

F.A.P. RTE.	SECTION	COUNTY	TOTAL SHEETS	SHEET NO.
317	(137,102)RS-4; 101RS-3	FULTON	56	1
FED. ROAD DIST. NO. 4	ILLINOIS	CONTRACT NO. 68337		


INDEX OF SHEETS:

1. COVER SHEET
2. GENERAL NOTES
3-5. SUMMARY OF QUANTITIES
6-7. TYPICAL SECTIONS
8-11 TABULATION OF RESURFACING QUANTITIES
12-15. SCHEDULE OF QUANTITIES
16. LINE DIAGRAM
17-18. SIDEROAD DETAILS
19. GUARDRAIL IMPROVEMENT
20. PAVEMENT MARKING DETAILS
21. ENTRANCES, SIDEROADS, AND MAILBOX TURNOUTS DETAILS
22. RUMBLE STRIP DETAILS
23. EXISTING CULVERT EXTENSION PLANS
24. CULVERT EXTENSION PROPOSED PLANS
25-27. CULVERT EXTENSION DETAILS
28. TYPE "C" INLET BOX, STANDARD 609001 (SPECIAL)
29-39. CROSS SECTIONS
40-56. CADD STANDARDS
- 205001-D4 406201-D4 635101-D4
280001-D4 440001-D4 667101-D4
281001-D4 601301-D4 780001-D4
406101-D4 630101-D4

STANDARDS:

001001-02	630001-08	701311-03
280001-04	701006-03	701336-05
285001-02	701011-02	701901-01
442201-03	701201-03	780001-02
542401-01	701301-03	781001-03
609001-04	701306-02	

ADT: 2,532
MU%: 7.9
SU%:6.1

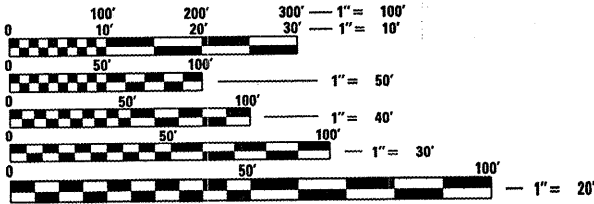

FULL SIZE PLANS HAVE BEEN PREPARED USING STANDARD ENGINEERING SCALES. REDUCED SIZED PLANS WILL NOT CONFORM TO STANDARD SCALES. IN MAKING MEASUREMENTS ON REDUCED PLANS, THE ABOVE SCALES MAY BE USED.

J.U.I.E.
JOINT UTILITY LOCATION INFORMATION FOR EXCAVATION
1-800-892-0123
OR 811

PROJECT ENGINEER: MAUREEN ADDIS, (309) 671-3454
DESIGNER: LEONEL CRESPO (309) 671-3459

CONTRACT NO. 68337

1-16-09 Letting, Item 003 STATE OF ILLINOIS

DEPARTMENT OF TRANSPORTATION
DIVISION OF HIGHWAYS
**PROPOSED
HIGHWAY PLANS**


FAP ROUTE 317
SECTION: (137,102) RS-4; 101 RS-3
FULTON COUNTY
C-94-033-03
PROJECT F-0317(078)

BRIDGE OMISSIONS

STA. 74+92 TO STA. 75+54
STA. 109+78 TO STA. 110+18
STA. 318+00 TO STA. 319+90
STA. 478+33 TO STA. 479+82

CULVERT EXTENSION:
RT. STA. 537+68.90

PROJECT ENDS
STA. 1346+00

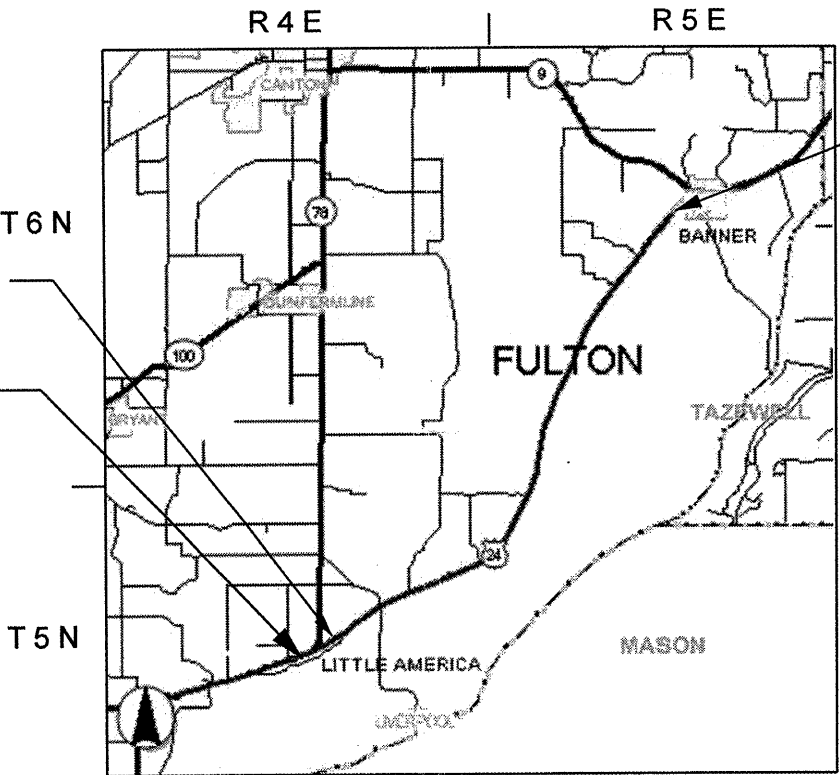


PROJECT BEGINS
STA.07+45

GROSS LENGTH = 54,305.31 FT. = 10.285 MILE
NET LENGTH = 53,864.31 FT. = 10.202 MILE

STATION EQUATIONS:

STA. 269+01.41 (BK) = 269+09.00 (AH)
STA. 386+10.55(BK) = 385+82.67 (AH)
STA. 541+48.96 (BK) = 1336+89.96 (AH)

D-94-031-03

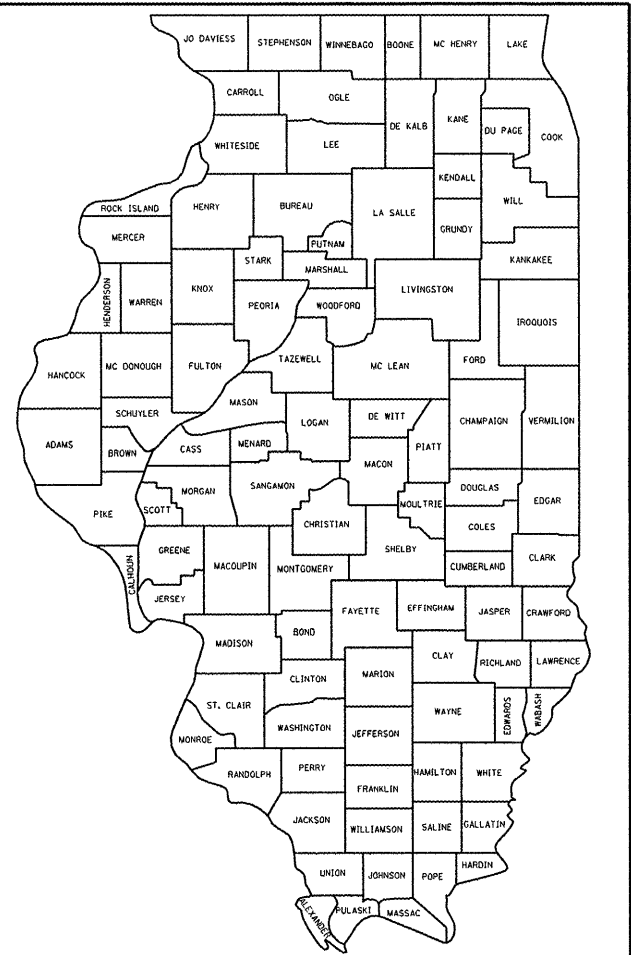

LOCATION OF SECTION INDICATED THUS: -

DESCRIPTION OF WORK

Project consists of patching,
culvert extension, resurfacing
of US 24 from Banner to Little America.

STATE OF ILLINOIS
DEPARTMENT OF TRANSPORTATION
DIVISION OF HIGHWAYS

SUBMITTED 10/15/2008

Deputy Director of Highways, Region Engineer
December 5, 2008
Eric E. Horn
ENGINEER OF DESIGN AND ENVIRONMENT

December 5, 2008
Christine M. Reed
DIRECTOR OF HIGHWAYS, CHIEF ENGINEER

PRINTED BY THE AUTHORITY
OF THE STATE OF ILLINOIS

COMMITMENTS

Commitments are not to be altered without the written approval of all parties to which the commitment was made.

No Commitments have been made on this project.

DESIGN CRITERIA

This project was designed in accordance with S.M.A.R.T. policies procedures, and guidelines.

GENERAL NOTES

Environmental Reviews

Prior to the use of any proposed borrow areas, use areas (temporary access roads, detours, run-arounds, etc.), and/or waste areas, the Contractor shall file the required environmental resource request surveys according to Section 107.22 of the Standard Specifications. These surveys are required in order for the Department to conduct cultural and biological resource surveys for the proposed site. Prior to any waste materials being removed from the construction site, the required environmental resource surveys will need to be obtained and filed by the Contactor. Excess waste products removed from the constuction site shall be disposed of as required in Section 202.03 of the Standard Specifications. Any protruding metal bars shall be removed prior to the diposal of broken concrete at approved disposal sites.The required environmental resource documentation shall include the following:

- * BDE Form 2289 (Environmental Survey Request)
- * A location map showing the size limits and location of the use area
- * Signed property owner agreement form
- * Color photographs depicting the use area

Please note that a minimum of two weeks shall be allowed for the District to obtain the required environmental clearances.

Permanent Survey Markers

Contractor shall notify the Resident Engineer two weeks prior to any hot-mix asphalt surface removal to allow sufficent time to locate existing survey markers.

Layout for permanant survey markers shall be included in the cost of Permanent survey markers pay item.

Hot-Mix Asphalt Shoulders

Top lift of new shoulders shall be paved monlithically with the mainline surface.

Aggregate Shoulders, Type B

Aggregate Shoulders, Type B shall be required for all granular construction of side roads, entrances, and mailbox turnouts, whether or not portions of the surfaces thus constructed are to be covered with a hot-mix surface, except where noted differently on the plans.

Paving Surface Course

Continuous paving operations on the main roadway shall be maintained at all times during the construction of the hot-mix surface. No interruptions for side roads, entrances, turn lanes, etc. will be allowed.

Butt Joint Cutting Time Restriction

Butt Joints shall not be milled more than three (3) days prior to placement of the hot-mix surface course.

The removal of Hot-Mix bituminous surface (3/4" to 1 1/2") along the bituminous shoulders will be paid for as Hot-Mix Surface removal (variable depth).

HOT-MIX ASPHALT MIXTURE REQUIREMENTS

The following mixture requirements are applicable for this project:

MIXTURE USE(S)	SURFACE COURSE	HOT-MIX ASPHALT SHOULDERS , 1½"	POLYMERIZED
		(If not paved monolithic with mainline)	LEVELING BINDER
AC/PG:	PG 64-22	PG 64-22	SBS OR SBR 70-22
RAP% (MAX):	15%	30%	0%
DESIGN AIR VOIDS:	4.0% @ N=50	3.0% @ N=30	2.5% @ N=50
MIXTURE COMPOSITION:	IL 9.5 OR IL 12.5	IL 9.5 L	IL 4.75
FRICTION AGGREGATE:	MIXTURE D (DOLOMITE ONLY)	MIXTURE C	N/A

MIXTURE USE(S)	INCIDENTAL HOT-MIX ASPHALT SURFACING	CLASS D PATCH	HOT-MIX ASPHALT SHOULDERS, 8"
			(Lower Lifts)
AC/PG:	PG 64-22	PG 64-22	PG 64-22
RAP% (MAX):	15%	25%	30%
DESIGN AIR VOIDS:	4.0% @ N=50	4.0% @ N=50	4.0% @ N=30
MIXTURE COMPOSITION:	IL 9.5 OR IL 12.5	IL 19.0	IL 19.0 L
FRICTION AGGREGATE:	MIXTURE D (DOLOMITE)	N/A	MIXTURE C

SIDEROADS

Milling and Resurfacing limits need to be verified by the Resident Engineer prior to each operation.

Pavement Station Numbers & Placement

The Contractor shall provide labor and materials required to imprint pavement station numbers in the finished surface of the pavement and/or overlay. The numbers shall be approximately 3/4 inches wide, 5 inches high, and 5/8 inches deep. The pavement station numbers shall be installed as specified herein:

Interval - 200 feet

Bottom of Numbers - 6 inches from the inside edge of the pavement marking

Location:

- 2, 3, & 5 Lane Pavements - right edge of pavement in direction of increasing stations
- Multi-lane Divided Roadways - outside edge of pavement in both directions
- Ramps - along baseline edge of pavement
- Position - stations shall be placed so they can be read from the adjacent shoulder

Format - pavement stations shall use this format XXX + XX, where X represents the pavement station This work will not be paid separately, but will be considered included in the cost of the associated pavement and/or overlay pay items.

FILE NAME =	USER NAME = brucebm	DESIGNED -	REVISED -	STATE OF ILLINOIS DEPARTMENT OF TRANSPORTATION	COMMITMENTS & GENERAL NOTES				F.A.P 317	SECTION	COUNTY	TOTAL SHEETS	SHEET NO.
S:\GEN\DRAW\STD&PLNS\SQUAD11\68337\68337A\plans.dgn	PLOT SCALE = 44.2809' / 1" IN.	DRAWN -	REVISED -						US24	(137.102)RS-4; 101RS-3	FULTON	56	2
PLOT DATE = 10/14/2008	DATE -	CHECKED -	REVISED -		SCALE: SHEET NO. OF SHEETS STA. TO STA.				CONTRACT NO. 68337				
									FED. ROAD DIST. NO. 4 ILLINOIS FED. AID PROJECT				

SUMMARY OF QUANTITIES			CONSTRUCTION TYPE CODE 80% FED 20% STATE	
CODE NO.	ITEM	UNIT	T. QUANTITY	I000
20100500	TREE REMOVAL, ACRES	ACRE	0.28	0.28
20200100	EARTH EXCAVATION	CU YD	256	256
20201200	REMOVAL AND DISPOSAL OF UNSUITABLE MATERIAL	CU YD	42	42
20400800	FURNISHED EXCAVATION	CU YD	415	415
20700220	POROUS GRANULAR EMBANKMENT	CU YD	4	4
21001000	GEOTECHNICAL FABRIC FOR GROUND STABILIZATION	SQ YD	22	22
21101615	TOPSOIL FURNISH AND PLACE, 4"	SQ YD	796	796
* 25000300	SEEDING, CLASS 3	ACRE	0.25	0.25
* 25000400	NITROGEN FERTILIZER NUTRIENT	POUND	23	23
* 25000500	PHOSPHORUS FERTILIZER NUTRIENT	POUND	23	23
* 25000600	POTASSIUM FERTILIZER NUTRIENT	POUND	23	23
25100635	HEAVY DUTY EROSION CONTROL BLANKET	SQ YD	796	796
28000300	TEMPORARY DITCH CHECKS	EACH	8	8
28000400	PERIMETER EROSION BARRIER	FOOT	60	60
28100207	STONE RIPRAP, CLASS A4	TON	6.5	6.5
28200200	FILTER FABRIC	SQ YD	8.5	8.5

SUMMARY OF QUANTITIES			CONSTRUCTION TYPE CODE 80% FED 20% STATE	
CODE NO.	ITEM	UNIT	T. QUANTITY	I000
28500100	FABRIC FORMED CONCRETE REVETMENT MAT	SQ YD	441	441
35800100	PREPARATION OF BASE	SQ YD	44	44
35800200	AGGREGATE BASE REPAIR	TON	20	20
40600215	POLYMERIZED BITUMINOUS MATERIAL (PRIME COAT)	TON	91	91
40600300	AGGREGATE (PRIME COAT)	TON	549	549
40600895	CONSTRUCTING TEST STRIP	EACH	2	2
40600982	HOT-MIX SURFACE REMOVAL - BUTT JOINT	SQ YD	2,052	2,052
40600990	TEMPORARY RAMP	SQ YD	422	422
40603335	HOT-MIX ASPHALT SURFACE COURSE, MIX "D", N50	TON	13234	13234
40800050	INCIDENTAL HOT-MIX ASPHALT SURFACING	TON	291	291
44000152	HOT-MIX ASPHALT SURFACE REMOVAL, 3/4"	SQ YD	158, 157	158,157
44000198	HOT-MIX ASPHALT SURFACE REMOVAL, VARIABLE DEPTH	SQ YD	6471	6471
44000300	CURB REMOVAL	FOOT	215	215
44004250	PAVED SHOULDER REMOVAL	SQ YD	130	130
44201789	CLASS D PATCHES, TYPE II, 12 INCH	SQ YD	957	957
44201794	CLASS D PATCHES, TYPE III, 12 INCH	SQ YD	69	69

* SPECIALTY
ITEM

SUMMARY OF QUANTITIES			CONSTRUCTION TYPE CODE 80% FED 20% STATE	
CODE NO.		UNIT	T. QUANTITY	I 000
44201796	CLASS D PATCHES, TYPE IV, 12 INCH	SQ YD	144	144
48101200	AGGREGATE SHOULDERS, TYPE B	TON	2,755	2,755
48203029	HOT-MIX ASPHALT SHOULDERS, 8"	SQ YD	120	120
48203100	HOT-MIX ASPHALT SHOULDERS	TON	3,052	3,052
50102400	CONCRETE REMOVAL	CU YD	1.4	1.4
50800105	REINFORCEMENT BARS	POUND	1,508	1,508
54002020	EXPANSION BOLTS 3/4 INCH	EACH	12	12
54003000	CONCRETE BOX CULVERTS	CU YD	10	10
54215547	METAL END SECTIONS 12"	EACH	2	2
54248510	CONCRETE COLLAR	CU YD	0.5	0.5
60100945	PIPE DRAINS 12"	FOOT	60	60
60900230	TYPE C INLET BOX, STANDARD 609001 (SPECIAL)	EACH	2	2
60900515	CONCRETE THRUST BLOCKS	EACH	2	2
* 63000000	STEEL PLATE BEAM GUARD RAIL, TYPE A	FOOT	462.5	462.5
* 63100167	TRAFFIC BARRIER TERMINAL, TYPE 1 (SPECIAL) TANGENT	EACH	3	3
63200310	GUARDRAIL REMOVAL	FOOT	262.5	262.5


SUMMARY OF QUANTITIES			CONSTRUCTION TYPE CODE 80% FED 20% STATE	
CODE NO.	ITEM	UNIT	T. QUANTITY	I 000
63304385	TRAFFIC BARRIER TERMINAL REMOVAL, TYPE 1	EACH	5	5
20020800	EROSION CONTROL CURB	FOOT	215	215
66700205	PERMANENT SURVEY MARKERS, TYPE I	EACH	44	44
67000400	ENGINEER'S FIELD OFFICE, TYPE A	CAL MO	4	4
67100100	MOBILIZATION	L SUM	1	1
70100450	TRAFFIC CONTROL AND PROTECTION, STANDARD 701201	L SUM	1	1
70100460	TRAFFIC CONTROL AND PROTECTION, STANDARD 701306	L SUM	1	1
70100600	TRAFFIC CONTROL AND PROTECTION, STANDARD 701336	L SUM	1	1
70300100	SHORT- TERM PAVEMENT MARKING	FOOT	16,298	16,298
70300220	TEMPORARY PAVEMENT MARKING - LINE 4"	FOOT	154,835	154,835
70300250	TEMPORARY PAVEMENT MARKING - LINE 8"	FOOT	495	495
70300260	TEMPORARY PAVEMENT MARKING - LINE 12"	FOOT	320	320
70300280	TEMPORARY PAVEMENT MARKING - LINE 24"	FOOT	20	20
70301000	WORK ZONE PAVEMENT MARKING REMOVAL	SQ FT	5,433	5,433
* 78001110	PAINT PAVEMENT MARKING - LINE 4"	FOOT	154,835	154,835
* 78001140	PAINT PAVEMENT MARKING - LINE 8"	FOOT	495	495

* SPECIALTY
ITEM

FILE NAME =	USER NAME = #USER#	DESIGNED -	REVISED -	STATE OF ILLINOIS DEPARTMENT OF TRANSPORTATION	SUMMARY OF QUANTITIES	F.A.P. 317	SECTION	COUNTY	TOTAL SHEETS	SHEET NO.	
#FILE#		DRAWN -	REVISED -			US24	(137,102)RS-4; 10IRS-3	FULTON	----	4	
	PLOT SCALE = #SCALE#	CHECKED -	REVISED -			CONTRACT NO. 68337					
	PLOT DATE = #DATE#	DATE -	REVISED -			FED. ROAD DIST. NO. - ILLINOIS FED. AID PROJECT					
				SCALE: ----- SHEET NO. -- OF -- SHEETS STA. ----- TO STA. -----							

SUMMARY OF QUANTITIES			CONSTRUCTION TYPE CODE	
CODE NO.		UNIT	T. QUANTITY	20% FED 20% STATE
* 78001150	PAINT PAVEMENT MARKING - LINE 12"	FOOT	320	320
* 78001180	PAINT PAVEMENT MARKING - LINE 24"	FOOT	20	20
* 78100100	RAISED REFLECTIVE PAVEMENT MARKER	EACH	675	675
* 78200410	GUARDRAIL MARKERS, TYPE A	EACH	11	11
* 78201000	TERMINAL MARKER - DIRECT APPLIED	EACH	3	3
78300200	RAISED REFLECTIVE PAVEMENT MARKER REMOVAL	EACH	625	625
X0301512	GUARDRAIL AGGREGATE EROSION CONTROL	TON	109	109
X0321475	PIPE ELBOW, 12"	EACH	4	4
X0322584	REVTMENT MAT REMOVAL	SQ YD	156	156
X0323586	PIPE DRAIN REMOVAL	FOOT	22	22
X4067107	POLYMERIZED LEVELING BINDER (MACHINE METHOD), IL-4.75, N50	TON	6,617	6,617
Z0054500	ROCK FILL	TON	11	11
Z0055600	RUMBLE STRIP	SQ YD	72	72

* SPECIALTY ITEM

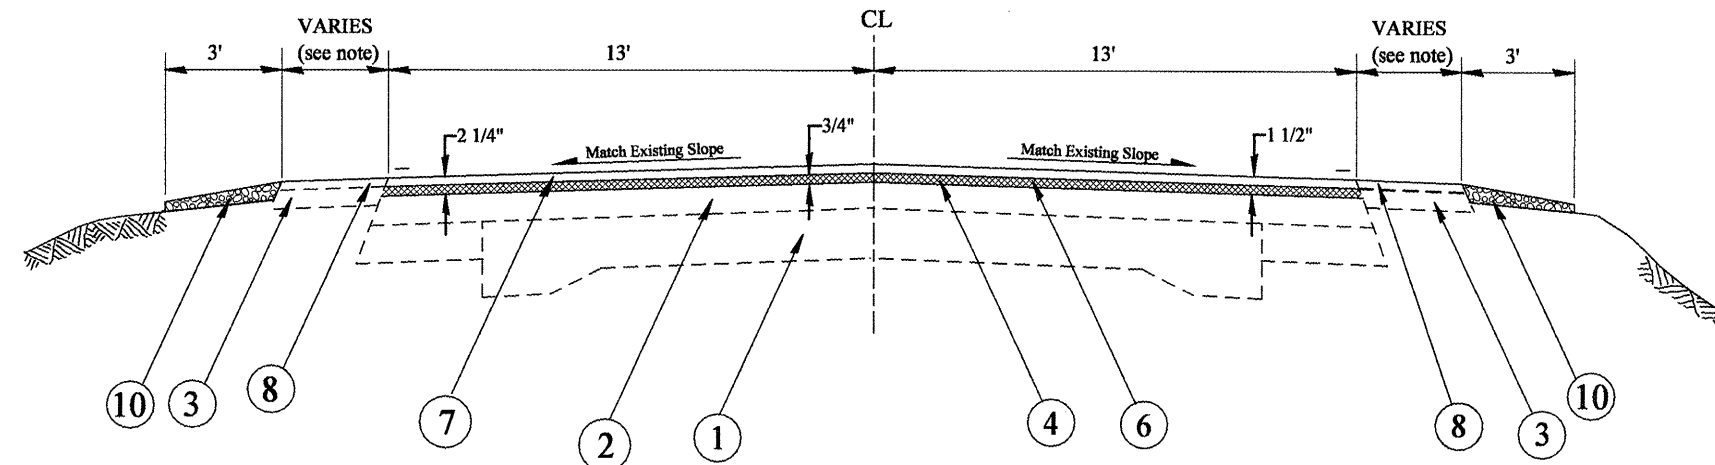

NOTE:

Left and right hot-mix asphalt shoulder dimensions are 5' and 2', respectively, except segments indicated by the following:

* LT 2' and RT 3'

** LT 8' and RT 8'

*** LT 2' and RT 0'

STA. 7+45 TO 8+95*

STA. 40+00 TO 45+00

STA. 107+00 TO 109+78**

STA. 171+00 TO 175+50

STA. 396+00 TO 397+50

STA. 432+50 TO 433+10


STA. 434+50 TO 435+35

STA. 450+00 TO 454+00

STA. 460+00 TO 464+00

STA. 509+50 TO 515+95

STA. 1342+78 TO 1346+00***

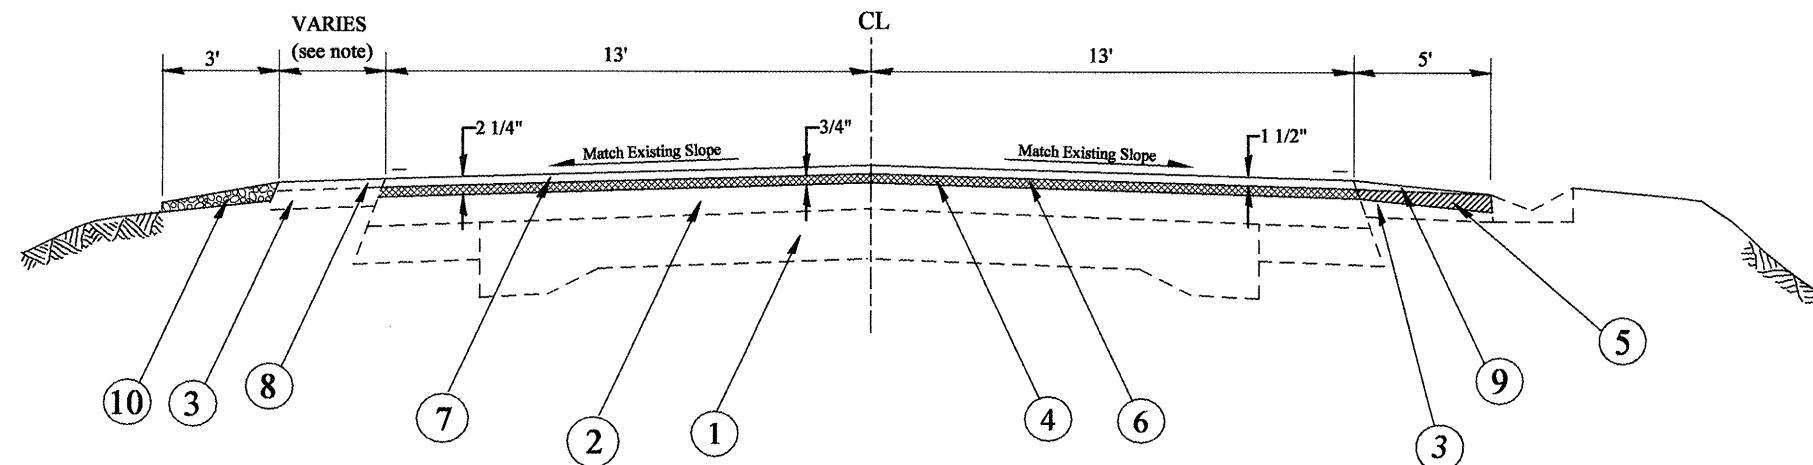

NOTE:

Left hot-mix asphalt shoulder width is 2' except segments denoted by *, where it is 5'

STA. 51+00 TO 54+00

STA. 56+50 TO 60+00*

STA. 65+00 TO 65+50*

STA. 65+50 TO 70+00

STA. 76+55 TO 78+00*

STA. 78+00 TO 79+44

STA. 84+00 TO 85+00

STA. 85+85 TO 90+00

STA. 154+50 TO 156+50*

STA. 156+50 TO 159+50

STA. 160+50 TO 162+50

STA. 195+50 TO 201+00

STA. 202+75 TO 206+50

STA. 212+50 TO 215+98

STA. 216+55 TO 219+35

STA. 219+92 TO 222+09

STA. 154+50 TO 156+50*

STA. 222+43 TO 226+50

STA. 228+50 TO 230+50

STA. 231+75 TO 235+00

STA. 236+00 TO 239+00

STA. 239+00 TO 240+00*

STA. 245+00 TO 249+00

STA. 249+00 TO 251+00*

STA. 252+25 TO 253+75*

STA. 255+00 TO 258+75

STA. 277+00 TO 280+50

STA. 362+00 TO 374+50*

STA. 381+00 TO 383+50*

STA. 383+50 TO 393+50

STA. 393+50 TO 394+00*

STA. 524+00 TO 528+20*

STA. 528+54 TO 532+37*

STA. 532+59 TO 536+00

STA. 1338+50 TO 1342+78

STA. EQ. 386+10.55 (BK) = 385+82.67 (AH)

LEGEND

1. EXISTING PAVEMENT (9,6,9)
2. EXISTING HOT-MIX ASPHALT OVERLAY
3. EXISTING HOT-MIX ASPHALT SHOULDER
4. PROPOSED HOT-MIX ASPHALT SURFACE REMOVAL, 3/4"
5. PROPOSED HOT-MIX ASPHALT SURFACE REMOVAL VAR. DEPTH (3/4" to 1 1/2")
6. PROPOSED POLY. LEVELING BINDER (MACHINE METHOD) N50, 3/4"
7. PROPOSED HOT-MIX ASPHALT SURFACE CSE, MIX D, N50, 1 1/2"
8. PROPOSED HOT-MIX ASPHALT SHOULDERS, 1 1/2"
9. PROPOSED HOT-MIX ASPHALT SHOULDERS, VAR. DEPTH
10. PROPOSED AGGREGATE SHOULDER TY B, WEDGE

STATE OF ILLINOIS
DEPARTMENT OF TRANSPORTATION

TYPICAL SECTIONS

SCALE: SHEET NO. OF SHEETS STA. TO STA.

F.A.P.	SECTION	COUNTY	TOTAL SHEETS	SHEET NO.
317	(137,102)RS-4; 101RS-3	FULTON	56	6
US24				
CONTRACT NO. 68337				
FED. ROAD DIST. NO. ILLINOIS FED. AID PROJECT				

FILE NAME =	USER NAME = brucebm	DESIGNED -	REVISED -
S:\GEN\DRAW\STD&PLNS\SQUAD11\68337\68337A\plans.dgn		DRAWN -	REVISED -
PLOT SCALE = 44,200' / IN.		CHECKED -	REVISED -
PLOT DATE = 10/14/2008		DATE -	REVISED -

STA. 50+50 TO 51+00
STA. 54+00 TO 54+50
STA. 70+00 TO 73+00
STA. 79+44 TO 84+00
STA. 85+00 TO 85+85
STA. 90+00 TO 90+50
STA. 159+50 TO 160+50
STA. 162+50 TO 163+00
STA. 201+00 TO 202+75
STA. 212+00 TO 212+50
STA. 215+98 TO 216+55

STA. 219+35 TO 219+92
STA. 222+09 TO 222+43
STA. 226+50 TO 228+50
STA. 230+50 TO 231+75
STA. 235+00 TO 236+00
STA. 242+00 TO 245+00
STA. 254+00 TO 255+00
STA. 258+75 TO 259+50
STA. 276+50 TO 277+00
STA. 280+50 TO 281+00
STA. 500+00 TO 504+50


STA. 26+50 TO 32+00
STA. 54+50 TO 56+50
STA. 60+00 TO 65+00
STA. 73+00 TO 74+92
STA. 75+54 TO 76+55
STA. 90+50 TO 95+50
STA. 110+18 TO 113+00
STA. 129+00 TO 135+50
STA. 152+00 TO 154+50
STA. 240+00 TO 242+00
STA. 251+00 TO 252+25
STA. 253+75 TO 254+00

STA. 316+00 TO 318+00
STA. 319+90 TO 321+00
STA. 361+50 TO 362+00
STA. 374+50 TO 381+00
STA. 394+00 TO 396+00
STA. 433+10 TO 434+50
STA. 476+50 TO 478+33
STA. 479+82 TO 482+50
STA. 515+95 TO 524+00
STA. 528+20 TO 528+54
STA. 532+37 TO 1338+50

STA. EQ. 541+48.96 (BK) = 1336+89.96 (AH)

LEGEND

1. EXISTING PAVEMENT (9,6,9)
2. EXISTING HOT-MIX ASPHALT OVERLAY
3. EXISTING HOT-MIX ASPHALT SHOULDER
4. PROPOSED HOT-MIX ASPHALT SURFACE REMOVAL, 3/4" 
5. PROPOSED HOT-MIX ASPHALT SURFACE REMOVAL VAR. DEPTH (3/4" to 1 1/2") 
6. PROPOSED POLY. LEVELING BINDER (MACHINE METHOD) N50, 3/4"
7. PROPOSED HOT-MIX ASPHALT SURFACE CSE, MIX D, N50, 1 1/2"
8. PROPOSED HOT-MIX ASPHALT SHOULDERS, 1 1/2"
9. PROPOSED HOT-MIX ASPHALT SHOULDERS, VAR. DEPTH
10. PROPOSED AGGREGATE SHOULDER TY B, WEDGE

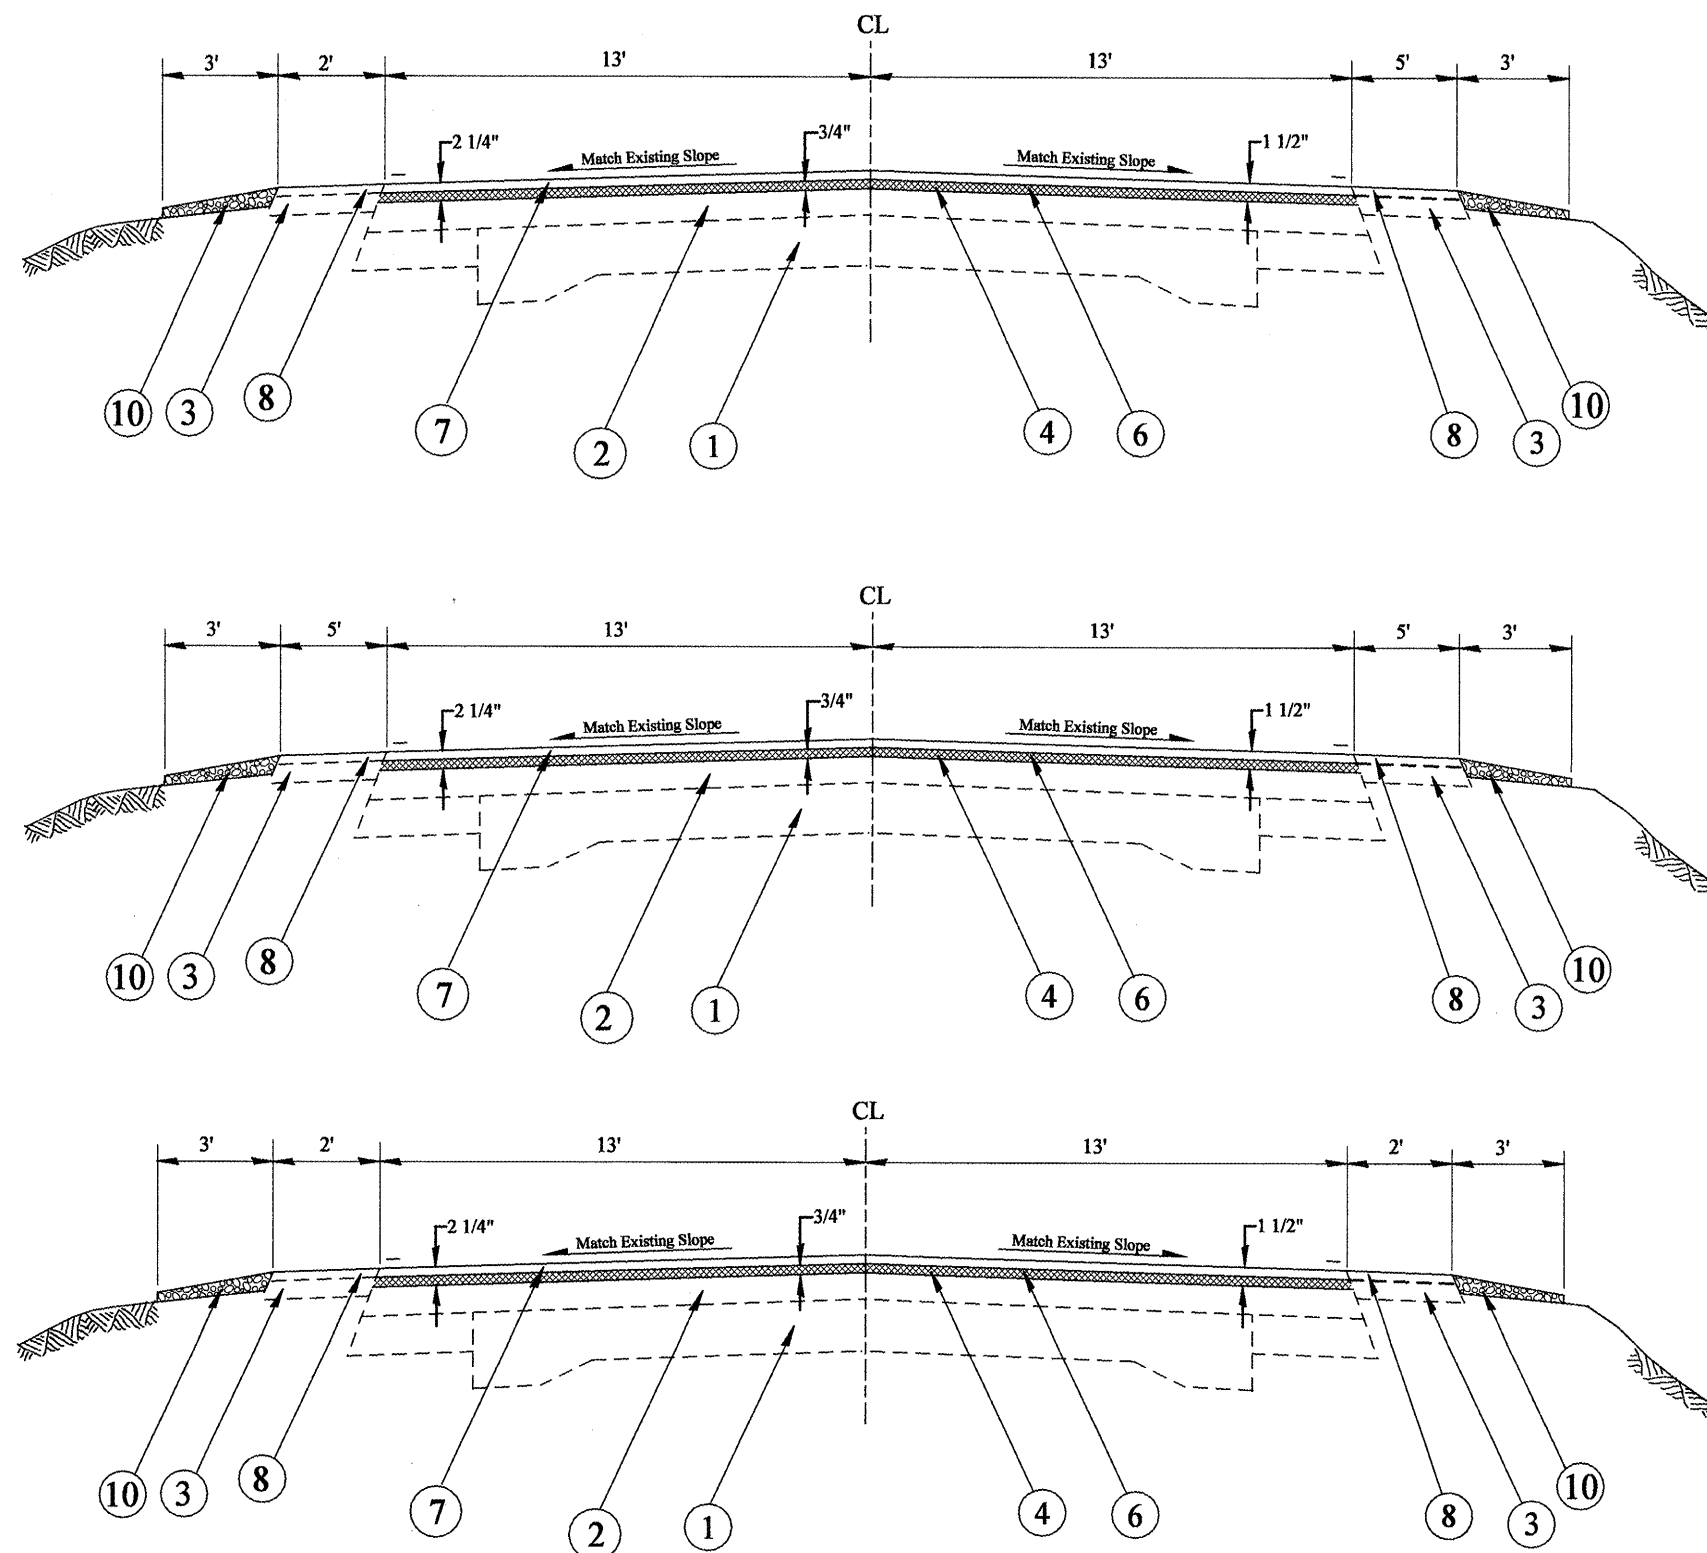

STA. 8+95 TO 26+50
STA. 32+00 TO 40+00
STA. 45+00 TO 50+50
STA. 95+50 TO 107+00
STA. 113+00 TO 129+00

STA. 135+50 TO 152+00
STA. 163+00 TO 171+00
STA. 175+50 TO 195+50
STA. 206+50 TO 212+00
STA. 259+50 TO 276+50

STA. 281+00 TO 316+00
STA. 321+00 TO 361+50
STA. 397+50 TO 432+50
STA. 435+35 TO 450+00
STA. 454+00 TO 460+00

STA. 464+00 TO 476+50
STA. 482+50 TO 500+00
STA. 504+50 TO 509+50

STA. EQ. 269+01.41 (BK) = 269+09.00 (AH)

FILE NAME =	USER NAME = brucebm	DESIGNED -	REVISED -
S:\GEN\DRAWING\STD&PLANS\ROAD\1168337\68337A\plans.dgn		DRAWN -	REVISED -
PLOT SCALE = 44.2809' / 1" IN.		CHECKED -	REVISED -
PLOT DATE = 10/14/2008		DATE -	REVISED -

STATE OF ILLINOIS
DEPARTMENT OF TRANSPORTATION

TYPICAL SECTIONS

SCALE: SHEET NO. OF SHEETS STA. TO STA.

F.A.P. 317	SECTION	COUNTY	TOTAL SHEETS	SHEET NO.
US24	(137,102)RS-4; 10IRS-3	FULTON	56	7
CONTRACT NO. 68337				
FED. ROAD DIST. NO. ILLINOIS FED. AID PROJECT				

TABULATION OF RESURFACING QUANTITIES																
LOCATION	TOTAL	LENGTH	AREA	HOT-MIX	TEMPORARY	HOT-MIX	HOT-MIX	POLY. BIT.	AGGREGATE	POLYMERIZED	HOT-MIX ASPHALT	INCIDENTAL	HOT-MIX ASPHALT		AGGREGATE	
	ROADWAY			SURFACE	RAMP	ASPH.SURF.	ASPH.SURF.	MATERIALS	MATERIALS	LEVELING	SURF CSE	HOT-MIX	SHOULDERS		SHOULDERS	
	WIDTH	FT	SQ YD	REMOVAL	SQ YD	REMOVAL	REMOVAL	PRIME	PRIME	BINDER (MM)	MIX D N50	ASPH SURF	LEFT SIDE	RIGHT SIDE	LEFT SIDE	RIGHT SIDE
	FT	FT	SQ YD	SQ YD	SQ YD	SQ YD	SQ YD	TON	TON	TON	TON	TON	TON	TON	TON	TON
STA. 7 + 45 TO 8 + 95	26.00	150.00	433.33	103.33	17.22	433.33		0.24	1.47	18.20	36.40		2.80	4.20	4.27	
STA. 8 + 95 TO 26 + 50	26.00	1755.00	5070.00			5070.00		2.79	16.77	212.94	425.88		32.76	32.76	49.97	49.97
STA. 26 + 50 TO 32 + 00	26.00	550.00	1588.89			1588.89		0.95	5.99	66.73	133.47		25.67	25.67	15.66	15.66
STA. 32 + 00 TO 40 + 00	26.00	800.00	2311.11			2311.11		1.27	7.64	97.07	194.13		14.93	14.93	22.78	22.78
STA. 40 + 00 TO 45 + 00	26.00	500.00	1444.44			1444.44		0.83	5.11	60.67	121.33		23.33	9.33	14.24	14.24
STA. 45 + 00 TO 50 + 50	26.00	550.00	1588.89			1588.89		0.88	5.26	66.73	133.47		10.27	10.27	15.66	15.66
STA. 50 + 50 TO 51 + 00	26.00	50.00	144.44			144.44		0.08	0.51	6.07	12.13		0.93	2.33	1.42	1.42
STA. 51 + 00 TO 54 + 00	26.00	300.00	866.67			866.67	166.67	0.53	3.07	36.40	72.80		5.60	14.00	8.54	
STA. 54 + 00 TO 54 + 50	26.00	50.00	144.44			144.44		0.08	0.51	6.07	12.13		0.93	2.33	1.42	1.42
STA. 54 + 50 TO 56 + 50	26.00	200.00	577.78			577.78		0.34	2.18	24.27	48.53		9.33	9.33	5.69	5.69
STA. 56 + 50 TO 60 + 00	26.00	350.00	1011.11			1011.11	194.44	0.64	3.81	42.47	84.93		16.33	16.33	9.97	
STA. 60 + 00 TO 61 + 00	26.00	100.00	288.89			288.89		0.17	1.09	12.13	24.27		4.67	4.67	2.85	2.85
STA. 61 + 00 TO 65 + 00	26.00	400.00	1155.56			1155.56		0.69	4.36	48.53	97.07		18.67	18.67	11.39	11.39
STA. 65 + 00 TO 65 + 50	26.00	50.00	144.44			144.44	27.78	0.09	0.54	6.07	12.13		2.33	2.33	1.42	
STA. 65 + 50 TO 70 + 00	26.00	450.00	1300.00			1300.00	250.00	0.80	4.60	54.60	109.20		8.40	21.00	12.81	
STA. 70 + 00 TO 73 + 00	26.00	300.00	866.67			866.67		0.50	3.07	36.40	72.80		5.60	14.00	8.54	8.54
STA. 73 + 00 TO 74 + 92	26.00	192.00	554.67	120.00	20.00	554.67		0.33	2.09	23.30	46.59		8.96	8.96	5.47	5.47
BRIDGE OMISSION																
STA. 75 + 54 TO 76 + 55	26.00	101.00	291.78	120.00	20.00	291.78		0.17	1.10	12.25	24.51		4.71	4.71	2.88	2.88
STA. 76 + 55 TO 78 + 00	26.00	145.00	418.89			418.89	80.56	0.27	1.58	17.59	35.19		6.77	6.77	4.13	
STA. 78 + 00 TO 79 + 44	26.00	144.00	416.00			416.00	80.00	0.25	1.47	17.47	34.94		2.69	6.72	4.10	
STA. 79 + 44 TO 84 + 00	26.00	456.00	1317.33			1317.33		0.76	4.66	55.33	110.66		8.51	21.28	12.98	12.98
STA. 84 + 00 TO 84 + 50	26.00	50.00	144.44			144.44	27.78	0.09	0.51	6.07	12.13		0.93	2.33	1.42	
STA. 84 + 50 TO 85 + 00	26.00	50.00	144.44			144.44	27.78	0.09	0.51	6.07	12.13		0.93	2.33	1.42	
STA. 85 + 00 TO 85 + 85	26.00	85.00	245.56			245.56		0.14	0.87	10.31	20.63		1.59	3.97	2.42	2.42
STA. 85 + 85 TO 90 + 00	26.00	415.00	1198.89			1198.89	230.56	0.73	4.24	50.35	100.71		7.75	19.37	11.82	
STA. 90 + 00 TO 90 + 50	26.00	50.00	144.44			144.44		0.08	0.51	6.07	12.13		0.93	2.33	1.42	1.42
STA. 90 + 50 TO 95 + 50	26.00	500.00	1444.44			1444.44		0.86	5.44	60.67	121.33		23.33	23.33	14.24	14.24
STA. 95 + 50 TO 107 + 00	26.00	1150.00	3322.22			3322.22		1.83	10.99	139.53	279.07		21.47	21.47	32.74	32.74
STA. 107 + 00 TO 109 + 78	26.00	278.00	803.11	120.00	20.00	803.11		0.52	3.40	33.73	67.46		20.76	20.76	7.92	7.92
BRIDGE OMISSION																
STA. 110 + 18 TO 113 + 00	26.00	282.00	814.67	120.00	20.00	814.67		0.49	3.07	34.22	68.43		13.16	13.16	8.03	8.03
STA. 113 + 00 TO 129 + 00	26.00	1600.00	4622.22			4622.22		2.55	15.29	194.13	388.27		29.87	29.87	45.56	45.56
STA. 129 + 00 TO 135 + 50	26.00	650.00	1877.78			1877.78		1.12	7.08	78.87	157.73		30.33	30.33	18.51	18.51
STA. 135 + 50 TO 152 + 00	26.00	1650.00	4766.67			4766.67		2.63	15.77	200.20	400.40		30.80	30.80	46.98	46.98
STA. 152 + 00 TO 154 + 50	26.00	250.00	722.22			722.22		0.43	2.72	30.33	60.67		11.67	11.67	7.12	7.12
STA. 154 + 50 TO 156 + 50	26.00	200.00	577.78			577.78	111.11	0.37	2.18	24.27	48.53		9.33	9.33	5.69	
STA. 156 + 50 TO 159 + 50	26.00	300.00	866.67			866.67	166.67	0.54	3.07	36.40	72.80		5.60	14.00	8.54	
STA. 159 + 50 TO 160 + 50	26.00	100.00	288.89			288.89		0.17	1.02	12.13	24.27		1.87	4.67	2.85	2.85
STA. 160 + 50 TO 162 + 50	26.00	200.00	577.78			577.78	111.11	0.35	2.04	24.27	48.53		3.73	9.33	5.69	
SUB-TOTAL				583	97	44,498	1,474	26	156	1,869	3,738		428	500	439	359

TABULATION OF RESURFACING QUANTITIES																
LOCATION	TOTAL ROADWAY WIDTH	LENGTH	AREA	HOT-MIX ASPH. SURF. REMOVAL BUTT JOINT	TEMPORARY RAMP	HOT-MIX ASPH. SURF. REMOVAL 0.75 IN	HOT-MIX ASPH. SURF. REMOVAL VAR. DEPTH	POLY. BIT. MATERIALS PRIME COAT	AGGREGATE MATERIALS PRIME COAT	POLYMERIZED LEVELING BINDER (MM) 0.75 IN	HOT-MIX ASPHALT SURF CSE MIX D N50 1.5 IN	INCIDENTAL HOT-MIX ASPH. SURF.	HOT-MIX ASPHALT SHOULDERS		AGGREGATE SHOULDERS TYPE B	
	FT	FT	SQ YD	SQ YD	SQ YD	SQ YD	SQ YD	TON	TON	TON	TON	TON	LEFT SIDE	RIGHT SIDE	LEFT SIDE	RIGHT SIDE
	FT	FT	SQ YD	SQ YD	SQ YD	SQ YD	SQ YD	TON	TON	TON	TON	TON	TON	TON	TON	TON
STA. 162 + 50 TO 163 + 00	26.00	50.00	144.44			144.44		0.08	0.51	6.07	12.13		0.93	2.33	1.42	1.42
STA. 163 + 00 TO 171 + 00	26.00	800.00	2311.11			2311.11		1.27	7.64	97.07	194.13		14.93	14.93	22.78	22.78
STA. 171 + 00 TO 175 + 50	26.00	450.00	1300.00			1300.00		0.75	4.60	54.60	109.20		21.00	8.40	12.81	12.81
STA. 175 + 50 TO 195 + 50	26.00	2000.00	5777.78			5777.78		3.18	19.11	242.67	485.33		37.33	37.33	56.94	56.94
STA. 195 + 50 TO 200 + 00	26.00	450.00	1300.00			1300.00	250.00	0.80	4.60	54.60	109.20		8.40	21.00	12.81	
STA. 200 + 00 TO 201 + 00	26.00	100.00	288.89			288.89	55.56	0.18	1.02	12.13	24.27		1.87	4.67	2.85	
STA. 201 + 00 TO 202 + 75	26.00	175.00	505.56			505.56		0.29	1.79	21.23	42.47		3.27	8.17	4.98	4.98
STA. 202 + 75 TO 204 + 50	26.00	175.00	505.56			505.56	97.22	0.31	1.79	21.23	42.47		3.27	8.17	4.98	
STA. 204 + 50 TO 206 + 50	26.00	200.00	577.78			577.78	111.11	0.35	2.04	24.27	48.53		3.73	9.33	5.69	
STA. 206 + 50 TO 212 + 00	26.00	550.00	1588.89			1588.89		0.88	5.26	66.73	133.47		10.27	10.27	15.66	15.66
STA. 212 + 00 TO 212 + 50	26.00	50.00	144.44			144.44		0.08	0.51	6.07	12.13		0.93	2.33	1.42	1.42
STA. 212 + 50 TO 215 + 98	26.00	348.00	1005.33			1005.33	193.33	0.62	3.56	42.22	84.45		6.50	16.24	9.91	
STA. 215 + 98 TO 216 + 55	26.00	57.00	164.67			164.67		0.09	0.58	6.92	13.83		1.06	2.66	1.62	1.62
STA. 216 + 55 TO 219 + 35	26.00	280.00	808.89			808.89	155.56	0.49	2.86	33.97	67.95		5.23	13.07	7.97	
STA. 219 + 35 TO 219 + 92	26.00	57.00	164.67			164.67		0.09	0.58	6.92	13.83		1.06	2.66	1.62	1.62
STA. 219 + 92 TO 222 + 09	26.00	217.00	626.89			626.89	120.56	0.38	2.22	26.33	52.66		4.05	10.13	6.18	
STA. 222 + 09 TO 222 + 43	26.00	34.00	98.22			98.22		0.06	0.35	4.13	8.25		0.63	1.59	0.97	0.97
STA. 222 + 43 TO 226 + 50	26.00	407.00	1175.78			1175.78	226.11	0.72	4.16	49.38	98.77		7.60	18.99	11.59	
STA. 226 + 50 TO 228 + 50	26.00	200.00	577.78			577.78		0.33	2.04	24.27	48.53		3.73	9.33	5.69	5.69
STA. 228 + 50 TO 230 + 50	26.00	200.00	577.78			577.78	111.11	0.35	2.04	24.27	48.53		3.73	9.33	5.69	
STA. 230 + 50 TO 231 + 75	26.00	125.00	361.11			361.11		0.21	1.28	15.17	30.33		2.33	5.83	3.56	3.56
STA. 231 + 75 TO 235 + 00	26.00	325.00	938.89			938.89	180.56	0.57	3.32	39.43	78.87		6.07	15.17	9.25	
STA. 235 + 00 TO 236 + 00	26.00	100.00	288.89			288.89		0.17	1.02	12.13	24.27		1.87	4.67	2.85	2.85
STA. 236 + 00 TO 237 + 00	26.00	100.00	288.89			288.89	55.56	0.18	1.02	12.13	24.27		1.87	4.67	2.85	
STA. 237 + 00 TO 239 + 00	26.00	200.00	577.78			577.78	111.11	0.35	2.04	24.27	48.53		3.73	9.33	5.69	5.69
STA. 239 + 00 TO 240 + 00	26.00	100.00	288.89			288.89	55.56	0.18	1.09	12.13	24.27		4.67	4.67	2.85	
STA. 240 + 00 TO 242 + 00	26.00	200.00	577.78			577.78		0.34	2.18	24.27	48.53		9.33	9.33	5.69	5.69
STA. 242 + 00 TO 245 + 00	26.00	300.00	866.67			866.67		0.50	3.07	36.40	72.80		5.60	14.00	8.54	8.54
STA. 245 + 00 TO 249 + 00	26.00	400.00	1155.56			1155.56	222.22	0.71	4.09	48.53	97.07		7.47	18.67	11.39	
STA. 249 + 00 TO 251 + 00	26.00	200.00	577.78			577.78	111.11	0.37	2.18	24.27	48.53		9.33	9.33	5.69	
STA. 251 + 00 TO 252 + 25	26.00	125.00	361.11			361.11		0.22	1.36	15.17	30.33		5.83	5.83	3.56	3.56
STA. 252 + 25 TO 253 + 75	26.00	150.00	433.33			433.33	83.33	0.28	1.63	18.20	36.40		7.00	7.00	4.27	
STA. 253 + 75 TO 254 + 00	26.00	25.00	72.22			72.22		0.04	0.27	3.03	6.07		1.17	1.17	0.71	0.71
STA. 254 + 00 TO 255 + 00	26.00	100.00	288.89			288.89		0.17	1.02	12.13	24.27		1.87	4.67	2.85	2.85
STA. 255 + 00 TO 258 + 75	26.00	375.00	1083.33			1083.33	208.33	0.66	3.83	45.50	91.00		7.00	17.50	10.68	
STA. 258 + 75 TO 259 + 50	26.00	75.00	216.67			216.67		0.12	0.77	9.10	18.20		1.40	3.50	2.14	2.14
STA. 259 + 50 TO 261 + 75	26.00	225.00	650.00			650.00		0.36	2.15	27.30	54.60		4.20	4.20	6.41	6.41
STA. 261 + 75 TO 269 + 01	26.00	726.41	2098.52			2098.52		1.16	6.94	88.14	176.28		13.56	13.56	20.68	20.68
STA. EQ. 269+01.41 (BK) =																
269+09.00 (AH)																
SUB-TOTAL (FROM SHEET 9)						30,771	2,348	18	107	1,292	2,585		234	364	303	189

FILE NAME = S:\GEN\DRAW\STD&PLNS\SQUAD11\68337\68337A\plans.dgn
PLOT SCALE = 44.2809' / 1" IN.
PLOT DATE = 10/14/2008

USER NAME = brucebm
DESIGNED -
DRAWN -
CHECKED -
DATE -

REVISED -
REVISED -
REVISED -
REVISED -

STATE OF ILLINOIS
DEPARTMENT OF TRANSPORTATION

RESURFACING TABLE
SCALE: SHEET NO. OF SHEETS STA. TO STA.

F.A.P 317
US24 (137,102)RS-4; 10IRS-3
FED. ROAD DIST. NO. ILLINOIS FED. AID PROJECT

SECTION
(137,102)RS-4; 10IRS-3
FULTON

COUNTY
FULTON
TOTAL SHEETS 56
SHEET NO. 9
CONTRACT NO. 68337

TABULATION OF RESURFACING QUANTITIES																
LOCATION	TOTAL	LENGTH	AREA	HOT-MIX	TEMPORARY	HOT-MIX	HOT-MIX	POLY. BIT.	AGGREGATE	POLYMERIZED	HOT-MIX ASPHALT	INCIDENTAL	HOT-MIX ASPHALT		AGGREGATE	
	ROADWAY			ASPH. SURF.	RAMP	ASPH. SURF.	ASPH. SURF.	MATERIALS	MATERIALS	LEVELING	SURF CSE	HOT-MIX	SHOULDERS		SHOULDERS	
	WIDTH	FT	SQ YD	REMOVAL	SQ YD	REMOVAL	REMOVAL	PRIME	PRIME	BINDER (MM)	MIX D N50	ASPH. SURF.	LEFT SIDE	RIGHT SIDE	LEFT SIDE	RIGHT SIDE
	FT	FT	SQ YD	SQ YD	SQ YD	SQ YD	SQ YD	TON	TON	TON	TON	TON	TON	TON	TON	TON
STA. 269 + 09 TO 276 + 50	26.00	741.00	2140.67			2140.67		1.18	7.08	89.91	179.82		13.83	13.83	21.10	21.10
STA. 276 + 50 TO 277 + 00	26.00	50.00	144.44			144.44		0.08	0.51	6.07	12.13		0.93	2.33	1.42	1.42
STA. 277 + 00 TO 280 + 50	26.00	350.00	1011.11			1011.11	194.44	0.62	3.58	42.47	84.93		6.53	16.33	9.97	
STA. 280 + 50 TO 281 + 00	26.00	50.00	144.44			144.44		0.08	0.51	6.07	12.13		0.93	2.33	1.42	1.42
STA. 281 + 00 TO 316 + 00	26.00	3500.00	10111.11			10111.11		5.57	33.44	424.67	849.33		65.33	65.33	99.65	99.65
STA. 316 + 00 TO 318 + 00	26.00	200.00	577.78	120.00	20.00	577.78		0.34	2.18	24.27	48.53		9.33	9.33	5.69	5.69
BRIDGE OMISSION																
STA. 319 + 90 TO 321 + 00	26.00	110.00	317.78	120.00	20.00	317.78		0.19	1.20	13.35	26.69		5.13	5.13	3.13	3.13
STA. 321 + 00 TO 361 + 50	26.00	4050.00	11700.00			11700.00		6.44	38.70	491.40	982.80		75.60	75.60	115.31	115.31
STA. 361 + 50 TO 362 + 00	26.00	50.00	144.44			144.44		0.09	0.54	6.07	12.13		2.33	2.33	1.42	1.42
STA. 362 + 00 TO 374 + 50	26.00	1250.00	3611.11			3611.11	694.44	2.29	13.61	151.67	303.33		58.33	58.33	35.59	
STA. 374 + 50 TO 380 + 00	26.00	550.00	1588.89			1588.89		0.95	5.99	66.73	133.47		25.67	25.67	15.66	15.66
STA. 380 + 00 TO 381 + 00	26.00	100.00	288.89			288.89		0.17	1.09	12.13	24.27		4.67	4.67	2.85	2.85
STA. 381 + 00 TO 383 + 50	26.00	250.00	722.22			722.22	138.89	0.46	2.72	30.33	60.67		11.67	11.67	7.12	
STA. 383 + 50 TO 386 + 11	26.00	260.55	752.70			752.70	144.75	0.46	2.66	31.61	63.23		4.86	12.16	7.42	
STA. EQ. 386+10.55 (BK) = 385+82.67 (AH)																
STA. 385 + 83 TO 393 + 50	26.00	767.33	2216.73			2216.73	426.29	1.36	7.84	93.10	186.21		14.32	35.81	21.85	
STA. 393 + 50 TO 394 + 00	26.00	50.00	144.44			144.44	27.78	0.09	0.54	6.07	12.13		2.33	2.33	1.42	
STA. 394 + 00 TO 396 + 00	26.00	200.00	577.78			577.78		0.34	2.18	24.27	48.53		9.33	9.33	5.69	5.69
STA. 396 + 00 TO 397 + 50	26.00	150.00	433.33			433.33		0.25	1.53	18.20	36.40		7.00	2.80	4.27	4.27
STA. 397 + 50 TO 432 + 50	26.00	3500.00	10111.11			10111.11		5.57	33.44	424.67	849.33		65.33	65.33	99.65	99.65
STA. 432 + 50 TO 433 + 10	26.00	60.00	173.33			173.33		0.10	0.61	7.28	14.56		2.80	1.12	1.71	1.71
STA. 433 + 10 TO 434 + 50	26.00	140.00	404.44			404.44		0.24	1.52	16.99	33.97		6.53	6.53	3.99	3.99
STA. 434 + 50 TO 435 + 35	26.00	85.00	245.56			245.56		0.14	0.87	10.31	20.63		3.97	1.59	2.42	2.42
STA. 435 + 35 TO 450 + 00	26.00	1465.00	4232.22			4232.22		2.33	14.00	177.75	355.51		27.35	27.35	41.71	41.71
STA. 450 + 00 TO 454 + 00	26.00	400.00	1155.56			1155.56		0.66	4.09	48.53	97.07		18.67	7.47	11.39	11.39
STA. 454 + 00 TO 460 + 00	26.00	600.00	1733.33			1733.33		0.95	5.73	72.80	145.60		11.20	11.20	17.08	17.08
STA. 460 + 00 TO 464 + 00	26.00	400.00	1155.56			1155.56		0.66	4.09	48.53	97.07		18.67	7.47	11.39	11.39
STA. 464 + 00 TO 476 + 50	26.00	1250.00	3611.11			3611.11		1.99	11.94	151.67	303.33		23.33	23.33	35.59	35.59
STA. 476 + 50 TO 478 + 33	26.00	183.00	528.67	120.00	20.00	528.67		0.32	1.99	22.20	44.41		8.54	8.54	5.21	5.21
BRIDGE OMISSION																
STA. 479 + 82 TO 482 + 50	26.00	268.00	774.22	120.00	20.00	774.22		0.46	2.92	32.52	65.03		12.51	12.51	7.63	7.63
STA. 482 + 50 TO 500 + 00	26.00	1750.00	5055.56			5055.56		2.78	16.72	212.33	424.67		32.67	32.67	49.83	49.83
STA. 500 + 00 TO 504 + 50	26.00	450.00	1300.00			1300.00		0.75	4.60	54.60	109.20		8.40	21.00	12.81	12.81
STA. 504 + 50 TO 509 + 50	26.00	500.00	1444.44			1444.44		0.80	4.78	60.67	121.33		9.33	9.33	14.24	14.24
STA. 509 + 50 TO 515 + 95	26.00	645.00	1863.33			1863.33		1.07	6.59	78.26	156.52		30.10	12.04	18.36	18.36
STA. 515 + 95 TO 524 + 00	26.00	805.00	2325.56			2325.56		1.39	8.77	97.67	195.35		37.57	37.57	22.92	22.92
STA. 524 + 00 TO 528 + 20	26.00	420.00	1213.33			1213.33	233.33	0.77	4.57	50.96	101.92		19.60	19.60	11.96	
STA. 528 + 20 TO 528 + 54	26.00	34.00	98.22			98.22		0.06	0.37	4.13	8.25		1.59	1.59	0.97	0.97
SUB-TOTAL (FROM SHEET 10)				480	80	74,053	1,860	42	254	3,110	6,220		656	662	730	635

FILE NAME =	USER NAME = brucebm	DESIGNED -	REVISED -	STATE OF ILLINOIS DEPARTMENT OF TRANSPORTATION		RESURFACING TABLE		F.A.P 317	SECTION	COUNTY	TOTAL SHEETS	SHEET NO.
S:\GEN\DRAW\STD\PLNS\SQUAD11\68337\68337A\plans.dgn		DRAWN -	REVISED -					US24	(137,102)RS-4; 10IRS-3	FULTON	56	10
PLOT SCALE = 44,200' / IN.		CHECKED -	REVISED -					CONTRACT NO. 68337				
PLOT DATE = 10/14/2008		DATE -	REVISED -					FED. ROAD DIST. NO. ILLINOIS FED. AID PROJECT				
SCALE:		SHEET NO. OF SHEETS		STA.		TO STA.						

TABULATION OF RESURFACING QUANTITIES																
LOCATION	TOTAL ROADWAY WIDTH	LENGTH	AREA	HOT-MIX ASPH. SURF. REMOVAL BUTT JOINT	TEMPORARY RAMP	HOT-MIX ASPH. SURF. REMOVAL 0.75 IN	HOT-MIX ASPH. SURF. REMOVAL VAR. DEPTH	POLY. BIT. MATERIALS PRIME COAT	AGGREGATE MATERIALS PRIME COAT	POLYMERIZED LEVELING BINDER (MM) 0.75 IN	HOT-MIX ASPHALT SURF CSE MIX D N50 1.5 IN	INCIDENTAL HOT-MIX ASPH. SURF.	HOT-MIX ASPHALT SHOULDERS		AGGREGATE SHOULDERS TYPE B	
													LEFT SIDE	RIGHT SIDE	LEFT SIDE	RIGHT SIDE
		FT	FT	SQ YD	SQ YD	SQ YD	SQ YD	SQ YD	TON	TON	TON	TON	TON	TON	TON	TON
STA. 528 + 54 TO 532 + 37	26.00	383.00	1106.44			1106.44	212.78	0.70	4.17	46.47	92.94		17.87	17.87	10.90	
STA. 532 + 37 TO 532 + 59	26.00	22.00	63.56			63.56		0.04	0.24	2.67	5.34		1.03	1.03	0.63	0.63
STA. 532 + 59 TO 536 + 00	26.00	341.00	985.11			985.11		0.59	3.71	41.37	82.75		15.91	15.91	9.71	
STA. 536 + 00 TO 536 + 29	26.00	28.69	82.88			82.88		0.05	0.31	3.48	6.96		1.34	1.34	0.82	
STA. 536 + 29 TO 538 + 43	26.00	214.46	619.55			619.55		0.35	2.44	26.02	52.04			10.01	6.11	6.11
STA. 538 + 43 TO 541 + 49	26.00	305.85	883.57			883.57		0.53	3.23	37.11	74.22		14.27	14.27	8.71	8.71
STA. EQ. 541+48+96 (BK) = 1336+89.96 (AH)																
STA. 1336 + 90 TO 1338 + 50	26.00	160.04	462.34			462.34		0.28	1.74	19.42	38.84		7.47	7.47	4.56	4.56
STA. 1338 + 50 TO 1342 + 78	26.00	428.00	1236.44			1236.44	237.78	0.76	4.38	51.93	103.86		7.99	19.97	12.19	
STA. 1342 + 78 TO 1346 + 00	26.00	322.00	930.22	93.33	15.55	930.22		0.50	2.93	39.07	78.14		6.01		9.17	9.17
RT. 78 INTERSECTION			1849.86	186.66	31.10	1849.86	338.00	1.10	6.45	77.69	155.39		8.68	40.38	8.83	1.28
SIDEROADS																
WHYMANN RD			129.03	105.96	20.00			0.03	0.30			10.84				
McKINLEY RD			174.59	88.44	16.67	96.00		0.04	0.36			14.67				
BROWN RD			149.30	73.26	12.78	71.61		0.03	0.25			12.54				
DUCK ISLAND RD			117.00		28.00	117.00		0.11	1.08			9.83				
OLD WEAVER RD			99.29	71.34	15.55	19.56		0.02	0.19			8.34				
SPEEDWAY RD			189.29	107.19	18.33	92.07		0.03	0.29			15.90				
POLLIT RD			144.17	125.10	19.44	40.98		0.02	0.22			12.11				
COUNTY HIGHWAY 8 (LT)			75.36	63.75	13.33	102.33		0.05	0.48			6.33				
COUNTY HIGHWAY 8 (RT)			163.93		35.83	75.36		0.03	0.25			13.77				
TOWNSHIP ROAD 395			73.95	73.95	17.78			0.02	0.16			6.21				
MAILBOX TURNOUT (13)			531.57									44.65				
MAILBOX TURNOUT + ENT. (17)			704.48									59.18				
PRIVATE ENTERANCE	0.00		597.24									50.17				
COMMERCIAL ENTERANCE	0.00		311.10									26.13				
SUB-TOTAL				989	244	8,835	789	5	33	345	690	291	81	128	72	30
SUB-TOTAL (FROM SHEET 8)				583	97	44,498	1,474	26	156	1,869	3,738		428	500	439	359
SUB-TOTAL (FROM SHEET 9)						30,771	2,348	18	107	1,292	2,585		234	364	303	189
SUB-TOTAL (FROM SHEET 10)				480	80	74,053	1,860	42	254	3,110	6,220		656	662	730	635
GRAND-TOTAL				2,052	422	158,157	6,471	91	549	6,617	13,234	291	1,399	1,653	1,543	1,212

PRIME COAT CONVERSION FACTORS		
SURFACE TYPE	POLY. BIT. PRIME COAT	AGG. PRIME COAT
	(GAL / SQYD)	(LB / SQ YD)
COLD MILLED SURFACES	0.1	4
EXISTING PAVEMENT	0.05	4
NEW HOT-MIX ASPH. CSE	0.03	2

HOT-MIX ASPHALT & AGGREGATE CONVERSION FACTORS	
SURFACE TYPE	
HOT-MIX ASPHALT SURF CSE	112 LB/SQ YD /IN
ALL OTHERS HOT-MIX ASPH.	112 LB/SQ YD /IN
AGGREAGATE SHOULDERS	2.05 TONS / CU YD

TREE REMOVAL, ACRES		
Location	UNIT	Qty.
Rt. Sta. 536+05 to Rt. Sta. 538+82.43	ACRE	0.28
TOTAL = 0.28		

TOPSOIL FURNISH AND PLACE, 4"		
Location	UNIT	Qty.
Rt. Sta. 536+00 to Rt. Sta. 538+75	SQ YD	796
TOTAL = 796		

STONE RIPRAP CLASS A4		
Location	UNIT	Qty.
Rt. Sta. 537+64.31 to Rt. Sta. 537+73.53	TON	6.5
TOTAL = 6.5		

EARTH EXCAVATION		
Location	UNIT	Qty.
Rt. Sta. 536+00 to Rt. Sta. 538+75	CU YD	256
TOTAL = 256		

SEEDING, CLASS 3		
Location	UNIT	Qty.
Rt. Sta. 536+24.90 to Rt. Sta. 538+81.57	ACRE	0.25
TOTAL = 0.25		

FILTER FABRIC		
Location	UNIT	Qty.
Rt. Sta. 537+64.31 to Rt. Sta. 537+73.53	SQ YD	8.5
TOTAL = 8.5		

REMOVAL AND DISPOSAL OF UNSUITABLE MATERIAL		
Location	UNIT	Qty.
Rt. Sta. 536+68.90	CU YD	42
TOTAL = 42		

NITROGEN FERTILIZER NUTRIENTS		
Location	UNIT	Qty.
Rt. Sta. 536+24.90 to Rt. Sta. 538+81.57	POUND	23
TOTAL = 23		

FABRIC FORMED CONCRETE PAVEMENT MAT		
Location	UNIT	Qty.
Rt. Sta. 536+24.90 to Rt. Sta. 537+64.31	SQ YD	227.00
Rt. Sta. 537+73.53 to Rt. Sta. 5387+68.82		214.00
TOTAL = 441		

FURNISHED EXCAVATION		
Location	UNIT	Qty.
Rt. Sta. 536+00 TO Rt. Sta. 538+75	CU YD	415
TOTAL = 415		

PHOSPHORUS FERTILIZER NUTRIENTS		
Location	UNIT	Qty.
Rt. Sta. 536+24.90 to Rt. Sta. 538+81.57	POUND	23
TOTAL = 23		

CONSTRUCTION TEST STRIP		
Location	UNIT	Qty.
JOBSITE	EACH	2
TOTAL = 2		

POROUS GRANULAR EMBANKMENT		
Location	UNIT	Qty.
Rt. Sta. 537+68.90	CU YD	4
TOTAL = 4		

POTASSIUM FERTILIZER NUTRIENTS		
Location	UNIT	Qty.
Rt. Sta. 536+24.90 to Rt. Sta. 538+81.57	POUND	23
TOTAL = 23		

CURB REMOVAL		
Location	UNIT	Qty.
Rt. Sta. 536+28.68 to Rt. Sta. 538+43.49	FOOT	215
TOTAL = 215		

GEOTECHNICAL FABRIC FOR GROUND STABILIZATION		
Location	UNIT	Qty.
Rt. Sta. 537+68.90	SQ YD	22
TOTAL = 22		

HEAVY DUTY EROSION CONTROL BLANKET		
Location	UNIT	Qty.
Rt. Sta. 536+24.90 to Rt. Sta. 538+81.57	SQ YD	796
TOTAL = 796		

PAVED SHOULDER REMOVAL		
Location	UNIT	Qty.
Rt. Sta. 536+28.68 to Rt. Sta. 538+43.49	SQ YD	130
TOTAL = 130		

FILE NAME = S:\GEN\DRAW\STD&PLNS\SO\AD11\68337\68337A\plans.dgn

USER NAME = brucebm

DESIGNED -

REVISED -

DRAWN -

REVISED -

PLOT SCALE = 44.2009' / 1" IN.

CHECKED -

REVISED -

PLOT DATE = 10/14/2008

DATE -

REVISED -

STATE OF ILLINOIS
DEPARTMENT OF TRANSPORTATION

SCHEDULE OF QUANTITIES

SCALE: SHEET NO. OF SHEETS STA. TO STA.

F.A.P
317

US24

SECTION
(137,102)RS-4; 101RS-3

COUNTY
FULTON

TOTAL
SHEETS
12

CONTRACT NO. 68337

FED. ROAD DIST. NO. ILLINOIS FED. AID PROJECT

HOT-MIX ASPHALT SHOULDERS, 8"		
Location	UNIT	Qty.
Rt. Sta. 536+28.68 to Rt. Sta. 538+43.49	SQ YD	120
TOTAL = 120		

CLASS D PATCHES					
	Location Sta. to Sta.	No. of Patches	Type 2 sq. yd.	Type 3 sq. yd.	Type 4 sq. yd.
1	7+45 to 74+92	34 1	234.06	17.33	
2	75+54 to 81+15	3 2	17.33		144.44
3	81+15 to 112+04	22	132.94		
4	112+04 to 317+10	42 2	291.87	34.67	
5	320+47 to 395+43	10 1	72.24	17.33	
6	395+43 to 461+34	9	78.02		
7	461+34 to 490+32	10	69.36		
8	490+32 to 1346+00	9	60.69		
Totals			956.51	69.33	144.44

CONCRETE REMOVAL		
Location	UNIT	Qty.
Rt. Sta. 537+68.90	CU YD	1.4
TOTAL = 1.4		

REINFORCEMENT BARS		
Location	UNIT	Qty.
Rt. Sta. 537+68.90	POUND	1,508
TOTAL = 1,508		

EXPANSION BOLTS 3/4 INCH		
Location	UNIT	Qty.
Rt. Sta. 537+68.90	EACH	12
TOTAL = 12		

CONCRETE BOX CULVERTS		
Location	UNIT	Qty.
Rt. Sta. 537+68.90	CU YD	10
TOTAL = 10		

METAL END SECTIONS 12"		
Location	UNIT	Qty.
Rt. Sta. 537+00	EACH	1
Rt. Sta. 538+37.28		1
TOTAL = 2		

CONCRETE COLLAR		
Location	UNIT	Qty.
Rt. Sta. 537+68.90	CU YD	0.5
TOTAL = 0.5		

PIPE DRAINS 12"		
Location	UNIT	Qty.
Rt. Sta. 537+00	FOOT	28
Rt. Sta. 538+37.28		32
TOTAL = 60		

TYPE C INLET BOX, STANDARD 609001 (SPECIAL)		
Location	UNIT	Qty.
Rt. Sta. 537+00	EACH	1
Rt. Sta. 538+37.28		1
TOTAL = 2		

CONCRETE THRUST BLOCKS		
Location	UNIT	Qty.
Rt. Sta. 537+00	EACH	1
Rt. Sta. 538+37.28		1
		TOTAL = 2

STEEL PLATE BEAM GUARD RAIL, TYPE A		
Location	UNIT	Qty.
Lt. Sta. 530+02.5 to Lt. Sta. 533+02.5	FOOT	300
Rt. Sta. 536+80.65 to Rt. Sta. 538+43.15		162.5
TOTAL = 462.5		

TRAFFIC BARRIER TERMINAL TYPE 1, SPECIAL (TANGENT)		
Location	UNIT	Qty.
Lt. Sta. 529+52.5 to Lt. Sta. 530+02.5	EACH	1
Lt. Sta. 535+65 to Lt. Sta. 536+15		1
Rt. Sta. 536+28.68 to Rt. Sta. 536+78.68		1
		TOTAL = 3

GUARDRAIL REMOVAL		
Location	UNIT	Qty.
Lt. Sta. 529+80 to Lt. Sta. 530+05	FOOT	25
Lt. Sta. 532+77.5 to Lt. Sta. 533+02.5		25
Lt. Sta. 535+65 to Rt. Sta. 535+90		25
Rt. Sta. 536+53.69 to Rt. Sta. 538+41.19		187.5
TOTAL = 262.5		

TRAFFIC BARRIER TERMINAL REMOVAL, TYPE 1		
Location	UNIT	Qty.
Lt. Sta. 529+55 to Lt. Sta. 529+80	EACH	1
Lt. Sta. 530+05 to Lt. Sta. 530+30		1
Lt. Sta. 532+52.5 to Lt. Sta. 532+77.5		1
Lt. Sta. 535+90 to Lt. Sta. 536+15		1
Rt. Sta. 536+28.69 to Rt. Sta. 536+53.69		1
TOTAL = 5		

EROSION CONTROL CURB		
Location	UNIT	Qty.
Rt. Sta. 536+28.68 to Rt. Sta. 538+43.49	FOOT	215
TOTAL = 215		

GUARDRAIL MARKERS, TYPE A	
STATION TO STATION	EACH
Lt Sta. 529+55 to 532+77	6
Lt Sta. 535+65 to 536+15	2
Rt Sta. 536+28.68 to 538+43.49	3
TOTAL	11

MOBILIZATION		
Location	UNIT	Qty.
Jobsite	L. Sum	1
TOTAL = 1		

PERMANENT SURVEY MARKERS, TYPE I			
STATION	EACH	STATION	EACH
Sta. 12+00	1	Sta. 312+39.39	1
Sta. 21+80.81	1	Sta. 317+00	1
Sta. 35+00	1	Sta. 330+00	1
Sta. 45+00	1	Sta. 340+00	1
Sta. 55+00	1	Sta. 350+00	1
Sta. 65+00	1	Sta. 360+00	1
Sta. 75+00	1	Sta. 373+99.73	1
Sta. 90+00	1	Sta. 385+69.40 (BK) = 385+41.18 (AH)	1
Sta. 100+00	1		
Sta. 110+00	1	Sta. 369+00	1
Sta. 120+00	1	Sta. 400+00	1
Sta. 130+00	1	Sta. 410+00	1
Sta. 140+00	1	Sta. 420+00	1
Sta. 152+85.04	1	Sta. 430+00	1
Sta. 160+83.48	1	Sta. 440+00	1
Sta. 185+00	1	Sta. 450+00	1
Sta. 195+00	1	Sta. 460+00	1
Sta. 205+00	1	Sta. 470+12.68	1
Sta. 221+00	1	Sta. 479+99.43	1
Sta. 235+00	1	Sta. 501+32.49	1
Sta. 247+22.47	1	Sta. 533+84.79	1
Sta. 261+66.64	1	Sta. 541+48.96	1
Sta. 302+50.66	1		
TOTAL = 44			

TERMINAL MARKER - DIRECT APPLIED	
LOCATION	EACH
Lt Sta. 527+67.5	1
Lt Sta. 582+02.5	1
Rt Sta. 536+28.68	1
TOTAL	3

TRAFFIC CONTROL AND PROTECTION, STANDARD 701201		
Location	UNIT	Qty.
Jobsite	L. Sum	1
TOTAL = 1		

TRAFFIC CONTROL AND PROTECTION, STANDARD 701306		
Location	UNIT	Qty.
Jobsite	L. Sum	1
TOTAL = 1		

TRAFFIC CONTROL AND PROTECTION, STANDARD 701336		
Location	UNIT	Qty.
Jobsite	L. Sum	1
TOTAL = 1		

SHORT-TERM PAVEMENT MARKING	
STATION TO STATION	LENGTH (FEET)
Sta. 7+45 to 74+92	675
Sta. 75+54 to 109+78	342
Sta. 110+18 to 269+01.41	1,589
Sta. 269+09 to 318+00	489
Sta. 319+90 to 386+10.55	662
Sta. 385+82.67 to 478+33	925
Sta. 479+82 to 541+48.96	617
Sta. 1336+89.96 to 1346+00	91
Rt. 78 Intersection	43
TOTAL (3 APPLICATIONS)	16,298

PREPARATION OF BASE	
Specific locations and quantities appear on sheets 26 to 29	44 SQ YD

PAINT PAVEMENT MARKING - LINE 4"				
TEMPORARY PAVEMENT MARKING - LINE 4"				
STATION	EDGE LINE WHITE 4"	SKIP DASH YELLOW 4"	SOLID YELLOW 4"	DOUBLE YELLOW 4"
7+45 TO 54+19	4,674	4,674		
54+19 TO 64+74 (RT)	1,055	1,055	1,055	
64+74 TO 74+92	1,018			1,018
BRIDGE OMISSION	—	—	—	—
75+54 TO 79+00	346			346
79+00 TO 87+97 (LT)	897	897	897	
87+97 TO 109+78	2,181	2,181		
BRIDGE OMISSION	—	—	—	—
110+18 TO 145+73	3,555	3,555		
145+73 TO 155+76 (RT)	1,003	1,003	1,003	
155+76 TO 157+87	211			211
157+87 TO 166+85 (LT)	898	898	898	
166+85 TO 210+70	4,385	4,385		
210+70 TO 216+50 (RT)	580	580	580	
216+50 TO 220+72	422	422		
220+72 TO 226+00 (LT)	528	528	528	
226+00 TO 227+05	105	105		
227+05 TO 236+68 (RT)	963	963	963	
236+68 TO 249+75	1,307			1,307
249+75 TO 259+51 (LT)	976	976	976	
259+51 TO 268+84	933	933		
268+84 TO 277+29 (RT)*	837	837	837	
277+29 TO 285+74 (LT)	845	845	845	
285+74 TO 318+00	3,226	3,226		
BRIDGE OMISSION	—			
319+90 TO 357+55	3,765	3,765		
357+55 TO 368+11 (RT)	1,056	1,056	1,056	
368+11 TO 386+83**	1,900			1,900
386+83 TO 396+33 (LT)	950	950	950	
396+33 TO 431+08	3,475	3,475		
431+08 TO 442+17 (RT)	1,109	1,109	1,109	
442+17 TO 444+28	211	211		
444+28 TO 449+56 (LT)	528	528	528	
449+56 TO 454+84	528	528		
454+84 TO 459+60 (RT)	476	476	476	
459+60 TO 461+70	210			210
461+70 TO 471+20 (LT)	950	950	950	
471+20 TO 474+90	370			370
474+90 TO 478+33 (RT)	343	343	343	
BRIDGE OMISSION	—	—	—	—
479+82 TO 484+19 (RT)	437	437	437	
484+19 TO 490+53	634			634
490+53 TO 492+40 (LT)	187	187	187	
492+40 TO 502+43	1,003	1,003		
502+43 TO 511+93 (RT)	950	950	950	
511+93 TO 528+30	1,637			1,637
528+30 TO 535+16 (RT)	686	686	686	
535+16 TO 1346+00***	1,543			1,543
RT. 78 INTERSECTION	862			200
TOTAL	54,325	11,177	16,254	9,377
TOTAL TWO SIDES	108,650			18,754
TOTAL 4"	154,835			

FILE NAME = #FILE#	USER NAME = #USER#	DESIGNED - ---	REVISED - ---	STATE OF ILLINOIS DEPARTMENT OF TRANSPORTATION	SCHEDULE OF QUANTITIES				F.A.P. 317	SECTION		COUNTY	TOTAL SHEETS	SHEET NO.
		DRAWN - ---	REVISED - ---						US24	(137,102)RS-4, 10IRS-3		FULTON	56	14
	PLOT SCALE = #SCALE#	CHECKED - ---	REVISED - ---						CONTRACT NO. 68337					
	PLOT DATE = #DATE#	DATE - -----	REVISED - ---						FED. ROAD DIST. NO. - [ILLINOIS] FED. AID PROJECT					
	SCALE: -----				SHEET NO. -- OF --- SHEETS		STA. ----- TO STA. -----							

PAINT PAVEMENT MARKING - LINE 8" TEMPORARY PAVEMENT MARKING - LINE 8"		
STATION	PAINTED MEDIAN	
	WHITE 8"	YELLOW 8"
RT. 78 INTERSECTION	165	330
TOTAL	165	330
TOTAL 8"	495	

PAINT PAVEMENT MARKING - LINE 12" TEMPORARY PAVEMENT MARKING - LINE 12"		
STATION	PAINTED MEDIAN	
	YELLOW 12"	
RT. 78 INTERSECTION	320	
TOTAL	320	

PAINT PAVEMENT MARKING - LINE 24" TEMPORARY PAVEMENT MARKING - LINE 24"		
STATION	STOP BAR	
	WHITE 24"	
RT. 78 INTERSECTION	20	
TOTAL	20	

WORK ZONE PAVEMENT MARKING REMOVAL		
STATION TO STATION		AREA (SQ FT)
Sta. 7+45 to 74+92		675
Sta. 75+54 to 109+78		342
Sta. 110+18 to 269+01.41		1,589
Sta. 269+09 to 318+00		489
Sta. 319+90 to 386+10.55		662
Sta. 385+82.67 to 478+33		925
Sta. 479+82 to 541+48.96		617
Sta. 1336+89.96 to 1346+00		91
Rt. 78 Intersection		43
TOTAL		5,433

RAISED REFLECTIVE PAVEMENT MARKER REMOVAL		
STATION TO STATION		EACH
Sta. 7+45 to 1346+00		625
TOTAL		625

RAISED REFLECTIVE PAVEMENT MARKER		
STATION TO STATION		EACH
Sta. 7+45 to 74+92		84
Sta. 75+54 to 109+78		43
Sta. 110+18 to 269+01.41		199
Sta. 269+09 to 318+00		61
Sta. 319+90 to 386+10.55		83
Sta. 385+82.67 to 478+33		116
Sta. 479+82 to 541+48.96		77
Sta. 1336+89.96 to 1346+00		12
TOTAL		675

GUARDRAIL AGGREGATE EROSION CONTROL		
Location	UNIT	Qty.
Lt. Sta. 529+52.5 to Lt. Sta. 533+02.5	TON	62
Lt. Sta. 535+65 to Lt. Sta. 536+15		9
Rt. Sta. 536+28.68 to Rt. Sta. 538+41.18		38
		TOTAL = 109

PIPE ELBOW, 12"		
Location	UNIT	Qty.
Rt. Sta. 537+00	EACH	2
Rt. Sta. 538+37.28		2
TOTAL = 4		

REVTMENT MAT REMOVAL		
Location	UNIT	Qty.
Rt. Sta. 536+75 to Rt. Sta. 537+75	SQ YD	156
TOTAL = 156		

PIPE DRAIN REMOVAL		
Location	UNIT	Qty.
Rt. Sta. 537+00.00	FOOT	22
TOTAL = 22		


AGGREGATE BASE REPAIR		
Specific locations and quantities appear on sheets 26 to 29		20 TON

RUMBLE STRIP		
STATION TO STATION		SQ YD
Lt Sta. 8+31 to 8+56		12
Lt Sta. 8+84 to 9+09		12
Lt Sta. 10+31 to 10+56		12
Lt Sta. 11+05 to 11+30		12
Lt Sta. 14+47 to 14+72		12
Lt Sta. 16+75 to 17+00		12
TOTAL		72


ROCK FILL		
Location	UNIT	Qty.
Rt. Sta. 537+68.90	TON	11
TOTAL = 11		

TEMPORARY DITCH CHECKS		
Location	UNIT	Qty.
Rt. Sta. 536+24.90 to Rt. Sta. 537+64.31	EACH	4
Rt. Sta. 537+73.53 to Rt. Sta. 5387+68.82		4
TOTAL = 8		

PERIMETER EROSION BARRIER		
Location	UNIT	Qty.
Rt. Sta. 537+50 to Rt. Sta. 538+00	FOOT	60
TOTAL = 60		

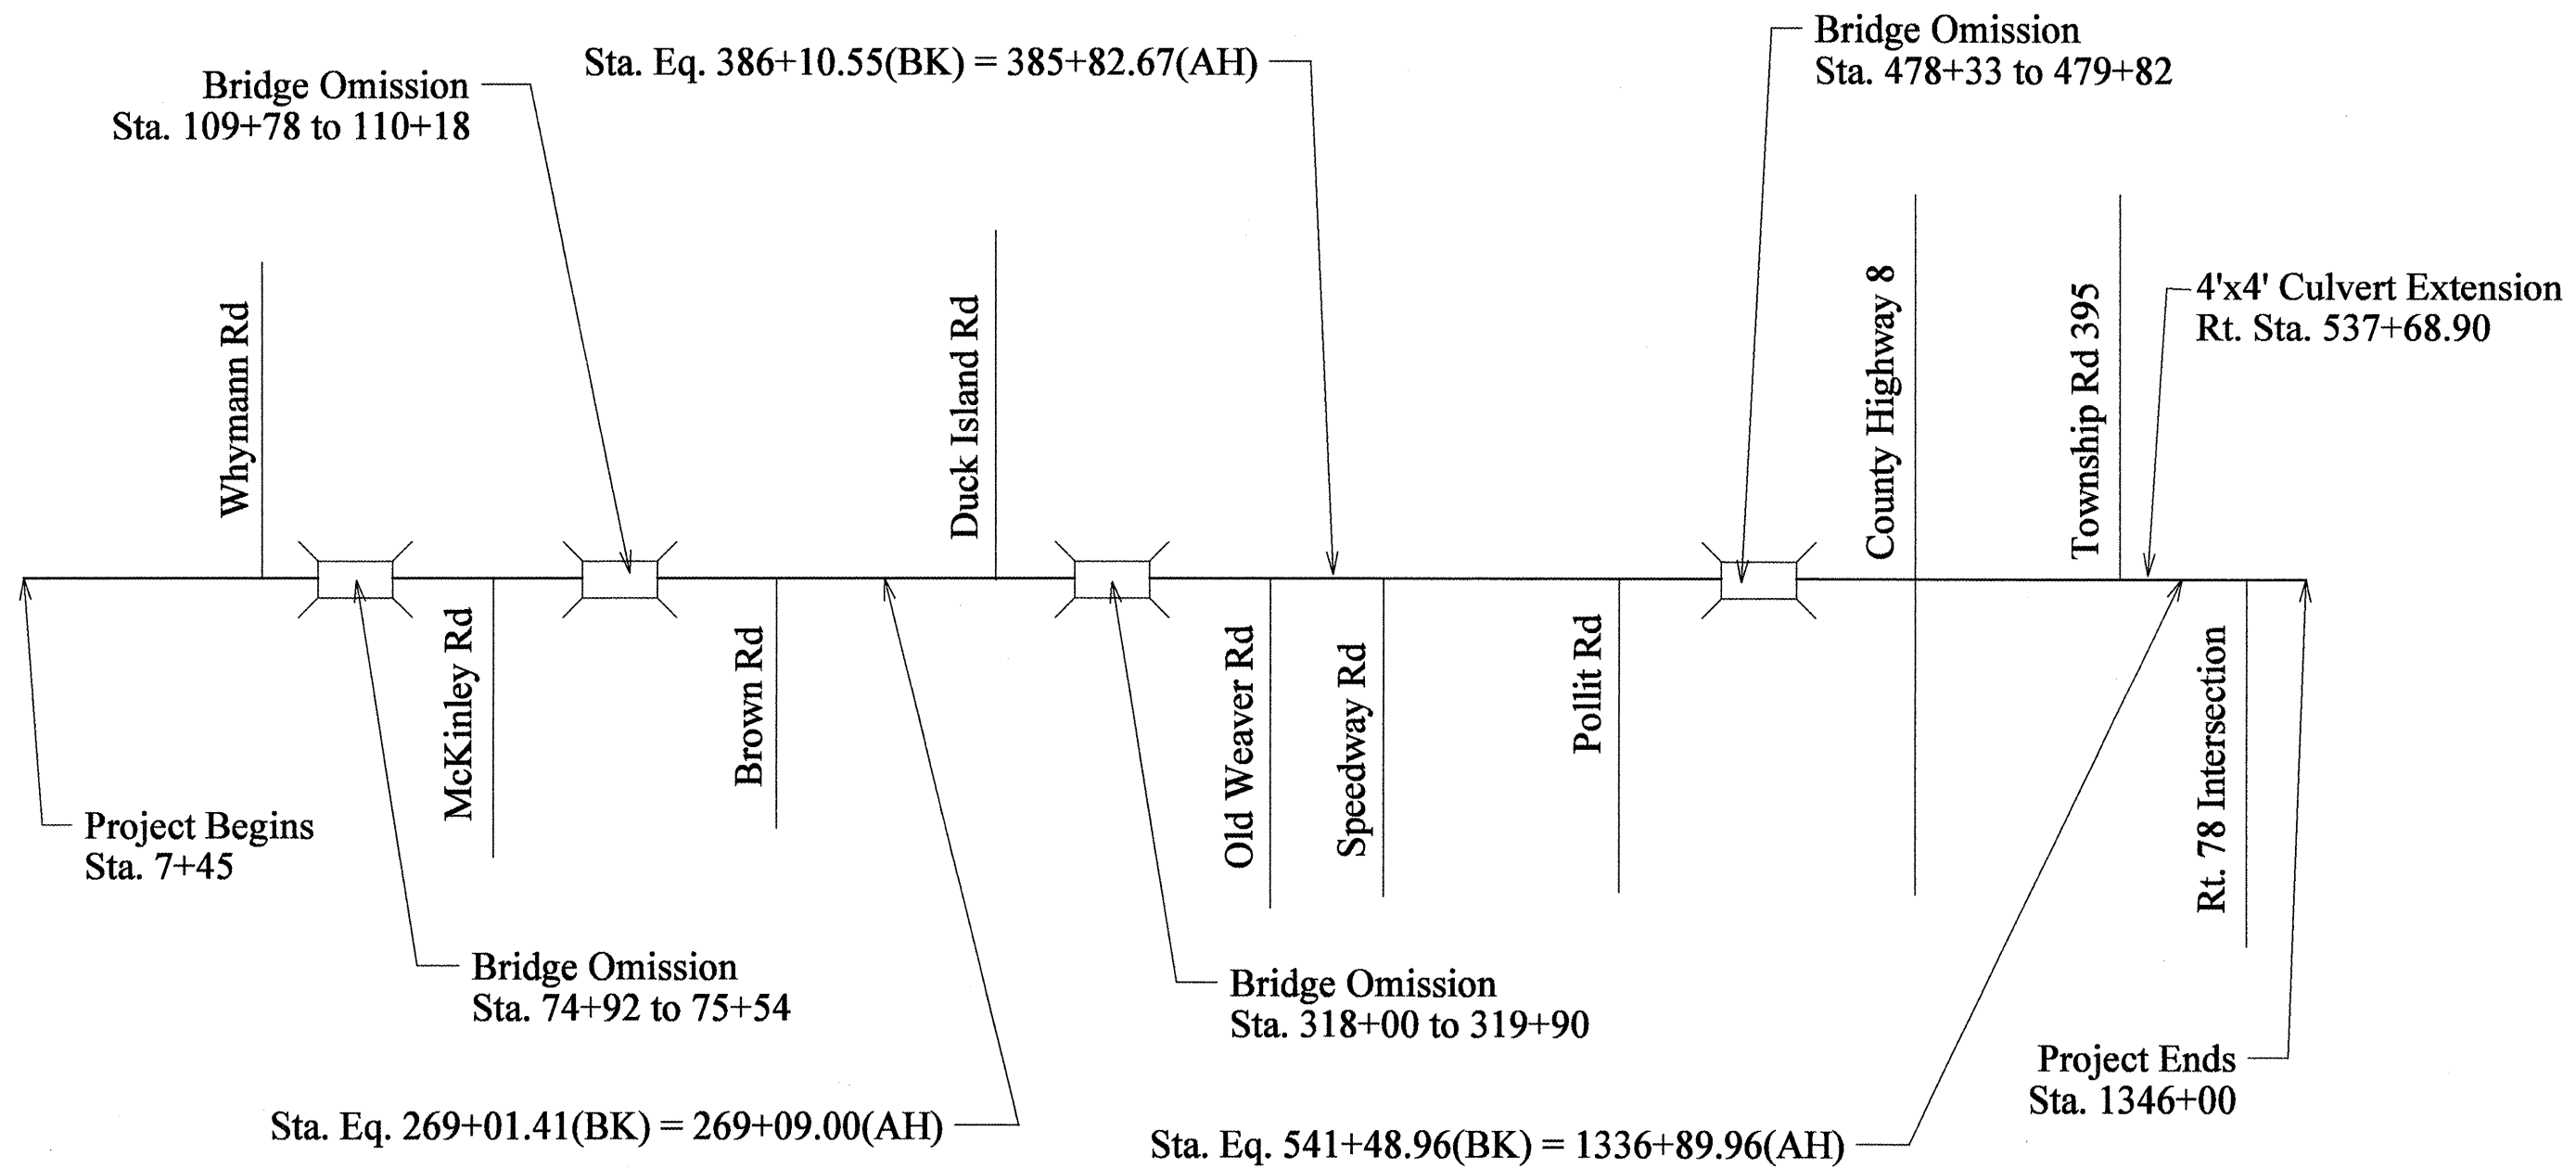


FILE NAME =	USER NAME = brucebm	DESIGNED -	REVISED -	STATE OF ILLINOIS DEPARTMENT OF TRANSPORTATION	LINE DIAGRAM						F.A.P 317	SECTION	COUNTY	TOTAL SHEETS	SHEET NO.
S:\GEN\DRAWING\STD&PLNS\SQUAD11\68337\68337A\plans.dgn		DRAWN -	REVISED -		US24	(137,102)RS-4; 10IRS-3	FULTON	56	16						
PLOT SCALE = 44.2809' / IN.		CHECKED -	REVISED -		CONTRACT NO. 68337										
PLOT DATE = 10/14/2008		DATE -	REVISED -		FED. ROAD DIST. NO. ILLINOIS FED. AID PROJECT										
					SCALE:	SHEET NO.	OF	SHEETS	STA.	TO STA.					

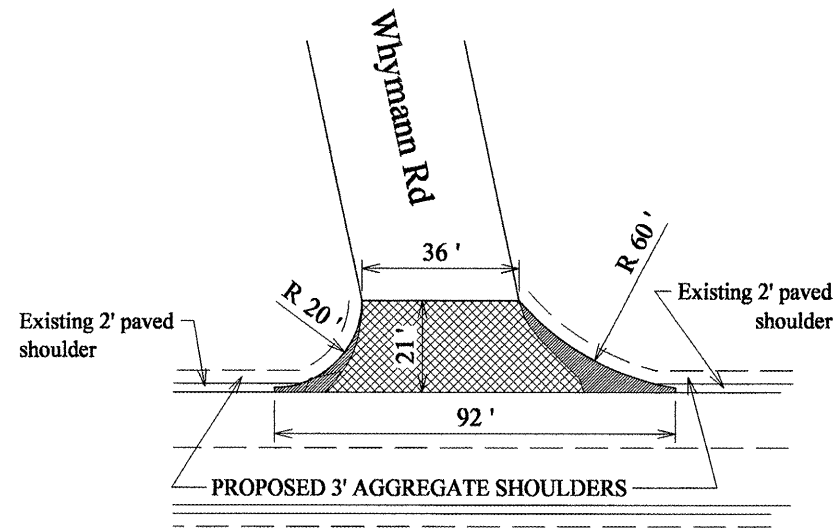


Whymann Road and US 24

ITEMS	UNITS	QUANTITY
PREPARATION OF BASE	SQ YD	22.56
AGGREGATE BASE REPAIR	TON	10.28
HOT-MIX SURF. REM. BUTT JOINT	SQ YD	105.96
HOT-MIX SURF. REM. 3/4"	SQ YD	0.00
INCIDENTAL HOT-MIX SURFACING	TON	10.79

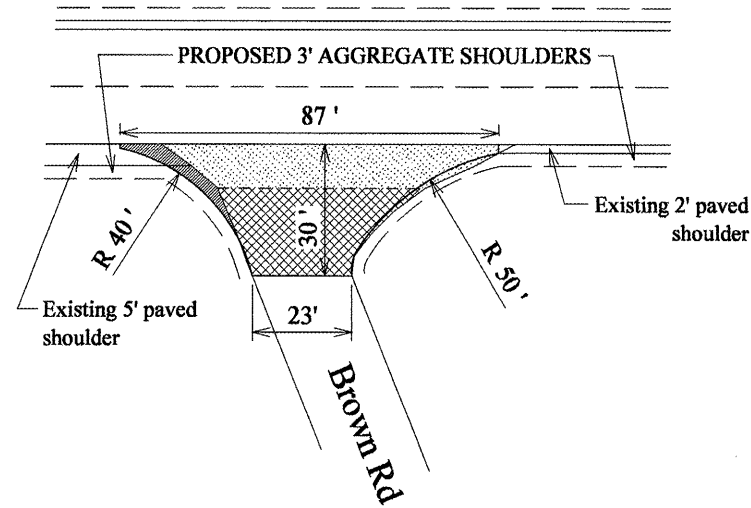


Brown Road and US 24

ITEMS	UNITS	QUANTITY
PREPARATION OF BASE	SQ YD	9.15
AGGREGATE BASE REPAIR	TON	4.17
HOT-MIX SURF. REM. BUTT JOINT	SQ YD	73.26
HOT-MIX SURF. REM. 3/4"	SQ YD	71.61
INCIDENTAL HOT-MIX SURFACING	TON	12.53

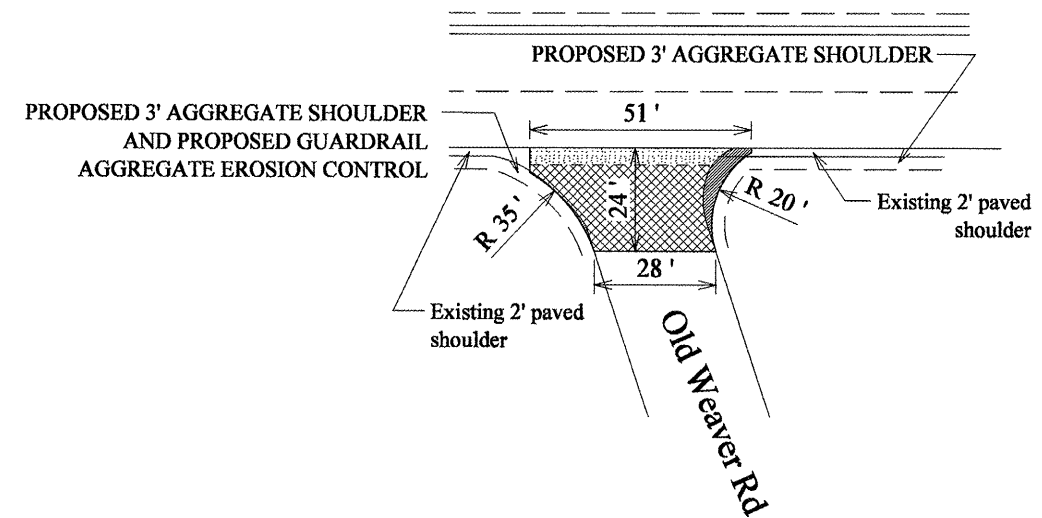


Old Weaver Road and US 24

ITEMS	UNITS	QUANTITY
PREPARATION OF BASE	SQ YD	8.31
AGGREGATE BASE REPAIR	TON	3.79
HOT-MIX SURF. REM. BUTT JOINT	SQ YD	71.34
HOT-MIX SURF. REM. 3/4"	SQ YD	19.56
INCIDENTAL HOT-MIX SURFACING	TON	8.34

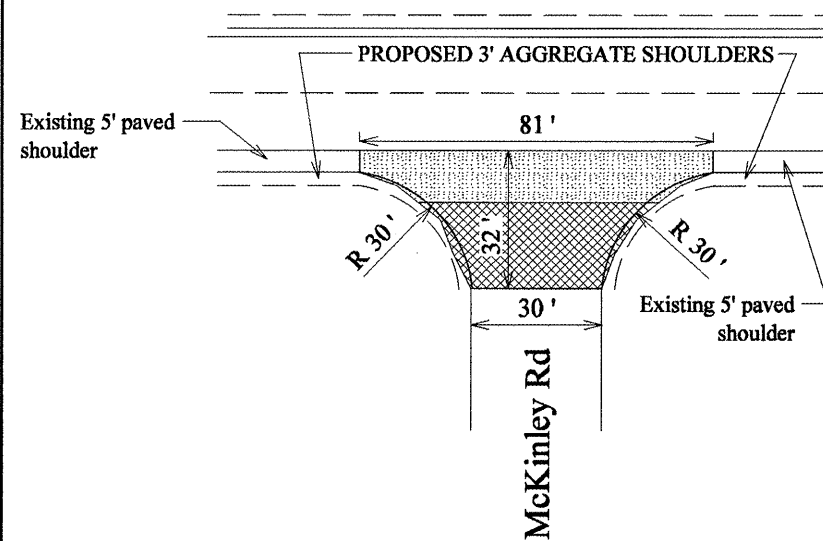

McKinley Road and US 24

ITEMS	UNITS	QUANTITY
PREPARATION OF BASE	SQ YD	0.00
AGGREGATE BASE REPAIR	TON	0.00
HOT-MIX SURF. REM. BUTT JOINT	SQ YD	88.44
HOT-MIX SURF. REM. 3/4"	SQ YD	96.00
INCIDENTAL HOT-MIX SURFACING	TON	14.67

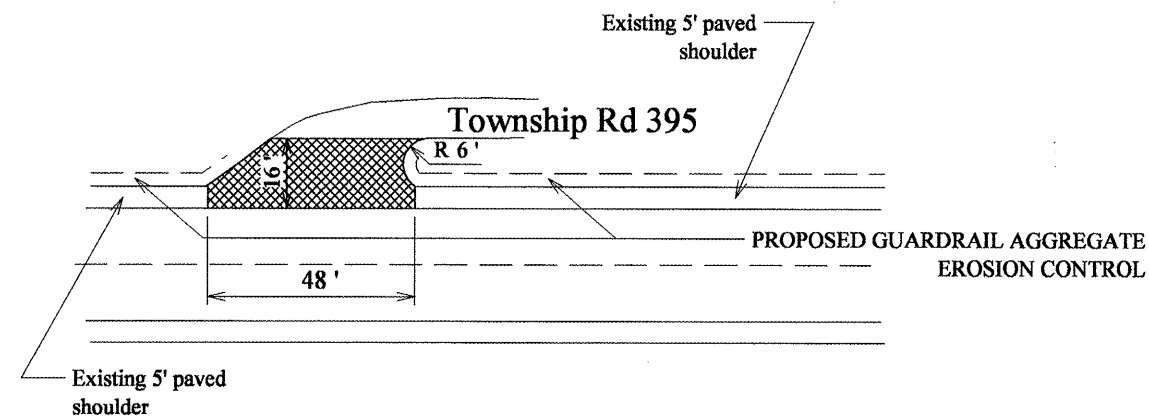


Township Road 395 and US 24

ITEMS	UNITS	QUANTITY
PREPARATION OF BASE	SQ YD	0.00
AGGREGATE BASE REPAIR	TON	0.00
HOT-MIX SURF. REM. BUTT JOINT	SQ YD	73.95
HOT-MIX SURF. REM. 3/4"	SQ YD	0.00
INCIDENTAL HOT-MIX SURFACING	TON	6.21


LEGEND:

	PREPARATION OF BASE
	HOT-MIX SURFACE REMOVAL BUTT JOINT
	HOT-MIX SURFACE REMOVAL 3/4"

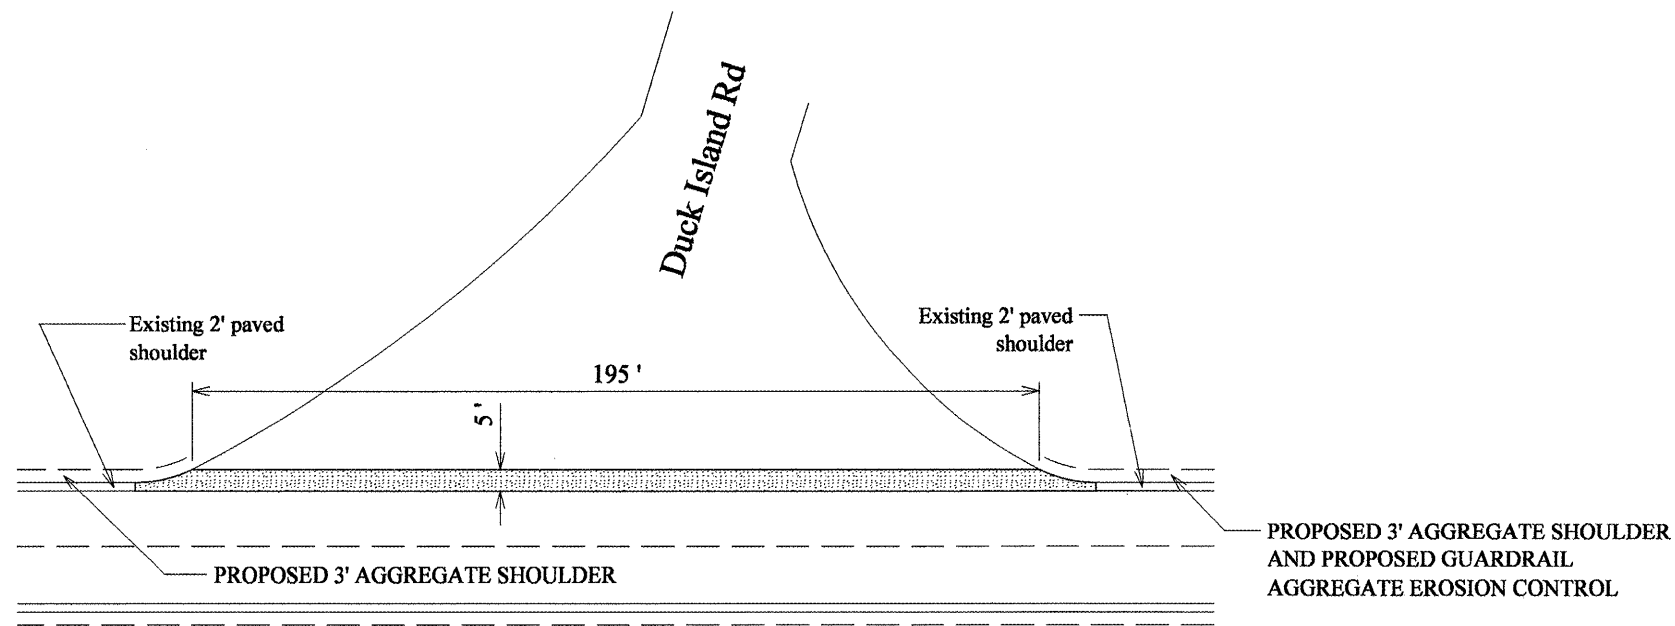


Duck Island Road and US 24

ITEMS	UNITS	QUANTITY
PREPARATION OF BASE	SQ YD	0.00
AGGREGATE BASE REPAIR	TON	0.00
HOT-MIX SURF. REM. BUTT JOINT	SQ YD	0.00
HOT-MIX SURF. REM. 3/4"	SQ YD	117.00
INCIDENTAL HOT-MIX SURFACING	TON	9.83

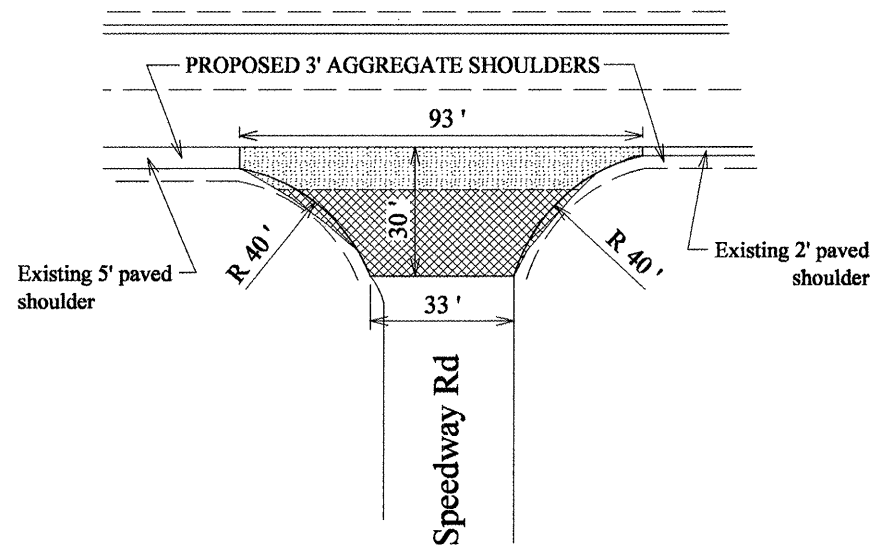


Speedway Road and US 24

ITEMS	UNITS	QUANTITY
PREPARATION OF BASE	SQ YD	0.15
AGGREGATE BASE REPAIR	TON	0.07
HOT-MIX SURF. REM. BUTT JOINT	SQ YD	107.19
HOT-MIX SURF. REM. 3/4"	SQ YD	92.07
INCIDENTAL HOT-MIX SURFACING	TON	15.90

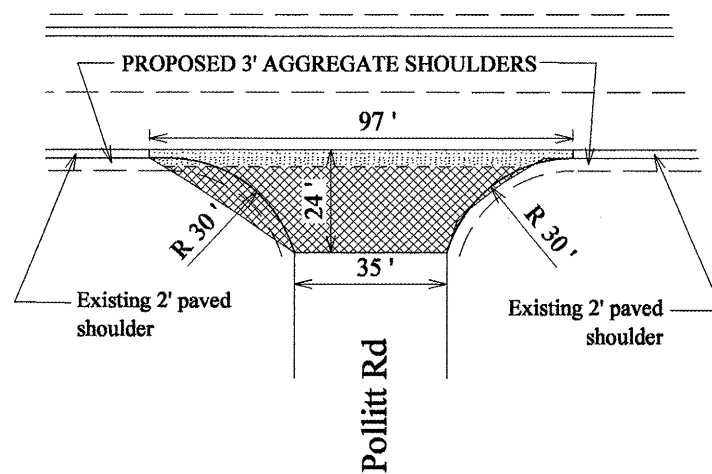


Pollitt Road and US 24

ITEMS	UNITS	QUANTITY
PREPARATION OF BASE	SQ YD	0.63
AGGREGATE BASE REPAIR	TON	0.29
HOT-MIX SURF. REM. BUTT JOINT	SQ YD	125.10
HOT-MIX SURF. REM. 3/4"	SQ YD	40.98
INCIDENTAL HOT-MIX SURFACING	TON	12.11

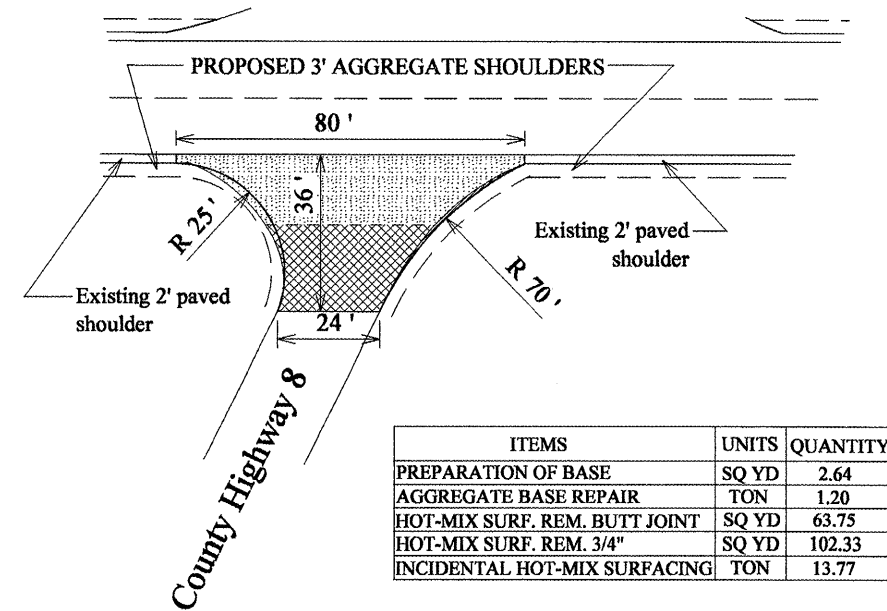

ITEMS	UNITS	QUANTITY
PREPARATION OF BASE	SQ YD	2.64
AGGREGATE BASE REPAIR	TON	1.20
HOT-MIX SURF. REM. BUTT JOINT	SQ YD	63.75
HOT-MIX SURF. REM. 3/4"	SQ YD	102.33
INCIDENTAL HOT-MIX SURFACING	TON	13.77

County Highway 8 and US 24



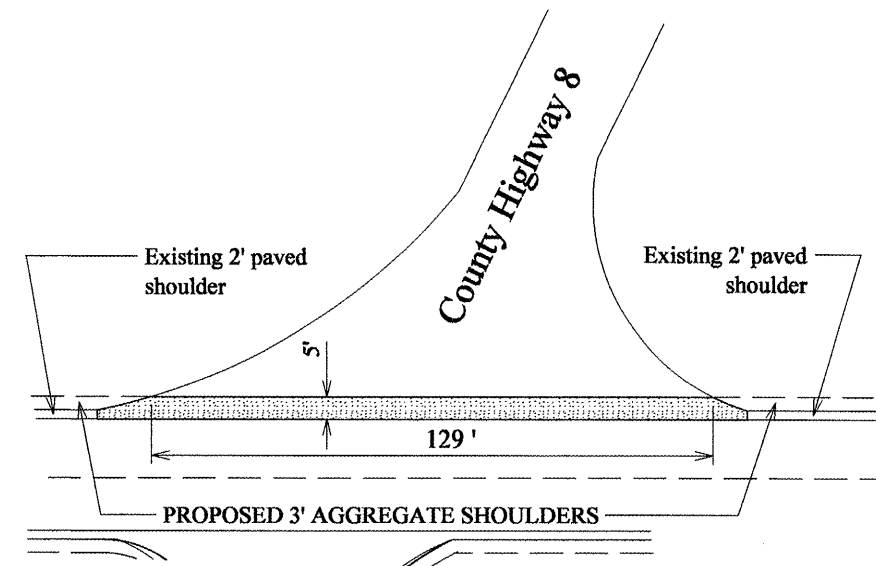


County Highway 8 and US 24

ITEMS	UNITS	QUANTITY
PREPARATION OF BASE	SQ YD	0.00
AGGREGATE BASE REPAIR	TON	0.00
HOT-MIX SURF. REM. BUTT JOINT	SQ YD	0.00
HOT-MIX SURF. REM. 3/4"	SQ YD	75.36
INCIDENTAL HOT-MIX SURFACING	TON	6.33

LEGEND:

	PREPARATION OF BASE
	HOT-MIX SURFACE REMOVAL BUTT JOINT
	HOT-MIX SURFACE REMOVAL 3/4"

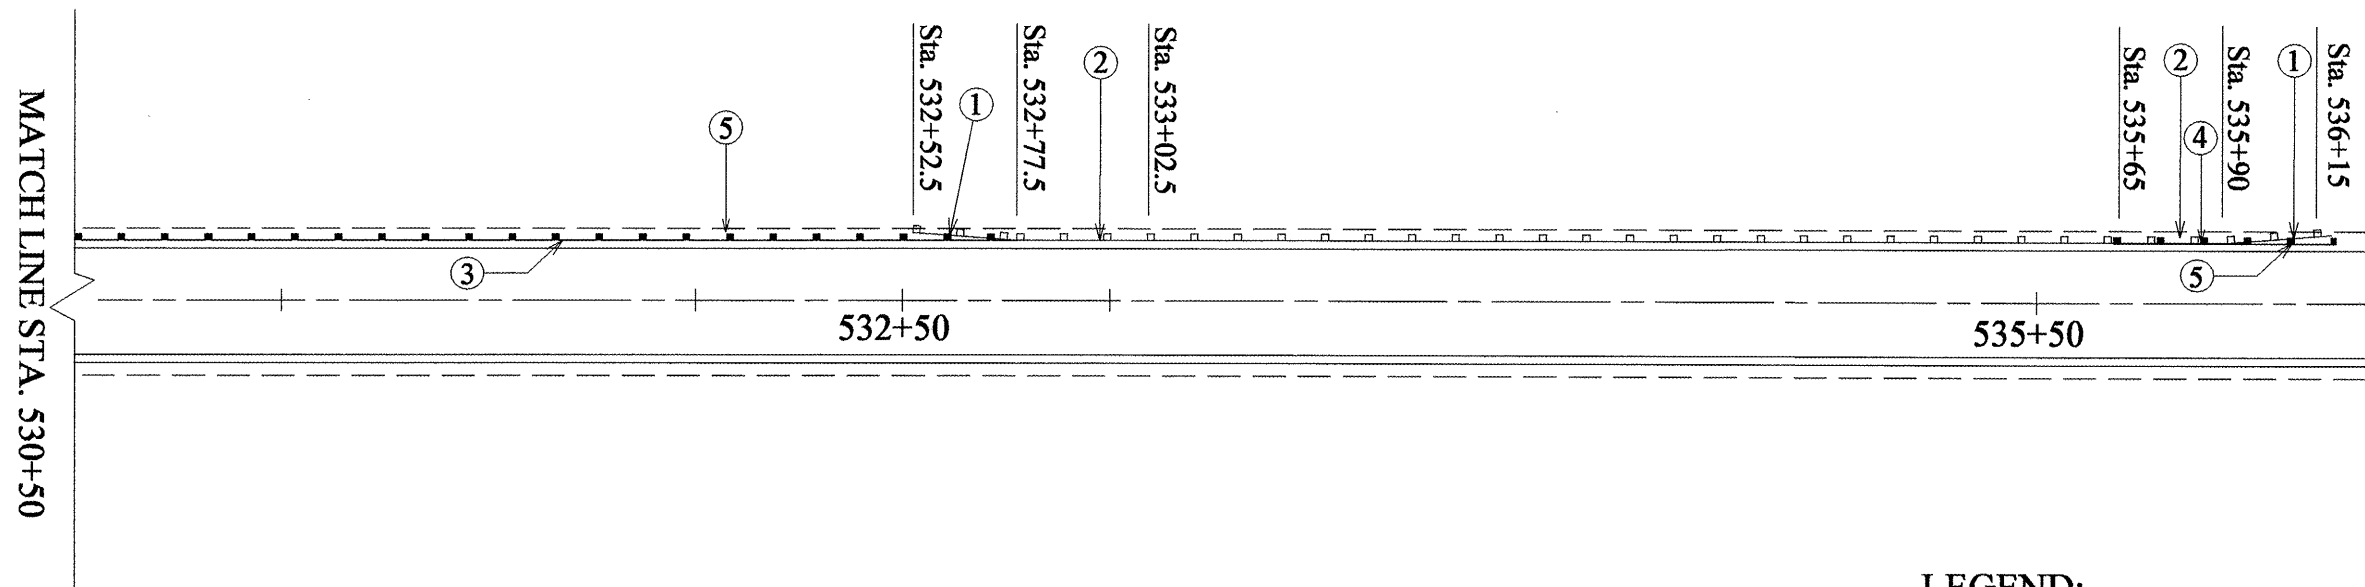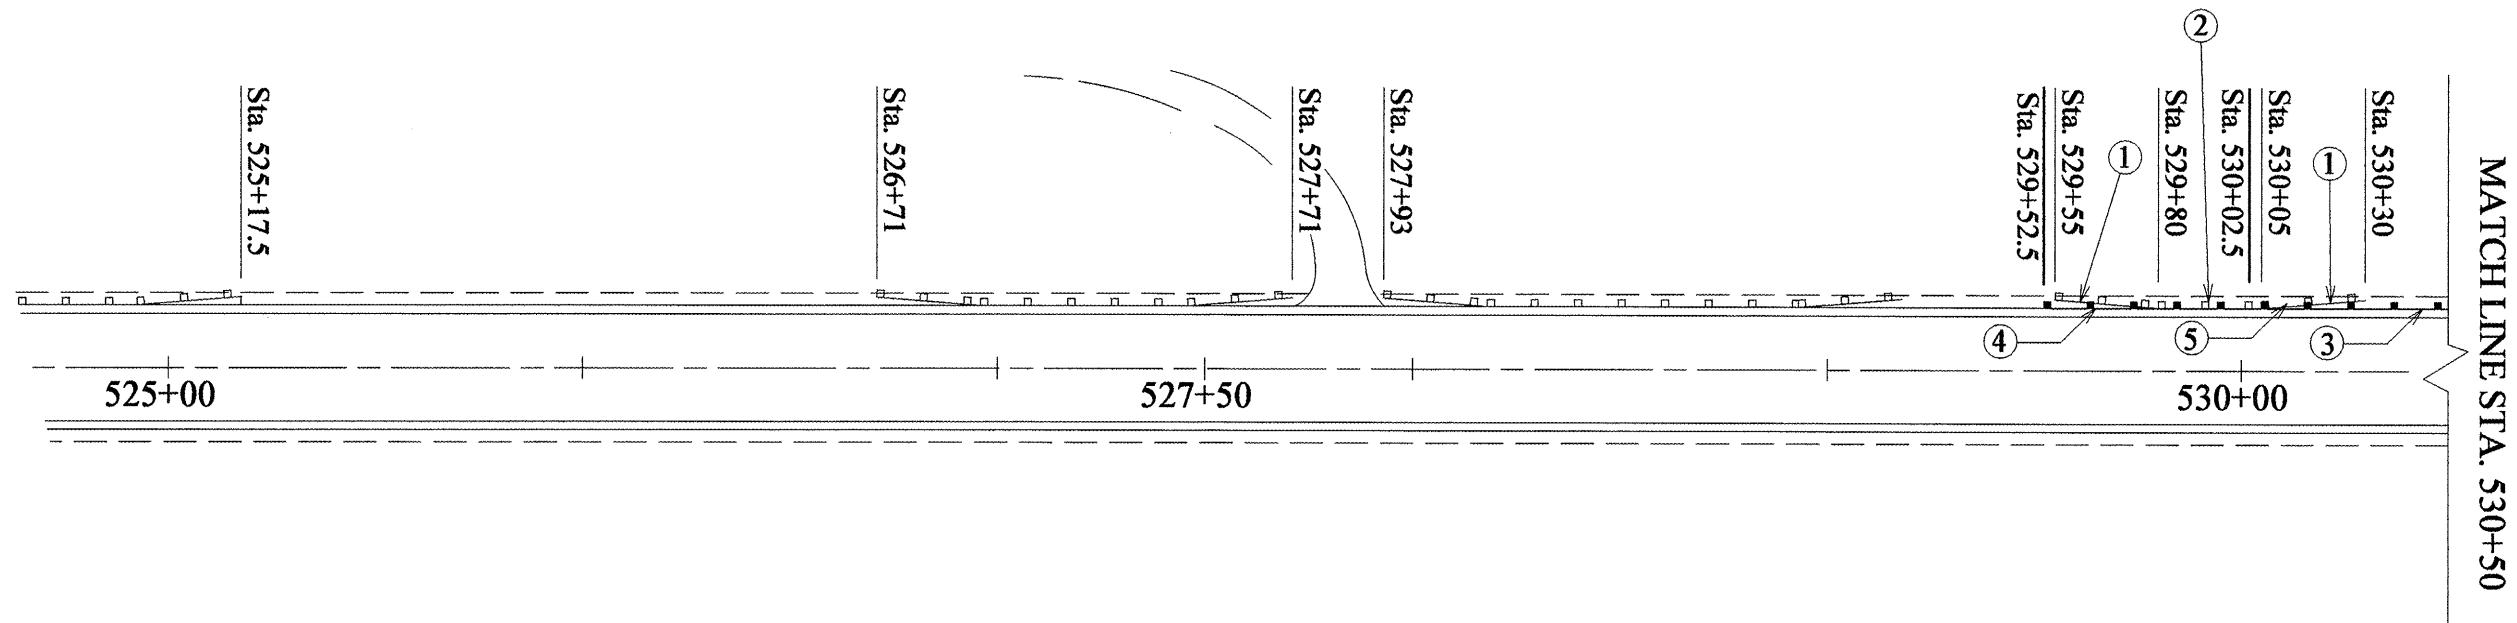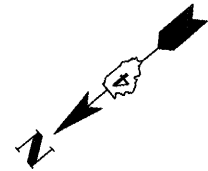


LEGEND:

- ① TRAFFIC BARRIER TERMINAL REMOVAL, TYPE 1
- ② GUARDRAIL REMOVAL
- ③ STEEL PLATE BEAM GUARDRAIL TYPE A
- ④ TRAFFIC BARRIER TERMINAL TYPE I, SPECIAL (TANGENT)
- ⑤ GUARDRAIL AGGREGATE EROSION CONTROL


FILE NAME = S:\GEN\DRAW\STD&PLNS\SQUAD11\68337\68337A\plans.dgn	USER NAME = brucebm	DESIGNED -	REVISED -	STATE OF ILLINOIS DEPARTMENT OF TRANSPORTATION	GUARDRAIL IMPROVEMENT	F.A.P 317	SECTION	COUNTY	TOTAL SHEETS	SHEET NO.
		DRAWN -	REVISED -			US24	(137,102)RS-4; 101RS-3	FULTON	56	19
	PLOT SCALE = 44,200' / IN.	CHECKED -	REVISED -			CONTRACT NO. 68337				
	PLOT DATE = 10/14/2008	DATE -	REVISED -			FED. ROAD DIST. NO. ILLINOIS FED. AID PROJECT				
						SCALE:	SHEET NO.	OF	SHEETS	STA.

LEGEND:


- ① 4" Solid White
- ② 8" Solid White
- ③ 8" Solid Yellow
- ④ 12" Diagonal Yellow
- ⑤ 24" Stop Bar (White)
- ⑥ 4" Double Yellow

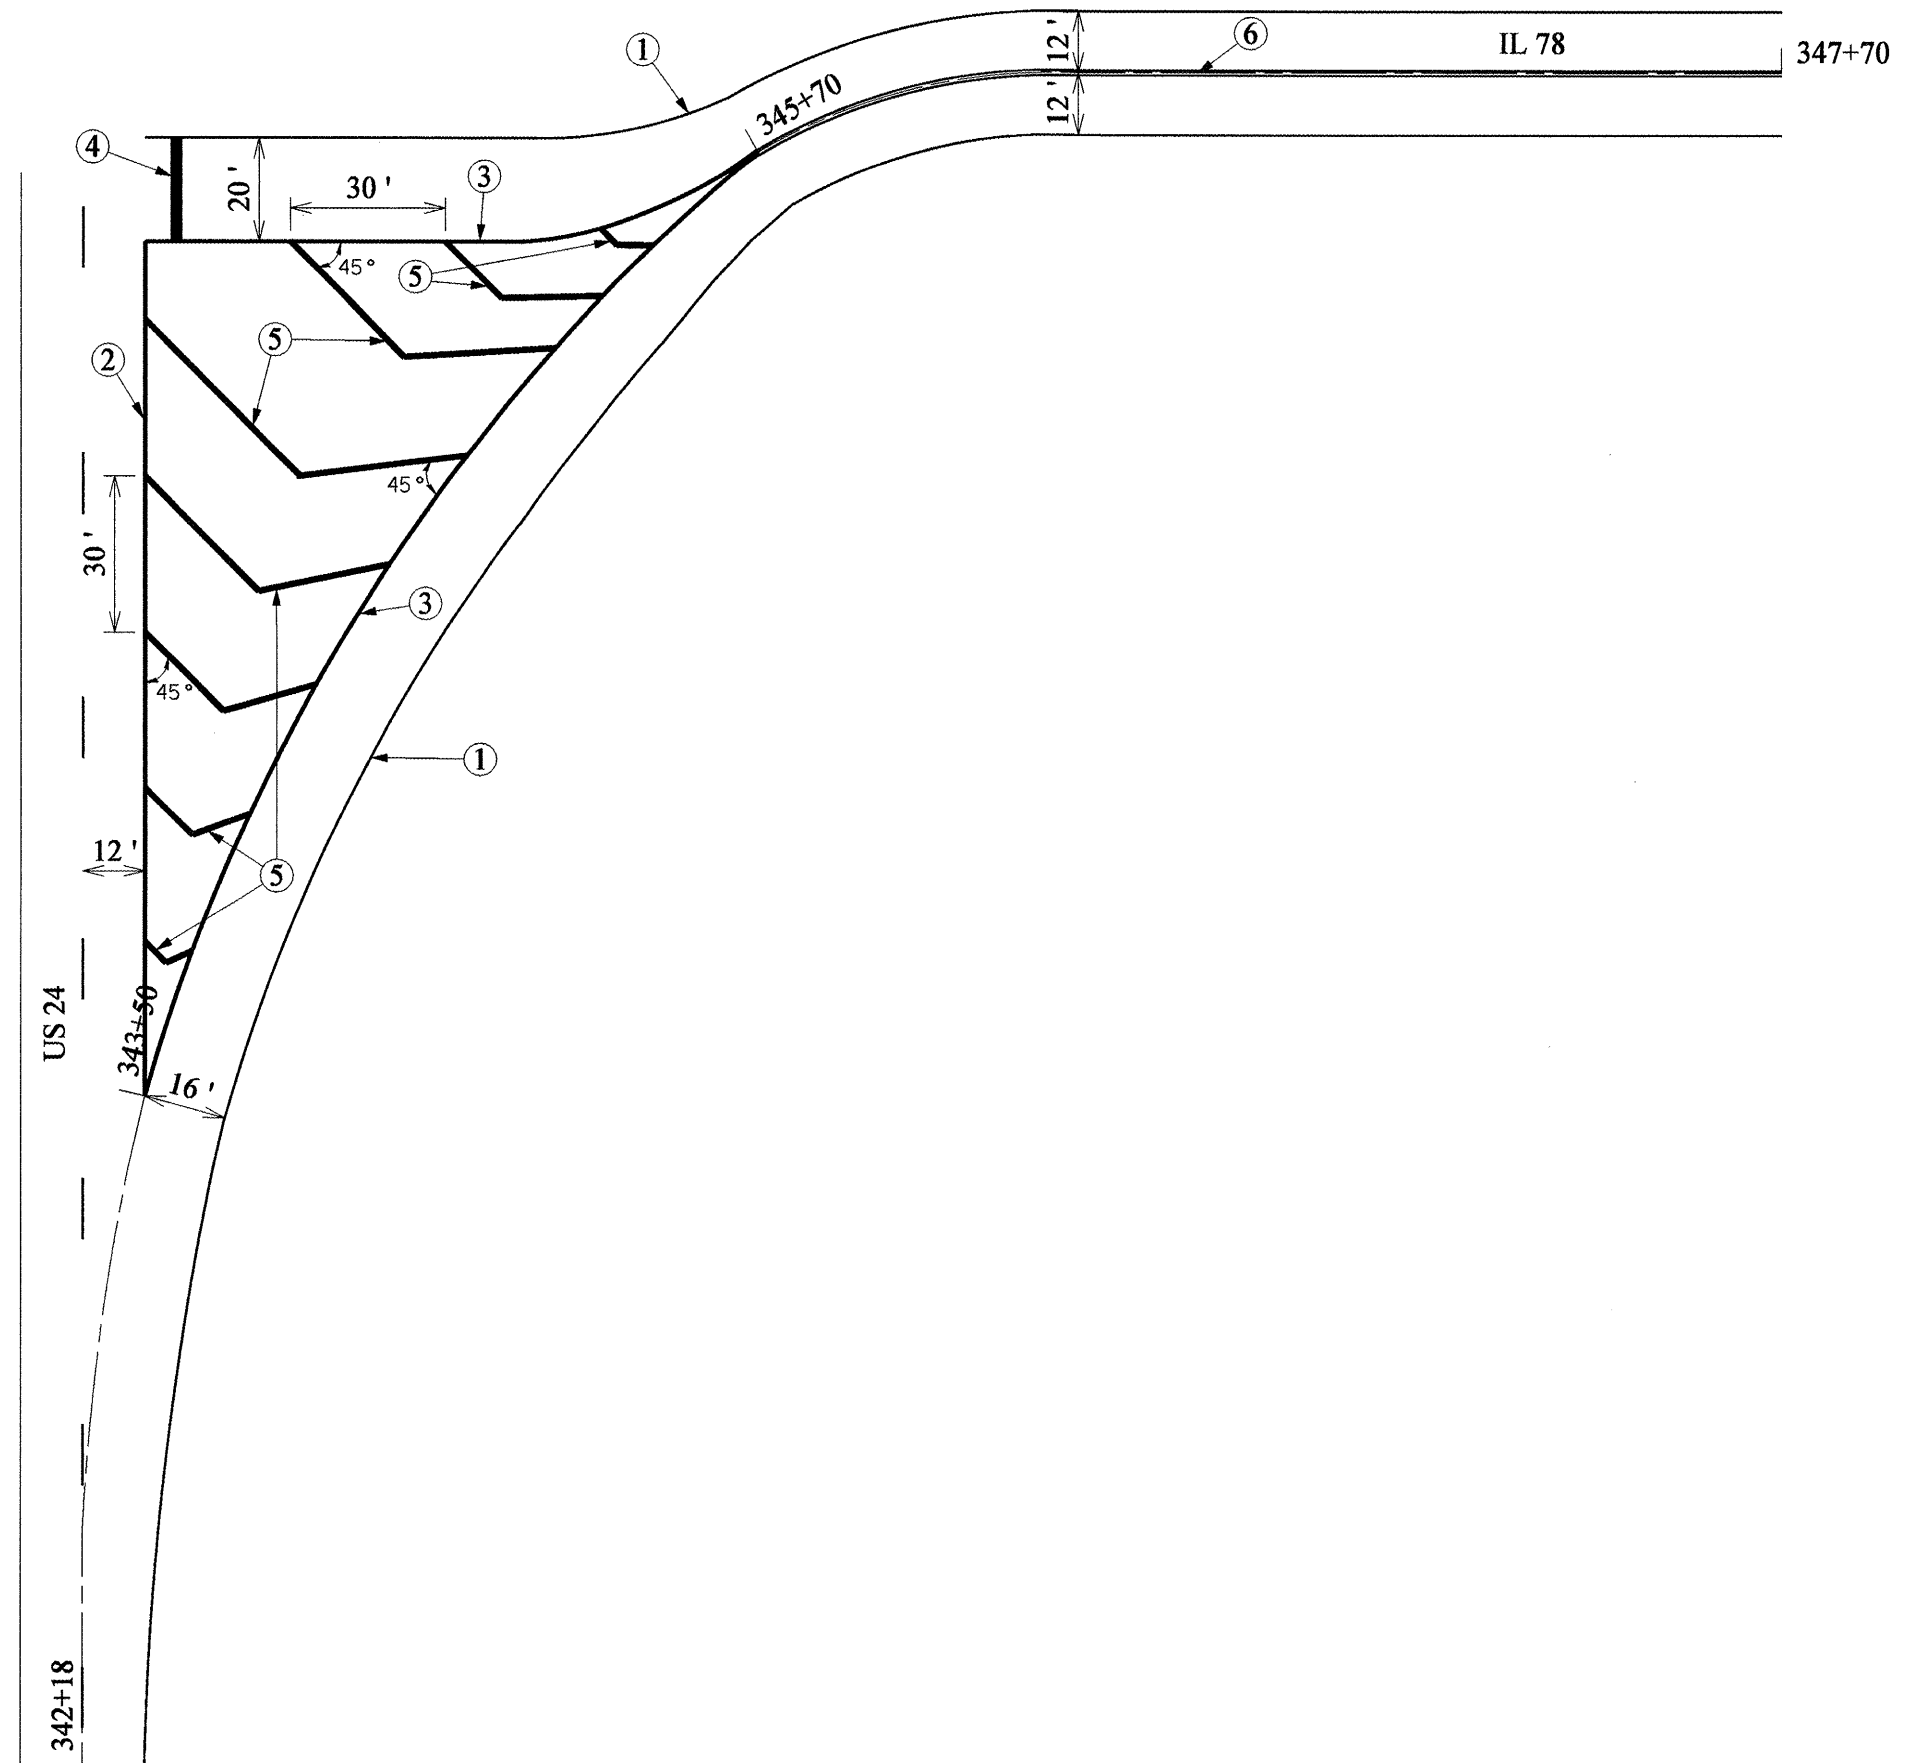


FILE NAME =	USER NAME = brucebm	DESIGNED -	REVISED -	STATE OF ILLINOIS DEPARTMENT OF TRANSPORTATION	PAVEMENT MARKING DETAIL					F.A.P 317	SECTION	COUNTY	TOTAL SHEETS	SHEET NO.
S:\GEN\DRAW\STD&PLNS\SQUAD11\68337\68337A\plans.dgn		DRAWN -	REVISED -							US24	(137,102)RS-4; 101RS-3	FULTON	56	20
	PLOT SCALE = 44.2009' / IN.	CHECKED -	REVISED -							CONTRACT NO. 68337				
	PLOT DATE = 10/14/2008	DATE -	REVISED -		SCALE:	SHEET NO.	OF	SHEETS	STA.	TO STA.	FED. ROAD DIST. NO.	ILLINOIS FED. AID PROJECT		

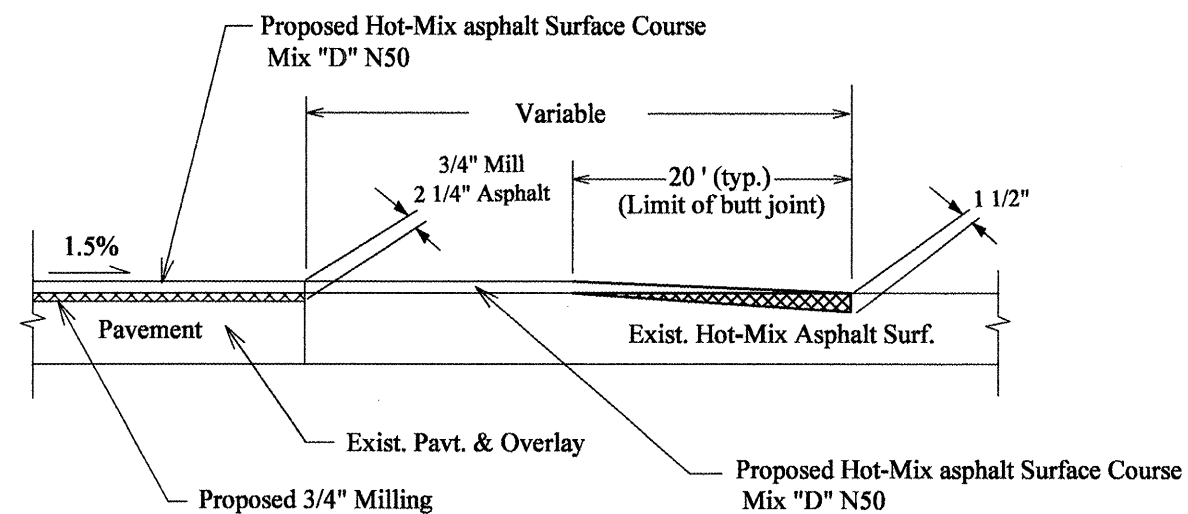

SIDEROADS

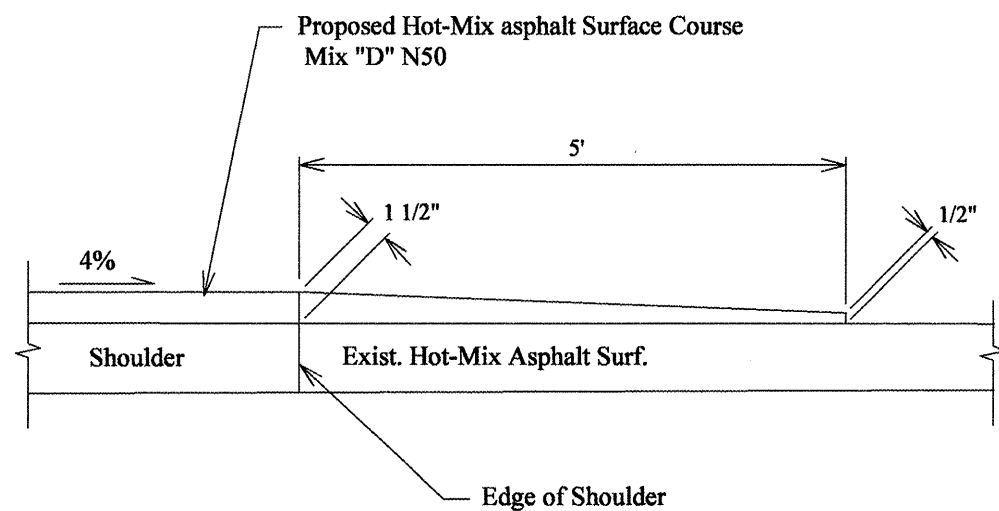

DRIVEWAYS AND MAILBOX TURNOUTS


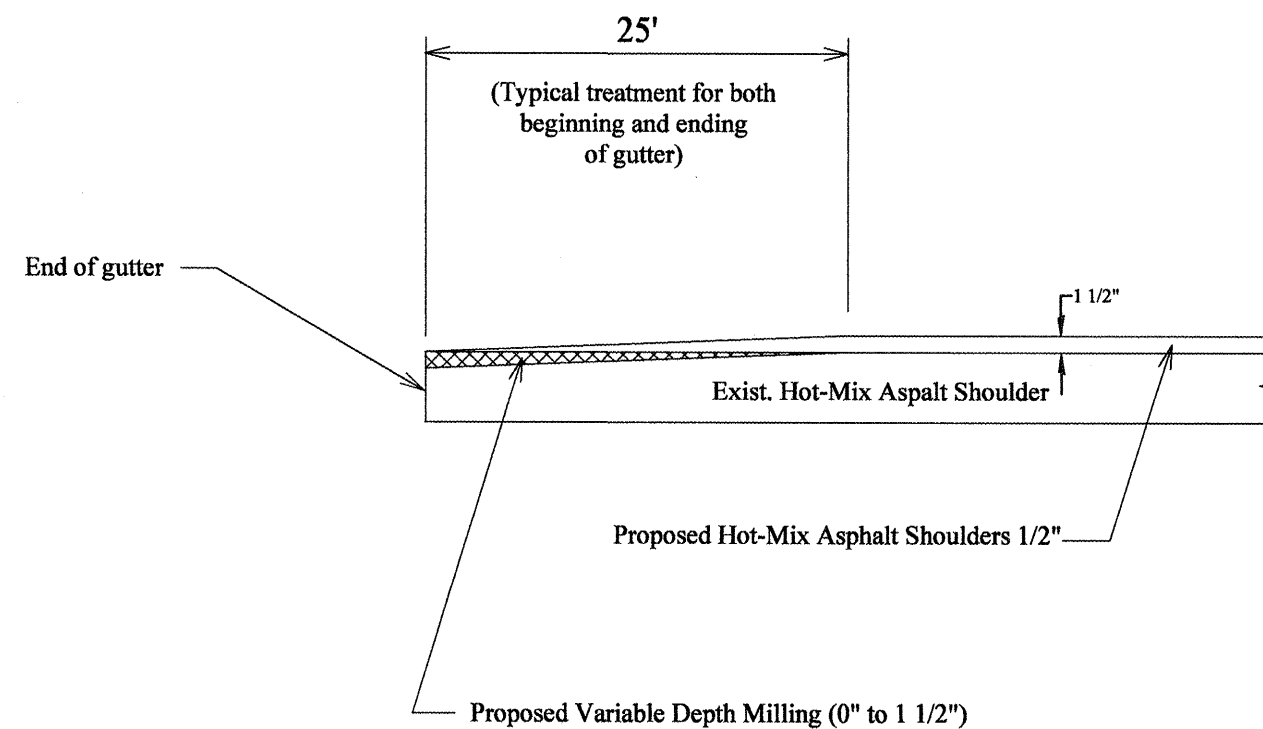


Refer to Typical Section #1 for location of existing gutter.

HOT-MIX ASPHALT SHOULDER TAPER DETAIL (Not to Scale)



FILE NAME =	USER NAME = brucebm	DESIGNED -	REVISED -	STATE OF ILLINOIS DEPARTMENT OF TRANSPORTATION	RUMBLE STRIP DETAIL	F.A.P	SECTION	COUNTY	TOTAL	SHEET
SH:\GEN\DRAW\STD&PLNS\SQUAD11\68337\68337A\plans.dgn	DRAWN -	REVISED -	US24			(137,102)RS-4; 10IRS-3	FULTON	56	22	
PLOT SCALE = 44.2809' / IN.	CHECKED -	REVISED -	CONTRACT NO. 68337							
PLOT DATE = 10/14/2008	DATE -	REVISED -	SCALE:			SHEET NO.	OF	SHEETS	STA.	TO STA.

PROFILE	SURVEYED	BY	DATE
	PLOTTED		
NOTE BOOK	GRADES CHECKED		
	B.M. NOTED		
NO. _____	STRUCTURE NOTATIONS CHRD		

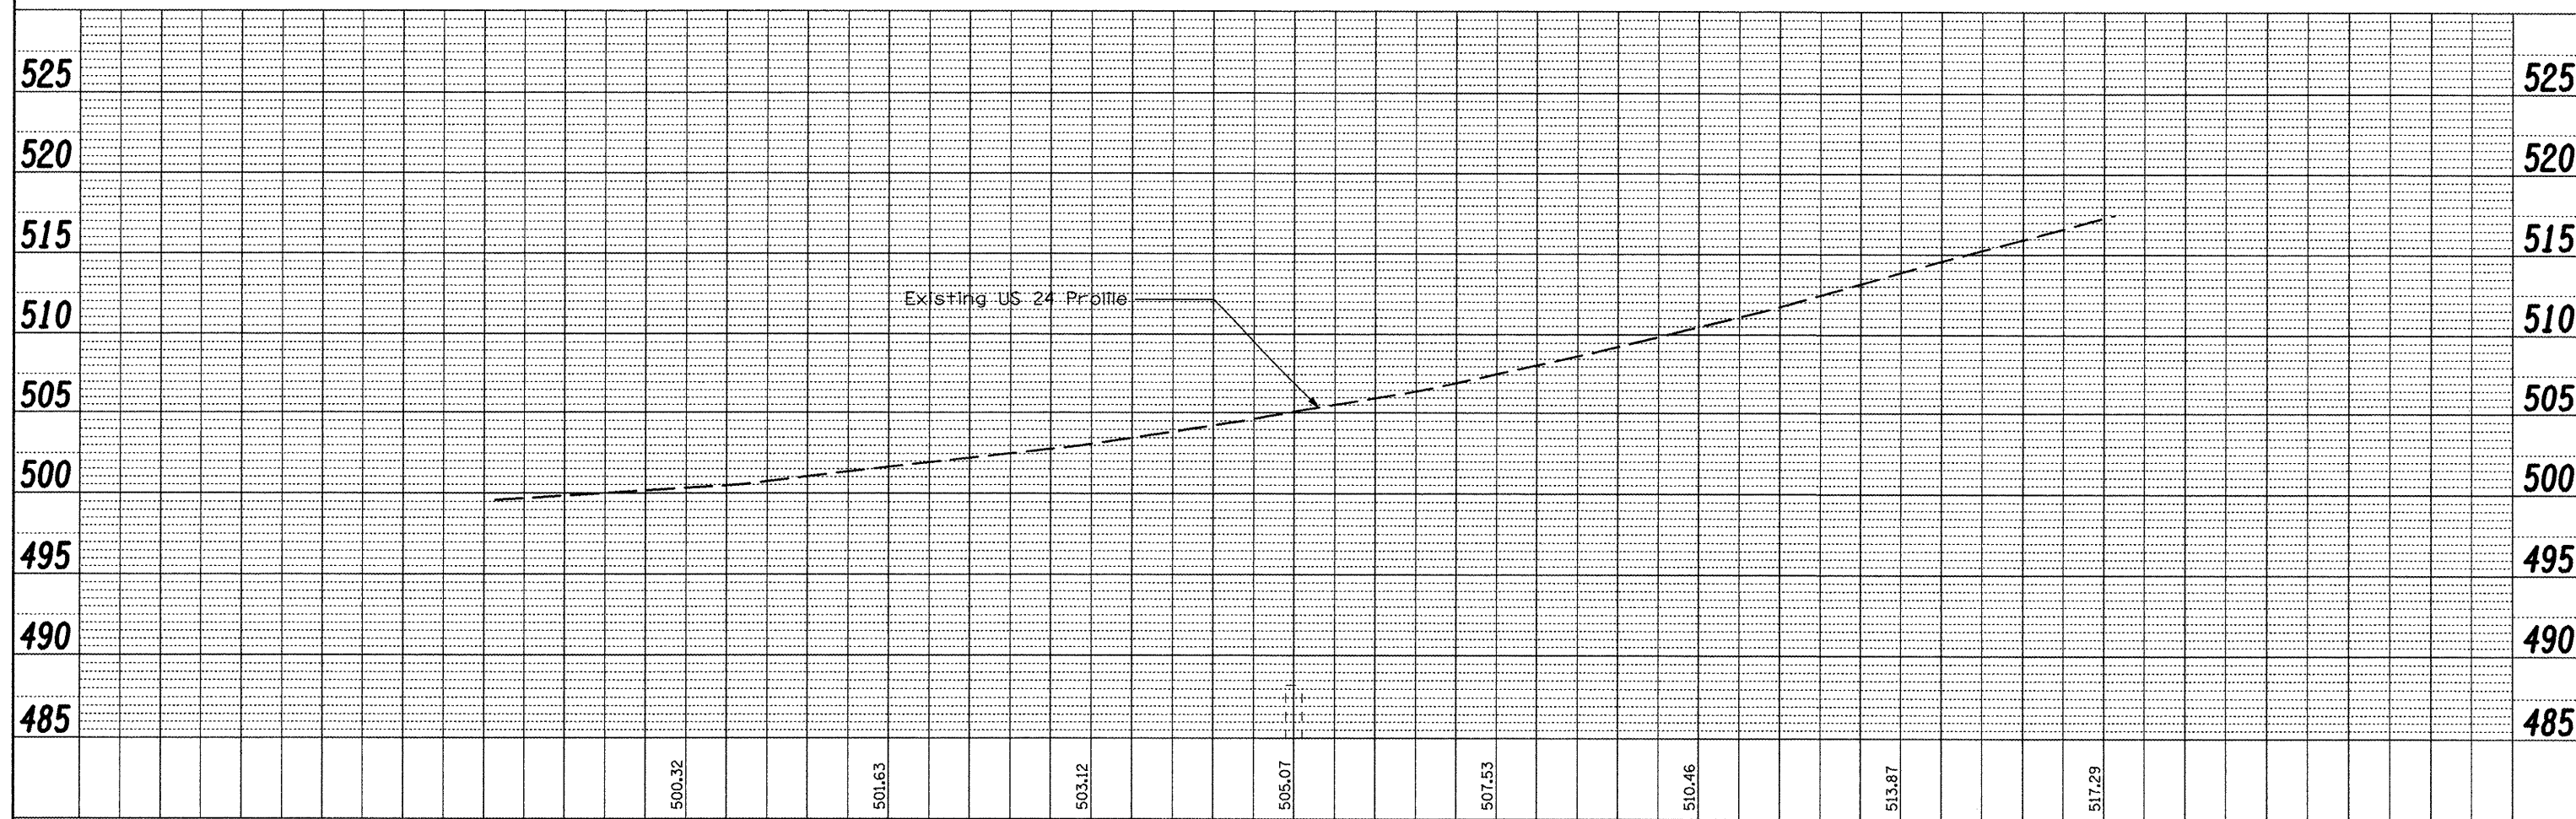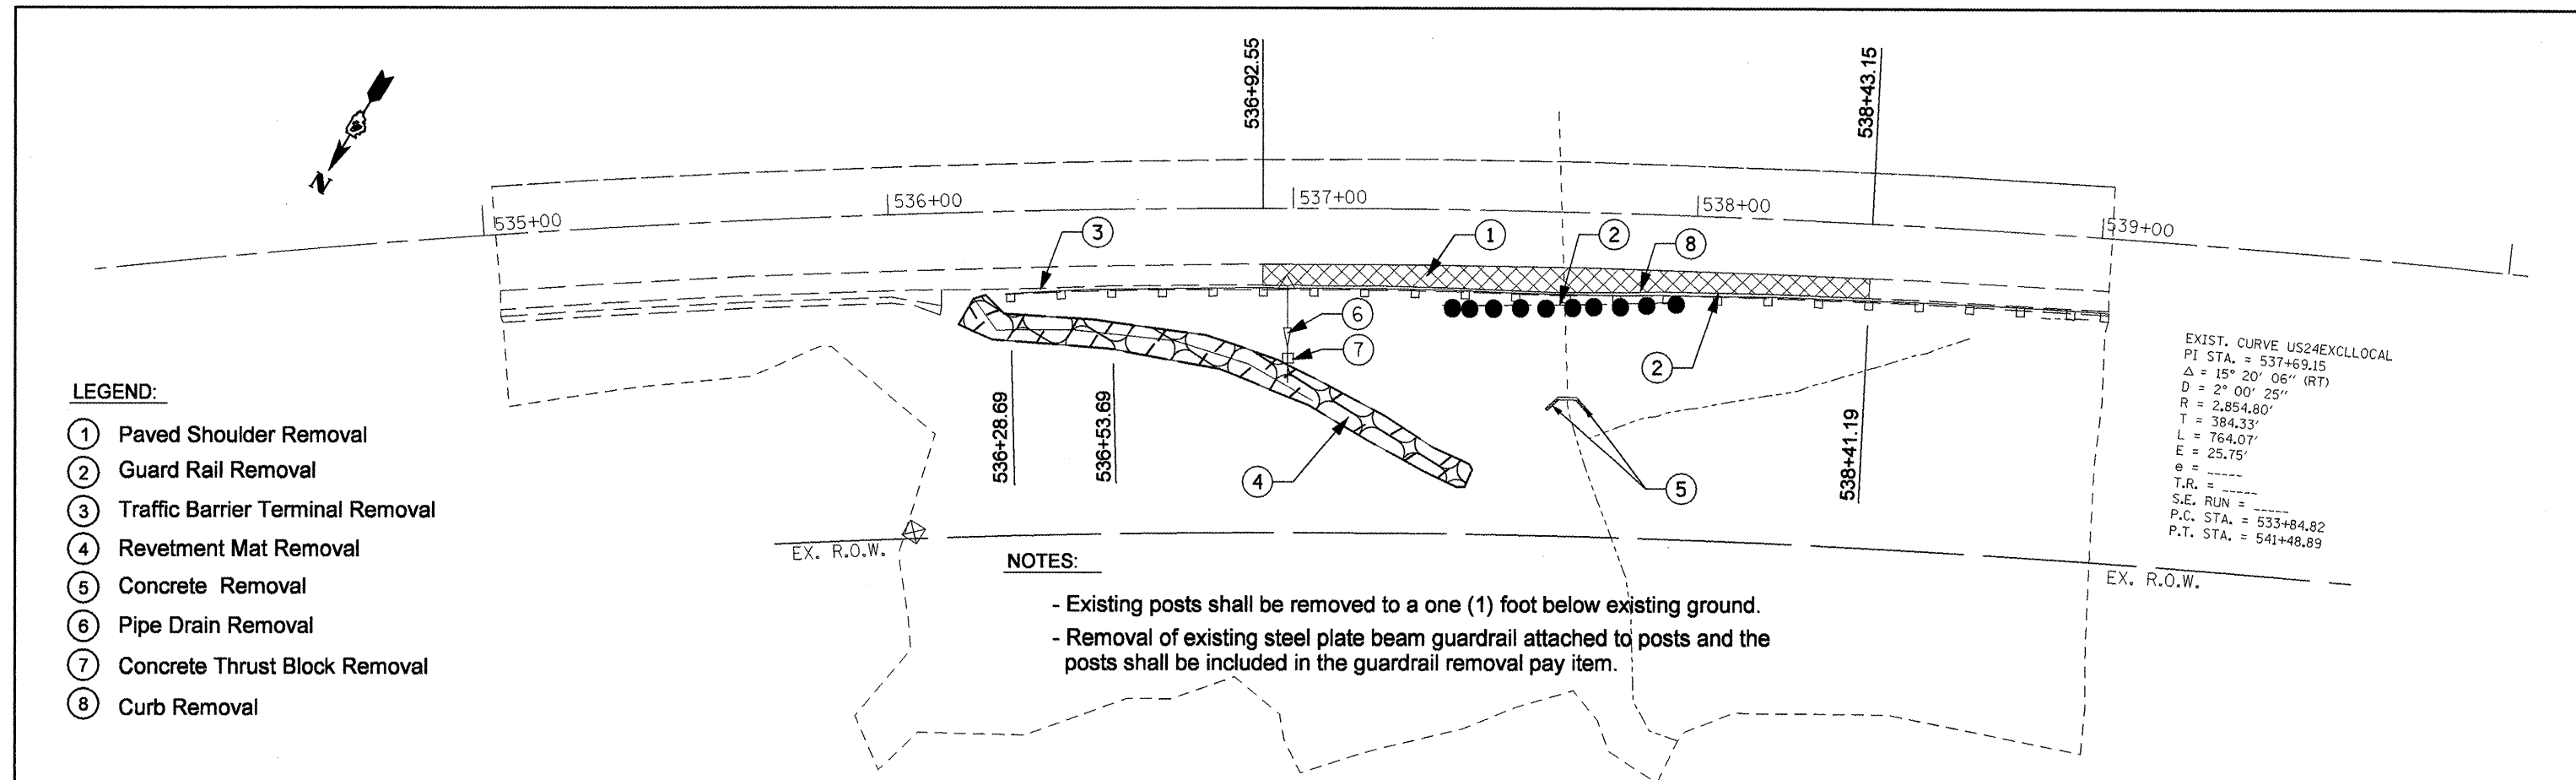

535+50		536+00		536+50		537+00		537+50		538+00		538+50		539+00		
FILE NAME =	USER NAME = crespole	DESIGNED -	REVISED -	STATE OF ILLINOIS DEPARTMENT OF TRANSPORTATION				Removal Plan -US 24 Culvert Extension				F.A.P RTE.	SECTION	COUNTY	TOTAL SHEETS	SHEET NO.
c:\projects\us24\ilam\existing sht.dgn		DRAWN -	REVISED -									317	(137,102)RS-4;101RS-3	FULTON	56	23
	PLOT SCALE = 40.0000 ' / IN.	CHECKED -	REVISED -									CONTRACT NO. 68337				
	PLOT DATE = 10/14/2008	DATE -	REVISED -					SCALE:	SHEET NO.	OF	SHEETS	STA.	TO STA.	FED. ROAD DIST. NO. 4	ILLINOIS	FED. AID PROJECT


PROFILE	SURVEYED	BY	DATE
	PLOTTED		
NOTE BOOK	GRADES CHECKED		
	B.M. NOTED		
NO. _____	STRUCTURE NOTAT'NS CHKD		

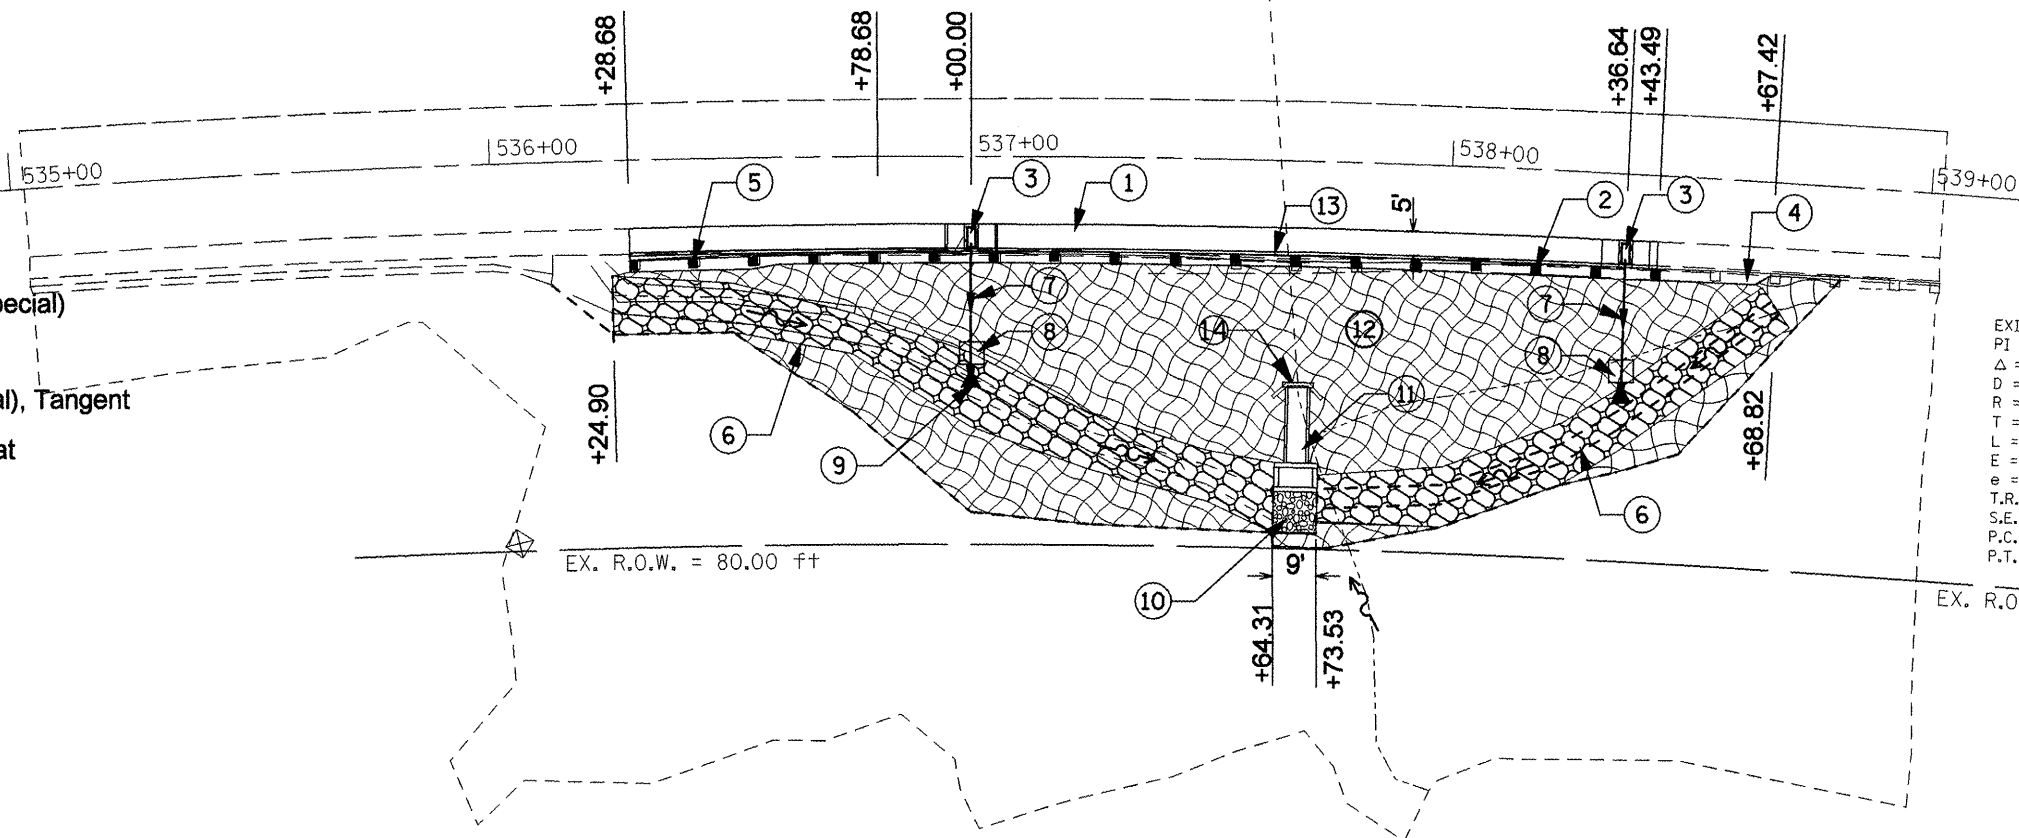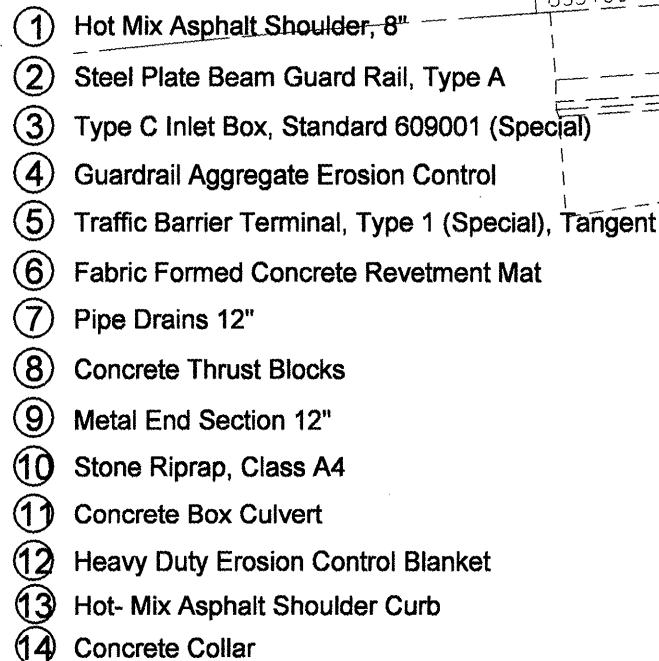

```


EXIST. CURVE US24EXCLLOCAL
PI STA. = 537+69.15
Δ = 15° 20' 06" (RT)
D = 2° 00' 25"
R = 2,854.80'
T = 384.33'
L = 764.07'
E = 25.75'
e = -----
T.R. ≈ -----
S.E. RUN = -----
P.C. STA. ≈ 533+84.82
P.T. STA. ≈ 541+48.89

```

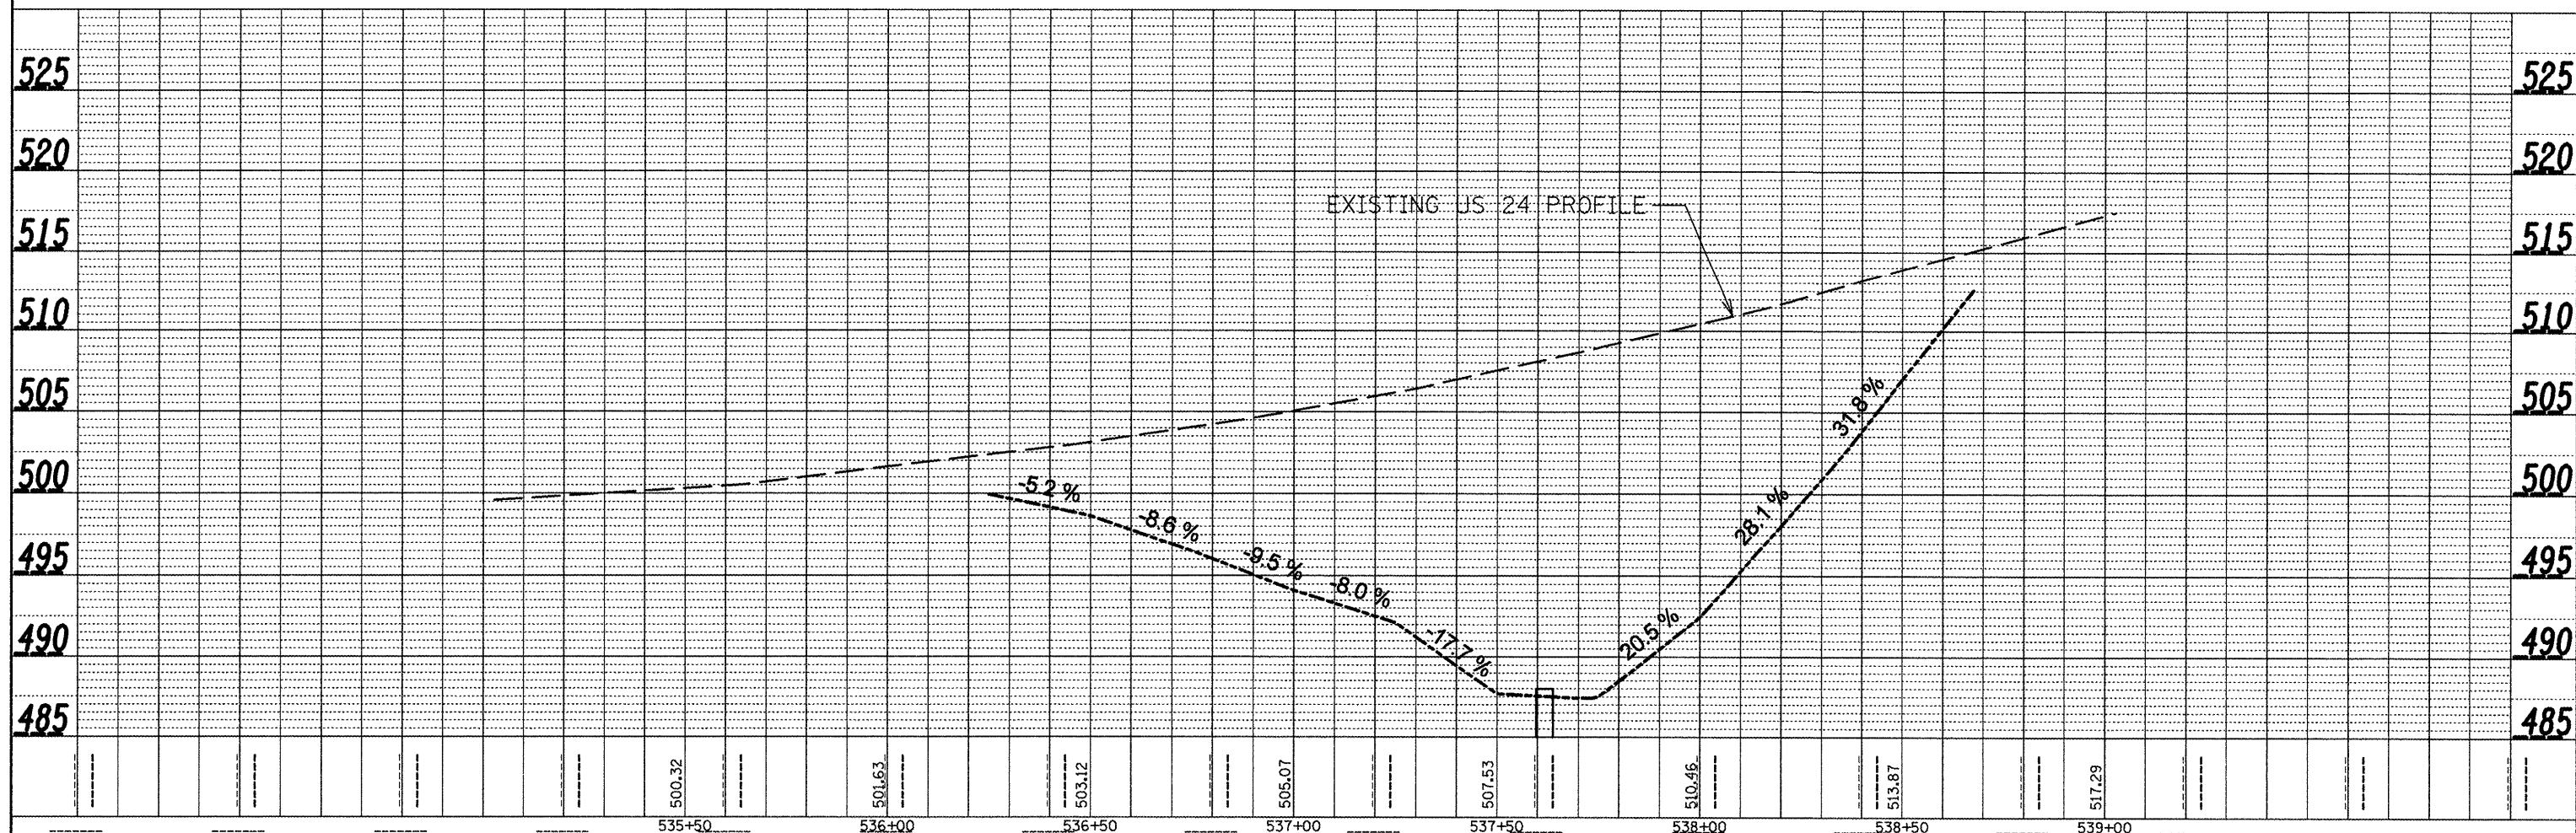


FILE NAME = c:\projects\us24\ilam\p&sheet.dgn	USER NAME = crespole	DESIGNED -	REVISED -	STATE OF ILLINOIS DEPARTMENT OF TRANSPORTATION	<u>US 24 Culvert Extension Rt. Sta. 537 + 68.90</u>	F.A.P RTE.	SECTION	COUNTY	TOTAL SHEETS	SHEET NO.
	PLOT SCALE = 40.0000' / IN.	DRAWN -	REVISED -			317	(137.102)BS-4+10BS-3	FULTON	56	24
	PLOT DATE = 10/14/2008	CHECKED -	REVISED -			CONTRACT NO. 68337				
					SCALE: _____	SHEET NO. ____ OF ____ SHEETS	STA. _____ TO STA. _____		FED. ROAD DIST. NO. 4 ILLINOIS FED. AID PROJECT	

DESIGNER NOTES: 1. CHECK WITH THE DISTRICT GEOTECHNICAL ENGINEER FOR USE OF THIS DRAWING AND FOR UNDERCUT DEPTHS IF NOT PROVIDED

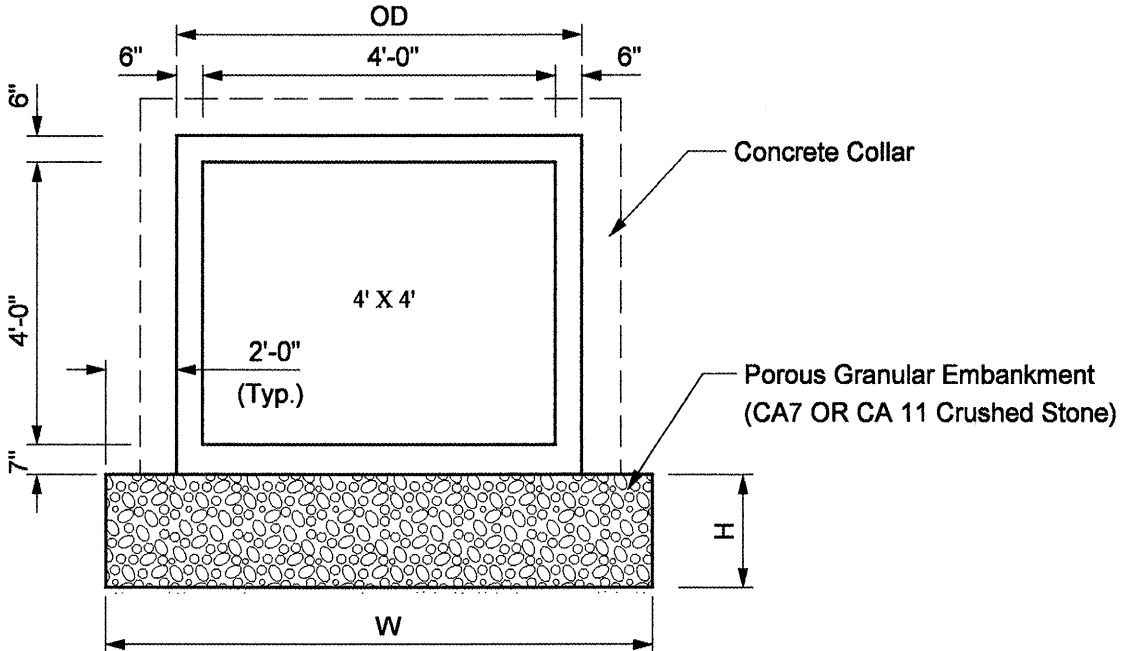

ALTERNATIVE I: FOR 12" TO 18" UNDERCUT

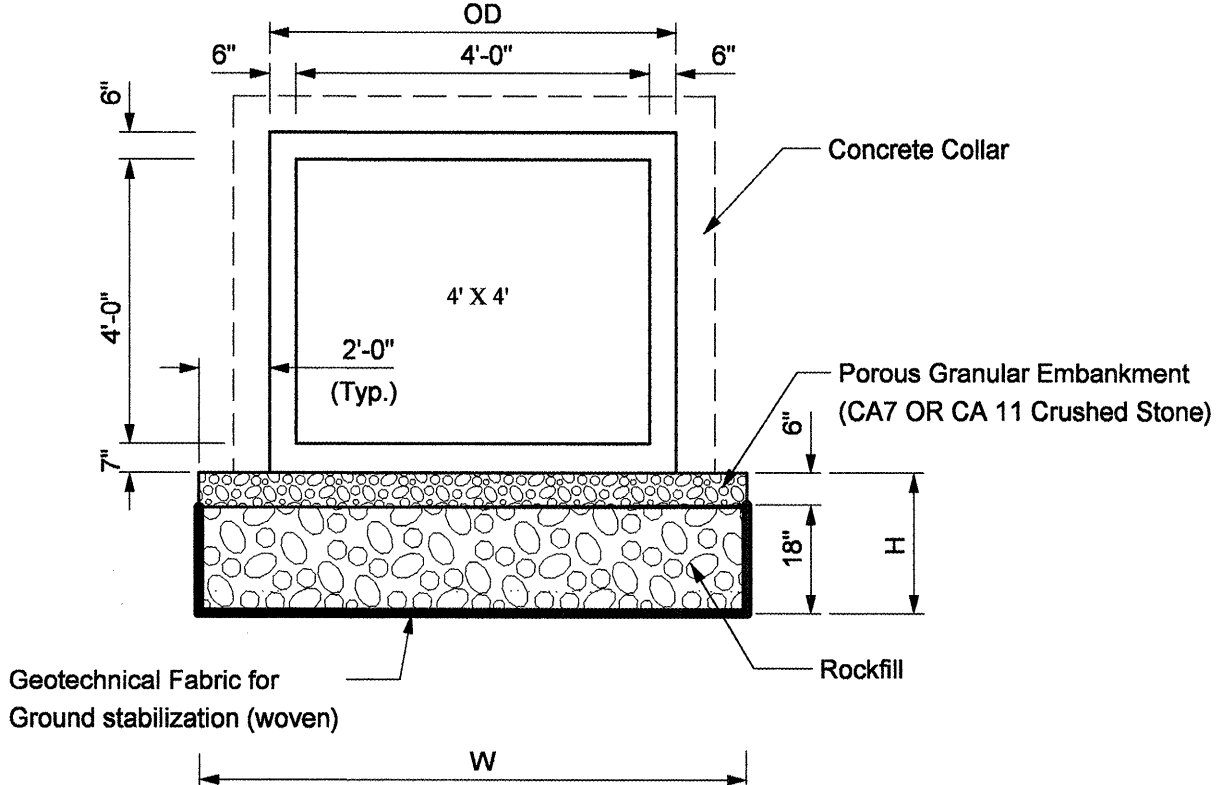[illegible]


ALTERNATIVE II: FOR 18" TO 36" UNDERCUT

GENERAL NOTES:


1. Undercut if the Dynamic Cone Penetrometer tests indicate soil strength is less than 1 ton/sq ft.
2. DEFINITIONS:
OD = Outside Diameter or outside width of box culvert
h = Depth of undercut (for precast box culverts, the upper 6" is included in the cost of culvert).
x = h or min. width specified in Sec. 542.04, which ever is greater for pipe culverts.
x = h or minimum 2 feet, which ever is greater for box culverts.
W = Width of undercut
3. For undercuts greater than 36", use Alternate II with undercut treatments as directed by the District Geotechnical Engineer.

All dimensions are in inches (millimeters) unless otherwise noted.


FILE NAME = c:\projects\ws24\ilam\plan01-2d.dgn	USER NAME = crespole	DESIGNED - ____	REVISED - ____	STATE OF ILLINOIS DEPARTMENT OF TRANSPORTATION	UNSUITABLE EXCAVATION TREATMENT FOR CULVERTS	F.A.P. RTE.	SECTION	COUNTY	TOTAL SHEETS	SHEET NO.
		DRAWN - ____	REVISED - ____			317	(137.102)RS-4(101RS-3	EULTON	56	25
	PLOT SCALE = 2.00"1' / IN.	CHECKED - ____	REVISED - ____			CONTRACT NO. 68337				
	PLOT DATE = 10/14/2008	DATE - ____	REVISED - ____			SCALE: _____	SHEET NO. ____ OF ____ SHEETS	STA. _____ TO STA. _____	FED. ROAD DIST. NO. 4 ILLINOIS FED. AID PROJECT	

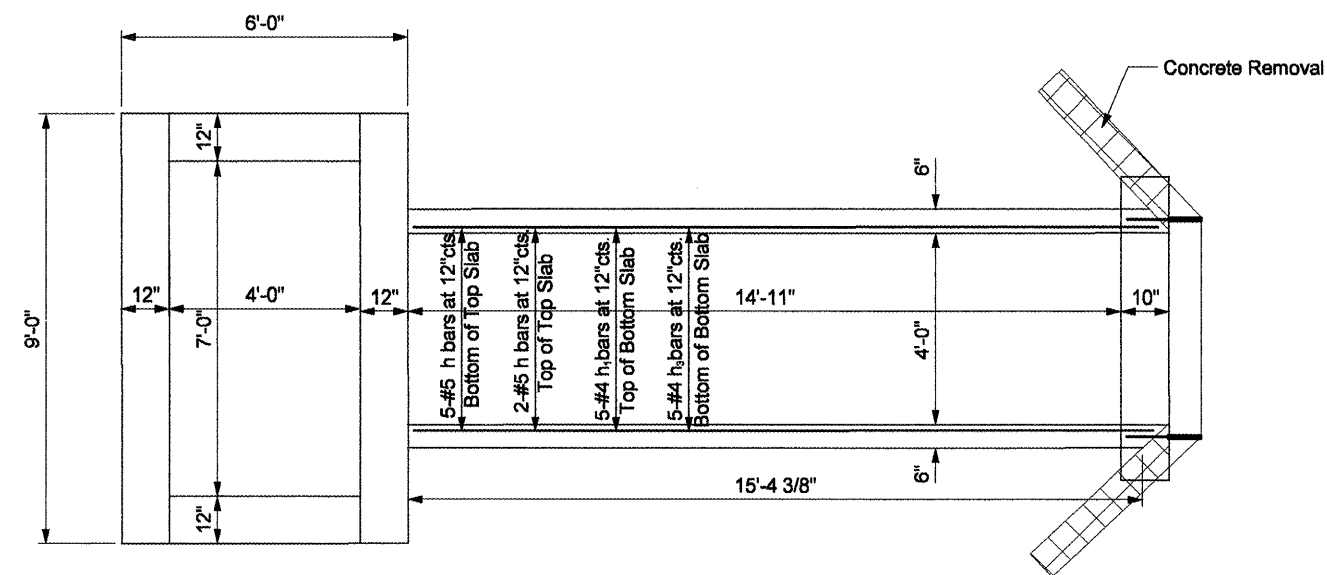


PLAN SHOWING OUTLINES
RT. STA. 537+68.90

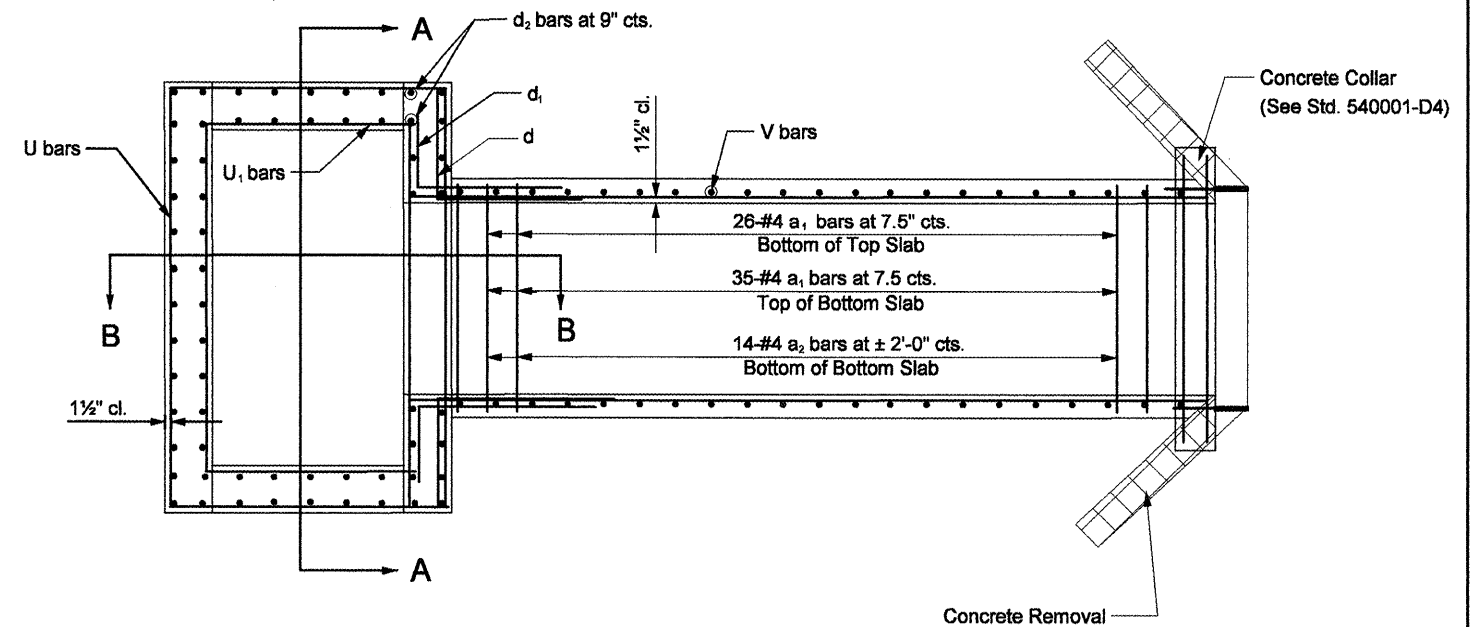

PLAN SHOWING REINFORCEMENT
RT. STA. 537+68.90

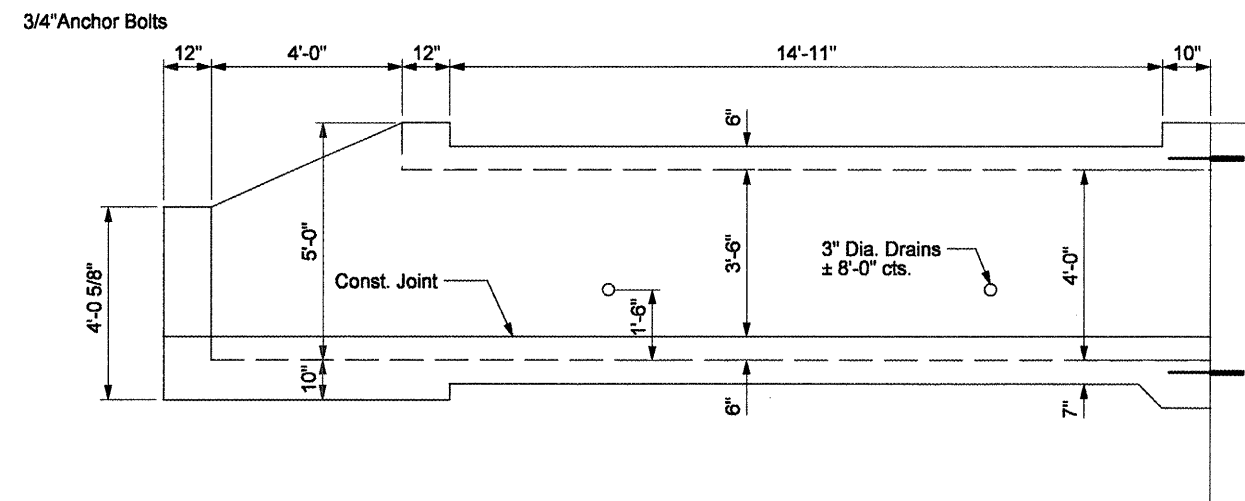

ELEVATION
RT. STA. 537+68.90

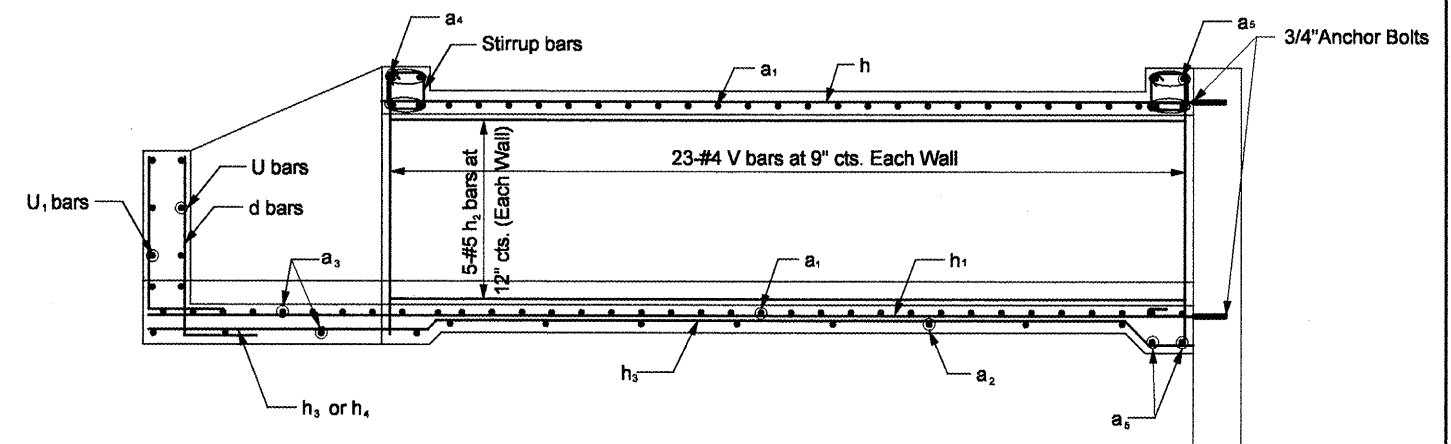


ELEVATION SHOWING REINFORCEMENT
RT. STA. 537+68.90


FILE NAME = c:\projects\us2411am\culvert detail.dgn	USER NAME = crespole	DESIGNED -	REVISED -	STATE OF ILLINOIS DEPARTMENT OF TRANSPORTATION	CULVERT EXTENSION DETAILS		F.A.P. RTE.	SECTION	COUNTY	TOTAL SHEETS	SHEET NO.
		DRAWN -	REVISED -				317	(137.102)_BS-4:101BS-3	FULTON	56	26
		CHECKED -	REVISED -				CONTRACT NO. 68337				
		DATE -	REVISED -				FED. ROAD DIST. NO. ILLINOIS FED. AID PROJECT				
PLOT SCALE = 4.0183' / IN.		PLOT DATE = 10/14/2008		SCALE: _____		SHEET NO. ____ OF ____ SHEETS		STA. _____ TO STA. _____			

Tilt hook of a_1 bars


if necessary for $1\frac{1}{2}$ " min. cl.

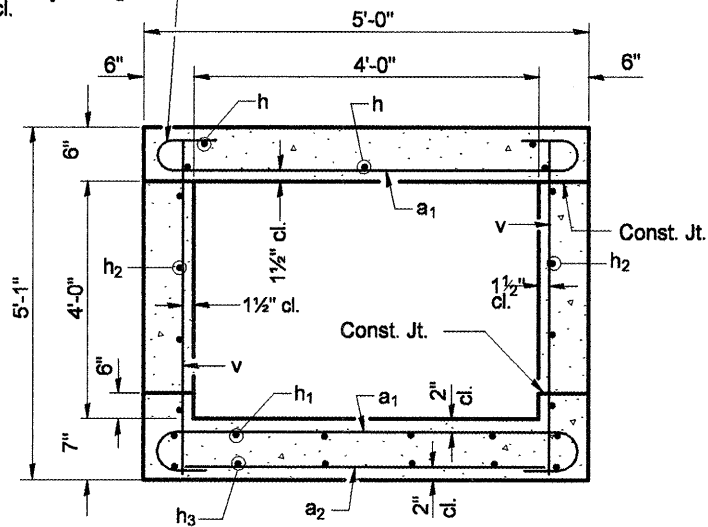


SECTION THRU BARREL

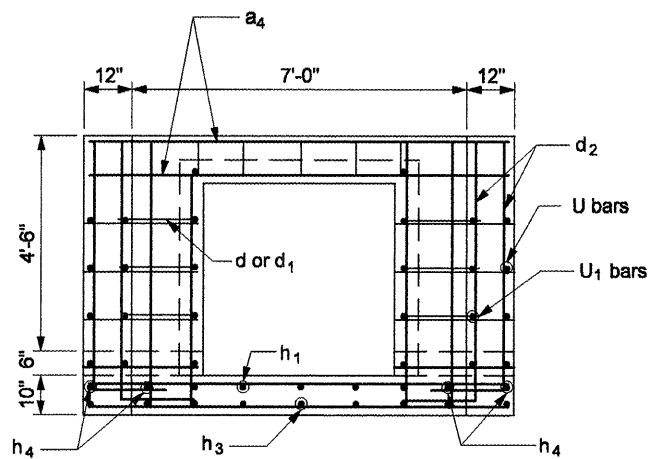


SECTION A-A

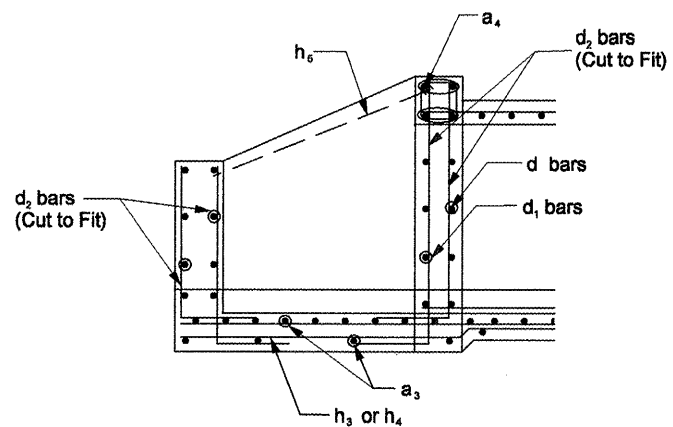


SECTION B-B

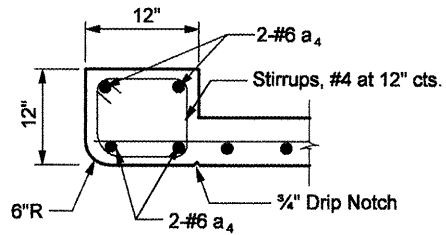


SECTION THRU HEADWALL

 


BAR a

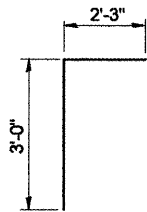


BAR d

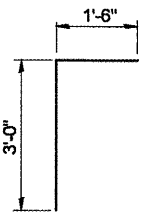


BAR d1

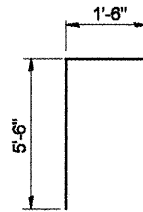


BAR d2

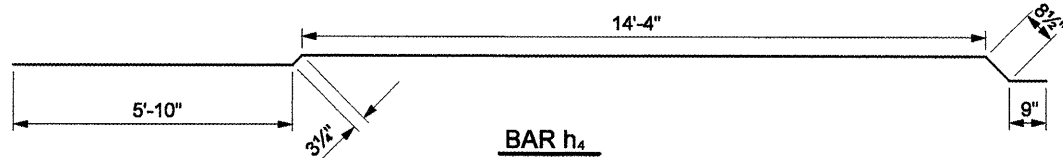

BAR h4

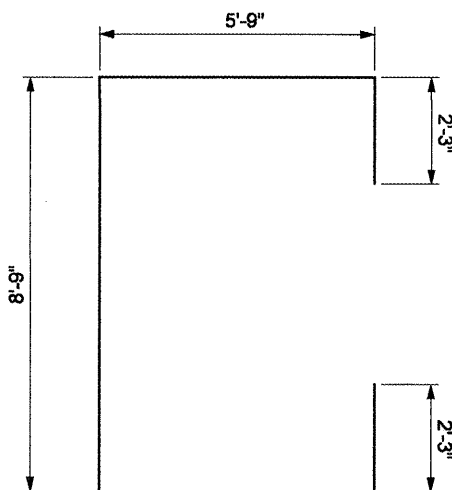

BARS U

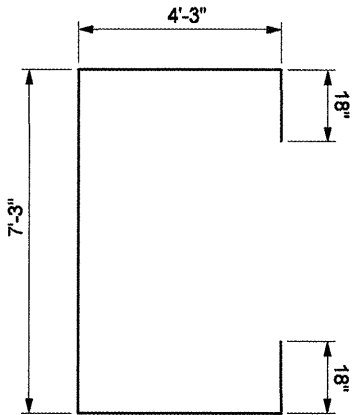

BARS U1

BILL OF MATERIAL

Bar	No.	Size	Length	Shape
a ₁	51	#4	5'-8"	
a ₂	9	#4	4'-4"	
a ₃	12	#4	8'-8"	
a ₄	4	#6	8'-8"	
a ₅	6	#6	6'-0"	
d	8	#4	5'-3"	
d ₁	8	#4	4'-6"	
d ₂	62	#4	7'-0"	
h	7	#5	15'-6 3/4"	
h ₁	5	#4	21'-2"	
h ₂	10	#5	16'-7"	
h ₃	5	#4	20'-11"	
h ₄	4	#4	4'-9"	
h ₅	2	#4	4'-11"	
S	12	#4	3'-9"	
U	4	#4	24'-10"	
U ₁	4	#4	18'-9"	
V	46	#4	4'-9"	
3/4" Anchor Bolts			Each	12
Concrete Box Culverts			Cu. Yd.	10
Reinforcement Bars			Pound	1,476.00

DESIGN STRESSES

$f_y = 60,000$ psi

$f_c = 3,500$ psi

FILE NAME =
c:\projects\us24\hlem\culvert detail.dgn

USER NAME = crespole

DESIGNED -

DRAWN -

PLOT SCALE = 4.0183 / IN.

PLOT DATE = 10/14/2008

REVISD -

REVISD -

REVISD -

REVISD -

REVISD -

STATE OF ILLINOIS
DEPARTMENT OF TRANSPORTATION

CULVERT EXTENSION DETAILS

SCALE: SHEET NO. OF SHEETS STA. TO STA.

F.A.P. RTE. SECTION COUNTY TOTAL SHEETS SHEET NO.

317 (137.102) BS-4101BS-3 EULTON 56 27

FED. ROAD DIST. NO. 4 ILLINOIS FED. AID PROJECT

CONTRACT NO. 68337

2. INCLUDE STATE STANDARDS 609001, 609006 OR 610001, IF APPLICABLE


3. INCLUDE DISTRICT CADD STANDARDS FOR "GUARDRAIL EROSION CONTROL TREATMENTS", "SEEPAGE COLLARS FOR BURIED PIPES", AND "PIPE ELBOW"



Diagram illustrating the cross-section of a drainage structure, showing various components and materials:

- EOP** (End of Pipe)
- Mastic Material (Article 1055.01)**
- Concrete Collar**
- Guardrail**
- Treated Timber Curb**
- Geotextile Fabric (stapled)**
- Erosion Control Aggregate**
- Pipe Drain 12(300)**

SECTION B-B

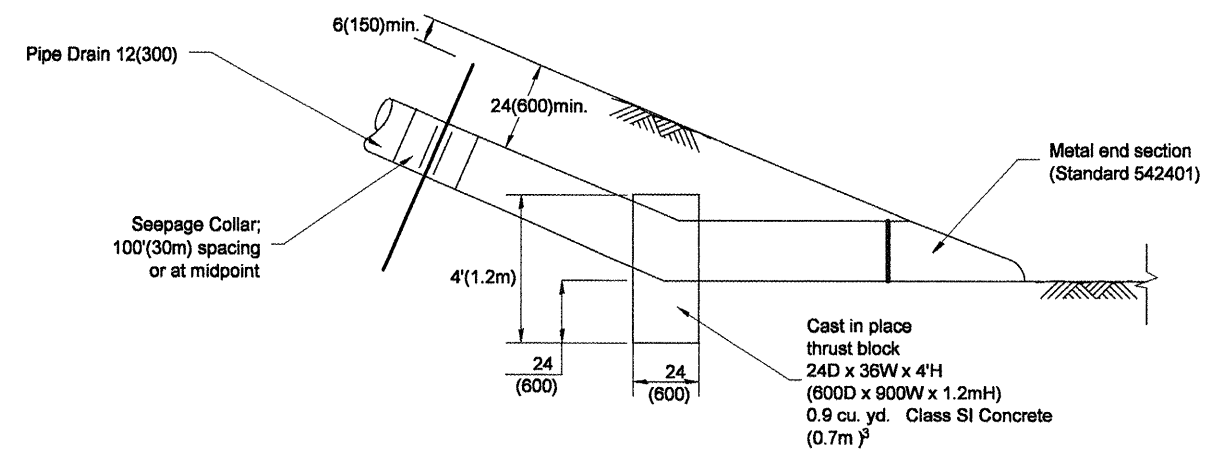

GENERAL NOTES

1. The material for Pipe Drains shall be bituminous coated galvanized corrugated steel culvert pipe or bituminous coated corrugated aluminum alloy pipe in accordance with Article 601.02(f) or 601.02(j).
2. An approved mastic material (Article 1055.01) shall be applied to the inside of the connecting bands.
3. The contract unit price "Each" for Inlet Type C, Special shall include the 8" PCC shoulder, frame & grate, reinforcement and all work necessary to build the inlet.

All dimensions are in inches (millimeters) unless otherwise noted.

STATE OF ILLINOIS
DEPARTMENT OF TRANSPORTATION

NOT TO SCALE


TYPE C INLET BOX, STANDARD 609001 (SPECIAL)

F.A.P RTE.	SECTION	COUNTY	TOTAL SHEETS	SHEET NO.
317	(137.102)RS-4; 101RS-3	FULTON	56	28
CONTRACT NO. 68337				
FED. ROAD DIST. NO. 4	ILLINOIS	FED. AID PROJECT		

<u>ORIGINAL</u>							
<u>SURVEY</u>							
<u>PLOTTED</u>							
<u>TEMPLATE</u>							
<u>AREAS</u>							
<u>CHECKED</u>							
<u>NO.</u>							

FINAL	SURVEYED	BY	DATE
SURVEY	PLOTTED		
NOTE BOOK	TEMPLATE		
NO.	AREAS	CHECKED	


ORIGINAL	SURVEYED	BY	DATE
SURVEY	PLOTTED		
NOTE BOOK	TEMPLATE		
NO.	AREAS	CHECKED	

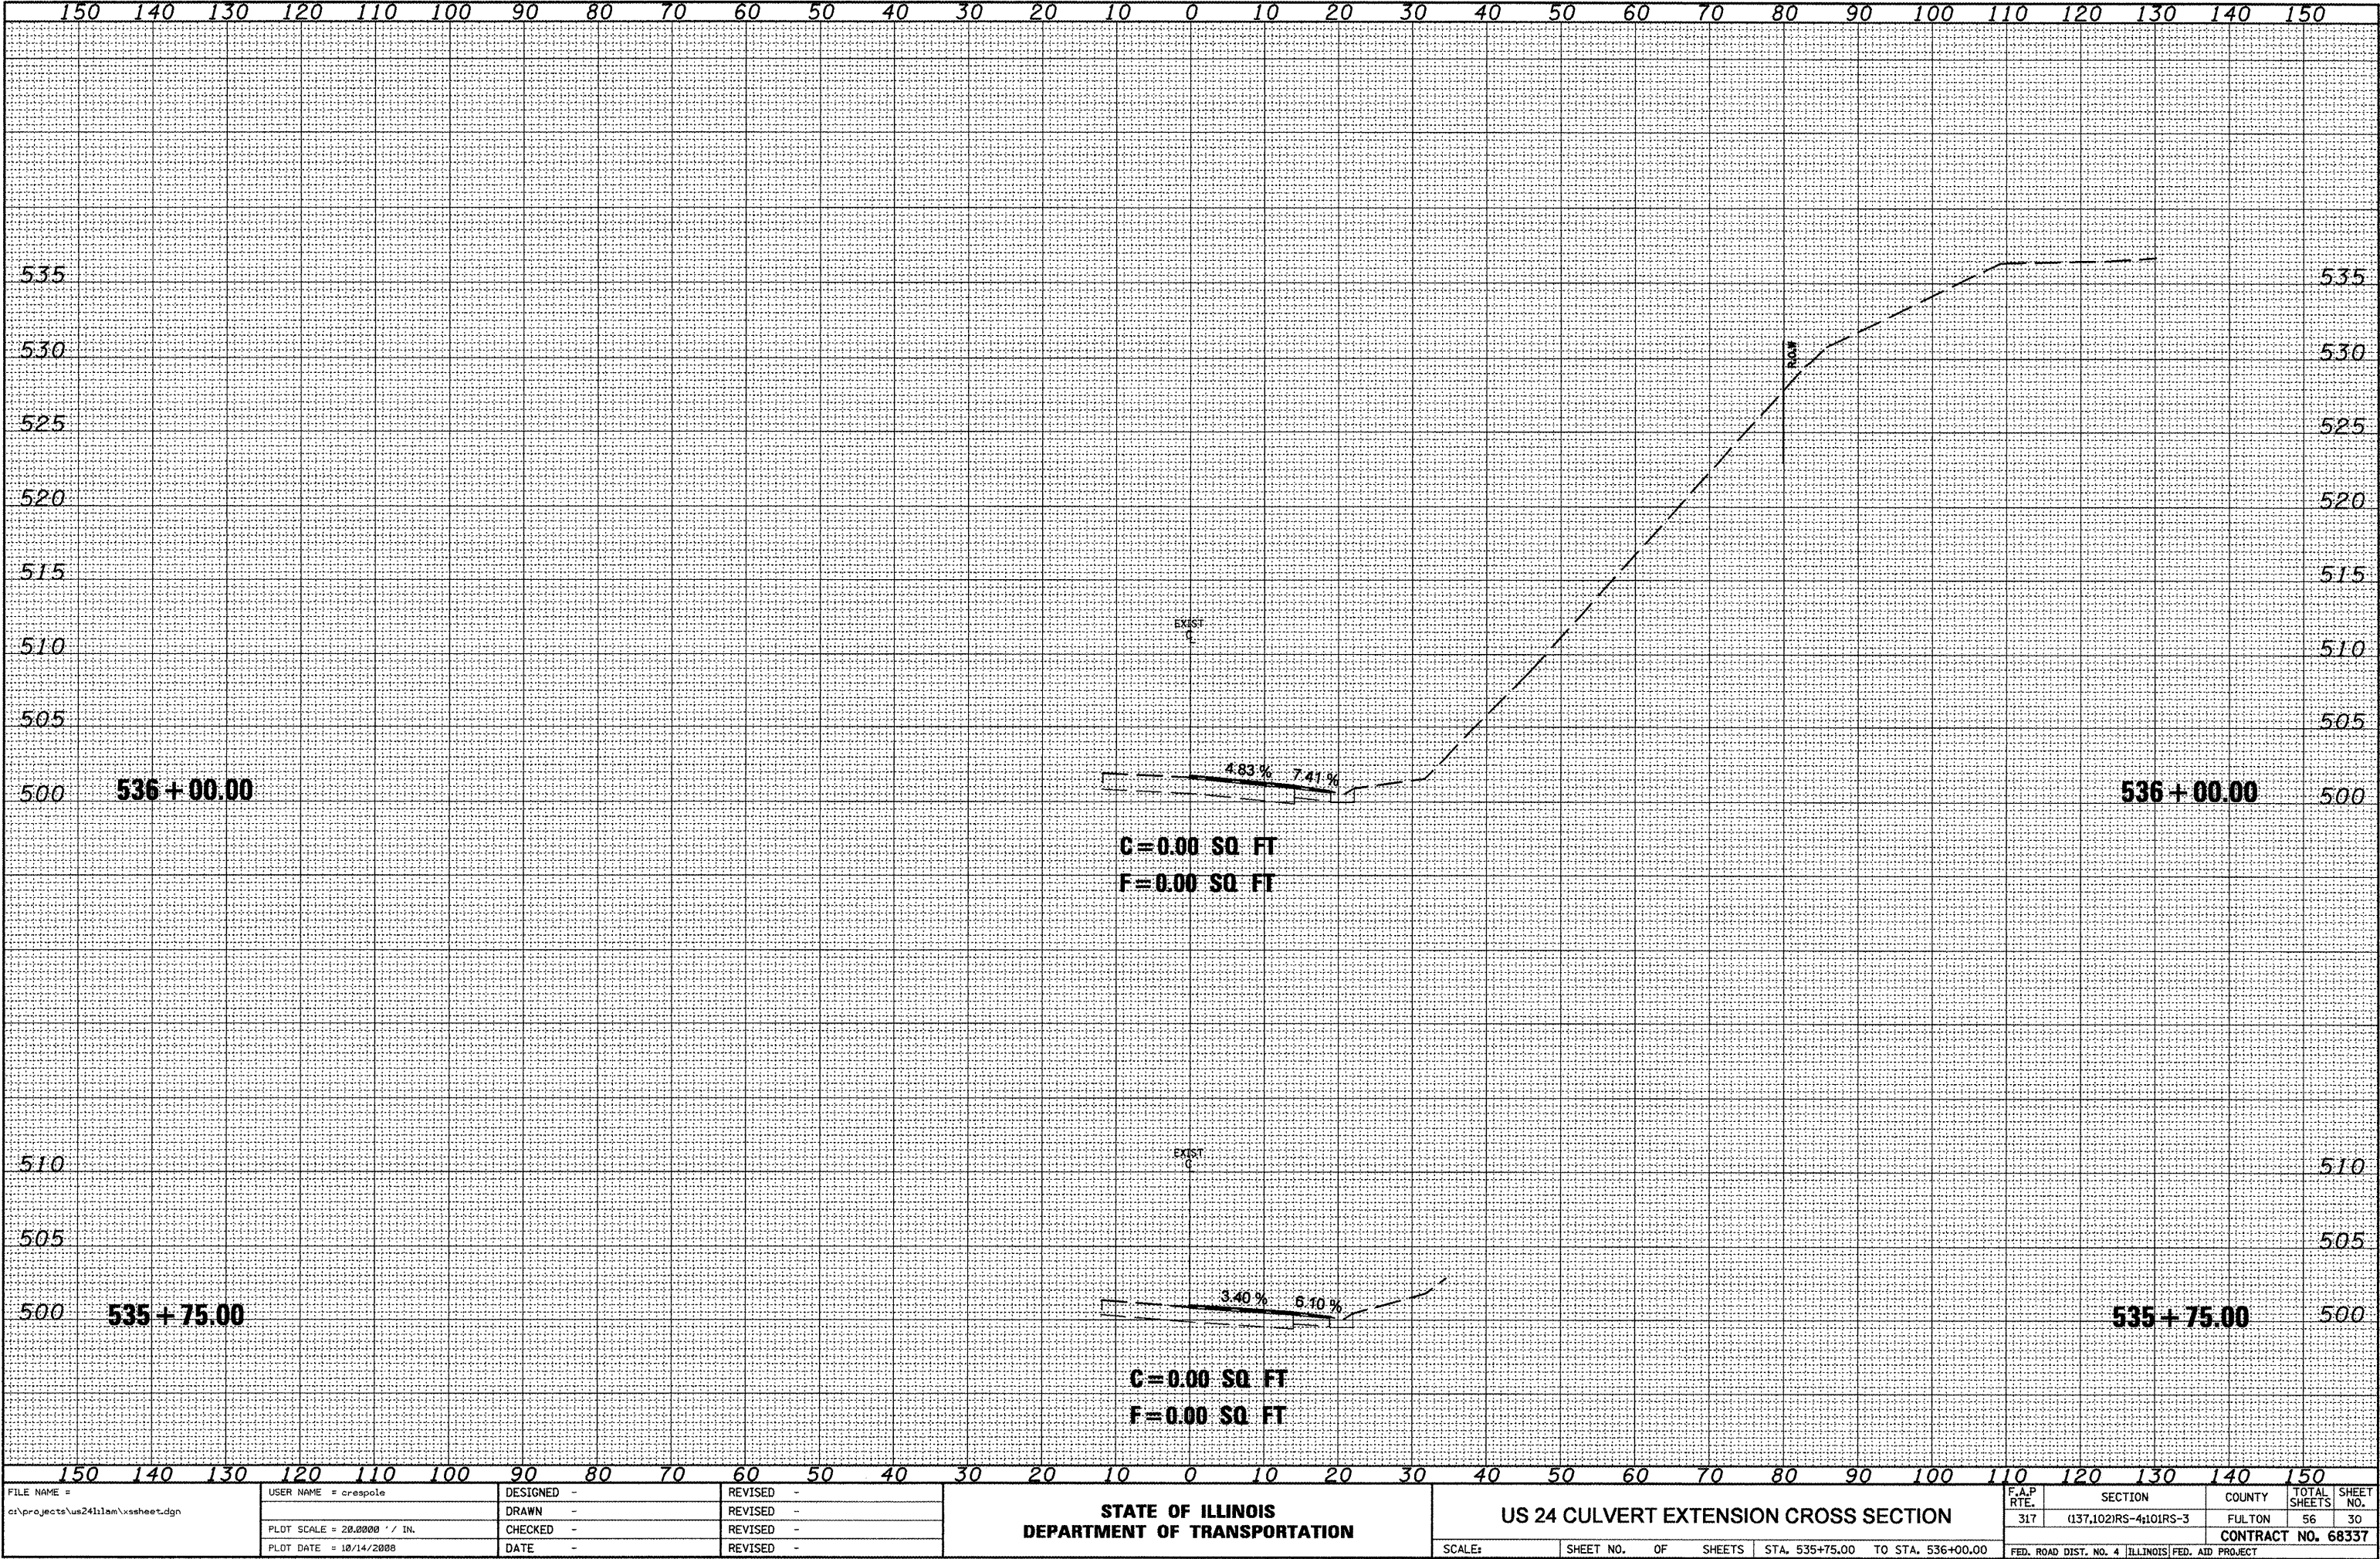

FILE NAME =	USER NAME = crespole	DESIGNED -	REVISED -	STATE OF ILLINOIS DEPARTMENT OF TRANSPORTATION	US 24 CULVERT EXTENSION CROSS SECTION	F.A.P. RTE.	SECTION	COUNTY	TOTAL SHEETS	SHEET NO.
ci\projects\us24il1am\ssheet.dgn		DRAWN -	REVISED -			317	(137,102)RS-4;10IRS-3	FULTON	56	30
	PLOT SCALE = 20.0000 ' / IN.	CHECKED -	REVISED -			CONTRACT NO. 68337				
	PLOT DATE = 10/14/2008	DATE -	REVISED -			FED. ROAD DIST. NO. 4 ILLINOIS FED. AID PROJECT				
SCALE:		SHEET NO. OF SHEETS		STA. 535+75.00 TO STA. 536+00.00						


FINAL SURVEY	SURVEYED	BY	DATE
NOTE BOOK	PLOTTED		
NO.	TEMPLATE		
	AREAS CHECKED		

ORIGINAL SURVEY	SURVEYED	BY	DATE
NOTE BOOK	PLOTTED		
NO.	TEMPLATE		
	AREAS CHECKED		

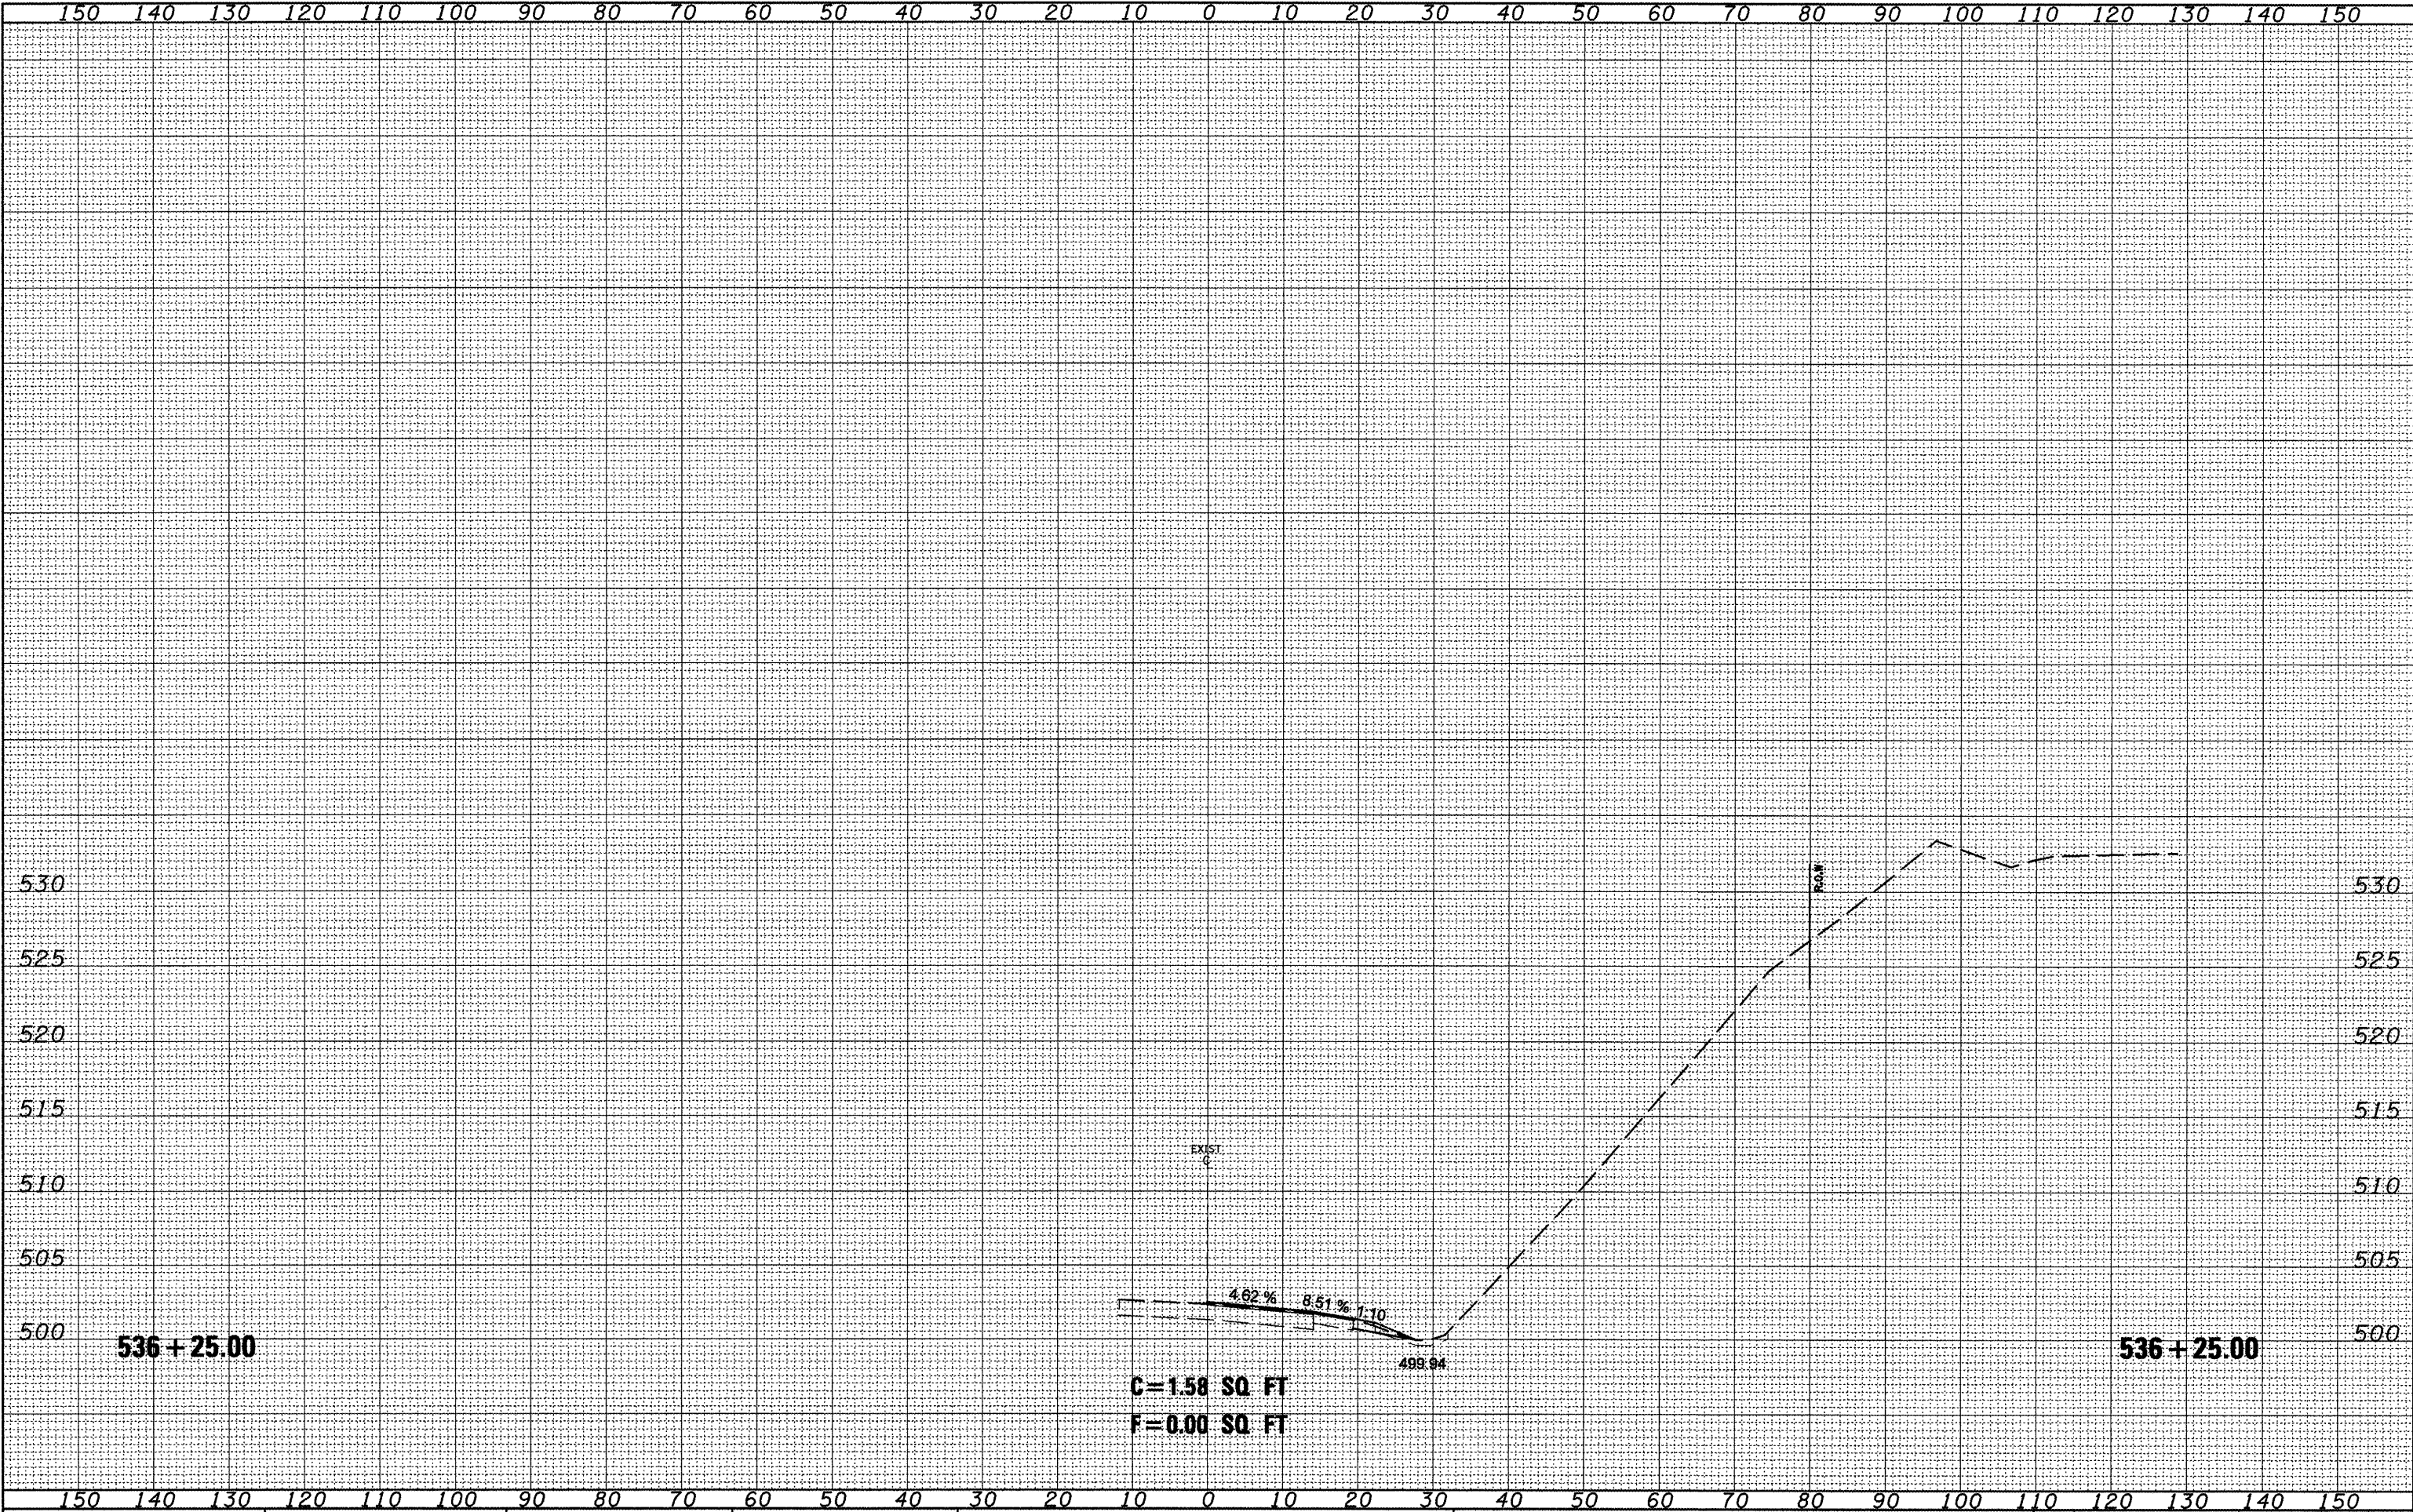


FILE NAME = c:\projects\us24\11em\sheet.dgn	USER NAME = crespole	DESIGNED - DRAWN - CHECKED - PLOT DATE = 10/14/2008	REVISED - REVISED - REVISED - REVISED -	STATE OF ILLINOIS DEPARTMENT OF TRANSPORTATION	US 24 CULVERT EXTENSION CROSS SECTION	SCALE: 1" = 20'	SHEET NO. 31 OF 56 SHEETS	STA. 536+25.00 TO STA. 536+25.00	F.A.P. RTE. 317 SECTION (137,102)RS-4+101RS-3 COUNTY FULTON TOTAL SHEETS 56 SHEET NO. 31 CONTRACT NO. 68337 FED. ROAD DIST. NO. 4 [ILLINOIS] FED. AID PROJECT
--	----------------------	--	--	---	---------------------------------------	-----------------	---------------------------	----------------------------------	---

ORIGINAL SURVEY		BY _____	DATE _____
NOTE BOOK		SURVEYED _____	
		PLOTTED _____	
		TEMPLATE _____	
		AREAS _____	
		AREAS CHECKED _____	
NO.			

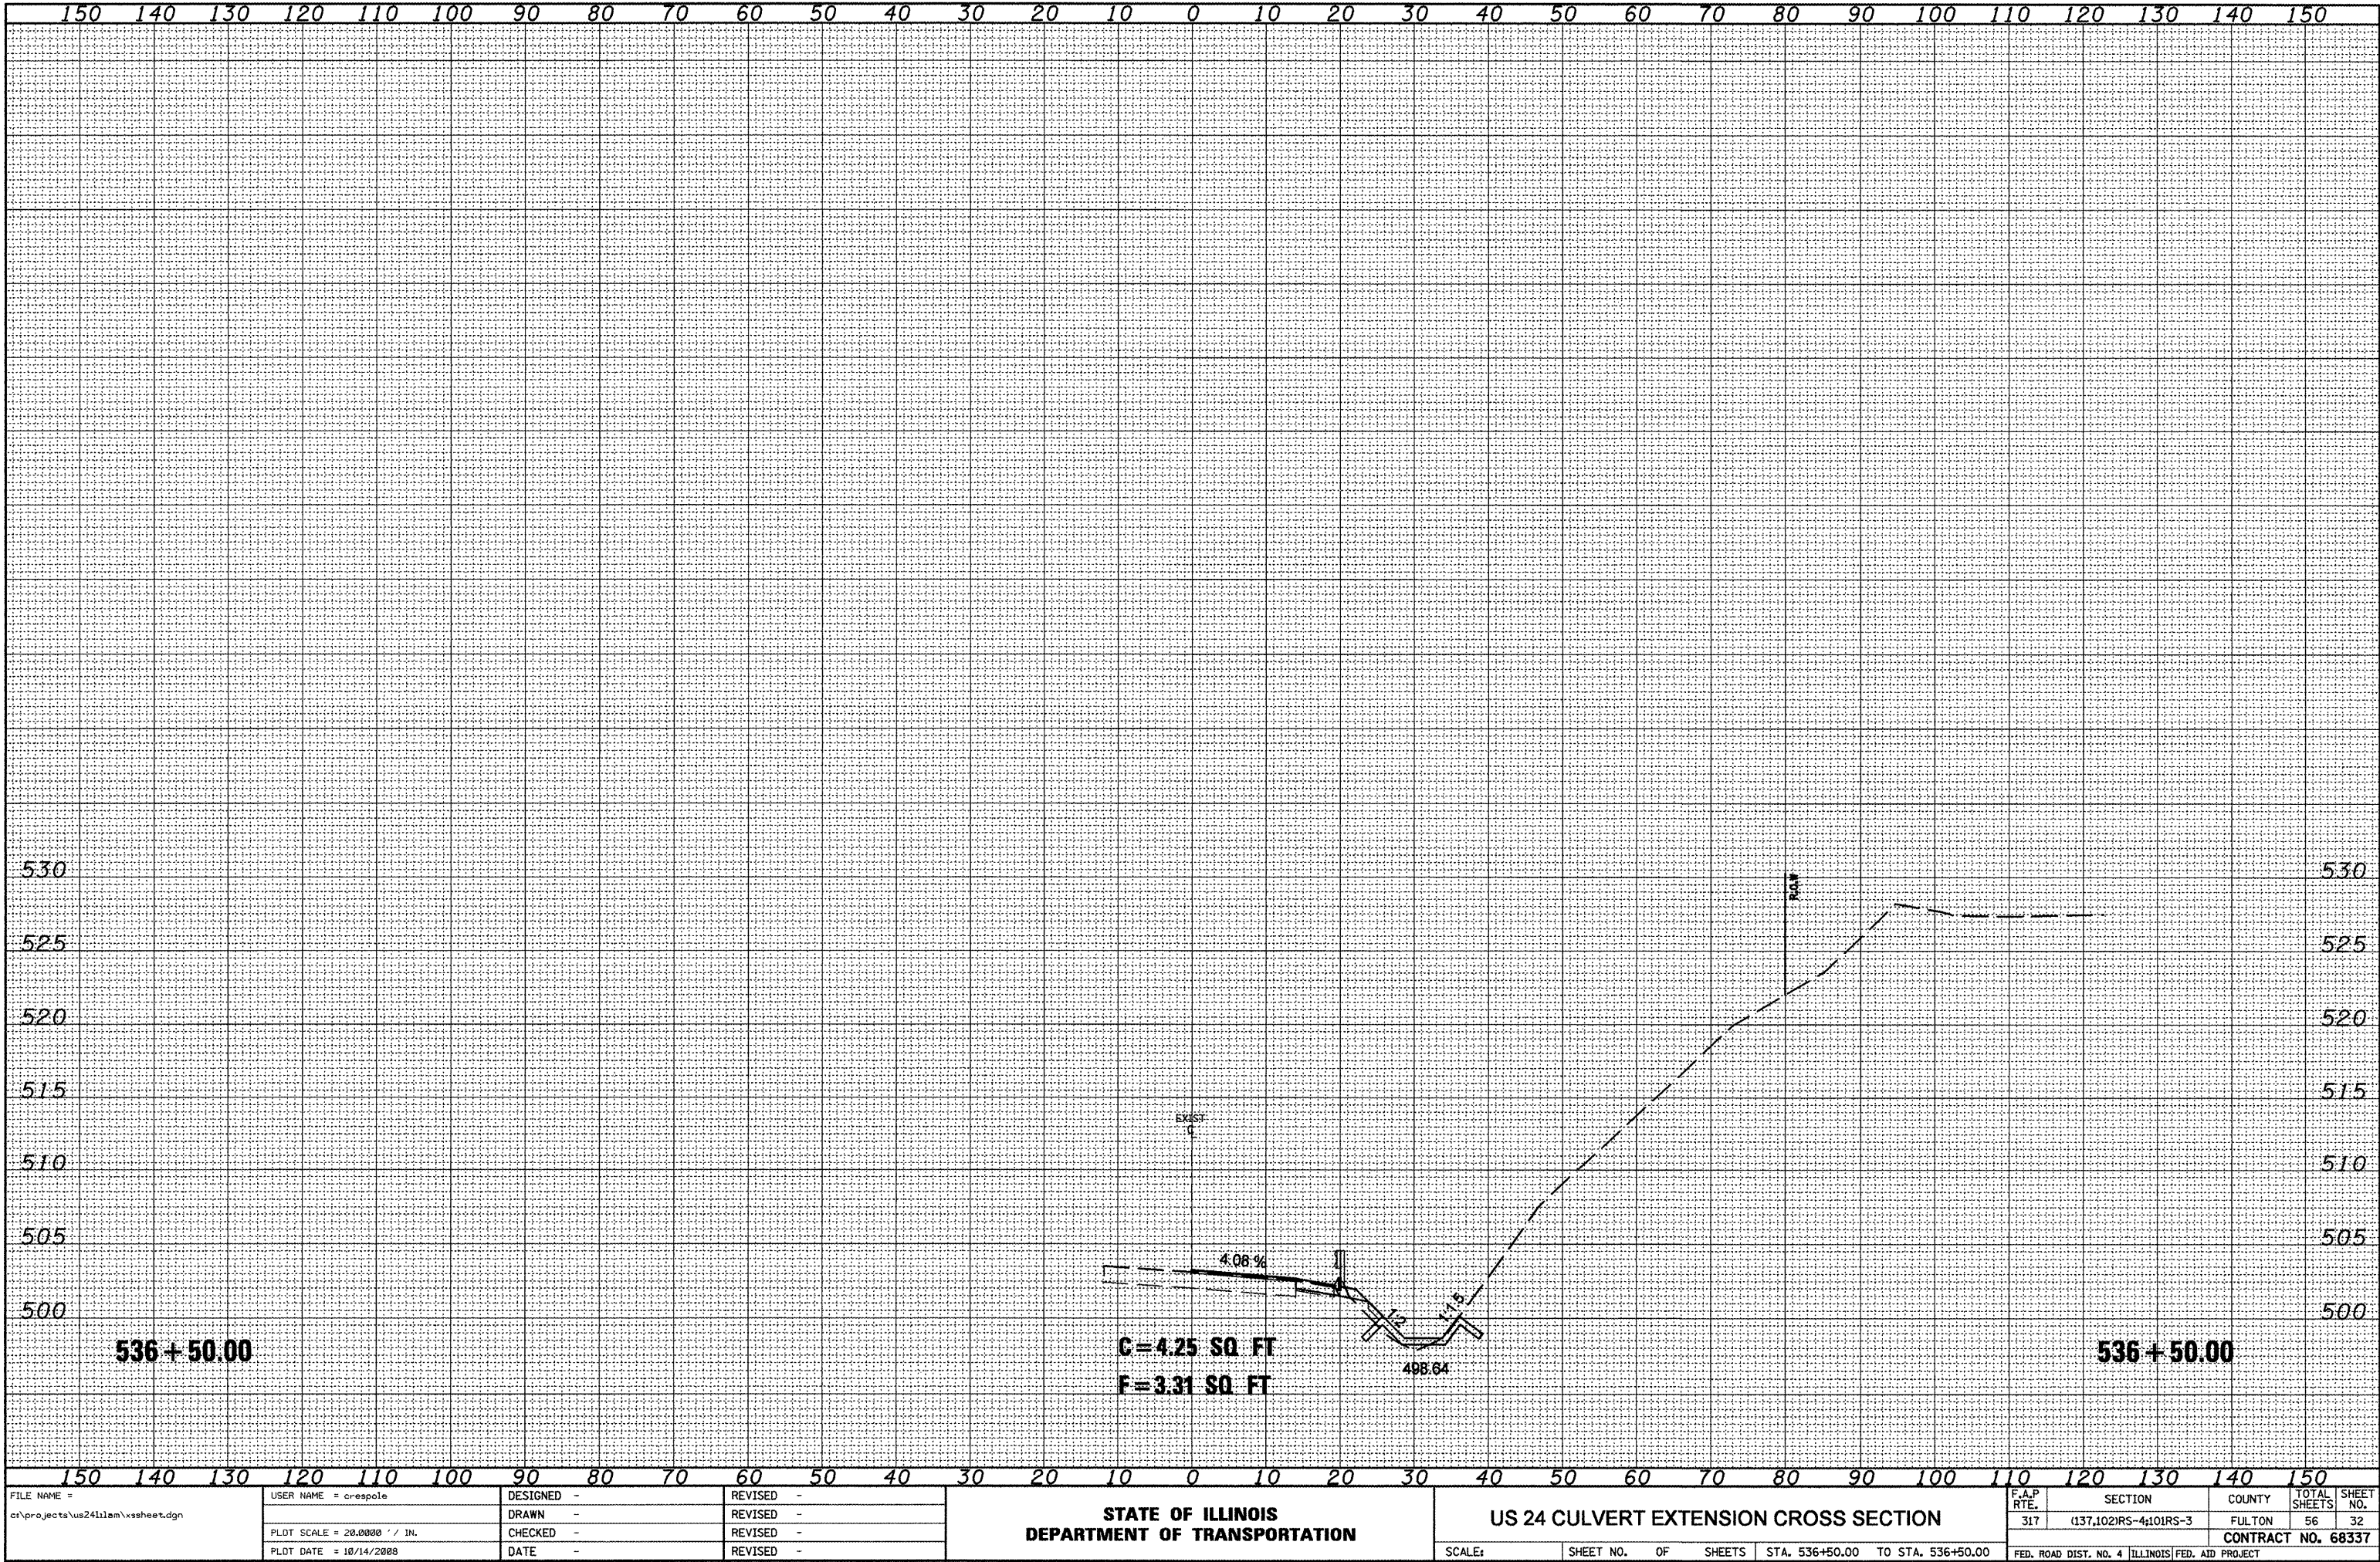

FINAL	DATE
SURVEY	BY
PLOTTED	
NOTE BOOK	
NO.	


ORIGINAL	DATE
SURVEY	BY
PLOTTED	
NOTE BOOK	
NO.	

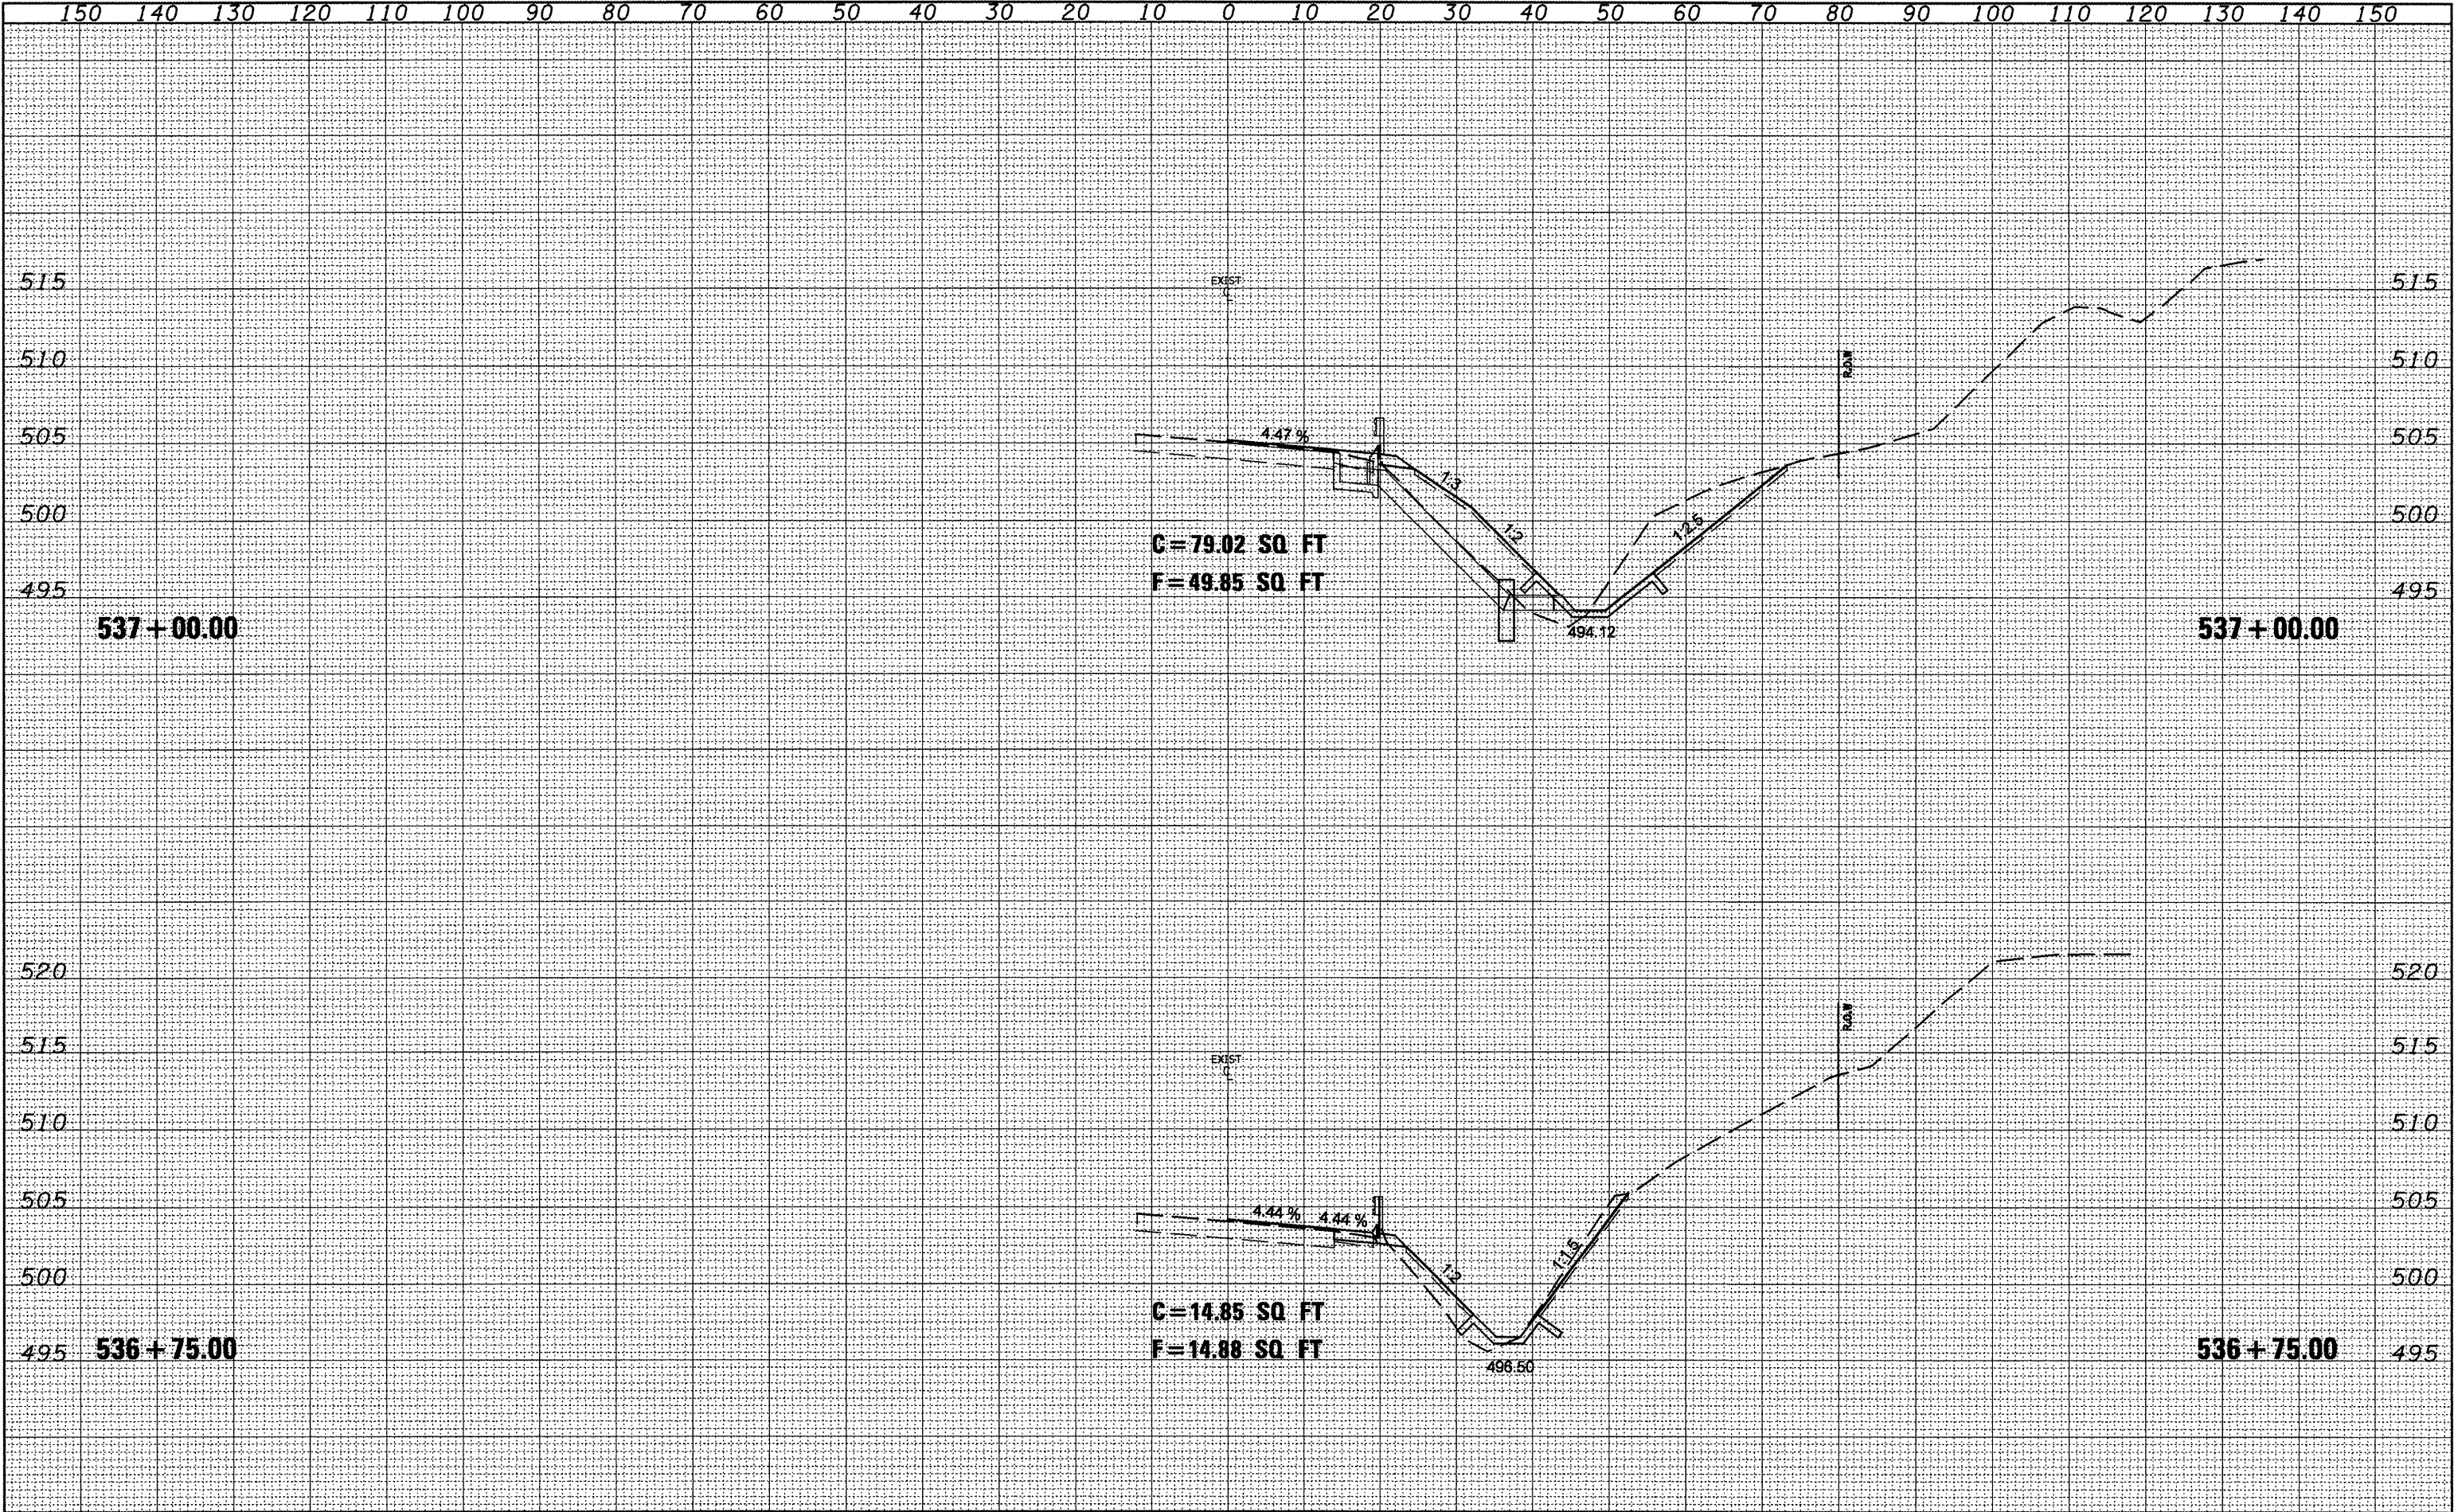

FILE NAME = cr\projects\us24\slam\sssheet.dgn	USER NAME = crespole	DESIGNED -	REVISED -	STATE OF ILLINOIS DEPARTMENT OF TRANSPORTATION		US 24 CULVERT EXTENSION CROSS SECTION		F.A.P. RTE.	SECTION	COUNTY	TOTAL SHEETS	SHEET NO.
		DRAWN -	REVISED -					317	(137,102)RS-4+10IRS-3	FULTON	56	33
		CHECKED -	REVISED -					CONTRACT NO. 68337				
		DATE -	REVISED -					FED. ROAD DIST. NO. 4 ILLINOIS FED. AID PROJECT				
PLOT SCALE = 20.0000' / IN.		PLOT DATE = 10/14/2008		SCALE:		SHEET NO. OF SHEETS		STA. 536+75.00 TO STA. 537+00.00				


DATE	BY	SURVEYED	NOTED	TEMP.	AREAS	CHECKED
FINAL						
SURVEY						
NO.						

DATE	BY	SURVEYED	NOTED	TEMP.	AREAS	CHECKED
ORIGINAL						
SURVEY						
NO.						

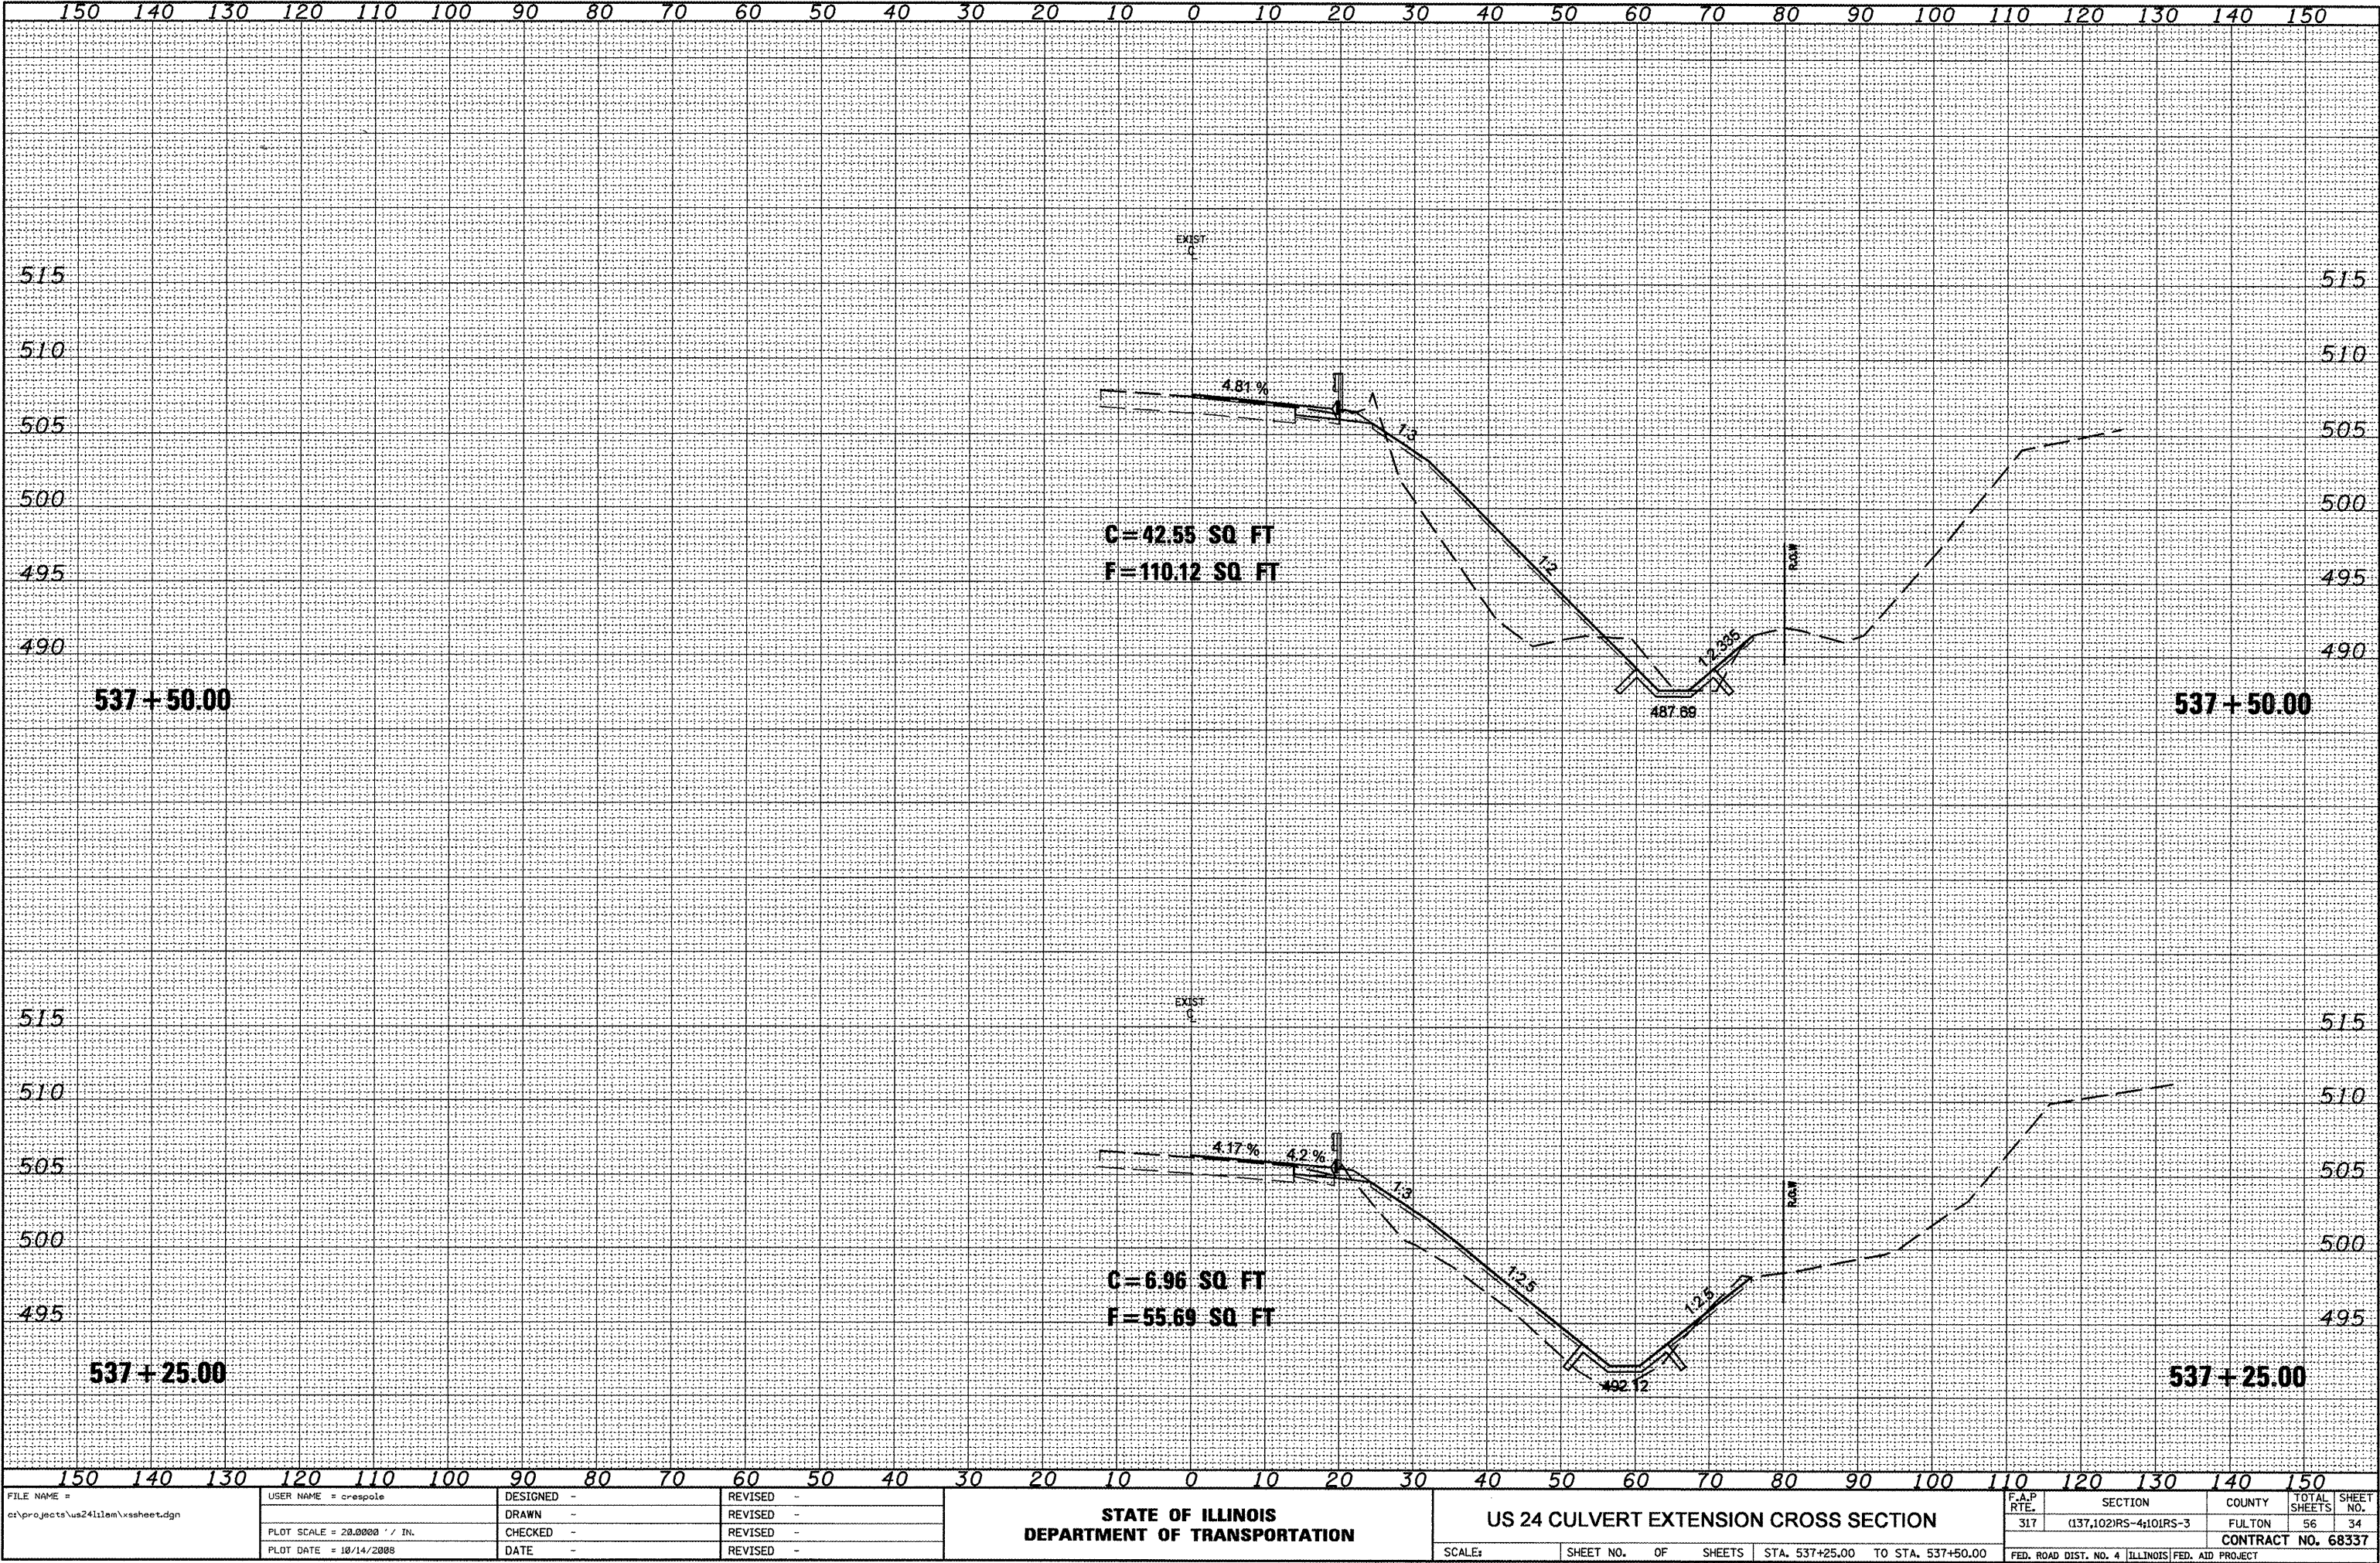

FINL	SURVETD	BY	DATE
SURVEY	PLOTTED		
NOTE BOOK	TEMPLATE		
NO.	AREAS	CHECKED	


ORIGINAL	SURVETD	BY	DATE
SURVEY	PLOTTED		
NOTE BOOK	TEMPLATE		
NO.	AREAS	CHECKED	

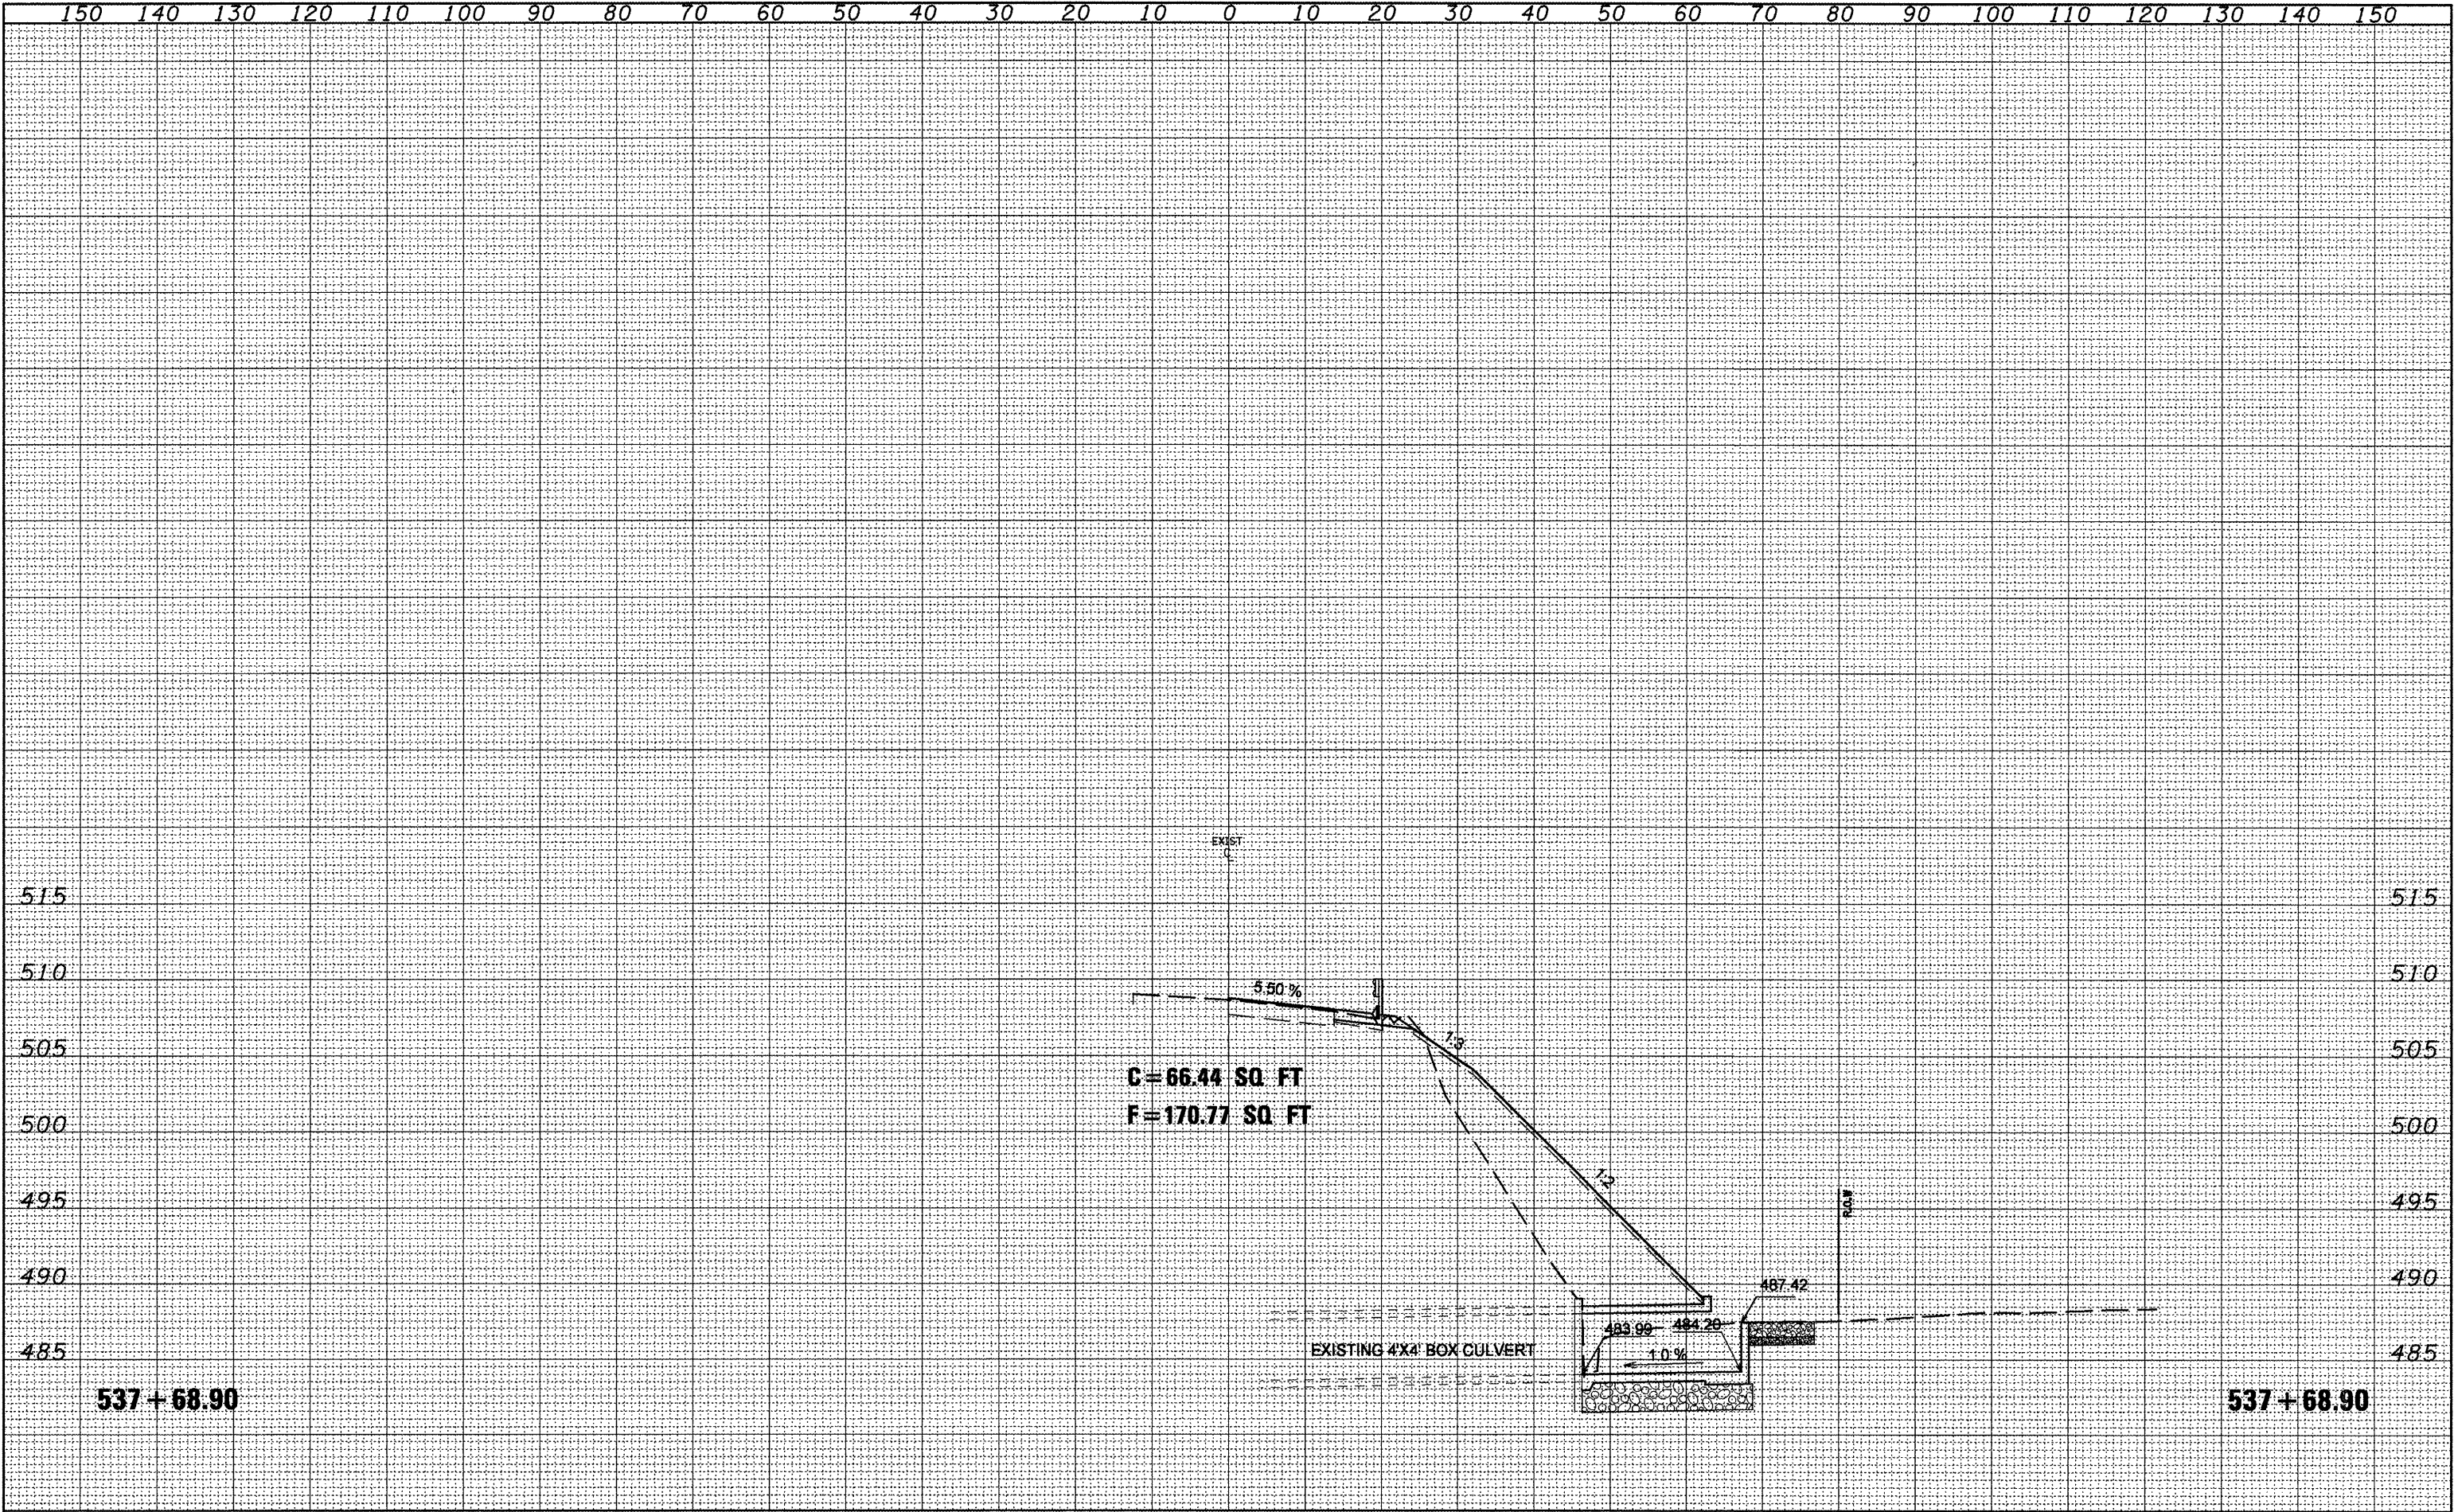

150 140 130 120 110 100 90 80 70 60 50 40 30 20 10 0 10 20 30 40 50 60 70 80 90 100 110 120 130 140 150															
FILE NAME =		USER NAME = crespole	DESIGNED -	REVISED -	STATE OF ILLINOIS DEPARTMENT OF TRANSPORTATION	US 24 CULVERT EXTENSION CROSS SECTION				F.A.P RTE.	SECTION		COUNTY	TOTAL SHEETS	SHEET NO.
ct\projects\us24\slam\sssheet.dgn			DRAWN -	REVISED -						317	(137,102)RS-4;101RS-3		FULTON	56	35
		PLOT SCALE = 20,0000 ' / IN.	CHECKED -	REVISED -		CONTRACT NO. 68337									
		PLOT DATE = 10/14/2008	DATE -	REVISED -											
					SCALE:	SHEET NO. OF SHEETS		STA. 537+68.90 TO STA. 537+68.90		FED. ROAD DIST. NO. 4 ILLINOIS FED. AID PROJECT					


FINAL SURVEY	SURVEYED	BY	DATE
	AS NOTED		
	TEMPLATE		
	AREAS		
	AREAS CHECKED		
NOTE BOOK	NO.		

ORIGINAL SURVEY	SURVEYED	BY	DATE
	AS NOTED		
	TEMPLATE		
	AREAS		
	AREAS CHECKED		
NOTE BOOK	NO.		

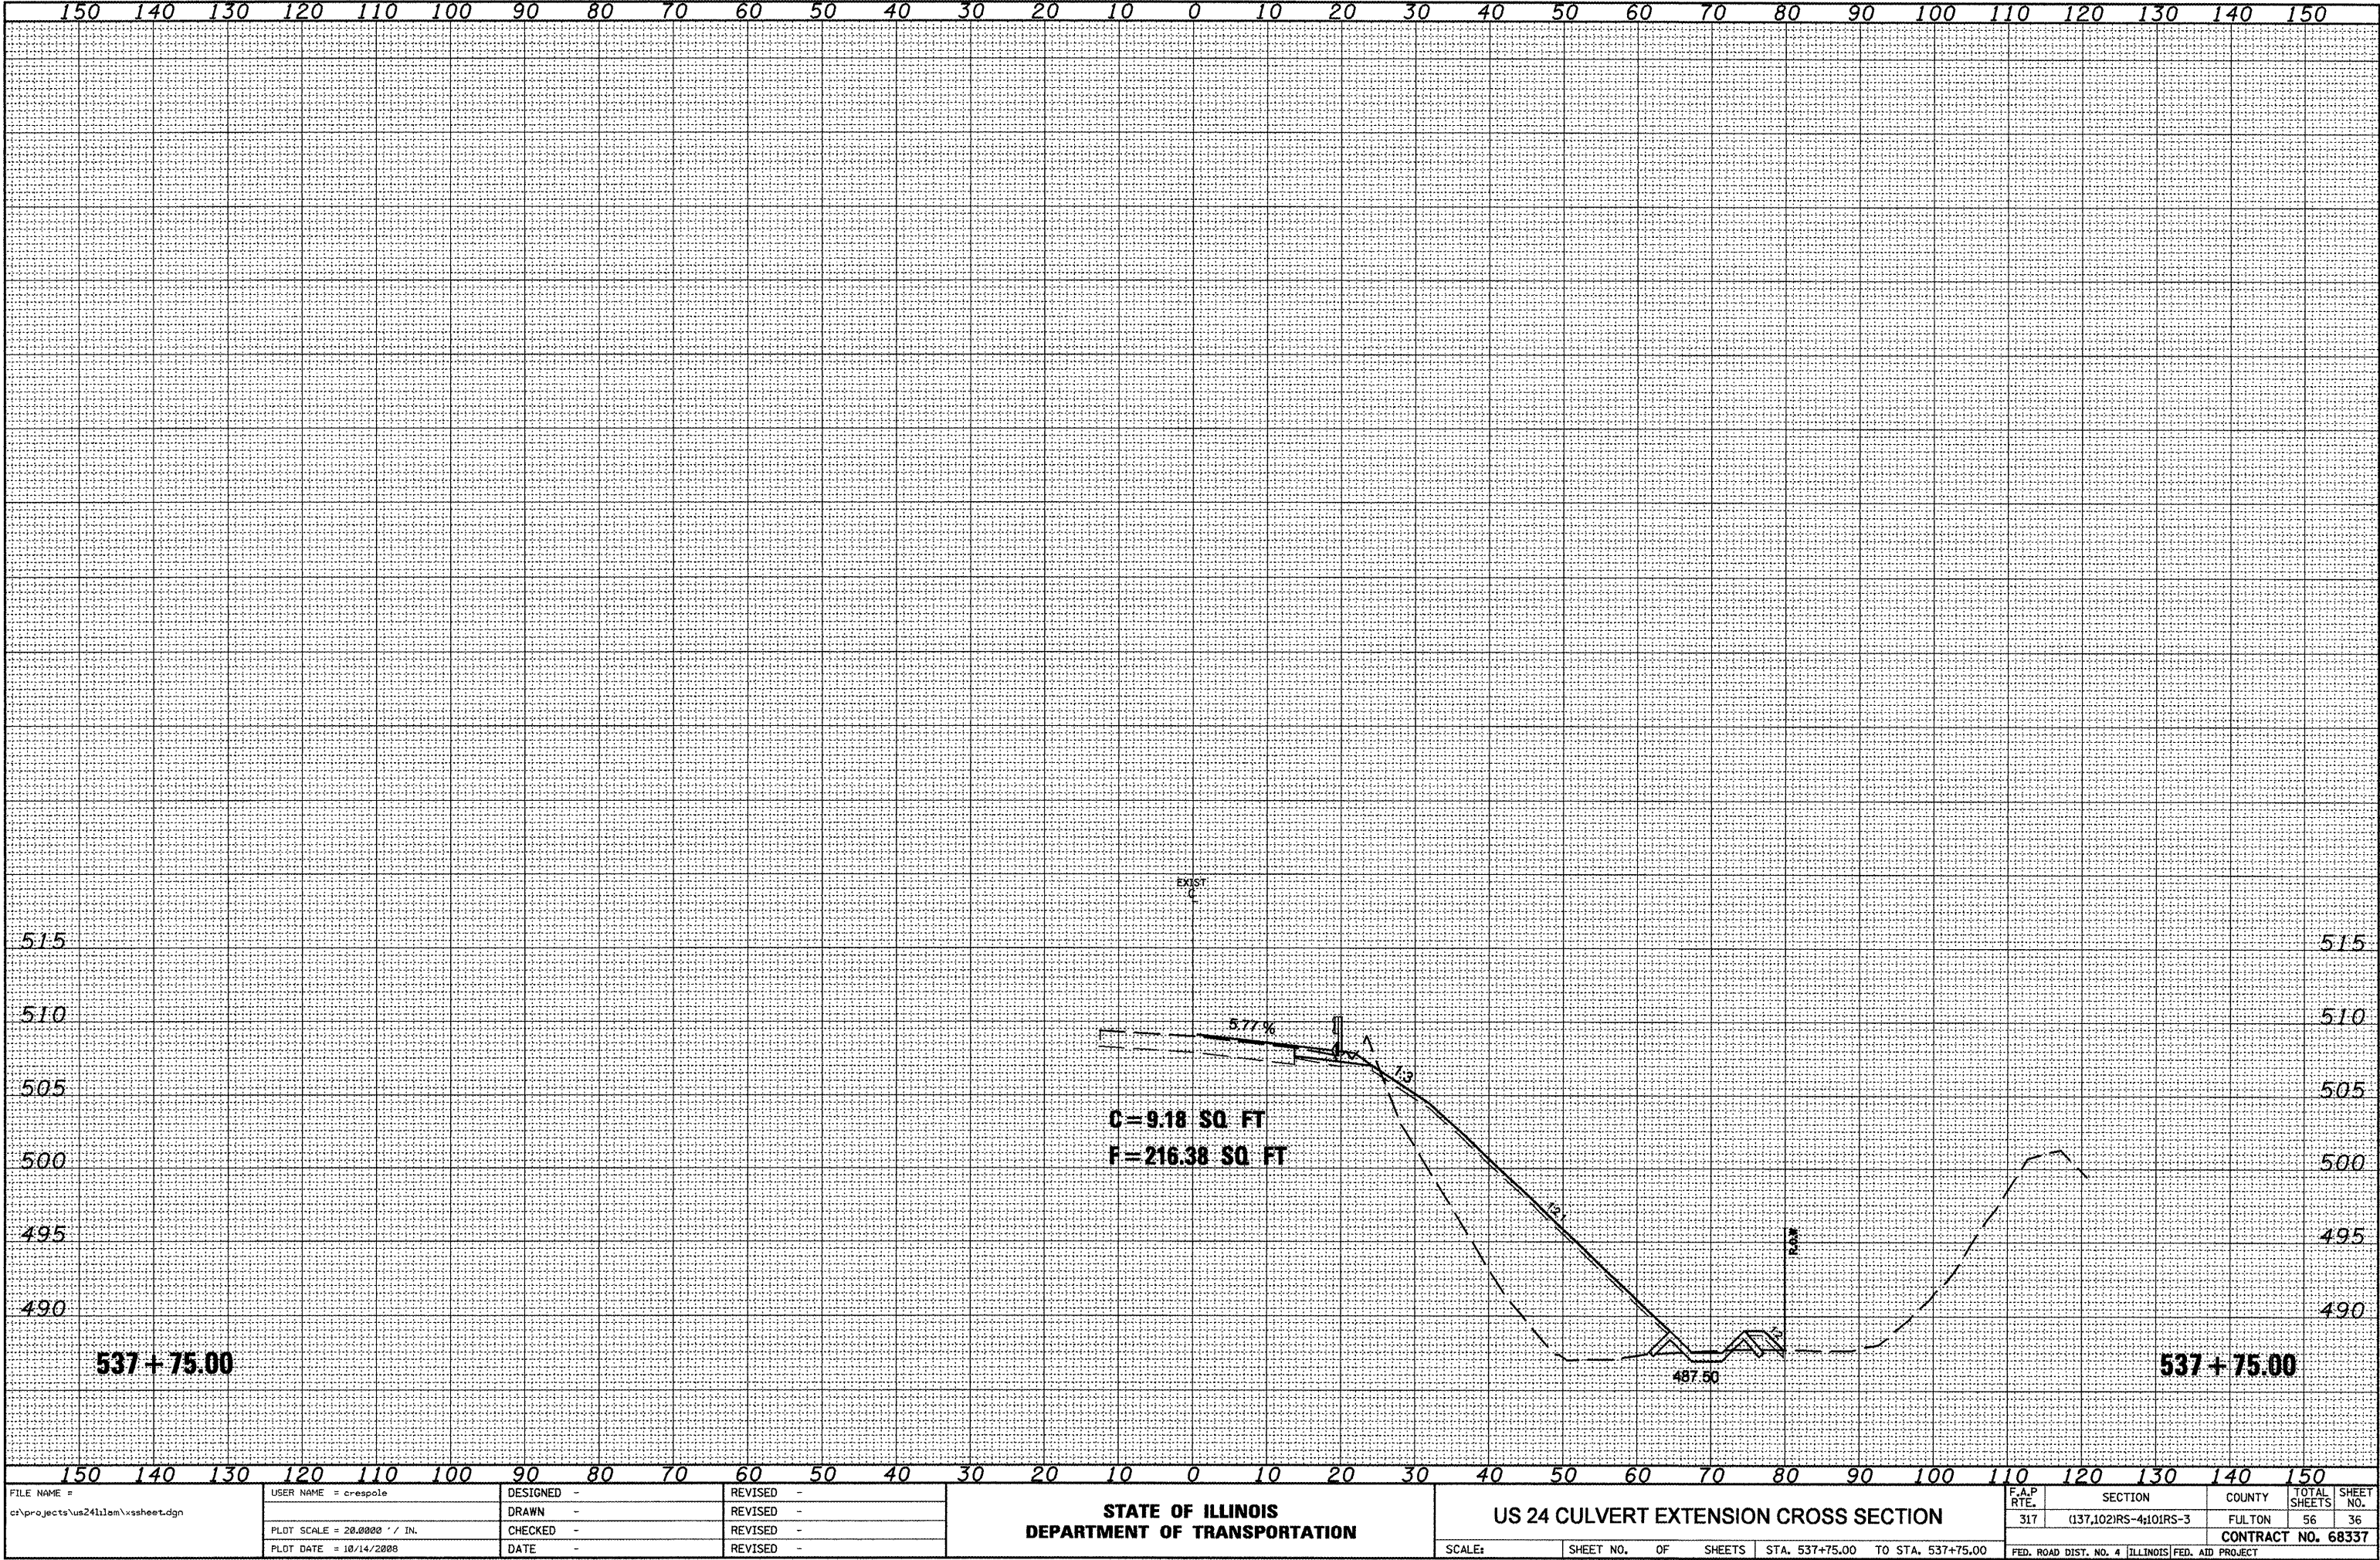


FINAL	SURVEYED	DATE
SURVEY	PLOTTED	BY
NOTE BOOK	TEMPLATE	
NO.	AREAS CHECKED	

ORIGINAL	SURVEYED	DATE
SURVEY	PLOTTED	BY
NOTE BOOK	TEMPLATE	
NO.	AREAS CHECKED	

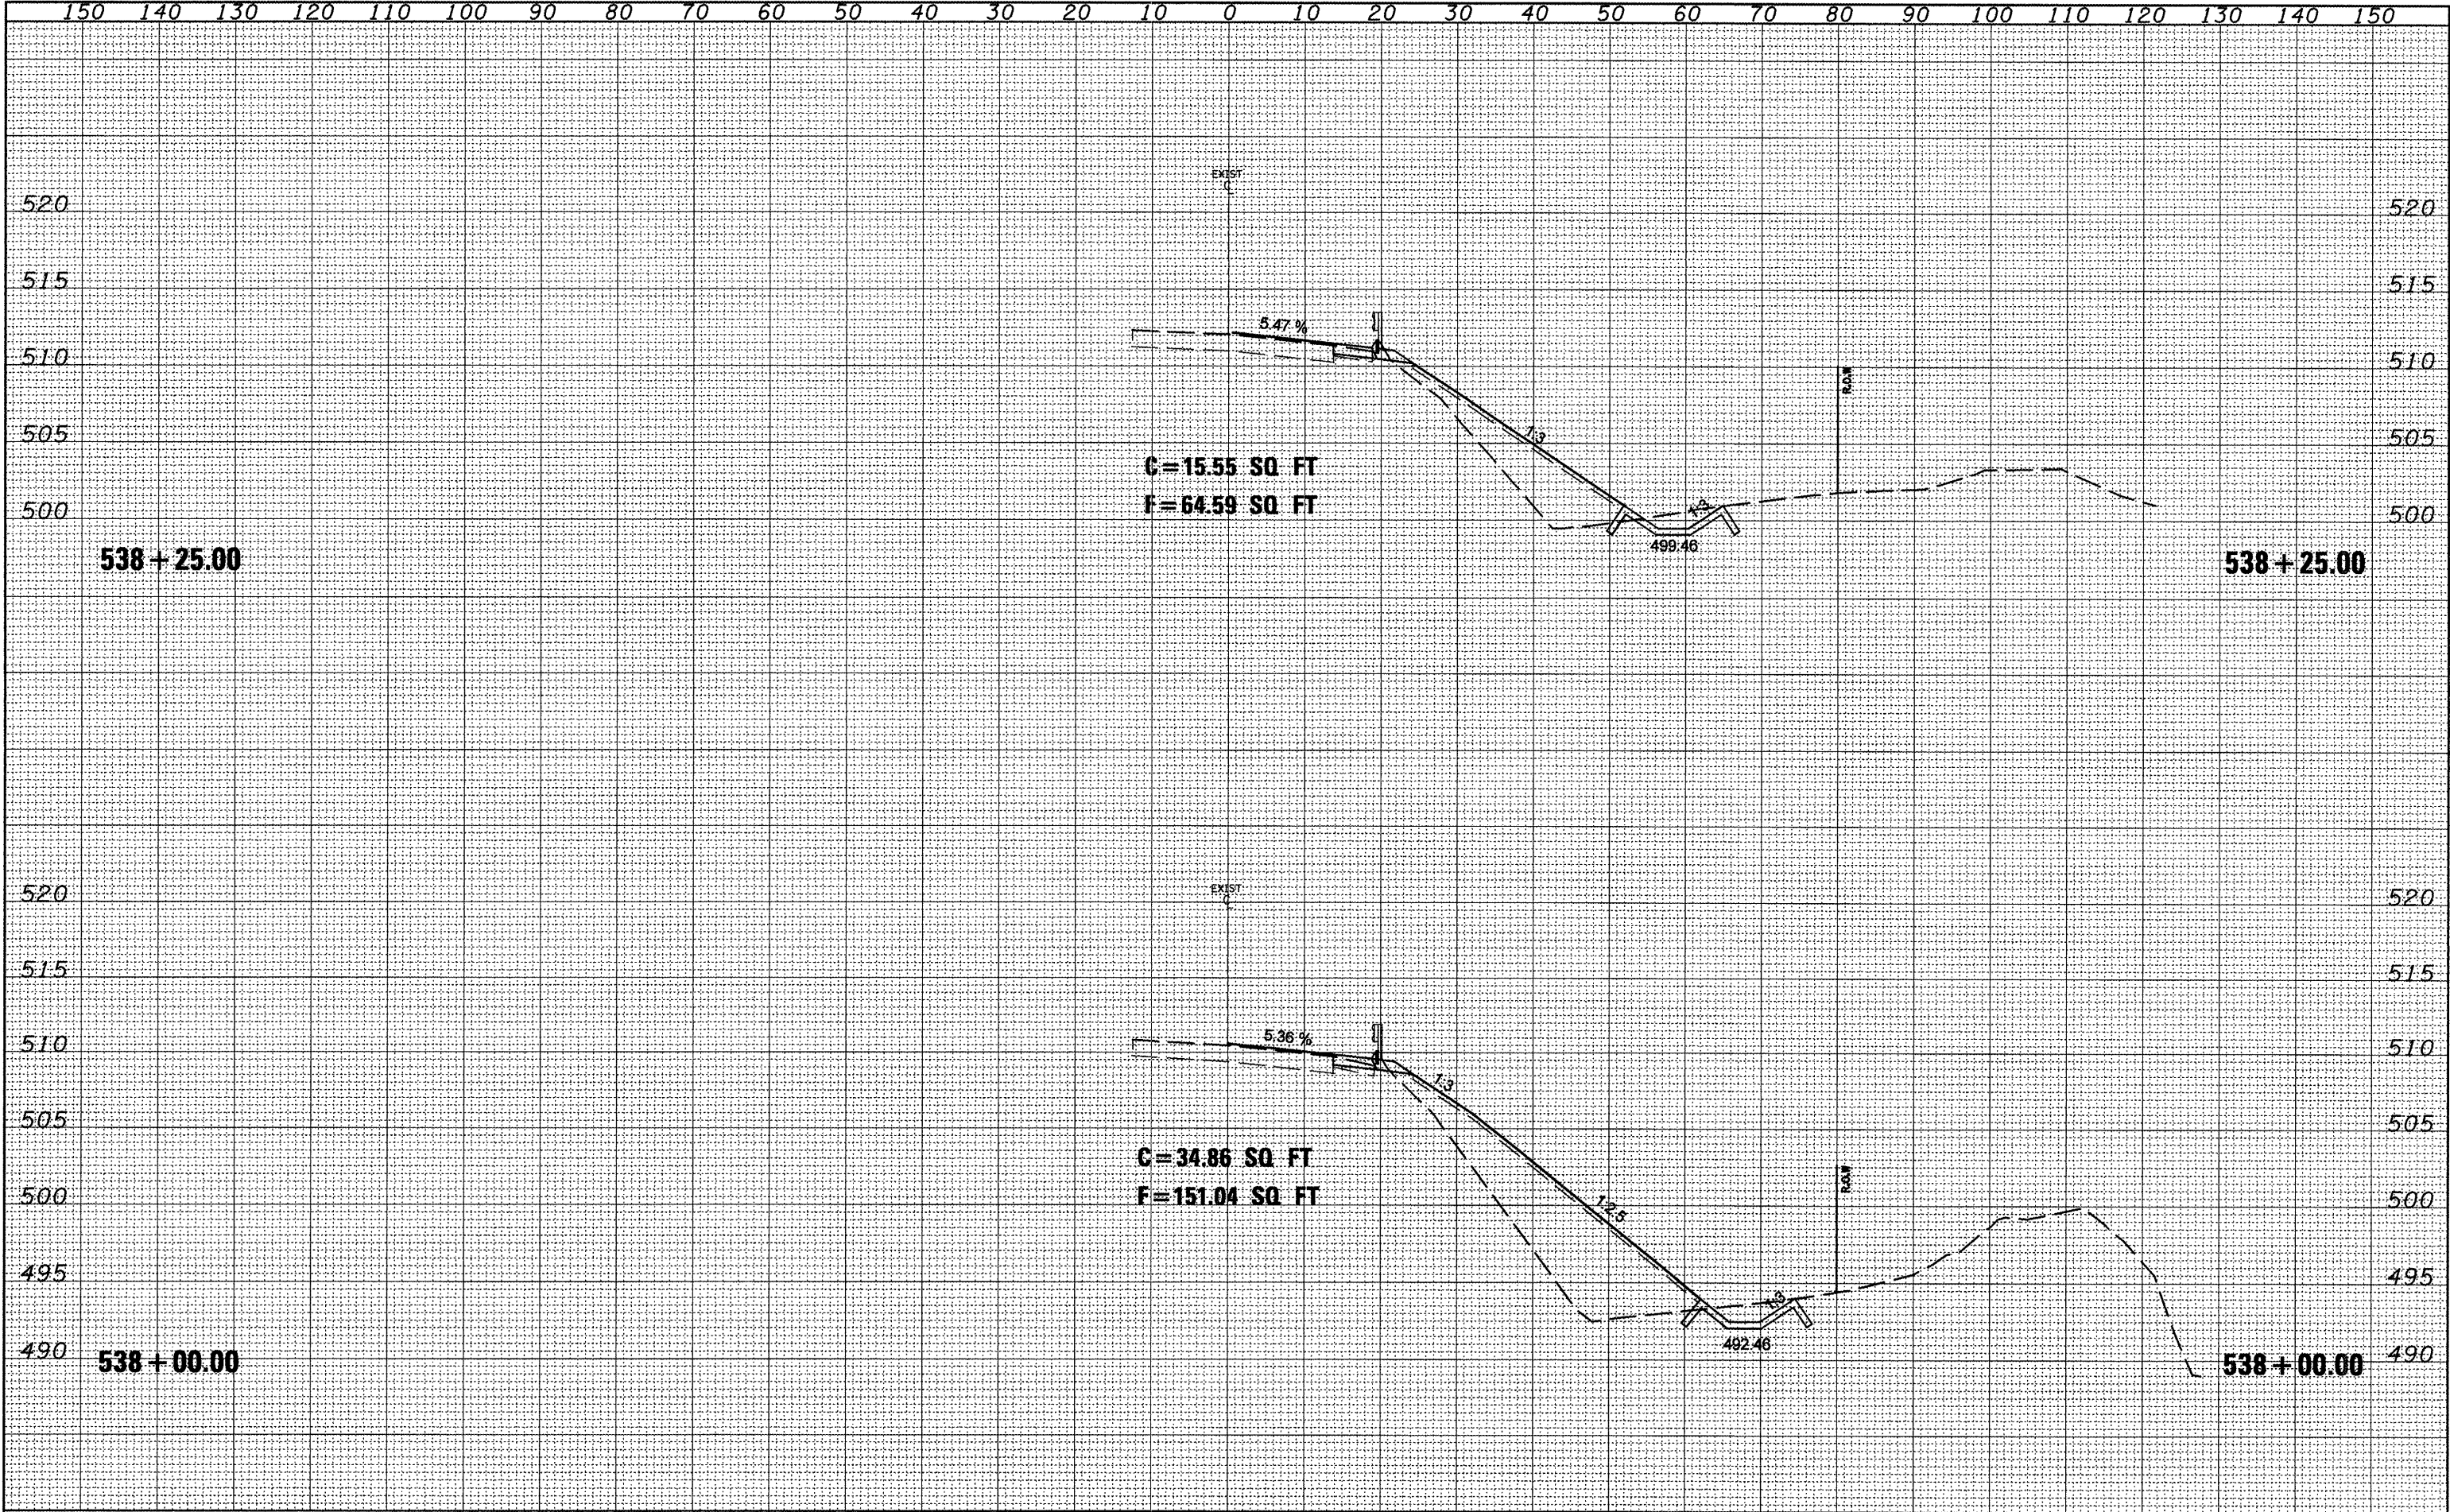


150 140 130 120 110 100 90 80 70 60 50 40 30 20 10 0 10 20 30 40 50 60 70 80 90 100 110 120 130 140 150																				
FILE NAME =		USER NAME = crespole	DESIGNED -	REVISED -	STATE OF ILLINOIS DEPARTMENT OF TRANSPORTATION					US 24 CULVERT EXTENSION CROSS SECTION					F.A.P RTE.	SECTION		COUNTY	TOTAL SHEETS	SHEET NO.
cr\projects\us24il1am\sssheet.dgn			DRAWN -	REVISED -											317	(137,102)RS-4;10IRS-3		FULTON	56	37
		PLOT SCALE = 20.0000 ' / IN.	CHECKED -	REVISED -																
		PLOT DATE = 18/14/2008	DATE -	REVISED -																
									SCALE:	SHEET NO.	OF	SHEETS	STA. 538+00.00	TO STA. 538+25.00	FED. ROAD DIST. NO. 4 ILLINOIS FED. AID PROJECT					
												CONTRACT NO. 68337								

ORIGINAL SURVEY				BY _____	DATE _____
NOTE BOOK				SURVEYED _____	
				PLOTTED _____	
				TEMPLATE _____	
				AREAS _____	
				AREAS CHECKED _____	
NO. _____					

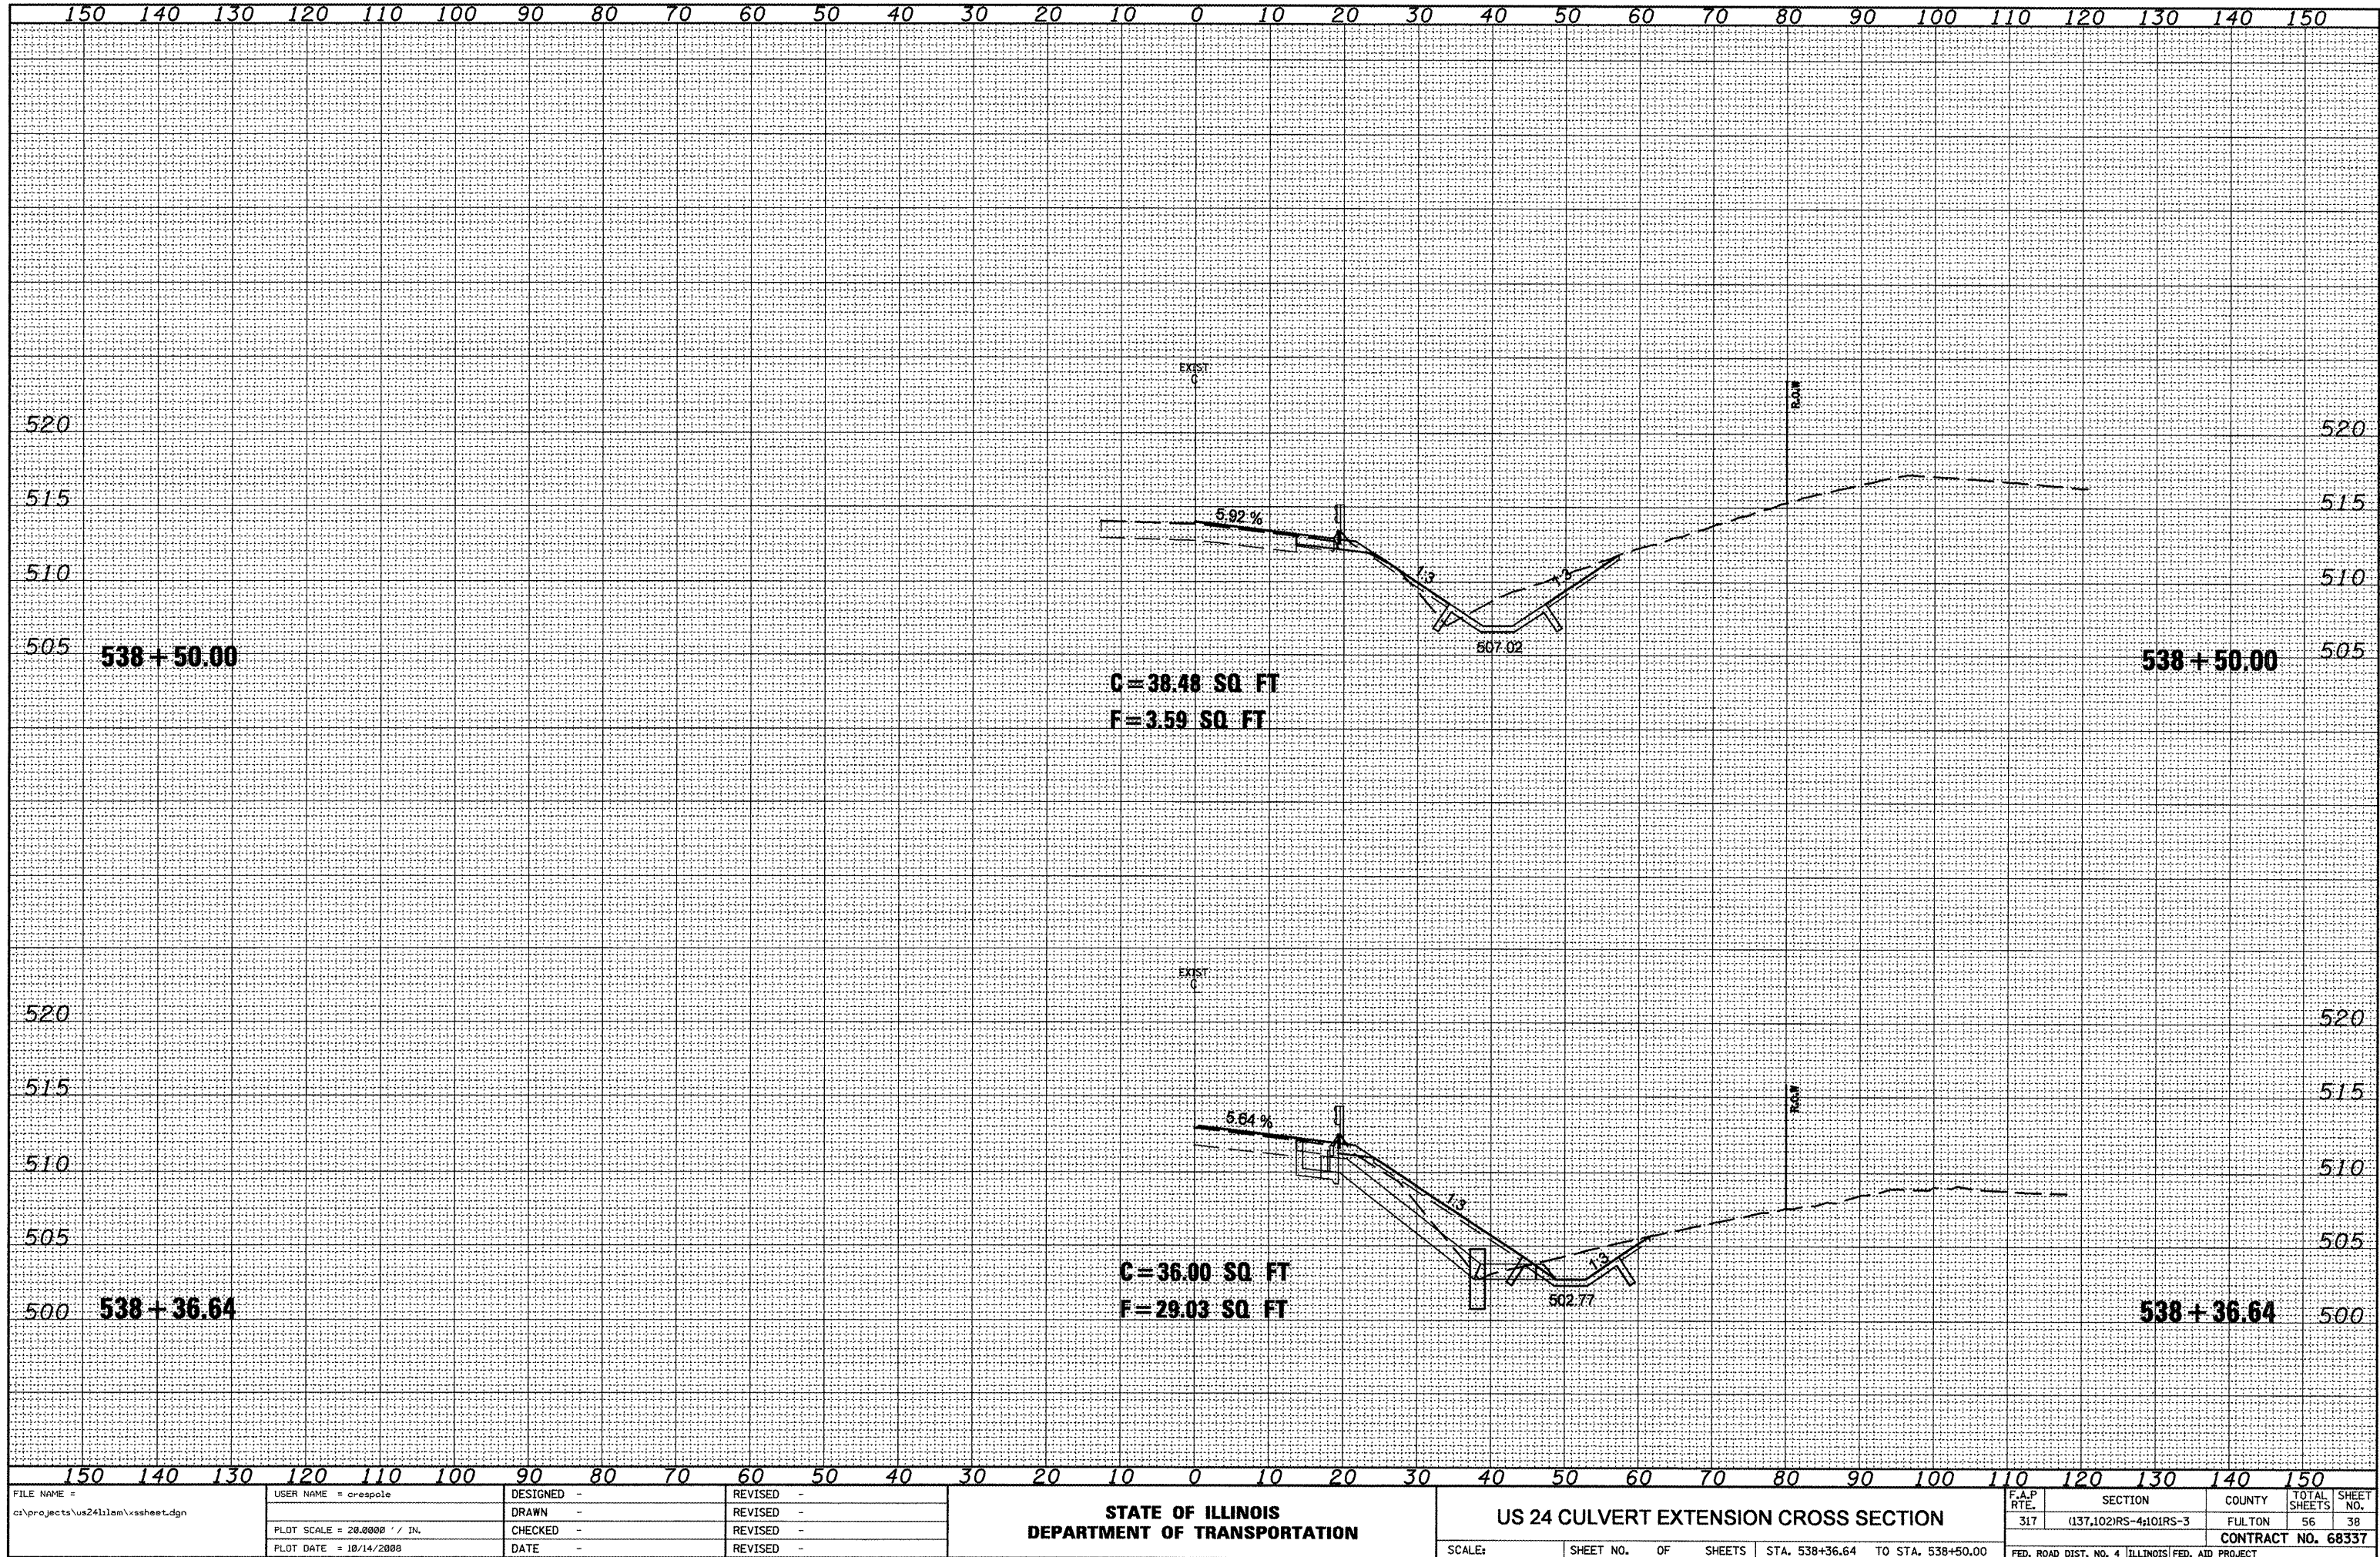


FINAL SURVEY	SURVEYED	BY	DATE
	NOTE BOOK		
	NO.		
	AREAS CHECKED		

ORIGINAL SURVEY	SURVEYED	BY	DATE
	NOTE BOOK		
	NO.		
	AREAS CHECKED		

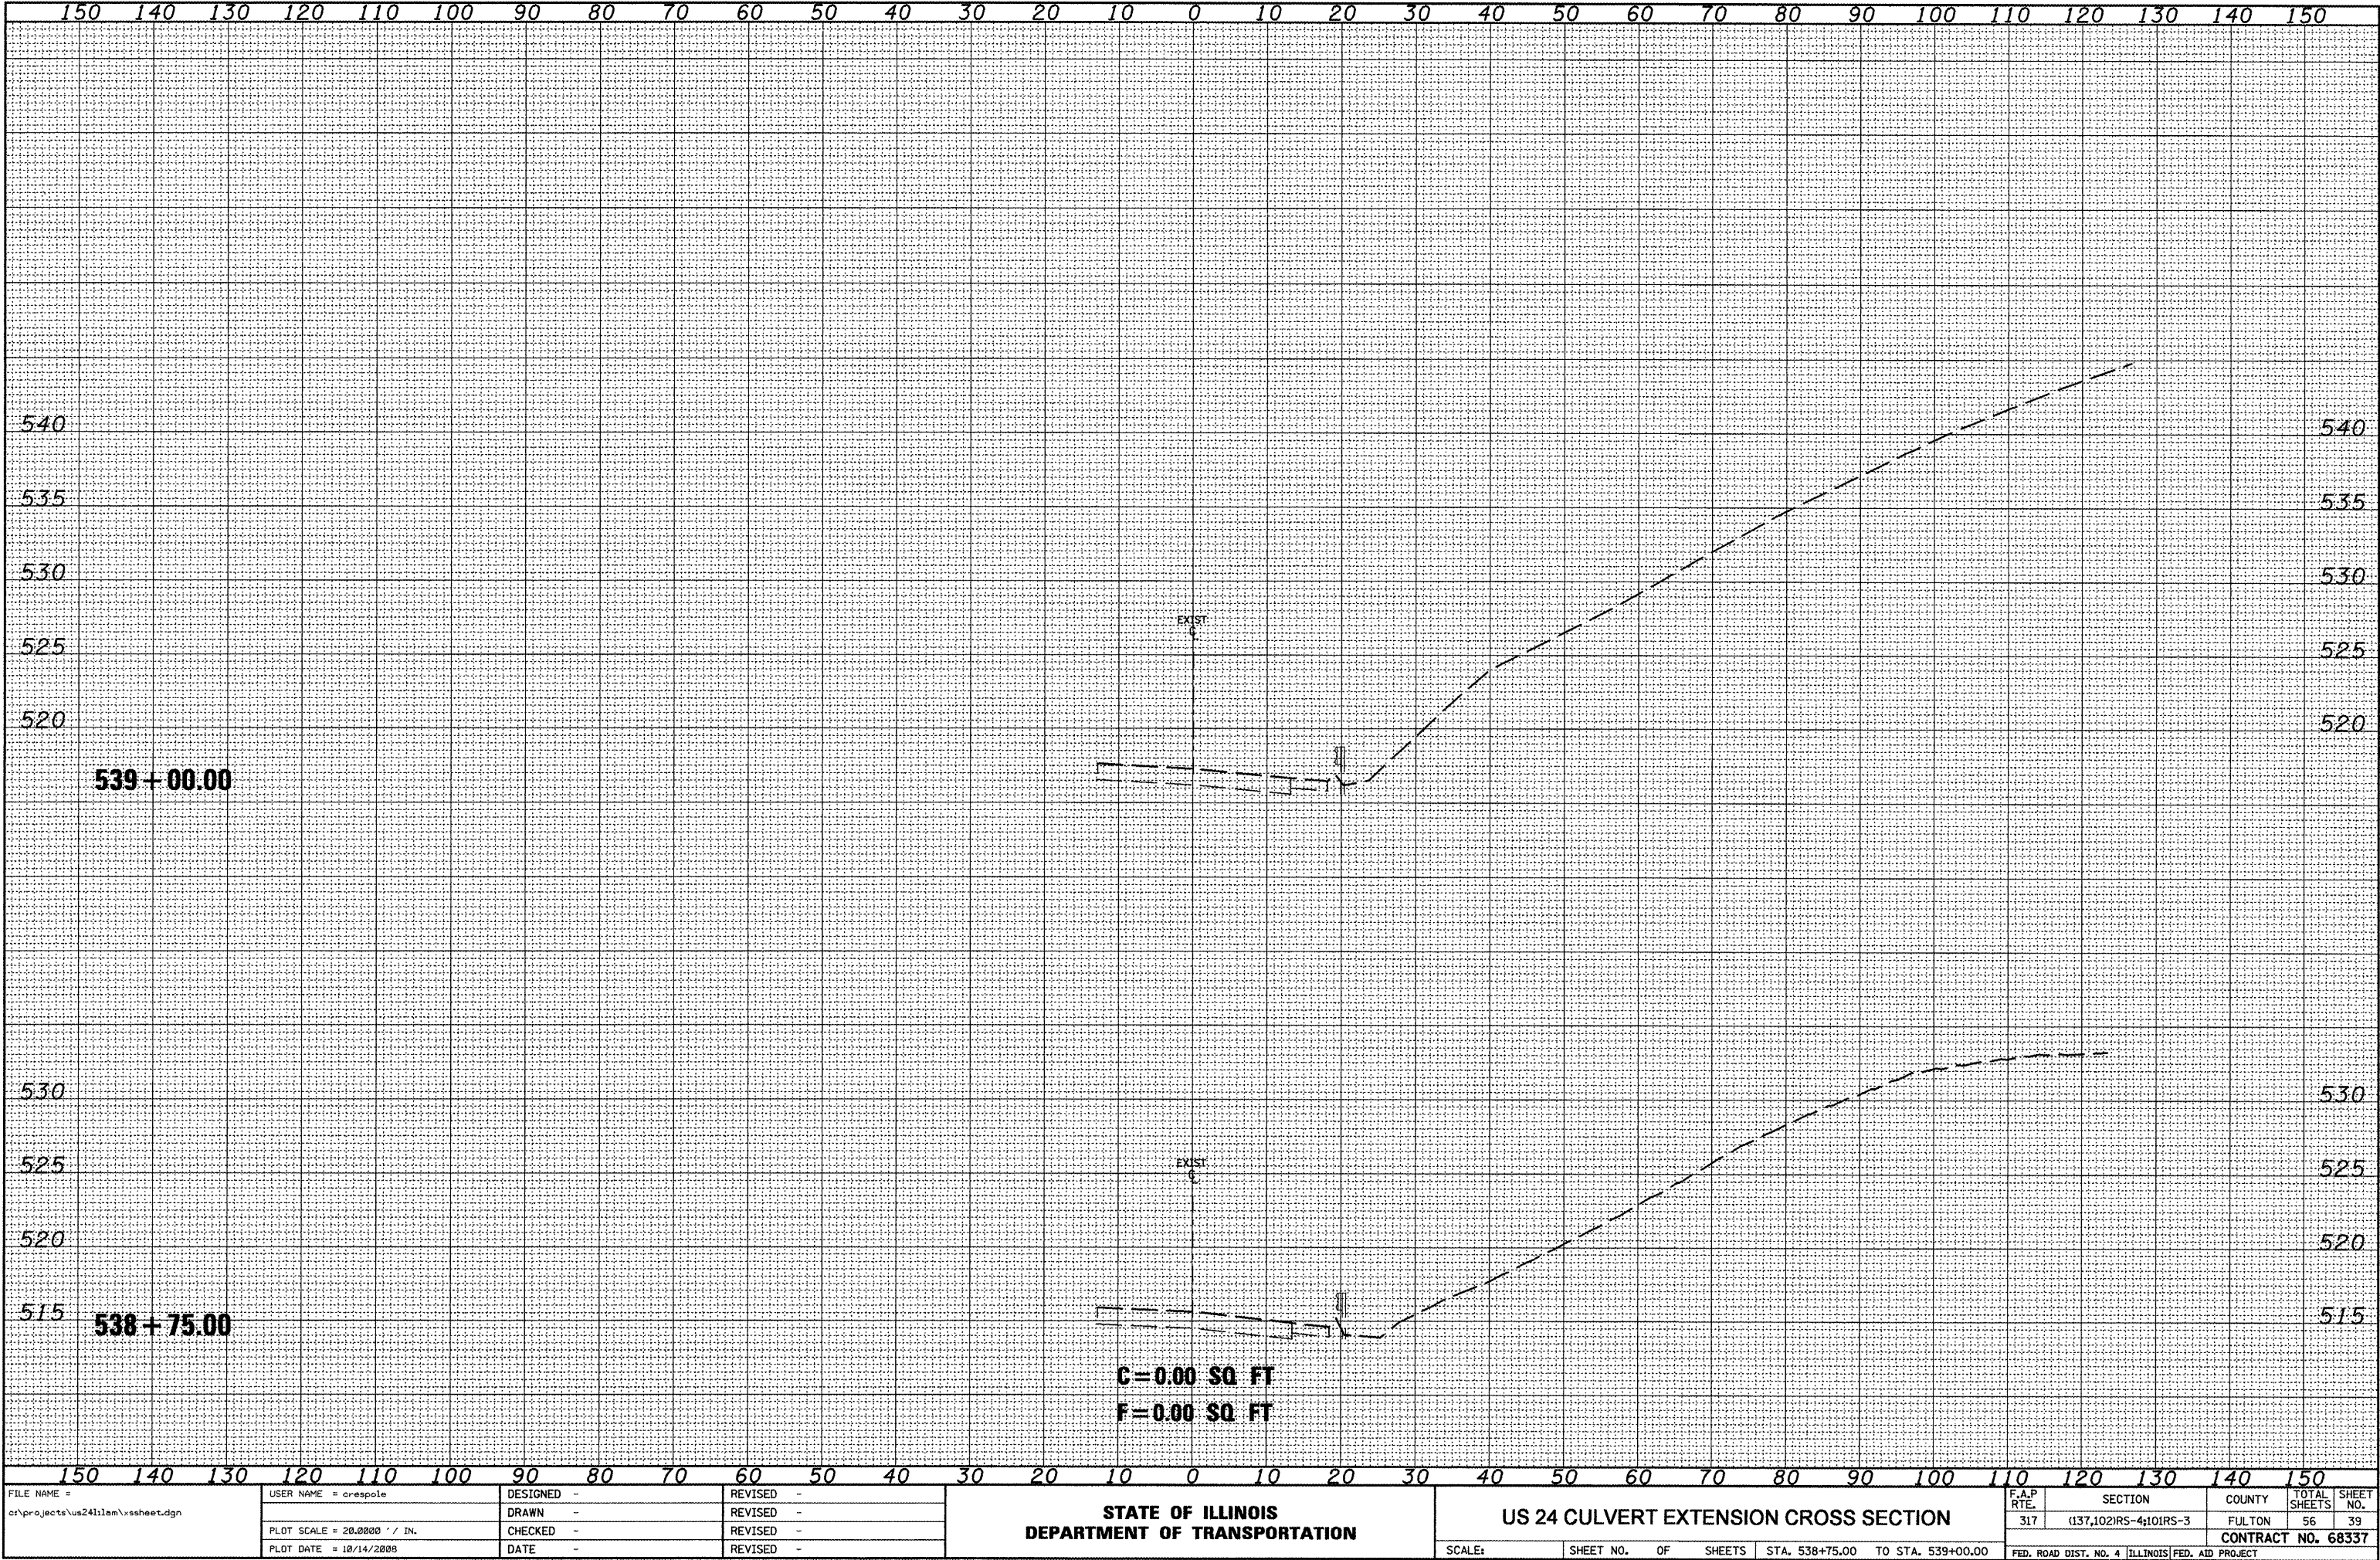

SLOPE STEPS DETAIL

TYPICAL CROSS-SECTION EMBANKMENT
CONSTRUCTION ON SIDEHILL

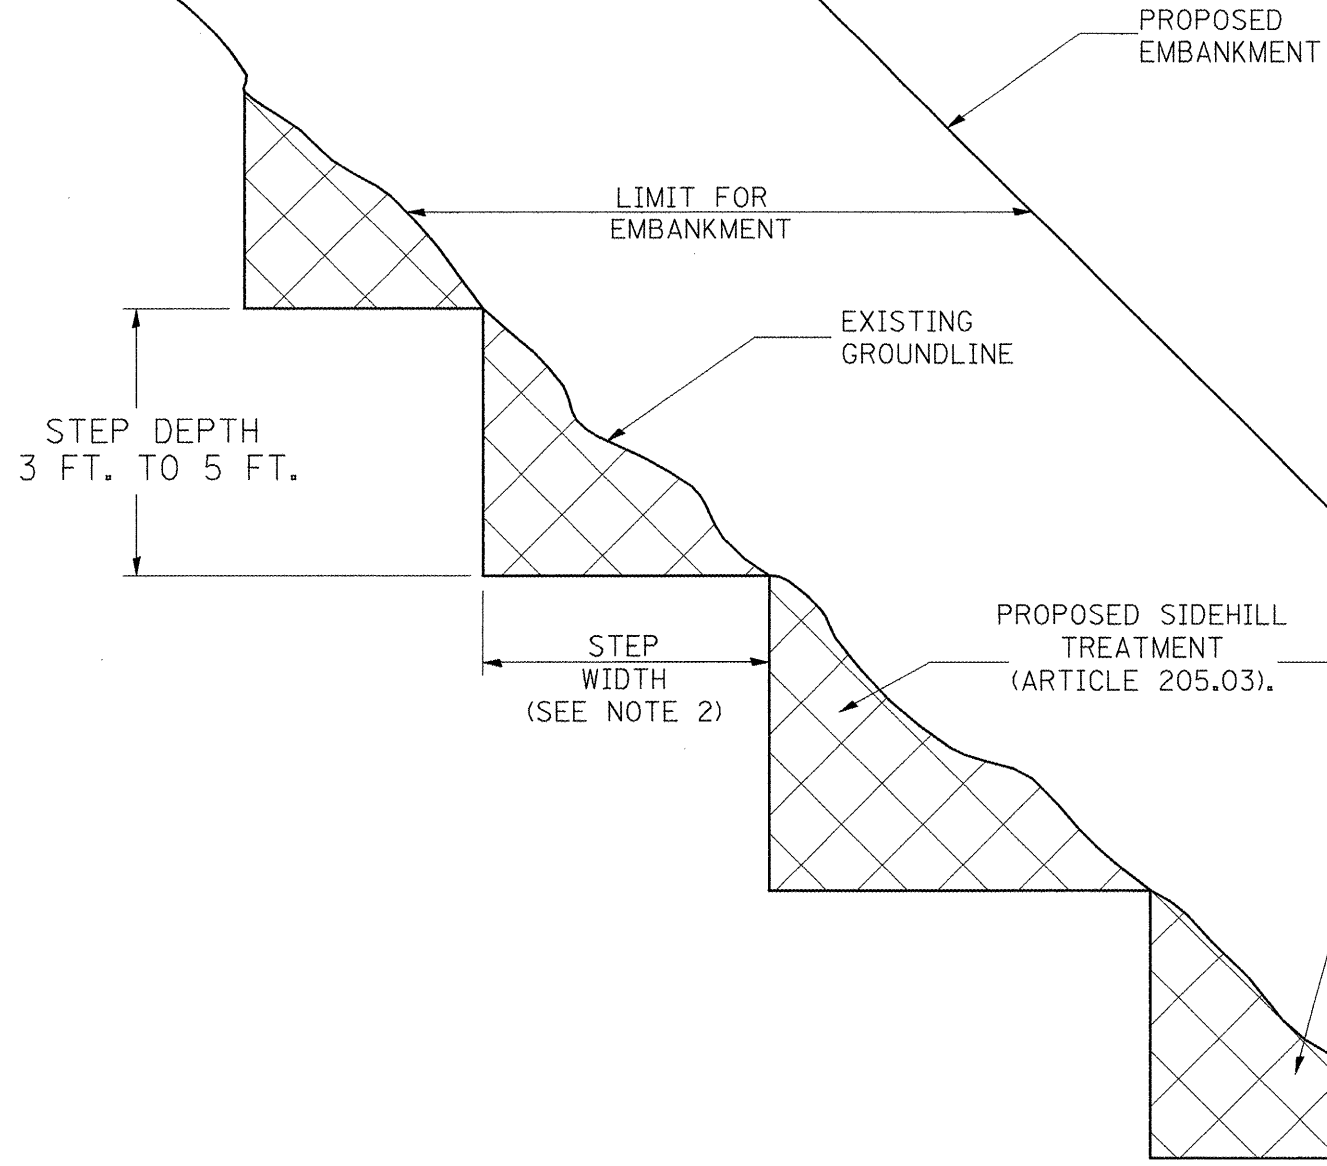

GENERAL NOTES:

1. Slope Steps will be required for all 12(300) minimum thickness "silver fills" and on a fills with a height of 10'(3.0m).
2. The Step width shall be twice the Step depth but not less than 6 feet.
3. Refer to Article 205.03 for Embankment to be constructed on Hillside or Slopes, or if existing Embankments are to be widened.





REPLACEMENT MATERIAL:

STANDARD EMBANKMENT
(IN ACCORDANCE WITH
205 OF THE STANDARD SPECIFACATION).


All dimensions are in inches (millimeters) unless otherwise noted.

[illegible]

Designer NOTES:
1. Designer to modify this Special Detail sheet, as needed, for inclusion in plans.
2. Include Highway Standard 280001 "TEMPORARY EROSION CONTROL SYSTEM."

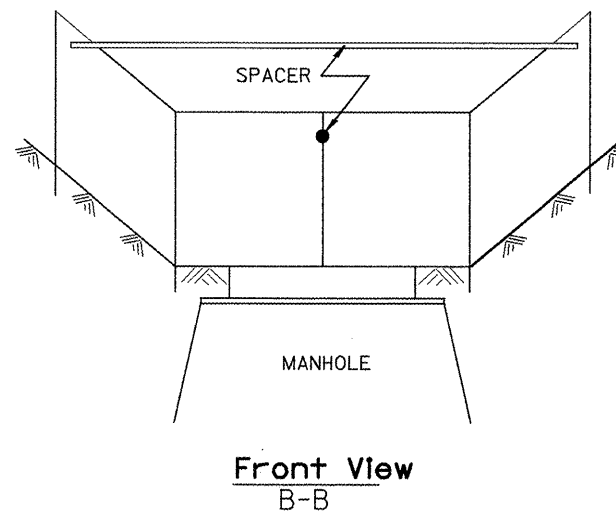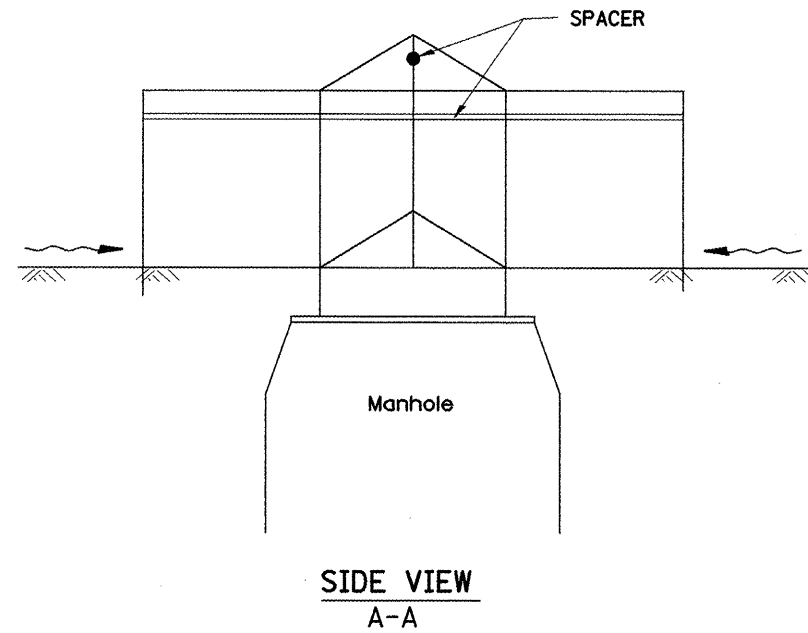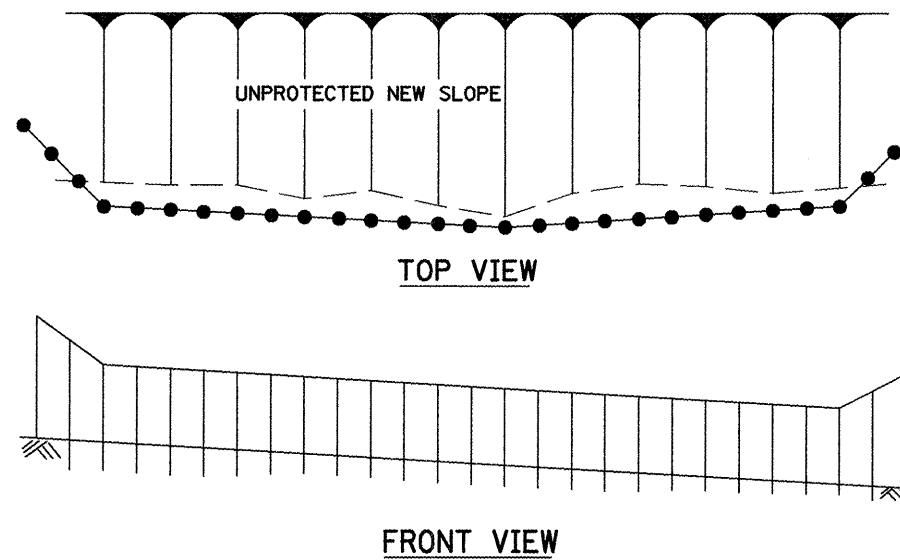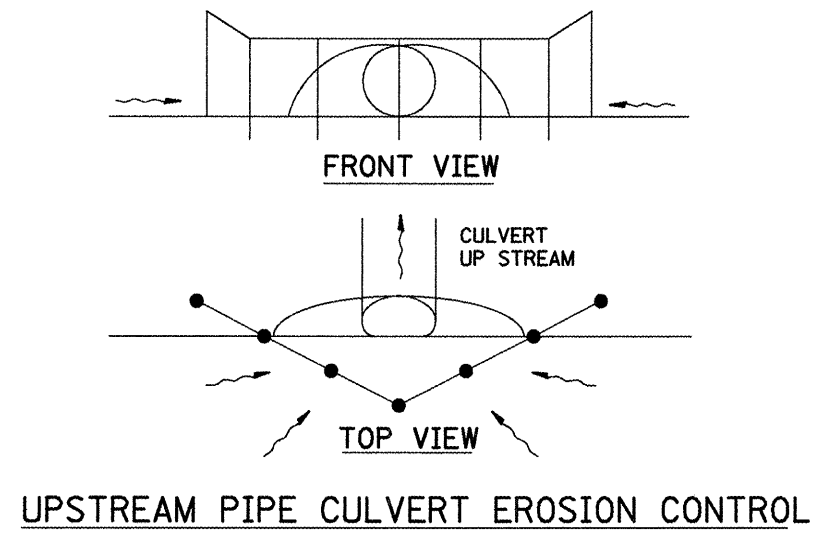

EROSION CONTROL
AT
OPEN GRATE MAN HOLE

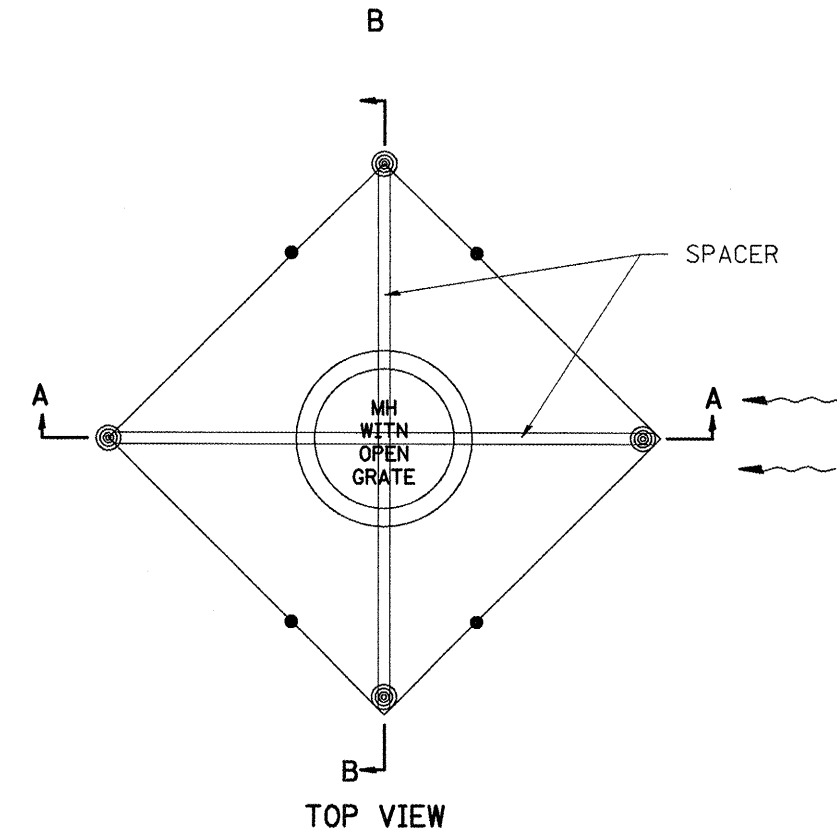

GENERAL NOTES:

1. This work shall be performed in accordance with Sections 280 & 1081, of the Standard Specifications.
2. Additional Timber or Metal Post shall be installed, as needed.

All dimensions are in inches (millimeters) unless otherwise noted.

1-1-97		T.P.			
3-11-03	ELIMINATED SILT FENCE DITCH CHECK	M.A.			

STATE OF ILLINOIS
DEPARTMENT OF TRANSPORTATION

NOT TO SCALE

TYPICAL APPLICATION OF SILT FILTER FENCE


CADD STD. 280001-D4

F.A.P.	SECTION	COUNTY	TOTAL SHEETS	SHEET NO.
317				
US24	(137,102)RS-4; 101RS-3	FULTON	41	
CONTRACT NO. 68337				
FED. ROAD DIST. NO. ILLINOIS FED. AID PROJECT				

Designer NOTES:

- 1. Designer to modify this Special Detail Sheet, as needed for inclusion in plans.
- 2. (*) Designer to specify pay item including material, quality, and gradation.
- 3. (**) Designer to specify thickness of bedding material.
- 4. Include District Special Provision if needed.


CASE 1
(DITCH)

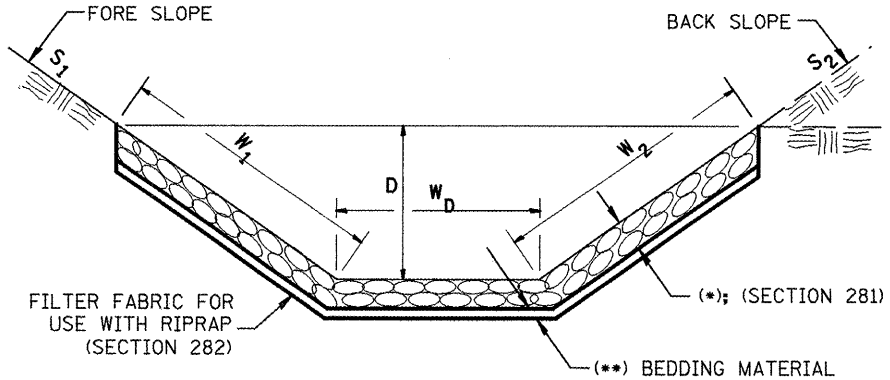

(*)				
LOCATION	WIDTH (1)	LENGTH	RIPRAP	FABRIC
STA TO STA	lin ft (m)	lin ft (m)	tons (m tons)	sq yds (m ²)
TOTAL				

(1) WIDTH = $W_1 + W_2 + W_D$


CASE 2
(CULVERT & SLOPE)

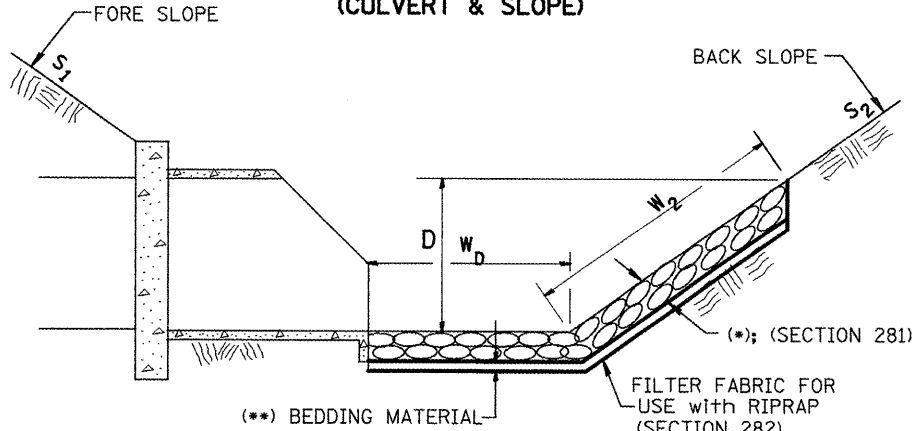

(*)				
LOCATION	WIDTH (1)	LENGTH	RIPRAP	FABRIC
STA TO STA	lin ft (m)	lin ft (m)	tons (m tons)	sq yds (m ²)
TOTAL				

(1) WIDTH = $W_2 + W_D$

CASE 3
(CULVERT)

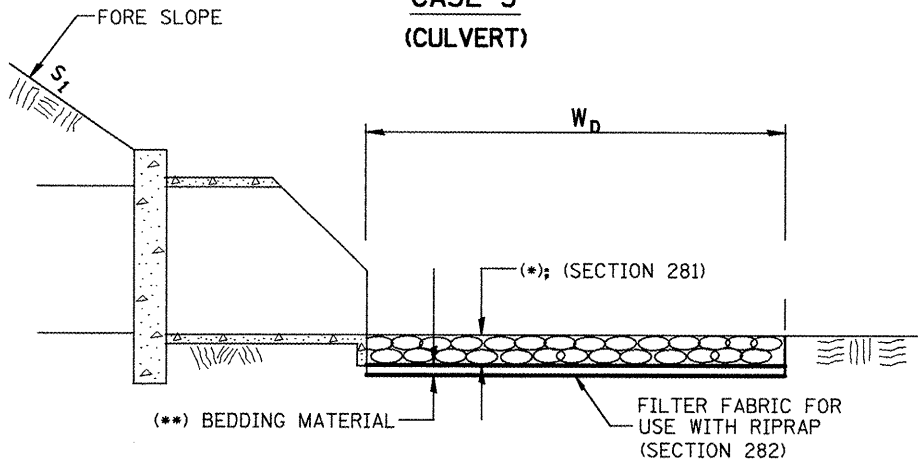

(*)				
LOCATION	WIDTH (1)	LENGTH	RIPRAP	FABRIC
STA TO STA	lin ft (m)	lin ft (m)	tons (m tons)	sq yds (m ²)
TOTAL				

(1) WIDTH = W_D

All slope ratios are expressed as units of vertical displacement to units of horizontal displacement (V:H).

All dimensions are in inches (millimeters) unless otherwise noted.

1-1-97	RENUM. A-12.02, NEW REVISION BOX	T.P.			
12-1-97	CORRECT FILTER FABRIC LEADER ARROW	J.A.			
10-16-06	REVISED TO 2007 SPEC.	M.A.			

STATE OF ILLINOIS
DEPARTMENT OF TRANSPORTATION

RIPRAP DITCH FOR EROSION PROTECTION


NOT TO SCALE

CADD STD. 281001-D4

F.A.P.	SECTION	COUNTY	TOTAL SHEETS	SHEET NO.
317				
US24	(137.102)RS-4; 101RS-3	FULTON	42	
CONTRACT NO. 68337				

FED. ROAD DIST. NO. ILLINOIS FED. AID PROJECT

DESIGNER NOTES:
1. Include District Special Provision for Butt Joints & for Hot Mix Asphalt Removal (Cold Milling).
2. The butt joints pay item includes the saw cut & temporary ramp. Payment for the Butt Joint applies whether or not the project features Hot Mix Asphalt Removal (Cold Milling).

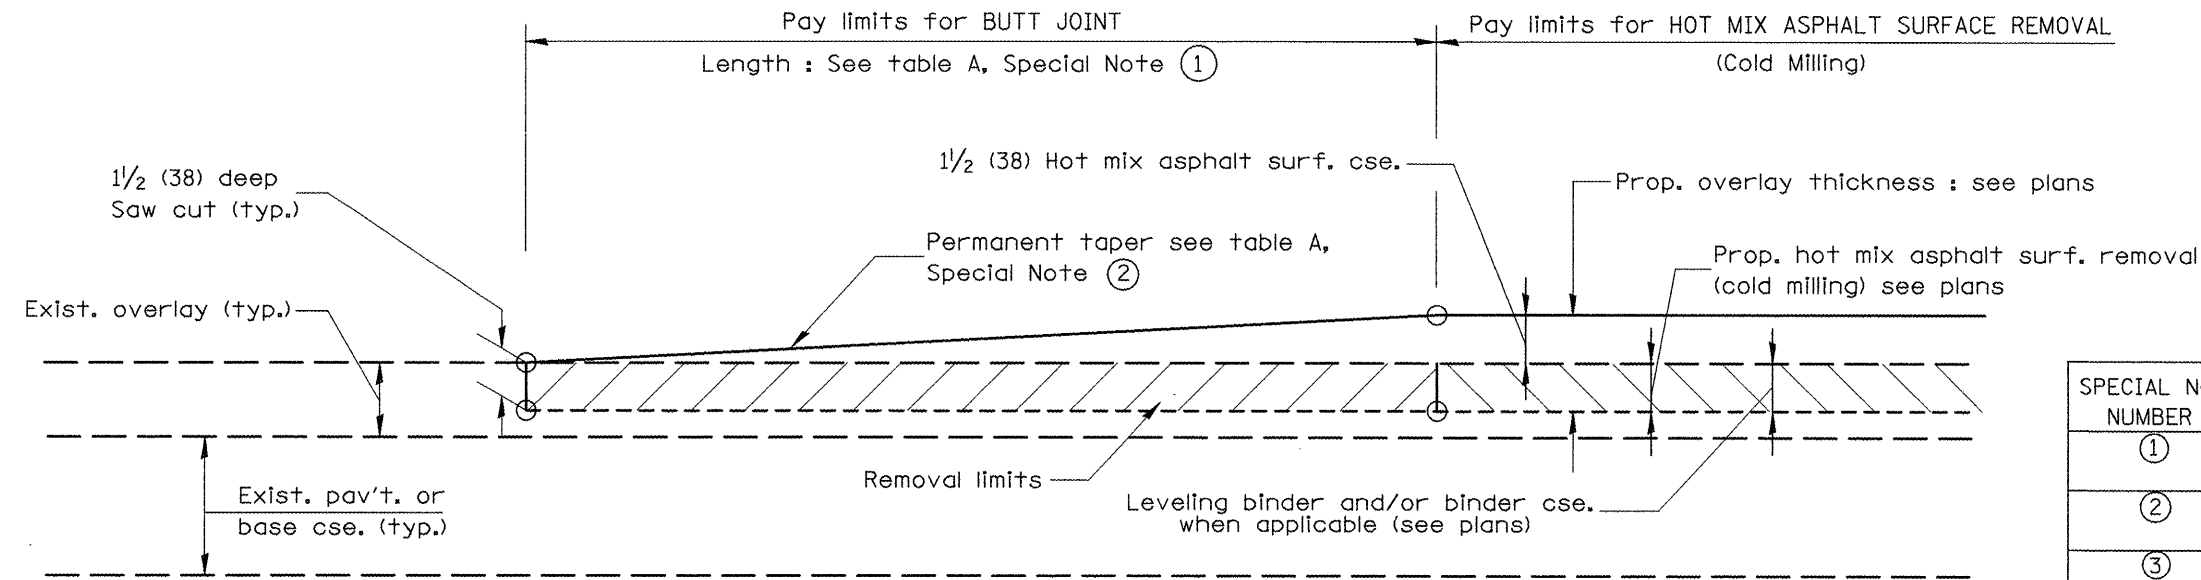


CASE 1 : WITH HOT MIX ASPHALT SURFACE REMOVAL (COLD MILLING)

TABLE A
(LENGTHS AND TAPER RATES)

SPECIAL NOTE NUMBER	ELEMENT	MAINLINE INTERSTATES & 4-LANE EXPRESSWAYS	ALL OTHERS
①	LENGTH OF BUTT JOINT	60'(18.0 m)	30'(9.0 m)
②	PERMANENT TAPER RATE	1:480	1:240
③	TEMPORARY RAMP TAPER RATE	1:80	1:40
④	TEMPORARY RAMP LENGTH	10'(3.0 m)	5'(1.5 m)
⑤	LENGTH OF BUTT JOINT	10'(3.0 m)	10'(3.0 m)

GENERAL NOTES

- The work shall be done in accordance with Article 406.08 and the Special Provision for Butt Joints.
- The pavement surface to be removed may be either bituminous or P.C. concrete. The work shall be performed in accordance with Article 440.04 and the Special Provisions for Butt Joints.
- The saw cut joints shall be primed just prior to the placing of bituminous material. The work will be in accordance with the applicable portions of Article 406.05.

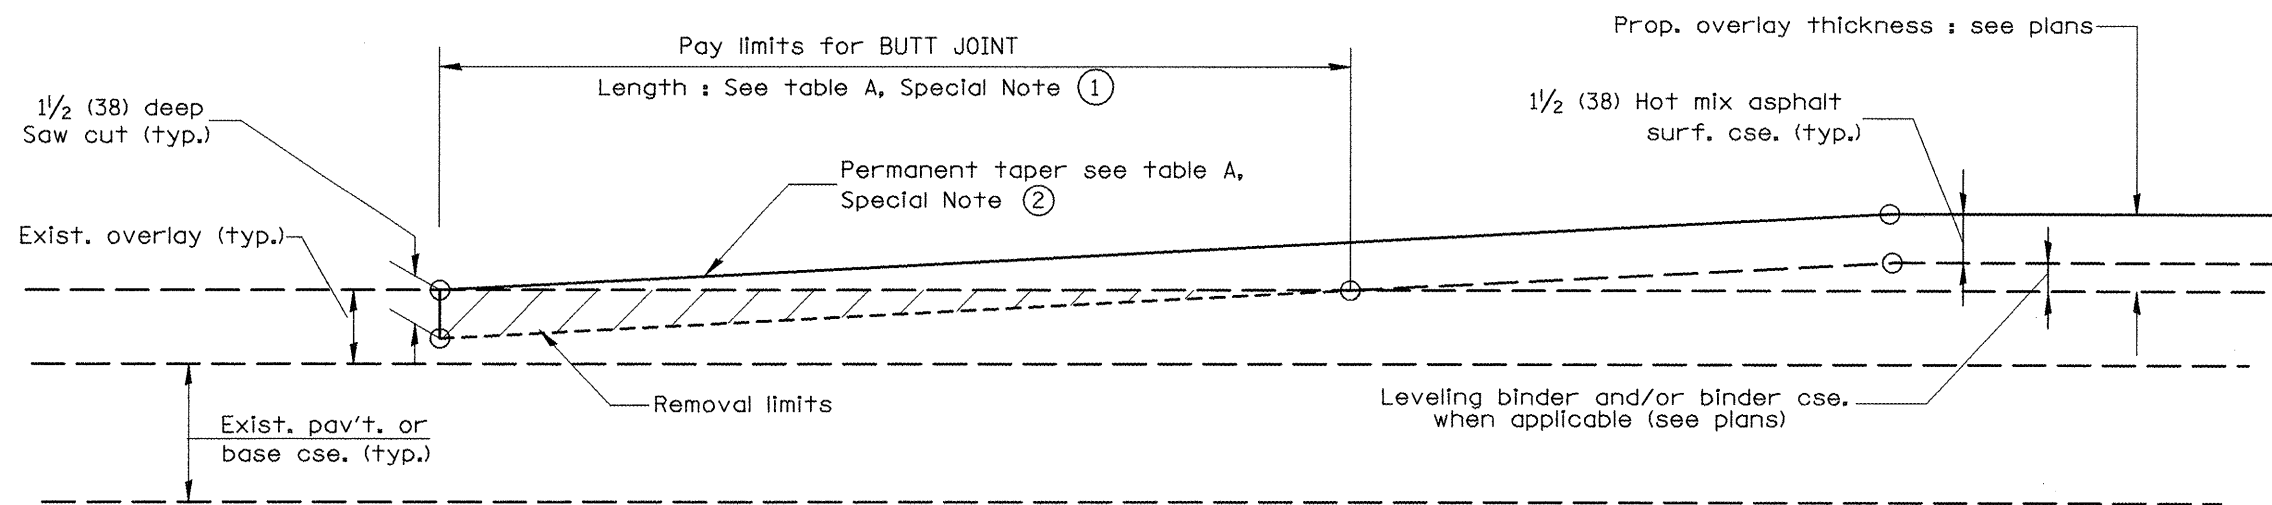

CASE 2 : NO HOT MIX ASPHALT SURFACE REMOVAL (COLD MILLING)

All dimensions are in inches (millimeters) unless otherwise noted.

01-01-97	RENUM. C-23.01, NEW REVISION BOX	T.P.			
04-01-97	CORRECTION TO DEPTH	J.A.			
09-15-05	REVISED DESIGNER NOTE	M.M.A.			
10-16-06	REVISED TO 2007 SPEC.	M.A.			


STATE OF ILLINOIS
DEPARTMENT OF TRANSPORTATION

NOT TO SCALE


BUTT JOINTS

SHT. 1 OF 3
CADD STD. 406101-D4


F.A.P.	SECTION	COUNTY	TOTAL SHEETS	SHEET NO.
317			56	43
US24	(137,102)RS-4; 101RS-3			
CONTRACT NO. 68337				
FED. ROAD DIST. NO. ILLINOIS FED. AID PROJECT				

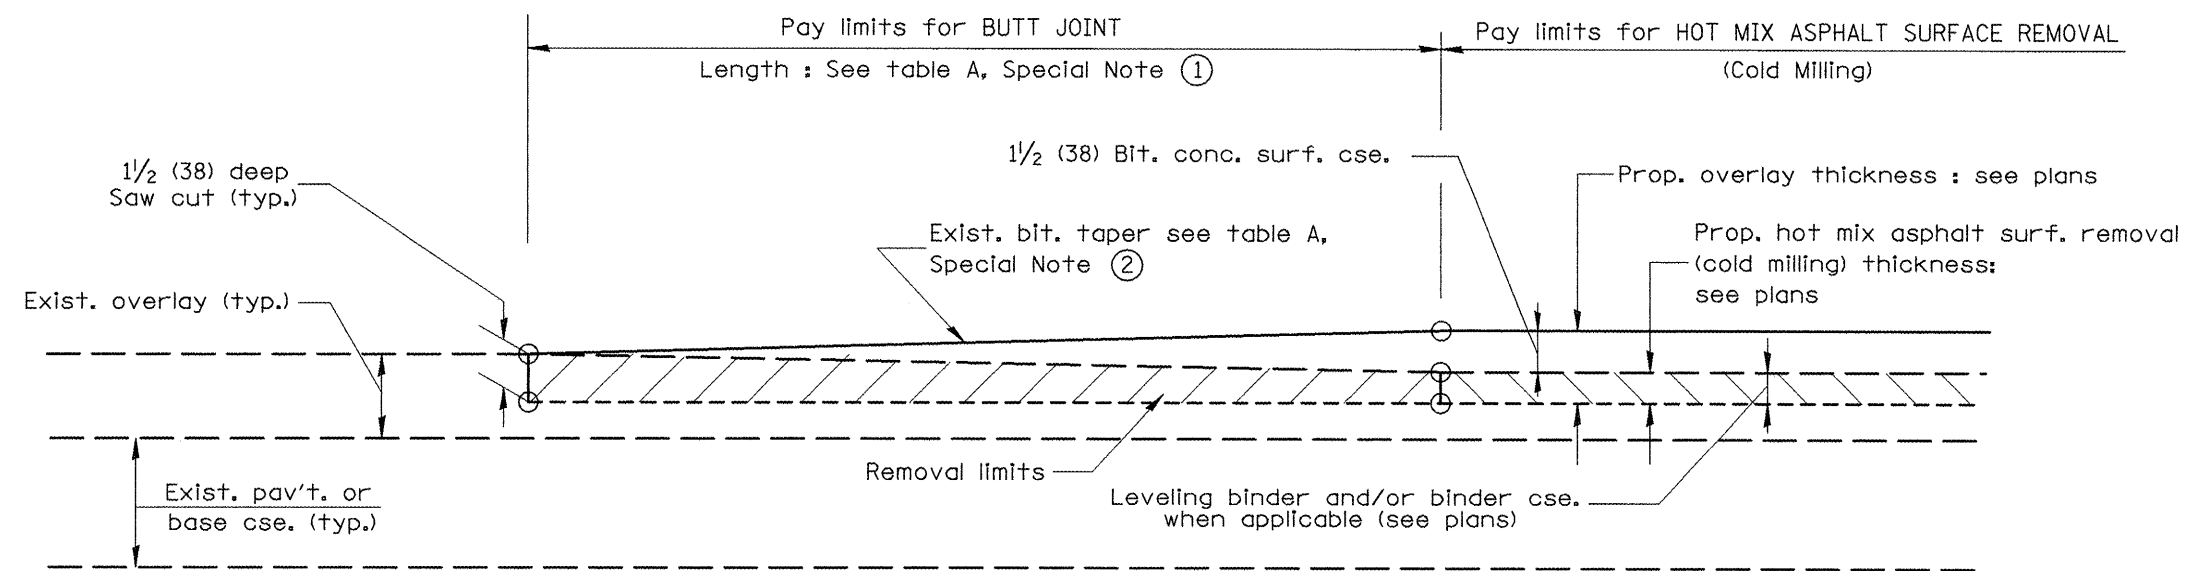

CASE 3 : WITH HOT MIX ASPHALT SURFACE REMOVAL (COLD MILLING)
TIE-IN TO EXISTING BITUMINOUS TAPER

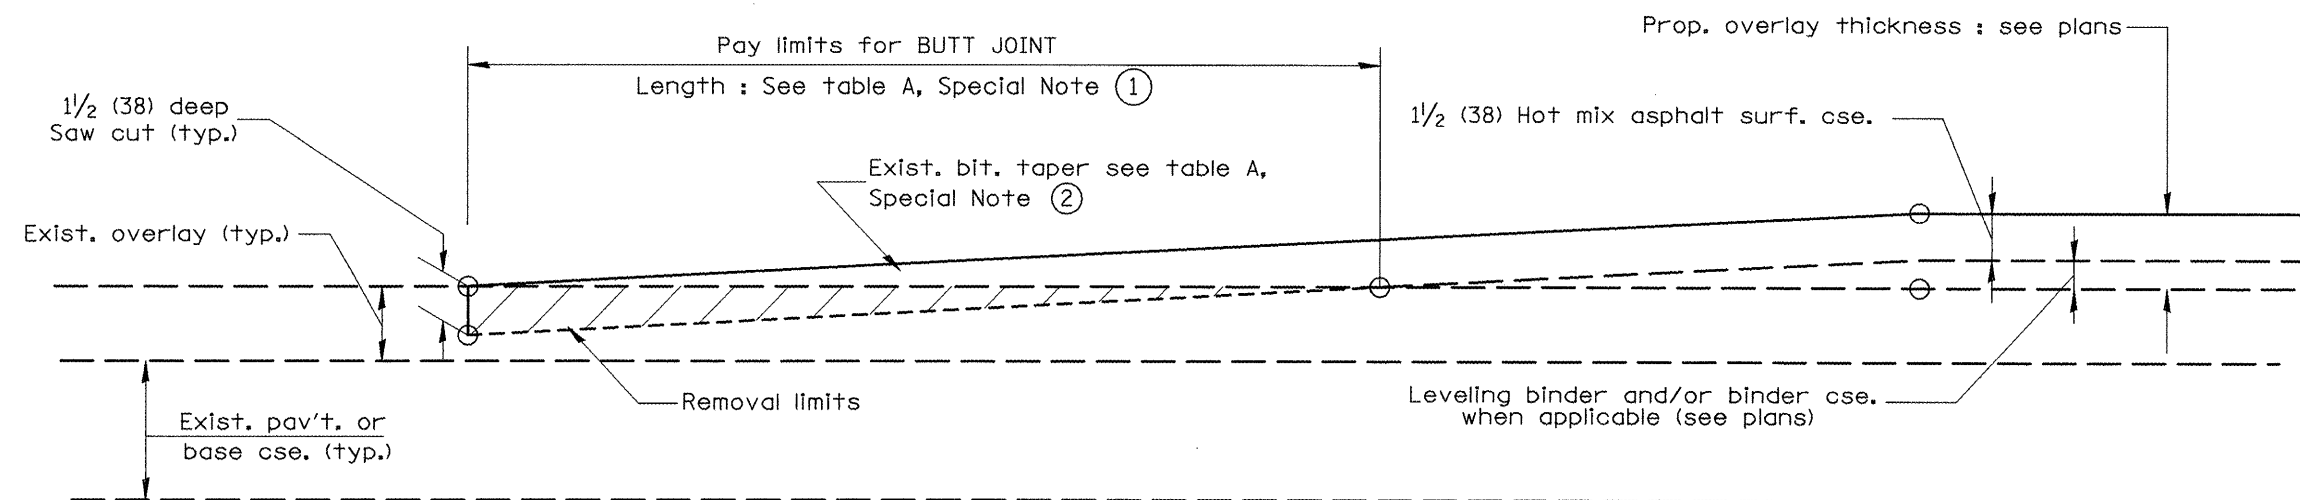


CASE 4 : NO HOT MIX ASPHALT SURFACE REMOVAL (COLD MILLING)
TIE-IN TO EXISTING BITUMINOUS TAPER

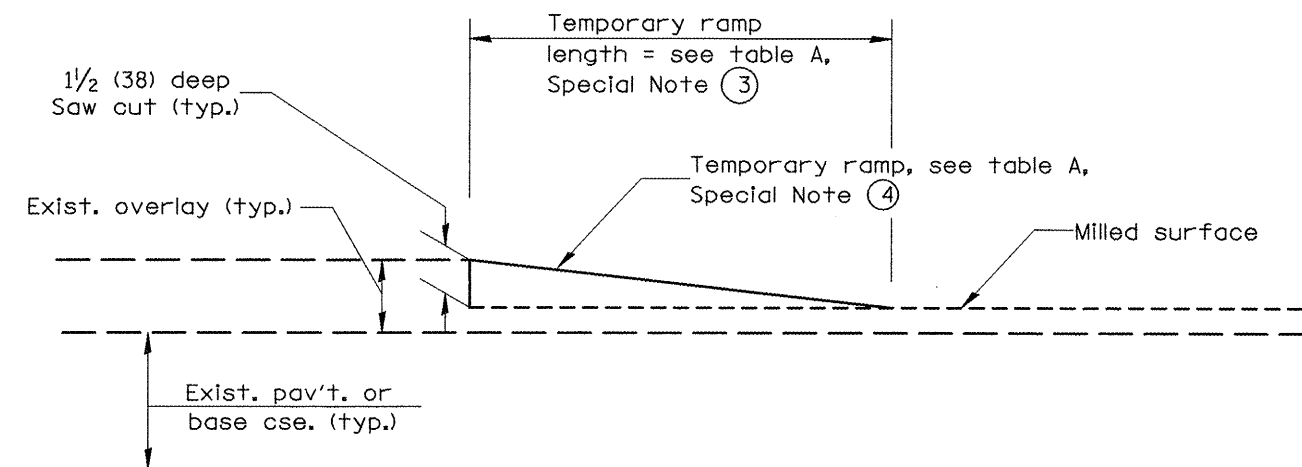

DETAIL TEMPORARY RAMP

All dimensions are in inches (millimeters) unless otherwise noted.

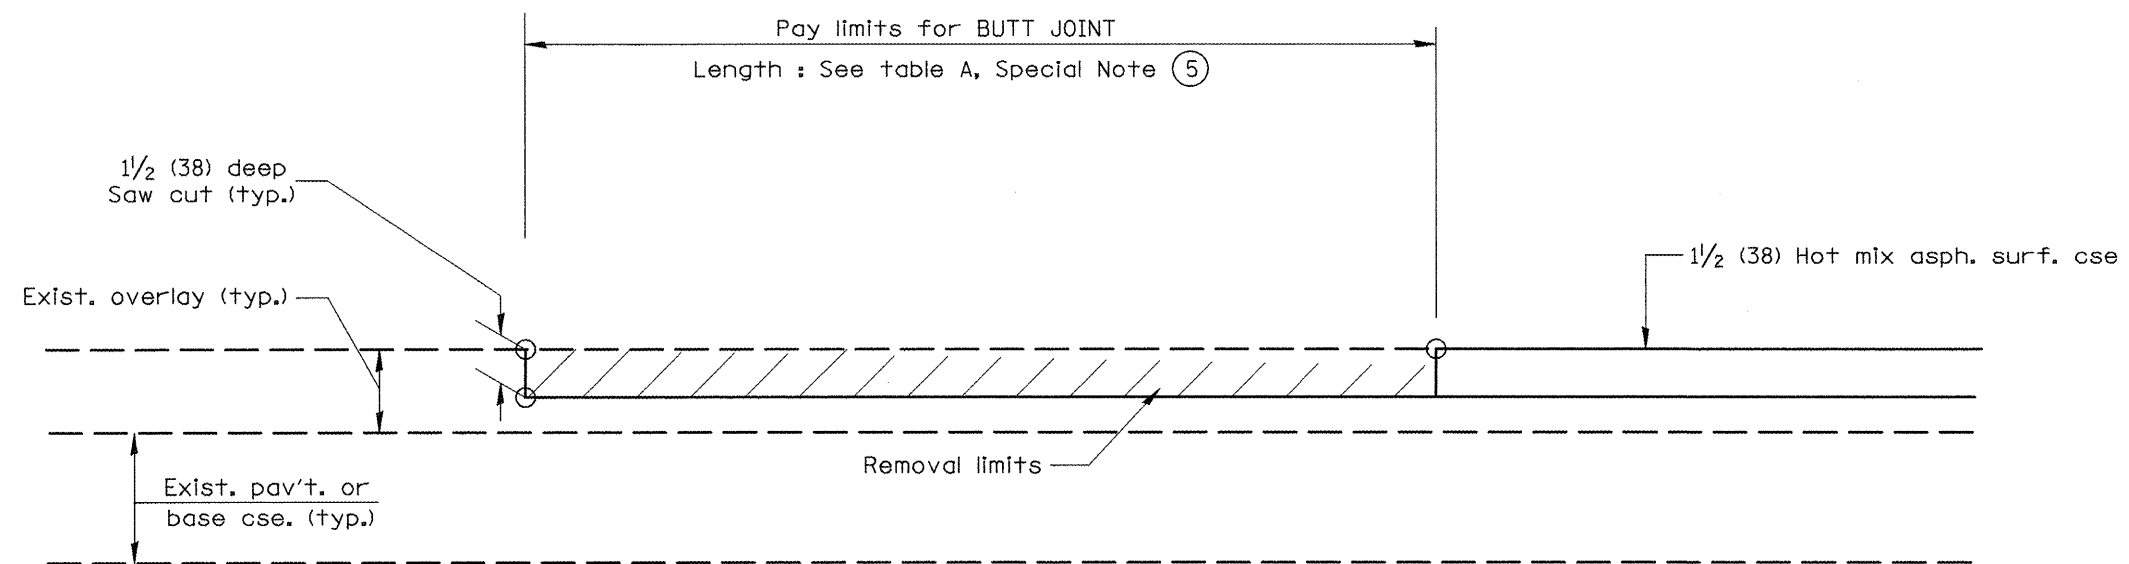


CASE 5 : WITH HOT MIX ASPHALT SURFACE REMOVAL (COLD MILLING)
TIE-IN TO EXISTING BITUMINOUS TAPER


All dimensions are in inches (millimeters)
 unless otherwise noted.

	</
--	--	----


DESIGNER NOTES:
1. THIS DRAWING REPLACES STATE STANDARD 406201
2. DESIGNER SHOULD CONSULT CHAPTER 49 OF THE BDE MANUAL

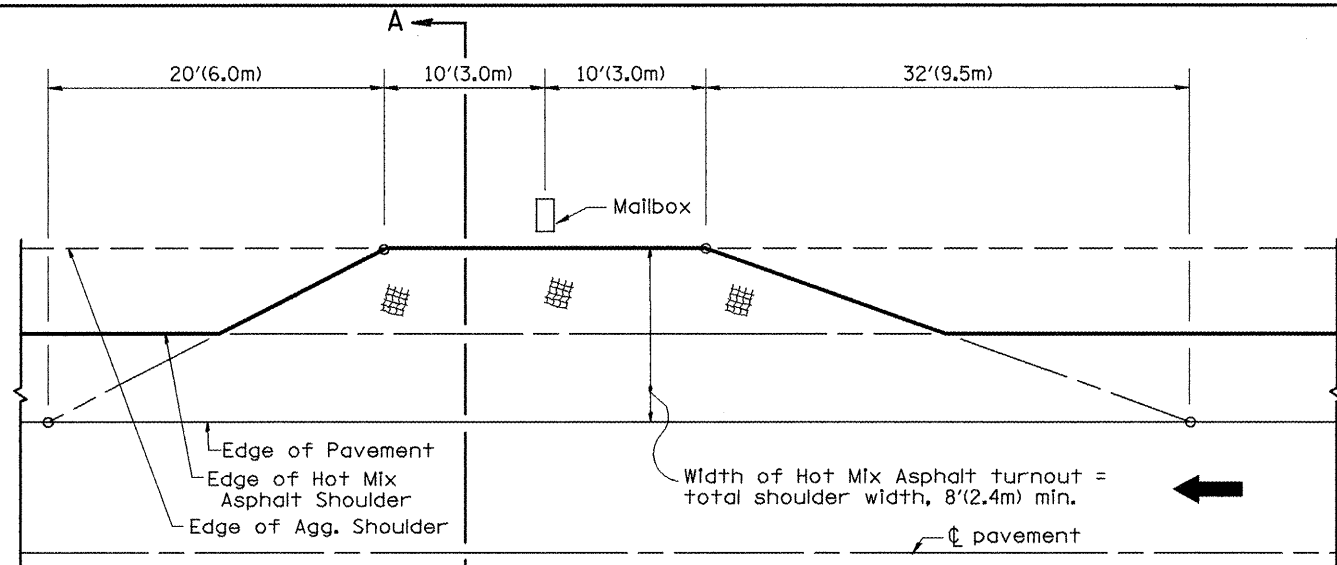


METHOD "T"
Typical Application

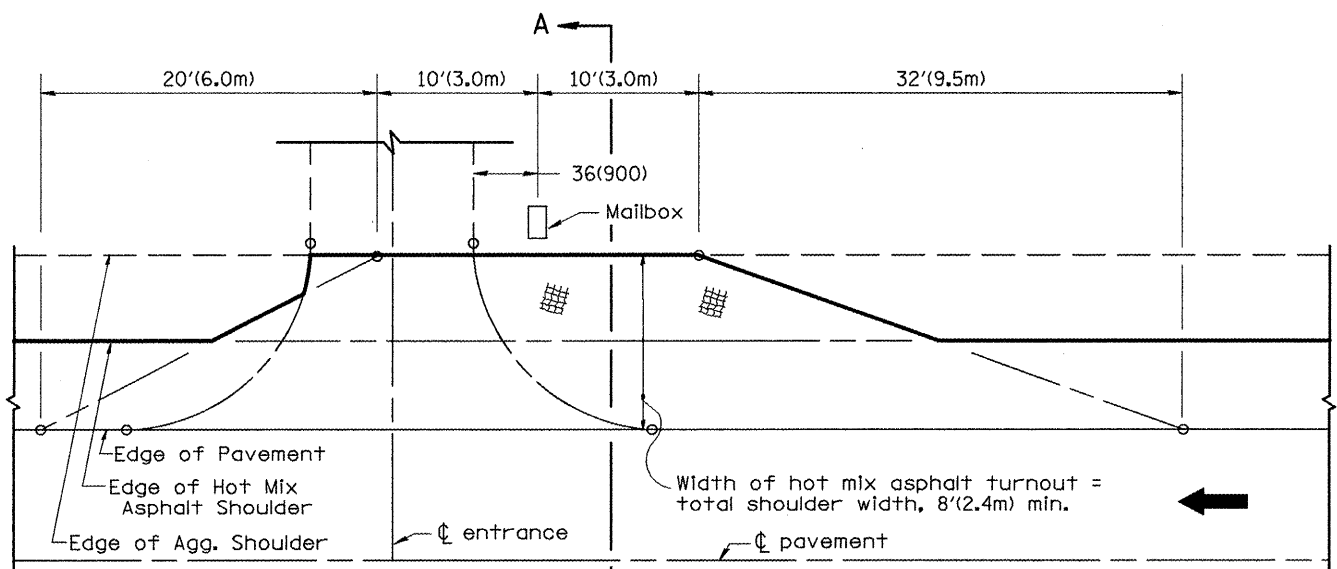


METHOD "N"
Mailbox on near side of entrance

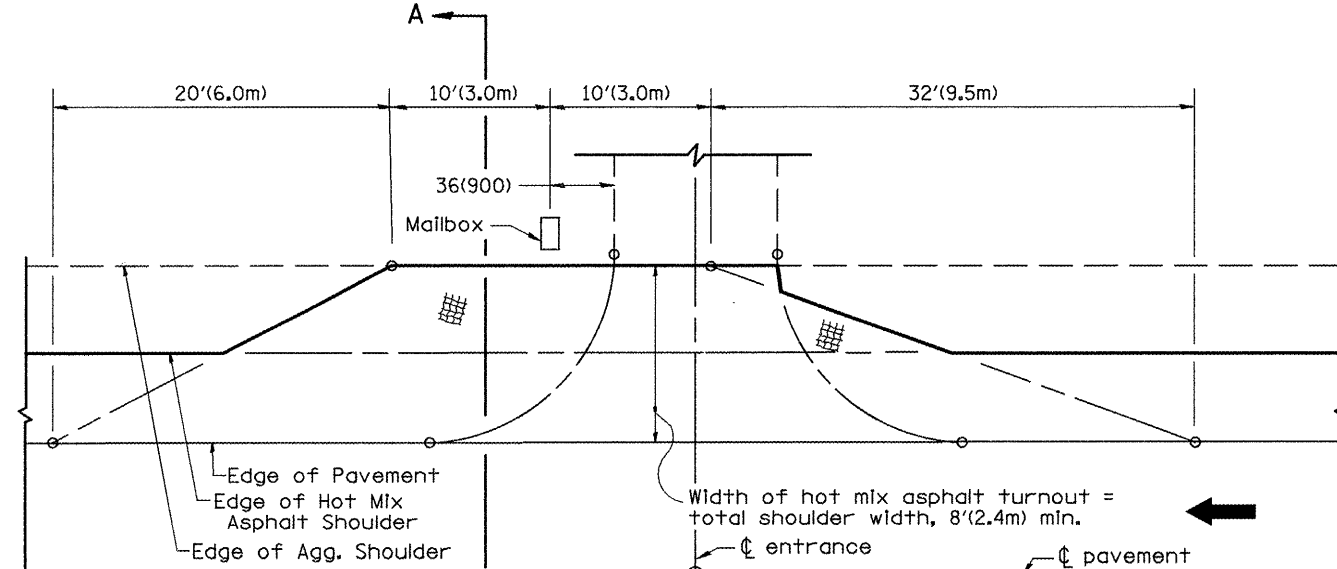

METHOD "F"
Mailbox on far side of entrance

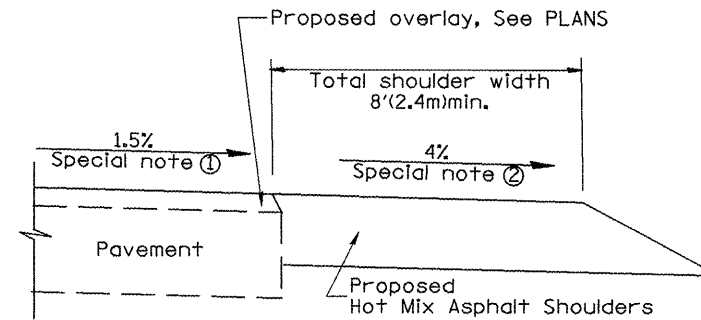

SECTION A-A

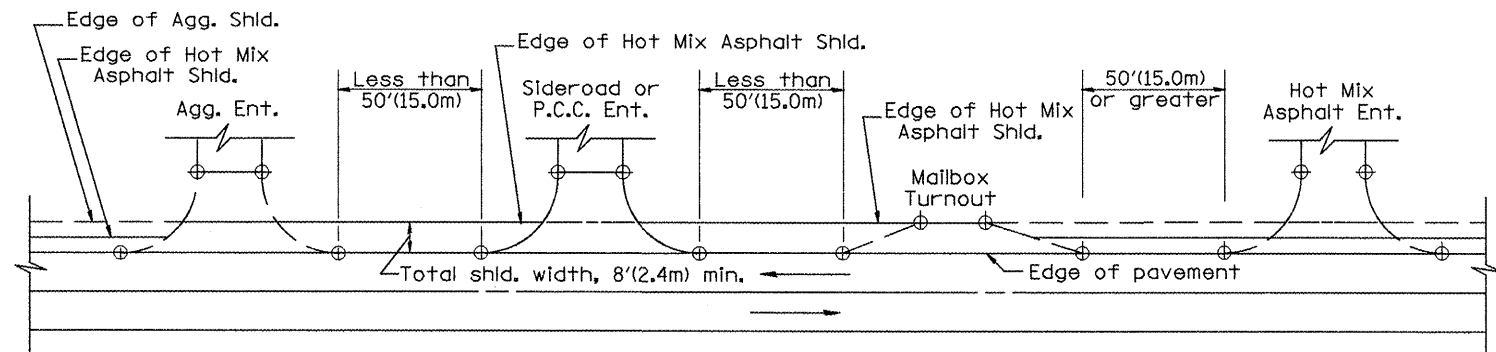

DETAIL A

SHOULDER TREATMENT FOR CLOSELY SPACED SIDEROADS, ENTRANCES, AND/OR MAILBOX TURNOUTS

GENERAL NOTES

- Mailbox turnouts shall slope away from the pavement edge at a rate equal to the shoulder slope. See SECTION A-A.
- The total shoulder width, 8'(2.4m) minimum, shall be paved between sideroads entrances and/or mailbox turnouts at locations where the distance between radius or taper control points is less than 50'(15.0m). See DETAIL A.
- Mailboxes shall be mounted such that the face of the mailbox is 6(150) to 12(300) and the post a minimum of 24(600) from the edge of the turnout surfacing.

SPECIAL NOTES

- The mainline pavement cross-slope is 1.5% for tangent alignment. See PLANS for cross-slope on superelevated horizontal curves.
- The shoulder slope shall control the turnout slope. The standard cross-slope is 4% for tangent alignment. Through superelevated curves, the maximum pavement-shoulder breakover should not be greater than 10% for shoulders 6'(1.8m) and wider and 12% for shoulders 4'(1.2m) and less. Where 12(300) paved shoulders are provided, the breakover should be at the edge of the paved shoulder rather than at the pavement edge.

All dimensions are in inches (millimeters) unless otherwise noted.

01-01-97	RENUM. C-90.01, NEW REVISION BOX	T.P.			
07-01-97	REVISE DESIGNER NOTES	J.A.			
09-15-05	REVISED DESIGNER NOTE	M.M.A.			
10-16-06	REVISED TO 2007 SPEC.	M.A.			

STATE OF ILLINOIS
DEPARTMENT OF TRANSPORTATION




NOT TO SCALE

MAILBOX TURNOUTS FOR "3R" PROJECTS

CADD STD. 406201-D4

F.A.P. 317	SECTION	COUNTY	TOTAL SHEETS	SHEET NO.
US24	(137,102)RS-4; 10IRS-3		56	46
FED. ROAD DIST. NO. [ILLINOIS] FED. AID PROJECT			CONTRACT NO. 68337	

DESIGNER NOTES:
1. INCLUDE DISTRICT SPECIAL PROVISION, IF APPLICABLE.

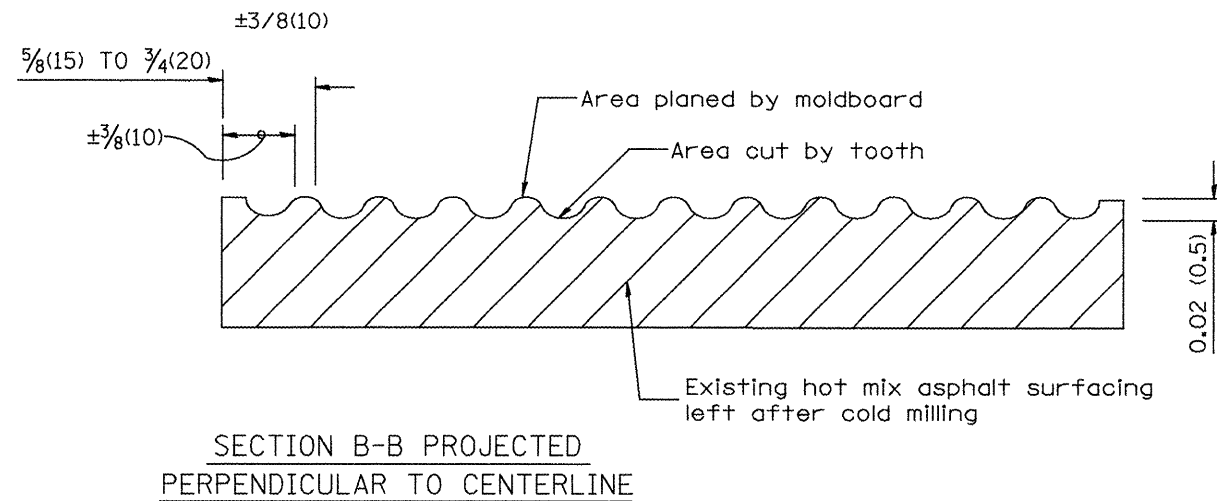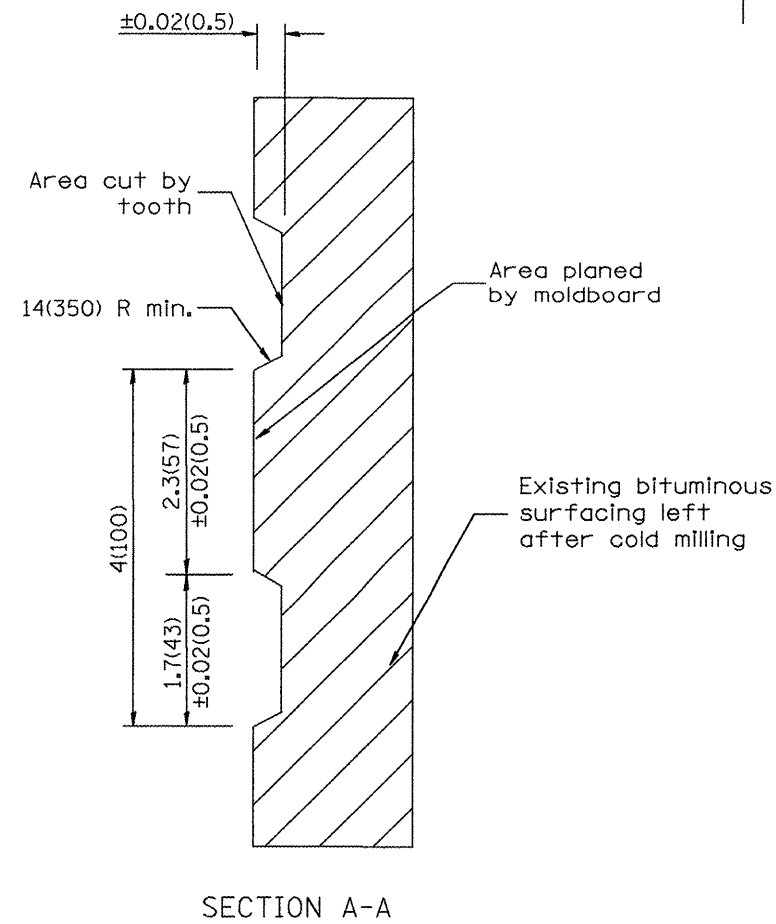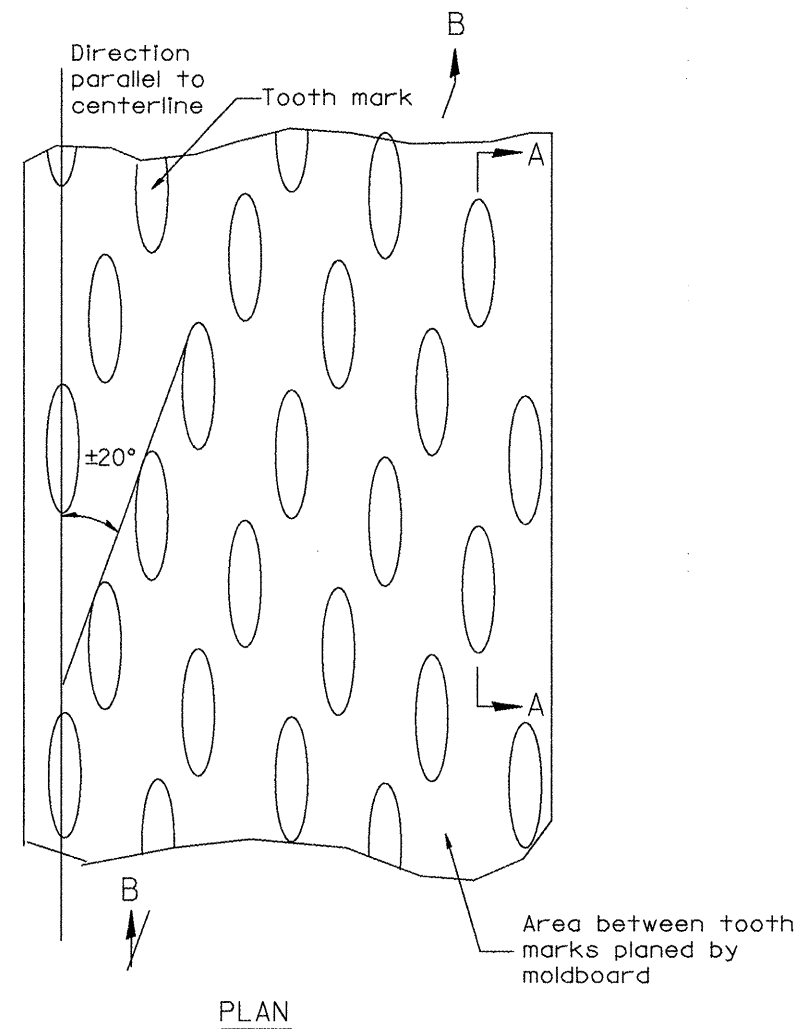

General notes:

1. Coldmilling shall consist of two processes: Cutting with carbide teeth mounted on a rotating drum, and planing with a moldboard mounted immediately behind the cutting drum.
2. Other similar patterns will be acceptable if they consist of a smooth, flat, planed surface interspersed with a pattern of discontinuous longitudinal striations.

All dimensions are in inches (millimeters) unless otherwise noted.

01-01-97	RENUM. C-104.01, NEW REVISION BOX	T.P.			
04-20-98	REMOVED MILLING DETAIL FROM STANDARD	J.A.			
09-08-98	CORRECT NOTE LEADER PLACEMENT	R.W.			
10-16-06	REVISED TO 2007 SPEC.	M.A.			

STATE OF ILLINOIS
DEPARTMENT OF TRANSPORTATION

NOT TO SCALE

HOT MIX ASPHALT SURFACE REMOVAL (COLD MILLING)

CADD STD. 440001-D4

F.A.P.	SECTION	COUNTY	TOTAL SHEETS	SHEET NO.
317			56	47
US24	(137,102)RS-4; 101RS-3			
CONTRACT NO. 68337				
FED. ROAD DIST. NO. ILLINOIS FED. AID PROJECT				


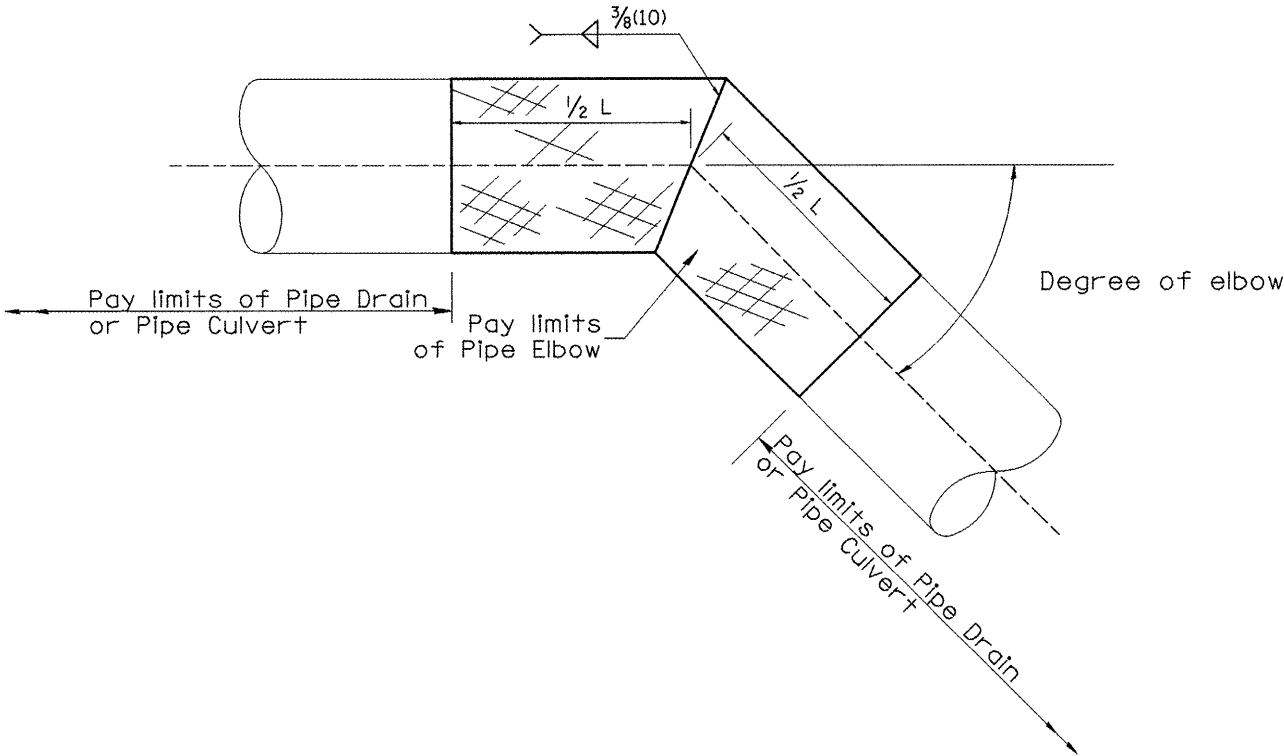


TABLE B	
ELBOW DESIGN CONTROLS	
EARTH SLOPE (V:H)	DEGREE OF ELBOW *
1:6	9°
1:4	14°
1:3	18°
1:2	26°
1:1½	33°

* Approximate - based upon 0.5% Inlet and outlet flowlines.

TABLE A		
ELBOW DESIGN CONTROLS		
PIPE DIAMETER	L = Pay limits of Pipe Elbow and minimum length of pipe required for fabrication	
	DEGREE OF ELBOW ≤ 45°	DEGREE OF ELBOW ≥ 46°
12(300)	24(600)	4'(1.22M)
15(375)	24(600)	4'(1.22M)
18(450)	24(600)	4'(1.22M)
21(525)	24(600)	4'(1.22M)
24(600)	4'(1.22M)	4'(1.22M)
30(750)	4'(1.22M)	6'(1.83M)
36(900)	4'(1.22M)	6'(1.83M)

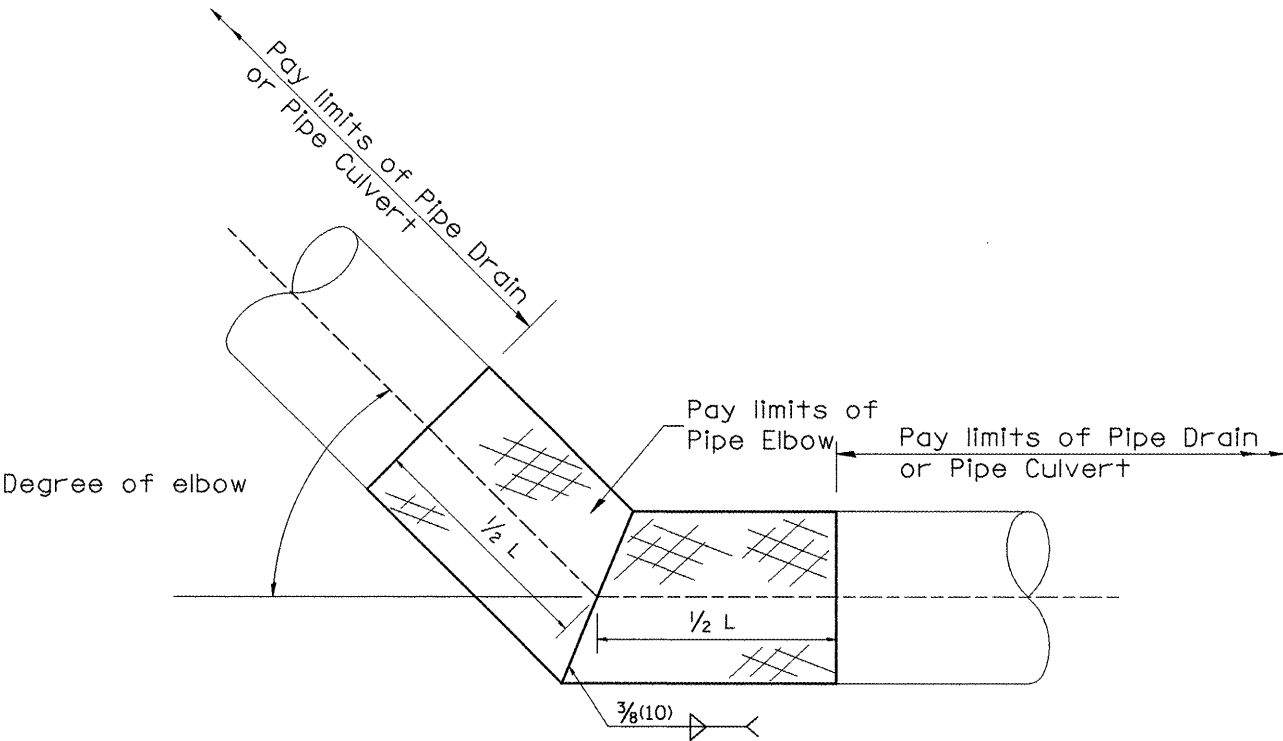

All dimensions are in inches (millimeters) unless otherwise noted.

01-01-97	RENUM. J-11.05, NEW REVISION BOX,	T.P.			
	REVISED TITLE BOX				
10-16-06	REVISED TO 2007 SPEC.	M.A.			

STATE OF ILLINOIS
DEPARTMENT OF TRANSPORTATION


PIPE ELBOW

NOT TO SCALE

CADD STD. 601301-D4

F.A.P.	SECTION	COUNTY	TOTAL SHEETS	SHEET NO.
317				
US24	(137,102)RS-4; 10IRS-3	FULTON	56	48
CONTRACT NO. 68337				
FED. ROAD DIST. NO. ILLINOIS FED. AID PROJECT				

1. Use EROSION CONTROL CURB at guard-rail installations where grades are equal to or greater than 1% and at inlets. [Include District Special Provision]
2. Use GUARDRAIL AGGREGATE EROSION CONTROL at guardrail installations where grades are less than 1%. [Include District Special Provision]
3. Include State Standards 609001, 609006 or 610001 if applicable.
4. Include the following District Cadd Standards as needed: Slope Drains for Exposed Pipes; Slope Drains for Buried Pipes; Seepage Collars for Exposed Pipes; Concrete Thrust Blocks and Pipe Elbow. Seepage Collars for Buried Pipes; Seepage Collars for Buried Pipes; Seepage Drains for Exposed Pipes; Slope Drains for Buried Pipes; Slope Drains for Buried Pipes; Slope Drains for Buried Pipes;
5. Include District Special Provision --“Aggregate Quality” for projects located in the Western Area of the District - approx. dividing line is IL 97.

 

1. This work shall consist of grading as needed, installing hardware and treated timber boards, furnishing and placing mastic material and incidental bituminous surfacing in front of Steel Plate Beam Guardrail in accordance with Plan Details.
2. Timber shall be treated in accordance with Article 1007.12. All preservatives specified in the article will be allowed. Waterborne preservatives "asa" and "cca" shall have a minimum retention of 0.40 lbs./cu. ft. (6.4 kg/m³)

1. This work shall consist of grading as needed, furnishing and installing geotextile fabric and staples, and furnishing, placing and shaping crushed aggregate around and behind Steel Plate Beam Guardrail posts in accordance with Plan Details.
2. Before placing the aggregate and the Geotextile Fabric, weeds and grass shall be removed from the area to be covered.
3. After the area has been prepared, and in a dry condition, the Geotextile fabric shall be placed with a 12(300) minimum overlap. A knife cut for guardrail post installation is necessary.
4. The aggregate shall be deposited, compacted and shaped by either mechanical or hand methods, in a manner reasonably true to line and grade.
5. The Contractor shall have the option of placing the guardrail before or after the Geotextile Fabric and Aggregate are in place. If the guardrail is placed after the Geotextile Fabric and Aggregate, then any voids must be filled and the aggregate returned to line and grade.
6. Materials shall meet the following requirements:
 - A. The crushed aggregate shall be CA1 gradation in accordance with Article 1004.01(c) of the Standard Specifications.
 - B. The Geotextile Fabric shall be nonwoven fabric in accordance with Article 1080.02 of the Standard Specifications.


01-01-97	RENUM. C-22.01, NEW REVISION BOX	T.P.			
03-01-97	CORRECT STD. NUMBERS IN NOTES PG. 2	J.A.			
11-03-00	CORRECTION TO NOTES	M.A.			
10-16-06	REVISED TO 2007 SPEC.	M.A.			

NOT TO SCALE

SHT. 1 OF 2
CADD STD. 630101-D4


F.A.P 317	SECTION	COUNTY	TOTAL SHEETS	SHEET NO.
US24	(137,102)RS-4; 101RS-3	FULTON	56	49
		CONTRACT NO. 68337		
FED. ROAD DIST. NO.	ILLINOIS	FED. AID PROJECT		

All dimensions are in inches (millimeters) unless otherwise noted.

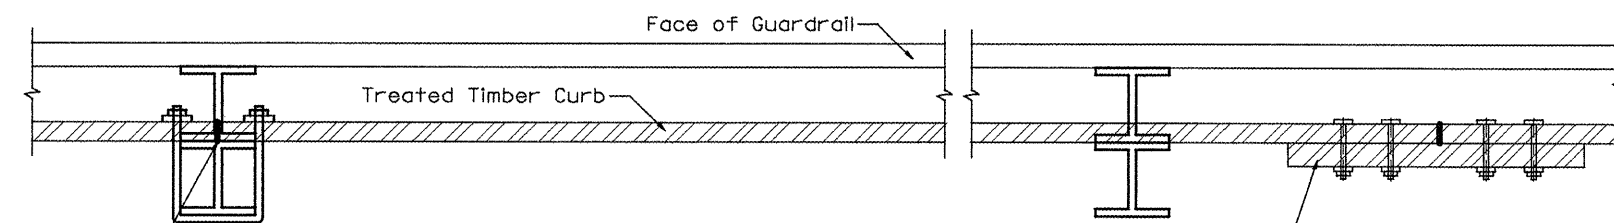


DETAIL A
(Typical Treated Timber Splices)


SPLICE LOCATED BETWEEN GUARDRAIL POSTS
treated timber splice plate 2x12 (50x300),
actual size 1 1/2x1 1/2 (40x290), 24(600) long
with 8 evenly spaced 1/2(M12) galvanized
bolts with nuts & washers.

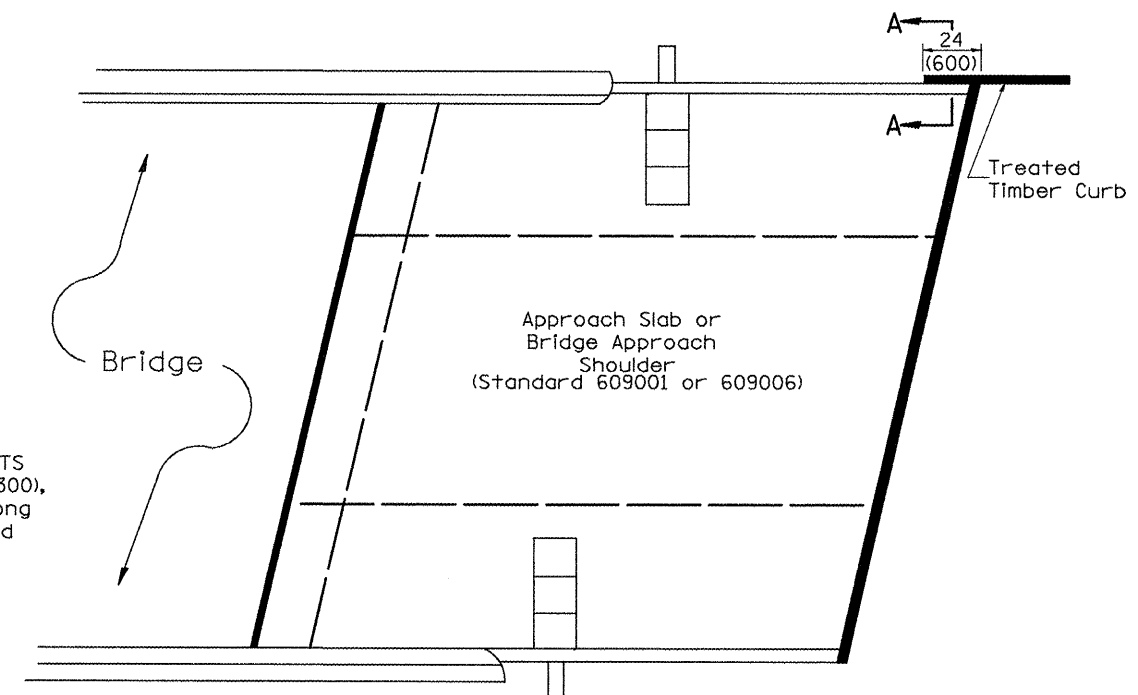

PLAN VIEW
APPROACH SLAB OR BRIDGE APPROACH SHOULDER
(STANDARD 609001 or 609006)

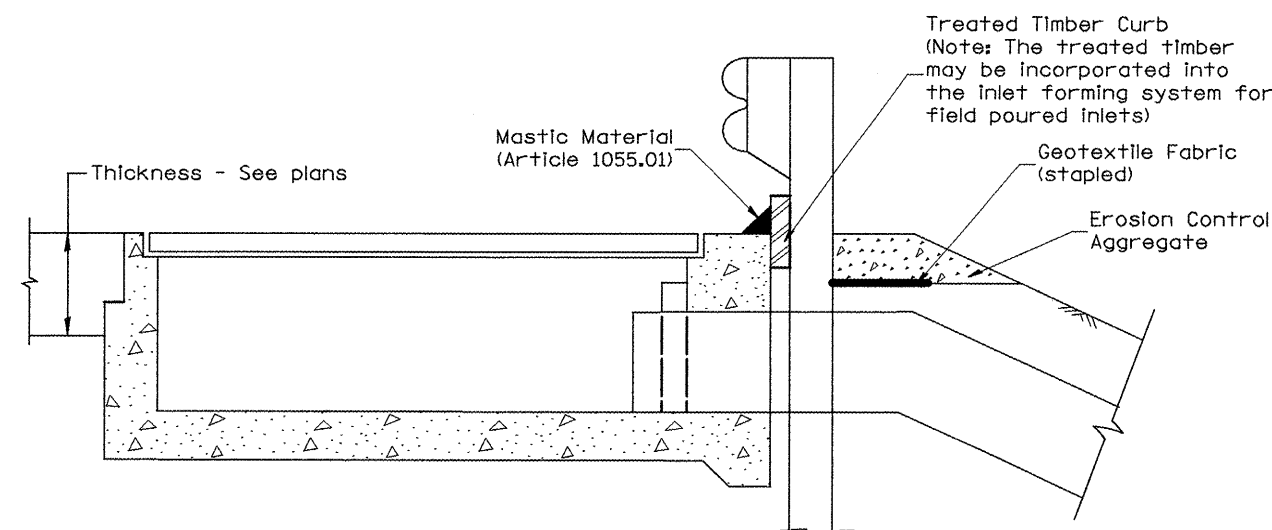

TYPICAL SECTION WITH EROSION CONTROL CURB
AT INLETS TYPE E & F (STANDARD 610001)

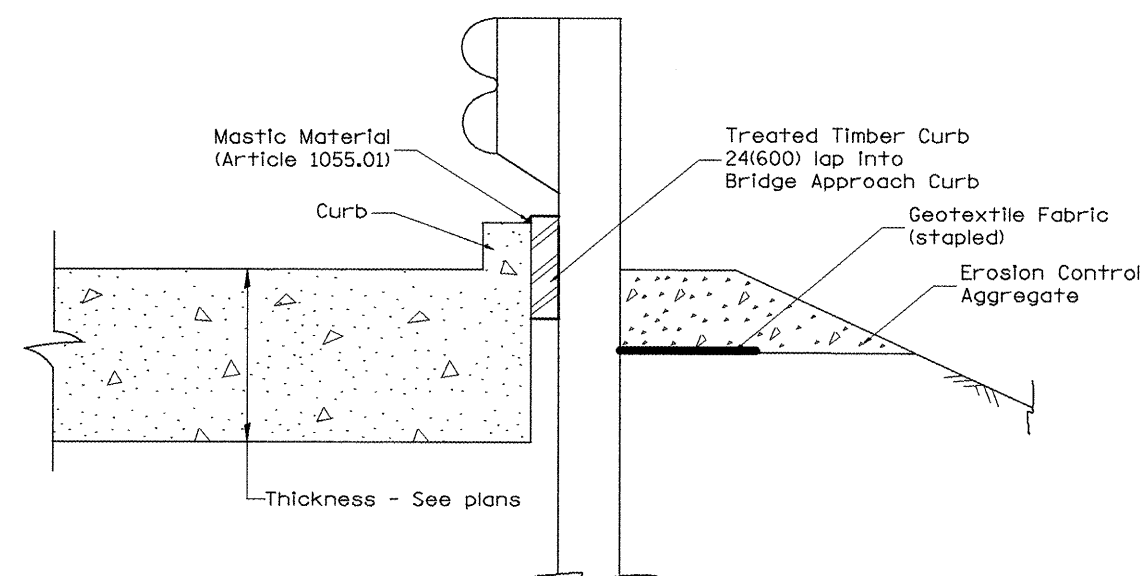

SECTION A-A
TYPICAL SECTION WITH EROSION CONTROL CURB
AT BRIDGE APPROACH CURB
(STANDARD 609001 OR 609006)

All dimensions are in inches (millimeters)
unless otherwise noted.

STATE OF ILLINOIS
DEPARTMENT OF TRANSPORTATION


GUARDRAIL EROSION CONTROL TREATMENTS

NOT TO SCALE


SHT. 2 OF 2
CADD STD. 630101-D4

F.A.P. 317.	SECTION	COUNTY	TOTAL SHEETS	SHEET NO.
US24	(137,102)RS-4; 101RS-3	FULTON	56	50
CONTRACT NO. 68337				
FED. ROAD DIST. NO. ILLINOIS FED. AID PROJECT				



1. INCLUDE APPROPRIATE SPECIAL PROVISIONS FOR "GUARD RAIL DELINEATION POLICY: 1. TERMINAL MARKER, 2. TERMINAL MARK POST, AND 3. GUARDRAIL AND BARRIER WALL MARKERS. FROM INTERIM SPECIAL PROVISIONS 94-74; "GUARDRAIL AND BARRIER WALL DELINEATION."
2. IF POST MOUNT TERMINAL MARKER IS USED, INCLUDE STATE STD. 720011.

 

GUARDRAIL / BARRIER WALL / BRIDGE RAIL REFLECTORS

 


[Terminal over 10' (3m) from edge of shoulder]
*See Plans for Type

 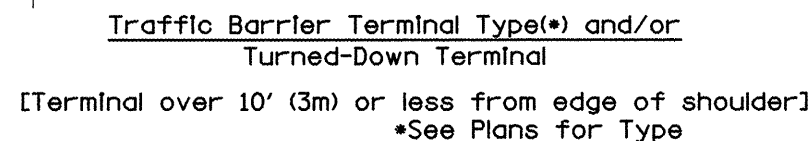

LEGEND

- ◁ Monodirectional silver
- ◼ Monodirectional amber
- ◼ Terminal Marker - Black/Yellow
Left or Right as appropriate

 


Traffic Barrier Terminal Type 1(Special)
[Terminal 10' (3m) or less from edge of shoulder]


TERMINAL MARKER PLACEMENT

All dimensions are in inches (millimeters) unless otherwise noted.

01-01-97	RENUM. E-10.02, NEW REVISION BOX	T.P.				STATE OF ILLINOIS DEPARTMENT OF TRANSPORTATION	GUARDRAIL AND BARRIER WALL DELINEATION	F.A.P 317	SECTION (137.102)RS-4; 101RS-3	COUNTY FULTON	TOTAL SHEETS 56	SHEET NO. 51
03-01-97	CORRECT STD. SPEC. *	J.A.										
10-16-06	REVISED TO 2007 SPEC.	M.A.										
						NOT TO SCALE	SHT. 1 OF 3 CADD STD. 635101-04	FED. ROAD DIST. NO. [ILLINOIS] FED. AID PROJECT CONTRACT NO. 68337				

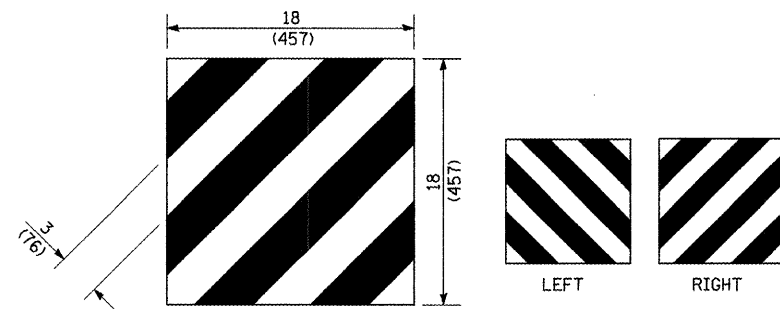

For Traffic Barrier Terminal Type 1 (Special)

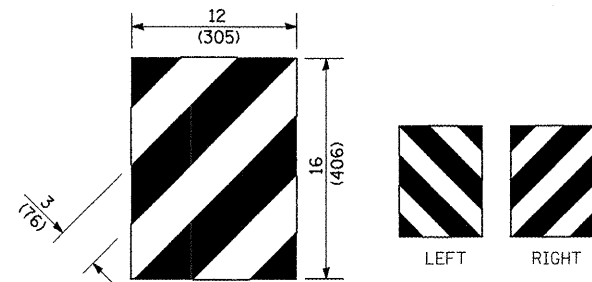


For Traffic Barrier Terminal Type (*)
and Post Mount
* See Plans for Type

TERMINAL MARKER DETAILS


Color: Black / Yellow reflectorized

OM - I100 (L or R) Direct applied reflective sheeting

OM - I200 (L or R) Post mounted

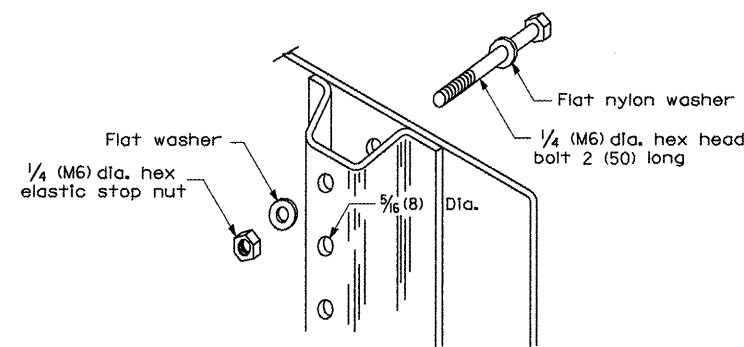


DETAIL OF MOUNTING TERMINAL MARKER TO POST

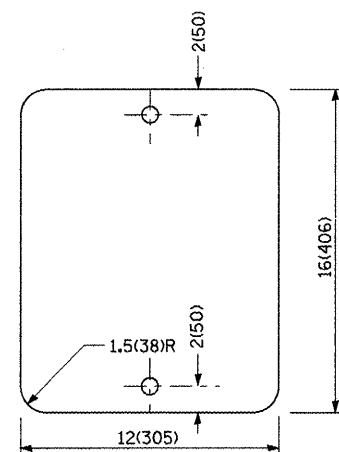


STANDARD TERMINAL MARKER


POST MOUNTED TERMINAL MARKER ASSEMBLY

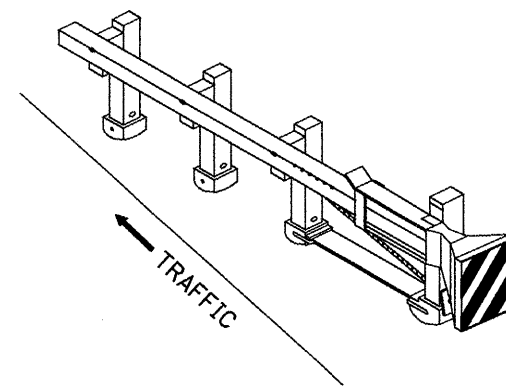


Standard Treatment - Direct Applied Sheeting
Traffic Barrier Terminal Type 1 (Special)

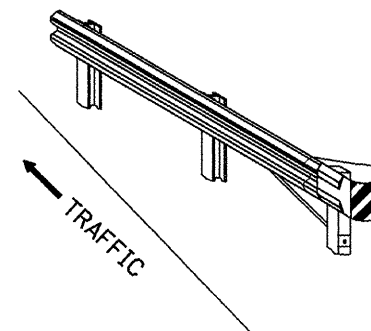

Standard Treatment - Direct Applied Sheeting
Traffic Barrier Terminal Type (*)
* See Plans for Type

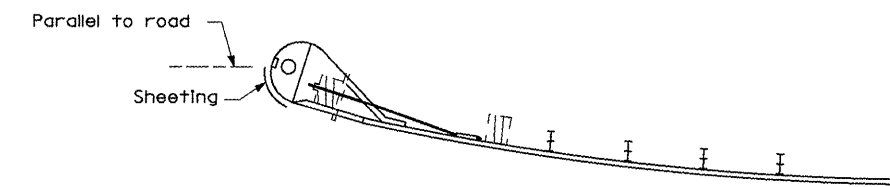

Sheeting Position for
Traffic Barrier Terminal Type (*)
* See Plans for Type

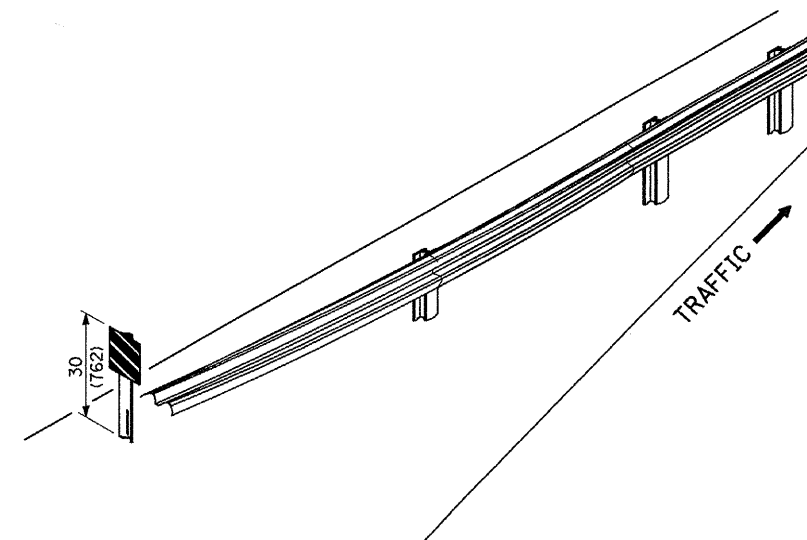

ALTERNATE TREATMENT - POST MOUNTED
(For turned-down terminal where sheeting
cannot be direct applied)

TERMINAL MARKER TREATMENTS

GENERAL NOTES

All dimensions are in inches (millimeters)
unless otherwise noted.


STATE OF ILLINOIS
DEPARTMENT OF TRANSPORTATION

GUARDRAIL AND BARRIER WALL DELINEATION


NOT TO SCALE

SHT. 2 OF 3
CADD STD. 635101-D4

F.A.P.	SECTION	COUNTY	TOTAL SHEETS	SHEET NO.
317	(137,102)RS-4; 101RS-3	FULTON	56	52
US24				
CONTRACT NO. 68337				
FED. ROAD DIST. NO. ILLINOIS FED. AID PROJECT				


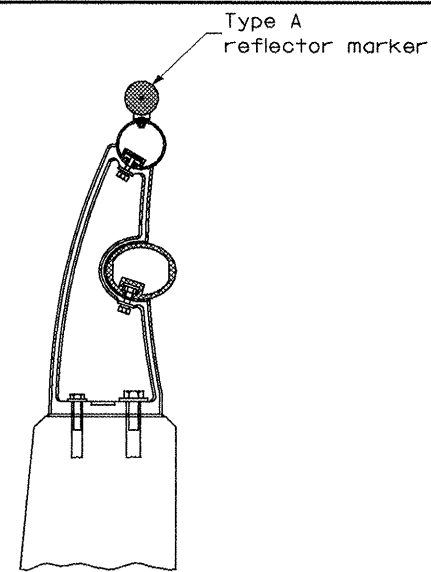


TYPICAL MOUNTING DETAIL
FOR BRIDGE RAIL REFLECTOR

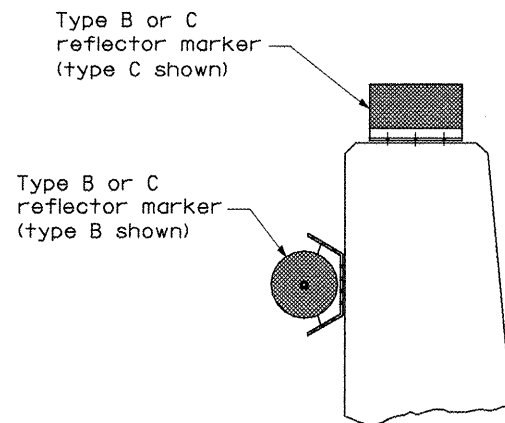


TYPICAL MOUNTING DETAIL
FOR BARRIER WALL REFLECTOR

REFLECTOR MOUNTING

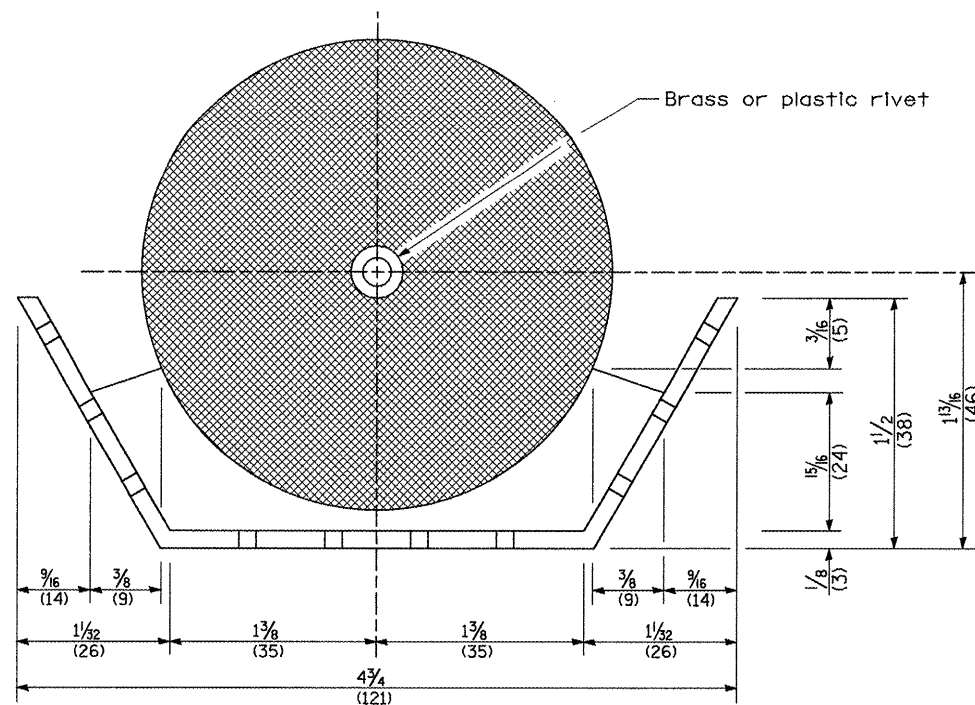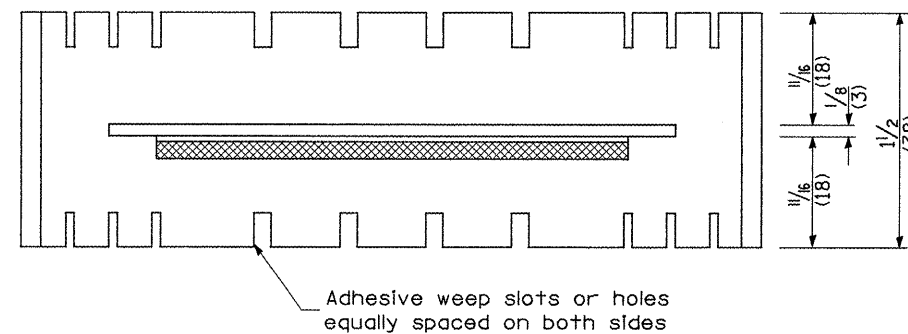


REFLECTOR MARKER TYPE B

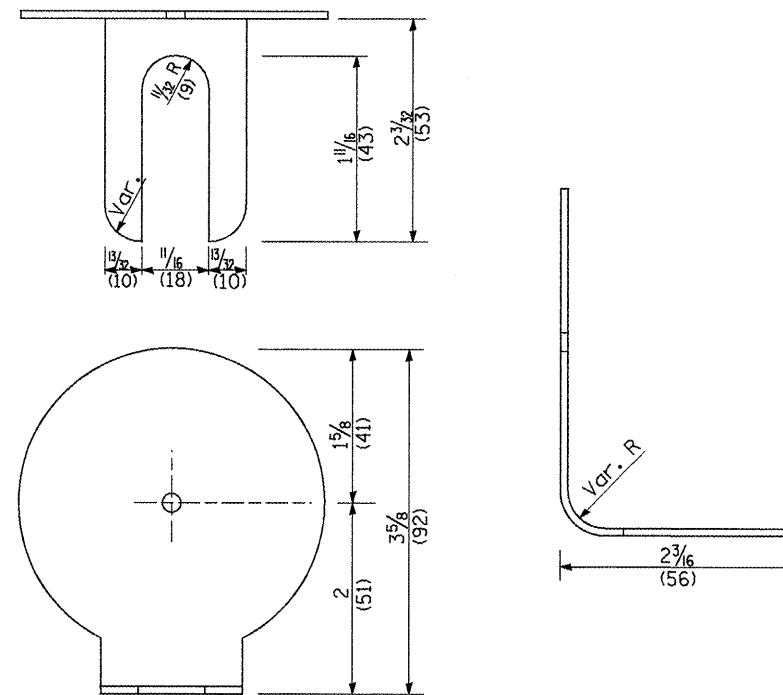


REFLECTOR MARKER TYPE A

Min. reflective area 6 1/2 sq. in. (4,194 mm²)
each side. May be rectangular or slight
trapezoid.

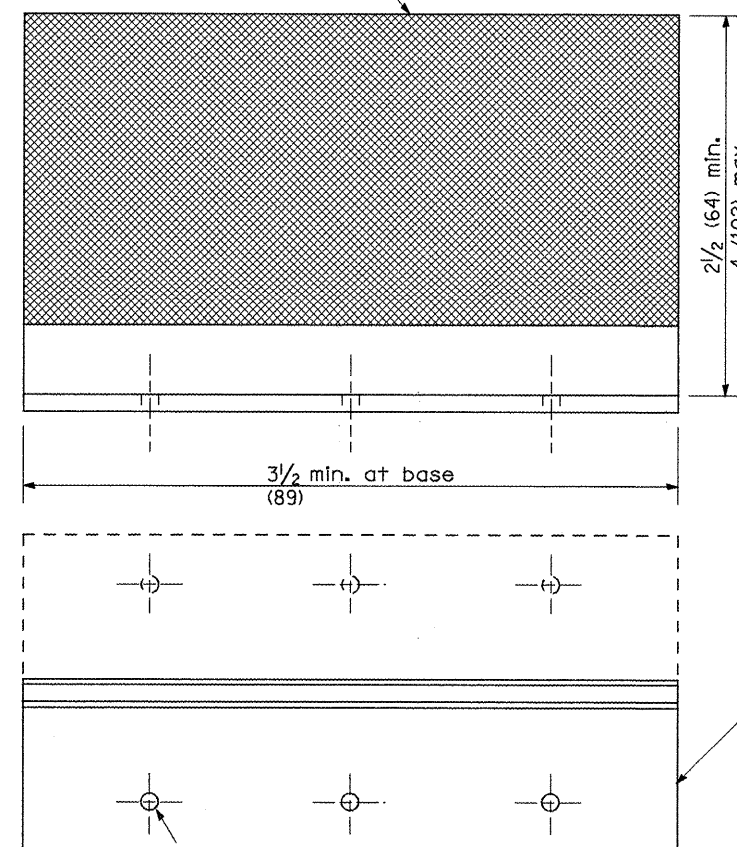


REFLECTOR MARKER TYPE C

3 min. adhesive weep
holes or slots each side,
variable spacing.

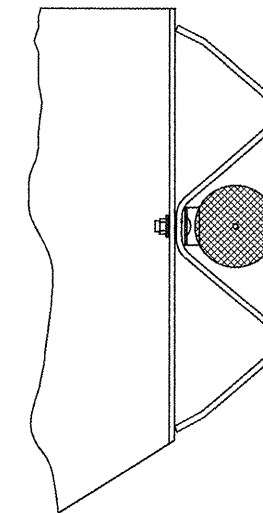

TYPICAL GUARDRAIL MOUNTING WITH
REFLECTOR MARKER TYPE A

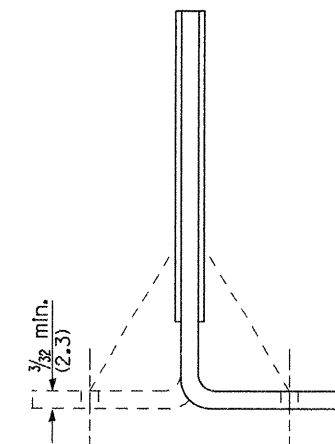

Cross section may be "T"
or "L" shaped and may have
side supports at ends.

REFLECTORS

Minimum total area of
base 7.0 Sq. in. (4,516 mm²)

All dimensions are in inches (millimeters)
unless otherwise noted.

STATE OF ILLINOIS
DEPARTMENT OF TRANSPORTATION

GUARDRAIL AND BARRIER WALL DELINEATION


NOT TO SCALE

SHT. 3 OF 3
CADD STD. 635101-D4

F.A.P. 317	SECTION	COUNTY	TOTAL SHEETS	SHEET NO.
US24	(137,102)RS-4; 10IRS-3	FULTON	56	53
CONTRACT NO. 68337				
FED. ROAD DIST. NO. ILLINOIS FED. AID PROJECT				

PERMANENT SURVEY TIES


- Permanent Survey Tie
- Section Corner, 1/4 Corner, or other land corner.

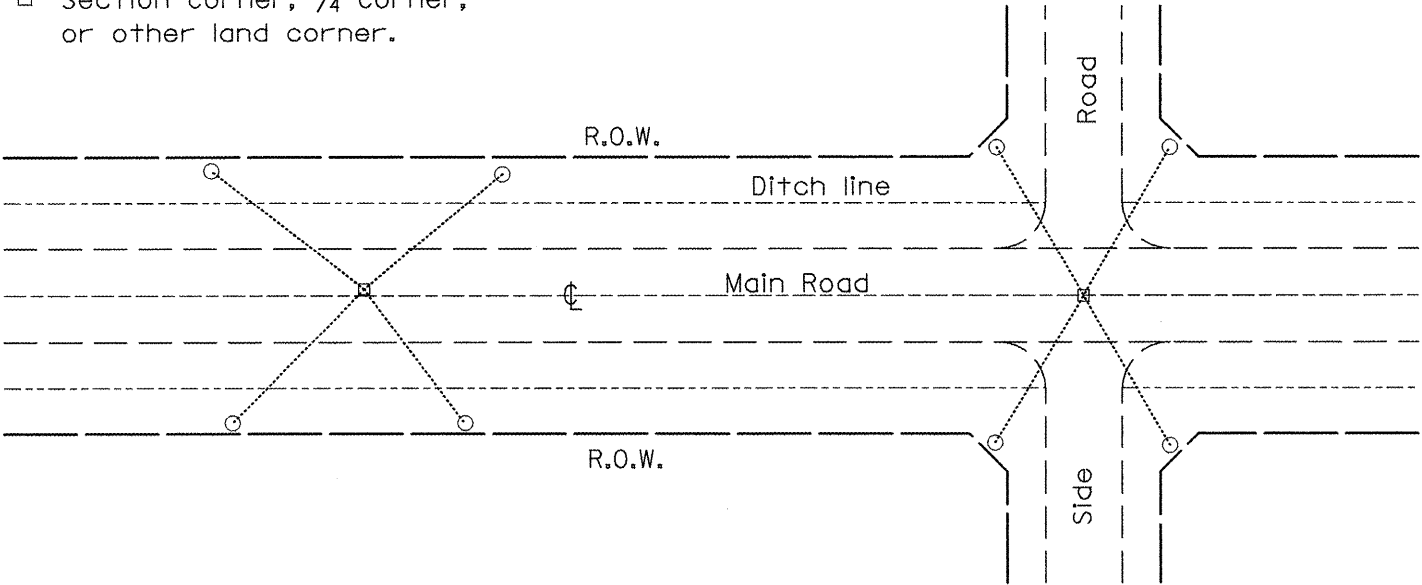


TYPICAL APPLICATION

GENERAL NOTES

1. The marker shall be cast in place of Class SI Concrete.
2. Tie marker shall be installed after the final seeding has been completed unless otherwise specified by the Engineer.
3. The tie distances to the section corner shall be measured and recorded by the IDOT Chief of Surveys.

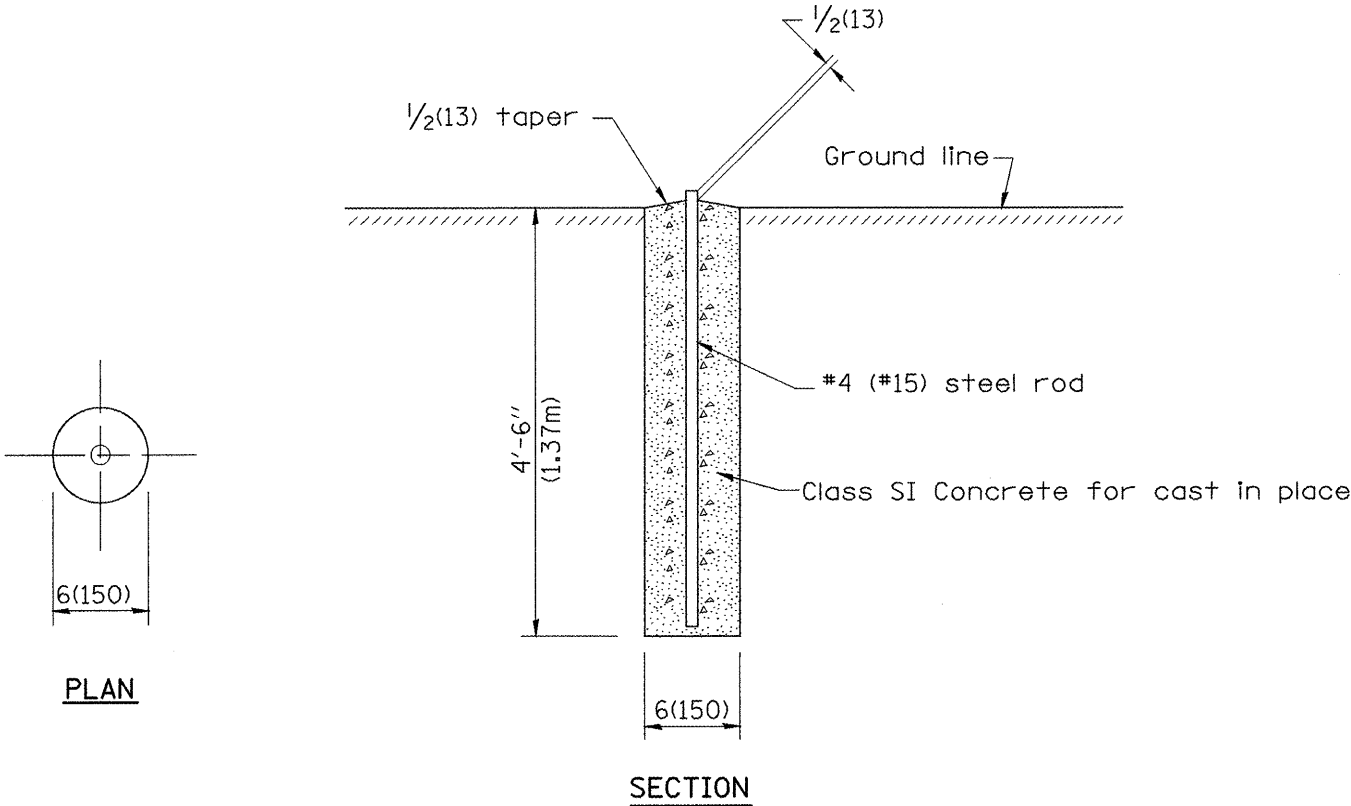


PERMANENT SURVEY MARKERS

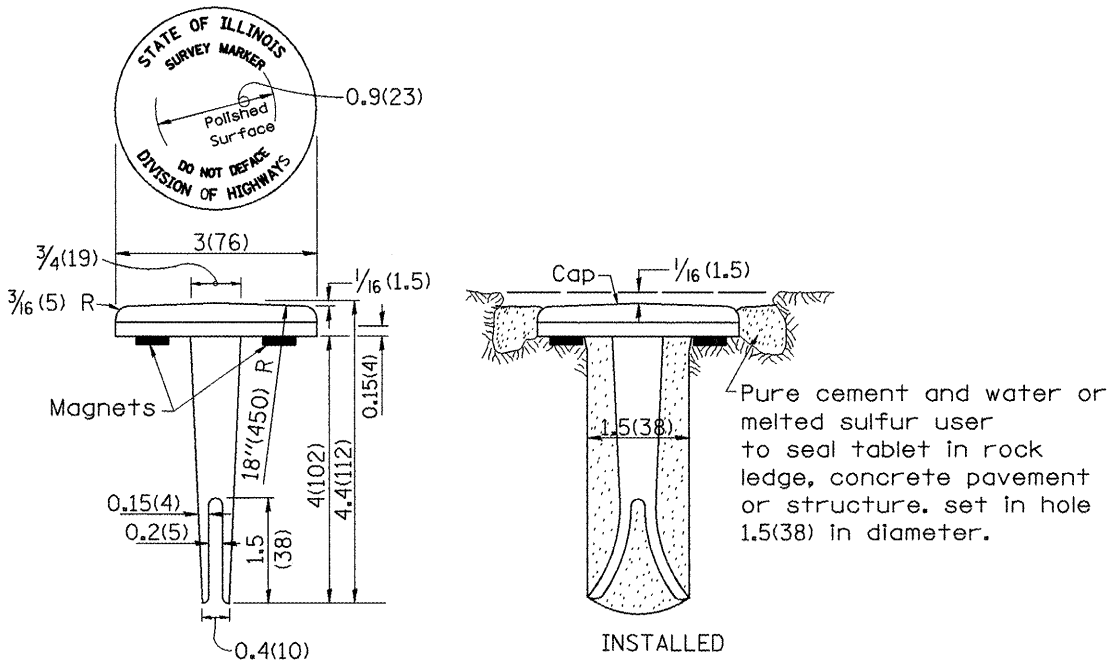

BRONZE TABLET - No Scale
TYPE I

GENERAL NOTES

1. All type II markers shall be cast in place, and precast markers will not be allowed.
2. Two permanent magnets, each having a diameter of 3/4 (19) and a thickness of 1/4 (6), or equivalent, shall be attached to the underside of the tablet with an approved epoxy bonding agent.
3. The location of the markers shall be in accordance with the plans in general, the markers will be placed at the P.T.'s and P.C.'s of horizontal curves and spaces along the tangents in a way that a minimum of two markers are always inter-visible, and not to exceed 1000' (300m).
4. The markers shall be placed under the direction of the Engineer and shall be installed in a workmanlike manner in order that there will be no further settlement or horizontal shifting. The monuments shall be placed in a way that the survey point will fall within the portion of the plaque provided for that purpose.
5. The project designation, the centerline station, the survey point, and the elevation shall be permanently marked by the use of metal dies after marker has been installed.

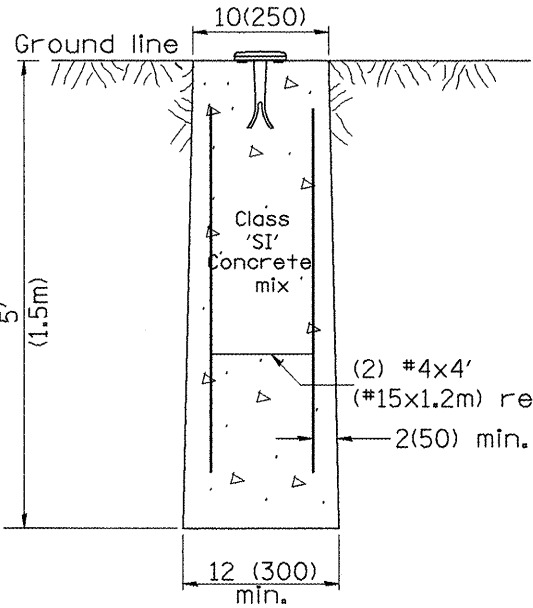

MARKER CAST IN PLACE
TYPE II

All dimensions are in inches (millimeters) unless otherwise noted.

DESIGNER NOTES:
1. ADD DISTRICT SPECIAL PROVISION.
2. MODIFIES STATE STD 667101 TO CALL FOR "BRONZE" TABLET.

01-01-97	RENUM. D-3.01, NEW REVISION BOX, REVISED	T.P.	10-16-06	REVISED TO 2007 SPEC.	M.A.
07-07-98	TITLE BOX, ADD DESIGNER NOTE	J.A.			
05-24-06	ADD DESIGNER NOTE	M.A.			
	REMOVED GEN. NOTE UNDER TIES				


STATE OF ILLINOIS
DEPARTMENT OF TRANSPORTATION

PERMANENT SURVEY TIE &
PERMANENT SURVEY MARKERS TY.I - TY.II

NOT TO SCALE

CADD STD. 667101-D4


F.A.P. 317	SECTION	COUNTY	TOTAL SHEETS	SHEET NO.
US24	(137,102)RS-4; 10IRS-3	FULTON	56	54
CONTRACT NO. 68337				
FED. ROAD DIST. NO. [ILLINOIS] FED. AID PROJECT				

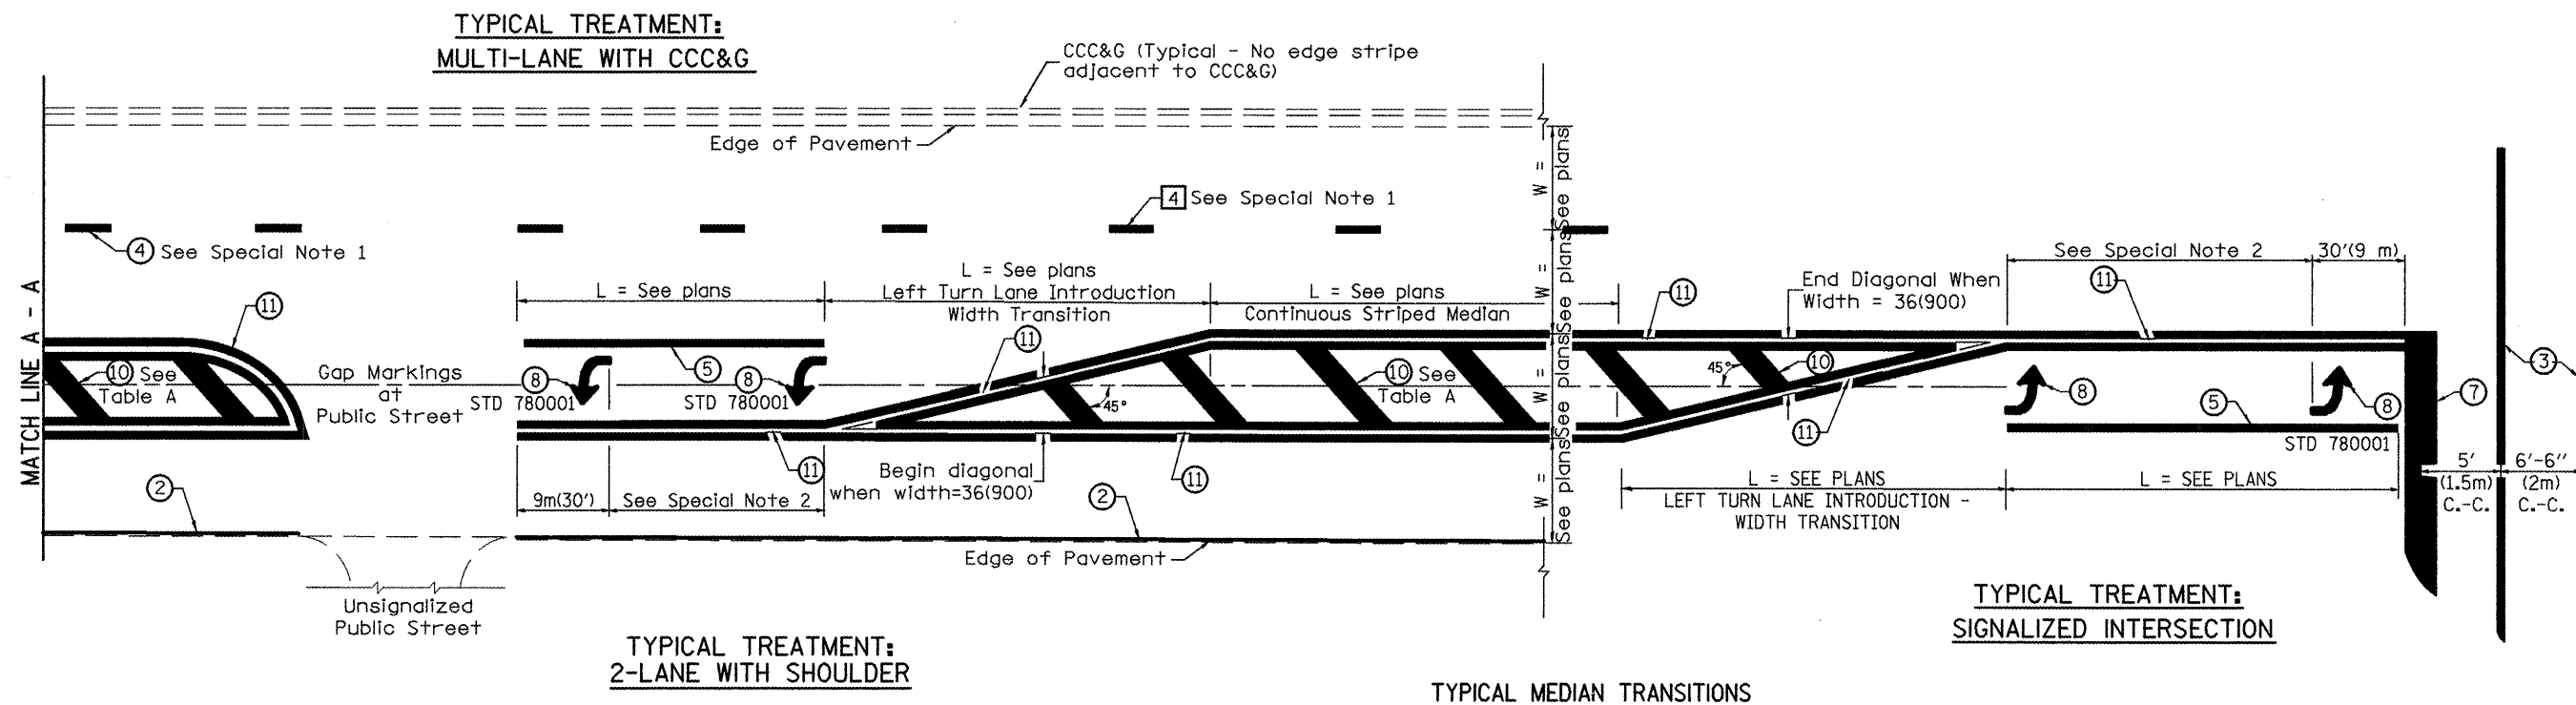

FLUSH PAVED MEDIAN: RESTRICTED LEFT TURN LANE

TABLE A
RECOMMENDED SPACING BETWEEN DIAGONAL LINES

SPEED LIMIT RANGE	CONTINUOUS	INTERSECTION CHANNELIZATION (Includes Width Transitions for Median and Left Turn Lane Introductions)
Less Than 30 mph (50 km/h)	50' (15m)	15' (5m)
30 - 45 mph (50 - 70 km/h)	75' (23m)	20' (6m)
Over 45 mph (70 km/h)	150' (46m)	30' (9m)

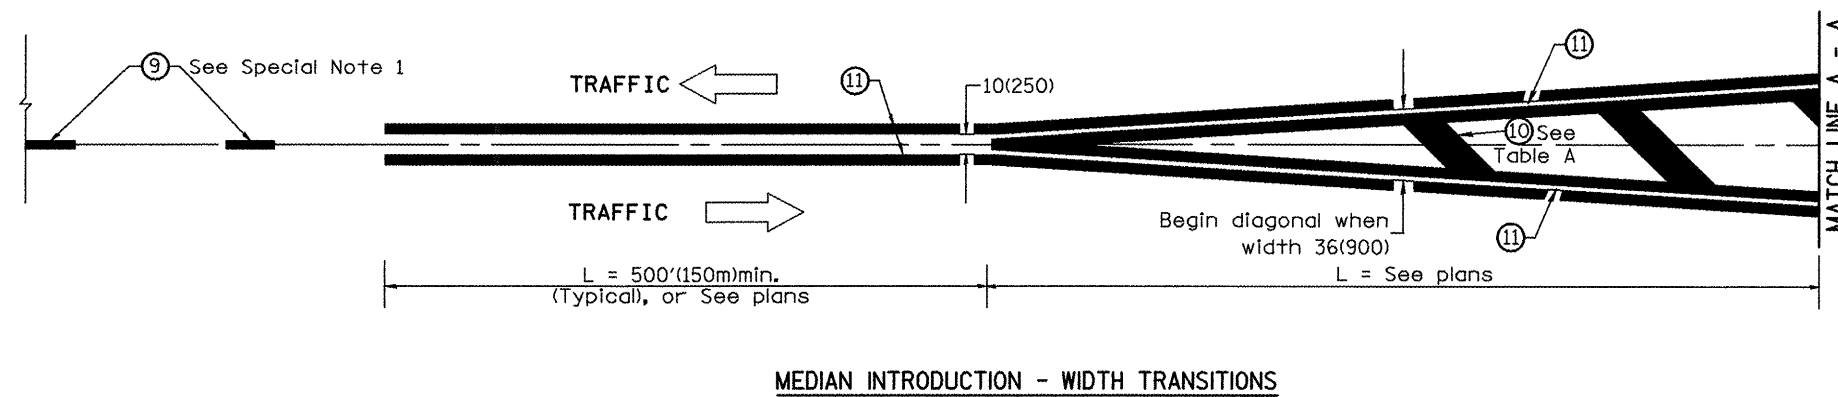

All dimensions are in inches (millimeters) unless otherwise noted.

STATE OF ILLINOIS
DEPARTMENT OF TRANSPORTATION

TYPICAL PAVEMENT MARKINGS

NOT TO SCALE

SHT. 2 OF 2
CADD STD. 780001-D4

F.A.P.	SECTION	COUNTY	TOTAL SHEETS	SHEET NO.
317	(137,102)RS-4; 10IRS-3	FULTON	56	56
US24				
CONTRACT NO. 68337				
FED. ROAD DIST. NO. ILLINOIS FED. AID PROJECT				