

INDEX OF SHEETS

01-17-2020 LETTING ITEM 030

- 1 COVER SHEET
- 2 GENERAL NOTES AND COMMITMENTS
- 3 SUMMARY OF QUANTITIES
- 15 TYPICAL SECTIONS
- 19 SCHEDULES
- 25 ALIGNMENTS & ROW
- 29 PLAN & PROFILE SHEETS
- 35 REMOVAL PLAN
- 38 STAGING DETAILS
- 42 EROSION CONTROL PLANS
- 45 DETAILS
- 61 PROPOSED STRUCTURE PLANS
- 85 EXISTING BRIDGE PLANS
- 101 CH 9 CROSS SECTIONS
- 121 TR 289 CROSS SECTIONS
- 131 FR 12.20 CROSS SECTIONS

HIGHWAY STANDARDS ON SHEET #2

STATE OF ILLINOIS DEPARTMENT OF TRANSPORTATION



PROPOSED HIGHWAY PLANS

FAI ROUTE 80 (I-80)
SECTION (50-3)HBR-3
PROJECT NHPP-T03P(098)
BRIDGE REPLACEMENT
LASALLE COUNTY

C-93-044-19

CH 9 OVER I-80

STA 115+00 (CH 9)
STA 210+95.60 (I-80)
EX SN 050-0081
PROP SN 050-0261

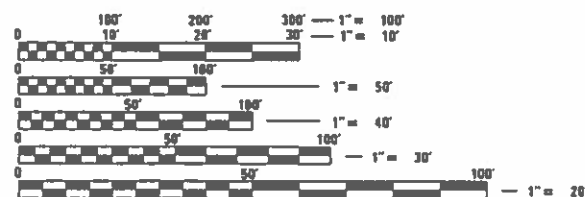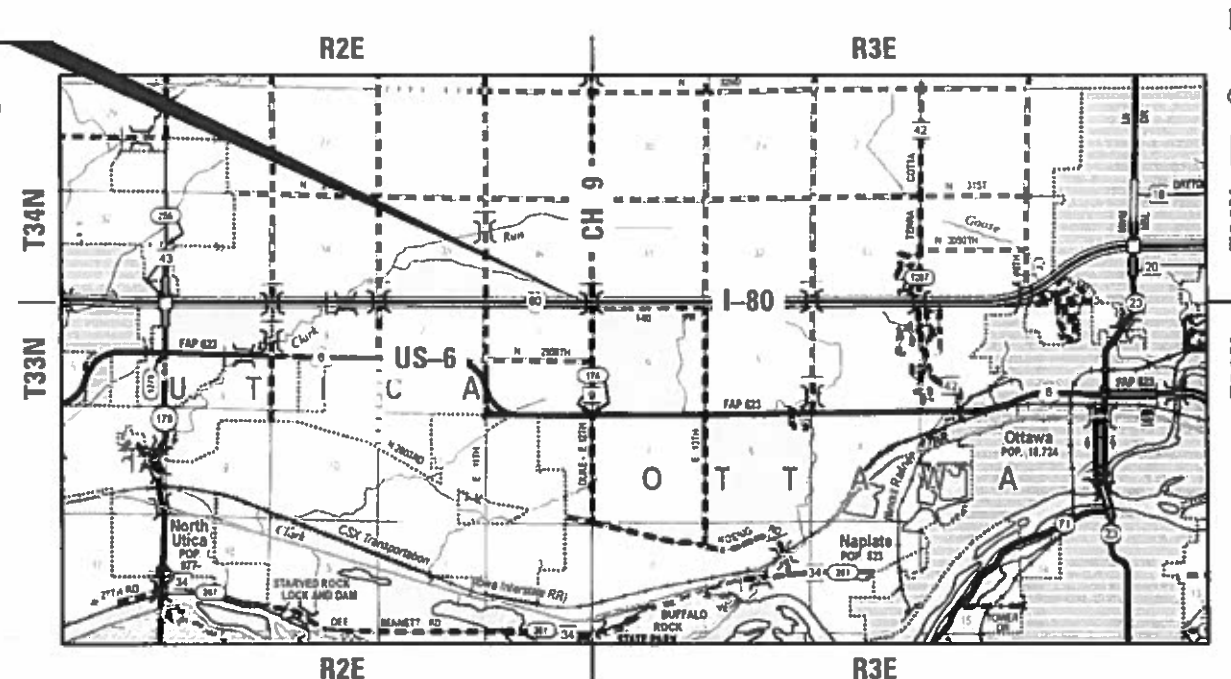

FULL SIZE PLANS HAVE BEEN PREPARED USING STANDARD ENGINEERING SCALES. REDUCED SIZED PLANS WILL NOT CONFORM TO STANDARD SCALES. IN MAKING MEASUREMENTS ON REDUCED PLANS, THE ABOVE SCALES MAY BE USED.


J.U.L.I.E.
JOINT UTILITY LOCATION INFORMATION FOR EXCAVATORS
1-800-892-0123
OR 811

PROJECT ENGINEER: BRAD DUNCAN P.E.
UNIT CHIEF: LUIS CALDERON P.E.
DISTRICT NO. (815)-434-6131
CONTRACT NO. 66C59

GROSS LENGTH & NET LENGTH ALONG CH 9 = 2,450 FT. = 0.464 MILES

FAI RTE	SECTION	COUNTY	TOTAL SHEETS	SHEET NO.
80	(50-3)HBR-3	LASALLE	137	1
ILLINOIS			CONTRACT NO. 66C59	

D-93-024-19

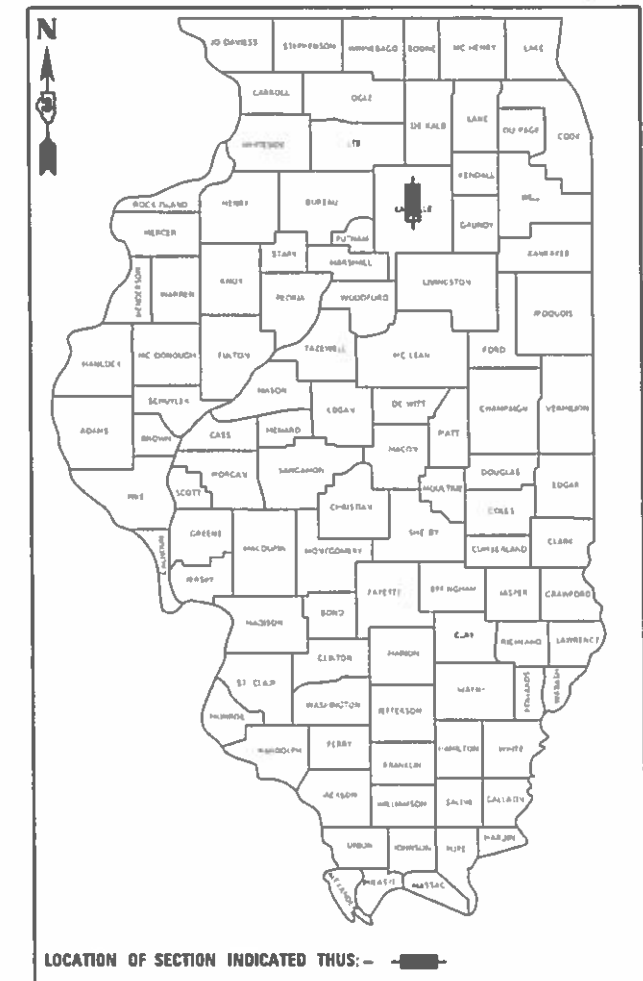

I-80
2019 ADT = 33700
MU = 29.0% SU = 3.1% PV = 67.9%
CH 9
2016 ADT = 325
MU = 29.0% SU = 9.2% PV = 61.8%

STATE OF ILLINOIS
DEPARTMENT OF TRANSPORTATION
SUBMITTED 10/21/2019
Regional Engineer
Dec 6 2019
Engineer of Design and Environment
Dec 6 2019
Director of Highways Project Implementation

PRINTED BY THE AUTHORITY
OF THE STATE OF ILLINOIS

GENERAL NOTES

THE THICKNESS OF HMA SHOWN ON THE PLANS IS THE NOMINAL THICKNESS. DEVIATIONS FROM THE NOMINAL THICKNESS WILL BE PERMITTED WHEN SUCH DEVIATIONS OCCUR DUE TO IRREGULARITIES IN THE EXISTING SURFACE OR BASE ON WHICH THE HMA IS PLACED.

THE HMA SURFACE OF ALL MAILBOX TURNOUTS, PRIVATE ENTRANCES, COMMERCIAL ENTRANCES, AND SIDE ROADS SHALL BE MADE NEATLY, IN A WORKMANLIKE MANNER, AND SHALL ACCURATELY CONFORM TO THE SHAPES AND DIMENSIONS SHOWN ON THE PLAN DETAILS. IF REQUIRED BY THE ENGINEER, THE CONTRACTOR SHALL SAW CUT THE HMA SURFACE TO CONFORM TO THE SHAPES AND DIMENSIONS SHOWN ON THE PLAN DETAILS. THIS WORK WILL BE INCLUDED IN THE COST OF THE HMA SURFACE.

THE BASE COURSE WIDENING SHALL BE CARRIED THROUGH ALL ENTRANCES, SIDE ROADS, AND MAILBOX TURNOUTS. EXCEPTIONS WILL BE SHOWN ON THE PLANS.

EXCEPT AS NOTED ON THE PLANS, PAVEMENT GRADES SHOWN ARE AT THE TOP OF PAVEMENT SURFACES.

BEFORE ORDERING PIPE CULVERTS OR PIPE DRAINS, THE CONTRACTOR SHALL CONSULT THE ENGINEER FOR EXACT LENGTHS.

THE ENGINEER WILL BE THE SOLE JUDGE CONCERNING CURING TIME FOR THE VARIOUS HMA LIFTS.

FOR STABILIZATION, ALL TYPE III BARRICADES WILL REQUIRE A MINIMUM OF FOUR SAND BAGS PER BARRICADE.

SEEDING WILL NOT BE PERMITTED AT ANY TIME WHEN THE GROUND IS FROZEN, WET, OR IN AN UNTILLABLE CONDITION. LOCATIONS TO BE SEEDED WILL BE DETERMINED BY THE ENGINEER.

ONLY THOSE TREES DESIGNATED BY THE ENGINEER OR LISTED IN THE TREE REMOVAL SCHEDULE SHALL BE REMOVED. THE CONTRACTOR SHALL PROTECT ALL REMAINING TREES FROM DAMAGE DUE TO HIS OPERATIONS. TREES 3 INCHES OR GREATER IN DIAMETER AT BREAST HEIGHT WILL NOT BE CLEARED FROM APRIL 1 THROUGH SEPTEMBER 30.

THE FINISHED EARTHWORK SHALL HAVE A VEGETATION SUSTAINING SOIL COVERING THE TOP FOUR INCHES (100 MILLIMETERS) IN AREAS TO BE SEEDED OR SODDED. THE VEGETATION SUSTAINING SOIL REQUIRED WILL NOT BE PAID FOR SEPARATELY BUT WILL BE INCLUDED IN THE COST OF FURNISHED EXCAVATION.

ALL ELEVATIONS REFERRING TO U.S.G.S. MEAN SEA LEVEL DATUM.

ABANDONED UNDERGROUND UTILITIES THAT CONFLICT WITH CONSTRUCTION SHALL BE DISPOSED OF OUTSIDE THE LIMITS OF THE RIGHT OF WAY ACCORDING TO ARTICLE 202.03 OF THE STANDARD SPECIFICATIONS AND AS DIRECTED BY THE ENGINEER. THIS WORK WILL NOT BE PAID FOR SEPARATELY, BUT WILL BE INCLUDED IN THE COST OF EARTH EXCAVATION.

ANY REFERENCE TO A STANDARD IN THESE PLANS SHALL BE INTERPRETED TO MEAN THE EDITION AS INDICATED BY THE SUBNUMBER SHOWN IN THE LIST OF STANDARDS OR THE COPY INCLUDED IN THESE PLANS.

THE FOLLOWING RATES OF APPLICATION HAVE BEEN USED IN CALCULATING PLAN QUANTITIES:

GRANULAR MATERIALS	2.05	TONS / CU YD
HMA RESURFACING	112	LBS / SQ YD / IN
SHORT TERM PAVEMENT MARKING	10	FT /100 FT OF APPLICATION

ALL DAMAGE TO DEPARTMENT OWNED UNDERGROUND FACILITIES, CAUSED BY THE CONTRACTOR SHALL BE REPAIRED TO THE SATISFACTION OF THE DEPARTMENT AT THE CONTRACTOR'S EXPENSE. THIS SHALL INCLUDE ALL TEMPORARY REPAIRS REQUIRED TO KEEP THE FACILITY OPERATIONAL WHILE MATERIAL IS BEING OBTAINED TO MAKE PERMANENT REPAIRS. SPLICING OF ELECTRIC CABLE WILL NOT BE ALLOWED. ELECTRIC CABLE SHALL BE REPLACED FROM POLE TO POLE OR CONTROLLER.

MEMBERS OF JULIE KNOWN TO BE WITHIN THE LIMITS OF THE IMPROVEMENT ARE:

AMEREN

COM BELT ENERGY
AT&T
NICOR GAS

THE CONTRACTOR SHALL CONTACT JULIE AT LEAST 48 HOURS PRIOR TO EXCAVATION TO DETERMINE WHICH UTILITIES ARE IN THE AREA.

COMMITMENTS

ENVIRONMENTAL COMMITMENTS

COORDINATION WITH DISTRICT OPERATIONS FOR USE OF INTERSTATE MESSAGE BOARD

FIELD TILE DRAINAGE

DOCUMENTATION OF PROPOSED STRUCTURE VERTICAL CLEARANCE

ACCESS TO ROADWAY DURING CONSTRUCTION

LIST OF ILLINOIS DOT HIGHWAY STANDARDS

BLR 21-9	TYPICAL APPLICATIONS OF TRAFFIC CONTROL DEVICES FOR CONSTRUCTION ON RURAL LOCAL HIGHWAYS
000001-07	STANDARD SYMBOLS, ABBREVIATIONS AND PATTERNS
001001-02	AREAS OF REINFORCEMENT BARS
001006	DECIMAL OF AN INCH AND OF A FOOT
280001-07	TEMPORARY EROSION CONTROL SYSTEMS
420001-09	PAVEMENT JOINTS
515001-04	NAME PLATE FOR BRIDGES
542011-02	CONCRETE END SECTIONS FOR ELLIPTICAL PIPE CULVERTS 15" (375mm) THRU 72" (1800 mm) EQUIVALENT DIAMETER
542311-07	TRAVERSABLE PIPE GRATE FOR CONCRETE END SECTION
542401-03	METAL FLARED END SECTION FOR PIPE CULVERTS
630001-12	STEEL PLATE BEAM GUARDRAIL
630201-07	PCC/HMA STABILIZATION AT STEEL PLATE BEAM GUARDRAIL
630301-09	SHOULDER WIDENING FOR TYPE 1 (SPECIAL) GUARDRAIL TERMINALS
631031-16	TRAFFIC BARRIER TERMINAL, TYPE 6
637006-04	CONCRETE BARRIER, DOUBLE FACE, 42 In. (1065mm) HEIGHT
642001-02	SHOULDER RUMBLE STRIPS, 16 INCH
643001-02	SAND MODULE IMPACT ATTENUATORS
664001-02	CHAIN LINK FENCE
665001-02	WOVEN WIRE FENCE
666001-01	RIGHT-OF-WAY MARKERS
667101-02	PERMANENT SURVEY MARKERS
701001-02	OFF-ROAD OPERATIONS 2L, 2W, MORE THAN 15' (4.5 m) AWAY
701006-05	OFF-ROAD OPERATIONS 2L, 2W, 15' (4.5 m) TO 24" (600 mm) FROM PAVEMENT EDGE
701101-05	OFF-ROAD OPERATIONS, MULTILANE, 15' (4.5 m) TO 24" (600 mm) FROM PAVEMENT EDGE
701106-02	OFF-ROAD OPERATIONS, MULTILANE, MORE THAN 15' (4.5 m) AWAY
701301-04	LANE CLOSURE, 2L, 2W, SHORT TIME OPERATIONS
701311-03	LANE CLOSURE, 2L, 2W, MOVING OPERATIONS - DAY ONLY
701400-09	APPROACH TO LANE CLOSURE, FREEWAY/EXPRESSWAY
701401-12	LANE CLOSURE, FREEWAY/EXPRESSWAY
701426-09	LANE CLOSURE, MULTILANE INTERMITTENT OR MOVING OPERATION, FOR SPEEDS ≥ 45 MPH
701428-01	TRAFFIC CONTROL, SETUP AND REMOVAL, FREEWAY/EXPRESSWAY
701901-08	TRAFFIC CONTROL DEVICES
704001-08	TEMPORARY CONCRETE BARRIER
720001-01	SIGN PANEL MOUNTING DETAILS
720006-04	SIGN PANEL ERECTION DETAILS
725001-01	OBJECT AND TERMINAL MARKERS
728001-01	TELESCOPING STEEL SIGN SUPPORT
731001-01	BASE FOR TELESCOPING STEEL SIGN SUPPORT
780001-05	TYPICAL PAVEMENT MARKINGS
781001-04	TYPICAL APPLICATIONS RAISED REFLECTIVE PAVEMENT MARKERS
782006-01	GUARDRAIL AND BARRIER WALL REFLECTOR MOUNTING DETAILS

STATE OF ILLINOIS
DEPARTMENT OF TRANSPORTATION
DISTRICT THREE
AS BUILT INFORMATION

SUPERVISING CONSTRUCTION FIELD ENGINEER

RESIDENT ENGINEER / TECHNICIAN

START & END DATES
OF CONSTRUCTION:

INSPECTORS:

STATE OF ILLINOIS
DEPARTMENT OF TRANSPORTATION
DISTRICT THREE

PREPARED BY: *Don Bonic*
DISTRICT STUDIES & PLANS ENGINEER

DATE: *10-21-19*

EXAMINED BY: *Kyle Volsen*
DISTRICT CONSTRUCTION ENGINEER

Michael Ash
DISTRICT MATERIALS ENGINEER

Tom Hays
DISTRICT OPERATIONS ENGINEER

FILE NAME : c:\p-work\p-dot\fergusinh\0310168106659-sh-cover.dgn	USER NAME : fergusinh	DESIGNED : _____	REVISED : _____	STATE OF ILLINOIS DEPARTMENT OF TRANSPORTATION	GENERAL NOTES	SCALE: _____ SHEET _____ OF _____ SHEETS STA. _____ TO STA. _____	F.A.I RTE.	SECTION	COUNTY	TOTAL SHEETS	SHEET NO.
		DRAWN : _____	REVISED : _____				80	(50-31HR-3)	LASALLE	137	2
	PLOT SCALE : 100.0000 = 1 IN.	CHECKED : _____	REVISED : _____								
	PLOT DATE : 10/21/2019	DATE : _____	REVISED : _____							CONTRACT NO. 66C59	

				CONSTRUCTION CODE		
				NHPP FUNDS	NHPP FUNDS	CI FUNDS
				90%FED / 10%STATE	90%FED / 10%STATE	100% STATE
				ROADWAY	BRIDGE	ROADWAY
CODE NO.	ITEM	UNIT	TOTAL QUANTITY	0004	0010	0004
				RURAL	050-0261	RURAL
20100110	TREE REMOVAL (6 TO 15 UNITS DIAMETER)	UNIT	488	488		
20100210	TREE REMOVAL (OVER 15 UNITS DIAMETER)	UNIT	167	167		
20100500	TREE REMOVAL , ACRES	ACRE	1.25	1.25		
20200100	EARTH EXCAVATION	CU YD	6035	6035		
20200500	EARTH EXCAVATION (WIDENING)	CU YD	1.5	1.5		
20400800	FURNISHED EXCAVATION	CU YD	62049	62049		
20800150	TRENCH BACKFILL	CU YD	103	103		
21400100	GRADING AND SHAPING DITCHES	FOOT	200	200		
25000210	SEEDING, CLASS 2A	ACRE	0.25	0.25		
25000300	SEEDING, CLASS 3	ACRE	6.5	6.5		
25000310	SEEDING, CLASS 4	ACRE	4	4		
25000400	NITROGEN FERTILIZER NUTRIENT	POUND	598	598		
25000500	PHOSPHORUS FERTILIZER NUTRIENT	POUND	598	598		
25000600	POTASSIUM FERTILIZER NUTRIENT	POUND	598	598		

* SPECIALTY ITEM

*= SPECIALTY ITEM

FILE NAME =	USER NAME = fergusonjh	DESIGNED -	REVISED -	SECRETARY STATE OF ILLINOIS DEPARTMENT OF TRANSPORTATION	SUMMARY OF QUANTITIES					F.A.I. RTE.	SECTION	COUNTY	TOTAL SHEETS	SHEET NO.
ct\pw\work\pwidot\fergusonjh\d0318968\D366C59-sht-S00.dgn	DRAWN -	REVISED -	80							(50-3)HBR-3	LASALLE	137	3	
PLOT SCALE = 100.0000' / in.	CHECKED -	REVISED -	CONTRACT NO. 66C59											
PLOT DATE = 10/21/2019	DATE -	REVISED -												
					SCALE:	SHEET	OF	SHEETS	STA.	TO STA.				

				CONSTRUCTION CODE		
CODE NO.	ITEM	UNIT	TOTAL QUANTITY	NHPP FUNDS	NHPP FUNDS	CI FUNDS
				90%FED/10%STATE	90%FED/10%STATE	100% STATE
				ROADWAY	BRIDGE	ROADWAY
				0004	0010	0004
				RURAL	050-0261	RURAL
25100115	MULCH , METHOD 2	ACRE	4	4		
25100630	EROSION CONTROL BLANKET	SQ YD	30573	30573		
28000250	TEMPORARY EROSION CONTROL SEEDING	POUND	1038	1038		
28000305	TEMPORARY DITCH CHECKS	FOOT	560	560		
28000400	PERIMETER EROSION BARRIER	FOOT	5763	5763		
28000500	INLET AND PIPE PROTECTION	EACH	12	12		
31101810	SUBBASE GRANULAR MATERIAL , TYPE B 12"	SQ YD	5298	5298		
35100700	AGGREGATE BASE COURSE , TYPE A 8"	SQ YD	4526	4526		
40200800	AGGREGATE SURFACE COURSE , TYPE B	TON	265	265		
40201000	AGGREGATE FOR TEMPORARY ACCESS	TON	1612	1612		
40300200	BITUMINOUS MATERIALS (PRIME COAT)	TON	6.8	6.8		
40300400	BITUMINOUS MATERIALS (COVER AND SEAL COATS)	TON	19.2	19.2		
40300500	COVER COAT AGGREGATE	TON	86	86		
40300600	SEAL COAT AGGREGATE	TON	43	43		
* SPECIALTY ITEM						

*= SPECIALTY ITEM

FILE NAME =	USER NAME = ferguson_jh	DESIGNED -	REVISED -	STATE OF ILLINOIS DEPARTMENT OF TRANSPORTATION	SUMMARY OF QUANTITIES				F.A.I. RTE.	SECTION	COUNTY	TOTAL SHEETS	SHEET NO.
c:\pw_work\p\idot\ferguson_jh\d0318968\DOT\66C59-sht-S00.dgn		DRAWN -	REVISED -						80	(50-3)HBR-3	LASALLE	137	4
	PLOT SCALE = 100.0000 ' / in.	CHECKED -	REVISED -		CONTRACT NO. 66C59								
	PLOT DATE = 10/21/2019	DATE -	REVISED -		ILLINOIS FED. AID PROJECT								
				SCALE:	SHEET	OF	SHEETS	STA.	TO STA.				

				CONSTRUCTION CODE		
				NHPP FUNDS	NHPP FUNDS	CI FUNDS
				90%FED/10%STATE	90%FED/10%STATE	100% STATE
				ROADWAY	BRIDGE	ROADWAY
CODE NO.	ITEM	UNIT	TOTAL QUANTITY	0004	0010	0004
				RURAL	050-0261	RURAL
40600290	BITUMINOUS MATERIALS (TACK COAT)	POUND	6630	4775		1855
40603080	HOT-MIX ASPHALT BINDER COURSE , IL-19.0 , N50	TON	1333	1333		
40603310	HOT-MIX ASPHALT SURFACE COURSE , MIX "C" , N50	TON	439	439		
40603545	POLYMERIZED HOT-MIX ASPHALT SURFACE COURSE , MIX "D" , N90	TON	120	120		
40800050	INCIDENTAL HOT-MIX ASPHALT SURFACING	TON	448	102		346
42000060	WELDED WIRE REINFORCEMENT	SQ YD	75	75		
42000080	PAVEMENT CONNECTOR (PCC) FOR BRIDGE APPROACH SLAB	SQ YD	93	93		
42001300	PROTECTIVE COAT	SQ YD	159	159		
44000100	PAVEMENT REMOVAL	SQ YD	5057	5057		
44000155	HOT-MIX ASPHALT SURFACE REMOVAL , 1 1/2"	SQ YD	4122			4122
44000157	HOT-MIX ASPHALT SURFACE REMOVAL , 2"	SQ YD	1067	1067		
44000200	DRIVEWAY PAVEMENT REMOVAL	SQ YD	726	726		
48101200	AGGREGATE SHOULDERS , TYPE B	TON	649	649		
48102100	AGGREGATE WEDGE SHOULDER , TYPE B	TON	13	13		
* SPECIALTY ITEM						

FILE NAME =	USER NAME = ferguson_jh	DESIGNED -	REVISED -	STATE OF ILLINOIS DEPARTMENT OF TRANSPORTATION	SUMMARY OF QUANTITIES			F.A.I. RTE.	SECTION	COUNTY	TOTAL SHEETS	SHEET NO.
c:\pw_work\pwidot\ferguson_jh\d0318968\DD66C59-shr-S00.dgn		DRAWN -	REVISED -					80	(50-3)HBR-3	LASALLE	137	5
	PLOT SCALE = 100.0000 ' / in.	CHECKED -	REVISED -		CONTRACT NO. 66C59							
	PLOT DATE = 10/21/2019	DATE -	REVISED -		ILLINOIS FED. AID PROJECT							
				SCALE:	SHEET	OF	SHEETS	STA.	TO STA.			

				CONSTRUCTION CODE		
				NHPP FUNDS	NHPP FUNDS	CI FUNDS
				90%FED / 10%STATE	90%FED / 10%STATE	100% STATE
				ROADWAY	BRIDGE	ROADWAY
CODE NO.	ITEM	UNIT	TOTAL QUANTITY	0004	0010	0004
				RURAL	050-0261	RURAL
48203021	HOT-MIX ASPHALT SHOULDERS, 6"	SQ YD	277	277		
50100100	REMOVAL OF EXISTING STRUCTURES	EACH	1		1	
50105220	PIPE CULVERT REMOVAL	FOOT	275	275		
50200100	STRUCTURE EXCAVATION	CU YD	386		386	
50300225	CONCRETE STRUCTURES	CU YD	136.5		136.5	
50300255	CONCRETE SUPERSTRUCTURE	CU YD	266		266	
50300260	BRIDGE DECK GROOVING	SQ YD	882		882	
50300300	PROTECTIVE COAT	SQ YD	1314		1314	
50301350	CONCRETE SUPERSTRUCTURE (APPROACH SLAB)	CU YD	85.3		85.3	
50500105	FURNISHING AND ERECTING STRUCTURAL STEEL	L SUM	1		1	
50500505	STUD SHEAR CONNECTORS	EACH	2304		2304	
50800205	REINFORCEMENT BARS, EPOXY COATED	POUND	118710		118710	
51100100	SLOPE WALL 4 INCH	SQ YD	360		360	
51201700	FURNISHING STEEL PILES HP 12 X 74	FOOT	816		816	

* SPECIALTY ITEM

FILE NAME =	USER NAME = ferguson,jh	DESIGNED -	REVISED -	STATE OF ILLINOIS DEPARTMENT OF TRANSPORTATION	SUMMARY OF QUANTITIES					F.A.I. RTE.	SECTION	COUNTY	TOTAL SHEETS	SHEET NO.
ct:\pw\work\p\widot\ferguson,jh\d0318968.D	66C59-sh1-S00.dgn	DRAWN -	REVISED -							80	(50-3)HBR-3	LASALLE	137	6
	PLOT SCALE = 100.0000 ' / in.	CHECKED -	REVISED -		CONTRACT NO. 66C59									
	PLOT DATE = 10/21/2019	DATE -	REVISED -							SCALE:	SHEET	OF	SHEETS	STA.
				ILLINOIS FED. AID PROJECT										

				CONSTRUCTION CODE		
				NHPP FUNDS	NHPP FUNDS	CI FUNDS
				90%FED/10%STATE	90%FED/10%STATE	100% STATE
				ROADWAY	BRIDGE	ROADWAY
CODE NO.	ITEM	UNIT	TOTAL QUANTITY	0004	0010	0004
				RURAL	050-0261	RURAL
51202305	DRIVING PILES	FOOT	816		816	
51500100	NAME PLATES	EACH	1		1	
52100010	ELASTOMERIC BEARING ASSEMBLY, TYPE I	EACH	6		6	
52100520	ANCHOR BOLTS, 1"	EACH	24		24	
52100540	ANCHOR BOLTS, 1 1/2"	EACH	12		12	
542A5476	PIPE CULVERTS, CLASS A, TYPE 1 EQUIVALENT ROUND-SIZE 21"	FOOT	44	44		
542D0223	PIPE CULVERTS, CLASS D, TYPE 1 18"	FOOT	337	337		
5421D018	PIPE CULVERTS, CLASS D, TYPE 1 18" (TEMPORARY)	FOOT	200	200		
54260315	TRAVERSABLE PIPE GRATE FOR CONCRETE END SECTION	FOOT	16	16		
54262718	METAL FLARED END SECTIONS 18"	EACH	8	8		
54263321	CONCRETE END SECTION, STANDARD 542011, 21", 1:3	EACH	2	2		
58600101	GRANULAR BACKFILL FOR STRUCTURES	CU YD	65		65	
59100100	GEOCOMPOSITE WALL DRAIN	SQ YD	72		72	
60100915	PIPE DRAINS 6"	FOOT	10	10		

* SPECIALTY ITEM

FILE NAME =	USER NAME = fergusonjh	DESIGNED -	REVISED -	STATE OF ILLINOIS DEPARTMENT OF TRANSPORTATION	SUMMARY OF QUANTITIES				F.A.I. RTE.	SECTION	COUNTY	TOTAL SHEETS	SHEET NO.
c:\pw\work\pwidot\fergusonjh\d0318968\D366C59-sht-S00.dgn	DRAWN -	REVISED -	80						(50-3)HBR-3	LASALLE	137	7	
PLOT SCALE = 100.0000' / in.	CHECKED -	REVISED -	CONTRACT NO. 66C59										
PLOT DATE = 10/21/2019	DATE -	REVISED -	SCALE:		SHEET	OF	SHEETS	STA.	TO STA.				

				CONSTRUCTION CODE		
				NHPP FUNDS		CI FUNDS
				90%FED / 10%STATE		100% STATE
				ROADWAY		ROADWAY
CODE NO.	ITEM	UNIT	TOTAL QUANTITY	0004	0010	0004
				RURAL	050-0261	RURAL
60100925	PIPE DRAINS 8"	FOOT	10	10		
60100935	PIPE DRAINS 10"	FOOT	10	10		
60100945	PIPE DRAINS 12"	FOOT	10	10		
60100955	PIPE DRAINS 15"	FOOT	10	10		
60100965	PIPE DRAINS 18"	FOOT	10	10		
61100605	MISCELLANEOUS CONCRETE	CU YD	10	10		
61101007	STORM SEWERS PROTECTED, CLASS A, 6"	FOOT	10	10		
61101009	STORM SEWERS PROTECTED, CLASS A, 8"	FOOT	10	10		
61101011	STORM SEWERS PROTECTED, CLASS A, 10"	FOOT	10	10		
61101013	STORM SEWERS PROTECTED, CLASS A, 12"	FOOT	10	10		
61101017	STORM SEWERS PROTECTED, CLASS A, 15"	FOOT	10	10		
61101020	STORM SEWERS PROTECTED, CLASS A, 18"	FOOT	10	10		
61133100	FIELD TILE JUNCTION VAULTS, 2' DIA.	EACH	1	1		
61133200	FIELD TILE JUNCTION VAULTS, 3' DIA.	EACH	1	1		

* SPECIALTY ITEM

FILE NAME =	USER NAME = ferguson,jh	DESIGNED -	REVISED -	STATE OF ILLINOIS DEPARTMENT OF TRANSPORTATION	SUMMARY OF QUANTITIES					F.A.I. RTE.	SECTION	COUNTY	TOTAL SHEETS	SHEET NO.
ct:\pw_work\pwidth\ Ferguson,jh\0318968.D	66C59-sh1-S00.dgn	DRAWN -	REVISED -							80	(50-3)HBR-3	LASALLE	137	8
	PLOT SCALE = 100.0000 ' / in.	CHECKED -	REVISED -		CONTRACT NO. 66C59									
	PLOT DATE = 10/21/2019	DATE -	REVISED -		SCALE:	SHEET	OF	SHEETS	STA.	TO	STA.			
				ILLINOIS FED. AID PROJECT										

				CONSTRUCTION CODE		
CODE NO.	ITEM	UNIT	TOTAL QUANTITY	NHPP FUNDS 90%FED/10%STATE	NHPP FUNDS 90%FED/10%STATE	CI FUNDS 100% STATE
				ROADWAY	BRIDGE	ROADWAY
				0004	0010	0004
				RURAL	050-0261	RURAL
61139900	STORM SEWERS (SPECIAL), 6"	FOOT	10	10		
61140000	STORM SEWERS (SPECIAL), 8"	FOOT	10	10		
61140100	STORM SEWERS (SPECIAL), 10"	FOOT	10	10		
61140200	STORM SEWERS (SPECIAL), 12"	FOOT	10	10		
61140400	STORM SEWERS (SPECIAL), 15"	FOOT	10	10		
61140600	STORM SEWERS (SPECIAL), 18"	FOOT	10	10		
*	63000001	STEEL PLATE BEAM GUARDRAIL, TYPE A, 6 FOOT POSTS	FOOT	50	50	
*	63000003	STEEL PLATE BEAM GUARDRAIL, TYPE A, 9 FOOT POSTS	FOOT	300	300	
*	63100085	TRAFFIC BARRIER TERMINAL, TYPE 6	EACH	5	5	
*	63100167	TRAFFIC BARRIER TERMINAL, TYPE 1 (SPECIAL) TANGENT	EACH	5	5	
	63200310	GUARDRAIL REMOVAL	FOOT	2525	2525	
	63700280	CONCRETE BARRIER, DOUBLE FACE, 44 INCH HEIGHT	FOOT	60	60	
	63700900	CONCRETE BARRIER BASE	FOOT	60	60	
*	64200116	SHOULDER RUMBLE STRIPS, 16 INCH	FOOT	4800	4800	

* SPECIALTY ITEM

*= SPECIALTY ITEM

FILE NAME =	USER NAME = fergusonjh	DESIGNED -	REVISED -	STATE OF ILLINOIS DEPARTMENT OF TRANSPORTATION	SUMMARY OF QUANTITIES			F.A.I. RTE.	SECTION	COUNTY	TOTAL SHEETS	SHEET NO.
ct\pw\work\pwt\dot\fergusonjh\d0318968\0366C59-sh.t-S00.dgn		DRAWN -	REVISED -					80	(50-3)HBR-3	LASALLE	137	9
	PLOT SCALE = 100.0000 ' / in.	CHECKED -	REVISED -				CONTRACT NO. 66C59					
	PLOT DATE = 10/21/2019	DATE -	REVISED -		SCALE:	SHEET OF SHEETS	STA. TO STA.	ILLINOIS FED. AID PROJECT				

				CONSTRUCTION CODE		
CODE NO.	ITEM	UNIT	TOTAL QUANTITY	NHPP FUNDS	NHPP FUNDS	CI FUNDS
				90%FED/10%STATE	90%FED/10%STATE	100% STATE
				ROADWAY	BRIDGE	ROADWAY
				0004	0010	0004
				RURAL	050-0261	RURAL
64301090	ATTENUATOR BASE	SQ YD	62	62		
66500105	WOVEN WIRE FENCE, 4'	FOOT	1445	1445		
66600105	FURNISHING AND ERECTING RIGHT OF WAY MARKERS	EACH	14	14		
66600205	REERECTING RIGHT OF WAY MARKERS	EACH	4	4		
*	66700205	PERMANENT SURVEY MARKERS, TYPE 1	EACH	1	1	
*	66900200	NON-SPECIAL WASTE DISPOSAL	CU YD	995	995	
*	66900530	SOIL DISPOSAL ANALYSIS	EACH	3	3	
*	66901001	REGULATED SUBSTANCES PRE-CONSTRUCTION PLAN	LSUM	1	1	
*	66901006	REGULATED SUBSTANCES MONITORING	CAL DA	7	7	
*	66901003	REGULATED SUBSTANCES FINAL CONSTRUCTION REPORT	LSUM	1	1	
	67000400	ENGINEER'S FIELD OFFICE, TYPE A	CAL MO	7	7	
	67100100	MOBILIZATION	L SUM	1	1	
	67201000	SEALING ABANDONED WATER WELLS	EACH	1	1	
	70103815	TRAFFIC CONTROL SURVEILLANCE	CAL DA	100	100	
* SPECIALTY ITEM						

*= SPECIALTY ITEM

FILE NAME =	USER NAME = calderonl	DESIGNED -	REVISED -	STATE OF ILLINOIS DEPARTMENT OF TRANSPORTATION	SUMMARY OF QUANTITIES				F.A.I. RTE.	SECTION	COUNTY	TOTAL SHEETS	SHEET NO.
c:\pw_work\p\idot\calderonl\d0318968\0366C59-sh1-S00.dgn		DRAWN -	REVISED -						80	(50-3)HBR-3	LASALLE	137	10
	PLOT SCALE = 100.0000 ' / in.	CHECKED -	REVISED -		CONTRACT NO. 66C59								
	PLOT DATE = 10/31/2019	DATE -	REVISED -		ILLINOIS FED. AID PROJECT								
				SCALE:	SHEET	OF	SHEETS	STA.	TO STA.				

				CONSTRUCTION CODE		
				NHPP FUNDS 90%FED/10%STATE	NHPP FUNDS 90%FED/10%STATE	CI FUNDS 100% STATE
				ROADWAY	BRIDGE	ROADWAY
				0004	0010	0004
				RURAL	050-0261	RURAL
CODE NO.	ITEM	UNIT	TOTAL QUANTITY			
70200100	NIGHTTIME WORK ZONE LIGHTING	L SUM	1	1		
70300220	TEMPORARY PAVEMENT MARKING - LINE 4"	FOOT	10344	10344		
70300240	TEMPORARY PAVEMENT MARKING - LINE 6"	FOOT	862	862		
70400100	TEMPORARY CONCRETE BARRIER	FOOT	325	325		
70400200	RELOCATE TEMPORARY CONCRETE BARRIER	FOOT	325	325		
70600280	IMPACT ATTENUATORS, TEMPORARY (SEVERE USE,NARROW), TEST LEVEL 3	EACH	2	2		
70600370	IMPACT ATTENUATORS, RELOCATE (SEVERE USE, NARROW), TEST LEVEL 3	EACH	2	2		
72000100	SIGN PANEL - TYPE 1	SQ FT	10	10		
72400310	REMOVE SIGN PANEL - TYPE 1	SQ FT	10	10		
72501000	TERMINAL MARKER - DIRECT APPLIED	EACH	5	5		
73000100	WOOD SIGN SUPPORT	FOOT	41	41		
78001110	PAINT PAVEMENT MARKING - LINE 4"	FOOT	27604	27200		404
78008310	POLYUREA PAVEMENT MARKING TYPE II - LINE 4"	FOOT	4800	4800		
78100100	RAISED REFLECTIVE PAVEMENT MARKER	EACH	34	34		

* SPECIALTY ITEM

*= SPECIALTY ITEM

FILE NAME =	USER NAME = fergusonjh	DESIGNED -	REVISED -	STATE OF ILLINOIS DEPARTMENT OF TRANSPORTATION	SUMMARY OF QUANTITIES				F.A.I. RTE.	SECTION	COUNTY	TOTAL SHEETS	SHEET NO.
cs\pw\work\pwwdot\fergusonjh\d0318968\0366C59-sht-S00.dgn		DRAWN -	REVISED -						80	(50-3)HBR-3	LASALLE	137	11
PLOT SCALE = 100.0000 ' / in.	CHECKED -	REVISED -	CONTRACT NO. 66C59										
PLOT DATE = 10/21/2019	DATE -	REVISED -	ILLINOIS FED. AID PROJECT										
SCALE:		SHEET	OF	SHEETS	STA.	TO STA.							

				CONSTRUCTION CODE		
				NHPP FUNDS 90%FED / 10%STATE	NHPP FUNDS 90%FED / 10%STATE	CI FUNDS 100% STATE
				ROADWAY	BRIDGE	ROADWAY
				0004	0010	0004
				RURAL	050-0261	RURAL
*	78200005	GUARDRAIL REFLECTORS, TYPE A	EACH	17	17	
	78300200	RAISED REFLECTIVE PAVEMENT MARKER REMOVAL	EACH	34	34	
	X0322348	IMPACT ATTENUATORS, (NON-REDIRECTIVE), TEST LEVEL 3, SPECIAL	EACH	2	2	
	X0326649	LINEAR DELINEATOR PANELS, 6 INCH	EACH	4	4	
	X0326880	MESSAGE BOARD VEHICLE DRIVER	HOURL	1080	1080	
	X0326907	PORTABLE, VEHICLE MOUNTED, CHANGEABLE MESSAGE SIGN	CAL MO	5.7	5.7	
	X0327622	REMOVE AND REINSTALL HIGH TENSION CABLE MEDIAN BARRIER	FOOT	391	391	
	X0327809	LINEAR DELINEATOR PANELS, 4 INCH	EACH	10	10	
	X0327980	PAVEMENT MARKING REMOVAL - WATER BLASTING	SQ FT	3845	3845	
	X2130010	EXPLORATION TRENCH, SPECIAL	FOOT	500	500	
	X2600011	REMOVE AND RELOCATE SIGN PANEL	EACH	2	2	
	X2600012	REMOVE AND RELOCATE SIGN PANEL AND POLE ASSEMBLY	EACH	13	13	
*	X2700010	PREFORMED PLASTIC PAVEMENT MARKING, TYPE D - LINE 6"	FOOT	600	600	
	X4810200	AGGREGATE SHOULDER REMOVAL	CU YD	1.4	1.4	
* SPECIALTY ITEM						
*= SPECIALTY ITEM						

FILE NAME =	USER NAME = ferguson_jh	DESIGNED -	REVISED -	STATE OF ILLINOIS DEPARTMENT OF TRANSPORTATION	SUMMARY OF QUANTITIES				F.A.I. RTE.	SECTION	COUNTY	TOTAL SHEETS	SHEET NO.
c:\pw_work\p\idot\ferguson_jh\d0318968\0366C59-shr-S00.dgn		DRAWN -	REVISED -						80	(50-3)HBR-3	LASALLE	137	12
	PLOT SCALE = 100.0000 ' / in.	CHECKED -	REVISED -		CONTRACT NO. 66C59								
	PLOT DATE = 10/21/2019	DATE -	REVISED -		SCALE:	SHEET	OF	SHEETS	STA.	TO STA.	ILLINOIS FED. AID PROJECT		

				CONSTRUCTION CODE		
				NHPP FUNDS 90%FED/ 10%STATE	NHPP FUNDS 90%FED/ 10%STATE	CI FUNDS 100% STATE
				ROADWAY	BRIDGE	ROADWAY
				0004 RURAL	0010 050-0261	0004 RURAL
CODE NO.	ITEM	UNIT	TOTAL QUANTITY			
X6431110	REMOVE ATTENUATOR BASE	EACH	2	2		
X6640298	CHAIN LINK FENCE (SPECIAL)	FOOT	670	670		
X6640302	CHAIN LINK FENCE REMOVAL (SPECIAL)	FOOT	788	788		
X6640312	CHAIN LINK GATES TO BE REMOVED AND RE-ERECTED	EACH	2	2		
X6650202	WOVEN WIRE FENCE REMOVAL	FOOT	972	972		
X7010216	TRAFFIC CONTROL AND PROTECTION, (SPECIAL)	L SUM	1	1		
X7010805	TRAFFIC CONTROL AND PROTECTION, STANDARD 701401 (SPECIAL)	L SUM	1	1		
X7011800	TRAFFIC CONTROL AND PROTECTION, STANDARD BLR 21	L SUM	1	1		
* X7830070	GROOVING FOR RECESSED PAVEMENT MARKING 5"	FOOT	4800	4800		
* X7830074	GROOVING FOR RECESSED PAVEMENT MARKING 7"	FOOT	600	600		
Z0005216	HOT-MIX ASPHALT STABILIZATION 6" AT STEEL PLATE BEAM GUARD RAIL	SQ YD	342	342		
Z0007601	BUILDING REMOVAL NO. 1	L SUM	1	1		
Z0013797	STABILIZED CONSTRUCTION ENTRANCE	SQ YD	247	247		
Z0013798	CONSTRUCTION LAYOUT	L SUM	1	1		
* SPECIALTY ITEM						
*= SPECIALTY ITEM						


FILE NAME =		USER NAME = ferguson_jh		DESIGNED -		REVISED -		STATE OF ILLINOIS DEPARTMENT OF TRANSPORTATION		SUMMARY OF QUANTITIES				F.A.I. RTE.	SECTION		COUNTY	TOTAL SHEETS	SHEET NO.
c:\pw_work\p\idot\ferguson_jh\d0318968\0366C59-shr-S00.dgn		DRAWN -		REVISED -		80	(50-3)HBR-3							LASALLE	137	13			
PLOT SCALE = 100.0000 ' / in.		CHECKED -		REVISED -		CONTRACT NO. 66C59													
PLOT DATE = 10/21/2019		DATE -		REVISED -		ILLINOIS FED. AID PROJECT													
										SCALE:	SHEET	OF	SHEETS	STA.	TO STA.				

				CONSTRUCTION CODE		
CODE NO.	ITEM	UNIT	TOTAL QUANTITY	NHPP FUNDS 90%FED/10%STATE	NHPP FUNDS 90%FED/10%STATE	CI FUNDS 100% STATE
				ROADWAY	BRIDGE	ROADWAY
				0004	0010	0004
				RURAL	050-0261	RURAL
* Z0016702	DETOUR SIGNING	L SUM	1	1		
Z0018002	DRAINAGE SCUPPERS, DS-11	EACH	2		2	
Z0030850	TEMPORARY INFORMATION SIGNING	SQ FT	42	42		
Ø Z0076600	TRAINEES	HOURL	2000	2000		
Z0033700	LONGITUDINAL JOINT SEALANT	FOOT	2137	2137		
Ø Z0076604	TRAINEES - TRAINING PROGRAM GRADUATE	HOURL	2000	2000		
Z0046304	PIPE UNDERDRAINS FOR STRUCTURES 4"	FOOT	151		151	

*= SPECIALTY ITEM


* SPECIALTY ITEM Ø 0042

FILE NAME = c:\pw_work\pwidot\fergusonjh\d0318968\0366C59	USER NAME = fergusonjh	DESIGNED -	REVISED -	STATE OF ILLINOIS DEPARTMENT OF TRANSPORTATION	SUMMARY OF QUANTITIES			F.A.I. RTE.	SECTION	COUNTY	TOTAL SHEETS	SHEET NO.
	66C59-sht-S00.dgn	DRAWN -	REVISED -					80	(50-3)HBR-3	LASALLE	137	14
	PLOT SCALE = 100.0000' / in.	CHECKED -	REVISED -					CONTRACT NO. 66C59				
	PLOT DATE = 10/21/2019	DATE -	REVISED -		SCALE:	SHEET	OF	SHEETS	STA.	TO	STA.	ILLINOIS FED. AID PROJECT

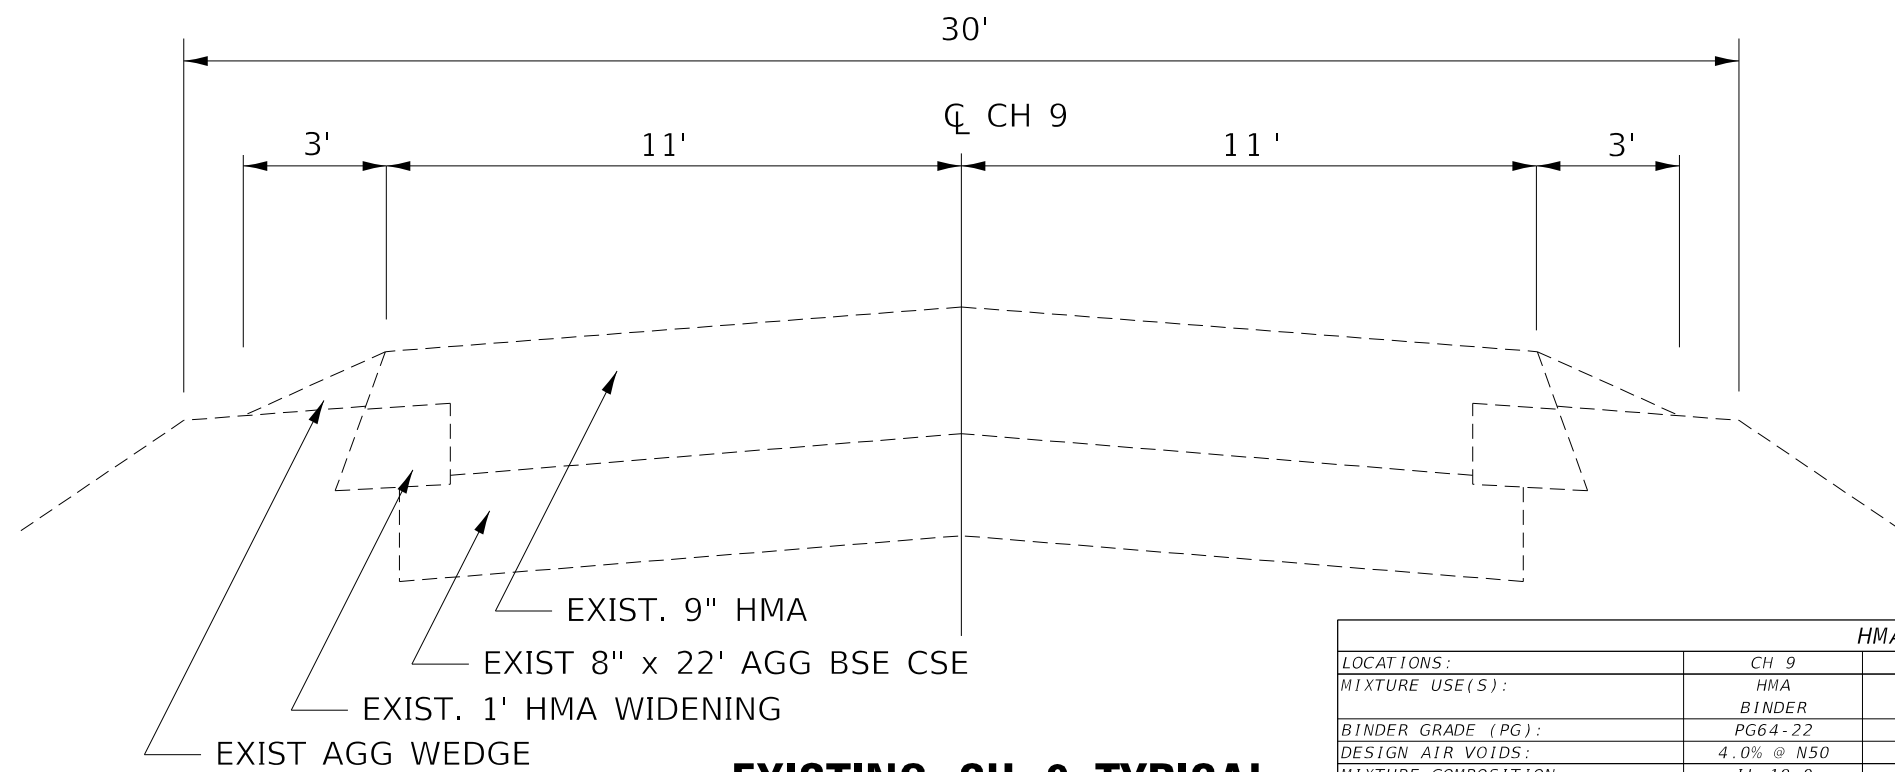


EXISTING CH 9 TYPICAL

HMA MIXTURE REQUIREMENT TABLE						
LOCATIONS:	CH 9	CH 9	I-80	ENTIRE PROJECT	ENTIRE PROJECT	ENTIRE PROJECT
MIXTURE USE(S):	HMA BINDER	HMA SURFACE	HMA SURFACE	HMA STABIL. AT GUARDRAIL 6"	HMA INCIDENTAL	HMA SHOULDER 6"
BINDER GRADE (PG):	PG64-22	PG64-22	SBS PG70-28	PG 64-22	PG 64-22	PG 64-22
DESIGN AIR VOIDS:	4.0% @ N50	4.0% @ N50	4.0% @ N90	4.0% @ N50	4.0% @ N50	4.0% @ N50
MIXTURE COMPOSITION: (MIXTURE GRADATION)	IL 19.0	IL 9.5	IL 9.5	IL 19.0	IL 9.5	IL 19.0
FRICTION AGGREGATE:		MIXTURE C	MIXTURE D		MIXTURE C	
MIXTURE WEIGHT:	112.0 LB/SY/IN	112.0 LB/SY/IN	112.0 LB/SY/IN	112.0 LB/SY/IN	112.0 LB/SY/IN	112.0 LB/SY/IN
QUALITY MANAGEMENT PROGRAM:	QCQA	QCQA	QCQA	QCQA	QCQA	QCQA
SUBLOT SIZE:	NA	NA	NA	NA	NA	NA
DENSITY TEST METHOD:	CORES	CORES	CORES	SATISFACTION OF ENGINEER	SATISFACTION OF ENGINEER	SATISFACTION OF ENGINEER

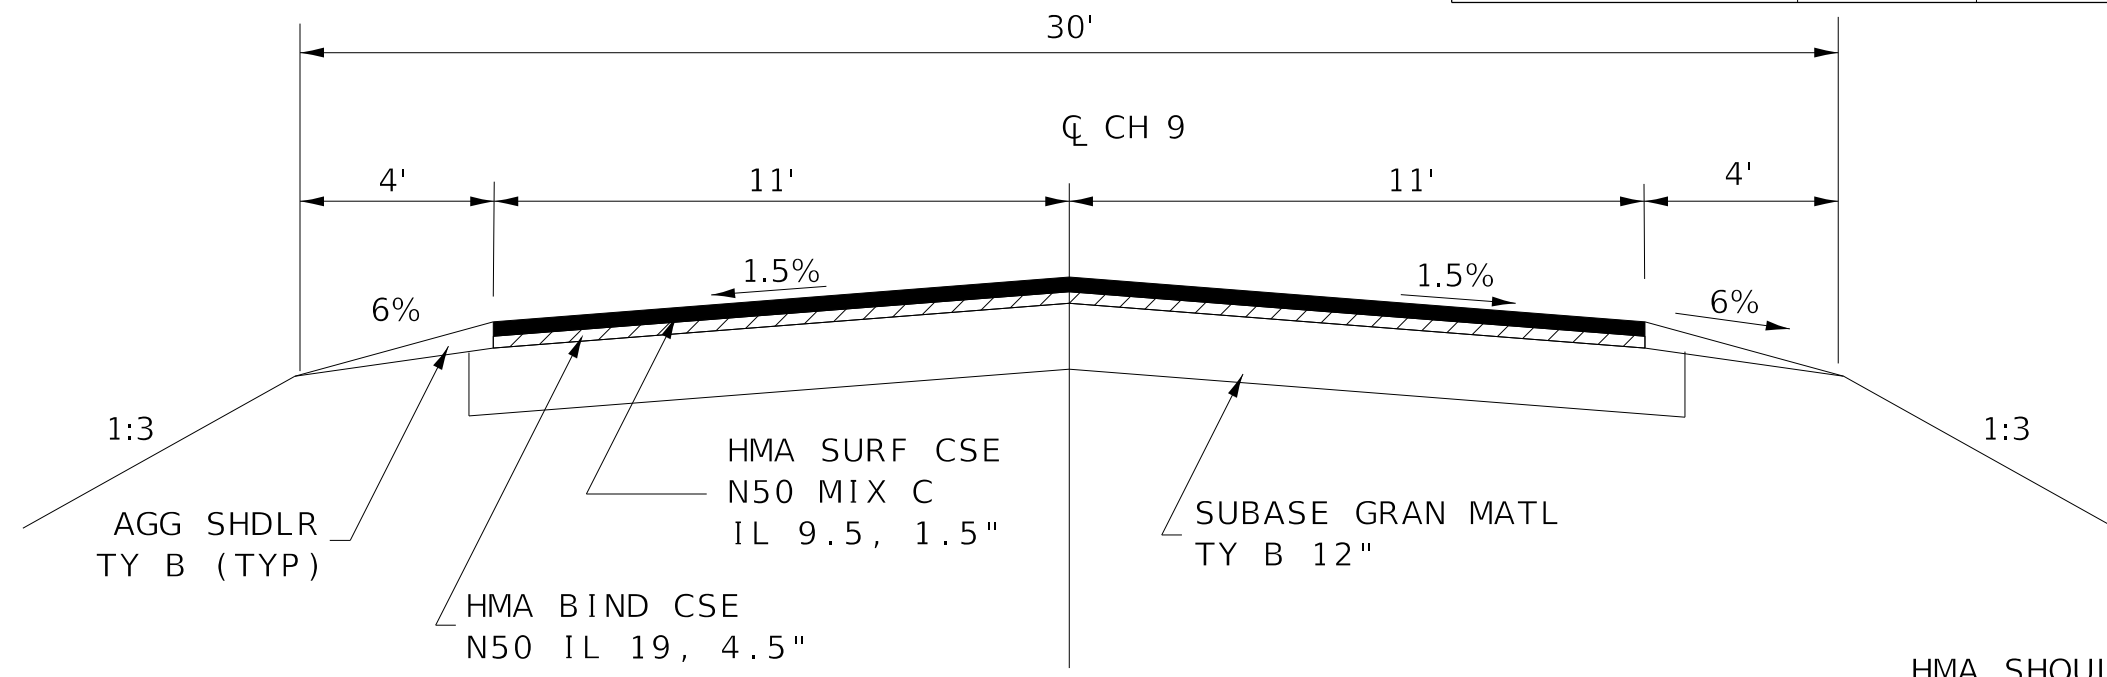


PROPOSED CH 9 TYPICAL

AREAS WITH GUARDRAIL
(LT & RT)

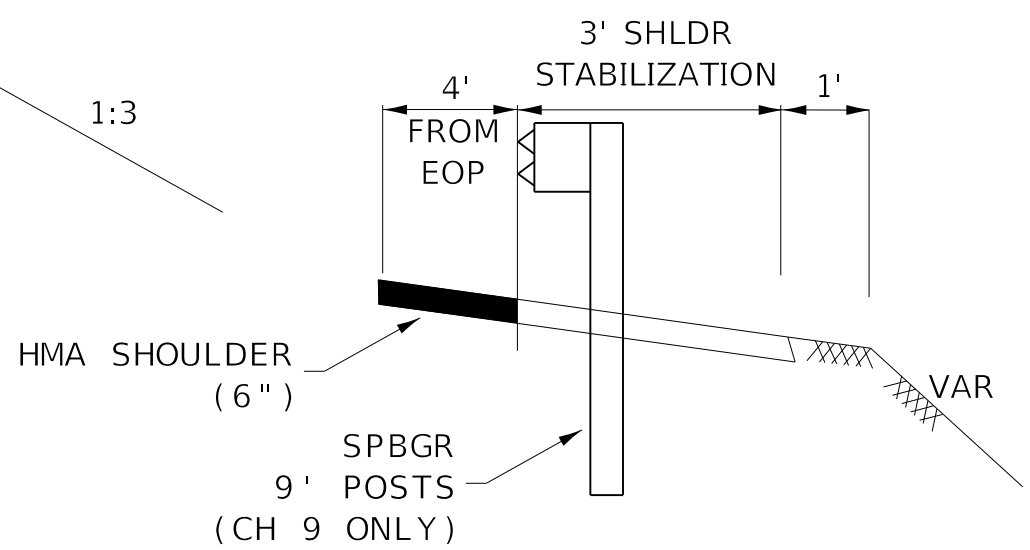

NOTES:
MAX SUPERELEVATION - 4%

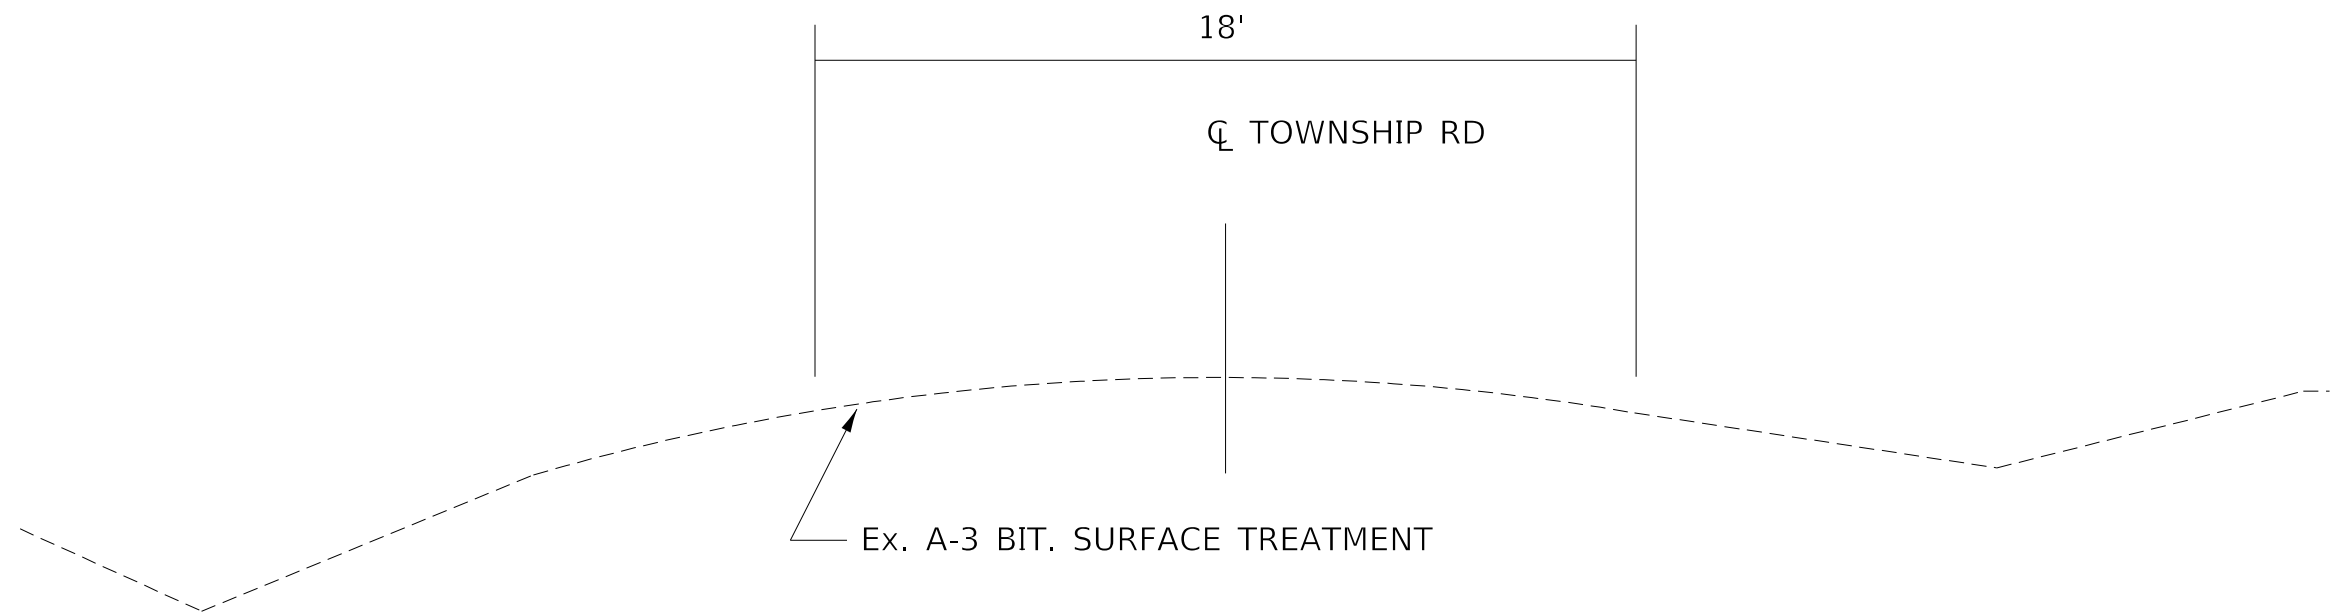


EXISTING TR 289 TYPICAL (N 30TH RD)




PROPOSED TR 289 TYPICAL (N 30TH RD)

NOTES:
MAX SUPERELEVATION - 4%

FILE NAME = c:\pw_work\pwidot\ferguson_jh\d0318968\0366C59-shd-typical.dgn	USER NAME = ferguson_jh	DESIGNED -	REVISED -	STATE OF ILLINOIS DEPARTMENT OF TRANSPORTATION	TYPICAL SECTIONS				F.A.I. RTE.	SECTION	COUNTY	TOTAL SHEETS	SHEET NO.
	66C59-shd-typical.dgn	DRAWN -	REVISED -						80	(50-3)HBR-3	LASALLE	137	16
	PLOT SCALE = 100.0000' / in.	CHECKED -	REVISED -		SCALE: SHEET OF SHEETS STA. TO STA.				CONTRACT NO. 66C59				
	PLOT DATE = 10/21/2019	DATE -	REVISED -						ILLINOIS FED. AID PROJECT				

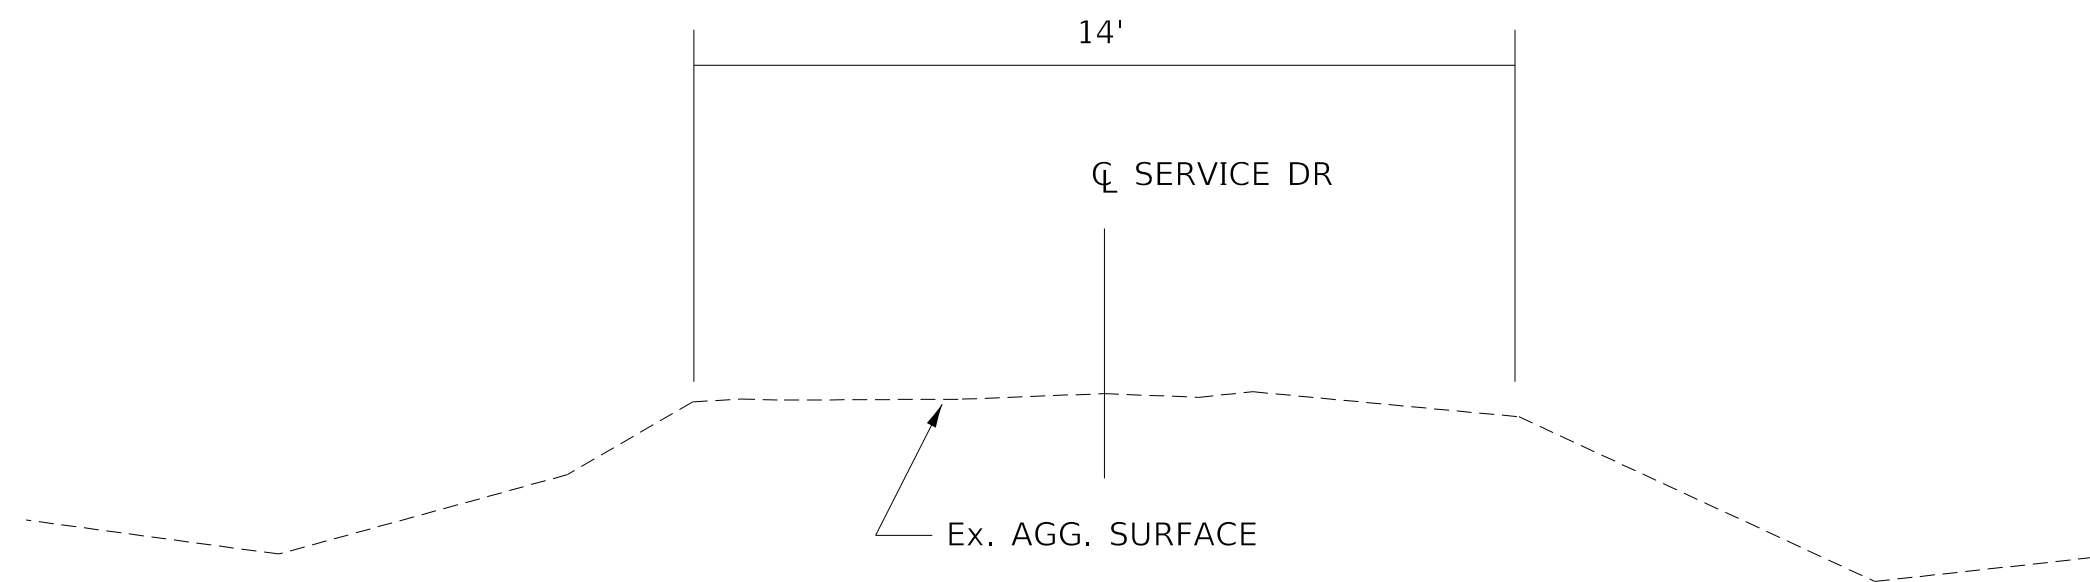


EXISTING FR 12.20 TYPICAL

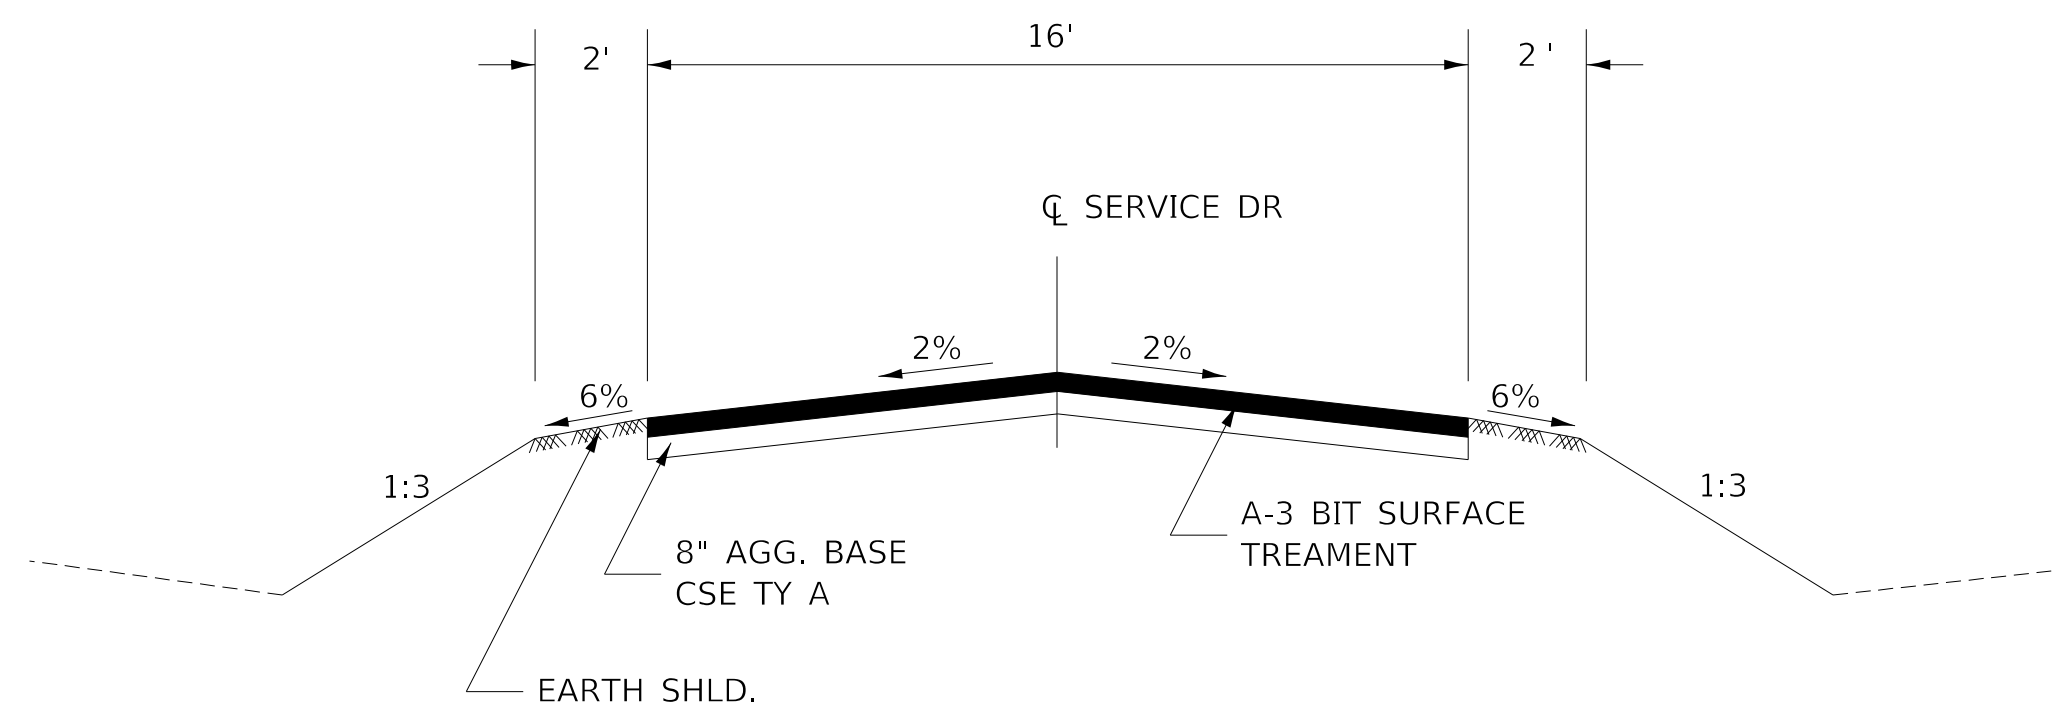

PROPOSED FR 12.20 TYPICAL


Notes:
Max Superelevation - 4%

FILE NAME = c:\pw_work\pwidot\fergusonjh\d0318968\0366C59-shr-typical.dgn	USER NAME = fergusonjh	DESIGNED -	REVISED -	STATE OF ILLINOIS DEPARTMENT OF TRANSPORTATION	TYPICAL SECTIONS				F.A.I. RTE.	SECTION	COUNTY	TOTAL SHEETS	SHEET NO.
	DRAWN -	CHECKED -	REVISED -						80	(50-3)HBR-3	LASALLE	137	17
	PLOT SCALE = 100.0000 ' / in.	DATE -	REVISED -		SCALE: SHEET OF SHEETS STA. TO STA.				CONTRACT NO. 66C59				
	PLOT DATE = 10/21/2019				ILLINOIS FED. AID PROJECT								

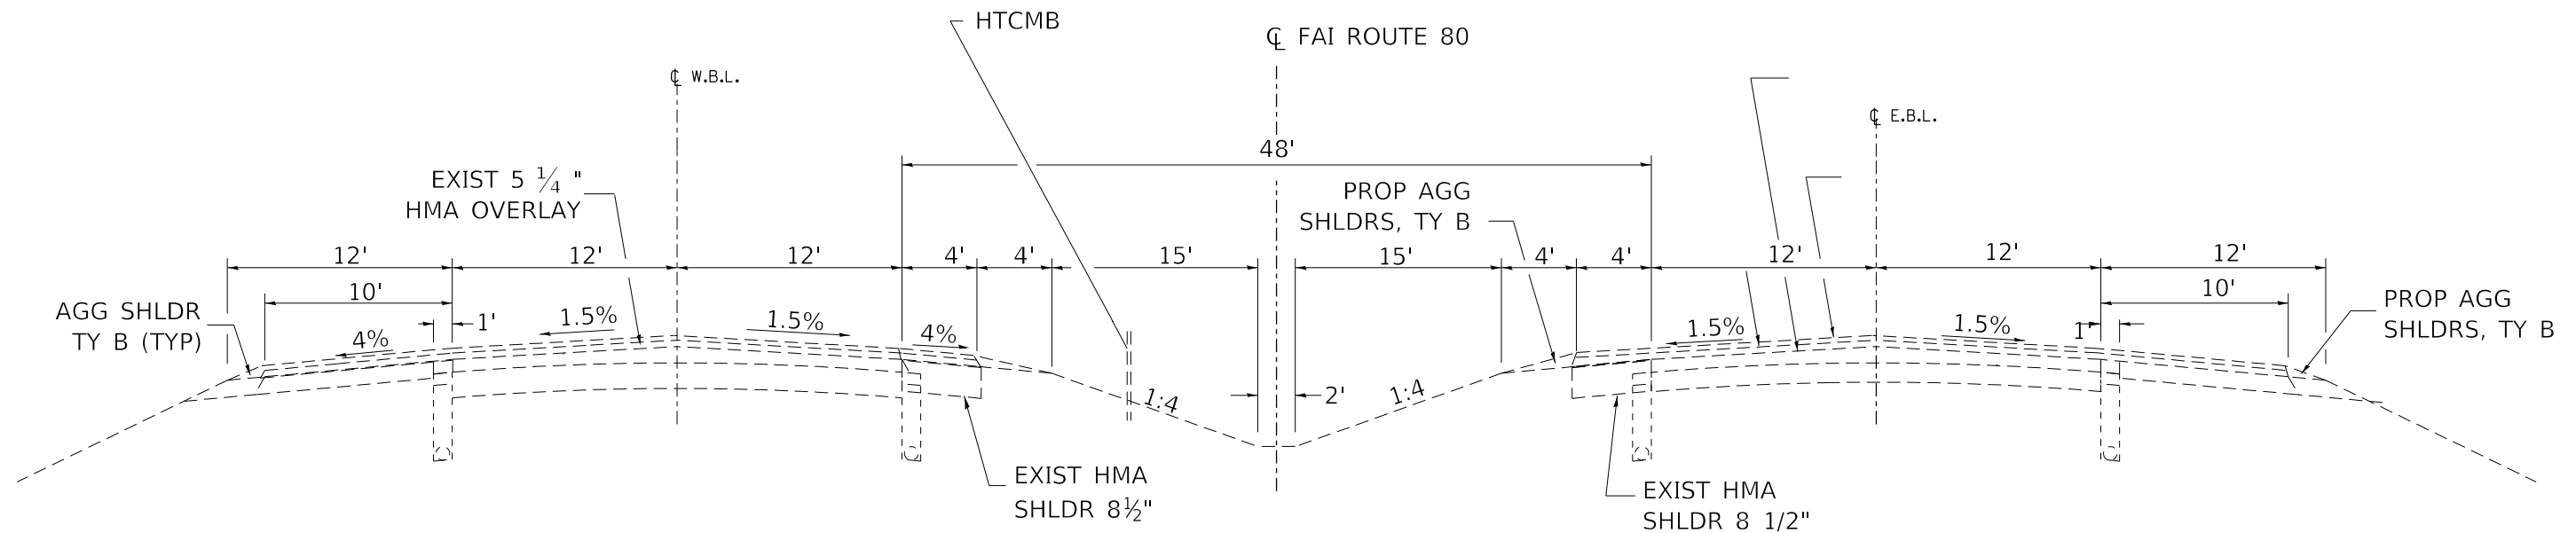

EXISTING TYPICAL SECTION (I-80)


(LOOKING EAST)

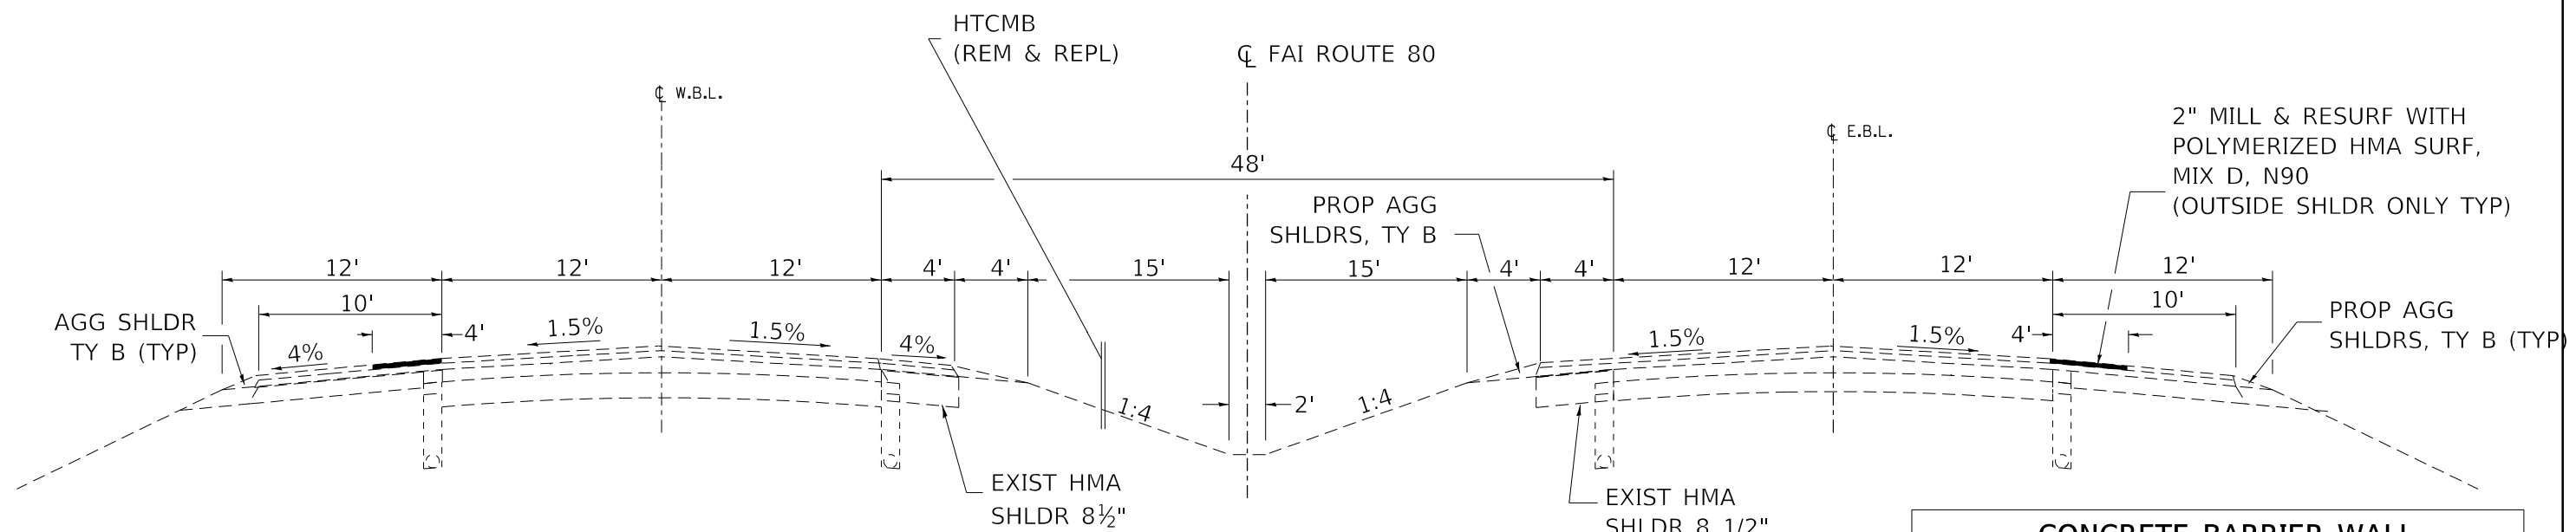

PROPOSED TYPICAL SECTION (I-80)

(LOOKING EAST)

CONCRETE BARRIER WALL STA 210+59 TO 211+19

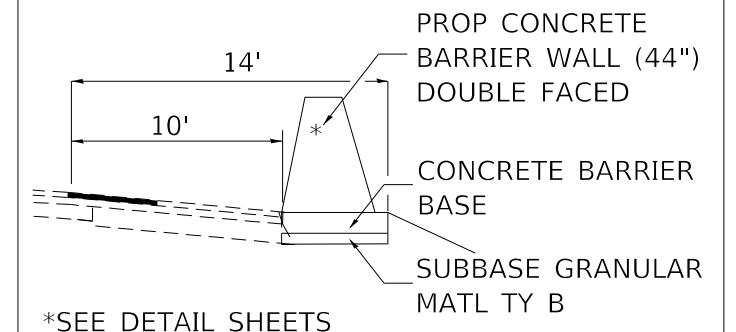

FILE NAME = c:\pw_work\pwidot\ferguson_jh\d0318968\0366C59-shr-typical.dgn	USER NAME = ferguson_jh	DESIGNED -	REVISED -	STATE OF ILLINOIS DEPARTMENT OF TRANSPORTATION	TYPICAL SECTIONS			F.A.I. RTE.	SECTION	COUNTY	TOTAL SHEETS	SHEET NO.
	PLOT SCALE = 100.0000' / in.	DRAWN -	REVISED -					80	(50-3)HBR-3	LASALLE	137	18
	PLOT DATE = 10/21/2019	CHECKED -	REVISED -		SCALE: SHEET OF SHEETS STA. TO STA.			CONTRACT NO. 66C59				
		DATE -	REVISED -					ILLINOIS FED. AID PROJECT				

PERMANENT PAVEMENT MARKING												
			LENGTH	PAINT PAVT MARKING (2 APPS)		POLYUREA TY 2 4"	PREF PLASTIC TY D 6"	GROOVING FOR RECESSED PAVT MARKING		RAISED REFL PAVT MARKING (CRYSTAL)		SHLDR RUMBLE STRIPS 16" (NB/SB)
				4W EOP	4Y NP			5"	7"	REMOVAL	INSTALL	
			FOOT	FOOT	FOOT	FOOT	FOOT	FOOT	FOOT	EACH	EACH	FOOT
CH 9												
102+50.00	TO	127+00.00	2,450	9,800	9,800							
TR 289												
100+00.00	TO	111+00.00	1,100	4,400								
SERVICE RD (F.R 12.20)												
0+00.00	TO	8+00.00	800	3,200								
INTERSTATE 80												
205+00.00	TO	217+00.00	1,200			4,800	600	4,800	600	34	34	4,800
TOTAL				27,200		4,800	600	4,800	600	34	34	4,800

EARTHWORK SCHEDULE					
LOCATION		EARTH EXCAVATION (CUT)	EARTH EXCAVATION ADJ FOR SHRINKAGE (25%)	EMBANKMENT (FILL)	EARTHWORK* BALANCE WASTE (+) OR SHORTAGE (-)
FROM	TO	CU YD	CU YD	CU YD	CU YD
CH 9					
102+50.00	114+50.00	2,471.5	1,853.7	32,974.0	-31,120.3
116+00.00	128+75.00	3,563.8	2,672.9	33,602.0	-30,929.2
TOTALS		6,035	4,527	66,576	-62,049

* PAID AS FURNISHED EXCAVATION
QUANTITIES INCLUDE SIDEROADS TR 289, FR 12.20, AND PROPOSED DITCH ON TR 289

ROADWAY REMOVAL SCHEDULE											
LOCATION			LENGTH	PAVT REMOVAL	GUARDRAIL REM	PIPE CULVERT REMOVAL	DRIVEWAY PAVT REM	SEAL ABANDONED WATER WELL	BLDG REM # 1	REMOV ATTEN BASE	REMOVE & REINSTALL HTCMB ***
				FOOT	SQ YD	FOOT	FOOT	SQ YD	EACH	L SUM	EACH
CH-9 (EXIST STATIONS)											
4+00.0	TO	13+80.0	980.0	2,395.6							
9+00.0	TO	13+80.0	-		1,078						
16+00.0	TO	20+67.0	-		1,050						
25+16 (FE)			-		40						
11+76 (70' LT)			-				1	1			
14+69 (40 RT)					45						
TR 289 (30TH RD - EXIST STATIONS)											
100+00.00	TO	110+66.00	1066.0	2,298.3							
102+40 (LT)**					63	725.5					
106+00.00					47						
SERVICE RD FR 12.20 (STA 18+39 - EXIST STATIONS)											
0+00.00	TO	0+59.00	59.0	187.0							
0+59.00	TO	5+85.00	526.0	SEE NOTES*							
1+00 (X-ROAD)			-		80						
I-80											
210+00.00	TO	211+00.00	-							2	
209+50.00	TO	213+41.00	391.0	176.4	397						391
TOTALS				5,057	2,525	275	726	1	1	2	391

*COST OF THE REMOVAL OF AGGREGATE ROAD ON FR 12.20 SHALL BE INCLUDED IN THE COST OF EARTH EXCAVATION
AND SUITABLE AGGREGATE MAY BE INCORPORATED IN THE EMBANKMENT (LOWER LIFTS) AT THE DISCRETION OF THE ENGINEER AS PER ART 202.03
**IDOT BLDG EAST: REMOVAL AREA INCLUDES PARKING LOT AREA BEHIND PROPOSED FENCE AND EXIST DRIVEWAY (SEE DETAILS IN PLANS)
*** TEMP REMOVAL & REINSTALLATION AREAS OF HTCMB & POSTS WILL ONLY BE ADJUSTED BY THE ENGINEER.
HTCMB RUN IS CURRENTLY 2.5 MILES (BETWEEN MAINTENANCE CROSSEOVERS)

FILE NAME =	USER NAME = fergusonjh	DESIGNED -	REVISED -	STATE OF ILLINOIS DEPARTMENT OF TRANSPORTATION	TYPICAL SECTIONS				F.A.I. RTE.	SECTION	COUNTY	TOTAL SHEETS	SHEET NO.
c:\pw\work\pwidot\fergusonjh\d0318968\DD66C59-shr-schedule.dgn	DRAWN -	REVISD -	REVISED -						80	(50-3)HBR-3	LASALLE	137	20
	PLOT SCALE = 100.0000 ' / in.	CHECKED -	REVISED -		SCALE: SHEET OF SHEETS STA. TO STA.				CONTRACT NO. 66C59				
	PLOT DATE = 10/21/2019	DATE -	REVISED -						ILLINOIS FED. AID PROJECT				

RIGHT-OF-WAY MARKER SCHEDULE				
LOCATION			FURNISHING & ERECTING ROW MARKERS *	RE - ERECTING ROW MARKERS
STA	O/S	SIDE	EACH	EACH
CH-9 STATIONS (PROP)				
104+00.00	30'	LT	1	
104+00.00	30'	RT	1	
107+50.00	45'	RT	1	
107+50.00	50'	LT	1	
108+75.00	65'	RT	1	
111+55.41	124.34'	LT	1	
110+46.00	54'	LT		1
110+52.00	35'	RT		1
111+33.00	98'	RT		1
111+97.00	447'	RT		1
118+44.17	123.65'	LT	1	
121+50.00	75'	RT	1	
120+02.52	290.78'	RT	1	
125+75.00	35'	LT	1	
125+75.00	35'	RT	1	
I-80 STATIONS (EXIST)				
216+30.00	150'	LT	1	
217+25.00	365'	RT	1	
219+75.00	313'	RT	1	
TOTALS			14	4

* QUANTITIES WILL BE ADJUSTED IF EXISTING ROW MARKERS CANNOT
BE REUSED AND RE-ERECTED DUE TO DAMAGE OTHER THAN CONTRACTOR'S ACTIVITIES.

IMPACT ATTENUATOR SCHEDULE			
LOCATION	IMPACT ATTNR (N-R) TEST LVL 3 SPECIAL	ATTENUATOR BASE	GRADE & SHAPE DITCHES
	EACH	SQ YD	FOOT
I-80			
210+95.60	2	62	
210+00.00 212+00.00			200
TOTALS	2	62	200

DRAINAGE SCHEDULE															
		ITEM No.	SIDE	GRADE	LENGTH	INVERT		PIPE CULV CL D TY 1 18"	METAL FLARED END SEC 18"	PIPE CL A, TY1 EQRS 21"	PRC END STND 542011 EQRS 21" 1:3	TRAVERSABLE PIPE GRATE FOR END SECT FOOT	TRENCH BACKFILL CU YD	EXPL TRENCH (SPL) FOOT	TEMP PIPE CULV 18" CL D, TY1 FOOT
						U/S	D/S								
						DIM	DIM								
TR 289															
106+12	TO 106+79	1	LT	0.30	67	630.42	630.22	69	2				8.1		
107+50	TO 107+50	2	X-RD	0.30	44	630.11	629.96			44	2	16.3	8.6		
106+00	TO 109+00		RT	-	-	-	-							500	
CH 9															
113+68	TO 114+26	3	RT	0.30	61	630.04	629.85	61	2				10.9		
119+60	TO 120+98	4	RT	0.30	138	628.47	628.06	137	2				71.5		
124+50	TO 126+50	5	RT	VAR	200	FIELD ADJUST							-		200
124+80	TO 125+50	6	LT	0.30	70	627.59	627.38	70	2				3.9		
TOTAL								337	8	44	2	16	103	500	200

NOTES:
EXPLORATORY TRENCH TO DISCOVER A BROKEN OR PLUGGED FIELD TILE
ALL FOUND FIELD TILES WILL BE RECORDED IN THE AS-BUILT PLANS
SEE STNDS 542311, 542011 FOR ELLIPTICAL PIPE DIMENSIONS
TEMP PIPE CULVERT TO BE INSTALLED UNDER TEMP AGG ACCESS ROAD (SEE PLANS). PROPOSED LENGTHS MAY BE ADJUSTED.

TREE REMOVAL SCHEDULE						
LOCATION			REMOVAL BY UNIT DIAMETER		TREE REMOVAL	
			6 TO 15	OVER 15		
STA	O/S	SIDE	UNIT	UNIT	ACRE	
CH-9 STATIONS (EXIST ALINGMENT)						
NE QUAD (SOUTH OF EXIST FR 12.20)					0.75	
NE QUAD (NORTH OF EXIST FR 12.20)					0.59	
09+97.00	43.0	RT	6			
09+98.00	46.0	RT	8			
10+03.00	43.0	RT	8			
10+09.00	44.0	RT	10			
10+19.00	42.0	RT	10			
10+18.00	47.0	RT	8			
10+23.00	52.0	RT	8			
10+27.00	53.0	RT	8			
10+37.00	52.0	RT	11			
10+38.00	48.0	RT	10			
10+41.00	55.0	RT	12			
10+47.00	43.0	RT	12			
10+48.00	57.0	RT	8			
10+49.00	56.0	RT	8			
10+51.00	48.0	RT	12			
10+53.00	57.0	RT	6			
10+54.00	67.0	RT		16		
10+62.00	50.0	RT	8			
10+63.00	60.0	RT	6			
10+63.00	75.0	RT	12			
10+69.00	58.0	RT	6			
10+66.00	79.0	RT	10			
10+71.00	66.0	RT	6			
10+71.00	76.0	RT	10			
10+79.00	60.0	RT	8			
10+81.00	48.0	RT	6			
10+80.00	28.0	RT	8			
10+84.00	82.0	RT		22		
10+86.00	62.0	RT	6			
10+86.00	69.0	RT		16		
10+83.00	83.0	RT		22		
10+90.00	73.0	RT		20		
10+91.00	86.0	RT	12			
10+96.00	81.0	RT	12			
10+98.00	82.0	RT		16		
10+91.00	86.0	RT	12			
10+95.00	89.0	RT		16		
11+09.00	99.0	RT	10			
11+16.00	75.0	RT	10			
11+17.00	114.0	RT	6			
11+29.00	75.0	RT	6			
11+31.00	133.0	RT	6			
11+92.00	442.0	RT	6			
12+89.00	34.0	RT	8			
12+90.00	37.0	RT	8			
12+95.00	40.0	RT	6			
12+99.00	34.0	RT	6			
13+10.00	40.0	RT	6			
13+58.00	42.0	RT	6			
13+65.00	38.0	RT	6			
13+74.00	44.0	RT	6			
13+95.00	31.0	RT	6			
16+50.00	33.0	RT	8			
16+89.00	33.0	RT	8			
18+00.00	41.0	LT	8			
18+13.00	46.0	LT	6			
18+13.00	48.0	LT	6			
18+52.00	40.0	LT	8			
18+55.00	45.0	LT	10			
18+57.00	42.0	LT	6			
19+24.00	33.0	LT	7			

TREE REMOVAL SCHEDULE						
LOCATION			REMOVAL BY UNIT DIAMETER		TREE REMOVAL	
			6 TO 15	OVER 15		
STA	O/S	SIDE	UNIT	UNIT	ACRE	
19+24.00	33.0	LT	7			
19+41.00	35.0	LT	8			
19+45.00	42.0	LT	6			
19+57.00	32.0	LT	7			
19+58.00	33.0	LT	6			
I-80 STATIONS (EXIST ALINGMENT)						
211+78.60	97.0	LT		25		
212+50.60	99.0	LT	6			
213+07.60	95.0	LT	6			
214+36.60	92.0	LT	6			
215+12.60	90.0	LT		14		
TOTALS			488	167	1.25	

* QUANTITIES ADJUSTED WHEN FIELD CONDITIONS VARY
ACRE QUANTITY ADJUSTED TO NEAREST 0.25 ACRE

ROAD SIGNS SCHEDULE											
ITEM*	STA	O/S	SIGN TYPE	SIGN DESCRIPTION & DESIGNATION		SIZE	REMOVE SIGN PANEL TY 1	REMOVE & RELOCATE SIGN PANEL	REMOVE & RELOCATE SIGN PANEL & POLE ASSEMBLY	SIGN PANEL TY 1	WOOD SIGN SUPPORT
						L X W	SQ FT	EACH	EACH	SQ FT	FOOT
CH 9 (EXIST STATIONS)											
1	17+75	LT	WARNING	SIDE ROAD	W2-2	36 x 36			1		
2	16+50	RT	REGULATORY	PASS WITH CARE	R4-2	24 x 30			1		
3	27+50	LT	REGULATORY	DO NOT PASS	R4-1	24 x 30			1		
4	12+00	RT	ST NAME (1 LINE)	N 30	D3-1	24 x 9			1		
			ST NAME (1 LINE)	E 12	D3-1	24 x 9					
			ST NAME (1 LINE)	N 30	D3-1	24 x 9					
			ST NAME (1 LINE)	E 12	D3-1	24 x 9					
TR 289 (EXIST STATIONS)											
5	100+25	LT	REGULATORY	STOP	R1-1	36 x 36			1		
6	101+25	RT	REGULATORY	WEIGHT LIMIT 6 TONS	R12-1	18 x 24		1			13.5
7	110+00	LT	WARNING	STOP AHEAD	W3-1	30 x 30			1		
8	106+25	LT	ADDRESS	1211 N 30TH RD	-	12 x 18			1		
9	100+50	LT	REGULATORY	STATE PROPERTY NO TRESSPASSING	R15-1106	36 x 15		1			13.5
10	102+25	LT	REGULATORY	STOP	R1-1	30 x 30			1		
		LT	WARNING	LIGHT'S ON FOR SAFETY		24 x 15					
		LT	WARNING	VERTICAL PANEL (YELLOW/BLACK)	OM3-L	12 x 36	3.0			3.0	
11	102+80	LT	REGULATORY	BUCKLE UP IT'S THE LAW	-	12 x 30			1		
12	102+75	LT	WARNING	VERTICAL PANEL (YELLOW/BLACK)	OM3-R	12 x 36	3.0			3.0	
13	102+80	LT	CUSTOM	IDOT SPECIAL CREWS HEADQUARTERS	-	96 x 48			1		
	102+80	LT	REGULATORY	STATE PROPERTY NO TRESSPASSING	R15-1106	36 x 15	3.75			3.75	
14	102+85	LT	ADDRESS	1203 N 30TH RD	-	18 x 12			1		13.5
15	102+85	LT	ADDRESS	1205 N 30TH RD	-	18 x 12					
FR 12.20 (EXIST STATIONS)											
16	0+25	RT	REGULATORY	STOP	R1-1	36 x 36			1		
17	0+15	RT	ADDRESS	3012 E 12TH RD	CUSTOM	18 x 12			1		
TOTAL							10	2	13	10	41

* SEE PLANS AND PROFILE FOR PROPOSED LOCATIONS
PROPOSED SIGN LOCATIONS MAY BE ADJUSTED BY THE RESIDENT

FILE NAME = c:\pw_work\p1dot\ferguson\h\d0318968\D66C59-sht-schedule.dgn	USER NAME = fergusonjh	DESIGNED -	REVISED -	STATE OF ILLINOIS DEPARTMENT OF TRANSPORTATION	TYPICAL SECTIONS			F.A.I. RTE.	SECTION	COUNTY	TOTAL SHEETS	SHEET NO.
	PLOT SCALE = 100.0000 ' / in.	CHECKED -	REVISED -					80	(50-3)HBR-3	LASALLE	137	23
	PLOT DATE = 10/21/2019	DATE -	REVISED -		SCALE: SHEET OF SHEETS STA. TO STA.			CONTRACT NO. 66C59				
								ILLINOIS FED. AID PROJECT				

LANDSCAPING SCHEDULE										
LOCAT ION*	SIDE	EROSION CONTROL BLANKET	MULCH METHOD 2	FERTILIZER NUTRIENTS			SEED CL 4 *	SEED CL 3	SEED CL 2A	
				NITRO	PHOS	POT				
		SQ YD	ACRE	POUND	POUND	POUND	ACRE	ACRE	ACRE	
CH-9										
102+50.0 TO 114+00.0	LT	3,634	0.15	68	68	68	0.15	0.75		
102+50.0 TO 109+00	RT	1,403		26	26	26		0.29		
111+00.0 TO 114+00.0	RT	2,278		42	42	42		0.47		
115+80.0 TO 127+00.0	LT	5,867		109	109	109		1.21		
115+80.0 TO 120+51.0 (AREA SOUTH OF TR 12.20)	RT	6,116	1.77	119	119	119	1.77	1.26	0.06	
120+51.0 TO 127+00.0 (AREA NORTH OF TR 12.20)	RT	4,633	0.64	92	92	92	0.64	0.96	0.06	
TR 289										
100+00.0 TO 111+00.0	RT	2,734		59	59	59		0.56	0.09	
100+00.0 TO 102+79.0	LT	1,694	0.51	34	34	34	0.51	0.35	0.03	
102+79.0 TO 106+37.0	LT	807	0.62	19	19	19	0.62	0.17	0.05	
106+37.0 TO 111+00.0	LT	1,407	0.22	30	30	30	0.22	0.29	0.04	
TOTALS		30,573	4	598	598	598	4	6.5	0.25	




* FERTILIZER NOT REQUIRED AS PER ART 250.07
ACRE QUANTITIES ROUNDED TO NEAREST 0.25 ACRE

EROSION CONTROL SCHEDULE								
LOCATION*	SIDE	PERIMETER EROSION BARRIER	TEMP EROS CONTROL SEEDING	TEMP DITCH CHECKS *	INLET & PIPE PROTECT	STABILIZED CONST ENTRANCE **		
		FOOT	POUND	FOOT	EACH	SQ YD		
CH-9								
102+50.0 TO 114+00.0	LT	1,255	100	70		82.2		
102+50.0 TO 109+00	RT	630	30	40				
111+00.0 TO 114+00.0	RT	246	50	30	2			
115+80.0 TO 127+00.0	LT	1,214	121	70	2	82.2		
115+80.0 TO 120+51.0 (AREA SOUTH OF TR 12.20)	RT	495	304	80	1			
120+51.0 TO 127+00.0 (AREA NORTH OF TR 12.20)	RT		160	80	3			
TR 289								
100+00.0 TO 111+00.0	RT	1064	56	80	1	82.2		
100+00.0 TO 102+79.0	LT	130	86	20	1			
102+79.0 TO 106+37.0	LT	281	79	10	1			
106+37.0 TO 111+00.0	LT	448	52	80	1			
TOTALS		5,763	1,038	560	12	247		

* LENGTH OF DITCH CHECK - 10' (FOR ESTIMATING QTYS)
** LOCATION AND NUMBER OF ENTRANCES WILL BE ADJUSTED BY THE RESIDENT FOR AREAS OF INGRESS AND EGRESS

FILE NAME = c:\pw_work\pwidot\ferguson\h\d0318968\D66C59-shr-schedule.dgn	USER NAME = fergusonjh		DESIGNED -	REVISED -	STATE OF ILLINOIS DEPARTMENT OF TRANSPORTATION	TYPICAL SECTIONS			F.A.I. RTE.	SECTION	COUNTY	TOTAL SHEETS	SHEET NO.
	DRAWN -		REVIS	REVISED -					80	(50-3)HBR-3	LASALLE	137	24
	PLOT SCALE = 100.0000' / IN.		CHECKED -	REVISED -		CONTRACT NO. 66C59							
	PLOT DATE = 10/21/2019		DATE -	REVISED -		SCALE:	SHEET	OF	SHEETS	STA.	TO	STA.	ILLINOIS FED. AID PROJECT

PROP. CURVE PR_CH9_6
PI STA. = 111+59.03
 $\Delta = 2^\circ 50' 16''$ (LT)
D = $1^\circ 45' 08''$
R = 3,270.00'
T = 80.99'
L = 161.95'
E = 1.00'
e = 4.0%
P.C. STA. = 110+78.04
P.T. STA. = 112+40.00

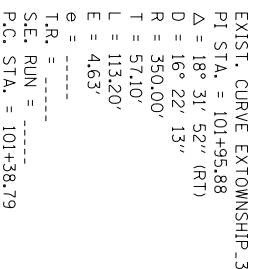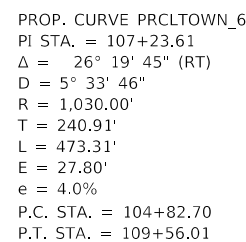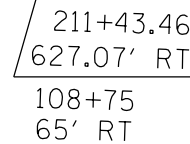

FILE NAME =	USER NAME = fergusonjh	DESIGNED -	REVISED -	STATE OF ILLINOIS DEPARTMENT OF TRANSPORTATION	ALIGNMENT					F.A.I. RTE.	SECTION	COUNTY	TOTAL SHEETS	SHEET NO.
c:\pw\work\p\dot\ Fergusonjh\d0318968\0366C59-sht-ATB.dgn	DRAWN -	REVISED -	80							(50-3)HBR-3	LASALLE	137	25	
PLOT SCALE = 100.0000 ' / in.	CHECKED -	REVISED -	CONTRACT NO. 66C59											
PLOT DATE = 10/21/2019	DATE	REVISED -												
				SCALE:	SHEET	OF	SHEETS	STA.	TO STA.					



SOUTHEAST 1/4 OF SEC. 36,
T. 34 N., R. 2 E., 3RD P.M.

SOUTHWEST 1/4 OF SEC. 31,
T. 34 N., R. 3 E., 3RD P.M.

PARCEL 3YQ0001
VO-LA SALLE FARMS, INC.
(SEE SHEET #1)


PARCEL 3YQ0002
JOHN HUGHES, ET AL

TOTAL HOLDING = 142.420AC. +/-
TOTAL R.O.W. REQUIRED = 13.031 AC. +/-
AREA IN EXIST. R.O.W. = 10.318 AC.
NET AREA REQUIRED = 2.713AC. +/-
REMAINDER = 129.389 AC. +/-

NOTE: GRID BEARINGS AND DISTANCES SHOWN HEREON
ARE REFERENCED TO THE ILLINOIS STATE PLANE
COORDINATE SYSTEM, (GRID) EAST ZONE, (NAD-83, 2011 ADJ.).

ALL AREAS ARE BASED ON GROUND MEASUREMENTS
COMBINED FACTOR = 1.00000801

TOTAL HOLDING AREA TAKEN FROM TAX ASSESSOR
(NOT SURVEYED)

 

SURVEYOR'S CERTIFICATE

I, JEFFERY J. CIMEI, HEREBY CERTIFY THAT I AM A PROFESSIONAL LAND
SURVEYOR OF THE STATE OF ILLINOIS, THAT THE SURVEY OF F.A.I. 80
(INTERSTATE 80) WAS MADE BY ME OR UNDER MY DIRECTION, AND THAT THE
SURVEY IS TRUE AND COMPLETE AS SHOWN TO THE BEST OF MY KNOWLEDGE
AND BELIEF THAT ALL MONUMENTS AND MARKS ARE OF THE CHARACTER AND
OCCUPY THE POSITION SHOWN THEREON, AND ARE SUFFICIENT TO ENABLE THE
SURVEY TO BE RETRACED. THIS PROFESSIONAL SERVICE CONFORMS TO THE
CURRENT ILLINOIS MINIMUM STANDARDS FOR A BOUNDARY SURVEY.



BY: JEFFERY J. CIMEI, ILLINOIS PROFESSIONAL
LAND SURVEYOR NO. 35-3733 (EXPIRES NOV. 2018)

DATED

PROP. CURVE PR_CH9_11
PI STA. = 118+19.99
Δ = 2° 50' 16" (LT)
D = 1° 45' 08"
R = 3,270.00'
T = 80.99'
L = 161.95'
P.C. STA. = 117+39.00
P.T. STA. = 119+00.95

PROP. CURVE PR_CH9_14
PI STA. = 121+22.94
Δ = 2° 50' 16" (RT)
D = 1° 45' 08"
R = 3,270.00'
T = 80.99'
L = 161.95'
P.C. STA. = 120+41.95
P.T. STA. = 122+03.90

LASALLE COUNTY HIGHWAY 9

PROPOSED RIGHT-OF-WAY LINE

3YQ0002

EXISTING RIGHT-OF-WAY LINE
PER DOCUMENT #439079

EXISTING FRONTAGE ROAD

EXISTING RIGHT-OF-WAY LINE
PER DOCUMENT #439079

S.W. COR. OF SEC. 36, T. 34 N.,
R. 2 E., 3RD P.M.
MONUMENT RECORD #
FOUND IRON PIPE
NORTHING: 1,712,696.68
EASTING: 814,281.27

S.E. COR. OF SEC. 36, T. 34 N., R. 2 E., 3RD P.M.
MONUMENT RECORD #
FOUND IRON ROD
NORTHING: 1,712,631.90
EASTING: 819,556.95
STA. 210+78.91 - 291.46' RT

S.E. COR. OF SEC. 31, T. 34 N., R. 3 E., 3RD P.M.
MONUMENT RECORD #
FOUND P.K. NAIL
NORTHING: 1,712,651.08
EASTING: 825,135.71

F.A.I. 80 (INTERSTATE 80) WESTBOUND


SEE SHEET

STATE OF ILLINOIS
DEPARTMENT OF TRANSPORTATION

RIGHT-OF-WAY PLANS

SCALE: SHEET OF SHEETS STA. TO STA.


F.A.I. RTE.	SECTION	COUNTY	TOTAL SHEETS	SHEET NO.
80	(50-3)HBR-3	LASALLE	137	27
CONTRACT NO. 66C59				
ILLINOIS FED. AID PROJECT				

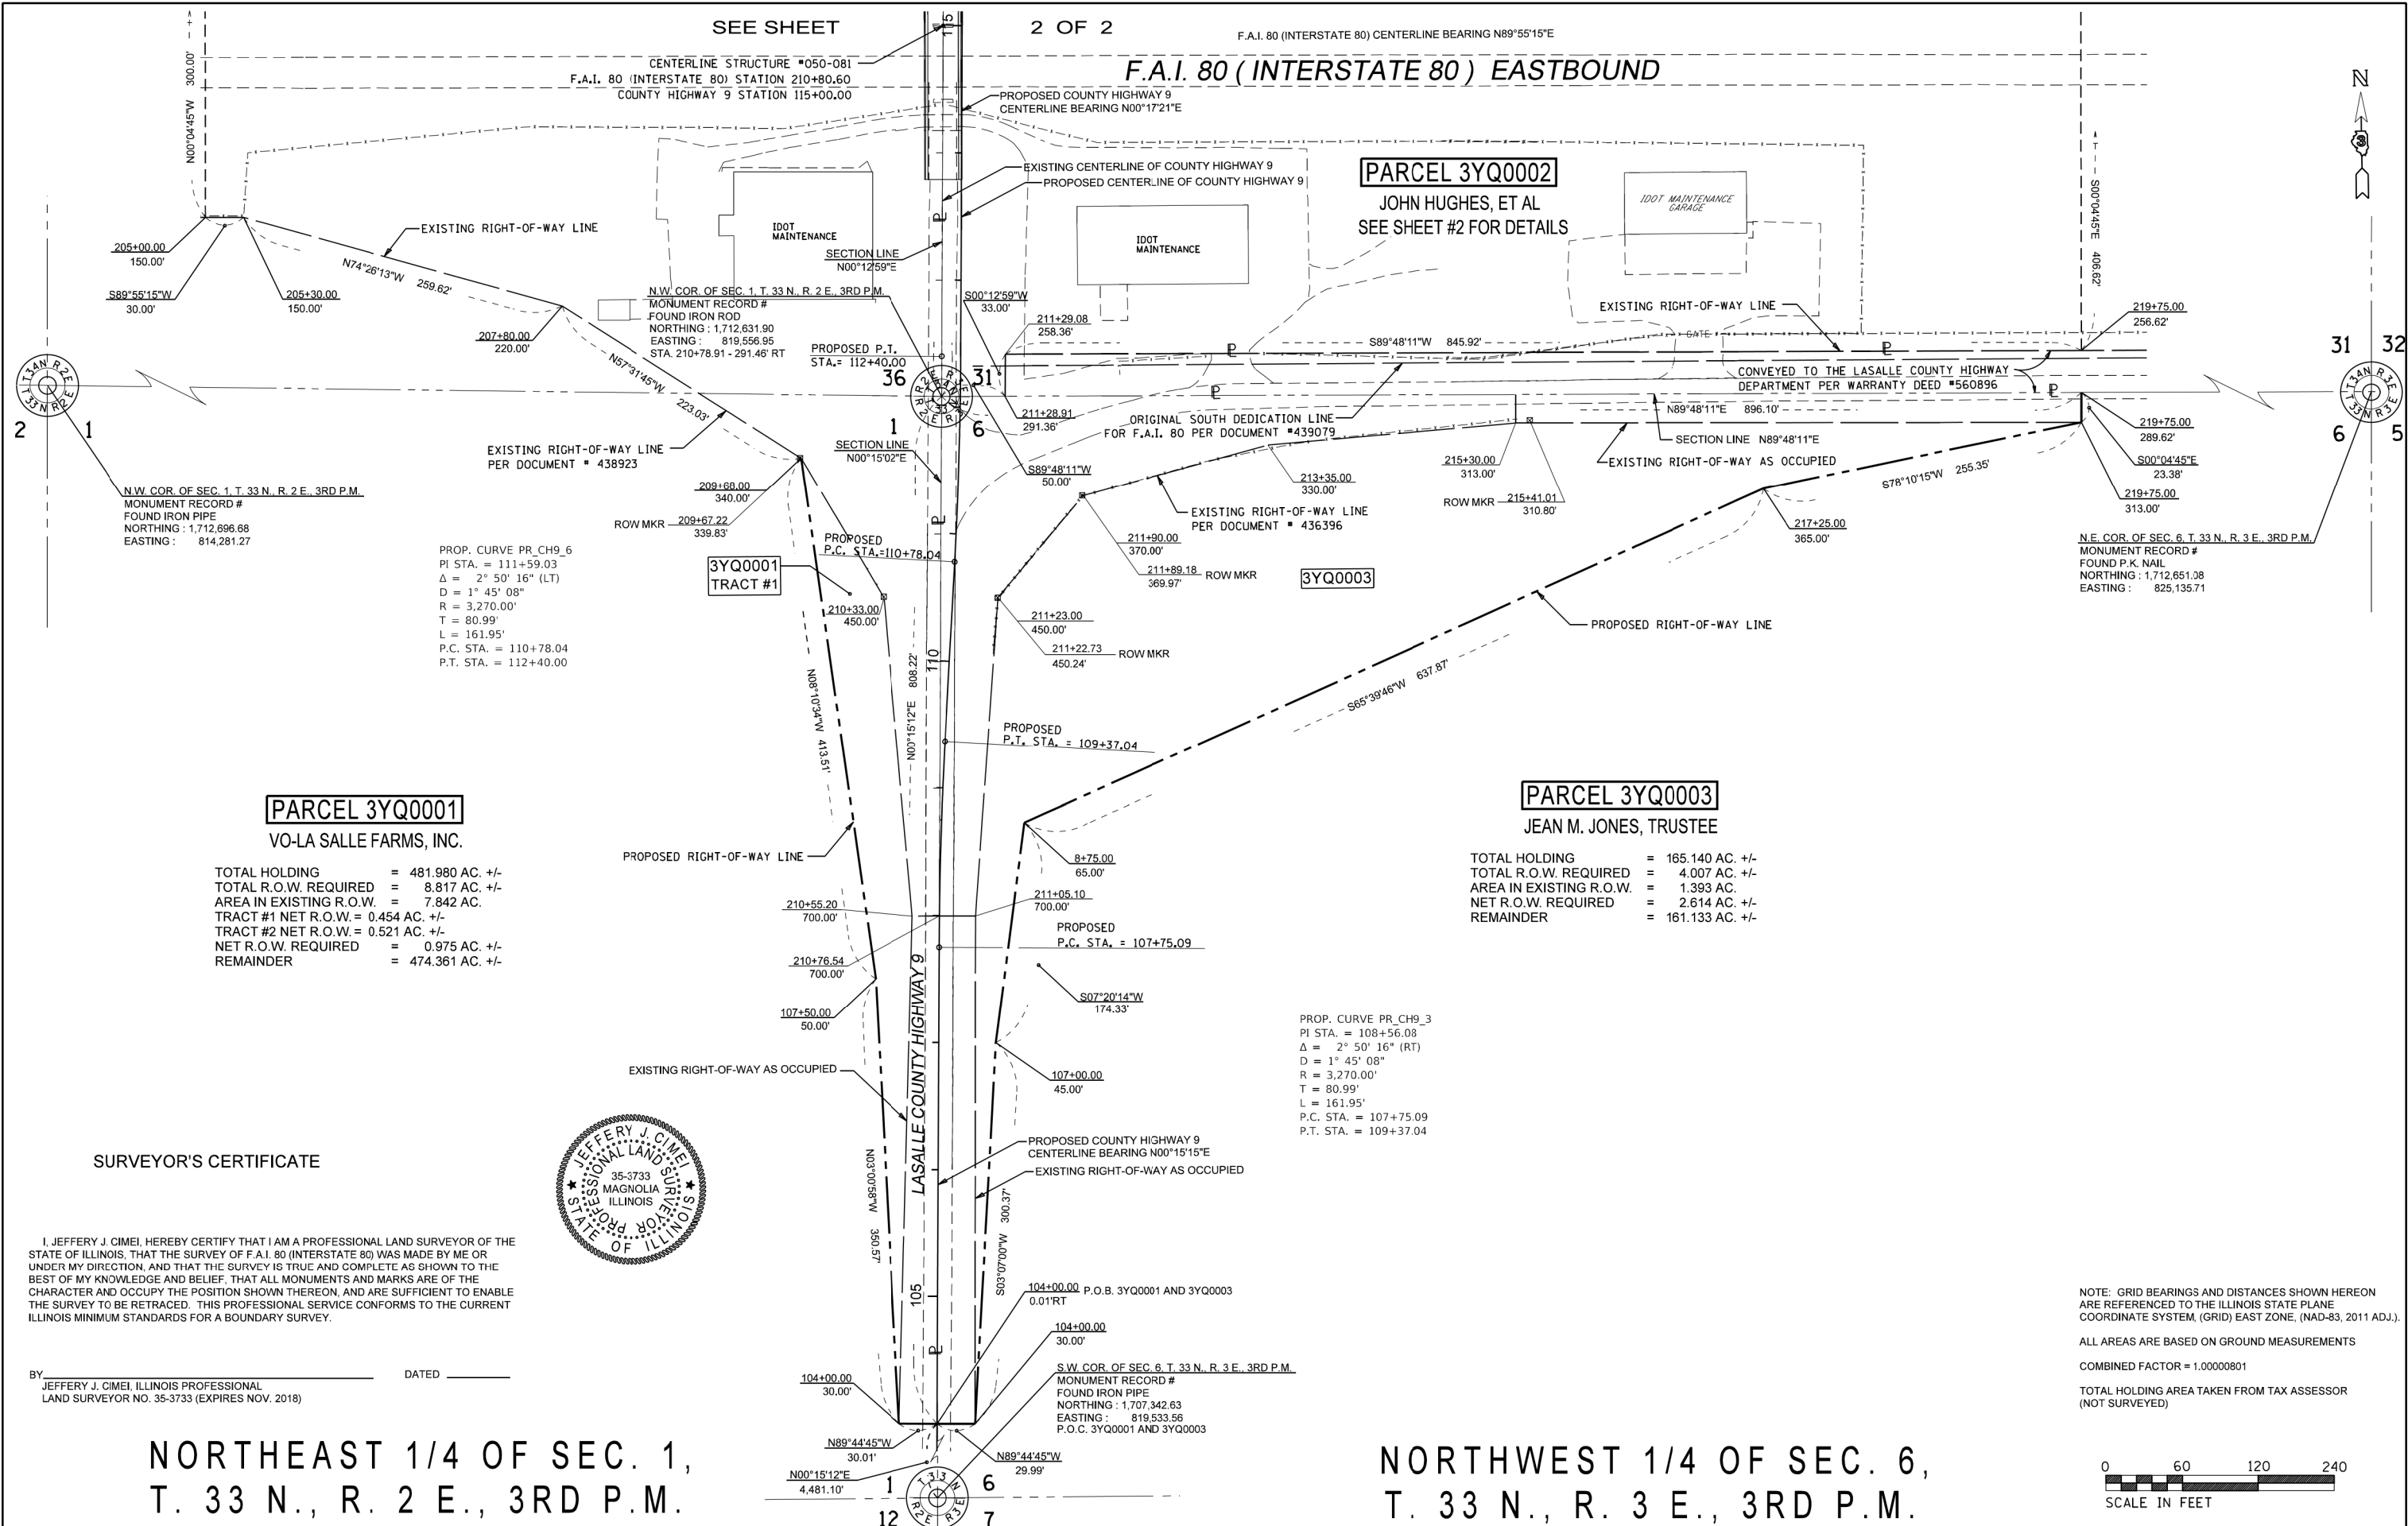

FILE NAME = USER NAME = fergusonjh DESIGNED - REVISED -				DRAWN - REVISED -				PLOT SCALE = 100.0000' / in. CHECKED - REVISED -				PLOT DATE = 10/21/2019 DATE - REVISED -			
NORTHEAST 1/4 OF SEC. 1, T. 33 N., R. 2 E., 3RD P.M.				STATE OF ILLINOIS DEPARTMENT OF TRANSPORTATION				RIGHT-OF-WAY PLANS				F.A.I. RTE. SECTION COUNTY TOTAL SHEETS SHEET NO.			
								SCALE: SHEET OF SHEETS STA. TO STA.				80 (50-3)HBR-3 LASALLE 137 28			
												CONTRACT NO. 66C59			
												ILLINOIS FED. AID PROJECT			

PLAN	SURVEYED	BY	DATE
NOTE BOOK NO.	ALTOUGH CHECKED		
	FILE NAME		

PROFILE	SURVEYED	BY	DATE
NOTE BOOK NO.	GRADES CHECKED		
	STRUCTURE NOTATIONS CHNO		

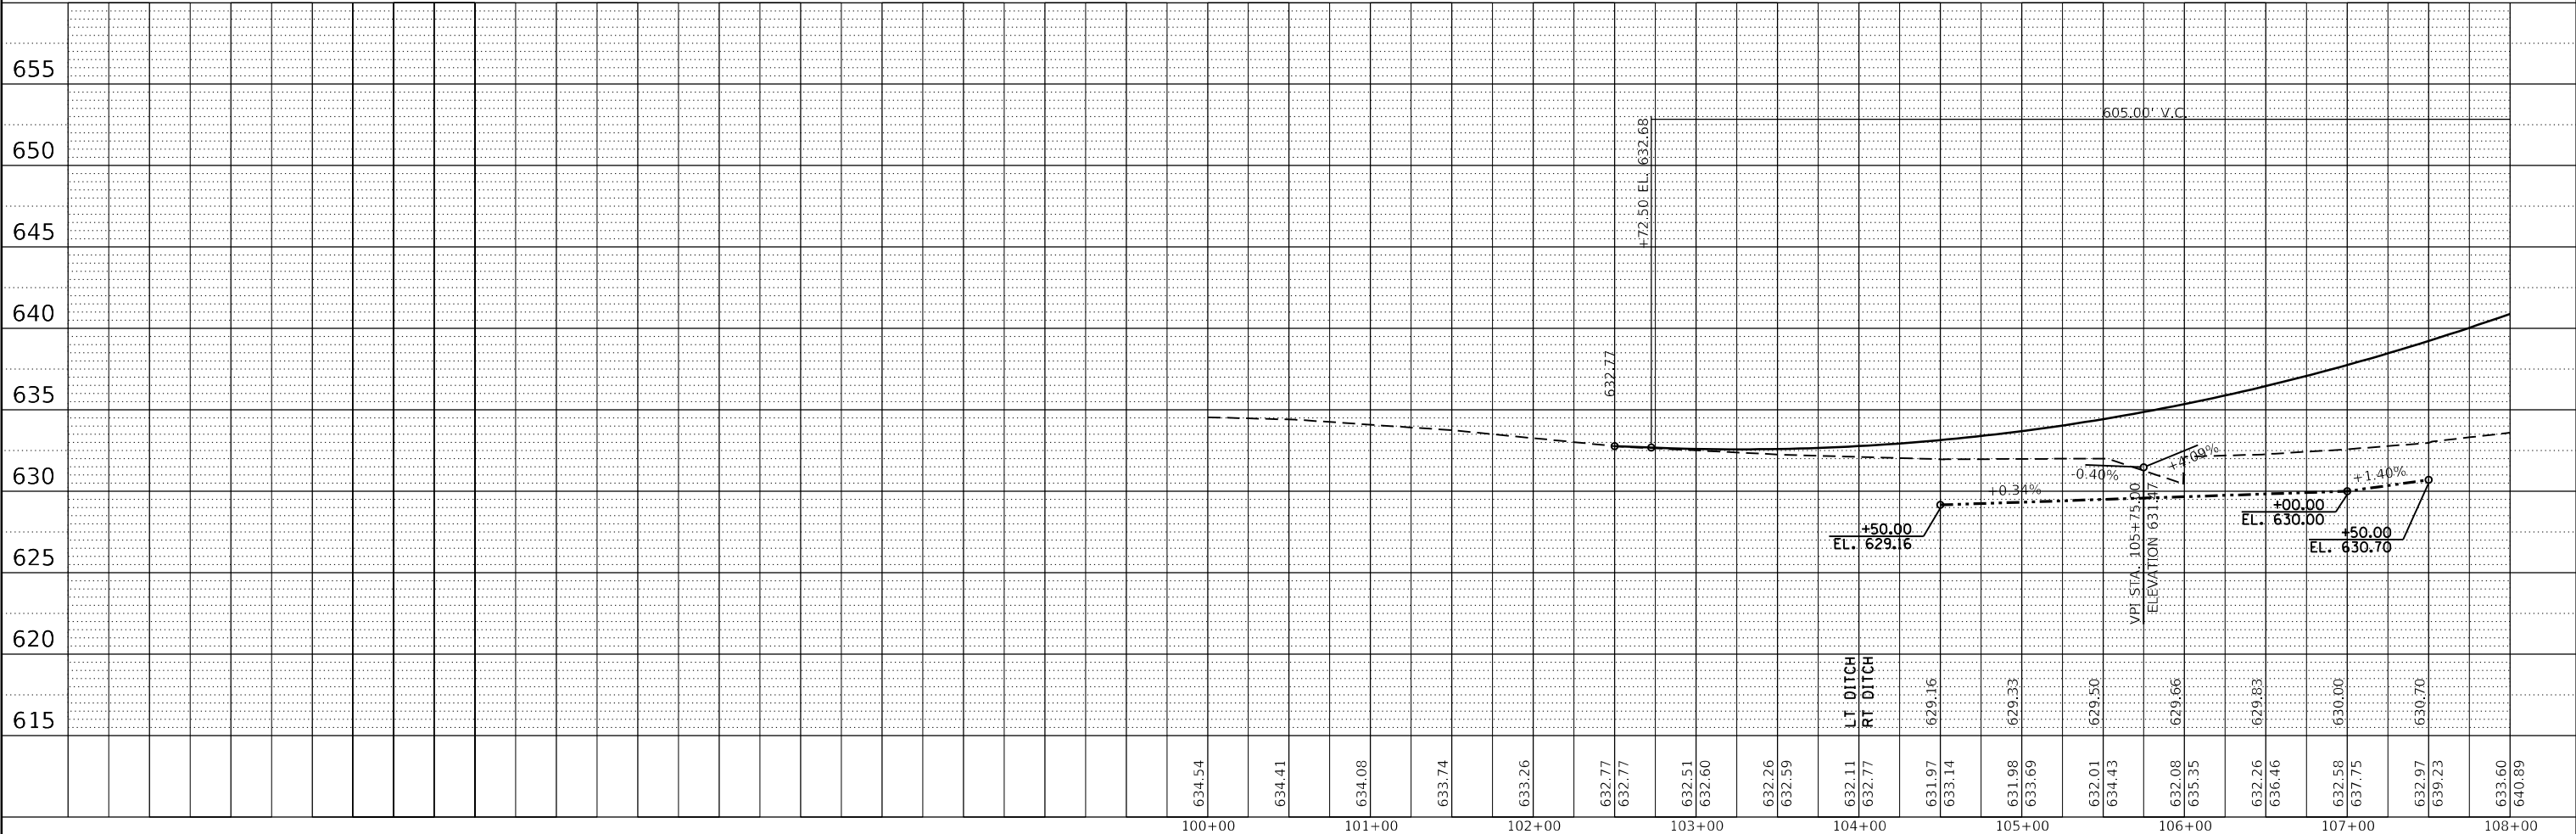

FILE NAME =	USER NAME = fergusonjh	DESIGNED -	REVISED -
c:\pw\work\pwidot\fergusonjh\d0318968\036659-sht-plnprf.dgn		DRAWN -	REVISED -
\$MODELNAME\$	PLOT SCALE = 100.0000' / in.	CHECKED -	REVISED -
	PLOT DATE = 10/21/2019	DATE -	REVISED -


STATE OF ILLINOIS DEPARTMENT OF TRANSPORTATION		CH9 OVER I-80 PLAN & PROFILE		F.A.I RTE.	SECTION	COUNTY	TOTAL SHEETS	SHEET NO.
SCALE:		SHEET OF SHEETS STA. TO STA.		80	(50-3)HBR-3	LASALLE	137	29
				CONTRACT NO. 66C59				
				ILLINOIS FED. AID PROJECT				

PROP. CURVE PR_CH9_3
PI STA. = 108+56.08
 $\Delta = 2^\circ 50' 16''$ (RT)
 $D = 1^\circ 45' 08''$
 $R = 3,270.00'$
 $T = 80.99'$
 $L = 161.95'$
 $E = 1.00'$
 $e = 4.0\%$
P.C. STA. = 107+75.09
P.T. STA. = 109+37.04


PROP. CURVE PR_CH9_6
PI STA. = 111+59.03
 $\Delta = 2^\circ 50' 16''$ (LT)
 $D = 1^\circ 45' 08''$
 $R = 3,270.00'$
 $T = 80.99'$
 $L = 161.95'$
 $E = 1.00'$
 $e = 4.0\%$
P.C. STA. = 110+78.04
P.T. STA. = 112+40.00

PROP. CURVE PR_CH9_11
PI STA. = 118+19.99
 $\Delta = 2^\circ 50' 16''$ (LT)
 $D = 1^\circ 45' 08''$
 $R = 3,270.00'$
 $T = 80.99'$
 $L = 161.95'$
 $E = 1.00'$
 $e = 4.0\%$
P.C. STA. = 117+39.00
P.T. STA. = 119+00.95

PROP. CURVE PR_CH9_14
PI STA. = 121+22.94
 $\Delta = 2^\circ 50' 16''$ (RT)
 $D = 1^\circ 45' 08''$
 $R = 3,270.00'$
 $T = 80.99'$
 $L = 161.95'$
 $E = 1.00'$
 $e = 4.0\%$
P.C. STA. = 120+41.95
P.T. STA. = 122+03.90

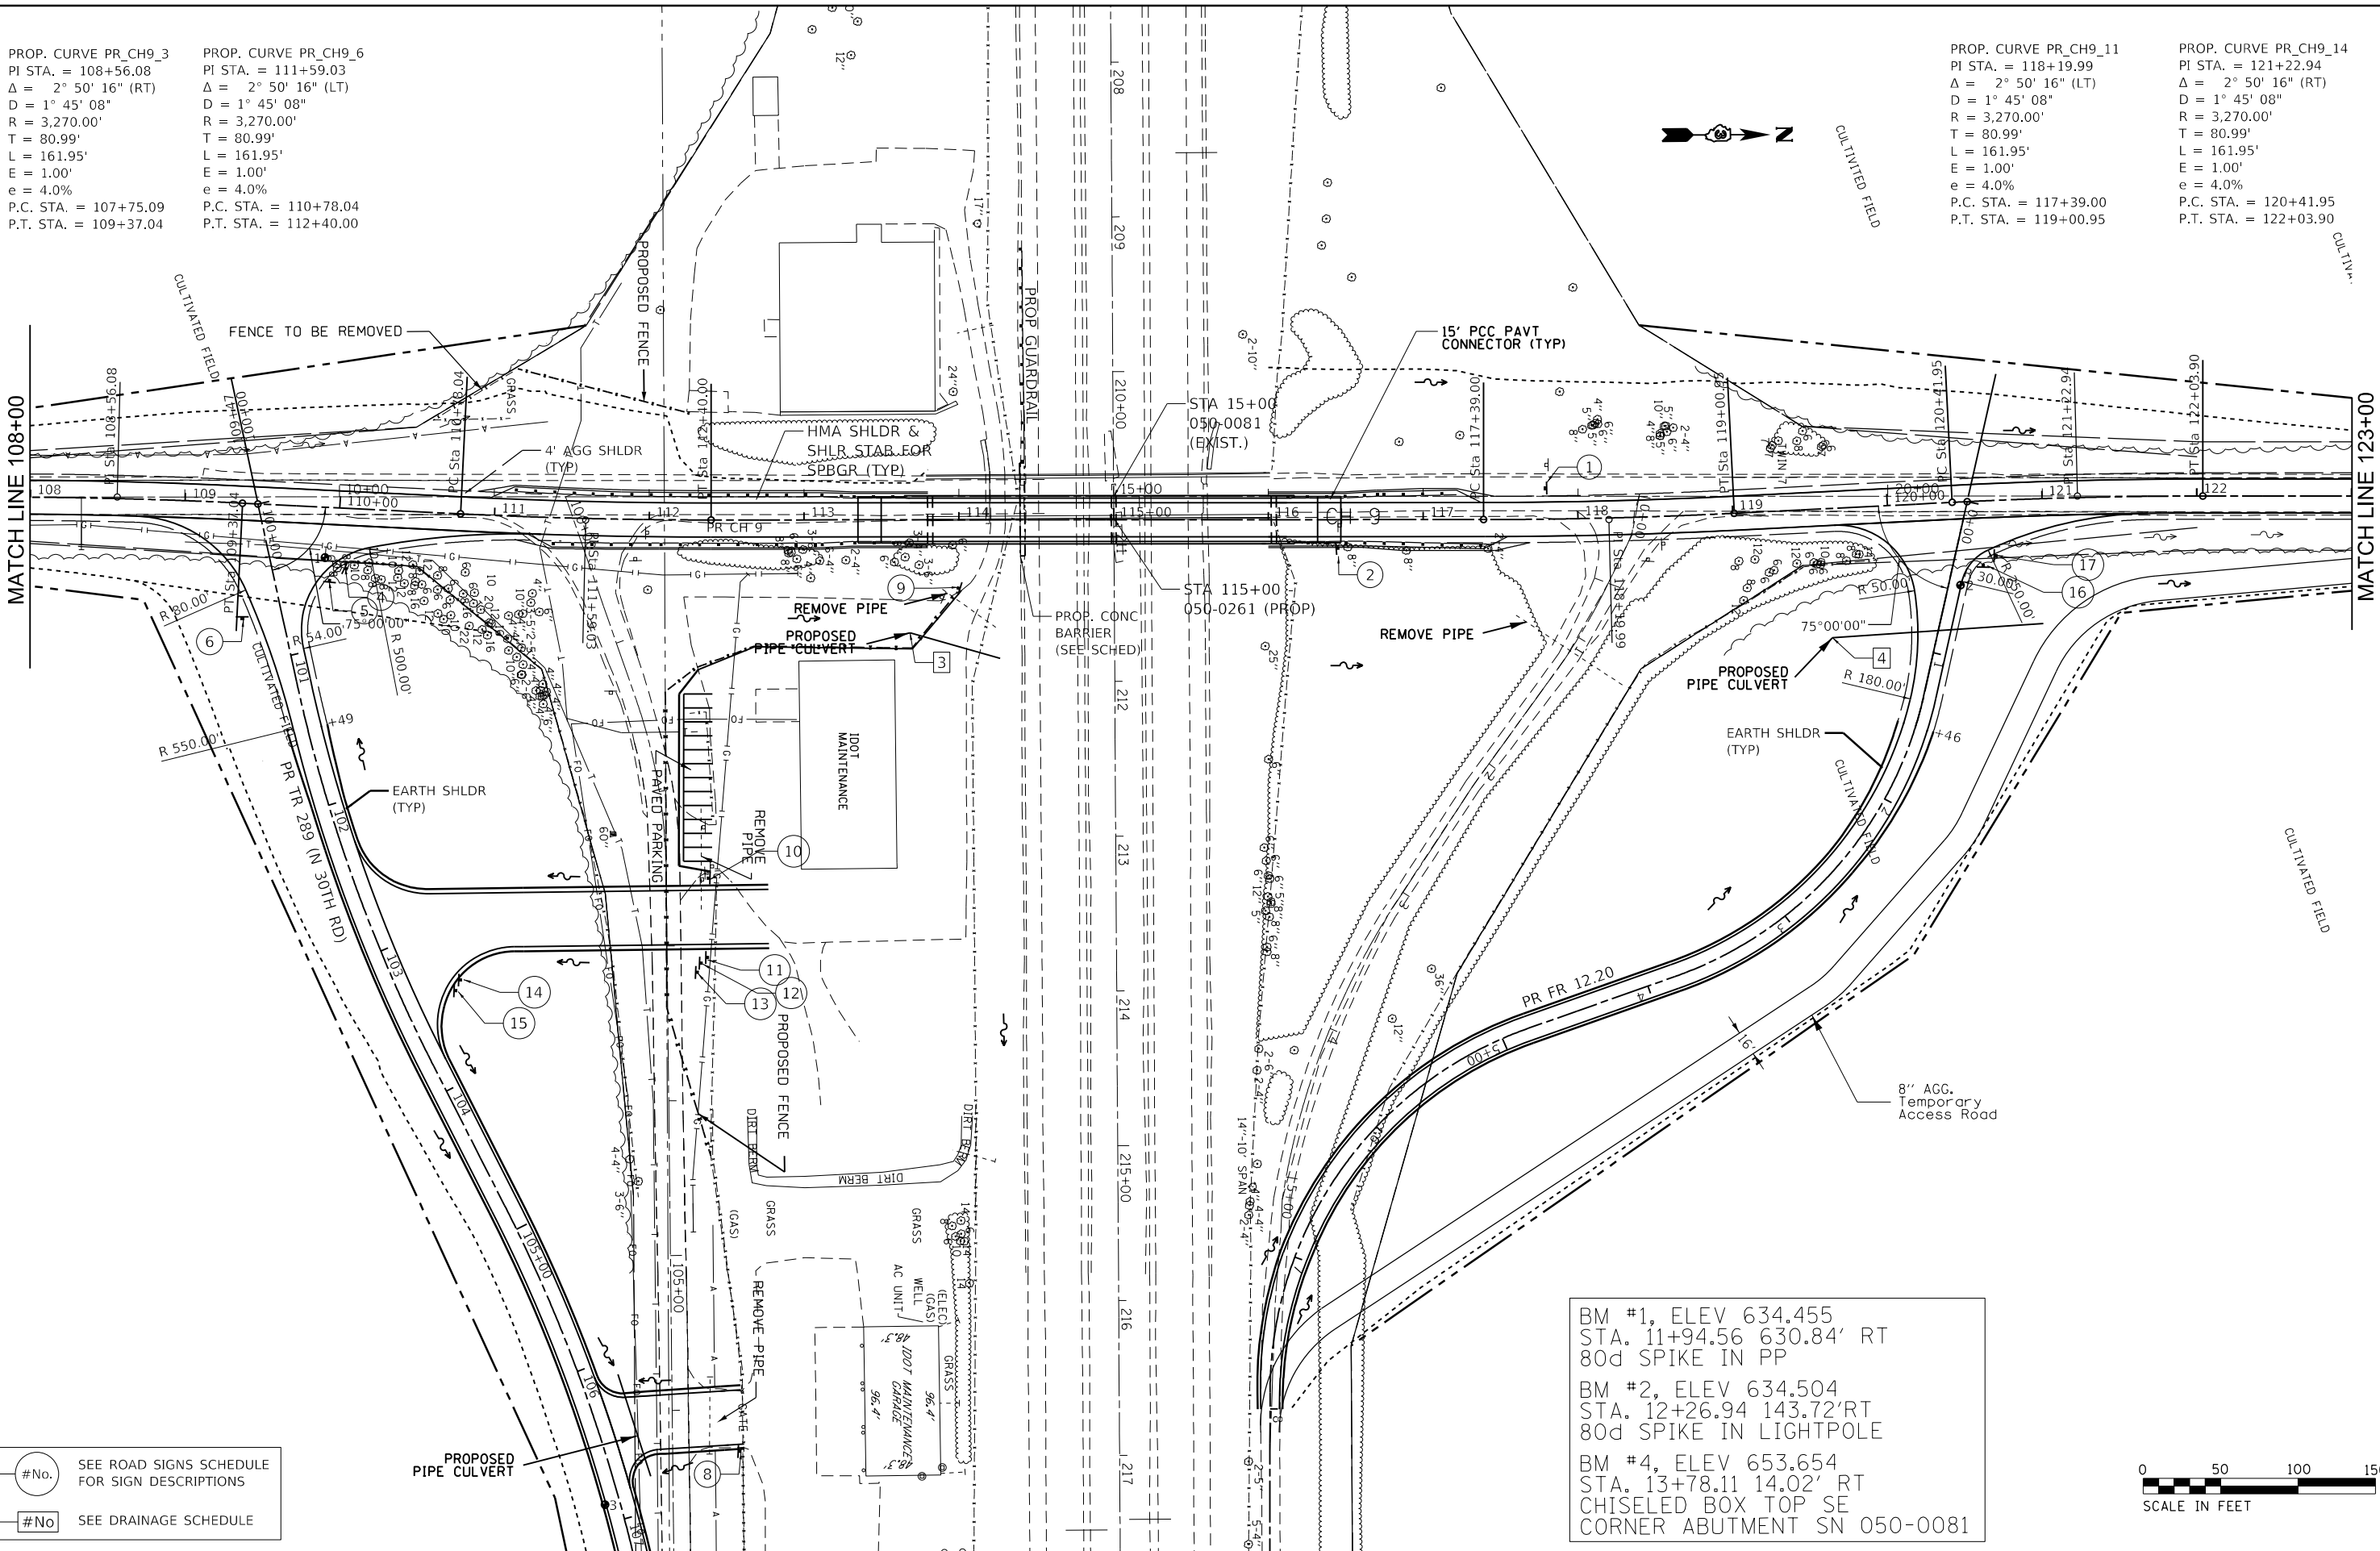

BM #1, ELEV 634.455
STA. 11+94.56 630.84' RT
80d SPIKE IN PP
BM #2, ELEV 634.504
STA. 12+26.94 143.72' RT
80d SPIKE IN LIGHTPOLE
BM #4, ELEV 653.654
STA. 13+78.11 14.02' RT
CHISELED BOX TOP SE
CORNER ABUTMENT SN 050-0081

 

FILE NAME =	USER NAME = calderon1	DESIGNED -	REVISED -
ei:\pw_work\p1dot\calderon1\d0318968\036659-sh1-plnpr.f.dgn		DRAWN -	REVISED -
		CHECKED -	REVISED -
\$MODELNAME\$		DATE -	REVISED -

STATE OF ILLINOIS
DEPARTMENT OF TRANSPORTATION


CH9 OVER I-80
PLAN & PROFILE

SCALE: SHEET OF SHEETS STA. TO STA.

F.A.I RTE.	SECTION	COUNTY	TOTAL SHEETS	SHEET NO.
80	(50-3)HBR-3	LASALLE	137	30
CONTRACT NO. 66C59				
ILLINOIS FED. AID PROJECT				

PLAN	SURVEYED _____		BY _____	DATE _____
	PLOTTED _____			
NOTE BOOK NO. _____	ALIGNMENT CHECKED _____		RT. OF WAY CHECKED _____	
	CADD FILE NAME _____			

PROFILE	SURVEYED _____	BY _____	DATE _____
	PLOTTED _____		
NOTE BOOK	GRADES CHECKED _____		
NO. _____	B.M. NOTED _____		
	STRUCTURE NOTATIONS CH'KD _____		

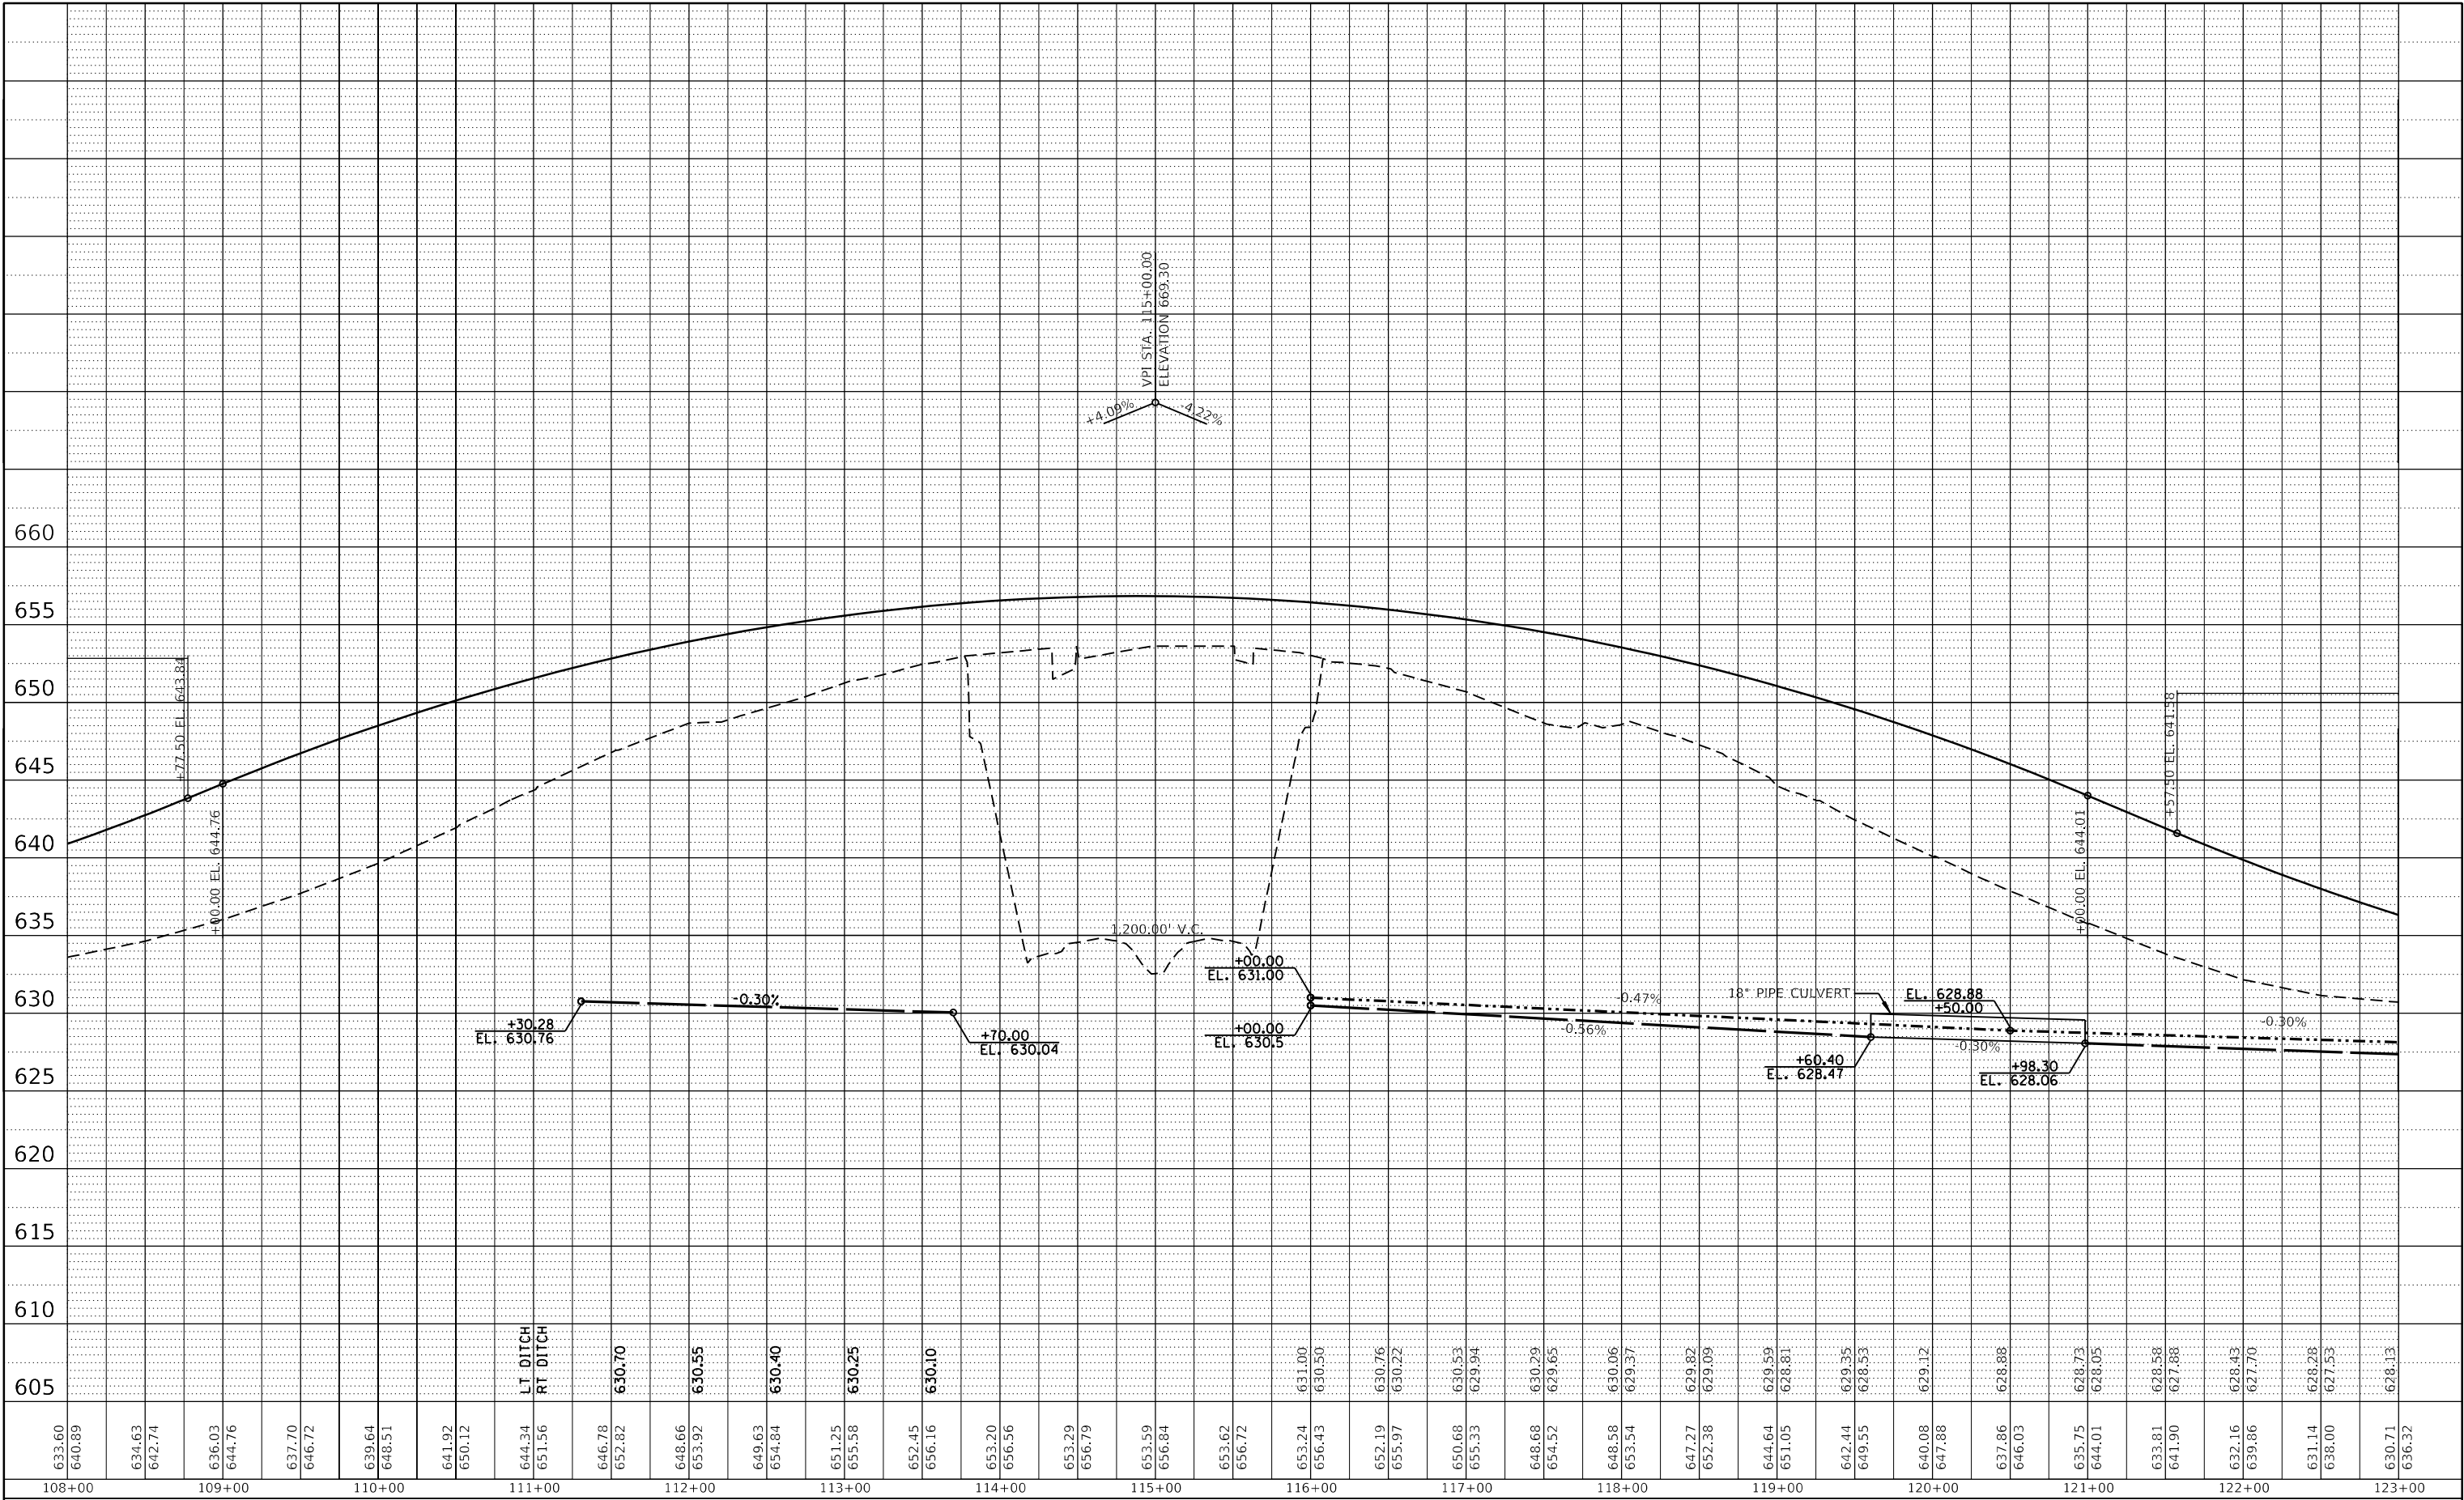

FILE NAME =	USER NAME = fergusonjh	DESIGNED -	REVISED -
c:\pw_work\pwidot\fergusonjh\d0318968\036659-sht-plnprf.dgn		DRAWN -	REVISED -
	PLOT SCALE = 100.0000' / 1in.	CHECKED -	REVISED -
\$MODELNAME\$	PLOT DATE = 10/21/2019	DATE -	REVISED -

STATE OF ILLINOIS
DEPARTMENT OF TRANSPORTATION


CH9 OVER I-80
PLAN & PROFILE

SCALE: SHEET OF SHEETS STA. TO STA.


F.A.I RTE.	SECTION	COUNTY	TOTAL SHEETS	SHEET NO.
80	(50-3)HBR-3	LASALLE	137	31
CONTRACT NO. 66C59				
ILLINOIS FED. AID PROJECT				

PLAN	SURVEYED	BY	DATE
	PLOTTED		
	ALIGNED		
	CHECKED		
	FILED		
	CADD FILE NAME		
NOTE BOOK NO.			

PROFILE	SURVEYED	BY	DATE
	PLOTTED		
	GRADES CHECKED		
	STRUCTURE NOTATIONS CHKO		
NOTE BOOK NO.			

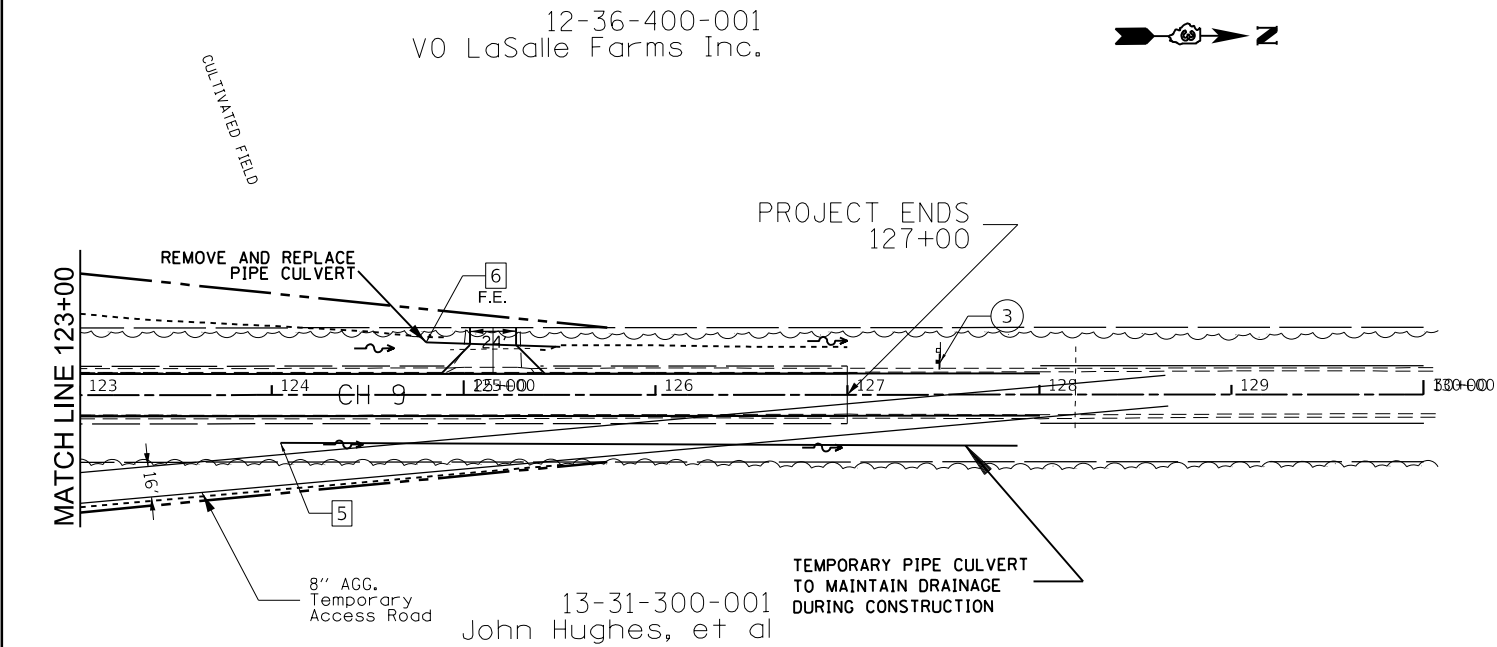



#No.	SEE ROAD SIGNS SCHEDULE FOR SIGN DESCRIPTIONS
#No	SEE DRAINAGE SCHEDULE

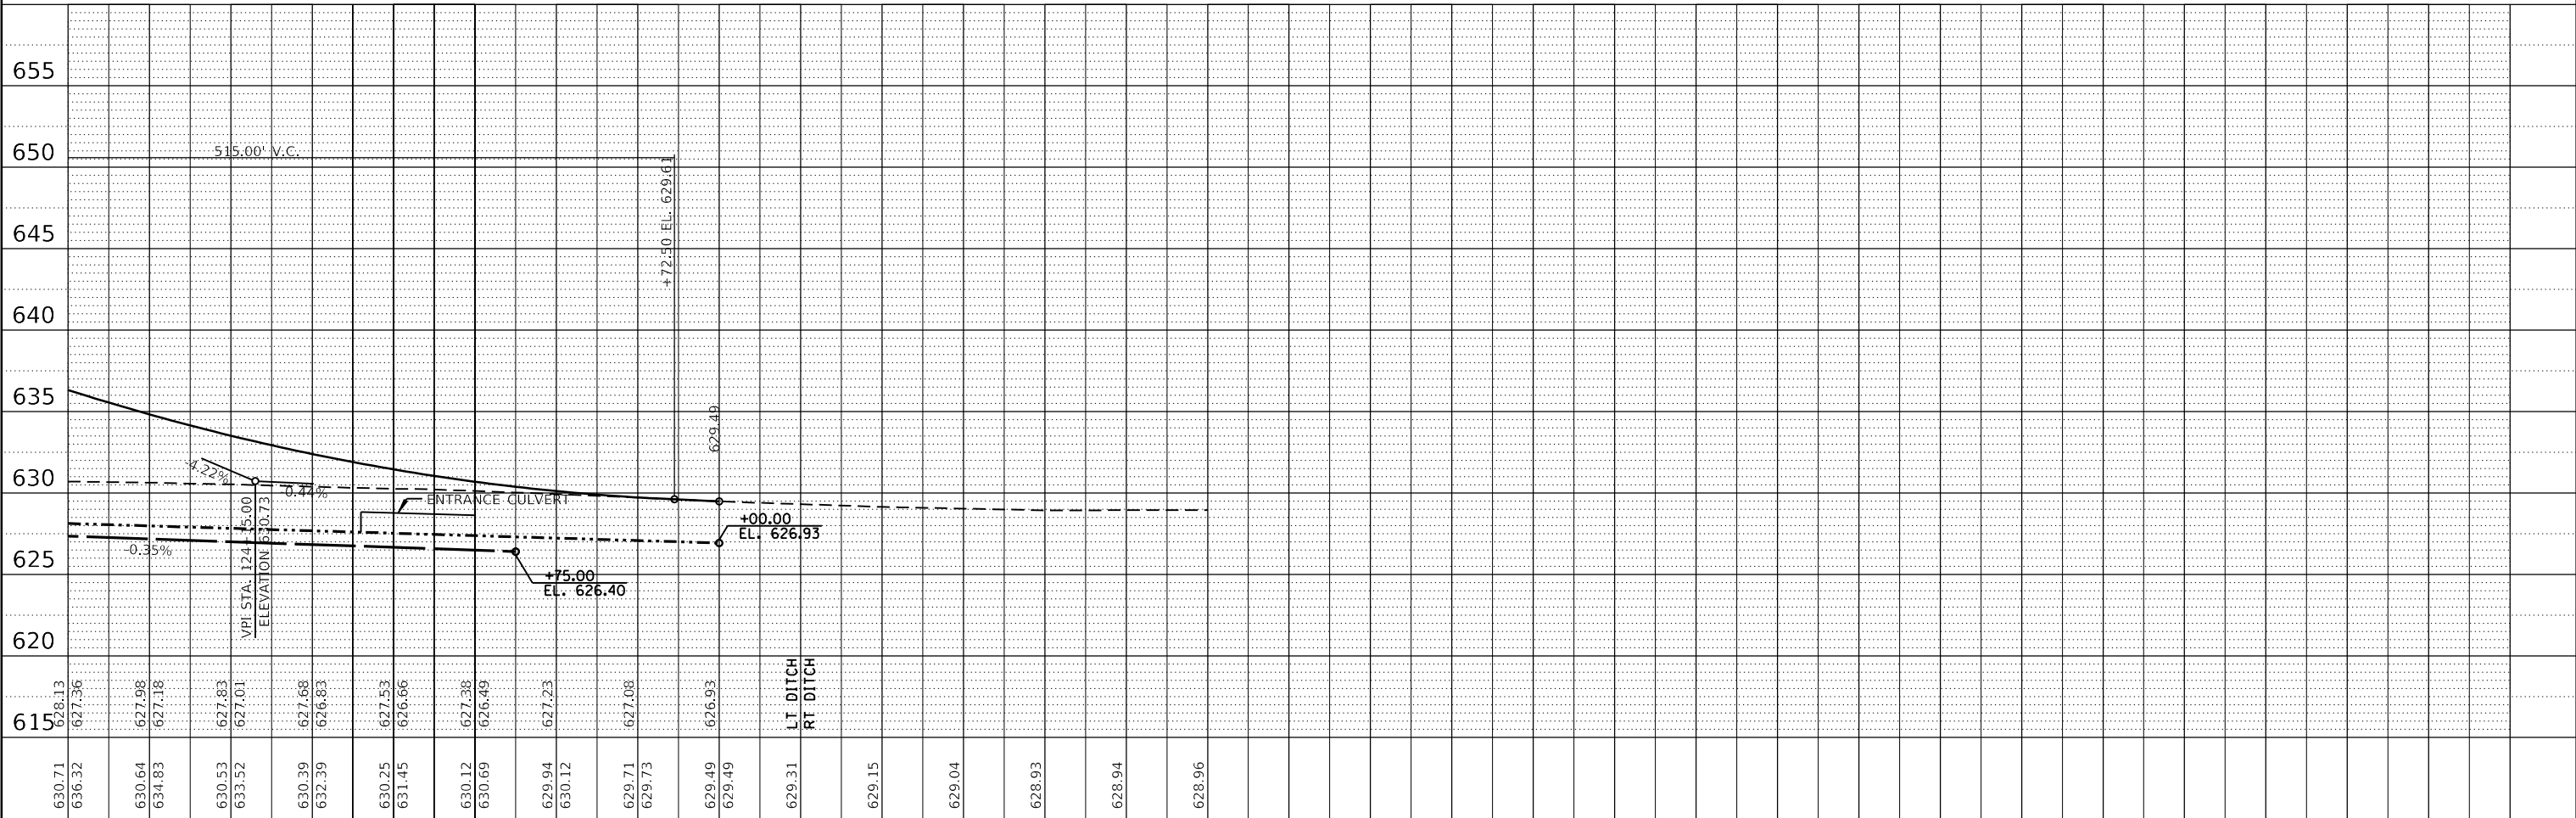

FILE NAME =	USER NAME = calderoni	DESIGNED -	REVISED -
c:\pwork\pwork\calderoni\00318968\036659-shr-plnprf.dgn		DRAWN -	REVISED -
		CHECKED -	REVISED -
		DATE -	REVISED -
STATE OF ILLINOIS DEPARTMENT OF TRANSPORTATION			
CH9 OVER I-80 PLAN & PROFILE			
SCALE:	SHEET	OF	SHEETS
STA.	TO	STA.	
ILLINOIS FED. AID PROJECT			
F.A.P. RTE.	SECTION	COUNTY	TOTAL SHEETS
80	(50-3)HBR-3	LASALLE	137
CONTRACT NO. 66C59			SHEET NO. 32

PLAN	SURVEYED	BY	DATE
NOTE BOOK NO.	PLOTTED		
	ALIGNED		
	CHECKED		
	FILED		
	CADD FILE NAME		


PROFILE	SURVEYED	BY	DATE
NOTE BOOK NO.	GRADES CHECKED		
	STRUCTURE NOTATIONS CHKO		

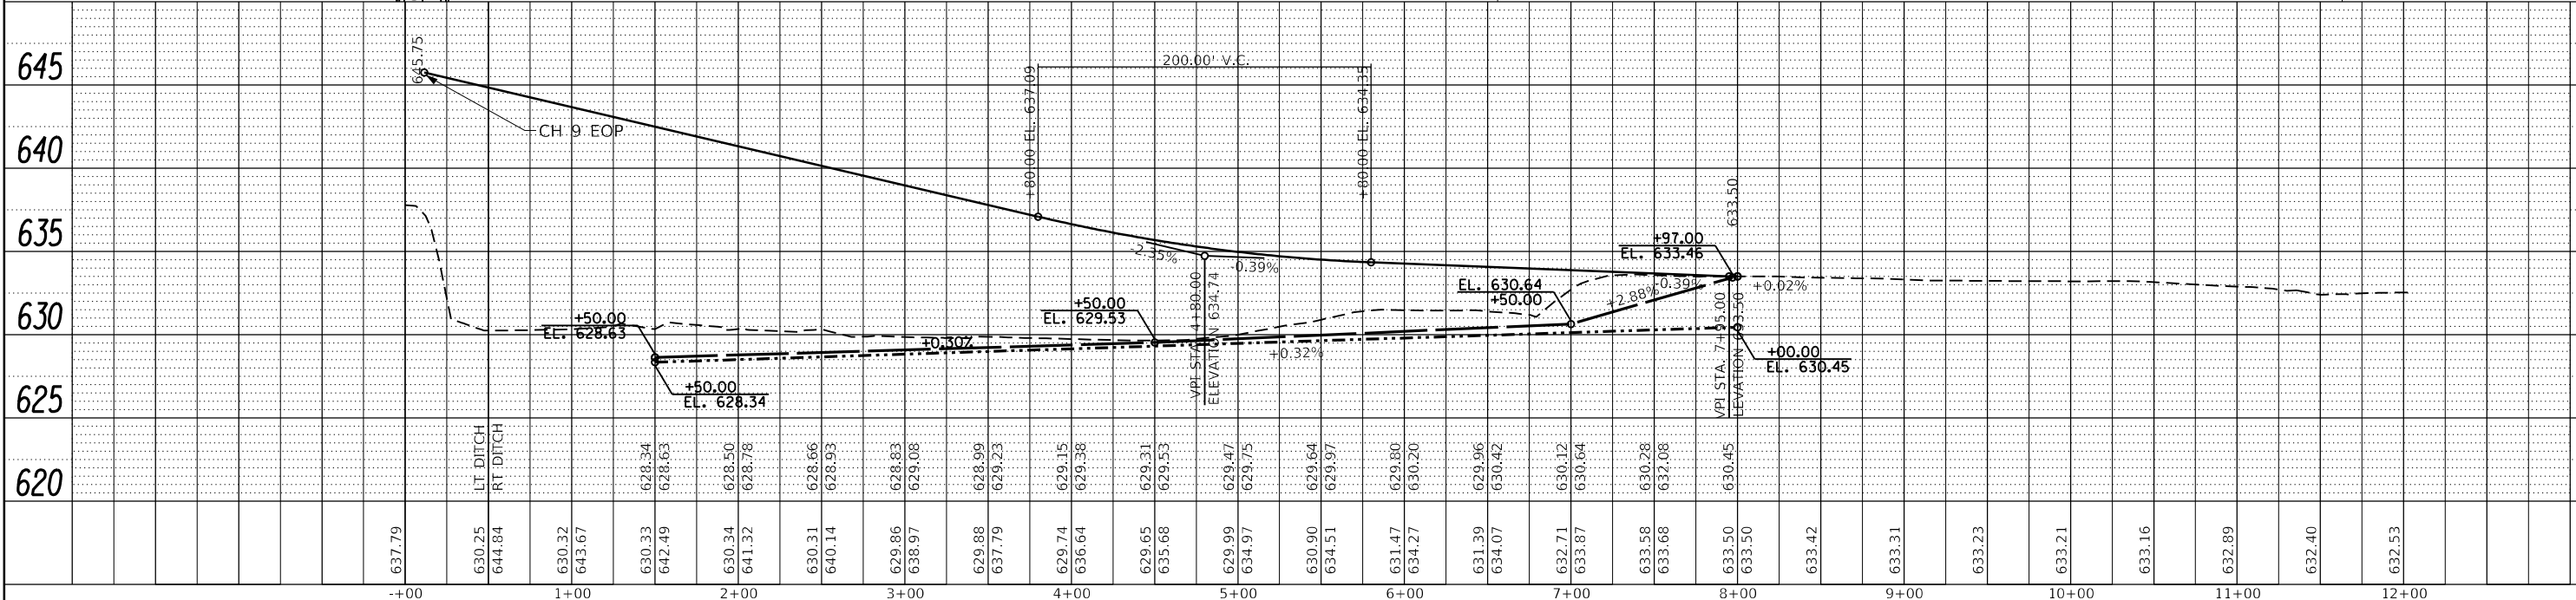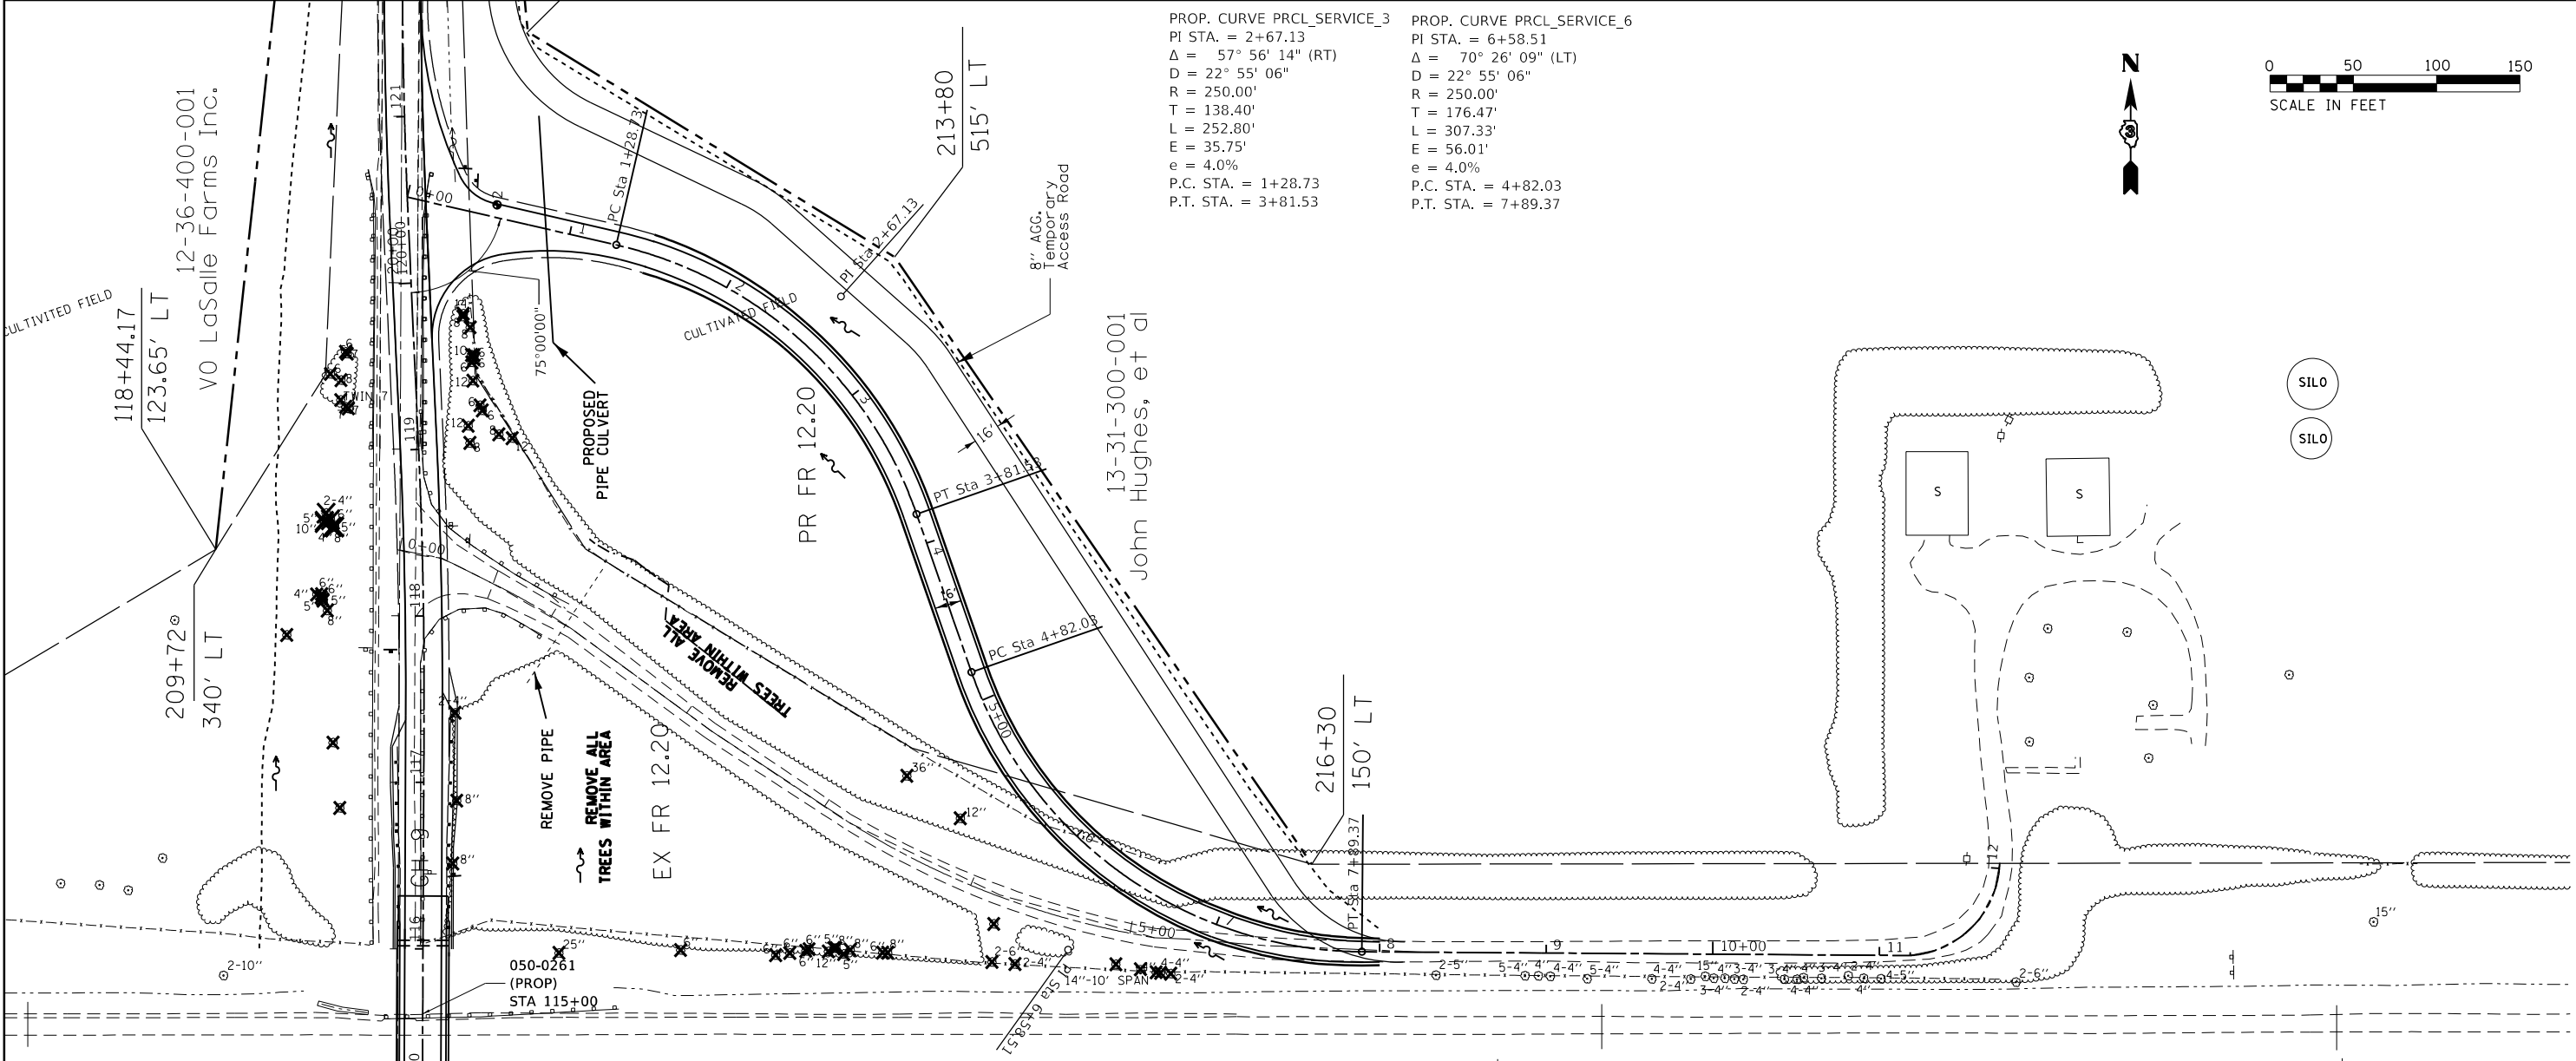

FILE NAME =	USER NAME = calderoni	DESIGNED -	REVISED -	STATE OF ILLINOIS DEPARTMENT OF TRANSPORTATION	FR 12.20					F.A.I RTE.	SECTION	COUNTY	TOTAL SHEET
c:\pwork\p\widot\calderoni\d0318968\036659-sht-plnprf-Township&service.dgn		DRAWN -	REVISED -							80	(50-3)HBR-3	LASALLE	137
\$MODELNAME\$	PLOT SCALE = 100.0000' / in.	CHECKED -	REVISED -			CONTRACT NO.							
	PLOT DATE = 10/21/2019	DATE -	REVISED -							ILLINOIS FED. AID PROJECT			

PLAN	SURVEYED	BY	DATE
	PLOTTED		
	ALIGNED		
	CHECKED		
	FILED		
	NO.		


PROFILE	SURVEYED	BY	DATE
	PLOTTED		
	GRADES		
	CHECKED		
	STRUCTURE		
	NOTATIONS		
	CHWD		
	NO.		

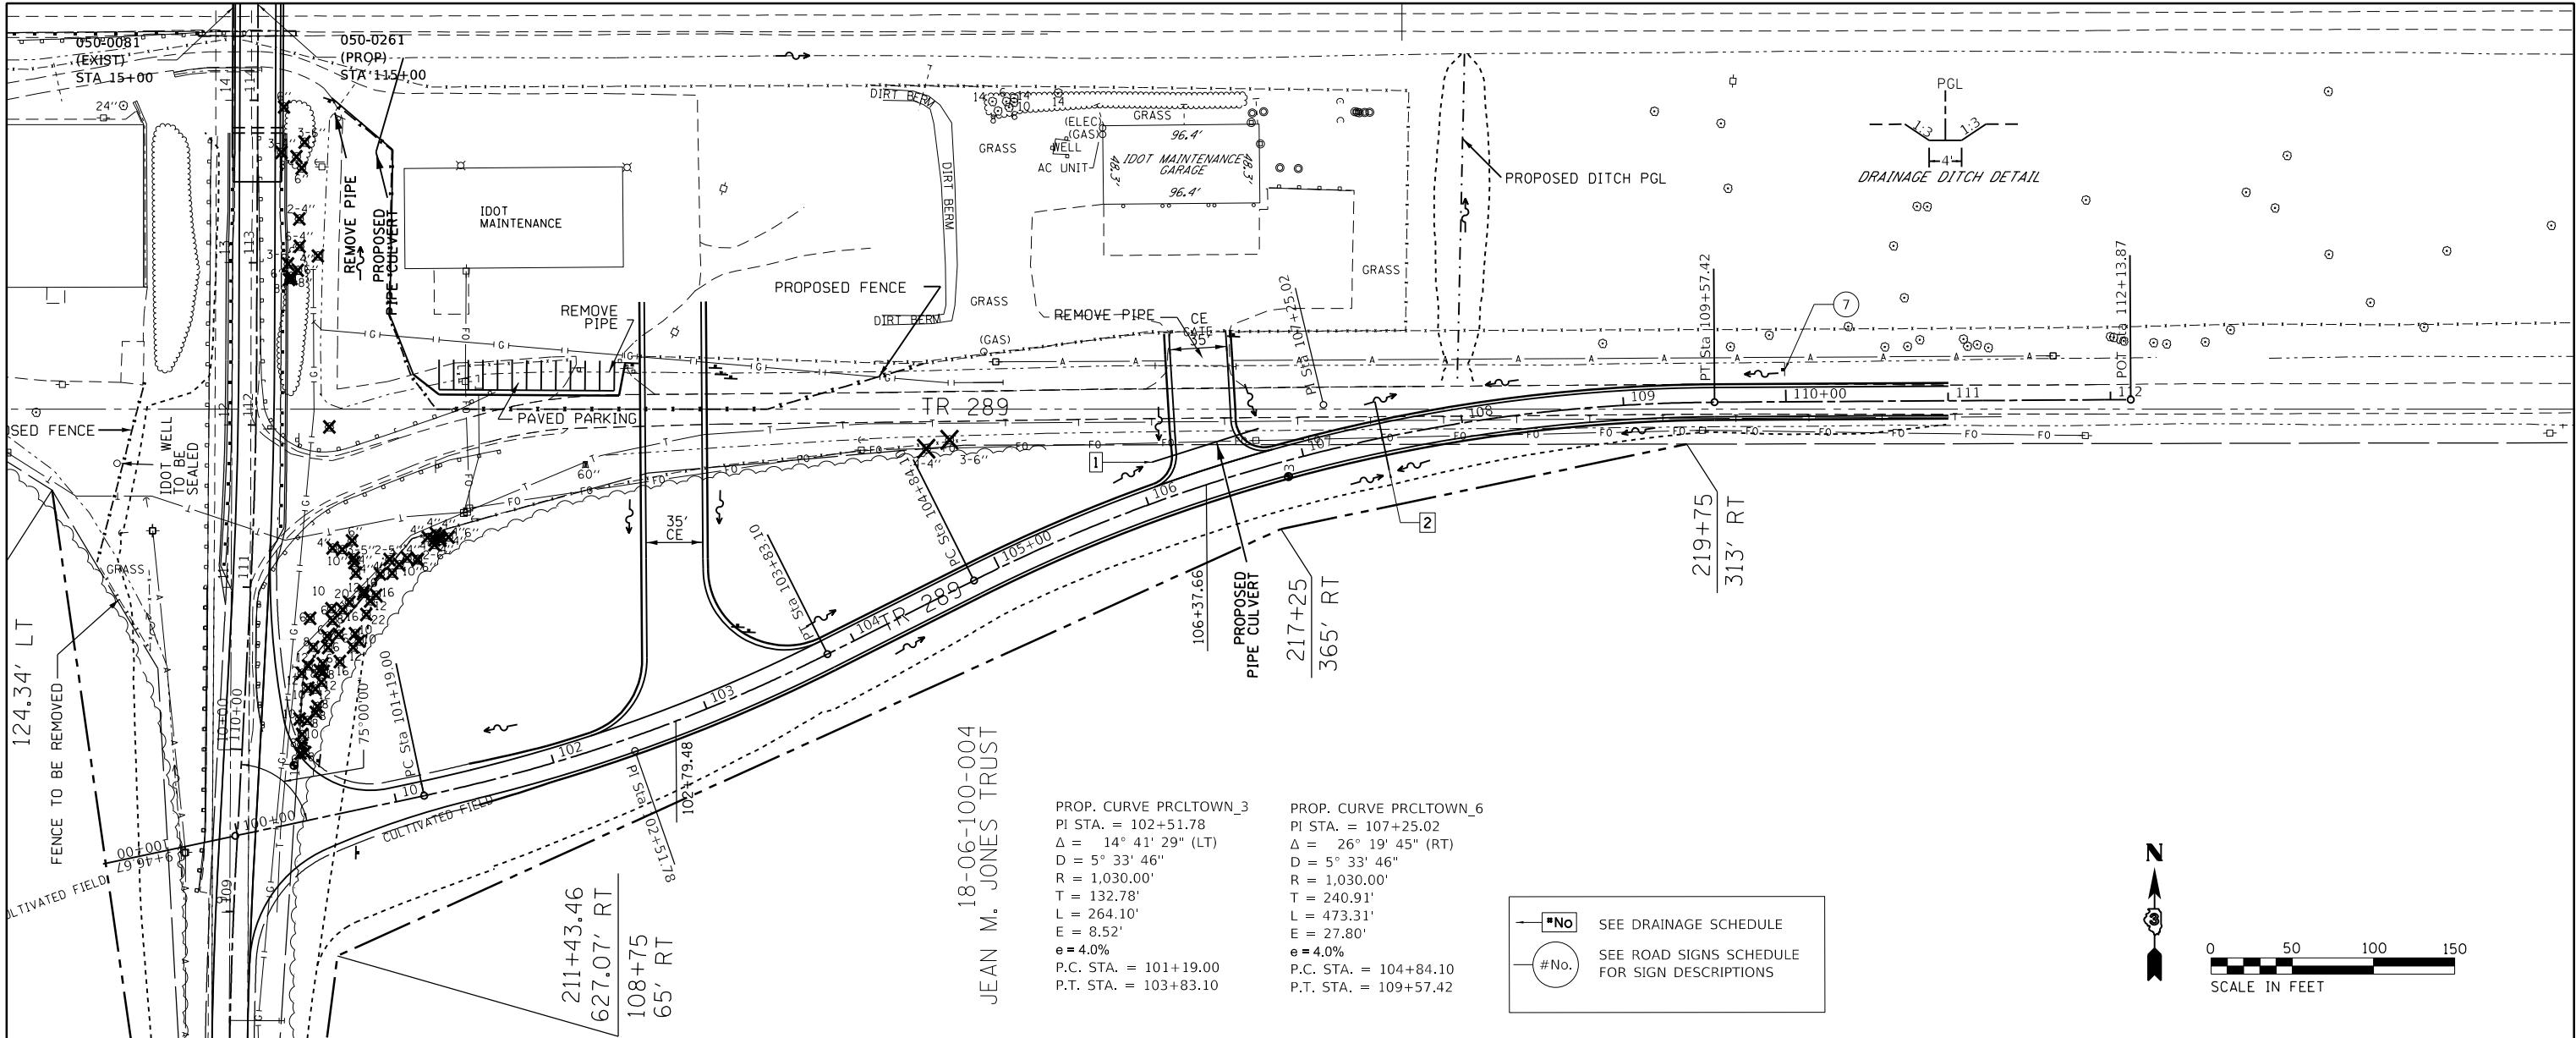

PROP. CURVE PRCLTOWN_3
PI STA. = 102+51.78
Δ = 14° 41' 29" (LT)
D = 5° 33' 46"
R = 1,030.00'
T = 132.78'
L = 264.10'
E = 8.52'
e = 4.0%
P.C. STA. = 101+19.00
P.T. STA. = 103+83.10


PROP. CURVE PRCLTOWN_6
PI STA. = 107+25.02
Δ = 26° 19' 45" (RT)
D = 5° 33' 46"
R = 1,030.00'
T = 240.91'
L = 473.31'
E = 27.80'
e = 4.0%
P.C. STA. = 104+84.10
P.T. STA. = 109+57.42

SEE DRAINAGE SCHEDULE
SEE ROAD SIGNS SCHEDULE
FOR SIGN DESCRIPTIONS

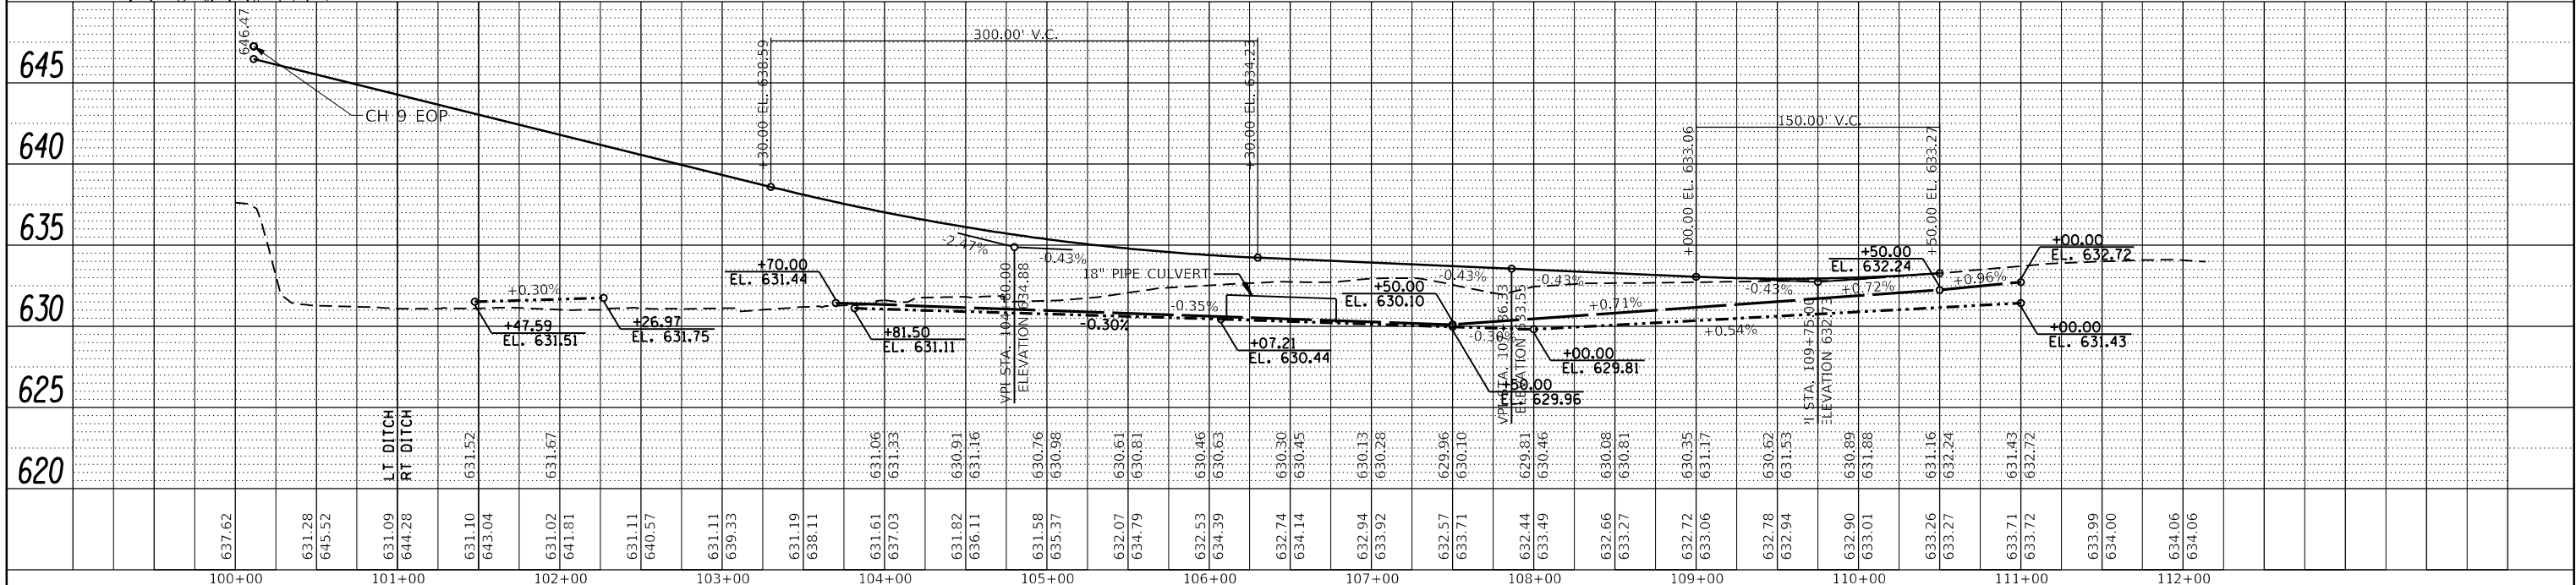

FILE NAME =	USER NAME = calderoni	DESIGNED -	REVISED -	STATE OF ILLINOIS DEPARTMENT OF TRANSPORTATION		TR 289 (N. 30th Road)		F.A.I RTE.	SECTION	COUNTY	TOTAL SHEETS	SHEET NO.
c:\pwork\pwidot\calderoni\d0318968\036659-sht-plnprf-Township&service.dgn		DRAWN -	REVISED -					80	(50-3)HBR-3	LASALLE	137	34
PLOT SCALE = 100.0000' / in.		CHECKED -	REVISED -					CONTRACT NO. 66C59				
PLOT DATE = 10/21/2019		DATE -	REVISED -					ILLINOIS FED. AID PROJECT				
SCALE:		SHEET		OF		SHEETS		STA.		TO STA.		

CH 9 REMOVAL PLAN
EXISTING STRUCTURE OMITTED FOR CLARITY


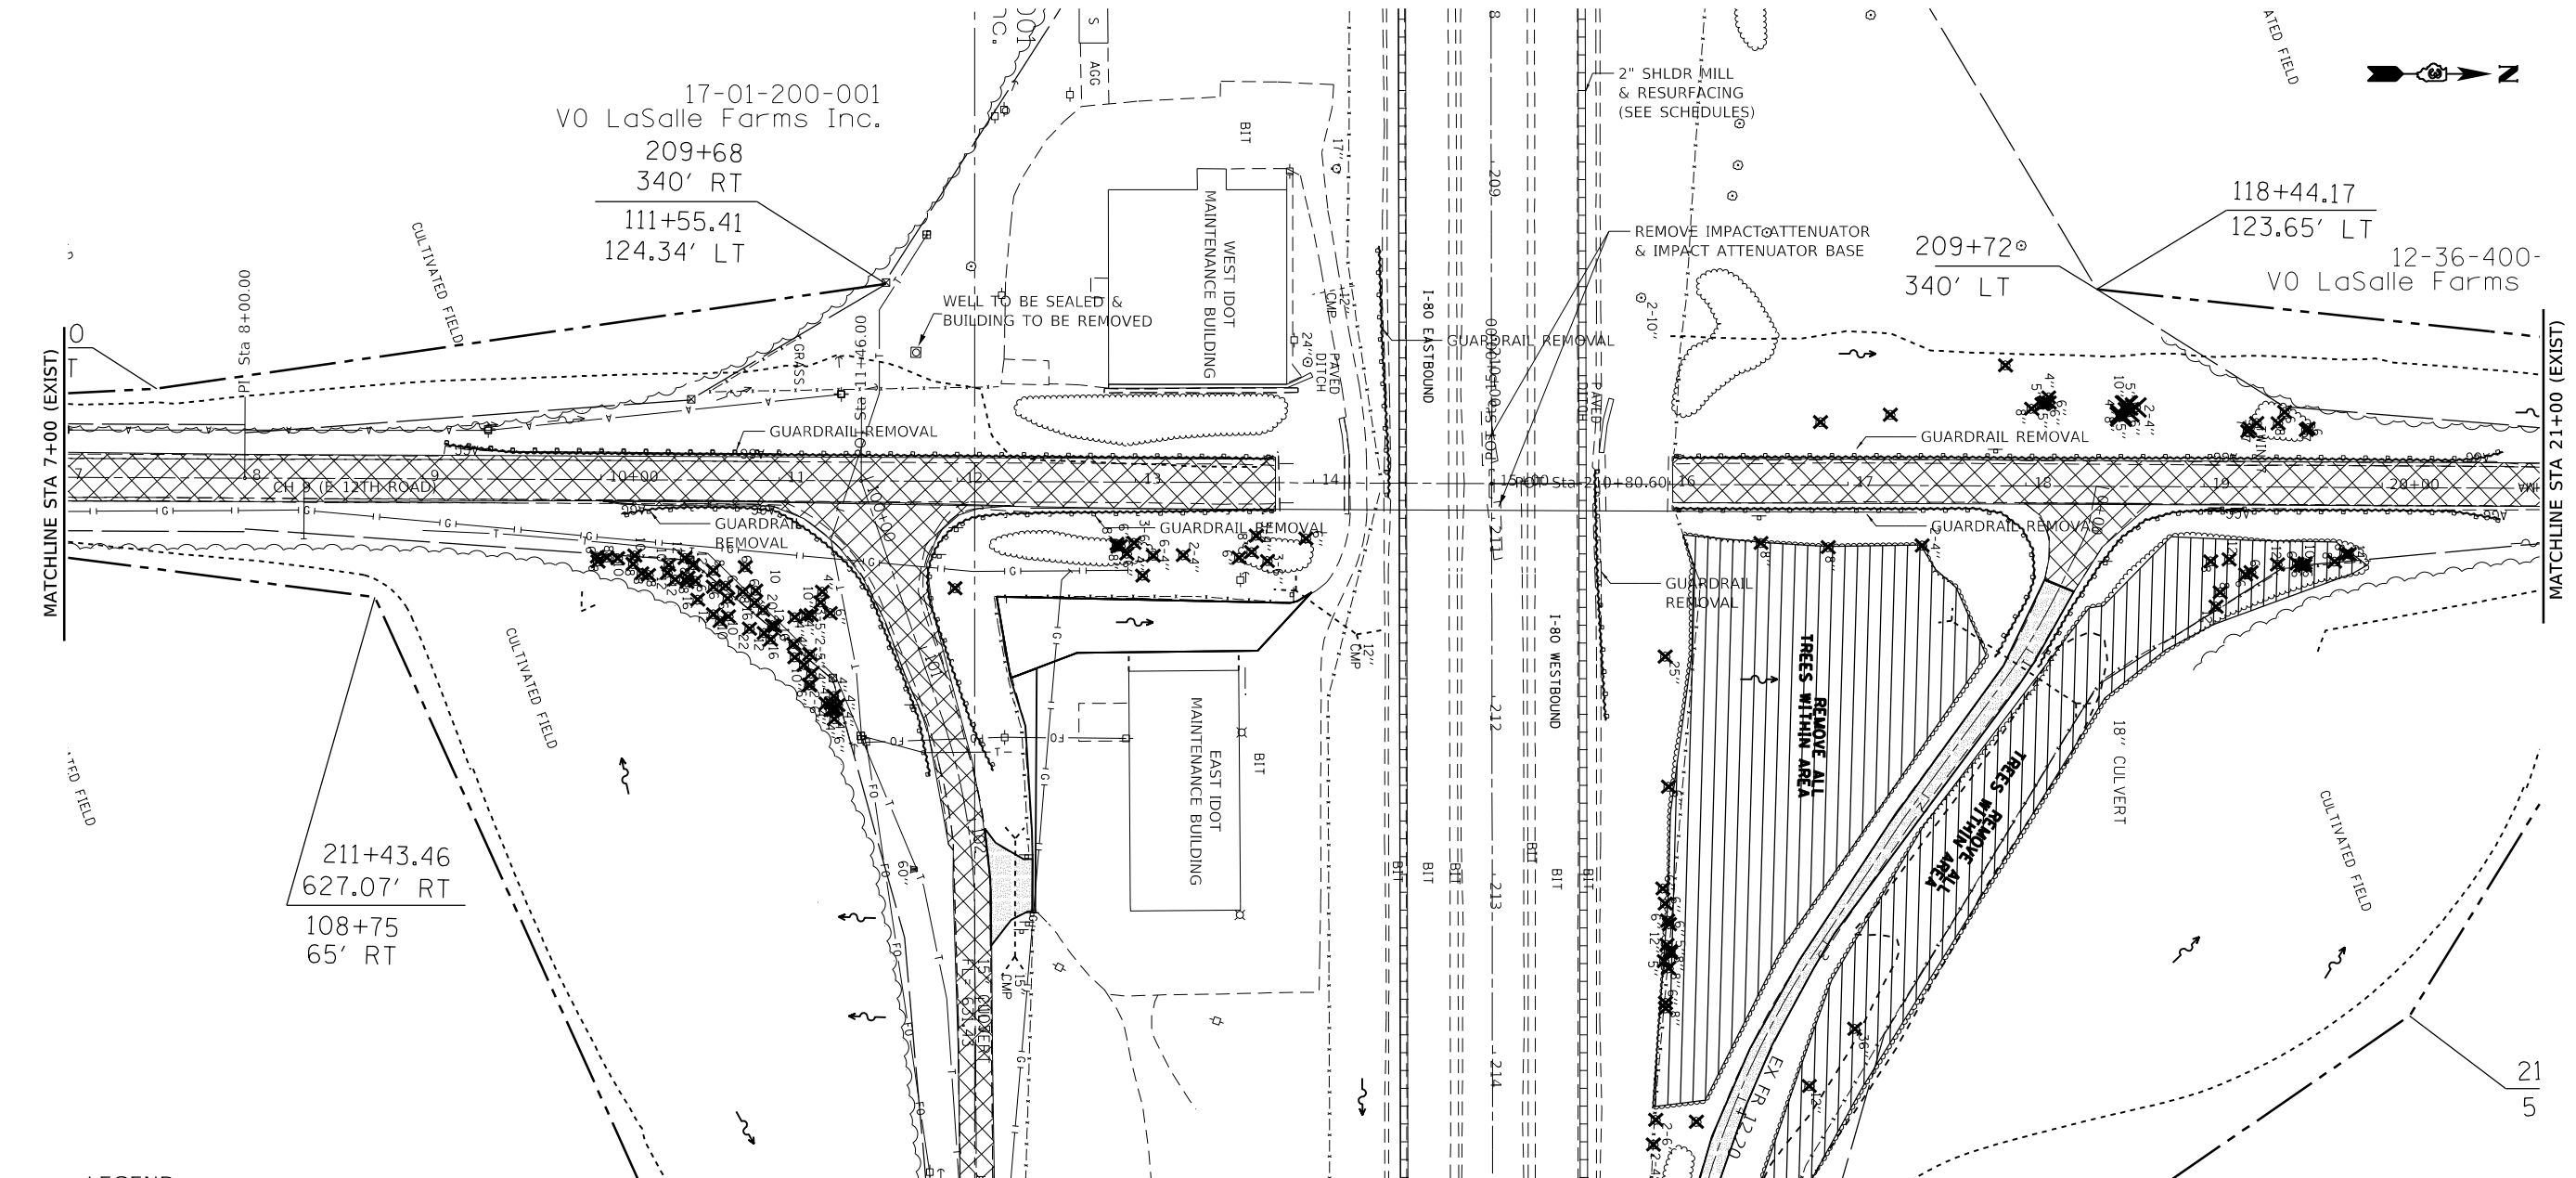


LEGEND

- CMP REMOVAL
- GUARDRAIL REMOVAL
- ENTRANCE REMOVAL
- TREE REMOVAL (ACRE)
- TREE REMOVAL (UNIT)
- SHLDR HMA MILL & RESURFACING (2")
- PAVEMENT REMOVAL

FILE NAME = c:\pw_work\pwidot\fergusonjh\d0318968\0366c59-shr-rem-plan.dgn	USER NAME = fergusonjh		DESIGNED -	REVISED -	STATE OF ILLINOIS DEPARTMENT OF TRANSPORTATION	REMOVAL PLAN				F.A.I. RTE.	SECTION	COUNTY	TOTAL SHEETS	SHEET NO.
	DRAWN -		REVIS	REVISED -						80	(50-3)HBR-3	LASALLE	137	35
	PLOT SCALE = 100.0000' / 1 in.		CHECKED -	REVISED -		CONTRACT NO. 66C59				ILLINOIS FED. AID PROJECT				
	PLOT DATE = 10/21/2019		DATE -	REVISED -		SCALE:	SHEET	OF	SHEETS	STA.	TO STA.			

CH 9 REMOVAL PLAN

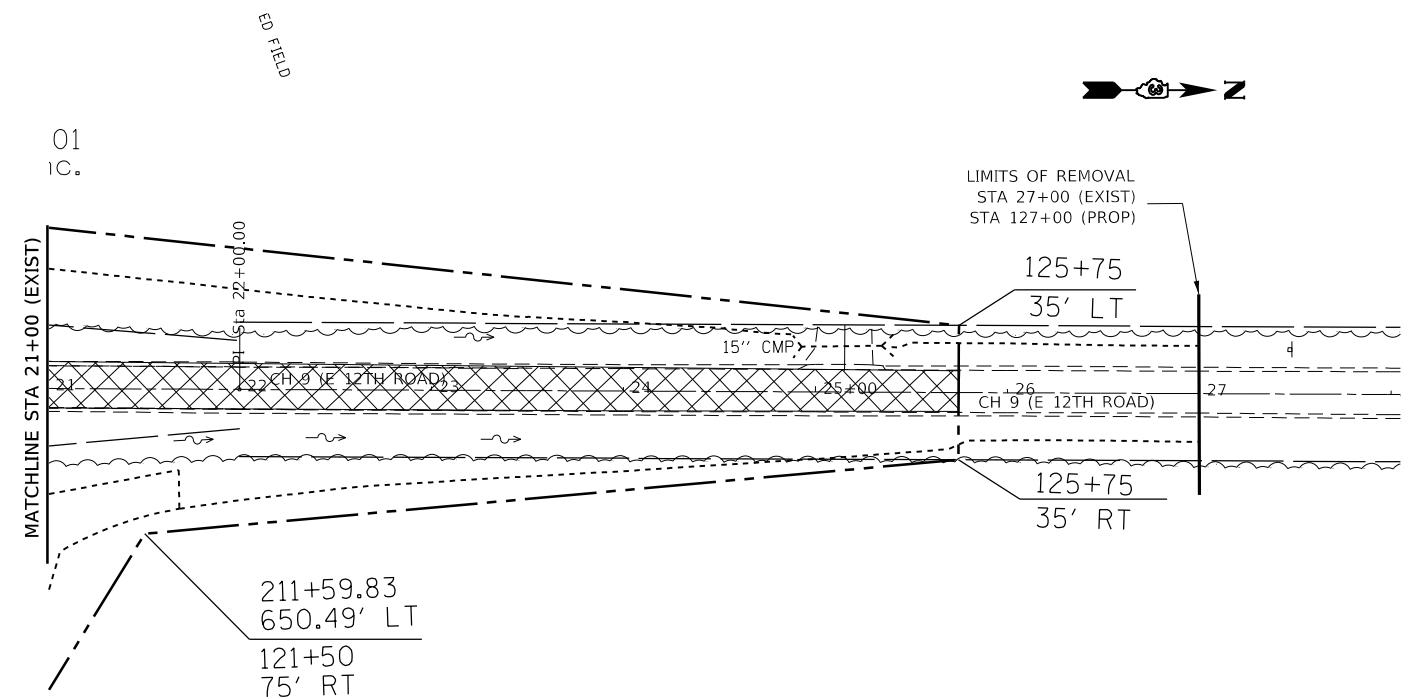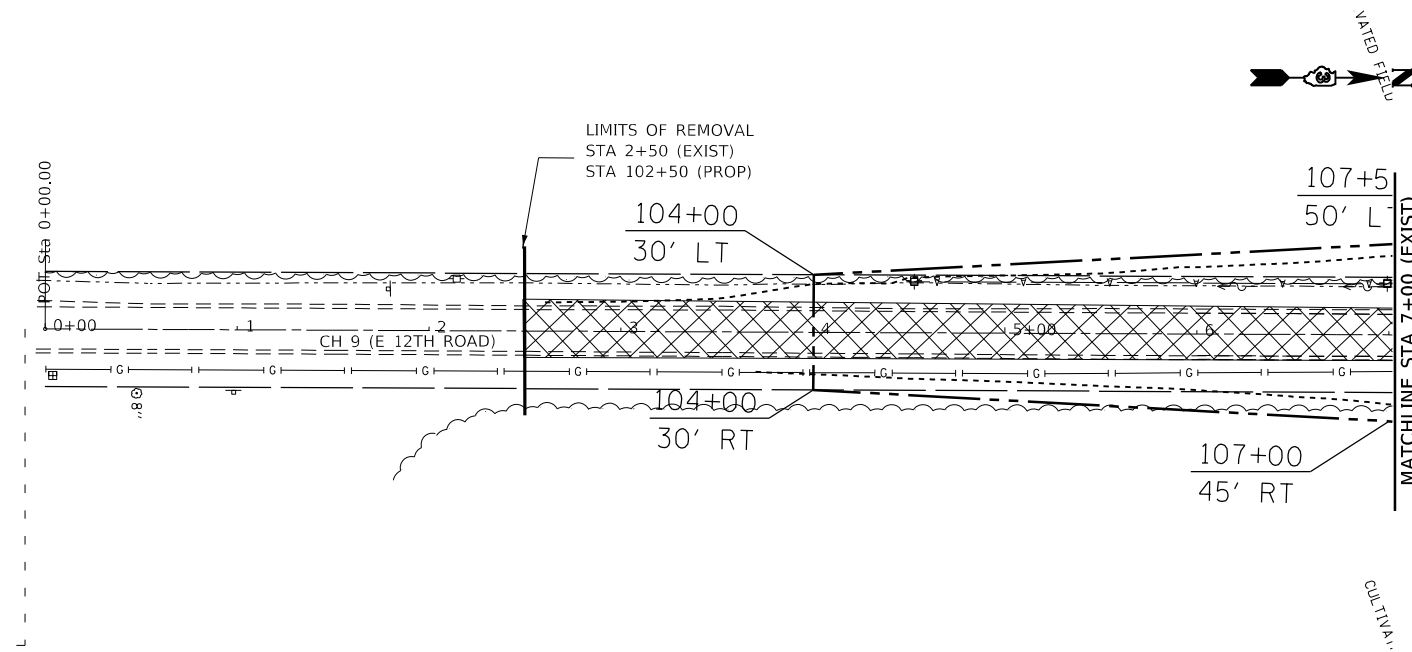

LEGEND


 CMP REMOVAL

 GUARDRAIL REMOVAL ENTRANCE REMOVAL

_____ TREE REMOVAL (ACRE)

☒ TREE REMOVAL (UNIT)

	SHLDR HMA MILL & RESURFACING (2")
--	-----------------------------------

  PAVEMENT REMOVAL

FILE NAME =	USER NAME = fergusonjh	DESIGNED -	REVISED -	STATE OF ILLINOIS DEPARTMENT OF TRANSPORTATION	REMOVAL PLAN				F.A.I. RTE.	SECTION	COUNTY	TOTAL SHEETS	SHEET NO.
c:\pw\work\pwt\dot\fergusonjh\0318968\0366c59-shr-rem-plan.dgn		DRAWN -	REVISED -						80	(50-3)HBR-3	LASALLE	137	36
	PLOT SCALE = 100.0000' / in.	CHECKED -	REVISED -		CONTRACT NO. 66C59								
	PLOT DATE = 10/21/2019	DATE -	REVISED -										
				SCALE:	SHEET	OF	SHEETS	STA.	TO STA.	ILLINOIS FED. AID PROJECT			

TR 289 REMOVAL PLAN

REMOVAL AREA BEHIND PROP FENCE (TO BE COORDINATED WITH DISTRICT OPS)

BIT

EAST IDOT MAINTENANCE BUILDING

DIRT BERM

GRASS

(ELEC) (GAS)

AC UNIT

IDOT DRILL RIG BUILDING

96.4'

96.4'

BOLLARDS CONC

SEPTIC

WELL

AGG

AGG

GRASS

12" CMP (AGG)

631.14'

630.89'

N 30TH ROAD

LIMITS OF REMOVAL STA 110+67 (EXIST) STA 111+00 (PROP)

217+25 365' RT

219+75 313' RT

004 JST

LEGEND

- CMP REMOVAL
- GUARDRAIL REMOVAL
- ENTRANCE REMOVAL
- TREE REMOVAL (ACRE)
- TREE REMOVAL (UNIT)
- SHLDR HMA MILL & RESURFACING (2")
- PAVEMENT REMOVAL

FILE NAME =	USER NAME = fergusonjh	DESIGNED -	REVISED -	STATE OF ILLINOIS DEPARTMENT OF TRANSPORTATION	REMOVAL PLAN				F.A.I. RTE.	SECTION	COUNTY	TOTAL SHEETS	SHEET NO.
c:\pw_work\pwidot\fergusonjh\d0318968\	D366c59-shr-rem-plan.dgn	DRAWN -	REVISED -						80	(50-3)HBR-3	LASALLE	137	37
PLOT SCALE = 100.0000 ' / in.		CHECKED -	REVISED -		CONTRACT NO. 66C59								
PLOT DATE = 10/21/2019		DATE -	REVISED -		SCALE:	SHEET	OF	SHEETS	STA.	TO STA.			

GENERAL STAGING NOTES

1) THE TRAFFIC CONTROL PLANS SHALL SERVE AS A GUIDE FOR SAFE DIVERSION OF TRAFFIC DURING EXECUTION OF THIS CONTRACT. HOWEVER, THE CONTRACTOR MAY IMPROVE OR MODIFY THE TRAFFIC CONTROL PLANS TO MEET CONSTRUCTION NEEDS BUT NOT AT THE EXPENSE OF PUBLIC SAFETY OR CONVENIENCE. ANY CHANGES TO THE TRAFFIC CONTROL PLANS SHALL BE SUBMITTED TO THE ENGINEER FOR APPROVAL.

2) THE ENGINEER SHALL BE INFORMED 48 HOURS IN ADVANCE OF ANY CHANGE TO THE STAGING PLANS, OR ANY CHANGE IN STAGE.

3) THE CONTRACTOR SHALL BE REQUIRED TO MAINTAIN ACCESS TO ALL ENTRANCES, APPROACHES, AND TEMPORARY ROADS WITHIN THE PROJECT LIMITS DURING CONSTRUCTION ACTIVITIES AND/OR AT THE DIRECTION OF THE ENGINEER. THIS WORK SHALL BE PAID FOR AT THE CONTRACT UNIT PRICE PER TON FOR "AGGREGATE FOR TEMPORARY ACCESS".

4) ALL EXISTING SIGNS THAT ARE IN CONFLICT WITH THE TRAFFIC CONTROL PLANS SHALL BE COVERED OR REMOVED IN ACCORDANCE WITH ARTICLE 107.25 OF THE STANDARD SPECIFICATIONS.

5) THE CONTRACTOR SHALL PLACE A CHANGEABLE MESSAGE SIGN AT THE WEST AND EAST LIMITS OF THE PROJECT ALONG I-80 AS DIRECTED BY THE ENGINEER TO INFORM MOTORISTS OF UPCOMING CONSTRUCTION ACTIVITIES. THE MESSAGE SIGN WITH THE APPROPRIATE INFORMATION SHALL BE IN PLACE TWO WEEKS PRIOR TO START OF CONSTRUCTION ACTIVITIES. THIS WORK IS TO BE PAID FOR AT THE CONTRACT UNIT PRICE PER CALENDAR MONTH FOR "CHANGEABLE MESSAGE SIGN".

6) ANY SAW CUTTING OF THE EXISTING PAVEMENT FOR STAGE CONSTRUCTION SHALL BE INCLUDED IN THE CONTRACT UNIT PRICE PER SQ YD FOR "PAVEMENT REMOVAL".

7) THE CONTRACTOR SHALL GIVE THE ENGINEER TWO WEEK NOTICE BEFORE CLOSING THE ROAD

8) OFF-PEAK HOURS ARE 6 PM TO 1 PM FOR EASTBOUND AND WESTBOUND I-80. HOURS FOR BEAM REMOVAL/REPLACEMENT WILL BE 9 PM TO 5 AM.

9) TEMPORARY CONCRETE BARRIER FOR CENTER PIER CONSTRUCTION MUST BE PLACED/REMOVED DURING OFF-PEAK HOURS.

10) PRIOR TO INSTALLING POST MOUNTED SIGNS, THE CONTRACTOR SHALL CONTACT J.U.L.I.E.

11) EXISTING PAVEMENT MARKINGS THAT INTERFERE WITH STAGE CONSTRUCTION PAVEMENT MARKINGS SHALL BE REMOVED AS DIRECTED BY THE ENGINEER.

12) THE CONTRACTOR MUST VERIFY FIELD CONDITIONS BEFORE STARTING ANY WORK. CONFLICTS, DISCREPANCIES, OMISSIONS MUST BE REPORTED TO THE ENGINEER.

13) ANY IDOT SIGN THAT IS COVERED OR CHANGED SHALL BE DONE IN A MANNER WHICH DOES NOT DAMAGE ANY SIGNS OR POSTS. ANY SIGN OR POST WHICH THE ENGINEER DETERMINES HAS BEEN DAMAGED BY THE CONTRACTOR SHALL BE REPAIRED OR REPLACED AT THE CONTRACTOR'S OWN EXPENSE.

14) TWO LANES IN EACH DIRECTION ON I-80 SHALL BE MAINTAINED AT ALL TIMES ACCORDING TO THE SUGGESTED MAINTENANCE OF TRAFFIC PLANS. LANE CLOSURES ON I-80 WILL BE ALLOWED DURING OFF PEAK HOURS FOR PLACEMENT/REMOVAL OF TRAFFIC CONTOL DEVICES AND BEAM REMOVAL/REPLACEMENT AS APPROVED BY THE ENGINEER.

15) THE CONTRACTOR SHALL COORDINATE THE DETOURING OF TRAFFIC WITH CONTRACTOR'S ACTIVITIES ON NEARBY PROJECTS WHEN APPLICABLE.

SEQUENCE OF CONSTRUCTION (I-80)

STAGE 1

1. SET UP TRAFFIC CONTROL DEVICES ON I-80 AND CH 9 ACCORDING TO THE SUGGESTED MAINTENANCE OF TRAFFIC PLANS AND TRAFFIC CONTROL DETAILS. USE HWY STANDARD 701101 AND 701426

2. MILL AND RESURFACE 4' FROM 10' OUTSIDE SHOULDER FOR STAGING.

3. CLOSE I-80 OUTSIDE SHOULDER IN BOTH DIRECTIONS ACCORDING TO SUGGESTED MAINTENANCE OF TRAFFIC PLANS USING TEMPORARY CONCRETE BARRIER.

4. REMOVE EXISTING BRIDGE DECK.

5. REMOVE BRIDGE BEAMS DURING NIGHT-TIME HOURS ONLY (9 PM TO 5 AM) UTILIZING TOTAL INTERSTATE CLOSURE AT NIGHT DETAIL. USE I-80 CLOSURE DETOUR ROUTE AS SHOWN IN THE PLANS.

6. REMOVE EXISTING GUARDRAIL AND SHOULDER AS SHOWN IN THE PLANS.

7. REMOVE EXISTING ABUTMENTS, PIERS AND BRIDGE CONE (AS NECESSARY).

8. BEGIN CONSTRUCTION OF THE BRIDGE CONE EARTHWORK AND PROPOSED ABUTMENTS.

STAGE 2

1. ADJUST TRAFFIC CONTROL DEVICES TO CLOSE I-80 INSIDE SHOULDERS IN BOTH DIRECTIONS AS SHOWN IN THE SUGGESTED MAINTENANCE OF TRAFFIC PLANS.

2. REMOVE AND CONSTRUCT CENTER PIER AND DRAINAGE ACCORDING TO THE PLANS.

3. INSTALL BRIDGE BEAMS DURING NIGHT-TIME HOURS ONLY (9 PM TO 5 AM) UTILIZING TOTAL INTERSTATE CLOSURE AT NIGHT DETAIL. USE I-80 CLOSURE ROUTE AS SHOWN IN THE PLANS.

4. COMPLETE SUPERSTRUCTURE AND APPROACH PAVEMENTS.

5. REPLACE PAVEMENT MARKING AS NEEDED.

6. INSTALL IMPACT ATTENUATOR (SAND MODULE) AT BOTH SIDES OF THE MEDIAN PIER , REINSTALL HIGH TENSION CABLE MEDIAN BARRIER, GUARDRAIL AND CONCRETE BARRIER.

7. REMOVE ALL ASSOCIATED TRAFFIC CONTROL AND COMPLETE PUNCH LIST ITEMS.

SEQUENCE OF CONSTRUCTION (CH 9)

STAGE 1

1. INSTALL TEMPORARY INFORMATION SIGNS AND TRAFFIC CONTROL FOR CH-9 ROAD CLOSURES. USE HWY STND BLR-21 TRAFFIC CONTROL DETAIL.

2. INSTALL TEMPORARY ACCESS FOR PROPERTIES AND BUILDING WITHIN CONSTRUCTION ZONE. THE CONTRACTOR SHALL COORDINATE WITH THE RESIDENT AND PROPERTY OWNERS FOR ACCESS. AT NO POINT DURING CONSTRUCTION, ACCESS SHALL BE RESTRICTED TO PROPERTY OWNERS.

3. BEGIN REMOVAL OF GUARDRAIL, PAVEMENT AND TREE REMOVAL.

4. ROUGH GRADE DITCHES ALONG THE ROAD TO PROVIDE POSITIVE DRAINAGE DURING CONSTRUCTION.

5. BUILD EMBANKMENT ON BOTH SIDES OF THE STRUCTURE.

STAGE 2

1. CONTINUE CONSTRUCTION OF STRUCTURE AND EMBANKMENT TO COMPLETION.


2. CONSTRUCT NEW ROADWAY PAVEMENT AND ENTRANCES.

3. REPLACE PAVEMENT MARKING AS NEEDED.


4. PLACE 4" TOPSOIL AND PERFORM FINAL LANDSCAPING.

MODEL: STAGE1.MMF5
FILE: Name: Stage1 - work.spwidat\fergusonjh\00318948\0366C59-sht-staging.dgn

	USER NAME = fergusonjh	DESIGNED -	REVISED -	STATE OF ILLINOIS DEPARTMENT OF TRANSPORTATION	SUGGESTED MAINTENANCE OF TRAFFIC GENERAL NOTES & SEQUENCE OF CONSTRUCTION		F.A.I RTE.	SECTION	COUNTY	TOTAL SHEETS	SHEET NO.
		DRAWN -	REVISED -				80	(50-3)HBR-3	LASALLE	137	38
	PLOT SCALE = 100.0000 ' / in.	CHECKED -	REVISED -				66C59				
	PLOT DATE = 10/21/2019	DATE -	REVISED -		SCALE:	SHEET OF SHEETS	STA.	TO STA.	ILLINOIS FED. AID PROJECT		

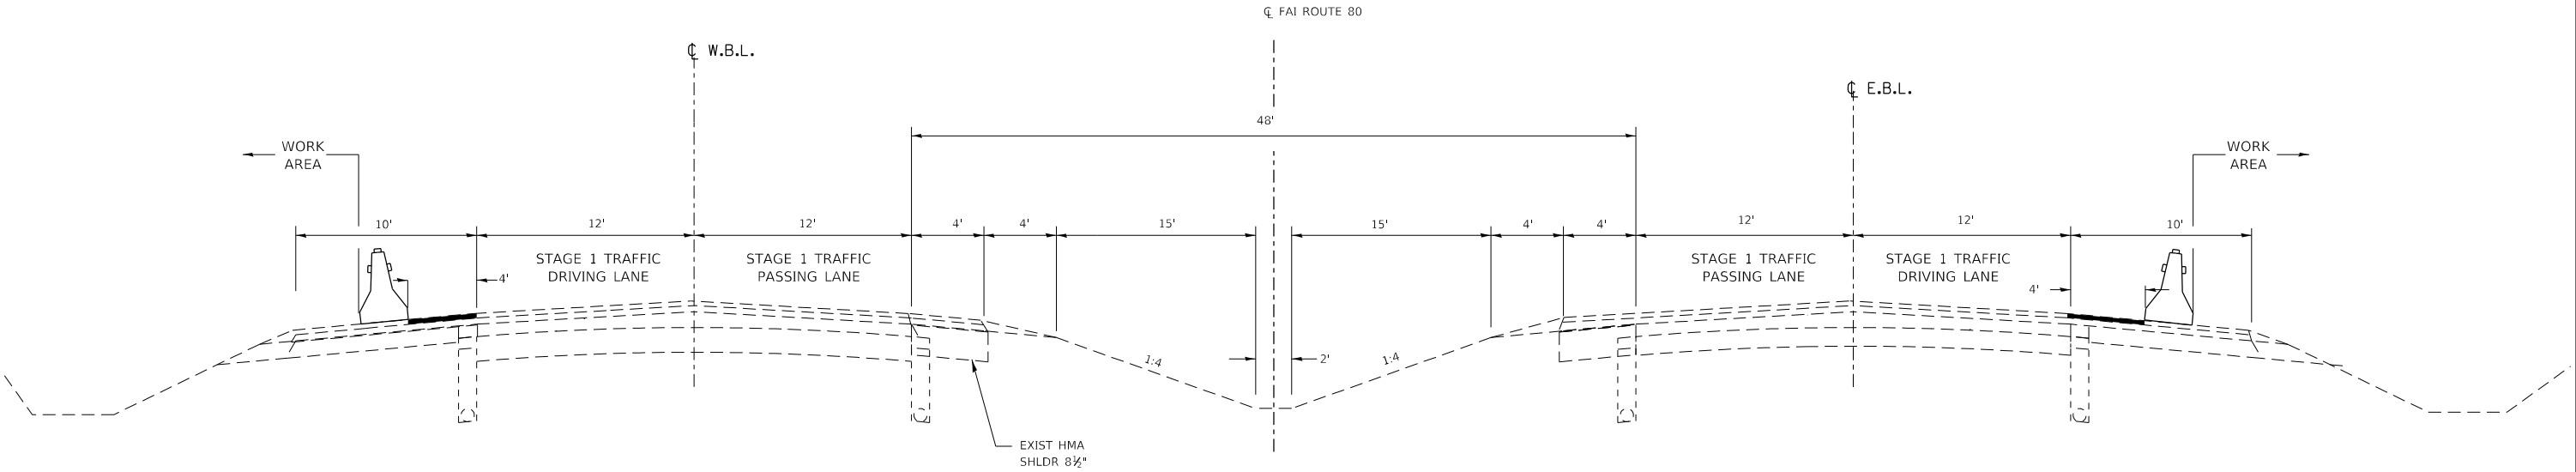

STAGE 1 TYPICAL (I-80)
(LOOKING EAST)

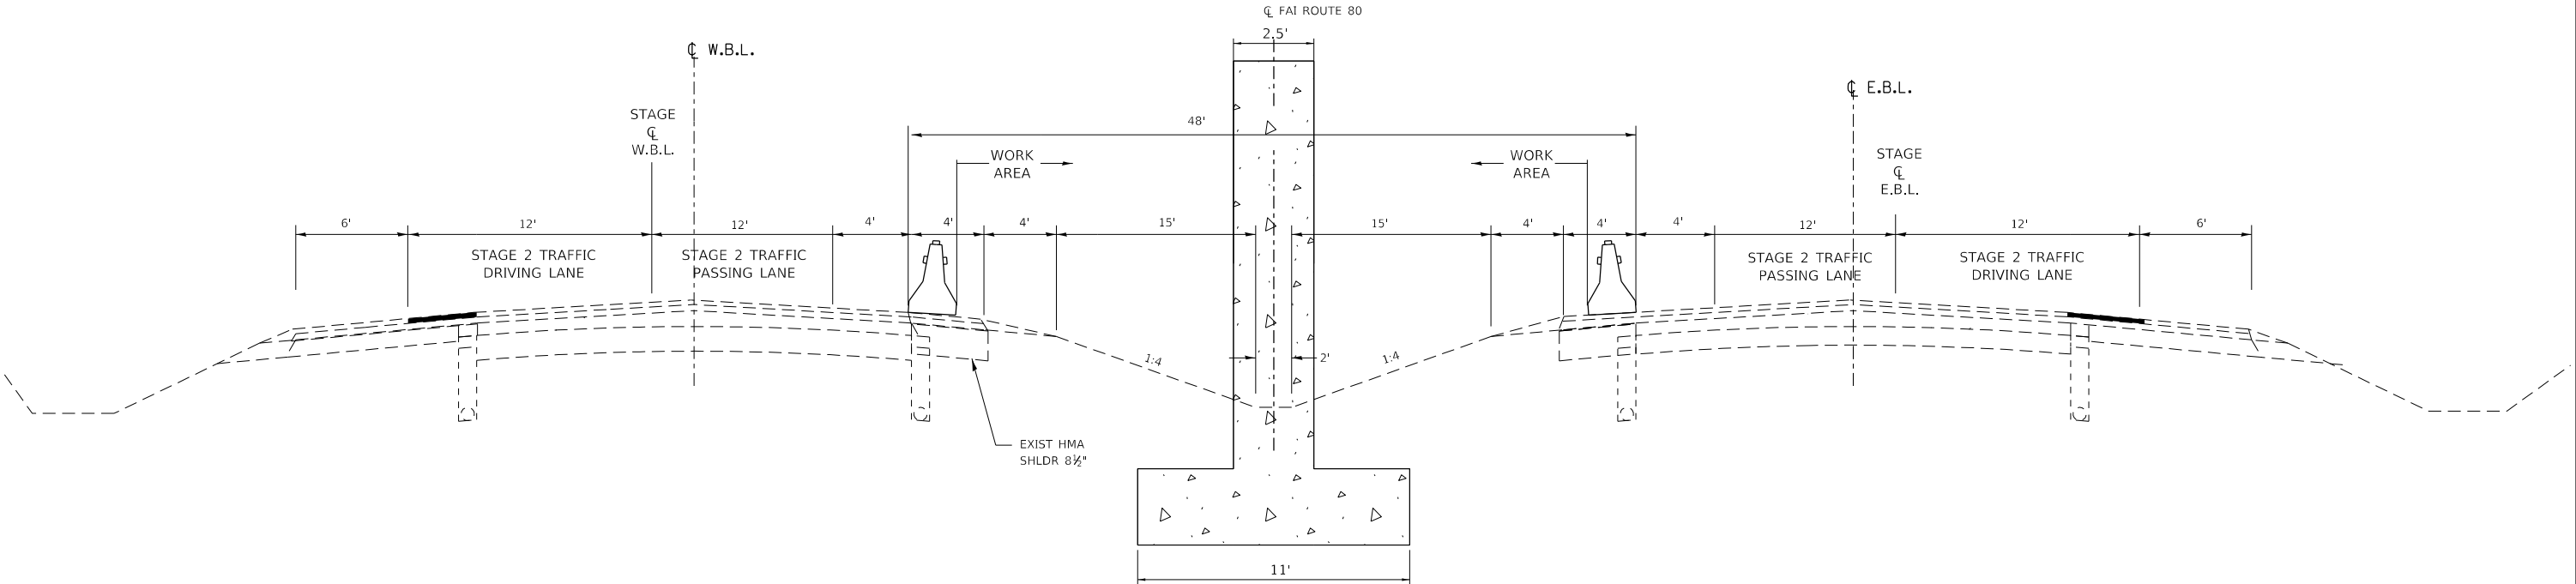

STAGE 2 TYPICAL (I-80)
(LOOKING EAST)

NOTES:

1. THE CONTRACTOR HAS THE OPTION OF USING EITHER THE LINE ON THE TEMPORARY CONCRETE BARRIER OR ON THE PAVEMENT.
2. THE COST OF THE REFLECTORS AND THE BARRIER/PAVEMENT MARKING LINE IS INCLUDED IN THE COST OF THE TEMPORARY CONCRETE BARRIER.

MODEL: STAGE1.MXD
FILE: \\nas101\csc\proj\66C59\st1\stage1.dgn

USER NAME = fergusonjh	DESIGNED -	REVISED -
	DRAWN -	REVISED -
PLOT SCALE = 100.0000 ' / in.	CHECKED -	REVISED -
PLOT DATE = 10/21/2019	DATE -	REVISED -

STATE OF ILLINOIS
DEPARTMENT OF TRANSPORTATION

**SUGGESTED MAINTENANCE OF TRAFFIC
GENERAL NOTES & SEQUENCE OF CONSTRUCTION**

SCALE: SHEET OF SHEETS STA. TO STA.

F.A.I RTE.	SECTION	COUNTY	TOTAL SHEETS	SHEET NO.
80	(50-3)HBR-3	LASALLE	137	39
66C59				
ILLINOIS FED. AID PROJECT				

STAGE 1 TRAFFIC CONTROL (I-80)

LEGEND

DIRECTION OF TRAFFIC



DRUMS WITH MONO-DIRECTIONAL STEADY BURNING LIGHTS @ 25' CENTERS ALONG TAPERS

IMPACT ATTENUATOR, TEMPORARY (FULLY REDIRECTIVE)

TEMPORARY CONCRETE BARRIER

NOTE: ALL TRAFFIC CONTROL ITEMS EXCEPT TEMP CONCRETE BARRIER, TEMP PAVEMENT MARKING, PORTABLE CHANGEABLE MESSAGE SIGN AND IMPACT ATTENUATORS SHALL BE INCLUDED IN THE COST OF TRAFFIC CONTROL & PROTECTION (SPECIAL.)

TEMPORARY CONCRETE BARRIER	
NORMAL POSTED SPEED	TAPER RATIO
40 MPH & ABOVE	12:1
BELOW & 40 MPH	8:1

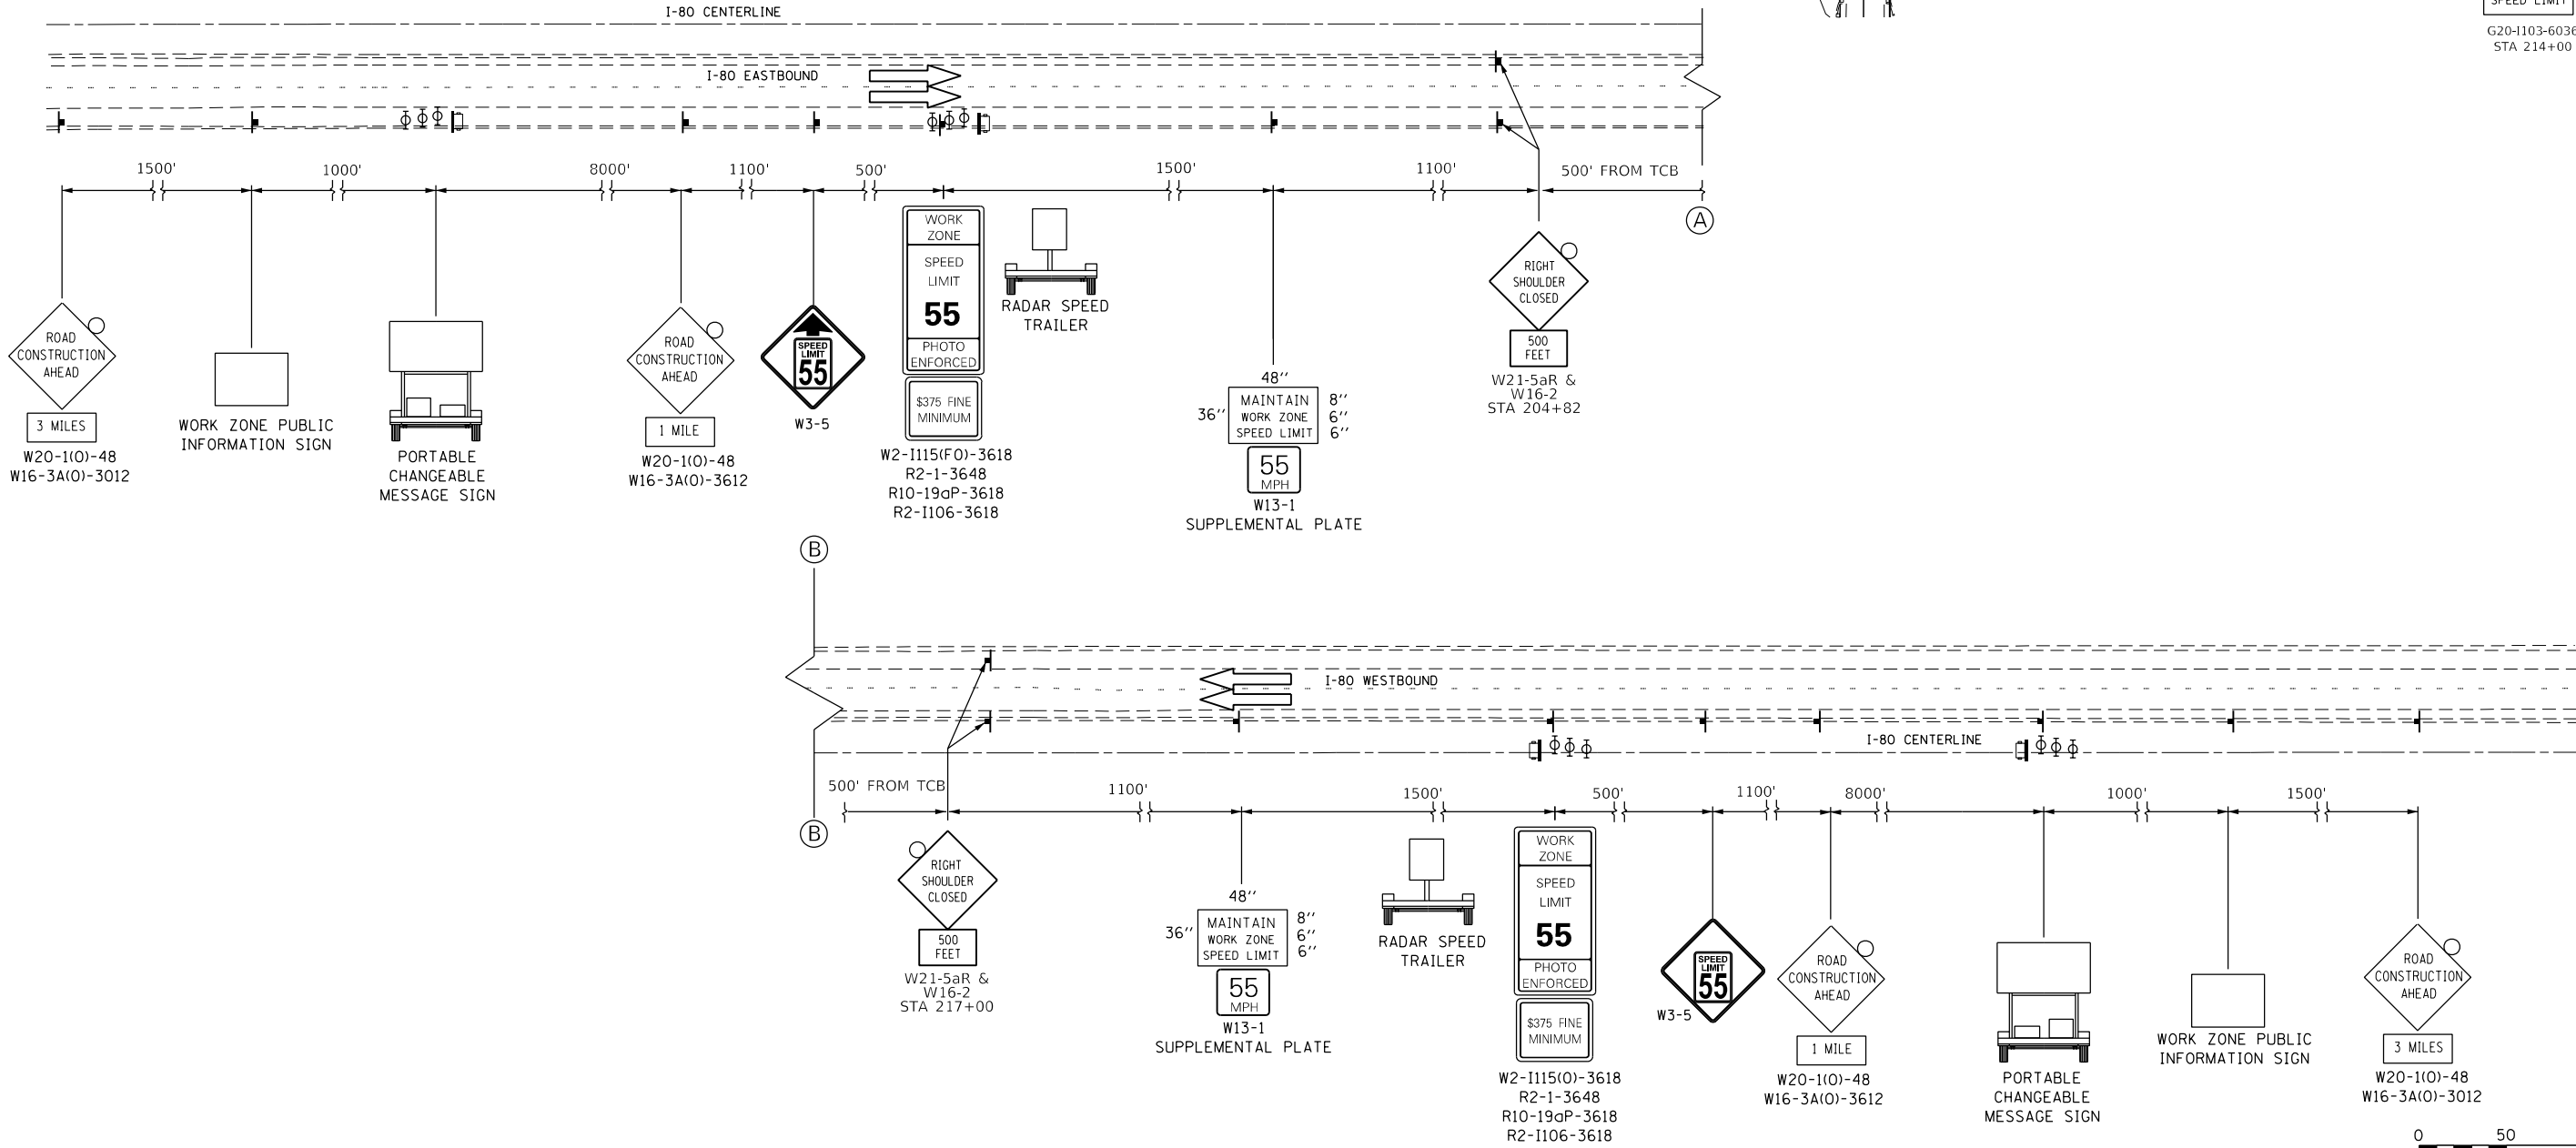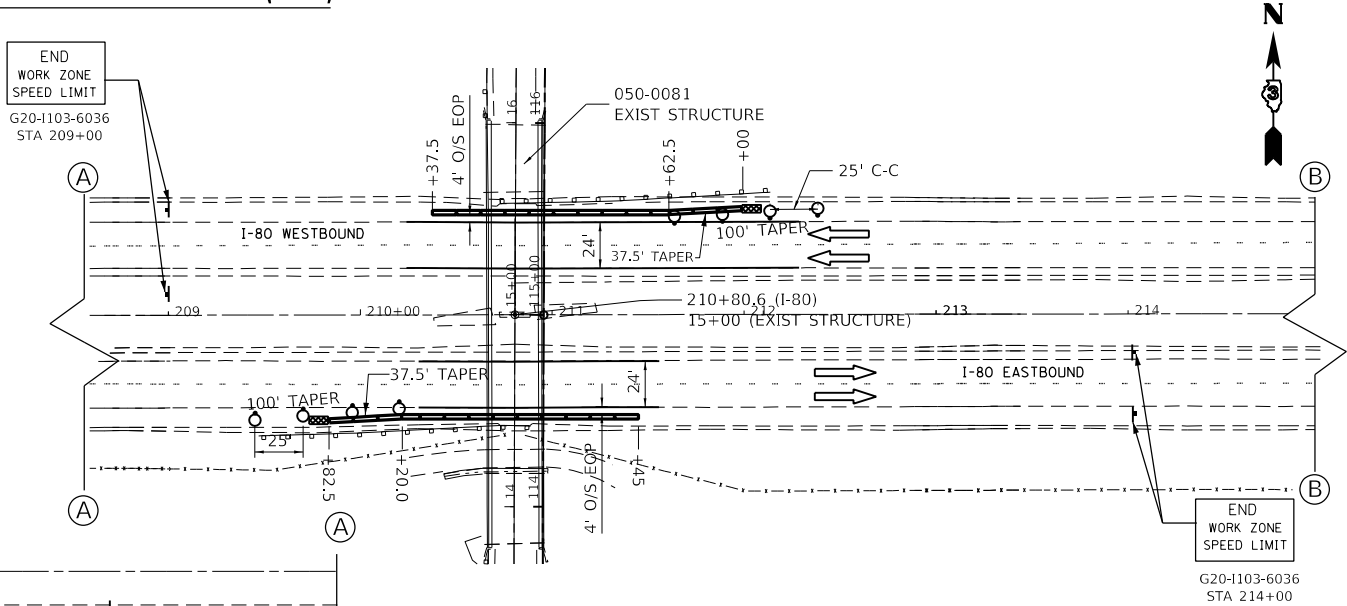

MODEL: SHOTGUN.MXD
FILE: Name: Stage 1 Traffic Control (I-80).dgn

USER NAME = fergusonjh	DESIGNED -	REVISED -
	DRAWN -	REVISED -
PLOT SCALE = 100.0000' / in.	CHECKED -	REVISED -
PLOT DATE = 10/21/2019	DATE -	REVISED -

STATE OF ILLINOIS
DEPARTMENT OF TRANSPORTATION

SUGGESTED MAINTENANCE OF TRAFFIC GENERAL NOTES & SEQUENCE OF CONSTRUCTION			
SCALE:	SHEET	OF SHEETS	STA. TO STA.

F.A.I. RTE.	SECTION	COUNTY	TOTAL SHEETS	SHEET NO.
80	(50-3)HBR-3	LASALLE	137	40
66C59				
ILLINOIS FED. AID PROJECT				


STAGE 2 TRAFFIC CONTROL (I-80)

LEGEND

 DIRECTION OF TRAFFIC

 DRUMS WITH MONO-DIRECTIONAL STEADY BURNING LIGHTS @ 25' CENTERS ALONG TAPERS

 IMPACT ATTENUATOR, TEMPORARY (FULLY REDIRECTIVE)



 
 TEMPORARY CONCRETE BARRIER

 TEMP PAVT MARKING 4" SOLID WHITE

 TEMP PAVT MARKING 4" SOLID YELLOW

TEMPORARY CONCRETE BARRIER	
NORMAL POSTED SPEED	TAPER RATIO
40 MPH & ABOVE	12:1
BELOW & 40 MPH	8:1

NOTE: ALL TRAFFIC CONTROL ITEMS EXCEPT TEMP CONCRETE BARRIER, TEMP PAVEMENT MARKING, PORTABLE CHANGEABLE MESSAGE SIGN AND IMPACT ATTENUATORS SHALL BE INCLUDED IN THE COST OF TRAFFIC CONTROL & PROTECTION (SPECIAL.)

 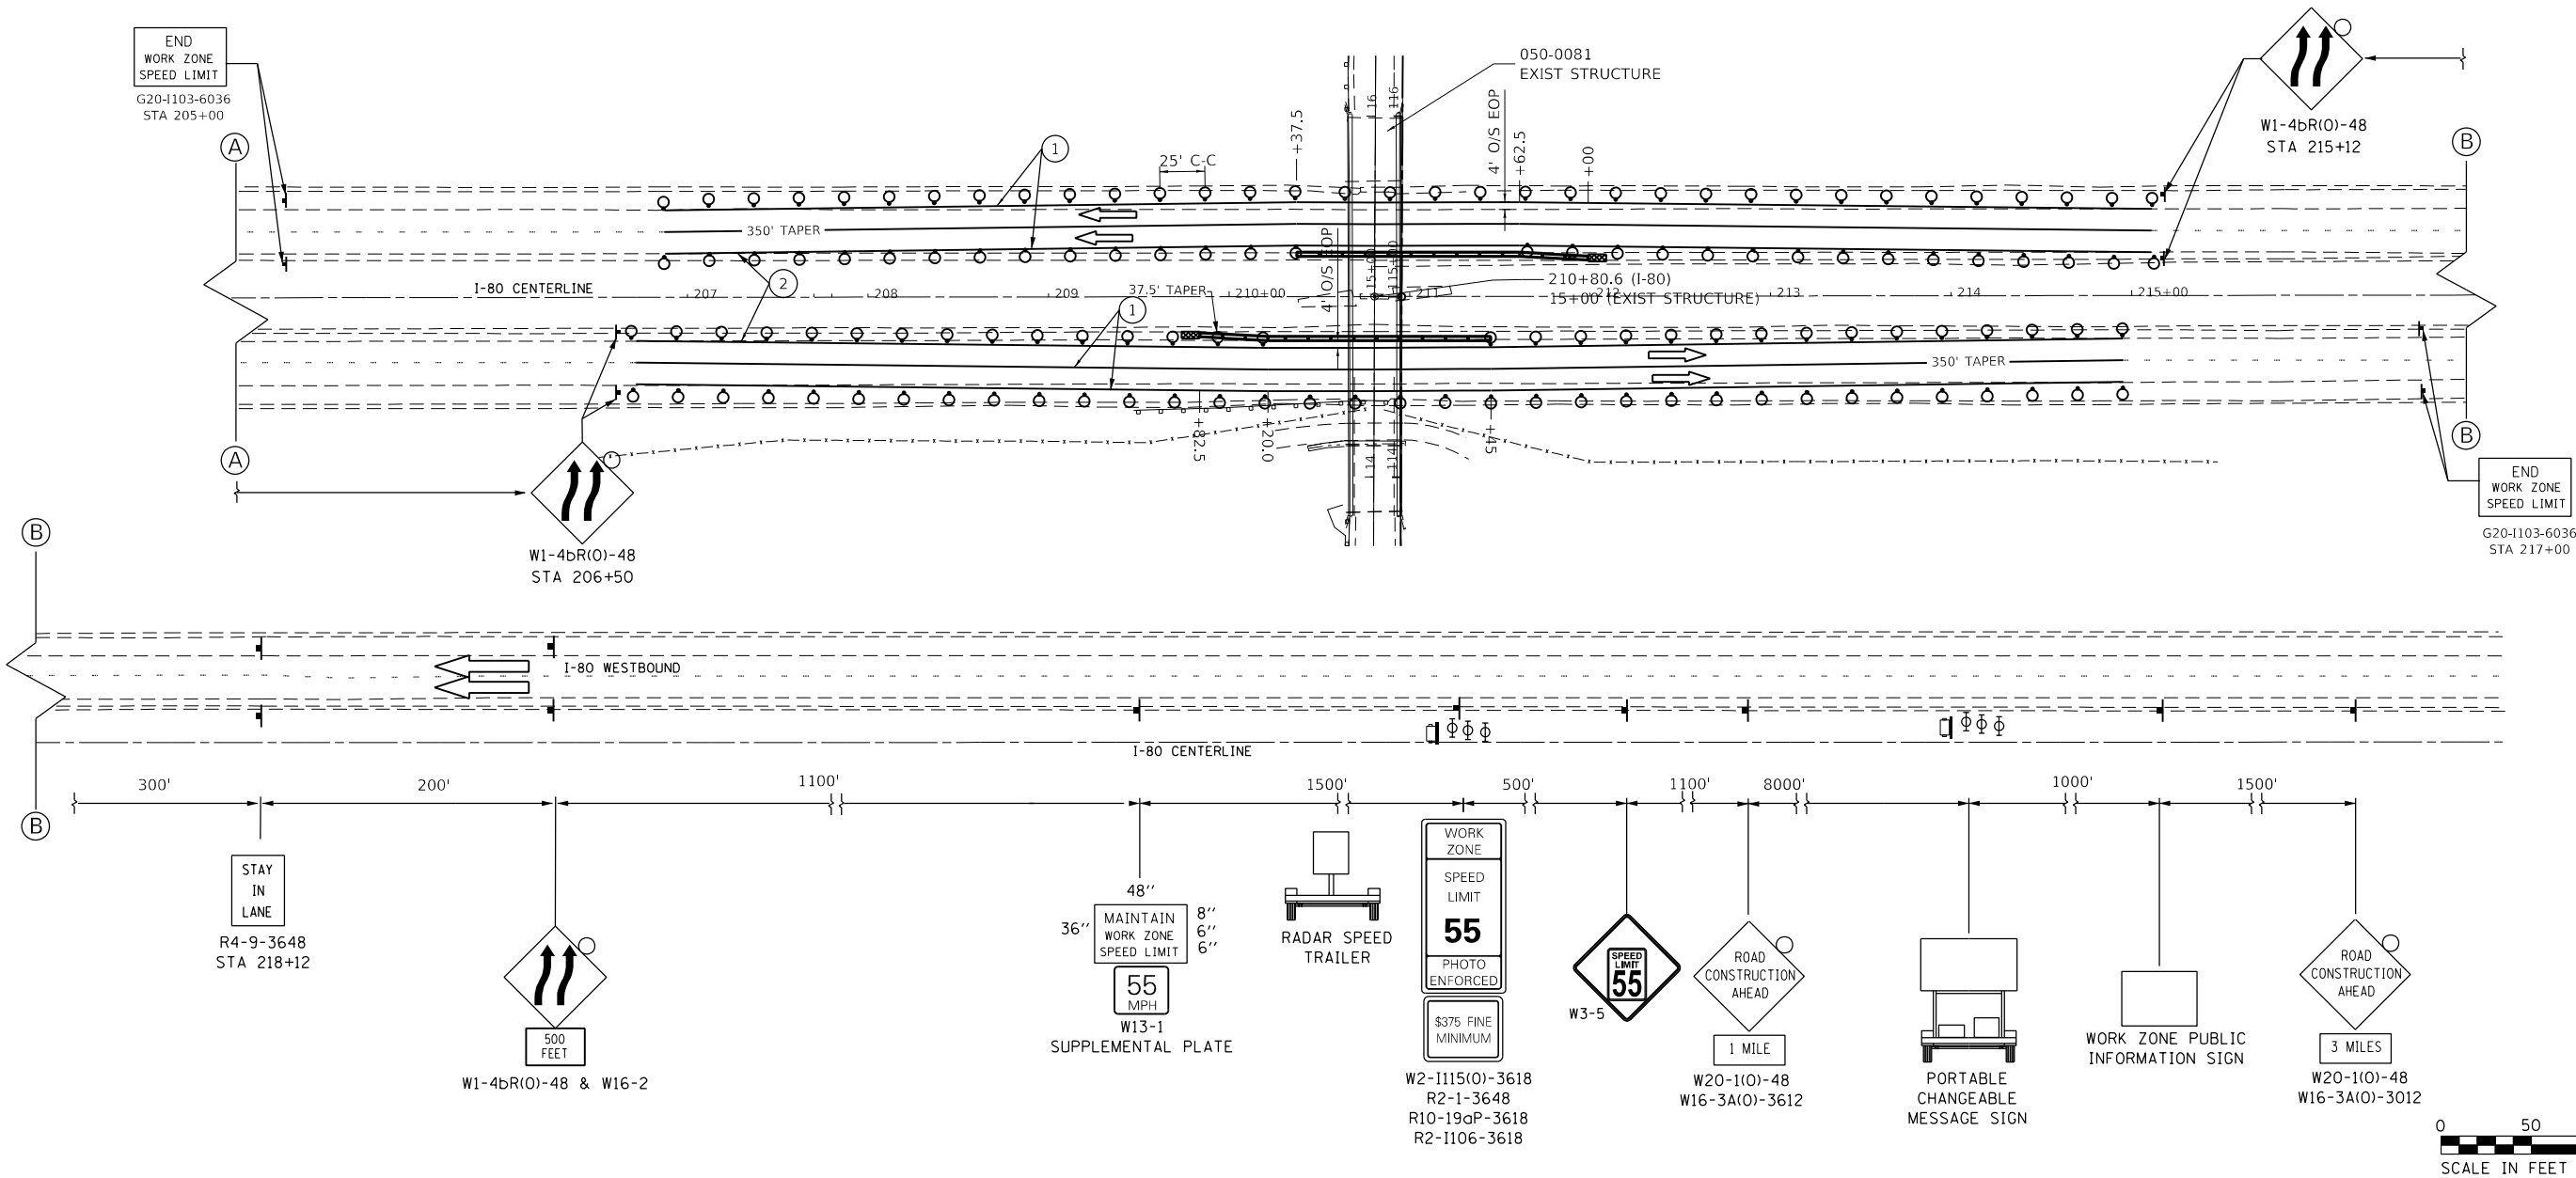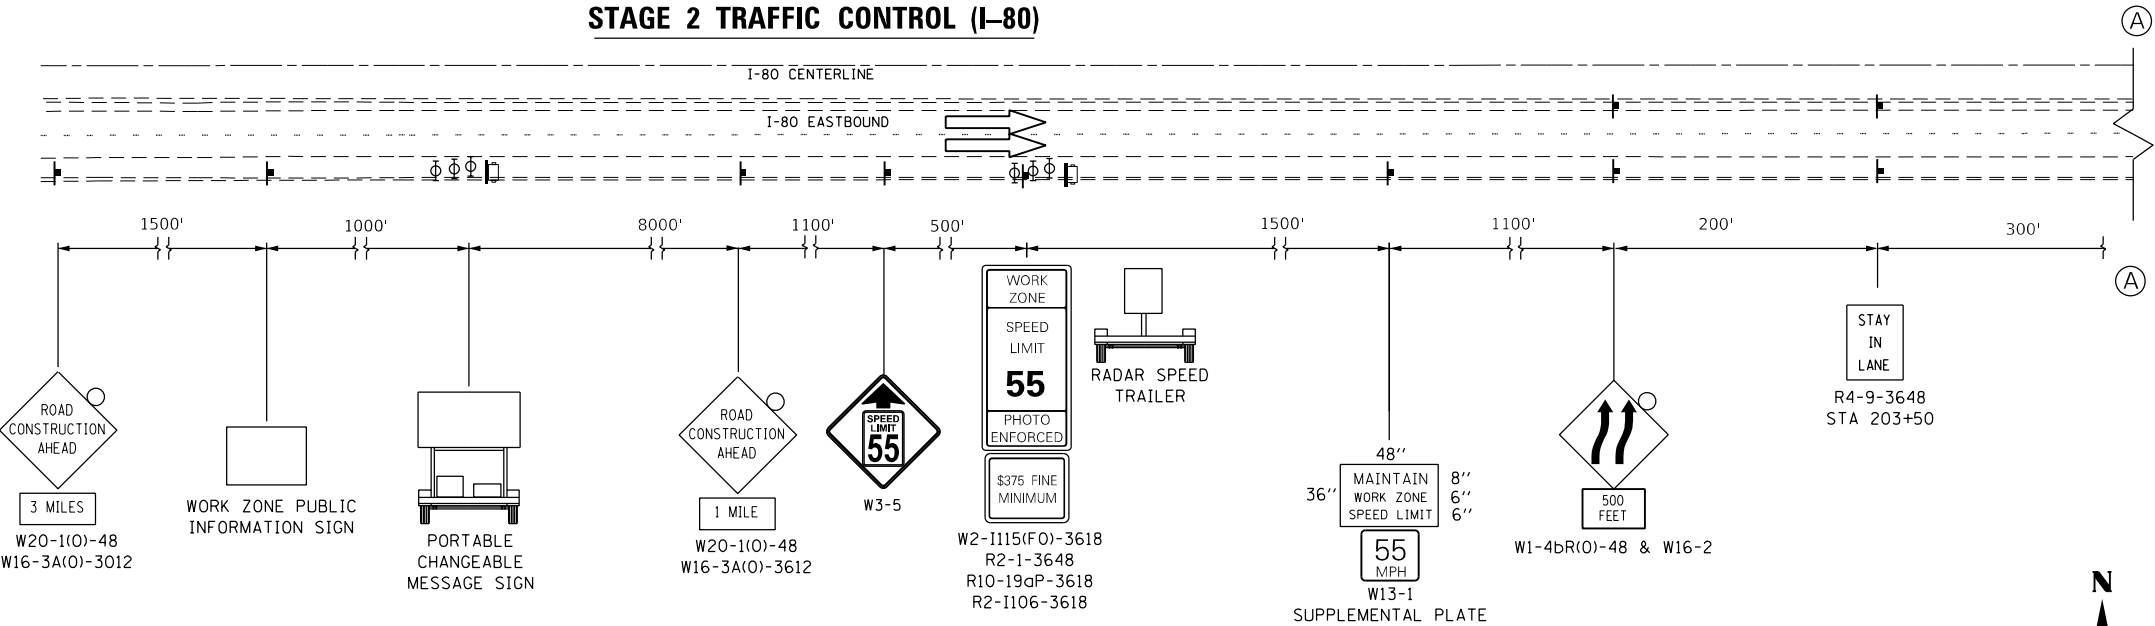

MODEL: SHODEL.MAMES
FILE: MAMES_C360_W03C50101Tercusonjrh\03118948\0366C59-shi-ct1aplog.dgn

USER NAME = fergusonjrh	DESIGNED -	REVISED -
	DRAWN -	REVISED -
PLOT SCALE = 100.0000 ' / in.	CHECKED -	REVISED -
PLOT DATE = 10/21/2019	DATE -	REVISED -


STATE OF ILLINOIS
DEPARTMENT OF TRANSPORTATION

SUGGESTED MAINTENANCE OF TRAFFIC
GENERAL NOTES & SEQUENCE OF CONSTRUCTION

SCALE: SHEET OF SHEETS STA. TO STA.

F.A.I RTE.	SECTION	COUNTY	TOTAL SHEETS	SHEET NO.
80	(50-3)HBR-3	LASALLE	137	41
66C59				
ILLINOIS FED. AID PROJECT				

EROSION CONTROL PLANS – SOUTH QUADRANT

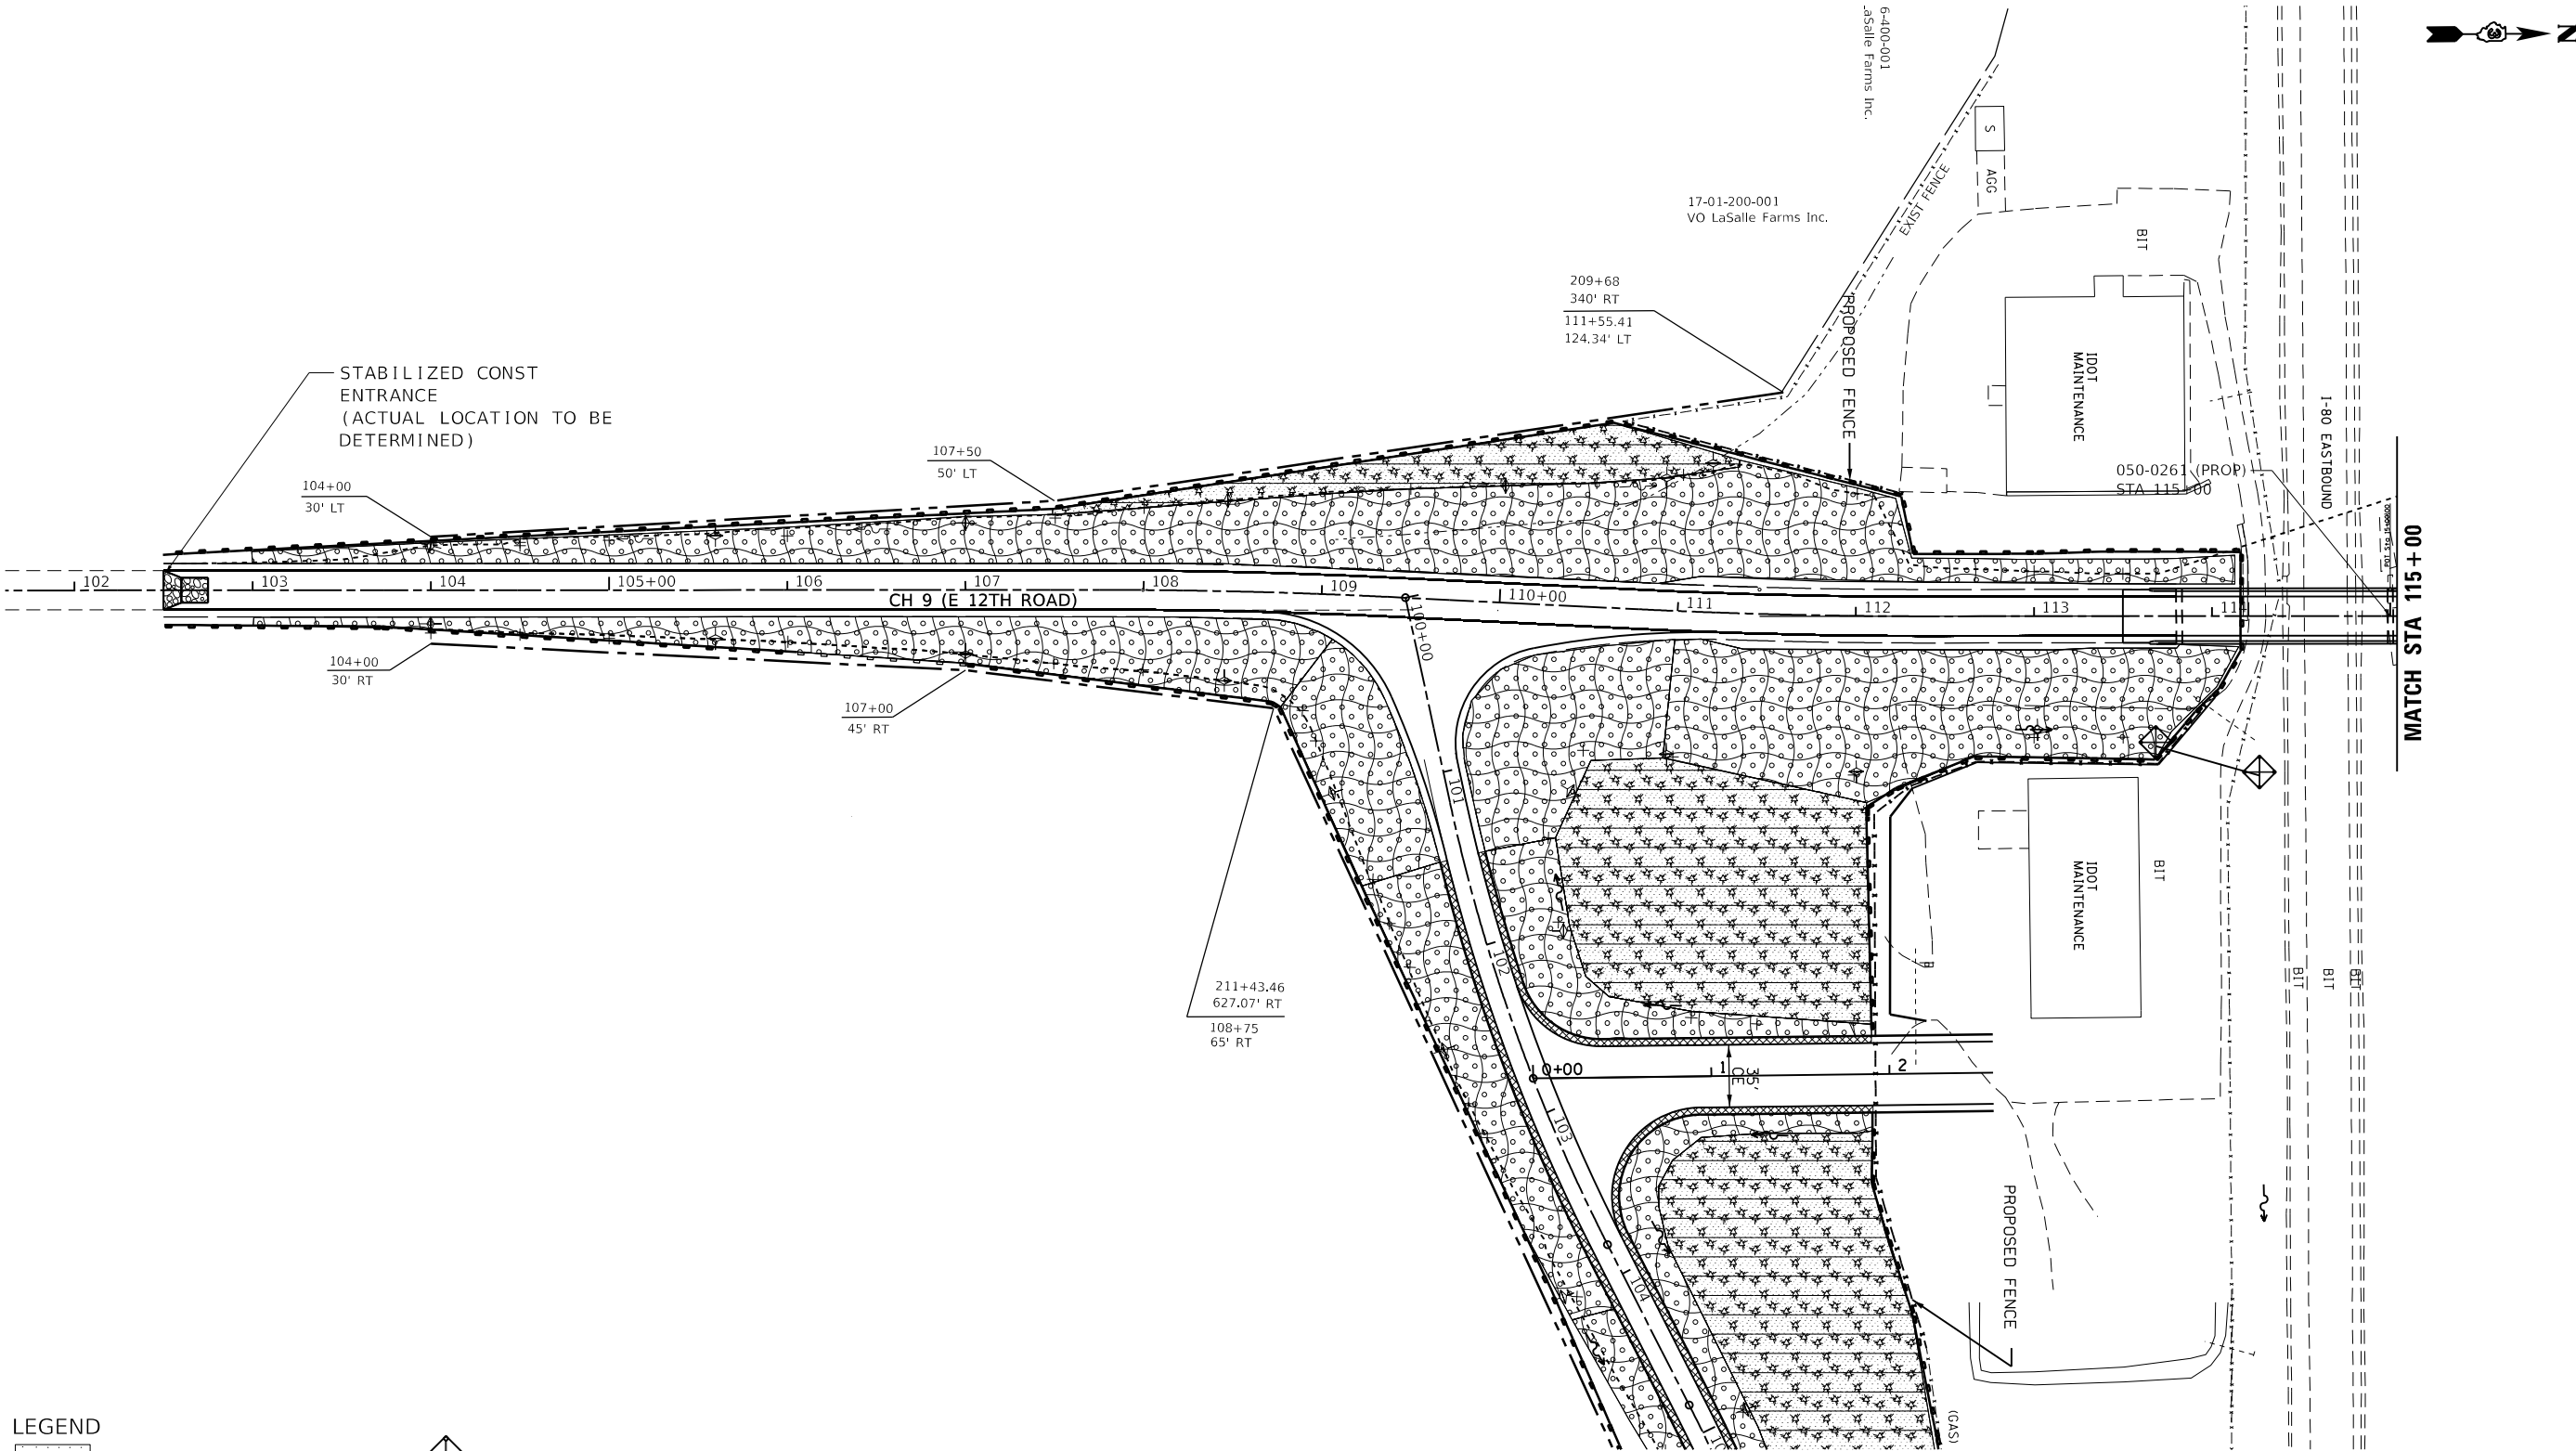

LEGEND

-  SEEDING CLASS 4
-  EROSION CONTROL BLANKET
-  SEEDING CLASS 3
-  SEEDING CLASS 2A
-  INLET & PIPE PROTECTION
-  TEMPORARY DITCH CHECK
-  MULCH, METHOD 2
-  PERIMETER EROSION BARRIER

FILE NAME = c:\pw_work\pwidot\fergusonjh\d0318968\0366c59-shr-landscape.dgn	USER NAME = fergusonjh	DESIGNED -	REVISED -
		DRAWN -	REVISED -
	PLOT SCALE = 100.0000' / 1 in.	CHECKED -	REVISED -
	PLOT DATE = 10/21/2019	DATE -	REVISED -


STATE OF ILLINOIS
DEPARTMENT OF TRANSPORTATION

CH 9
EROSION CONTROL PLAN

SCALE: SHEET OF SHEETS STA. TO STA.

F.A.I. RTE.	SECTION	COUNTY	TOTAL SHEETS	SHEET NO.
80	(50-3)HBR-3	LASALLE	137	42
CONTRACT NO. 66C59				
ILLINOIS FED. AID PROJECT				

EROSION CONTROL PLANS – NORTH QUADRANT

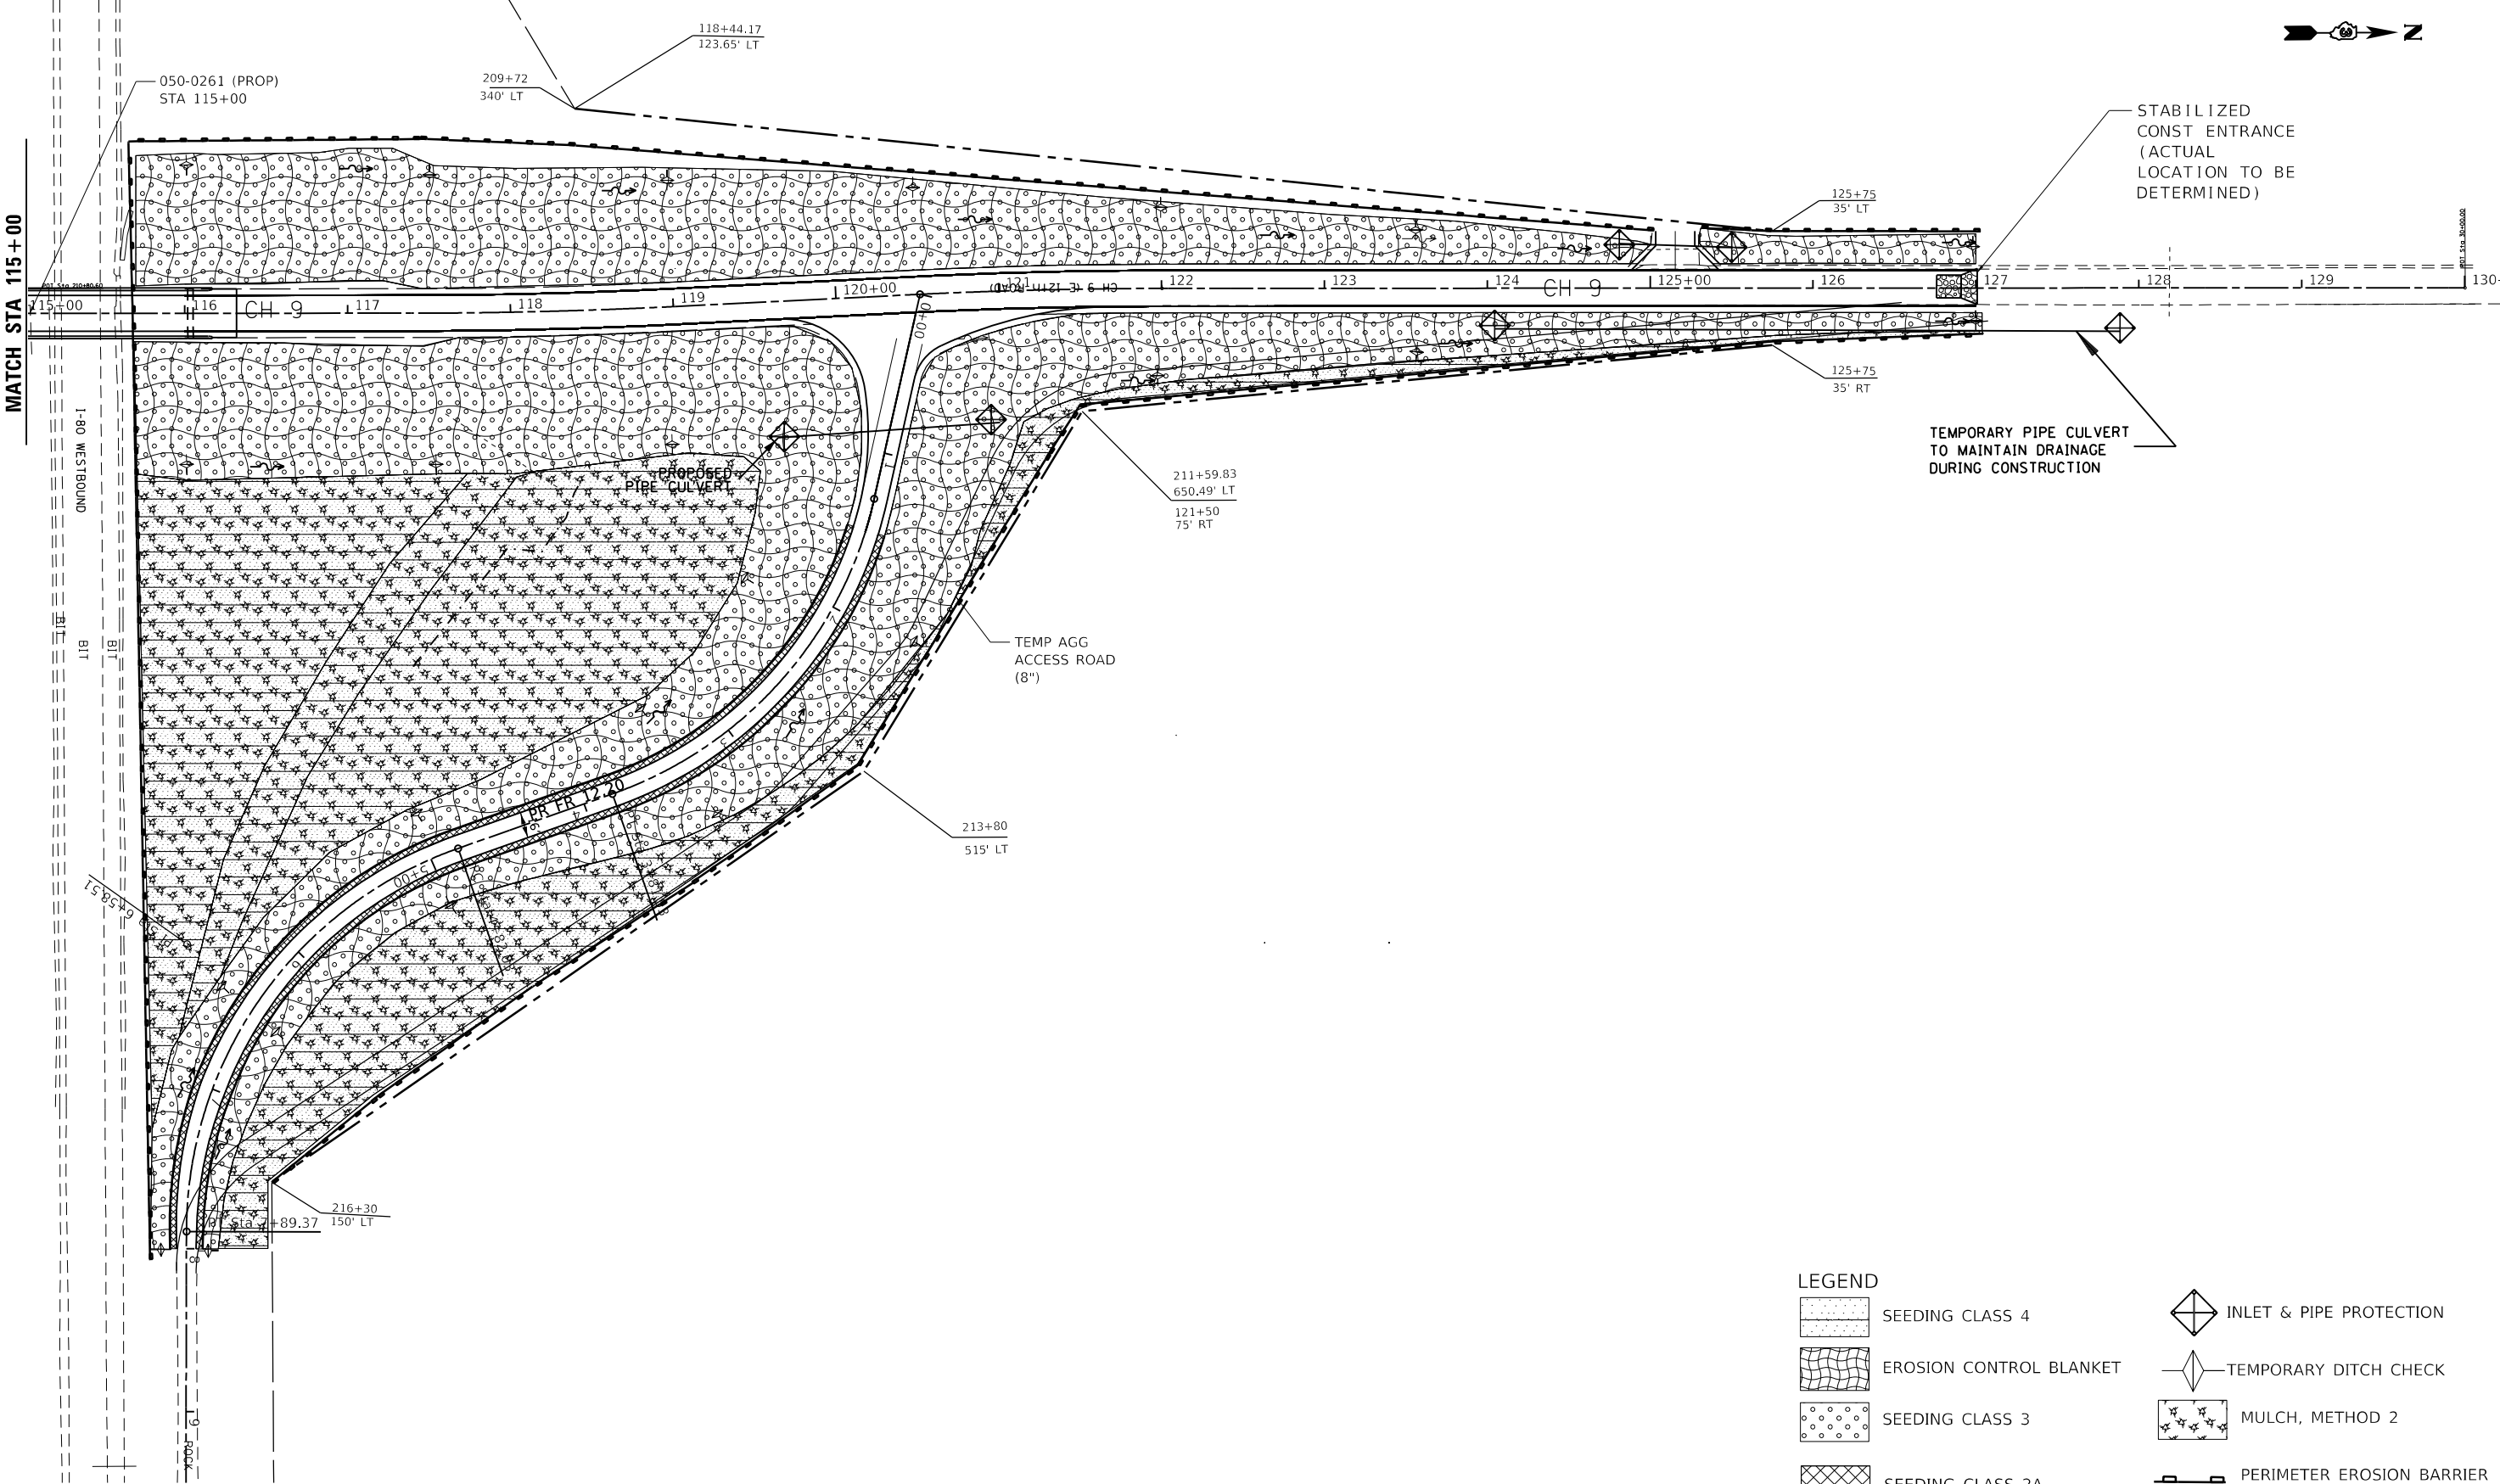

LEGEND

- SEEDING CLASS 4
- EROSION CONTROL BLANKET
- SEEDING CLASS 3
- SEEDING CLASS 2A

- INLET & PIPE PROTECTION
- TEMPORARY DITCH CHECK
- MULCH, METHOD 2
- PERIMETER EROSION BARRIER

FILE NAME =	USER NAME = fergusonjh	DESIGNED -	REVISED -
er:\pw_work\pwidot\fergusonjh\d0318968\0366c59-sht-landscape.dgn		DRAWN -	REVISED -
	PLOT SCALE = 100.0000' / 1in.	CHECKED -	REVISED -
	PLOT DATE = 10/21/2019	DATE -	REVISED -


STATE OF ILLINOIS
DEPARTMENT OF TRANSPORTATION

CH 9 & FR 12.20
EROSION CONTROL PLAN

SCALE: SHEET OF SHEETS STA. TO STA.

F.A.I. RTE.	SECTION	COUNTY	TOTAL SHEETS	SHEET NO.
80	(50-3)HBR-3	LASALLE	137	43
CONTRACT NO. 66C59				
ILLINOIS FED. AID PROJECT				

EROSION CONTROL PLANS – TR 289 (N 30TH RD)

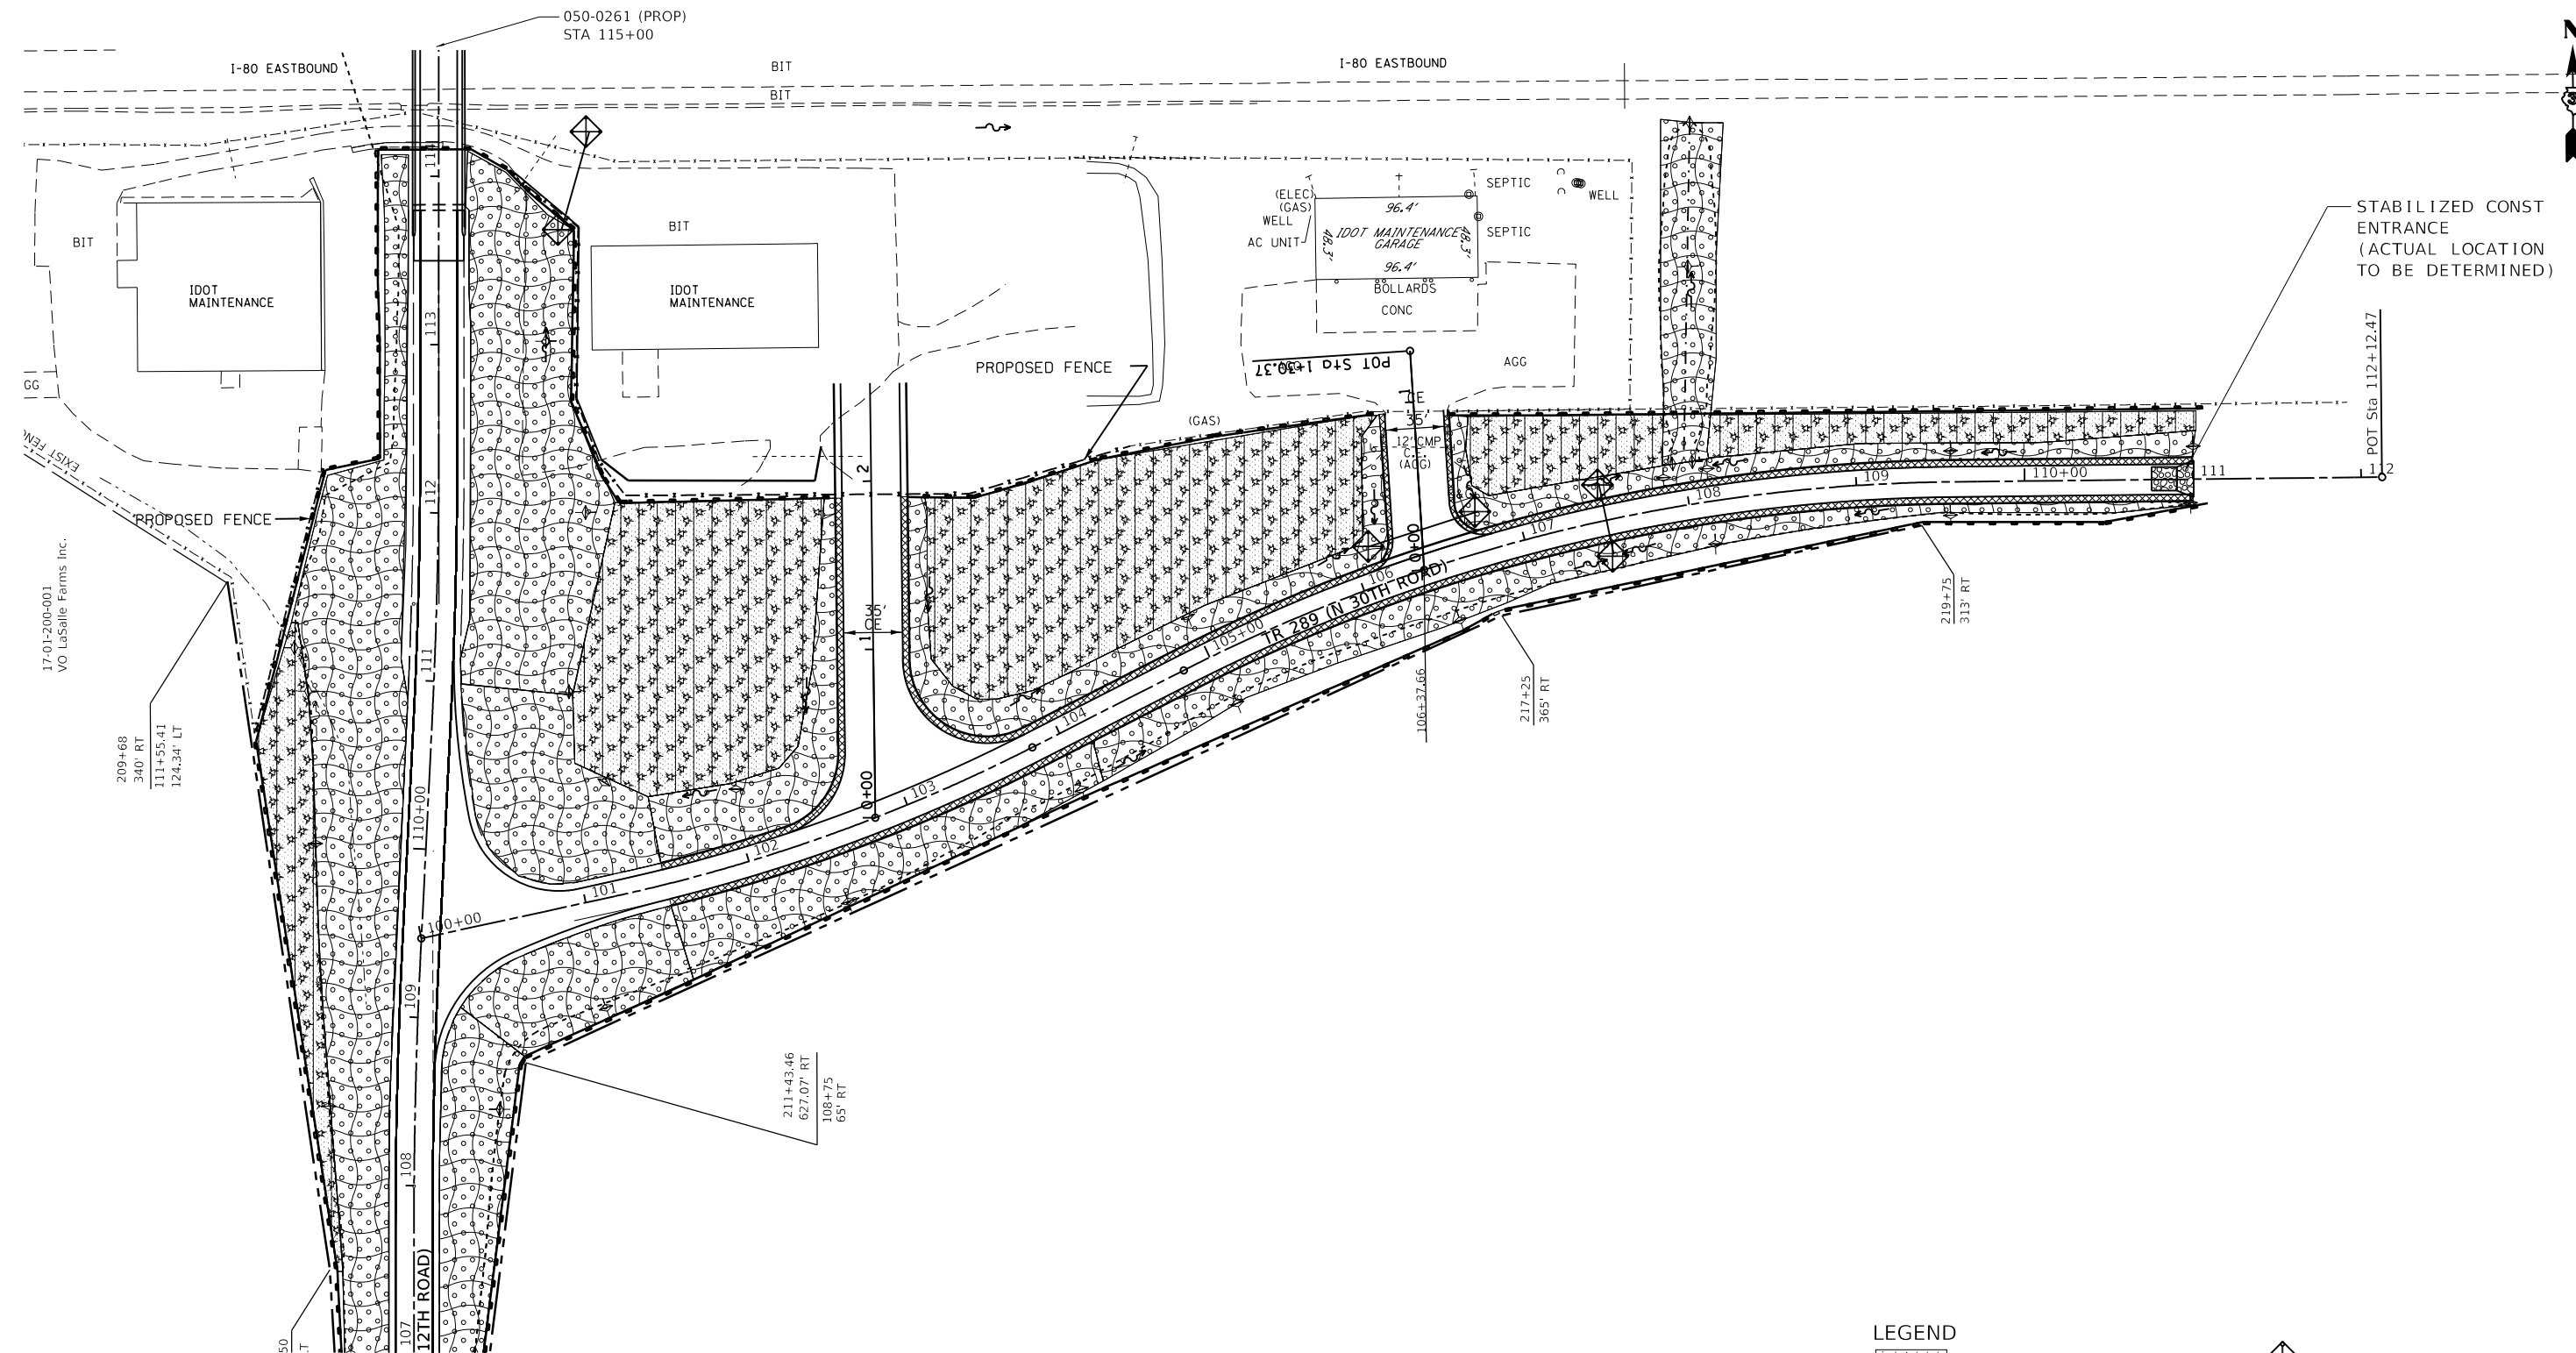

LEGEND

	SEEDING CLASS 4		INLET & PIPE PROTECTION
	EROSION CONTROL BLANKET		TEMPORARY DITCH CHECK
	SEEDING CLASS 3		MULCH, METHOD 2
	SEEDING CLASS 2A		PERIMETER EROSION BARRIER


FILE NAME =	USER NAME = fergusonjh	DESIGNED -	REVISED -	STATE OF ILLINOIS DEPARTMENT OF TRANSPORTATION	CH 9 & TR 289 EROSION CONTROL PLAN				F.A.I. RTE.	SECTION	COUNTY	TOTAL SHEETS	SHEET NO.
c:\pw\work\pwt\dot\fergusonjh\d0318968\0366c59-sht-1andscape.dgn		DRAWN -	REVISED -						80	(50-3)HBR-3	LASALLE	137	44
	PLOT SCALE = 100.0000' / in.	CHECKED -	REVISED -		CONTRACT NO. 66C59								
	PLOT DATE = 10/21/2019	DATE -	REVISED -										
				SCALE:	SHEET	OF	SHEETS	STA.	TO STA.	ILLINOIS FED. AID PROJECT			

(EXISTING UTILITIES SHOWN)




FILE NAME =	USER NAME = fergusonjh	DESIGNED -	REVISED -	STATE OF ILLINOIS DEPARTMENT OF TRANSPORTATION	IDOT BUILDING & FENCE DETAILS				F.A.I. RTE.	SECTION	COUNTY	TOTAL SHEETS	SHEET NO.
c:\pw_work\pwidot\fergusonjh\d0318968\0366C59-sh-t-details.dgn	DRAWN -	REVISED -	REVISED -						80	(50-3)HBR-3	LASALLE	137	45
PLOT SCALE = 60.0000' / in.	CHECKED -	REVISED -	REVISED -		CONTRACT NO. 66C59								
PLOT DATE = 10/21/2019	DATE -	REVISED -	REVISED -							SCALE:	SHEET	OF	SHEETS
									ILLINOIS FED. AID PROJECT				



IDOT BUILDING & FENCE PLAN
(EXISTING UTILITIES SHOWN)

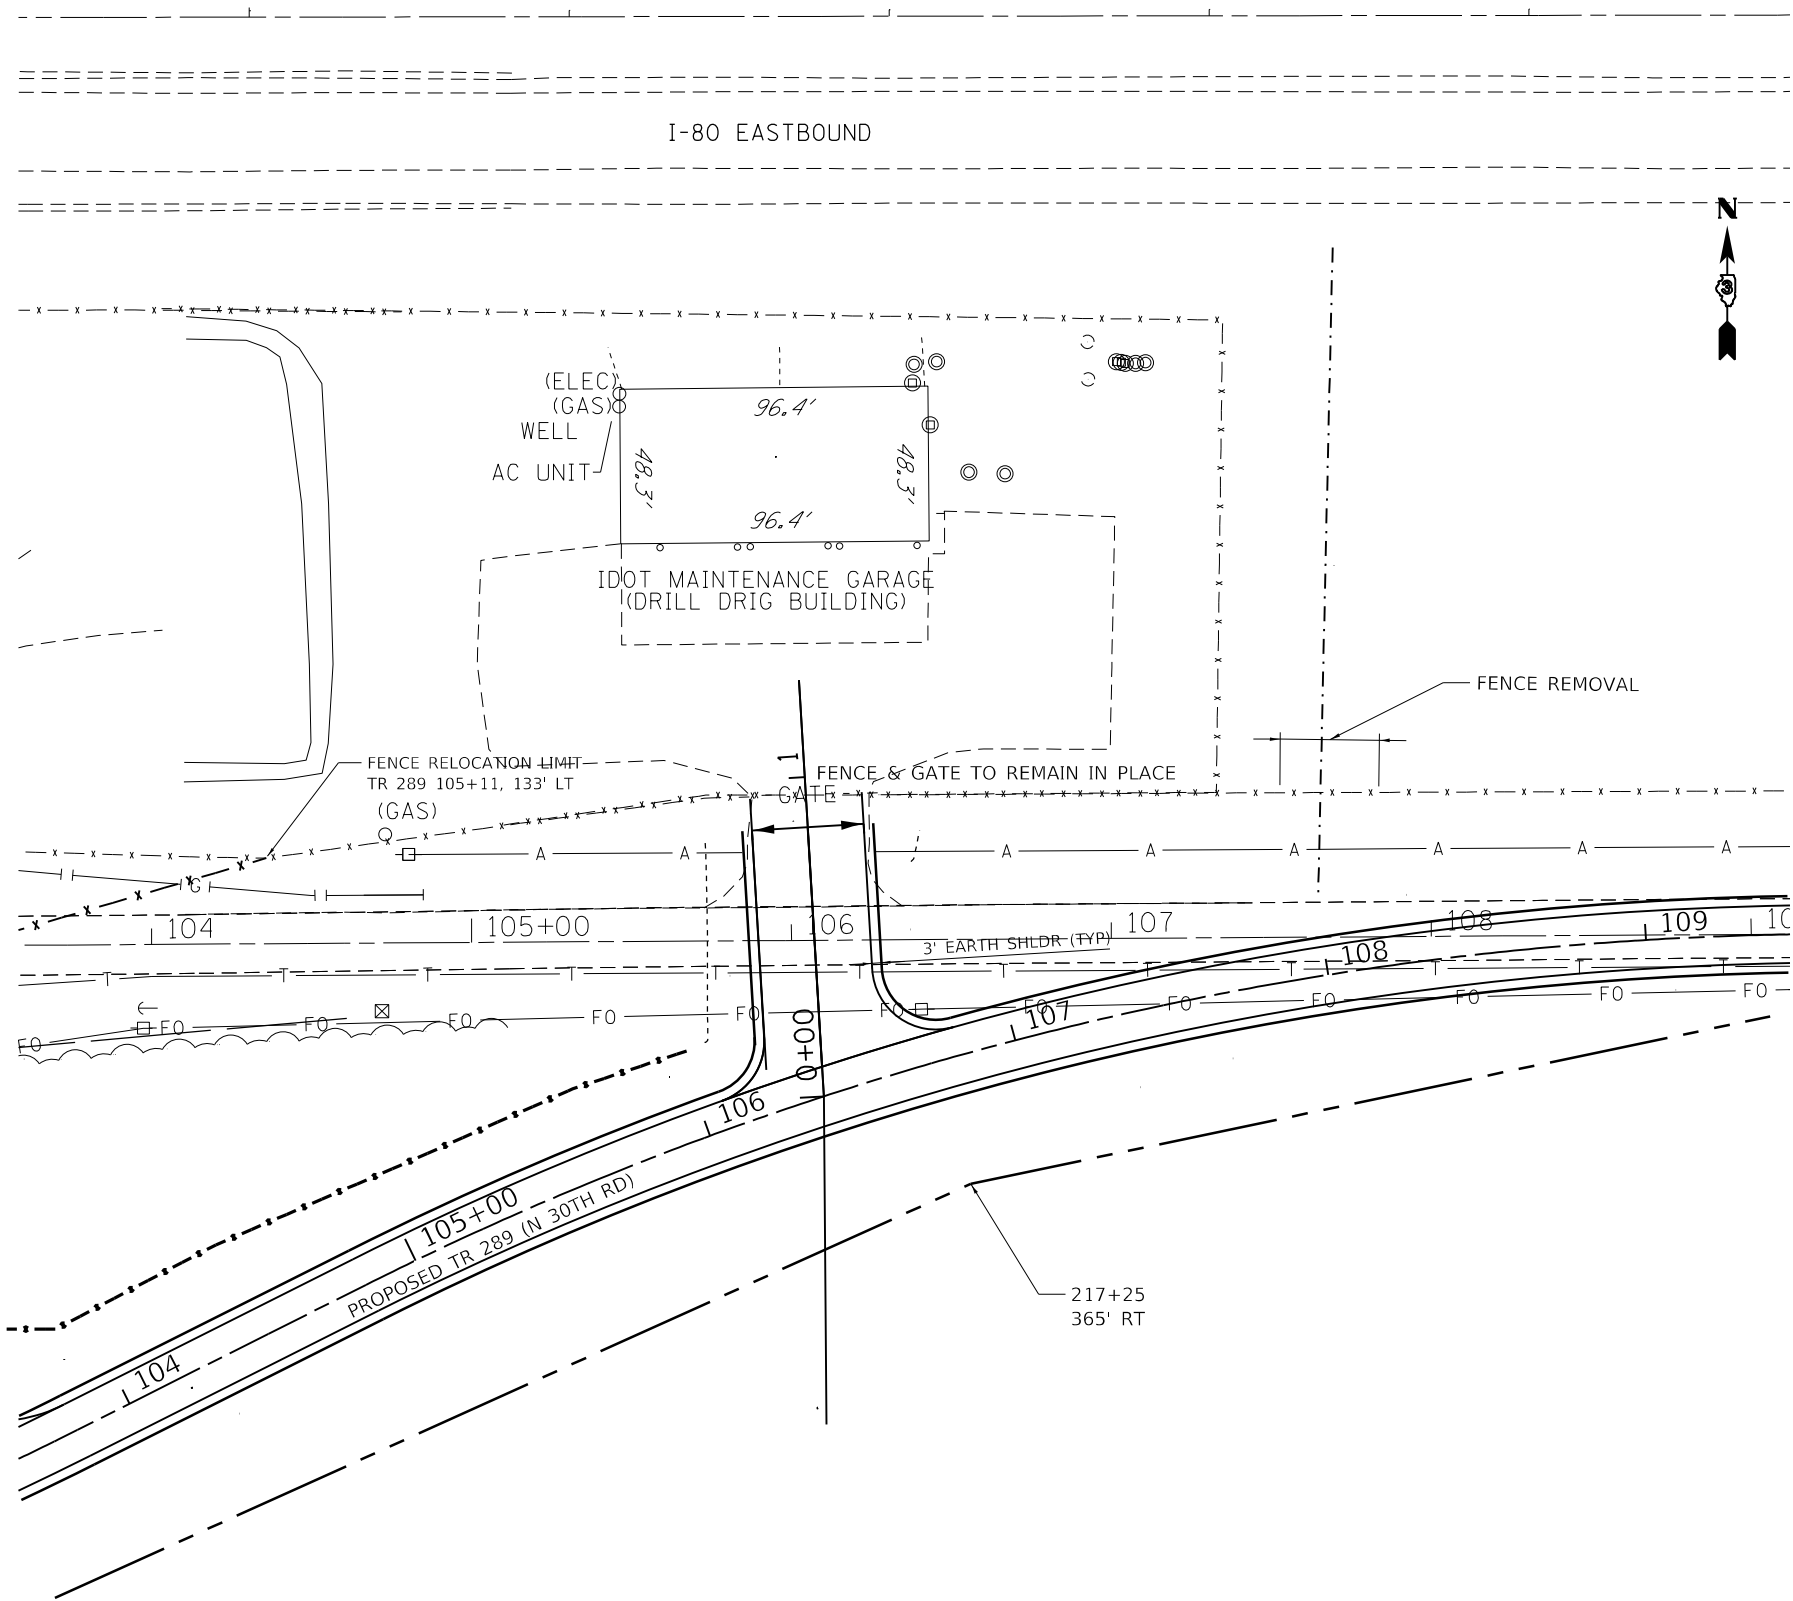

LOCATION

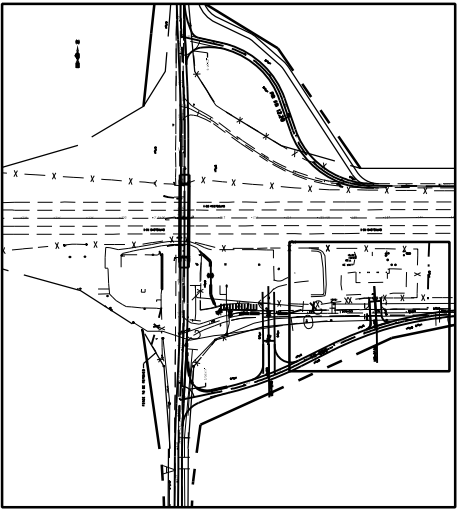

PARKING LOT DETAIL AT EAST IDOT BUILDING

 
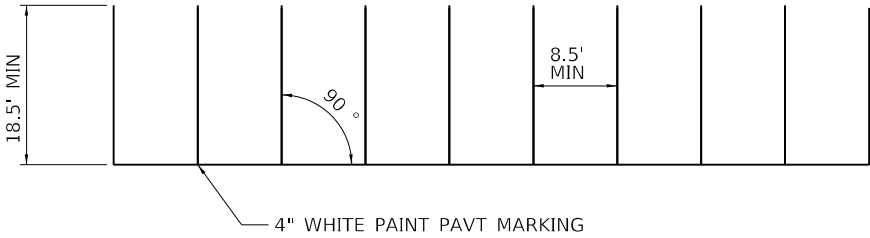


FILE NAME = c:\pwork\pwork\idot\fergusonjh\d0318968\ID0366C59-sht-details.dgn	USER NAME = fergusonjh	DESIGNED -	REVISED -	STATE OF ILLINOIS DEPARTMENT OF TRANSPORTATION	IDOT BUILDING & FENCE DETAILS				F.A.I RTE.	SECTION	COUNTY	TOTAL SHEETS	SHEET NO.
	66C59-sht-details.dgn	DRAWN -	REVISED -						80	(50-3)HBR-3	LASALLE	137	46
	PLOT SCALE = 60.0000' / in.	CHECKED -	REVISED -						CONTRACT NO. 66C59				
	PLOT DATE = 10/21/2019	DATE -	REVISED -		SCALE:	SHEET	OF	SHEETS	STA.	TO STA.	ILLINOIS FED. AID PROJECT		

IDOT BUILDING & FENCE PLAN
(EXISTING UTILITIES SHOWN)




LOCATION

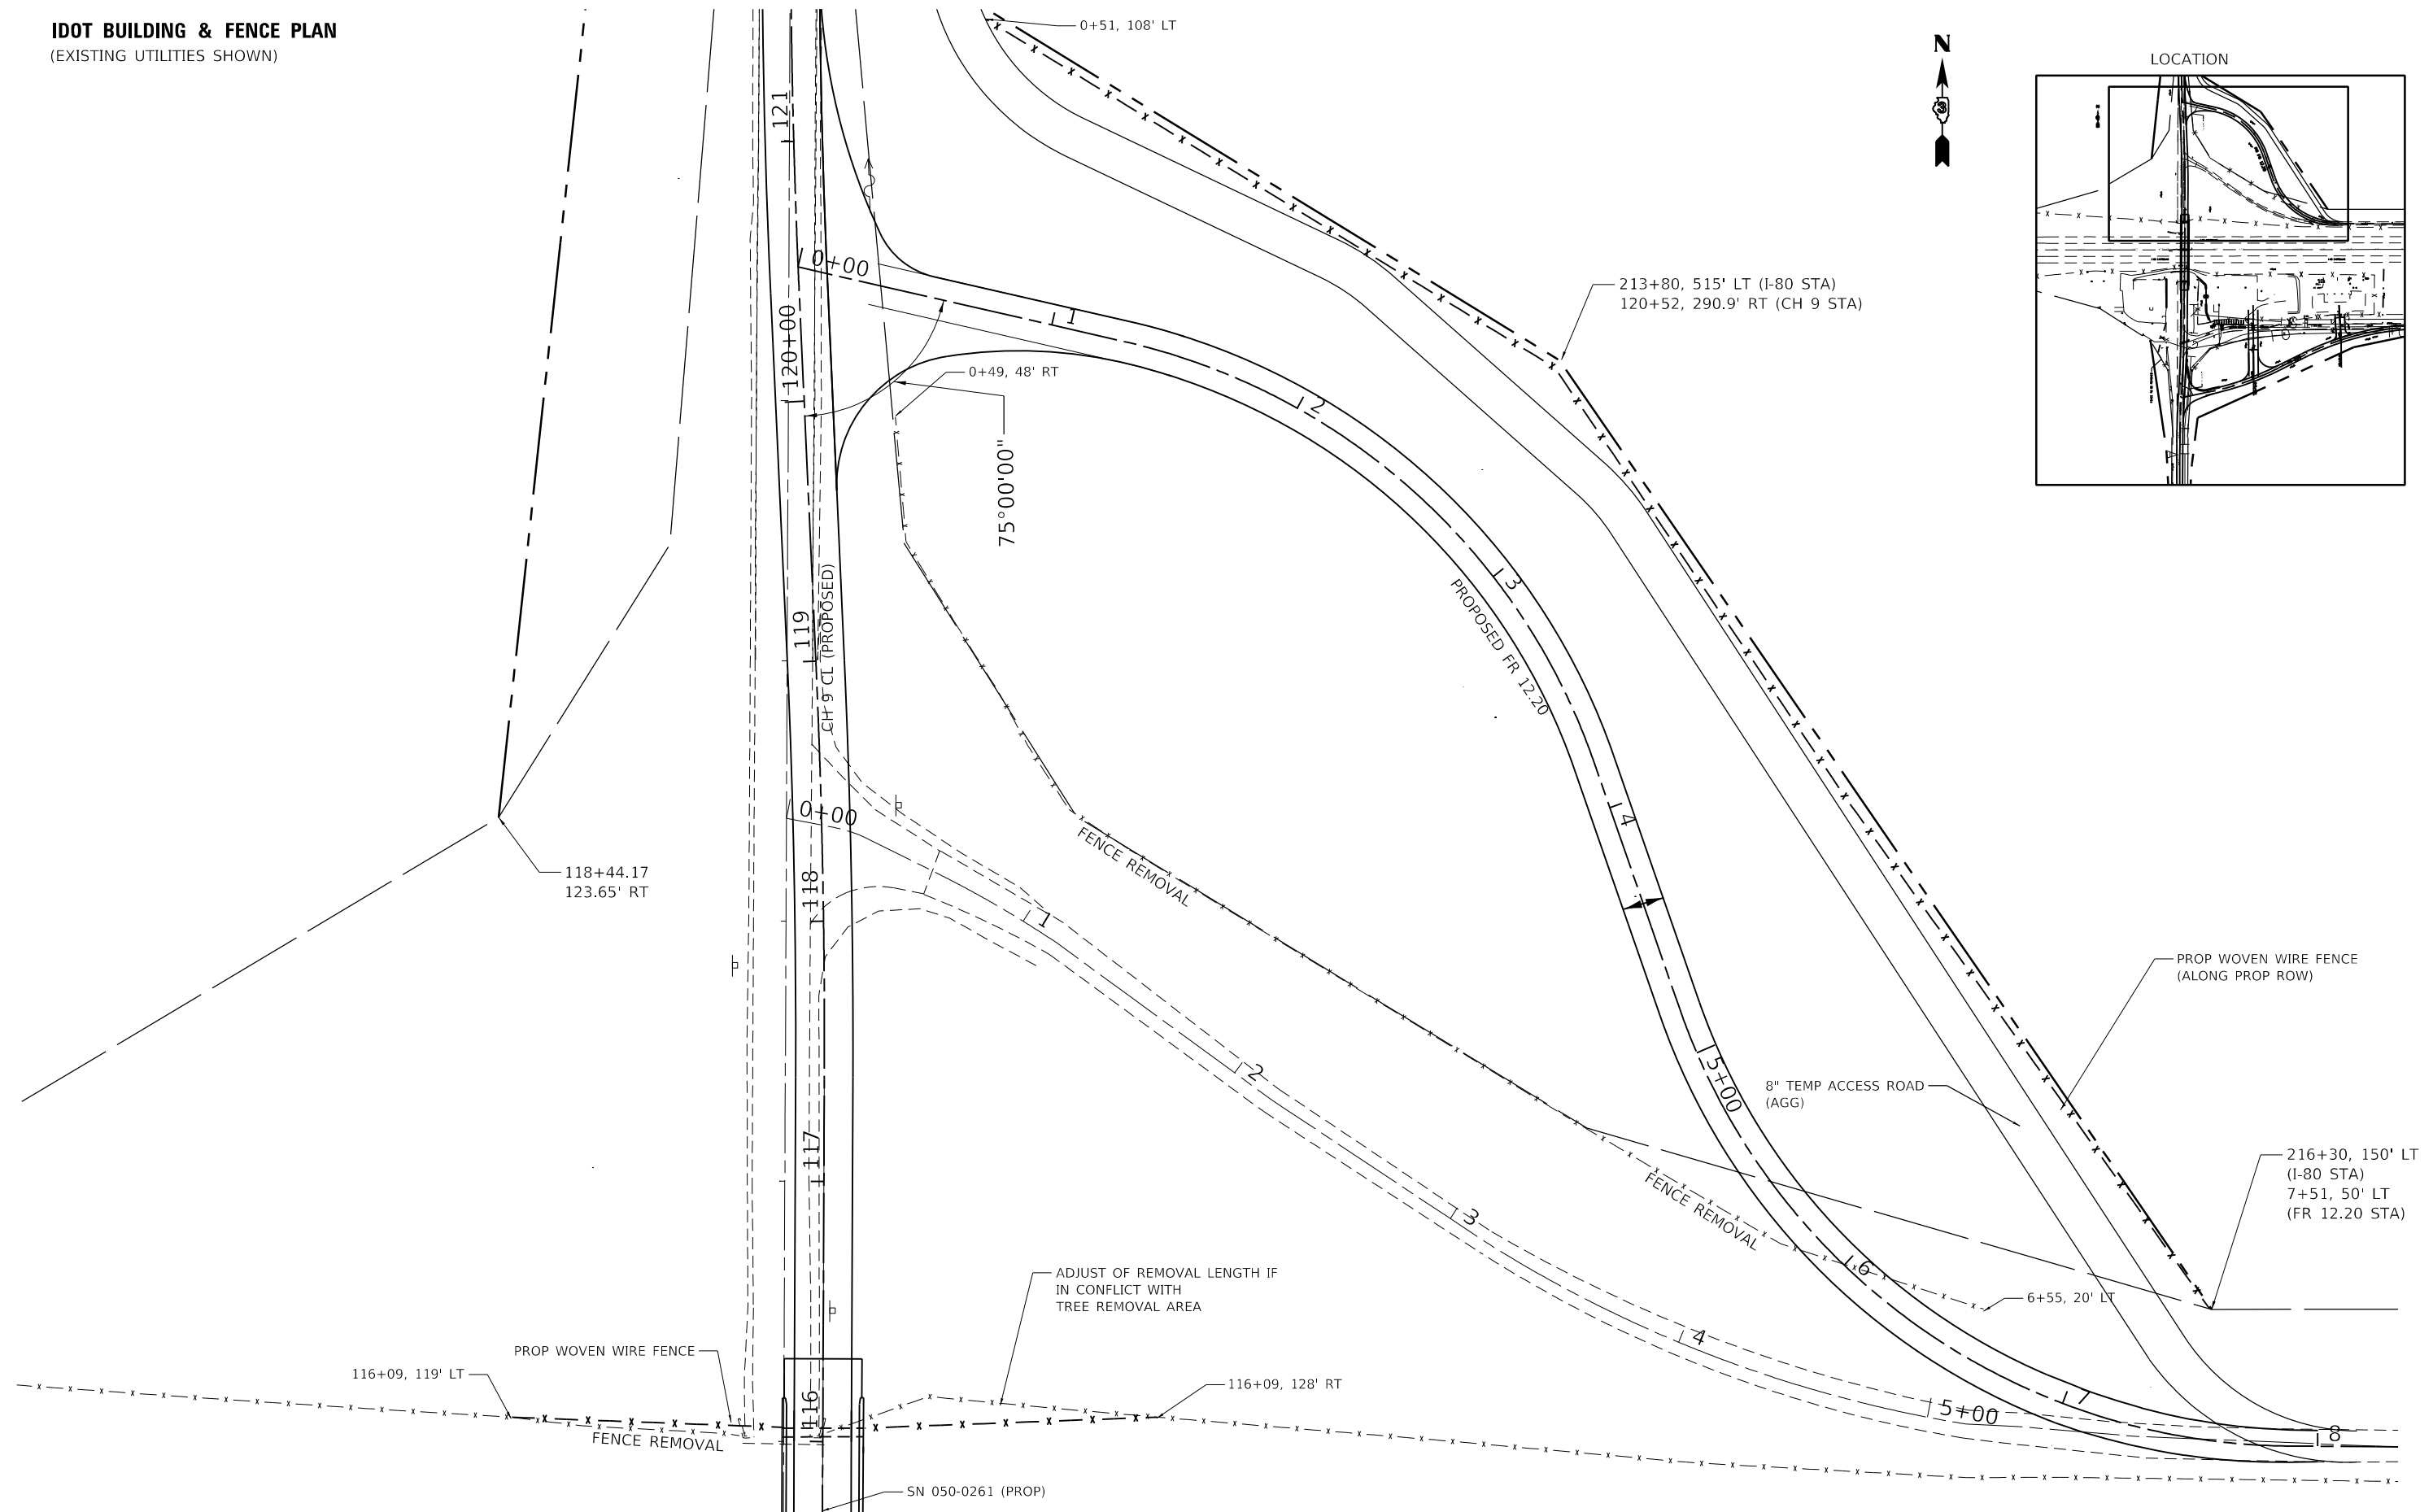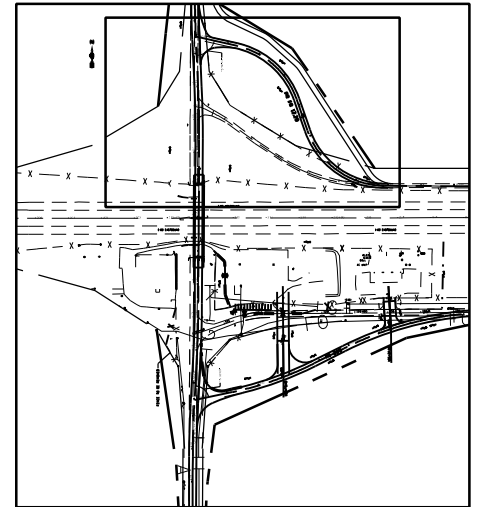



FILE NAME =	USER NAME = fergusonjh	DESIGNED -	REVISED -	STATE OF ILLINOIS DEPARTMENT OF TRANSPORTATION	IDOT BUILDING & FENCE DETAILS					F.A.I RTE.	SECTION	COUNTY	TOTAL SHEETS	SHEET NO.
c:\pw\work\p66c59\idot\fergusonjh\d0318968\0366C59-sht-details.dgn		DRAWN -	REVISED -		80	(50-3)HBR-3	LASALLE	137	47					
PLOT SCALE = 60.0000' / 1in.		CHECKED -	REVISED -							CONTRACT NO. 66C59				
PLOT DATE = 10/21/2019		DATE -	REVISED -		SCALE:	SHEET	OF	SHEETS	STA.	TO	STA.	ILLINOIS FED. AID PROJECT		

CH 9 ROAD CLOSURE DURING CONSTRUCTION

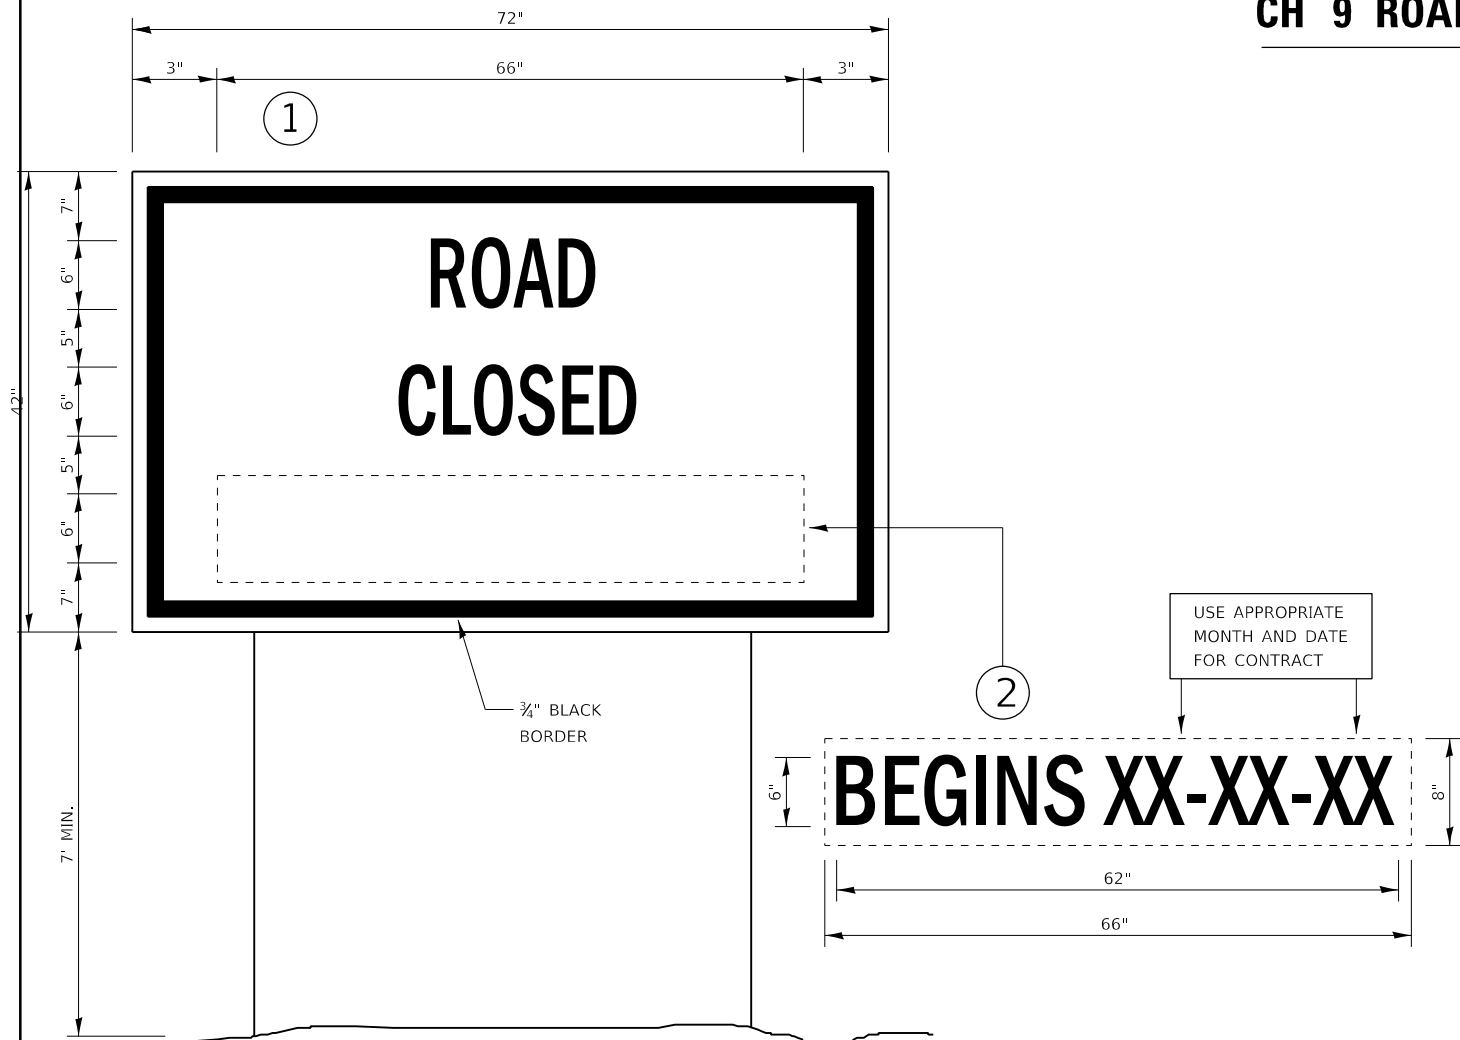

TEMPORARY INFORMATION SIGNING

- NOTES:
- 1. USE 6" D BLACK LETTERING ON FLUORESCENT ORANGE BACKGROUND.
 - 2. ERECT SIGNS AT LOCATIONS IN ADVANCE OF THE "ROAD CONSTRUCTION AHEAD" SIGNS AS DIRECTED BY THE ENGINEER.
 - 3. ERECT SIGN 1 WITH INSTALLED PANEL 2 A MINIMUM OF ONE WEEK PRIOR TO THE START OF THE ROAD CLOSURE.
 - 4. REMOVE PANEL 2 ON THAT DATE.
 - 5. SEE SPECIAL PROVISION "TEMPORARY INFORMATION SIGNING" FOR ADDITIONAL INFORMATION.
 - 6. WILL BE PAID FOR PER SQ FT AS "TEMPORARY INFORMATION SIGNING". EACH SIGN = 21 SQ FT AND THE DATE PANEL 2 WILL NOT BE MEASURED SEPARATELY FOR PAYMENT.

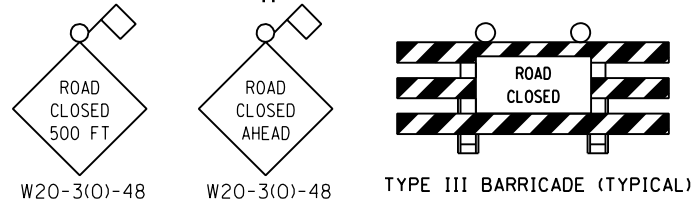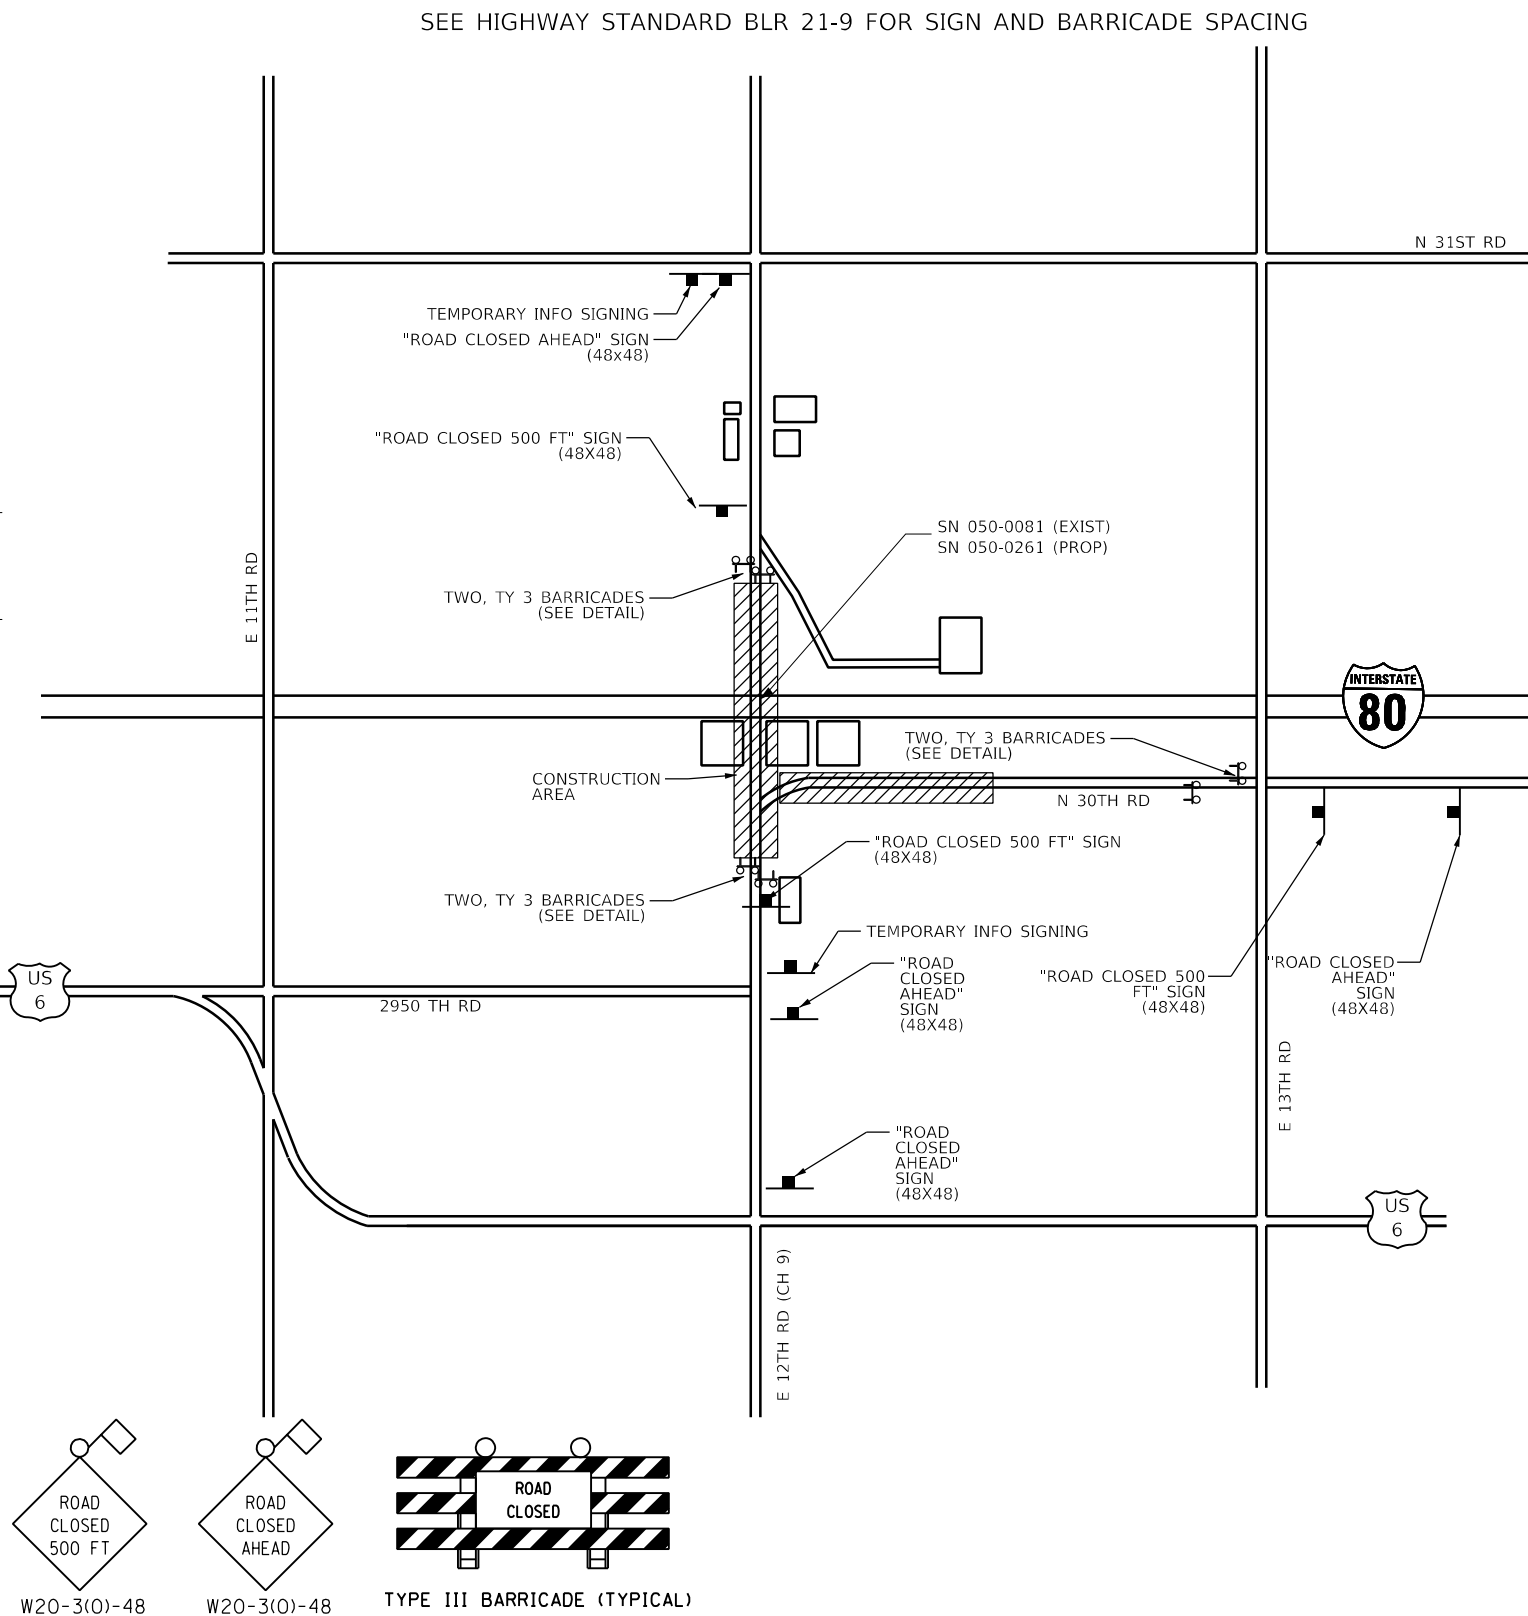


FILE NAME =		USER NAME = fergusonjh	DESIGNED -	REVISED -	STATE OF ILLINOIS DEPARTMENT OF TRANSPORTATION	CH 9 CLOSURE DETAILS		F.A.I RTE.	SECTION	COUNTY	TOTAL SHEETS	SHEET NO.
c:\pw_work\pwidot\fergusonjh\d0318968\0366C59-sht-details.dgn		66C59-sht-details.dgn	DRAWN -	REVISED -				80	(50-3)HBR-3	LASALLE	137	48
PLOT SCALE = 100.0000' / in.			CHECKED -	REVISED -				CONTRACT NO. 66C59				
PLOT DATE = 10/21/2019			DATE -	REVISED -				ILLINOIS FED. AID PROJECT				
SCALE:		SHEET	OF	SHEETS	STA.	TO STA.						

WESTBOUND DETOUR

- GENERAL NOTES:
- 1 CHANGES TO LOCATION OF DETOUR SIGNS AND TRAFFIC CONTROL ITEMS MAY BE ADJUSTED BY THE ENGINEER.
 - 2 SIGNS MAY REQUIRE AFFIXING TO EXISTING POSTS (AS PRACTICAL AS POSSIBLE), OTHERWISE SIGNS ARE TO BE POST MOUNTED.
 - 3 CONTRACTOR SHALL BE RESPONSIBLE FOR MAINTAINING ALL SIGNAGE AT ALL TIMES.
 - 4 DETOUR SIGNS SHALL BE COVERED WHEN NOT IN USE.
 - 5 ALL SIGNS TO BE SUPPLIED BY THE CONTRACTOR.
 - 6 THE USE OF THE INTERSTATE DYNAMIC MESSAGE BOARDS SHALL BE COORDINATED WITH THE DISTRICT OPERATIONS OFFICE.
 - 7 ALL INTERSTATE CLOSURES SHALL REQUIRE COORDINATION AND ADVANCE NOTICE TO DISTRICT OPERATIONS AND STATE POLICE.
 - 8 ITEMS SHOWN IN DETAILS INCLUDED IN COST OF DETOUR ROUTE SIGNING EXCEPT THE CHANGEABLE MESSAGE BOARDS



WESTBOUND DETOUR TRAFFIC CONTROL SIGNS			
ITEM NUMBER		SUGGESTED LOCATION (APPROX. DISTANCES)	SIGN FACE
1	T	1000' N OF I-80 WB ENTRANCE RAMP	SB
2	L	250' E OF IL 71, ON EXIT RAMP (AFFIXED TO SIGN)	WB
3	T	500' N OF US 6 & IL 71 EAST JUNCTION (AFFIXED TO STATE RTE SIGNS)	SB
4	L	E OF US 6 & IL 71 EAST JUNCTION, ON ISLAND (AFFIXED TO STATE RTE SIGNS)	WB
5	L	130' S OF US 6 & IL 71 & IL 23 JUNCTION (AFFIXED TO STATE RTE SIGNS)	NB
6	T	150' W OF PAUL ST (AFFIXED TO STATE RTE SIGNS)	WB
7	R	100' N OF US 6 & IL 71 & IL 23 JUNCTION (AFFIXED TO STATE RTE SIGNS)	SB
8	RT	250' S OF DELEON ST (AFFIXED TO SIGNS)	SB
9	L	250' E IL 1L 23, ON EXIT RAMP (AFFIXED TO SIGN)	WB
10	T	500' N OF I-80 ENTRANCE (AFFIXED TO INTERSTAGE SIGNS) OR RELOCATE JUST NORTH OF I-80	SB
11	T	250' W OF US 6 & IL 71 & IL 23 JUNCTION	WB
12	T	.56 MI W OF CH 9 (AFFIXED TO REVERSE CURVE SIGN)	WB
13	RT	700' E OF US 6 & IL 178 INTERSECTION (AFFIXED TO STATE RTE SIGNS)	WB
14	R	225' E OF US 6 & IL 178 INTERSECTION (AFFIXED TO STATE RTE SIGNS)	WB
15	E	1100' N OF US 6 & IL 178 INTERSECTION (AFFIXED TO INTERSTATE RTE SIGN, SOUTH OF GAS STATION)	NB

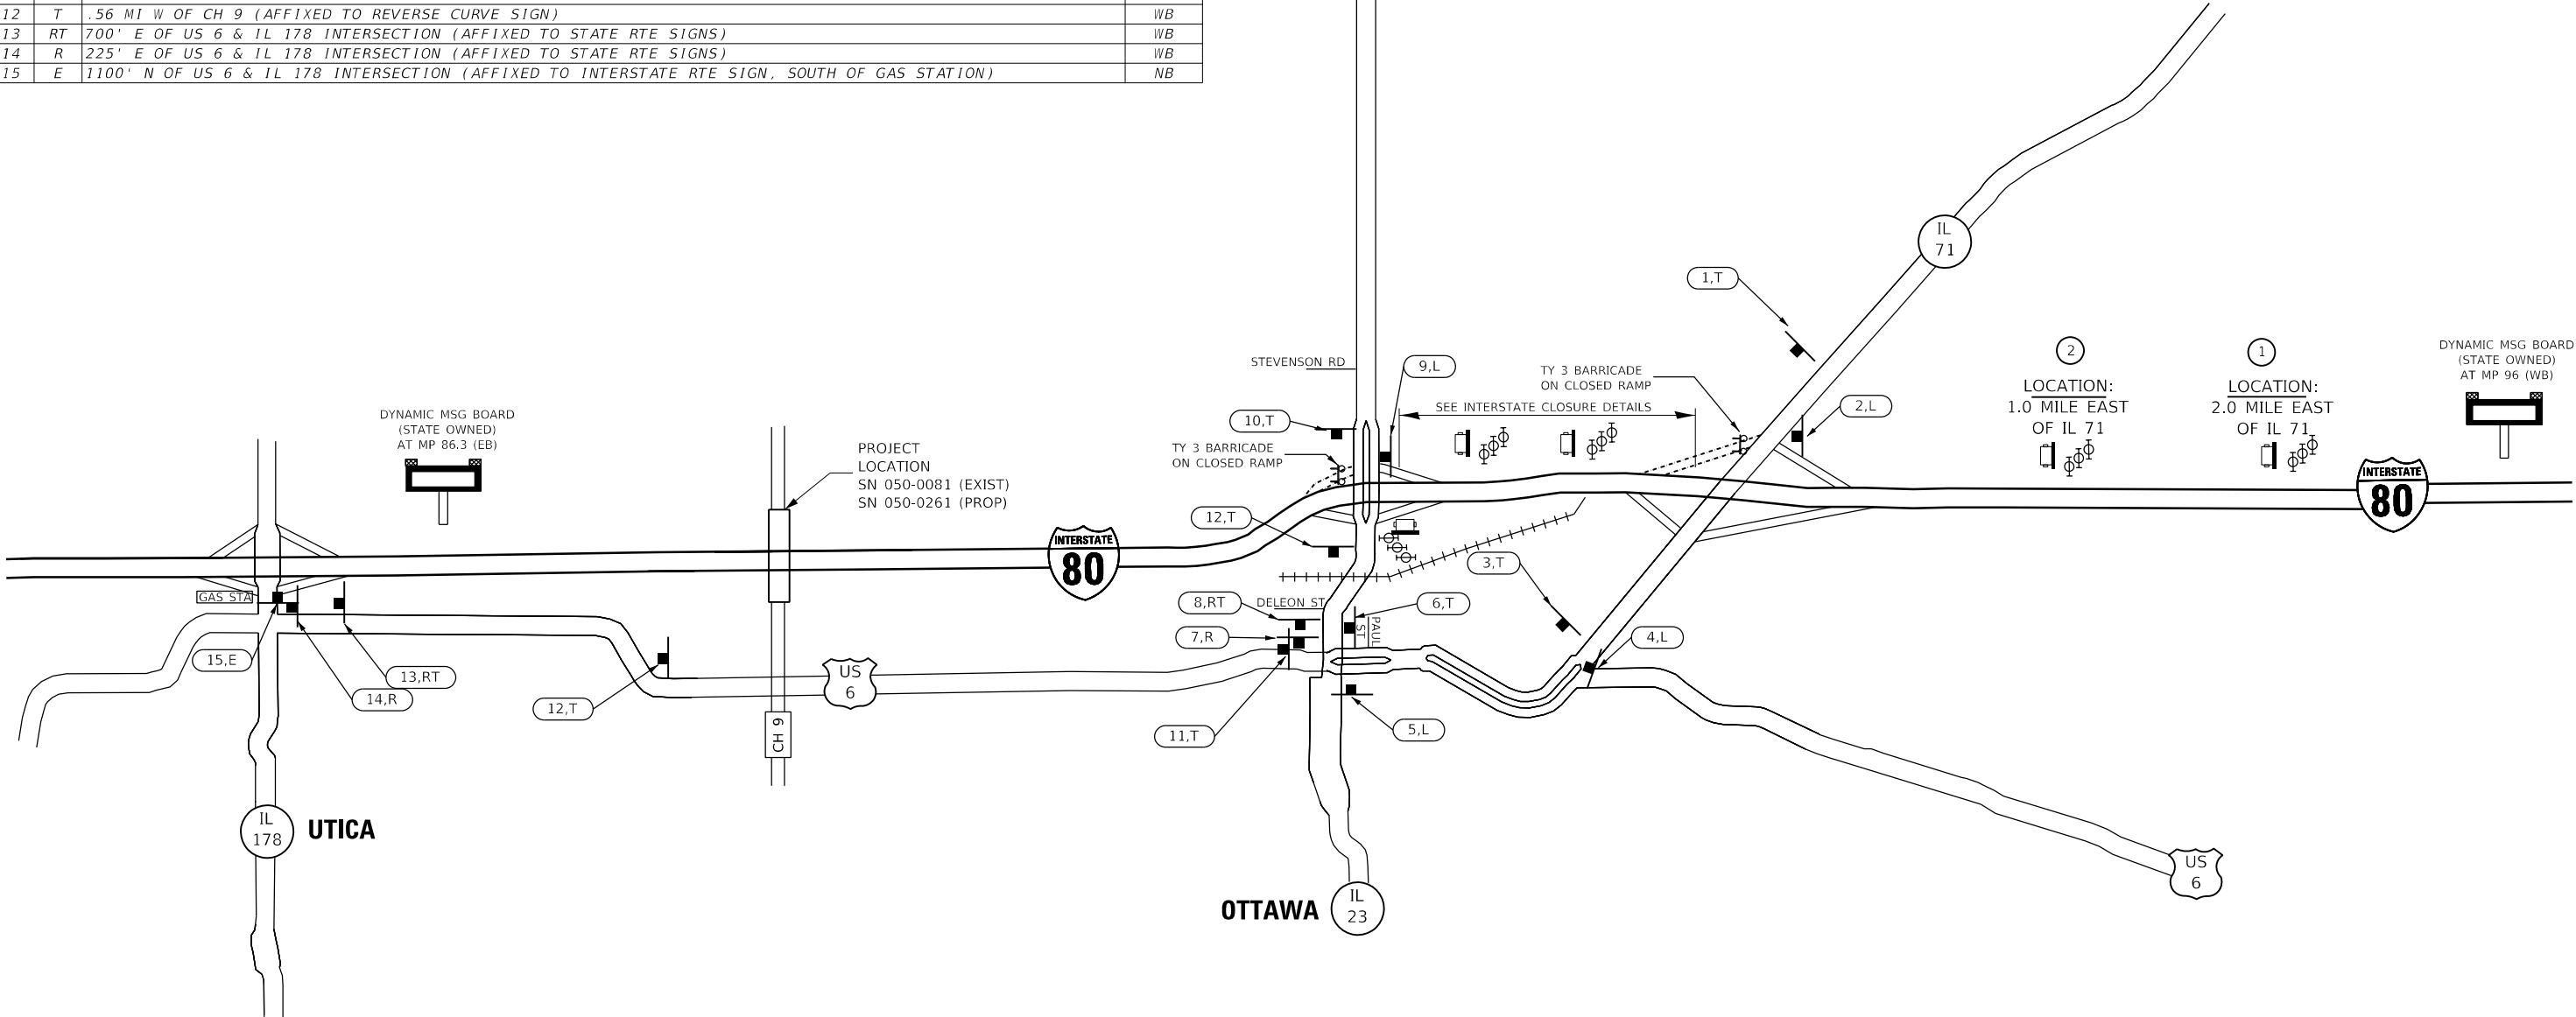

M4-8(O) 24\"X12\"	M4-8(O) 24\"X12\"	M4-8(O) 24\"X12\"	M4-8(O) 24\"X12\"	M4-8(O) 24\"X12\"	M4-8a 24\" X 18\"
M3-4 24\"X12\"	M3-4 24\"X12\"	M3-4 24\"X12\"	M3-4 24\"X12\"	M3-4 24\"X12\"	
M1-1 24\"X24\"	M1-1 24\"X24\"	M1-1 24\"X24\"	M1-1 24\"X24\"	M1-1 24\"X24\"	

SUGGESTED PORTABLE MESSAGE SIGNS
MESSAGES TO MOTORISTS

ALL TRAFFIC USE NEXT 2 EXITS	REDUCE SPEED



TYPE III BARRICADE (TYPICAL)

- TY 3 BARRICADE WITH "ROAD CLOSED SIGN"
- PORTABLE CHANGEABLE MESSAGE SIGNS
- THREE, TY 2 BARRICADE, DRUM OR VERTICAL BARRICADES WITH MONODIRECTIONAL FLASHING LIGHT AT 25' CENTERS

NOTE:
DRAWING NOT TO SCALE

FILE NAME =	USER NAME = calderon1	DESIGNED -	REVISED -	STATE OF ILLINOIS DEPARTMENT OF TRANSPORTATION	DETOUR (WESTBOUND) DETAILS				F.A.I RTE.	SECTION	COUNTY	TOTAL SHEETS	SHEET NO.
et:\pw_work\p\idot\calderon1\d0318968\0366C59-shit-details.dgn		DRAWN -	REVISED -		SCALE:	SHEET	OF	SHEETS	STA.	TO STA.		137	49
	PLOT SCALE = 100.0000' / in.	CHECKED -	REVISED -									CONTRACT NO. 66C59	
	PLOT DATE = 11/1/2019	DATE -	REVISED -								ILLINOIS	FED. AID PROJECT	

EASTBOUND DETOUR

DYNAMIC MSG BOARD
(STATE OWNED)
AT MP 72.5 (EB)

DYNAMIC MSG BOARD
(STATE OWNED)
AT MP 68.5 (SB)

LOCATION:
1.0 MILE WEST
OF I-39

LOCATION:
1.0 MILE SOUTH
OF I-80

DYNAMIC MSG BOARD
(STATE OWNED)
AT MP 52.6 (NB)




FILE NAME = c:\pw_work\pwidot\fergusonjh\d0318968\0366C59-sht-details.dgn	USER NAME = fergusonjh	DESIGNED -	REVISED -	STATE OF ILLINOIS DEPARTMENT OF TRANSPORTATION	DETOUR (EASTBOUND) DETAILS			F.A.I RTE.	SECTION	COUNTY	TOTAL SHEETS	SHEET NO.
		DRAWN -	REVISED -					80	(50-3)HBR-3	LASALLE	137	50
	PLOT SCALE = 100,0000 ' / in.	CHECKED -	REVISED -					CONTRACT NO. 66C59				
	PLOT DATE = 10/21/2019	DATE -	REVISED -		SCALE:	SHEET	OF	SHEETS	STA.	TO	STA.	ILLINOIS FED. AID PROJECT

EASTBOUND DETOUR

EASTBOUND DETOUR TRAFFIC CONTROL SIGNS			
ITEM NUMBER		SUGGESTED LOCATION (APPROX. DISTANCES)	SIGN FACE
1	R	ON EXIT RAMP (AFFIXED TO SIGN)	WB
2	LT	500' N OF US 6 & IL 178 INTERSECTION	SB
3	L	200' N OF US 6 & IL 178 INTERSECTION (AFFIXED TO STATE RTE SIGNS)	SB
4	R	180' S OF US 6 & IL 178 INTERSECTION (AFFIXED TO STATE RTE SIGNS)	NB
5	T	0.6 MI E OD E 10TH RD (AFFIXED TO REVERSE CURVE)	WB
6	T	100' E OF E 13TH RD (AFFIXED TO STATE SIGN)	WB
7	T	100' E OF US 6 & IL 71 & IL 23 JUNCTION (AFFIXED TO STATE RTE SIGNS)	WB
8	T	140' S OF US 6 & IL 71 EAST JUNCTION	NB
9	E	0.20 MI S OF EB ENTRANCE RAMP (AFFIXED TO INTERSTATE RTE SIGN, JUST SOUTH OF RESTAURANT)	NB

- GENERAL NOTES:
- 1 CHANGES TO LOCATION OF DETOUR SIGNS AND TRAFFIC CONTROL ITEMS MAY BE ADJUSTED BY THE ENGINEER.
 - 2 SIGNS MAY REQUIRE AFFIXING TO EXISTING POSTS (AS PRACTICAL AS POSSIBLE), OTHERWISE SIGNS ARE TO BE POST MOUNTED.
 - 3 CONTRACTOR SHALL BE RESPONSIBLE FOR MAINTAINING ALL SIGNAGE AT ALL TIMES.
 - 4 DETOUR SIGNS SHALL BE COVERED WHEN NOT IN USE.
 - 5 ALL SIGNS TO BE SUPPLIED BY THE CONTRACTOR.
 - 6 THE USE OF THE INTERSTATE DYNAMIC MESSAGE BOARDS SHALL BE COORDINATED WITH THE DISTRICT OPERATIONS OFFICE.
 - 7 ALL INTERSTATE CLOSURES SHALL REQUIRE COORDINATION AND ADVANCE NOTICE TO DISTRICT OPERATIONS AND STATE POLICE.
 - 8 ITEMS SHOWN IN DETAILS INCLUDED IN COST OF DETOUR ROUTE SIGNING EXCEPT THE CHANGEABLE MESSAGE BOARDS

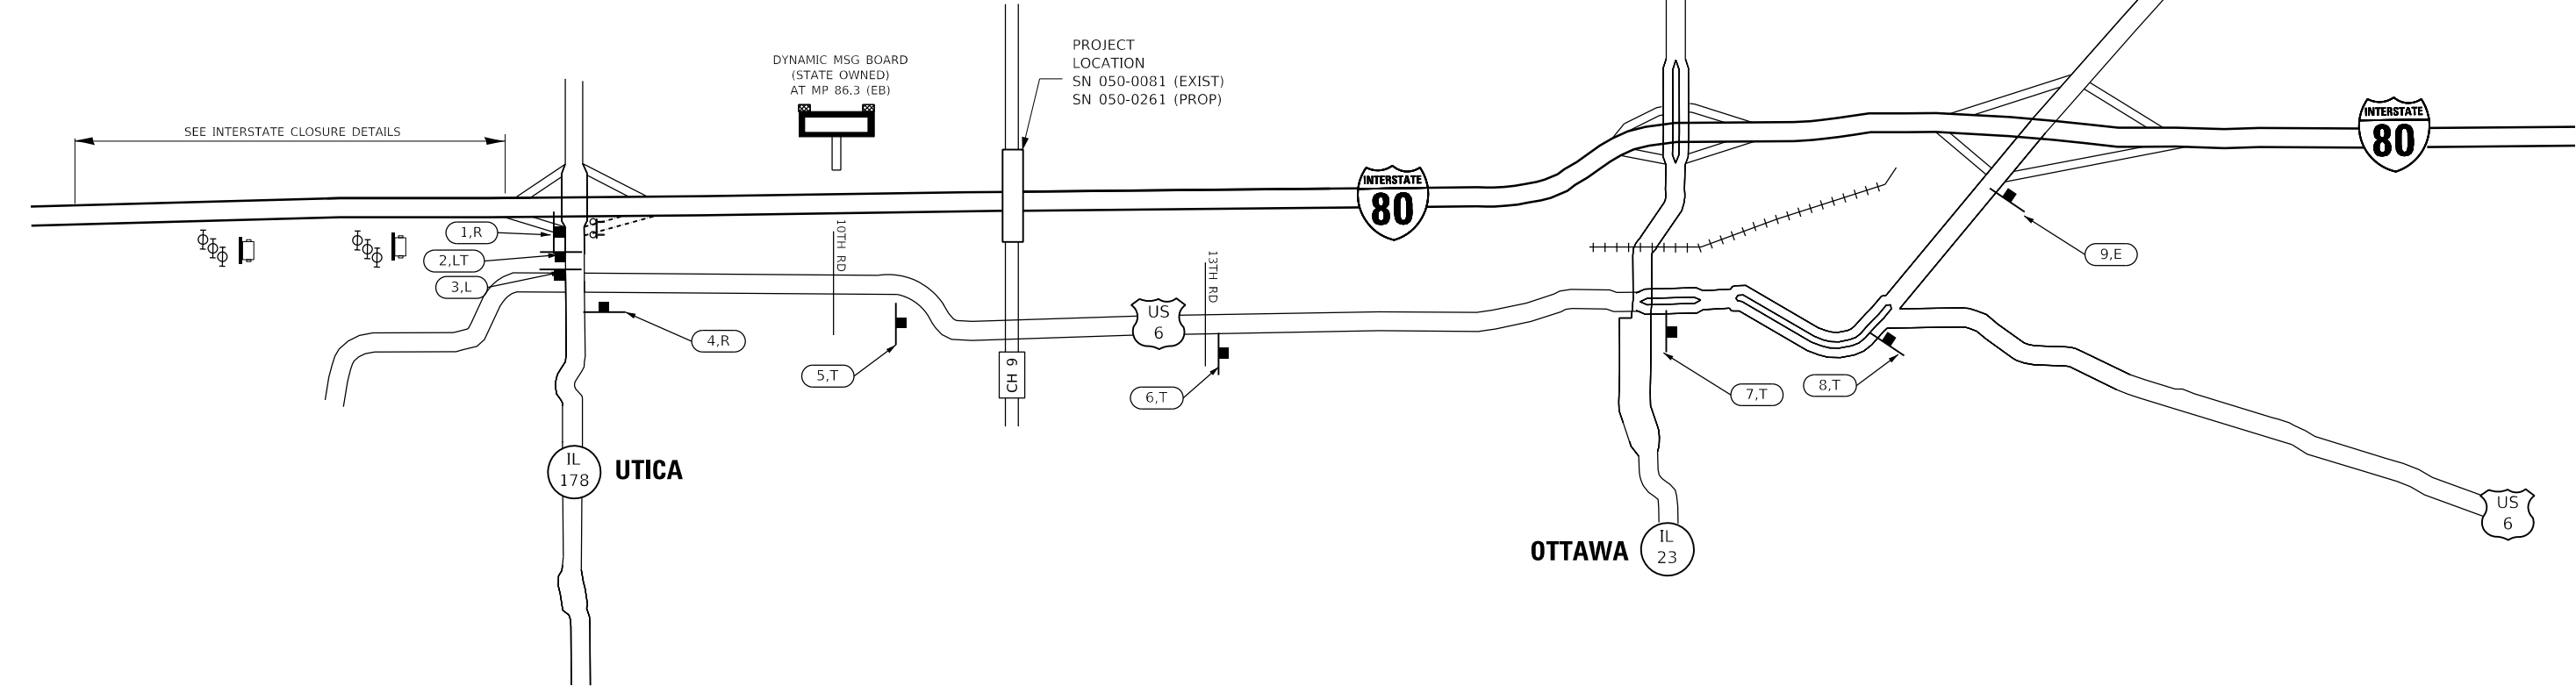

TYPE III BARRICADE (TYPICAL)

T

DETOUR

M4-8(O) 24"x12"

RT

DETOUR

M4-8(O) 24"x12"

LT

DETOUR

M4-8(O) 24"x12"

L

DETOUR

M4-8(O) 24"x12"

R

DETOUR

M4-8(O) 24"x12"

E

END DETOUR

M4-8a 24" X 18"

EAST

M3-4 24"x12"

EAST

M3-4 24"x12"

EAST

M3-4 24"x12"

EAST

M3-4 24"x12"

EAST

M3-4 24"x12"

80

M1-1 24"x24"

80

M1-1 24"x24"

80

M1-1 24"x24"

80

M1-1 24"x24"

80

M1-1 24"x24"

↑

M6-3 21"x15"

→

M5-1(R) 21"x15"

↶


M5-1(L) 21"x15"


↶

M6-1 21"x15"

→

M6-1 21"x15"

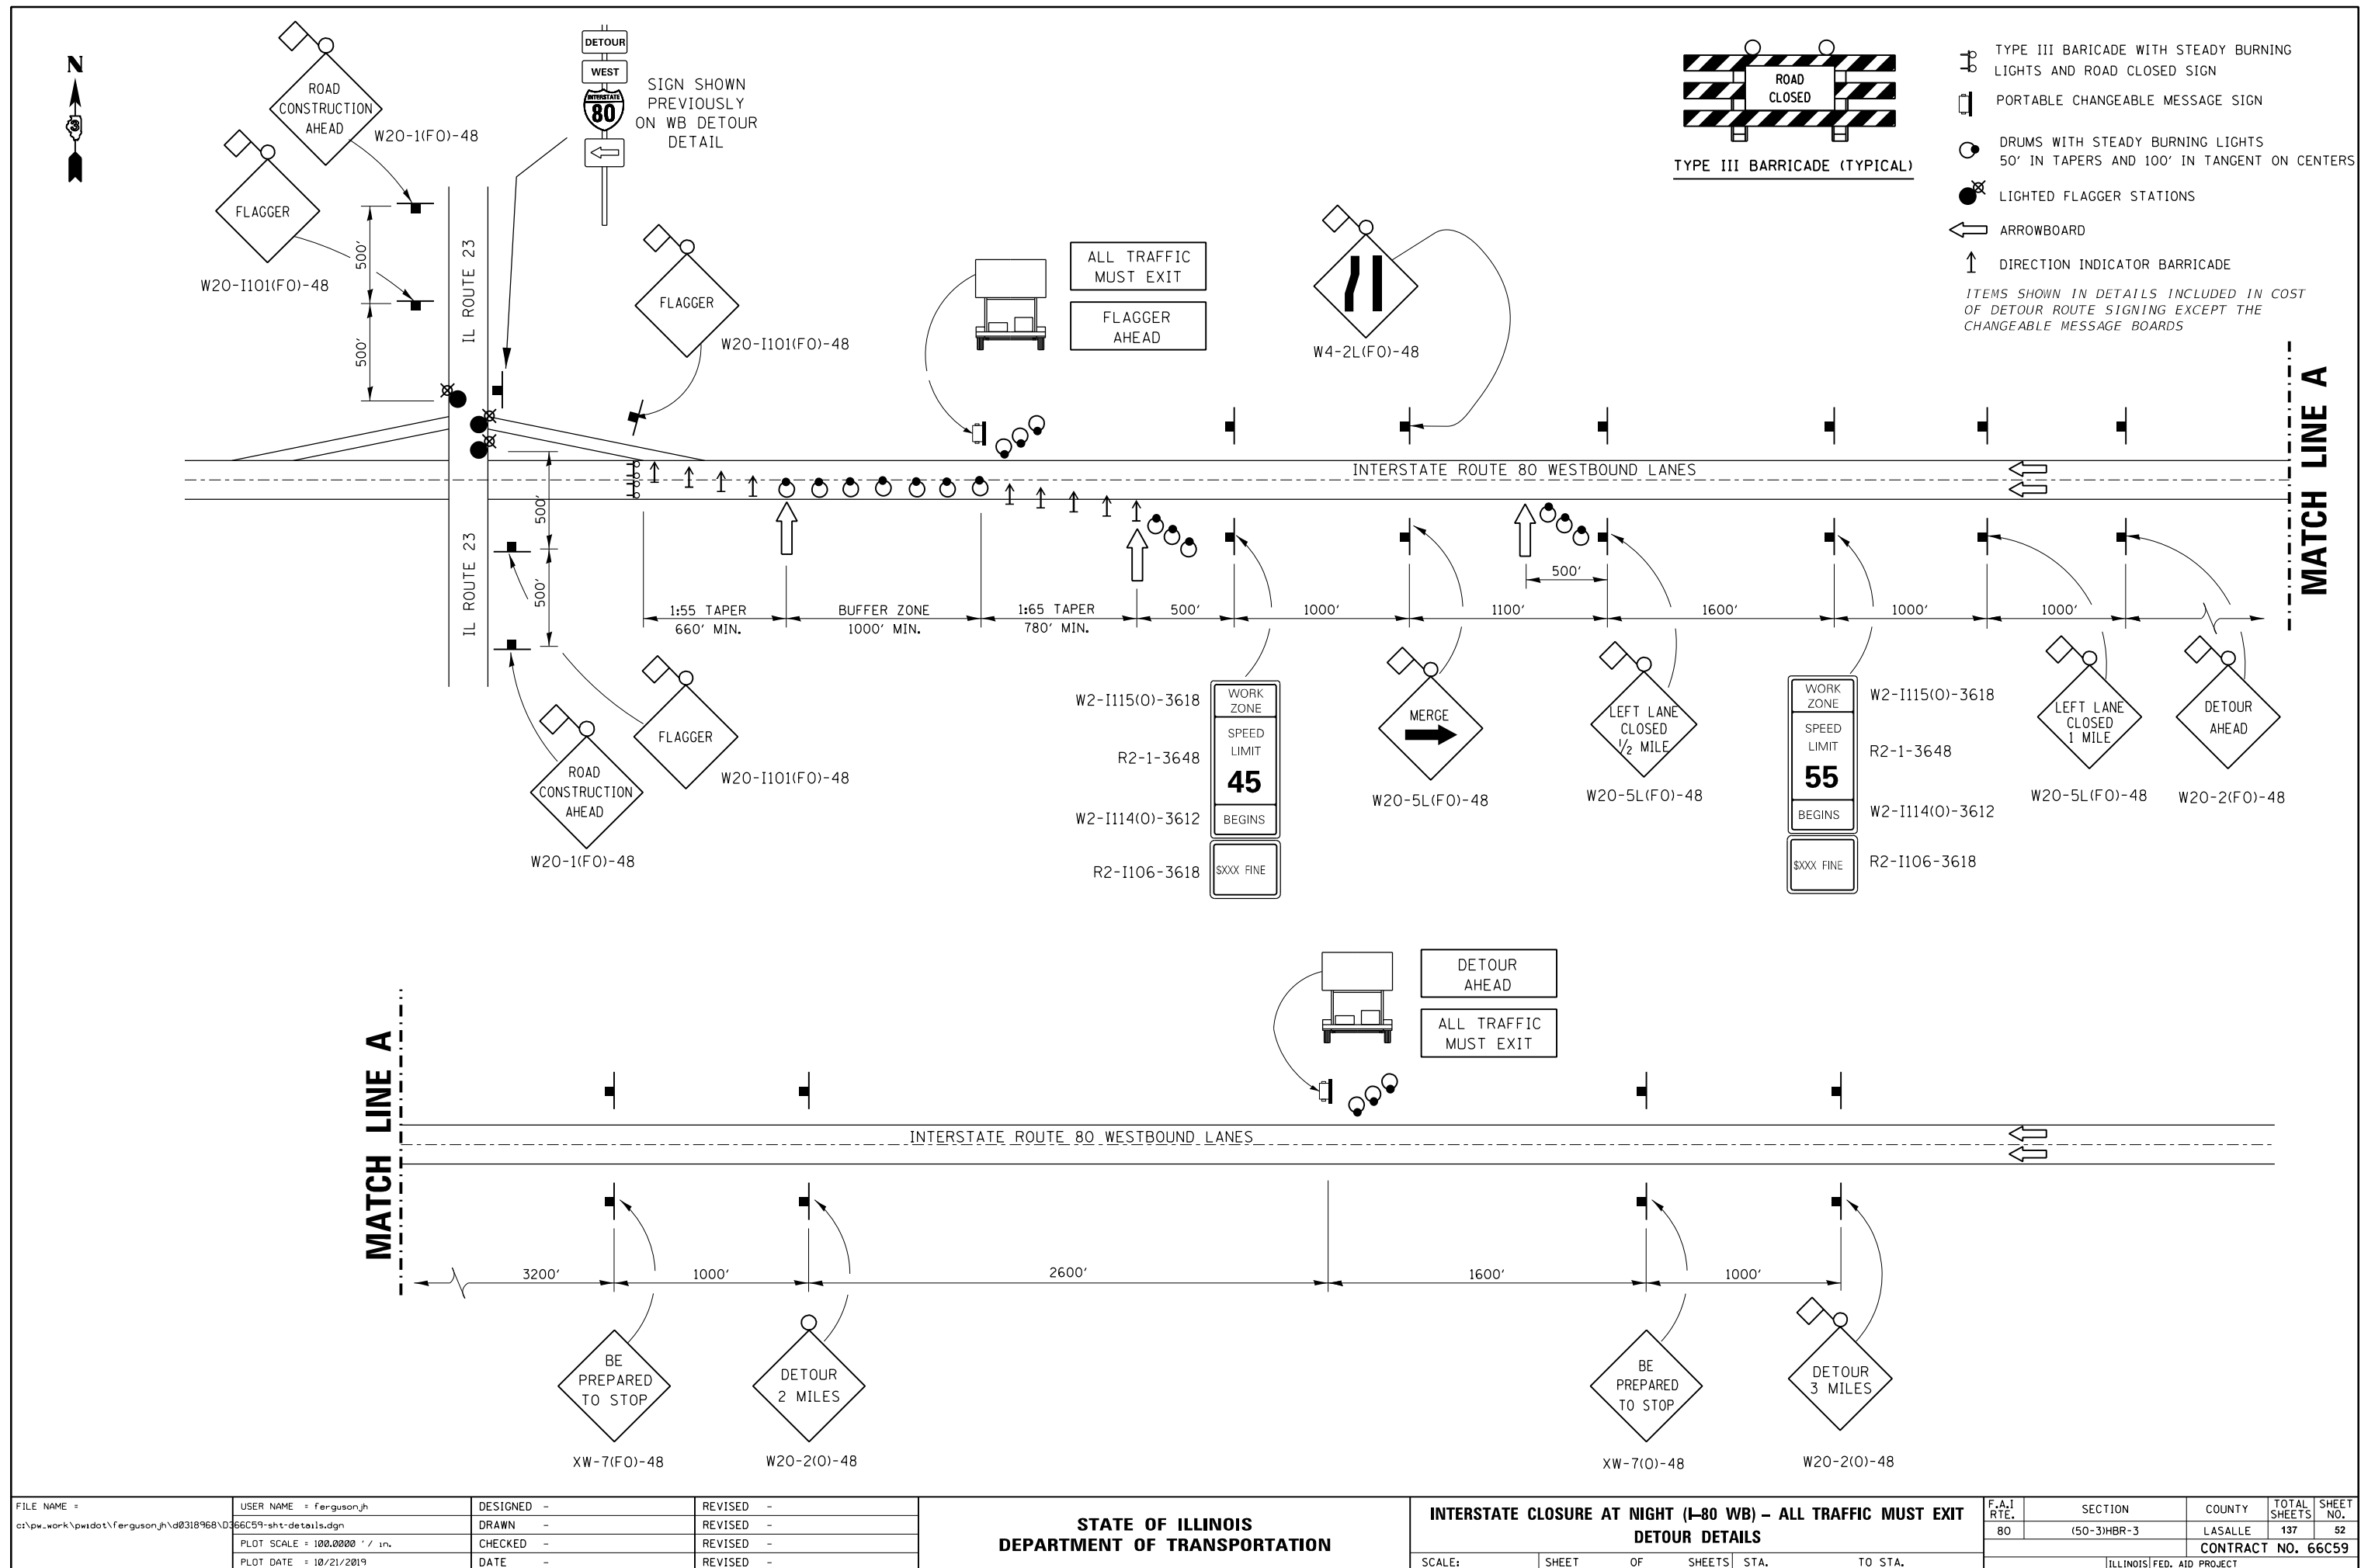


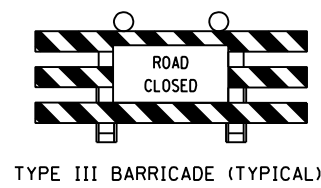

ITEMS SHOWN IN DETAILS INCLUDED IN COST
OF DETOUR ROUTE SIGNING EXCEPT THE
CHANGEABLE MESSAGE BOARDS




FILE NAME =	USER NAME = ferguson_jh	DESIGNED -	REVISED -	STATE OF ILLINOIS DEPARTMENT OF TRANSPORTATION	INTERSTATE CLOSURE AT NIGHT (I-80 EB) – ALL TRAFFIC MUST EXIT DETOUR DETAILS				F.A.I RTE.	SECTION	COUNTY	TOTAL SHEETS	SHEET NO.
cs:\pw_work\pwwdot\ferguson_jh\d0318968\0366C59-shr-details.dgn	DRAWN -	REVISED -	80						(50-3)HBR-3	LASALLE	137	53	
PLOT SCALE = 100.0000 ' / in.	CHECKED -	REVISED -			CONTRACT NO. 66C59								
PLOT DATE = 10/21/2019	DATE -	REVISED -	SCALE:		SHEET OF SHEETS	STA. TO STA.	ILLINOIS FED. AID PROJECT						

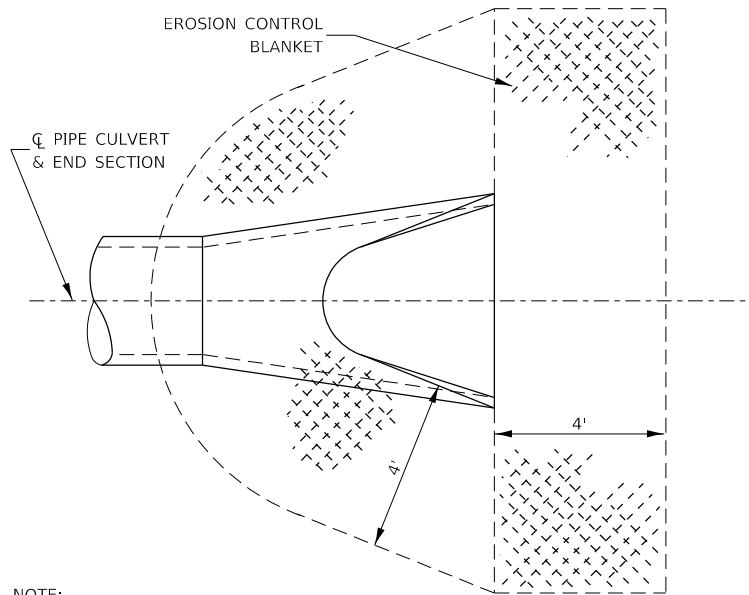



NOTE:
TO BE USED AT ALL END SECTIONS

**DETAIL OF EROSION CONTROL BLANKET
LINING AROUND END SECTION**

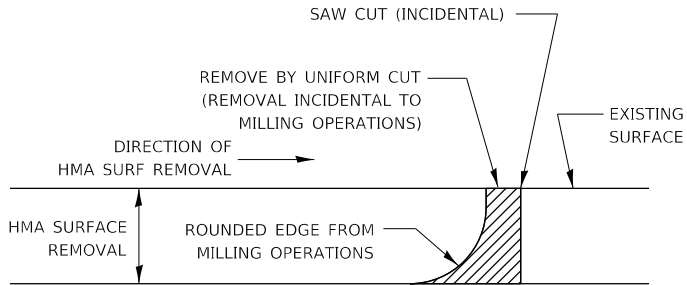

NOTE:
WHEN MILLING OPERATIONS PRODUCE A ROUNDED EDGE,
THEN A SAW CUT SHALL BE USED TO MANUFACTURE
A PERPENDICULAR EDGE AS SHOWN IN THE DETAIL.
THE ENGINEER SHALL BE THE SOLE JUDGE
CONCERNING THE USE OF THIS DETAIL



HMA DETAIL AT BUTT JOINTS

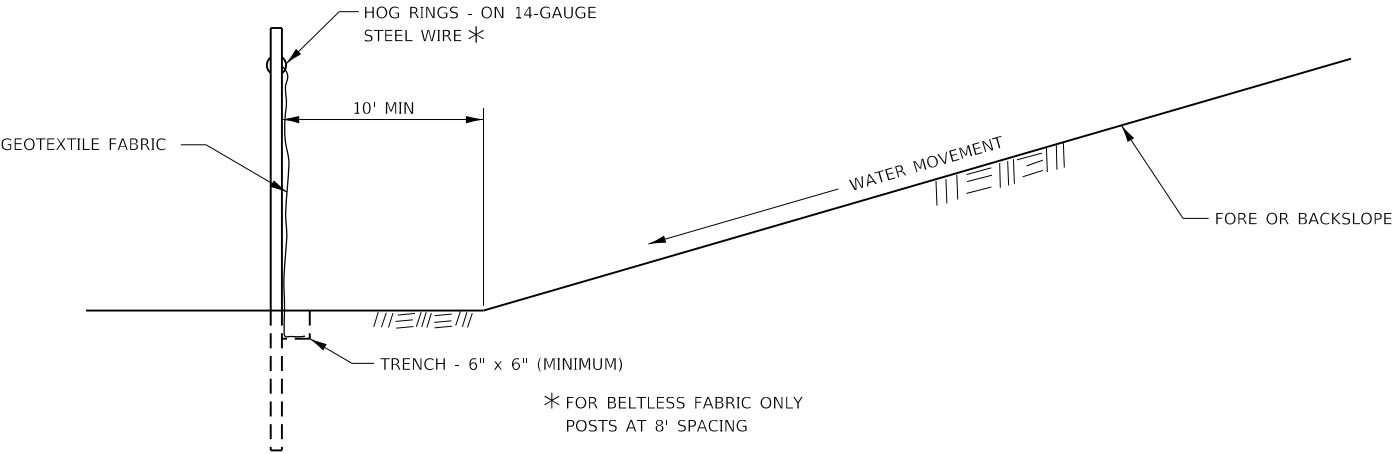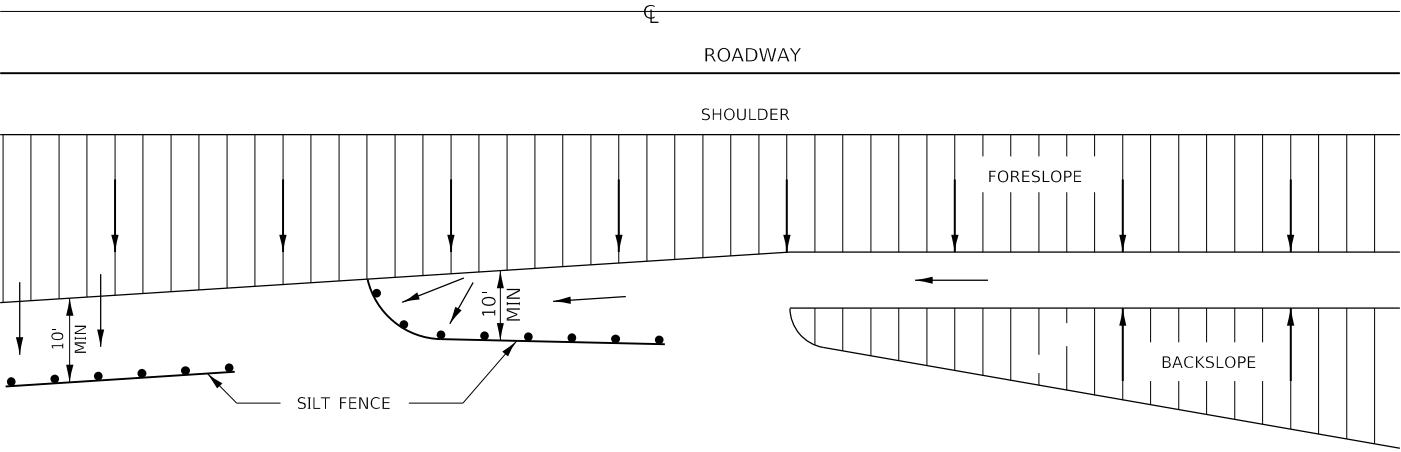


DETAILS OF SILT FENCE

**EROSION CONTROL DETAILS
FOR SILT FENCE**


FILE NAME = c:\pw_work\pwidot\ferguson_jh\d0318968\0366C59-sht-details.dgn	USER NAME = ferguson_jh		DESIGNED -	REVISED -	STATE OF ILLINOIS DEPARTMENT OF TRANSPORTATION	DETAILS				F.A.I RTE.	SECTION	COUNTY	TOTAL SHEETS	SHEET NO.
	DRAWN -		REVIS	ED						80	(50-3)HBR-3	LASALLE	137	55
	PLOT SCALE = 100.0000' / in.		CHECKED -	REVISED -						CONTRACT NO. 66C59				
	PLOT DATE = 10/21/2019		DATE -	REVISED -		SCALE:	SHEET	OF	SHEETS	STA.	TO STA.	ILLINOIS FED. AID PROJECT		

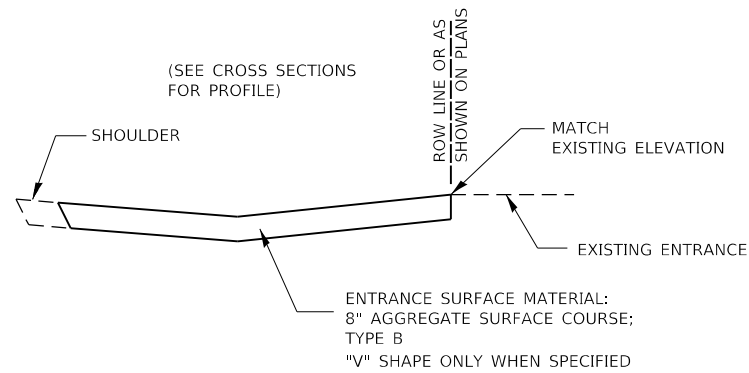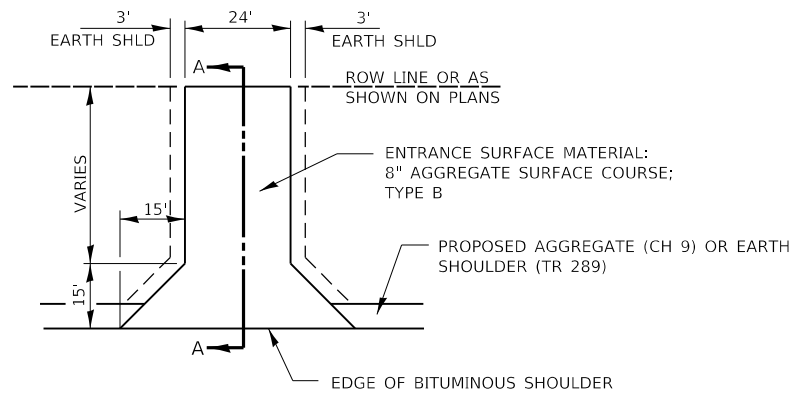

SECTION A-A

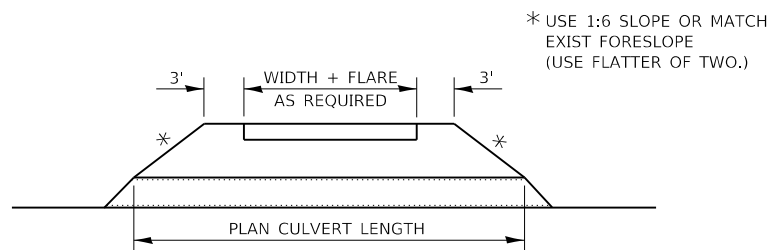

FIELD ENTRANCE DETAIL

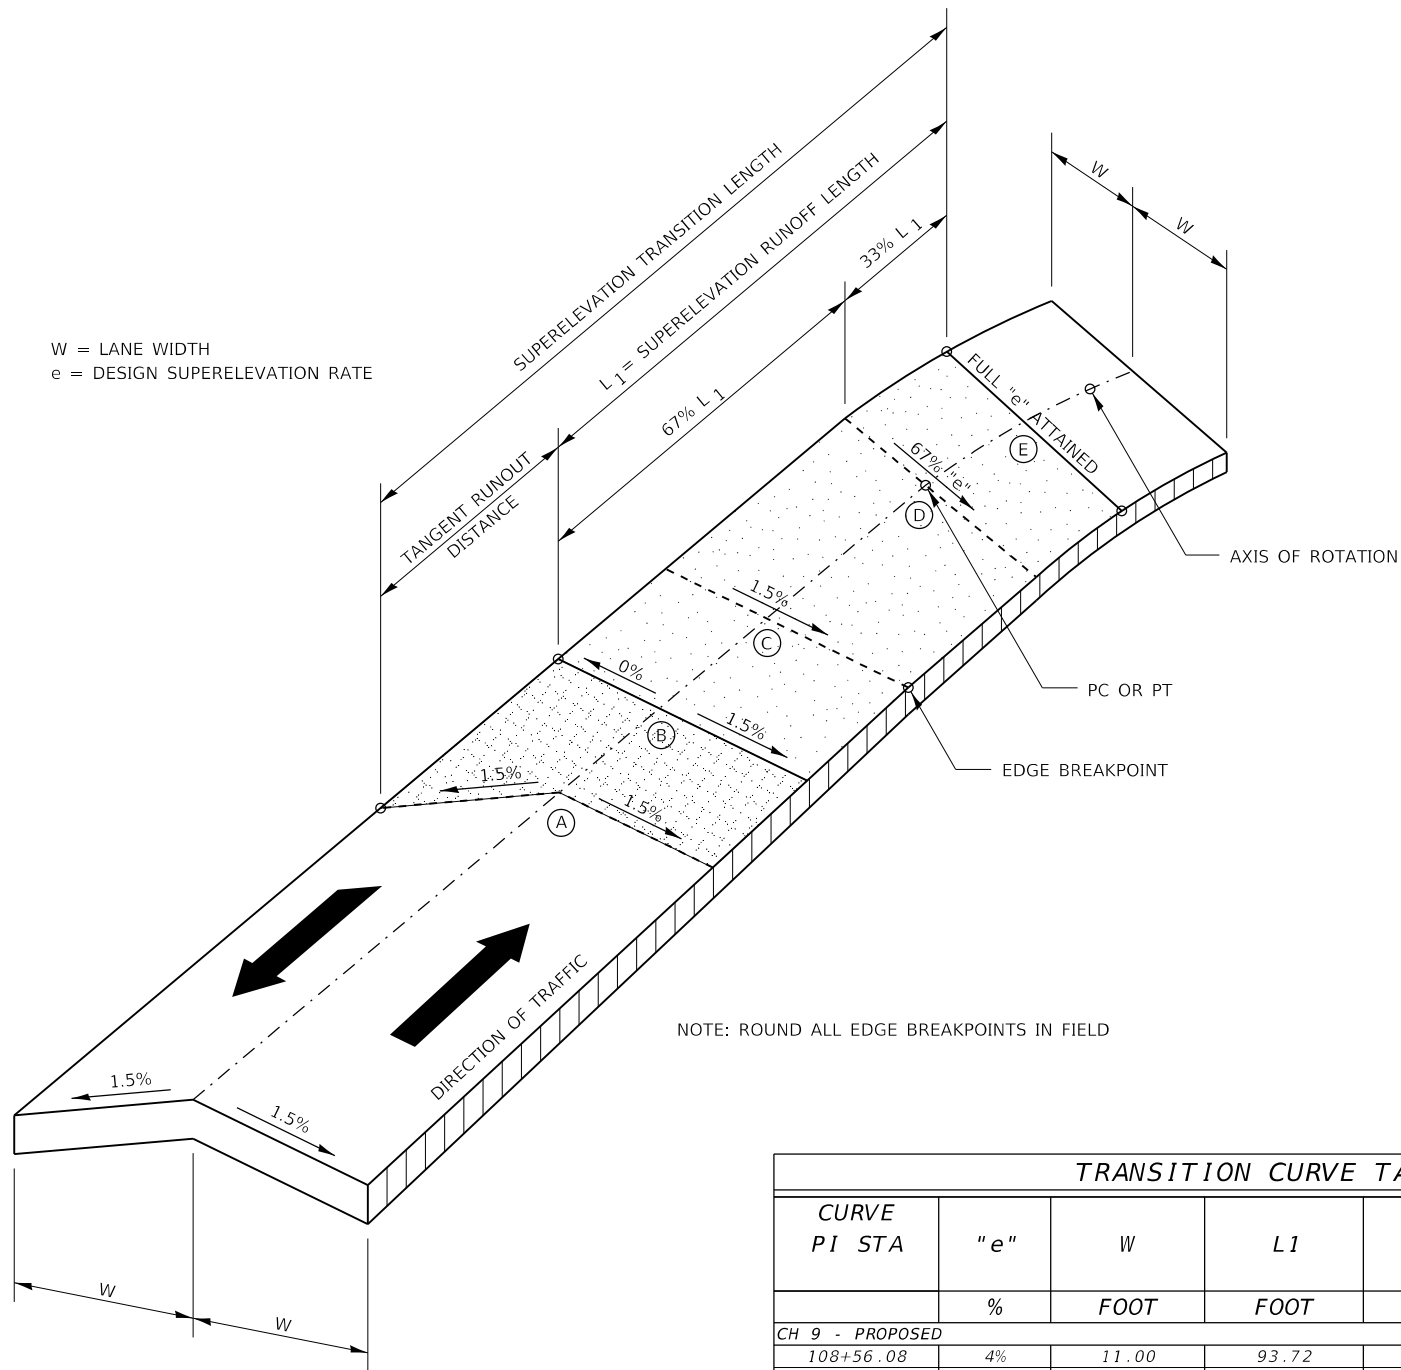

W = LANE WIDTH
e = DESIGN SUPERELEVATION RATE

NOTE: ROUND ALL EDGE BREAKPOINTS IN FIELD

TRANSITION CURVE TABLE					
CURVE PI STA	"e"	W	L1	TR	SUPER TRANSITION LENGTH
	%	FOOT	FOOT	FOOT	FOOT
CH 9 - PROPOSED					
108+56.08	4%	11.00	93.72	35.15	128.87
111+59.03	4%	11.00	93.72	35.15	128.87
118+19.99	4%	11.00	93.72	35.15	128.87
121+22.94	4%	11.00	93.72	35.15	128.87
TR 289 (N 30TH RD) - PROPOSED					
102+51.78	4%	9.00	76.68	28.76	105.44
107+25.02	4%	9.00	76.68	28.76	105.44
FR 12.20 - PROPOSED					
2+67.13	4%	8.00	68.16	25.56	93.72
6+58.51	4%	8.00	68.16	25.56	93.72


L1 = SUPERELEVATION RUNOFF LENGTH
TR = TANGENT RUNOUT DISTANCE

SUPERELEVATION TRANSITION ON TWO-LANE HIGHWAY


FILE NAME = c:\pw_work\pwidot\fergusonjh\d0318968\0366C59-sht-details.dgn	USER NAME = fergusonjh	DESIGNED -	REVISED -	STATE OF ILLINOIS DEPARTMENT OF TRANSPORTATION	DETAILS				F.A.I RTE.	SECTION	COUNTY	TOTAL SHEETS	SHEET NO.
	DRAWN -	REVIS	ED -						80	(50-3)HBR-3	LASALLE	137	56
	PLOT SCALE = 100.0000' / 1in.	CHECKED -	REVISED -		SCALE: SHEET OF SHEETS STA. TO STA.				CONTRACT NO. 66C59				
	PLOT DATE = 10/21/2019	DATE -	REVISED -						ILLINOIS FED. AID PROJECT				

GENERAL NOTES

1. THE 10:1 SLOPE CONTROLS NOSE OF ATTENUATOR BASE ELEVATION.
2. ATTENUATOR BASE GRADE PARALLELS EDGE OF PAVEMENT GRADE.
3. SLOPE ADJACENT TO ATTENUATOR BASE SHALL BE 10:1 OR FLATTER.

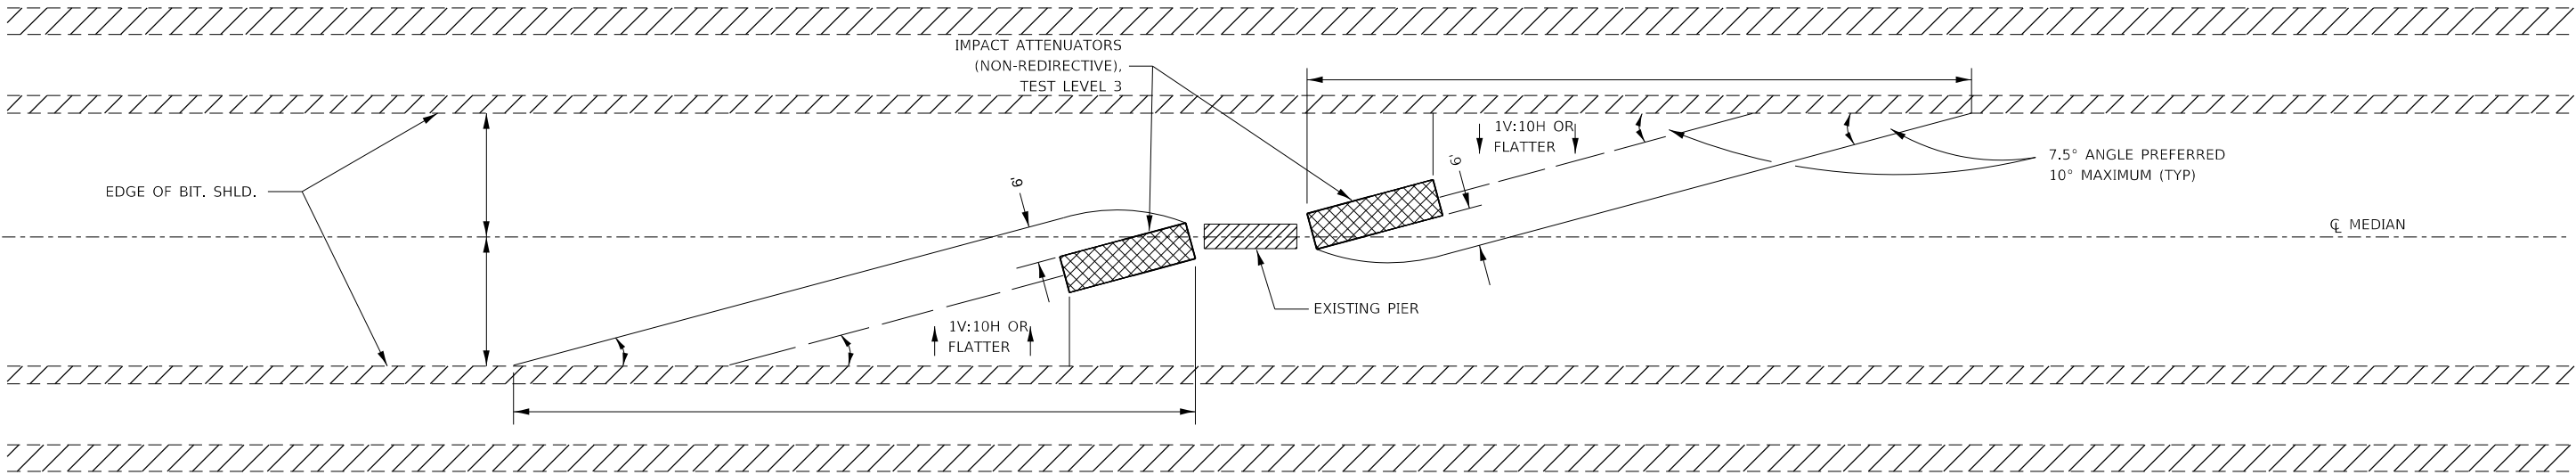


IMPACT ATTENUATOR LAYOUT AND GRADING PLAN

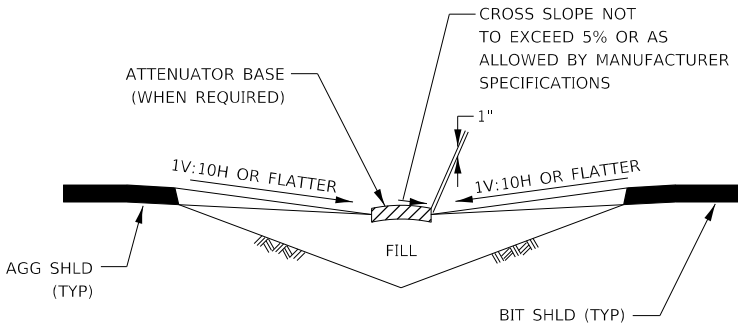

SECTION A - A

- NOTE:
- ATTENUATOR BASE SHALL BE PER MANUFACTURER SPECIFICATIONS EXCEPT SAND MODULE SYSTEMS SHALL HAVE THE FOLLOWING ADDITIONAL REQUIREMENTS:
1. ATTENUATOR BASE SHALL PROVIDE A 1' BUFFER ALONG THE SIDES AND FRONT OF THE ARRAY.
2. SAND MODULE SYSTEMS SHALL BE PLACED ON A HMA OR CONCRETE BASE.

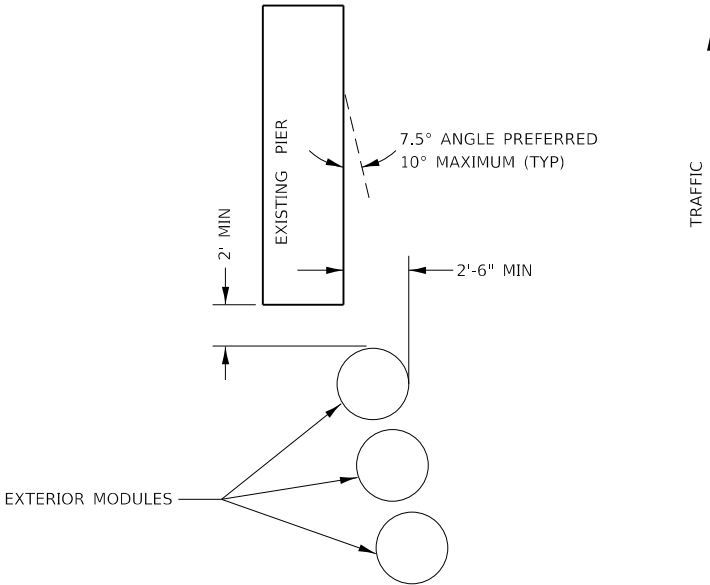


TYPICAL EXTERIOR MODULE LAYOUT

FILE NAME = c:\pw_work\p\idot\ferguson_jh\d0318968\0366C59-shd-details.dgn	USER NAME = ferguson_jh	DESIGNED -	REVISED -	STATE OF ILLINOIS DEPARTMENT OF TRANSPORTATION	IMPACT INSTALLATION DETAILS DETAILS			F.A.I RTE.	SECTION	COUNTY	TOTAL SHEETS	SHEET NO.
		DRAWN -	REVISED -					80	(50-3)HBR-3	LASALLE	137	57
	PLOT SCALE = 100.0000' / 1in.	CHECKED -	REVISED -					CONTRACT NO. 66C59				
	PLOT DATE = 10/21/2019	DATE -	REVISED -		SCALE:	SHEET	OF	SHEETS	STA.	TO STA.	ILLINOIS FED. AID PROJECT	



FILE NAME =	USER NAME = fergusonjh	DESIGNED -	REVISED -	STATE OF ILLINOIS DEPARTMENT OF TRANSPORTATION	DETAILS					F.A.I RTE.	SECTION	COUNTY	TOTAL SHEETS	SHEET NO.
ci:\pw_work\pwidot\fergusonjh\d0318968\0366C59-sh-t-details.dgn	DRAWN -	REVISED -	REVISED -							80	(50-3)HB-3	LASALLE	137	58
PLOT SCALE = 100.0000 ' / in.	CHECKED -	REVISED -	REVISED -		CONTRACT NO. 66C59									
PLOT DATE = 10/21/2019	DATE -	REVISED -	REVISED -		SCALE:	SHEET	OF	SHEETS	STA.	TO	STA.			

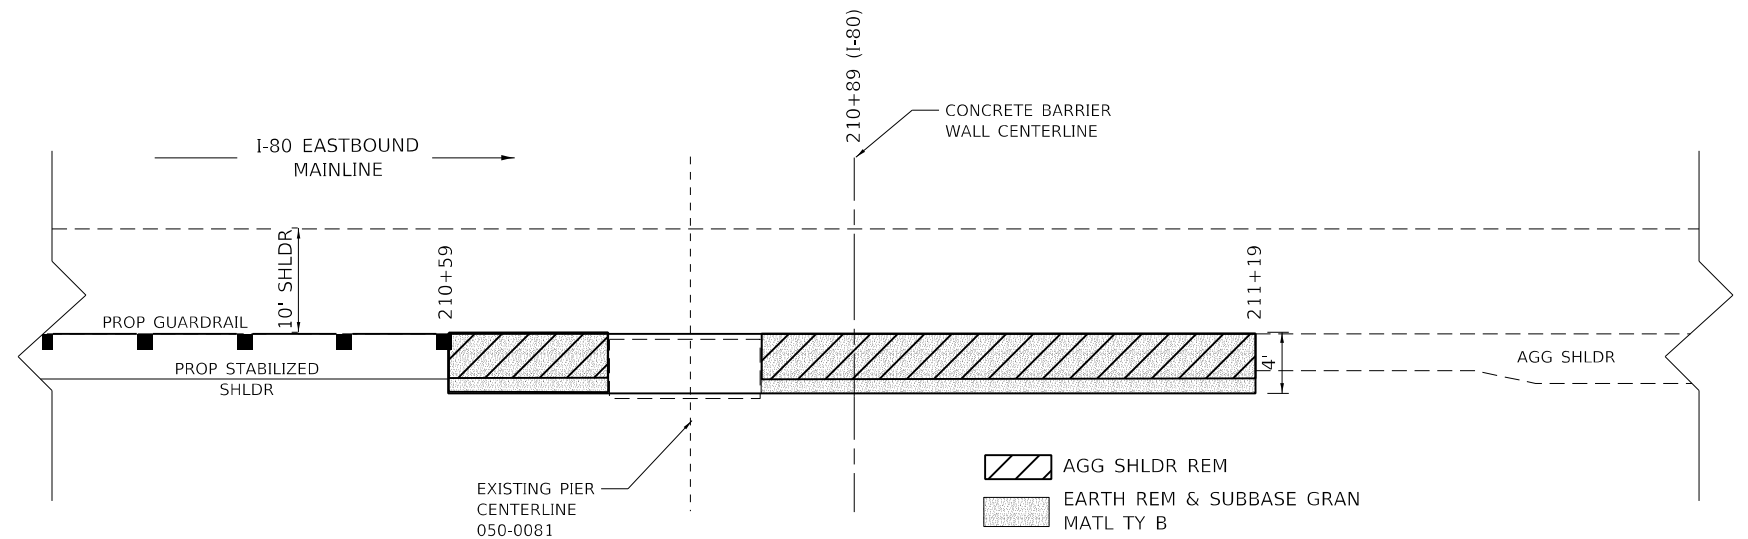


(NOT TO SCALE)

CONNECTIONS, REINFORCEMENT AND DOWEL BARS ARE INCLUDED IN THE COST
OF CONCRETE BARRIER BASE AND CONCRETE BARRIER RESPECTIVELY




FILE NAME =	USER NAME = ferguson,jh	DESIGNED -	REVISED -	STATE OF ILLINOIS DEPARTMENT OF TRANSPORTATION	DETAILS				F.A.I RTE.	SECTION	COUNTY	TOTAL SHEETS	SHEET NO.
cc:\pw_work\pwwdot\ferguson,jh\d0318968\0366C59-shr-details.dgn	DRAWN -	REVISED -	80						(50-3)HBR-3	LASALLE	137	59	
PLOT SCALE = 100.0000 ' / in.	CHECKED -	REVISED -	CONTRACT NO. 66C59										
PLOT DATE = 10/21/2019	DATE -	REVISED -	SCALE:		SHEET	OF	SHEETS	STA.	TO STA.	ILLINOIS FED. AID PROJECT			

STABILIZED CONSTRUCTION ENTRANCE PLAN

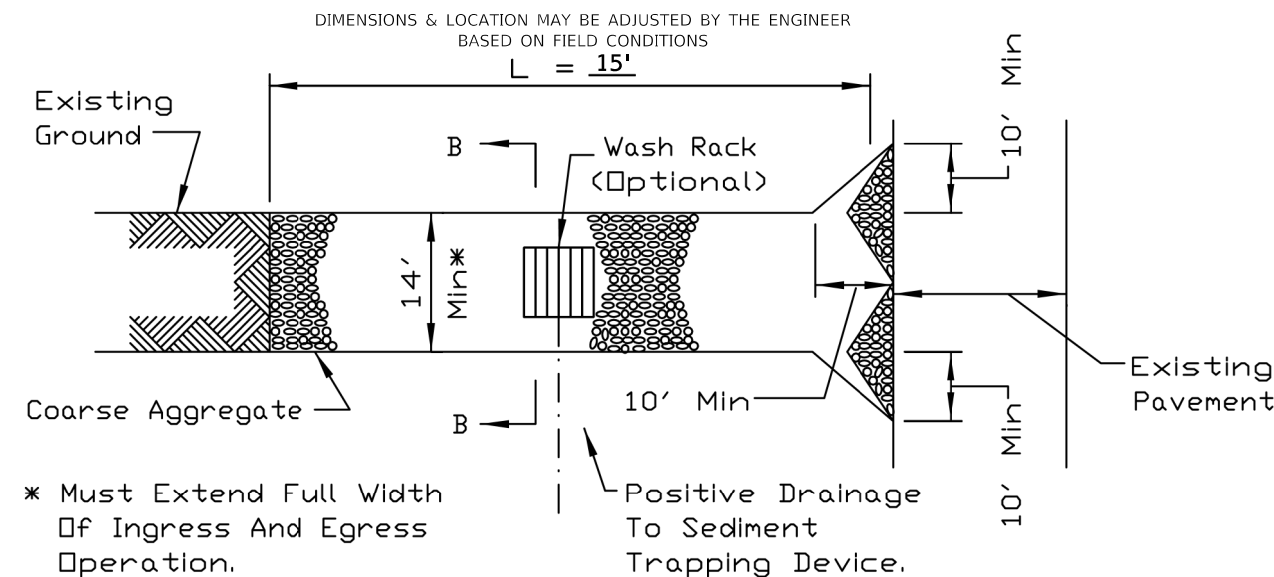


PLAN VIEW

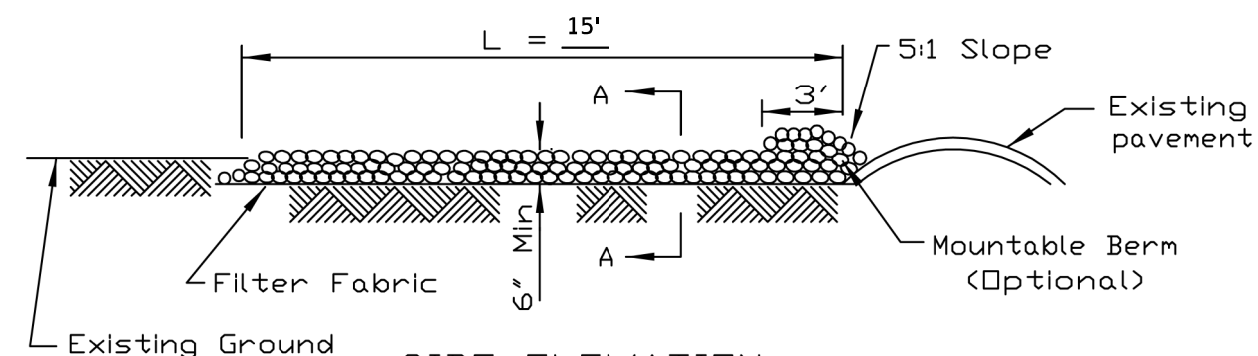


SIDE ELEVATION

NOTES:

1. Filter fabric shall meet the requirements of material specification 592 GEOTEXTILE, Table I or 2, Class I, II or IV and shall be placed over the cleared area prior to the placing of rock.
2. Rock or reclaimed concrete shall meet one of the following IDOT coarse aggregate gradation, CA-1, CA-2, CA-3 or CA-4 and be placed according to construction specification 25 ROCKFILL using placement Method 1 and Class III compaction.
3. Any drainage facilities required because of washing shall be constructed according to manufacturers specifications.
4. If wash racks are used they shall be installed according to the manufacturer's specifications.

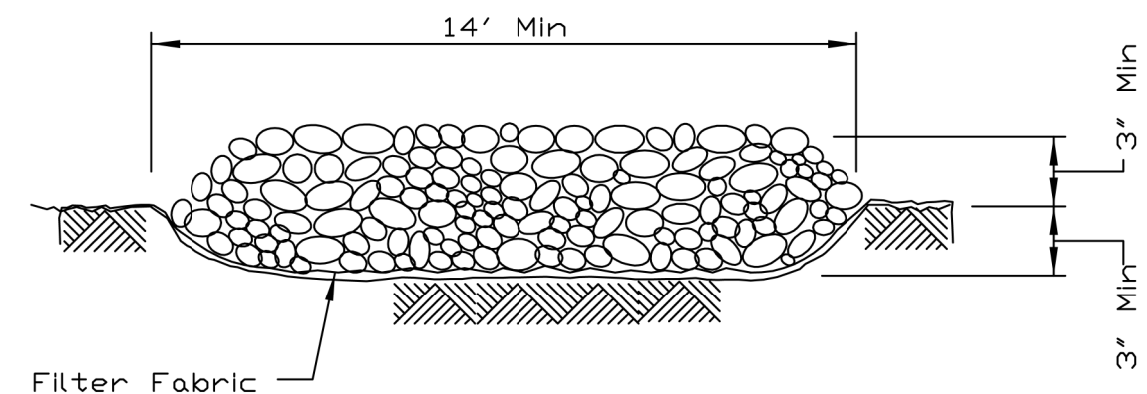

SECTION A-A

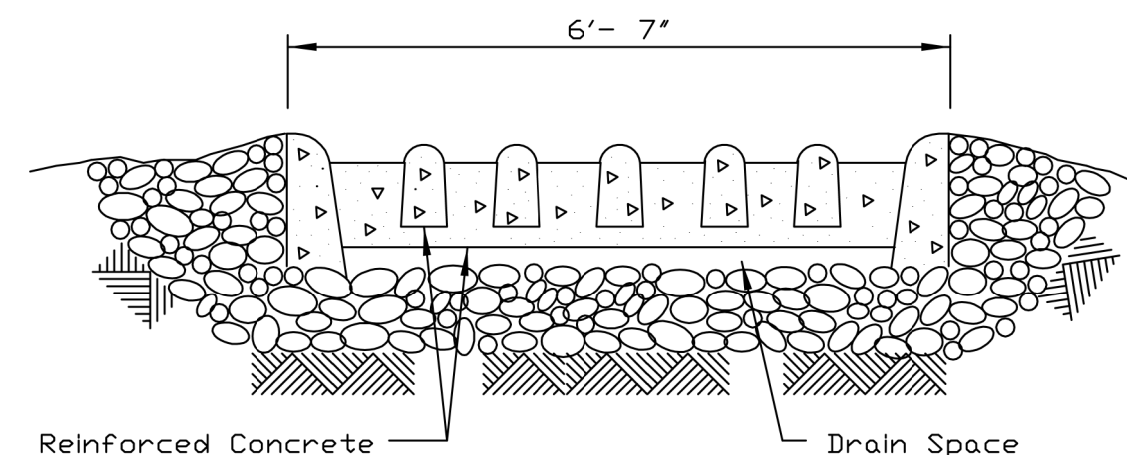

SECTION B-B

SOURCE: ILLINOIS URBAN MANUAL

FILE NAME =	USER NAME = fergusonjh	DESIGNED -	REVISED -	STATE OF ILLINOIS DEPARTMENT OF TRANSPORTATION	STABILIZED CONSTRUCTION ENTRANCE DETAILS			F.A.I RTE.	SECTION	COUNTY	TOTAL SHEETS	SHEET NO.
c:\pw\work\p\idot\fergusonjh\d0318968\0366C59-sht-details.dgn		DRAWN -	REVISED -					80	(50-3)HBR-3	LASALLE	137	60
PLOT SCALE = 100.0000' / 1".		CHECKED -	REVISED -					CONTRACT NO. 66C59				
PLOT DATE = 10/21/2019		DATE -	REVISED -		SCALE:	SHEET	OF	SHEETS	STA.	TO	STA.	ILLINOIS FED. AID PROJECT

Bench Mark: "0" - Chiseled square on S.E. concrete curb of bridge S.N. 050-0081. Elev. 653.755

Existing Structure: SN 050-0081 (Sec 50-3HR-1) was constructed in 1961 as a four-span continuous steel I-beam structure with concrete piers on pile supported spread footings. The structure measures 224'-6" back to back of abutments and 29'-8" out to out of deck with 24'-0" clear width between the curbs. The deck was constructed as a 6 1/2" concrete deck. Structure to be removed and replaced. No salvage. Traffic is to be detoured.

NOTE:
See Sheet 2 of 24
for Index of Sheets

DESIGN SPECIFICATIONS

2017 AASHTO LRFD Bridge Design Specifications

LOADING HL-93

Allow 50#/sq. ft. for future wearing surface.


SEISMIC DATA

Seismic Performance Zone (SPZ) = 1
Design Spectral Acceleration at 1.0 sec. (SD1) = 0.070
Design Spectral Acceleration at 0.2 sec. (SD5) = 0.124
Soil Site Class = C

DESIGN STRESSES


FIELD UNITS

f'_c = 3,500 psi
 f'_c = 4,000 psi (Superstructure Concrete)
 f_y = 60,000 psi (Reinforcement)
 f_y = 50,000 psi (M270 Grade 50)

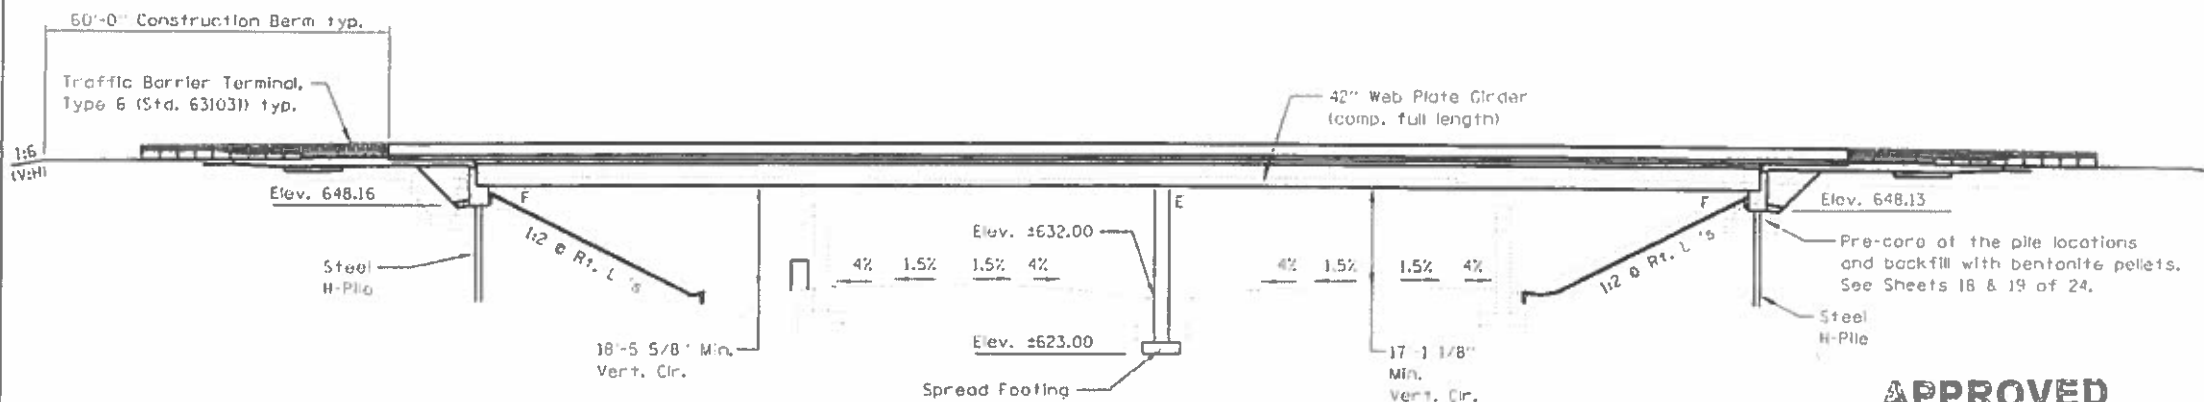

ELEVATION

APPROVED
For Structural Adequacy Only
Dr. Carl R. Rupp
Engineer of Bridges & Structures

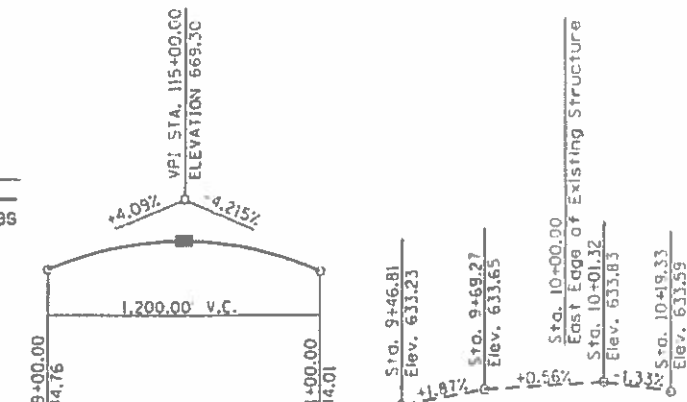

PROFILE GRADE CH 9

(Along E Roadway)

PROFILE GRADE I-80

(Along Westbound E Roadway)


PROFILE GRADE I-80

(Along Eastbound E Roadway)

PROFILE GRADE I-80

(Along Westbound E Roadway)

10-23-19

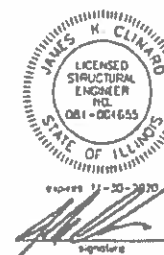

10-23-19



GENERAL PLAN & ELEVATION

CH 9 OVER I-80

F.A.I. RTE. 80 (I-80)


SECTION (50-3) HBR-3

LASALLE COUNTY


STATION 115+00

SN 050-0261

Range 2E & 3E, 3RD P.M.

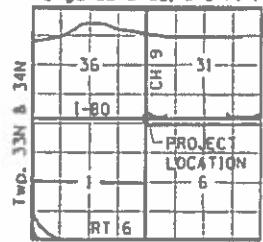

LOCATION SKETCH

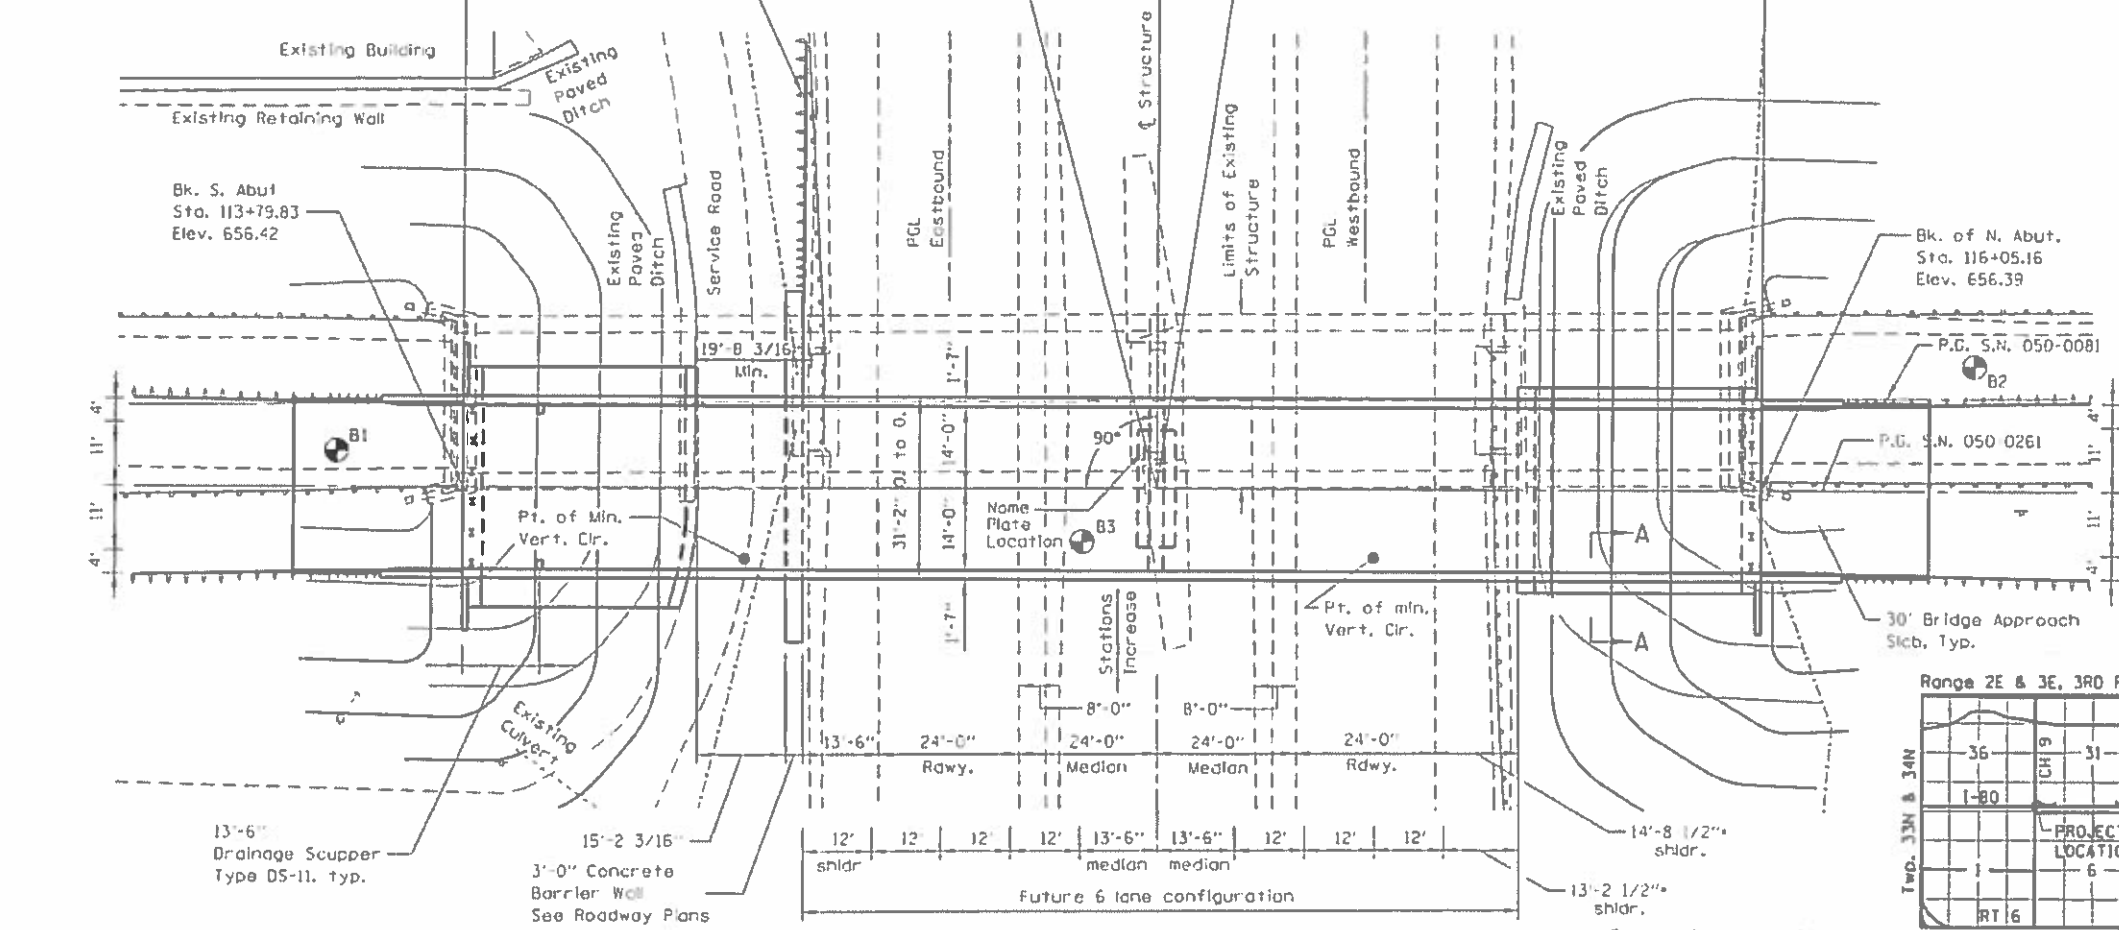

PLAN

STATE OF ILLINOIS
DEPARTMENT OF TRANSPORTATION

GENERAL PLAN & ELEVATION
STRUCTURE NO. 050-0261

SHEET 1 OF 24 SHEETS

FAI	SECTION	COUNTY	TOTAL SHEETS	SHEET NO.
80	(50-3) HBR-3	LASALLE	137	61

CONTRACT NO. 66C59

CHAMLIN & ASSOCIATES, INC.

USER NAME	DESIGNED - JKC	REVISED -
PLOT SCALE	CHECKED - AJO	REVISED -
PLOT DATE	DRAWN - NV	REVISED -
	CHECKED - JKC	REVISED -

MODEL: Default
FILE NAME: G:\Users\1111111111\Documents\2019\CAD Sheets\050261-66C59-001-CPE.dgn
10/23/2019 8:26:30 AM

GENERAL NOTES

Fasteners shall be ASTM A325 Type 1, mechanically galvanized bolts. Bolts 7/8 in. Ø, holes 1 1/16 in. Ø, unless otherwise noted.

Calculated weight of Structural Steel = 217,530 pounds GR50

17,400 pounds GR36

No field welding is permitted except as specified in the contract documents.

Reinforcement bars designated (E) shall be epoxy coated.

Bearing seat surfaces shall be constructed or adjusted to the designated elevations within a tolerance of 1/8 inch (0.01 ft.). Adjustment shall be made either by grinding the surface or by shimming the bearings.

The existing structural steel coating contains lead. The Contractor shall take appropriate precautions to deal with the presence of lead on this project.

The Organic Zinc Rich Primer / Epoxy / Urethane Paint System shall be used for painting of new structural steel except where otherwise noted. The entire system shall be shop applied, with the exception of the exterior surface and the bottom of the bottom flange of fascia beams, masked off connection surfaces, field installed fasteners and damaged areas shall be touched up in the field. The color of the final finish coat for all interior steel surfaces shall be Gray, Munsell No. 5B 7/1. The color of the final finish coat for the exterior and bottom flange of the fascia beams shall be Interstate Green, Munsell No. 7.5G 4/8.


The embankment configuration shown shall be the minimum that must be placed and compacted prior to construction of the abutments.

Two 1/8 in. adjusting shims shall be provided for each bearing in addition to all other plates or shims and placed as shown on bearing details.

Slopedwall shall be reinforced with welded wire fabric, 6" x 6" - W4.0 x W4.0, weighing 58 lbs. per 100 sq. ft.

TOTAL BILL OF MATERIAL


ITEM	UNIT	SUPER	SUB	TOTAL
Granular Backfill for Structures	Cu. Yd.	--	65	65
Removal of Existing Structures	Each	--	--	1
Structure Excavation	Cu. Yd.	--	386	386
Concrete Structures	Cu. Yd.	--	136.5	136.5
Concrete Superstructure	Cu. Yd.	266.0	--	266.0
Bridge Deck Grooving	Sq. Yd.	882	--	882
Protective Coat	Sq. Yd.	1314	--	1314
Concrete Superstructure (Approach Slab)	Cu. Yd.	85.3	--	85.3
Furnishing and Erecting Structural Steel	L. Sum	1	--	1
Stud Shear Connectors	Each	2304	--	2304
Reinforcement Bars, Epoxy Coated	Pound	94400	24310	118710
Slope Wall 4 Inch	Sq. Yd.	--	360	360
Name Plates	Each	--	1	1
Furnishing Steel Piles HP 12 x 74	Foot	--	816	816
Driving Piles	Foot	--	816	816
Elastomeric Bearing Assembly, Type 1	Each	6	--	6
Anchor Bolt, 1"	Each	--	24	24
Anchor Bolt, 1 1/2"	Each	--	12	12
Geocomposite Wall Drain	Sq. Yd.	--	72	72
Drainage Scuppers, DS-11	Each	2	--	2
Pipe Underdrains for Structures 4"	Foot	--	151	151

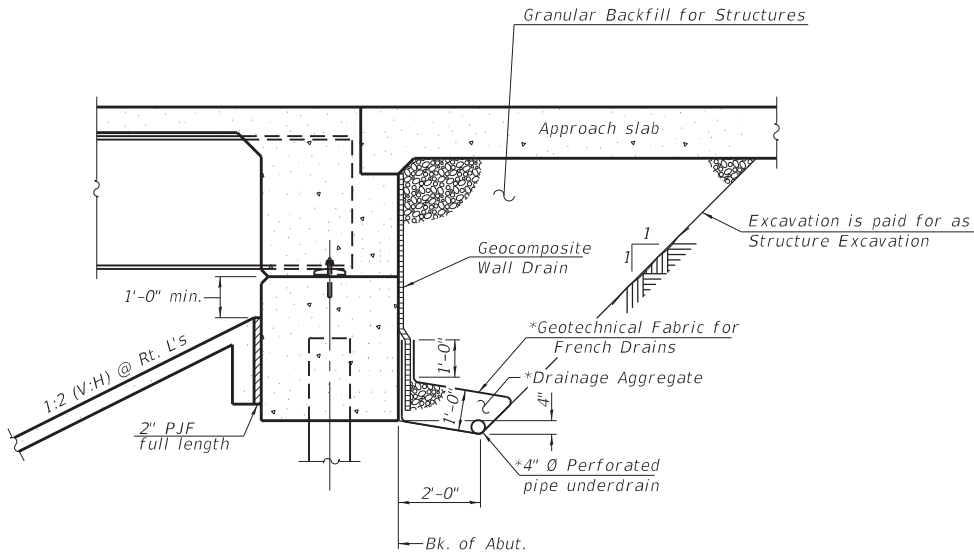


SECTION THRU INTEGRAL ABUTMENT
(Horiz. dim. @ Rt. L's)

*Included in the cost of Pipe Underdrains for Structures.
(See Special Provisions)


Note:
All drainage system components shall extend to 2'-0" from the end of each wingwall except an outlet pipe shall extend until intersecting with the side slopes. The pipes shall drain into concrete headwalls. (See Article 601.05 of the Standard Specifications and Highway Standard 601101).

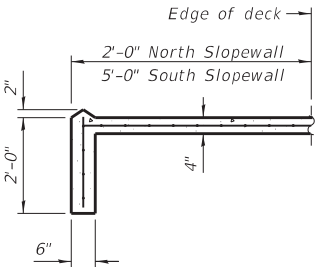

SECTION A - A

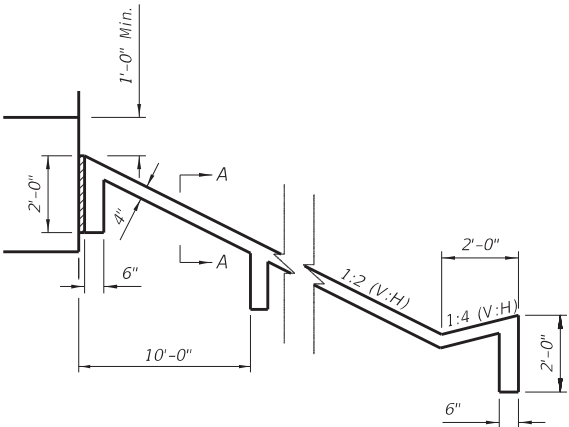

SLOPE WALL ADJACENT TO SERVICE ROAD
(South)

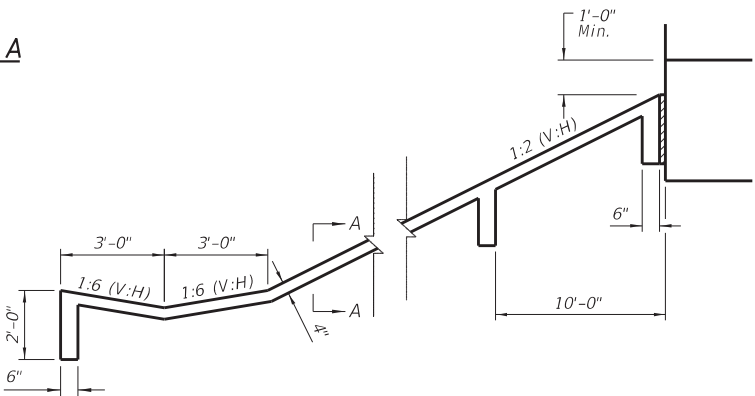

SLOPE WALL ADJACENT TO I-80
(North)

INDEX OF SHEETS

- 1 General Plan & Elevation
- 2 General Data
- 3-4 Top of Slab Elevations
- 5-6 Top of Approach Slab Elevations
- 7 Superstructure
- 8 Superstructure Details
- 9 Diaphragm Details
- 10 Drainage Scupper, DS-11
- 11 Concrete Parapet Slipforming Option
- 12-13 Bridge Approach Slab Details
- 14-16 Girder and Framing Details
- 17 Bearing Details
- 18 South Abutment
- 19 North Abutment
- 20 Pier
- 21 HP Pile Details
- 22-24 Boring Logs

STATION 115+00.00
BUILT BY
STATE OF ILLINOIS
F.A.I. RT. 80 SEC. (50-3) HBR-3
LOADING HL-93
STRUCTURE NO. 050-0261

NAME PLATE
See Std. 515001

MODEL: Default
FILE NAME: G:\Users\111111287-03 CH 9 over I80 Bridge Plans\CAD\Survey D366C59\Consultant_Data\Chamlin_2019\CAD_Sheets\0500261-66C59-002-GEN-DATA.dgn
10/15/2019 3:56:57 PM

CHAMLIN & ASSOCIATES, INC.

USER NAME =	DESIGNED - JKC	REVISED -
	CHECKED - AJO	REVISED -
PLOT SCALE =	DRAWN - NV	REVISED -
PLOT DATE =	CHECKED - JKC	REVISED -


STATE OF ILLINOIS
DEPARTMENT OF TRANSPORTATION

GENERAL DATA
STRUCTURE NO. 050-0261

SHEET 2 OF 24 SHEETS


F.A.I. RTE.	SECTION	COUNTY	TOTAL SHEETS	SHEET NO.
80	(50-3) HBR-3	LASALLE	137	62
CONTRACT NO. 66C59				
ILLINOIS		FED. AID PROJECT		

MODEL: Default
FILE NAME: G:\Users\111111287-03 CH 9 over 180 Bridge Plans\CAD\Plans\CAD\Survey_D366C59\Consultant_Data\Chamlin_2019\CAD_Sheets\0500261-66C59-003-004-TOP-SLAB-ELEV.dgn

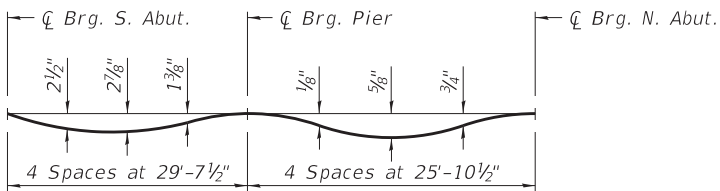


DEAD LOAD DEFLECTION DIAGRAM
(Includes weight of concrete only.)

Note:
The above deflections are not to be used in the field if the engineer is working from the grade elevations adjusted for dead load deflections as shown below and sheet 4 of 24.

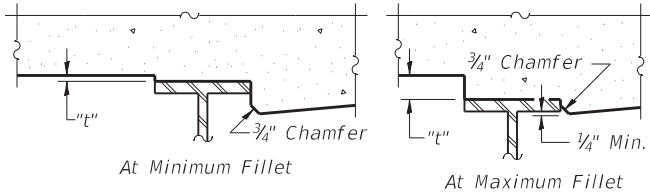

To determine "t": After all structural steel has been erected, elevations of the top flanges of the beams shall be taken at intervals shown below. These elevations subtracted from the "Theoretical Grade Elevations Adjusted for Dead Load Deflection" shown below and on sheet 4 of 24, minus slab thickness, equals the fillet heights "t" above top flange of beams.

FILLET HEIGHTS

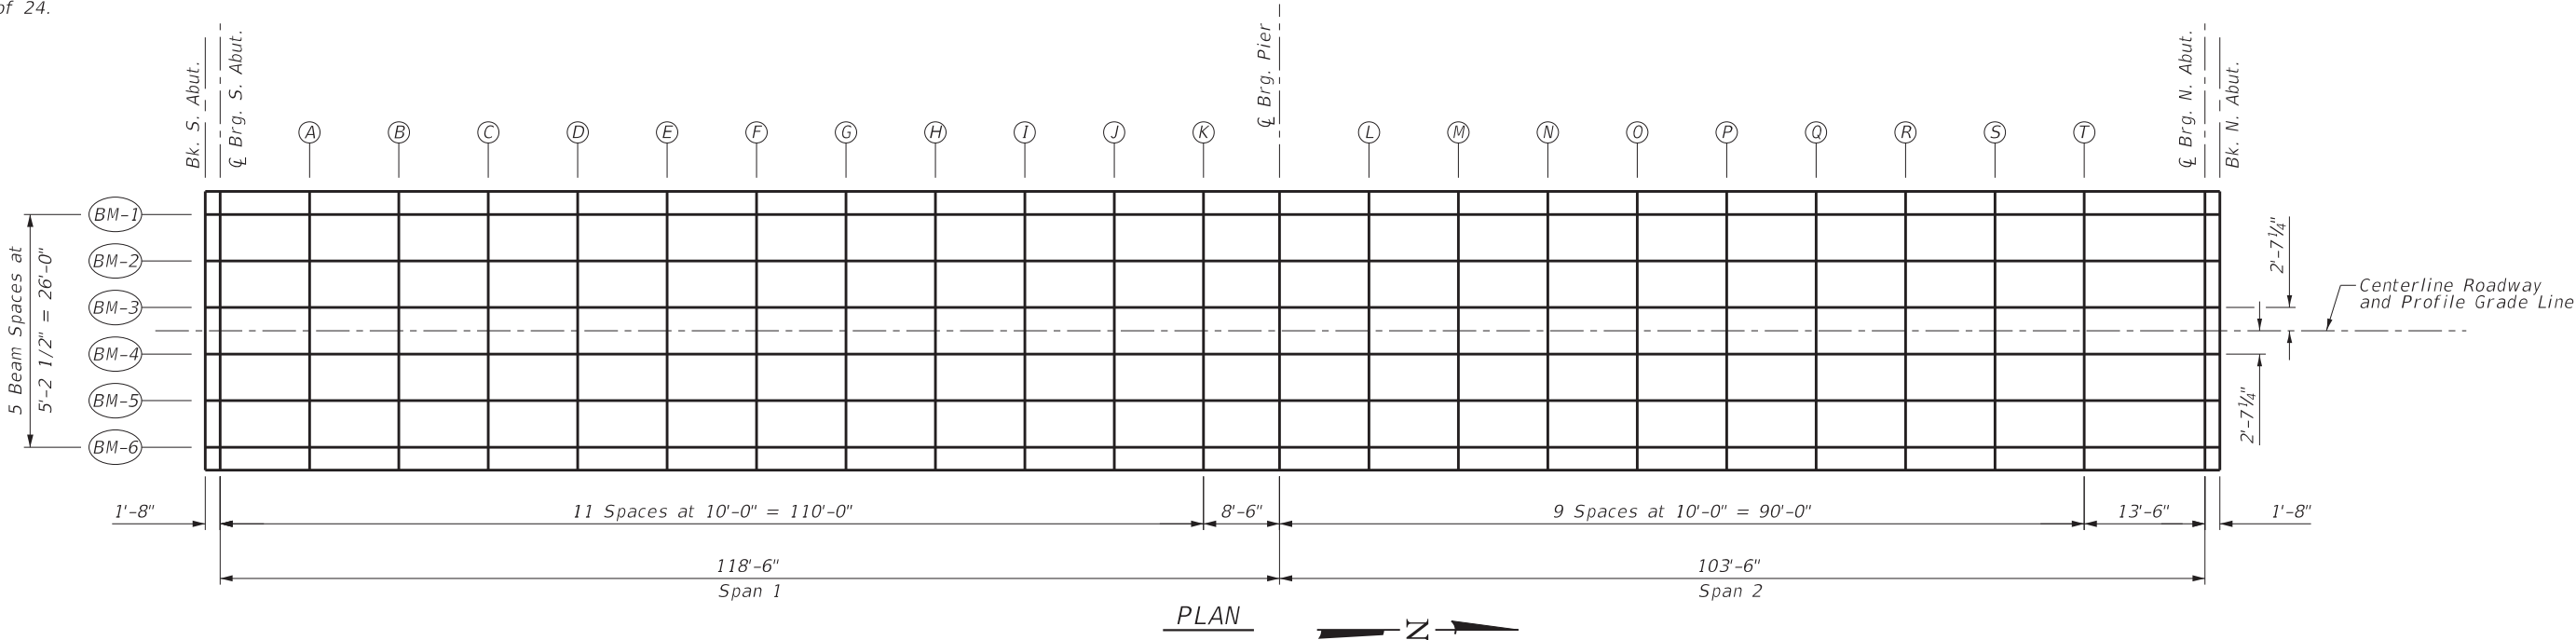

BEAM 1				
Location	Station	Offset	Theoretical Grade Elevations	Theoretical Grade Elevations Adjusted for Dead Load Deflections
BK. S. ABUT.	113+79.83	-13.02	656.21	656.21
CL. BRG. S. ABUT.	113+81.50	-13.02	656.22	656.22
A	113+91.50	-13.02	656.29	656.37
B	114+01.50	-13.02	656.36	656.51
C	114+11.50	-13.02	656.41	656.63
D	114+21.50	-13.02	656.47	656.71
E	114+31.50	-13.02	656.51	656.77
F	114+41.50	-13.02	656.55	656.79
G	114+51.50	-13.02	656.58	656.79
H	114+61.50	-13.02	656.60	656.77
I	114+71.50	-13.02	656.62	656.73
J	114+81.50	-13.02	656.63	656.69
K	114+91.50	-13.02	656.63	656.66
CL. BRG. PIER	115+00.00	-13.02	656.63	656.63
L	115+10.00	-13.02	656.62	656.61
M	115+20.00	-13.02	656.60	656.61
N	115+30.00	-13.02	656.58	656.60
O	115+40.00	-13.02	656.55	656.60
P	115+50.00	-13.02	656.51	656.58
Q	115+60.00	-13.02	656.47	656.55
R	115+70.00	-13.02	656.42	656.50
S	115+80.00	-13.02	656.36	656.38
T	115+90.00	-13.02	656.29	656.34
CL. BRG. N. ABUT.	116+03.50	-13.02	656.20	656.20
BK. N. ABUT.	116+05.16	-13.02	656.18	656.18

BEAM 2				
Location	Station	Offset	Theoretical Grade Elevations	Theoretical Grade Elevations Adjusted for Dead Load Deflections
BK. S. ABUT.	113+79.83	-7.81	656.30	656.30
CL. BRG. S. ABUT.	113+81.50	-7.81	656.31	656.31
A	113+91.50	-7.81	656.38	656.46
B	114+01.50	-7.81	656.45	656.60
C	114+11.50	-7.81	656.50	656.72
D	114+21.50	-7.81	656.56	656.80
E	114+31.50	-7.81	656.60	656.86
F	114+41.50	-7.81	656.64	656.88
G	114+51.50	-7.81	656.67	656.88
H	114+61.50	-7.81	656.69	656.86
I	114+71.50	-7.81	656.71	656.82
J	114+81.50	-7.81	656.72	656.78
K	114+91.50	-7.81	656.72	656.75
CL. BRG. PIER	115+00.00	-7.81	656.72	656.72
L	115+10.00	-7.81	656.71	656.70
M	115+20.00	-7.81	656.69	656.70
N	115+30.00	-7.81	656.67	656.69
O	115+40.00	-7.81	656.64	656.69
P	115+50.00	-7.81	656.60	656.67
Q	115+60.00	-7.81	656.56	656.64
R	115+70.00	-7.81	656.51	656.59
S	115+80.00	-7.81	656.45	656.47
T	115+90.00	-7.81	656.38	656.43
CL. BRG. N. ABUT.	116+03.50	-7.81	656.29	656.29
BK. N. ABUT.	116+05.16	-7.81	656.27	656.27

BEAM 3				
Location	Station	Offset	Theoretical Grade Elevations	Theoretical Grade Elevations Adjusted for Dead Load Deflections
BK. S. ABUT.	113+79.83	-2.60	656.38	656.38
CL. BRG. S. ABUT.	113+81.50	-2.60	656.39	656.39
A	113+91.50	-2.60	656.46	656.55
B	114+01.50	-2.60	656.53	656.68
C	114+11.50	-2.60	656.59	656.80
D	114+21.50	-2.60	656.64	656.89
E	114+31.50	-2.60	656.68	656.94
F	114+41.50	-2.60	656.72	656.97
G	114+51.50	-2.60	656.75	656.96
H	114+61.50	-2.60	656.77	656.94
I	114+71.50	-2.60	656.79	656.90
J	114+81.50	-2.60	656.80	656.86
K	114+91.50	-2.60	656.80	656.83
CL. BRG. PIER	115+00.00	-2.60	656.80	656.80
L	115+10.00	-2.60	656.79	656.78
M	115+20.00	-2.60	656.78	656.78
N	115+30.00	-2.60	656.75	656.77
O	115+40.00	-2.60	656.72	656.77
P	115+50.00	-2.60	656.68	656.75
Q	115+60.00	-2.60	656.64	656.72
R	115+70.00	-2.60	656.59	656.67
S	115+80.00	-2.60	656.53	656.55
T	115+90.00	-2.60	656.46	656.51
CL. BRG. N. ABUT.	116+03.50	-2.60	656.37	656.37
BK. N. ABUT.	116+05.16	-2.60	656.35	656.35

CHAMLIN ASSOCIATES, INC.

USER NAME	=	DESIGNED	-	JKC	REVISED	-
PLOT SCALE	=	CHECKED	-	AJO	REVISED	-
PLOT DATE	=	DRAWN	-	NV	REVISED	-
		CHECKED	-	JKC	REVISED	-

STATE OF ILLINOIS
DEPARTMENT OF TRANSPORTATION

TOP OF SLAB ELEVATIONS
STRUCTURE NO. 050-0261

SHEET 3 OF 24 SHEETS

F.A.I. RTE.	SECTION	COUNTY	TOTAL SHEETS	SHEET NO.
80	(50-3) HBR-3	LASALLE	137	63
CONTRACT NO. 66C59				
ILLINOIS FED. AID PROJECT				

MODEL: Default
FILE NAME: G:\Users\111111287-03 CH 9 over 180 Bridge Plans\CAD\Survey D366C59\Consultant_Data\Chamlin_2019\CAD_Sheets\0500261-66C59-003-004-TOP-SLAB-ELEV.dgn

CENTERLINE ROADWAY AND PROFILE GRADE				
Location	Station	Offset	Theoretical Grade Elevations	Theoretical Grade Elevations Adjusted for Dead Load Deflections
BK. S. ABUT.	113+79.83	0.00	656.42	656.42
CL. BRG. S. ABUT.	113+81.50	0.00	656.43	656.43
A	113+91.50	0.00	656.50	656.59
B	114+01.50	0.00	656.57	656.73
C	114+11.50	0.00	656.63	656.84
D	114+21.50	0.00	656.68	656.93
E	114+31.50	0.00	656.72	656.98
F	114+41.50	0.00	656.76	657.01
G	114+51.50	0.00	656.79	657.00
H	114+61.50	0.00	656.82	656.98
I	114+71.50	0.00	656.83	656.94
J	114+81.50	0.00	656.84	656.90
K	114+91.50	0.00	656.85	656.87
CL. BRG. PIER	115+00.00	0.00	656.84	656.84
L	115+10.00	0.00	656.83	656.83
M	115+20.00	0.00	656.82	656.82
N	115+30.00	0.00	656.79	656.81
O	115+40.00	0.00	656.76	656.81
P	115+50.00	0.00	656.72	656.79
Q	115+60.00	0.00	656.68	656.76
R	115+70.00	0.00	656.63	656.72
S	115+80.00	0.00	656.57	656.59
T	115+90.00	0.00	656.51	656.55
CL. BRG. N. ABUT.	116+03.50	0.00	656.41	656.41
BK. N. ABUT.	116+05.16	0.00	656.39	656.39

BEAM 4				
Location	Station	Offset	Theoretical Grade Elevations	Theoretical Grade Elevations Adjusted for Dead Load Deflections
BK. S. ABUT.	113+79.83	2.60	656.38	656.38
CL. BRG. S. ABUT.	113+81.50	2.60	656.39	656.39
A	113+91.50	2.60	656.46	656.55
B	114+01.50	2.60	656.53	656.68
C	114+11.50	2.60	656.59	656.80
D	114+21.50	2.60	656.64	656.89
E	114+31.50	2.60	656.68	656.94
F	114+41.50	2.60	656.72	656.97
G	114+51.50	2.60	656.75	656.96
H	114+61.50	2.60	656.77	656.94
I	114+71.50	2.60	656.79	656.90
J	114+81.50	2.60	656.80	656.86
K	114+91.50	2.60	656.80	656.83
CL. BRG. PIER	115+00.00	2.60	656.80	656.80
L	115+10.00	2.60	656.79	656.78
M	115+20.00	2.60	656.78	656.78
N	115+30.00	2.60	656.75	656.77
O	115+40.00	2.60	656.72	656.77
P	115+50.00	2.60	656.68	656.75
Q	115+60.00	2.60	656.64	656.72
R	115+70.00	2.60	656.59	656.67
S	115+80.00	2.60	656.53	656.55
T	115+90.00	2.60	656.46	656.51
CL. BRG. N. ABUT.	116+03.50	2.60	656.37	656.37
BK. N. ABUT.	116+05.16	2.60	656.35	656.35

BEAM 5				
Location	Station	Offset	Theoretical Grade Elevations	Theoretical Grade Elevations Adjusted for Dead Load Deflections
BK. S. ABUT.	113+79.83	7.81	656.30	656.30
CL. BRG. S. ABUT.	113+81.50	7.81	656.31	656.31
A	113+91.50	7.81	656.38	656.46
B	114+01.50	7.81	656.45	656.60
C	114+11.50	7.81	656.50	656.72
D	114+21.50	7.81	656.56	656.80
E	114+31.50	7.81	656.60	656.86
F	114+41.50	7.81	656.64	656.88
G	114+51.50	7.81	656.67	656.88
H	114+61.50	7.81	656.69	656.86
I	114+71.50	7.81	656.71	656.82
J	114+81.50	7.81	656.72	656.78
K	114+91.50	7.81	656.72	656.75
CL. BRG. PIER	115+00.00	7.81	656.72	656.72
L	115+10.00	7.81	656.71	656.70
M	115+20.00	7.81	656.69	656.70
N	115+30.00	7.81	656.67	656.69
O	115+40.00	7.81	656.64	656.69
P	115+50.00	7.81	656.60	656.67
Q	115+60.00	7.81	656.56	656.64
R	115+70.00	7.81	656.51	656.59
S	115+80.00	7.81	656.45	656.47
T	115+90.00	7.81	656.38	656.43
CL. BRG. N. ABUT.	116+03.50	7.81	656.29	656.29
BK. N. ABUT.	116+05.16	7.81	656.27	656.27

BEAM 6				
Location	Station	Offset	Theoretical Grade Elevations	Theoretical Grade Elevations Adjusted for Dead Load Deflections
BK. S. ABUT.	113+79.83	13.02	656.21	656.21
CL. BRG. S. ABUT.	113+81.50	13.02	656.22	656.22
A	113+91.50	13.02	656.29	656.37
B	114+01.50	13.02	656.36	656.51
C	114+11.50	13.02	656.41	656.63
D	114+21.50	13.02	656.47	656.71
E	114+31.50	13.02	656.51	656.77
F	114+41.50	13.02	656.55	656.79
G	114+51.50	13.02	656.58	656.79
H	114+61.50	13.02	656.60	656.77
I	114+71.50	13.02	656.62	656.73
J	114+81.50	13.02	656.63	656.69
K	114+91.50	13.02	656.63	656.66
CL. BRG. PIER	115+00.00	13.02	656.63	656.63
L	115+10.00	13.02	656.62	656.61
M	115+20.00	13.02	656.60	656.61
N	115+30.00	13.02	656.58	656.60
O	115+40.00	13.02	656.55	656.60
P	115+50.00	13.02	656.51	656.58
Q	115+60.00	13.02	656.47	656.55
R	115+70.00	13.02	656.42	656.50
S	115+80.00	13.02	656.36	656.38
T	115+90.00	13.02	656.29	656.34
CL. BRG. N. ABUT.	116+03.50	13.02	656.20	656.20
BK. N. ABUT.	116+05.16	13.02	656.18	656.18

CHAMLIN

ASSOCIATES, INC.

USER NAME

=

DESIGNED

-

JKC

REVISED

-

PLOT SCALE

=

DRAWN

-

NV

REVISED

-

PLOT DATE

=

CHECKED

-

JKC

REVISED

-

STATE OF ILLINOIS
DEPARTMENT OF TRANSPORTATION

TOP OF SLAB ELEVATIONS
STRUCTURE NO. 050-0261

SHEET 4 OF 24 SHEETS


F.A.I. RTE.	SECTION	COUNTY	TOTAL SHEETS	SHEET NO.
80	(50-3) HBR-3	LASALLE	137	64
CONTRACT NO. 66C59				
		ILLINOIS	FED. AID PROJECT	

MODEL: Default
FILE NAME: G:\Users\11111287-03 CH 9 over 180 Bridge Plans\CAD\Survey D366C59\Consultant_Data\Chamlin_2019\CAD_Sheets\0500261-66C59-005-006-TOP-APPR-SLAB-ELEV.dgn

WEST EDGE OF SHOULDER			
Location	Station	Offset	Theoretical Grade Elevations
S. End South Appr. Pav't	113+50.83	-14.00	655.93
A1	113+60.83	-14.00	656.03
A2	113+70.83	-14.00	656.11
N. End South Appr. Pav't	113+80.83	-14.00	656.19

WEST EDGE OF PAVEMENT			
Location	Station	Offset	Theoretical Grade Elevations
S. End South Appr. Pav't	113+50.83	-11.00	655.99
A1	113+60.83	-11.00	656.09
A2	113+70.83	-11.00	656.17
N. End South Appr. Pav't	113+80.83	-11.00	656.25

CENTERLINE ROADWAY AND PROFILE GRADE			
Location	Station	Offset	Theoretical Grade Elevations
S. End South Appr. Pav't	113+50.83	0.00	656.17
A1	113+60.83	0.00	656.26
A2	113+70.83	0.00	656.35
N. End South Appr. Pav't	113+80.83	0.00	656.43

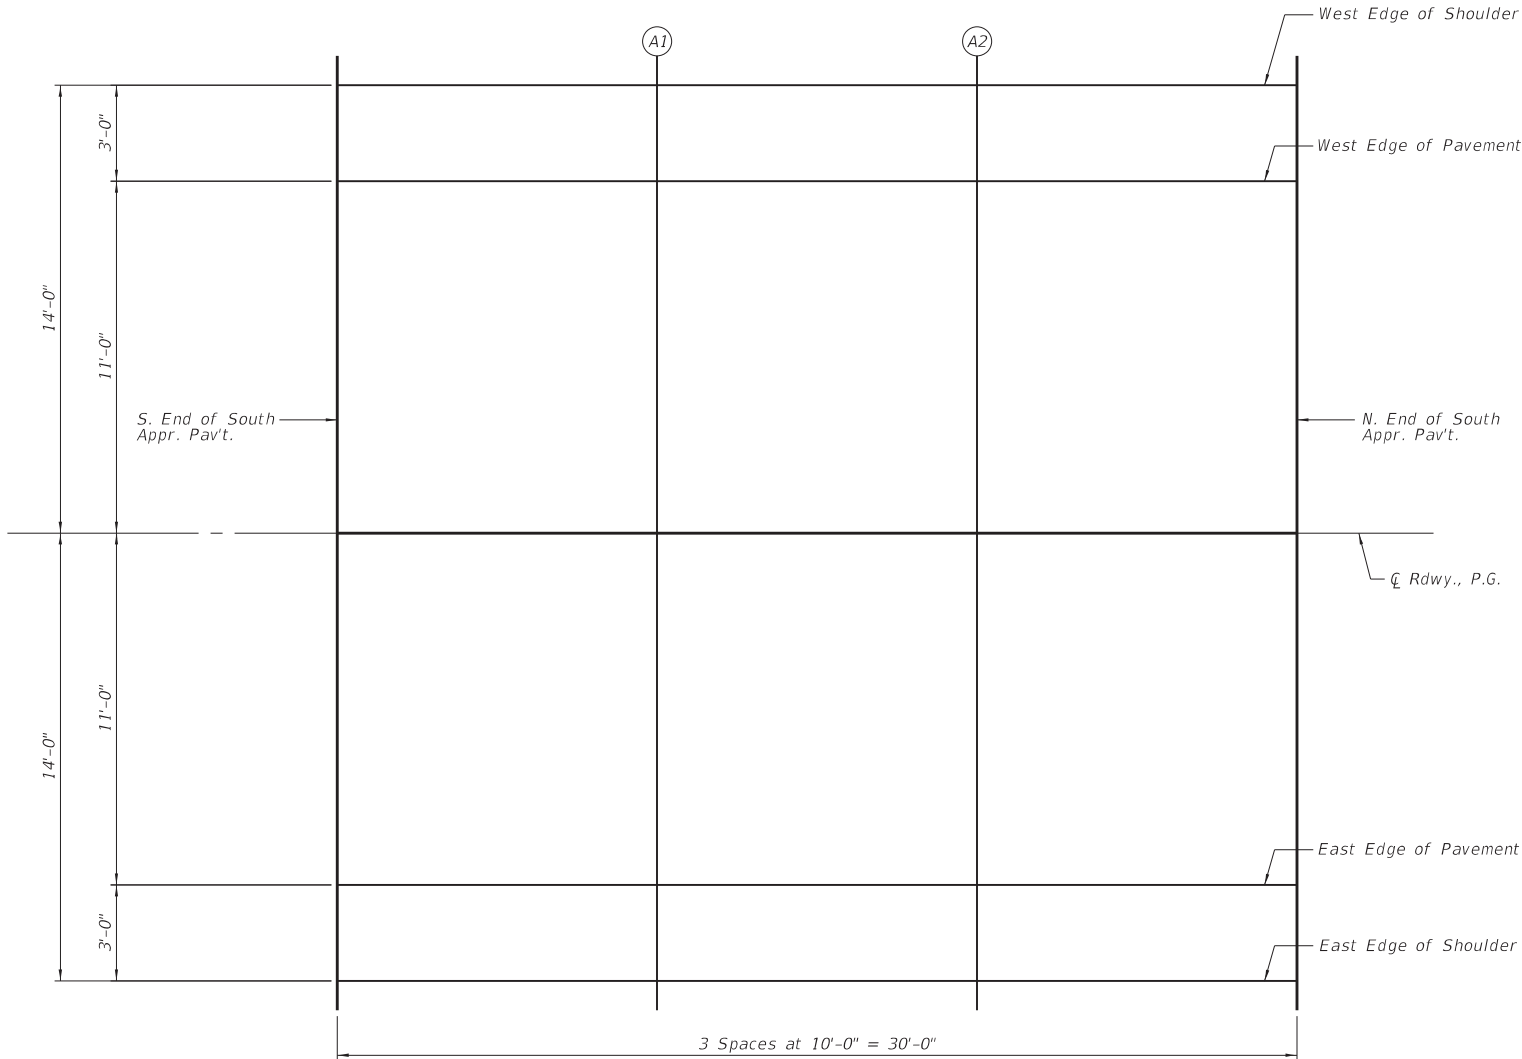

PLAN
South Approach

EAST EDGE OF PAVEMENT			
Location	Station	Offset	Theoretical Grade Elevations
S. End South Appr. Pav't	113+50.83	11.00	655.99
A1	113+60.83	11.00	656.09
A2	113+70.83	11.00	656.17
N. End South Appr. Pav't	113+80.83	11.00	656.25


EAST EDGE OF SHOULDER			
Location	Station	Offset	Theoretical Grade Elevations
S. End South Appr. Pav't	113+50.83	14.00	655.93
A1	113+60.83	14.00	656.03
A2	113+70.83	14.00	656.11
N. End South Appr. Pav't	113+80.83	14.00	656.19

MODEL: Default
FILE NAME: G:\Users\111111287-03 CH 9 over I80 Bridge Plans\CAD\Survey D366C59\Consultant_Data\Chamlin_2019\CAD_Sheets\0500261-66C59-005-006-TOP-APPR-SLAB-ELEV.dgn

WEST EDGE OF SHOULDER			
Location	Station	Offset	Theoretical Grade Elevations
S. End North Appr. Pav't	116+04.16	-14.00	656.17
A1	116+14.16	-14.00	656.09
A2	116+24.16	-14.00	656.00
N. End North Appr. Pav't	116+34.16	-14.00	655.90

WEST EDGE OF PAVEMENT			
Location	Station	Offset	Theoretical Grade Elevations
S. End North Appr. Pav't	116+04.16	-11.00	656.23
A1	116+14.16	-11.00	656.15
A2	116+24.16	-11.00	656.06
N. End North Appr. Pav't	116+34.16	-11.00	655.96

CENTERLINE ROADWAY AND PROFILE GRADE			
Location	Station	Offset	Theoretical Grade Elevations
S. End North Appr. Pav't	116+04.16	0.00	656.40
A1	116+14.16	0.00	656.32
A2	116+24.16	0.00	656.23
N. End North Appr. Pav't	116+34.16	0.00	656.14

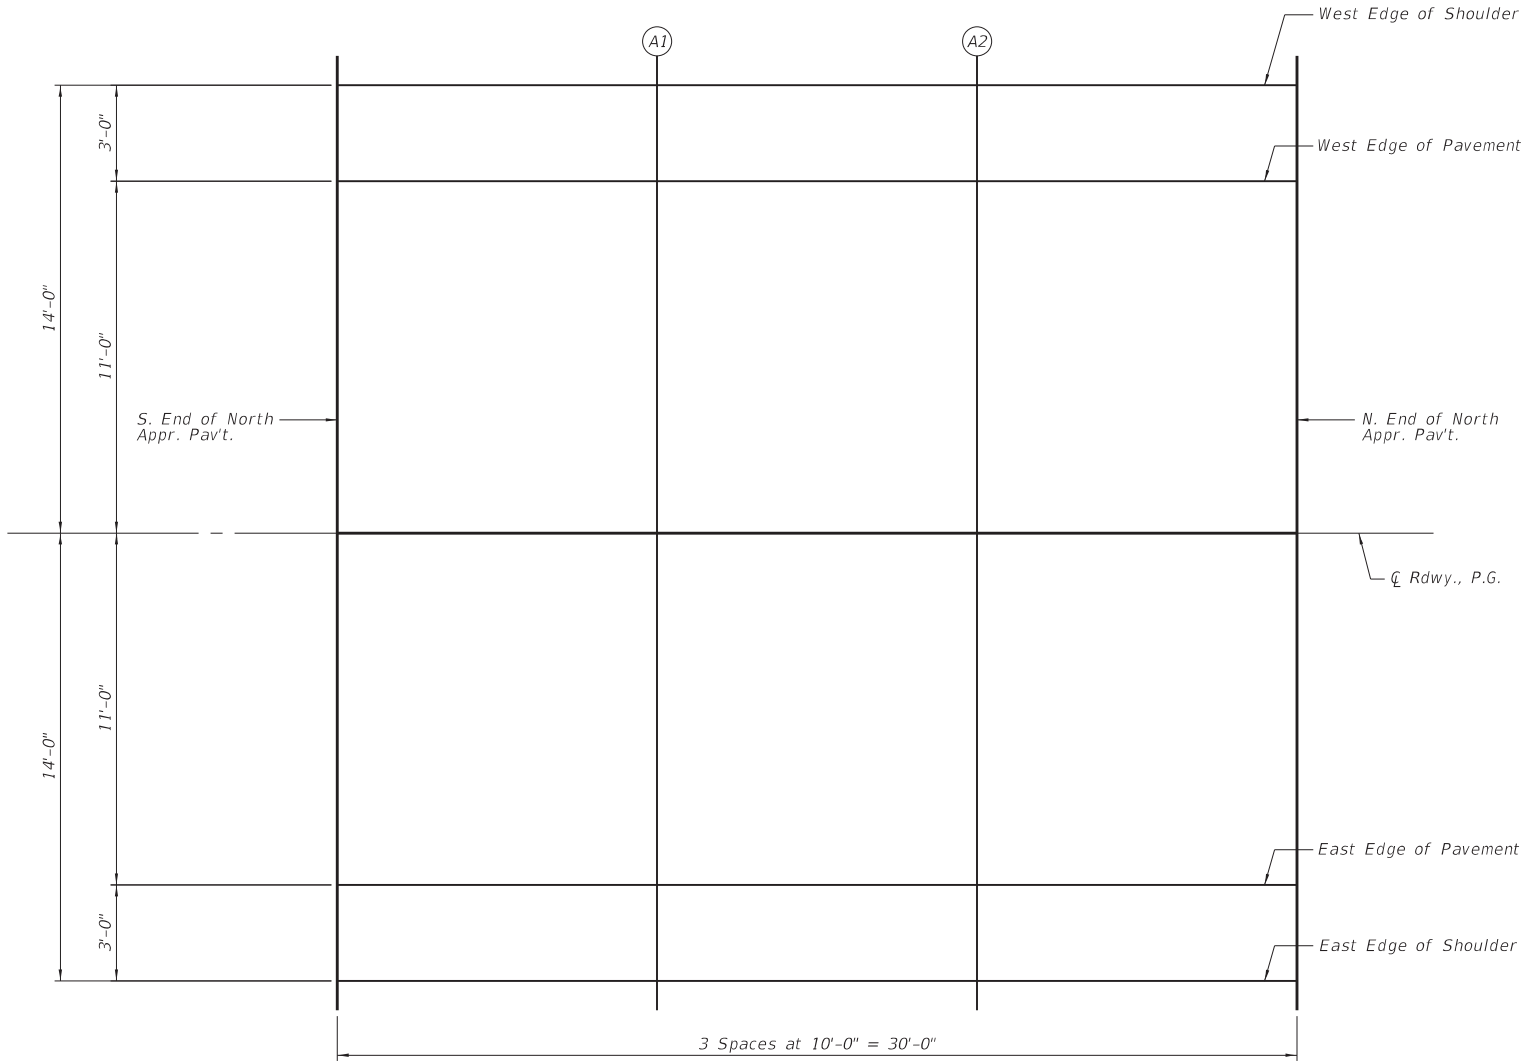

PLAN
North Approach

EAST EDGE OF PAVEMENT			
Location	Station	Offset	Theoretical Grade Elevations
S. End North Appr. Pav't	116+04.16	11.00	656.23
A1	116+14.16	11.00	656.15
A2	116+24.16	11.00	656.06
N. End North Appr. Pav't	116+34.16	11.00	655.96

EAST EDGE OF SHOULDER			
Location	Station	Offset	Theoretical Grade Elevations
S. End North Appr. Pav't	116+04.16	14.00	656.17
A1	116+14.16	14.00	656.09
A2	116+24.16	14.00	656.00
N. End North Appr. Pav't	116+34.16	14.00	655.90

CHAMLIN ASSOCIATES, INC.

USER NAME =
DESIGNED - JKC
CHECKED - AJO
PLOT SCALE =
PLOT DATE =

DESIGNED - JKC
CHECKED - AJO
DRAWN - NV
CHECKED - JKC


REVISED -
REVISED -
REVISED -
REVISED -

STATE OF ILLINOIS
DEPARTMENT OF TRANSPORTATION

TOP OF APPROACH SLAB ELEVATIONS
STRUCTURE NO. 050-0261



SHEET 6 OF 24 SHEETS

F.A.I. RTE.	SECTION	COUNTY	TOTAL SHEETS	SHEET NO.
80	(50-3) HBR-3	LASALLE	137	66
CONTRACT NO. 66C59				
ILLINOIS FED. AID PROJECT				

 



8-11-2017

F.A.I. RTE.	SECTION	COUNTY	TOTAL SHEETS	SHEET NO.
80	(50-3) HBR-3	LASALLE	137	67
		CONTRACT NO. 66C59		
ILLINOIS		FED. AID PROJECT		

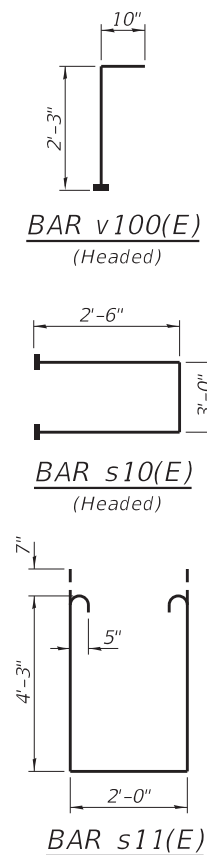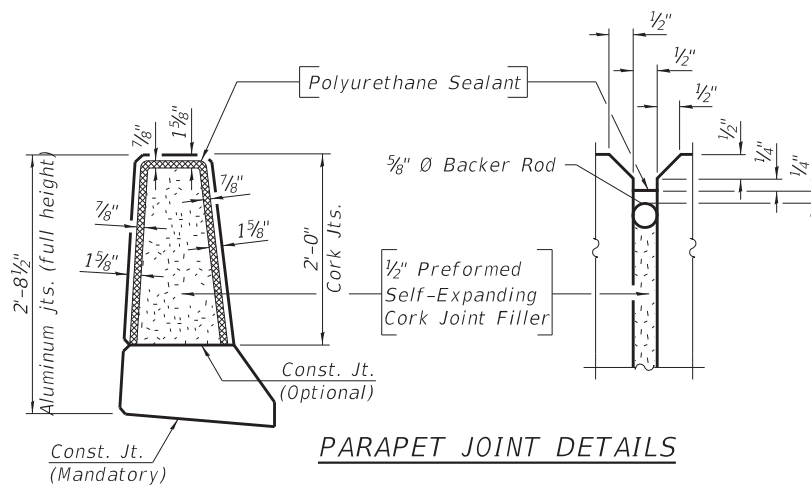


Bars indicated thus 1 x 2-#8 etc. indicates 1 line of bars with 2 lengths per line.

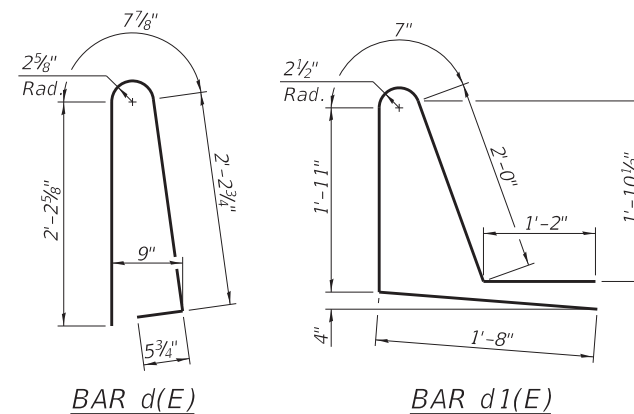


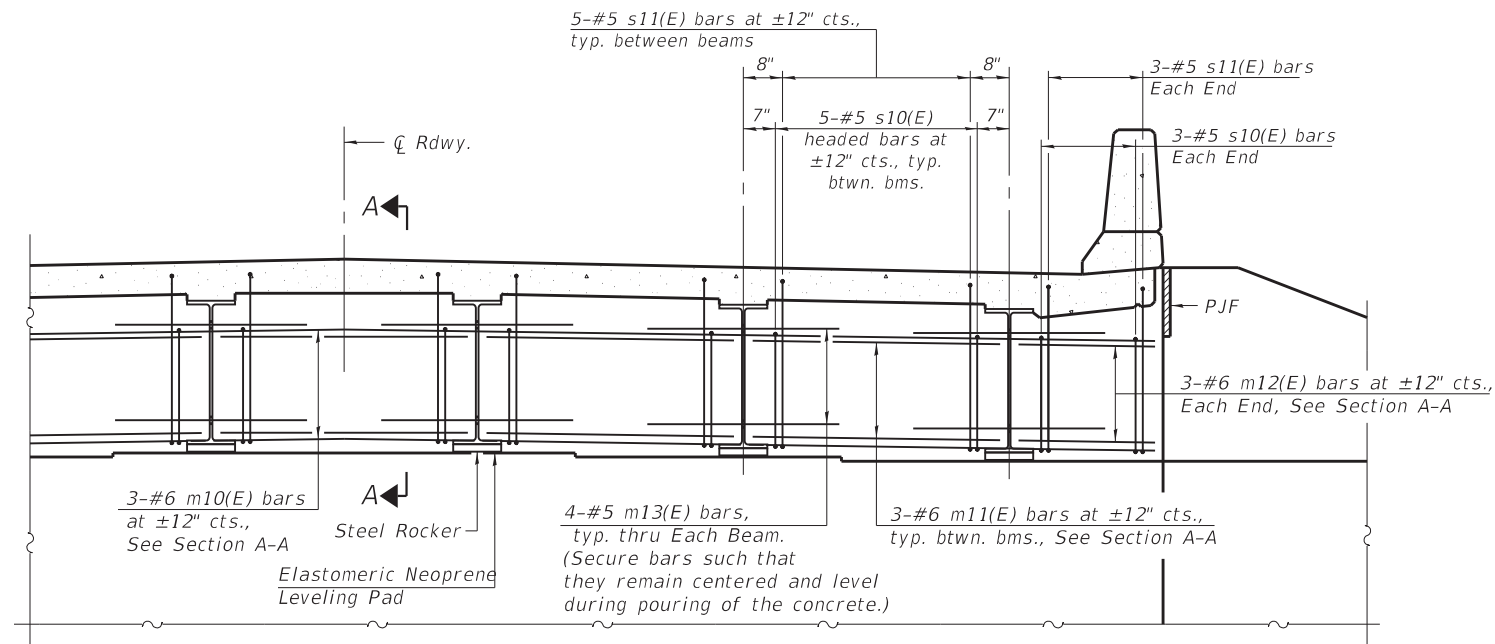


DIAPHRAGM AT ABUTMENT

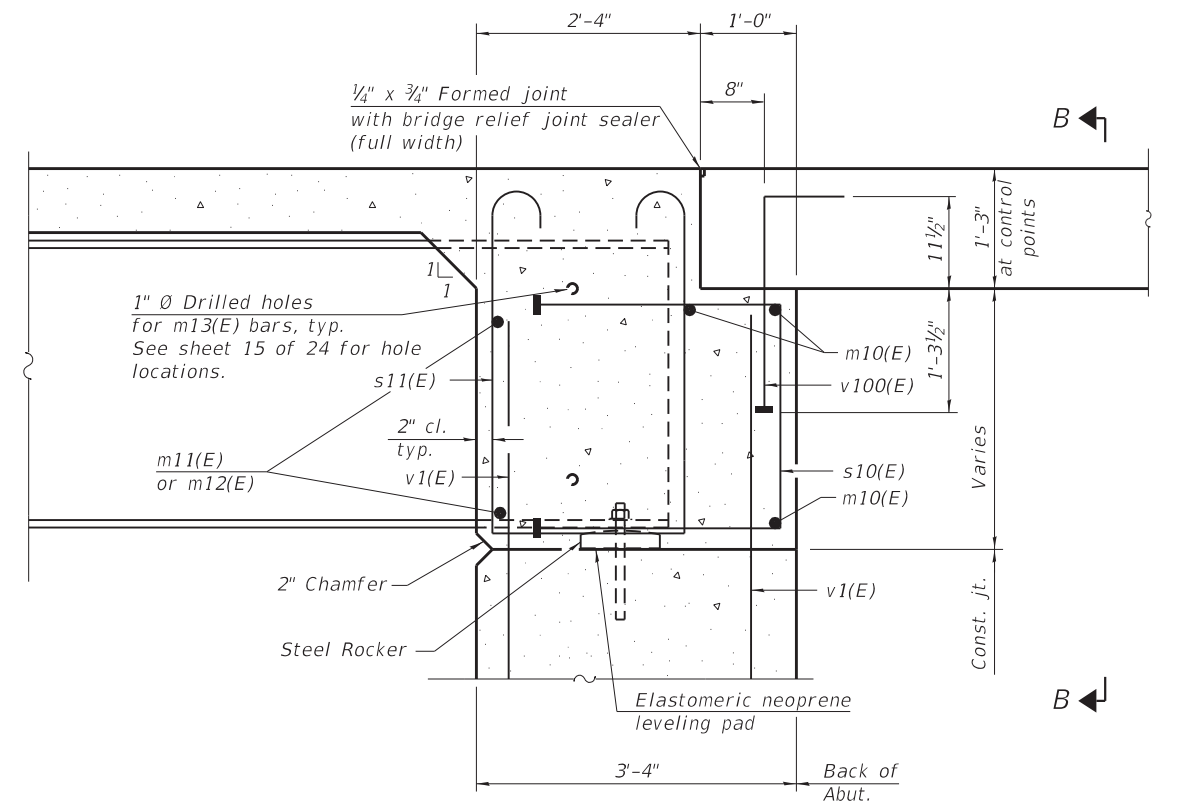

SECTION A-A

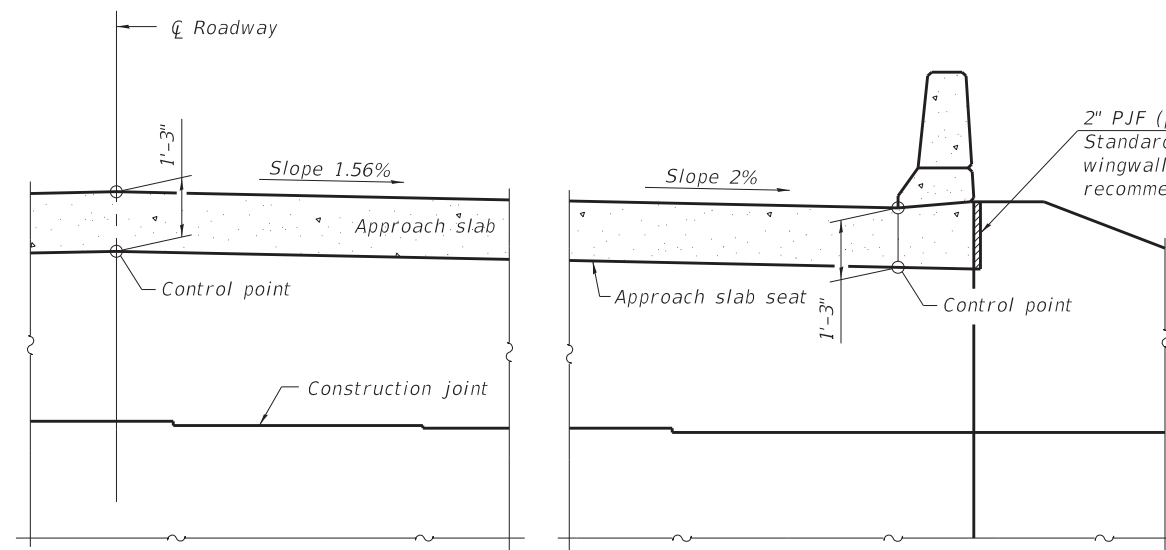

SECTION B-B

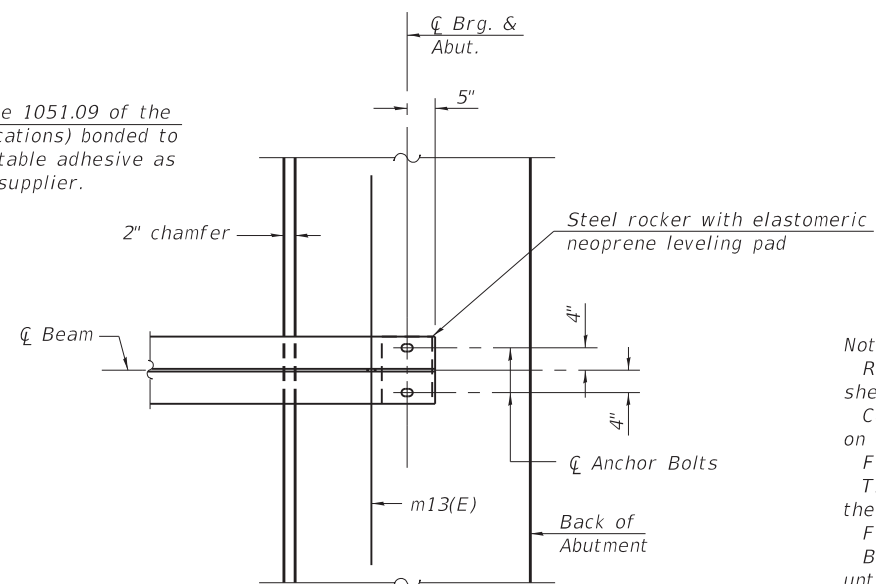

PLAN AT ABUTMENT
(Showing bottom flange of beam)

- Notes:
- Reinforcement bars in diaphragm are billed with superstructure on sheet 8 of 24.
 - Concrete in diaphragm is included with Concrete Superstructure on sheet 8 of 24.
 - For details of bars s10(E), s11(E) and v100(E) see sheet 8 of 24.
 - The approach slab seat shall have a constant slope determined from the control points shown.
 - For bearing details see sheet 17 of 24.
 - Beams shall be braced for stability during erection and remain braced until deck is poured and cured.

DIA-SB2448-0 2-17-2017

CHAMLIN & ASSOCIATES, INC.




USER NAME =	DESIGNED - JKC	REVISED -
CHECKED - AJO	REVISED -	
PLOT SCALE =	DRAWN - NV	REVISED -
PLOT DATE =	CHECKED - JKC	REVISED -

STATE OF ILLINOIS
DEPARTMENT OF TRANSPORTATION

DIAPHRAGM DETAILS
STRUCTURE NO. 050-0261

SHEET 9 OF 24 SHEETS

F.A.I. RTE.	SECTION	COUNTY	TOTAL SHEETS	SHEET NO.
80	(50-3) HBR-3	LASALLE	137	69
CONTRACT NO. 66C59				
ILLINOIS FED. AID PROJECT				

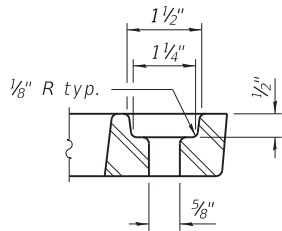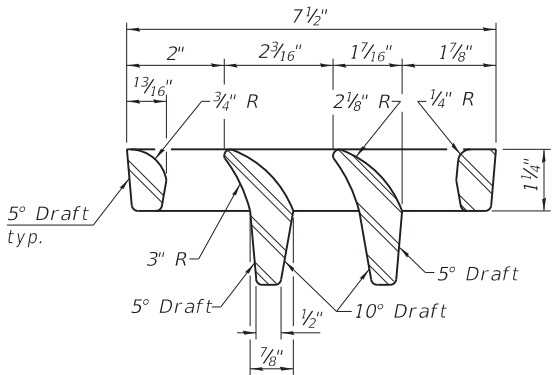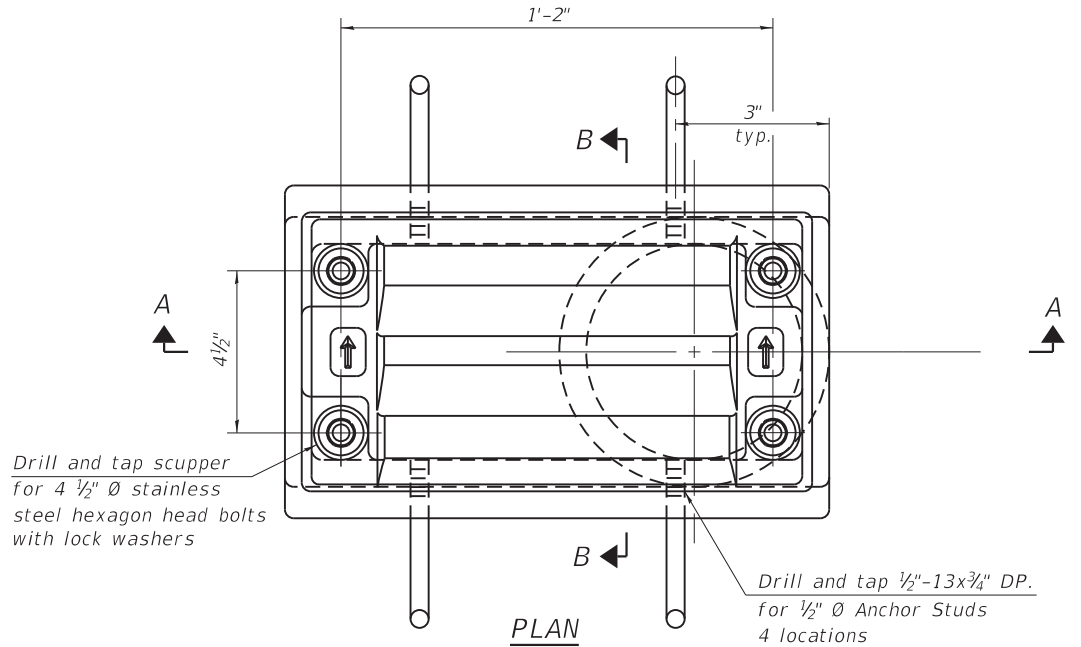

Notes:

All cast iron parts shall be gray iron conforming to the requirements of AASHTO M 105, Class 35B.

Bolts, anchor studs, washers and nuts shall conform to the requirements of ASTM A 307 and shall be galvanized according to AASHTO M 232.

Downspouts located on the exterior side of a painted steel fascia beam shall be painted with the finish coat specified for the exterior side of the fascia beam.





As an alternate, bolts, anchor studs, washers and nuts may be stainless steel according to Article 1006.29(d) of the Standard Specifications.

Structural steel weldments of equal sections and of the same configuration may be substituted for the cast iron scupper frame. Fillet or full penetration welds shall be used for the weldments. Details shall be submitted to the Engineer for approval. Structural steel weldments shall not be substituted for the cast iron scupper grate. Structural steel frames and downspouts shall be galvanized according to AASHTO M111.

The Contractor shall take appropriate measures to assure that Protective Coat is not applied to the scupper.

Cost of the Grate, Frame, Downspout, Anchor Studs, Bolts, Washers and Nuts including complete installation of the scupper shall be paid for at the contract unit price each for Drainage Scupper, DS-11.

Alternate fiberglass downspout conforming to ASTM D 2996 with a short-time rupture strength hoop tensile stress of 30,000 psi min. may be used in lieu of the cast iron or steel equivalent.

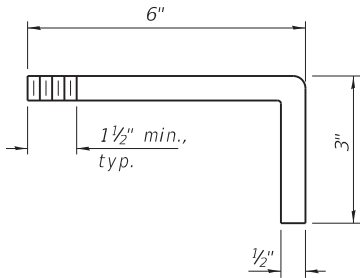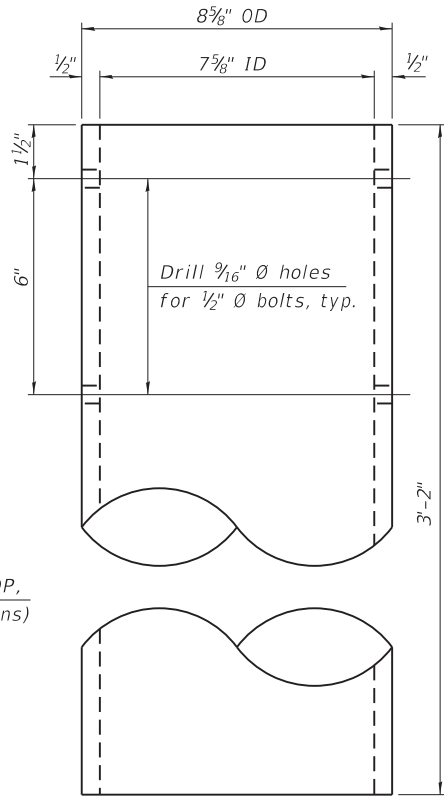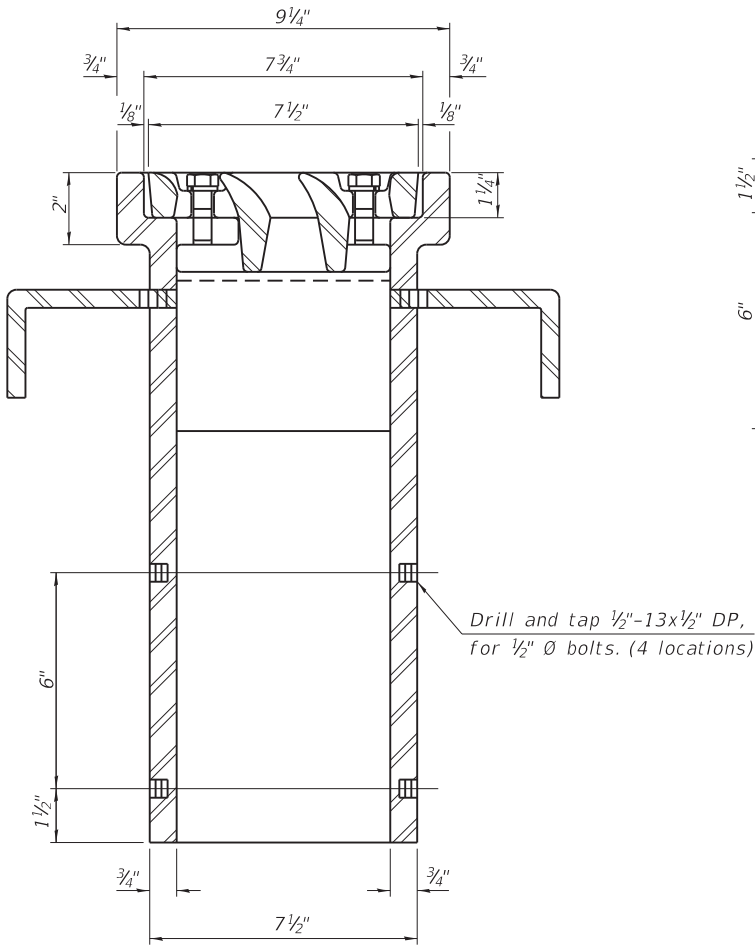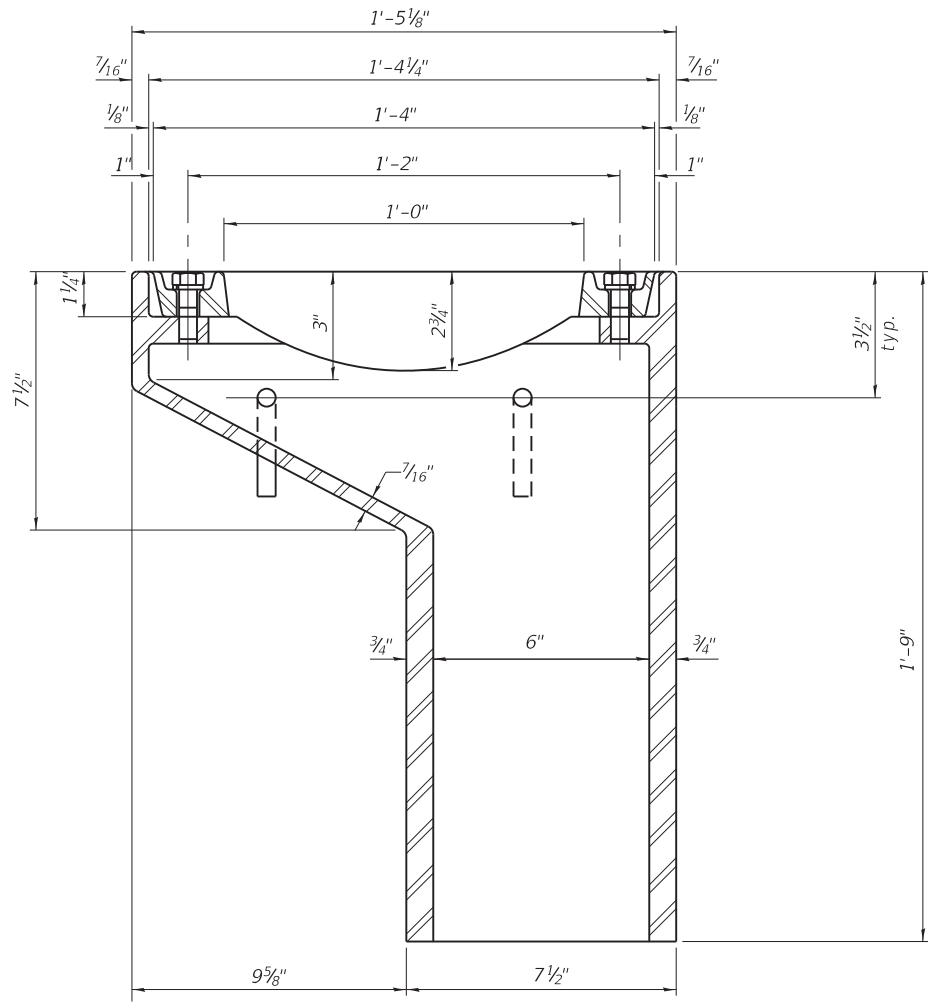

BILL OF MATERIAL

ITEM	UNIT	QUANTITY
Drainage Scupper, DS-11	Each	2

DS-11

2-17-2017

STATE OF ILLINOIS
DEPARTMENT OF TRANSPORTATION

DRAINAGE SCUPPER, DS-11
STRUCTURE NO. 050-0261

SHEET 10 OF 24 SHEETS

F.A.I. RTE.	SECTION	COUNTY	TOTAL SHEETS	SHEET NO.
80	(50-3) HBR-3	LASALLE	137	70
CONTRACT NO. 66C59				
ILLINOIS FED. AID PROJECT				

MODEL: Default
FILE NAME: G:\Users\111111287-03 CH 9 over 180 Bridge Plans\CAD\Survey D366C59\Consultant_Data\Chamlin_2019\CAD_Sheets\0500261-66C59-010-DRAIN-SCUPPER.dgn

CHAMLIN & ASSOCIATES, INC.

10/16/2019 8:25:43 AM

MODEL: Default
FILE NAME: G:\Users\111111287-03 CH 9 over 180 Bridge Plans\CAD\Survey D366C59\Consultant_Data\Chamlin_2019\CAD_Sheets\0500261-66C59-011-CONC-PARAPET.dgn
10/16/2019 8:26:24 AM



USER NAME =	DESIGNED - JKC	REVISED -
CHECKED - AJO	REVISED -	
PLOT SCALE =	DRAWN - NV	REVISED -
PLOT DATE =	CHECKED - JKC	REVISED -


STATE OF ILLINOIS
DEPARTMENT OF TRANSPORTATION

CONCRETE PARAPET SLIPFORMING OPTION
STRUCTURE NO. 050-0261


SHEET 11 OF 24 SHEETS

GENERAL NOTES


All dimensions shall remain the same as shown on superstructure details, except dimensions A and B which are to be revised as shown to provide additional clearance. Additional concrete needed to revise dimension A and B = 0.0165 cu. yds./ft. for 34" parapet or = 0.0223 cu. yds./ft. for 42" parapet.
Place aluminum sheet in curb portion at and near piers. Full thickness saw cut at all joint locations in lieu of cork joint filler.
Steel superstructure shown. Other superstructure types similar.

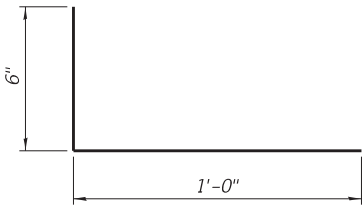


#3 (E) BAR

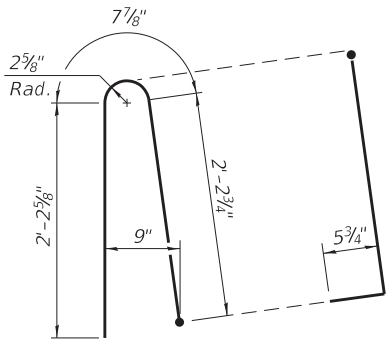


ALTERNATE BAR d(E)
(For 34" parapet when conduit is present)

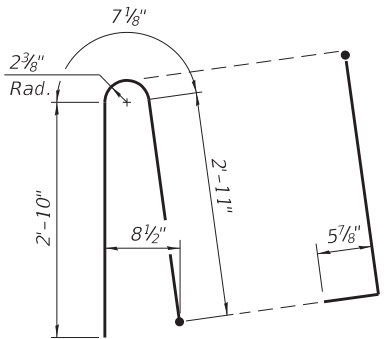


ALTERNATE BAR d(E)
(For 42" parapet when conduit is present)

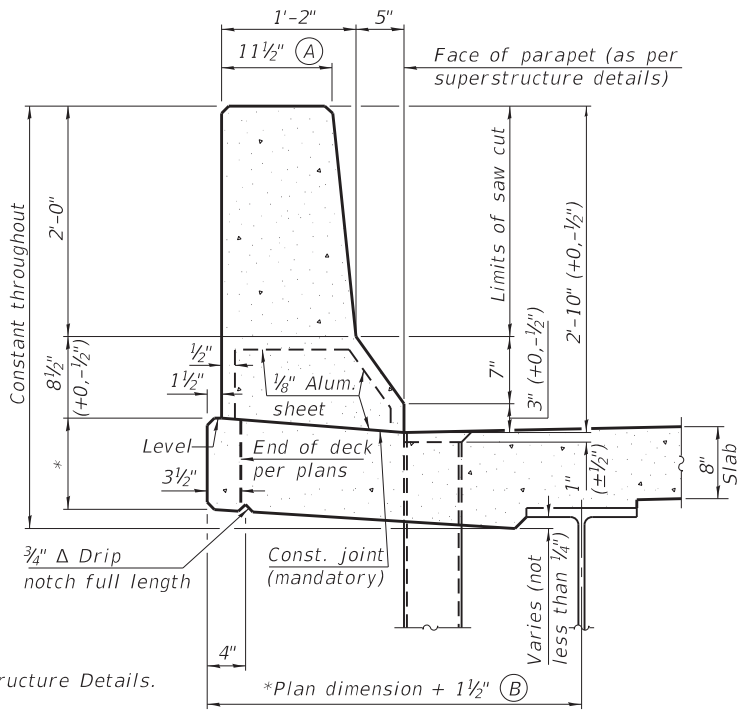


34" F SHAPE PARAPET SECTION
(Showing dimensions)

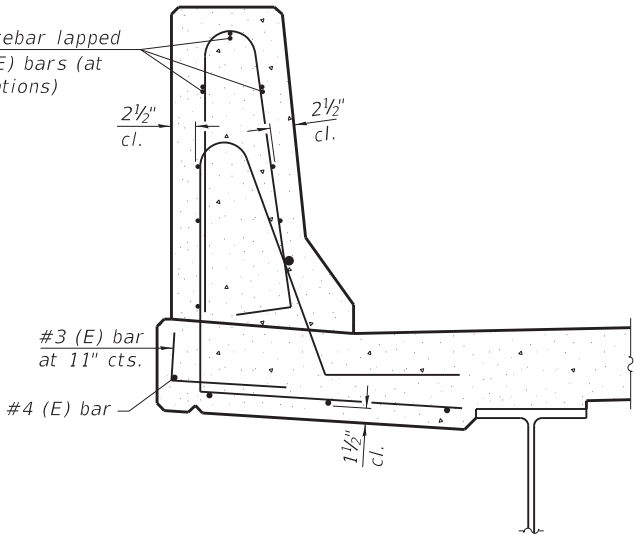

SECTION
(34" parapet shown - 42" parapet similar)
(Showing reinforcement clearances for slip forming and additional reinforcement bars)

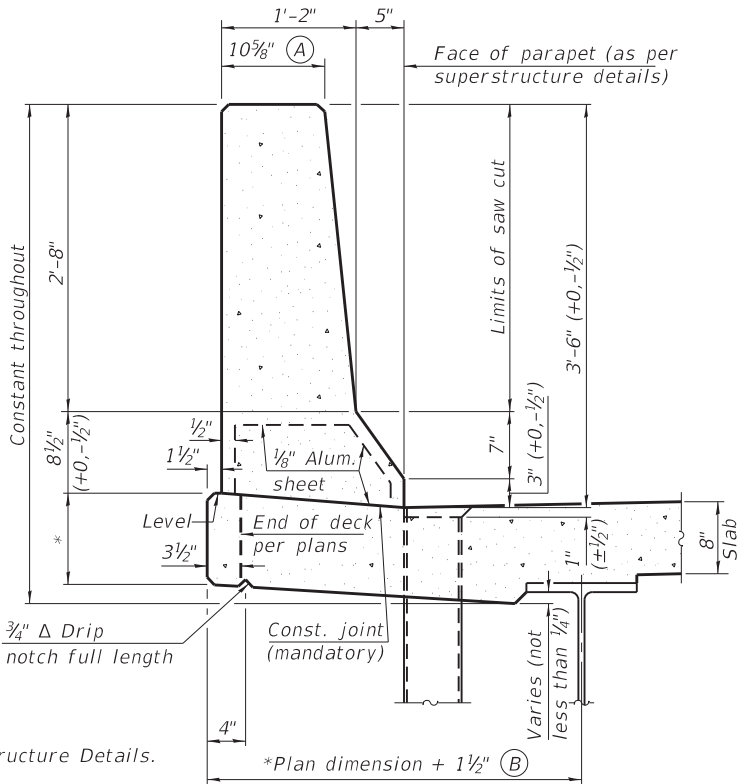

42" F SHAPE PARAPET SECTION
(Showing dimensions)

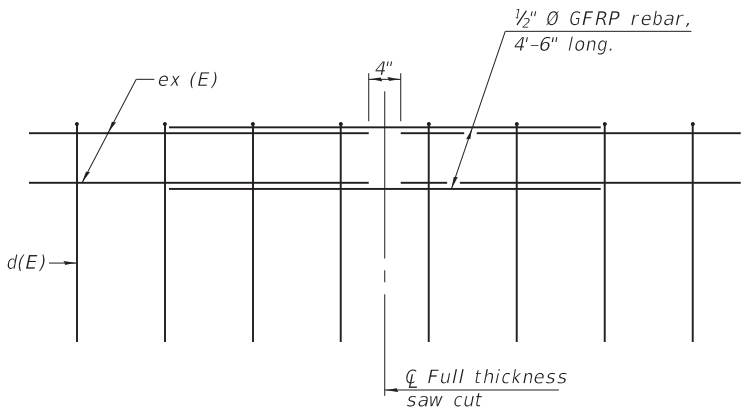




GFRP REBAR STIFFENING DETAIL
(Place as shown in parapet section at each parapet joint location.)

SFP 34-42

2-17-2017



F.A.I. RTE.	SECTION	COUNTY	TOTAL SHEETS	SHEET NO.
80	(50-3) HBR-3	LASALLE	137	71
CONTRACT NO. 66C59				
ILLINOIS FED. AID PROJECT				

Notes:
The joint opening shall be adjusted for temperature per Article 520.04 of the Standard Specifications. However, since this detail is for jointless structures, the length of bridge used to calculate the adjustment shall be equal to half the total bridge length plus the length of the bridge approach slab.
Parapet concrete shall be paid for as Concrete Superstructure.
Approach slab shall be paid for as Concrete Superstructure (Approach Slab).
Approach footing concrete shall be paid for as Concrete Structures.
The approach footing maximum applied service bearing pressure (Qmax) = 2.0 ksf.
Cost of excavation for approach footing included with Concrete Structures.
For Granular Backfill for Structures and drainage treatment details, see sheet 2 of 24.

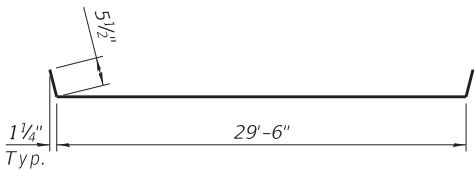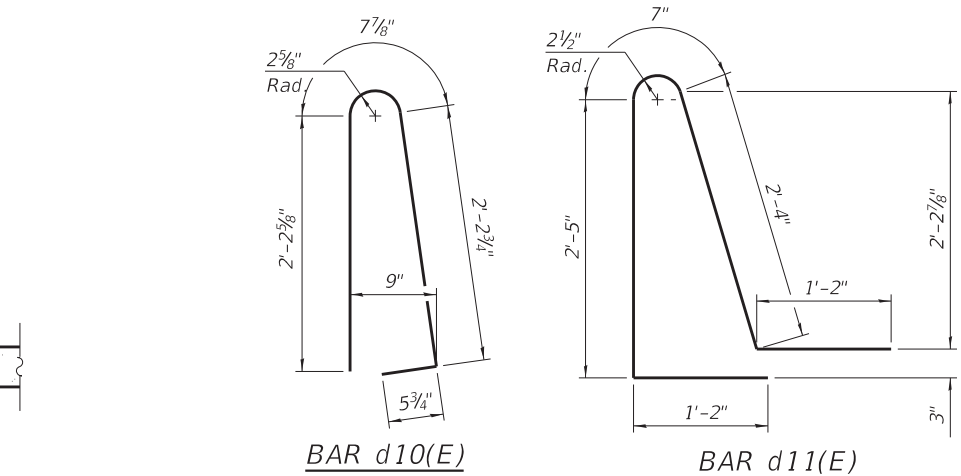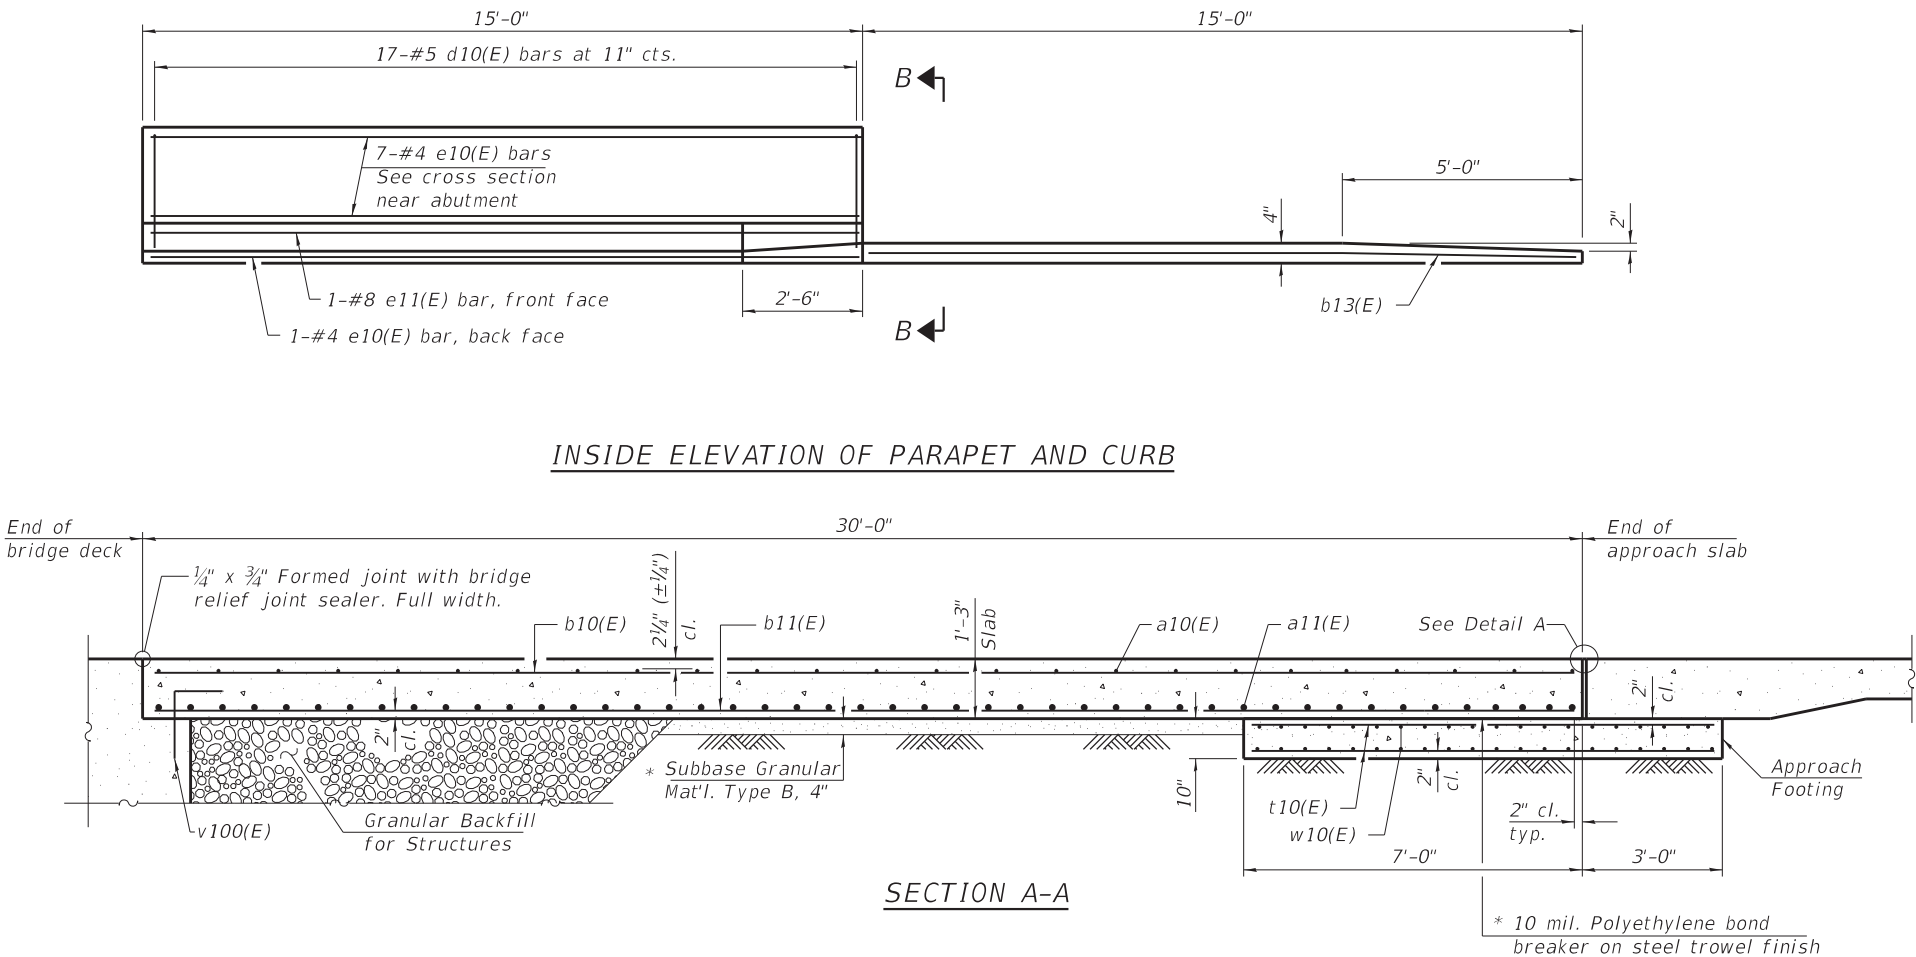





TWO APPROACHES
BILL OF MATERIAL

Bar	No.	Size	Length	Shape
a10(E)	92	#5	30'-5"	
a11(E)	120	#8	29'-6"	
a12(E)	92	#5	7'-4"	
b10(E)	90	#5	29'-8"	
b11(E)	142	#9	29'-8"	
b12(E)	8	#5	14'-8"	
b13(E)	4	#4	14'-8"	
d10(E)	68	#5	5'-7"	
d11(E)	68	#5	7'-8"	
e10(E)	32	#4	14'-8"	
e11(E)	4	#8	14'-8"	
t10(E)	60	#4	9'-8"	
w10(E)	80	#5	29'-6"	
Concrete Superstructure			Cu. Yd.	6.6
Concrete Superstructure (Approach Slab)			Cu. Yd.	85.3
Concrete Structures			Cu. Yd.	18.4
Reinforcement Bars, Epoxy Coated			Pound	34600

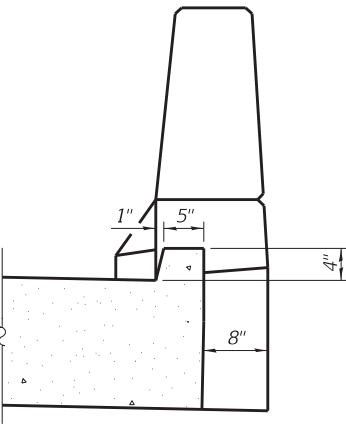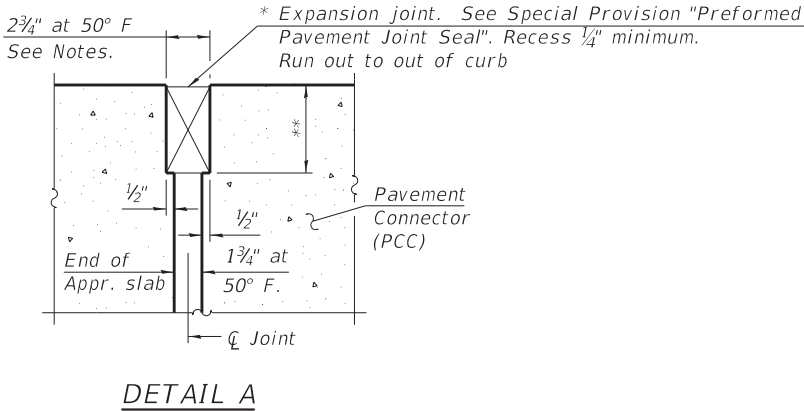

* Cost included with Concrete Superstructure (Approach Slab).
** Per manufacturer recommendations

MODEL: Default
FILE NAME: G:\Users\111111287-03 CH 9 over 180 Bridge Plans\CAD\Survey D366C59\Consultant_Data\Chamlin_2019\CAD_Sheets\0500261-66C59-012-013-APPROACH-SLAB-DET.dgn

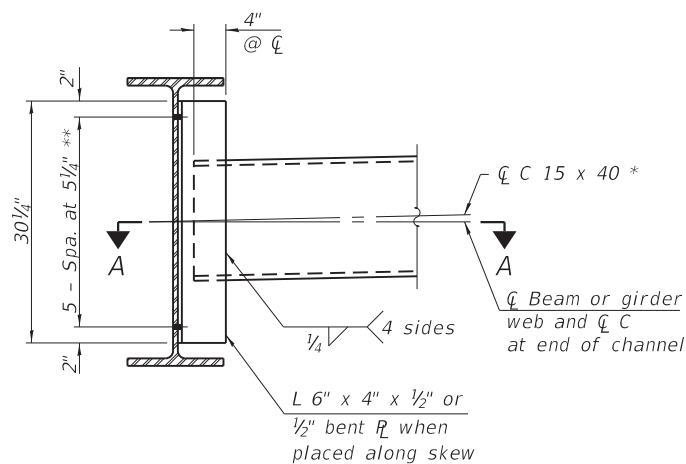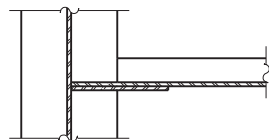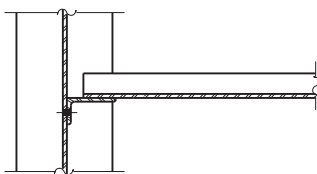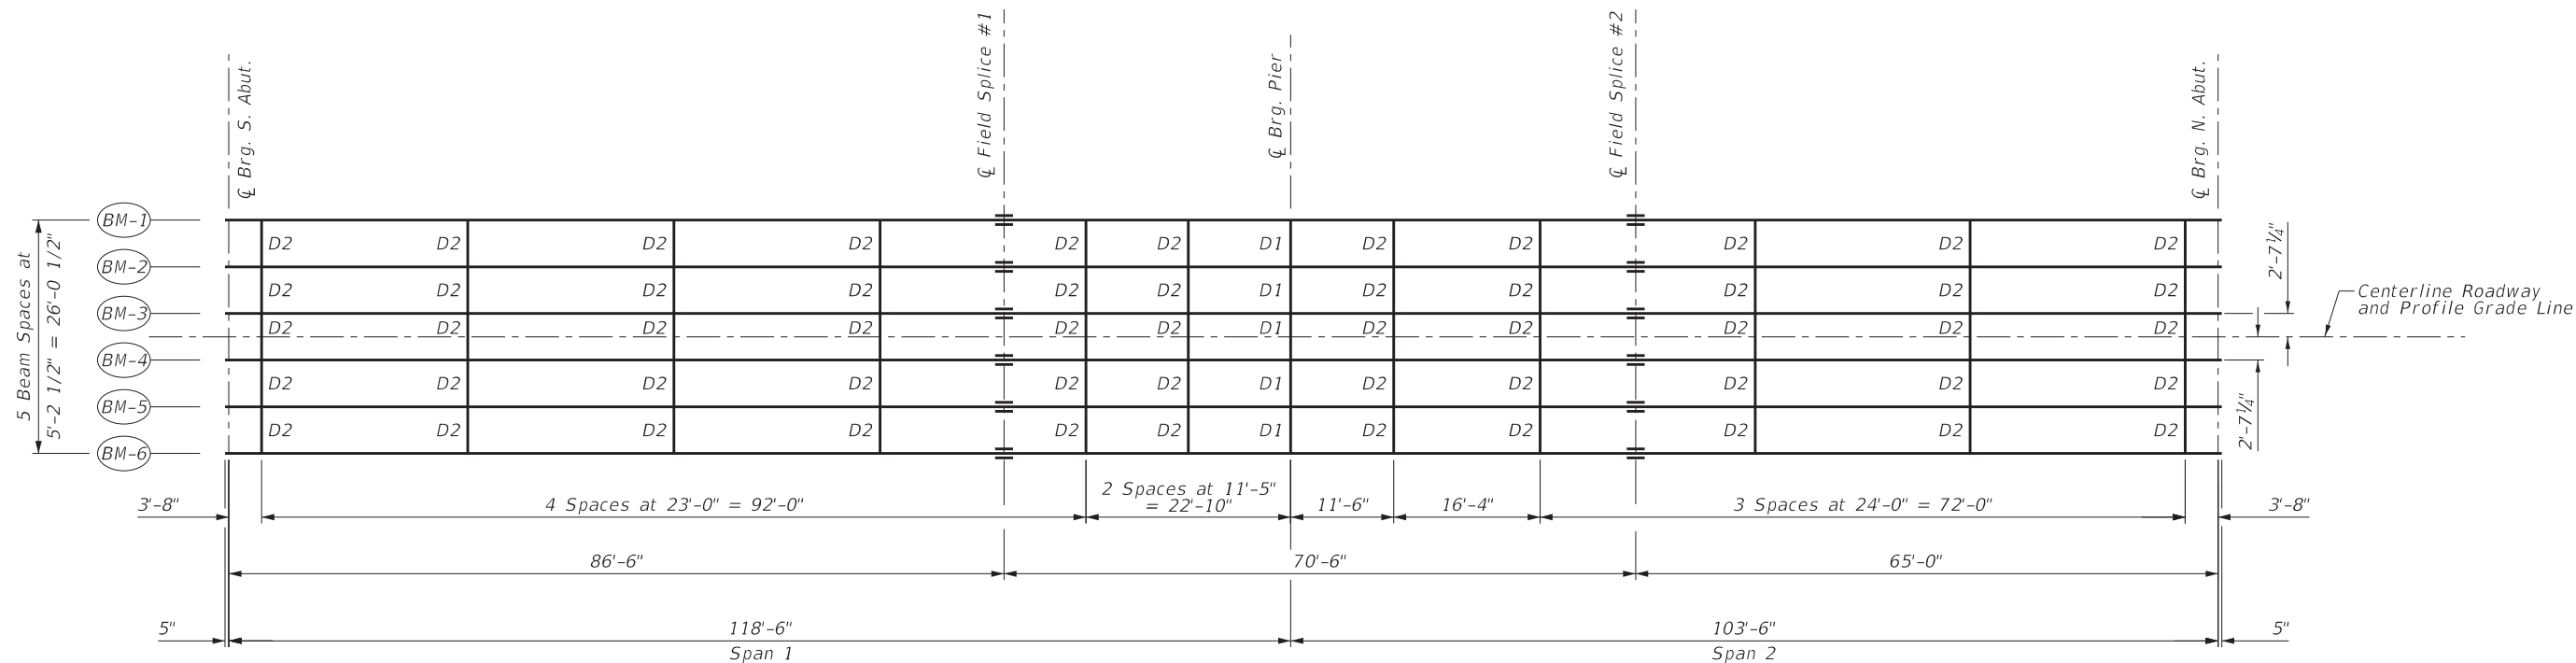


Note:

* C 15 x 50 channels are permitted to facilitate material acquisition. Calculated weight of structural steel is based on the lighter section.

The alternate, if utilized, shall be provided at no additional cost to the Department.

** $\frac{3}{4}$ " $\varnothing$ HS bolts, $\frac{15}{16}$ " $\varnothing$ holes

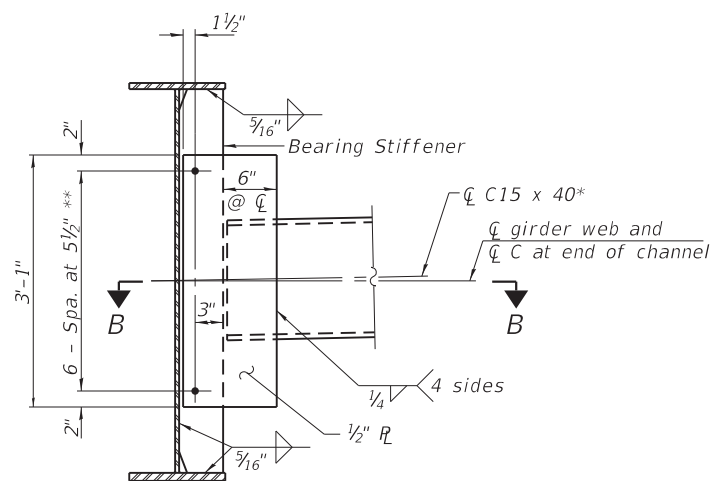

Note:


** $\frac{3}{4}$ " $\varnothing$ HS bolts, $\frac{15}{16}$ " $\varnothing$ holes

Note:

All cross frames or diaphragms shall be installed as steel is erected and secured with erection pins and bolts except as otherwise noted. Individual cross frames or diaphragms at supports may be temporarily disconnected to install bearing anchor rods.


Two hardened washers required for each set of oversized holes.

LOCATION / BEAM	BM-1	BM-2	BM-3	BM-4	BM-5	BM-6
Centerline Brg. S. Abut.	655.41	655.50	655.58	655.58	655.50	655.41
Centerline Splice #1	655.85	655.94	656.02	656.02	655.94	655.85
Centerline Brg. Pier	655.78	655.87	655.95	655.95	655.87	655.78
Centerline Splice #2	655.70	655.79	655.87	655.87	655.79	655.70
Centerline Brg. N. Abut.	655.38	655.47	655.55	655.55	655.47	655.38

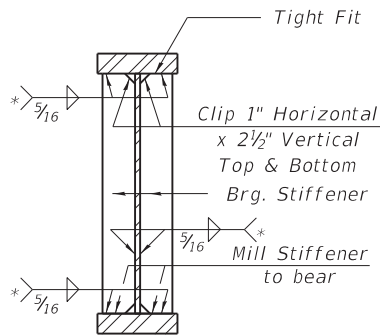


SECTION
AT PIER

* Terminate 1/4" (±1/8") from the end of plate intersects.

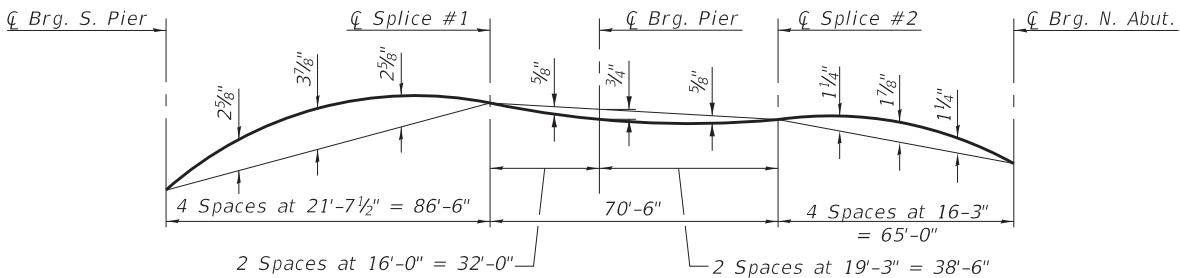


CAMBER DIAGRAM

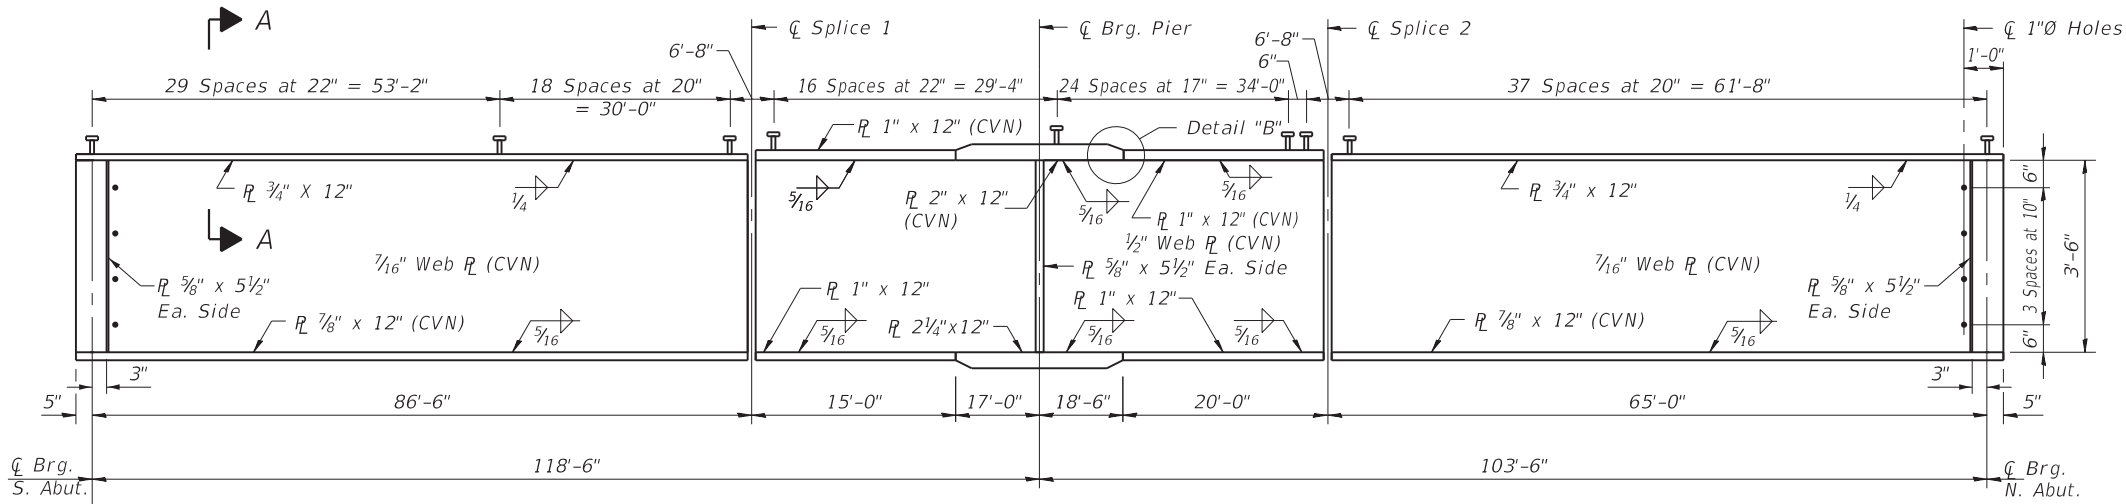


GIRDER ELEVATION

"CVN" denotes Charpy-V-Notch impact energy requirements, zone 2.

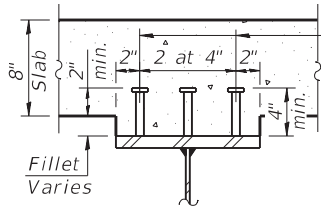


SECTION A-A

Bevel Before Welding

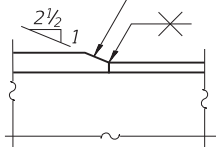

DETAIL "B"

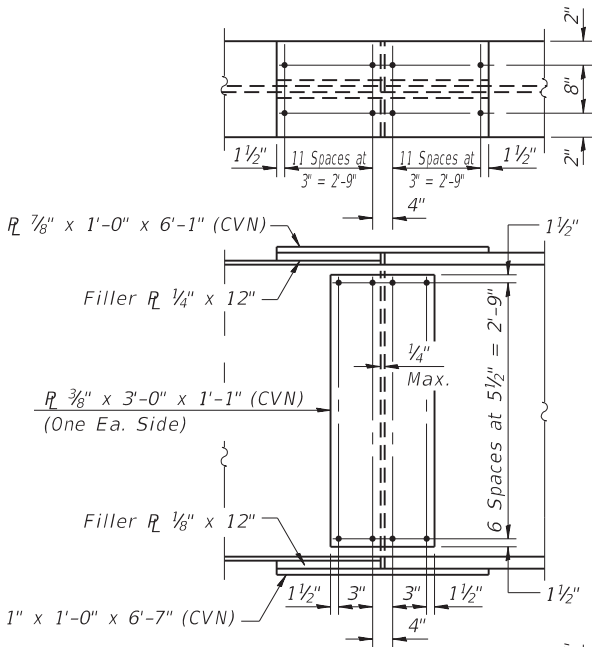

FIELD SPLICE DETAIL

MODEL: Default
FILE NAME: G:\Users\111111287-03 CH 9 over 180 Bridge Plans\CAD\Survey_D366C59\Consultant_Data\Chamlin_2019\CAD_Sheets\0500261-66C59-015-STRUC-STEEL.dgn
10/16/2019 8:28:28 AM

G-1 2-17-2017

CHAMLIN & ASSOCIATES, INC.

USER NAME =	DESIGNED - JKC	REVISED -
CHECKED - AJO	REVISED -	
PLOT SCALE =	DRAWN - NV	REVISED -
PLOT DATE =	CHECKED - JKC	REVISED -

STATE OF ILLINOIS
DEPARTMENT OF TRANSPORTATION

GIRDER ELEVATION & DETAILS
STRUCTURE NO. 050-0261

SHEET 15 OF 24 SHEETS

F.A.I. RTE.	SECTION	COUNTY	TOTAL SHEETS	SHEET NO.
80	(50-3) HBR-3	LASALLE	137	75
CONTRACT NO. 66C59				
ILLINOIS FED. AID PROJECT				

MODEL: Default
FILE NAME: G:\Users\111111287-03 CH 9 over I80 Bridge Plans\CAD\Survey_D366C59\Consultant_Data\Chamlin_2019\CAD_Sheets\0500261-66C59-016-MOMENT-REACTION-TABLES.dgn
12/5/2019 9:58:08 AM

CHAMLIN

ASSOCIATES, INC.

USER NAME	=	DESIGNED	-	JKC	REVISED	-
		CHECKED	-	AJO	REVISED	-
PLOT SCALE	=	DRAWN	-	NV	REVISED	-
PLOT DATE	=	CHECKED	-	JKC	REVISED	-

STATE OF ILLINOIS
DEPARTMENT OF TRANSPORTATION

MOMENT & REACTION TABLES
STRUCTURE NO. 050-0261

SHEET 16 OF 24 SHEETS

F.A.I. RTE.	SECTION	COUNTY	TOTAL SHEETS	SHEET NO.
80	(50-3) HBR-3	LASALLE	137	76
CONTRACT NO. 66C59				
		ILLINOIS	FED. AID PROJECT	

INTERIOR GIRDER MOMENT TABLE				
		0.4 Sp. 1	Pier	0.6 Sp. 2
Is	(in ⁴)	11611.4	27872.5	11611.4
Ic(n)	(in ⁴)	28178	-	28178
Ic(3n)	(in ⁴)	20709.3	-	20709.3
Ic(cr)	(in ⁴)	-	31397.8	-
Ss	(in ³)	552.6	1250.6	552.6
Sc(n)	(in ³)	761.3	-	761.3
Sc(3n)	(in ³)	693.5	-	693.5
Sc(cr)	(in ³)	-	1303.0	-
DC1	(k/')	0.69	0.70	0.70
MDC1	('k)	633.0	1353.5	362.6
DC2	(k/')	0.150	0.150	0.150
MDC2	('k)	143.0	274.5	83.0
DW	(k/')	0.23	0.23	0.23
MDW	('k)	222.4	426.9	129.2
LLDF		0.422	0.456	0.436
M _Ǝ + IM	('k)	1133.4	1427.1	1012.0
Mu (Strength I)	('k)	3287.1	5172.9	2521.8
Øf Mn	('k)	3647.8	6134.6	3863.6
fs DC1	(ksi)	13.75	12.99	7.87
fs DC2	(ksi)	2.47	2.53	1.44
fs DW	(ksi)	3.85	3.93	2.24
fs (Ǝ+IM)	(ksi)	17.86	13.14	15.95
fs (Service II)	(ksi)	43.29	36.53	32.28
0.95Rh Fyf	(ksi)	47.5	47.5	47.5
fs (Total)(Strength I)(ksi)		-	-	-
Øf Fn	(ksi)	-	-	-
Vf	(k)	26.6	-	26.5

INTERIOR GIRDER REACTION TABLE						
	South Abut.		Pier		North Abut.	
	Interior	Exterior	Interior	Exterior	Interior	Exterior
LLDF	0.612	0.612	0.612	0.612	0.612	0.612
OCF	-	1.0	-	-	-	1.0
RDC1 (k)	29.9	29.9	102.2	102.2	23.3	23.3
RDC2 (k)	6.6	6.6	21.6	21.6	5.1	5.1
RDW (k)	10.2	10.2	33.6	33.6	7.9	7.9
R Ǝ (k)	59.1	59.1	118.1	118.1	56.6	56.6
R IM (k)	13.0	13.0	22.2	22.2	12.9	12.9
RTotal (k)	118.8	118.8	297.7	297.7	105.8	105.8

Is, Ss: Non-composite moment of inertia and section modulus of the steel section used for computing fs(Total-Strength I, and Service II) due to non-composite dead loads (in.⁴ and in.³).

Ic(n), Sc(n): Composite moment of inertia and section modulus of the steel and deck based upon the modular ratio, "n", used for computing fs(Total-Strength I, and Service II) in uncracked sections due to short-term composite live loads (in.⁴ and in.³).

Ic(3n), Sc(3n): Composite moment of inertia and section modulus of the steel and deck based upon 3 times the modular ratio, "3n", used for computing fs(Total-Strength I, and Service II) in uncracked sections, due to long-term composite (superimposed) dead loads (in.⁴ and in.³).

Ic(cr), Sc(cr): Composite moment of inertia and section modulus of the steel and longitudinal deck reinforcement, used for computing fs (Total-Strength I and Service II) in cracked sections, due to both short-term composite live loads and long-term composite (superimposed) dead loads (in.⁴ and in.³).

DC1: Un-factored non-composite dead load (kips/ft.).

MDC1: Un-factored moment due to non-composite dead load (kip-ft.).

DC2: Un-factored long-term composite (superimposed excluding future wearing surface) dead load (kips/ft.).

MDC2: Un-factored moment due to long-term composite (superimposed excluding future wearing surface) dead load (kip-ft.).

DW: Un-factored long-term composite (superimposed future wearing surface only) dead load (kips/ft.).

MDW: Un-factored moment due to long-term composite (superimposed future wearing surface only) dead load (kip-ft.).

M_Ǝ + IM: Un-factored live load moment plus dynamic load allowance (impact) (kip-ft.).

Mu (Strength I): Factored design moment (kip-ft.).
1.25 (MDC1 + MDC2) + 1.5 MDW + 1.75 M_Ǝ + IM

Øf Mn: Compact composite positive moment capacity computed according to Article 6.10.7.1 or non-slender negative moment capacity according to Article A6.1.1 or A6.1.2 (kip-ft).

fs DC1: Un-factored stress at edge of flange for controlling steel flange due to vertical non-composite dead loads as calculated below (ksi).
MDC1/ Snc

fs DC2: Un-factored stress at edge of flange for controlling steel flange due to vertical composite dead loads as calculated below (ksi).
MDC2/ Sc(3n) or MDC2/ Sc(cr) as applicable.

fs DW: Un-factored stress at edge of flange for controlling steel flange due to vertical composite future wearing surface loads as calculated below (ksi).
MDW/ Sc(3n) or MDW/ Sc(cr) as applicable.

fs (Ǝ+IM): Un-factored stress at edge of flange for controlling steel flange due to vertical composite live load plus impact loads as calculated below (ksi).
M_Ǝ + IM / Sc(n) or M_Ǝ + IM / Sc(cr) as applicable.

fs (Service II): Sum of stresses as computed below (ksi).
fsDC1 + fsDC2 + fsDW + 1.3 fs(Ǝ + IM)

0.95RhFyf: Composite stress capacity for Service II loading according to Article 6.10.4.2 (ksi).


fs (Total)(Strength I): Sum of stresses as computed below on non-compact section (ksi).
1.25 (fsDC1 + fsDC2) + 1.5 fsDW + 1.75 fs(Ǝ + IM)

Øf Fn: Non-Compact composite positive or negative stress capacity for Strength I loading according to Article 6.10.7 or 6.10.8 (ksi).


Vf: Maximum factored shear range in span computed according to Article 6.10.10.

LLDF: Live Load Distribution Factor

OCF: Obtuse Correction Factor

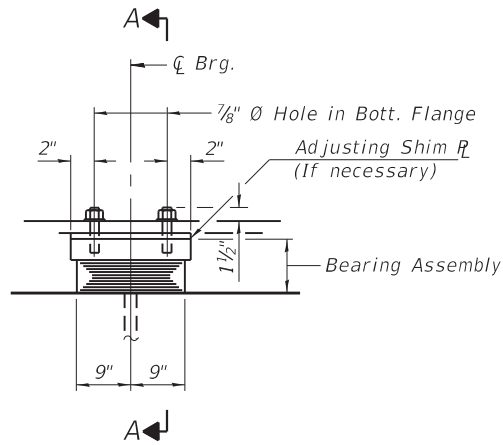


ELEVATION AT PIER

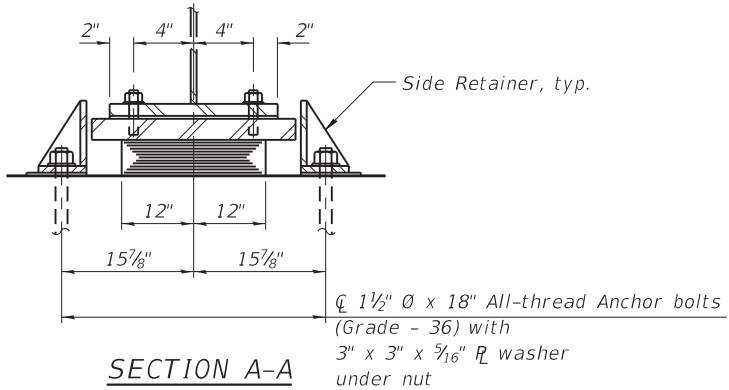


SECTION A-A

TYPE I ELASTOMERIC EXP. BRG.

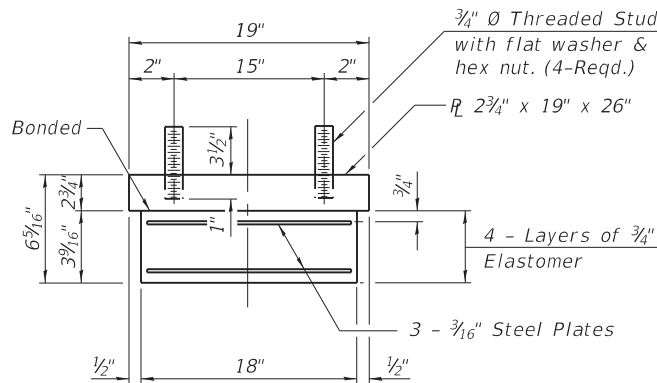


BEARING ASSEMBLY

Note:
Shim plates shall not be placed
under Bearing Assembly.

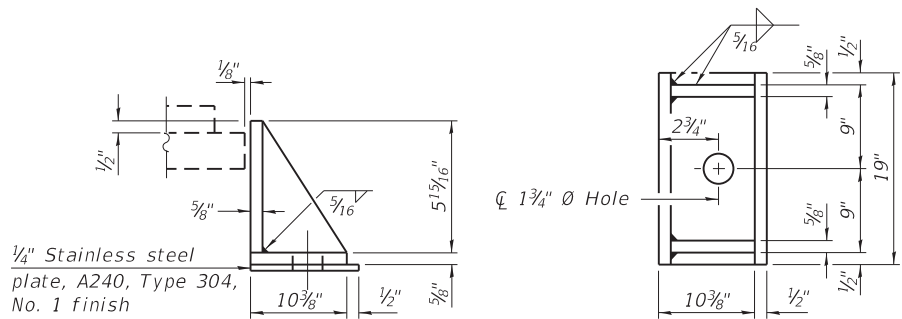


SIDE RETAINER

Equivalent rolled angle with stiffeners
will be allowed in lieu of welded plates.

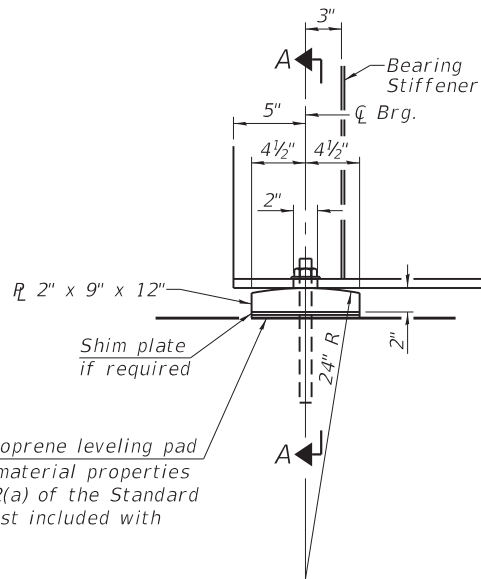

ELEVATION AT ABUTMENT

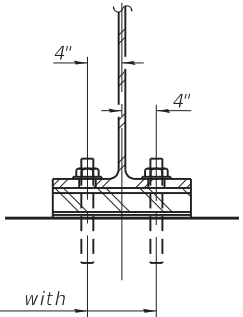

SECTION A-A

FIXED BEARING

Notes:
Anchor bolts shall be according to Article 521.06 of the Standard Specifications.
Beams shall be braced for stability during erection and remain braced until deck is poured and cured.
Anchor bolts at all supports shall be installed as each member is erected unless an equivalent temporary means of lateral restraint is used.

BILL OF MATERIAL

Item	Unit	Total
Elastomeric Bearing Assembly Type I	Each	6
Anchor Bolts 1"	Each	24
Anchor Bolts 1 1/2"	Each	12


STATE OF ILLINOIS
DEPARTMENT OF TRANSPORTATION

BEARING DETAILS
STRUCTURE NO. 050-0261

SHEET 17 OF 24 SHEETS

F.A.I. RTE.	SECTION	COUNTY	TOTAL SHEETS	SHEET NO.
80	(50-3) HBR-3	LASALLE	137	77
CONTRACT NO. 66C59				
ILLINOIS FED. AID PROJECT				

Elev. 656.30

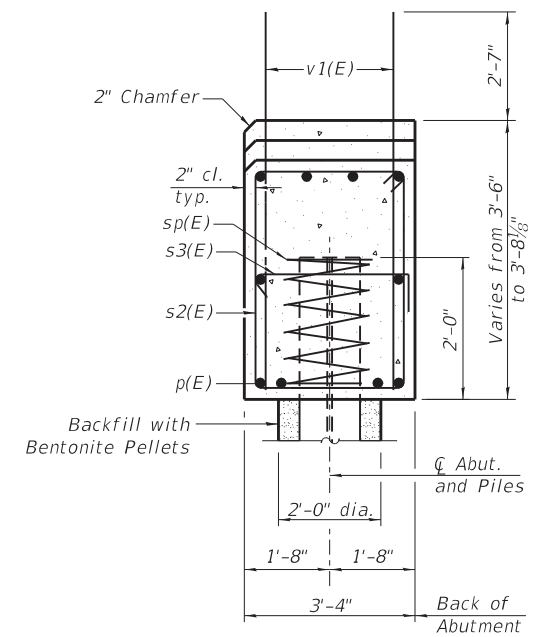


BILL OF MATERIAL

For details of piles see sheet 21 of 24.
*Length is height of spiral





PILE DATA

Piles shall be driven through 24" diameter precored holes extending to Elevation 638.16 according to Article 512.09(c) of the Standard Specifications except as noted. Void space outside pile shall be backfilled with bentonite pellets per manufacturer's specifications. Cost included in Driving Piles.

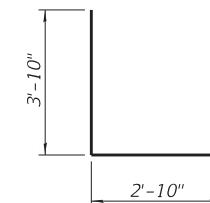 $BAR \ h2(E)$ 


F.A.J RTE.	SECTION	COUNTY	TOTAL SHEETS	SHEET NO.
80	(50-3) HBR-3	LASALLE	137	78
		CONTRACT NO. 66C59		
		ILLINOIS	FED. AID PROJECT	

Figure 10 is an elevation view of a wall section. The wall has a total height of 8'-1 3/4" and a total width of 2'-8". The wall is divided into three main vertical sections: a lower vertical section of 5'-5 3/4", an upper vertical section of 1'-11 3/4", and a sloped section of 3'-6". The wall is labeled "Elev. 656.27" and "v1(E)". A note indicates "Optional Construction Joints".

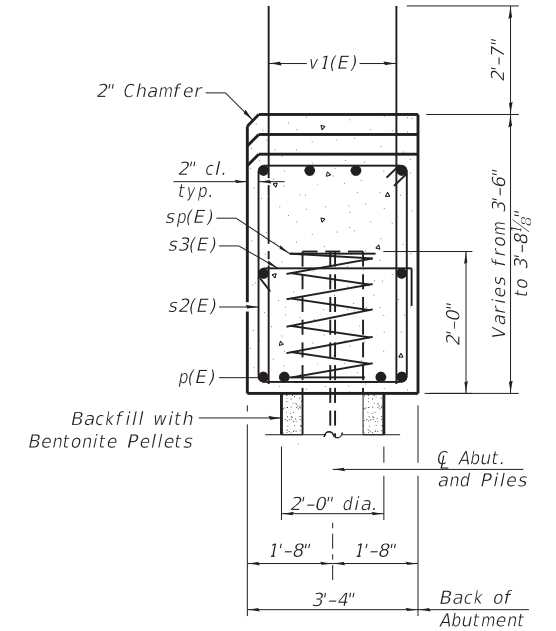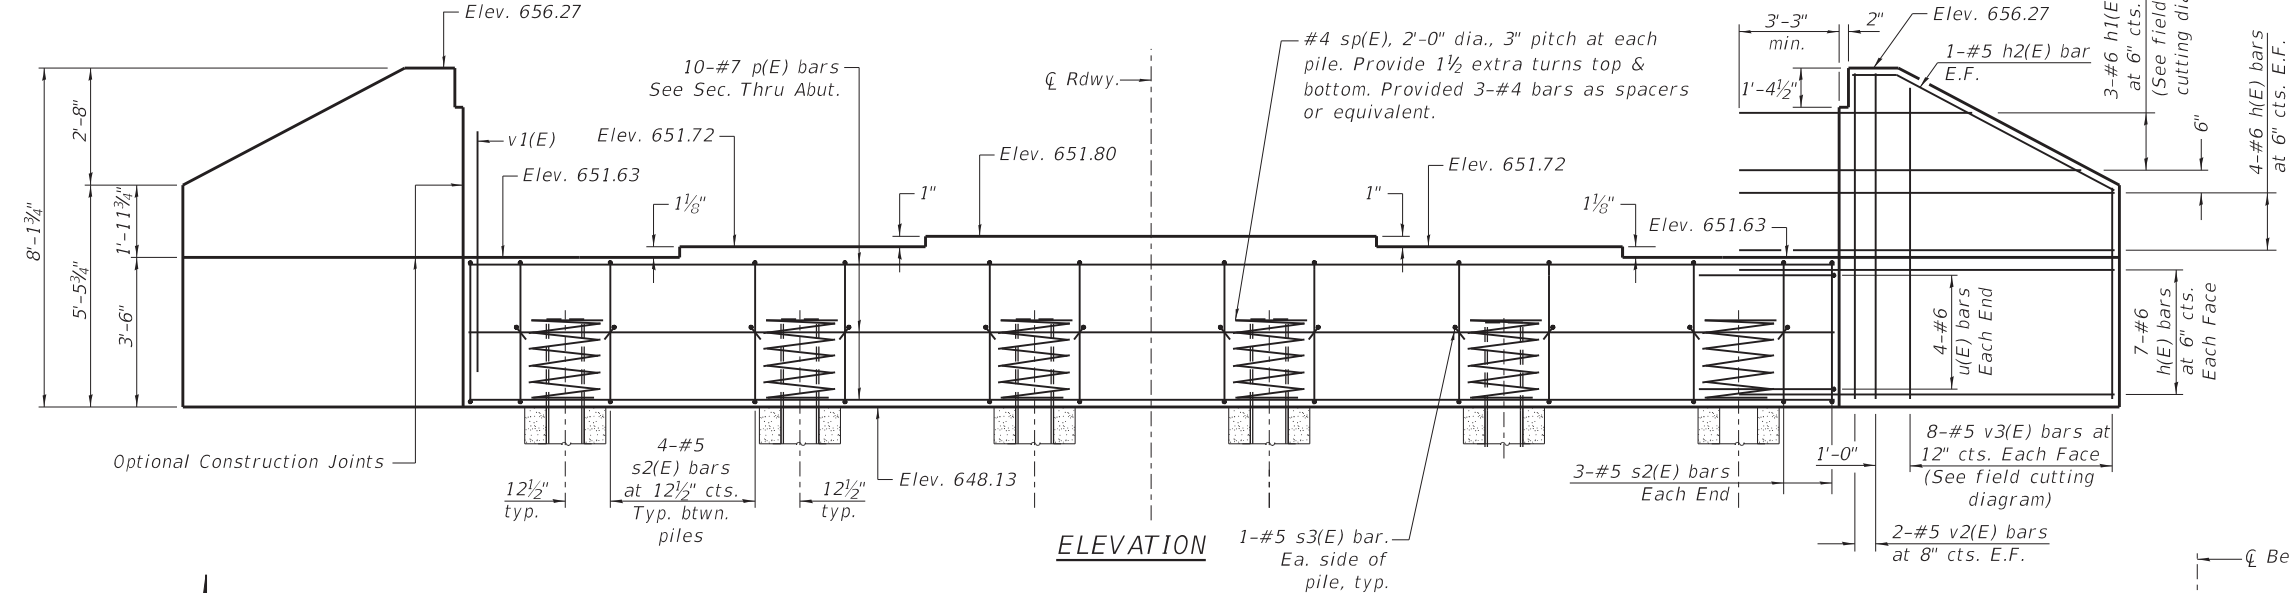


BILL OF MATERIAL

Bar	No.	Size	Length	Shape
h(E)	44	#6	12'-1"	
h1(E)	6	#6	19'-4"	
h2(E)	4	#5	9'-1"	
p(E)	10	#7	30'-10"	
s2(E)	26	#5	13'-3"	
s3(E)	12	#5	4'-0"	
* sp(E)	6	#4	2'-0"	
u(E)	8	#6	10'-6"	
v1(E)	62	#8	5'-11"	
v2(E)	8	#5	7'-9"	
v3(E)	16	#5	12'-8"	
Structure Excavation			Cu. Yd.	113
Concrete Structures			Cu. Yd.	18.5
Reinforcement Bars, Epoxy Coated			Pound	3,710
Furnishing Steel Piles, HP12x74			Foot	408
Driving Piles			Foot	408

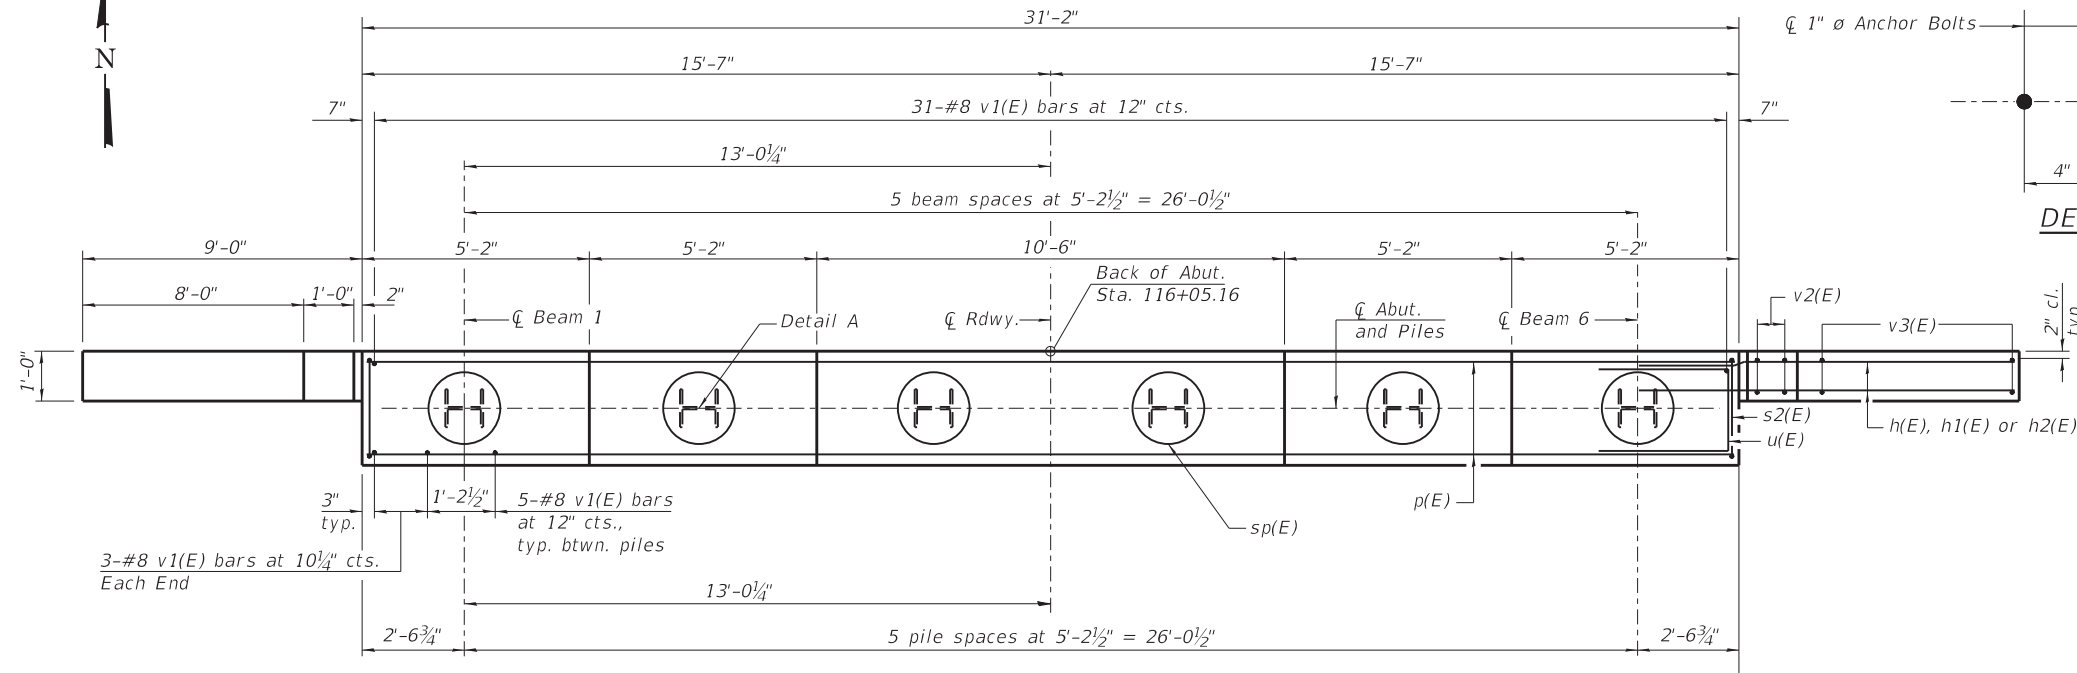




DETAIL A

PLAN

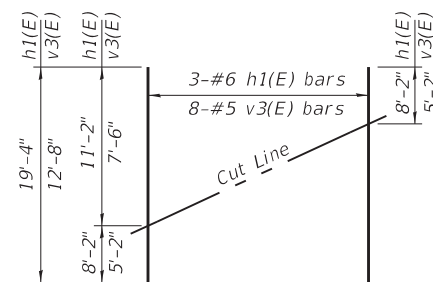

FIELD CUTTING DIAGRAM

A right triangle is shown with a vertical leg labeled $8'-3''$, a horizontal leg labeled $9\frac{1}{2}''$, and a hypotenuse labeled $10''$.

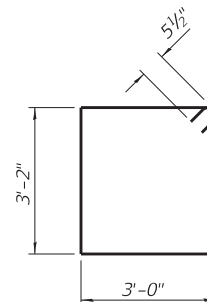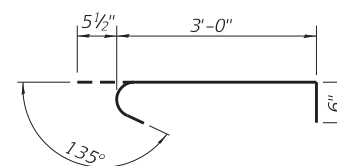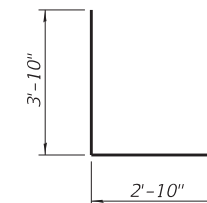
 $BAR \ h2(E)$  $BAR \ s2(E)$  $BAR \ s3(E)$ 
$$BAR \quad u(E)$$

PILE DATA

Piles shall be driven through 24" diameter precored holes extending to Elevation 638.13 according to Article 512.09(c) of the Standard Specifications except as noted. Void space outside pile shall be backfilled with bentonite pellets per manufacturer's specifications. Cost included in Driving Piles.


MODEL: Default
FILE NAME: P:\Effingham\2685.01 - CH.q at 1-80-588-1007\CAD\Sheets\Rev\cds\SX_R2685.01_Plans.dwg



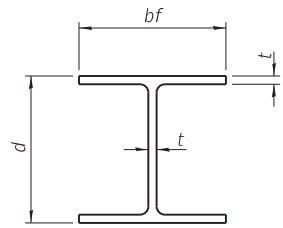


STEEL PILE TABLE

Designation	Depth d	Flange width bf	Web and Flange thickness t	Encasement diameter A
HP 14x117	14 1/4"	14 7/8"	1 3/16"	30"
x102	14"	14 3/4"	1 1/16"	30"
x89	13 7/8"	14 3/4"	5/8"	30"
x73	13 5/8"	14 5/8"	1/2"	30"
HP 12x84	12 1/4"	12 1/4"	1 1/16"	24"
x74	12 1/8"	12 1/4"	5/8"	24"
x63	12"	12 1/8"	1/2"	24"
x53	11 3/4"	12"	7/16"	24"
HP 10x57	10"	10 1/4"	9/16"	24"
x42	9 3/4"	10 1/8"	7/16"	24"
HP 8x36	8"	8 1/8"	7/16"	18"

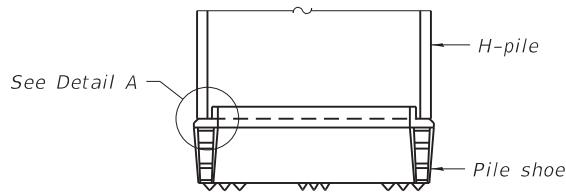


ELEVATION

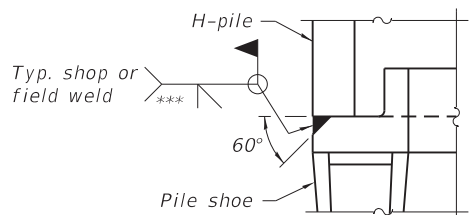


DETAIL A

SHOE ATTACHMENT

Note:
The steel H-piles shall be according to AASHTO M270 Grade 50.

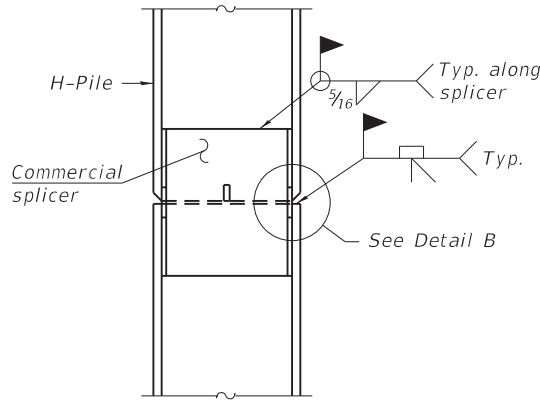


ELEVATION

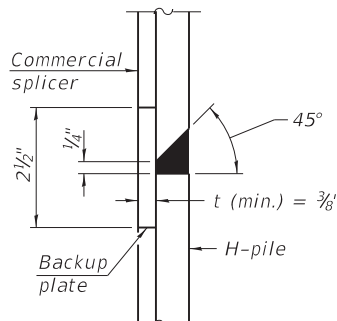


DETAIL "B"

WELDED COMMERCIAL SPLICE

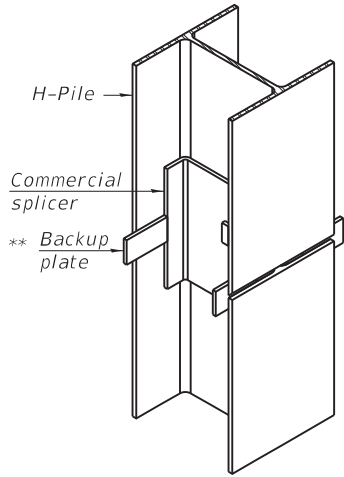

ISOMETRIC VIEW

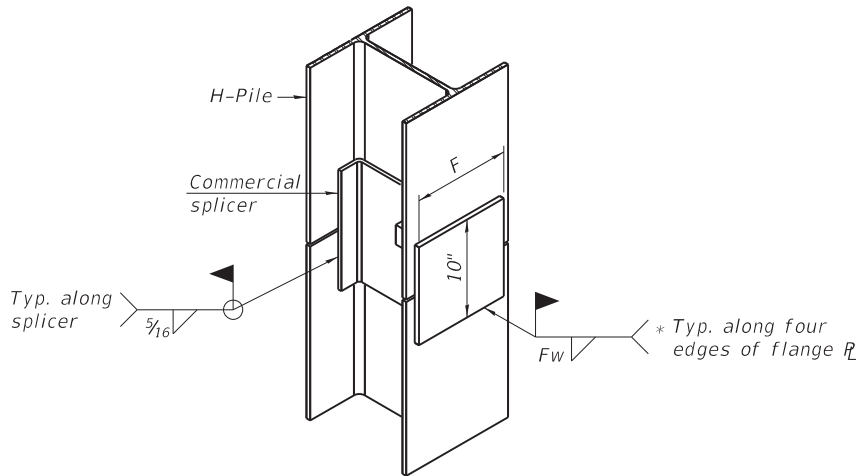


ISOMETRIC VIEW

WELDED COMMERCIAL SPLICE ALTERNATE


* Interrupt welds 1/4" from end of web and/or each flange.

** Remove portions of backup plates that extend outside the flanges.

*** Weld size per pile shoe manufacturer (5/16" min.).

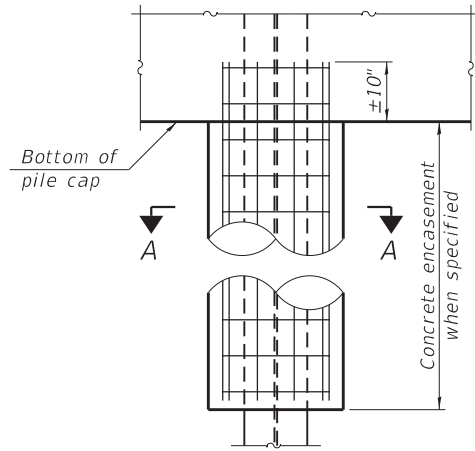


ELEVATION

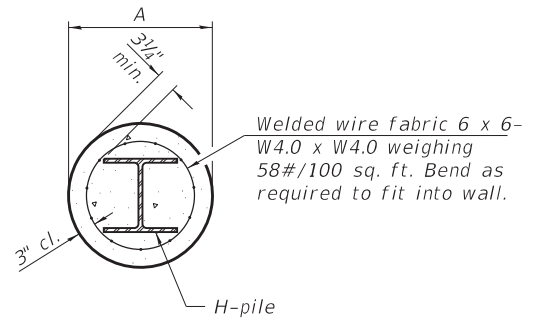


SECTION A-A


INDIVIDUAL PILE
CONCRETE ENCASEMENT
(Forms for encasement may be omitted when soil conditions permit).

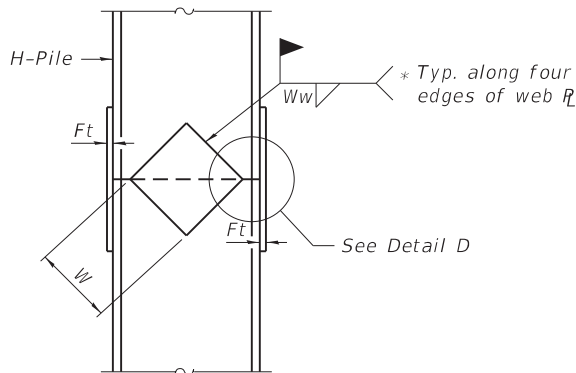

ELEVATION

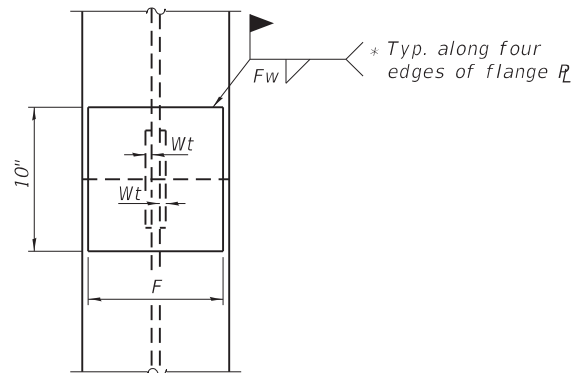

END VIEW

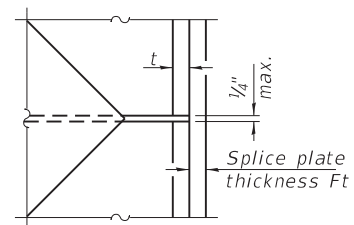

DETAIL D

Designation	F	Ft	Fw	W	Wt	Ww
HP 14x117	12 1/2"	1"	7/8"	7 3/4"	5/8"	1/2"
x102	12 1/2"	7/8"	3/4"	7 3/4"	5/8"	1/2"
x89	12 1/2"	3/4"	1 1/16"	7 3/4"	5/8"	1/2"
x73	12 1/2"	5/8"	9/16"	7 3/4"	5/8"	1/2"
HP 12x84	10"	7/8"	1 1/16"	6 1/2"	5/8"	1/2"
x74	10"	7/8"	1 1/16"	6 1/2"	5/8"	1/2"
x63	10"	5/8"	1/2"	6 1/2"	1/2"	3/8"
x53	10"	5/8"	1/2"	6 1/2"	1/2"	3/8"
HP 10x57	8"	3/4"	9/16"	5 1/4"	1/2"	3/8"
x42	8"	5/8"	9/16"	5 1/4"	1/2"	3/8"
HP 8x36	7"	5/8"	7/16"	4 1/4"	1/2"	3/8"

WELDED PLATE FIELD SPLICE

USER NAME =	DESIGNED - --	REVISED -
PLOT SCALE =	CHECKED - --	REVISED -
PLOT DATE =	DRAWN - NV	REVISED -
	CHECKED - JKC	REVISED -

F.A.I. RTE.	SECTION	COUNTY	TOTAL SHEETS	SHEET NO.
80	(50-3) HBR-3	LASALLE	137	81
CONTRACT NO. 66C59				
ILLINOIS FED. AID PROJECT				



SOIL BORING LOG

ROUTE I-80 (FAI 80) DESCRIPTION FAS 174 (CH 9) over I-80, 4 miles East of IL 178 LOGGED BY Larry Myers

SECTION 50-3HB-1 LOCATION SW 1/4, SEC. 31, TWP. 34N, RNG. 3E, 3rd PM,

COUNTY LaSalle DRILLING METHOD Hollow Stem Auger HAMMER TYPE CME Automatic

STRUCT. NO. 050-0081 (Exist.) Station 210+80.6	D E P T H	B L O W S	U C S Qu	M O I S T	Surface Water Elev. _____ ft Stream Bed Elev. _____ ft	D E P T H	B L O W S	U C S Qu	M O I S T
BORING NO. 01 (S. Abut.) Station 210+88.6 Offset 142.0 ft Rt. Ground Surface Elev. 653.58 ft	(ft)	(/6")	(tsf)	(%)	Groundwater Elev.: First Encounter _____ ft Upon Completion 628.6 ft ▽ After _____ Hrs. _____ ft	(ft)	(/6")	(tsf)	(%)
Augered Bituminous Pavement, Brown Sand & Gravel Fill	—	—	—	—	Very Stiff Black & Gray Silty Clay/Silty Clay Loam Fill (continued)	—	3 6 7	— 3.6 B	— — 25
651.08	—	—	—	—	—	—	—	—	—
Hard Brown & Gray Silty Clay Loam Till Fill	—	6 7 8	— >4.5 P	— — 11	629.58	—	11 8 9	— 4.0 B	— 18
649.08	—	—	—	—	Very Stiff Black Silty Clay Loam Topsoil	—	—	—	—
Very Stiff Black & Gray Silty Clay/Silty Clay Loam Fill	—	4 3 5	— 3.1 B	— 26	627.08	—	5 6 7	— 3.4 B	— 26
—	—	—	—	—	Stiff Brown & Gray Silty Clay & Silt Layers	—	—	—	—
—	—	4 5 7	— 3.6 B	— 25	—	—	3 3 4	— 2.0 P	— 27
-10	—	—	—	—	623.58	—	—	—	—
—	—	3 5 6	— 3.4 B	— 27	Hard Gray Silty Clay Loam Till	—	5 7 12	— 5.4 S	— 16
—	—	—	—	—	—	—	—	—	—
—	—	4 6 7	— 3.4 B	— 26	—	—	6 12 14	— 5.7 S	— 15
-15	—	—	—	—	—	—	—	—	—
—	—	3 6 7	— 3.6 B	— 25	616.58	—	5 8 9	— 5.4 S	— 15
—	—	—	—	—	Very Stiff Gray Silty Clay Loam/Silty Clay Till with Layers of Fine Sand @ 55'	—	—	—	—
—	—	4 7 8	— 3.8 B	— 20	—	—	3 6 7	— 3.7 B	— 16
-20	—	—	—	—	—	—	—	—	—

The Unconfined Compressive Strength (UCS) Failure Mode is indicated by (B-Bulge, S-Shear, P-Penetrometer)
The SPT (N value) is the sum of the last two blow values in each sampling zone (AASHTO T206)

BBS, form 137 (Rev. 8-99)

142' Rt. Sta 210+88.6 = 6.18' Lt Sta 113+58.04



SOIL BORING LOG

ROUTE I-80 (FAI 80) DESCRIPTION FAS 174 (CH 9) over I-80, 4 miles East of IL 178 LOGGED BY Larry Myers

SECTION 50-3HB-1 LOCATION SW 1/4, SEC. 31, TWP. 34N, RNG. 3E, 3rd PM,

COUNTY LaSalle DRILLING METHOD Hollow Stem Auger HAMMER TYPE CME Automatic

STRUCT. NO. 050-0081 (Exist.) Station 210+80.6	D E P T H	B L O W S	U C S Qu	M O I S T	Surface Water Elev. _____ ft Stream Bed Elev. _____ ft	D E P T H	B L O W S	U C S Qu	M O I S T
BORING NO. 01 (S. Abut.) Station 210+88.6 Offset 142.0 ft Rt. Ground Surface Elev. 653.58 ft	(ft)	(/6")	(tsf)	(%)	Groundwater Elev.: First Encounter _____ ft Upon Completion 628.6 ft ▽ After _____ Hrs. _____ ft	(ft)	(/6")	(tsf)	(%)
Very Stiff Gray Silty Clay Loam/Silty Clay Till with Layers of Fine Sand @ 55' (continued)	—	4 7 8	— 4.0 S	— 19	Hard Reddish Gray Silty Loam/ Silty Clay Loam Till	—	47 100/5'	— 12.1 S*	— 8
—	—	—	—	—	* Max Rimac @ 0% (continued)	—	—	—	—
—	—	—	—	—	591.08	—	—	—	—
—	—	3 5 7	— 3.7 B	— 19	Assumed Rock Surface with Auger Refusal @ 62.5' End of Boring	—	100/0"	—	—
—	—	—	—	—	—	—	—	—	—
—	—	4 4 8	— 3.7 B	— 18	—	—	—	—	—
-45	—	—	—	—	—	—	—	—	—
—	—	4 4 8	— 3.7 B	— 18	—	—	—	—	—
—	—	—	—	—	—	—	—	—	—
—	—	4 5 7	— 3.7 B	— 23	—	—	—	—	—
—	—	—	—	—	—	—	—	—	—
-50	—	4 5 7	— 3.7 B	— 21	—	—	—	—	—
—	—	—	—	—	—	—	—	—	—
—	—	5 4 7	— 3.7 B	— 18	—	—	—	—	—
—	—	—	—	—	—	—	—	—	—
-55	—	9 10 12	— 4.0 B	— 23	—	—	—	—	—
—	—	—	—	—	596.58	—	—	—	—
Hard Gray Silty Loam Till with Fine Sand Layers - Till is Brittle	—	21 27 36	— >4.5 P	— 9	—	—	—	—	—
—	—	—	—	—	594.08	—	—	—	—
-60	—	—	—	—	—	—	—	—	—

The Unconfined Compressive Strength (UCS) Failure Mode is indicated by (B-Bulge, S-Shear, P-Penetrometer)
The SPT (N value) is the sum of the last two blow values in each sampling zone (AASHTO T206)

BBS, form 137 (Rev. 8-99)

142' Rt. Sta 210+88.6 = 6.18' Lt Sta 113+58.04

MODEL: Default
FILE NAME: 0500261-66C59-017-BEARING-DET.dgn



SOIL BORING LOG

ROUTE I-80 (FAI 80) DESCRIPTION FAS 174 (CH 9) over I-80, 4 miles East of IL 178 LOGGED BY Larry Myers

SECTION 50-3HB-1 LOCATION SE 1/4, SEC. 36, TWP. 34N, RNG. 2E, 3rd PM,

COUNTY LaSalle DRILLING METHOD Hollow Stem Auger HAMMER TYPE CME Automatic

STRUCT. NO. 050-0081 (Exist.) Station 210+80.6					Surface Water Elev. _____ ft Stream Bed Elev. _____ ft								
BORING NO. 02 (N. Abut.) Station 210+75.1 Offset 142.0 ft Lt. Ground Surface Elev. 654.02	ft	(ft)	(/6")	(tsf)	(%)	Groundwater Elev.: First Encounter _____ ft Upon Completion 628.0 ft After _____ Hrs. _____ ft	ft	ft	(/6")	(tsf)	(%)		
Augered Bituminous Pavement, Brown Sand & Gravel Fill						Very Stiff to Hard Brown, Black & Gray Silty Clay & Silty Clay Loam Till Fill (continued)		4					
								5	4.4		15		
								6	S				
651.52							631.52						
Hard Gray & Black Silty Clay Loam Topsoil & Till Fill			7			Hard Black Silty Clay Loam Topsoil		8					
			7	4.9	16			8	5.4		14		
			8	S				9	S				
649.02	-5						629.52						
Medium Gray Loamy Sand & Gravel Fill			10			Very Stiff Gray & Brown Silty Clay Loess	629.02	-25					
			10		8			3					
647.02			10			Medium Gray & Brown Fine Sand to Coarse Gravel - Loamy with Free Water		4	3.1		25		
			10					5	B				
Very Stiff to Hard Brown, Black & Gray Silty Clay & Silty Clay Loam Till Fill			4										
			5	3.7	25			10					
			6	B				10			23		
			6					10					
-10			4										
			3	4.1	21			5					
			7	B				9			13		
			7					12					
						Hard Gray Silty Clay Loam Till with Silt Layers @ 48' - 53'	622.02						
			3					3					
			6	4.6	14			5	4.1		16		
			8	S				10	B				
-15													
			3					7					
			4	3.4	24			10	7.8		13		
			5	B				12	S				
			4					5					
			5	4.1	16			7	6.4		14		
			6	B				10	S				
-20													

The Unconfined Compressive Strength (UCS) Failure Mode is indicated by (B-Bulge, S-Shear, P-Penetrometer)
The SPT (N value) is the sum of the last two blow values in each sampling zone (AASHTO T206)

BBS, form 137 (Rev. 8-99)

142' Rt. Sta 210+75.1 = 21.33' Lt Sta 116+41.96



SOIL BORING LOG

ROUTE I-80 (FAI 80) DESCRIPTION FAS 174 (CH 9) over I-80, 4 miles East of IL 178 LOGGED BY Larry Myers

SECTION 50-3HB-1 LOCATION SE 1/4, SEC. 36, TWP. 34N, RNG. 2E, 3rd PM,

COUNTY LaSalle DRILLING METHOD Hollow Stem Auger HAMMER TYPE CME Automatic

STRUCT. NO. 050-0081 (Exist.) Station 210+80.6					Surface Water Elev. _____ ft Stream Bed Elev. _____ ft								
BORING NO. 02 (N. Abut.) Station 210+75.1 Offset 142.0 ft Lt. Ground Surface Elev. 654.02	ft	(ft)	(/6")	(tsf)	(%)	Groundwater Elev.: First Encounter _____ ft Upon Completion 628.0 ft After _____ Hrs. _____ ft	ft	ft	(/6")	(tsf)	(%)		
Hard Gray Silty Clay Loam Till with Silt Layers @ 48' - 53' (continued)						Hard Reddish Gray Silty Clay Loam Till		17					
			7					21	11.5		11		
			15	S		* Max Rimac @ 5% (continued)		33	S*				
							591.52						
			7			Assumed Rock Surface with Auger Refusal @ 62.5' End of Boring		100/0"					
			12	7.2	14								
			15	S									
-45													
			7										
			9	7.2	17								
			15	S									
			10										
			18	7.8	16								
			22	S									
-50													
			10										
			12	7.4	19								
			12	S									
			6										
			10	6.8	14								
			12	S									
-55													
			8										
			10	7.0	23								
			14	S									
			9										
			12	7.0	24								
			17	S									
594.52													
-60													

The Unconfined Compressive Strength (UCS) Failure Mode is indicated by (B-Bulge, S-Shear, P-Penetrometer)
The SPT (N value) is the sum of the last two blow values in each sampling zone (AASHTO T206)

BBS, form 137 (Rev. 8-99)

142' Rt. Sta 210+75.1 = 21.33' Lt Sta 116+41.96

MODEL: Default
FILE NAME: 0500261-66C59-017-BEARING-DET.dgn



Illinois Department
of Transportation
Division of Highways
IDOT

SOIL BORING LOG

Page 1 of 2

Date 6/7/16

ROUTE I-80 (FAI 80) DESCRIPTION FAS 174 (CH 9) over I-80, 4 miles East of IL 178 LOGGED BY Larry Myers

SECTION 50-3HB-1 LOCATION SW 1/4, SEC. 31, TWP. 34N, RNG. 3E, 3rd PM,
Latitude 41.368118, Longitude -88.933246

COUNTY LaSalle DRILLING METHOD Hollow Stem Auger HAMMER TYPE CME Automatic

STRUCT. NO. 050-0081 (Exist.)
Station 210+80.6

BORING NO. 03 (Pier)
Station 211+04.6
Offset 13.0 ft Rt.
Ground Surface Elev. 633.92 ft

D
E
P
T
H

B
L
O
W
S

U
C
S
Qu

M
O
I
S
T

(ft) (ft) (/6") (tsf) (%)

Surface Water Elev. _____ ft
Stream Bed Elev. _____ ft

Groundwater Elev.:
First Encounter 627.4 ft ▼
Upon Completion 627.9 ft ▼
After _____ Hrs. _____ ft

D
E
P
T
H

B
L
O
W
S

U
C
S
Qu

M
O
I
S
T

(ft) (ft) (/6") (tsf) (%)

Augered Shoulder Stone, Black
Silty Clay Loam Fill, Brown Silty
Clay

631.42

Very Stiff Brown Silty Clay

3

2.5
P

4

629.42

Stiff Brown Silty Loam / Loam

-5

1
2

1.0
P

3

627.42

Medium Brown Fine Sand to
Coarse Gravel with Free Water

5

7
7

12

623.92

Very Stiff to Hard Gray Silty Clay
Loam Till with Numerous Layers
of Gray Silt

3

4
6

3.5
P

17

4

6
8

4.3
S

16

-15

5
6

5.7
S

15

2

5
7

4.8
S

17

-20

594.42

The Unconfined Compressive Strength (UCS) Failure Mode is indicated by (B-Bulge, S-Shear, P-Penetrometer)
The SPT (N value) is the sum of the last two blow values in each sampling zone (AASHTO T206)

BBS, form 137 (Rev. 8-99)

13' Rt. Sta 211+04.6 = 9.07' Rt. Sta 114+87.14



Illinois Department
of Transportation
Division of Highways
IDOT

SOIL BORING LOG

Page 2 of 2

Date 6/7/16

ROUTE I-80 (FAI 80) DESCRIPTION FAS 174 (CH 9) over I-80, 4 miles East of IL 178 LOGGED BY Larry Myers

SECTION 50-3HB-1 LOCATION SW 1/4, SEC. 31, TWP. 34N, RNG. 3E, 3rd PM,
Latitude 41.368118, Longitude -88.933246

COUNTY LaSalle DRILLING METHOD Hollow Stem Auger HAMMER TYPE CME Automatic

STRUCT. NO. 050-0081 (Exist.)
Station 210+80.6

BORING NO. 03 (Pier)
Station 211+04.6
Offset 13.0 ft Rt.
Ground Surface Elev. 633.92 ft

D
E
P
T
H

B
L
O
W
S

U
C
S
Qu

M
O
I
S
T

(ft) (ft) (/6") (tsf) (%)

Surface Water Elev. _____ ft
Stream Bed Elev. _____ ft

Groundwater Elev.:
First Encounter 627.4 ft ▼
Upon Completion 627.9 ft ▼
After _____ Hrs. _____ ft

Medium Gray Fine Sand to
Coarse Gravel (continued)

7

12

15

8

10

12

Hard Reddish Brown Silty Clay
Loam Till

-45

27

36

41

11.5
S*

9

* Max Rima: @ 5%

25

35

45

11.5
S*

11

583.92

-50

Light Gray Shale

583.75

End of Boring

100/2"

10

SOIL BORING 050-0081.GPJ IL_DOT.GDT 6/15/16

The Unconfined Compressive Strength (UCS) Failure Mode is indicated by (B-Bulge, S-Shear, P-Penetrometer)
The SPT (N value) is the sum of the last two blow values in each sampling zone (AASHTO T206)

BBS, form 137 (Rev. 8-99)

13' Rt. Sta 211+04.6 = 9.07' Rt. Sta 114+87.14

MODEL: Default
FILE NAME: 0500261-66C59-017-BEARING-DET.dgn

CHAMLIN
ASSOCIATES, INC.

USER NAME = _____	DESIGNED - --	REVISED - ____
CHECKED - --	REVISED - ____	
PLOT SCALE = _____	DRAWN - NV	REVISED - ____
PLOT DATE = _____	CHECKED - JKC	REVISED - ____

STATE OF ILLINOIS
DEPARTMENT OF TRANSPORTATION

BORING LOGS
STRUCTURE NO. 050-0261

SHEET 24 OF 24 SHEETS

F.A.I. RTE.	SECTION	COUNTY	TOTAL SHEETS	SHEET NO.
80	(50-3) HBR-3	LASALLE	137	84
CONTRACT NO. 66C59				
ILLINOIS FED. AID PROJECT				

10/16/2019 9:46:51 AM

FOR INFORMATION ONLY


ROUTE NO.	SECTION	COUNTY	TOTAL LINES	SHEET NO.
50-380 F-1	80 *	LA SALLE	B-61 F-21	22 9
FED. ROAD DIST. NO. *		TOLLINGS FED. NO. PROJECT.		

* 50-380-1, HF-1, 3 HB-2, HF-2, 3 HB-3, HF-3


SHEET NO. /
// SHEETS

GENERAL NOTES


Class X Concrete shall be used throughout.
Coarse aggregate which is to be used in end posts must be absolutely free of chert, flint, limonite, lignite and salt sandstone.
The concrete floor slab shall be finished in accordance with Article 51.9 of the Standard Specifications.
Slope wall shall be reinforced with welded wire fabric 6"x6" mesh, #4 wires, weighing 53# per 100 sq.ft.
Reqs 4"x4", open holes 1 1/2", unless noted.
All Structural Steel shall conform to A.S.T.M A-7 Specifications for Structural Steel.
Anchor bolts shall be set before riveting diaphragms over supports.
All bolsters, rockers, bearing plates, shim plates, lead plates, pintles and anchor bolts shall be fabricated and set in accordance with Article 51.15 of the Standard Specifications and are included in quantity of Structural Steel.
Except as otherwise provide all Structural Steel shall receive one shop coat of red lead paint and two field coats of aluminum paint. See Articles 56.1 to 56.5 inclusive of the Standard Specifications.
All paint shall be furnished and applied by the Contractor.
Concrete piles through embankment shall be driven in precast holes in accordance with Article 60.9(c) of the Standard Specifications.
The contractor shall drive one concrete test pile at North Abut. in permanent location and one timber test pile in the vicinity of Pier 2 as directed by the Engineer before ordering remainder of piles.

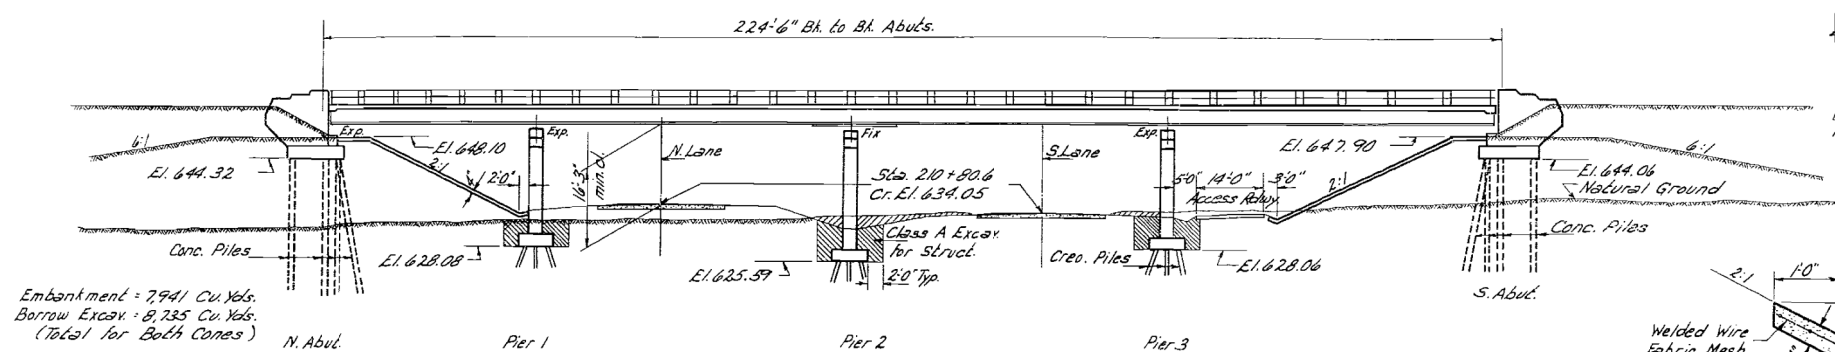


ELEVATION

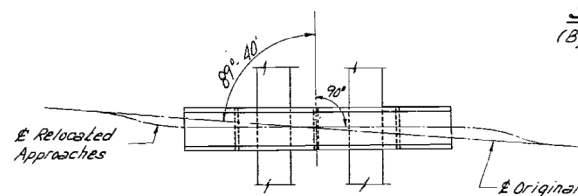

RELOCATION SKETCH

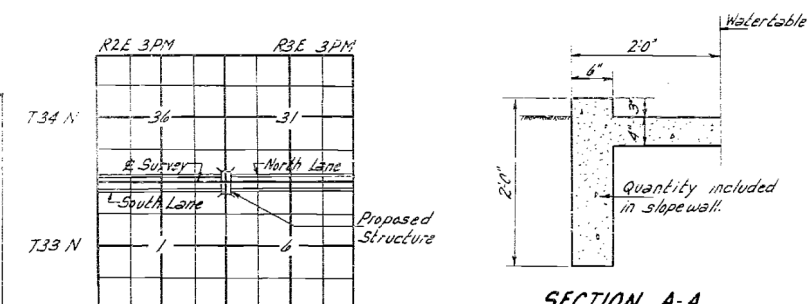

SECTION A-A

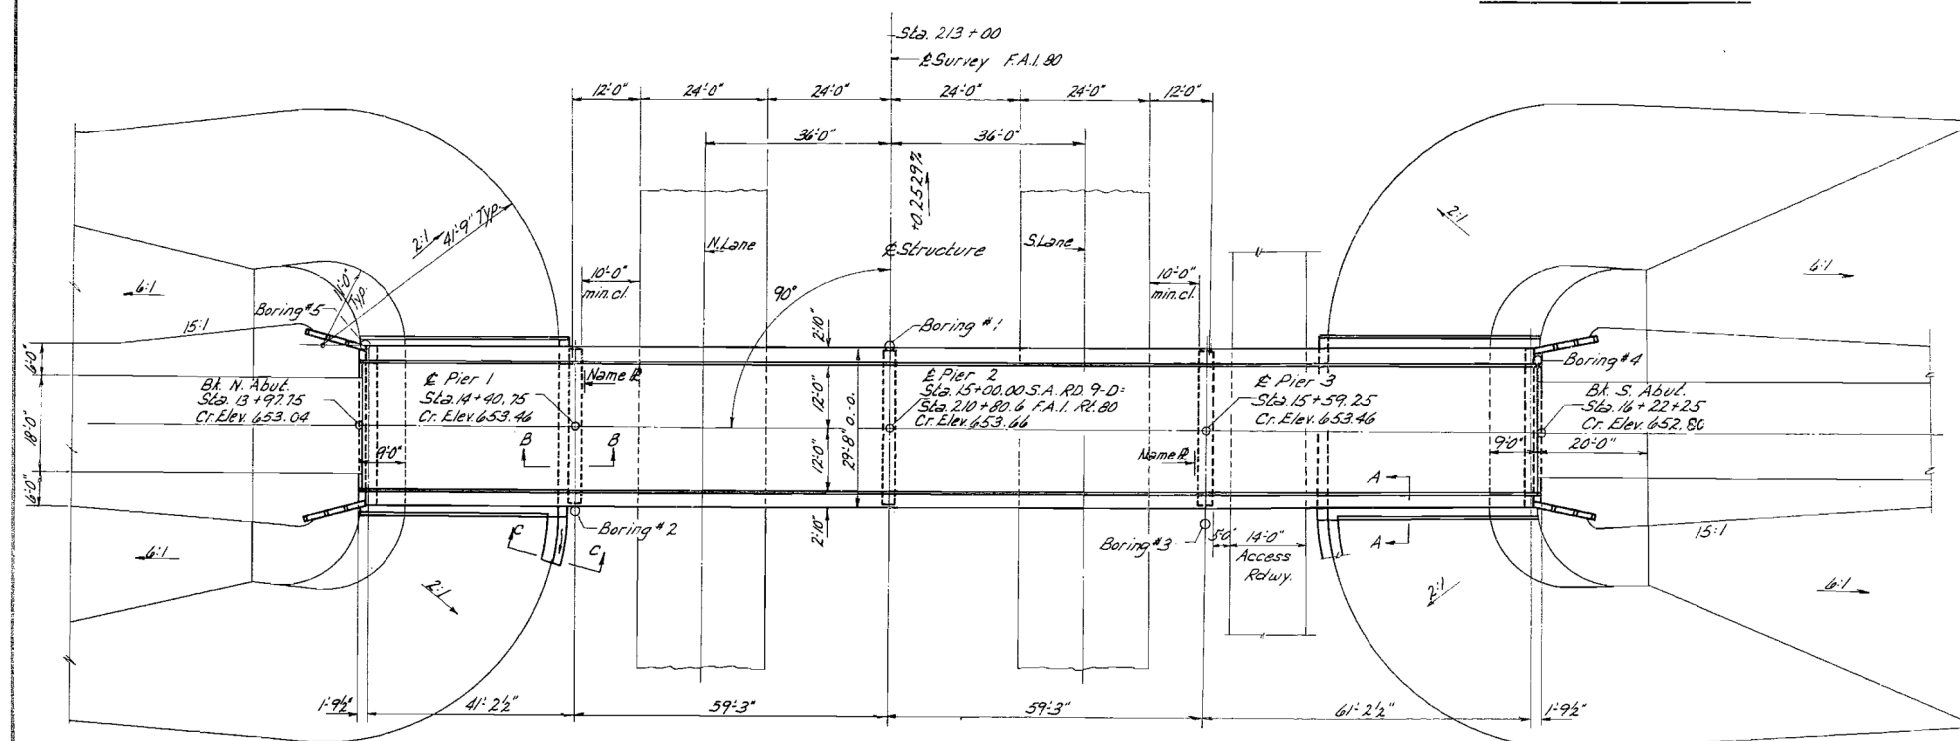

PLAN

DESIGNED	T. m. yang
CHECKED	W. Hsing
DRAWN	T. m. yang ^{PLS wler}
CHECKED	W. Hsing

MAY 24 1961
 EXAMINED *W.E. Baumann*
 ENGINEER OF BRIDGE AND TRAFFIC STRUCTURES
 PASSED *E. Eberhart*
 ENGINEER OF DESIGN
 APPROVED *W.H. Kunkel*


DESIGN STRESSES

DESIGN STRESSES
 f_c : 1,400 p.s.i. Super & Sub.
 f_s : 20,000 p.s.i. Reinf.
 f_s : 18,000 p.s.i. Structural Steel
 v : 75 p.s.i. Footings

H: 10
LOADING H/5-S12-44

STA. 210+80.6
BUILT 196 BY
STATE OF ILLINOIS
F.A. RT. 80 SEC. 50-3HB-
F.A. PROJ. I-80-3(12)
LOADING H15-512

NAME PLATE
See Std. 2113

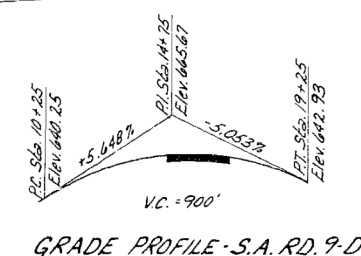

TOTAL BILL OF MATERIAL-SEC.50-3HB-1

Item	Super	Sub	Total
Earth Excavation Cu.Yds.			8,735
Class A Excavation for Struct. Cu.Yds.		150	150
Class X Concrete Cu.Yds.	186.1	200.2	386.3
Erecting Structural Steel Lbs.	145,240		145,240
Furnishing & Erecting Metal Handrail Lin.Ft.	444		444
Reinforcement Bars Lbs.	34,430	13,896	48,320
Crescoped Piles (up to 20') Lin.Ft.		940	940
Test Piles (Timber) Ea.		1	1
Concrete Piles Lin.Ft.		595	595
Test Piles (Concrete) Ea.		1	1
Name Plates Ea.		2	2
Slope Wall Sq.Yds.		370	370

BILL OF MATERIAL - SEC. 50-3HF-1

Furnish Structural Steel	Lbs.	145,240	145,240
--------------------------	------	---------	---------

GENERAL PLAN & ELEVATION

PROJ. I-80-3()
S.A.R.D. 9-D OVER
F.A.I. RT. 80 SEC. 50-3 HB-F-1
LaSALLE COUNTY
STA. 210 + 80.6

FOR INFORMATION ONLY

STATE OF ILLINOIS DEPARTMENT OF PUBLIC WORKS & BUILDINGS DIVISION OF HIGHWAYS

80 * LA SALLE B-61 23 // SHEETS

FORM NO. B.D. 137 REV. 9-60

BRIDGE FOUNDATION BORING LOG

PROJECT I-80-3 BRIDGE County Highway 9-D Date February 27, 1961

ROUTE FAI 80 over FAI 80 (Sta 210+80.6) Bored By Gehler

SEC. 50-3HB-1 STA. 15+00 Checked By Bieritz

COUNTY La Salle

Pier #2

Boring No. 1

Station 15+00

Offset 15' Lt E

Elevation	Z	V	W	W (%)	Surface Water El. None	Elevation	Z	V	W	W (%)
Ground Surface	632.97	0								
Very Stiff Brownish Black SILTY CLAY										
629.47	15	2.9	25							
Stiff Yellowish Brown SILTY CLAY	627.97	-5	1.7	26						
Loose Yellowish Brown SANDY LOAM	626.97	7	S							
Medium Yellowish Brown Coarse Rounded SAND to Coarse Rounded GRAVEL	624.47	14								
Hard Brown CLAY (Till)	621.97	14	4.3	17						
Hard Gray CLAY (Till)	621.97	14	4.3	17						
	24	6.2	S	15						
	22	8.3	B	14						
	21	5.4	S	17						
	18	4.3	S	19						

FORM NO. B.D. 137 REV. 9-60

BRIDGE FOUNDATION BORING LOG

PROJECT I-80-3 BRIDGE County Highway 9-D Date February 28, 1961

ROUTE FAI 80 over FAI 80 (Sta 210+80.6) Bored By Gehler

SEC. 50-3HB-1 STA. 15+00 Checked By Bieritz

COUNTY La Salle

Pier #1

Boring No. 2

Station 15+00.75

Offset 15.2' Rt E

Elevation	Z	V	W	W (%)	Surface Water El. None	Elevation	Z	V	W	W (%)
Ground Surface	632.22	0								
Very Stiff Yellowish Brown and Black SILTY CLAY										
629.03	17	3.3	S	24						
Stiff Yellowish Brown SILTY CLAY	628.03	-8	1.2	22						
Loose Yellowish Brown SANDY LOAM	626.53	9	B							
Medium Yellowish Brown GRAVELLY LOAM	624.03	20								
Very Stiff Brown CLAY (Till)	621.53	15	2.6	17						
Stiff Gray CLAY (Till)	619.03	14	1.8	17						
Very Stiff Gray CLAY (Till)	616.03	17	2.3	16						
Hard Gray CLAY (Till)	614.03	17	5.2	16						

FORM NO. B.D. 137 REV. 9-60

BRIDGE FOUNDATION BORING LOG

PROJECT I-80-3 BRIDGE County Highway 9-D Date February 28, 1961

ROUTE FAI 80 over FAI 80 (Sta. 210+80.6) Bored By Gehler

SEC. 50-3HB-1 STA. 15+00 Checked By Bieritz

COUNTY La Salle

Pier #3

Boring No. 3

Station 15+29.25

Offset 17' Rt E

Elevation	Z	V	W	W (%)	Surface Water El. None	Elevation	Z	V	W	W (%)
Ground Surface	634.15	0								
Medium Brownish Black SILTY CLAY										
630.65	13	0.5	26							
Very Stiff Yellowish Brown SILTY CLAY	628.15	-5	2.8	24						
Loose Yellowish Brown GRAVELLY LOAM	625.65	8								
Very Stiff Brown CLAY LOAM (Till)	623.15	14	2.7	17						
Hard Brown CLAY LOAM (Till)	620.65	19	4.1	16						
Hard Gray CLAY (Till)	618.15	27	4.3	15						
	24	4.9	B	15						
	21	4.0	E	16						

FORM NO. B.D. 137 REV. 9-60

BRIDGE FOUNDATION BORING LOG

PROJECT I-80-3 BRIDGE County Highway 9-D Date March 9, 1961

ROUTE FAI 80 over FAI 80 (Sta 210+80.6) Bored By Bieritz

SEC. 50-3HB-1 STA. 15+00 Checked By Gehler

COUNTY La Salle

S. Abut.

Boring No. 4

Station 16+02.25

Offset 13' Lt E

Elevation	Z	V	W	W (%)	Surface Water El. None	Elevation	Z	V	W	W (%)
Ground Surface	632.81	0								
Stiff Yellowish Brown and Black SILTY CLAY										
629.31	18	1.0	S	22						
Stiff Yellowish Brown and Gray SILTY CLAY	627.81	-5	1.7	25						
Medium Yellowish Brown SANDY LOAM	625.31	11	2.0	21						
Very Stiff Brown and Gray CLAY (Till)	621.81	17	3.3	20						
Hard Gray CLAY (Till)	619.31	21	5.0	17						
	15	6.18	S	17						
	12	4.95	S	17						
Very Stiff Gray CLAY (Till)	616.31	23	3.69	19						

FORM NO. B.D. 137 REV. 9-60

BRIDGE FOUNDATION BORING LOG

PROJECT I-80-3 BRIDGE County Highway 9-D Date March 10, 1961

ROUTE FAI 80 over FAI 80 (Sta 210+80.6) Bored By Gehler

SEC. 50-3HB-1 STA. 15+00 Checked By Bieritz

COUNTY La Salle

N. Abut.

Boring No. 5

Station 15+97.75

Offset 16' Lt E

Elevation	Z	V	W	W (%)	Surface Water El. None	Elevation	Z	V	W	W (%)
Ground Surface	632.15	0								
Stiff Yellowish Brown and Black SILTY CLAY										
628.65	14	1.0	S	21						
Stiff Yellowish Brown and Gray SILTY CLAY	627.15	-5	1.0	25						
Medium Yellowish Brown GRAVELLY LOAM	623.65	17								
Medium Yellowish Brown SILTY CLAY	621.15	11	1.8	13						
Very Stiff Gray CLAY	618.15	20	3.3	19						
Hard Gray CLAY (Till)	616.15	23	3.3	15						
	24	3.4	B	13						
Very Stiff Gray CLAY (Till)	613.65	21	3.1	16						

N - Standard Penetration Test - Blows per foot to drive 2" O.D. Split Spoon Sampler 12" with 140# hammer falling 30".

Qu - Unconfined Compressive Strength - t/sf

W - Water Content - percentage of oven dry weight-%.

Type failure
B - Bulge Failure
S - Shear Failure
E - Estimated Value

BORING DATA


F.A.I. RT. 80 SEC. 50-3HB-1
LA SALLE COUNTY
STA. 210+80.6

FOR INFORMATION ONLY


STATE OF ILLINOIS
DEPARTMENT OF PUBLIC WORKS & BUILDINGS
DIVISION OF HIGHWAYS

SECTION	COUNTY	TOTAL SHEETS	SHEET NO.	SHEET NO.
80	LA SALLE	25	25	11
SHEETS				


* 50-3HB, 3WF
50-3HB-1, 3WF-1
50-3HB-2, 3WF-2
50-3HB-3, 3WF-3

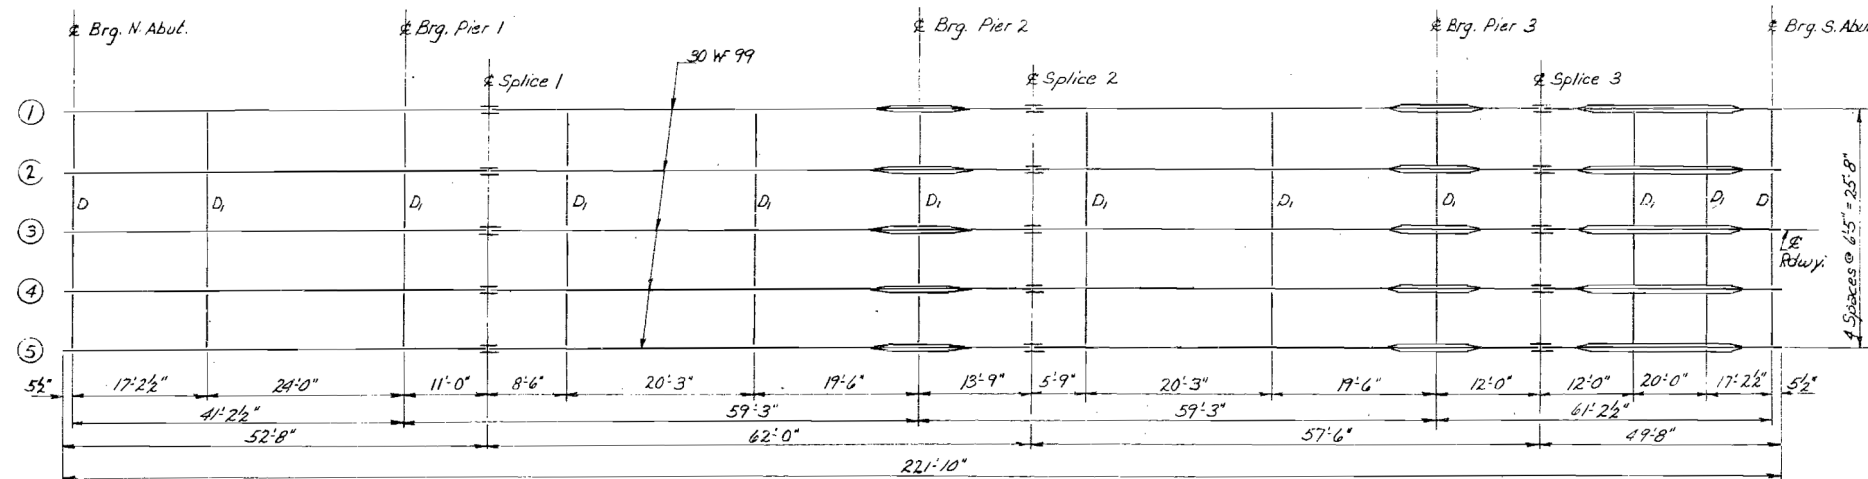


STEEL FRAMING PLAN

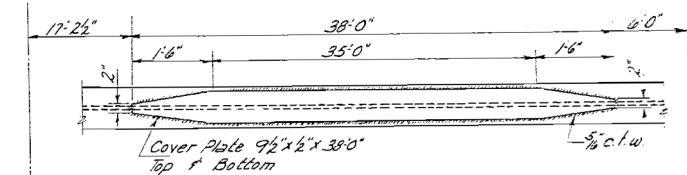


DETAIL OF COVER PLATES
(In Span 4)

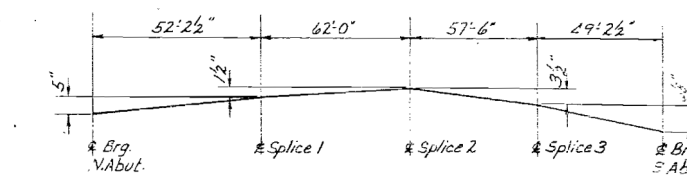

FABRICATION DIAGRAM
(All Beams)

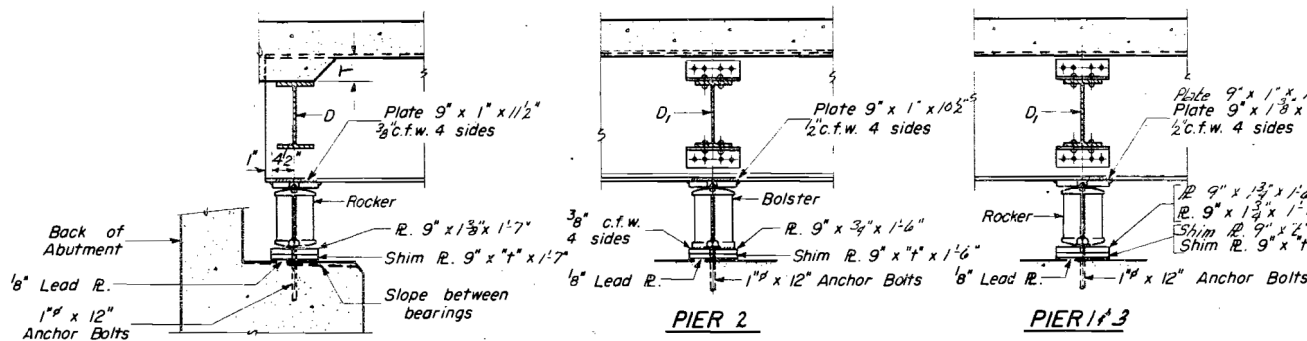

SECTION AT ABUTMENT

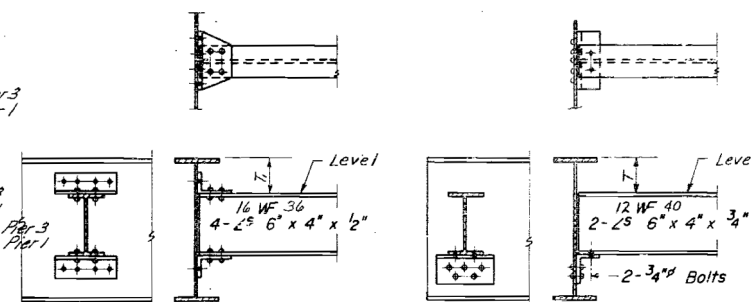

INT. DIAPHRAGM D
40 Required

END DIAPHRAGM D
8 Required

ELEVATION TOP OF W
(For Fabrication Only)

Beam No.	2 Brg. N. Abut.	2 Brg. Pier 1	2 Brg. Splice 1	2 Brg. Splice 2	2 Brg. Splice 3	2 Brg. S. Abut.
1 F 5	652.42	652.75	652.84	652.93	652.98	652.73
2 F 4	652.51	652.84	652.93	653.02	653.05	652.82
3	652.54	652.87	652.96	653.05	653.08	652.85

TABLE OF T & T₁ DIMENSIONS


Beam No.	1	2	3	4	5
T	3"	48"	48"	48"	3"
T ₁	6"	78"	78"	78"	6"

TABLE OF "Y" DIMENSIONS

Beam No.	1	2	3	4	5
"Y"	0	0	3'	0	0


STRUCTURAL STEEL

F.A.I. RT. 80 SEC. 50-3HB-F-1
LA SALLE COUNTY
STA. 210+80.6

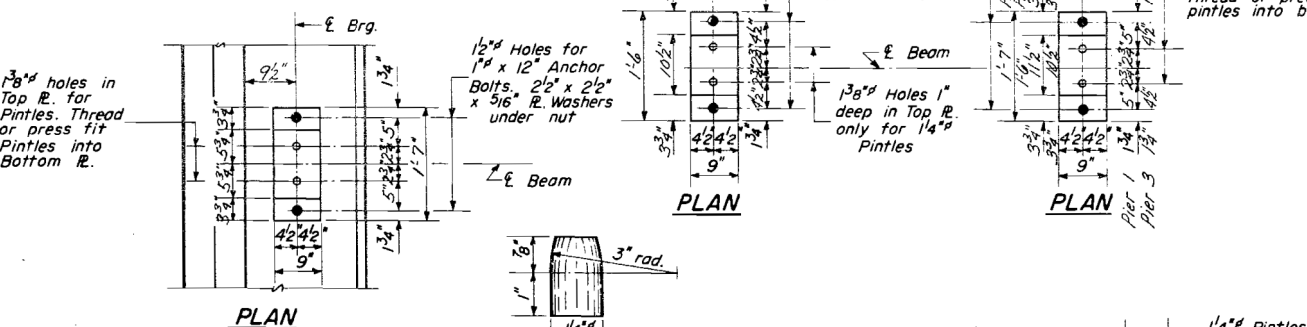


PLAN


DETAIL OF PINTLE

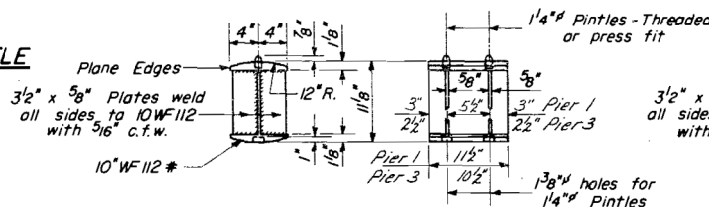

DETAIL OF BEARING
AT PIER 1, 3 & ABUTS.
20 - Required

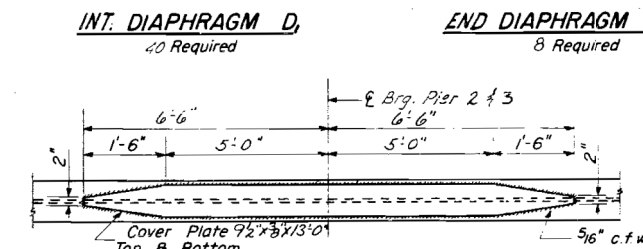

DETAIL OF COVER PLATES
(Over Piers 2 & 3)

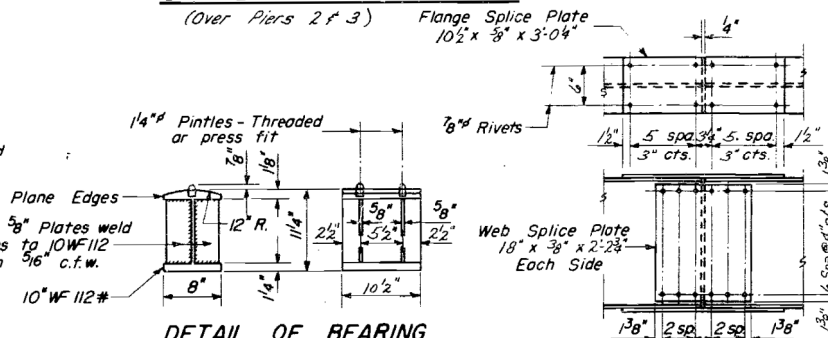

DETAIL OF BEARING
AT PIER 2
5 - Required

DETAIL OF SPLICE

DESIGNED	T. M. Yang
CHECKED	W. H. Harg
DRAWN	T. M. Yang, Plawler, W. A. Sausaman
CHECKED	W. Harg

EXAMINED	MAY 24 1961
PASSED	W. A. Sausaman
APPROVED	R. B. Bantelmeier

I-2 Re-drawn 8-18-59




STATE OF ILLINOIS
DEPARTMENT OF PUBLIC WORKS & BUILDINGS
DIVISION OF HIGHWAYS

ROUTE NO.	SECTION	COUNTY	TOTAL SHEETS	SHEET NO.	SHEET NO. 3
80	LA SALLE	8-61	24	10	11 SHEETS
FED. ROAD DIST. NO. 1					

* 50-3HB, 3HF
50-3HB-1, 3HF-1
50-3HB-2, 3HF-2
50-3HB-3, 3HF-3


FOR INFORMATION ONLY

224'-6" Bk. to Bk. Abut.

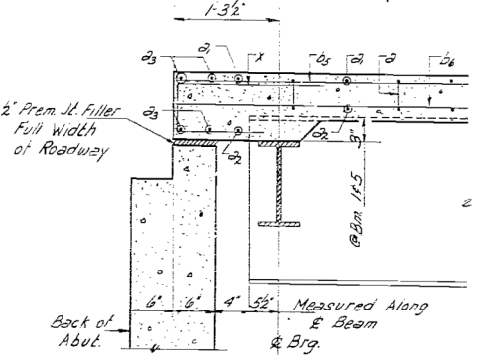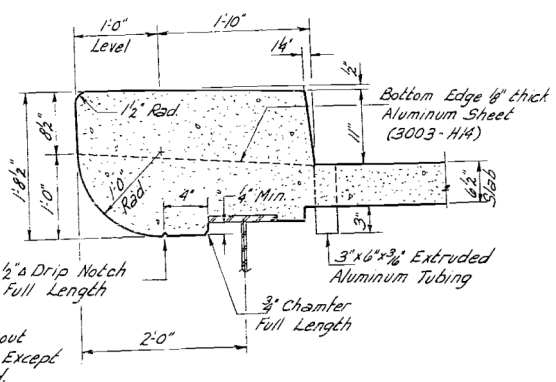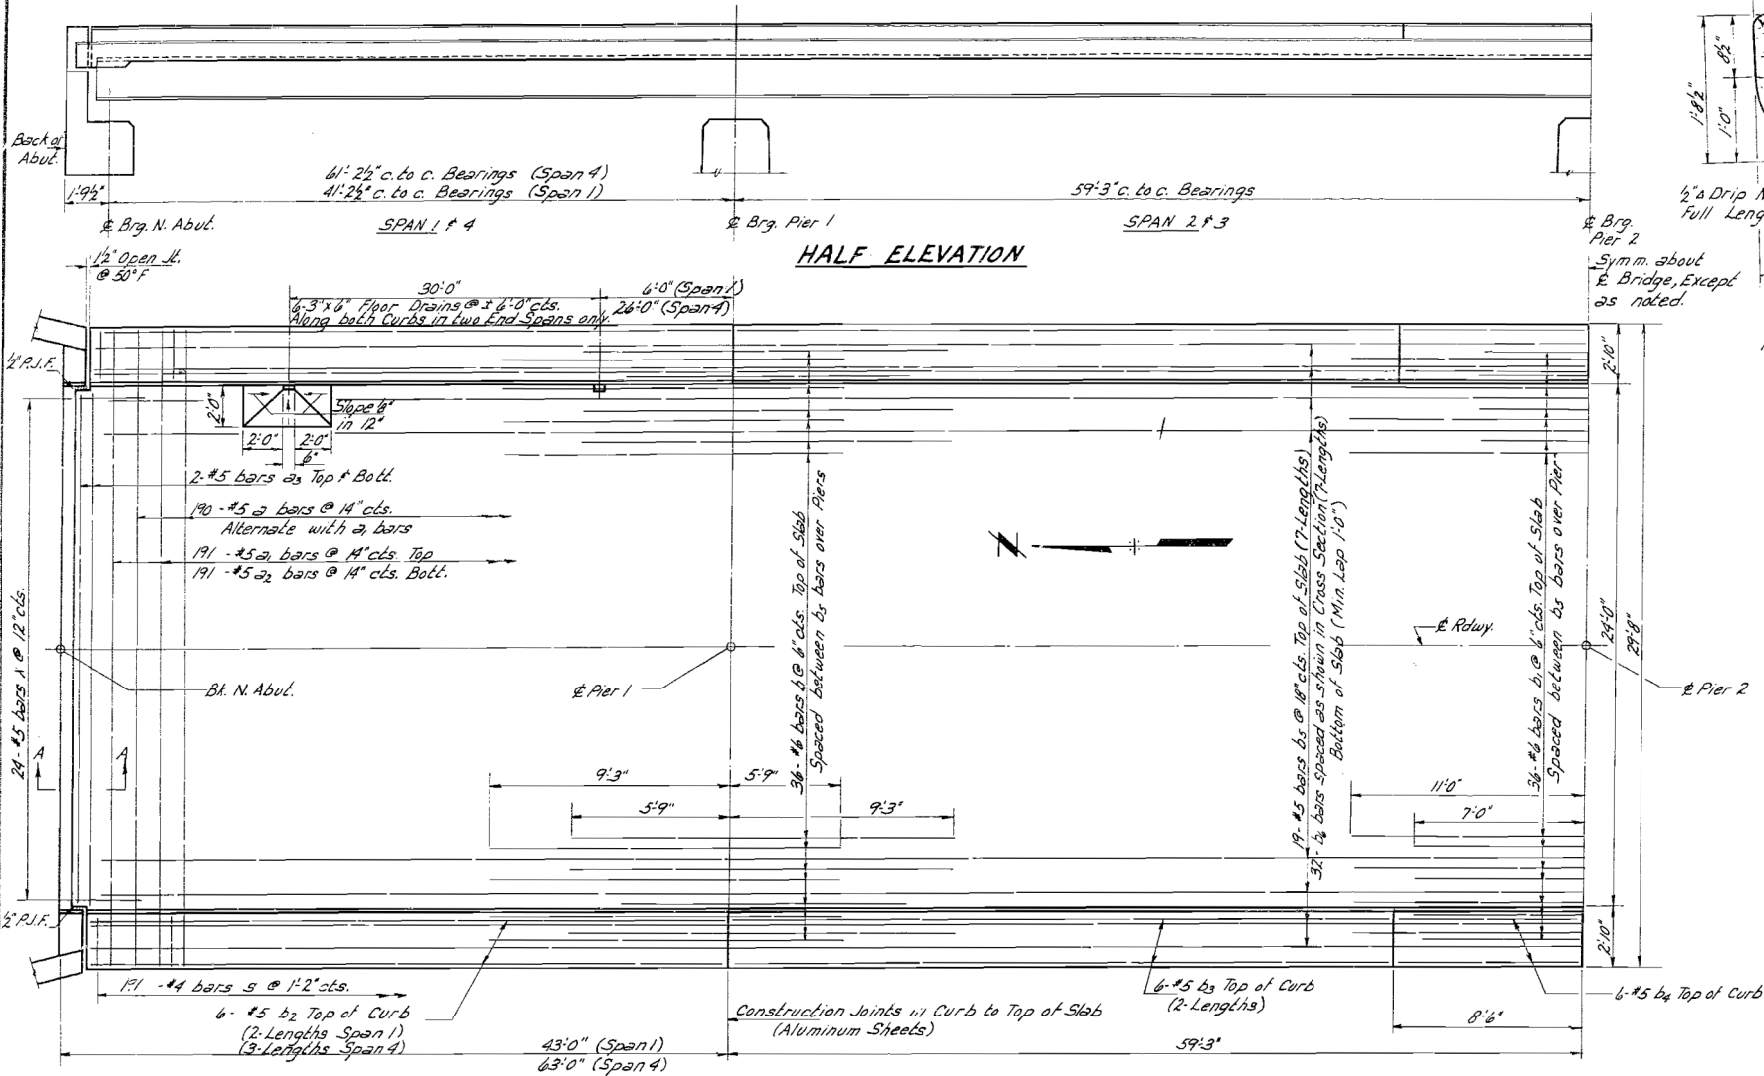


SECTION A-A


CURB DETAIL
Note: Cost of Aluminum Sheet and drains shall be incidental.

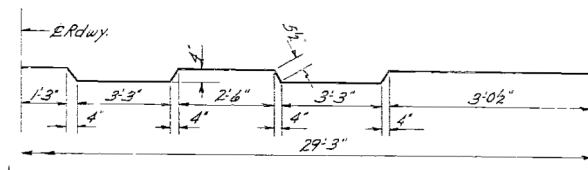

BAR 2

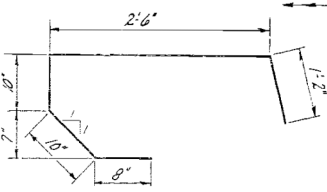

BAR 3

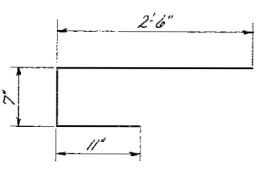

BAR X

BILL OF MATERIAL

Bar	No.	Size	Length	Shape
a	190	#5	30'-3"	~
a1	191	#5	29'-3"	~
a2	191	#5	28'-8"	~
a3	8	#5	23'-9"	~
b	72	#4	15'-0"	~
b1	36	#4	18'-0"	~
b2	60	#5	21'-6"	~
b3	48	#5	26'-0"	~
b4	24	#5	8'-3"	~
b5	133	#5	33'-0"	~
b6	224	#4	33'-0"	~
s	382	#4	6'-0"	~
x	48	#5	4'-0"	~
Class X Concrete				Cu. Yds. 186.1
Reinforcement Bars				Lbs. 56,430
* Structural Steel				Lbs. 45,240


*Weight of Bolsters, Rockers, Bearing Plates, Lead Plates and Anchor Bolts included as Structural Steel.
Est. Wt. = 6,430*
Note: Min. bar laps = 20 dia.

METHOD OF DETERMINING FILLET HEIGHT "Z"


After all Structural Steel has been erected, elevations of the top flanges of the beams shall be taken at intervals shown on sheet 5. These elevations subtracted from the "Grade Elevations adjusted for D.L. Deflections" shown on sheet 5, minus floor thickness, equals the fillet heights above top of beams.

DESIGNED	T. M. Young
CHECKED	W. H. Hays
DRAWN	T. M. Young
CHECKED	W. H. Hays
EXAMINED	W. E. Bauman
PASSED	E. J. Hays
APPROVED	R. R. Bauman

MAY 24 1961

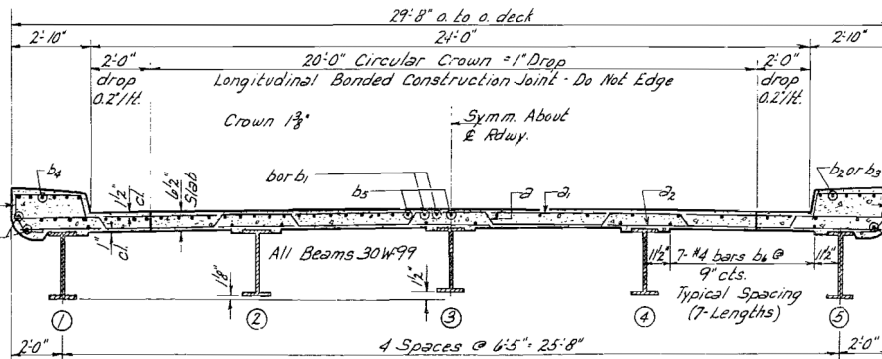

CROSS SECTION

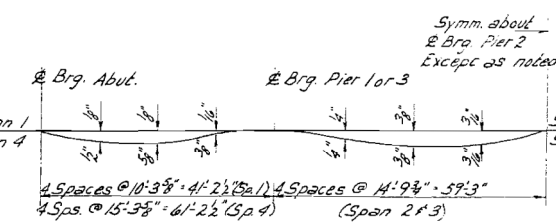

DEAD LOAD DEFLECTION DIAGRAM

(All Beams - For weight of Concrete only)
Note: The above deflections are not for use in the field if the Engineer is working from the Grade Elevations Adjusted for Dead Load Deflection as shown on sh. 5

SUPERSTRUCTURE

F.A.I. RT. 80 SEC. 50-3HB-F-1
LA SALLE COUNTY
STA. 210+80.6

FILE NAME =	USER NAME = calderon1	DESIGNED -	REVISED -
es:\pw_work\p1dot\calderon1\d0318968\03659-shr-exist-bridge-plans.dgn		DRAWN -	REVISED -
PLOT SCALE = 100.0000' / 1"		CHECKED -	REVISED -
PLOT DATE = 10/9/2019		DATE -	REVISED -

STATE OF ILLINOIS
DEPARTMENT OF TRANSPORTATION

ORIGINAL CONSTRUCTION FOR INFORMATION ONLY


SCALE: SHEET OF SHEETS STA. TO STA.

F.A.I. RTE.	SECTION	COUNTY	TOTAL SHEETS	SHEET NO.
80	(50-3)HBR-3	LASALLE	137	88
CONTRACT NO. 66C59				
ILLINOIS FED. AID PROJECT				


STATE OF ILLINOIS
DEPARTMENT OF PUBLIC WORKS & BUILDINGS
DIVISION OF HIGHWAYS

FAI 80	*	LA SALLE	8-61	27
-----------	---	----------	------	----







* 50-3HB
50-3HB-1
50-3HB-2
50-3HB-3

 

	Unit A	Unit B
a	8½"	8½"
b	5'9½"	6'9½"
c	13'9½"	15'9½"

 

	Unit C	Unit D	Unit E	Unit F
d	6'-4 1/2"	6'-5"	6'-0"	6'-8"
e	14'-9"	14'-10"	14'-0"	15'-4"

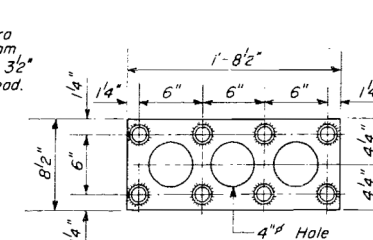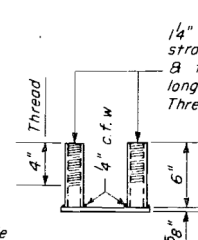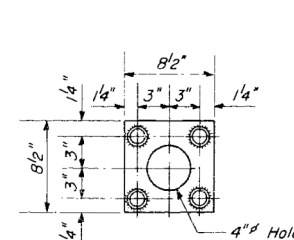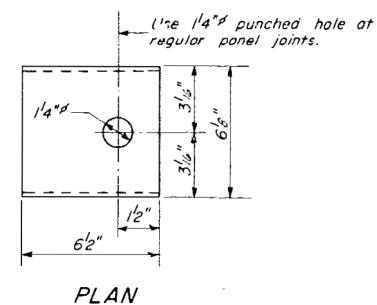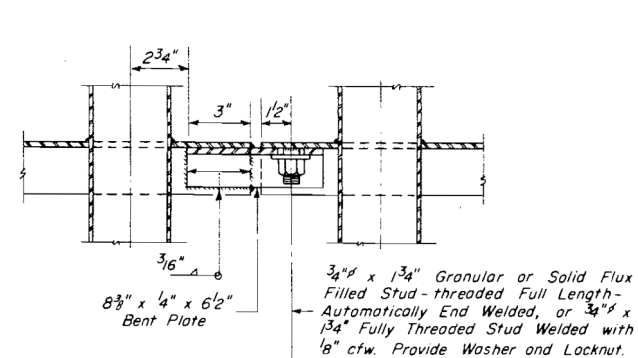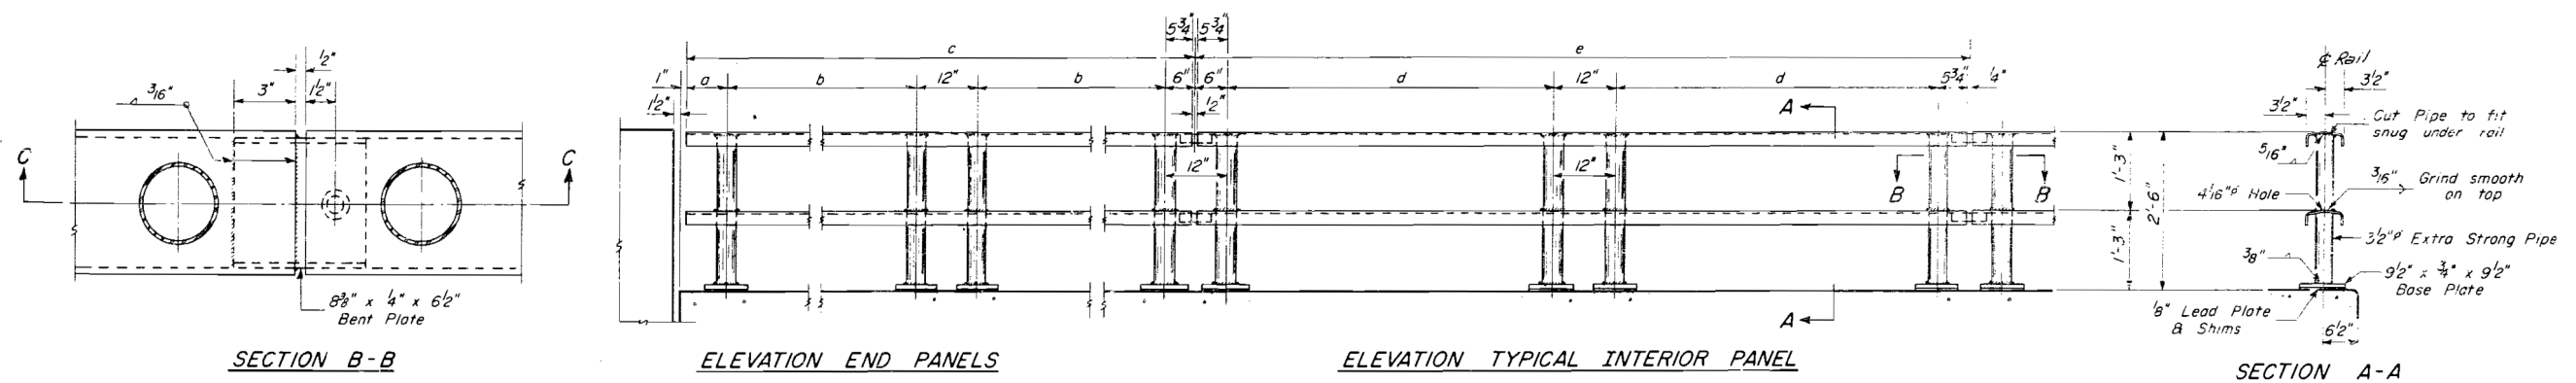

GENERAL NOTES

After erection all Balts and Washers shall be spot pointed with one coat of red lead before painting handrail with two coats of aluminum paint.

Provide 1- $\frac{1}{8}$ " and 2- $\frac{1}{16}$ " Shims
for 50% of the Posts.




BILL OF MATERIAL

Item	Unit	Quantity
Metal Handrail	Lin. Ft.	444

HANDRAIL

F.A.I. RT.80 SEC. 50-3HB-1
LaSALLE COUNTY
STA. 210 + 80

DESIGNED	T. M. Yang	EXAMINED	W. B. Baumann
CHECKED	W. Heisig	PASSED	Engineer of Bridge and Road - 10th - 11th - 12th
DRAWN	T. M. P. Lawler	APPROVED	R. L. Baumann
CHECKED	W. Heisig		

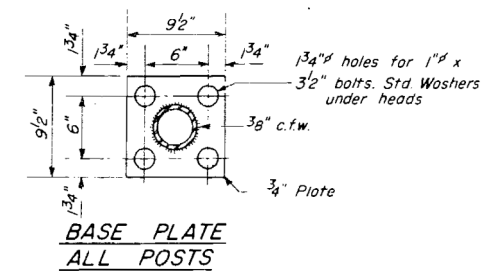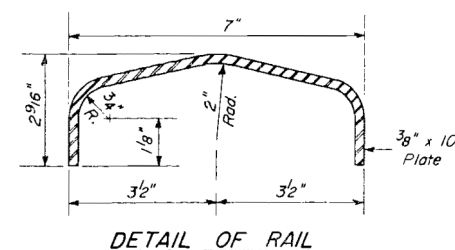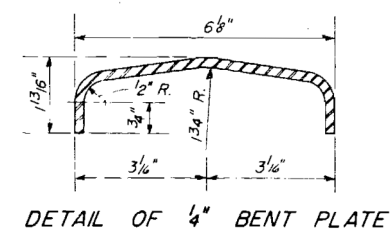

DATE		TOTAL SHEETS		SHEET NO.	
80	*	LASALLE	B-61	26	SHEETS
PROJECT					

* 50-3HB
50-3HB-1
50-3HB-2
50-3HB-3

SPAN 1

Beams	Station	Offset	Theoretical Grade Elevations	Grade Elevations Adjusted for Deck Load Deflection	
Bk. N. Abut.	1	1397.750	12.833	652.912	652.912
	2	1397.750	6.416	653.008	653.008
	3	1397.750	.000	653.043	653.043
	4	1397.750	6.416	653.008	653.008
	5	1397.750	12.833	652.912	652.912
S. Brg. N. Abut.		1399.542	12.833	652.934	652.934
		1399.542	6.416	653.030	653.030
		1399.542	.000	653.064	653.064
		1399.542	6.416	653.030	653.030
		1399.542	12.833	652.934	652.934
	1409.542	12.833	653.047	653.057	
	1409.542	6.416	653.144	653.154	
	1409.542	.000	653.178	653.188	
	1409.542	6.416	653.144	653.154	
	1409.542	12.833	653.047	653.057	
	1419.542	12.833	653.149	653.159	
	1419.542	6.416	653.245	653.256	
	1419.542	.000	653.280	653.290	
	1419.542	6.416	653.245	653.256	
	1419.542	12.833	653.149	653.159	
	1429.542	12.833	653.239	653.244	
	1429.542	6.416	653.335	653.341	
	1429.542	.000	653.369	653.375	
	1429.542	6.416	653.335	653.341	
	1429.542	12.833	653.239	653.244	

4 Brg. Pier 1

Beams	Station	Offset	Theoretical Grade Flowers's	Actual Elevations Altimeter in Use Local Office, 1902
[	1440.750	12.833	653.325	653.325
	1440.750	6.416	653.421	653.421
	1440.750	.000	653.456	653.456
	1440.750	6.416	653.421	653.421
	1440.750	12.833	653.325	653.325
]	1450.750	12.833	653.390	653.404
	1450.750	6.416	653.486	653.500
	1450.750	.000	653.520	653.534
	1450.750	6.416	653.486	653.500
	1450.750	12.833	653.390	653.404
[	1460.750	12.833	653.442	653.467
	1460.750	6.416	653.539	653.563
	1460.750	.000	653.573	653.597
	1460.750	6.416	653.539	653.563
	1460.750	12.833	653.442	653.467
]	1470.750	12.833	653.483	653.514
	1470.750	6.416	653.579	653.610
	1470.750	.000	653.614	653.645
	1470.750	6.416	653.579	653.610
	1470.750	12.833	653.483	653.514
[	1480.750	12.833	653.512	653.532
	1480.750	6.416	653.608	653.629
	1480.750	.000	653.643	653.663
	1480.750	6.416	653.608	653.629
	1480.750	12.833	653.512	653.532
]	1490.750	12.833	653.529	653.539
	1490.750	6.416	653.625	653.635
	1490.750	.000	653.659	653.669
	1490.750	6.416	653.625	653.635
	1490.750	12.833	653.529	653.539

2nd Reg. Inf. 2

L. Bry. F. 27.

Year	Sharon	Chas	Glenn Harris	Abraham L. Harris
1500,000	12,833	653,534	653,534	
1500,000	6,416	653,630	653,630	
1500,000	.000	653,665	653,665	
1500,000	6,416	653,665	653,665	
1500,000	12,833	653,534	653,534	
1510,000	12,833	653,528	653,539	
1510,000	6,416	653,624	653,635	
1510,000	.000	653,659	653,669	
1510,000	6,416	653,624	653,635	
1510,000	12,833	653,528	653,539	
1520,000	12,833	653,510	653,531	
1520,000	6,416	653,607	653,628	
1520,000	.000	653,641	653,661	
1520,000	6,416	653,607	653,628	
1520,000	12,833	653,510	653,531	
1530,000	12,833	653,481	653,512	
1530,000	6,416	653,577	653,608	
1530,000	.000	653,611	653,642	
1530,000	6,416	653,577	653,608	
1530,000	12,833	653,481	653,512	
1540,000	12,833	653,439	653,463	
1540,000	6,416	653,535	653,594	
1540,000	.000	653,570	653,594	
1540,000	6,416	653,535	653,559	
1540,000	12,833	653,439	653,463	
1550,000	12,833	653,386	653,399	
1550,000	6,416	653,482	653,495	
1550,000	.000	653,516	653,529	
1550,000	6,416	653,482	653,495	
1550,000	12,833	653,386	653,399	

£ Brg. S. Abut.

Bk. 5. Abut.

SPAN 4

Beams	Station	Orisee	Theoretical Gravitational Equations	Gravitational Equations Adjusted for Local Magnetic Deflection
15	1559.250	12.833	653.325	653.325
	1559.250	6.416	653.422	653.422
	1559.250	.000	653.456	653.456
	1559.250	6.416	653.422	653.422
	1559.250	12.833	653.325	653.325
	1569.250	12.833	653.249	653.249
	1569.250	6.416	653.345	653.345
	1569.250	.000	653.380	653.400
	1569.250	6.416	653.345	653.345
	1569.250	12.833	653.249	653.249
	1579.250	12.833	653.161	653.160
	1579.250	6.416	653.257	653.285
	1579.250	.000	653.291	653.289
	1579.250	6.416	653.257	653.285
	1579.250	12.833	653.161	653.179
	1589.250	12.833	653.061	653.113
	1589.250	6.416	653.157	653.209
	1589.250	.000	653.191	653.243
	1589.250	6.416	653.157	653.209
	1589.250	12.833	653.061	653.113
	1599.250	12.833	652.949	652.994
	1599.250	6.416	653.045	653.090
	1599.250	.000	653.079	653.124
	1599.250	6.416	653.045	653.090
	1599.250	12.833	652.949	652.994
	1609.250	12.833	652.825	652.853
	1609.250	6.416	652.921	652.919
	1609.250	.000	652.955	652.923
	1609.250	6.416	652.921	652.909
	1609.250	12.833	652.825	652.853
16	1620.458	12.833	652.672	652.672
	1620.458	6.416	652.768	652.768
	1620.458	.000	652.802	652.802
	1620.458	6.416	652.768	652.768
	1620.458	12.833	652.672	652.672
	1622.250	12.833	652.646	652.646
	1622.250	6.416	652.742	652.742
	1622.250	.000	652.776	652.776
	1622.250	6.416	652.742	652.742
	1622.250	12.833	652.646	652.646

Note: Write out the name of the soil depth of the soil to elevation to get an idea of the soil's texture.

DESIGNED	T. M. Yang	EXAMINED	MAY 24 1961 H. G. Blummann
CHECKED	A. Henry	PASSED	F. H. H. H.
DRAWN	T. M. Yang P. Lawler	APPROVED	R. C. B. B.
CHECKED	A. Henry		


TOP OF SLAB ELEVATIONS

F.A.I. RT. 80 SEC. 50-3HB-1
LaSALLE COUNTY
STA. 210 + 80.6


FOR INFORMATION ONLY

STATE OF ILLINOIS
DEPARTMENT OF PUBLIC WORKS & BUILDINGS
DIVISION OF HIGHWAYS


PROJECT NO.	SECTION	COUNTY	TOTAL SHEETS	SHEET NO.	SHEET NO.
1180	#	LA SALLE	B-61	29	8
SHEETS					
50-3HB 50-3HB-1 50-3HB-2 50-3HB-3					

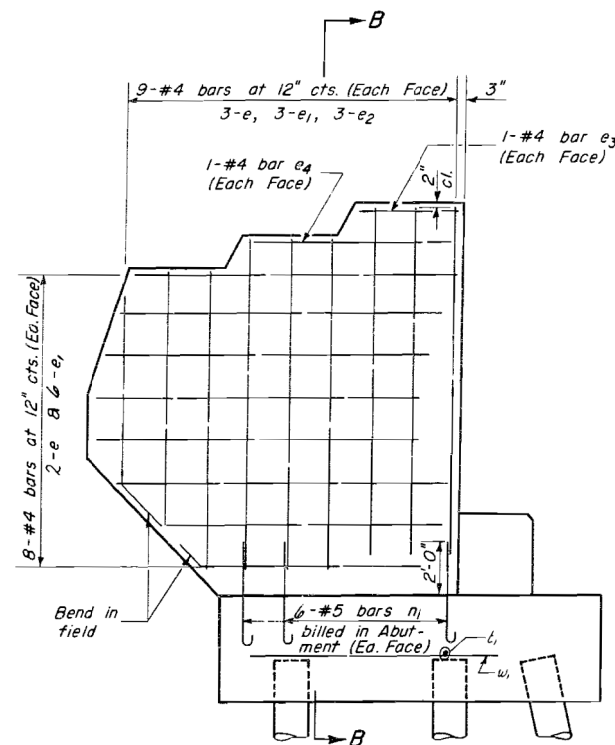


ELEVATION

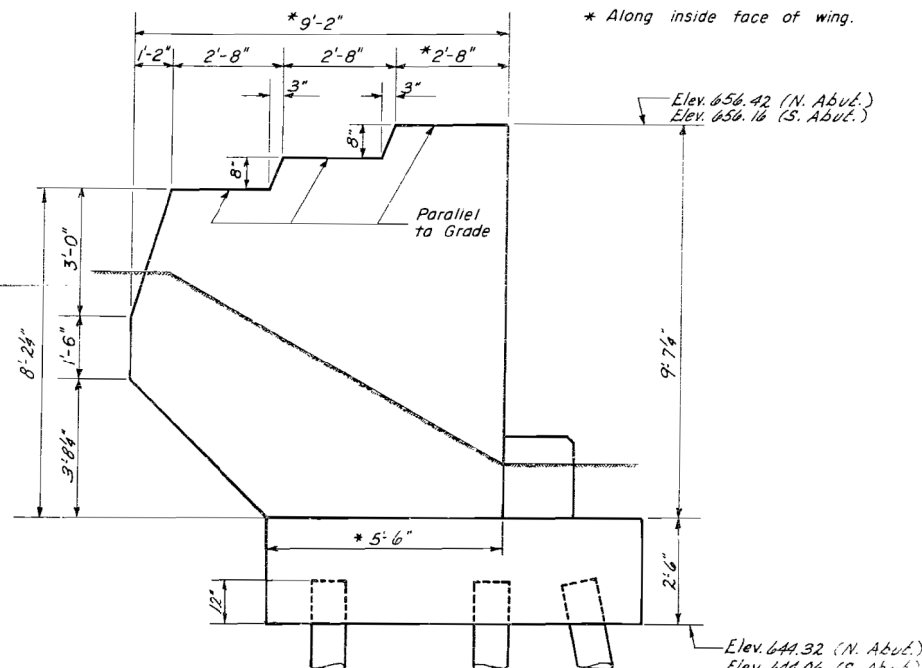


ELEVATION

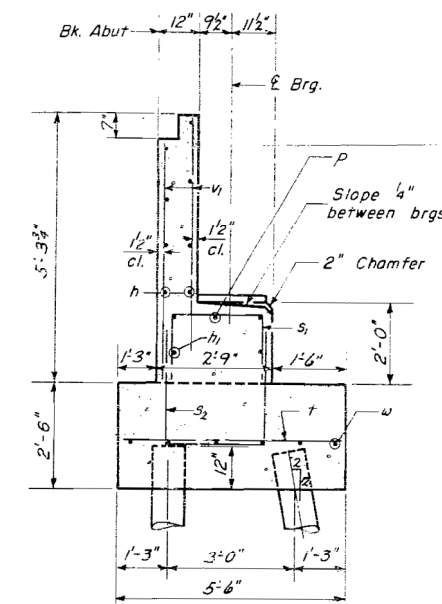


SECTION A-A

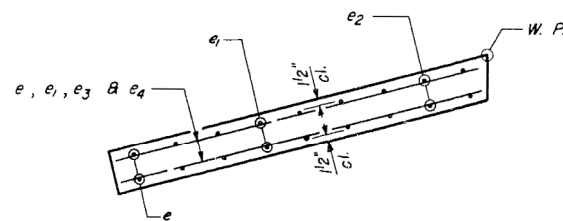

PLAN

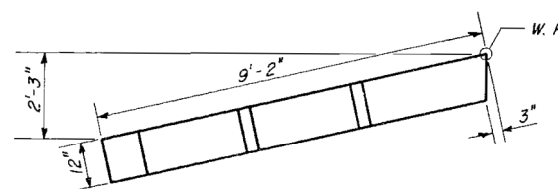

PLAN

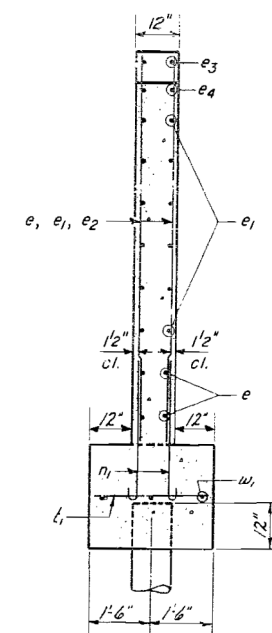

SECTION B-B

FOUR END POSTS
BAR LIST

Bar	No.	Size	Length	Shape
e	40	#4	6'-3"	—
e1	72	#4	7'-9"	—
e2	24	#4	8'-9"	—
e3	8	#4	2'-3"	—
e4	8	#4	4'-9"	—

Note: Work this sheet with sheet 7 of 11

END POSTS

F.A.I. RT. 80 SEC. 50-3HB-1
LaSALLE COUNTY
STA. 210+80.6

DESIGNED	T. M. Lang
CHECKED	W. A. Sausman
DRAWN	W. A. Sausman
CHECKED	W. A. Sausman

EXAMINED	M. B. Berman
PASSED	E. B. Berman
APPROVED	R. B. Berman


AW-2 Drawn 2-2-60

FILE NAME =	USER NAME = calderon1	DESIGNED -	REVISED -	STATE OF ILLINOIS DEPARTMENT OF TRANSPORTATION	ORIGINAL CONSTRUCTION FOR INFORMATION ONLY	F.A.I. RTE.	SECTION	COUNTY	TOTAL SHEETS	SHEET NO.
c:\pw\work\p\id\calderon1\d0318968\03659-shr-exist-bridge-plans.dgn		DRAWN -	REVISED -			80	(50-3)HBR-3	LASALLE	137	91
PLOT SCALE = 100.0000' / 1"		CHECKED -	REVISED -			CONTRACT NO. 66C59				
PLOT DATE = 10/9/2019		DATE -	REVISED -			ILLINOIS FED. AID PROJECT				


ROUTE NO.	SECTION	COUNTY	TOTAL SHEETS	SHEET NO.
B-61 F.A.L. B0	SE	LA SALLE	B-61	28
FEE ROAD DIST. NO. 7	TOWNSHIP		FED. AID PROJECT.	

SHEET NO. 7
// SHEETS


* 50-3HB
50-3HB-1
50-3HB-2
50-3HB-3

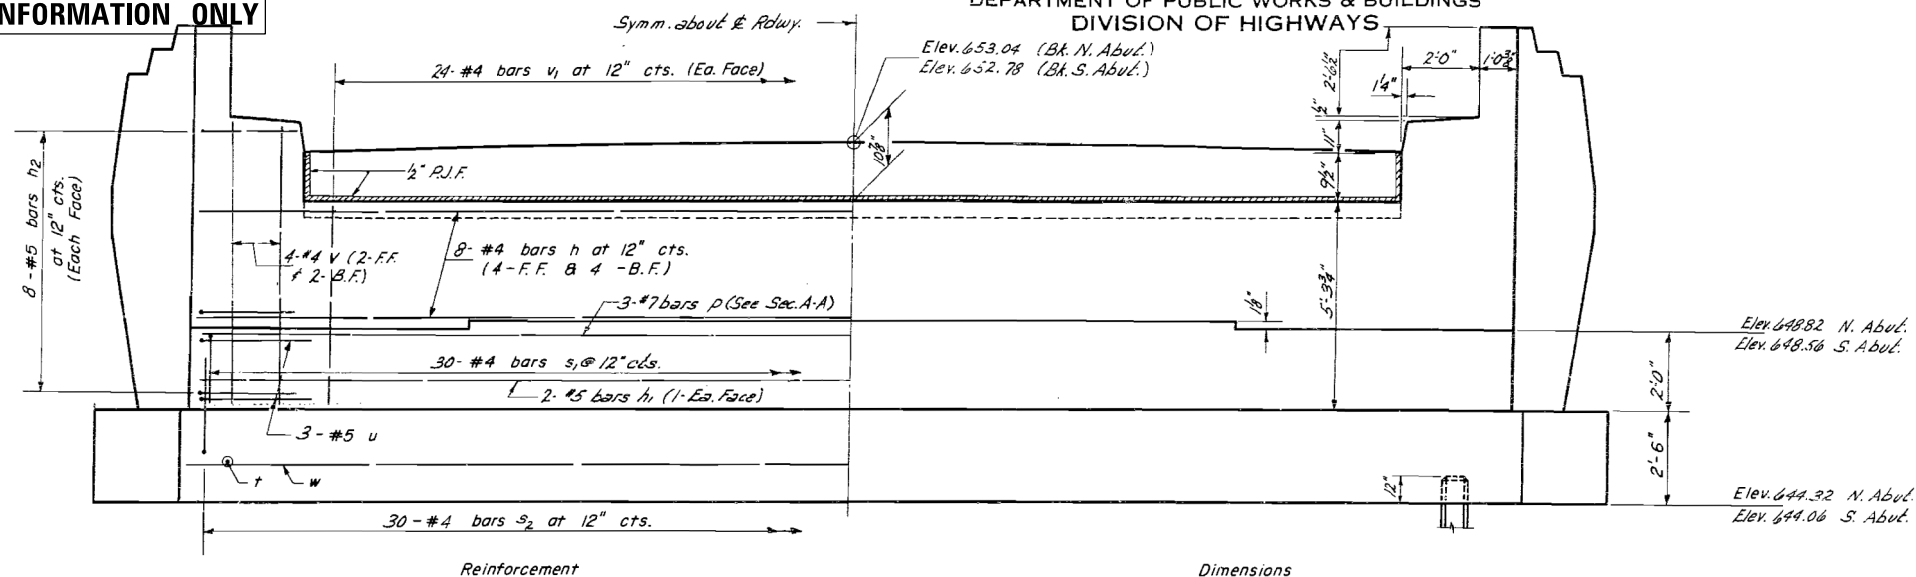

ELEVATION
North Abut. Looking North
South Abut. Looking South

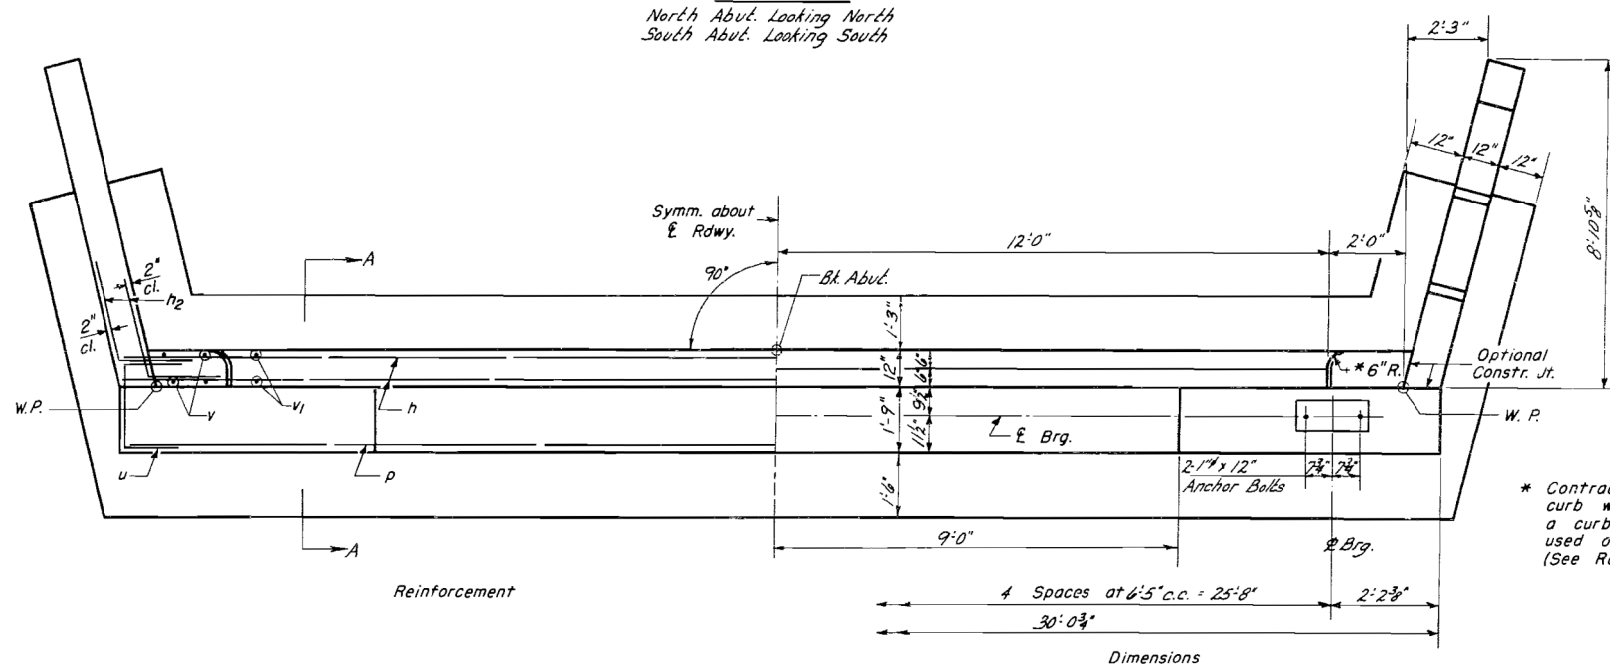

PLAN

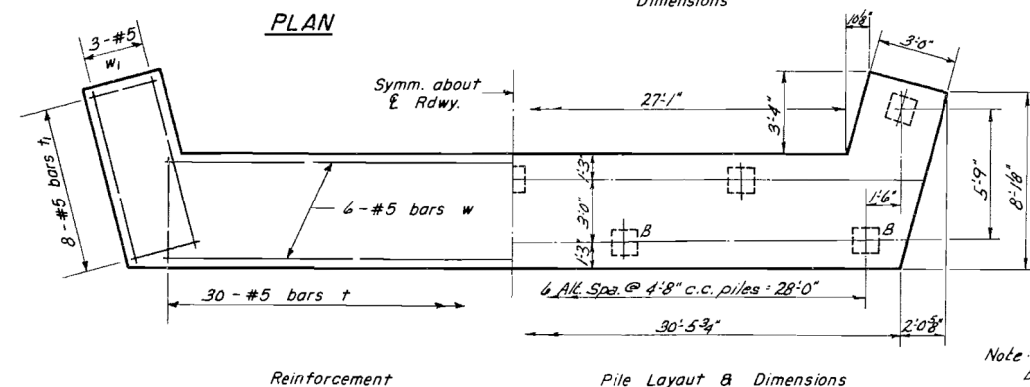

FOOTING PLAN

* Contractor shall construct curb without radius when a curb & gutter are used on bridge approaches. (See Road Plans).

PILE DATA

Type - Concrete
Capacity - 28 Ton Min.
Est. Length - 35 Feet
No. Req'd. - 17 + 1 Test pile @ N Abut.

Note: Piles marked "B" shall be battered as shown in Sec. A-A.

2 ABUTMENT
BAR LIST

Bar	No.	Size	Length	Shap
h	32	#4	15'6"	—
h ₁	4	#5	29'8"	—
h ₂	64	#5	4'9"	L
n	48	#5	4'0"	—
p	6	#7	29'8"	—
s ₁	60	#4	6'2"	□
s ₂	60	#4	8'0"	□
t	60	#5	5'3"	—
t ₁	32	#5	2'9"	—
u	12	#5	7'5"	□
v	16	#4	6'9"	—
v ₁	96	#4	4'6"	—
w	12	#5	30'0"	—
w ₁	12	#5	8'2"	—

2 ABUTMENT
BILL OF MATERIAL

Item	Unit	Quantity
Class X Concrete	Cu. Yds.	65.7
Reinforcement Bars	Lbs.	3,980
Concrete Piles	Lin. Ft.	595
Test Piles (Concrete)	Each	1

Note: Bill of Material includes
Reinforcement and Class X
Concrete for End Posts.
Work this sheet with sheet 2 of 11

ABUTMENTS

F.A.I. RT.80 SEC.50-3HB-1
LaSALLE COUNTY
STA. 210+80.6

For Details of End Post &
Sec. A-A See Sheet 8

DESIGNED	T. M. Yang
CHECKED	W. Heing T. M. Y. P. Leuler
DRAWN	W. A. Sausaman
CHECKED	W. Heing

MAY 24 1961
 EXAMINED: N.C. Bunnemann
 ENGINEER OF BRIDGE AND TRAFFIC STRUCTURES
 PASSED: E. J. [Signature]
 CHIEF ENGINEER OF DESIGN
 APPROVED: R. H. [Signature]

A-7 Drawn 1-27-60

FILE NAME =	USER NAME = calderonl	DESIGNED -	REVISED -
c:\pw\work\p\pidot\calderonl\d0318968\036559-sht-exist-bridge-plans.dgn		DRAWN -	REVISED -
	PLOT SCALE = 100.0000 ' / in.	CHECKED -	REVISED -
	PLOT DATE = 10/9/2019	DATE -	REVISED -

**STATE OF ILLINOIS
DEPARTMENT OF TRANSPORTATION**

ORIGINAL CONSTRUCTION FOR INFORMATION ONLY

SCALE:	SHEET	OF	SHEETS	STA.	TO STA.
--------	-------	----	--------	------	---------

F.A.I RTE.	SECTION	COUNTY	TOTAL SHEETS	SHEET NO.
80	(50-3)HBR-3	LASALLE	137	92
		CONTRACT NO. 66C59		
		ILLINOIS FED. AID PROJECT		

FOR INFORMATION ONLY

PILE DATA

Type: *Crao.*
Capacity: 20 T
Est. Length: 20'
No. Req'd: 18+1 Test Pile


Pier # 2
Sta. 15+00
Cr. Elev. 653.66

2-1" x 12" Anchor Bolts
with 2 1/2" x 2 1/2" x 5/8" R
washer under nut. (Typ.)


STATE OF ILLINOIS DEPARTMENT OF PUBLIC WORKS & BUILDINGS DIVISION OF HIGHWAYS

PROJECT	COUNTY	SHEET NO.	TOTAL SHEETS
80	LASALLE	31	11

2-50-3HB
30-3HB-1
50-3HB-2
50-3HB-3

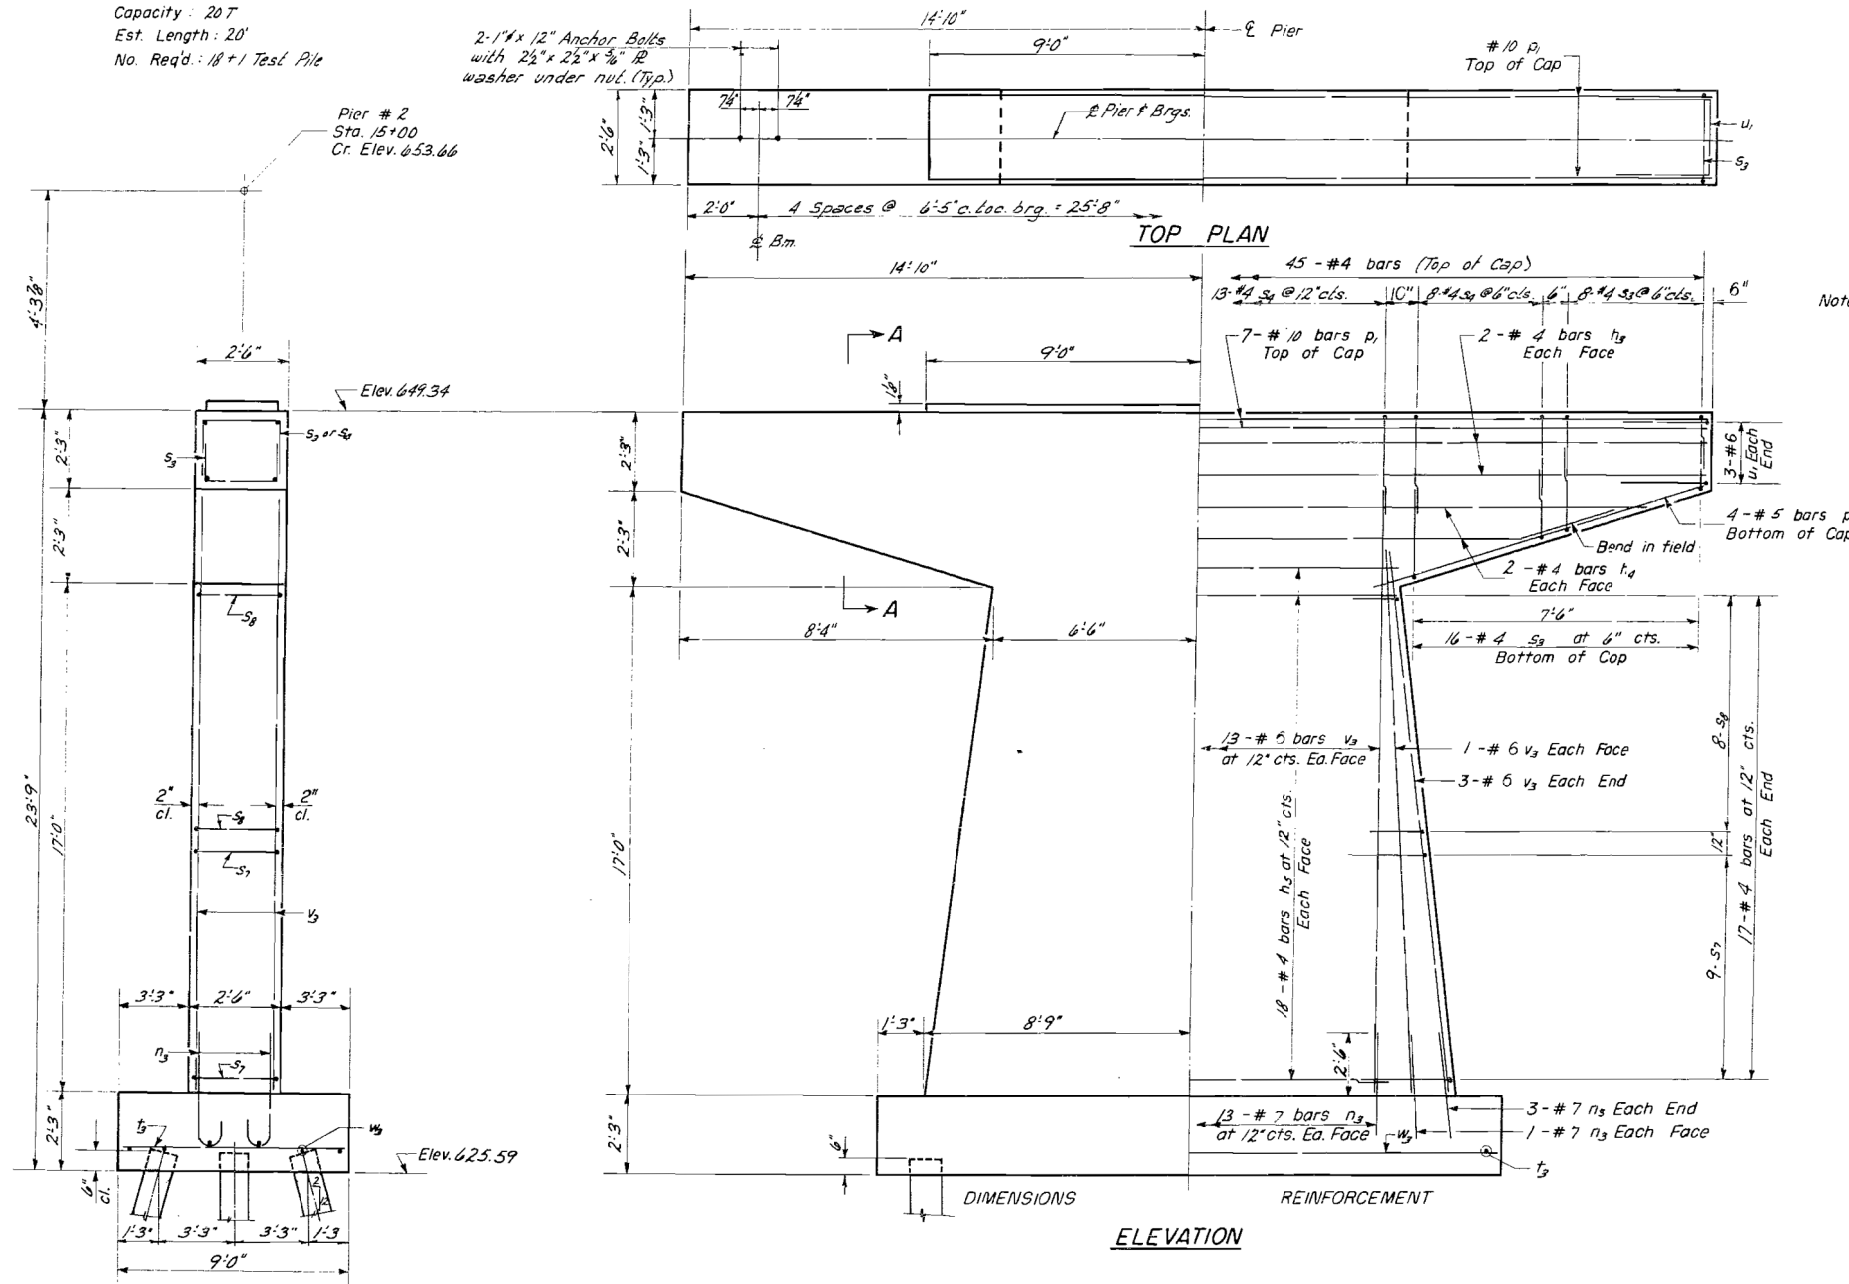

Note: All edges shall have standard 3/4" chamfers except footings.
Space reinforcement to clear anchor bolts.
Pour step monolithically with top of Pier.


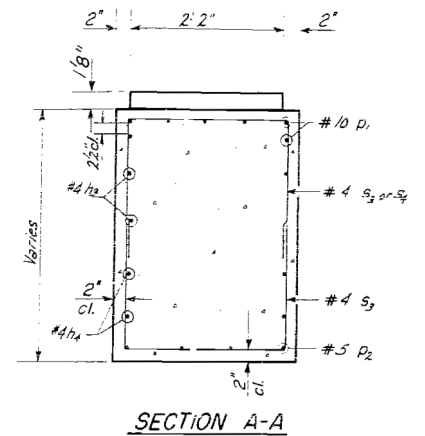


A & B DIMENSIONS

Bar	A	B
s ₁	2'-2"	2'-0"
s ₂	2'-2"	3'-2"
s ₃	2'-3"	3'-6"
s ₄	2'-3"	2'-3"

s BARS

Bar	A	B
s ₁	2'-2"	2'-0"
s ₂	2'-2"	3'-2"
s ₃	2'-3"	3'-6"
s ₄	2'-3"	2'-3"

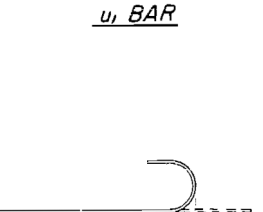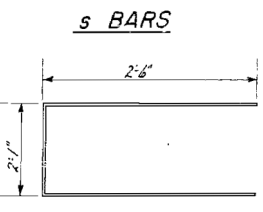

PIER 2 BILL OF MATERIAL


Bar	No.	Size	Length	Shape
n ₃	4	#4	29'-4"	—
n ₄	4	#4	24'-6"	—
n ₅	36	#4	12'-9"	—
n ₆	36	#7	5'-0"	—
p ₁	7	#10	29'-4"	—
p ₂	8	#5	9'-6"	—
s ₁	48	#4	6'-2"	□
s ₂	29	#4	8'-6"	□
s ₃	18	#4	9'-3"	□
s ₄	16	#4	6'-9"	□
t ₃	32	#6	8'-9"	—
u ₁	6	#6	7'-1"	□
v ₃	36	#6	19'-0"	—
w ₃	6	#5	19'-9"	—
Class A Excav. for Struct. Cu. Yds. 60				
Class X Concrete Cu. Yds. 49.7				
Reinforcement Bars Lbs. 3,970				
Creosoted Piles Lin. Ft. 360				
Test Piles (Timber) Ea. 1				

PIER 2

F.A.I. RT. 80 SEC. 50-3HB-1
LASALLE COUNTY
STA. 210+80.6

DESIGNED: T. M. Young
CHECKED: W. H. H. H.
DRAWN: T. M. Young
W. A. Sausamon
APPROVED: R. H. Bartelme

P-2 Re-drawn 7-17-59 Rev. 11-25-59

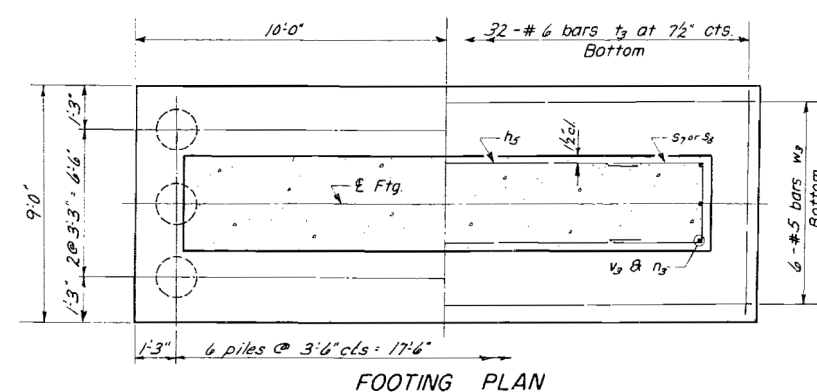



FOOTING PLAN

STATE OF ILLINOIS
DEPARTMENT OF PUBLIC WORKS & BUILDINGS
DIVISION OF HIGHWAYS

FOR INFORMATION ONLY

PILE DATA

Type: Cero.
Capacity: 20T
Est. Length: 20'
No. Req'd: 29

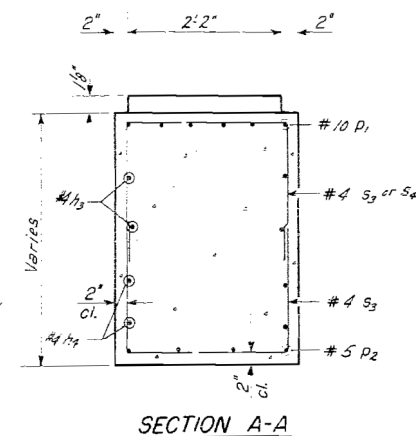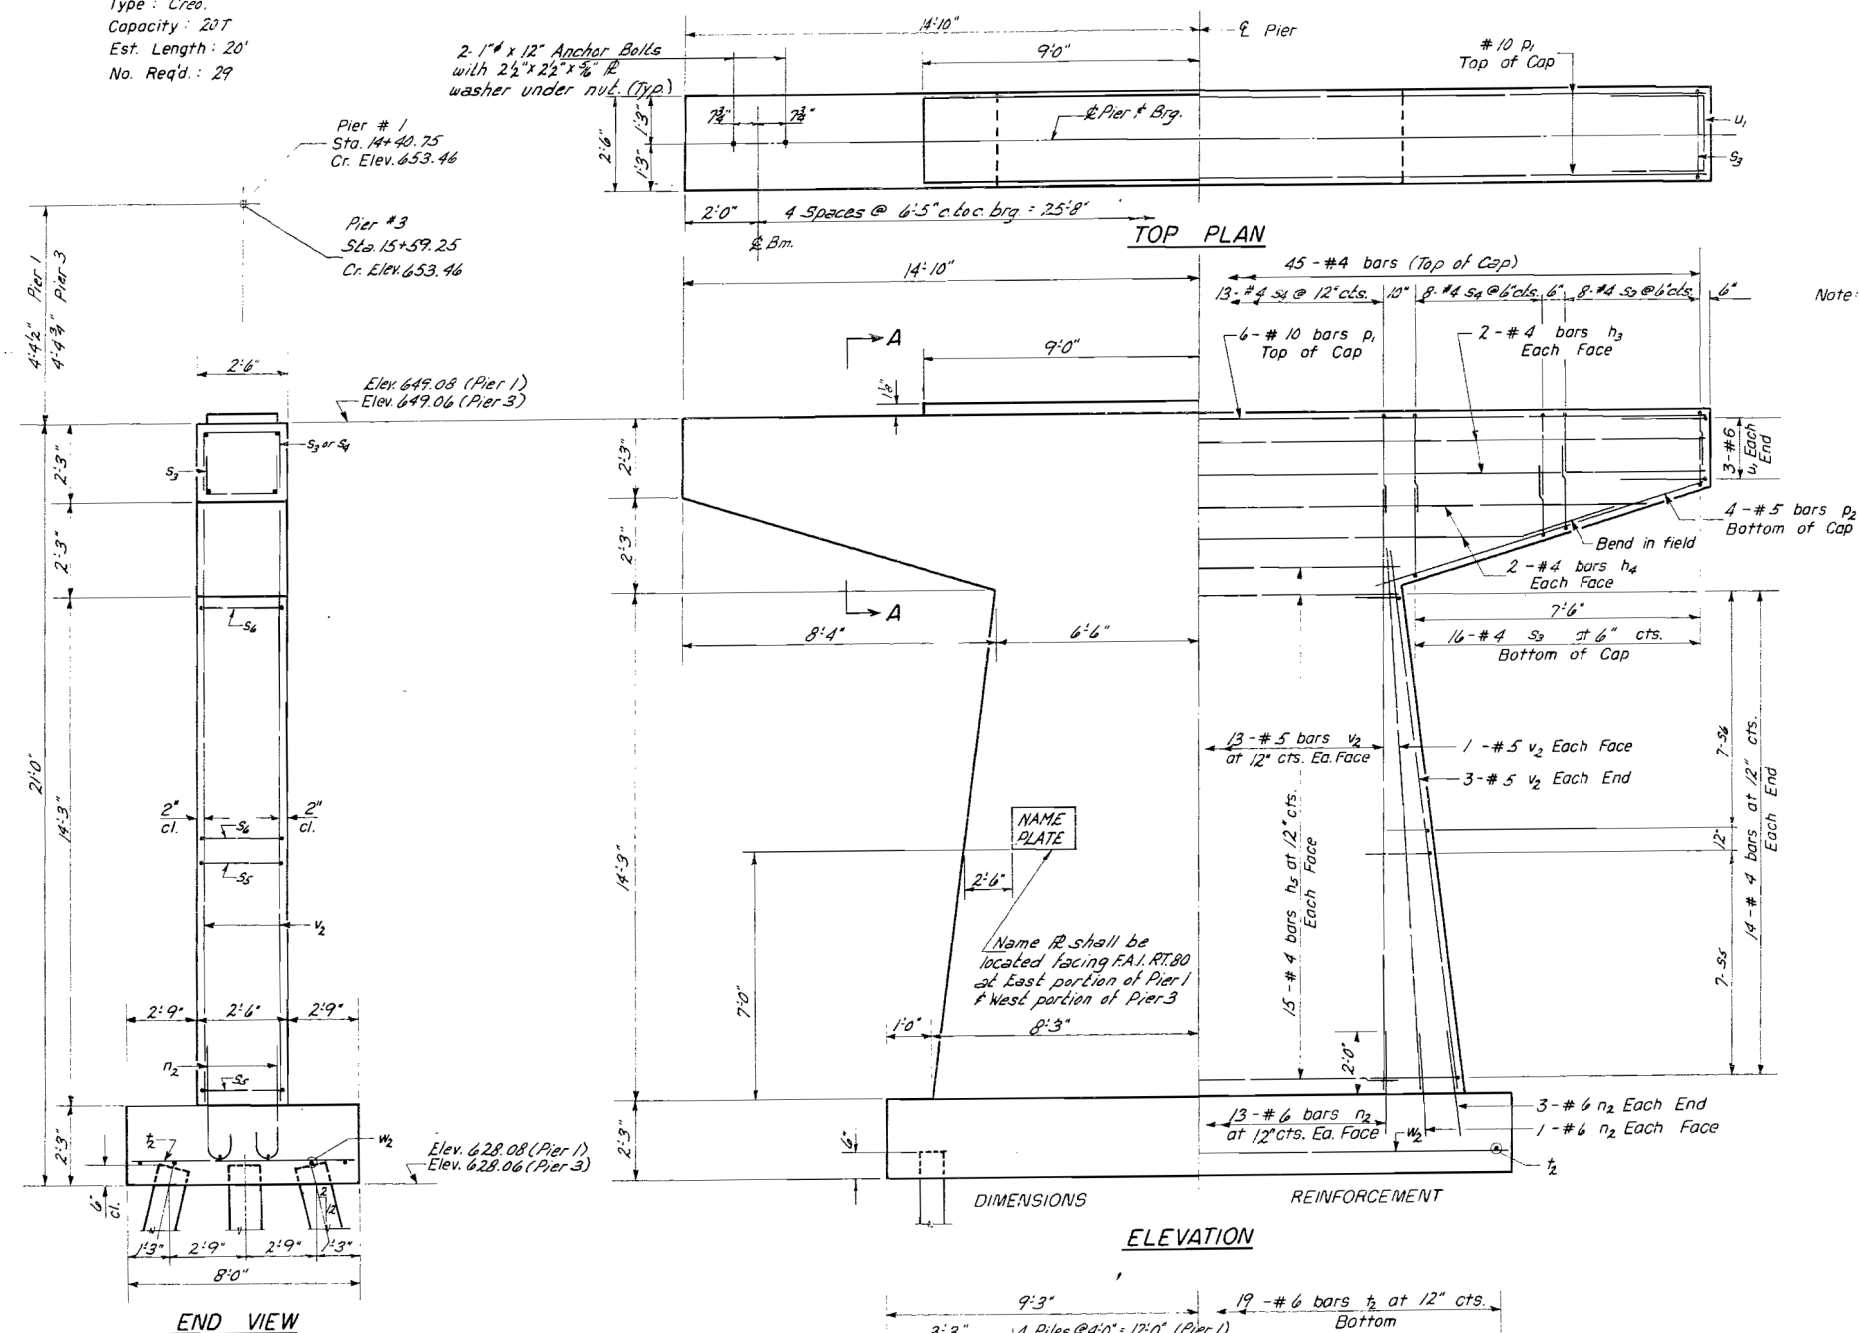


Note: All edges shall have standard 3/4" chamfers except footings. Space reinforcement to clear Anchor Bolts. Pour step monolithically with top of Pier.


A & B DIMENSIONS

Bar	A	B
s ₃	2'-2"	2'-0"
s ₂	2'-2"	3'-2"
s ₄	2'-3"	2'-9"
s ₆	2'-3"	1'-9"

s BARS

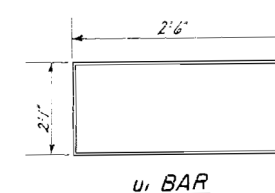

u₁ BAR

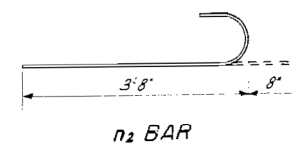

n₂ BAR

PIERS 1&3
BILL OF MATERIAL

Bar	No.	Size	Length	Shape
n ₂	8	#4	29'-4"	—
n ₄	8	#4	24'-6"	—
n ₅	60	#4	12'-9"	—
n ₂	72	#6	4'-4"	—
p ₁	12	#10	29'-4"	—
p ₂	16	#5	9'-6"	—
s ₃	96	#4	6'-2"	—
s ₄	58	#4	8'-6"	—
s ₅	28	#4	7'-9"	—
s ₆	28	#4	5'-9"	—
t ₂	38	#6	7'-9"	—
u ₁	12	#6	7'-1"	—
v ₂	72	#5	16'-3"	—
w ₂	12	#5	18'-3"	—
Class A Excav for Struct. Cu.Yds. 90				
Class X Concrete Cu.Yds. 84.8				
Reinforcement Bars Lbs. 5,940				
Creosoted Piles Lin.Ft. 550				
Name Plates Ea. 2				

PIERS 1&3

F.A.I. RT. 80 SEC. 50-3HB-1
LaSALLE COUNTY
STA. 210+80.6

DESIGNED: T. M. Young
CHECKED: W. H. H. H. H.
DRAWN: W. A. Sausam
APPROVED: R. H. H. H. H.

P-2 Re-drawn 7-17-59 Rev. 11-25-59

STATE OF ILLINOIS
DEPARTMENT OF TRANSPORTATION

ORIGINAL CONSTRUCTION FOR INFORMATION ONLY

SCALE: SHEET OF SHEETS STA. TO STA.



F.A.I. RTE.	SECTION	COUNTY	TOTAL SHEETS	SHEET NO.
80	(50-3)HB-3	LASALLE	137	94
CONTRACT NO. 66C59				

ILLINOIS FED. AID PROJECT

FOR INFORMATION ONLY



LEGEND
● TELEPHONE POLE
■ POWER POLE

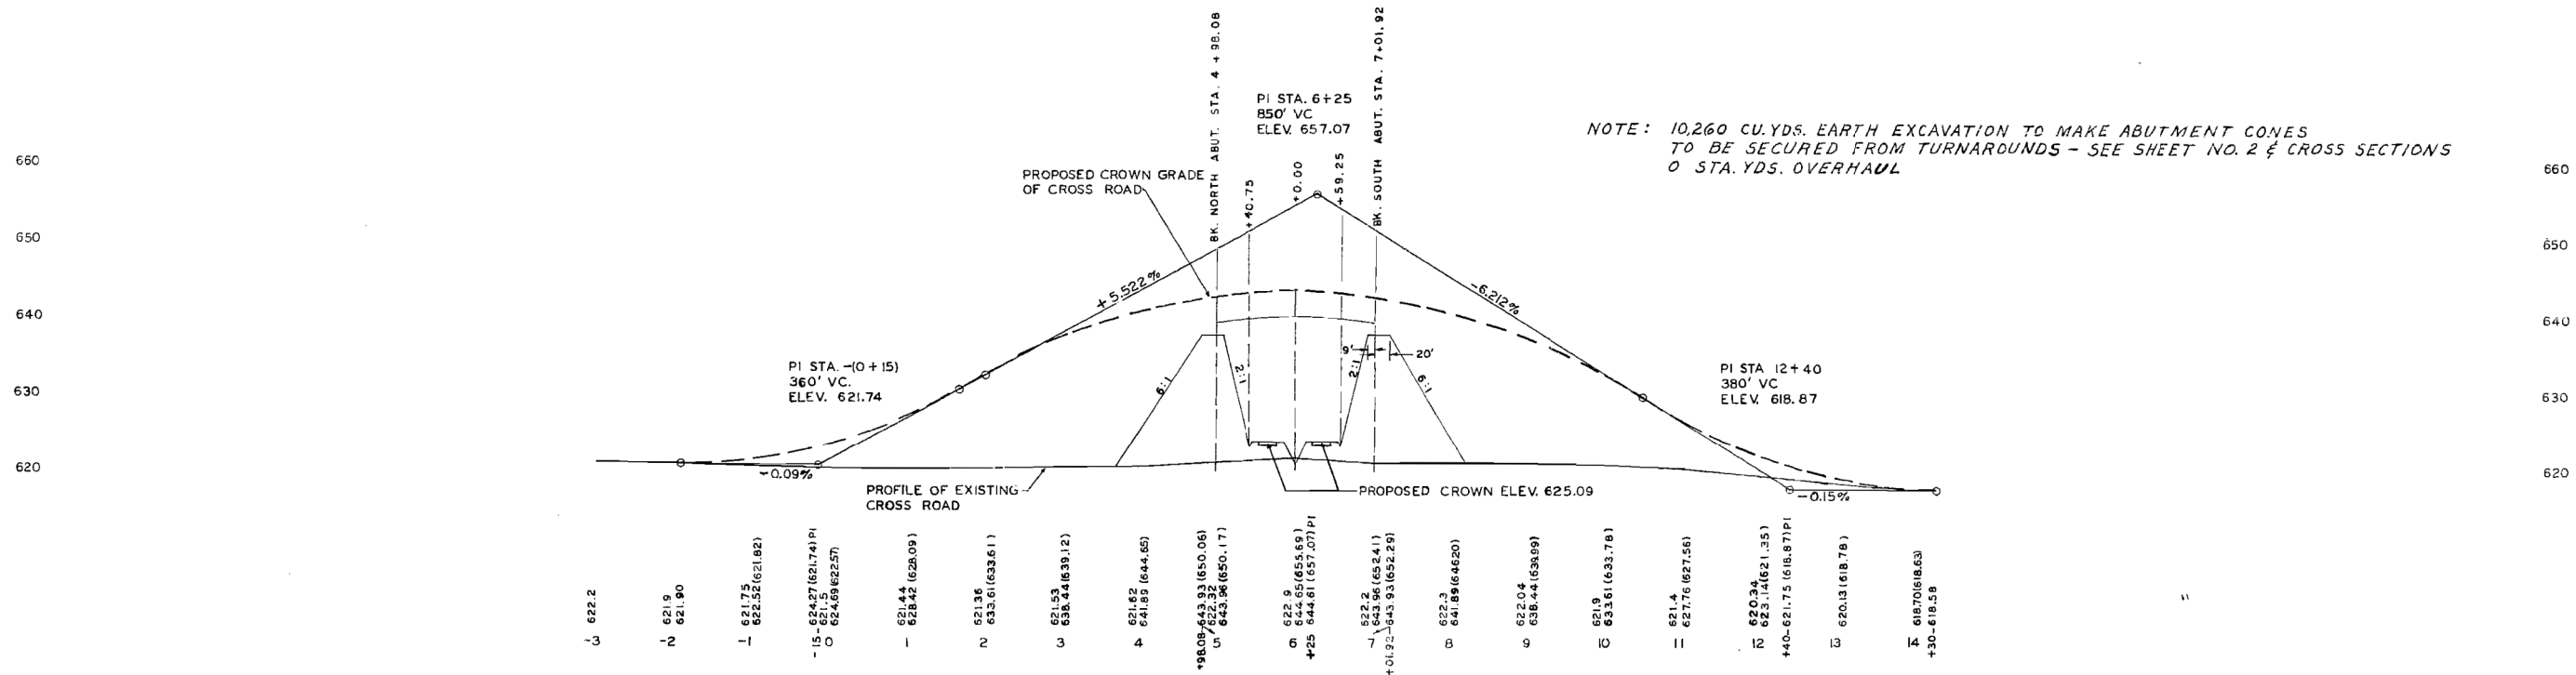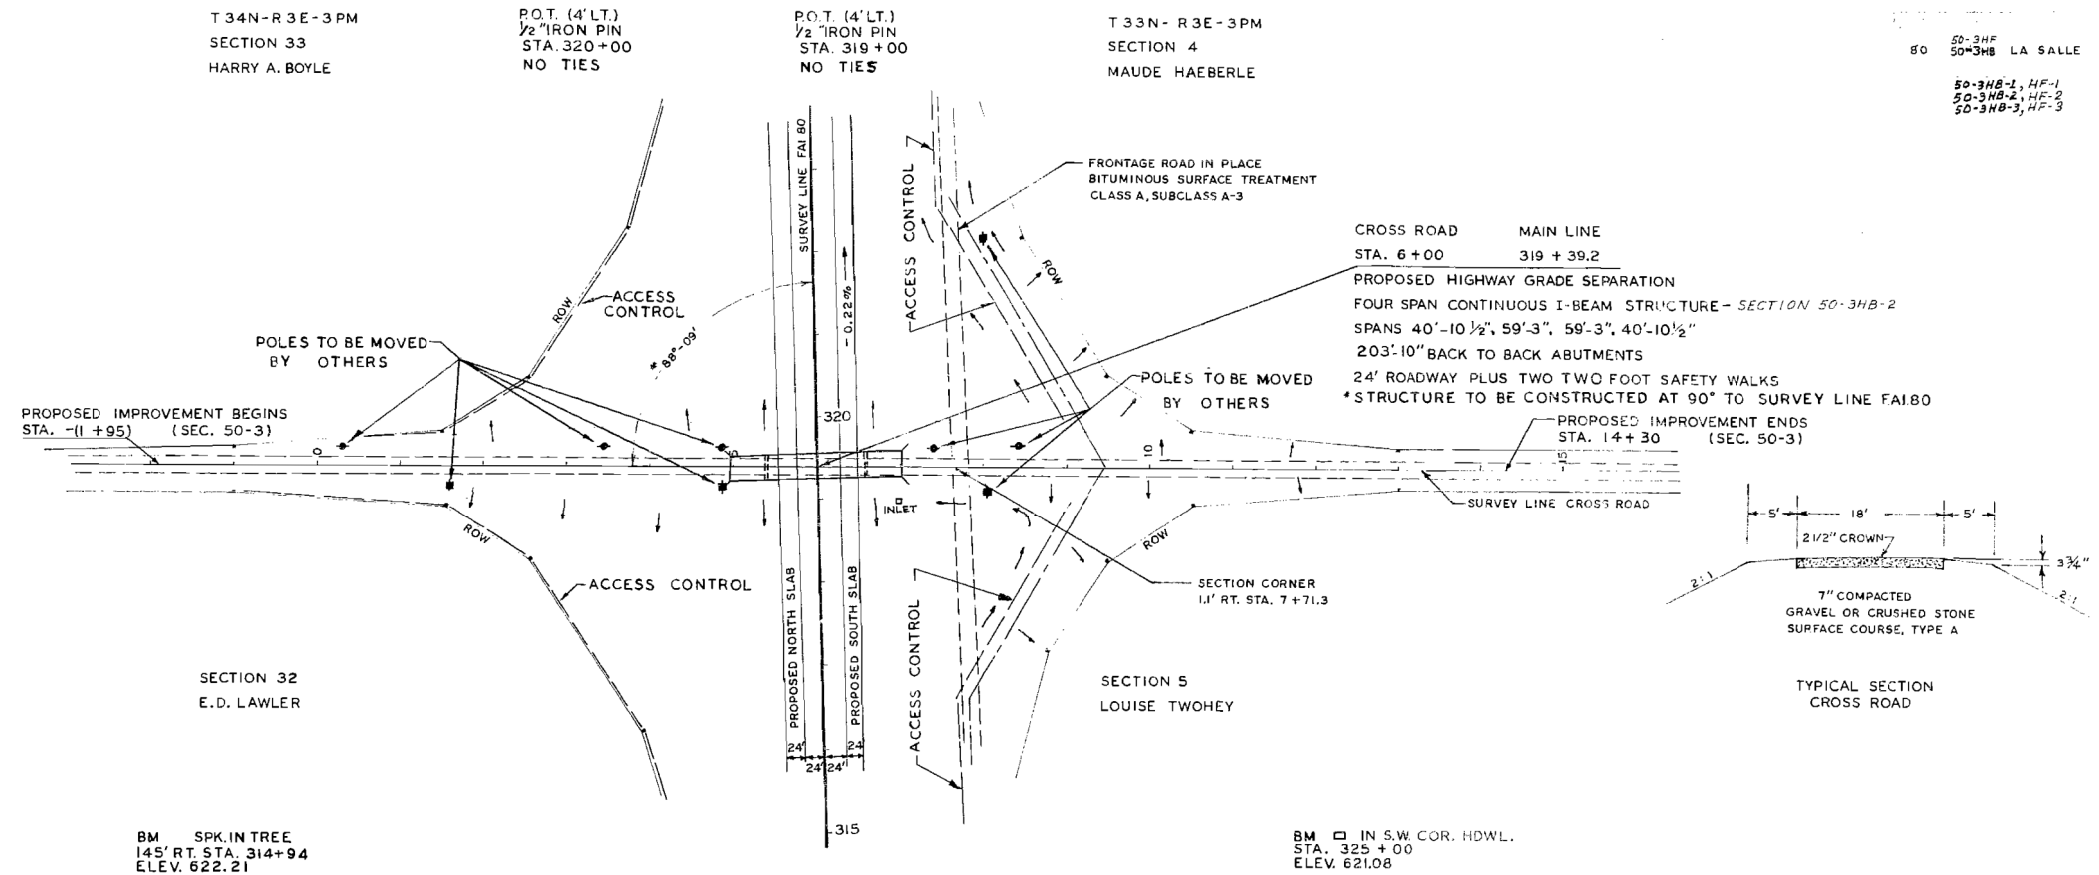

FILE NAME =	USER NAME = calderon1	DESIGNED -	REVISED -	STATE OF ILLINOIS DEPARTMENT OF TRANSPORTATION	ORIGINAL CONSTRUCTION FOR INFORMATION ONLY					F.A.I RTE.	SECTION	COUNTY	TOTAL SHEETS	SHEET NO.
c:\pw\work\p\idot\calderon1\d0318968\0386c59-shit-exist-bridge-plans.dgn		DRAWN -	REVISED -							80	(50-3)HBR-3	LASALLE	137	95
PLOT SCALE = 100.0000' / in.		CHECKED -	REVISED -		CONTRACT NO. 66C59									
PLOT DATE = 10/9/2019		DATE -	REVISED -		ILLINOIS FED. AID PROJECT									
					SCALE:	SHEET	OF	SHEETS	STA.	TO	STA.			

ROUTE NO.	SECTION	COUNTY	TOTAL SHEETS	SHEET NO.
P.L. 80	*	LA SALLE	B-61	32
FED. ROAD DIST. NO.	SECTION	FED. AID PROJECT		

* 50-3HB, 3HB-1, 3HB-2, 3HB-3
Burn 4 equally spaced
Notches in lower Section
before inserting extension

6" Min.

For field splice bevel edge and butt weld

Steel Pipe No. 7 Gage

Continuous weld

For Estimated Length - See Sheet No. 7

OPTIONAL FLAT END

3/4" Plate

Continuous weld

12" Dia.

1'-0"

3'-0" Class X Concrete Encasement

SECTION A-A

1'-6"

9"

9"

1/2"

1/2"

1/2"

1/2"

15" Dia. spiral #2 Wire, 6" pitch
2 extra turns top and bottom.
4-#4 tie bars. The cost of
Class X Concrete Encasement
and Reinforcement is incidental
to the cost of furnishing piles.

Metal Shell

Note: Driving and bearing ends
of pipe shall be cut square.

DETAIL OF CYLINDRICAL STEEL SHELL
FOR CAST IN PLACE CONCRETE PILES

12"

Far Estimated Length - See Sheet No. 7

Metal Shell No. 7 Gage

Continuous weld

3/8" Min.

5"

6" Min.

5/2"

Continuous weld

SPLICE TO BE USED AS REQUIRED

ALLOWABLE TAPERS

1-Taper 1 1/2'-6" for 10' + 12" Cylindrical Section Extension

2-Taper 1 1/4'-0" for 17' + 12" Cylindrical Section Extension

3-Taper 1 7/7'-0" for 30' + 12" Cylindrical Section Extension

15" Dia spiral #2 Wire, 6" pitch
2 extra turns top and bottom.

4-#4 tie bors. The cost of
Class X Concrete Encasement and
Reinforcement is incidental to the
cost of furnishing piles.

SECTION A-A

DETAIL OF TAPERED METAL SHELL
FOR CAST IN PLACE CONCRETE PILES

2" cl. to Main Steel

1/4" Spiral Hooping

5'-0"

1/2" Chamfer

14"

1/2"

14"

For bars see note

SECTION A-A
FOR PILES UNDER
45' LONG

8 at 1' 10 Spaces at 3" 6 Spaces at 4" 6" Spacing Maximum 7 Spaces at 4" 7 Spaces at 3" 7 at 4" 1"

For Estimated Length - See Sheet No. 7

2" cl. to Main Steel

1/2" Chamfer

14"

14"

For bars see note

SECTION A-A
FOR PILES 45'
OR MORE

Note: For 14" Piles 45' long or more use 8-#8 bars 4 for the full length and 4 to the point at bevel.
For 14" Piles under 45' long use 4-#9 bars the full length.

Handling: For Pile lengths up to 45', use two slings placed at a distance of 0.21 L* from each end.
For Piles longer than 45', use three slings placed at a distance of 0.12 L* from each end and at mid-point of pile.

*L = Over all length of pile to be handled.

12"

(Straight or Increases 1" per step from pile point to Butt)

For Estimated Length - See Sheet No. 7

Steel Plate welded to Bottom

6"

At least $\frac{1}{4}$ of the length of pile shall have a Butt diameter equal to or greater than 12".

Gages are furnished to suit soil conditions (14 Gage Min.)

Reinforcement is incidental to the cost of furnishing piles.

6-#6 bars (For Details, See below)

1" Min. 2" Max.

4" Spiral Hooping at 6" spacing or #4 Ties at 12" cts.

Metal Shell

SECTION A-A

DETAIL OF MANDREL DRIVEN STRAIGHT OR STEP-TAPER PILES FOR CAST IN PLACE CONCRETE PILES

10'-0"

8" Min.

12" Min.

POINT

BUTT

(Applies only to Step Taper type pile.)

CONCRETE PILE DETAILS

F.A.I. RT. 80 SEC. 50-3HB-1
LaSALLE COUNTY
STA. 210 + 80.6

X-1 Re-drawn 9-24-59 Rev. 9-23-60 Rev. 11-23-60


DETAIL OF PRECAST CONCRETE PILES

FILE NAME =	USER NAME = calderoni	DESIGNED -	REVISED -
c:\pwwork\pwwork\calderoni\d0318968\d366c59-shr-exist-bridge-plans.dgn		DRAWN -	REVISED -
	PLOT SCALE = 100.0000' / 1in.	CHECKED -	REVISED -
	PLOT DATE = 10/9/2019	DATE -	REVISED -


ORIGINAL CONSTRUCTION FOR INFORMATION ONLY			
SCALE:	SHEET	OF	SHEETS
		STA.	TO STA.

F.A.I RTE.	SECTION	COUNTY	TOTAL SHEETS	SHEET NO.
80	(50-3)HBR-3	LASALLE	137	96
		CONTRACT NO. 66C59		
		ILLINOIS FED. AID PROJECT		

FOR INFORMATION ONLY

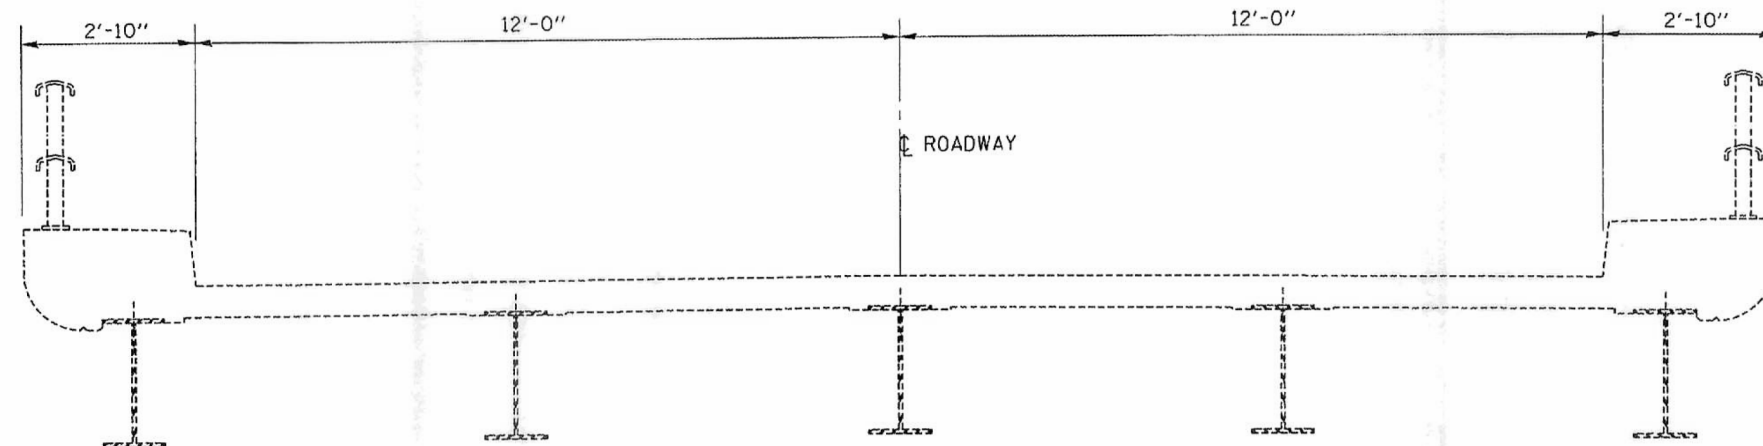

TYPICAL SECTION
C.H. 9 @ SN 050-0081
LOOKING NORTH

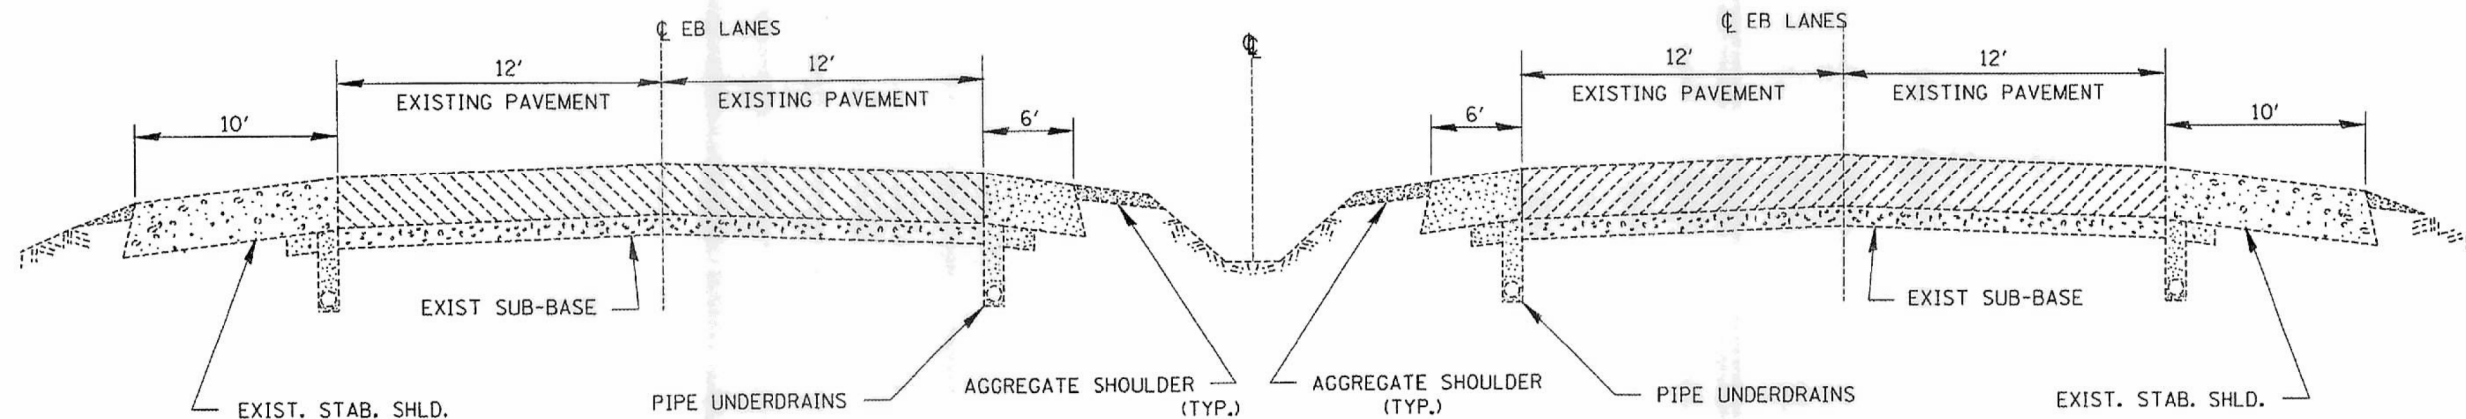

TYPICAL SECTION
FAI 80
LOOKING WEST

FILE NAME = c:\projects\chgd\07\0500081\0500081.dgn	USER NAME = vaningerjr	DESIGNED - RON WOODSHANK	REVISED -
		DRAWN - RON WOODSHANK	REVISED -
	PLOT SCALE = 103.4829' / IN.	CHECKED -	REVISED -
	PLOT DATE = Feb 11, 2008 - 07:21:54 AM	DATE -	REVISED -

STATE OF ILLINOIS
DEPARTMENT OF TRANSPORTATION

TYPICAL SECTIONS

SCALE: SHEET NO. 1 OF 1 SHEETS STA. TO STA.

F.A.I. RTE.	SECTION	COUNTY	TOTAL SHEETS	SHEET NO.
80	(50-3)HB-F-111	LASALLE	11	4
CONTRACT NO. 66C58				
ILLINOIS FED. AID PROJECT				

FILE NAME = c:\pw_work\pwidot\calderon\0318968\0318968-shr-exist-bridge-plans.dgn	USER NAME = calderonl	DESIGNED -	REVISED -
		DRAWN -	REVISED -
	PLOT SCALE = 100.0000' / in.	CHECKED -	REVISED -
	PLOT DATE = 10/9/2019	DATE -	REVISED -

STATE OF ILLINOIS
DEPARTMENT OF TRANSPORTATION

BEAM REPLACEMENT FOR INFORMATION ONLY

SCALE: SHEET OF SHEETS STA. TO STA.

F.A.I. RTE.	SECTION	COUNTY	TOTAL SHEETS	SHEET NO.
80	(50-3)HBR-3	LASALLE	137	97
CONTRACT NO. 66C59				
ILLINOIS FED. AID PROJECT				

ROUTE NO.	SECTION	COUNTY	SHEET NO.	SHEET NO.	SHEET NO. 1
FAI 80		LA SALLE	11	9	3 SHEETS
FED. ROAD DIST. NO. 7	LANDS		FED. AID PROJECT		


Contract Number: 66758

GENERAL NOTES

If the analysis submitted to the Contractor for the jacking/temporary support system to be used shows temporary stiffeners are required to prevent web crippling or buckling, the stiffeners shall be steel and bolted to the web. If stiffeners are not required, hardwood timbers shall be installed tightly between the top and bottom flange to prevent flange rotation.

ITEM	UNIT	QUANTITY
Concrete Removal	Cu. Yd.	1.4
Concrete Superstructure	Cu. Yd.	1.4
Furnishing and Erecting Structural Steel	Pound	7350
Temporary Slab Support System	L.S.	1
Structural Steel Removal	Pound	6670
Temporary Shoring and Cribbing	L.S.	1

PLAN AND ELEVATION
SA RD 9-D over FAI 80
LA SALLE COUNTY
SN 050-0081

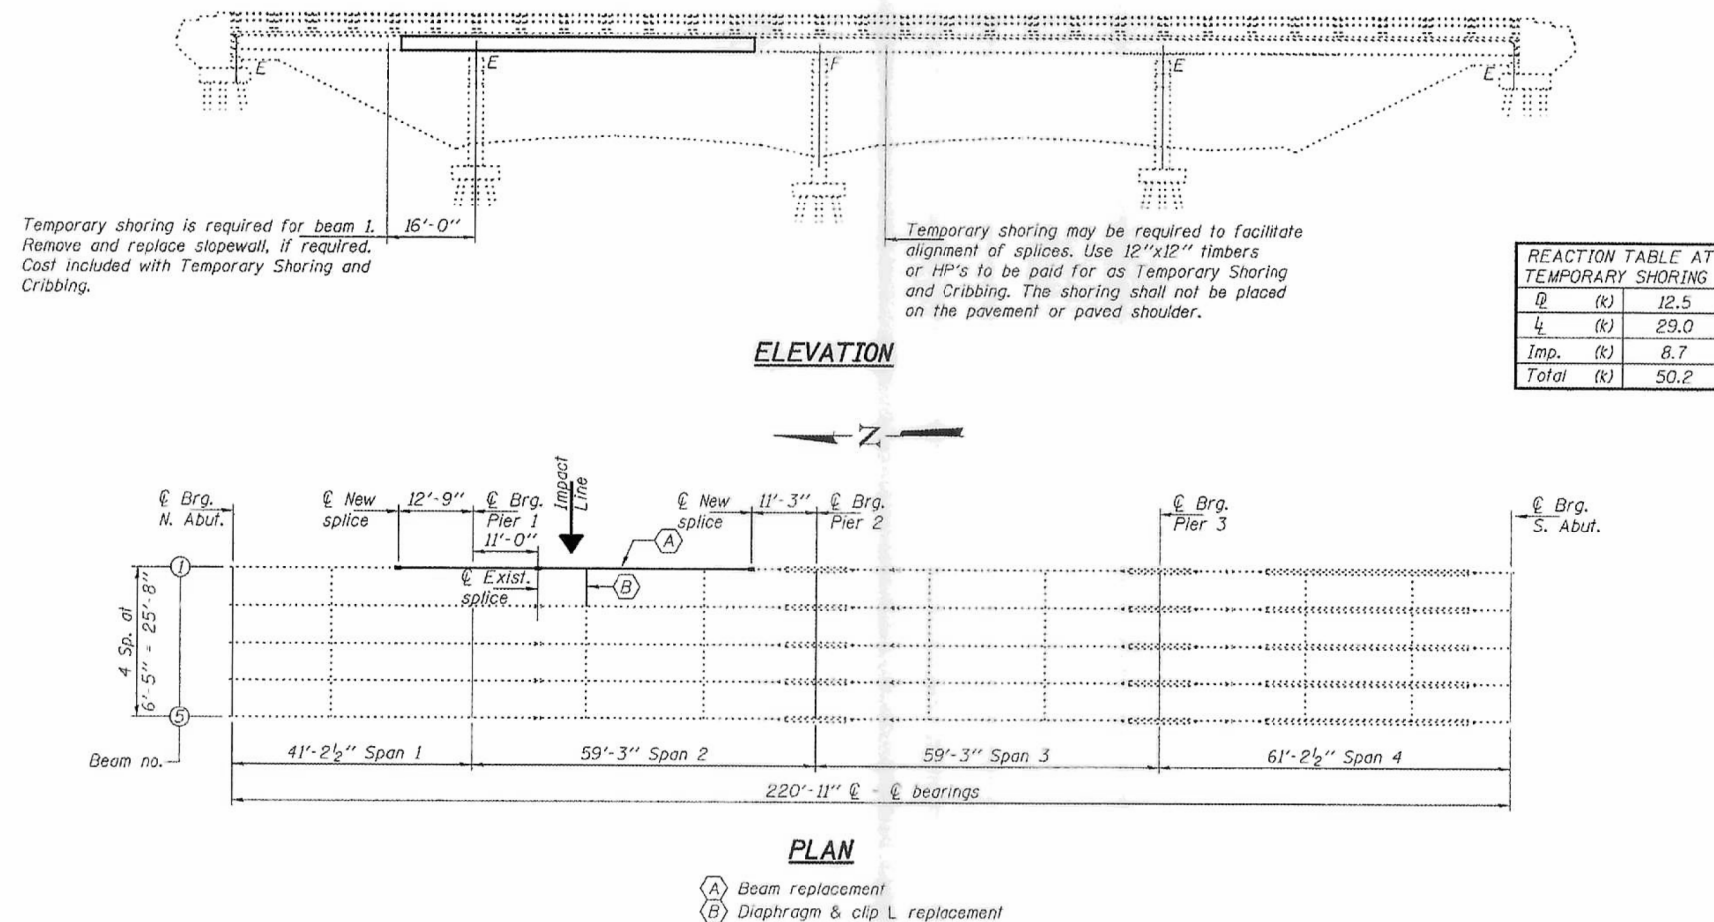


Expires: November 30, 2008

DESIGNED	<i>[Signature]</i>
CHECKED	<i>Adrian T. Hall</i>
DRAWN	<i>baliva</i>
CHECKED	<i>AJR ASH</i>

MARCH 3, 2008

EXAMINED *Mr. Carl Thomas*
ENGINEER OF STRUCTURAL SERVICES


PASSED *Ralph E. Anderson*
ENGINEER OF BRIDGES AND STRUCTURES

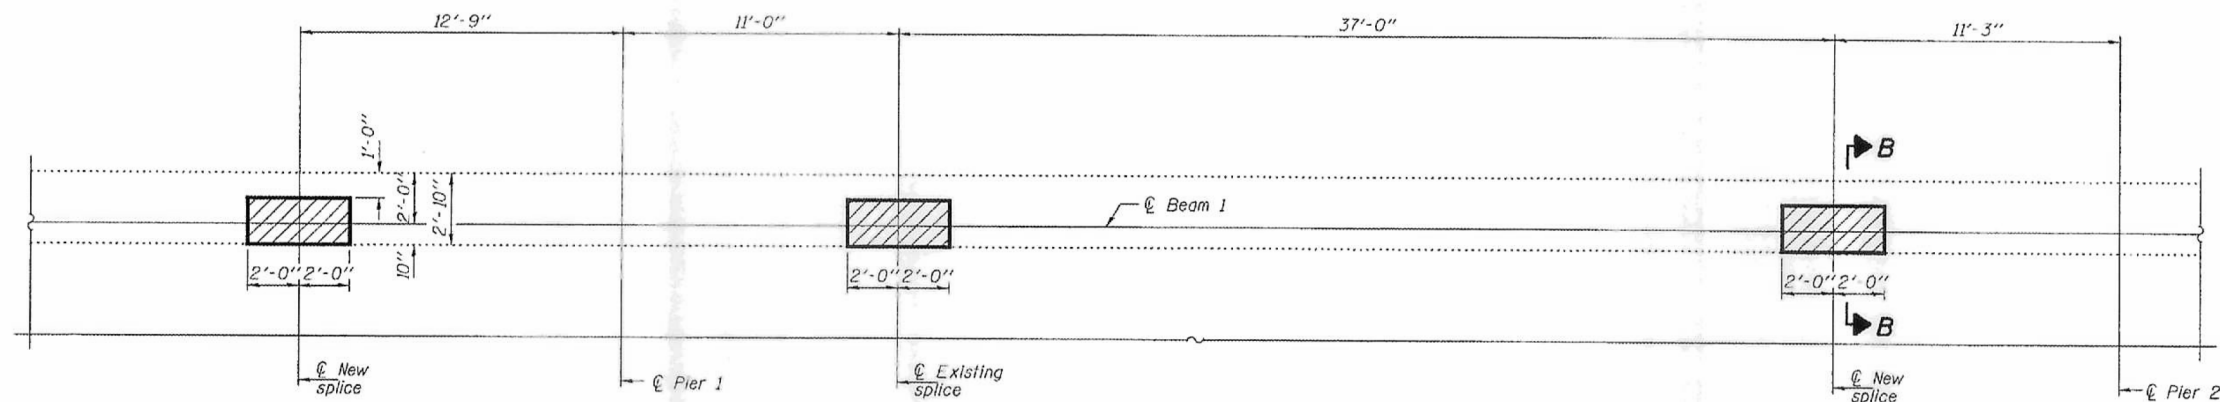


CONCRETE REMOVAL AND REPLACEMENT

Hatched areas indicate concrete sections to be removed and replaced. Perimeters of concrete removal areas shall be saw cut $\frac{3}{4}$ " prior to the removal of concrete.


Reinforcement shall be cut only if required for fitting bolts. Cut reinforcement shall be spliced as directed by the Engineer. Cost shall be included with Concrete Removal.

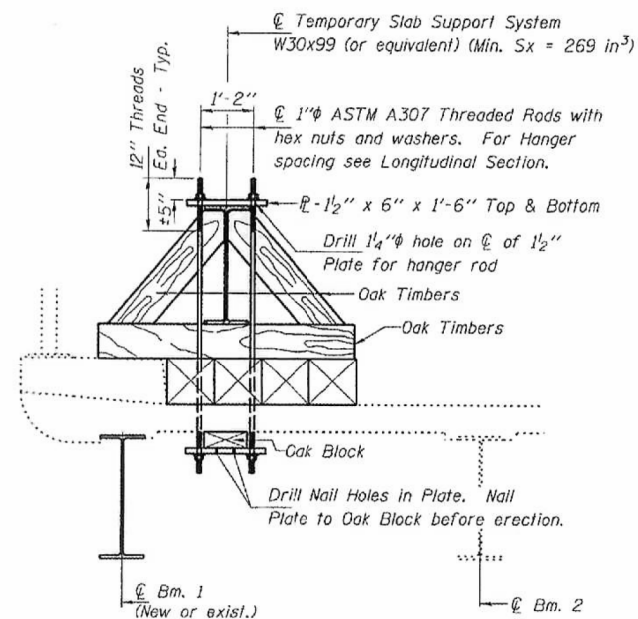

SECTION A-A

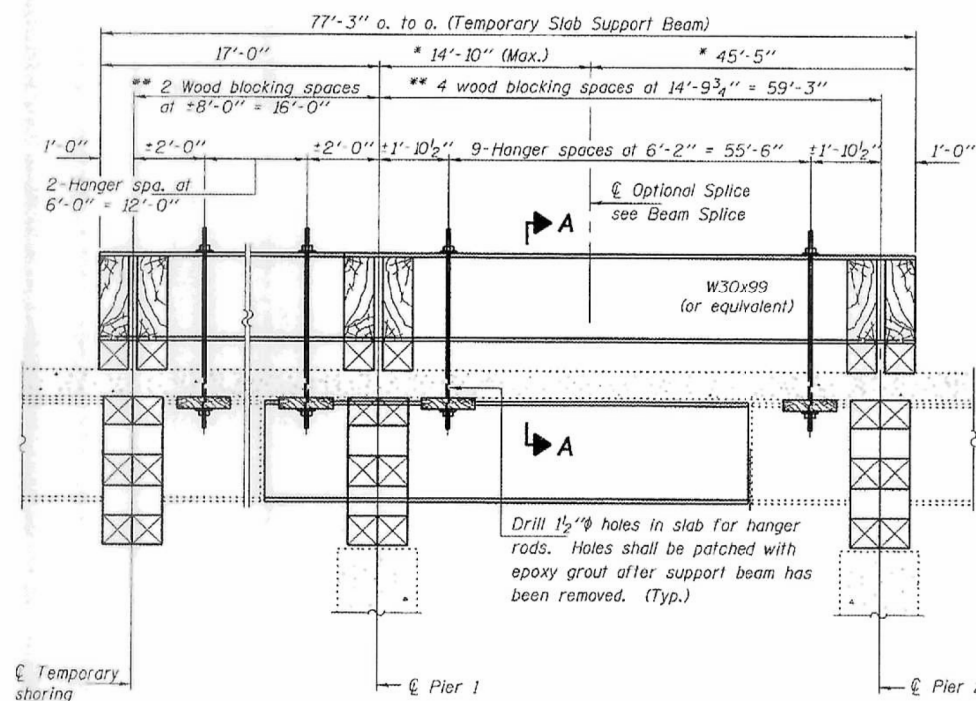

SECTION B-B

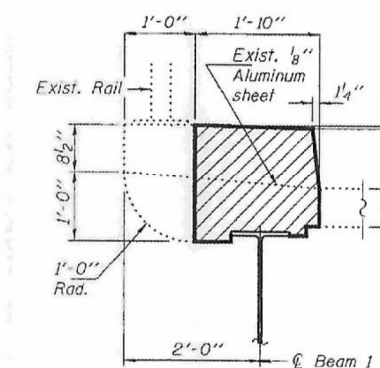

REPLACEMENT DETAILS
SA RD 9-D over FAI 80
LA SALLE COUNTY
SN 050-0081

DESIGNED	AJB
CHECKED	ATH
DRAWN	baliva
CHECKED	AJB ATH

MARCH 3, 2008
EXAMINED *A. Carl Proyer*
PASSED *Ralph E. Anderson*
ENGINEER OF STRUCTURAL SERVICES
ENGINEER OF BRIDGES AND STRUCTURES

LONGITUDINAL SECTION
SUGGESTED TEMPORARY SLAB SUPPORT SYSTEM

* Wood blocking between piers & abutment to be placed after support beam deflects under its own weight.

