

12/7/2015


FOR INDEX OF SHEETS, SEE SHEET NO. 2
FOR HIGHWAY STANDARDS, SEE SHEET NO. 2

DESIGN DESIGNATION

29,000 (40) MINOR ARTERIAL 5.36 (PCC-20)

TRAFFIC DATA

ADT: 25,000 (2040)
PV: 97% SU: 0% MU: 3%
POSTED SPEED: 45 MPH
DESIGN SPEED: 45 MPH

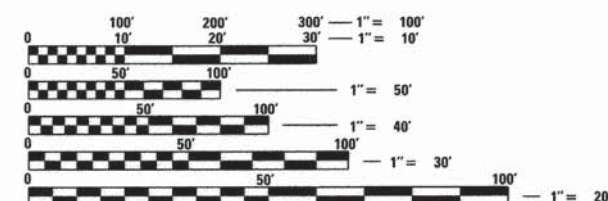

FULL SIZE PLANS HAVE BEEN PREPARED USING STANDARD ENGINEERING SCALES. REDUCED SIZED PLANS WILL NOT CONFORM TO STANDARD SCALES. IN MAKING MEASUREMENTS ON REDUCED PLANS, THE ABOVE SCALES MAY BE USED.

J.U.L.I.E.
JOINT UTILITY LOCATION INFORMATION FOR EXCAVATION
1-800-892-0123
OR 811

CONTRACT NO. 61C38

STATE OF ILLINOIS 03-04-2016 LETTING ITEM 092
DEPARTMENT OF TRANSPORTATION
DIVISION OF HIGHWAYS

**PLANS FOR PROPOSED
FEDERAL-AID HIGHWAY**


FAU 2552 (WASHINGTON STREET)
OAK BLUFF COURT/ROCK RIVER COURT TO RING ROAD
SECTION 14-00161-00-BR
PROJECT NO. BRS-M-4003(356)
BRIDGE PEDESTRIAN IMPROVEMENTS
CITY OF NAPERVILLE
WILL COUNTY

C-91-381-14

WASHINGTON STREET
IMPROVEMENTS END
STA. 102 + 00.00 (ROADWAY)
STA. 104 + 65.81 (ROADSIDE)

DU PAGE RIVER BRIDGE
S.N. 099-3326
BEGIN STA. 99 + 43.24
END STA. 100 + 56.77

WASHINGTON STREET
IMPROVEMENTS BEGIN
STA. 96 + 56.63 (ROADSIDE)
STA. 98 + 00.00 (ROADWAY)

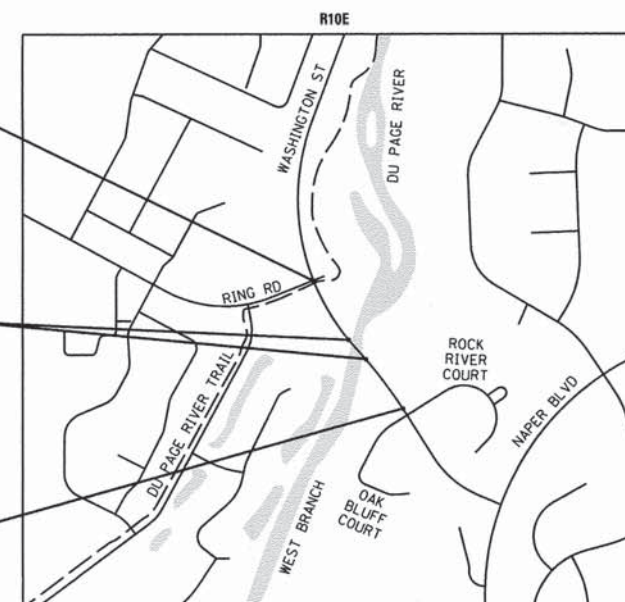

LOCATION MAP
N.T.S.

NET AND GROSS LENGTH OF IMPROVEMENTS: 809 FT (0.15 MILE)
BRIDGE IMPROVEMENTS: 108.85 FT (0.2 MILE)

CMT
Crawford, Murphy & Tilly

500 N. Commerce Drive, Suite 115
Aurora, Illinois 60006
P: 630.820.1022 F: 630.820.0100
www.cmtinc.com

License No. 184-000613 Copyright CMT, Inc.



DATE: 12-14-2015
EXP: 11-30-2017
SHEETS 1-36, 65-86



DATE: 12-14-2015
EXP: 11-30-2016
SHEETS 37-64



LOCATION OF SECTION INDICATED THUS: —

STATE OF ILLINOIS DEPARTMENT OF TRANSPORTATION DIVISION OF HIGHWAYS	
APPROVED	Dec. 14 2015 <i>[Signature]</i> DIRECTOR OF NAPERVILLE T.E.D. BUSINESS GROUP
PASSED	December 17 2015 <i>[Signature]</i> CHRISTOPHER HOLT DISTRICT ONE ENGINEER OF LOCAL ROADS & STREETS
RELEASING FOR BID BASED ON LIMITED REVIEW	December 17 2015 <i>[Signature]</i> JOHN F. FREDMAN DEPUTY DIRECTOR OF HIGHWAYS, REGION ONE ENGINEER

**PRINTED BY THE AUTHORITY
OF THE STATE OF ILLINOIS**

INDEX OF SHEETS

TITLE DESCRIPTION	SHEETS
COVER	1
INDEX OF SHEETS, HIGHWAY STANDARDS, AND GENERAL NOTES	2
SUMMARY OF QUANTITIES	3 TO 6
TYPICAL SECTIONS	7 TO 8
SCHEDULE OF QUANTITIES	9 TO 11
EARTHWORK SCHEDULE AND EARTHWORK NOTES	12
ALIGNMENTS, TIES AND BENCHMARKS	13
REMOVAL PLAN	14
PLAN AND PROFILE	15 TO 17
SUGGESTED STAGES OF CONSTRUCTION & TRAFFIC CONTROL	18 TO 20
SOIL EROSION & SEDIMENT CONTROL PLAN	21 TO 25
DRAINAGE & UTILITIES	26
PAVEMENT MARKING AND LANDSCAPING PLAN	27 TO 28
LIGHT POLE RELOCATION PLAN	29
ROADWAY DETAILS	30 TO 36
STRUCTURAL PLANS	37 TO 64
DISTRICT 1 STANDARD DRAWINGS	65 TO 75
CROSS SECTIONS	76 TO 86

GENERAL NOTES

1.

ALL CONSTRUCTION SHALL BE PERFORMED IN ACCORDANCE WITH THE ILLINOIS DEPARTMENT OF TRANSPORTATION "STANDARD SPECIFICATIONS FOR ROAD AND BRIDGE CONSTRUCTION", ADOPTED JANUARY 1, 2012. (HEREINAFTER REFERRED TO AS THE STANDARD SPECIFICATIONS; THE "SUPPLEMENTAL SPECIFICATIONS AND RECURRING SPECIAL PROVISIONS", ADOPTED JANUARY 1, 2016; THE LATEST EDITION OF THE "ILLINOIS MANUAL ON UNIFORM TRAFFIC CONTROL DEVICES FOR STREETS; THE DETAILS ON THESE PLANS AND THE SPECIAL PROVISIONS INCLUDED IN THE CONTRACT DOCUMENTS.
2.

IT SHALL BE THE CONTRACTOR'S RESPONSIBILITY TO ASCERTAIN EXISTING FIELD CONDITIONS PRIOR TO BIDDING ON THIS CONTRACT. PRIOR TO BEGINNING CONSTRUCTION, THE CONTRACTOR SHALL NOTE ANY CHANGES FROM THESE ENGINEERING PLANS AND SHALL NOTIFY THE RESIDENT ENGINEER IMMEDIATELY OF ANY EXISTING CONDITIONS THAT DEVIATE FROM THE INTENT OF THE ENGINEERING PLANS SUCH AS CHANGES IN DRAINAGE, GEOMETRICS, OR GRADING.
3.

THE CONTRACTOR SHALL MAINTAIN THE SITE IN A CLEAN AND ORDERLY MANNER. DEBRIS AND ANY SURPLUS MATERIAL SHALL BE REMOVED FROM THE SITE AND RESTORATION SHALL BE INITIATED AS THE WORK PROGRESSES.
4.

PRIOR TO BEGINNING ANY EXCAVATION, THE CONTRACTOR SHALL CONTACT "JULIE" AT 1-800-892-0123 OR 811 FOR FIELD LOCATIONS OF ALL BURIED UTILITIES.
5.

ALL UTILITIES, SCHOOL DISTRICTS, LOCAL POLICE, FIRE DEPARTMENTS AND THE CITY OF NAPERVILLE ENGINEERING AND PUBLIC WORKS DEPARTMENTS SHALL BE NOTIFIED BY THE CONTRACTOR PRIOR TO THE START OF CONSTRUCTION.
6.

EXISTING UTILITIES ARE SHOWN ON THE PLANS ACCORDING TO INFORMATION OBTAINED FROM THE LOCAL AGENCIES, OWNERS, FIELD SURVEYS, AND UTILITY COMPANIES. THE ACCURACY AND COMPLETNESS OF SAID INFORMATION IS NOT GUARANTEED. IT SHALL BE THE RESPONSIBILITY OF THE CONTRACTOR TO VERIFY THE LOCATION OF EXISTING UTILITIES WITHIN THE PROJECT IMPROVEMENT LIMITS.
7.

THE CONTRACTOR SHALL TAKE ALL PRECAUTIONS AND PROTECTIVE MEASURES NECESSARY TO MAINTAIN AND PROTECT EXISTING UTILITIES THAT ARE TO BE KEPT IN OPERATION DURING CONSTRUCTION.
8.

THE CONTRACTOR SHALL KEEP EXISTING ADJACENT STREETS CLEAN AND FREE OF DIRT, MUD, AND OTHER DEBRIS AND, WHEN NECESSARY, CLEAN SAID STREETS WHEN DIRECTED BY THE ENGINEER. NO ADDITIONAL COMPENSATION WILL BE GRANTED FOR THIS WORK.
9.

WHEN DIRECTED BY THE ENGINEER, THE CONTRACTOR SHALL USE THE FOLLOWING METHOD TO SUPPRESS DUST AND PREVENT A NUISANCE WITHIN THE LIMITS OF THE PROJECT SITE. DUST SHALL BE CONTROLLED BY THE UNIFORM APPLICATION OF SPRINKLED WATER AND SHALL BE APPLIED ONLY WHEN DIRECTED BY THE ENGINEER, IN A TIMELY MANNER, AND IN A MANNER MEETING THEIR APPROVAL. CALCIUM CHLORIDE SHALL NOT BE USED FOR THIS PURPOSE. NO ADDITIONAL COMPENSATION SHALL BE ALLOWED.
10.

WHERE NEW PAVEMENT STRUCTURES ABUT EXISTING PAVEMENT STRUCTURES, A CLEAN AND NEAT FULL DEPTH SAW CUT SHALL BE MADE. SAW CUTTING WILL NOT BE PAID FOR SEPARATELY, BUT SHALL BE CONSIDERED INCLUDED IN THE COST OF THE ITEM BEING REMOVED.
11.

THE CONTRACTOR SHALL MAINTAIN POSITIVE DRAINAGE FLOWS AT ALL TIMES THROUGHOUT THE DURATION OF THE CONTRACT. METHODS USED BY THE CONTRACTOR SHALL BE SUBJECT TO THE APPROVAL OF THE ENGINEER. THE COST OF MAINTAINING DRAINAGE FLOWS SHALL BE INCLUDED IN THE COST OF THE VARIOUS DRAINAGE ITEMS.

HIGHWAY STANDARDS

DISTRICT ONE STANDARD DETAILS

BD32	BUTT JOINT AND HMA TAPER DETAILS
BD34	DETAILS FOR DEPRESSED CURB & GUTTER AND SHOULDER TREATMNET AT TBT TY. 1 SPL.
TC10	TRAFFIC CONTROL AND PROTECTION FOR SIDE ROADS, INTERSECTIONS, AND DRIVEWAYS
TC13	DISTRICT ONE TYPICAL PAVEMENT MARKINGS
TC14	TRAFFIC CONTROL AND PROTECTION AT TURN BAYS (TO REMAIN OPEN TO TRAFFIC)
TC16	PAVEMENT MARKING LETTERS AND SYMBOLS FOR TRAFFIC STAGING
TC22	ARTERIAL ROAD INFORMATION SIGN
BE215	LIGHTING CONTROLLER SINGLE DOOR
BE301	LIGHT POLE FOUNDATION 40' (12.192 m) TO 47 1/2' (14.478 m) M.H. 15" (381 mm) BOLT CIRCLE
BE400	ALUMINUM LIGHT POLE 47'-6" (14.478 m) MOUNTING HEIGHT
BE702	MISC. ELECTRICAL DETAILS SHEET A

CITY OF NAPERVILLE STANDARD DETAILS

290.15	CASTING ADJUSTMENTS FOR STRUCTURES IN PAVED AREAS
290.16	CASTING ADJUSTMENTS FOR STRUCTURES WITHIN THE CURB LINE
290.20	STORM SEWER TRENCH SECTION IN PAVED AREAS
290.21	STORM SEWER TRENCH SECTION IN NON-PAVED AREAS
290.22	GRATING FOR CONCRETE FLARED END SECTION
590.30	SIDEWALK
590.31	SIDEWALK CONSTRUCTION
690.31	TYPICAL TRENCH DETAIL

I.D.O.T. HIGHWAY STANDARD DRAWINGS

000001-06	STANDARD SYMBOLS, ABBREVIATIONS AND PATTERNS
001006	DECIMAL OF AN INCH AND OF A FOOT
280001-07	TEMPORARY EROSION CONTROL SYSTEMS
542301-03	PRECAST REINFORCED CONCRETE FLARED END SECTION
601101-01	CONCRETE HEADWALL FOR PIPE DRAIN
602401-03	MANHOLE TYPE A
602601-03	PRECAST REINFORCED CONCRETE FLAT SLAB TOP
602701-02	MANHOLE STEPS
604001-04	FRAME AND LIDS TYPE 1
604006-05	FRAME AND GRATE TYPE 3
604051-04	FRAME AND GRATE TYPE 11
606001-06	CONCRETE CURB TYPE B AND COMBINATION CONCRETE CURB AND GUTTER
630001-10	STEEL PLATE BEAM GUARDRAIL
630201-06	PCC/HMA STABILIZATION AT STEEL PLATE BEAM GUARDRAIL
631031-13	TRAFFIC BARRIER TERMINAL, TYPE 6
635006-03	REFLECTOR AND TERMINAL MARKER PLACEMENT
635011-02	REFLECTOR MARKER AND MOUNTING DETAILS
701101-04	OFF-ROAD OPERATIONS, MULTILANE, 15' TO 24" FROM PAVEMENT EDGE
701426-07	LANE CLOSURE, MULTILANE, INTERMITTENT OR MOVING OPER., FOR SPEEDS > 45 MPH
701431-10	LANE CLOSURE, MULTILANE, UNDIV. WITH CROSSOVER, FOR SPEEDS > 45 MPH TO 55 MPH
701606-10	URBAN SINGLE LANE CLOSURE, MULTILANE, 2W WITH MOUNTABLE MEDIAN
701801-05	SIDEWALK, CORNER OR CROSSWALK CLOSURE
701901-04	TRAFFIC CONTROL DEVICES
704001-07	TEMPORARY CONCRETE BARRIER
720001-01	SIGN PANEL MOUNTING DETAILS
720006-04	SIGN PANEL ERECTION DETAILS
780001-05	TYPICAL PAVEMENT MARKINGS

FILE NAME = L:\Naperville\15230-01-WashingtonPh2\Draw\Cd00-Sheets\hst-index & general notes.dgn



USER NAME = Peter Ross	DESIGNED - JR	REVISED -
	DRAWN - JR	REVISED -
PLOT SCALE = 1:8000 ' / ' in.	CHECKED - PR	REVISED -
PLOT DATE = 12/12/2015 11:12:06 AM	DATE - 12/7/2015	REVISED -

STATE OF ILLINOIS
DEPARTMENT OF TRANSPORTATION

INDEX OF SHEETS, HIGHWAY STANDARDS &
GENERAL NOTES
WASHINGTON STREET

SCALE: N.T.S.	SHEET 1	OF 5	SHEETS	STA.	TO STA.
---------------	---------	------	--------	------	---------

F.A.U. RTE. 2552	SECTION 14-00161-00-BR	COUNTY WILL	TOTAL SHEETS 86	SHEET NO. 2
CONTRACT NO. 61C38				
ILLINOIS FED. AID PROJECT DPC-M-4003356				

FILE NAME : L:\Naperville\15230-01-WashingtonRte\Draw\CA00-Sheets\ent-S00_01.dgn

SPECIALTY ITEM	SPECIAL PROVISION	CODE NUMBER	DESCRIPTION	UNIT	FUNDING	STU	STP-BR	LOCAL	0042 TRAINEES
					FED/LOCAL	80%/20%	80%/20%	0%/100%	
					TOTAL QUANTITY	0028 SIDEWALK WIDENING	0014 WEARING SURFACE	0043 ELECTRICAL	
•		20100110	TREE REMOVAL (6 TO 15 UNITS DIAMETER)	UNIT	162	162	0	0	0
•		20101000	TEMPORARY FENCE	FOOT	136	136	0	0	0
•		20101100	TREE TRUNK PROTECTION	EACH	3	3	0	0	0
		20200100	EARTH EXCAVATION	CU YD	350	350	0	0	0
		20400800	FURNISHED EXCAVATION	CU YD	545	545	0	0	0
		20800150	TRENCH BACKFILL	CU YD	36	36	0	0	0
		21101505	TOPSOIL EXCAVATION AND PLACEMENT	CU YD	604	604	0	0	0
•		25000210	SEEDING, CLASS 2A	ACRE	0.3	0.3	0	0	0
•		25000300	SEEDING, CLASS 3	ACRE	0.1	0.1	0	0	0
•		25000312	SEEDING, CLASS 4A	ACRE	0.1	0.1	0	0	0
•		25000314	SEEDING, CLASS 4B	ACRE	0.1	0.1	0	0	0
•		25000400	NITROGEN FERTILIZER NUTRIENT	POUND	36	36	0	0	0
•		25000500	PHOSPHORUS FERTILIZER NUTRIENT	POUND	36	36	0	0	0
•		25000600	POTASSIUM FERTILIZER NUTRIENT	POUND	36	36	0	0	0
•		25100630	EROSION CONTROL BLANKET	SQ YD	1641	1641	0	0	0
•		25100635	HEAVY DUTY EROSION CONTROL BLANKET	SQ YD	1048	1048	0	0	0
•		28000250	TEMPORARY EROSION CONTROL SEEDING	POUND	56	56	0	0	0
•		28000305	TEMPORARY DITCH CHECKS	FOOT	140	140	0	0	0
•		28000400	PERIMETER EROSION BARRIER	FOOT	1356	1356	0	0	0
•		28000510	INLET FILTERS	EACH	4	4	0	0	0
•		28001100	TEMPORARY EROSION CONTROL BLANKET	SQ YD	2688	2688	0	0	0
		28100105	STONE RIPRAP, CLASS A3	SQ YD	30	30	0	0	0
		28100107	STONE RIPRAP, CLASS A4	SQ YD	120	120	0	0	0
		28200200	FILTER FABRIC	SQ YD	150	150	0	0	0
		31101180	SUBBASE GRANULAR MATERIAL, TYPE B 2"	SQ YD	780	780	0	0	0
		40600635	LEVELING BINDER (MACHINE METHOD), N70	TON	111	0	111	0	0
		40600982	HOT-MIX ASPHALT SURFACE REMOVAL - BUTT JOINT	SQ YD	50	0	50	0	0
		40600990	TEMPORARY RAMP	SQ YD	394	0	394	0	0
		40603565	POLYMERIZED HOT-MIX ASPHALT SURFACE COURSE, MIX "E", N70	TON	155	0	155	0	0
	•	40800027	POLYMERIZED BITUMINOUS MATERIALS (PRIME COAT)	POUND	1068	0	1068	0	0
		42400100	PORTLAND CEMENT CONCRETE SIDEWALK 4 INCH	SQ FT	7,022	7022	0	0	0
		44000500	COMBINATION CURB AND GUTTER REMOVAL	FOOT	890	322	568	0	0
		44000600	SIDEWALK REMOVAL	SQ FT	752	752	0	0	0
		44004250	PAVED SHOULDER REMOVAL	SQ YD	152	152	0	0	0
		44200132	PAVEMENT PATCHING, TYPE II, 11 INCH	SQ YD	17	17	0	0	0
		50102400	CONCRETE REMOVAL	CU YD	208.4	201.0	7.4	0.0	0



License No. 184-000613 © Copyright CMT, Inc.

USER NAME = Peter Ross

DESIGNED - PFR

REVISED -

DRAWN - KPS

REVIS

REVIS

PLOT SCALE = 1.0000' / in.

CHECKED - PFR

REVIS

PLOT DATE = 12/12/2015 11:09:19 AM

DATE - 12/7/2015

REVIS

STATE OF ILLINOIS
DEPARTMENT OF TRANSPORTATION

SUMMARY OF QUANTITIES
WASHINGTON STREET

SCALE: N.T.S.

SHEET 1

OF 4

SHEETS

STA.

TO STA.

F.A.U.
RTE.
2552

SECTION
14-00161-00-BR

COUNTY
WILL

TOTAL
SHEETS
86

SHEET
NO.
3

CONTRACT NO. 61C38

ILLINOIS FED. AID PROJECT OPC-M-4003(356)

FILE NAME : L:\Naperville\15228-01-Washington\02-Draw\CA00-Sheets\ent-500_02.dgn

SPECIALTY ITEM	SPECIAL PROVISION	CODE NUMBER	DESCRIPTION	UNIT	FUNDING	STU	STP-BR	LOCAL	0042 TRAINEES
					FED/LOCAL	80%/20%	80%/20%	0%/100%	
					TOTAL QUANTITY	0028 SIDEWALK WIDENING	0014 WEARING SURFACE	0043 ELECTRICAL	
*		50104000	BRIDGE RAIL REMOVAL	FOOT	219	219	0	0	0
		50200100	STRUCTURE EXCAVATION	CU YD	329.8	329.8	0.0	0.0	0
		50200300	COFFERDAM EXCAVATION	CU YD	124.2	124.2	0.0	0.0	0
	*	50201101	COFFERDAM (TYPE 1) (LOCATION - 1)	EACH	1	1	0	0	0
	*	50201102	COFFERDAM (TYPE 1) (LOCATION - 2)	EACH	1	1	0	0	0
	*	50201103	COFFERDAM (TYPE 1) (LOCATION - 3)	EACH	1	1	0	0	0
		50300225	CONCRETE STRUCTURES	CU YD	324.8	315.0	9.8	0.0	0
		50300255	CONCRETE SUPERSTRUCTURE	CU YD	62.1	62.1	0.0	0.0	0
		50300260	BRIDGE DECK GROOVING	SQ YD	657	0	657	0	0
		50300300	PROTECTIVE COAT	SQ YD	985	304	681	0	0
		50400505	PRECAST PRESTRESSED CONCRETE DECK BEAMS (27" DEPTH)	SQ FT	2,625	2625	0	0	0
		50500105	FURNISHING AND ERECTING STRUCTURAL STEEL	LSUM	1.0	0.5	0.0	0.5	0
		50500505	STUD SHEAR CONNECTORS	EACH	493	493	0	0	0
		50800205	REINFORCEMENT BARS, EPOXY COATED	POUND	54,110	54110	0	0	0
		50800515	BAR SPLICERS	EACH	110	0	110	0	0
*		50901720	BICYCLE RAILING	FOOT	452	452	0	0	0
*		50901750	PARAPET RAILING	FOOT	219	219	0	0	0
		52000110	PREFORMED JOINT STRIP SEAL	FOOT	176	40	136	0	0
		54213657	PRECAST REINFORCED CONCRETE FLARED END SECTIONS 12"	EACH	1	1	0	0	0
	*	54213669	PRECAST REINFORCED CONCRETE FLARED END SECTIONS 24"	EACH	1	1	0	0	0
		550A0050	STORM SEWERS, CLASS A, TYPE 1 12"	FOOT	33	33	0	0	0
		550A0410	STORM SEWERS, CLASS A, TYPE 2 24"	FOOT	14	14	0	0	0
		550A0640	STORM SEWERS, CLASS A, TYPE 3 12"	FOOT	40	40	0	0	0
		55100500	STORM SEWER REMOVAL 12"	FOOT	74	74	0	0	0
		55101200	STORM SEWER REMOVAL 24"	FOOT	40	40	0	0	0
		58700300	CONCRETE SEALER	SQ FT	1,697	1697	0	0	0
		59000200	EPOXY CRACK INJECTION	FOOT	113	113	0	0	0
		59100100	GEOCOMPOSITE WALL DRAIN	SQ YD	310	310	0	0	0
		60100060	CONCRETE HEADWALLS FOR PIPE DRAINS	EACH	1	1	0	0	0
		60218500	MANHOLES, TYPE A, 4'-DIAMETER, TYPE 3 FRAME AND GRATE	EACH	1	1	0	0	0
		60219300	MANHOLES, TYPE A, 4'-DIAMETER, TYPE 11 FRAME AND GRATE	EACH	1	1	0	0	0
		60221100	MANHOLES, TYPE A, 5'-DIAMETER, TYPE 1 FRAME, CLOSED LID	EACH	1	1	0	0	0
		60255500	MANHOLES TO BE ADJUSTED	EACH	3	0	3	0	0
		60260100	INLETS TO BE ADJUSTED	EACH	1	0	1	0	0
		60500040	REMOVING MANHOLES	EACH	1	1	0	0	0
		60500060	REMOVING INLETS	EACH	2	2	0	0	0



USER NAME = Peter Ross

PLOT SCALE = 1.0000' / in.

PLOT DATE = 12/12/2015 11:09:20 AM

DESIGNED - PFR

DRAWN - KPS

CHECKED - PFR

DATE - 12/7/2015

REVISED -

REVISED -

REVISED -

REVISED -

STATE OF ILLINOIS
DEPARTMENT OF TRANSPORTATION

SUMMARY OF QUANTITIES
WASHINGTON STREET

SCALE: N.T.S.

SHEET 2

OF 4

SHEETS

STA.

TO STA.

F.A.U.
RTE.
2552

SECTION
14-00161-00-BR

COUNTY

WILL

CONTRACT NO. 61C38

TOTAL
SHEETS
86

SHEET
NO.
4

ILLINOIS FED. AID PROJECT OPC-M-4003(356)

FILE NAME = L:\Naperville\15230-01\Washington\2-Draw\CA000_Sheets\sh-500_03.dgn

SPECIALTY ITEM	SPECIAL PROVISION	CODE NUMBER	DESCRIPTION	UNIT	FUNDING	STU	STP-BR	LOCAL	0042 TRAINEES
					FED/LOCAL	80%/20%	80%/20%	0%/100%	
					TOTAL QUANTITY	0028 SIDEWALK WIDENING	0014 WEARING SURFACE	0043 ELECTRICAL	
		60603800	COMBINATION CONCRETE CURB AND GUTTER, TYPE B-6.12	FOOT	447	156	291	0	0
		60604400	COMBINATION CONCRETE CURB AND GUTTER, TYPE B-6.18	FOOT	457	291	166	0	0
•		63000001	STEEL PLATE BEAM GUARDRAIL, TYPE A, 6 FOOT POSTS	FOOT	600	600	0	0	0
•		63100085	TRAFFIC BARRIER TERMINAL, TYPE 6	EACH	4	4	0	0	0
•		63100167	TRAFFIC BARRIER TERMINAL, TYPE 1 (SPECIAL) TANGENT	EACH	4	4	0	0	0
•		63200310	GUARDRAIL REMOVAL	FOOT	958	958	0	0	0
		67100100	MOBILIZATION	LSUM	1.00	0.83	0.16	0.01	0
		70106800	CHANGEABLE MESSAGE SIGN	CAL MO	10	10	0	0	0
•		70107005	PAVEMENT MARKING BLACKOUT TAPE, 5"	FOOT	3,262	1631	1631	0	0
•		70107007	PAVEMENT MARKING BLACKOUT TAPE, 7"	FOOT	325	162	163	0	0
		70300100	SHORT TERM PAVEMENT MARKING	FOOT	1,000	500	500	0	0
•		70300510	PAVEMENT MARKING TAPE, TYPE III - LETTERS AND SYMBOLS	SQ FT	176	88	88	0	0
•		70300520	PAVEMENT MARKING TAPE, TYPE III 4"	FOOT	10,485	5242	5243	0	0
•		70300540	PAVEMENT MARKING TAPE, TYPE III 6"	FOOT	1,100	550	550	0	0
•		70301000	WORK ZONE PAVEMENT MARKING REMOVAL	SQ FT	5,735	2867	2868	0	0
•		70400100	TEMPORARY CONCRETE BARRIER	FOOT	325	325	0	0	0
•		70400200	RELOCATE TEMPORARY CONCRETE BARRIER	FOOT	325	325	0	0	0
•		70600235	IMPACT ATTENUATORS, TEMPORARY (FULLY REDIRECTIVE), TEST LEVEL 2	EACH	2	2	0	0	0
•		70600320	IMPACT ATTENUATORS, RELOCATE (FULLY REDIRECTIVE), TEST LEVEL 2	EACH	2	2	0	0	0
•		72400710	RELOCATE SIGN PANEL - TYPE 1	SQ FT	13	13	0	0	0
•		78000200	THERMOPLASTIC PAVEMENT MARKING - LINE 4"	FOOT	1,080	0	1080	0	0
•		78000400	THERMOPLASTIC PAVEMENT MARKING - LINE 6"	FOOT	24	0	24	0	0
•		78005110	EPOXY PAVEMENT MARKING - LINE 4"	FOOT	493	0	493	0	0
•	•	78200410	GUARDRAIL MARKERS, TYPE A	EACH	16	16	0	0	0
•	•	78201000	TERMINAL MARKER - DIRECT APPLIED	EACH	4	4	0	0	0
•		81028200	UNDERGROUND CONDUIT, GALVANIZED STEEL, 2" DIA.	FOOT	196	196	0	0	0
•		81028410	UNDERGROUND CONDUIT, PVC, 6" DIA.	FOOT	381	0	0	381	0
•		81603045	UNIT DUCT, 600V, 3-1C NO.6, 1/C NO.6 GROUND, (XLP-TYPE USE), 1" DIA. POLYETHYLENE	FOOT	306	306	0	0	0
•		81800330	AERIAL CABLE, 3-1/C NO. 6 WITH MESSENGER WIRE	FOOT	387	387	0	0	0
•		83010600	LIGHT POLE, ALUMINUM, 50 FT. M.H., 15 FT. MAST ARM	EACH	2	2	0	0	0
•		83057405	LIGHT POLE, WOOD, 70 FOOT, CLASS 3, WITH 15FT MAST ARM	EACH	1	1	0	0	0
•		83600300	LIGHT POLE FOUNDATION, 30" DIAMETER	FOOT	26	26	0	0	0
•		84200500	REMOVAL OF LIGHTING UNIT, SALVAGE	EACH	2	2	0	0	0
•		84200804	REMOVAL OF POLE FOUNDATION	EACH	2	2	0	0	0
•		84400405	RELOCATE EXISTING WOOD POLES	EACH	1	1	0	0	0
•	•	85000200	MAINTENANCE OF EXISTING TRAFFIC SIGNAL INSTALLATION	EACH	2	2	0	0	0



USER NAME = Peter Ross
PLOT SCALE = 1:8000 1" = 100'
PLOT DATE = 12/12/2015 11:09:21 AM

DESIGNED - PFR
DRAWN - KPS
CHECKED - PFR
DATE - 12/7/2015


REVISED -
REVISED -
REVISED -
REVISED -

STATE OF ILLINOIS
DEPARTMENT OF TRANSPORTATION


SUMMARY OF QUANTITIES
WASHINGTON STREET

SCALE: N.T.S. SHEET 3 OF 4 SHEETS STA. TO STA.


F.A.U. RTE.	SECTION	COUNTY	TOTAL SHEETS	SHEET NO.
2552	14-00161-00-BR	WILL	86	5
CONTRACT NO. 61C38				
ILLINOIS FED. AID PROJECT DPC-M-4003(356)				

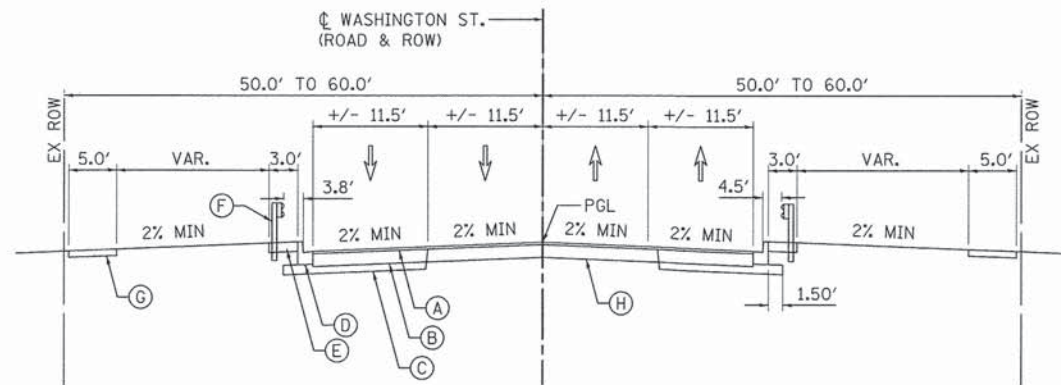


EXISTING TYPICAL SECTION
WASHINGTON STREET
STA. 96+56.63 TO STA. 99+43.24

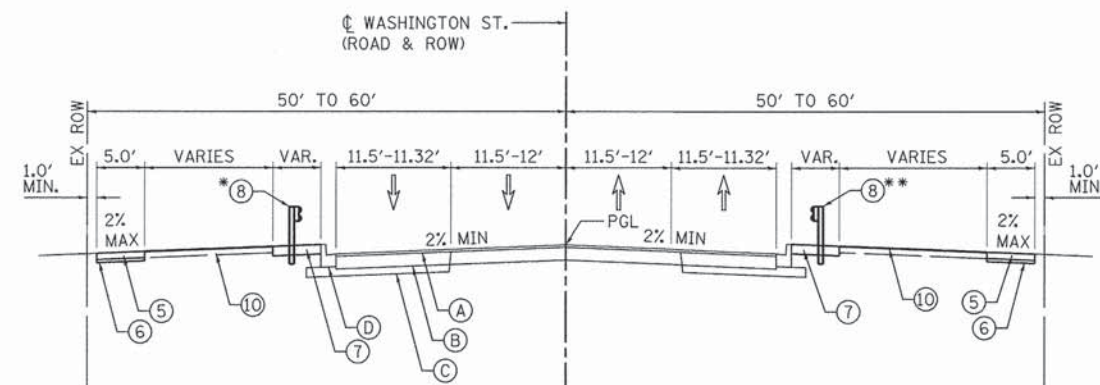

PROPOSED TYPICAL SECTION
WASHINGTON STREET
STA. 96+56.63 TO STA. 98+00.00
* GUARDRAIL BEGINS STA. 96+84.93
** GUARDRAIL BEGINS STA. 97+12.72

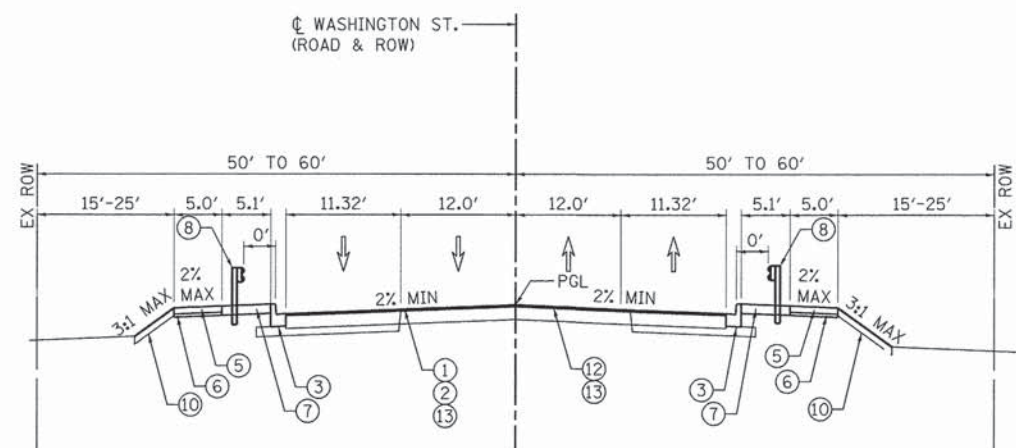

PROPOSED TYPICAL SECTION
WASHINGTON STREET
STA. 98+00.00 LT TO STA. 98+74.63 LT
STA. 98+00.00 RT TO STA. 98+82.79 RT

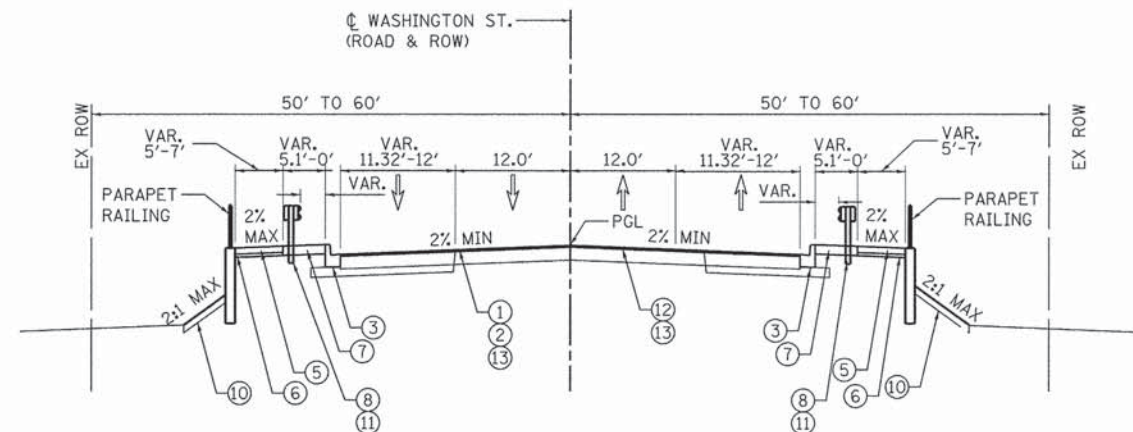

PROPOSED TYPICAL SECTION
WASHINGTON STREET
STA. 98+74.63 LT TO STA. 99+26.31 LT
STA. 98+82.79 RT TO STA. 99+64.15 RT

BRIDGE OMISSION
WASHINGTON STREET
STA. 99+26.31 LT TO STA. 100+36.19
STA. 99+64.15 RT TO STA. 100+73.28

EXISTING LEGEND

- (A) HMA SURFACE COURSE
- (B) HMA BINDER COURSE
- (C) HMA BASE COURSE
- (D) B-6.12 CC&G
- (E) HMA SHOULDER
- (F) EXIST. GUARDRAIL
- (G) EXIST. PCC SIDEWALK
- (H) PRE-1986 HMA ROADWAY
- (I) SUB-BASE GRANULAR MATERIAL

PROPOSED LEGEND


- (1) HMA SURF REM VAR DP 0" TO 3" (X4401198)
- (2) P HMA SC "E" N70, 1 3/4" (40603565)
- (3) COMB CC&G TB6.12 (60603800)
- (4) COMB CC&G TB6.18 (60604400)
- (5) PC CONC SIDEWALK 4 (42400100)
- (6) SUB GRAN MAT B 2 (31101180)
- (7) HMA STAB 6 AT SPBGR (Z0005216)
- (8) SPBGR TY A 6FT POSTS (63000001)
- (9) GUARDRAIL REMOV (63200310)
- (10) TOPSOIL F & P 4 (21101615)
- (11) RUB RAIL (X6330705)
- (12) LEVELING BINDER (MACHINE METHOD), N70, 1 1/4" (40600635)
- (13) POLYMERIZED BITUMINOUS MATERIALS (PRIME COAT) (40800027)

STATE OF ILLINOIS
DEPARTMENT OF TRANSPORTATION


TYPICAL SECTIONS
WASHINGTON STREET

SCALE: N.T.S. SHEET 1 OF 2 SHEETS STA. - TO STA. -


F.A.U. RTE.	SECTION	COUNTY	TOTAL SHEETS	SHEET NO.
2552	14-00161-00-BR	WILL	86	7
CONTRACT NO. 61C38				
ILLINOIS FED. AID PROJECT DPC-M-4003(356)				

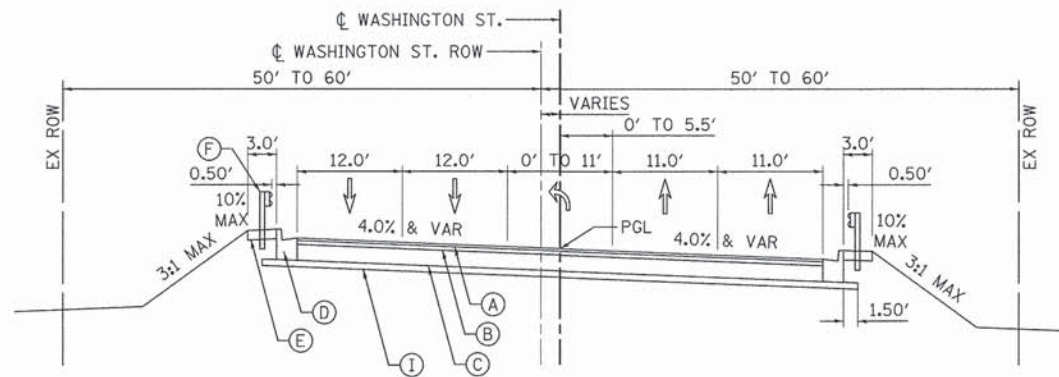


EXISTING TYPICAL SECTION
WASHINGTON STREET
STA. 100+56.77 TO STA. 104+65.81

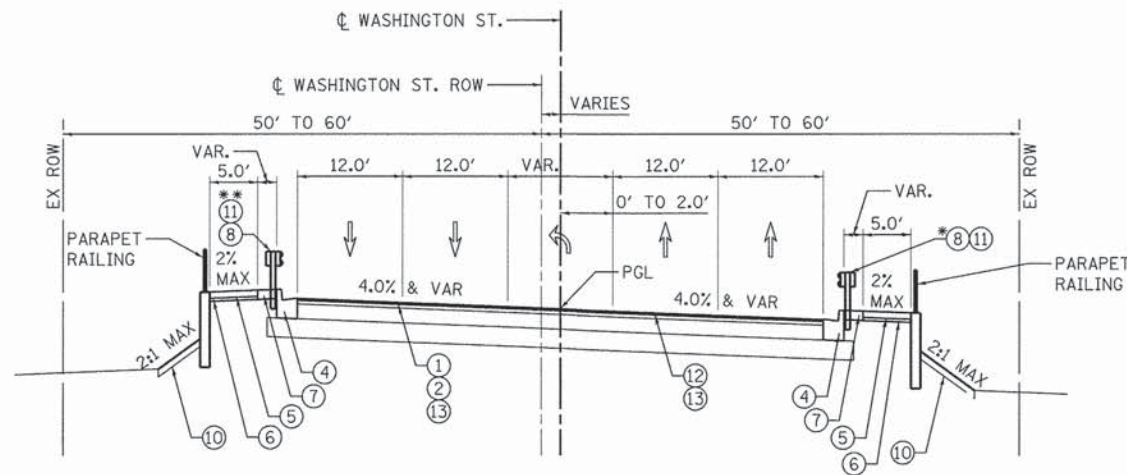

PROPOSED TYPICAL SECTION
WASHINGTON STREET
STA. 100+36.19 LT TO STA. 100+96.21 LT
STA. 100+73.28 RT TO STA. 101+43.61 RT
* 0' FROM FACE OF GUARDRAIL TO FACE OF CURB
** 0' FROM FACE OF GUARDRAIL TO FACE OF CURB

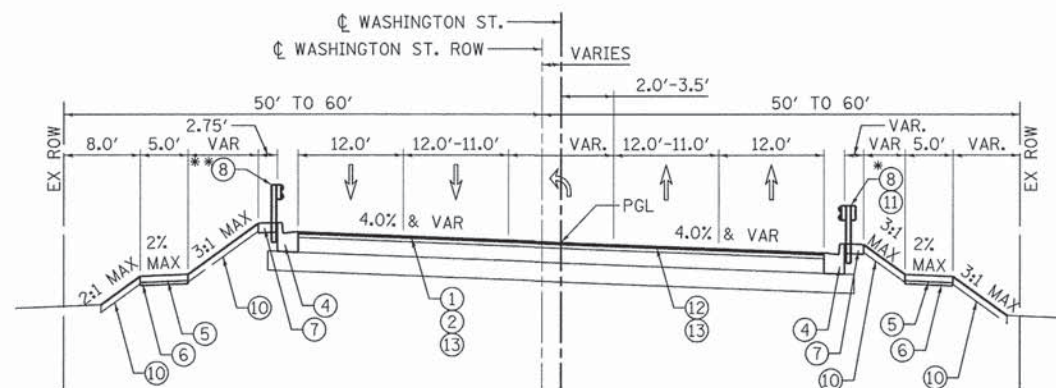

PROPOSED TYPICAL SECTION
WASHINGTON STREET
STA. 100+96.21 LT TO STA. 102+00.00 LT
STA. 101+43.61 RT TO STA. 102+00.00 RT
* 0' FROM FACE OF GUARDRAIL TO FACE OF CURB
** 0' FROM FACE OF GUARDRAIL TO FACE OF CURB

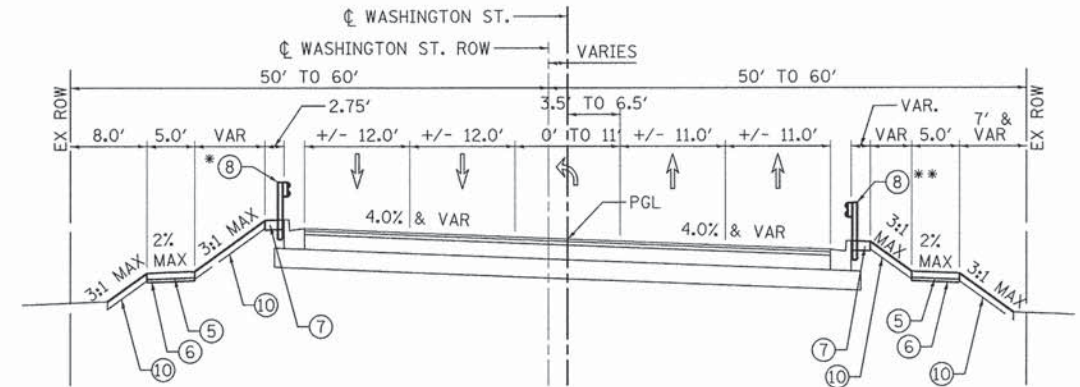

PROPOSED TYPICAL SECTION
WASHINGTON STREET
STA. 102+00.00 TO STA. 104+65.81
* GUARDRAIL ENDS STA. 103+56.18
** GUARDRAIL ENDS STA. 102+30.39

EXISTING LEGEND

- (A) HMA SURFACE COURSE
- (B) HMA BINDER COURSE
- (C) HMA BASE COURSE
- (D) B-6.12 CC&G
- (E) HMA SHOULDER
- (F) EXIST. GUARDRAIL
- (G) EXIST. PCC SIDEWALK
- (H) PRE-1986 HMA ROADWAY
- (I) SUB-BASE GRANULAR MATERIAL

PROPOSED LEGEND

- (1) HMA SURF REM VAR DP 0" TO 3" (X4401198)
- (2) P HMA SC "E" N70, 1 3/4" (40603565)
- (3) COMB CC&G TB6.12 (60603800)
- (4) COMB CC&G TB6.18 (60604400)
- (5) PC CONC SIDEWALK 4 (42400100)
- (6) SUB GRAN MAT B 2 (31101180)
- (7) HMA STAB 6 AT SPBGR (Z0005216)
- (8) SPBGR TY A 6FT POSTS (63000001)
- (9) GUARDRAIL REMOV (63200310)
- (10) TOPSOIL F & P 4 (21101615)
- (11) RUB RAIL (X6330705)
- (12) LEVELING BINDER (MACHINE METHOD), N70, 1 1/4" (40600635)
- (13) POLYMERIZED BITUMINOUS MATERIALS (PRIME COAT) (40800027)

HOT-MIX ASPHALT MIXTURE REQUIREMENTS

PAY ITEM DESCRIPTION	MIX TYPE	LIFT THICKNESS	AIR VOIDS @ Ndes
HOT-MIX ASPHALT SURFACE COURSE			
P HMA SC "E" N70 (40603565)	IL 9.5 mm	1 3/4"	4% @ 70 GYR.
HOT-MIX ASPHALT LEVELING BINDER			
LEVELING BINDER (MACHINE METHOD), N70 (40600635)	IL 9.5 mm	1 1/4"	4% @ 70 GYR.
HMA STABILIZATION AT SPBGR (Z0005216)			
HMA BINDER COURSE, IL-19.0, N50		2 1/4" Min.	4% @ 50 GYR.
HMA SURFACE COURSE, MIX "D", N50	IL 9.5 mm	1 1/2"	4% @ 50 GYR.

NOTE:

- THE UNIT WEIGHT USED TO CALCULATE ALL HMA SURFACE MIXTURE QUANTITIES IS 112 LBS/SQ YD/IN.
- THE "AC TYPE" FOR POLYMERIZED HMA MIXES SHALL BE "SBS/SBR PG 76-22" AND FOR NON-POLYMERIZED HMA THE "AC TYPE" SHALL BE "PG 64 -22" UNLESS MODIFIED BY DISTRICT ONE SPECIAL PROVISIONS.
- FOR USE OF RECYCLED MATERIALS SEE SPECIAL PROVISIONS.



USER NAME = Peter Ross	DESIGNED - JR	REVISED -
PLOT SCALE = 10.0000' / in.	DRAWN - JR	REVISED -
PLOT DATE = 12/12/2015 11:12:11 AM	CHECKED - PR	REVISED -
	DATE - 12/7/2015	REVISED -

STATE OF ILLINOIS
DEPARTMENT OF TRANSPORTATION

TYPICAL SECTIONS WASHINGTON STREET

SCALE: N.T.S. SHEET 2 OF 2 SHEETS STA. - TO STA. -

F.A.U. RTE.	SECTION	COUNTY	TOTAL SHEETS	SHEET NO.
2552	14-00161-00-BR	WILL	86	8
CONTRACT NO. 61C38				
ILLINOIS FED. AID PROJECT DPC-M-4003356				

REMOVAL SCHEDULES

TREE REMOVAL (6 TO 15 UNITS DIAMETER) (20100110)				
SHEET	STATION	OFFSET	LT/RT	QUANTITY (SQ YD)
REMOVAL PLAN	97+15.00	37.63	RT	9
REMOVAL PLAN	97+15.00	37.63	RT	6
REMOVAL PLAN	97+42.00	29.24	RT	7
REMOVAL PLAN	97+42.00	29.24	RT	6
REMOVAL PLAN	97+42.00	29.24	RT	6
REMOVAL PLAN	97+42.00	29.24	RT	6
REMOVAL PLAN	97+42.00	29.24	RT	6
REMOVAL PLAN	98+57.00	52.41	RT	7.5
REMOVAL PLAN	98+57.00	52.41	RT	7.5
REMOVAL PLAN	98+57.00	52.41	RT	7
REMOVAL PLAN	98+78.00	41.91	RT	11
REMOVAL PLAN	98+86.00	40.36	RT	8
REMOVAL PLAN	99+02.00	46.2	RT	6
REMOVAL PLAN	99+02.00	46.2	RT	6
REMOVAL PLAN	99+02.00	46.2	RT	6
REMOVAL PLAN	99+06.00	53.72	RT	6
REMOVAL PLAN	99+12.00	52.11	RT	7
REMOVAL PLAN	99+12.00	52.11	RT	6
REMOVAL PLAN	99+61.00	46.57	RT	8
REMOVAL PLAN	99+73.00	48.64	RT	8
REMOVAL PLAN	101+07.00	44.74	RT	6
REMOVAL PLAN	101+07.00	44.74	RT	6
REMOVAL PLAN	100+64.00	41.77	LT	10
TOTAL				162

PAVED SHOULDER REMOVAL (44004250)				
SHEET	STATION FROM	STATION TO	LT/RT	QUANTITY (SQ YD)
REMOVAL PLAN	100+77.00	102+32.00	LT/RT	46
REMOVAL PLAN	100+36.00	103+71.00	LT/RT	106
TOTAL				152

SIDEWALK REMOVAL (44000600)				
SHEET	STATION FROM	STATION TO	LT/RT	QUANTITY (SQ FT)
REMOVAL PLAN	97+30.00	98+28.00	LT	476
REMOVAL PLAN	96+70.00	97+26.00	RT	276
TOTAL				752

COMBINATION CURB AND GUTTER REMOVAL (44000500)				
SHEET	STATION FROM	STATION TO	LT/RT	QUANTITY (FOOT)
REMOVAL PLAN	96+57.00	97+35.00	LT	78
REMOVAL PLAN	96+85.00	97+63.00	RT	78
REMOVAL PLAN	98+00.00	99+23.00	LT	123
REMOVAL PLAN	98+00.00	99+60.00	RT	160
REMOVAL PLAN	100+38.00	102+00.00	LT	162
REMOVAL PLAN	100+77.00	102+00.00	RT	123
REMOVAL PLAN	103+06.00	103+90.00	LT	84
REMOVAL PLAN	101+80.00	102+62.00	RT	82
TOTAL				890

STORM SEWER REMOVAL 12" (55100500)				
SHEET	STATION FROM	STATION TO	LT/RT	QUANTITY (FOOT)
REMOVAL PLAN	98+50.00	98+89.24	RT	44
REMOVAL PLAN	98+89.24	99+01.85	RT	20
REMOVAL PLAN	98+90.20	98+89.24	RT	10
TOTAL				74

STORM SEWER REMOVAL 24" (55100200)				
SHEET	STATION FROM	STATION TO	LT/RT	QUANTITY (FOOT)
REMOVAL PLAN	100+58.84	100+93.32	LT	40
TOTAL				40

REMOVING MANHOLES (60500040)				
SHEET	STATION	OFFSET	LT/RT	QUANTITY (EACH)
REMOVAL PLAN	98+89.24	33.8	RT	1
TOTAL				1

REMOVING INLETS (60500060)				
SHEET	STATION	OFFSET	LT/RT	QUANTITY (EACH)
REMOVAL PLAN	98+90.00	23.3	RT	1
REMOVAL PLAN	100+93.00	25.5	LT	1
TOTAL				2

GUARDRAIL REMOVAL (63200310)				
SHEET	STATION FROM	STATION TO	LT/RT	QUANTITY (FOOT)
REMOVAL PLAN	96+86.00	99+26.00	LT	240
REMOVAL PLAN	97+26.00	99+66.00	RT	240
REMOVAL PLAN	100+36.00	103+58.00	LT	327
REMOVAL PLAN	100+76.00	102+27.00	RT	151
TOTAL				958

HOT-MIX ASPHALT SURFACE REMOVAL, VARIABLE DEPTH (X4401198)				
SHEET	STATION FROM	STATION TO	LT/RT	QUANTITY (SQ YD)
REMOVAL PLAN	98+00.00	99+43.23	LT/RT	752
REMOVAL PLAN	100+56.77	102+00.00	LT/RT	830
TOTAL				1582

HOT-MIX ASPHALT REMOVAL - BUTT JOINT (40600982)				
SHEET	STATION	WIDTH (FT)	LENGTH (FT)	QUANTITY (SQ YD)
REMOVAL PLAN	98+00.00	46.64	4.5	23
REMOVAL PLAN	102+00.00	44.00	4.5	27
TOTAL				50

ROADWAY SCHEDULES

SUBBASE GRANULAR MATERIAL, TYPE B 2" (31101180)				
SHEET	STATION FROM	STATION TO	LT/RT	QUANTITY (SQ YD)
PLAN AND PROFILE	97+30.00	99+25.29	LT	117
PLAN AND PROFILE	96+70.37	99+69.78	RT	191
PLAN AND PROFILE	100+30.22	104+65.74	LT	259
PLAN AND PROFILE	100+74.74	104+63.40	RT	213
TOTAL				780

POLYMERIZED HOT-MIX ASPHALT SURFACE COURSE, MIX "E", N70 (40603565)				
SHEET	STATION FROM	STATION TO	LT/RT	QUANTITY (TON)
PLAN AND PROFILE	98+00.00	99+45.27	LT/RT	74
PLAN AND PROFILE	100+54.73	102+00.00	LT/RT	81
TOTAL				155

LEVELING BINDER (MACHINE METHOD), N70 (40600635)				
SHEET	STATION FROM	STATION TO	LT/RT	QUANTITY (TON)
PLAN AND PROFILE	98+00.00	99+45.27	LT/RT	53
PLAN AND PROFILE	100+54.73	102+00.00	LT/RT	58
TOTAL				111

POLYMERIZED BITUMINOUS MATERIALS (PRIME COAT) (40800027)				
SHEET	STATION FROM	STATION TO	LT/RT	QUANTITY (POUND)
PLAN AND PROFILE	98+00.00	99+45.27	LT/RT	338
PLAN AND PROFILE	100+54.73	102+00.00	LT/RT	374
PLAN AND PROFILE	98+00.00	99+45.27	LT/RT	169
PLAN AND PROFILE	100+54.73	102+00.00	LT/RT	187
TOTAL				1068

STEEL PLATE BEAM GUARDRAIL, TYPE A, 6 FOOT POSTS (63000001)				
SHEET	STATION FROM	STATION TO	LT/RT	QUANTITY (FOOT)
PLAN AND PROFILE	97+35.51	98+82.52	LT	150
PLAN AND PROFILE	97+62.48	99+21.73	RT	162
PLAN AND PROFILE	100+78.27	103+07.43	LT	225
PLAN AND PROFILE	101+17.48	101+79.09	RT	63
TOTAL				600

HOT-MIX ASPHALT STABILIZATION 6" AT STEEL PLATE BEAM GUARD RAIL (Z0005216)				
SHEET	STATION FROM	STATION TO	LT/RT	QUANTITY (SQ YD)
PLAN AND PROFILE	96+56.63	98+99.88	LT	99
PLAN AND PROFILE	96+85.01	98+99.95	RT	114
PLAN AND PROFILE	101+15.02	103+89.32	LT	95
PLAN AND PROFILE	101+00.00	102+61.71	RT	44
TOTAL				352

RUB RAIL (X6330705)				
SHEET	STATION FROM	STATION TO	LT/RT	QUANTITY (FOOT)
PLAN AND PROFILE - SIDEWALK DETAILS	98+93.71	99+24.96	LT	31
PLAN AND PROFILE - SIDEWALK DETAILS	98+93.71	99+65.58	RT	72
PLAN AND PROFILE - SIDEWALK DETAILS	100+34.42	101+18.80	LT	85
PLAN AND PROFILE - SIDEWALK DETAILS	100+75.04	101+75.04	RT	100
TOTAL				288

TRAFFIC BARRIER TERMINAL, TYPE 6 (63100085)		
SHEET	LOCATION	QUANTITY (EACH)
PLAN AND PROFILE	NW BRIDGE QUADRANT	1
PLAN AND PROFILE	NE BRIDGE QUADRANT	1
PLAN AND PROFILE	SW BRIDGE QUADRANT	1
PLAN AND PROFILE	SE BRIDGE QUADRANT	1
TOTAL		4

TRAFFIC BARRIER TERMINAL, TYPE 1 (SPECIAL) TANGENT (63100167)		
SHEET	LOCATION	QUANTITY (EACH)
PLAN AND PROFILE	NW BRIDGE QUANDRANT	1
PLAN AND PROFILE	NE BRIDGE QUANDRANT	1
PLAN AND PROFILE	SW BRIDGE QUANDRANT	1
PLAN AND PROFILE	SE BRIDGE QUANDRANT	1
TOTAL		4

PORTLAND CEMENT CONCRETE SIDEWALK 4 INCH (42400100)				
SHEET	STATION FROM	STATION TO	LT/RT	QUANTITY (SQ FT)
PLAN AND PROFILE	97+30.00	99+25.29	LT	1053
PLAN AND PROFILE	96+70.37	99+69.78	RT	1718
PLAN AND PROFILE	100+30.22	104+65.74	LT	2333
PLAN AND PROFILE	100+74.74	104+63.40	RT	1918
TOTAL				7022

COMBINATION CONCRETE CURB AND GUTTER, TYPE B-6.12 (60603800)				
SHEET	STATION FROM	STATION TO	LT/RT	QUANTITY (FOOT)
PLAN AND PROFILE	96+57.00	97+35.00	LT	78
PLAN AND PROFILE	96+85.00	97+63.00	RT	78
PLAN AND PROFILE	98+00.00	99+25.67	LT	126
PLAN AND PROFILE	98+00.00	99+64.88	RT	165
TOTAL				447

COMBINATION CONCRETE CURB AND GUTTER, TYPE B-6.18 (60604400)				
SHEET	STATION FROM	STATION TO	LT/RT	QUANTITY (FOOT)
PLAN AND PROFILE	100+35.12	102+00.00	LT	165
PLAN AND PROFILE	100+74.33	102+00.00	RT	126
PLAN AND PROFILE	103+06.00	103+90.00	LT	84
PLAN AND PROFILE	101+80.00	102+62.00	RT	82
TOTAL				457



USER NAME = Peter Ross

DESIGNED - JR

REVISED -

STATE OF ILLINOIS
DEPARTMENT OF TRANSPORTATION

SCHEDULE OF QUANTITIES
WASHINGTON STREET

F.A.U.
RTE.

SECTION

COUNTY

TOTAL
SHEETS

SHEET
NO.

2552

14-00161-00-BR

WILL

86

9

CONTRACT NO. 61C38

ILLINOIS FED. AID PROJECT DPC-M-4003(356)

SCALE: N.T.S.

SHEET 1

OF 3

SHEETS

STA.

TO STA.

FILE NAME = L:\Naper-villa\15238-01\WashingtonPh2\Draw\CA00_Sheets\shtr-schedules.dwg

EROSION AND SEDIMENT CONTROL SCHEDULES

TEMPORARY FENCE (20101000)		
SHEET	LOCATION	QUANTITY (FOOT)
EROSION CONTROL AND SEDIMENT	N. BRIDGE - STAGE 1	20
EROSION CONTROL AND SEDIMENT	S. BRIDGE - STAGE 2	103
EROSION CONTROL AND SEDIMENT	N. BRIDGE - STAGE 2	13
TOTAL		136

TREE TRUNK PROTECTION (20101100)				
SHEET	STATION	OFFSET	LT/RT	QUANTITY (EACH)
EROSION CONTROL AND SEDIMENT	102+50.50	52.1	LT	1
EROSION CONTROL AND SEDIMENT	102+93.60	50.6	LT	1
EROSION CONTROL AND SEDIMENT	103+29.76	49.5	LT	1
TOTAL				3

TEMPORARY EROSION CONTROL SEEDING (28000250)		
SHEET	LOCATION	QUANTITY (POUND)
EROSION CONTROL AND SEDIMENT	S. BRIDGE - STAGE 1	11
EROSION CONTROL AND SEDIMENT	N. BRIDGE - STAGE 2	19
EROSION CONTROL AND SEDIMENT	S. BRIDGE - STAGE 2	14
EROSION CONTROL AND SEDIMENT	N. BRIDGE - STAGE 2	12
TOTAL		56

TEMPORARY EROSION CONTROL BLANKET (28001100)		
SHEET	LOCATION	QUANTITY (SQ YD)
EROSION CONTROL AND SEDIMENT	S. BRIDGE - STAGE 1	533
EROSION CONTROL AND SEDIMENT	N. BRIDGE - STAGE 2	911
EROSION CONTROL AND SEDIMENT	S. BRIDGE - STAGE 2	676
EROSION CONTROL AND SEDIMENT	N. BRIDGE - STAGE 2	568
TOTAL		2688

INLET FILTERS (28000510)				
SHEET	STATION FROM	OFFSET	LT/RT	QUANTITY (EACH)
EROSION CONTROL AND SEDIMENT	98+90.27	23.3	LT	1
EROSION CONTROL AND SEDIMENT	100+93.30	25.5	LT	1
EROSION CONTROL AND SEDIMENT	98+90.20	23.3	RT	1
EROSION CONTROL AND SEDIMENT	102+18.68	26.7	RT	1
TOTAL				4

PERIMETER EROSION BARRIER (28000400)		
SHEET	LOCATION	QUANTITY (FOOT)
EROSION CONTROL AND SEDIMENT	S. BRIDGE - STAGE 1	207
EROSION CONTROL AND SEDIMENT	N. BRIDGE - STAGE 1	500
EROSION CONTROL AND SEDIMENT	S. BRIDGE - STAGE 2	277
EROSION CONTROL AND SEDIMENT	N. BRIDGE - STAGE 2	372
TOTAL		1356

PERIMETER EROSION BARRIER, ROLLED EXCELSIOR (XX006729)		
SHEET	LOCATION	QUANTITY (FOOT)
EROSION CONTROL AND SEDIMENT	N. BRIDGE - STAGE 1	20
EROSION CONTROL AND SEDIMENT	S. BRIDGE - STAGE 2	103
EROSION CONTROL AND SEDIMENT	N. BRIDGE - STAGE 2	13
TOTAL		136

STONE RIPRAP, CLASS A3 (28100105)				
SHEET	STATION	OFFSET	LT/RT	QUANTITY (SQ YD)
EROSION CONTROL AND SEDIMENT	98+99.10	54.1	RT	30
TOTAL				0

ADDITIONAL QUANTITY NOTED ON STRUCTURAL PLANS

STONE RIPRAP, CLASS A4 (28100107)				
SHEET	STATION	OFFSET	LT/RT	QUANTITY (SQ YD)
EROSION CONTROL AND SEDIMENT	100+84.78	47.4	RT	38
TOTAL				0

ADDITIONAL QUANTITY NOTED ON STRUCTURAL PLANS

FILTER FABRIC (28200200)				
SHEET	STATION	OFFSET	LT/RT	QUANTITY (SQ YD)
EROSION CONTROL AND SEDIMENT	98+99.10	54.1	RT	30
EROSION CONTROL AND SEDIMENT	100+84.78	47.4	RT	38
TOTAL				68

DRAINAGE AND UTILITY SCHEDULES

STORM SEWERS, CLASS A, TYPE 1 12" (550A0050)				
SHEET	STATION FROM	STATION TO	LT/RT	QUANTITY (FOOT)
DRAINAGE AND UTILITIES	98+55.00	98+90.00	RT	33
TOTAL				33

STORM SEWERS, CLASS A, TYPE 2 24" (550A0410)				
SHEET	STATION FROM	STATION TO	LT/RT	QUANTITY (FOOT)
DRAINAGE AND UTILITIES	100+93.00	100+84.80	LT	14
TOTAL				14

STORM SEWERS, CLASS A, TYPE 3 12" (550A0640)				
SHEET	STATION FROM	STATION TO	LT/RT	QUANTITY (FOOT)
DRAINAGE AND UTILITIES	98+55.00	98+99.00	RT	40
TOTAL				40

PRECAST REINFORCED CONCRETE FLARED END SECTIONS 12" (54213657)				
SHEET	STATION	OFFSET	LT/RT	QUANTITY (EACH)
DRAINAGE AND UTILITIES	98+99.00	54	RT	1
TOTAL				1

PRECAST REINFORCED CONCRETE FLARED END SECTIONS 24" (54213669)				
SHEET	STATION	OFFSET	LT/RT	QUANTITY (EACH)
DRAINAGE AND UTILITIES	100+84.80	48	LT	1
TOTAL				1

MANHOLES, TYPE A, 4'-DIAMETER, TYPE 3 FRAME AND GRATE (60218500)				
SHEET	STATION	OFFSET	LT/RT	QUANTITY (EACH)
DRAINAGE AND UTILITIES	100+93.00	25.5	LT	1
TOTAL				1

MANHOLES, TYPE A, 4'-DIAMETER, TYPE 11 FRAME AND GRATE (60219300)				
SHEET	STATION	OFFSET	LT/RT	QUANTITY (EACH)
DRAINAGE AND UTILITIES	98+90.00	23.3	RT	1
TOTAL				1

MANHOLES, TYPE A, 5'-DIAMETER, TYPE 1 FRAME, CLOSED LID (60221100)				
SHEET	STATION	OFFSET	LT/RT	QUANTITY (EACH)
DRAINAGE AND UTILITIES	98+55.00	33	RT	1
TOTAL				1

MANHOLES TO BE ADJUSTED (60255500)				
SHEET	STATION	OFFSET	LT/RT	QUANTITY (EACH)
DRAINAGE AND UTILITIES	92+27.97	18.6	RT	1
DRAINAGE AND UTILITIES	101+13.89	19.7	RT	1
DRAINAGE AND UTILITIES	101+93.00	22	LT	1
TOTAL				3

INLETS TO BE ADJUSTED (60260100)				
SHEET	STATION	OFFSET	LT/RT	QUANTITY (EACH)
DRAINAGE AND UTILITIES	98+90.27	23.3	LT	1
TOTAL				1

UNDERGROUND CONDUIT, GALVANIZED STEEL, 2" DIA (81028200)				
SHEET	STATION FROM	STATION TO	LT/RT	QUANTITY (FOOT)
ROADWAY DETAILS	99+55.00	99+67.00	RT	12
ROADWAY DETAILS	99+67.00	100+77.00	RT	110
ROADWAY DETAILS	100+77.00	101+51.00	RT	74
TOTAL				196

UNDERGROUND CONDUIT, PVC, 6" DIA (81028410)				
SHEET	STATION FROM	STATION TO	LT/RT	QUANTITY (FOOT)
ROADWAY DETAILS	99+58.00	99+66.00	RT	24
ROADWAY DETAILS	99+66.00	100+75.00	RT	327
ROADWAY DETAILS	100+75.00	100+85.00	RT	30
TOTAL				381

UNIT DUCT, 600V, 3-1C NO.6, 1/C NO.6 GROUND, (XLP-TYPE USE), 1" DIA. POLYETHYLENE (881603045)				
SHEET	STATION FROM	STATION TO	LT/RT	QUANTITY (FOOT)
ROADWAY LIGHTING	97+68.5	99+30.0	RT	167
ROADWAY LIGHTING	100+52.0	101+84.7	LT	139
TOTAL				306



USER NAME = Peter Ross
DESIGNED - JR
DRAWN - JR
PLOT SCALE = 1:8000' = 1" = 80' / in.
CHECKED - PR
PLOT DATE = 12/12/2015 11:12:12 AM
DATE - 12/7/2015

REVISED -
REVISED -
REVISED -
REVISED -

STATE OF ILLINOIS
DEPARTMENT OF TRANSPORTATION

SCHEDULE OF QUANTITIES
WASHINGTON STREET

SCALE: N.T.S. SHEET 2 OF 3 SHEETS STA. TO STA.

F.A.U. R.T.E. 2552 SECTION 14-00161-00-BR COUNTY WILL TOTAL SHEETS 86 SHEET NO. 10 CONTRACT NO. 61C38 ILLINOIS FED. AID PROJECT DPC-M-4003(356)

FILE NAME = L:\Naperville\15238-01\WashingtonPho2\Draw\CADD_Sheets\shlts-schedules_82.dgn

LANDSCAPING SCHEDULES

SEEDING, CLASS 2A (25000210)		
SHEET	LOCATION	QUANTITY (ACRE)
PAVEMENT MARKING AND LANDSCAPING	SW BRIDGE	0.09
PAVEMENT MARKING AND LANDSCAPING	NW BRIDGE	0.13
PAVEMENT MARKING AND LANDSCAPING	SE BRIDGE	0.07
PAVEMENT MARKING AND LANDSCAPING	NE BRIDGE	0.06
TOTAL		0.3

SEEDING, CLASS 3 (25000300)		
SHEET	LOCATION	QUANTITY (ACRE)
PAVEMENT MARKING AND LANDSCAPING	SW BRIDGE	0.02
PAVEMENT MARKING AND LANDSCAPING	NW BRIDGE	0.02
PAVEMENT MARKING AND LANDSCAPING	SE BRIDGE	0.03
PAVEMENT MARKING AND LANDSCAPING	NE BRIDGE	0.06
TOTAL		0.1

SEEDING, CLASS 4A (25000312)		
SHEET	LOCATION	QUANTITY (ACRE)
PAVEMENT MARKING AND LANDSCAPING	NW BRIDGE	0.04
PAVEMENT MARKING AND LANDSCAPING	SE BRIDGE	0.04
TOTAL		0.1

SEEDING, CLASS 4B (25000314)		
SHEET	LOCATION	QUANTITY (ACRE)
PAVEMENT MARKING AND LANDSCAPING	NW BRIDGE	0.01
ROUNDED TOTAL		0.1

PAVEMENT MARKING SCHEDULES

PAVEMENT MARKING BLACKOUT TAPE, 5" (70107005)				
SHEET	STATION FROM	STATION TO	DESCRIPTION	QUANTITY (FOOT)
PAVEMENT MARKING AND LANDSCAPING	-	95+06.05	SKIP DASH	142
PAVEMENT MARKING AND LANDSCAPING	-	95+23.59	DBL YELLOW	600
PAVEMENT MARKING AND LANDSCAPING	95+85.86	104+60.50	SKIP DASH	210
PAVEMENT MARKING AND LANDSCAPING	95+90.18	96+21.92	DBL YELLOW	64
PAVEMENT MARKING AND LANDSCAPING	103+14.83	104+27.93	DBL YELLOW	226
PAVEMENT MARKING AND LANDSCAPING	-	-	SKIP DASH	160
PAVEMENT MARKING AND LANDSCAPING	95+85.54	BRIDGE	SKIP DASH	86
PAVEMENT MARKING AND LANDSCAPING	96+21.92	BRIDGE	DBL YELLOW	644
PAVEMENT MARKING AND LANDSCAPING	100+45.63	104+61.55	SKIP DASH	104
PAVEMENT MARKING AND LANDSCAPING	100+52.93	103+52.01	DBL YELLOW	600
15% CONTINGENCY				426
TOTAL				3262

PAVEMENT MARKING BLACKOUT TAPE, 7" (70107007)				
SHEET	STATION FROM	STATION TO	DESCRIPTION	QUANTITY (FOOT)
PAVEMENT MARKING AND LANDSCAPING	101+67.37	103+07.40	DASHED	35
PAVEMENT MARKING AND LANDSCAPING	103+07.40	104+22.05	SLD. WHITE	115
PAVEMENT MARKING AND LANDSCAPING	-	-	DASHED	29
PAVEMENT MARKING AND LANDSCAPING	103+21.49	-	ONLY	42
PAVEMENT MARKING AND LANDSCAPING	103+46.80	-	LT. ARROW	30
PAVEMENT MARKING AND LANDSCAPING	106+43.52	-	DASHED	41
15% CONTINGENCY				43
TOTAL				325

EPOXY PAVEMENT MARKING - LINE 4" (78005110)				
SHEET	STATION FROM	STATION TO	DESCRIPTION	QUANTITY (FOOT)
PAVEMENT MARKING AND LANDSCAPING	99+45.27	100+54.73	DBL YELL	218.9
PAVEMENT MARKING AND LANDSCAPING	99+53.67	100+63.13	SKIP-DASH	27.4
PAVEMENT MARKING AND LANDSCAPING	99+36.87	100+46.33	SKIP-DASH	27.4
PAVEMENT MARKING AND LANDSCAPING	99+62.08	100+71.53	SLD WHT	109.5
PAVEMENT MARKING AND LANDSCAPING	99+28.47	100+37.92	SLD WHT	109.5
TOTAL				493

NITROGEN FERTILIZER NUTRIENT (25000400)		
SHEET	LOCATION	QUANTITY (POUND)
PAVEMENT MARKING AND LANDSCAPING	SEEDING, CLASS 2A	27
PAVEMENT MARKING AND LANDSCAPING	SEEDING, CLASS 3	9
TOTAL		36

PHOSPHORUS FERTILIZER NUTRIENT (25000500)		
SHEET	LOCATION	QUANTITY (POUND)
PAVEMENT MARKING AND LANDSCAPING	SEEDING, CLASS 2A	27
PAVEMENT MARKING AND LANDSCAPING	SEEDING, CLASS 3	9
TOTAL		36

POTASSIUM FERTILIZER FERTILIZER NUTRIENT (25000600)		
SHEET	LOCATION	QUANTITY (POUND)
PAVEMENT MARKING AND LANDSCAPING	SEEDING, CLASS 2A	27
PAVEMENT MARKING AND LANDSCAPING	SEEDING, CLASS 3	9
TOTAL		36

PAVEMENT MARKING TAPE, TYPE III - LETTERS AND SYMBOLS (70300510)			
SHEET	LOCATION	DESCRIPTION	QUANTITY (SQ FT)
PAVEMENT MARKING AND LANDSCAPING	NB LEFT TURN LANE	ONLY	21.1
PAVEMENT MARKING AND LANDSCAPING	NB LEFT TURN LANE	LT. ARROW	15.2
PAVEMENT MARKING AND LANDSCAPING	SB THROUGH LANE	ARROW	12.3
PAVEMENT MARKING AND LANDSCAPING	SB THROUGH LANE	ONLY	21.1
PAVEMENT MARKING AND LANDSCAPING	SB TURN LANE	ONLY	21.1
PAVEMENT MARKING AND LANDSCAPING	SB TURN LANE	RT. ARROW	15.2
PAVEMENT MARKING AND LANDSCAPING	SB THROUGH LANE	ARROW	12.3
PAVEMENT MARKING AND LANDSCAPING	SB THROUGH LANE	ONLY	21.1
PAVEMENT MARKING AND LANDSCAPING	SB TURN LANE	ONLY	21.1
PAVEMENT MARKING AND LANDSCAPING	SB TURN LANE	RT. ARROW	15.2
TOTAL			176

PAVEMENT MARKING TAPE, TYPE III 4" (70300520)				
SHEET	STATION FROM	STATION TO	DESCRIPTION	QUANTITY (FOOT)
PAVEMENT MARKING AND LANDSCAPING	-	95+06.05	DBL. YELLOW	1120.6
PAVEMENT MARKING AND LANDSCAPING	-	94+35.14	DBL. YELLOW	502.2
PAVEMENT MARKING AND LANDSCAPING	95+85.86	104+60.78	DBL. YELLOW	1750.8
PAVEMENT MARKING AND LANDSCAPING	-	95+45.68	SOLID WHT.	413
PAVEMENT MARKING AND LANDSCAPING	95+70.29	104+82.77	SOLID WHT.	991.2
PAVEMENT MARKING AND LANDSCAPING	106+00.47	-	SOLID WHT.	808.6
PAVEMENT MARKING AND LANDSCAPING	-	95+06.05	DBL. YELLOW	586.4
PAVEMENT MARKING AND LANDSCAPING	95+85.54	94+35.14	DBL. YELLOW	1758.4
PAVEMENT MARKING AND LANDSCAPING	-	104+60.78	SOLID WHT.	604.9
PAVEMENT MARKING AND LANDSCAPING	95+70.16	95+45.68	SOLID WHT.	82
PAVEMENT MARKING AND LANDSCAPING	97+55.02	104+82.77	SOLID WHT.	583
PAVEMENT MARKING AND LANDSCAPING	98+00.00	-	SOLID WHT.	668.6
PAVEMENT MARKING AND LANDSCAPING	-	-	SOLID YEL.	615.2
TOTAL				10485

EROSION CONTROL BLANKET (25100630)		
SHEET	LOCATION	QUANTITY (SQ YD)
PAVEMENT MARKING AND LANDSCAPING	SEEDING, CLASS 2A	1615
PAVEMENT MARKING AND LANDSCAPING	SEEDING, CLASS 4B	26
TOTAL		1641

HEAVY DUTY EROSION CONTROL BLANKET (25100635)		
SHEET	LOCATION	QUANTITY (SQ YD)
PAVEMENT MARKING AND LANDSCAPING	SEEDING, CLASS 3	649
PAVEMENT MARKING AND LANDSCAPING	SEEDING, CLASS 4A	399
TOTAL		1048

PAVEMENT MARKING TAPE, TYPE III 6" (70300540)				
SHEET	STATION FROM	STATION TO	DESCRIPTION	QUANTITY (FOOT)
PAVEMENT MARKING AND LANDSCAPING	103+29.30	104+60.50	SOLID WHT.	129.4
PAVEMENT MARKING AND LANDSCAPING	103+29.30	104+60.50	SOLID WHT.	130.8
PAVEMENT MARKING AND LANDSCAPING	102+00.00	103+29.30	DASHED	31.8
PAVEMENT MARKING AND LANDSCAPING	105+43.51	-	SOLID WHT.	218.4
PAVEMENT MARKING AND LANDSCAPING	105+43.51	-	SOLID WHT.	215.7
PAVEMENT MARKING AND LANDSCAPING	-	-	DASHED	46.3
PAVEMENT MARKING AND LANDSCAPING	102+00.00	103+07.40	DASHED	27.3
PAVEMENT MARKING AND LANDSCAPING	105+43.83	-	SOLID WHT.	186.6
PAVEMENT MARKING AND LANDSCAPING	106+43.42	-	SOLID WHT.	84.0
PAVEMENT MARKING AND LANDSCAPING	-	-	DASHED	29.3
TOTAL				1100

THERMOPLASTIC PAVEMENT MARKING - LINE 4" (78000200)				
SHEET	STATION FROM	STATION TO	DESCRIPTION	QUANTITY (FOOT)
PAVEMENT MARKING AND LANDSCAPING	98+00.00	99+36.87	SKIP-DASH	34.2
PAVEMENT MARKING AND LANDSCAPING	98+00.00	99+53.67	SKIP-DASH	38.4
PAVEMENT MARKING AND LANDSCAPING	100+46.33	102+00.00	SKIP-DASH	38.4
PAVEMENT MARKING AND LANDSCAPING	100+63.12	102+00.00	SKIP-DASH	34.2
PAVEMENT MARKING AND LANDSCAPING	98+00.00	99+45.27	DBL YELL	290.5
PAVEMENT MARKING AND LANDSCAPING	100+54.73	102+00.00	DBL YELL	290.5
PAVEMENT MARKING AND LANDSCAPING	99+00.00	99+62.08	SLD WHT	62.1
PAVEMENT MARKING AND LANDSCAPING	100+71.52	101+75.25	SLD WHT	103.7
PAVEMENT MARKING AND LANDSCAPING	99+00.00	99+28.47	SLD WHT	28.5
PAVEMENT MARKING AND LANDSCAPING	100+37.92	101+97.77	SLD WHT	159.9
TOTAL				1080

THERMOPLASTIC PAVEMENT MARKING - LINE 6" (78000400)				
SHEET	STATION FROM	STATION TO	DESCRIPTION	QUANTITY (FOOT)
PAVEMENT MARKING AND LANDSCAPING	101+05.48	102+00.00	DASHED	23.6
TOTAL				24



USER NAME = Peter Ross

DESIGNED - JR

REVISED -

DRAWN - JR

REVISED -

PLOT SCALE = 1:80000' / in.

CHECKED - PR

REVISED -

PLOT DATE = 12/12/2015 11:12:13 AM

DATE - 12/7/2015

REVISED -

STATE OF ILLINOIS
DEPARTMENT OF TRANSPORTATION

SCHEDULE OF QUANTITIES
WASHINGTON STREET

SCALE: N.T.S.

SHEET 3

OF 3

SHEETS

STA.

TO STA.

F.A.U.
RTE.

2552

SECTION

14-00161-00-BR

COUNTY

WILL

TOTAL
SHEETS

86

SHEET
NO.

11

CONTRACT NO. 61C38

[ILLINOIS] FED. AID PROJECT DPC-M-4003(356)

FILE NAME = I:\Naperville\115230-01\WashingtonSt\Draw\0400_Sheets\hatched.schedules_03.dgn

STAGE 1 (CONSTRUCTION IN SOUTHBOUND LANES [LEFT SIDE OF ROAD])

LOCATION	EARTH EXCAVATION	EXCAVATION TO BE USED IN EMBANKMENT, ADJUSTED FOR SHRINKAGE	EMBANKMENT	EARTHWORK BALANCE WASTE (+) OR SHORTAGE (-)	TOPSOIL EXCAVATION	TOPSOIL PLACEMENT	TOPSOIL BALANCE WASTE (+) OR SHORTAGE (-)
	CUBIC YARDS	CUBIC YARDS	CUBIC YARDS	CUBIC YARDS	CUBIC YARDS	CUBIC YARDS	CUBIC YARDS
96+50 TO 98+00	10	9	49	-40	25	15	10
98+00 TO 100+00	47	40	169	-129	40	26	13
100+00 TO 102+00	152	129	151	-22	56	79	-23
102+00 TO 104+50	29	25	34	-9	49	33	15
TOTAL	238	203	403	-200	170	153	15

STAGE 2 (CONSTRUCTION IN NORTHBOUND LANES [RIGHT SIDE OF ROAD])

LOCATION	EARTH EXCAVATION	EXCAVATION TO BE USED IN EMBANKMENT, ADJUSTED FOR SHRINKAGE	EMBANKMENT	EARTHWORK BALANCE WASTE (+) OR SHORTAGE (-)	TOPSOIL EXCAVATION	TOPSOIL PLACEMENT	TOPSOIL BALANCE WASTE (+) OR SHORTAGE (-)
	CUBIC YARDS	CUBIC YARDS	CUBIC YARDS	CUBIC YARDS	CUBIC YARDS	CUBIC YARDS	CUBIC YARDS
96+50 TO 98+00	1	1	18	-17	63	4	59
98+00 TO 100+00	45	38	172	-134	151	30	121
100+00 TO 102+00	65	55	114	-59	89	22	67
102+00 TO 104+50	1	1	136	-135	131	27	104
TOTAL	112	95	440	-345	434	83	351

PAY ITEM TOTALS

ITEM	UNIT	QUANTITY
EARTH EXCAVATION	CU YD	350
FURNISHED EXCAVATION	CU YD	545
TOPSOIL EXCAVATION & PLACEMENT	CU YD	604

EARTH EXCAVATION NOTES

1. EXCESS EXCAVATION, IF NOT UTILIZED AS EMBANKMENT, SHALL BE COMPLETELY REMOVED FROM THE CONSTRUCTION SITE AND DISPOSED OF OFF-SITE BY THE CONTRACTOR AND BE CONSIDERED INCLUDED IN THE COST OF "EARTH EXCAVATION" (20200100).
2. EXCESS TOPSOIL, IF NOT USED FOR PLACEMENT, SHALL BE COMPLETELY REMOVED FROM THE CONSTRUCTION SITE AND DISPOSED OF OFF-SITE BY THE CONTRACTOR AND BE CONSIDERED INCLUDED IN THE COST OF "TOPSOIL EXCAVATION AND PLACEMENT."
3. CLEARING AND GRUBBING OF ALL LOGS, SHRUBS, BUSHES, SAMPLINGS, GRASS, WEEDS, OTHER VEGETATION AND STUMPS OF A DIAMETER LESS THAN 6 INCHES AS WELL AS THE REMOVAL AND DISPOSAL OF ALL OBSTRUCTIONS TO PROPOSED IMPROVEMENTS INCLUDING BUT NOT LIMITED TO ACCUMULATIONS OF RUBBISH AND EXISTING STRUCTURES NOT SHOWN TO BE REMOVED AS A SEPARATE PAY ITEM SHALL BE INCLUDED IN THE COST OF "EARTH EXCAVATION" (20200100).
4. SHRINKAGE FACTOR USED IN CALCULATIONS = 15%
5. BASED ON GEOTECHNICAL STUDY, EXISTING TOPSOIL ASSUMED TO BE FOUR INCHES DEEP ON WEST ROADSIDE AND 12 INCHES DEEP ON EAST ROADSIDE. PROPOSED TOPSOIL DEPTH WILL BE FOUR INCHES, EXCEPT IN THE BIOSWALE AREA WHERE A 12 INCH DEPTH WILL BE USED AS SHOWN ON SHEET 28 .

FILE NAME = I:\Nisperville\15228-01-Washington-St\Draw\CD00-Sheets\sheet-ear-theor.dgn



USER NAME = Peter Ross
PLOT SCALE = 1:2000' / in.
PLOT DATE = 12/12/2015 11:12:13 AM

DESIGNED - JR
DRAWN - JR
CHECKED - PR
DATE - 12/7/2015







REVISED -
REVISED -
REVISED -
REVISED -

STATE OF ILLINOIS
DEPARTMENT OF TRANSPORTATION

EARTHWORK SCHEDULE AND EARTHWORK NOTES
WASHINGTON STREET

SCALE: N.T.S. SHEET 1 OF 1 SHEETS STA. TO STA.

F.A.U. RTE.	SECTION	COUNTY	TOTAL SHEETS	SHEET NO.
2552	14-00161-00-BR	WILL	86	12
CONTRACT NO. 61C38				
ILLINOIS FED. AID PROJECT DPC-M-4003356				

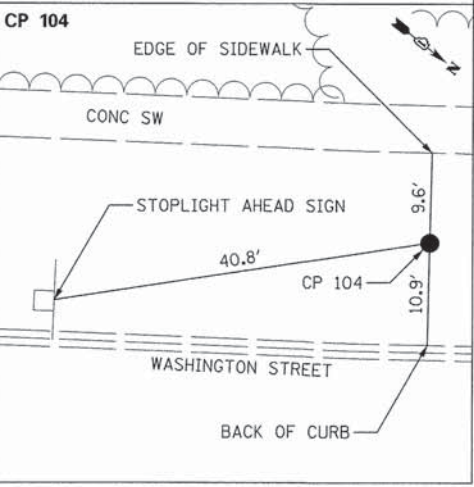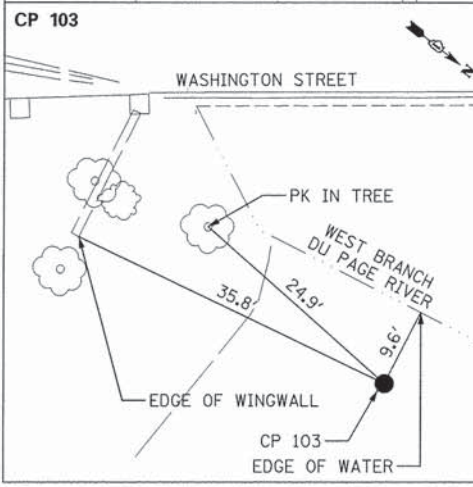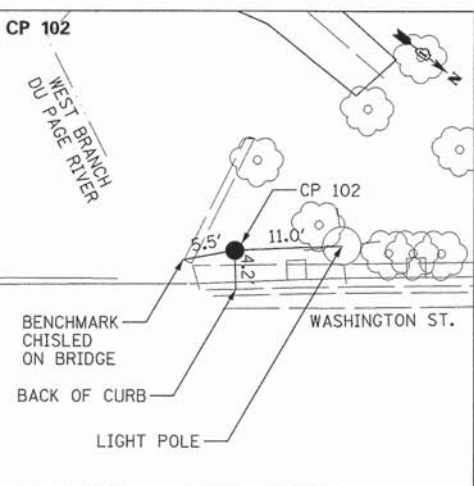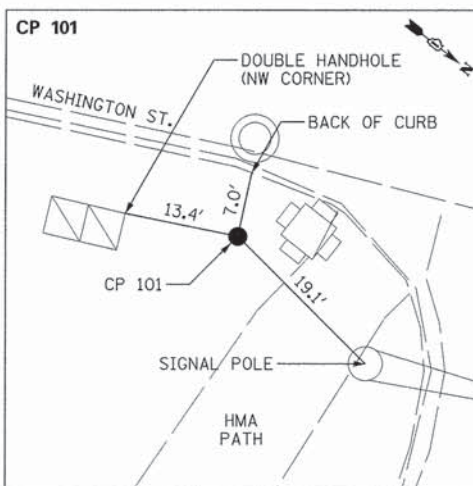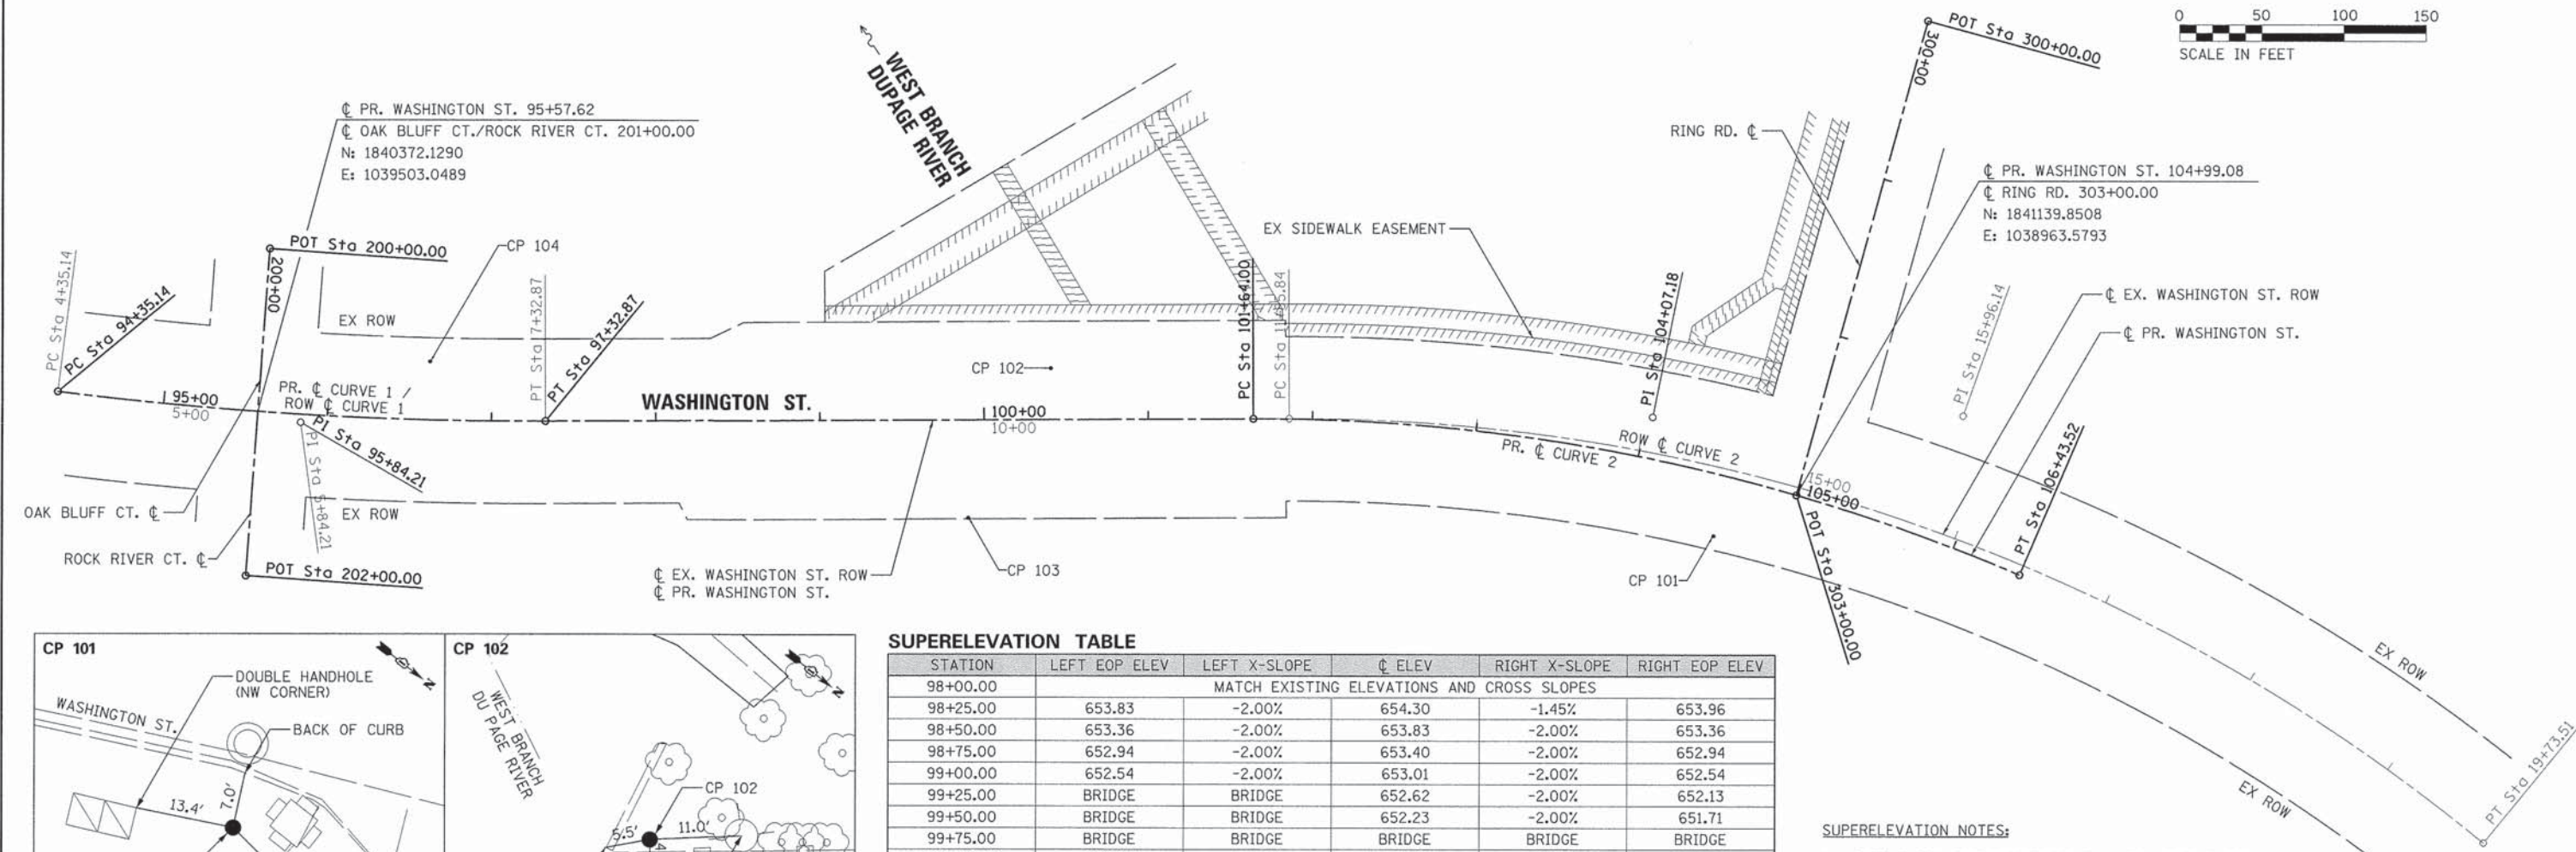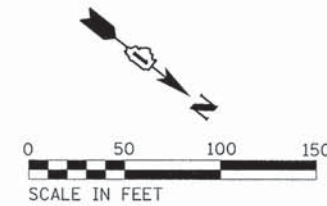

SUPERELEVATION TABLE

STATION	LEFT EOP ELEV	LEFT X-SLOPE	CL ELEV	RIGHT X-SLOPE	RIGHT EOP ELEV
98+00.00					
98+25.00	653.83	-2.00%	654.30	-1.45%	653.96
98+50.00	653.36	-2.00%	653.83	-2.00%	653.36
98+75.00	652.94	-2.00%	653.40	-2.00%	652.94
99+00.00	652.54	-2.00%	653.01	-2.00%	652.54
99+25.00	BRIDGE	BRIDGE	652.62	-2.00%	652.13
99+50.00	BRIDGE	BRIDGE	652.23	-2.00%	651.71
99+75.00	BRIDGE	BRIDGE	BRIDGE	BRIDGE	BRIDGE
100+00.00	BRIDGE	BRIDGE	BRIDGE	BRIDGE	BRIDGE
100+25.00	BRIDGE	BRIDGE	BRIDGE	BRIDGE	BRIDGE
100+50.00	650.15	-2.00%	650.67	BRIDGE	BRIDGE
100+75.00	649.87	-1.60%	650.28	BRIDGE	BRIDGE
101+00.00	649.71	-0.72%	649.87	-2.00%	649.36
101+25.00	649.54	0.16%	649.50	-2.50%	648.84
101+50.00	649.38	1.04%	649.11	-3.00%	648.32
101+75.00	649.22	-2.43%	648.72	-3.50%	647.79
102+00.00					

SUPERELEVATION NOTES:

- THIS IMPROVEMENT INTENDS TO MATCH THE EXISTING SUPERELEVATION OF WASHINGTON STREET, WHILE PROVIDING A PROFILE ADJUSTMENT TO ACCOMMODATE A NEW WEARING SURFACE ON THE BRIDGE. THIS INCLUDES MATCHING THE EXISTING ELEVATION AND CROSS SLOPE AT STATIONS 98+00 AND 102+00, AND MAINTAINING THE EXISTING SUPERELEVATION ON THE RESURFACED APPROACHES TO THE BRIDGE. THE TABLE AT LEFT IS PROVIDED AT GUIDANCE TO ACHIEVE THIS INTENT.
- FOR PAVEMENT ELEVATIONS AND CROSS SLOPES ON THE BRIDGE, THE STRUCTURAL PLANS SHALL GOVERN.

PROPOSED WASHINGTON STREET CENTERLINE

REFERENCE POINT	STATION	NORTHING	EASTING
PROP. CL CURVE 1 - PC	94+35.14	1840268.8507	1039568.8581
PROP. CL CURVE 1 - PI	95+84.21	1840396.6688	1039492.1398
PROP. CL CURVE 1 - PT	97+32.87	1840513.4724	1039399.5111
PROP. CL CURVE 2 - PC	101+64.00	1840851.2772	1039131.6221
PROP. CL CURVE 2 - PI	104+07.18	1841041.8090	1038980.5248
PROP. CL CURVE 2 - PT	106+43.52	1841276.7619	1038917.8354

EXISTING WASHINGTON STREET ROW CENTERLINE

REFERENCE POINT	STATION	NORTHING	EASTING
ROW CL CURVE 1 - PC	4+35.14	1840268.8507	1039568.8581
ROW CL CURVE 1 - PI	5+84.21	1840396.6688	1039492.1398
ROW CL CURVE 1 - PT	7+32.87	1840513.4724	1039399.5111
ROW CL CURVE 2 - PC	11+85.84	1840868.3876	1039118.0530
ROW CL CURVE 2 - PI	15+96.14	1841189.8702	1038863.1080
ROW CL CURVE 2 - PT	19+73.51	1841600.0843	1038871.6179

PROPOSED WASHINGTON STREET CURVES

PROP. CL CURVE 1	PROP. CL CURVE 2
PI STA. = 95+84.21	PI STA. = 104+07.18
$\Delta = 7^\circ 26' 34''$ (LT)	$\Delta = 23^\circ 28' 34''$ (RT)
$D = 2^\circ 29' 59''$	$D = 4^\circ 53' 45''$
$R = 2,292.01'$	$R = 1,170.33'$
$T = 149.07'$	$T = 243.17'$
$L = 297.73'$	$L = 479.52'$
$E = 4.84'$	$E = 25.00'$
$e = 2.4\%$	$e = 4.0\%$
$T.R. = 65.45'$	$T.R. = 100.30'$
$S.E. RUN = 54.55'$	$S.E. RUN = 50.15'$
P.C. STA. = 94+35.14	P.C. STA. = 101+64.00
P.T. STA. = 97+32.87	P.T. STA. = 106+43.52

EXISTING RIGHT-OF-WAY CURVES

ROW CL CURVE 1	ROW CL CURVE 2
PI STA. = 5+84.21	PI STA. = 15+96.14
$\Delta = 7^\circ 26' 34''$ (LT)	$\Delta = 39^\circ 36' 14''$ (RT)
$D = 2^\circ 29' 59''$	$D = 5^\circ 01' 41''$
$R = 2,292.01'$	$R = 1,139.54'$
$T = 149.07'$	$T = 410.30'$
$L = 297.73'$	$L = 787.67'$
$E = 4.84'$	$E = 71.62'$
P.C. STA. = 4+35.14	P.C. STA. = 11+85.84
P.T. STA. = 7+32.87	P.T. STA. = 19+73.51





USER NAME = Peter Ross	DESIGNED - JR	REVISED -
PLOT SCALE = 50.0000' / in.	DRAWN - JR	REVISED -
PLOT DATE = 12/12/2015 11:21:15 AM	CHECKED - PR	REVISED -
	DATE - 12/7/2015	REVISED -

STATE OF ILLINOIS
DEPARTMENT OF TRANSPORTATION

ALIGNMENT, TIES & BENCHMARKS
WASHINGTON STREET

SCALE: 1"=50' SHEET 1 OF 1 SHEETS STA. 94+35.14 TO STA. 106+43.52


F.A.U. RTE.	SECTION	COUNTY	TOTAL SHEETS	SHEET NO.
2552	14-00161-00-BR	WILL	86	13
CONTRACT NO. 61C38				
ILLINOIS FED. AID PROJECT DPC-M-4003(356)				

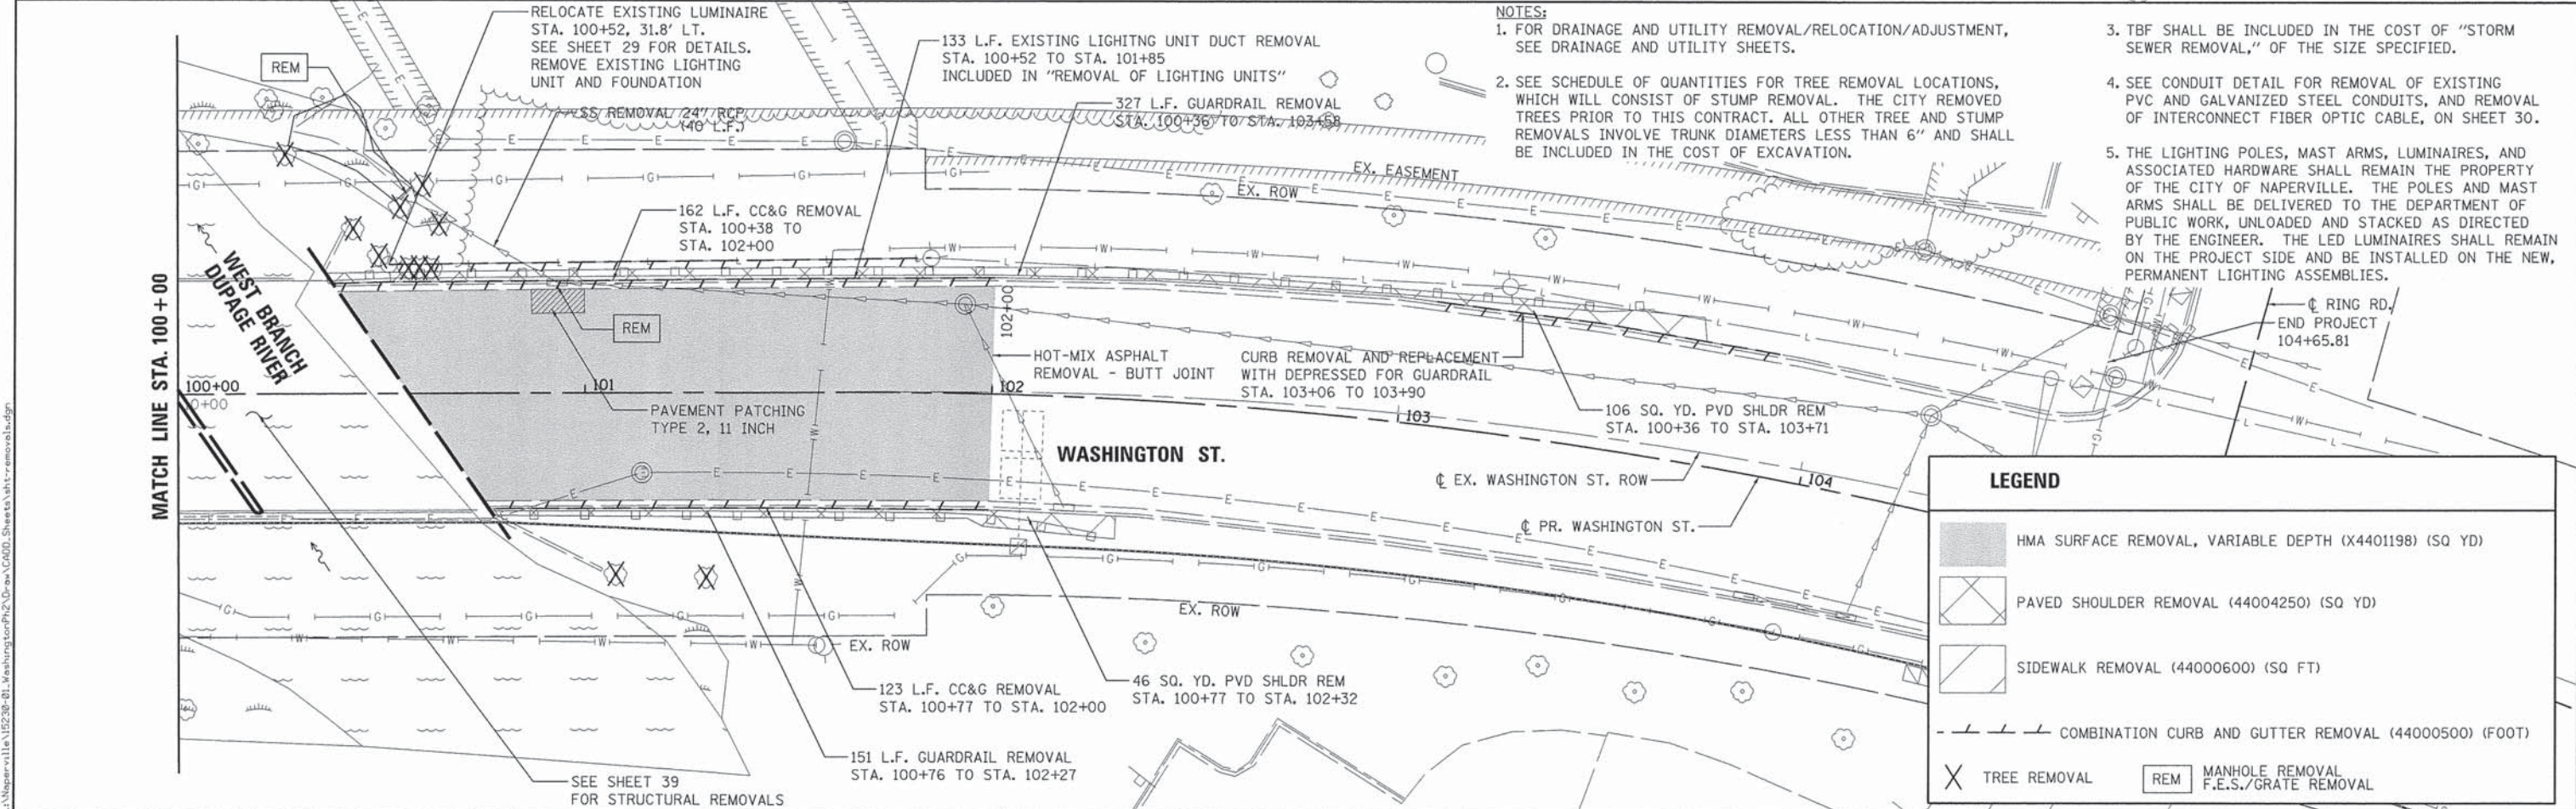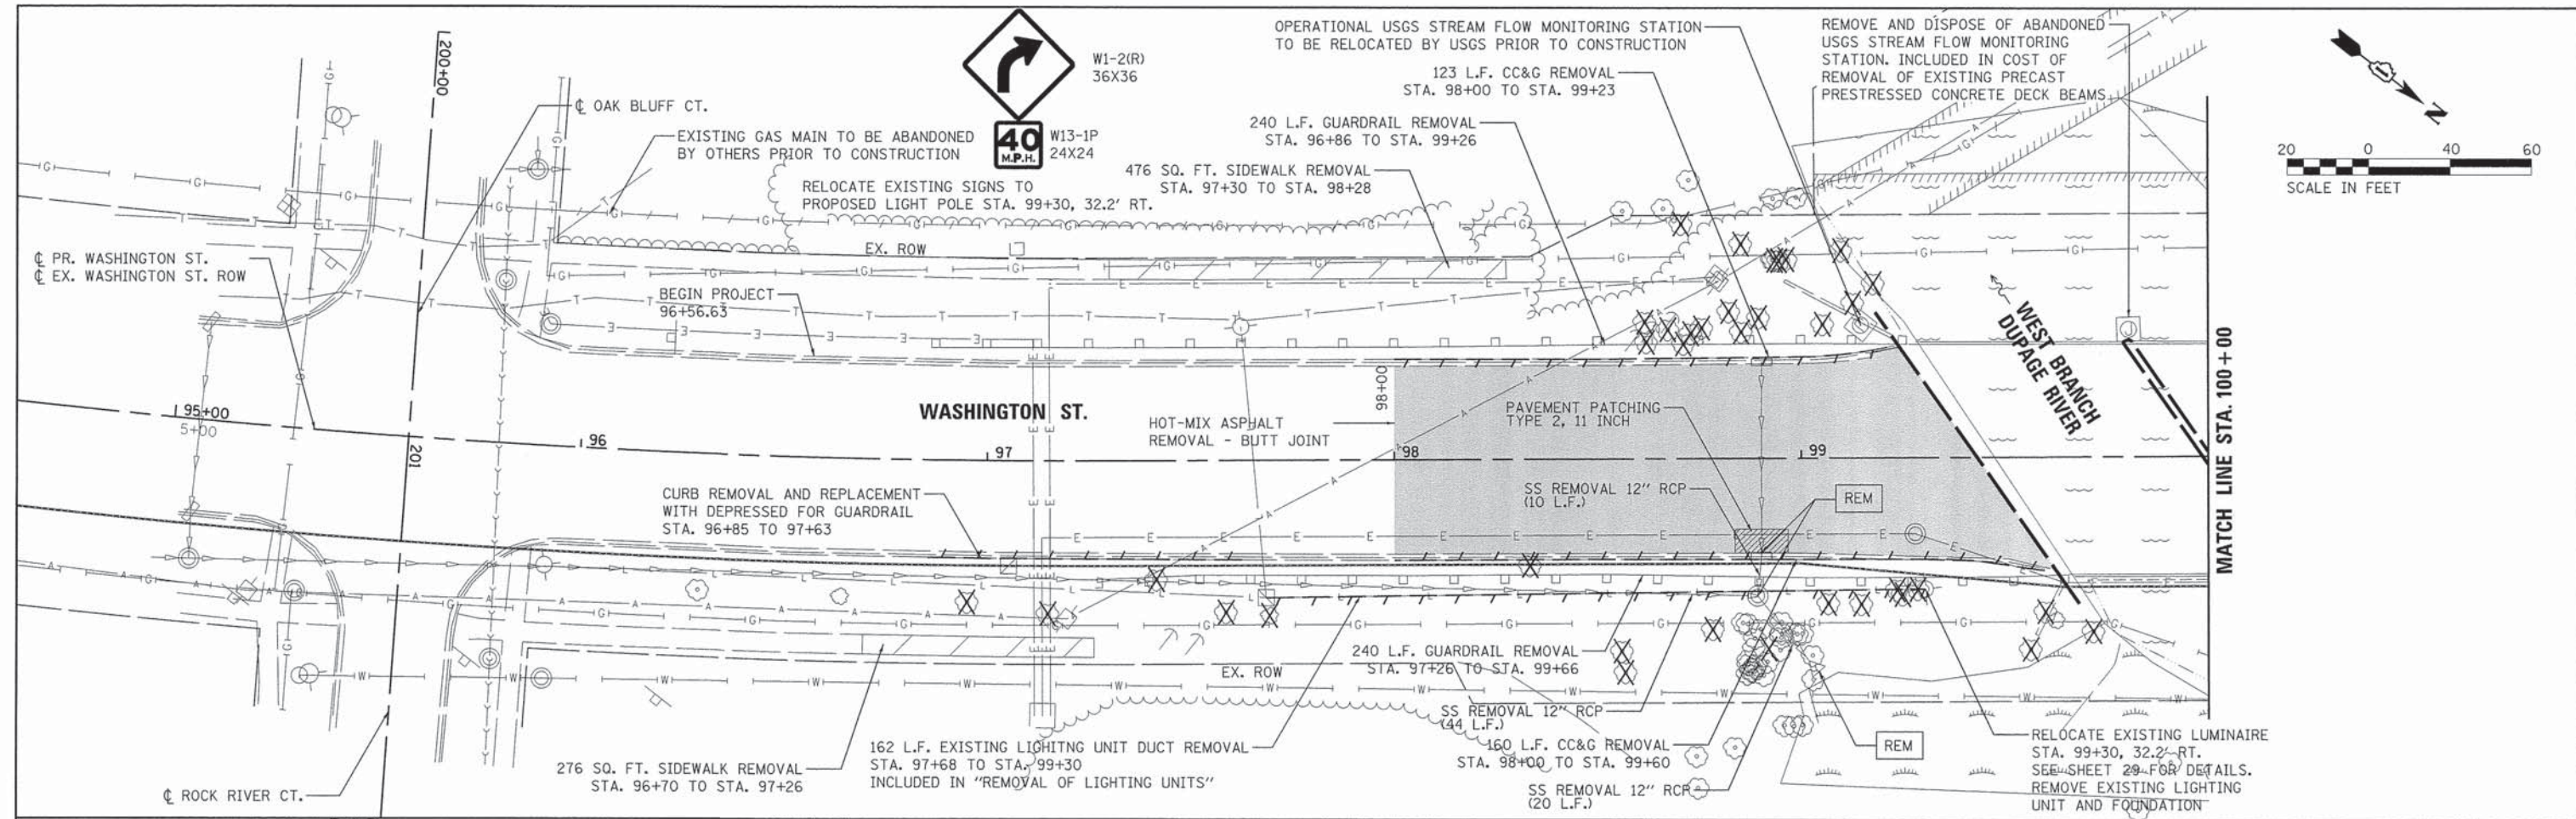


 CMT License No. 164-000013 Copyright © CMT, Inc.	USER NAME = Peter Ross	DESIGNED - JR	REVISED -	STATE OF ILLINOIS DEPARTMENT OF TRANSPORTATION	REMOVAL PLAN WASHINGTON STREET	SCALE: 1"=20'	SHEET 1 OF 1 SHEETS	STA. 94+35.14 TO STA. 106+43.52	F.A.U. RTE.	SECTION	COUNTY	TOTAL SHEETS	SHEET NO.
		DRAWN - MPM	REVISED -						2552	14-00161-00-BR	WILL	86	14
	PLOT SCALE = 20.0000' / 1in.	CHECKED - PR	REVISED -						CONTRACT NO. 61C38				
	PLOT DATE = 12/12/2015 11:12:15 AM	DATE - 12/7/2015	REVISED -						ILLINOIS FED. AID PROJECT DPC-M-4003356				

PLAN	DATE	BY
	SURVEYED	PLOTTED
	CHECKED	RT. OF WAY
	NO.	CADD FILE NAME

PROFILE	DATE	BY
	SURVEYED	PLOTTED
	CHECKED	B.M. NOTES
	NO.	STRUCTURE NOTATIONS CHKD

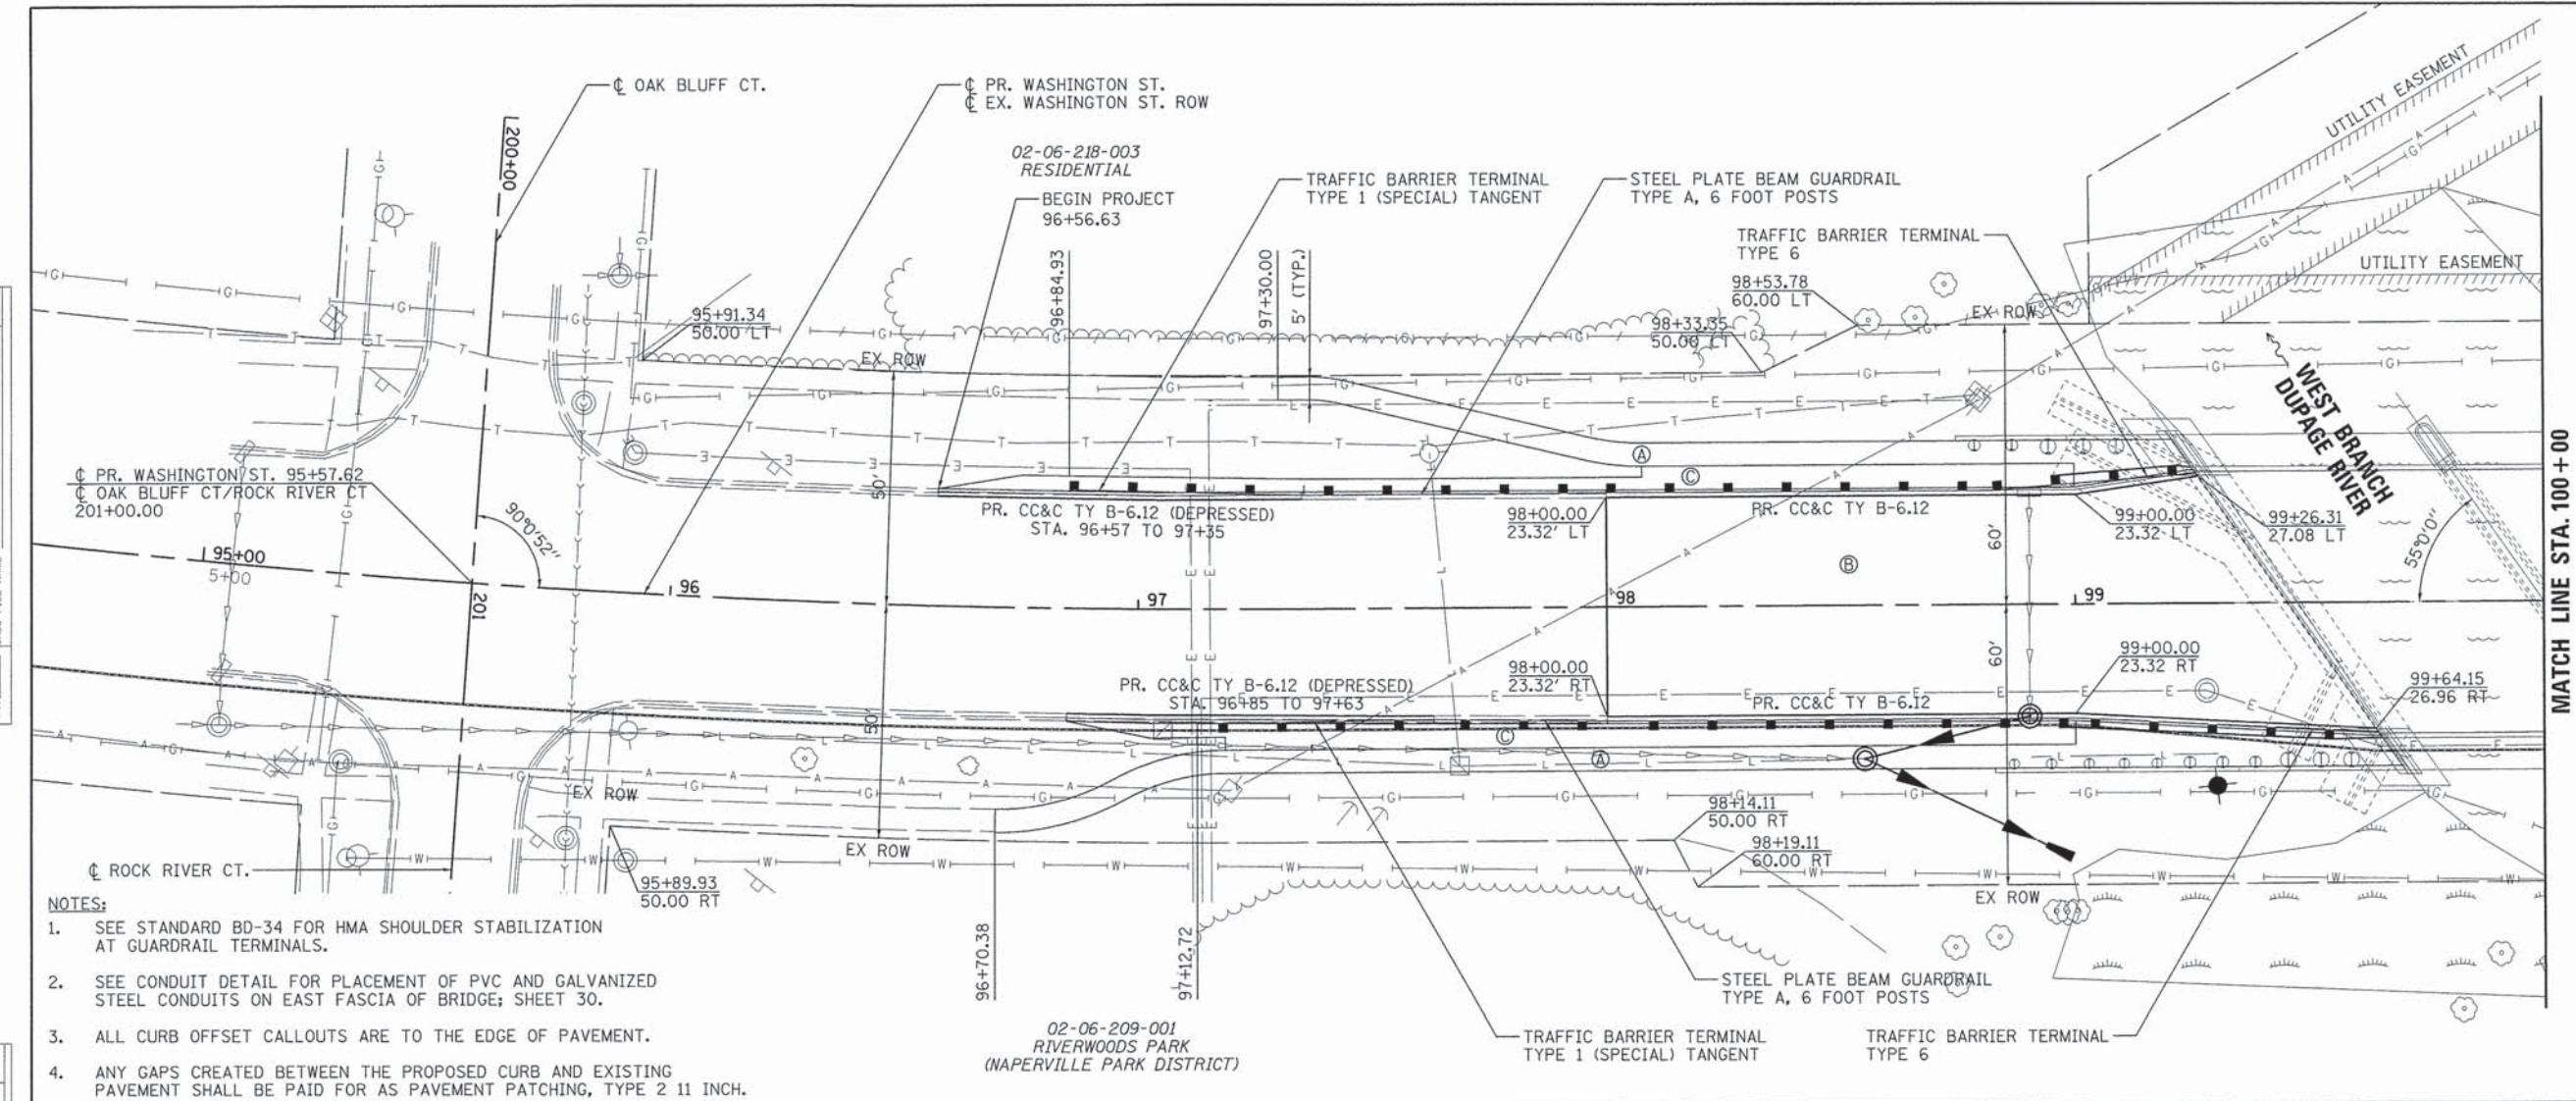

- NOTES:
- SEE STANDARD BD-34 FOR HMA SHOULDER STABILIZATION AT GUARDRAIL TERMINALS.
 - SEE CONDUIT DETAIL FOR PLACEMENT OF PVC AND GALVANIZED STEEL CONDUITS ON EAST FASCIA OF BRIDGE; SHEET 30.
 - ALL CURB OFFSET CALLOUTS ARE TO THE EDGE OF PAVEMENT.
 - ANY GAPS CREATED BETWEEN THE PROPOSED CURB AND EXISTING PAVEMENT SHALL BE PAID FOR AS PAVEMENT PATCHING, TYPE 2 11 INCH.

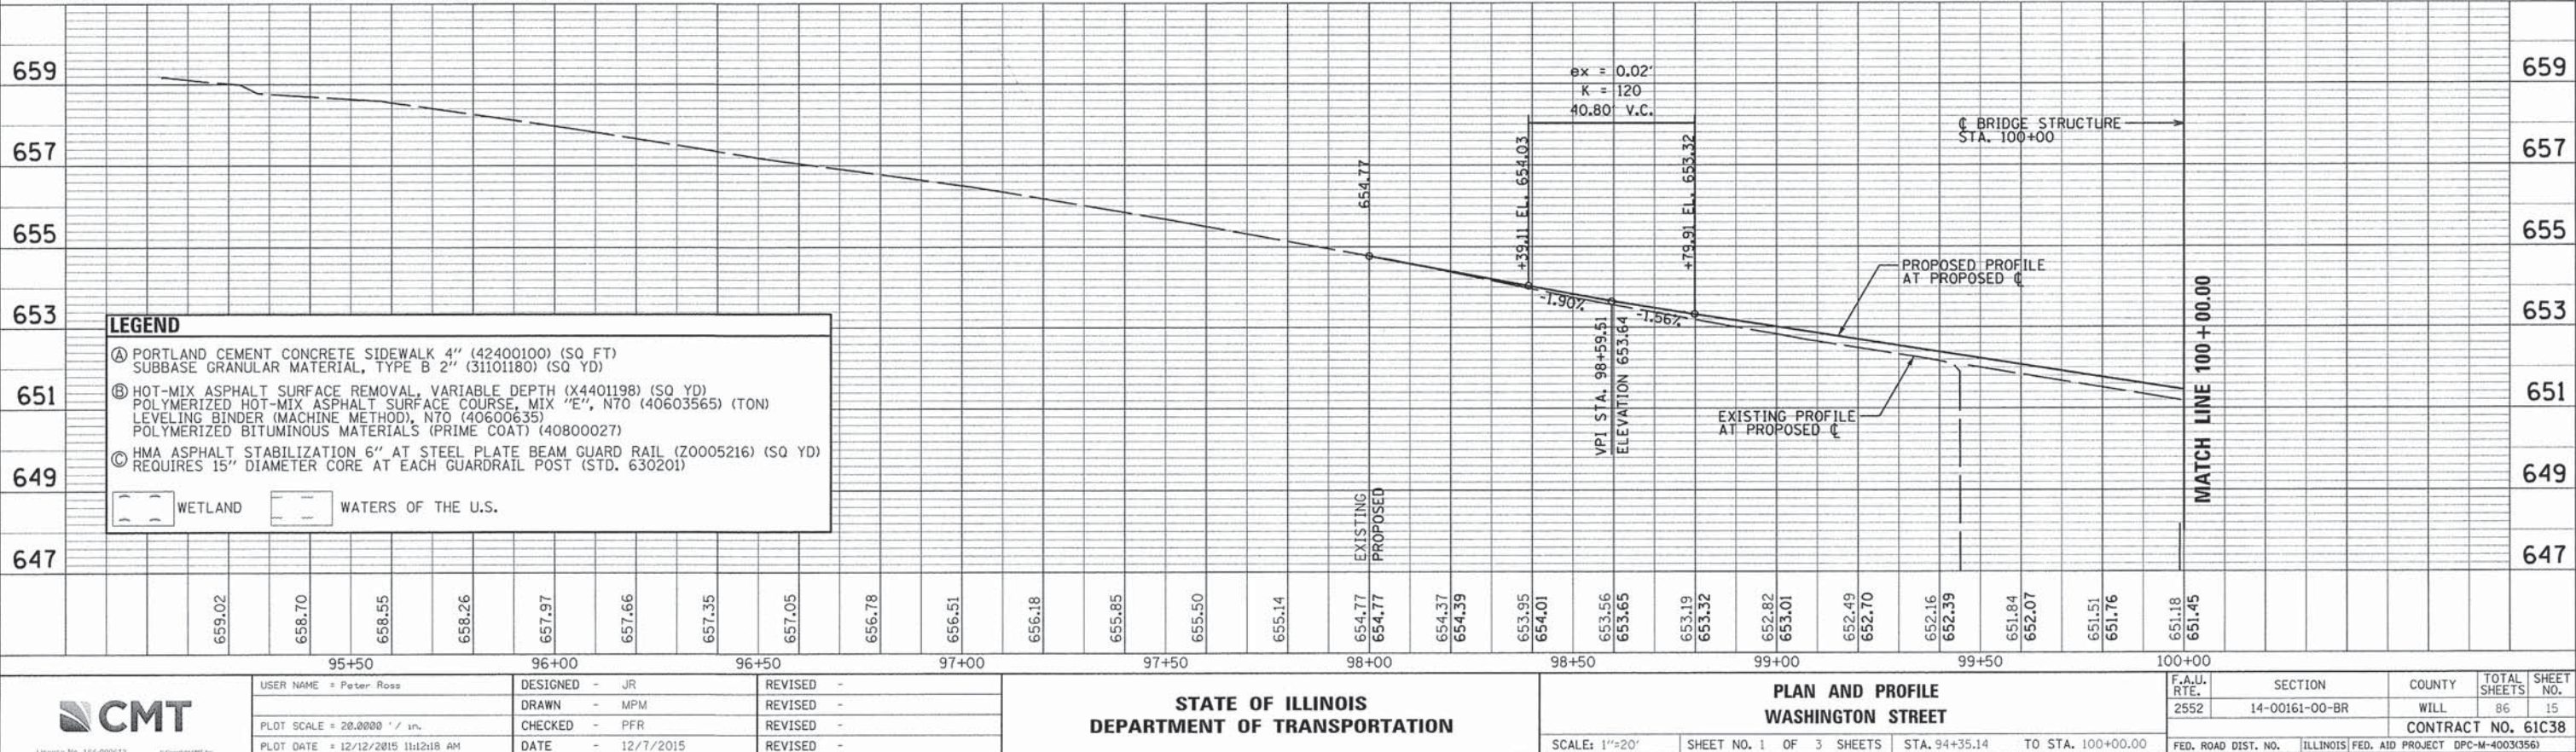

PROFILE	SURVEYED _____	BY _____	DATE _____
NOTE BOOK	PLOTTED _____		
NO. _____	GRADES CHECKED _____		
	B.L.M. NOTED _____		
	STRUCTURE NOTATIONS CH'KD _____		





Journal No. 124-000515

DESIGNED	-	JR
DRAWN	-	MPM
CHECKED	-	PFR
DATE	-	12/7/2015

REVISED	-
REVISED	-
REVISED	-
REVISED	-

F.A.U. RTE.	SECTION	COUNTY	TOTAL SHEETS	SHEET NO.
2552	14-00161-00-BR	WILL	86	16
		CONTRACT NO. 61C38		
FED. ROAD DIST. NO.	ILLINOIS FED. AID PROJECT: DRC-M-4003(356)			

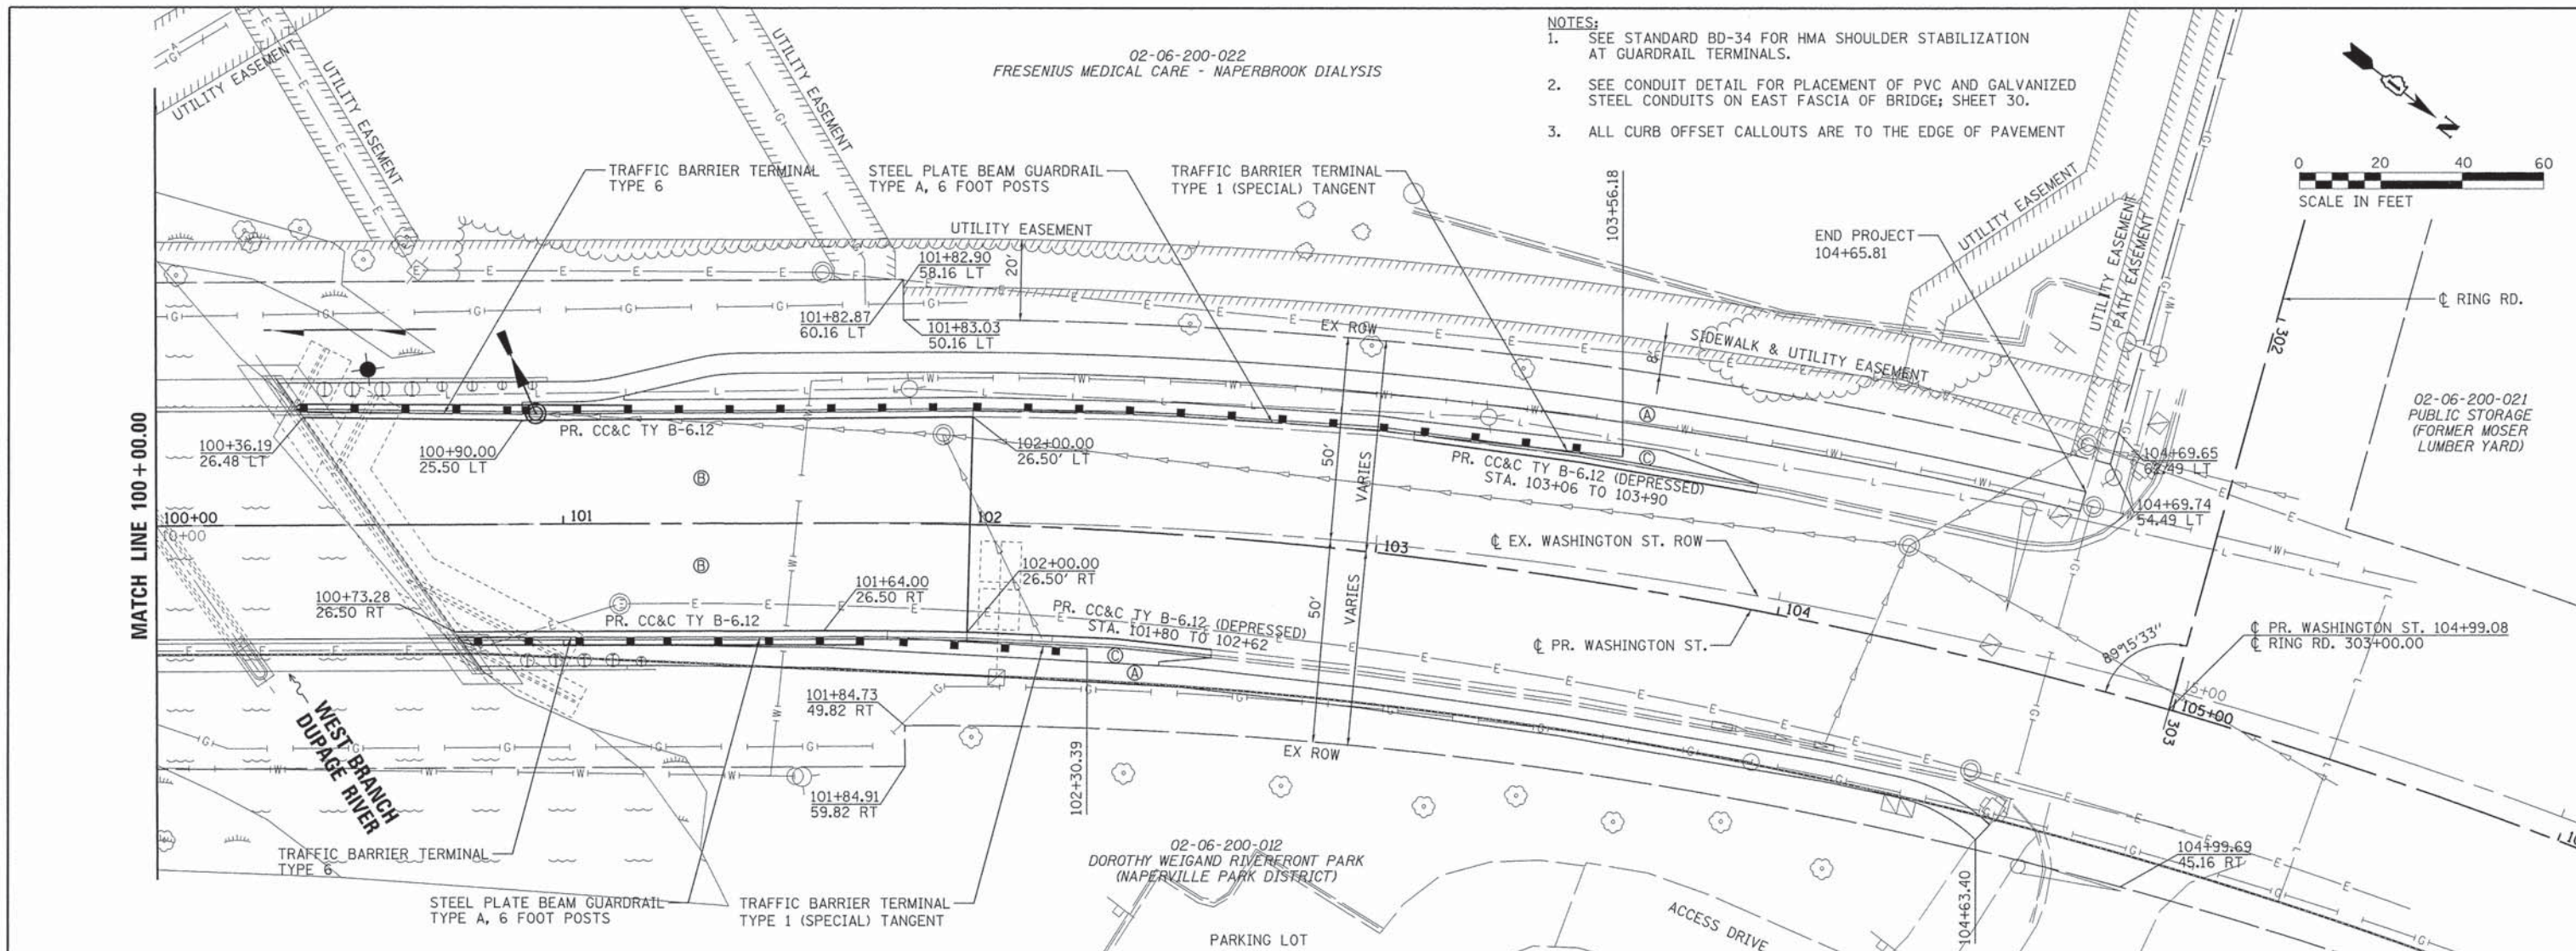
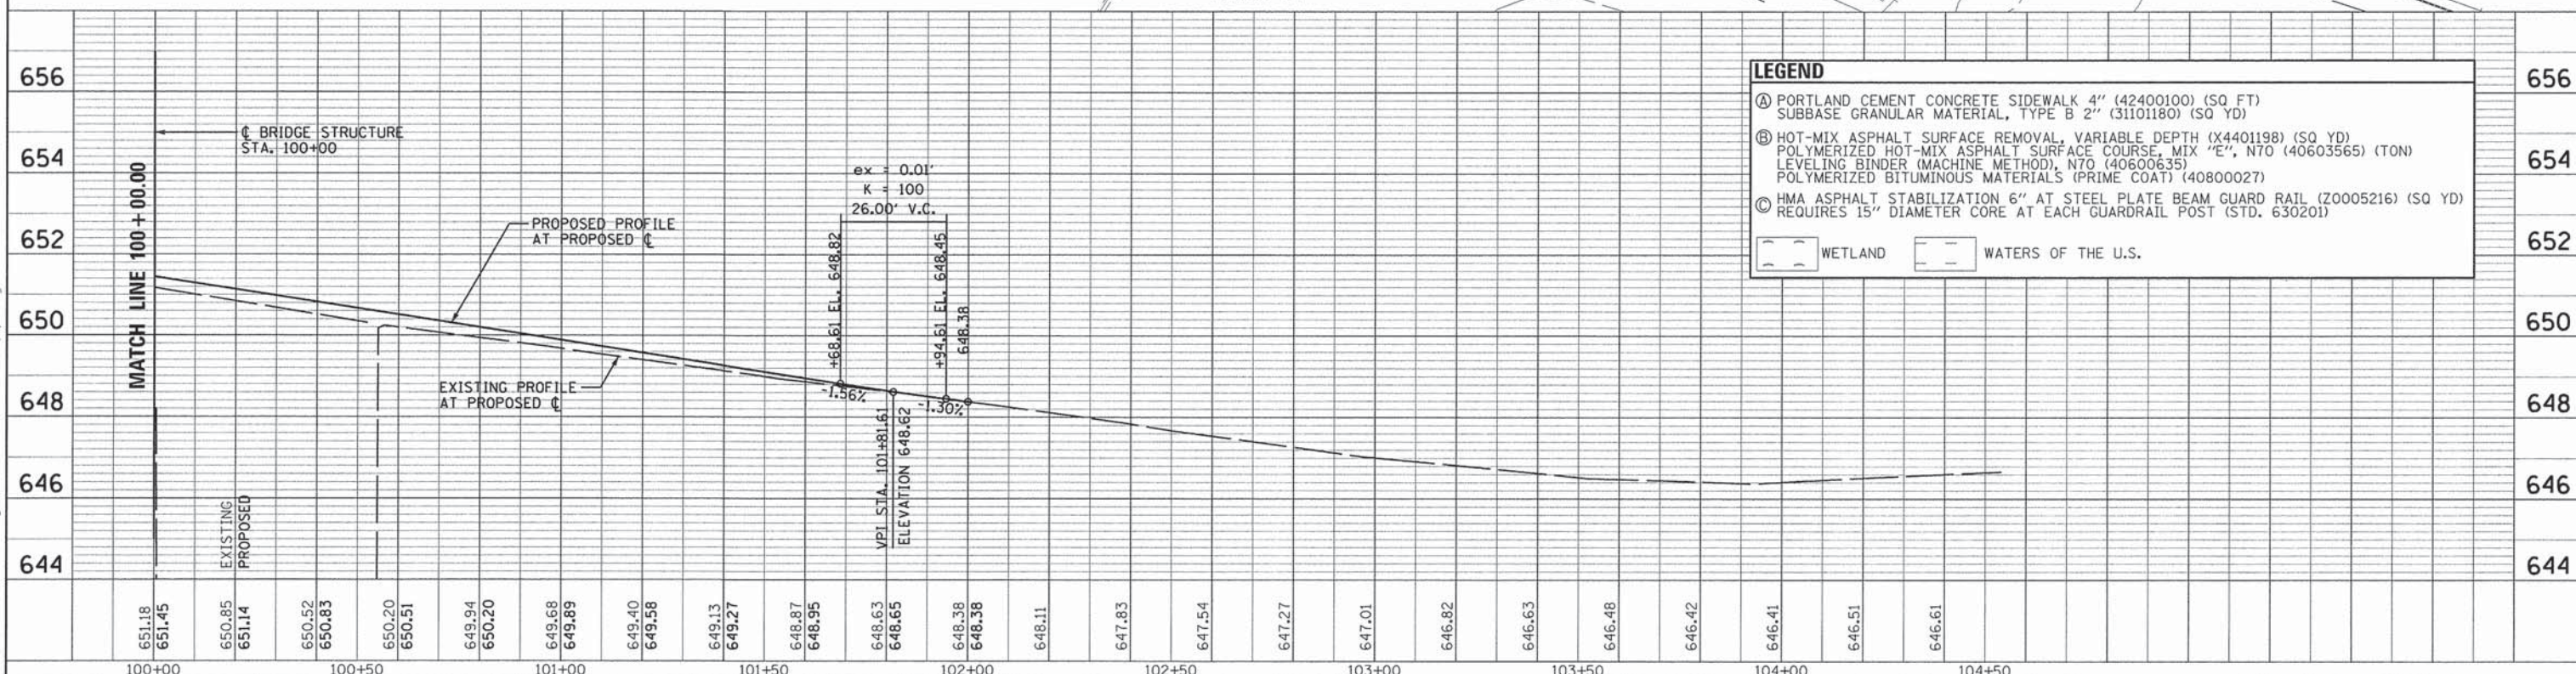


NOTES:

1. SEE STANDARD BD-34 FOR HMA SHOULDER STABILIZATION AT GUARDRAIL TERMINALS.
2. SEE CONDUIT DETAIL FOR PLACEMENT OF PVC AND GALVANIZED STEEL CONDUITS ON EAST FASCIA OF BRIDGE; SHEET 30.
3. ALL CURB OFFSET CALLOUTS ARE TO THE EDGE OF PAVEMENT

0 20 40 60
SCALE IN FEET

02-06-200-021
PUBLIC STORAGE
(FORMER MOSER
LUMBER YARD)

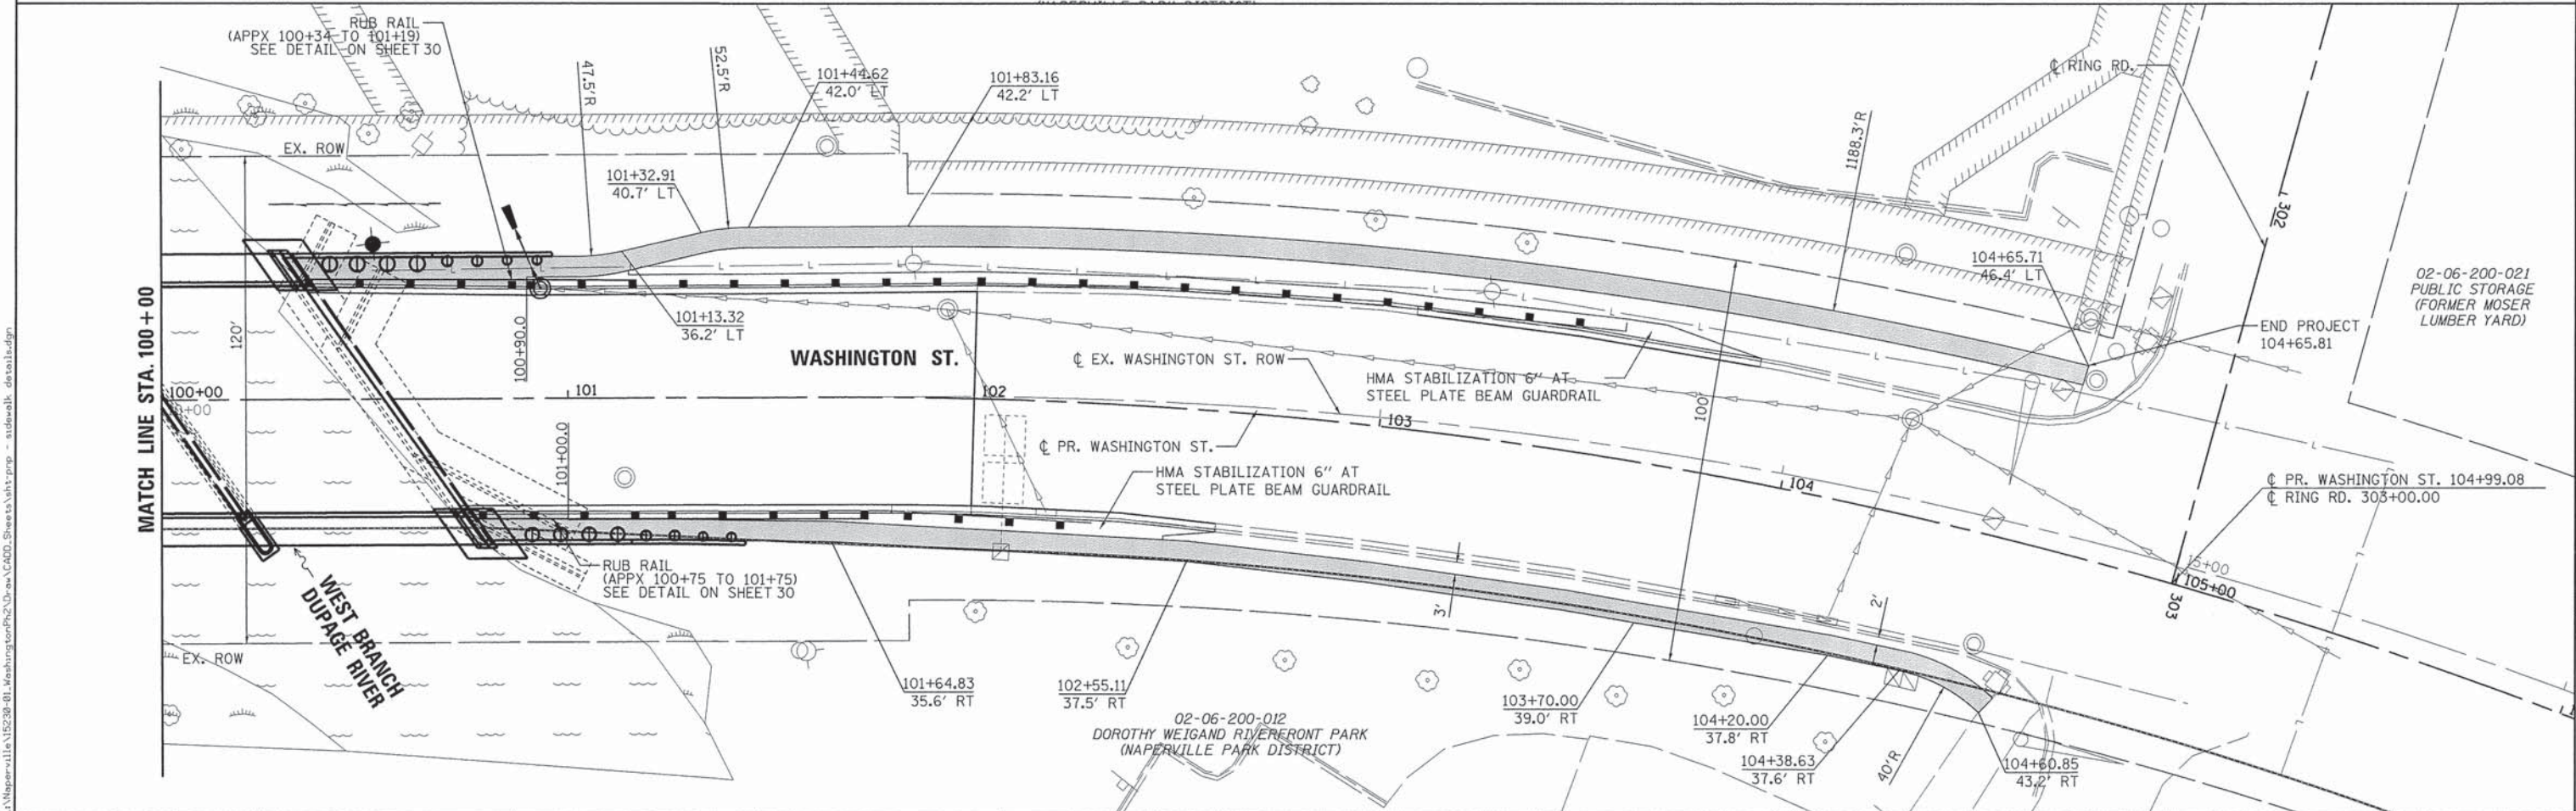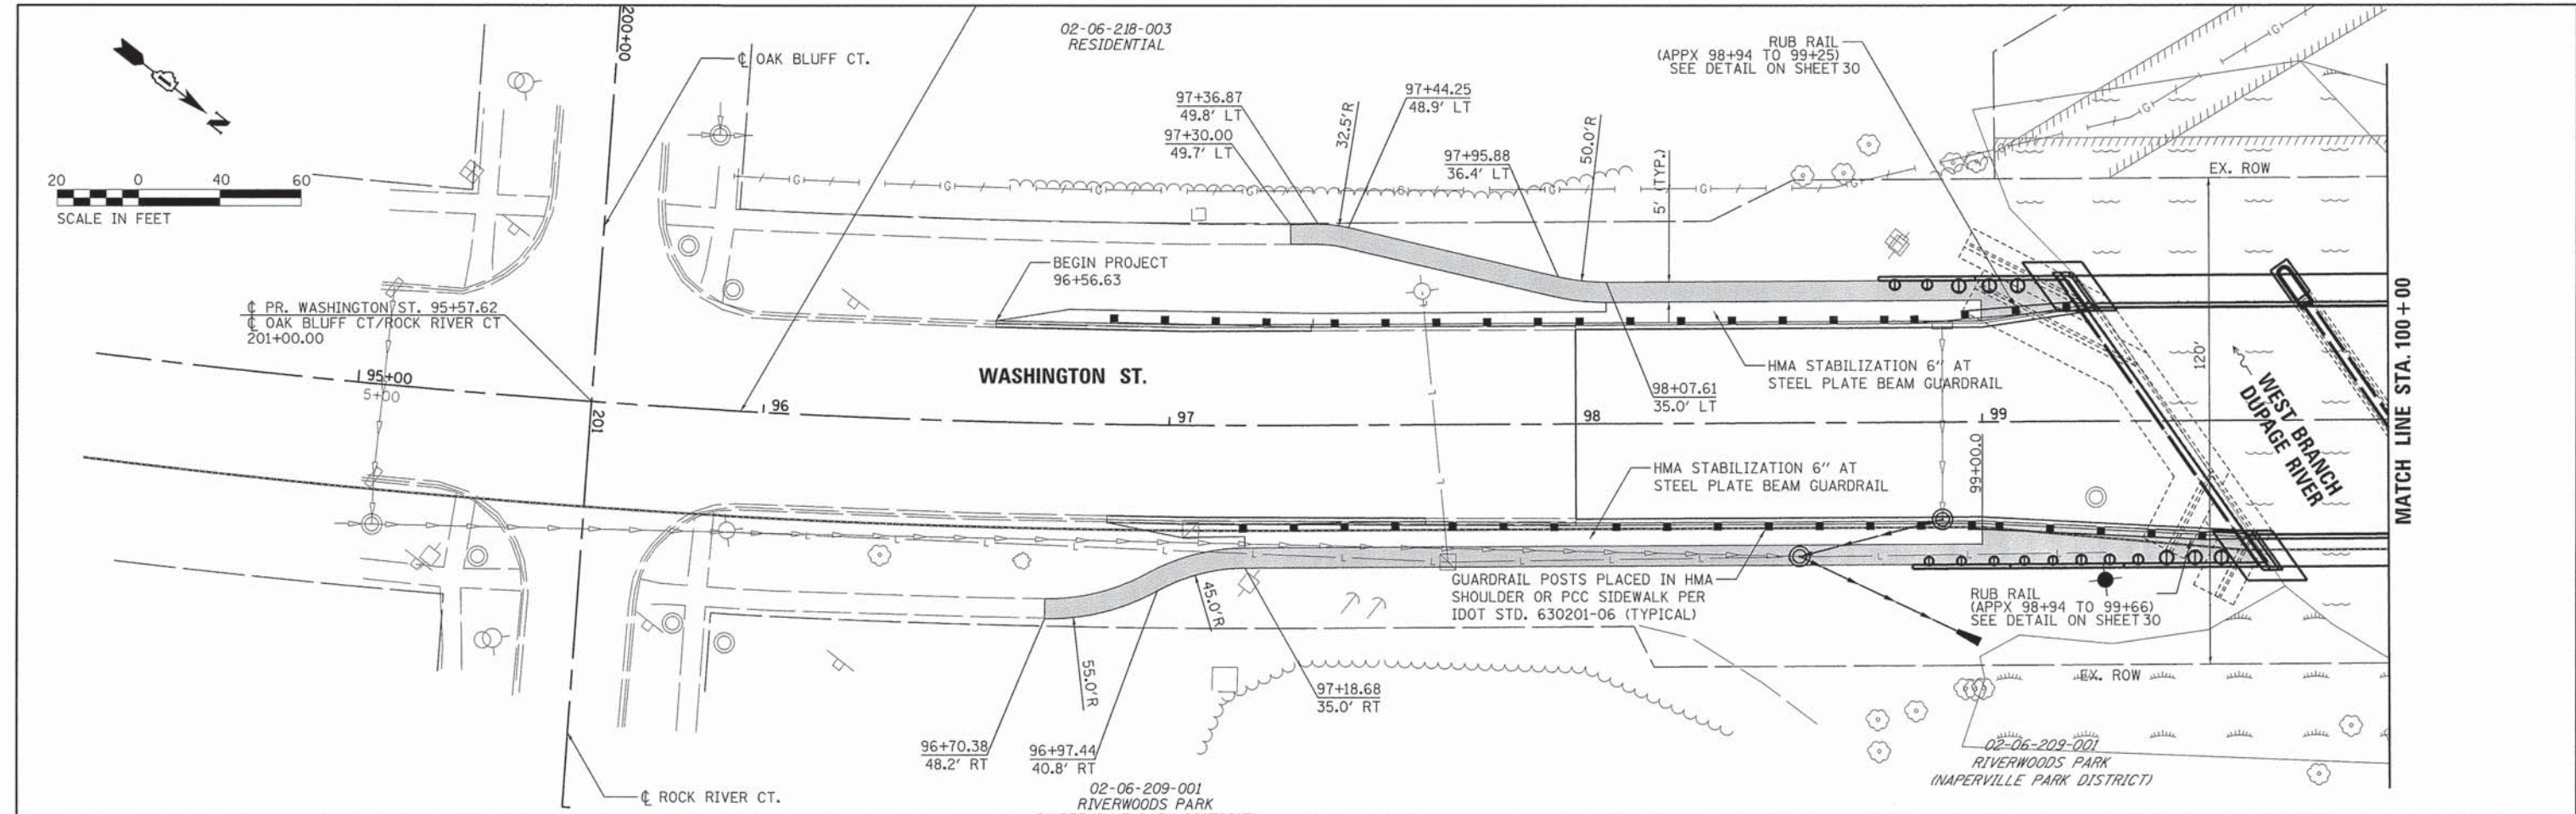

FILE NAME	 License No. 184-000613 © Copyright 1991, Inc.	USER NAME = Peter Ross	DESIGNED - JR	REVISED -	STATE OF ILLINOIS DEPARTMENT OF TRANSPORTATION	PLAN AND PROFILE SIDEWALK DETAILS WASHINGTON STREET	F.A.U. RTE. 2552	SECTION 14-00161-00-BR	COUNTY WILL	TOTAL SHEETS 86	SHEET NO. 17	CONTRACT NO. 61C38	ILLINOIS FED. AID PROJECT DPC-M-4003(356)
		PLOT SCALE = 20.0000 ' / in.	DRAWN - MPM	REVISED -									
		PLOT DATE = 12/12/2015 11:12:20 AM	CHECKED - PR	REVISED -									
		DATE = 12/7/2015	REVISED -										
		SCALE: 1"=20'	SHEET 3 OF 3 SHEETS		STA. 94+35.14 TO STA. 106+43.52								

FILE NAME = L:\Maper\ville\15238-01\WashingtonPkg\Draw\CD00_Sheets\shlt-mot-CurNotes.dgn

PRE-STAGE

- 1. INSTALL ARTERIAL ROAD INFORMATION SIGNS PER IDOT D1 STANDARD TC-22. SIGNS SHALL BE INSTALLED ONE WEEK PRIOR TO CONSTRUCTION.
- 2. INSTALL TEMPORARY LIGHTING FOR STAGE 1.
- 3. INSTALL COFFERDAMS AND INITIATE DEWATERING FOR BRIDGE SUBSTRUCTURE CONSTRUCTION.
- 4. COMPLETE TREE REMOVAL, CLEARING OF BRUSH/SHRUBS AND GRINDING OF EXISTING TREE STUMPS.

STAGE 1

- 1. INSTALL STAGE 1 TRAFFIC CONTROL. SHIFT TRAFFIC TO THE EAST SIDE OF WASHINGTON STREET.
- 2. COMPLETE WEST SIDE OF BRIDGE SUBSTRUCTURE AND SUPERSTRUCTURE WIDENING. COMPLETE PEDESTRIAN FACILITIES, STORM SEWER, GUARDRAIL, HMA SHOULDERS, CURB REPLACEMENT, LIGHT POLE RELOCATION, SOLDIER PILE WALL, GRADING, LANDSCAPING AND UTILITY STRUCTURE ADJUSTMENT.
- 3. INSTALL TEMPORARY HMA RAMP AT THE INTERFACE BETWEEN THE CONCRETE WEARING SURFACE ON THE BRIDGE AND THE EXISTING ROADWAY. ALSO INSTALL TEMPORARY HMA RAMP BETWEEN THE EXISTING ROADWAY AND THE RAISED PROFILE OF THE NEW CONCRETE CURB AND GUTTER. PLACE PADDING AROUND UTILITY FRAMES THAT ARE TO BE ADJUSTED.

STAGE 2

- 1. RELOCATE TEMPORARY LIGHT POLE, MAST ARM AND LUMINAIRE TO THE TEMPORARY LOCATION ON THE EAST SIDE OF WASHINGTON STREET.
- 2. INSTALL STAGE 2 TRAFFIC CONTROL. SHIFT TRAFFIC TO THE WEST SIDE OF WASHINGTON STREET.
- 3. INSTALL TEMPORARY TRAFFIC SIGNAL INTERCONNECT.
- 4. COMPLETE EAST SIDE OF BRIDGE SUBSTRUCTURE AND SUPERSTRUCTURE WIDENING. COMPLETE PEDESTRIAN FACILITIES, STORM SEWER, GUARDRAIL, HMA SHOULDERS, CURB REPLACEMENT, LIGHT POLE RELOCATION, SOLDIER PILE WALL, GRADING, LANDSCAPING AND UTILITY STRUCTURE ADJUSTMENT.
- 5. INSTALL TEMPORARY HMA RAMP AT THE INTERFACE BETWEEN THE CONCRETE WEARING SURFACE ON THE BRIDGE AND THE EXISTING ROADWAY. ALSO INSTALL TEMPORARY HMA RAMP BETWEEN THE EXISTING ROADWAY AND THE RAISED PROFILE OF THE NEW CONCRETE CURB AND GUTTER. PLACE PADDING AROUND UTILITY FRAMES THAT ARE TO BE ADJUSTED.
- 6. REMOVE COFFERDAMS AND DEWATERING.


POST STAGE 2

- 1. REMOVE STAGE 2 TRAFFIC CONTROL. TRAFFIC WILL RETURN TO ITS ORIGINAL CONFIGURATION.
- 2. RECONNECT EXISTING TRAFFIC SIGNAL INTERCONNECT, ROUTED THROUGH RECONSTRUCTED CONDUIT ATTACHED TO THE UNDERSIDE OF THE BRIDGE, AS DESCRIBED ON SHEET 30.
- 3. FOR MILLING OF EXISTING HMA PAVEMENT, AND PLACEMENT OF HMA LEVELING BINDER AND HMA SURFACE COURSE, UTILIZE STANDARD 701606-10.
- 4. INSTALL FINAL STRIPING.
- 5. COMPLETE ANY ADDITIONAL LANDSCAPING, I.E. PLANTINGS, TREES.

SUGGESTED MAINTENANCE OF TRAFFIC – GENERAL NOTES



- 1. THE SUGGESTED STAGES OF CONSTRUCTION AND SEQUENCE OF OPERATIONS SHOWN IN THESE PLANS DOES NOT, NOR IS IT INTENDED TO, DEPICT ALL THE WORK THAT WILL BE REQUIRED BY THE CONTRACTOR FOR STAGING OPERATIONS DURING THE CONTRACT. THE SEQUENCE OF OPERATIONS IS GIVEN AS AN AIDE AND GUIDE FOR THE CONTRACTOR'S USE TO ESTABLISH THE NECESSARY GUIDELINES FOR EFFICIENT TRAFFIC OPERATION DURING THE DURATION OF THE CONTRACT.
- 2. THE CONTRACTOR MAY WISH TO MAKE REVISIONS OR MODIFICATIONS TO THE SEQUENCE OF CONSTRUCTION OR THE SUGGESTED STAGES OF CONSTRUCTION PLANS. ALL CHANGES MUST BE SUBMITTED IN WRITING TO THE ENGINEER FOR APPROVAL. ANY ADDITIONAL TRAFFIC CONTROL REQUIRED TO SATISFY THE STANDARDS FOR TRAFFIC CONTROL RESULTING FROM THE MODIFICATIONS REQUESTED BY THE CONTRACTOR SHALL BE PROVIDED AT THE CONTRACTOR'S EXPENSE.
- 3. THE CONTRACTOR SHALL BE RESPONSIBLE FOR ESTABLISHING AND MAINTAINING CONSTRUCTION TRAFFIC ACCESS POINTS. THE PROPOSED LOCATIONS SHALL BE SUBMITTED TO THE ENGINEER FOR APPROVAL. FOR OFF PAVEMENT ACCESS, A QUANTITY FOR STABILIZED CONSTRUCTION ENTRANCE (Z0013797) HAS BEEN PROVIDED.
- 4. THE CONTRACTOR SHALL FURNISH, PLACE, AND MAINTAIN TWO CHANGEABLE MESSAGE SIGNS. EXACT LOCATIONS SHALL BE DETERMINED BY THE ENGINEER. MESSAGE BOARDS SHALL BE ACTIVATED TWO WEEKS PRIOR TO THE DATE CONSTRUCTION BEGINS NOTING THE START DATE AND THE SIGN MESSAGES SHALL BE MODIFIED THROUGHOUT THE PROJECT TO ALERT THE TRAVELING PUBLIC WHEN SIGNIFICANT CHANGES OCCUR (LANE CLOSURES, NEW LANE CONFIGURATION, ETC.).
- 5. A MINIMUM OF ONE THROUGH LANE IN EACH DIRECTION SHALL REMAIN OPEN ON WASHINGTON STREET AT ALL TIMES, EXCEPT FOR PERIODS OF SHORT DURATION DURING MILLING AND RESURFACING OPERATIONS OR AS DIRECTED BY THE ENGINEER. TEMPORARY TRAFFIC LANES SHALL BE A MINIMUM OF 10' WIDE.
- 6. MILLING OF EXISTING PAVEMENT AND PLACEMENT OF HMA LEVEL BINDER AND SURFACE COURSE SHALL BE COMPLETED UNDER TRAFFIC BETWEEN THE HOURS OF 9:00 AM AND 3:00 PM OR AS DIRECTED BY THE ENGINEER. TEMPORARY RAMPS SHALL BE PROVIDED IN ACCORDANCE WITH SECTION 406 OF THE STANDARD SPECIFICATIONS OR AS DIRECTED BY THE ENGINEER.
- 7. EXISTING OR PROPOSED TRAFFIC SIGNS CONFLICTING WITH THE TEMPORARY TRAFFIC CONTROL SHALL BE TEMPORARILY REMOVED OR COVERED AS DIRECTED BY THE ENGINEER. THIS WORK WILL NOT BE PAID FOR SEPARATELY, BUT SHALL BE INCLUDED IN THE TRAFFIC CONTROL AND PROTECTION (SPECIAL).
- 8. UNLESS OTHERWISE SPECIFIED, THE COST TO FURNISH, INSTALL, MAINTAIN, AND REMOVED TRAFFIC CONTROL DEVICES SHOWN IN THESE PLANS AND STANDARDS SHALL BE CONSIDERED AS INCLUDED IN THE COST OF TRAFFIC CONTROL AND PROTECTION (SPECIAL). TEMPORARY PAVEMENT MARKINGS, MASKING OF EXISTING MARKINGS, MASKING REMOVAL, ARTERIAL ROAD SIGNING (TC-22), AND CHANGEABLE MESSAGE BOARDS WILL BE PAID FOR SEPARATELY.
- 9. TEMPORARY LIGHTING SHALL BE PROVIDED AS SHOWN ON THE PLANS. THE CITY WILL PROVIDE A TEMPORARY LED LUMINAIRE TO USE DURING CONSTRUCTION. COST OF INSTALLING THE TEMPORARY LUMINAIRE SHALL BE INCLUDED IN THE COST OF LIGHT POLE, WOOD, 70 FOOT, CLASS 3, WITH 15FT MAST ARM.
- 10. NO WORK SHALL COMMENCE UNTIL TRAFFIC CONTROL REQUIREMENTS ARE MET.
- 11. ACCESS TO ALL ADJACENT STREETS, PARKS, RESIDENCES AND BUSINESSES SHALL BE MAINTAINED AT ALL TIMES THROUGHOUT THE DURATION OF CONSTRUCTION.

 ILLINOIS MAP 154-000613	USER NAME = Peter Ross		DESIGNED - JR	REVISED -	STATE OF ILLINOIS DEPARTMENT OF TRANSPORTATION	SUGGESTED STAGES OF CONSTRUCTION & TRAFFIC CONTROL GENERAL NOTES				F.A.U. RTE.	SECTION	COUNTY	TOTAL SHEETS	SHEET NO.
	PLOT SCALE = 5.0000 ' / 1in.		DRAWN - JR	REVISED -						2552	14-00161-00-BR	WILL	86	18
	PLOT DATE = 12/12/2015 11:12:21 AM		CHECKED - PR	REVISED -		SCALE: N.T.S.		SHEET 1 OF 3 SHEETS		STA. - TO STA. -				
	DATE = 12/7/2015		REVISED -					ILLINOIS FED. AID PROJECT DPC-M-4003(356)						

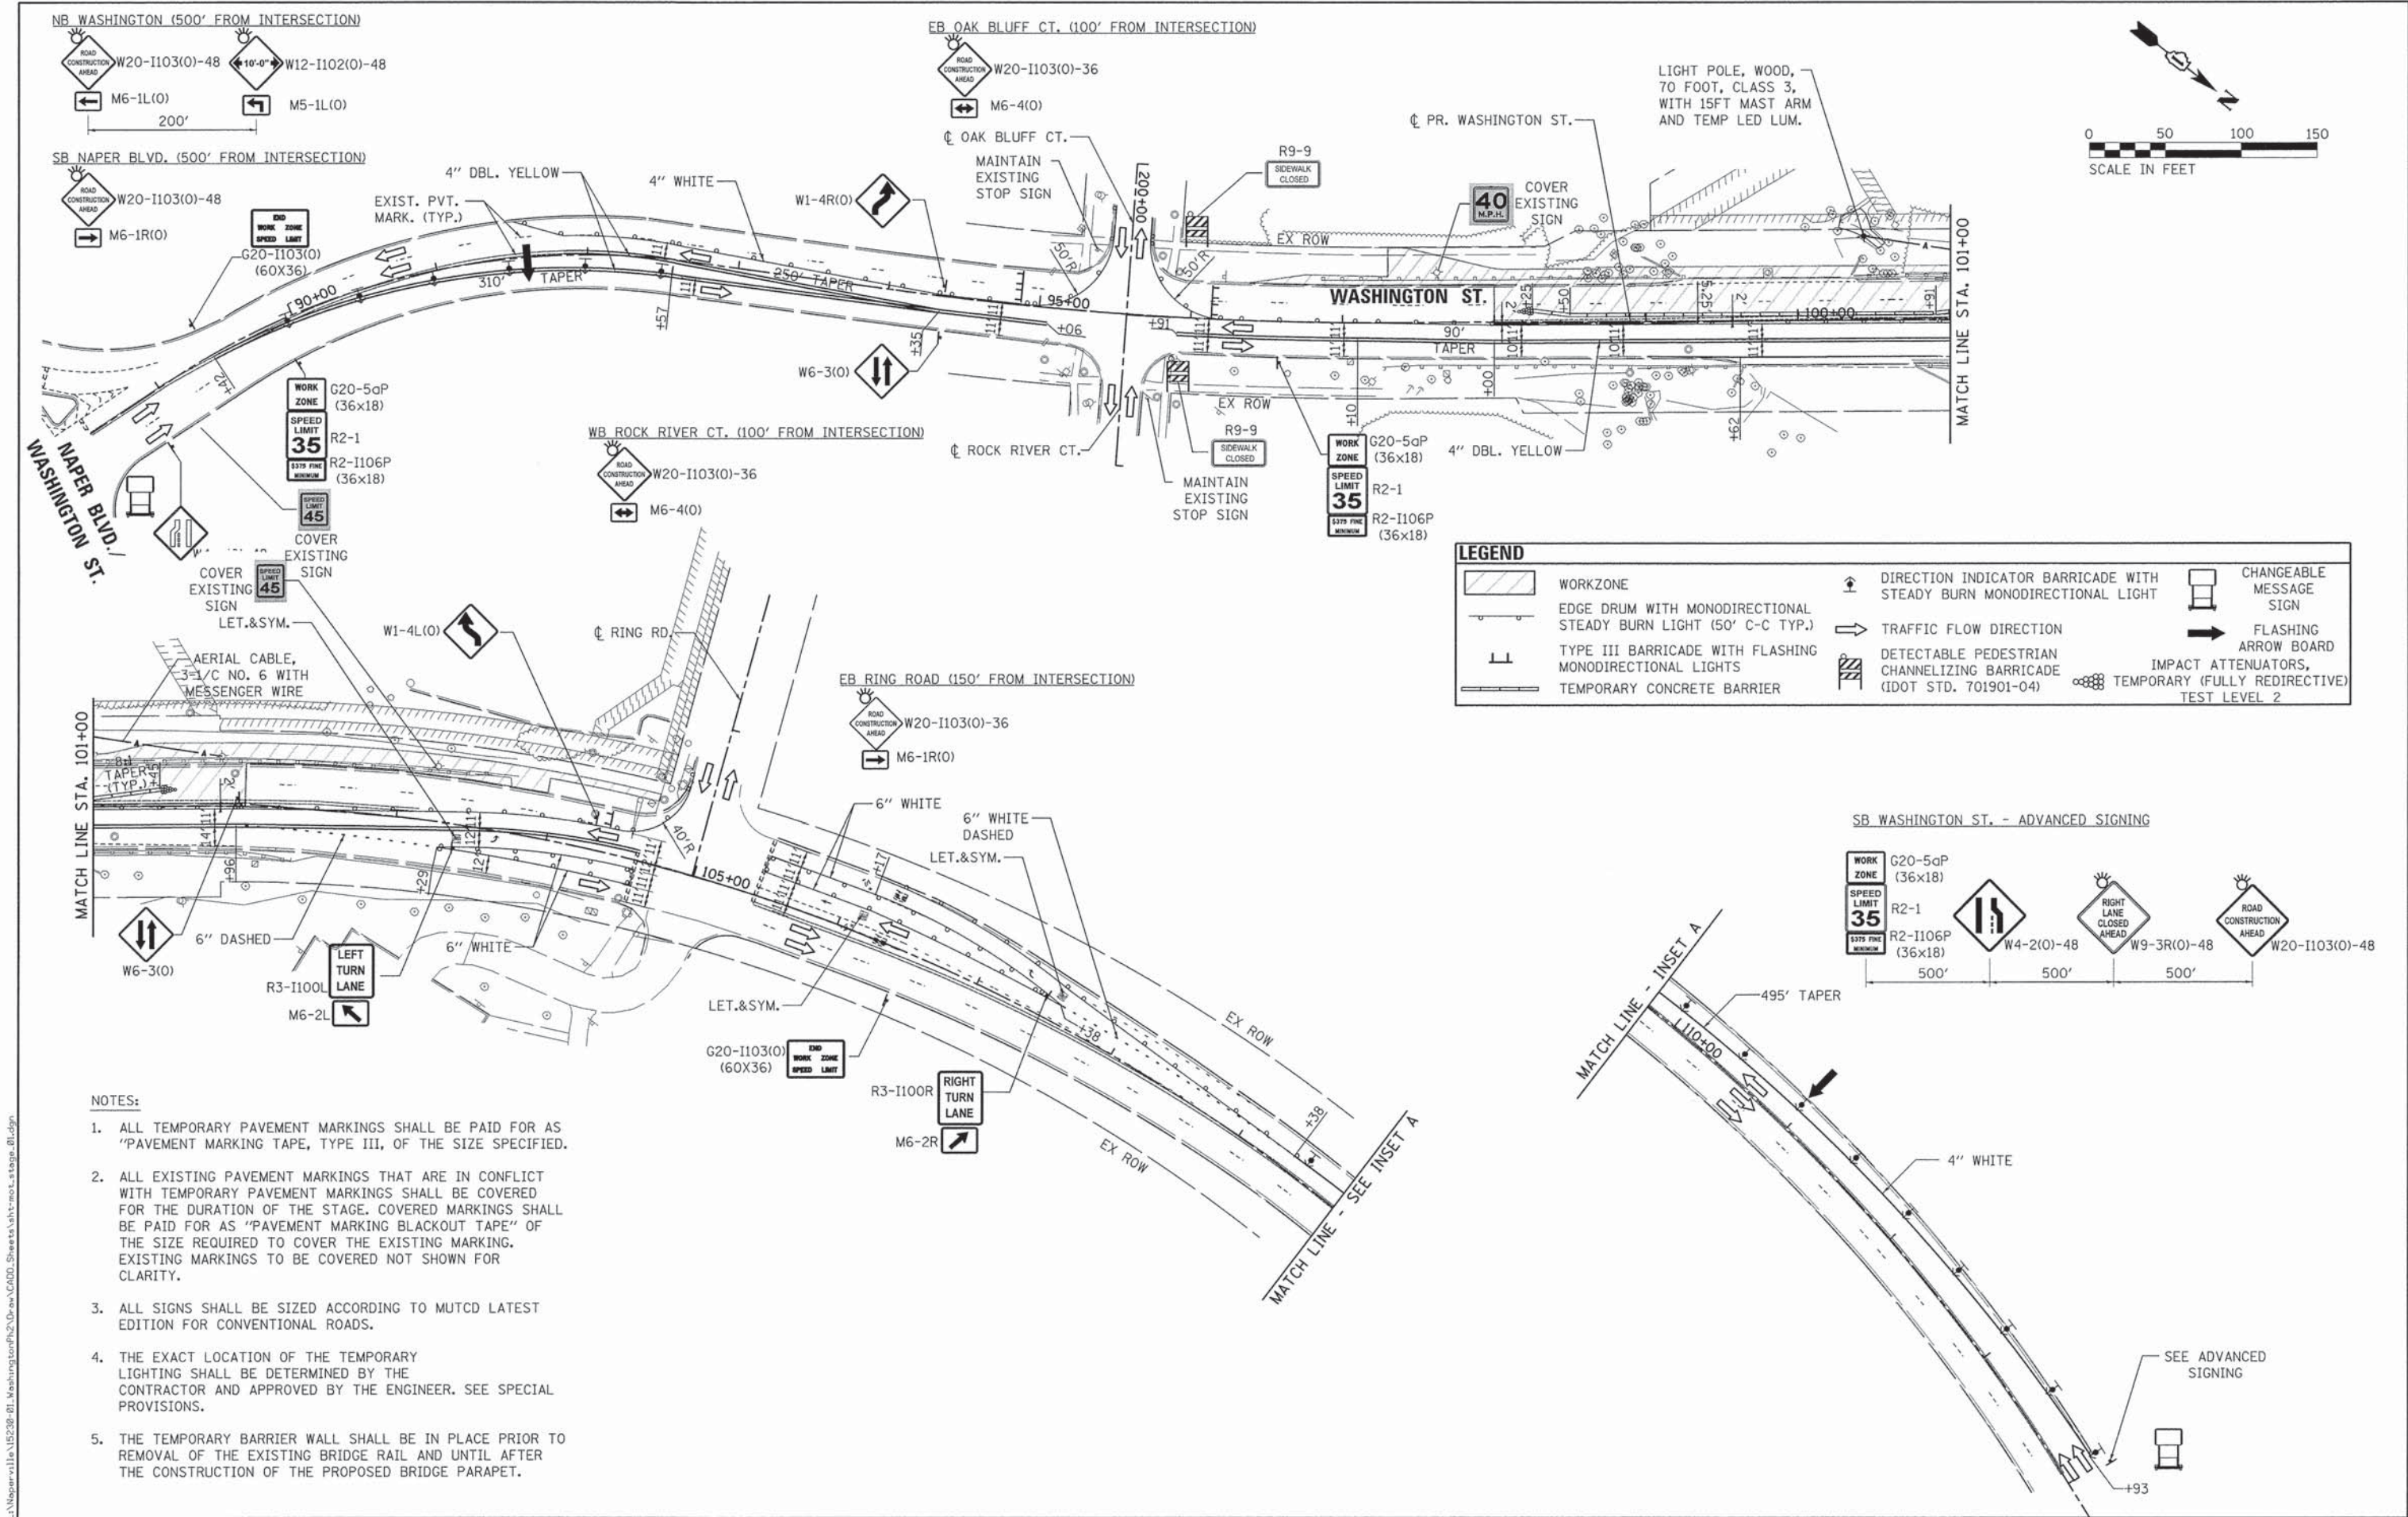



LEGEND

WORKZONE	DIRECTION INDICATOR BARRICADE WITH STEADY BURN MONODIRECTIONAL LIGHT	CHANGEABLE MESSAGE SIGN
EDGE DRUM WITH MONODIRECTIONAL STEADY BURN LIGHT (50' C-C TYP.)	TRAFFIC FLOW DIRECTION	FLASHING ARROW BOARD
TYPE III BARRICADE WITH FLASHING MONODIRECTIONAL LIGHTS	DETECTABLE PEDESTRIAN CHANNELIZING BARRICADE (DOT STD. 701901-04)	IMPACT ATTENUATORS, TEMPORARY (FULLY REDIRECTIVE) TEST LEVEL 2
TEMPORARY CONCRETE BARRIER		

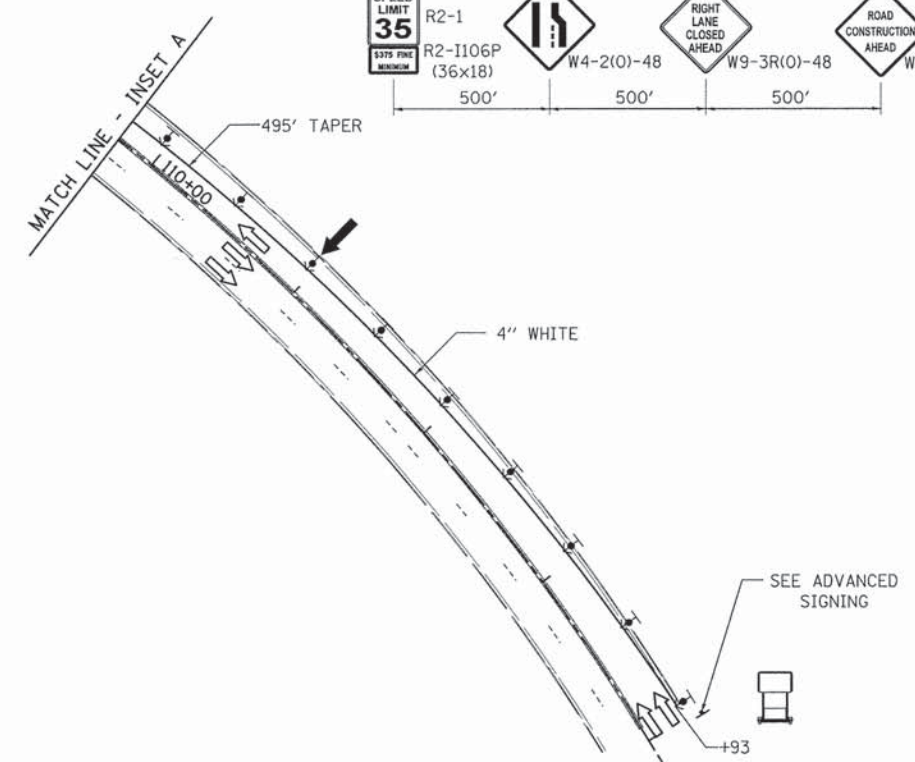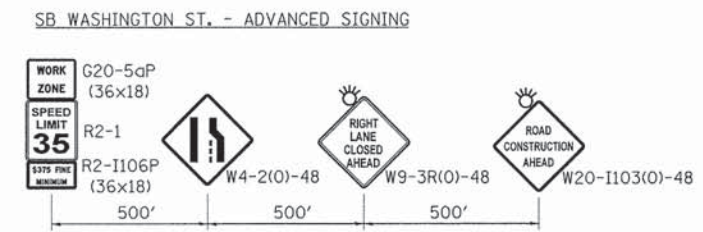



- NOTES:**
- ALL TEMPORARY PAVEMENT MARKINGS SHALL BE PAID FOR AS "PAVEMENT MARKING TAPE, TYPE III, OF THE SIZE SPECIFIED.
 - ALL EXISTING PAVEMENT MARKINGS THAT ARE IN CONFLICT WITH TEMPORARY PAVEMENT MARKINGS SHALL BE COVERED FOR THE DURATION OF THE STAGE. COVERED MARKINGS SHALL BE PAID FOR AS "PAVEMENT MARKING BLACKOUT TAPE" OF THE SIZE REQUIRED TO COVER THE EXISTING MARKING. EXISTING MARKINGS TO BE COVERED NOT SHOWN FOR CLARITY.
 - ALL SIGNS SHALL BE SIZED ACCORDING TO MUTCD LATEST EDITION FOR CONVENTIONAL ROADS.
 - THE EXACT LOCATION OF THE TEMPORARY LIGHTING SHALL BE DETERMINED BY THE CONTRACTOR AND APPROVED BY THE ENGINEER. SEE SPECIAL PROVISIONS.
 - THE TEMPORARY BARRIER WALL SHALL BE IN PLACE PRIOR TO REMOVAL OF THE EXISTING BRIDGE RAIL AND UNTIL AFTER THE CONSTRUCTION OF THE PROPOSED BRIDGE PARAPET.

FILE NAME: L:\Naper\ville\15238-01\Washington\Ph2\Drawn\CA000_Sheets\sh1-mot-stagea.dwg

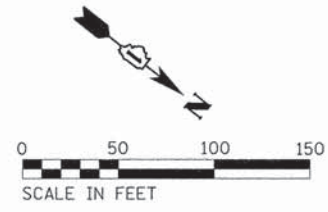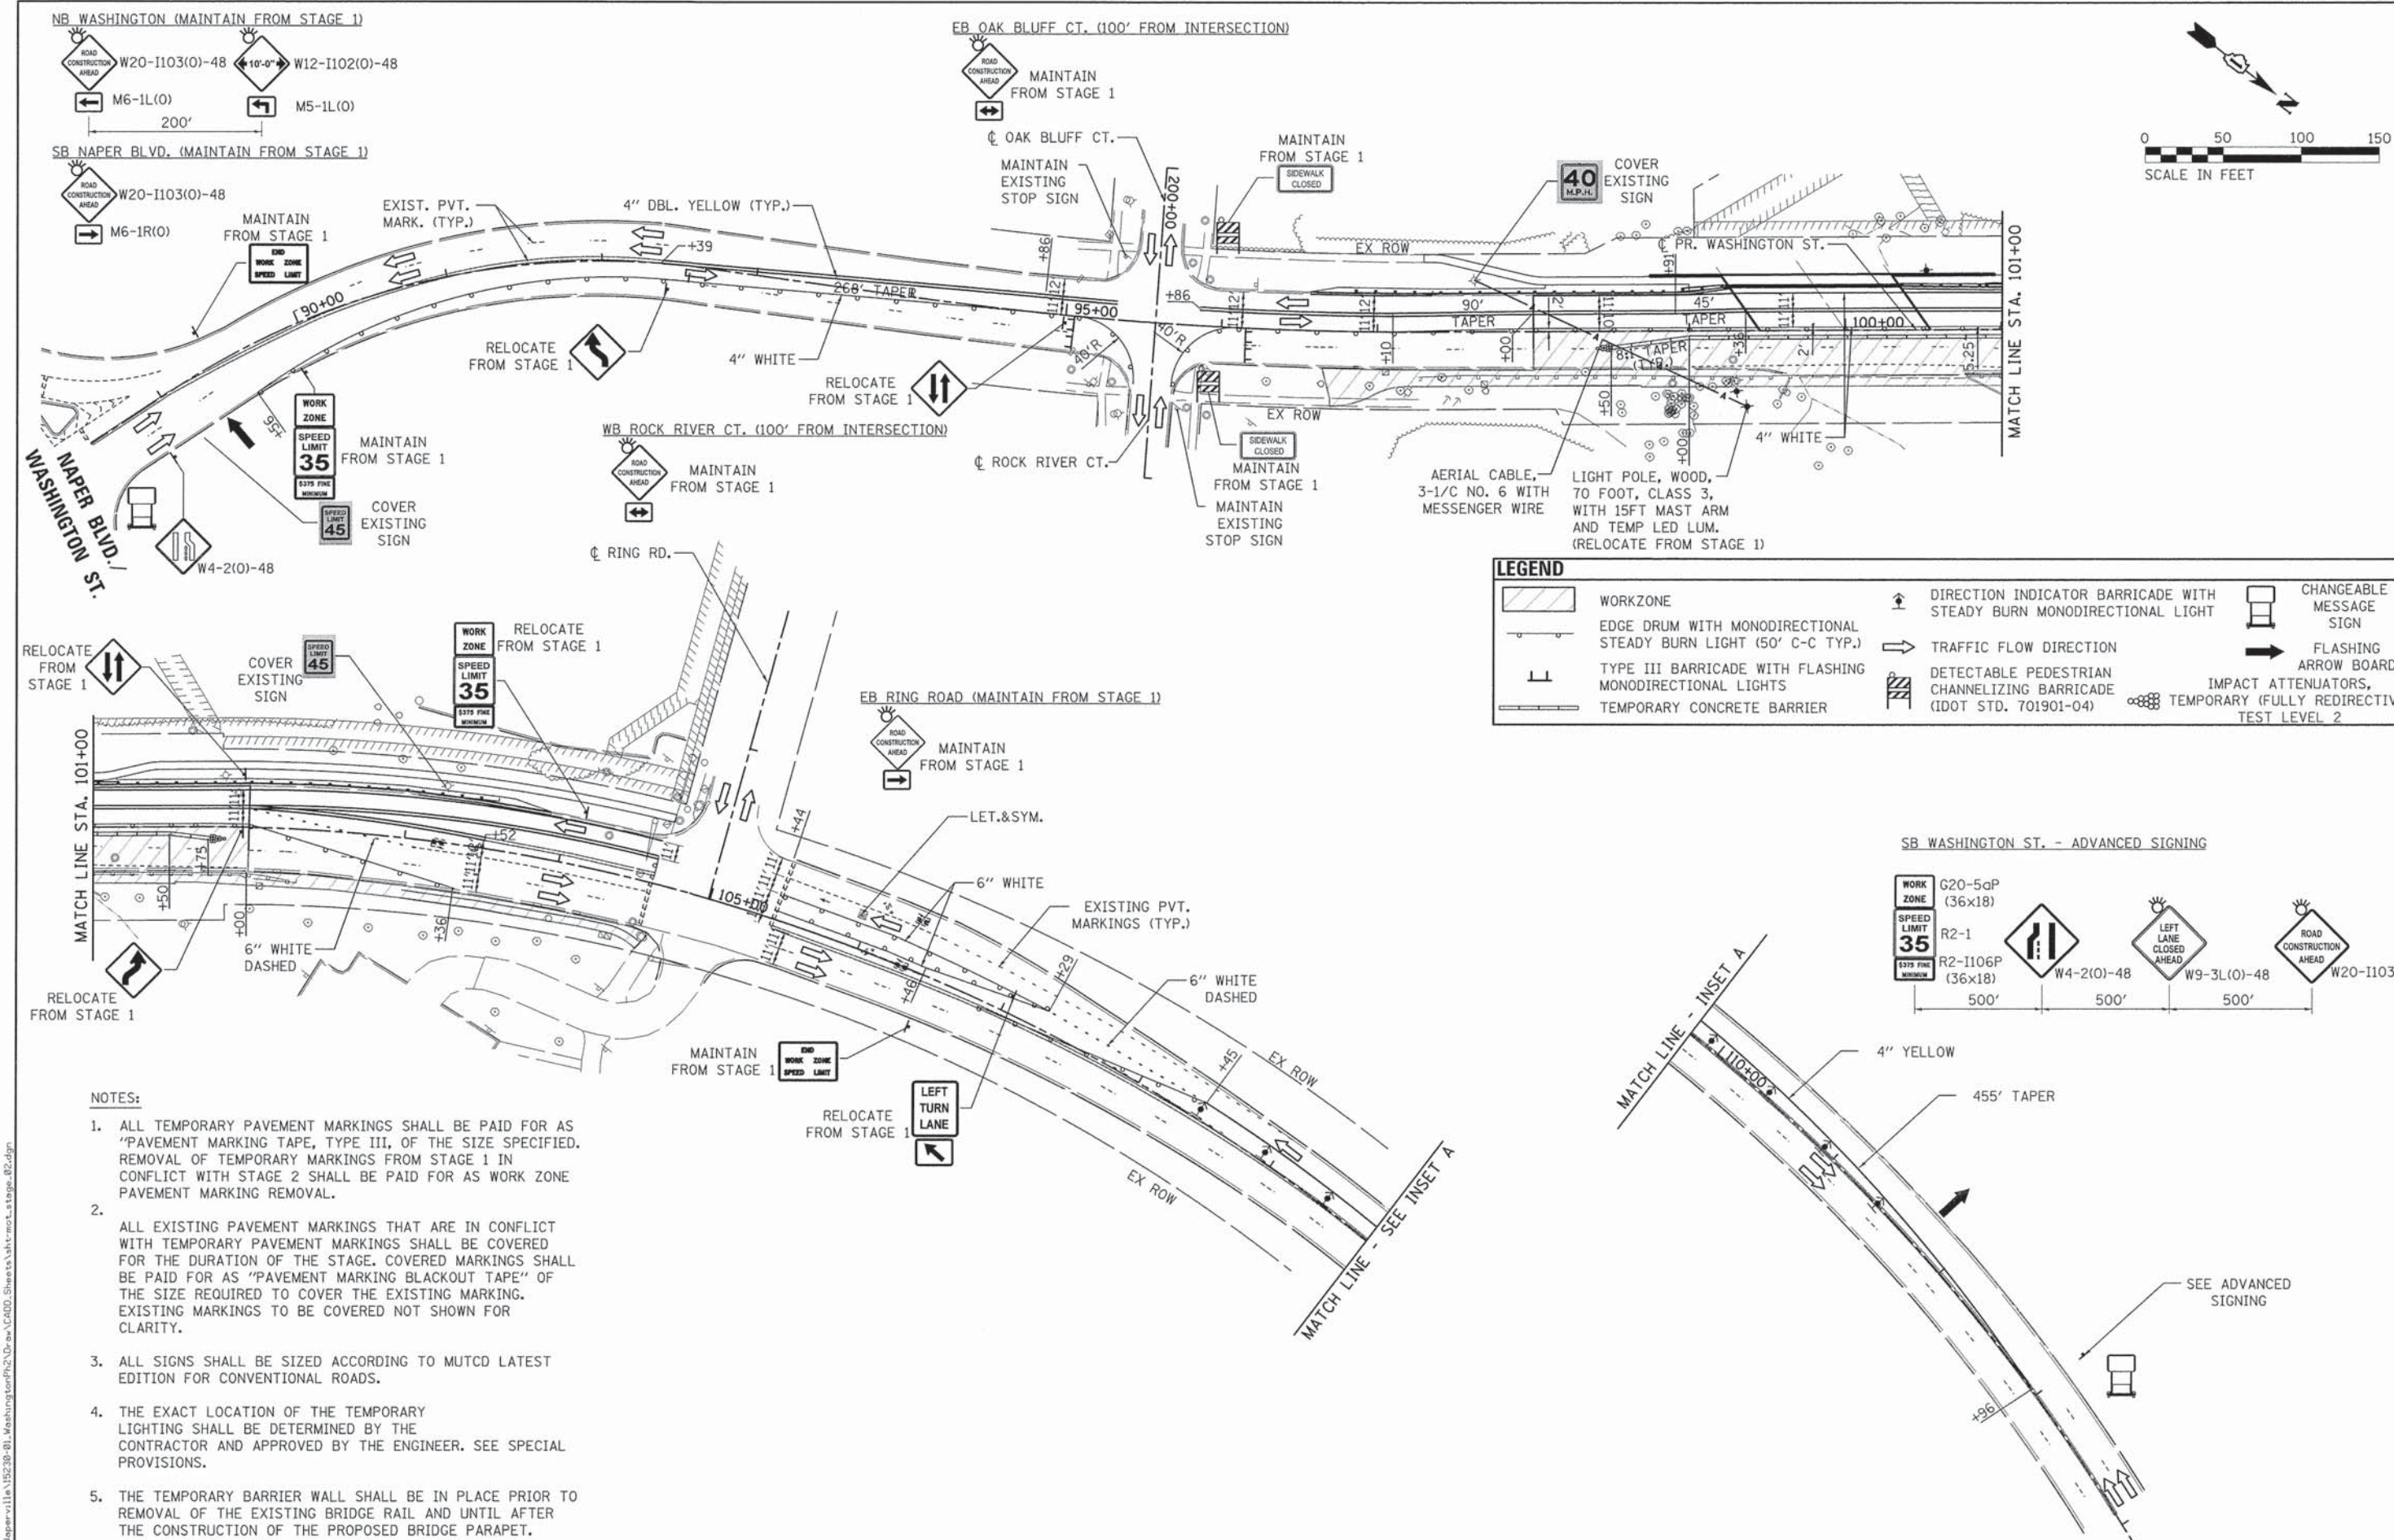

LEGEND

	WORKZONE		DIRECTION INDICATOR BARRICADE WITH STEADY BURN MONODIRECTIONAL LIGHT		CHANGEABLE MESSAGE SIGN
	EDGE DRUM WITH MONODIRECTIONAL STEADY BURN LIGHT (50' C-C TYP.)		TRAFFIC FLOW DIRECTION		FLASHING ARROW BOARD
	TYPE III BARRICADE WITH FLASHING MONODIRECTIONAL LIGHTS		DETECTABLE PEDESTRIAN CHANNELIZING BARRICADE (DOT STD. 701901-04)		IMPACT ATTENUATORS, TEMPORARY (FULLY REDIRECTIVE) TEST LEVEL 2
	TEMPORARY CONCRETE BARRIER				

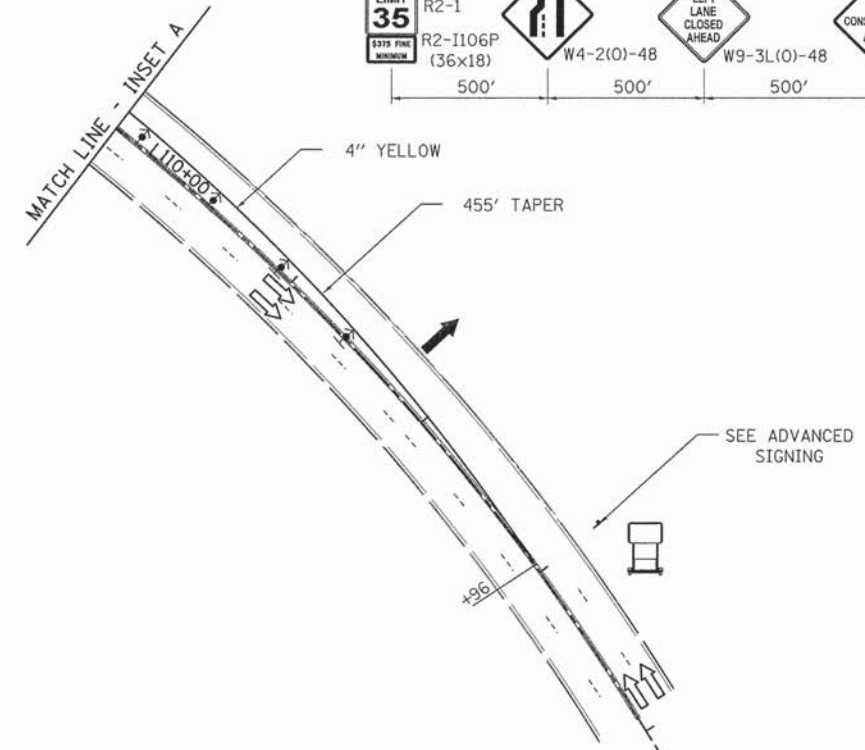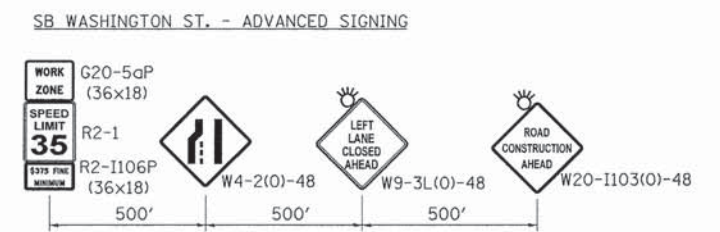






USER NAME = Peter Ross	DESIGNED - JR	REVISED -
PLOT SCALE = 50.0000' / 1"	DRAWN - JR	REVISED -
PLOT DATE = 12/12/2015 11:12:24 AM	CHECKED - PR	REVISED -
	DATE - 12/7/2015	REVISED -

**STATE OF ILLINOIS
DEPARTMENT OF TRANSPORTATION**

SUGGESTED STAGES OF CONSTRUCTION & TRAFFIC CONTROL			
STAGE 2			
SCALE: 1"=50'	SHEET 3	OF 3 SHEETS	STA. Station From STA. Station To


F.A.U. RTE.	SECTION	COUNTY	TOTAL SHEETS	SHEET NO.
2552	14-00161-00-BR	WILL	86	20
CONTRACT NO. 61C38				
ILLINOIS FED. AID PROJECT DPC-M-4003(356)				

FILE NAME = L:\Mapervol\115238-01-WashingtonSt\2015\12\00-Sheets\shtr-mot-stage_02.dgn

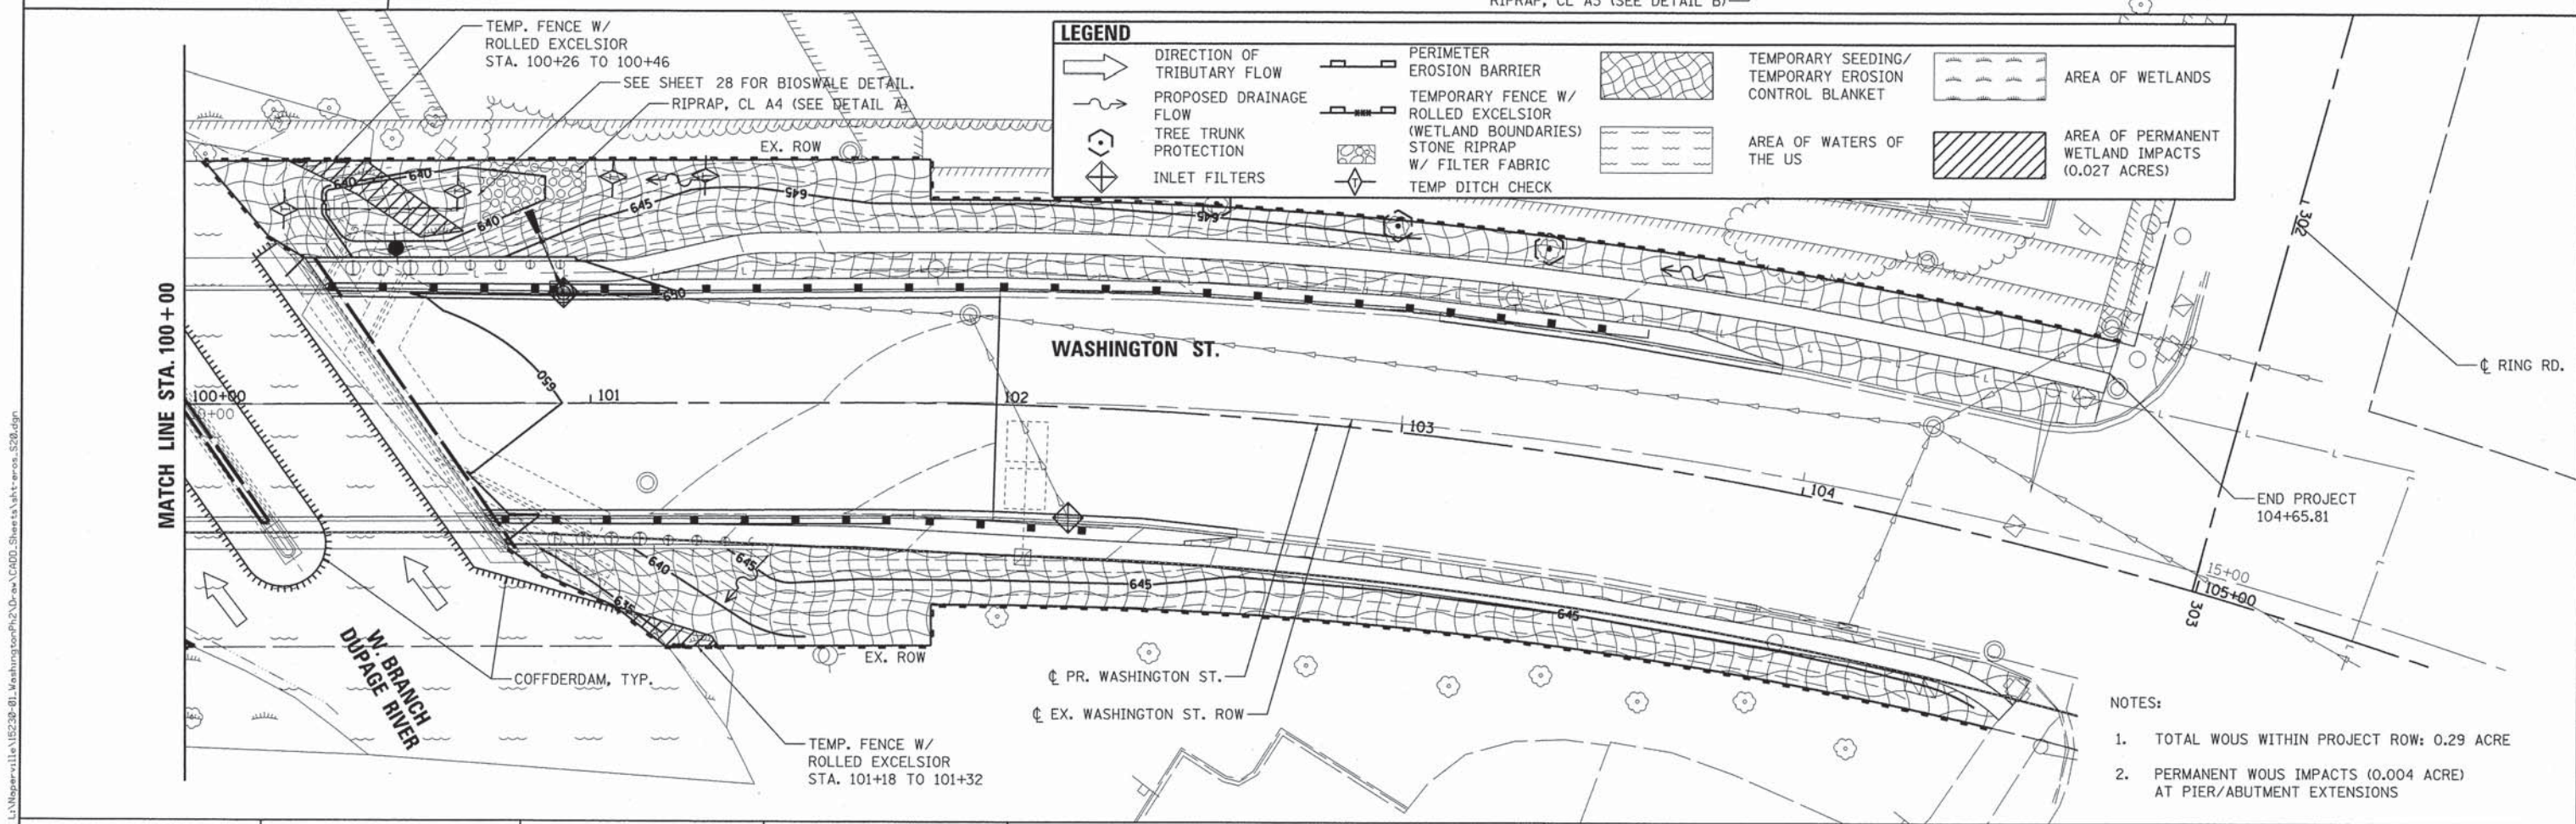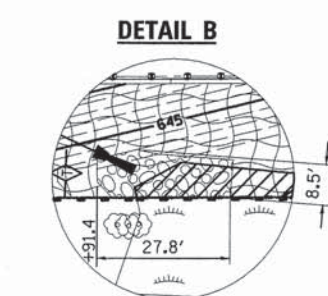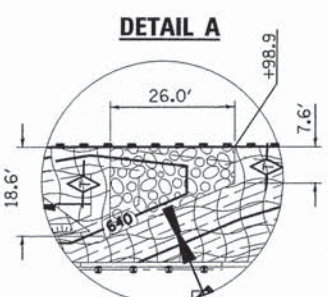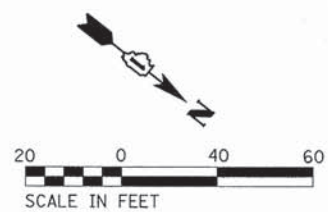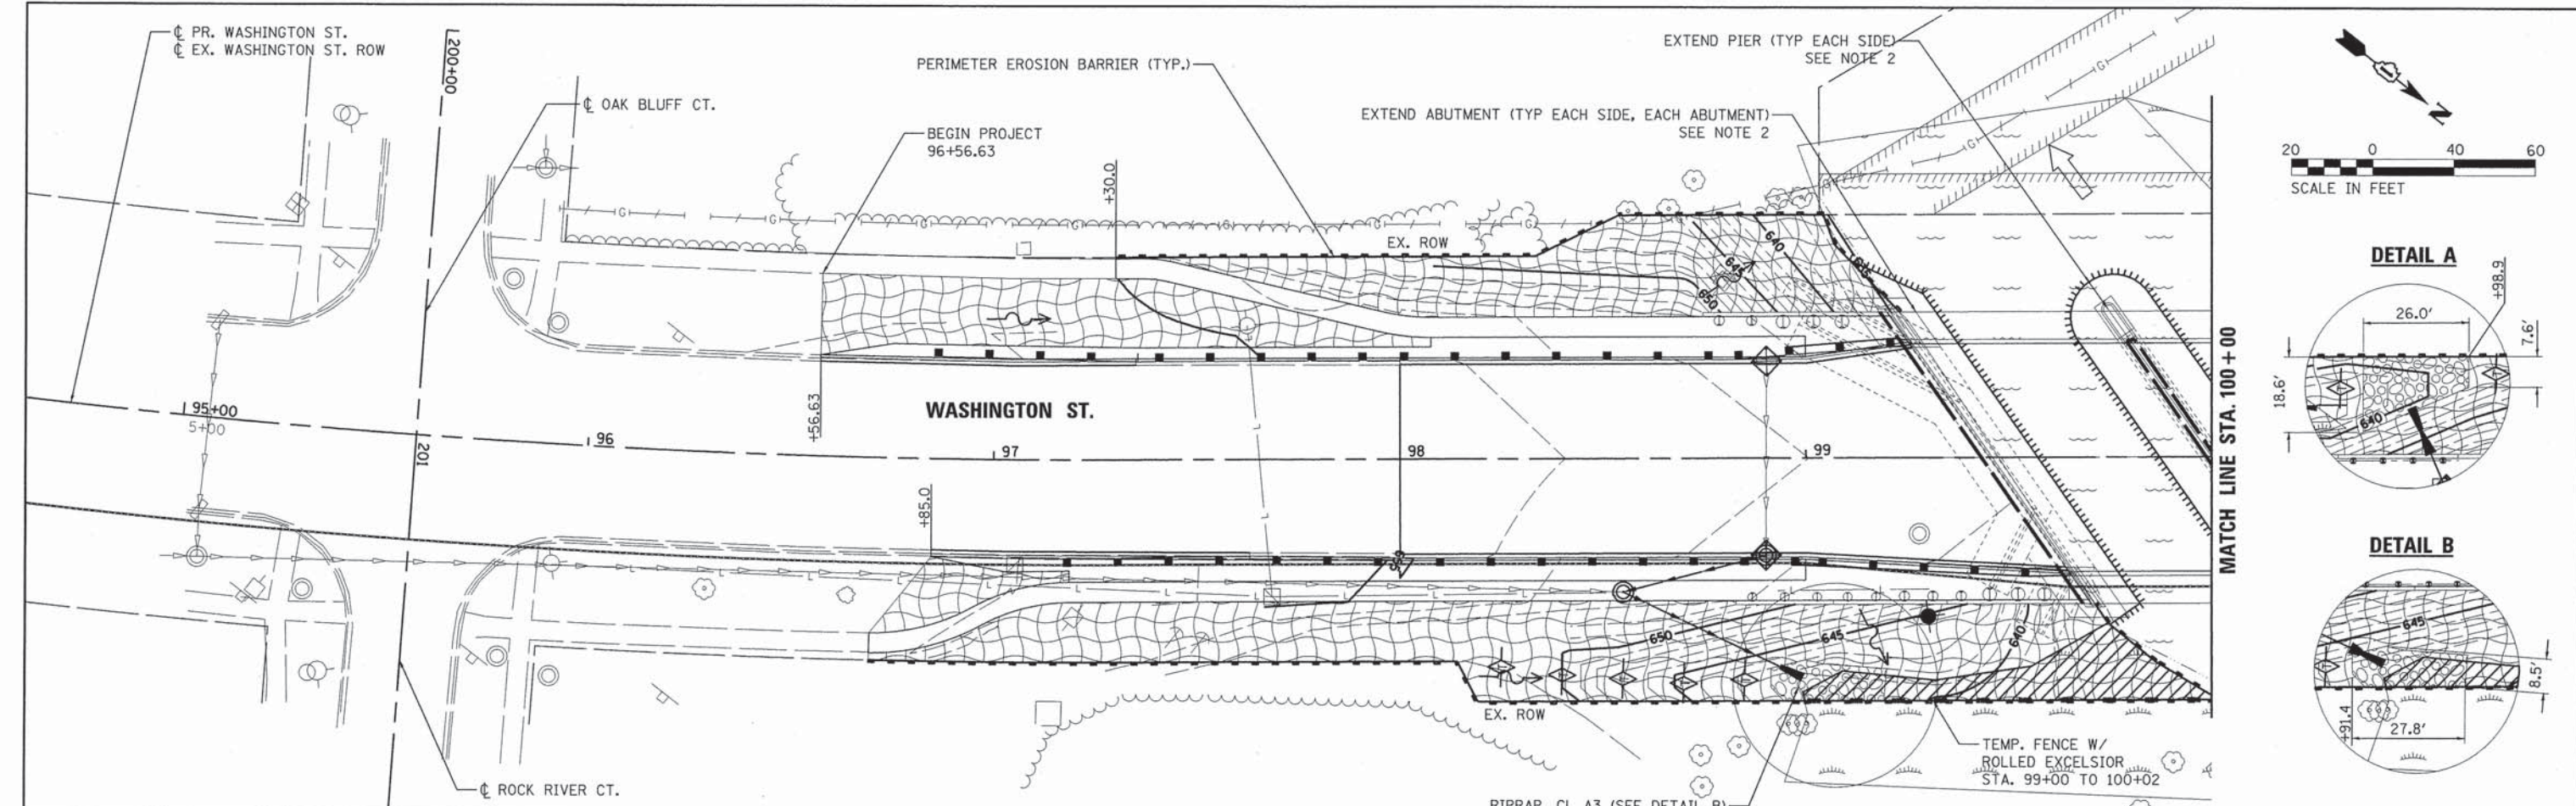

LEGEND			
	DIRECTION OF TRIBUTARY FLOW		PERIMETER EROSION BARRIER
	PROPOSED DRAINAGE FLOW		TEMPORARY FENCE W/ ROLLED EXCELSIOR (WETLAND BOUNDARIES)
	TREE TRUNK PROTECTION		STONE RIPRAP
	INLET FILTERS		W/ FILTER FABRIC
	TEMP DITCH CHECK		TEMPORARY SEEDING/ TEMPORARY EROSION CONTROL BLANKET
			AREA OF WATERS OF THE US
			AREA OF PERMANENT WETLAND IMPACTS (0.027 ACRES)

- NOTES:
1. TOTAL WOUS WITHIN PROJECT ROW: 0.29 ACRE
 2. PERMANENT WOUS IMPACTS (0.004 ACRE) AT PIER/ABUTMENT EXTENSIONS

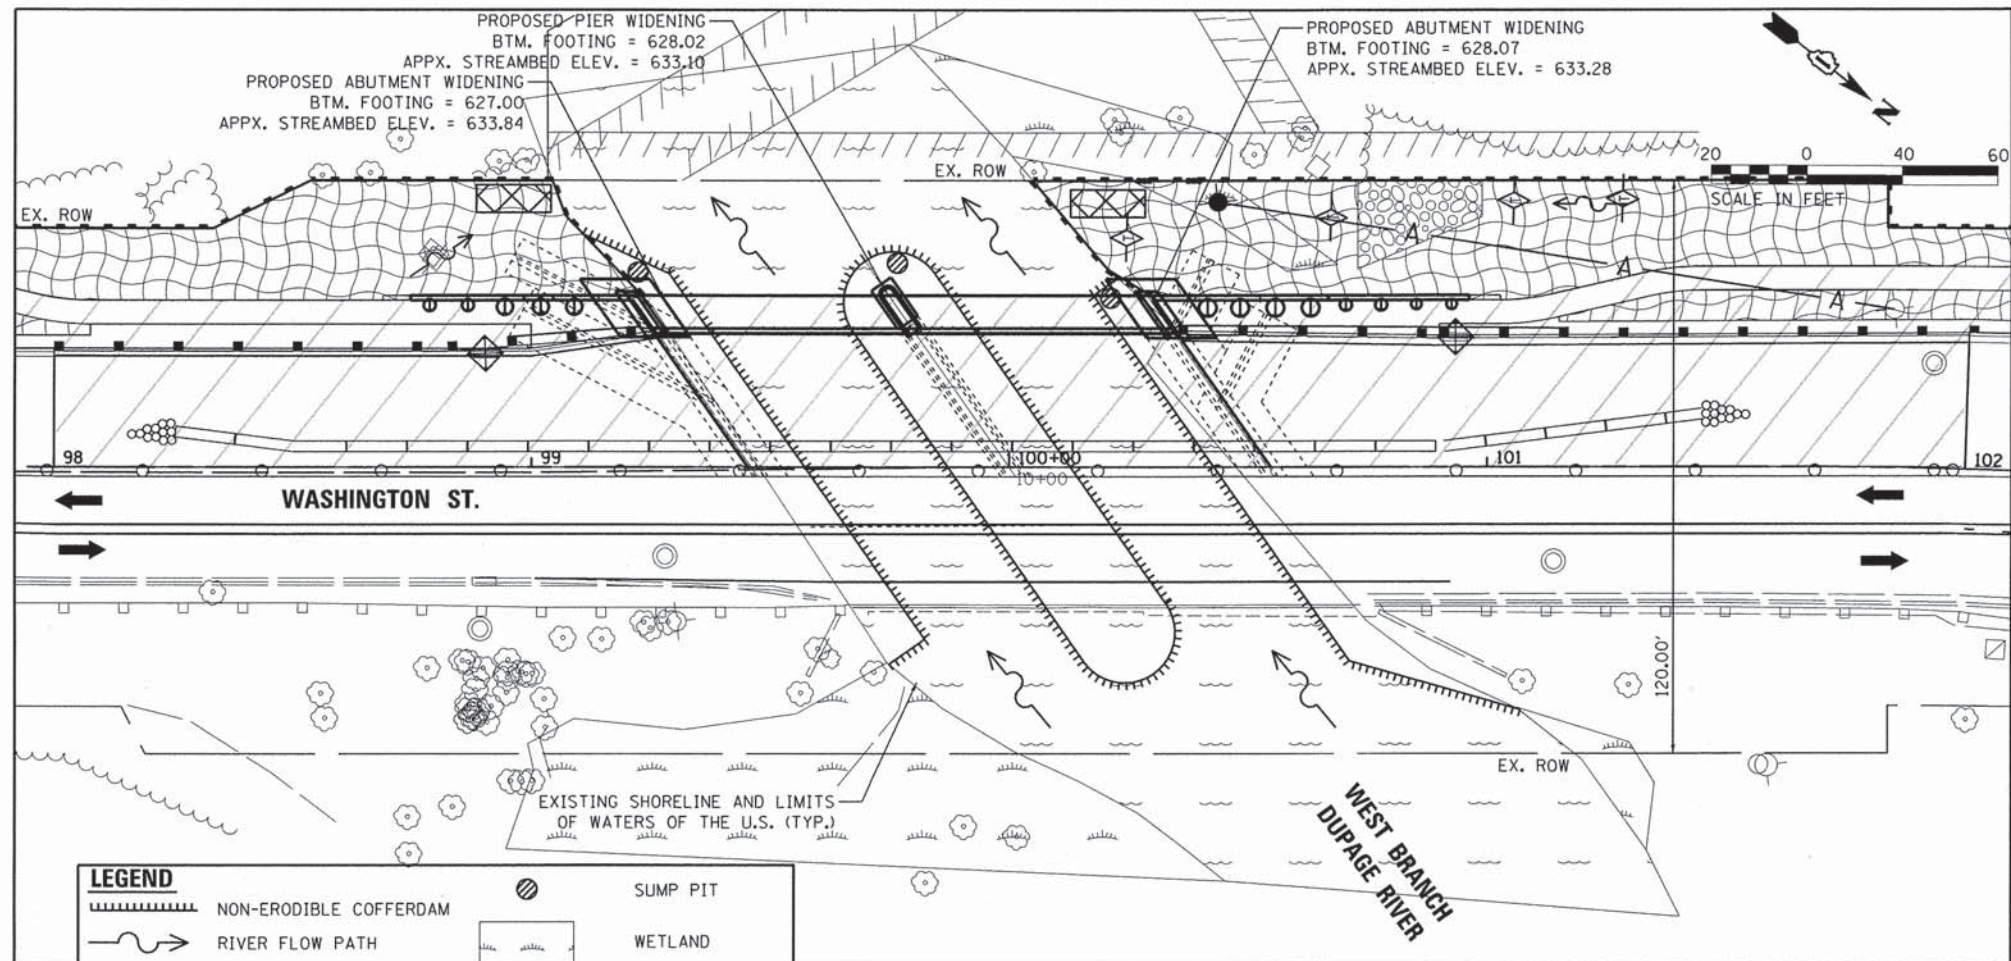

STAGE 1 GENERAL NOTES


- COFFERDAMS SHALL BE CONSTRUCTED OF NON-ERODIBLE CONSTRUCTION, SUCH AS STEEL SHEET PILE, PORTADAM TYPE, BLADDER TYPE, OR ROCK TYPE. THE PLAN VIEW SHOWN IS ONLY TO DEPICT THE ANTICIPATED IMPACT OF THE CONSTRUCTION WITHIN THE WATERWAY AND THE ANTICIPATED NEED FOR COFFERDAMS. IT DOES NOT IMPLY THAT A CONVENTIONAL COFFERDAM IS THE MOST COST EFFECTIVE OR FEASIBLE MEANS TO ACHIEVE WORK IN THE DRY AS OUTLINED IN GUIDE BRIDGE SPECIAL PROVISION 73.
- SUMP PITS SHALL BE INSTALLED IN EACH INDIVIDUAL WORK AREA, AND WORK SHALL ONLY BE PERFORMED IN THE DRY. WORK AREA SHALL BE COMPLETELY DEWATERED PRIOR TO ANY EXCAVATION.
- DISCHARGE LOCATIONS FOR DEWATERING OPERATIONS SHALL BE PROTECTED FROM SOIL EROSION. ALL PUMPED DISCHARGES SHALL BE ROUTED FIRST THROUGH A FILTER BAG/SILT TRAP AND TEMPORARY ROCK CHECK PRIOR TO RE-ENTERING THE CHANNEL. DISCHARGE LOCATIONS SHOWN ARE POTENTIAL, AND MAY NEED TO BE ADJUSTED TO FIT FIELD CONDITIONS. LOCATION OF DISCHARGE SHALL BE SUBMITTED TO WSCSWCD FOR APPROVAL.
- COFFERDAM FOR PIER WORK IS ANTICIPATED TO BE 4-SIDED, AND ENCOMPASSING ENTIRE PIER. COFFERDAMS FOR ABUTMENT WORK ARE ANTICIPATED TO BE PARTIAL TYPE, WITH ACCESS FROM THE SHORE.

PERMANENT IMPACTS TO WATERS OF THE US - STAGE 1

NORTH ABUTMENT: 35.8 SQ. FT. = 0.0008 ACRE
 PIER: 38.8 SQ. FT. = 0.0009 ACRE
 SOUTH ABUTMENT: 13.7 SQ. FT. = 0.0003 ACRE

TEMPORARY IMPACTS TO WATERS OF THE US - STAGE 1

NORTH ABUTMENT: 595.6 SQ. FT. = 0.014 ACRE
 PIER: 1751.5 SQ. FT. = 0.040 ACRE
 SOUTH ABUTMENT: 811.3 SQ. FT. = 0.019 ACRE

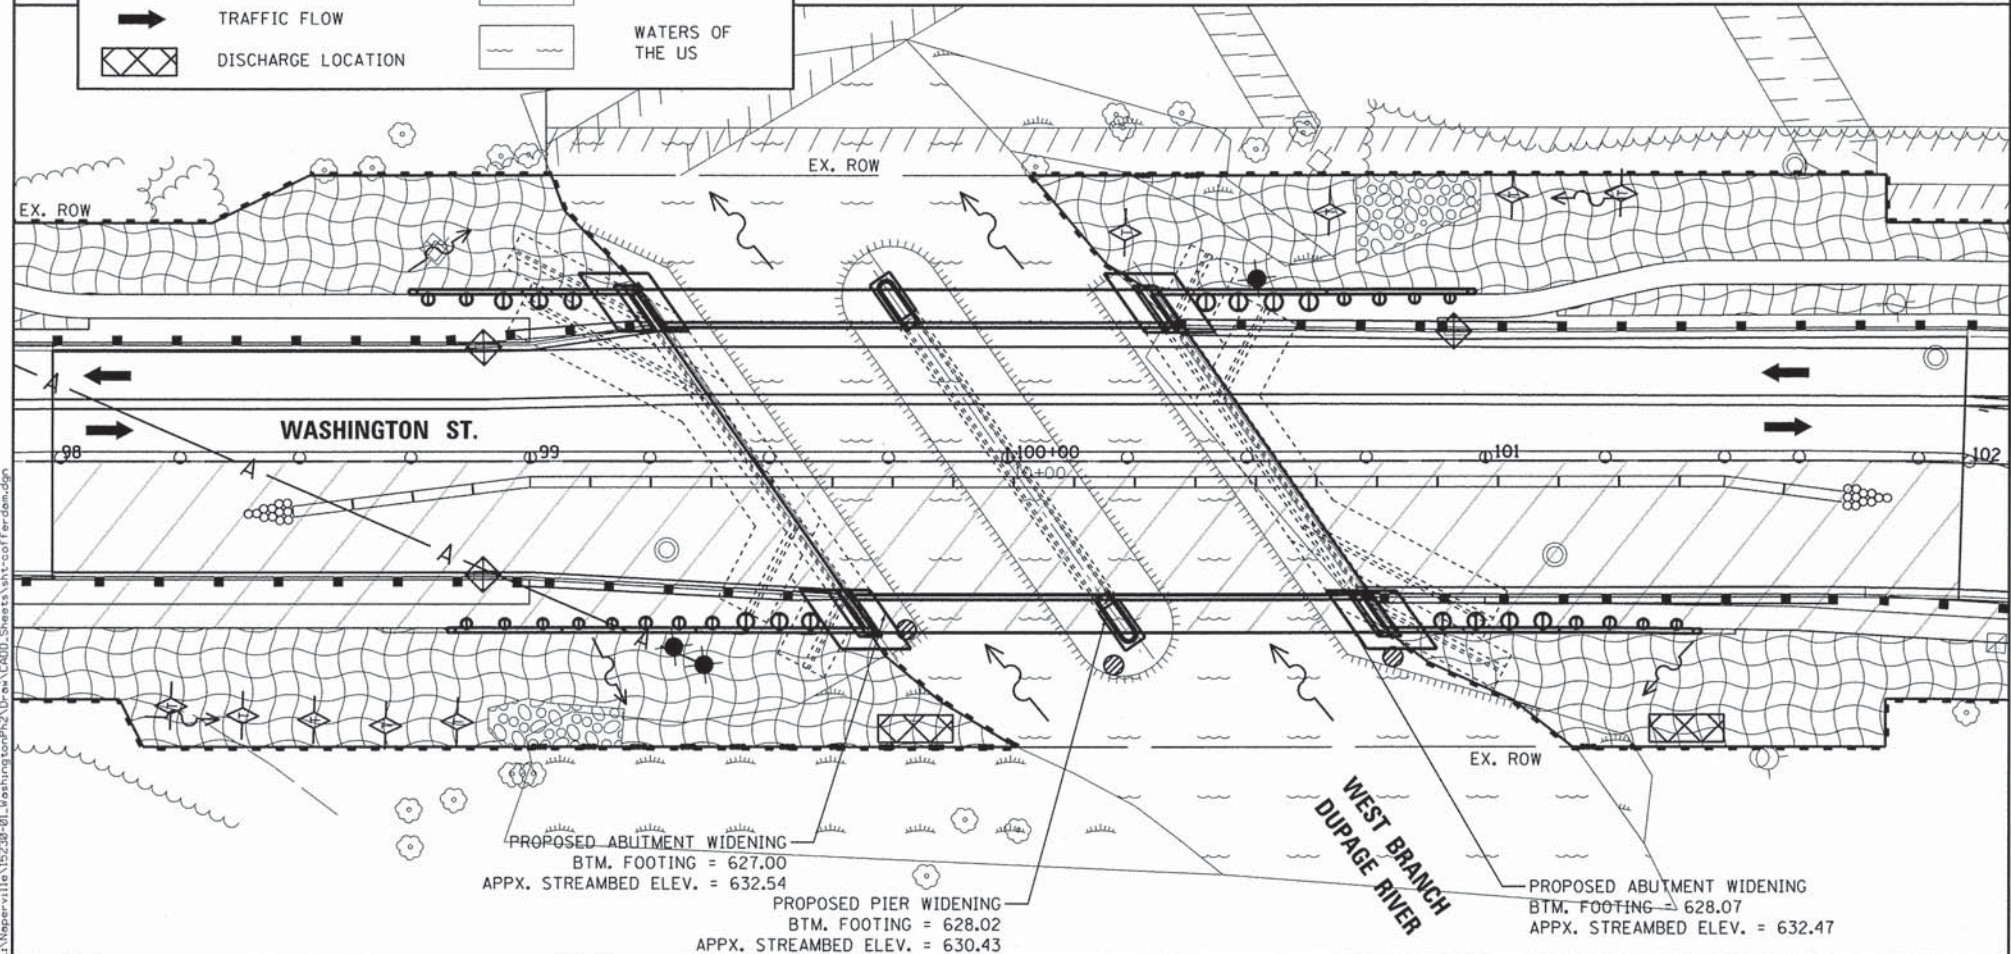

STAGE 2 GENERAL NOTES

- MAINTAIN COFFERDAMS AS CONSTRUCTED IN STAGE 1.
- SUMP PITS SHALL BE INSTALLED IN EACH INDIVIDUAL WORK AREA, AND WORK SHALL ONLY BE PERFORMED IN THE DRY. WORK AREA SHALL BE COMPLETELY DEWATERED PRIOR TO ANY EXCAVATION. SUMP PITS MAY NEED TO BE RELOCATED FROM STAGE 1, CLOSER TO THE WORK AREA TO MAINTAIN A DRY WORK AREA.
- DISCHARGE LOCATIONS FOR DEWATERING OPERATIONS SHALL BE PROTECTED FROM SOIL EROSION. ALL PUMPED DISCHARGES SHALL BE ROUTED FIRST THROUGH A FILTER BAG/SILT TRAP AND TEMPORARY ROCK CHECK PRIOR TO RE-ENTERING THE CHANNEL. DISCHARGE LOCATIONS SHOWN ARE POTENTIAL, AND MAY NEED TO BE ADJUSTED TO FIT FIELD CONDITIONS. LOCATION OF DISCHARGE SHALL BE SUBMITTED TO WSCSWCD FOR APPROVAL.

PERMANENT IMPACTS TO WATERS OF THE US - STAGE 2

NORTH ABUTMENT: 16.7 SQ. FT. = 0.0004 ACRE
 PIER: 38.8 SQ. FT. = 0.0009 ACRE
 SOUTH ABUTMENT: 31.6 SQ. FT. = 0.0007 ACRE

FILE NAME = L:\Naperville\15238-01\WashingtonPh2\Draw\C600_Sheets\sh-coffer-dam.dgn



USER NAME = Peter Ross	DESIGNED - PA	REVISED -
PLOT SCALE = 20.0013' / 1"	DRAWN - PA	REVISED -
PLOT DATE = 1/12/2016 1:58:51 PM	CHECKED - PA	REVISED -
	DATE - 12/7/2015	REVISED -


STATE OF ILLINOIS
 DEPARTMENT OF TRANSPORTATION

SOIL EROSION AND SEDIMENT CONTROL
 SUGGESTED COFFERDAM PLAN
 WASHINGTON STREET

SCALE: SHEET 3 OF 5 SHEETS STA. TO STA.

F.A.U. RTE.	SECTION	COUNTY	TOTAL SHEETS	SHEET NO.
2552	14-00161-00-BR	WILL	86	23
CONTRACT NO. 61C38				
[ILLINOIS] FED. AID PROJECT DPC-M-4003(356)				


A-FRAME PARTIAL COFFERDAM

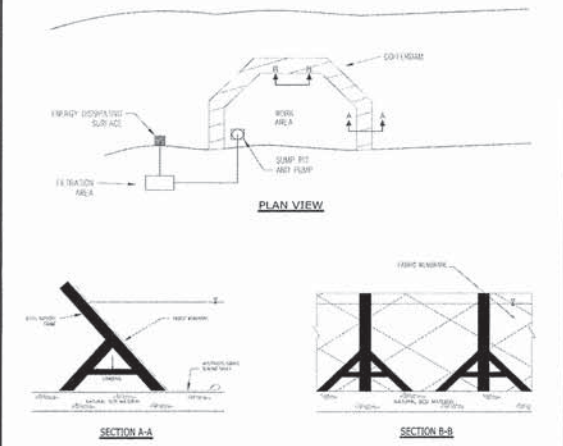

- NOTES:
1. ALL DISCHARGES SHOULD BE ON ENERGY DISSIPATING SURFACES.
 2. LOCATIONS FOR SUMP PIT, FILTRATION AREA, AND ENERGY DISSIPATING SURFACES MAY VARY DEPENDING ON SITE CONDITIONS.
 3. A-FRAME SHOULD BE INSTALLED TO MANUFACTURER'S SPECIFICATIONS.


REFERENCE	Project	Date	STANDARD DWG. NO.
Designed	_____	_____	IUM-503AP
Checked	_____	_____	SHEET 2 OF 7
Approved	_____	_____	DATE 7-09-2012

BLADDER PARTIAL COFFERDAM

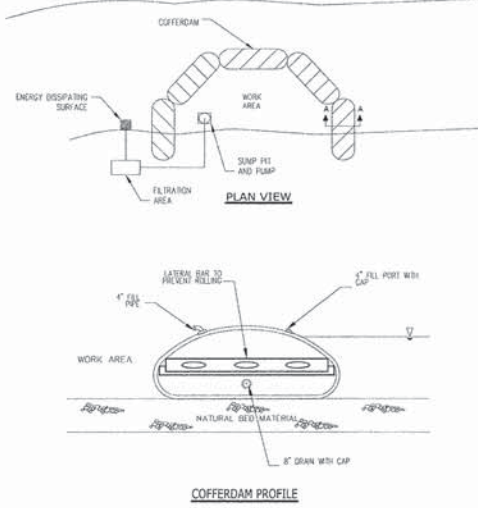

- NOTES:
1. ALL DISCHARGES SHOULD BE ON ENERGY DISSIPATING SURFACES.
 2. LOCATIONS FOR THE SUMP PIT, FILTRATION AREA, AND ENERGY DISSIPATING SURFACES MAY VARY DEPENDING ON SITE CONDITIONS.


REFERENCE	Project	Date	STANDARD DWG. NO.
Designed	_____	_____	IUM-503BP
Checked	_____	_____	SHEET 4 OF 7
Approved	_____	_____	DATE 7-09-2012

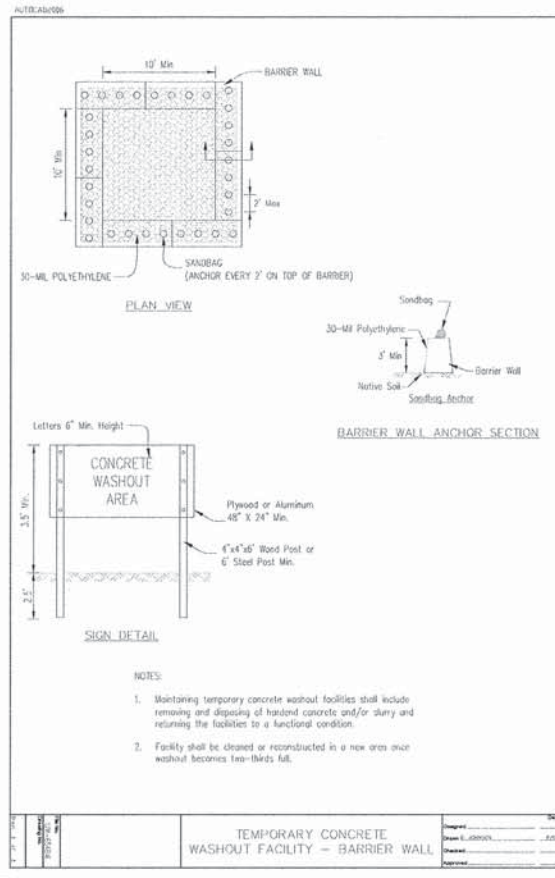

- NOTES:
1. Maintaining temporary concrete washout facilities shall include removing and disposing of hardened concrete and/or slurry and returning the facilities to a functional condition.
 2. Facility shall be cleaned or reconstructed in a new area once washout becomes two-thirds full.

REFERENCE	Project	Date	STANDARD DWG. NO.
Designed	_____	_____	IUM-503BP
Checked	_____	_____	SHEET 4 OF 7
Approved	_____	_____	DATE 7-09-2012


STEEL SHEET PILE COFFERDAM

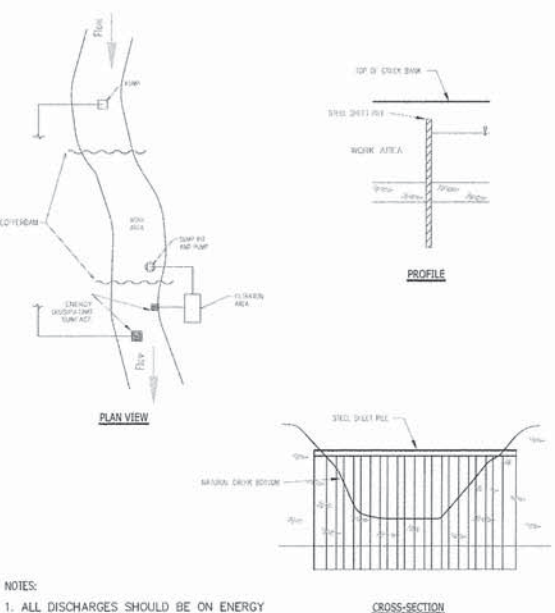

- NOTES:
1. ALL DISCHARGES SHOULD BE ON ENERGY DISSIPATING SURFACES.
 2. LOCATION FOR SUMP PIT, FILTRATION AREA, AND ENERGY DISSIPATING SURFACES MAY VARY DEPENDING ON SITE CONDITIONS.

REFERENCE	Project	Date	STANDARD DWG. NO.
Designed	_____	_____	IUM-503SS
Checked	_____	_____	SHEET 7 OF 7
Approved	_____	_____	DATE 7-09-2012


SUMP PIT PLAN

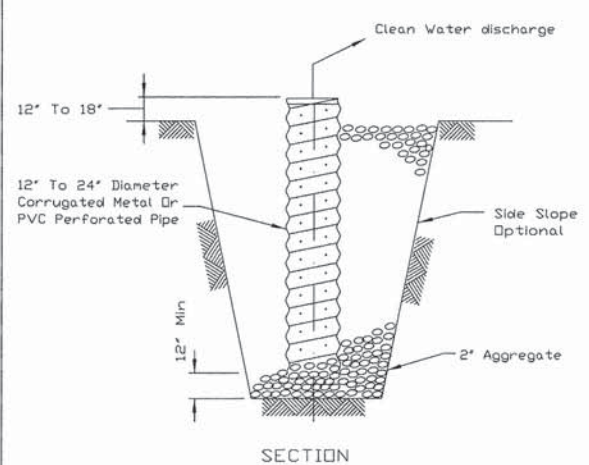

- NOTES:
1. Pit dimensions are optional.
 2. The standpipe will be constructed by perforating a 12"-24" diameter corrugated metal or PVC pipe.
 3. A base of 2" aggregate will be placed in the pit to a minimum depth of 12". After installing the standpipe, the pit surrounding the standpipe will then be backfilled with 2" aggregate.
 4. The standpipe will extend 12" to 18" above the lip of the pit.
 5. If discharge will be pumped directly to a storm drainage system, the standpipe will be wrapped with filter fabric before installation.
 6. If desired, 1/4"-1/2" hardware cloth may be placed around the standpipe prior to attaching the filter fabric. This will increase the rate of water seepage into the pipe.

REFERENCE	Project	Date	STANDARD DWG. NO.
Designed	_____	_____	IL-650
Checked	_____	_____	SHEET 1 OF 1
Approved	_____	_____	DATE 8-11-94


STABILIZED CONSTRUCTION ENTRANCE PLAN

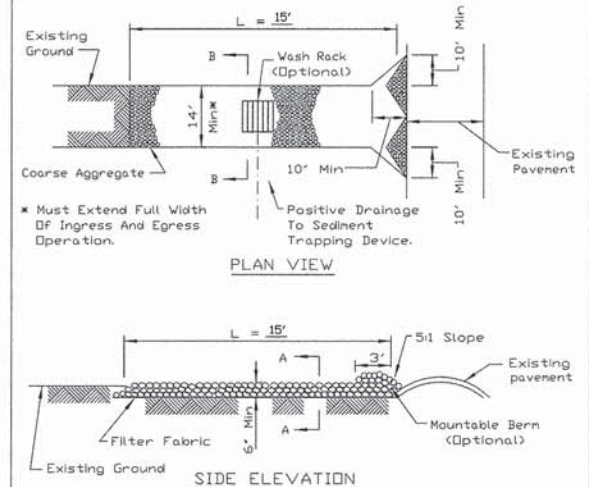

- NOTES:
1. Filter fabric shall meet the requirements of material specification 592 GEOTEXTILE, Table I or 2, Class I, II or IV and shall be placed over the cleared area prior to the placing of rock.
 2. Rock or reclaimed concrete shall meet one of the following IDOT coarse aggregate gradation, CA-1, CA-2, CA-3 or CA-4 and be placed according to construction specification 25 ROCKFILL using placement Method 1 and Class III compaction.
 3. Any drainage facilities required because of washing shall be constructed according to manufacturers specifications.
 4. If wash racks are used they shall be installed according to the manufacturer's specifications.

REFERENCE	Project	Date	STANDARD DWG. NO.
Designed	_____	_____	IL-630
Checked	_____	_____	SHEET 1 OF 2
Approved	_____	_____	DATE 8-18-94

STABILIZED CONSTRUCTION ENTRANCE PLAN

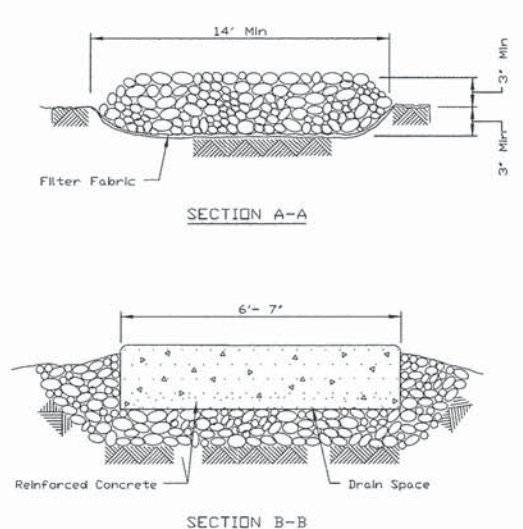

REFERENCE	Project	Date	STANDARD DWG. NO.
Designed	_____	_____	IL-630
Checked	_____	_____	SHEET 2 OF 2
Approved	_____	_____	DATE 8-18-94



USER NAME = Peter Ross
PLOT SCALE = 1.0000' / in.
PLOT DATE = 12/12/2015 11:12:31 AM

DESIGNED - JR
DRAWN - JR
CHECKED - PR
DATE - 12/7/2015

REVISED -
REVISED -
REVISED -
REVISED -







STATE OF ILLINOIS
DEPARTMENT OF TRANSPORTATION

SOIL EROSION AND SEDIMENT CONTROL
STANDARD DETAILS
WASHINGTON STREET

SCALE: N.T.S. SHEET 4 OF 5 SHEETS STA. TO STA.

F.A.U. RTE.	SECTION	COUNTY	TOTAL SHEETS	SHEET NO.
2552	14-00161-00-BR	WILL	86	24
CONTRACT NO. 61C38				
ILLINOIS FED. AID PROJECT DPC-M-4003(356)				

FILE NAME = L:\Naperville\152326-01\WashingtonSt\Drawn\CAD\Drawn\Sheet\sh-eros-control-standard drawings-02.dgn

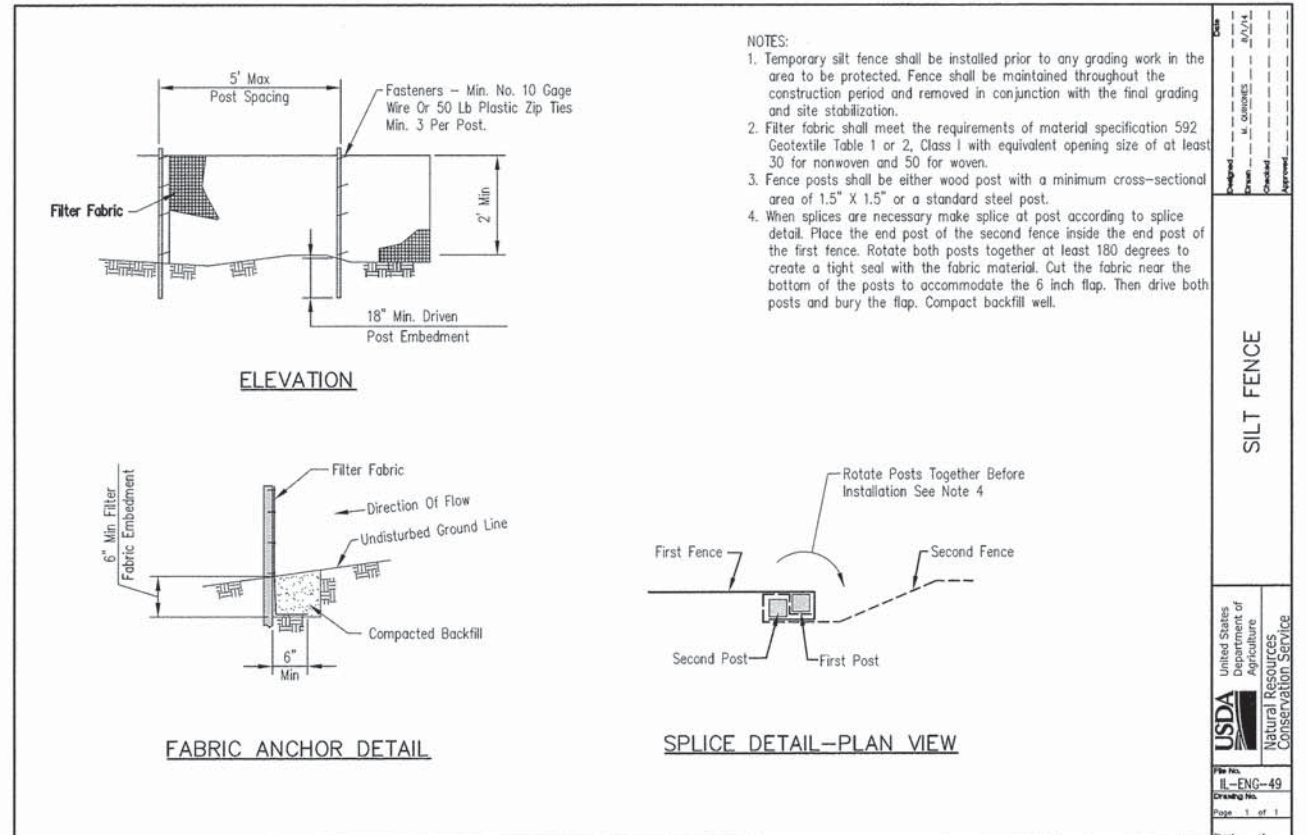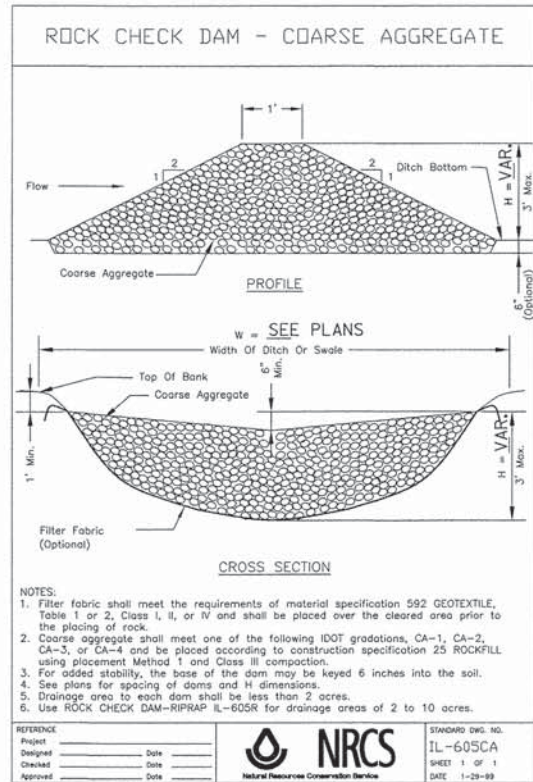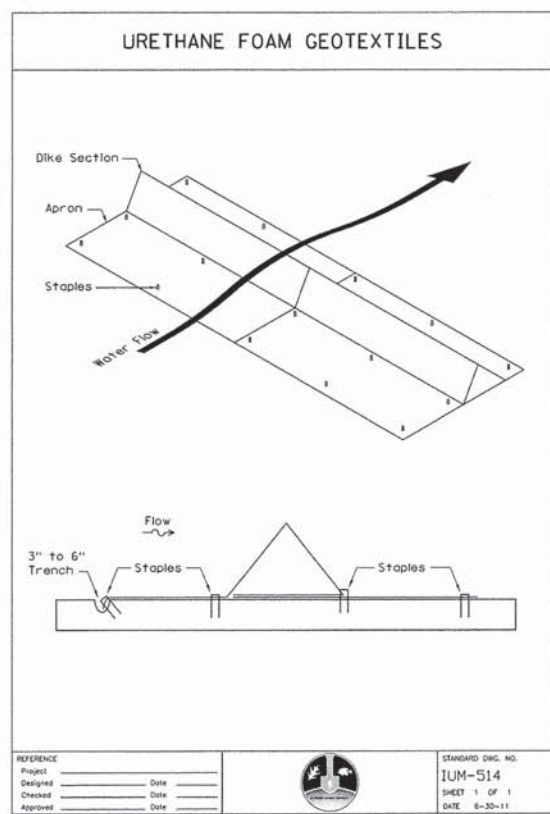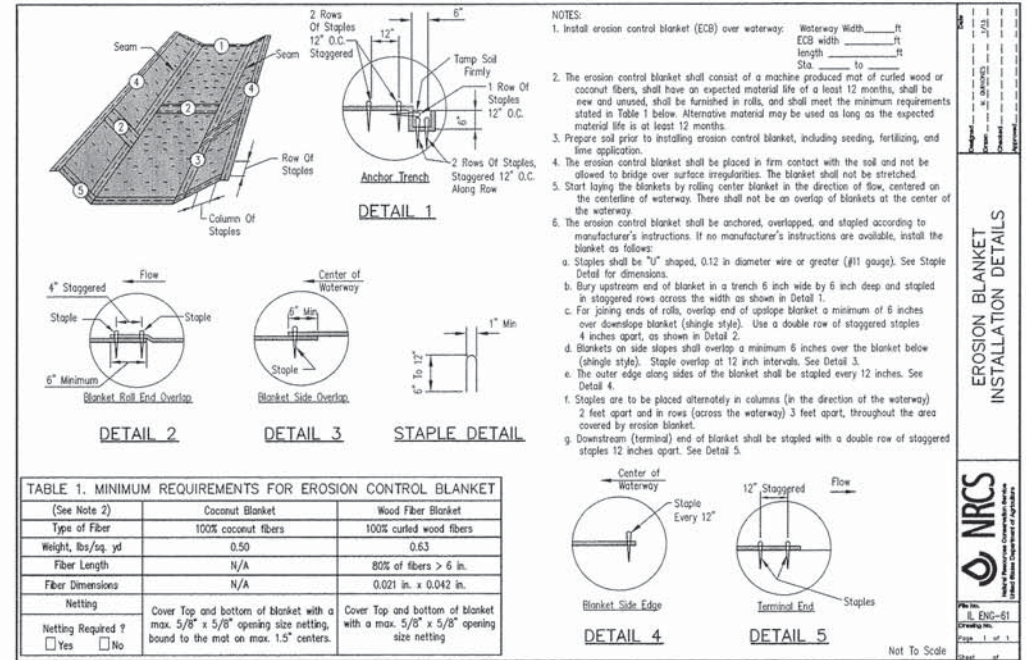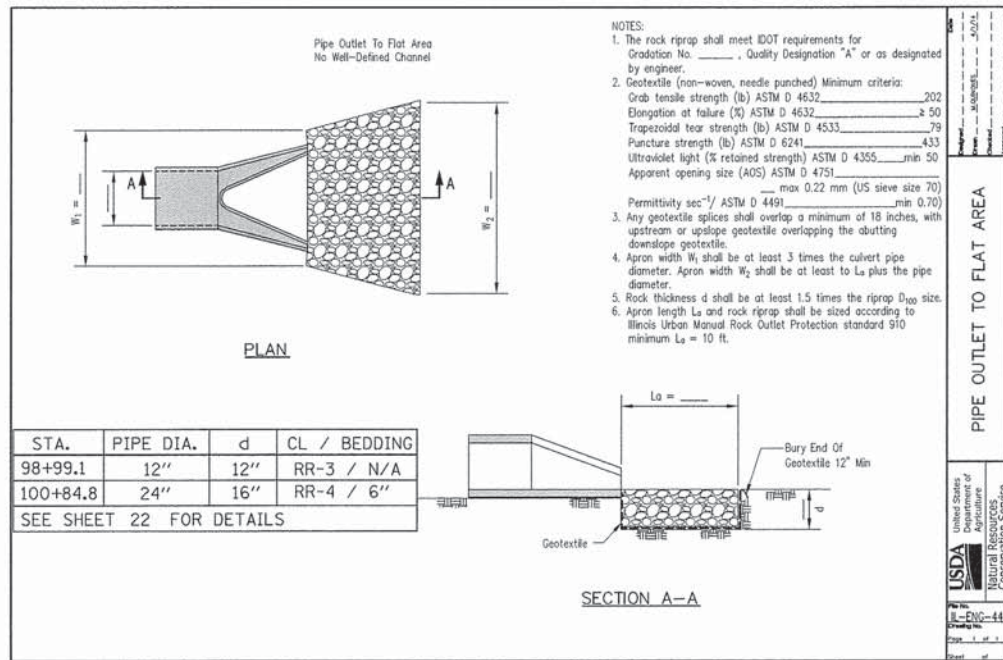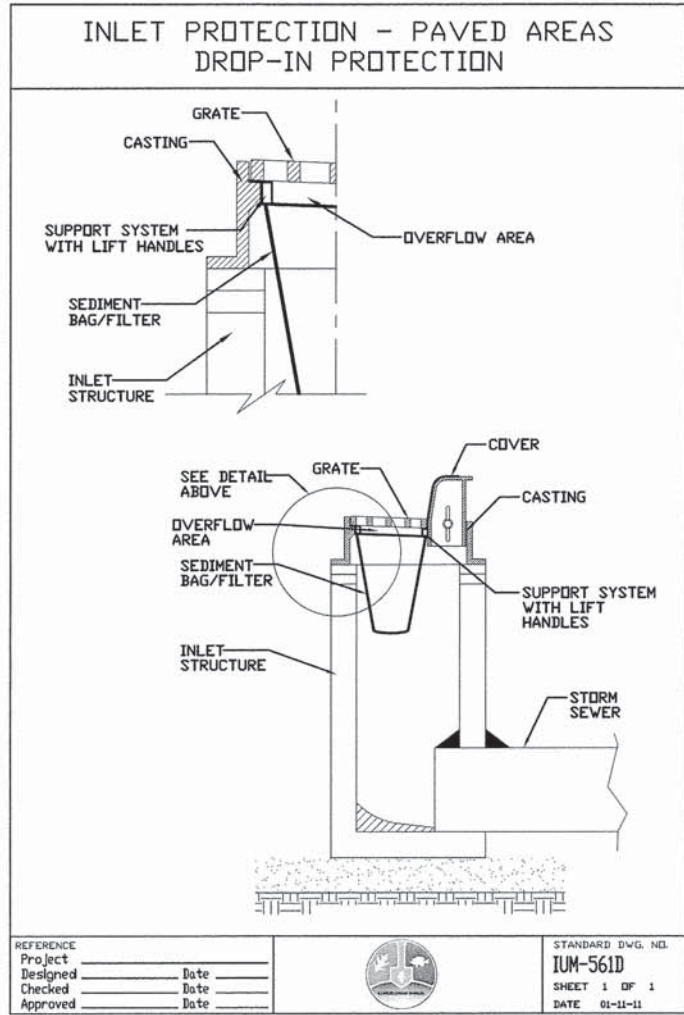

USER NAME = Peter Ross

PLOT SCALE = 1.0000" = 1'

PLOT DATE = 12/12/2015 11:12:51 AM

DESIGNED - JR

DRAWN - JR

CHECKED - PR

DATE - 12/7/2015

REVISED -

REVISED -

REVISED -

REVISED -

STATE OF ILLINOIS
DEPARTMENT OF TRANSPORTATION

SOIL EROSION AND SEDIMENT CONTROL
STANDARD DETAILS
WASHINGTON STREET


SCALE: N.T.S. SHEET 5 OF 5 SHEETS STA. TO STA.

F.A.U. R.T.E. 2552 SECTION 14-00161-00-BR COUNTY WILL TOTAL SHEETS 86 SHEET NO. 25 CONTRACT NO. 61C38 ILLINOIS FED. AID PROJECT DPC-M-4003(356)

PLAN	SURVEYED	DATE
	PLOTTED	BY
	NOTED	NO.
	FILED	NO.


PROFILE	SURVEYED	DATE
	PLOTTED	BY
	NOTED	NO.
	FILED	NO.

FILE NAME = L:\nserville\10230-01\Washington\10230-01.dwg
C:\Users\peter.ross\OneDrive\Documents\10230-01.dwg

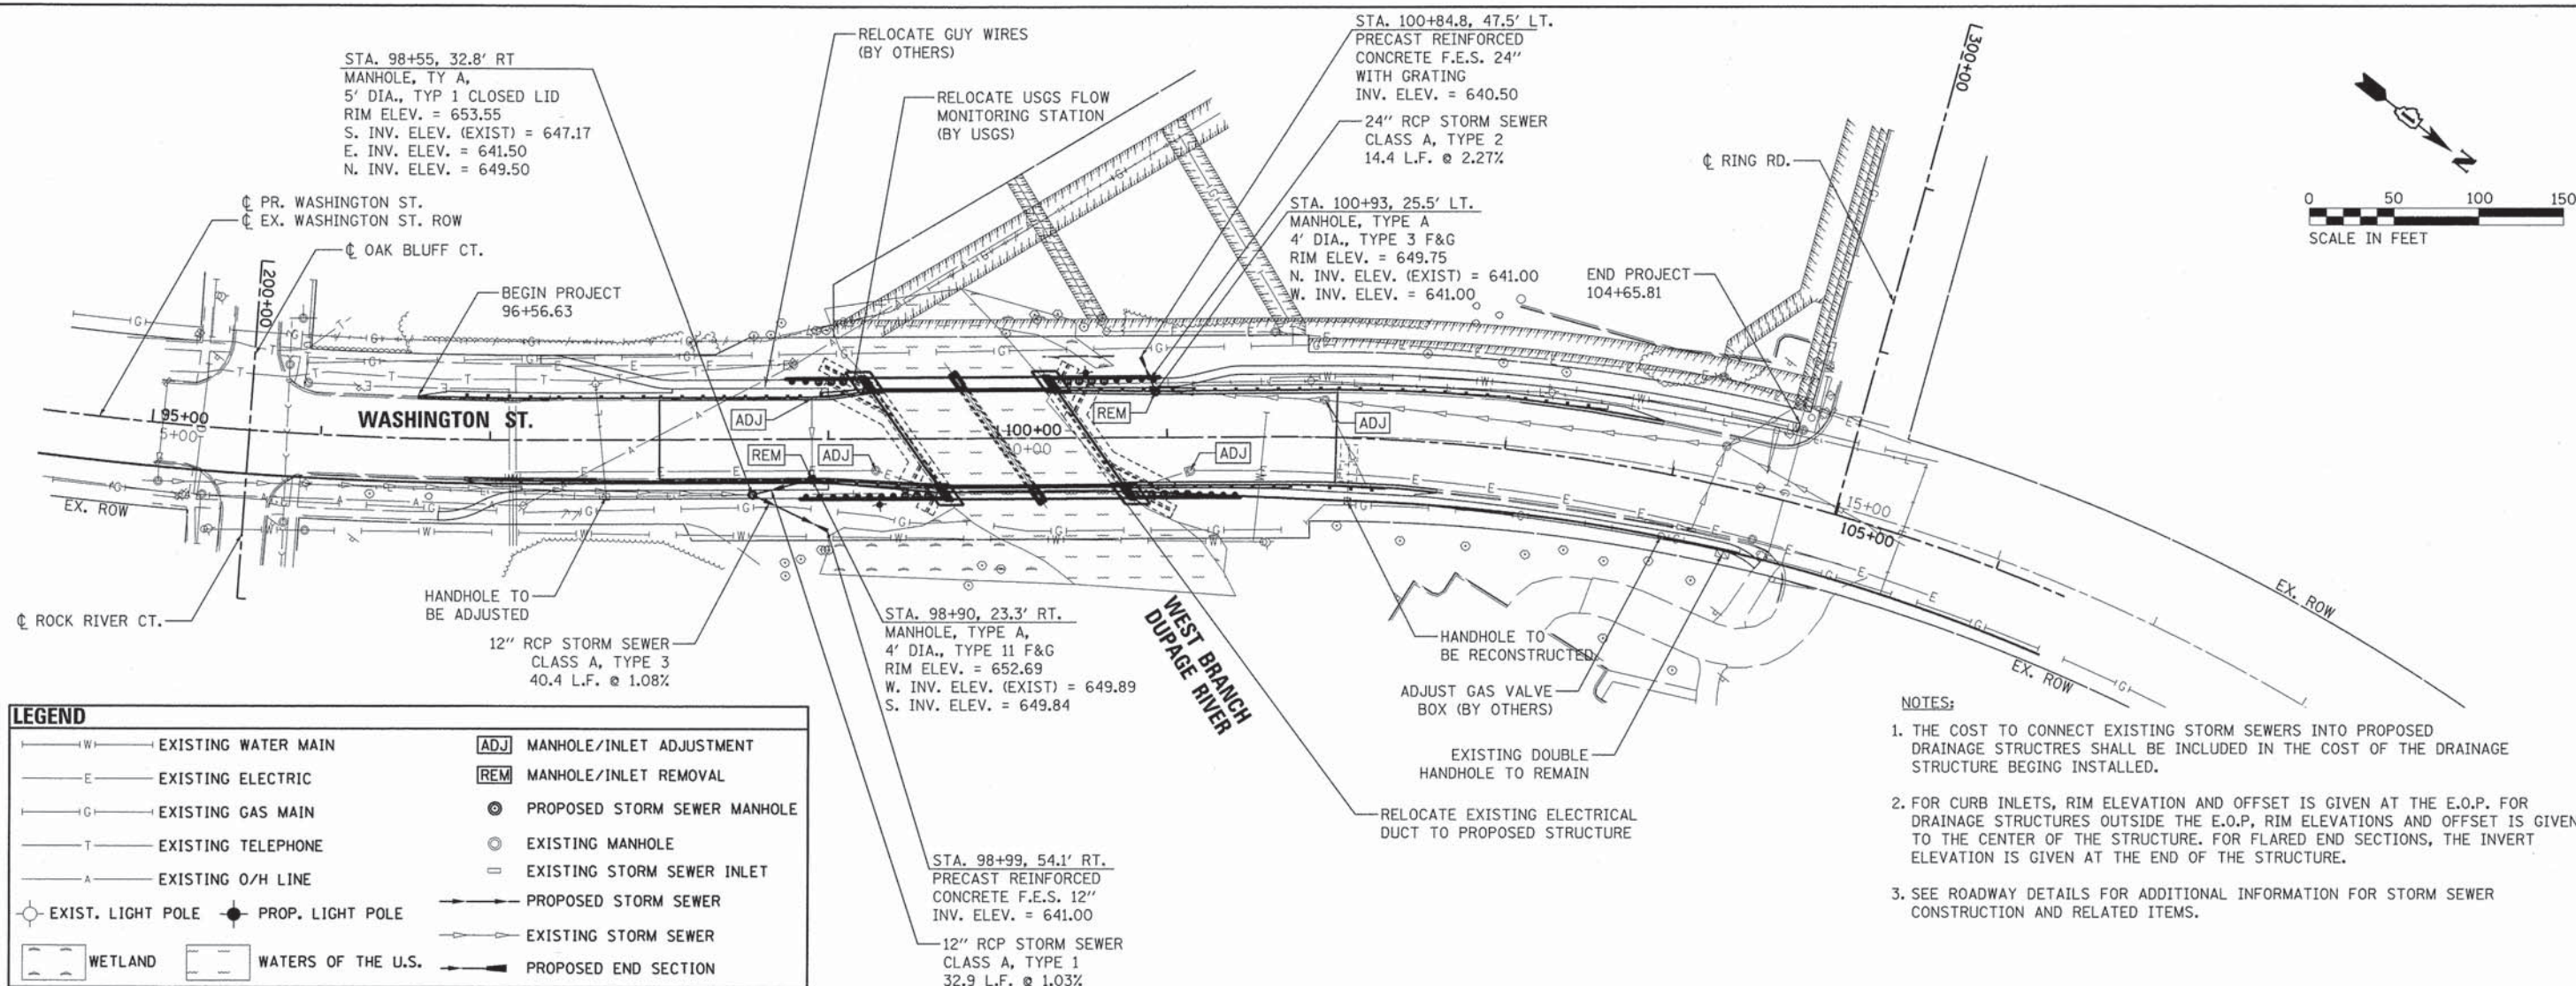

LEGEND	
—W—	EXISTING WATER MAIN
—E—	EXISTING ELECTRIC
—G—	EXISTING GAS MAIN
—T—	EXISTING TELEPHONE
—A—	EXISTING O/H LINE
⊙	EXIST. LIGHT POLE
⊙	PROP. LIGHT POLE
WETLAND	WATERS OF THE U.S.
ADJ	MANHOLE/INLET ADJUSTMENT
REM	MANHOLE/INLET REMOVAL
⊙	PROPOSED STORM SEWER MANHOLE
⊙	EXISTING MANHOLE
—	EXISTING STORM SEWER INLET
—	PROPOSED STORM SEWER
—	EXISTING STORM SEWER
—	PROPOSED END SECTION

- NOTES:
1. THE COST TO CONNECT EXISTING STORM SEWERS INTO PROPOSED DRAINAGE STRUCTURES SHALL BE INCLUDED IN THE COST OF THE DRAINAGE STRUCTURE BEING INSTALLED.
 2. FOR CURB INLETS, RIM ELEVATION AND OFFSET IS GIVEN AT THE E.O.P. FOR DRAINAGE STRUCTURES OUTSIDE THE E.O.P., RIM ELEVATIONS AND OFFSET IS GIVEN TO THE CENTER OF THE STRUCTURE. FOR FLARED END SECTIONS, THE INVERT ELEVATION IS GIVEN AT THE END OF THE STRUCTURE.
 3. SEE ROADWAY DETAILS FOR ADDITIONAL INFORMATION FOR STORM SEWER CONSTRUCTION AND RELATED ITEMS.

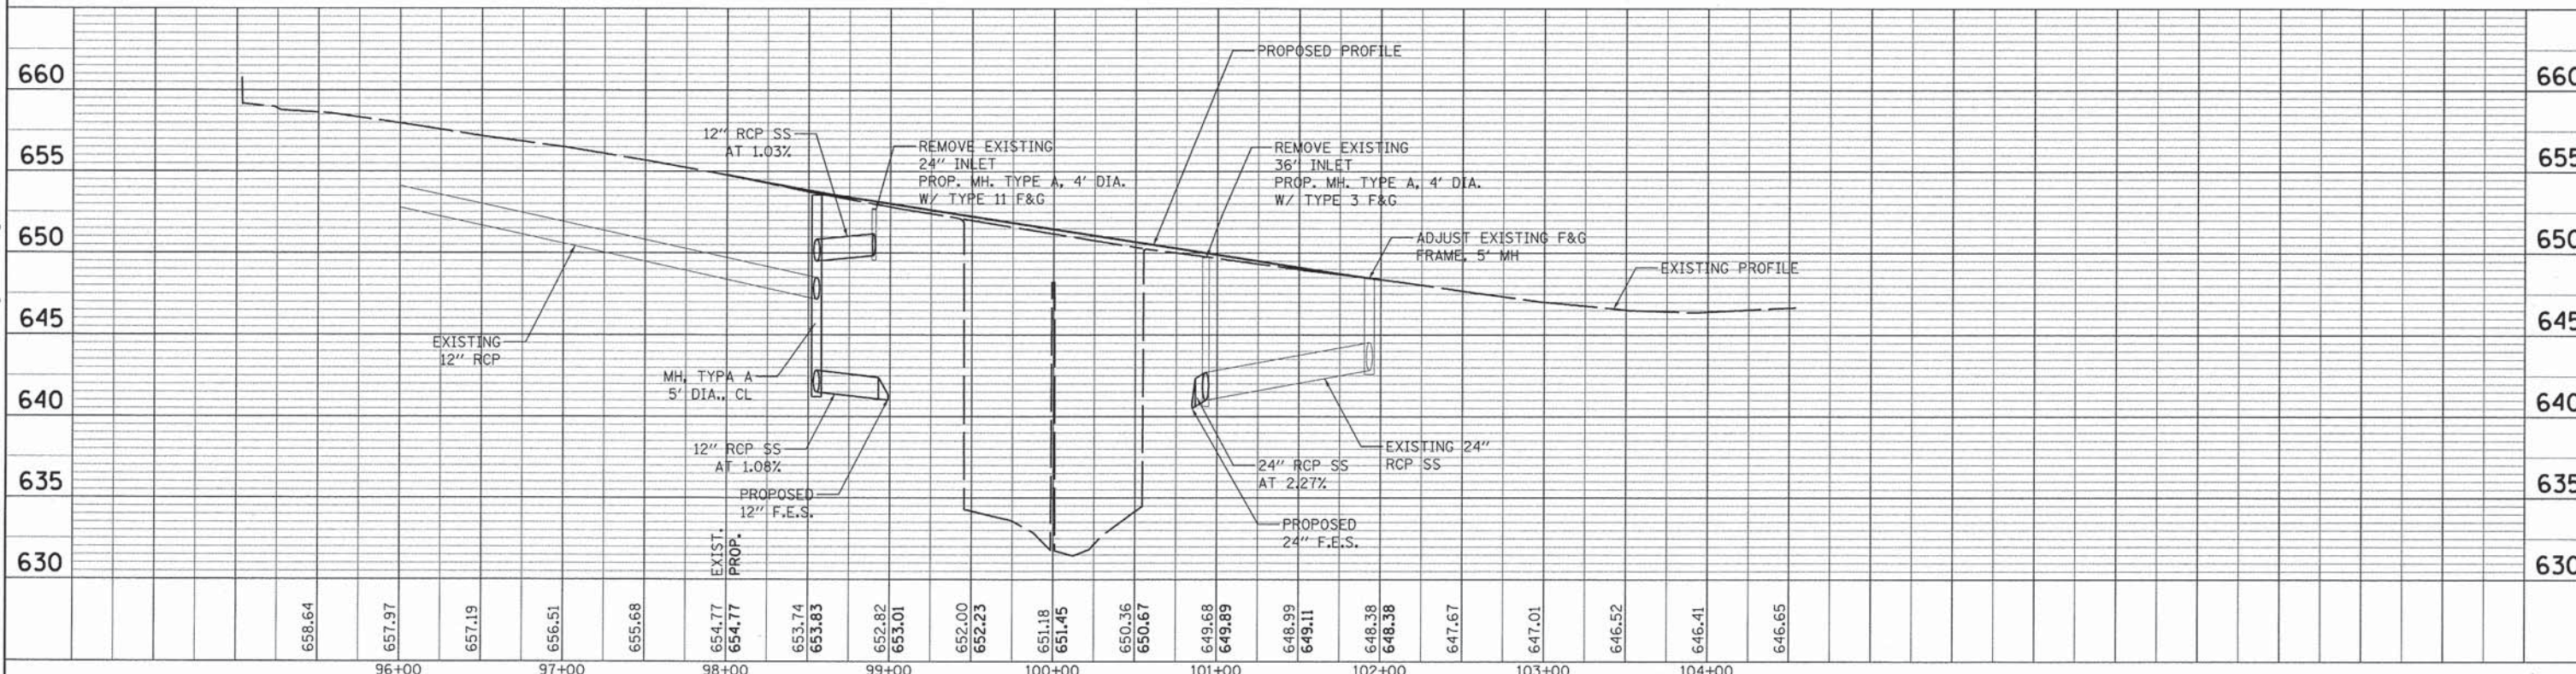

USER NAME = Peter Ross
DESIGNED - JR
DRAWN - MPM
CHECKED - PR
DATE - 12/7/2015
PLOT SCALE = 50.0000' / 1\"/>


REVISED -
REVISED -
REVISED -
REVISED -



STATE OF ILLINOIS
DEPARTMENT OF TRANSPORTATION

DRAINAGE AND UTILITIES
WASHINGTON STREET

SCALE: 1\"/>

F.A.U. RTE.	SECTION	COUNTY	TOTAL SHEETS	SHEET NO.
2552	14-00161-00-BR	WILL	86	26
CONTRACT NO. 61C38				
FED. ROAD DIST. NO. [ILLINOIS] FED. AID PROJECT DPC-M-4003(356)				

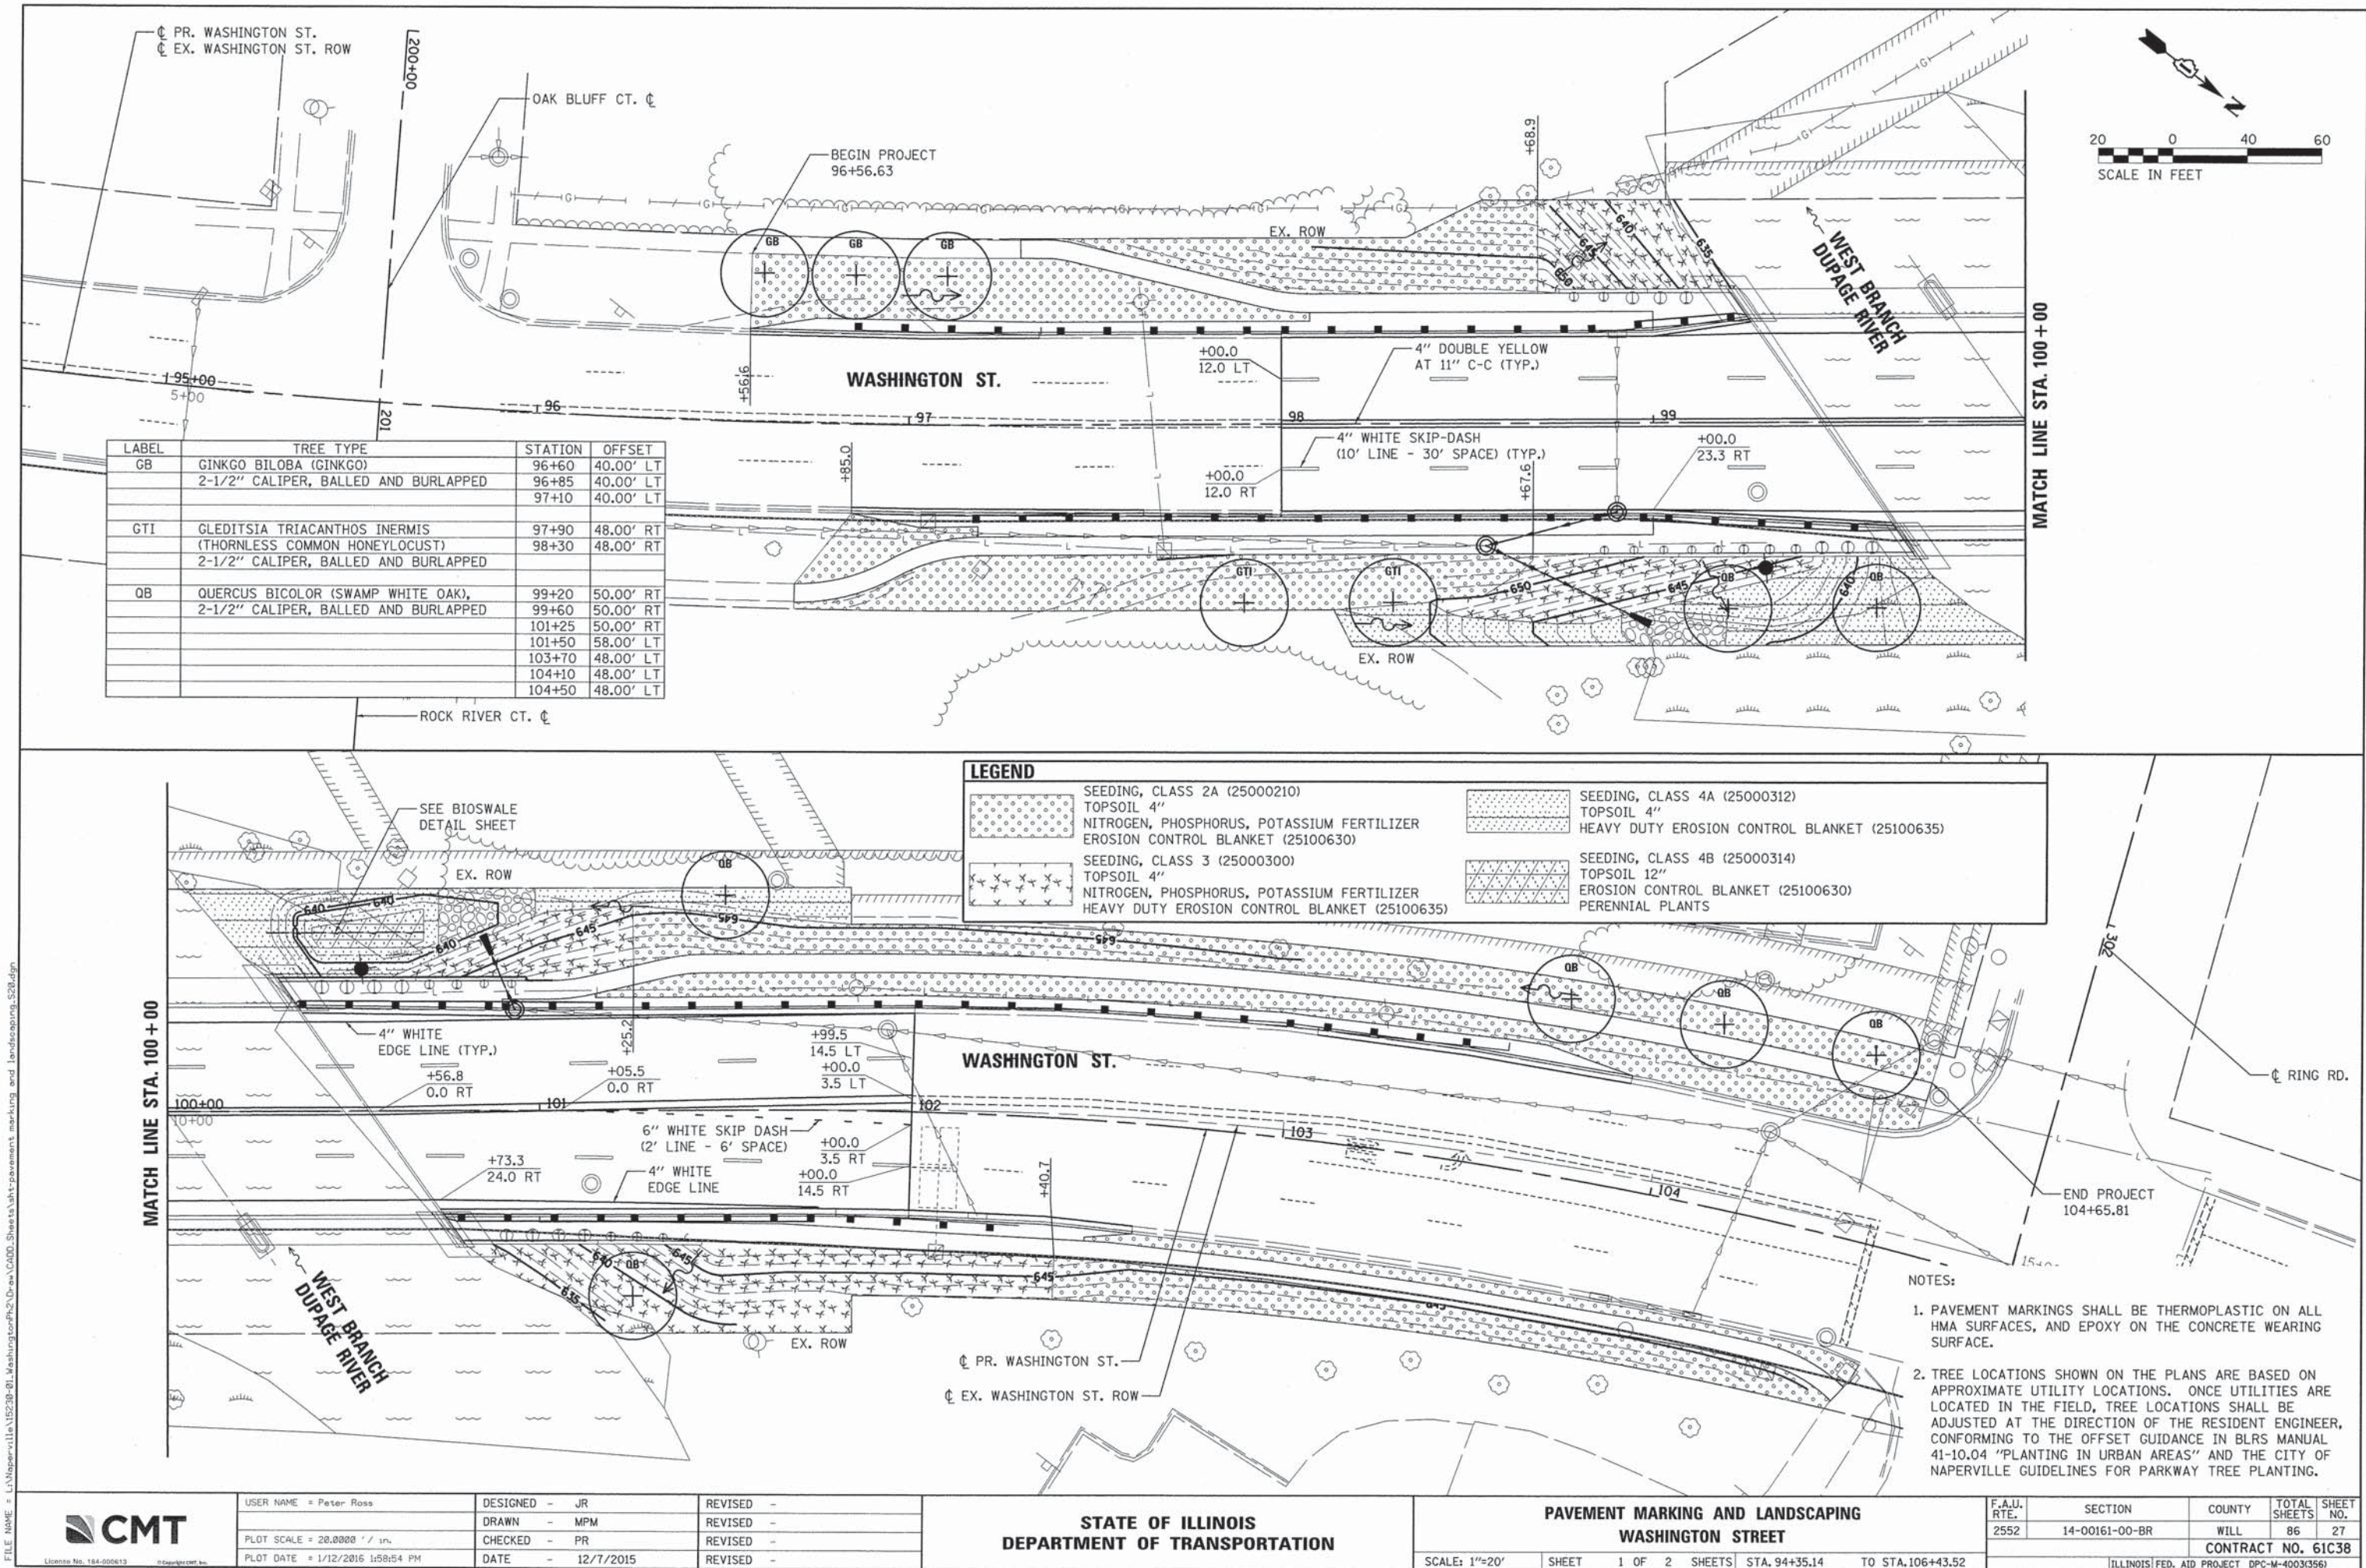

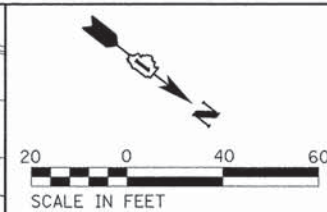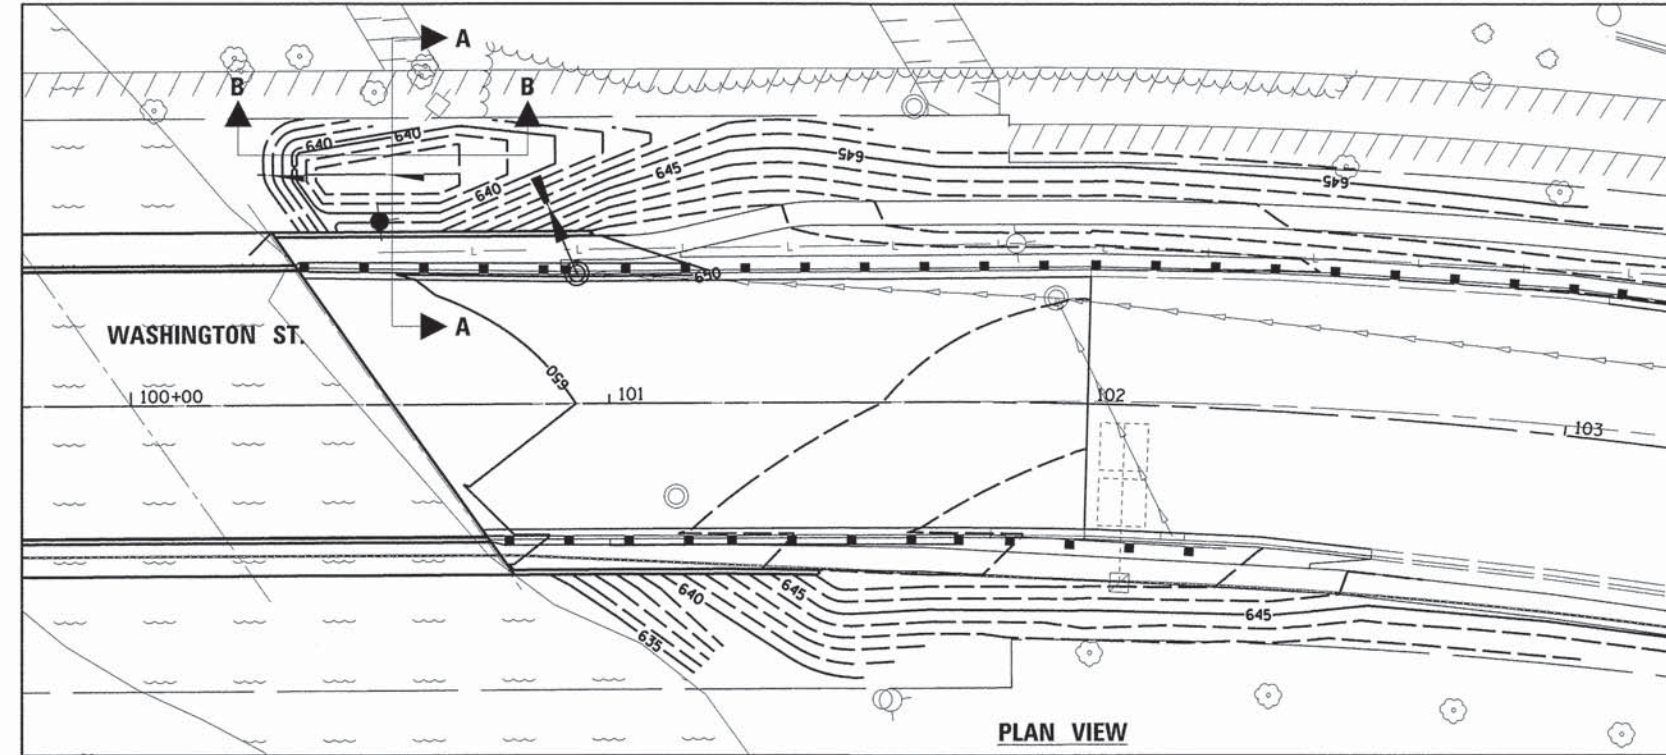


PERENNIAL PLANTS FOR BIOSWALE


PERENNIAL PLANTS, WETLAND TYPE, 2" DIAMETER X 4" DEEP PLUG - 1.1 UNITS (SPACED AT 18" APART FROM CENTER)
SPARTINA PECTINATA PRARIE CORDGRASS 110 EACH

BIOSWALE NOTES

1. 4" PIPE UNDERDRAIN, CA-7 AGGREGATE BASE, AND GEOTECHNICAL FABRIC SHALL NOT BE PAID FOR SEPARATELY, BUT SHALL BE INCLUDED IN THE PAY ITEM "PIPE UNDERDRAINS 4" (MODIFIED)." SEE SPECIAL PROVISIONS


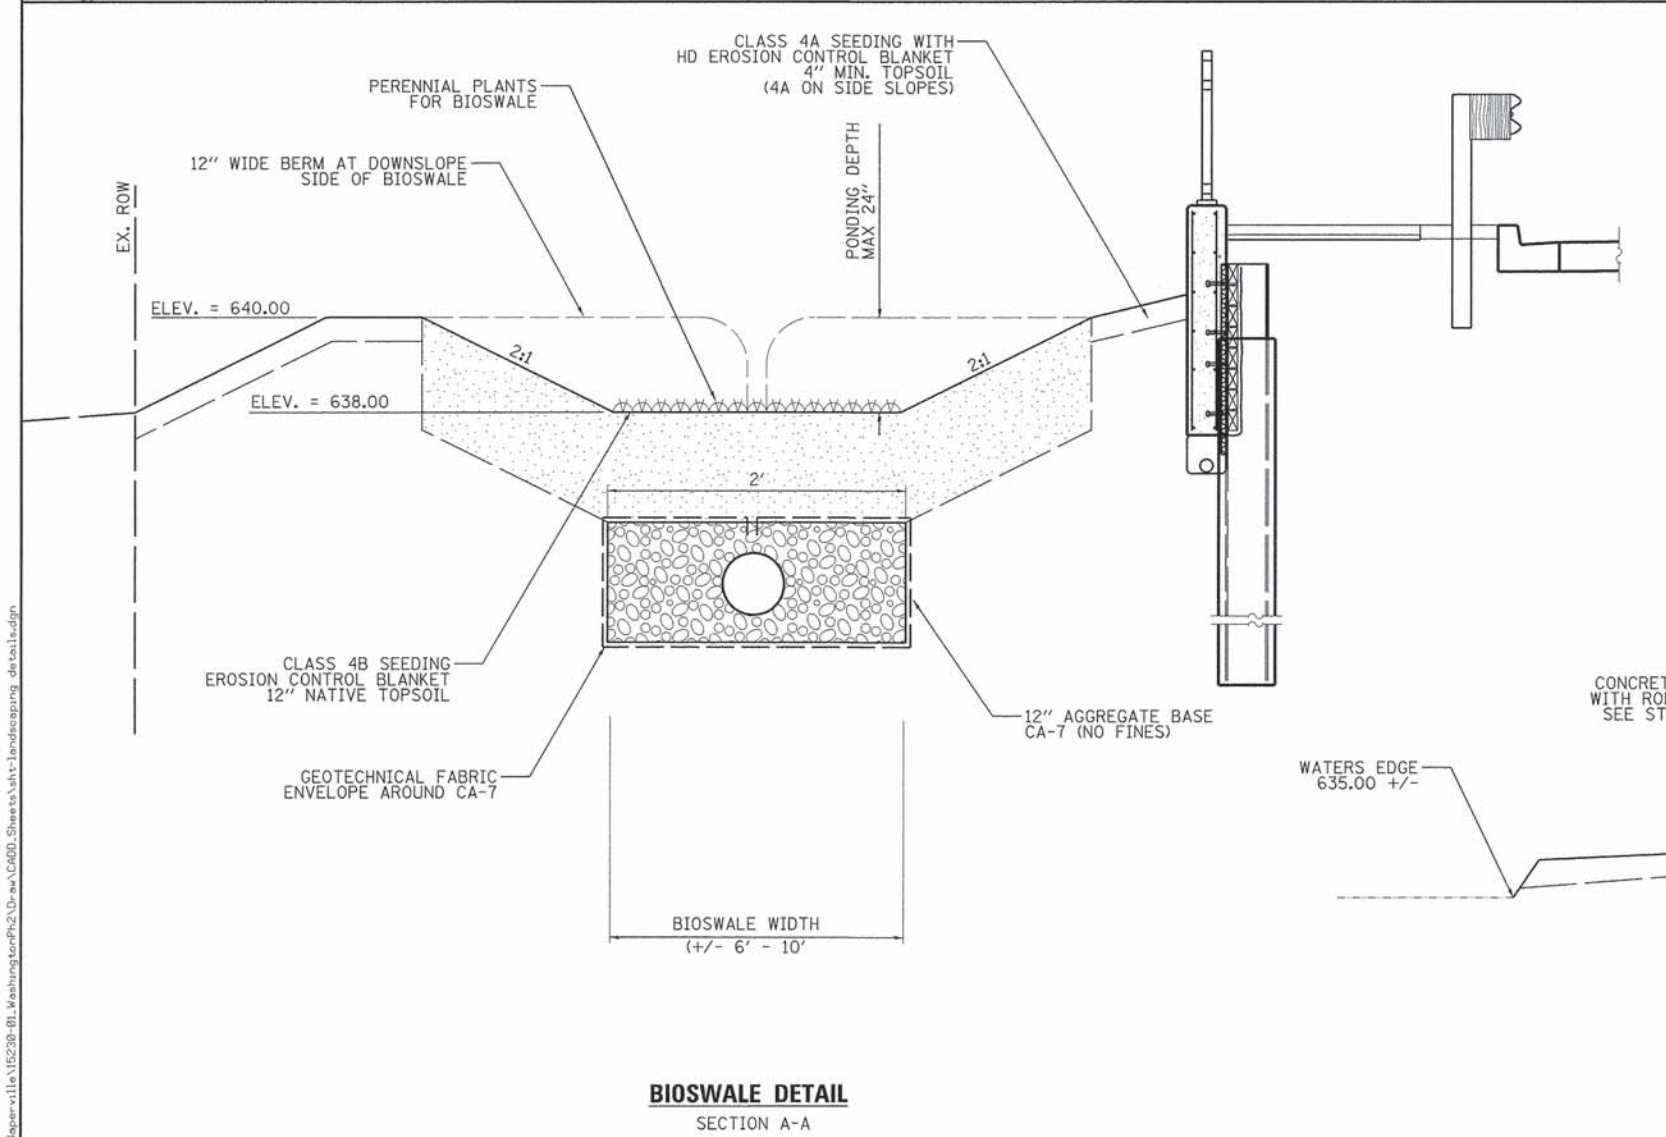


BIOSWALE DETAIL
SECTION A-A

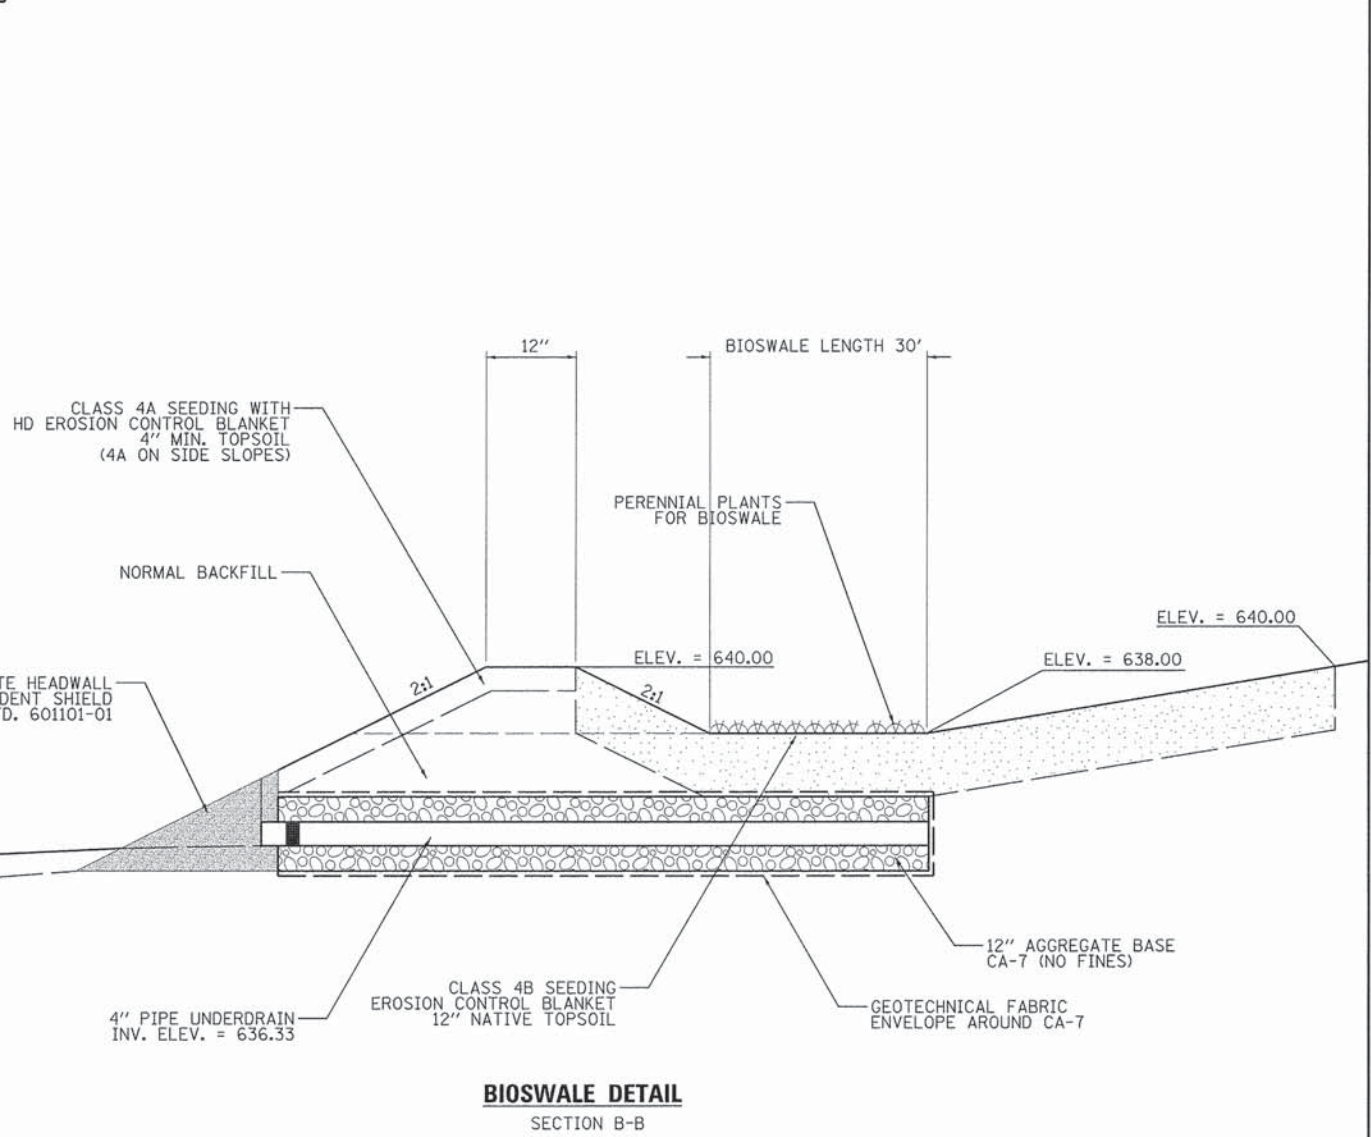

BIOSWALE DETAIL
SECTION B-B

 CMT License No. 104-000613 © Copyright CMT, Inc.	USER NAME = Peter Ross	DESIGNED - JR	REVISED -	STATE OF ILLINOIS DEPARTMENT OF TRANSPORTATION	PAVEMENT MARKING AND LANDSCAPING BIOSWALE DETAIL WASHINGTON STREET				F.A.U. RTE.	SECTION	COUNTY	TOTAL SHEETS	SHEET NO.		
		DRAWN - JR	REVISED -		2552	14-00161-00-BR	WILL	86	28						
	PLOT SCALE = 20.0000 ' / in.	CHECKED - PR	REVISED -		CONTRACT NO. 61C38										
	PLOT DATE = 12/12/2015 11:31:11 AM	DATE - 12/7/2015	REVISED -		SCALE: N.T.S.				SHEET 2	OF 2 SHEETS	STA.	TO STA.			ILLINOIS FED. AID PROJECT DPC-M-4003(356)

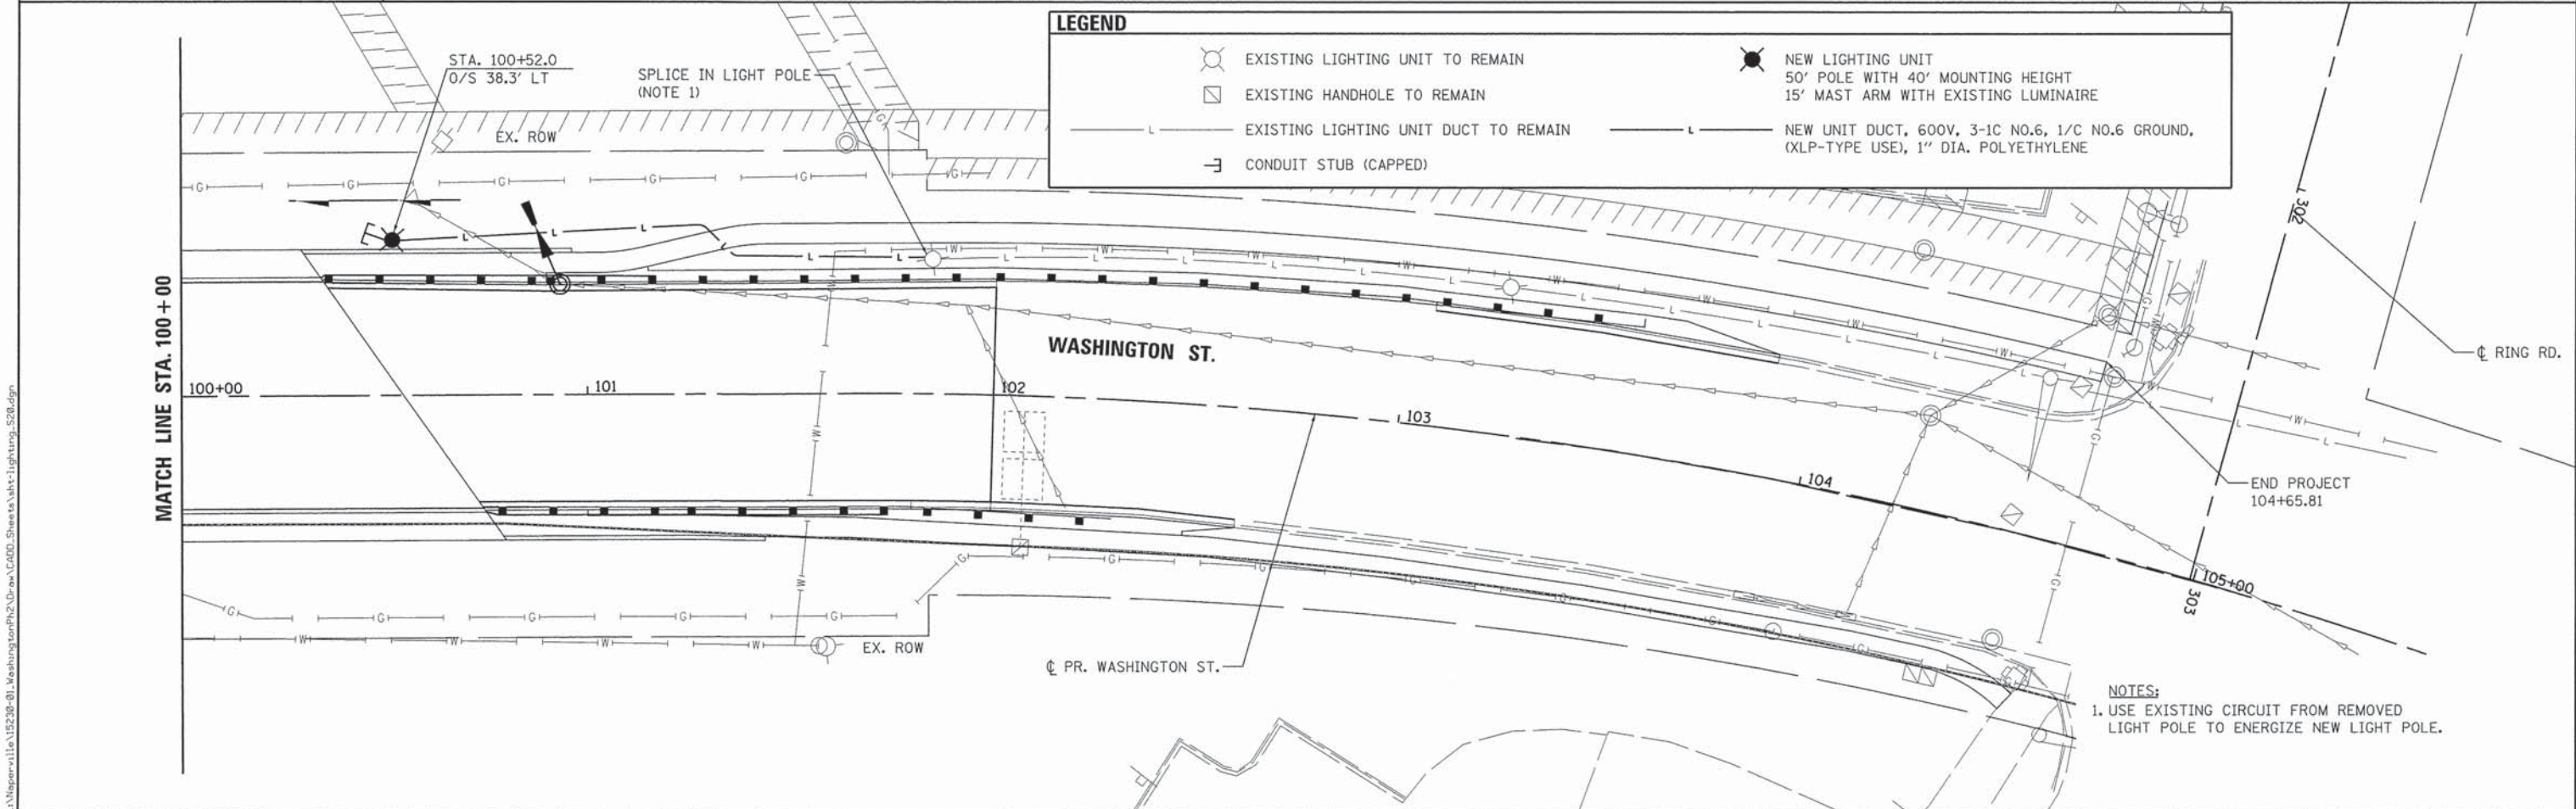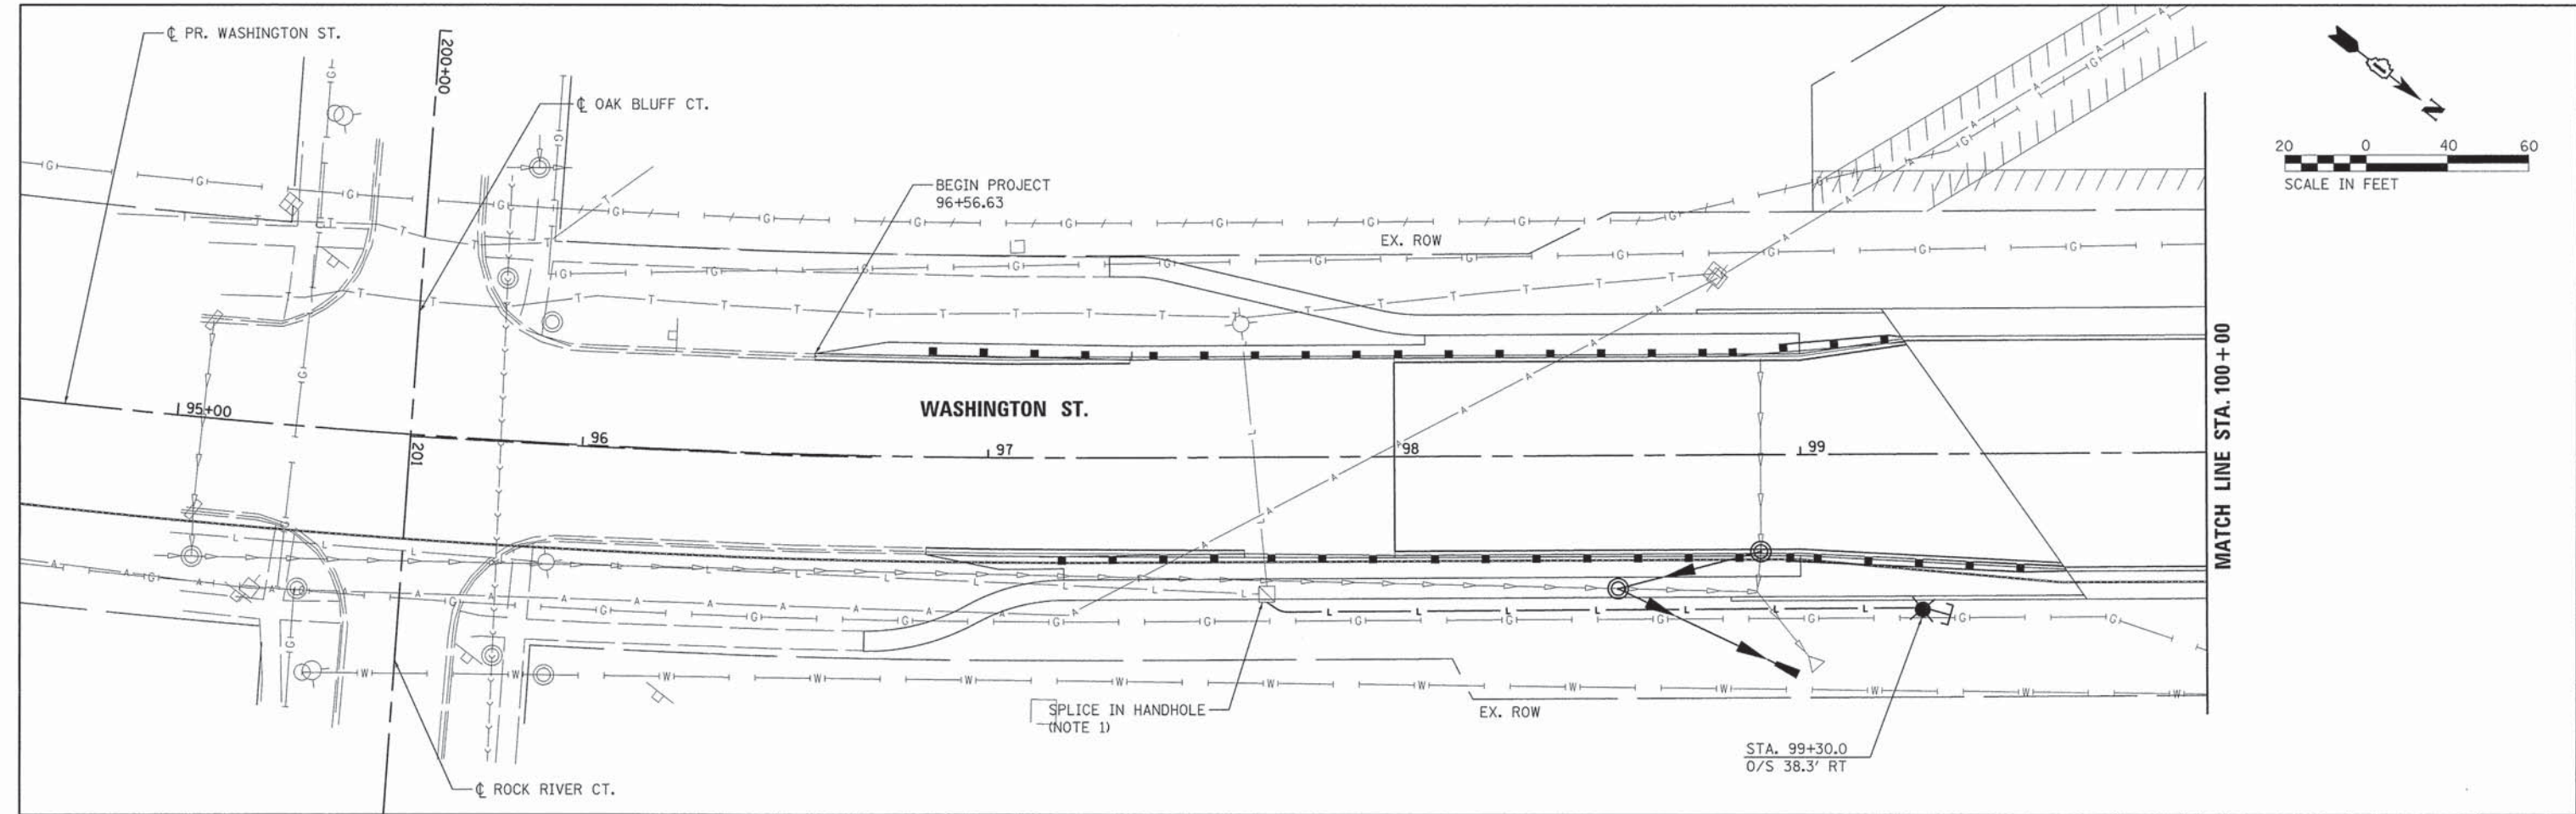

FILE NAME = L:\MapServer\11e\15230-01\WashingtonPh2\Draw\CADD_Sheets\Lighting_528.dgn




USER NAME = Peter Ross	DESIGNED - CPT	REVISED -
PLOT SCALE = 20,0000' / 1"	DRAWN - CPT	REVISED -
PLOT DATE = 12/12/2015 11:31:2 AM	CHECKED - AB	REVISED -
	DATE - 12/7/2015	REVISED -

STATE OF ILLINOIS
DEPARTMENT OF TRANSPORTATION

ROADWAY LIGHTING
WASHINGTON STREET

SCALE: 1"=20' SHEET 1 OF 2 SHEETS STA. 94+35.14 TO STA. 106+43.52

F.A.U. RTE.	SECTION	COUNTY	TOTAL SHEETS	SHEET NO.
2552	14-00161-00-BR	WILL	86	29
CONTRACT NO. 61C38				
ILLINOIS FED. AID PROJECT DPC-M-4003(356)				

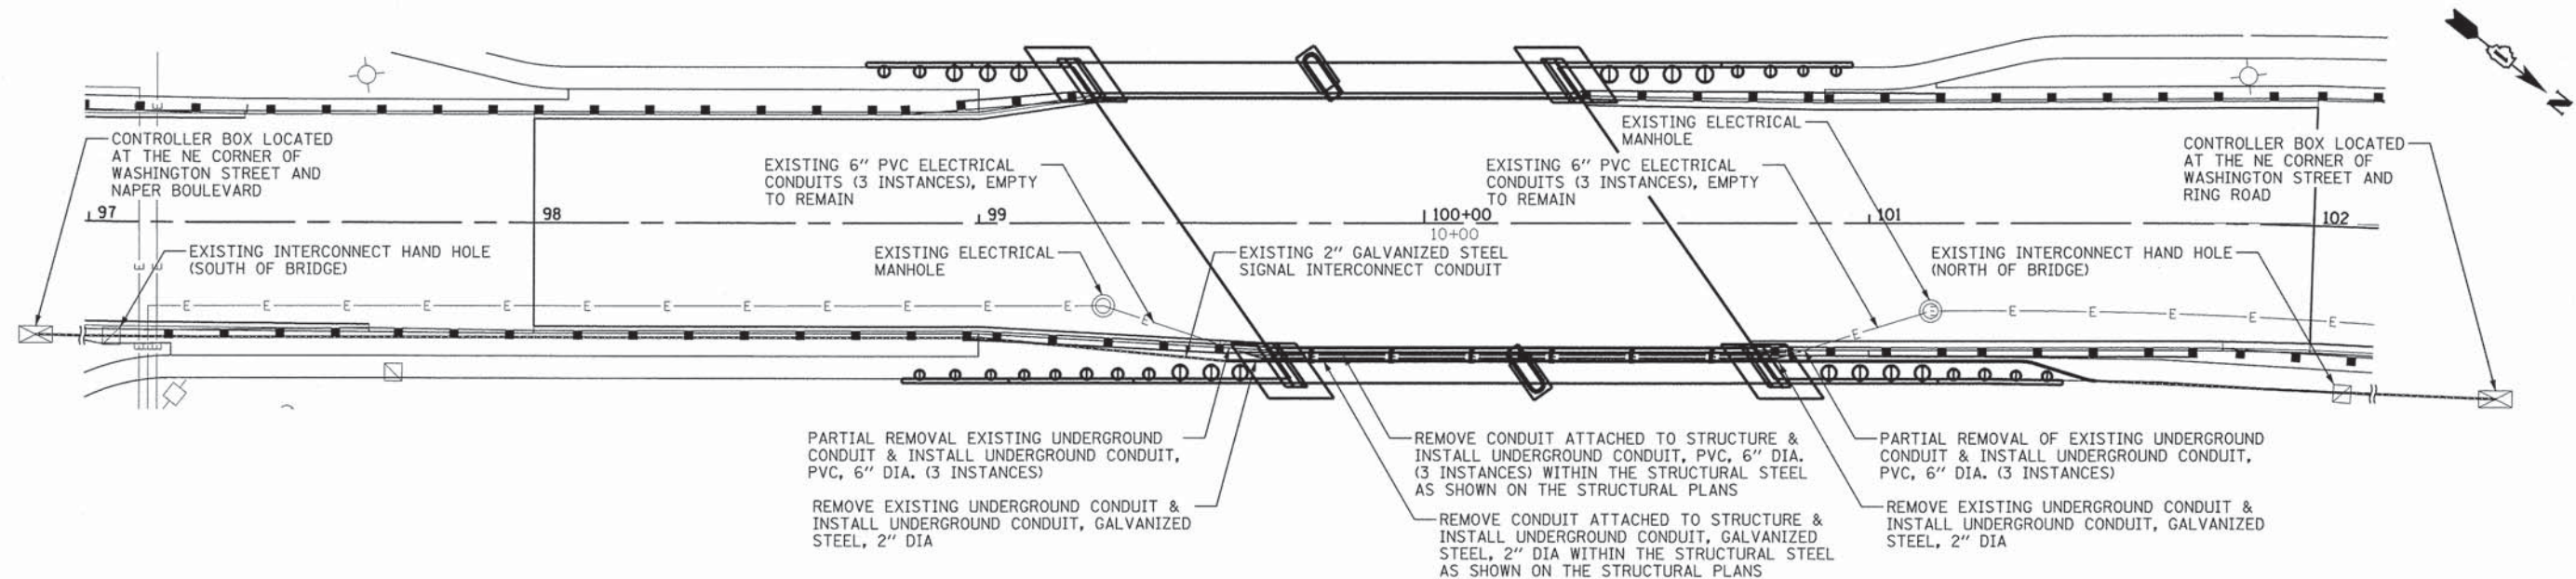

SIGNAL CONDUIT NOTES

1. REMOVE EXISTING INTERCONNECT FIBER OPTIC CABLE FROM THE RING ROAD CONTROLLER BOX TO THE INTERCONNECT HAND HOLE SOUTH OF THE BRIDGE. THE CONTRACTOR IS RESPONSIBLE FOR PROTECTING THE FIBER OPTIC CABLE DURING CONSTRUCTION. DAMAGED TO THE EXISTING INTERCONNECT FIBER OPTIC CABLE WILL BE ADDRESSED BY THE CONTRACTOR AT NO ADDITIONAL COMPENSATION TO THE CONTRACTOR.
2. INSTALL TEMPORARY TRAFFIC SIGNAL INTERCONNECT, EITHER WIRED USING EXISTING INTERCONNECT FIBER OPTIC CABLE OR WIRELESS, PER THE PROJECT SPECIFICATIONS (TO BE PAID FOR AS TEMPORARY TRAFFIC SIGNAL INTERCONNECT).
3. REMOVE A SUFFICIENT AMOUNT OF EXISTING CONDUIT FROM BELOW THE EMBANKMENT (TO BE PAID FOR AS REMOVE EXISTING UNDERGROUND CONDUIT) TO FACILITE CONDUIT RELOCATION.
4. REMOVE THE EXISTING 2" GALVANIZED STEEL CONDUIT FROM THE BRIDGE (INCLUDED IN COST OF REMOVAL OF EXISTING PRECAST PRESTRESSED CONCRETE DECK BEAMS), WHICH EXTENDS FROM WING WALL TO WING WALL. EXPOSE CONDUIT FROM BELOW THE EMBANKMENT ON THE OPPOSITE SIDE OF THE WING WALLS TO A DISTANCE SUFFICIENT TO REALIGN THE CONDUIT INTO THE PROPOSED LOCATION, AND TO AVOID CONFLICT WITH THE PROPOSED NORTHEAST RETAINING WALL PILES.

5. THE STRUCTURAL PLANS INCLUDE AN OPENING TO ACCOMODATE THE PROPOSED SIGNAL INTERCONNECT CONDUIT THROUGH THE PROPOSED ABUTMENT AND PIER EXTENSIONS, AND TO HANG BELOW THE SECOND BEAM FROM THE EAST FASCIA AND PROTECTED WITH A STEEL PLATE. REFER TO THE STRUCTURAL PLANS FOR DETAILS.
6. LAY NEW CONDUIT IN EMBANKMENT BEHIND THE PROPOSED RETAINING WALL AND FEED NEW CONDUIT THROUGH ABUTMENTS AND PIER TO REST WITHIN THE STRUCTURAL STEEL (EACH TO BE PAID FOR AS UNDERGROUND CONDUIT, GALVANIZED STEEL, 2" DIA.). FOLLOW CITY CONDUIT TRENCH STANDARD DETAIL. CONNECTIONS SHALL BE MADE TO THE EXISTING CONDUIT USING BENDS NOT TO EXCEED 18 INCHES IN RADIUS.
7. EXPANSION COUPLINGS SHALL BE INSTALLED NEAR EACH ABUTMENT. COST SHALL BE INCLUDED IN UNDERGROUND CONDUIT, GALVANIZED STEEL, 2" DIA.).
8. WHEN THE PROPOSED SIGNAL CONDUIT IS IN PLACE, REINSTALL THE INTERCONNECT FIBER OPTIC CABLE (INCLUDED IN COST OF TEMPORARY TRAFFIC SIGNAL INTERCONNECT) AS DESCRIBED IN THE SPECIFICATIONS.

ELECTRICAL CONDUIT NOTES


1. REMOVE THE THREE EXISTING 6" PVC CONDUITS FROM THE BRIDGE, (INCLUDED IN COST OF REMOVAL OF EXISTING PRECAST PRESTRESSED CONCRETE DECK BEAMS) WHICH EXTENDS FROM WING WALL TO WING WALL. EXPOSE CONDUIT FROM BELOW THE EMBANKMENT ON THE OPPOSITE SIDE OF THE WING WALLS TO A DISTANCE SUFFICIENT TO REALIGN THE CONDUIT INTO THE PROPOSED LOCATION.
2. REMOVE A SUFFICIENT AMOUNT OF EXISTING CONDUIT FROM BELOW THE EMBANKMENT (TO BE PAID FOR AS REMOVE EXISTING UNDERGROUND CONDUIT) TO FACILITE CONDUIT RELOCATION.
3. THE STRUCTURAL PLANS INCLUDE OPENINGS TO ACCOMODATE THE PROPOSED 6" PVC CONDUITS THROUGH THE PROPOSED ABUTMENT AND PIER EXTENSIONS, AND STRUCTURAL STEEL TO SUPPORT AND PROTECT THE CONDUITS. REFER TO THE STRUCTURAL PLANS FOR DETAILS.
4. LAY NEW CONDUIT IN EMBANKMENT BEHIND THE PROPOSED RETAINING WALL AND FEED NEW CONDUIT THROUGH ABUTMENTS AND PIER TO REST WITHIN THE STRUCTURAL STEEL (TO BE PAID FOR AS UNDERGROUND CONDUIT, PVC, 6" DIA.). CONNECTIONS SHALL BE MADE TO THE EXISTING CONDUIT USING BENDS NOT TO EXCEED 48 INCHES IN RADIUS. THE TOTAL BENDS SHALL NOT EXCEED 180 DEGREES OF BEND. FOLLOW CITY CONDUIT TRENCH STANDARD DETAIL.
5. EXPANSION COUPLINGS SHALL BE INSTALLED NEAR EACH ABUTMENT. COST SHALL BE INCLUDED IN CONDUIT ATTACHED TO STRUCTURE, 6" DIA., PVC.
6. EXCEPT FOR EXPANSION COUPLINGS, PVC CONDUITS SHALL BE GLUED TOGETHER AT FACTORY BELL FITTINGS OR WITH CENTER STOP COUPLINGS WHEN FACTORY ENDS NEED TO BE CUT TO LENGTH, IN ORDER TO PREVENT SEPARATION, WHERE THE CONDUIT IS TO BE BURIED BELOW GROUND. WITHIN THE STRUCTURAL STEEL, CONDUITS ARE TO BE BUTT-FUSED IN A METHOD TO ALLOW PASSAGE THROUGH THE ABUTMENT AND PIER DURING CONSTRUCTION. BUTT-FUSION MUST BE PERFORMED BY TRAINED AND QUALIFIED PERSONNEL IN THAT PROCESS. (TO BE PAID FOR AS UNDERGROUND CONDUIT, PVC, 6" DIA.).
7. CONDUITS MUST BE MANDRELLED FROM MANHOLE TO MANHOLE WITH A FLEXIBLE MANDRELL NO SMALLER THAN 1/2-INCH LESS THAN THE INNER DIAMETER OF THE CONDUIT (INCLUDED IN THE COST OF THE UNDERGROUND CONDUIT, PVC, 6" DIA. AND CONDUIT ATTACHED TO STRUCTURE, 6" DIA., PVC).
8. A #12 COPPER MARKER CABLE AND A MULE TAPE MUST BE PULLED INTO AND LEFT IN EACH DUCT FROM MANHOLE TO MANHOLE AFTER MANDRELLING.
9. THE CONTRACTOR SHALL COORDINATE WITH THE ENGINEER TO PROCURE THE MATERIALS (CONDUIT, COUPLINGS, MARKER CABLE AND MULE TAPE) FROM THE CITY OF NAPERVILLE, DEPARTMENT OF UTILITIES ELECTRIC. THE MATERIALS SHALL BE PICKED UP AND TRANSPORTED TO THE SITE BY THE CONTRACTOR.

CONDUIT RELOCATION DETAIL

COMPOSITE DECKING 1x6 SQUARE EDGE BOARD (APPX 1"x5-1/2"x12"), RIPPED LENGTHWISE IN HALF SECURED TO TREATED DECK BOARD WITH DECK SCREWS. SEE SPECIFICATIONS FOR COLOR

COMPOSITE DECKING, FASCIA BOARD 1x12 (APPX. 3/4"x11-1/4"x12") SECURED TO TREATED DECK BOARD WITH DECK SCREWS. SEE SPECIFICATIONS FOR COLOR

TREATED BOARD 2x12 (APPX. 12'L, 11-1/4"W, 1-1/2"T) SECURED TO GUARDRAIL POST WITH GALVANIZED 1/4"-DIAMETER LAG SCREWS AND WASHERS OR STANDARD GUARDRAIL POST BOLT AND NUT, SIMILAR TO AS SHOWN IN IDOT STANDARD 630001.

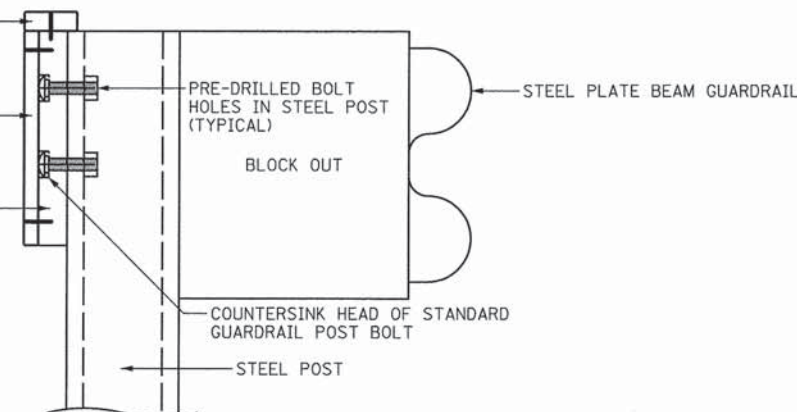

PEDESTRIAN RUB RAIL DETAIL



USER NAME = Peter Ross	DESIGNED - PFR	REVISED -
PLOT SCALE = 20,000' / 1" =	DRAWN - PFR	REVISED -
PLOT DATE = 1/12/2016 1:58:56 PM	CHECKED - PFR	REVISED -
	DATE - 12/7/2015	REVISED -


STATE OF ILLINOIS
DEPARTMENT OF TRANSPORTATION

ROADWAY DETAILS
WASHINGTON STREET


SCALE: SHEET 1 OF 10 SHEETS STA. TO STA.

F.A.U. RTE.	SECTION	COUNTY	TOTAL SHEETS	SHEET NO.
2552	14-00161-00-BR	WILL	86	30
CONTRACT NO. 61C38				
ILLINOIS FED. AID PROJECT DPC-M-4003(356)				

FILE NAME = L:\Naperville\15238-01\WashingtonPkg\Drawings\Sheet\std-roadkey.dwg, 02.dgn

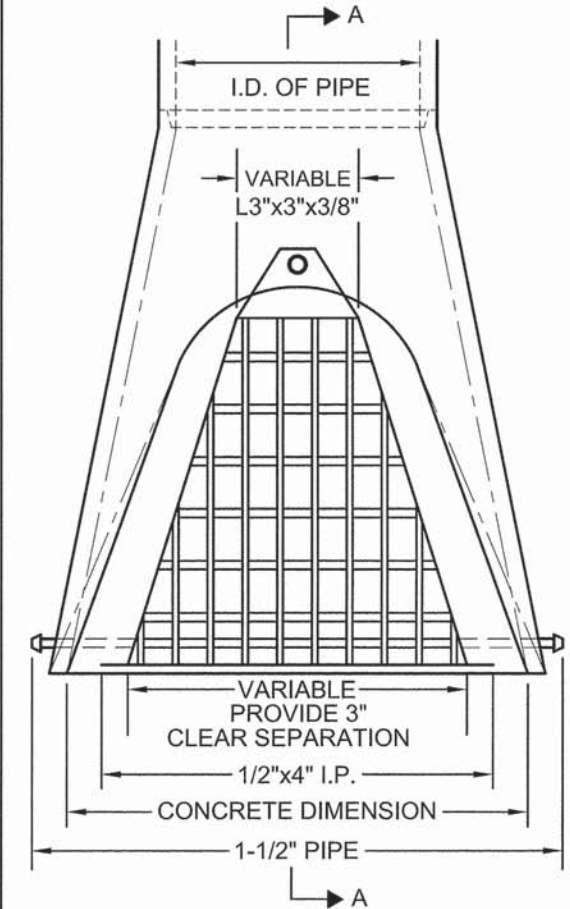


- NOTES:
1. STRUCTURAL STEEL SHAPES AND PLATES SHALL BE IN ACCORDANCE WITH ARTICLE 1006.04 OF THE STANDARD SPECIFICATIONS FOR ROAD AND BRIDGE CONSTRUCTION.
 2. GALVANIZED STEEL PIPE SHALL BE IN ACCORDANCE WITH ARTICLE 1006.27(b) OF THE STANDARD SPECIFICATIONS.
 3. BOLTS, NUTS AND WASHERS SHALL BE IN ACCORDANCE WITH ARTICLE 1006.27(f) OF THE STANDARD SPECIFICATIONS.
 4. ALL FABRICATION SHALL BE COMPLETED AND ASSEMBLED BEFORE GALVANIZING.
 5. THE CORED HOLES IN THE PRECAST CONCRETE FLARED END SECTIONS SHALL BE TO THE DIAMETERS NOTED. IF CONE-OUT ON THE OTHER END OF THE HOLE OCCURS, THE HOLE SHALL BE FILLED WITH GROUT TO CORRECT DIAMETER OF THE HOLE.
 6. ALL FLARED END SECTIONS FOR PIPE GREATER THAN 12" IN DIAMETER SHALL BE PROVIDED WITH A GRATE.
 7. GRATES SHALL BE CONSTRUCTED TO PROVIDE 8" VERT. X 3" HORZ. CLEAR SEPARATION BETWEEN BARS.

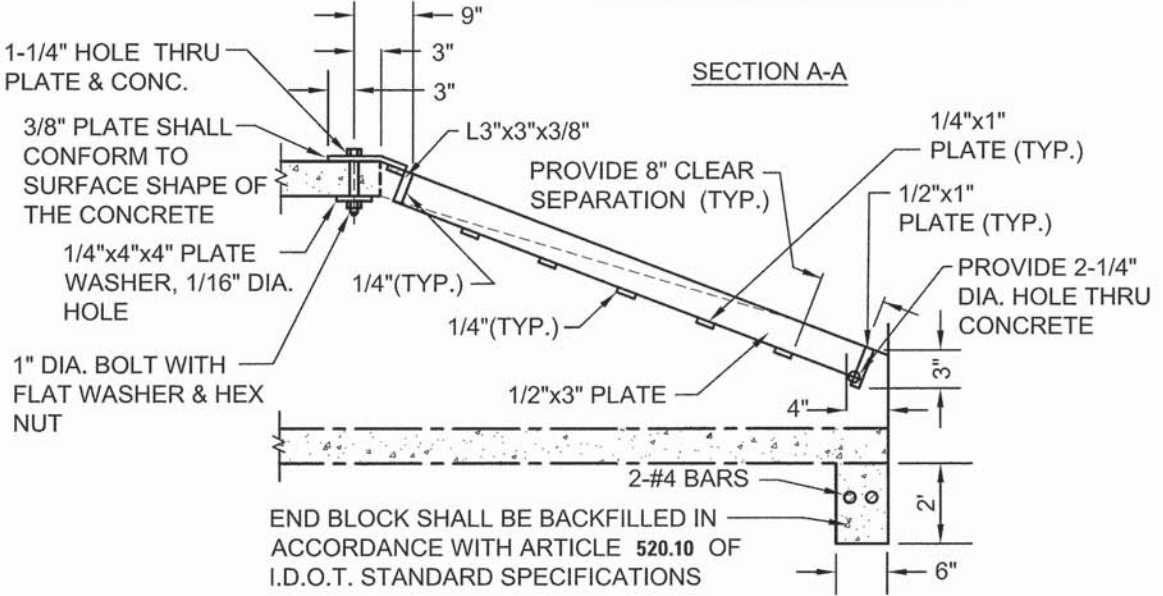


	City of Naperville	GRATING FOR CONCRETE FLARED END SECTION		STORM 22	
	STANDARD DETAIL	REVISED: 01/01/2013	SHEET 1 OF 1	290.22	

	USER NAME = Peter Ross	DESIGNED - PFR	REVISED -	STATE OF ILLINOIS DEPARTMENT OF TRANSPORTATION	ROADWAY DETAILS WASHINGTON STREET	SCALE: SHEET 2 OF 10 SHEETS STA. TO STA.	F.A.U. RTE. 2552	SECTION 14-00161-00-BR	COUNTY WILL	TOTAL SHEETS 86	SHEET NO. 31
	PLOT SCALE = 20.0009' / 1" = 20.0009'	DRAWN - PFR	REVISED -				CONTRACT NO. 61C38				
	PLOT DATE = 12/12/2015 11:13:14 AM	CHECKED - PFR	REVISED -				ILLINOIS FED. AID PROJECT DPC-M-4003(356)				
	DATE = 12/7/2015	REVIS	REVISED -								

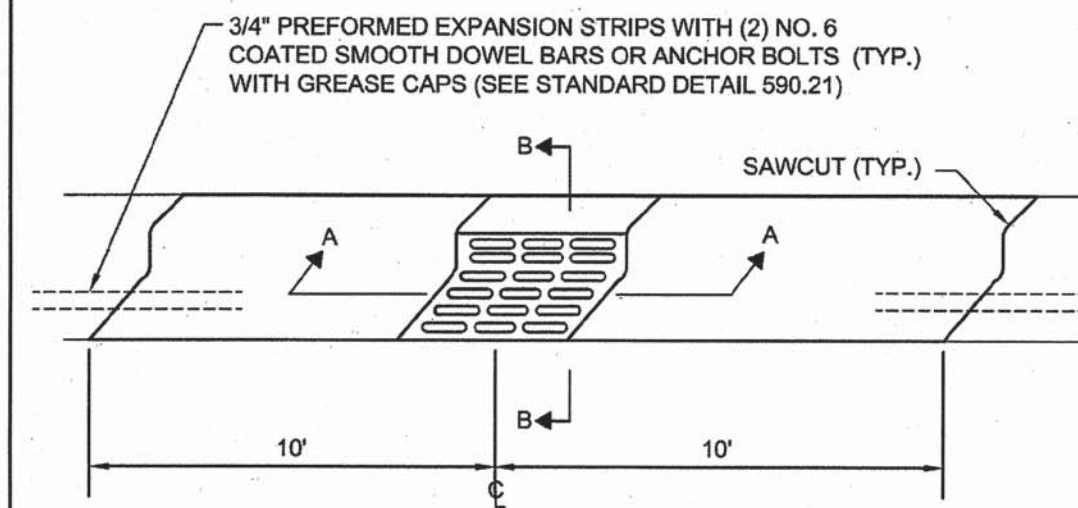

NOTE:
 REMOVE & REPLACE CURB A MINIMUM OF 10'
 EITHER SIDE OF STRUCTURE OR TO NEAREST
 EXPANSION JOINT (WHICHEVER IS CLOSEST)

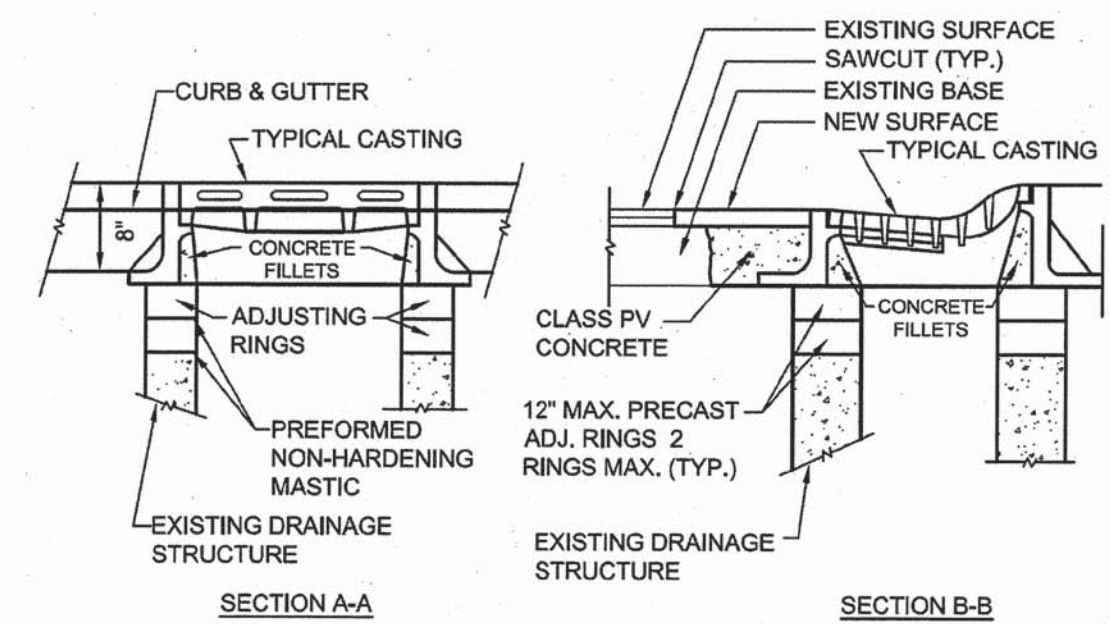

	City of Naperville STANDARD DETAIL		CASTING ADJUSTMENTS FOR STRUCTURES WITHIN THE CURB LINE		STORM 16
	REVISED: 01/01/2013		SHEET 1 OF 1		290.16

FILE NAME = L:\Naperville\1615238-01 Washington Street\Drawings\Roadway\Details\B.dgn




USER NAME = Peter Ross	DESIGNED - PFR	REVISED -
	DRAWN - PFR	REVISED -
PLOT SCALE = 40.0000' / 1"	CHECKED - PFR	REVISED -
PLOT DATE = 1/13/2016 10:49:21 AM	DATE - 12/7/2015	REVISED -

STATE OF ILLINOIS
DEPARTMENT OF TRANSPORTATION

ROADWAY DETAILS	
WASHINGTON STREET	
SCALE:	SHEET 4 OF 10 SHEETS STA. TO STA.

F.A.U. RTE.	SECTION	COUNTY	TOTAL SHEETS	SHEET NO.
2552	14-00161-00-BR	WILL	86	33
CONTRACT NO. 61C38				
ILLINOIS FED. AID PROJECT DFC-M-400313561				

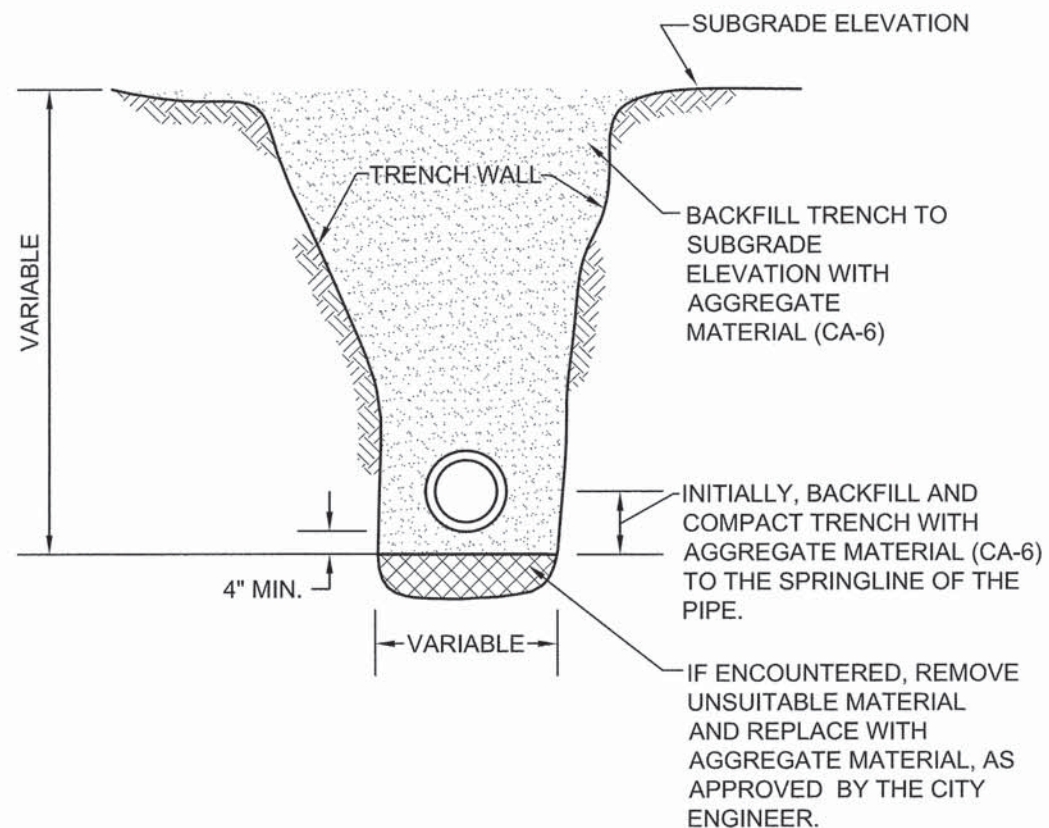

NOTES:

1. TRENCH BACKFILL MATERIAL SHALL BE COMPACTED IN ACCORDANCE WITH SECTION 550.07 OF THE IDOT STANDARD SPECIFICATIONS FOR ROAD AND BRIDGE CONSTRUCTION.
2. THIS DETAIL SHALL BE USED WHEREVER THE TRENCH IS MADE IN THE PROPOSED ROADWAY SUBGRADE, AND WHEREVER THE INNER EDGE OF THE TRENCH IS CLOSER THAN 2' TO THE EDGE OF THE PROPOSED PAVEMENT, CURB AND GUTTER, AND SIDEWALK.



City of Naperville
**STANDARD
DETAIL**


**STORM SEWER TRENCH
SECTION IN PAVED AREAS**

REVISED: 01/01/2013

SHEET 1 OF 1

STORM 20

290.20

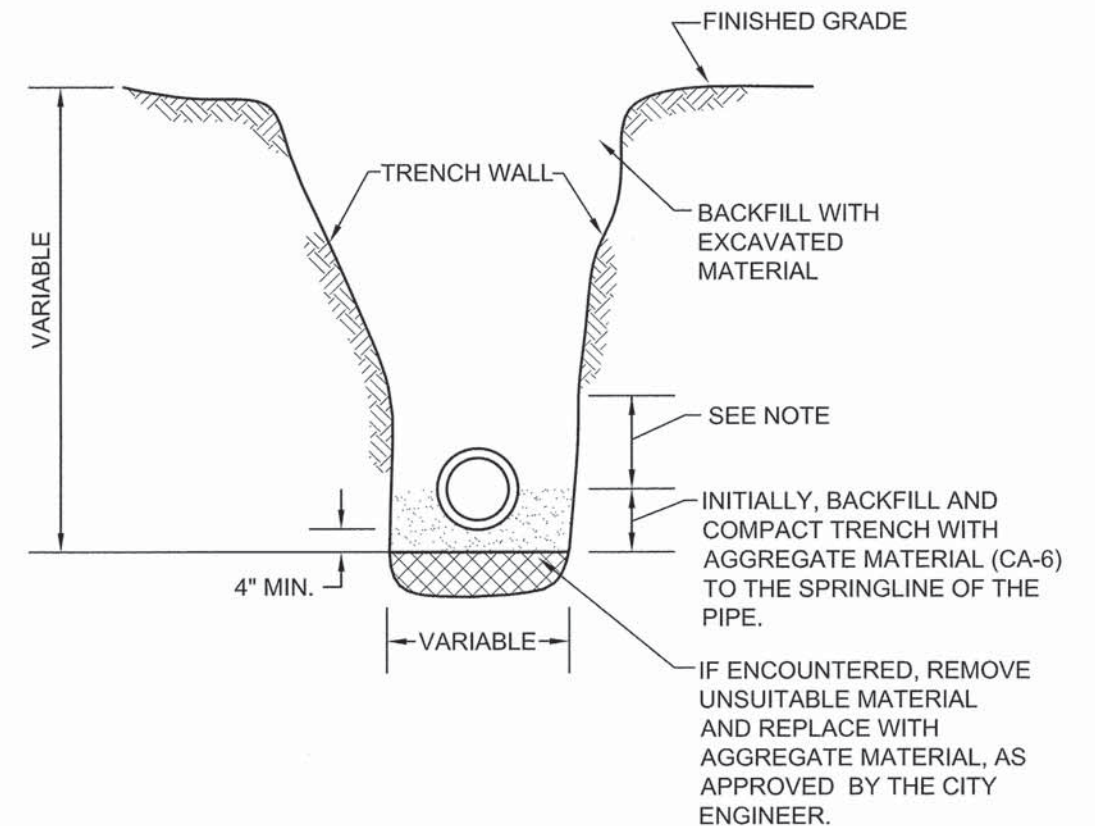

NOTE:

FOR PVC AND HDPE PIPE, BACKFILL WITH AGGREGATE MATERIAL (CA-6) TO 6" ABOVE THE TOP OF PIPE.



City of Naperville
**STANDARD
DETAIL**

**STORM SEWER TRENCH
SECTION IN NON-PAVED AREAS**

REVISED: 01/01/2013

SHEET 1 OF 1

STORM 21

290.21



USER NAME = Peter Ross
PLOT SCALE = 20.0000' / 1" = 1'
PLOT DATE = 12/12/2015 11:13:58 AM

DESIGNED - PFR
DRAWN - PFR
CHECKED - PFR
DATE - 12/7/2015


REVISED -
REVISED -
REVISED -
REVISED -

**STATE OF ILLINOIS
DEPARTMENT OF TRANSPORTATION**



**ROADWAY DETAILS
WASHINGTON STREET**

SCALE: SHEET 5 OF 10 SHEETS STA. TO STA.

F.A.U. RTE.	SECTION	COUNTY	TOTAL SHEETS	SHEET NO.
2552	14-00161-00-BR	WILL	86	34
CONTRACT NO. 61C38				
ILLINOIS FED. AID PROJECT DPC-M-4003(356)				

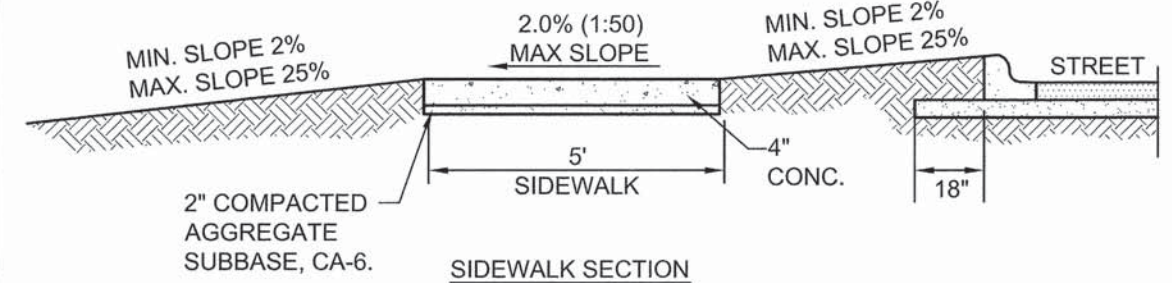


1. CONCRETE SHALL BE IDOT CLASS SL.
2. MINIMUM SIDEWALK THICKNESS SHALL BE 4".
3. SIDEWALK THICKNESS ACROSS DRIVEWAYS SHALL BE AT A MINIMUM 6" FOR RESIDENTIAL DRIVEWAYS AND 8" FOR COMMERCIAL DRIVEWAYS.
4. MAXIMUM LONGITUDINAL SLOPE SHALL NOT EXCEED 5% (20:1). FOR ANY SLOPE IN EXCESS OF 5%, ALL REQUIREMENTS OF THE ILLINOIS ACCESSIBILITY CODE (LATEST EDITION) SHALL BE MET.
5. MINIMUM TRANSVERSE SLOPE SHALL BE 1.0% (1:100). MAXIMUM TRANSVERSE SLOPE SHALL BE 2.0% (1:50).
6. A MINIMUM 2" AGGREGATE SUBBASE (CA-6) SHALL BE PROVIDED. (4" THROUGH COMMERCIAL DRIVEWAYS).
7. AGGREGATE SUBBASE SHALL BE MECHANICALLY COMPACTED.
8. ALL SIDEWALKS SHALL BE PROMPTLY BACKFILLED AND PROTECTED FROM DAMAGE.
9. SIDEWALK CONSTRUCTION SHALL FOLLOW APPLICABLE IDOT STANDARDS.
10. SIDEWALKS SHALL FOLLOW CURRENT ADA GUIDELINES.

 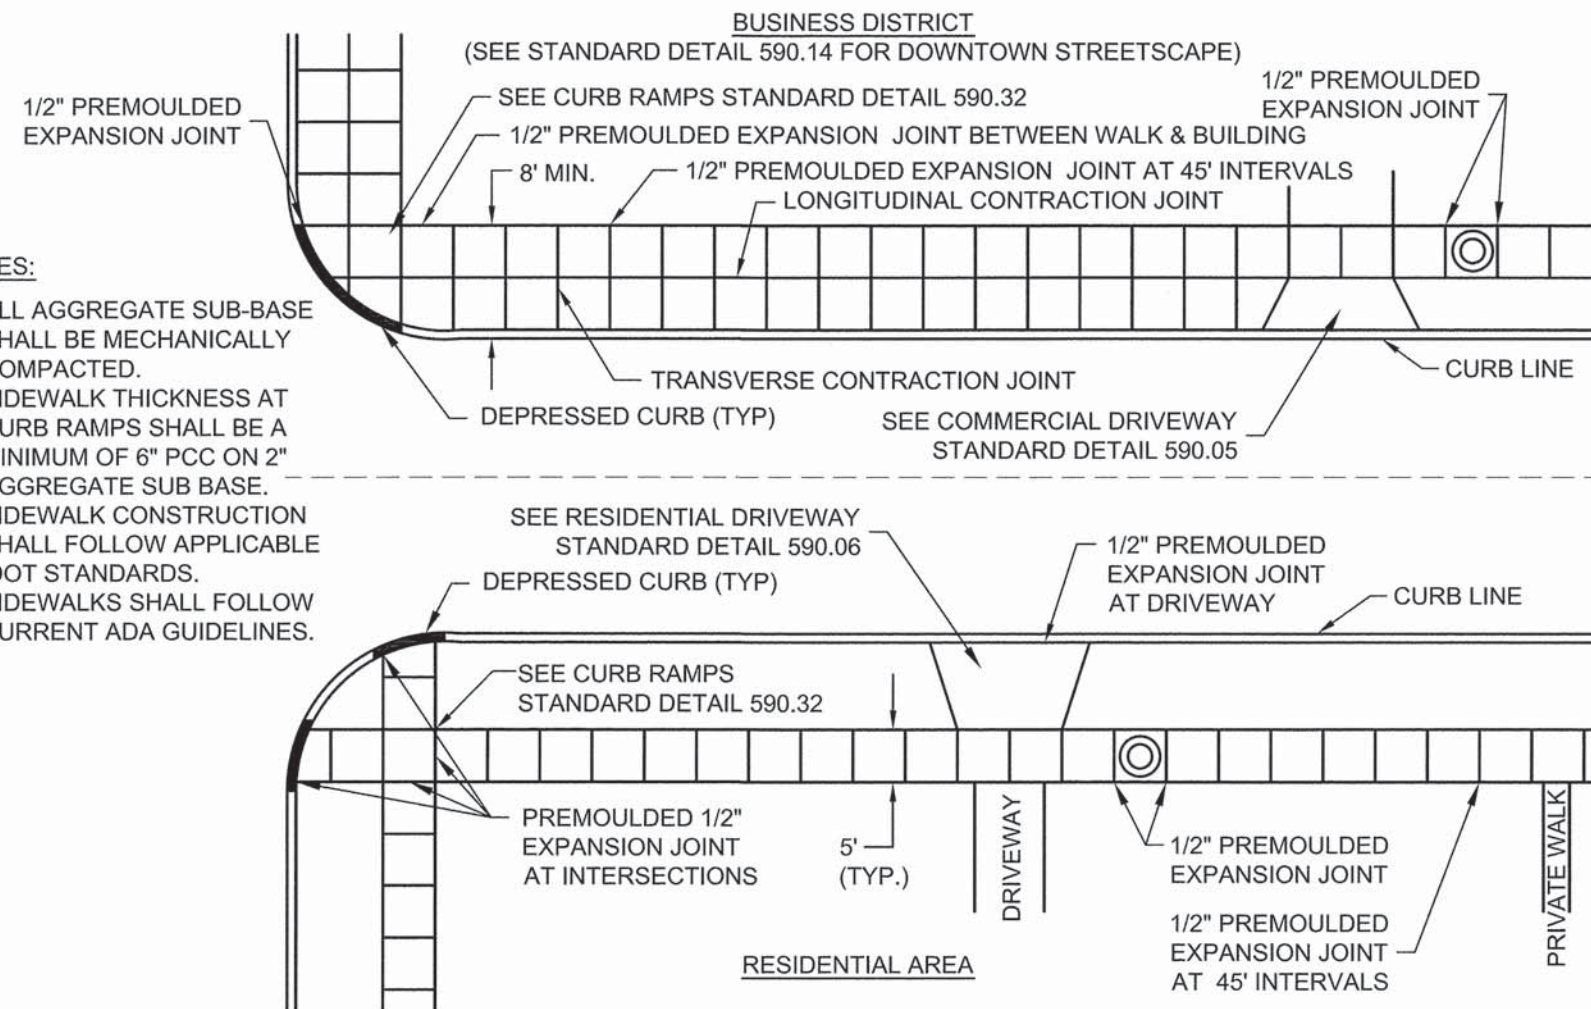

REVISÉ: 01/01/2013

SHEET 1 OF 1


590.31

 

REVISÉ: 01/01/2013

SHEET 1 OF 1

590.30

 

STATE OF ILLINOIS
DEPARTMENT OF TRANSPORTATION

ROADWAY DETAILS

WASHINGTON STREET

SCALE:	SHEET 6	OF 10 SHEETS	STA.	TO STA.
--------	---------	--------------	------	---------

F.A.U. RTE.	SECTION	COUNTY	TOTAL SHEETS	SHEET NO.
2552	14-00161-00-BR	WILL	86	35
		CONTRACT NO. 61C38		
ILLINOIS FED. AID PROJECT DPC-M-4003(356)				



690.31

BENCH MARK:

Cut square "□" NW corner of the bridge. Elev = 650.14
Cut square "□" SE corner of the bridge. Elev = 651.20

EXISTING STRUCTURE:

SN 099-3326 is a two span simply supported, precast prestressed box beam structure with a 35°0' right forward skew. The bridge is approximately 108'-10 1/4" long, back-to-back of the abutments, and 56'-0" wide, out-to-out deck.

PROPOSED IMPROVEMENTS:

Existing structure shall be widened to 72'-0", out-to-out deck, to accommodate sidewalks along each side of the bridge. Four beams shall be replaced, and an extra eight beams shall be added, and spread footings of pier and abutments shall be widened along with addition of soldier pile retaining walls. Concrete wearing surface shall be utilized.

SALVAGE


Existing substructure and twenty-four PPC deck beams.

LEGEND

Gas line — G —
Aerial Line — A —
Telephone cable — T —
Storm sewer — S —
Water line — W —
Electric line — E —
Soil Boring — SB —

BORING LOG

SB01	99+64.68, 65.02' RT
SB02	100+57.72, 19.67' LT
RWB02	100+74.41, 54.06' LT
RWB03	98+86.84, 58.56' RT
RWB04	99+05.68, 18.11' LT

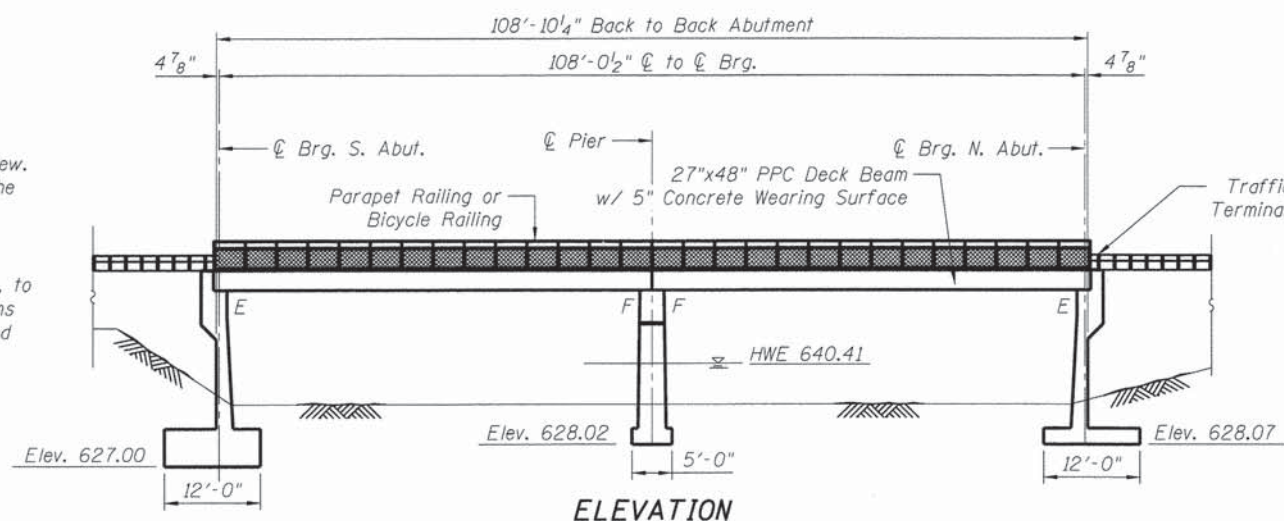**DESIGN SPECIFICATIONS**


2002 AASHTO Standard Specifications for Highway Bridges

DESIGN STRESSES**FIELD UNITS**

$f'_c = 3,500$ psi
 $f_y = 60,000$ psi (Reinforcement)
 $f'_c = 5,000$ psi (Concrete Wearing Surface)

PRECAST PRESTRESSED UNITS

$f'_c = 6,000$ psi
 $f'_c = 5,000$ psi
 $f_{pu} = 270,000$ psi (1/2" ϕ low lax strands)

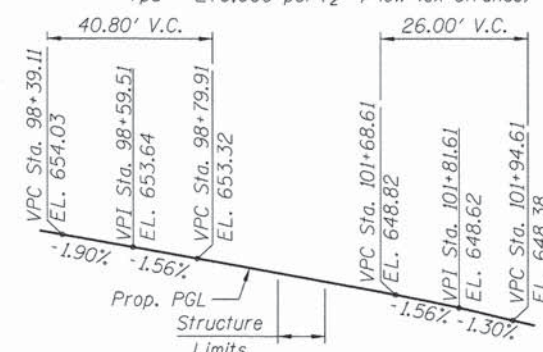**PROFILE GRADE**

(along ϕ Roadway)

SEISMIC DATA

Seismic Performance Zone (SPZ) = 1
Design Spectral Acceleration at 1.0 sec. (S_{D1}) = 0.076g
Design Spectral Acceleration at 0.2 sec. (S_{D5}) = 0.126g
Soil Site Class = D


LOADING HS20-44

Future wearing surface shall not be allowed.

WEST BRANCH DUPAGE RIVER
REBUILT 201- BY
CITY OF NAPERVILLE
SECTION 14-00161-00-BR
F.A. RT. 2252 STA. 100+00
STR. NO. 099-3326 LOADING HS20

NAME PLATE


See Std. 515001

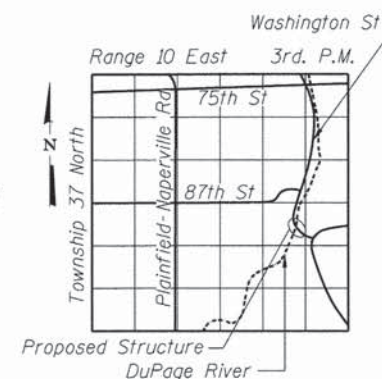**LOCATION SKETCH**

A. Prabhu

Exp. Date: 11/30/2016

"I certify that to the best of my knowledge, information and belief, this design is structurally adequate for the design loading shown on the plans. The design is an economical one for the style of the structure and complies with the requirements of the "2002 AASHTO Standard Specifications for Highway Bridges."

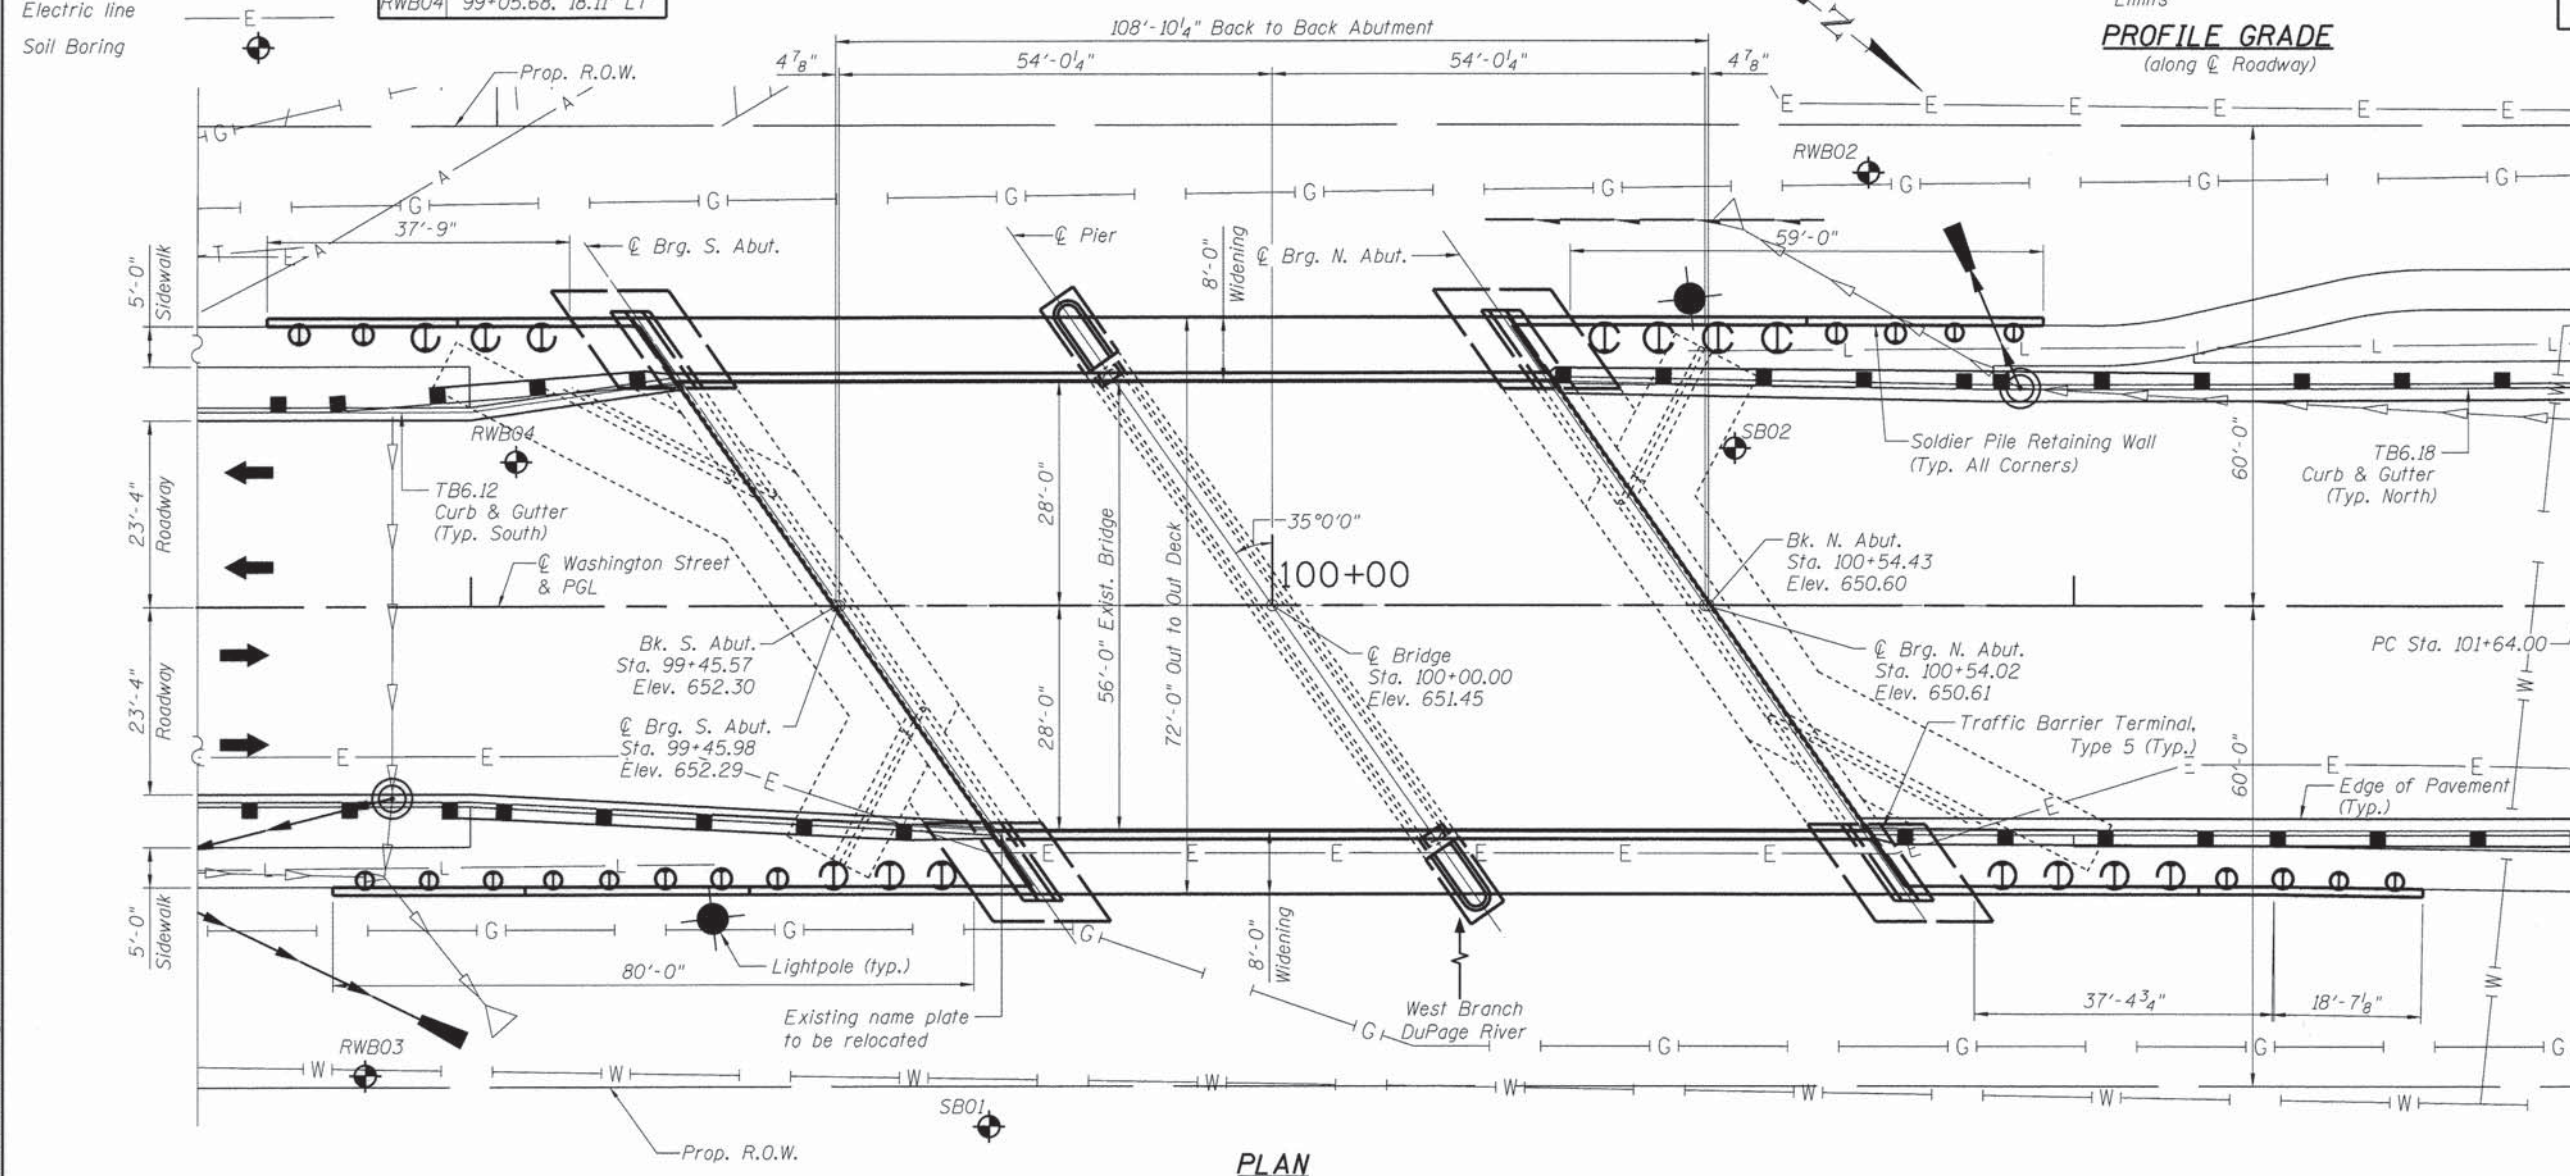**PLAN**

USER NAME = Peter Ross

DESIGNED - PA

REVISED -

DRAWN - PA

CHECKED - PA

REVISED -

PLOT SCALE = 12.0000" = 1'

DATE = 12/7/2015

REVISED -

PLOT DATE = 12/12/2015 11:09:23 AM

STATE OF ILLINOIS
DEPARTMENT OF TRANSPORTATION

GENERAL PLAN
WASHINGTON STREET

SCALE: SHEET 1 OF 28 SHEETS STA. TO STA.

F.A.U. RTE.	SECTION	COUNTY	TOTAL SHEETS	SHEET NO.
2552	14-00161-00-BR	WILL	86	37
CONTRACT NO. 61C38				
ILLINOIS FED. AID PROJECT DPC-M-4003(356)				

GENERAL NOTES

1. Calculated weight of Structural Steel = 7,010 lbs.
2. All structural steel shall conform to the requirements of AASHTO M 270 Grade 36, and shall be galvanized according to AASHTO M 111.
3. Reinforcement bars designated (E) shall be epoxy coated.
4. Layout of the slope protection system may be varied to suit ground conditions in the field as directed by the Engineer.
5. Elevations from existing plans have been revised according to NAVD 88 datum. Plan dimensions and details relative to existing plans are subject to nominal construction variations. The Contractor shall field verify existing dimensions and details affecting new construction and make necessary approved adjustments prior to construction or ordering of materials. Such variations shall not be cause for additional compensation for a change in scope of the work, however, the Contractor shall be paid for the quantity actually furnished at the unit price bid for the work.

INDEX OF SHEETS

- S-1 General Plan
S-2 General Notes & Bill of Material
S-3 Substructure Layout
S-4 Staging Details
S-5 Deck Elevations - I
S-6 Deck Elevations - II
S-7 Deck Plan & Cross Section
S-8 Superstructure Details - I
S-9 Superstructure Details - II
S-10 Superstructure Details - III
S-11 27"x48" PPC Deck Beam Details - I
S-12 27"x48" PPC Deck Beam Details - II
S-13 Railing Details
S-14 South Abutment
S-15 North Abutment
S-16 Abutment Details
S-17 Pier Plan & Elevation
S-18 Pier Details
S-19 Southeast Wall
S-20 Northeast Wall
S-21 Northwest Wall
S-22 Southwest Wall
S-23 Soldier Pile Wall Details - I
S-24 Soldier Pile Wall Details - II
S-25 Temporary Concrete Barrier Details
S-26 Bar Splicer Assembly Details
S-27 Pile Details
S-28 Boring Logs

TOTAL BILL OF MATERIAL




ITEM	DESCRIPTION	UNIT	SUPER	SUB	TOTAL
28100107	Stone Riprap, Class A4	Sq Yd		82	82
28200200	Filter Fabric	Sq Yd		82	82
50102400	Concrete Removal	Cu Yd		208.4	208.4
50104000	Bridge Rail Removal	Foot	219		219
50200100	Structure Excavation	Cu Yd		329.8	329.8
50200300	Cofferdam Excavation	Cu Yd		124.2	124.2
50201101	Cofferdam (Type I) (Location - 1)	Each		1	1
50201102	Cofferdam (Type I) (Location - 2)	Each		1	1
50201103	Cofferdam (Type I) (Location - 3)	Each		1	1
50300225	Concrete Structures	Cu Yd		324.8	324.8
50300255	Concrete Superstructure	Cu Yd	62.1		62.1
50300260	Bridge Deck Grooving	Sq Yd	657		657
50300300	Protective Coat	Sq Yd	985		985
50400505	Precast Prestressed Concrete Deck Beams (27" Depth)	Sq Ft	2,625		2,625
50500105	Furnishing and Erecting Structural Steel	L Sum	1		1
50500505	Stud Shear Connectors	Each		493	493
50800205	Reinforcement Bars, Epoxy Coated	Pound	17,780	36,330	54,110
50800515	Bar Splicers	Each	110		110
50901720	Bicycle Railing	Foot	452		452
50901750	Parapet Railing	Foot	219		219
52000110	Preformed Joint Strip Seal	Foot	176		176
58700300	Concrete Sealer	Sq Ft		1,697	1,697
59000200	Epoxy Crack Injection	Foot		113	113
59100100	Geocomposite Wall Drain	Sq Yd		310	310
** X0320047	Removal of Existing Precast Prestressed Concrete Deck Beams	Sq Ft	875		875
* X0324455	Drilling and Setting Soldier Piles (In Soil)	Cu Ft		3,633	3,633
* X0324456	Drilling and Setting Soldier Piles (In Rock)	Cu Ft		796	796
* X5030305	Concrete Wearing Surface, 5"	Sq Yd	681		681
* X5860110	Granular Backfill For Structures	Cu Yd		198	198
** Z0004560	Bridge Wearing Surface Removal	Sq Yd	5,255		5,255
* Z0007118	Untreated Timber Lagging	Sq Ft		1,680	1,680
* Z0012754	Structural Repair Of Concrete (Depth Equal To Or Less Than 5 Inches)	Sq Ft		36	36
** Z0018900	Drill and Grout Dowel Bars	Each		552	552
* Z0026404	Furnishing Soldier Piles (W Section)	Foot		814	814
* Z0046304	Pipe Underdrains for Structures, 4"	Foot		239	239
** Z0049790	Relocating Name Plates	Each	1		1

* Guide Bridge Special Provision Item
** Special Provision Item

WATERWAY INFORMATION

Drainage Area = 123 Sq. Mi.				Existing Overtopping Elev. 646.41 @ Sta. 104+00 Proposed Overtopping Elev. 646.41 @ Sta. 104+00					
Flood	Freq.	Q	Opening-Sq. Ft.		Natural	Head - Ft.		Headwater El.	
	Yr.	C.F.S.	Exist.	Prop.	H.W.E.	Exist.	Prop.	Exist.	Prop.
	10	3510	746	746	640.48	0	0	640.42	640.43
Design	50	4920	894	894	640.41	0	0	641.29	641.31
Base	100	5600	936	936	641.80	0	0	641.68	641.70
Scour Design Check									
Overtop Existing	N/A	N/A	-	-	-	-	-	-	-
Overtop Proposed	N/A	N/A	-	-	-	-	-	-	-
Max. Calc.	500	7500	1033.03	643	643	0	0	642.54	642.57

10 Year Velocity Through Existing Bridge = 8.2 ft/s
10 Year Velocity Through Proposed Bridge = 8.1 ft/s

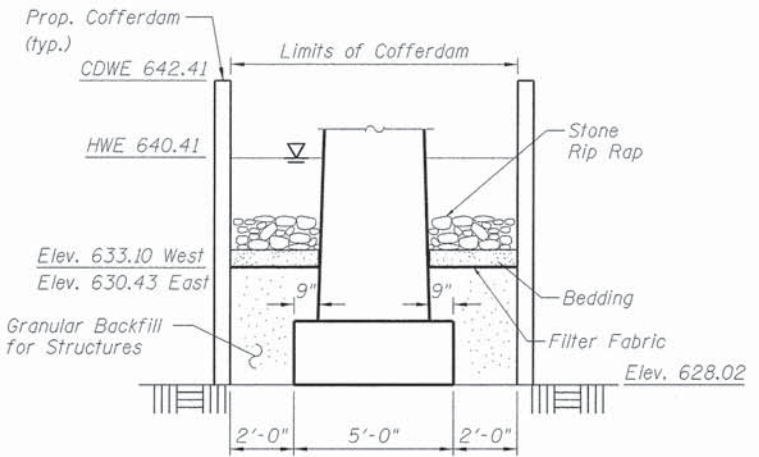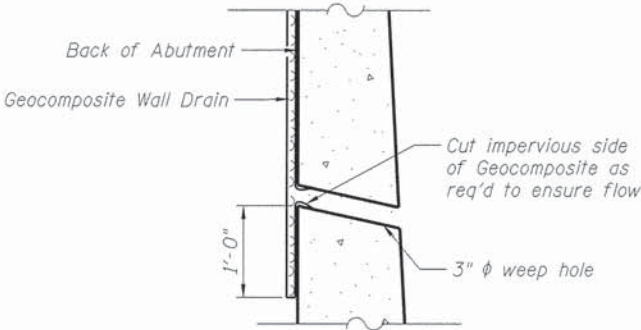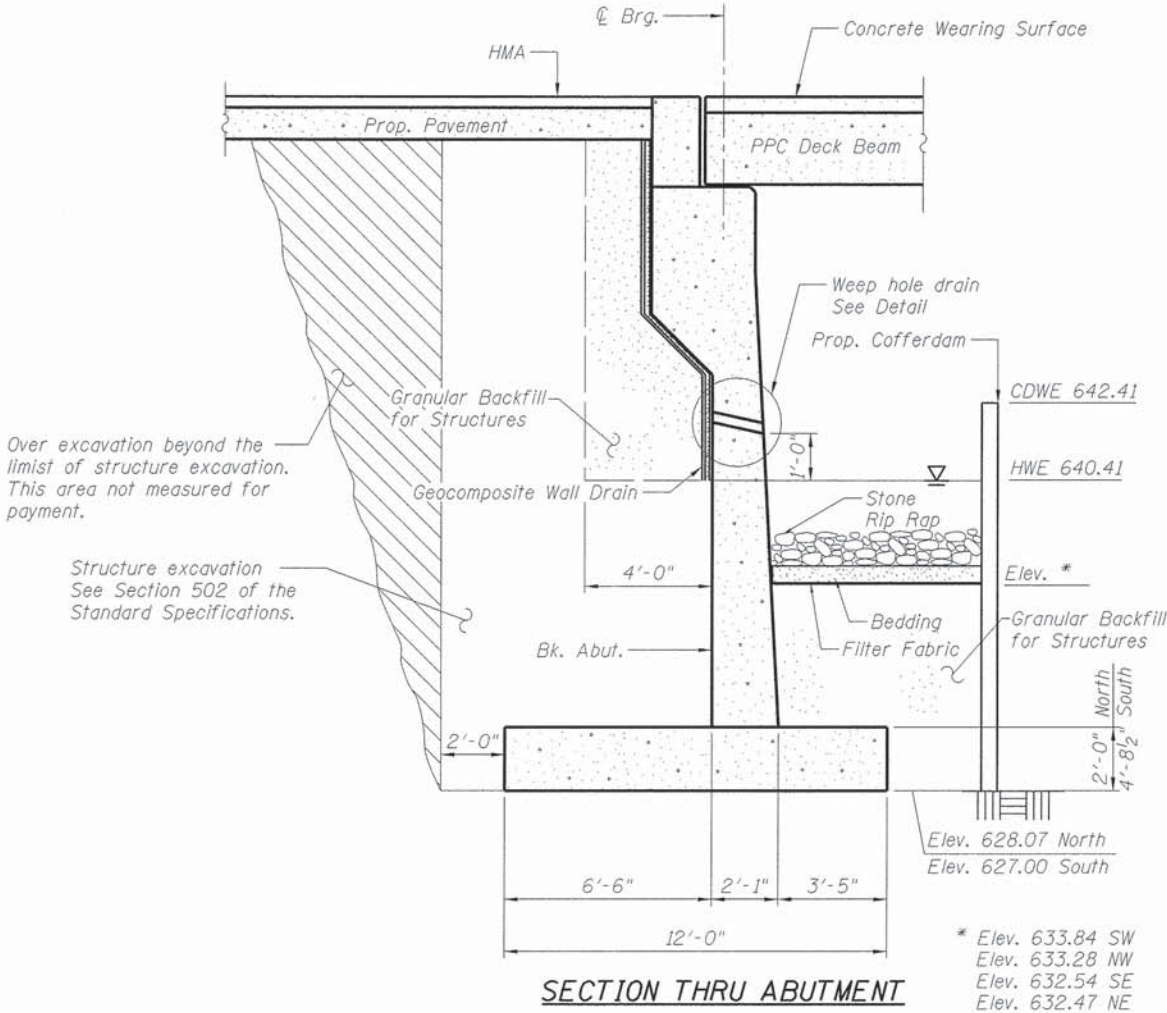

USER NAME = Peter Ross	DESIGNED - PA	REVISED -
PLOT SCALE = 1/8000' = 1/8" = 1/8"	DRAWN - DH	REVISED -
PLOT DATE = 12/12/2015 11:42:23 AM	CHECKED - PA	REVISED -
	DATE - 12/7/2015	REVISED -


STATE OF ILLINOIS
DEPARTMENT OF TRANSPORTATION

GENERAL NOTES & BILL OF MATERIAL
WASHINGTON STREET

SCALE: SHEET 2 OF 28 SHEETS STA. TO STA.

F.A.U. RTE.	SECTION	COUNTY	TOTAL SHEETS	SHEET NO.
2552	14-00161-00-BR	WILL	86	38
CONTRACT NO. 61C38				
ILLINOIS FED. AID PROJECT DPC-M-4003(356)				

FILE NAME : L:\Naperville\15228-01, Washington\Drawings\2015\2015-03 Substructure Layout.dgn

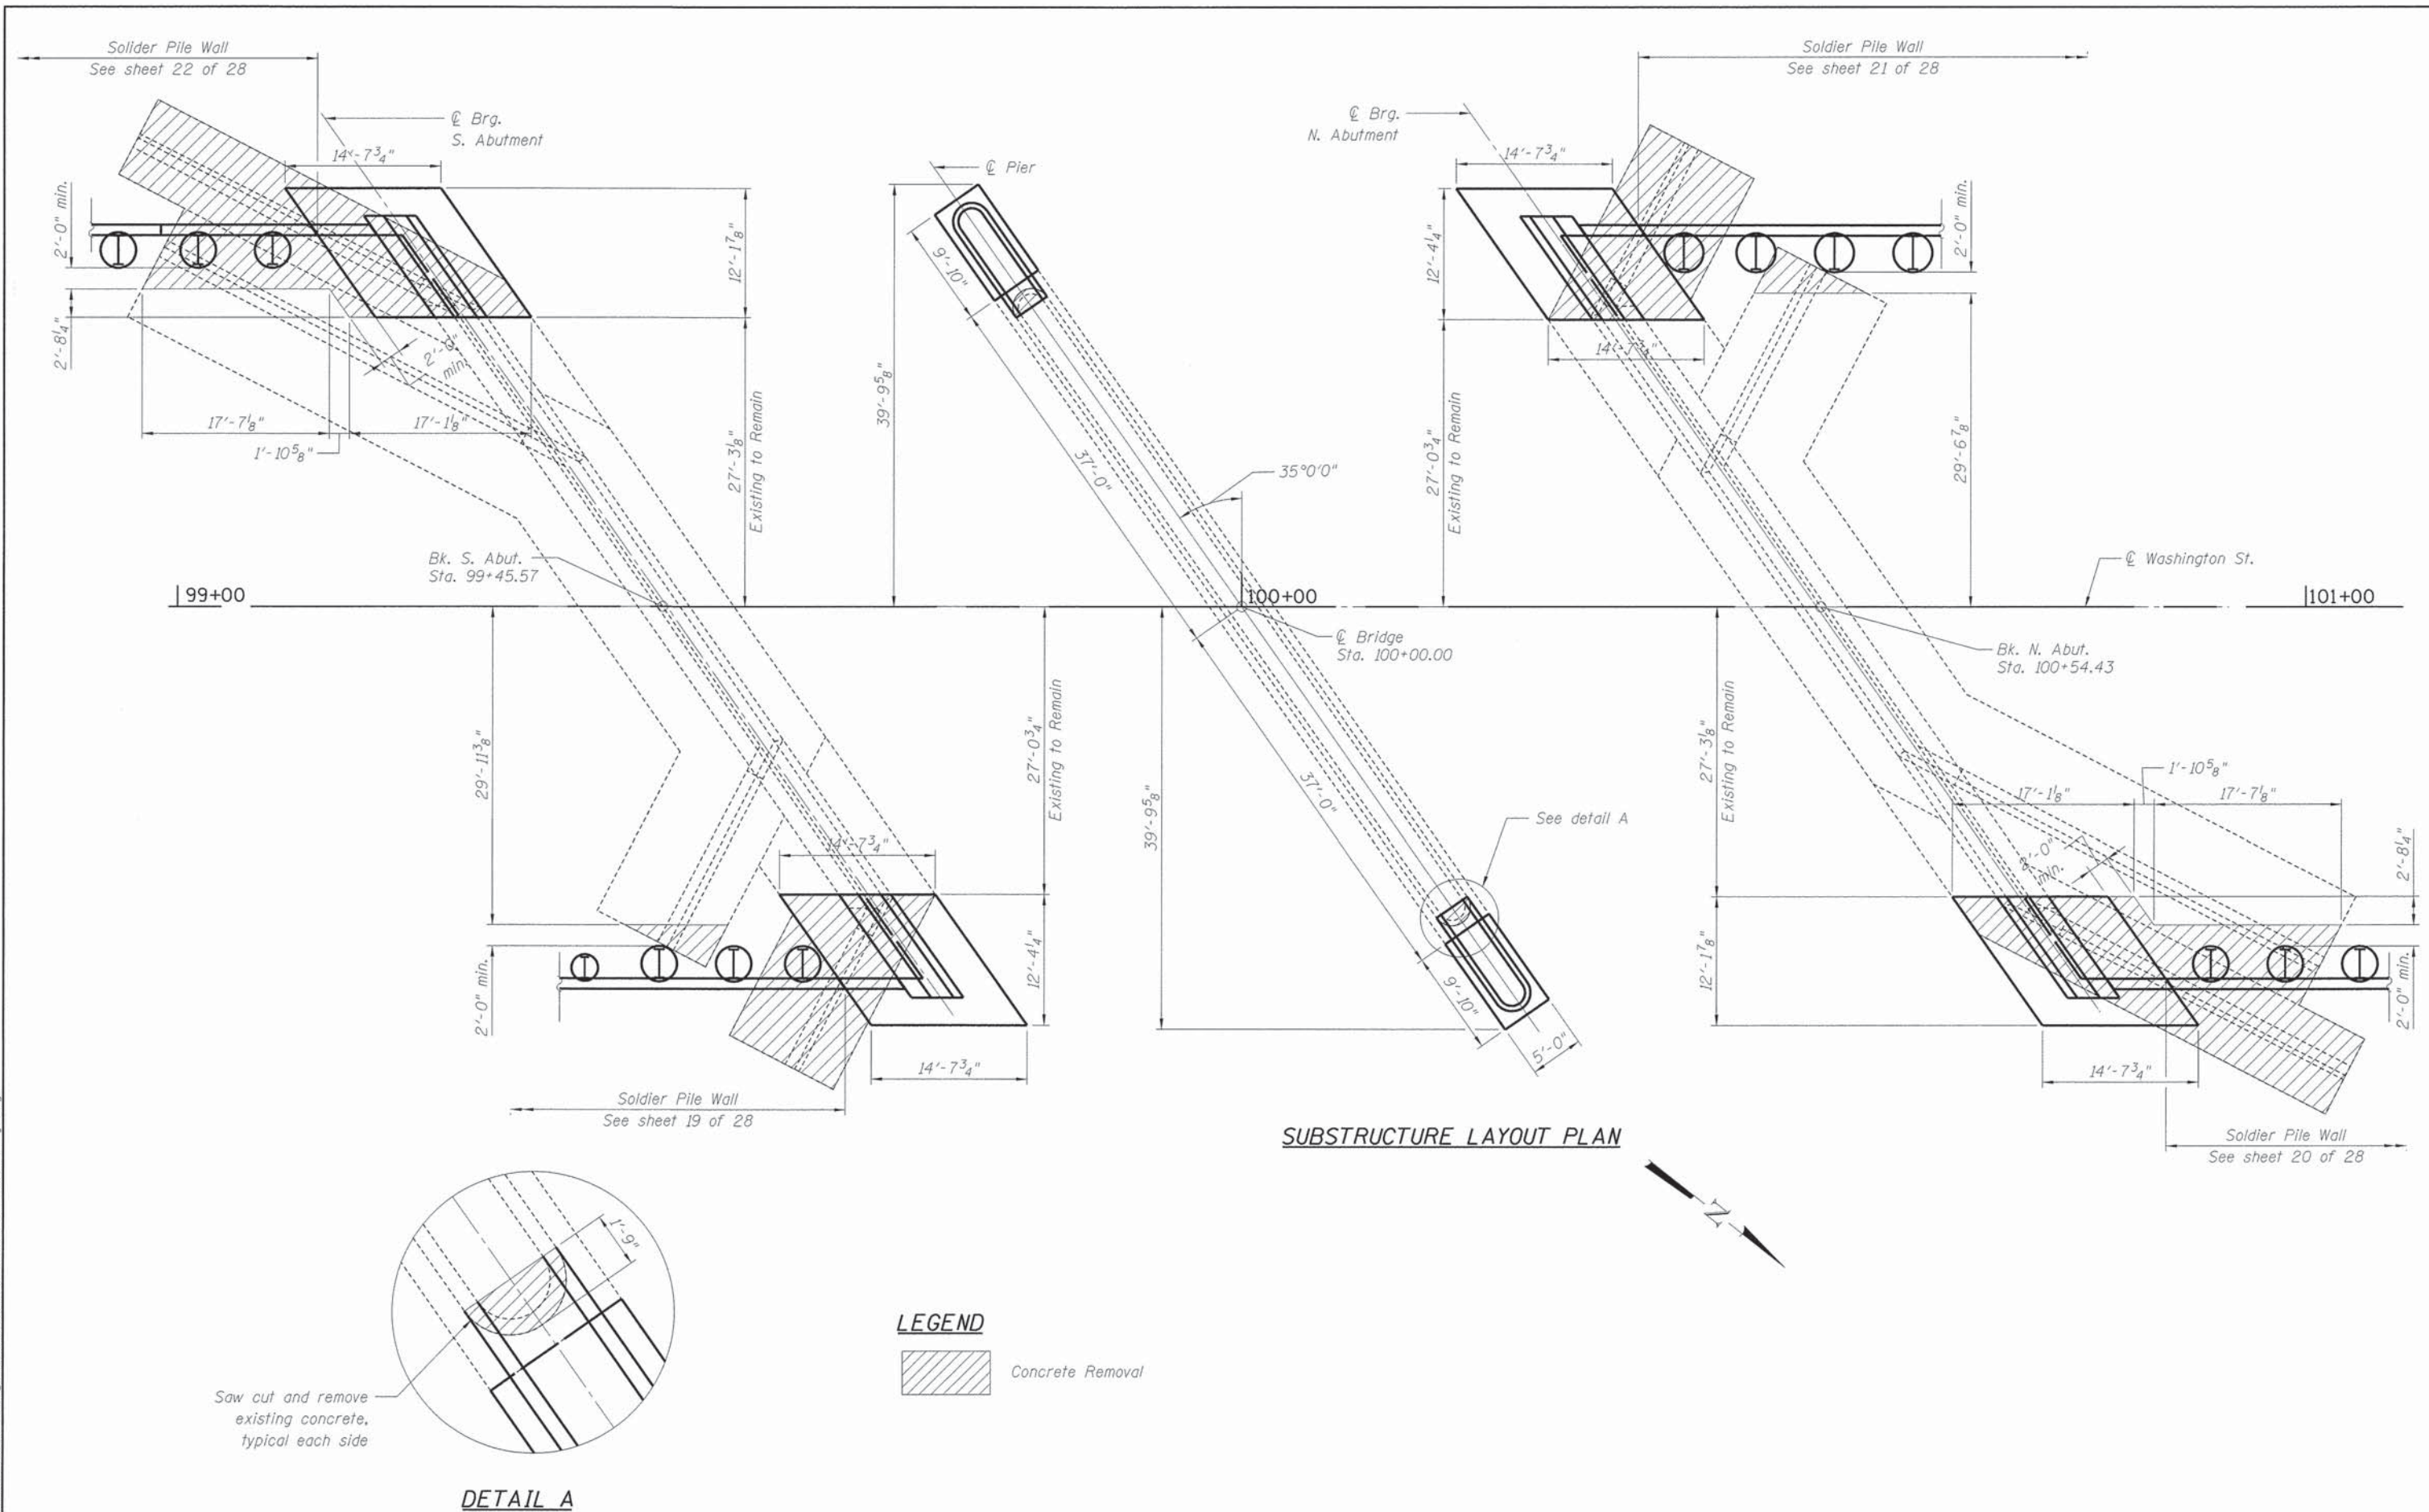

USER NAME : Peter Ross	DESIGNED - PA	REVISED -
PLOT SCALE = 7.2503' / in.	DRAWN - DH	REVISED -
PLOT DATE = 12/12/2015 11:41:24 AM	CHECKED - PA	REVISED -
	DATE - 12/7/2015	REVISED -

STATE OF ILLINOIS
DEPARTMENT OF TRANSPORTATION


SUBSTRUCTURE LAYOUT
WASHINGTON STREET

SCALE: SHEET 3 OF 28 SHEETS STA. TO STA.


F.A.U. RTE.	SECTION	COUNTY	TOTAL SHEETS	SHEET NO.
2552	14-00161-00-BR	WILL	86	39
CONTRACT NO. 61C38				
ILLINOIS FED. AID PROJECT DPC-M-4003(356)				



1. Edge Drum barricade and Temporary Concrete Barrier are paid as roadway items.

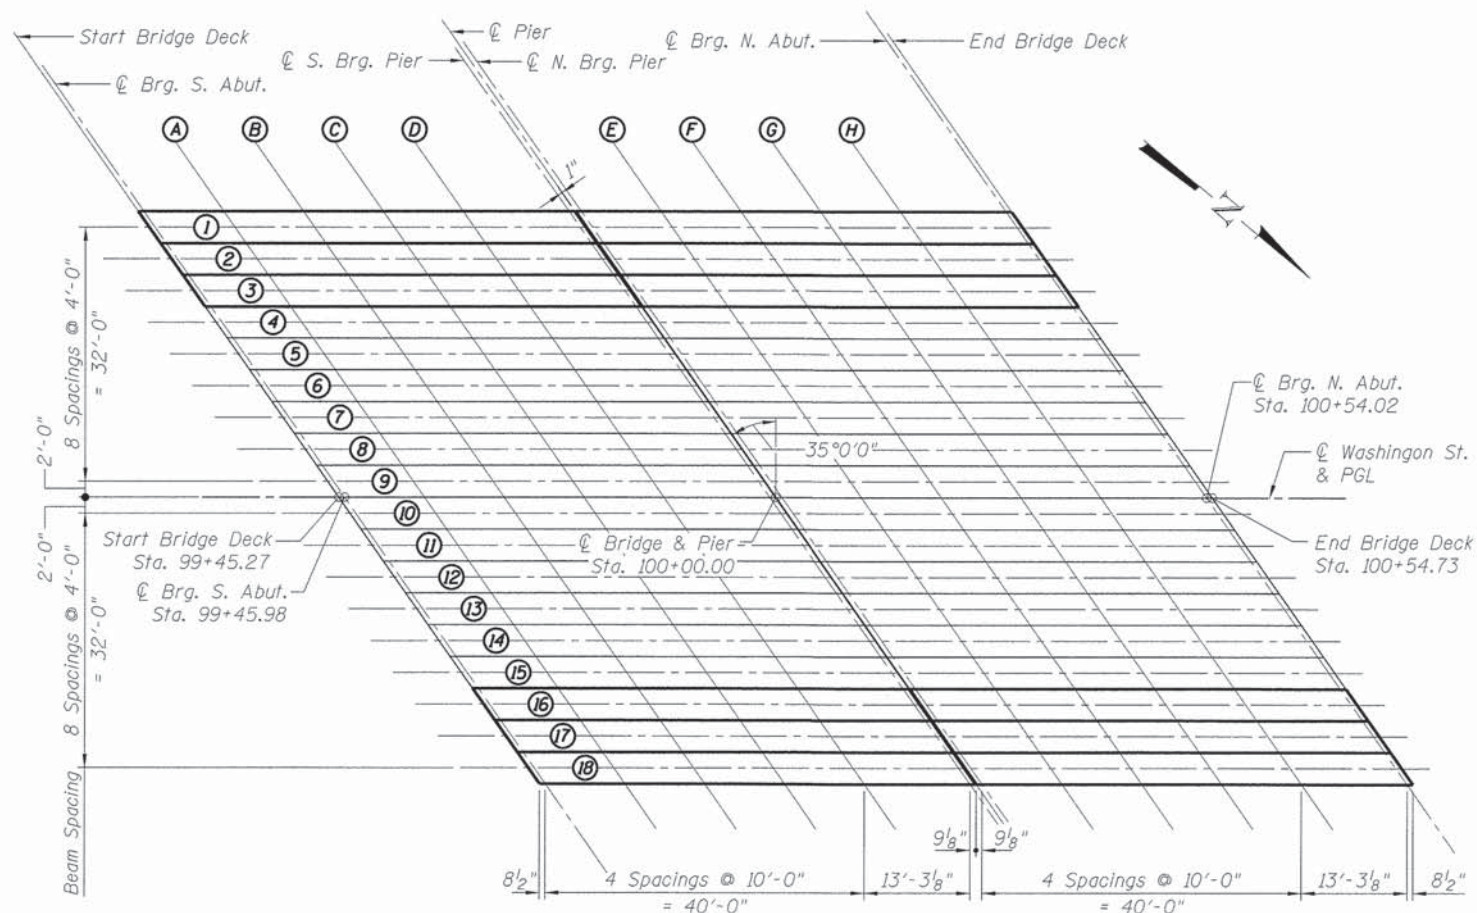

PLAN

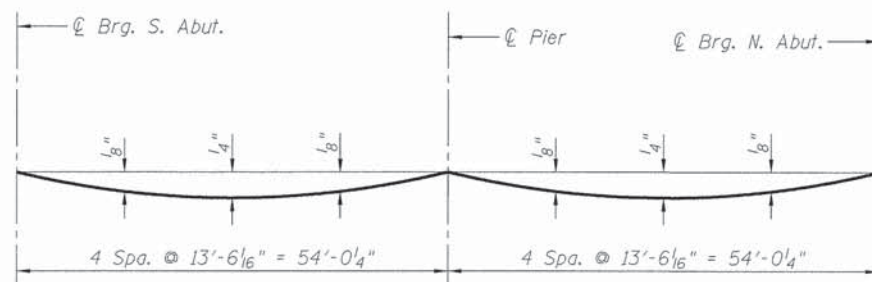

DEAD LOAD DEFLECTION DIAGRAM

(INCLUDES WEIGHT OF CONCRETE ONLY)
Note: The above deflections are not to be used in the field if the engineer is working from the grade elevations adjusted for dead load deflections as shown in this sheet.

BEAM 5

Location	Station	Offset (ft)	Theoretical Grade Elevations	Theoretical Grade Elevations Adjusted for DL Deflection
Bk. S. Abut.	99+32.97	-18.00	652.22	652.22
Q Brg. S. Abut.	99+33.38	-18.00	652.21	652.21
A	99+43.38	-18.00	652.05	652.06
B	99+53.38	-18.00	651.90	651.92
C	99+63.38	-18.00	651.74	651.76
D	99+73.38	-18.00	651.58	651.60
Q S. Brg. Pier	99+86.68	-18.00	651.38	651.38
Q Pier	99+87.40	-18.00	651.37	651.37
Q N. Brg. Pier	99+88.11	-18.00	651.36	651.36
E	99+98.11	-18.00	651.20	651.21
F	100+08.11	-18.00	651.04	651.06
G	100+18.11	-18.00	650.89	650.91
H	100+28.11	-18.00	650.73	650.75
Q Brg. N. Abut.	100+41.42	-18.00	650.52	650.52
Bk. N. Abut.	100+41.82	-18.00	650.52	650.52

BEAM 1

Location	Station	Offset (ft)	Theoretical Grade Elevations	Theoretical Grade Elevations Adjusted for DL Deflection
Bk. S. Abut.	99+21.77	-34.00	652.14	652.14
Q Brg. S. Abut.	99+22.17	-34.00	652.13	652.13
A	99+32.17	-34.00	651.98	651.99
B	99+42.17	-34.00	651.82	651.84
C	99+52.17	-34.00	651.67	651.69
D	99+62.17	-34.00	651.51	651.52
Q S. Brg. Pier	99+75.48	-34.00	651.30	651.30
Q Pier	99+76.19	-34.00	651.29	651.29
Q N. Brg. Pier	99+76.91	-34.00	651.28	651.28
E	99+86.91	-34.00	651.12	651.14
F	99+96.91	-34.00	650.97	650.99
G	100+06.91	-34.00	650.81	650.83
H	100+16.91	-34.00	650.66	650.67
Q Brg. N. Abut.	100+30.21	-34.00	650.45	650.45
Bk. N. Abut.	100+30.62	-34.00	650.44	650.44

BEAM 2

Location	Station	Offset (ft)	Theoretical Grade Elevations	Theoretical Grade Elevations Adjusted for DL Deflection
Bk. S. Abut.	99+24.57	-30.00	652.16	652.16
Q Brg. S. Abut.	99+24.97	-30.00	652.15	652.15
A	99+34.97	-30.00	652.00	652.01
B	99+44.97	-30.00	651.84	651.86
C	99+54.97	-30.00	651.68	651.71
D	99+64.97	-30.00	651.53	651.54
Q S. Brg. Pier	99+78.28	-30.00	651.32	651.32
Q Pier	99+78.99	-30.00	651.31	651.31
Q N. Brg. Pier	99+79.71	-30.00	651.30	651.30
E	99+89.71	-30.00	651.14	651.15
F	99+99.71	-30.00	650.99	651.01
G	100+09.71	-30.00	650.83	650.85
H	100+19.71	-30.00	650.67	650.69
Q Brg. N. Abut.	100+33.01	-30.00	650.47	650.47
Bk. N. Abut.	100+33.42	-30.00	650.46	650.46

BEAM 3

Location	Station	Offset (ft)	Theoretical Grade Elevations	Theoretical Grade Elevations Adjusted for DL Deflection
Bk. S. Abut.	99+27.37	-26.00	652.18	652.18
Q Brg. S. Abut.	99+27.77	-26.00	652.17	652.17
A	99+37.77	-26.00	652.02	652.03
B	99+47.77	-26.00	651.86	651.88
C	99+57.77	-26.00	651.70	651.72
D	99+67.77	-26.00	651.55	651.56
Q S. Brg. Pier	99+81.08	-26.00	651.34	651.34
Q Pier	99+81.79	-26.00	651.33	651.33
Q N. Brg. Pier	99+82.51	-26.00	651.32	651.32
E	99+92.51	-26.00	651.16	651.17
F	100+02.51	-26.00	651.01	651.03
G	100+12.51	-26.00	650.85	650.87
H	100+22.51	-26.00	650.69	650.71
Q Brg. N. Abut.	100+35.81	-26.00	650.49	650.49
Bk. N. Abut.	100+36.22	-26.00	650.48	650.48

BEAM 4

Location	Station	Offset (ft)	Theoretical Grade Elevations	Theoretical Grade Elevations Adjusted for DL Deflection
Bk. S. Abut.	99+30.17	-22.00	652.20	652.20
Q Brg. S. Abut.	99+30.58	-22.00	652.19	652.19
A	99+40.58	-22.00	652.03	652.05
B	99+50.58	-22.00	651.88	651.90
C	99+60.58	-22.00	651.72	651.74
D	99+70.58	-22.00	651.57	651.58
Q S. Brg. Pier	99+83.88	-22.00	651.36	651.36
Q Pier	99+84.60	-22.00	651.35	651.35
Q N. Brg. Pier	99+85.31	-22.00	651.34	651.34
E	99+95.31	-22.00	651.18	651.19
F	100+05.31	-22.00	651.02	651.04
G	100+15.31	-22.00	650.87	650.89
H	100+25.31	-22.00	650.71	650.73
Q Brg. N. Abut.	100+38.62	-22.00	650.50	650.50
Bk. N. Abut.	100+39.02	-22.00	650.50	650.50

BEAM 6

Location	Station	Offset (ft)	Theoretical Grade Elevations	Theoretical Grade Elevations Adjusted for DL Deflection
Bk. S. Abut.	99+35.77	-14.00	652.23	652.23
Q Brg. S. Abut.	99+36.18	-14.00	652.23	652.23
A	99+46.18	-14.00	652.07	652.08
B	99+56.18	-14.00	651.92	651.94
C	99+66.18	-14.00	651.76	651.78
D	99+76.18	-14.00	651.60	651.62
Q S. Brg. Pier	99+89.48	-14.00	651.40	651.40
Q Pier	99+90.20	-14.00	651.38	651.38
Q N. Brg. Pier	99+90.91	-14.00	651.37	651.37
E	100+00.91	-14.00	651.22	651.23
F	100+10.91	-14.00	651.06	651.08
G	100+20.91	-14.00	650.91	650.93
H	100+30.91	-14.00	650.75	650.77
Q Brg. N. Abut.	100+44.22	-14.00	650.54	650.54
Bk. N. Abut.	100+44.62	-14.00	650.54	650.54

BEAM 7

Location	Station	Offset (ft)	Theoretical Grade Elevations	Theoretical Grade Elevations Adjusted for DL Deflection
Bk. S. Abut.	99+38.57	-10.00	652.25	652.25
Q Brg. S. Abut.	99+38.98	-10.00	652.25	652.25
A	99+48.98	-10.00	652.09	652.10
B	99+58.98	-10.00	651.93	651.95
C	99+68.98	-10.00	651.78	651.80
D	99+78.98	-10.00	651.62	651.64
Q S. Brg. Pier	99+92.29	-10.00	651.41	651.41
Q Pier	99+93.00	-10.00	651.40	651.40
Q N. Brg. Pier	99+93.71	-10.00	651.39	651.39
E	100+03.71	-10.00	651.24	651.25
F	100+13.71	-10.00	651.08	651.10
G	100+23.71	-10.00	650.92	650.95
H	100+33.71	-10.00	650.77	650.78
Q Brg. N. Abut.	100+47.02	-10.00	650.56	650.56
Bk. N. Abut.	100+47.42	-10.00	650.55	650.55

STATE OF ILLINOIS
DEPARTMENT OF TRANSPORTATION

DECK ELEVATIONS - I
WASHINGTON STREET

SCALE: SHEET 5 OF 28 SHEETS STA. TO STA.

F.A.U. R.T.E. 2552 SECTION 14-00161-00-BR COUNTY WILL TOTAL SHEETS 86 SHEET NO. 41 CONTRACT NO. 61C38 [ILLINOIS] FED. AID PROJECT DPC-M-4003(356)

BEAM 8

Location	Station	Offset (ft)	Theoretical Grade Elevations	Theoretical Grade Elevations Adjusted for DL Deflection
Bk. S. Abut.	99+41.37	-6.00	652.27	652.27
☉ Brg. S. Abut.	99+41.78	-6.00	652.27	652.27
A	99+51.78	-6.00	652.11	652.12
B	99+61.78	-6.00	651.95	651.97
C	99+71.78	-6.00	651.80	651.82
D	99+81.78	-6.00	651.64	651.66
☉ S. Brg. Pier	99+95.09	-6.00	651.43	651.43
☉ Pier	99+95.80	-6.00	651.42	651.42
☉ N. Brg. Pier	99+96.51	-6.00	651.41	651.41
E	100+06.51	-6.00	651.26	651.27
F	100+16.51	-6.00	651.10	651.12
G	100+26.51	-6.00	650.94	650.96
H	100+36.51	-6.00	650.79	650.80
☉ Brg. N. Abut.	100+49.82	-6.00	650.58	650.58
Bk. N. Abut.	100+50.23	-6.00	650.57	650.57

BEAM 9

Location	Station	Offset (ft)	Theoretical Grade Elevations	Theoretical Grade Elevations Adjusted for DL Deflection
Bk. S. Abut.	99+44.17	-2.00	652.29	652.29
☉ Brg. S. Abut.	99+44.58	-2.00	652.28	652.28
A	99+54.58	-2.00	652.13	652.14
B	99+64.58	-2.00	651.97	651.99
C	99+74.58	-2.00	651.82	651.84
D	99+84.58	-2.00	651.66	651.68
☉ S. Brg. Pier	99+97.89	-2.00	651.45	651.45
☉ Pier	99+98.60	-2.00	651.44	651.44
☉ N. Brg. Pier	99+99.31	-2.00	651.43	651.43
E	100+09.31	-2.00	651.27	651.29
F	100+19.31	-2.00	651.12	651.14
G	100+29.31	-2.00	650.96	650.98
H	100+39.31	-2.00	650.81	650.82
☉ Brg. N. Abut.	100+52.62	-2.00	650.60	650.60
Bk. N. Abut.	100+53.03	-2.00	650.59	650.59

PGL

Location	Station	Offset (ft)	Theoretical Grade Elevations	Theoretical Grade Elevations Adjusted for DL Deflection
Bk. S. Abut.	99+45.57	0.00	652.30	652.30
☉ Brg. S. Abut.	99+45.98	0.00	652.29	652.29
A	99+55.98	0.00	652.14	652.15
B	99+65.98	0.00	651.98	652.00
C	99+75.98	0.00	651.83	651.85
D	99+85.98	0.00	651.67	651.68
☉ S. Brg. Pier	99+99.29	0.00	651.46	651.46
☉ Pier	100+00.00	0.00	651.45	651.45
☉ N. Brg. Pier	100+00.71	0.00	651.44	651.44
E	100+10.71	0.00	651.28	651.30
F	100+20.71	0.00	651.13	651.15
G	100+30.71	0.00	650.97	650.99
H	100+40.71	0.00	650.82	650.83
☉ Brg. N. Abut.	100+54.02	0.00	650.61	650.61
Bk. N. Abut.	100+54.43	0.00	650.60	650.60

BEAM 10

Location	Station	Offset (ft)	Theoretical Grade Elevations	Theoretical Grade Elevations Adjusted for DL Deflection
Bk. S. Abut.	99+46.97	2.00	652.25	652.25
☉ Brg. S. Abut.	99+47.38	2.00	652.24	652.24
A	99+57.38	2.00	652.08	652.10
B	99+67.38	2.00	651.93	651.95
C	99+77.38	2.00	651.77	651.79
D	99+87.38	2.00	651.62	651.63
☉ S. Brg. Pier	100+00.69	2.00	651.41	651.41
☉ Pier	100+01.40	2.00	651.40	651.40
☉ N. Brg. Pier	100+02.11	2.00	651.39	651.39
E	100+12.11	2.00	651.23	651.24
F	100+22.11	2.00	651.07	651.09
G	100+32.11	2.00	650.92	650.94
H	100+42.11	2.00	650.76	650.78
☉ Brg. N. Abut.	100+55.42	2.00	650.55	650.55
Bk. N. Abut.	100+55.83	2.00	650.55	650.55

BEAM 11

Location	Station	Offset (ft)	Theoretical Grade Elevations	Theoretical Grade Elevations Adjusted for DL Deflection
Bk. S. Abut.	99+49.77	6.00	652.14	652.14
☉ Brg. S. Abut.	99+50.18	6.00	652.13	652.13
A	99+60.18	6.00	651.98	651.99
B	99+70.18	6.00	651.82	651.84
C	99+80.18	6.00	651.67	651.69
D	99+90.18	6.00	651.51	651.53
☉ S. Brg. Pier	100+03.49	6.00	651.30	651.30
☉ Pier	100+04.20	6.00	651.29	651.29
☉ N. Brg. Pier	100+04.91	6.00	651.28	651.28
E	100+14.91	6.00	651.12	651.14
F	100+24.91	6.00	650.97	650.99
G	100+34.91	6.00	650.81	650.83
H	100+44.91	6.00	650.66	650.67
☉ Brg. N. Abut.	100+58.22	6.00	650.45	650.45
Bk. N. Abut.	100+58.63	6.00	650.44	650.44

BEAM 12

Location	Station	Offset (ft)	Theoretical Grade Elevations	Theoretical Grade Elevations Adjusted for DL Deflection
Bk. S. Abut.	99+52.58	10.00	652.03	652.03
☉ Brg. S. Abut.	99+52.98	10.00	652.03	652.03
A	99+62.98	10.00	651.87	651.88
B	99+72.98	10.00	651.72	651.74
C	99+82.98	10.00	651.56	651.58
D	99+92.98	10.00	651.40	651.42
☉ S. Brg. Pier	100+06.29	10.00	651.20	651.20
☉ Pier	100+07.00	10.00	651.19	651.19
☉ N. Brg. Pier	100+07.71	10.00	651.17	651.17
E	100+17.71	10.00	651.02	651.03
F	100+27.71	10.00	650.86	650.88
G	100+37.71	10.00	650.71	650.73
H	100+47.71	10.00	650.55	650.57
☉ Brg. N. Abut.	100+61.02	10.00	650.34	650.34
Bk. N. Abut.	100+61.43	10.00	650.34	650.34

BEAM 13

Location	Station	Offset (ft)	Theoretical Grade Elevations	Theoretical Grade Elevations Adjusted for DL Deflection
Bk. S. Abut.	99+55.38	14.00	651.93	651.93
☉ Brg. S. Abut.	99+55.78	14.00	651.92	651.92
A	99+65.78	14.00	651.77	651.78
B	99+75.78	14.00	651.61	651.63
C	99+85.78	14.00	651.45	651.47
D	99+95.78	14.00	651.30	651.31
☉ S. Brg. Pier	100+09.09	14.00	651.09	651.09
☉ Pier	100+09.80	14.00	651.08	651.08
☉ N. Brg. Pier	100+10.52	14.00	651.07	651.07
E	100+20.52	14.00	650.91	650.92
F	100+30.52	14.00	650.76	650.78
G	100+40.52	14.00	650.60	650.62
H	100+50.52	14.00	650.44	650.46
☉ Brg. N. Abut.	100+63.82	14.00	650.24	650.24
Bk. N. Abut.	100+64.23	14.00	650.23	650.23

BEAM 14

Location	Station	Offset (ft)	Theoretical Grade Elevations	Theoretical Grade Elevations Adjusted for DL Deflection
Bk. S. Abut.	99+58.18	18.00	651.82	651.82
☉ Brg. S. Abut.	99+58.58	18.00	651.82	651.82
A	99+68.58	18.00	651.66	651.67
B	99+78.58	18.00	651.50	651.52
C	99+88.58	18.00	651.35	651.37
D	99+98.58	18.00	651.19	651.21
☉ S. Brg. Pier	100+11.89	18.00	650.98	650.98
☉ Pier	100+12.60	18.00	650.97	650.97
☉ N. Brg. Pier	100+13.32	18.00	650.96	650.96
E	100+23.32	18.00	650.81	650.82
F	100+33.32	18.00	650.65	650.67
G	100+43.32	18.00	650.49	650.51
H	100+53.32	18.00	650.34	650.35
☉ Brg. N. Abut.	100+66.62	18.00	650.13	650.13
Bk. N. Abut.	100+67.03	18.00	650.12	650.12

BEAM 15

Location	Station	Offset (ft)	Theoretical Grade Elevations	Theoretical Grade Elevations Adjusted for DL Deflection
Bk. S. Abut.	99+60.98	22.00	651.72	651.72
☉ Brg. S. Abut.	99+61.38	22.00	651.71	651.71
A	99+71.38	22.00	651.55	651.57
B	99+81.38	22.00	651.40	651.42
C	99+91.38	22.00	651.24	651.26
D	100+01.38	22.00	651.09	651.10
☉ S. Brg. Pier	100+14.69	22.00	650.88	650.88
☉ Pier	100+15.40	22.00	650.87	650.87
☉ N. Brg. Pier	100+16.12	22.00	650.86	650.86
E	100+26.12	22.00	650.70	650.71
F	100+36.12	22.00	650.54	650.56
G	100+46.12	22.00	650.39	650.41
H	100+56.12	22.00	650.23	650.25
☉ Brg. N. Abut.	100+69.42	22.00	650.02	650.02
Bk. N. Abut.	100+69.83	22.00	650.02	650.02

BEAM 16

Location	Station	Offset (ft)	Theoretical Grade Elevations	Theoretical Grade Elevations Adjusted for DL Deflection
Bk. S. Abut.	99+63.78	26.00	651.61	651.61
☉ Brg. S. Abut.	99+64.19	26.00	651.60	651.60
A	99+74.19	26.00	651.45	651.46
B	99+84.19	26.00	651.29	651.31
C	99+94.19	26.00	651.14	651.16
D	100+04.19	26.00	650.98	650.99
☉ S. Brg. Pier	100+17.49	26.00	650.77	650.77
☉ Pier	100+18.21	26.00	650.76	650.76
☉ N. Brg. Pier	100+18.92	26.00	650.75	650.75
E	100+28.92	26.00	650.59	650.61
F	100+38.92	26.00	650.44	650.46
G	100+48.92	26.00	650.28	650.30
H	100+58.92	26.00	650.13	650.14
☉ Brg. N. Abut.	100+72.23	26.00	649.92	649.92
Bk. N. Abut.	100+72.63	26.00	649.91	649.91

BEAM 17

Location	Station	Offset (ft)	Theoretical Grade Elevations	Theoretical Grade Elevations Adjusted for DL Deflection
Bk. S. Abut.	99+66.58	30.00	651.50	651.50
☉ Brg. S. Abut.	99+66.99	30.00	651.50	651.50
A	99+76.99	30.00	651.34	651.35
B	99+86.99	30.00	651.19	651.20
C	99+96.99	30.00	651.03	651.05
D	100+06.99	30.00	650.87	650.89
☉ S. Brg. Pier	100+20.29	30.00	650.67	650.67
☉ Pier	100+21.01	30.00	650.65	650.65
☉ N. Brg. Pier	100+21.72	30.00	650.64	650.64
E	100+31.72	30.00	650.49	650.50
F	100+41.72	30.00	650.33	650.35
G	100+51.72	30.00	650.18	650.20
H	100+61.72	30.00	650.02	650.03
☉ Brg. N. Abut.	100+75.03	30.00	649.81	649.81
Bk. N. Abut.	100+75.43	30.00	649.81	649.81

BEAM 18


Location	Station	Offset (ft)	Theoretical Grade Elevations	Theoretical Grade Elevations Adjusted for DL Deflection
Bk. S. Abut.	99+69.38	34.00	651.40	651.40
☉ Brg. S. Abut.	99+69.79	34.00	651.39	651.39
A	99+79.79	34.00	651.23	651.25
B	99+89.79	34.00	651.08	651.10
C	99+99.79	34.00	650.92	650.94
D	100+09.79	34.00	650.77	650.78
☉ S. Brg. Pier	100+23.09	34.00	650.56	650.56
☉ Pier	100+23.81	34.00	650.55	650.55
☉ N. Brg. Pier	100+24.52	34.00	650.54	650.54
E	100+34.52	34.00	650.38	650.39
F	100+44.52	34.00	650.23	650.24
G	100+54.52	34.00	650.07	650.09
H	100+64.52	34.00	649.91	649.93
☉ Brg. N. Abut.	100+77.83	34.00	649.71	649.71
Bk. N. Abut.	100+78.23	34.00	649.70	649.70

STATE OF ILLINOIS
DEPARTMENT OF TRANSPORTATION

DECK ELEVATIONS - II
WASHINGTON STREET

SCALE: SHEET 6 OF 28 SHEETS STA. TO STA.

F.A.U. RTE.	SECTION	COUNTY	TOTAL SHEETS	SHEET NO.
-------------	---------	--------	--------------	-----------

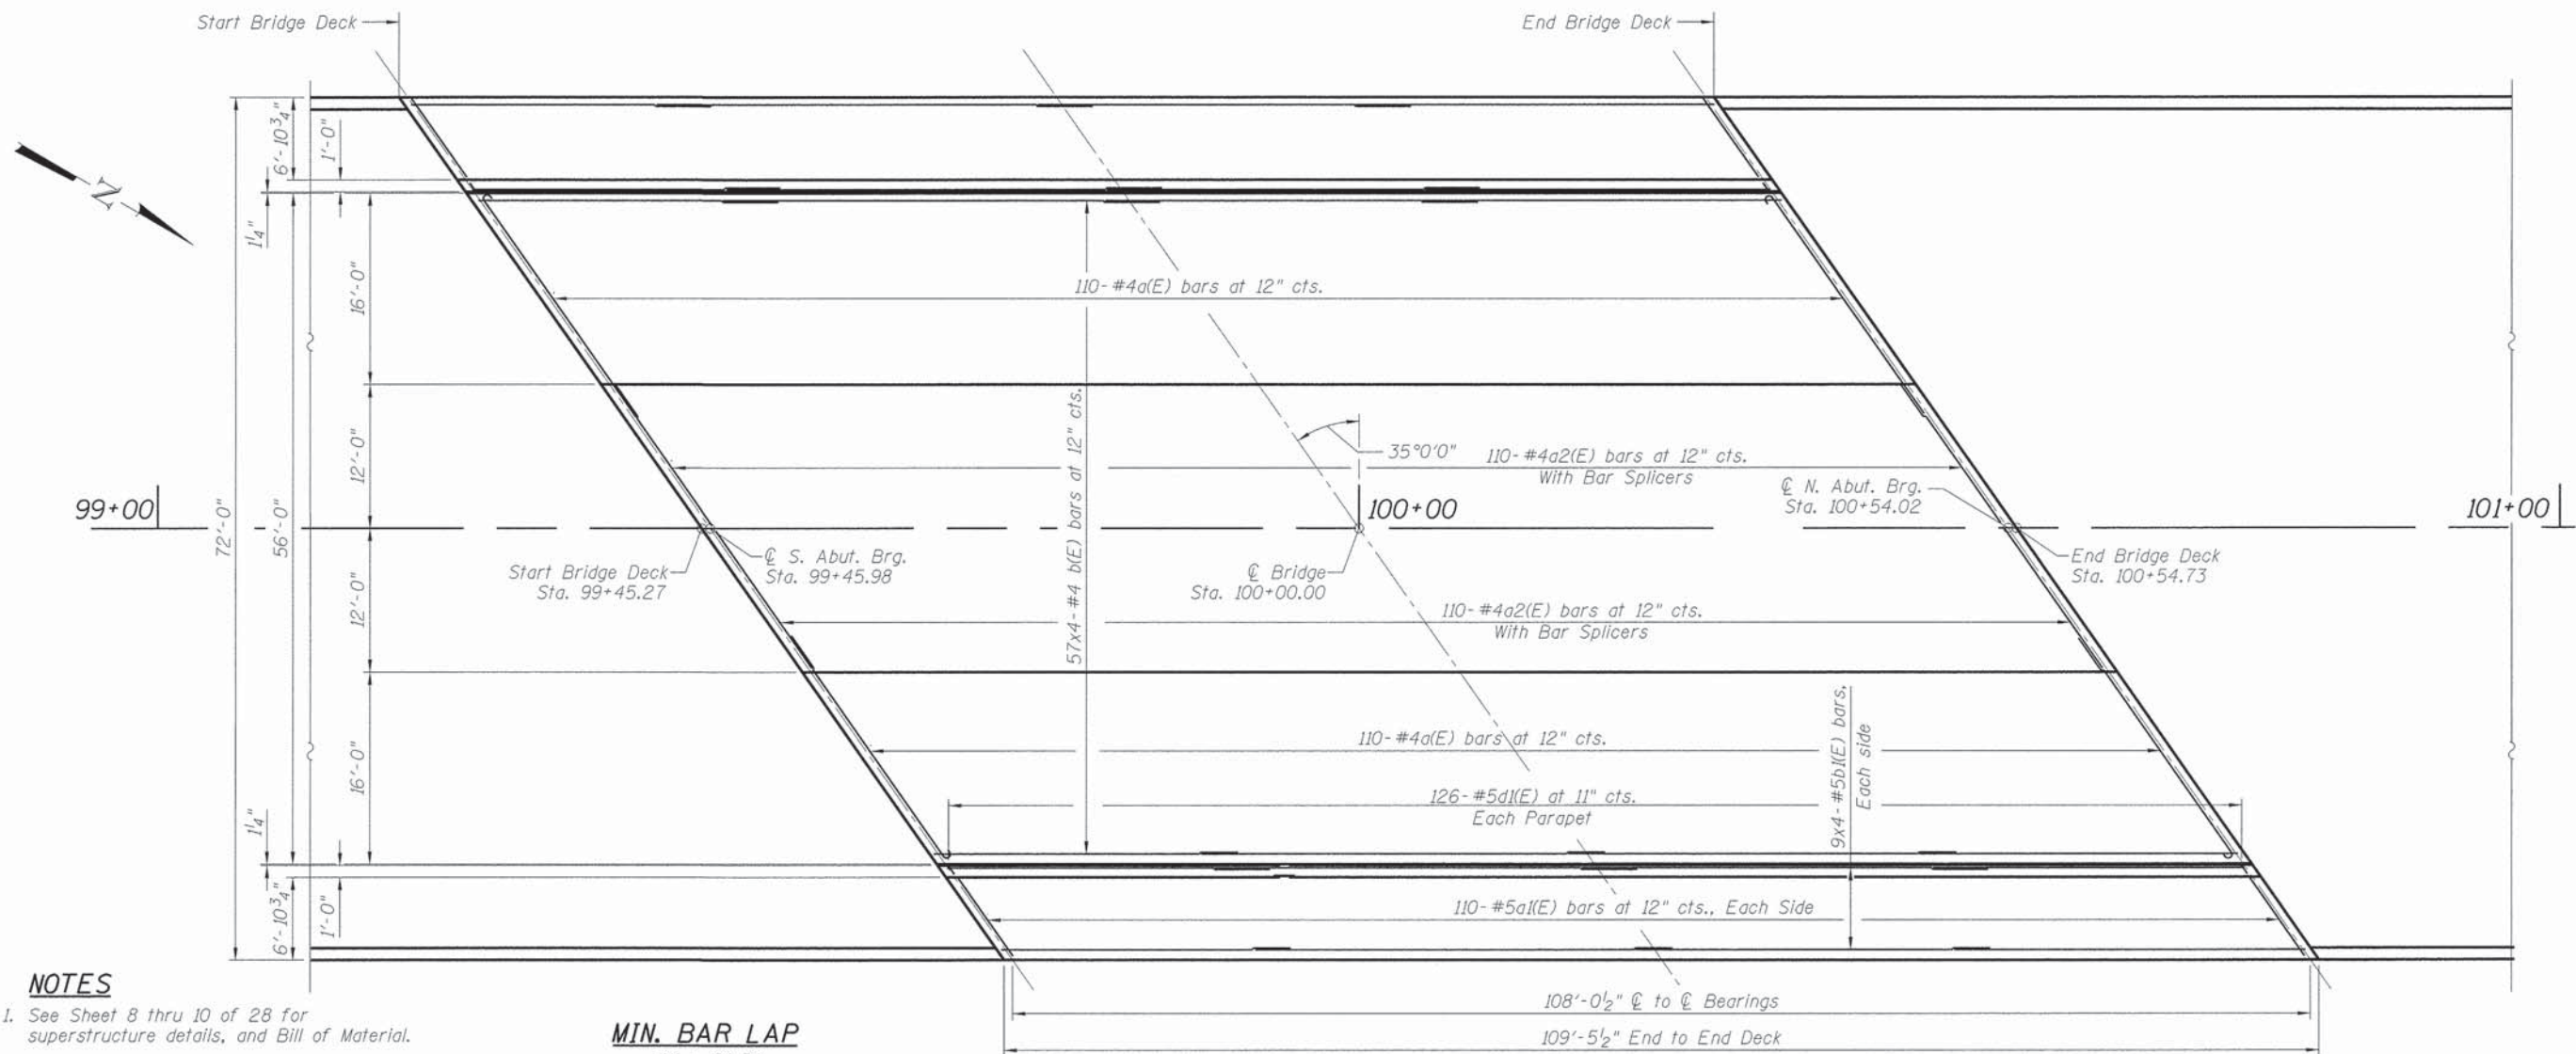


NOTES

- See Sheet 8 thru 10 of 28 for superstructure details, and Bill of Material.
- Bars indicated thus 4x3-#5 etc. indicates 4 lines of bars with 3 lengths per line.

MIN. BAR LAP

#4 = 2'-7"
 #5 = 3'-3"

DECK PLAN

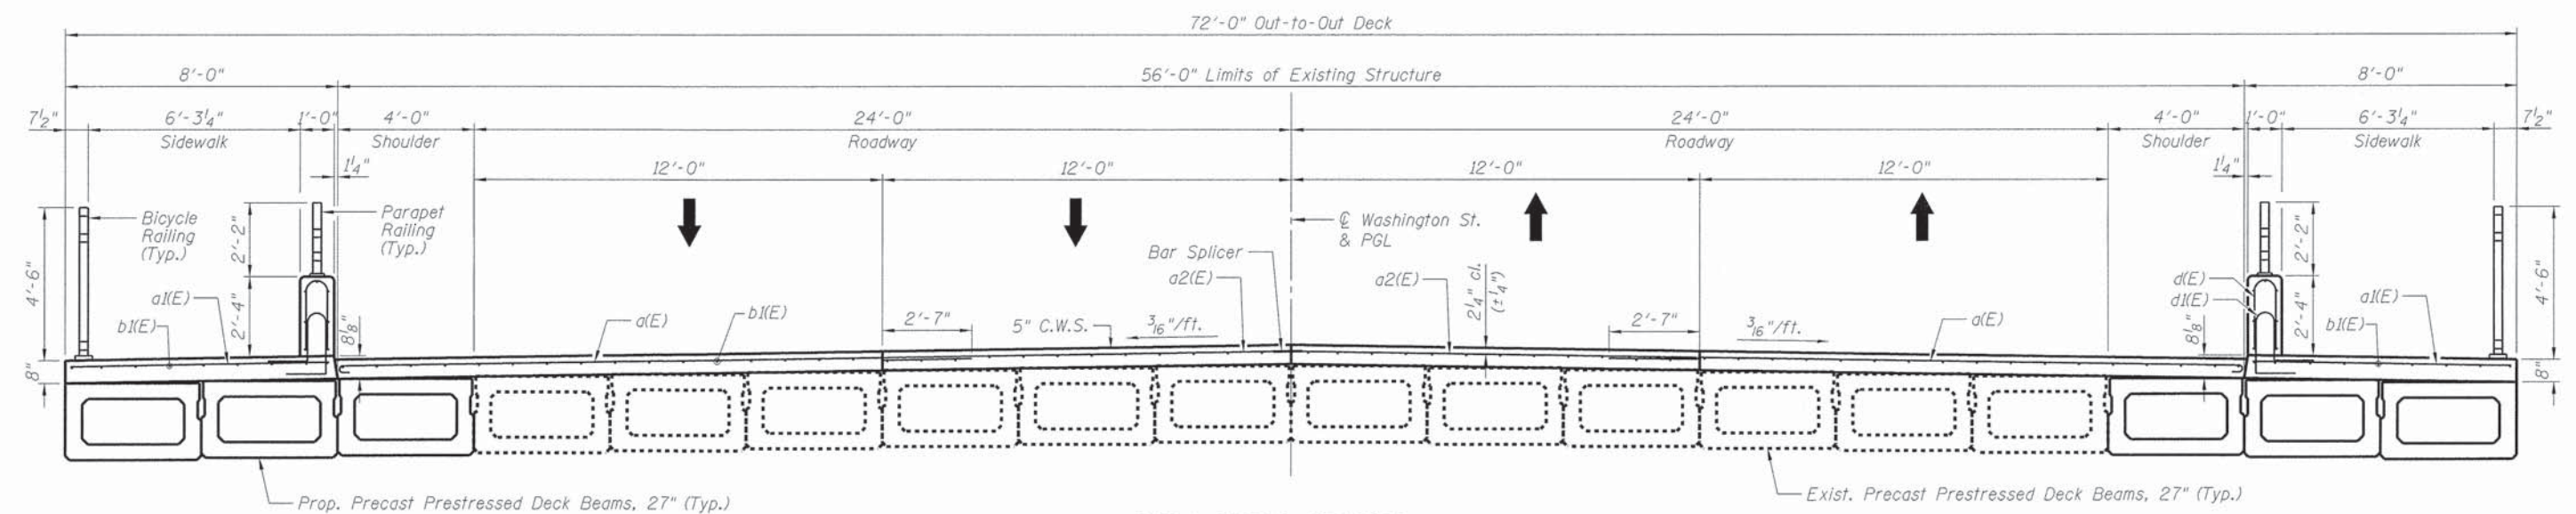

DECK CROSS SECTION


(Looking North)

STATE OF ILLINOIS
 DEPARTMENT OF TRANSPORTATION


DECK PLAN & CROSS SECTION
 WASHINGTON STREET

SCALE: SHEET 7 OF 28 SHEETS STA. TO STA.


F.A.U. RTE.	SECTION	COUNTY	TOTAL SHEETS	SHEET NO.
2552	14-00161-00-BR	WILL	86	43
CONTRACT NO. 61C38				
ILLINOIS FED. AID PROJECT DPC-M-4003(356)				

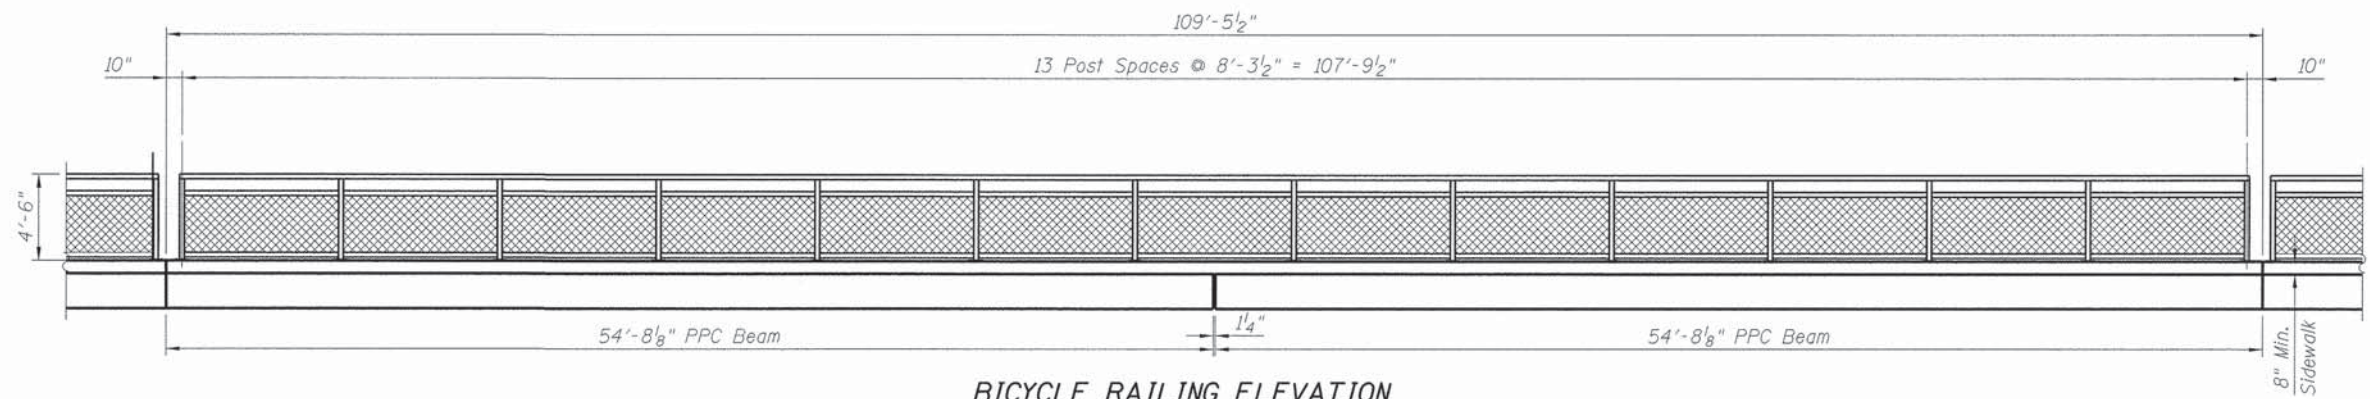


BICYCLE RAILING ELEVATION

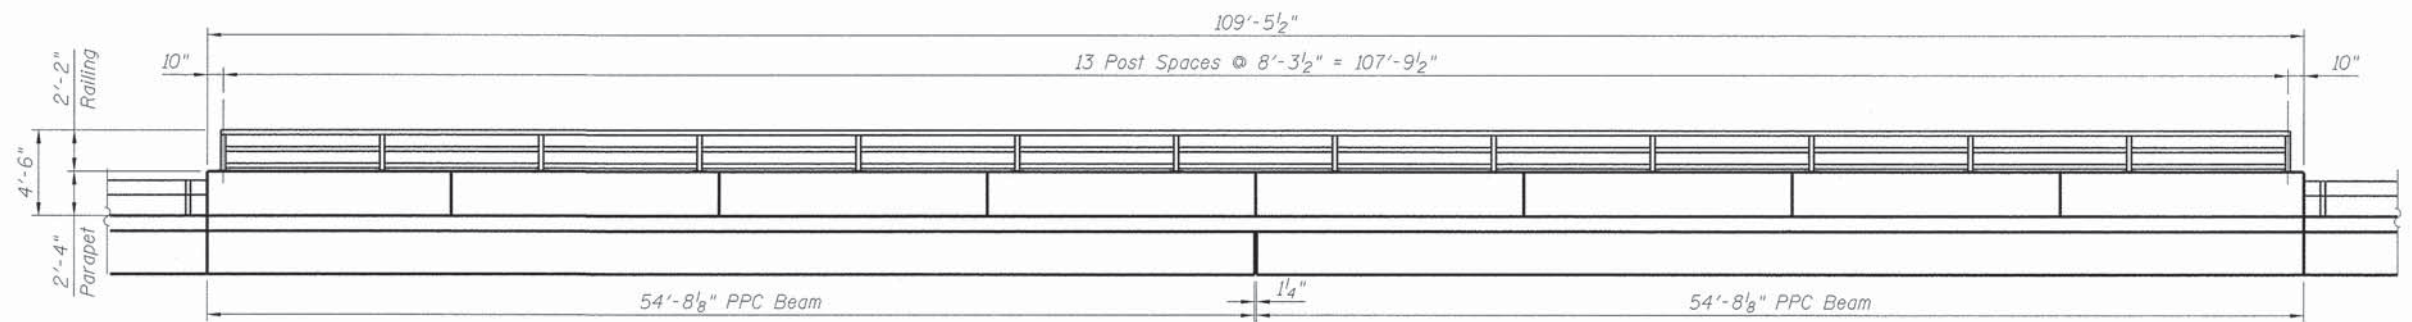


PARAPET RAILING ELEVATION

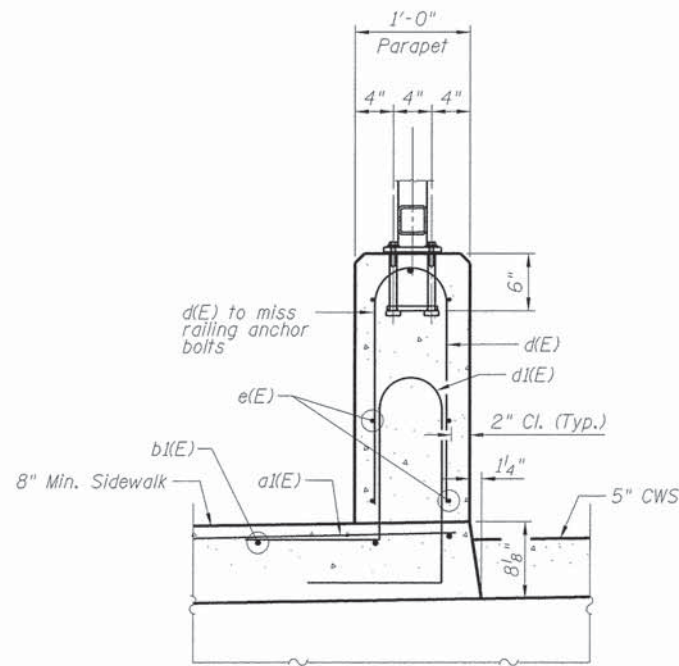

SECTION THRU PARAPET

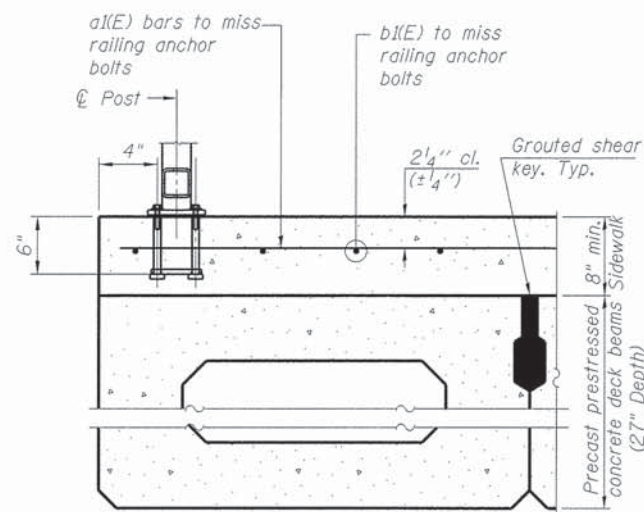

SECTION THRU EDGE FASCIA BEAM

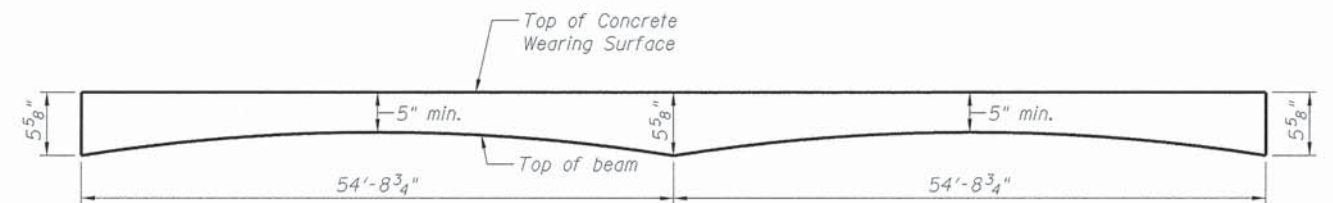

ANTICIPATED CONCRETE WEARING SURFACE PROFILE
(For information only)


STATE OF ILLINOIS
DEPARTMENT OF TRANSPORTATION

SUPERSTRUCTURE DETAILS - I
WASHINGTON STREET


SCALE: SHEET 8 OF 28 SHEETS STA. TO STA.

F.A.U. RTE.	SECTION	COUNTY	TOTAL SHEETS	SHEET NO.
2552	14-00161-00-BR	WILL	86	44
CONTRACT NO. 61C38				
ILLINOIS FED. AID PROJECT DPC-M-4003(356)				


USER NAME: Peter Ross	DESIGNED: PA	REVISED: -
PLOT SCALE: 5.0002' / 1"	DRAWN: DH	REVISED: -
PLOT DATE: 12/12/2015 11:42:28 AM	CHECKED: PA	REVISED: -
	DATE: 12/7/2015	REVISED: -

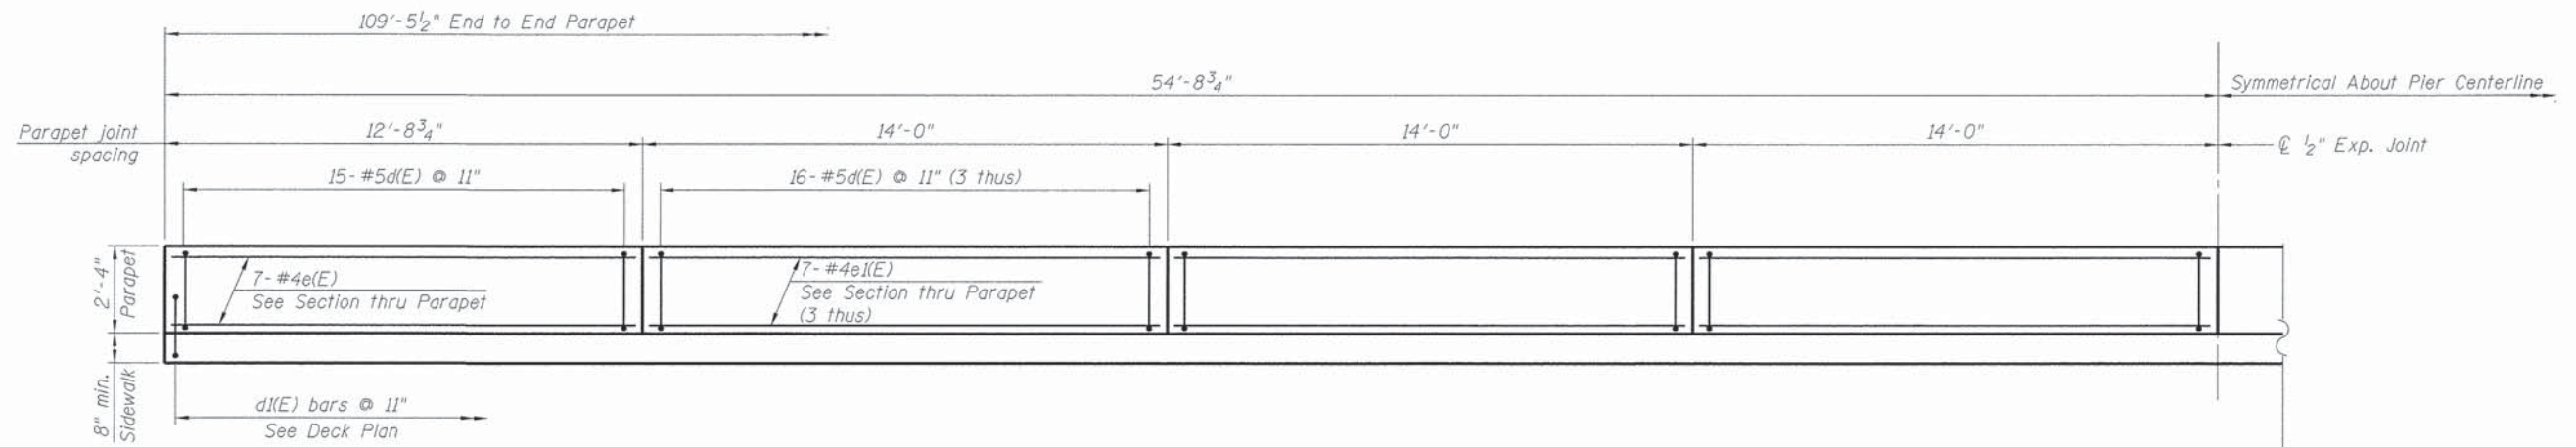

INSIDE ELEVATION OF WEST PARAPET
(East Parapet Elevation Similar)

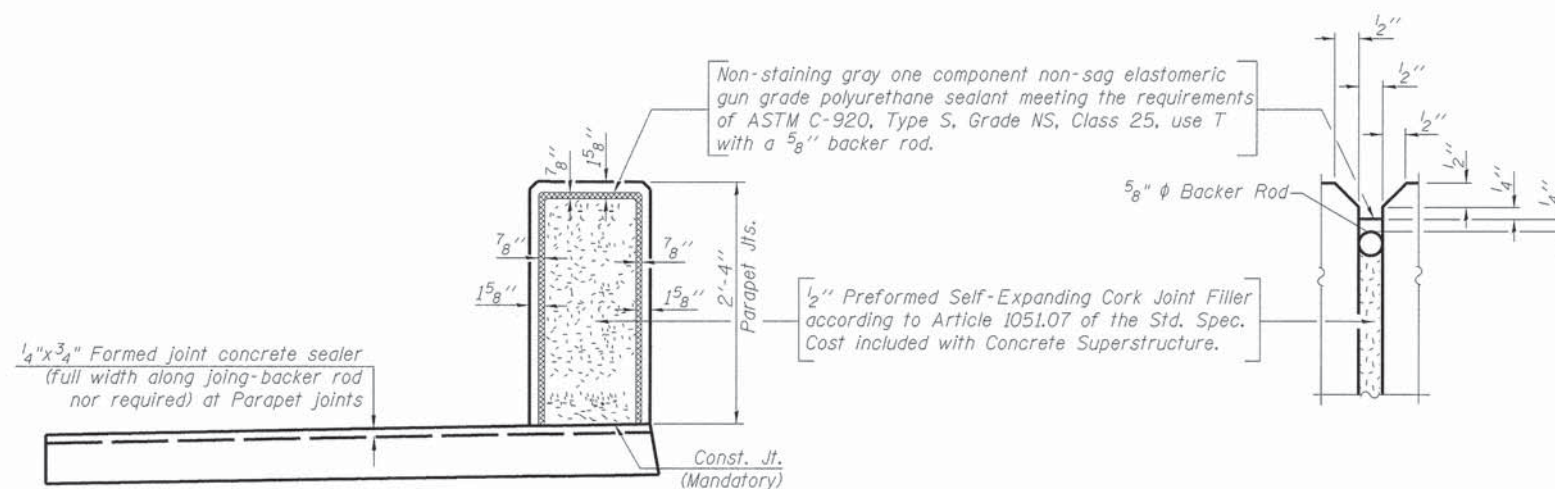

PARAPET JOINT DETAILS

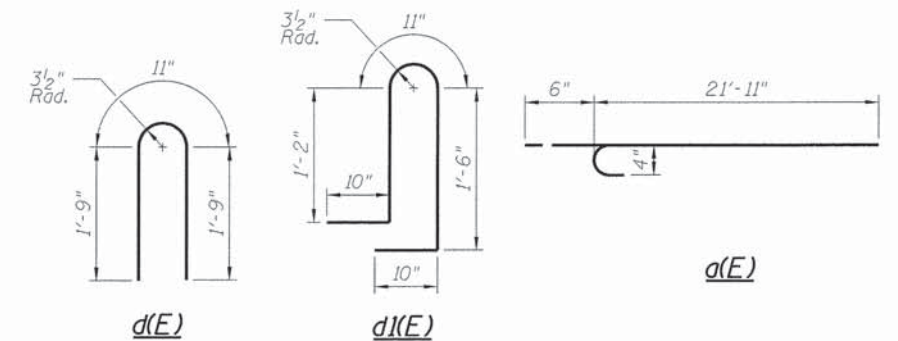

BILL OF MATERIAL

Bar	No.	Size	Length	Shape
a(E)	220	#4	22'-5"	U
a(E)	220	#5	9'-5"	—
a2(E)	220	#4	14'-4"	—
b(E)	228	#4	29'-3"	—
b(E)	72	#5	29'-7"	—
d(E)	252	#5	4'-5"	U
d(E)	252	#5	5'-3"	J
e(E)	28	#4	12'-5"	—
e(E)	84	#4	13'-8"	—
Bridge Deck Grooving			Sq. Yd.	657
Concrete Superstructure			Cu. Yd.	62.1
Protective Coat			Sq. Yd.	985
Reinforcement Bars, Epoxy Coated			Pound	17,780
Bar Splicers			Each	110
Concrete Wearing Surface, 5"			Sq. Yd.	681

NOTE:

1. See Sheet 13 of 28 for Railing Details.

FILE NAME: L:\Maperville\15238-01\WashingtonPH2\Draw\CD00_Sheets\S-99_Superstructure Details Ildgn




USER NAME: Peter Ross	DESIGNED: PA	REVISED: -
PLOT SCALE: 2,500' / 1"	DRAWN: DH	REVISED: -
PLOT DATE: 12/12/2015 11:42:29 AM	CHECKED: PA	REVISED: -
	DATE: 12/7/2015	REVISED: -

STATE OF ILLINOIS
DEPARTMENT OF TRANSPORTATION


SUPERSTRUCTURE DETAILS - II
WASHINGTON STREET

SCALE: SHEET 9 OF 28 SHEETS STA. TO STA.

F.A.U. RTE.	SECTION	COUNTY	TOTAL SHEETS	SHEET NO.
2552	14-00161-00-BR	WILL	86	45
CONTRACT NO. 61C38				
ILLINOIS FED. AID PROJECT DPC-M-4003(356)				

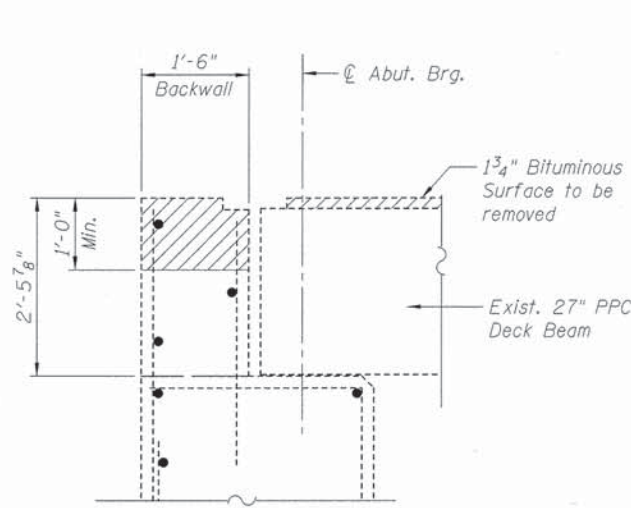


LIMITS OF REMOVAL

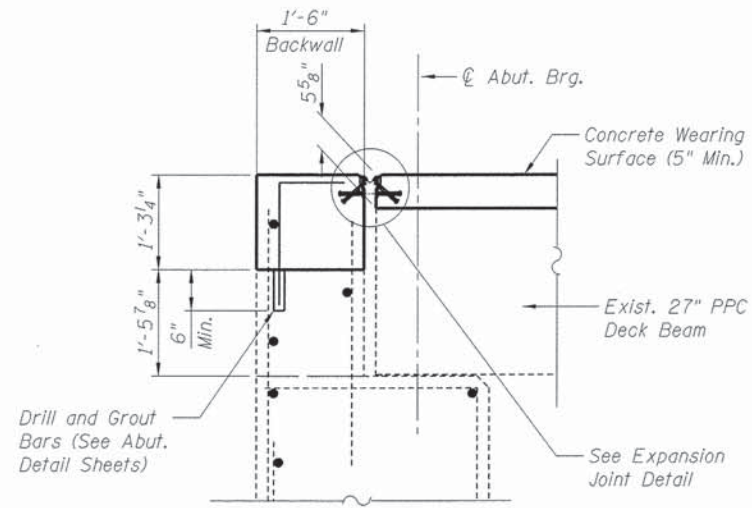


RECONSTRUCTION

SECTION AT EXISTING ABUTMENT

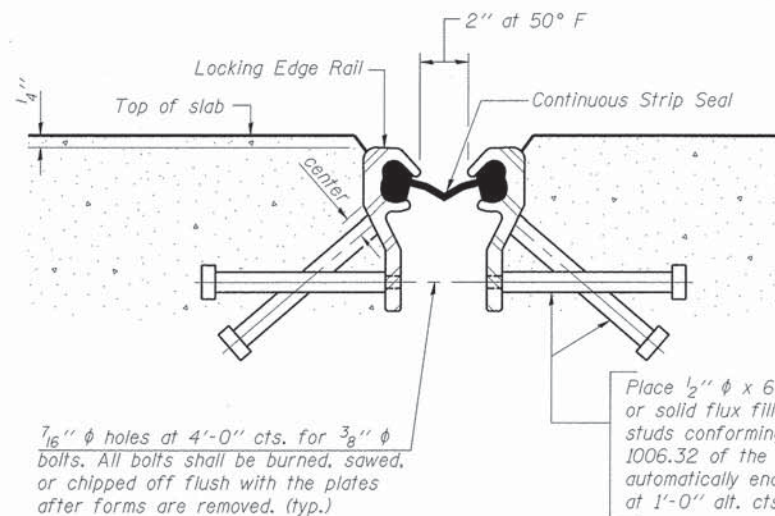

SECTION THRU EXPANSION STRIP SEAL JOINT

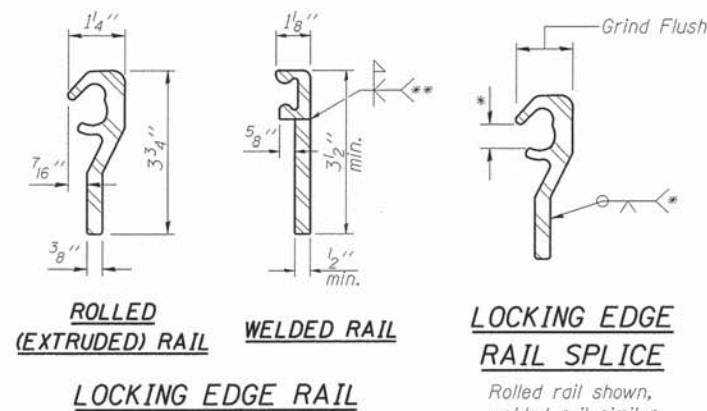


ROLLLED (EXTRUDED) RAIL

WELDED RAIL


LOCKING EDGE RAIL SPLICE

Place 1/2" ϕ x 6" granular or solid flux filled headed studs conforming to Article 1006.32 of the Std. Specs., automatically end welded at 1'-0" alt. cts.

* Omit weld at seal opening.
** Back gouge not required if complete joint penetration is verified by mock-up.

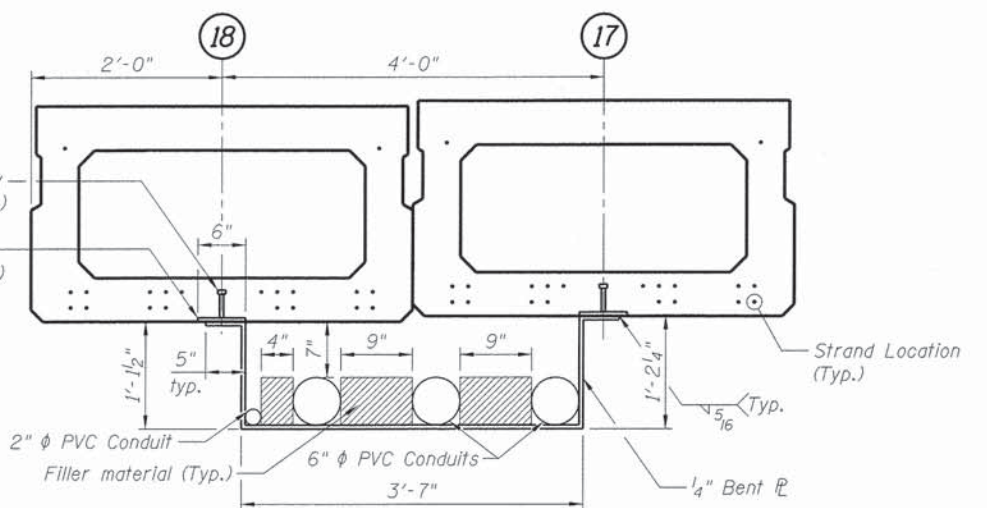

SECTION

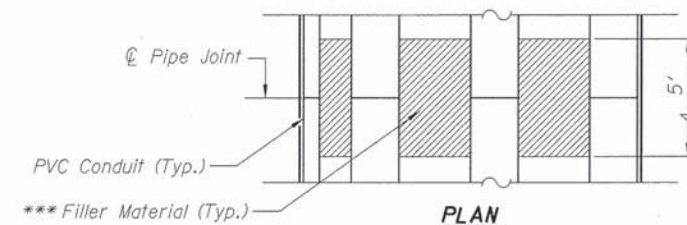


PLAN


CONDUIT ATTACHMENT DETAIL

Cost of bent plates, anchorage plates and studs shall be included in Furnishing and Erecting Structural Steel.

*** Filler material shall be provided by the Contractor to prevent lateral movement of the conduits. The material shall be called polypropylene based foam or equivalent. The cost of furnishing and installing the material shall be incidental to Furnishing and Erecting Structural Steel.

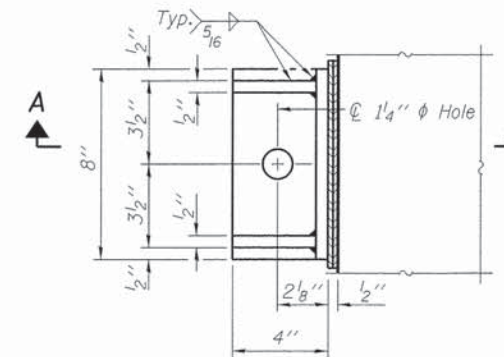

PLAN

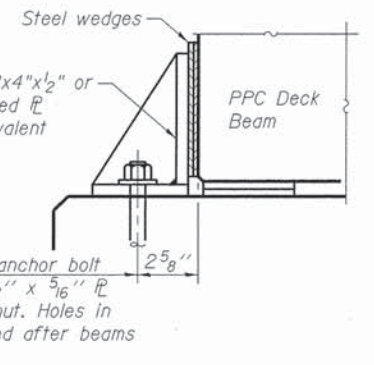


SECTION A-A

SIDE RETAINERS AT ABUTMENT

NOTES

- The strip seal shall be made continuous and shall have a minimum thickness of 1/4". The configuration of the strip seal shall match the configuration of the Locking Edge Rails.
- The height and thickness of the Locking Edge Rails shown are minimum dimensions. The actual configuration of the Locking Edge Rails and matching strip seal may vary from manufacturer to manufacturer. Flanged edge rails will not be allowed.
- The inside of the Locking Edge Rail groove shall be free of weld residue.
- Locking Edge Rails may be spliced at slope discontinuities and stage construction joints.
- The manufacturer's recommended installation methods shall be followed.
- All steel components shall be galvanized after fabrication according to Article 520.03 of the Standard Specifications.
- Maximum space between rail segments at stage lines shall be 3/16", sealed with a suitable sealant.
- The joint opening and deck dimensions detailed on the superstructure are based on a preformed joint seal. If the contractor elects to use the alternate strip seal joint, the opening and deck dimensions shall be modified according to the dimensions detailed on this sheet. Required modifications shall be made at no additional cost to the State.

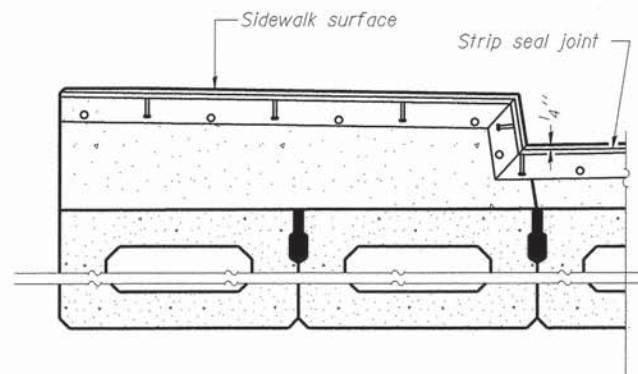

TYPICAL END TREATMENTS FOR STRIP SEAL

NOTES

- Cost of retainers, anchors and accessories are included with Precast Prestressed Concrete Deck Beams.
- Equivalent rolled angle with stiffeners will be allowed in lieu of welded plates.
- The side retainers and steel wedges shall be galvanized after shop fabrication according to AASHTO M 111 and ASTM 385.
- Anchor bolts and plate washers shall be galvanized according to AASHTO M 232. After the notch or concrete overlay are poured and cured, the steel wedges shall be removed.

BILL OF MATERIAL

Item	Unit	Total
Preformed Joint Strip Seal	Foot	176



USER NAME = Peter Ross
DESIGNED - PA
DRAWN - DH
PLOT SCALE = 1/8" = 1'-0"
CHECKED - PA
PLOT DATE = 1/12/2016 1:58:57 PM
DATE = 12/7/2015


REVISD -
REVISD -
REVISD -
REVISD -

STATE OF ILLINOIS
DEPARTMENT OF TRANSPORTATION


SUPERSTRUCTURE DETAILS - III
WASHINGTON STREET

SCALE: SHEET 10 OF 28 SHEETS STA. TO STA.


F.A.U. RTE. 2552 SECTION 14-00161-00-BR COUNTY WILL TOTAL SHEETS 86 SHEET NO. 46 CONTRACT NO. 61C38 ILLINOIS FED. AID PROJECT DPC-M-4003(356)

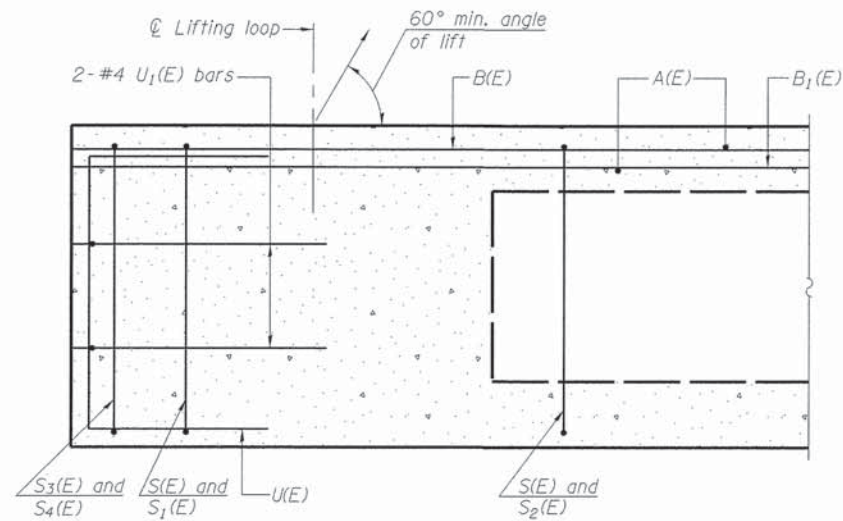


SECTION A-A

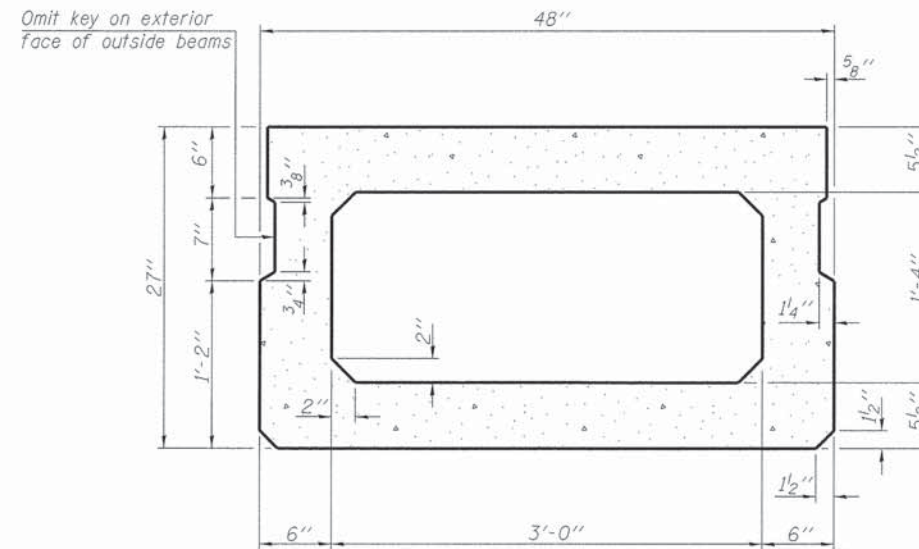

SECTION B-B
(Showing dimensions)

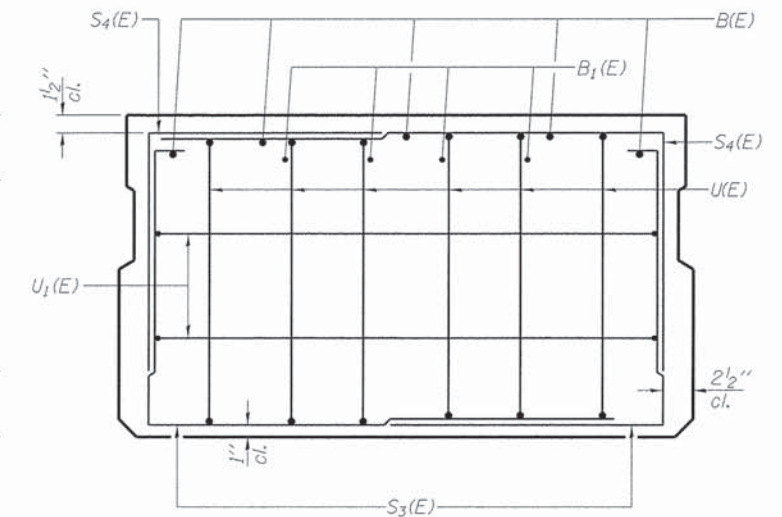


VIEW C-C

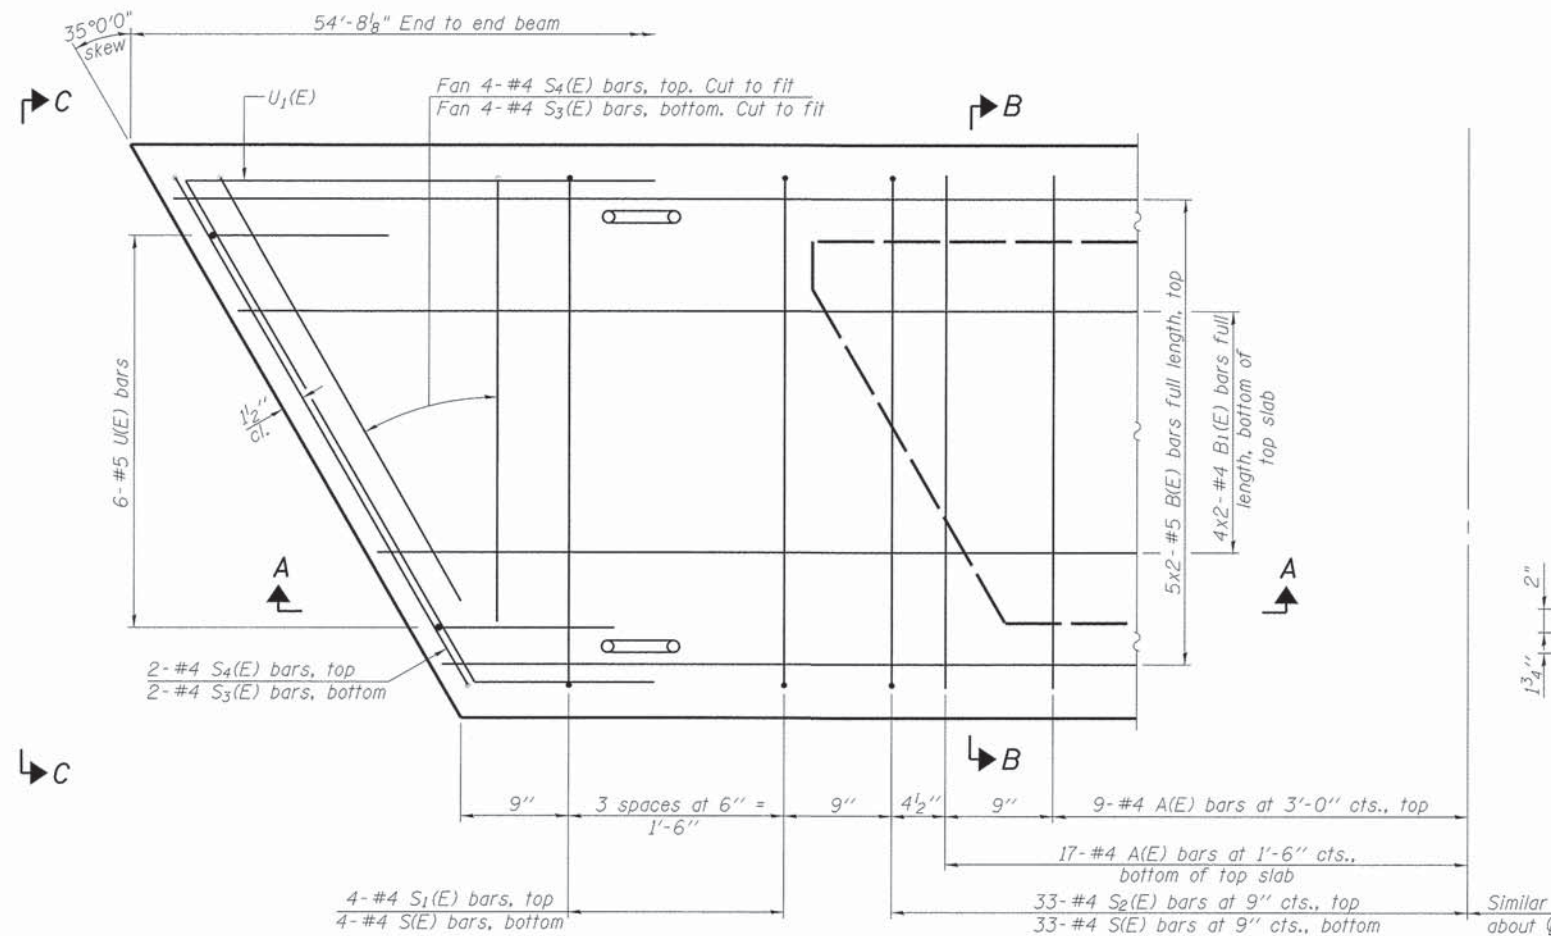

PLAN VIEW

Note: Spacing of S(E) and S2(E) bars may be adjusted up to 4" in the immediate area of the transverse tie diaphragms to miss the block outs for the transverse ties.

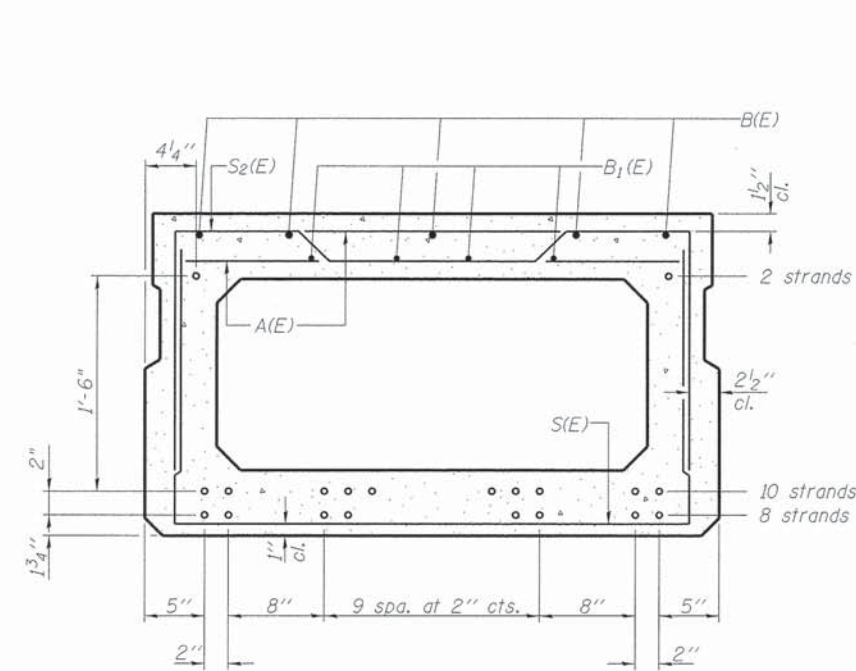

SECTION B-B

(Showing reinforcement and permissible strand locations)

Note: Place the number of strands specified in each row symmetrically about the centerline of beam in the permissible strand locations shown.

BAR LIST
ONE BEAM ONLY
(For information only)

Bar	No.	Size	Length	Shape
A(E)	52	#4	3'-7"	—
B(E)	20	#5	28'-5"	—
B1(E)	16	#4	28'-2"	—
S(E)	74	#4	8'-5"	┌┐
S1(E)	8	#4	6'-11"	┌┐
S2(E)	66	#4	7'-2"	┌┐
S3(E)	12	#4	5'-9"	┌┐
S4(E)	12	#4	5'-0"	┌┐
U(E)	12	#5	4'-6"	┌┐
U1(E)	4	#4	9'-3"	┌┐

Note: See sheet 12 of 28 for additional details and Bill of Material.

MINIMUM BAR LAP

#4 bar = 1'-11"
#5 bar = 2'-6"

STATE OF ILLINOIS
DEPARTMENT OF TRANSPORTATION

27"x48" PPC DECK BEAM DETAILS - I
WASHINGTON STREET

F.A.J. RTE.	SECTION	COUNTY	TOTAL SHEETS	SHEET NO.
2552	14-00161-00-BR	WILL	86	47
CONTRACT NO. 61C38				
ILLINOIS FED. AID PROJECT DPC-M-4003(356)				



USER NAME = Peter Ross	DESIGNED - PA	REVISED -
PLOT SCALE = 5.0002' / in.	DRAWN - DH	REVISED -
PLOT DATE = 12/12/2015 11:43:01 AM	CHECKED - PA	REVISED -
	DATE - 12/7/2015	REVISED -

SCALE: SHEET 11 OF 28 SHEETS STA. TO STA.


FABRIC BEARING PAD
(Interior)

FABRIC BEARING PAD
(Exterior)


FIXED

Notes:

All bearing pads shall be $\frac{1}{2}$ " thick.
Omit holes when using expansion bearings.
Expansion bearing pad shall be bonded to the substructure.

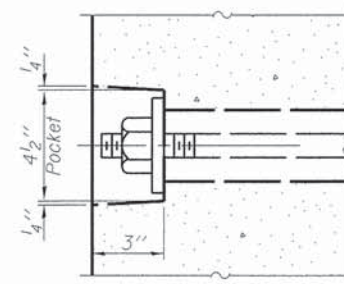


SECTION A-A

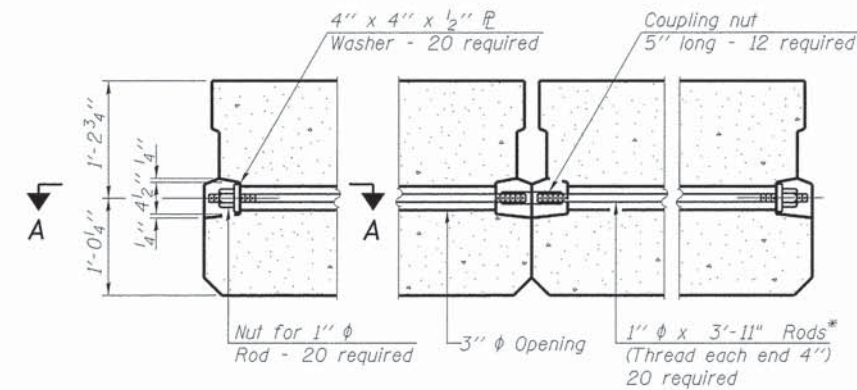


TYPICAL TRANSVERSE TIE ASSEMBLY

* Existing tie rods shall be utilized at beam lines 3 and 16.

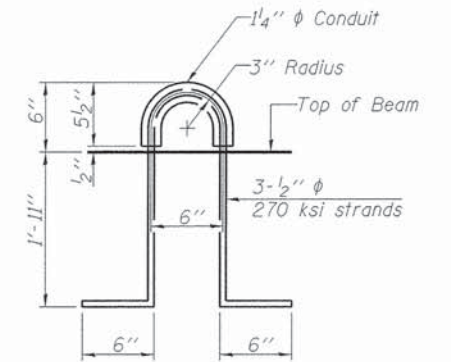


LIFTING LOOP DETAIL

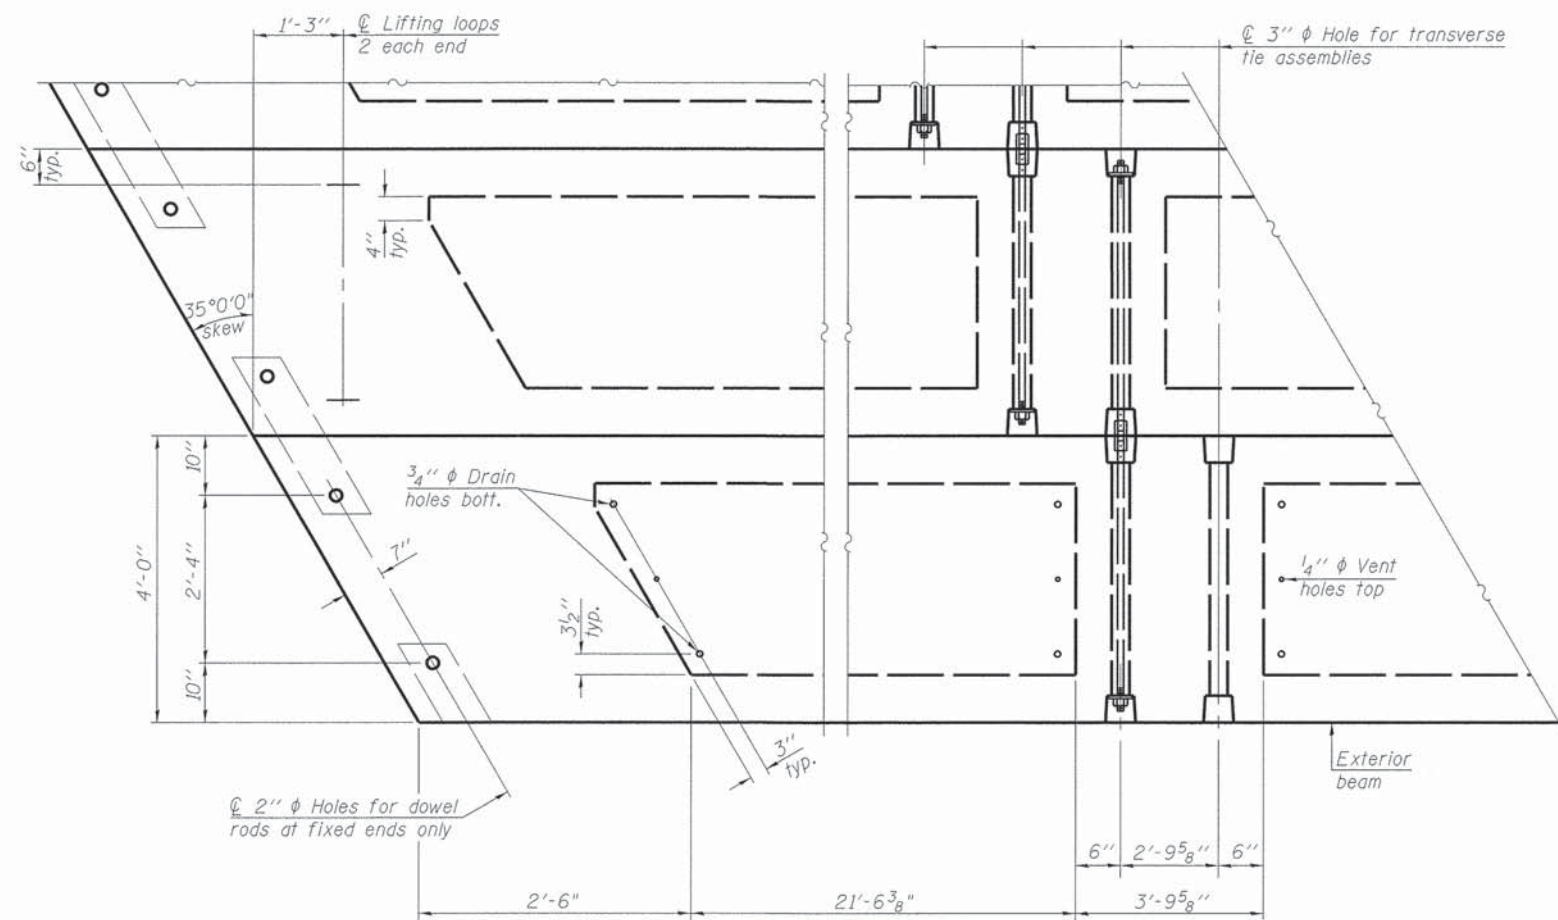


PLAN VIEW


Note: Connect beams in pairs with the transverse tie configuration shown.

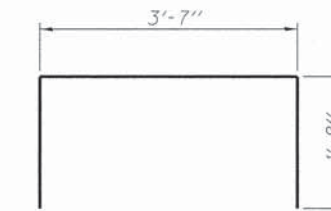


BAR $S_l(E)$

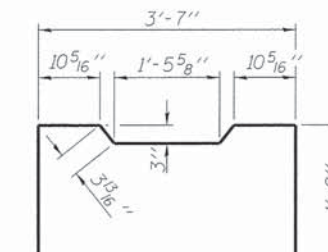




BAR $S_2(E)$

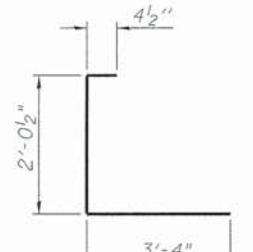

BAR $S_3(E)$

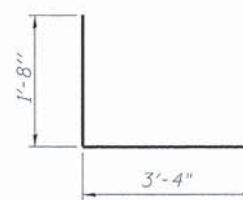

BAR $S_4(E)$

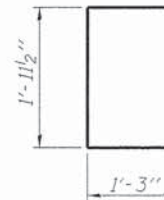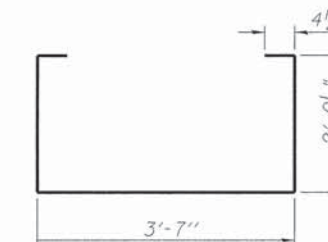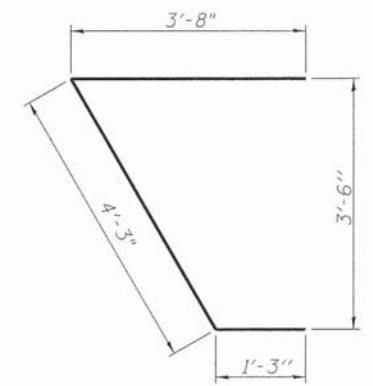
$$\underline{BAR \ U(E)}$$

$$\underline{BAR \ S(E)}$$


BAR $U_1(E)$

NOTES

Prestressing steel shall be uncoated high strength, low relaxation 7-wire strand, Grade 270. The nominal diameter shall be $\frac{1}{2}$ " and the nominal cross-sectional area shall be 0.153 sq. in. The 1" ϕ rods in the transverse tie assembly shall be tightened to a snug fit and the thread set. Pockets on exterior faces of bridge shall be filled with grout after transverse tie assembly is in place.

Reinforcement bars shall conform to ASTM A 706, Grade 60. (See Special Provisions).

Two 1/8" fabric adjusting shims of the dimensions of the exterior bearing pad shall be provided for each bearing pad location.

A minimum 2½" ϕ lifting pin shall be used to engage the lifting loops during handling.

Corrosion Inhibitor, per Article 1020.05(b)(12) and 1021.06 of the Standard Specifications, shall be used in the concrete for precast prestressed concrete deck beams.




Compressive strength of prestressed concrete, f'_c , shall be 6000 psi.

Compressive strength of prestressed concrete at release, f'_{ci} , shall be 5000 psi.






BILL OF MATERIAL

Precast Prestressed Conc. Deck Bms. (27" depth)	Sq. Ft.	2,625
--	---------	-------

FILE NAME: L:\Vesperville\15230-01\WashingtonStreet\Drawings\CAD\Drawings\Sheet S-13 Railing Details.dgn

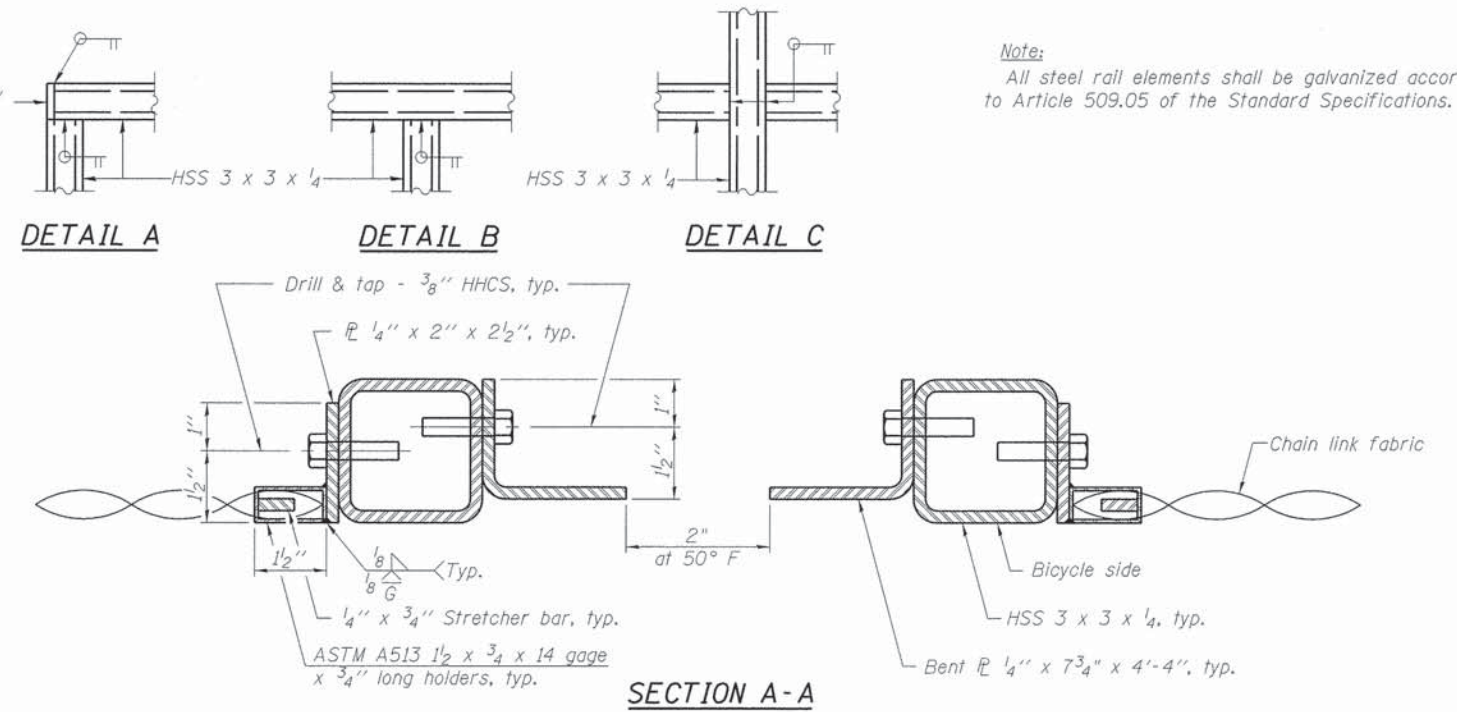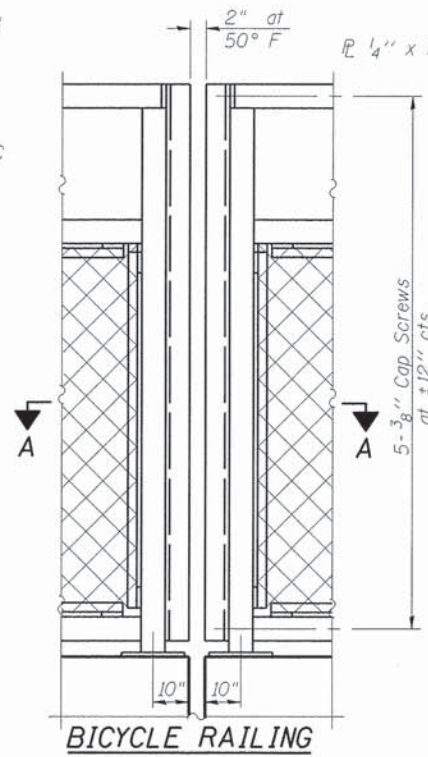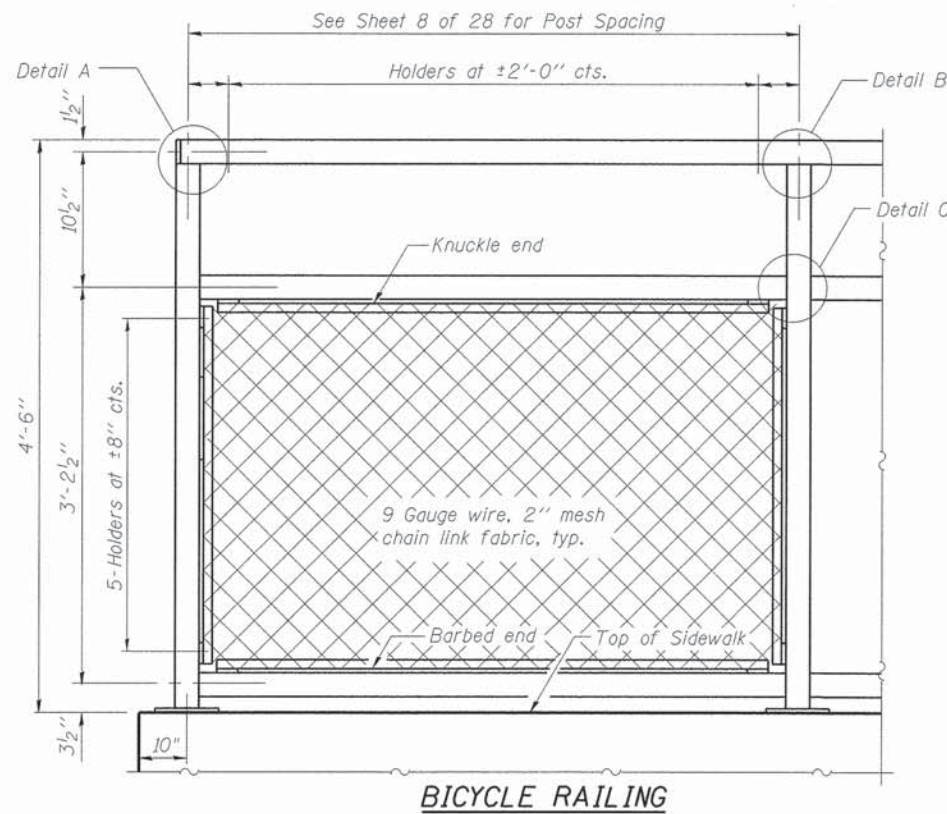

Note:
All steel rail elements shall be galvanized according to Article 509.05 of the Standard Specifications.

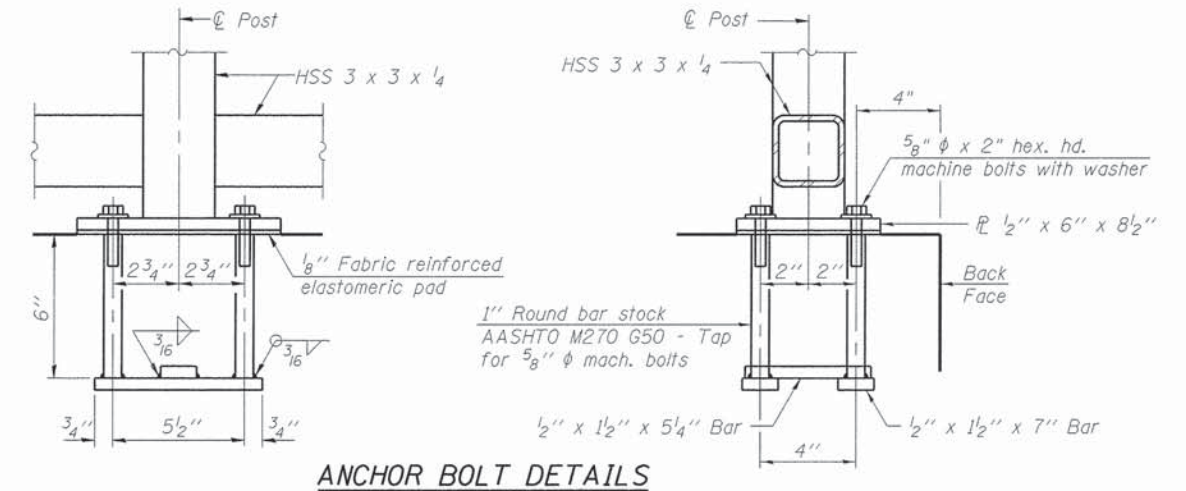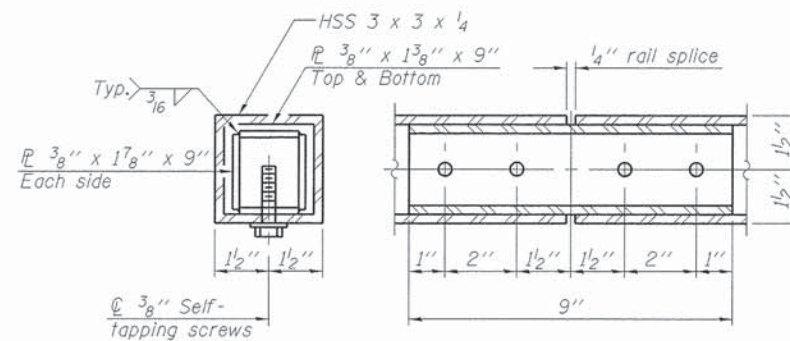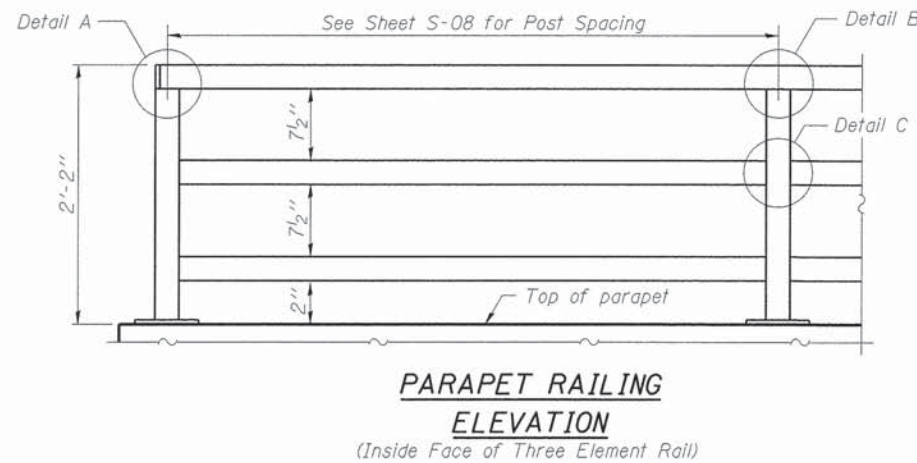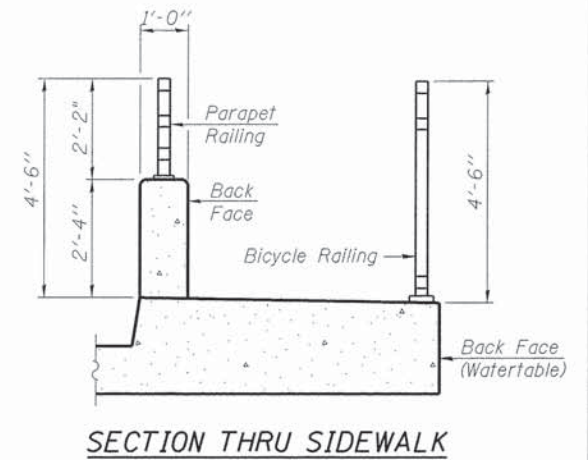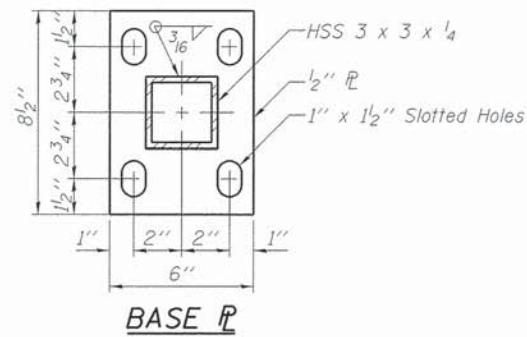

In lieu of the cast-in-place anchor device shown, the Contractor has the option of drilling and setting 5/8" ϕ anchor rods according to Article 509.06 of the Standard Specifications. Embedment shall be according to the manufacturer's specifications.

BILL OF MATERIAL

Item	Unit	Quantity
Bicycle Railing	Foot	452
Parapet Railing	Foot	219



USER NAME = Peter Ross
DESIGNED - PA
DRAWN - DH
PLOT SCALE = 5.0002' / in.
CHECKED - PA
PLOT DATE = 12/12/2015 11:41:29 AM
DATE - 12/7/2015


REVISED -
REVISED -
REVISED -
REVISED -

STATE OF ILLINOIS
DEPARTMENT OF TRANSPORTATION


RAILING DETAILS
WASHINGTON STREET

SCALE: SHEET 13 OF 28 SHEETS STA. TO STA.

F.A.U. RTE.	SECTION	COUNTY	TOTAL SHEETS	SHEET NO.
2552	14-00161-00-BR	WILL	86	49
CONTRACT NO. 61C38				
ILLINOIS FED. AID PROJECT DPC-M-4003(356)				

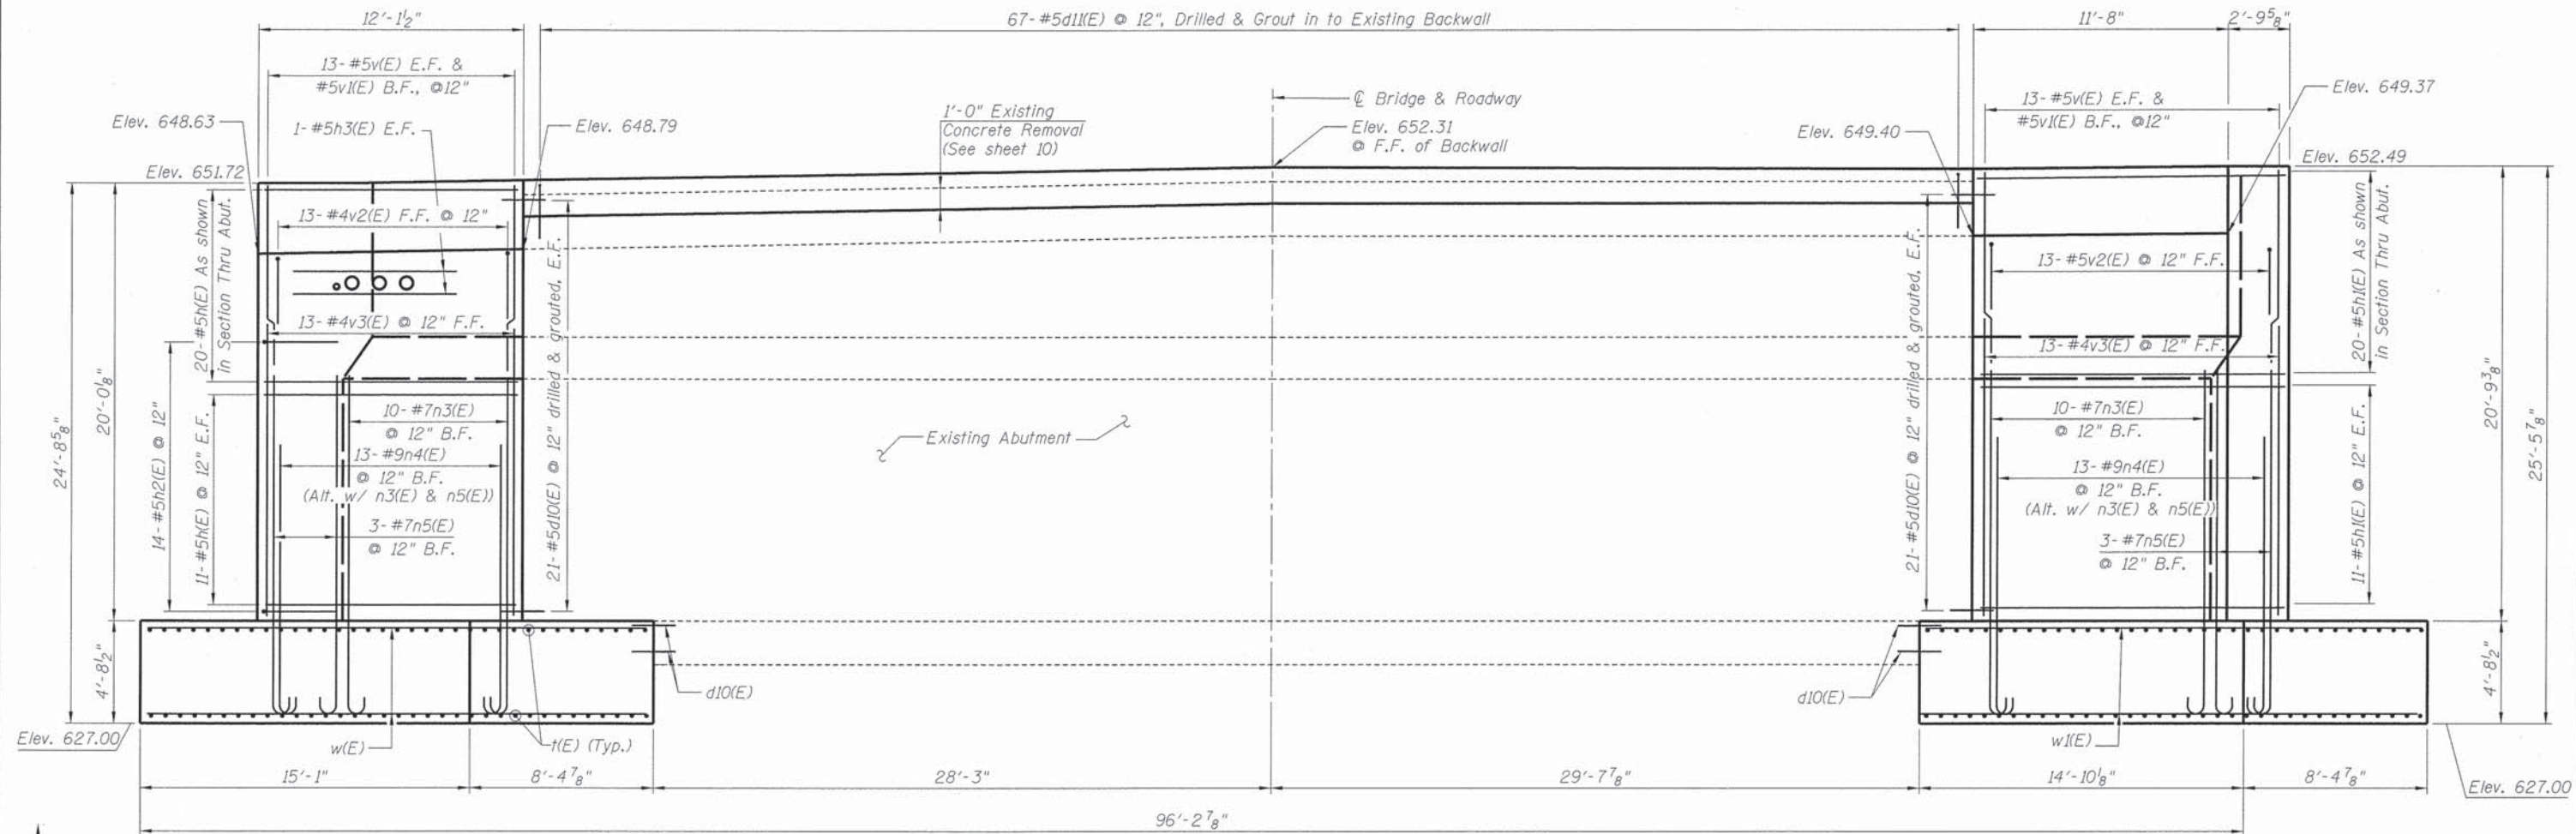

SOUTH ABUTMENT - ELEVATION
(Looking South)

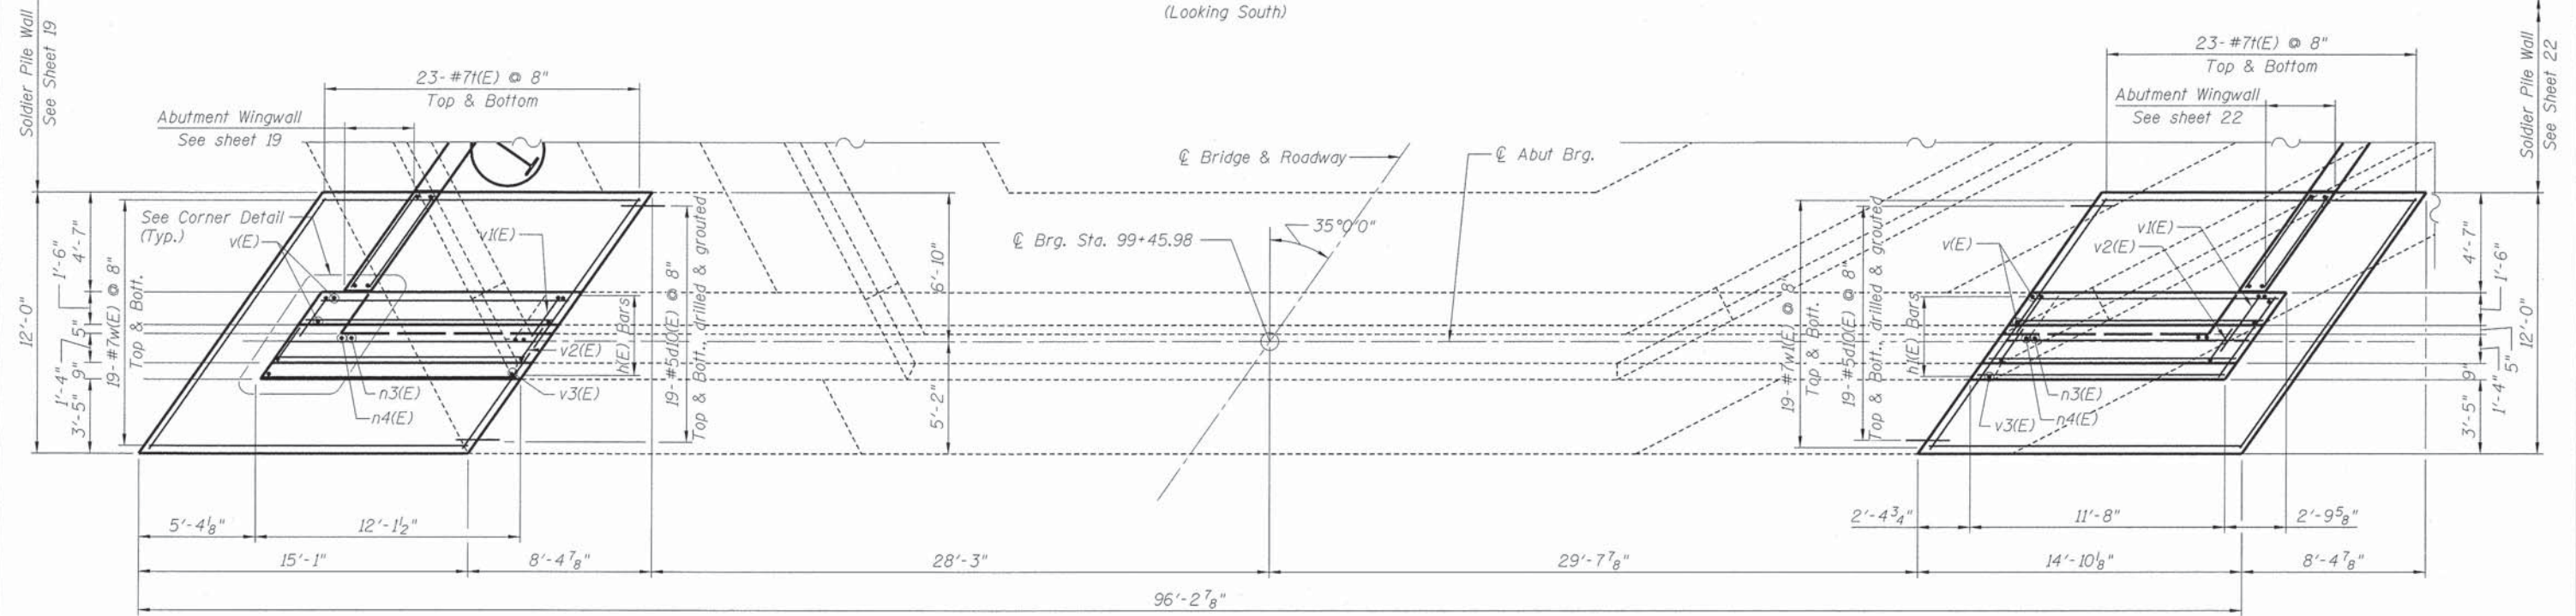

SOUTH ABUTMENT - PLAN

FILE NAME = L:\MapServer\115238-01\Washington\Sheet\14 South Abutment.dgn







USER NAME = Peter Ross	DESIGNED - PA	REVISED -
PLOT SCALE = 3/7502' / 1\"	DRAWN - PA	REVISED -
PLOT DATE = 1/12/2016 1:58:58 PM	CHECKED - PA	REVISED -
	DATE - 12/7/2015	REVISED -

**STATE OF ILLINOIS
DEPARTMENT OF TRANSPORTATION**



**SOUTH ABUTMENT
WASHINGTON STREET**

SCALE: SHEET 14 OF 28 SHEETS STA. TO STA.

F.A.U. RTE.	SECTION	COUNTY	TOTAL SHEETS	SHEET NO.
2552	14-00161-00-BR	WILL	86	50
CONTRACT NO. 61C38				
ILLINOIS FED. AID PROJECT DPC-M-4003(356)				

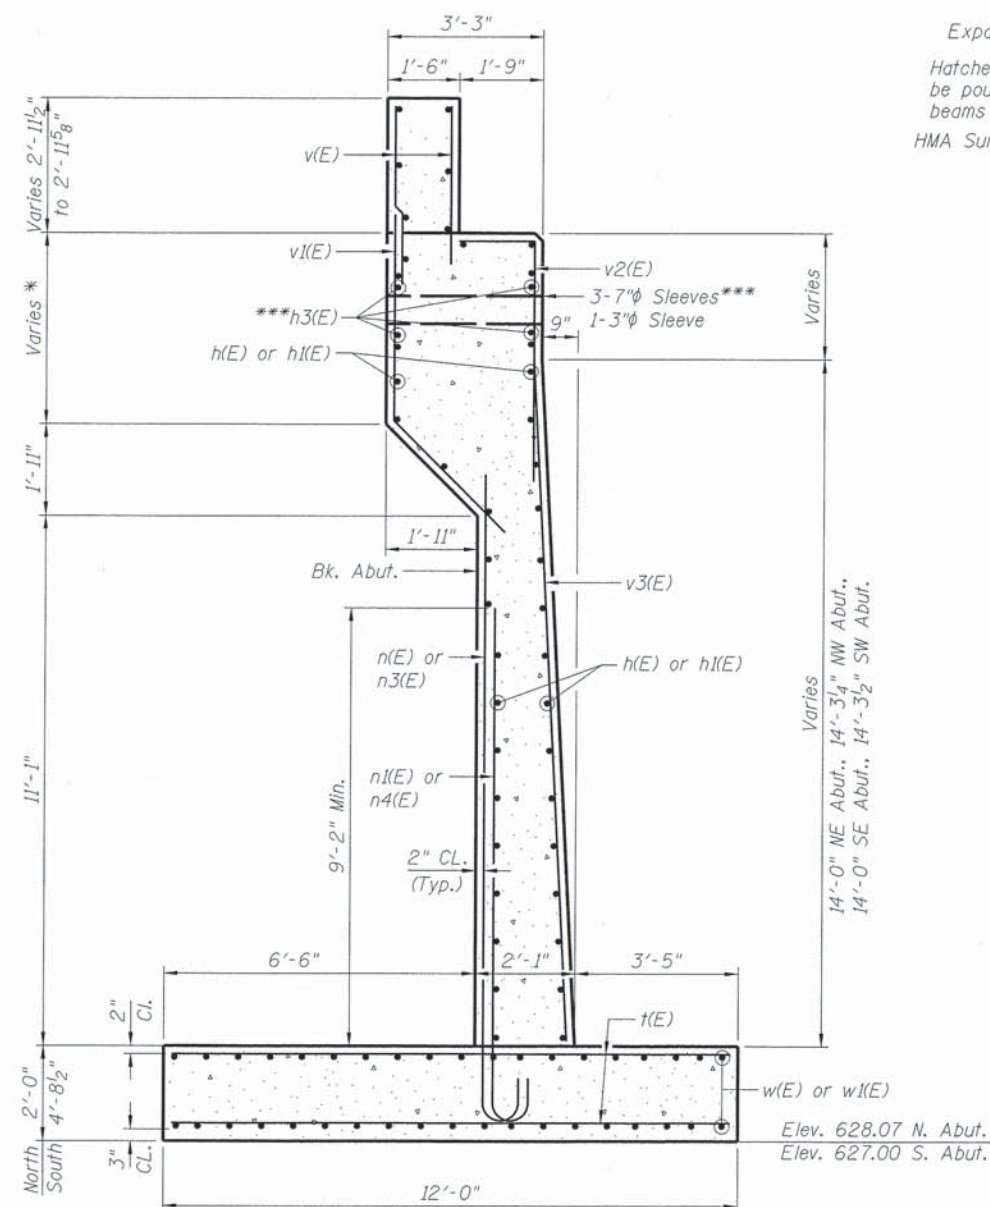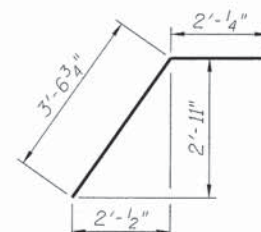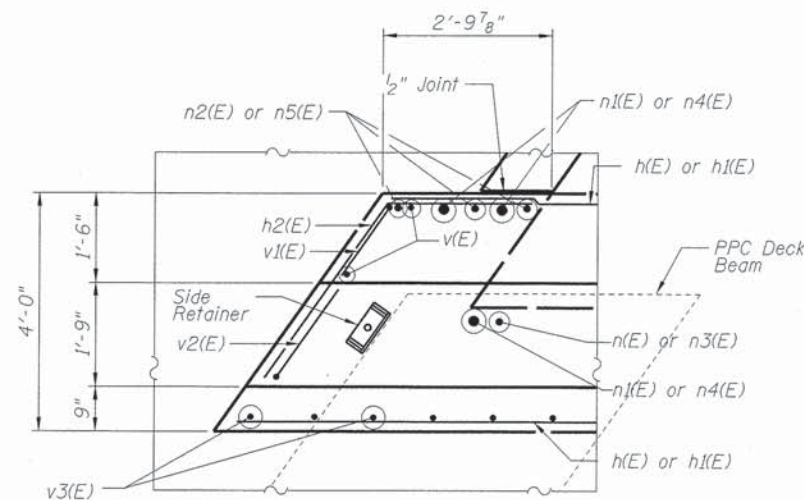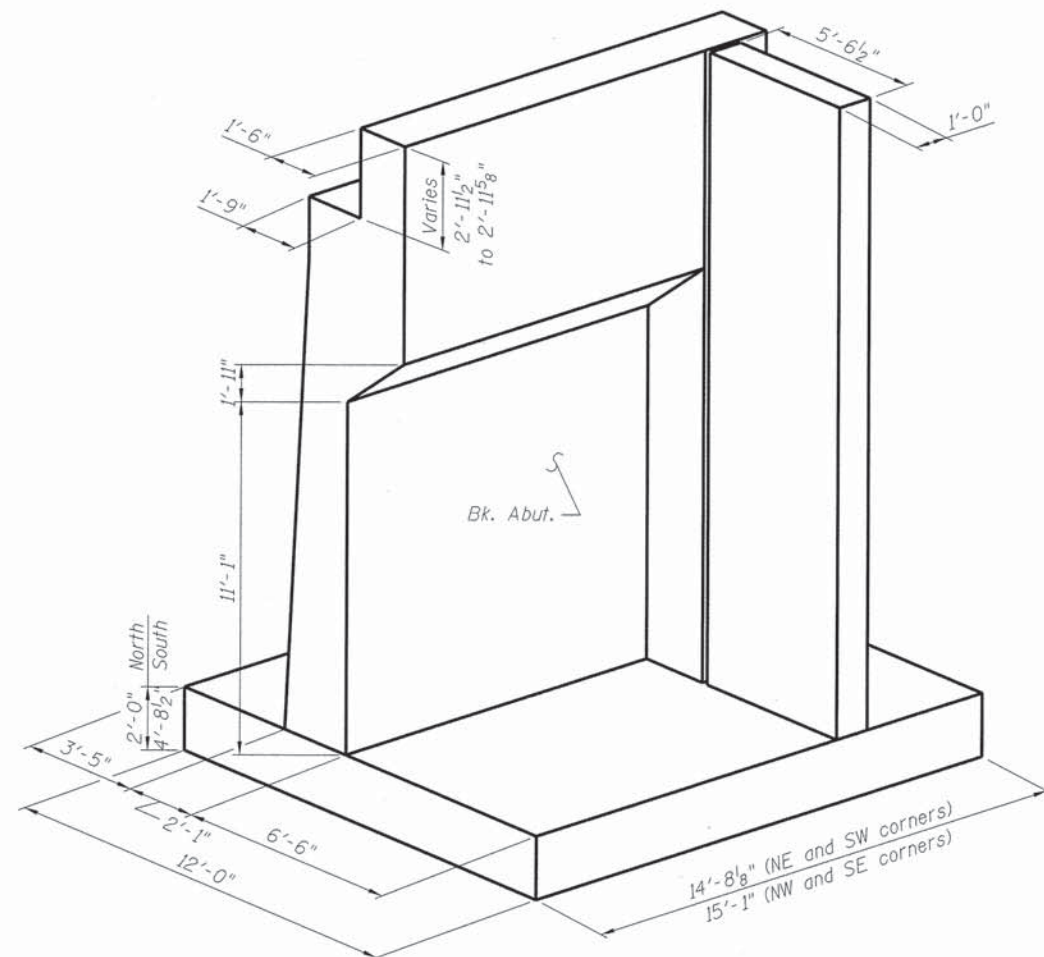


BAR	D	E	F
$n(E)$	13'-7"	10"	7"
$n1(E)$	10'-10"	1'-3'	11 ³ / ₄ "
$n2(E)$	16'-9"	10"	7"
$n3(E)$	16'-4"	10"	7"
$n4(E)$	13'-8"	1'-3"	11 ³ / ₄ "
$n5(E)$	19'-6"	10"	7"

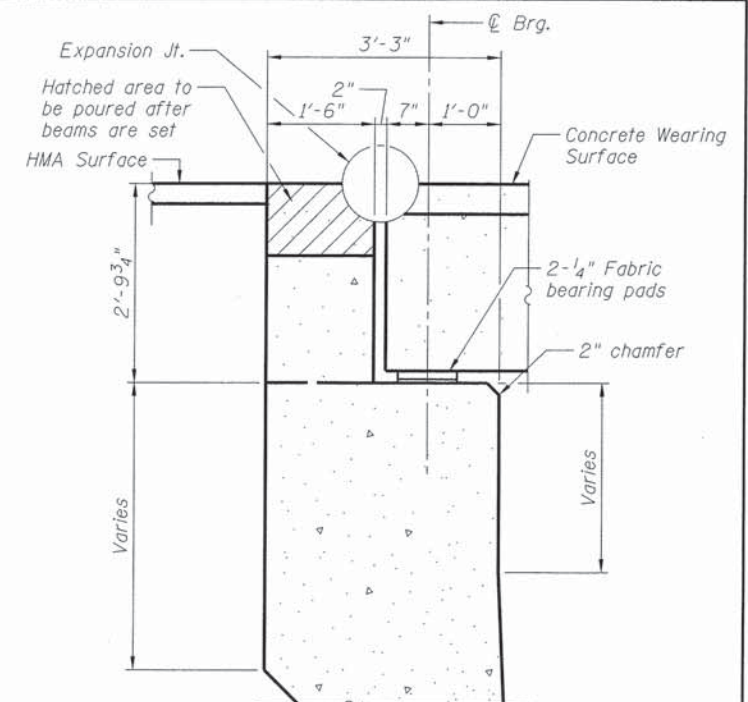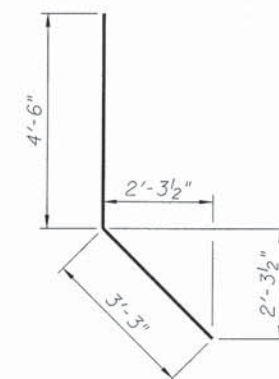


BILL OF MATERIAL


Bar	No.	Size	Length	Shape
d10(E)	320	#5	2'-0"	_____
d11(E)	134	#5	2'-3"	_____
h(E)	84	#5	11'-10"	_____
h1(E)	84	#5	11'-7"	_____
h2(E)	56	#5	5'-7"	_____
h3(E)	8	#5	7'-6"	_____
n(E)	20	#7	14'-5"	_____
n1(E)	26	#9	12'-1"	_____
n2(E)	6	#7	17'-7"	_____
n3(E)	20	#7	17'-2"	_____
n4(E)	26	#9	14'-11"	_____
n5(E)	6	#7	20'-4"	_____
h(E)	184	#7	14'-4"	_____
v(E)	104	#5	4'-9"	_____
v1(E)	52	#5	7'-9"	_____
v2(E)	52	#5	7'-3"	_____
v3(E)	52	#4	14'-2"	_____
w(E)	76	#7	14'-9"	_____
w1(E)	76	#7	14'-6"	_____
Concrete Removal			Cu. Yd.	203.5
Structure Excavation			Cu. Yd.	111.4
Cofferdam Excavation			Cu. Yd.	90.4
Concrete Structures			Cu. Yd.	192.1
Reinforcement Bars, Epoxy Coated			Pound	19,330
Concrete Sealer			Sq. Ft.	21
Epoxy Crack Injection			Foot	60
Structural Repair of Concrete (Depth Equal To Or Less Than 5 Inches)			Sq. Ft.	21
Granula Backfill for Structures			Cu. Yd.	156
Geocomposite Wall Drain			Sq. Yd.	68
Drill and Grout Dowel Bars			Each	454

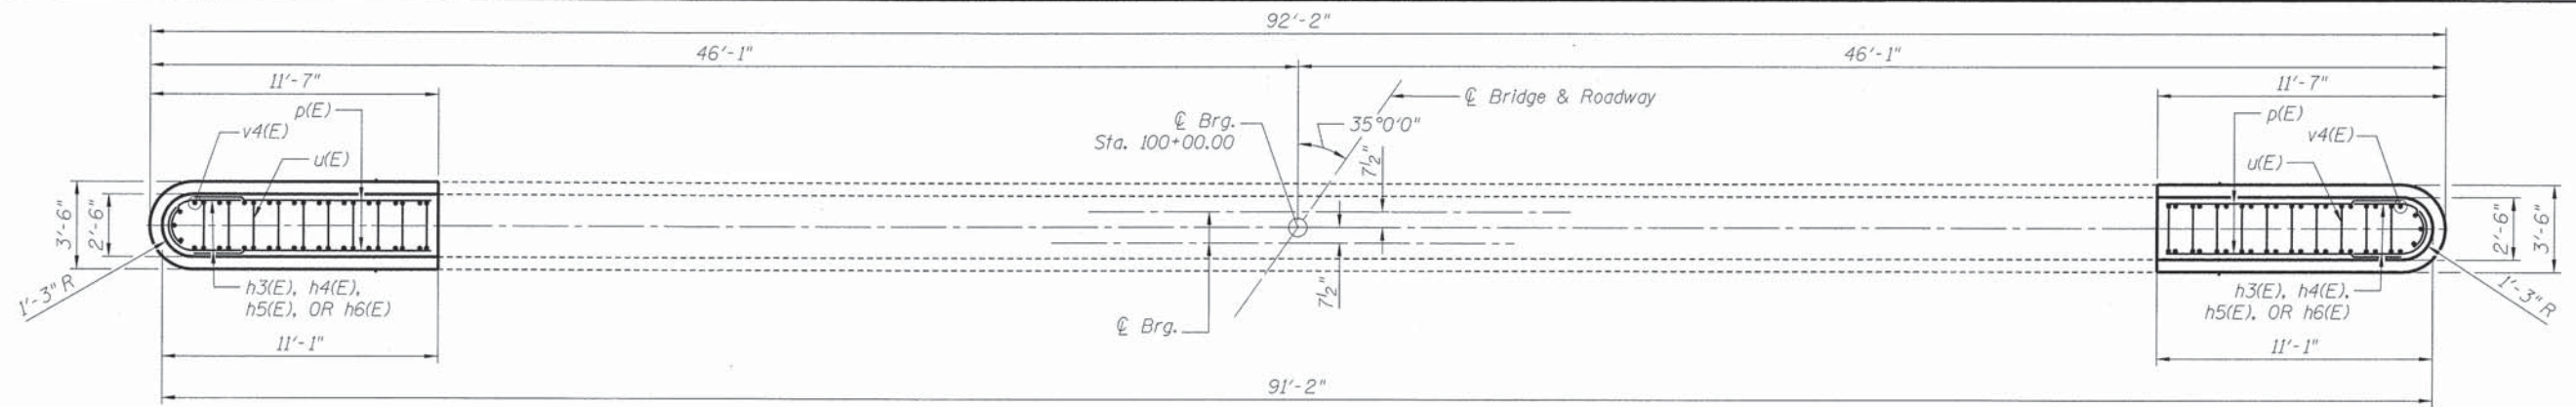

PIER PLAN - TOP

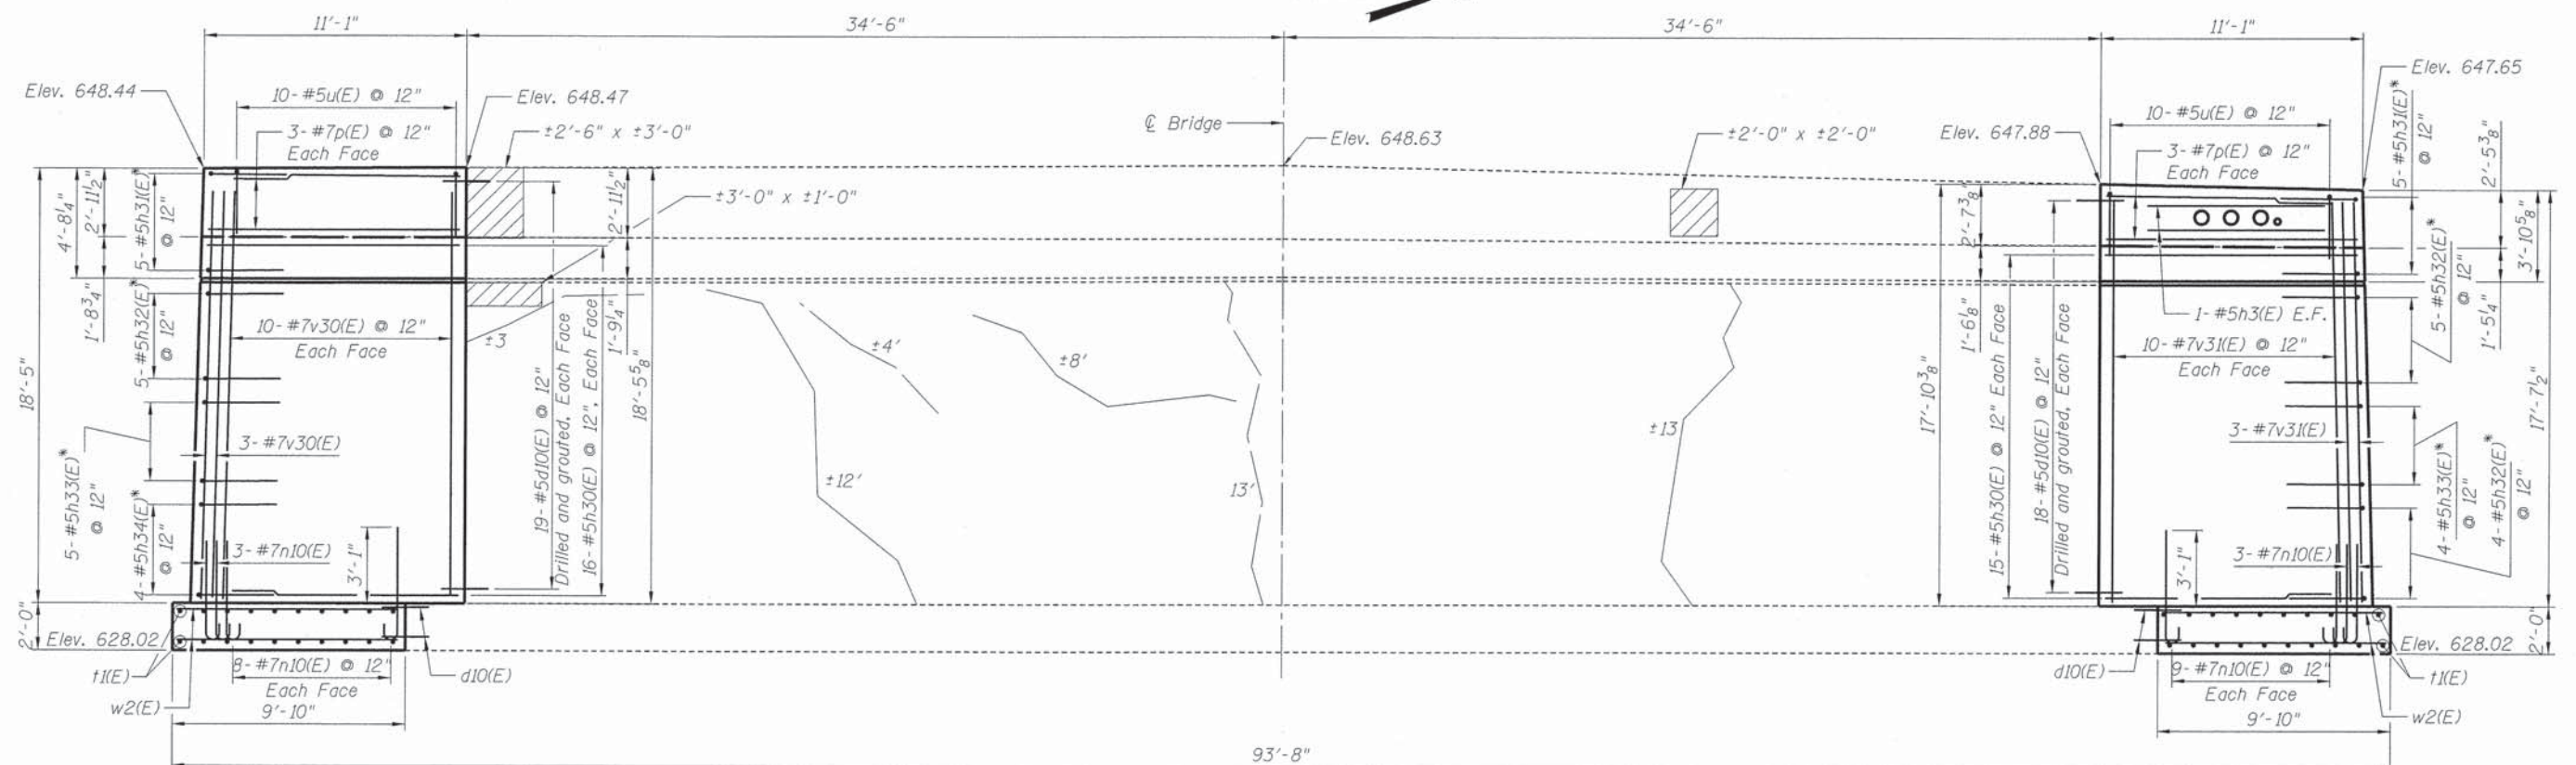

ELEVATION
(Looking North)

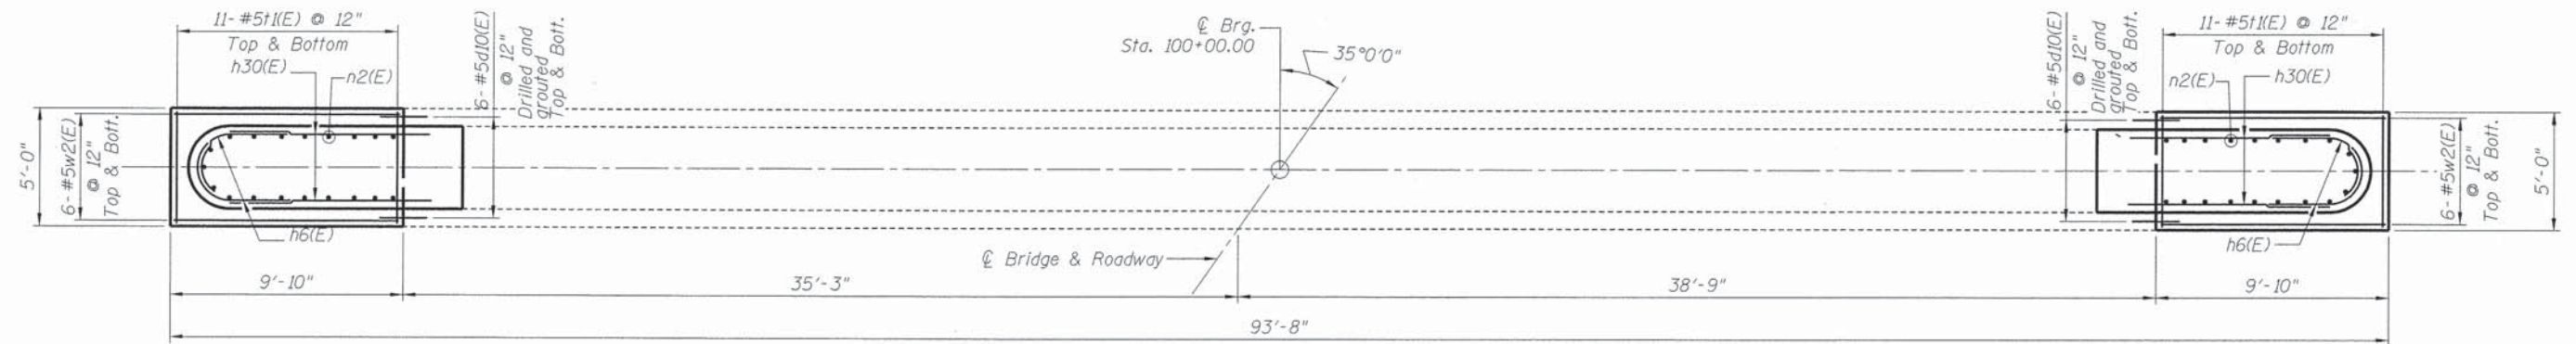

PIER PLAN - FOOTING

LEGEND

- Structural Repair of Concrete (Depth equal to or less than 5 inches)
- Epoxy Crack Injection (North Face)
- Epoxy Crack Injection (South Face)

FILE NAME: L:\Maperville\152318-01-Washington\PIER PLAN & ELEVATION.dgn



USER NAME: Peter Ross	DESIGNED: PA	REVISED:
PLOT SCALE: 3/8" = 1'-0"	DRAWN:	REVISED:
PLOT DATE: 1/12/2016 1:59:00 PM	CHECKED: PA	REVISED:
	DATE: 12/7/2015	REVISED:

STATE OF ILLINOIS
DEPARTMENT OF TRANSPORTATION

PIER PLAN & ELEVATION
WASHINGTON STREET

SCALE: SHEET 17 OF 28 SHEETS STA. TO STA.

F.A.U. RTE.	SECTION	COUNTY	TOTAL SHEETS	SHEET NO.
2552	14-00161-00-BR	WILL	86	53
CONTRACT NO. 61C38				
ILLINOIS FED. AID PROJECT DPC-M-4003(356)				



* 2'-6 $\frac{1}{2}$ " to 2'-7 $\frac{1}{4}$ " East
2'-11 $\frac{3}{8}$ " to 3'-1 $\frac{1}{8}$ " West
** 1'-5 $\frac{1}{2}$ " to 1'-6" East
1'-9 $\frac{3}{8}$ " to 1'-9 $\frac{3}{4}$ " West
*** At north end only




A diagram of a square footing with dimensions 2'-0" by 2'-0".


Diagram of a horizontal beam with a semi-circular end. The total length is 6'-1", and the semi-circular end has a radius of 7".

BAR n10(E)

Bar	No.	Size	Length	Shape
d10(E)	98	#5	2'-0"	—
h3(E)	4	#5	7'-6"	—
h30(E)	62	#5	9'-8"	—
h31(E)	20	#5	6'-0"	—
h32(E)	20	#5	6'-4"	—
h33(E)	18	#5	6'-8"	—
h34(E)	16	#5	6'-10"	—
n10(E)	38	#7	6'-11"	—
p(E)	12	#7	9'-8"	—
t1(E)	44	#5	4'-8"	—
u(E)	20	#5	7'-8"	□
v30(E)	23	#7	17'-4"	—
v31(E)	23	#7	16'-8"	—
w2(E)	24	#5	9'-6"	—
Structure Excavation			Cu. Yd.	55.2
Cofferdam Excavation			Cu. Yd.	33.8
Concrete Structures			Cu. Yd.	51.9
Concrete Removal			Cu. Yd.	4.9
Reinforcement Bars, Epoxy Coated			Pound	4,320
Granular Backfill for Structures			Cu. Yd.	42
Concrete Sealer			Sq. Ft.	15
Epoxy Crack Injection			Foot	53
Structural Repair of Concrete (Depth Equal To Or Less Than 5 Inches)			Sq. Ft.	15
Drill and Grout Dowel Bars			Each	98

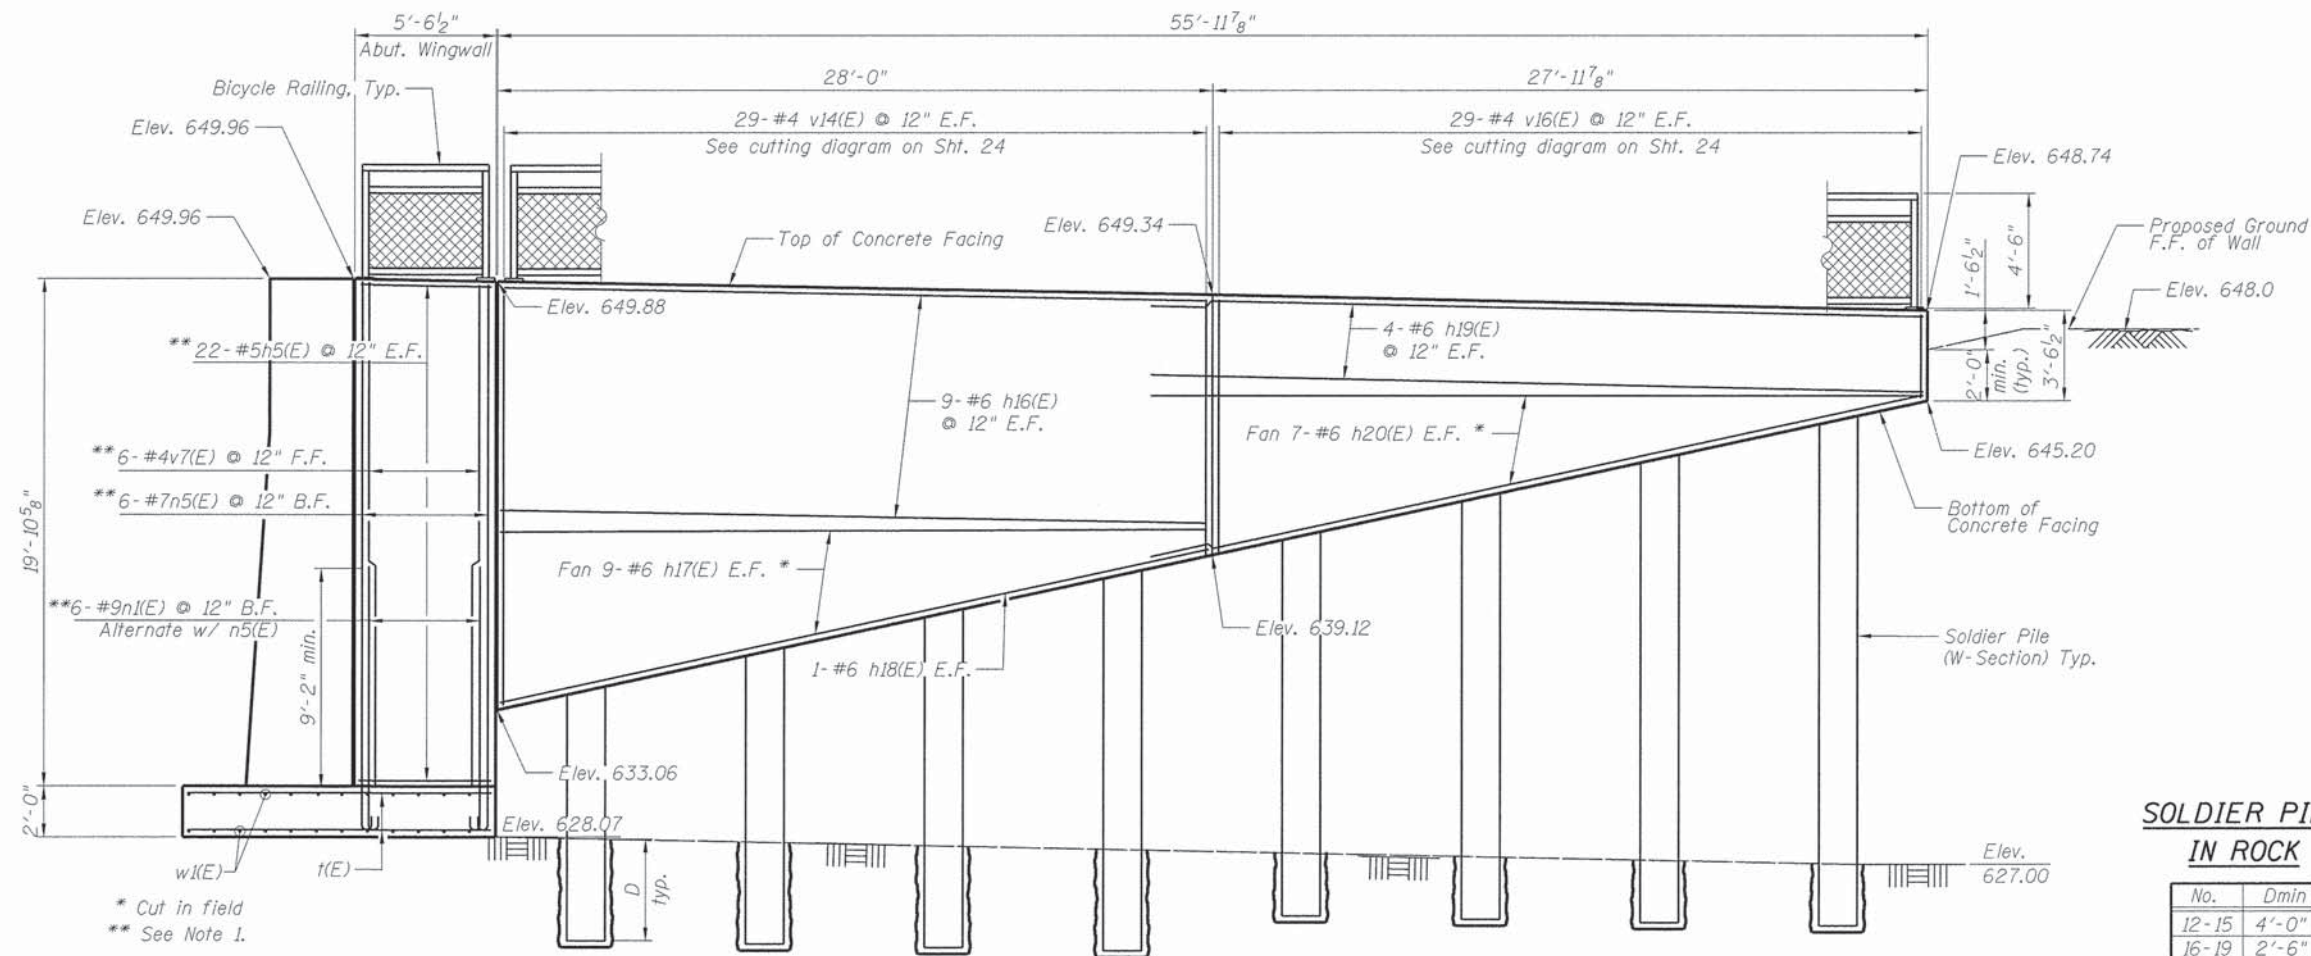

NORTHEAST WALL ELEVATION
(Looking South at Front Face of Wall)

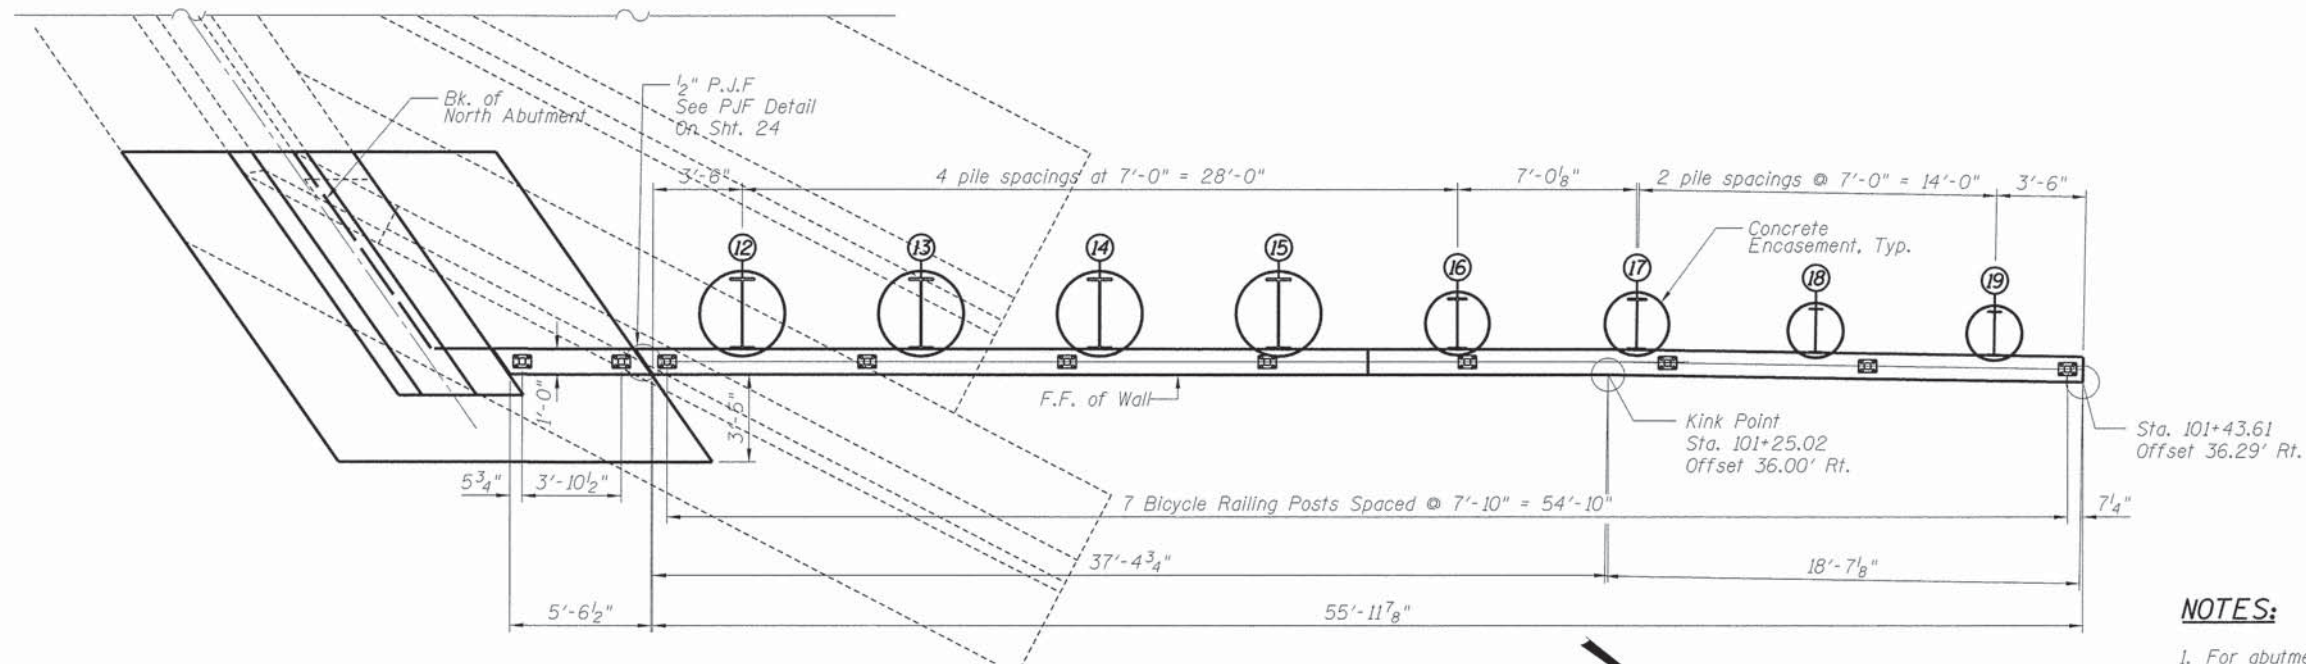

NORTHEAST WALL PLAN

- NOTES:**
- For abutment wingwall bar details and Bill of Materials see sheet 16 of 28.
 - Offsets are measured from C.Rdwy. Dimensions are along the F.F. of the Wall.

FILE NAME = L:\Maperville\15238-01-WashingtonPhC\Draw\2400-Sheets\S-28 NE Wall.dgn




USER NAME = Peter Ross	DESIGNED - PA	REVISED -
PLOT SCALE = 3/7502' / in.	DRAWN - DH	REVISED -
PLOT DATE = 12/12/2015 11:43:38 AM	CHECKED - PA	REVISED -
	DATE - 12/7/2015	REVISED -

**STATE OF ILLINOIS
DEPARTMENT OF TRANSPORTATION**

**NORTHEAST WALL
WASHINGTON STREET**

SCALE: SHEET 20 OF 28 SHEETS STA. TO STA.

F.A.U. RTE.	SECTION	COUNTY	TOTAL SHEETS	SHEET NO.
2552	14-00161-00-BR	WILL	86	56
CONTRACT NO. 61C38				
ILLINOIS FED. AID PROJECT DPC-M-4003(356)				

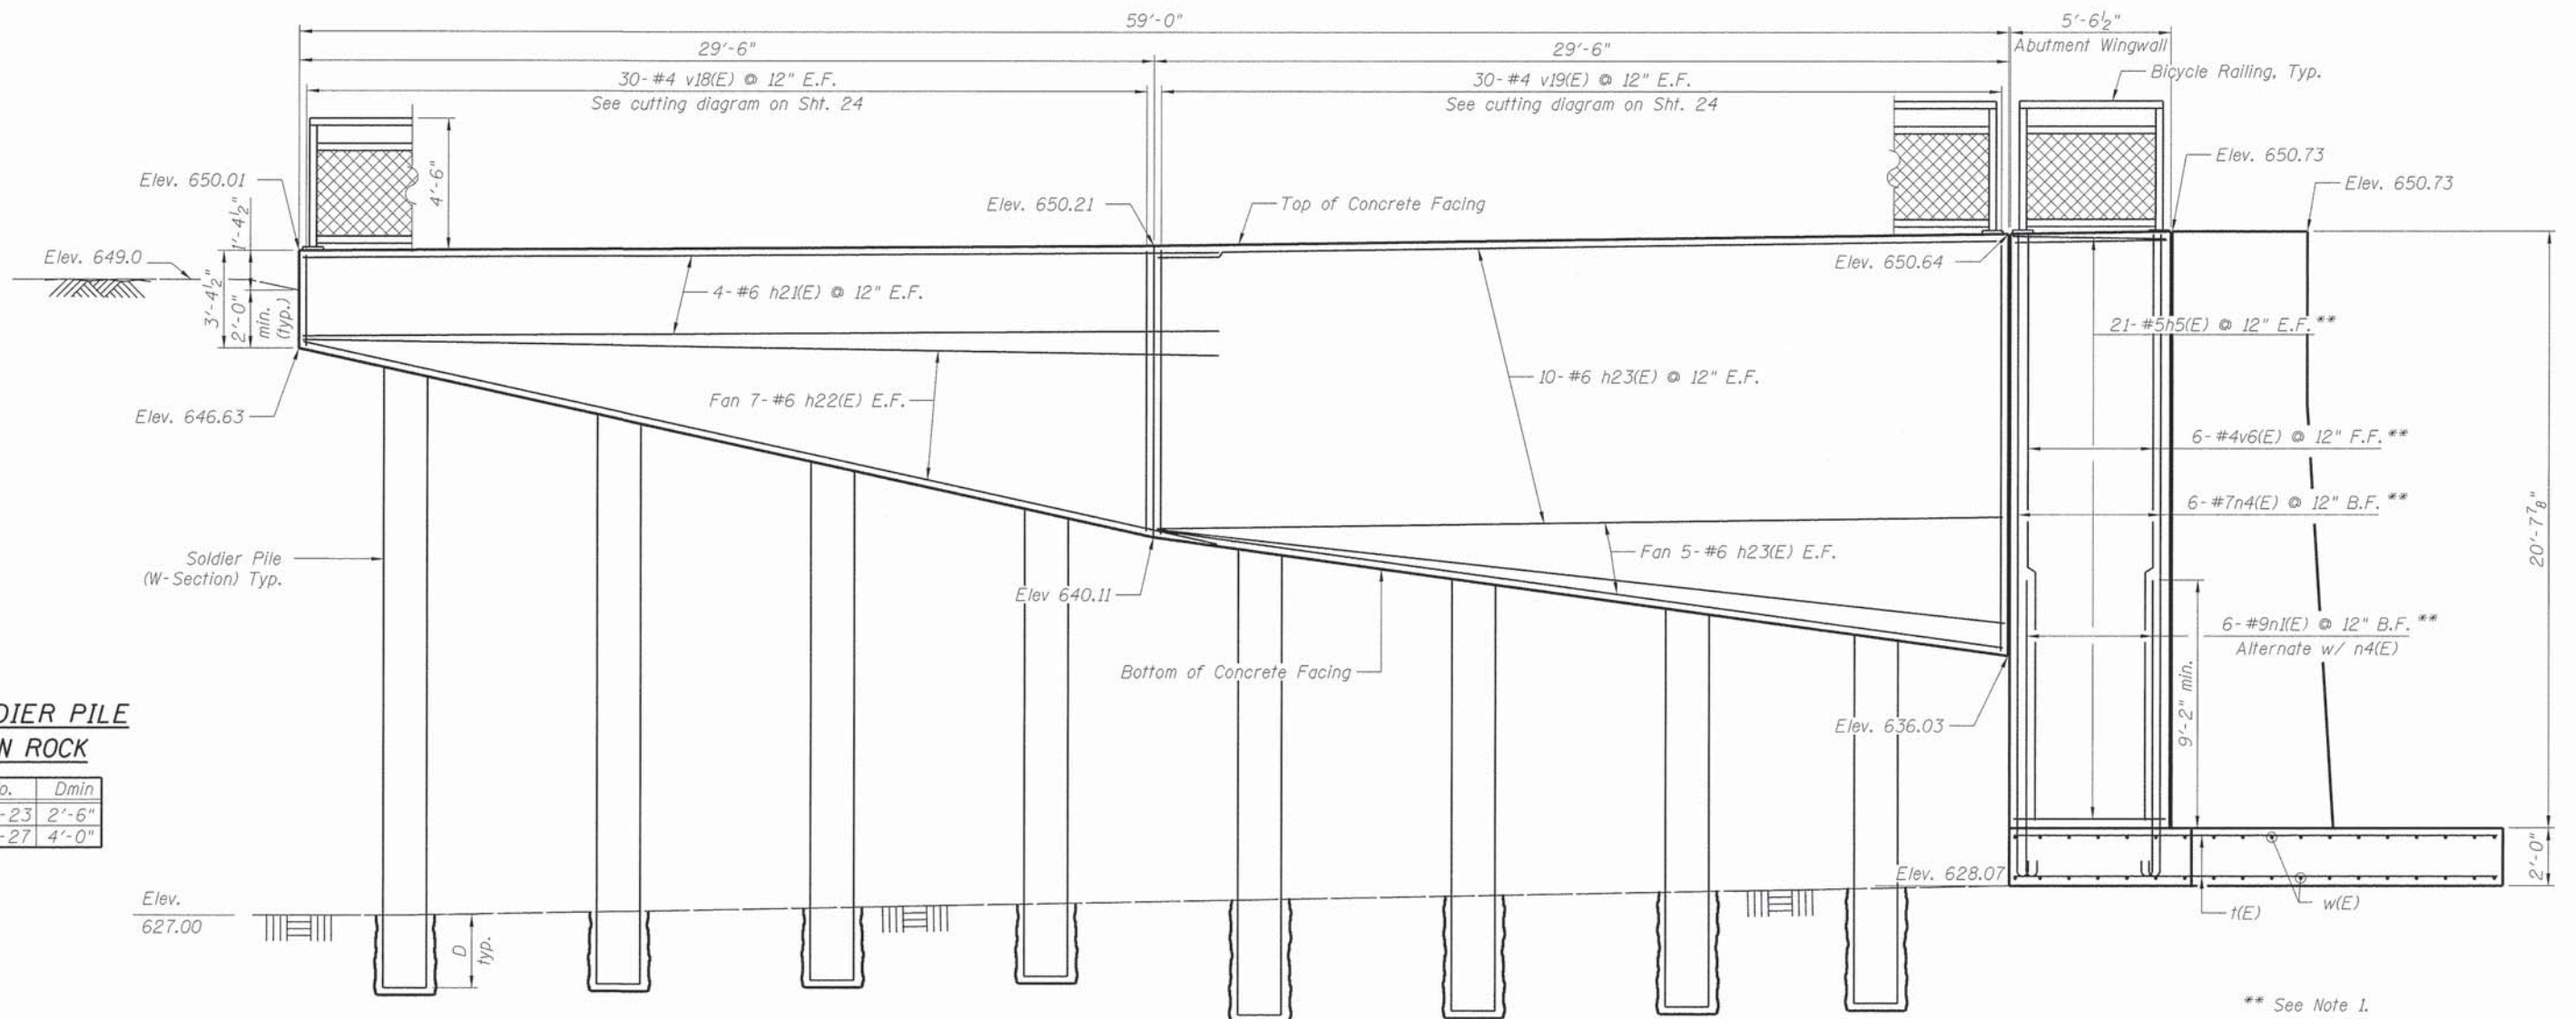


SOLDIER PILE IN ROCK

No.	Dmin
20-23	2'-6"
24-27	4'-0"

MIN. LAP
#6 Bars = 4'-4"

NORTHWEST WALL ELEVATION (Looking North at Front Face of Wall)

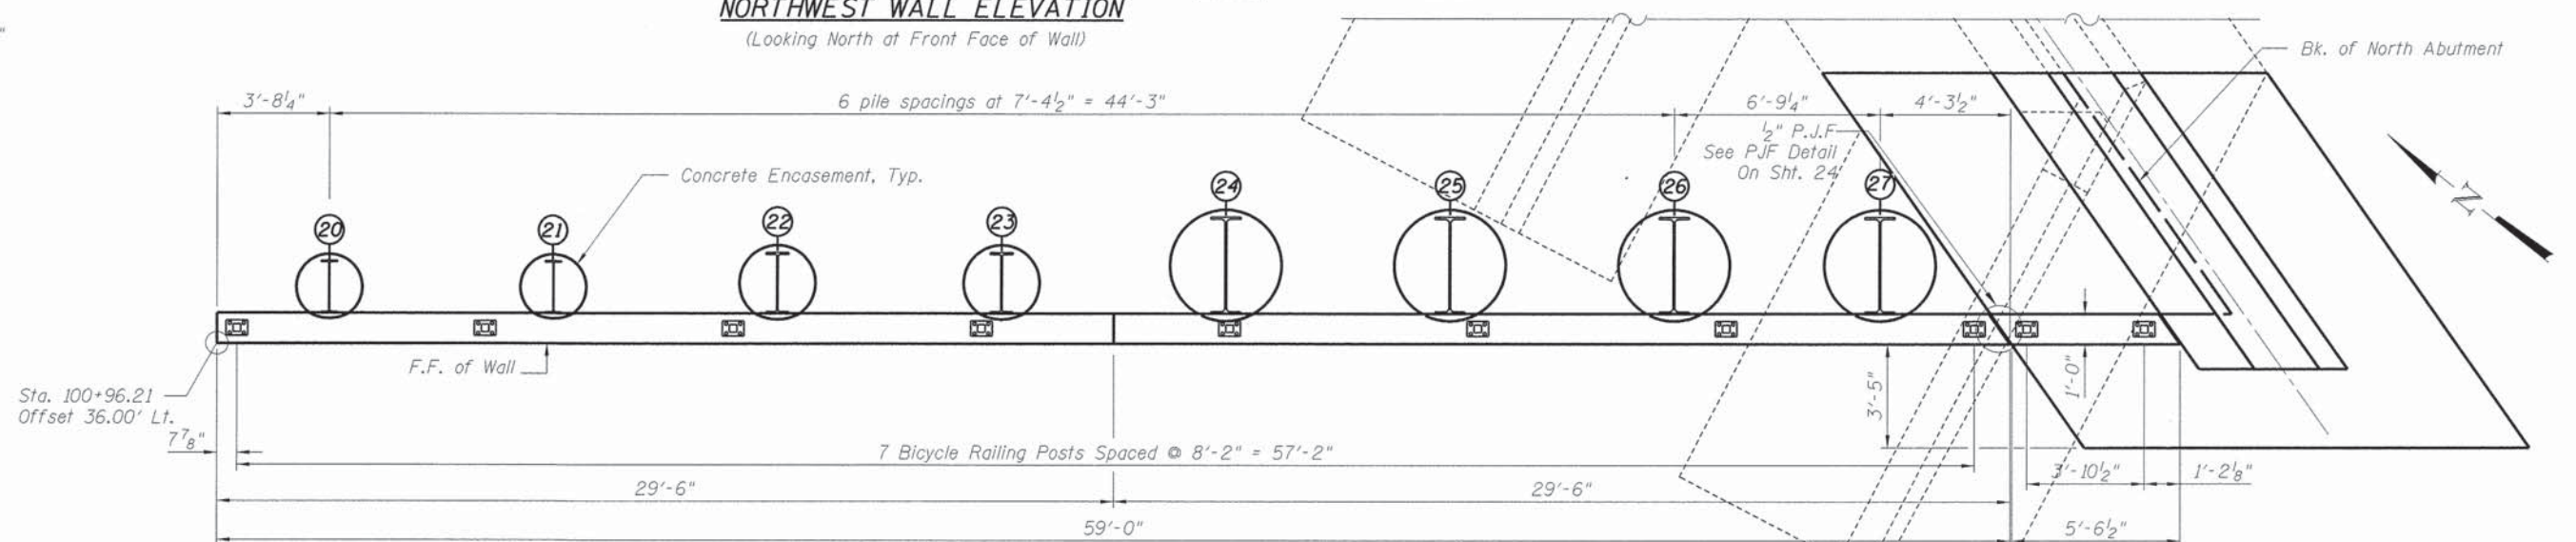

NOTES:

- For abutment wingwall bar details and Bill of Materials see sheet 16 of 28.
- Offsets are measured from $\odot$ Rdwy. Dimensions are along the F.F. of the Wall.

NORTHWEST WALL PLAN



USER NAME = Peter Ross	DESIGNED - PA	REVISED -
PLOT SCALE = 3,000:1' / 1" =	DRAWN - DH	REVISED -
PLOT DATE = 12/12/2015 11:43:39 AM	CHECKED - PA	REVISED -
	DATE - 12/7/2015	REVISED -

STATE OF ILLINOIS
DEPARTMENT OF TRANSPORTATION


NORTHWEST WALL
WASHINGTON STREET

SCALE: SHEET 21 OF 28 SHEETS STA. TO STA.


F.A.U. RTE.	SECTION	COUNTY	TOTAL SHEETS	SHEET NO.
2552	14-00161-00-BR	WILL	86	57
CONTRACT NO. 61C38				
ILLINOIS FED. AID PROJECT DPC-M-4003(356)				

SOLDIER PILE DATA

LOCATION	SOLDIER PILE DESIGNATION	STATION	PILE SIZE	OFFSET TO WORKING POINT	TOP OF PILE ELEVATION	ESTIMATED LENGTH OF SOLDIER PILE (FT)	NUMBER OF SHEAR CONNECTORS	ENCASEMENT DIAMETER (IN.)	TOP OF ENCASEMENT CONCRETE ELEVATION	ENCASEMENT LENGTH (FT)
Southeast Wall	1	98+86.79	W21x44	34.14' RT.	650.82	26.32	3	30	649.25	22.25
	2	98+94.79	W21x44	34.14' RT.	650.70	26.20	3	30	648.31	21.31
	3	99+02.79	W21x44	34.14' RT.	650.57	26.07	4	30	647.37	20.37
	4	99+10.29	W21x44	34.14' RT.	650.46	25.96	5	30	646.49	19.49
	5	99+17.29	W21x44	34.14' RT.	650.35	25.85	6	30	645.66	18.66
	6	99+24.29	W24x84	33.40' RT.	650.24	25.74	12	30	644.84	17.84
	7	99+31.29	W24x84	33.40' RT.	650.13	25.63	14	30	644.01	17.01
	8	99+38.29	W24x84	33.40' RT.	650.02	25.52	16	30	642.53	15.53
	9	99+45.29	W33x141	33.61' RT.	649.91	26.91	22	42	640.38	13.38
	10	99+52.29	W33x141	33.61' RT.	649.80	26.80	26	42	638.23	11.23
	11	99+58.79	W33x141	33.61' RT.	649.70	26.70	28	42	636.22	9.22
Northeast Wall	12	100+91.12	W33x141	33.61' RT.	647.65	23.58	30	42	633.88	5.81
	13	100+98.12	W33x141	33.61' RT.	647.52	23.60	26	42	635.39	7.47
	14	101+05.12	W33x141	33.61' RT.	647.39	23.63	22	42	636.89	9.13
	15	101+12.12	W33x141	33.61' RT.	647.26	23.65	20	42	638.40	10.79
	16	101+19.12	W24x84	34.00' RT.	647.12	22.16	16	30	639.90	12.44
	17	101+26.15	W24x84	34.01' RT.	646.97	22.16	14	30	641.41	14.10
	18	101+33.14	W21x44	34.27' RT.	646.82	22.16	5	30	642.91	15.76
	19	101+40.14	W21x44	34.38' RT.	646.66	22.16	3	30	644.42	17.42
Northwest Wall	20	100+92.52	W21x44	34.14' LT.	647.87	23.37	3	30	645.81	18.81
	21	100+85.14	W21x44	34.14' LT.	647.92	23.26	5	30	644.19	17.04
	22	100+77.77	W24x84	34.00' LT.	647.97	23.16	12	30	642.57	15.26
	23	100+70.39	W24x84	34.00' LT.	648.02	23.05	16	30	640.95	13.49
	24	100+63.02	W40x149	33.41' LT.	648.10	24.48	18	48	639.64	12.02
	25	100+55.64	W40x149	33.41' LT.	648.20	24.43	22	48	638.63	10.86
	26	100+48.27	W40x149	33.41' LT.	648.31	24.38	24	48	637.63	9.70
	27	100+41.50	W40x149	33.41' LT.	648.42	24.35	26	48	636.75	8.68
Southwest Wall	28	99+08.88	W33x141	33.61' LT.	650.48	27.48	28	42	637.26	10.26
	29	99+01.88	W33x141	33.61' LT.	650.58	27.58	24	42	639.79	12.79
	30	98+94.38	W33x141	33.61' LT.	650.70	27.70	18	42	642.48	15.48
	31	98+86.63	W24x84	34.00' LT.	650.82	26.32	14	30	645.22	18.22
	32	98+78.63	W24x84	34.00' LT.	650.94	26.44	8	30	648.11	21.11

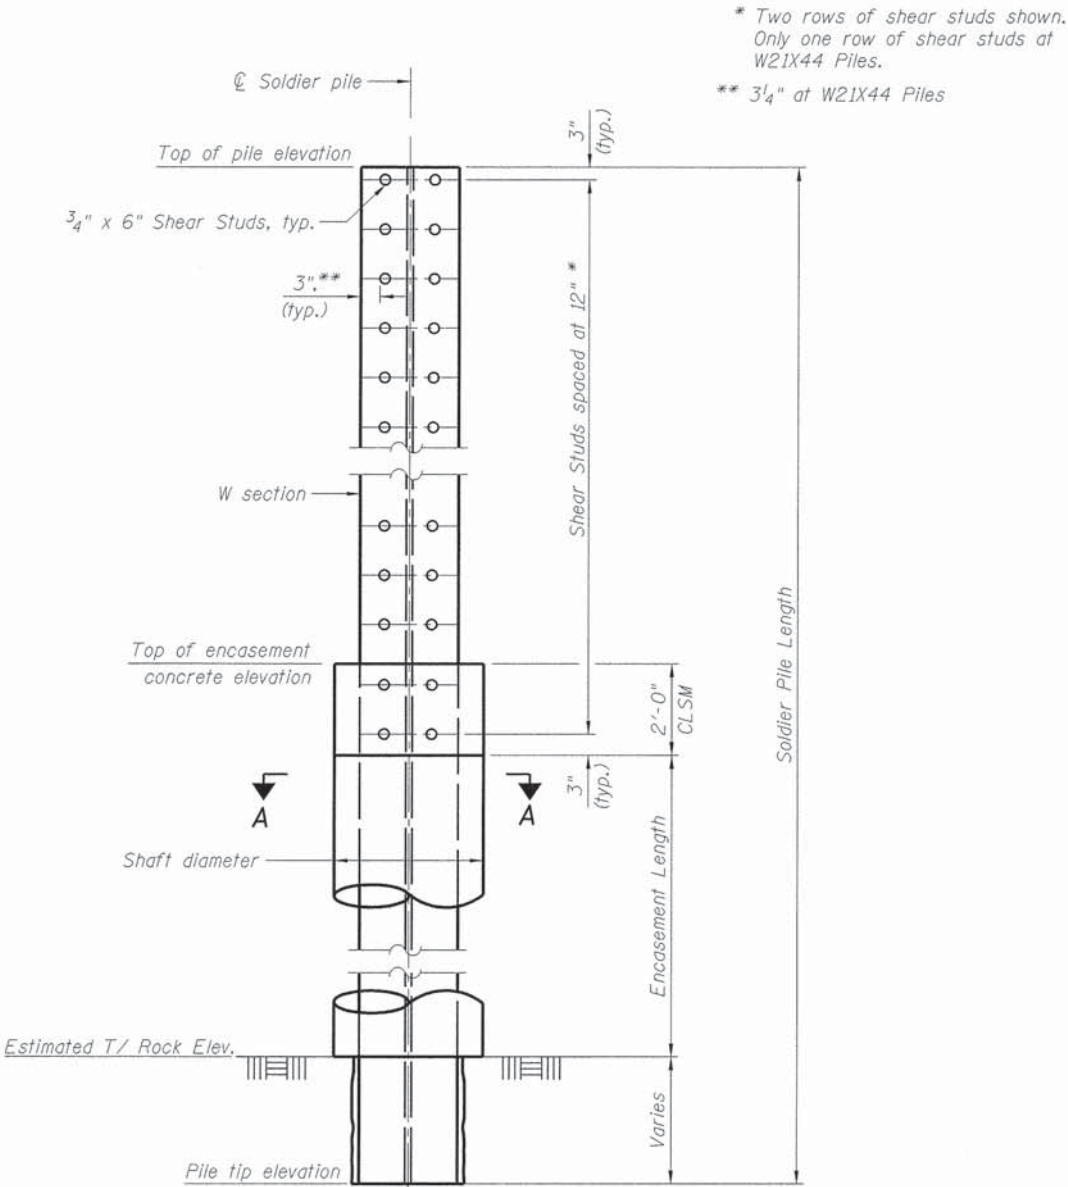

SOLDIER PILE ELEVATION AND
SHEAR STUD CONNECTION DETAILS

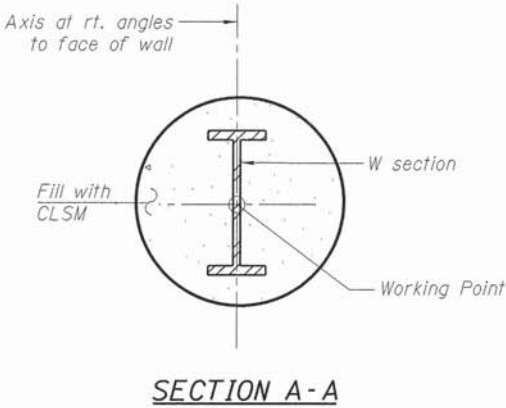

USER NAME = Peter Ross
PLOT SCALE = 2.0001' = 1"
PLOT DATE = 12/12/2015 11:41:40 AM

DESIGNED - PA
DRAWN - DH
CHECKED - PA
DATE - 12/7/2015


REVISED -
REVISED -
REVISED -
REVISED -

STATE OF ILLINOIS
DEPARTMENT OF TRANSPORTATION


SOLDIER PILE WALL DETAILS - I
WASHINGTON STREET

SCALE: SHEET 23 OF 28 SHEETS STA. TO STA.


F.A.U. RTE.	SECTION	COUNTY	TOTAL SHEETS	SHEET NO.
2552	14-00161-00-BR	WILL	86	59
CONTRACT NO. 61C38				
ILLINOIS FED. AID PROJECT DPC-M-4003(356)				

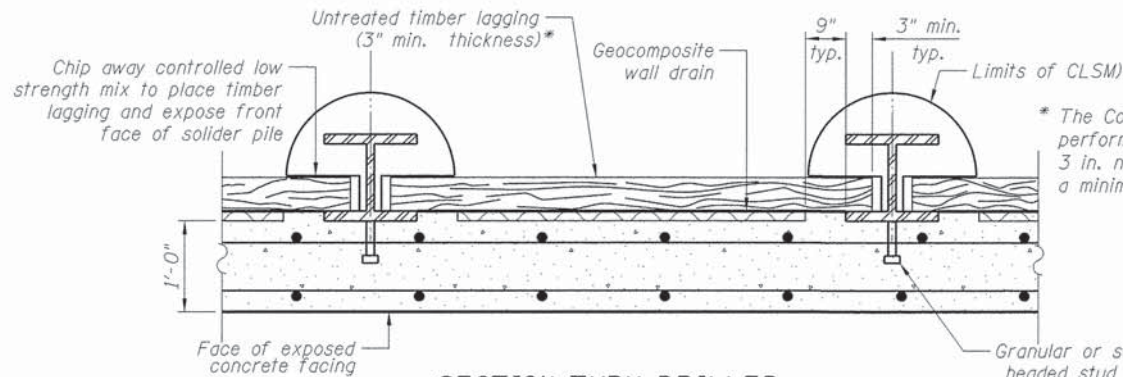

**SECTION THRU DRILLED
SOLDIER PILE WALL**

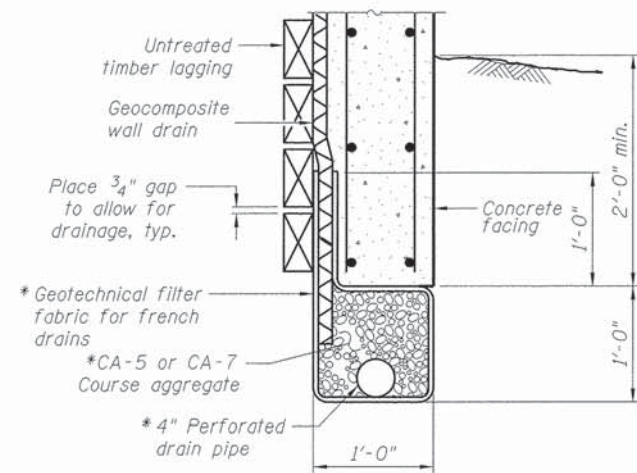


BETWEEN SOLDIER PILES

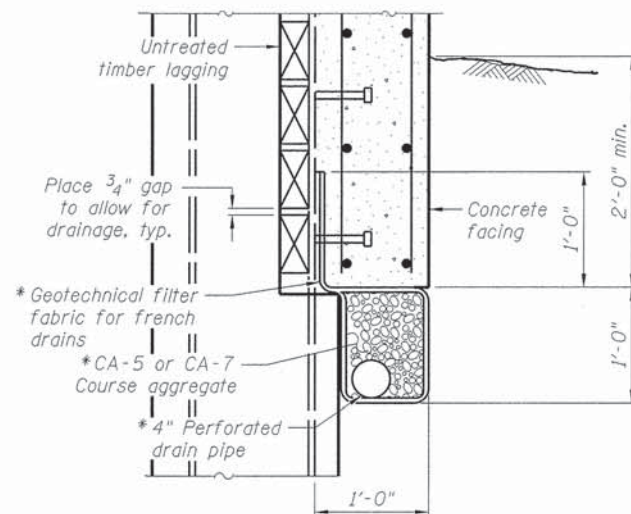


AT SOLDIER PILES

* Included in the cost of
Pipe Underdrains for
Structures.

**PIPE UNDERDRAIN DETAIL
FOR SOLDIER PILE WALLS**

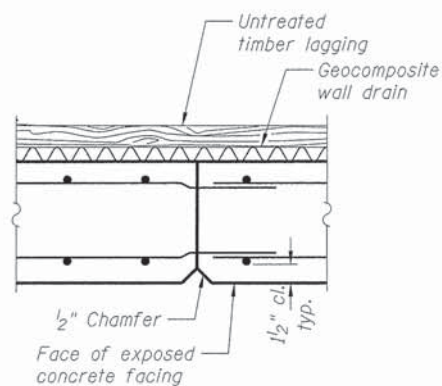


CONSTRUCTION JOINT

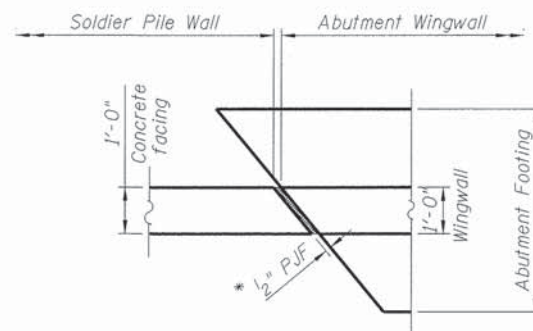


PJF DETAIL


* Cost included in Concrete Structures

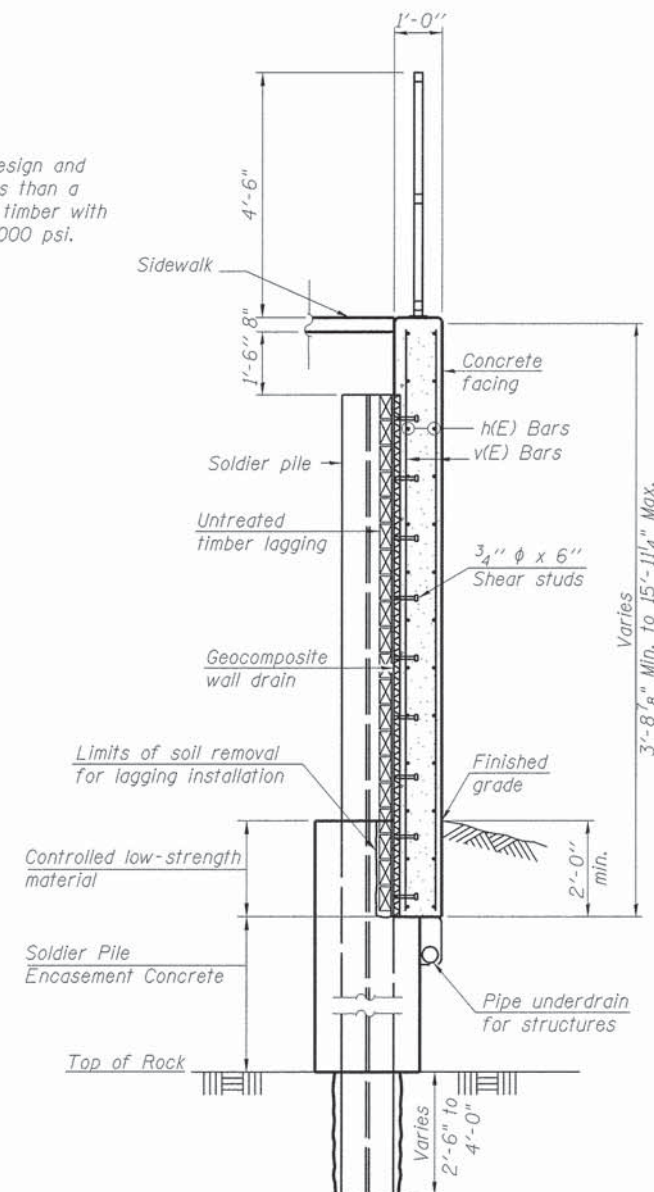

**SECTION THRU
SOLDIER PILE WALL**

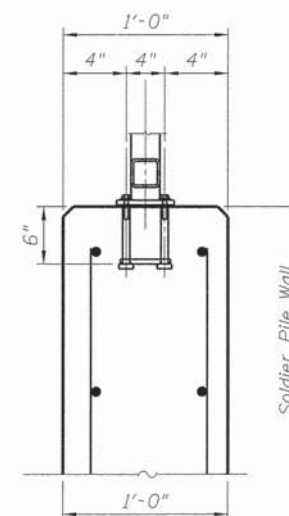

RAILING DETAIL

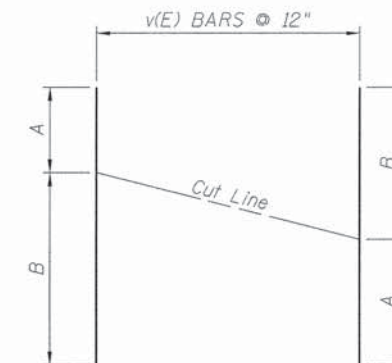

BAR CUTTING DIAGRAMS

NOTE: Order bars full length. Cut as shown
and use remainder of bars in opposite
face.

BILL OF MATERIAL

Bar	No.	Size	Length	Shape
h10(E)	6	#6	28'-2"	
h11(E)	8	#6	28'-4"	
h12(E)	12	#6	32'-2"	
h13(E)	6	#6	32'-5"	
h14(E)	18	#6	27'-7"	
h15(E)	16	#6	28'-11"	
h16(E)	18	#6	27'-8"	
h17(E)	18	#6	28'-3"	
h19(E)	8	#6	32'-4"	
h20(E)	14	#6	32'-10"	
h21(E)	8	#6	33'-8"	
h22(E)	14	#6	34'-6"	
h23(E)	30	#6	29'-2"	
h24(E)	2	#6	29'-5"	
h25(E)	22	#6	13'-10"	
h26(E)	12	#6	14'-8"	
h28(E)	8	#6	28'-1"	
h29(E)	16	#6	29'-5"	
v10(E)	25	#4	8'-3"	
v11(E)	29	#4	13'-7"	
v12(E)	29	#4	24'-7"	
v14(E)	29	#4	26'-2"	
v16(E)	29	#4	12'-11"	
v18(E)	30	#4	12'-8"	
v19(E)	30	#4	23'-10"	
v20(E)	15	#4	27'-6"	
v21(E)	24	#4	14'-7"	
Structure Excavation		Cu. Yd.	163.2	
Concrete Structures		Cu. Yd.	80.8	
Concrete Sealer		Sq. Ft.	1,661	
Stud Shear Connectors		Each	493	
Reinforcement Bars, Epoxy Coated		Pound	12,680	
Drilling and Setting Soldier Piles (In Soil)		Cu. Ft.	3,633	
Drilling and Setting Soldier Piles (In Soil)		Cu. Ft.	796	
Furnishing Soldier Piles (W Section)		Foot	814	
Geocomposite Wall Drain		Sq. Yd.	242	
Pipe Underdrains for Structures, 4"		Foot	239	
Untreated Timber Lagging		Sq. Ft.	1,680	

BAR	A	B
v10(E)	2'-11"	5'-4"
v11(E)	5'-4 1/2"	8'-2 1/2"
v12(E)	8'-3"	16'-4"
v14(E)	16'-4"	9'-10"
v16(E)	9'-9"	3'-2"
v18(E)	3'-8"	9'-7 1/8"
v19(E)	9'-8 1/2"	14'-1 1/2"
v20(E)	16'-1 1/2"	11'-4 1/2"
v21(E)	11'-3 1/8"	3'-3 1/8"


**STATE OF ILLINOIS
DEPARTMENT OF TRANSPORTATION**

**SOLDIER PILE WALL DETAILS - II
WASHINGTON STREET**

SCALE: SHEET 24 OF 28 SHEETS STA. TO STA.

F.A.U. RTE.	SECTION	COUNTY	TOTAL SHEETS	SHEET NO.
2552	14-00161-00-BR	WILL	86	60
CONTRACT NO. 61C38				
ILLINOIS FED. AID PROJECT DPC-M-4003(356)				


When "A" is 3'-1" or less, the temporary concrete barrier shall be anchored to the new slab according to Detail I or Detail II. No anchorage is required when "A" is greater than 3'-1".

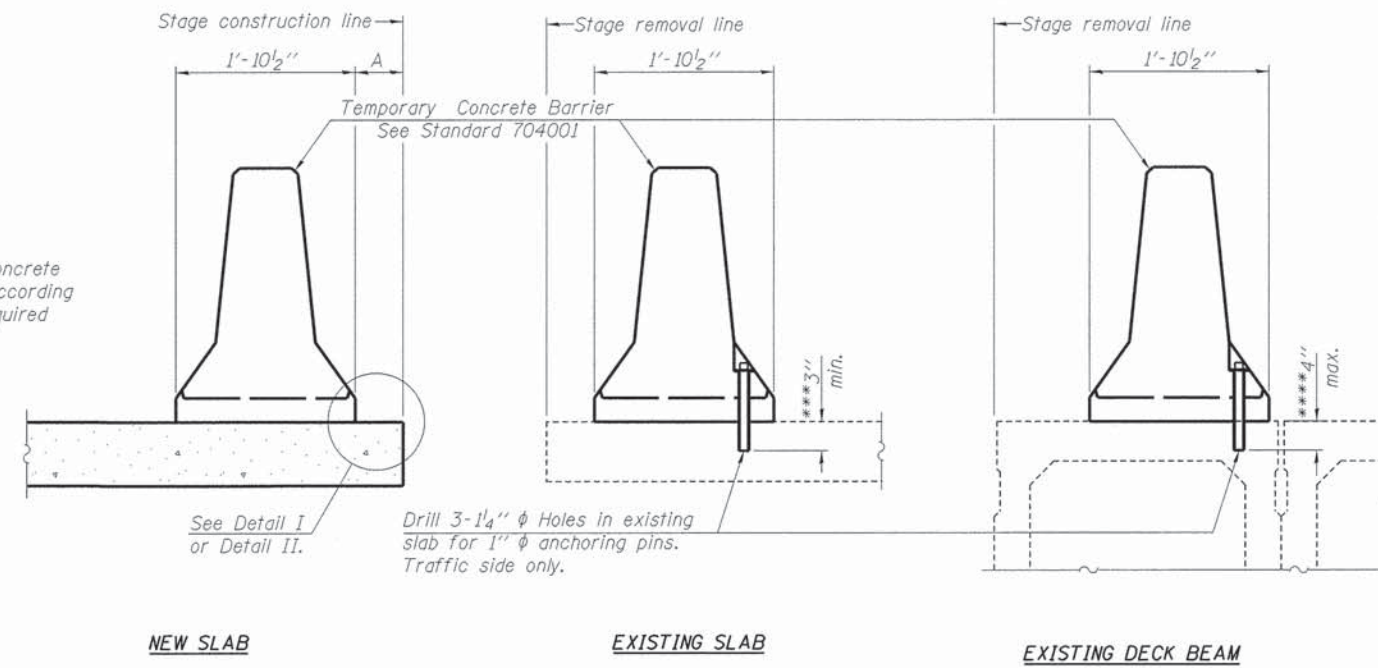


SECTIONS THRU SLAB OR DECK BEAM

*** Dimension shown is minimum required embedment into concrete.
If hot-mix asphalt wearing surface is present, minimum embedment shall be in addition to wearing surface depth.

**** If existing deck beam is to remain in place after stage construction, embedment shall only be into wearing surface and not into existing deck beam concrete.

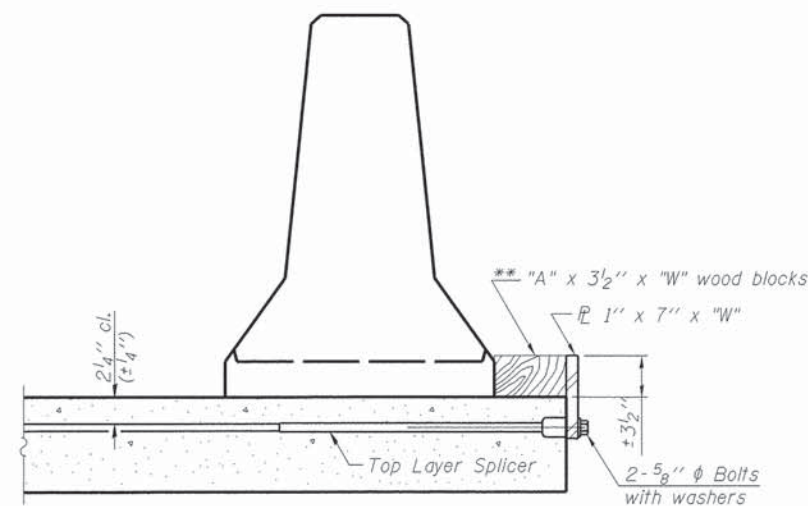

DETAIL I

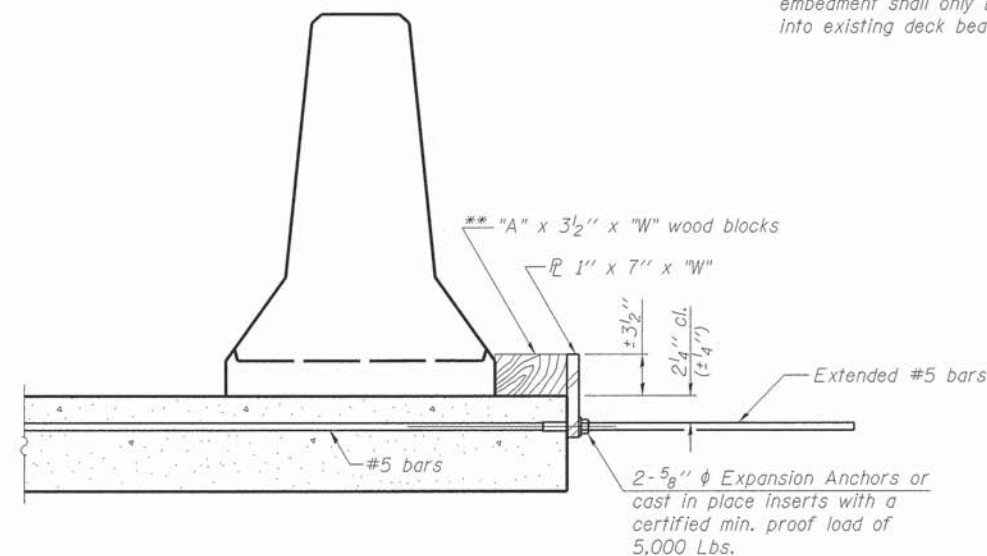

DETAIL II

RETAINER ASSEMBLY


** Wood blocks may be omitted when required to provide minimum stage traffic lane width. When the wood blocks are omitted, the concrete barrier shall be in direct contact with the steel retainer plate.

NOTES

Detail I - With Bar Splicer or Couplers:
Connect one (1) 1" x 7" x "W" steel $\bar{P}$ to the top layer of couplers with 2-5/8" ϕ bolts screwed to coupler at approximate $\bar{C}$ of each barrier panel.

Detail II - With Extended Reinforcement Bars:
Connect one (1) 1" x 7" x "W" steel $\bar{P}$ to the concrete slab or concrete wearing surface with 2-5/8" ϕ Expansion Anchors or cast in place inserts spaced between the top layer of reinforcement at approximate $\bar{C}$ of each barrier panel.

Cost of retainer assembly is included with Temporary Concrete Barrier.
The 1" x 7" x "W" plate shall not be removed until stage II construction forms and all reinforcement bars are in place and the concrete is ready to be placed.

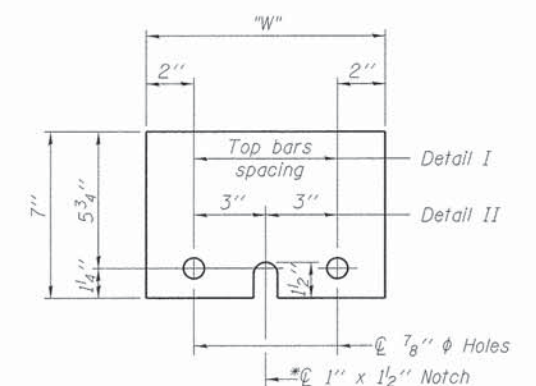

STEEL RETAINER $\bar{P}$ 1" x 7" x "W"

* Required only with Detail II



USER NAME = Peter Ross
DESIGNED - PA
DRAWN - DH
PLOT SCALE = 1:8000' / in.
CHECKED - PA
PLOT DATE = 12/12/2015 11:42 AM
DATE = 12/7/2015


REVISED -
REVISED -
REVISED -
REVISED -

STATE OF ILLINOIS
DEPARTMENT OF TRANSPORTATION

TEMPORARY CONCRETE BARRIER DETAILS
WASHINGTON STREET

SCALE: SHEET 25 OF 28 SHEETS STA. TO STA.

F.A.U. RTE.	SECTION	COUNTY	TOTAL SHEETS	SHEET NO.
2552	14-00161-00-BR	WILL	86	61
CONTRACT NO. 61C38				
ILLINOIS FED. AID PROJECT DPC-M-4003(356)				

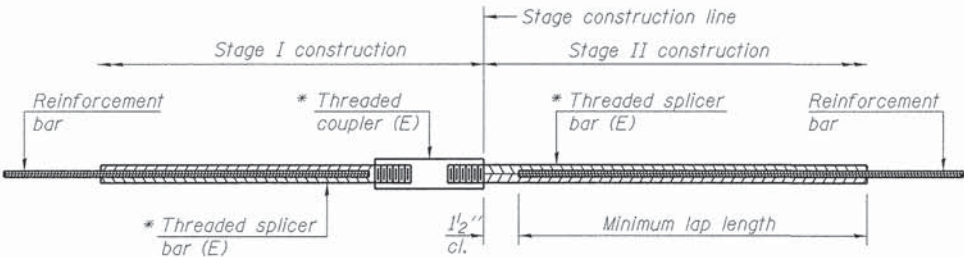


STANDARD BAR SPLICER ASSEMBLY

Threaded splicer bar length = min. lap length + 1/2" + thread length


* Epoxy not required on Bar Splicer Assembly components used in conjunction with black bars.

Location	Bar size	No. assemblies required	Minimum lap length
Deck	#4	110	2'-7"

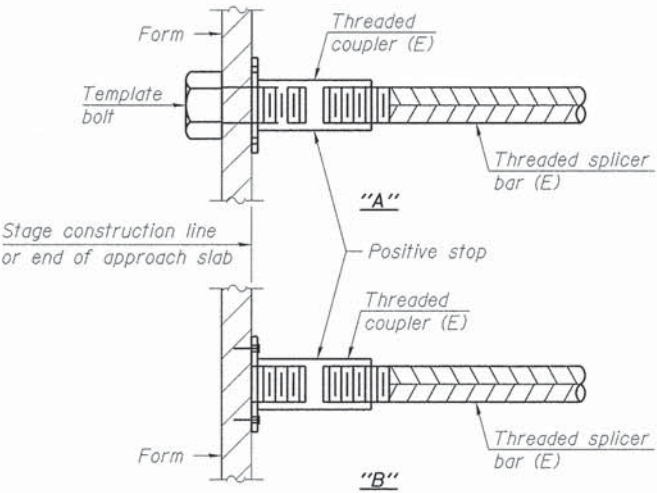


INSTALLATION AND SETTING METHODS

"A" : Set bar splicer assembly by means of a template bolt.
"B" : Set bar splicer assembly by nailing to wood forms or cementing to steel forms.
(E) : Indicates epoxy coating.

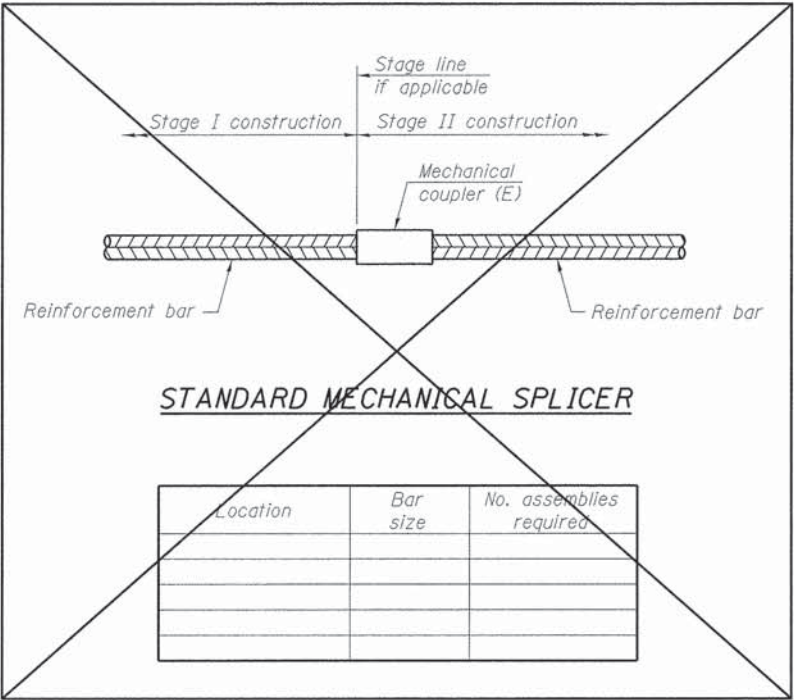

STANDARD MECHANICAL SPLICER

Location	Bar size	No. assemblies required

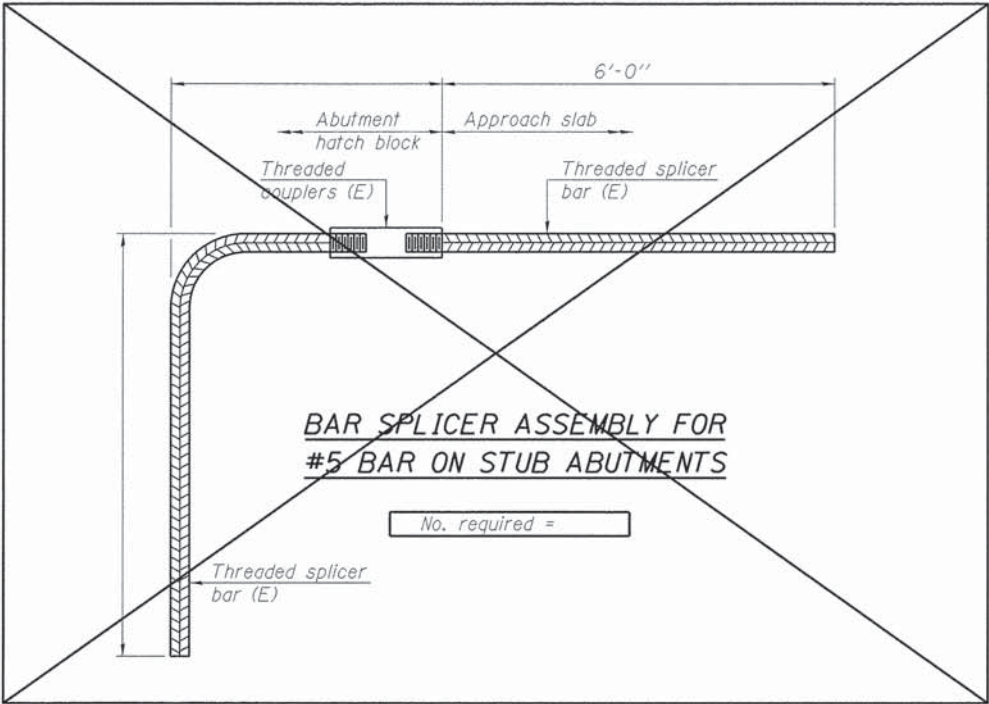

BAR SPLICER ASSEMBLY FOR #5 BAR ON STUB ABUTMENTS

No. required =

NOTES

Splicer bars shall be deformed with threaded ends and have a minimum 60 ksi yield strength.
All reinforcement shall be lapped and tied to the splicer bars.
Bar splicer assemblies shall be epoxy coated according to the requirements for reinforcement bars. See Section 508 of the Standard Specifications.
See approved list of bar splicer assemblies and mechanical splicers for alternatives.

FILE NAME = L:\Naperville\15238-01\WashingtonPh2\Draw\0400_Sheets\S-26 Bar Splicers Detail.dgn



USER NAME = Peter Ross
PLOT SCALE = 1/8" = 1'-0"
PLOT DATE = 12/12/2015 11:41:42 AM

DESIGNED - PA
DRAWN - DH
CHECKED - PA
DATE - 12/7/2015


REVISED -
REVISED -
REVISED -
REVISED -

STATE OF ILLINOIS
DEPARTMENT OF TRANSPORTATION

BAR SPLICER ASSEMBLY DETAILS
WASHINGTON STREET


SCALE: SHEET 26 OF 28 SHEETS STA. TO STA.

F.A.U. RTE.	SECTION	COUNTY	TOTAL SHEETS	SHEET NO.
2552	14-00161-00-BR	WILL	86	62
CONTRACT NO. 61C38				
ILLINOIS FED. AID PROJECT DPC-M-4003(356)				

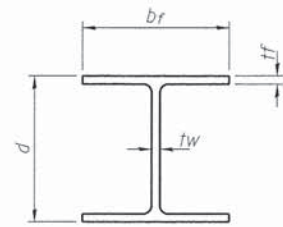


STEEL PILE TABLE


Designation	Depth d	Flange width br	Web thickness tw	Flange thickness tf
W21x44	20 ⁵ / ₈ "	6 ¹ / ₂ "	³ / ₈ "	⁷ / ₁₆ "
W24x84	24 ¹ / ₈ "	9"	¹ / ₂ "	³ / ₄ "
W33x141	33 ¹ / ₄ "	11 ¹ / ₂ "	⁵ / ₈ "	¹⁵ / ₁₆ "
W40x149	38 ¹ / ₄ "	11 ³ / ₄ "	⁵ / ₈ "	¹³ / ₁₆ "

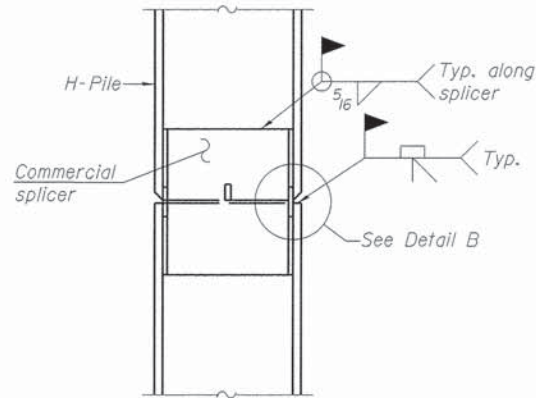

ELEVATION

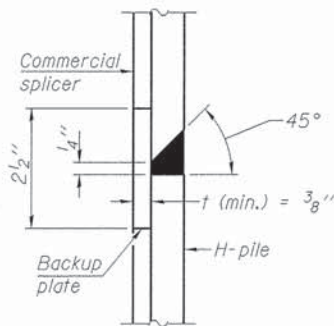


DETAIL "B"

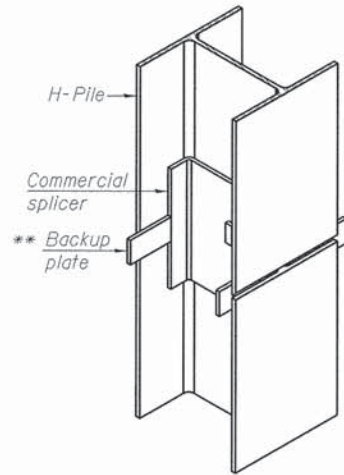

ISOMETRIC VIEW


WELDED COMMERCIAL SPLICE

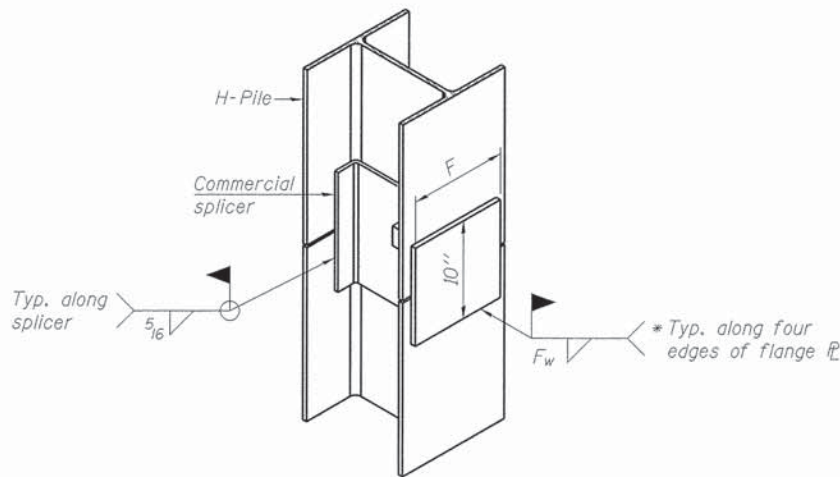


ISOMETRIC VIEW

WELDED COMMERCIAL SPLICE ALTERNATE


- * Interrupt welds 1/4" from end of web and/or each flange.
- ** Remove portions of backup plates that extend outside the flanges.
- *** Weld size per pile shoe manufacturer (5/16" min.).

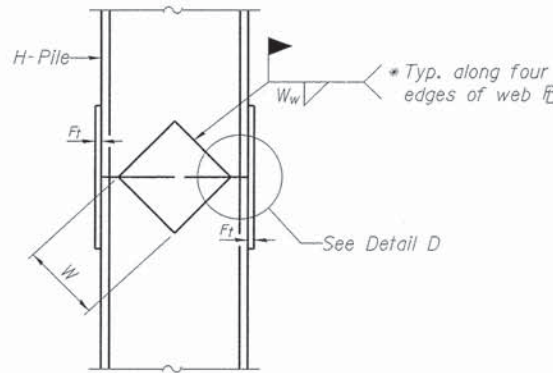

ELEVATION

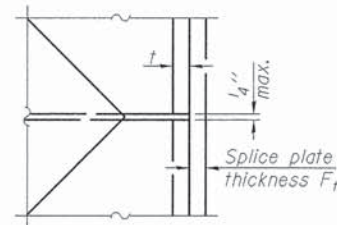

DETAIL D

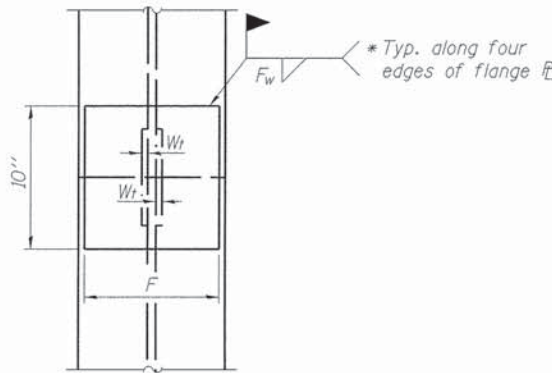

END VIEW

Designation	F	Ft	Fw	W	Wt	Ww
W21x44	8"	1 ¹ / ₈ "	³ / ₄ "	14 ¹ / ₂ "	¹ / ₂ "	³ / ₈ "
W24x84	8"	1 ¹ / ₈ "	³ / ₄ "	14 ¹ / ₂ "	¹ / ₂ "	³ / ₈ "
W33x141	8"	1 ¹ / ₈ "	³ / ₄ "	16 ¹ / ₂ "	⁹ / ₁₆ "	8"
W40x149	12"	1 ³ / ₈ "	³ / ₄ "	16 ¹ / ₂ "	¹¹ / ₁₆ "	³ / ₈ "

WELDED PLATE FIELD SPLICE

Note:
The steel H-piles shall be according to
AASHTO M270 Grade 50.

FILE NAME = L:\Naperville\15238-01-WashingtonSt\Draw\15238-01-WashingtonSt-S-27 Pile Details.dgn



USER NAME = Peter Ross
PLOT SCALE = 2.0001' / in.
PLOT DATE = 12/12/2015 11:44:43 AM

DESIGNED - PA
DRAWN - DH
CHECKED - PA
DATE - 12/7/2015

REVISED -
REVISED -
REVISED -
REVISED -

STATE OF ILLINOIS
DEPARTMENT OF TRANSPORTATION

PILE DETAILS
WASHINGTON STREET

SCALE: SHEET 27 OF 28 SHEETS STA. TO STA.

F.A.U. RTE.	SECTION	COUNTY	TOTAL SHEETS	SHEET NO.
2552	14-00161-00-BR	WILL	86	63
CONTRACT NO. 61C38				
ILLINOIS FED. AID PROJECT DPC-M-4003(356)				

Illinois Department of Transportation SOIL BORING LOG

ROUTE County Highway 11 DESCRIPTION Washington St. W. DuPage River LOGGED BY MDM

SECTION 14-00161-00-BR LOCATION SEC. 79, TWP. 19N, R19E

COUNTY Will County (Naperville) DRILLING METHOD Hollow Stem Auger HAMMER TYPE Automatic

STRUCT. NO. _____ DEPTH _____ SURFACE WATER ELEV. _____

BORING NO. SB-01 STATION 100+54.68 GROUNDWATER ELEV. _____

Ground Surface Elev. 637.44 ft (ft) (ft) (ft) (ft)

TOPSOIL: Black

CLAY with stone, Dark Brown, roots (FILL) 2 1.2 30.1

CLAY with stone, Medium Silt to Soft, Brown, (CL) 4 2 22.4

SANDY GRAVEL with traces of Silt, Medium Dense to Very Dense, Gray (GP-GM) 5 9 13.6

LIMESTONE, Slightly Weathered for the first 5 feet, Hard Layered with many horizontal separations 50' 1 4.3

Recovery: 100% RQD: 32.5%

Very Hard below 15'

End of Boring

The Unconfined Compressive Strength (UCS) Failure Mode is indicated by (B-Bulge, S-Shear, P-Penetrometer)

The SPT (N value) is the sum of the last two blow values in each sampling zone (AASHTO T206) BBS, from 137 (Rev. 8-99)

Illinois Department of Transportation SOIL BORING LOG

ROUTE County Highway 11 DESCRIPTION Washington St. W. DuPage River LOGGED BY MDM

SECTION 14-00161-00-BR LOCATION SEC. 79, TWP. 19N, R19E

COUNTY Will County (Naperville) DRILLING METHOD Hollow Stem Auger HAMMER TYPE Automatic

STRUCT. NO. _____ DEPTH _____ SURFACE WATER ELEV. _____

BORING NO. SB-02 STATION 100+57.72 GROUNDWATER ELEV. _____

Ground Surface Elev. 630.17 ft (ft) (ft) (ft) (ft)

Asphalt Pavement - 12" thick

CLAY with Sand and Gravel, Very Silty, Brown and Gray, (CL) 3 10 16.7

SAND AND GRAVEL, Very Dense, Gray Brown, (SP-GP) 4 3 16.7

LIMESTONE, Gray, layered with horizontal separations, Hard 6 3 16.7

Recovery 100% RQD 33.3%

Very Hard below 25'

CLAY with Gravel, Medium Silt, Dark Brown to Brown, (CL) 3 0.6 21.2

CLAY with Sand and Gravel, Very Silty, Brown and Gray, (CL) 3 0.5 15.7

End of Boring

The Unconfined Compressive Strength (UCS) Failure Mode is indicated by (B-Bulge, S-Shear, P-Penetrometer)

The SPT (N value) is the sum of the last two blow values in each sampling zone (AASHTO T206) BBS, from 137 (Rev. 8-99)

Illinois Department of Transportation SOIL BORING LOG

ROUTE County Highway 11 DESCRIPTION Washington St. W. DuPage River LOGGED BY MDM

SECTION 14-00161-00-BR LOCATION SEC. 79, TWP. 19N, R19E

COUNTY Will County (Naperville) DRILLING METHOD Hollow Stem Auger HAMMER TYPE Automatic

STRUCT. NO. _____ DEPTH _____ SURFACE WATER ELEV. _____

BORING NO. RWB-02 STATION 100+74.41 GROUNDWATER ELEV. _____

Ground Surface Elev. 643.47 ft (ft) (ft) (ft) (ft)

TOPSOIL: Black

CLAY with Sand & Gravel - Gray and Brown: (FILL) 2 1.5 20.5

LIMESTONE - Very Hard, Light Gray, Few horizontal seams 3 1.5 33.5

Recovery 100% RQD 40.0%

End of Boring

CLAY with Sand & Gravel, Medium Silt to Silty, Brown (CL) 2 0.5 27.9

GRAVEL AND SAND with Silt, Medium Dense to Very Dense, Gray Brown, (GP-GM) 8 0.5 24.9

LIMESTONE - Weathered with horizontal seams for the top 5 feet, Hard 50' 1 4.3

Recovery 100% RQD 40.0%

The Unconfined Compressive Strength (UCS) Failure Mode is indicated by (B-Bulge, S-Shear, P-Penetrometer)

The SPT (N value) is the sum of the last two blow values in each sampling zone (AASHTO T206) BBS, from 137 (Rev. 8-99)

Illinois Department of Transportation SOIL BORING LOG

ROUTE County Highway 11 DESCRIPTION Washington St. W. DuPage River LOGGED BY MDM

SECTION 14-00161-00-BR LOCATION SEC. 79, TWP. 19N, R19E

COUNTY Will County (Naperville) DRILLING METHOD Hollow Stem Auger HAMMER TYPE Automatic

STRUCT. NO. _____ DEPTH _____ SURFACE WATER ELEV. _____

BORING NO. RWB-03 STATION 99+55.84 GROUNDWATER ELEV. _____

Ground Surface Elev. 642.14 ft (ft) (ft) (ft) (ft)

CLAY - with some gravel - Brown (FILL) 6 11.7

CLAY with Sand and Gravel, Silty, Brown & Gray (CL) 10 5.9

SAND AND GRAVEL, Medium Dense to Dense, Gray Brown, (GP-GM) 12 5.5

End of Boring

LIMESTONE, Hard to Very Hard, Gray 50' 1 4.3

Recovery 100% RQD 42.5%

Weathered ROCK, Broken, Hard Gray

LIMESTONE, Hard to Very Hard, Gray

The Unconfined Compressive Strength (UCS) Failure Mode is indicated by (B-Bulge, S-Shear, P-Penetrometer)

The SPT (N value) is the sum of the last two blow values in each sampling zone (AASHTO T206) BBS, from 137 (Rev. 8-99)

Illinois Department of Transportation SOIL BORING LOG

ROUTE County Highway 11 DESCRIPTION Washington St. W. DuPage River LOGGED BY MDM

SECTION 14-00161-00-BR LOCATION SEC. 79, TWP. 19N, R19E

COUNTY Will County (Naperville) DRILLING METHOD Hollow Stem Auger HAMMER TYPE Automatic

STRUCT. NO. _____ DEPTH _____ SURFACE WATER ELEV. _____

BORING NO. RWB-04 STATION 99+05.68 GROUNDWATER ELEV. _____

Ground Surface Elev. 652.49 ft (ft) (ft) (ft) (ft)

Asphalt Pavement, 12" thick

CLAY with Sand and Gravel, Brown & Gray - (FILL) 4 1.9 4.2

Encountered Rock at 23.5' Auger and spoon refusal at 13.6' (continued)

End of Boring

CLAY, Medium Silt, Gray (CL) 3 0.6 12.3

CLAY with Gravel, Silty, Gray (CL) 4 12.5

The Unconfined Compressive Strength (UCS) Failure Mode is indicated by (B-Bulge, S-Shear, P-Penetrometer)

The SPT (N value) is the sum of the last two blow values in each sampling zone (AASHTO T206) BBS, from 137 (Rev. 8-99)



USER NAME = Peter Ross

PLOT SCALE = 1:8000' / in.

PLOT DATE = 12/12/2015 11:14:44 AM

DESIGNED - PA

DRAWN - DH

CHECKED - PA

DATE - 12/7/2015

REVISED -

REVISED -

REVISED -

REVISED -

STATE OF ILLINOIS


DEPARTMENT OF TRANSPORTATION

BORING LOGS


WASHINGTON STREET

SCALE: SHEET 28 OF 28 SHEETS STA. TO STA.

F.A.U. R.T.E. 2552 SECTION 14-00161-00-BR COUNTY WILL TOTAL SHEETS 86 SHEET NO. 64 CONTRACT NO. 61C38 ILLINOIS FED. AID PROJECT DPC-M-4003(356)

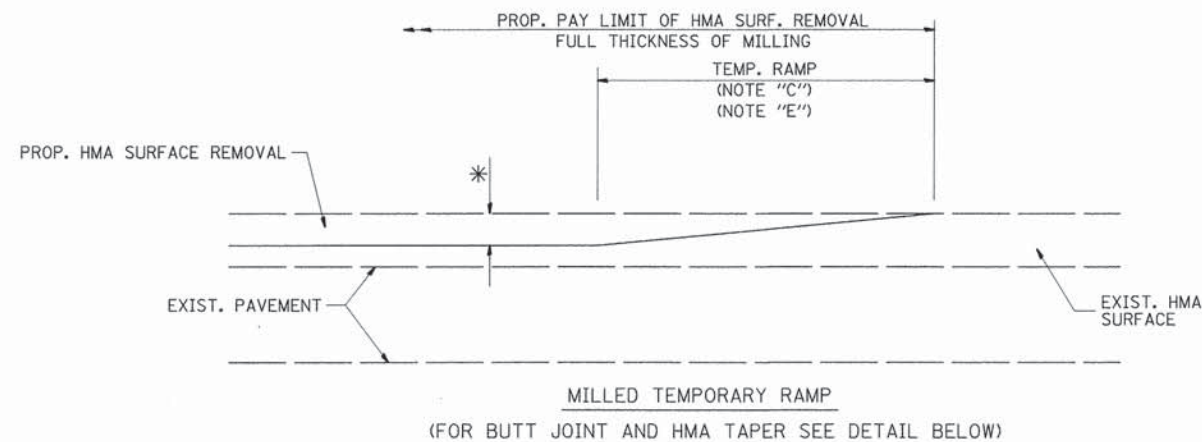


OPTION 1


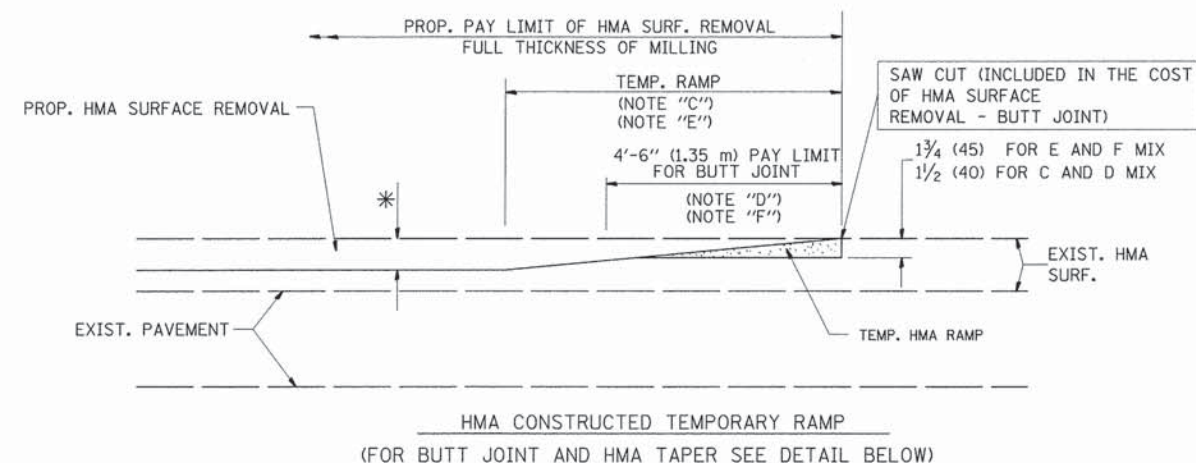


OPTION 2

TYPICAL TEMPORARY RAMP

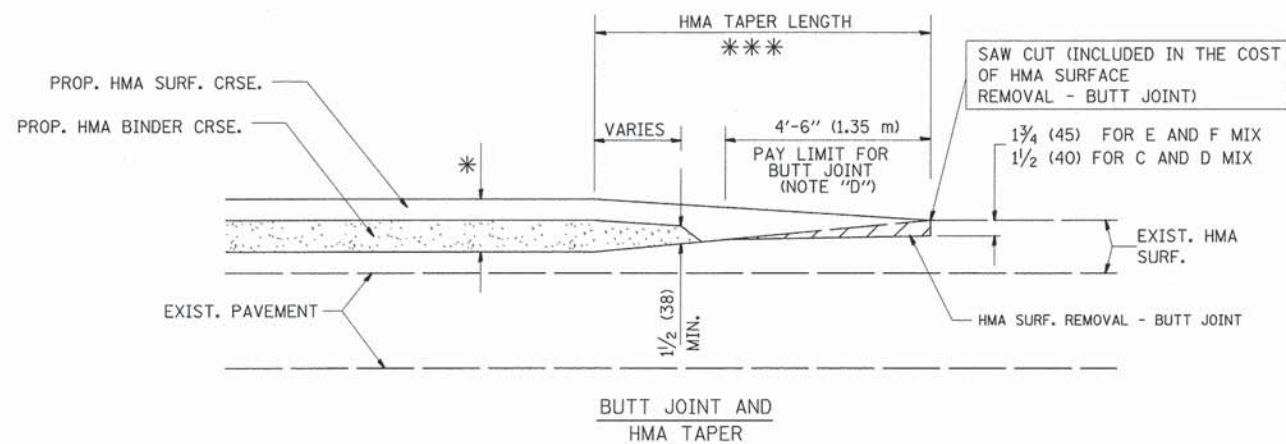

TYPICAL BUTT JOINT AND HMA TAPER
FOR MILLING AND RESURFACING

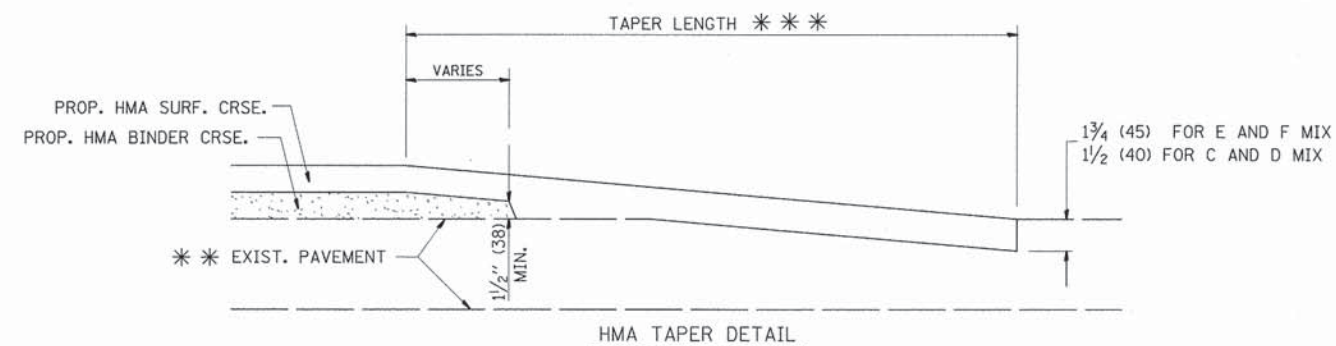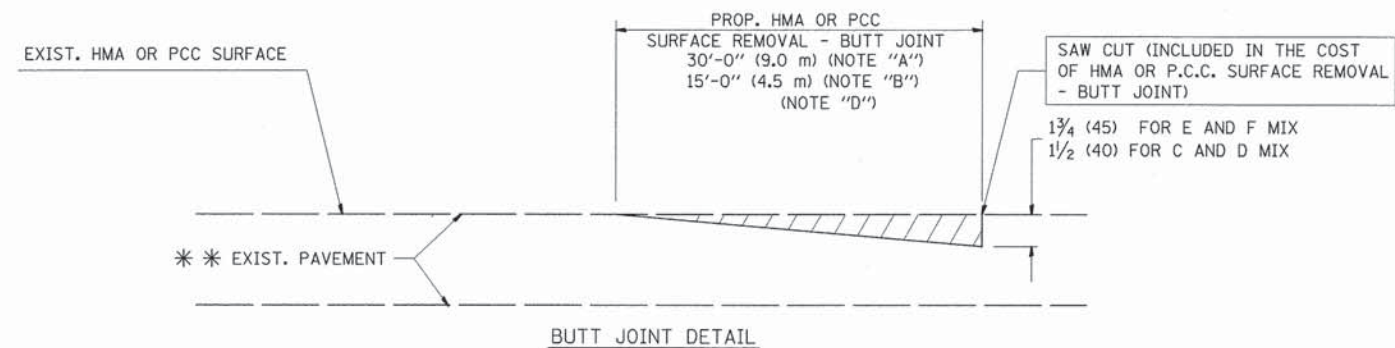

TYPICAL BUTT JOINT AND HMA TAPER
FOR RESURFACING ONLY

* * PC CONCRETE, HMA OR HMA RESURFACED PAVEMENT.

NOTES

- A: MAINLINE ROADWAYS AND MAJOR SIDE ROADS.
- B: MINOR SIDE ROADS.
- C: THE TEMP. RAMP SHALL BE CONSTRUCTED IMMEDIATELY UPON REMOVAL OF THE EXISTING HMA SURFACE.
- D: THE BUTT JOINT SHALL BE CONSTRUCTED IMMEDIATELY PRIOR TO PLACING THE PROPOSED HMA COURSES.
- E: TAPER THE TEMP. RAMP AT A RATE OF 3'-0" (900 mm) PER 1 INCH (25 mm) OF MILLING THICKNESS.
- F: INSTALLATION AND REMOVAL OF THE 4'-6" (1.35 m) TEMP. RAMP IS INCLUDED IN COST OF HMA SURFACE REMOVAL - BUTT JOINT
- G: SEE ARTICLE 406.08 AND 406.14 OF THE STANDARD SPECIFICATIONS FOR "HMA AND/OR PCC SURFACE REMOVAL, BUTT JOINT".
- * SEE TYPICAL SECTIONS FOR MILLING THICKNESS.
- * * * 20'-0" (6.1 m) PER 1 (25) RESURFACING (NOTE "A")
10'-0" (3.0 m) PER 1 (25) RESURFACING (NOTE "B")

BASIS OF PAYMENT:

THE BUTT JOINT WILL BE PAID FOR AT THE CONTRACT UNIT PRICE PER SQUARE YARD (SQUARE METER) FOR "HOT-MIX ASPHALT SURFACE REMOVAL - BUTT JOINT" OR FOR "PORTLAND CEMENT CONCRETE SURFACE REMOVAL - BUTT JOINT".

ALL DIMENSIONS ARE IN INCHES (MILLIMETERS) UNLESS OTHERWISE SHOWN.


FILE NAME =	USER NAME = Peter Ross	DESIGNED - M. DE YONG	REVISED - R. SHAH 10-25-94
Li:\Naperville\15230-01.WashingtonPh2\Draw	\CADD_Sheets\shd-D1 Standards.B032.dgn	DRAWN -	REVISED - A. ABBAS 03-21-97
	PLOT SCALE = 50.0000' / 1"	CHECKED -	REVISED - M. GOMEZ 04-06-01
	PLOT DATE = 12/14/2015 10:57:00 AM	DATE - 06-13-90	REVISED - R. BORO 01-01-07

STATE OF ILLINOIS
DEPARTMENT OF TRANSPORTATION

BUTT JOINT AND HMA TAPER DETAILS

SCALE: NONE SHEET NO. 1 OF 1 SHEETS STA. TO STA.


F.A. RTE.	SECTION	COUNTY	TOTAL SHEETS	SHEET NO.
2552	14-00161-00-BR	WILL	86	65
BD400-05 BD32		CONTRACT NO. 61C38		
FED. ROAD DIST. NO. 1 ILLINOIS FED. AID PROJECT DPC-M-4003(356)				

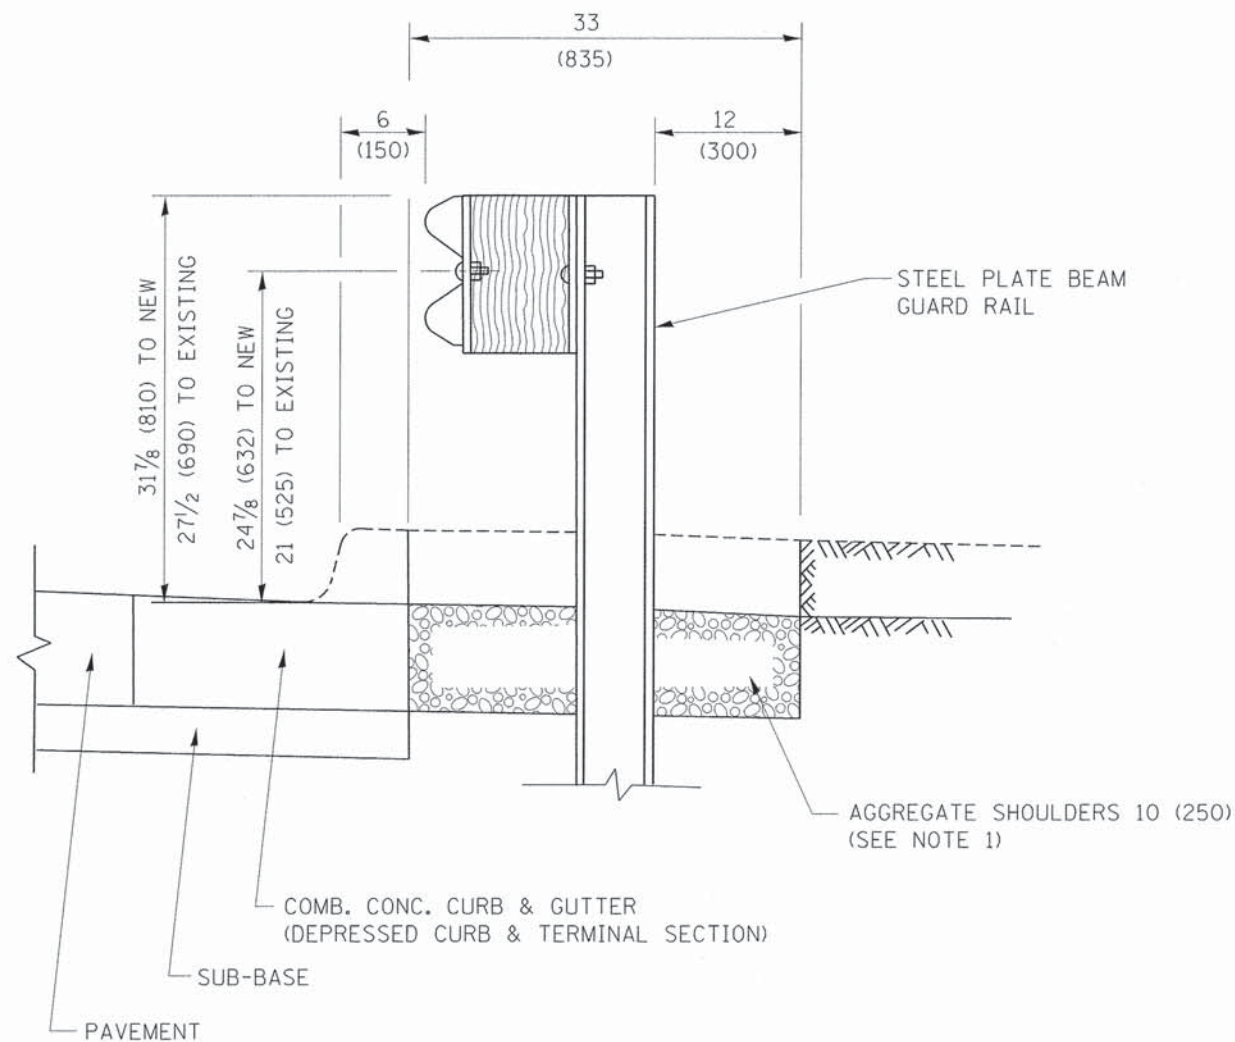

SECTION A-A

- NOTES:
1. THE AGGREGATE SHOULDER, 10 (250) OR HMA SHOULDER, 6 (150) (IF REQUIRED) SHALL EXTEND UNDER THE TRAFFIC BARRIER TERMINAL.
 2. "EXISTING" GUARDRAIL REFERS TO CONNECTING TERMINAL SECTION TO GUARD RAILING PRIOR TO THE MIDWEST GUARDRAIL SYSTEM.
 3. THE CONTRACTOR SHALL VERIFY THE TYPE/HEIGHT OF GUARDRAIL IN-PLACE BEFORE ORDERING THE NEW TERMINAL SECTION. COST INCLUDED WITH THE COST OF THE TERMINAL. THE TERMINAL SECTION HEIGHT TO BE PLACED MUST MATCH THE HEIGHT OF THE IN-PLACE GUARDRAIL.

DETAILS FOR STEEL PLATE BEAM
GUARD RAIL ADJACENT TO CURB AND GUTTER
[FOR ROADWAY SPEED 35 MPH (60 kmh) TO 45 MPH (70 kmh)]

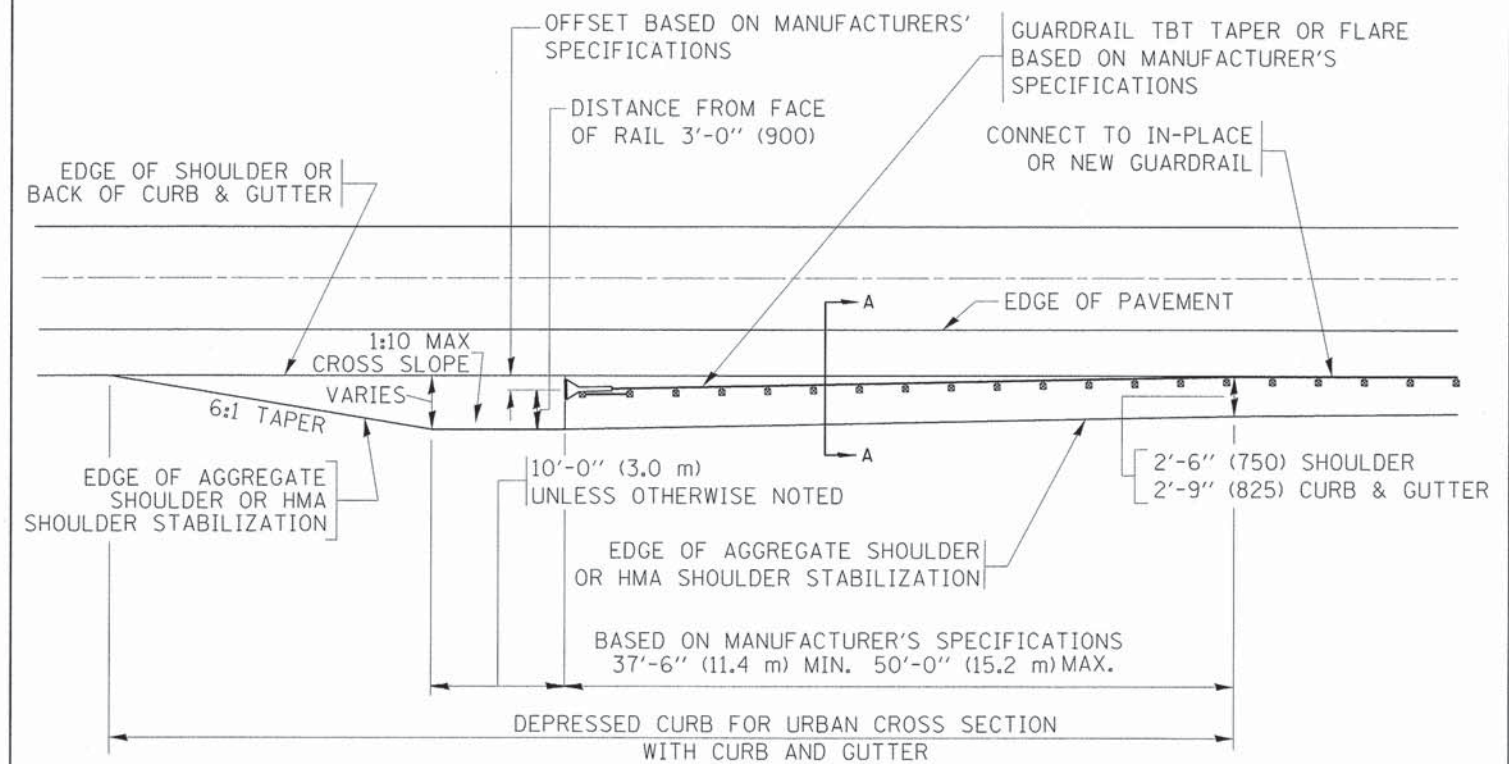

DEPRESSED CURB AND GUTTER AND
SHOULDER TREATMENT AT TBT TY. 1 SPL.

AGGREGATE SHOULDER, 10 (250) WILL BE PAID
ACCORDING TO SECTION 481.

HMA SHOULDERS 6 (150) (IF REQUIRED) WILL BE
PAID ACCORDING TO SECTION 482.

COMB. CONC. C&G, STEEL PLATE BEAM GUARD RAIL
AND TRAFFIC BARRIER TERMINAL, OF THE TYPE
SPECIFIED WILL BE PAID FOR SEPARATELY.

TBT = TRAFFIC BARRIER TERMINAL
ALL DIMENSIONS ARE IN INCHES (MILLIMETERS)
UNLESS OTHERWISE SHOWN.


FILE NAME =	USER NAME = drvakosgn	DESIGNED - M. DE YONG	REVISED - R. BORO 01-01-07
cd:\pw\work\drvakosgn\0108315\bd	34.dgn	DRAWN -	REVISED - R. BORO 12-08-2008
	PLOT SCALE = 50.0000' / 1"	CHECKED -	REVISED - R. BORO 09-14-2009
	PLOT DATE = 9/4/2012	DATE - 09-22-90	REVISED - R. BORO 08-06-2012

STATE OF ILLINOIS
DEPARTMENT OF TRANSPORTATION

DETAILS FOR DEPRESSED CURB & GUTTER AND
SHOULDER TREATMENT AT TBT TY 1 SPL.

SCALE: NONE SHEET NO. 1 OF 1 SHEETS STA. TO STA.

F.A. RTE.	SECTION	COUNTY	TOTAL SHEETS	SHEET NO.
2552	14-00161-00-BR	WILL	86	66
BD600-10 (BD 34)		CONTRACT NO. 61C38		
FED. ROAD DIST. NO. 1 ILLINOIS FED. AID PROJECT				

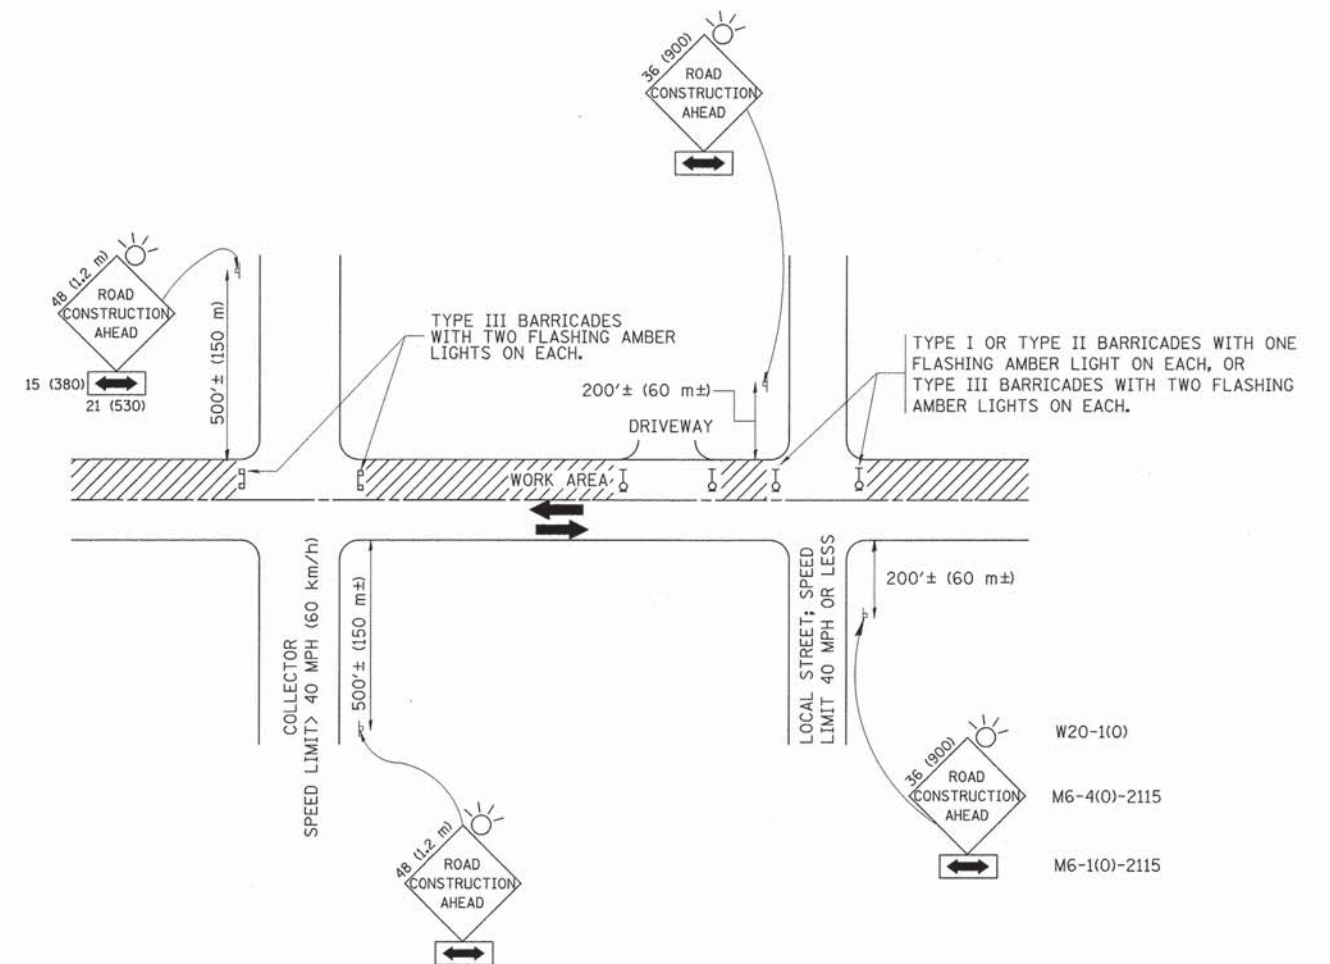

TRAFFIC CONTROL AND PROTECTION FOR SIDE ROADS, INTERSECTIONS, AND DRIVEWAYS

NOTES:

A. FOR NO LANE RESTRICTION ON THE SIDE ROAD OR DRIVEWAYS

1. SIDE ROAD WITH A SPEED LIMIT OF 40 MPH (60 km/h) OR LESS AS SHOWN ON THE DRAWING AND AS DIRECTED BY THE ENGINEER:

a) ONE ROAD CONSTRUCTION AHEAD SIGN 36 x 36 (900x900) WITH A FLASHER AND FLAG MOUNTED ON IT APPROXIMATELY 200' (60 m) IN ADVANCE OF THE MAIN ROUTE.

b) THE CLOSED PORTION OF THE MAIN ROUTE SHALL BE PROTECTED BY BLOCKING WITH TYPE I, TYPE II OR TYPE III BARRICADES, 1/3 OF THE CROSS SECTION OF THE CLOSED PORTION.

2. SIDE ROAD WITH A SPEED LIMIT GREATER THAN 40 MPH (60 km/h) AS SHOWN ON THE DRAWING AND AS DIRECTED BY THE ENGINEER:

a) ONE ROAD CONSTRUCTION AHEAD SIGN 48 x 48 (1.2 m x 1.2 m) WITH A FLASHER MOUNTED ON IT APPROXIMATELY 500' (150 m) IN ADVANCE OF THE MAIN ROUTE.

b) THE CLOSED PORTION OF THE MAIN ROUTE SHALL BE PROTECTED BY BLOCKING WITH TYPE III BARRICADES, 1/2 OF THE CROSS SECTION OF THE CLOSED PORTION.

3. WHEN THE SIDE ROAD LIES BETWEEN THE BEGINNING OF THE MAINLINE SIGNING AND THE WORK ZONE, A SINGLE HEADED ARROW (M6-1) SHALL BE USED IN LIEU OF THE DOUBLE HEADED ARROW (M6-4).

B. FOR A LANE CLOSURE ON A SIDE ROAD OR DRIVEWAY:

USE APPLICABLE PORTIONS OF THE TYPICAL APPLICATION OF TRAFFIC CONTROL DEVICES (STD. 701501, STD. 701606 OR THE APPROPRIATE STANDARD). THE SPACING OF SIGNS AND BARRICADES SHALL BE ADJUSTED FOR FIELD CONDITIONS AS DIRECTED BY THE ENGINEER. THE DIRECTIONAL ARROW SHALL BE COVERED OR REMOVED WHEN NO LONGER CONSISTENT WITH THE SIDE ROAD LANE CLOSURE.

C. ADVANCE WARNING SIGNS ARE TO BE OMITTED ON DRIVEWAY UNLESS OTHERWISE NOTED.

D. THE TRAFFIC CONTROL AND PROTECTION FOR SIDE ROADS, INTERSECTIONS, AND DRIVEWAYS SHALL BE INCIDENTAL TO THE COST OF SPECIFIED TRAFFIC CONTROL STANDARDS OR ITEMS.

All dimensions are in millimeters (inches) unless otherwise shown.




FILE NAME =	USER NAME = Peter Ross	DESIGNED - LHA	REVISED - J. OBERLE 10-18-95
L:\Naperville\15238-01.WashingtonPh2\Draw	CADD_Sheets\shd-01 Standards_TC10.dgn	DRAWN -	REVISED - A. HOUSEH 03-06-96
	PLOT SCALE = 1:8000 1" = 80'	CHECKED -	REVISED - A. HOUSEH 10-15-96
	PLOT DATE = 12/14/2015 10:57:01 AM	DATE - 06-89	REVISED - T. RAMMACHER 01-06-00

STATE OF ILLINOIS
DEPARTMENT OF TRANSPORTATION

TRAFFIC CONTROL AND PROTECTION FOR
SIDE ROADS, INTERSECTIONS, AND DRIVEWAYS


SCALE: NONE SHEET NO. 1 OF 1 SHEETS STA. TO STA.

F.A. RTE.	SECTION	COUNTY	TOTAL SHEETS	SHEET NO.
2552	14-00161-00-BR	WILL	86	67
TC-10		CONTRACT NO. 61C38		
FED. ROAD DIST. NO. 1 ILLINOIS FED. AID PROJECT DPC-M-40033561				

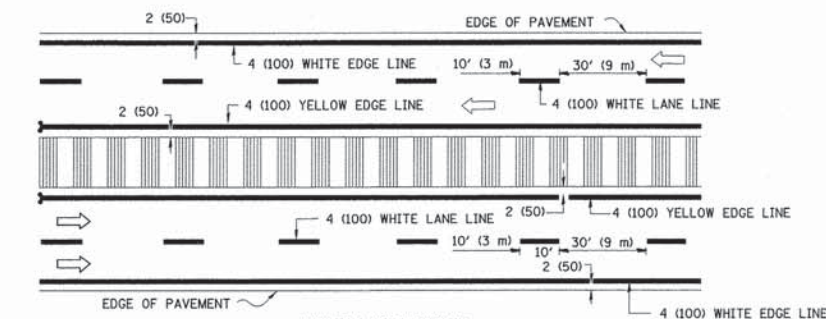
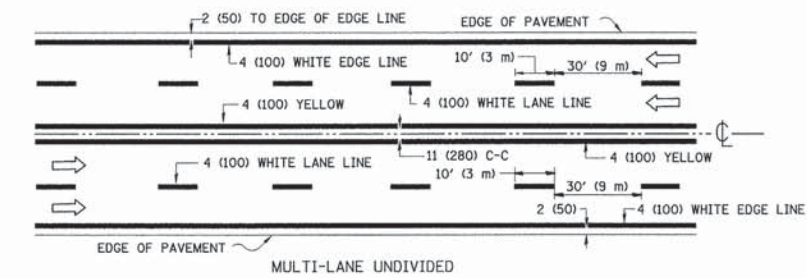
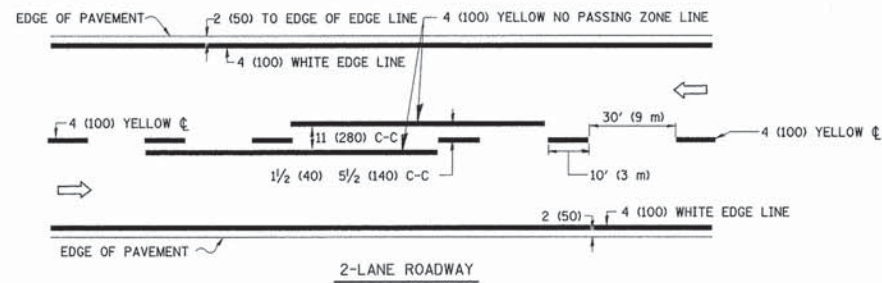


NOTE: MEDIANS WITH BARRIER CURB DO NOT REQUIRE AN EDGE LINE


TYPICAL LANE AND EDGE LINE MARKING

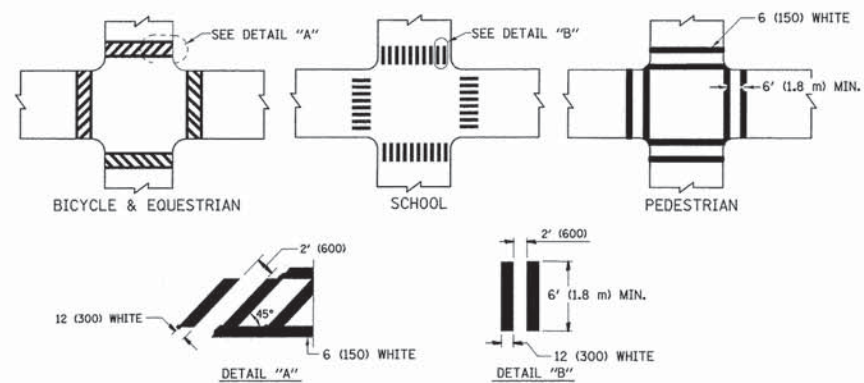

TYPICAL CROSSWALK MARKING

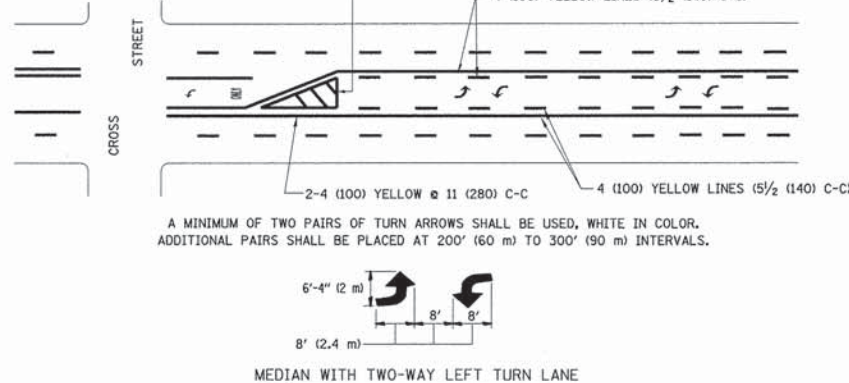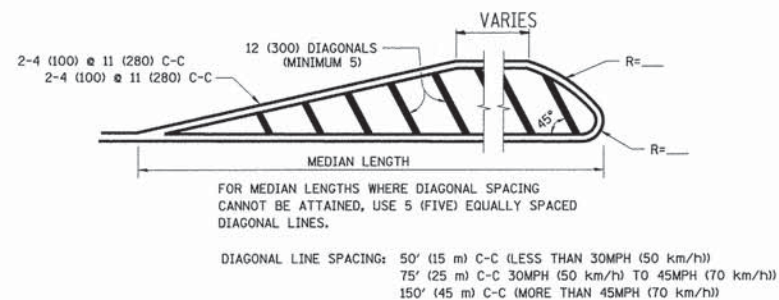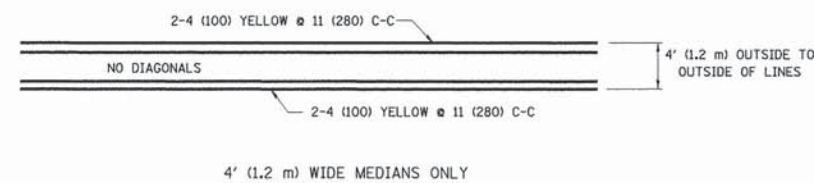

TYPICAL PAINTED MEDIAN MARKING

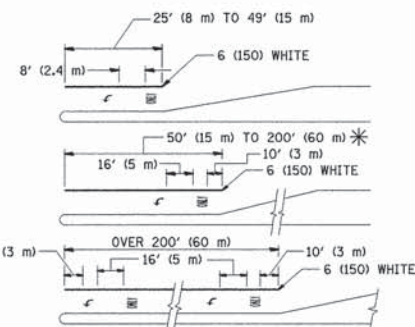


FULL SIZE LETTERS 8' (2.4 m) AND ARROWS SHALL BE USED. AREA = 15.6 SQ. FT. (1.5 m²) ONLY AREA = 20.8 SQ. FT. (1.9 m²)

* TURN LANES IN EXCESS OF 400' (120 m) IN LENGTH MAY HAVE AN ADDITIONAL SET OF ARROW - "ONLY" INSTALLED MIDWAY BETWEEN THE OTHER TWO SETS OF ARROW - "ONLY".

TYPICAL LEFT (OR RIGHT) TURN LANE

TYPICAL TURN LANE MARKING

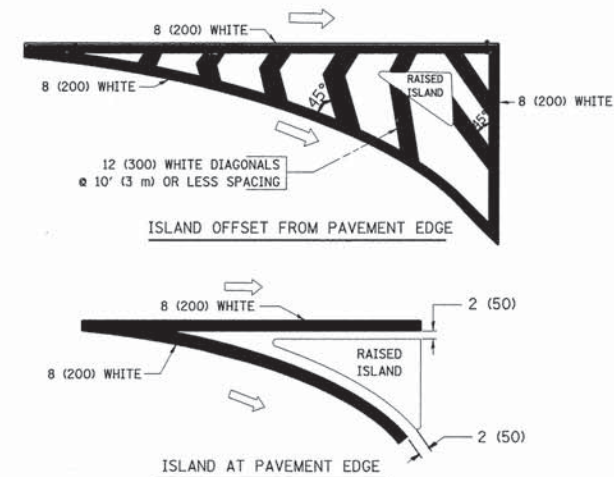

TYPICAL ISLAND MARKING

TYPE OF MARKING	WIDTH OF LINE	PATTERN	COLOR	SPACING / REMARKS
CENTERLINE ON 2 LANE PAVEMENT	4' (100)	SKIP-DASH	YELLOW	10' (3 m) LINE WITH 30' (9 m) SPACE
CENTERLINE ON MULTI-LANE UNDIVIDED PAVEMENT	2 @ 4' (100)	SOLID	YELLOW	11' (280) C-C
NO PASSING ZONE LINES FOR ONE DIRECTION FOR BOTH DIRECTIONS	4' (100) 2 @ 4' (100)	SOLID SOLID	YELLOW YELLOW	5 1/2' (140) C-C FROM SKIP-DASH CENTERLINE 11' (280) C-C OMIT SKIP-DASH CENTERLINE BETWEEN
LANE LINES	4' (100) 5' (125) ON FREEWAYS	SKIP-DASH SKIP-DASH	WHITE WHITE	10' (3 m) LINE WITH 30' (9 m) SPACE
DOTTED LINES (EXTENSIONS OF CENTER, LANE OR TURN LANE MARKINGS)	SAME AS LINE BEING EXTENDED	SKIP-DASH	SAME AS LINE BEING EXTENDED	2' (600) LINE WITH 6' (1.8 m) SPACE
EDGE LINES	4' (100)	SOLID	YELLOW-LEFT WHITE-RIGHT	OUTLINE MOUNTABLE MEDIANS IN YELLOW; EDGE LINES ARE NOT USED NEXT TO BARRIER CURB
TURN LANE MARKINGS	6' (150) LINE; FULL SIZE LETTERS & SYMBOLS (8' (2.4 m))	SOLID	WHITE	SEE TYPICAL TURN LANE MARKING DETAIL
TWO WAY LEFT TURN MARKING	2 @ 4' (100) EACH DIRECTION 8' (2.4 m) LEFT ARROW	SKIP-DASH AND SOLID IN PAIRS	YELLOW WHITE	10' (3 m) LINE WITH 30' (9 m) SPACE FOR SKIP-DASH 5 1/2' (140) C-C BETWEEN SOLID LINE AND SKIP-DASH LINE SEE TYPICAL TWO-WAY LEFT TURN MARKING DETAIL
CROSSWALK LINES (PEDESTRIAN) A. DIAGONALS (BIKE & EQUESTRIAN) B. LONGITUDINAL BARS (SCHOOL)	2 @ 6' (150) 12' (300) @ 45° 12' (300) @ 90°	SOLID SOLID SOLID	WHITE WHITE WHITE	NOT LESS THAN 6' (1.8 m) APART 2' (600) APART 2' (600) APART SEE TYPICAL CROSSWALK MARKING DETAILS.
STOP LINES	24' (600)	SOLID	WHITE	PLACE 4' (1.2 m) IN ADVANCE OF AND PARALLEL TO CROSSWALK, IF PRESENT. OTHERWISE, PLACE AT DESIRED STOPPING POINT. PARALLEL TO CROSSROAD CENTERLINE, WHERE POSSIBLE
PAINTED MEDIANS	2 @ 4' (100) WITH 12' (300) DIAGONALS @ 45° NO DIAGONALS USED FOR 4' (1.2 m) WIDE MEDIANS	SOLID	YELLOW; TWO WAY TRAFFIC WHITE; ONE WAY TRAFFIC	11' (280) C-C FOR THE DOUBLE LINE. SEE TYPICAL PAINTED MEDIAN MARKING.
GORE MARKING AND CHANNELIZING LINES	8' (200) WITH 12' (300) DIAGONALS @ 45°	SOLID	WHITE	DIAGONALS: 15' (4.5 m) C-C (LESS THAN 30MPH (50 km/h)) 20' (6 m) C-C 30MPH (50 km/h) TO 45MPH (70 km/h) 30' (9 m) C-C (OVER 45MPH (70 km/h))
RAILROAD CROSSING	24' (600) TRANSVERSE LINES; "RR" IS 6' (1.8 m) LETTERS; 16' (400) LINE FOR "X"	SOLID	WHITE	SEE STATE STANDARD 780001 AREA OF: "R"=3.6 SQ. FT. (0.33 m ²) EACH "X"=54.0 SQ. FT. (5.0 m ²)
SHOULDER DIAGONALS	12' (300) @ 45°	SOLID	WHITE - RIGHT YELLOW - LEFT	50' (15 m) C-C (LESS THAN 30MPH (50 km/h)) 75' (25 m) C-C (30 MPH (50 km/h) TO 45MPH (70 km/h)) 150' (45 m) C-C (OVER 45MPH (70 km/h))

FOR FURTHER DETAILS ON PAVEMENT MARKING REFER TO STANDARD SPECIFICATIONS FOR ROAD AND BRIDGE CONSTRUCTION AND STATE STANDARD 780001.


All dimensions are in inches (millimeters) unless otherwise shown.

FILE NAME =	USER NAME = Peter Ross	DESIGNED - EVERS	REVISED - T. RAMMACH 10-27-94
L:\Naperville\15238-01.WashingtonPh2\Draw	CADD_Sheets\shd-01 Standards_TC13.dgn	DRAWN -	REVISED - C. JUCIUS 09-09-09
	PLOT SCALE = 1/8" = 1'-0"	CHECKED -	REVISED -
	PLOT DATE = 12/14/2015 10:57:01 AM	DATE - 03-19-90	REVISED -


STATE OF ILLINOIS DEPARTMENT OF TRANSPORTATION

DISTRICT ONE TYPICAL PAVEMENT MARKINGS			
SCALE: NONE	SHEET NO. 1 OF 1 SHEETS	STA.	TO STA.


F.A. RTE.	SECTION	COUNTY	TOTAL SHEETS	SHEET NO.
2552	14-00161-00-BR	WILL	86	68
TC-13			CONTRACT NO. 61C38	
FED. ROAD DIST. NO. 1 [ILLINOIS] FED. AID PROJECT DPC-M-4003(356)				

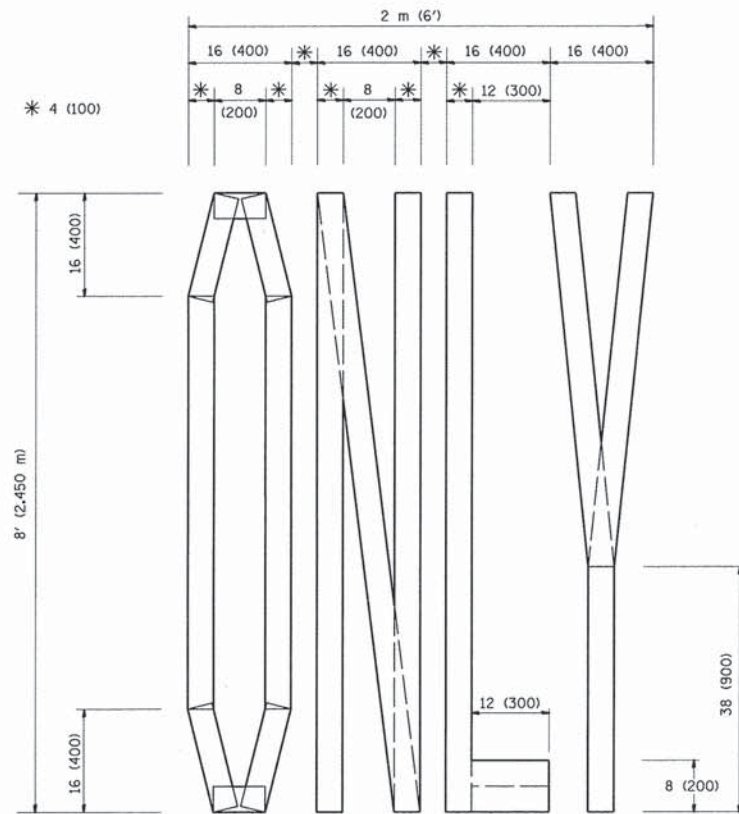

QUANTITY
4 (100) LINE = 64.1 ft. (19.7 m)
21.1 sq. ft. (1.97 sq. m)

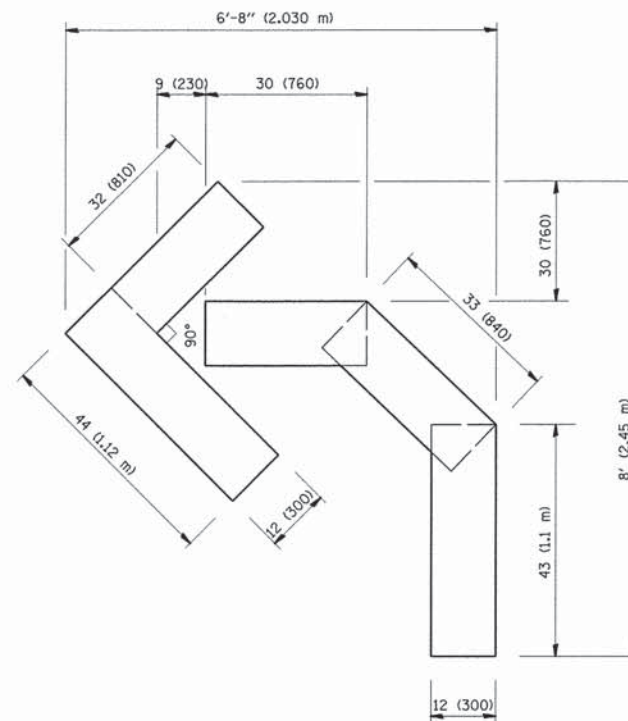

QUANTITY
4 (100) LINE = 45.5 ft. (13.9 m)
15.2 sq. ft. (1.39 sq. m)

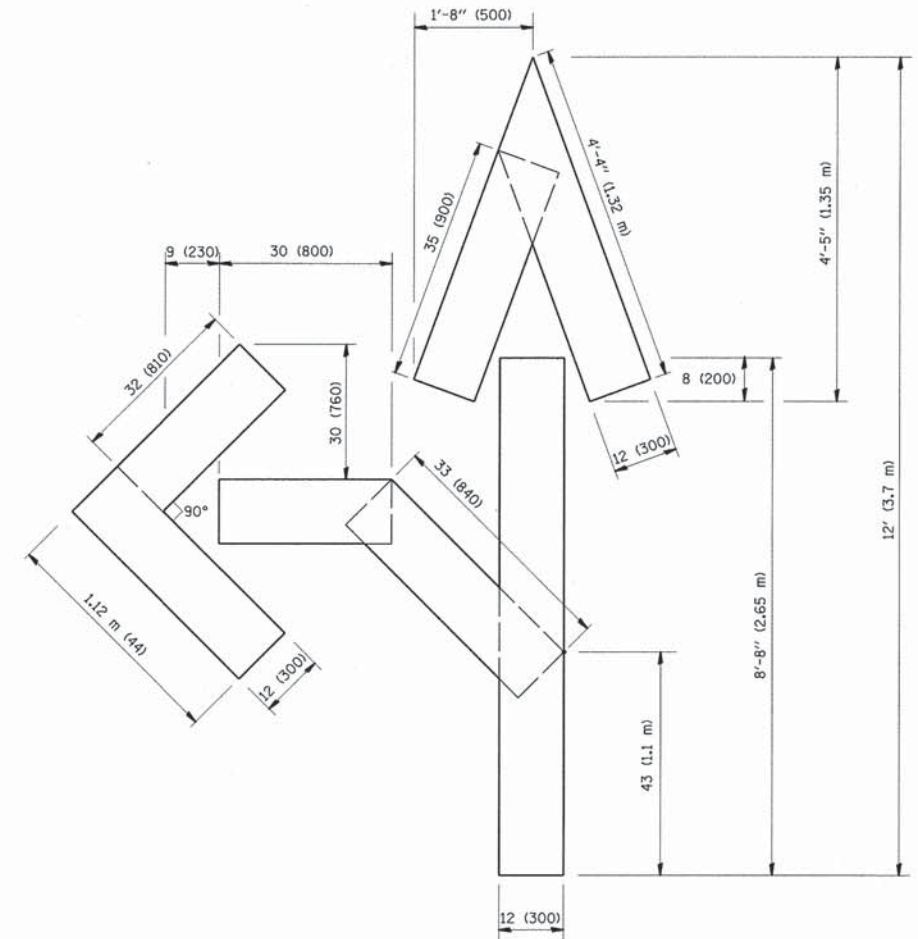

QUANTITY
4 (100) LINE = 82.5 ft. (25.3 m)
27.5 sq. ft. (2.53 sq. m)

All dimensions are in inches (millimeters)
unless otherwise shown.


FILE NAME *	USER NAME = Peter Ross	DESIGNED -	REVISED -T. RAMMACHER 06-05-96
L:\Naperville\15238-01.WashingtonPh2\Draw	VCADD_Sheets\shd-DI Standards_TC16.dgn	DRAWN -	REVISED -T. RAMMACHER 11-04-97
	PLOT SCALE = 1.0000" / 1"	CHECKED -	REVISED -T. RAMMACHER 03-02-98
	PLOT DATE = 12/14/2015 10:57:03 AM	DATE - 09-18-94	REVISED -E. GOMEZ 08-28-00

**STATE OF ILLINOIS
DEPARTMENT OF TRANSPORTATION**

**PAVEMENT MARKING LETTERS AND SYMBOLS
FOR TRAFFIC STAGING**

SCALE: NONE SHEET NO. 1 OF 1 SHEETS STA. TO STA.

F.A. RTE.	SECTION	COUNTY	TOTAL SHEETS	SHEET NO.
2552	14-00161-00-BR	WILL	86	70
TC-16		CONTRACT NO. 61C38		
FED. ROAD DIST. NO. 1 ILLINOIS FED. AID PROJECT DPC-M-4003(356)				

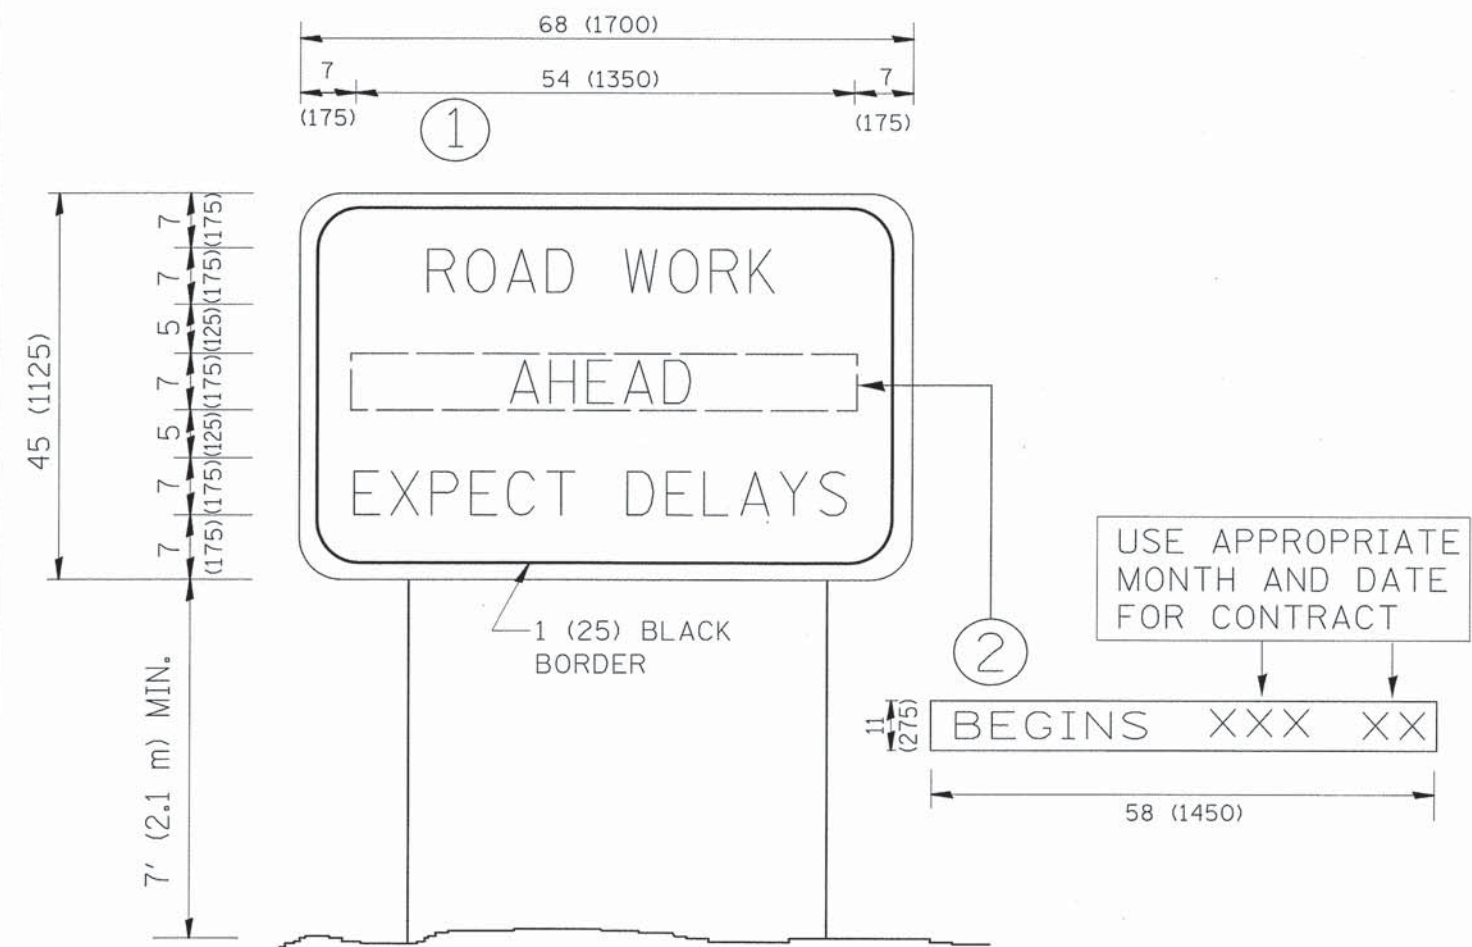

NOTES:


1. USE BLACK LETTERING ON ORANGE BACKGROUND.
2. ERECT SIGNS IN ADVANCE OF THE LOCATION FOR THE "ROAD CONSTRUCTION AHEAD" SIGN AT LOCATIONS AS DIRECTED BY THE ENGINEER.
3. ERECT SIGN ① WITH INSTALLED PANEL ② ONE WEEK PRIOR TO THE START OF CONSTRUCTION.
4. REMOVE PANEL ② SOON AFTER THE START OF CONSTRUCTION.
5. SEE SPECIAL PROVISION FOR "TEMPORARY INFORMATION SIGNING" FOR ADDITIONAL INFORMATION.
6. ONE SIGN ASSEMBLY EQUALS 25.70 SQ. FT. (2.3 SQ. M.)
7. SHALL BE PAID FOR AS TEMPORARY INFORMATION SIGNING.

ALL DIMENSIONS ARE IN INCHES (MILLIMETERS)
UNLESS OTHERWISE SHOWN.


FILE NAME =	USER NAME = Peter Ross	DESIGNED -	REVISED - R. MIRS 09-15-97	STATE OF ILLINOIS DEPARTMENT OF TRANSPORTATION	ARTERIAL ROAD INFORMATION SIGN	F.A. RTE. 2552				SECTION 14-00161-00-BR	COUNTY WILL	TOTAL SHEETS 86	SHEET NO. 71	
L:\Naperville\15238-01.WashingtonPh2\Draw	CAADD_Sheets\shd-DI Standards.TC22.dgn	DRAWN -	REVISED - R. MIRS 12-11-97			TC-22				CONTRACT NO. 61C38				
	PLOT SCALE = 1:8000' / in.	CHECKED -	REVISED - T. RAMMACHER 02-02-99			SCALE: NONE				SHEET NO. 1 OF 1 SHEETS	STA.	TO STA.		
	PLOT DATE = 12/14/2015 10:57:03 AM	DATE -	REVISED - C. JUCIUS 01-31-07			FED. ROAD DIST. NO. 1 ILLINOIS FED. AID PROJECT DPC-M-4003(356)								

LIGHT POLE FOUNDATION DEPTH TABLE
 40 FT. (12.192 m) TO 47.5 FT. (14.478 m) MOUNTING HEIGHT


SOIL CONDITIONS	DESIGN DEPTH "D" OF FOUNDATION	
	SINGLE ARM POLE	TWIN ARM POLE
SOFT CLAY Qu = 0.375 TON/SQ. FT.	13'-0" (3.96 m)	15'-0" (4.57 m)
MEDIUM CLAY Qu = 0.75 TON/SQ.FT	9'-6" (2.93 m)	10'-9" (3.23 m)
STIFF CLAY Qu = 1.50 TON/SQ. FT.	7'-0" (2.13 m)	8'-0" (2.44 m)
LOOSE SAND φ = 34°	9'-0" (2.74 m)	10'-0" (3.05 m)
MEDIUM SAND φ = 37.5°	8'-3" (2.52 m)	9'-0" (2.74 m)
DENSE SAND φ = 40°	7'-9" (2.36 m)	9'-0" (2.74 m)

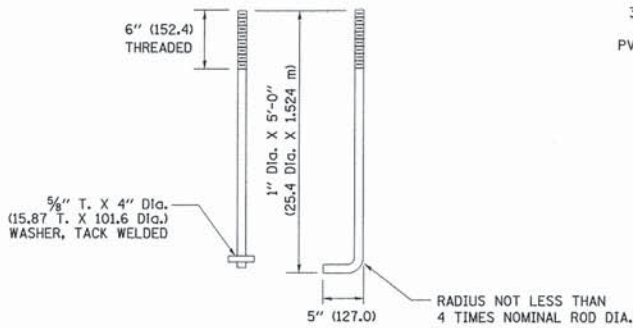


ANCHOR ROD DETAIL

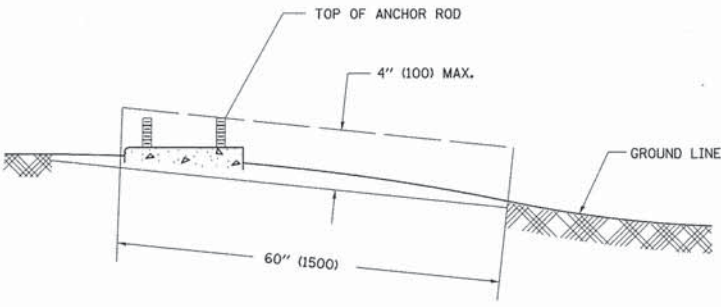


FOUNDATION EXTENSION DETAIL

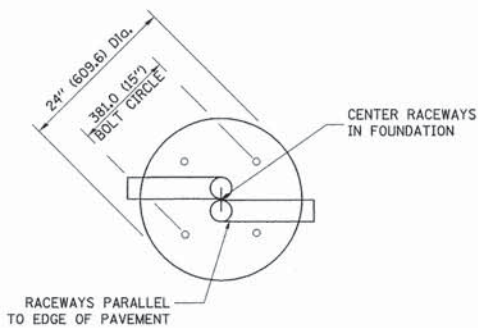


TOP VIEW

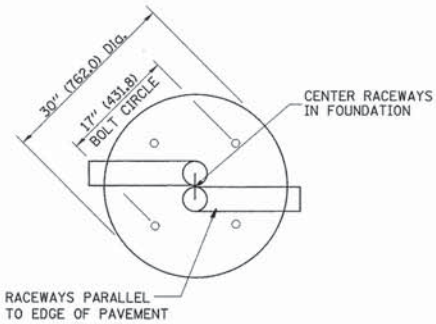


TOP VIEW

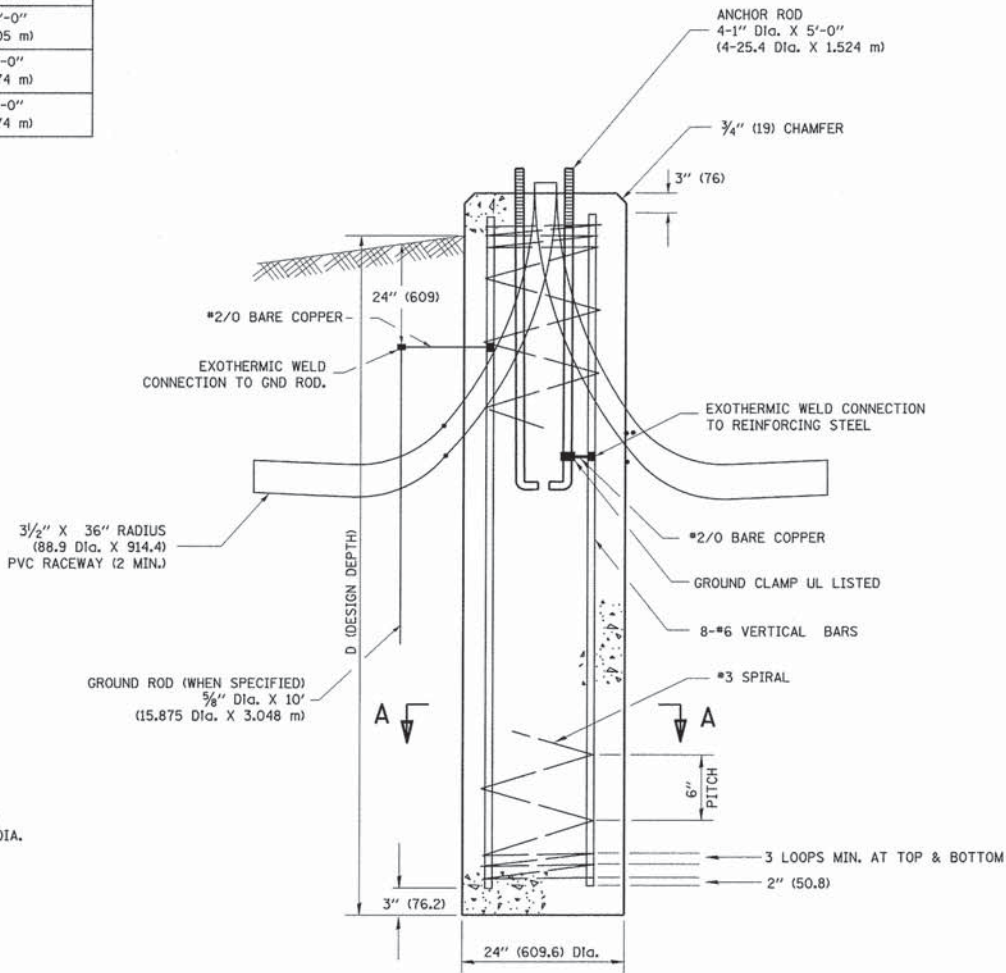

FOUNDATION DETAIL

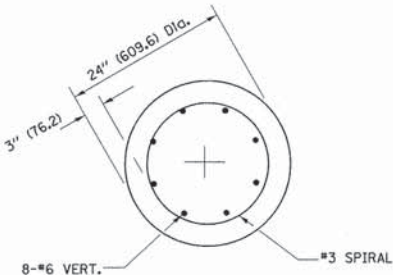

SECTION A-A

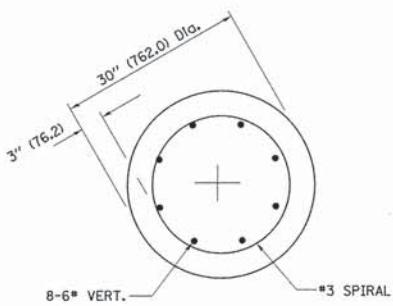


SECTION A-A


NOTES

- ALL DIMENSIONS ARE IN INCHES (MILLIMETERS) UNLESS OTHERWISE SHOWN.
- THE ANCHOR RODS AND RACEWAYS SHALL BE PROPERLY SECURED IN PLACE BEFORE THE CONCRETE IS PLACED.
- THE FOUNDATION SHALL NOT PROTRUDE MORE THAN 100MM (4 IN.) ABOVE THE FINISHED GRADE WITHIN A 60 IN. (1.5 m) CHORD ACROSS THE FOUNDATION, WITH ANCHOR RODS INCLUDED, IN ACCORDANCE WITH AASHTO GUIDELINES. IF THE FOUNDATION HEIGHT, INCLUDING ANCHOR RODS, EXTENDS BEYOND THESE SPECIFIED LIMITS, THE FOUNDATION SHALL BE REPLACED AT THE CONTRACTOR'S EXPENSE. SEE FOUNDATION EXTENSION DETAIL.
- THE HOLE FOR THE FOUNDATION SHALL BE MADE BY DRILLING WITH AN AUGER, OF THE SAME DIAMETER AS THE FOUNDATION. IF SOIL CONDITIONS REQUIRE THE USE OF A LINER TO FORM THE HOLE, THE LINER SHALL BE WITHDRAWN AS THE CONCRETE IS DEPOSITED.
- THE TOP OF THE FOUNDATION SHALL BE CONSTRUCTED LEVEL. A LINER OR FORM SHALL BE USED TO PRODUCE A UNIFORM SMOOTH SIDE TO THE TOP OF THE FOUNDATION. FOUNDATION TOP SHALL BE CHAMFERED 3/4-IN. (20 mm).
- THE CONCRETE SHALL BE CLASS SI. CONCRETE SHALL CURE ACCORDING TO ARTICLE 1020.13 BEFORE LIGHT POLES ARE INSTALLED.
- THE ANCHOR ROD SHALL BE A HOOK ROD TYPE. COLD BENDING OF THE ANCHOR ROD WILL NOT BE ALLOWED. THE RADIUS OF THE HOOK BEND SHALL NOT BE LESS THAN 4 TIMES THE NOMINAL DIAMETER OF THE ANCHOR ROD. A TACK WELDED ANCHOR ROD MAY BE SUBSTITUTED WITH THE APPROVAL OF THE ENGINEER.
- THE ANCHOR RODS SHALL BE ACCORDING TO ASTM F1554 GRADE 725 (GRADE 105). NUTS SHALL BE HEXAGON NUTS ACCORDING TO ASTM A 194 2H OR ASTM A 563 DH, AND WASHERS SHALL BE ACCORDING TO ASTM F 436.
- ANCHOR RODS, NUTS AND WASHERS SHALL BE COMPLETELY GALVANIZED BY EITHER THE HOT-DIPPED PROCESS CONFORMING WITH AASHTO M 232, THE MECHANICAL PLATING METHOD CONFORMING TO AASHTO M 298, CLASS 50 WITH A MAXIMUM COATING THICKNESS OF 150 UM(6 MILS) OR THE ELECTROLYTIC PROCESS ACCORDING TO ASTM F 1136.
- THE ANCHOR RODS SHALL BE THREADED A MINIMUM OF 6 INCHES (150 mm) WITH A MINIMUM OF 3 INCHES (75 mm) OF THREADED ANCHOR ROD EMBEDDED IN THE FOUNDATION.
- ANCHOR RODS SHALL PROJECT 2 3/4" (69.9 mm) ABOVE THE TOP OF THE FOUNDATION. IF BREAKAWAY COUPLINGS ARE SPECIFIED, THE CONTRACTOR SHALL CAREFULLY COORDINATE THE ANCHOR ROD PROJECTION WITH THE INSTALLATION REQUIREMENTS OF THE BREAKAWAY COUPLINGS.
- THE CONTRACTOR SHALL USE A #3 SPIRAL AT 6" (152.4 mm) PITCH OR MAY SUBSTITUTE #3 TIES AT 12" (304.8 mm) O.C. WITH THE APPROVAL OF THE ENGINEER.
- THE CABLE TRENCHES AND FOUNDATION SHALL BE BACK FILLED AND COMPACTED AS SPECIFIED BEFORE THE LIGHT POLE IS ERECTED.
- THE RACEWAYS SHALL PROJECT 1" (25.4 mm) ABOVE THE TOP OF THE FOUNDATION.


FILE NAME =	USER NAME = Peter Ross	DESIGNED -	REVISED - 04-22-02	STATE OF ILLINOIS DEPARTMENT OF TRANSPORTATION	LIGHT POLE FOUNDATION				F.A. . RTE.	SECTION	COUNTY	TOTAL SHEETS	SHEET NO.
L:\Naperville\15238-01.WashingtonPh2\Draw	VCADD_Sheets\shd-DI Standards.BE301.dgn	DRAWN -	REVISED -		40' (12.192 m) TO 47 1/2' (14.478 m) M.H. 15" (381 mm) BOLT CIRCLE				2552	14-00161-00-BR	WILL	86	73
	PLOT SCALE = 1.0000 ' / in.	CHECKED -	REVISED -		SCALE: NONE				SHEET NO. 1 OF 1 SHEETS		STA.	TO STA.	
	PLOT DATE = 12/14/2015 10:57:04 AM	DATE -	REVISED -						FED. ROAD DIST. NO. 1 ILLINOIS FED. AID PROJECT DPC-M-4003(356)				
				BE-301				CONTRACT NO. 61C38					

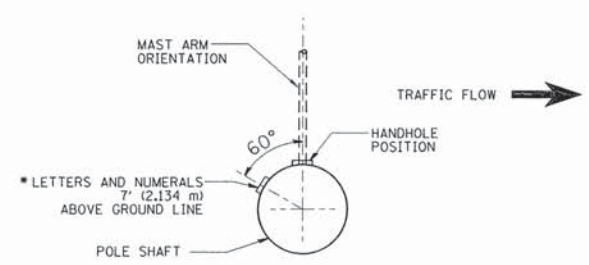



POSITION OF HANDHOLE AND
POLE NUMBER FOR SINGLE
MAST ARM POLES MOUNTED
ON BRIDGE PARAPET OR
BARRIER WALL

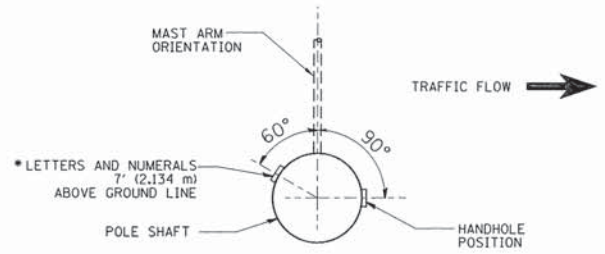


POSITION OF HANDHOLE AND
POLE NUMBER FOR SINGLE
MAST ARM POLES

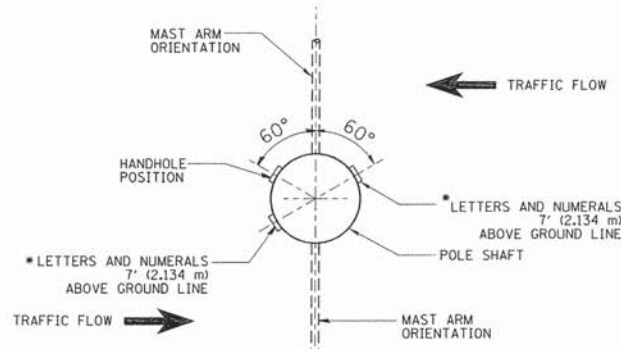


POSITION OF HANDHOLE AND
POLE NUMBER FOR TWIN
MAST ARM POLES

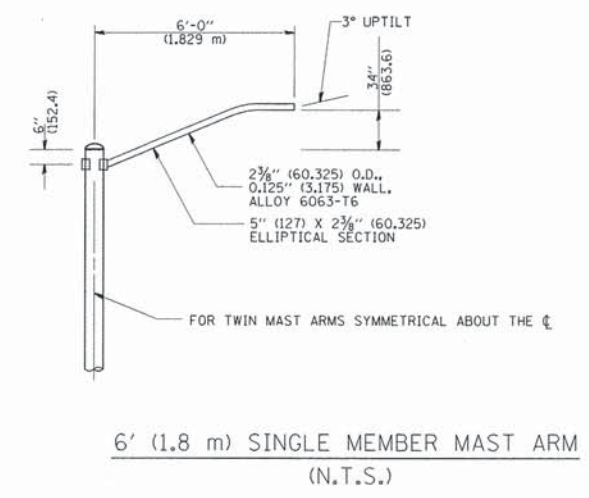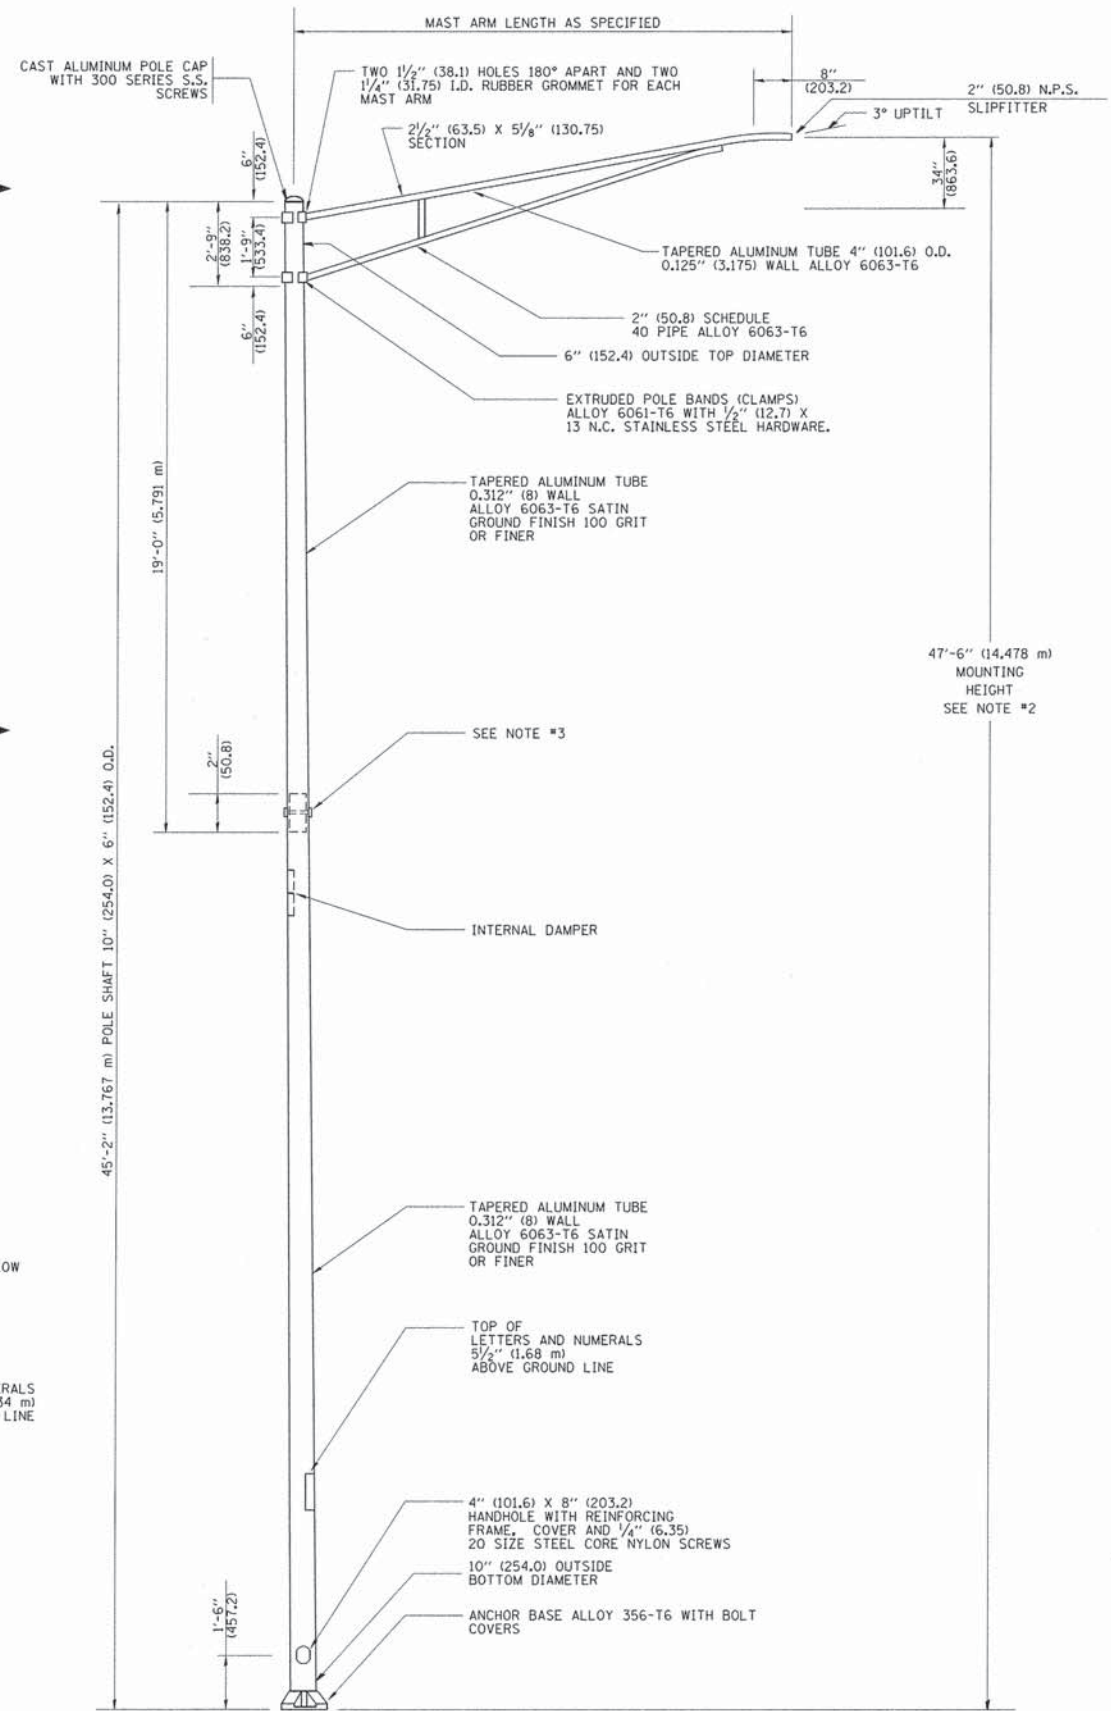

- NOTES:
1. ALL DIMENSIONS ARE IN INCHES (MILLIMETERS) UNLESS OTHERWISE SHOWN.
 2. MOUNTING HEIGHT IS DEFINED AS THE DISTANCE FROM THE CENTERLINE OF THE TENON TO THE BOTTOM OF THE ANCHOR BASE.
 3. TWO PIECE SHAFT WILL BE MATCHED MARKED AND INTERCHANGEABLE BETWEEN DIFFERENT UNITS. FIELD DRILLING OF THE HOLES WILL NOT BE ALLOWED.
 4. THE LIGHT POLE WILL MEET AASHTO DESIGN CRITERIA AS SPECIFIED.
 5. THE INSTALLING CONTRACTOR WILL PROVIDE A UL LISTED GROUNDING CONNECTOR, BURNDY K2C23, T&B SP4DL OR APPROVED EQUAL.
 6. LIGHT POLES WILL NOT BE INSTALLED WITHOUT MAST ARMS AND LUMINAIRES.
 7. LIGHT POLES WILL BE SET PLUMB ON THE FOUNDATION WITHOUT THE USE OF LEVELING NUTS, WASHERS OR SHIMS.
 8. LIGHTING UNIT IDENTIFICATION NUMBERS SHALL BE INSTALLED BEFORE THE LIGHTING UNIT IS ENERGIZED.

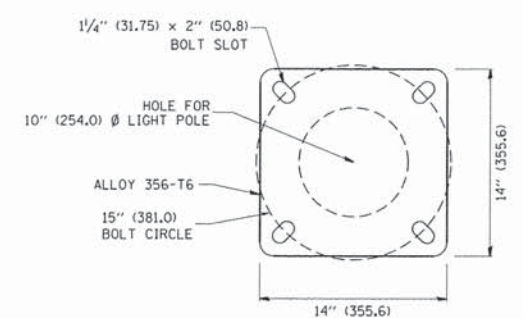

LIGHT POLE BASE PLATE DETAIL
15 INCH (381.0) BOLT CIRCLE

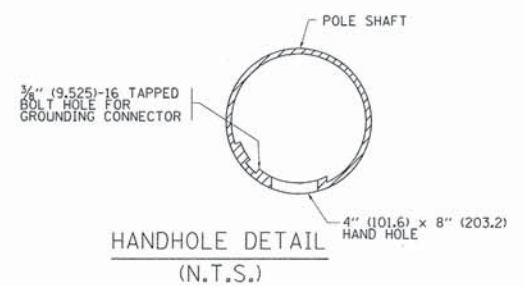


FILE NAME =	USER NAME = drvakosgn	DESIGNED -	REVISED - R. TOMSONS 09-06-00
c:\pw_work\pwwork\drvakosgn\d0108315\be	100.dgn	DRAWN -	REVISED - R. TOMSONS 09-03-03
	PLOT SCALE = 50.000' / in.	CHECKED -	REVISED - R. TOMSONS 01-18-13
	PLOT DATE = 2/27/2013	DATE -	REVISED -

STATE OF ILLINOIS
DEPARTMENT OF TRANSPORTATION


ALUMINUM LIGHT POLE			
47'-6" (14.478 m) MOUNTING HEIGHT			
SCALE: NONE	SHEET NO. 1 OF 1 SHEETS	STA.	TO STA.

F.A. RTE.	SECTION	COUNTY	TOTAL SHEETS	SHEET NO.
2552	14-00161-00-BR	WILL	86	74
BE-400		CONTRACT NO. 61C38		
FED. ROAD DIST. NO. 1 ILLINOIS FED. AID PROJECT				

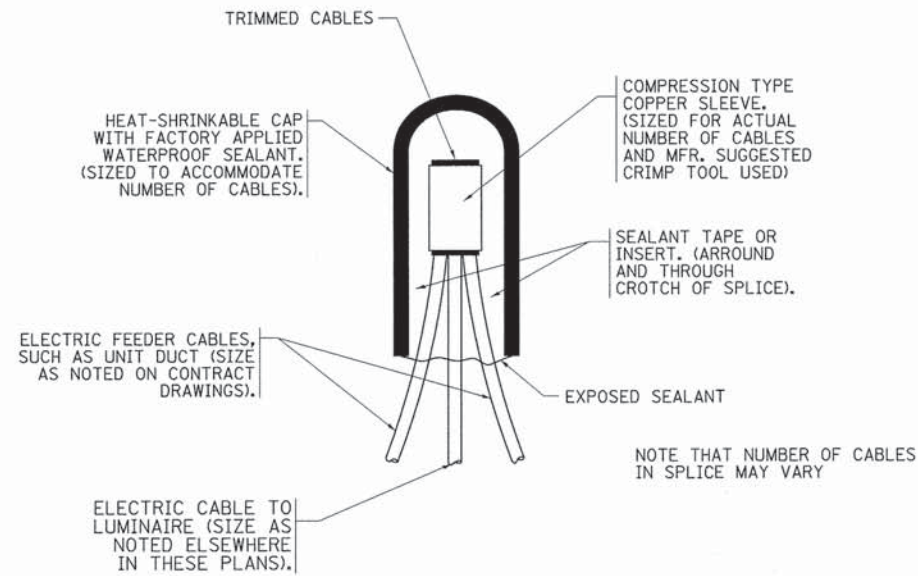


TYPICAL SPLICE DETAIL

N.T.S.

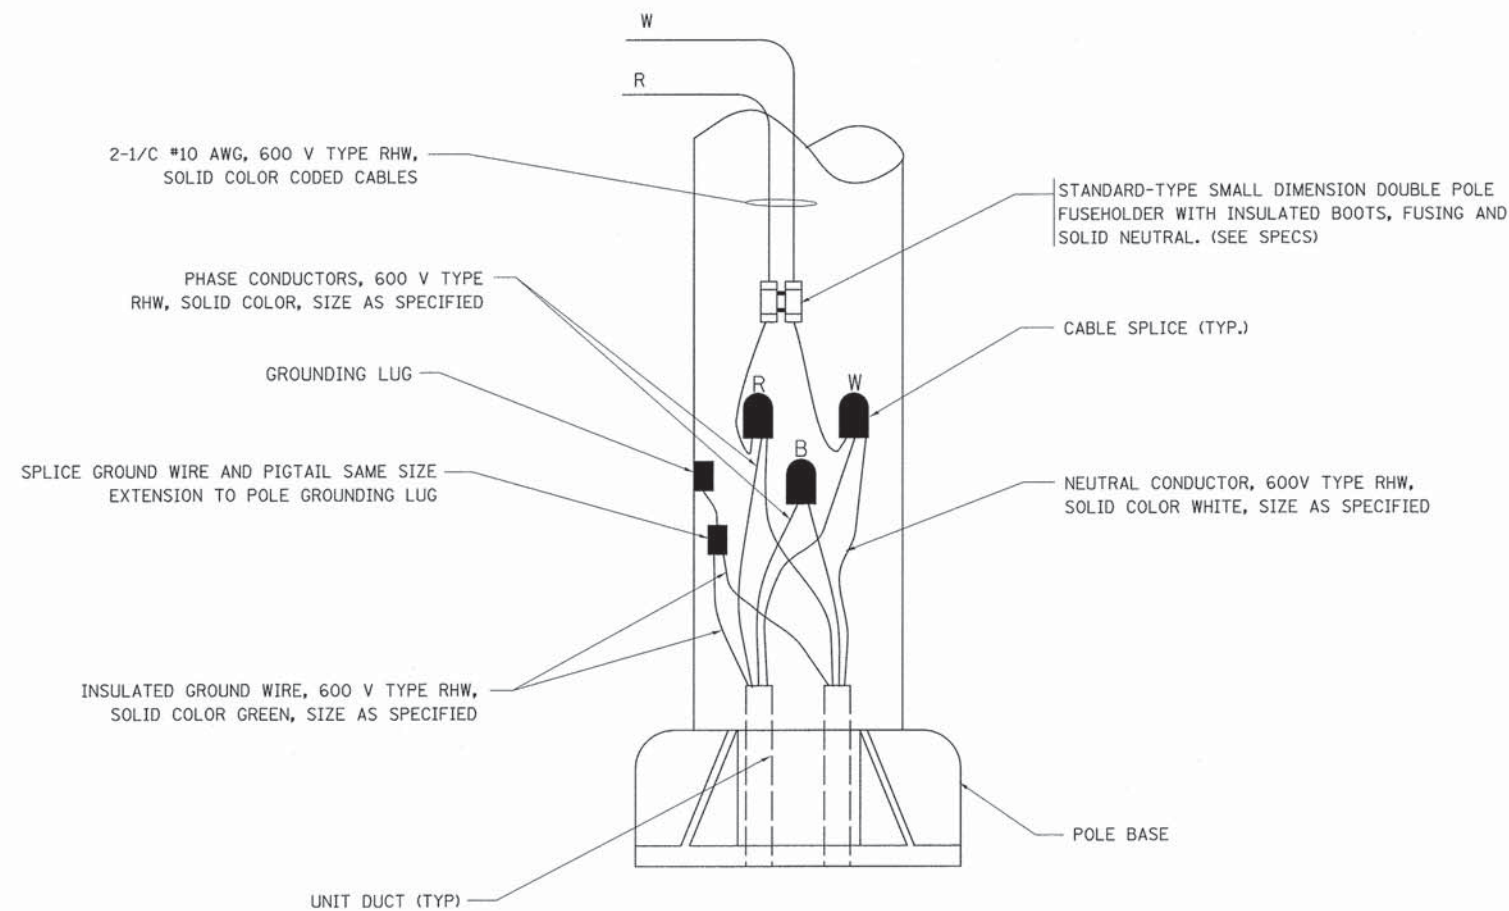

POLE WIRING DETAIL

N.T.S.

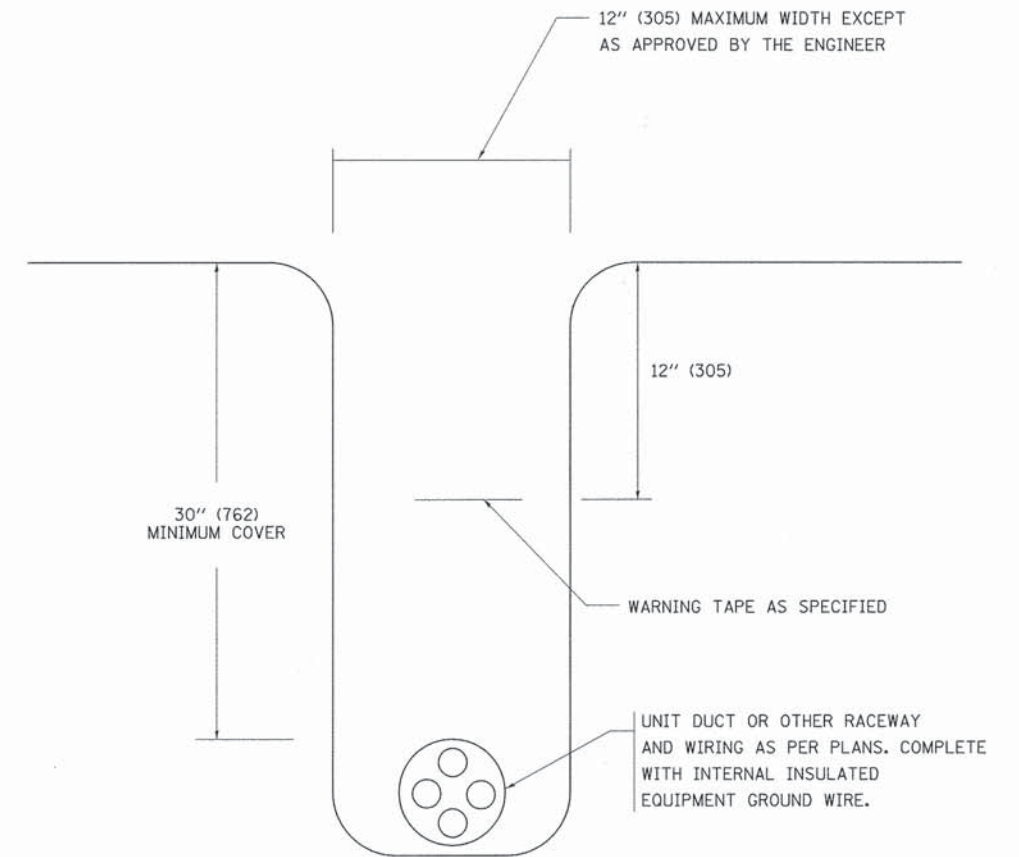

TYPICAL WIRING IN TRENCH DETAIL


N.T.S.

FILE NAME =	USER NAME = Peter Ross	DESIGNED -	REVISED - 08-08-03	STATE OF ILLINOIS DEPARTMENT OF TRANSPORTATION	MISC. ELECTRICAL DETAILS SHEET A			F.A. RTE.	SECTION	COUNTY	TOTAL SHEETS	SHEET NO.
Li:\Naperville\15230-01.WashingtonPh2\Draw	VCADD_Sheets\shd-01 Standards_BE702.dgn	DRAWN -	REVISED -					2552	14-00161-00-BR	WILL	86	75
	PLOT SCALE = 1:0000' / 1" =	CHECKED -	REVISED -					BE-702 CONTRACT NO. 61C38				
	PLOT DATE = 12/14/2015 10:57:05 AM	DATE -	REVISED -		SCALE: NONE	SHEET NO. 1	OF 1 SHEETS	STA.	TO STA.	FED. ROAD DIST. NO. 1 [ILLINOIS] FED. AID PROJECT DPC-M-4003(356)		

ORIGINAL SURVEY					
NOTE BOOK					
NO.					
	SURVEYED _____		BY _____		DATE _____
	PLOTTED _____				
	TEMPLATE _____				
	AREAS _____				
	AREAS CHECKED _____				




ORIGINAL SURVEY	SURVEYED _____	BY		DATE
NOTE BOOK	PLOTTED _____			
	TEMPLATE _____			
	AREAS _____			
NO.	AREAS CHECKED _____			

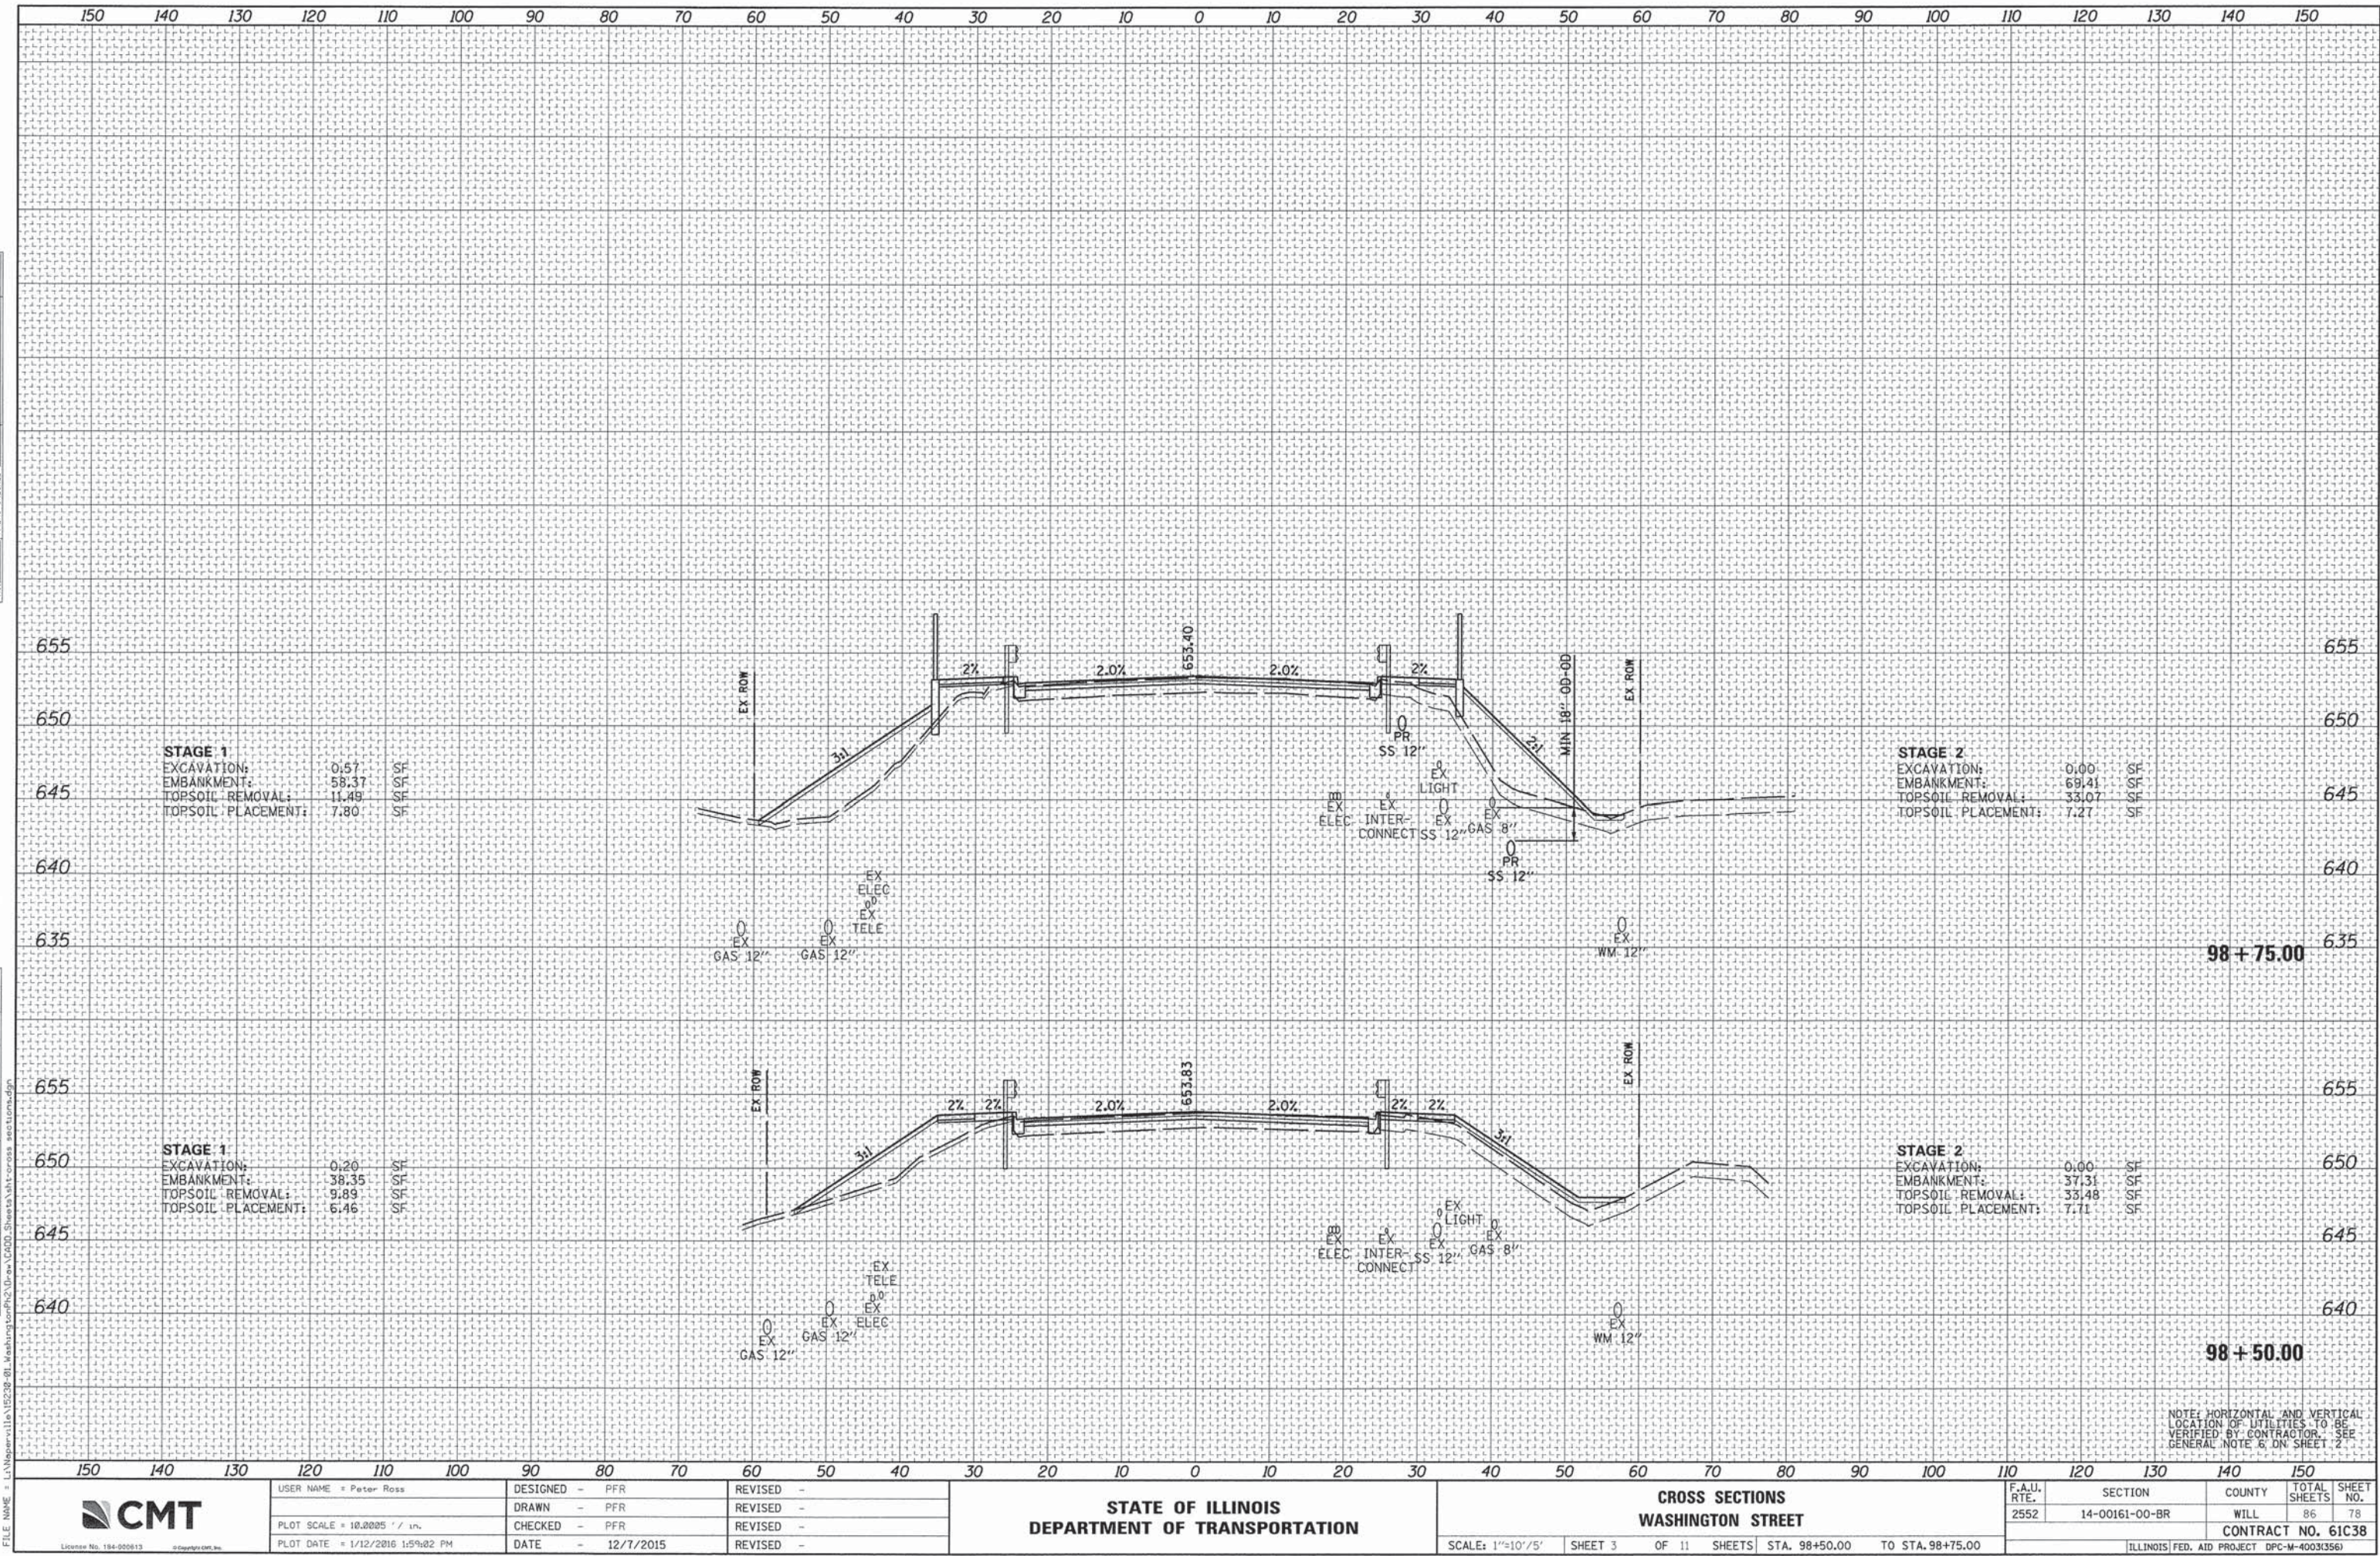

DATE	BY	SURVEYED	PLOTTED	TEMPLATE	AREAS	CHECKED
		NO.				
FINAL		NO.				
SURVEY						
NOTE BOOK						
NO.						

DATE	BY	SURVEYED	PLOTTED	TEMPLATE	AREAS	CHECKED
		NO.				
ORIGINAL		NO.				
SURVEY						
NOTE BOOK						
NO.						

FILE NAME = \\V:\peter-ross\14-00161-00-01-Washington-St-Cross-Sections.dgn

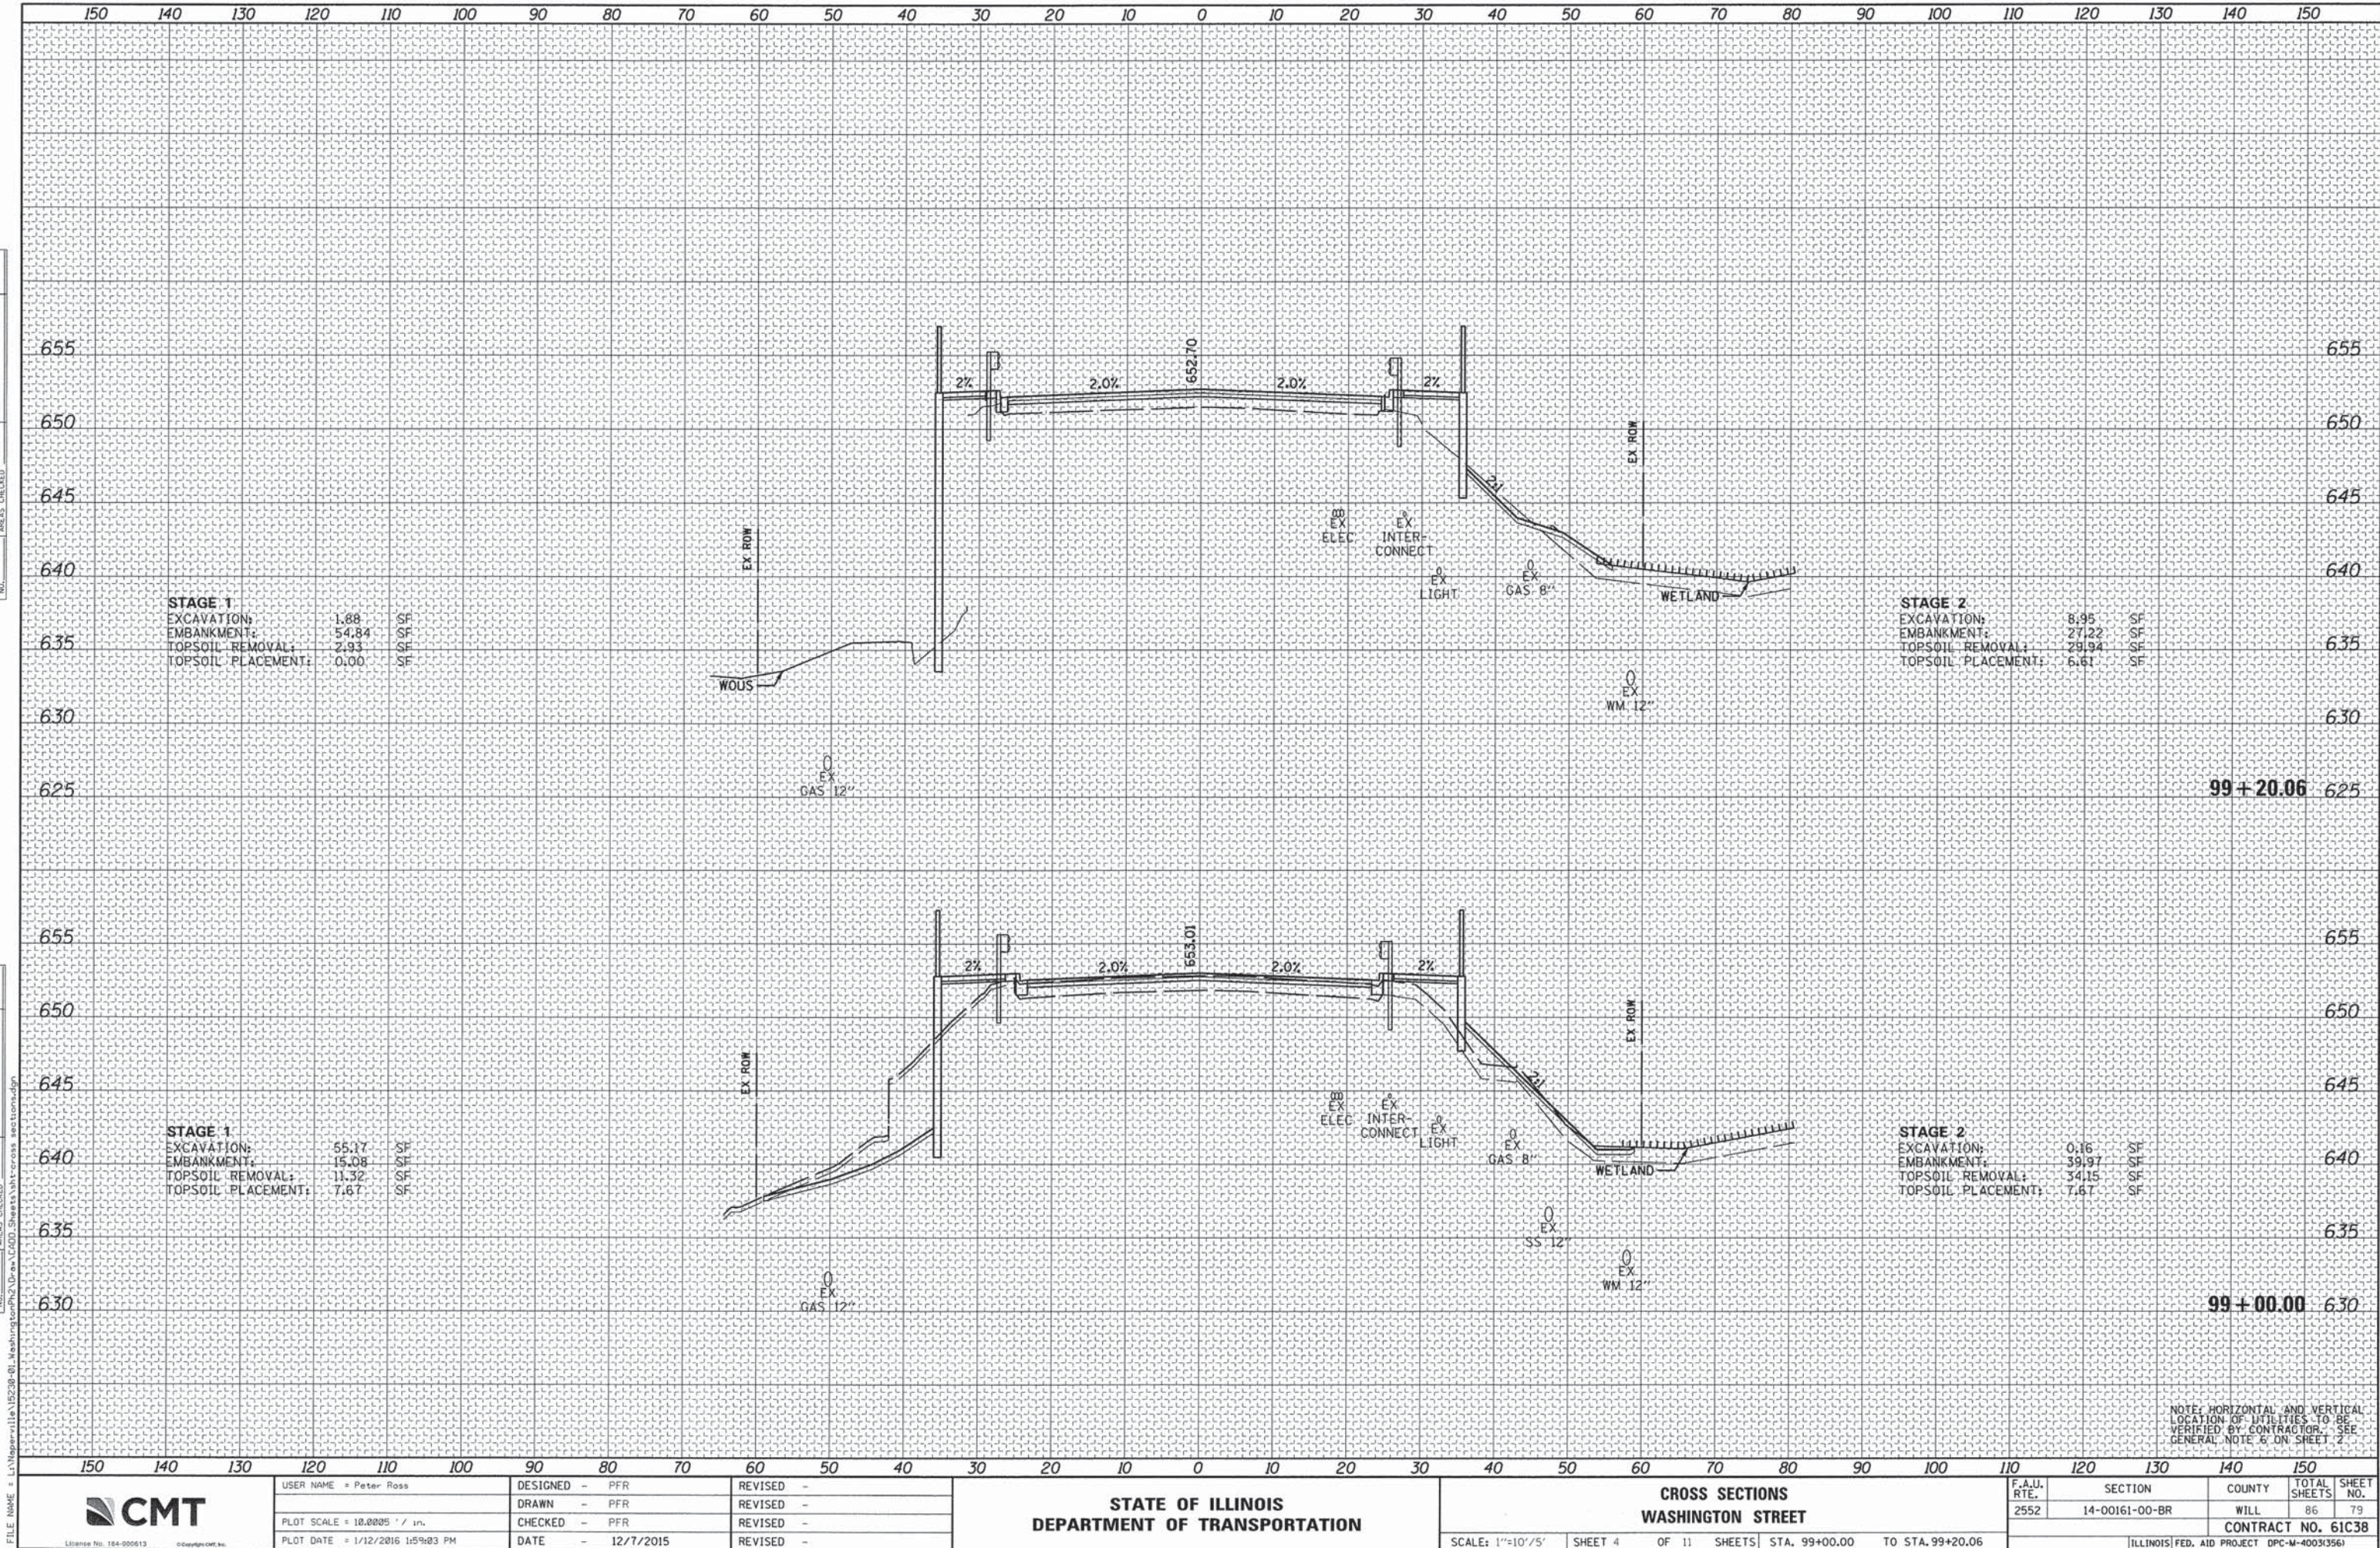

USER NAME = Peter Ross
DESIGNED - PFR
DRAWN - PFR
CHECKED - PFR
DATE - 12/7/2015


STATE OF ILLINOIS
DEPARTMENT OF TRANSPORTATION

CROSS SECTIONS
WASHINGTON STREET


SCALE: 1"=10'/5' SHEET 4 OF 11 SHEETS STA. 99+00.00 TO STA. 99+20.06

F.A.U. RTE.	SECTION	COUNTY	TOTAL SHEETS	SHEET NO.
2552	14-00161-00-BR	WILL	86	79
CONTRACT NO. 61C38				
ILLINOIS FED. AID PROJECT DPC-M-40033561				

ORIGINAL SURVEY	SURVEYED _____ PLOTTED _____ TEMPLATE _____ AREAS _____ CHECKED _____	BY _____	DATE _____
NOTE BOOK			
NO.			

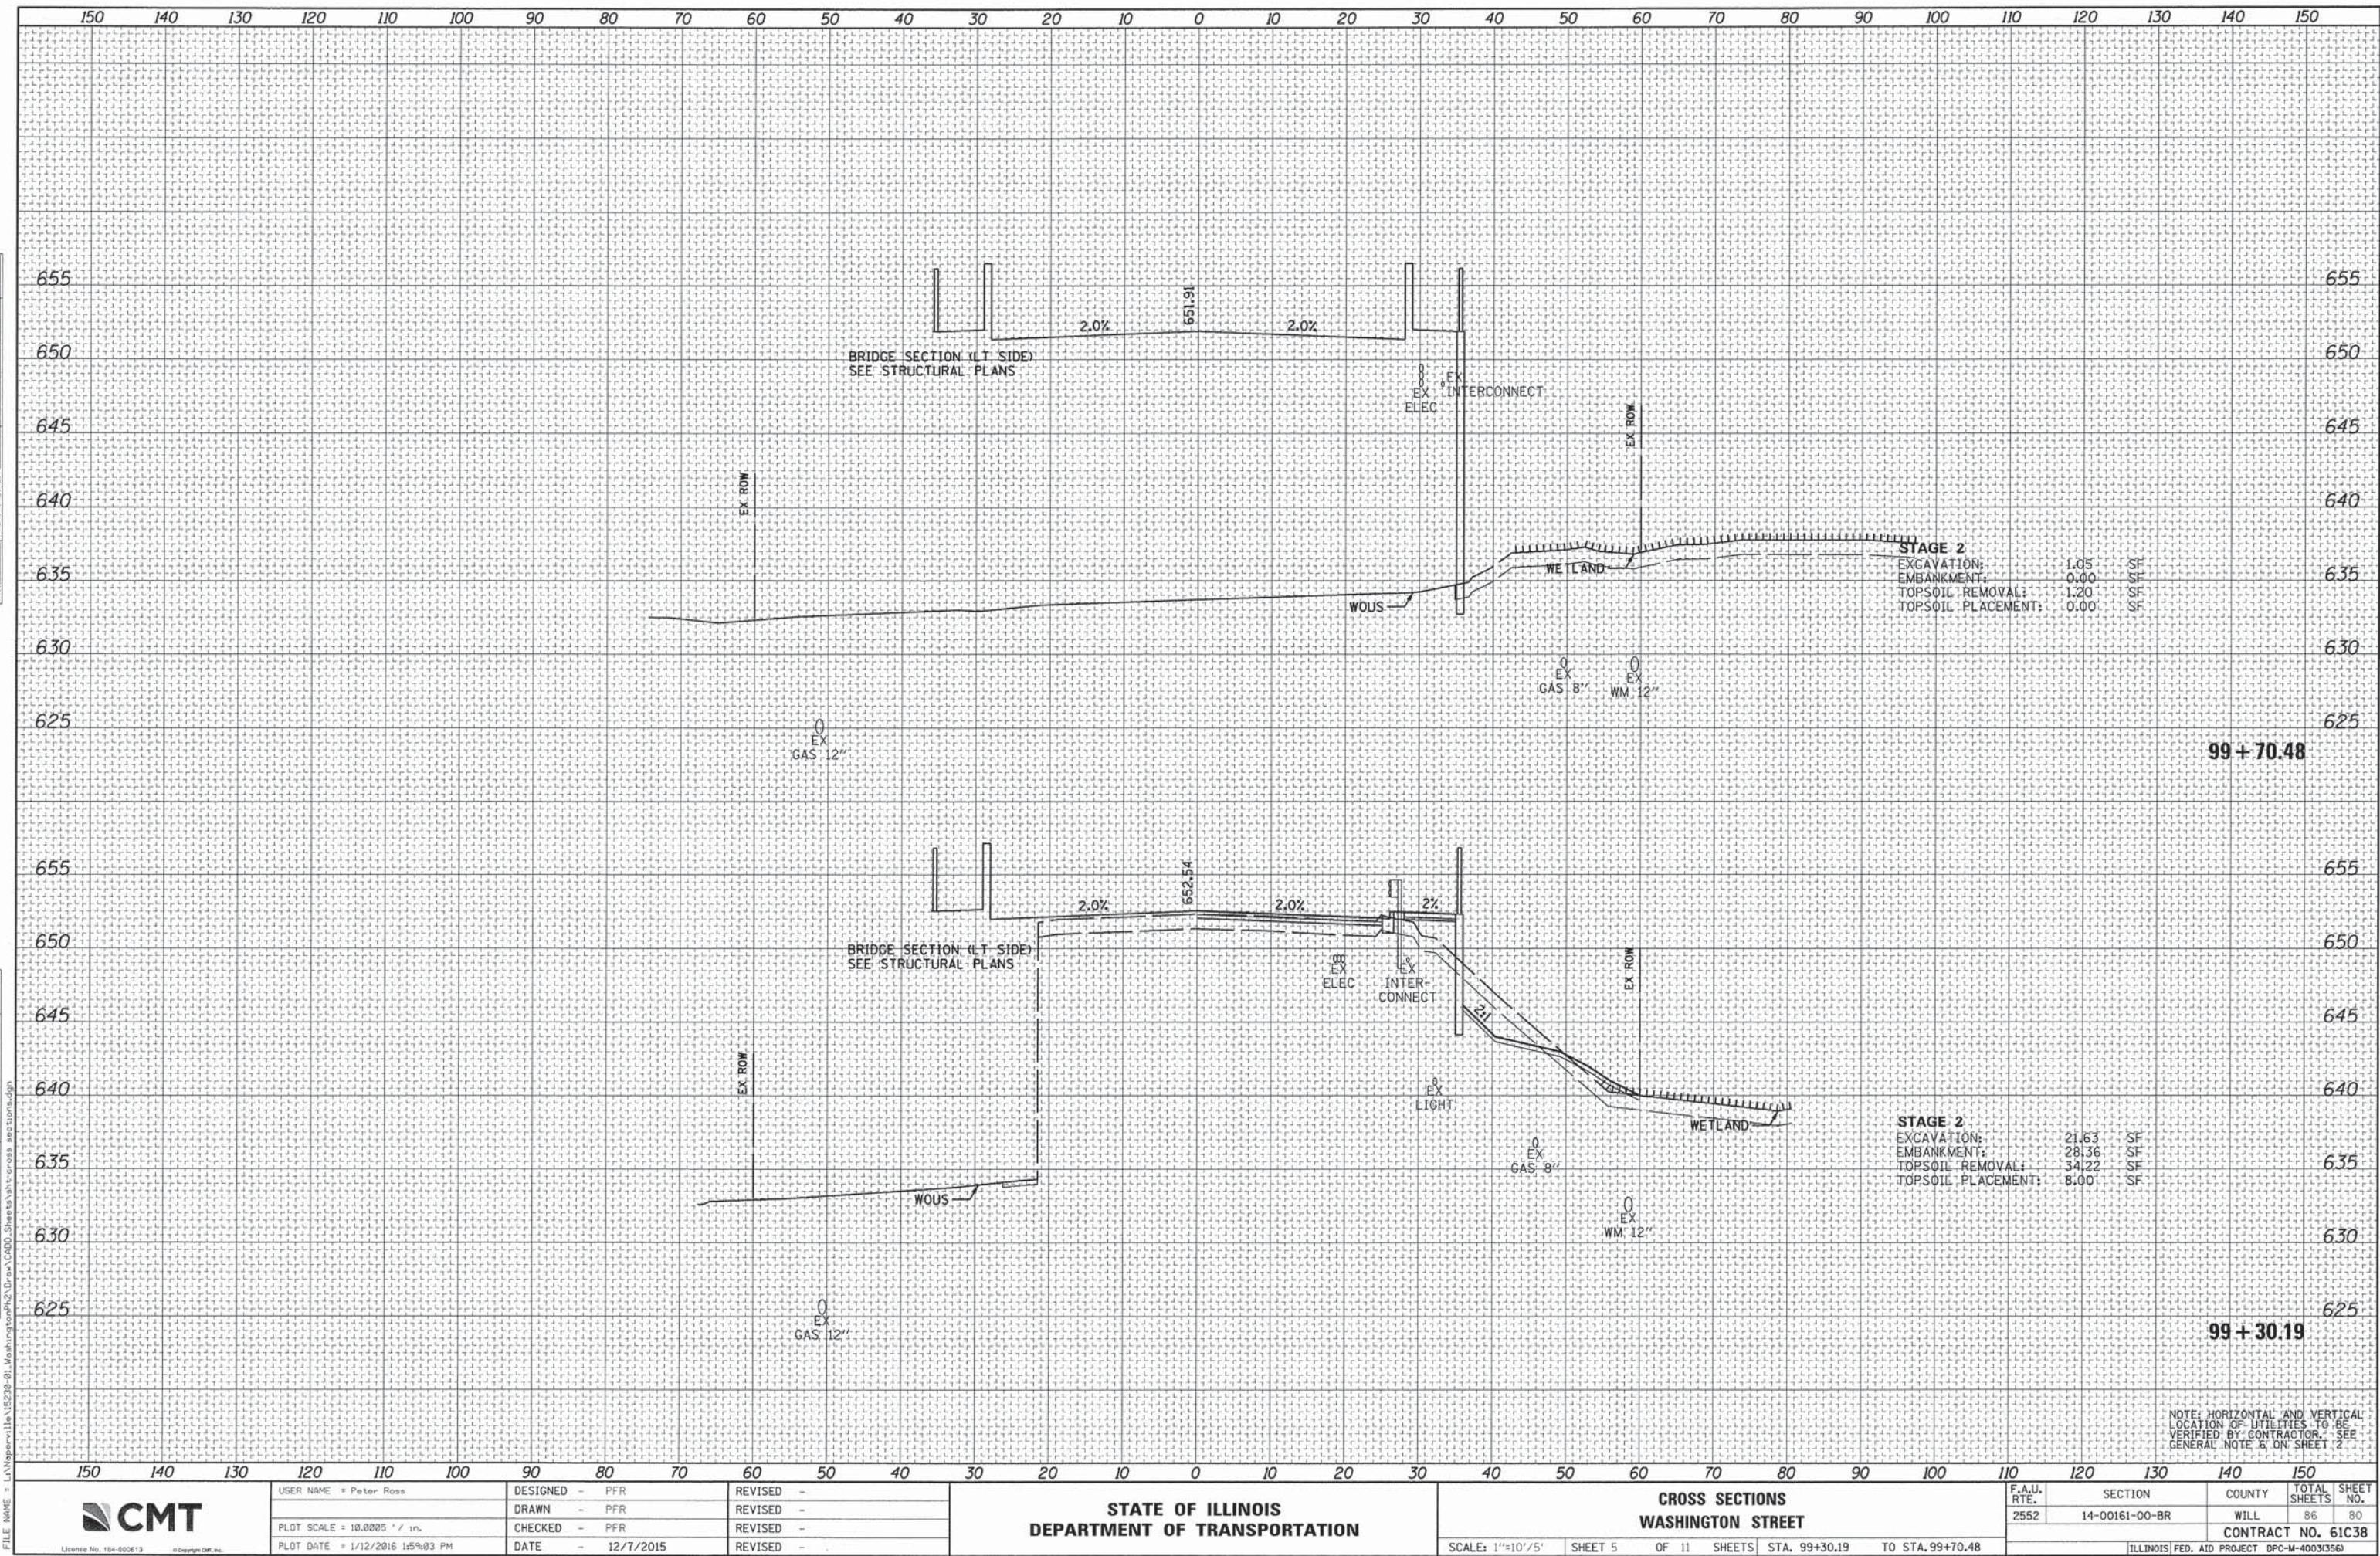


ORIGINAL SURVEY			
NOTE BOOK			
NO. _____			
	SURVEYED _____	BY _____	DATE _____
	PLOTTED _____		
	TEMPLATE _____		
	AREAS _____		
	AREAS CHECKED _____		

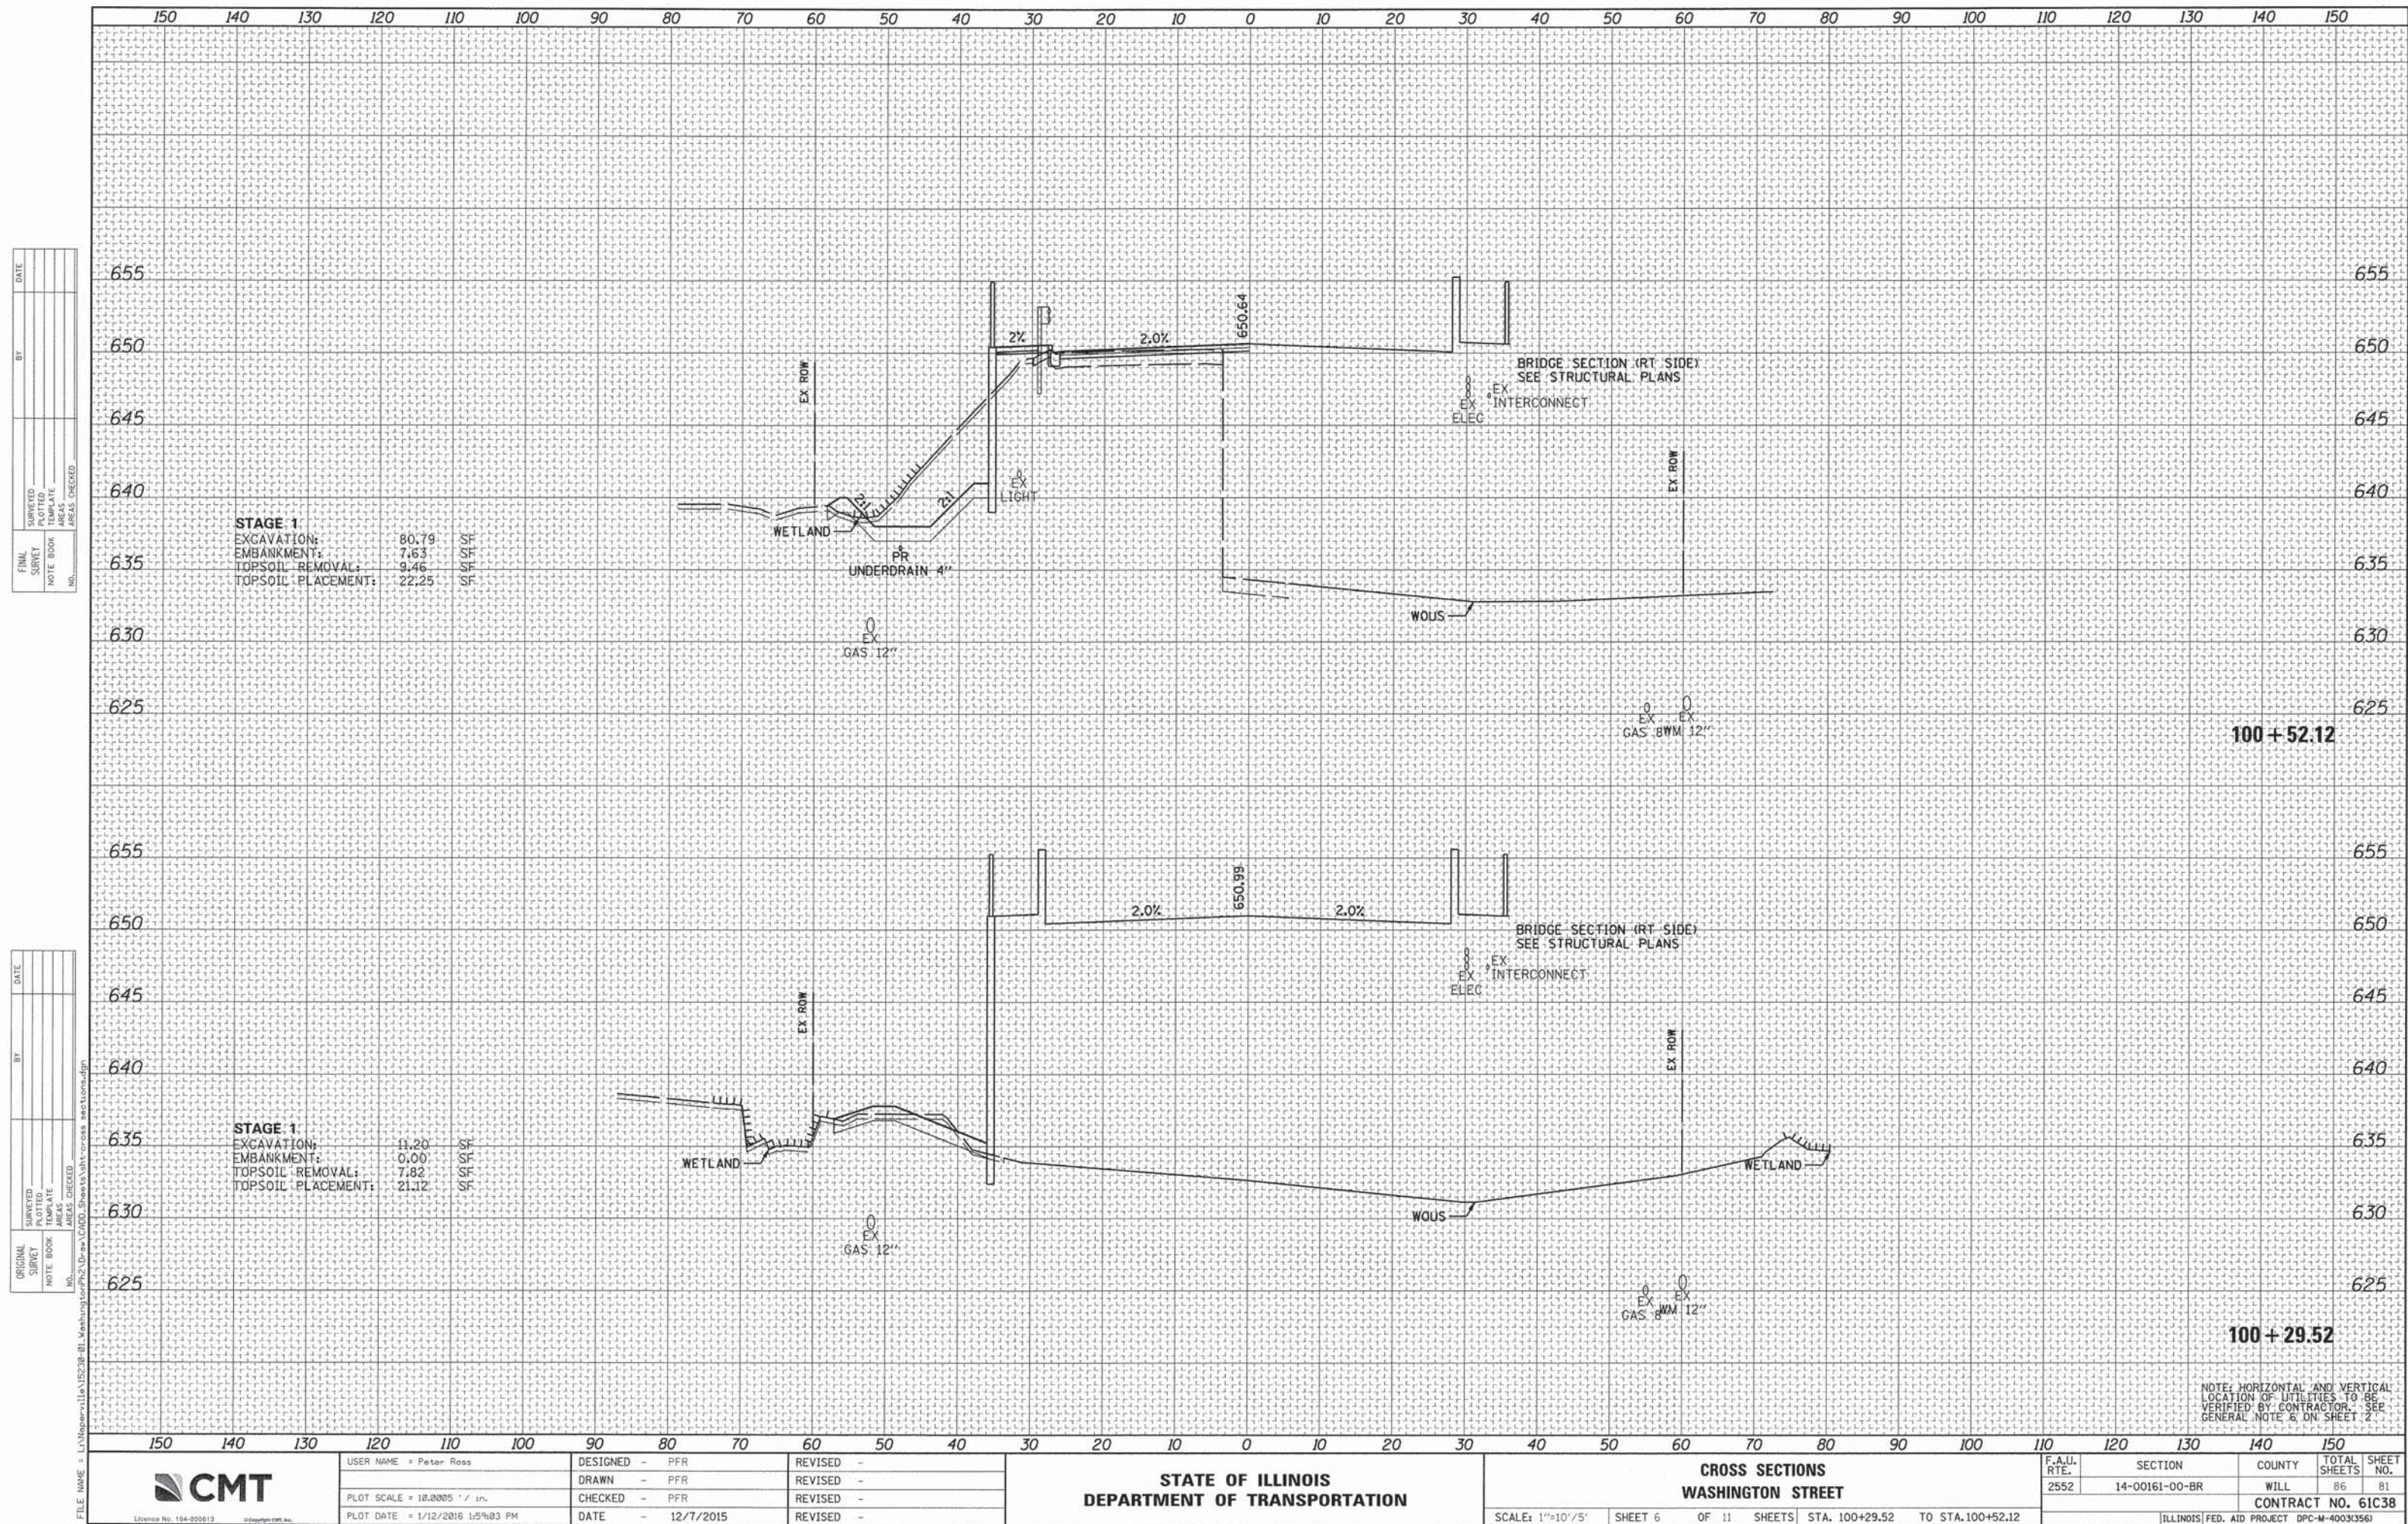

DATE	BY
SURVEYED	PLOTTED
NOTE BOOK	TEMPLATE
AREAS	CHECKED
NO.	

DATE	BY
SURVEYED	PLOTTED
NOTE BOOK	TEMPLATE
AREAS	CHECKED
NO.	

FILE NAME = L:\Users\collin\5238-01 Washington\2015\11\15\cross sections.dgn

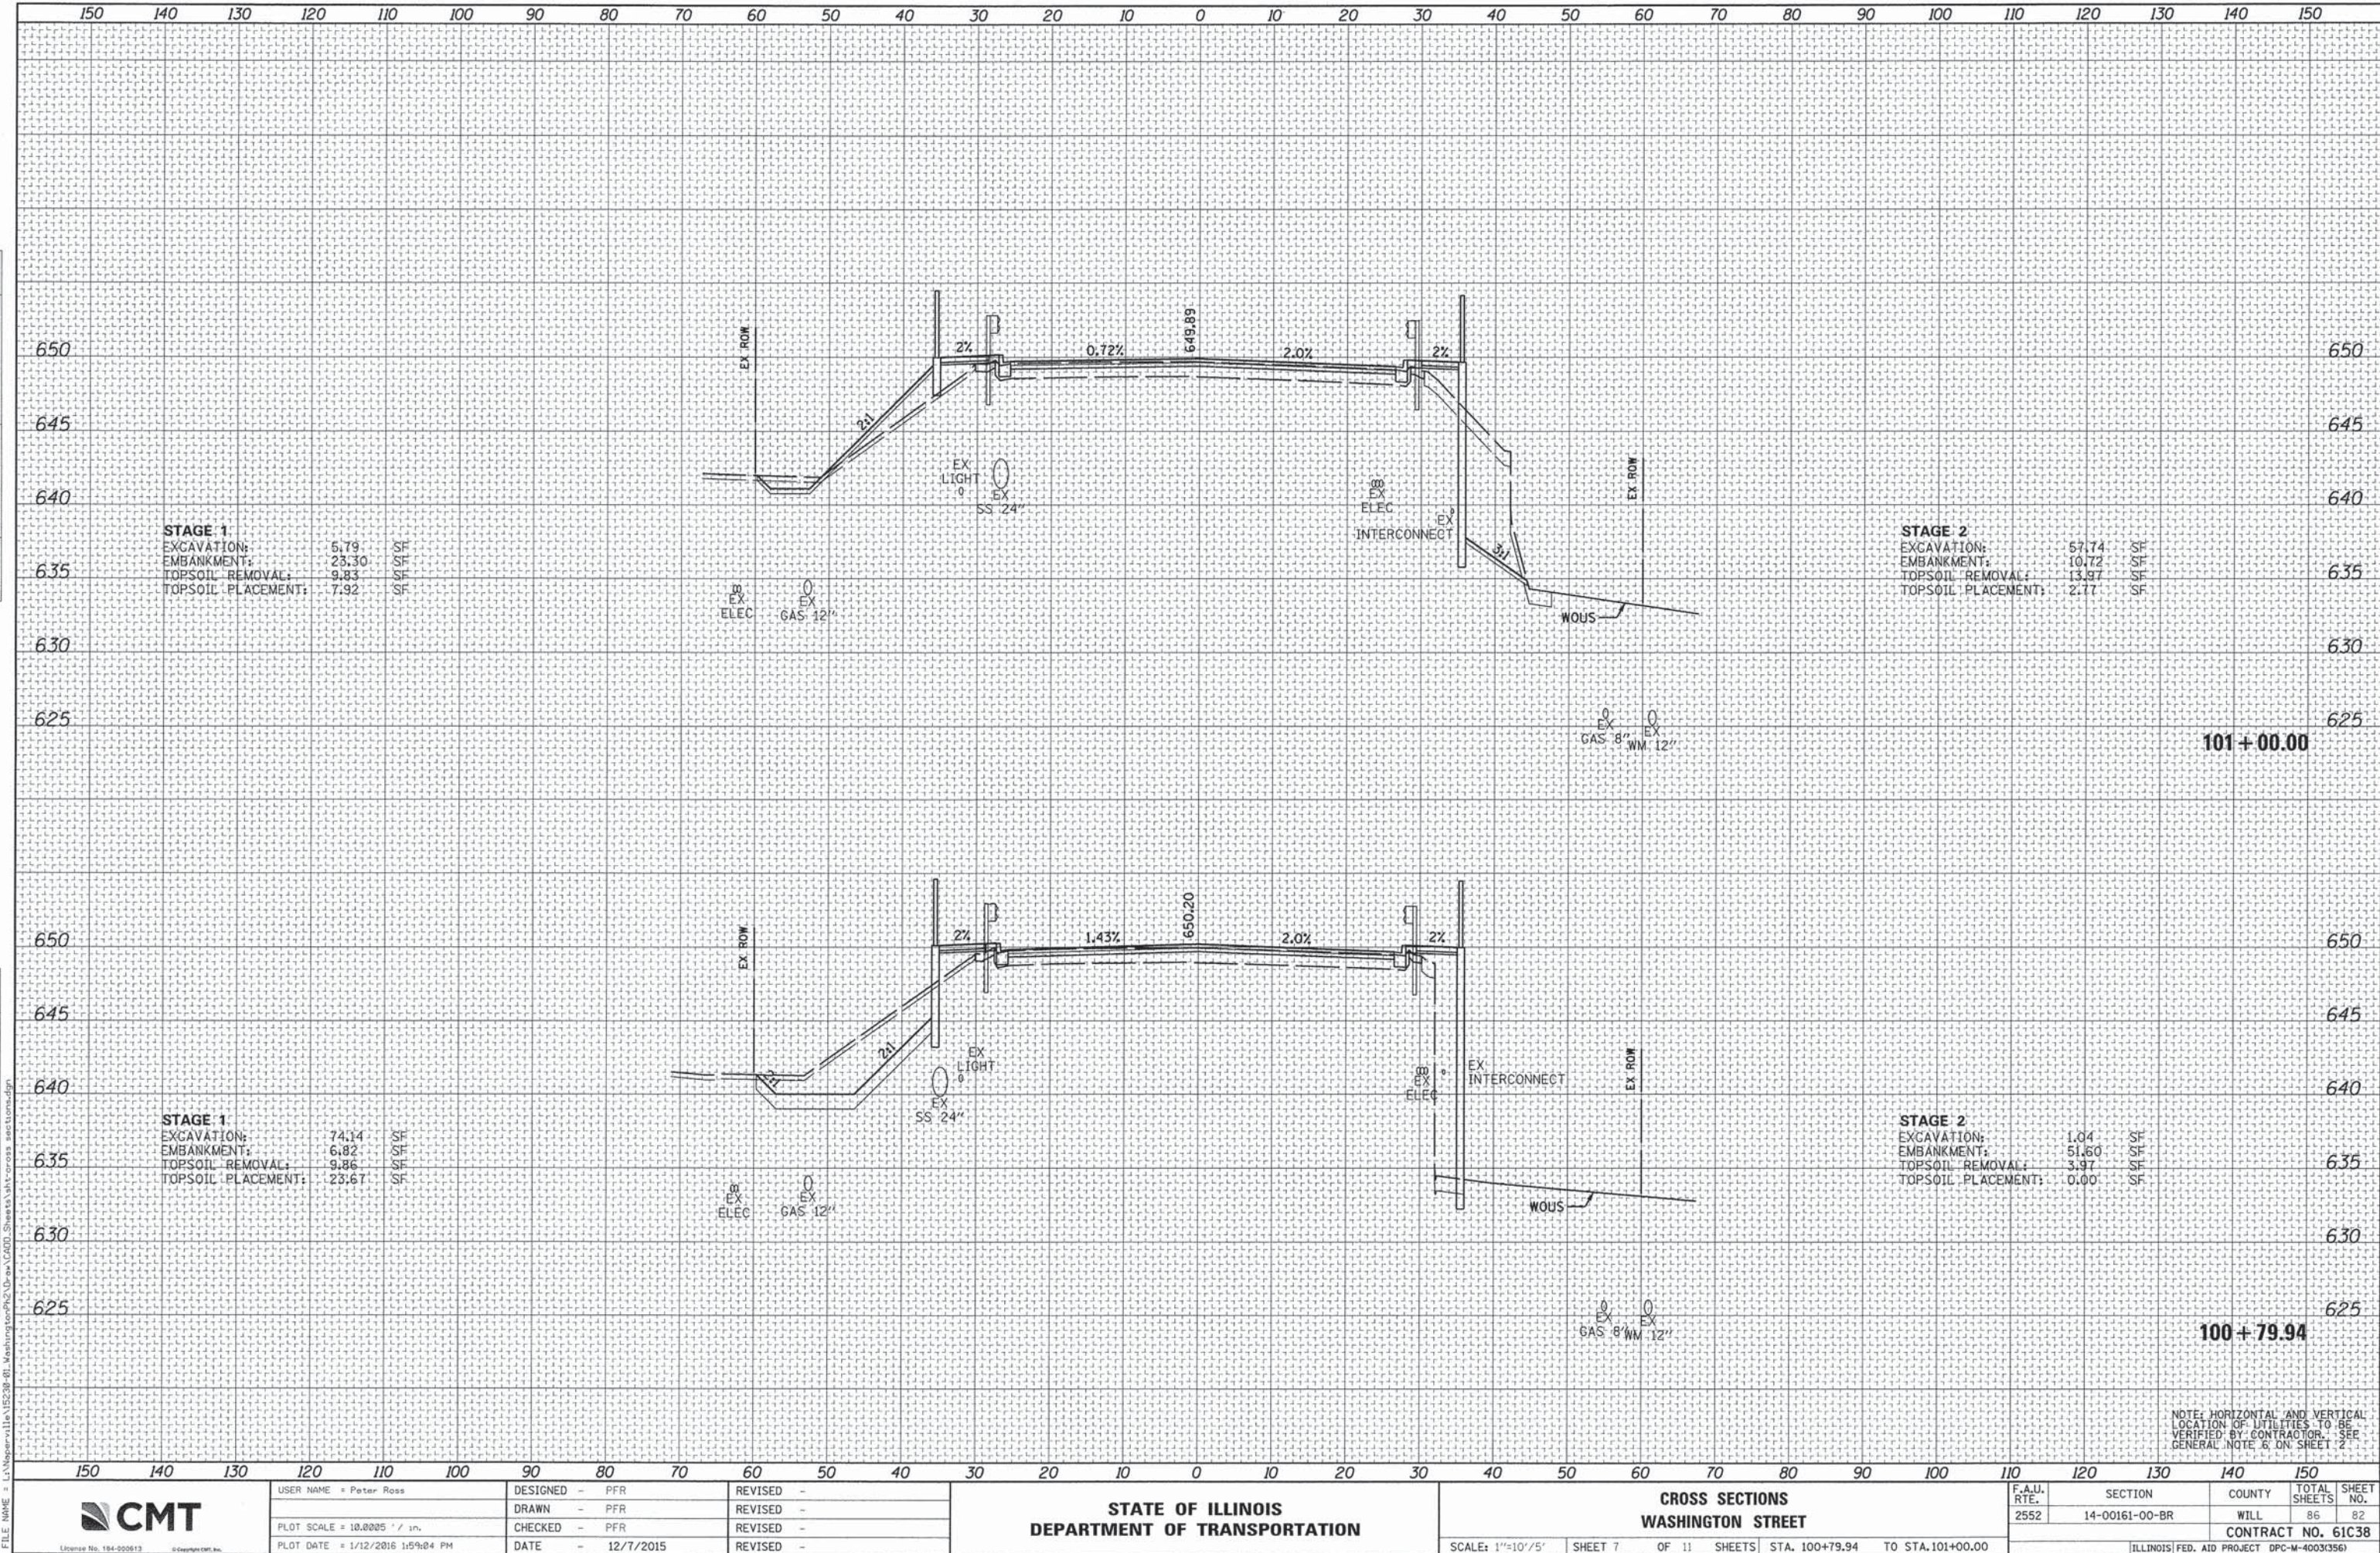

USER NAME = Peter Ross
DESIGNED - PFR
DRAWN - PFR
CHECKED - PFR
DATE - 12/7/2015

REVISED -
REVISED -
REVISED -
REVISED -

STATE OF ILLINOIS
DEPARTMENT OF TRANSPORTATION

CROSS SECTIONS
WASHINGTON STREET


SCALE: 1"=10'/5' SHEET 7 OF 11 SHEETS STA. 100+79.94 TO STA. 101+00.00

F.A.U. RTE.	SECTION	COUNTY	TOTAL SHEETS	SHEET NO.
2552	14-00161-00-BR	WILL	86	82
CONTRACT NO. 61C38				
ILLINOIS FED. AID PROJECT DPC-M-4003(356)				

DATE	BY	SURVEYED	PLOTTED	TEMPLATE	AREAS	CHECKED
NO.		FINAL	SURVEY	NOTE BOOK		

DATE	BY	SURVEYED	PLOTTED	TEMPLATE	AREAS	CHECKED
NO.		ORIGINAL	SURVEY	NOTE BOOK		

FILE NAME = L:\Noguesville\152239-01 Washington\152239-01.dgn

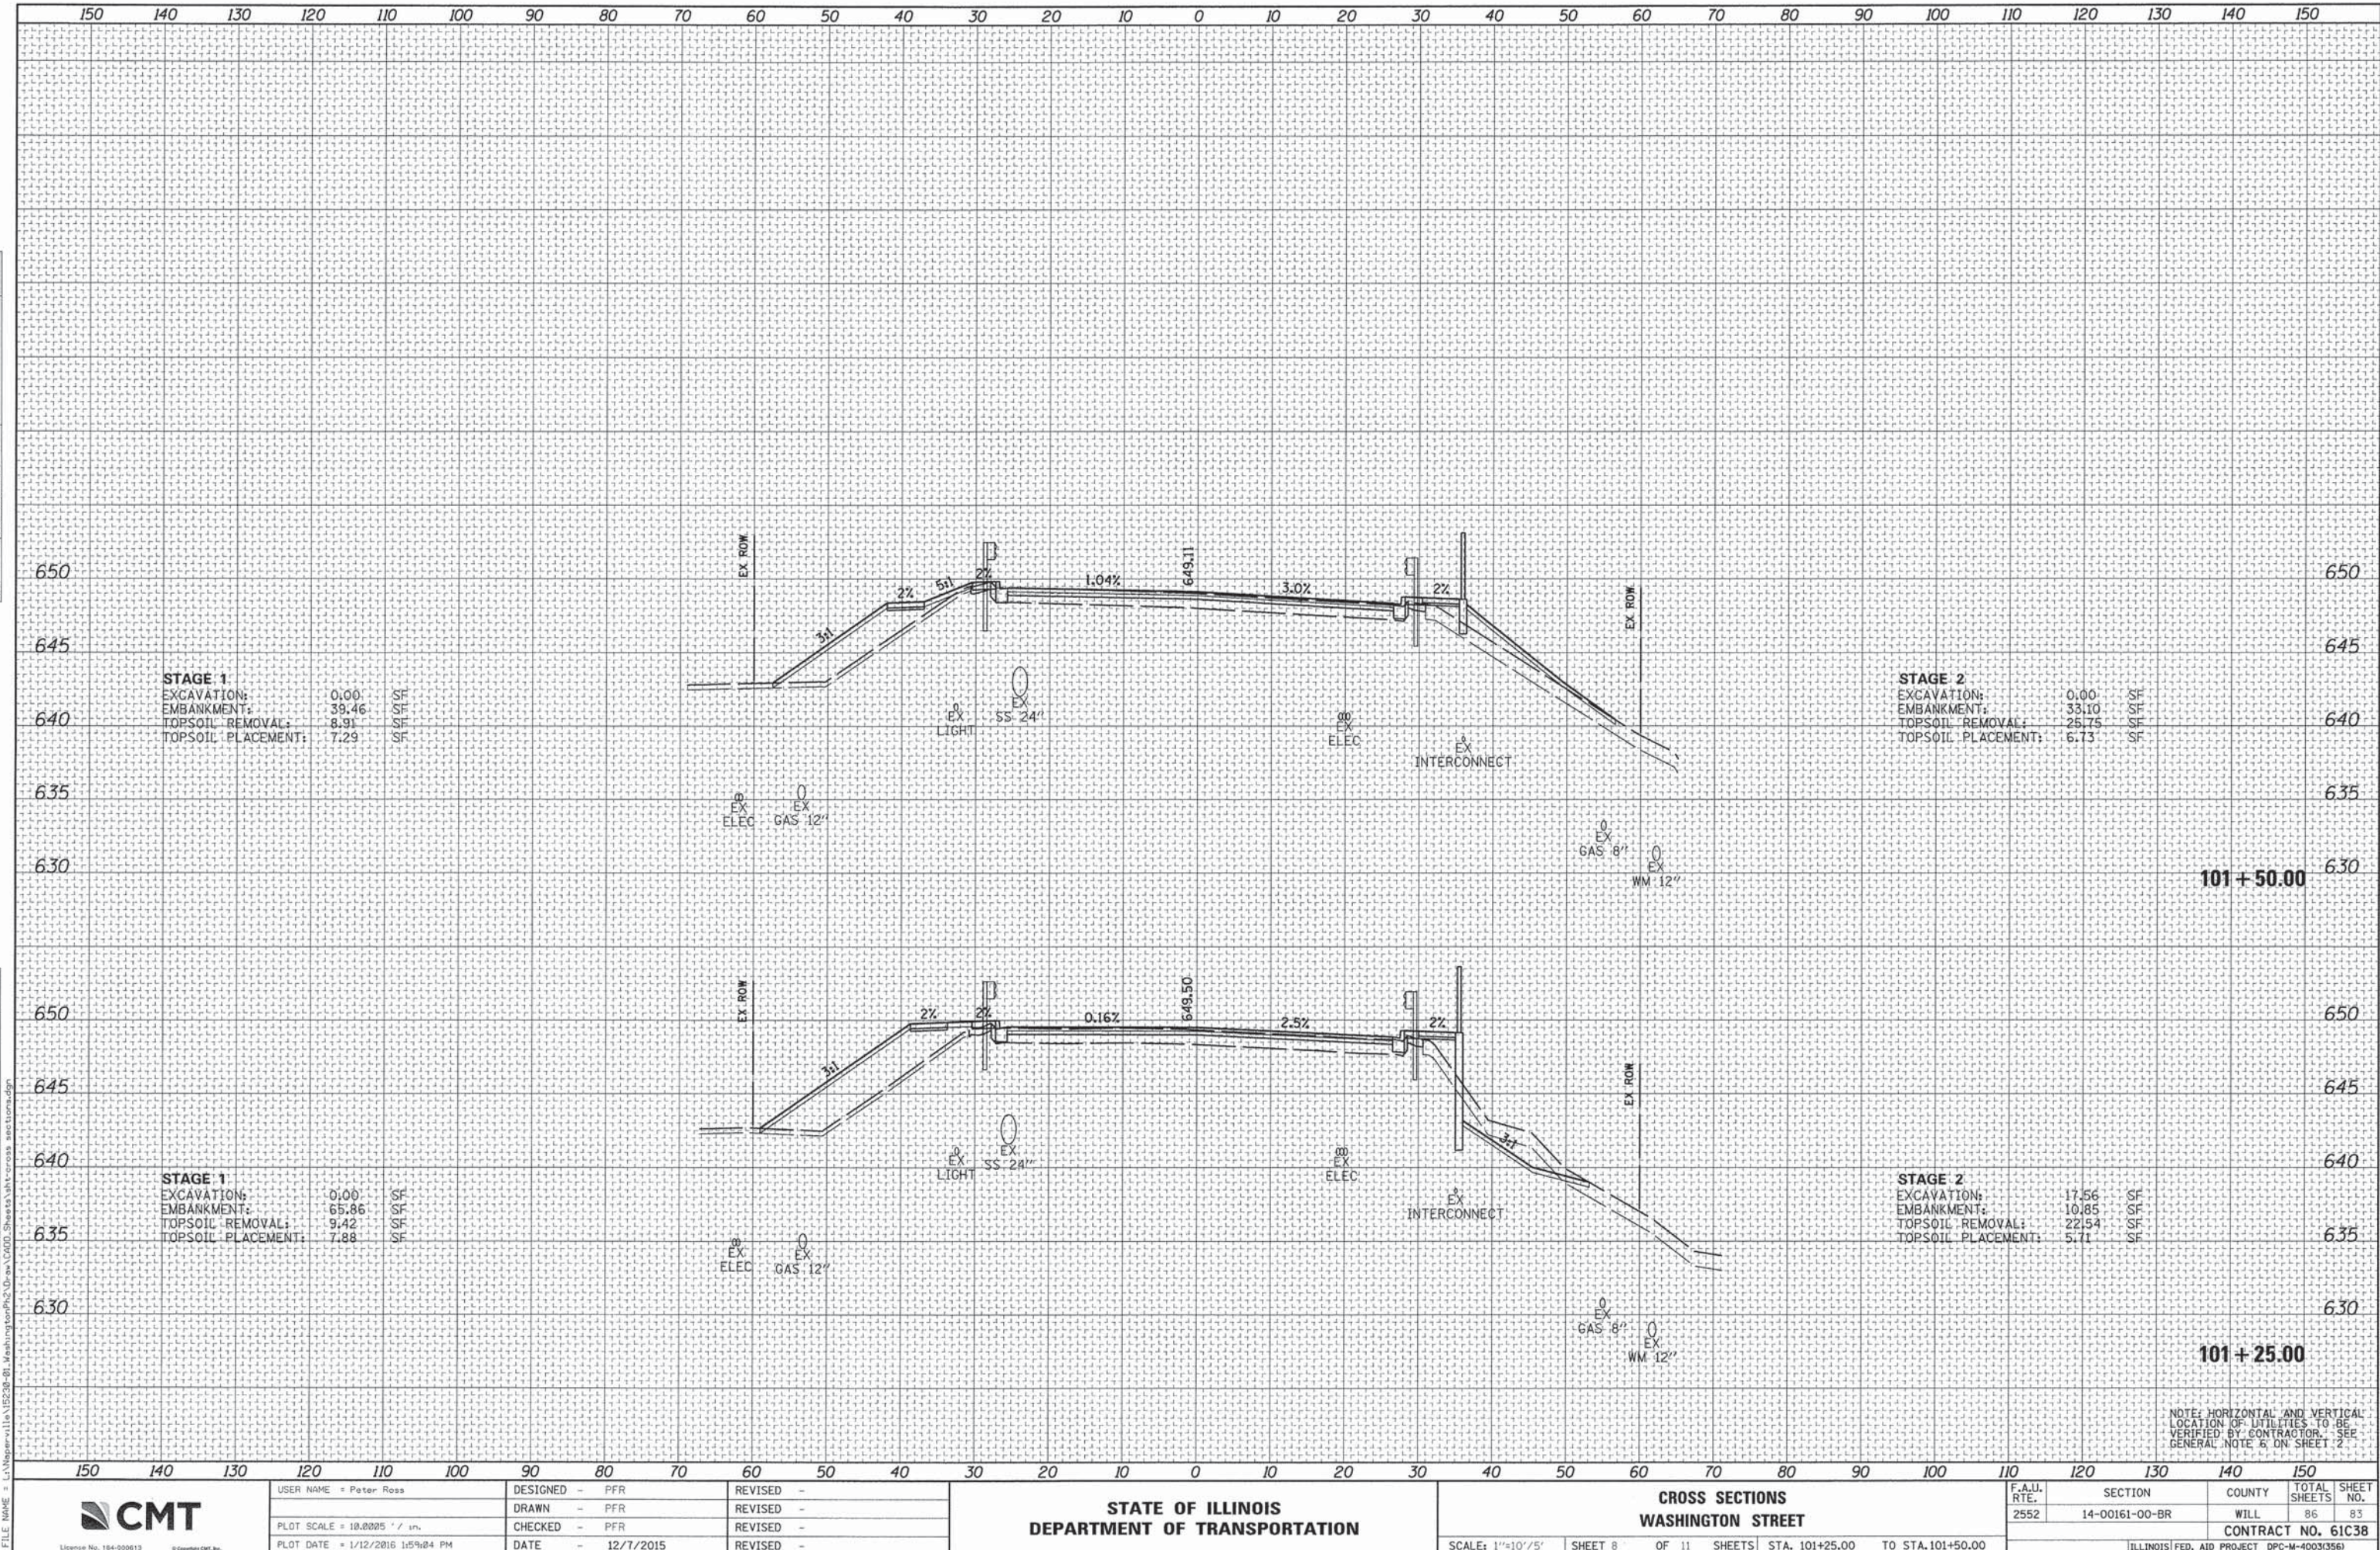

USER NAME = Peter Ross
PLOT SCALE = 10.0000' / 1" = 100'
PLOT DATE = 1/12/2016 1:59:04 PM

DESIGNED - PFR
DRAWN - PFR
CHECKED - PFR
DATE - 12/7/2015

REVISED -
REVISED -
REVISED -
REVISED -


STATE OF ILLINOIS
DEPARTMENT OF TRANSPORTATION

CROSS SECTIONS
WASHINGTON STREET

SCALE: 1"=10'/5' SHEET 8 OF 11 SHEETS STA. 101+25.00 TO STA. 101+50.00

F.A.U. RTE.	SECTION	COUNTY	TOTAL SHEETS	SHEET NO.
2552	14-00161-00-BR	WILL	86	83
CONTRACT NO. 61C38				
ILLINOIS FED. AID PROJECT DPC-M-4003(356)				


ORIGINAL SURVEY	SURVEYED _____	BY _____	DATE _____
NOTE BOOK	PLOTTED _____		
	TEMPLATE _____		
	AREAS _____		
NO. _____	AREAS CHECKED _____		

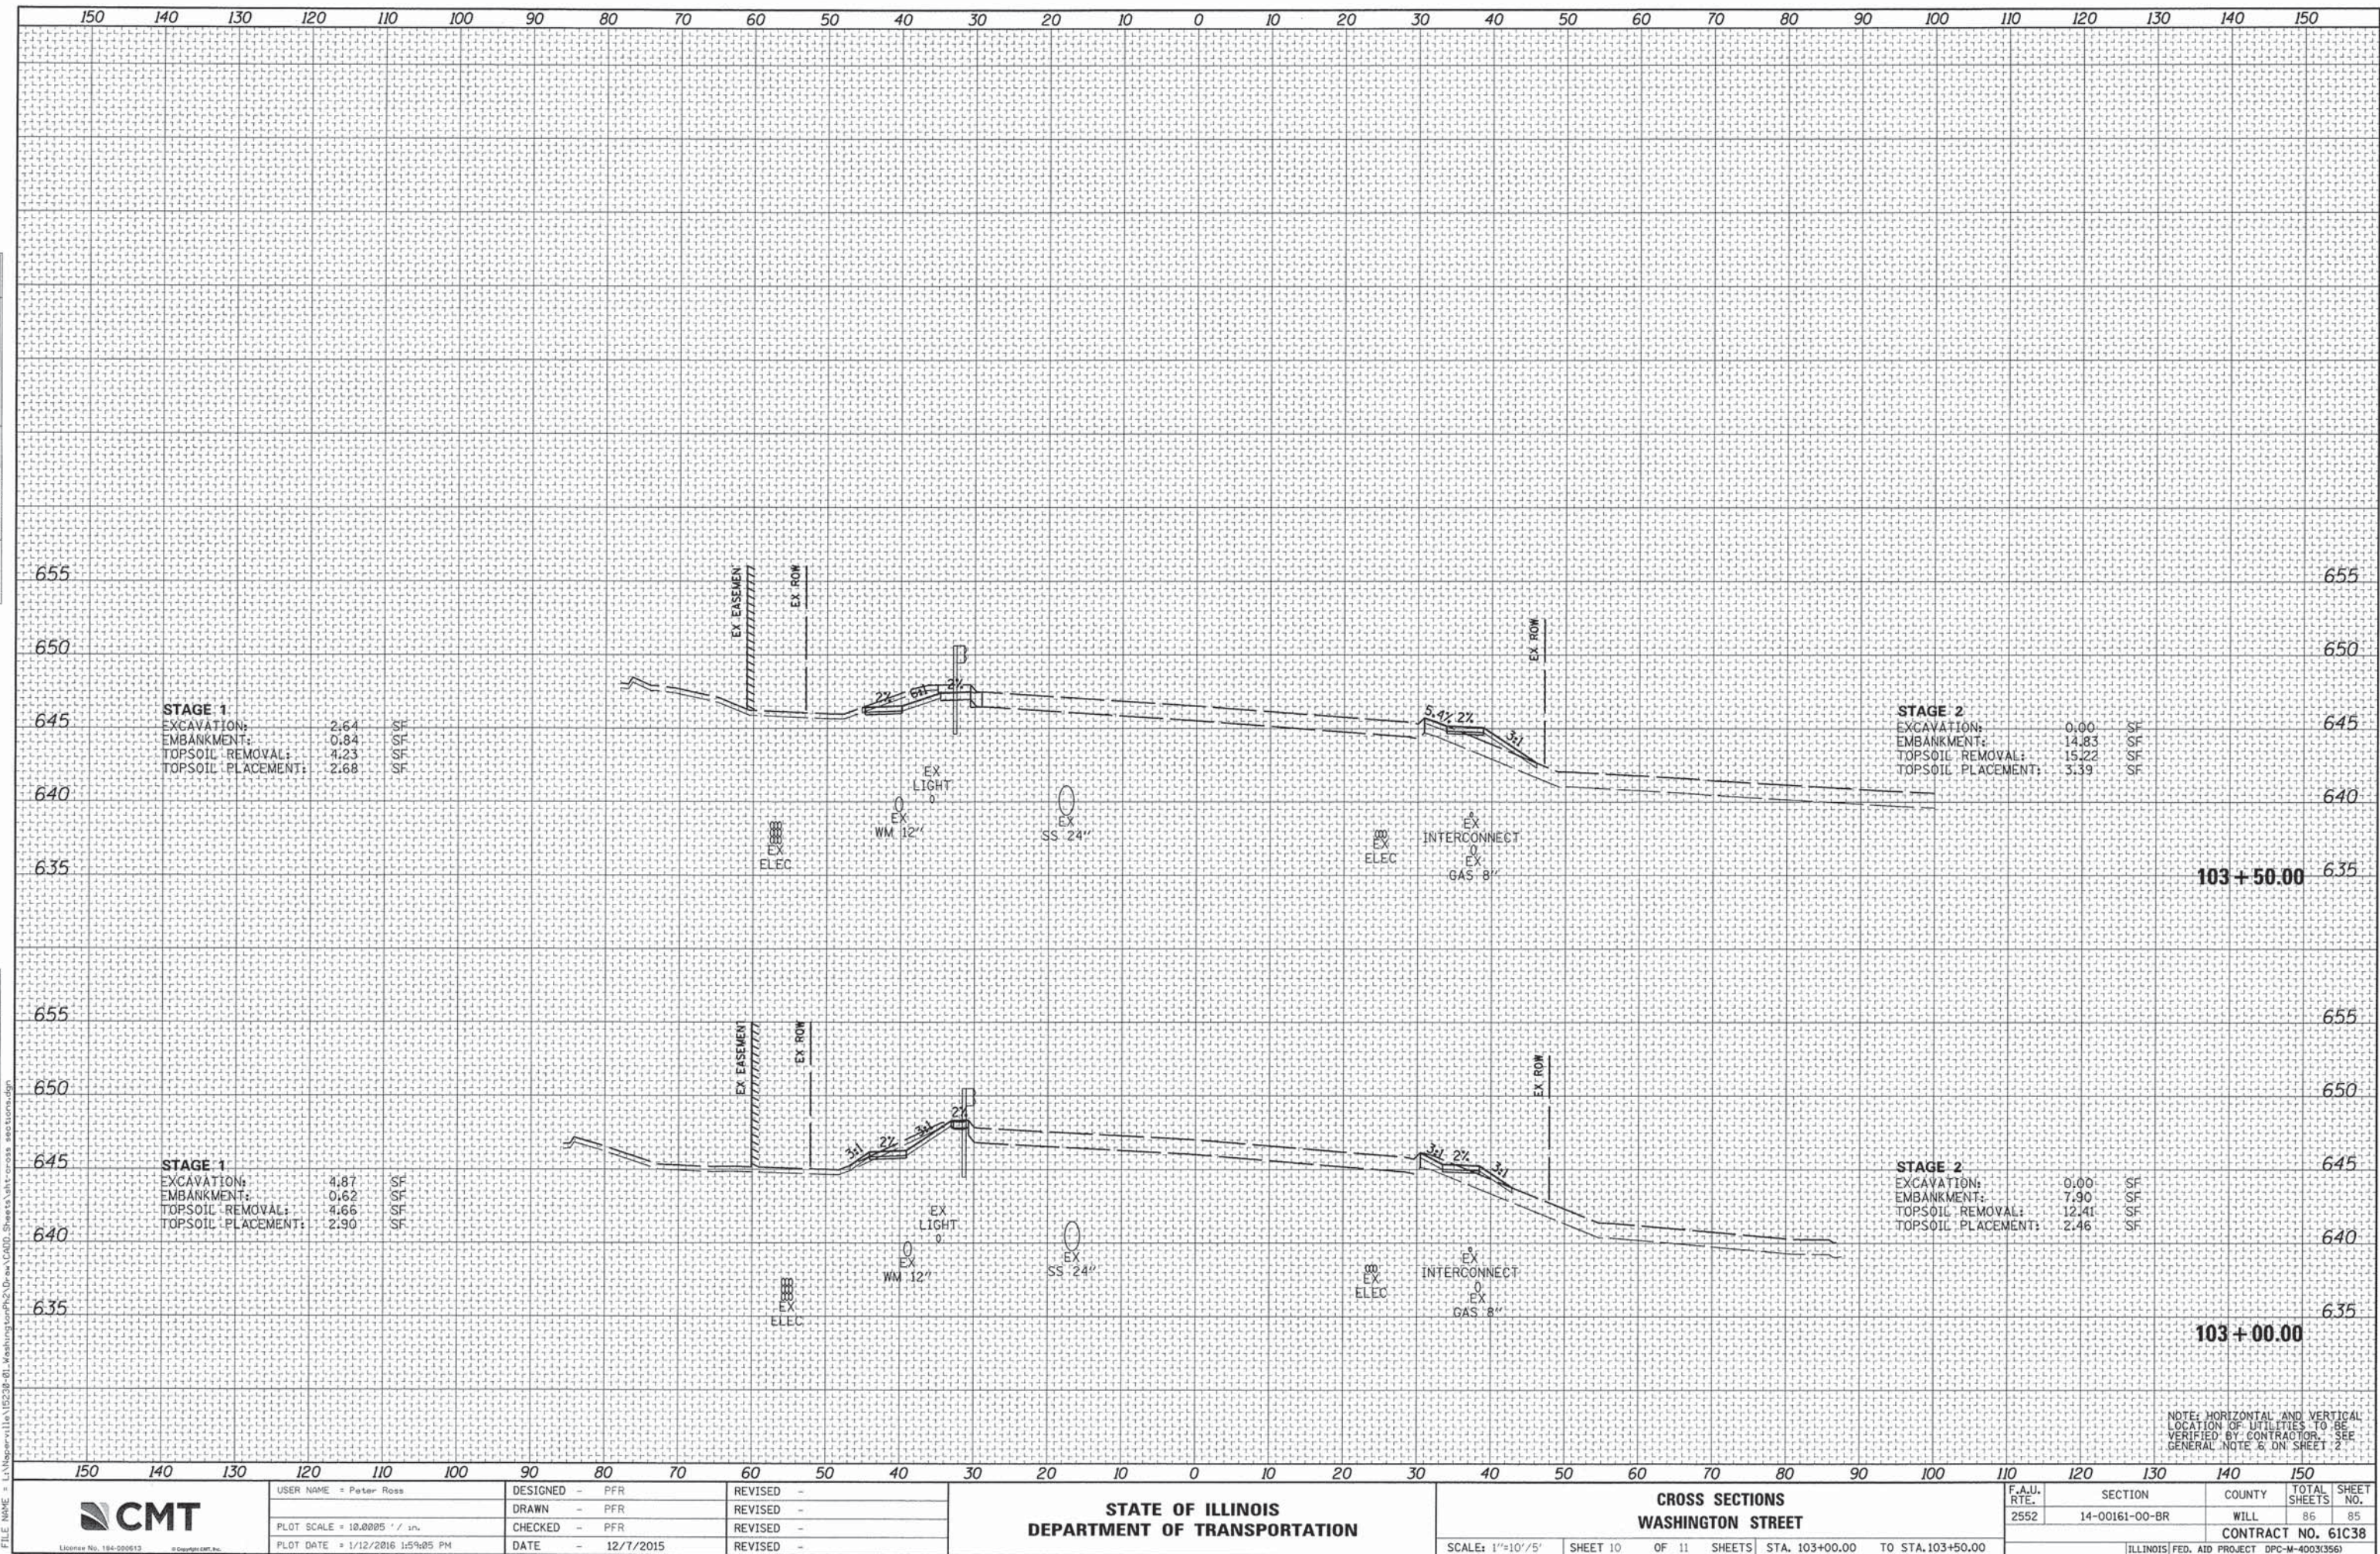

DATE	BY	SURVEYED	PLOTTED	NOTED	CHECKED
NO.					

DATE	BY	SURVEYED	PLOTTED	NOTED	CHECKED
NO.					

FILE NAME = L:\Naperville\15238-01_Washington\Ph2\Draw\1400_Sheets\ht\cross sections.dgn

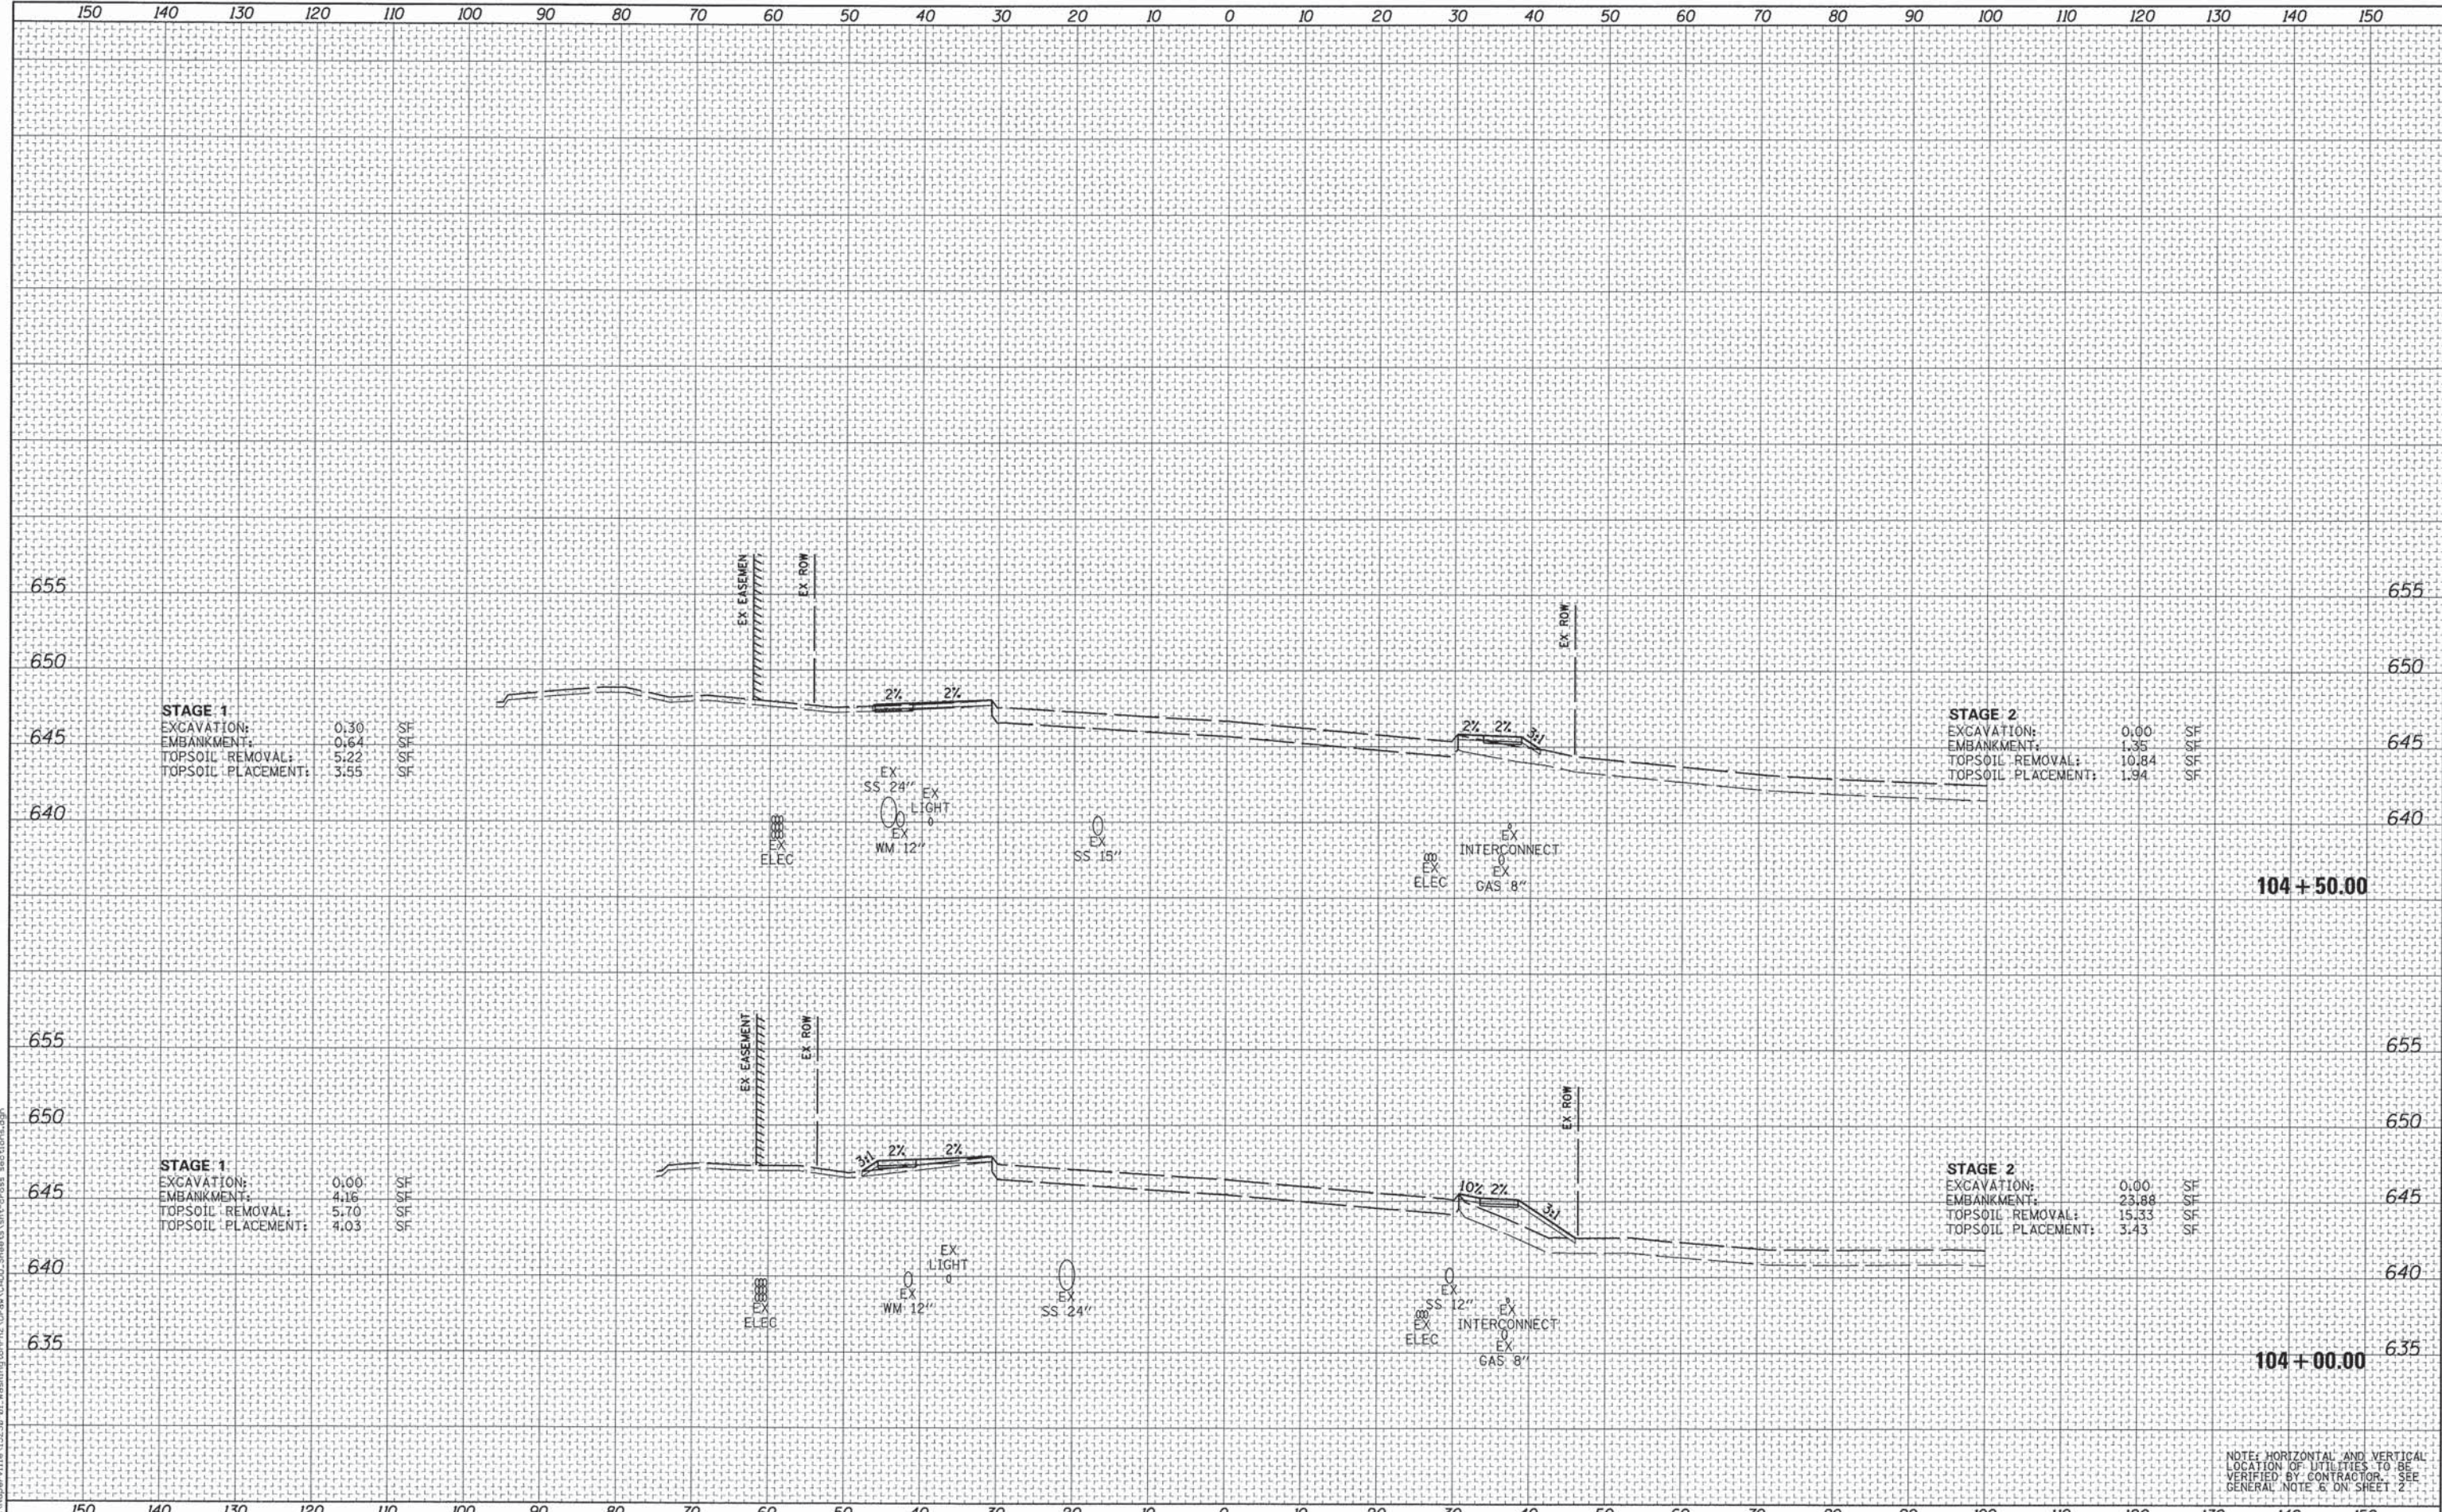

USER NAME = Peter Ross	DESIGNED - PFR	REVISED -
PLOT SCALE = 10,000' / 1" = 100'	DRAWN - PFR	REVISED -
PLOT DATE = 1/12/2016 1:59:05 PM	CHECKED - PFR	REVISED -
	DATE - 12/7/2015	REVISED -

STATE OF ILLINOIS
DEPARTMENT OF TRANSPORTATION

CROSS SECTIONS
WASHINGTON STREET

SCALE: 1"=10'/5' SHEET 11 OF 11 SHEETS STA. 104+00.00 TO STA. 104+50.00

F.A.U. RTE.	SECTION	COUNTY	TOTAL SHEETS	SHEET NO.
2552	14-00161-00-BR	WILL	86	86
CONTRACT NO. 61C38				
ILLINOIS FED. AID PROJECT DPC-M-4003(356)				