

PROJECT ENGINEER: REBECCA MARRUFFO

SQUAD LEADER: BRAD CUSHMAN (815)-284-5996

INDEX
SEE SHEET 2

3-5-10 Letting, Item 032

STATE OF ILLINOIS
DEPARTMENT OF TRANSPORTATION
DIVISION OF HIGHWAYS
**PROPOSED
HIGHWAY PLANS**


FAP ROUTE 301 (US 20)
SECTION 31T
PROJECT NHF-0301(064)

JO DAVIESS COUNTY
C-92-177-09

STATE STANDARDS
SEE SHEET 2


F.A.P. RTE.	SECTION	COUNTY	TOTAL SHEETS	SHEET NO.
301	31T	JO DAVIESS	160	1
ILLINOIS CONTRACT NO. 64D92				

P-92-028-08

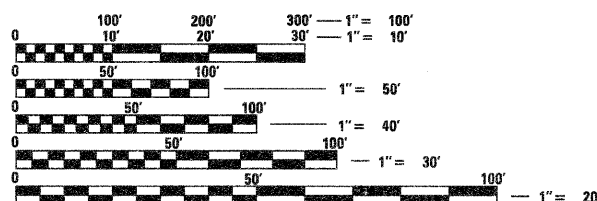

FULL SIZE PLANS HAVE BEEN PREPARED USING STANDARD
ENGINEERING SCALES. REDUCED SIZED PLANS WILL NOT
CONFORM TO STANDARD SCALES. IN MAKING MEASUREMENTS
ON REDUCED PLANS, THE ABOVE SCALES MAY BE USED.

J.U.L.I.E.
JOINT UTILITY LOCATION INFORMATION FOR EXCAVATION
1-800-892-0123
OR 811

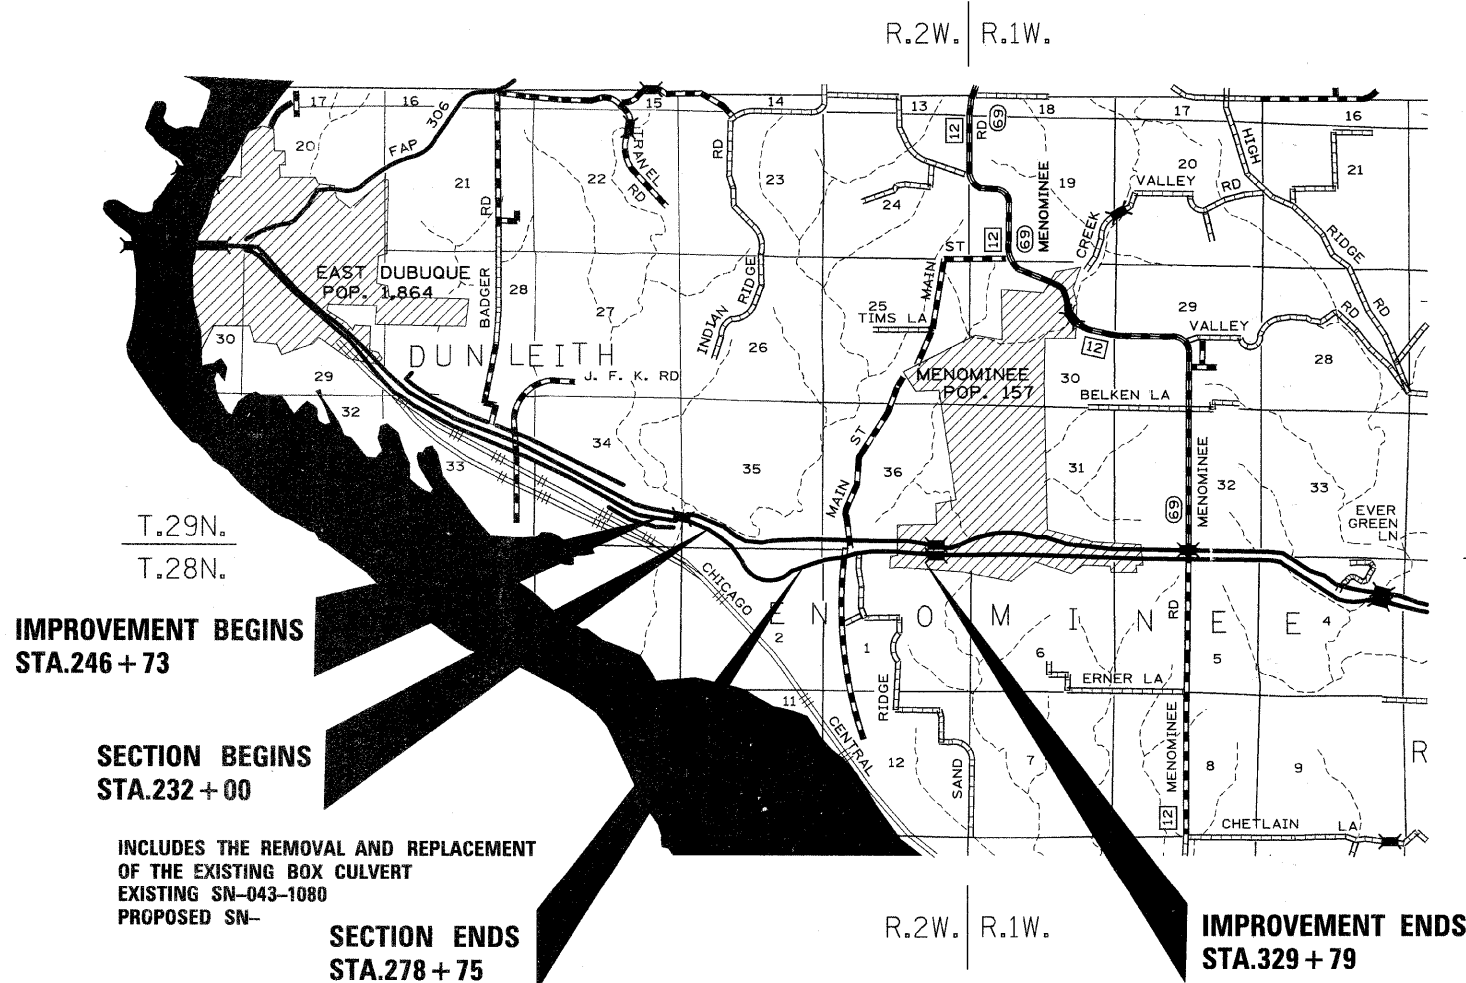

MENOMINEE TOWNSHIP, SECTION 2,35
GROSS LENGTH OF PROJECT = 4,675 LIN. FT. = 0.9 MILES
NET LENGTH OF PROJECT = 4,675 LIN. FT. = 0.9 MILES

CONTRACT NO. 64D92

JO DAVIESS COUNTY SECTION 31T FAP ROUTE 301

STATE OF ILLINOIS
DEPARTMENT OF TRANSPORTATION
DIVISION OF HIGHWAYS

SUBMITTED Dec 9 20 09

George F. Ryan
DEPUTY DIRECTOR OF HIGHWAYS, REGION ENGINEER

January 29 20 10
Scott E. Sitt P.E./lc
ACTING ENGINEER OF DESIGN AND ENVIRONMENT

January 29 20 10
Christine M. Reed lc
DIRECTOR OF HIGHWAYS, CHIEF ENGINEER

PRINTED BY THE AUTHORITY
OF THE STATE OF ILLINOIS

INDEX OF SHEETS /STATE STANDARDS

INDEX

1	COVER SHEET
2	INDEX OF SHEETS AND STANDARDS
3 - 5	SUMMARY OF QUANTITIES
6 - 7	GENERAL NOTES
8 - 16	TYPICAL SECTIONS
17 - 20	SCHEDULE OF QUANTITIES
21	EARTHWORK / SEEDING SCHEDULE
	PAVING SCHEDULE
22	SUB-BASE SCHEDULE
	ENTRANCE SCHEDULE
23 - 30	HORIZONTAL AND VERTICAL CONTROL
31 - 37	PLAN AND PROFILE
38	PAVEMENT ELEVATION SHEET
39	PAVEMENT JOINT SHEET
40 - 44	STAGING PLANS
45 - 47	DROP BOX DETAILS
48 - 49	BORING LOGS
50	STANDARD INLET FOR CURB & GUTTER TYPE M-6.24
51	SUPERELEVATION TRANSITION
52	ENTRANCES AND SIDEROADS WITH 10' PCC SHOULDERS
53	SIGNING DETAILS
54	TEMPORARY SIGNALS DETAIL
55	TEMPORARY LIGHTING SYSTEM DETAIL
56	GUTTER OUTLET ADJACENT TO STABILIZED SHOULDERS (15.4)
	DELINEATION OF CENTER BARRIER OF TWO-LANE TWO WAY OPERATION (25.4)
	CONCRETE HEADWALLS FOR PIPE DRAINS (27.4)
	DELINEATOR AND POST ORIENTATION (37.4)
57	TYPICAL BENCHING DETAIL ON EXISTING EMBANKMENT (50.4)
	TREE REPLACEMENT SCHEDULE (90.4)
	TYPICAL MEDIAN CLOSURE (98.4)
58	EROSION CONTROL DETAILS FOR SILT FENCE (29.2)
	INFORMATIONAL WARNING SIGN (FOR NARROW TRAVEL LANES) (39.2)
59	WITNESS MARKER & PERMANENT SURVEY MARKERS, TYPE II (66.2)
	NAME PLATE FOR CULVERTS (88.2)
60	THREE CENTER CURVE & TWO CENTER CURVE DATA (92.2)
	TRAFFIC CONTROL AND PROTECTION AT TURN BAYS (TO REMAIN OPEN TO TRAFFIC) (94.2)
61	STORM WATER POLLUTION PREVENTION PLAN / EROSION CONTROL PLAN (2.1)
62	ENTRANCE APPROACHES - URBAN AREA (25.1)
63	TRAFFIC CONTROL TYPICAL WEAVE (39.1)
64	TRAFFIC CONTROL FOR ROAD CLOSURE (40.1)
65 - 67	TYPICAL PAVEMENT MARKINGS (41.1)
68	DETAILS OF PLANTING AND BRACING TREES (92.1)
69 - 160	CROSS SECTIONS

STATE STANDARDS

280001-05	TEMPORARY EROSION CONTROL SYSTEMS
420001-07	PAVEMENT JOINTS
420101-04	24' (7.2m) JOINTED PCC PAVEMENT
483001-04	PCC SHOULDER
542301-02	PRECAST REINFORCED CONCRETE FLARED END SECTION
542401-01	METAL END SECTION FOR PIPE CULVERTS
601001-03	SUB-SURFACE DRAINS
601101-01	CONCRETE HEADWALL FOR PIPE DRAIN
604001-03	FRAME AND LIDS, TYPE 1
606001-04	CONCRETE CURB TYPE B AND COMBINATION CURB AND GUTTER
635001-01	DELINEATORS
638001-02	GLARE SCREEN BLADES
642001-01	SHOULDER RUMBLE STRIPS
666001-01	RIGHT-OF-WAY MARKERS
701006-03	OFF-ROAD OPERATIONS, 2L,2W,15' TO 24' FROM PAVEMENT EDGE
701101-02	OFF-ROAD OPERATIONS, MULTILANE, 15' TO 24' FROM EDGE OF PAVEMENT
701201-03	LANE CLOSURE, 2L,2W,DAY ONLY, FOR SPEEDS > 45 MPH
701400-04	APPROACH TO LANE CLOSURE, FREEWAY/EXPRESSWAY
701401-05	LANE CLOSURE, FREEWAY/EXPRESSWAY
701411-06	LANE CLOSURE, MULTILANE, AT ENTRANCE OR EXIT RAMP, FOR SPEEDS > 45 MPH
701416-06	LANE CLOSURE, FREEWAY/EXPRESSWAY,WITH CROSSOVER AND BARRIER
701426-03	LANE CLOSURE, MULTILANE, INTERMITTENT OR MOVING OPERATION, FOR SPEEDS 45 MPH
701901-01	TRAFFIC CONTROL DEVICES
704001-06	TEMPORARY CONCRETE BARRIER
720011-01	METAL POSTS FOR SIGNS, MARKERS AND DELINEATORS
728001-01	TELESCOPING STEEL SIGN SUPPORT
729001-01	APPLICATIONS OF TYPES A AND B METAL POSTS (FOR SIGNS & MARKERS)
780001-02	TYPICAL PAVEMENT MARKINGS
781001-03	TYPICAL APPLICATIONS RAISED REFLECTIVE PAVEMENT MARKERS
000001-05	STANDARD SYMBOLS, ABBREVIATIONS AND PATTERNS
001001-02	AREAS OF REINFORCEMENT BARS
001006	DECIMAL OF AN INCH AND OF A FOOT

SUMMARY OF QUANTITIES

ROADWAY
J000-2A
80% FED 20%
STATE

CODE NUMBER	ITEM	UNIT	TOTAL QUANTITY
20100500	TREE REMOVAL, ACRES	ACRE	6
20200100	EARTH EXCAVATION	CU YD	25568
20200200	ROCK EXCAVATION	CU YD	14586
20400800	FURNISHED EXCAVATION	CU YD	38863
21101615	TOPSOIL FURNISH AND PLACE, 4"	SQ YD	47940
25000210	SEEDING, CLASS 2A	ACRE	7.25
25000310	SEEDING, CLASS 4	ACRE	3
25000400	NITROGEN FERTILIZER NUTRIENT	POUND	900
25000500	PHOSPHORUS FERTILIZER NUTRIENT	POUND	900
25000600	POTASSIUM FERTILIZER NUTRIENT	POUND	900
25000750	MOWING	ACRE	7.25
25100115	MULCH, METHOD 2	ACRE	10.25
25100630	EROSION CONTROL BLANKET	SQ YD	14638
28000250	TEMPORARY EROSION CONTROL SEEDING	POUND	15000
28000305	TEMPORARY DITCH CHECKS	FOOT	3848
28000400	PERIMETER EROSION BARRIER	FOOT	374
28000500	INLET AND PIPE PROTECTION	EACH	4
28100105	STONE RIPRAP, CLASS A3	SQ YD	6765
28100107	STONE RIPRAP, CLASS A4	SQ YD	9435
28200200	FILTER FABRIC	SQ YD	16200
31100910	SUB-BASE GRANULAR MATERIAL, TYPE A 12"	SQ YD	19637
31100935	SUB-BASE GRANULAR MATERIAL, TYPE A 18"	SQ YD	969
31100975	SUB-BASE GRANULAR MATERIAL, TYPE A 30"	SQ YD	1822
35101400	AGGREGATE BASE COURSE, TYPE B	TON	822
40800050	INCIDENTAL HOT-MIX ASPHALT SURFACING	TON	121
42000416	PORTLAND CEMENT CONCRETE PAVEMENT 9 3/4" (JOINTED)	SQ YD	13292
42300300	PORTLAND CEMENT CONCRETE DRIVEWAY PAVEMENT, 7 INCH	SQ YD	16
44000100	PAVEMENT REMOVAL	SQ YD	3093
44000400	GUTTER REMOVAL	FOOT	144
44004000	PAVED DITCH REMOVAL	FOOT	210
44004300	PAVEMENT BREAKING	SQ YD	10711

* SPECIALTY ITEMS
+ NON PARTICIPATING 100% STATE

ROADWAY
J000-2A
80% FED 20% STATE

* SPECIALTY ITEMS

FILE NAME =	USER NAME = cushmanbw	DESIGNED -	REVISED -	STATE OF ILLINOIS DEPARTMENT OF TRANSPORTATION	SUMMARY OF QUANTITIES					F.A.P. RTE.	SECTION	COUNTY	TOTAL SHEETS	SHEET NO.
c:\pw\work\pw\d0117386\2009-sh-t-schedule.dgn	2009-sh-t-schedule.dgn	DRAWN -	REVISED -							301	31T	JO DAVIESS	160	4
PLOT SCALE = 50.0000' / IN.		CHECKED -	REVISED -		CONTRACT NO. 64D92									
PLOT DATE = Wed Dec 09 13:58:54 2009		DATE -	REVISED -		SCALE:	SHEET NO.	OF	SHEETS	STA.	TO STA.	ILLINOIS FED. AID PROJECT			

SUMMARY OF QUANTITIES

ROADWAY
J000-2A
80% FED 20%
STATE

CODE NUMBER	ITEM	UNIT	TOTAL QUANTITY
70300625	TEMPORARY PAINT PAVEMENT MARKING LINE 4"	FOOT	35673
70300640	TEMPORARY PAINT PAVEMENT MARKING LINE 8"	FOOT	600
70300660	TEMPORARY PAINT PAVEMENT MARKING LINE 24"	FOOT	60
70301000	WORK ZONE PAVEMENT MARKING REMOVAL	SQ FT	14368
70400100	TEMPORARY CONCRETE BARRIER	FOOT	10250
78001110	PAINT PAVEMENT MARKING - LINE 4"	FOOT	5000
78100100	RAISED REFLECTIVE PAVEMENT MARKER	EACH	118
78300100	PAVEMENT MARKING REMOVAL	SQ FT	4816
89000100	TEMPORARY TRAFFIC SIGNAL INSTALLATION	EACH	1
A2001714	TREE, ACER SACCHARUM (SUGAR MAPLE), 1-3/4" CALIPER, BALLED AND BURLAPPED	EACH	30
A2005114	TREE, JUGLANS NIGRA (BLACK WALNUT), 1-3/4" CALIPER, BALLED AND BURLAPPED	EACH	30
A2006514	TREE, QUERCUS BICOLOR (SWAMP WHITE OAK), 1-3/4" CALIPER, BALLED AND BURLAPPED	EACH	30
A2006714	TREE, QUERCUS MACROCARPA (BUR OAK), 1-3/4" CALIPER, BALLED AND BURLAPPED	EACH	30
A2007114	TREE, QUERCUS RUBRA (RED OAK), 1-3/4" CALIPER, BALLED AND BURLAPPED	EACH	30
B2002614	TREE, MALUS ADAMS (ADAMS CRABAPPLE), 1-3/4" CALIPER, TREE FORM, BALLED AND BURLAPPED	EACH	35
B2004814	TREE, MALUS SARGENTII (SARGENT CRABAPPLE), 1-3/4" CALIPER, TREE FORM, BALLED AND BURLAPPED	EACH	35
B2005214	TREE, MALUS SUTYZAM (SUGAR TYME CRAB APPLE), 1-3/4" CALIPER, TREE FORM, BALLED AND BURLAPPED	EACH	35
C2001748	SHRUB, CORNUS SERICEA CARDINAL (CARDINAL REDOSIER DOGWOOD), 4' HEIGHT, BALLED AND BURLAPPED	EACH	35
D2002972	EVERGREEN, PINUS STROBUS (EASTERN WHITE PINE), 6' HEIGHT, BALLED AND BURLAPPED	EACH	20
X0322288	MEDIAN CLOSURE	EACH	1
X0322352	SEEDING MOBILIZATION	EACH	2
X0323660	DROP BOX NO. 1	EACH	1
X0326682	UPGRADE EXISTING WEATHER STATION	L SUM	1
X0712400	TEMPORARY PAVEMENT	SQ YD	916
X0919000	TEMPORARY PAVEMENT REMOVAL	SQ YD	586
X6063600	COMBINATION CONCRETE CURB AND GUTTER, TYPE M-4.24	FOOT	691
X7013015	TRAFFIC CONTROL FOR ROAD CLOSURE	LSUM	1
X7800610	URETHANE PAVEMENT MARKING-LINE 4"	FOOT	9400
X7800630	URETHANE PAVEMENT MARKING-LINE 6"	FOOT	1180
X8410105	TEMPORARY LIGHTING SYSTEM	EACH	2
Z0013798	CONSTRUCTION LAYOUT	LSUM	1
Z0014800	CULVERT TO BE CLEANED	FOOT	148
Z0023600	FILLING EXISTING CULVERTS	EACH	2
Z0030280	IMPACT ATTENUATORS, TEMPORARY (SEVERE USE, NARROW), TEST LEVEL 3	EACH	3

* SPECIALTY ITEMS
† NON PARTICIPATING 100% STATE

NON-PARTICIPATING
100% STATE

GENERAL NOTES

See cross sections for special ditches and backslopes.

At the locations where Excavation Quantities on the plans are indicated as having been estimated, the Engineer will obtain original and final cross sections to determine Pay Quantities.

The final top 100 mm (four inches) of soil in any right-of-way area disturbed by the Contractor must be capable of supporting vegetation. The soil must be from the A horizon (zero to 2' deep) of soil profiles of local soils.

It is estimated that 38,988 cubic yards of earth will be hauled to the job from outside the project limits. A shrinkage factor of 25% has been used.

All Borrow/Waste/Use sites must be approved by the Department prior to removing any material from the project or initiating any earthmoving activities, including temporary stockpiling outside the limits of construction.

The Contractor shall seed all disturbed areas within the project limits. Seeding Class 4 or 2A shall be used, except in front of properties where the grass will be mowed, then use Seeding, Class 1. Class 2A shall be used on front slopes and ditch bottoms. Class 4 shall be used behind Type A gutter, on all backslopes and areas behind the backslope, and beyond the toe of front slope on fill sections without ditches.

Previously pugmilled stockpiles of "Type A" older than 1 month will not be approved for use until a moisture check is run to verify moisture content. Material shipped to projects without being tested will not be accepted.

Placement and compaction of the backfill for proposed across road culverts and existing across road culverts that are removed shall conform to Section 502.10 of the Standard Specifications, except that the material shall conform to Article 208.02 of the Standard Specifications, and shall be compacted to a minimum of 95% of the standard laboratory density. Any material conforming to the requirements of Article 1003.04 or 1004.05 which has been excavated from the trenches shall be used for backfilling the trenches. The entire excavation, within 2 feet outside of each shoulder, shall be backfilled with trench backfill material to the bottom of the proposed subgrade. Impervious material shall be used on the outer 3 feet of each end of the culvert. This trench backfill material will not be measured for payment, but shall be included in the contract unit price for the class of concrete involved or other unit price item of the work for which it is required.

The subgrade on this project, exclusive of rock cut areas is scheduled to be improved to a 300 mm (12") depth according to Mechanistic Pavement Design. The areas scheduled to be improved to a depth greater than 300 mm (12") are estimated based on the original geotechnical investigation. The subgrade shall be processed in accordance with Article 301.03 of the Standard Specifications before the engineer shall determine the limits and the additional thickness of improvement required, if any. Any additional undercutting required after this evaluation shall be paid for as EARTH EXCAVATION.

Except for the top 75 mm (3"), all aggregate bases and subbases 300 mm (12") in thickness shall be constructed of aggregate gradation CA-2. If the specified thickness exceeds 300 mm (12"), the bases or subbases shall be constructed of topsize 150 mm (6") breaker-run crushed stone with 70% to 90% by weight, passing the 4" sieve and 15% to 40% by weight, passing the 50 mm (2") size sieve, except for the top 75 mm (3"). The breaker-run crushed stone shall be reasonably uniformly graded from coarse to fine and be taken from a quarry ledge capable of producing Class "D" quality aggregate. The top 75 mm (3") shall be gradation CA-6 or CA-10 regardless of thickness. The water necessary to achieve compaction in all but the top 75 mm (3") layer may be added after the subbase or base course is placed on the grade.

All embankment constructed of cohesive soil shall be constructed with not more than 110% of optimum moisture content, determined by the standard proctor test. Cohesive soil shall be defined as any soil which contains greater than 10% particles by weight passing the 75 µm (#200 sieve). The 110% of optimum moisture limit may be waived in free-draining granular material when approved by the Engineer.

The following Mixture Requirements are applicable for this project:

Mixture Uses(s):	Incidental	Temporary Pavement
PG:	PG 64-22	PG 64-22
Design Air Voids	4 @ N50	4 @ N50
Mixture Composition (Gradation Mixture)	IL 9.5 or 12.5	IL 19.0
Friction Aggregate	C	N/A
20 Year ESAL	N/A	2.2

The Contractor will be required to furnish 140 mm (5 1/2") high brass stencils as approved by the Engineer and install stationing at 250' intervals. Stationing shall be placed on both lanes of 2-lane highways and on the outside lanes in both directions on 4-lane highways. The stations shall be placed 150 mm (6") inside the pavement marking edge so they can be read from the shoulder. This work will be included in the cost of the final pavement surface.

Install rumble strips in all shoulders in accordance with State Standard 642001. Rumble Strips shall be placed on shoulders on both sides of the pavement.

Bituminous prime coat shall be placed in accordance with Section 406 of the Standard Specifications. The cost of the prime coat shall be included in the contract unit price per Ton for INCIDENTAL HOT-MIX ASPHALT SURFACING.

A Nationwide 404 Permit has been issued for this project and the conditions of that permit must be adhered to.

The new number for this structure will be SN 043-1086.
The old number for this structure is SN 043-1080.

Culvert & bridge flows must be maintained throughout the project. Normal flow shall be allowed to pass at the rate it enters the jobsite. High flows shall be allowed to pass without causing damage to upstream properties.

The proposed pipes for entrances and side roads shall be placed in line with the existing or proposed ditch line.

Connecting bands for corrugated metal pipes shall be metal and shall be coated with the same material as the pipe sections. The connecting bands shall be a minimum of 18" wide.

It is anticipated that several mailboxes will require relocation to the approach side of the entrances. When this is done, the contractor shall be required to mount the mailbox on a 100 mm x 100 m (4" x 4") wood post 1 m (40 inches) above the shoulder surface and extending to a minimum of 0.6 m (24 inches) into the embankment. This work shall be included in the contract unit price for the EARTH EXCAVATION. There are an estimated 7 mailboxes to be relocated.

All frames and grates of drainage structures to be removed or filled shall be carefully salvaged and shall remain the property of the Contractor.

Delineators shall be installed as shown in Standard 635001, except that the post shall be rotated 180° and only metal-backed delineators shall be permitted.

Delineators shall be placed at the ends of approach guardrail terminal sections, and at each headwall or end section of AR Culverts. This work will be paid for at the contract unit price each for DELINEATORS.

Work on this project will be in progress at the same time as work on Contract #64C68, removal and replacement of SN 043-1004 carrying US 20 over a drainage ditch located west of Camillus Drive in East Dubuque, and the construction of the left turn lane at Camillus Drive. Special attention applies to Article 701.05 of the Standard Specifications for Road and Bridge Construction for gaps between successive lane closures shall not be less than 2 miles in length. Work on these projects shall be scheduled to keep interference between all the projects to a minimum. The contractors shall inform each other of progress of the projects and give fair warning to the other contractors when a problem might be encountered.

FILE NAME = 64D92 GN.DOCX	USER NAME =	DESIGNED - Engineering Systems	REVISED -	STATE OF ILLINOIS DEPARTMENT OF TRANSPORTATION	GENERAL NOTES					ROUTE	SECTION	COUNTY	TOTAL SHEETS	SHEET NO.
		DRAWN -	REVISED -							FA P 301	31T	JoDaviss	160	6
	PLOT SCALE =	CHECKED -	REVISED -							(US 20)	CONTRACT NO. 64D92			
	PLOT DATE = 12/9/2009 1:36 PM	DATE - 10/13/2009 7:51 AM	REVISED -		SCALE:		SHEET NO.	OF	SHEETS	STA.	TO STA.	ILLINOIS	FED. AID PROJECT	

GENERAL NOTES

Policy Guidelines

Pavement Marking shall be done according to Standard 780001, except as follows:

1. All words, such as ONLY, shall be 2.4 m (8 feet) high.
2. All non-freeway arrows shall be the large size.
3. The distance between yellow no-passing lines shall be 200 mm (8"), not 180 mm (7") as shown in the detail of Typical Lane and Edge Lines.

PERMANENT SURVEY MARKERS, TYPE II, shall be set at intervals of 1.6 Km (1 mile) or as directed by the Engineer. Bridge or culvert projects shall have one survey marker placed near the structure. Estimated: 2 Each.

Permanent Survey Markers, Type II shall be cast-in-place as shown on District Standard 66.2. The bottom of the marker shall be 5'-0" below the ground surface.

The Contractor shall submit to the Engineer a description of location, elevation, and coordinates for each permanent survey marker. The horizontal and vertical coordinates must be derived by GPS and the elevation derived by a closed level circuit. The Engineer shall submit this information to the Survey Crew.

Tree planting layout shall be performed by the District Landscape Architect. Mulch shall be placed 4" thick and to the diameter around the tree as shown on District Standard 92.1. The mulch shall be hardwood wood chips placed on weed barrier fabric. This work shall be included in the cost of the tree.

All gutter outlets shall be extended to ditch flow as directed by the Engineer.

Right-of-way markers will be erected with the back face of the marker on the right-of-way line unless the new right-of-way line has been surveyed and pinned, in which instance the right-of-way markers will be erected 300 mm (12 inches) inside the new right-of-way line.

The Contractor shall be responsible for protecting utility property during construction operations as outlined in Article 107.31 of the Standard Specifications. A minimum of 48 hours advance notice is required for non-emergency work. The JULIE number is 800-892-0123. The following listed utilities located within the project limits or immediately adjacent to the project construction limits are members of JULIE:

BP Pipelines North America, Inc.
NICOR Gas Co.
Frontier/Citizens Communications

Jo-Carroll Energy
Northern Natural Gas Co.
Mid-American Pipeline Co.

The applicable portions of Article 105.07 of the Standard Specification shall apply except for the following: The Contractor shall be responsible to locate the vertical depths of the underground utilities which may interfere with construction operations. This work will not be measured or paid for separately, but shall be considered as included in the unit bid price for the item of construction involved.

Per SB 699 (90 day utility relocation law), once right-of-way is clear to award the project, a notice will be sent to the utility companies instructing them to have their facilities relocated within 90 days. Estimated date relocation complete = Letting Date + 135 days.

CADD data will be available to Contractors and Consultants working on this project. This information will be provided upon request as MicroStation CADD files and Geopak coordinate geometry files ONLY. If data is required in other formats it will be your responsibility to make these conversions. If any discrepancy or inconsistency arises between the electronic data and the information on the hard copy, the information on the hard copy should be used. Contact the District's Project Engineer to request these files.


1. All trees removed from the project area (6.1 acres of trees, max.) for construction or maintenance purposes will be replaced with deciduous tree species which are native to the District 2 area. Trees will be replaced according to IDOT Departmental Policy D&E-18 (September 18, 2002). The location of the replacement trees shall be determined by the District 2 Landscape Architect.
2. According to IDOT BDE procedure memorandum 99-34 and Operations Policy 5-1800, all unmowed areas should be designated in the plans and seeded with the appropriate native seeding selections from Class 4, per directive of the December 8, 1999 Studies and Plans Engineer's Memorandum.

Commitments

1. No construction activities will take place more than 10 feet beyond the construction limits as shown on the project plans. This will avoid impacting any endangered species.

[illegible]


TYPICAL SECTIONS

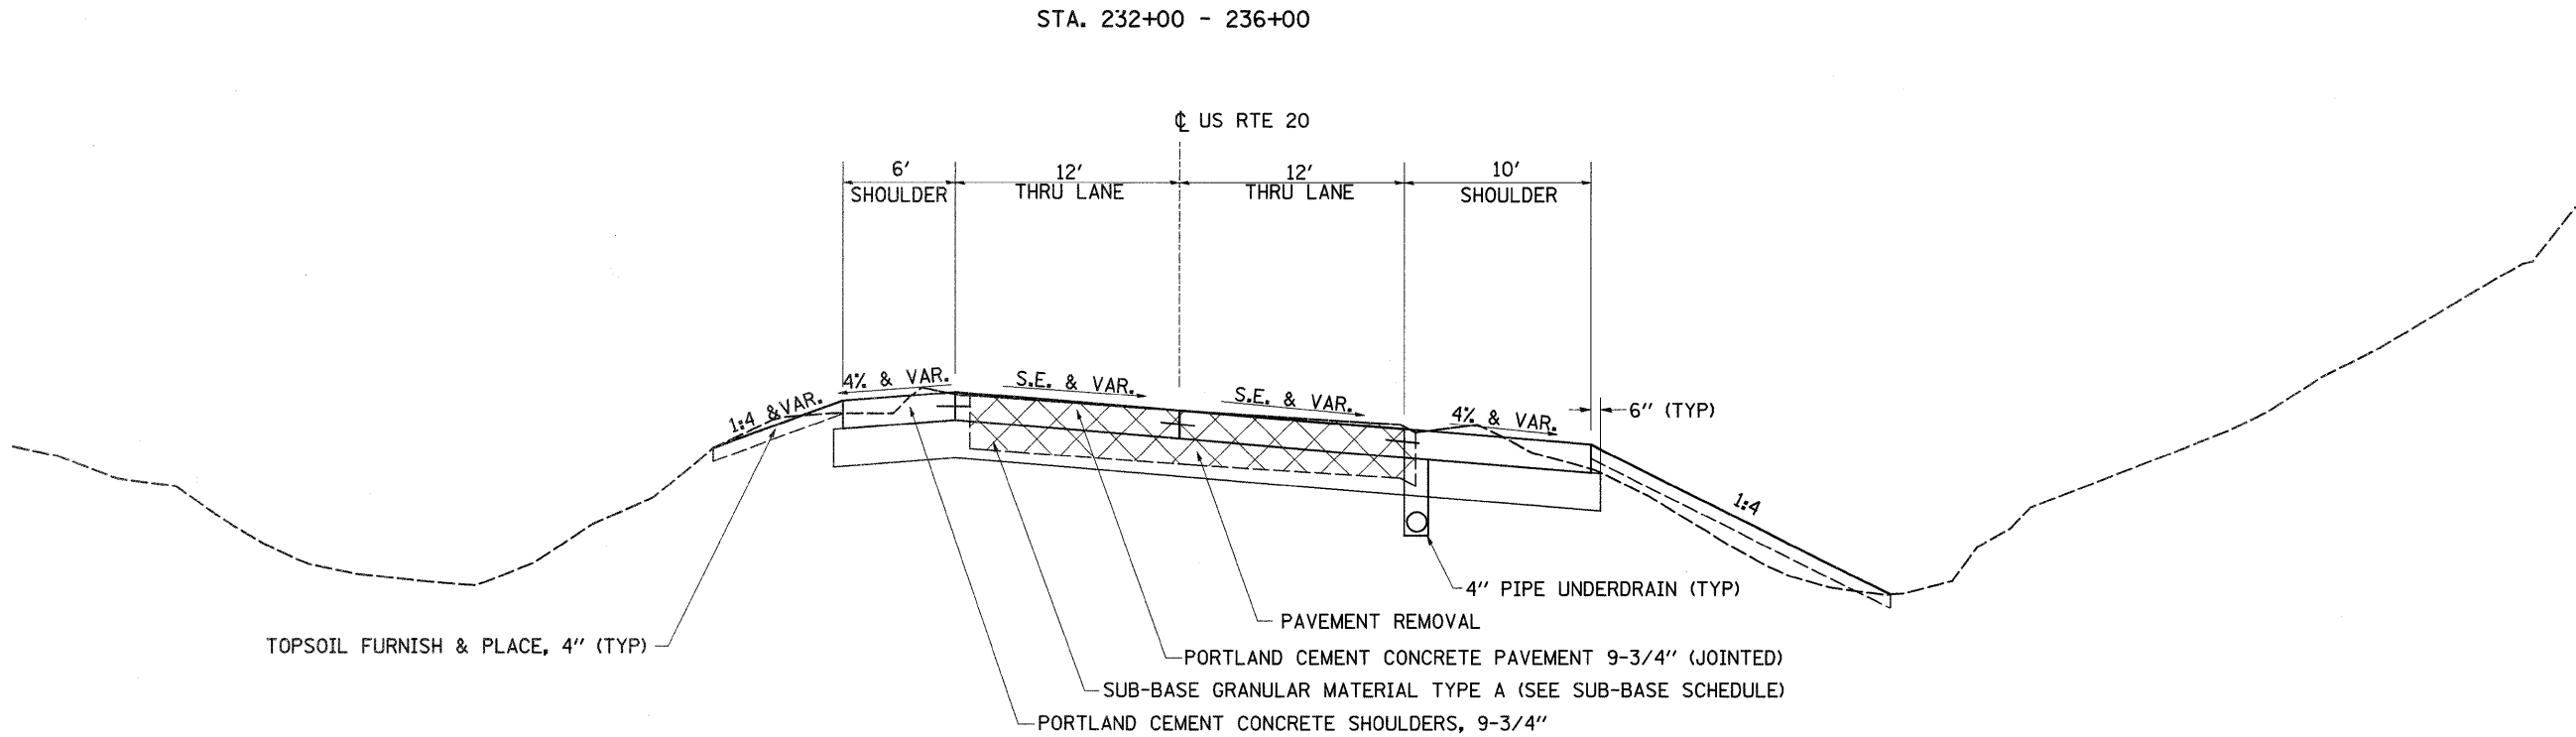

FILE NAME =	USER NAME = cushmanbw	DESIGNED -	REVISED -	STATE OF ILLINOIS DEPARTMENT OF TRANSPORTATION	TYPICAL SECTIONS	F.A.P. RTE.	SECTION	COUNTY	TOTAL SHEETS	SHEET NO.
alpha\work\PM\IDOT\CUSHMANBW\0117366\022808-typical.dgn		DRAWN -	REVISED -			301	31T	JO DAVIESS	160	8
PLOT SCALE = 50.0000' / IN.		CHECKED -	REVISED -			CONTRACT NO. 64D92				
PLOT DATE = Wed Dec 09 11:51:53 2009		DATE -	REVISED -							
SCALE: SHEET NO. OF SHEETS STA. TO STA.						ILLINOIS FED. AID PROJECT				

TYPICAL SECTIONS


STA. 236+00 - 248+50

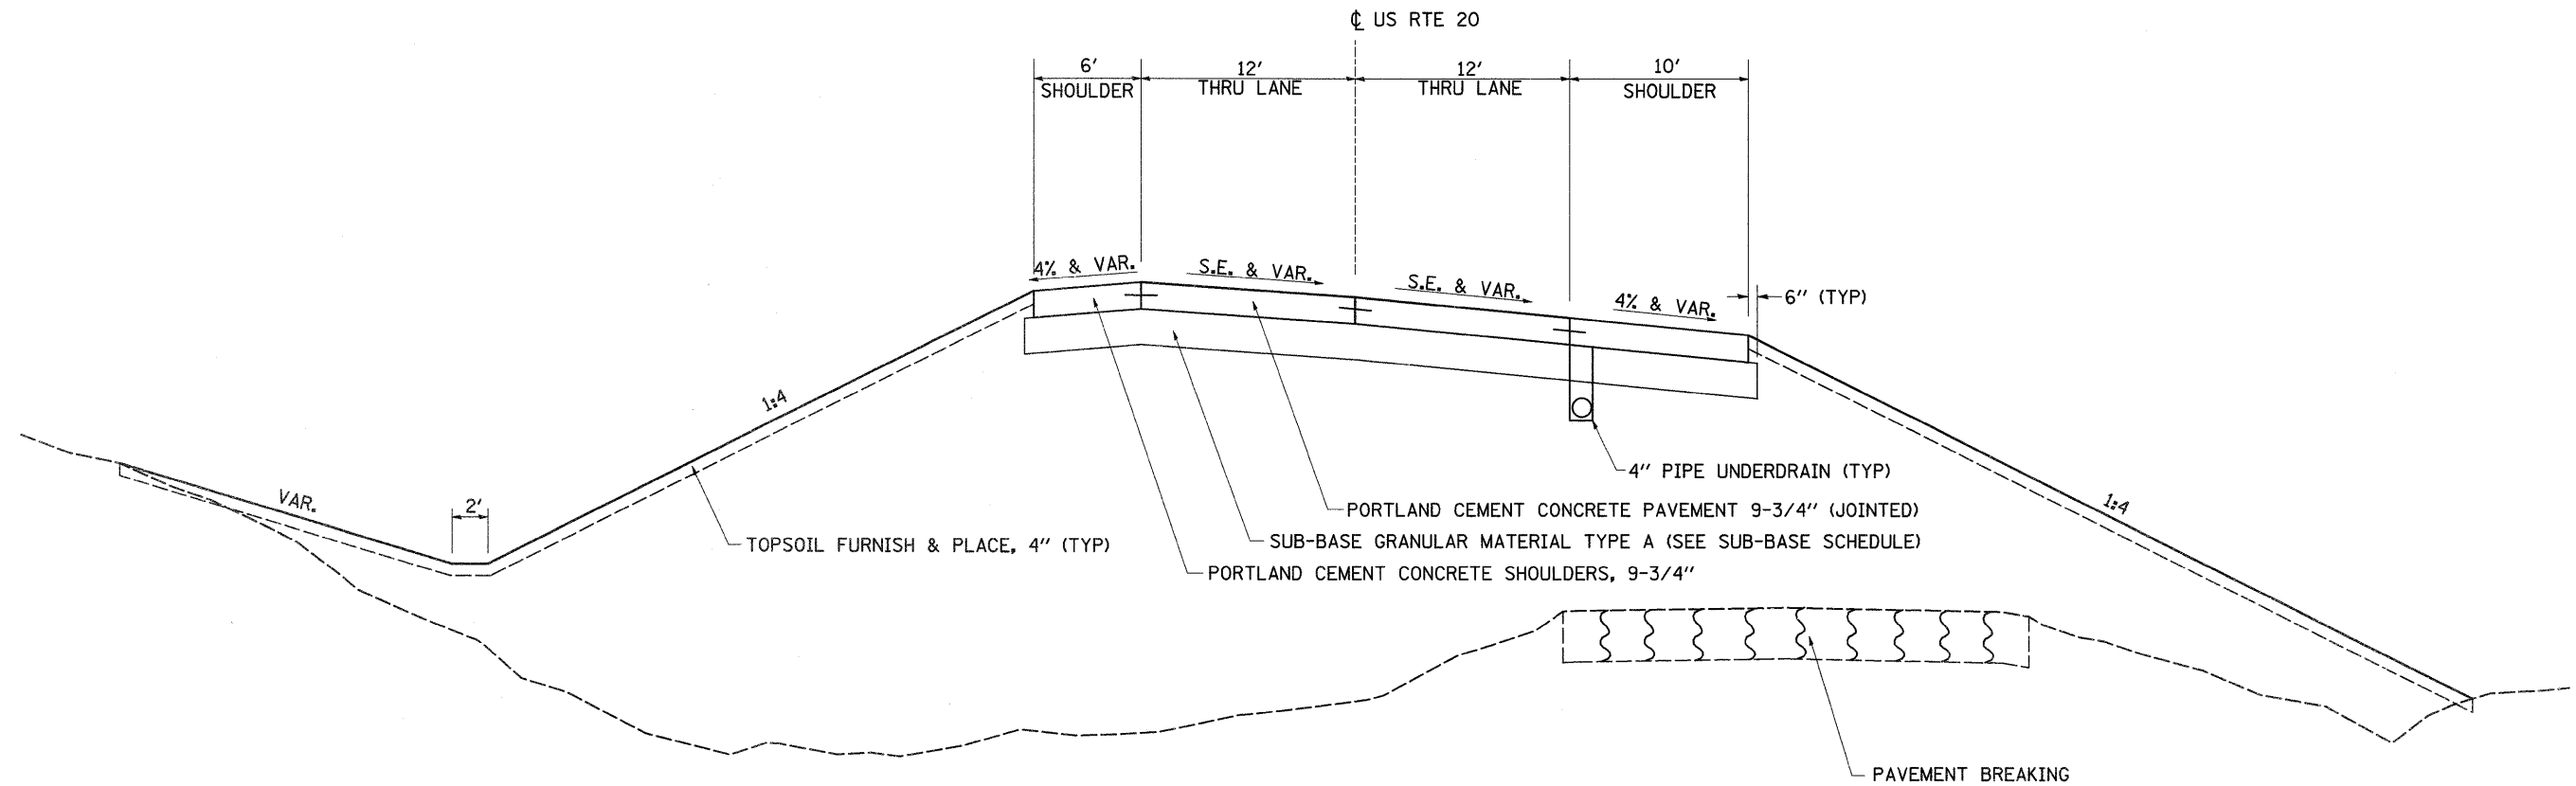

FILE NAME =	USER NAME = cushmanbw	DESIGNED -	REVISED -	STATE OF ILLINOIS DEPARTMENT OF TRANSPORTATION	TYPICAL SECTIONS	F.A.P. RTE.	SECTION	COUNTY	TOTAL SHEETS	SHEET NO.
cr\pw\work\PWIDOT\CUSHMANBW\d0117385\D202808-typical.dgn		DRAWN -	REVISED -			301	31T	JO DAVIESS	160	9
PLOT SCALE = 50.0000' / IN.		CHECKED -	REVISED -							CONTRACT NO. 64D92
PLOT DATE = Wed Dec 09 11:51:51 2009		DATE -	REVISED -			SCALE:	SHEET NO. OF SHEETS	STA. TO STA.	ILLINOIS FED. AID PROJECT	


TYPICAL SECTIONS

STA. 248+50 - 249+25

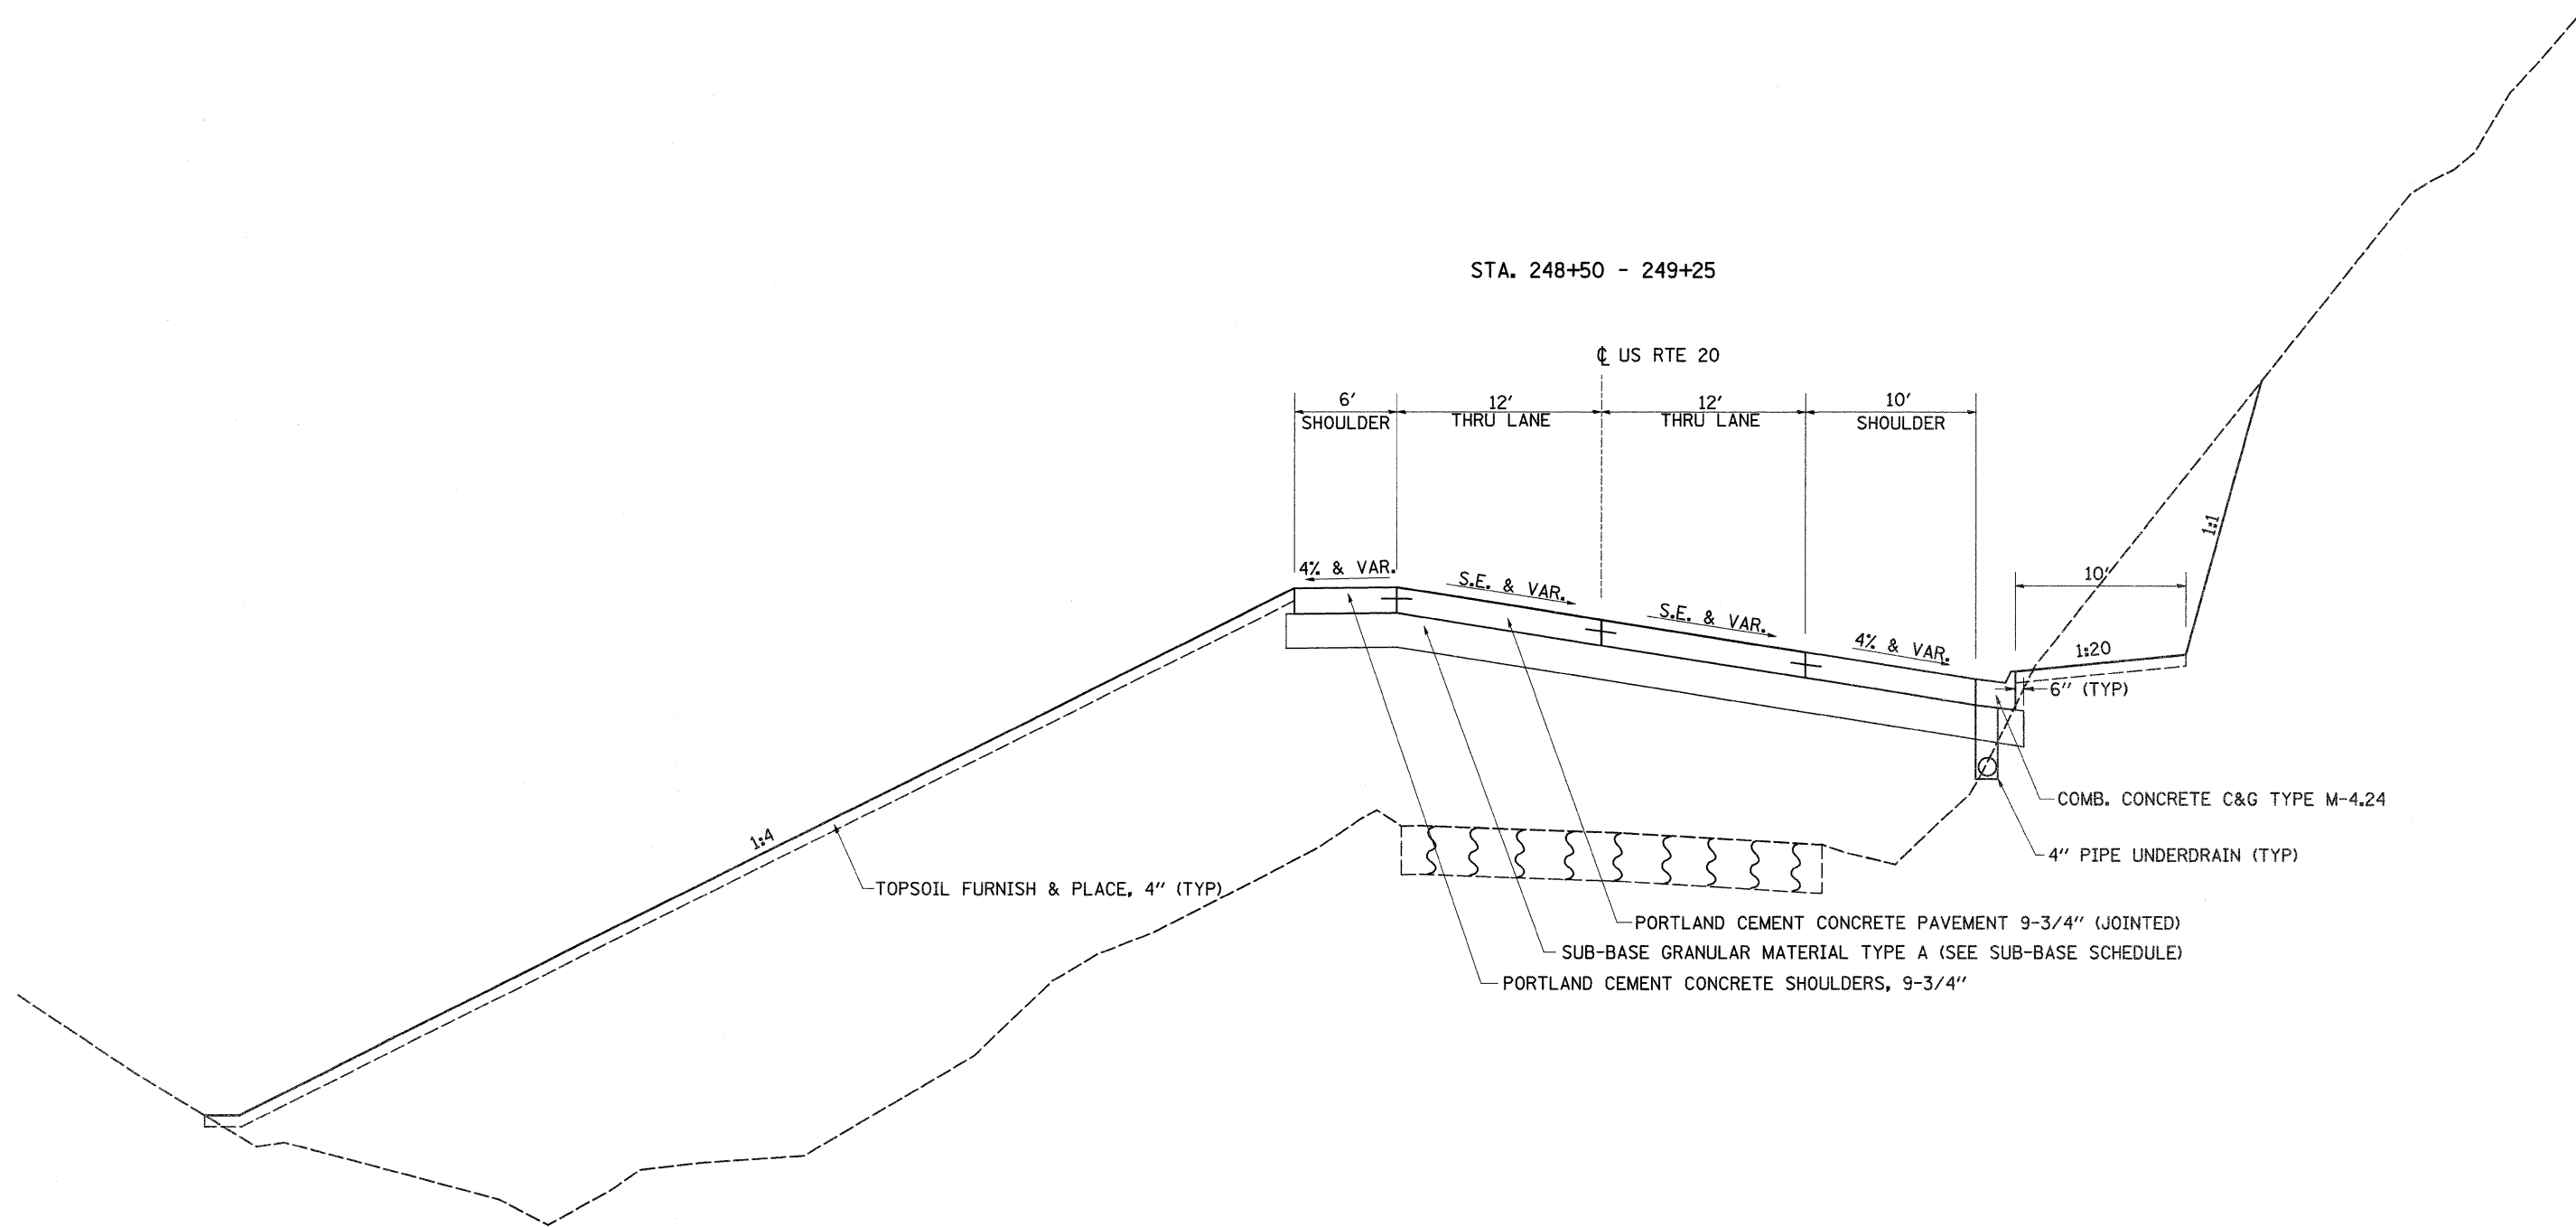


FILE NAME = c:\pwork\pwork\DOT\CUSHMANBW\08117386\DOT\2808-typicol.dgn	USER NAME = cushmanbw	DESIGNED -	REVISED -	STATE OF ILLINOIS DEPARTMENT OF TRANSPORTATION	TYPICAL SECTIONS	SCALE:	SHEET NO. OF SHEETS STA. TO STA.	F.A.P. RTE. 301	SECTION 31T	COUNTY JO DAVIESS	TOTAL SHEETS 160	SHEET NO. 10
	PLOT SCALE = 50.0000' / IN.	CHECKED -	REVISED -					CONTRACT NO. 64D92				
	PLOT DATE = Wed Dec 09 11:51:52 2009	DATE -	REVISED -					ILLINOIS FED. AID PROJECT				

TYPICAL SECTIONS

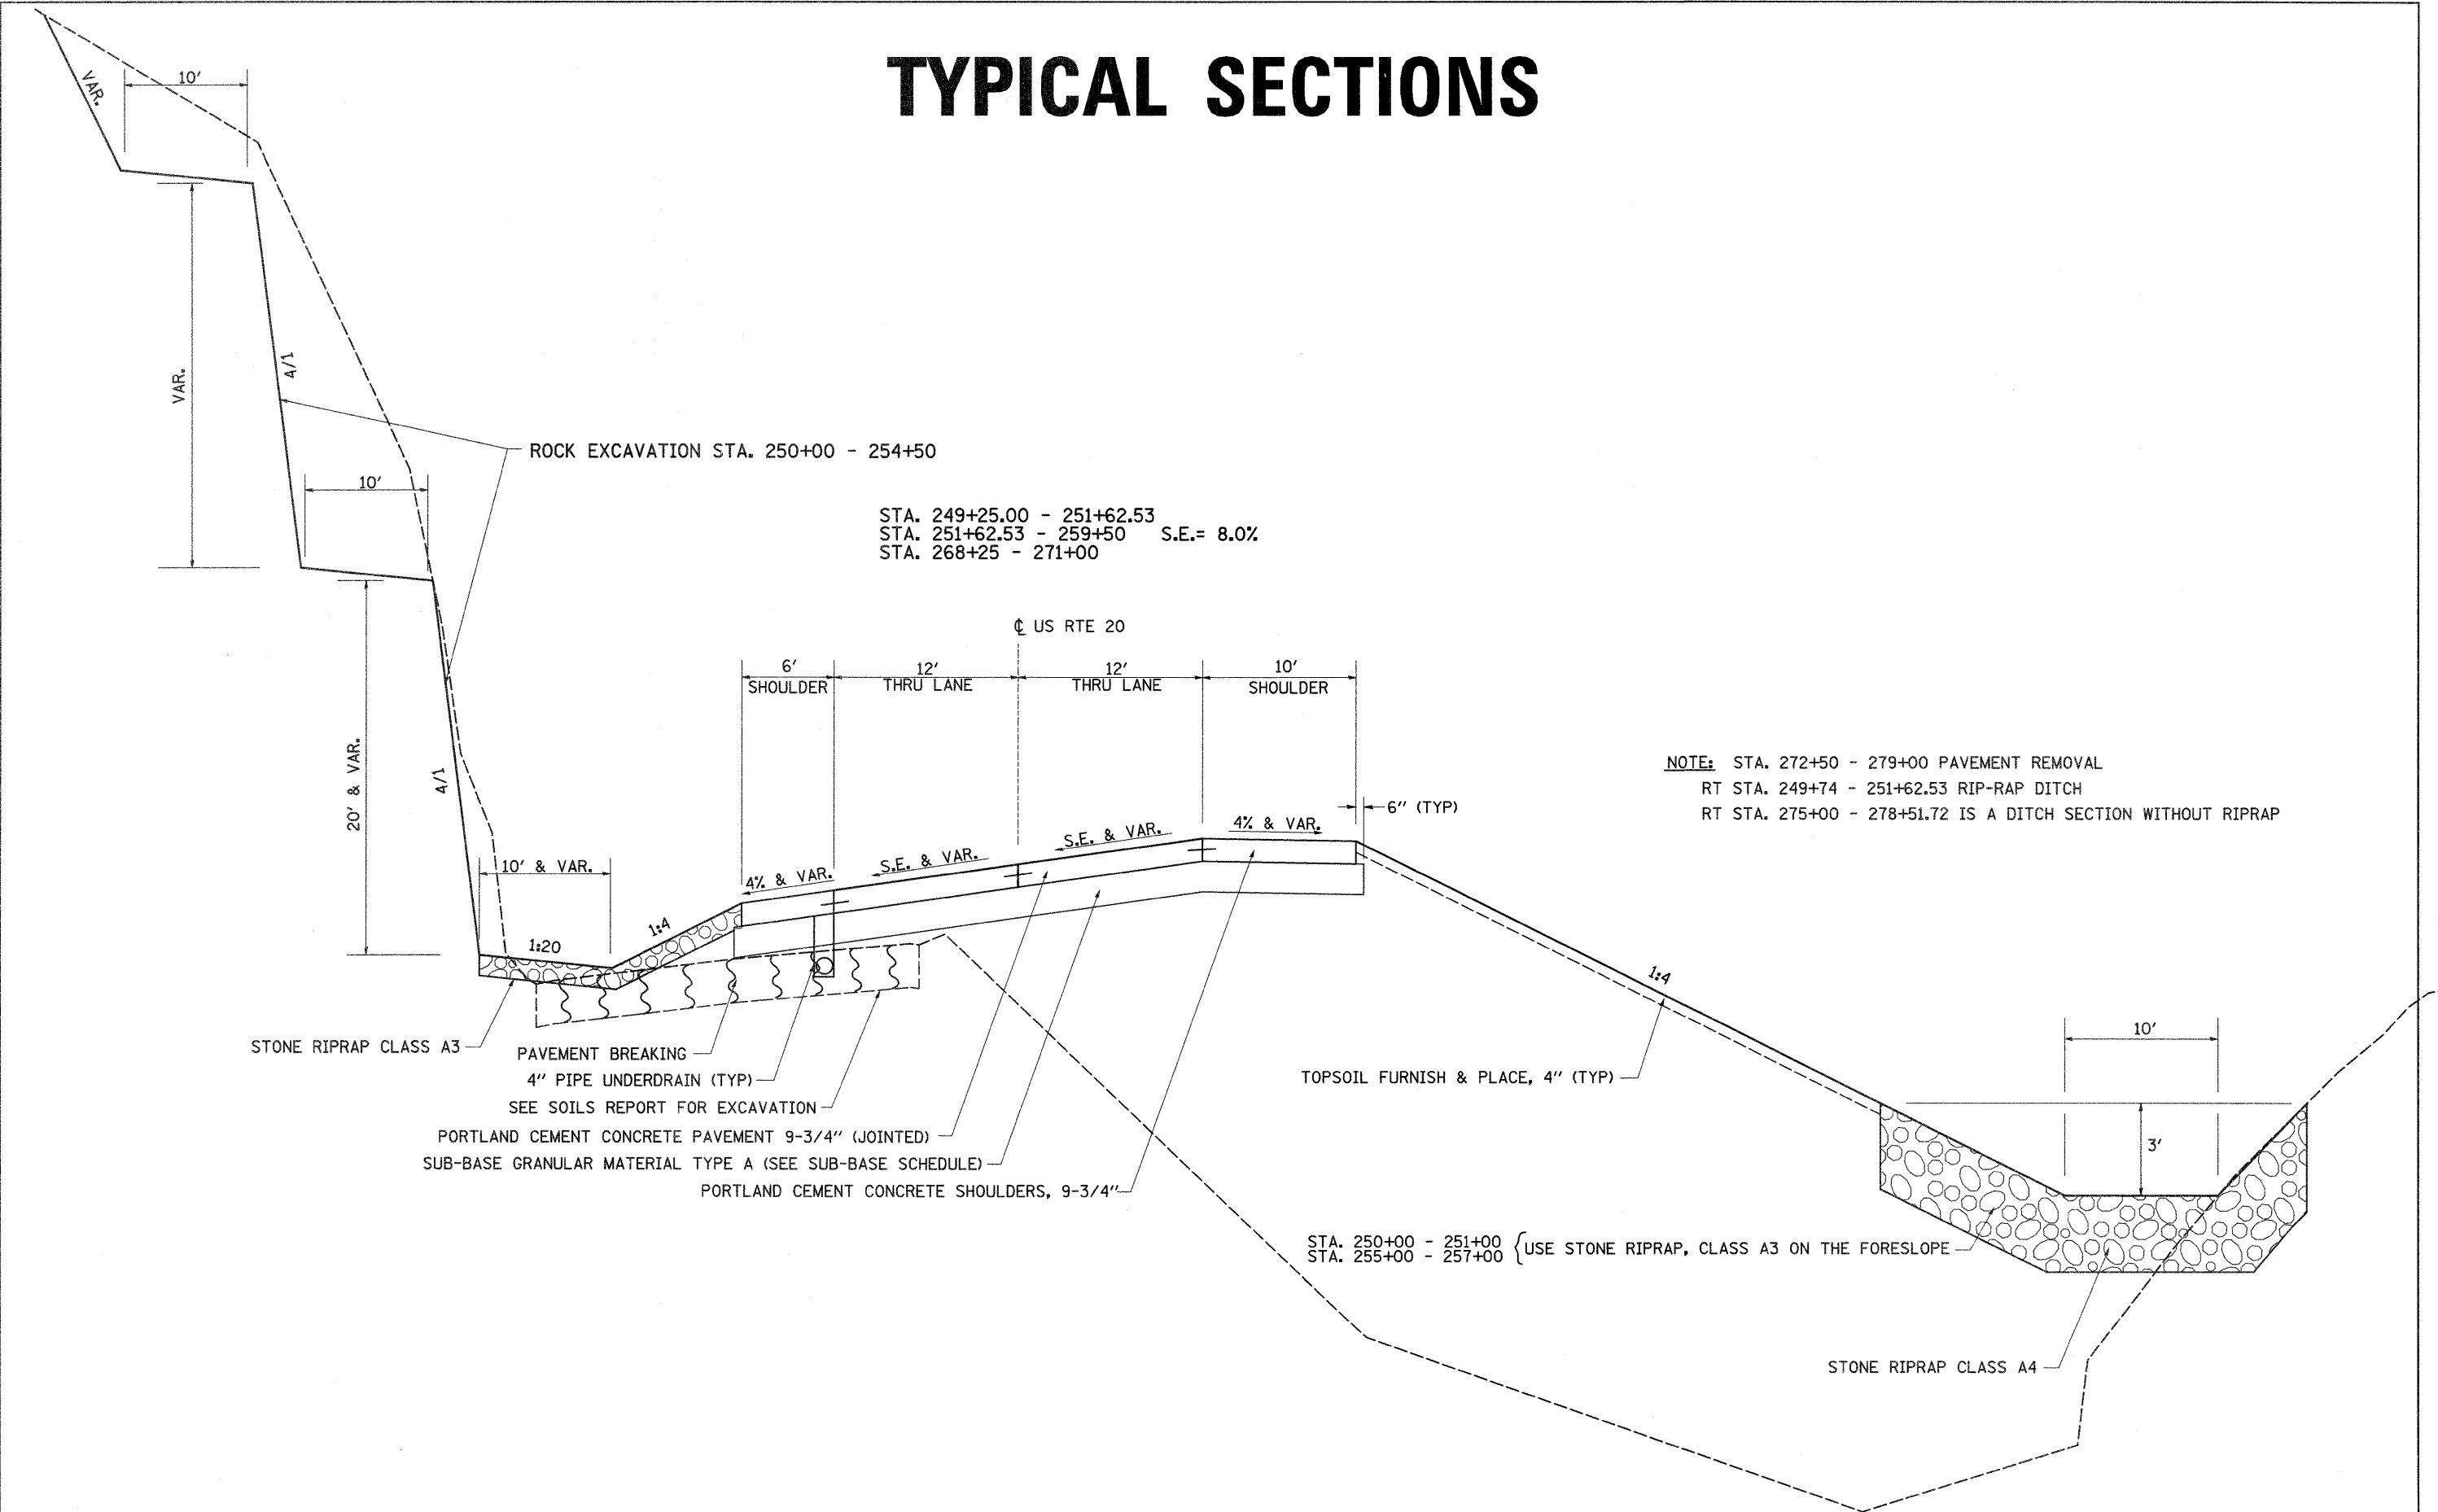


TYPICAL SECTIONS

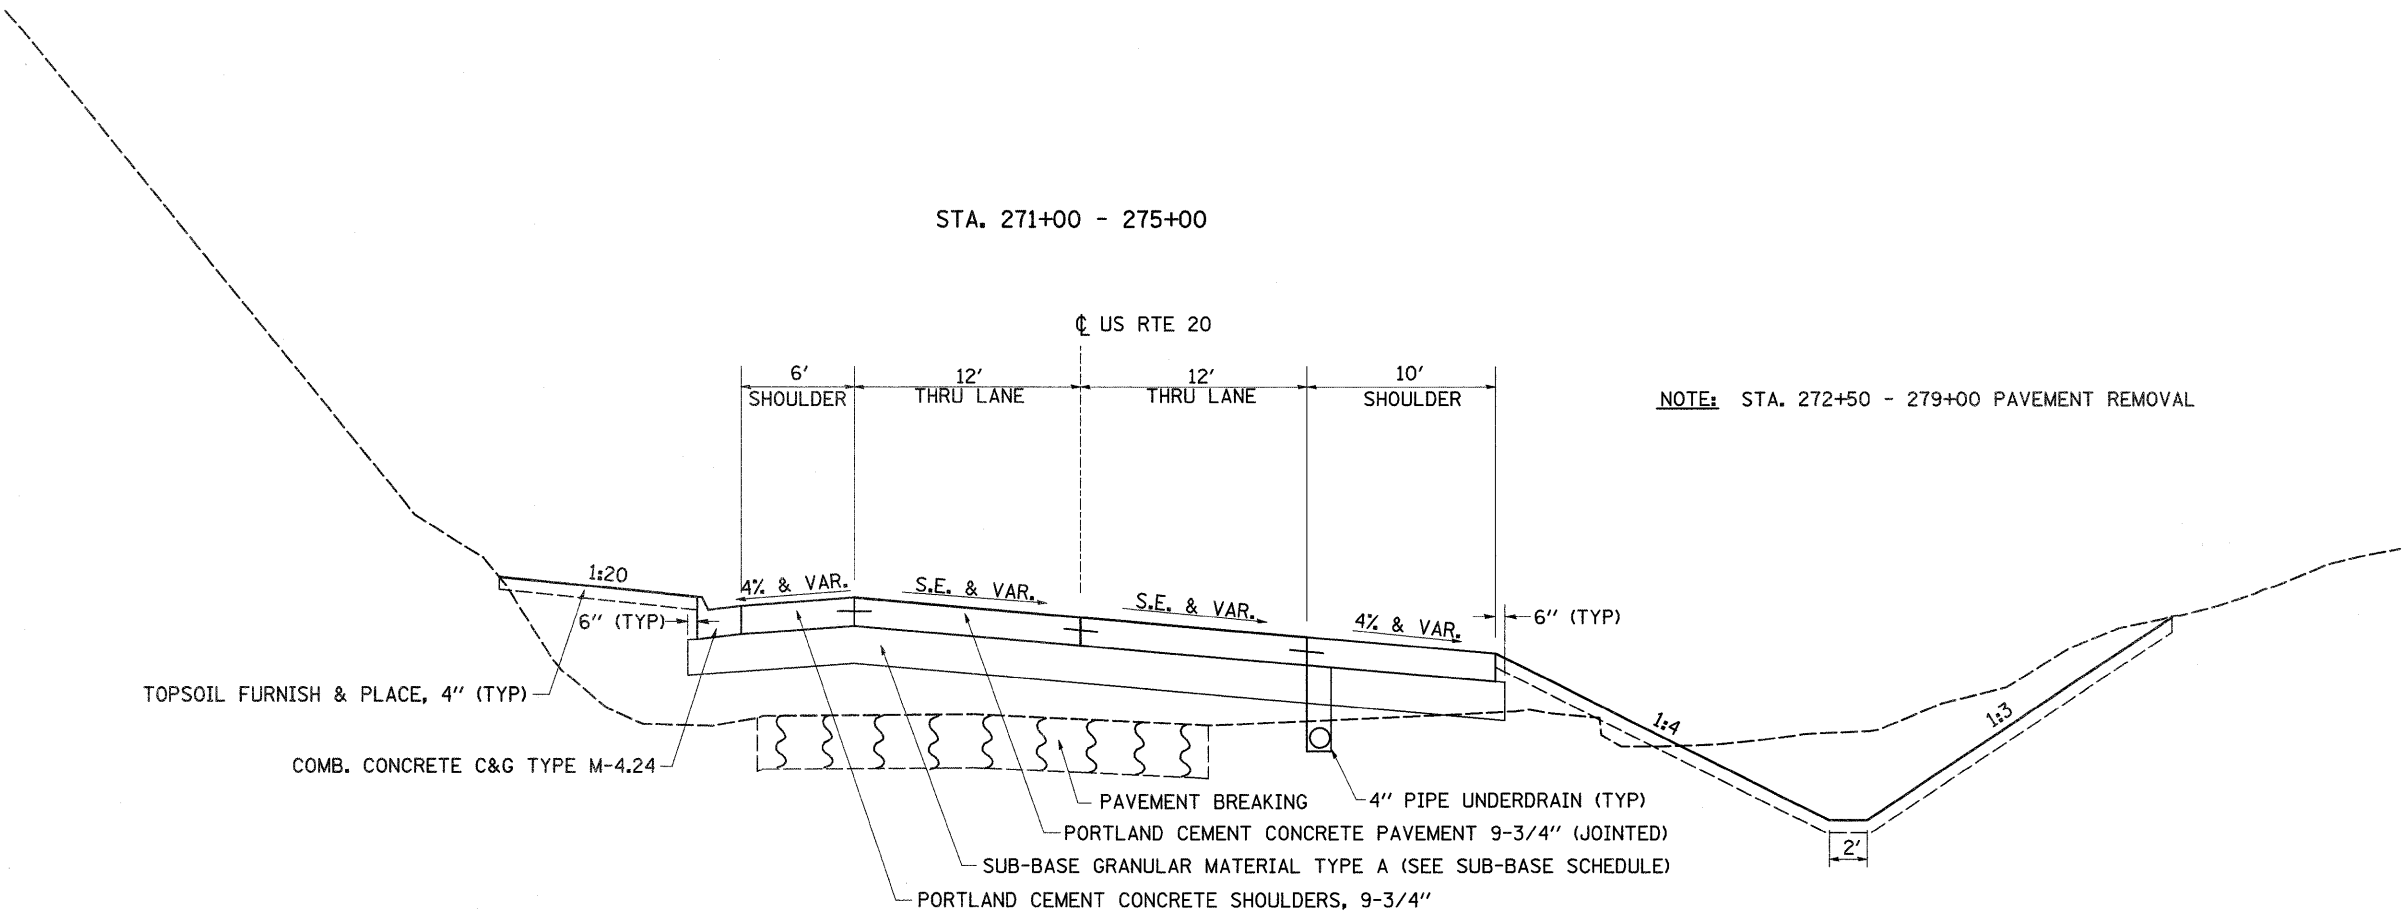


FILE NAME =	USER NAME = cushmanbw	DESIGNED -	REVISED -	STATE OF ILLINOIS DEPARTMENT OF TRANSPORTATION	TYPICAL SECTIONS	F.A.P. RTE.	SECTION	COUNTY	TOTAL SHEETS	SHEET NO.	
ct\pwork\p\widot\CUSHMANBW\d0117386\022808-typical.dgn		DRAWN -	REVISED -			301	31T	JO DAVIESS	160	12	
	PLOT SCALE = 50.0000' / IN.	CHECKED -	REVISED -			CONTRACT NO. 64D92					
	PLOT DATE = Wed Dec 09 11:51:52 2009	DATE -	REVISED -								
					SCALE:	SHEET NO. OF SHEETS STA. TO STA.			ILLINOIS FED. AID PROJECT		

TYPICAL SECTIONS

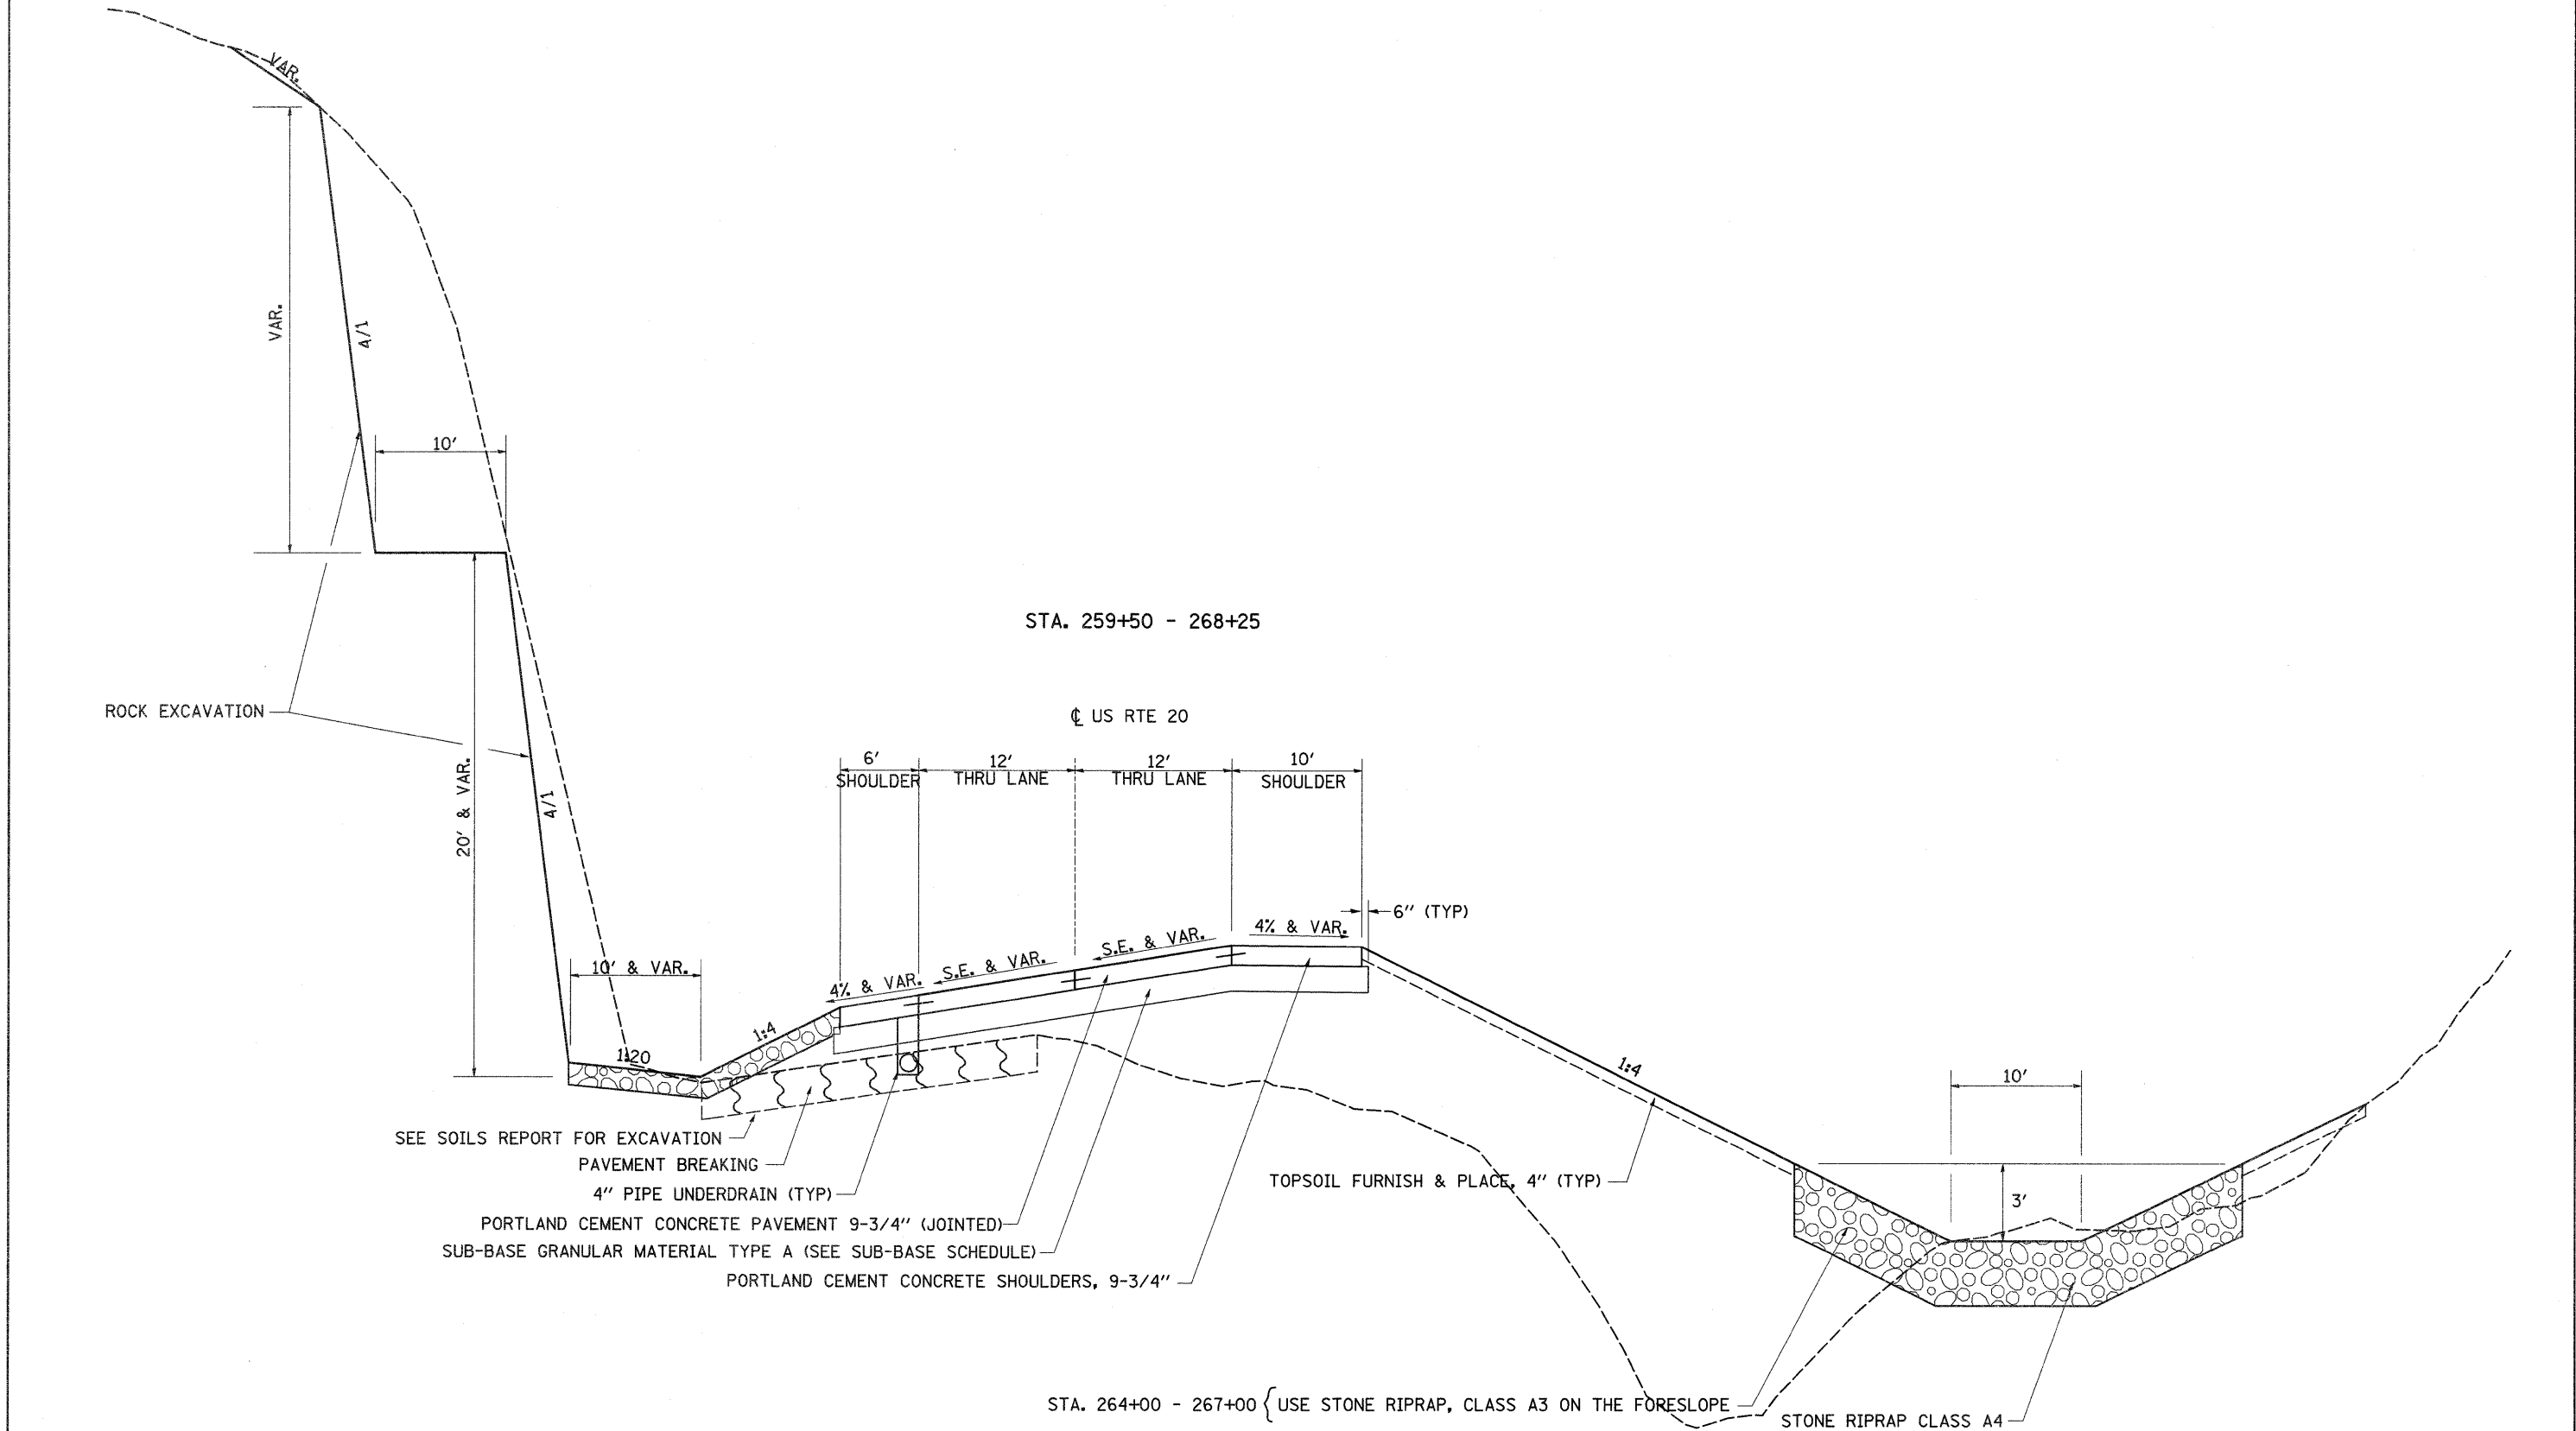

FILE NAME =	USER NAME = cushmanbw	DESIGNED -	REVISED -	STATE OF ILLINOIS DEPARTMENT OF TRANSPORTATION	TYPICAL SECTIONS				F.A.P. RTE.	SECTION	COUNTY	TOTAL SHEETS	SHEET NO.
c:\pwork\pwork\DOT\CUSHMANBW\d0117386\022888-typical.dgn		DRAWN -	REVISED -						301	31T	JO DAVIESS	160	13
PLOT SCALE = 50.0000' / IN.		CHECKED -	REVISED -		SCALE: SHEET NO. OF SHEETS STA. TO STA.				CONTRACT NO. 64D92				
PLOT DATE = Wed Dec 09 11:51:52 2009		DATE -	REVISED -						ILLINOIS FED. AID PROJECT				


TYPICAL SECTIONS

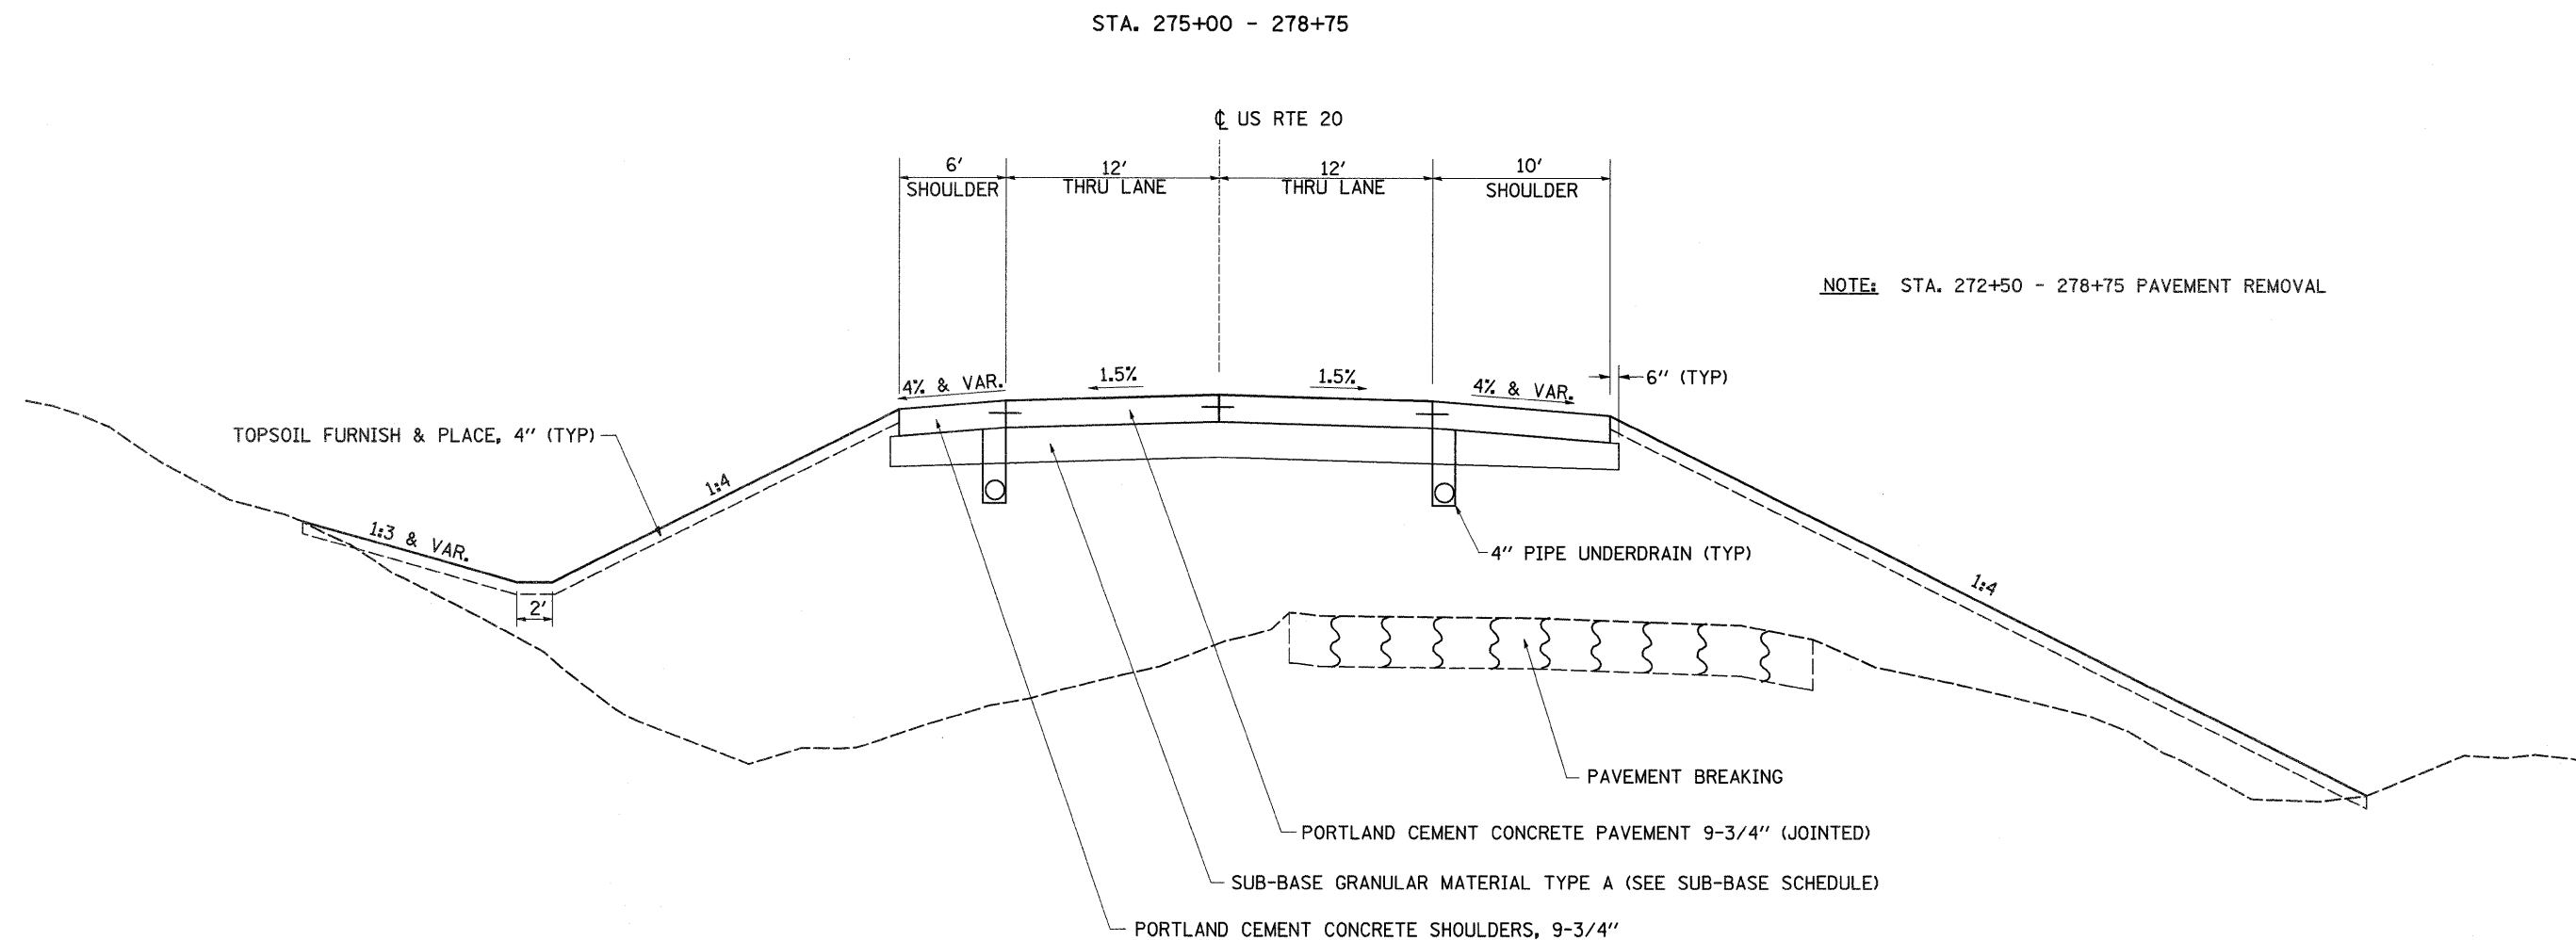


FILE NAME = c:\pw_work\VPWIDOT\CUSHMANBW\d0117386\022808-typic01.dgn	USER NAME = cushmanbw	DESIGNED -	REVISED -	STATE OF ILLINOIS DEPARTMENT OF TRANSPORTATION	TYPICAL SECTIONS	F.A.P. SECTION COUNTY TOTAL SHEETS SHEET NO.				
	PLOT SCALE = 50.0000' / IN.	DRAWN -	REVISED -			301	31T	JO DAVIESS	160	14
	PLOT DATE = Wed Dec 09 11:51:53 2009	CHECKED -	REVISED -			CONTRACT NO. 64D92				
		DATE -	REVISED -			ILLINOIS FED. AID PROJECT				
				SCALE:		SHEET NO. OF SHEETS		STA. TO STA.		

TYPICAL SECTIONS


TEMPORARY (WEST) CROSSOVER
BITUMINOUS OPTION

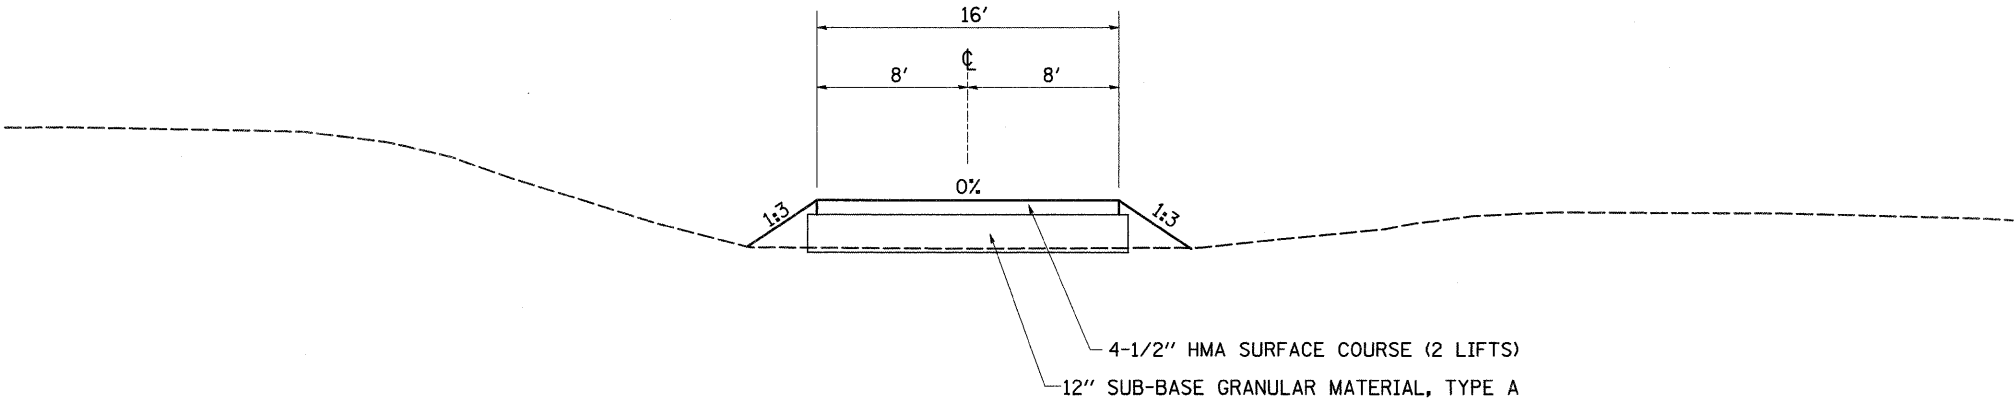


TEMPORARY (WEST) CROSSOVER
CONCRETE OPTION

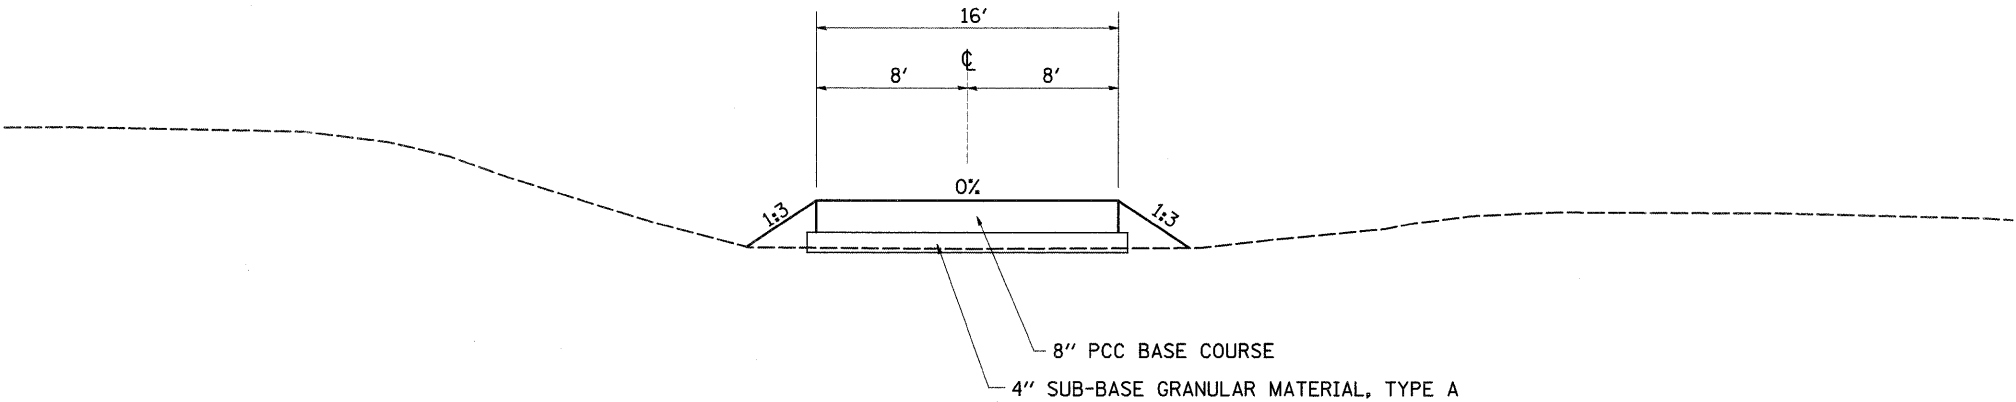

(EAST) CROSSOVER
BITUMINOUS OPTION

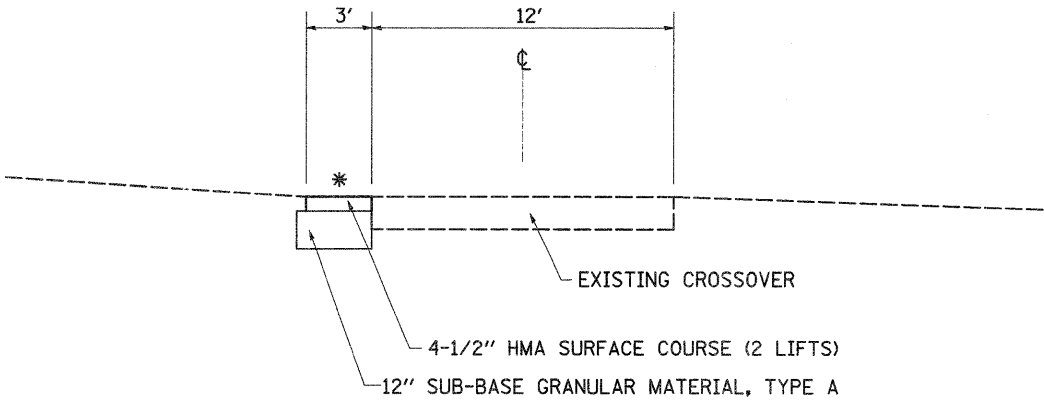



(EAST) CROSSOVER
CONCRETE OPTION

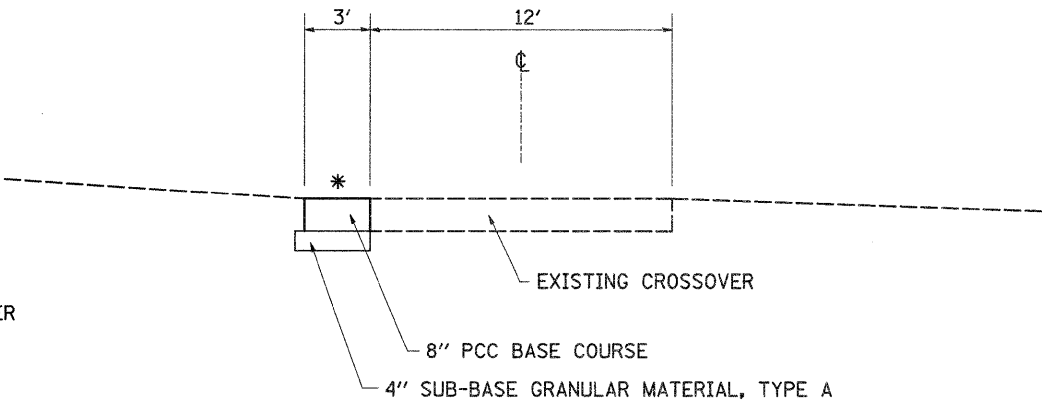

* MATCH EXISTING X-SLOPE OF ADJACENT CROSSOVER

FILE NAME =	USER NAME = cushmanbw	DESIGNED -	REVISED -	STATE OF ILLINOIS DEPARTMENT OF TRANSPORTATION	TYPICAL SECTIONS	F.A.P. RTE.	SECTION	COUNTY	TOTAL SHEETS	SHEET NO.	
ct:\p\work\FWIDOT\CUSHMANBW\d0117386\022808-typical.dgn		DRAWN -	REVISED -			301	31T	JO DAVIESS	160	15	
	PLOT SCALE = 50.0000' / IN.	CHECKED -	REVISED -								
	PLOT DATE = Wed Dec 09 11:51:53 2009	DATE -	REVISED -								
					SCALE:	SHEET NO.	OF	SHEETS	STA.	TO STA.	
					ILLINOIS FED. AID PROJECT						

TYPICAL SECTIONS

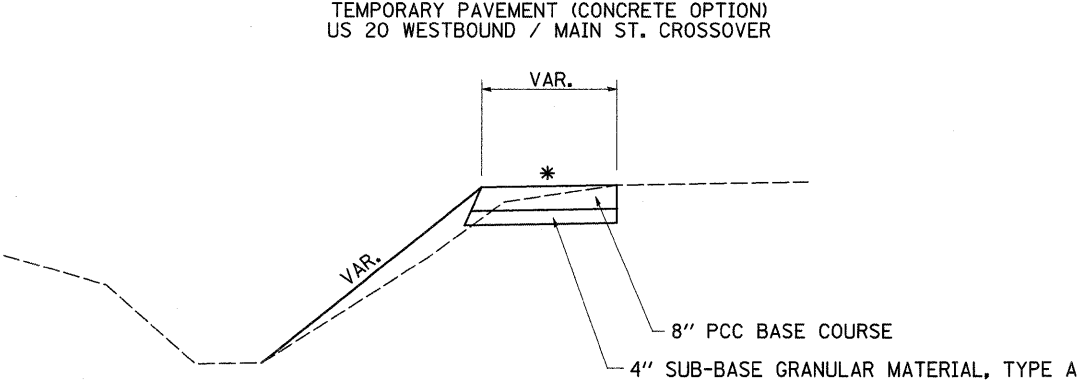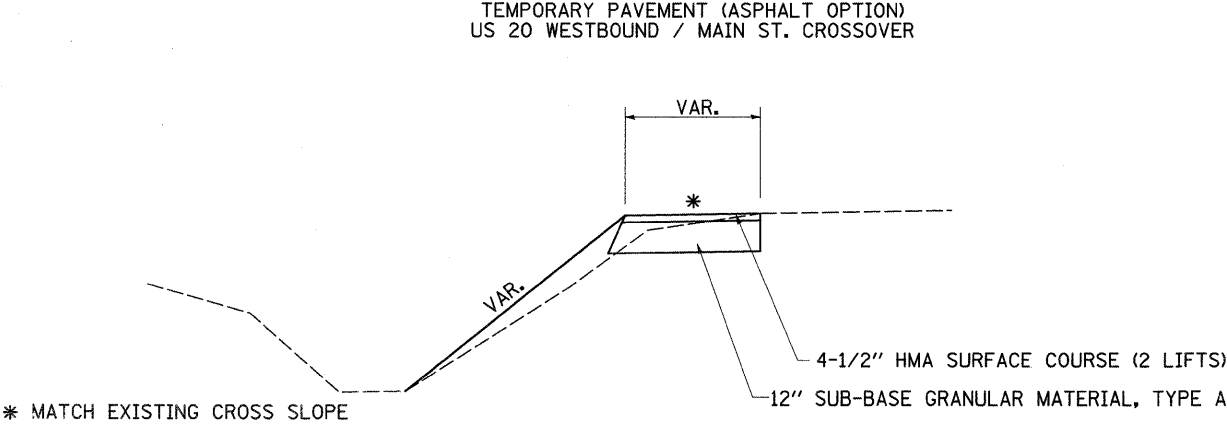

FILE NAME =	USER NAME = cushmanbw	DESIGNED -	REVISED -	STATE OF ILLINOIS DEPARTMENT OF TRANSPORTATION	TYPICAL SECTIONS				F.A.P. RTE.	SECTION	COUNTY	TOTAL SHEETS	SHEET NO.
ct\pwork\PWIDOT\CUSHMANBW\d0117366\022809-typtool.dgn	022809-typtool.dgn	DRAWN -	REVISED -						301	31T	JO DAVIESS	160	16
PLOT SCALE = 50.0000 ' / IN.					SCALE:		SHEET NO. OF SHEETS STA. TO STA.		CONTRACT NO. 64D92				
PLOT DATE = Wed Dec 09 11:51:53 2009									ILLINOIS FED. AID PROJECT				

SCHEDULE OF QUANTITIES

20100500 TREE REMOVAL, ACRES

ACRE	LOCATION	REMARK'S
6	LT & RT. STA	244 + 50 TO 279 + 00
6	TOTAL	

25100630 EROSION CONTROL BLANKET

SQ_YD	LOCATION	REMARK'S
8947	LT. STA	232 + 00 TO 250 + 00
4191	RT. STA	232 + 00 TO 247 + 76
1500		
14638	TOTAL	Foreslopes, Back Slopes & Ditch Bottoms Foreslopes, Back Slopes & Ditch Bottoms SW Quadrant of US 20 (Westbound) & Main St. (Estimated)

28000305 TEMPORARY DITCH CHECKS

FOOT	LOCATION	REMARK'S
16	RT. STA	233 + 0 TO 234 + 0 @ 100' CTS.
48	RT. STA	236 + 0 TO 241 + 0 @ 100' CTS.
48	RT. STA	242 + 50 TO 245 + 0 @ 50' CTS.
56	RT. STA	245 + 50 TO 247 + 0 @ 25' CTS.
72	LT. STA	233 + 0 TO 241 + 0 @ 100' CTS.
24	LT. STA	243 + 0 TO 245 + 0 @ 100' CTS.
1696	LT. STA	249 + 20 TO 270 + 20 @ 20' CTS.
1792	RT. STA	250 + 60 TO 272 + 80 @ 20' CTS.
96	RT. STA	273 + 0 TO 278 + 50 @ 50' CTS.
3848	TOTAL	

28000400 PERIMETER EROSION BARRIER

FOOT	LOCATION	REMARK'S
374	LT. STA.	276 + 00 TO 279 + 00
374	TOTAL	

28000500 INLET AND PIPE PROTECTION

EACH	LOCATION	REMARK'S
1	RT. STA.	241 + 90
1	RT. STA.	245 + 22
1	RT. STA.	249 + 74
1	RT. STA.	258 + 87
1	RT. STA.	272 + 85
4	TOTAL	End Section Entrance Culvert Drop Box Entrance Culvert Entrance Culvert

28100105 STONE RIPRAP, CLASS A3

SQ_YD	LOCATION	REMARK'S
5940	LT. STA.	248 + 83 TO 270 + 50
129	RT. STA.	250 + 00 TO 251 + 00
282	RT. STA.	255 + 00 TO 257 + 00
414	RT. STA.	264 + 00 TO 267 + 00
6765.0	TOTAL	Foreslope Foreslope Foreslope

28100107 STONE RIPRAP, CLASS A4

SQ_YD	LOCATION	REMARK'S
9429	LT & RT. STA.	250 + 00 TO 272 + 00
5.5	RT STA.	247 + 45
9434.5	TOTAL	Ditch Curb & Gutter Outlet (5' x 10')

28200200 FILTER FABRIC

SQ_YD	LOCATION	REMARK'S
5940	LT. STA.	248 + 83 TO 270 + 50
10254	LT & RT. STA.	250 + 00 TO 272 + 00
5.5	RT STA.	247 + 45
16199.5	TOTAL	Ditch Ditch Curb & Gutter Outlet (5' x 10')

44000100 PAVEMENT REMOVAL

SQ_YD	LOCATION	REMARK'S
1251.1	LT/RT	232 + 00 TO 236 + 50
1842.2	LT/RT	272 + 50 TO 278 + 75
3093.3	TOTAL	Includes existing bituminous shoulder's Includes existing bituminous shoulder's

44000400 GUTTER REMOVAL

FOOT	LOCATION	REMARK'S
144	LT. STA.	272 + 50 TO 273 + 94
144	TOTAL	

44004000 PAVED DITCH REMOVAL

FOOT	LOCATION	REMARK'S
210.0		SW Quadrant of US 20 (Westbound) & Main St.
210.0	TOTAL	

44004300 PAVEMENT BREAKING

SQ_YD	LOCATION	REMARK'S
10711.0	LT/RT	236 + 50 TO 272 + 50
10711.0	TOTAL	

50100300 REMOVAL OF EXISTING STRUCTURES NO.1

EACH	LOCATION	REMARKS
1	LT/RT	249 + 74
1	TOTAL	10' x 8' Box Culvert with Headwalls on the Lt & Rt

50100400 REMOVAL OF EXISTING STRUCTURES NO.2

EACH	LOCATION	REMARKS
1	RT	257 + 50
1	TOTAL	13' x 7' Box Culvert 14' with 60" RCCP 62'

SCHEDULE OF QUANTITIES

50104400 CONCRETE HEADWALL REMOVAL

EACH	LOCATION	REMARK'S
1	LT. STA. 257 + 31	
1	LT. STA. 264 + 95	
2	TOTAL	

51500100 NAME PLATES

EACH	LOCATION	REMARK'S
1	STA. 249 + 74	
1	TOTAL	

542A1081 PIPE CULVERTS, CLASS A, TYPE 2 36"

FOOT	LOCATION	REMARK'S
84	STA. 241 + 91	
84	TOTAL	

542A1117 PIPE CULVERTS, CLASS A, TYPE 2 72"

FOOT	LOCATION	REMARK'S
180	STA. 249 + 74	112' LT & 68' RT @ 52^ SKEW
180	TOTAL	

54213681 PRECAST REINFORCED CONCRETE FLARED END SECTIONS 36"

EACH	LOCATION	REMARK'S
1	RT. STA. 241 + 91	
1	TOTAL	

54213717 PRECAST REINFORCED CONCRETE FLARED END SECTIONS 72"

EACH	LOCATION	REMARK'S
1	LT. STA. 249 + 74	
1	TOTAL	

60100060 CONCRETE HEADWALL FOR PIPE DRAINS

EACH	LOCATION	REMARK'S
1	RT. STA. 232 + 00	
1	RT. STA. 235 + 00	
2 LT &	RT. STA. 238 + 00	
2 LT &	RT. STA. 241 + 00	
2 LT &	RT. STA. 243 + 00	
1	RT. STA. 246 + 00	
1	LT. STA. 250 + 00	
1	RT. STA. 251 + 00	
1	LT. STA. 253 + 00	
1	LT. STA. 256 + 00	
1	LT. STA. 259 + 00	
1	LT. STA. 262 + 00	
1	LT. STA. 265 + 00	
1	LT. STA. 268 + 00	
1	RT. STA. 270 + 00	
1	RT. STA. 273 + 00	
1	RT. STA. 276 + 00	
1	LT. STA. 277 + 00	
21	TOTAL	

60107600 PIPE UNDERDRAINS, 4"

FOOT	LOCATION	REMARK'S
2162	RT. STA. 232 + 00 TO 253 + 62	
748	LT. STA. 237 + 00 TO 244 + 49	
2311	LT. STA. 249 + 64 TO 272 + 75	
893	RT. STA. 270 + 07 TO 279 + 00	
195	LT. STA. 276 + 80 TO 278 + 75	
6310	TOTAL	

60108100 PIPE UNDERDRAINS 4" (SPECIAL)

FOOT	LOCATION	REMARK'S
20	RT. STA. 232 + 00	
16	RT. STA. 235 + 00	
10	LT. STA. 238 + 00	
13	RT. STA. 238 + 00	
10	LT. STA. 241 + 00	
13	RT. STA. 241 + 00	
10	LT. STA. 243 + 00	
13	RT. STA. 243 + 00	
15	RT. STA. 246 + 00	
10	LT. STA. 250 + 00	
14	RT. STA. 251 + 00	
10	LT. STA. 253 + 00	
10	LT. STA. 256 + 00	
10	LT. STA. 259 + 00	
10	LT. STA. 262 + 00	
10	LT. STA. 265 + 00	
10	LT. STA. 268 + 00	
15	RT. STA. 270 + 00	
15	RT. STA. 273 + 00	
15	RT. STA. 276 + 00	
10	LT. STA. 277 + 00	
259	TOTAL	

SCHEDULE OF QUANTITIES

60403700 LIDS, TYPE 1, OPEN LID

EACH	LOCATION
1	LT. STA. 241+ 91
1	TOTAL

REMARK'S

60600095 CLASS SI CONCRETE (OUTLET)

CUBIC YARD	LOCATION
4.00	RT. STA. 247+ 76
1.23	RT. STA. 249+ 50
4.10	LT. STA. 270+ 76
9.33	TOTAL

REMARK'S

Outlet
Inlet
Outlet

63200310 GUARDRAIL REMOVAL

FOOT	LOCATION
110.11	LT. STA. 248+ 67.4 TO 249+ 78
146.66	RT. STA. 249+ 48 TO 250+ 95
522.7	RT. STA. 252+ 30 TO 257+ 34
1467.77	RT. STA. 257+ 74 TO 271+ 91
74.82	LT. STA. 264+ 42 TO 265+ 17
122.09	LT. STA. 256+ 48 TO 257+ 70
2444.15	TOTAL

REMARK'S

63500105 DELINEATORS

EACH	LOCATION
2	LT. & RT STA. 250+ 27
4	MEDIAN STA 306+ 5
4	MEDIAN STA 324+ 86
10	TOTAL

REMARK'S

INSTALLED AT CROSSOVER
INSTALLED AT CROSSOVER

63500120 DELINEATOR REMOVAL

EACH	LOCATION
4	MEDIAN STA 306+ 5
4	MEDIAN STA 324+ 86
8	TOTAL

REMARK'S

REMOVED ONCE PROJECT IS COMPLETE
REMOVED ONCE PROJECT IS COMPLETE

63801205 TEMPORARY MODULAR GLARE SCREEN

FOOT	LOCATION
650	LT. STA. 221+ 50 TO 228+ 00
650	TOTAL

REMARK'S

INSTALL ON BARRIER WALL

64200105 SHOULDER RUMBLE STRIP

FOOT	LOCATION
1360	LT. STA. 232+ 00 TO 245+ 60
2805	LT. STA. 246+ 89 TO 274+ 94
250	LT. STA. 276+ 50 TO 279+ 00
1269	RT. STA. 232+ 00 TO 244+ 69
1325	RT. STA. 245+ 04 TO 258+ 28
1339	RT. STA. 258+ 71 TO 272+ 11
610	RT. STA. 272+ 65 TO 278+ 75
8958	TOTAL

REMARK'S

66600105 FURNISHING AND ERECTING RIGHT OF WAY MARKERS

EACH	LOCATION	OFFSET
1	STA. 248+ 71.4	140' LT
1	STA. 249+ 50.0	48.15' R
1	STA. 249+ 63.5	54.2395' LT
1	STA. 252+ 00.0	115' R
1	STA. 253+ 00.0	105' R
1	STA. 255+ 00.0	105' R
1	STA. 256+ 50.0	115' R
1	STA. 258+ 01.0	101.98' RT
1	STA. 258+ 31.0	160' RT
1	STA. 258+ 71.0	160' RT
1	STA. 259+ 50.0	115' R
1	STA. 261+ 50.0	110' R
1	STA. 263+ 50.0	95' R
1	STA. 267+ 25.0	95' R
1	STA. 272+ 00.0	105' R
1	STA. 273+ 25.0	43.83' LT
1	STA. 274+ 00.0	80' LT
1	STA. 276+ 25.0	135' R
1	STA. 276+ 79.7	70' LT
1	STA. 279+ 25.0	65' R
1	STA. 279+ 50.0	65' LT
1	STA. 280+ 19.1	33' R
1	STA. 280+ 00.0	43.91' LT
23	TOTAL	

REMARK'S

66700305 PERMANENT SURVEY MARKERS, TYPE II

EACH	LOCATION
2	LT/RT 250+ 27
2	TOTAL

REMARK'S

AR Culvert -- Location determined by District office -- Chief of Surveys

70300610 TEMPORARY PAINT PAVEMENT MARKING - LETTERS AND SYMBOLS

SQ. FT	LOCATION
62	LT. STA. 199+ 00 TO 202+ 00
62	TOTAL

REMARK'S

4-LEFT TURN LANE ARROWS

70300625 TEMPORARY PAINT PAVEMENT MARKING - LINE 4"

FOOT	LOCATION
12416	White
23257	Yellow
650	Yellow
4200	Yellow 276+ 00 TO 297+ 00
650	White 323+ 00 TO 329+ 50
850	White LT
850	White RT
35673	TOTAL

REMARK'S

Use Std. 701416 for laying out striping.
Use Std. 701416 for laying out striping.
MAIN ST. INTERSECTION (2 APPLICATIONS)
CENTER LINE DOUBLE YELLOW EASTBOUND LANES
SOLID CENTER LINE
EDGE LINES USED IN DIST. STD. 94.2 NEAR BARGE TERMINAL RD.
EDGE LINES USED IN DIST. STD. 94.2 NEAR BARGE TERMINAL RD.

SCHEDULE OF QUANTITIES

70300640	TEMPORARY PAINT PAVEMENT MARKING - LINE 8"							X0322288	MEDIAN CLOSURE						
	FOOT		LOCATION				REMARK'S	EACH		LOCATION			REMARK'S		
	300	LT. STA.	199 + 00	TO	202 + 00		LEFT TURN LANE NEAR BARGE TERMINAL RD.	1	STA.	326 + 00			INSTALL AT EAST CROSSOVER		
	300	STA.	329 + 75	TO	332 + 00		CL OF EASTBOUND LANES NEAR EAST CROSSOVER	1	TOTAL				ONCE IT IS NO LONGER NEEDED		
	600	TOTAL													
70300660	TEMPORARY PAINT PAVEMENT MARKING - LINE 24"							X0323660	DROP BOX, NO.1						
	FOOT		LOCATION				REMARK'S	EACH		LOCATION			REMARK'S		
	60	White					STOP BARS AT INTERSECTION	1	RT STA.	249 + 74					
	60	TOTAL						1	TOTAL						
70301000	WORK ZONE PAVEMENT MARKING REMOVAL							X6063600	COMBINATION CONCRETE CURB AND GUTTER, TYPE M-4.24						
	SQ FT		LOCATION				REMARK'S	FOOT		LOCATION			REMARK'S		
	4139	White					Use Std. 701416 for laying out striping.	150	RT. STA.	248 + 00	TO	249 + 50			
	7752	Yellow					Use Std. 701416 for laying out striping.	541	LT. STA.	271 + 00	TO	275 + 28			
	1400	CL. STA.	276 + 00	TO	297 + 00		DOUBLE YELLOW EASTBOUND LANES	691	TOTAL						
	200	LT. STA.	199 + 00	TO	202 + 00		LEFT TURN LANE NEAR BARGE TERMINAL RD.								
	200	LT. STA.	329 + 75	TO	332 + 00		CL OF EASTBOUND LANES NEAR EAST CROSSOVER								
	62	LT. STA.	199 + 00	TO	202 + 00		4-LEFT TURN LANE ARROWS NEAR BARGE TERMINAL RD.								
	283	White	LT				EDGE LINES USED IN DIST. STD. 94.2 NEAR BARGE TERMINAL RD.								
	283	White	RT				EDGE LINES USED IN DIST. STD. 94.2 NEAR BARGE TERMINAL RD.								
	48	White					2 STOP BARS AT INTERSECTION OF US 20 & MAIN ST. WESTBOUND LANES	4700	LT. STA.	232 + 00	TO	279 + 00	REMARK'S		
	14368	TOTAL						4700	RT. STA.	232 + 00	TO	278 + 75	LT Edge Line (Yellow)		
								9400	TOTAL				RT Edge Line (White)		
70400100	TEMPORARY CONCRETE BARRIER							X7800630	URETHANE PAVEMENT MARKING LINE 6"						
	FOOT		LOCATION				REMARK'S	FOOT		LOCATION			REMARK'S		
	10250	LT. STA.	219 + 65	TO	329815 + 47		Stationing off of Exist. EB US 20 Alignment	1180	LT. STA.	232 + 00	TO	278 + 75	CL Skip Dash		
	10250	TOTAL						1180	TOTAL						
78001110	PAINT PAVEMENT MARKING - LINE 4"							X8410105	TEMPORARY LIGHTING SYSTEM						
	FOOT		LOCATION				REMARK'S	EACH		LOCATION			REMARK'S		
	5000	LT & RT. STA.	213 + 00	TO	330 + 00		Final edge line striping once all staging is removed	1	RT STA.	220 + 00			WEST CROSSOVER		
	5000	TOTAL						1	RT STA.	326 + 00			EAST CROSSOVER		
								2	TOTAL						
78100100	RAISED REFLECTIVE PAVEMENT MARKERS							Z0014800	CULVERT TO BE CLEANED						
	EACH		LOCATION				REMARK'S	FOOT		LOCATION			REMARK'S		
	118	CL. STA.	232 + 00	TO	278 + 75		One-Way Crystal @ 40' cts. per Operations	148	LT. STA.				60" RCP Under US 20 Westbound receiving flow		
	118	TOTAL						148	TOTAL				from the proposed culvert @ Sta. 249+74		
78300100	PAVEMENT MARKING REMOVAL							Z0023600	FILLING EXISTING CULVERTS						
	SQ FT		LOCATION				REMARK'S	EACH		LOCATION			REMARK'S		
	650	White	323 + 00	TO	329 + 50		CENTER LINE SKIPS US 20 EASTBOUND	1	LT & RT STA.	257 + 32			75', 3' x 3' Box Culvert		
	175	White	192 + 00	TO	193 + 75		CENTER LINE SKIPS US 20 WESTBOUND	1	LT & RT STA.	264 + 70			78', 2' x 2' Box Culvert		
	100	White	202 + 00	TO	203 + 00		CENTER LINE SKIPS	2	TOTAL						
	525	White	203 + 16	TO	208 + 41		CENTER LINE SKIPS								
	3366	White	219 + 00	TO	320 + 00		EDGE LINES DURING STAGING								
	4816	TOTAL													
89000100	TEMPORARY TRAFFIC SIGNAL INSTALLATION							Z0030280	IMPACT ATTENUATORS, TEMPORARY (SEVERE USE, NARROW), TEST LEVEL 3						
	EACH		LOCATION				REMARK'S	EACH		LOCATION			REMARK'S		
	1	CL. STA.	289 + 25				MAIN ST. INTERSECTION (Westbound Lanes)	1	RT STA.	223 + 50			Temporary west crossover, Stage 1		
	1	TOTAL						1	CL	288 + 27			Main St. intresection		
								1	CL	290 + 31			Main St. intresection		
								3	TOTAL						

FILE NAME =	USER NAME = cushmanbw	DESIGNED -	REVISED -	STATE OF ILLINOIS DEPARTMENT OF TRANSPORTATION	SCHEDULE OF QUANTITIES	F.A.P. RTE.	SECTION	COUNTY	TOTAL SHEETS	SHEET NO.
ct\pw\work\p\id\ot\cushmanbw\d\0117386\0262808-sht-schedule.dgn		DRAWN -	REVISED -			301	31T	JO DAVIESS	160	20
PLOT SCALE = 50.0000 ' / IN.	CHECKED -	REVISED -				CONTRACT NO. 64D92				
PLOT DATE = Wed Dec 09 14:54:04 2009	DATE -	REVISED -				ILLINOIS FED. AID PROJECT				
SCALE:	SHEET NO.	OF	SHEETS	STA.	TO STA.					

EARTHWORK /SEEDING SCHEDULE

LOCATION	20200100	20200200	20400800				25000210	25000310	25000400	25000500	25000600	25000750	25100115	28000250	21101615
	EARTH EXCAVATION	ROCK EXCAVATION	FURNISHED EXC	EARTH EXC ADJ	EMBANK (FILL)	EARTH WORK BALANCE	SEEDING CLASS 2A	SEEDING CLASS 4	NITROGEN FERTILIZER NUTRIENTS	PHOSPHOROUS FERTILIZER NUTRIENTS	POTASSIUM FERTILIZER NUTRIENTS	MOWING	MULCH METHOD 2	TEMPORARY EROSION CONTROL SEEDING	TOPSOIL FURNISH & PLACE 4"
				SHRINK 25% EARTH		WASTE (+) SHORTAGE (-)									
				CU YD		CU YD									
232 +00 - 245 +00	955		10776	716	11492	-10775	1.25	0.25	135.00	135.00	135.00	1.25	1.50	2250.00	7245
245 +00 - 259 +00	2576	6631	29516	1932	38079	-36148	4.01	0.98	449.10	449.10	449.10	4.01	4.99	7485.00	24152
259 +00 - 273 +00	3112	7955	11922	2334	22211	-19877	0.70	0.44	102.60	102.60	102.60	0.70	1.14	1710.00	5516
273 +00 - 279 +78.45	18759			14069	719	13351	0.54	1.08	145.80	145.80	145.80	0.54	1.62	2430.00	7108
Temporary West Crossover	157			117	74	43	0.50		45.00	45.00	45.00	0.50	0.50	750.00	2420
Temp. Pvt. & Ditch Grading near Main St.(Estimated)	10		43	8	50	-43	0.25	0.25	22.50	22.50	22.50	0.25	0.50	375.00	1500
TOTAL	25568	14586	38863	19176	72625	-53449	7.25	3.00	900	900	900	7.25	10.25	15000	47940

PAVING SCHEDULE

Location	Remarks	Length	Proposed Surface		X0712400	X0919000	42000416	48300415
					Temporary Pavement	Temporary Pavement Removal	Portland Cement Conc. Pavement 9 3/4" (Jointed)	Portland Cement Conc. Shoulders, 9 3/4"
			Width	Sq Yd	SY YD	SY YD	Sq Yd	Sq Yd
US 20								
Lt & Rt Sta 232+ 00 – 278+ 75	Main Line	4675	24	12467			12466.67	
CROSSOVER								
Lt & Rt Sta 0+ 00 – 1+ 38		138	VAR	400			400.00	
ACCESS RD A								
Lt & Rt Sta 0+ 12 – 0+ 96		84	VAR	425			425.00	70
Shoulders								
Lt. Sta 232+ 00 – 245+ 78	LT Side Shoulder	1378	6	919				918.7
Lt. Sta 246+ 56 – 275+ 11	LT Side Shoulder	2855	6	1903				1903.3
Lt. Sta 276+ 50 – 278+ 75	LT Side Shoulder	225	6	150				150.0
Rt. Sta 232+ 00 – 278+ 75	RT Side Shoulder	4675	10	5194				5194.4
Crossover								
West Crossover 0+ 73 – 7+ 03	Crossover	0	VAR	586	586	586		
East Crossover	Additional 3'		VAR	171	171			
SW Quadrant of Main St.	Widening Radius Return			141	159			
TOTALS					916	586	13,292	8,236


SUB-BASE SCHEDULE

Location		Remarks	Area	Breaker Run Depth	CA-02 Depth	CA-06 Depth	31100910	31100935	31100975
							Sub-base Granular Type A 12	Sub-base Granular Type A 18"	Sub-base Granular Type A 30"
			Sq Yd	Inch	Inch	Inch	Sq Yd	Sq Yd	Sq Yd
US 20									
LT/RT	Sta 232 + 00 to 236 + 00	Mainline & Shoulders	1822.2	27		3			1822.2
LT/RT	Sta 236 + 00 to 247 + 76	Mainline & Shoulders	5355.3		9	3	5355.3		
LT/RT	Sta 247 + 76 to 249 + 62	Mainline & Shoulders	904.0		9	3	904.0		
LT/RT	Sta 249 + 62 to 270 + 76	Mainline & Shoulders	9630.0		9	3	9630.0		
LT/RT	Sta 270 + 76 to 273 + 00	Mainline & Shoulders	1085.2		9	3	1085.2		
LT/RT	Sta 273 + 00 to 275 + 00	Mainline & Shoulders	968.5	15		3		968.5	
LT/RT	Sta 275 + 00 to 278 + 75	Mainline & Shoulders	1822.2		9	3	1822.2		
CROSSOVER									
LT/RT	Sta 0 + 00 to 1 + 38		415.0		9	3	415.0		
ACCESS RD. A									
LT/RT	Sta 0 + 12 to 0 + 96		425.0		9	3	425.0		
TOTALS							19637	969	1822


ENTRANCE SCHEDULE

										40800050	42300300	35101400	35101400			542D0220	542D0229	542D0265	54213450	54213459	54213495
Location				Remarks		Existing Surface past R.O.W.	Throat Width	Area	Bituminous Materials Prime Coat	Incidental Hot-Mix Asphalt Surfacing	PCC Driveway PAVT 7"	Aggregate Base Course Type B	Aggregate Base Course Type B			Pipe Culverts, Class D, Type 1 15"	Pipe Culverts, Class D, Type 1 24"	Pipe Culverts, Class D, Type 1 60"	End Sections 15"	End Sections 24"	End Sections 60"
													Type B								
													(Temp Access)								
							Foot	SQ YD	Ton	Ton	SQ YD	Ton	(PE) Ton	(CE) Ton	(FE) Ton	Foot	Foot	Foot	Each	Each	Each
US 20																					
Rt Sta	244	+	86	PE		Aggregate	14	129.1	0.07	18.1		59.1	59.1			60			2		
Rt Sta	0	+	65	PE		Aggregate	30	482.1	0.28	67.5		220.7	220.7				72				2
Rt Sta	272	+	38	PE		Aggregate	35	221.4	0.13	31.0		101.4	101.4			44	50			2	
Lt Sta	275	+	17	PE	Access Rd.	Aggregate	12	34.4	0.02	4.8	16.2	15.8	15.8			0	0				
					Total			832.6	0.5	121.4	16.2		821.6			104	50	72	2	2	2


HORIZONTAL & VERTICAL CONTROL

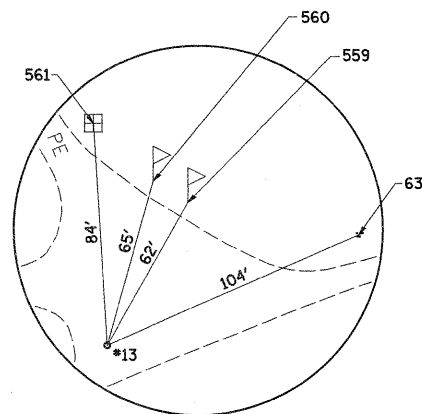

HORIZONTAL CONTROL
POINT NO. 13

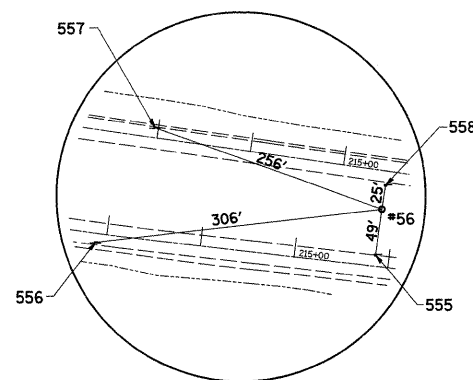

HORIZONTAL CONTROL
POINT NO. 56

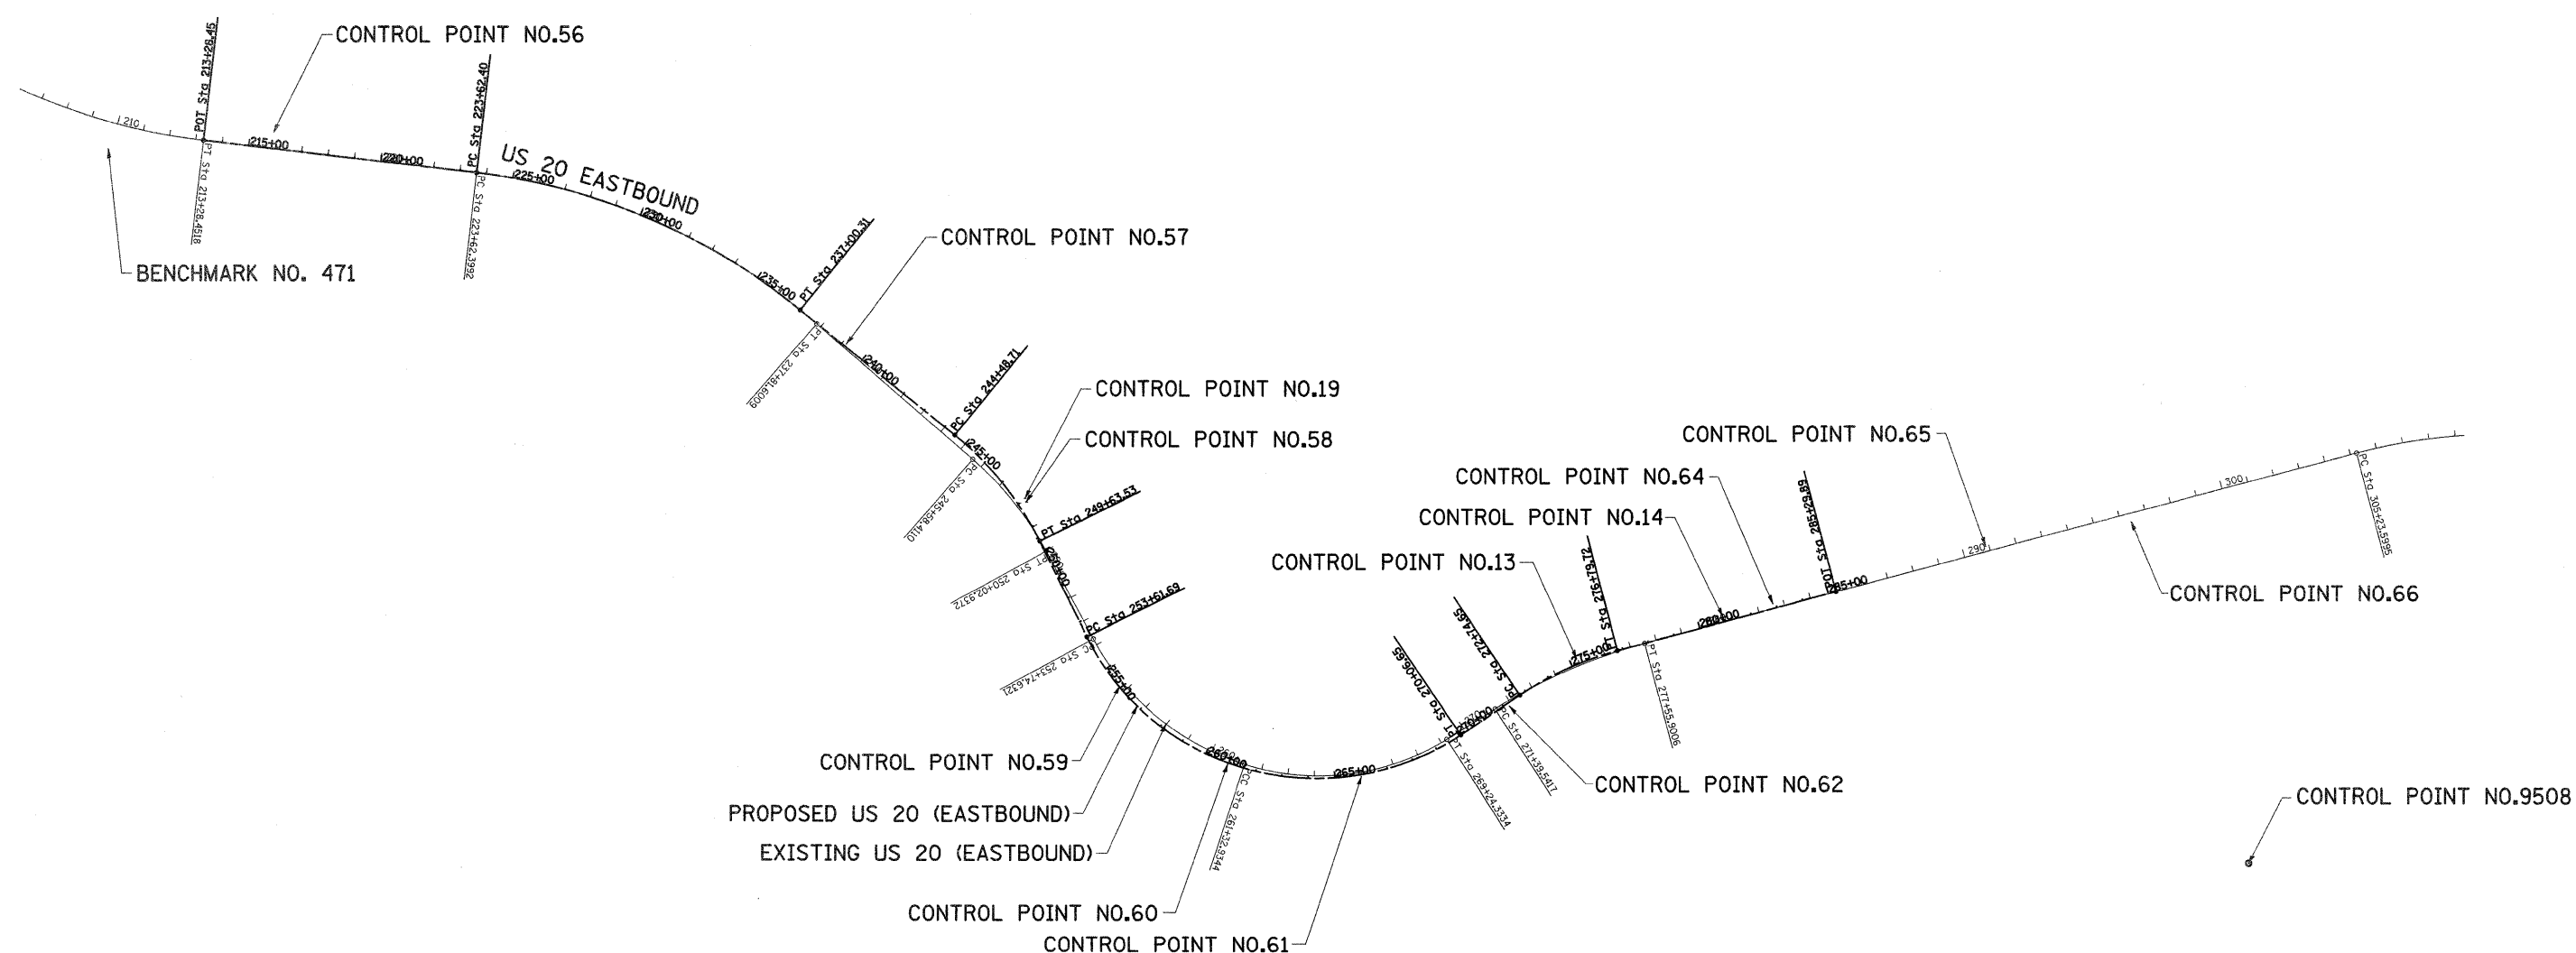

FILE NAME =		USER NAME = cushmanbw	DESIGNED -	REVISED -	STATE OF ILLINOIS DEPARTMENT OF TRANSPORTATION	HORIZONTAL & VERTICAL CONTROL	F.A.P. RTE.		SECTION	COUNTY	TOTAL SHEETS	SHEET NO.			
c:\pwork\pwork\cushmanbw\d0117386\022806-ATB.dgn		2806-ATB.dgn	DRAWN -	REVISED -			301	31T	JO DAVIESS	160	23				
PLOT SCALE = 50.0000' / IN.		CHECKED -	REVISED -	REVISED -											
PLOT DATE = Wed Dec 09 11:18:30 2009		DATE -	REVISED -	REVISED -											
					SCALE:		SHEET NO. OF SHEETS		STA. TO STA.		ILLINOIS FED. AID PROJECT				
											CONTRACT NO. 64D92				

HORIZONTAL & VERTICAL CONTROL

Curve Data

Curve 310
P.I. Station 359+80.7676 N 2,111,453.7033 E 2,196,152.4955
Delta = 8° 17' 17.1738" (RT)
Degree = 4° 55' 52.2769"
Tangent = 84.1844'
Length = 168.0752'
Radius = 1,161.9062'
External = 3.0457'
Long Chord = 167.9287'
Mid. Ord. = 3.0378'
P.C. Station 358+96.5832 N 2,111,450.7855 E 2,196,068.3616
P.T. Station 360+64.6584 N 2,111,444.4626 E 2,196,236.1713
C.C. N 2,110,289.5774 E 2,196,108.6328

Curve Data

Curve 1210
P.I. Station 364+44.7102 N 2,111,402.7457 E 2,196,613.9266
Delta = 20° 59' 07.4327" (RT)
Degree = 2° 47' 31.7183"
Tangent = 380.0518'
Length = 751.5872'
Radius = 2,052.0353'
External = 34.8974'
Long Chord = 747.3932'
Mid. Ord. = 34.3139'
P.C. Station 360+64.6584 N 2,111,444.4626 E 2,196,236.1713
P.T. Station 368+16.2456 N 2,111,228.5102 E 2,196,951.6859
C.C. N 2,109,404.8270 E 2,196,010.9264

Curve Data

Curve 1220
P.I. Station 370+61.1119 N 2,111,116.2508 E 2,197,169.3033
Delta = 27° 00' 00.7223" (LT)
Degree = 5° 37' 03.3540"
Tangent = 244.8663'
Length = 480.6360'
Radius = 1,019.9337'
External = 28.9821'
Long Chord = 476.2011'
Mid. Ord. = 28.1813'
P.C. Station 368+16.2456 N 2,111,228.5102 E 2,196,951.6859
P.T. Station 372+96.8816 N 2,111,115.0240 E 2,197,414.1665
C.C. N 2,112,134.9449 E 2,197,419.2764

Course from PT 1220 to PC 320 90° 17' 13.3990" Dist 784.6064'

Curve Data

Curve 320
P.I. Station 383+01.9728 N 2,111,109.9884 E 2,198,419.2451
Delta = 12° 02' 45.3798" (RT)
Degree = 2° 44' 30.4844"
Tangent = 220.4847'
Length = 439.3440'
Radius = 2,089.7131'
External = 11.5994'
Long Chord = 438.5353'
Mid. Ord. = 11.5354'
P.C. Station 380+81.4881 N 2,111,111.0931 E 2,198,198.7631
P.T. Station 385+20.8321 N 2,111,062.8944 E 2,198,634.6416
C.C. N 2,109,021.4062 E 2,198,188.2936

Course from PT 320 to PC 330 102° 19' 58.7788" Dist 426.6751'

Curve Data

Curve 330
P.I. Station 391+84.0633 N 2,110,921.2329 E 2,199,282.5673
Delta = 25° 42' 12.6818" (LT)
Degree = 5° 31' 33.0413"
Tangent = 236.5562'
Length = 465.1510'
Radius = 1,036.8691'
External = 26.6422'
Long Chord = 461.2603'
Mid. Ord. = 25.9748'
P.C. Station 389+47.5071 N 2,110,971.7596 E 2,199,051.4702
P.T. Station 394+12.6581 N 2,110,975.9359 E 2,199,512.7116
C.C. N 2,111,984.7007 E 2,199,272.9382

Course from PT 330 to PC 340 76° 37' 46.0970" Dist 296.3866'

Curve Data

Curve 340
P.I. Station 399+36.3015 N 2,111,097.0272 E 2,200,022.1616
Delta = 13° 15' 14.2475" (RT)
Degree = 2° 55' 44.9325"
Tangent = 227.2569'
Length = 452.4851'
Radius = 1,956.0562'
External = 13.1572'
Long Chord = 451.4769'
Mid. Ord. = 13.0693'
P.C. Station 397+09.0447 N 2,111,044.4746 E 2,199,801.0646
P.T. Station 401+61.5298 N 2,111,097.4895 E 2,200,249.4180
C.C. N 2,109,141.4374 E 2,200,253.3977

Course from PT 340 to PC 350 89° 53' 00.3445" Dist 2,715.4254'

Curve Data

Curve 350
P.I. Station 432+57.4636 N 2,111,103.7884 E 2,203,345.3454
Delta = 2° 01' 31.2074" (RT)
Degree = 0° 15' 58.1874"
Tangent = 380.5084'
Length = 760.9375'
Radius = 21,526.5615'
External = 3.3627'
Long Chord = 760.8979'
Mid. Ord. = 3.3622'
P.C. Station 428+76.9552 N 2,111,103.0142 E 2,202,964.8378
P.T. Station 436+37.8927 N 2,111,091.1144 E 2,203,725.6426
C.C. N 2,089,576.4972 E 2,203,008.6346

Course from PT 350 to PC 360 91° 54' 31.5519" Dist 713.1664'

Curve Data

Curve 360
P.I. Station 448+25.5414 N 2,111,051.5561 E 2,204,912.6323
Delta = 27° 49' 35.9406" (RT)
Degree = 2° 59' 28.8514"
Tangent = 474.4823'
Length = 930.2379'
Radius = 1,915.3835'
External = 57.8948'
Long Chord = 921.1225'
Mid. Ord. = 56.1962'
P.C. Station 443+51.0591 N 2,111,067.3602 E 2,204,438.4133
P.T. Station 452+81.2971 N 2,110,816.2150 E 2,205,324.6372
C.C. N 2,109,153.0394 E 2,204,374.6156

Course from PT 360 to PC 370 119° 44' 07.4926" Dist 2,869.9966'

Curve Data

Curve 370
P.L. Station 486+85.2729 N 2,109,127.8584 E 2,208,280.3949
Delta = 26° 19' 04.4479" (LT)
Degree = 2° 30' 30.8939"
Tangent = 533.9792'
Length = 1,049.1148'
Radius = 2,283.9910'
External = 61.5897'
Long Chord = 1,039.9162'
Mid. Ord. = 59.9725'
P.C. Station 481+51.2937 N 2,109,392.7097 E 2,207,816.7273
P.T. Station 492+00.4085 N 2,109,096.0271 E 2,208,813.4244
C.C. N 2,111,375.9564 E 2,208,949.5765

Course from PT 370 to PC 380 93° 25' 03.0447" Dist 219.0475'

Curve Data

Curve 380
P.I. Station 499+21.8470 N 2,109,053.0211 E 2,209,533.5799
Delta = 7° 45' 40.1660" (RT)
Degree = 0° 46' 24.9793"
Tangent = 502.3909'
Length = 1,003.2450'
Radius = 7,406.3317'
External = 17.0197'
Long Chord = 1,002.4782'
Mid. Ord. = 16.9807'
P.C. Station 494+19.4560 N 2,109,082.9694 E 2,209,032.0824
P.T. Station 504+22.7011 N 2,108,955.6230 E 2,210,026.4392
C.C. N 2,101,689.8087 E 2,208,590.5800

Course from PT 380 to PC 390 101° 10' 43.2108" Dist 3,931.3182'

Curve Data

Curve 390
P.I. Station 549+79.9289 N 2,108,072.1171 E 2,214,497.2046
Delta = 8° 43' 04.5832" (LT)
Degree = 0° 41' 51.9658"
Tangent = 625.9097'
Length = 1,249.4033'
Radius = 8,211.2905'
External = 23.8206'
Long Chord = 1,248.1984'
Mid. Ord. = 23.7517'
P.C. Station 543+54.0193 N 2,108,193.4617 E 2,213,883.1701
P.T. Station 556+03.4226 N 2,108,045.2439 E 2,215,122.5371
C.C. N 2,116,248.9627 E 2,215,475.0859

Course from PT 390 to PC 1200 92° 27' 38.6276" Dist 674.1303'

Curve Data

Curve 1200
P.I. Station 564+90.9770 N 2,108,007.1371 E 2,216,009.2732
Delta = 7° 38' 58.6418" (LT)
Degree = 1° 47' 41.2207"
Tangent = 213.4242'
Length = 426.2142'
Radius = 3,192.3504'
External = 7.1263'
Long Chord = 425.8977'
Mid. Ord. = 7.1104'
P.C. Station 562+77.5528 N 2,108,016.3004 E 2,215,796.0458
P.T. Station 567+03.7670 N 2,108,026.4391 E 2,216,221.8228
C.C. N 2,111,205.7071 E 2,215,933.1082

Course from PT 1200 to PC 1350 84° 48' 39.9858" Dist 372.4496'

FILE NAME =	USER NAME = cushmanbw	DESIGNED -	REVISED -	STATE OF ILLINOIS DEPARTMENT OF TRANSPORTATION	HORIZONTAL & VERTICAL CONTROL				F.A.P RTE.	SECTION	COUNTY	TOTAL SHEETS	SHEET NO.
01\pwr\work\pwr.dot\cushmanbw\d0117386\122008-ATB.dgn	2008-ATB.dgn	DRAWN -	REVISED -		301	31T	JO DAVIESS	160	25				
	PLOT SCALE = 58.0000' / IN.	CHECKED -	REVISED -		CONTRACT NO. 64D92								
	PLOT DATE = Wed Dec 09 11:18:31 2009	DATE -	REVISED -		ILLINOIS FED. AID PROJECT								
				SCALE:	SHEET NO.	OF	SHEETS	STA.	TO STA.				

HORIZONTAL & VERTICAL CONTROL

Curve Data

Curve 1350
P.I. Station 573+56.9193 N 2,108,085.5099 E 2,216,872.2984
Delta = 7° 53' 39.4706" (RT)
Degree = 1° 24' 30.2264"
Tangent = 280.7026'
Length = 560.5168'
Radius = 4,068.1577'
External = 9.6727'
Long Chord = 560.0735'
Mid. Ord. = 9.6498'
P.C. Station 570+76.2167 N 2,108,060.1233 E 2,216,592.7461
P.T. Station 576+36.7335 N 2,108,072.2605 E 2,217,152.6881
C.C. N 2,104,008.6371 E 2,216,960.6684

Ending chain EBUS20 description

Chain PEBUS20 contains:
70201 CUR 70210 CUR 70220 CUR 70230 CUR 70240 70202

Beginning chain PEBUS20 description
Description: Proposed US 20 Eastbound HYD

Point 70201 N 2,112,439.0305 E 2,182,710.1298 Sta 213+28.4518

Course from 70201 to PC 70210 96° 41' 04.5221" Dist 1,033.9474'

Curve Data

Curve 70210
Description: Proposed US 20 Eastbound HYD
P.I. Station 230+49.6944 N 2,112,238.6717 E 2,184,419.6714
Delta = 32° 20' 10.2766" (RT)
Degree = 2° 25' 00.9096"
Tangent = 687.2951'
Length = 1,337.9093'
Radius = 2,370.6120'
External = 97.6214'
Long Chord = 1,320.2237'
Mid. Ord. = 93.7603'
P.C. Station 223+62.3992 N 2,112,318.6753 E 2,183,737.0484
P.T. Station 237+00.3085 N 2,111,805.9492 E 2,184,953.6431
C.C. N 2,109,964.1788 E 2,183,461.1007

Course from PT 70210 to PC 70220 129° 01' 14.7987" Dist 748.4016'

Curve Data

Curve 70220
Description: Proposed US 20 Eastbound HYD
P.I. Station 247+10.1090 N 2,111,170.1766 E 2,185,738.1750
Delta = 24° 28' 44.0778" (RT)
Degree = 4° 45' 17.4113"
Tangent = 261.3989'
Length = 514.8213'
Radius = 1,205.0000'
External = 28.0265'
Long Chord = 510.9147'
Mid. Ord. = 27.3895'
P.C. Station 244+48.7101 N 2,111,334.7539 E 2,185,535.0895
P.T. Station 249+63.5314 N 2,110,936.2423 E 2,185,854.8119
C.C. N 2,110,398.5681 E 2,184,776.4189

Course from PT 70220 to PC 70230 153° 29' 58.8765" Dist 398.1583'

Curve Data

Curve 70230
Description: Proposed US 20 Eastbound HYD
P.I. Station 264+65.3095 N 2,109,592.2532 E 2,186,524.9093
Delta = 97° 40' 02.6553" (LT)
Degree = 5° 56' 14.5913"
Tangent = 1,103.6198'
Length = 1,644.9562'
Radius = 965.0000'
External = 501.0156'
Long Chord = 1,452.9083'
Mid. Ord. = 329.7919'
P.C. Station 253+61.6897 N 2,110,579.9177 E 2,186,032.4712
P.T. Station 270+06.6459 N 2,110,212.0651 E 2,187,438.0412
C.C. N 2,111,010.5033 E 2,186,896.0805

Course from PT 70230 to PC 70240 55° 49' 56.2212" Dist 268.0000'

Curve Data

Curve 70240
Description: Proposed US 20 Eastbound HYD
P.I. Station 274+79.1110 N 2,110,477.4097 E 2,187,828.9575
Delta = 19° 15' 37.8593" (RT)
Degree = 4° 45' 17.4113"
Tangent = 204.4651'
Length = 405.0721'
Radius = 1,205.0000'
External = 17.2238'
Long Chord = 403.1675'
Mid. Ord. = 16.9811'
P.C. Station 272+74.6458 N 2,110,362.5785 E 2,187,659.7836
P.T. Station 276+79.7180 N 2,110,530.0092 E 2,188,026.5411
C.C. N 2,109,365.5649 E 2,188,336.5324

Course from PT 70240 to 70202 75° 05' 34.0805" Dist 850.1676'

Point 70202 N 2,110,748.7184 E 2,188,848.0952 Sta 285+29.8855

Ending chain PEBUS20 description

Chain CROSSOVER contains:
70604 70605

Beginning chain CROSSOVER description

Point 70604 N 2,111,213.0723 E 2,185,664.4549 Sta 0+00.0000

Course from 70604 to 70605 17° 29' 48.3029" Dist 196.6887'

Point 70605 N 2,111,400.6610 E 2,185,723.5898 Sta 1+96.6887

Ending chain CROSSOVER description

Chain ACCESSRDA contains:
70602 70603

Beginning chain ACCESSRDA description

Point 70602 N 2,110,491.9872 E 2,187,908.5161 Sta 0+00.0000

Course from 70602 to 70603 327° 29' 09.4834" Dist 149.2281'

Point 70603 N 2,110,617.8252 E 2,187,828.3051 Sta 1+49.2281

Ending chain ACCESSRDA description

FILE NAME = c:\pwork\pwork\cushmenbw\d0117386\0262808-ATB.dgn	USER NAME = cushmenbw	DESIGNED -	REVISED -	STATE OF ILLINOIS DEPARTMENT OF TRANSPORTATION	HORIZONTAL & VERTICAL CONTROL				F.A.P RTE.	SECTION	COUNTY	TOTAL SHEETS	SHEET NO.
		DRAWN -	REVISED -						301	31T	JO DAVIESS	160	26
	PLOT SCALE = 50.0000' / IN.	CHECKED -	REVISED -						CONTRACT NO. 64D92				
	PLOT DATE = Wed Dec 09 11:18:31 2009	DATE -	REVISED -						ILLINOIS FED. AID PROJECT				
					SCALE:	SHEET NO.	OF	SHEETS	STA.	TO STA.			

HORIZONTAL & VERTICAL CONTROL

Chain XOVER contains:
CUR 70280 CUR 70290

Beginning chain XOVER description

Curve Data

Curve 70280
P.I. Station 0+89.5252 N 2,112,400.0979 E 2,183,092.3301
Delta = 6° 49' 52.0388" (LT)
Degree = 3° 49' 10.9871"
Tangent = 89.5252'
Length = 178.8384'
Radius = 1,500.0000'
External = 2.6692'
Long Chord = 178.7324'
Mid. Ord. = 2.6645'
P.C. Station 0+00.0000 N 2,112,410.5187 E 2,183,003.4134
P.T. Station 1+78.8384 N 2,112,400.3272 E 2,183,181.8550
C.C. N 2,113,900.3223 E 2,183,178.0131

Course from PT 70280 to PC 70290 89° 51' 10.9617" Dist 395.6179'

Curve Data

Curve 70290
P.I. Station 6+93.9823 N 2,112,401.6485 E 2,183,696.9973
Delta = 9° 06' 42.7205" (RT)
Degree = 3° 49' 10.9871"
Tangent = 119.5261'
Length = 238.5481'
Radius = 1,500.0000'
External = 4.7546'
Long Chord = 238.2968'
Mid. Ord. = 4.7396'
P.C. Station 5+74.4562 N 2,112,401.3419 E 2,183,577.4716
P.T. Station 8+13.0043 N 2,112,383.0228 E 2,183,815.0632
C.C. N 2,110,901.3469 E 2,183,581.3188

Ending chain XOVER description

Chain PE258+90RT contains:
70600 CUR 70250 CUR 70260 CUR 70270 70601

Beginning chain PE258+90RT description
Description: Proposed US 20 Eastbound HYD

Point 70600 N 2,110,193.3160 E 2,186,382.8264 Sta 0+00.0000

Course from 70600 to PC 70250 212° 07' 54.7114" Dist 29.3612'

Curve Data

Curve 70250
P.I. Station 0+47.6749 N 2,110,152.9436 E 2,186,357.4695
Delta = 33° 56' 50.5254" (RT)
Degree = 95° 29' 34.6771"
Tangent = 18.3137'
Length = 35.5496'
Radius = 60.0000'
External = 2.7327'
Long Chord = 35.0319'
Mid. Ord. = 2.6137'
P.C. Station 0+29.3612 N 2,110,168.4522 E 2,186,367.2100
P.T. Station 0+64.9108 N 2,110,145.5179 E 2,186,340.7288
C.C. N 2,110,200.3643 E 2,186,316.4004

Course from PT 70250 to PC 70260 246° 04' 45.3314" Dist 41.5751'

Curve Data

Curve 70260
P.I. Station 1+23.4487 N 2,110,121.7824 E 2,186,287.2190
Delta = 31° 34' 20.7838" (LT)
Degree = 95° 29' 34.6771"
Tangent = 16.9627'
Length = 33.0626'
Radius = 60.0000'
External = 2.3517'
Long Chord = 32.6459'
Mid. Ord. = 2.2630'
P.C. Station 1+06.4859 N 2,110,128.6603 E 2,186,302.7247
P.T. Station 1+39.5485 N 2,110,107.8042 E 2,186,277.6095
C.C. N 2,110,073.8139 E 2,186,327.0530

Course from PT 70260 to PC 70270 214° 30' 24.5469" Dist 11.2139'

Curve Data

Curve 70270
P.I. Station 1+60.3048 N 2,110,090.6997 E 2,186,265.8510
Delta = 18° 04' 24.0017" (LT)
Degree = 95° 29' 34.6771"
Tangent = 9.5424'
Length = 18.9264'
Radius = 60.0000'
External = 0.7541'
Long Chord = 18.8480'
Mid. Ord. = 0.7447'
P.C. Station 1+50.7624 N 2,110,098.5633 E 2,186,271.2568
P.T. Station 1+69.6888 N 2,110,081.5471 E 2,186,263.1514
C.C. N 2,110,064.5730 E 2,186,320.7003

Course from PT 70270 to 70601 196° 26' 00.5455" Dist 28.8176'

Point 70601 N 2,110,053.9067 E 2,186,254.9988 Sta 1+98.5064

Ending chain PE258+90RT description

FILE NAME = c:\pw_work\pwwdot\cushmanbw\d0117386\0262888-ATB.dgn	USER NAME = cushmanbw	DESIGNED -	REVISED -	STATE OF ILLINOIS DEPARTMENT OF TRANSPORTATION	HORIZONTAL & VERTICAL CONTROL	F.A.P RTE. 301	SECTION 31T	COUNTY JO DAVIESS	TOTAL SHEETS 160	SHEET NO. 27						
		DRAWN -	REVISED -													
	PLOT SCALE = 50.0000' / IN.	CHECKED -	REVISED -													
	PLOT DATE = Wed Dec 09 11:18:31 2009	DATE -	REVISED -													
SCALE: SHEET NO. OF SHEETS STA. TO STA.						ILLINOIS FED. AID PROJECT										
						CONTRACT NO. 64D92										

HORIZONTAL & VERTICAL CONTROL

Chain WBUS20 contains:
A40 CUR 200 CUR 1230 CUR 1240 CUR 1250 CUR 1260 CUR 1270 CUR 1280 CUR 1290 CUR-
1300 CUR 1310 CUR 1320 CUR 1330 CUR 1340 CUR A025340 CUR A025330 CUR A025320 C-
UR A025310

Beginning chain WBUS20 description

Point A40 N 2,116,788.7973 E 2,173,496.7679 Sta 110+45.2000

Course from A40 to PC 200 135° 50' 49.1104" Dist 95.1724'

Curve Data

Curve 200
P.I. Station 120+67.4657 N 2,116,055.3402 E 2,174,208.8549
Delta = 27° 12' 12.5177" (LT)
Degree = 1° 29' 43.2048"
Tangent = 927.0933'
Length = 1,819.2233'
Radius = 3,831.6359'
External = 110.5635'
Long Chord = 1,802.1839'
Mid. Ord. = 107.4626'
P.C. Station 111+40.3724 N 2,116,720.5128 E 2,173,563.0628
P.T. Station 129+59.5957 N 2,115,758.9683 E 2,175,087.3000
C.C. N 2,119,389.5430 E 2,176,312.1920

Course from PT 200 to PC 1230 108° 38' 36.5624" Dist 3,053.0995'

Curve Data

Curve 1230
P.I. Station 179+82.7564 N 2,114,153.1712 E 2,179,846.8755
Delta = 15° 27' 59.0511" (RT)
Degree = 0° 23' 41.7739"
Tangent = 1,970.0612'
Length = 3,916.1678'
Radius = 14,507.5674'
External = 133.1516'
Long Chord = 3,904.2886'
Mid. Ord. = 131.9406'
P.C. Station 160+12.6952 N 2,114,782.9577 E 2,177,980.1912
P.T. Station 199+28.8630 N 2,113,048.3965 E 2,181,478.0144
C.C. N 2,101,036.6598 E 2,173,342.4323

Course from PT 1230 to PC 1240 124° 06' 35.6135" Dist 201.2438'

Curve Data

Curve 1240
P.I. Station 206+57.0583 N 2,112,640.0376 E 2,182,080.9335
Delta = 25° 51' 57.2363" (LT)
Degree = 2° 29' 48.6442"
Tangent = 526.9516'
Length = 1,035.9431'
Radius = 2,294.7266'
External = 59.7262'
Long Chord = 1,027.1685'
Mid. Ord. = 58.2111'
P.C. Station 201+30.1068 N 2,112,935.5426 E 2,181,644.6368
P.T. Station 211+66.0498 N 2,112,564.4787 E 2,182,602.4398
C.C. N 2,114,835.4925 E 2,182,931.4781

Course from PT 1240 to PC 1250 98° 14' 38.3772" Dist 1,239.8903'

Curve Data

Curve 1250
P.I. Station 230+39.7891 N 2,112,295.8053 E 2,184,456.8167
Delta = 30° 44' 07.5783" (RT)
Degree = 2° 29' 03.7358"
Tangent = 633.8491'
Length = 1,237.1517'
Radius = 2,306.2489'
External = 85.5179'
Long Chord = 1,222.3714'
Mid. Ord. = 82.4602'
P.C. Station 224+05.9401 N 2,112,386.6922 E 2,183,829.5176
P.T. Station 236+43.0918 N 2,111,897.0880 E 2,184,949.5531
C.C. N 2,110,104.2751 E 2,183,498.8272

Course from PT 1250 to PC 1260 128° 58' 45.9555" Dist 320.0331'

Curve Data

Curve 1260
P.I. Station 249+66.7887 N 2,111,064.4279 E 2,185,978.5578
Delta = 47° 21' 47.2526" (LT)
Degree = 2° 30' 13.4529"
Tangent = 1,003.6638'
Length = 1,891.6974'
Radius = 2,288.4106'
External = 210.4220'
Long Chord = 1,838.2944'
Mid. Ord. = 192.7027'
P.C. Station 239+63.1248 N 2,111,695.7740 E 2,185,198.3378
P.T. Station 258+54.8222 N 2,111,210.7636 E 2,186,971.4964
C.C. N 2,113,474.7198 E 2,186,637.8427

Course from PT 1260 to PC 1270 81° 36' 58.7029" Dist 861.0355'

Curve Data

Curve 1270
P.I. Station 289+22.5705 N 2,111,658.0458 E 2,190,006.4623
Delta = 17° 30' 50.4266" (RT)
Degree = 0° 23' 59.8340"
Tangent = 2,206.7128'
Length = 4,379.0066'
Radius = 14,325.5962'
External = 168.9644'
Long Chord = 4,361.9779'
Mid. Ord. = 166.9948'
P.C. Station 267+15.8578 N 2,111,336.3038 E 2,187,823.3308
P.T. Station 310+94.8644 N 2,111,307.8836 E 2,192,185.2160
C.C. N 2,097,163.7928 E 2,189,912.0238

Course from PT 1270 to PC 1280 99° 07' 49.1295" Dist 1,464.1532'

Curve Data

Curve 1280
P.I. Station 332+66.7768 N 2,110,963.2435 E 2,194,329.6103
Delta = 34° 19' 56.5796" (LT)
Degree = 2° 30' 02.5361"
Tangent = 707.7592'
Length = 1,372.9085'
Radius = 2,291.1855'
External = 106.8249'
Long Chord = 1,352.4608'
Mid. Ord. = 102.0662'
P.C. Station 325+59.0176 N 2,111,075.5511 E 2,193,630.8184
P.T. Station 339+31.9261 N 2,111,264.6159 E 2,194,969.9991
C.C. N 2,113,337.7073 E 2,193,994.3848

Course from PT 1280 to PC 1290 64° 47' 52.5499" Dist 332.4376'

Curve Data

Curve 1290
P.I. Station 351+78.1220 N 2,111,795.2610 E 2,196,097.5717
Delta = 43° 27' 31.7552" (RT)
Degree = 2° 29' 56.4058"
Tangent = 913.7583'
Length = 1,739.0473'
Radius = 2,292.7468'
External = 175.3784'
Long Chord = 1,697.6581'
Mid. Ord. = 162.9165'
P.C. Station 342+64.3637 N 2,111,406.1718 E 2,195,270.7925
P.T. Station 360+03.4110 N 2,111,509.0027 E 2,196,965.3334
C.C. N 2,109,331.6677 E 2,196,247.0715

Course from PT 1290 to PC 1300 108° 15' 24.3051" Dist 292.2535'

Curve Data

Curve 1300
P.I. Station 368+05.2521 N 2,111,257.8054 E 2,197,726.8116
Delta = 18° 34' 26.5247" (LT)
Degree = 1° 50' 18.9141"
Tangent = 509.5876'
Length = 1,010.2341'
Radius = 3,116.2938'
External = 41.3899'
Long Chord = 1,005.8162'
Mid. Ord. = 40.8474'
P.C. Station 362+95.6645 N 2,111,417.4468 E 2,197,242.8755
P.T. Station 373+05.8985 N 2,111,260.6273 E 2,198,236.3914
C.C. N 2,114,376.8732 E 2,198,219.1346

Course from PT 1300 to PC 1310 89° 40' 57.7805" Dist 6,218.9396'

Curve Data

Curve 1310
P.I. Station 444+09.7729 N 2,111,299.9657 E 2,205,340.1569
Delta = 42° 23' 39.0258" (RT)
Degree = 2° 30' 39.3983"
Tangent = 884.9348'
Length = 1,688.3759'
Radius = 2,281.8422'
External = 165.5878'
Long Chord = 1,650.1241'
Mid. Ord. = 154.3845'
P.C. Station 435+24.8381 N 2,111,295.0653 E 2,204,455.2357
P.T. Station 452+13.2141 N 2,110,706.9468 E 2,205,996.9964
C.C. N 2,109,013.2581 E 2,204,467.8716

Course from PT 1310 to PC 1320 132° 04' 36.8063" Dist 406.1536'

Curve Data

Curve 1320
P.I. Station 458+58.4223 N 2,110,274.5751 E 2,206,475.8997
Delta = 13° 31' 04.0249" (LT)
Degree = 2° 50' 25.9100"
Tangent = 239.0546'
Length = 475.8894'
Radius = 2,017.0802'
External = 14.1164'
Long Chord = 474.7865'
Mid. Ord. = 14.0183'
P.C. Station 456+19.3677 N 2,110,434.7721 E 2,206,298.4624
P.T. Station 460+95.2571 N 2,110,160.2914 E 2,206,685.8672
C.C. N 2,111,931.9422 E 2,207,650.1629

Course from PT 1320 to PC 1330 118° 33' 32.7814" Dist 1,402.7298'

FILE NAME =	USER NAME = cushmenbw	DESIGNED -	REVISED -	STATE OF ILLINOIS DEPARTMENT OF TRANSPORTATION	SCALE:		SHEET NO.	OF	SHEETS	STA.	TO STA.	F.A.P. RTE.	SECTION	COUNTY	TOTAL SHEETS	SHEET NO.
c:\pw\work\pw\dot\cushmenbw\d0117386\0222008-ATB.dgn		DRAWN -	REVISED -									301	31T	JO DAVIESS	160	28
	PLOT SCALE = 50.0000' / IN.	CHECKED -	REVISED -									CONTRACT NO. 64092				
	PLOT DATE = Wed Dec 09 11:18:31 2009	DATE -	REVISED -									ILLINOIS FED. AID PROJECT				

HORIZONTAL & VERTICAL CONTROL

Curve Data

Curve 1330
P.I. Station 479+15.9261 N 2,109,289.8932 E 2,208,285.0053
Delta = 20° 48' 34.0647" (LT)
Degree = 2° 31' 02.1502"
Tangent = 417.9392'
Length = 826.6699'
Radius = 2,276.1133'
External = 38.0528'
Long Chord = 822.1338'
Mid. Ord. = 37.4271'
P.C. Station 474+97.9869 N 2,109,489.6953 E 2,207,917.9190
P.T. Station 483+24.6567 N 2,109,233.5362 E 2,208,699.1274
C.C. N 2,111,488.8612 E 2,209,006.0493

Course from PT 1330 to PC 1340 97° 44' 58.7167" Dist 984.4706'

Curve Data

Curve 1340
P.I. Station 495+28.6435 N 2,109,071.1849 E 2,209,892.1178
Delta = 1° 58' 37.8075" (RT)
Degree = 0° 27' 01.4099"
Tangent = 219.5162'
Length = 438.9888'
Radius = 12,721.3241'
External = 1.8938'
Long Chord = 438.9670'
Mid. Ord. = 1.8935'
P.C. Station 493+09.1273 N 2,109,100.7855 E 2,209,674.6065
P.T. Station 497+48.1161 N 2,109,034.0975 E 2,210,108.4783
C.C. N 2,096,495.6486 E 2,207,959.2026

Course from PT 1340 to PC A025340 99° 43' 35.7571" Dist 2,193.5873'

Curve Data

Curve A025340
P.I. Station 522+99.4444 N 2,108,603.0490 E 2,212,623.1300
Delta = 3° 16' 43.0780" (RT)
Degree = 0° 27' 30.1184"
Tangent = 357.7410'
Length = 715.2867'
Radius = 12,500.0000'
External = 5.1181'
Long Chord = 715.1891'
Mid. Ord. = 5.1160'
P.C. Station 519+41.7034 N 2,108,663.4976 E 2,212,270.5331
P.T. Station 526+56.9901 N 2,108,522.5337 E 2,212,971.6926
C.C. N 2,096,343.2393 E 2,210,158.3692

Course from PT A025340 to PC A025330 103° 00' 24.3061" Dist 1,229.2001'

Curve Data

Curve A025330
P.I. Station 541+67.4710 N 2,108,182.5760 E 2,214,443.4200
Delta = 11° 01' 23.8860" (LT)
Degree = 1° 57' 55.9796"
Tangent = 281.2808'
Length = 560.8253'
Radius = 2,915.0000'
External = 13.5396'
Long Chord = 559.9608'
Mid. Ord. = 13.4770'
P.C. Station 538+86.1902 N 2,108,245.8827 E 2,214,169.3558
P.T. Station 544+47.0155 N 2,108,172.8406 E 2,214,724.5323
C.C. N 2,111,086.0942 E 2,214,825.4228

Course from PT A025330 to PC A025320 91° 59' 00.4201" Dist 1,087.3834'

Curve Data

Curve A025320
P.I. Station 555+69.4287 N 2,108,133.9930 E 2,215,846.2730
Delta = 0° 43' 19.0364" (RT)
Degree = 1° 01' 49.7987"
Tangent = 35.0298'
Length = 70.0587'
Radius = 5,560.0000'
External = 0.1103'
Long Chord = 70.0582'
Mid. Ord. = 0.1103'
P.C. Station 555+34.3989 N 2,108,135.2054 E 2,215,811.2642
P.T. Station 556+04.4576 N 2,108,132.3396 E 2,215,881.2638
C.C. N 2,102,578.5366 E 2,215,618.8280

Course from PT A025320 to PC A025310 92° 42' 19.4565" Dist 1,737.3773'

Curve Data

Curve A025310
P.I. Station 573+75.1224 N 2,108,048.7630 E 2,217,649.9550
Delta = 0° 40' 09.1102" (RT)
Degree = 1° 00' 18.6808"
Tangent = 33.2875'
Length = 66.5743'
Radius = 5,700.0000'
External = 0.0972'
Long Chord = 66.5739'
Mid. Ord. = 0.0972'
P.C. Station 573+41.8348 N 2,108,050.3342 E 2,217,616.7046
P.T. Station 574+08.4091 N 2,108,046.8036 E 2,217,683.1848
C.C. N 2,102,356.6873 E 2,217,347.6608

Ending chain WBUS20 description

FILE NAME = c:\pwork\pwork\cushmanbw\d0117386\022808-ATB.dgn	USER NAME = cushmanbw		DESIGNED -	REVISED -	STATE OF ILLINOIS DEPARTMENT OF TRANSPORTATION	SCALE: SHEET NO. OF SHEETS STA. TO STA.			F.A.P. RTE.	SECTION	COUNTY	TOTAL SHEETS	SHEET NO.
	PLOT SCALE = 50.0000' / IN.		DRAWN -	REVISED -					301	31T	JO DAVIESS	160	29
	PLOT DATE = Wed Dec 09 11:18:32 2009		CHECKED -	REVISED -					CONTRACT NO. 64D92				
			DATE -	REVISED -					ILLINOIS FED. AID PROJECT				

HORIZONTAL & VERTICAL CONTROL

HORIZONTAL CONTROL POINTS							
POINT	NORTH	EAST	ELEVATION	CHAIN	STATION	OFFSET	DESCRIPTION
13	2110500.1833	2187873.1779	781.8118	EBUS20	274+96.7742	27.5107' LT	GPS CONTROL POINT, GPS CONTROL POINT
14	2110656.5848	2188421.9643	783.2513	EBUS20	280+64.5093	20.5913' LT	GPS CONTROL POINT, GPS CONTROL POINT
19	2111097.9876	2185799.0825	624.8694	EBUS20	247+96.2662	42.1983' LT	GPS CONTROL POINT
56	2112469.5079	2182973.6663	640.5270	EBUS20	215+86.6491	60.9468' LT	DISK, DISK
57	2111678.4830	2185128.3054	611.6302	EBUS20	239+15.7737	16.9408' LT	PIN
59	2110396.0210	2186155.8672	671.9431	EBUS20	255+75.3176	17.0542' RT	PIN
60	2110100.2291	2186562.1350	702.7879	EBUS20	260+73.8097	20.1844' RT	PIN
61	2110052.4935	2187064.4077	732.5913	EBUS20	265+74.6854	16.8447' RT	PIN
62	2110320.5860	2187621.0905	767.9516	EBUS20	271+91.1908	20.1836' RT	PIN
63	2110541.9072	2187968.4146	781.2841	EBUS20	275+99.1049	32.6521' LT	IDOT, DISK
64	2110704.6043	2188610.6673	787.5999	EBUS20	282+59.2145	18.45' LT	NAIL
65	2110919.4588	2189409.8825	808.7257	EBUS20	290+86.8034	20.4718' LT	NAIL
66	2111010.7193	2189957.1488	820.8988	EBUS20	296+39.1279	32.1258' RT	PIN
67	2111505.1947	2189619.4574	791.0858	EBUS20	294+40.0078	532.58' LT	NAIL
9504	2112276.3394	2184339.4323	612.5569	EBUS20	229+46.4458	102.7568' LT	GPS CONTROL POINT
9508	2109725.1468	2190400.0918	806.4100	EBUS20	N/A	N/A	GPS CONTROL POINT
65722982	2126341.4455	2174820.8697	849.6690	EBUS20	N/A	N/A	DISTRICT NETWORK MONUMENT JOD35-1A
65722985	2108441.2165	2213068.1090	845.6193	EBUS20	535+06.3900	85.0390' LT	DISTRICT NETWORK MONUMENT JOD20-1A

BENCH MARKS							
POINT	NORTH	EAST	ELEVATION	CHAIN	STATION	OFFSET	DESCRIPTION
471	2112406.9275	2182352.7941	645.8291	EBUS20	209+90.6367	99.37' RT	R.O.W. MARKER

REFERENCE TIES				
POINT	CHAIN	STATION	OFFSET	DESCRIPTION
555	EBUS20	215+85.4491	12.1153' LT	SHINER, SHINER
556	EBUS20	212+89.2601	9.5071' RT	PAVEMENT STATION NUMBER
557	EBUS20	213+37.6661	119.178' LT	PAVEMENT STATION NUMBER, PAVEMENT STATION NUMBER
558	EBUS20	215+87.5375	86.3651' LT	SHINER, SHINER
559	EBUS20	275+43.9248	66.3985' LT	MAILBOX, MAILBOX
560	EBUS20	275+34.9256	78.7143' LT	MAILBOX, MAILBOX
561	EBUS20	275+22.4439	107.3929' LT	TELEPHONE SPLICE BOX

CURVE POINT NUMBERS					
CHAIN	CURVE	PI	CC	PC	PT
PEBUS20	70210	70210	70211	70212	70213
PEBUS20	70220	70220	70221	70222	70223
PEBUS20	70230	70230	70231	70232	70233
PEBUS20	70240	70240	70241	70242	70243

CURVE POINT NUMBERS					
CHAIN	CURVE	PI	CC	PC	PT
EBUS20	210	210	211	212	213
EBUS20	220	220	221	222	223
EBUS20	230	230	231	232	233
EBUS20	240	240	241	242	243
EBUS20	250	250	251	252	253
EBUS20	260A	260A	261	262	263
EBUS20	260B	260B	261	262	263
EBUS20	270	270	271	272	273
EBUS20	280	280	281	282	283
EBUS20	290	290	291	292	293
EBUS20	300	300	301	302	303
EBUS20	310	310	311	312	313
EBUS20	1210	1210	1211	1212	1213
EBUS20	1220	1220	1221	1222	1223
EBUS20	320	320	321	322	323
EBUS20	330	330	331	332	333
EBUS20	340	340	341	342	343
EBUS20	350	350	351	352	353
EBUS20	360	360	361	362	363
EBUS20	370	370	371	372	373
EBUS20	380	380	381	382	383
EBUS20	390	390	391	392	393
EBUS20	1200	1200	1201	1202	1203
EBUS20	1350	1350	1351	1352	1353

CURVE POINT NUMBERS					
CHAIN	CURVE	PI	CC	PC	PT
XOVER	70280	70280	70281	70282	70283
XOVER	70290	70290	70291	70292	70293



CURVE POINT NUMBERS					
CHAIN	CURVE	PI	CC	PC	PT
PE258+90RT	70250	70250	70251	70252	70253
PE258+90RT	70260	70260	70261	70262	70263
PE258+90RT	70270	70270	70271	70272	70273

PLAN	SURVEYED	BY	DATE
NOTE BOOK	ALIGNED		
NO.	FILE NAME		

PR	FILE	SURVEYED	BY	DATE
NOTE BOOK	GRADES CHECKED			
NO.	STRUCTURE	NOTING	CHYD	

PROP. CURVE 70280
PI STA. = 0+89.53
 $\Delta = 6^\circ 49' 52''$ (LT)
D = 3° 49' 11"
R = 1,500.00'
T = 89.53'
L = 178.84'
E = 2.67'
e = ----
T.R. = ----
S.E. RUN = ----
P.C. STA. = 0+00.00
P.T. STA. = 1+78.84


PROP. CURVE 70290
PI STA. = 6+93.98
 $\Delta = 9^\circ 06' 43''$ (RT)
D = 3° 49' 11"
R = 1,500.00'
T = 119.53'
L = 238.55'
E = 4.75'
e = ----
T.R. = ----
S.E. RUN = ----
P.C. STA. = 5+74.46
P.T. STA. = 8+13.00

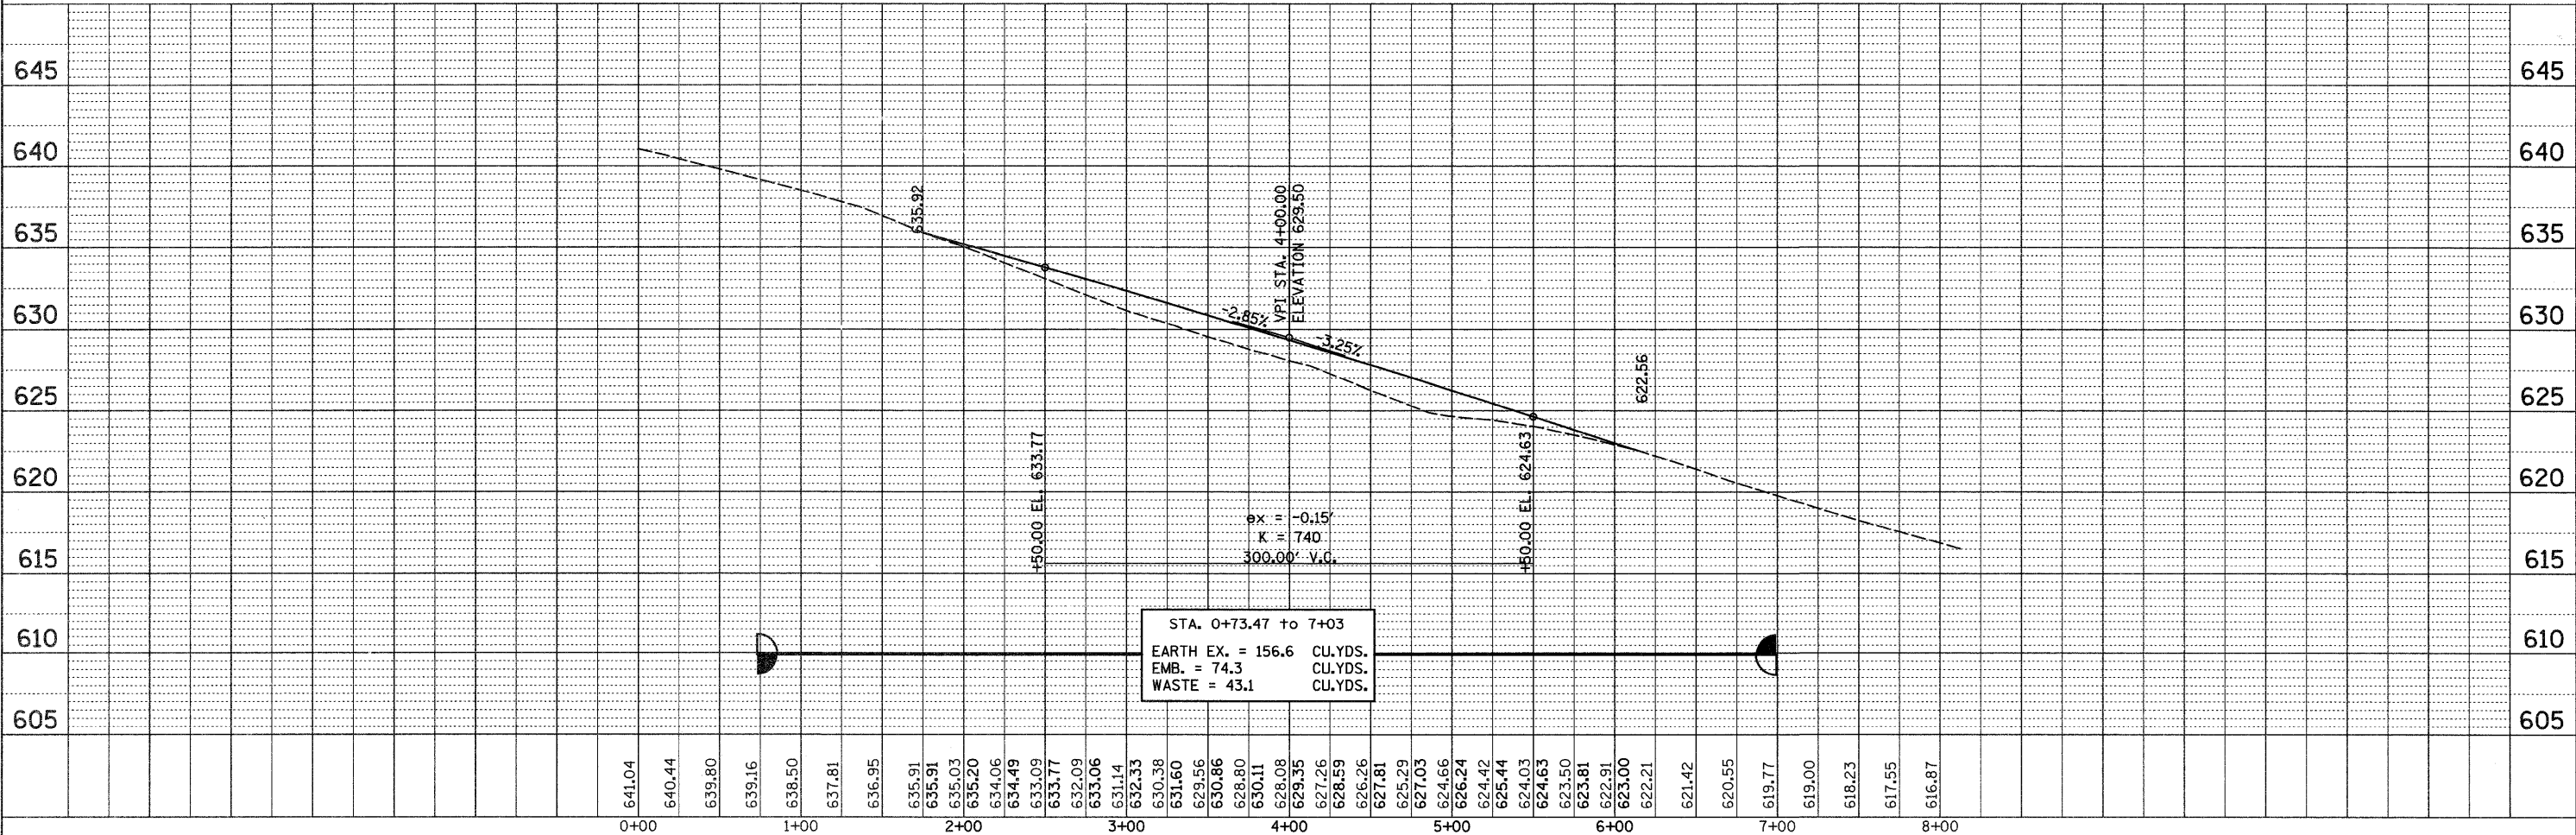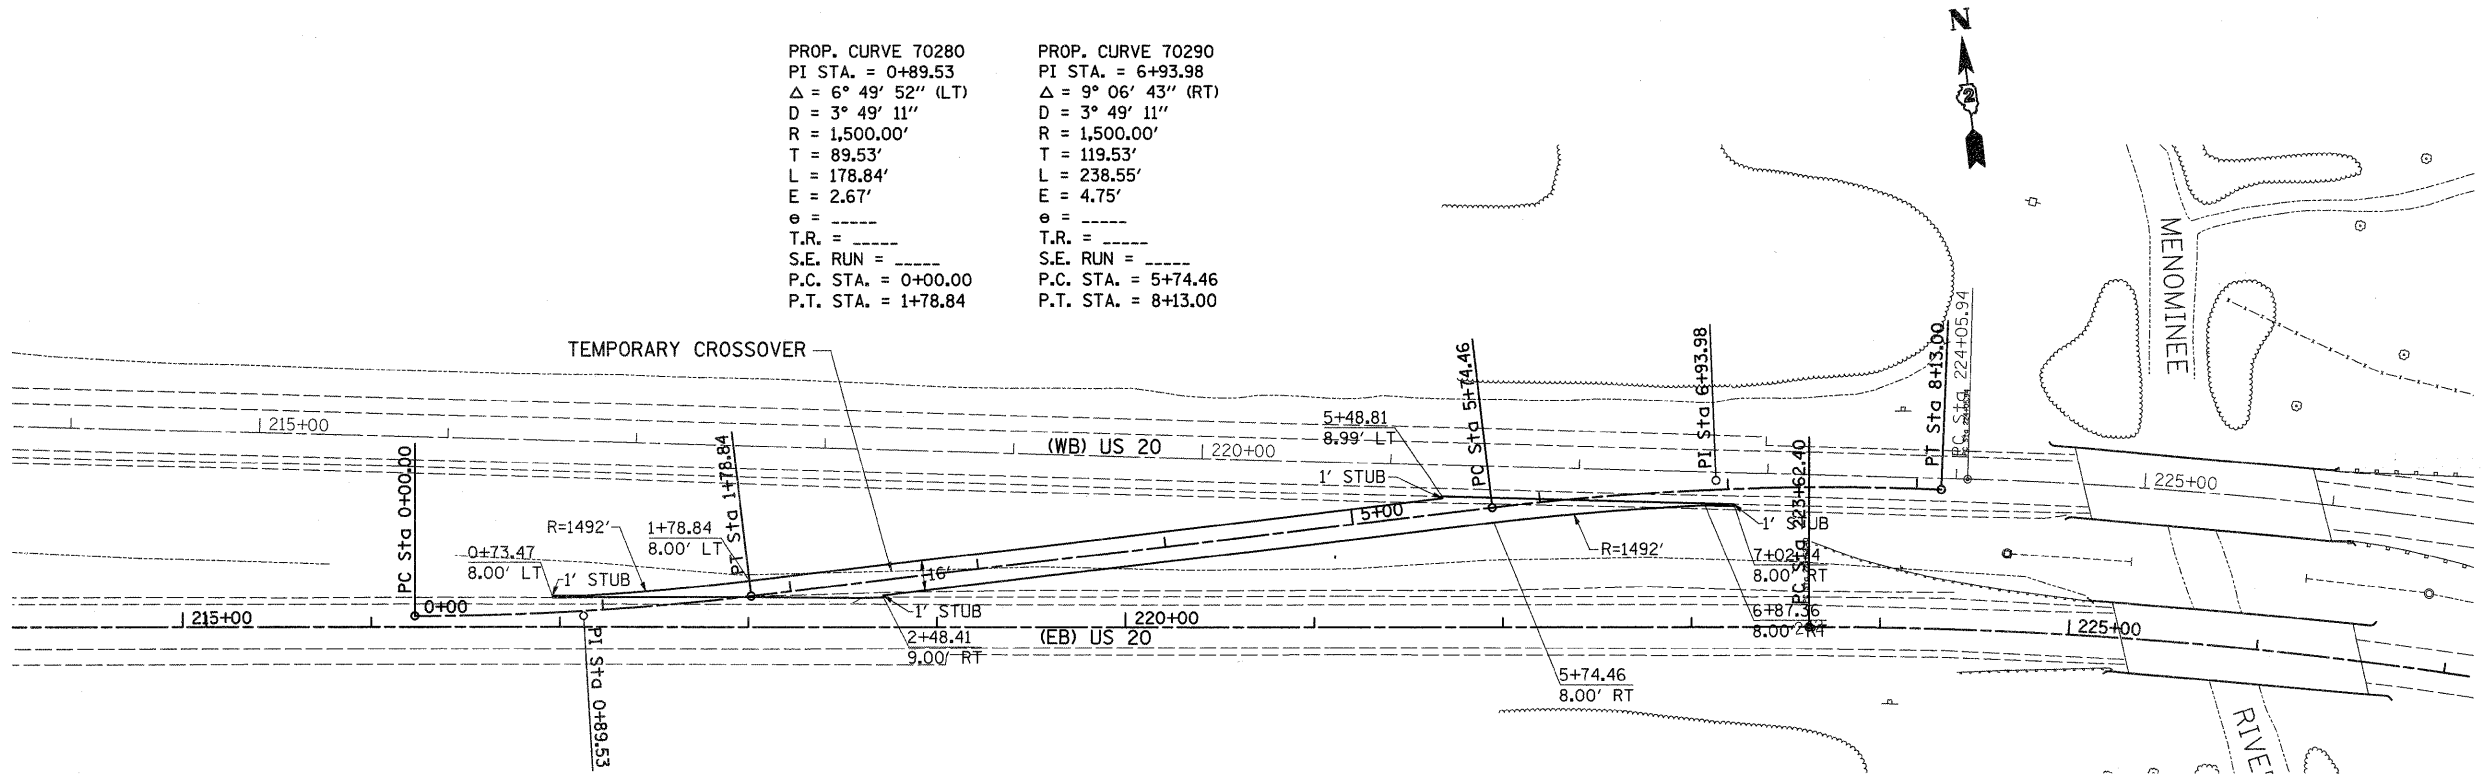


FILE NAME =	USER NAME = cushmanbw	DESIGNED -	REVISED -	STATE OF ILLINOIS DEPARTMENT OF TRANSPORTATION	TEMPORARY X-OVER	SCALE:	SHEET NO. OF SHEETS STA. TO STA.	F.A.P. RTE.	SECTION	COUNTY	TOTAL SHEETS	SHEET NO.
ct\pwork\pworkdot\cushmanbw\0117386\020208pln.dgn	PLOT SCALE = 50.0000' / IN.	DRAWN -	REVISED -					301	31T	JO DAVIESS	160	31
	PLOT DATE = Wed Dec 09 13:01:52 2009	CHECKED -	REVISED -					CONTRACT NO. 64D92				
		DATE -	REVISED -					ILLINOIS FED. AID PROJECT				

PLAN	BY	DATE
SURVEYED		
ALIGNED		
CHECKED		
NO.		

PROP. CURVE 70210
 PI STA. = 230+49.69
 $\Delta = 32^\circ 20' 10''$ (RT)
 $D = 2^\circ 25' 01''$
 $R = 2,370.61'$
 $T = 687.30'$
 $L = 1,337.91'$
 $E = 97.62'$
 $\theta = 4.11\%$
 $T.R. = 42'$
 S.E. RUN =
 P.C. STA. = 223+62.40
 P.T. STA. = 237+00.31

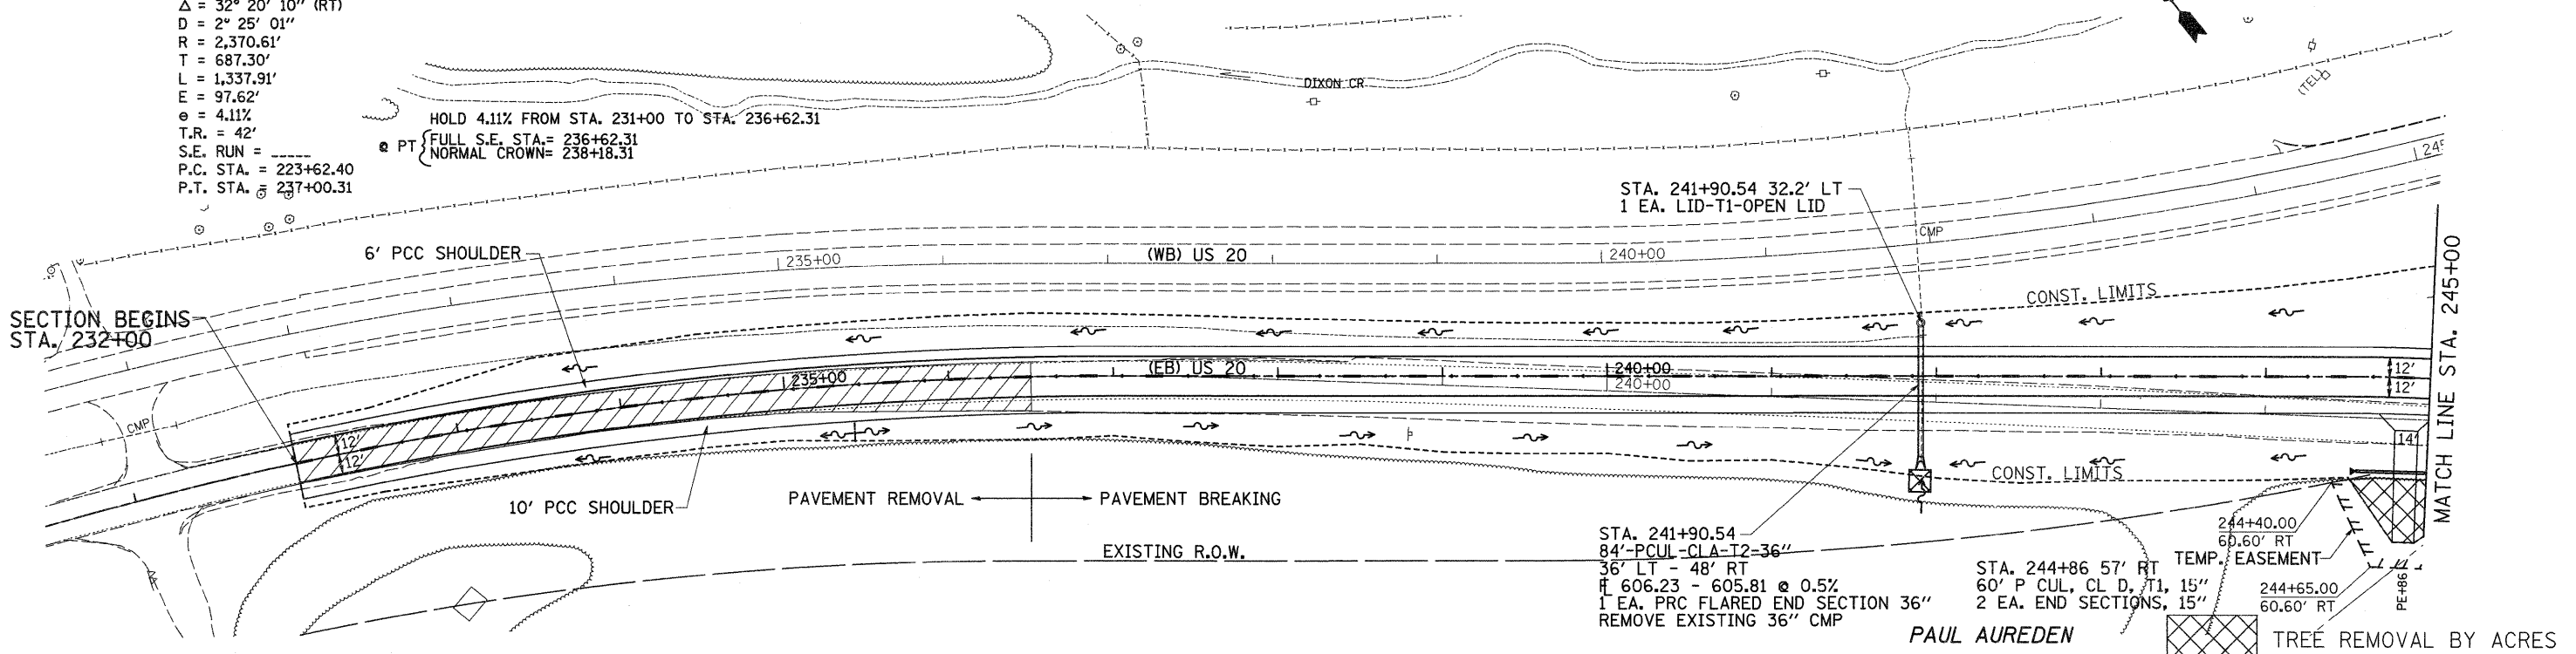


PRC	IE	BY	DATE
SURVEYED			
GRADES			
CHECKED			
NO.			

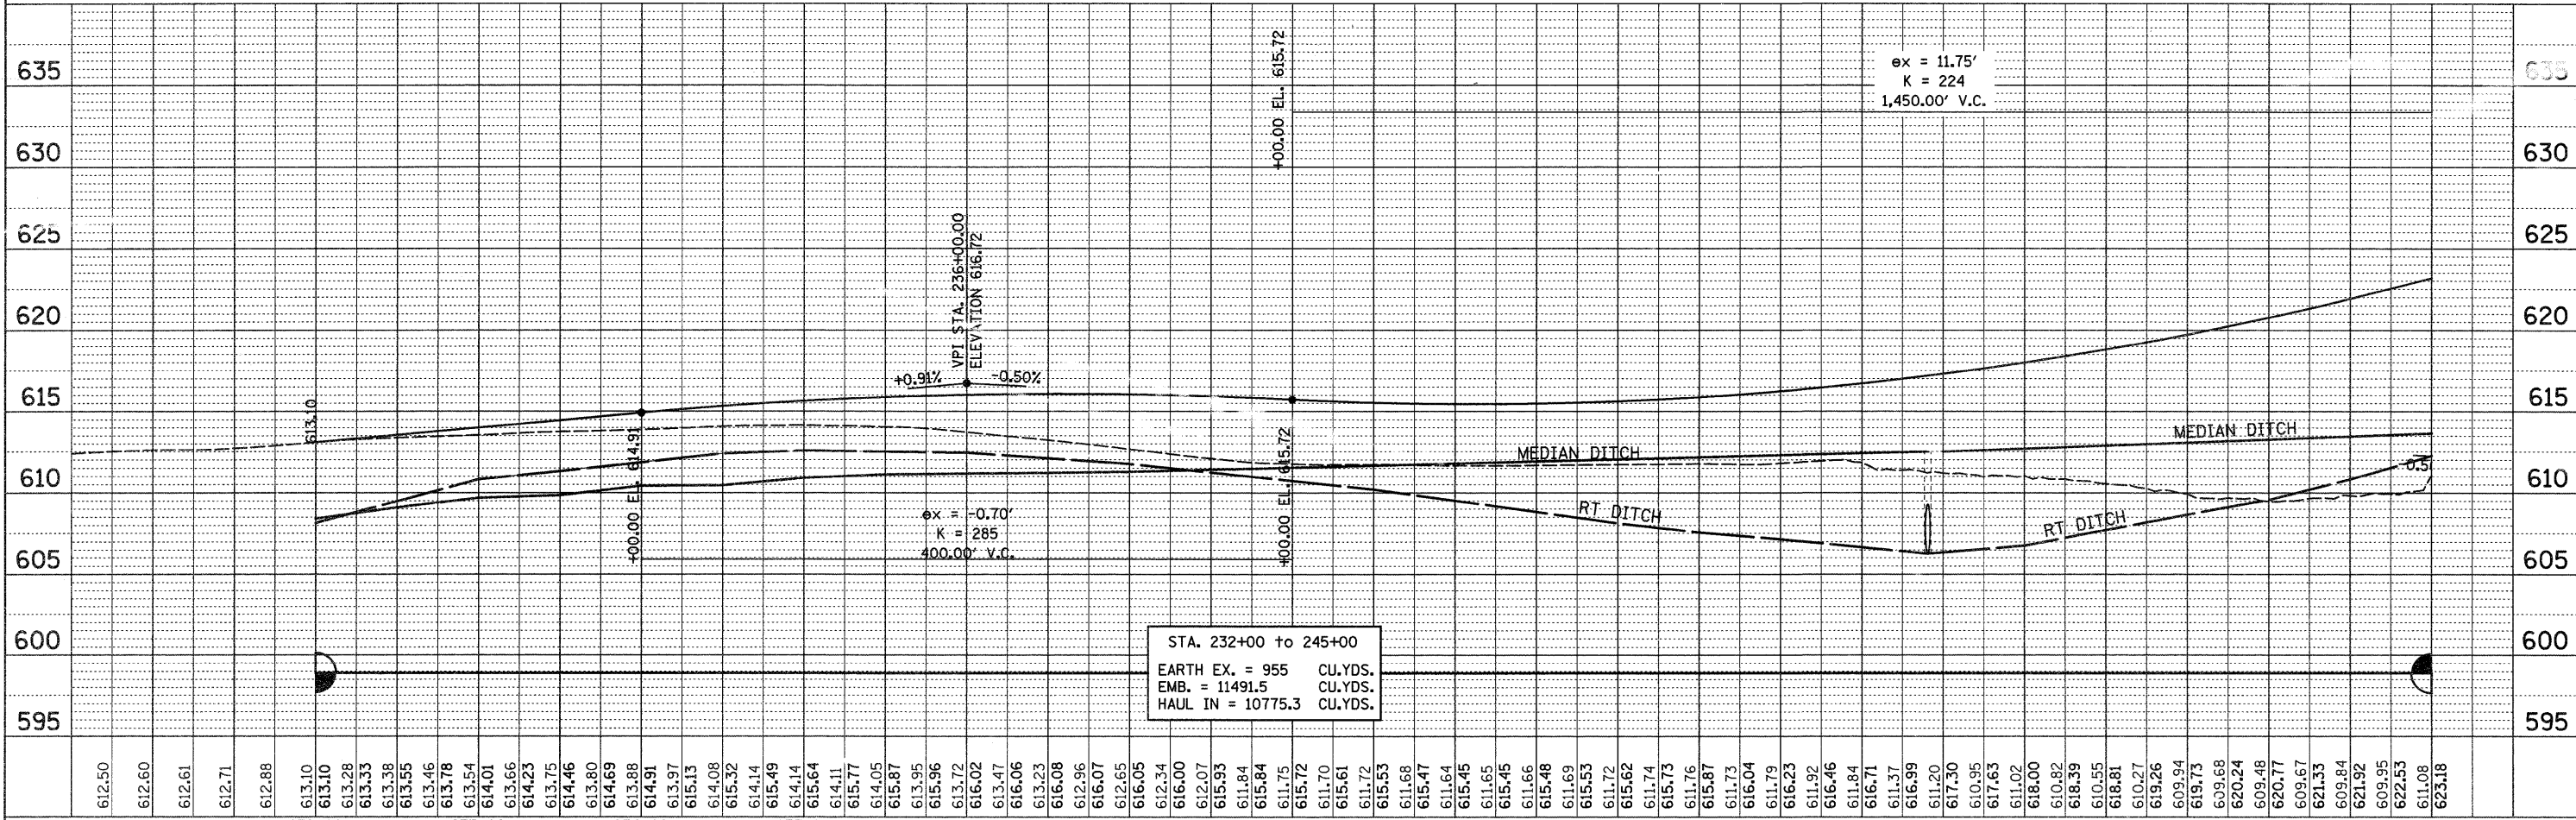

FILE NAME =	USER NAME = cushmanbw	DESIGNED -	REVISED -	STATE OF ILLINOIS DEPARTMENT OF TRANSPORTATION	US 20 EASTBOUND				F.A.P RTE.	SECTION	COUNTY	TOTAL SHEETS	SHEET NO.
c:\pw_work\pwidot\cushmanbw\d0117386\D202	008pin1.dgn	DRAWN -	REVISED -		301	31T	JO DAVIESS	160	32				
	PLOT SCALE = 50.0000 ' / IN.	CHECKED -	REVISED -		CONTRACT NO. 64D92								
	PLOT DATE = Wed Dec 09 13:01:52 2009	DATE -	REVISED -		SCALE:	SHEET NO.	OF	SHEETS	STA.	TO STA.	ILLINOIS FED. AID PROJECT		

PROF. E	SURVEYED _____	BY _____	DATE _____
	PLOTTED _____		
NOTE BOOK	GRADES CHECKED _____		
	B.M. NOTED _____		
NO. _____	STRUCTURE NOTATIONS CHECKED _____		

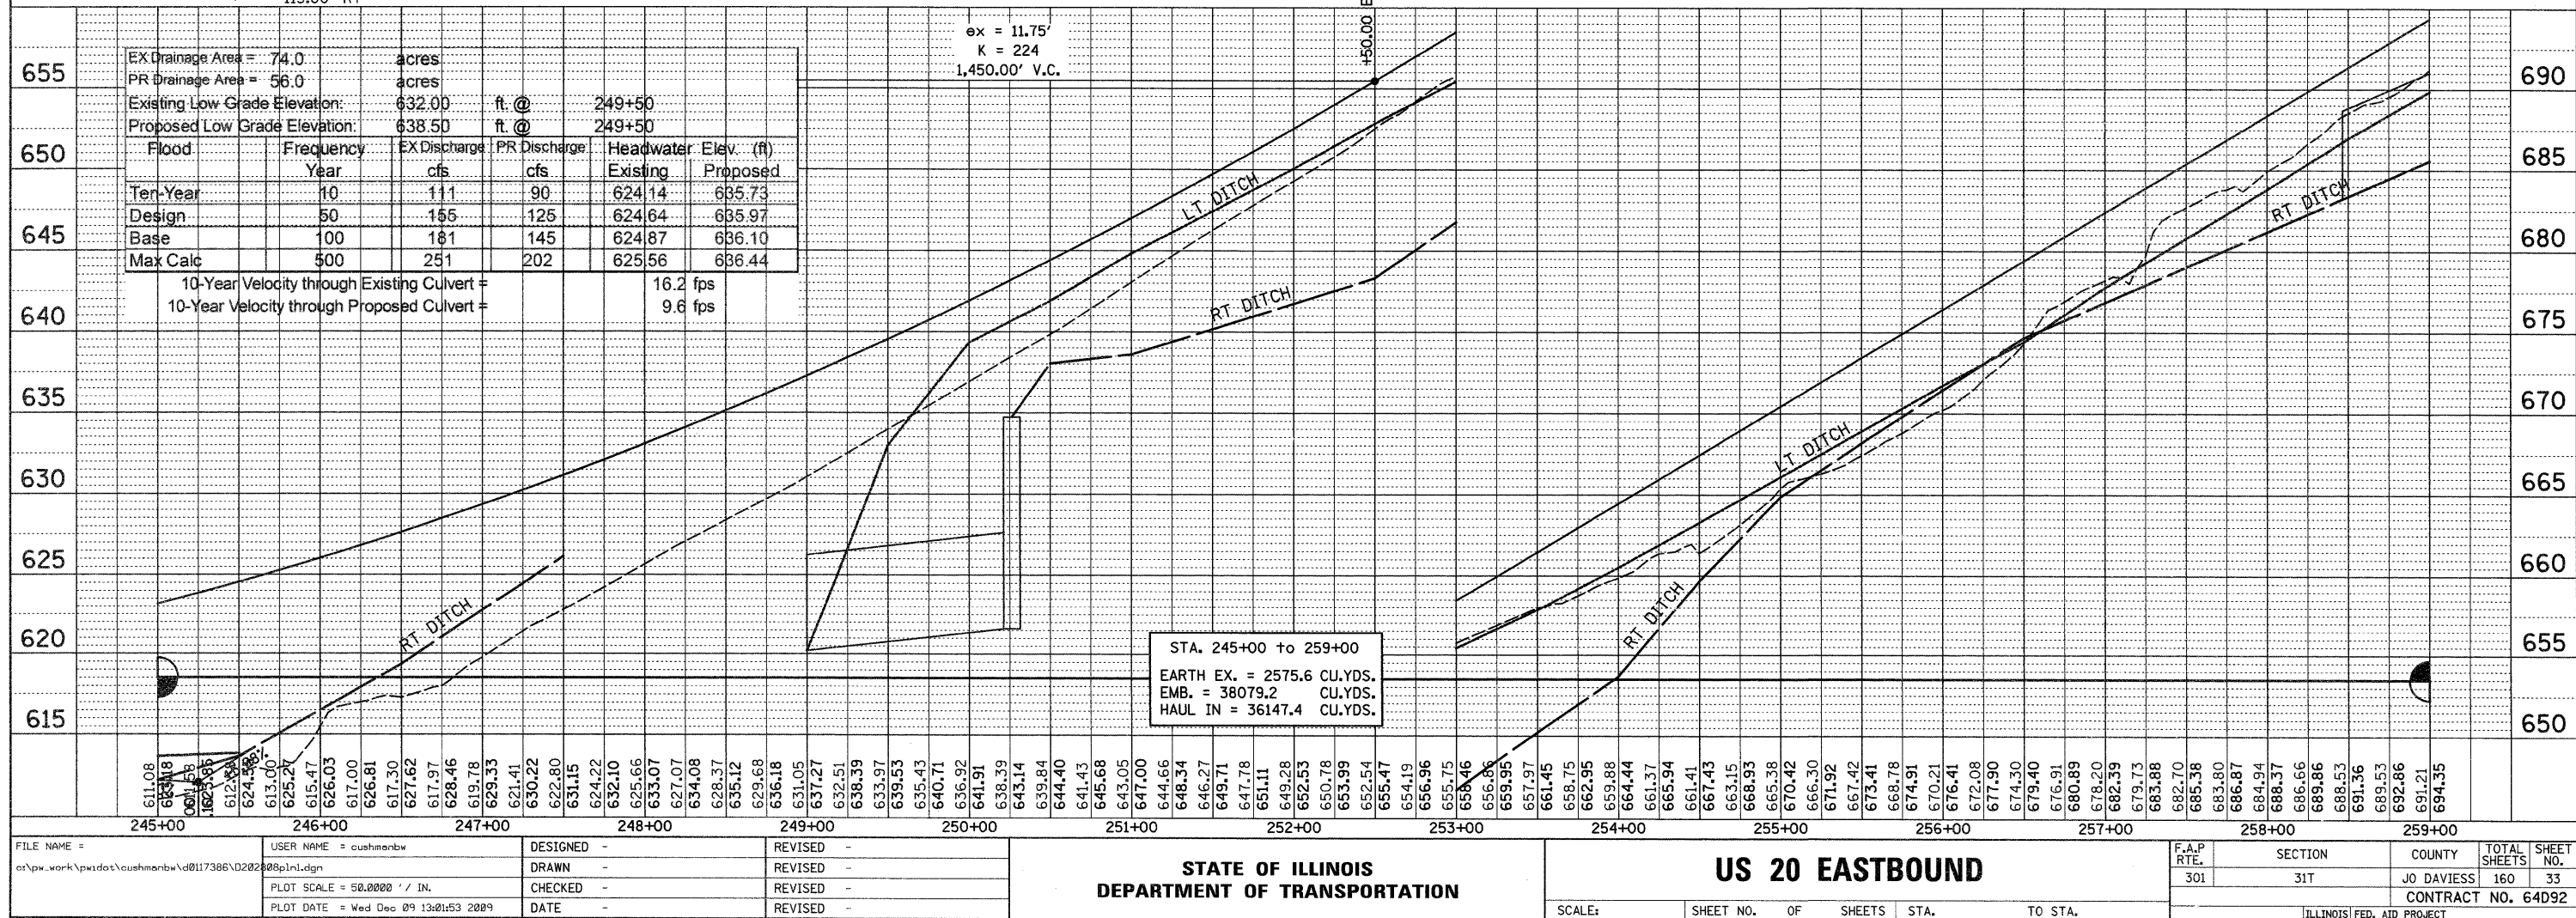


PLAN	SURVEYED	BY	DATE
	NOTE BOOK		
	ALIGNMENT CHECKED		
	PROJ. FILE NAME		

PR. FILE	SURVEYED	BY	DATE
	NOTE BOOK		
	GRADES CHECKED		
	STRUCTURE NOTATIONS CRYD		



PROP. CURVE 70230
PI STA. = 264+65.31
 $\Delta = 97^\circ 40' 03''$ (LT)
D = 5° 56' 15"
R = 965.00'
T = 1,103.62'
L = 1,644.96'
E = 501.02'
e = 8.0%
T.R. = N/A
S.E. RUN =
P.C. STA. = 253+61.69
P.T. STA. = 270+06.65

S.E. RUN @ PC= 297'
S.E. RUN @ PT= 201'
NO TR
0% CROSS SLOPE STA.=251+62.61
FULL S.E. STA.= 254+59.61
FULL S.E. STA.= 269+39.65
0% CROSS SLOPE STA.=271+40.65

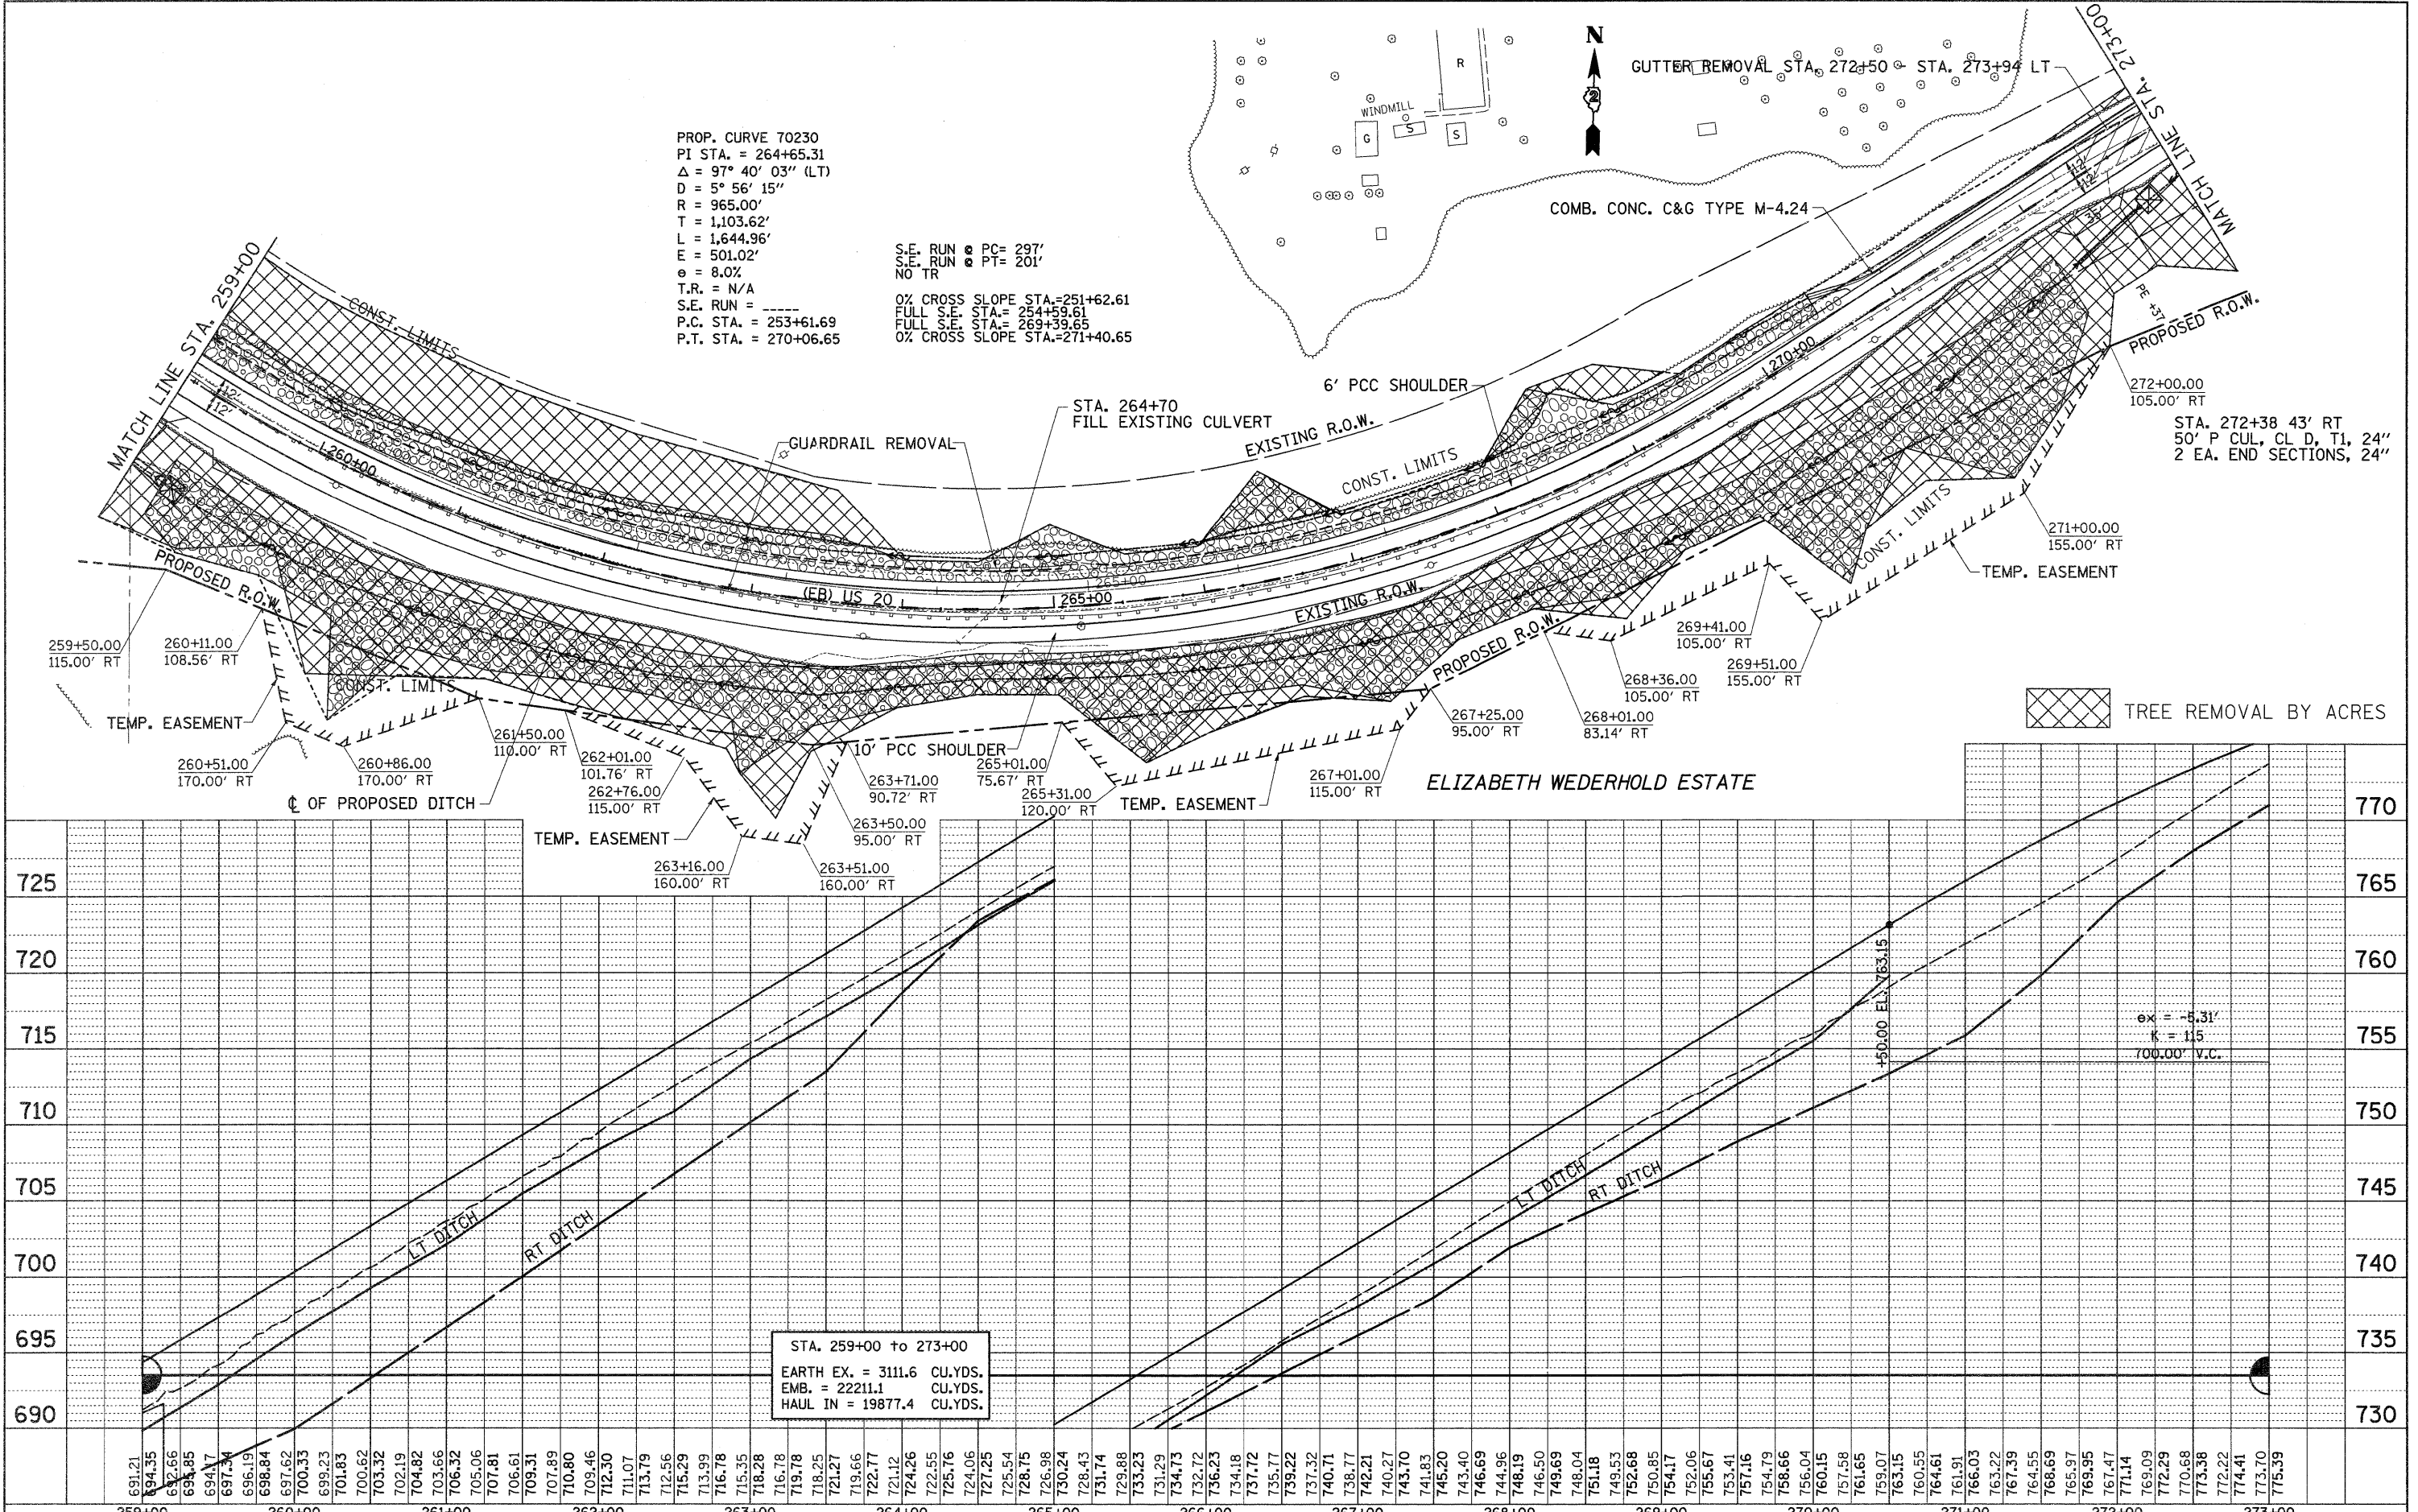



FILE NAME =	USER NAME = cushmanbw	DESIGNED -	REVISED -	STATE OF ILLINOIS DEPARTMENT OF TRANSPORTATION	US 20 EASTBOUND	SCALE:	SHEET NO. OF SHEETS STA. TO STA.	F.A.P. RTE.	SECTION	COUNTY	TOTAL SHEETS	SHEET NO.
c:\p\work\p\sdot\cushmanbw\0117386\0202008\pin1.dgn		DRAWN -	REVISED -					301	31T	JO DAVIESS	160	34
PLOT SCALE = 50.0000' / IN.		CHECKED -	REVISED -					CONTRACT NO. 64D92				
PLOT DATE = Wed Dec 09 13:01:49 2023		DATE -	REVISED -					ILLINOIS FED. AID PROJECT				

PROF. F.	SURVEYED	BY	DATE
	PLOTTED		
	GRADES CHECKED		
NOTE BOOK	B.M. NOTED		
NO. _____	STRUCTURE NOTATIONS CHK'D		

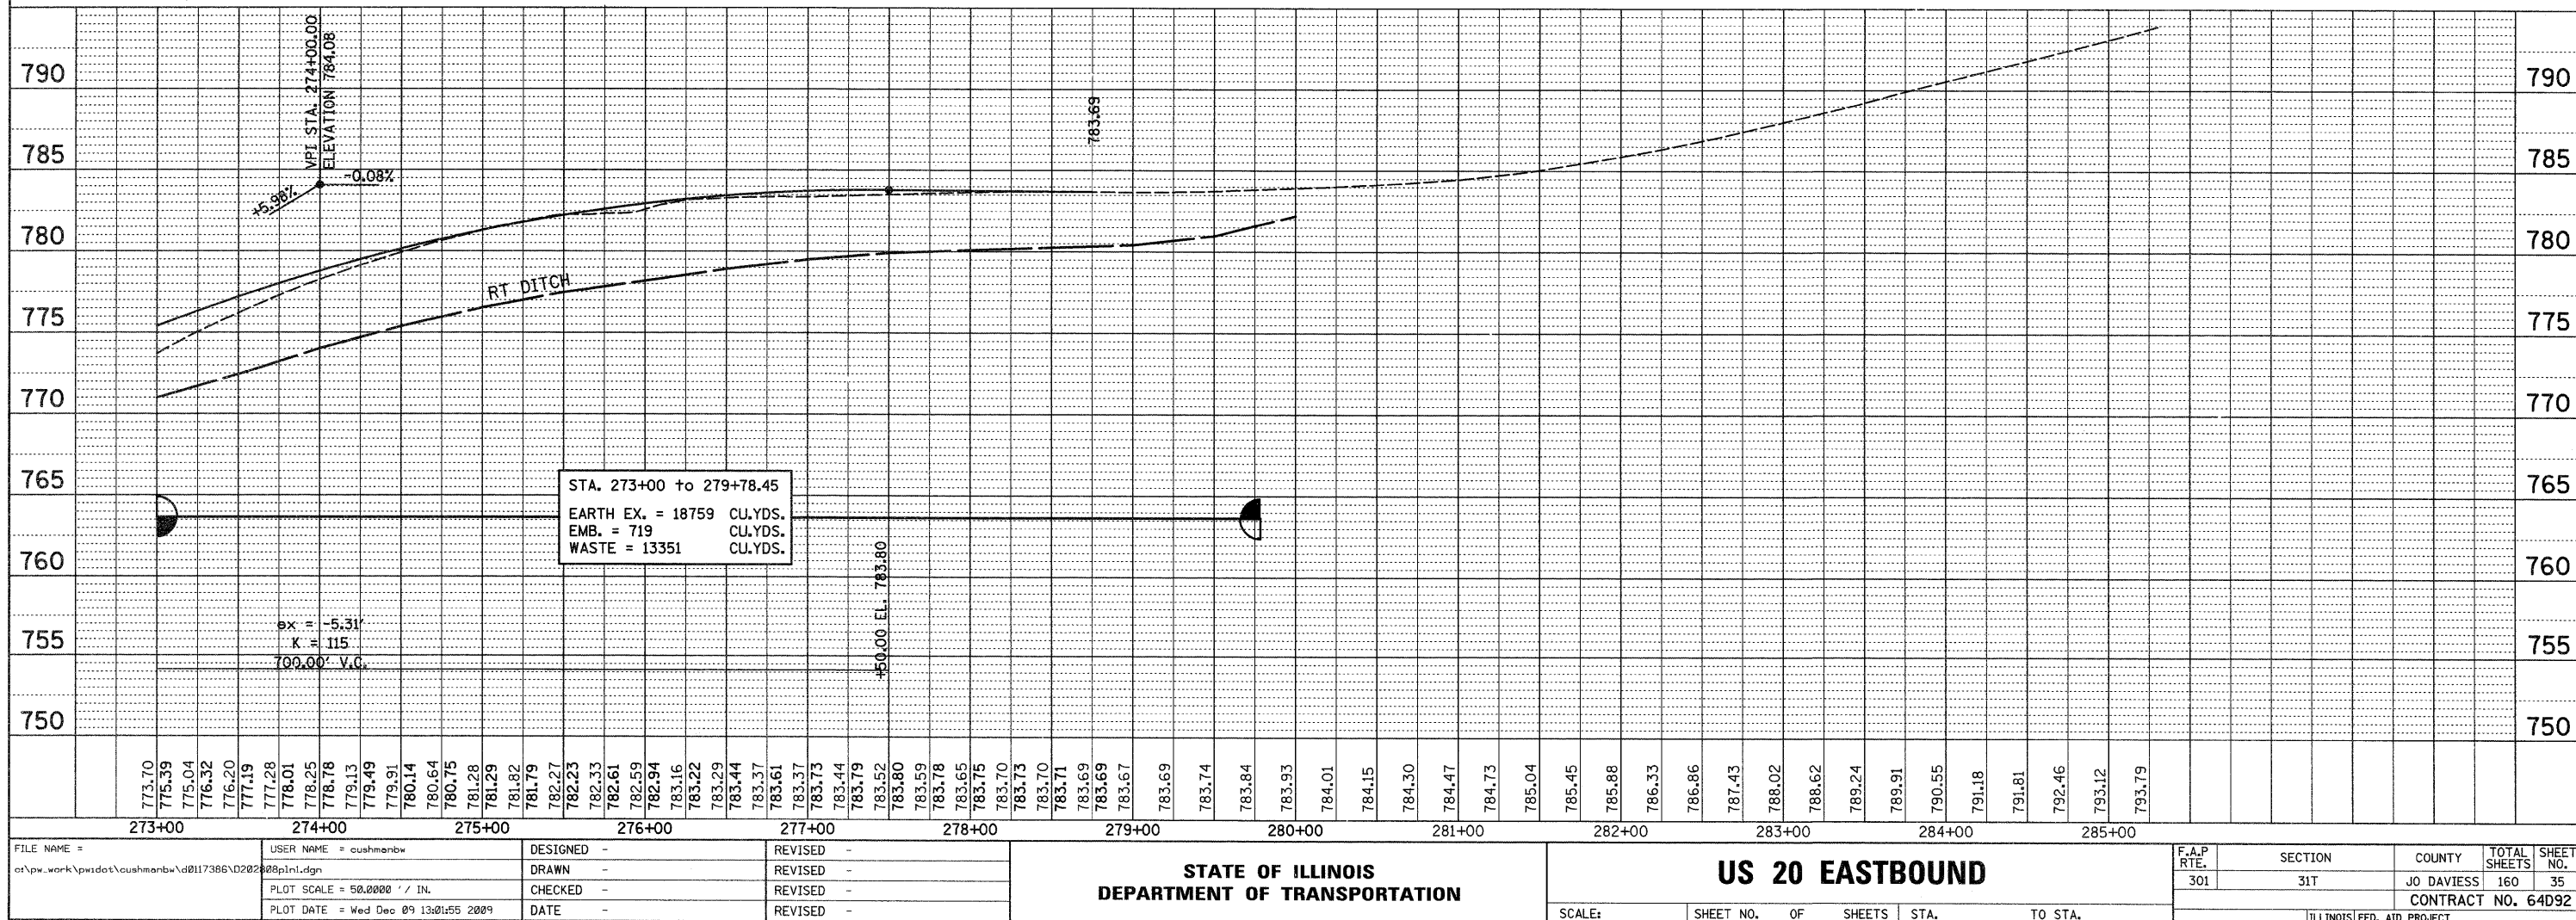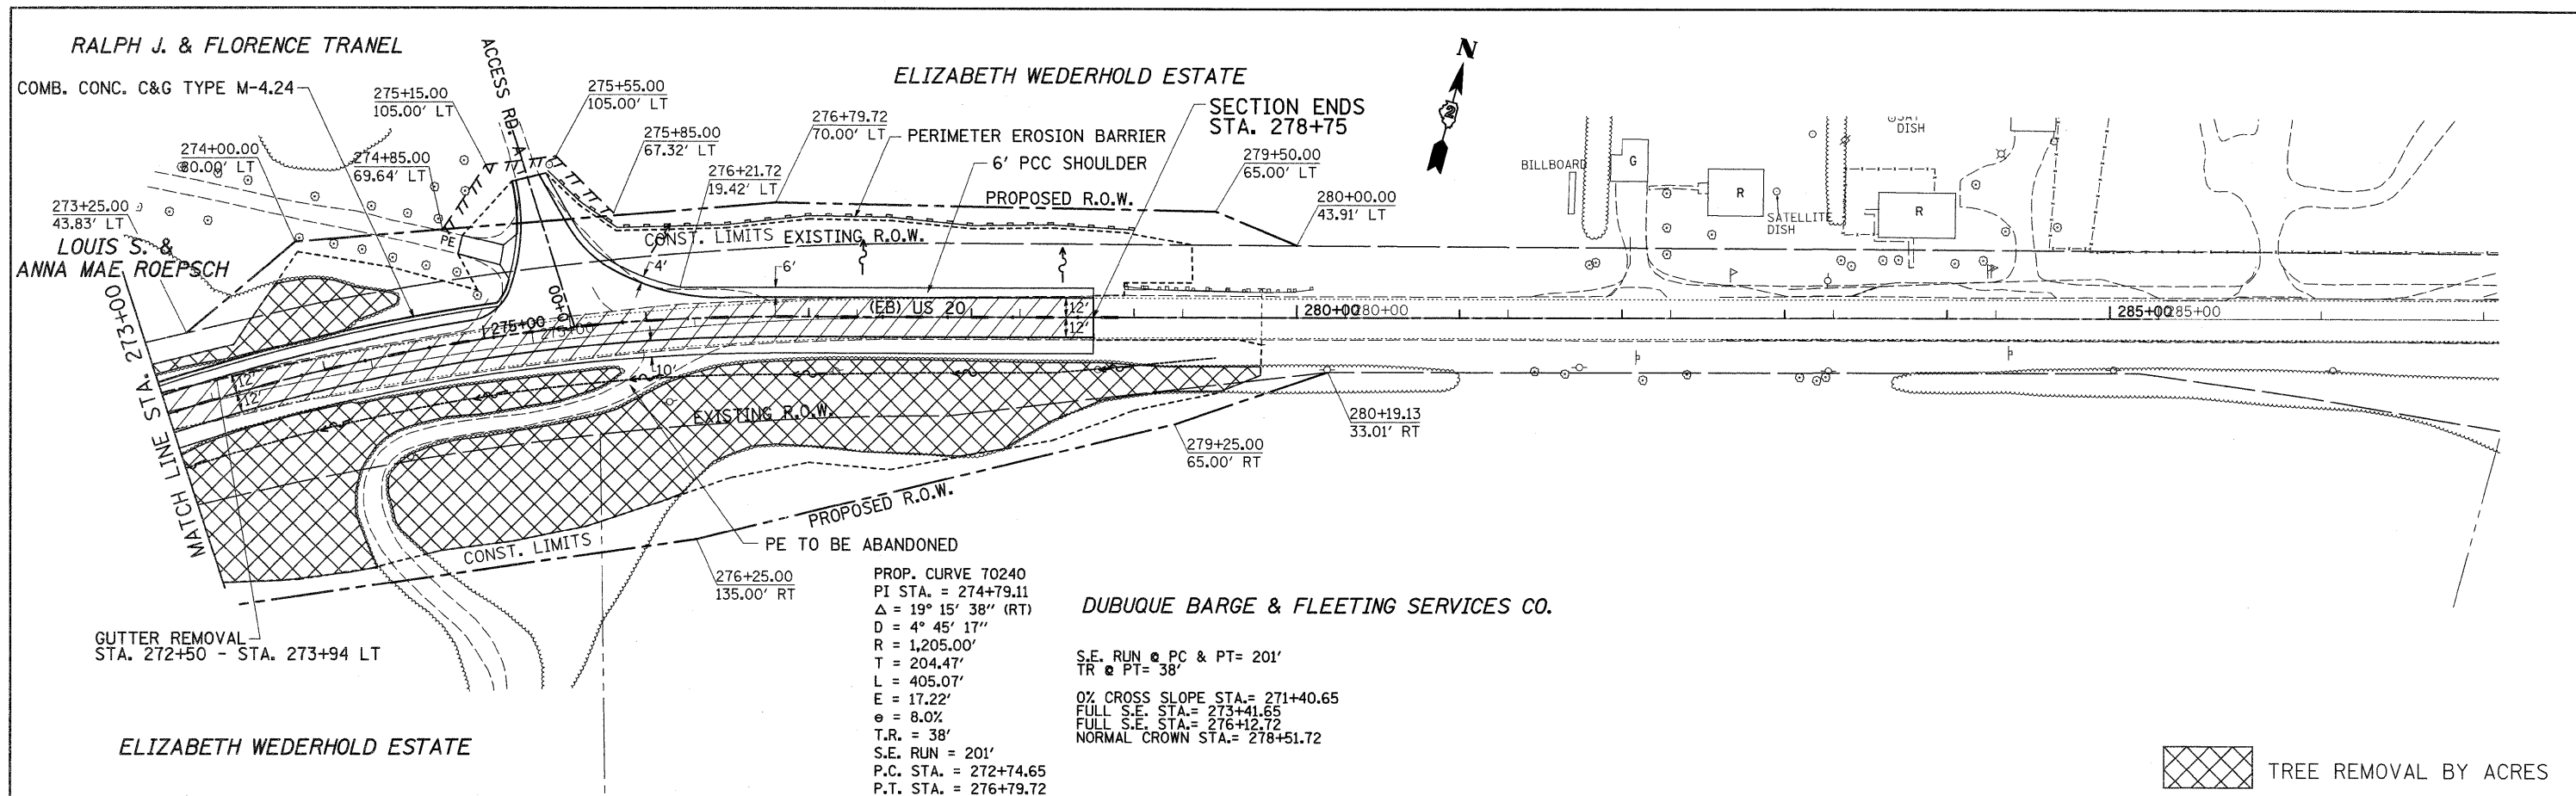

PLAN	SURVEYED	DATE
	ALIGNMENT CHECKED	BY
	NOTE BOOK	
	NO.	


FILE	SURVEYED	DATE
	GRADES CHECKED	BY
	NOTE BOOK	
	NO.	

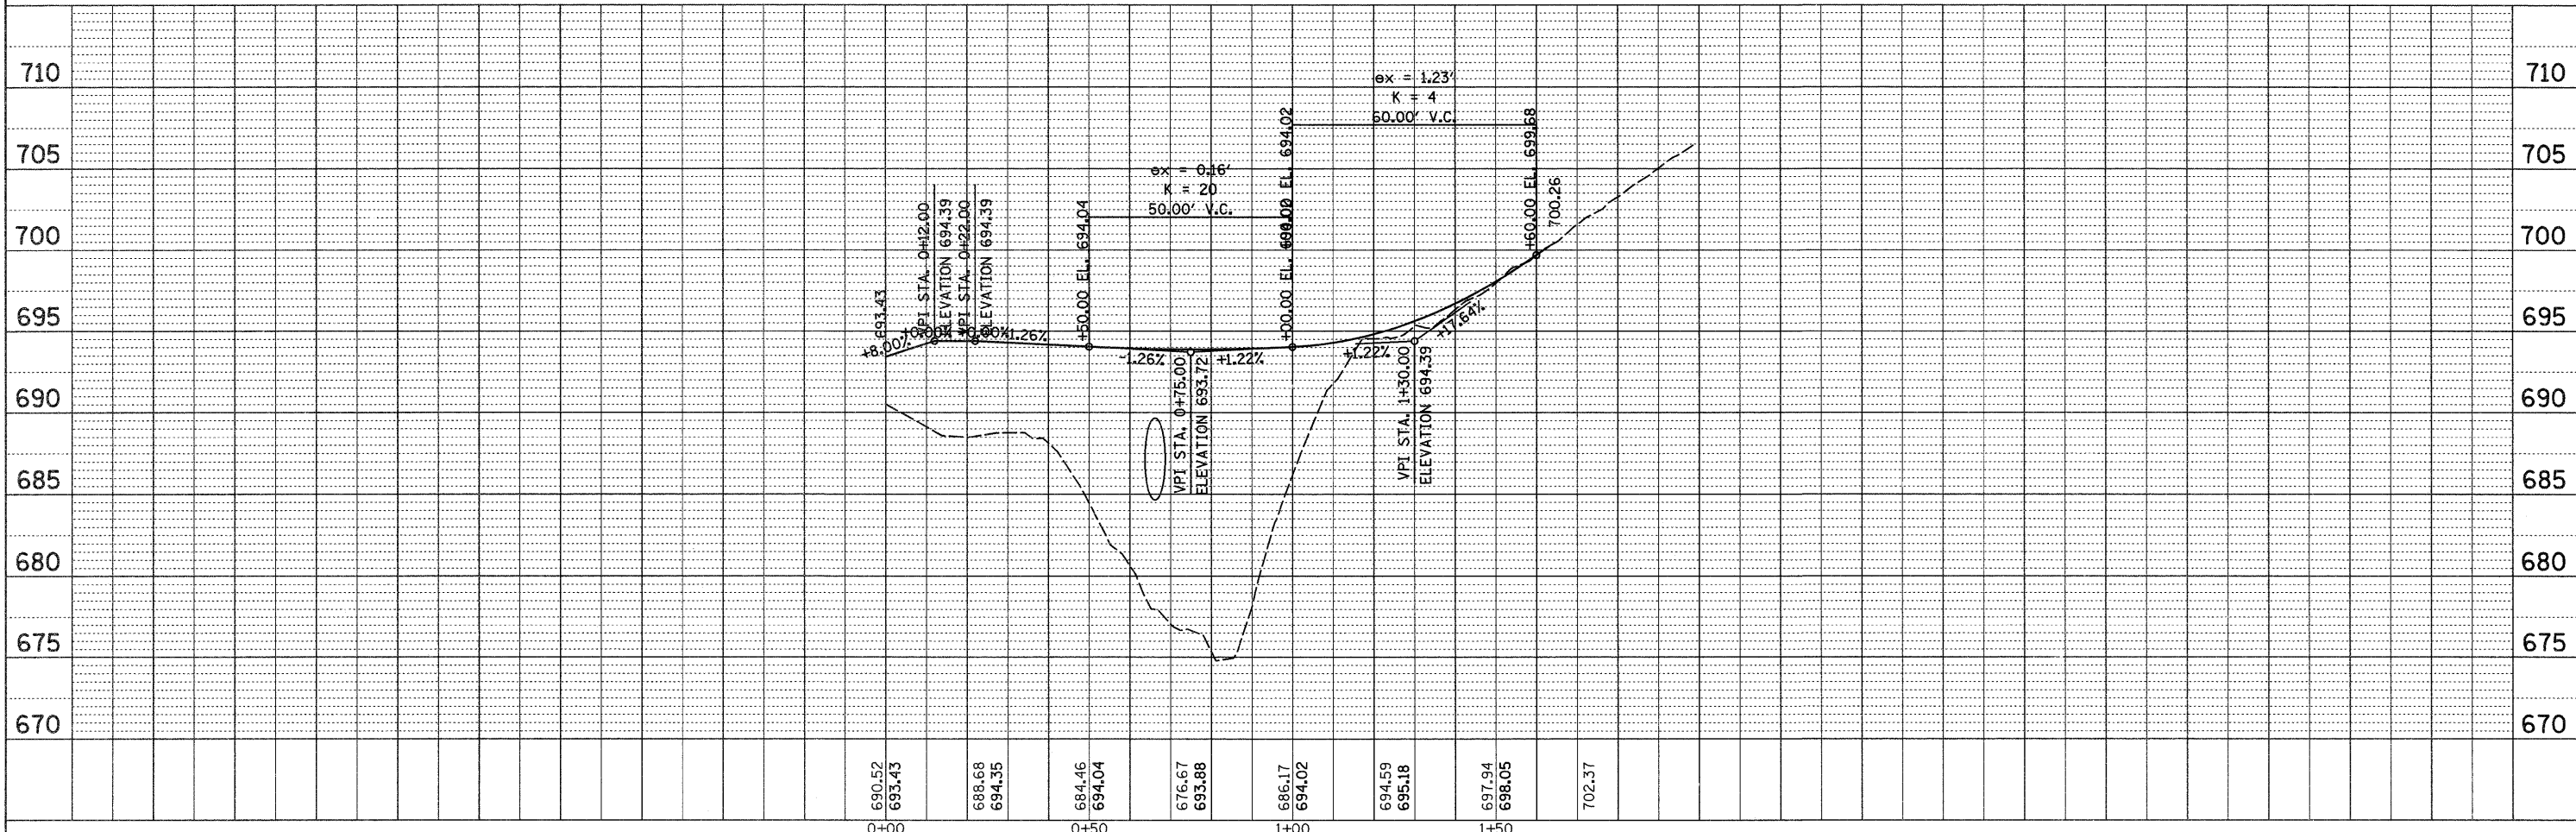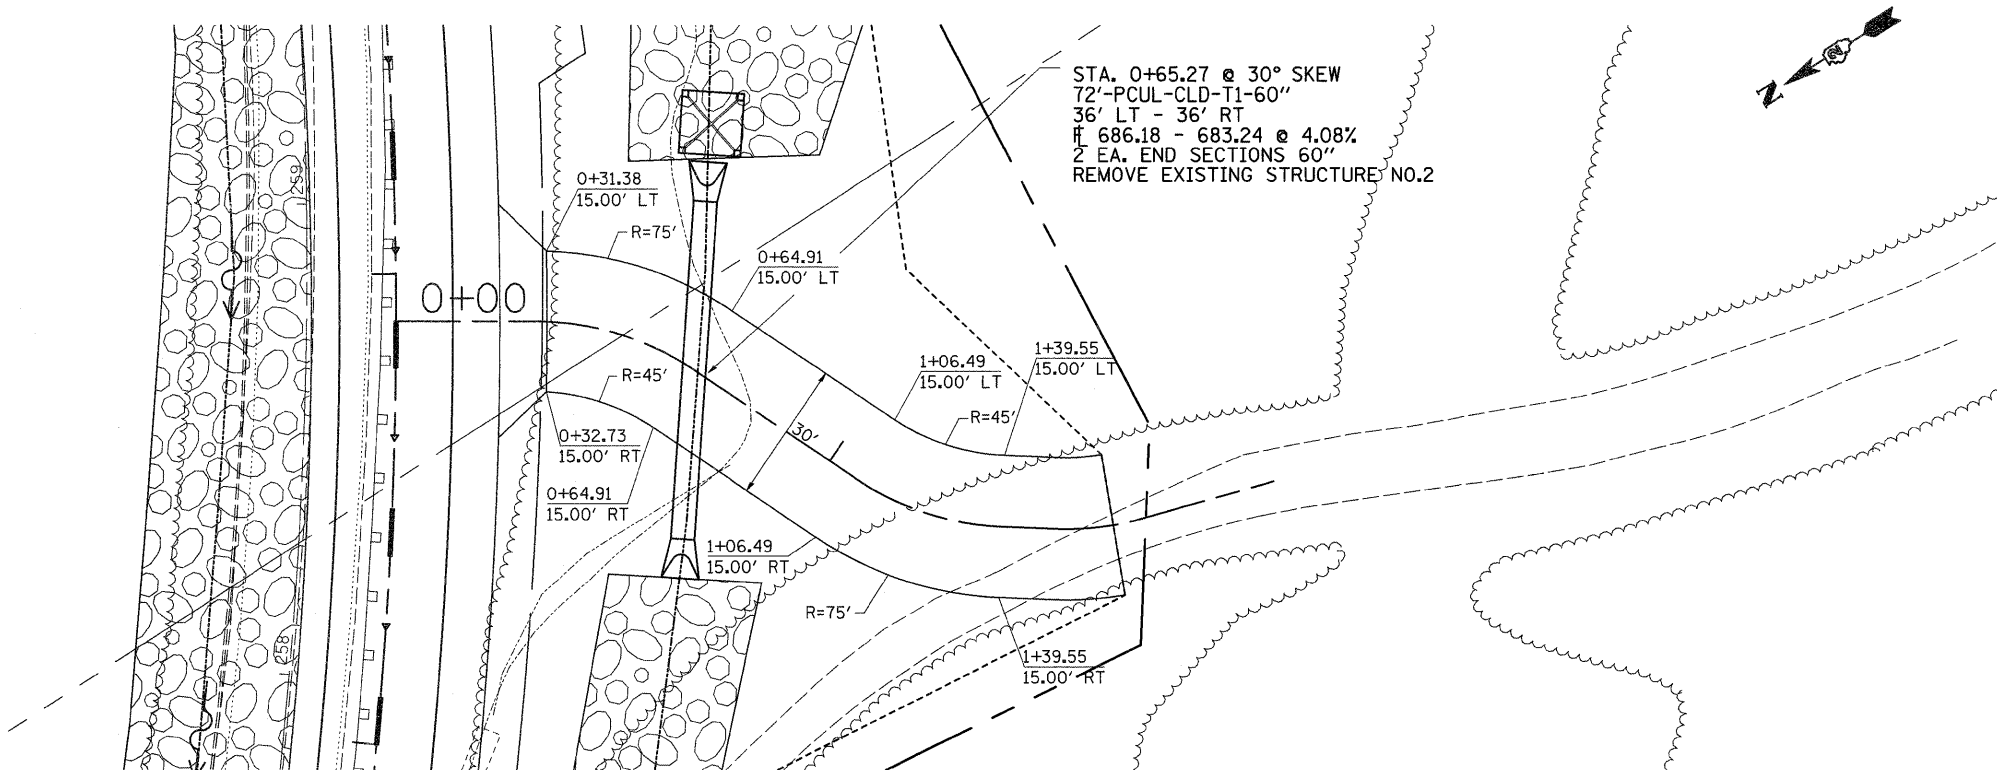



PLAN	SURVEYED	BY	DATE
	PLOTTED		
	CHECKED		
	NO. OF WAY CHECKED		
NOTE BOOK			
CADD FILE NAME			

PROF' E	SURVEYED	BY	DATE
	PLOTTED		
	CHECKED		
	NO. OF WAY CHECKED		
NOTE BOOK			
STRUCTURE NOTATIONS CHYD			

CROSSOVER


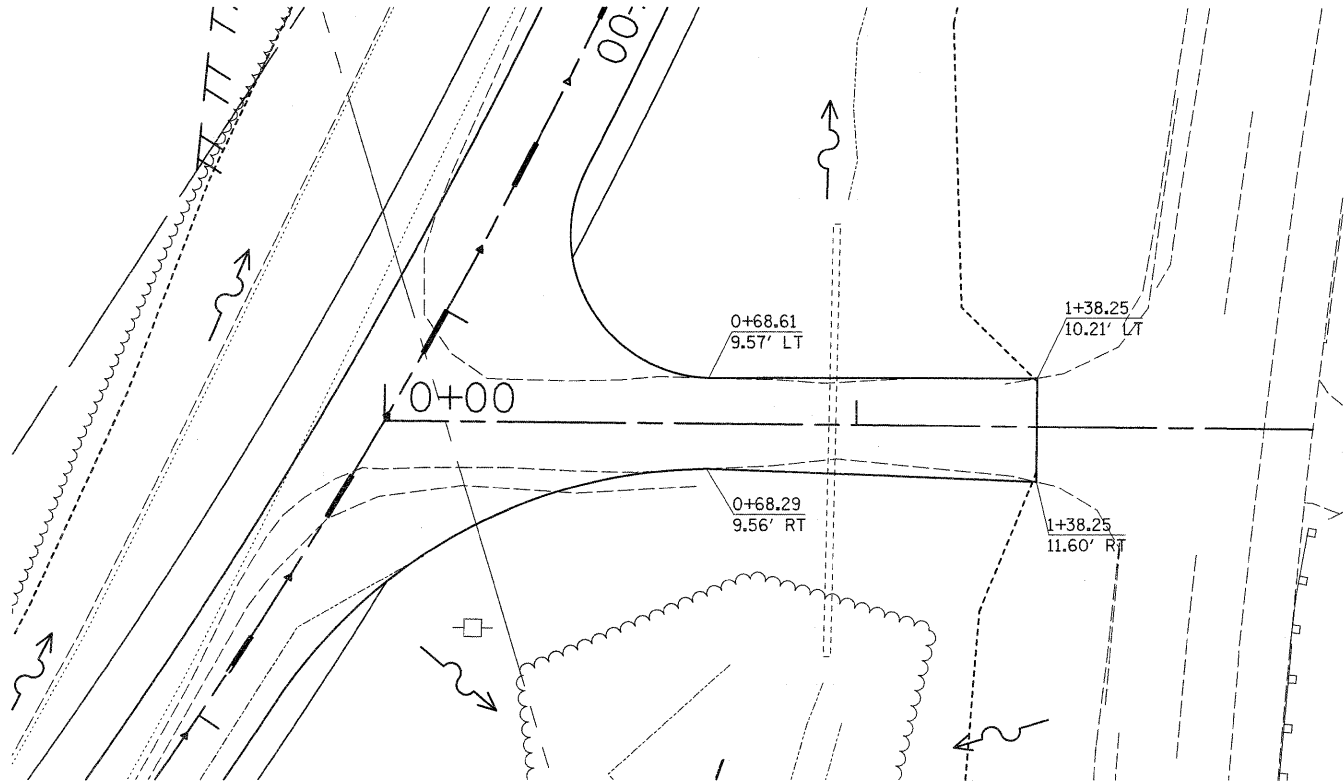


ACCESS ROAD A

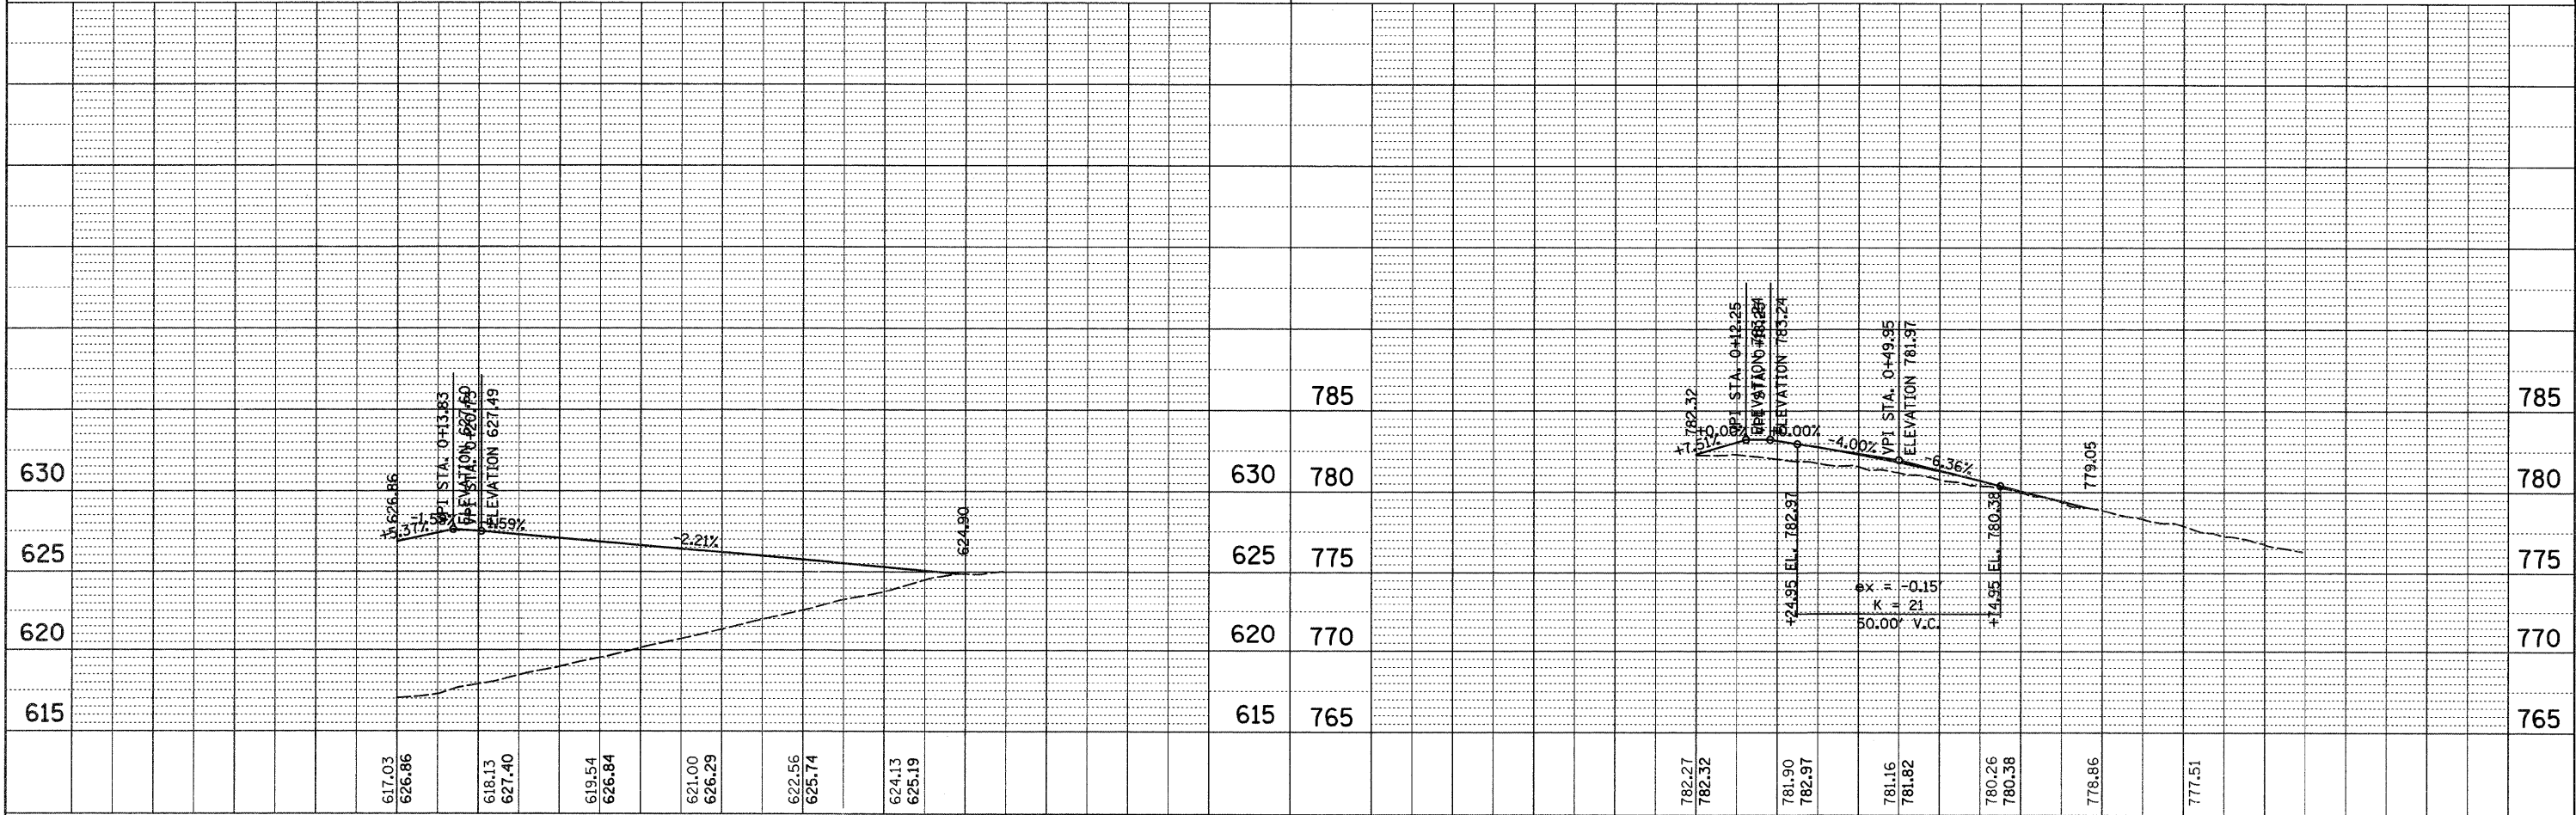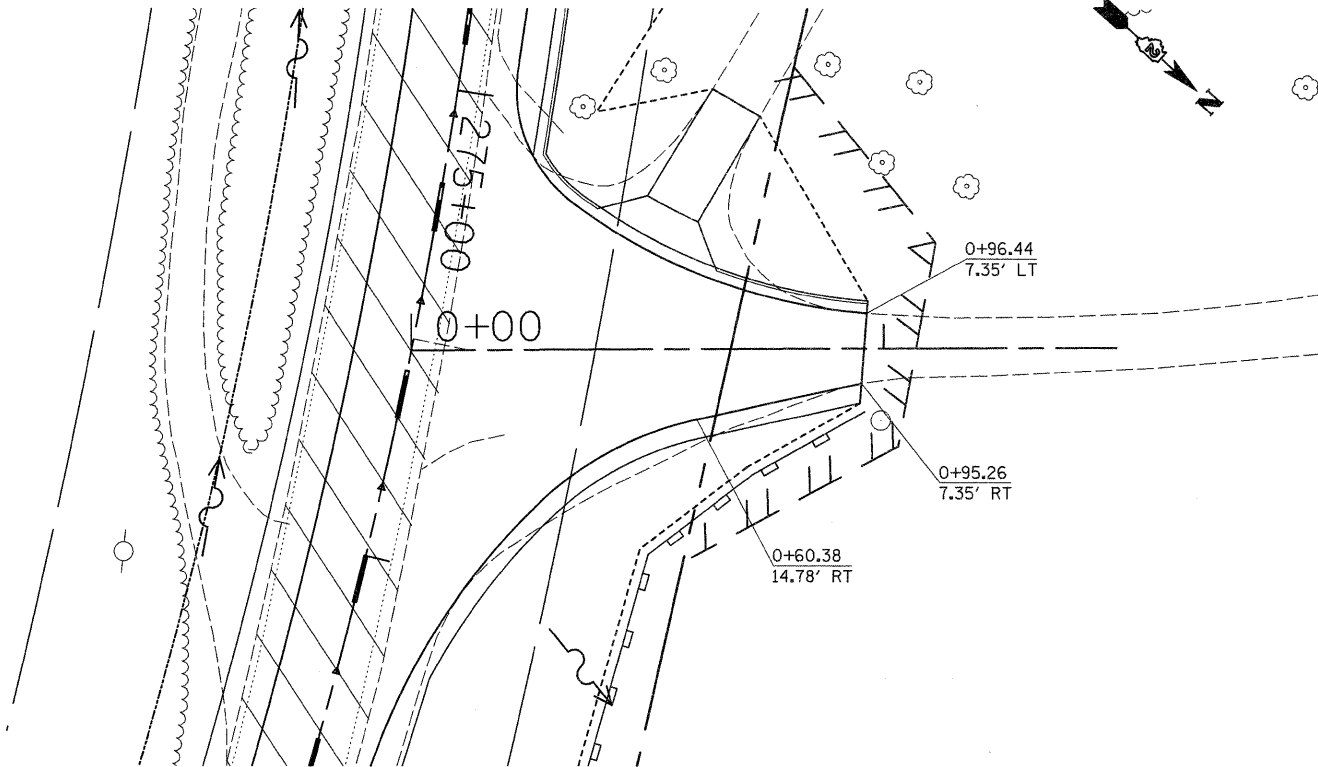



FILE NAME =	USER NAME = cushmanbw	DESIGNED -	REVISED -	STATE OF ILLINOIS DEPARTMENT OF TRANSPORTATION		CROSSOVER /ACCESS RD. A		F.A.P. RTE. 301	SECTION 31T	COUNTY JO DAVIESS	TOTAL SHEETS 160	SHEET NO. 37	
PLOT SCALE = 20.0000' / IN.		CHECKED -	REVISED -			SCALE:	SHEET NO.	OF	SHEETS	STA.	TO STA.	CONTRACT NO. 64D92	
PLOT DATE = Wed Dec 09 13:01:56 2009		DATE -	REVISED -			FED. ROAD DIST. NO. ILLINOIS FED. AID PROJECT							

PAVEMENT ELEVATIONS

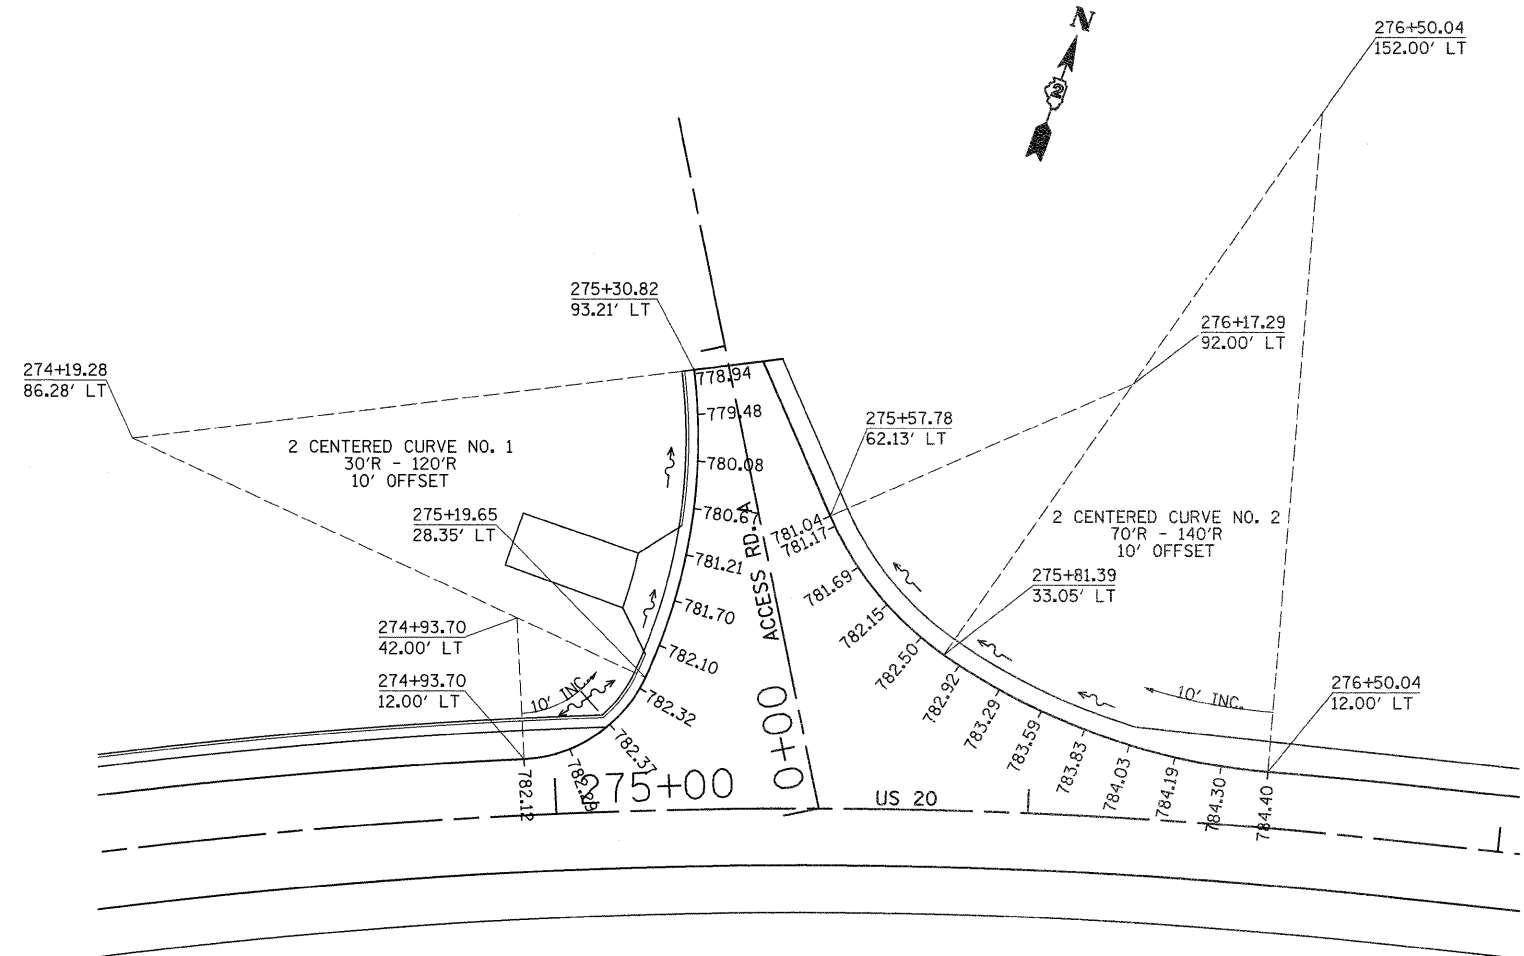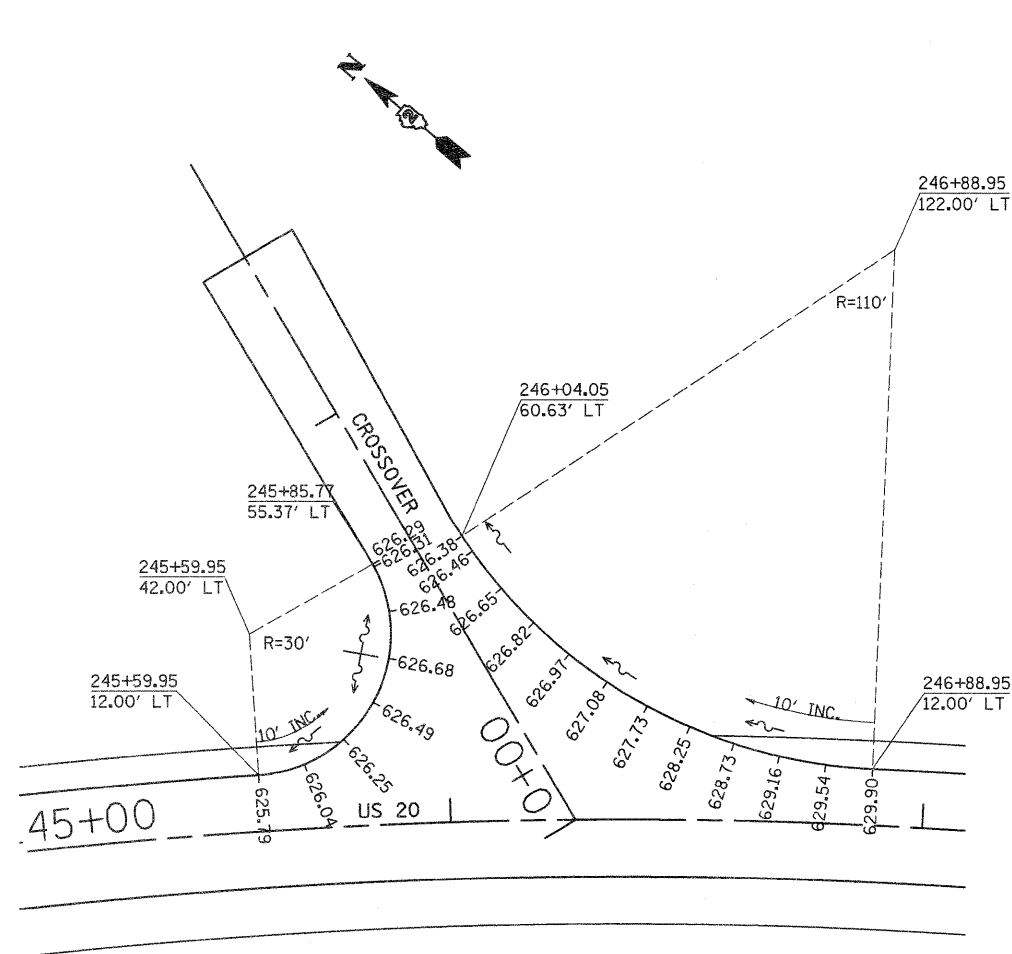


FILE NAME =	USER NAME = cushmanbw	DESIGNED -	REVISED -	STATE OF ILLINOIS DEPARTMENT OF TRANSPORTATION	PAVEMENT ELEVATIONS	F.A.P. RTE.	SECTION	COUNTY	TOTAL SHEETS	SHEET NO.
c:\pwwork\p\adot\cushmanbw\d0117386\0262808-shr-elev.dgn	DRAWN -	REVISED -	301			31T	JO DAVIESS	160	38	
PLOT SCALE = 20.0000' / IN.	CHECKED -	REVISED -	CONTRACT NO. 64D92							
PLOT DATE = Wed Dec 09 11:21:50 2009	DATE -	REVISED -	SCALE:			SHEET NO.	OF	SHEETS	STA.	TO STA.

PAVEMENT JOINTS

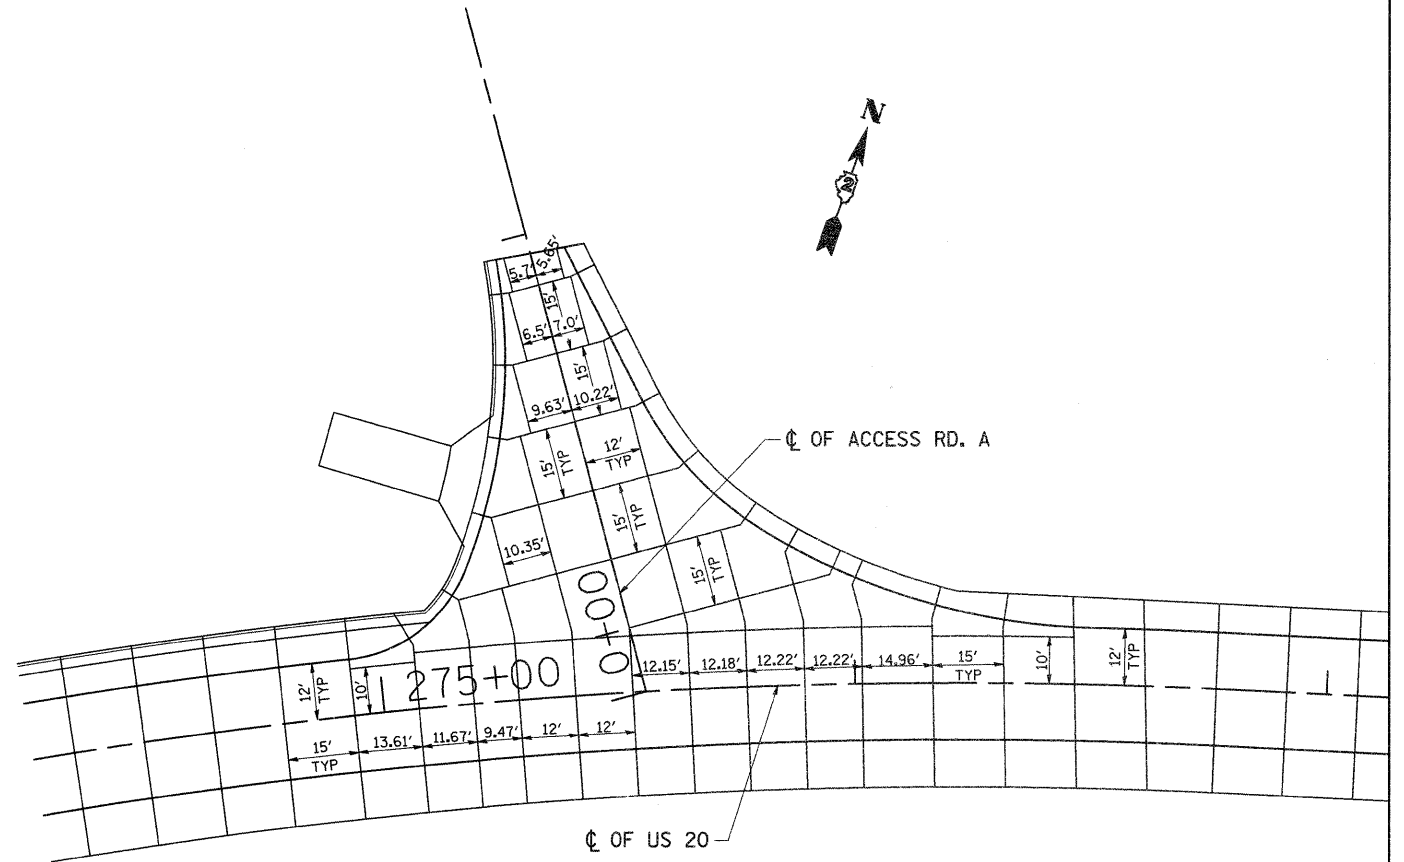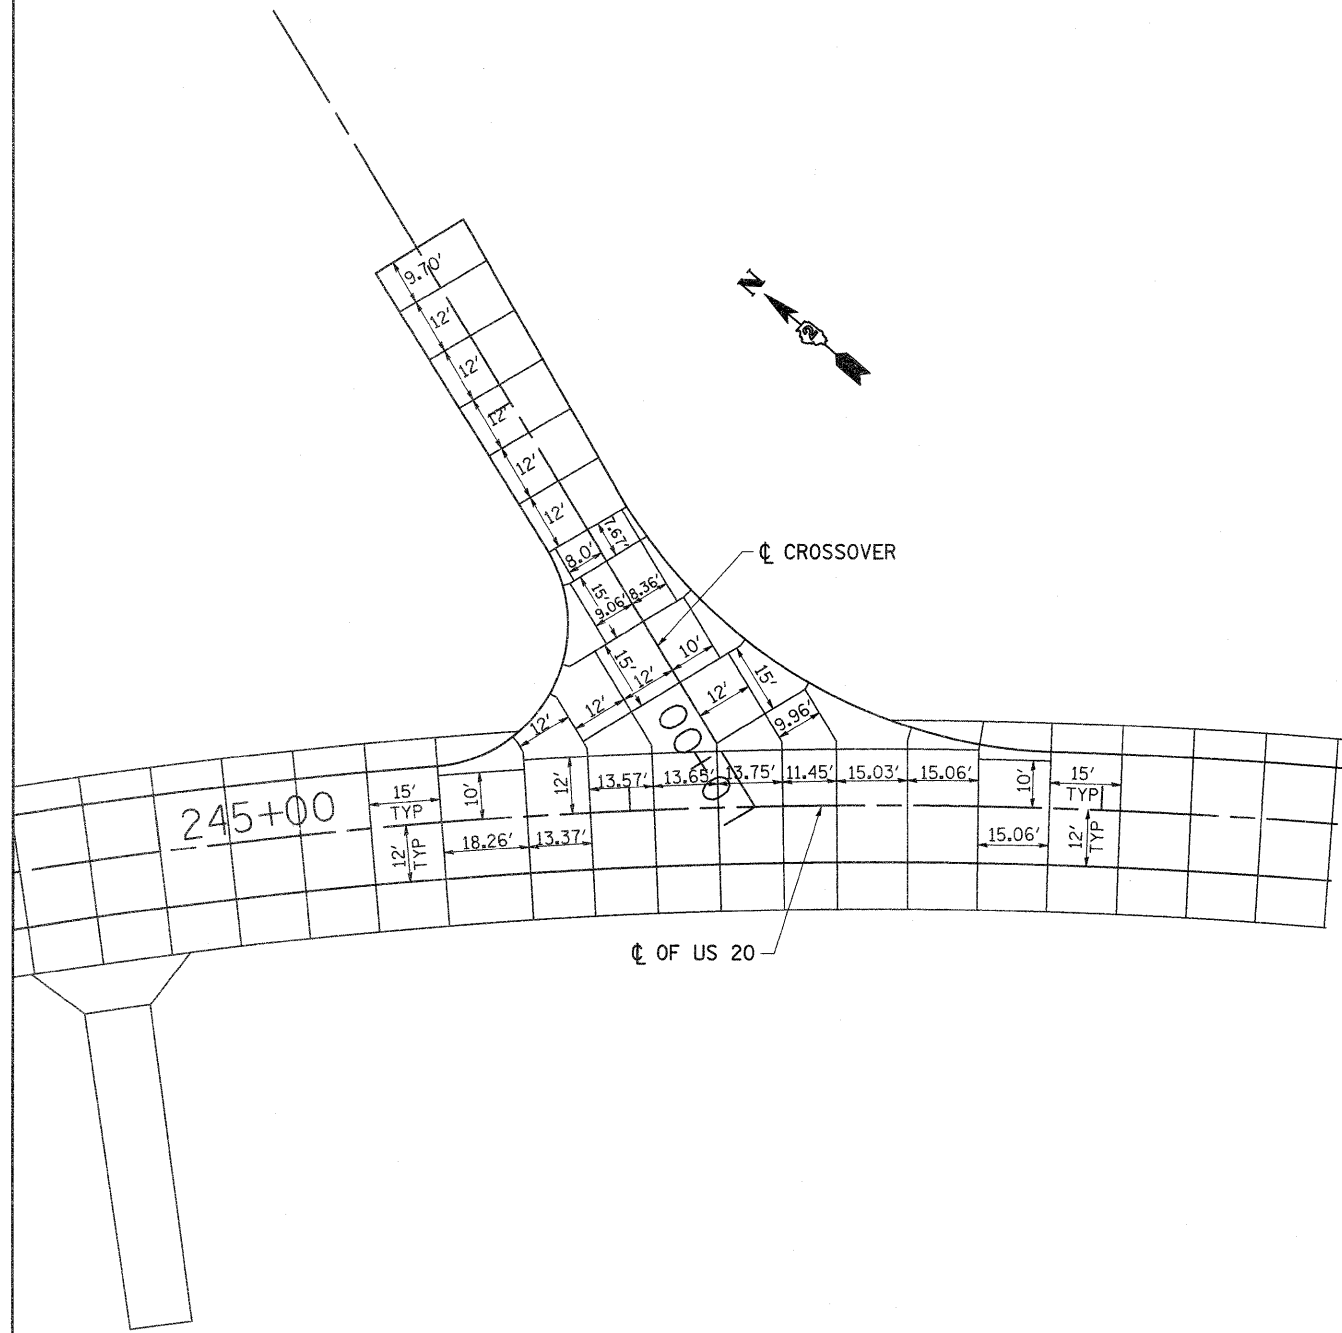


FILE NAME =	USER NAME = cushmanbw	DESIGNED -	REVISED -	STATE OF ILLINOIS DEPARTMENT OF TRANSPORTATION	PAVEMENT JOINTS					F.A.P RTE.	SECTION	COUNTY	TOTAL SHEETS	SHEET NO.
at\pwork\pedit\cushmanbw\d0117386\02	ht-pvtjoint.dgn	DRAWN -	REVISED -							301	31T	JO DAVIESS	160	39
	PLOT SCALE = 20.0000' / IN.	CHECKED -	REVISED -		CONTRACT NO. 64D92									
	PLOT DATE = Wed Dec 09 11:34:08 2009	DATE -	REVISED -		SCALE:	SHEET NO.	OF	SHEETS	STA.	TO STA.	ILLINOIS FED. AID PROJECT			

BARGE TERMINAL RD. INTERSECTION

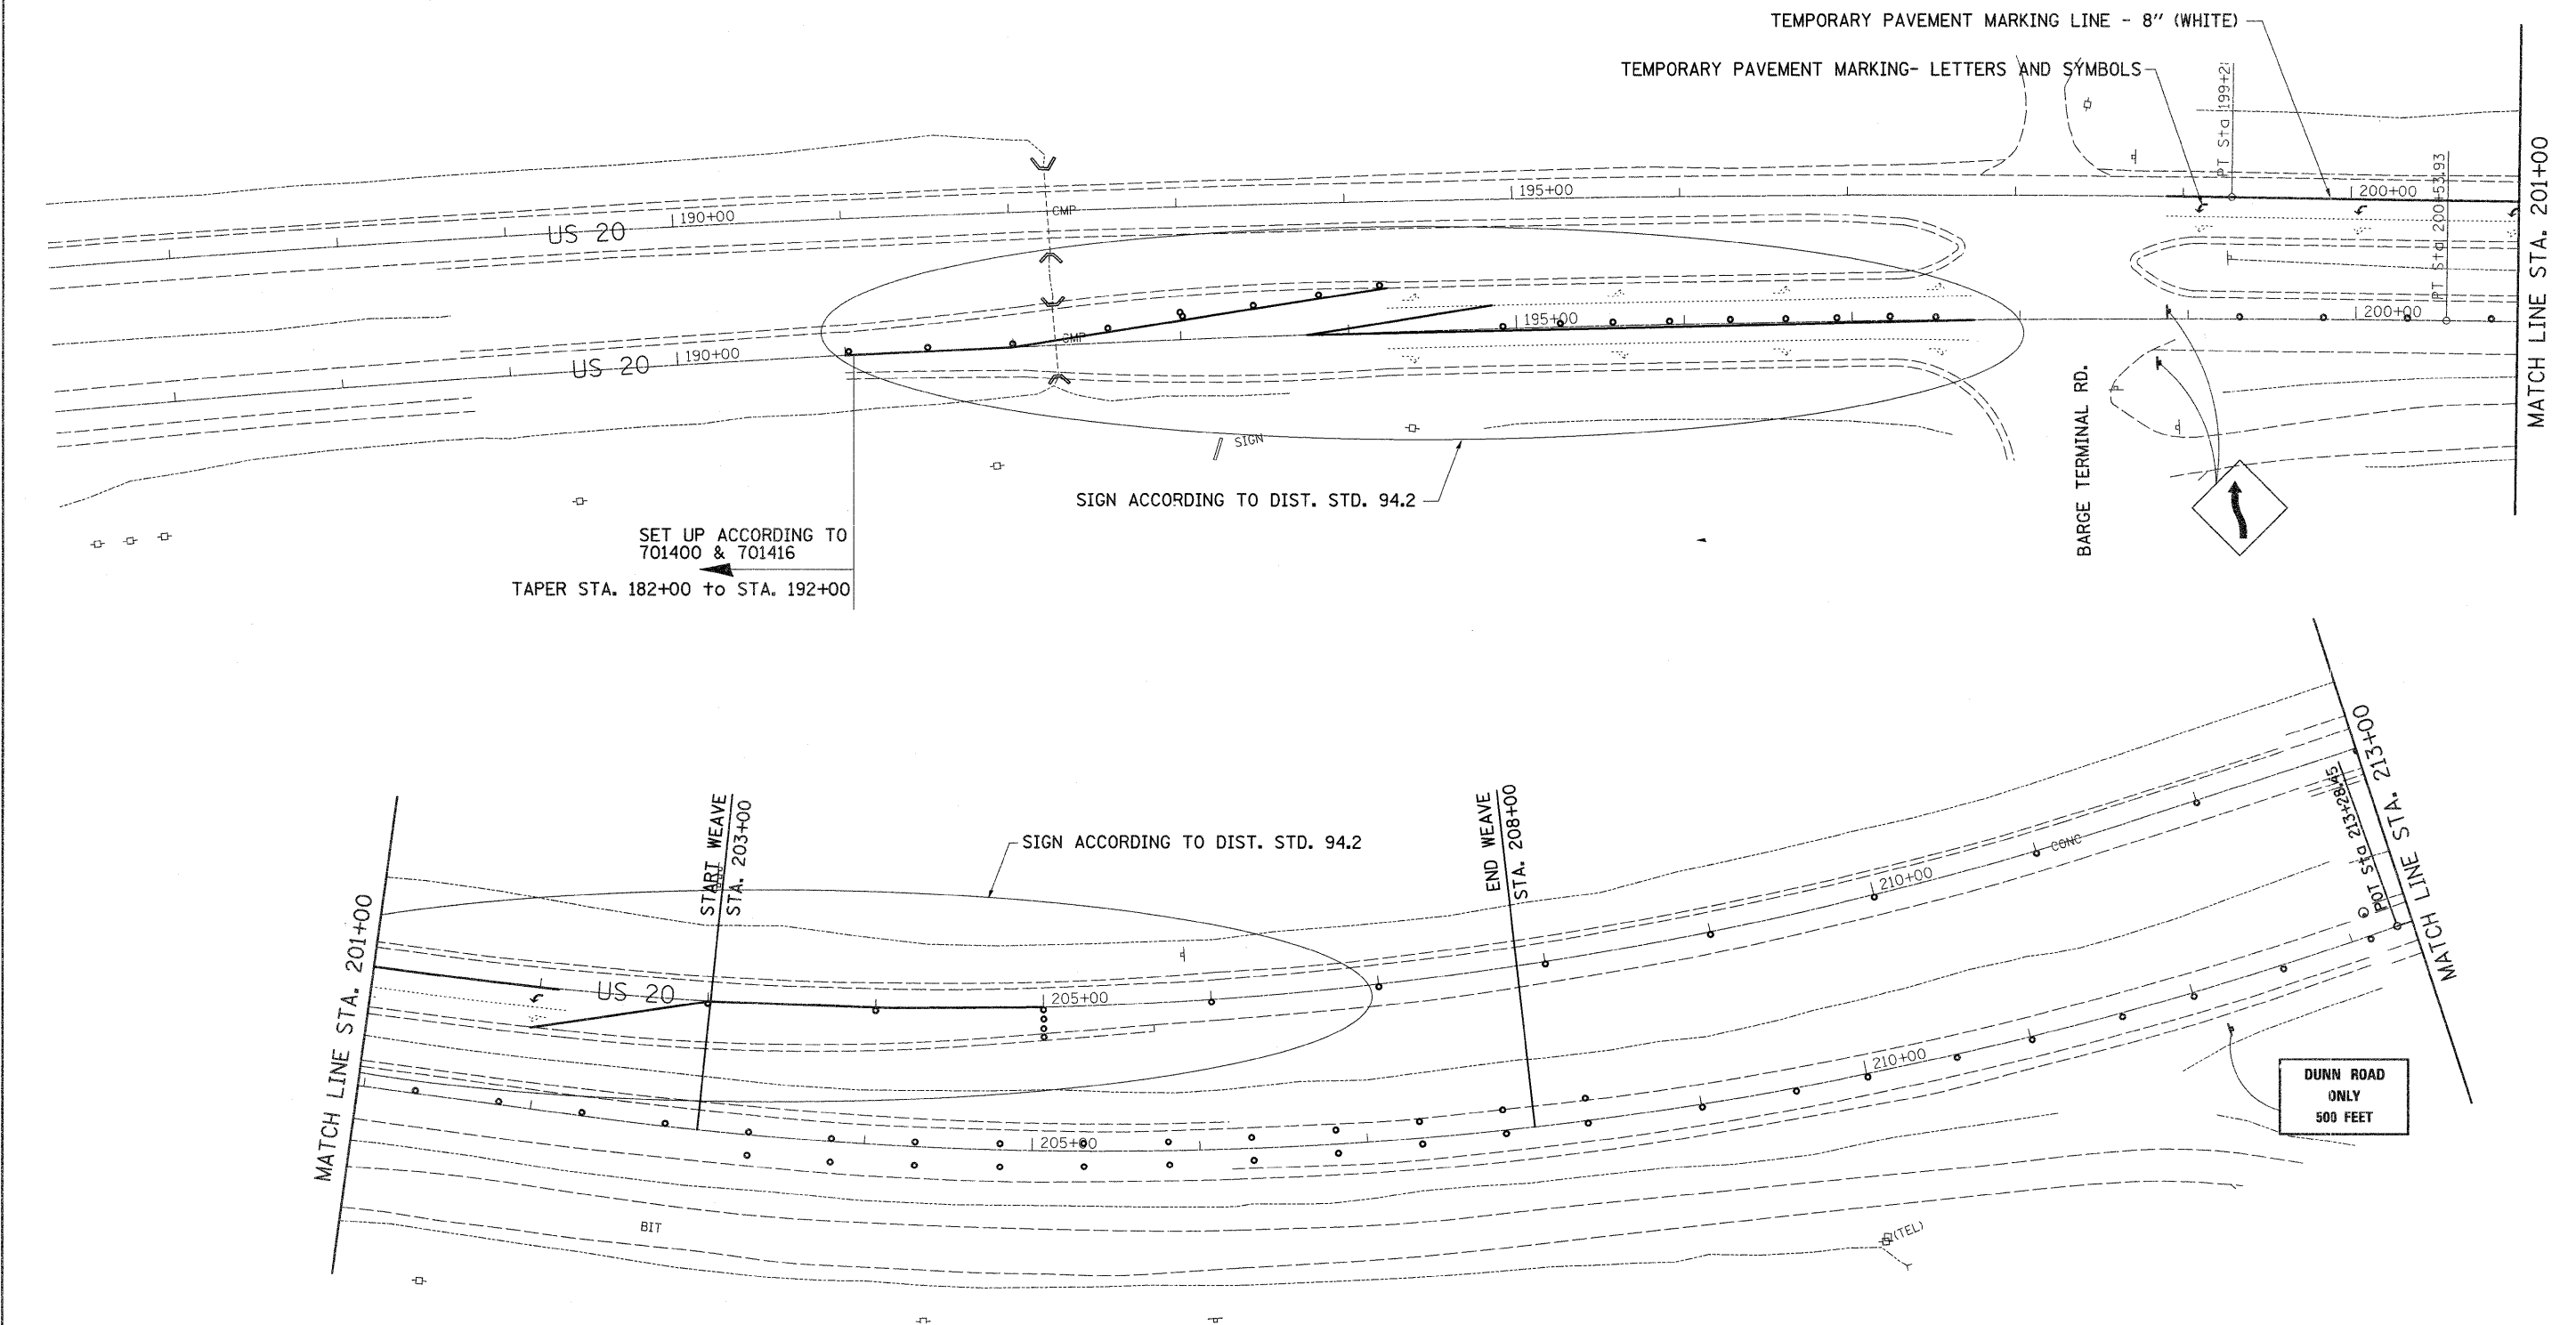


FILE NAME =	USER NAME = cushmanbw	DESIGNED -	REVISED -	STATE OF ILLINOIS DEPARTMENT OF TRANSPORTATION	BARGE TERMINAL RD. INTERSECTION					F.A.P RTE.	SECTION	COUNTY	TOTAL SHEETS	SHEET NO.
c:\pwr_work\pwr.dot\cushmanbw\d0117366\122008-1-staging.dgn	2008-1-staging.dgn	DRAWN -	REVISED -							301	31T	JO DAVIESS	160	40
PLOT SCALE = 50.0000' / IN.	CHECKED -	REVISED -	REVISED -		CONTRACT NO. 64D92									
PLOT DATE = Wed Dec 09 11:48:16 2009	DATE -	REVISED -	REVISED -		SCALE:	SHEET NO.	OF	SHEETS	STA.	TO STA.	ILLINOIS FED. AID PROJECT			


TEMPORARY WEST CROSSOVER STAGE I

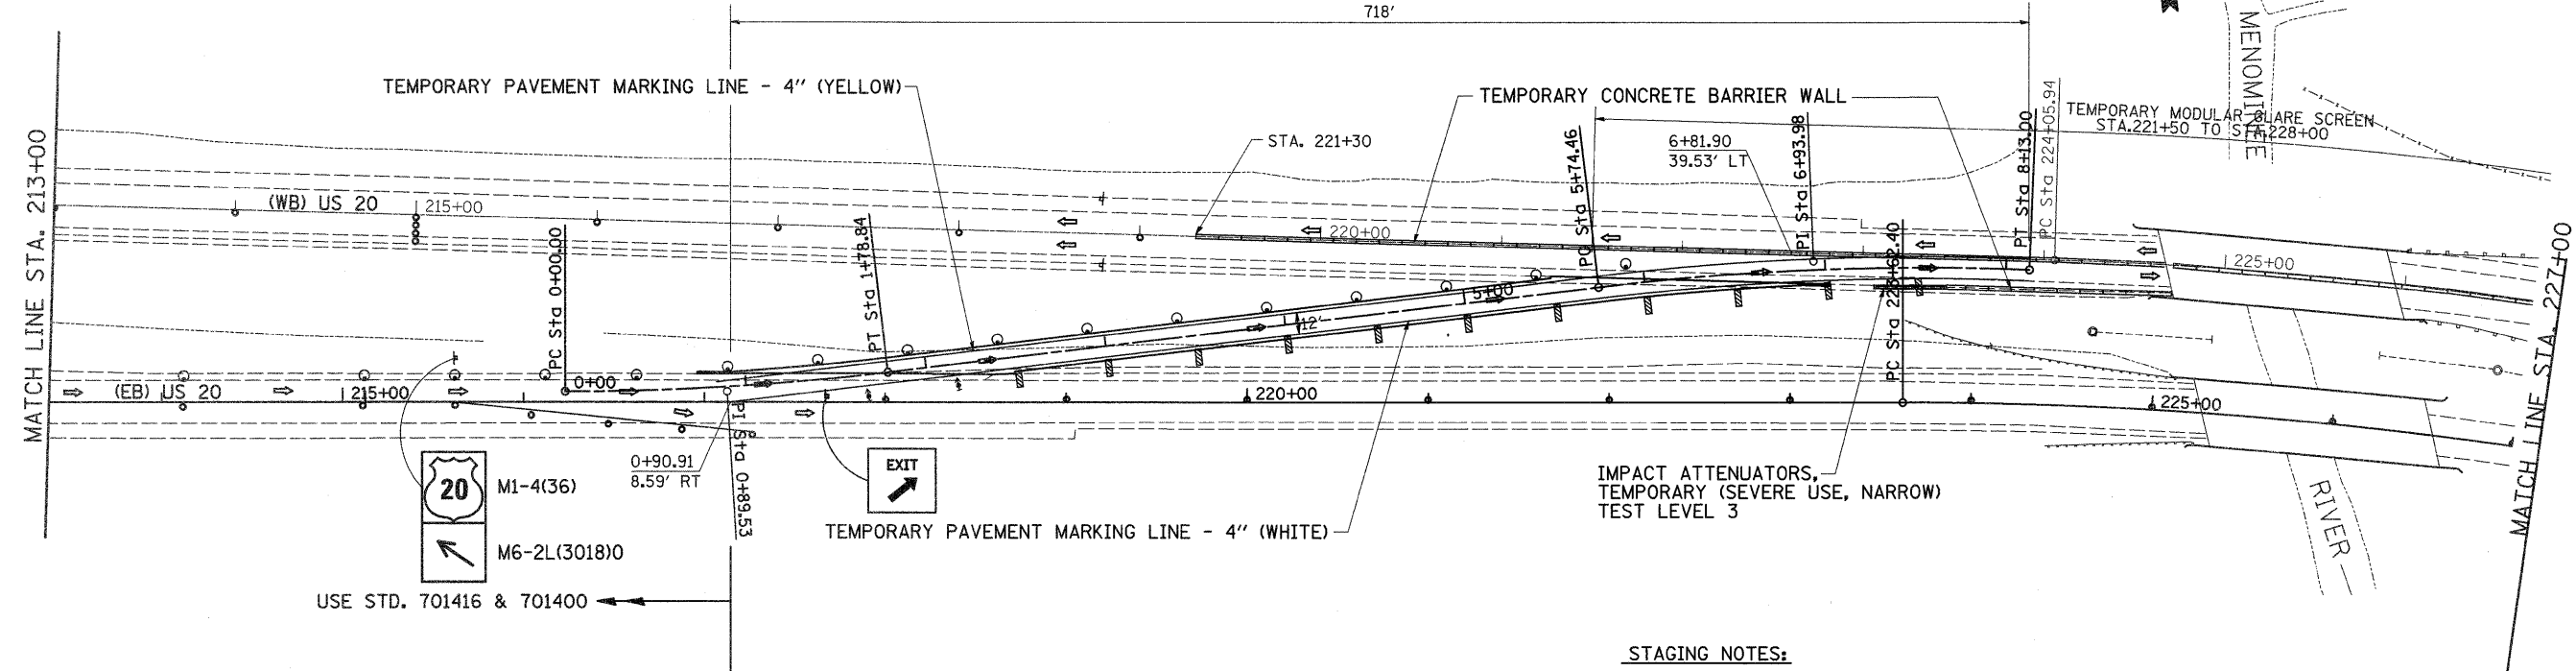

- STAGING NOTES:**
1. USE STANDARD 701400 & 701416 WHEN UTILIZING CROSSOVER.
 2. APPLY TEMPORARY PAVEMENT MARKING LINE 4"
 3. SETUP TEMPORARY CONCRETE BARRIER WALL @ $\frac{1}{2}$ OF WESTBOUND LANES INCLUDING ALL TAPERS.
 4. ANY CONFLICTING INLAID PAVEMENT MARKING SHALL BE COVERED WITH BLACKOUT TAPE, COST WILL BE INCLUDED IN TRAFFIC CONTROL STANDARD 701416.
 5. INSTALL TEMPORARY LIGHTING SYSTEM

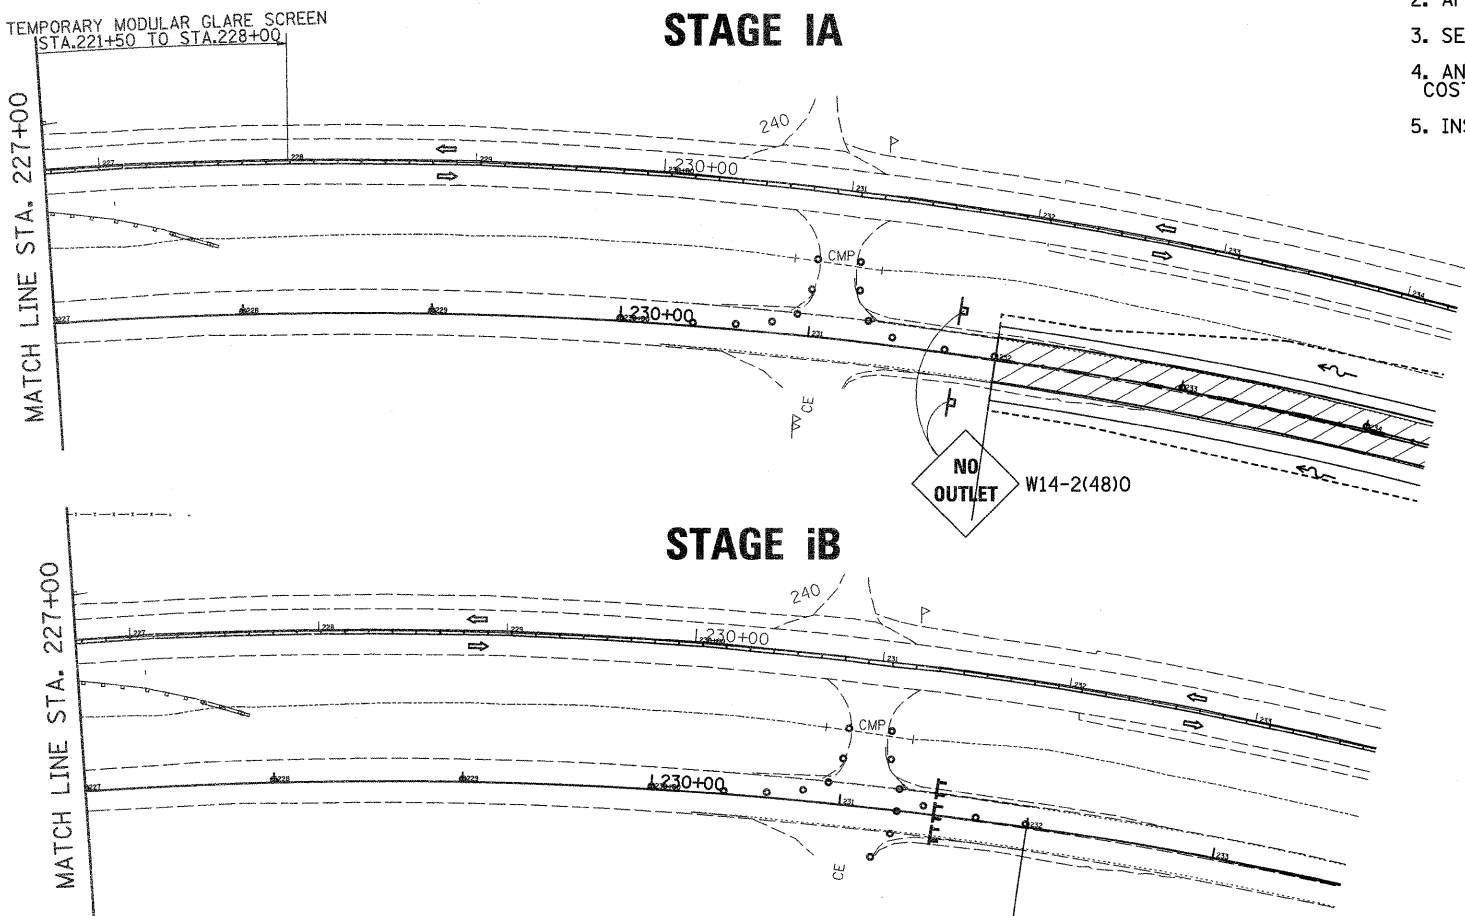

USE AT ALL ENTRANCES
DETAIL B

 


STRIPED AS SHOWN FOR THE TYPE III
BARRICADE ON STANDARD 701901
MOUNTED TO THE FACE OF THE
TEMPORARY CONCRETE BARRIER WALL
COST TO BE INCLUDED

SYMBOLS

- ↑ Arrow board
- ▨ Work area
- ⊥ Sign
- ⬆ Direction indicator barricade with steady burn monodirectional light
- ⬇ Type II barricade with steady burn monodirectional light
- ⊙ Drum with steady burn monodirectional light
- ▨ Vertical Panel (back to back)
- ⊥ Type III barricade with flashing lights
- Temporary concrete barrier
- ◇ Bidirectional barrier marker

FILE NAME =	USER NAME = cushmanbw	DESIGNED -	REVISED -	STATE OF ILLINOIS DEPARTMENT OF TRANSPORTATION		TEMPORARY WEST CROSSOVER STAGE I		F.A.P. RTE.	SECTION	COUNTY	TOTAL SHEETS	SHEET NO.
cs:\pw\work\pwidot\cushmanbw\0117386\022808-staging.dgn		DRAWN -	REVISED -					301	31T	JO DAVIESS	160	41
		CHECKED -	REVISED -									
		DATE -	REVISED -									
PLOT SCALE = 50.0000' / IN.		PLOT DATE = Wed Dec 09 11:48:11 2009		SCALE:		SHEET NO.	OF	SHEETS	STA.	TO STA.	ILLINOIS FED. AID PROJECT	
											CONTRACT NO. 64092	

TAPER STA.387+00 to
STA. 377+00

 

-  Arrow board
-  Work area
-  Sign
-  Direction indicator barricade with steady burn monodirectional light
-  Type II barricade with steady burn monodirectional light
-  Drum with steady burn monodirectional light
-  Vertical Panel (back to back)
-  Type III barricade with flashing lights
-  Temporary concrete barrier
-  Bidirectional barrier marker



1. USE STANDARD 701400 & 701416 WHEN UTILIZING CROSSOVER.
2. CONSTRUCT ADDITIONAL 3' OF TEMPORARY PAVEMENT ALONG THE NORTH SIDE OF CROSSOVER FOR THE BARRIER WALL TO SIT ON.
2. PRIOR TO APPLYING TEMPORARY PAVEMENT MARKING THE EXISTING CROSSOVER MUST BE CLEANED OF ANY DEBRIS AND EXISTING MEDIAN CROSS OVER CLOSURE TO BE REMOVED. (THIS IS INCLUDED IN THE COST OF TRAFFIC CONTROL STD. 701416.)
2. APPLY TEMPORARY PAVEMENT MARKING LINE 4"
3. SETUP TEMPORARY CONCRETE BARRIER WALL @ $\frac{1}{2}$ OF WESTBOUND LANES INCLUDING ALL TAPERS.
4. ANY CONFLICTING INLAID PAVEMENT MARKING SHALL BE COVERED WITH BLACKOUT TAPE, COST WILL BE INCLUDED IN TRAFFIC CONTROL STANDARD 701416.
5. INSTALL TEMPORARY LIGHTING SYSTEM.
6. ONCE PROJECT IS COMPLETE INSTALL DISTRICT STD. TYPICAL MEDIAN CROSSOVER CLOSURE (98.4)

FILE NAME =	USER NAME = cushmanbw	DESIGNED -	REVISED -	STATE OF ILLINOIS DEPARTMENT OF TRANSPORTATION	EXISTING EAST CROSSOVER STAGE I	F.A.P RTE.	SECTION	COUNTY	TOTAL SHEETS	SHEET NO.
c:\pwwork\pwwork\cushmanbw\d0117386\022808-staging.dgn	DRAWN -	REVISED -	301			31T	JO DAVIESS	160	42	
PLOT SCALE = 50.0000' / IN.	CHECKED -	REVISED -	CONTRACT NO. 64D92							
PLOT DATE = Wed Dec 09 11:48:14 2009	DATE -	REVISED -	SCALE:			SHEET NO.	OF	SHEETS	STA.	TO STA.







FILE NAME =	USER NAME = cushmanbw	DESIGNED -	REVISED -	STATE OF ILLINOIS DEPARTMENT OF TRANSPORTATION	MAIN ST. INTERSECTION						F.A.P RTE.	SECTION	COUNTY	TOTAL SHEETS	SHEET NO.
cr\pwwork\pwwdot\cushmanbw\d00117386\1220808-staging.dgn		DRAWN -	REVISED -			301	31T			JO DAVIESS	160	43			
PLOT SCALE = 50.0000' / IN.		CHECKED -	REVISED -			CONTRACT NO. 64D92									
PLOT DATE = Wed Dec 09 11:48:14 2009		DATE -	REVISED -			111 110151 FED. AID PROJECT									
				SCALE:	SHEET NO.	OF	SHEETS	STA.	TO STA.						

STAGE 1A & STAGE 1B

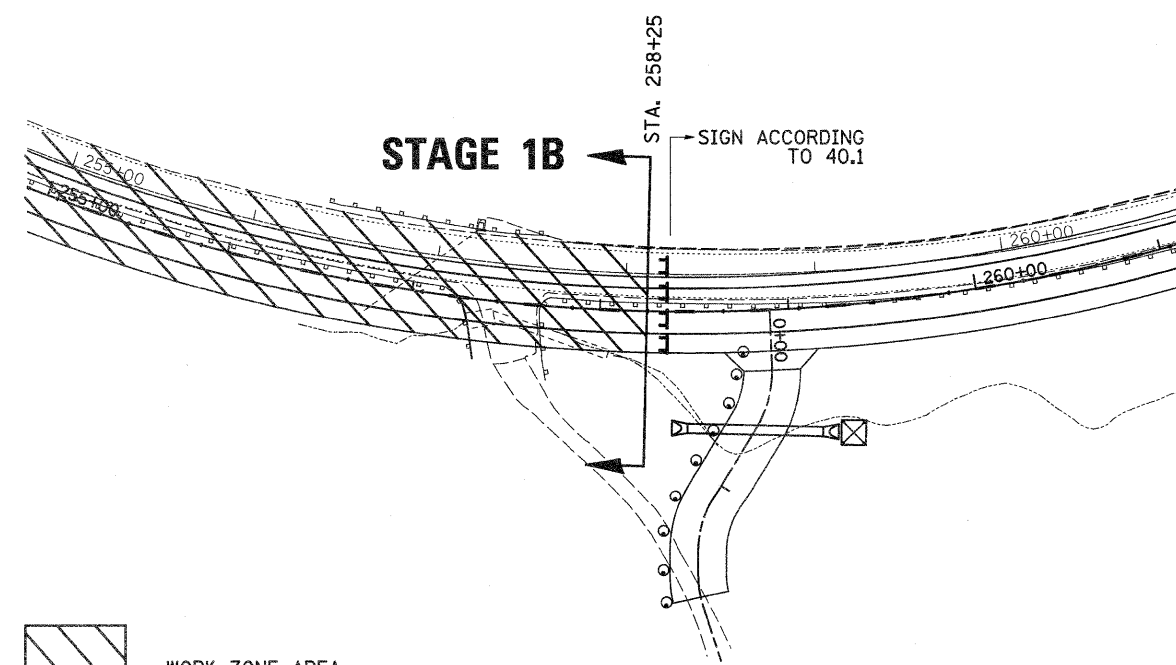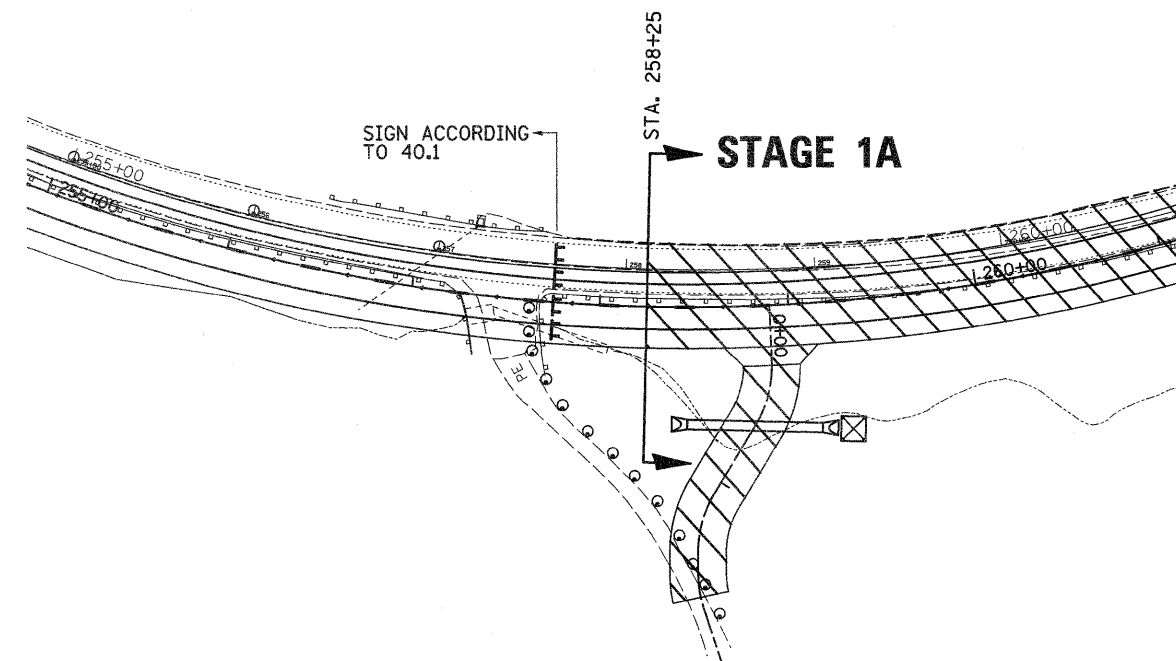

 = WORK ZONE AREA

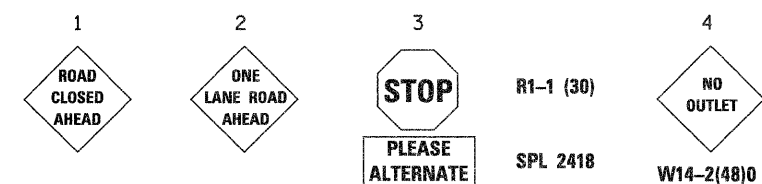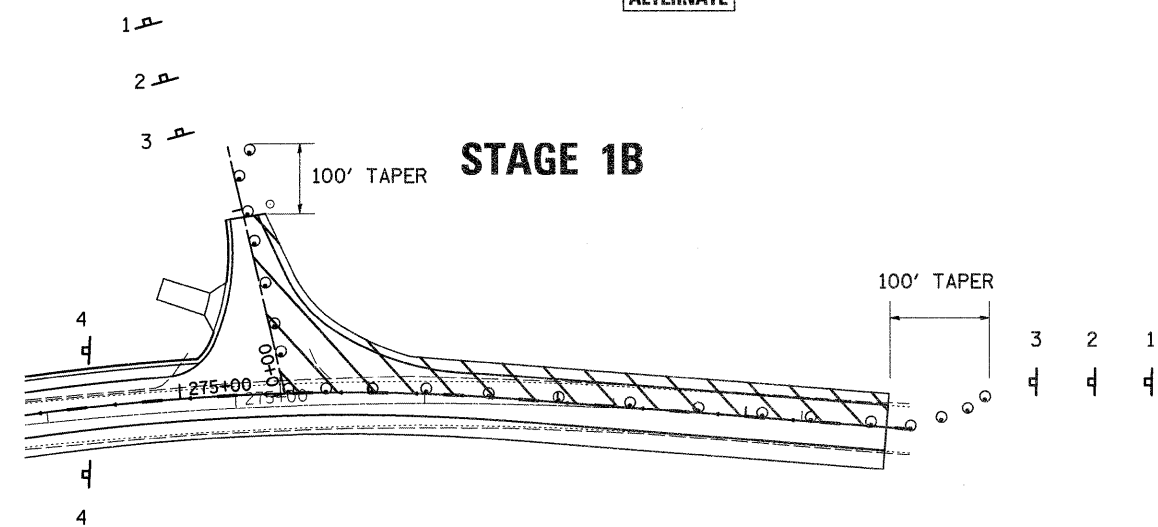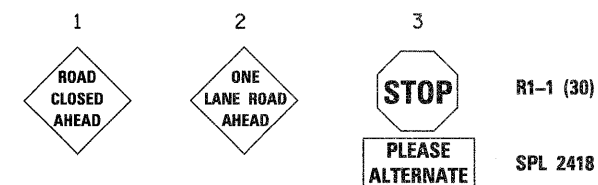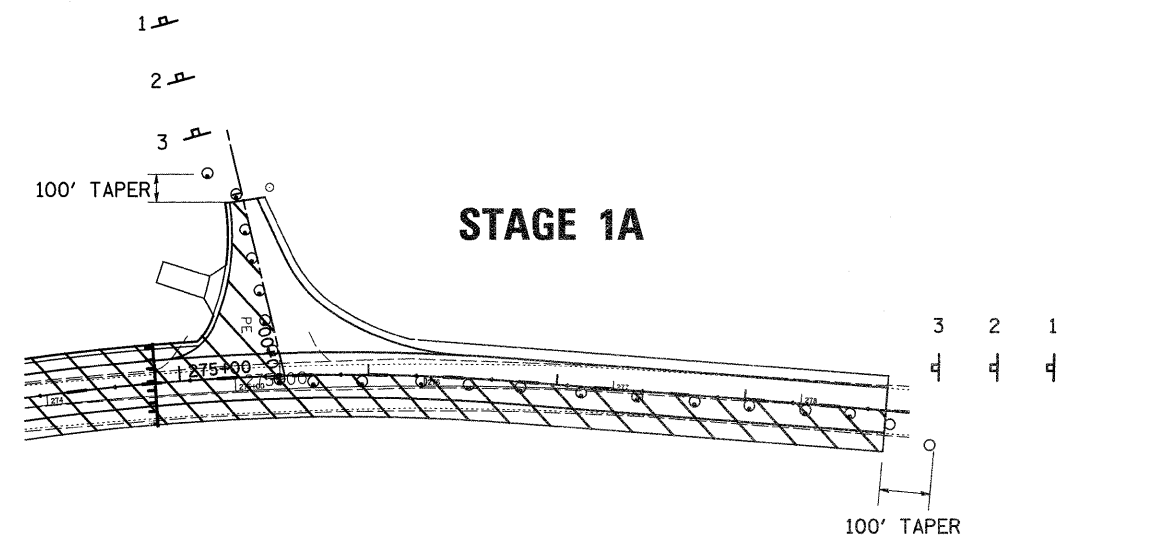

FILE NAME =	USER NAME = cushmenbw	DESIGNED -	REVISED -	STATE OF ILLINOIS DEPARTMENT OF TRANSPORTATION	STAGE 1A & STAGE 1B				F.A.P. RTE.	SECTION	COUNTY	TOTAL SHEETS	SHEET NO.
o:\pw\work\pw\dot\cushmenbw\0117386\02117386-staging.dgn		DRAWN -	REVISED -						301	31T	JO DAVIESS	160	44
	PLOT SCALE = 50.0000' / IN.	CHECKED -	REVISED -								CONTRACT NO. 64D92		
	PLOT DATE = Wed Dec 09 11:48:17 2009	DATE -	REVISED -								ILLINOIS FED. AID PROJECT		
SCALE:					SHEET NO.	OF	SHEETS	STA.	TO STA.				

F.A.P. RTE.	SECTION	COUNTY	TOTAL SHEETS	SHEET NO.
301	31T	JODAVIESS	160	45
STA.		TO STA.		
FED. ROAD DIST. NO.		ILLINOIS FED. AID PROJECT		

DROP BOX NO. 1

RT STA 250+27 (US 20)

BILL OF MATERIAL

(For Information Only)

BAR	SIZE	NO.	LENGTH	SHAPE
a	5	20	11'-10"	
a1	5	20	11'-3"	
h	6	50	32'-9"	
h1	6	50	16'-11"	
h2	6	50	15'-5"	
h3	6	54	18'-3"	
h4	6	84	11'-7"	
h5	5	16	10'-3"	
h6	6	4	14'-3"	
h7	6	30	4'-6"	
h8	6	30	11'-9"	
h9	5	24	3'-0"	
v	6	100	9'-5"	
v2	5	58	13'-5"	
v3	5	52	9'-10"	
v4	5	14	16'-10"	
v5	5	13	13'-1"	
v6	5	10	9'-0"	
v7	5	10	6'-9"	
DESCRIPTION			UNIT	QTY.
Concrete Box Culverts			CU YD	39.7
Reinforcement Bars			LB	12,760
DESCRIPTION			UNIT	QTY.
4" Galvanized Steel Pipe			1e	17'-5"
1/4" Galvanized Steel Plate			8e	10'-9"
1/4"x 4"x 14" Galvanized Steel Plate			EACH	18
5/8"x 10" Galvanized Steel Bolts			EACH	8
Expansion Bolts 1/2"			EACH	36

GENERAL NOTES:

This work shall be paid for at the contract unit price per Each for Drop Box No. 1.

This work shall be done according to the applicable portion of 503, 508, and 540 of the Standard Specifications.

Contractor shall field verify Galvanized pipe length.

Exposed edges shall be beveled 3/4 ".

The contract unit price "each" for DROP BOX NO. 1 shall include the Expansion Bolts, Galvanized Pipe, Concrete Structures, Reinforcement Bars, Bolts, Nuts, Washers, Steel Plates, earth excavation where required, and necessary grading to fit the inlet as shown in the cross sections or to the slope.

Reinforcement bars shall conform to the requirements of ASTM A 706 Gr. 60. See Special Provisions.

Steel Plates shall conform to AASHTO M-183 and shall be Galvanized conforming to AASHTO M-111.

Galvanized Pipe shall not be Threaded.


Bolts, Nuts, and Washers shall be in accordance with Article 505 of the Standard Specification and shall be galvanized.

See Plan & Profile Sheet for more information.

See Cross Section Sheet for more information.


Steel pipes shall conform to A.S.T.M. A-53 Grade B, Schedule 40, and shall be galvanized conforming to AASHTO M11 and A.S.T.M. A385.

Grating Design conforms to AASHTO Roadside Design Guide Art. 3.4.2.1.

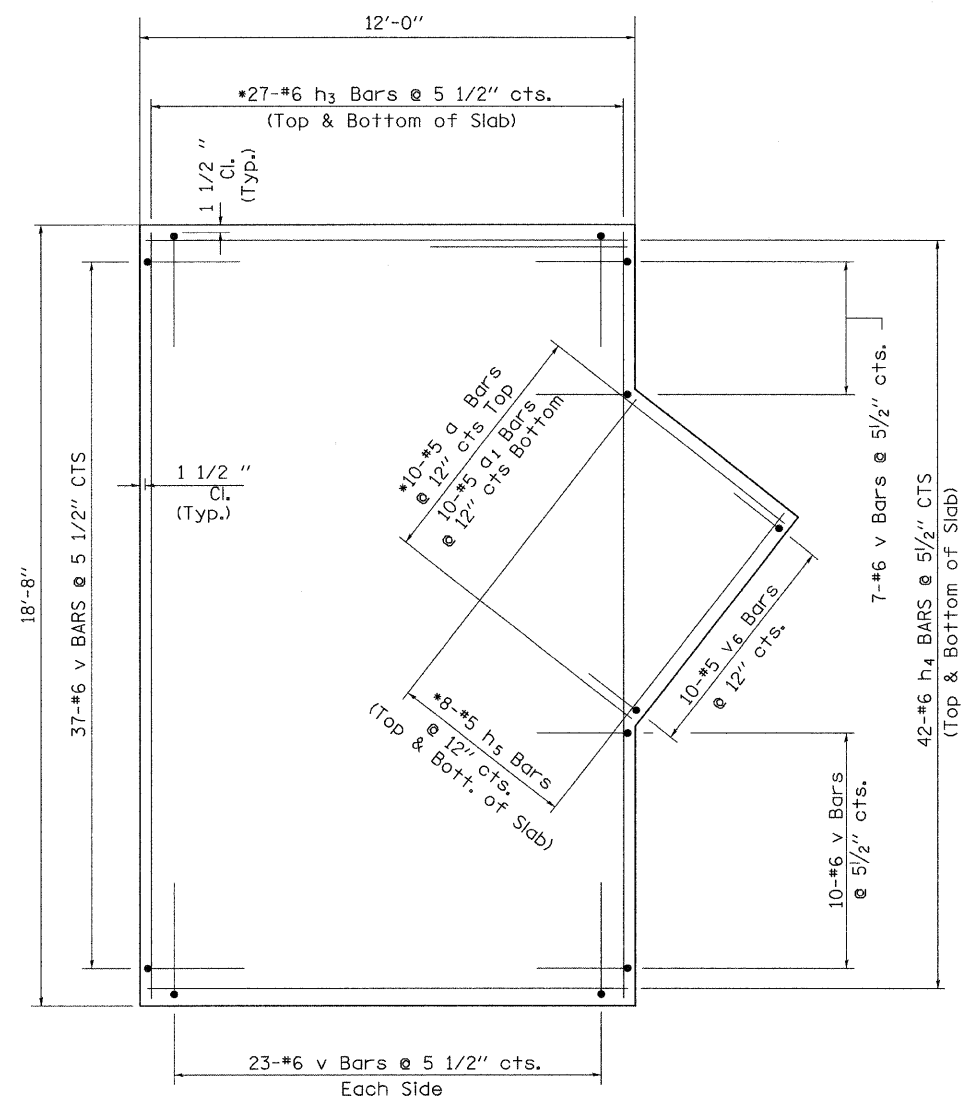


BOTTOM SLAB

*Bend to fit Top of Slab Bars around RC Pipe

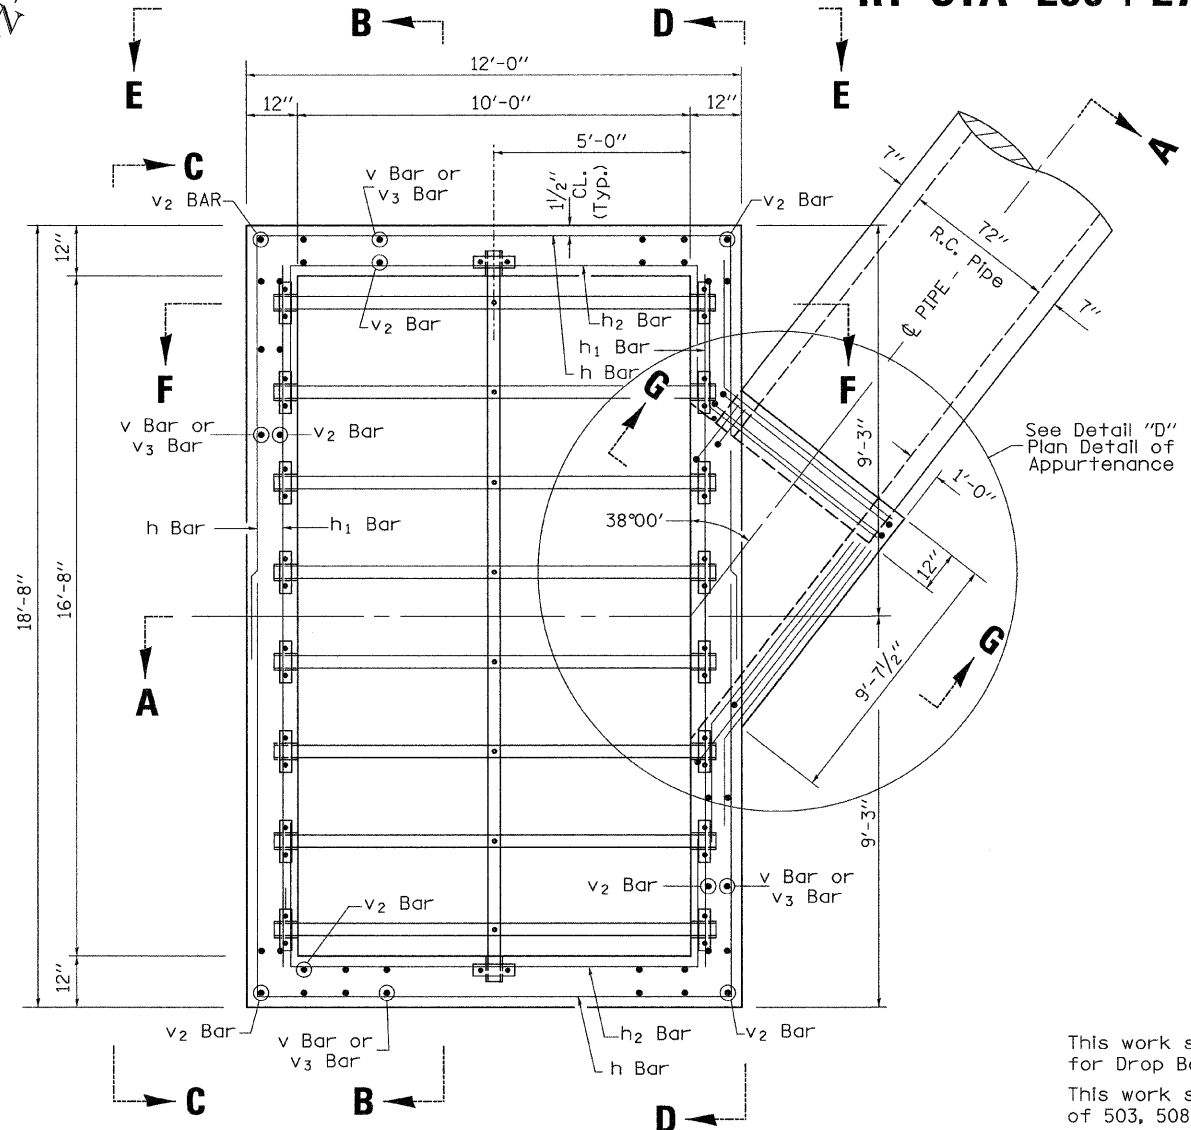


PLAN

Cut pipe to fit in field.

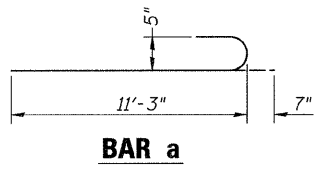


BAR a

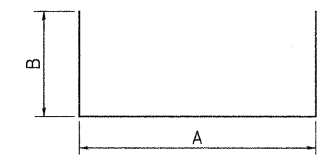


BARS h & h2

BAR	A	B
h Bar	11'-9"	10'-6"
h2 Bar	10'-3"	2'-7"

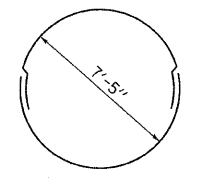


BAR h6 (PAIR)

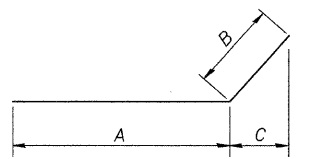


BARS h7 & h8

BAR	A	B	C
h7 Bar	2'-3"	2'-3"	1'-9"
h8 Bar	9'-6"	2'-3"	1'-4 1/2"

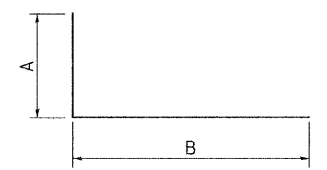

BARS v, v4, v5, & v6





BAR	A	B
v Bar	2'-7"	6'-10"
v4 Bar	7'-4"	9'-6"
v5 Bar	2'-4"	10'-9"
v6 Bar	2'-2"	6'-10"

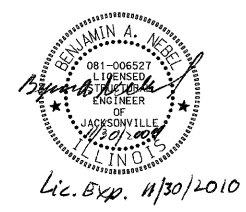

PLOT DATE = 11/30/2009
FILE NAME = V:\Bridge\2244\2244-22.dwg
PLOT SCALE = 5:1299
USER NAME = toody

CONTRACT NO. 64D82				
F.A.P. RTE.	SECTION	COUNTY	TOTAL SHEETS	SHEET NO.
301	31T	JODAVIESS	160	46
STA.		TO STA.		
FED. ROAD DIST. NO.	ILLINOIS	FED. AID PROJECT		
SH. 2 OF 3				

DROP BOX NO. 1 RT STA 250+27 (US 20)

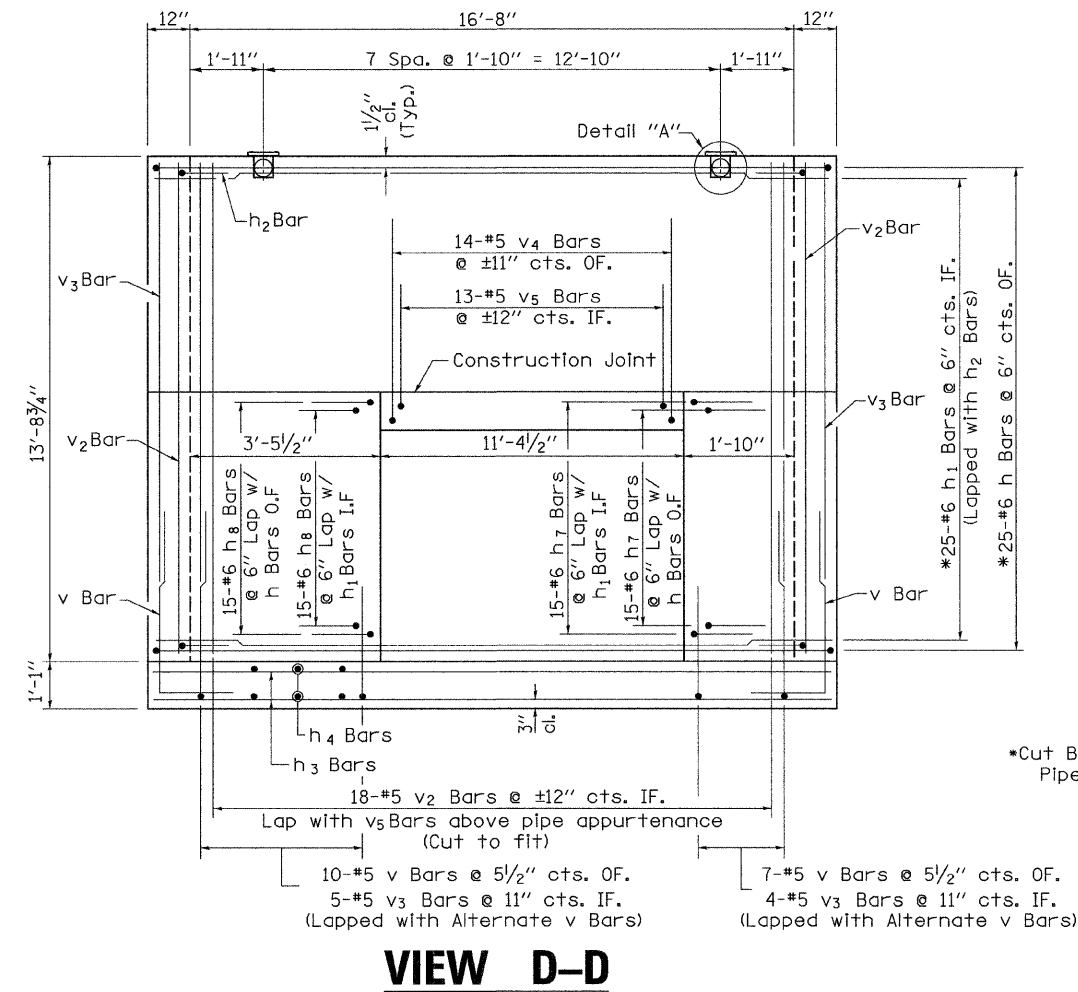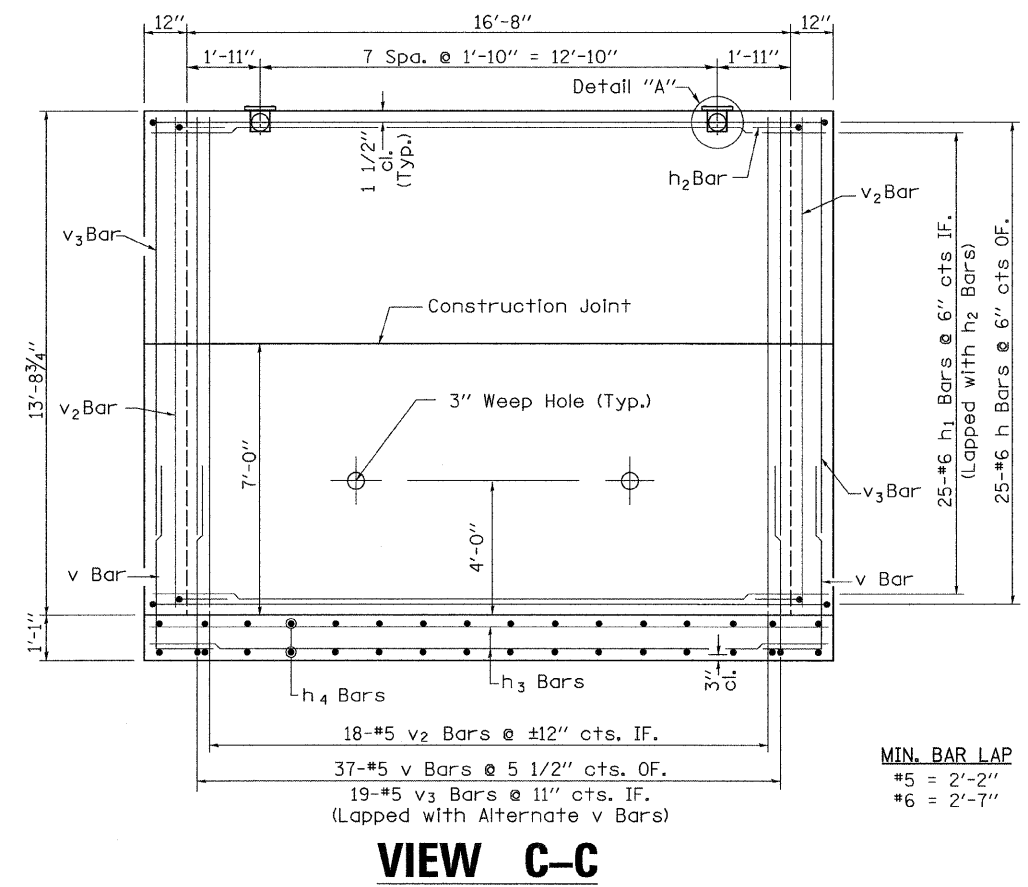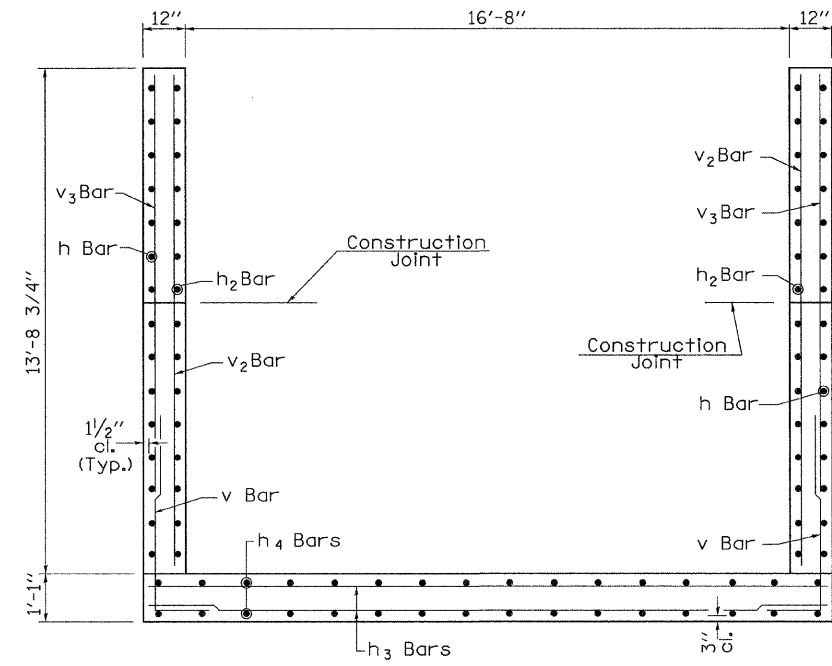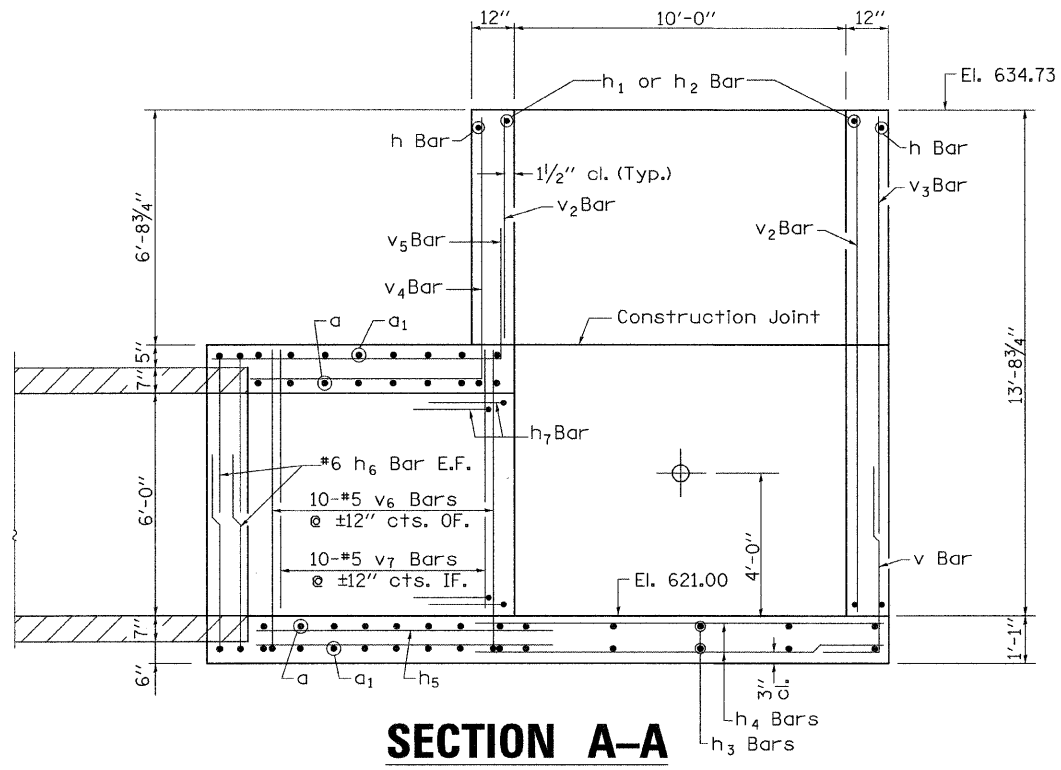

*Cut Bars to fit around Pipe Appurtenance.


MIN. BAR LAP
#5 = 2'-2"
#6 = 2'-7"

PLOT DATE = 11/30/2009
FILE NAME = V:\Bridges\2244\2244-22.dwg
PLOT SCALE = 1/16" = 1'-0"
USER NAME = jsoody


F.A.P. RTE.	SECTION	COUNTY	TOTAL SHEETS	SHEET NO.
301	31T	JODAVIESS	160	47
STA.		TO STA.		
FED. ROAD DIST. NO.		ILLINOIS FED. AID PROJECT		

DROP BOX NO. 1


RT STA 250+27 (US 20)

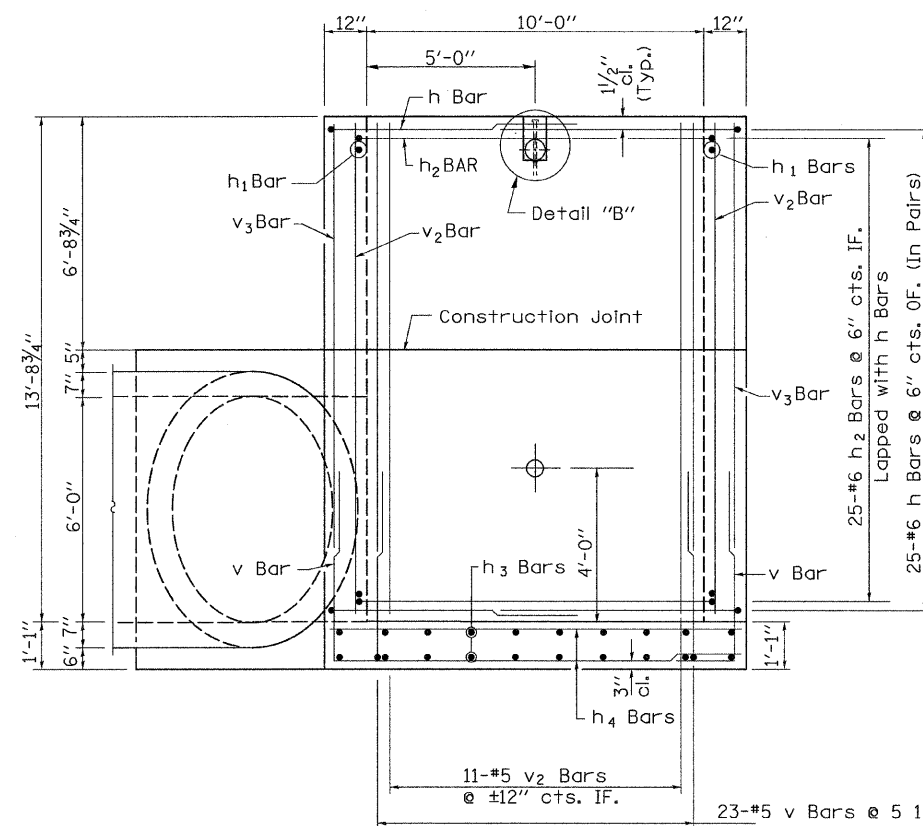

VIEW E-E

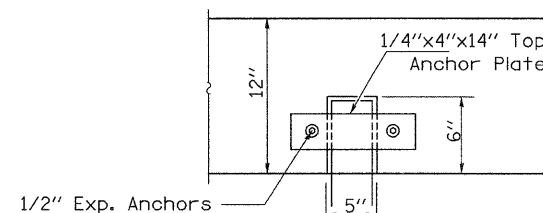


VIEW H-H

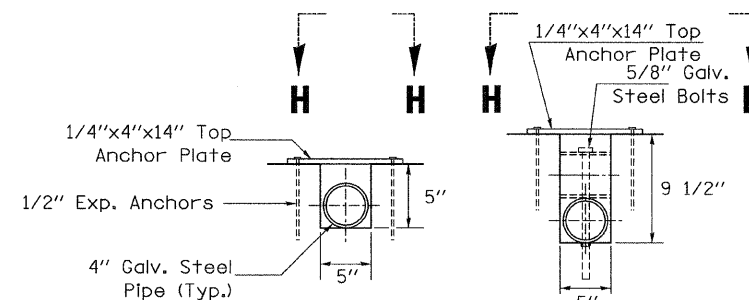


DETAIL A

DETAIL B

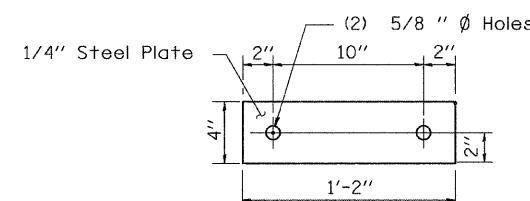


TOP ANCHOR PLATE


*Cut Bars to fit around Pipe
**Bend to fit around pipe.

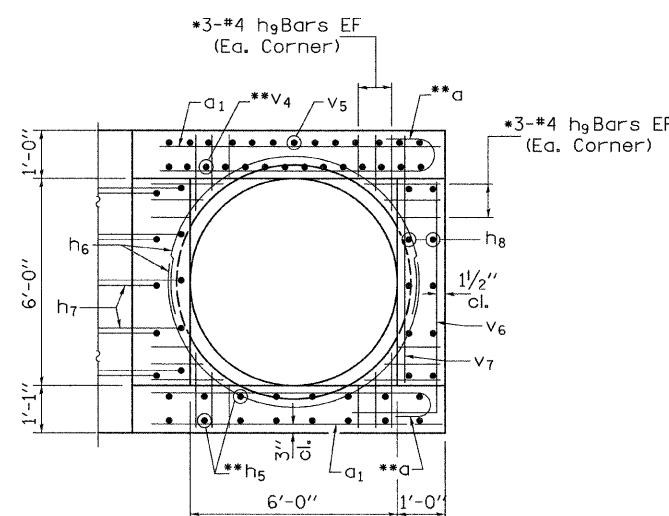

VIEW G-G

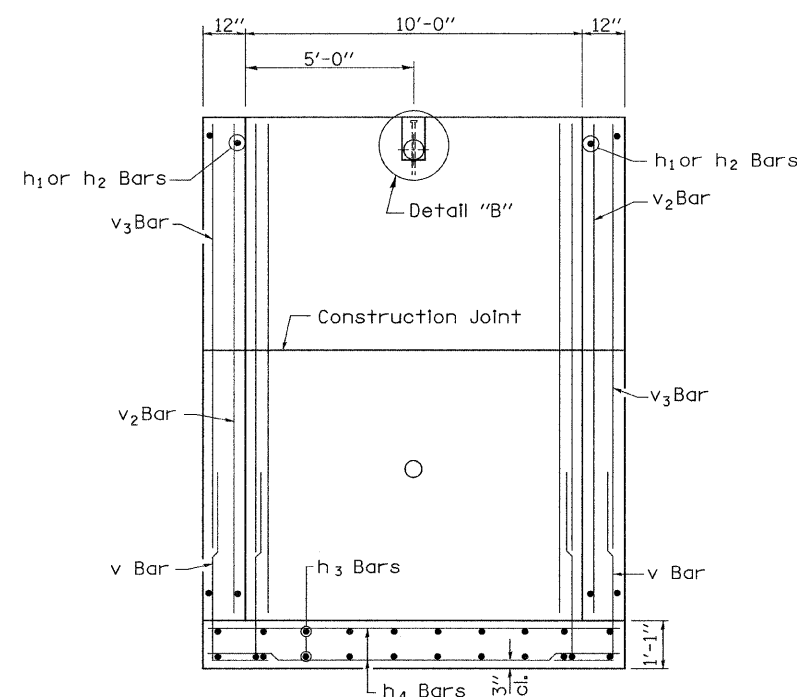

SECTION F-F

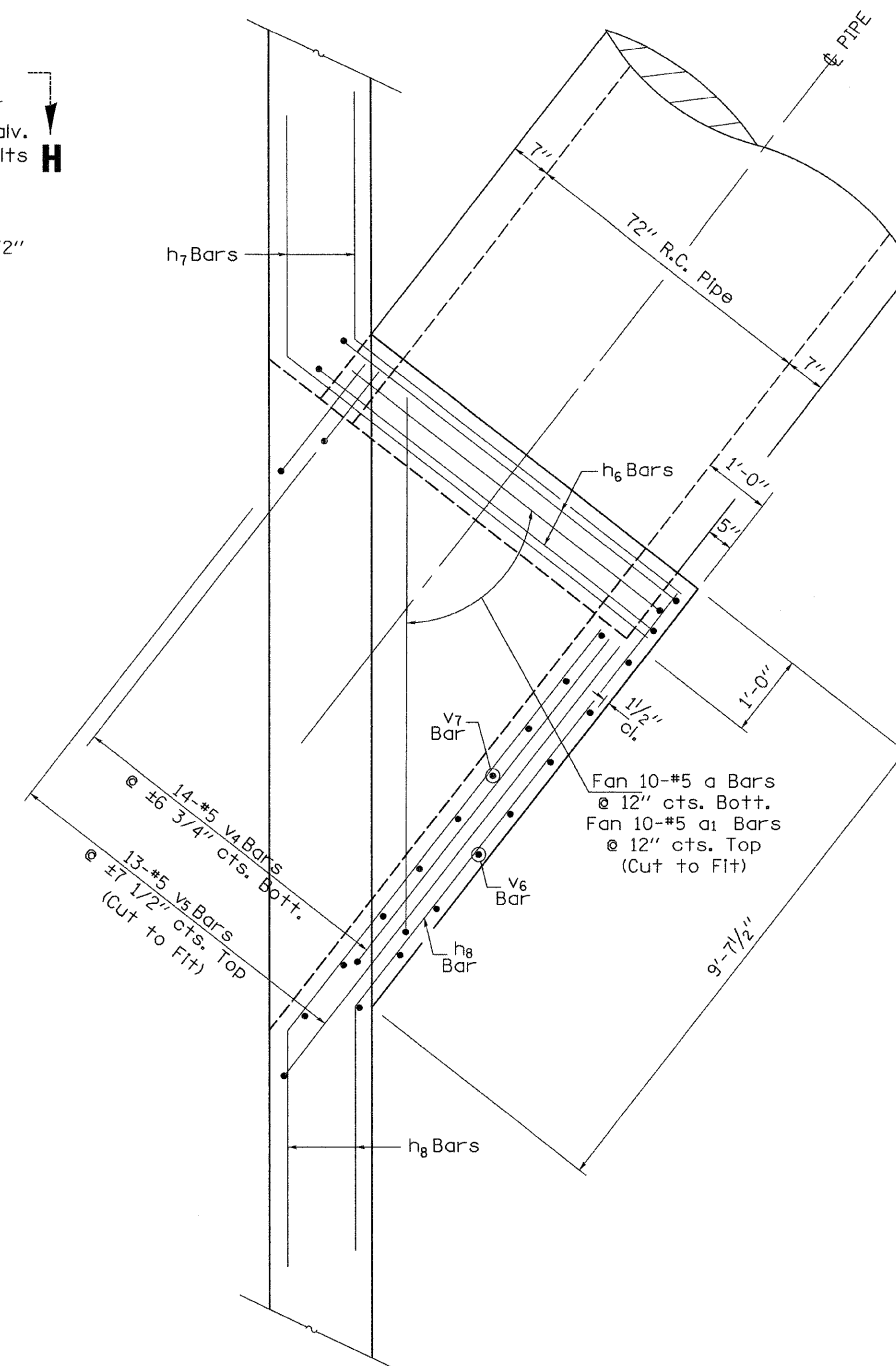

BORING LOGS



Illinois Department of Transportation

Division of Highways

Illinois Department of Transportation/D-2

SOIL BORING LOG

Page 1 of 1

Date 4/16/08

ROUTE US 20

DESCRIPTION P92-028-08 Culvert, 3.2 m. E. of East Dubuque

LOGGED BY W. Garza

SECTION

LOCATION Menominee Twp. - 2 NW, SEC., TWP. 28N, RNG. 2W

COUNTY JoDaviess

DRILLING METHOD Hollow Stem Auger

HAMMER TYPE CME-45 Automatic

STRUCT. NO.

Station

BORING NO. B-1

Station 52' E. of Ctr.

Offset 13.00ft S. of Ctr.

Ground Surface Elev. 101.90 ft

D
E
P
T
H
(ft)

B
L
O
W
S
(/6")

U
N
D
R
S
T
R
I
C
T
U
R
E
(tsf)

M
O
S
T
L
Y
(%)

Surface Water Elev. Dry ft

Stream Bed Elev. 87.00 ft

Groundwater Elev.: First Encounter 79.9 ft

Upon Completion Dry ft

After Hrs. ft

D
E
P
T
H
(ft)

B
L
O
W
S
(/6")

U
N
D
R
S
T
R
I
C
T
U
R
E
(tsf)

M
O
S
T
L
Y
(%)

Shoulder

SOFT brown LOAM

SOFT brown LOAM with ROCK

MEDIUM brown SILTY LOAM

SOFT brown SANDY LOAM

LOOSE brown dirty SAND with ROCK

MEDIUM tan weathered LIMESTONE

MEDIUM tan weathered LIMESTONE

MEDIUM tan weathered LIMESTONE (continued)

MEDIUM brown/tan weathered LIMESTONE with SILTY CLAY lens

STIFF brown SANDY LOAM with LIMESTONE fragments

Auger Refusal at 26.5'

End of Boring

80.90

78.40

75.40

73.00

68.00

65.50

0.00

-2.50

-5.00

The Unconfined Compressive Strength (UCS) Failure Mode is indicated by (B-Bulge, S-Shear, P-Penetrometer)
The SPT (N value) is the sum of the last two blow values in each sampling zone (AASHTO T206)

BBS, from 137 (Rev. 8-99)



Illinois Department of Transportation

Division of Highways

Illinois Department of Transportation/D-2

SOIL BORING LOG

Page 1 of 1

Date 4/16/08

ROUTE US 20

DESCRIPTION P92-028-08 Culvert, 3.2 m. E. of East Dubuque

LOGGED BY W. Garza

SECTION

LOCATION Menominee Twp. - 2 NW, SEC., TWP. 28N, RNG. 2W

COUNTY JoDaviess

DRILLING METHOD Hollow Stem Auger

HAMMER TYPE CME-45 Automatic

STRUCT. NO.

Station

BORING NO. B-2

Station 94' W. of Ctr.

Offset 40.00ft N. of Ctr.

Ground Surface Elev. 94.00 ft

D
E
P
T
H
(ft)

B
L
O
W
S
(/6")

U
N
D
R
S
T
R
I
C
T
U
R
E
(tsf)

M
O
S
T
L
Y
(%)

Surface Water Elev. ft

Stream Bed Elev. 87.00 ft

Groundwater Elev.: First Encounter 77.0 ft

Upon Completion 76.0 ft

After Hrs. ft

D
E
P
T
H
(ft)

B
L
O
W
S
(/6")

U
N
D
R
S
T
R
I
C
T
U
R
E
(tsf)

M
O
S
T
L
Y
(%)

SOFT brown SILTY LOAM

No Recovery

SOFT brown SANDY LOAM

SOFT brown LOAM with LIMESTONE fragments

LOOSE brown dirty SAND

MEDIUM brown dirty SAND with GRAVEL

VERY LOOSE brown moist dirty SAND

MEDIUM brown dirty SAND & GRAVEL

MEDIUM light brown SILTY LOAM (continued)

MEDIUM tan SILTY LOAM with SAND lens

MEDIUM brown fine SAND very little recovery

MEDIUM tan weathered LIMESTONE

MEDIUM tan weathered LIMESTONE

DENSE tan/brown weathered LIMESTONE

VERY DENSE tan weathered LIMESTONE

End of Boring

73.00

70.50

68.00

65.50

63.00

60.50

58.00

55.50

53.00

50.50

48.00

45.50

43.00

40.50

38.00

35.50

33.00

30.50

28.00

25.50

23.00

20.50

18.00

15.50

13.00

10.50

8.00

5.50

3.00

0.50

0.00

-2.50

-5.00

The Unconfined Compressive Strength (UCS) Failure Mode is indicated by (B-Bulge, S-Shear, P-Penetrometer)
The SPT (N value) is the sum of the last two blow values in each sampling zone (AASHTO T206)

BBS, from 137 (Rev. 8-99)

BORING LOGS



Illinois Department of Transportation

Division of Highways

Illinois Department of Transportation/D-2

SOIL BORING LOG

Page 1 of 1

Date 4/16/08

ROUTE US 20

DESCRIPTION P92-028-08 culvert, 3.2 m. E. of East Dubuque

LOGGED BY W. Garza

SECTION

LOCATION Menominee Twp. - 2 NW, SEC. , TWP. 28N, RNG. 2W

COUNTY JoDaviess

DRILLING METHOD Solid Stem Auger

HAMMER TYPE

STRUCT. NO.

Station

BORING NO. B-3

Station 11' W. of Ctr.

Offset 14.00ft S. of Ctr.

Ground Surface Elev. 99.00 ft

D
E
P
T
H
(ft)

B
L
O
W
S
(/6")

U
C
S
(tsf)

M
O
S
T
Qu
(%)

Surface Water Elev. ft

Stream Bed Elev. 87.00 ft

Groundwater Elev.:
First Encounter ft
Upon Completion ft
After Hrs. ft

D
E
P
T
H
(ft)

B
L
O
W
S
(/6")

U
C
S
(tsf)

M
O
S
T
Qu
(%)

LOAM rock mix

1st encounter weathered LIMESTONE (continued)

No Refusal
End of Boring

1st encounter weathered LIMESTONE

The Unconfined Compressive Strength (UCS) Failure Mode is indicated by (B-Bulge, S-Shear, P-Penetrometer)
The SPT (N value) is the sum of the last two blow values in each sampling zone (AASHTO T206)

BBS, from 137 (Rev. 8-99)



Illinois Department of Transportation

Division of Highways

Illinois Department of Transportation/D-2

SOIL BORING LOG

Page 1 of 1

Date 4/16/08

ROUTE US 20

DESCRIPTION P92-028-08 Culvert, 3.2 m. E. of East Dubuque

LOGGED BY W. Garza

SECTION

LOCATION Menominee Twp. - 2 NW, SEC. , TWP. 28N, RNG. 2W

COUNTY JoDaviess

DRILLING METHOD Solid Stem Auger

HAMMER TYPE

STRUCT. NO.

Station

BORING NO. B-4

Station 50' E. of Ctr.

Offset 19.00ft N. of Ctr.

Ground Surface Elev. 101.00 ft

D
E
P
T
H
(ft)

B
L
O
W
S
(/6")

U
C
S
(tsf)

M
O
S
T
Qu
(%)

Surface Water Elev. ft

Stream Bed Elev. 87.00 ft

Groundwater Elev.:
First Encounter ft
Upon Completion ft
After Hrs. ft

D
E
P
T
H
(ft)

B
L
O
W
S
(/6")

U
C
S
(tsf)

M
O
S
T
Qu
(%)

LOAM rock mix



First Encounter weathered LIMESTONE

Auger Refusal
End of Boring


The Unconfined Compressive Strength (UCS) Failure Mode is indicated by (B-Bulge, S-Shear, P-Penetrometer)
The SPT (N value) is the sum of the last two blow values in each sampling zone (AASHTO T206)

BBS, from 137 (Rev. 8-99)


STANDARD INLET FOR CURB & GUTTER TYPE M-6.24

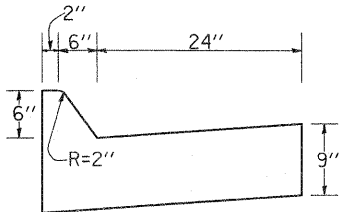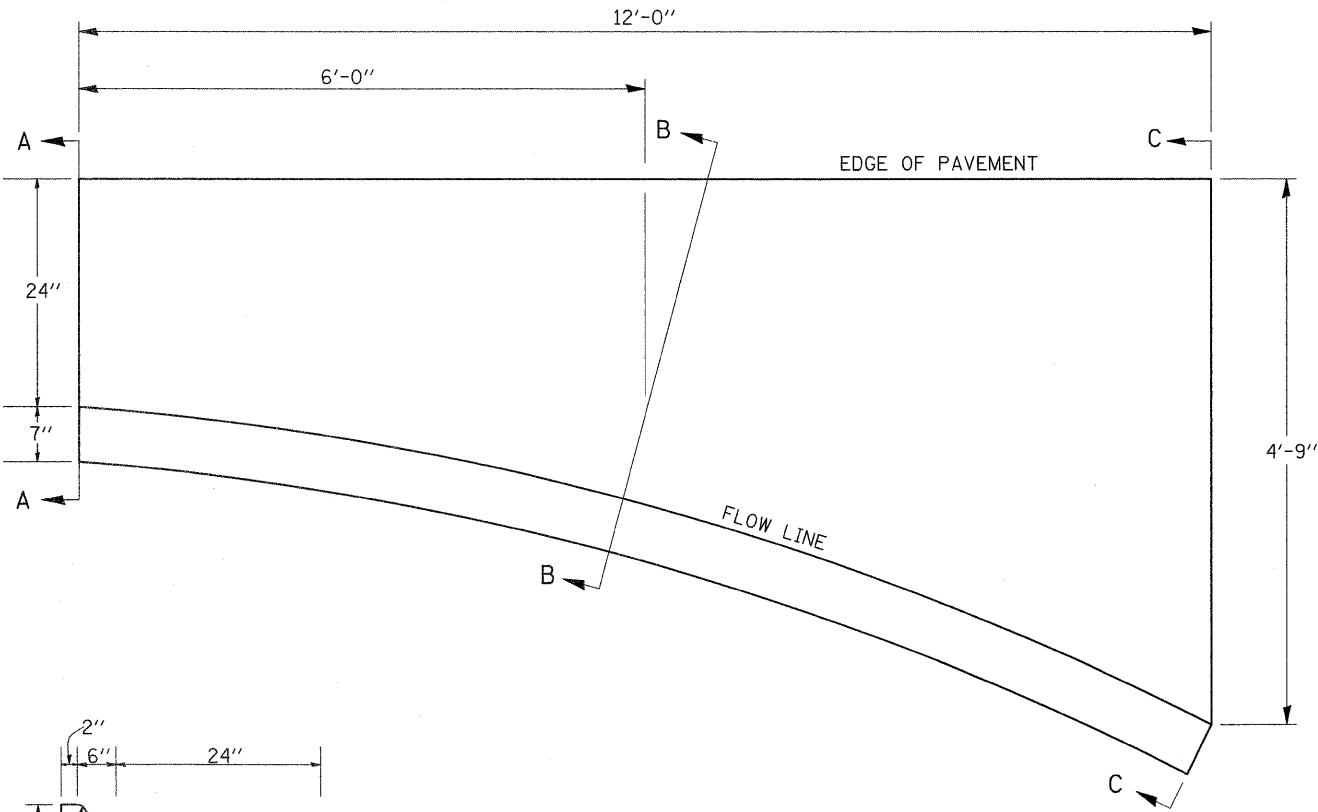

SECTION A-A

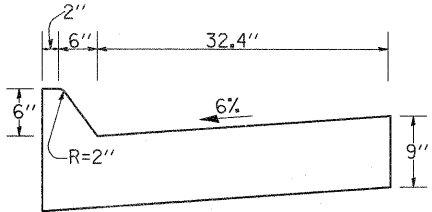

SECTION B-B

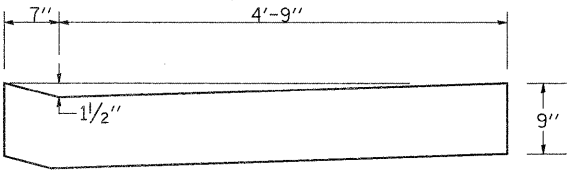

SECTION C-C

NOTES

Class SI Concrete shall be used throughout.

The Curb and Gutter Inlet will be paid for at the contract unit price per cubic yard for Class SI Concrete (OUTLETS).

Joints shall be constructed in accordance with the requirements of Article 606.07 of the Standard Specifications.

When curb and gutter is constructed adjacent to flexible pavement, a 1" expansion joint shall be installed at construction joints.


- QUANTITY -

Section A-A to C-C
(1.23 Cu. Yds.)
Class SI Concrete

FILE NAME =	USER NAME = cushmanbw	DESIGNED -	REVISED -	STATE OF ILLINOIS DEPARTMENT OF TRANSPORTATION	STANDARD INLET FOR CURB & GUTTER TYPE M-6.24	F.A.P. SHEETS					SECTION	COUNTY	TOTAL SHEETS	SHEET NO.
at\pw_work\pw\dot\cushmanbw\08117386\024	2888-detail.dgn	DRAWN -	REVISED -			301	31T	JO DAVIESS	160	50				
	PLOT SCALE = 50.0000' / IN.	CHECKED -	REVISED -											
	PLOT DATE = Wed Dec 09 12:07:58 2009	DATE -	REVISED -											
						CONTRACT NO. 64D92								
						ILLINOIS FED. AID PROJECT								

SUPERELEVATION TRANSITION

W = LANE WIDTH
e = DESIGN SUPERELEVATION RATE

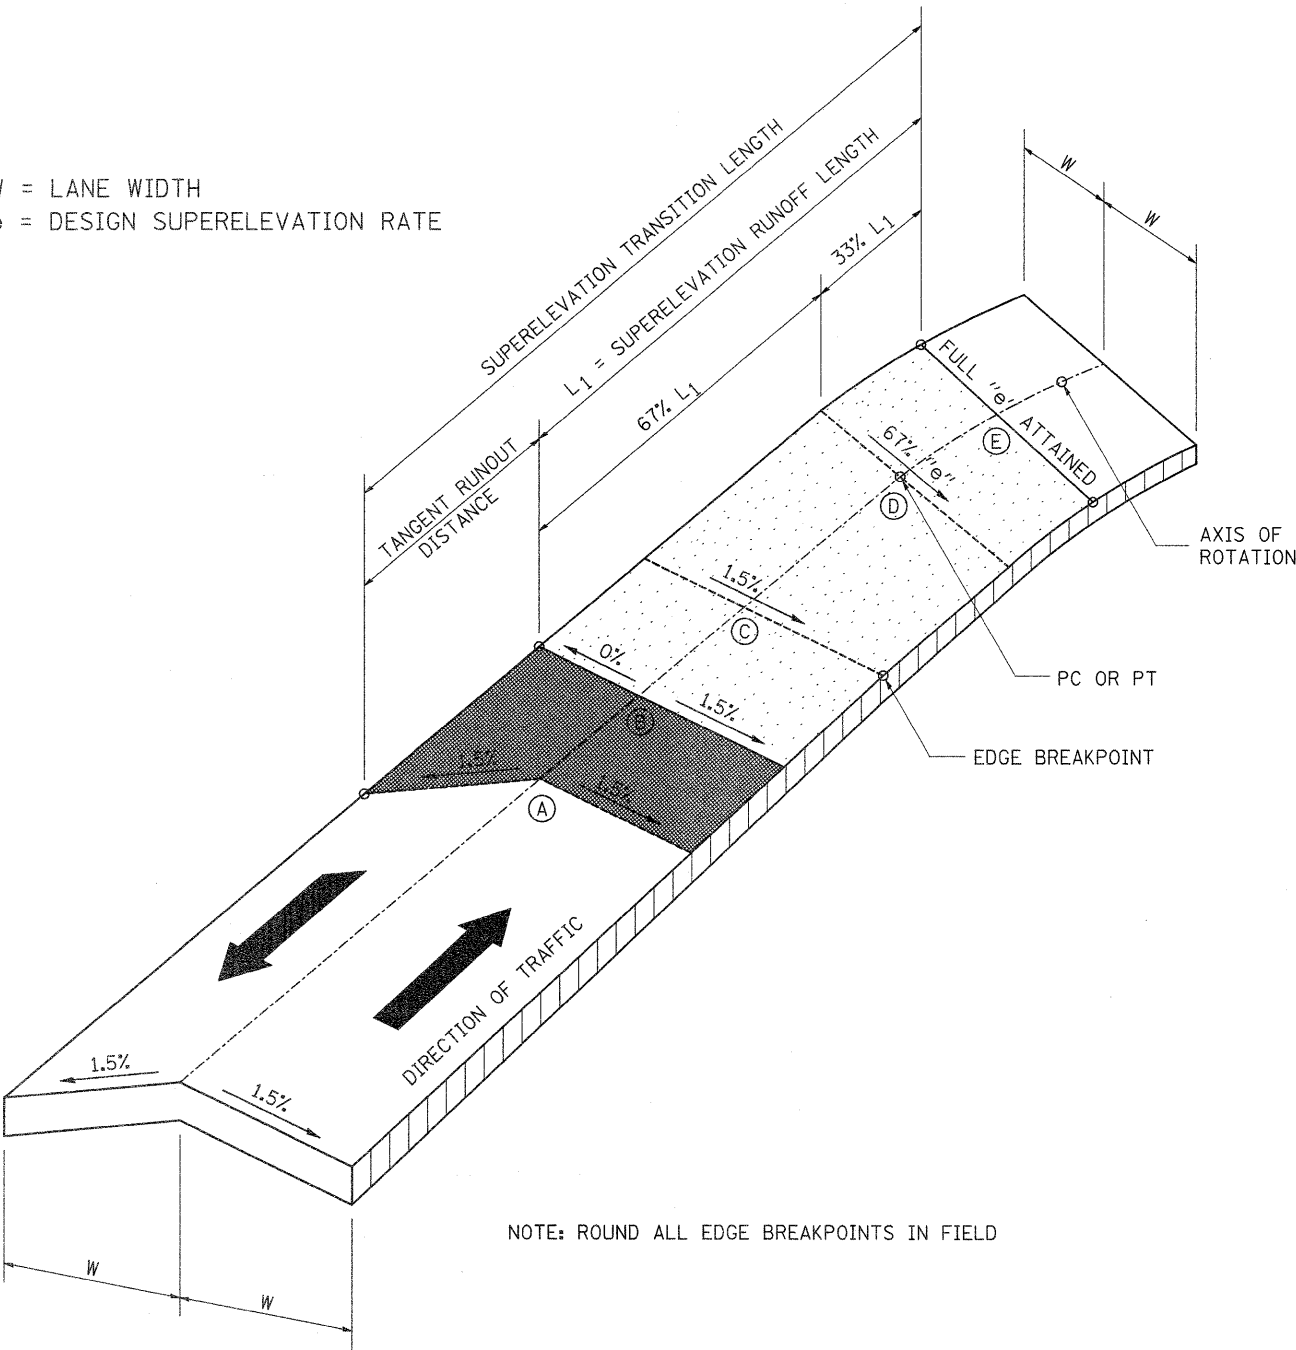

TRANSITION CURVE TABLE

CURVE PI STATION	SUPERELEVATION "e" %	W FOOT	SUPERELEVATION TRANSITION LENGTH FOOT	TANGENT RUNOUT DISTANCE FOOT	SUPERELEVATION RUNOFF LENGTH DETAILS
230+49.69	4.11	12	42	42	HOLD 4.11% FROM STA. 231+00 TO STA. 236+62.31 @ PT (FULL S.E. STA. 236+62.31) (NORMAL CROWN = 238+18.31)
247+10.11	8.0	12	38	38	S.E. RUN @ PC=201' S.E. RUN @ PT=297' NORMAL CROWN STA. = 242+76.71 FULL S.E. STA. = 245+15.71 FULL S.E. STA. = 248+65.61 0% CROSS SLOPE STA. = 251+62.61
264+65.31	8.0	12	N/A	0	S.E. RUN @ PC=297' S.E. RUN @ PT=201' NO TR 0% CROSS SLOPE STA. = 251+62.61 FULL S.E. STA. = 254+59.61 FULL S.E. STA. = 269+39.65 0% CROSS SLOPE STA. = 271+40.65
274+79.11	8.0	12	38	201	S.E. RUN @ PC & PT = 201' TR @ PT = 38' 0% CROSS SLOPE STA. = 271+40.65 FULL S.E. STA. = 273+41.65 FULL S.E. STA. = 276+12.72 NORMAL CROWN STA. = 278+51.72

FILE NAME =	USER NAME = cushmanbw	DESIGNED -	REVISED -
c:\pwork\pwork\cushmanbw\d0117386\0202008-details.dgn		DRAWN -	REVISED -
PLOT SCALE = 50.0000' / IN.		CHECKED -	REVISED -
PLOT DATE = Wed Dec 09 12:07:52 2009		DATE -	REVISED -


STATE OF ILLINOIS
DEPARTMENT OF TRANSPORTATION

SUPERELEVATION TRANSITION



SCALE: SHEET NO. OF SHEETS STA. TO STA.

F.A.P. RTE.	SECTION	COUNTY	TOTAL SHEETS	SHEET NO.
301	31T	JO DAVIESS	160	51
CONTRACT NO. 64D92				
FED. ROAD DIST. NO. ILLINOIS FED. AID PROJECT				


ENTRANCES AND SIDEROADS WITH 10' PCC SHOULDERS

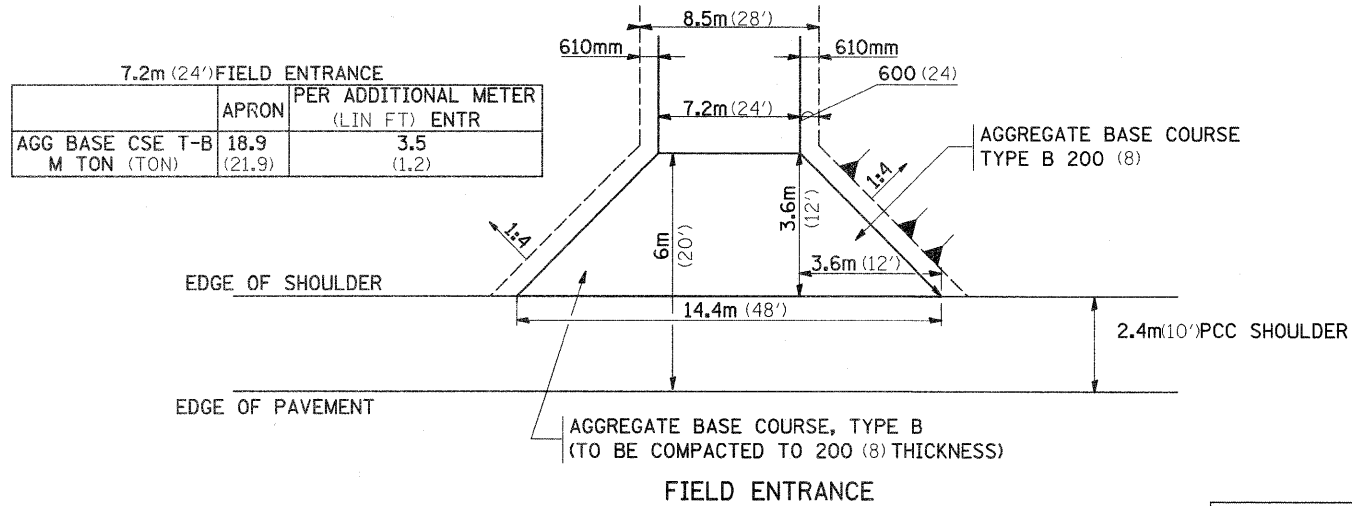

COMMERICAL ENTRANCE			PER METER ENTR (FOOT)	
	3.6m (12')	10.5m (35')	3.6m (12')	10.5m (35')
AGG BASE CSE T-B (TON)	14.3 (15.8)	27.0 (29.8)	0.64 (0.70)	1.70 (1.87)
INC HMA SURF 50 (2) (TON)	3.3 (3.6)	6.35 (7.0)	0.14 (0.15)	0.40 (0.44)
BIT PRIME COAT (TON)	0.042 (0.046)	0.082 (0.090)	0.002 (0.002)	0.005 (0.006)

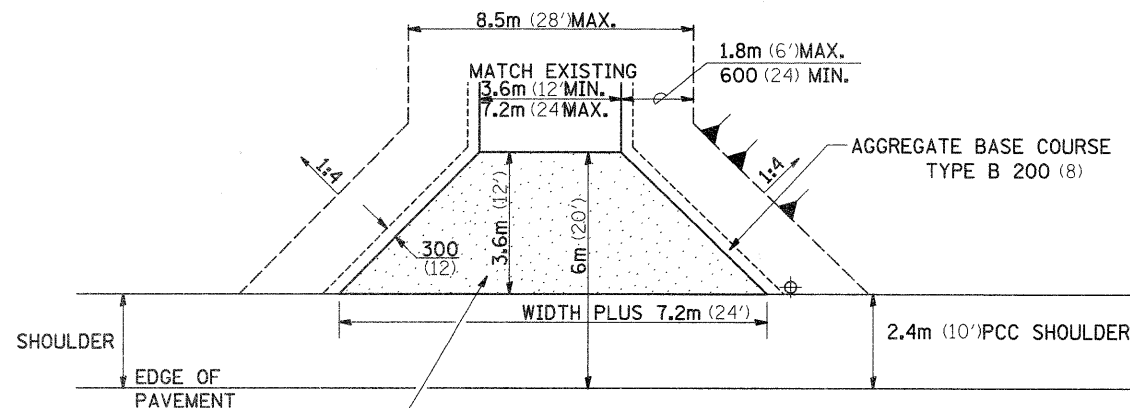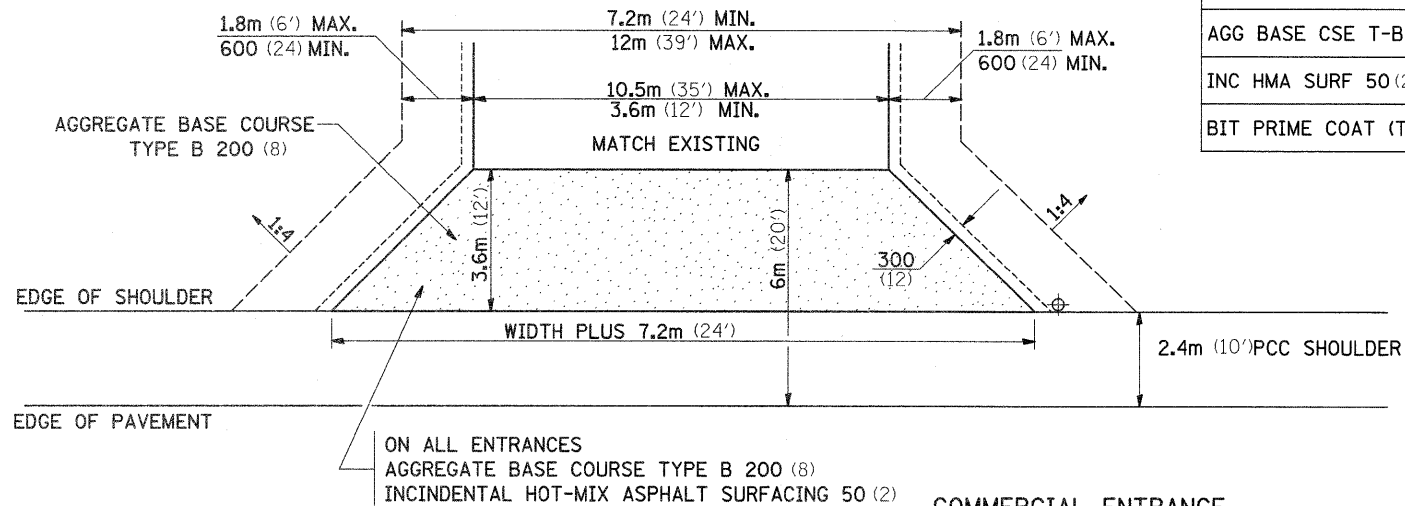

3.6m (12') PRIVATE ENTRANCE			PER METER ENTR (FOOT)	
	3.6m (12')	7.2m (24')	3.6m (12')	7.2m (24')
AGG BASE CSE T-B (TON)	14.3 (15.8)	21.0 (23.1)	0.64 (0.70)	1.20 (1.32)
INC HMA SURF 50 (2) (TON)	3.3 (3.6)	4.9 (5.4)	0.14 (0.15)	0.27 (0.30)
BIT PRIME COAT (TON)	0.042 (0.046)	0.063 (0.069)	0.002 (0.002)	0.004 (0.004)

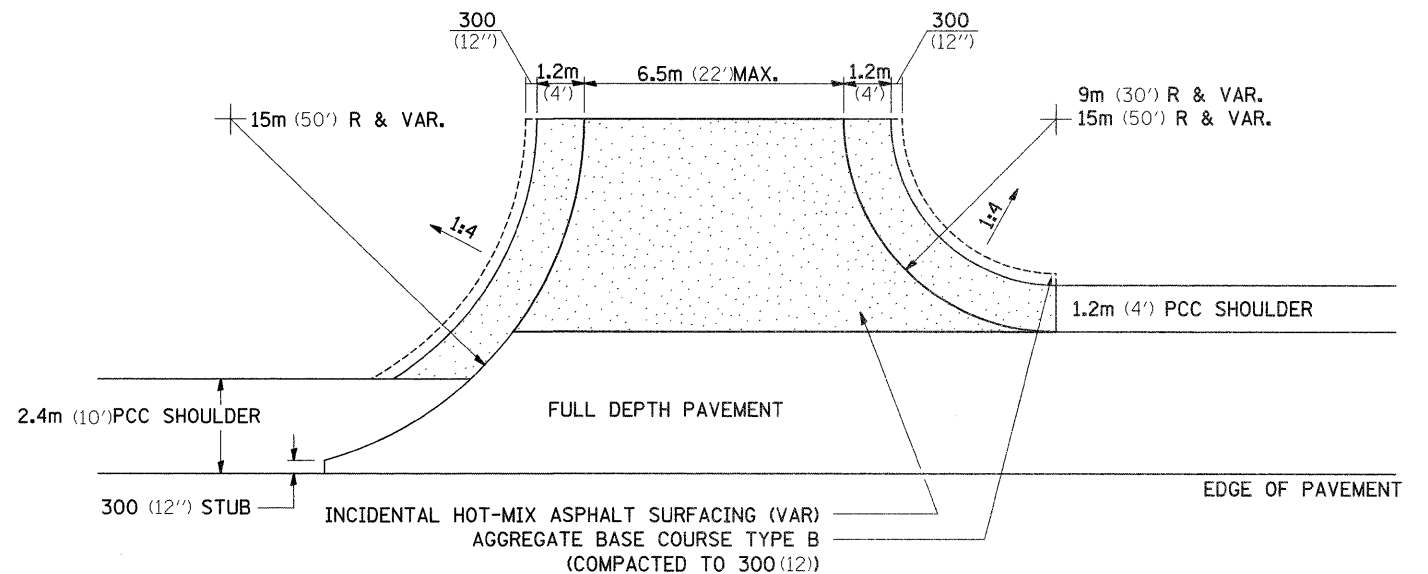

SIDEROAD RETURN (SEE NOTE 6)

NOTE

- ① ALL PE & CE ARE TO BE INCIDENTAL HOT-MIX ASPHALT SURFACED TO RIGHT OF WAY LINE. AREA BEHIND RIGHT OF WAY SHALL MATCH EXISTING SURFACE.
- ② FE ARE TO BE AGGREGATE TO RIGHT OF WAY OR TOUCH DOWN, WHICH EVER IS GREATEST.
- ③ QUANTITIES ARE CALCULATED WITH 2.4M (8') PCC SHOULDER IN PLACE. AGGREGATE QUANTITIES SHOWN ARE FOR NEW CONSTRUCTION.
- ④ EXCAVATION REQUIRED FOR PLACEMENT OF AGGREGATE BASE COURSE SHALL BE CONSIDERED INCLUDED TO THE AGGREGATE BASE COURSE.
- ⑤ ALL DIMENSIONS ARE IN MILLIMETERS (INCHES) UNLESS OTHERWISE NOTED.
- ⑥ SEE PAVEMENT JOINT DETAILS, PAVEMENT ELEVATION DETAILS, AND TYPICALS FOR ALL SIDEROAD LIMITS AND DIMENSIONS.

SIGNING DETAILS



3.0" Radius, 1.3" Border, 0.8" Indent, Black on Orange;
[LOCAL RESIDENTS] D 2K; [CHEMICAL PLANT] D 2K; [NEXT RIGHT] D 2K;
Table of letter and object lefts.

L	O	C	A	L	R	E	S	I	D	E	N	T	S
12.7	17.9	24.3	30.0	37.0	48.3	54.2	59.3	65.2	68.0	74.3	79.9	85.7	90.6
C	H	E	M	I	C	A	L	P	L	A	N	T	
14.1	20.4	26.8	32.4	39.5	42.2	47.8	54.8	66.2	72.0	76.8	83.8	89.6	
N	E	X	T	R	I	G	H	T					
27.4	33.8	38.9	44.2	55.5	61.5	64.1	70.4	76.3					



3.0" Radius, 1.3" Border, 0.8" Indent, Black on Orange;
[LOCAL RESIDENTS] D 2K; [CHEMICAL PLANT] D 2K; [NEXT LEFT] D 2K;
Table of letter and object lefts.

L	O	C	A	L	R	E	S	I	D	E	N	T	S
12.7	17.9	24.3	30.0	37.0	48.3	54.2	59.3	65.2	68.0	74.3	79.9	85.7	90.6
C	H	E	M	I	C	A	L	P	L	A	N	T	
14.1	20.4	26.8	32.4	39.5	42.2	47.8	54.8	66.2	72.0	76.8	83.8	89.6	
N	E	X	T	R	I	G	H	T					
29.9	36.4	41.4	46.7	58.1	63.4	69.0	73.7						



3.0" Radius, 1.3" Border, 0.8" Indent, Black on Orange;
[DUNN ROAD] D 2K; [ONLY] D 2K; [500 FEET] D 2K;
Table of letter and object lefts.


D	U	N	N	R	O	A	D
16.9	24.1	31.5	38.8	52.3	58.9	65.6	73.6
O	N	L	Y				
34.4	41.9	49.2	54.7				
5	O	O	F	E	E	T	
22.5	29.5	36.8	50.5	56.6	63.0	68.6	

NOTES



TO BE PAID FOR USING TRAFFIC CONTROL STANDARD 701401.

TEMPORARY SIGNALS DETAIL


PHASE DESIGNATION DIAGRAM

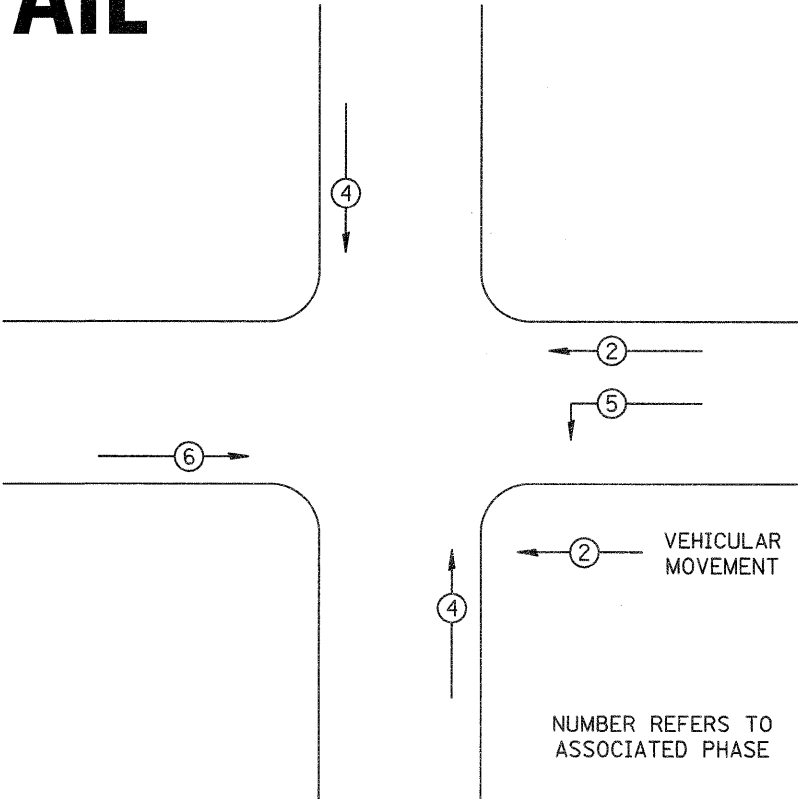

REFER TO STANDARD 857001

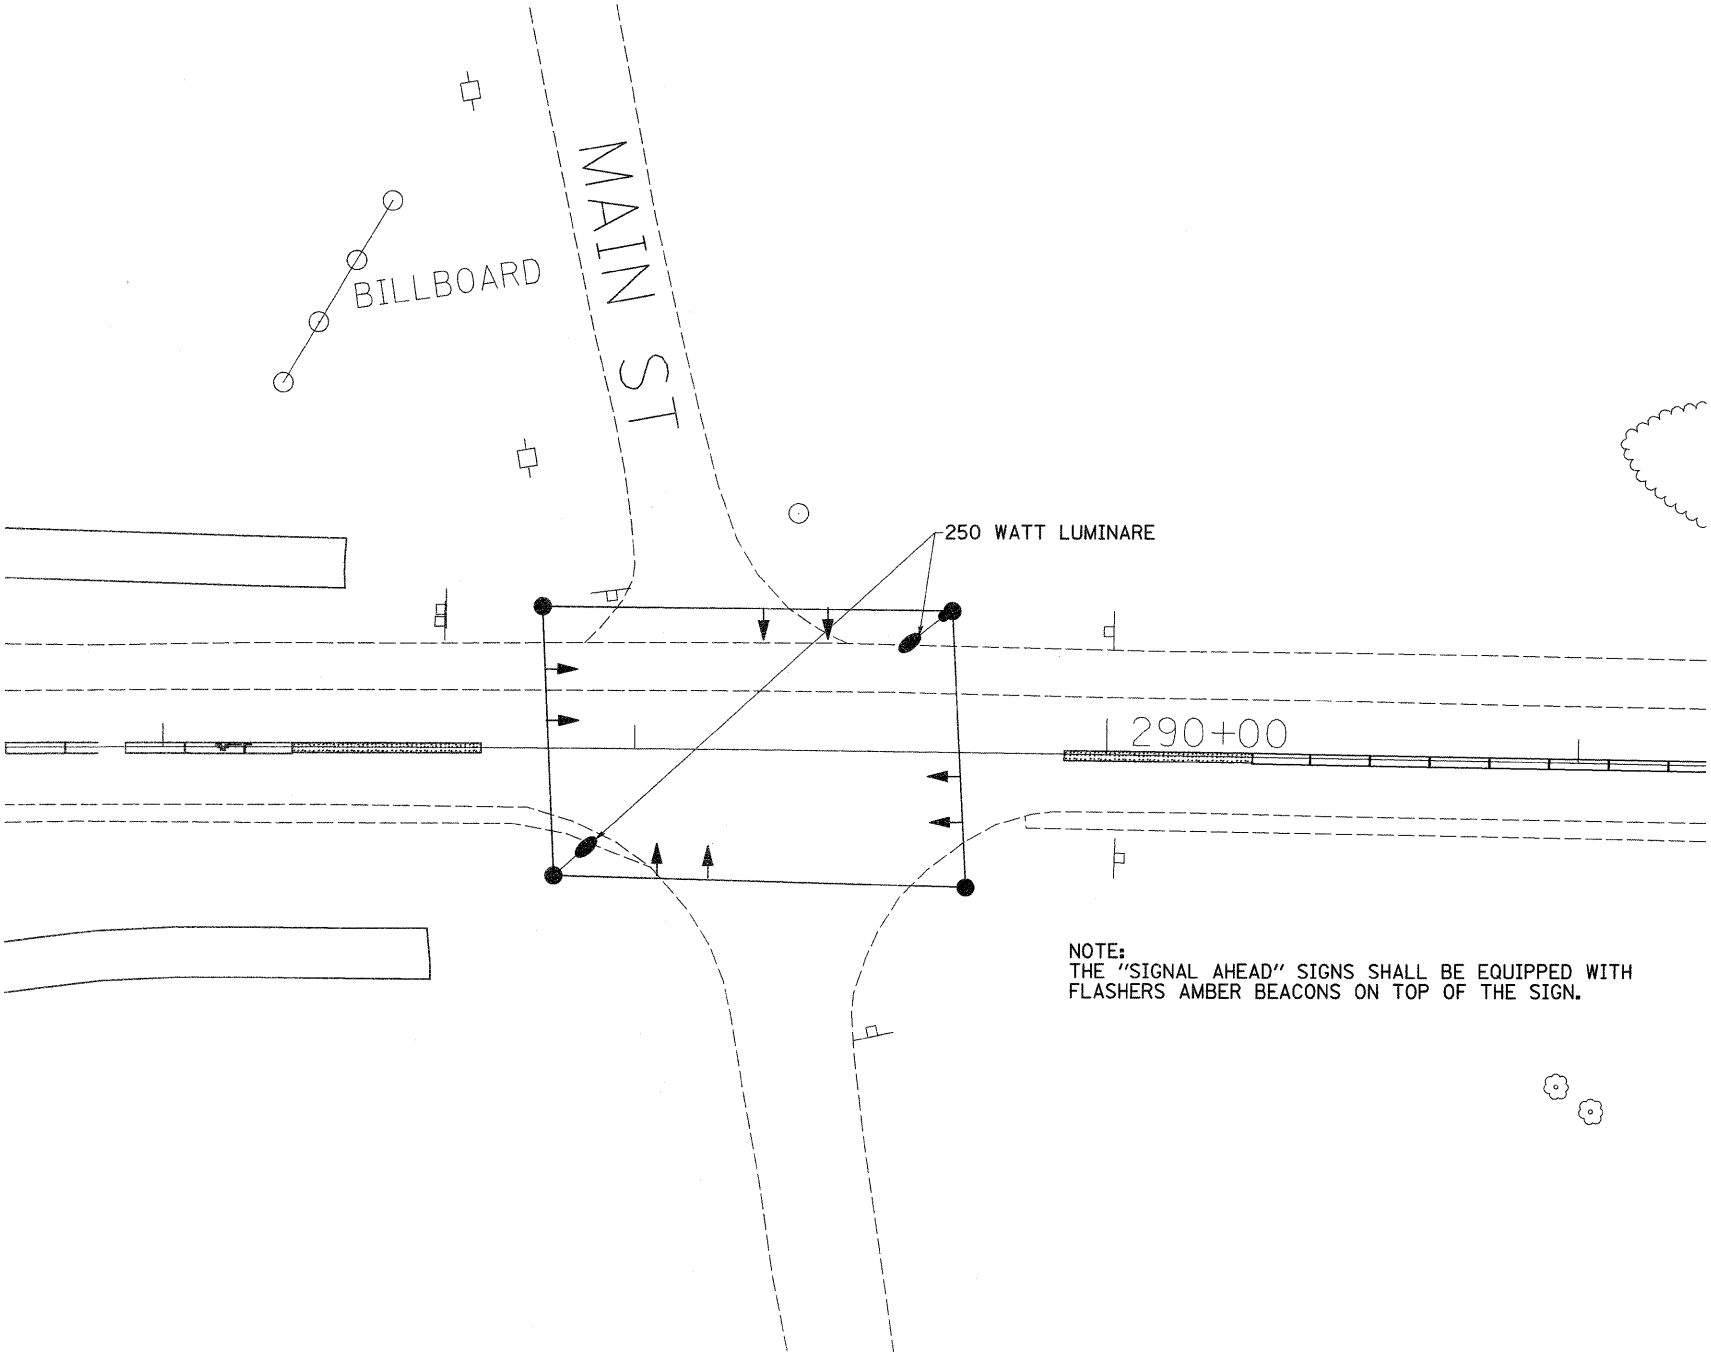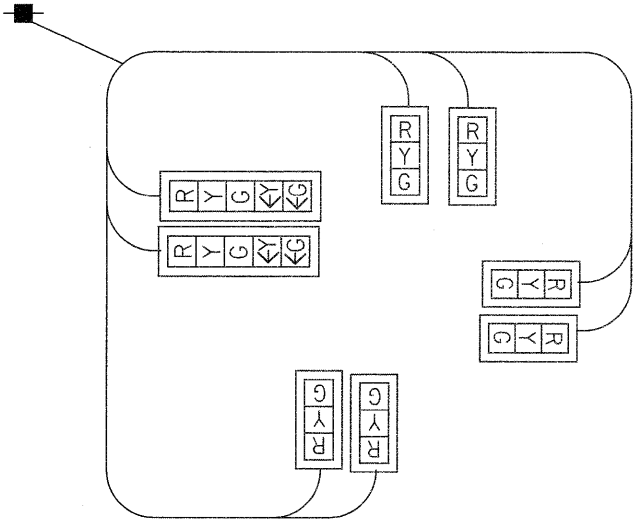


NOTE:
THE "SIGNAL AHEAD" SIGNS SHALL BE EQUIPPED WITH
FLASHERS AMBER BEACONS ON TOP OF THE SIGN.

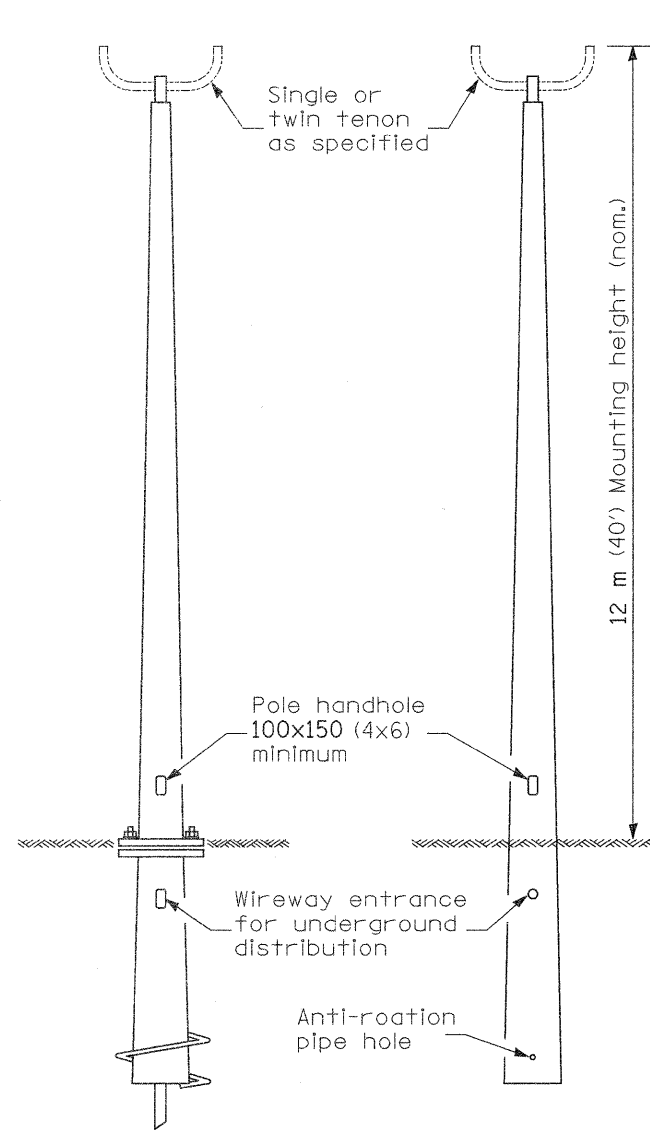


ANCHOR BASE W/
METAL FOUNDATION BUTT BASE

POLE, FIBERGLASS
BREAKAWAY TYPE

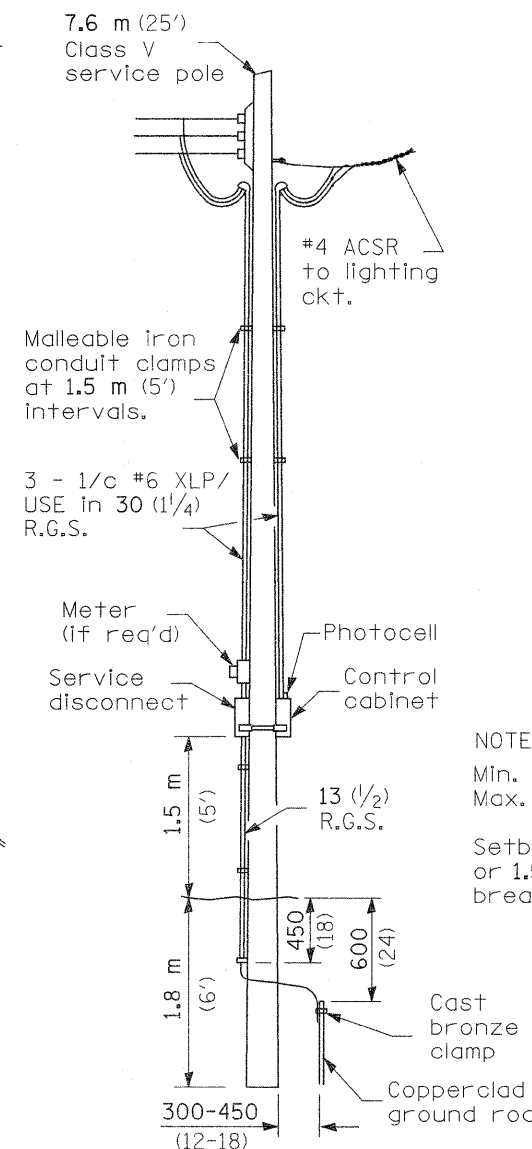

SERVICE
INSTALLATION

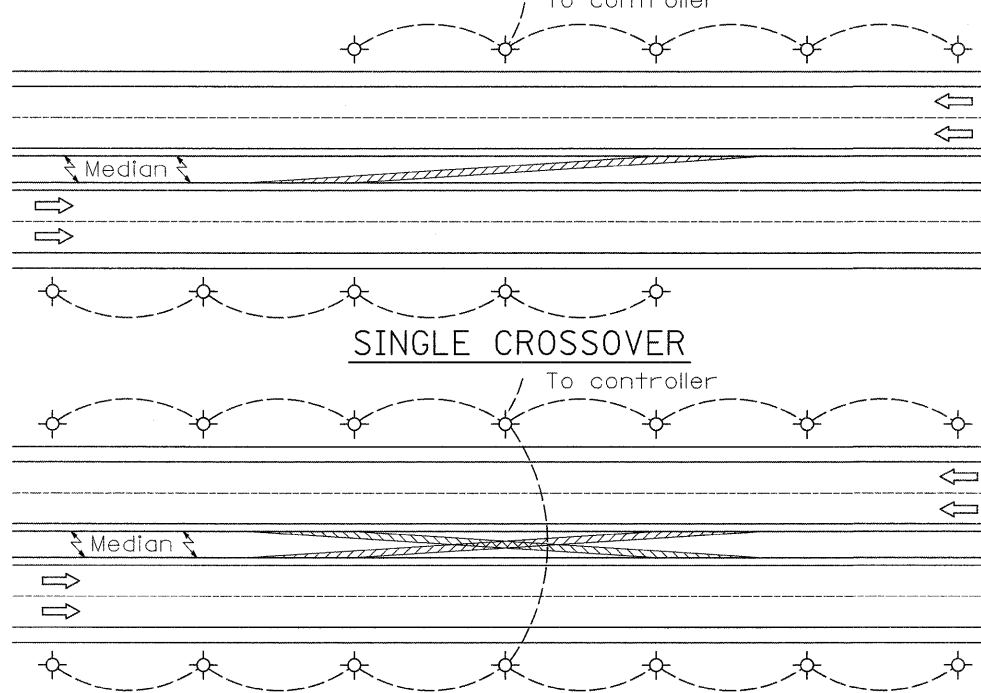


NOTE:
Min. Pole spacing 60 m (200')
Max. Pole spacing 75 m (250')

Setback shall be min. 9 m (30')
or 1.5 m (5') back of ditch, unless
breakaway type pole is used.


- ① Luminaire
- ② Wood pole, class 3 or better
- ③ 63 (2 1/2) Galv. steel conduit
- ④ Single offset pole band
- ⑤ Conduit bushing
- ⑥ Cable clamps on 600 (24) centers
- ⑦ 2/c #12 Type USE cable
- ⑧ 25 (1) Galv. steel conduit 3.0 m (10') in length

NOTE:
Luminaire(s) shall be oriented and the
mounting angle adjusted as recommended
by the Engineer.

Connect luminaire equipment ground to
ACSR messenger.

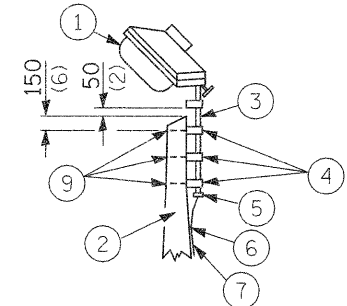


- ⑨ 16 (5/8) Ø hot dipped galvanized bolt with
flat washer & locknut (3 req'd)
- ⑩ Conduit clamps on 900 (36) centers
- ⑪ Unit duct
- ⑫ Threaded reducer
- ⑬ "C" Condulet, threaded
- ⑭ 40 (1 1/2) Galv. steel conduit for 1 unit
duct or 75 (3) galv. steel conduit for 2
or 3 unit ducts.

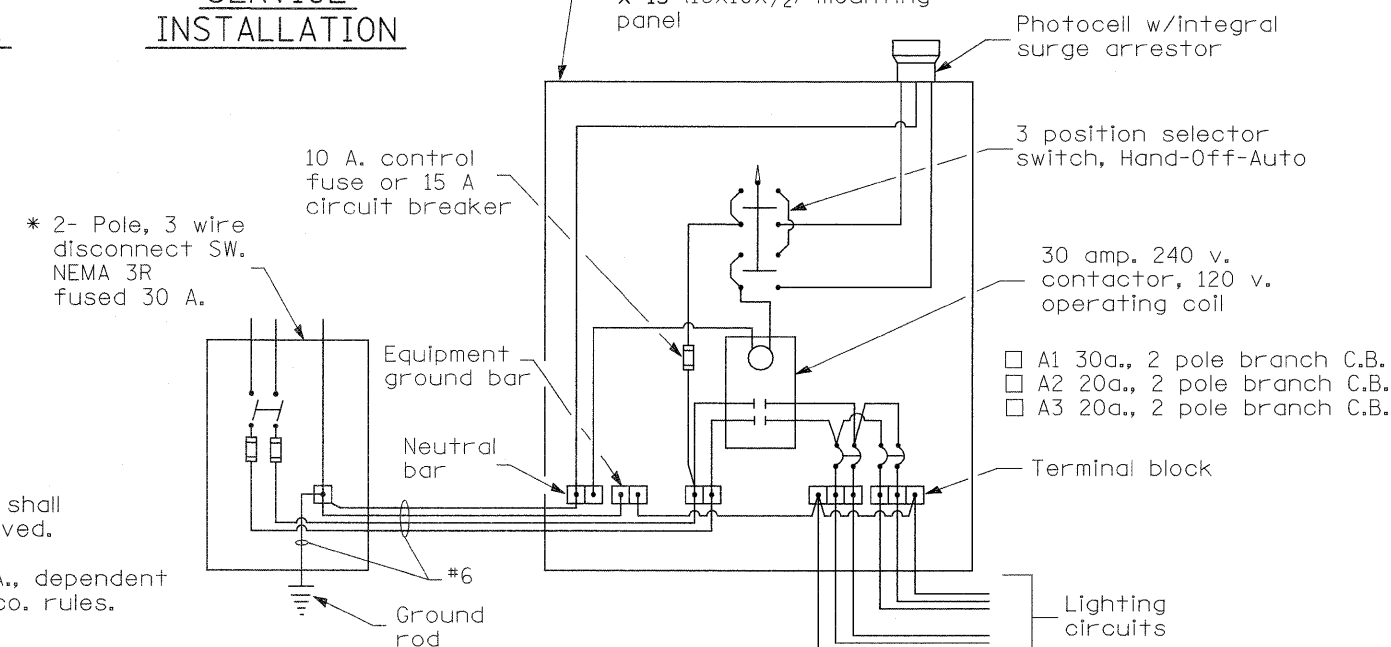

WIRING DIAGRAM

NOTE:
All equipment shall
be U.L. approved.

* 30 A. or 60 A., dependent
upon utility co. rules.

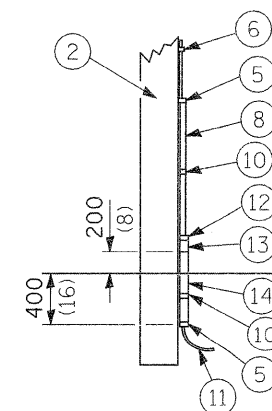


POLE, WOOD

POLE LENGTH	DEPTH IN GROUND
19.8 m (65')	3.6 m (12')
18.0 m (60')	3.0 m (10')
16.8 m (55')	2.7 m (9')
16.0 m (50')	2.4 m (8')
13.7 m (45')	2.1 m (7')
12.0 m (40')	2.0 m (6.5')
10.7 m (35')	1.8 m (6')
9.0 m (30')	1.7 m (5.5')


All dimensions are in millimeters (inches)
unless otherwise shown.

GUTTER OUTLET ADJACENT TO STABILIZED SHOULDER

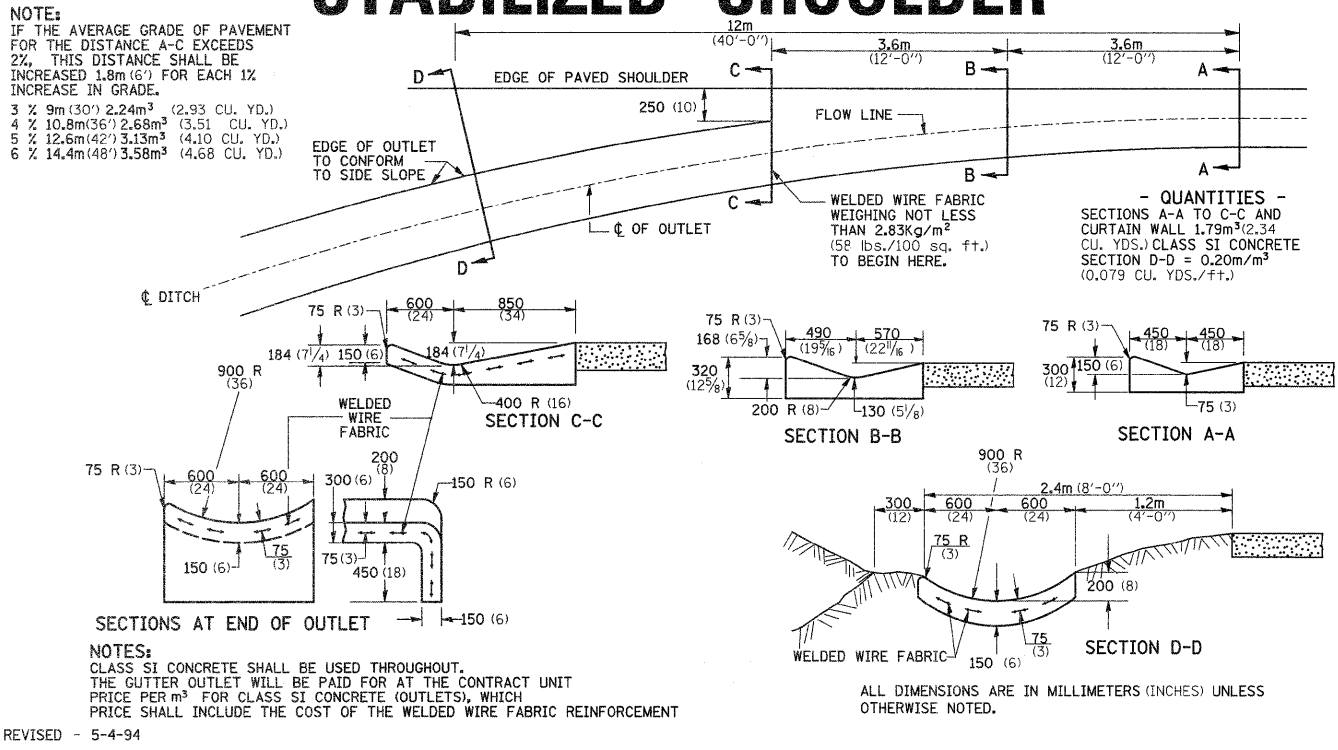


GUTTER OUTLET ADJACENT TO STABILIZED SHOULDER 15.4

CONCRETE HEADWALLS FOR PIPE DRAINS

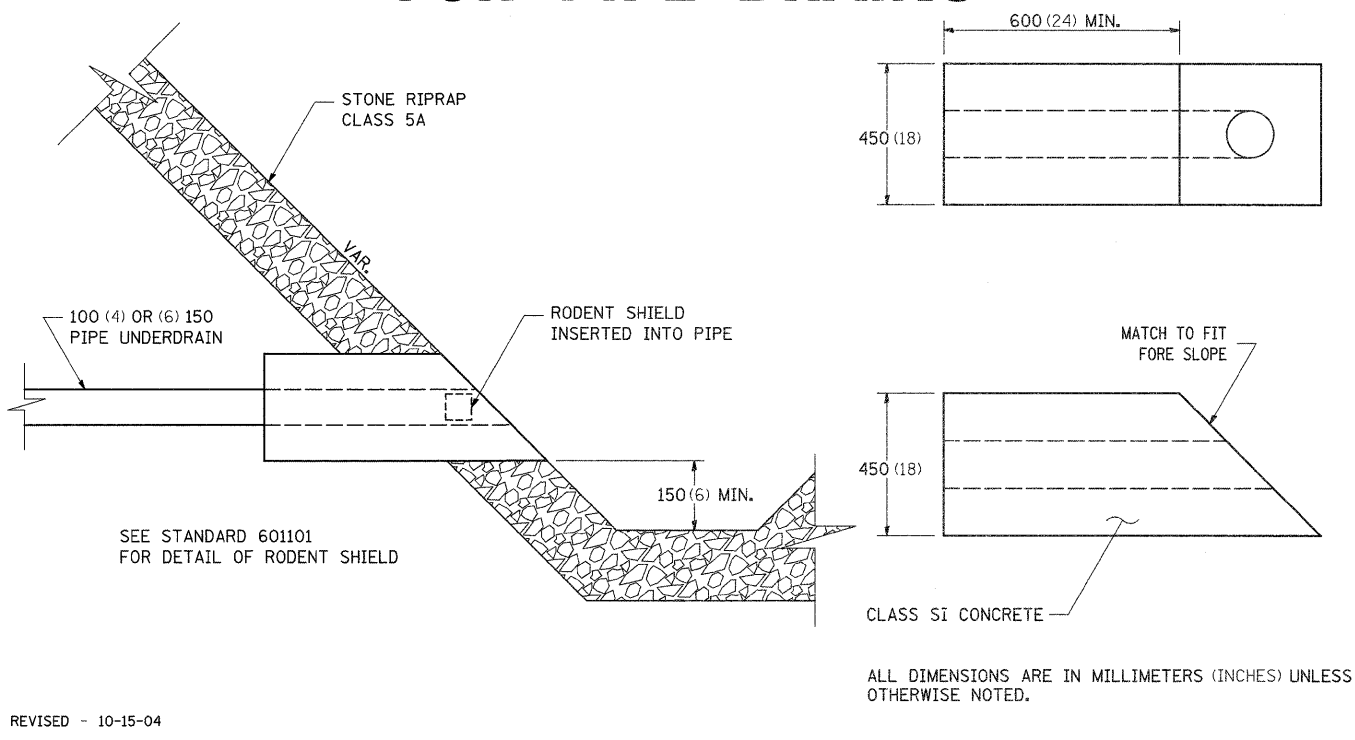

CONCRETE HEADWALLS FOR PIPE DRAINS 27.4


DELINEATION OF CENTER BARRIER OF TWO-LANE TWO WAY OPERATION

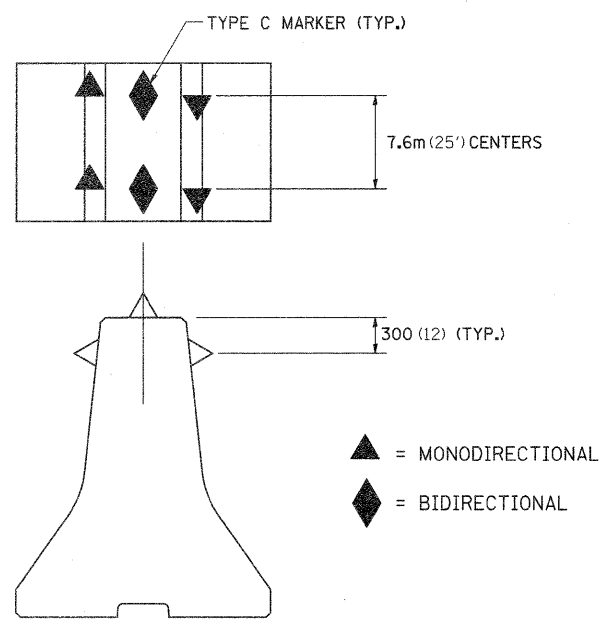

- DESIGNER NOTE:
- Use this with Traffic Control and Protection Standard 701416 when using concrete barrier vs. flexible delineators as the barrier on centerline.
- NOTES
1. All reflectors are to be amber in color and meet the specifications of Section 1097 of the Standard Specifications for Road and Bridge Construction.
 2. All reflectors are to be installed in accordance with Section 782 of the Standard Specifications for Road and Bridge Construction.
 3. On Interstates do not use the panels mounted on top of the barriers as shown on Standard 701416.
 4. The cost of the reflectors will be included in the contract unit price per meter (foot) for Temporary Concrete Barrier.
 5. ALL DIMENSIONS ARE IN MILLIMETERS (INCHES) UNLESS OTHERWISE NOTED.

DELINEATION OF CENTER BARRIER OF TWO-LANE TWO WAY OPERATION 25.4


DELINEATOR AND POST ORIENTATION

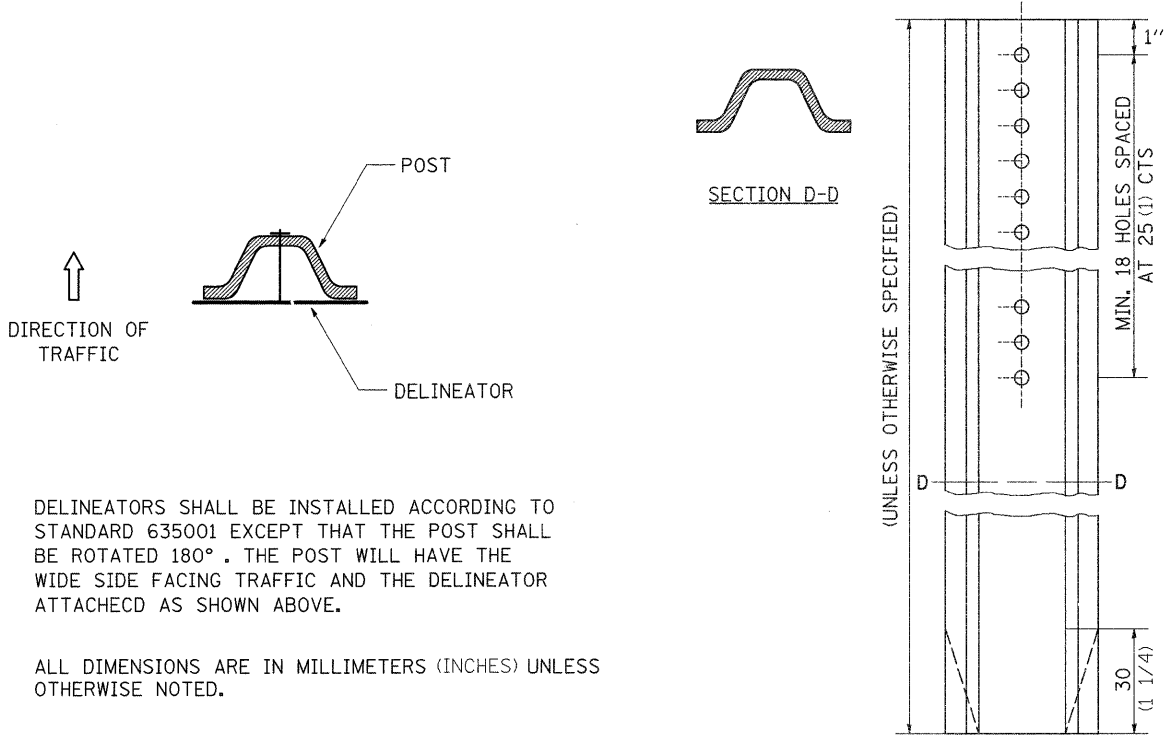

REVISED - 11-01-07	REGION 2 / DISTRICT 2 STANDARD	F.A.P. RTE.	SECTION	COUNTY	TOTAL SHEETS	SHEET NO.
REVISED -		301	31T	JO DAVIESS	160	56
REVISED -						
REVISED -	SCALE: 50.0000' / IN. SHEET NO. OF SHEETS STA. TO STA.			CONTRACT NO. 64D92		
	PLOT DATE = Wed Dec 09 12:07:54 2009			FED. ROAD DIST. NO. ILLINOIS FED. AID PROJECT		

DELINEATOR AND POST ORIENTATION 37.4

ON TYPICAL BENCHING EXISTING EMBANKMENT

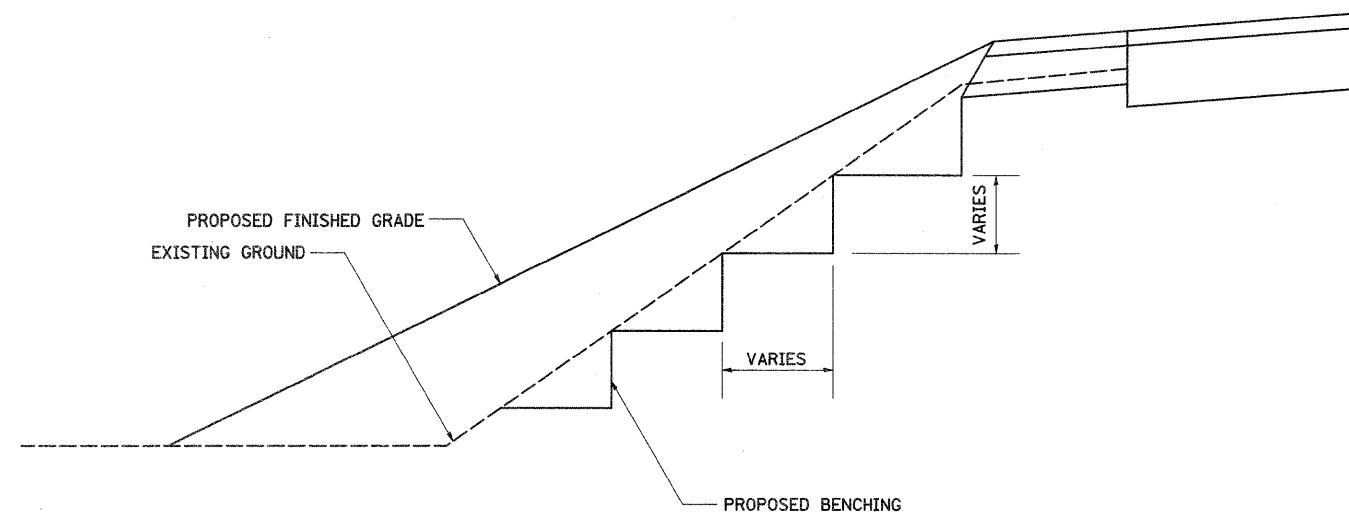

REVISÉD - 2-22-06

TYPICAL BENCHING ON EXISTING EMBANKMENT 50.4

TREE REPLACEMENT SCHEDULE

[illegible]

ALL DIMENSIONS ARE IN MILLIMETERS (INCHES) UNLESS OTHERWISE NOTED.

TREE REPLACEMENT SCHEDULE 90.4

TYPICAL MEDIAN CROSSOVER CLOSURE


GENERAL NOTES

WOOD POSTS, CABLE, AND SIGN SUPPORTS SHALL BE IN ACCORDANCE WITH SECTION 634 & 636 OF THE STANDARD SPECIFICATIONS FOR ROAD AND BRIDGE CONSTRUCTION.
THE PANELS SHALL BE ANCHORED TO THE (3/8) CABLE IN SUCH A MANNER SO THEY CANNOT SLIDE ALONG THE CABLE.

THE REFLECTIVE SHEETING USED FOR THE PANELS SHALL MEET THE REQUIREMENTS OF SECTION 1091 OF THE STANDARD SPECIFICATIONS FOR ROAD & BRIDGE CONSTRUCTION AND SHALL BE ON BOTH SIDES.

ALL PANELS SHALL HAVE ALTERNATING REFLECTORIZED WHITE & RED STRIPES SLOPING DOWNWARD AT 45° TOWARD THE SIDE ON WHICH TRAFFIC WILL PASS AND ON BOTH SIDES OF PANEL. THE DRILLING OF 75 (3) HOLES SHALL BE INCLUDED TO THE MEDIAN CLOSURE.

THIS WORK SHALL BE PAID FOR AT THE
CONTRACT UNIT PRICE EACH FOR
MEDIAN CLOSURE.

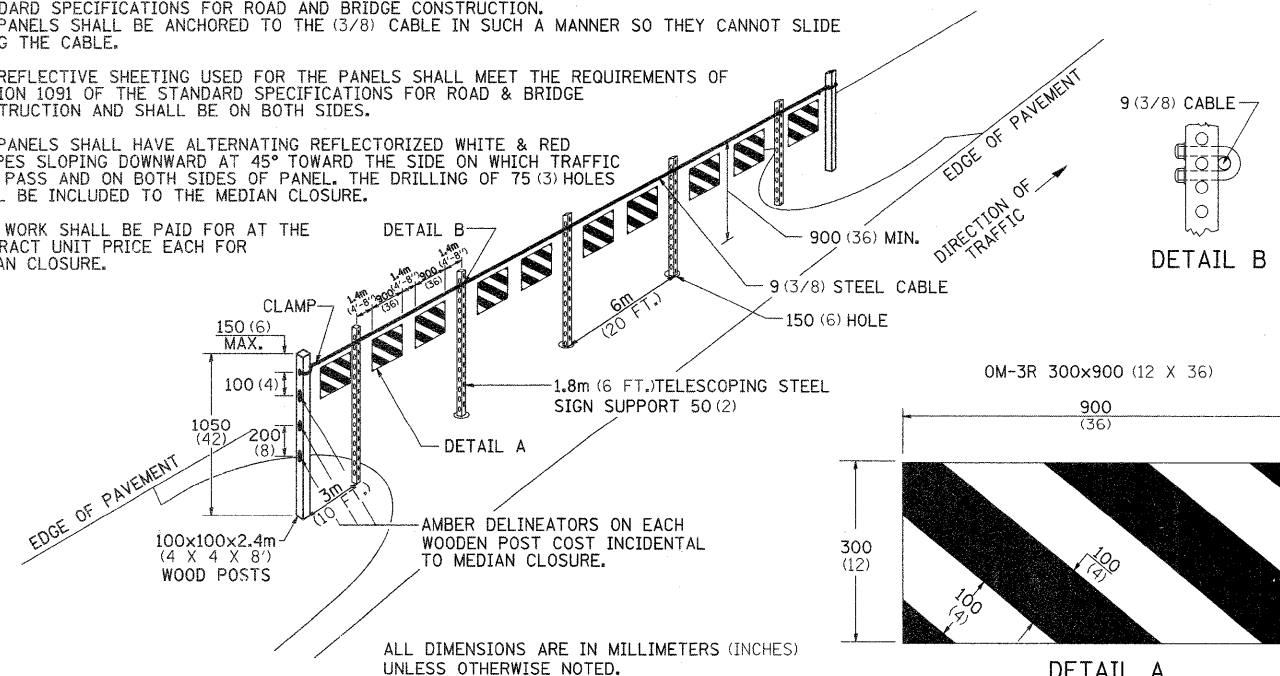

ALL DIMENSIONS ARE IN MILLIMETERS (INCHES)
UNLESS OTHERWISE NOTED.


REVISÉ - 5-27-09

TYPICAL MEDIAN CROSSOVER CLOSURE 98.4

REVISED -	REGION 2 / DISTRICT 2 STANDARD				F.A.P. RTE.	SECTION	COUNTY	TOTAL SHEETS	SHEET NO.
REVISED -					301	31T	JO DAVIESS	160	57
REVISED -					CONTRACT NO. 64D92				
REVISED -					SCALE: 50.0000' = 1"	SHEET NO.	OF	SHEETS	STA.

PLOT DATE = Wed Dec 09 12:07:54 2009

INFORMATIONAL WARNING SIGN (FOR NARROW TRAVEL LANES)

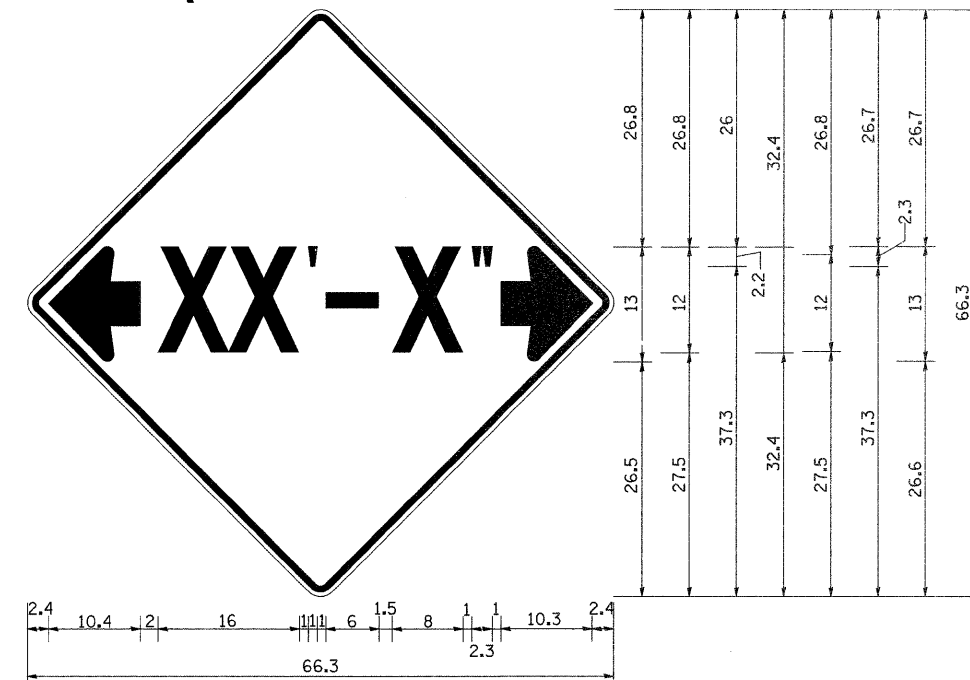

The diagram illustrates the details of a silt fence installation. A vertical line represents the fence, with a horizontal line indicating the ground surface. A trench is shown at the base of the fence, with a width of 150 x 150 (6 x 6) (MINIMUM). The geotextile fabric is shown extending from the trench and covering the slope. The distance from the fence to the start of the slope is 3m (10') MIN. The slope is labeled 'FORE OR BACKSLOPE'. An arrow indicates 'WATER MOVEMENT' down the slope. A note specifies '* FOR BELTLESS FABRIC ONLY POSTS AT 2.4m (8') SPACING'.

HOG RINGS - ON 14-GAUGE STEEL WIRE *

3m (10') MIN.

GEOTEXTILE FABRIC

WATER MOVEMENT

FORE OR BACKSLOPE

TRENCH - 150 x 150 (6 x 6) (MINIMUM)

* FOR BELTLESS FABRIC ONLY
POSTS AT 2.4m (8') SPACING

DETAILS OF SILT FENCE

Technical drawing of a rectangular sign with dimensions and text layout. The sign is divided into three horizontal sections. The top section contains the text "MAX WIDTH" in large, bold, black capital letters. The middle section contains the text "XX'-XX\"" in large, bold, black capital letters. The bottom section contains the text "X MILES AHEAD" in large, bold, black capital letters. The sign has a total width of 48 and a total height of 30. The dimensions are as follows:

Section	Text	Width (Left)	Width (Right)	Height (Top)	Height (Bottom)
Top	MAX WIDTH	1.7	1.7	3	6
Middle	XX'-XX"	1.7	1.7	3	8
Bottom	X MILES AHEAD	6.6	6.6	4	6


The overall dimensions are 48 (width) and 30 (height). The sign is divided into three horizontal sections. The top section contains the text "MAX WIDTH" in large, bold, black capital letters. The middle section contains the text "XX'-XX\"" in large, bold, black capital letters. The bottom section contains the text "X MILES AHEAD" in large, bold, black capital letters. The sign has a total width of 48 and a total height of 30. The dimensions are as follows:

No border, Black on White;
[X MILES] D; [AHEAD] D;


ALL DIMENSIONS ARE IN INCHES UNLESS OTHERWISE NOTED.

REVISED 1-9-08		REGION 2 / DISTRICT 2 STANDARD					F.A.P. RTE.		SECTION		COUNTY	TOTAL SHEETS	SHEET NO.			
REVISED -							301		31T		JO DAVIESS		160	58		
REVISED -							CONTRACT NO. 64D92									
REVISED -							SCALE: 50,000' / IN		SHEET NO.	OF	SHEETS	STA.	TO STA.	FED. ROAD DIST. NO.		UTILITY/NOTED ATD PROJECT

**WITNESS MARKER FOR PERMANENT
SURVEY MARKERS, TYPE II**

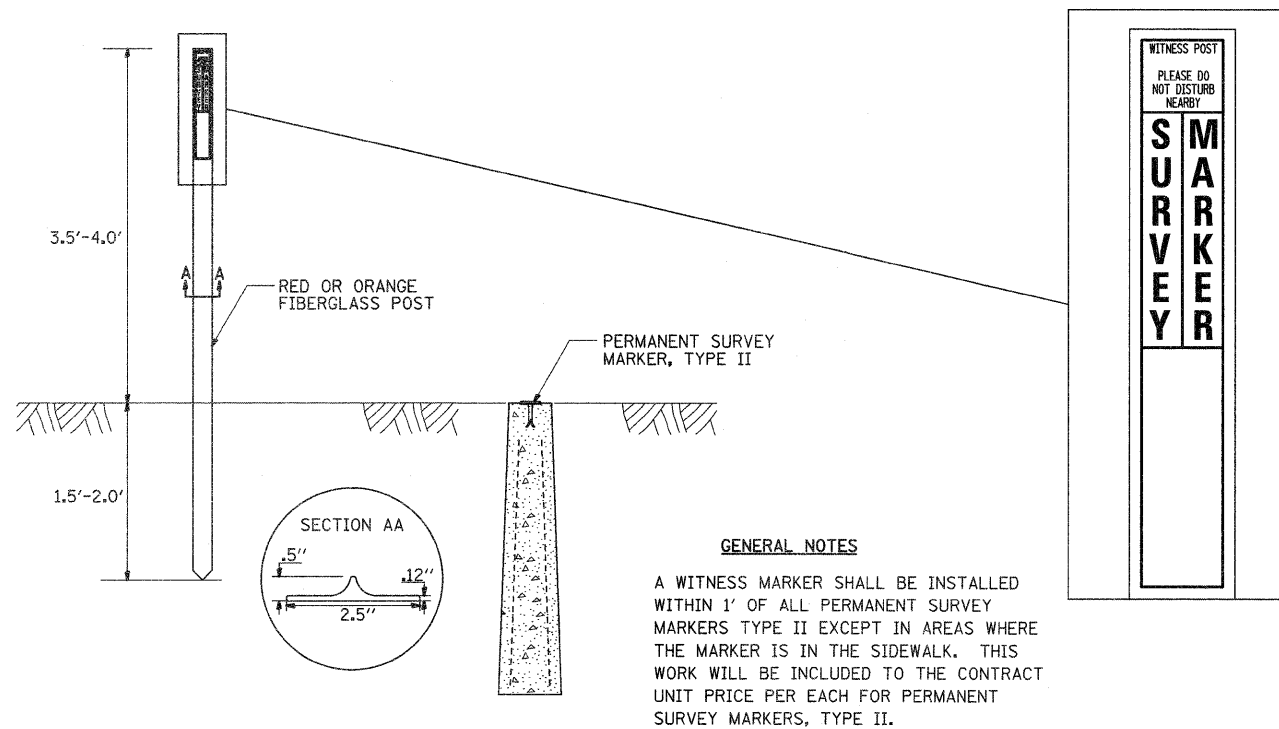

PERMANENT SURVEY MARKERS, TYPE II

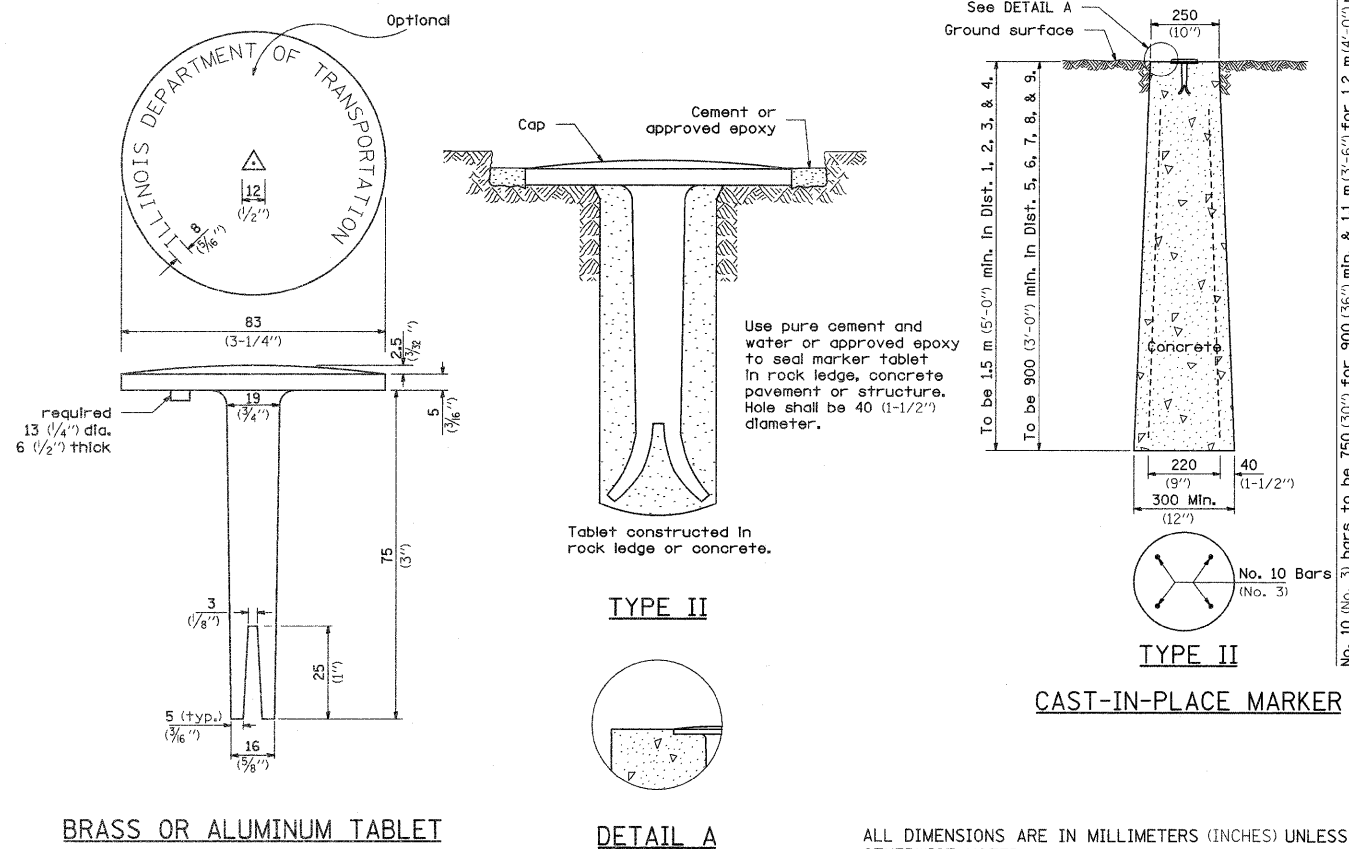


REVISÉD - 10-21-08


ALL DIMENSIONS ARE IN MILLIMETERS (INCHES) UNLESS OTHERWISE NOTED.

NAME PLATE FOR CULVERTS

FOR 24"-42" PIPE CULVERTS

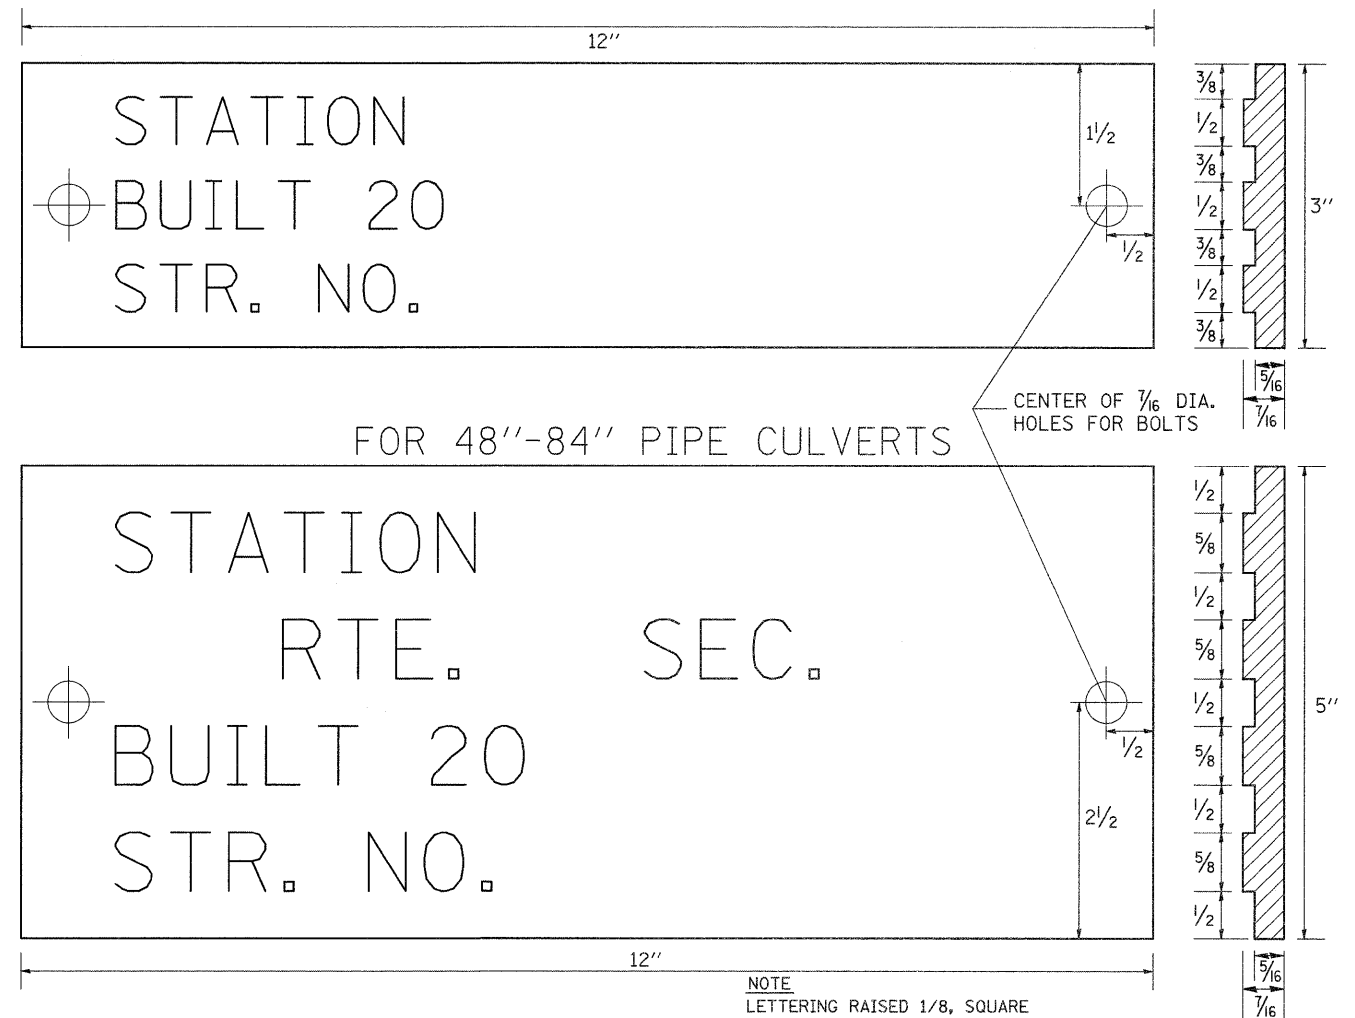

NOTE
LETTERING RAISED 1/8, SQUARE
CUT AND NOT TAPERED

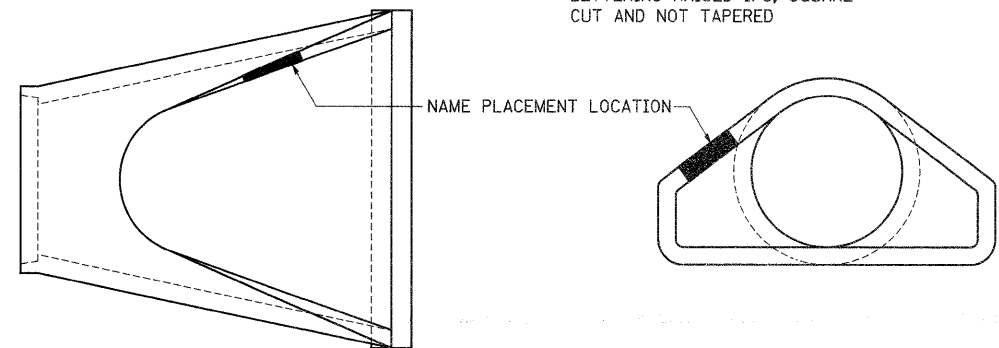

DESIGNERS NOTE

SEE STD. 515001

USE STANDARD 515001 FOR BRIDGES AND MULTI-CELL CULVERTS
WITH SPANS OF 20' OR MORE MEASURED ALONG THE CENTERLINE
AT THE HIGHWAY.


USE THIS DETAIL FOR ALL OTHER PIPE CULVERTS & BOX CULVERTS WITH STRUCTURE NUMBERS. INCLUDE THE INFORMATION TO FILL OUT THE NAME PLATE FOR EACH CULVERT.

IN BOTH CASES INCLUDE A PAY ITEM FOR NAME PLATES.

[illegible]

REVISED 5-27-09	REGION 2 / DISTRICT 2 STANDARD					F.A.P. RTE.	SECTION	COUNTY	TOTAL SHEETS	SHEET NO.
REVISED -						301	31T	JO DAVIESS	160	59
REVISED -						CONTRACT NO. 64D92				
REVISED -						SCALE: 50.0000' / IN	SHEET NO.	OF	SHEETS	STA.

TWO CENTER CURVE DATA

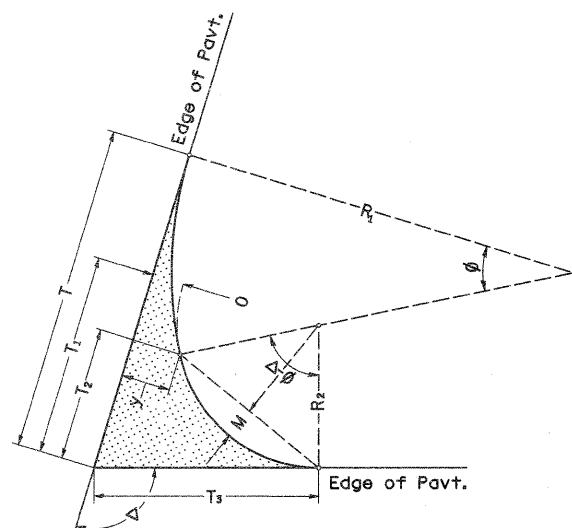


TWO CENTER CURVES

REVISED - 3-22-90

CURVE NO.	1	2	3
R1	120.00	140.00	360.00
R2	30.00	70.00	60.00
O	10.00	10.00	13.00
DELTA	90.00	90.00	80.00
T	71.23	106.06	135.41
T1	30.00	70.00	48.05
T2	16.26	33.94	30.58
T3	40.00	80.00	63.55
y	13.33	20.00	15.60
4y/9	5.93	8.89	6.93
y/9	1.48	2.22	1.73
M	4.38	9.07	8.86
15M/16	4.11	8.51	8.31
3M/4	3.29	6.81	6.65
7M/16	1.92	3.97	3.88
C	31.23	68.94	62.76

ALL DIMENSIONS ARE IN MILLIMETERS (INCHES) UNLESS OTHERWISE NOTED.

TRAFFIC CONTROL AND PROTECTION AT TURN BAYS (TO REMAIN OPEN TO TRAFFIC)

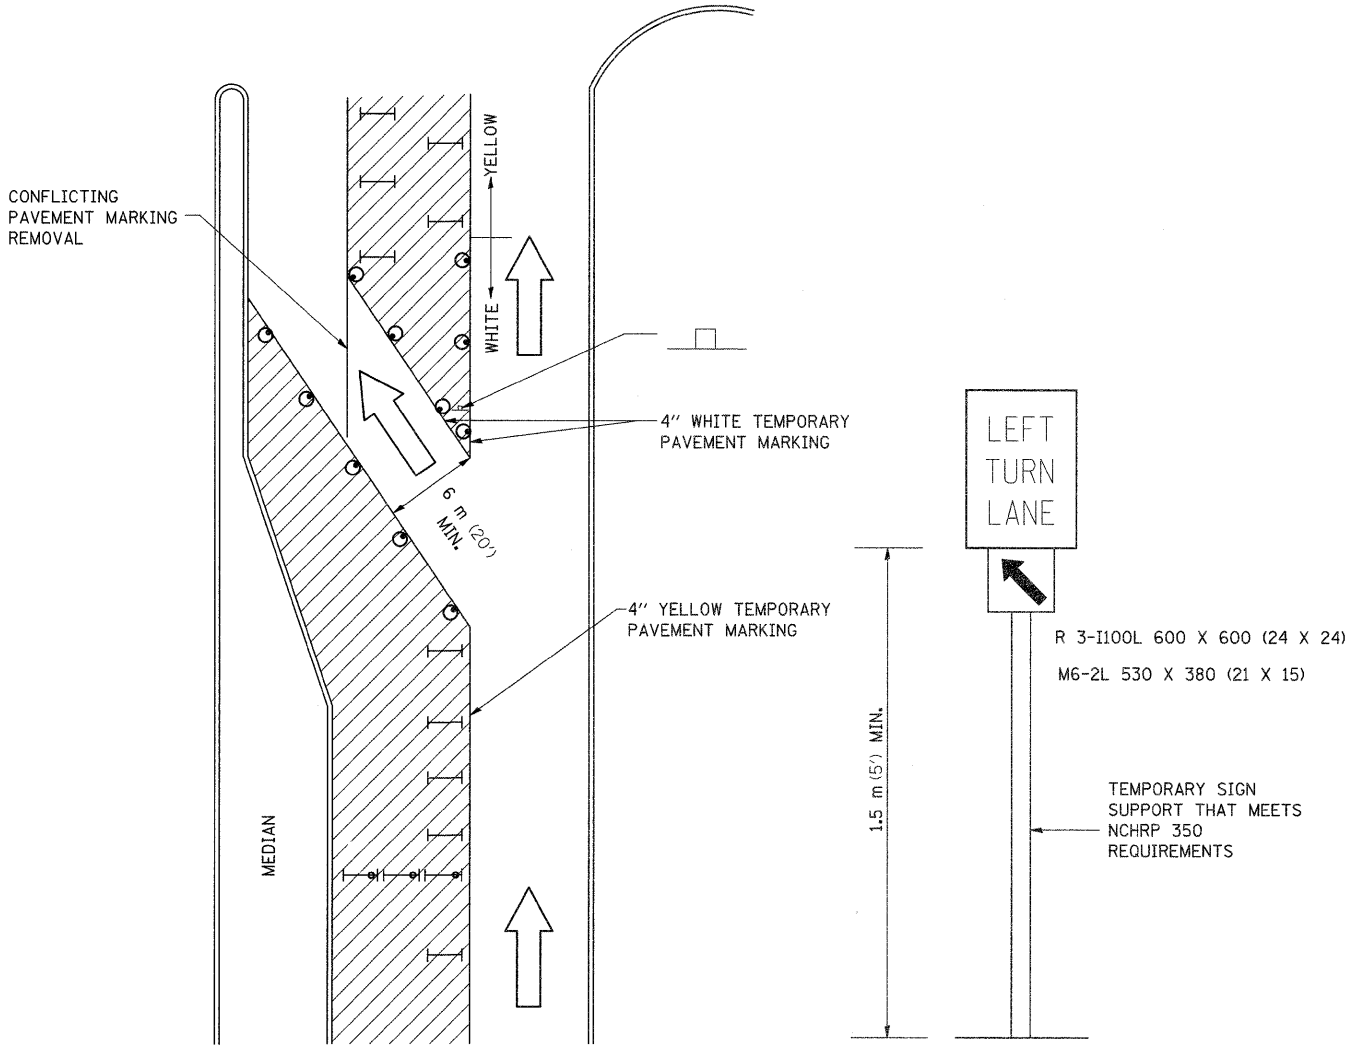

LEGEND

- WORK AREA
- LANE OPEN TO TRAFFIC
- TYPE I OR II BARRICADE OR DRUM WITH FLASHING BURNING LIGHT
- DRUM OR BARRICADE WITH STEADY BURN LIGHT
- SIGN (SEE DETAIL)
- TYPE I OR II CHECK BARRICADE WITH STEADY LIGHT BURN

GENERAL NOTES

CONES MAY BE SUBSTITUTED FOR BARRICADES OR DRUMS AT HALF THE SPACING DURING DAY OPERATIONS. CONES SHALL BE A MINIMUM OF 710 (28) IN HEIGHT.

STEADY BURNING LIGHTS WILL NOT BE REQUIRED ON BARRICADES OR DRUMS FOR DAY OPERATIONS. ALL LIGHTS WILL BE MONODIRECTIONAL.

TEMPORARY PAVEMENT MARKING SHALL BE PLACED THROUGHOUT THE BARRICADED AREA OF EACH BAY WHERE THE CLOSURE TIME IS GREATER THAN FOURTEEN DAYS.

THIS APPLICATION ALSO APPLIES WHEN WORK IS BEING PERFORMED IN THE RIGHT LANE(S) AND THE RIGHT TURN BAY IS TO REMAIN OPEN. UNDER THIS CONDITION, "RIGHT TURN LANE" R3-100 600 x 600 (24 X 24) AND M6-2R 530 X 380 (21 X 15) SHALL BE USED.

THESE CONTROLS SHALL SUPPLEMENT MAINLINE TRAFFIC CONTROL FOR LANE CLOSURES. LONGITUDINAL DIMENSIONS MAY BE ADJUSTED TO FIT FIELD CONDITIONS.

TRAFFIC CONTROL AND PROTECTION AT TURN BAYS (TO REMAIN OPEN TO TRAFFIC) SHALL BE INCLUDED IN THE COST SPECIFIED TRAFFIC CONTROL STANDARDS OR ITEMS.

ALL DIMENSIONS ARE IN MILLIMETERS (INCHES) UNLESS OTHERWISE NOTED.

REVISED - 10-15-04	REGION 2 / DISTRICT 2 STANDARD	F.A.P. RTE.	SECTION	COUNTY	TOTAL SHEETS	SHEET NO.
REVISED -		301	31T	JO DAVIESS	160	60
REVISED -		CONTRACT NO. 64D92				
REVISED -		FED. ROAD DIST. NO. ILLINOIS FED. AID PROJECT				

STORM WATER POLLUTION PREVENTION PLAN

EROSION CONTROL PLAN

THE FOLLOWING PLAN WAS ESTABLISHED AND INCLUDED IN THESE PLANS TO DIRECT THE CONTRACTOR IN THE PLACEMENT OF TEMPORARY EROSION CONTROL SYSTEMS AND TO PROVIDE A STORM WATER POLLUTION PREVENTION PLAN FOR COMPLIANCE UNDER NPDES.

THE PURPOSE OF THIS PLAN IS TO MINIMIZE SILTATION WITHIN THE CONSTRUCTION ZONE AND TO ELIMINATE SEDIMENTS FROM ENTERING AND LEAVING THE CONSTRUCTION ZONE BY UTILIZING PROPER TEMPORARY EROSION CONTROL SYSTEMS AND PROVIDING GROUND COVER WITHIN A REASONABLE AMOUNT OF TIME.

CERTAIN ITEMS, AS SHOWN IN THIS PLAN AND REFERENCED BY THE LEGEND, SHALL BE PLACED BY THE CONTRACTOR AT THE BEGINNING OF CONSTRUCTION. OTHER ITEMS SHALL BE PLACED BY THE CONTRACTOR AS DIRECTED BY THE ENGINEER ON A CASE BY CASE SITUATION RESULTING FROM THE CONTRACTOR'S SEQUENCE OF ACTIVITIES, TIME OF YEAR, AND EXPECTED WEATHER CONDITIONS.

THE CONTRACTOR SHALL PLACE PERMANENT EROSION CONTROL SYSTEMS AND SEEDING WITHIN A REASONABLE AMOUNT OF TIME; THEREFORE, REDUCING THE AMOUNT OF AREA BEING OPEN TO THE POSSIBILITY OF EROSION AND REDUCING THE AMOUNT OF TEMPORARY SEEDING. THE RESIDENT ENGINEER WILL DETERMINE IF TEMPORARY EROSION CONTROL SYSTEMS SHOWN IN THE PLAN CAN BE DELETED, THE SIZE OF THE PROPOSED DITCH CHECKS, THE PROPER METHOD OF INSTALLATION, AND IF ANY ADDITIONAL TEMPORARY EROSION CONTROL SYSTEMS SHALL BE ADDED WHICH ARE NOT INCLUDED IN THE PLANS. THE CONTRACTOR SHALL PERFORM ALL WORK AS DIRECTED BY THE ENGINEER AND AS SHOWN IN STANDARD 280001 OF THE PLANS.

SITE DESCRIPTION

DESCRIPTION OF CONSTRUCTION ACTIVITY:

THIS PROJECT CONSISTS OF THE COMPLETE REMOVAL AND REPLACEMENT OF PAVEMENT, SHOULDERS, AND 7 CULVERTS; PLUS THE ADDITION OF TURN LANES, CURB AND GUTTER, STORM SEWER, GUARDRAIL, DITCHING, PAVEMENT MARKING, AND ALL INCIDENTAL WORK.

DESCRIPTION OF INTENDED SEQUENCE OF ACTIVITIES:

THE SEQUENCE OF EVENTS ARE AS FOLLOW: CLEARING, EMBANKMENT, EXCAVATION, GRADING AND PAVING. THIS PROJECT WILL BE CONSTRUCTED IN SEGMENTS AS SHOWN IN THE "STAGING PLANS".

TOTAL CONSTRUCTION SITE (CONSTRUCTION LIMIT TO CONSTRUCTION LIMIT) 13.5 ACRES
PROPOSED R.O.W (TOTAL PARCEL AREA) 4.9 ACRES
DISTURBED BY EXCAVATION (E.O.P TO CONSTRUCTION LIMIT) 13.5 ACRES

SUPPORTING REPORTS AND PLANS

THE FOLLOWING ASSISTED IN DEVELOPING THE EROSION CONTROL PLAN AS REFERENCED DOCUMENTS:

SOIL PROFILE SHEETS, SOILS REPORTS, BORING LOGS
USGS DRAINAGE MAPS, PROJECT PLAN DOCUMENTS

DRAINAGE TRIBUTARIES RECEIVING WATER FROM CONSTRUCTION SITE
DIXON CREEK, MENOMINEE RIVER, MISSISSIPPI RIVER

EROSION CONTROLS AND SEDIMENT CONTROL PROCEDURES
STABILIZATION PRACTICES AT THE BEGINNING OF CONSTRUCTION:
PERIMETER EROSION CONTROL SHALL BE PLACED PRIOR TO BEGINNING EARTHWORK.



STABILIZATION PRACTICES DURING CONSTRUCTION:
AS EARTH EXCAVATION AND EMBANKMENT ARE BEING COMPLETED THE CONTRACTOR SHALL PLACE DITCH CHECKS, INLET AND PIPE PROTECTION, EROSION CONTROL BLANKET, AND SEEDING AS STAGES OF THE PROJECT ARE COMPLETED. PERIMETER EROSION BARRIER WILL BE INSTALLED AT ADDITIONAL LOCATIONS AS THE PROJECT PROGRESSES. SEEDING SHALL BE COMPLETED AS SPECIFIED IN THE EROSION CONTROL/SEEDING MOBILIZATION AND TEMPORARY SEEDING SPECIAL PROVISION.

MAINTENANCE AFTER FINAL GRADING
TEMPORARY EROSION CONTROL SYSTEMS SHALL BE LEFT IN PLACE WITH PROPER MAINTENANCE UNTIL PERMANENT EROSION CONTROL IS IN PLACE AND WORKING PROPERLY AND ALL PROPOSED TURF AREAS SEEDED AND ESTABLISHED WITH THE PROPER STAND. ONCE PERMANENT EROSION CONTROL SYSTEMS AS PROPOSED IN THE PLANS ARE FUNCTIONAL AND ESTABLISHED, TEMPORARY ITEMS SHALL BE REMOVED, CLEANED UP AND DISTURBED TURF RESEEDDED.

FILE NAME =	USER NAME = cushmanbw	DESIGNED -	REVISED - 5-12-04	STATE OF ILLINOIS DEPARTMENT OF TRANSPORTATION	REGION 2 / DISTRICT 2 STANDARD	SCALE:	SHEET NO.	OF	SHEETS	STA.	TO STA.	F.A.P. RTE.	SECTION	COUNTY	TOTAL SHEETS	SHEET NO.
ct\p\work\p\sdot\cushmanbw\d0117386\0262808-detailed.dgn		DRAWN -	REVISED -									301	31T	JO DAVIESS	160	61
	PLOT SCALE = 50.0000' / IN.	CHECKED -	REVISED -													
	PLOT DATE = Wed Dec 09 12:07:55 2009	DATE -	REVISED -													
												FED. ROAD DIST. NO. ILLINOIS FED. AID PROJECT				
CONTRACT NO. 64D92																





ENTRANCE APPROACHES – URBAN AREA

TYPICAL APPLICATION OF ENTRANCES

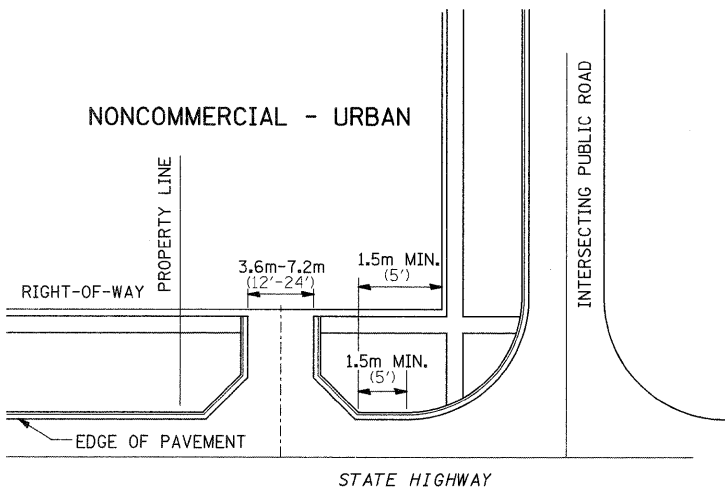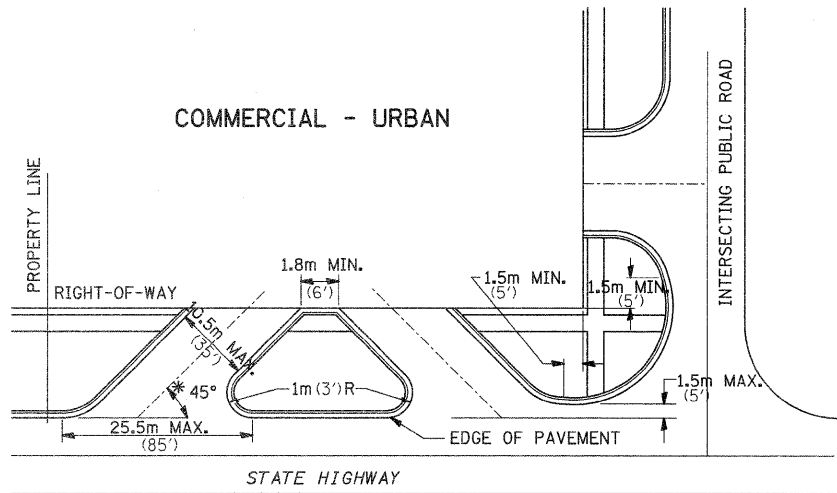


WHEN THE ISLAND BETWEEN DRIVES IS LESS THAN 7.5m (25') LONG OR LESS THAN 10 FEET WIDE, IT SHALL BE DEFINED BY CURBS, MASONRY, OR OTHER DEVICES.

* 45° MIN. ANGLE PERMITTED ONLY FOR ONE-WAY DRIVEWAYS.
60° MIN. ANGLE FOR TWO-WAY DRIVEWAYS.

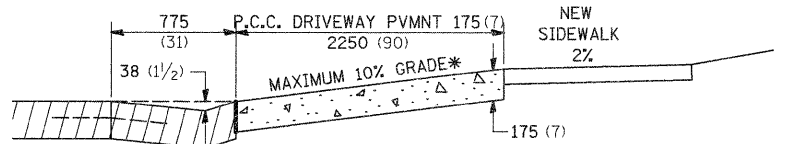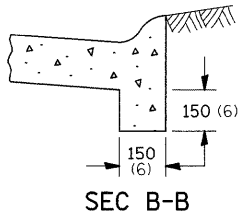
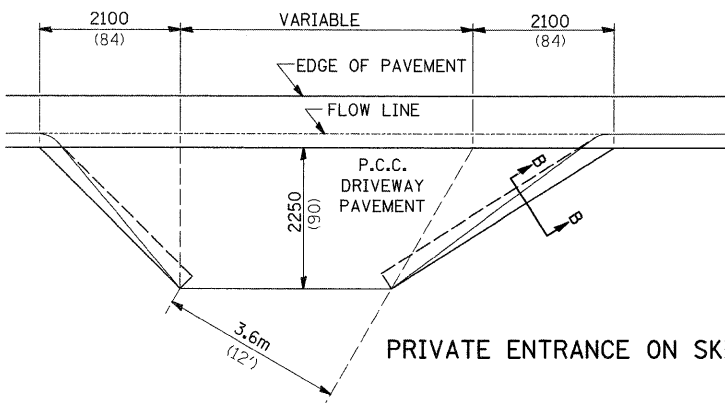
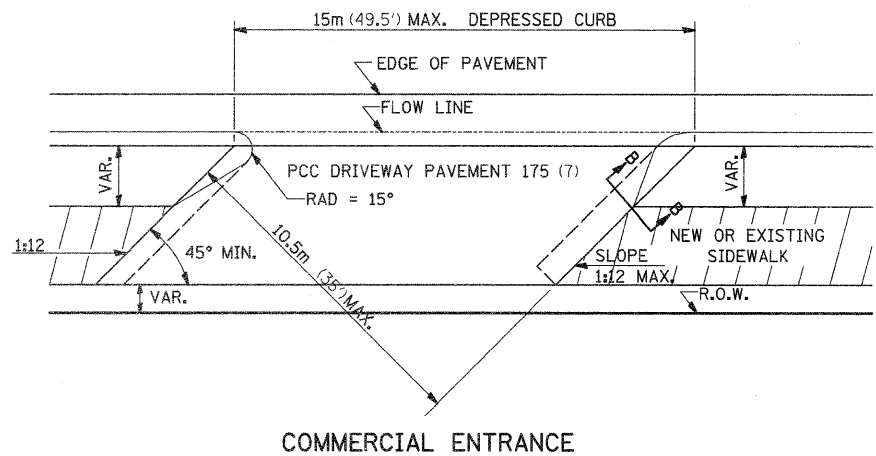


ASCENDING APPROACH

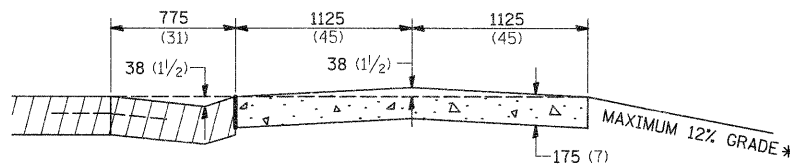

DESCENDING APPROACH

* IN CASES WHERE GRADE EXCEEDS 10%, THE RESIDENT ENGINEER SHALL CHECK WITH DISTRICT DESIGN OFFICE TO DETERMINE NEW APPROACH GRADE. PARTICULAR ATTENTION SHALL BE PAID TO THE NEGATIVE GRADE TO PREVENT DRAINAGE FROM OVER FLOWING INTO THE PRIVATE ENTRANCE.

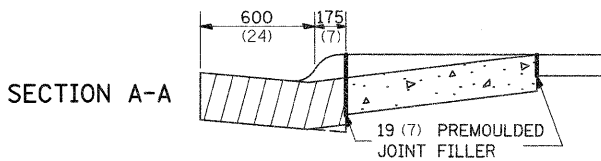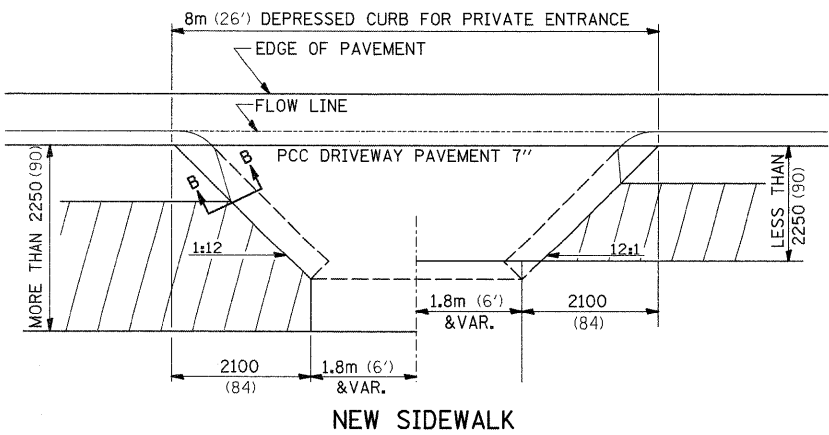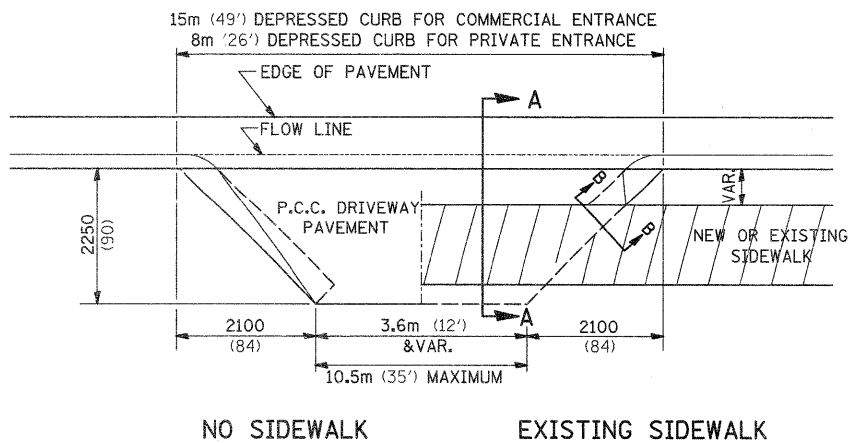


THE VARIABLE HEIGHT INTEGRAL CURB AND PREMOULDED JOINT FILLER WILL NOT BE PAID FOR SEPARATELY, BUT SHALL BE INCLUDED IN THE CONTRACT UNIT PRICE OF DRIVEWAY PAVEMENT OF THE THICKNESS SPECIFIED.

ALL DIMENSIONS ARE IN MILLIMETERS (INCHES) UNLESS OTHERWISE NOTED.

FILE NAME =	USER NAME = cushmanbw	DESIGNED -	REVISED - 1-11-08	STATE OF ILLINOIS DEPARTMENT OF TRANSPORTATION	REGION 2 / DISTRICT 2 STANDARD	F.A.P. RTE.	SECTION	COUNTY	TOTAL SHEETS	SHEET NO.
c:\pwork\pwork\cushmanbw\00117386\022809-detailed.dgn		DRAWN -	REVISED -			301	31T	JO DAVIESS	160	62
PLOT SCALE = 50.0000 / IN.		CHECKED -	REVISED -			CONTRACT NO. 64D92				
PLOT DATE = Wed Dec 09 12:06:01 2009		DATE -	REVISED -			FED. ROAD DIST. NO. ILLINOIS FED. AID PROJECT				

TRAFFIC CONTROL TYPICAL WEAVE

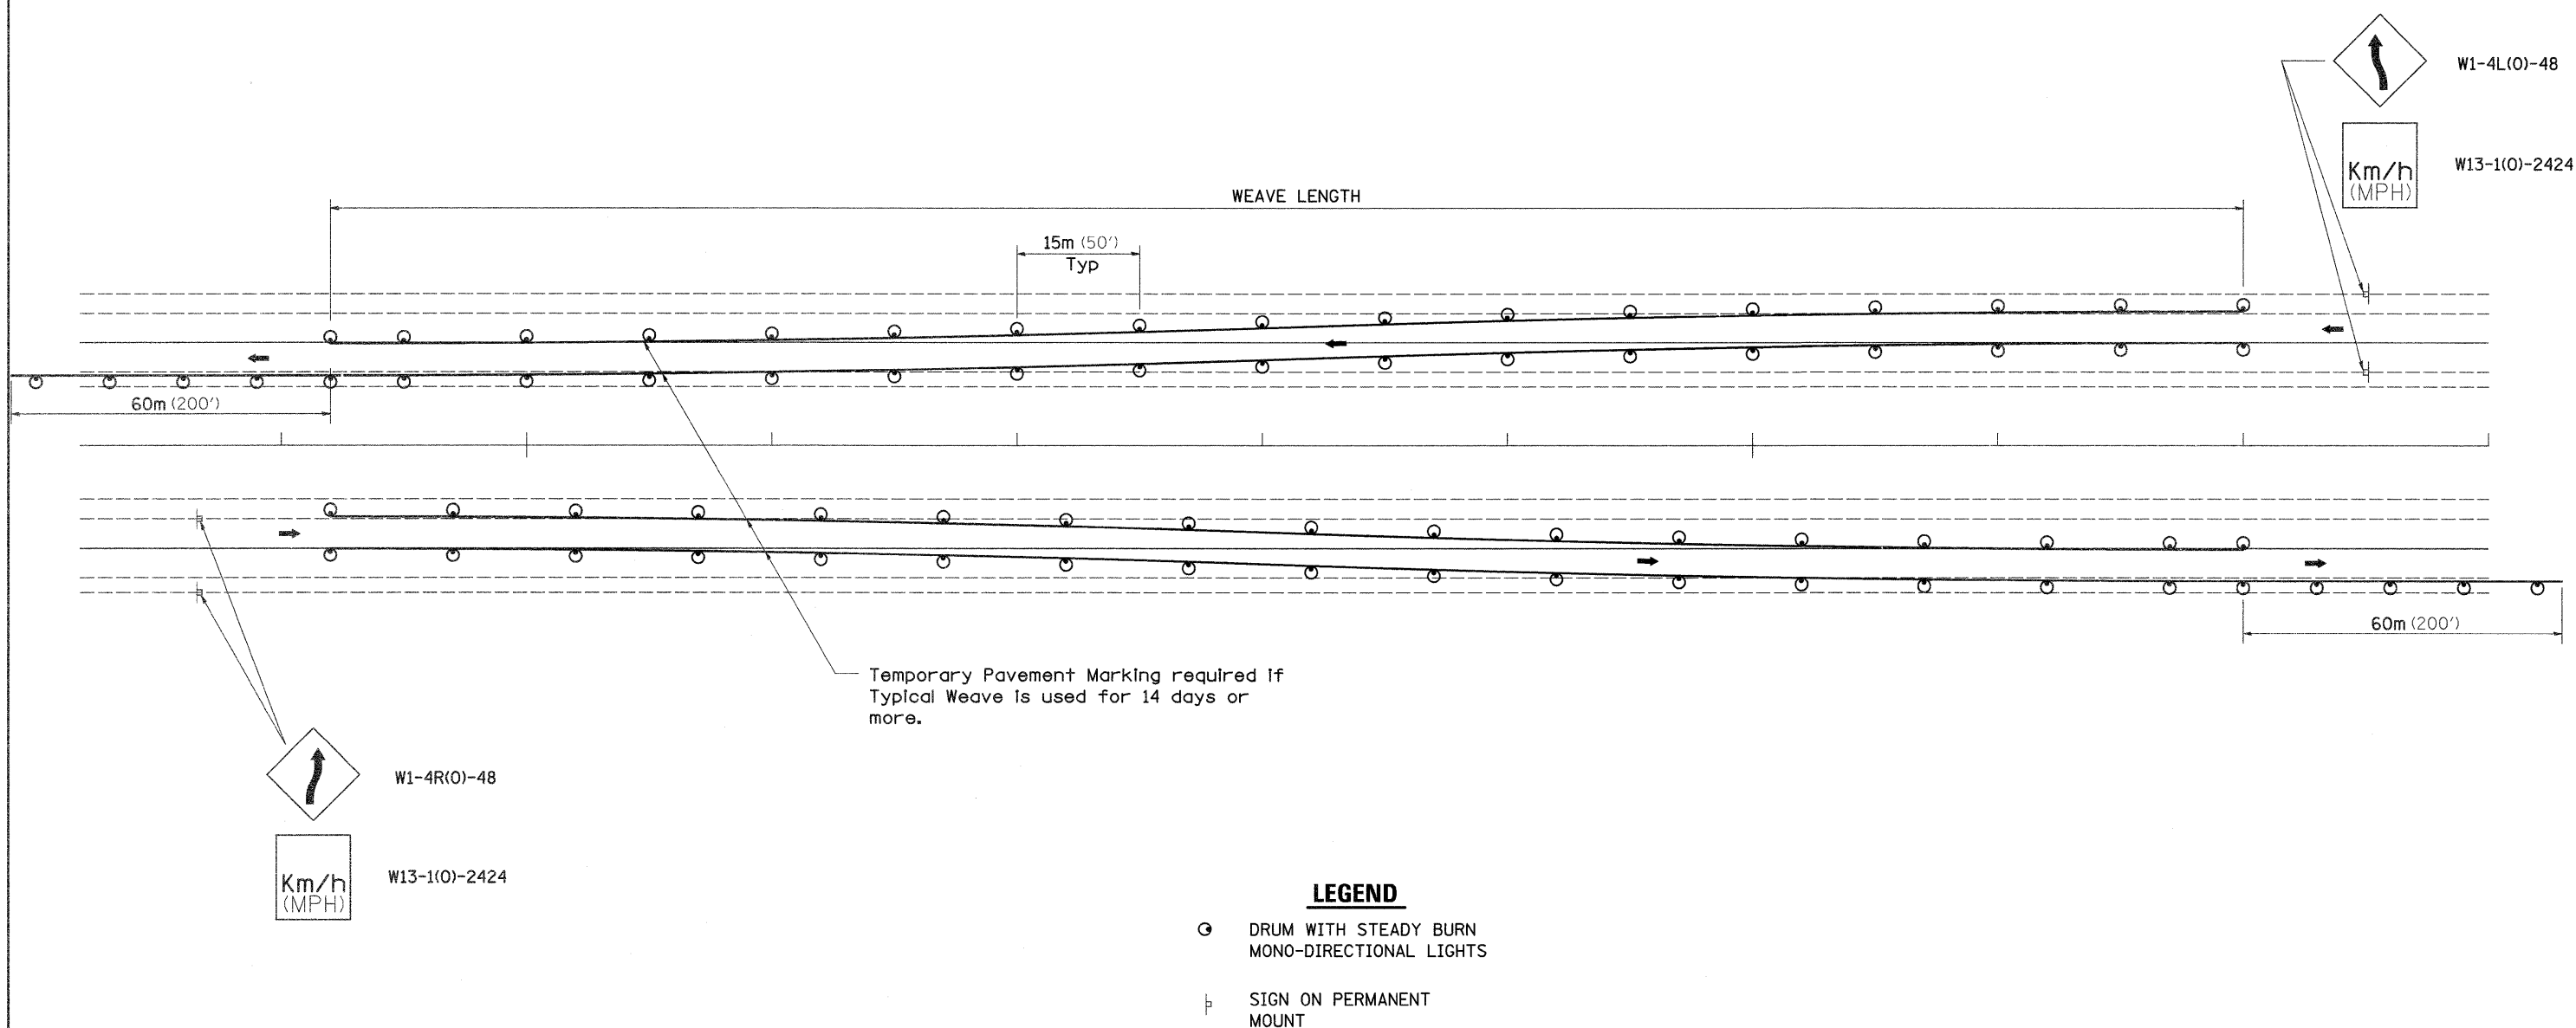

DESIGNER NOTE:

- USE ON LONG 4-LANE PROJECTS WHERE THE CONTRACTOR MAY CHANGE A PORTION OF THE WORK TO THE OPPOSITE LANE.
- USE WHERE THE PROJECT IS ADJACENT TO ANOTHER AND THE CONTRACTOR COULD BE WORKING ON DIFFERENT LANES.
- TEMPORARY PAVEMENT MARKING SHALL BE USED WHEN TYPICAL WEAVE IS USED FOR 14 DAYS OR MORE.
- TRAFFIC CONTROL TYPICAL WEAVE SHALL BE INCLUDED IN THE COST OF THE SPECIFIC TRAFFIC CONTROL STANDARDS OF ITEMS.

STANDARD WEAVE CONDITIONS FOR DIFFERENT SPEED LIMITS

POSTED SPEED LIMIT	ADVISORY SPEED LIMIT	WEAVE LENGTH
110 Km/h (65 MPH)	80 Km/h (45 MPH)	240m (780 FT.)
90 Km/h (55 MPH)	60 Km/h (35 MPH)	200m (660 FT.)
80 Km/h (45 MPH)	40 Km/h (25 MPH)	165m (540 FT.)




ALL DIMENSIONS ARE IN MILLIMETERS (INCHES)
UNLESS OTHERWISE NOTED.

FILE NAME =	USER NAME = cushmanbw	DESIGNED -	REVISED - 5-30-91	STATE OF ILLINOIS DEPARTMENT OF TRANSPORTATION	REGION 2 / DISTRICT 2 STANDARD	SCALE:	SHEET NO. OF SHEETS STA. TO STA.	F.A.P. RTE.	SECTION	COUNTY	TOTAL SHEETS	SHEET NO.
c:\pe_work\p\adot\cushmanbw\d0117386\0242808-detailed.dgn		DRAWN -	REVISED -					301	31T	JO DAVIESS	160	63
PLOT SCALE = 50.0000 / IN.		CHECKED -	REVISED -					CONTRACT NO. 64D92				
PLOT DATE = Wed Dec 09 12:07:50 2009		DATE -	REVISED -					FED. ROAD DIST. NO. ILLINOIS FED. AID PROJECT				


TRAFFIC CONTROL FOR ROAD CLOSURE

CONDITION II

Minor
Sideroad Closure

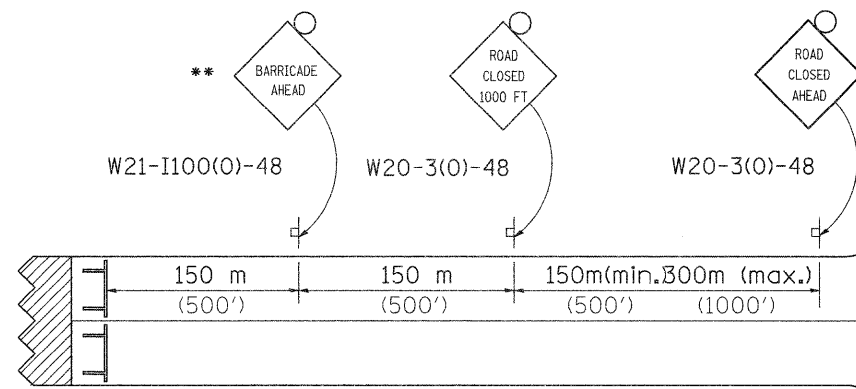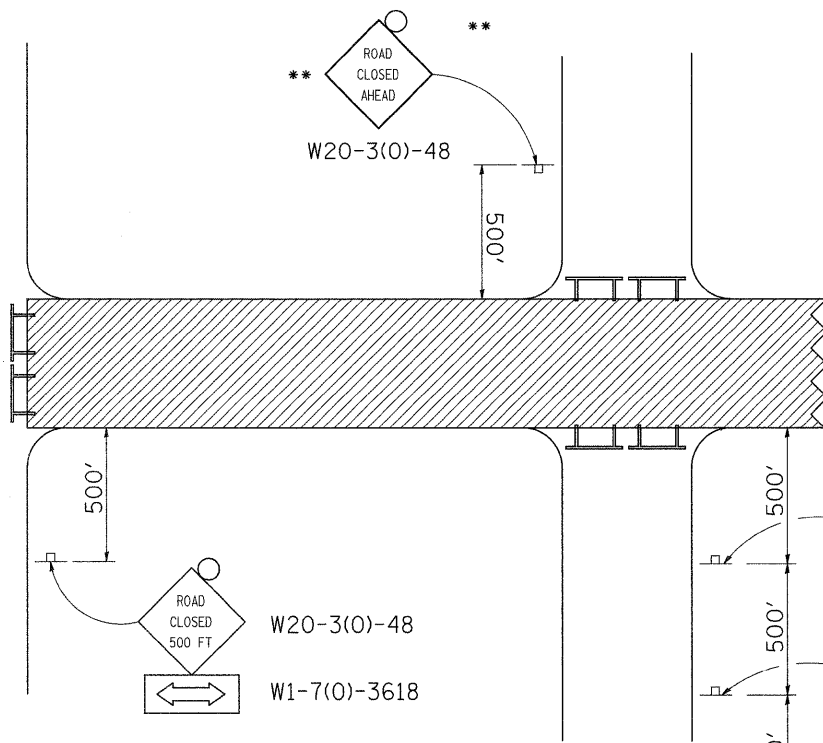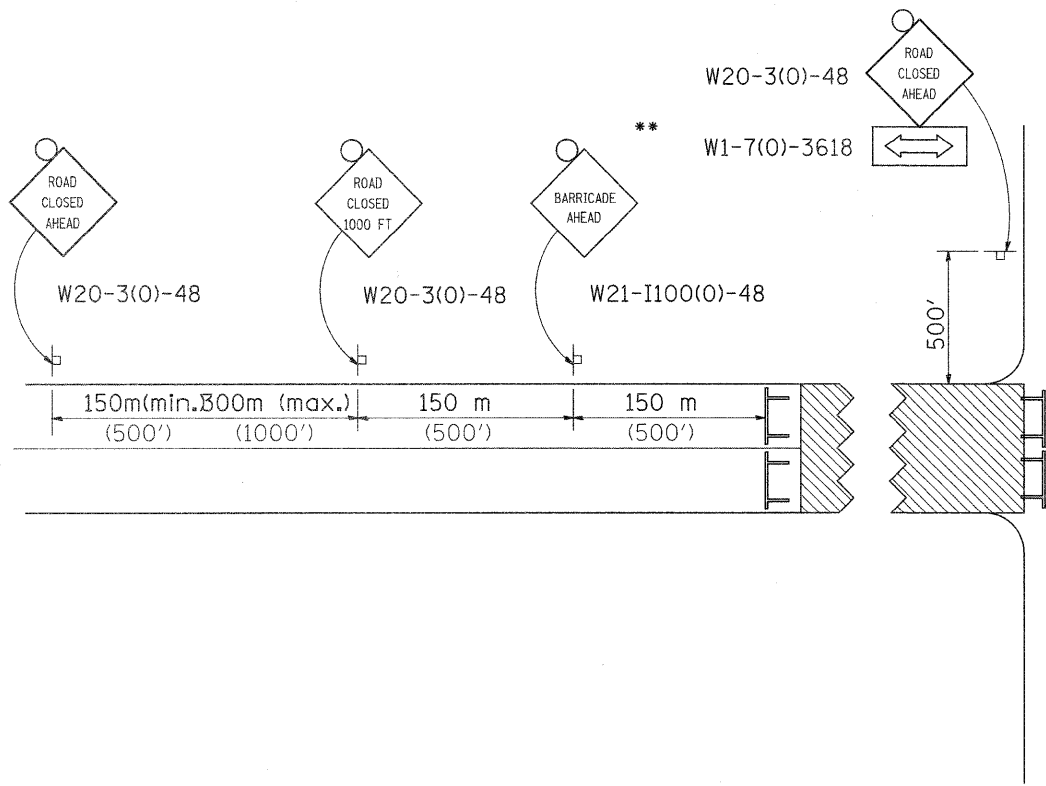

ROAD CLOSED TO THRU TRAFFIC
BARRICADE SET UP

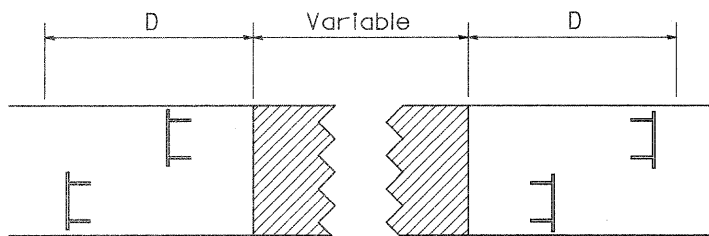


Type III Barricades and R11-4-4830 signs shall be as shown in "Road Closed To All Thru Traffic" detail on Highway Standard 701901. If the distance "D" exceeds 600 m (2000') an additional set of barricades and R11-4-4830 shall be placed at each end of the work area.

SYMBOLS

- Work area
- Type III Barricade with Flashers
- Sign with flashing light

CONDITION I

Major
Sideroad Closure

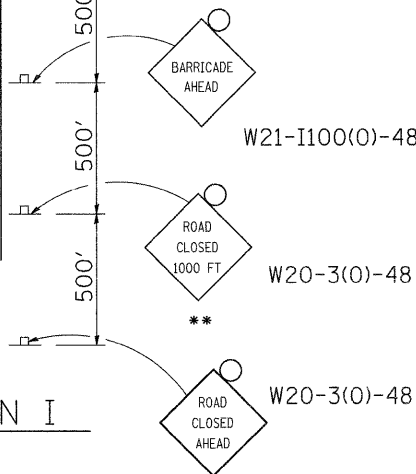

GENERAL NOTES

Longitudinal dimensions may be adjusted to fit field conditions.

When speed limit is less than 45mph, change sign spacing to 250' and change ROAD CLOSED 1000 FT to ROAD CLOSED 500 FT.

Side roads requiring all three signs as shown in CONDITION I (Major Sideroad Closure), shall be listed in the special provision.

** Where local access is to be maintained, barricades are to be set up as shown in Road Closed to thru traffic. Type III Barricades and R11-2-4830 signs shall be as shown in "Road Closed To All Traffic" detail on Highway Standard 701901.


All dimensions are in millimeters (inches) unless otherwise shown.

TYPICAL APPLICATION
FOR ROAD CLOSURE


FILE NAME =	USER NAME = cushmanbw	DESIGNED -	REVISED - 1-11-08	STATE OF ILLINOIS DEPARTMENT OF TRANSPORTATION				REGION 2 / DISTRICT 2 STANDARD				F.A.P. RTE.	SECTION	COUNTY	TOTAL SHEETS	SHEET NO.
c:\pw-work\pwsdot\cushmanbw\d0117386\0242888-details.dgn		DRAWN -	REVISED -									301	31T	JO DAVIESS	160	64
		CHECKED -	REVISED -													
		DATE -	REVISED -													
PLOT SCALE = 50.0000' / IN.												CONTRACT NO. 64D92				
PLOT DATE = Wed Dec 09 12:00:00 2009												FED. ROAD DIST. NO. ILLINOIS FED. AID PROJECT				

TYPICAL PAVEMENT MARKINGS


TYPICAL PAVEMENT MARKING FOR FLUSH MEDIAN
AT LEFT TURN LANE

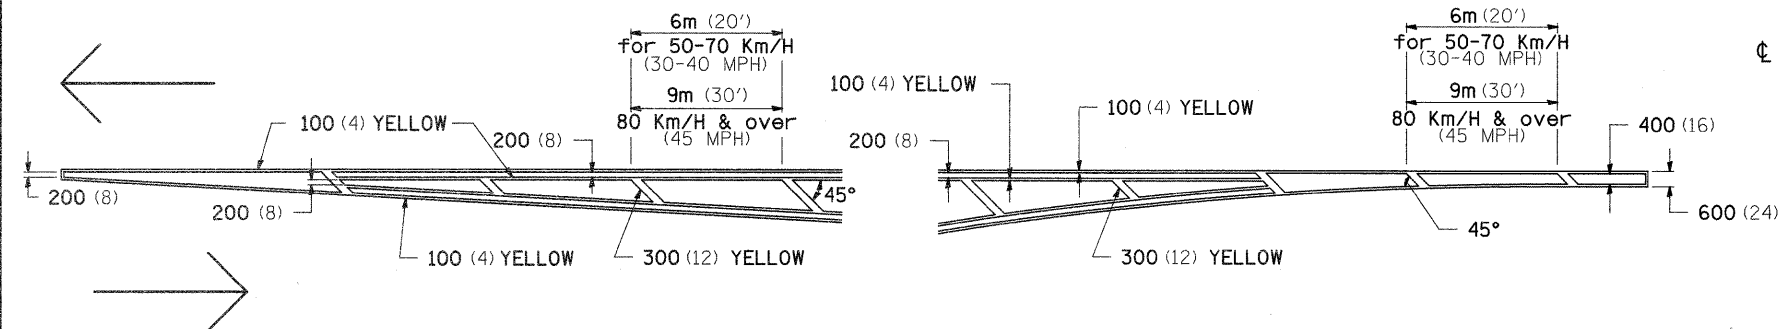


TYPICAL ISLAND
OFFSET SHOULDER WIDTH

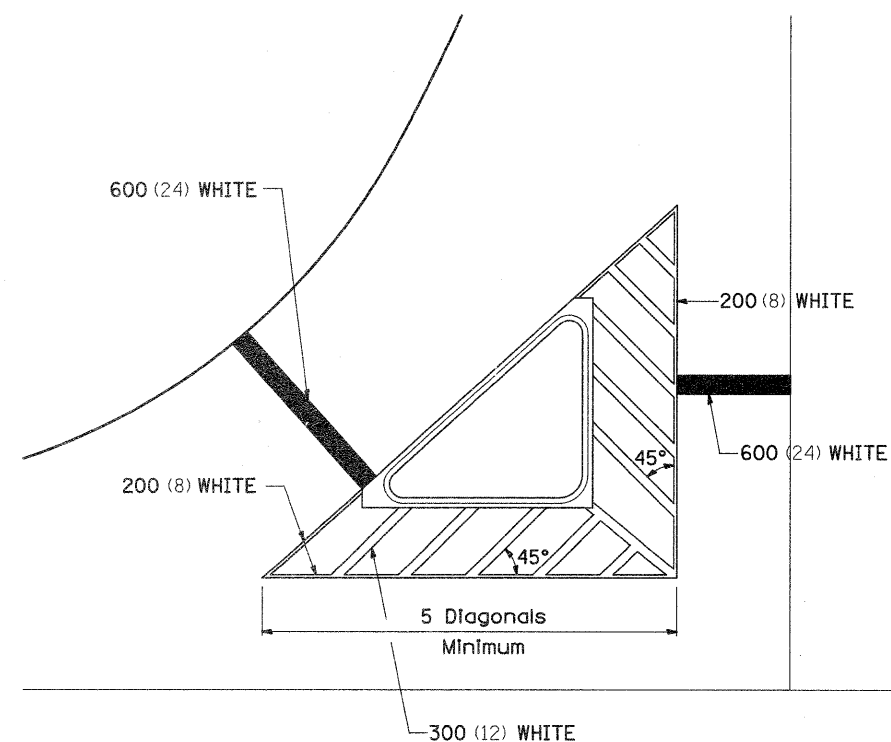

TYPICAL PARKING SPACING

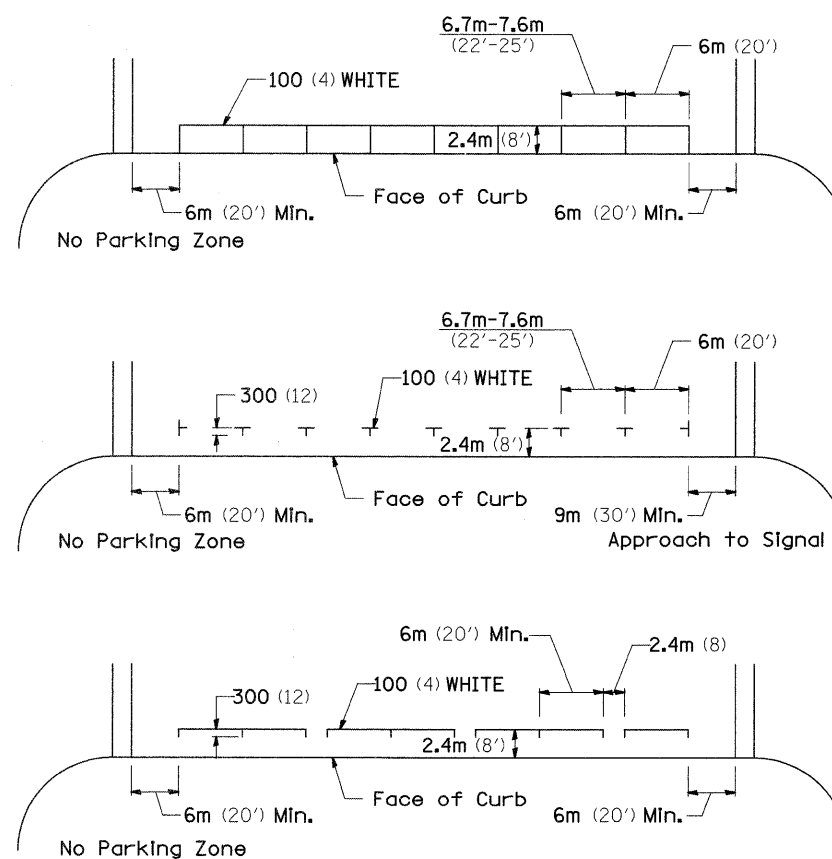


MEDIAN PAVEMENT MARKING

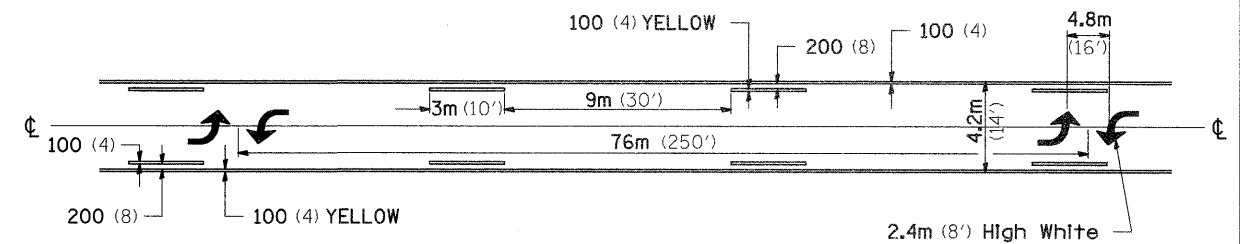

** ALL DIMENSIONS ARE IN MILLIMETERS (INCHES) UNLESS OTHERWISE NOTED.

STANDARD CROSSWALK MARKING

See Schedules for Locations

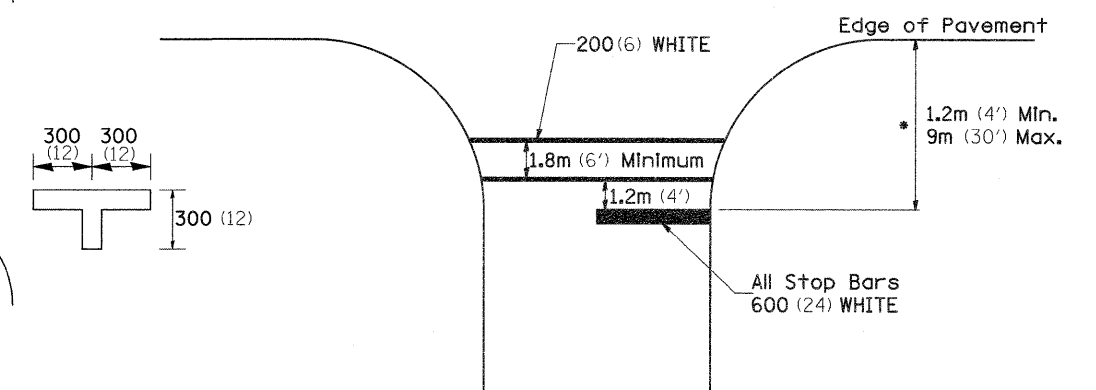


- * Distance to the nearest edge of the intersecting roadway in the absence of a marked crosswalk.

FILE NAME =	USER NAME = cushmanbw	DESIGNED -	REVISED - 10-21-08	STATE OF ILLINOIS DEPARTMENT OF TRANSPORTATION	REGION 2 / DISTRICT 2 STANDARD	F.A.P. RTE.	SECTION	COUNTY	TOTAL SHEETS	SHEET NO.
c:\pw\work\pwsdot\cushmanbw\d0117386\02000-details.dgn	DRAWN -	REVISED -	301			31T	JO DAVIESS	160	65	
PLOT SCALE = 50.0000' / IN.	CHECKED -	REVISED -	CONTRACT NO. 64D92							
PLOT DATE = Wed Dec 09 12:07:55 2009	DATE -	REVISED -	SCALE:			SHEET NO.	OF SHEETS	STA.	TO STA.	FED. ROAD DIST. NO.

TYPICAL PAVEMENT MARKINGS

ARROW LAYOUT

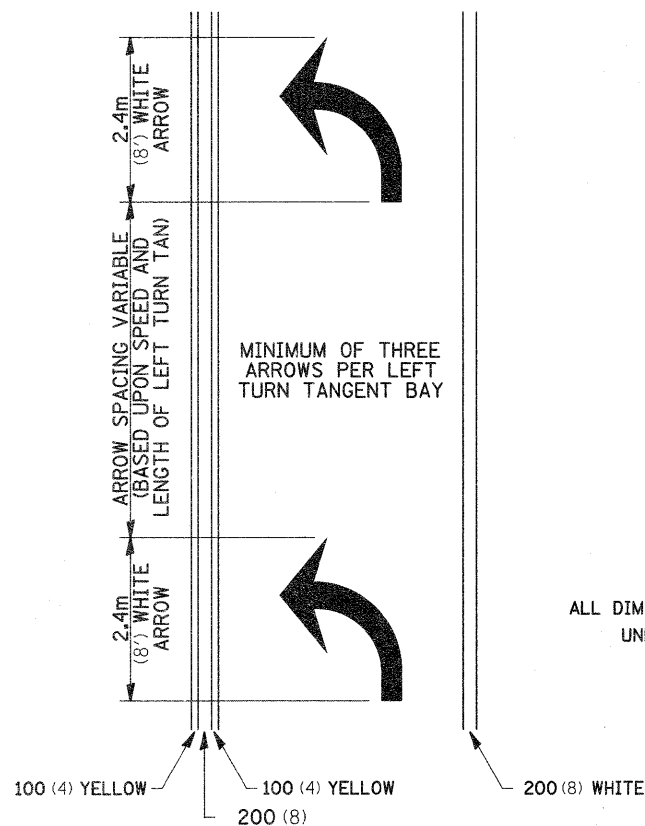


- ONE-WAY AMBER MARKER
- ONE-WAY CRYSTAL MARKER
- TWO-WAY AMBER MARKER

ALL DIMENSIONS ARE IN MILLIMETERS (INCHES) UNLESS OTHERWISE NOTED.

12.2m (40') O.C. APPROACH SIDE ONLY


TYPICAL PAVEMENT MARKING FOR FLUSH MEDIAN

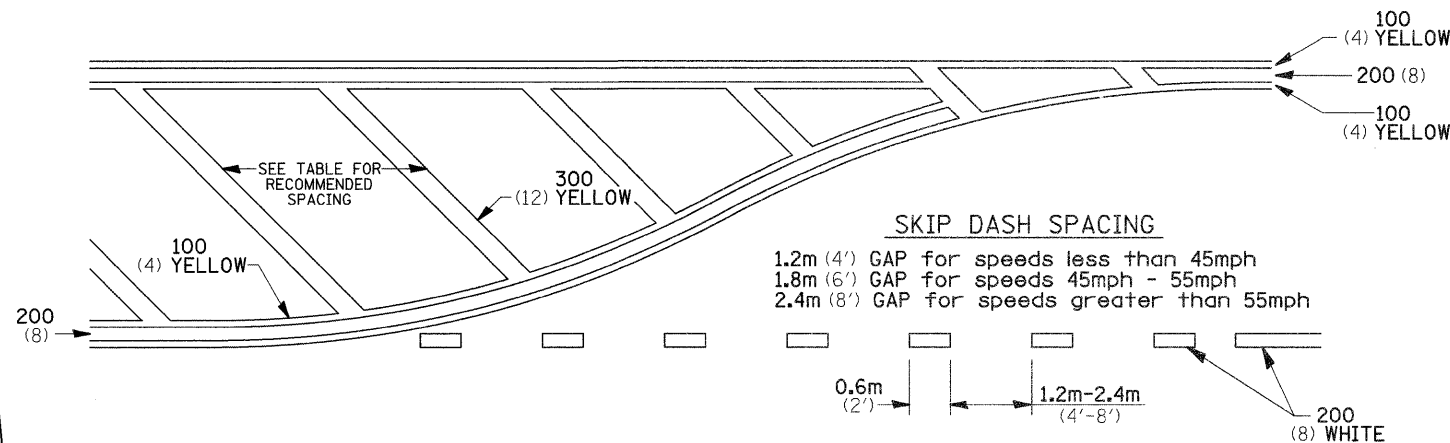


RECOMMENDED SPACING BETWEEN DIAGONALS (IN FEET)

Speed Limit Range	Continuous Median Area	Intersection Channelization	Objects (Islands)
less than 50Km/H (30MPH)	15.3m (50')	4.53m (15')	3.05m (10')
50-60Km/H (30-40MPH)	22.9m (75')	6.1m (20')	4.53m (15')
70Km/H (45MPH) & over	22.9m (75')	9.05m (30')	6.1m (20')

NOTE: If the spacing recommended in the Table does not permit at least five diagonal lines in the area being marked, the spacing from the next lowest speed range should be used. The recommended spacing is measured parallel to the pavement center line.

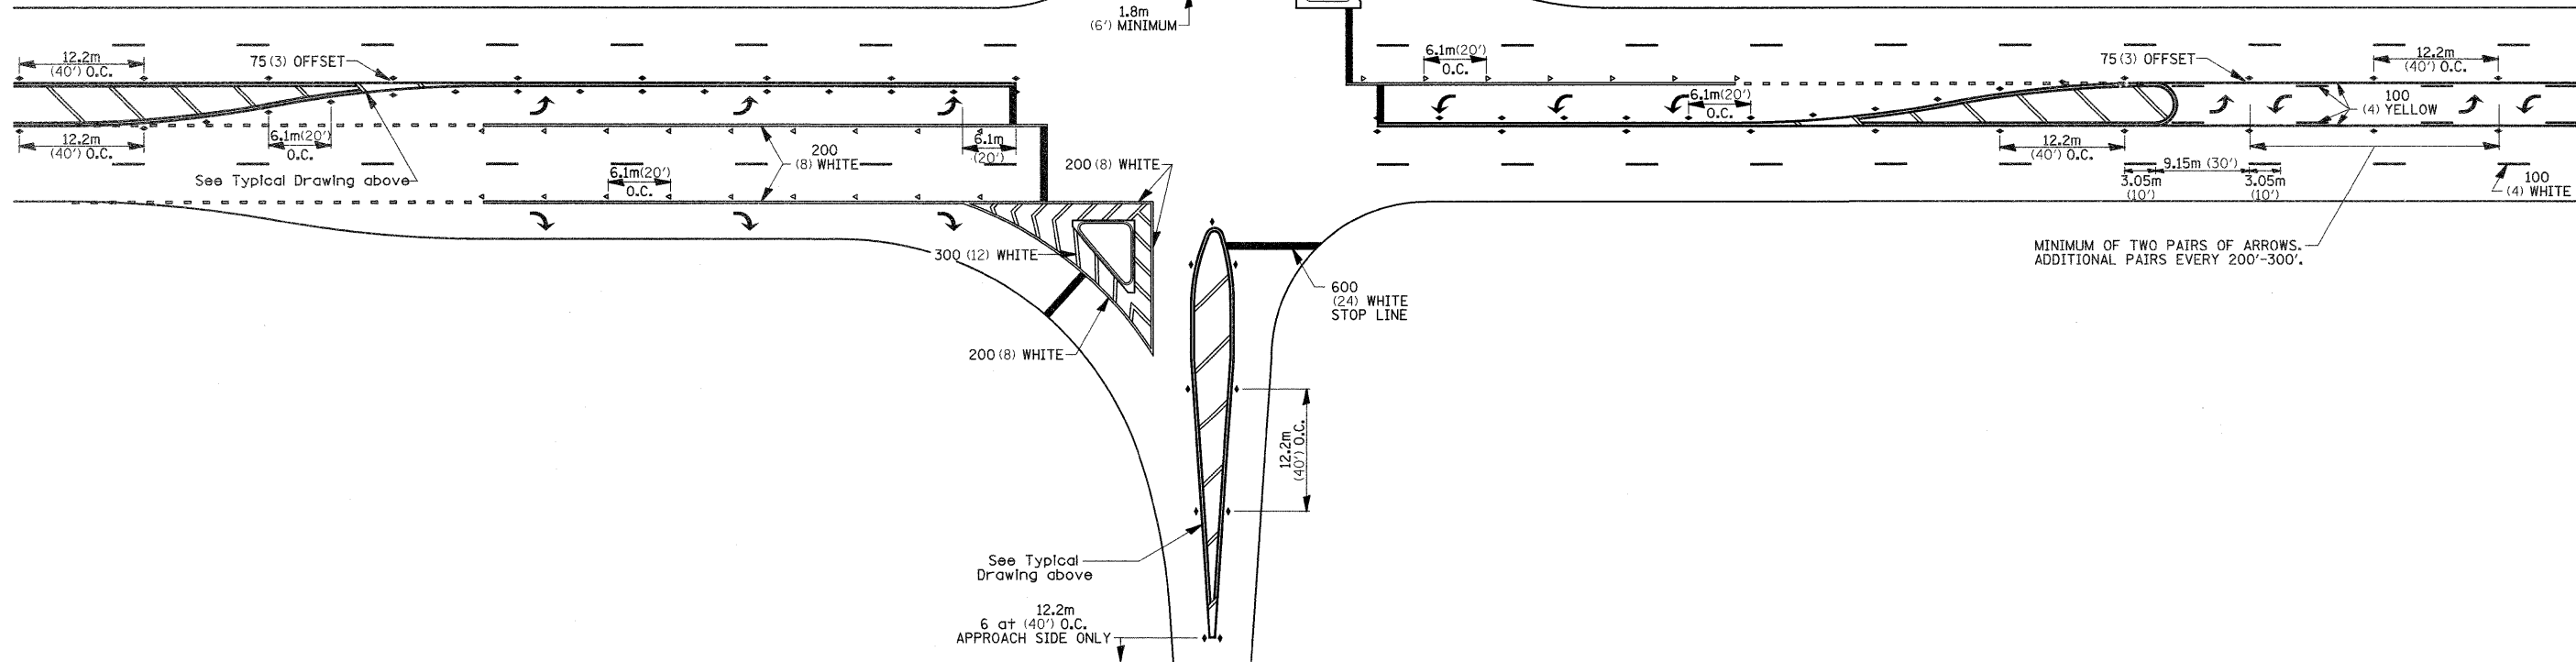


TYPICAL PAVEMENT MARKINGS

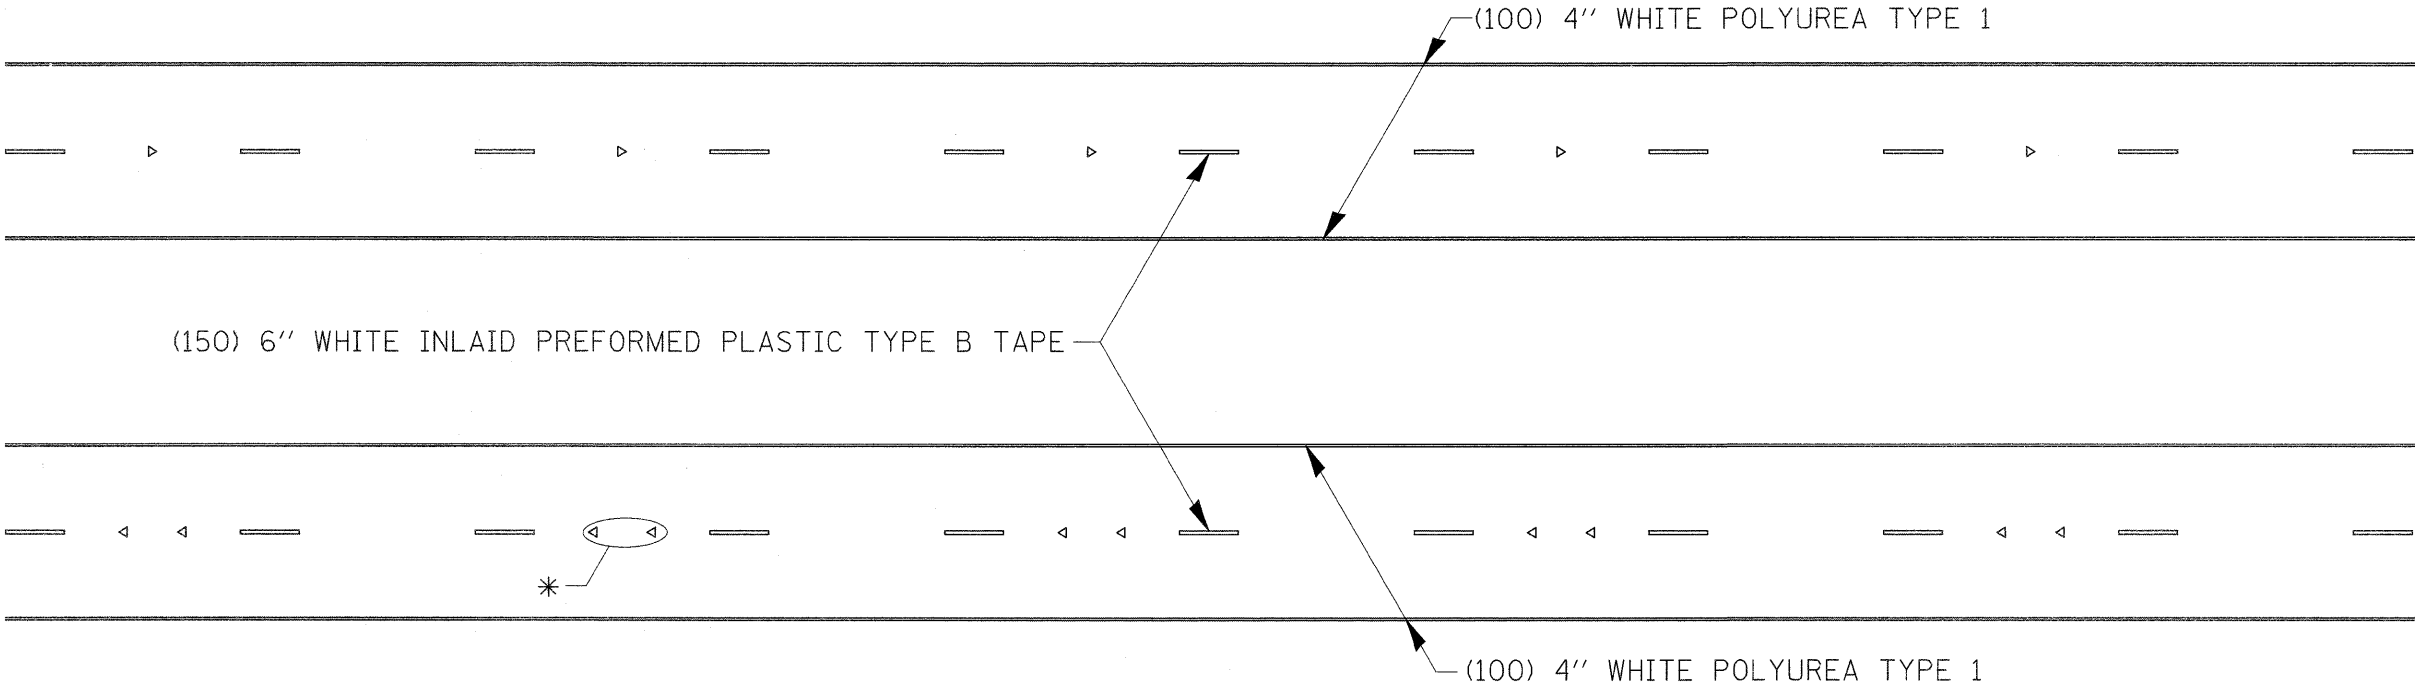

* SEE HIGHWAY STANDARD 781001 FOR SPACING DETAILS.
USE DOUBLE MARKERS WHEN ADT ≥ 25,000.

MULTI-LANE / DIVIDED

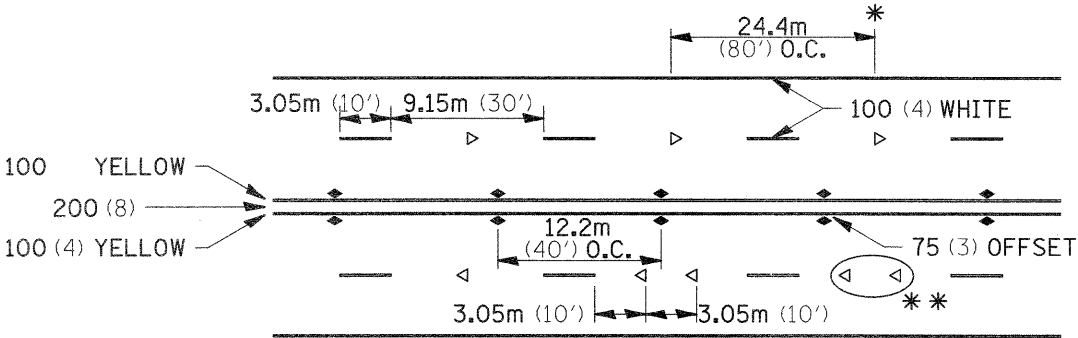


* REDUCE TO 12.2m (40') O.C. ON CURVES WHERE ADVISORY SPEEDS ARE 15Km/H (10MPH) LOWER THAN POSTED SPEEDS.
** USE DOUBLE MARKERS WHEN ADT ≥ 25,000

MULTI-LANE / UNDIVIDED


SYMBOLS

TYPICAL PAVEMENT MARKING FOR TWO LANE SECTION – NO PASSING ZONES

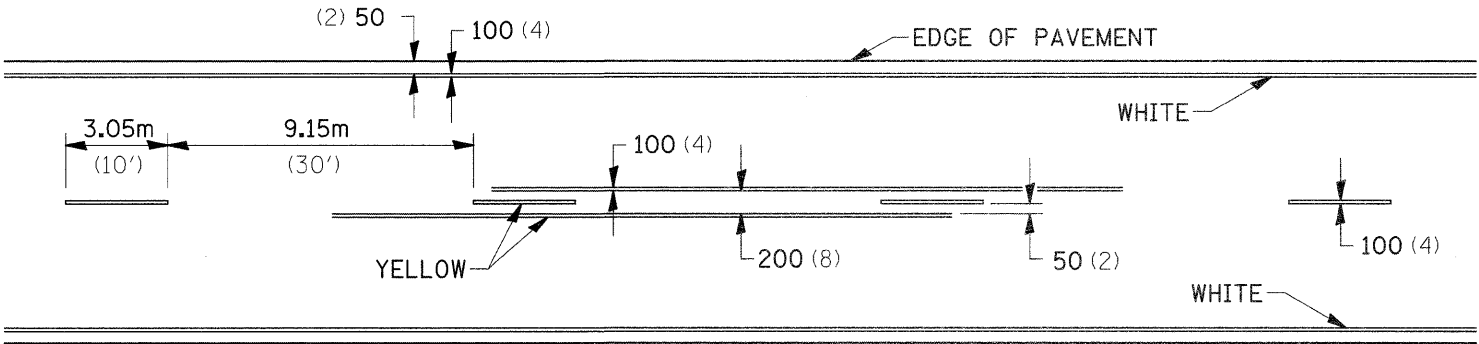


FILE NAME =	USER NAME = cushmanbw	DESIGNED -	REVISED - 10-21-08	STATE OF ILLINOIS DEPARTMENT OF TRANSPORTATION	REGION 2 / DISTRICT 2 STANDARD	F.A.P. RTE.	SECTION	COUNTY	TOTAL SHEETS	SHEET NO.
cr\pw_work\pwsdot\cushmanbw\d0117386\022808-detailed.dgn		DRAWN -	REVISED -			301	31T	JO DAVIESS	160	67
PLOT SCALE = 50.0000' / IN.		CHECKED -	REVISED -			CONTRACT NO. 64D92				
PLOT DATE = Wed Dec 09 12:07:56 2009		DATE -	REVISED -			FED. ROAD DIST. NO. ILLINOIS FED. AID PROJECT				

DETAILS OF PLANTING AND BRACING TREES


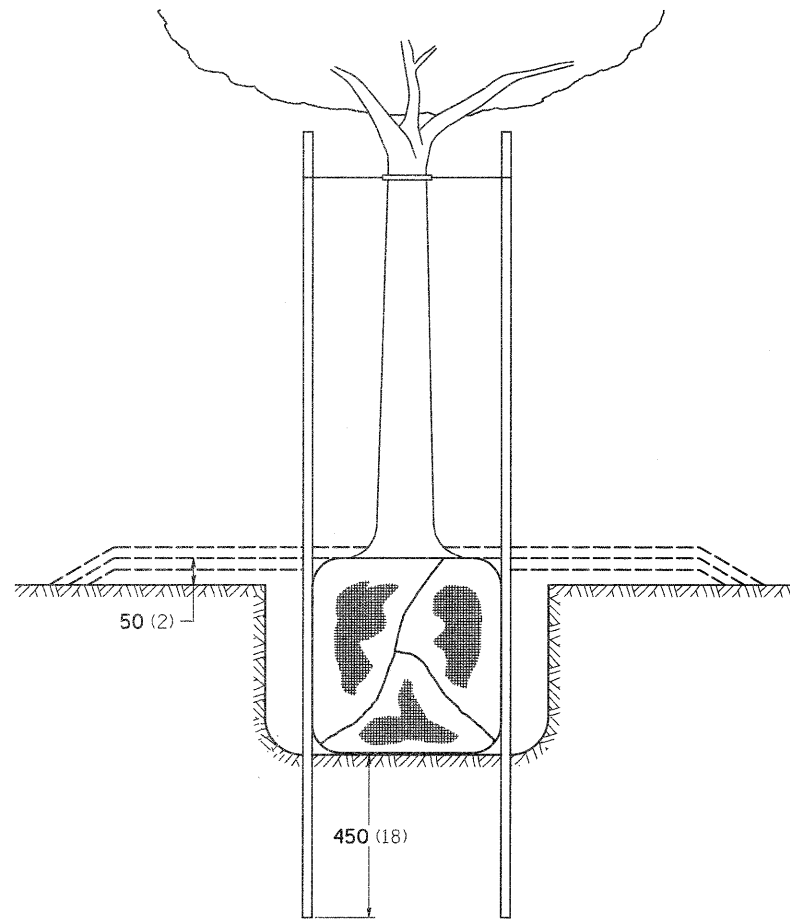


TREES SMALLER THAN 115 (4 1/2) IN DIAMETER

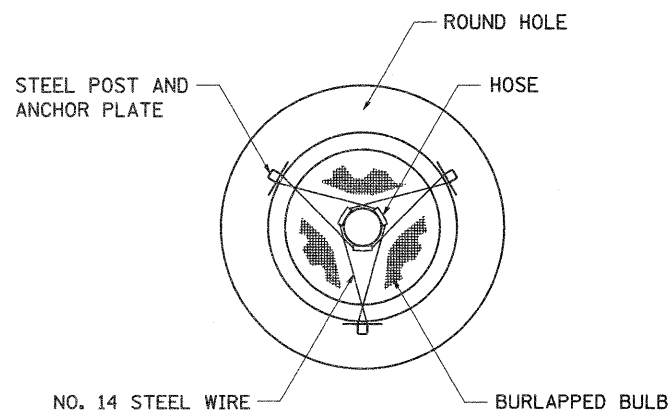


SMALL	A	B	C	D	E	F
TREE SIZE	DIAMETER OF BALL OR ROOT SYS.	DEPTH OF HOLE EXCAVATION	WIDTH OF HOLE EXCAVATION	THICKNESS OF MULCH COVER	DEPTH OF BALL OR ROOT SYS.	VOLUME OF MULCH COVER m ³ (CU. YDS.)
1.5-1.8m (5'-6')	400 (16)	250 (10)	750 (30)	100 (4)	300 (12)	0.41 (0.54)
1.5-1.8m (5'-6') BB	400 (16)	250 (10)	750 (30)	100 (4)	300 (12)	0.41 (0.54)
1.8-2.0m (6'-7') BB	450 (18)	300 (12)	750 (30)	100 (4)	350 (14)	0.41 (0.54)
2.0-2.4m (7'-8') BB	500 (20)	275 (11)	750 (30)	100 (4)	325 (13)	0.41 (0.54)
2.4-3.0m (8'-10') BB	600 (24)	350 (14)	900 (36)	100 (4)	400 (16)	0.47 (0.61)
3.0-3.6m (10'-12') BB	650 (26)	375 (15)	900 (36)	100 (4)	425 (17)	0.47 (0.61)

LARGE	A	B	C	D	E	F
TREE SIZE	DIAMETER OF BALL OR ROOT SYS.	DEPTH OF HOLE EXCAVATION	WIDTH OF HOLE EXCAVATION	THICKNESS OF MULCH COVER	DEPTH OF BALL OR ROOT SYS.	VOLUME OF MULCH COVER m ³ (CU. YDS.)
0-50 (0-2)	500 (20)	275 (11)	900 (36)	100 (4)	325 (13)	0.47 (0.61)
50-65 (2-2 1/2) BB	600 (24)	350 (14)	1200 (48)	100 (4)	400 (16)	0.60 (0.78)
65-75 (2 1/2-3) BB	700 (28)	425 (17)	1200 (48)	100 (4)	475 (19)	0.60 (0.78)
75-90 (3-3 1/2) BB	800 (32)	425 (17)	1500 (60)	100 (4)	475 (19)	0.73 (0.96)
90-100 (3 1/2-4) BB	900 (36)	500 (20)	1500 (60)	100 (4)	550 (22)	0.73 (0.96)
100-115 (4-4 1/2) BB	1000 (40)	550 (22)	1800 (72)	100 (4)	600 (24)	0.89 (1.16)
115-125 (4 1/2-5) BB	1100 (44)	600 (24)	1800 (72)	100 (4)	650 (26)	0.89 (1.16)
125-140 (5-5 1/2) BB	1200 (48)	675 (27)	2100 (84)	100 (4)	725 (29)	1.06 (1.38)

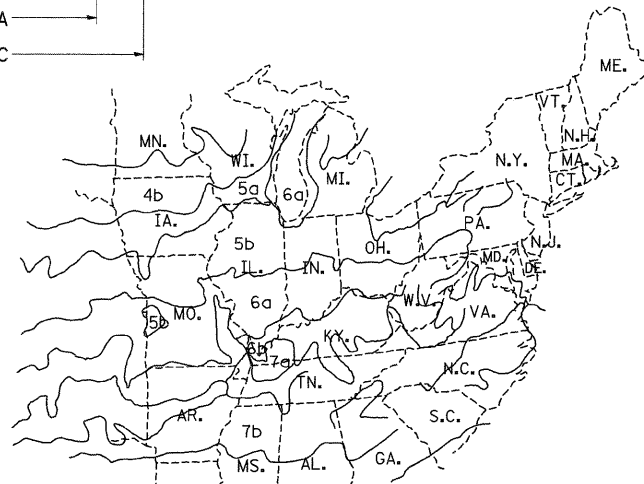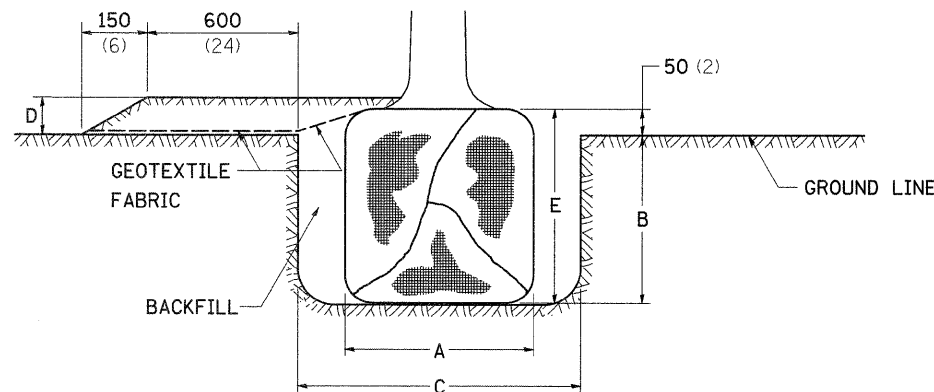


PLANT HARDINESS ZONE MAP

U.S. DEPARTMENT OF AGRICULTURE
AGRICULTURAL RESEARCH SERVICE
PUBLICATION NO. 814

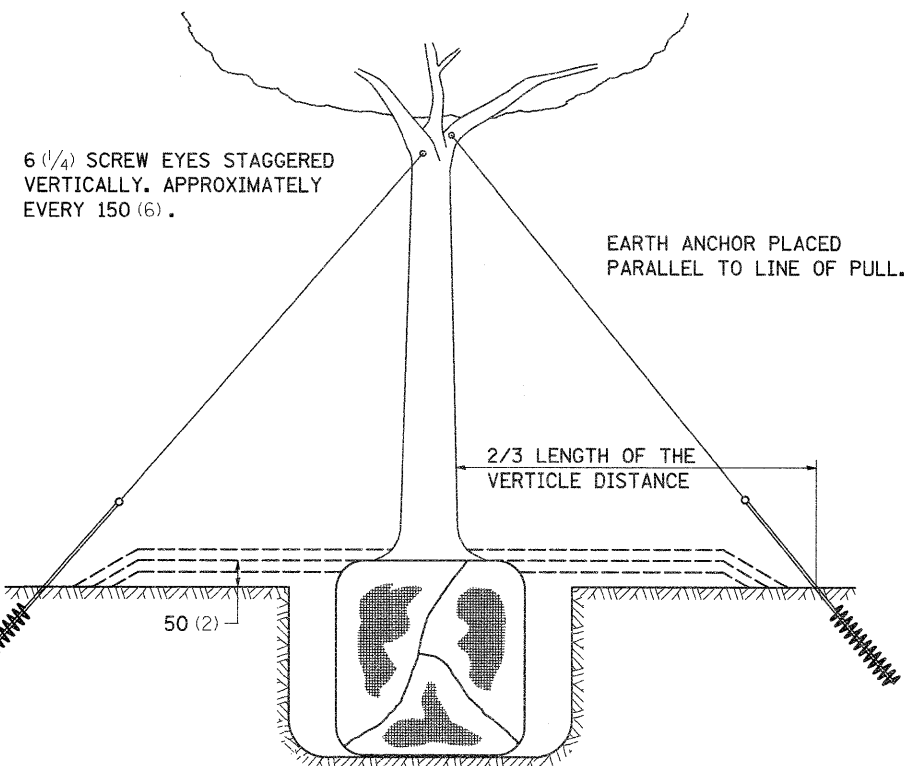

TREES OVER 115 (4 1/2) IN DIAMETER

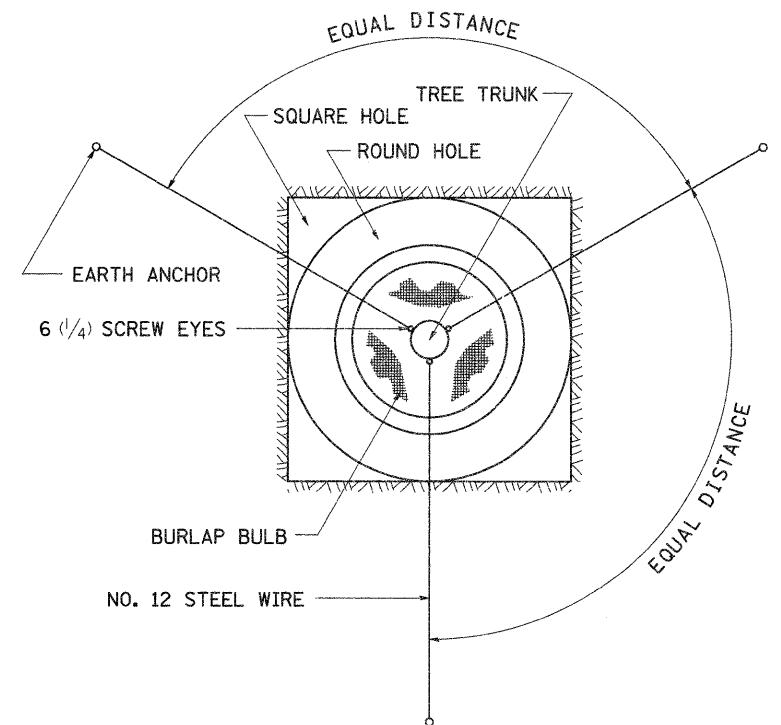


ALL DIMENSIONS ARE IN MILLIMETERS (INCHES)
UNLESS OTHERWISE NOTED.

FILE NAME =	USER NAME = cushmanbw	DESIGNED -	REVISED - 10-15-04	STATE OF ILLINOIS DEPARTMENT OF TRANSPORTATION	REGION 2 / DISTRICT 2 STANDARD	SCALE:	SHEET NO. OF SHEETS STA. TO STA.	F.A.P. RTE.	SECTION	COUNTY	TOTAL SHEETS	SHEET NO.
c:\pwork\pwork\cushmanbw\d0117386\0262800-details.dgn		DRAWN -	REVISED -					301	31T	JO DAVIESS	160	68
PLOT SCALE = 50.0000 ' / IN.		CHECKED -	REVISED -					CONTRACT NO. 64D92				
PLOT DATE = Wed Dec 09 12:07:57 2009		DATE -	REVISED -									

FINAL SURVEY	BY	DATE
	SURVEYED	
	NOTE BOOK	
	NO.	


ORIGINAL SURVEY	BY	DATE
	SURVEYED	
	NOTE BOOK	
	NO.	

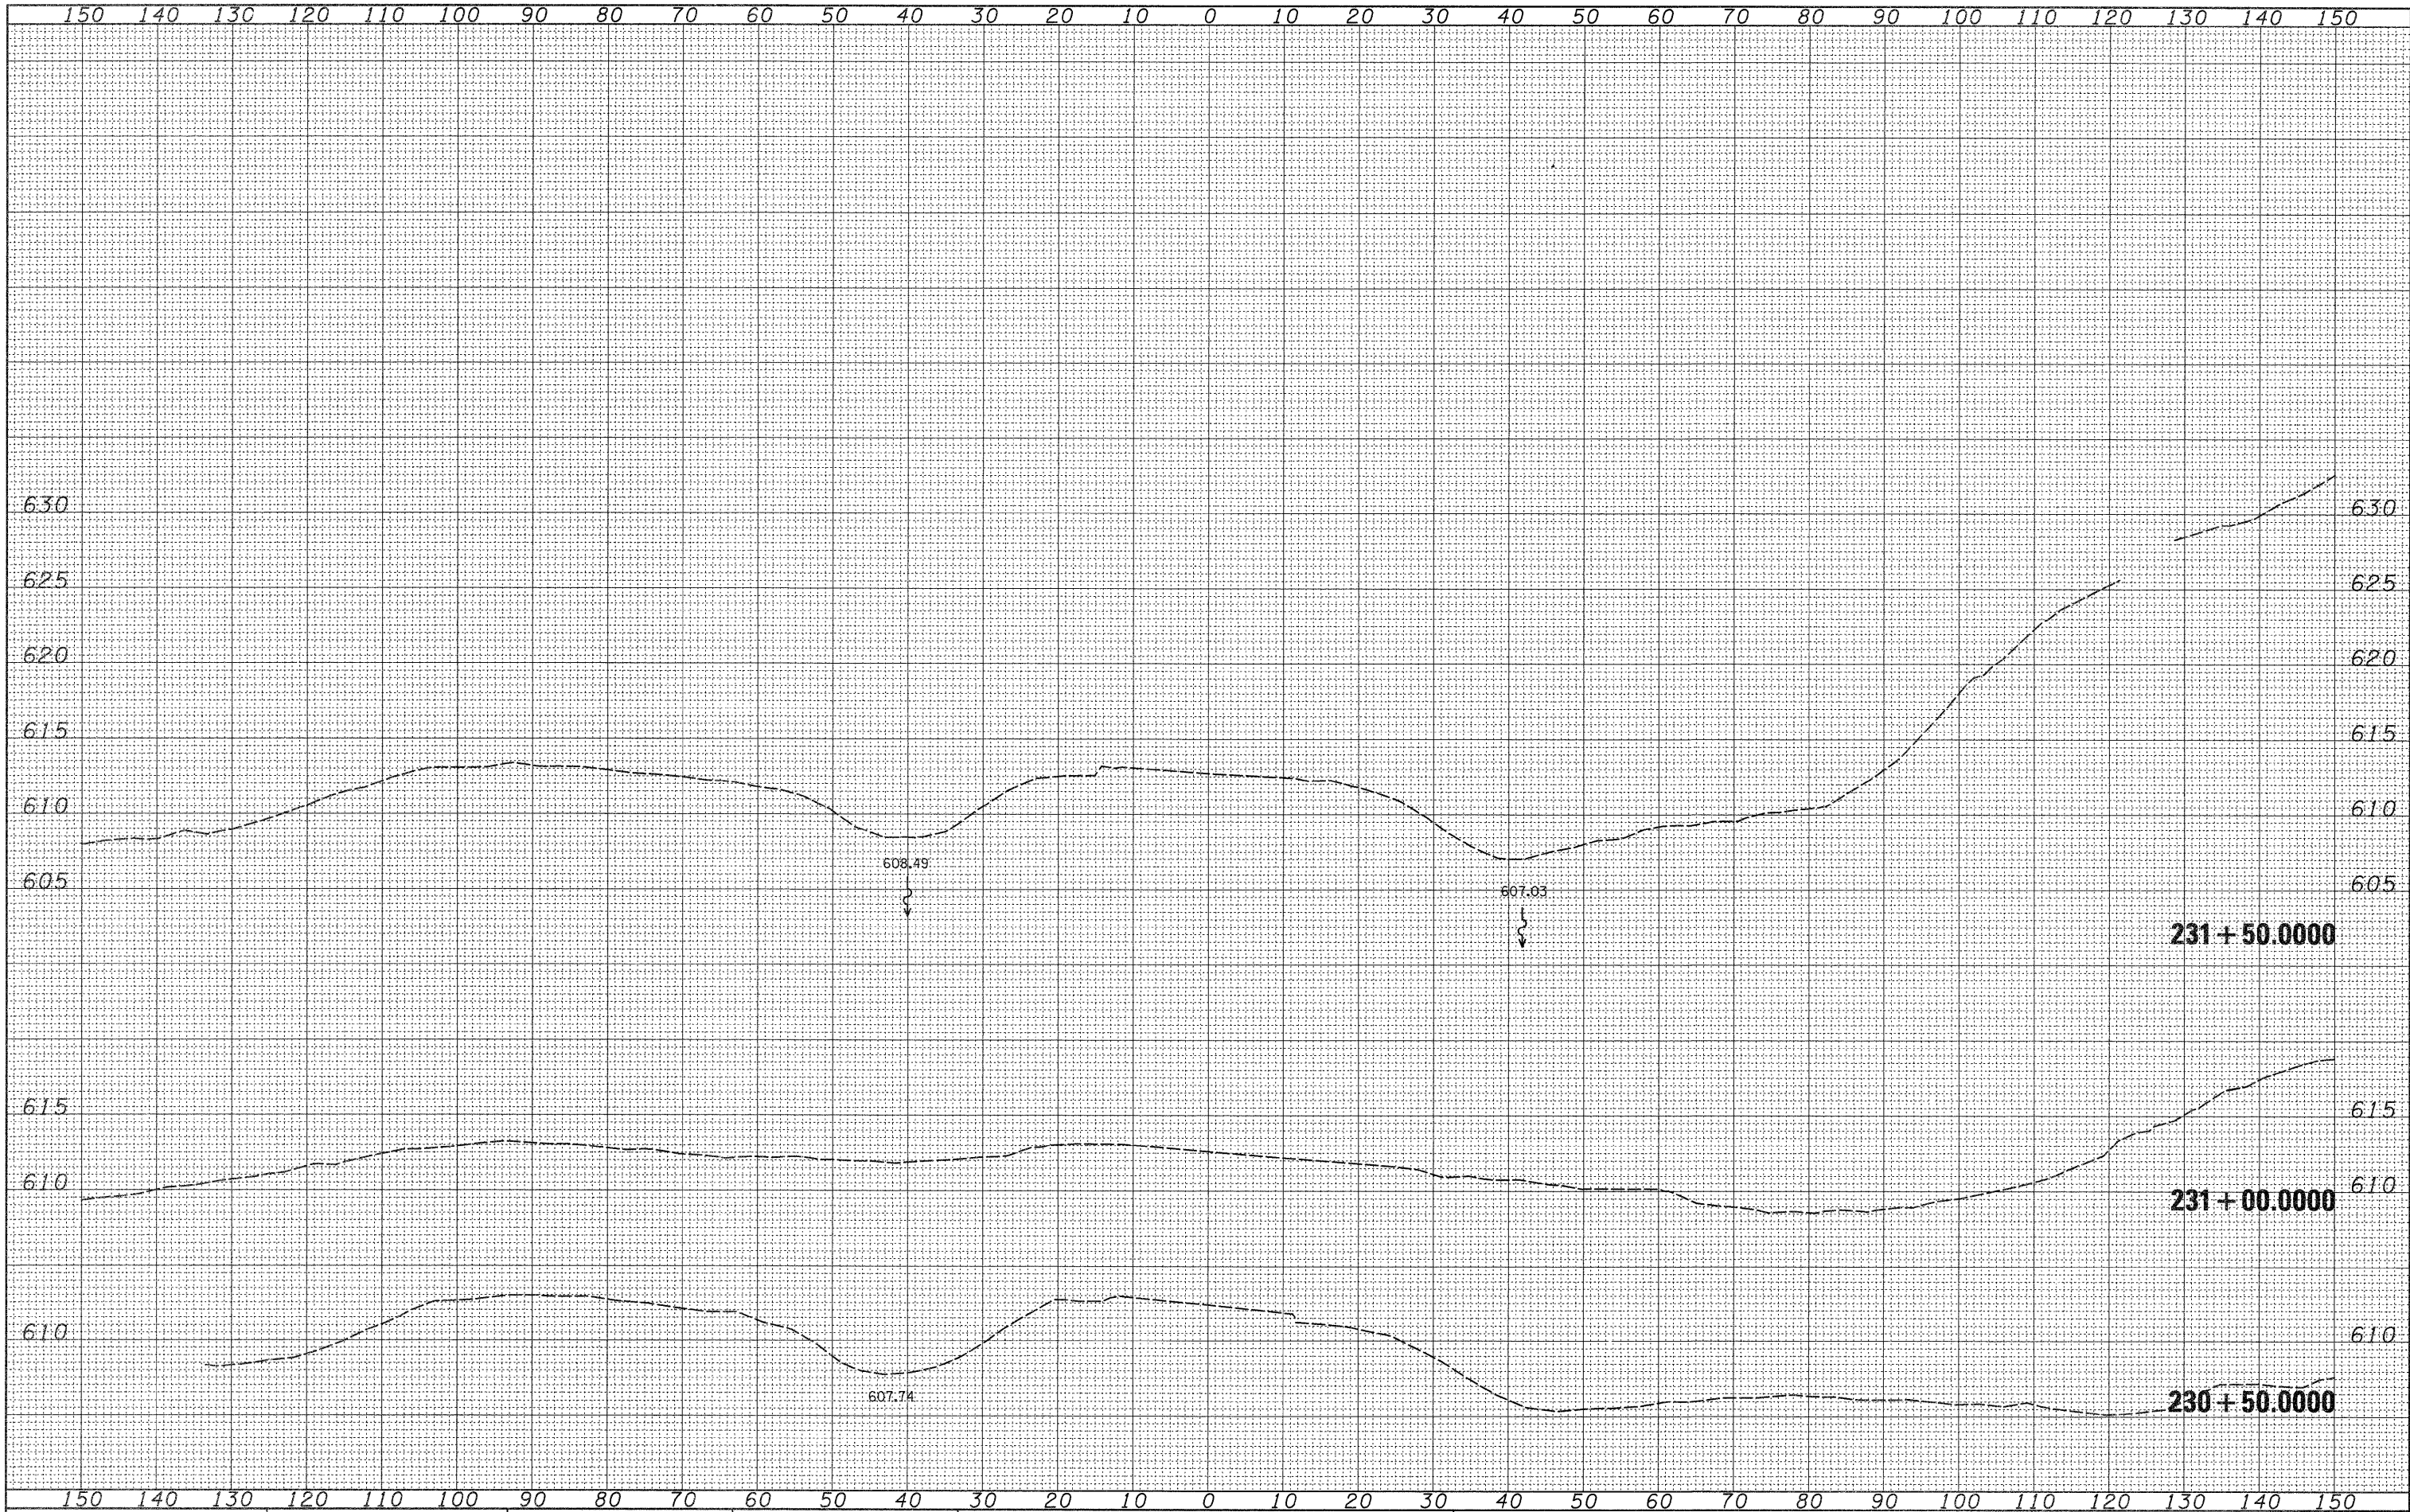


FILE NAME =		USER NAME = cushmanbw	DESIGNED -	REVISED -	STATE OF ILLINOIS DEPARTMENT OF TRANSPORTATION	IL ROUTE 20 MAINLINE CROSS SECTIONS				F.A.P. RTE.	SECTION	COUNTY	TOTAL SHEETS	SHEET NO.
c:\pw_work\PW\DOT\CUSHMANBW\d8117386\0202000-		ashtdgn	DRAWN -	REVISED -		301	31T	JO DAVIESS	160	69				
		PLOT SCALE = 10.0000' / IN.	CHECKED -	REVISED -						CONTRACT NO. 64D92				
		PLOT DATE = Wed Dec 09 11:11:36 2009	DATE -	REVISED -						ILLINOIS FED. AID PROJECT				
						SCALE:	SHEET NO.	OF	SHEETS	STA. 230+50.0000 TO STA. 231+50.0000				

FINAL	SURVEYED	BY	DATE
NOTE BOOK	PLANS		
NO.	TEMPLATE		
	AREAS CHECKED		

ORIGINAL	SURVEYED	BY	DATE
NOTE BOOK	PLANS		
NO.	TEMPLATE		
	AREAS CHECKED		

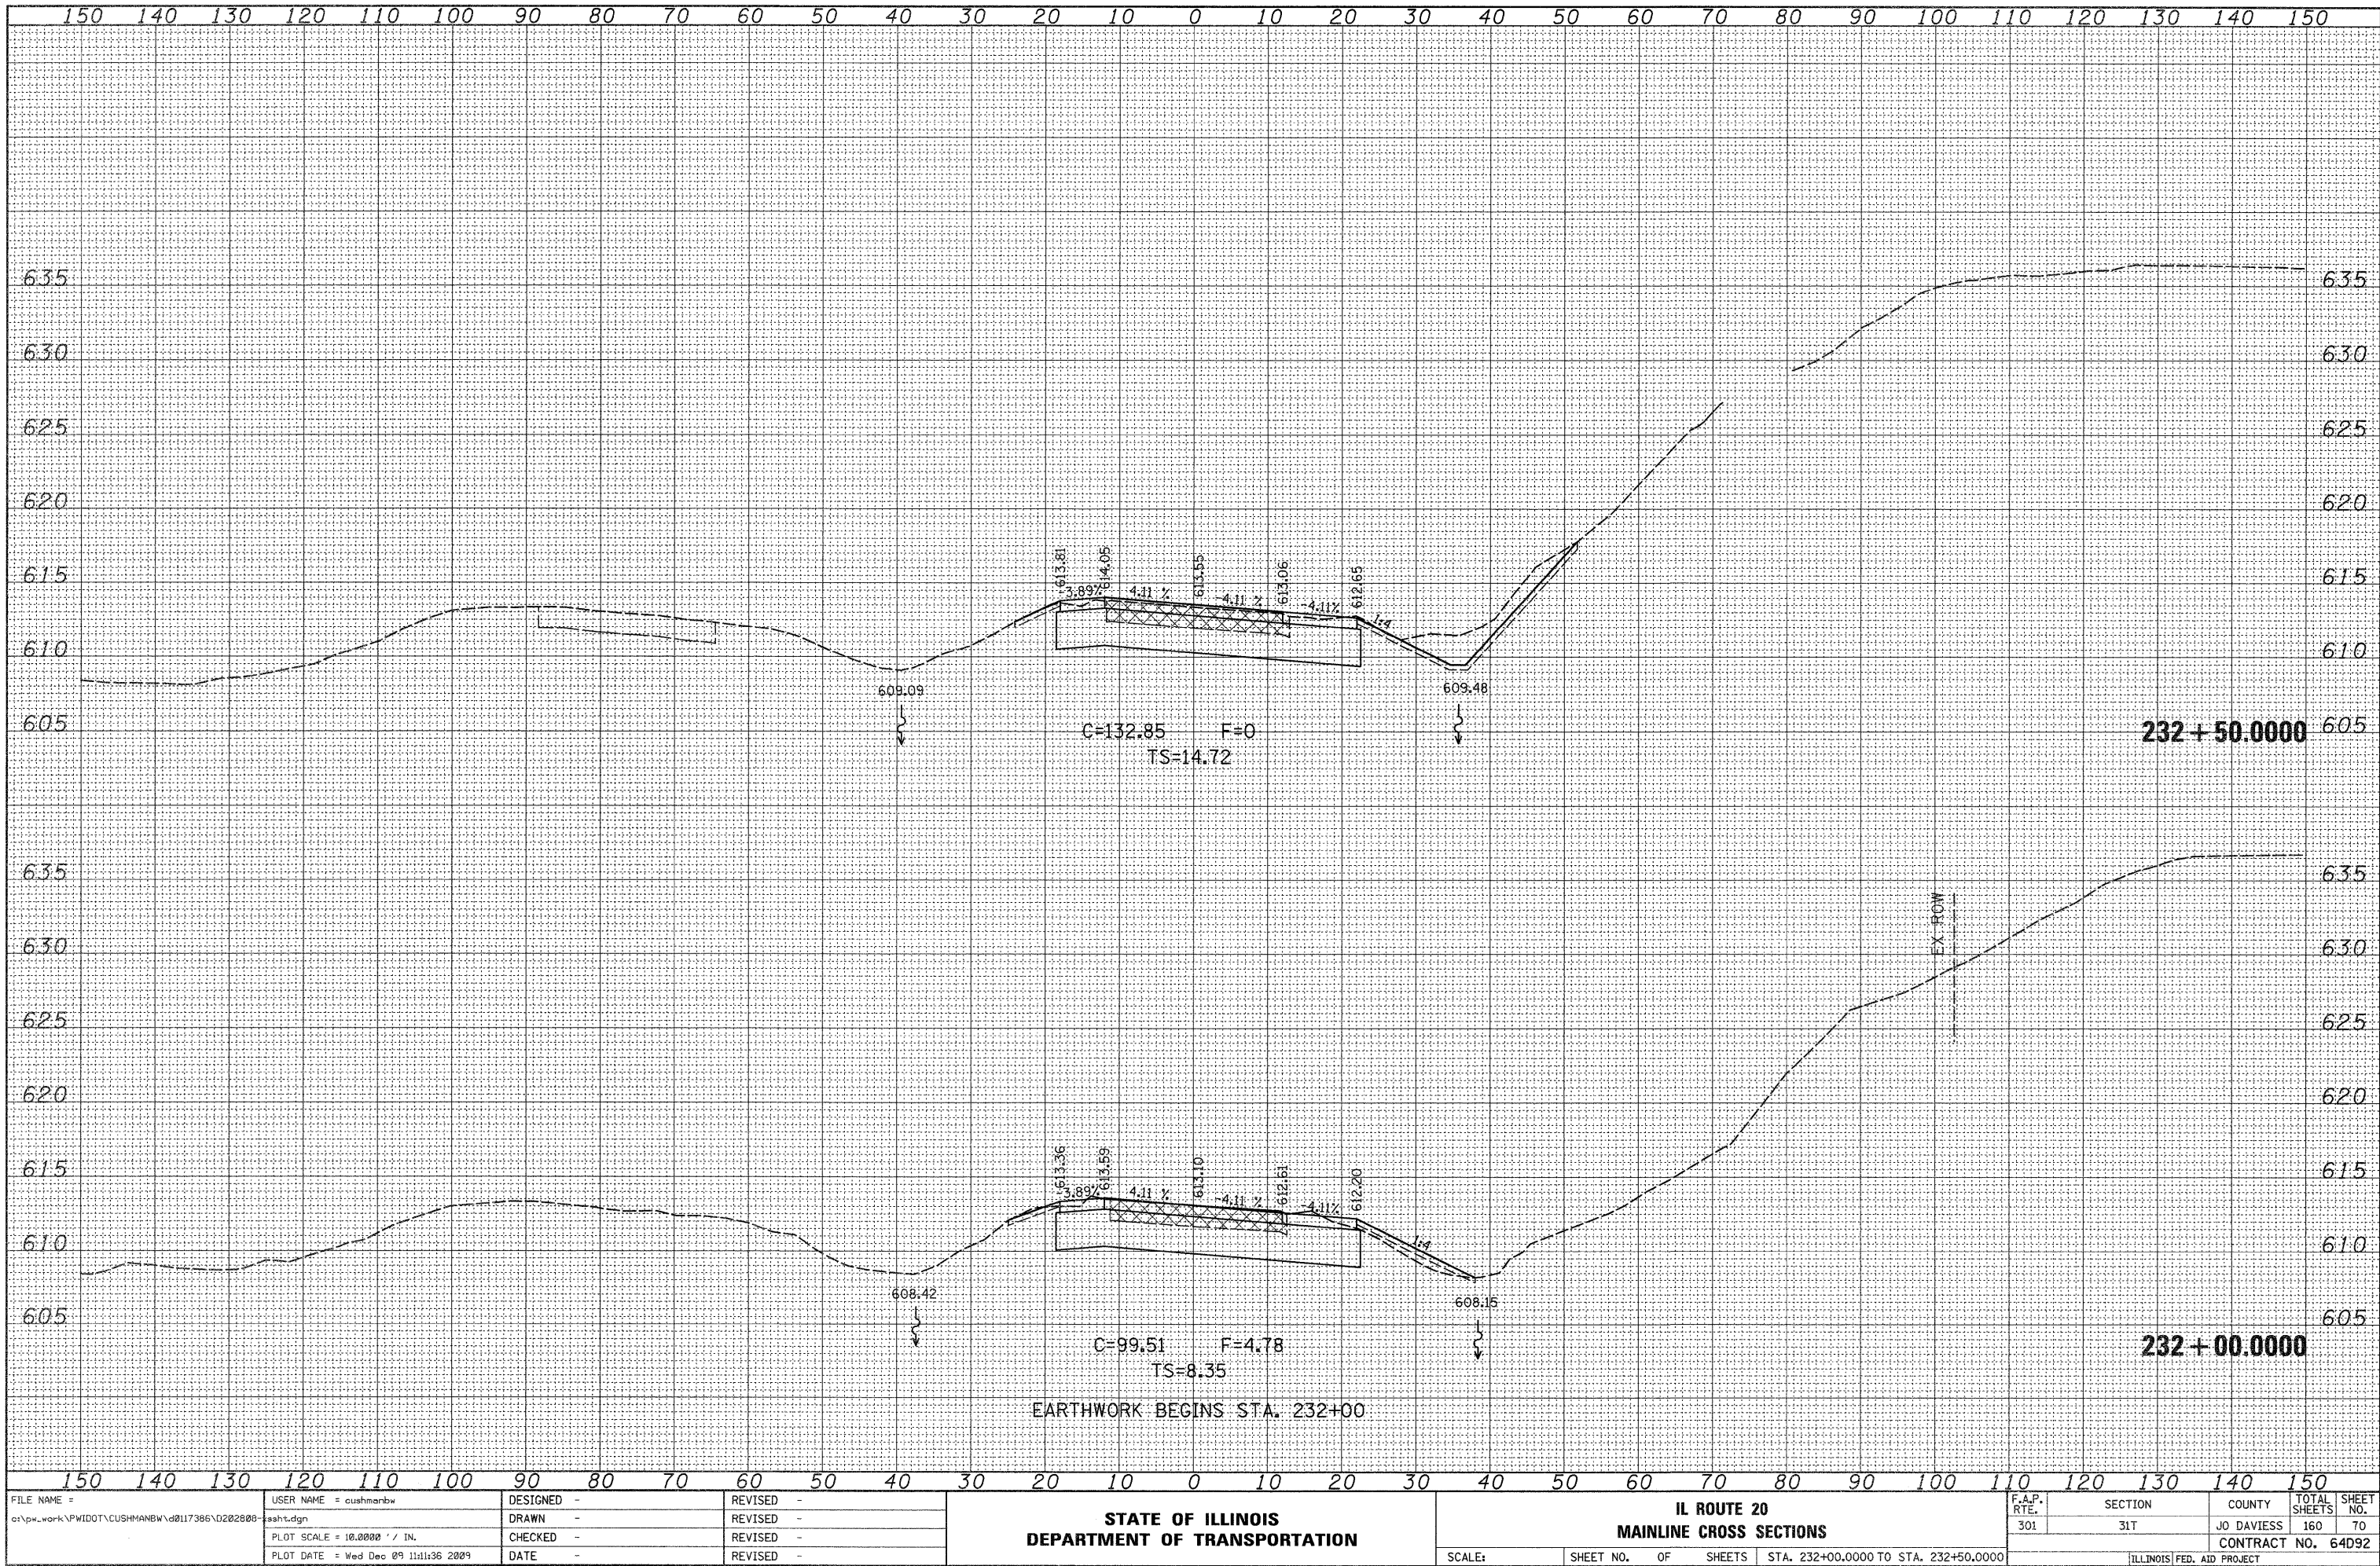


ORIGINAL SURVEY	SURVEYED	BY	DATE
NOTE BOOK	PLOTTED		
	TEMPLATE		
	AREAS		
	AREAS CHECKED		
NO. _____			

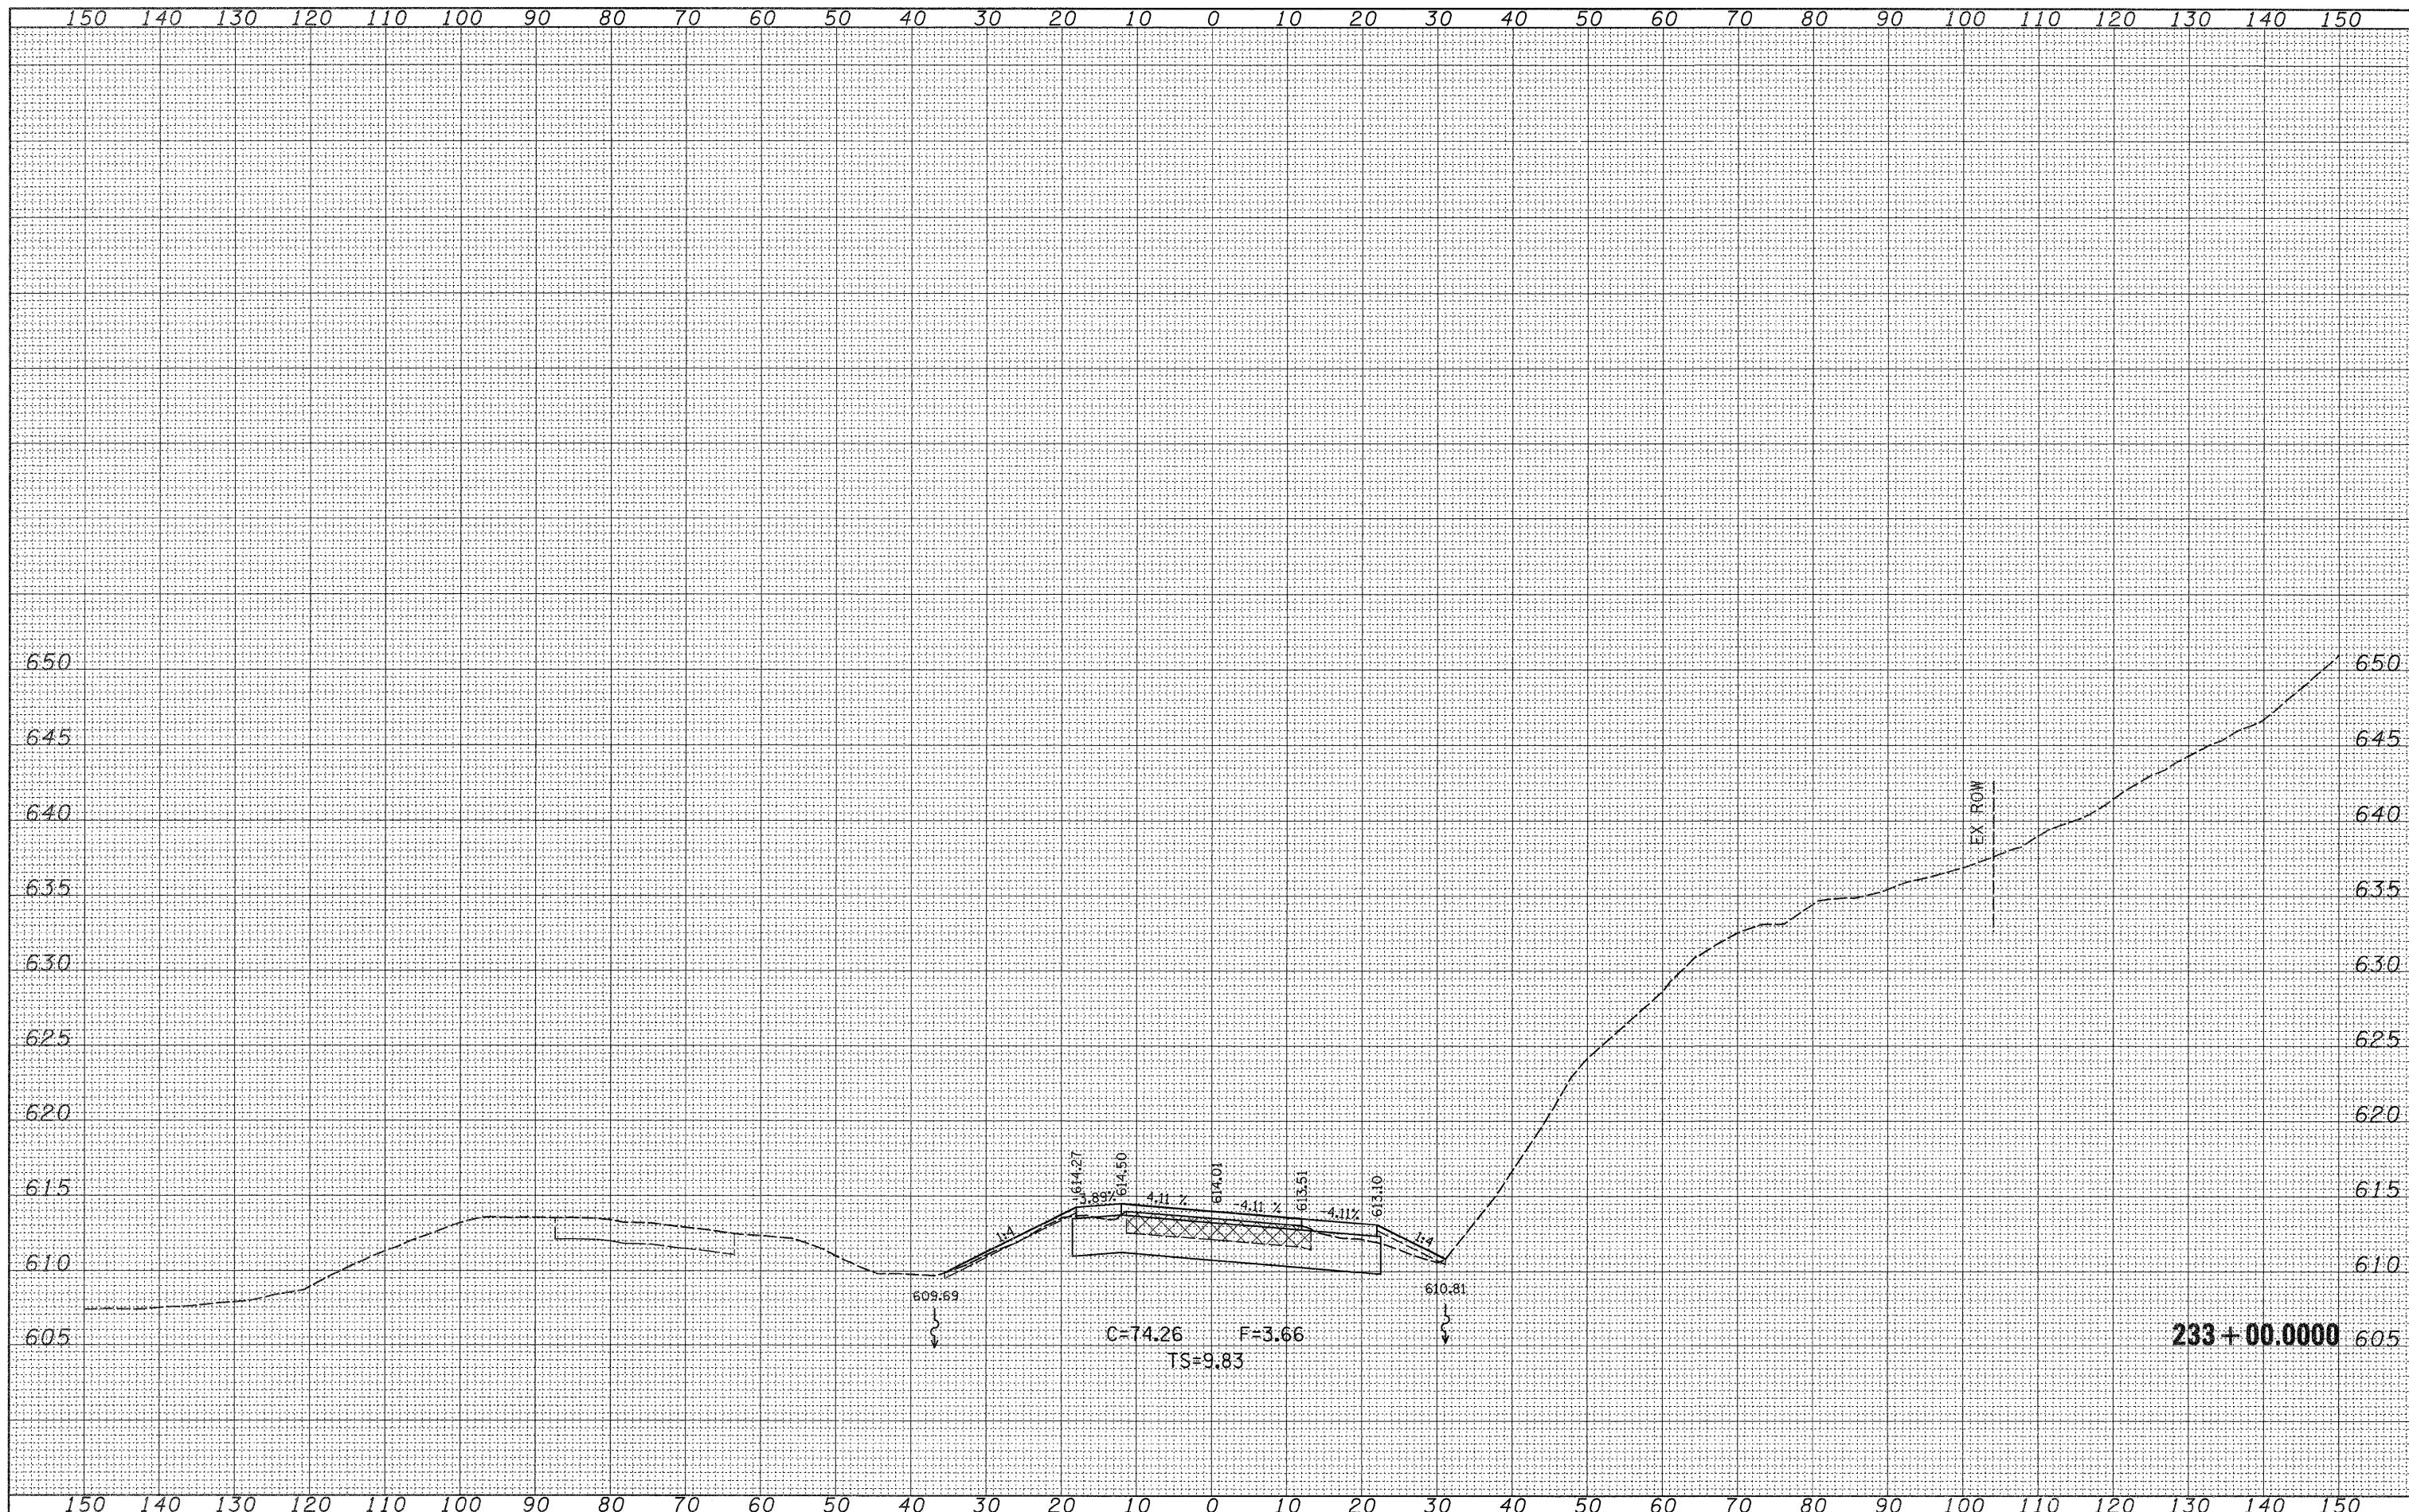

FILE NAME =	USER NAME = cushmanbw	DESIGNED -	REVISED -	STATE OF ILLINOIS DEPARTMENT OF TRANSPORTATION	IL ROUTE 20 MAINLINE CROSS SECTIONS				F.A.P. RTE.	SECTION	COUNTY	TOTAL SHEETS	SHEET NO.
cr\pw_work\PIWIDOT\CUSHMANBW\d0117386\D202000-ssah.tdgn		DRAWN -	REVISED -		301	31T	JO DAVIESS	160	71				
	PLOT SCALE = 10.0000 ' / IN.	CHECKED -	REVISED -		CONTRACT NO. 64D92								
	PLOT DATE = Wed Dec 09 11:11:37 2009	DATE -	REVISED -		SCALE:	SHEET NO. OF SHEETS	STA. 233+00.0000 TO STA. 233+00.0000		ILLINOIS FED. AID PROJECT				

FINAL	SURVEYED	BY	DATE
SURVEY	PLotted		
NOTE BOOK	TEMPLATE		
NO.	AREAS CHECKED		

ORIGINAL	SURVEYED	BY	DATE
SURVEY	PLotted		
NOTE BOOK	TEMPLATE		
NO.	AREAS CHECKED		

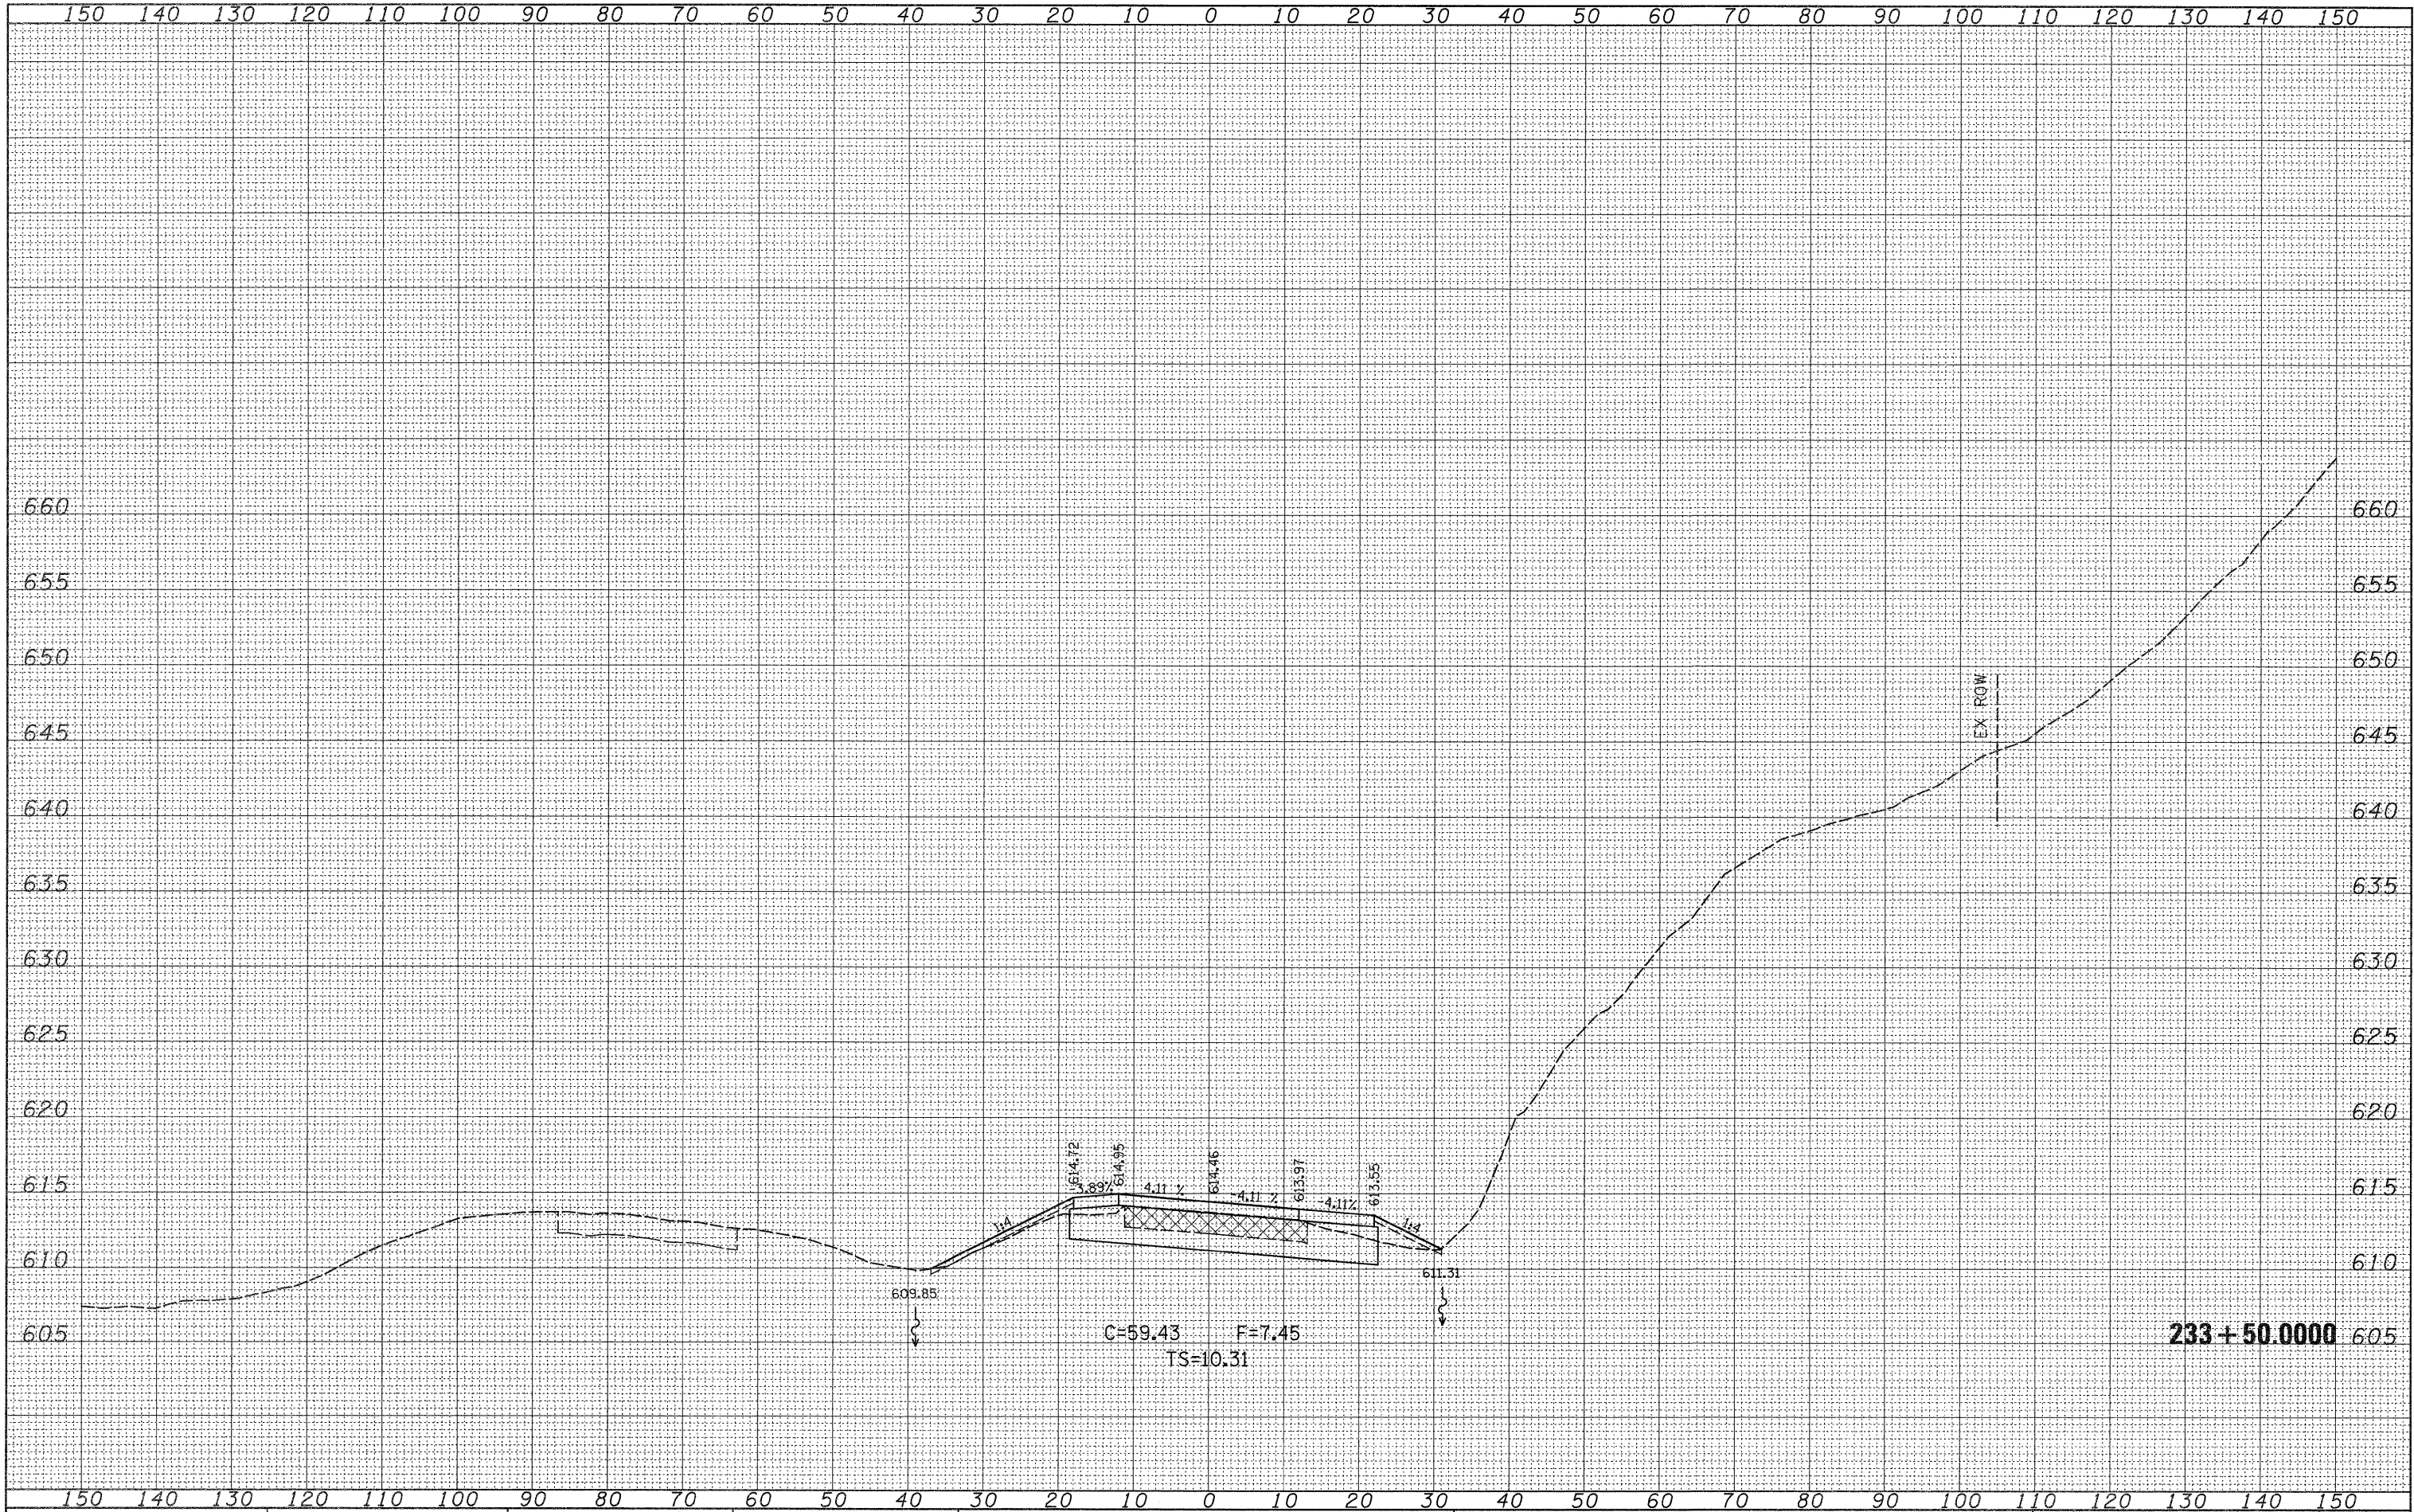

FILE NAME =
c:\pwork\pwork\CUSHMANBW\0117386\0202008-

USER NAME = cushmanbw
ashtdgn
PLOT SCALE = 10,0000 ' / 1".
PLOT DATE = Wed Dec 09 11:11:37 2009

DESIGNED -
DRAWN -
CHECKED -
DATE -

REVISED -
REVISED -
REVISED -
REVISED -


STATE OF ILLINOIS
DEPARTMENT OF TRANSPORTATION

IL ROUTE 20
MAINLINE CROSS SECTIONS
SCALE: SHEET NO. OF SHEETS STA. 233+50.0000 TO STA. 233+50.0000


F.A.P. RTE.	SECTION	COUNTY	TOTAL SHEETS	SHEET NO.
301	31T	JO DAVIESS	160	72
CONTRACT NO. 64D92				
ILLINOIS FED. AID PROJECT				

FINAL	SURVEY	BY	DATE
NOTE BOOK	NO.		
AREAS CHECKED			

ORIGINAL	SURVEY	BY	DATE
NOTE BOOK	NO.		
AREAS CHECKED			

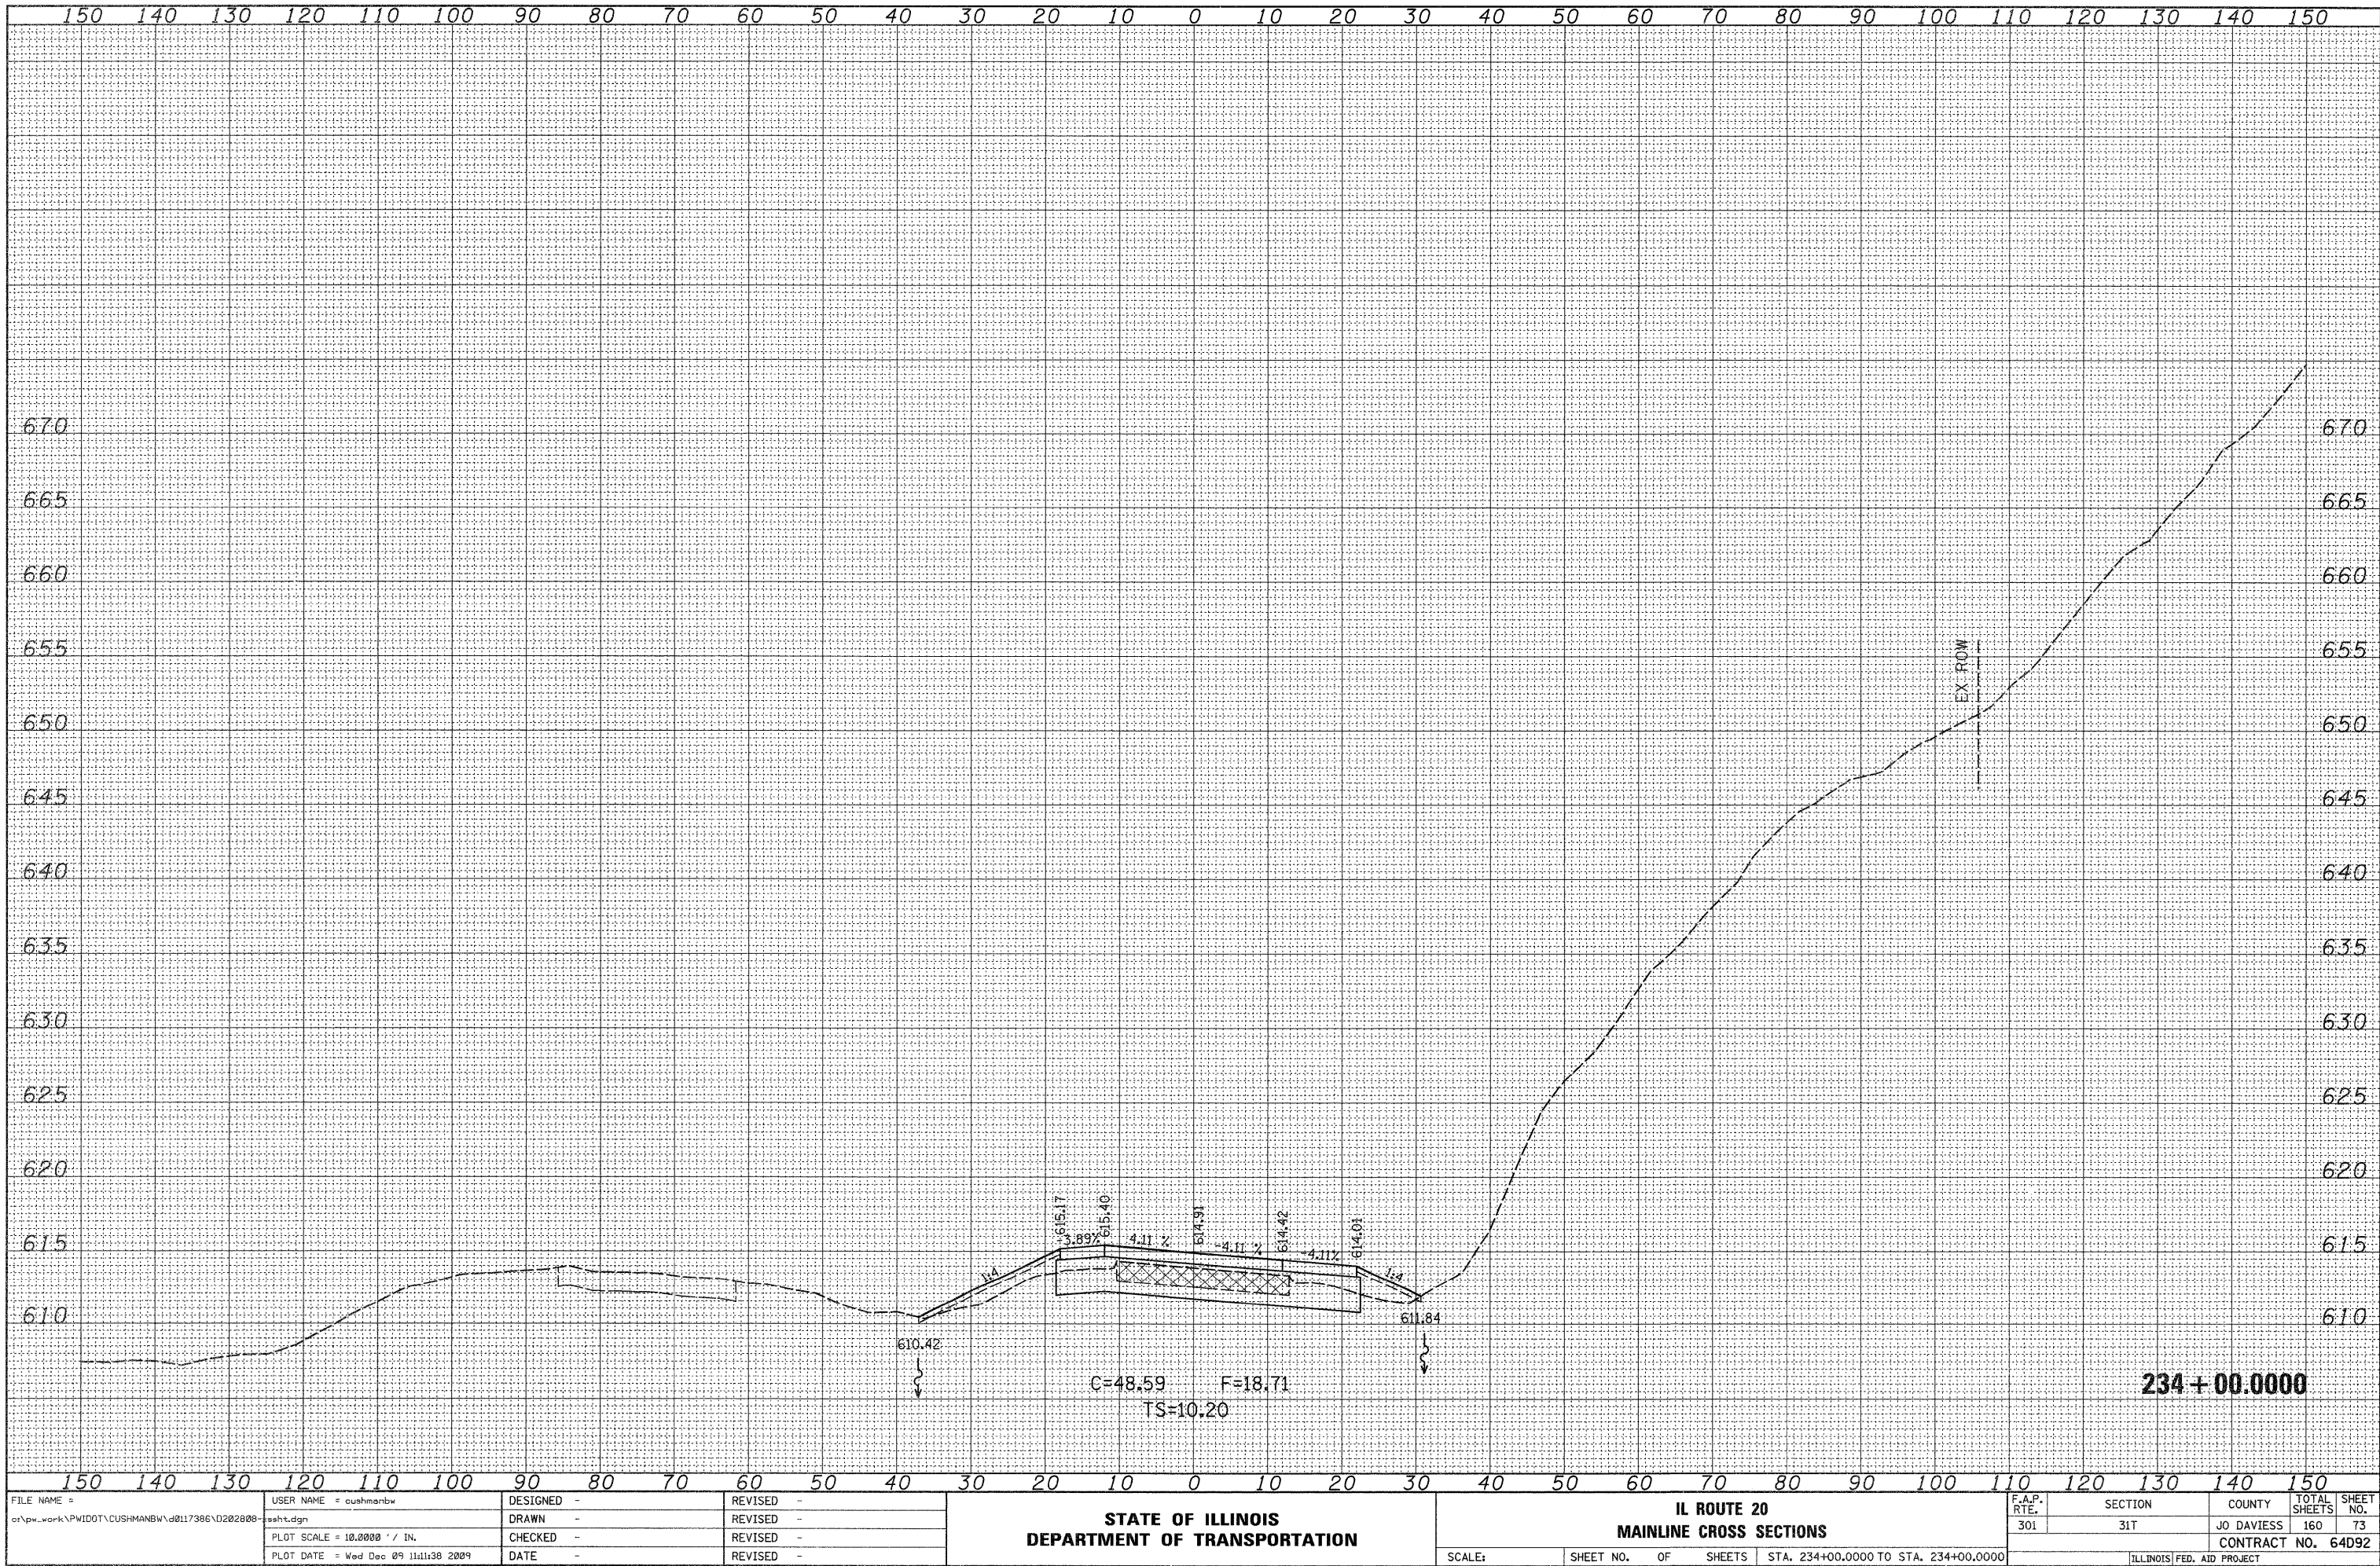


ORIGINAL SURVEY	SURVEYED	BY	DATE
NOTE BOOK	PLOTTED		
	TEMPLATE		
	AREAS		
NO. _____	AREAS CHECKED		

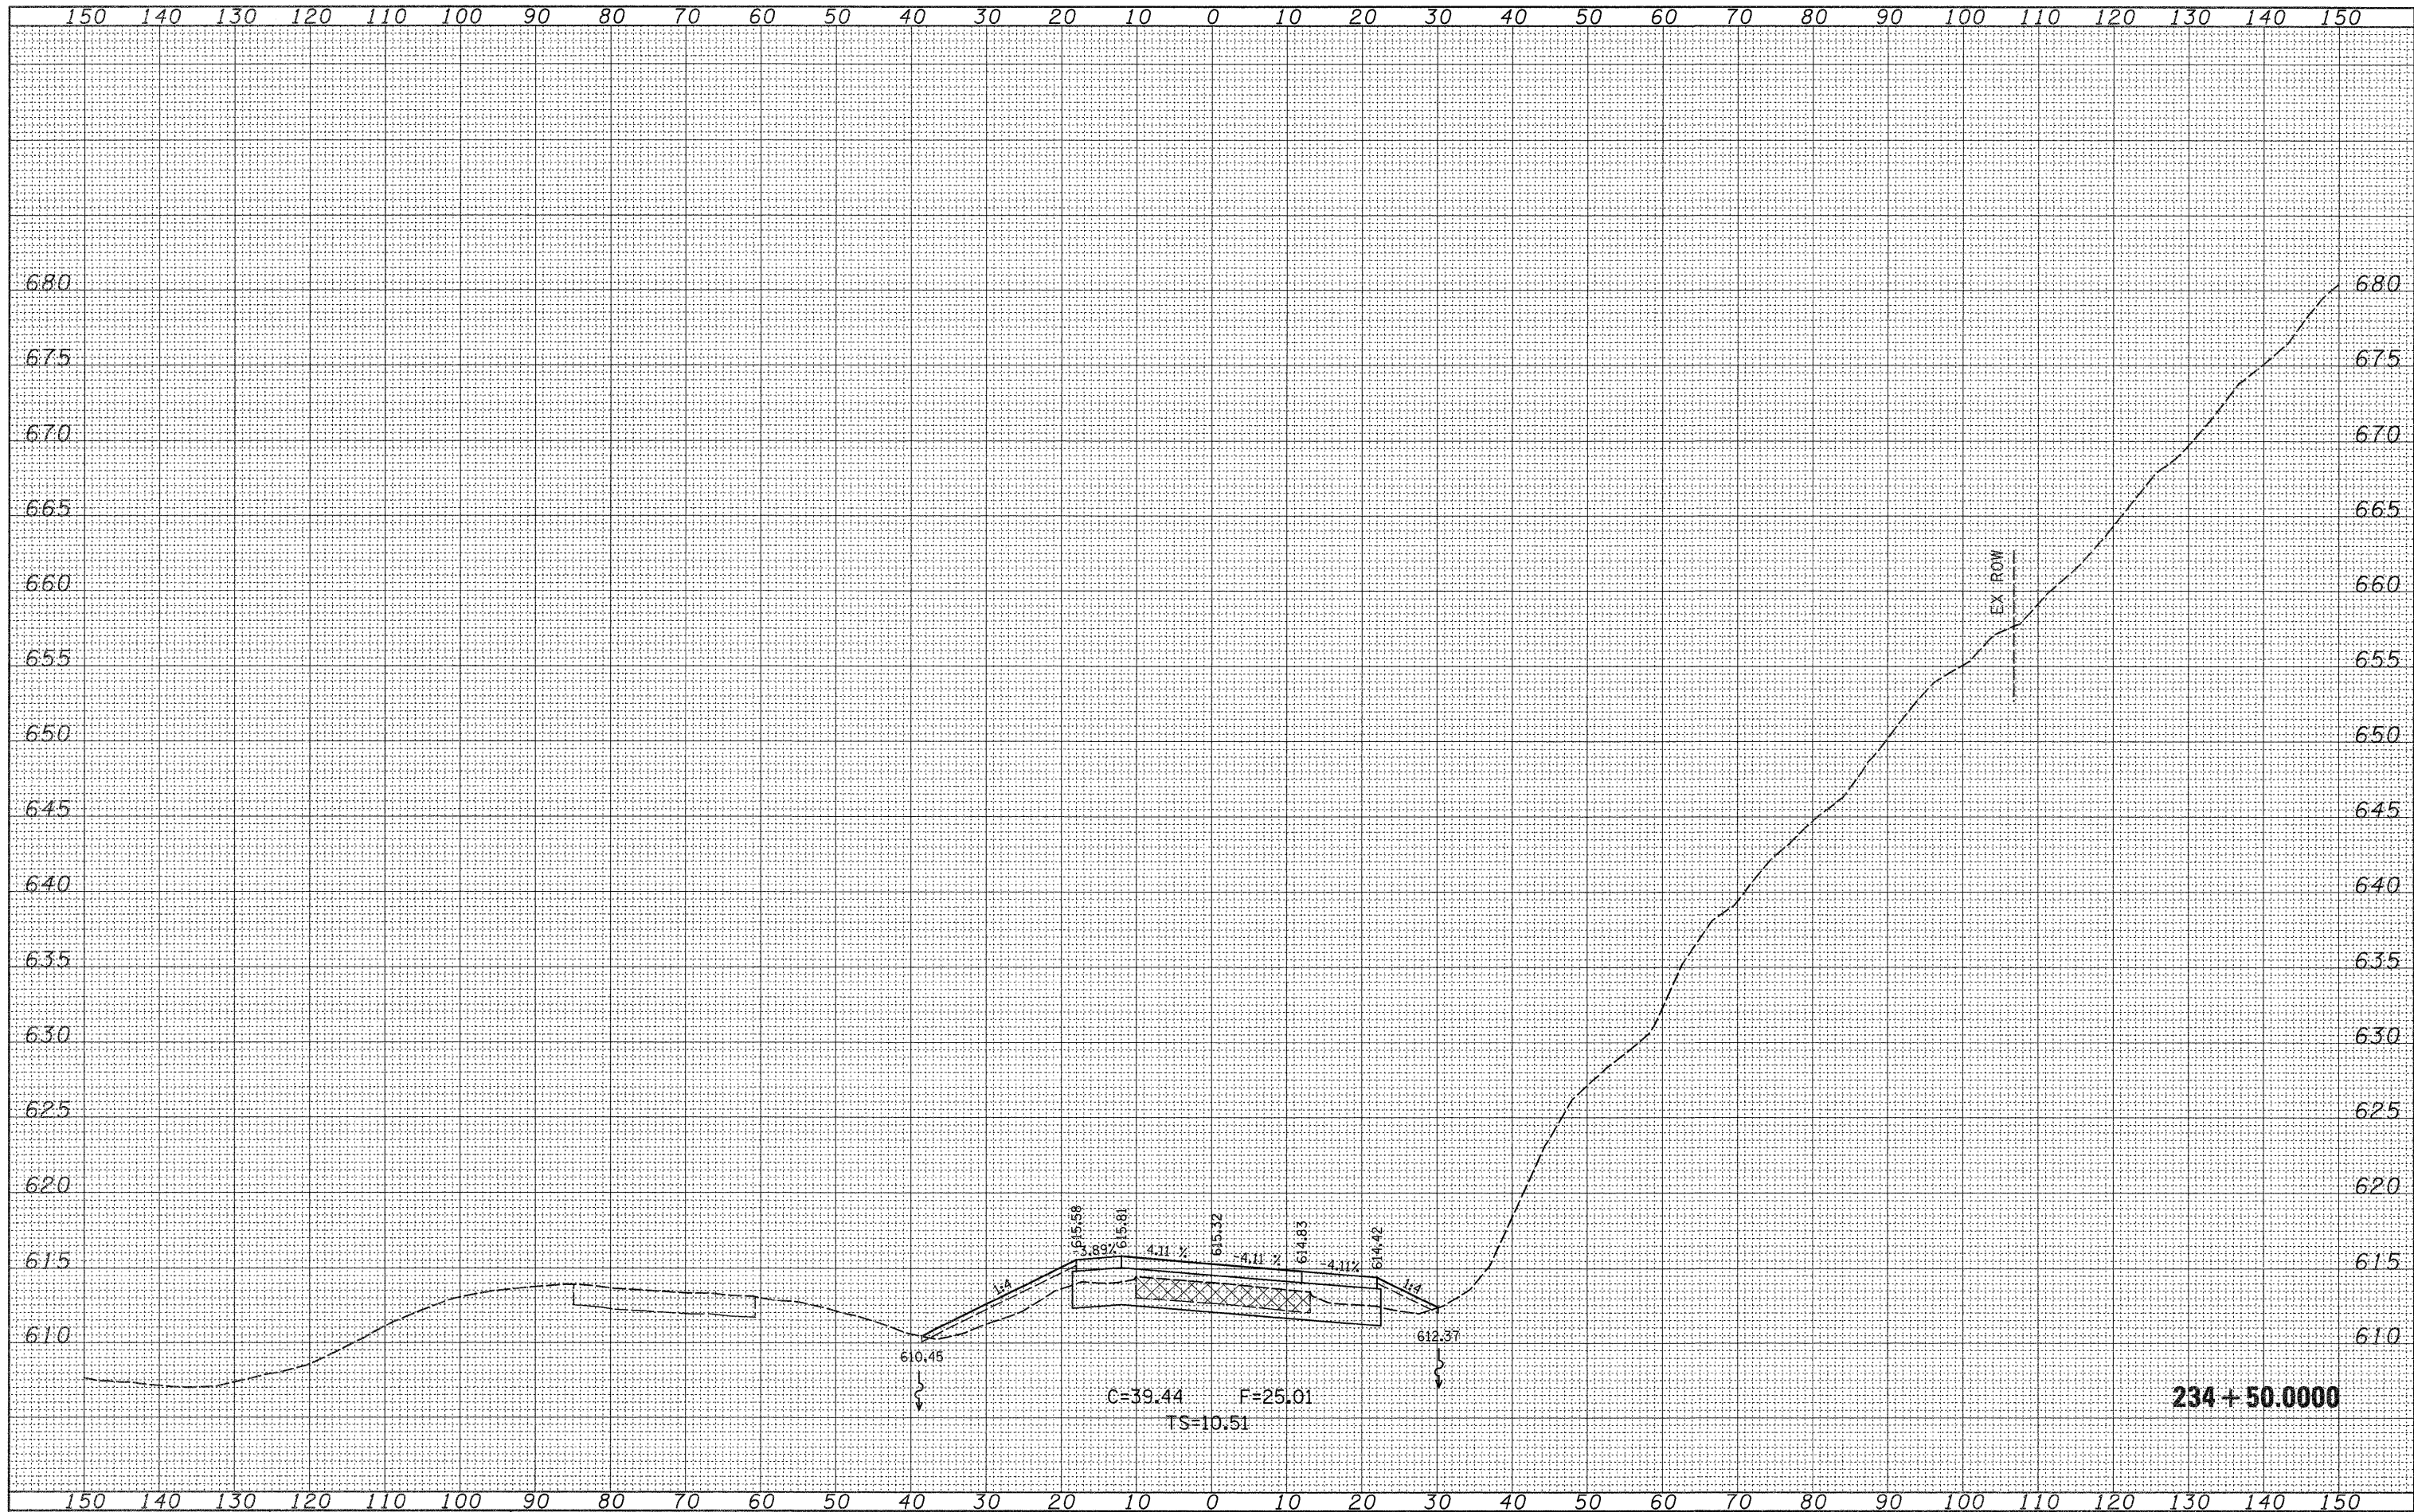


FILE NAME =	USER NAME = cushmanbw	DESIGNED -	REVISED -	STATE OF ILLINOIS DEPARTMENT OF TRANSPORTATION	IL ROUTE 20 MAINLINE CROSS SECTIONS				F.A.P. RTE.	SECTION	COUNTY	TOTAL SHEETS	SHEET NO.
c:\pwwork\PIWIDOT\CUSHMANBW\d0117366\D202006-ssht.dgn	DRAWN -	REVISED -	301		31T	JO DAVIESS	160	74					
PLOT SCALE = 10.0000' / IN.	CHECKED -	REVISED -	CONTRACT NO. 64D92										
PLOT DATE = Wed Dec 09 11:11:39 2009	DATE -	REVISED -	ILLINOIS FED. AID PROJECT										
				SCALE:	SHEET NO.	OF	SHEETS	STA. 234+50.0000 TO STA. 234+50.0000					

ORIGINAL SURVEY	SURVEYED	BY	DATE
NOTE BOOK	PLOTTED		
	TEMPLATE		
	AREAS		
	AREAS CHECKED		
NO.			

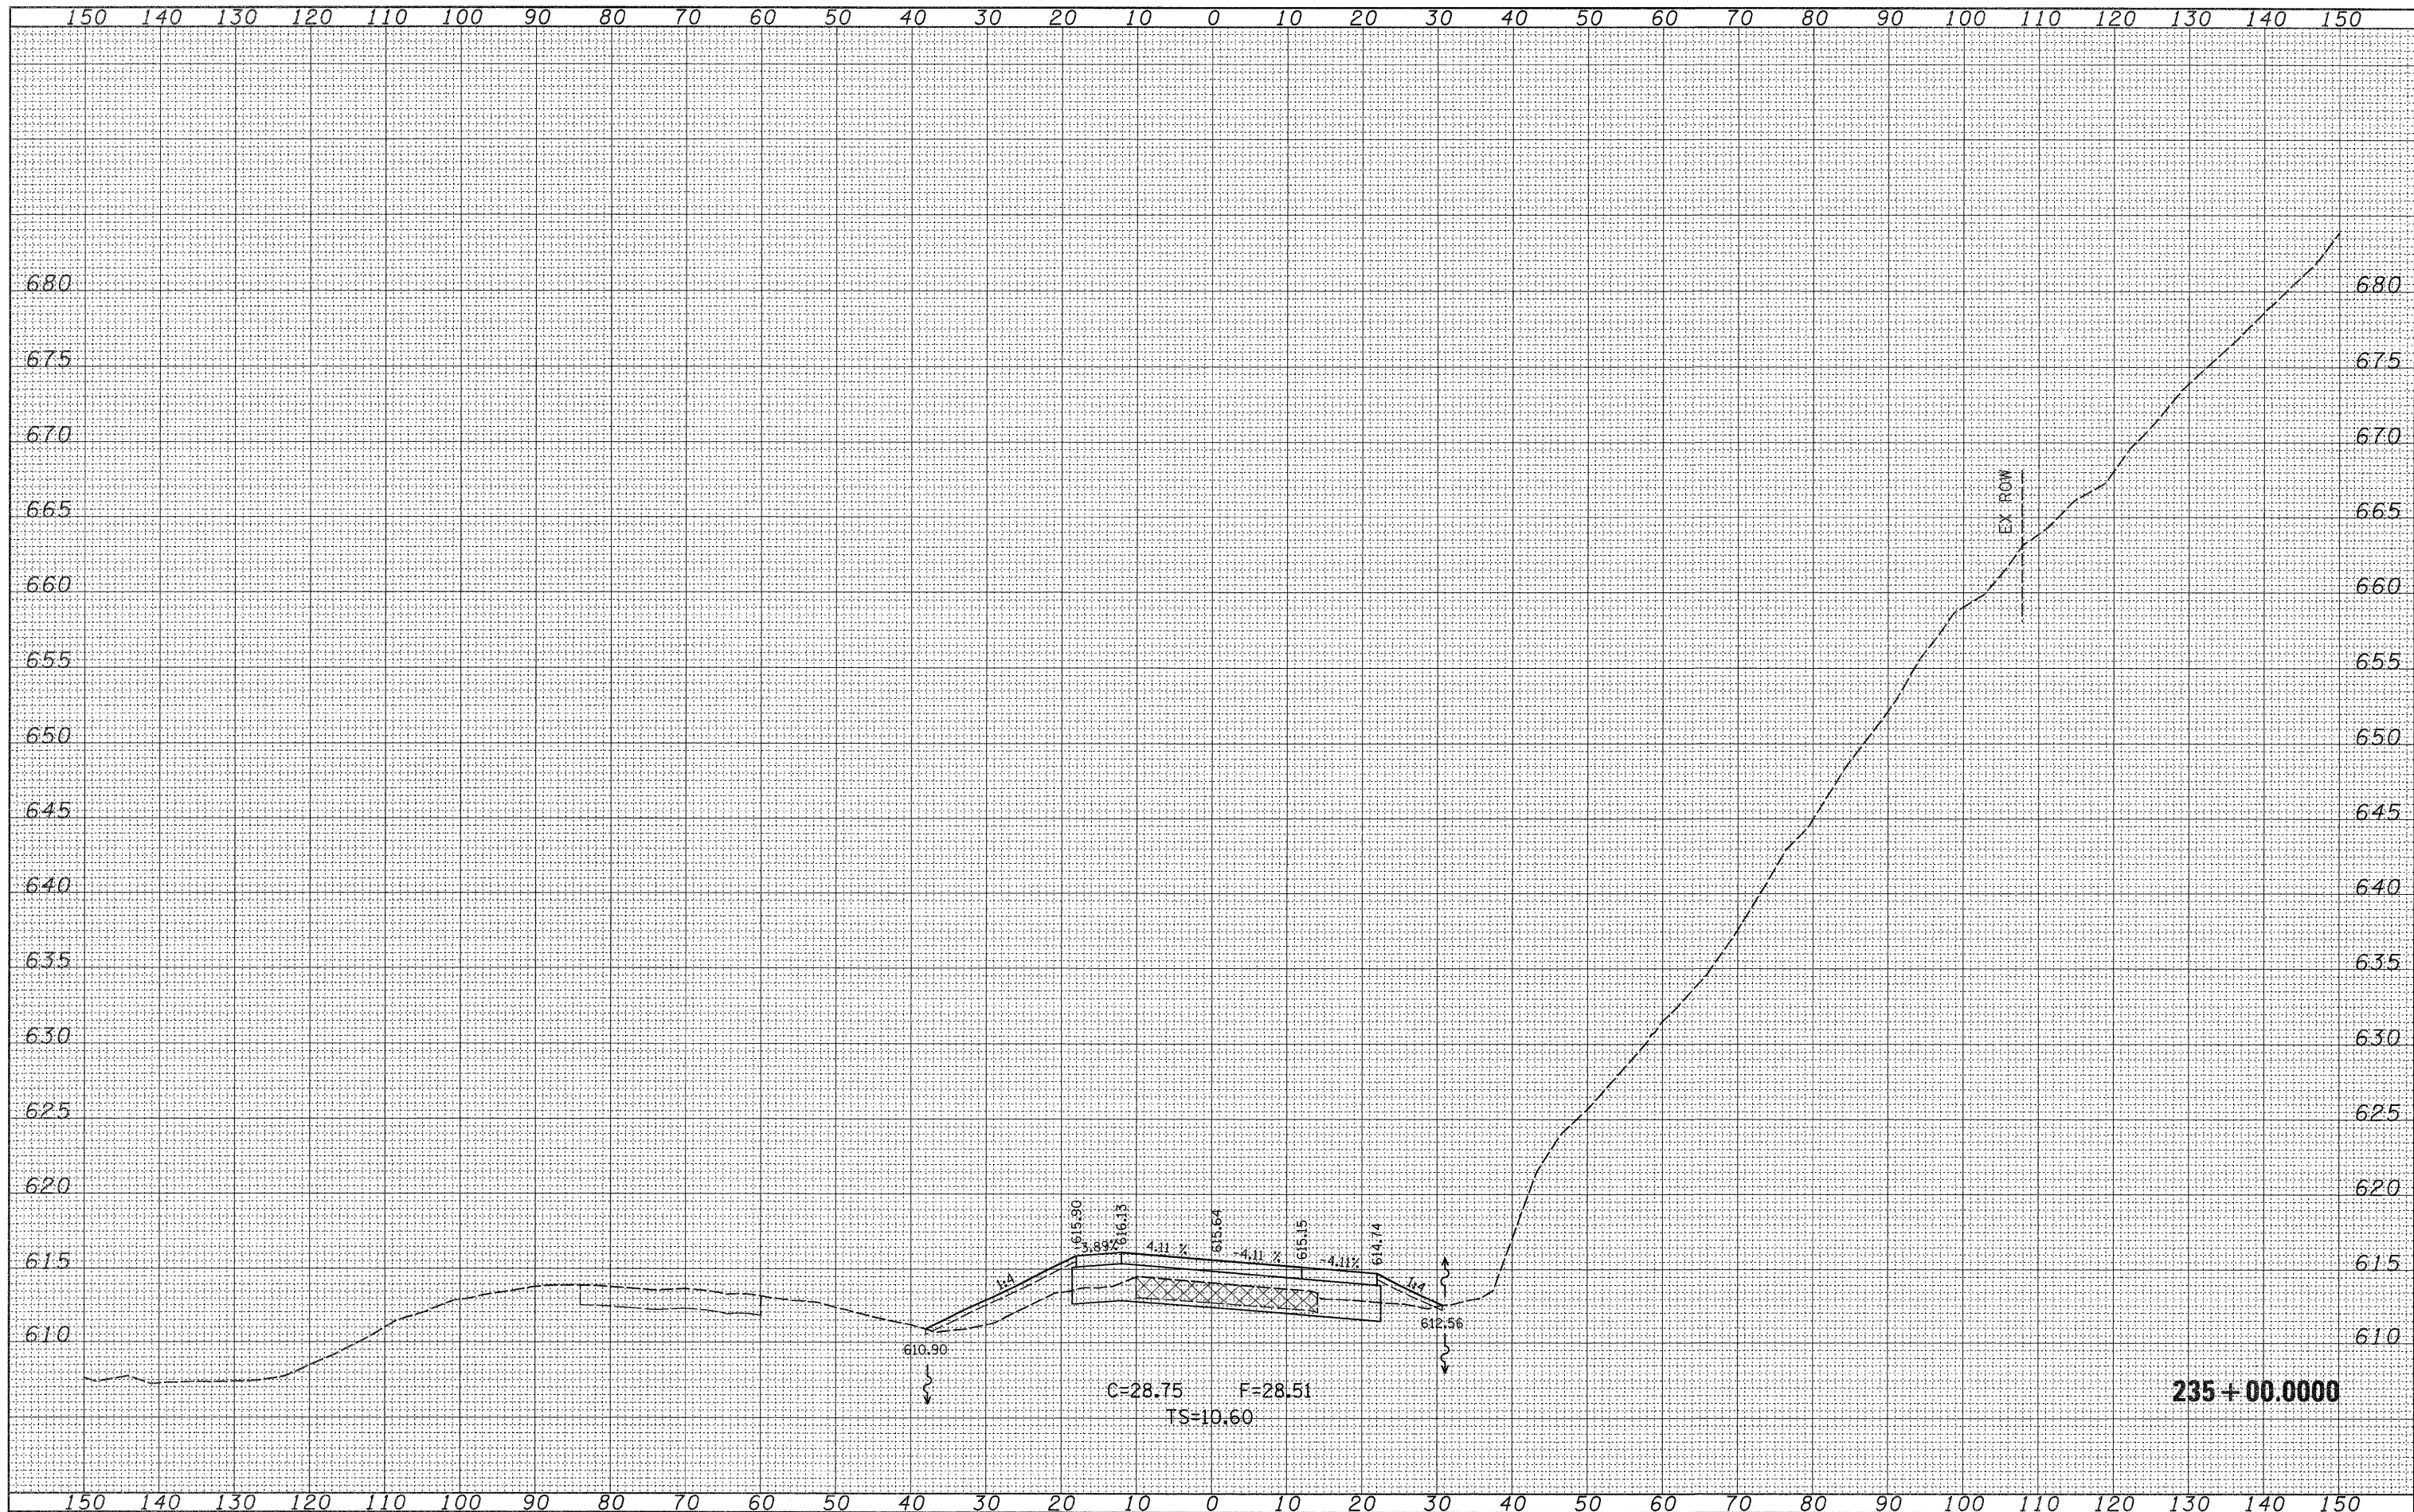


FILE NAME =	USER NAME = cushmanbw	DESIGNED -	REVISED -	STATE OF ILLINOIS DEPARTMENT OF TRANSPORTATION	IL ROUTE 20 MAINLINE CROSS SECTIONS				F.A.P. RTE.	SECTION	COUNTY	TOTAL SHEETS	SHEET NO.
o:\pw\work\PWIDOT\CUSHMANBW\d0117365\0202008-ssht.dgn	DRAWN -	REVISED -	301						31T	JO DAVIESS	160	75	
PLOT SCALE = 10.0000' / IN.	CHECKED -	REVISED -	CONTRACT NO. 64D92										
PLOT DATE = Wed Dec 09 11:11:39 2009	DATE -	REVISED -	SCALE:		SHEET NO.	OF SHEETS	STA. 235+00.0000 TO STA. 235+00.0000	ILLINOIS FED. AID PROJECT					

FINAL SURVEY	SURVIVED	BY	DATE
	PLOTTED		
	TEMPLATE		
	AREAS		
	AREAS CHECKED		
	NO.		
NOTE BOOK			

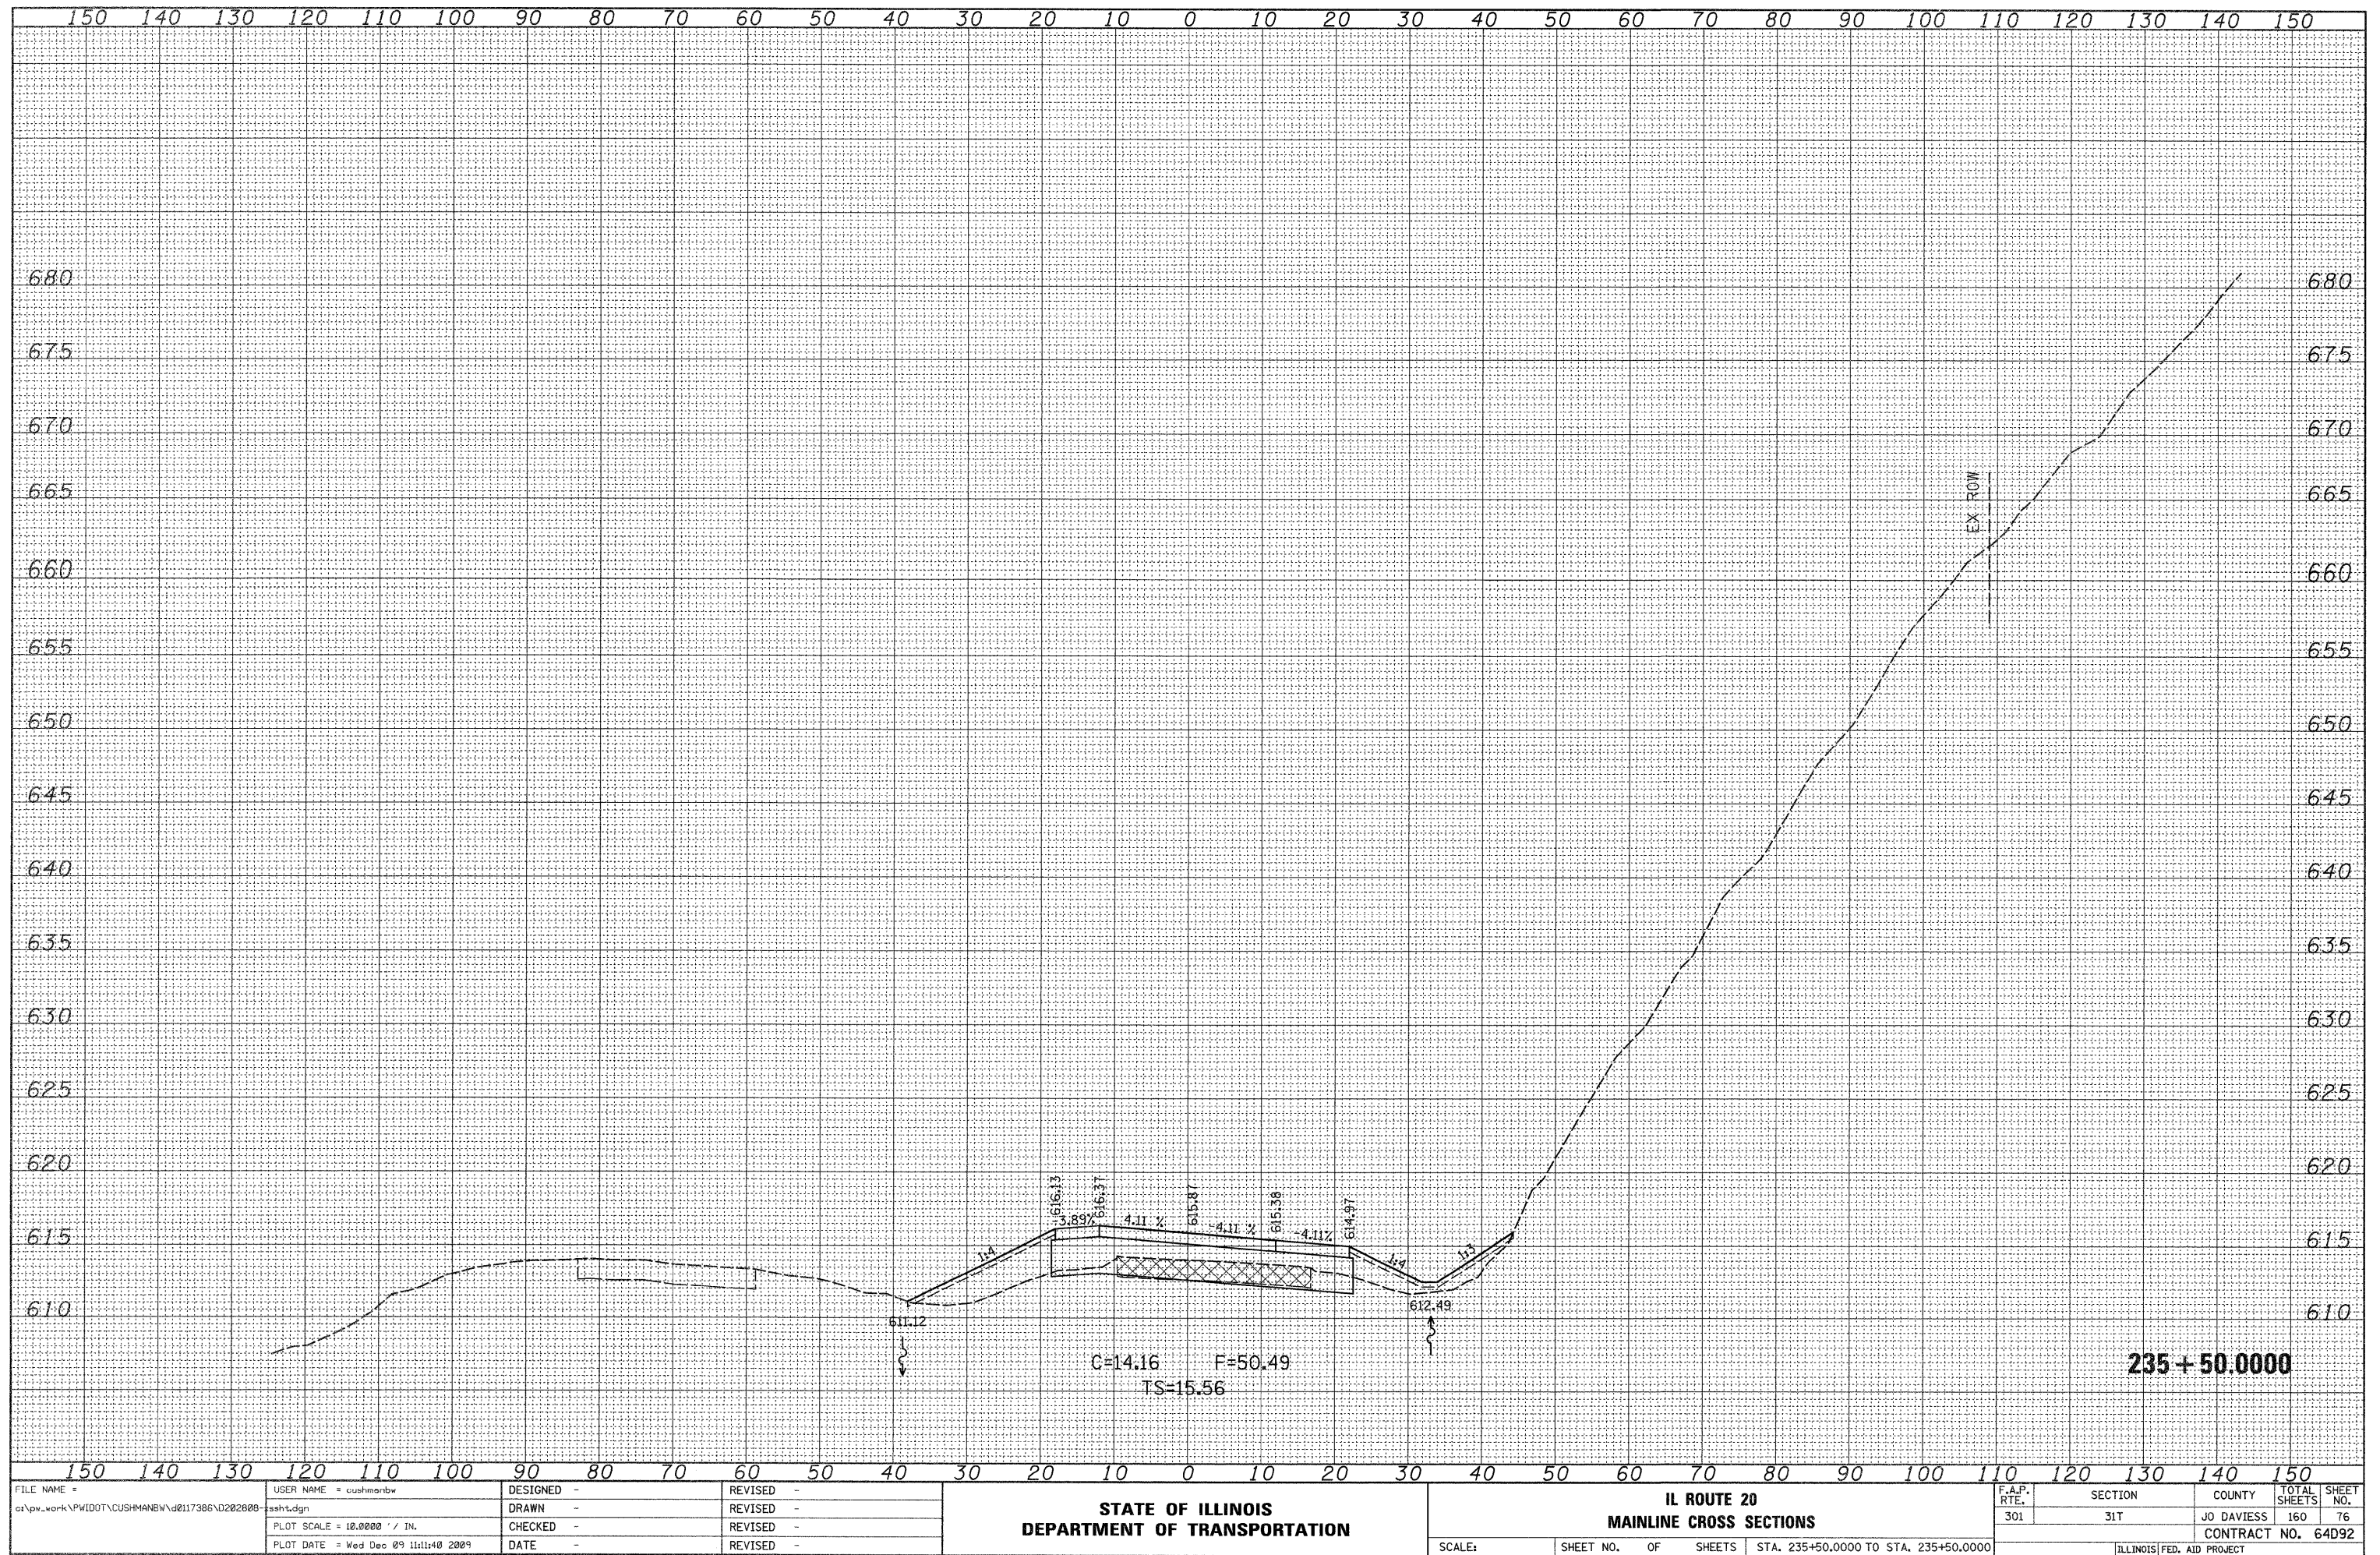

FINAL	BY	DATE
SURVEY		
NOTE BOOK		
NO.		


ORIGINAL	BY	DATE
SURVEY		
NOTE BOOK		
NO.		

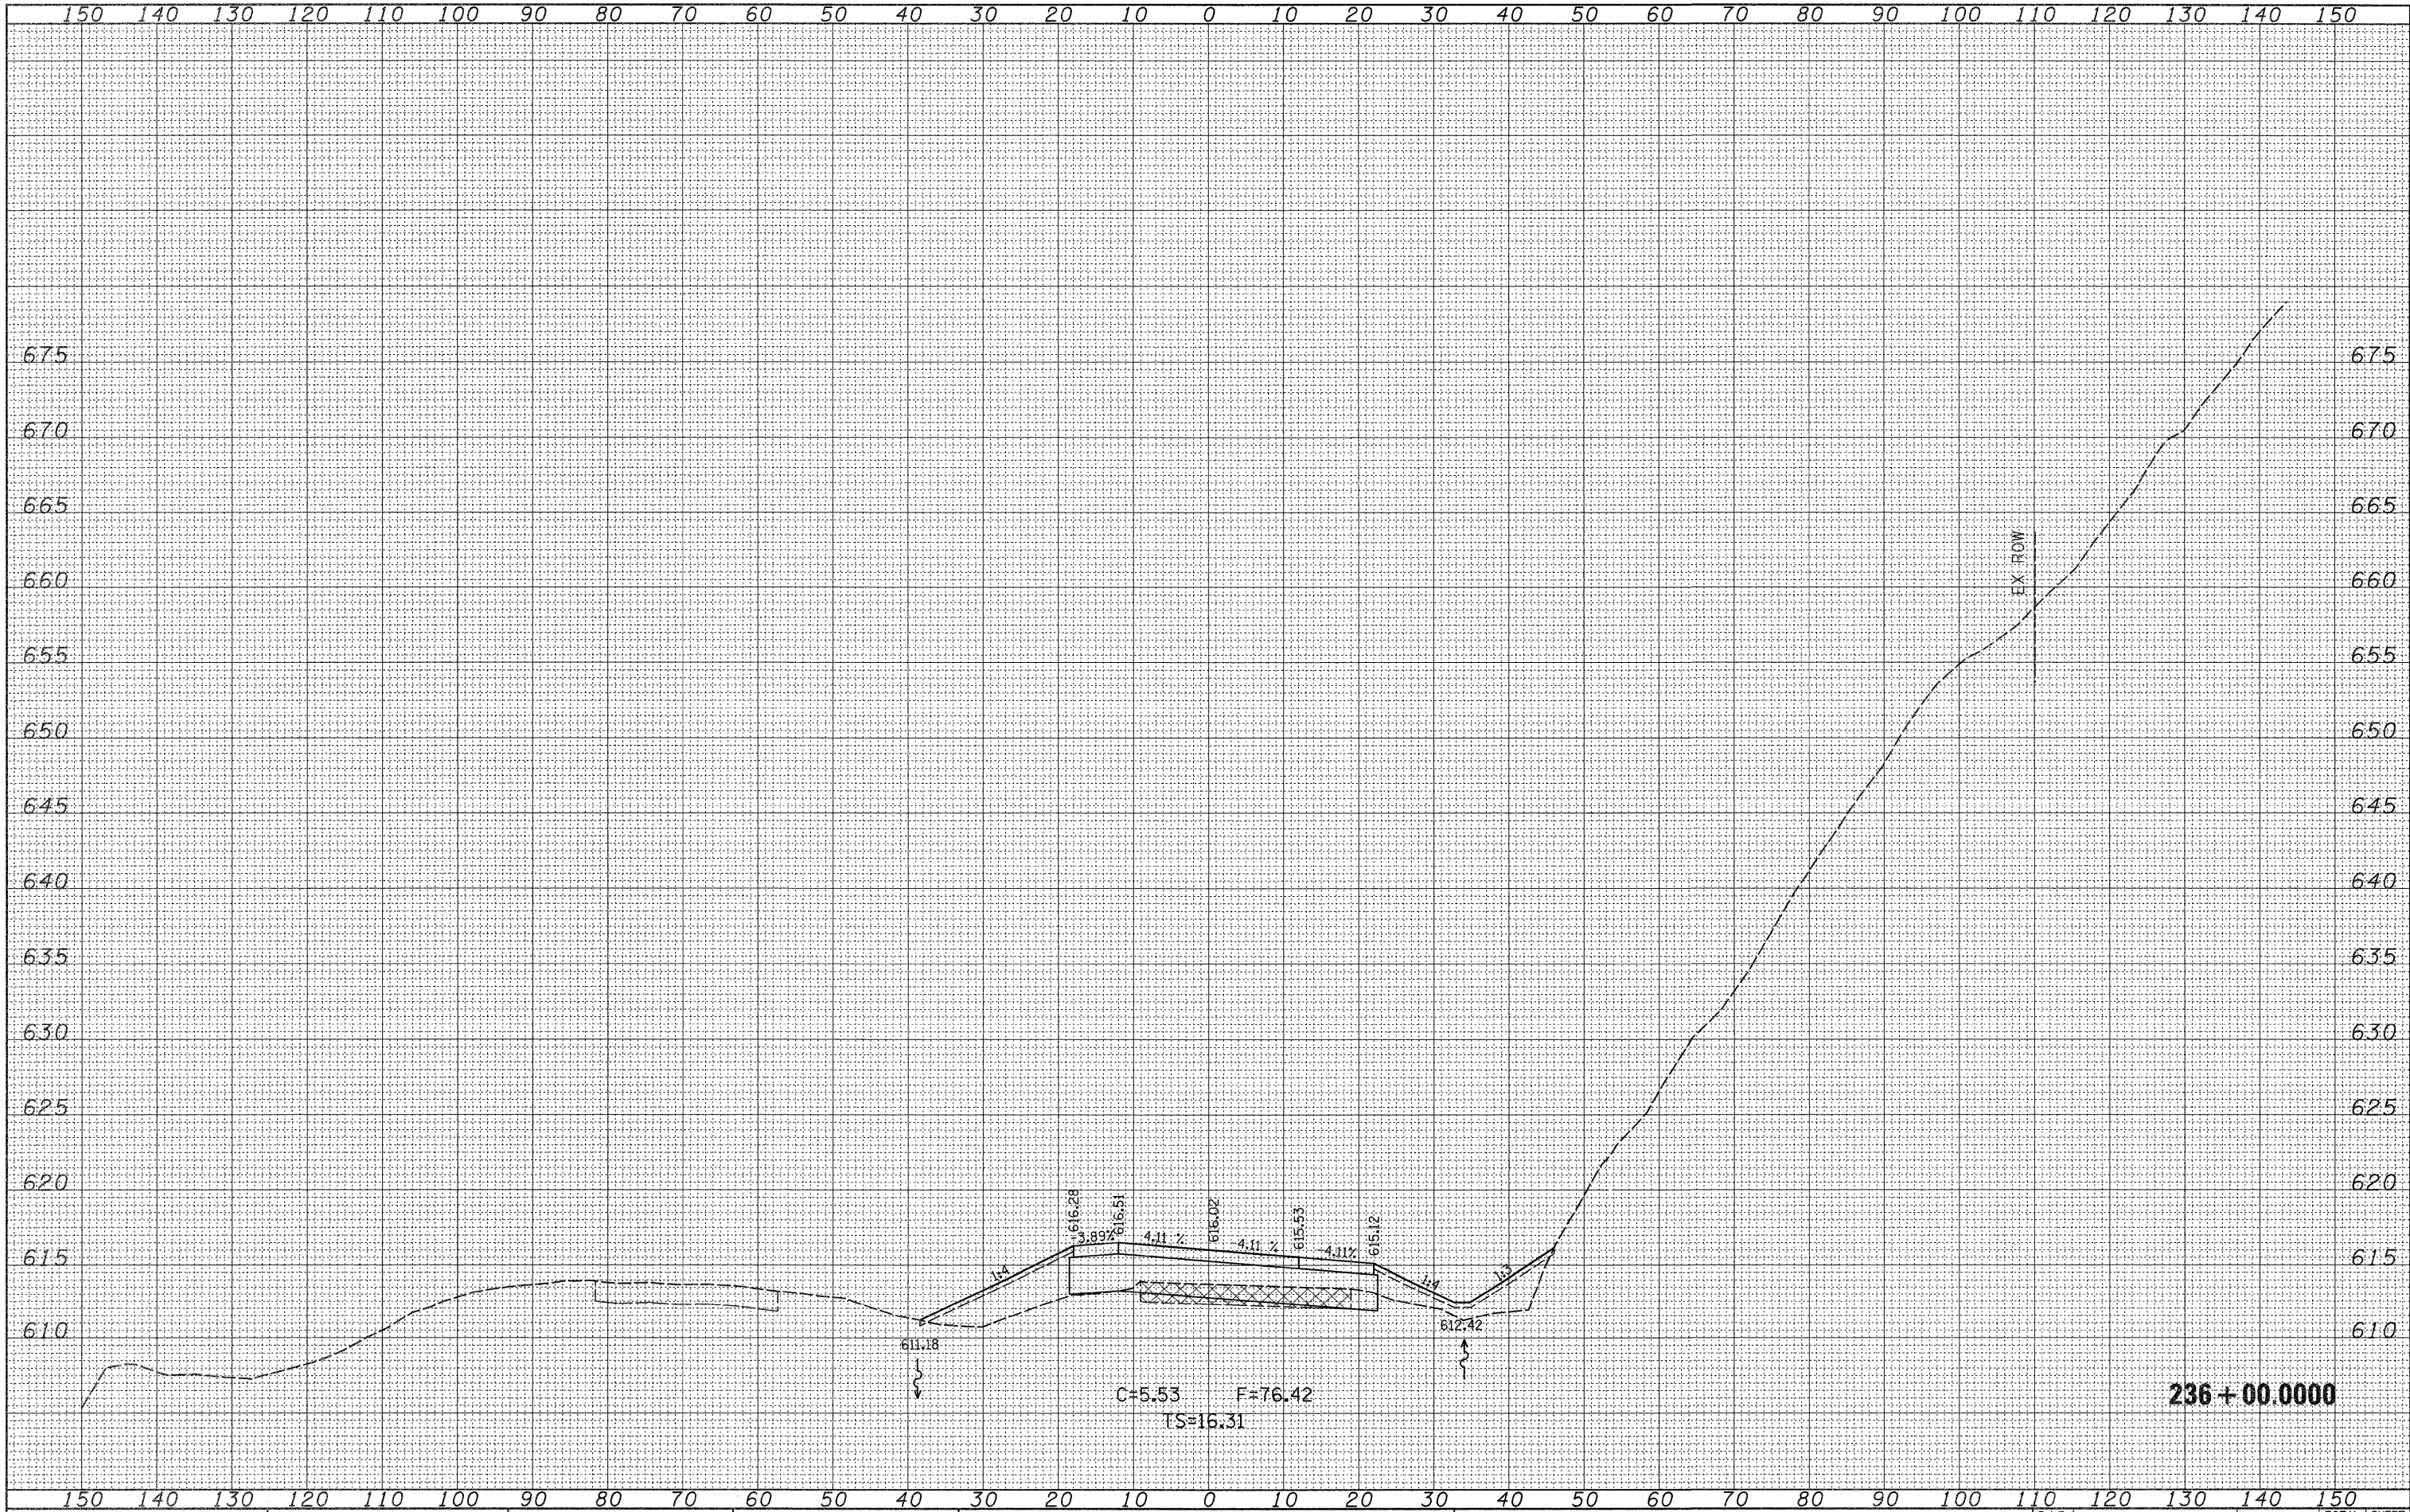

FILE NAME =	USER NAME = cushmanbw	DESIGNED -	REVISED -	STATE OF ILLINOIS DEPARTMENT OF TRANSPORTATION	IL ROUTE 20 MAINLINE CROSS SECTIONS				F.A.P. RTE.	SECTION	COUNTY	TOTAL SHEETS	SHEET NO.
c:\pw\work\PWIDOT\CUSHMANBW\d8117366\0202808-	ssht.dgn	DRAWN -	REVISED -		301	31T	JO DAVIESS	160	77				
PLOT SCALE = 10.0000' / IN.		CHECKED -	REVISED -		CONTRACT NO. 64D92								
PLOT DATE = Wed Dec 09 11:11:40 2009		DATE -	REVISED -		ILLINOIS FED. AID PROJECT								
				SCALE:	SHEET NO.	OF	SHEETS	STA. 236+00.0000 TO STA. 236+00.0000					

FINAL	BY	DATE
SURVEY		
NOTE BOOK		
NO.		


ORIGINAL	BY	DATE
SURVEY		
NOTE BOOK		
NO.		

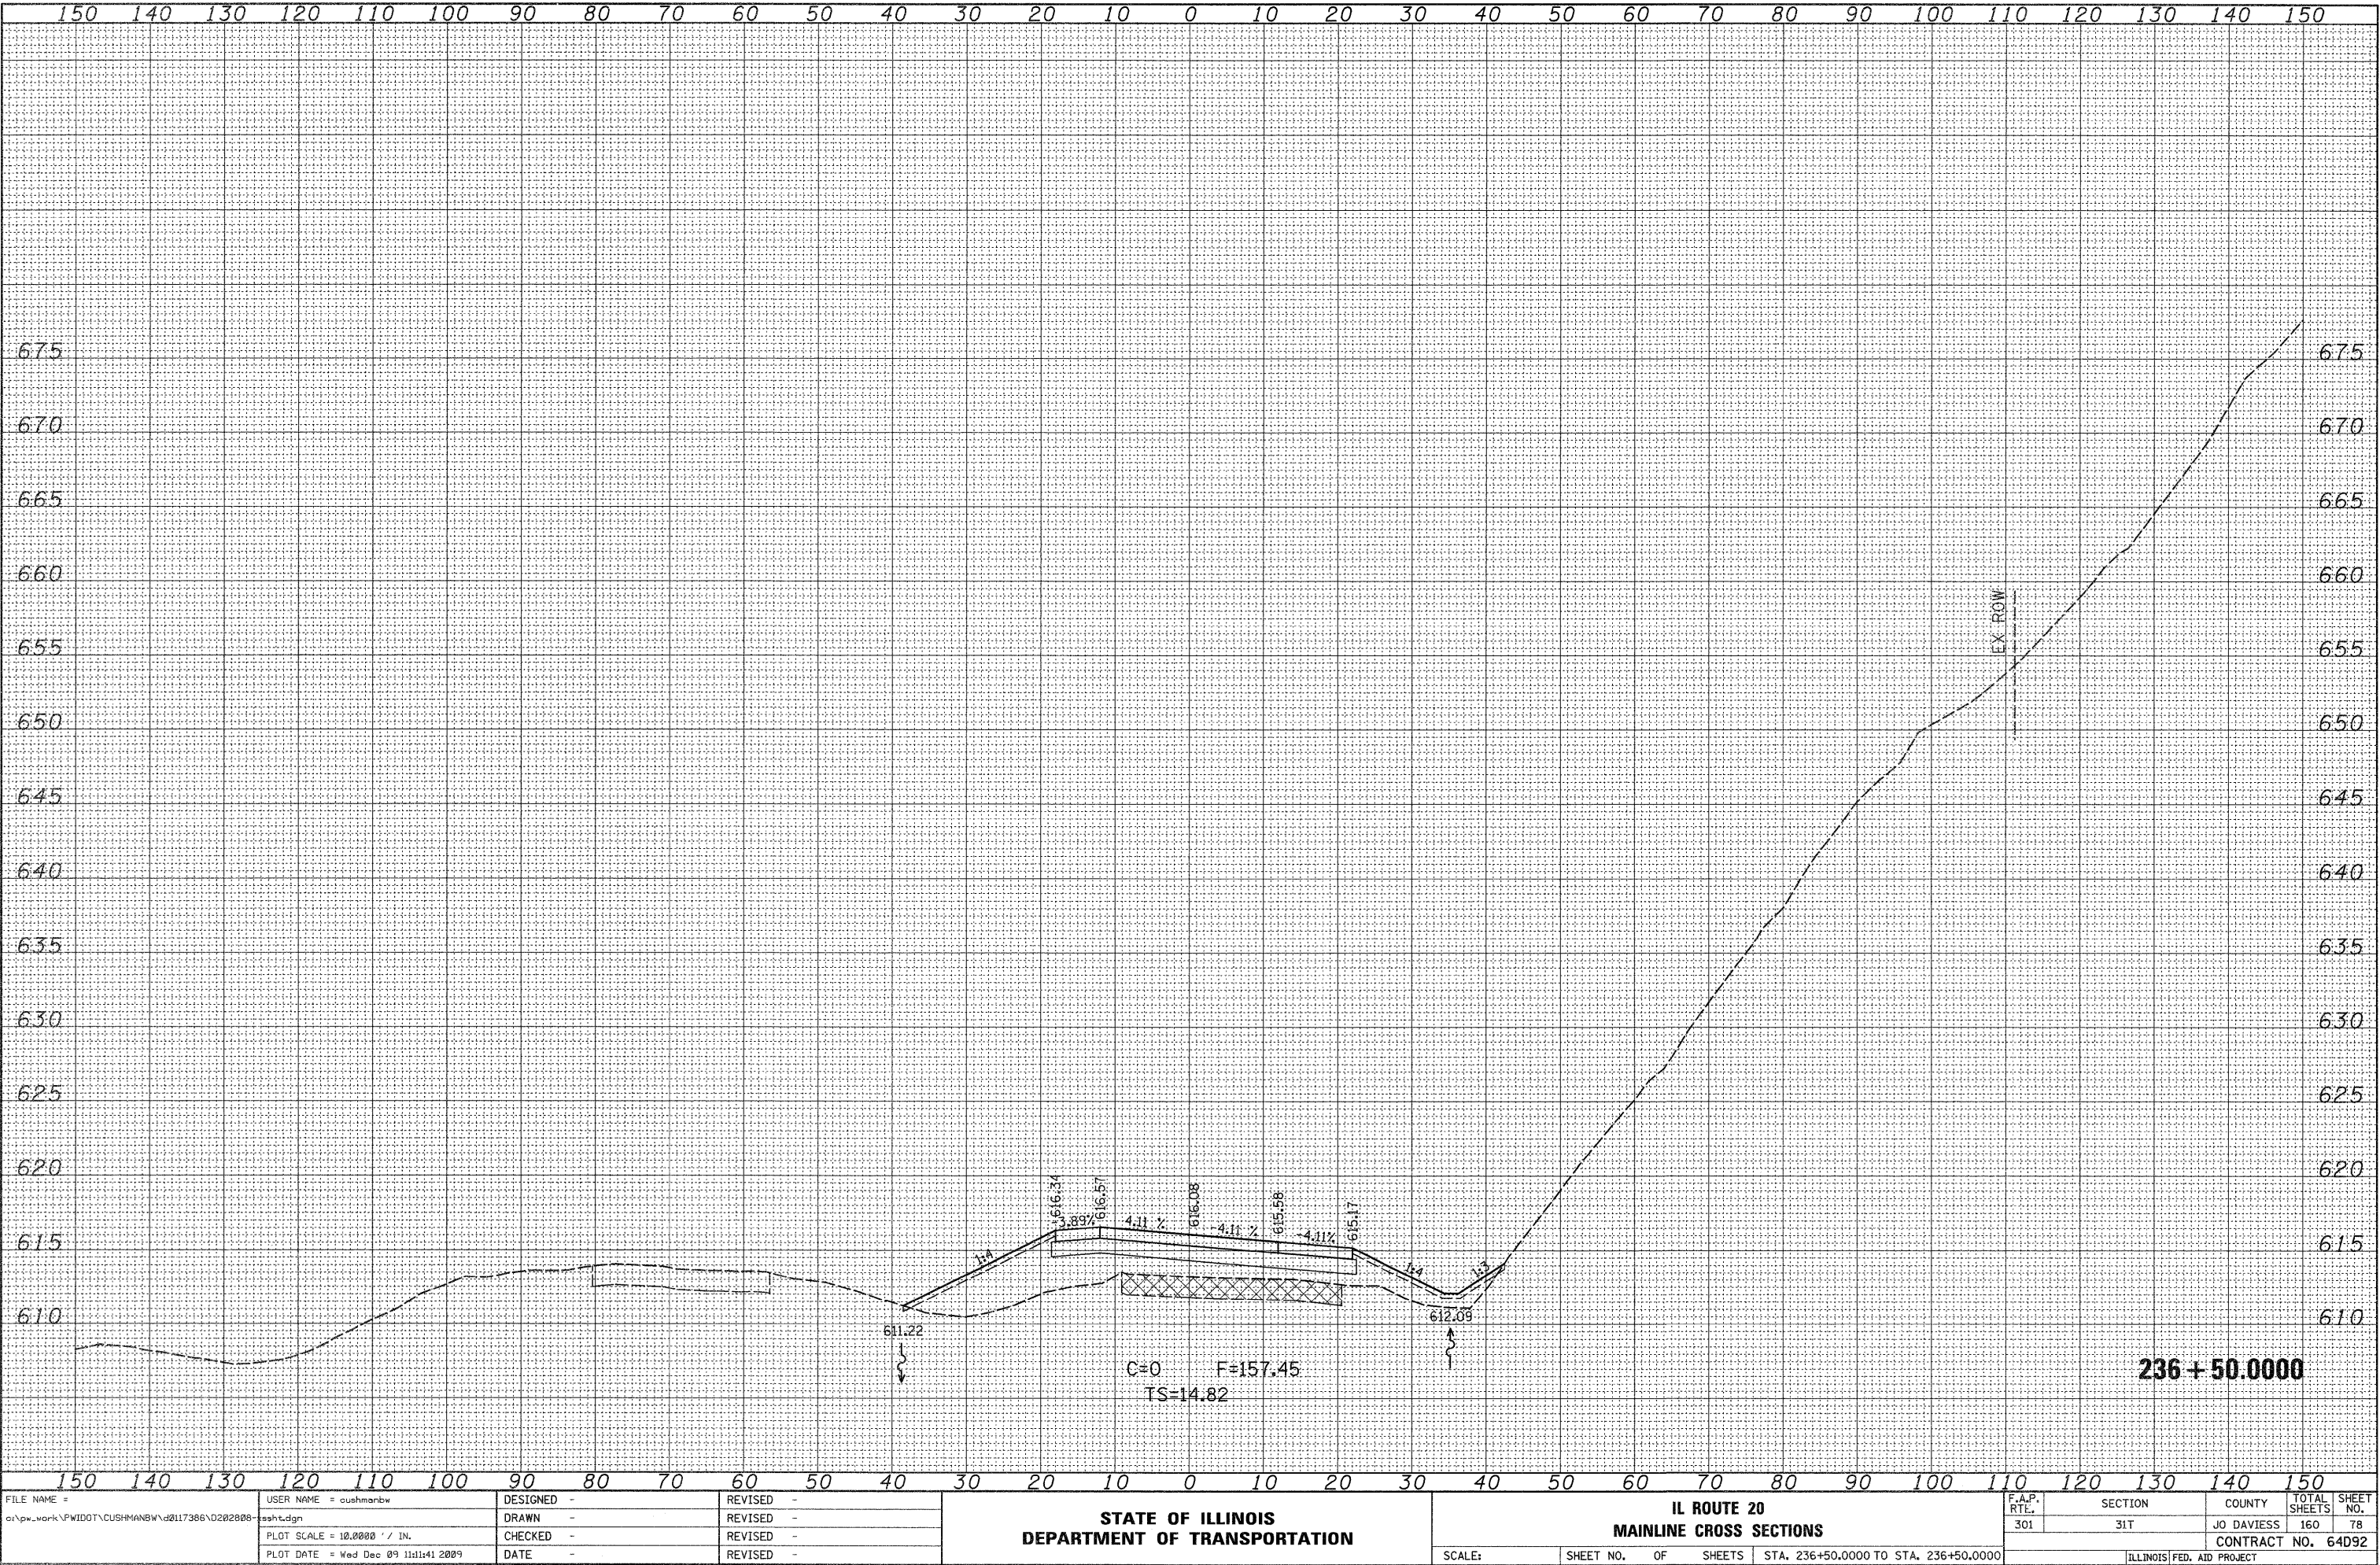

FILE NAME = c:\pw_work\PWIDOT\CUSHMANBW\d0117386\0202008	USER NAME = cushmanbw	DESIGNED -	REVISED -	STATE OF ILLINOIS DEPARTMENT OF TRANSPORTATION	IL ROUTE 20 MAINLINE CROSS SECTIONS				F.A.P. RTE.	SECTION	COUNTY	TOTAL SHEETS	SHEET NO.
	ssht.dgn	DRAWN -	REVISED -						301	31T	JO DAVIESS	160	78
	PLOT SCALE = 10.0000' / IN.	CHECKED -	REVISED -						CONTRACT NO. 64D92				
	PLOT DATE = Wed Dec 09 11:11:41 2009	DATE -	REVISED -		SCALE:	SHEET NO.	OF	SHEETS	STA. 236+50.0000 TO STA. 236+50.0000	ILLINOIS FED. AID PROJECT			

FINAL	SURVEYED	BY	DATE
SURVEY	FILED		
NOTE BOOK	TEMP. DATE		
NO.	AREAS CHECKED		

ORIGINAL	SURVEYED	BY	DATE
SURVEY	FILED		
NOTE BOOK	TEMP. DATE		
NO.	AREAS CHECKED		

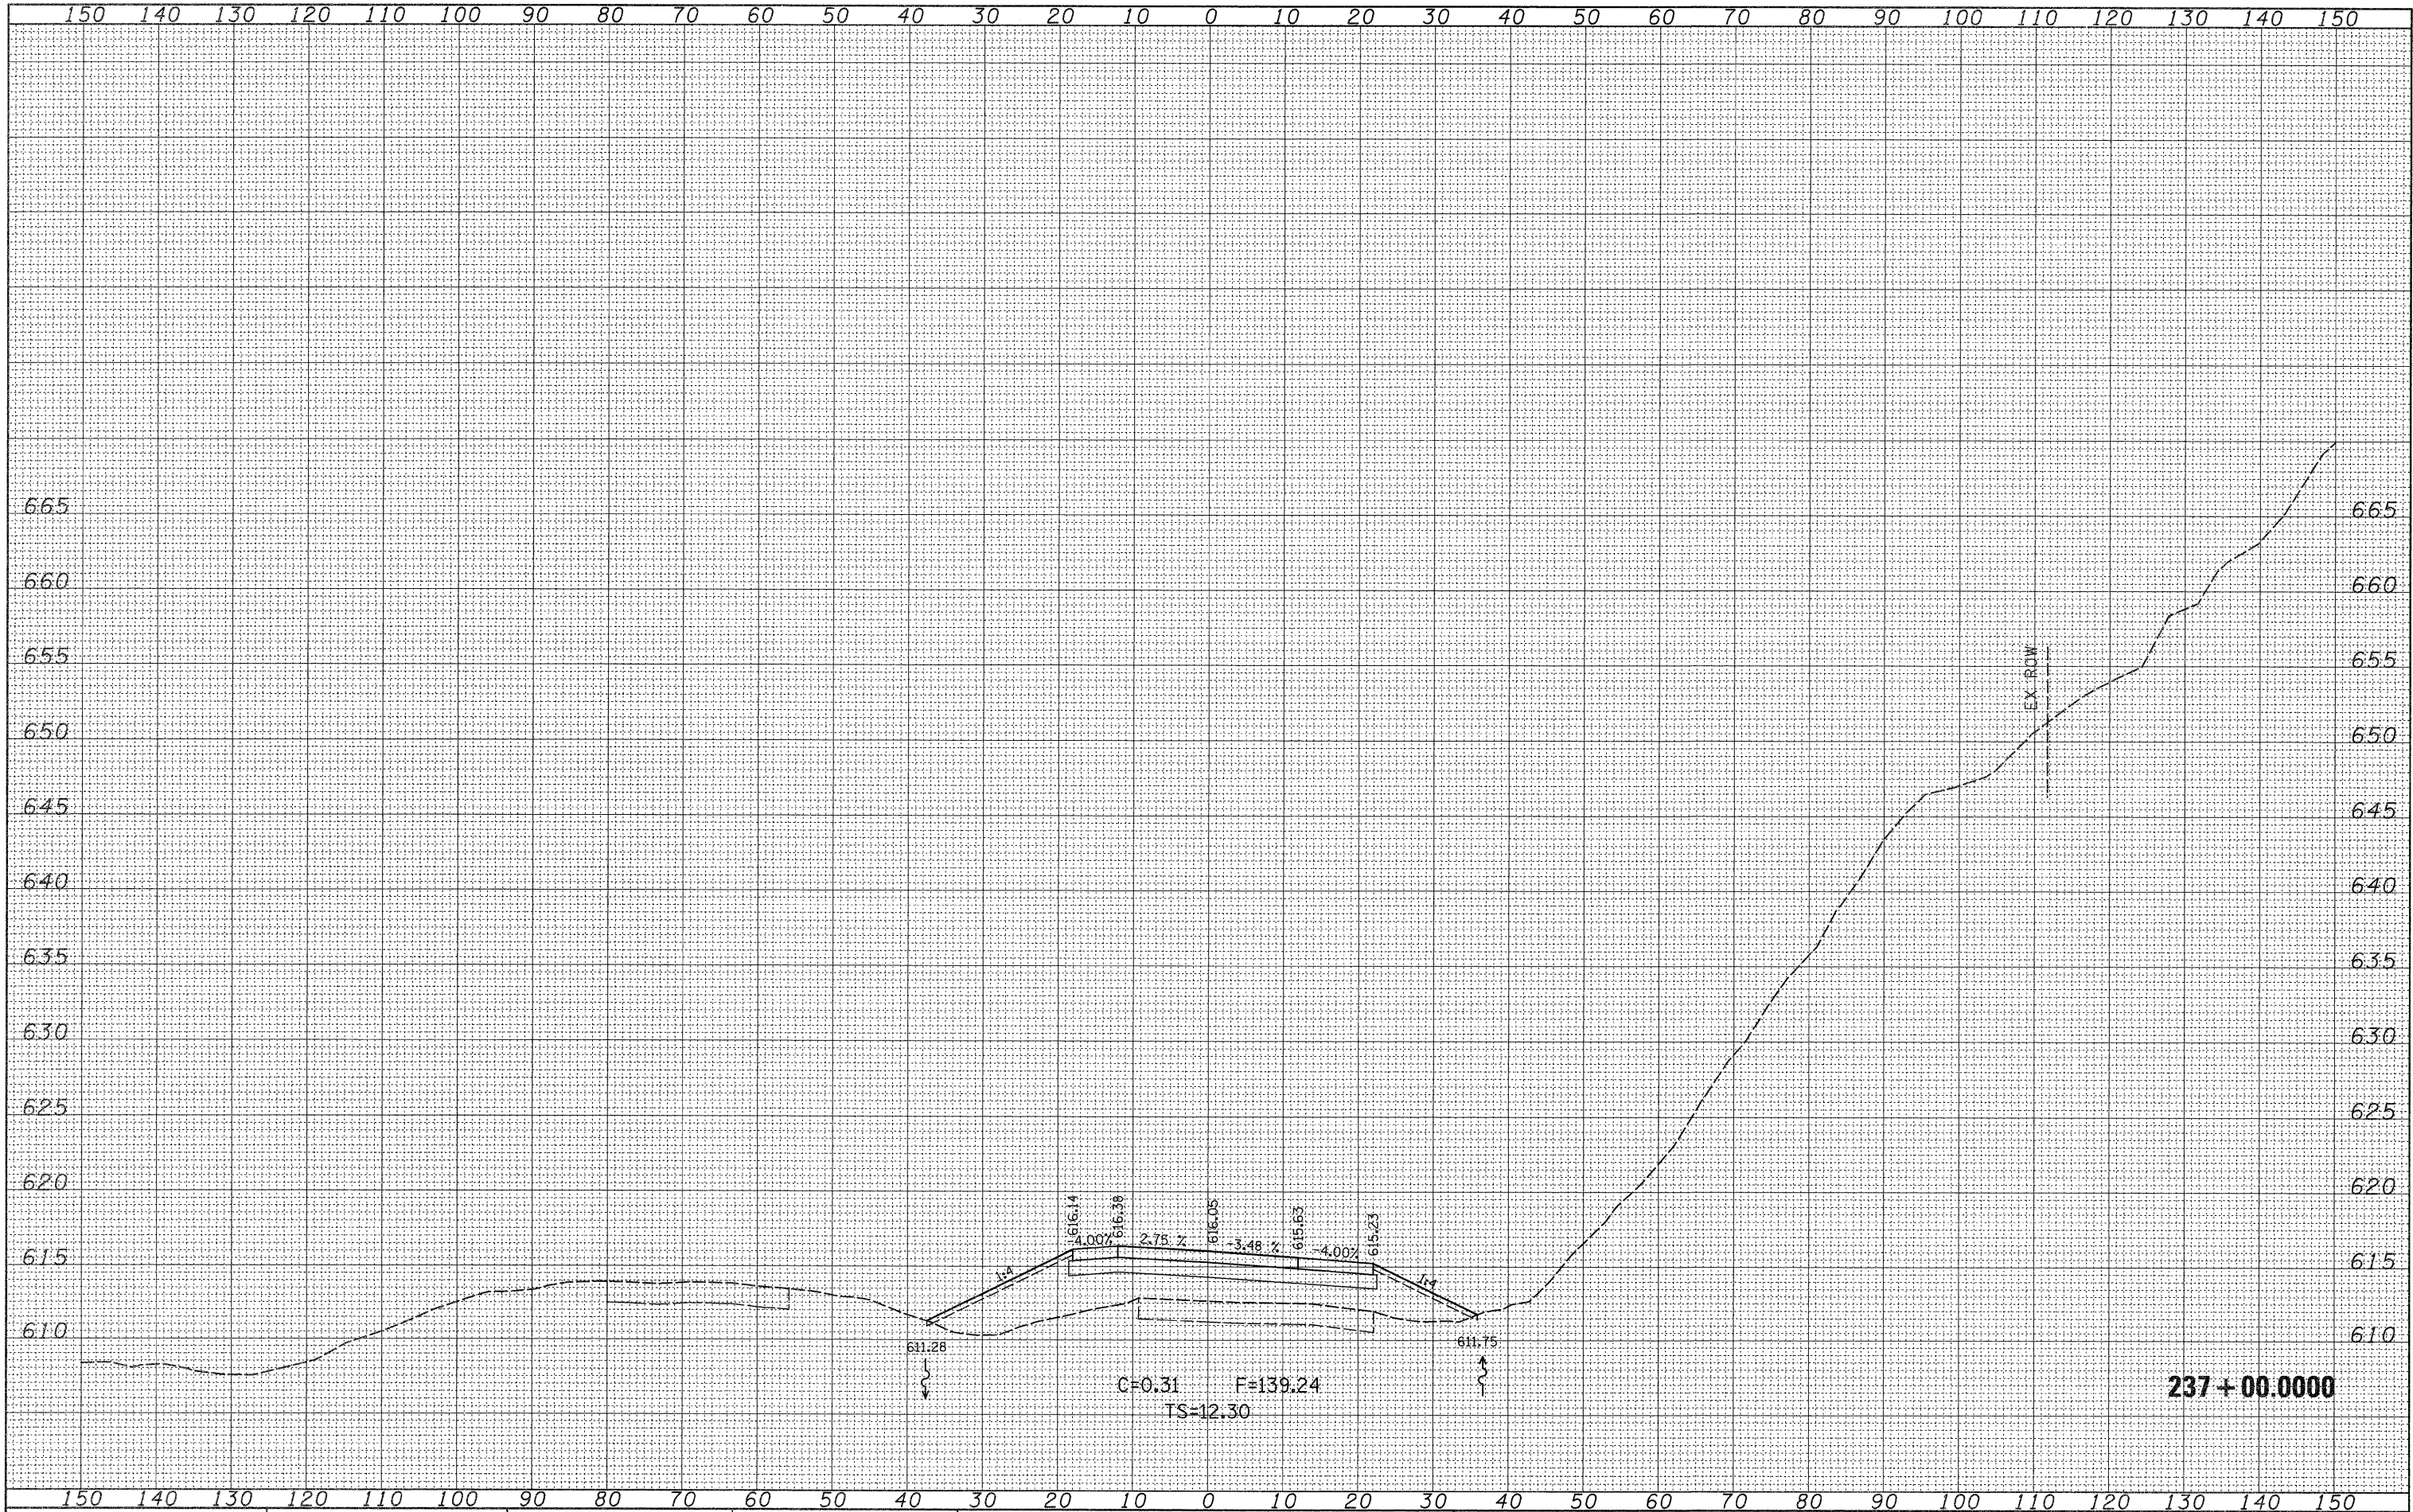

FILE NAME = c:\pw_work\PWIDOT\CUSHMANBW\d8117386\0202808-

USER NAME = cushmanbw
ssht.dgn

PLOT SCALE = 10,0000' / IN.
PLOT DATE = Wed Dec 09 11:11:41 2009

DESIGNED -
DRAWN -

CHECKED -
DATE -

REVISED -
REVISED -
REVISED -
REVISED -

STATE OF ILLINOIS
DEPARTMENT OF TRANSPORTATION

IL ROUTE 20
MAINLINE CROSS SECTIONS

SCALE: SHEET NO. OF SHEETS STA. 237+00.0000 TO STA. 237+00.0000

F.A.P.
RTE.
301

SECTION
31T

COUNTY
JO DAVIESS


TOTAL
SHEETS
160

SHEET
NO.
79

CONTRACT NO. 64092

ILLINOIS FED. AID PROJECT


ORIGINAL SURVEY	SURVEYED _____	BY _____	DATE _____
NOTE BOOK	PLOTTED _____		
	TEMPLATE _____		
	AREAS _____		
NO.	AREAS CHECKED _____		

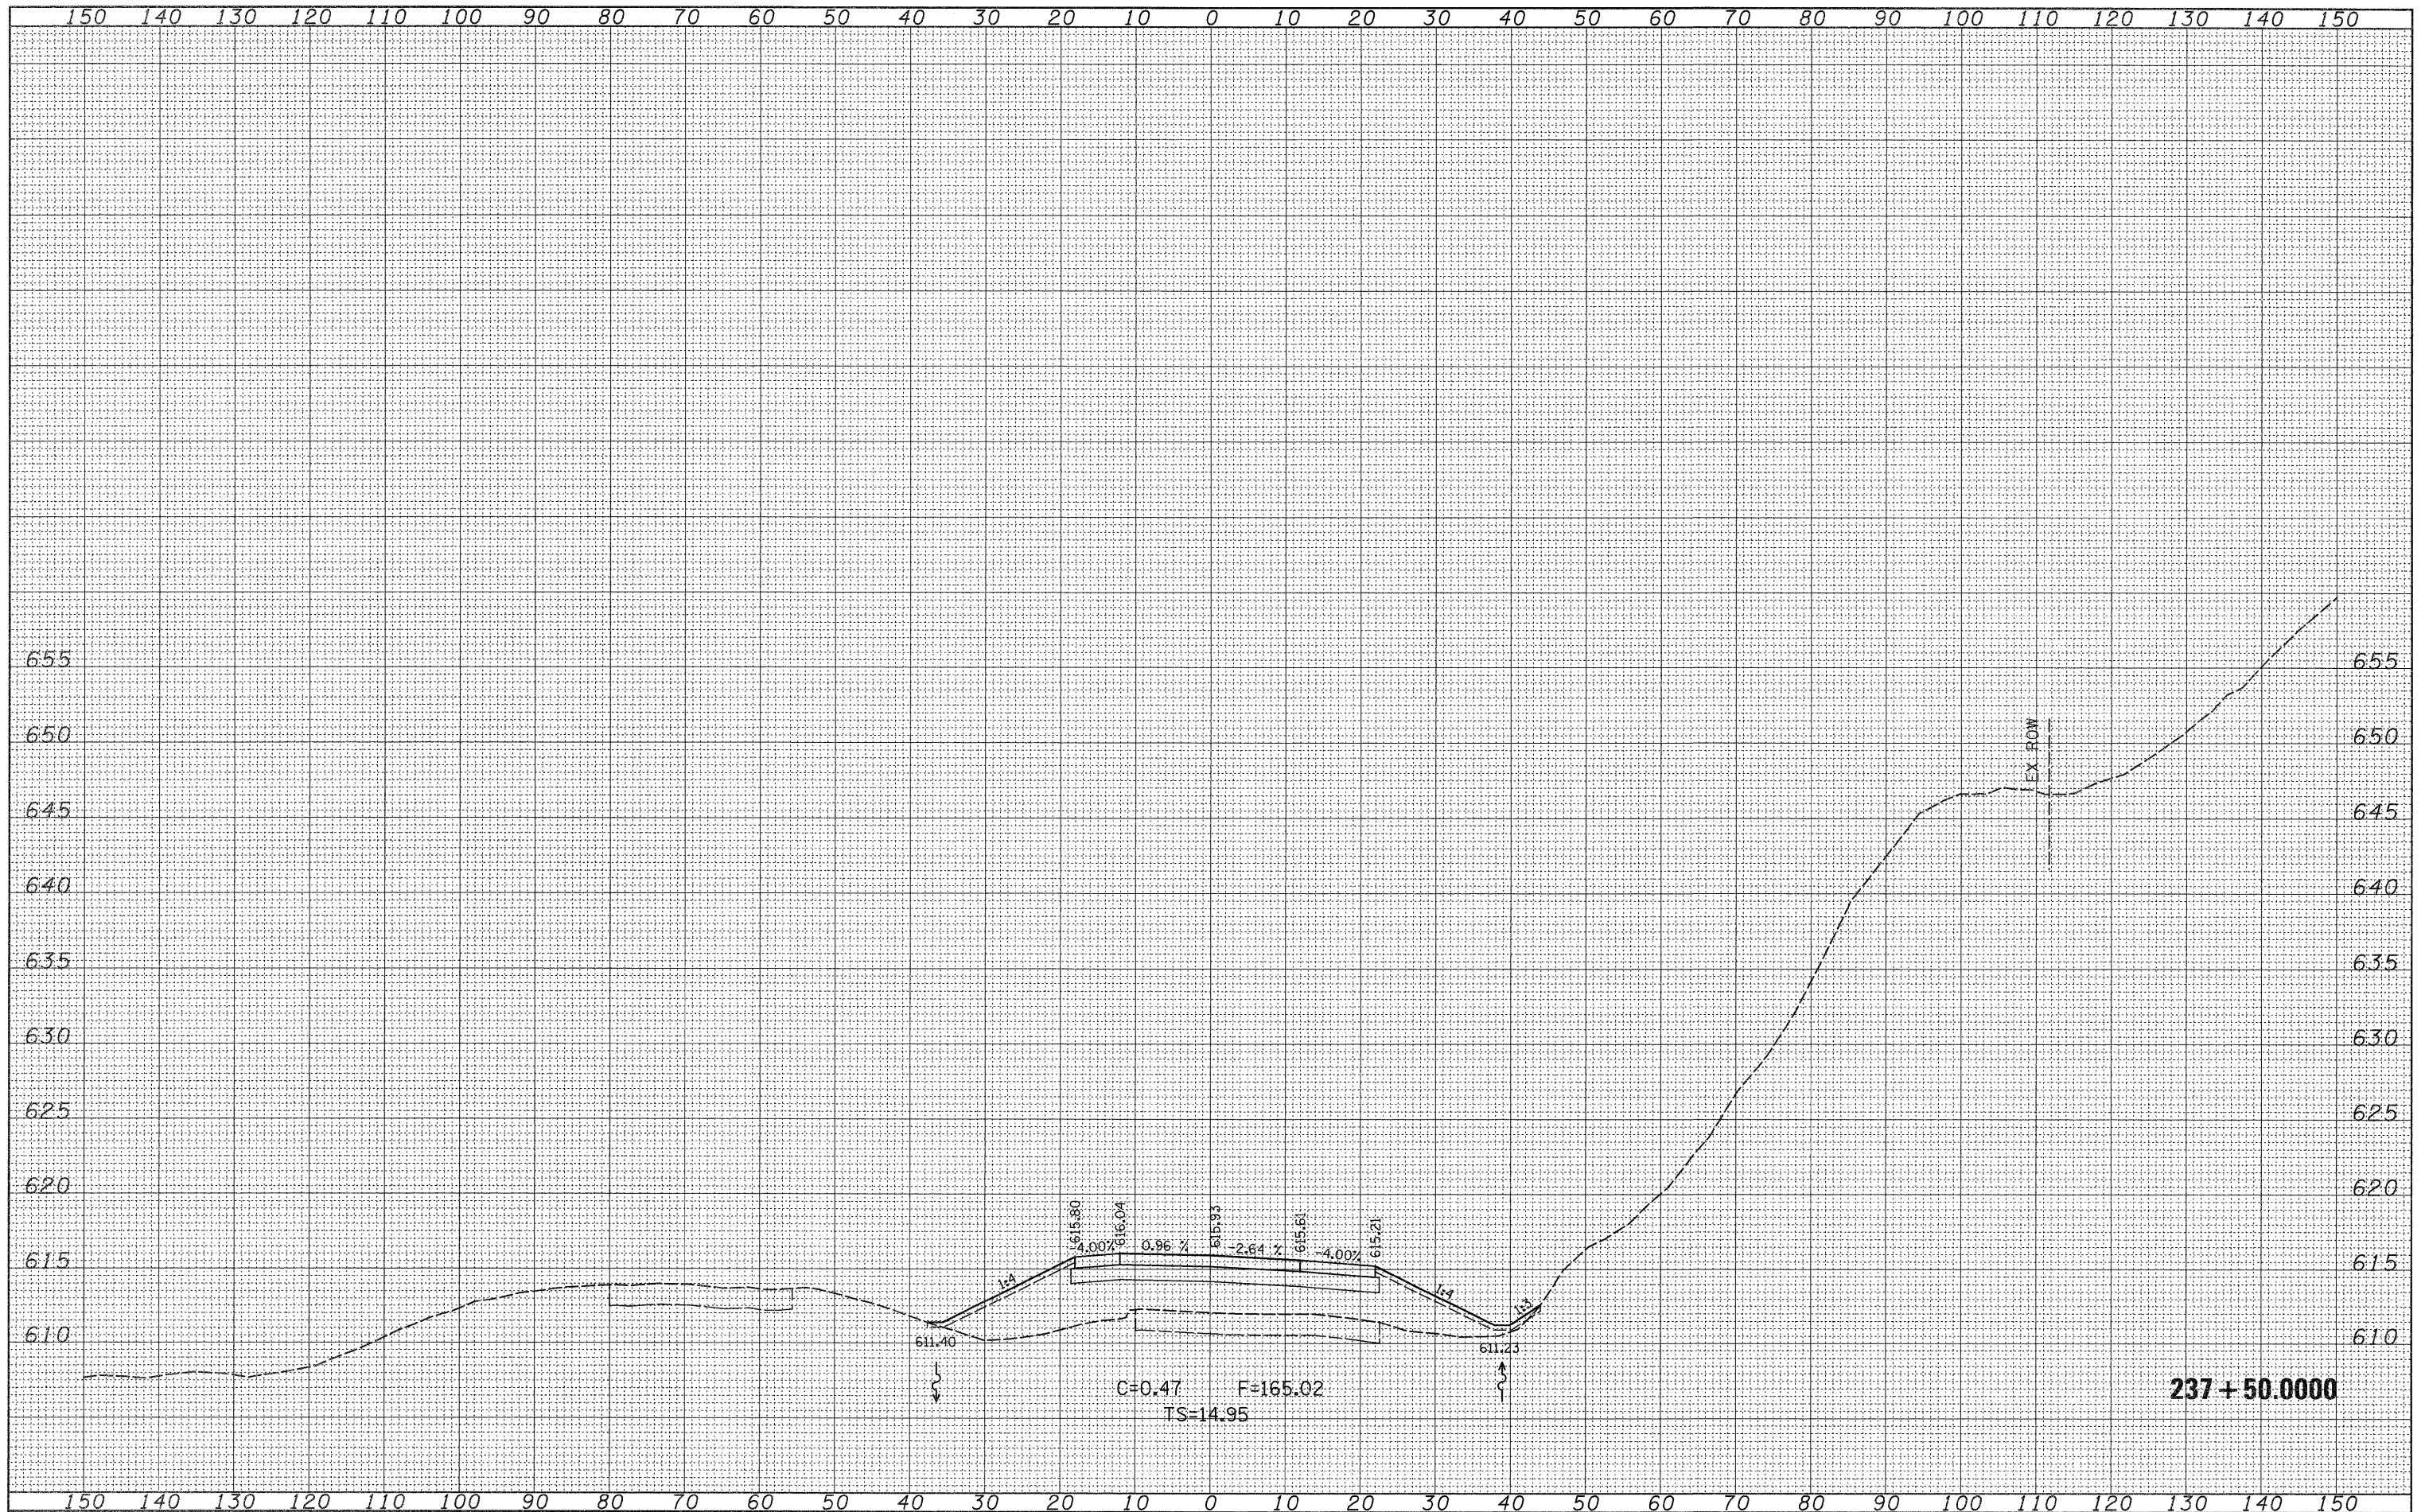

FILE NAME =	USER NAME = cushmanbw	DESIGNED -	REVISED -	STATE OF ILLINOIS DEPARTMENT OF TRANSPORTATION	IL ROUTE 20 MAINLINE CROSS SECTIONS				F.A.P. RTE.	SECTION	COUNTY	TOTAL SHEETS	SHEET NO.
ct\p\work\PWID00\CUSH#ANBW\d0117386\D202088-2	asht.dgn	DRAWN -	REVISED -						301	31T	JO DAVIESS	160	80
	PLOT SCALE = 10.0000 ' / IN.	CHECKED -	REVISED -						CONTRACT NO. 64D92				
	PLOT DATE = Wed Dec 09 11:11:42 2009	DATE -	REVISED -		SCALE:	SHEET NO.	OF SHEETS	STA. 237+50.0000 TO STA. 237+50.0000	ILLINOIS FED. AID PROJECT				


FINAL	SURVEYED	BY	DATE
NOTE BOOK	PLANS		
NO.	TEMPLATE		
	AREAS		
	CHECKED		

ORIGINAL	SURVEYED	BY	DATE
NOTE BOOK	PLANS		
NO.	TEMPLATE		
	AREAS		
	CHECKED		

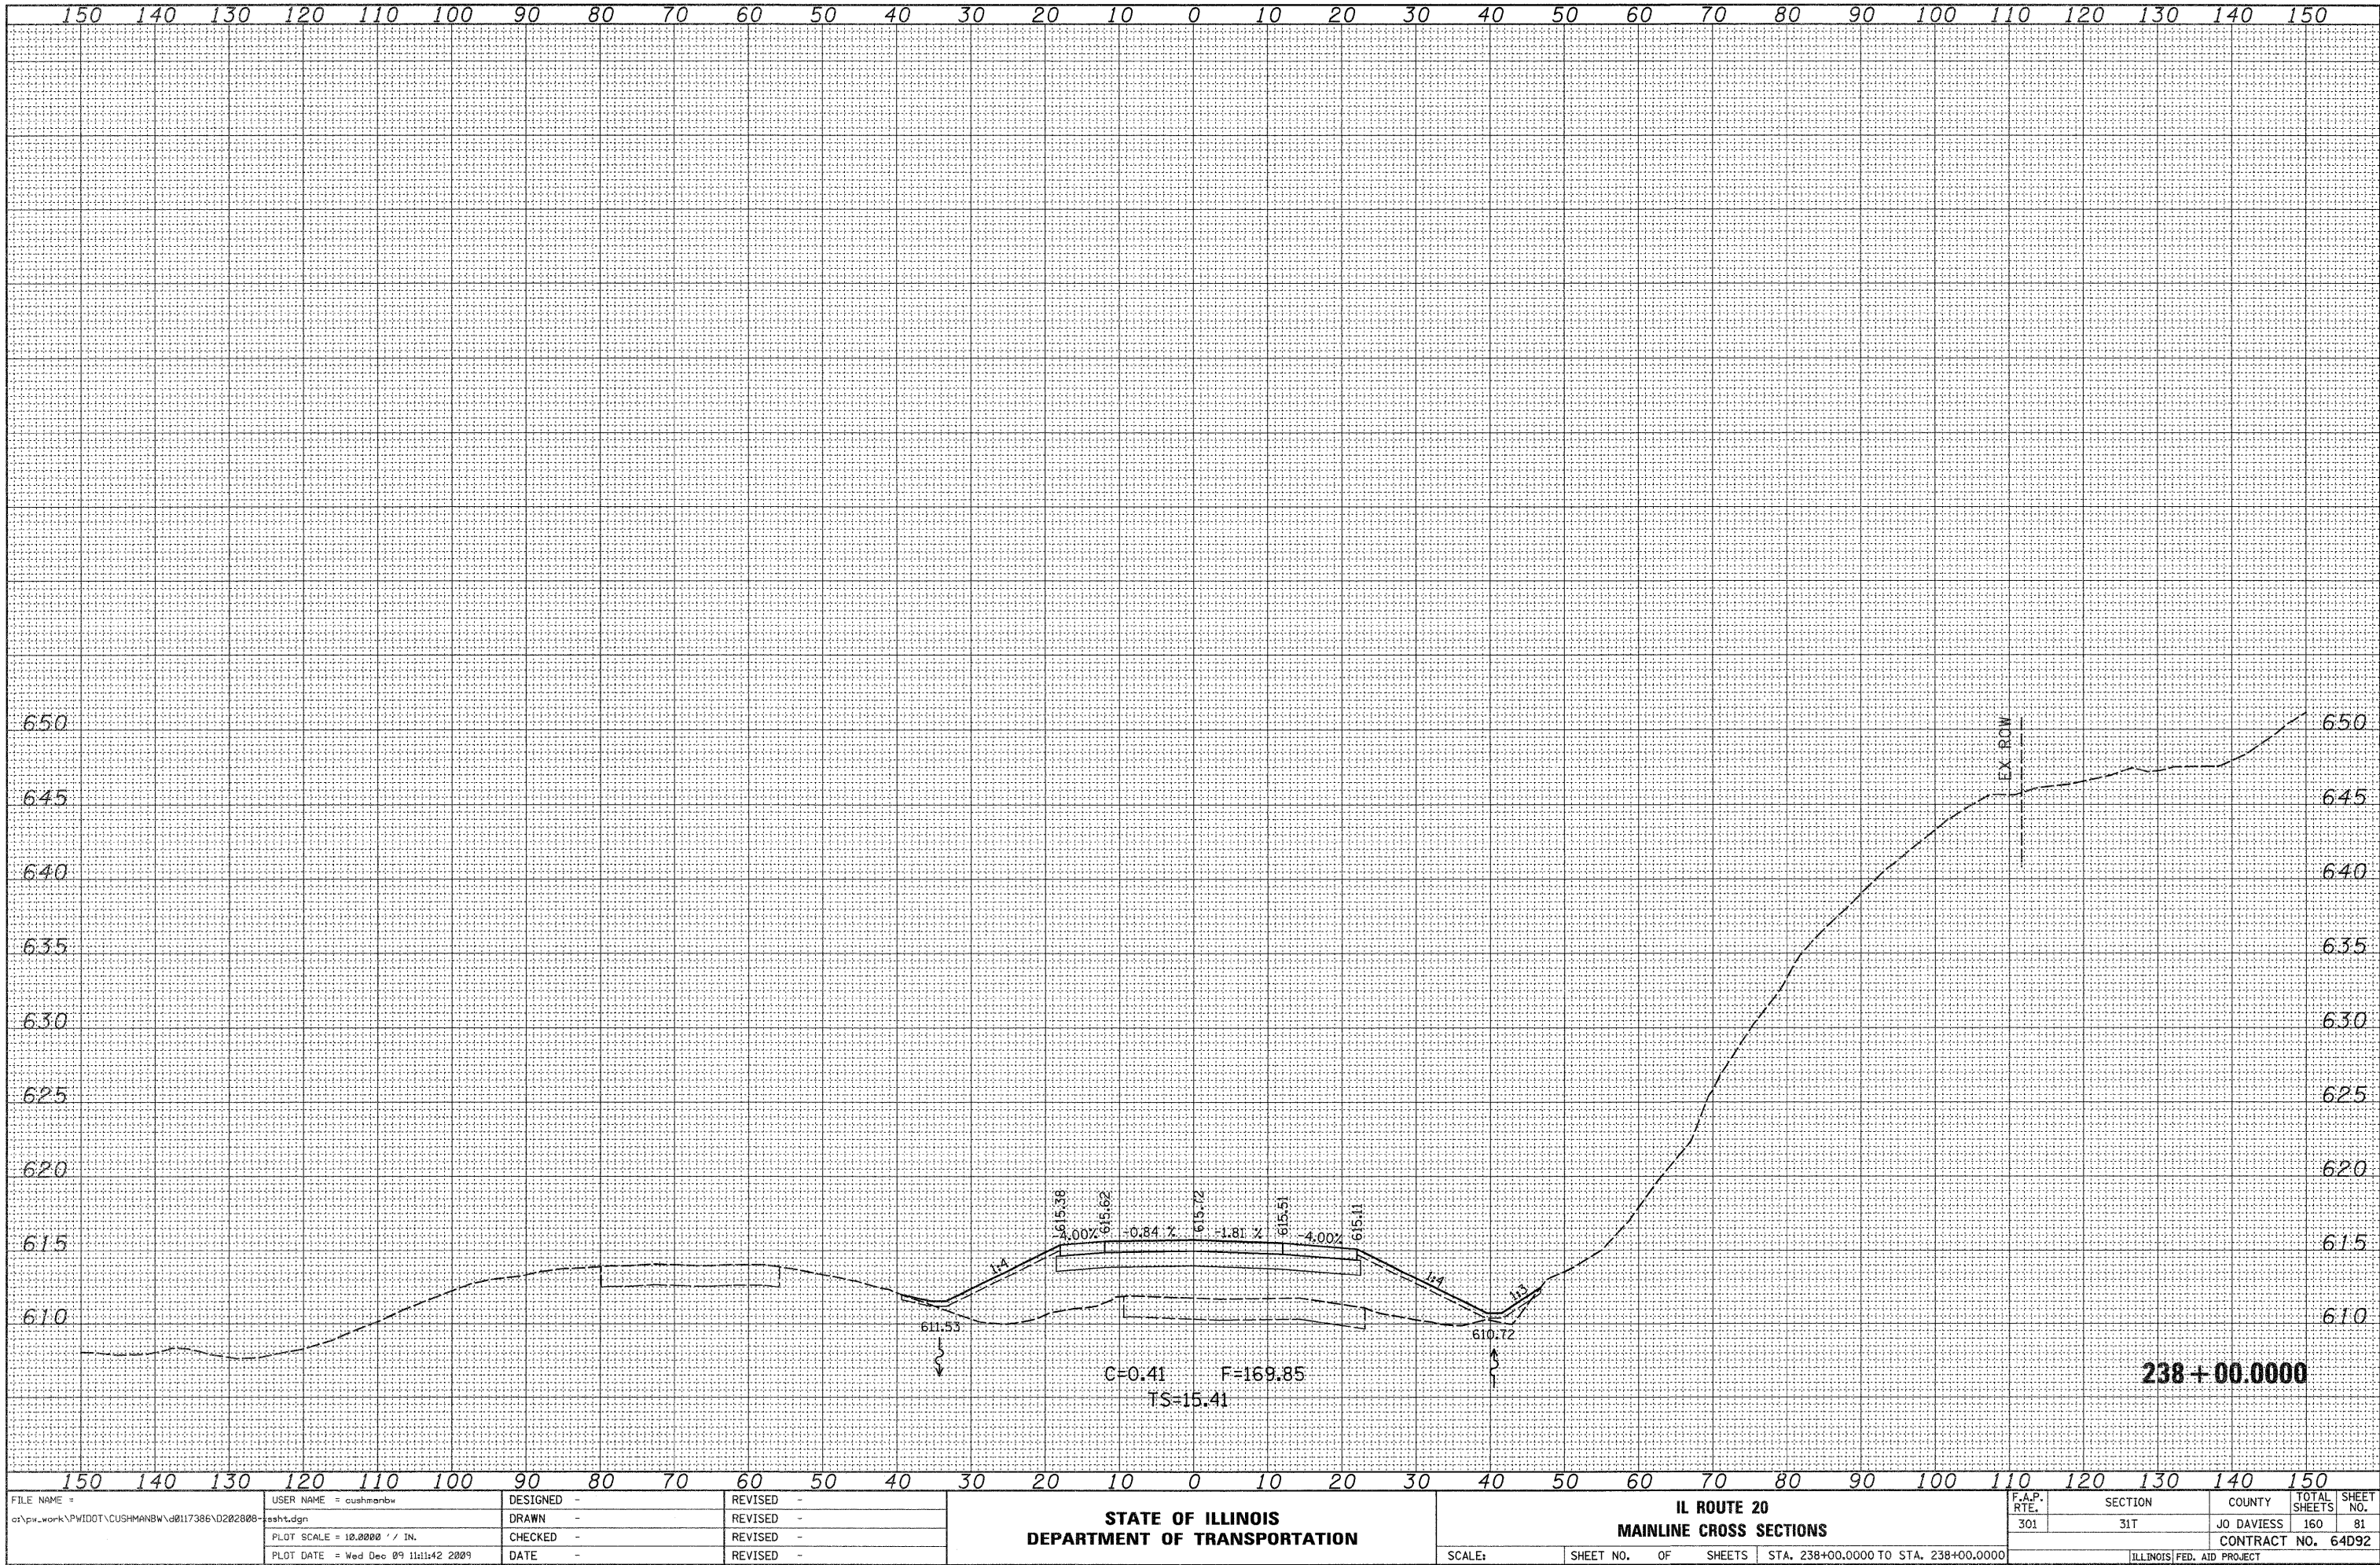


FILE NAME =	USER NAME = cushmanbw	DESIGNED -	REVISED -	STATE OF ILLINOIS DEPARTMENT OF TRANSPORTATION	IL ROUTE 20 MAINLINE CROSS SECTIONS				F.A.P. RTE.	SECTION	COUNTY	TOTAL SHEETS	SHEET NO.
c:\pr_work\PWIDOT\CUSHMANBW\0117386\0202008	ssht.dgn	DRAWN -	REVISED -						301	31T	JO DAVIESS	160	81
	PLOT SCALE = 10.0000' / IN.	CHECKED -	REVISED -						CONTRACT NO. 64D92				
	PLOT DATE = Wed Dec 09 11:11:42 2009	DATE -	REVISED -						ILLINOIS FED. AID PROJECT				
				SCALE:	SHEET NO.	OF	SHEETS	STA. 238+00.0000 TO STA. 238+00.0000					

ORIGINAL SURVEY					
	SURVEYED			BY	DATE
	PLOTTED				
NOTE BOOK	TEMPLATE				
	AREAS				
	AREAS CHECKED				
NO.					

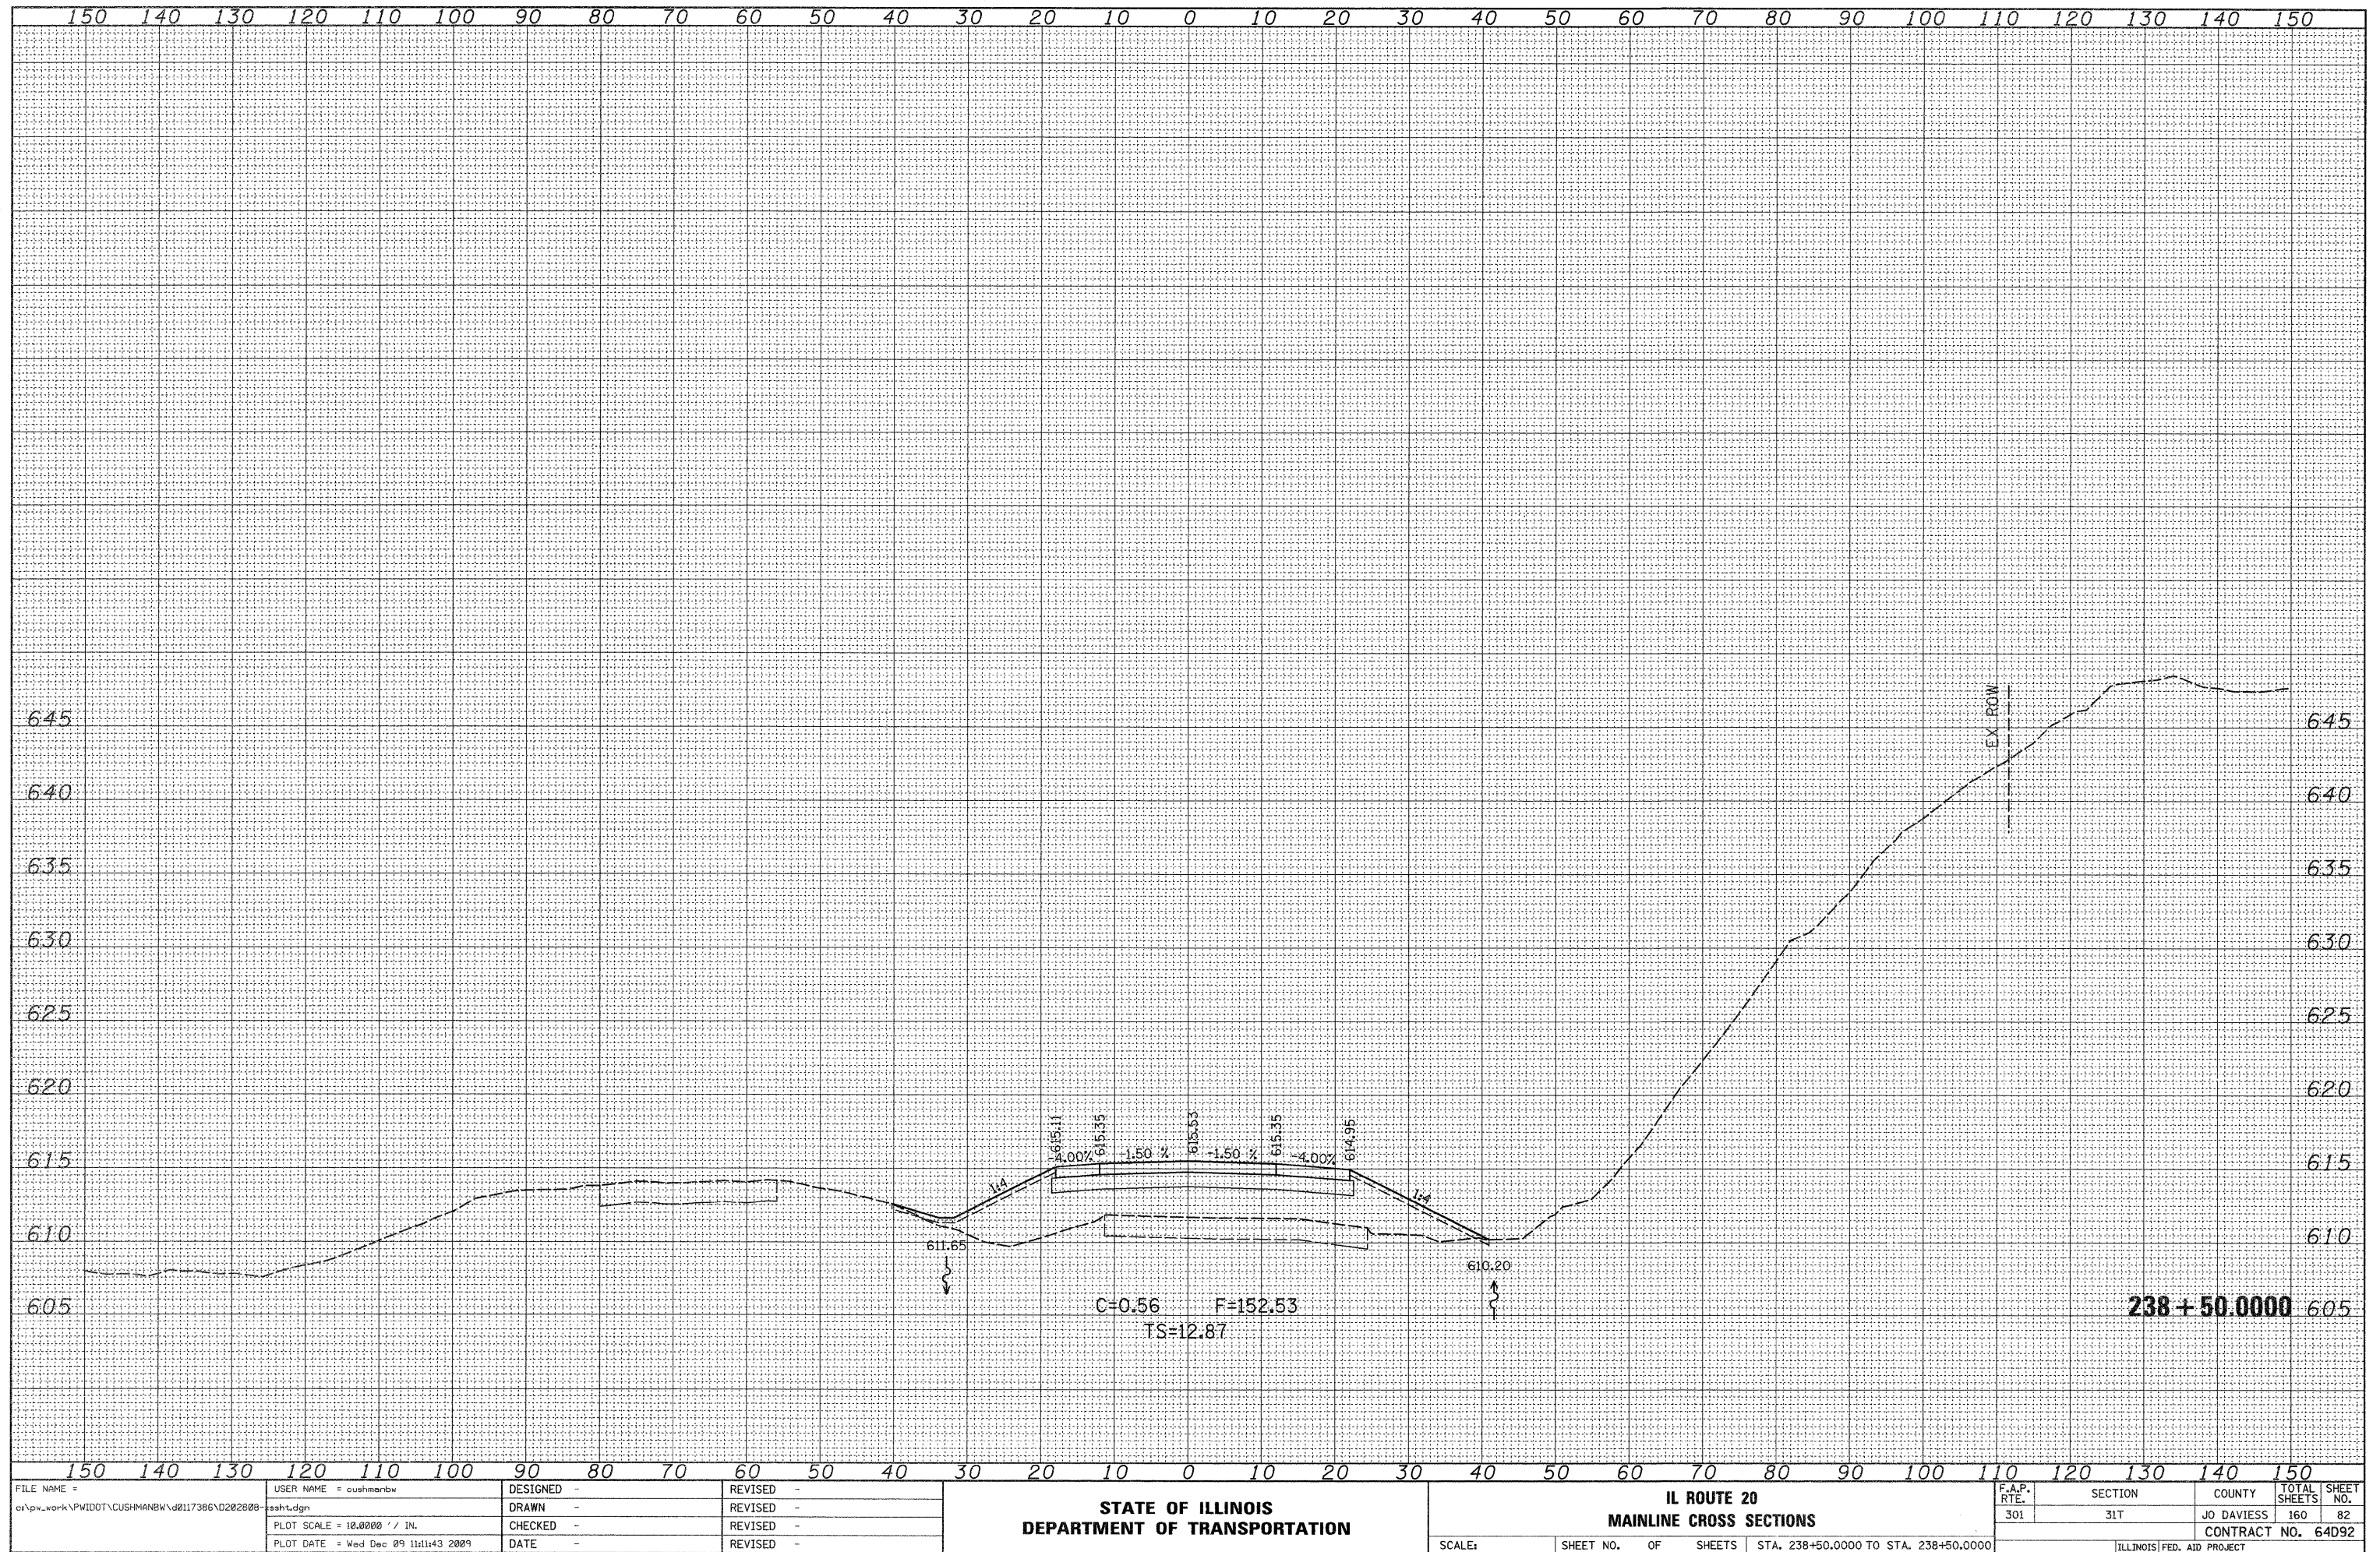

FINAL SURVEY	BY	DATE
SURVEYED		
PLOTTED		
NOTE BOOK		
NO.		


ORIGINAL SURVEY	BY	DATE
SURVEYED		
PLOTTED		
NOTE BOOK		
NO.		

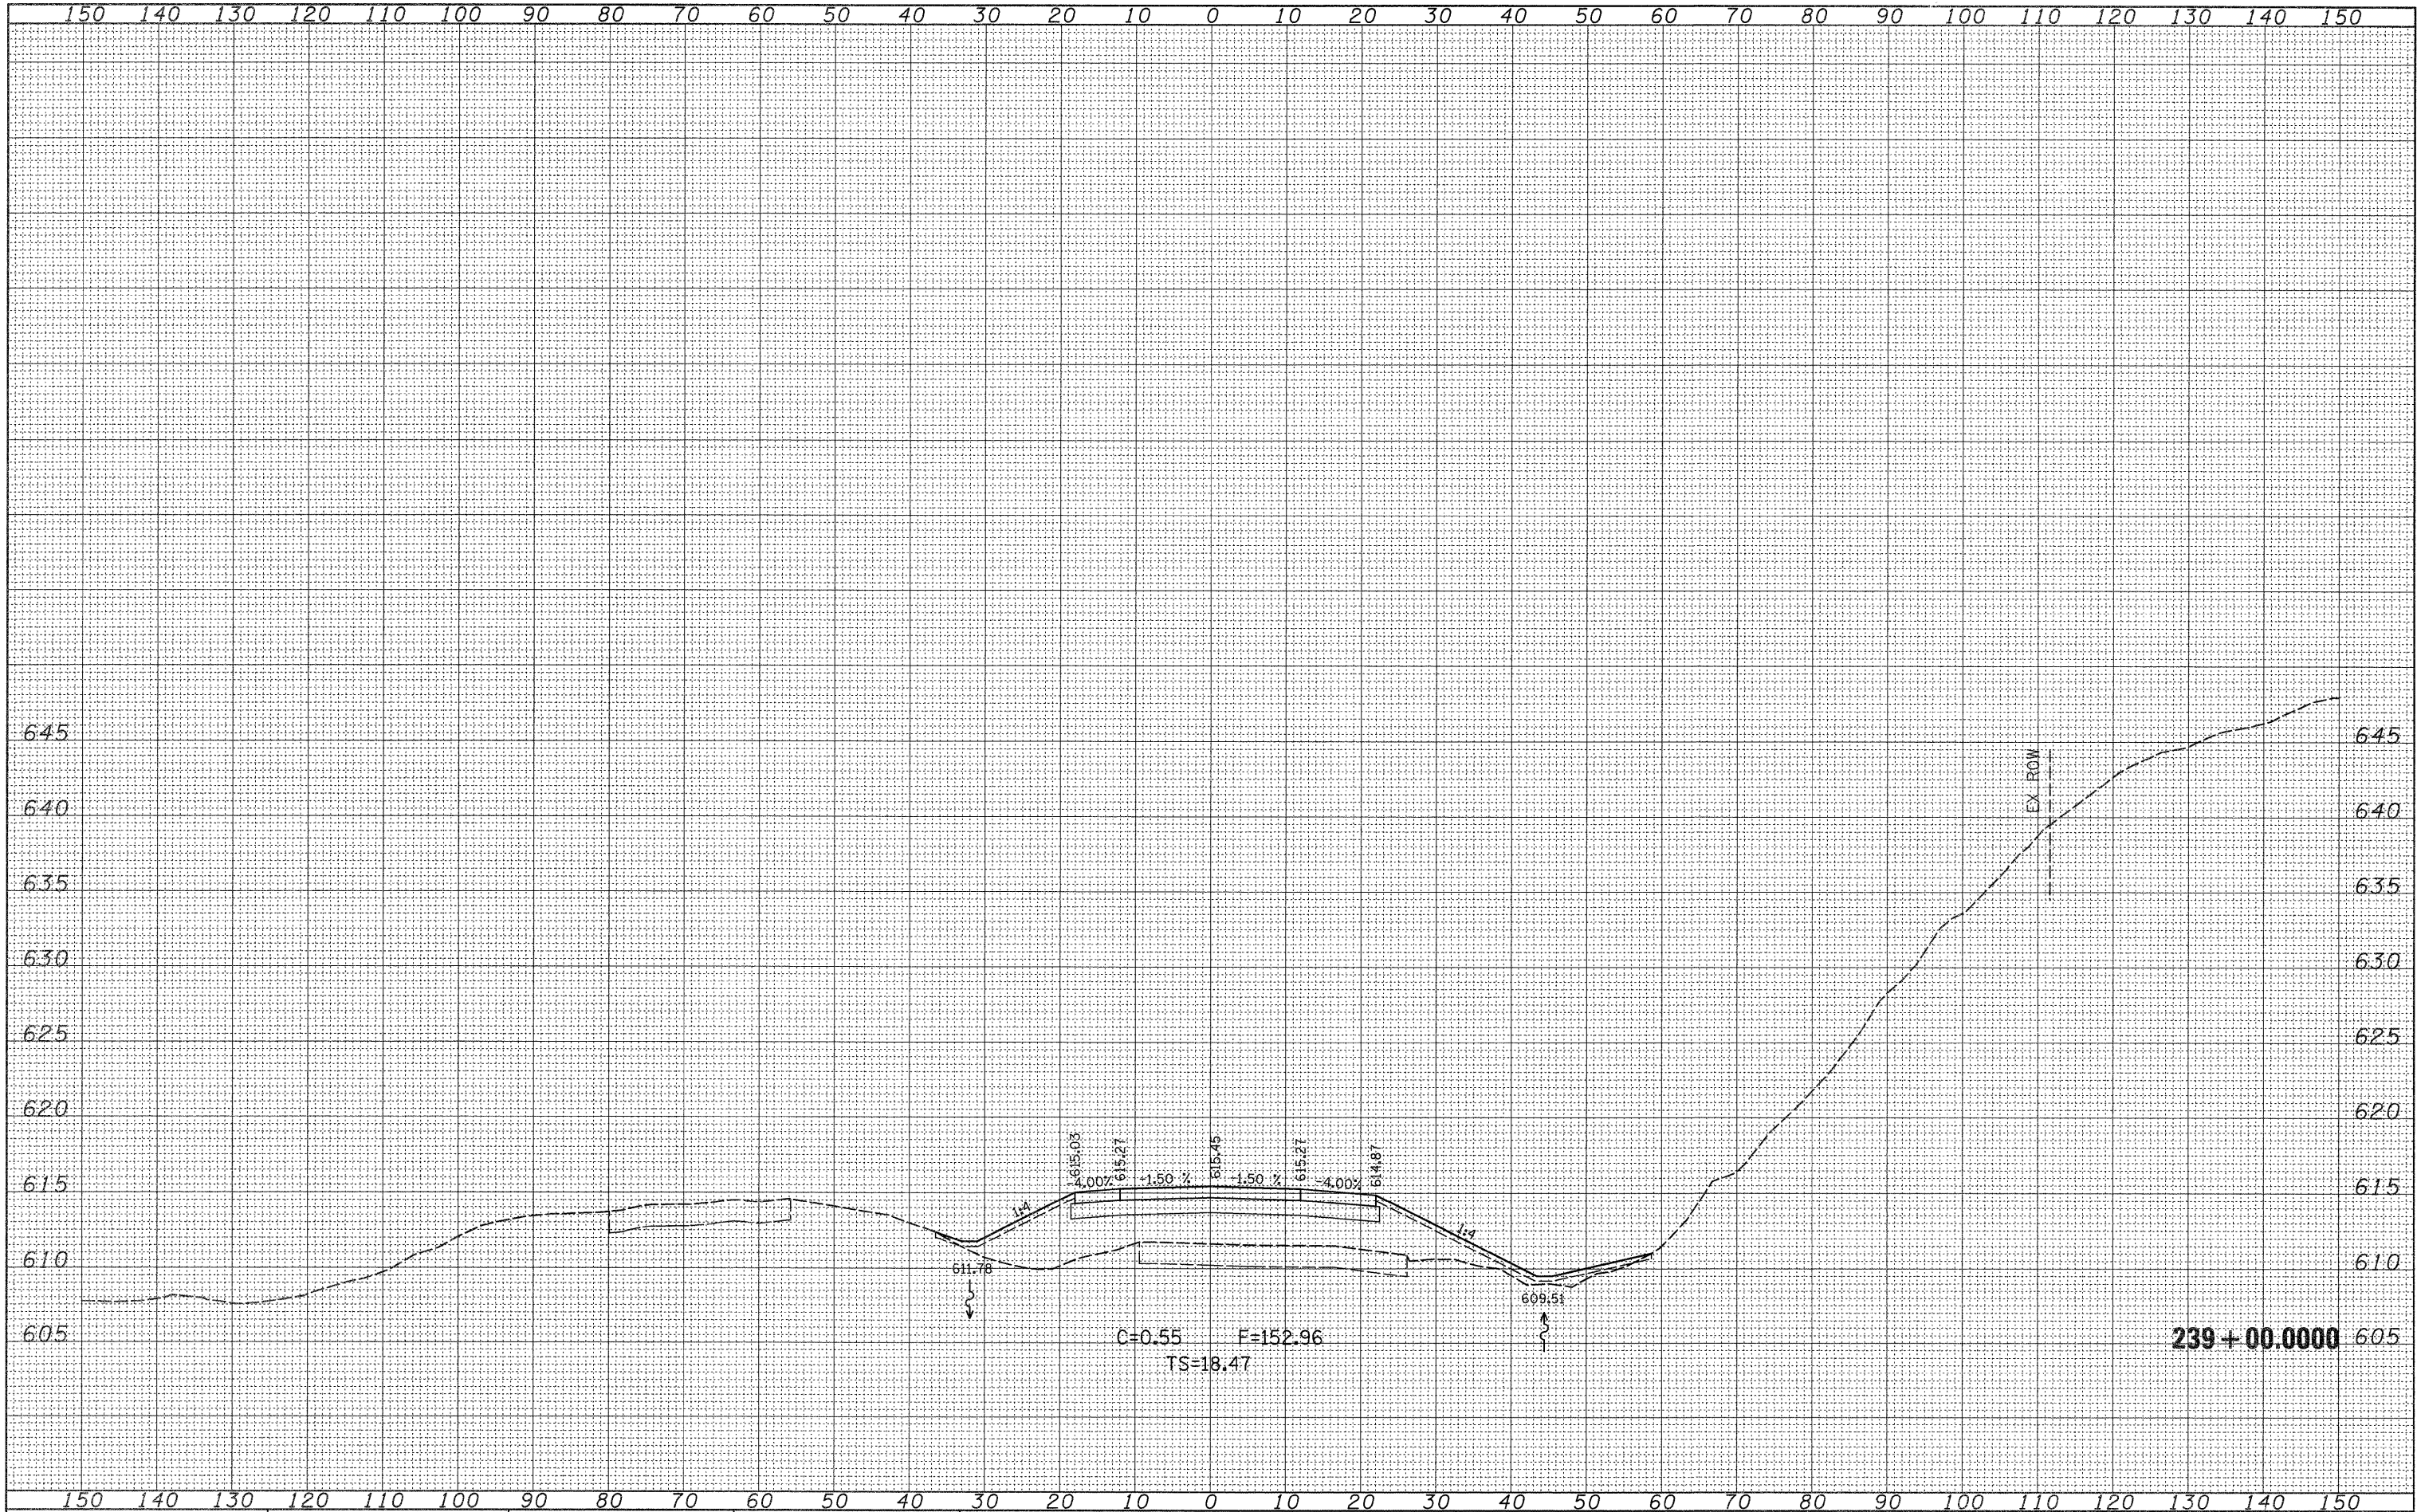

FILE NAME =	USER NAME = cushmanbw	DESIGNED -	REVISED -	IL ROUTE 20				F.A.P. RTE.	SECTION	COUNTY	TOTAL SHEETS	SHEET NO.
cs\pw\work\PWIDOT\CUSHMANBW\d0117386\0202808	ssht.dgn	DRAWN -	REVISED -	MAINLINE CROSS SECTIONS				301	31T	JO DAVIESS	160	83
PLOT SCALE = 10.0000' / IN.		CHECKED -	REVISED -	SCALE:				SHEET NO. OF SHEETS STA. 239+00.0000 TO STA. 239+00.0000				CONTRACT NO. 64D92
PLOT DATE = Wed Dec 09 11:11:43 2009		DATE -	REVISED -					ILLINOIS FED. AID PROJECT				


FINAL	SURVEYED	BY	DATE
SURVEY	FILED		
NOTE BOOK	TEMPLATE		
NO.	AREAS CHECKED		

ORIGINAL	SURVEYED	BY	DATE
SURVEY	FILED		
NOTE BOOK	TEMPLATE		
NO.	AREAS CHECKED		

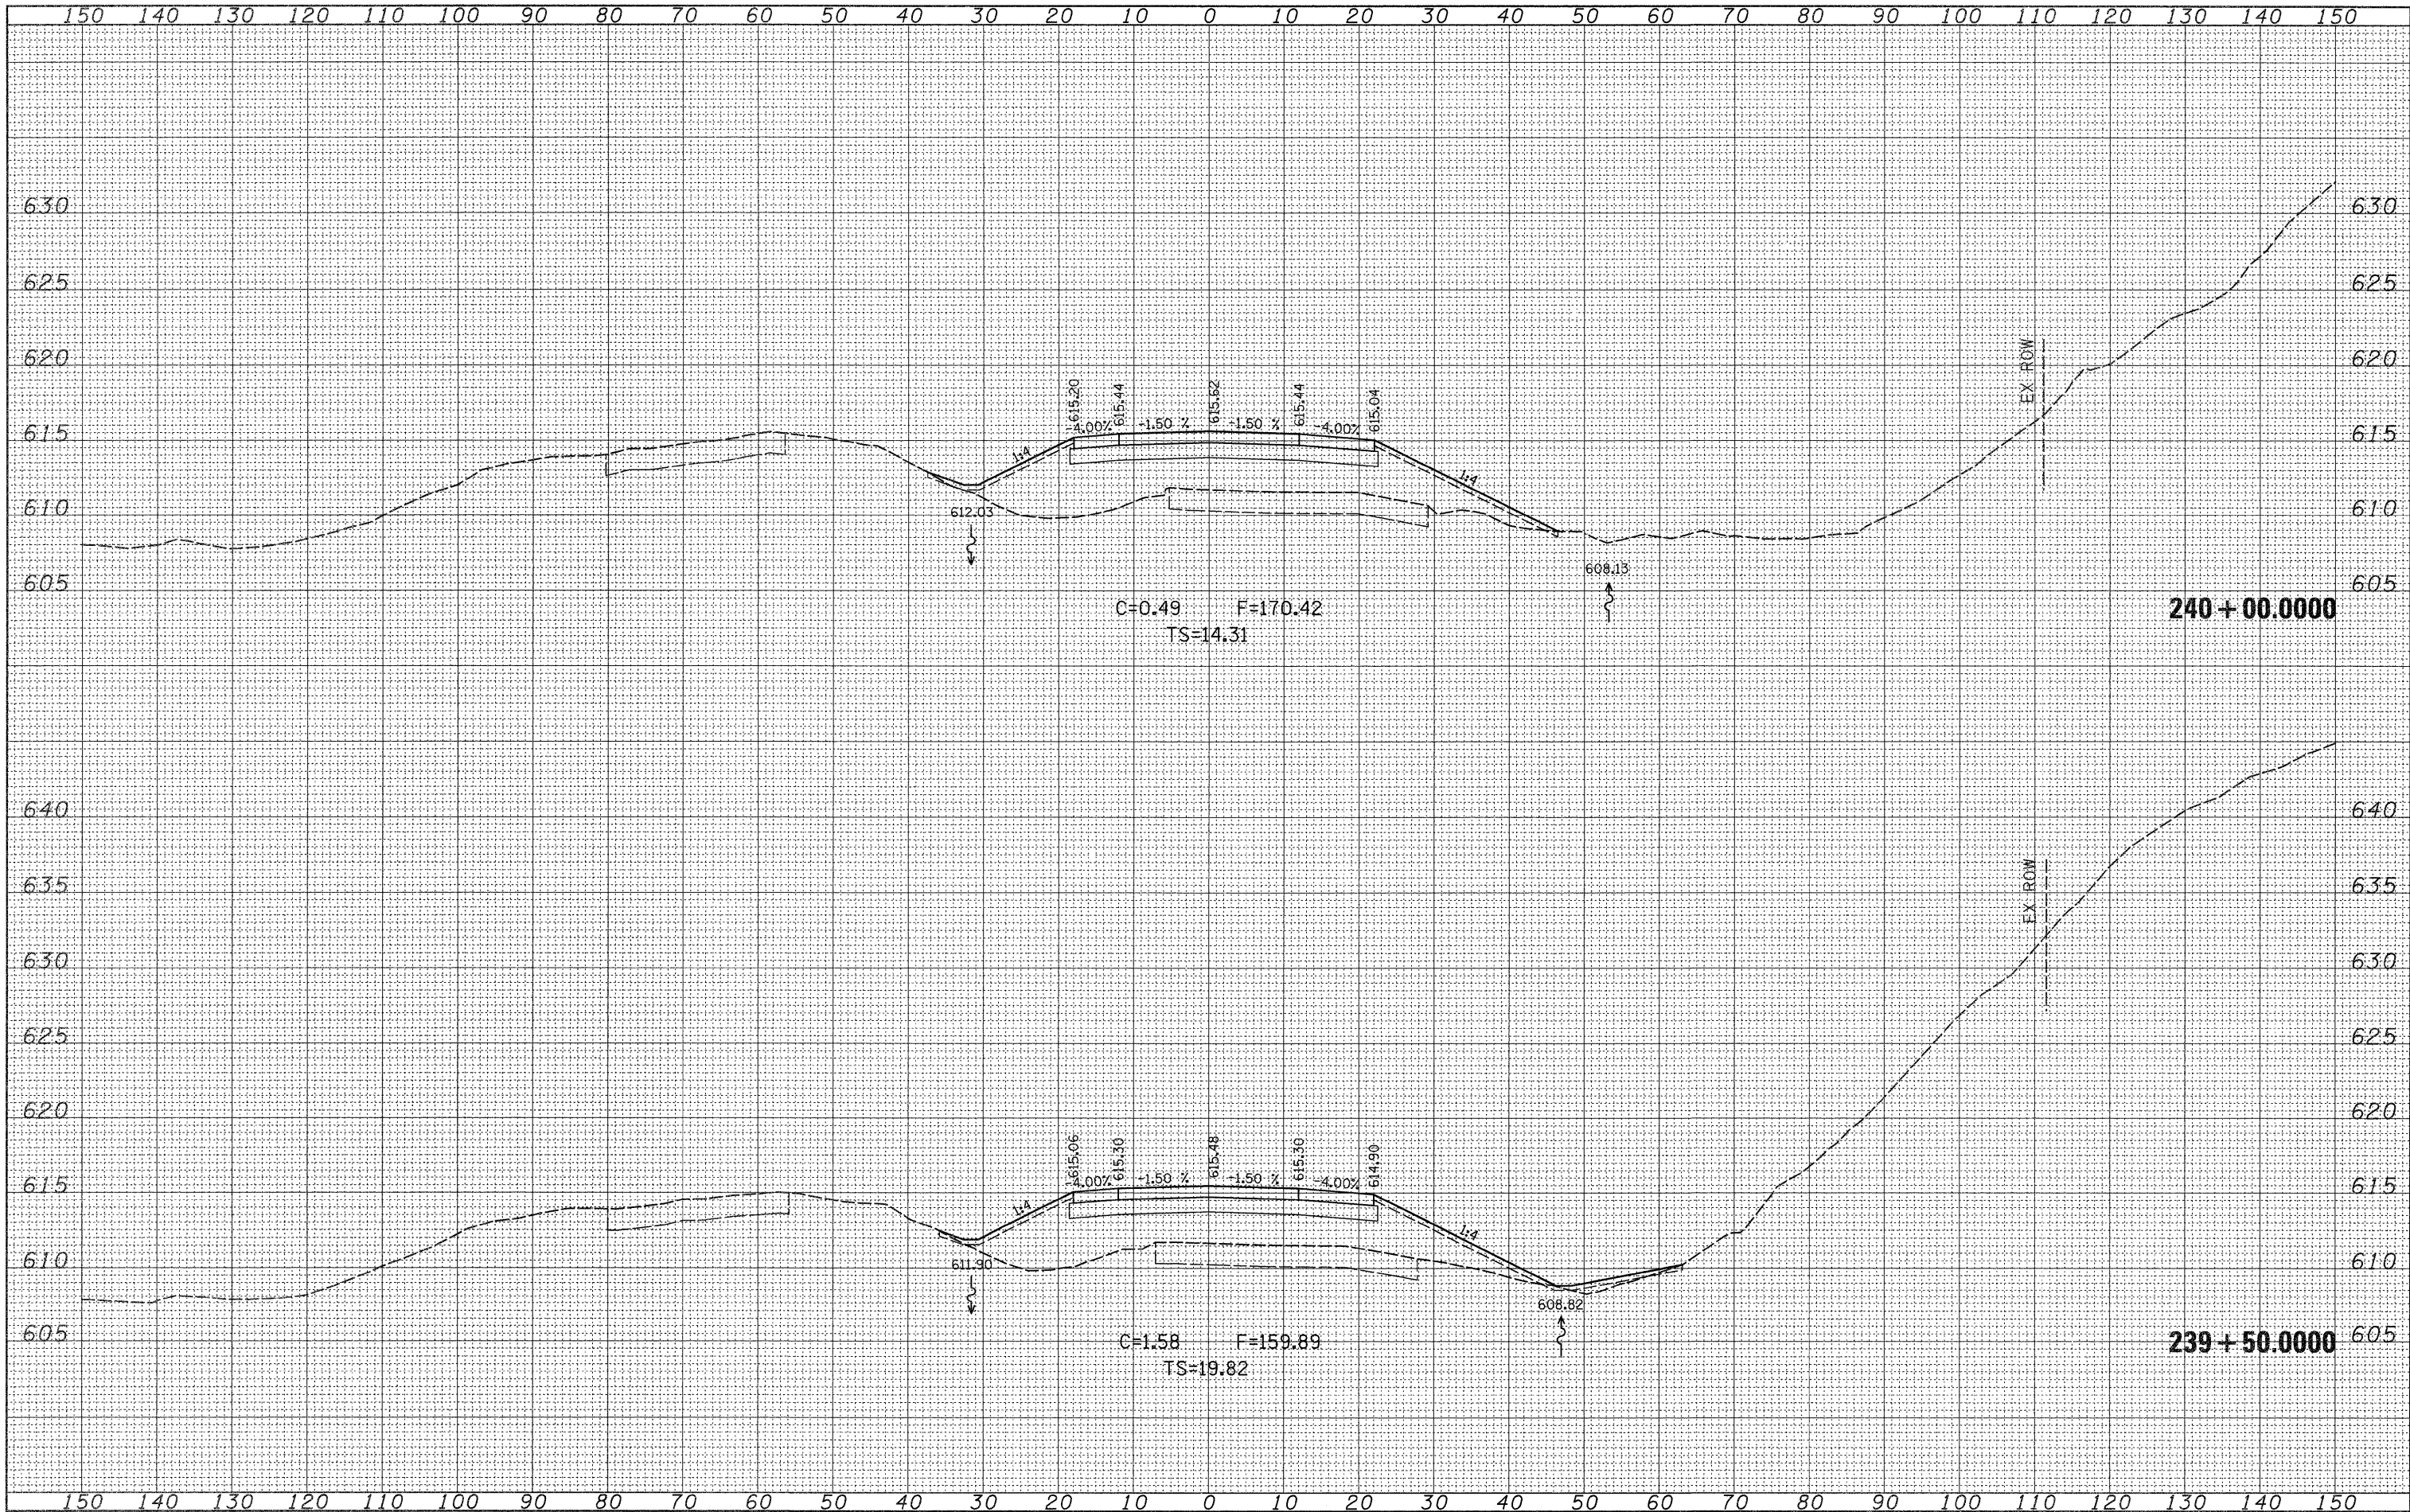


FINAL	DATE
SURVEY	BY
NOTED	
BOOK	
NO.	

ORIGINAL	DATE
SURVEY	BY
NOTED	
BOOK	
NO.	

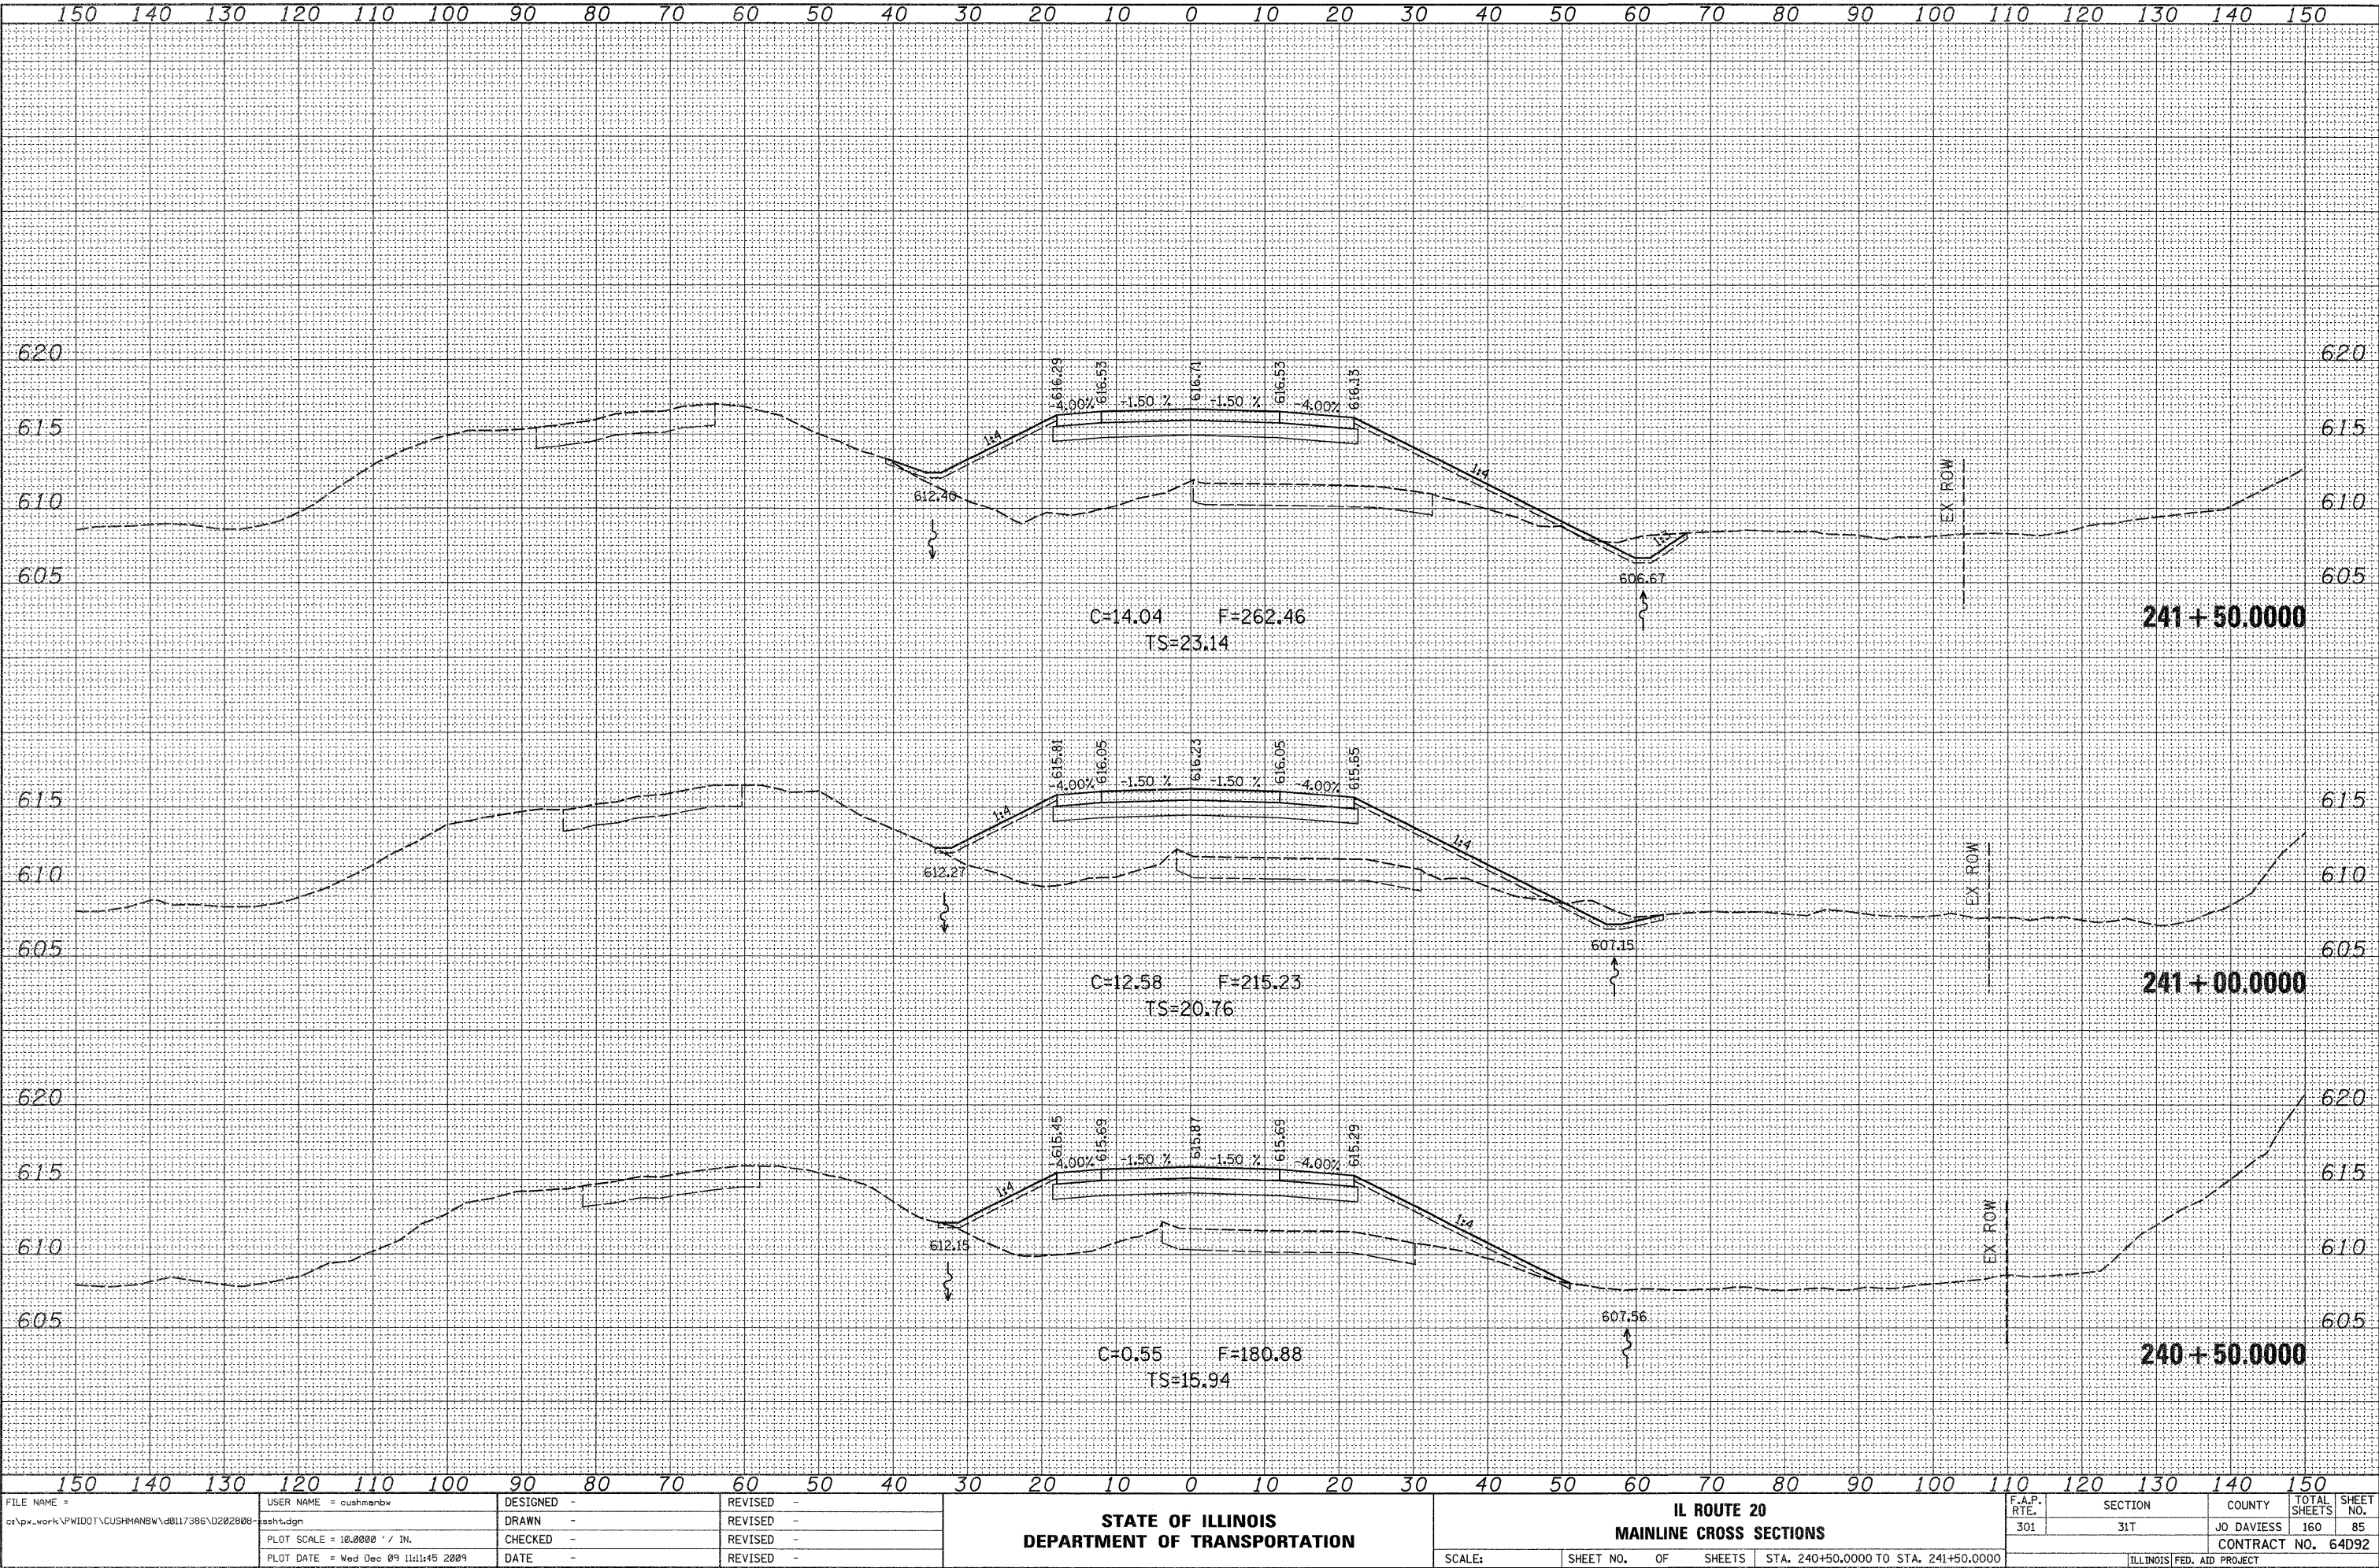


DATE	BY	FINAL SURVEY	SURVEYED	DATE	BY
		NO. 1	NO. 1		
		NO. 2	NO. 2		
		NO. 3	NO. 3		
		NO. 4	NO. 4		
		NO. 5	NO. 5		
		NO. 6	NO. 6		
		NO. 7	NO. 7		
		NO. 8	NO. 8		
		NO. 9	NO. 9		
		NO. 10	NO. 10		

DATE	BY	ORIGINAL SURVEY	SURVEYED	DATE	BY
		NO. 1	NO. 1		
		NO. 2	NO. 2		
		NO. 3	NO. 3		
		NO. 4	NO. 4		
		NO. 5	NO. 5		
		NO. 6	NO. 6		
		NO. 7	NO. 7		
		NO. 8	NO. 8		
		NO. 9	NO. 9		
		NO. 10	NO. 10		

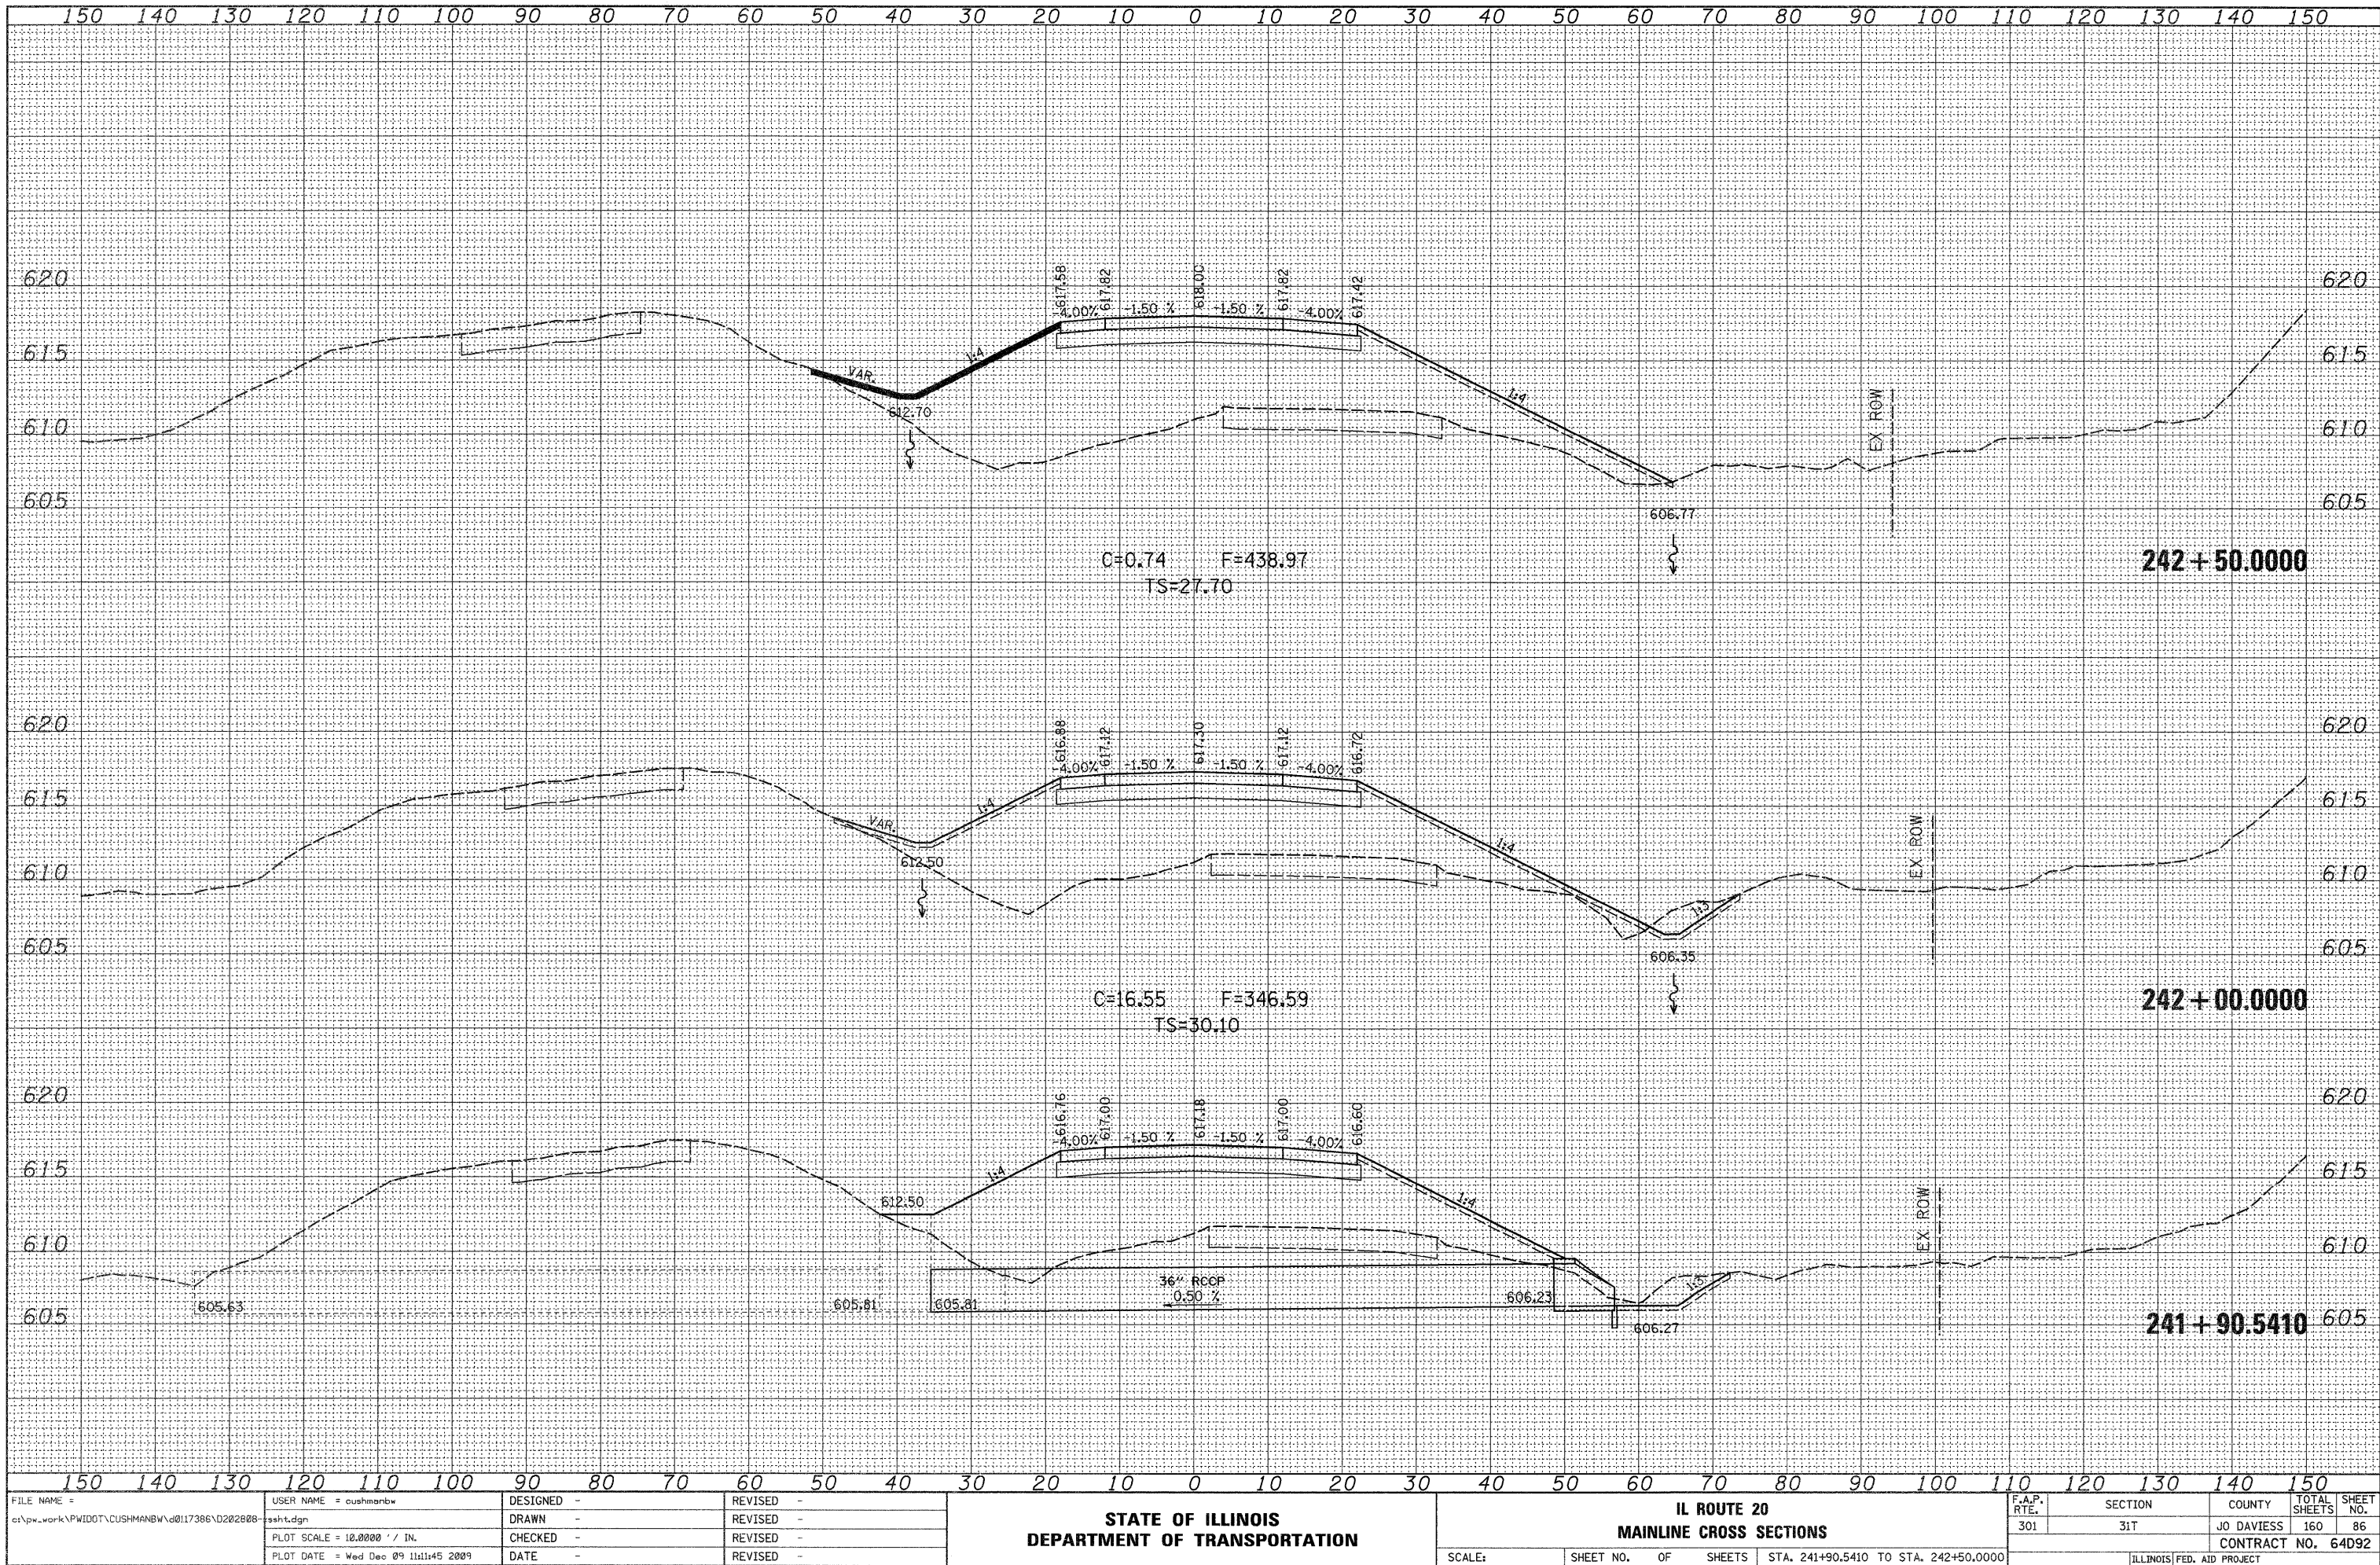


FINAL	SURVEYED	BY	DATE
SURVEY	NOTED		
NOTE BOOK	NO.		
AREAS	CHECKED		

ORIGINAL	SURVEYED	BY	DATE
SURVEY	NOTED		
NOTE BOOK	NO.		
AREAS	CHECKED		

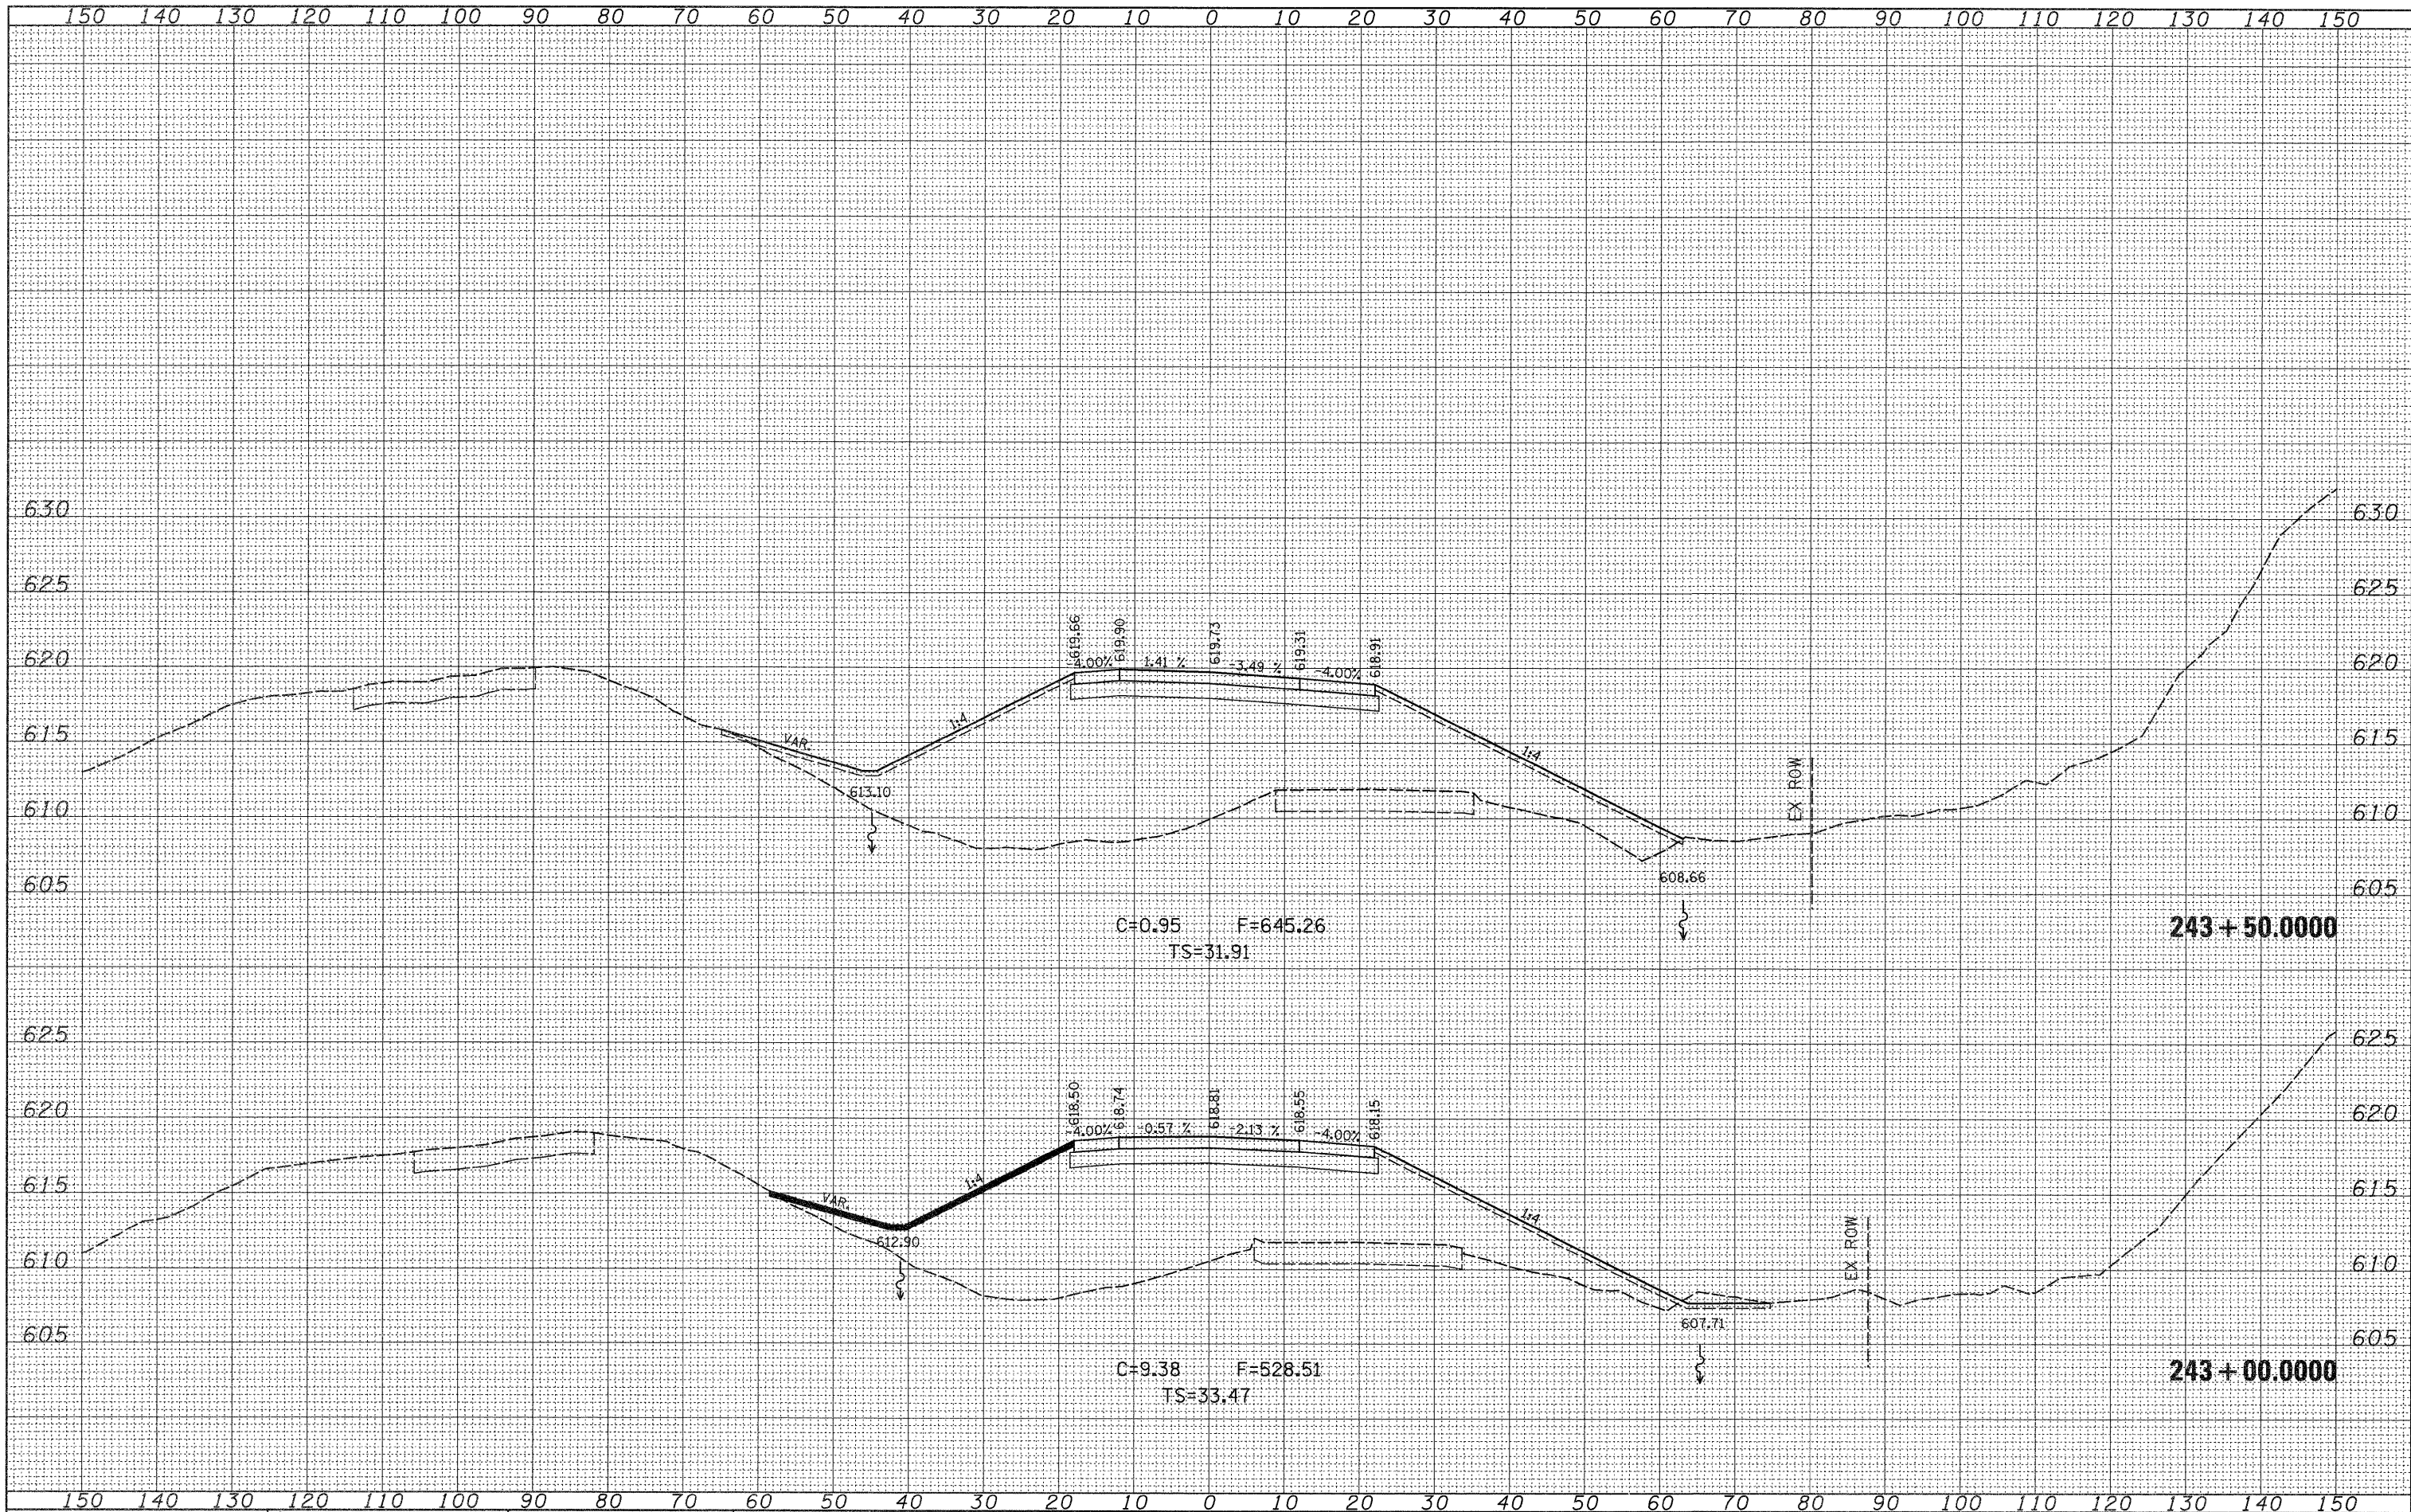

FINAL	SURVEYED	BY	DATE
SURVEY	NOTED		
NOTE BOOK	PLotted		
NO.	AREAS		
	CHECKED		


ORIGINAL	SURVEYED	BY	DATE
SURVEY	NOTED		
NOTE BOOK	PLotted		
NO.	AREAS		
	CHECKED		

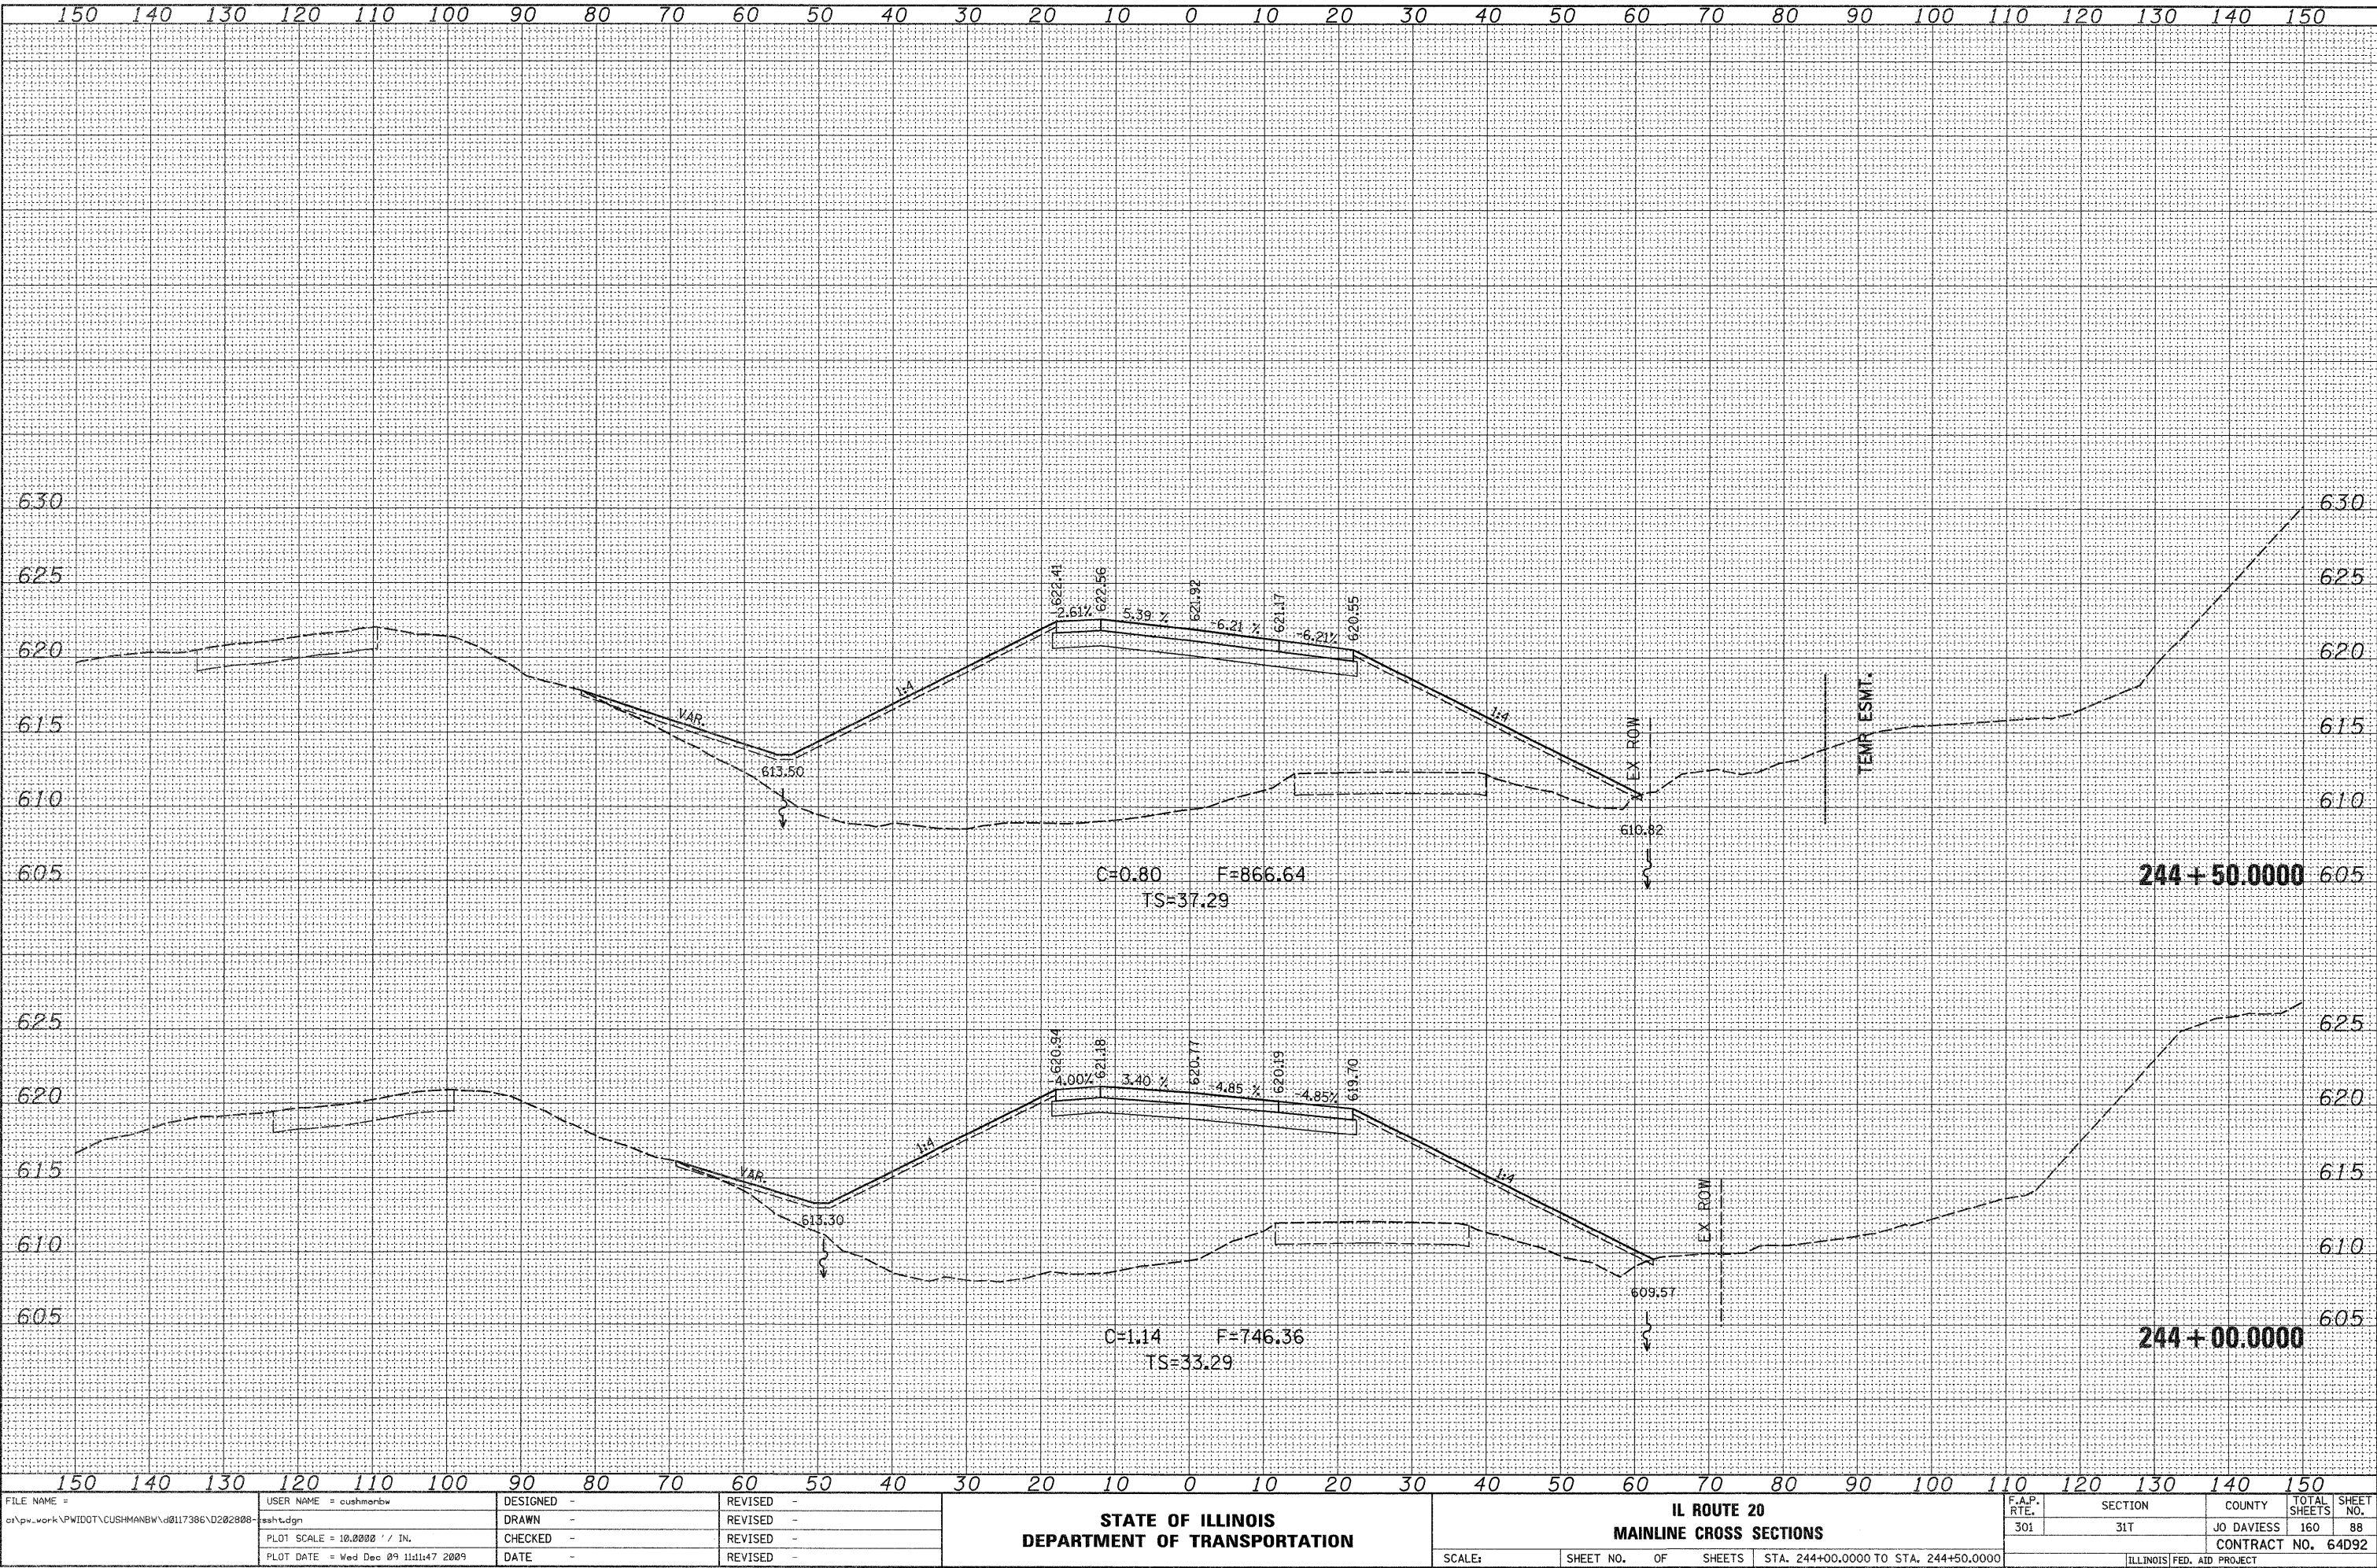

FILE NAME = c:\pw\work\PW\DOT\CUSHMANBW\d8117386\0282808-	USER NAME = cushmanbw	DESIGNED -	REVISED -	STATE OF ILLINOIS DEPARTMENT OF TRANSPORTATION	IL ROUTE 20 MAINLINE CROSS SECTIONS				F.A.P. RTE.	SECTION	COUNTY	TOTAL SHEETS	SHEET NO.
	ssht.dgn	DRAWN -	REVISED -						301	31T	JO DAVIESS	160	88
	PL01 SCALE = 10.0000' / IN.	CHECKED -	REVISED -										
	PLOT DATE = Wed Dec 09 11:11:47 2009	DATE -	REVISED -										
					SCALE:	SHEET NO.	OF	SHEETS	STA. 244+00.0000 TO STA. 244+50.0000		CONTRACT NO. 64D92		
					ILLINOIS FED. AID PROJECT								

FINAL	SURVEYED	BY	DATE
NOTE BOOK	FILED		
NO.	NO.		


ORIGINAL	SURVEYED	BY	DATE
NOTE BOOK	FILED		
NO.	NO.		

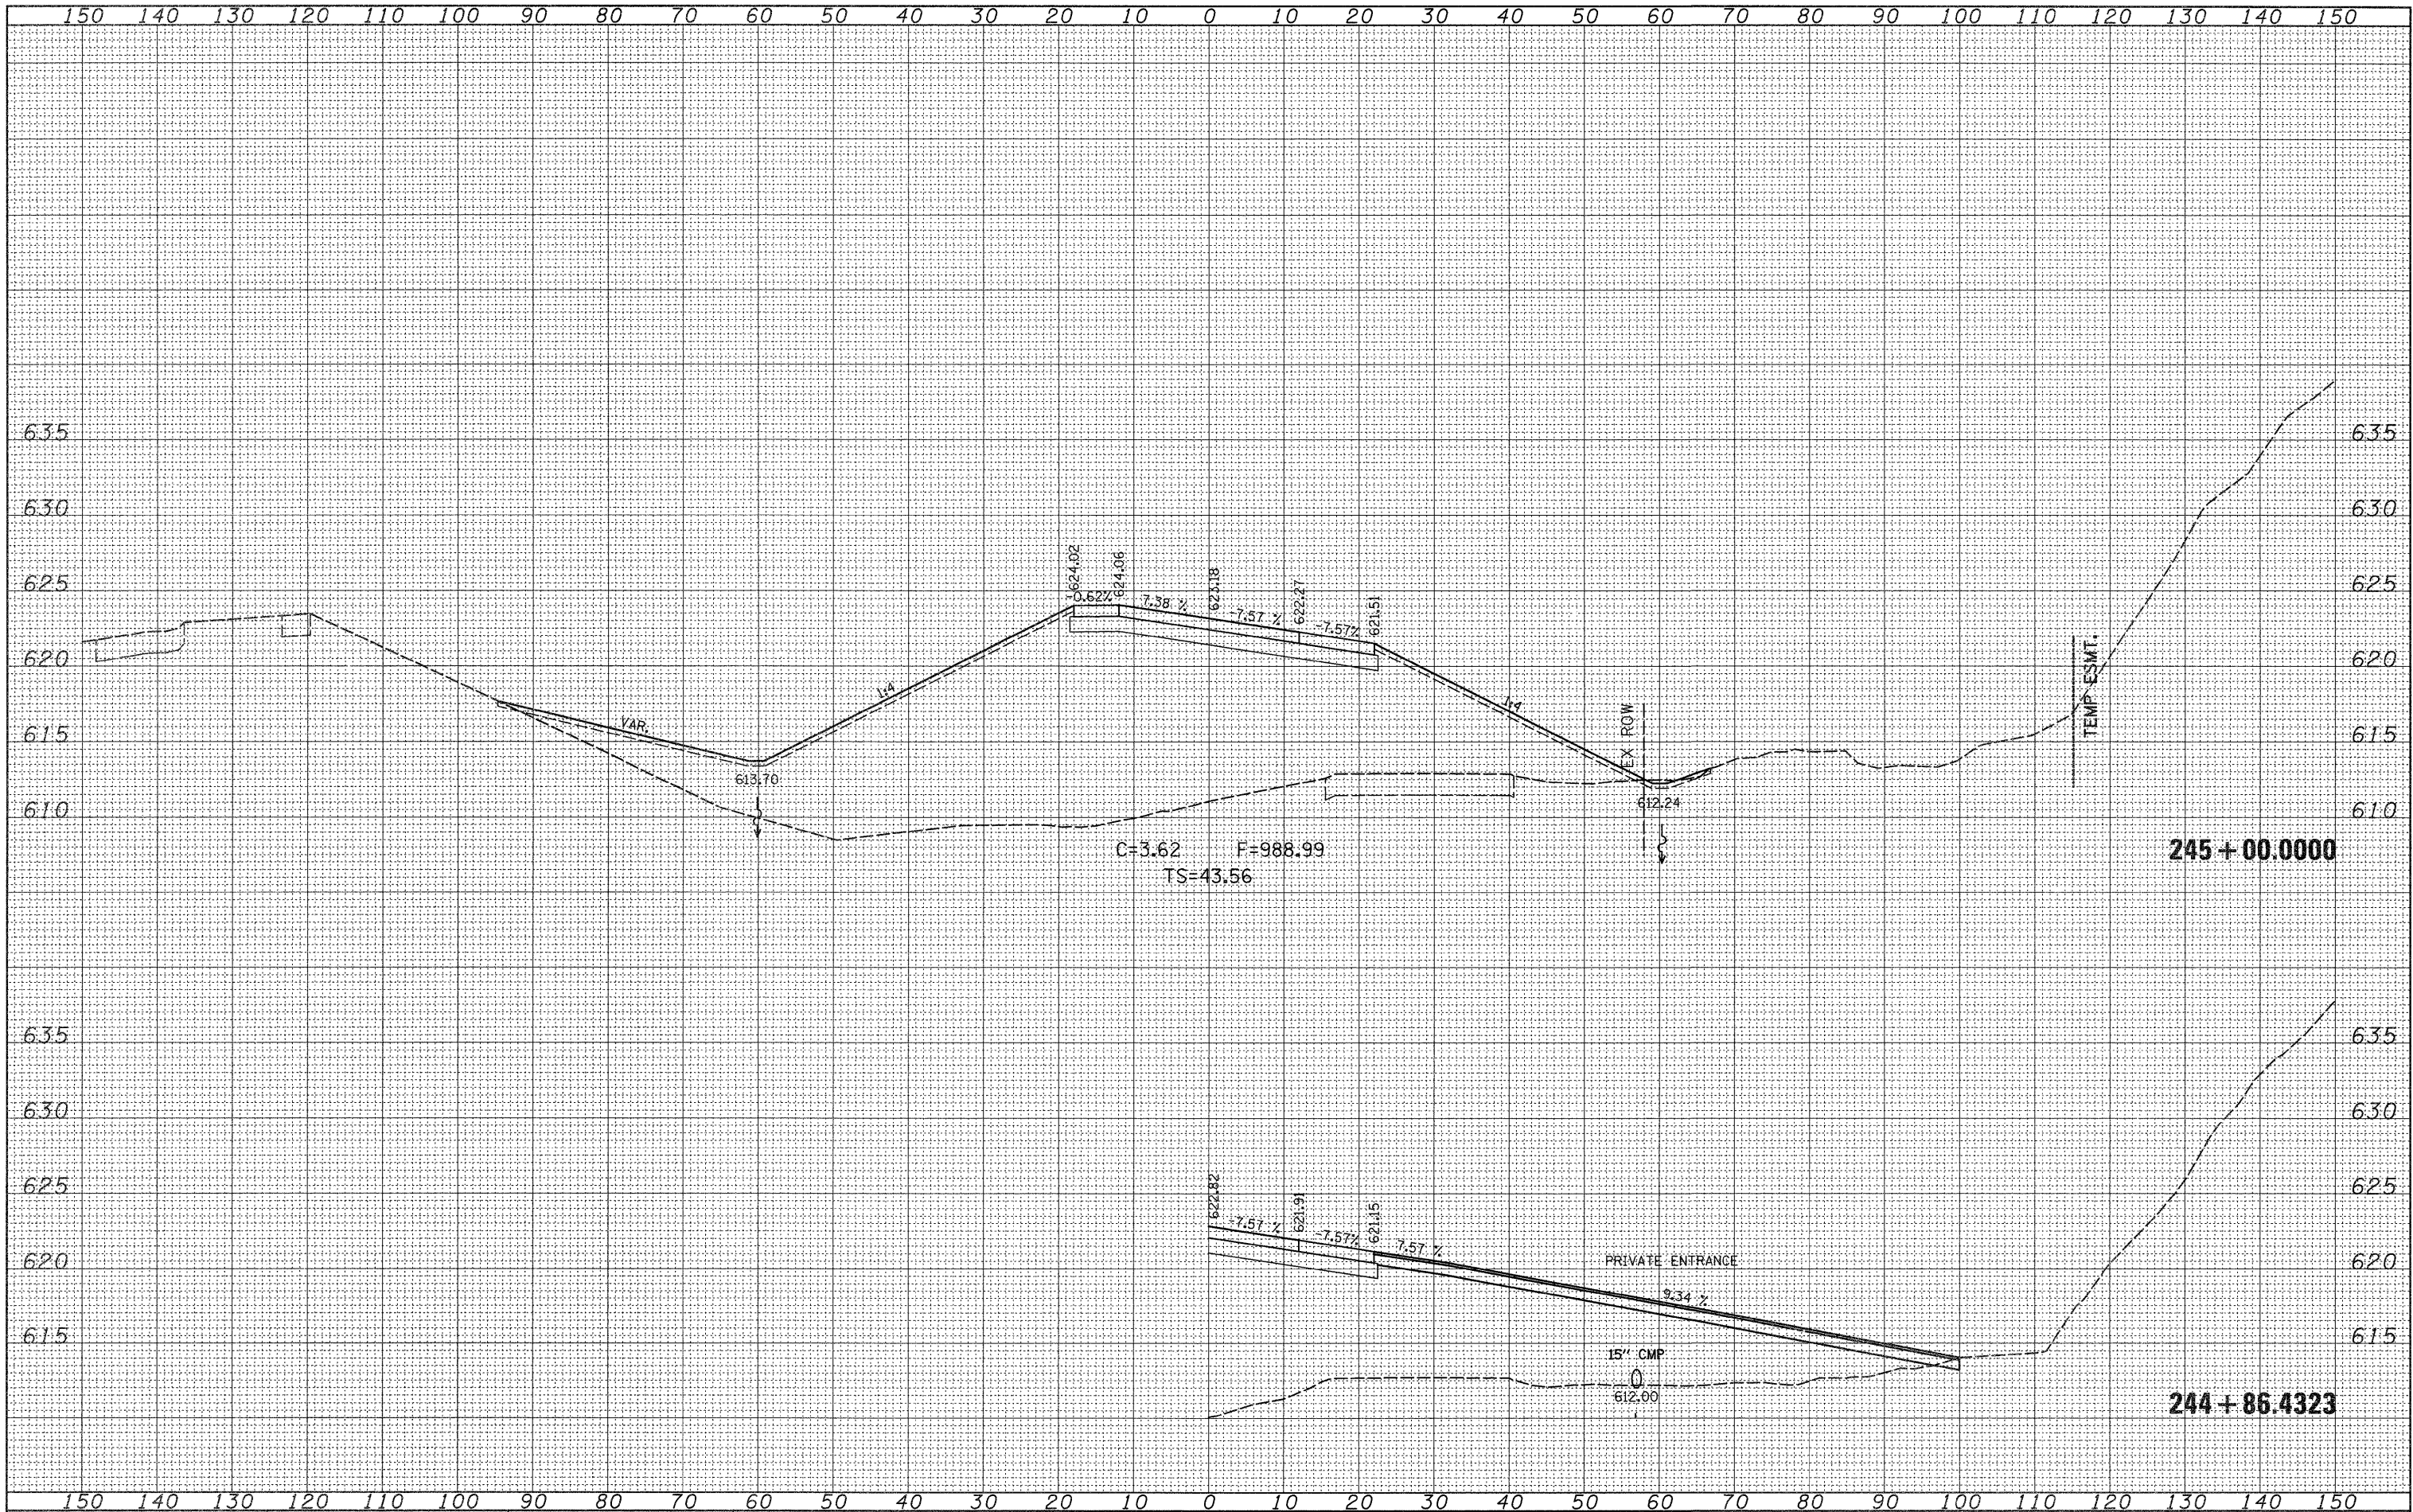

FILE NAME = c:\pw\work\PWIDOT\CUSHMANBW\d8117366\0282808-	USER NAME = cushmanbw	DESIGNED -	REVISED -	STATE OF ILLINOIS DEPARTMENT OF TRANSPORTATION	IL ROUTE 20 MAINLINE CROSS SECTIONS				F.A.P. RTE.	SECTION	COUNTY	TOTAL SHEETS	SHEET NO.
	sshtdgn	DRAWN -	REVISED -						301	31T	JO DAVIESS	160	89
	PLOT SCALE = 10.0000' / IN.	CHECKED -	REVISED -						CONTRACT NO. 64D92				
	PLOT DATE = Wed Dec 09 11:11:47 2009	DATE -	REVISED -						ILLINOIS FED. AID PROJECT				
									SCALE:	SHEET NO.	OF	SHEETS	STA. 244+86.4323 TO STA. 245+00.0000


FINAL	SURVEYED	BY	DATE
SURVEY	PLANNED		
NOTE BOOK	TEMPLATE		
NO.	AREAS CHECKED		

ORIGINAL	SURVEYED	BY	DATE
SURVEY	PLANNED		
NOTE BOOK	TEMPLATE		
NO.	AREAS CHECKED		

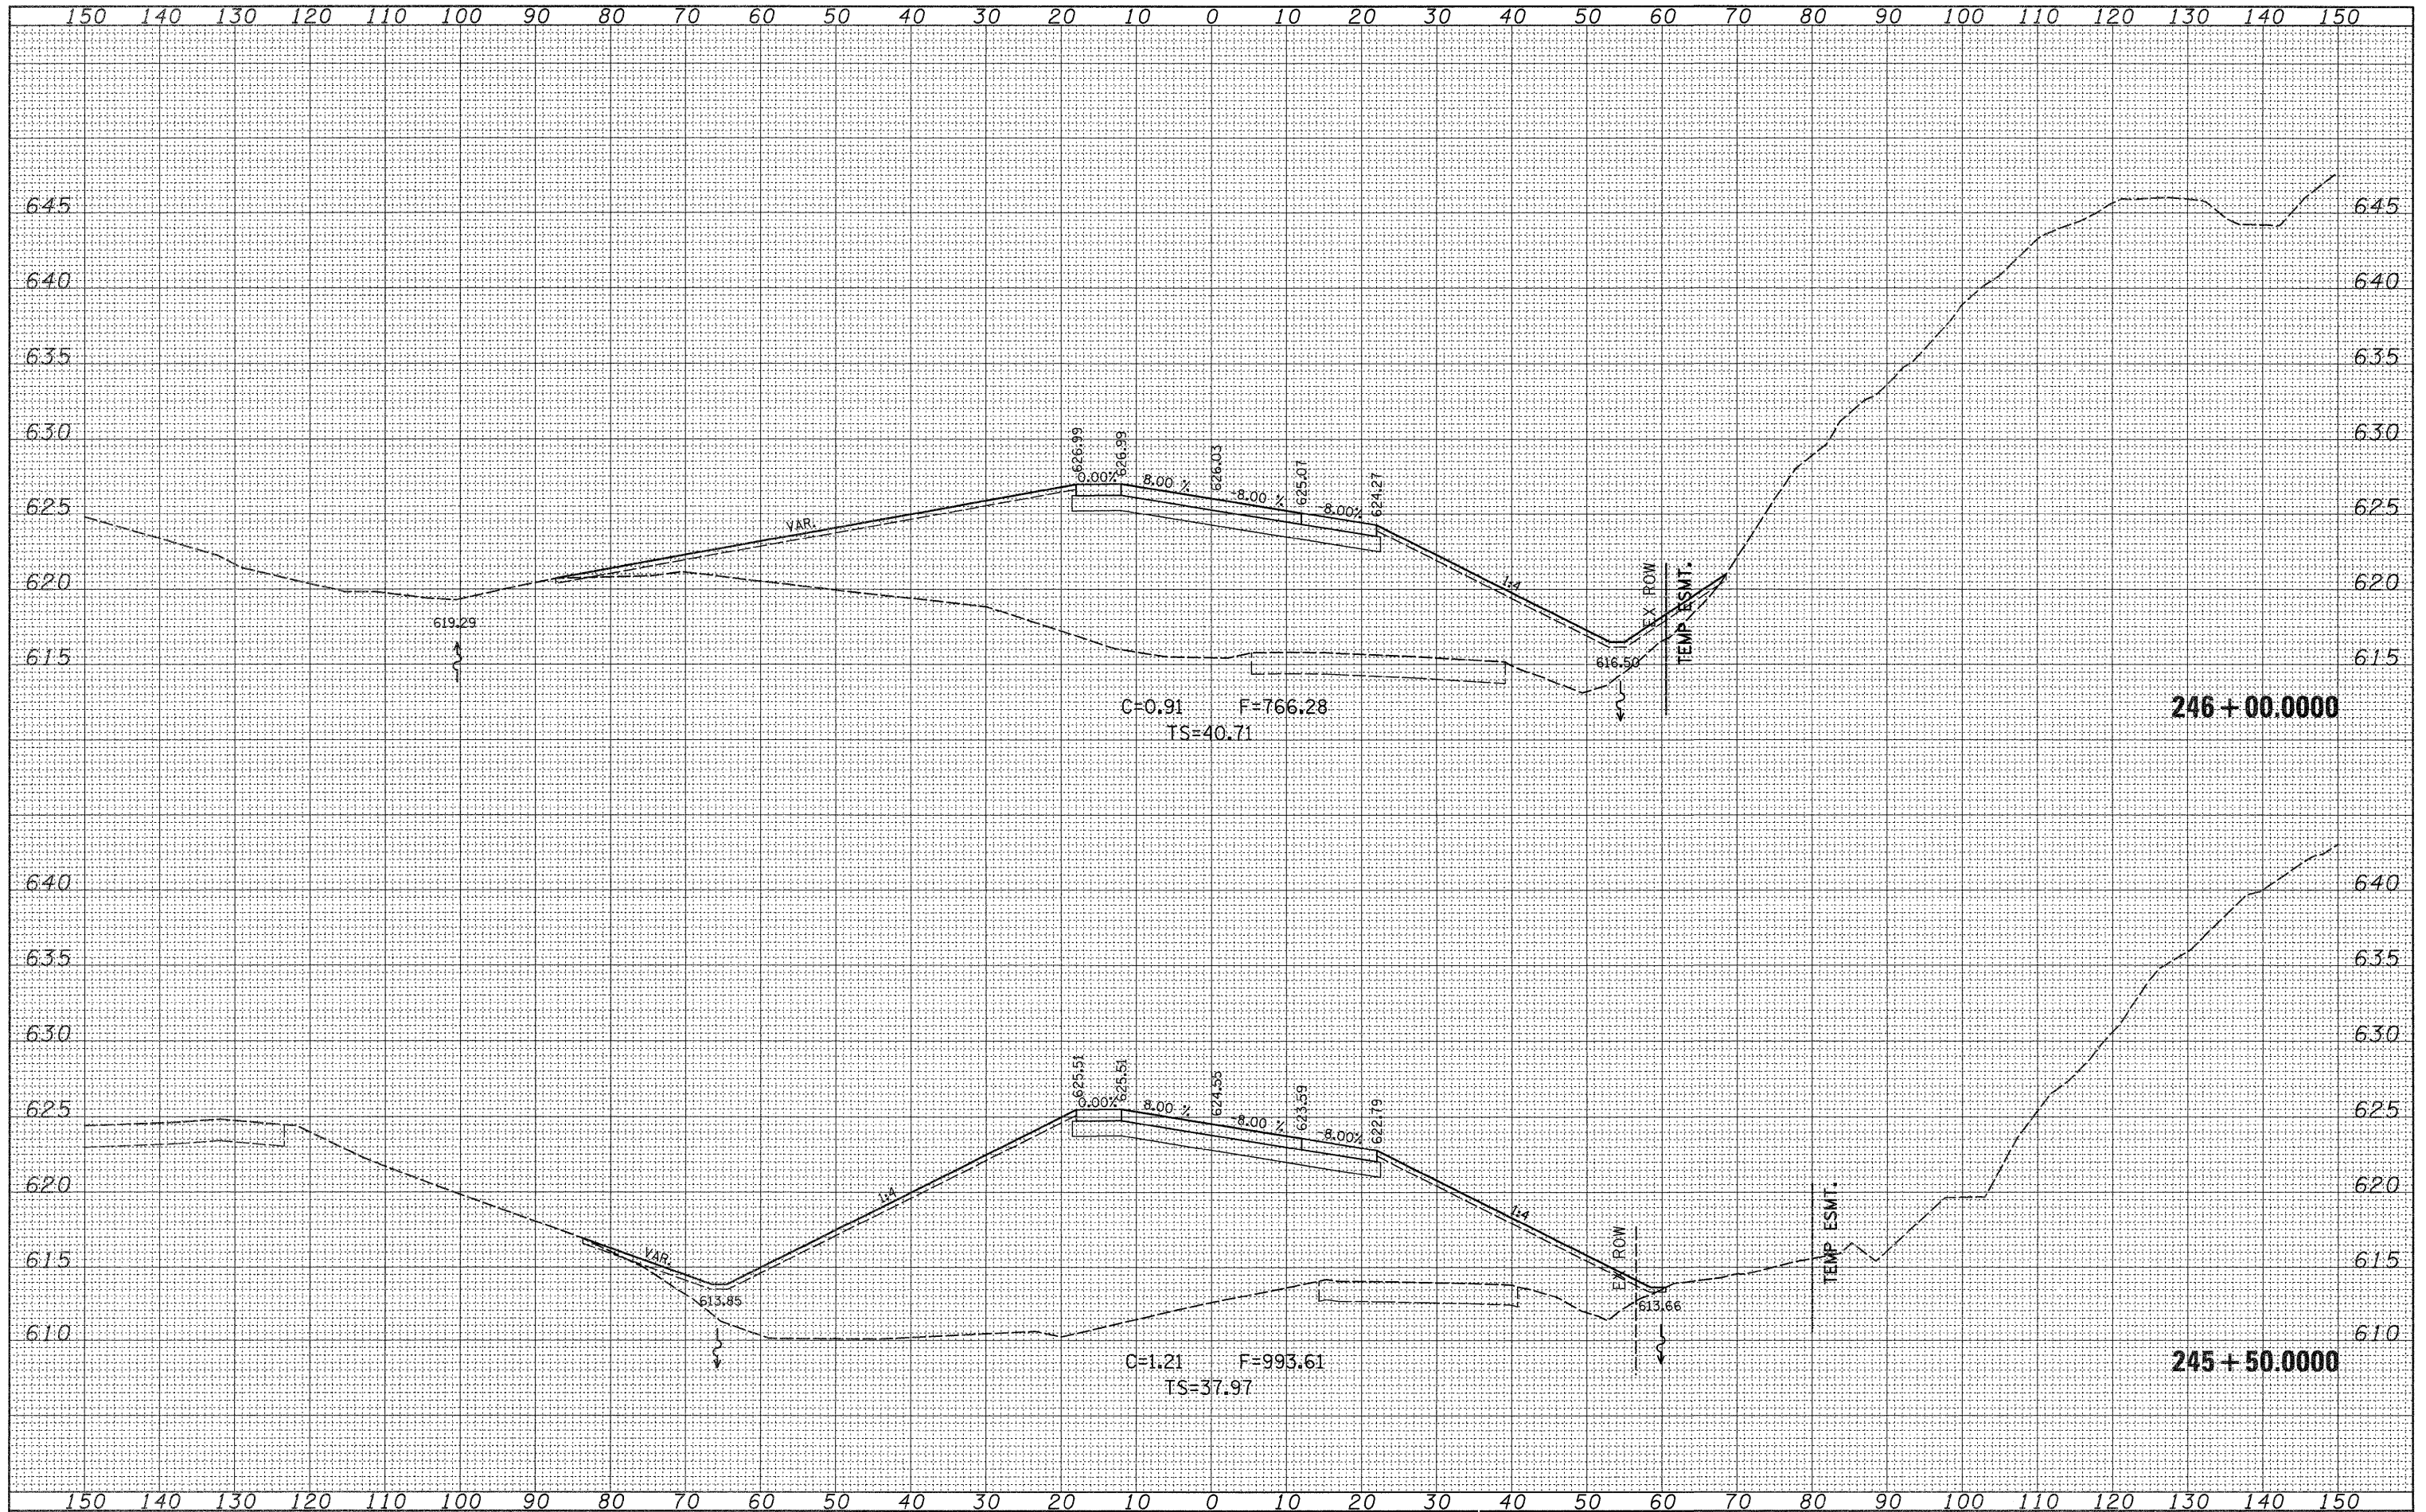


FINAL	SURVEY	BY	DATE
NO.	NO.		
NO.	NO.		
NO.	NO.		
NO.	NO.		

ORIGINAL	SURVEY	BY	DATE
NO.	NO.		
NO.	NO.		
NO.	NO.		
NO.	NO.		

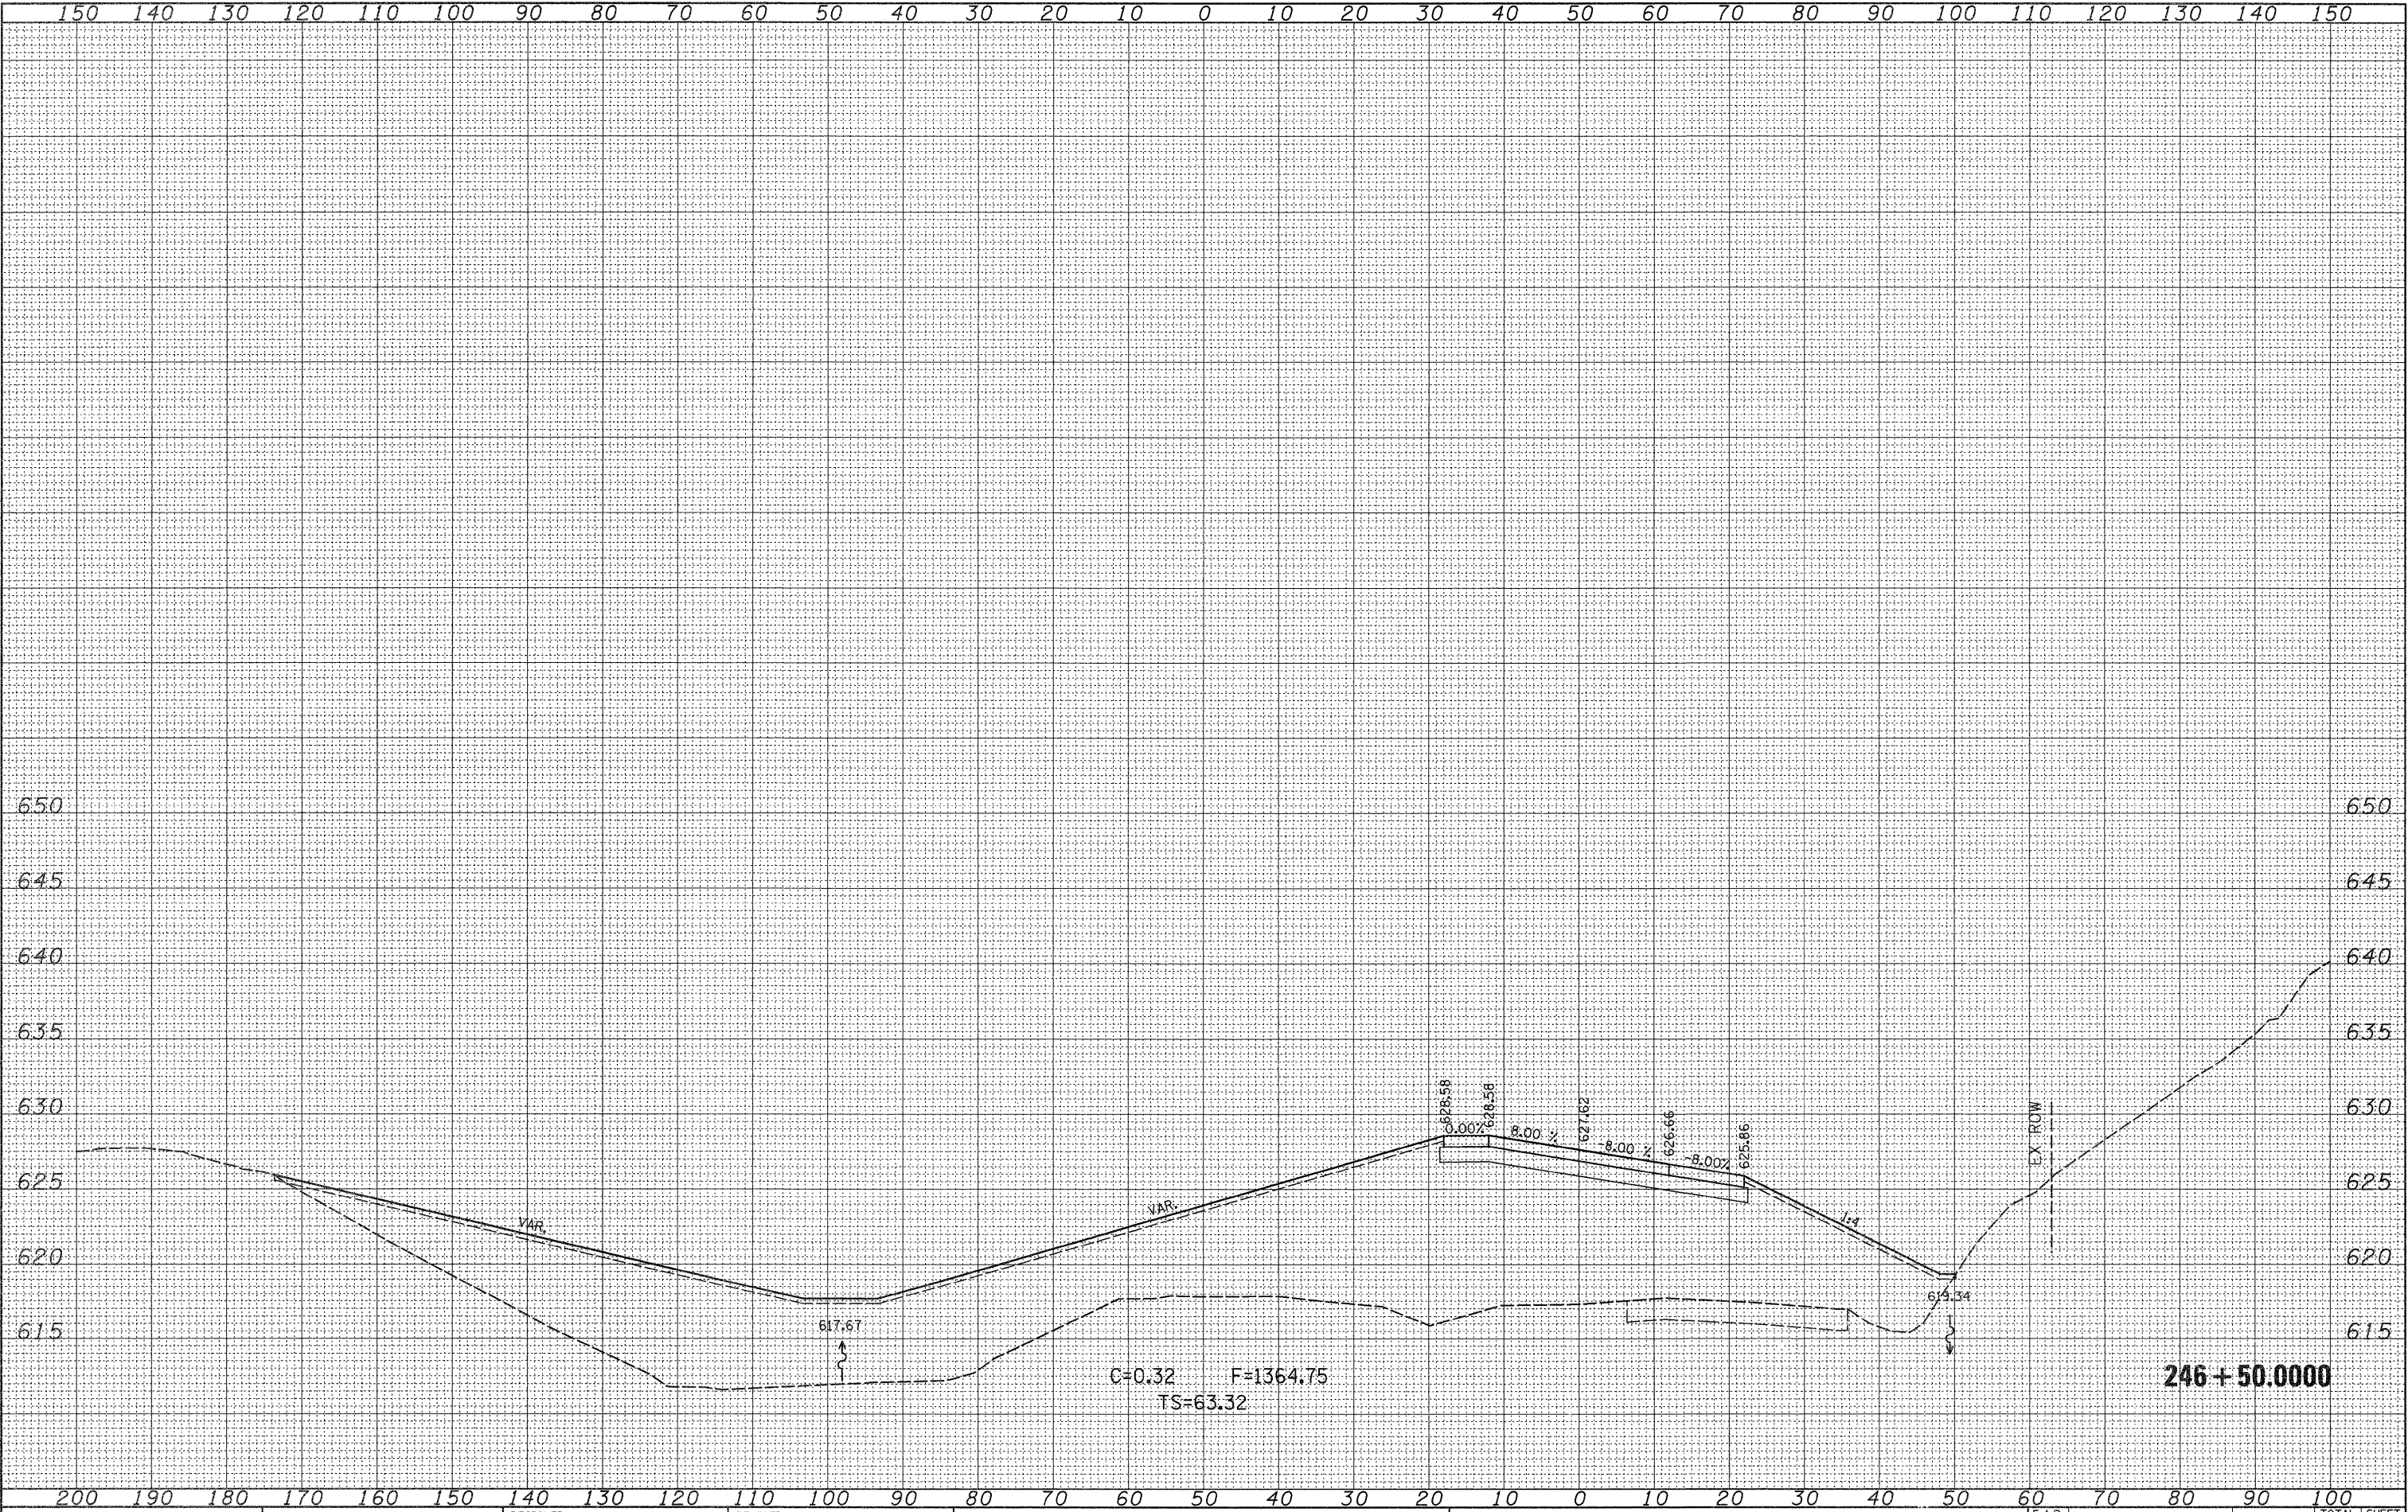

FILE NAME = c:\p\work\PWIDOT\CUSHMANBW\d0117386\0202008	USER NAME = cushmanbw	DESIGNED -	REVISED -	STATE OF ILLINOIS DEPARTMENT OF TRANSPORTATION				IL ROUTE 20 MAINLINE CROSS SECTIONS				F.A.P. RTE. 301	SECTION 31T	COUNTY JO DAVIESS	TOTAL SHEETS 160	SHEET NO. 91
PLOT SCALE = 10.0000' / IN.	PLOT DATE = Wed Dec 09 11:11:48 2009	DRAWN -	REVISED -					SCALE: SHEET NO. OF SHEETS STA. 246+50.0000 TO STA. 246+50.0000				ILLINOIS FED. AID PROJECT				CONTRACT NO. 64D92
CHECKED -	DATE -	REVISED -	REVISED -													


ORIGINAL SURVEY	SURVEYED _____ BY _____ DATE _____
NOTE BOOK	PLOTTED _____
	TEMPLATE _____
	AREAS _____
No. _____	AREAS CHECKED _____

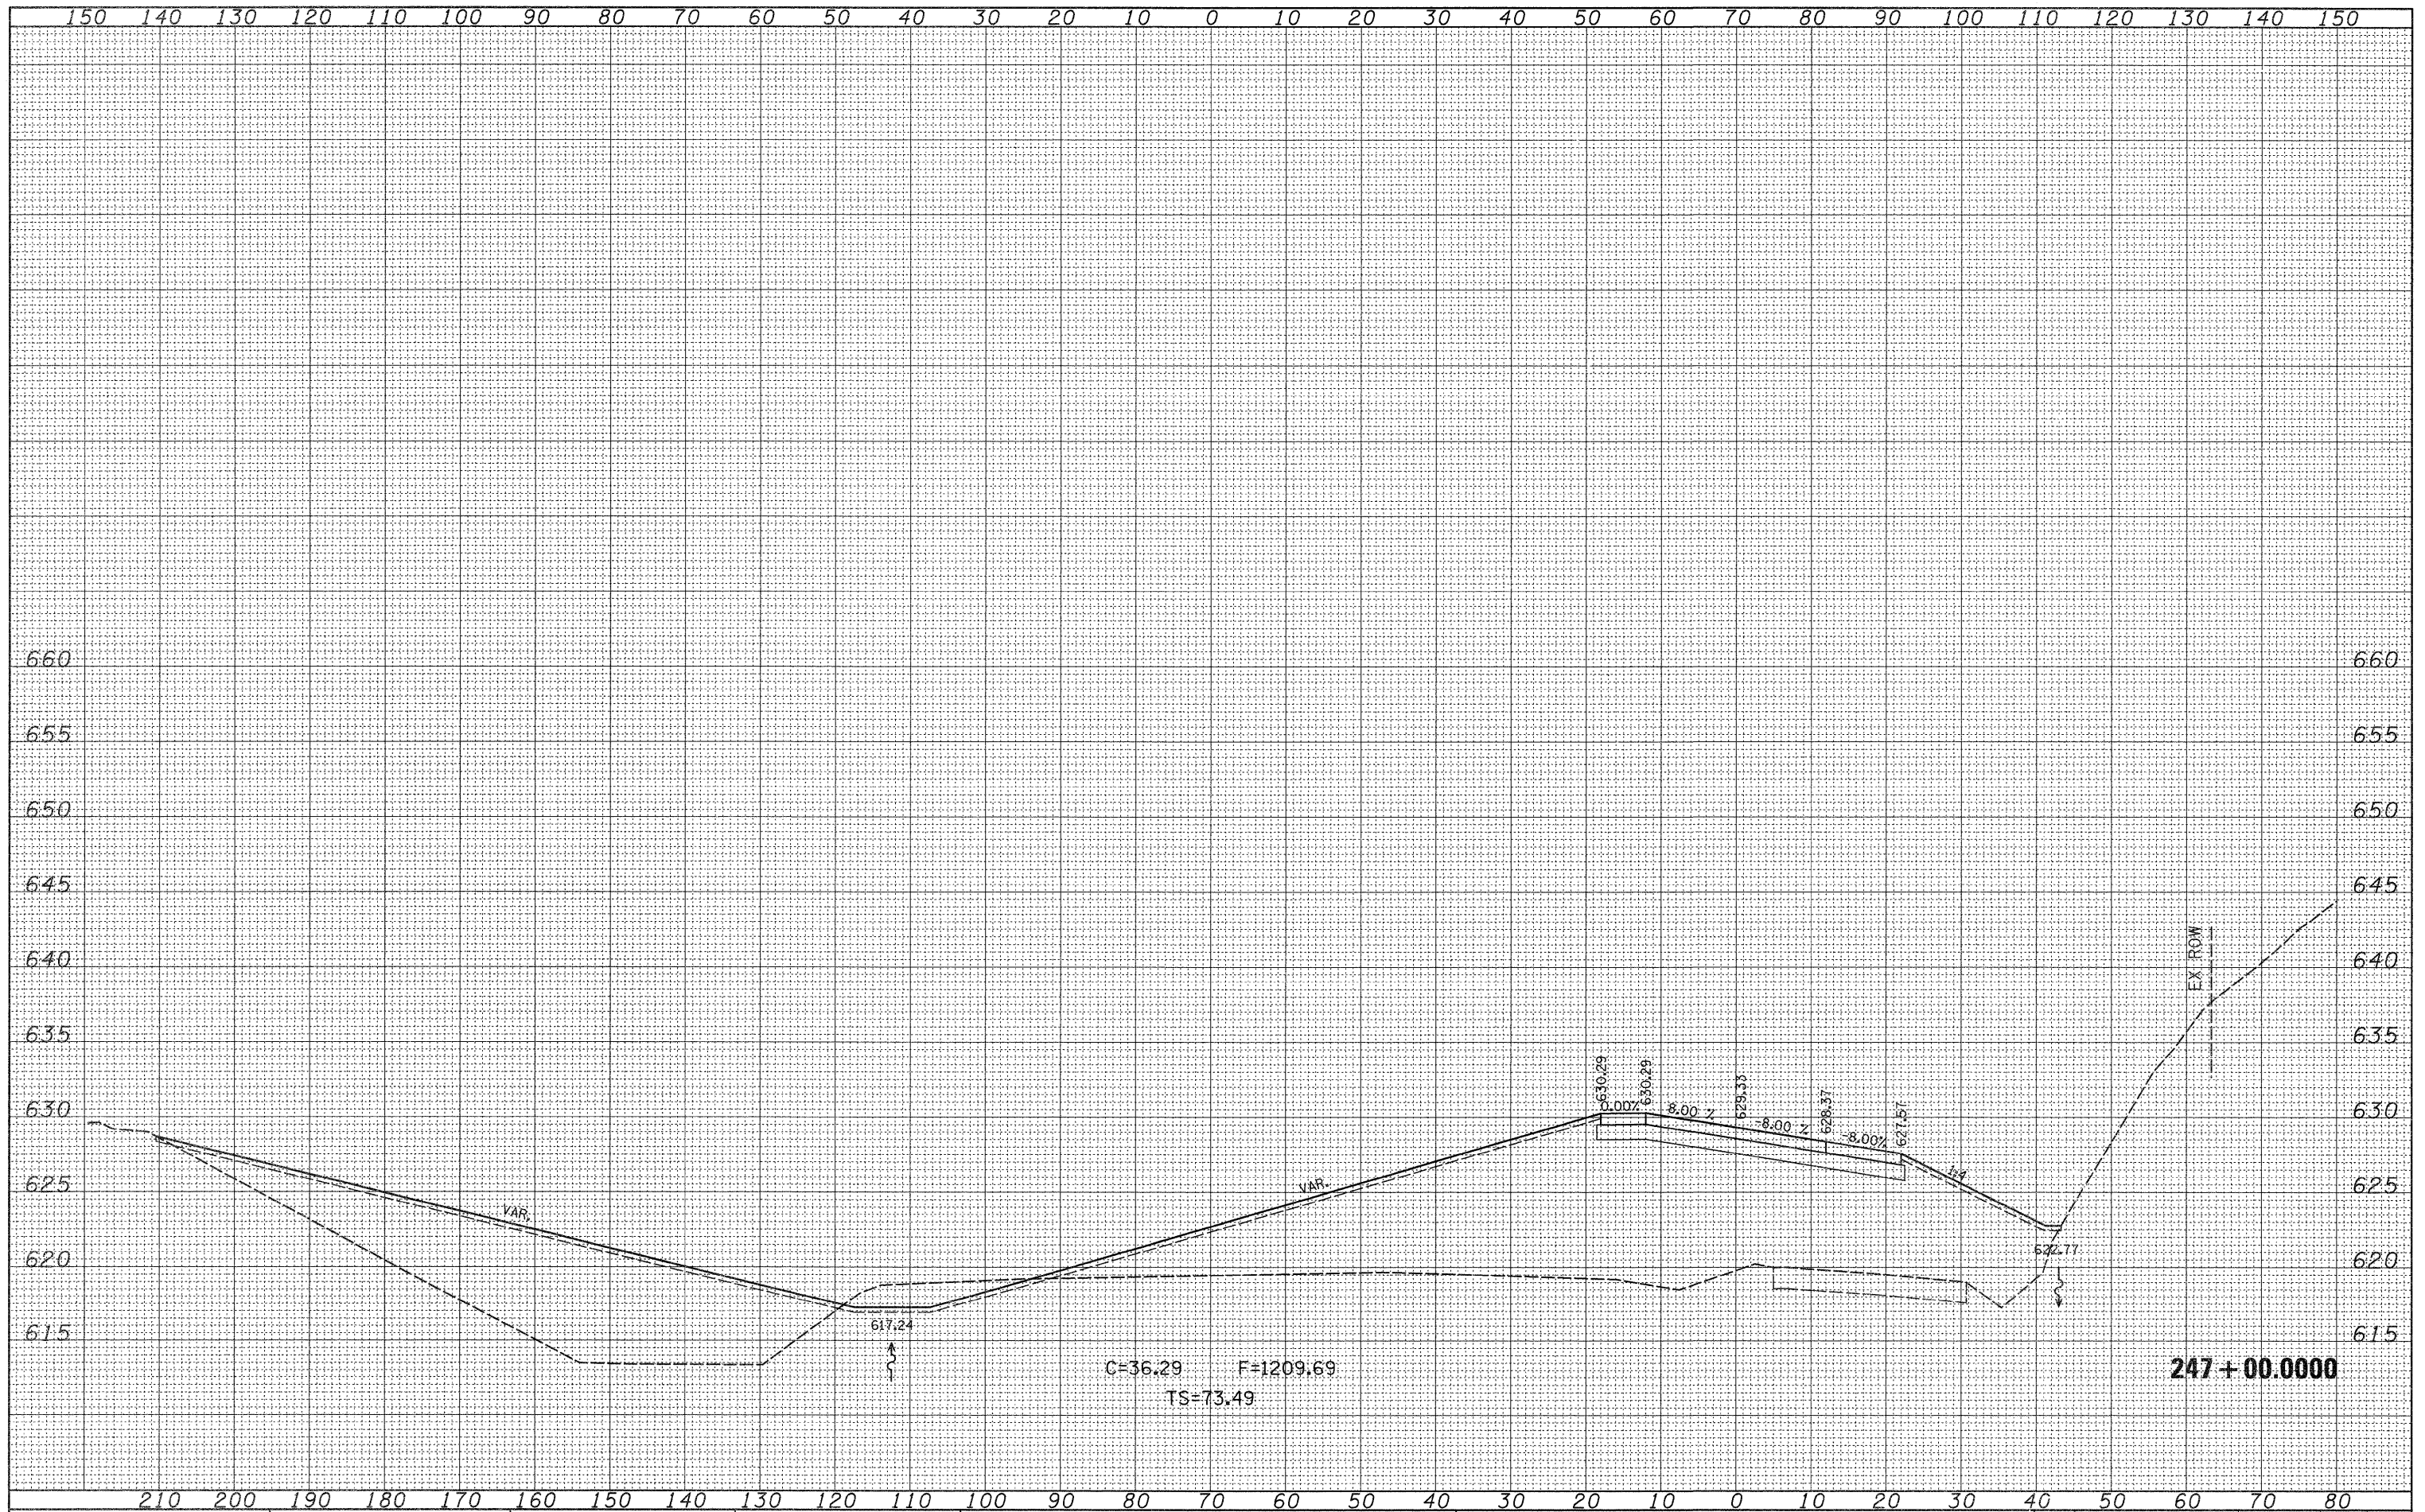


FILE NAME =	USER NAME = cushmenbw	DESIGNED -	REVISED -	STATE OF ILLINOIS DEPARTMENT OF TRANSPORTATION	IL ROUTE 20 MAINLINE CROSS SECTIONS				F.A.P. RTE.	SECTION	COUNTY	TOTAL SHEETS	SHEET NO.
c:\pw\work\p\WIDOT\CUSHMANBW\d0117386\D202808	ssht.dgn	DRAWN -	REVISED -		301	31T	JO DAVIESS	160	92				
	PLOT SCALE = 10.0000 ' / IN.	CHECKED -	REVISED -		CONTRACT NO. 64D92								
	PLOT DATE = Wed Dec 09 11:11:49 2009	DATE -	REVISED -		SCALE:	SHEET NO.	OF	SHEETS	STA. 247+00.0000 TO STA. 247+00.0000	ILLINOIS	FED. AID	PROJECT	

FINAL	BY	DATE
SURVEY		
NOTE BOOK		
NO.		

ORIGINAL	BY	DATE
SURVEY		
NOTE BOOK		
NO.		

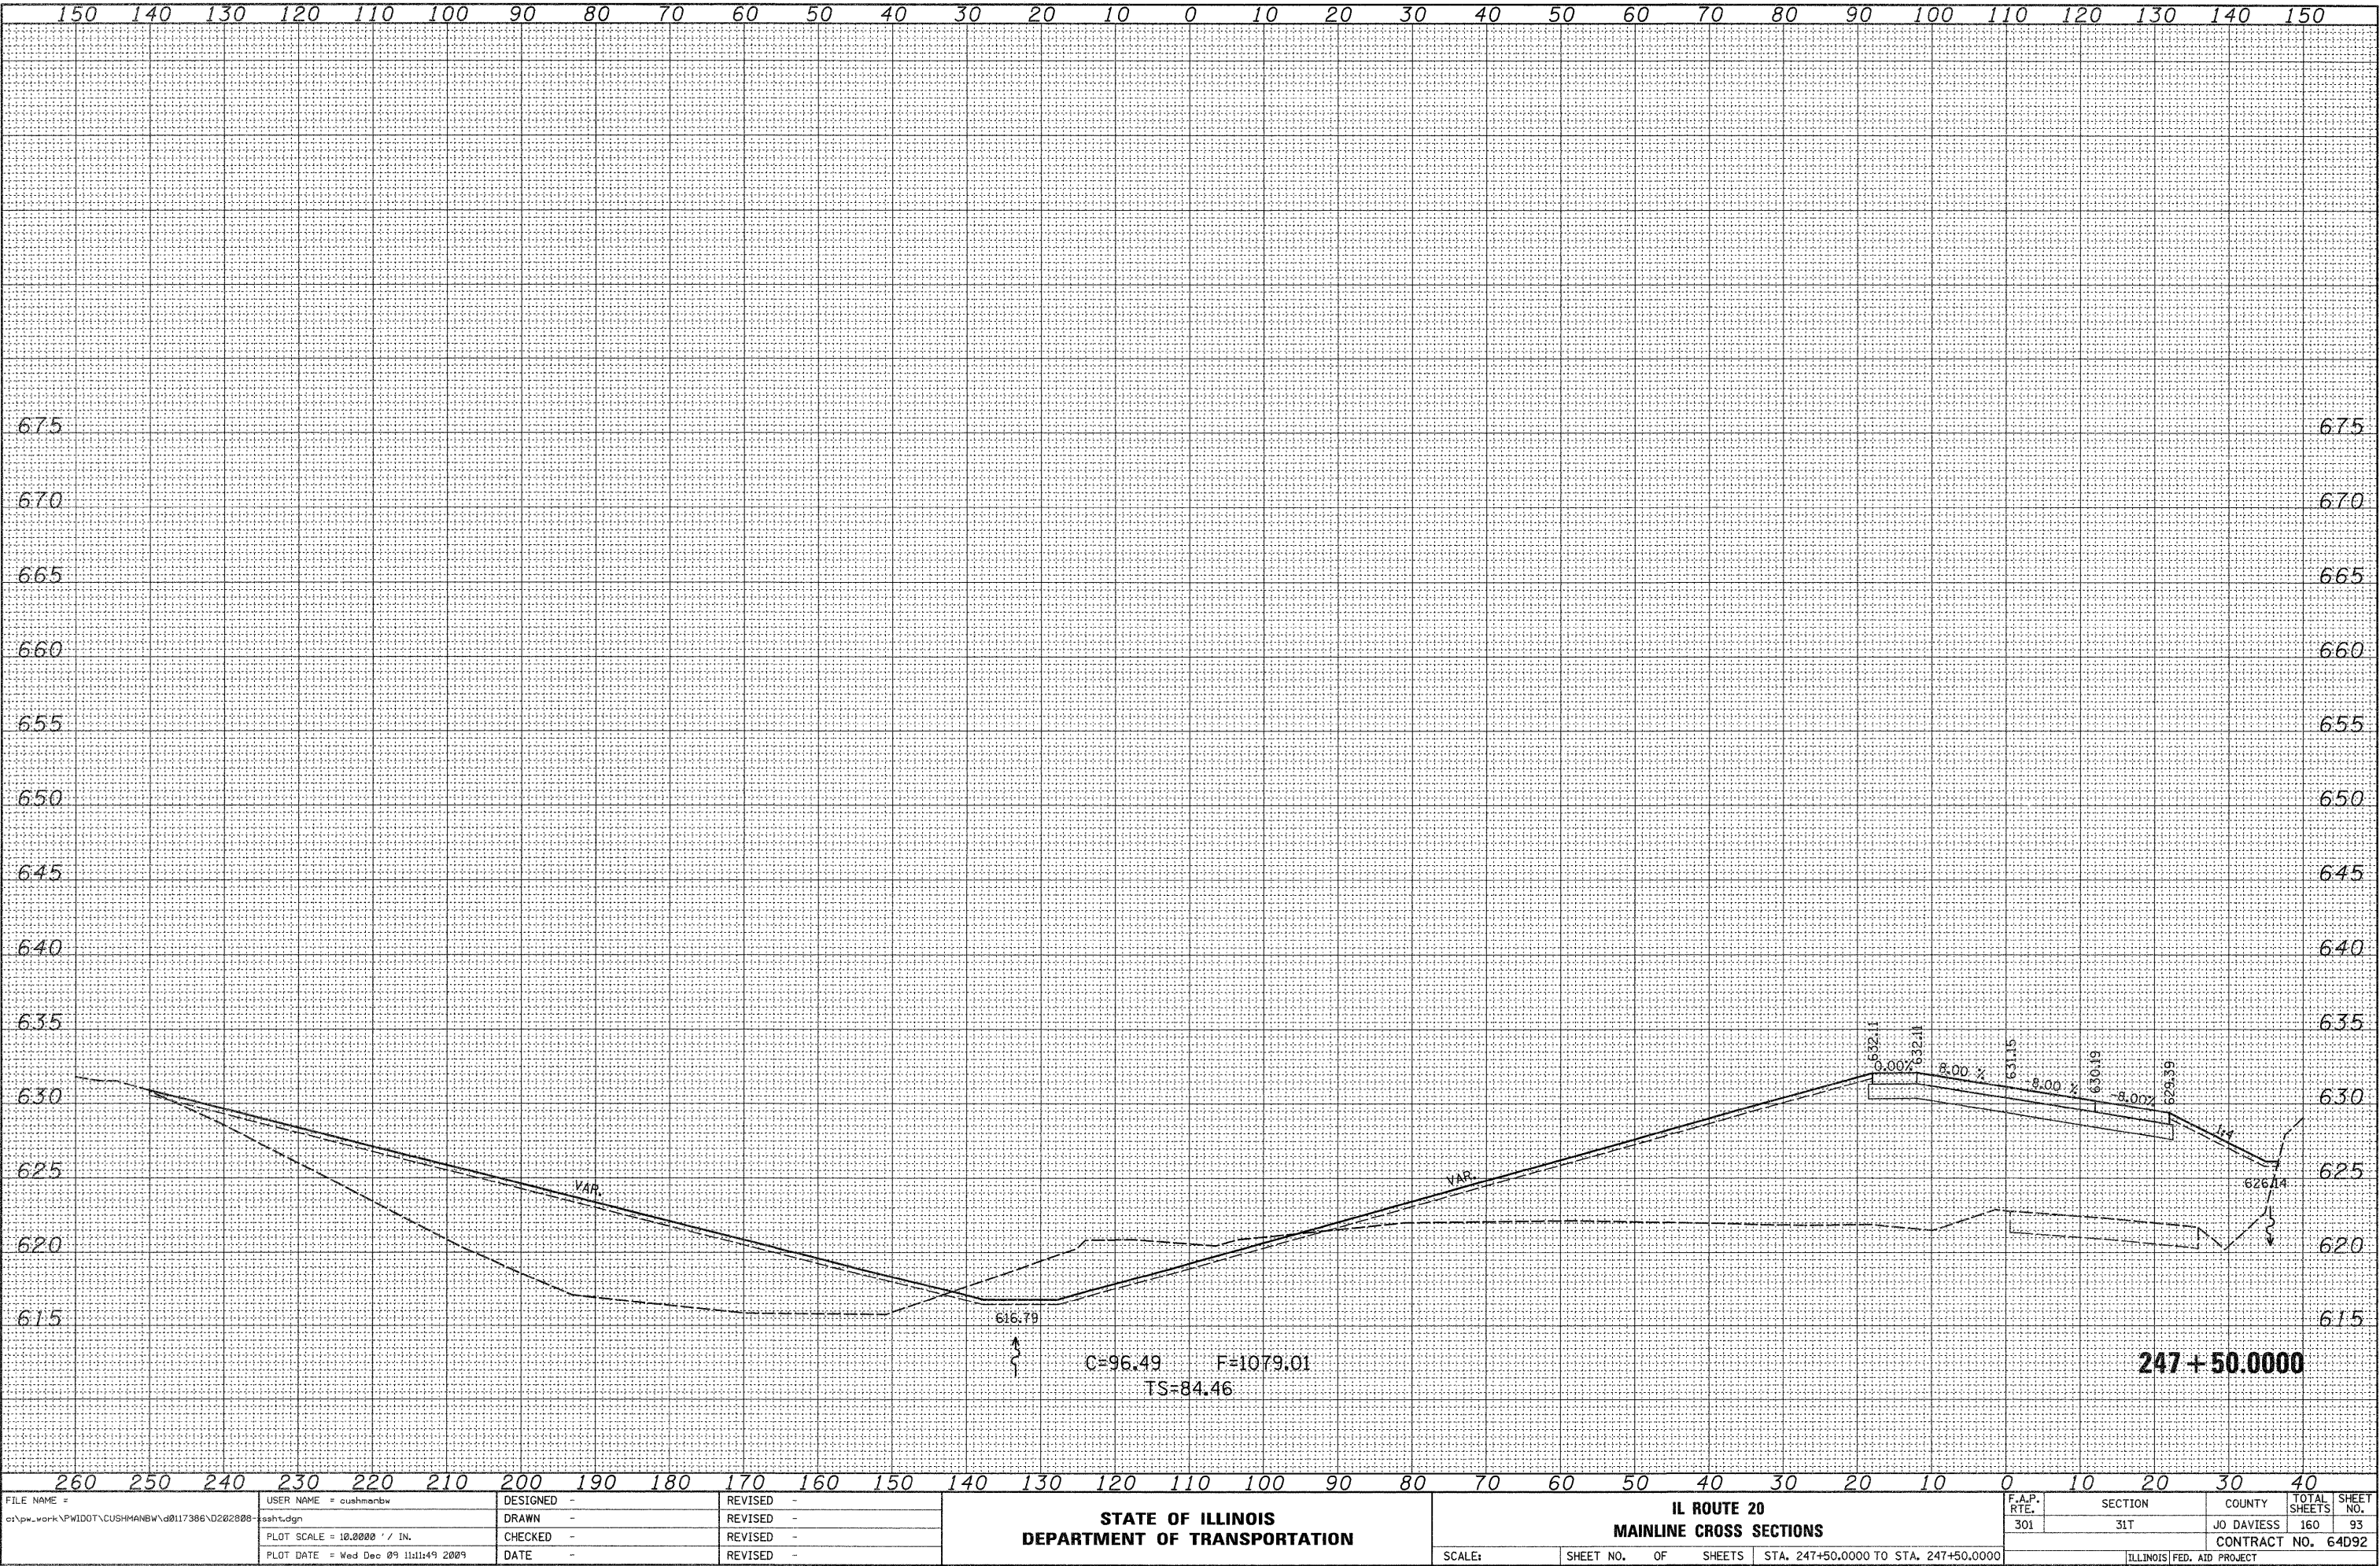


ORIGINAL					
SURVEYED					
PLOTTED					
TEMPLATE					
AREAS					
AREAS CHECKED					
NO.					

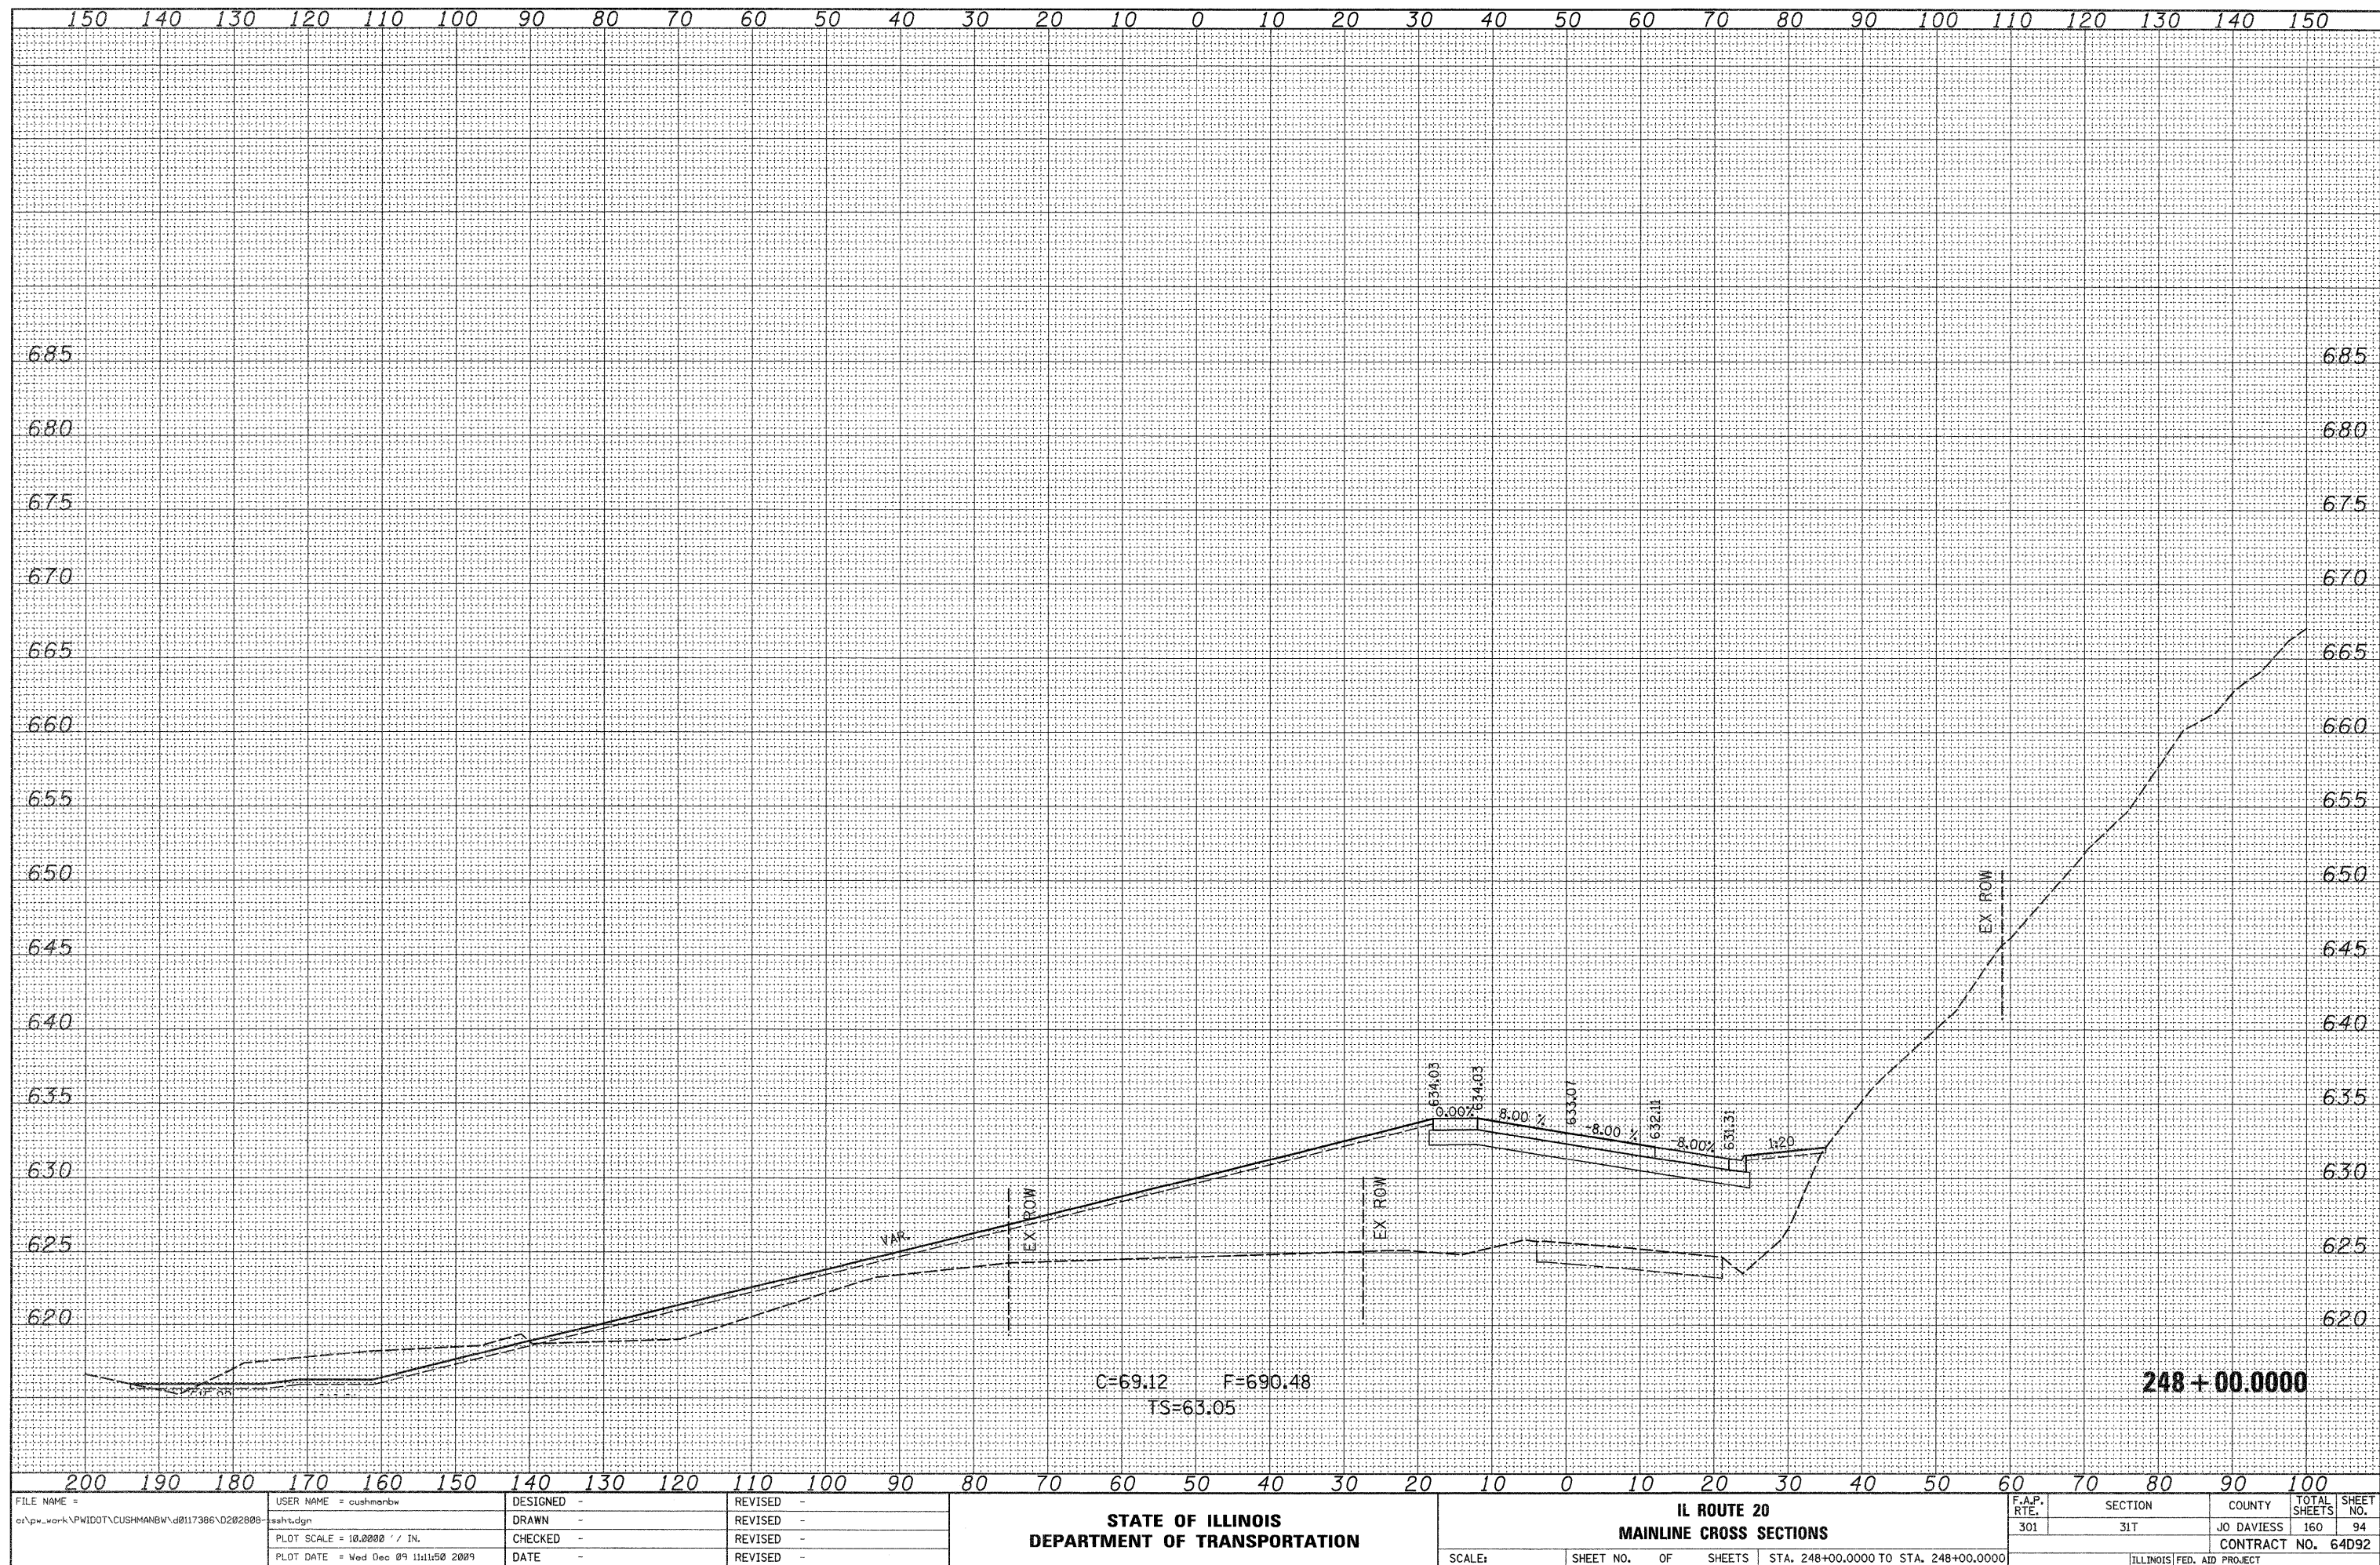


FINAL SURVEY	BY	DATE
SURVEYED		
PLOTTED		
NOTE BOOK		
AREAS CHECKED		
NO.		

ORIGINAL SURVEY	BY	DATE
SURVEYED		
PLOTTED		
NOTE BOOK		
AREAS CHECKED		
NO.		

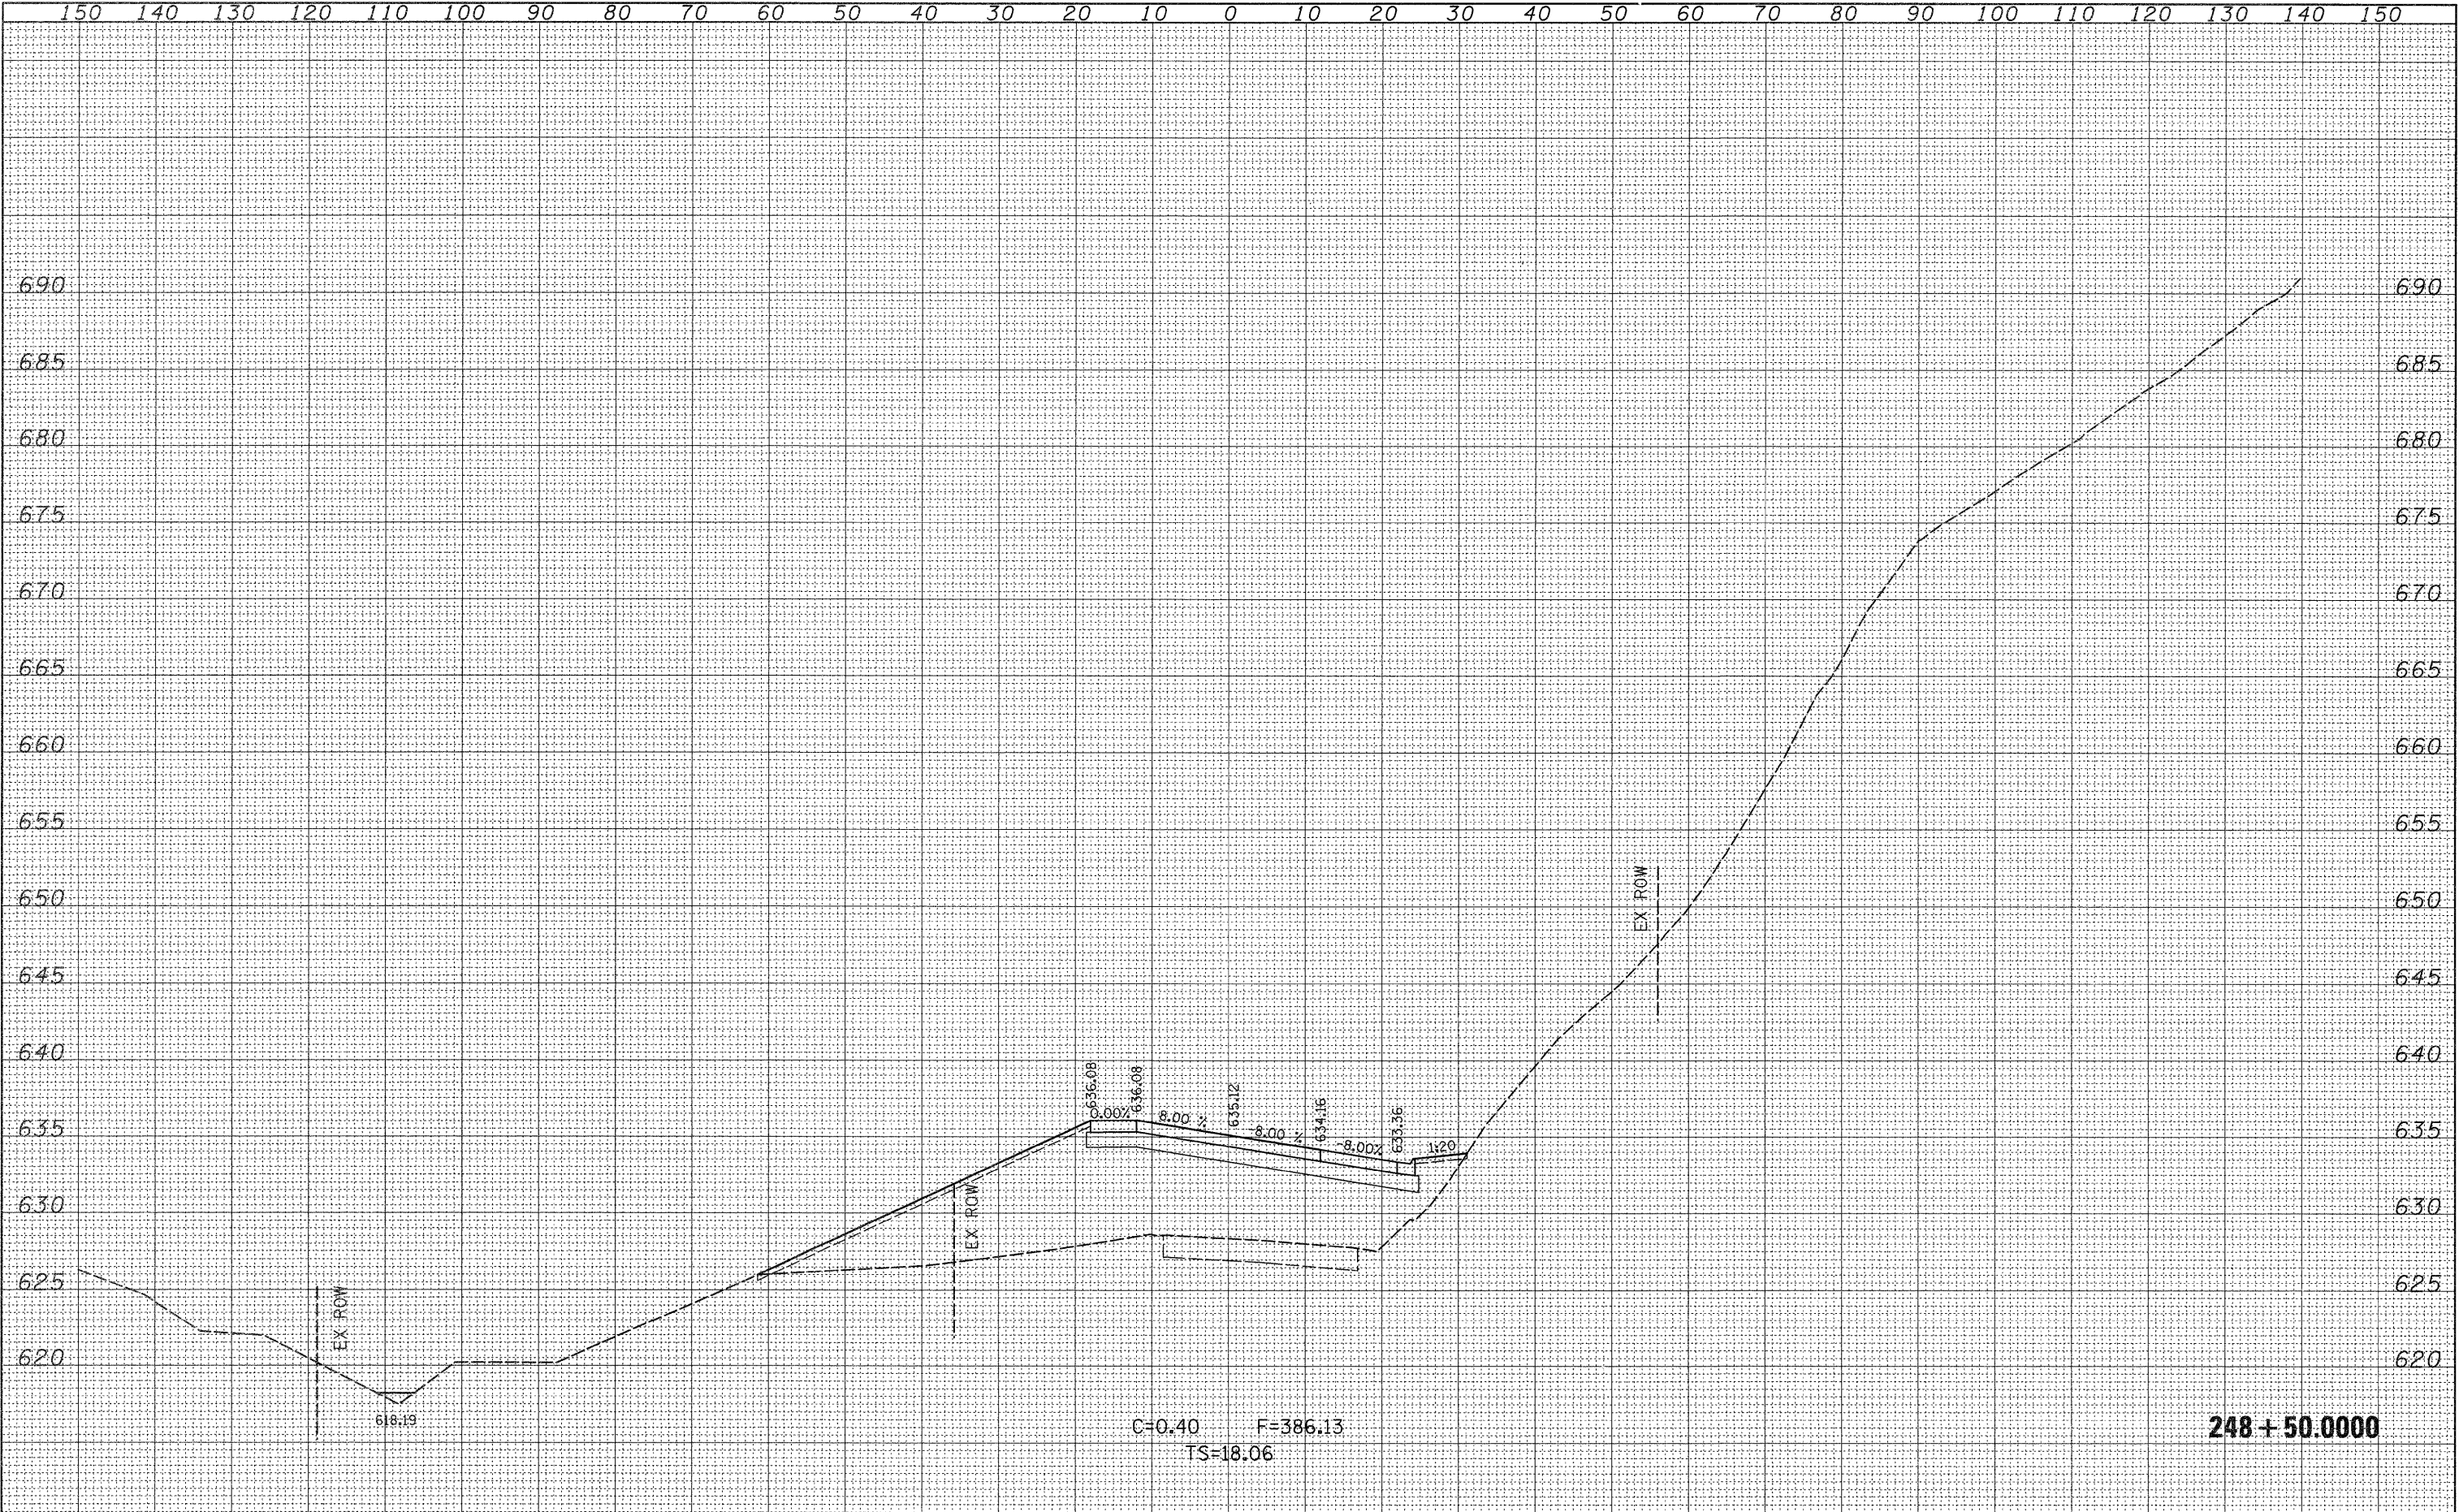


ORIGINAL SURVEY	SURVISED _____	BY _____ DATE _____
NOTE BOOK	PLOTTED _____	
NO. _____	TEMPLATE _____	
	AREAS _____	
	AREAS CHECKED _____	

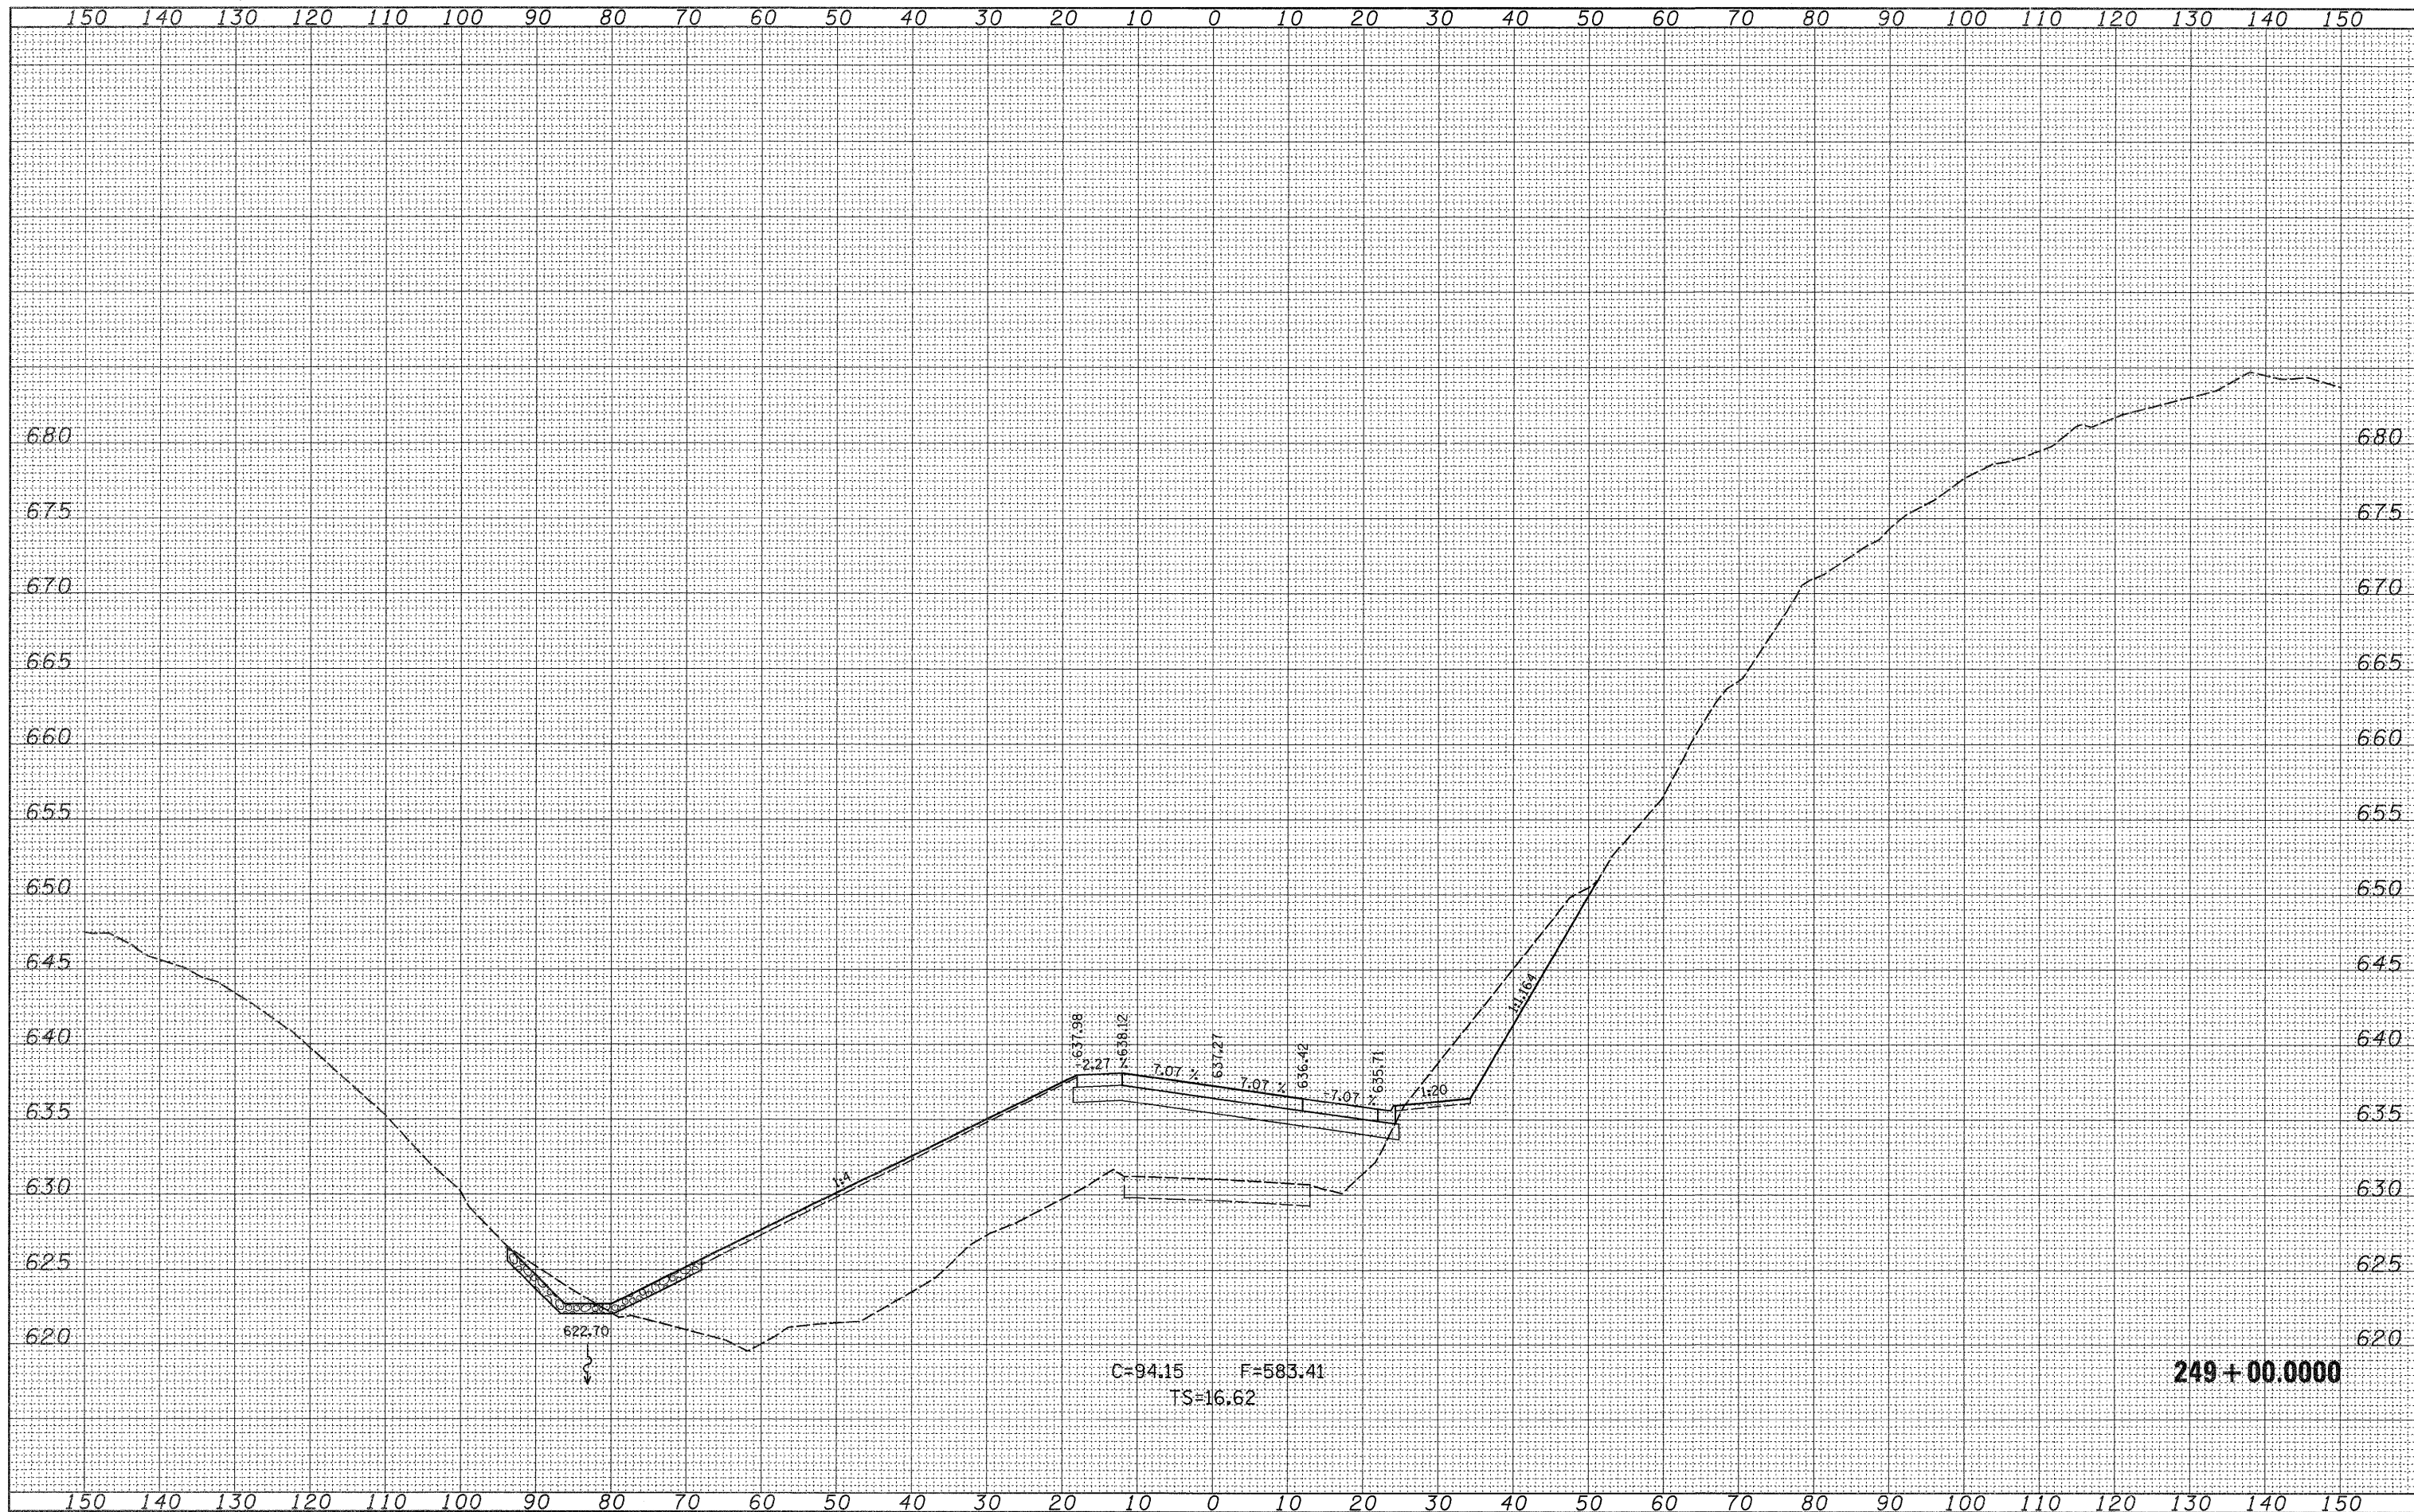

FILE NAME =	USER NAME = cushmanbw	DESIGNED -	REVISED -	STATE OF ILLINOIS DEPARTMENT OF TRANSPORTATION	IL ROUTE 20 MAINLINE CROSS SECTIONS				F.A.P. RTE.	SECTION	COUNTY	TOTAL SHEETS	SHEET NO.
o:\pwork\PWIDOT\CUSHMANBW\d011736\D20208-	ssht.dgn	DRAWN -	REVISED -		301	31T	JO DAVIESS	160	96				
	PLOT SCALE = 10.0000 ' / IN.	CHECKED -	REVISED -		CONTRACT NO. 64D92								
	PLOT DATE = Wed Dec 09 11:15:1 2009	DATE -	REVISED -		SCALE:	SHEET NO.	OF SHEETS	STA. 249+00.0000 TO STA. 249+00.0000	ILLINOIS FED. AID PROJECT				


FINAL	BY	DATE
SURVEY		
NOTE BOOK		
NO.		

ORIGINAL	BY	DATE
SURVEY		
NOTE BOOK		
NO.		

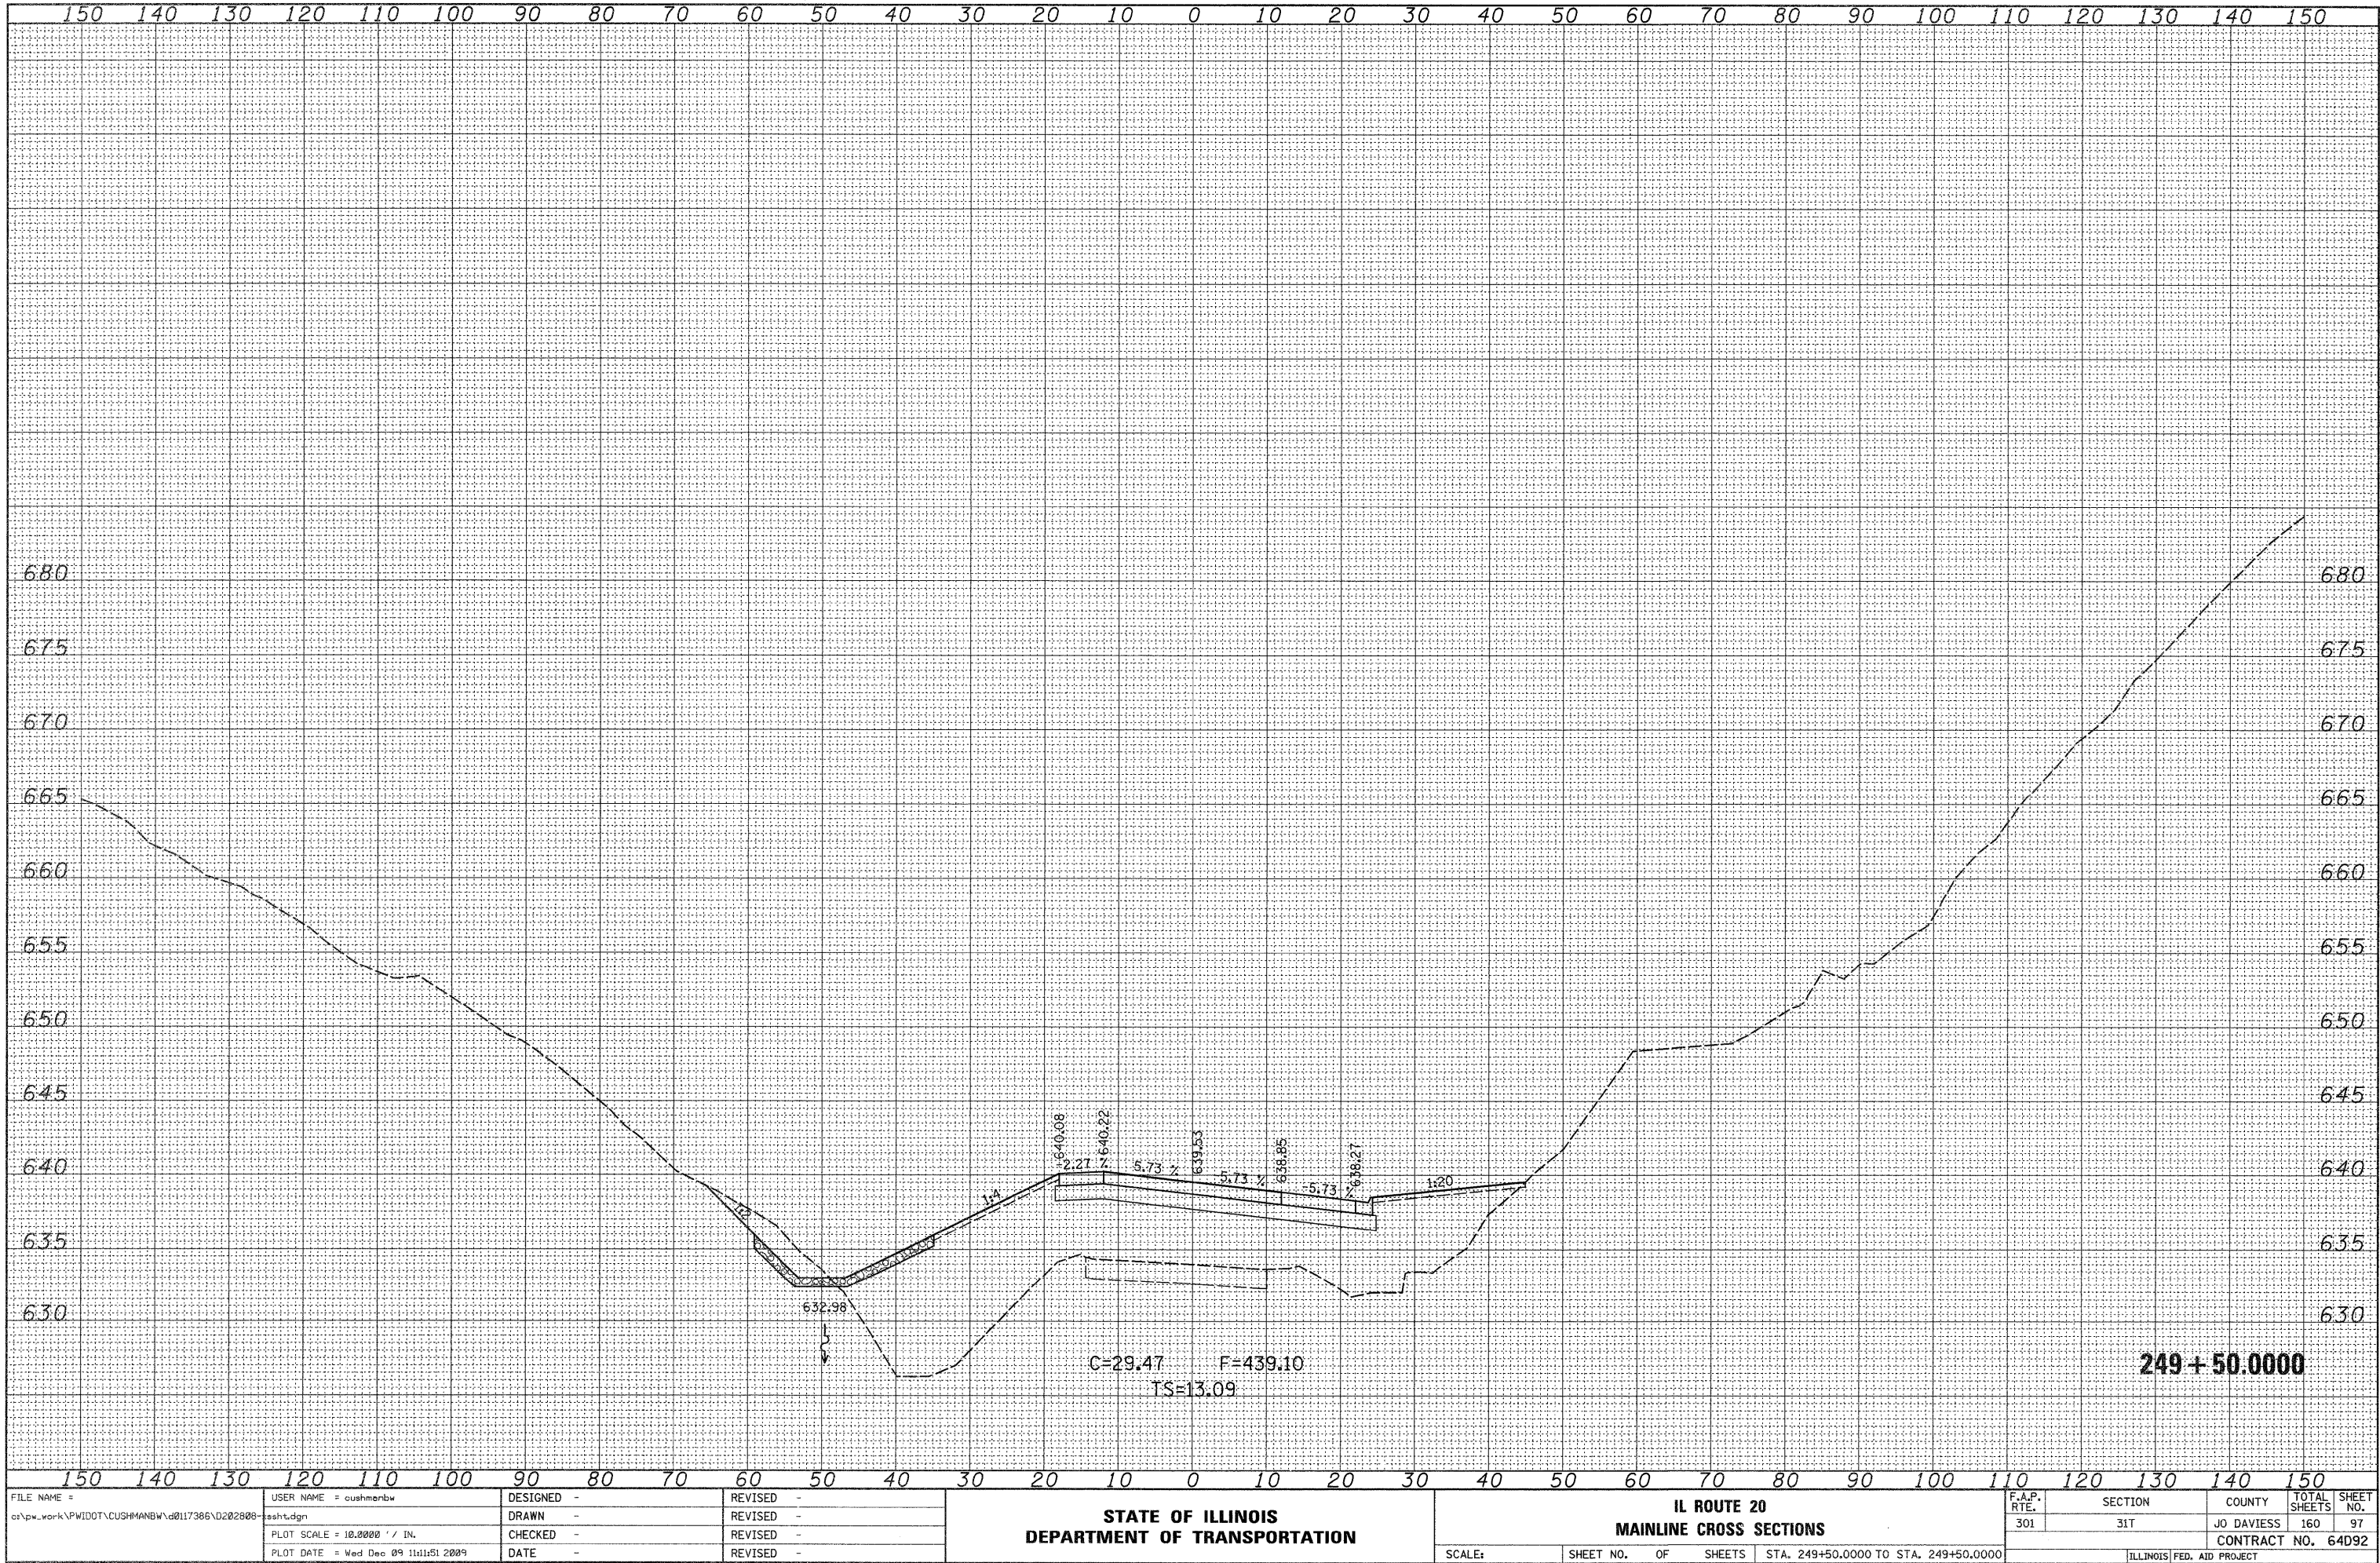


FINAL	SURVEY	DATE
NO.	NO.	NO.
SURVEYED		
PLANNED		
NOTED		
AREAS		
CHECKED		

ORIGINAL	SURVEY	DATE
NO.	NO.	NO.
SURVEYED		
PLANNED		
NOTED		
AREAS		
CHECKED		

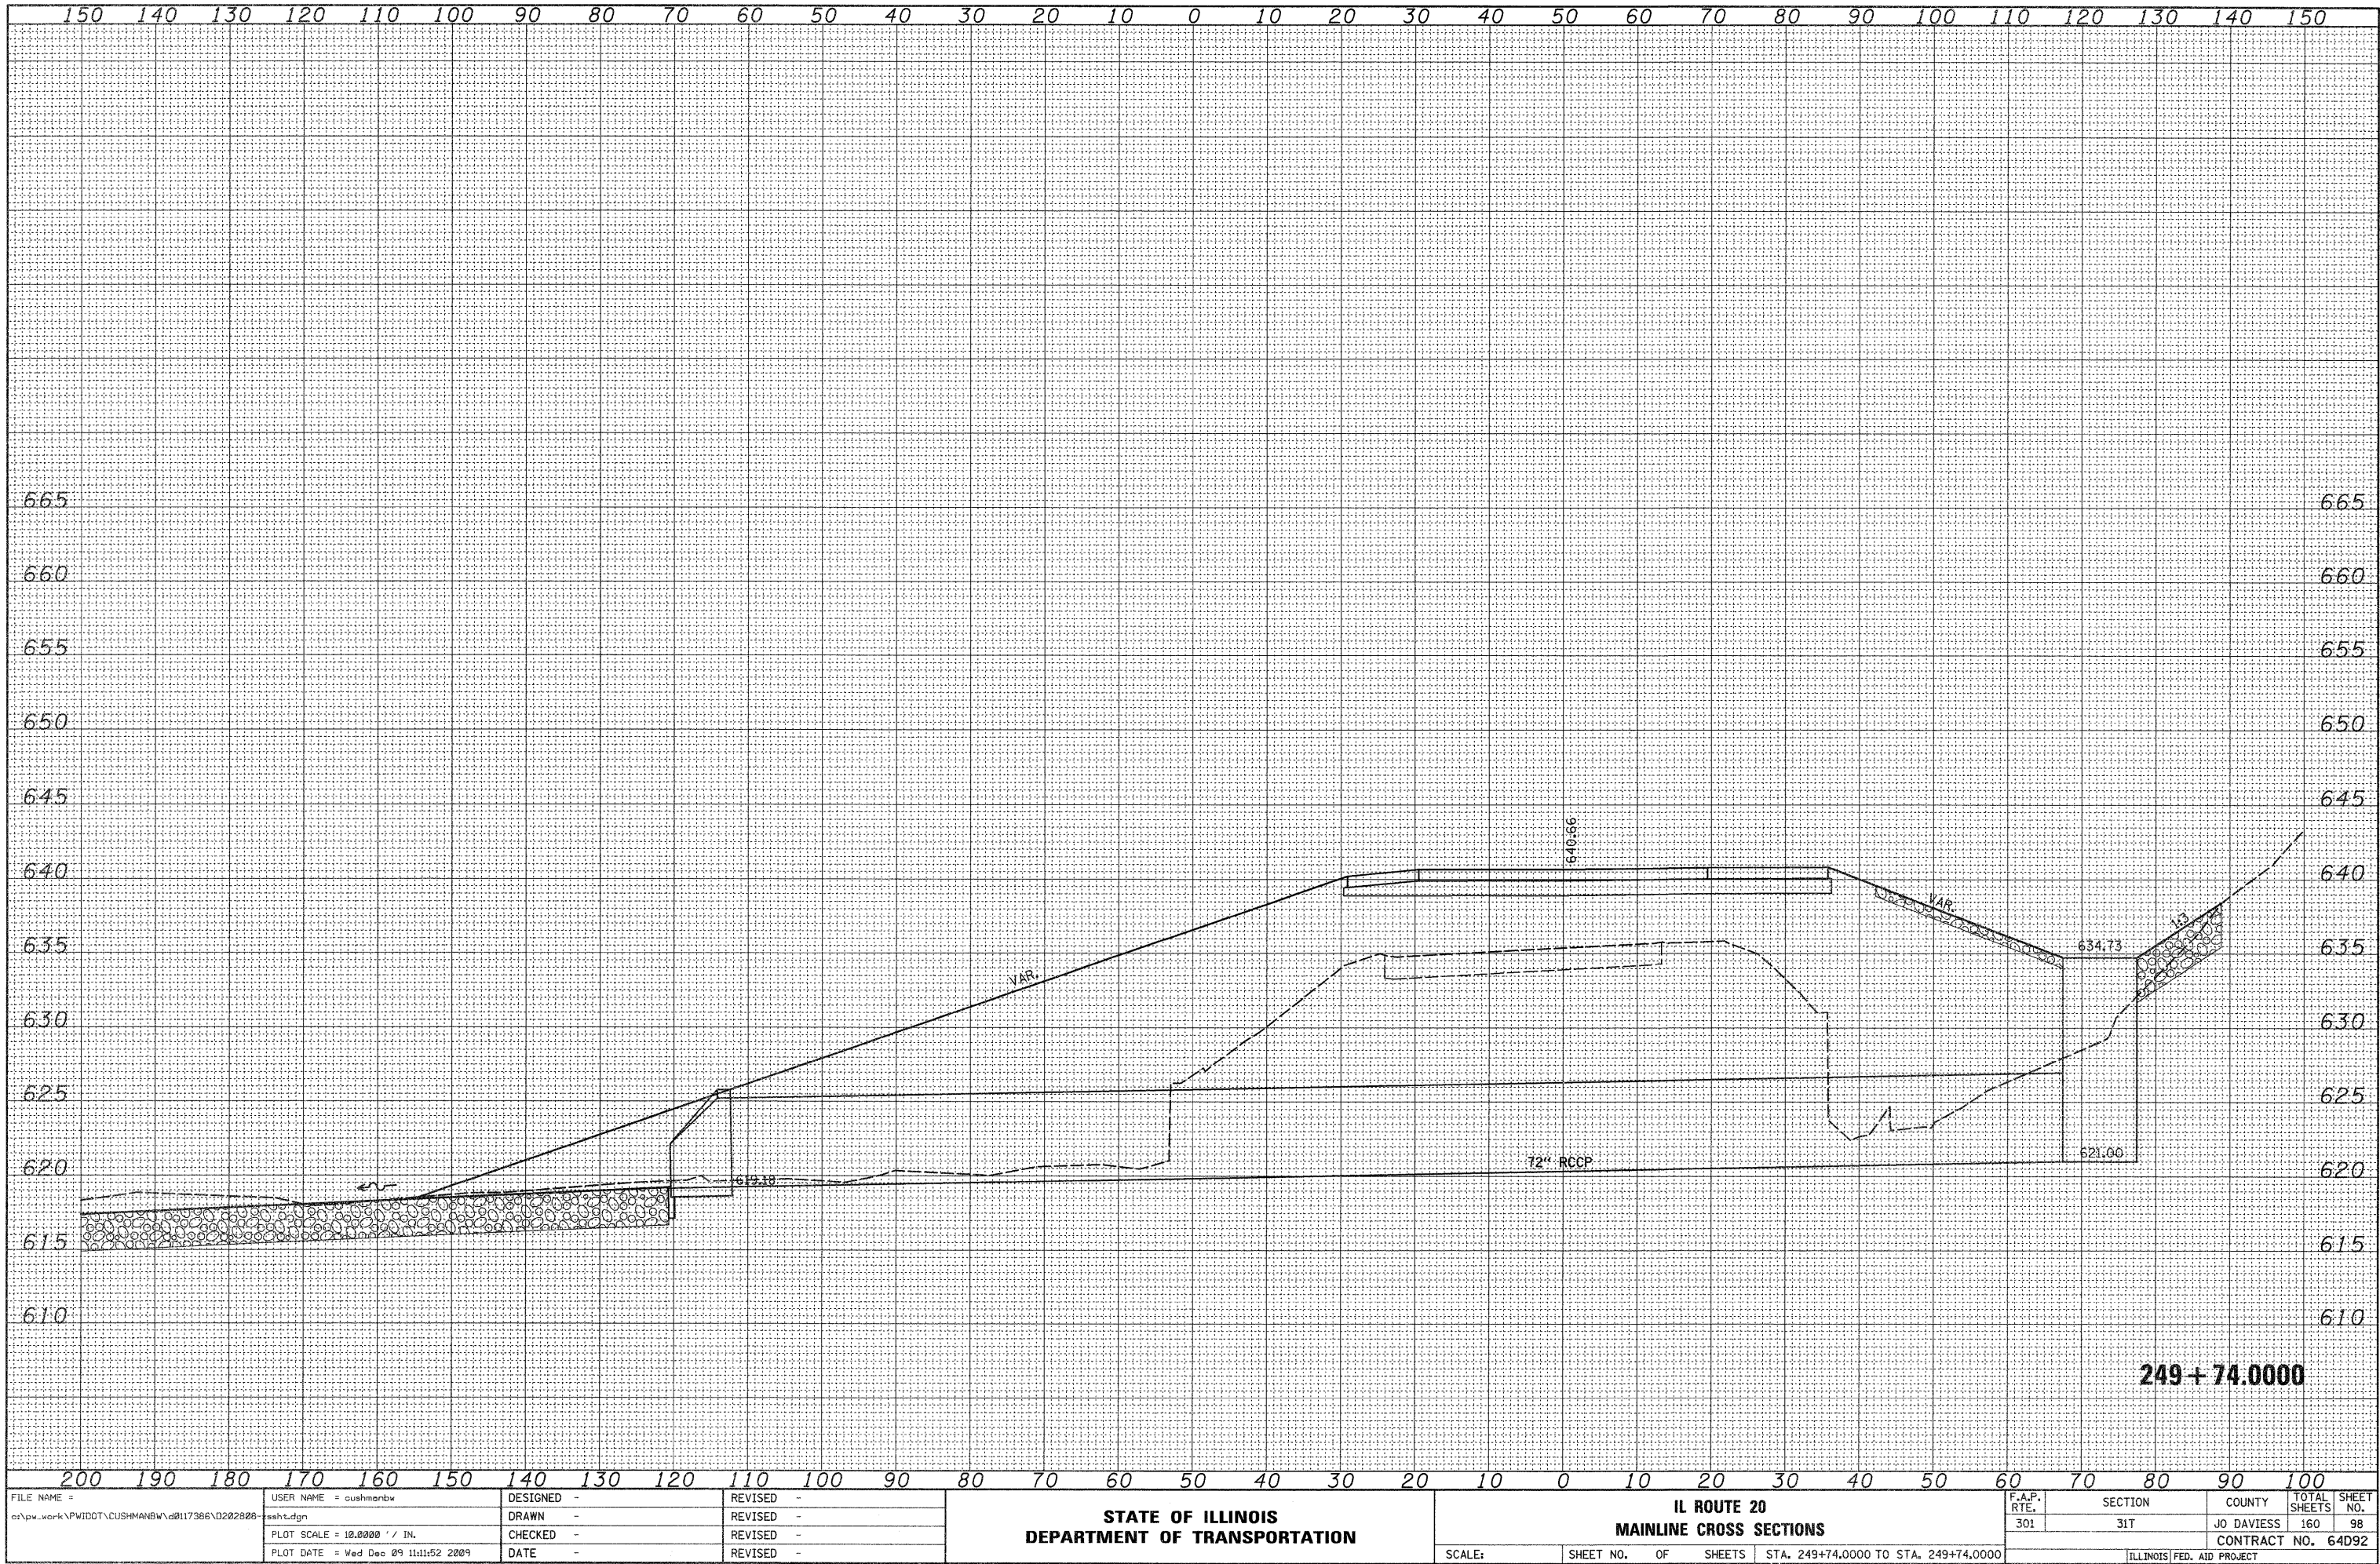

FINAL	SURVEYED	BY	DATE
SURVEY	PLOTTED		
NOTE BOOK	TELETYPE		
NO.	AREAS CHECKED		


ORIGINAL	SURVEYED	BY	DATE
SURVEY	PLOTTED		
NOTE BOOK	TELETYPE		
NO.	AREAS CHECKED		

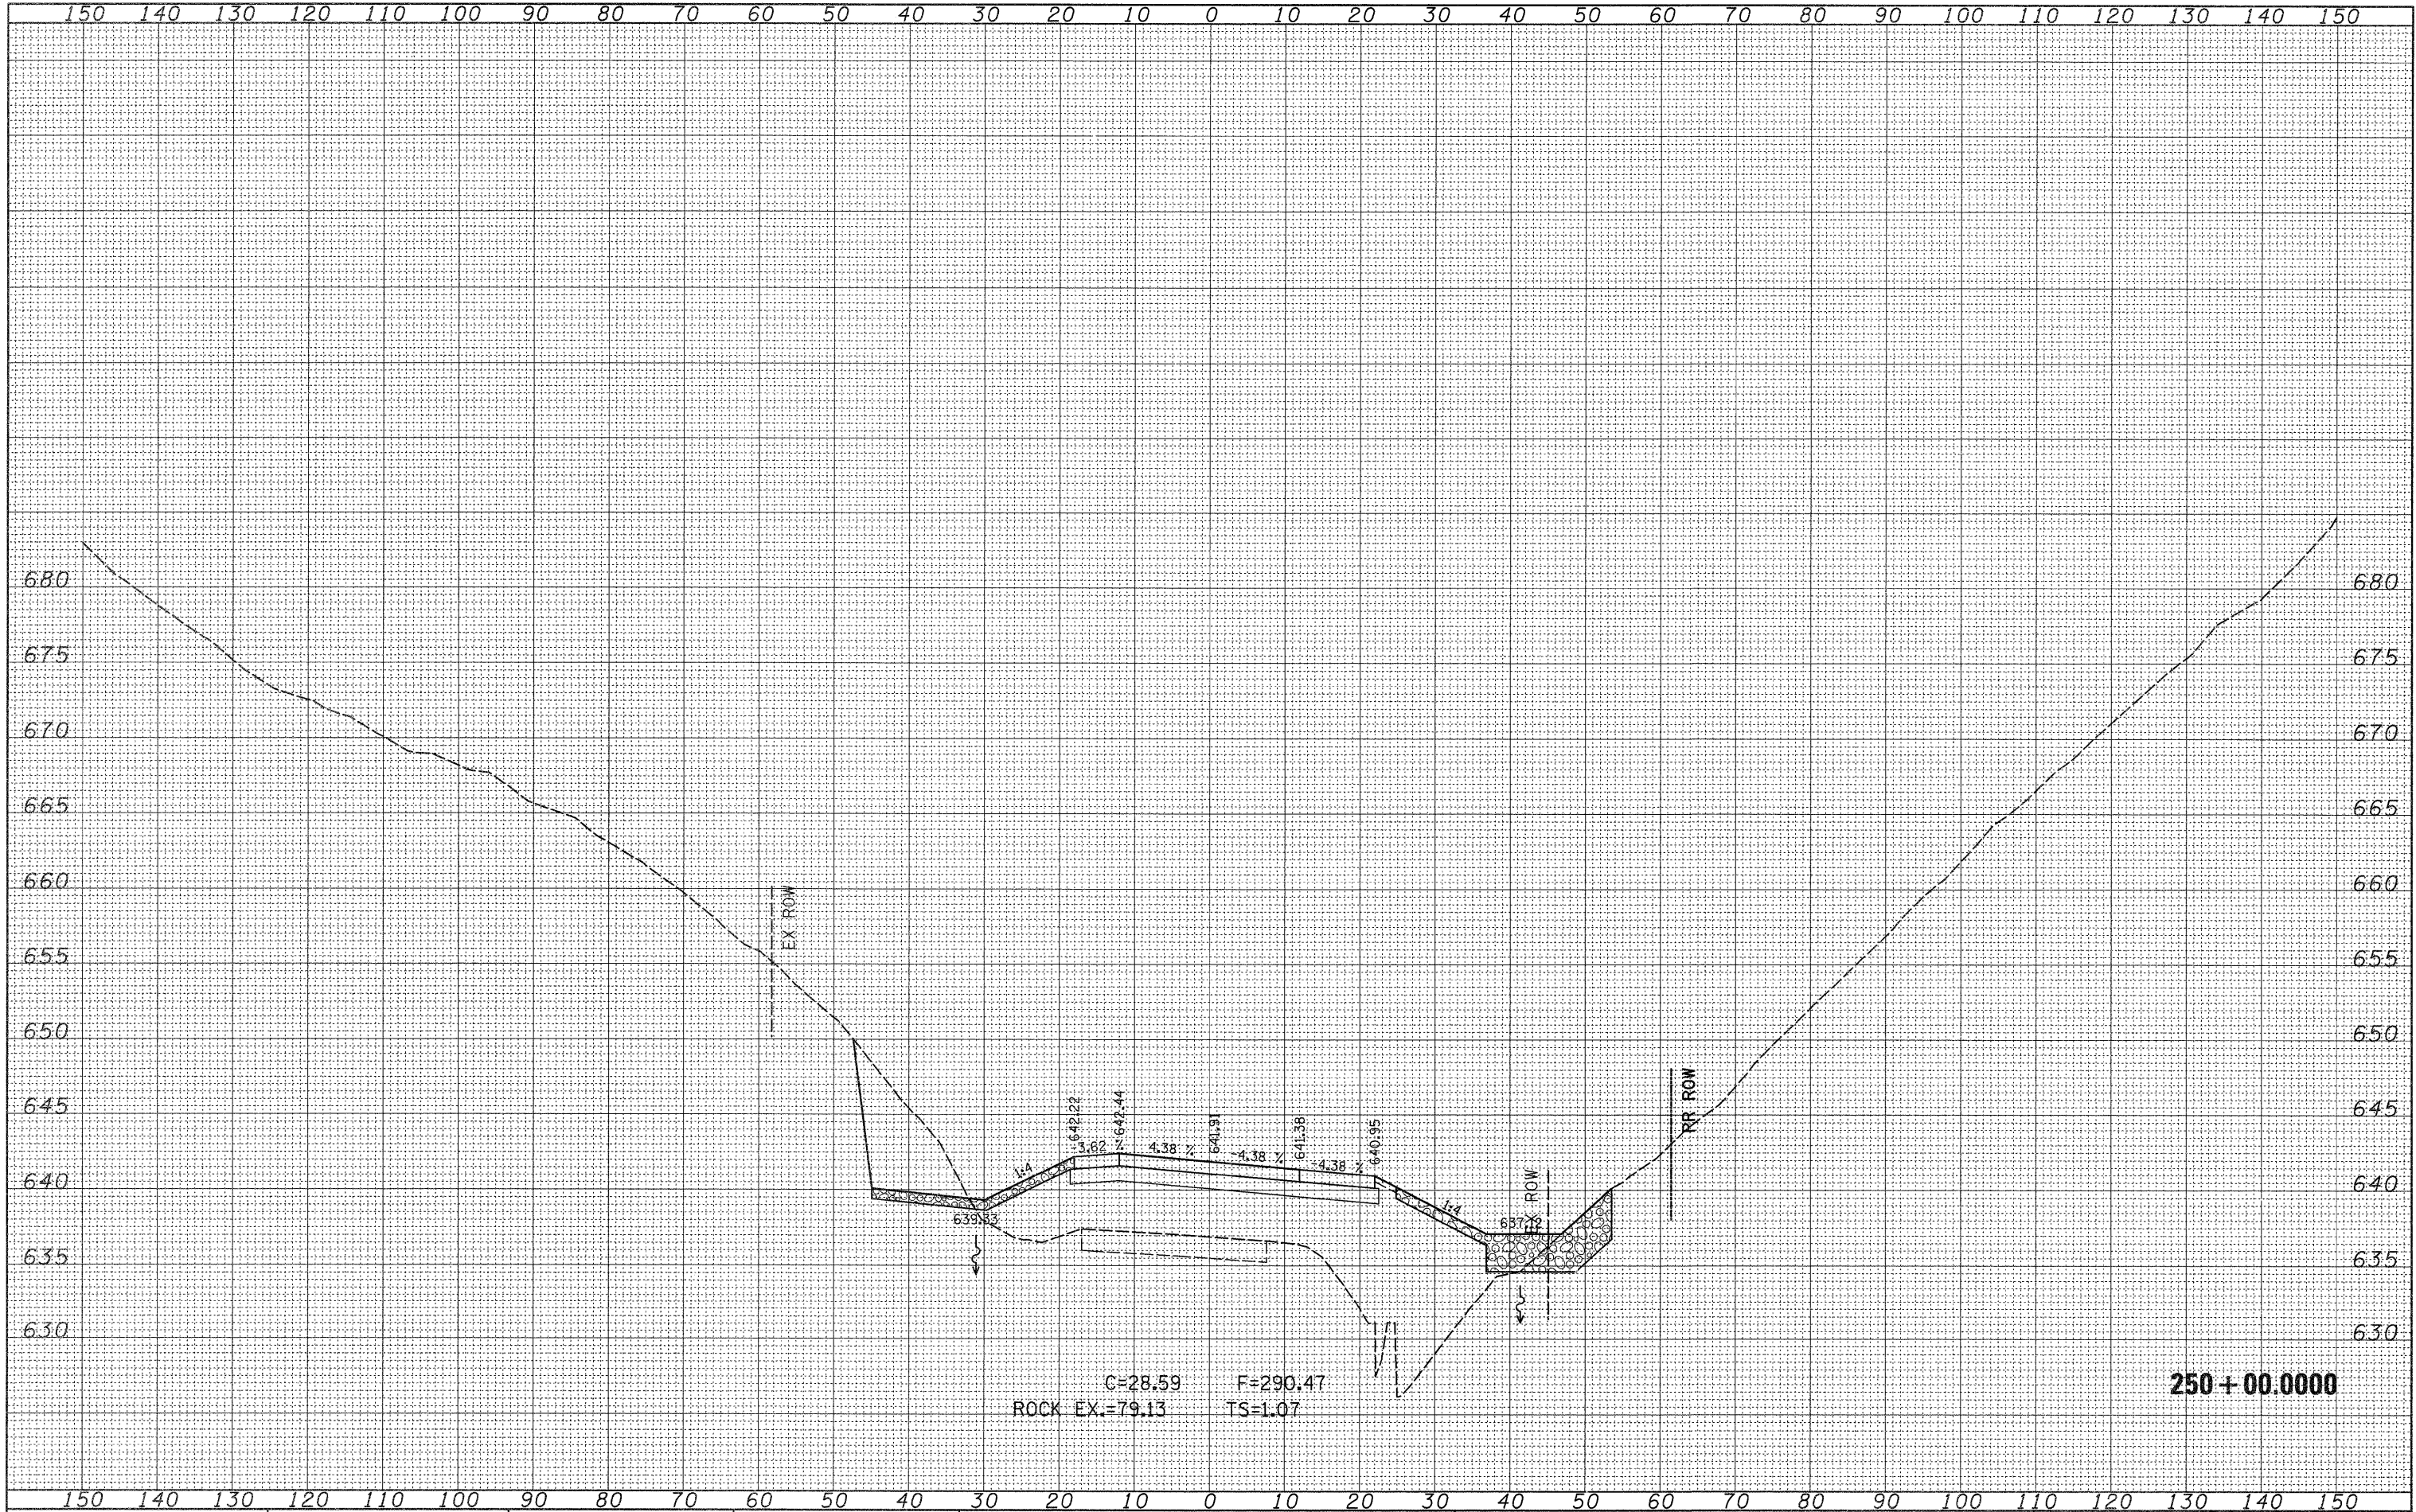

FILE NAME = c:\p\work\PWIDOT\CUSHMANBW\8117386\0202808	USER NAME = cushmanbw	DESIGNED -	REVISED -	STATE OF ILLINOIS DEPARTMENT OF TRANSPORTATION	IL ROUTE 20 MAINLINE CROSS SECTIONS				F.A.P. RTE.	SECTION	COUNTY	TOTAL SHEETS	SHEET NO.
	ssht.dgn	DRAWN -	REVISED -		3C1	31T	JO DAVIESS	160	99				
	PLOT SCALE = 10.0000 ' / IN.	CHECKED -	REVISED -		CONTRACT NO. 64D92								
	PLOT DATE = Wed Dec 09 11:11:53 2009	DATE -	REVISED -		SCALE:	SHEET NO.	OF	SHEETS	STA. 250+00.0000 TO STA. 250+00.0000	ILLINOIS FED. AID PROJECT			

FINAL	DATE
SURVEY	BY
NOTE BOOK	
NO.	

ORIGINAL	DATE
SURVEY	BY
NOTE BOOK	
NO.	

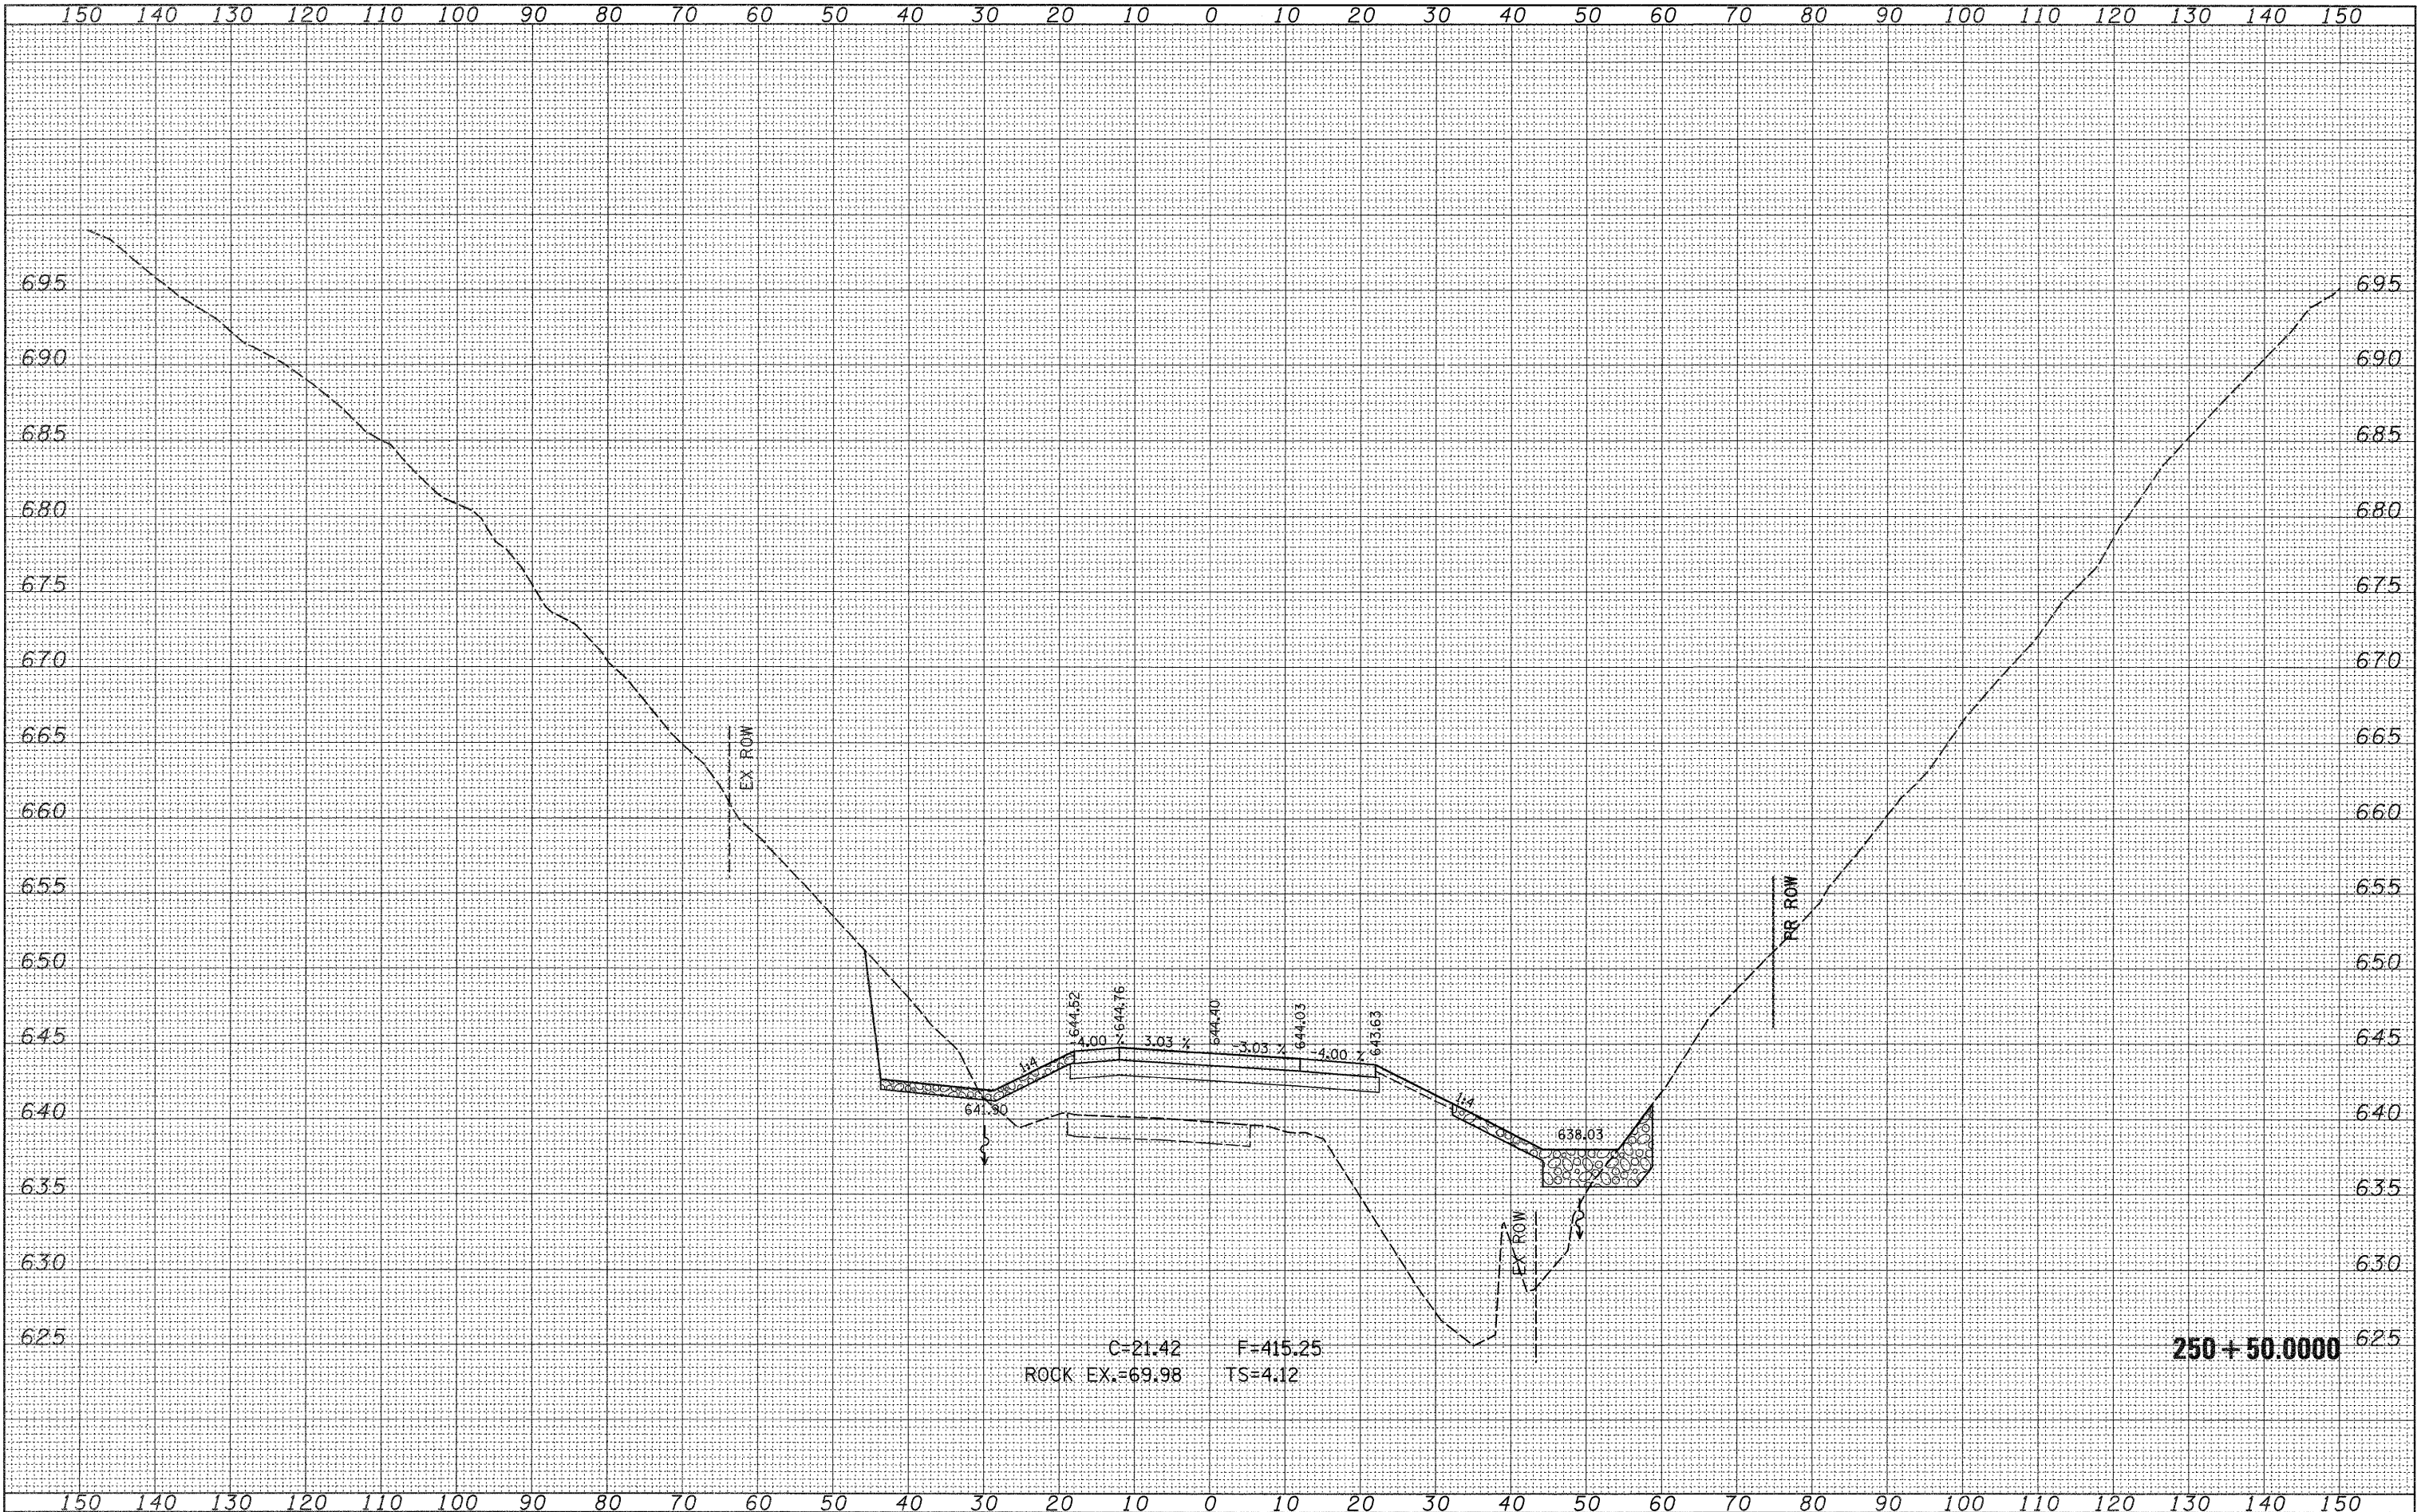

FILE NAME = c:\pwork\PWIDOT\CUSHMANBW\d8117386\0202808	USER NAME = cushmanbw	DESIGNED -	REVISED -	STATE OF ILLINOIS DEPARTMENT OF TRANSPORTATION				IL ROUTE 20 MAINLINE CROSS SECTIONS				F.A.P. RTE. 301	SECTION 31T	COUNTY JO DAVIESS	TOTAL SHEETS 160	SHEET NO. 100
	ashtdgn	DRAWN -	REVISED -													
	PLOT SCALE = 10.0000' / IN.	CHECKED -	REVISED -													
	PLOT DATE = Wed Dec 09 11:11:53 2009	DATE -	REVISED -													
								SCALE:	SHEET NO.	OF	SHEETS	STA. 250+50.0000 TO STA. 250+50.0000				ILLINOIS FED. AID PROJECT