




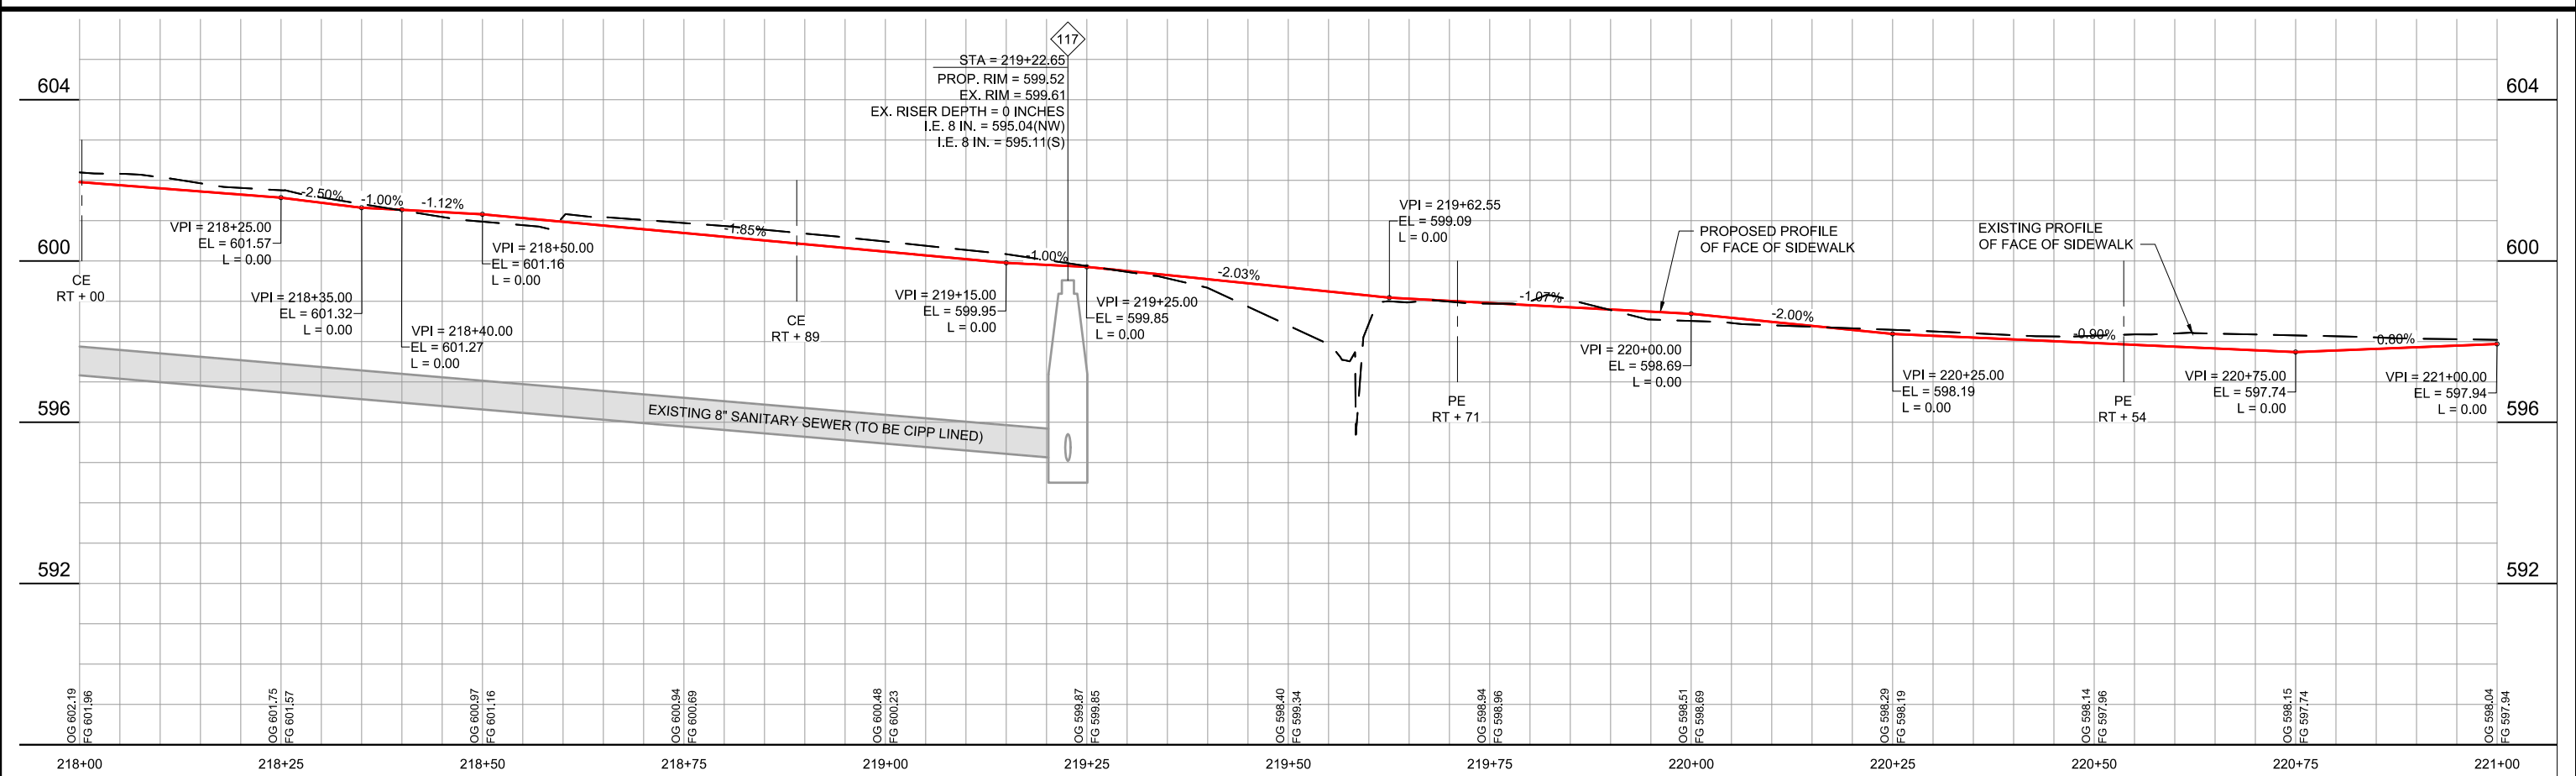
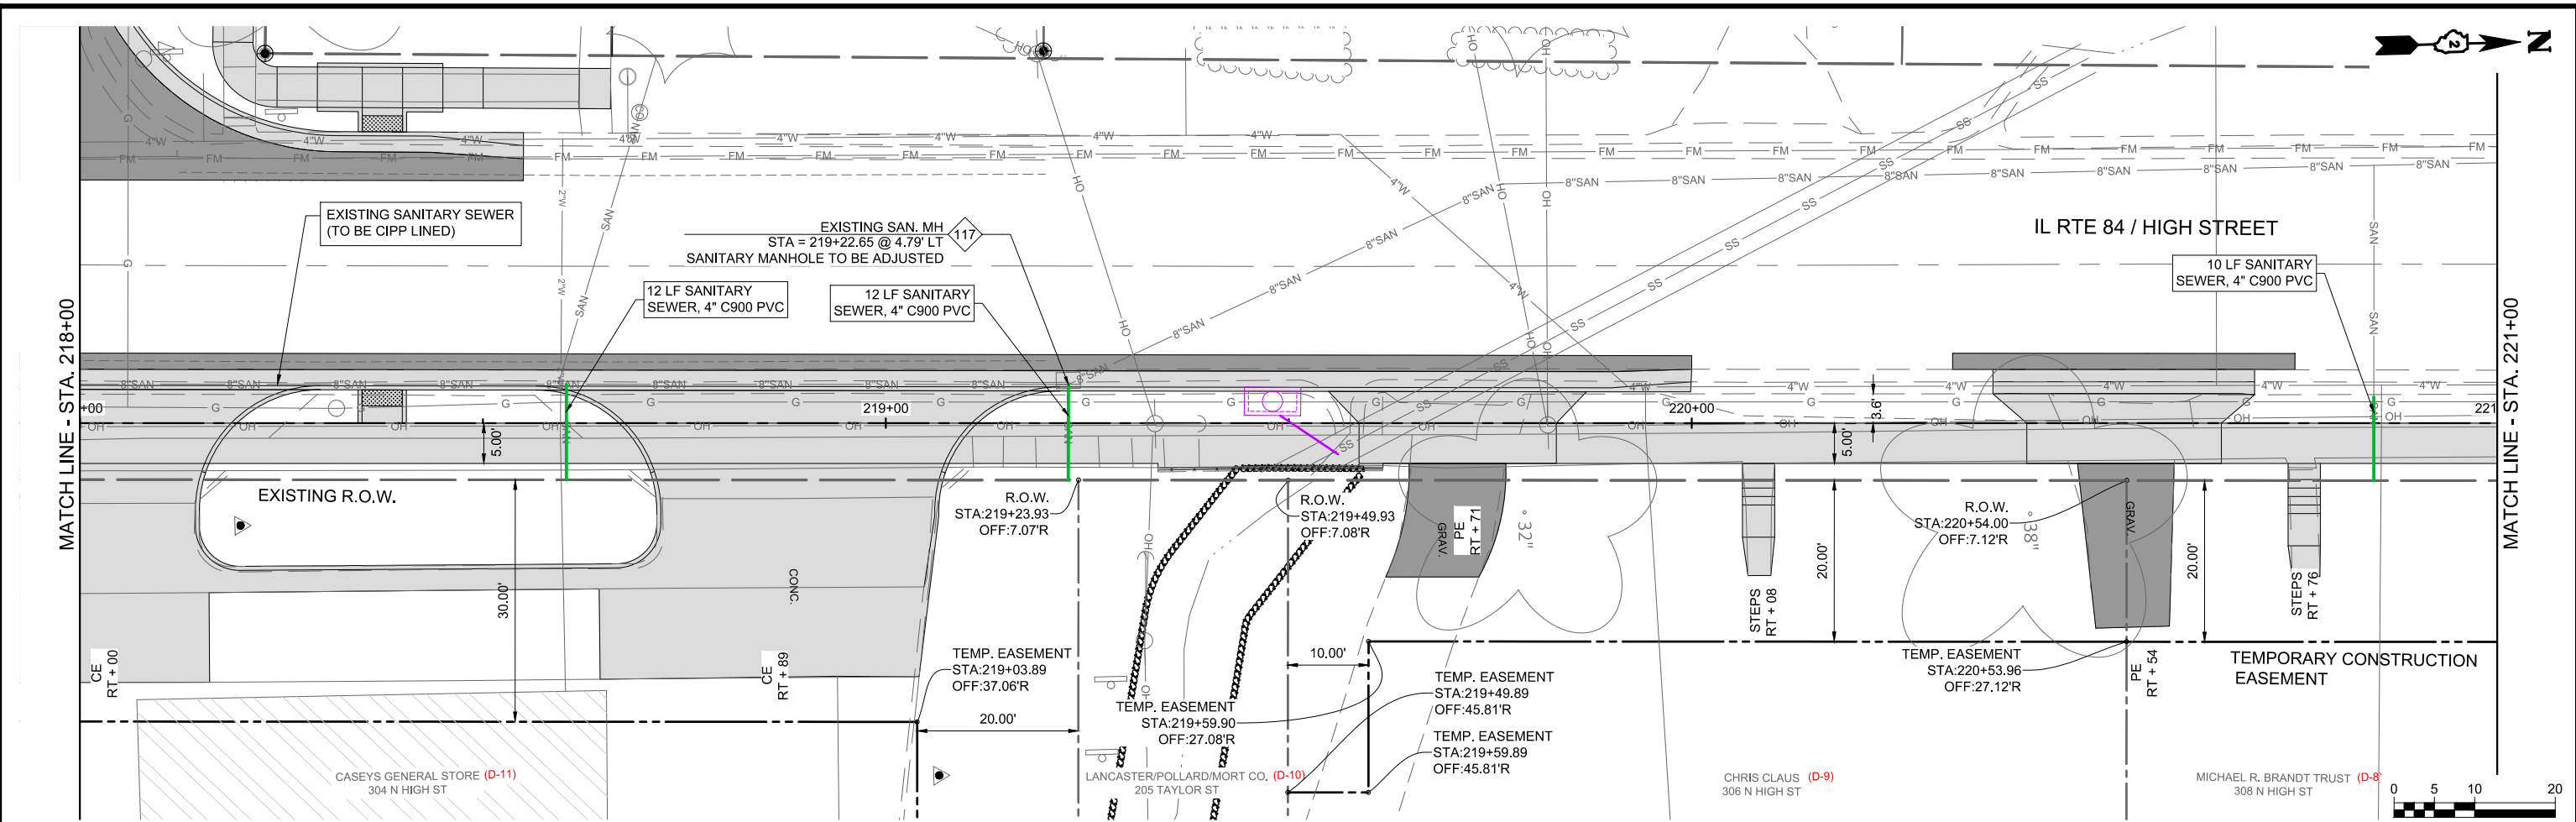
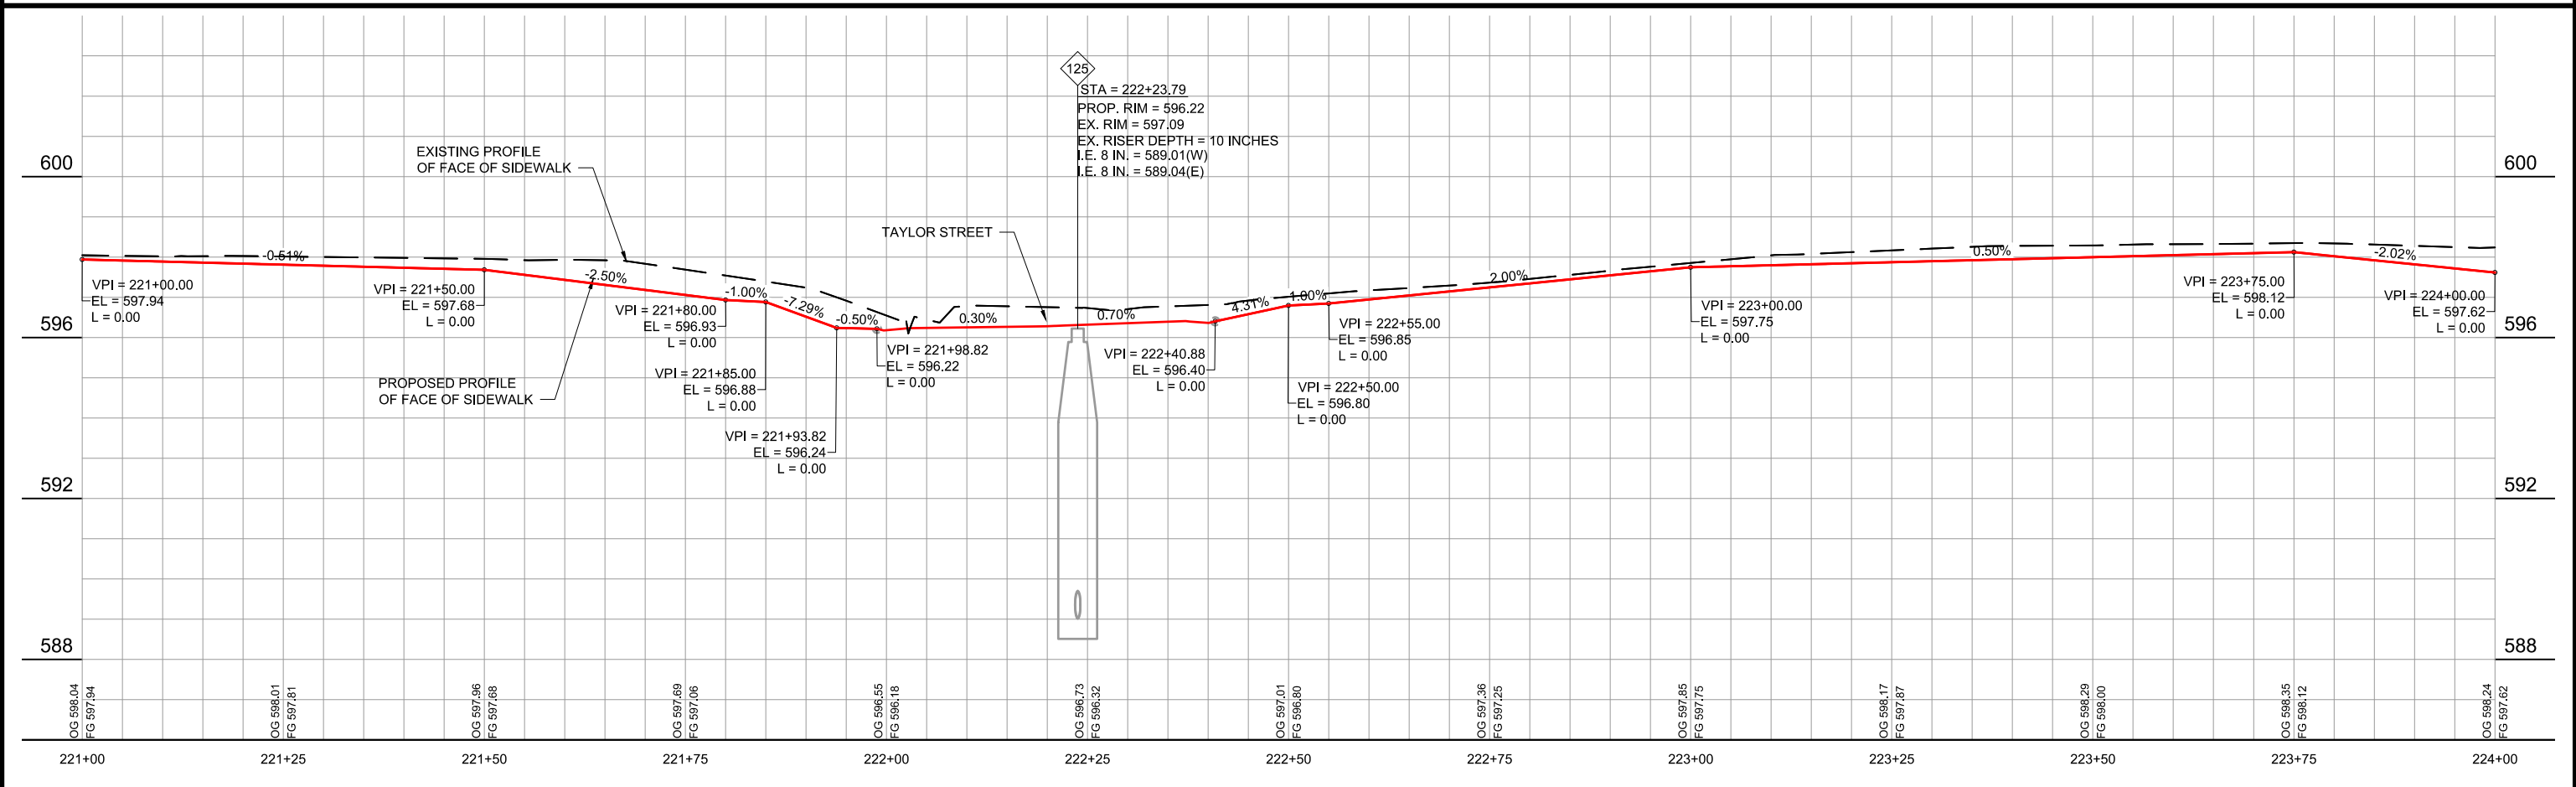
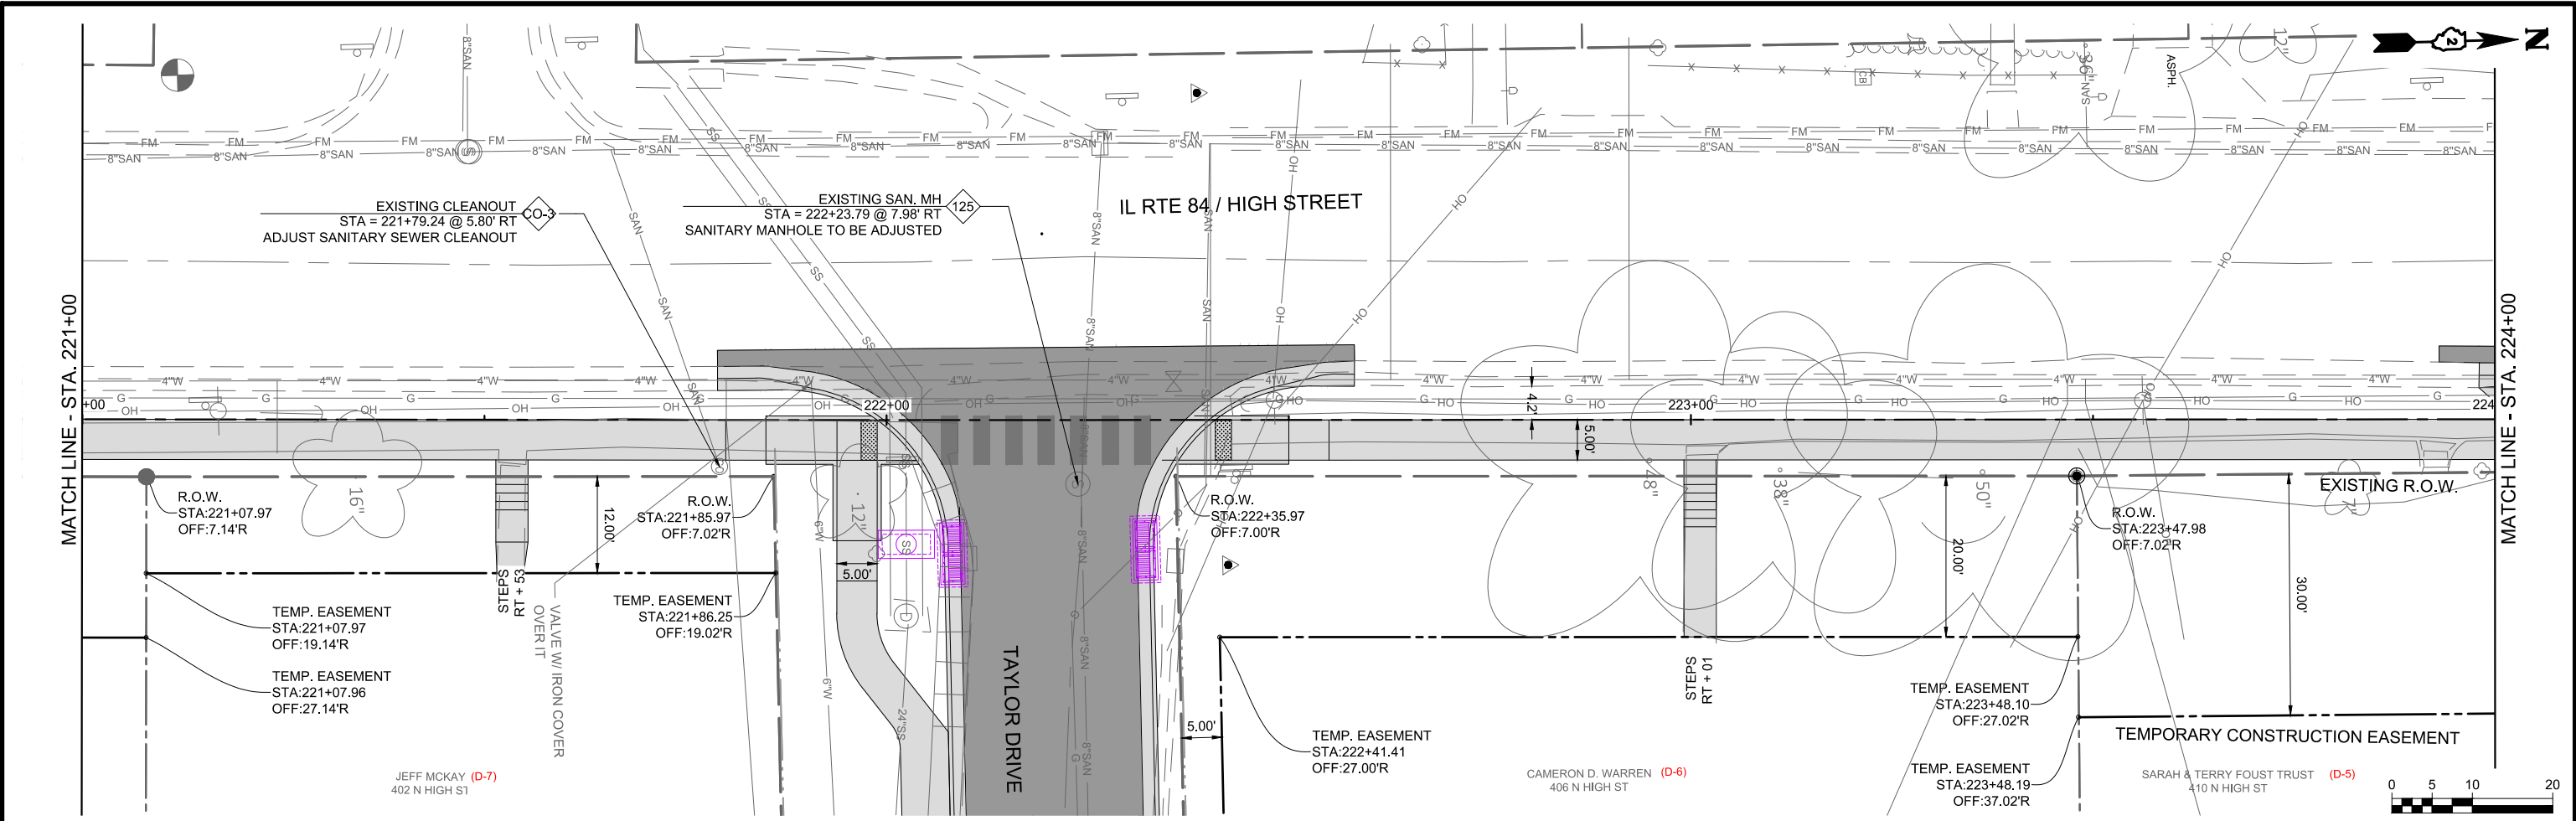
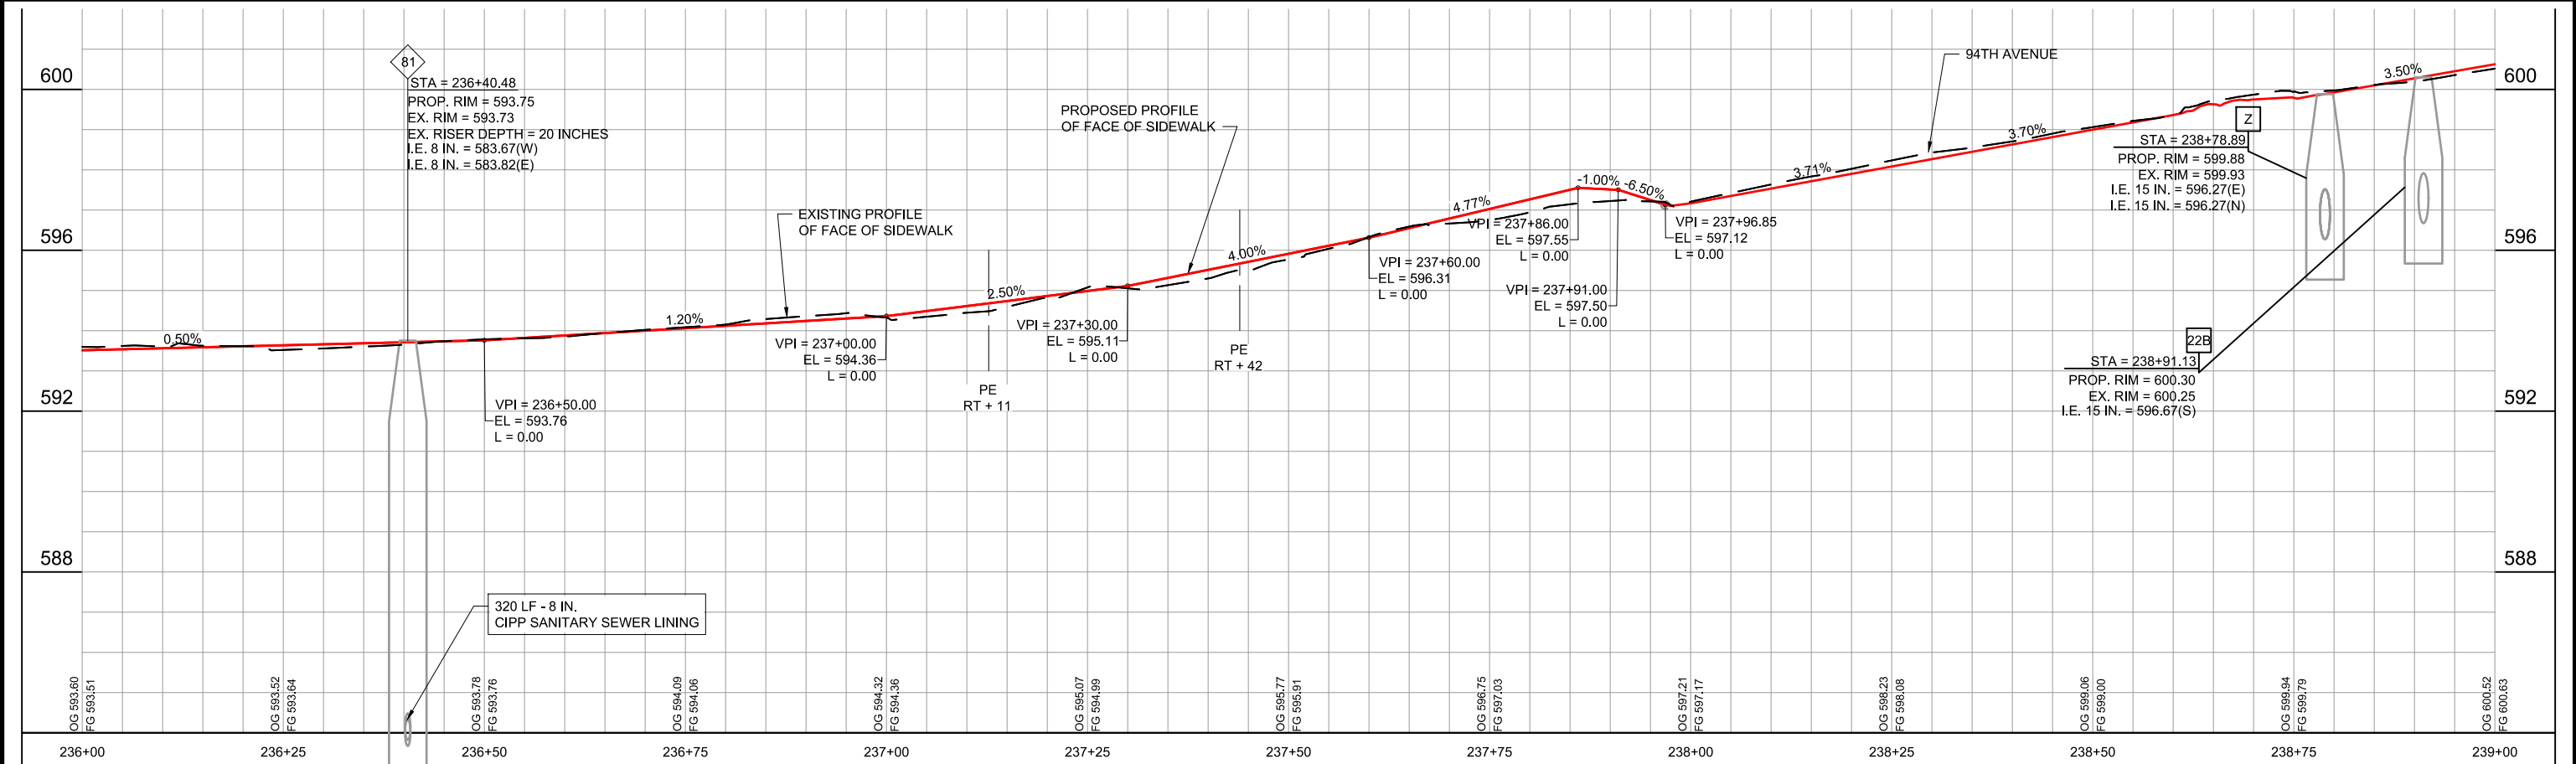



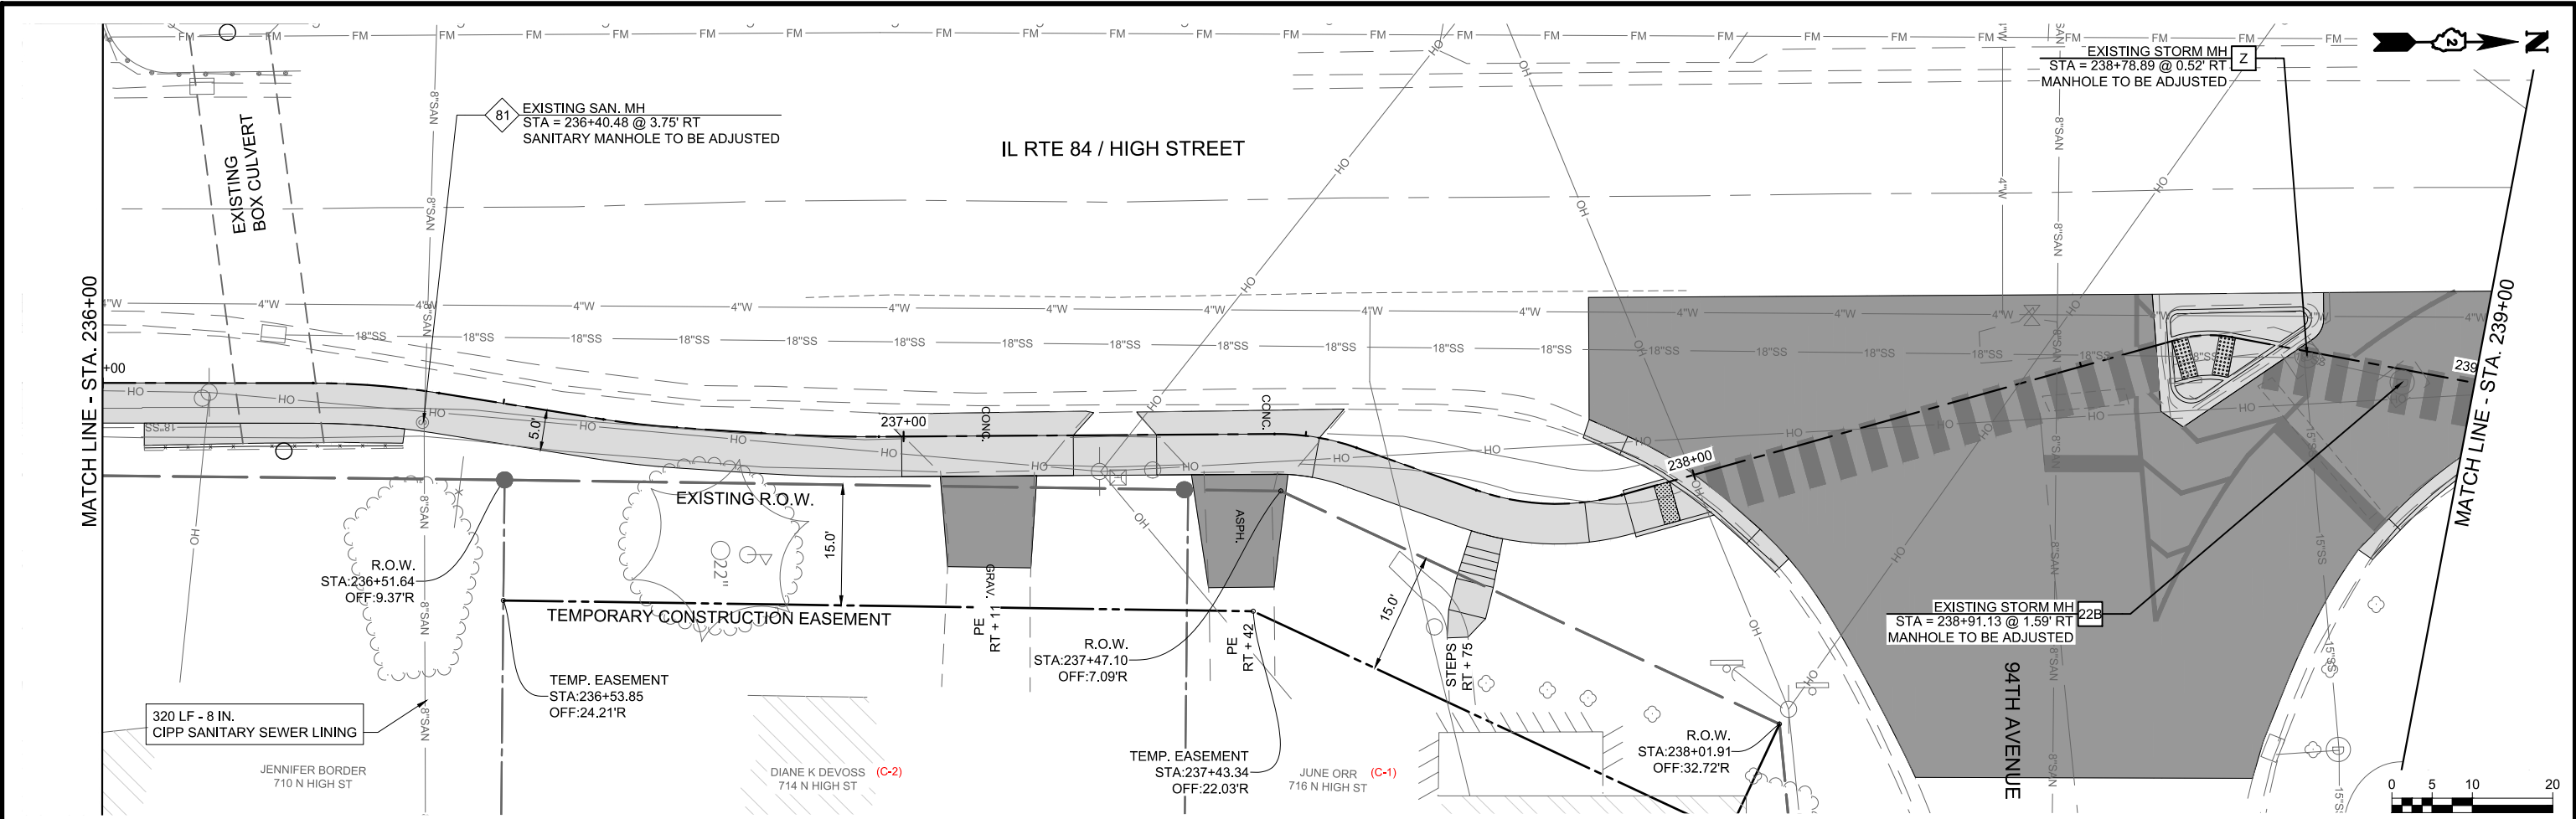



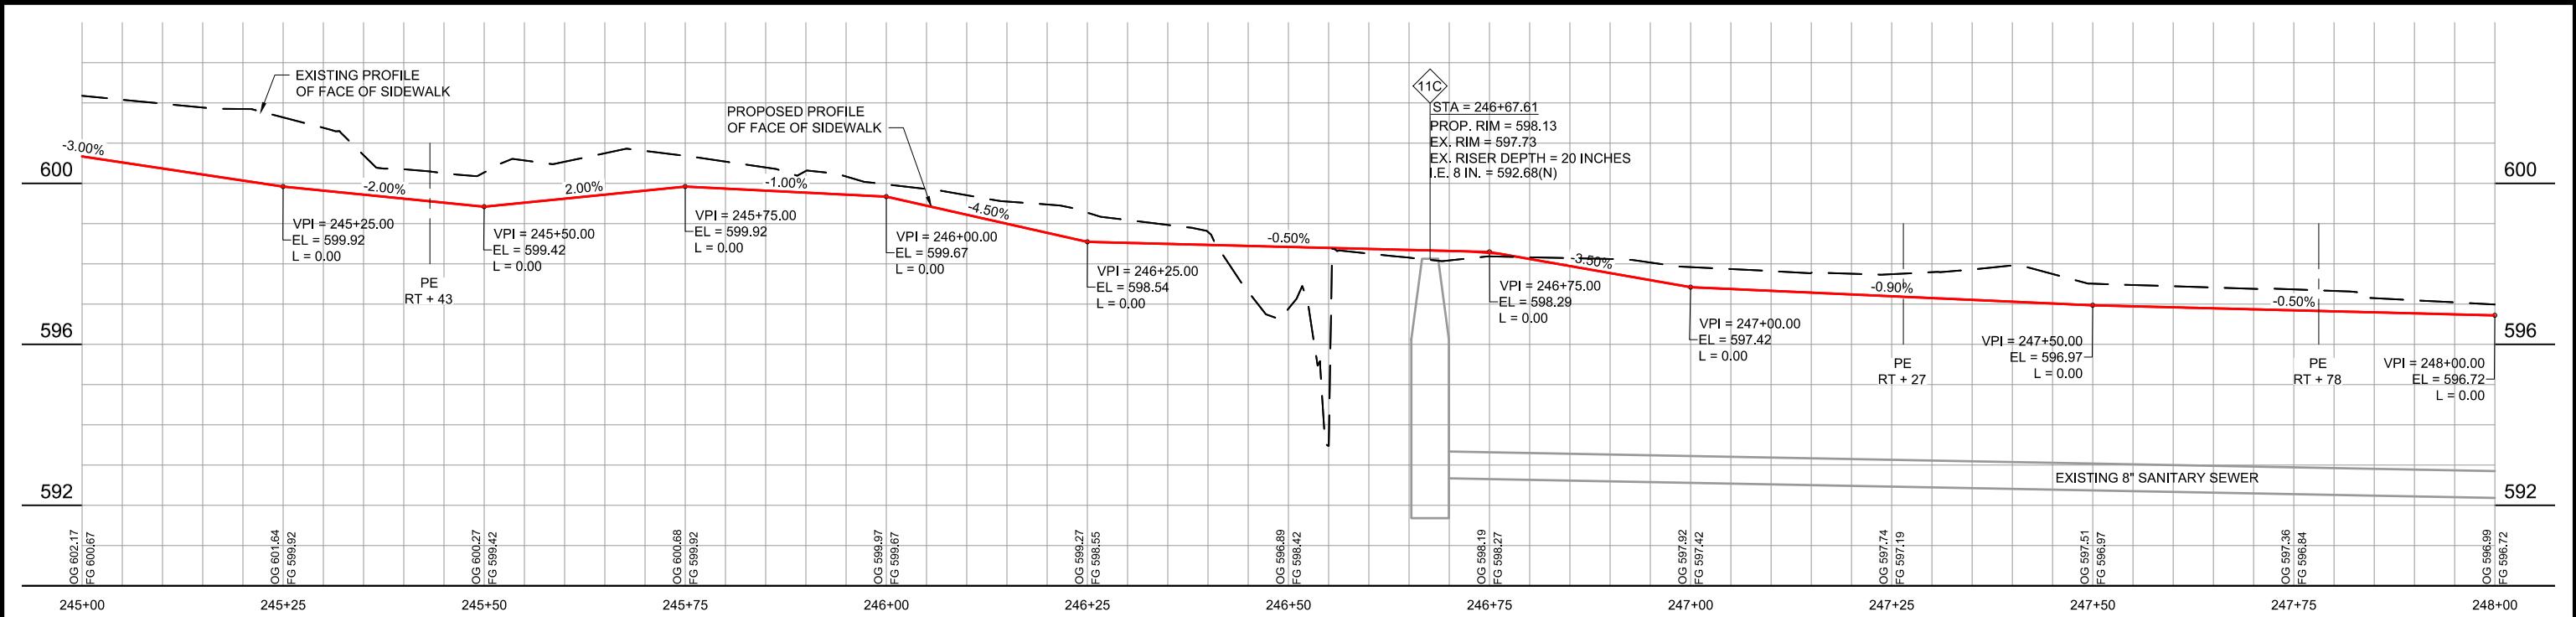



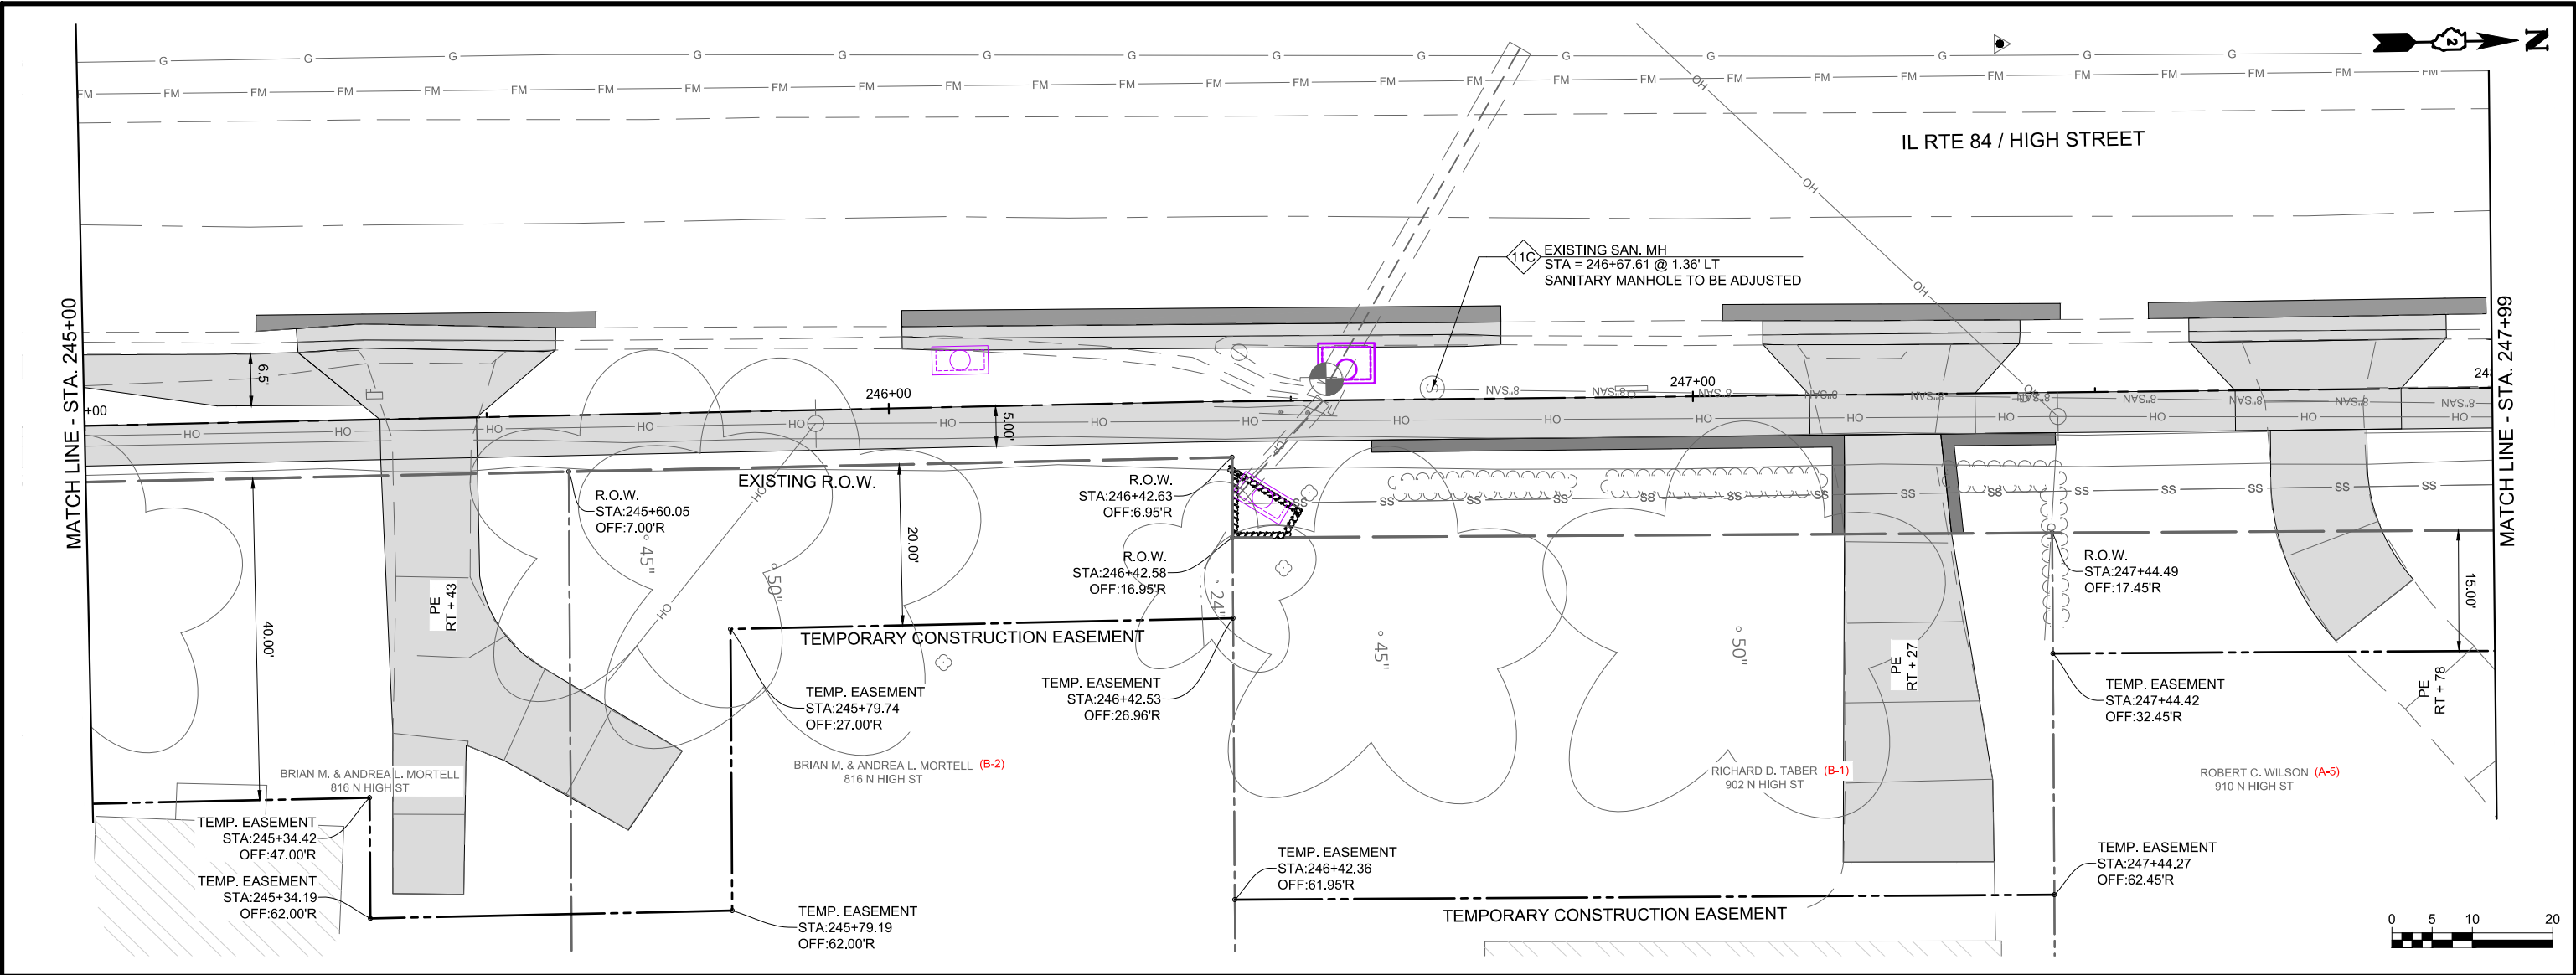


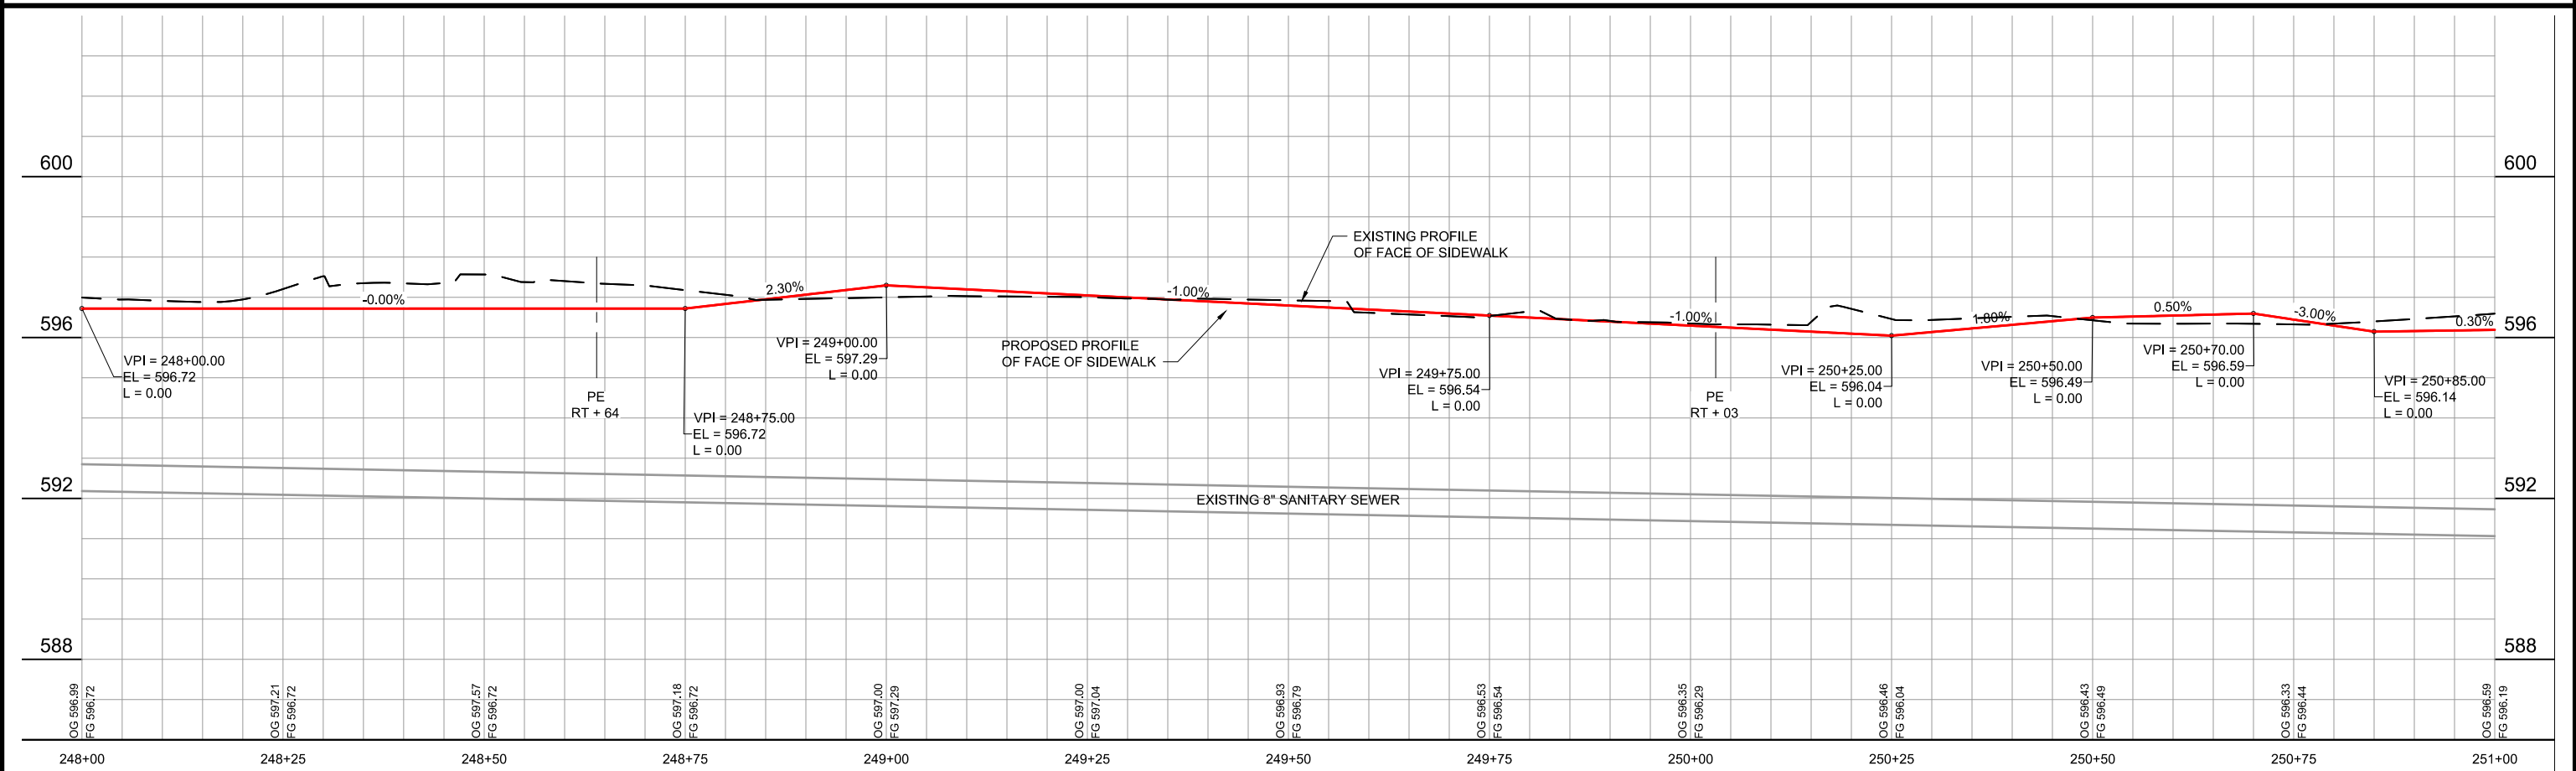

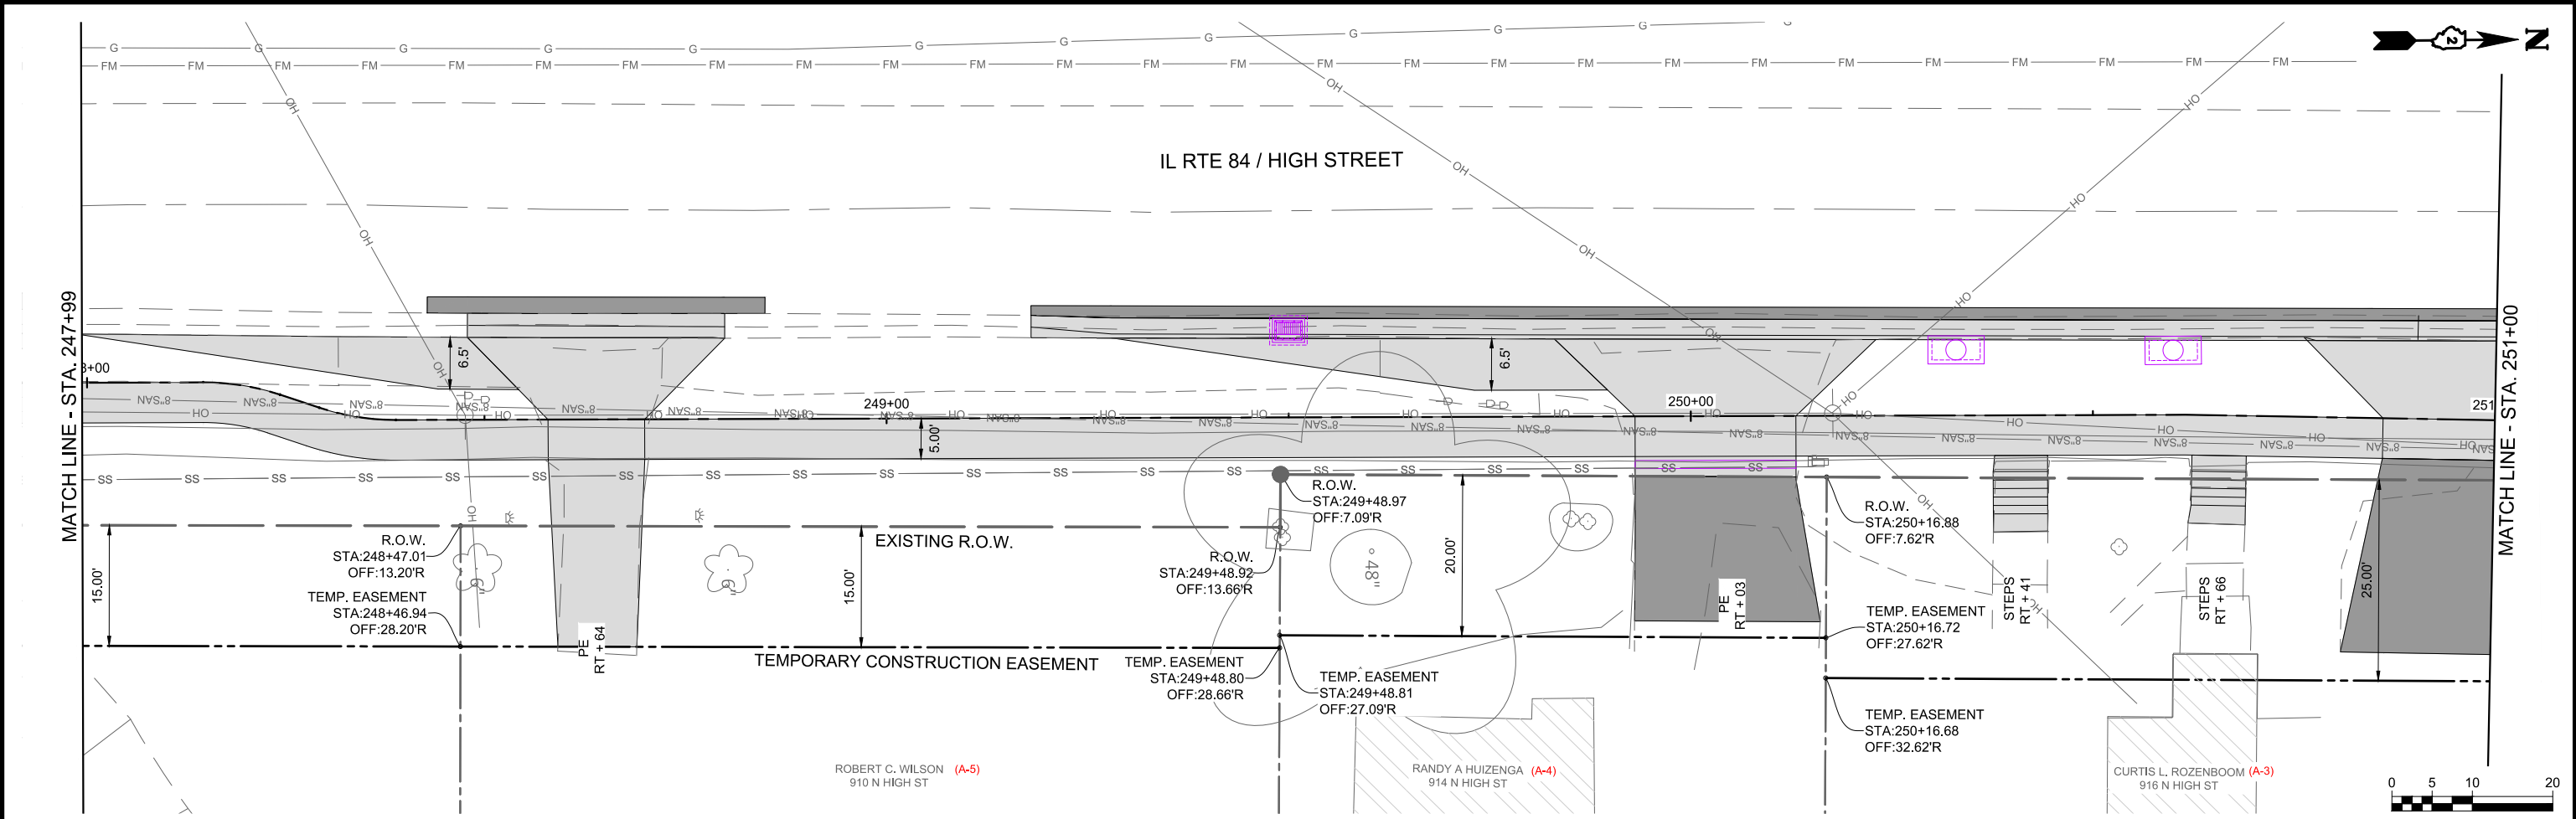

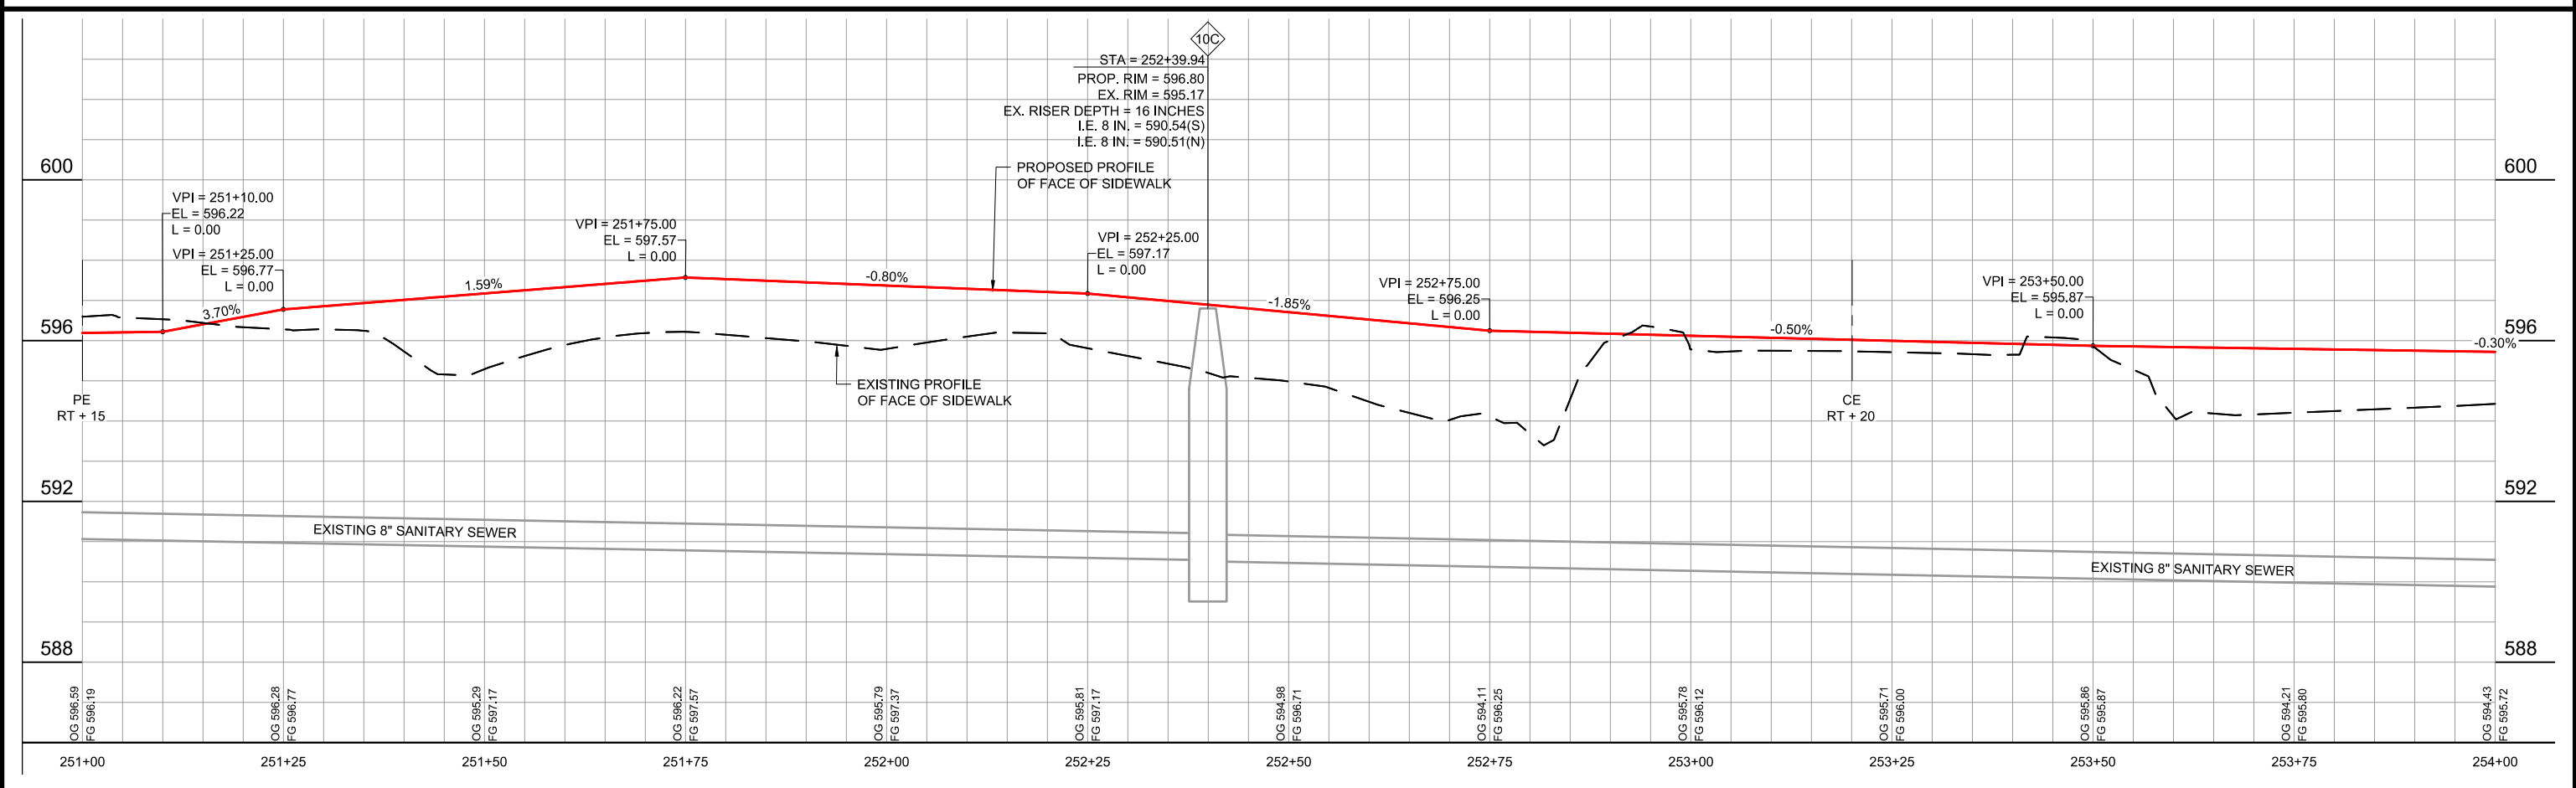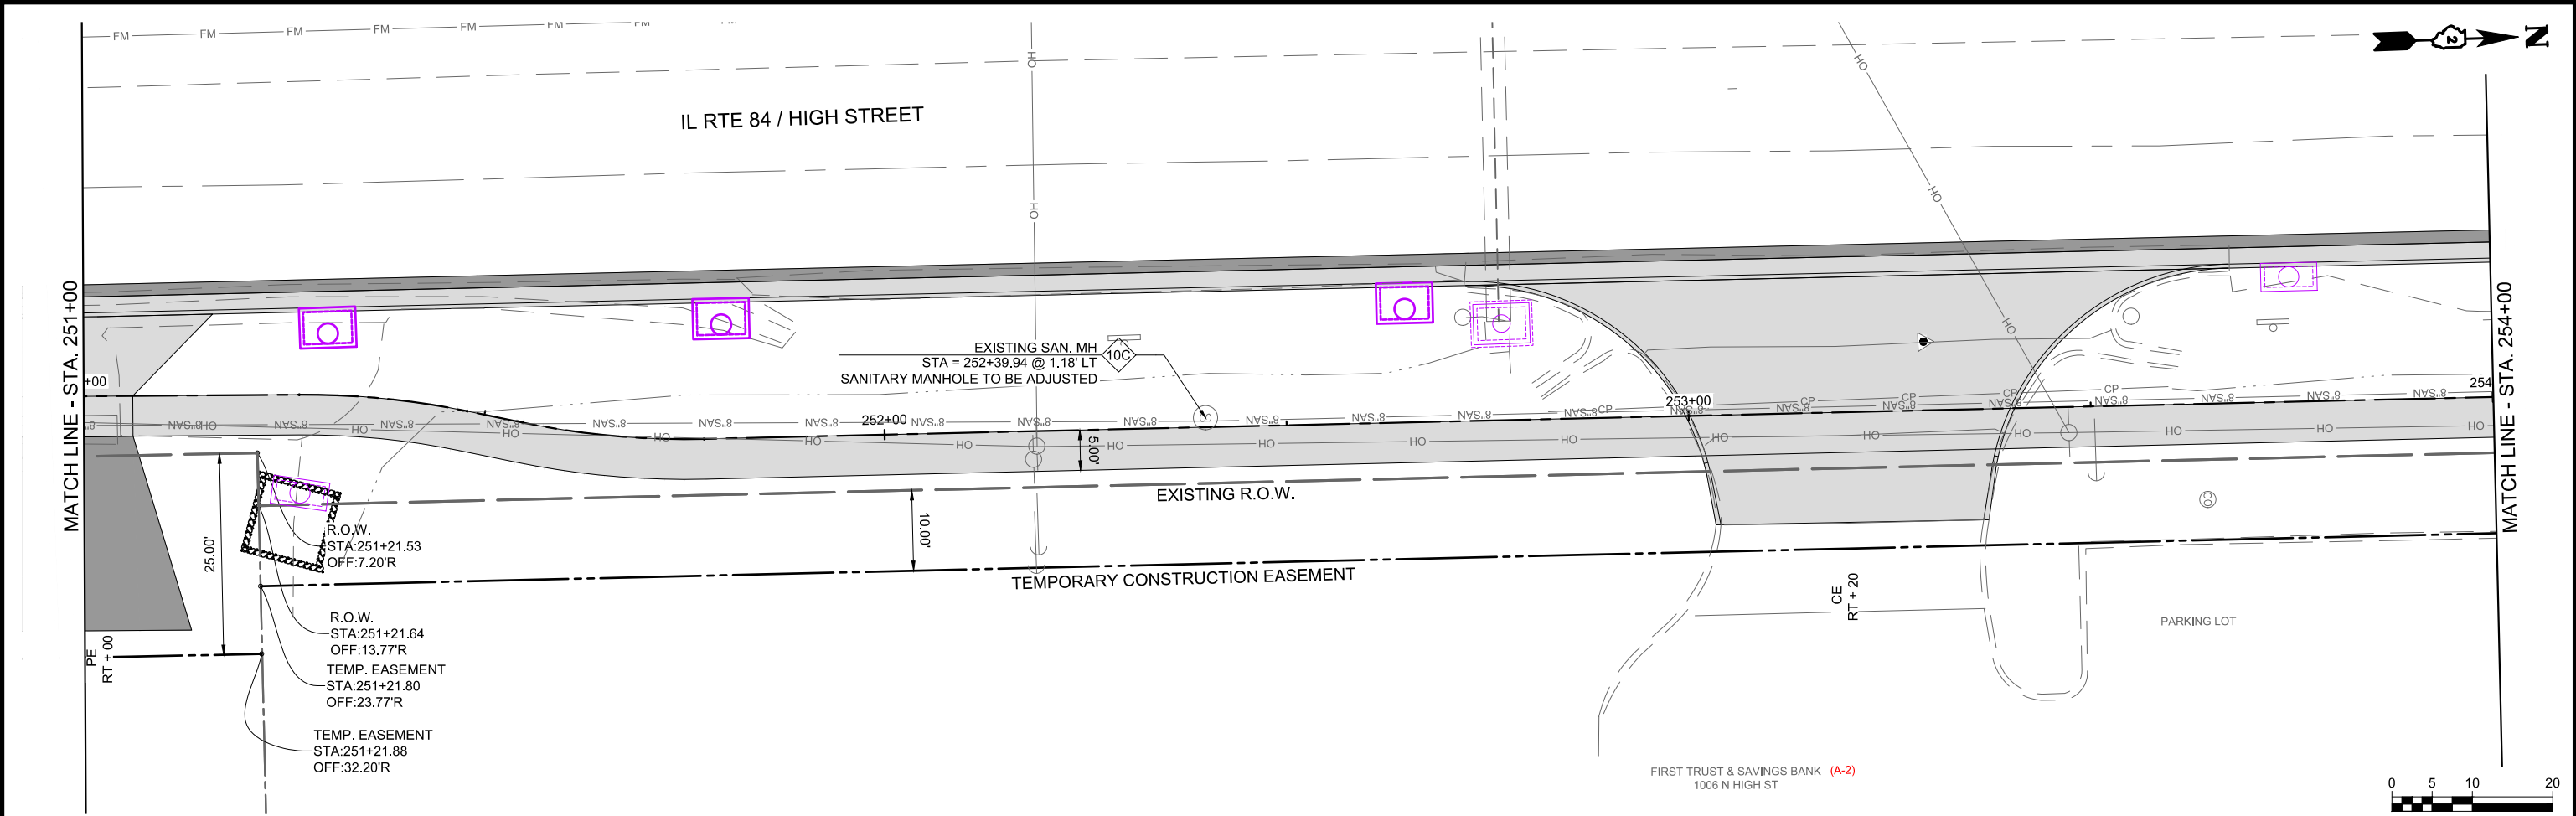

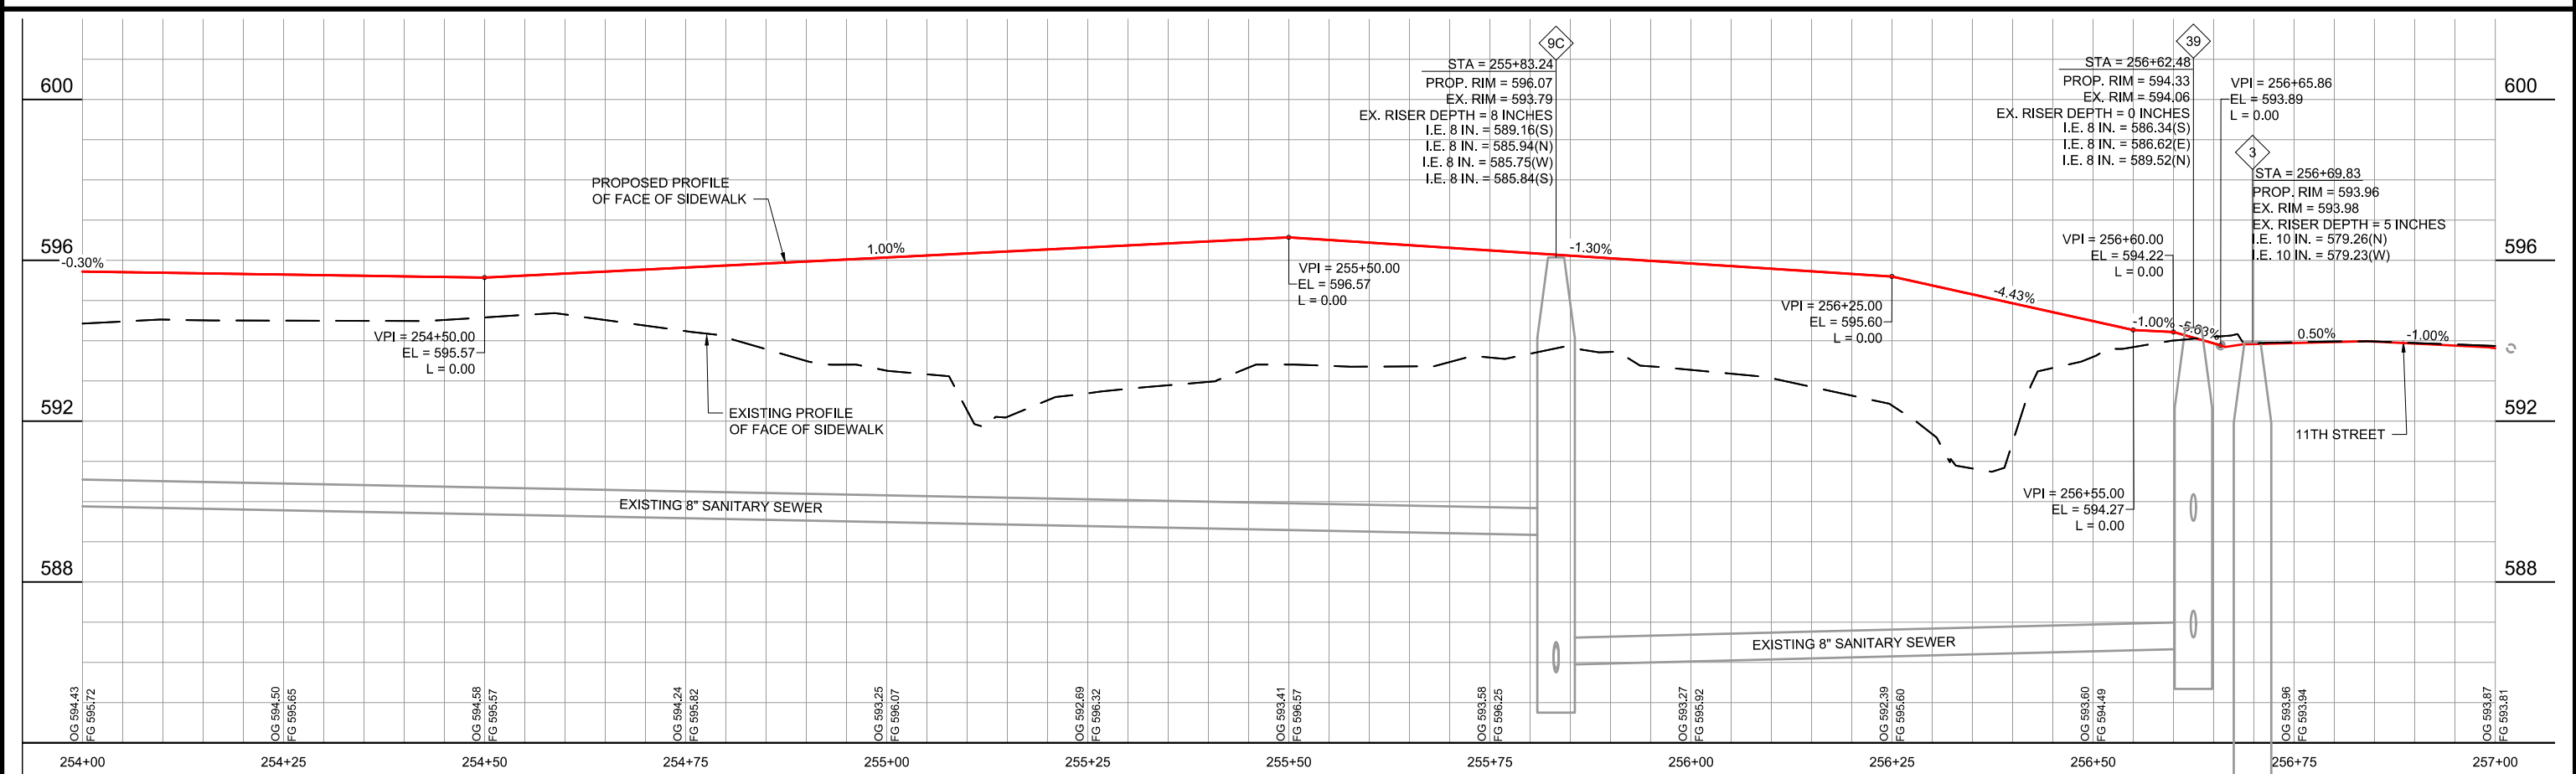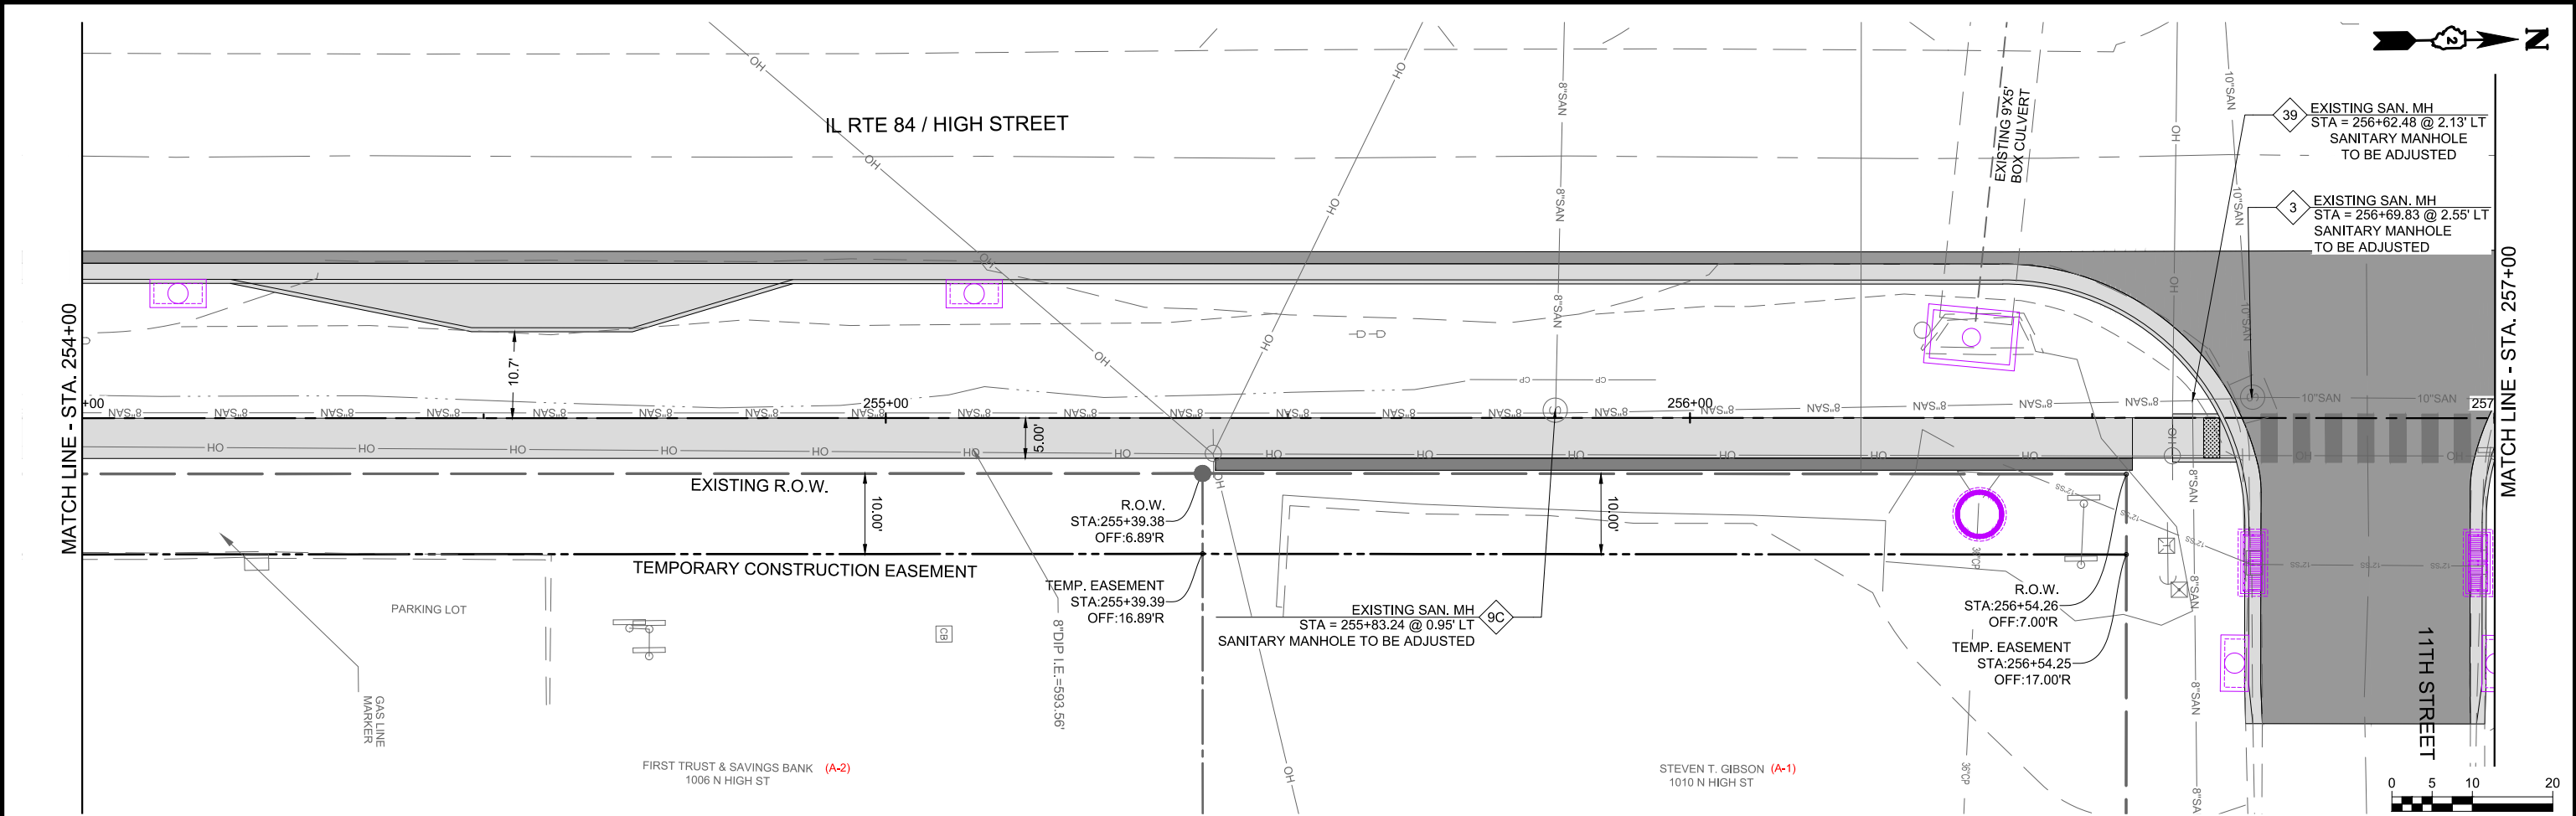

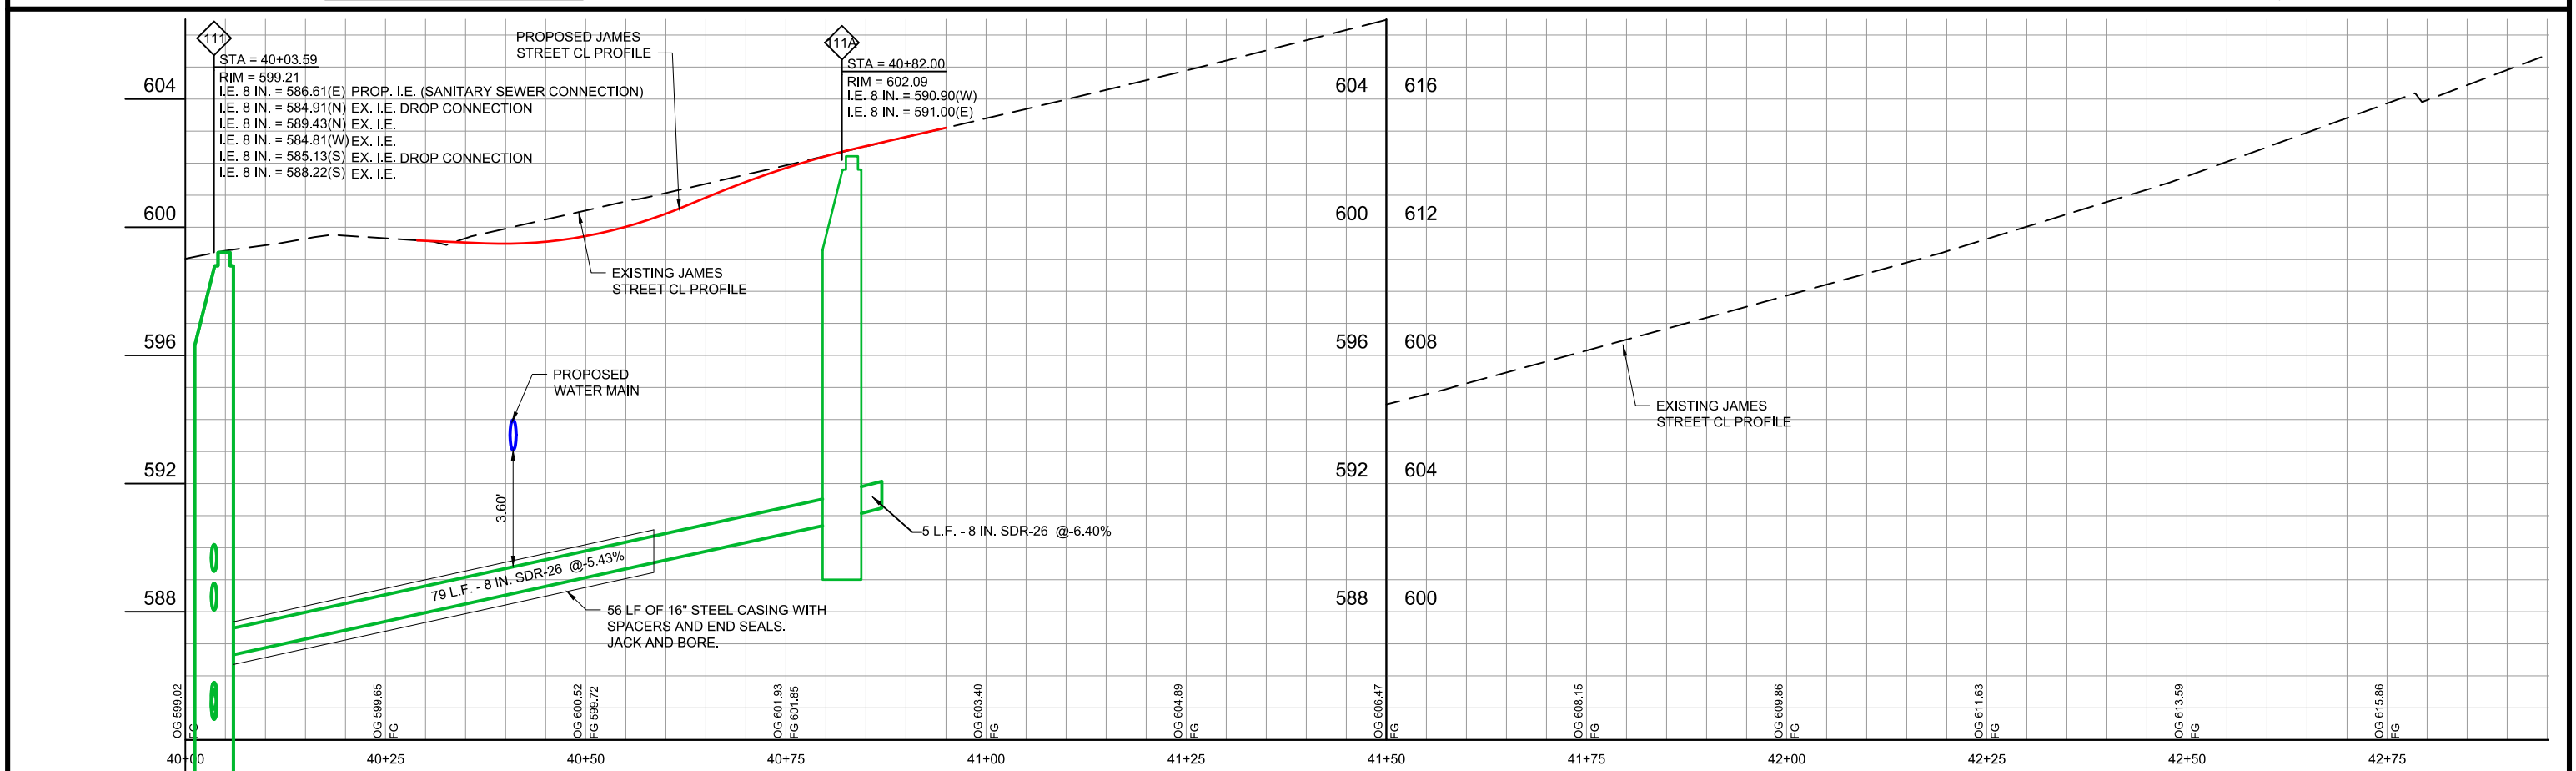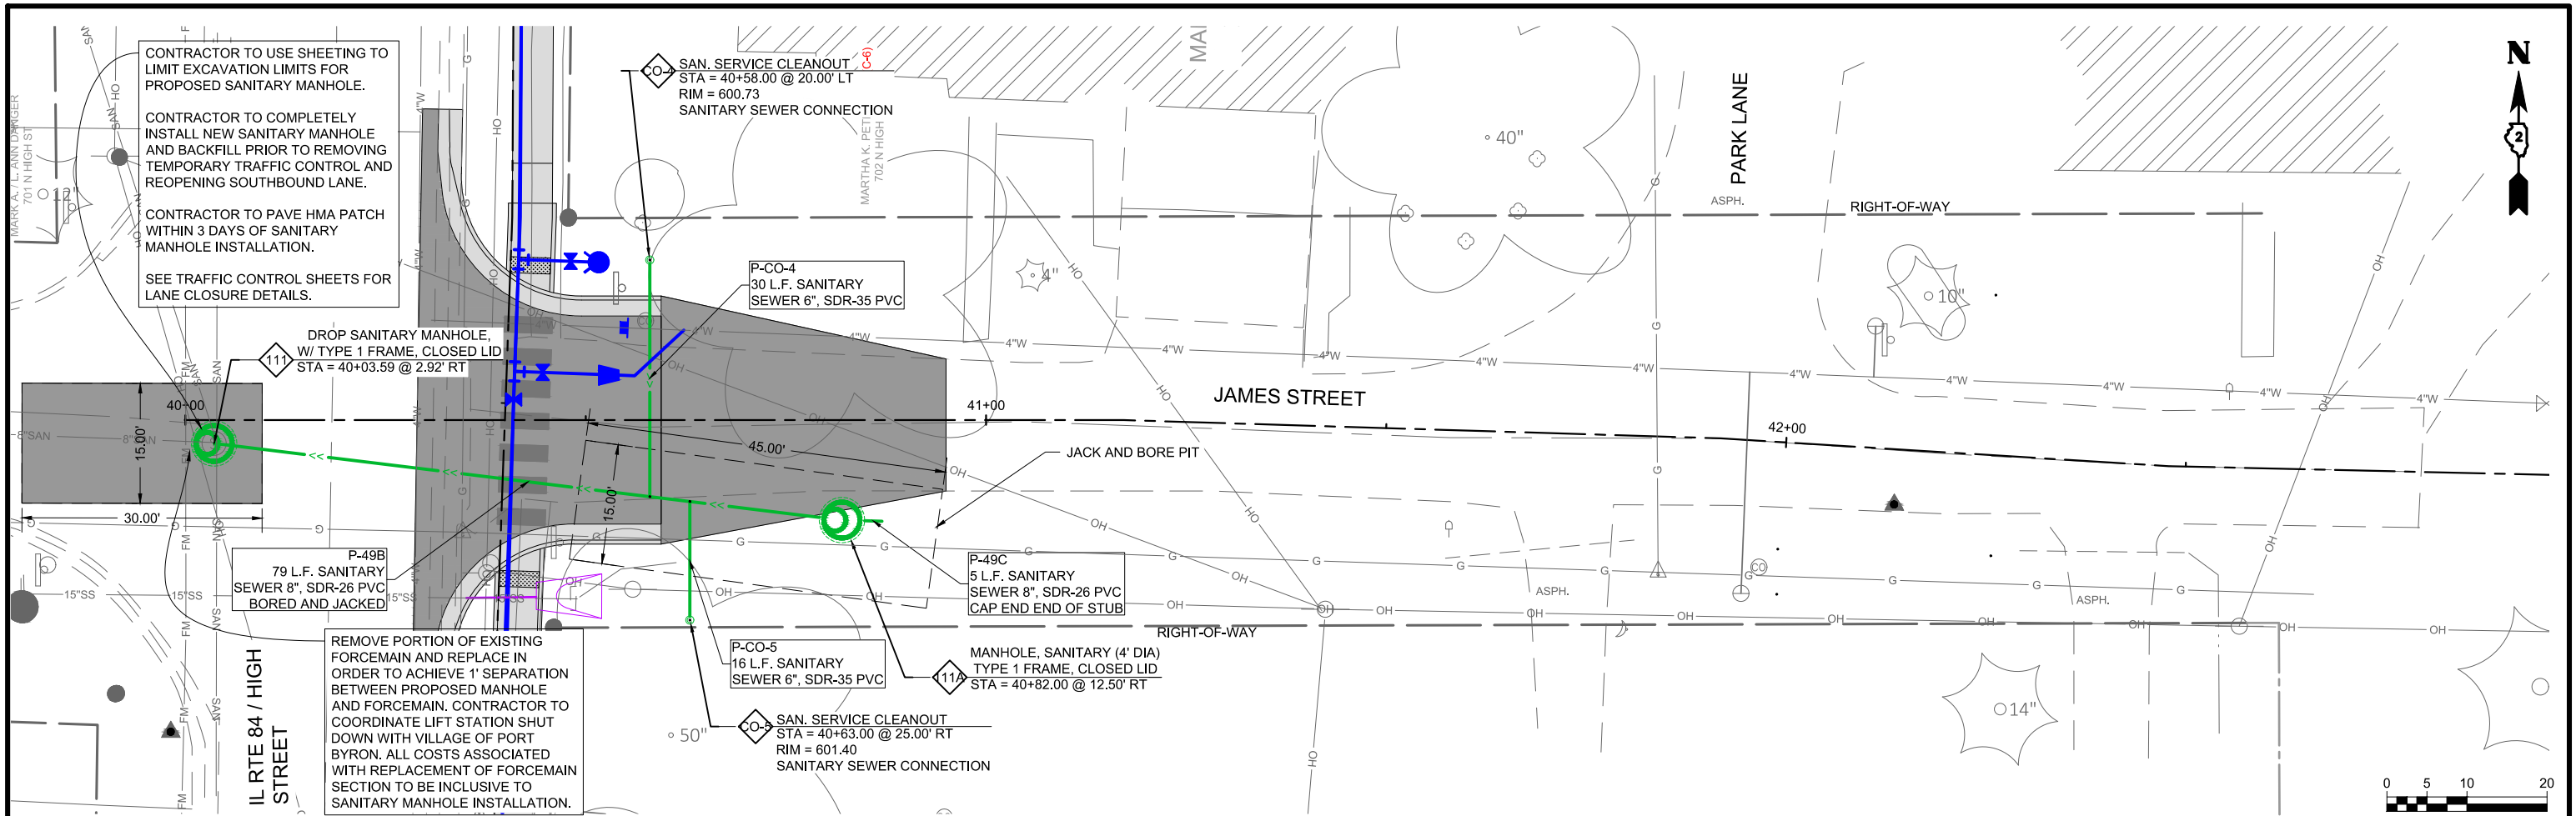

ENGINEERING | ARCHITECTURE | SURVEYING
FUNDING | PLANNING | ENVIRONMENTAL
2117 State Street, Bettendorf IA 52722
(563) 445-3501 www.msa-ps.com
© MSA Professional Services, Inc.



PLOT DATE	- 8-Jan-21	DESIGNED	- JLS	REVISED	- (1)
USER NAME	- JAYDEN SCHECKER	DRAWN BY	- JLS	REVISED	- (2)
PLOT SCALE	- AS SHOWN	CHECKED	- JDF	REVISED	- (3)
FILE NAME	- SANITARY SEWER PLANS - JAMES STREET.dwg			REVISED	- (4)

STATE OF ILLINOIS
DEPARTMENT OF TRANSPORTATION



SANITARY SEWER PLANS - JAMES STREET

SCALE: AS SHOWN SHEET NO. 108 OF 190 SHEETS STA. 40+00 TO STA. 41+17.20

F.A.D. RTE.	SECTION	COUNTY	TOTAL SHEETS	SHEET NO.
308	15-00017-00-SW	ROCK ISLAND	190	108
CONTRACT NO. 85697				
ILLINOIS FED. AID PROJECT				

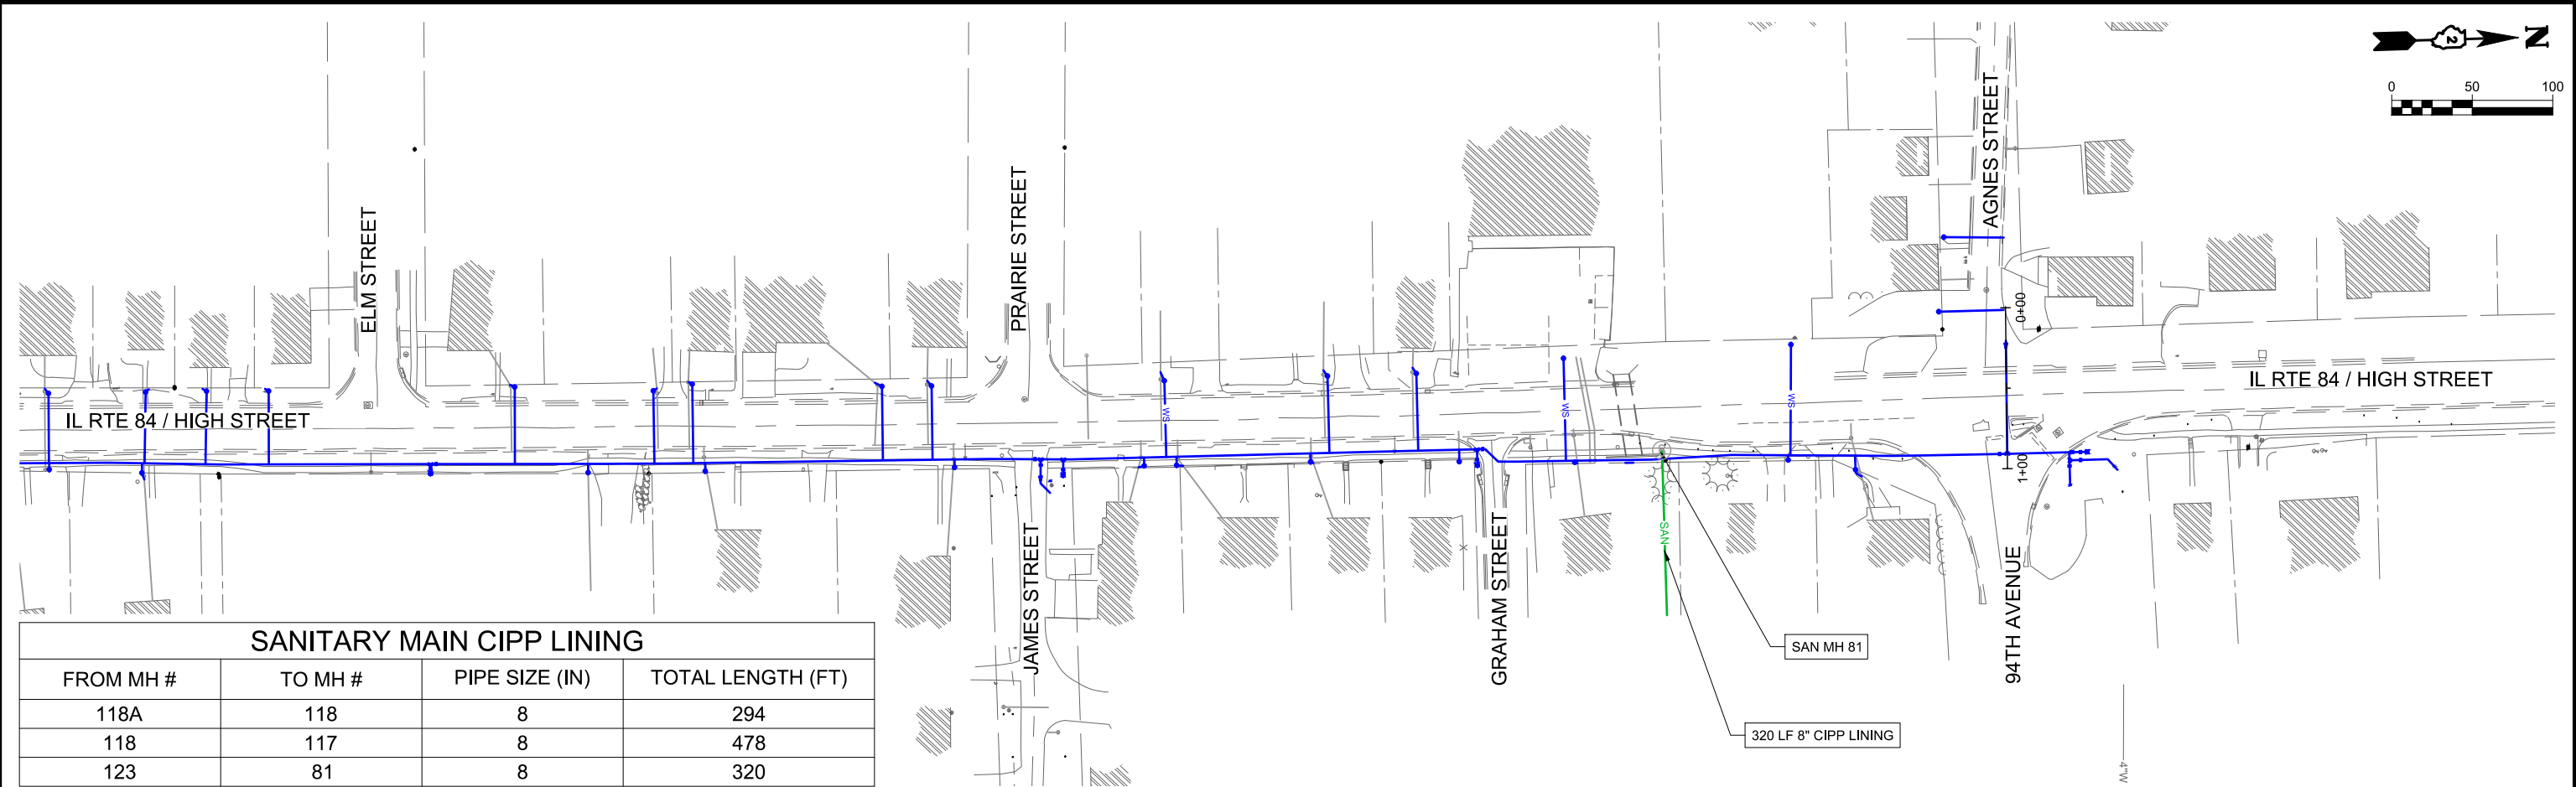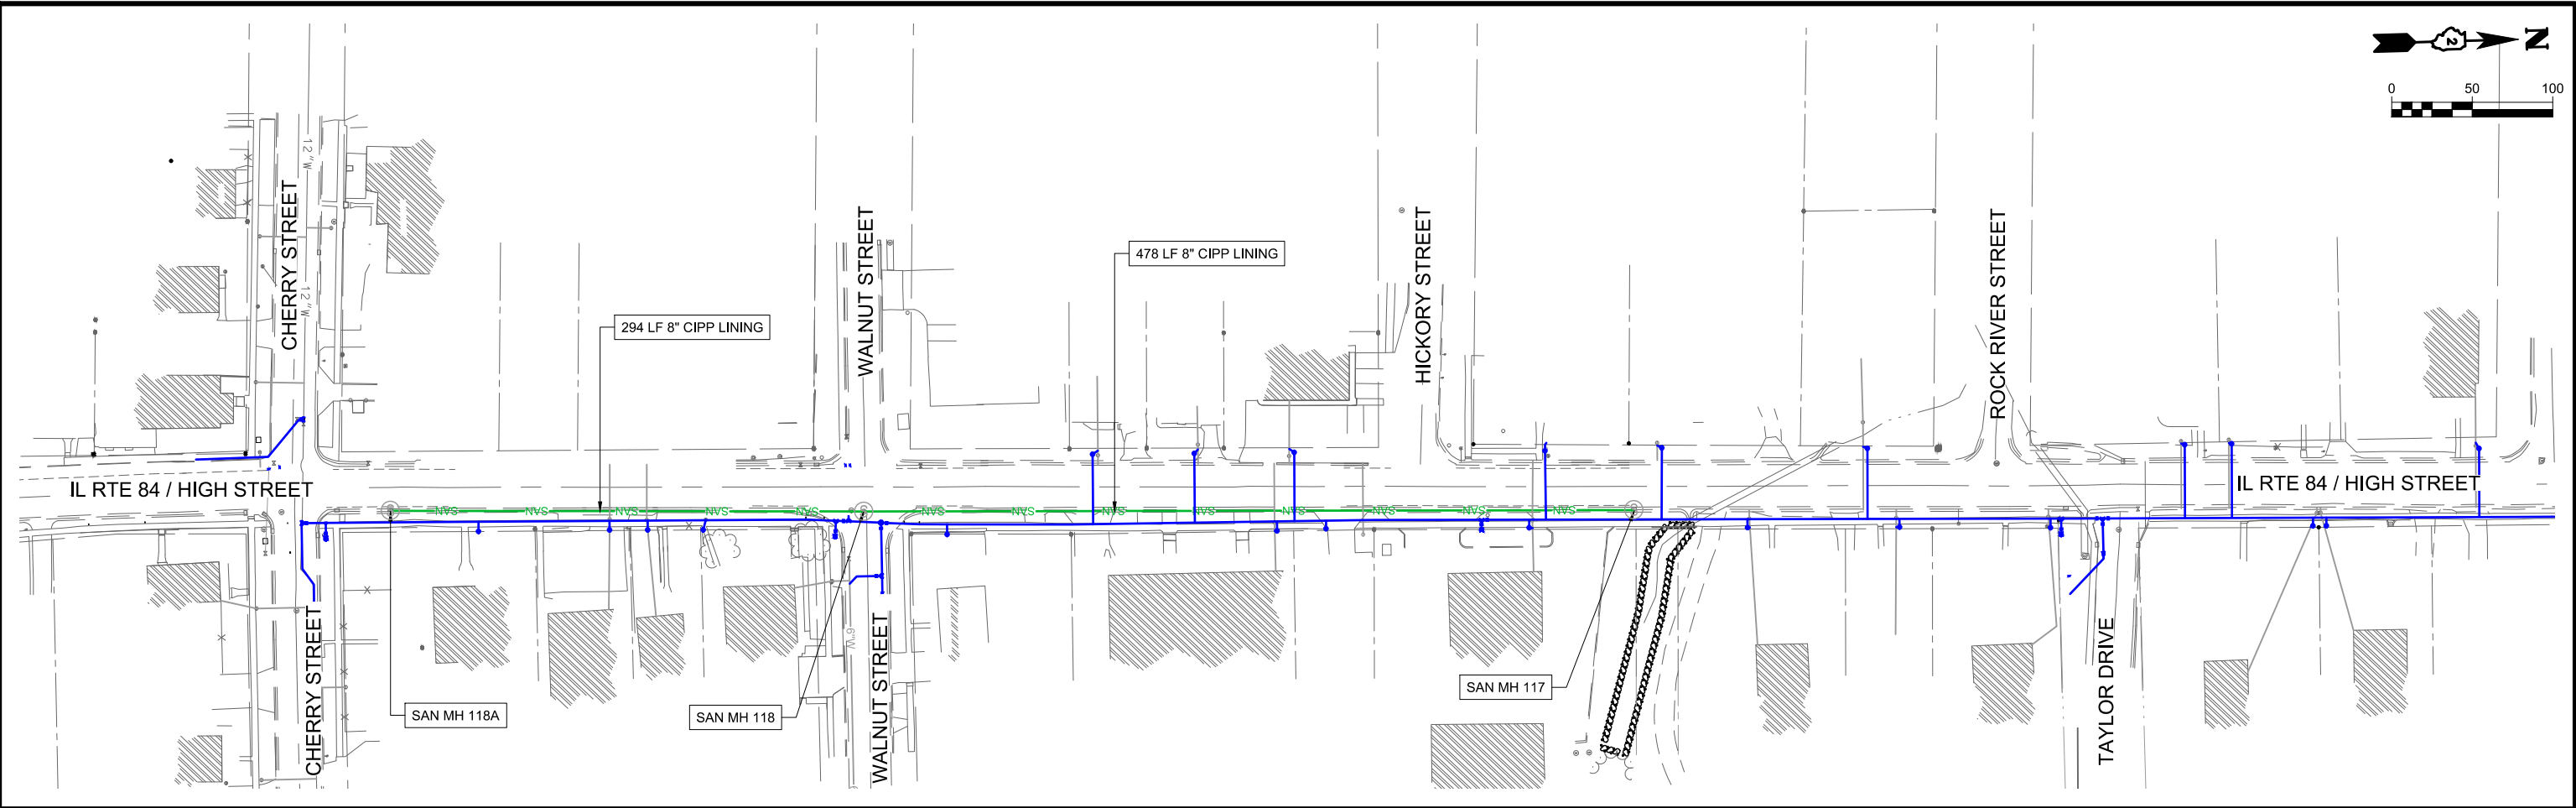

SANITARY MAIN CIPP LINING			
FROM MH #	TO MH #	PIPE SIZE (IN)	TOTAL LENGTH (FT)
118A	118	8	294
118	117	8	478
123	81	8	320

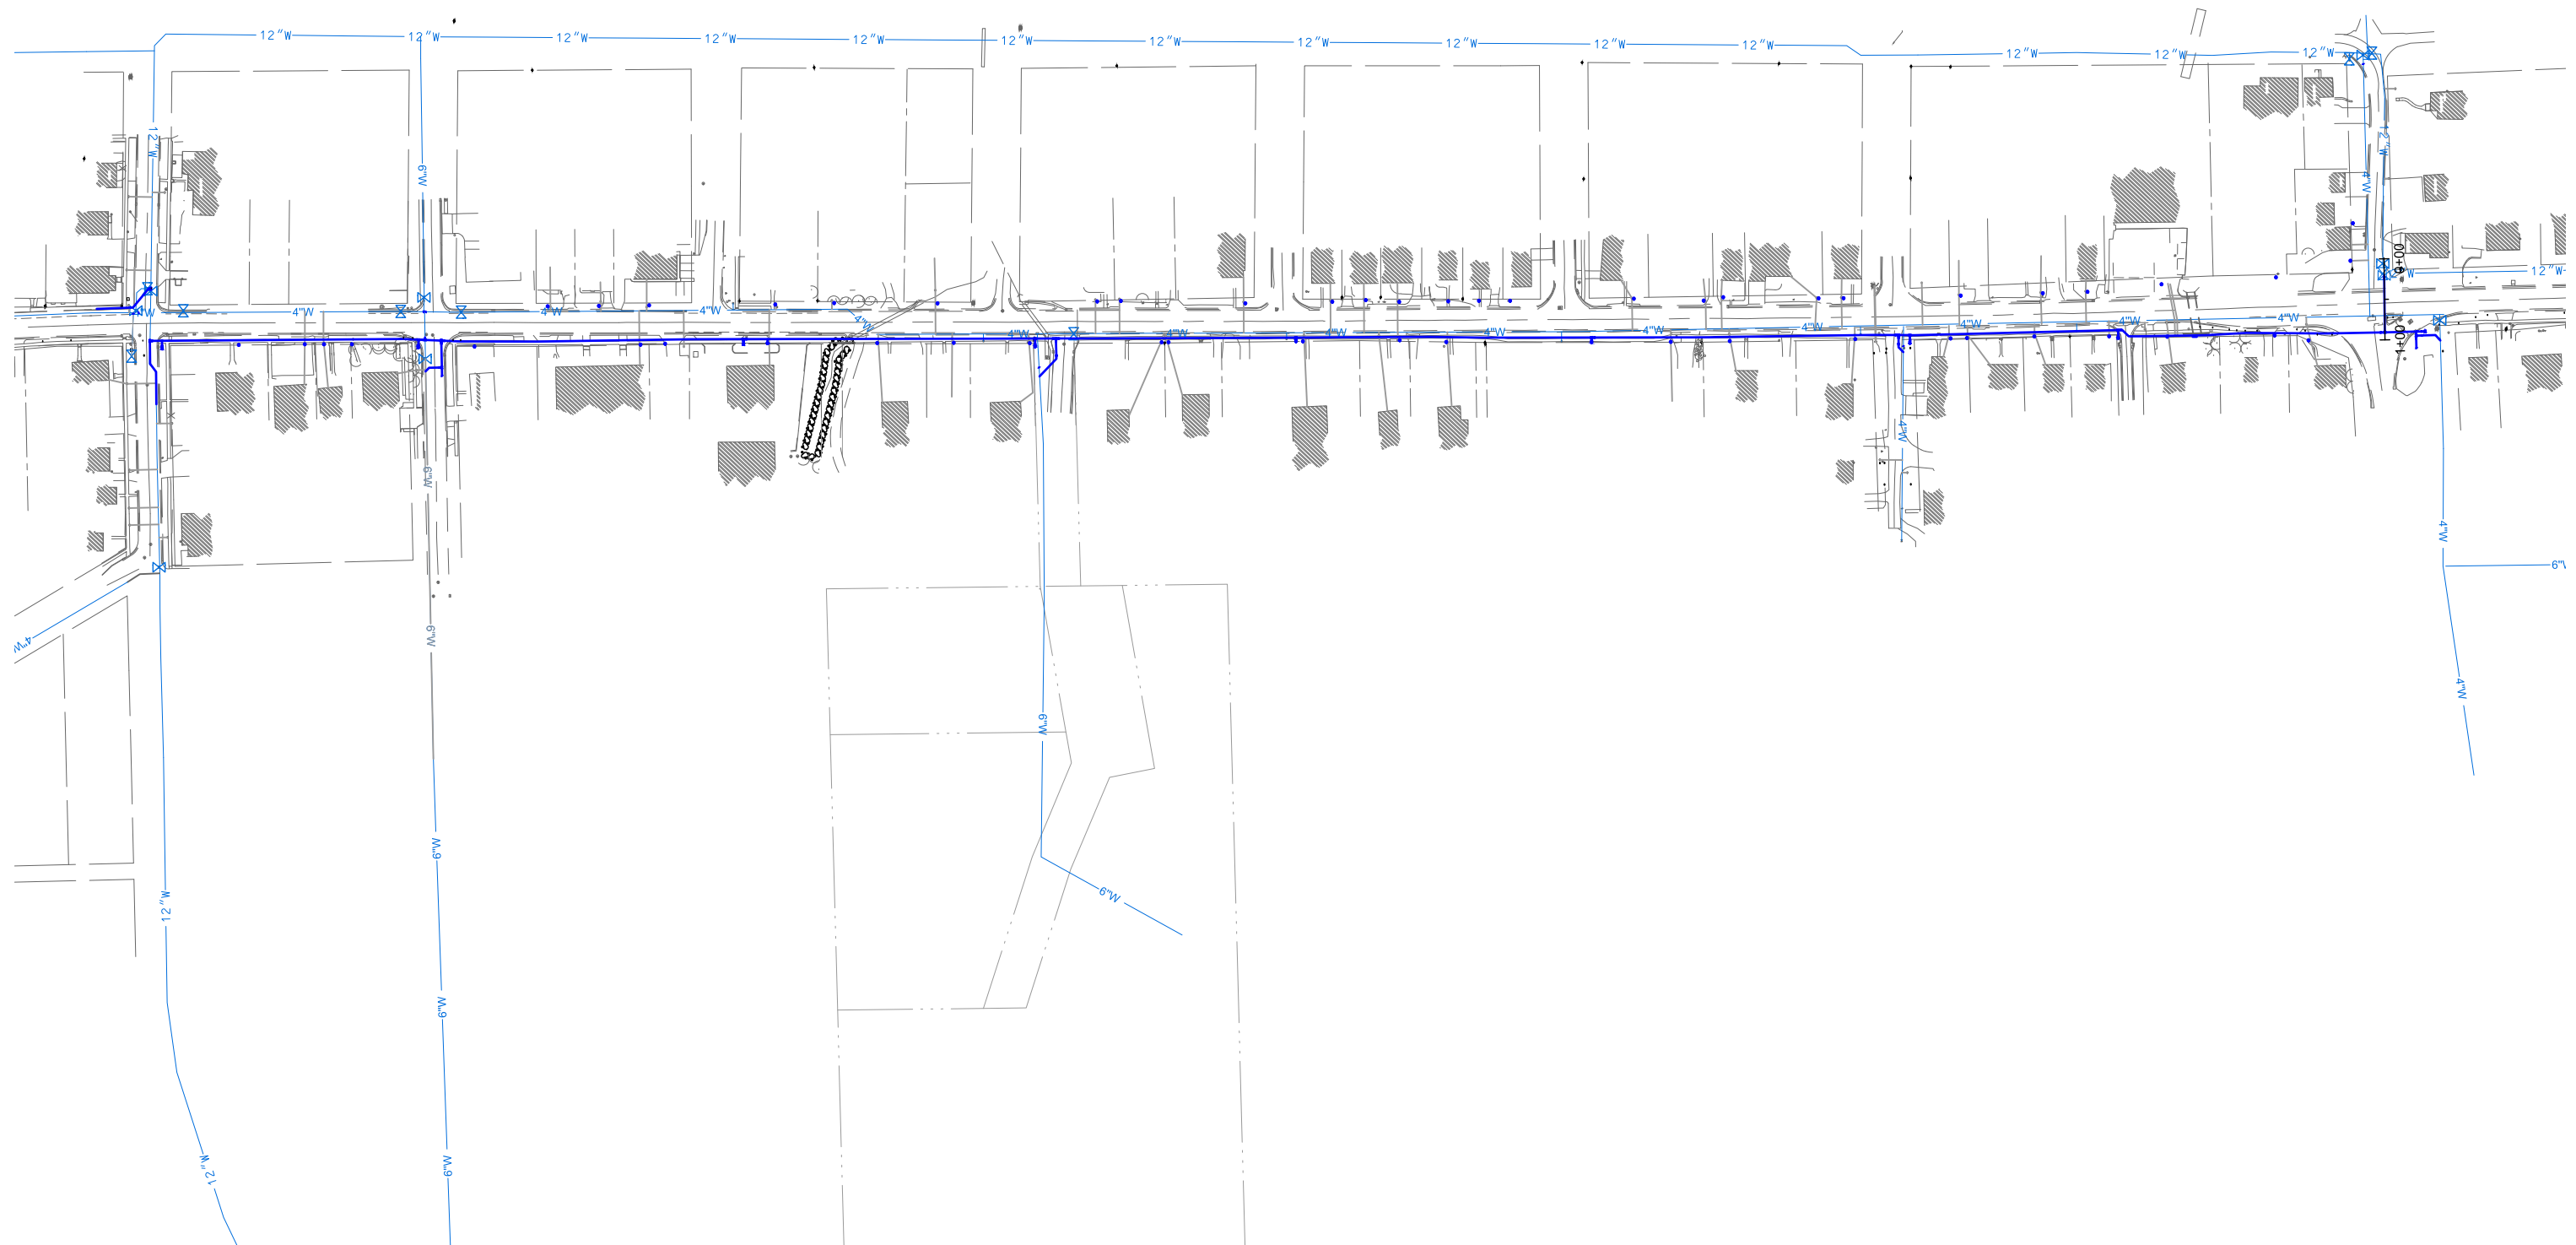 




ENGINEERING | ARCHITECTURE | SURVEYING
FUNDING | PLANNING | ENVIRONMENTAL
2117 State Street, Bettendorf IA 52722
(563) 445-3501 www.msa-ps.com
© MSA Professional Services, Inc.

PLOT DATE	- 8-Jan-21	DESIGNED	- JLS	REVISED	- (1)
USER NAME	- JAYDEN SCHECKER	DRAWN	- JLS	REVISED	- (2)
PLOT SCALE	- AS SHOWN	CHECKED	- JDF	REVISED	- (3)
FILE NAME	- WATER MAIN PLAN & PROFILE - HIGH STREET.dwg			REVISED	- (4)

STATE OF ILLINOIS
DEPARTMENT OF TRANSPORTATION

WATER SYSTEM OVERVIEW
SCALE: AS SHOWN SHEET NO. 110 OF 190 SHEETS STA. 210+00 TO STA. 215+00

F.A.U. RTE.	SECTION	COUNTY	TOTAL SHEETS	SHEET NO.
308	15-00017-00-SW	ROCK ISLAND	190	110
CONTRACT NO. 85697				
ILLINOIS FED. AID PROJECT				

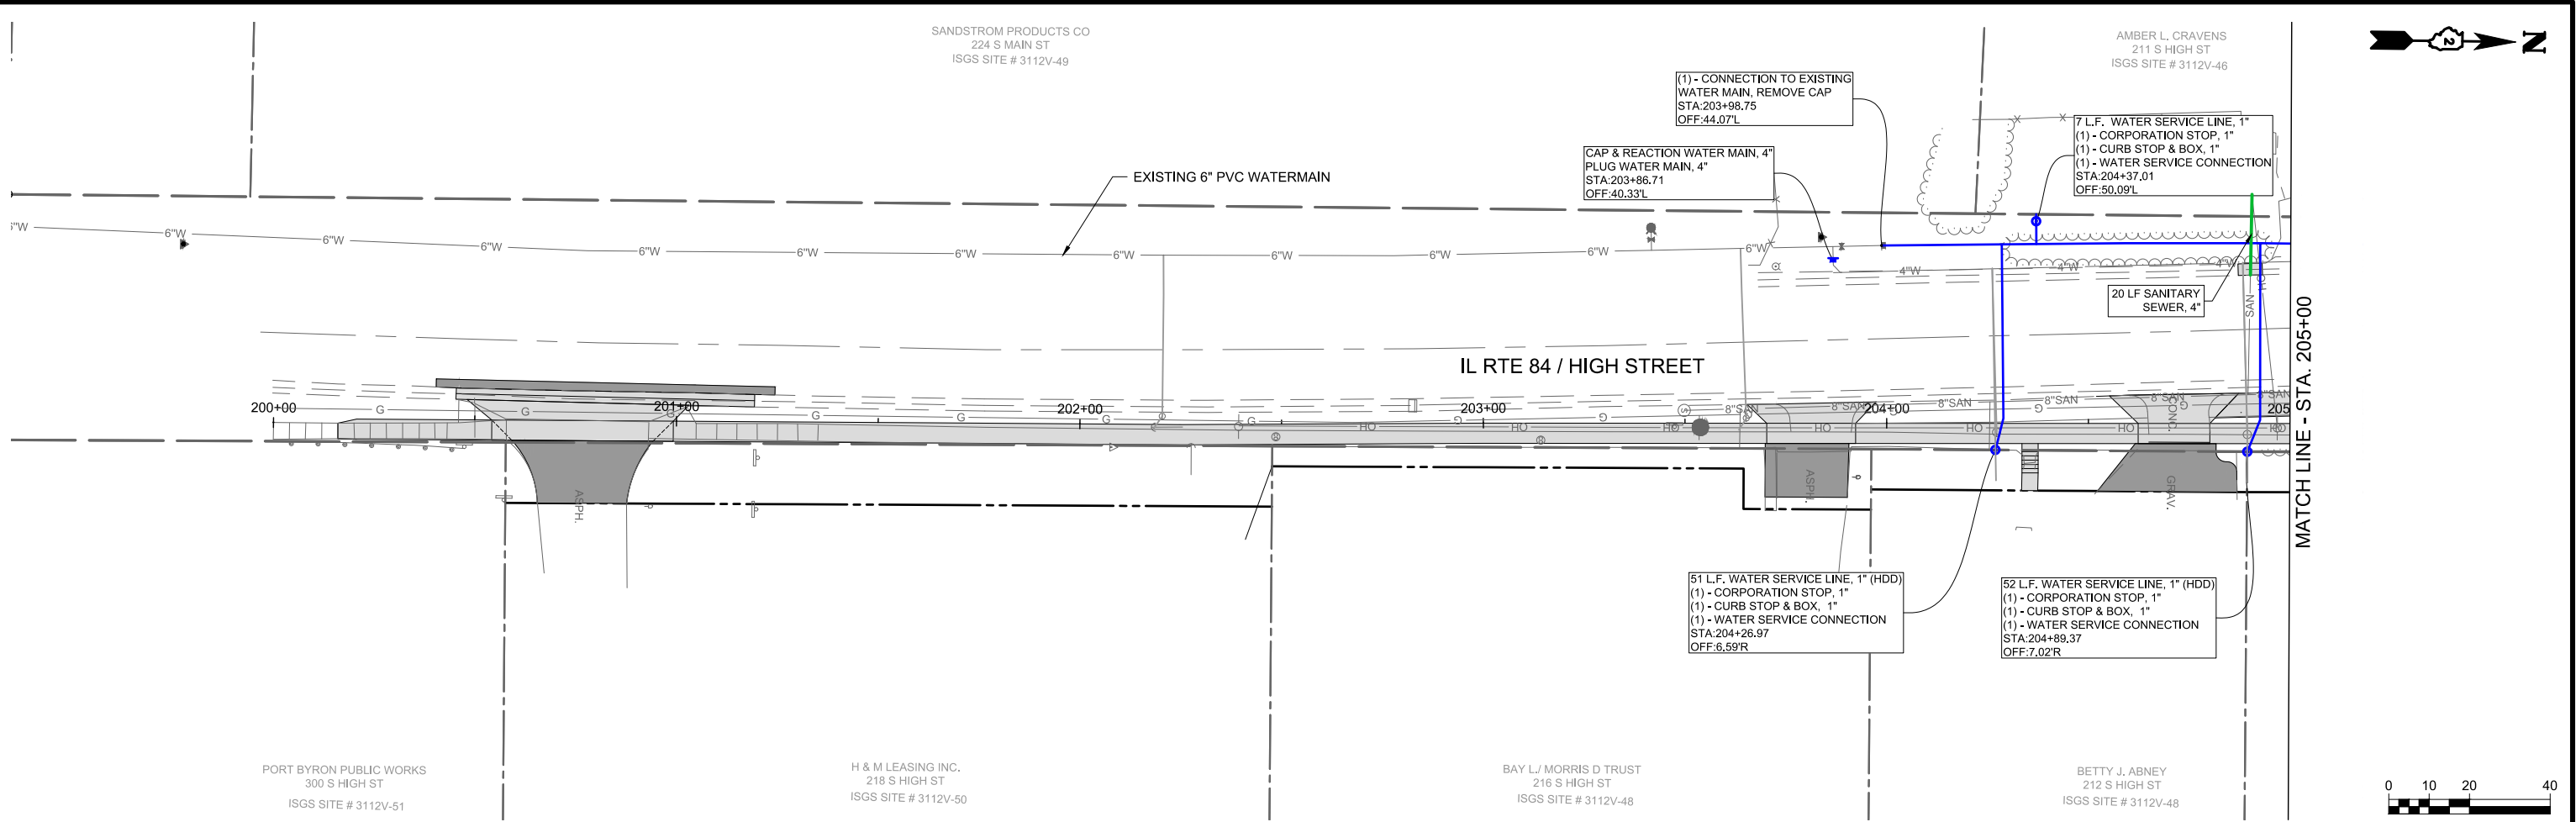




PIPE LENGTHS ON THIS SHEET

HIGH STREET:
6" C900 PVC = 101 L.F.
1" WATER SERVICE = 7 L.F.
1" WATER SERVICE (HDD) = 103 LF

NOTES:

1. INSTALL ALL WATER SERVICE LINES AT AN ELEVATION 18" MIN. ABOVE SANITARY MAIN AT CROSSING.
2. REPLACE SANITARY WYES AND LATERALS WITH AWWA C900 PVC WHEREVER WATER MAIN CROSSES UNDER SANITARY LATERALS. 18" SEPARATION TO BE MAINTAINED WHEREVER WATER MAIN CROSSES SANITARY LATERALS.
3. POTHOLING OF EXISTING UTILITIES SHALL BE REQUIRED FOR ALL WATER MAIN AND WATER SERVICE CROSSINGS PRIOR TO INSTALLATION OF PROPOSED UTILITY.
4. ALL RESTORATION NOT INDICATED ON DRAWINGS, BUT REQUIRED FOR WATER MAIN INSTALLATION BETWEEN QUARRY ST AND CHERRY ST (WEST SIDE OF IL 84) SHALL BE CONSIDERED INCLUSIVE TO COST OF WATER MAIN OR SERVICES.

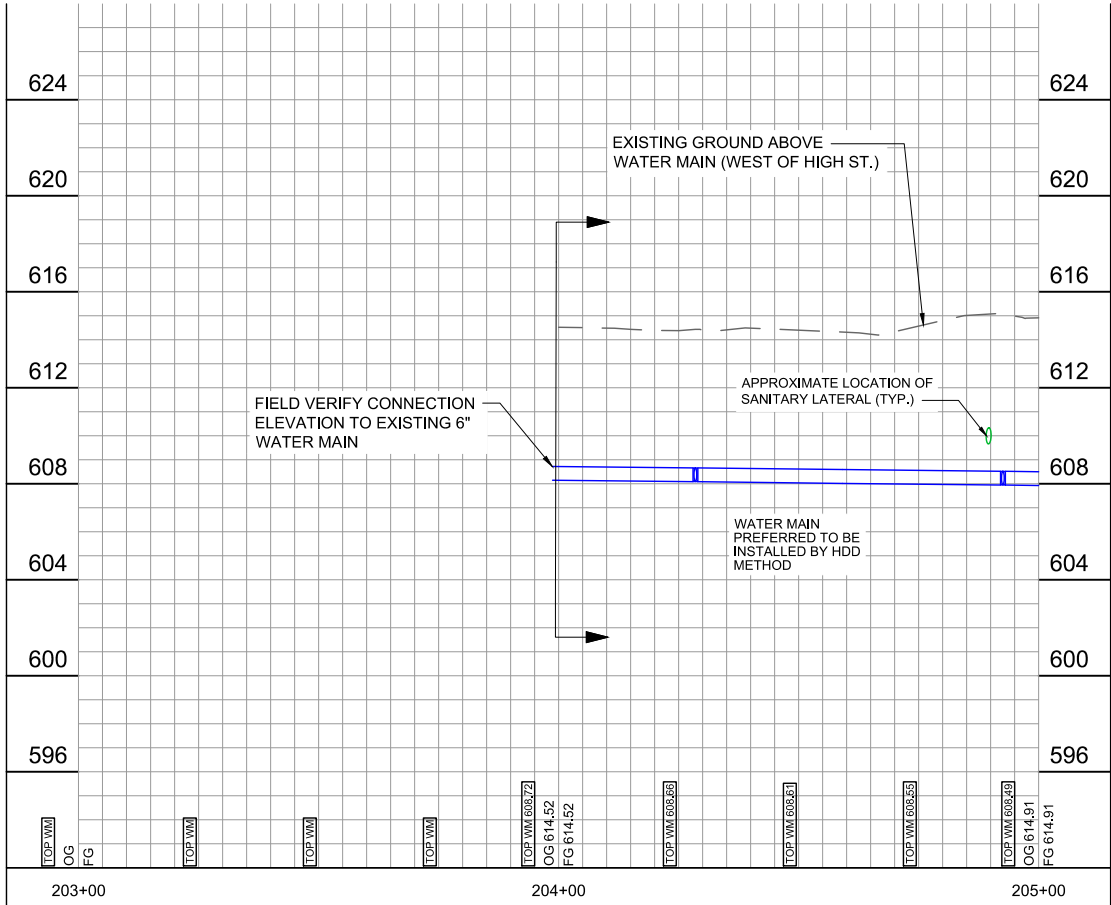

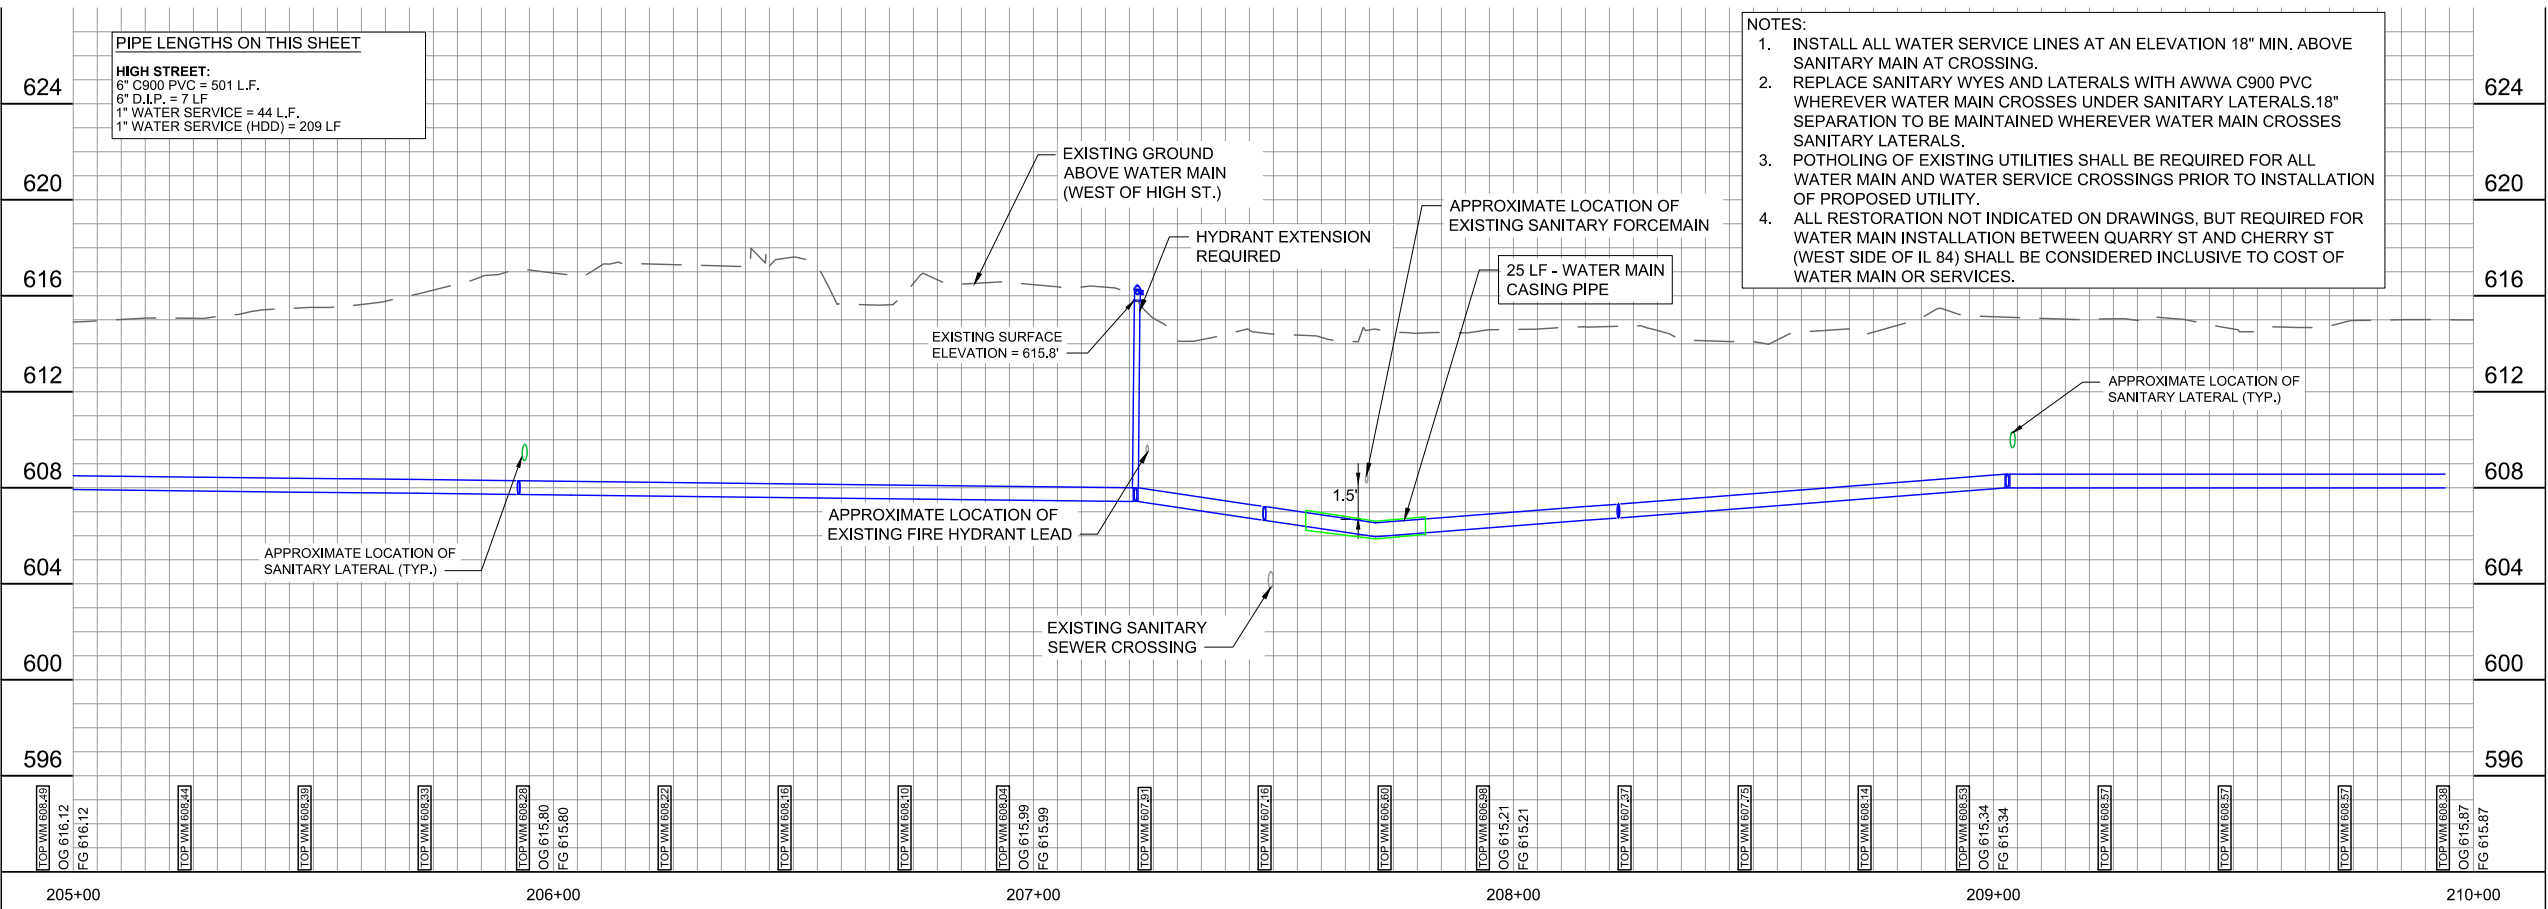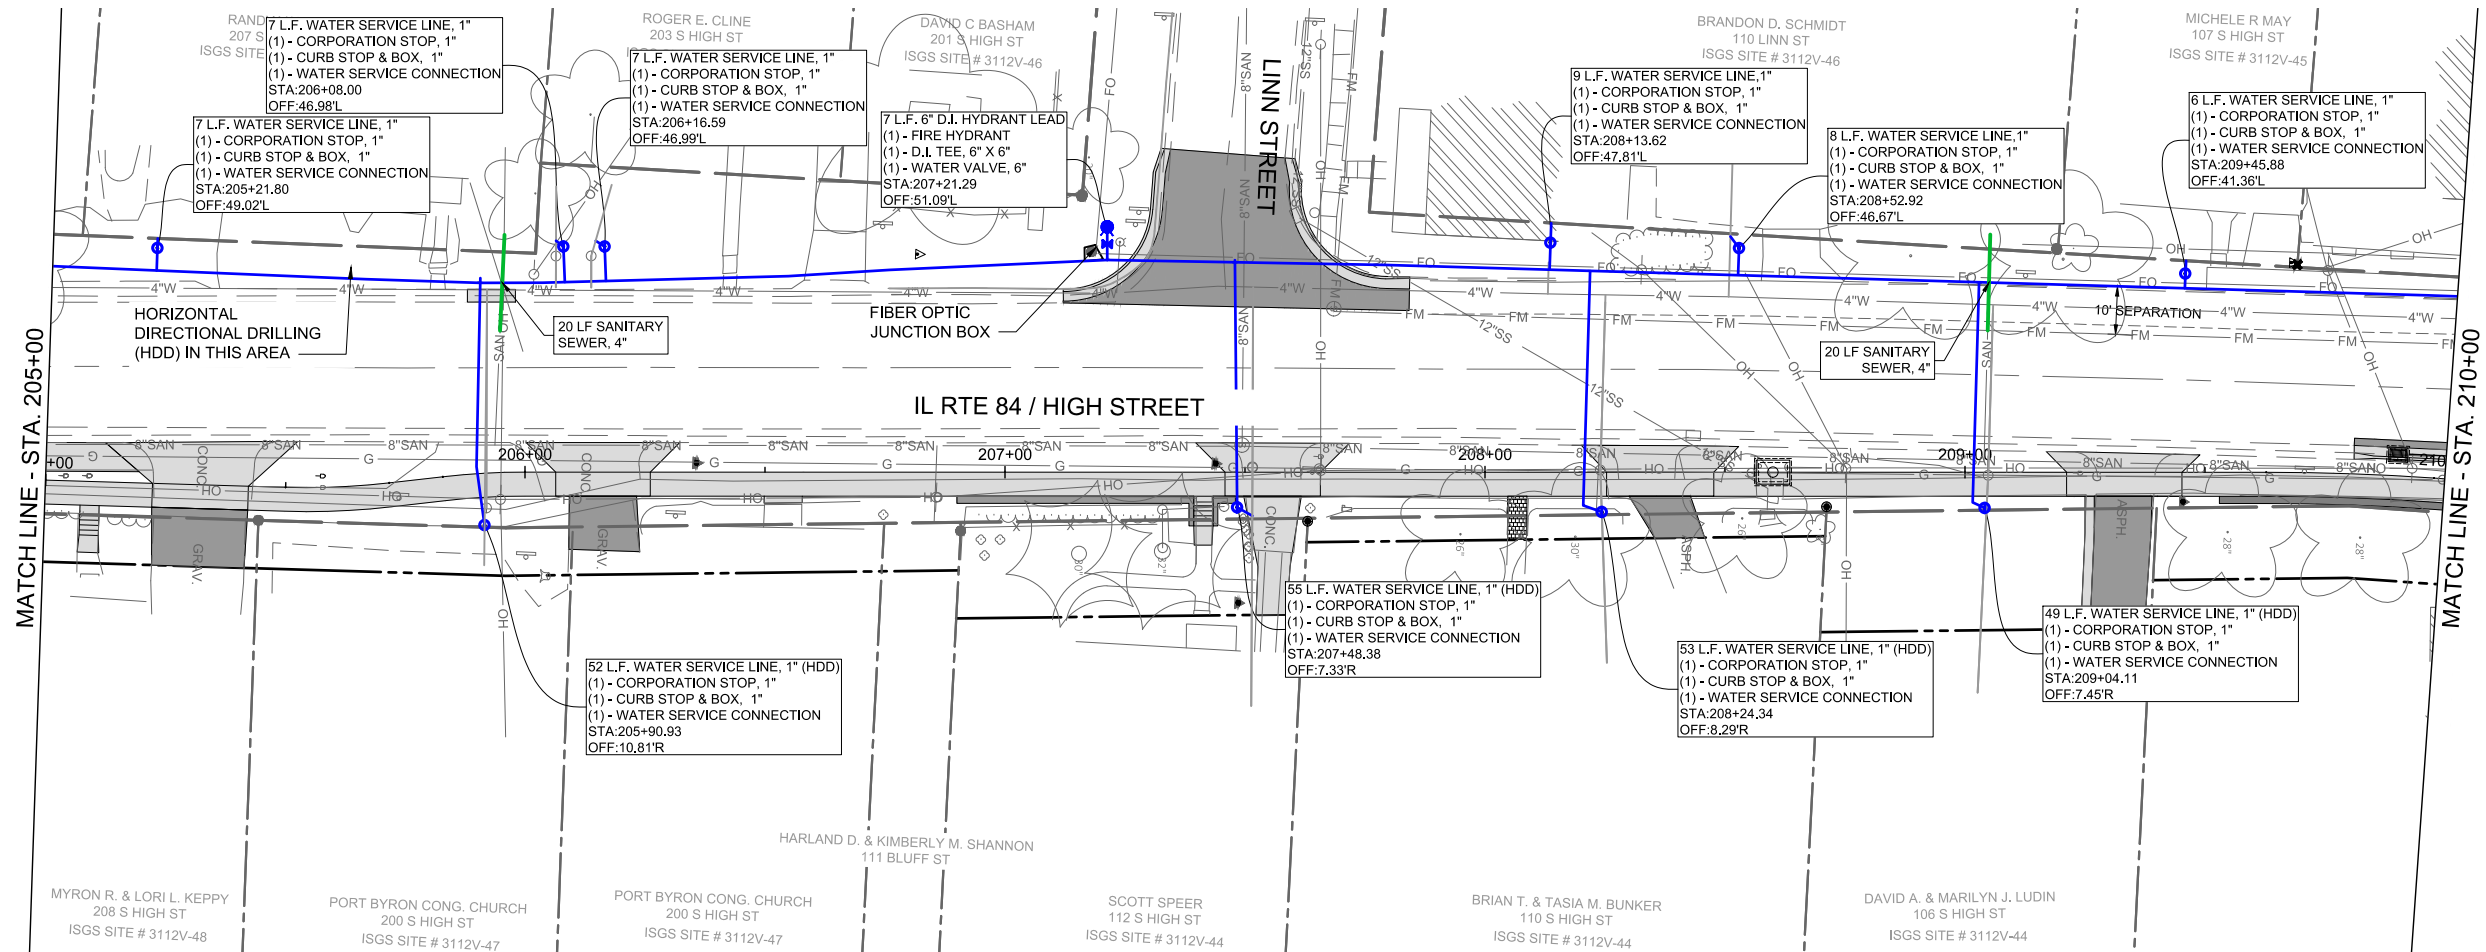

PIPE LENGTHS ON THIS SHEET
HIGH STREET:
6" C900 PVC = 501 L.F.
6" D.I.P. = 7 L.F.
1" WATER SERVICE = 44 L.F.
1" WATER SERVICE (HDD) = 209 L.F.

- NOTES:
1. INSTALL ALL WATER SERVICE LINES AT AN ELEVATION 18" MIN. ABOVE SANITARY MAIN AT CROSSING.
 2. REPLACE SANITARY WYES AND LATERALS WITH AWWA C900 PVC WHEREVER WATER MAIN CROSSES UNDER SANITARY LATERALS. 18" SEPARATION TO BE MAINTAINED WHEREVER WATER MAIN CROSSES SANITARY LATERALS.
 3. POTHOLES OF EXISTING UTILITIES SHALL BE REQUIRED FOR ALL WATER MAIN AND WATER SERVICE CROSSINGS PRIOR TO INSTALLATION OF PROPOSED UTILITY.
 4. ALL RESTORATION NOT INDICATED ON DRAWINGS, BUT REQUIRED FOR WATER MAIN INSTALLATION BETWEEN QUARRY ST AND CHERRY ST (WEST SIDE OF IL 84) SHALL BE CONSIDERED INCLUSIVE TO COST OF WATER MAIN OR SERVICES.



ENGINEERING | ARCHITECTURE | SURVEYING
FUNDING | PLANNING | ENVIRONMENTAL
2117 State Street, Bettendorf IA 52722
(563) 445-3501 www.msa-ps.com
© MSA Professional Services, Inc.


PLOT DATE	- 8-Jan-21	DESIGNED	- JLS	REVISED	- (1)
USER NAME	- JAYDEN SCHECKE	DRAWN	- JLS	REVISED	- (2)
PLOT SCALE	- AS SHOWN	CHECKED	- JDF	REVISED	- (3)
FILE NAME	- WATER MAIN PLAN & PROFILE - HIGH STREET.dwg			REVISED	- (4)

STATE OF ILLINOIS
DEPARTMENT OF TRANSPORTATION

WATER MAIN PLAN & PROFILE - HIGH STREET


SCALE: AS SHOWN SHEET NO. 112 OF 190 SHEETS STA. 205+00 TO STA. 210+00

F.A.U. RTE.	SECTION	COUNTY	TOTAL SHEETS	SHEET NO.
308	15-00017-00-SW	ROCK ISLAND	190	112
CONTRACT NO. 85697				
ILLINOIS FED. AID PROJECT				

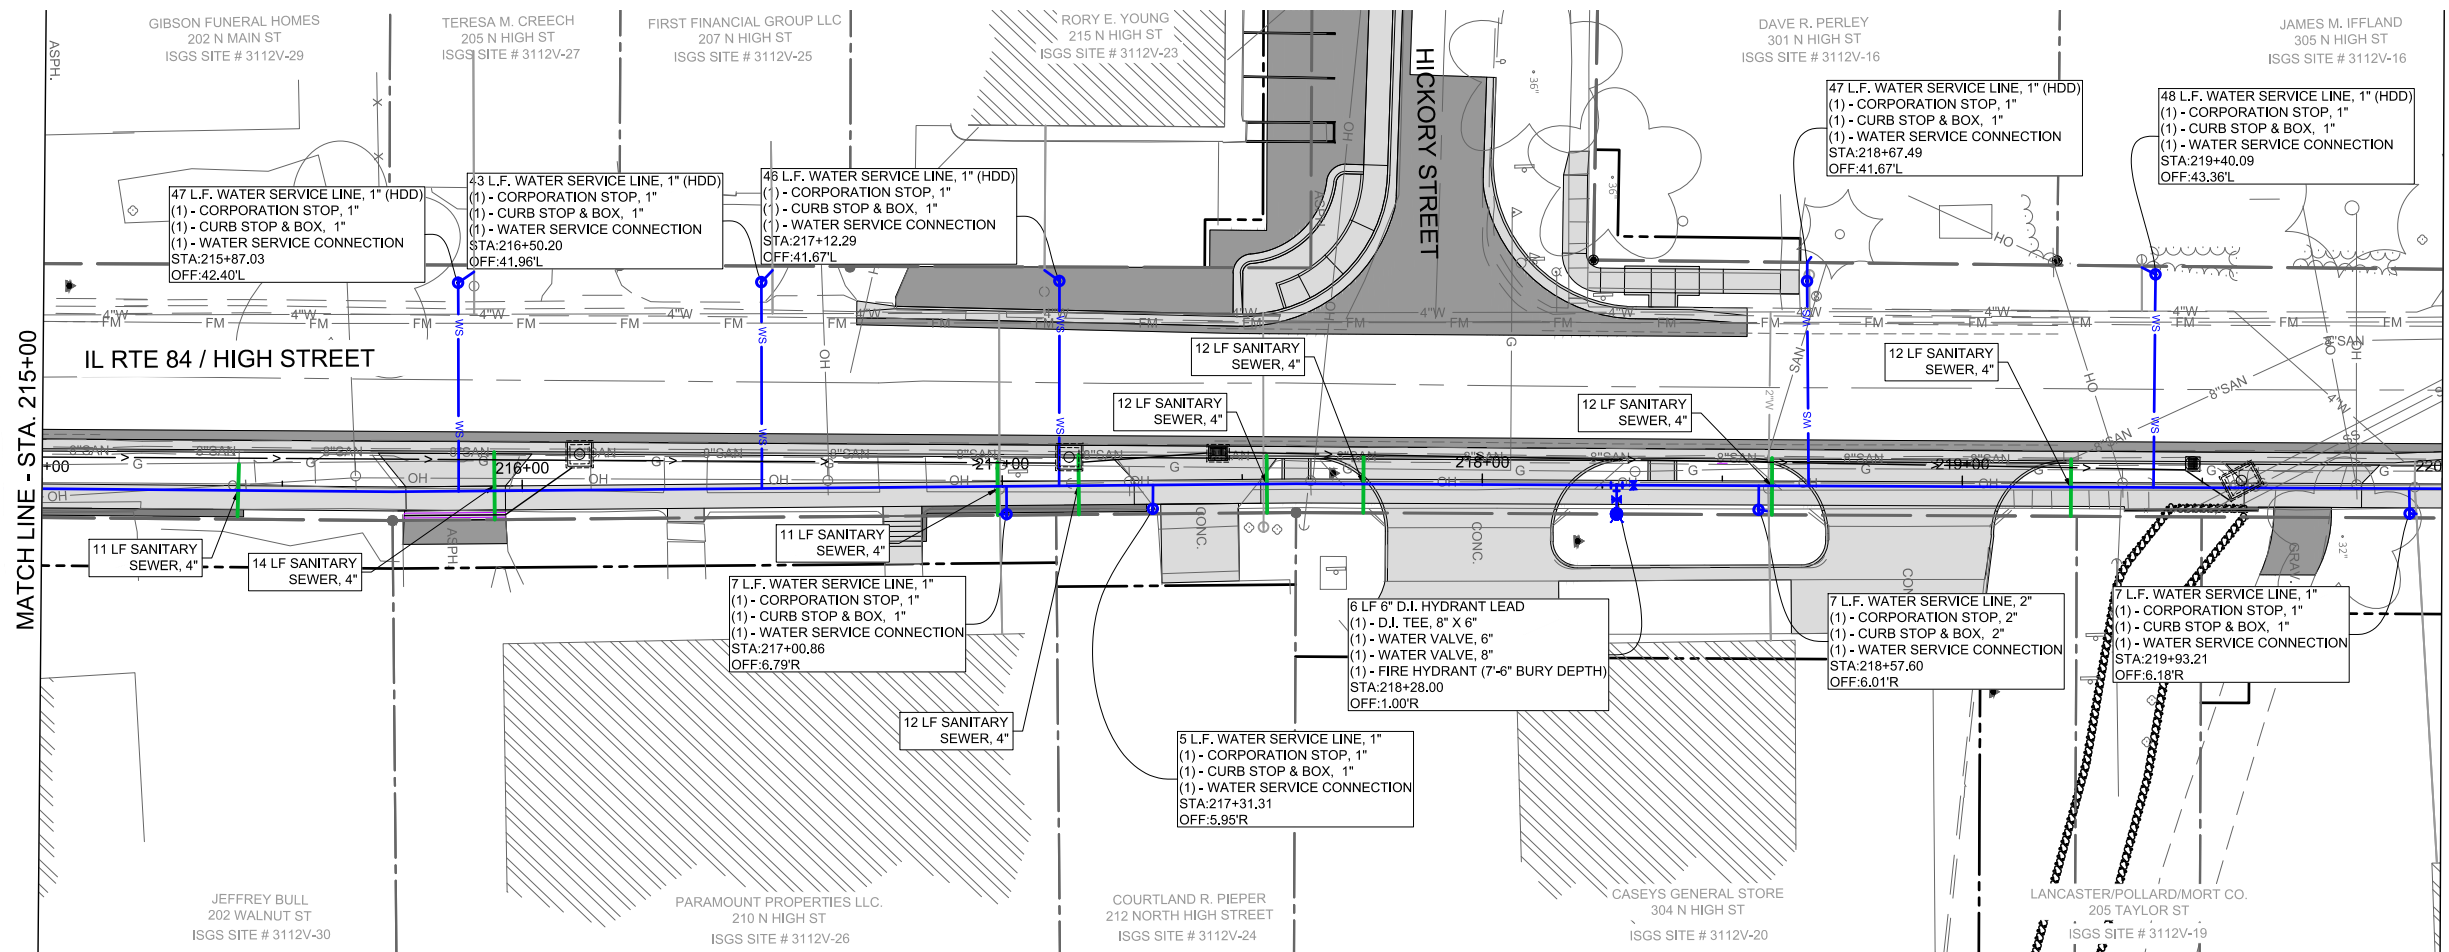


HYDRANT BURY DEPTHS	
HYDRANT STA	BURY DEPTH
218+25.00	7'-6"

0 10 20 40

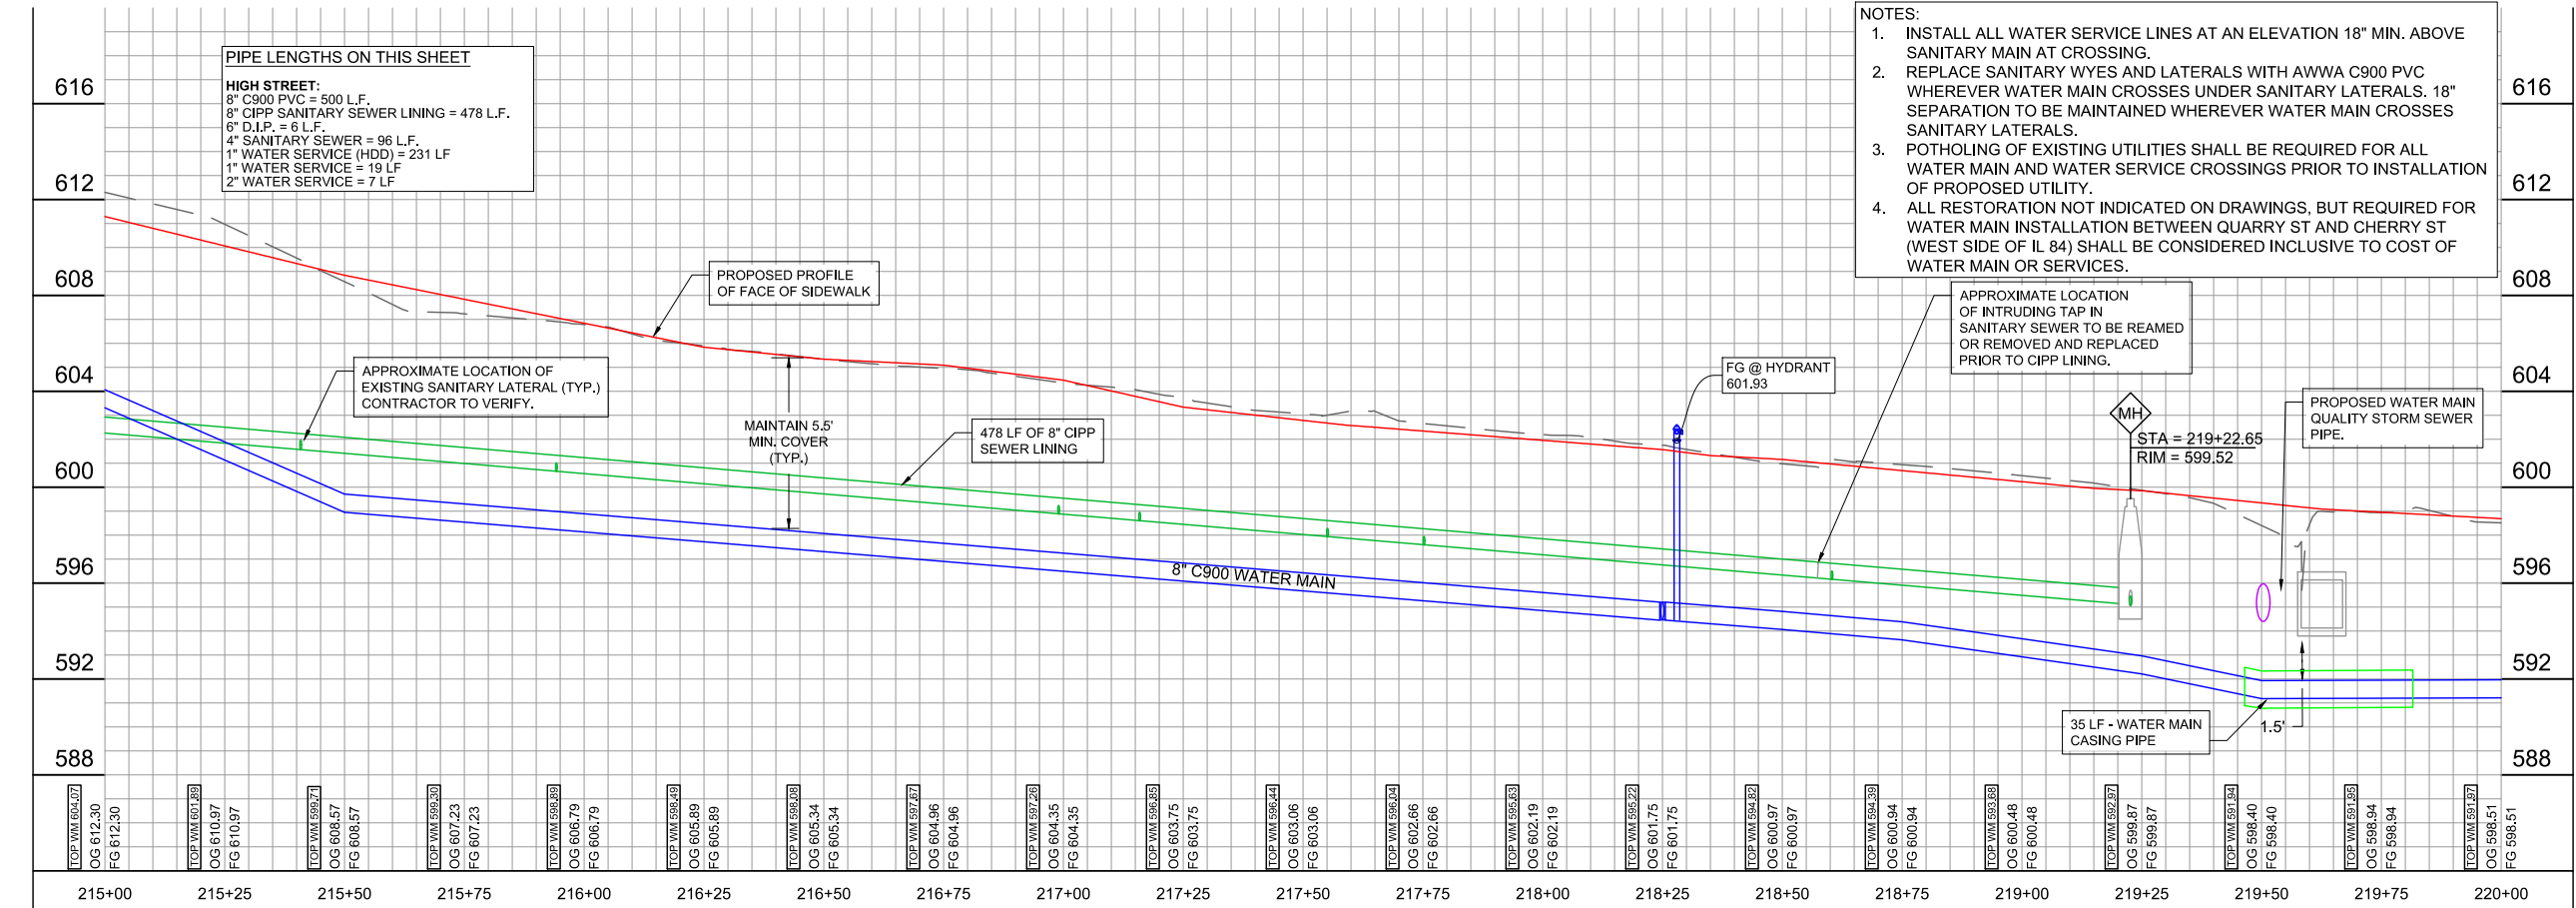


PIPE LENGTHS ON THIS SHEET
HIGH STREET:
8" C900 PVC = 500 L.F.
8" CIPP SANITARY SEWER LINING = 478 L.F.
6" D.I.P. = 6 L.F.
4" SANITARY SEWER = 96 L.F.
1" WATER SERVICE (HDD) = 231 L.F.
1" WATER SERVICE = 19 L.F.
2" WATER SERVICE = 7 L.F.

- NOTES:
1. INSTALL ALL WATER SERVICE LINES AT AN ELEVATION 18" MIN. ABOVE SANITARY MAIN AT CROSSING.
 2. REPLACE SANITARY WYES AND LATERALS WITH AWWA C900 PVC WHEREVER WATER MAIN CROSSES UNDER SANITARY LATERALS. 18" SEPARATION TO BE MAINTAINED WHEREVER WATER MAIN CROSSES SANITARY LATERALS.
 3. POTHOLES OF EXISTING UTILITIES SHALL BE REQUIRED FOR ALL WATER MAIN AND WATER SERVICE CROSSINGS PRIOR TO INSTALLATION OF PROPOSED UTILITY.
 4. ALL RESTORATION NOT INDICATED ON DRAWINGS, BUT REQUIRED FOR WATER MAIN INSTALLATION BETWEEN QUARRY ST AND CHERRY ST (WEST SIDE OF IL 84) SHALL BE CONSIDERED INCLUSIVE TO COST OF WATER MAIN OR SERVICES.

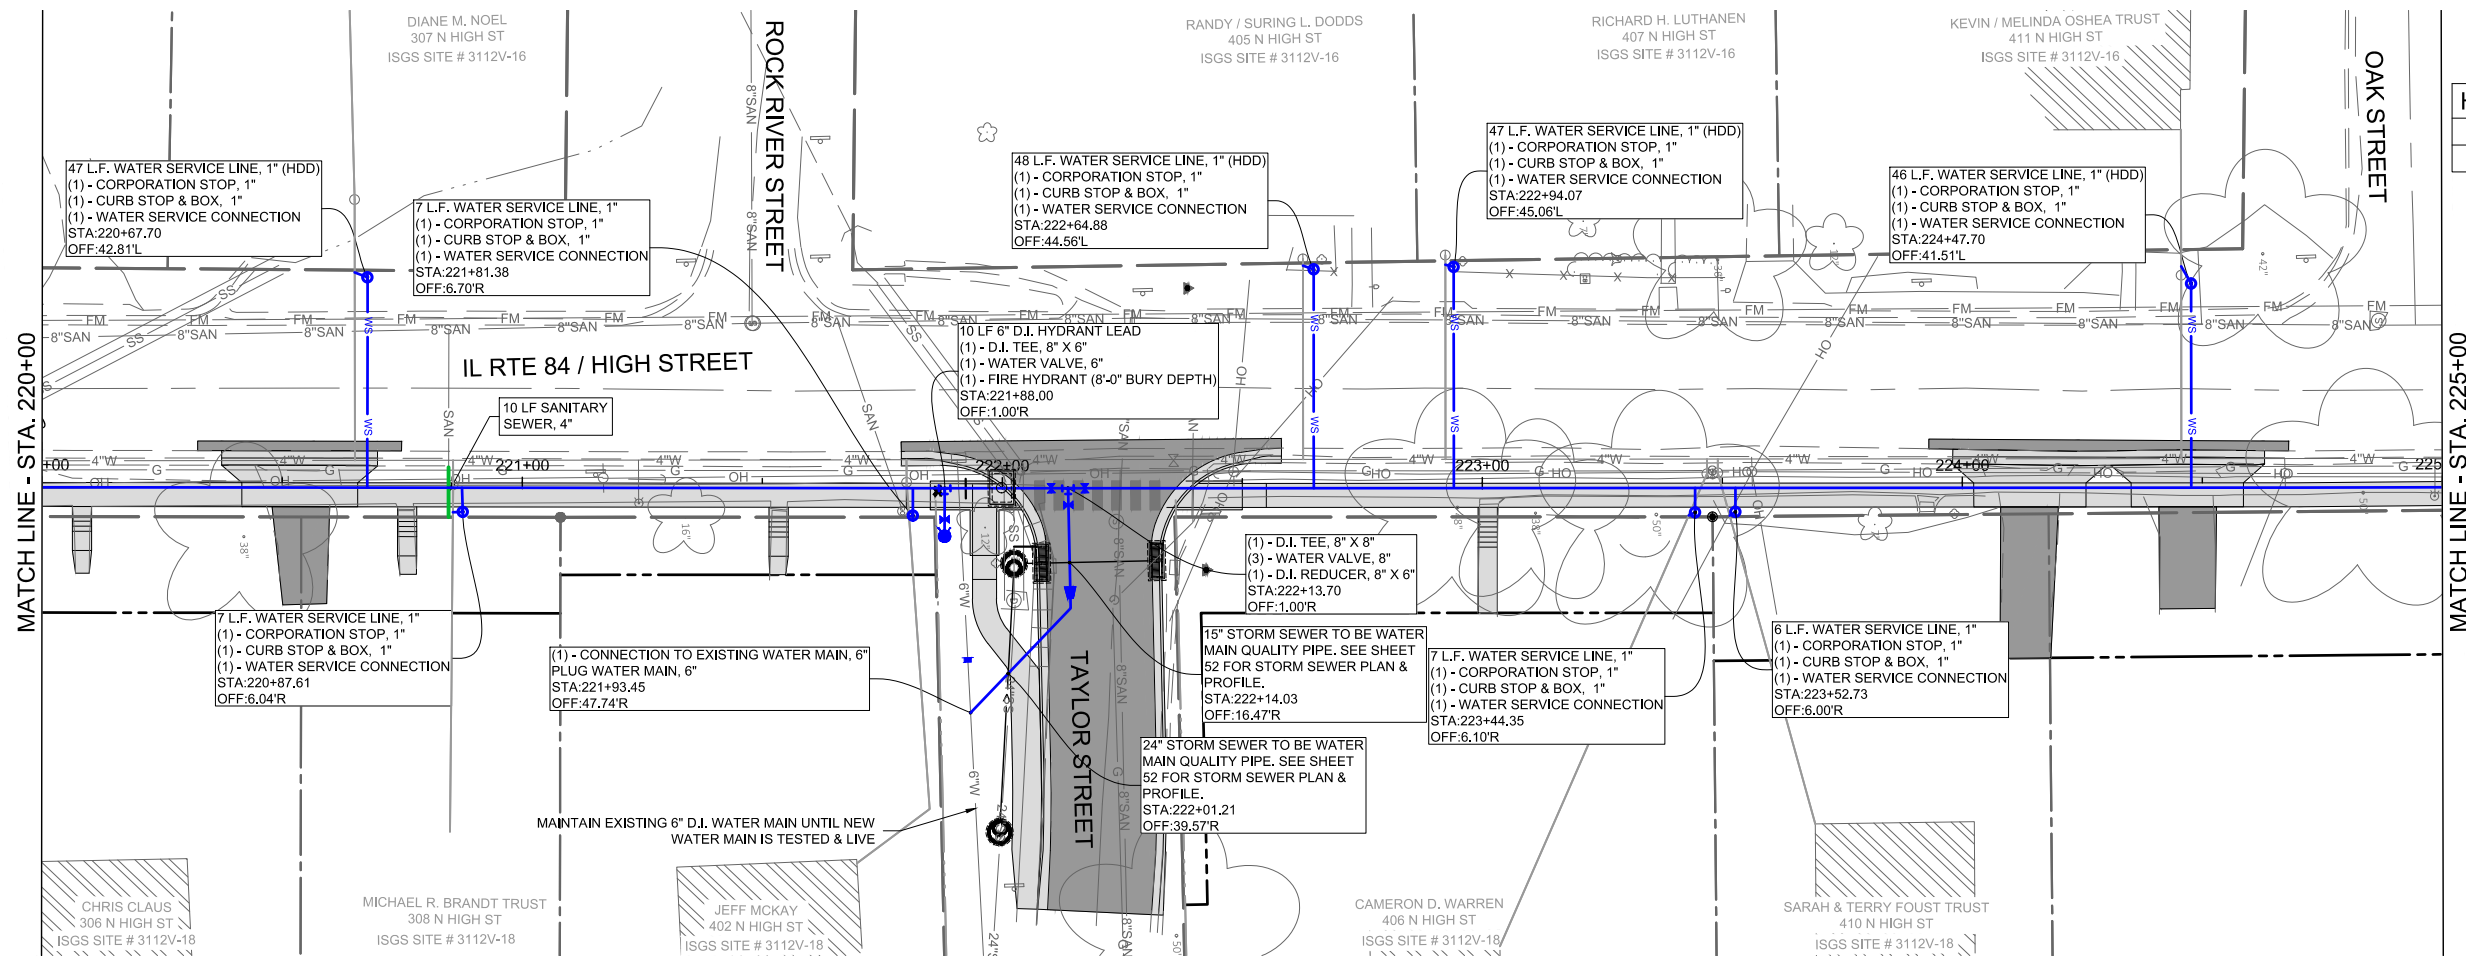


HYDRANT BURY DEPTHS


HYDRANT STA	BURY DEPTH
221+88.00	8'-0"

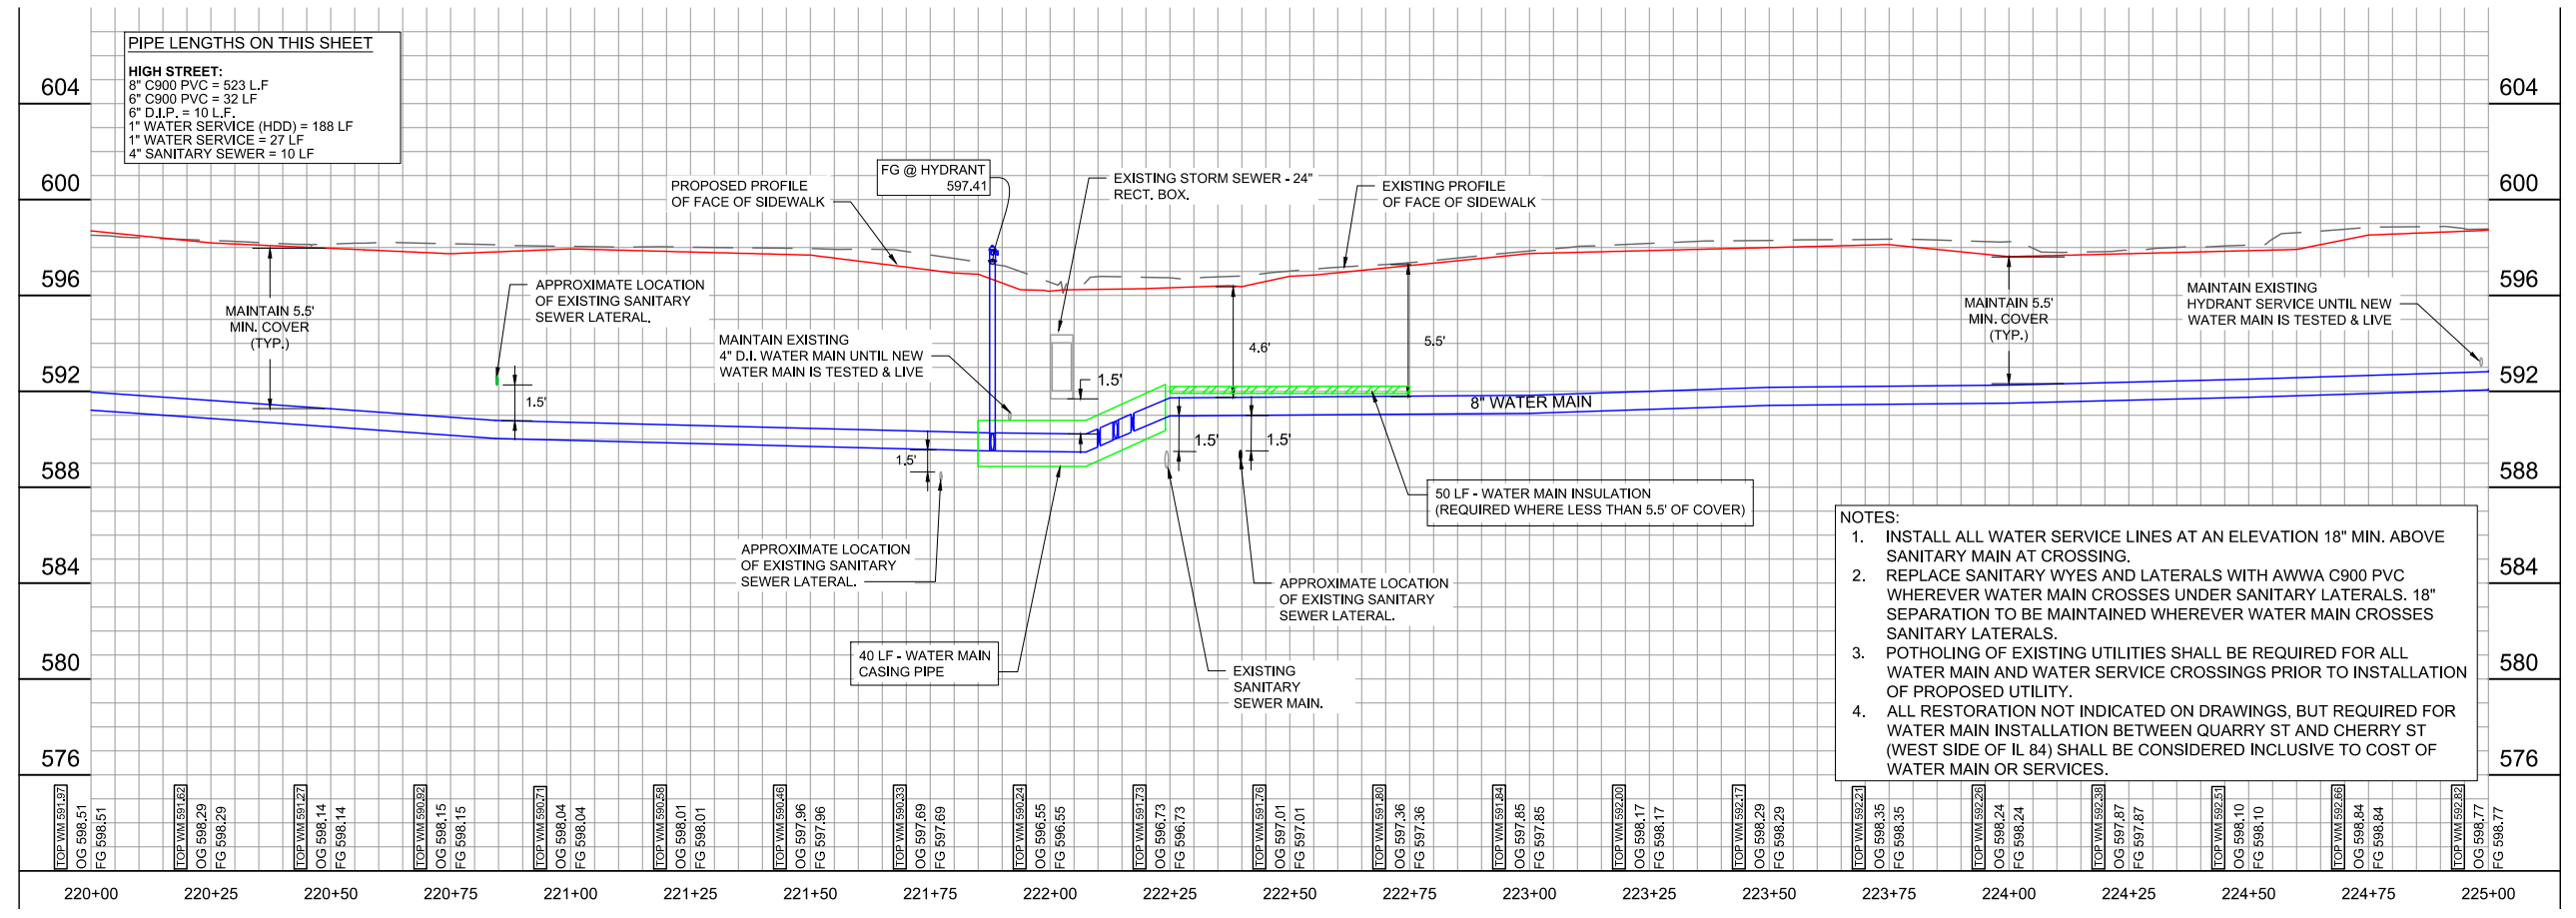


- NOTES:
1. INSTALL ALL WATER SERVICE LINES AT AN ELEVATION 18" MIN. ABOVE SANITARY MAIN AT CROSSING.
 2. REPLACE SANITARY WYES AND LATERALS WITH AWWA C900 PVC WHEREVER WATER MAIN CROSSES UNDER SANITARY LATERALS. 18" SEPARATION TO BE MAINTAINED WHEREVER WATER MAIN CROSSES SANITARY LATERALS.
 3. POTHOLING OF EXISTING UTILITIES SHALL BE REQUIRED FOR ALL WATER MAIN AND WATER SERVICE CROSSINGS PRIOR TO INSTALLATION OF PROPOSED UTILITY.
 4. ALL RESTORATION NOT INDICATED ON DRAWINGS, BUT REQUIRED FOR WATER MAIN INSTALLATION BETWEEN QUARRY ST AND CHERRY ST (WEST SIDE OF IL 84) SHALL BE CONSIDERED INCLUSIVE TO COST OF WATER MAIN OR SERVICES.

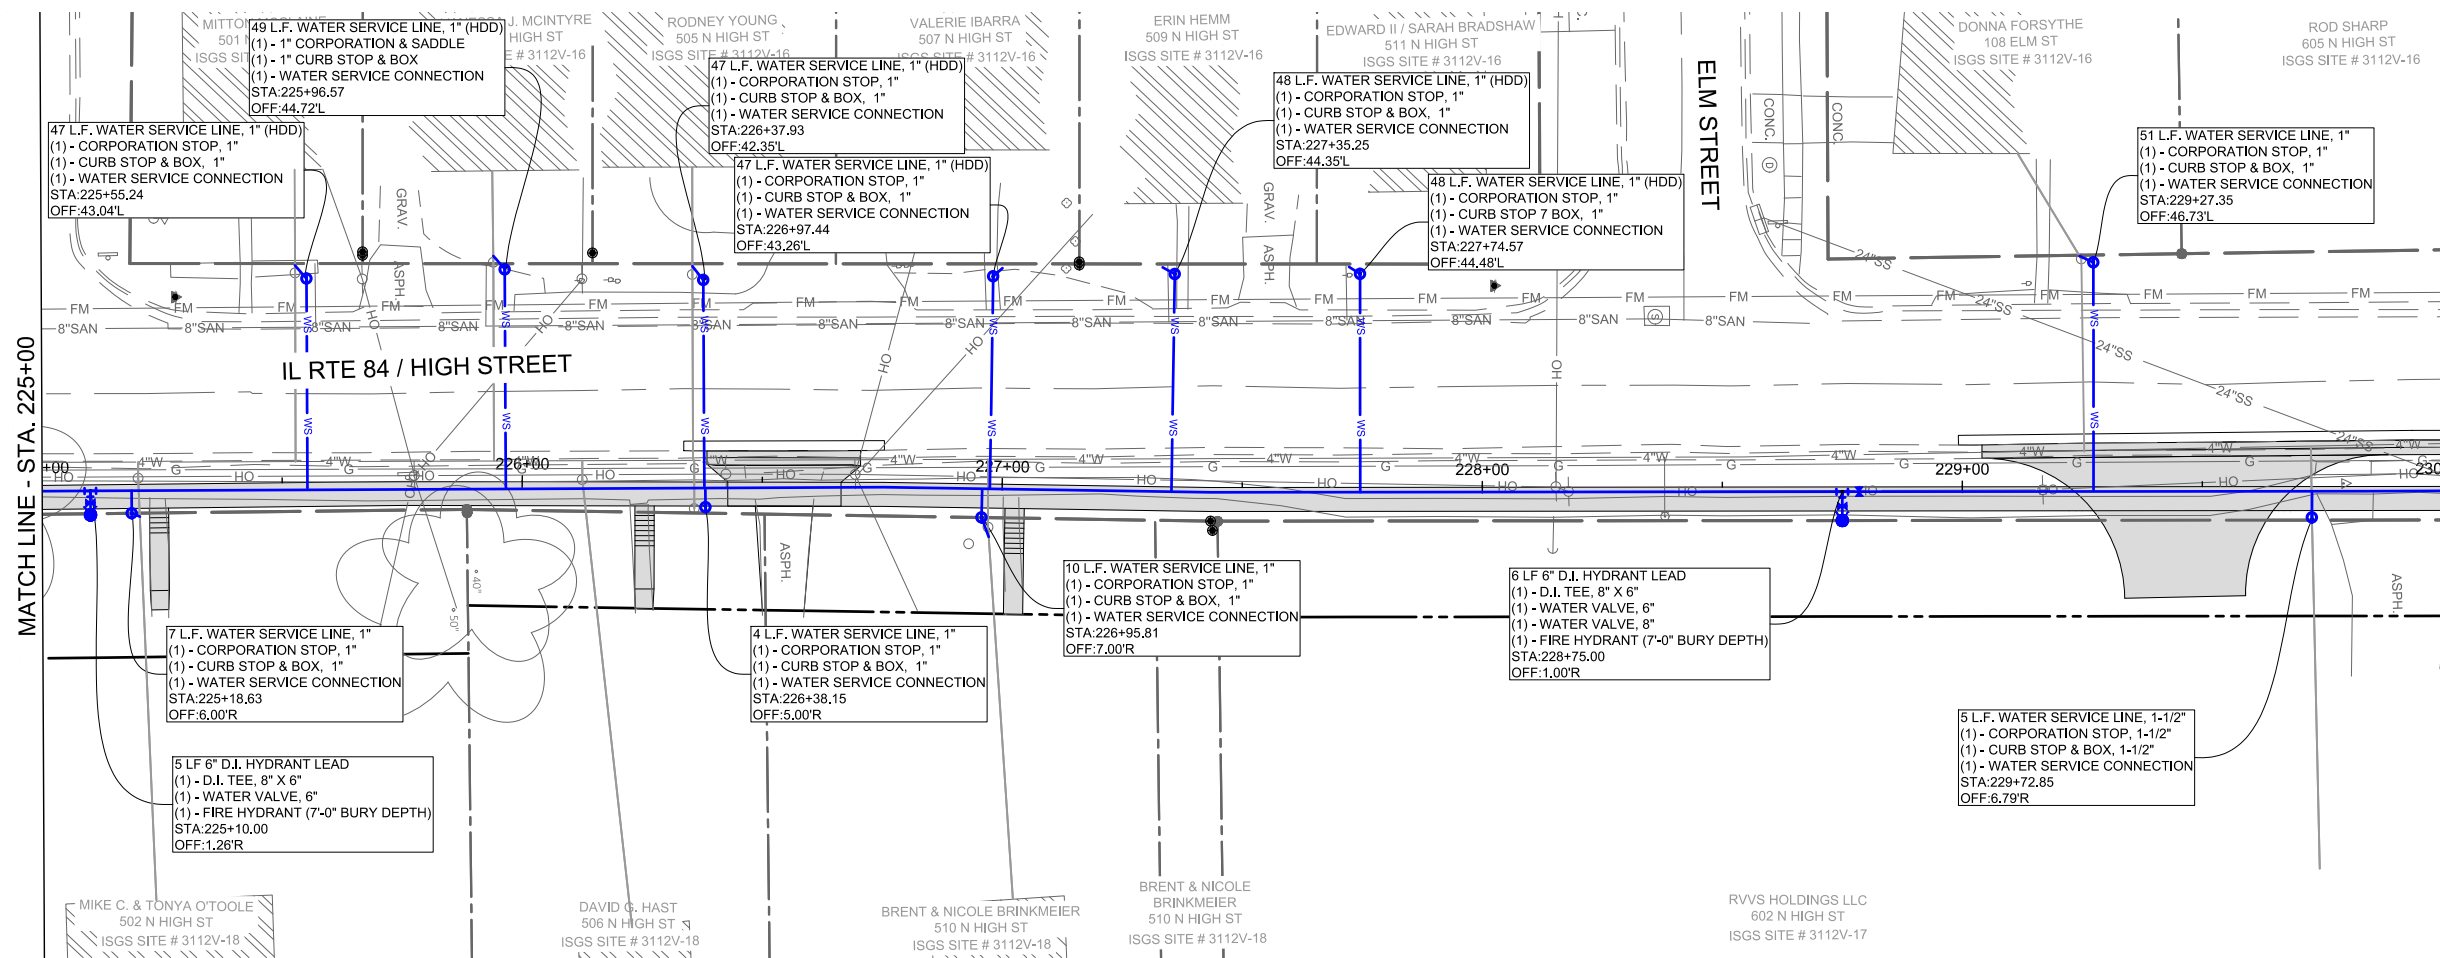


HYDRANT BURY DEPTHS	
HYDRANT STA	BURY DEPTH
225+10.00	7'-0"
228+75.00	7'-0"

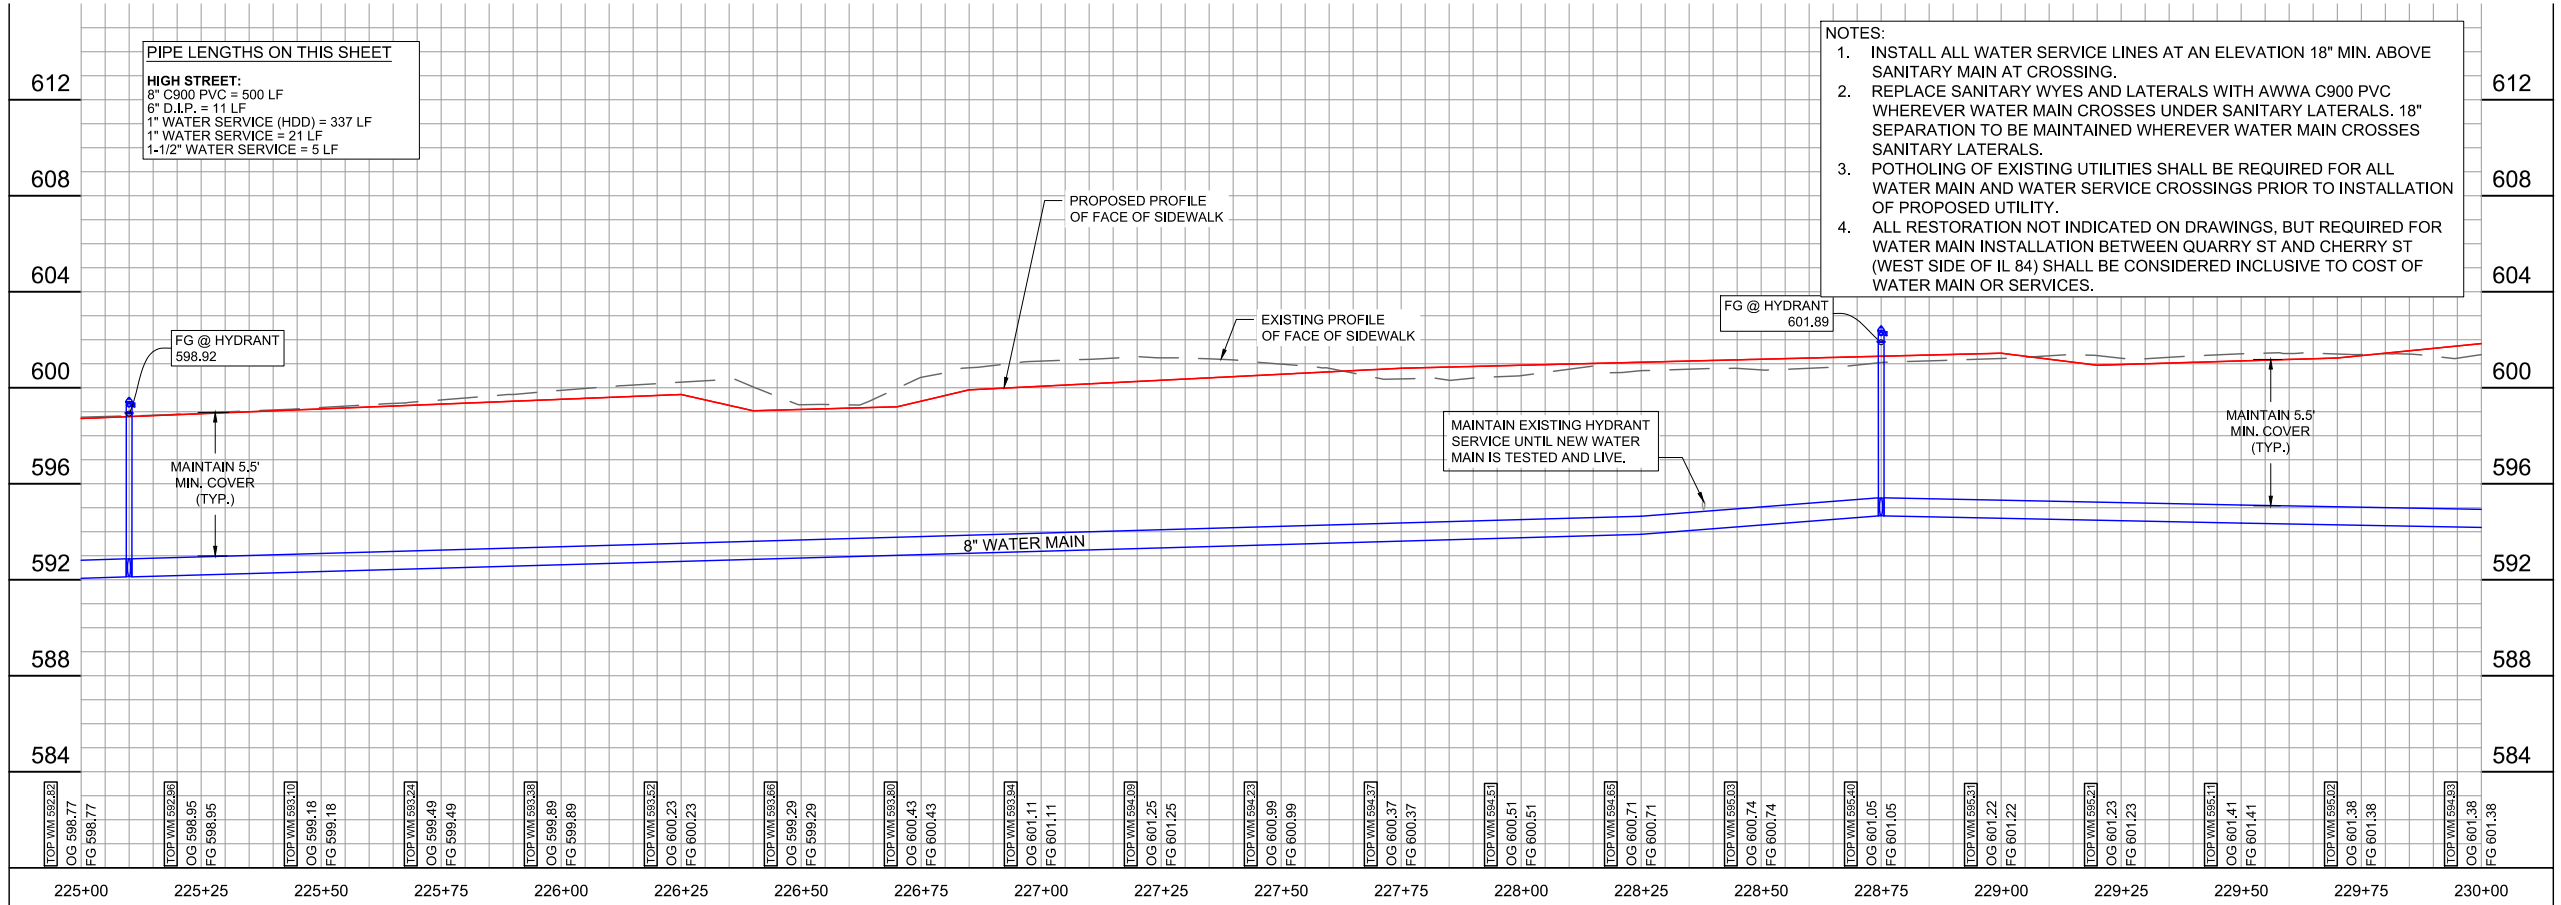


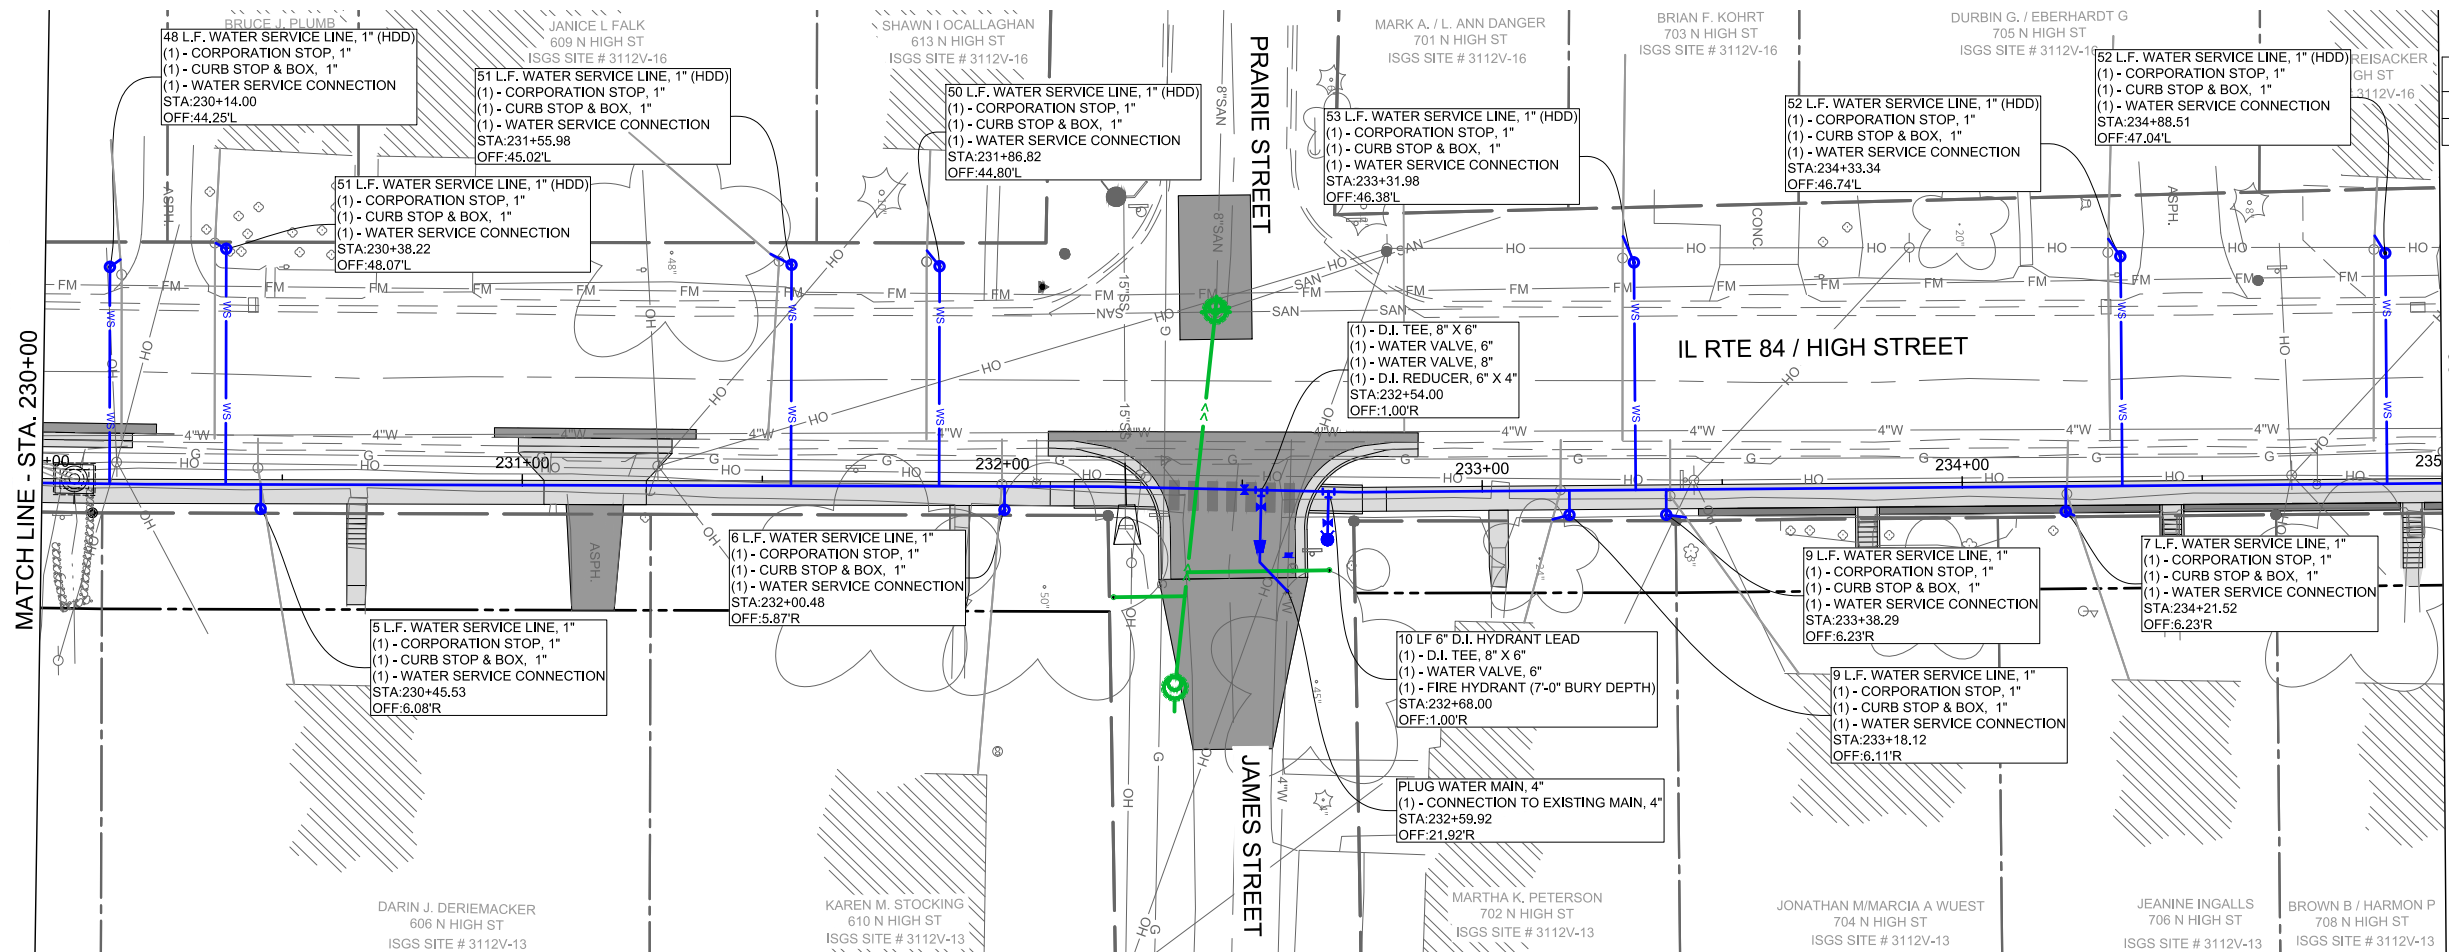


HYDRANT BURY DEPTHS	
HYDRANT STA	BURY DEPTH
232+68.00	7'-0"

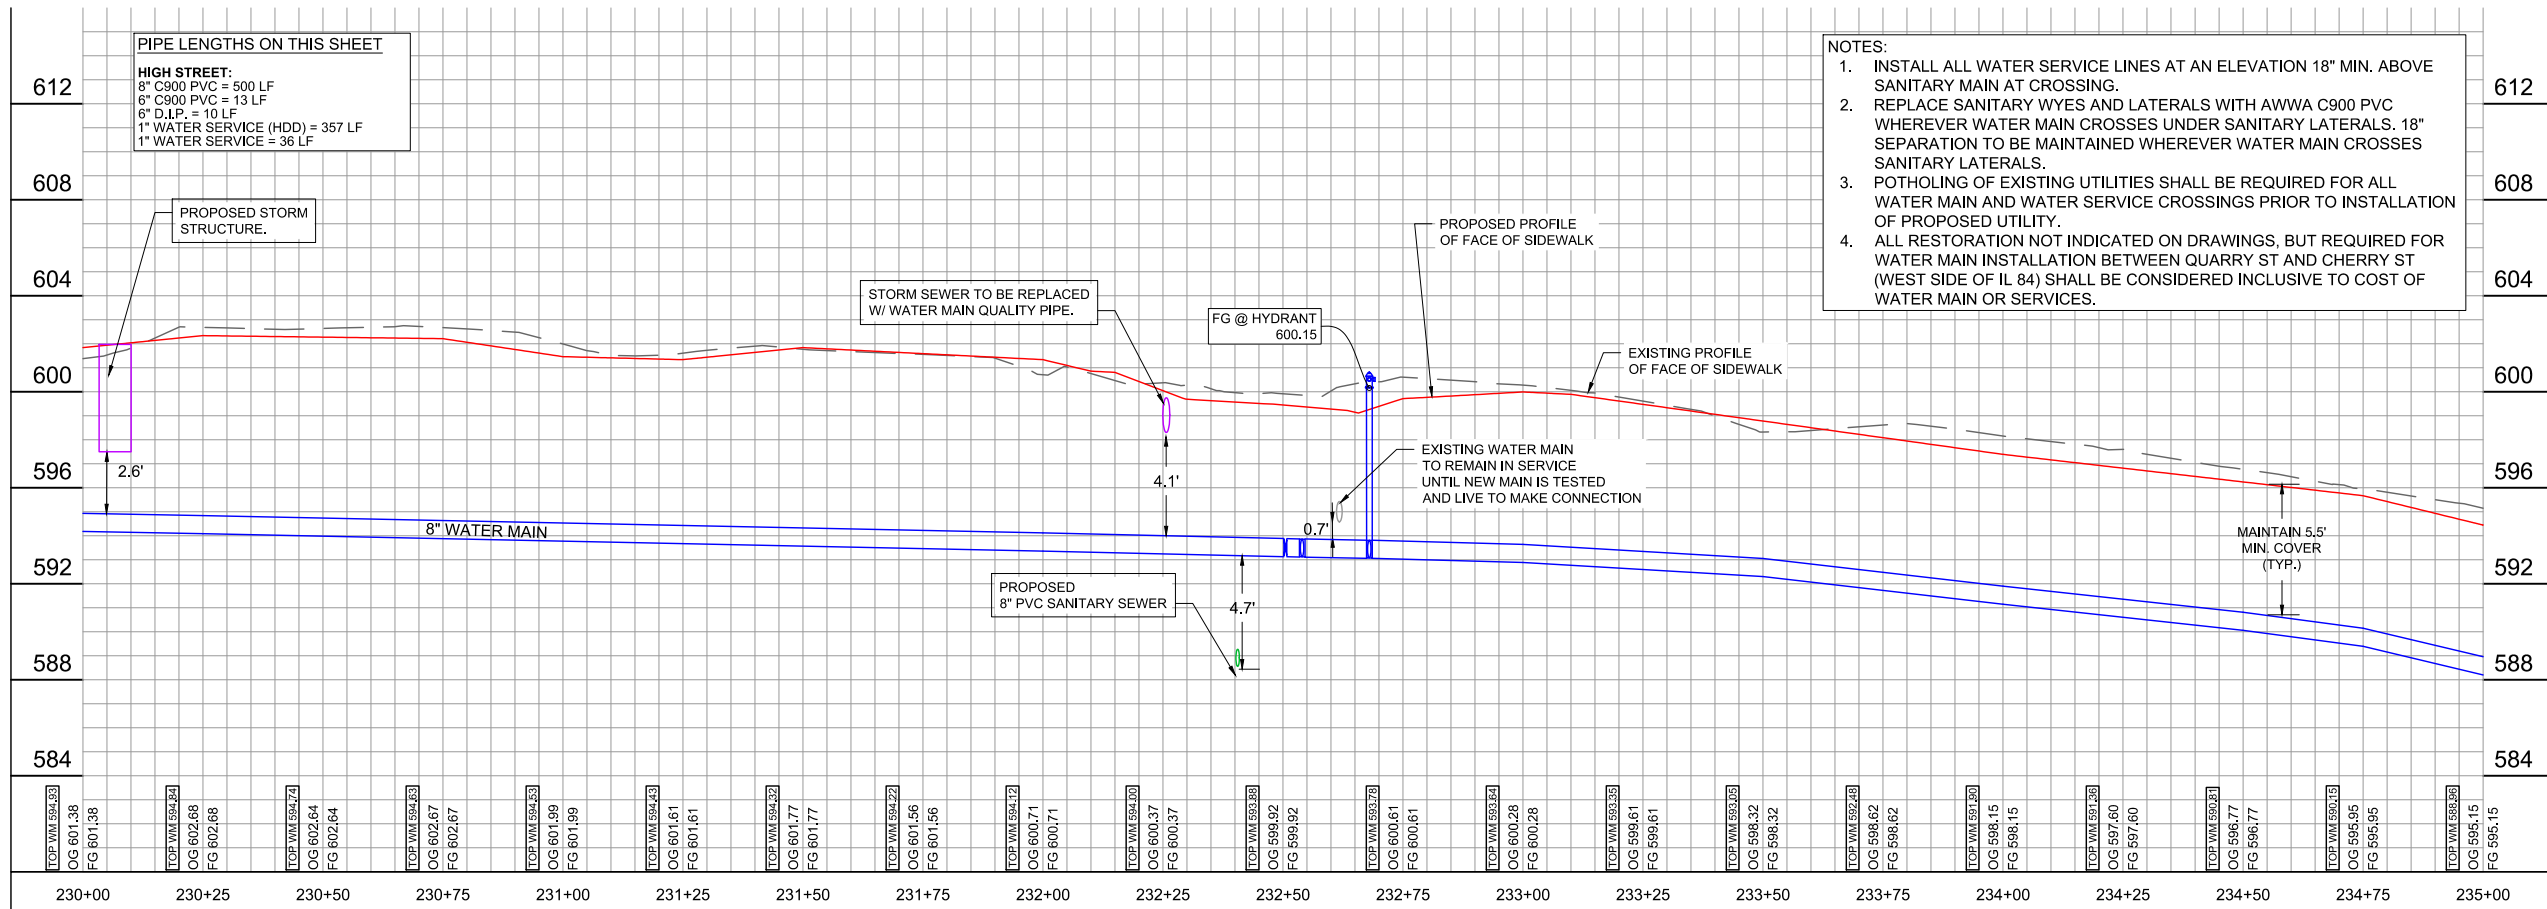

PIPE LENGTHS ON THIS SHEET	
HIGH STREET:	
8" C900 PVC = 500 LF	
6" C900 PVC = 13 LF	
6" D.I.P. = 10 LF	
1" WATER SERVICE (HDD) = 357 LF	
1" WATER SERVICE = 36 LF	

- NOTES:
1. INSTALL ALL WATER SERVICE LINES AT AN ELEVATION 18" MIN. ABOVE SANITARY MAIN AT CROSSING.
 2. REPLACE SANITARY WYES AND LATERALS WITH AWWA C900 PVC WHEREVER WATER MAIN CROSSES UNDER SANITARY LATERALS. 18" SEPARATION TO BE MAINTAINED WHEREVER WATER MAIN CROSSES SANITARY LATERALS.
 3. POTHOLING OF EXISTING UTILITIES SHALL BE REQUIRED FOR ALL WATER MAIN AND WATER SERVICE CROSSINGS PRIOR TO INSTALLATION OF PROPOSED UTILITY.
 4. ALL RESTORATION NOT INDICATED ON DRAWINGS, BUT REQUIRED FOR WATER MAIN INSTALLATION BETWEEN QUARRY ST AND CHERRY ST (WEST SIDE OF IL 84) SHALL BE CONSIDERED INCLUSIVE TO COST OF WATER MAIN OR SERVICES.

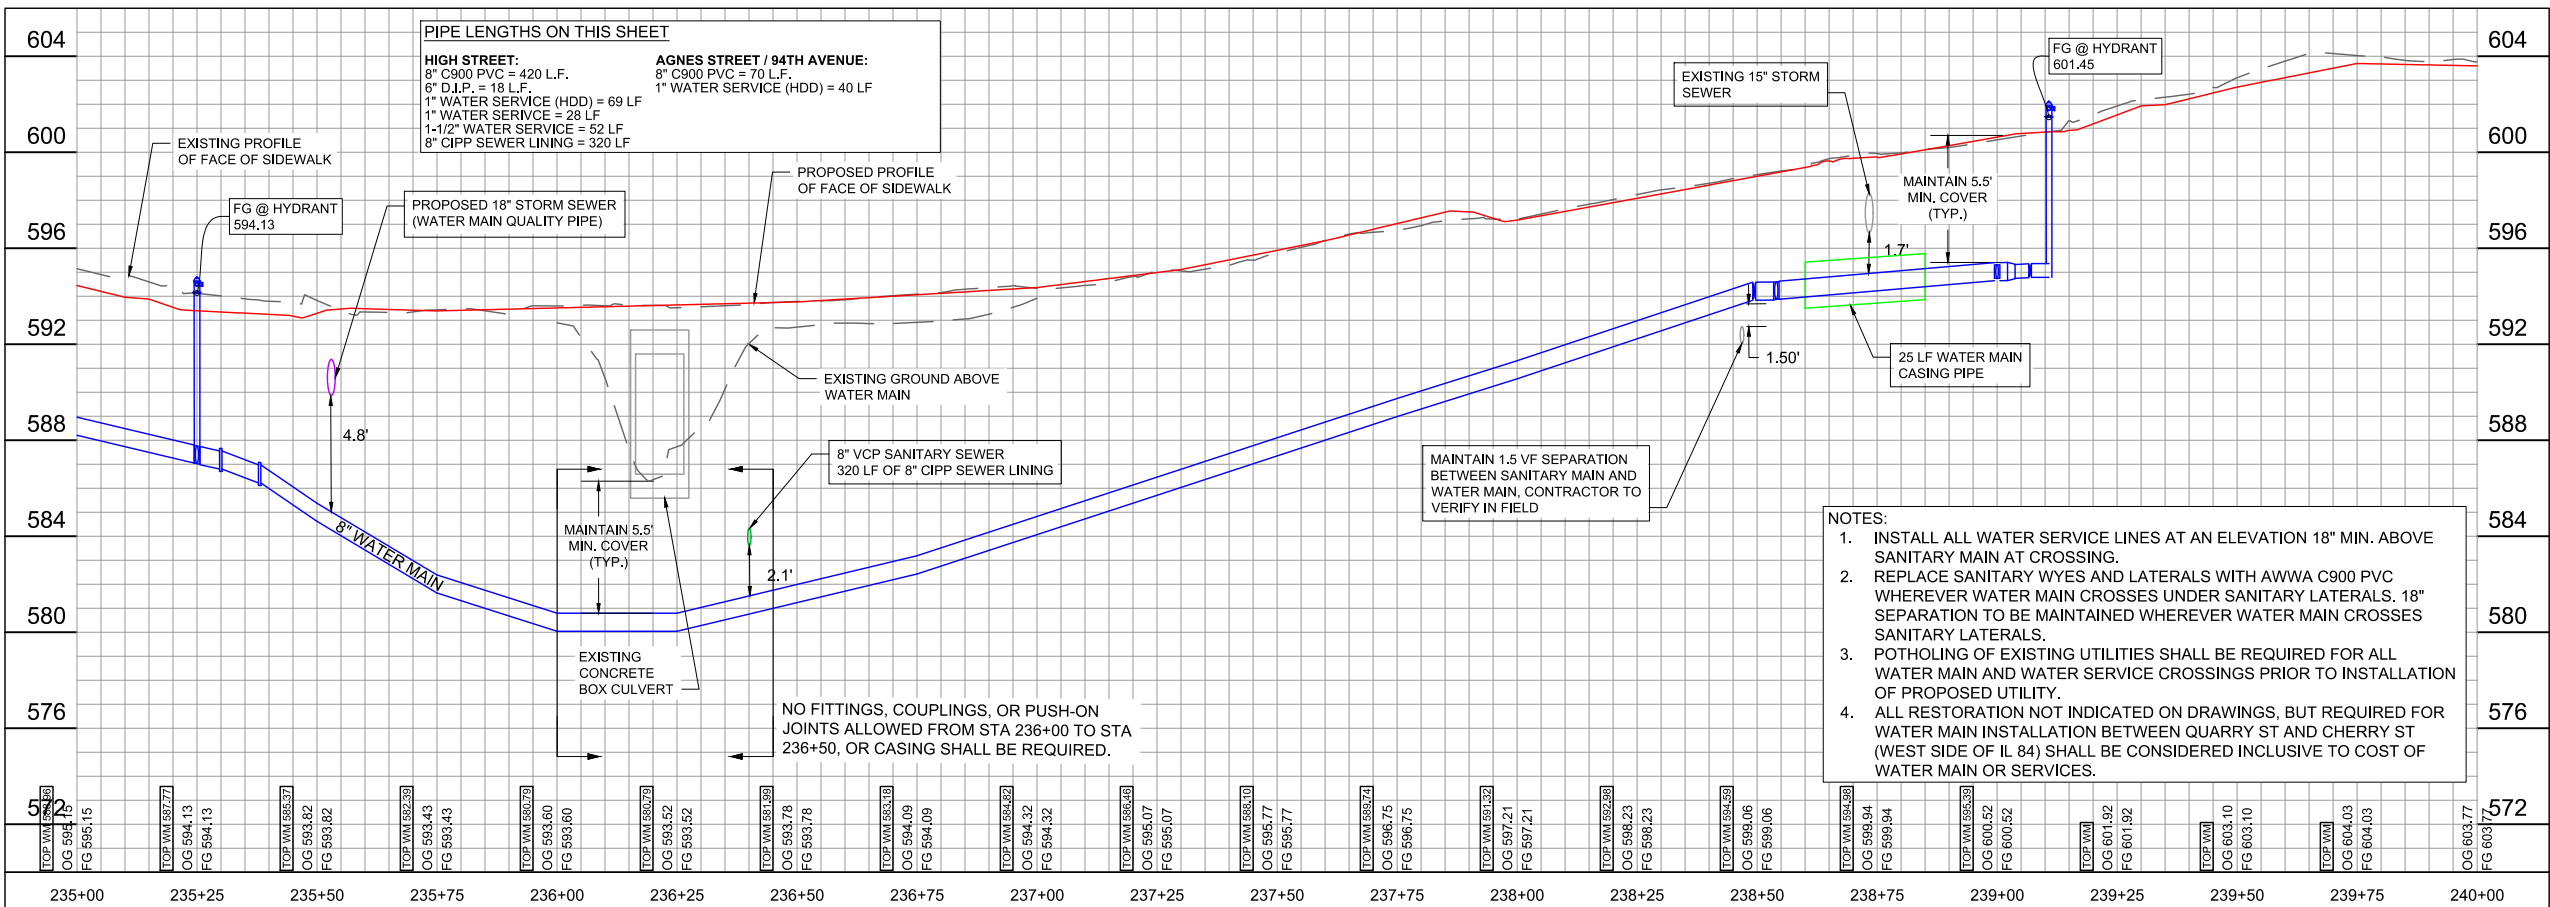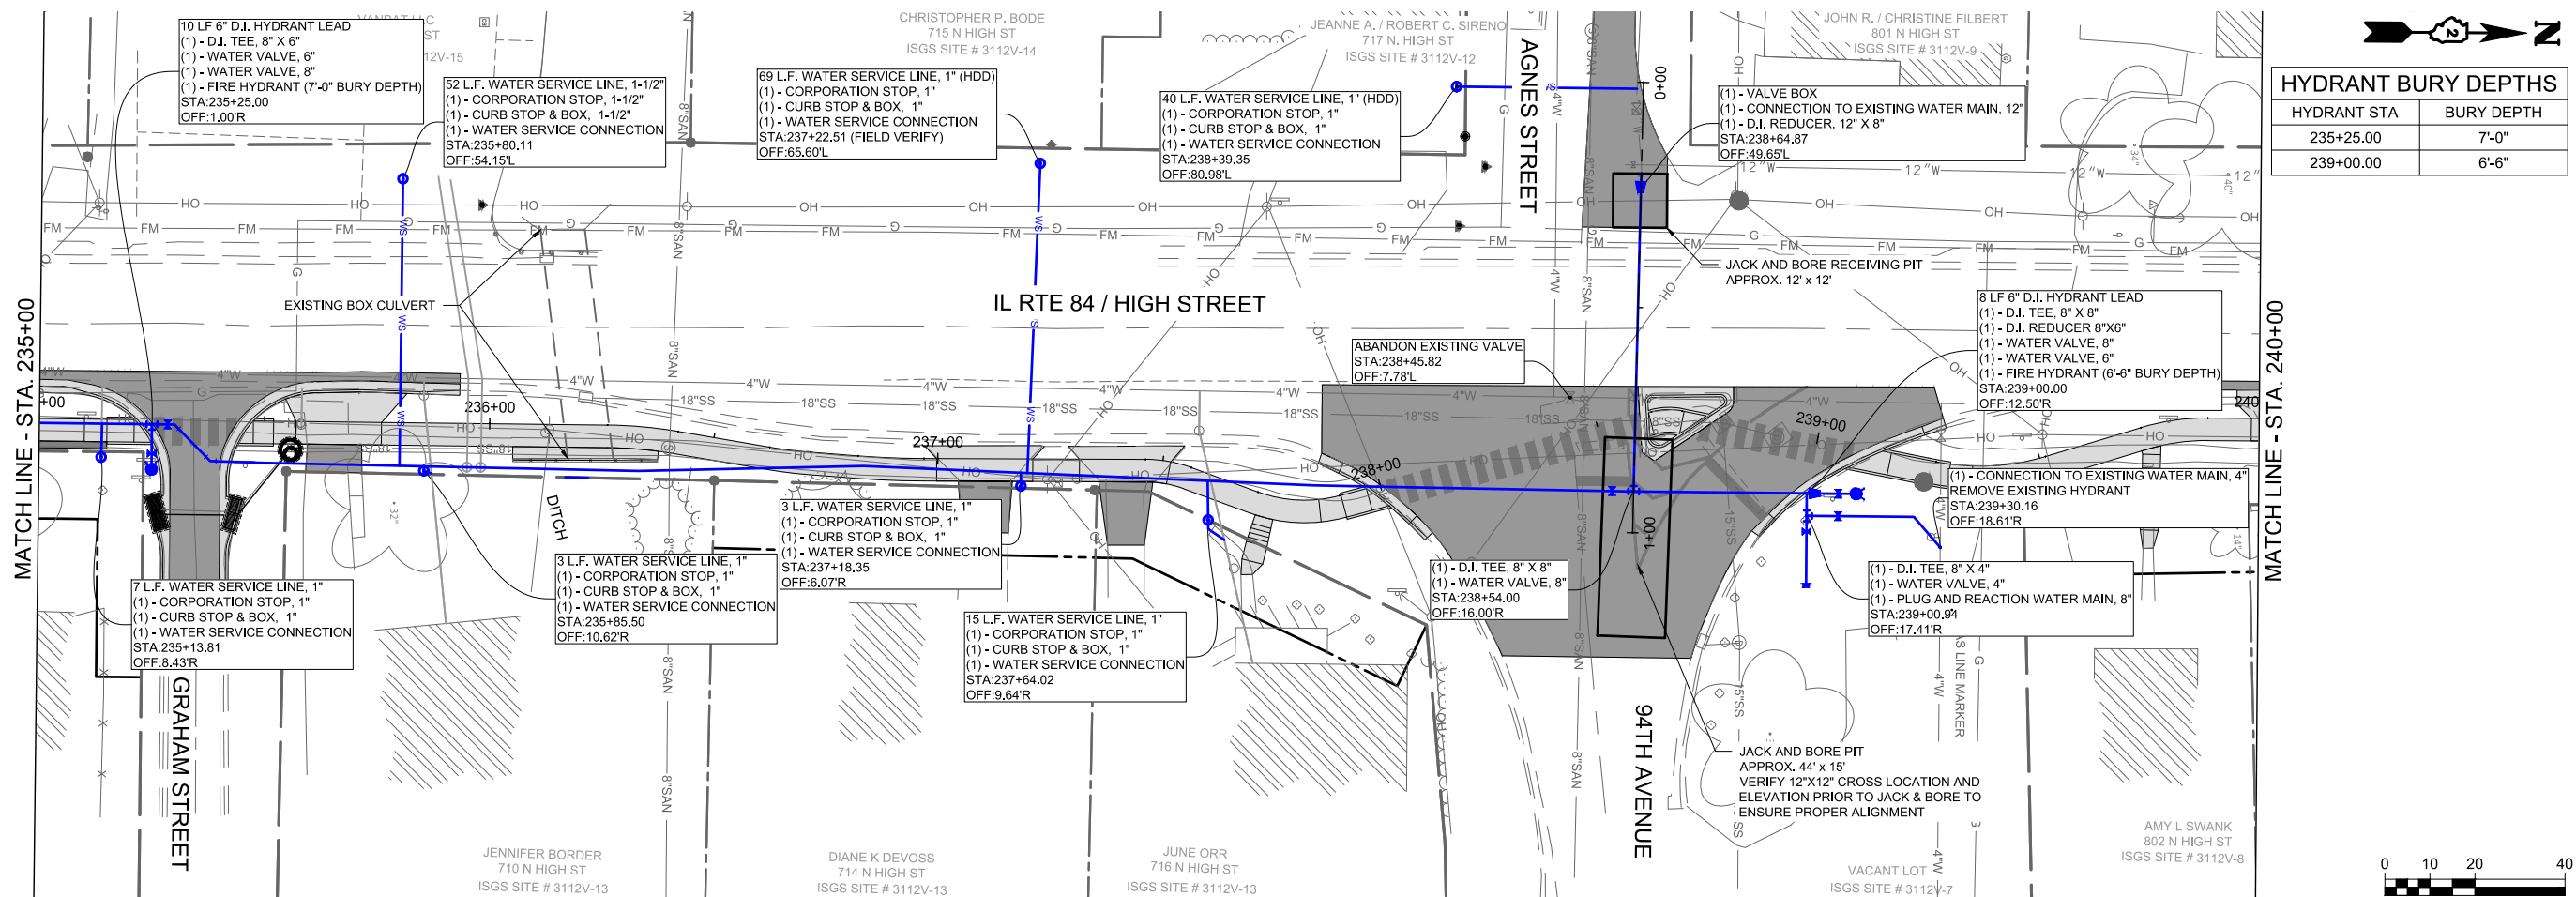

ENGINEERING | ARCHITECTURE | SURVEYING
FUNDING | PLANNING | ENVIRONMENTAL
2117 State Street, Bettendorf IA 52722
(563) 445-3501 www.msa-ps.com
© MSA Professional Services, Inc.



PLOT DATE	- 8-Jan-21	DESIGNED	- JLS	REVISED	- (1)
USER NAME	- JAYDEN SCHECKER	DRAWN	- JLS	REVISED	- (2)
PLOT SCALE	- AS SHOWN	CHECKED	- JDF	REVISED	- (3)
FILE NAME	- WATER MAIN PLAN & PROFILE - HIGH STREET.dwg			REVISED	- (4)


STATE OF ILLINOIS
DEPARTMENT OF TRANSPORTATION

WATER MAIN PLAN & PROFILE - HIGH STREET

SCALE: AS SHOWN SHEET NO. 118 OF 190 SHEETS STA. 235+00 TO STA. 240+00

F.A.U. RTE.	SECTION	COUNTY	TOTAL SHEETS	SHEET NO.
308	15-00017-00-SW	ROCK ISLAND	190	118
CONTRACT NO. 85697				
ILLINOIS FED. AID PROJECT				

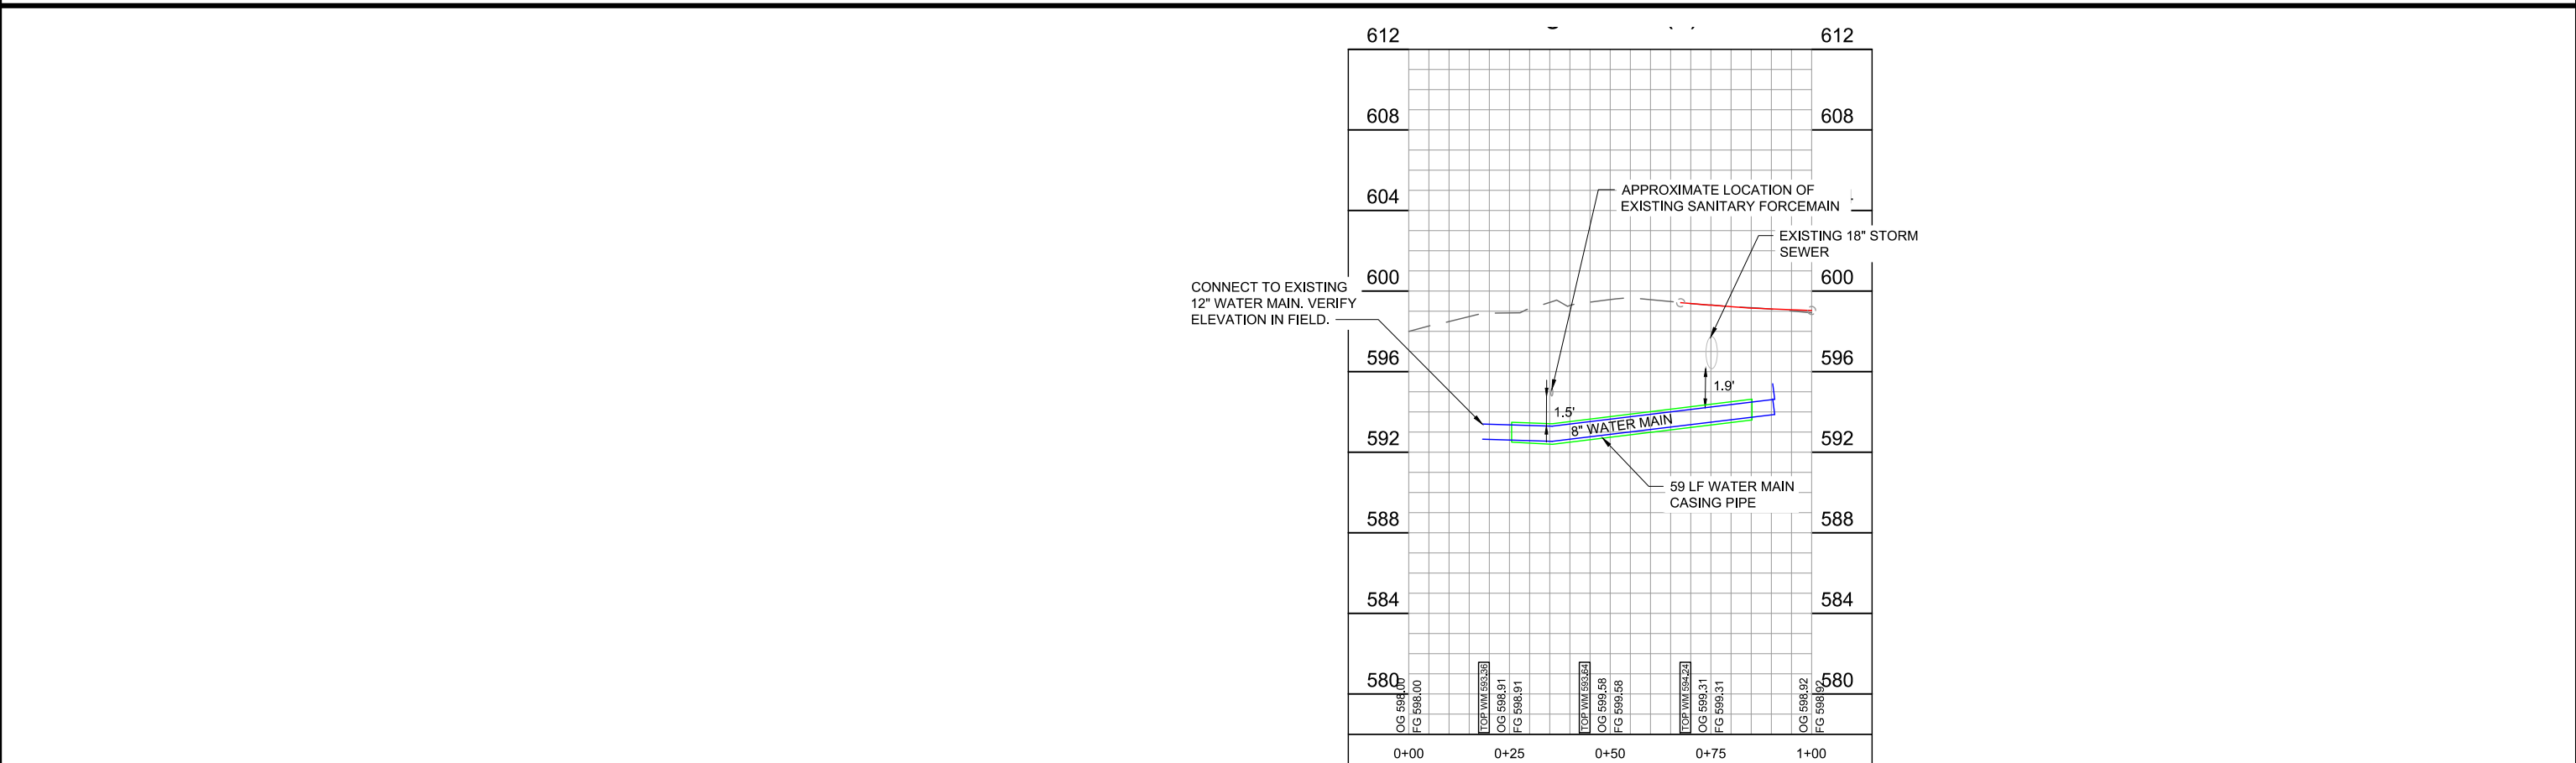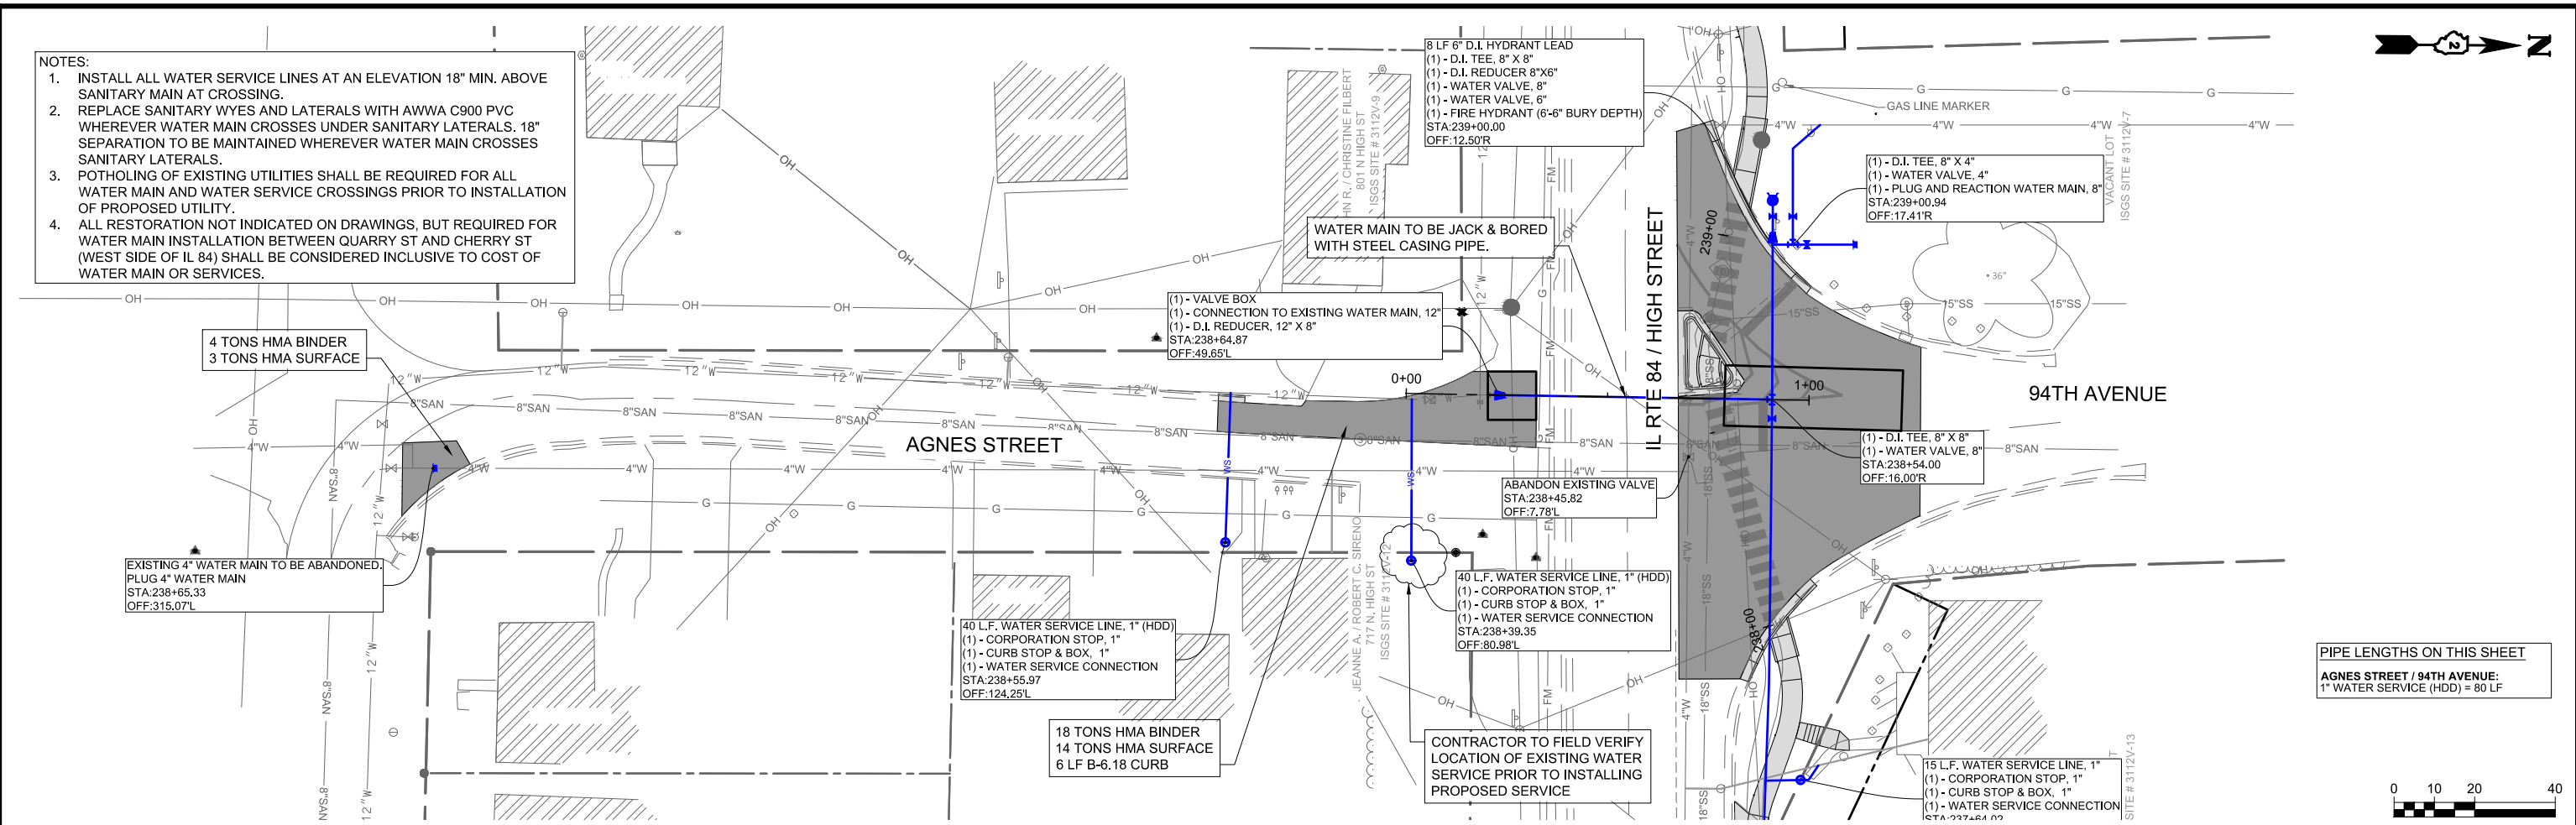

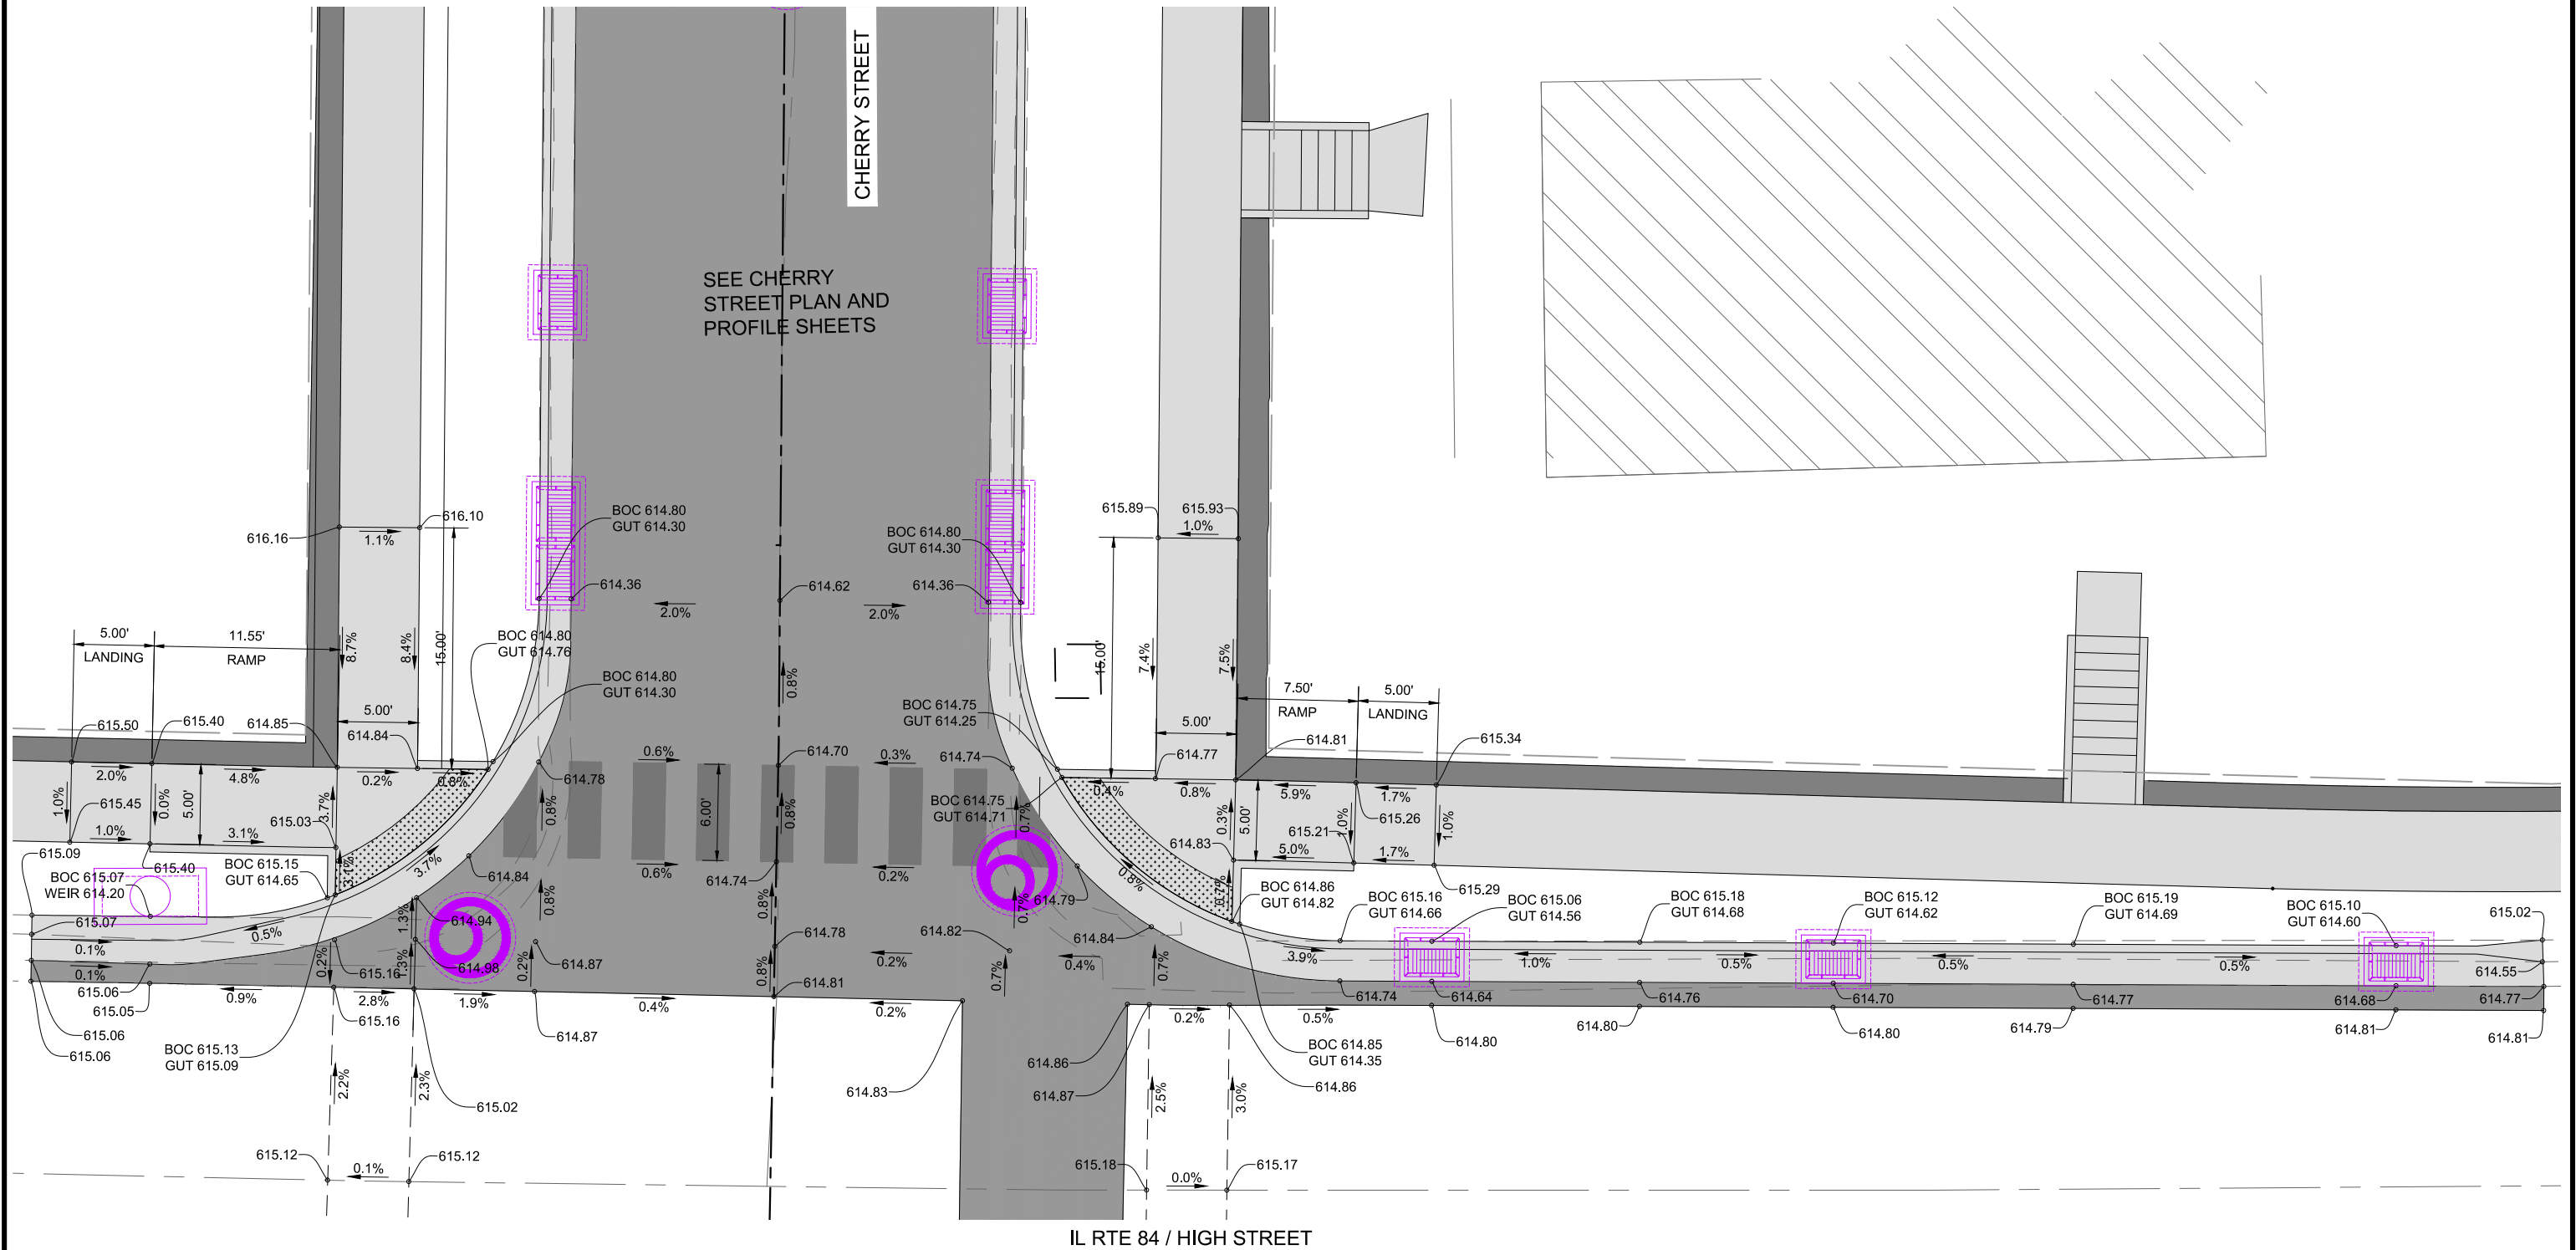

ENGINEERING | ARCHITECTURE | SURVEYING
FUNDING | PLANNING | ENVIRONMENTAL
2117 State Street, Bettendorf IA 52722
(563) 445-3501 www.msa-ps.com
© MSA Professional Services, Inc.


PLOT DATE	- 8-Jan-21	DESIGNED	- JLS	REVISED	- (1)
USER NAME	- JAYDEN SCHECKER	DRAWN BY	- JLS	REVISED	- (2)
PLOT SCALE	- AS SHOWN	CHECKED	- JDF	REVISED	- (3)
FILE NAME	- INTERSECTION DETAILS.dwg			REVISED	- (4)

STATE OF ILLINOIS
DEPARTMENT OF TRANSPORTATION

INTERSECTION DETAILS - CHERRY STREET EAST

SCALE: AS SHOWN SHEET NO. 120 OF 190 SHEETS STA. TO STA.

F.A.D. RTE.	SECTION	COUNTY	TOTAL SHEETS	SHEET NO.
308	15-00017-00-SW	ROCK ISLAND	190	120
CONTRACT NO. 85697				
ILLINOIS FED. AID PROJECT				

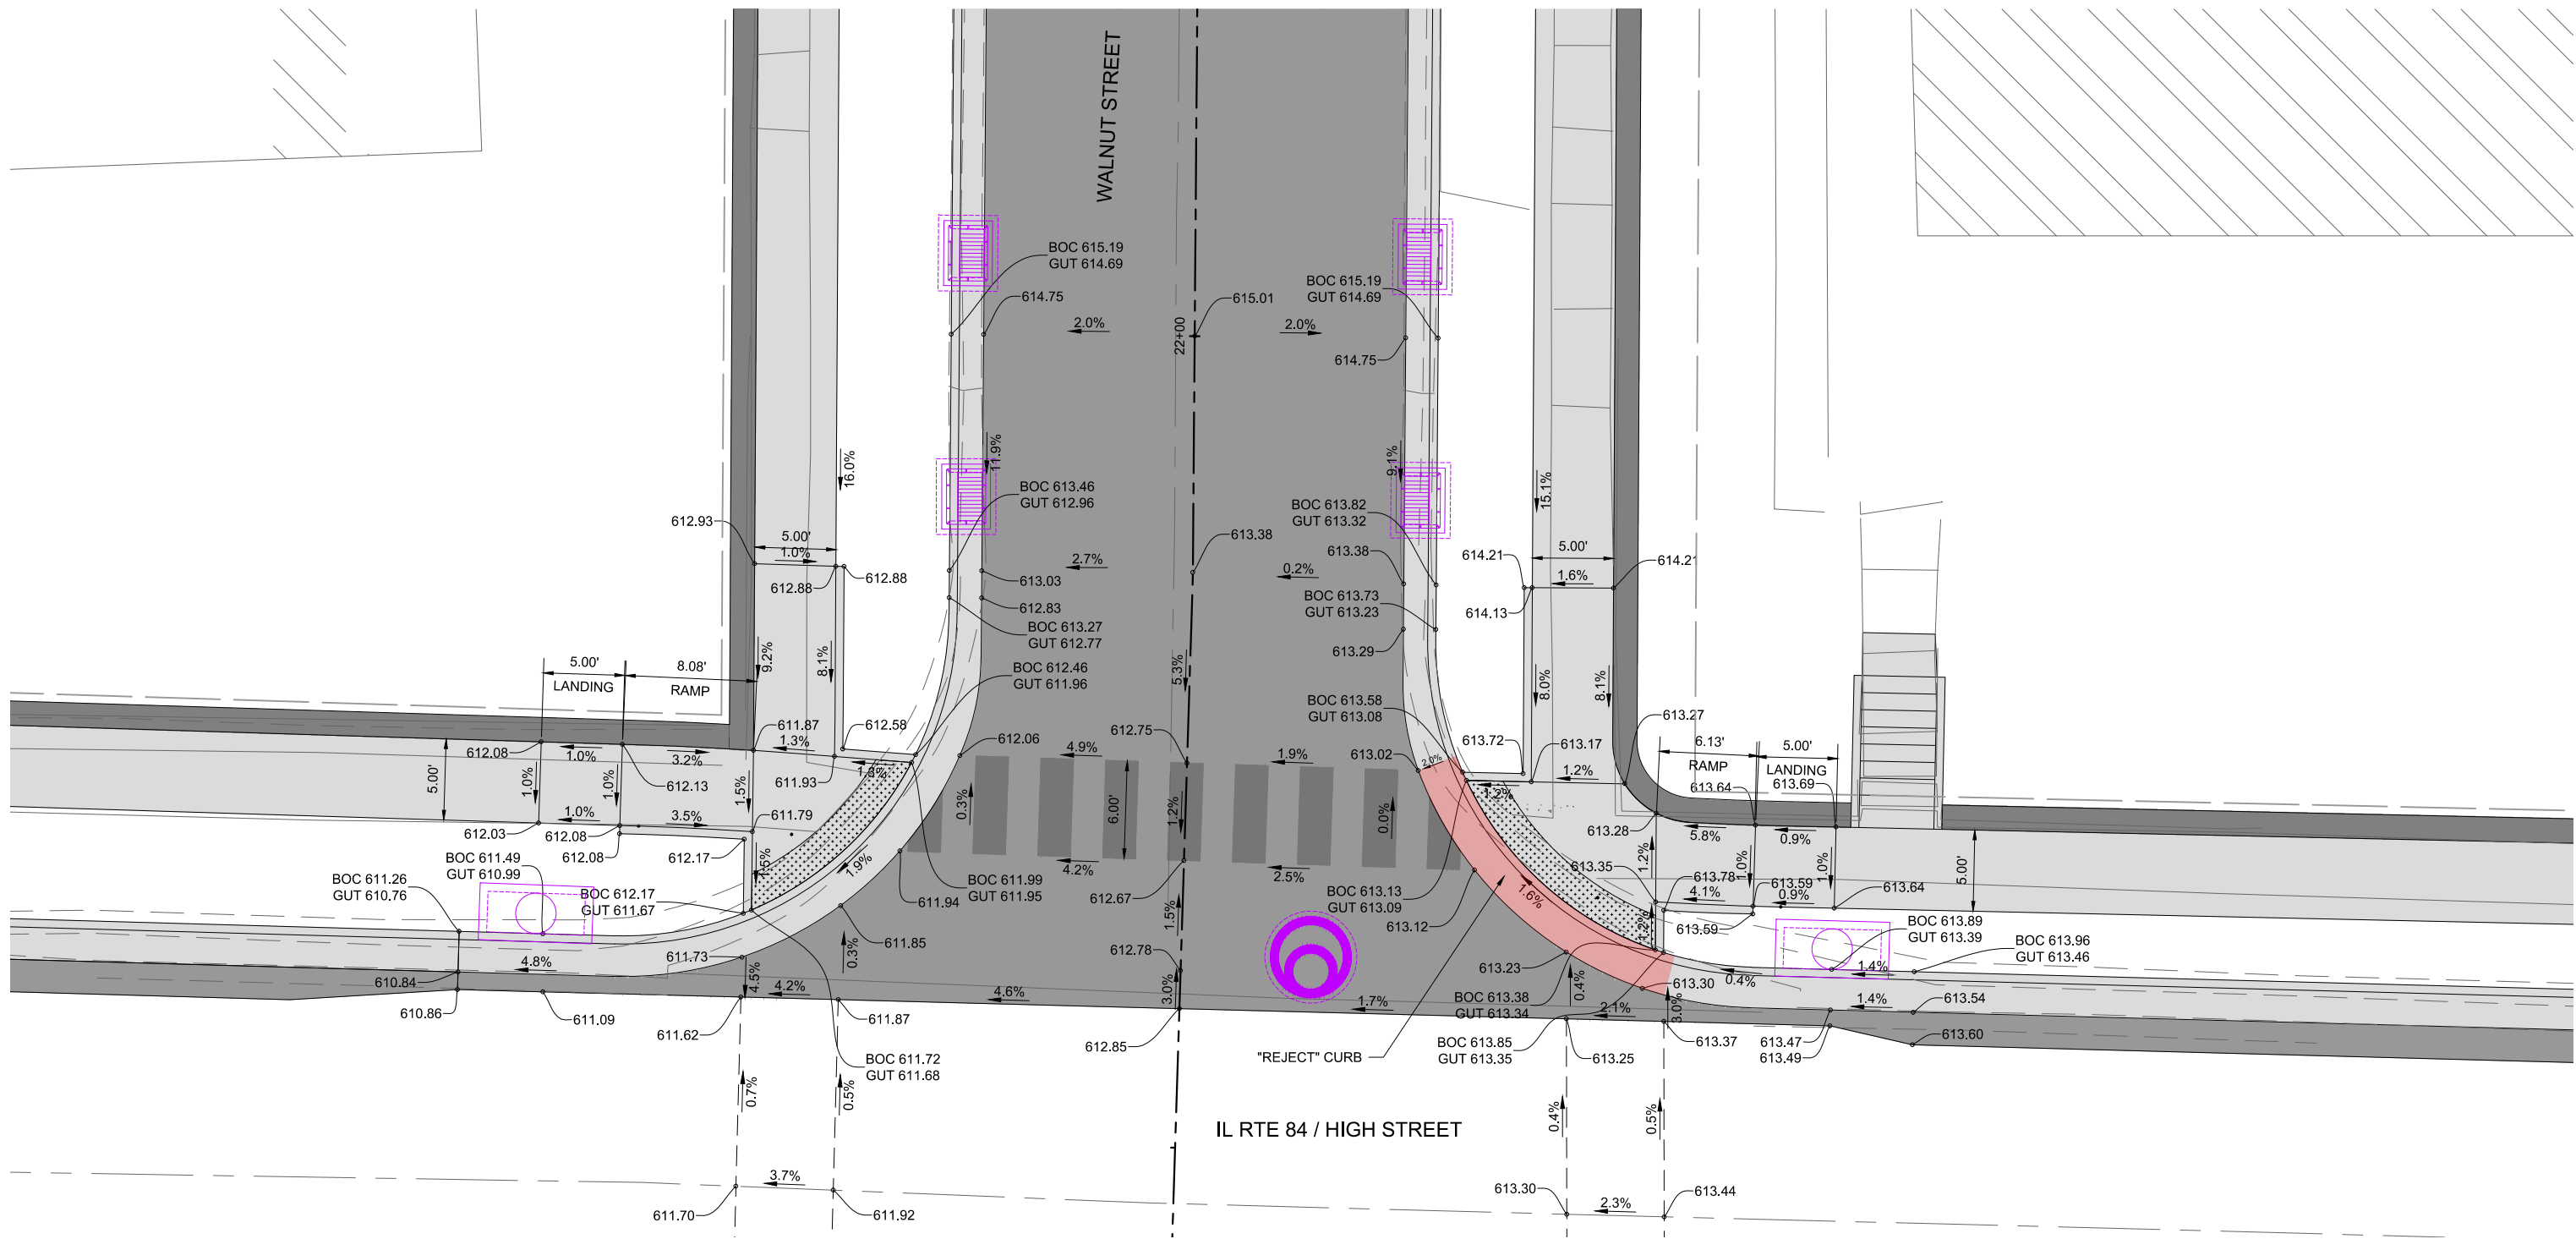

ENGINEERING | ARCHITECTURE | SURVEYING
FUNDING | PLANNING | ENVIRONMENTAL
2117 State Street, Bettendorf IA 52722
(563) 445-3501 www.msa-ps.com
© MSA Professional Services, Inc.


PLOT DATE	- 8-Jan-21	DESIGNED	- JLS	REVISED	- (1)
USER NAME	- JAYDEN SCHECKER	DRAWN BY	- JLS	REVISED	- (2)
PLOT SCALE	- AS SHOWN	CHECKED	- JDF	REVISED	- (3)
FILE NAME	- INTERSECTION DETAILS.dwg			REVISED	- (4)


STATE OF ILLINOIS
DEPARTMENT OF TRANSPORTATION

INTERSECTION DETAILS - WALNUT STREET EAST

SCALE: AS SHOWN SHEET NO. 122 OF 190 SHEETS STA. TO STA.


F.A.D. RTE.	SECTION	COUNTY	TOTAL SHEETS	SHEET NO.
308	15-00017-00-SW	ROCK ISLAND	190	122
CONTRACT NO. 85697				
ILLINOIS FED. AID PROJECT				

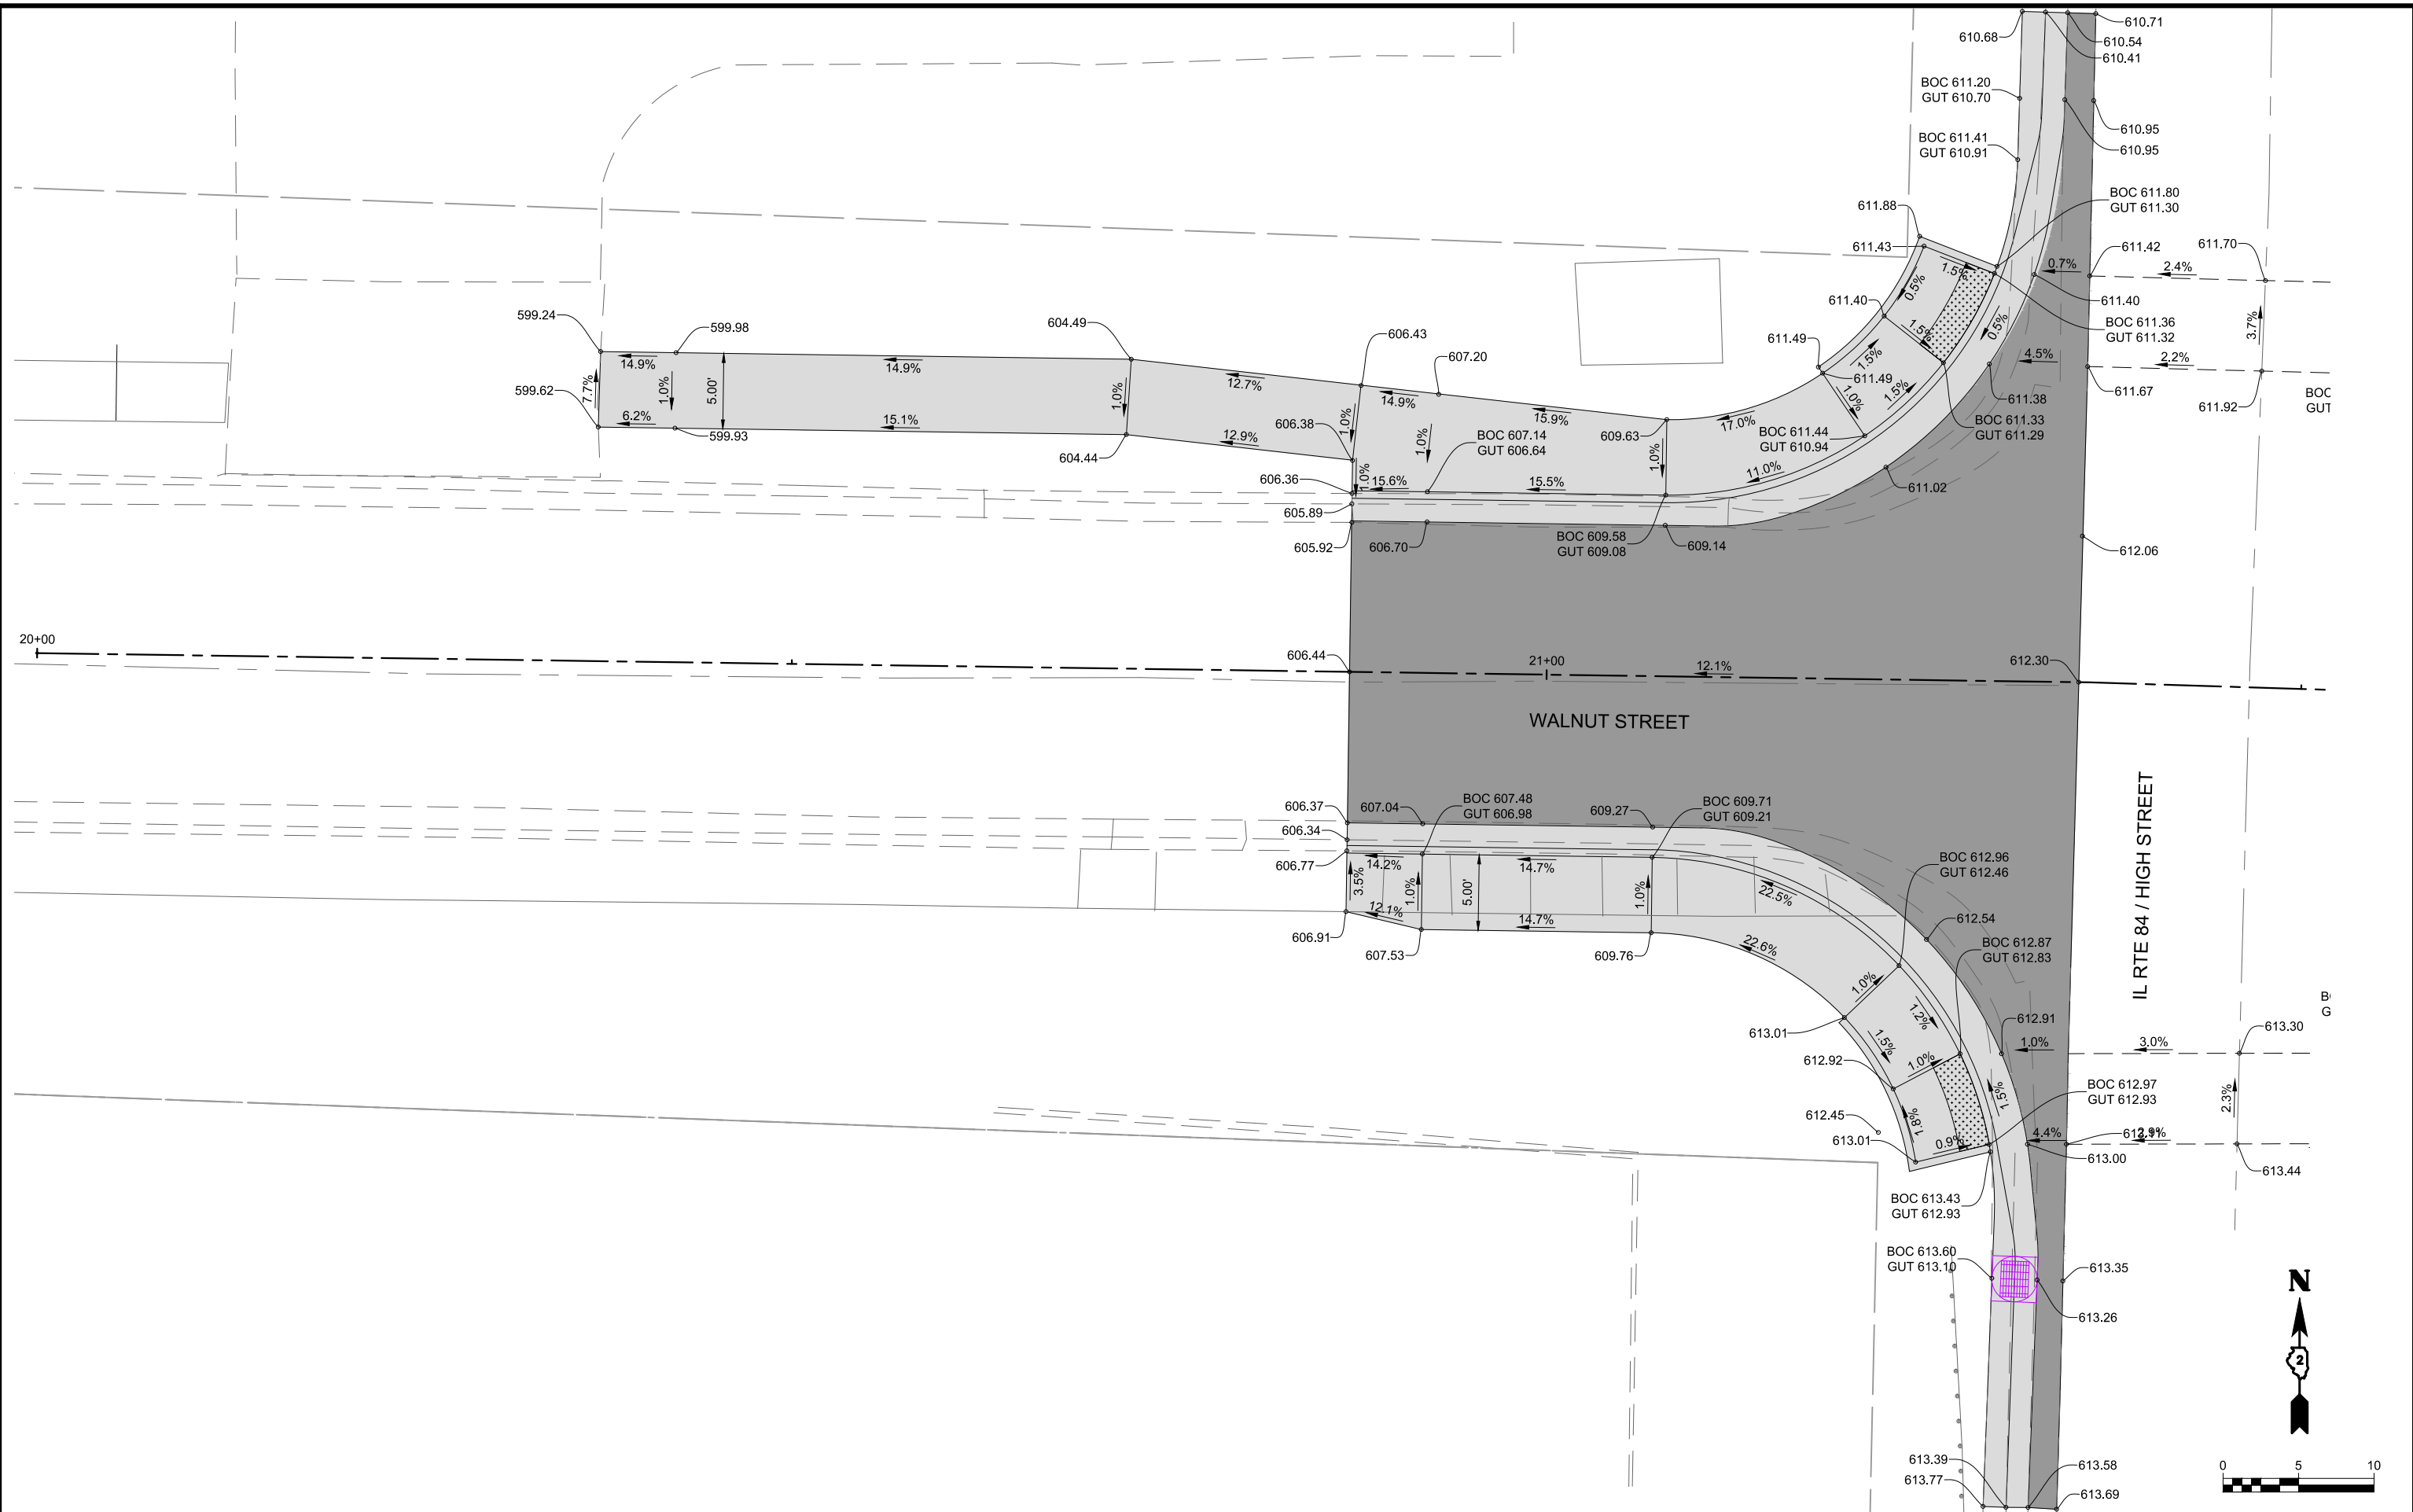

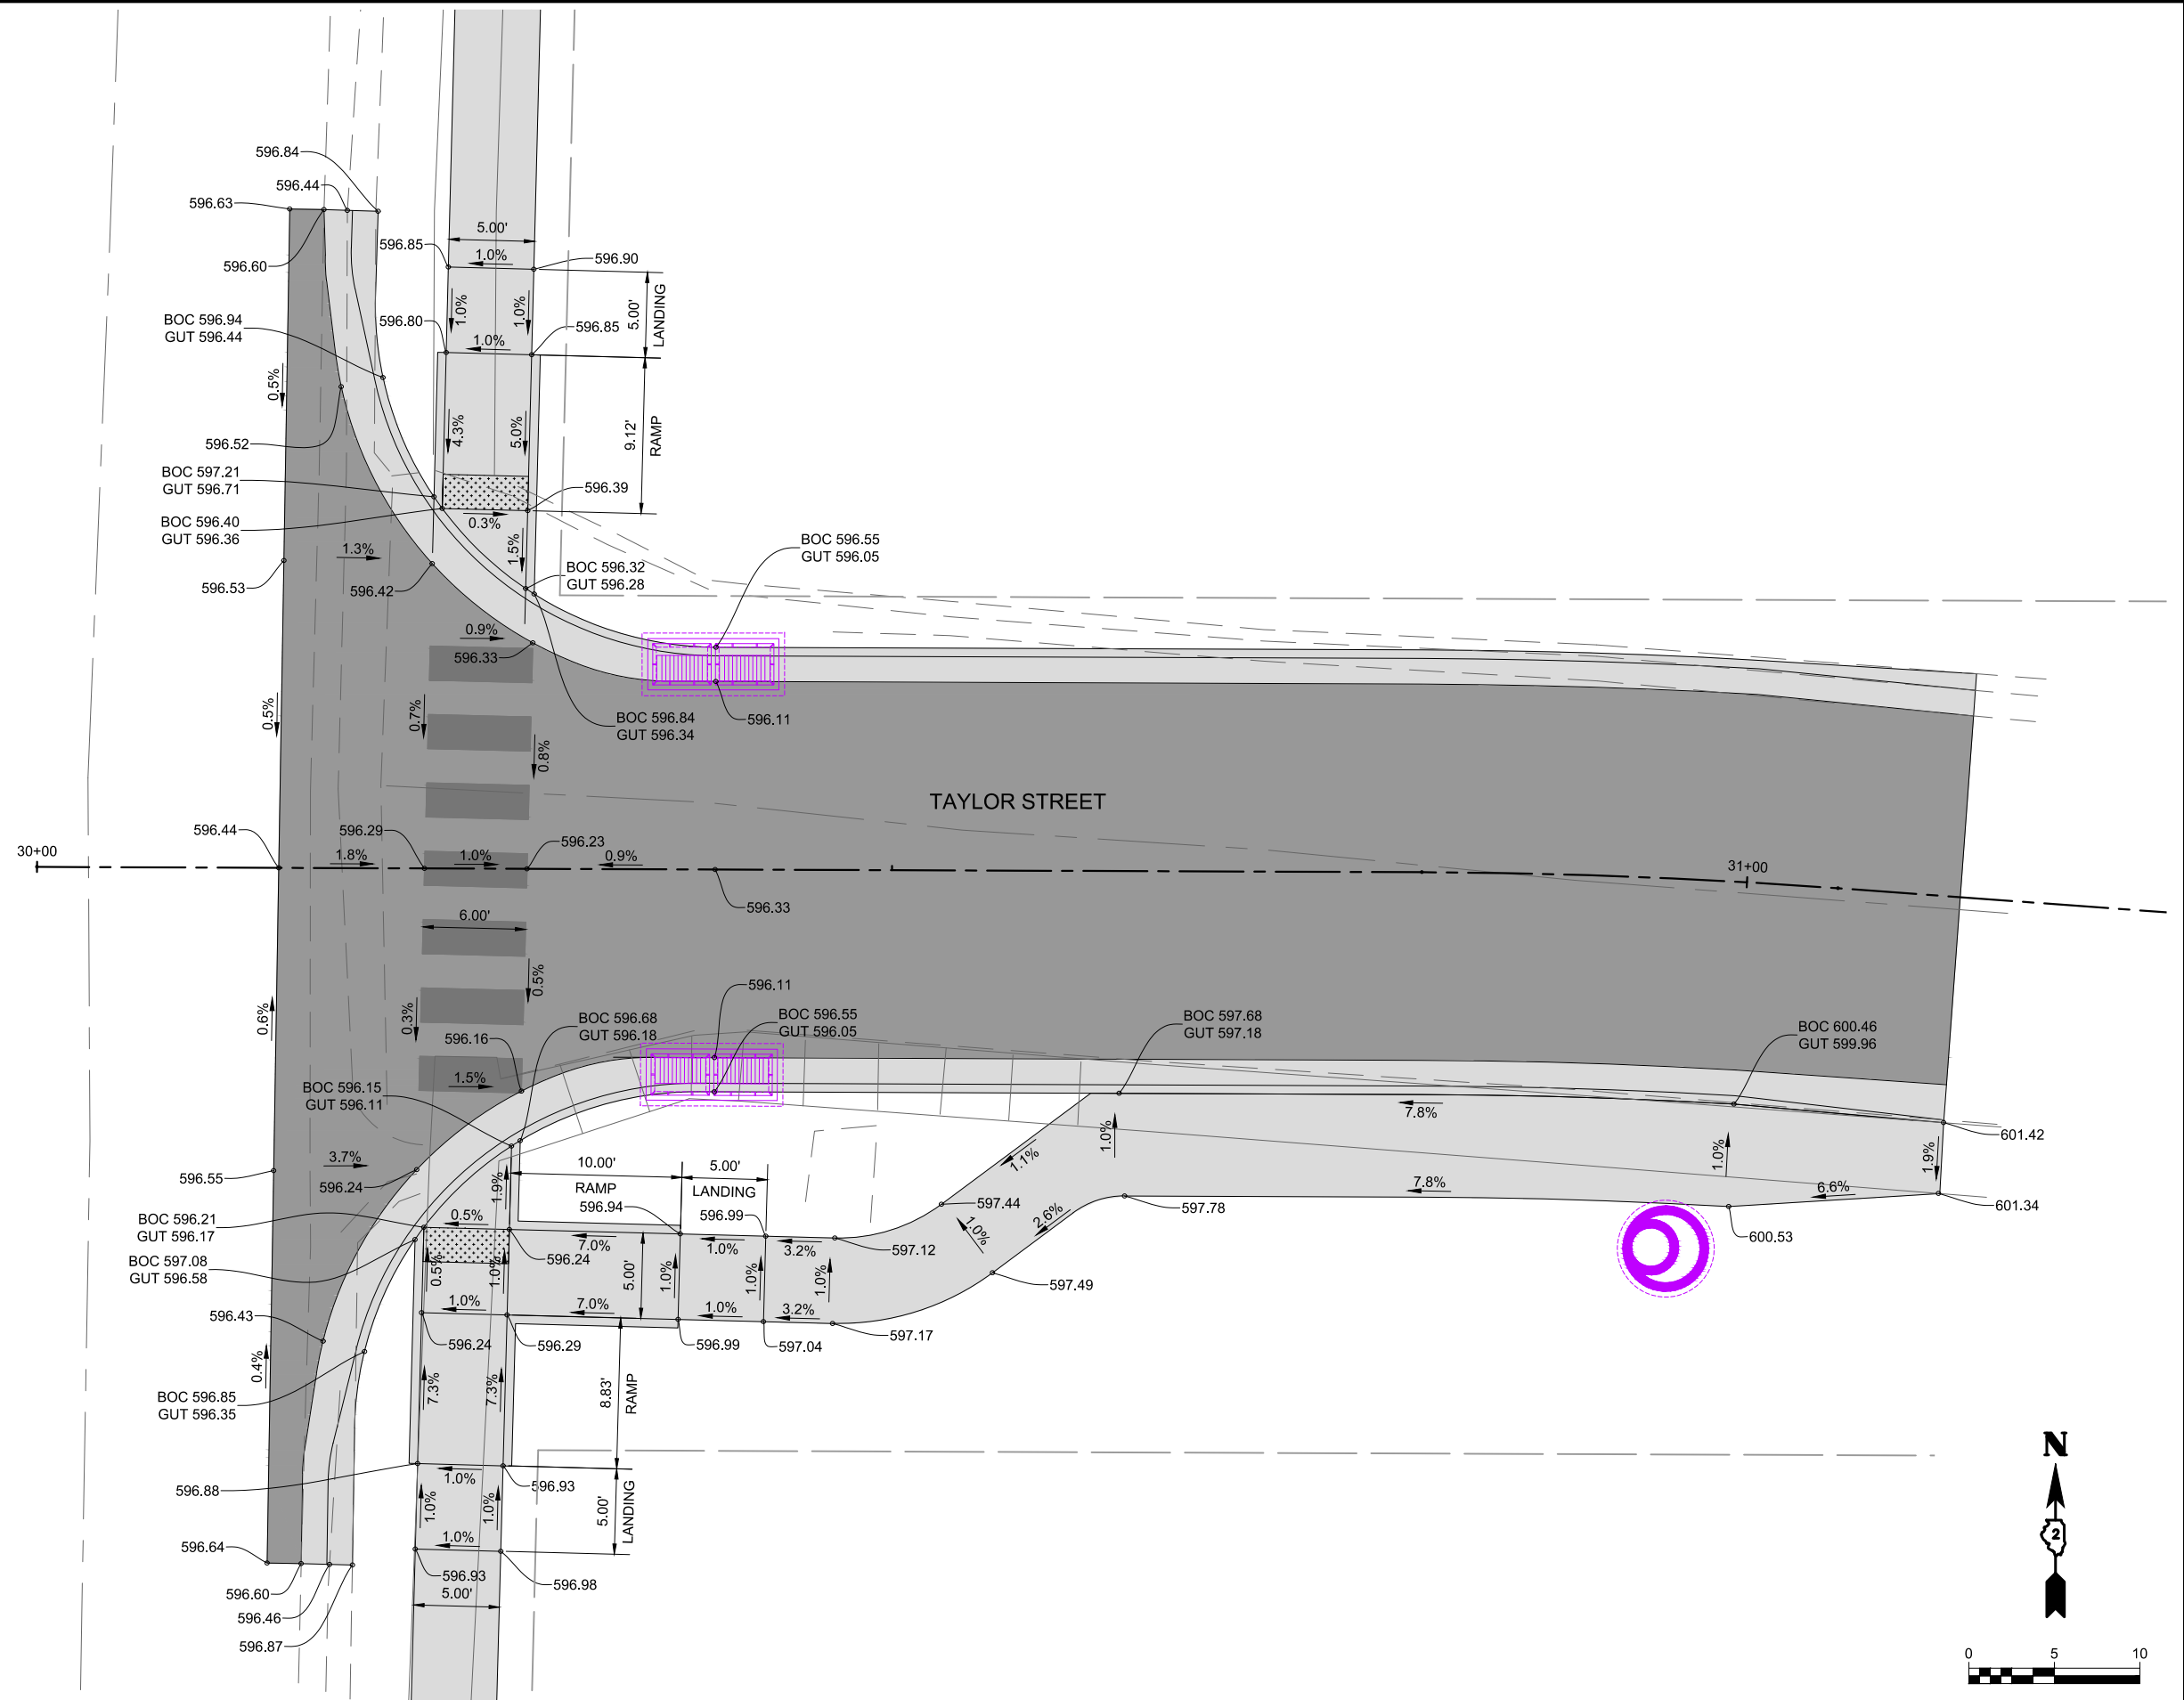

STATE OF ILLINOIS
DEPARTMENT OF TRANSPORTATION

F.A.U. RTE.	SECTION	COUNTY	TOTAL SHEETS	SHEET NO.
308	15-00017-00-SW	ROCK ISLAND	190	125
		CONTRACT NO. 85697		
ILLINOIS FED. AID PROJECT				

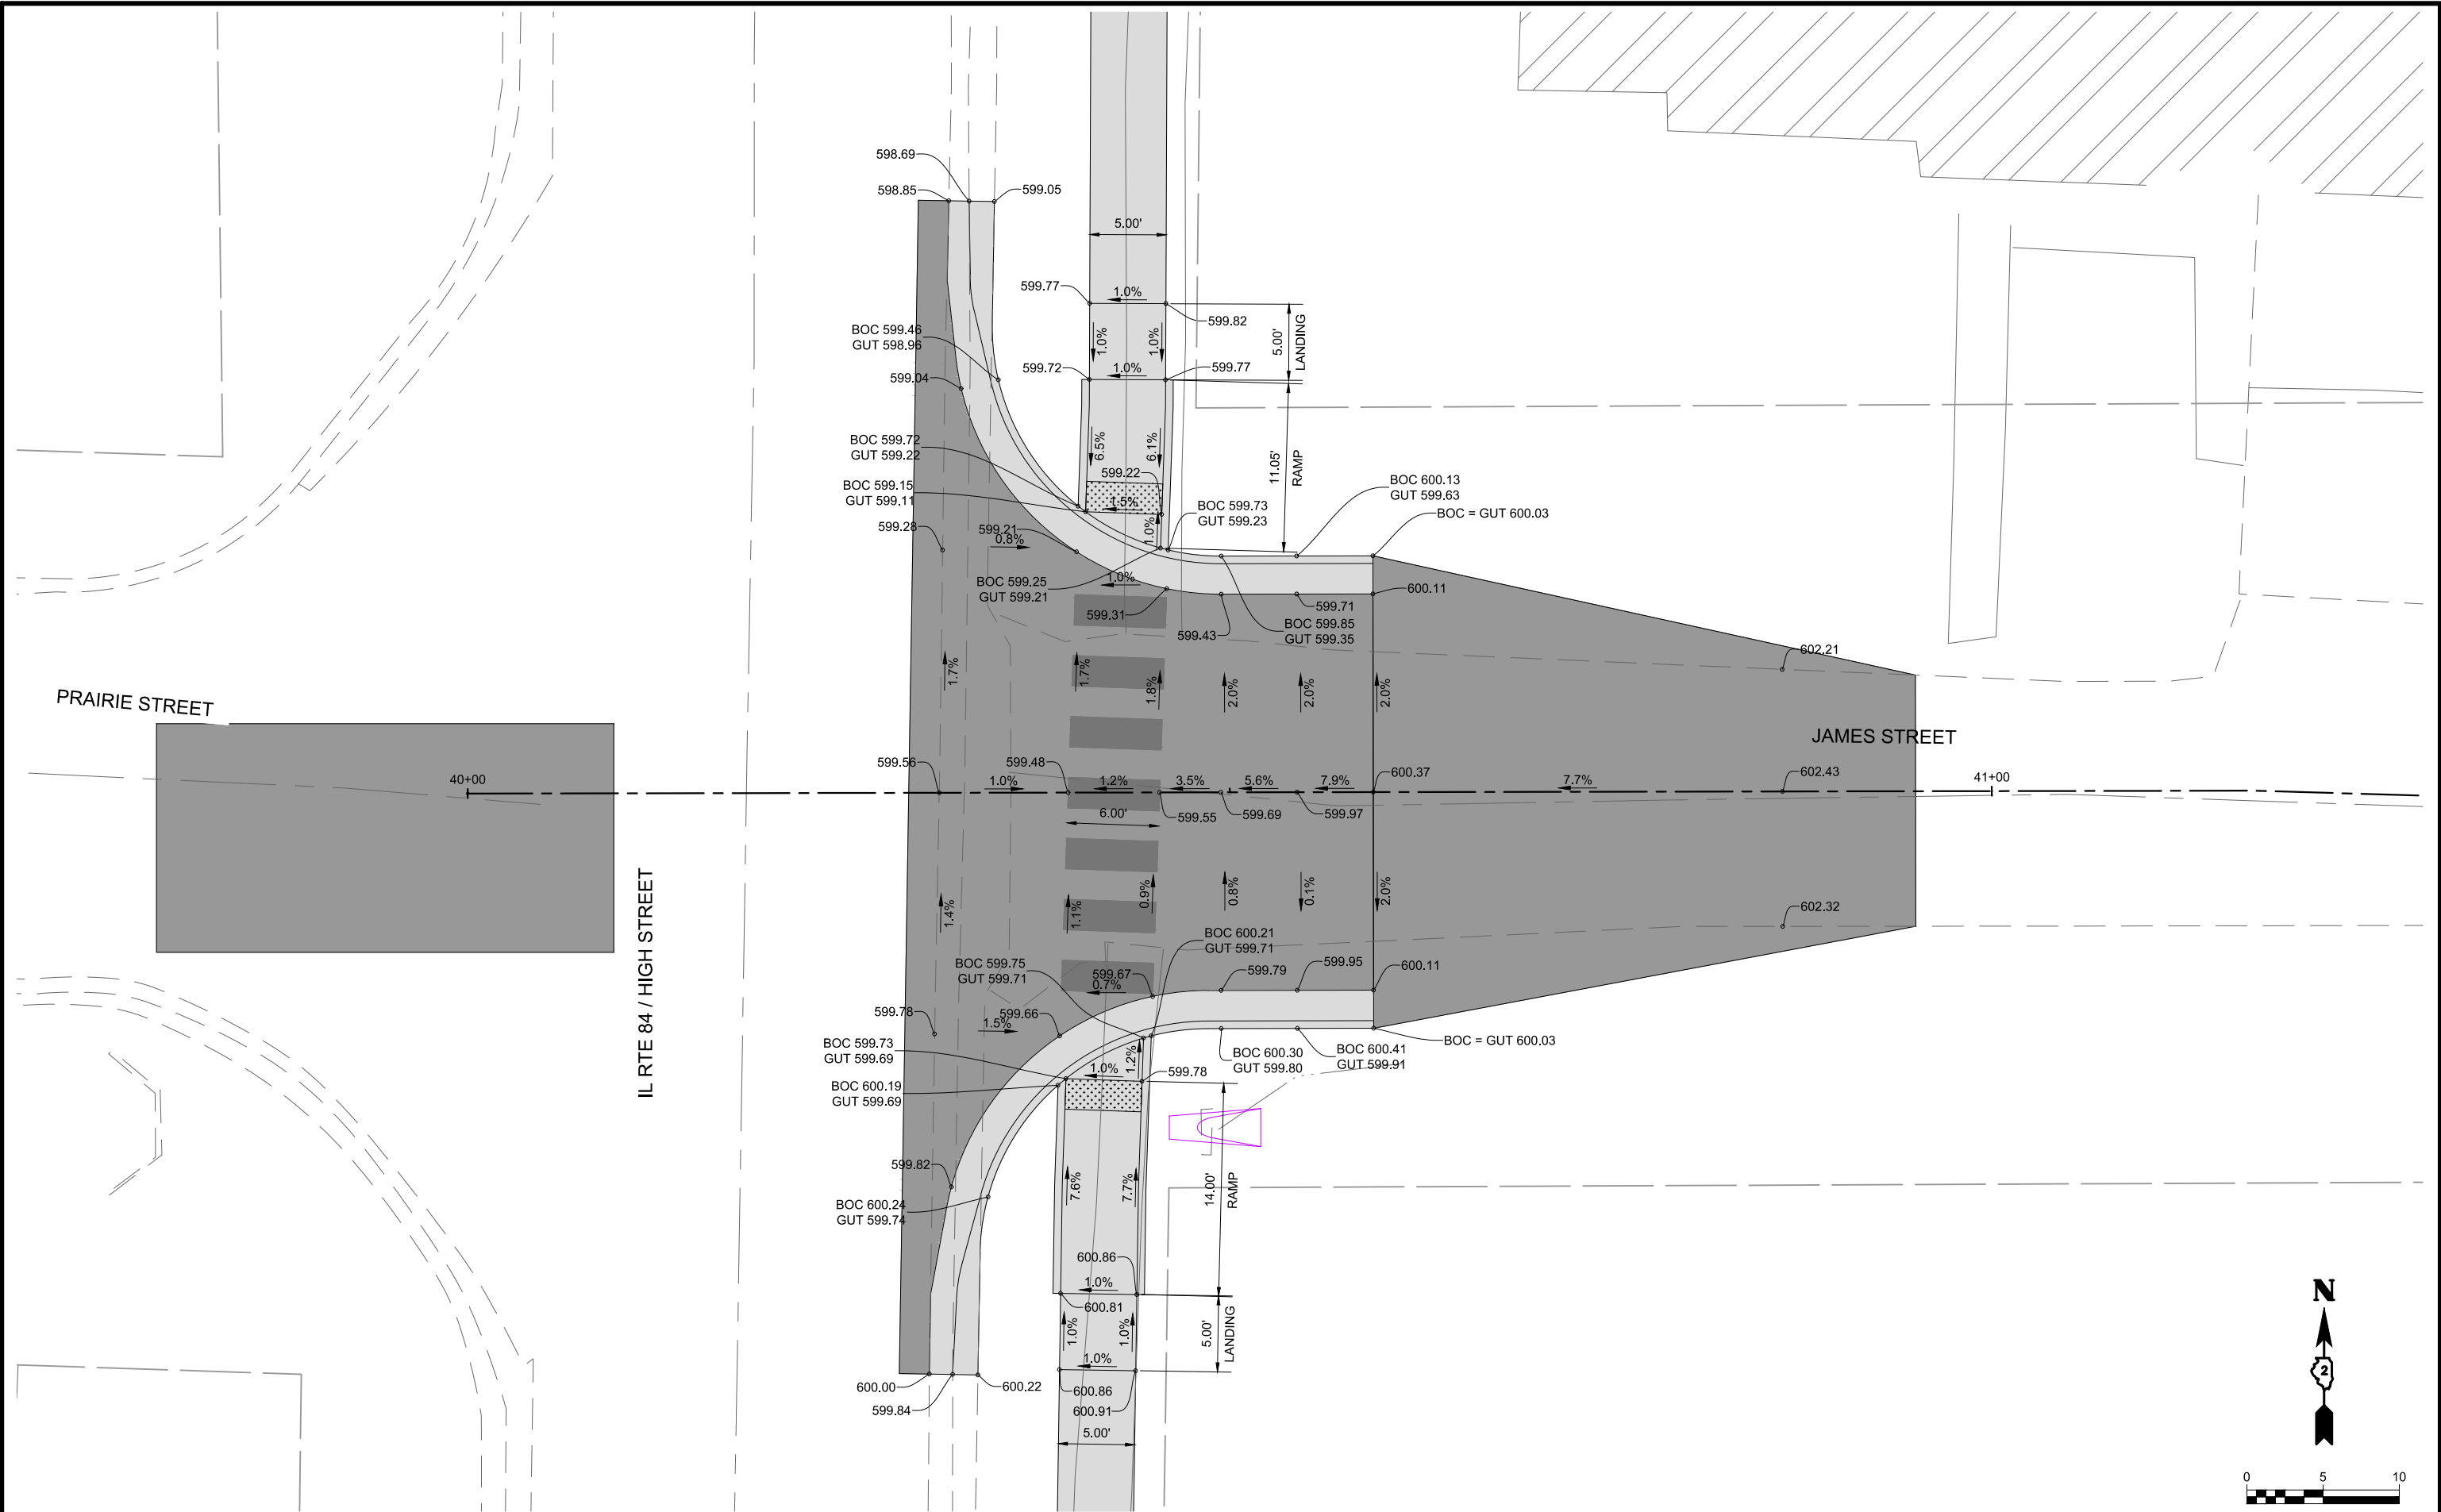

ENGINEERING | ARCHITECTURE | SURVEYING
FUNDING | PLANNING | ENVIRONMENTAL
2117 State Street, Bettendorf IA 52722
(563) 445-3501 www.msa-ps.com
© MSA Professional Services, Inc.


PLOT DATE	- 8-Jan-21	DESIGNED	- JLS	REVISED	- (1)
USER NAME	- JAYDEN SCHECKE	DRAWN BY	- JLS	REVISED	- (2)
PLOT SCALE	- AS SHOWN	CHECKED	- JDF	REVISED	- (3)
FILE NAME	- INTERSECTION DETAILS.dwg			REVISED	- (4)


STATE OF ILLINOIS
DEPARTMENT OF TRANSPORTATION


INTERSECTION DETAILS - JAMES STREET


SCALE: AS SHOWN SHEET NO. 126 OF 190 SHEETS STA. TO STA.

F.A.D. RTE.	SECTION	COUNTY	TOTAL SHEETS	SHEET NO.
308	15-00017-00-SW	ROCK ISLAND	190	126
CONTRACT NO. 85697				
ILLINOIS FED. AID PROJECT				

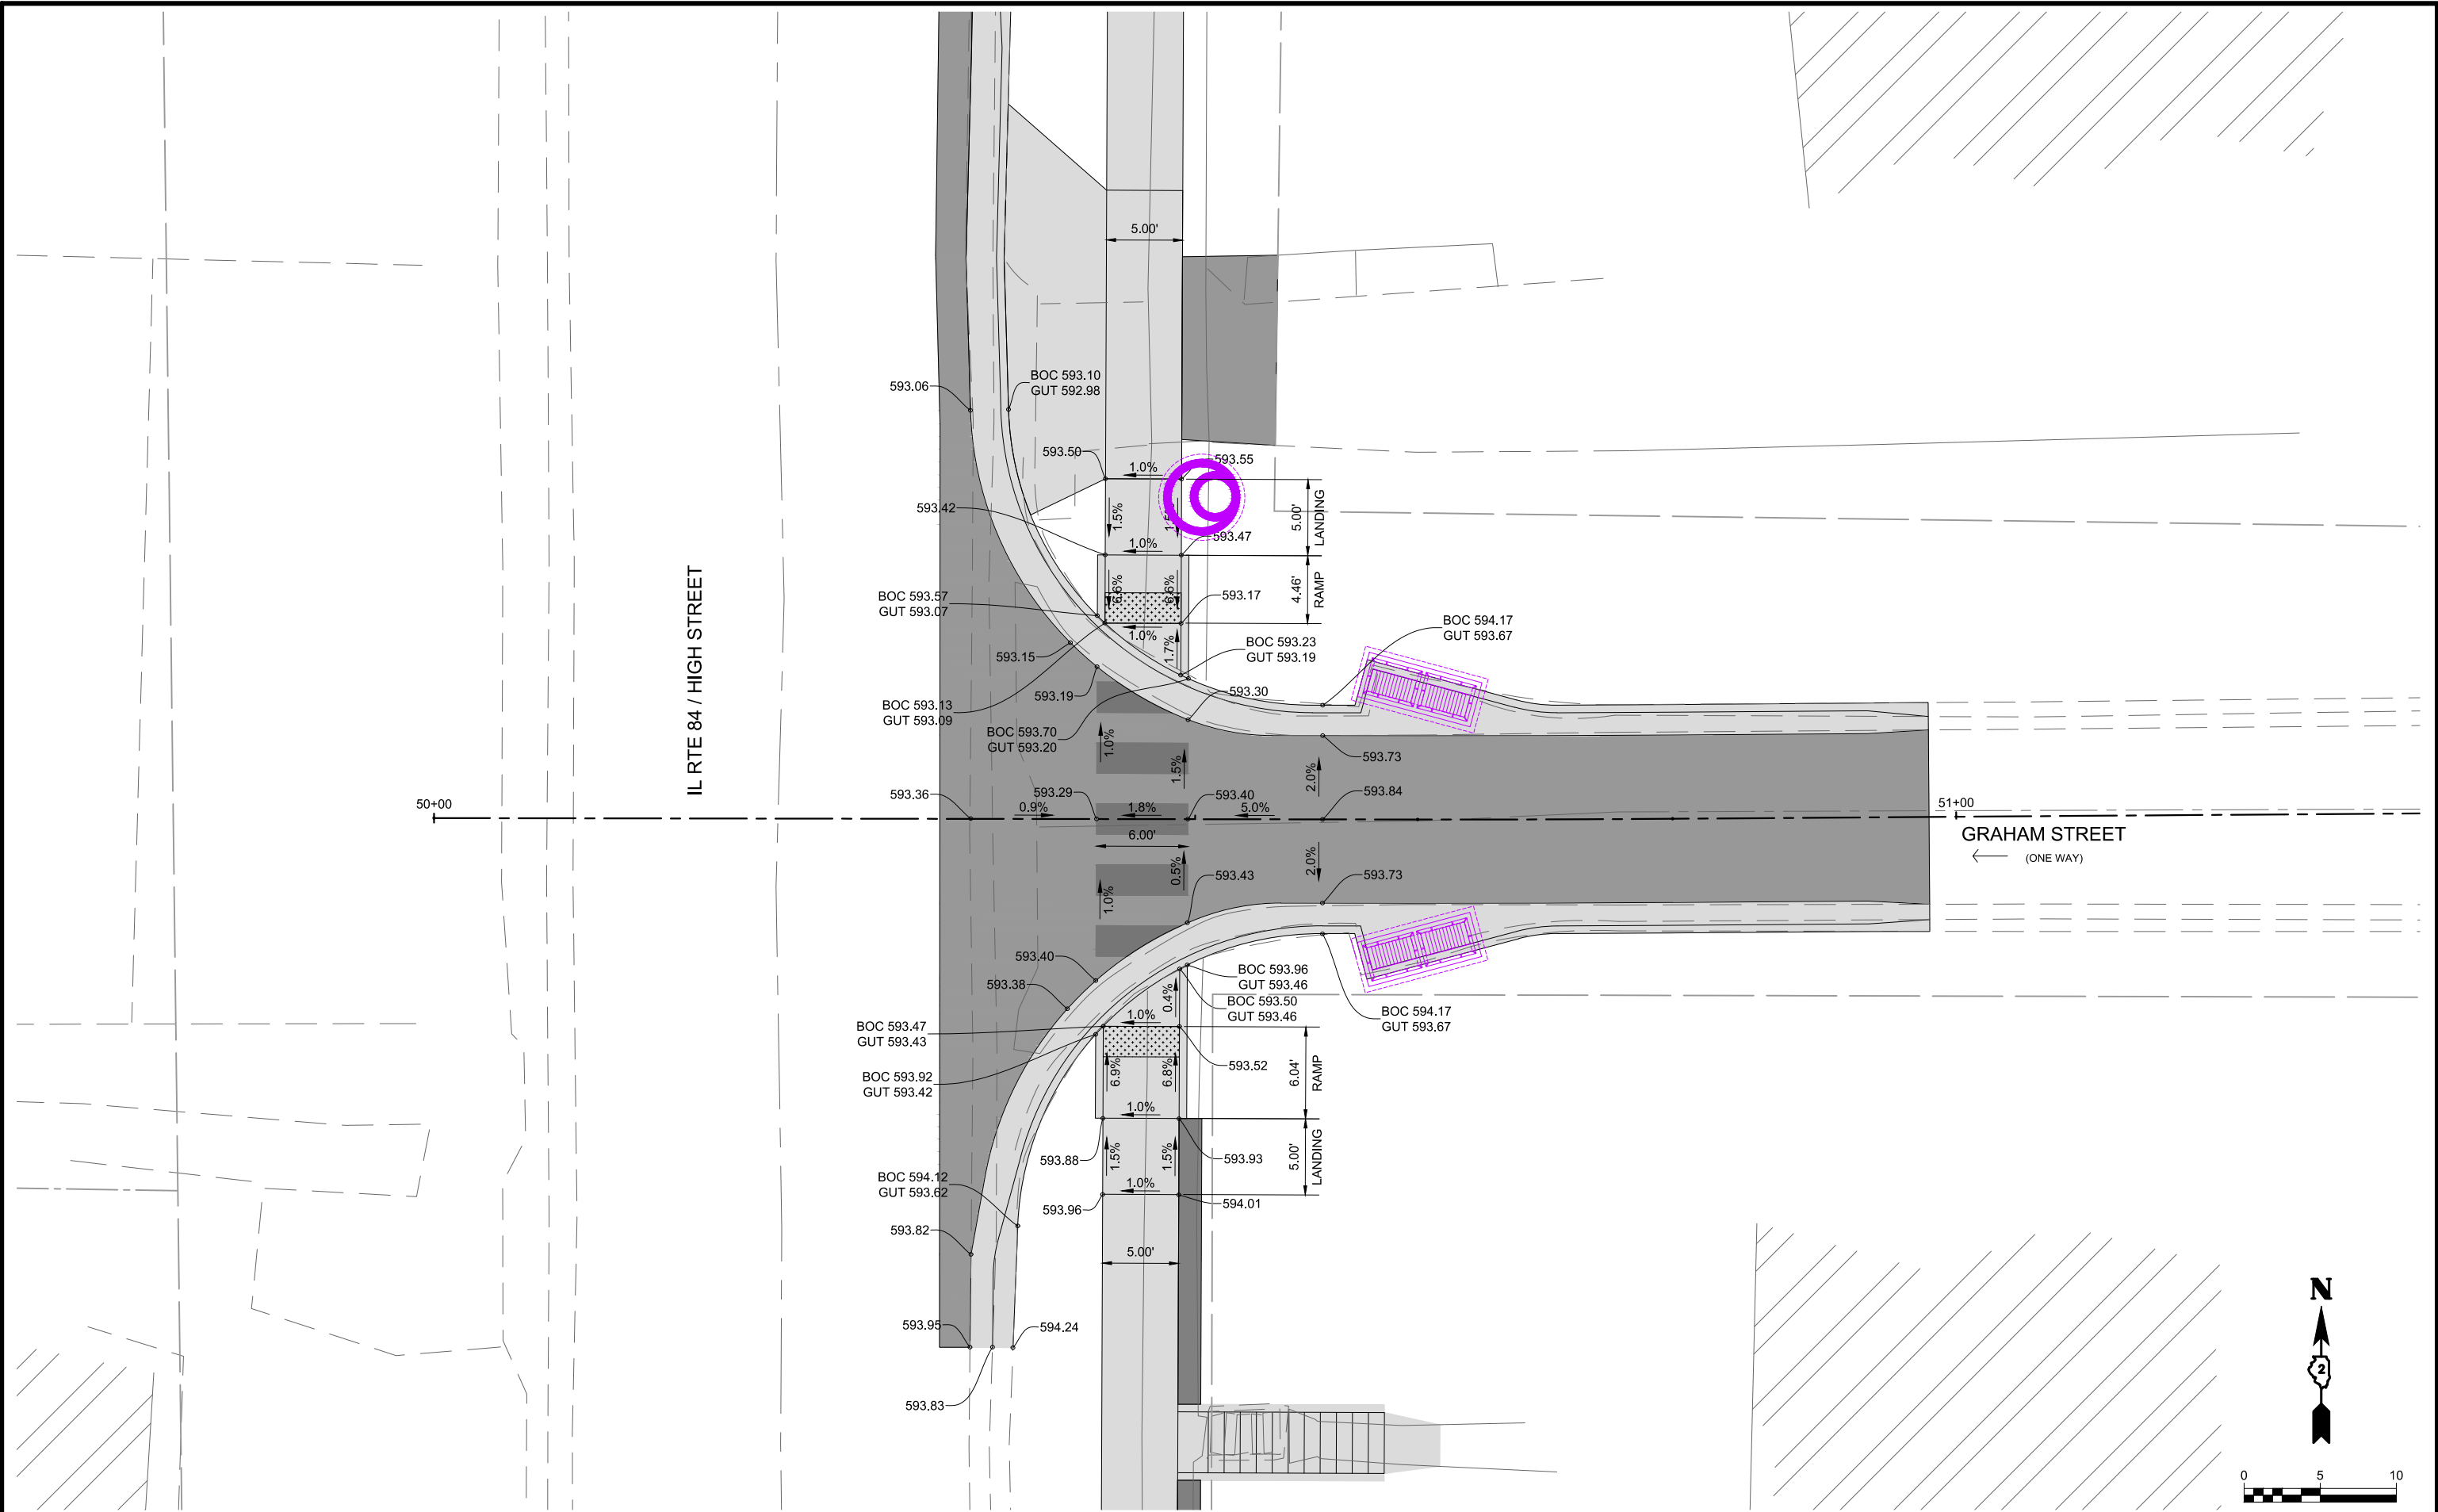


 

 

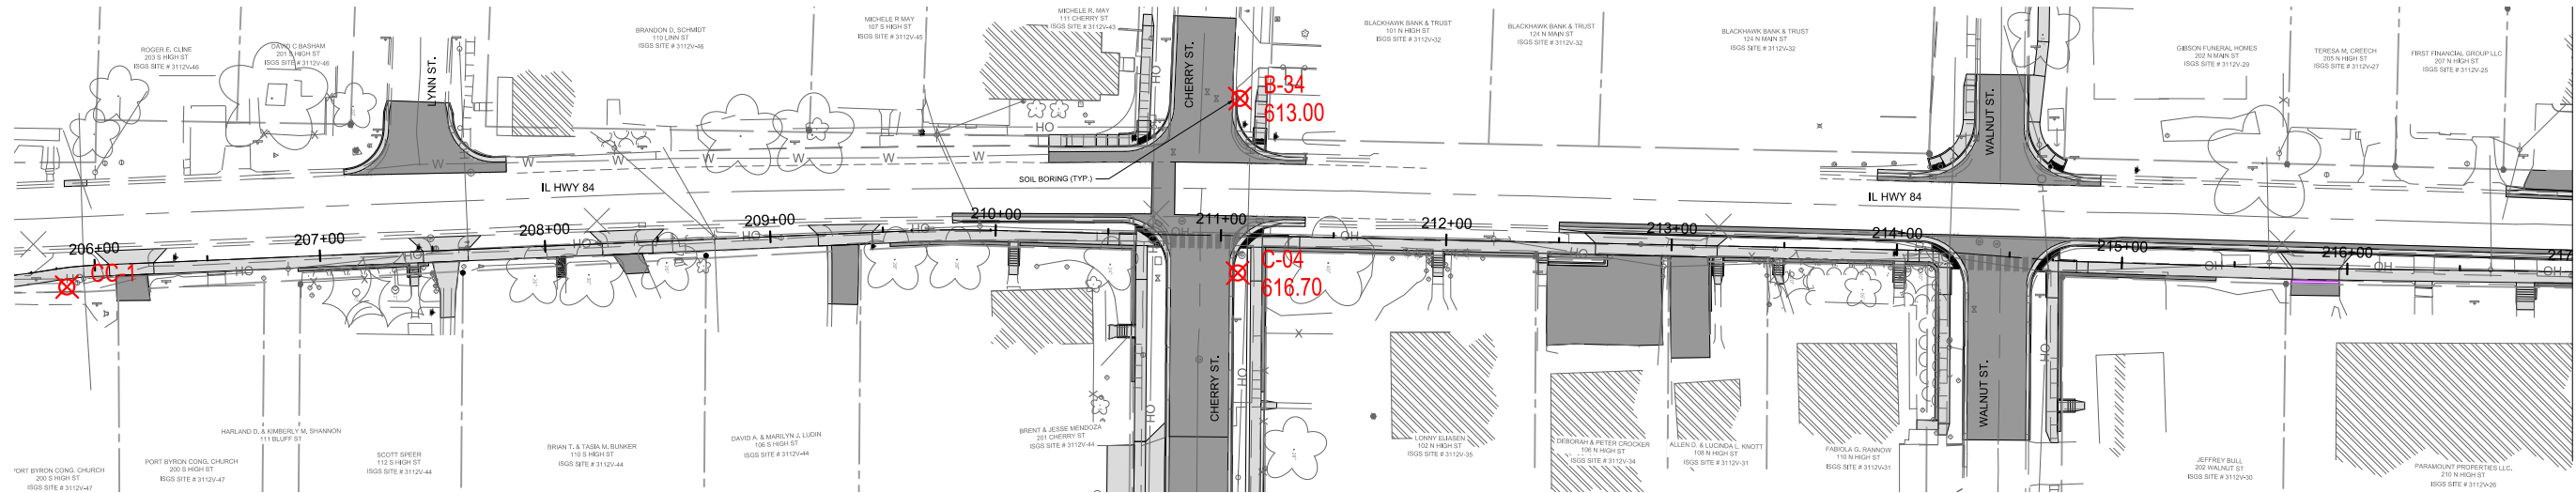

MATCH LINE - STA. 217+00

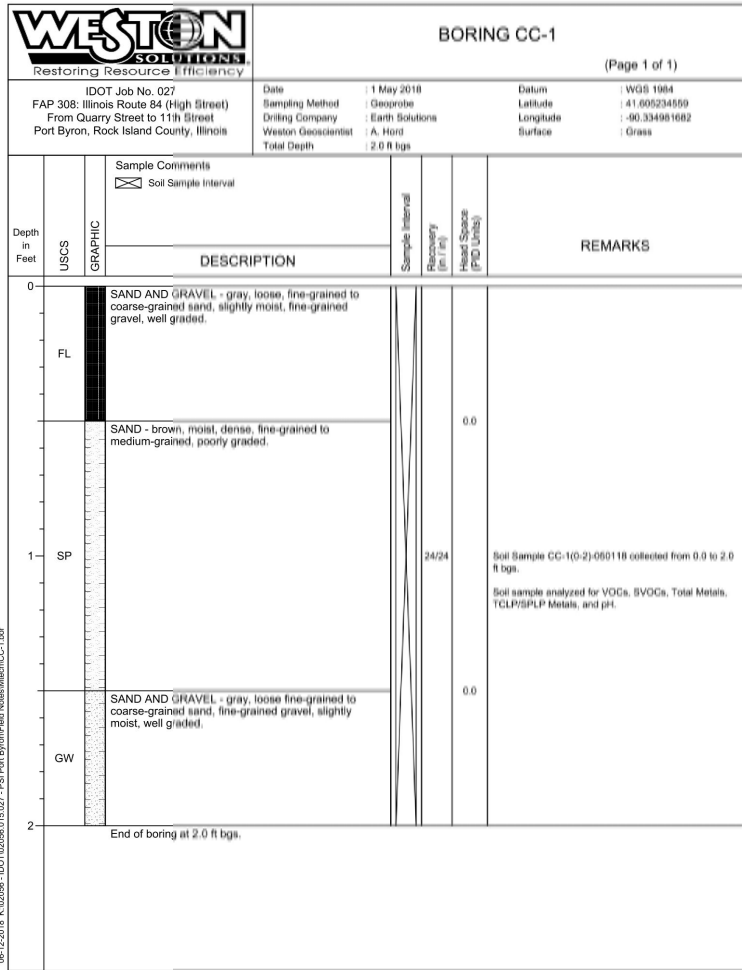

BORING NO. 34									
CLIENT					ENGINEER				
Village of Port Byron					MSA Professional Services				
SITE					PROJECT				
Cherry Street Port Byron, Illinois					North Utilities Extension				
Boring Location: N1799238.823, E2250485.132 Offset about 7' northwest									
GRAPHIC LOG	DEPTH, ft.	SAMPLES				TESTS			
		USCS SYMBOL	NUMBER	TYPE	RECOVERY, in.	SPT - N + BLOWS /ft.	WATER CONTENT, %	DRY UNIT WT, pcf	UNCONFINED STRENGTH, psf
Approx. Surface Elev.: 613 ft	610	Approx. 2" Asphaltic Cement Concrete Approx. 4" Crushed Limestone							
		FILL SANDY LEAN CLAY Brown							
SANDY LEAN CLAY Brown Medium Stiff	5	PA							
		CL	2	SS	16	6	16		
Stiff at Sample 3	7	PA							
		CL	3	SS	16	12	32		
WEATHERED LIMESTONE***	606	PA							
BOTTOM OF BORING	604.5	4 SS 0 50/0"							
***Classification of rock materials has been estimated by the drill crew based on disturbed samples. Core samples and petrographic analysis may reveal other rock types.									
The stratification lines represent the approximate boundary lines between soil and rock types; in-situ, the transition may be gradual.									
WATER LEVEL OBSERVATIONS, ft					BORING STARTED 7-11-11				
WL	None	WD	None	AB	BORING COMPLETED 7-11-11				
WL					RIG 35E FOREMAN JT				
WL					APPROVED VER JOB# 07115047				

EXHIBIT A-36

BORING NO. C04									
CLIENT					ENGINEER				
Village of Port Byron					MSA Professional Services				
SITE					PROJECT				
Cherry Street Port Byron, Illinois					North Utilities Extension				
Boring Location: N1799237.803, E2250562.612									
GRAPHIC LOG	DEPTH, ft.	SAMPLES				TESTS			
		USCS SYMBOL	NUMBER	TYPE	RECOVERY, in.	SPT - N + BLOWS/ft.	WATER CONTENT, %	DRY UNIT WT, pcf	UNCONFINED STRENGTH, psf
Approx. Surface Elev.: 616.7 ft	5	Approx. 2" Asphaltic Cement Concrete Approx. 7" Crushed Limestone							
		<u>SANDY LEAN CLAY (GLACIAL DEPOSIT)</u> Brown Stiff							
Cobbles from 3½ to 5 feet	5	PA							
		CL	1	SS	14	10	15		
FAT CLAY WITH SAND AND GRAVEL (RESIDUAL SOIL) Dark Brown Stiff	5	PA							
		CL	2	SS	8	17/6" 50/6"	3		
Hard at Sample 4	10	PA							
		CH	3	SS	8	11	38		
MEDIUM SAND WITH LIMESTONE PIECES (RESIDUAL SOIL) Yellowish Brown Medium Dense	10	PA							
		CH	4	SS	10	34	36		
BOTTOM OF BORING	15	PA							
		SP	5	SS		15			
The stratification lines represent the approximate boundary lines between soil and rock types; in-situ, the transition may be gradual.									
WATER LEVEL OBSERVATIONS, ft					BORING STARTED 7-11-11				
WL	None	WD	None	AB	BORING COMPLETED 8-4-11				
WL					RIG 14E/135E FOREMAN JT				
WL					APPROVED VER JOB# 07115047				

EXHIBIT A-49



ENGINEERING | ARCHITECTURE | SURVEYING
FUNDING | PLANNING | ENVIRONMENTAL
400 Ice Harbor Drive, Dubuque IA 52001
(563) 582-3973 www.msa-ps.com

© MSA Professional Services, Inc.

PLOT DATE	- 8-Jan-21	DESIGNED	- JLS	REVISED	- (1)
USER NAME	- JAYDEN SCHECKER	DRAWN	- JLS	REVISED	- (2)
PLOT SCALE	- AS SHOWN	CHECKED	- JDF	REVISED	- (3)
FILE NAME	- SOIL BORINGS - HIGH STREET.dwg			REVISED	- (4)


STATE OF ILLINOIS
DEPARTMENT OF TRANSPORTATION

SOIL BORINGS - HIGH STREET

SCALE: AS SHOWN SHEET NO. 130 OF 190 SHEETS STA. 206+00 TO STA. 217+00

F.A.U. RTE.	SECTION	COUNTY	TOTAL SHEETS	SHEET NO.
308	15-00017-00-SW	ROCK ISLAND	190	130
CONTRACT NO. 85697				
ILLINOIS FED. AID PROJECT				

MATCH LINE - STA. 217+00

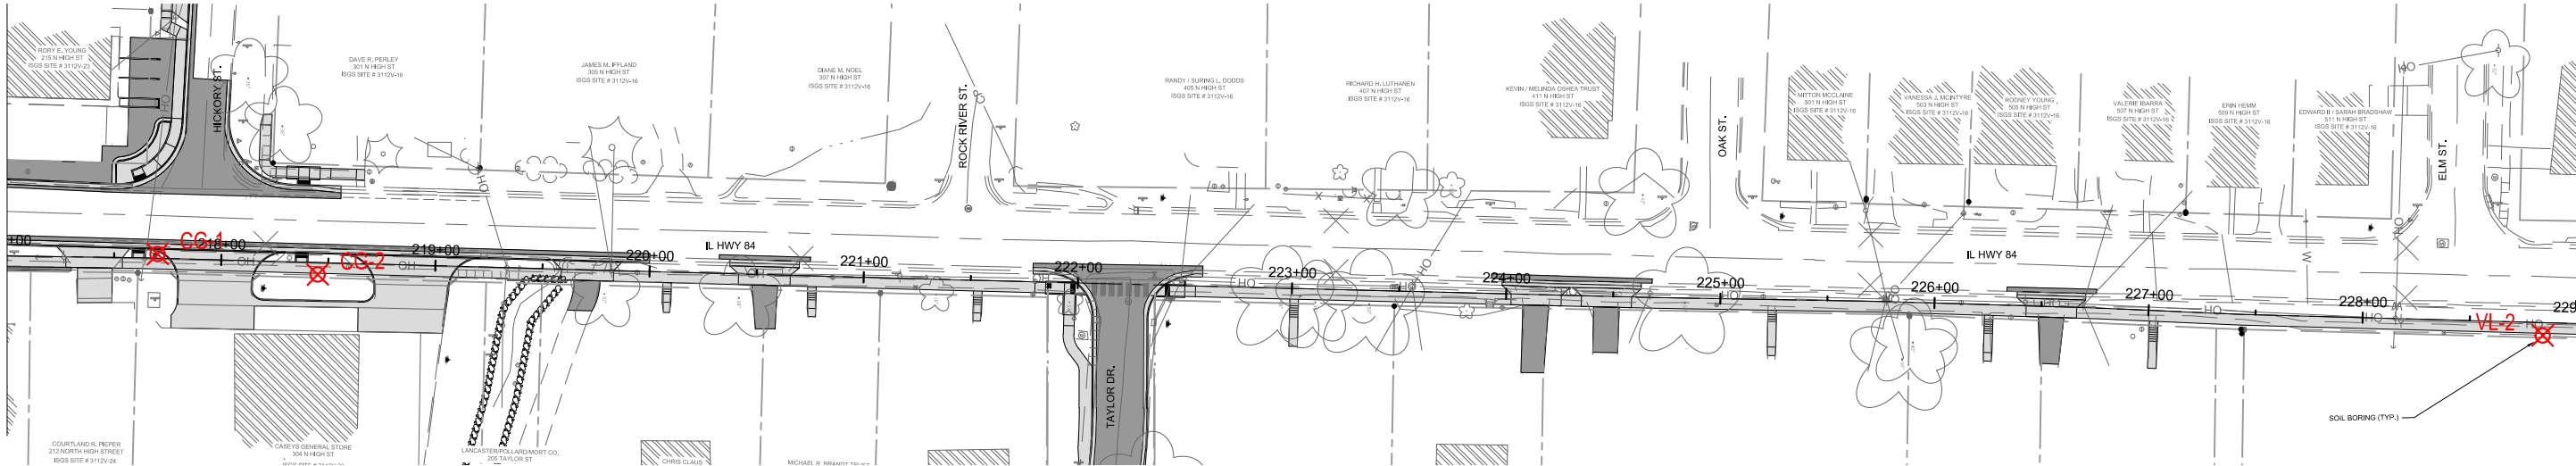

MATCH LINE - STA. 229+00
CONTINUES ON MATCH LINE - STA. 233+00



0 20 40 80



BORING CG-1

(Page 1 of 1)

IDOT Job No. 027 FAP 308: Illinois Route 84 (High Street) From Quarry Street to 11th Street Port Byron, Rock Island County, Illinois			Date 1 May 2018	Sampling Method Geoprobe	Drilling Company Earth Solutions	Weston Geoscientist A. Hard	Total Depth 10.0 ft bgs	Datum WGS 1984	Latitude 41.60846560	Longitude -90.334958794	Surface Grass
Depth in Feet	USCS	GRAPHIC	Sample Comments  Soil Sample Interval	Sample Interval	Recovery (in ft)	Head Space (PFD Units)	REMARKS				
			DESCRIPTION								
0	FL		SAND AND GRAVEL - brown, loose, dry, fine-grained to coarse-grained sand, fine-grained gravel, trace rootlets.								
1			CLAY - tan, slightly stiff, slightly moist, high plasticity, trace fine-grained to medium-grained sand.			0.0					
2					48/60		Soil Sample CG-1(0-5)-050118 and CG-1(5-10)-050118D collected from 0.0 to 5.0 ft bgs.				
3						0.0					
4	CH		As above - soft, moist.								
5						0.0					
6			As above - soft, medium plasticity, little fine-grained sand, moist.								
7					60/60		Soil Sample CG-1(5-10)-050118 and CG-1(5-10)-050118D collected from 5.0 to 10.0 ft bgs.				
8							Soil samples analyzed for VOCs, SVOCs, Total Metals, TCLP/SPLP Metals, and pH.				
9	CL		CLAY - gray, moist, low plasticity, brown mottling, slightly stiff.			0.0					
10			End of boring at 10.0 ft bgs.								
11											

06-12-2018 K:\02056 - IDOT\02056\015\027 - P89 Port Byron\Final Notes\BoringCG-2.bor



BORING CG-2

(Page 1 of 1)

IDOT Job No. 027 FAP 308: Illinois Route 84 (High Street) From Quarry Street to 11th Street Port Byron, Rock Island County, Illinois			Date : 1 May 2018 Sampling Method : Geoprobe Drilling Company : Earth Solutions Weston Geoscientist : A. Hard Total Depth : 10.0 ft bgs	Datum : WGS 1984 Latitude : 41.00862612 Longitude : -90.334936079 Surface : Grass			
Depth in Feet	USCS	GRAPHIC	Sample Comments ☒ Soil Sample Interval	Sample Interval Recovery (in ft)	Head Space (in)	TEMPORARY WELL CG-2	REMARKS
			DESCRIPTION				
0			CLAYEY SAND - tan, dense, fine-grained to medium-grained sand, poorly graded, non-plastic.				
1							
2							
3	SC		As above.				Soil Sample CG-2(0-5)-050118 collected from 0.0 to 5.0 ft bgs.
4			As above.				
5							
6			SAND - tan, wet to saturated at 6.0 ft bgs, fine-grained sand, well graded, dense.				Soil Sample CG-2(5-10)-050118 collected from 5.0 to 10.0 ft bgs.
7							
8	SP		As above.				Groundwater Sample CG-2-050118 collected.
9							Soil samples analyzed for VOCs, SVOCs, Total Metals, TCLP/SPLP Metals, and pH.
10			End of boring at 10.0 ft bgs.				Groundwater sample analyzed for VOCs, SVOCs and Total Metals.
11							

06-12-2018 K:\02056 - IDOT\02056\015\027 - P89 Port Byron\Final Notes\BoringCG-2.bor



BORING VL2-2

(Page 1 of 1)

IDOT Job No. 027 FAP 308: Illinois Route 84 (High Street) From Quarry Street to 11th Street Port Byron, Rock Island County, Illinois			Date : 2 May 2018 Sampling Method : Geoprobe Drilling Company : Earth Solutions Weston Geoscientist : A. Hard Total Depth : 7.0 ft bgs	Datum : WGS 1984 Latitude : 41.611527627 Longitude : -90.334835108 Surface : Grass			
Depth in Feet	USCS	GRAPHIC	Sample Comments  Soil Sample Interval	Sample Interval	Recovery (in ft)	Head Space (PFD Units)	REMARKS
			DESCRIPTION				
0			SILTY SAND, tan to brown, gray mottling, moist, fine-grained to medium-grained sand, dense, poorly graded.				
1						0.0	
2					55/60		Soil Sample VL2-2(0-3)-050218 collected from 0.0 to 3.0 ft bgs.
3	SP		As above.			0.0	
4							
5						0.0	Soil Sample VL2-2(3-7)-050218 collected from 3.0 to 7.0 ft bgs.
6	SP		SAND - tan, gray mottling, fine-grained to medium-grained sand, some silt, poorly graded, dense.				Soil samples analyzed for VOCs, SVOCs, Total Metals, TCLP/SPLP Metals, and pH.
7			End of boring at 7.0 ft bgs.		24/24		
8							

06-12-2018 K:\02056 - IDOT\02056\015\027 - P89 Port Byron\Final Notes\BoringCG-2.bor



ENGINEERING | ARCHITECTURE | SURVEYING
FUNDING | PLANNING | ENVIRONMENTAL
400 Ice Harbor Drive, Dubuque IA 52001
(563) 582-3973 www.msa-ps.com

© MSA Professional Services, Inc.

PLOT DATE	- 8-Jan-21	DESIGNED	- JLS	REVISED	- (1)
USER NAME	- JAYDEN SCHECKER	DRAWN	- JLS	REVISED	- (2)
PLOT SCALE	- AS SHOWN	CHECKED	- JDF	REVISED	- (3)
FILE NAME	- SOIL BORINGS - HIGH STREET.dwg			REVISED	- (4)


STATE OF ILLINOIS DEPARTMENT OF TRANSPORTATION

SOIL BORINGS - HIGH STREET

SCALE: AS SHOWN SHEET NO. 131 OF 190 SHEETS STA. 206+00 TO STA. 217+00

F.A.U. RTE.	SECTION	COUNTY	TOTAL SHEETS	SHEET NO.
308	15-00017-00-SW	ROCK ISLAND	190	131
CONTRACT NO. 85697				
ILLINOIS FED. AID PROJECT				

CONTINUES FROM MATCH LINE - STA. 217+00
MATCH LINE - STA. 233+00

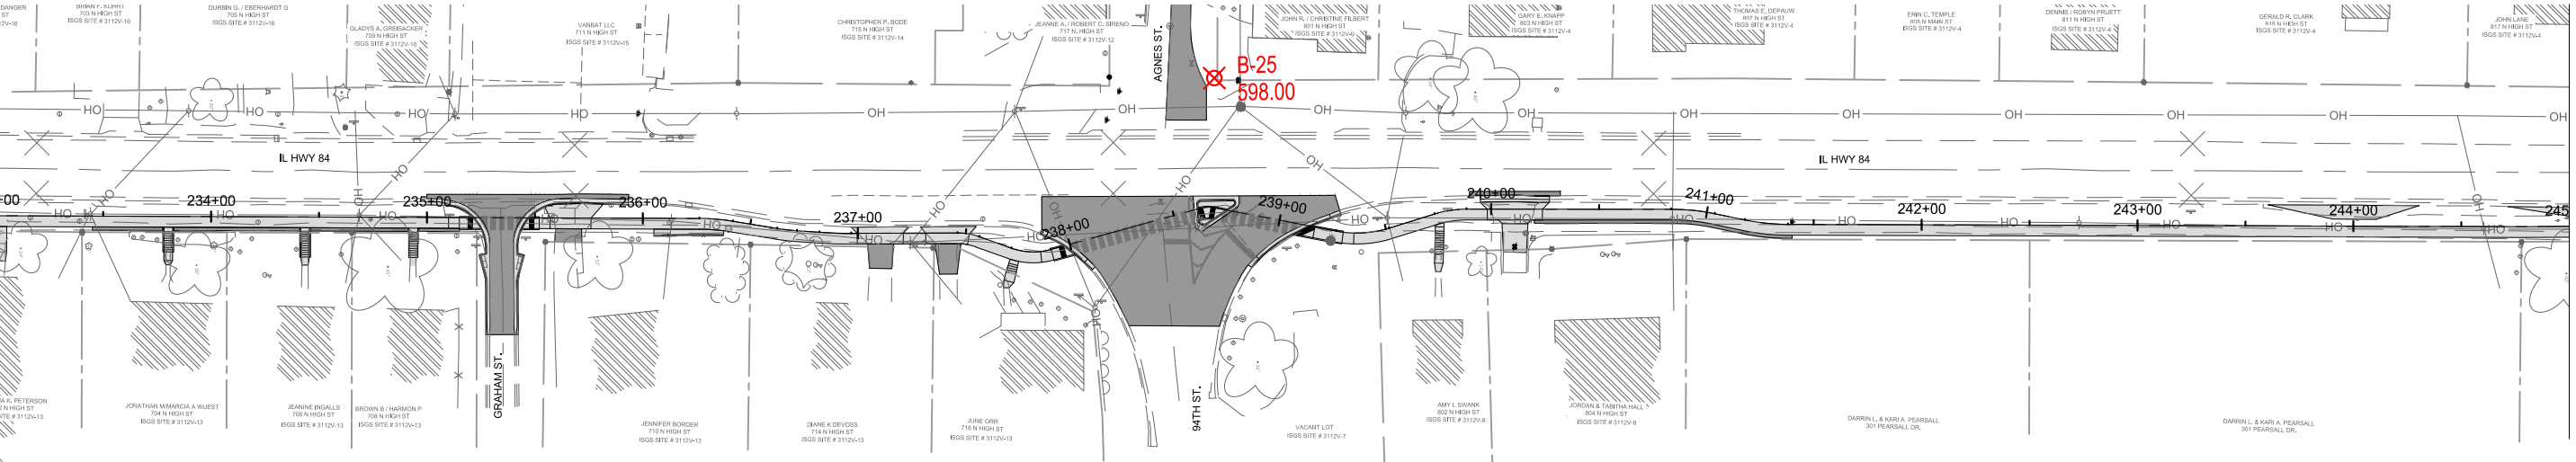

MATCH LINE - STA. 245+00

BORING NO. 25				Page 1 of 1	
CLIENT		ENGINEER			
Village of Port Byron		MSA Professional Services			
SITE		PROJECT			
Highway 84 Port Byron, Illinois		North Utilities Extension			
GRAPHIC LOG	DESCRIPTION	DEPTH, ft.	SAMPLES		TESTS
			USCS SYMBOL	NUMBER	
	Approx. Surface Elev.: 598 ft				
	Approx. 2" Asphaltic Cement Concrete Approx. 10" Crushed Limestone FILL, CRUSHED LIMESTONE**** Brown		PA		
	3.5 594.5		SC	2	
	5.5 592.5		SP	3	
	8 590		SS	4	
	10 588				
BOTTOM OF BORING		10			
Soil descriptions are based on the driller's field classification of disturbed samples. *Classification of rock materials has been estimated from disturbed samples. Core samples and petrographic analysis may reveal other rock types.					
The stratification lines represent the approximate boundary lines between soil and rock types. In-situ, the transition may be gradual.					
*Pocket Penetrometer **CME 140 lb. SPT automatic hammer					
WATER LEVEL OBSERVATIONS, ft.		BORING STARTED 8-4-11			
WL ☒ None WD ☒ None AB		BORING COMPLETED 8-4-11			
WL ☒		RIG 14E FOREMAN RP			
WL		APPROVED VER JOB # 07115047			

Terracon

EXHIBIT A-27



ENGINEERING | ARCHITECTURE | SURVEYING
FUNDING | PLANNING | ENVIRONMENTAL
400 Ice Harbor Drive, Dubuque IA 52001
(563) 582-3973 www.msa-ps.com

© MSA Professional Services, Inc.

PLOT DATE	- 8-Jan-21	DESIGNED	- JLS
USER NAME	- JAYDEN SCHECKER	DRAWN	- JLS
PLOT SCALE	- AS SHOWN	CHECKED	- JDF
FILE NAME	- SOIL BORINGS - HIGH STREET.dwg	REVISED	- (4)





REVISED	- (1)
REVISED	- (2)
REVISED	- (3)
REVISED	- (4)

STATE OF ILLINOIS
DEPARTMENT OF TRANSPORTATION

SOIL BORINGS - HIGH STREET

SCALE: AS SHOWN SHEET NO. 132 OF 190 SHEETS STA. 233+00 TO STA. 244+00

F.A.U. RTE.	SECTION	COUNTY	TOTAL SHEETS	SHEET NO.
308	15-00017-00-SW	ROCK ISLAND	190	132
CONTRACT NO. 85697				
ILLINOIS FED. AID PROJECT				

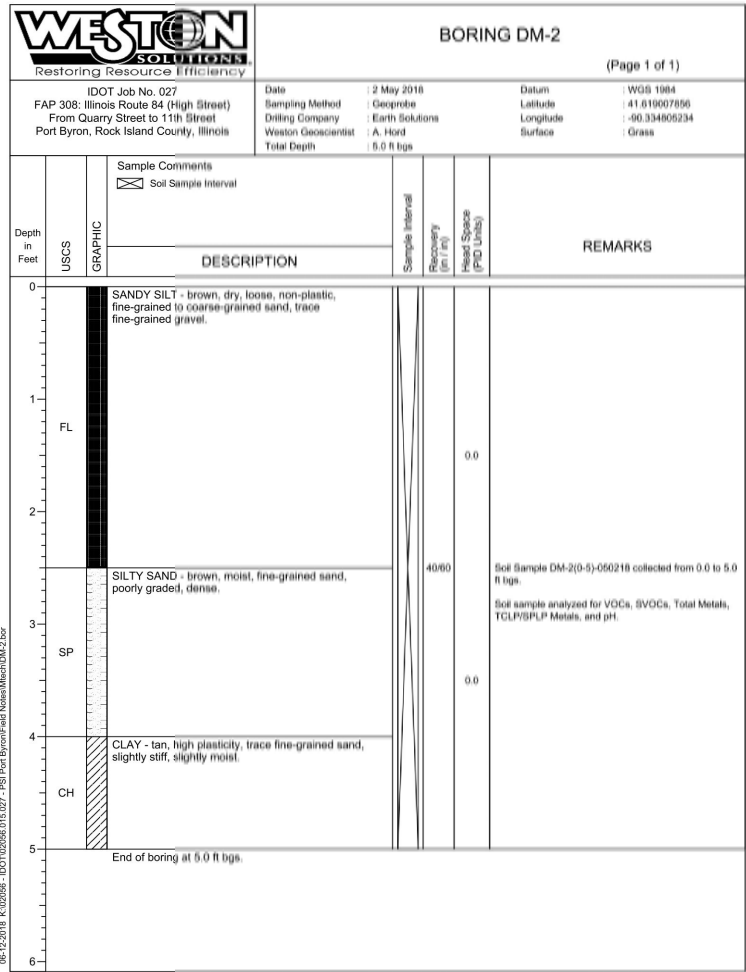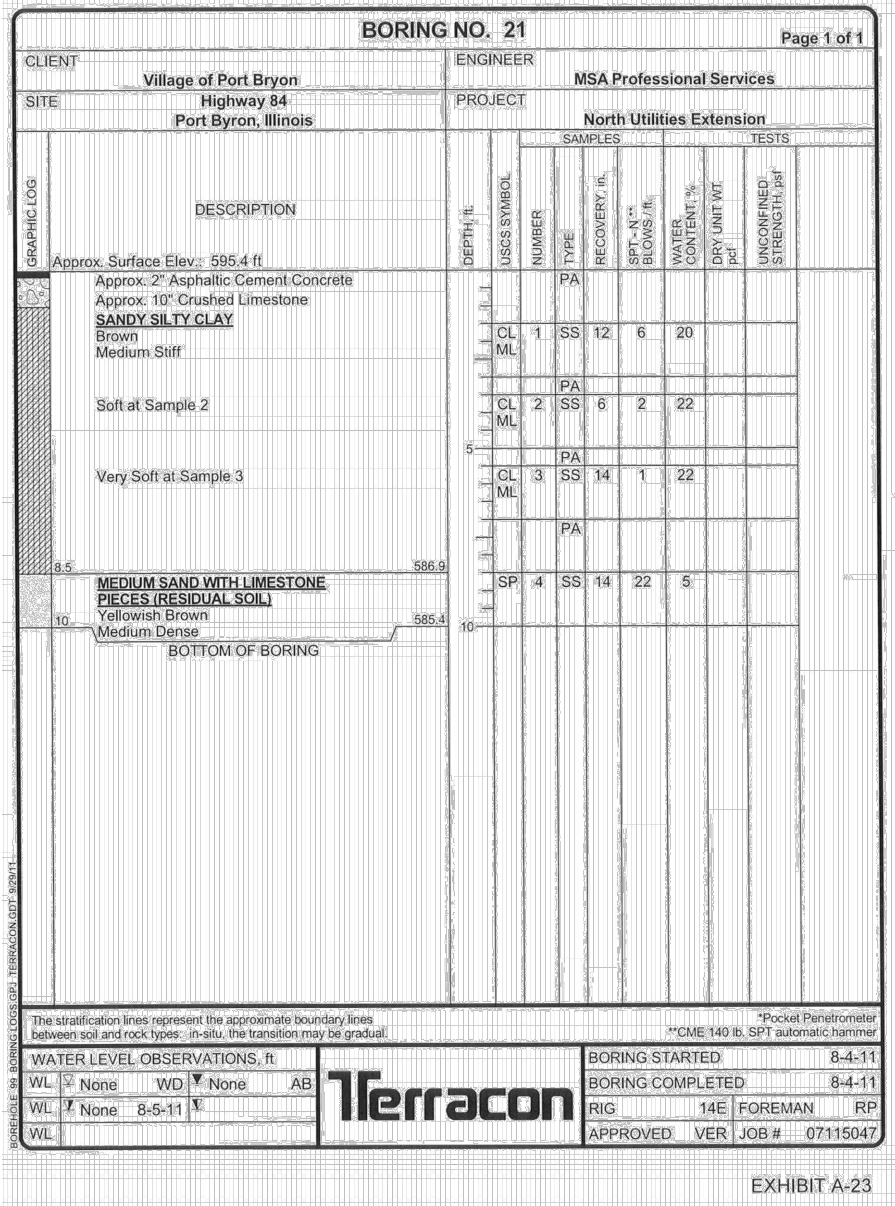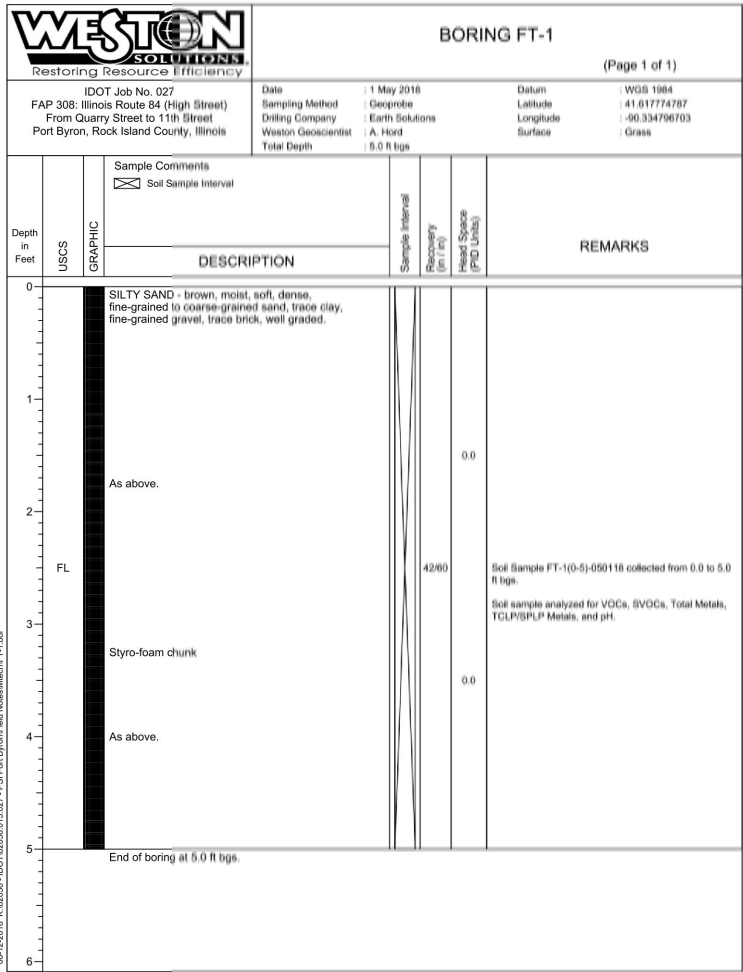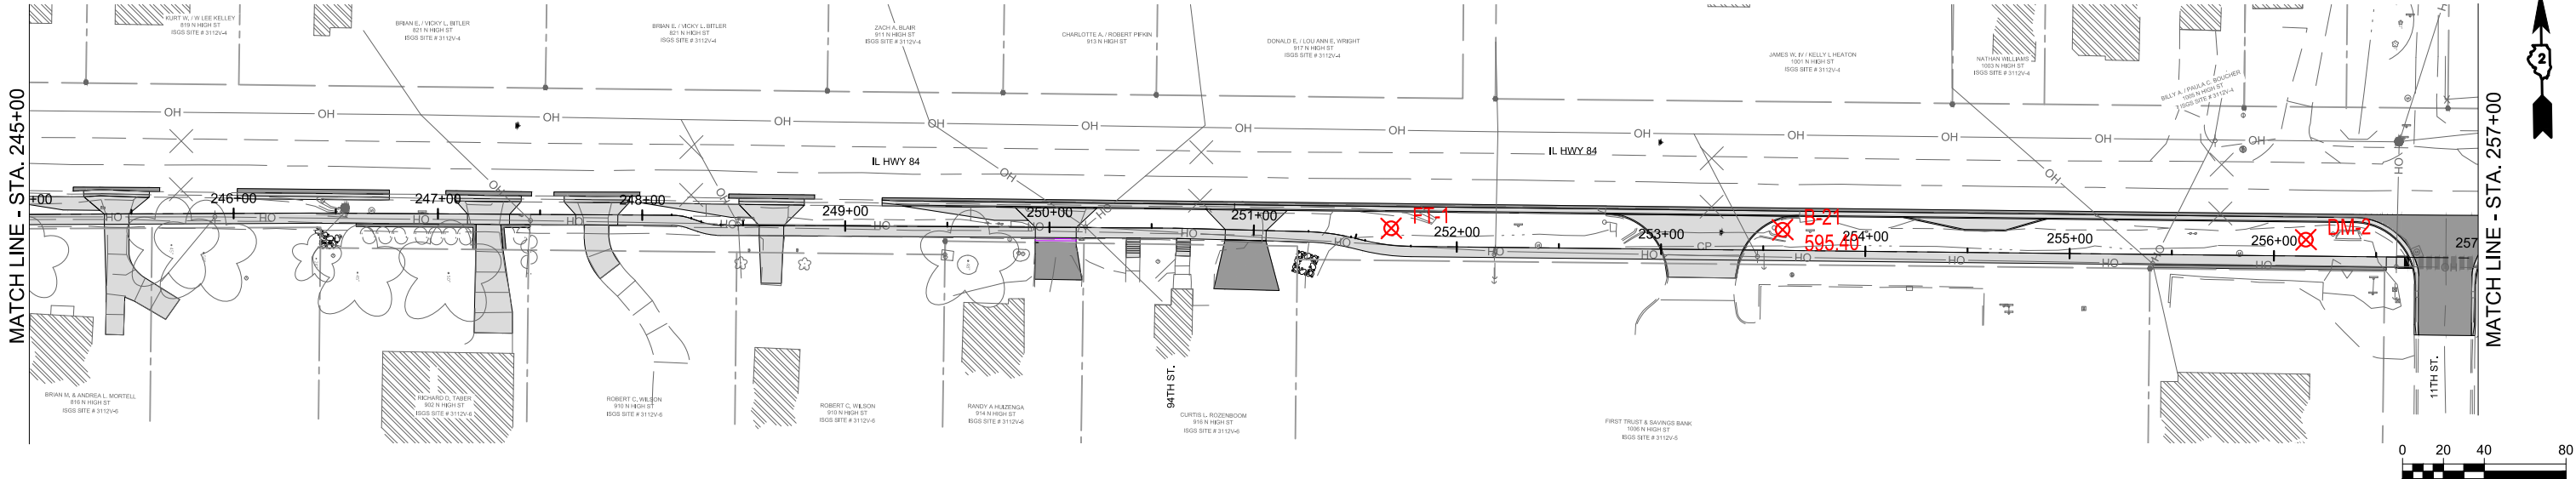

ENGINEERING | ARCHITECTURE | SURVEYING
FUNDING | PLANNING | ENVIRONMENTAL
400 Ice Harbor Drive, Dubuque IA 52001
(563) 582-3973 www.msa-ps.com

© MSA Professional Services, Inc.


PLOT DATE	- 8-Jan-21	DESIGNED	- JLS	REVISED	- (1)
USER NAME	- JAYDEN SCHECKER	DRAWN	- JLS	REVISED	- (2)
PLOT SCALE	- AS SHOWN	CHECKED	- JDF	REVISED	- (3)
FILE NAME	- SOIL BORINGS - HIGH STREET.dwg			REVISED	- (4)

STATE OF ILLINOIS
DEPARTMENT OF TRANSPORTATION

SOIL BORINGS - HIGH STREET



SCALE: AS SHOWN SHEET NO. 133 OF 190 SHEETS STA. 244+00 TO STA. 255+00

F.A.U. RTE.	SECTION	COUNTY	TOTAL SHEETS	SHEET NO.
308	15-00017-00-SW	ROCK ISLAND	190	133
CONTRACT NO. 85697				
ILLINOIS FED. AID PROJECT				

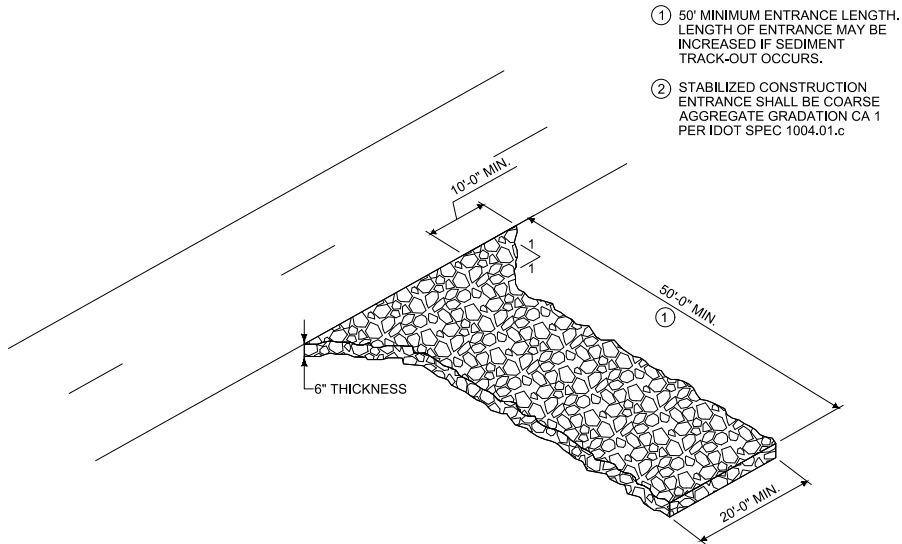


STABILIZED CONSTRUCTION ENTRANCE (CITY STANDARD)

SCALE: NONE

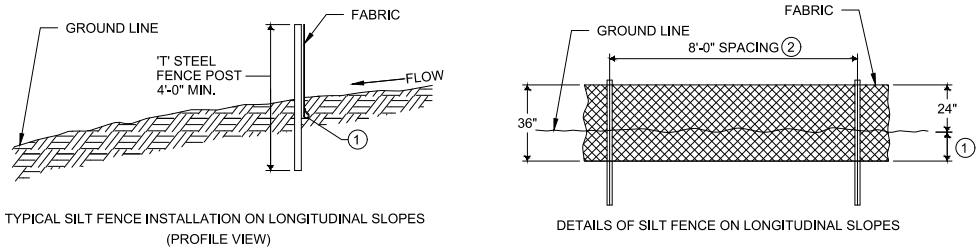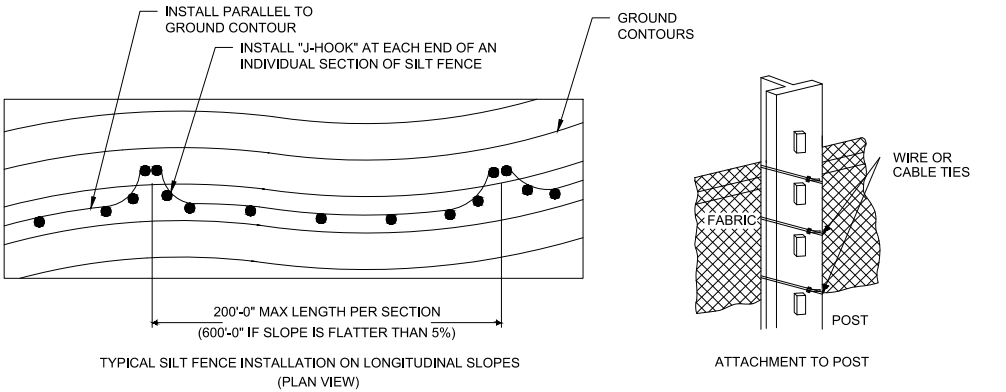

SILT FENCE DETAILS (CITY STANDARD)

SCALE: NONE


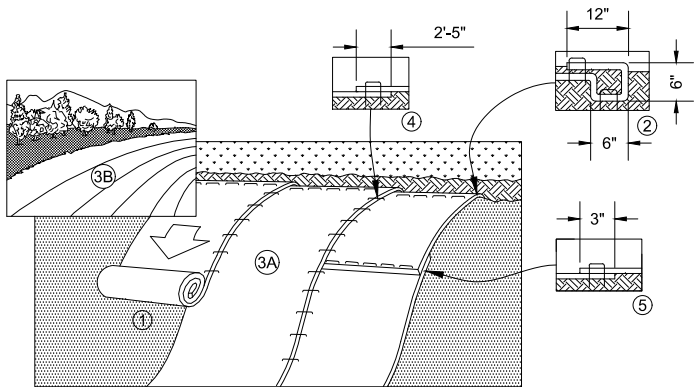


1. PREPARE SOIL BEFORE INSTALLING BLANKETS, INCLUDING ANY NECESSARY APPLICATION OF LIME, FERTILIZER, AND SEED.
2. BEGIN AT THE TOP OF THE SLOPE BY ANCHORING THE BLANKET IN A 6" (15 CM) DEEP X 6" (15 CM) WIDE TRENCH WITH APPROXIMATELY 12" (30cm) OF BLANKET EXTENDED BEYOND THE UP-SLOPE PORTION OF THE TRENCH. ANCHOR THE BLANKET WITH A ROW OF STAPLES/STAKES APPROXIMATELY 12" (30 CM) APART IN THE BOTTOM OF THE TRENCH. BACKFILL AND COMPACT THE TRENCH AFTER STAPLING. APPLY SEED TO COMPACTED SOIL AND FOLD REMAINING 12" (30 CM) PORTION OF BLANKET BACK OVER SEED AND COMPACTED SOIL. SECURE BLANKET OVER COMPACTED SOIL WITH A ROW OF STAPLES/STAKES SPACED APPROXIMATELY 12" (30 CM) APART ACROSS THE WIDTH OF THE BLANKET.
3. ROLL THE BLANKETS (A) DOWN OR (B) HORIZONTALLY ACROSS THE SLOPE. BLANKETS WILL UNROLL WITH APPROPRIATE SIDE AGAINST THE SOIL SURFACE. ALL BLANKETS MUST BE SECURELY FASTENED TO SOIL SURFACE BY PLACING STAPLES/STAKES IN APPROPRIATE LOCATIONS AS SHOWN IN THE STAPLE PATTERN GUIDE.
4. THE EDGES OF PARALLEL BLANKETS MUST BE STAPLED WITH APPROXIMATELY 2"-5" (5 CM-12.5 CM) OVERLAP DEPENDING ON BLANKET TYPE.
5. CONSECUTIVE BLANKETS SPICED DOWN THE SLOPE MUST BE PLACED END OVER END (SHINGLE STYLE) WITH AN APPROXIMATE 3" (7.5 CM) OVERLAP. STAPLE THROUGH OVERLAPPED AREA, APPROXIMATELY 12" (30 CM) APART ACROSS ENTIRE BLANKET WIDTH.

NOTE:
*IN LOOSE SOIL CONDITIONS, THE USE OF STAPLE OR STAKE LENGTHS GREATER THAN 6" (15 CM) MAY BE NECESSARY TO PROPERLY SECURE THE BLANKETS.

EROSION CONTROL BLANKET (CITY STANDARD)

SCALE: NONE

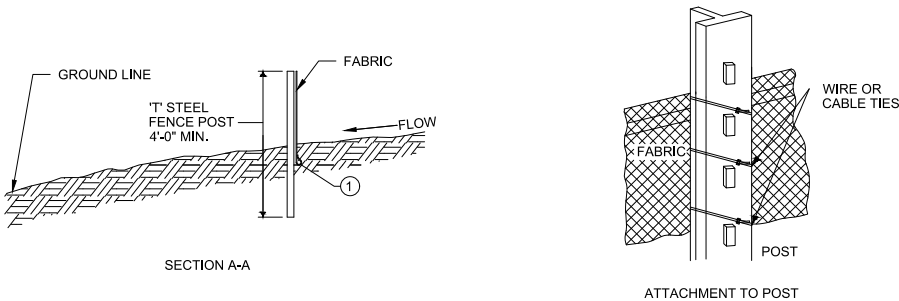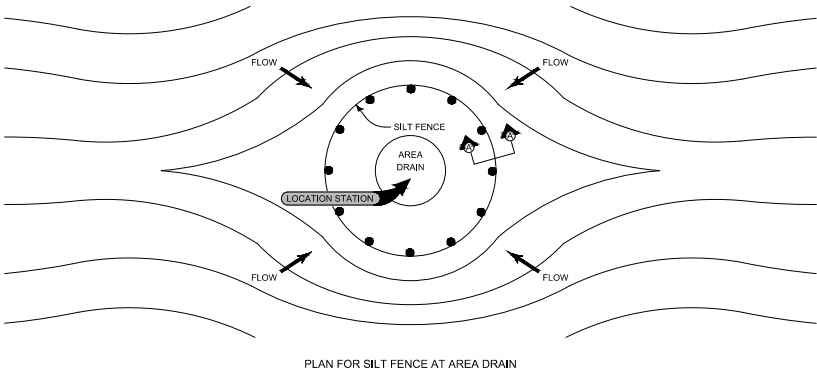

SILT FENCE AREA DRAIN PROTECTION (CITY STANDARD)


SCALE: NONE

Grate Size	Inlet Cover Size
24" x 20"	28" x 22"
36" x 18"	48" x 22"
36" x 20"	48" x 22"
40" x 18"	48" x 22"
40" x 24"	48" x 27"
42" x 28"	48" x 30"

Construction Details
* Filter height = 2 inches
* UV resistant HDPE outer jacket
* Under-seal gasket to prevent underflow
* CG height = 6 inches (vertical component)


INSTALLATION NOTES

1. PLACEMENT: PLACE CG TIGHTLY AGAINST CURB OPENING AND COVER ENTIRE GRATE. CG SHOULD EXTEND AT LEAST 2 INCHES PAST GRATE TOWARDS STREET.
2. OVERLAP FOR LONG OPENINGS: OVERLAP CG UNITS AT LONGER OPENINGS.
3. ANCHOR: ANCHOR CG SO THAT WATER CANNOT FLOW BEHIND IT.
4. ALTERNATE ANCHOR METHODS: A) INSTALL GRAVEL BAGS AT EACH SIDE OF CG - HALF-ON AND HALF-OFF THE EDGES. USE HALF-FILLED GRAVEL BAGS (15 OR 20 LBS). ROUND ROCK IS RECOMMENDED. OR B) ATTACH WITH 16 GAUGE TIE-WIRE. CUT WIRE TO 18" LENGTH. AT EACH CORNER OF CG, FEED ONE END OF WIRE DOWN THROUGH CG, AROUND GRATE BAR, AND BACK UP THRU CG. ABOVE GROUND, TWIST WIRES SEVERAL TIMES, CUT-OFF EXCESS. OR C) FASTEN WITH CONCRETE ANCHORS/NAILS AT THE OUTSIDE EDGES OF CG.

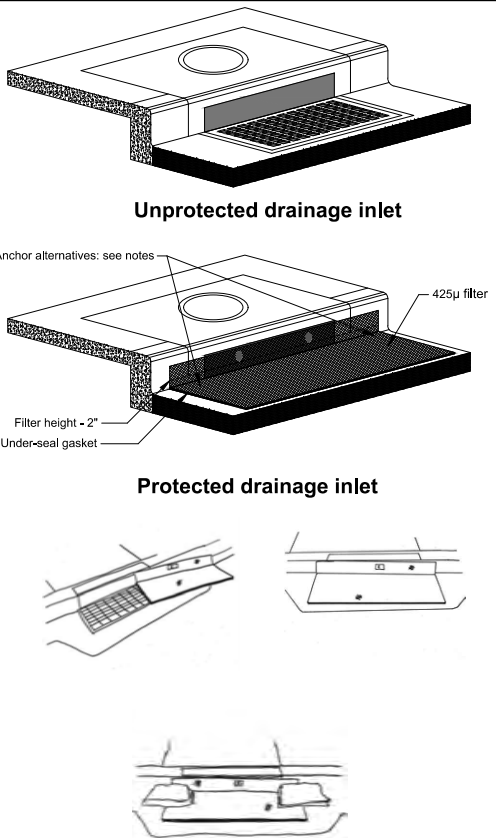

INLET PROTECTION (CITY STANDARD)

SCALE: NONE

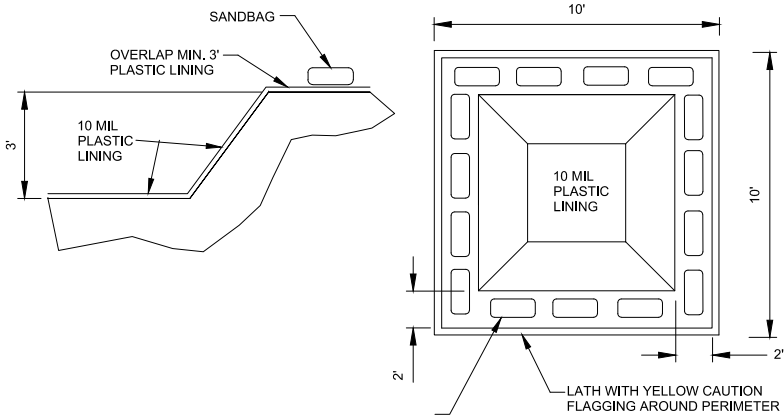

- NOTES:
1. WASHOUT FACILITY SHALL NOT BE LOCATED WITHIN 50-FT UPSTREAM OF STORM DRAINS, OPEN DITCHES OR WATER BODIES.
 2. WASHOUT FACILITIES MUST BE CLEANED OR NEW FACILITIES CONSTRUCTED ONCE THE FACILITY IS 75% FULL. HARDENED CONCRETE SHALL BE REMOVED AND DISPOSED OF. IF THE FACILITY IS TO BE REUSED, LINE THE STRUCTURE WITH NEW 10 MIL POLYETHYLENE SHEETING FREE OF HOLES OR TEARS.
 3. A SIGN SHALL BE POSTED ADJACENT TO THE FACILITY TO INFORM CONCRETE EQUIPMENT OPERATORS OF THE FACILITY. THE JOB SITE SUPERINTENDENT SHALL ENSURE THAT CONCRETE EQUIPMENT OPERATORS USE THE WASHOUT FACILITY.
 4. IF NECESSARY, A CRUSHED STONE PATH SHALL BE CONSTRUCTED TO PROVIDE EASE OF ACCESS FOR EQUIPMENT.
 5. WHEN THE FACILITY IS NO LONGER REQUIRED, THE HARDENED CONCRETE SHALL BE REMOVED AND DISPOSED OF. THE MATERIALS USED TO CONSTRUCT THE FACILITY SHALL BE REMOVED, AND THE HOLE BACKFILLED AND THE SURROUNDING AREA REPAIRED.

CONCRETE WASHOUT DETAIL (CITY STANDARD)

SCALE: NONE



ENGINEERING | ARCHITECTURE | SURVEYING
FUNDING | PLANNING | ENVIRONMENTAL
400 Ice Harbor Drive, Dubuque IA 52001
(563) 582-3973 www.msa-ps.com

© MSA Professional Services, Inc.







PLOT DATE	- 8-Jan-21	DESIGNED	- JLS	REVISED	- (1)
USER NAME	- JAYDEN SCHECKE	DRAWN BY	- JLS	REVISED	- (2)
PLOT SCALE	- AS SHOWN	CHECKED	- JDF	REVISED	- (3)
FILE NAME	- 00442048 DETAILS.dwg			REVISED	- (4)


STATE OF ILLINOIS
DEPARTMENT OF TRANSPORTATION

EROSION CONTROL DETAILS

SCALE: NONE SHEET NO. 134 OF 190 SHEETS STA. N/A TO STA. N/A

F.A.U. RTE.	SECTION	COUNTY	TOTAL SHEETS	SHEET NO.
308	15-00017-00-SW	ROCK ISLAND	190	134
CONTRACT NO. 85697				
ILLINOIS FED. AID PROJECT				

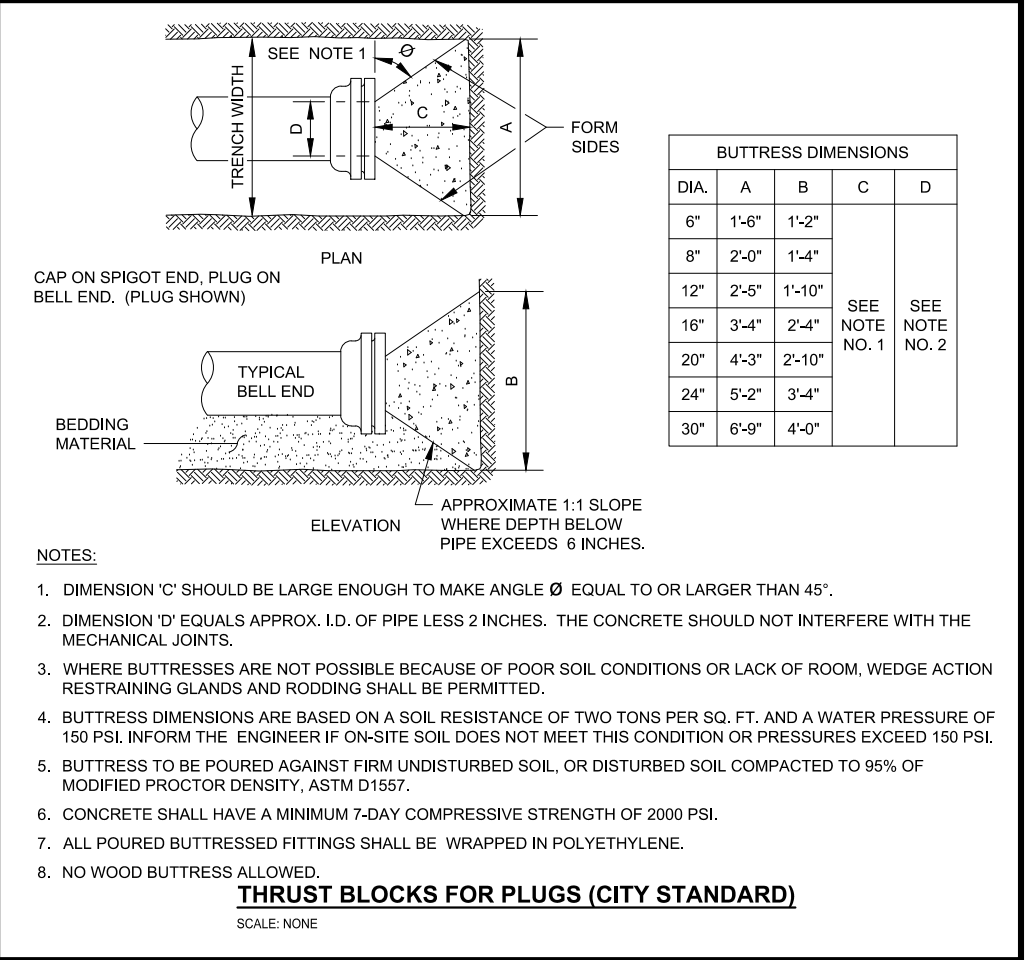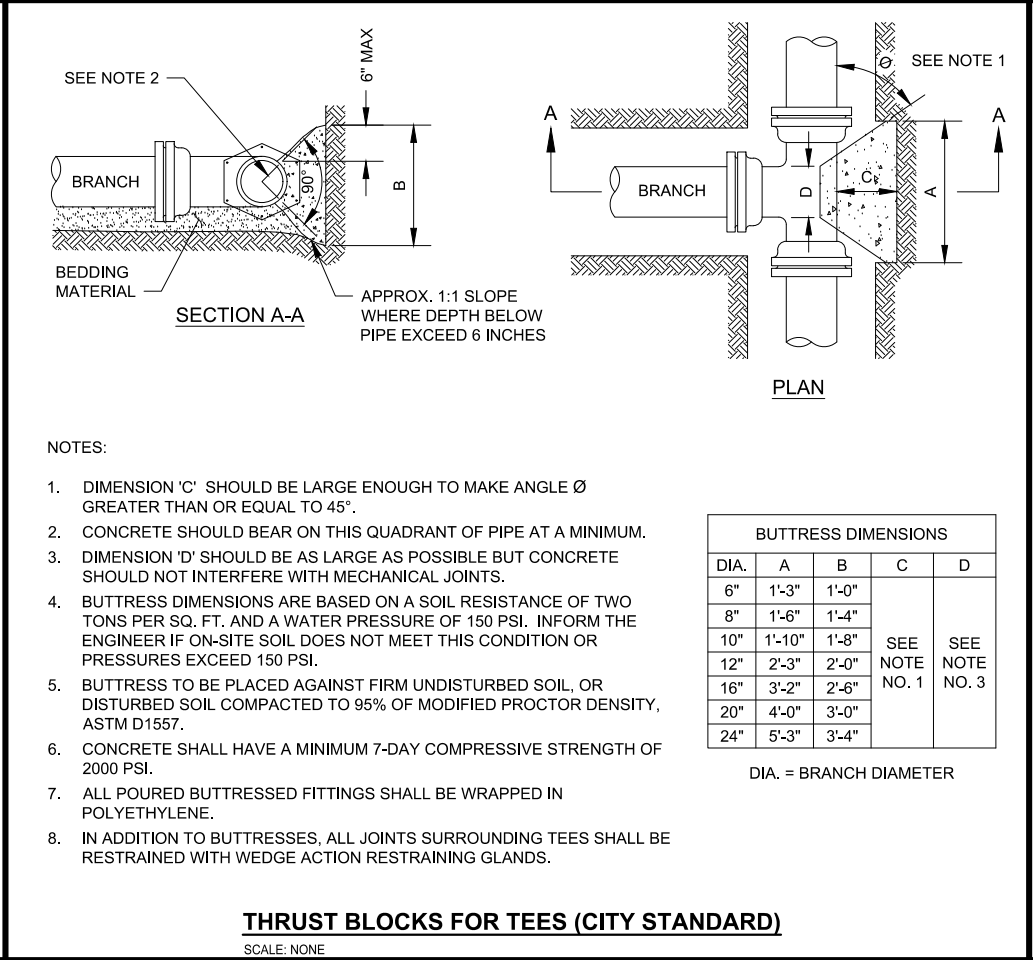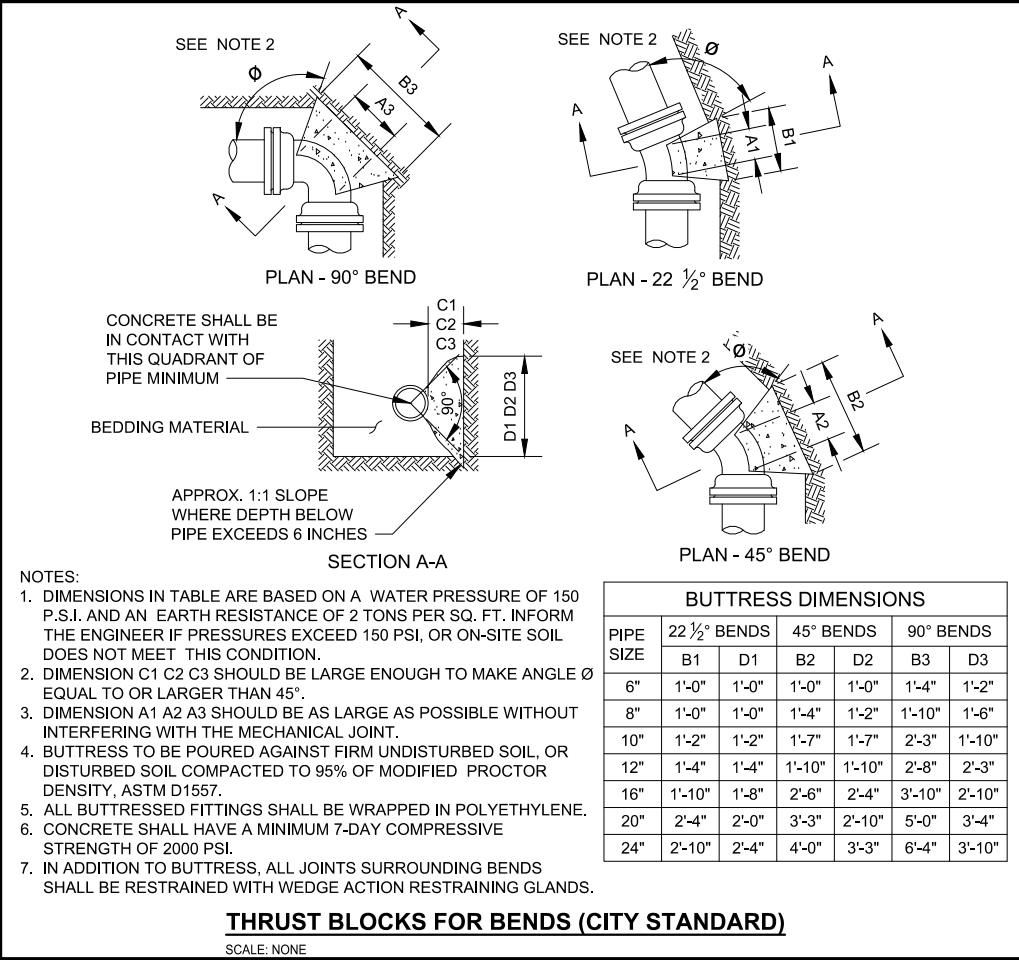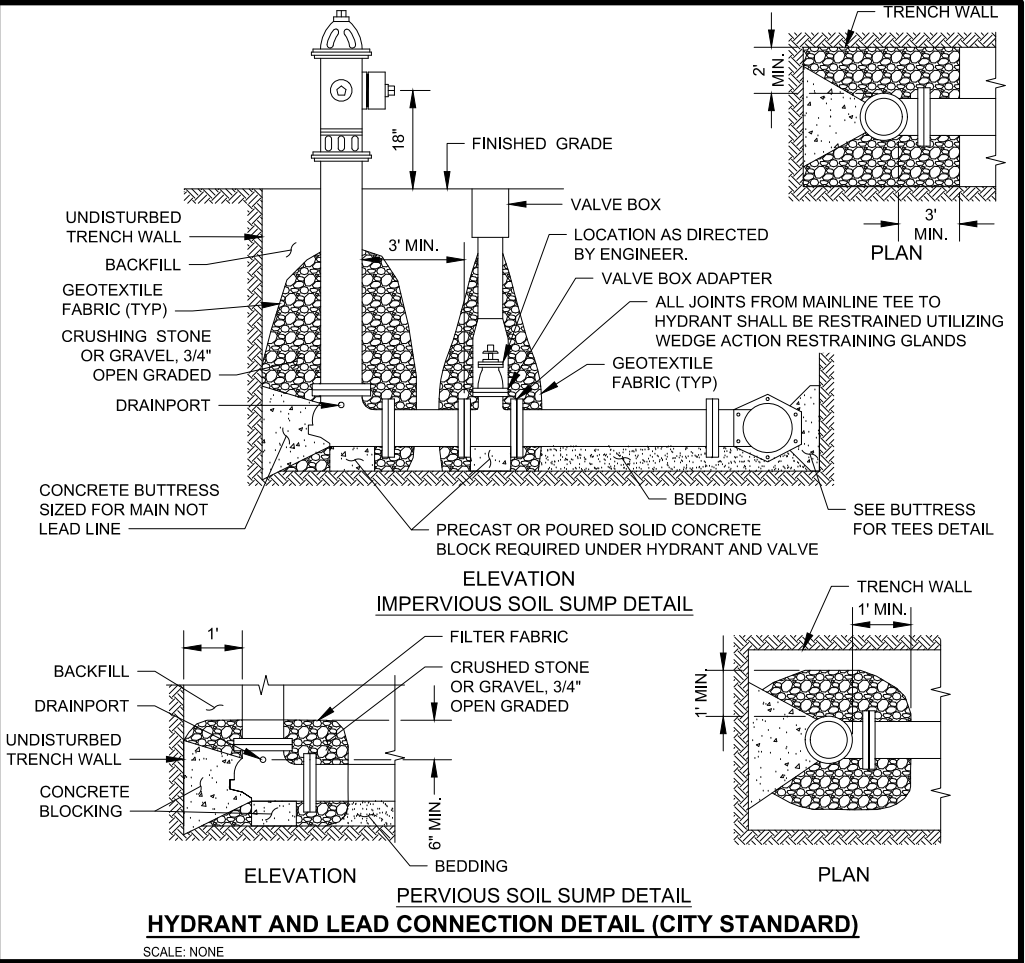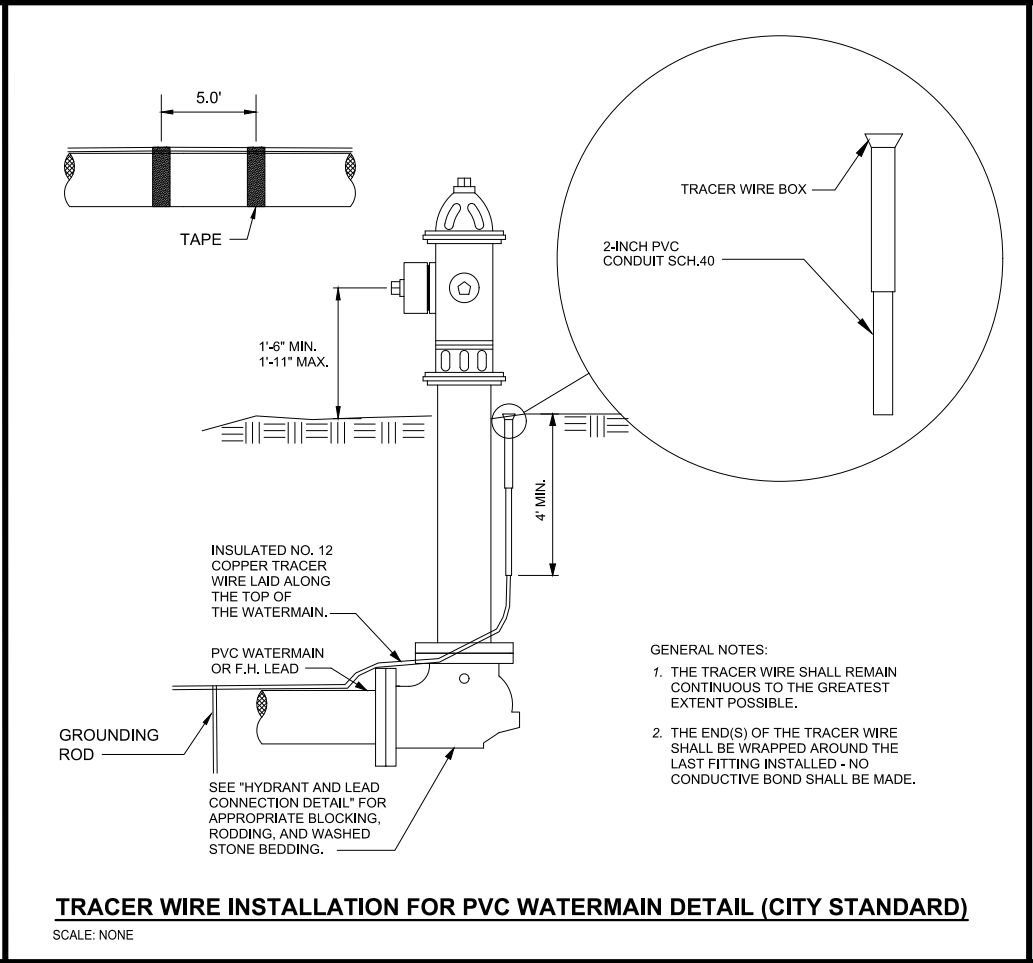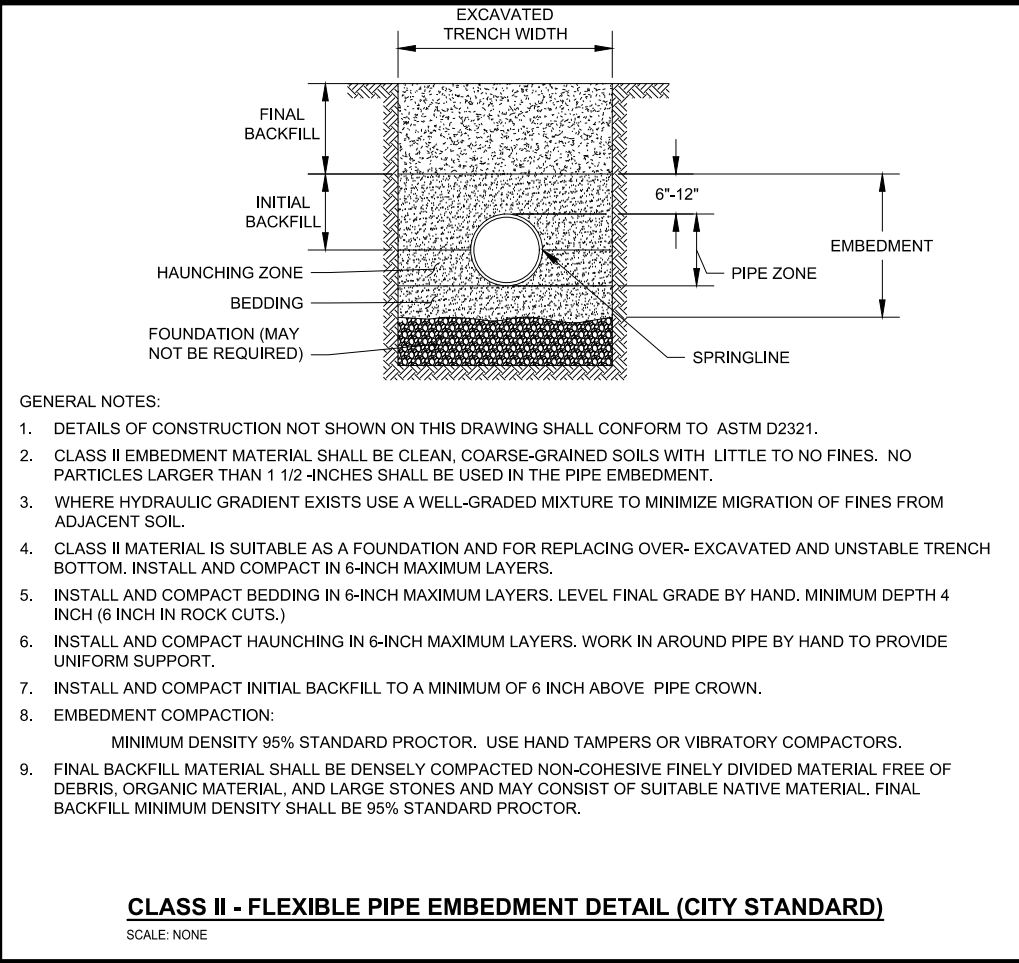


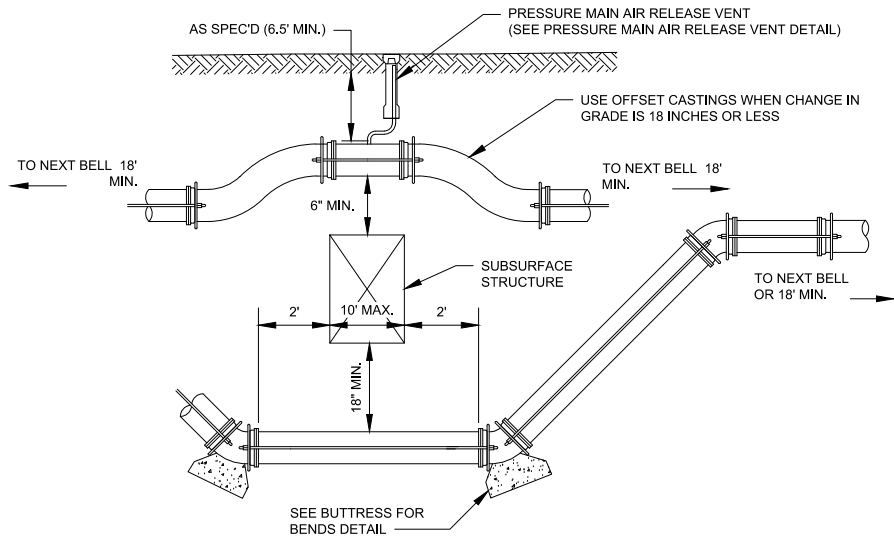

- GENERAL NOTES:
1. FITTINGS TO BE WRAPPED WITH POLYETHYLENE BEFORE PLACEMENT OF RODDING AND BUTTRESSES.
 2. ALL FITTINGS SHALL BE RODDED OR CONNECTED TO THE PIPE WITH AN APPROVED WEDGE ACTION THRUST RESTRAINING GLAND. RODS SHALL BE STAINLESS STEEL OR BITUMINOUS COATED, AND A MINIMUM OF 1 INCH IN DIAMETER.
 3. LOCATIONS OF EXISTING MAINS ARE APPROXIMATE. LENGTH REQUIRED TO BE LOWERED WILL BE DETERMINED IN THE FIELD.
 4. MAINS SHALL BE INSULATED IF COVER IS LESS THAN 6.5 FEET.


PRESSURE MAIN OFFSET DETAIL

SCALE: NONE

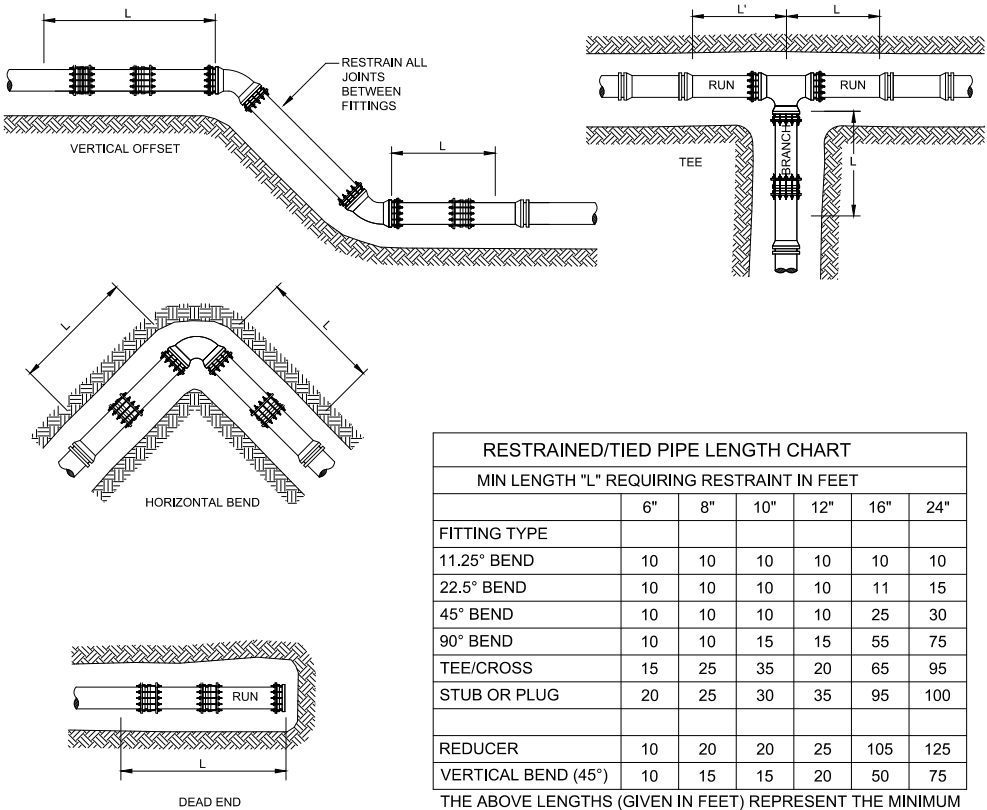


JOINT RESTRAINT (CITY STANDARD)

SCALE: NONE

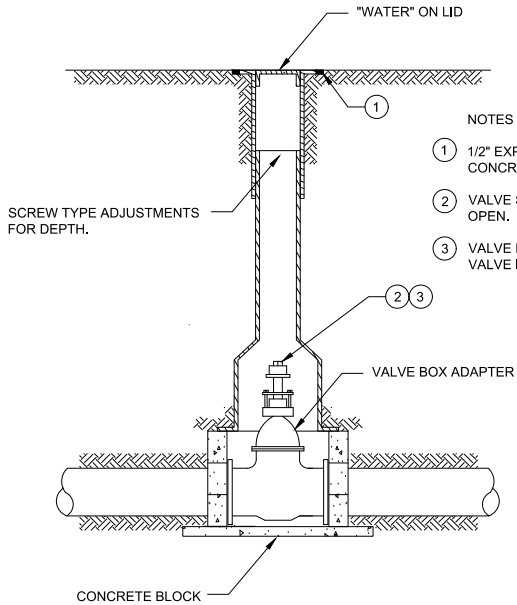

TYPICAL VALVE BOX INSTALLATION (CITY STANDARD)


SCALE: NONE

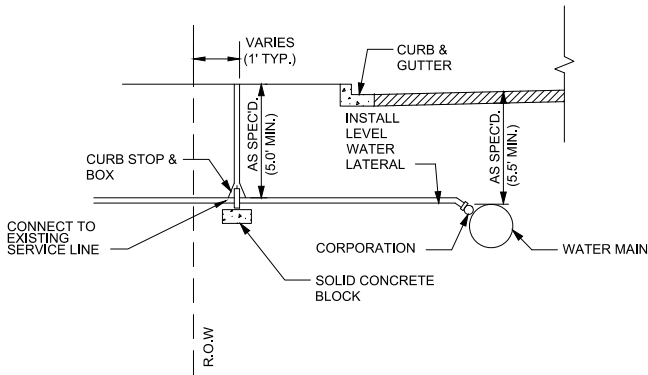

- GENERAL NOTES:
1. SEE PLANS AND SPECIFICATIONS FOR SIZE AND TYPE OF CURB STOP AND BOX CORPORATION AND SERVICE LINE.
 2. COMMUNITY STANDARDS SHALL SUPERSEDE THE DIMENSIONS FROM THE PROPERTY LINE.
 3. SADDLES SHALL BE USED ON ALL PVC WATER MAIN.
 4. TAP SHALL BE MADE IN UPPER 1/3 OF WATER MAIN AND AT A 45 DEGREE ANGLE.
 5. CONTRACTOR SHALL NOTIFY CITY/ENGINEER IF LEAD SERVICES ARE ENCOUNTERED.

WATER SERVICE DETAIL (CITY STANDARD)


SCALE: NONE

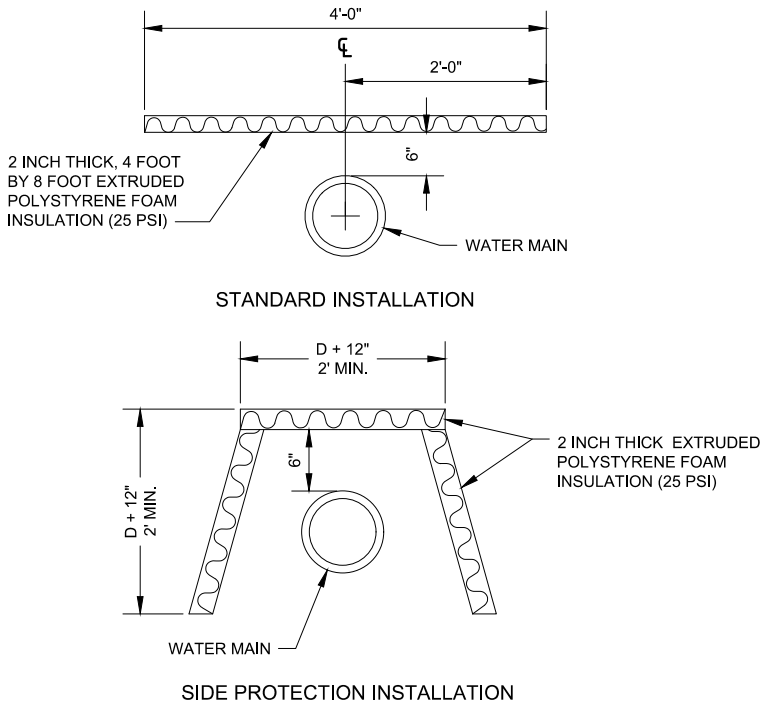

- GENERAL NOTES:
1. THE SIDE PROTECTION INSTALLATION SHALL BE USED WHERE FROST WILL PENETRATE BELOW THE PIPE INVERT.

WATERMAIN INSULATION INSTALLATION (CITY STANDARD)

SCALE: NONE

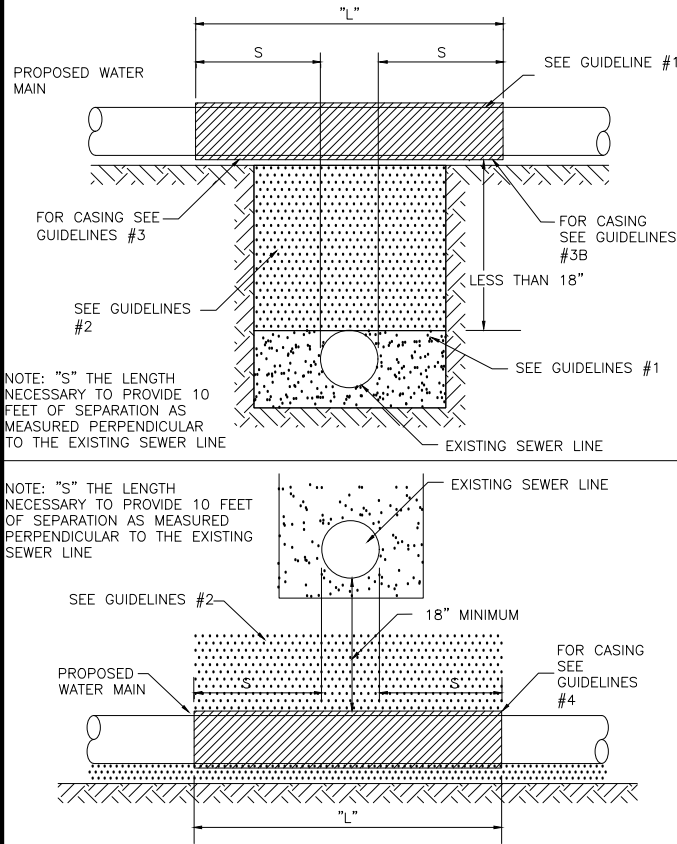

WATER MAIN CROSSING SEWER DETAIL

SCALE: NONE



ENGINEERING | ARCHITECTURE | SURVEYING
FUNDING | PLANNING | ENVIRONMENTAL
400 Ice Harbor Drive, Dubuque IA 52001
(563) 582-3973 www.msa-ps.com

© MSA Professional Services, Inc.


PLOT DATE	- 8-Jan-21	DESIGNED	- JLS	REVISED	- (1)
USER NAME	- JAYDEN SCHECKER	DRAWN BY	- JLS	REVISED	- (2)
PLOT SCALE	- AS SHOWN	CHECKED	- JDF	REVISED	- (3)
FILE NAME	- 00442048 DETAILS.dwg			REVISED	- (4)

STATE OF ILLINOIS
DEPARTMENT OF TRANSPORTATION

WATER DETAILS

SCALE: NONE SHEET NO. 136 OF 190 SHEETS STA. N/A TO STA. N/A


F.A.U. RTE.	SECTION	COUNTY	TOTAL SHEETS	SHEET NO.
308	15-00017-00-SW	ROCK ISLAND	190	136
CONTRACT NO. 85697				
ILLINOIS FED. AID PROJECT				

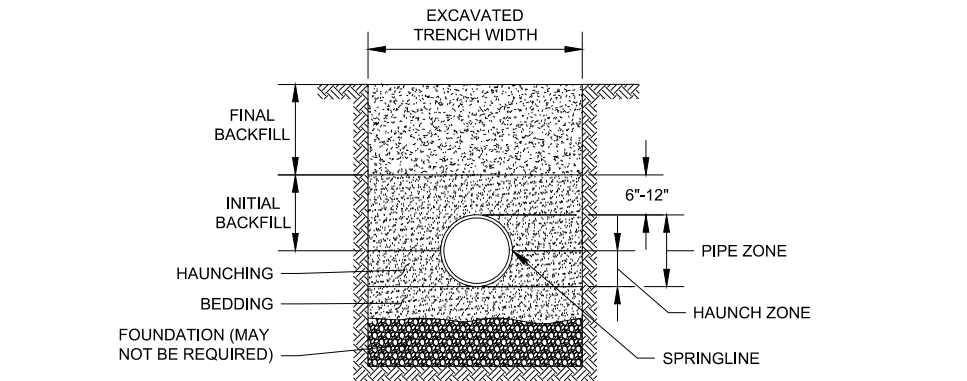

- GENERAL NOTES:
1. DETAILS OF CONSTRUCTION NOT SHOWN ON THIS DRAWING SHALL CONFORM TO ASTM D2321.
 2. CLASS 1A EMBEDMENT MATERIAL SHALL BE CLEAN, OPEN GRADED CRUSHED STONE, ROCK OR GRAVEL.
 3. CLASS 1B EMBEDMENT MATERIAL SHALL BE CLEAN, DENSE GRADED CRUSHED STONE AND SAND/STONE MIXTURES.
 4. NO PARTICLES LARGER THAN 1 1/2-INCHES SHALL BE USED IN THE PIPE EMBEDMENT.
 5. DO NOT USE CLASS 1A MATERIAL WHERE CONDITIONS MAY CAUSE MIGRATION OF FINES FROM ADJACENT SOIL AND LOSS OF PIPE SUPPORT.
 6. CLASS 1 MATERIAL IS SUITABLE AS FOUNDATION AND FOR REPLACING OVER-EXCAVATED AND UNSTABLE TRENCH BOTTOM. INSTALL AND COMPACT IN 6-INCH MAXIMUM LAYERS.
 7. INSTALL BEDDING IN 6-INCH MAXIMUM LAYERS. LEVEL FINAL GRADE BY HAND. MINIMUM DEPTH 4 INCH (6 INCH IN ROCK CUTS).
 8. INSTALL AND COMPACT HAUNCHING IN 6-INCH MAXIMUM LAYERS. WORK IN AROUND PIPE BY HAND TO PROVIDE UNIFORM SUPPORT.
 9. INSTALL AND COMPACT INITIAL BACKFILL TO A MINIMUM OF 6 INCH ABOVE PIPE CROWN.
 10. EMBEDMENT COMPACTION:
CLASS 1A: PLACE AND WORK BY HAND TO INSURE ALL EXCAVATED VOIDS AND HAUNCH AREAS ARE FILLED. FOR HIGH DENSITIES USE VIBRATORY COMPACTORS. CLASS 1B: MINIMUM DENSITY 95% STANDARD PROCTOR. USE HAND TAMPERS OR VIBRATORY COMPACTORS.
 11. FINAL BACKFILL MATERIAL SHALL BE DENSELY COMPACTED NON-COHESIVE FINELY DIVIDED MATERIAL FREE OF DEBRIS, ORGANIC MATERIAL, AND LARGE STONES AND MAY CONSIST OF SUITABLE NATIVE MATERIAL. FINAL BACKFILL MINIMUM DENSITY SHALL BE 95% STANDARD PROCTOR.

CLASS I - FLEXIBLE PIPE EMBEDMENT DETAIL (CITY STANDARD)


SCALE: NONE

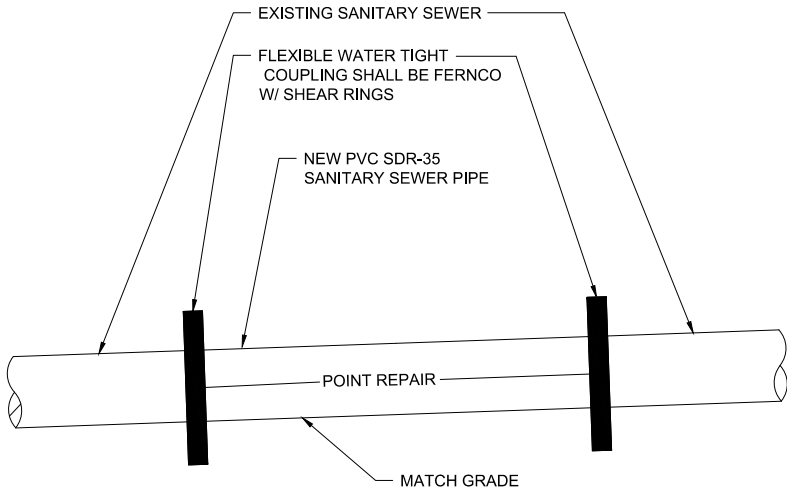

1. SEE CLASS I-FLEXIBLE PIPE EMBEDMENT DETAIL FOR BACKFILL REQUIREMENT.

SANITARY SEWER POINT REPAIR / CONNECTION DETAIL (CITY STANDARD)


SCALE: NONE

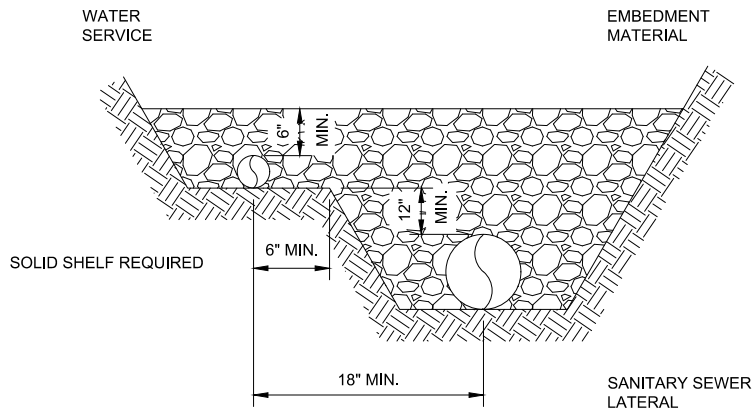

- NOTES:
1. WATER SERVICES 3 INCHES IN DIAMETER AND LARGER SHALL BE LAID WITH CLEAR HORIZONTAL SEPARATION NOT LESS THAN 2 FEET FROM THE SANITARY LATERAL.

WATER SERVICE & SANITARY LATERAL (CITY STANDARD)

SCALE: NONE

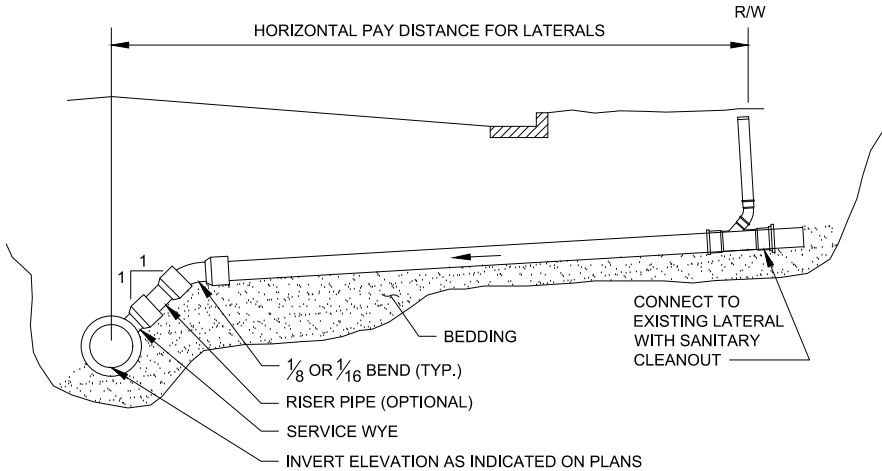


ELEVATION VIEW

- NOTES FOR LATERAL INSTALLATION:
1. MINIMUM DEPTH OF COVER UNDER ROADWAY = 7 FEET.
 2. MINIMUM DEPTH OF COVER UNDER GRASS AREAS = 5 1/2 FEET.
 3. MINIMUM DEPTH OF COVER UNDER GRASS AREAS WITH FROST PROTECTION = 3 1/2 FEET.
 4. LATERAL SLOPES SHALL BE 1/8 INCH PER FOOT MINIMUM AND 1/2 INCH PER FOOT MAXIMUM.


SANITARY LATERAL DETAIL (CITY STANDARD)

SCALE: NONE

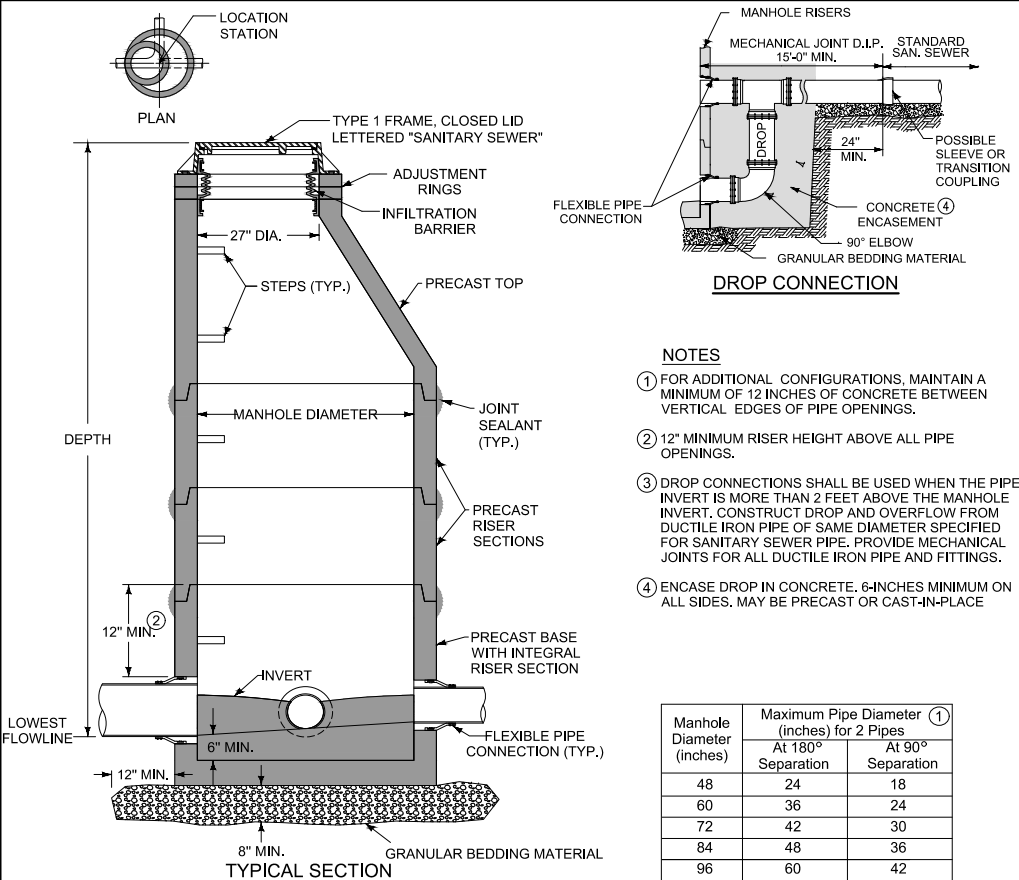

CIRCULAR SANITARY MANHOLE (CITY STANDARD)


SCALE: NONE

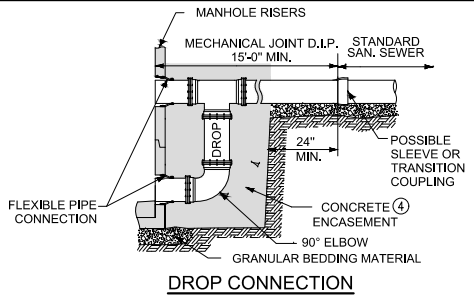

NOTES

- ① FOR ADDITIONAL CONFIGURATIONS, MAINTAIN A MINIMUM OF 12 INCHES OF CONCRETE BETWEEN VERTICAL EDGES OF PIPE OPENINGS.
- ② 12" MINIMUM RISER HEIGHT ABOVE ALL PIPE OPENINGS.
- ③ DROP CONNECTIONS SHALL BE USED WHEN THE PIPE INVERT IS MORE THAN 2 FEET ABOVE THE MANHOLE INVERT. CONSTRUCT DROP AND OVERFLOW FROM DUCTILE IRON PIPE OF SAME DIAMETER SPECIFIED FOR SANITARY SEWER PIPE. PROVIDE MECHANICAL JOINTS FOR ALL DUCTILE IRON PIPE AND FITTINGS.
- ④ ENCASE DROP IN CONCRETE. 6-INCHES MINIMUM ON ALL SIDES. MAY BE PRECAST OR CAST-IN-PLACE

Manhole Diameter (inches)	Maximum Pipe Diameter (inches) for 2 Pipes	
	At 180° Separation	At 90° Separation
48	24	18
60	36	24
72	42	30
84	48	36
96	60	42

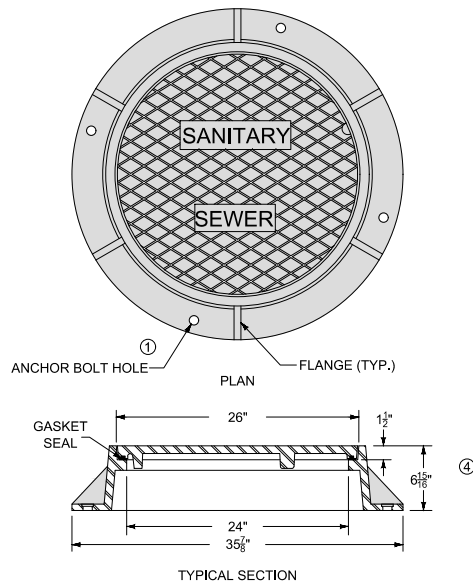

TYPICAL SECTION

- ① WHEN THE CONTRACT DOCUMENTS REQUIRE THE FRAME TO BE ATTACHED TO THE STRUCTURE, DRILL FOUR 1/2" DIAMETER HOLES OR SLOTS, EQUALLY SPACED AROUND FRAME.
- ② CLOSED LID SHALL HAVE THE TEXT "SANITARY SEWER".
- ③ CLOSED LID SHALL HAVE A MINIMUM OF ONE CONCEALED PICKHOLE.
- ④ FOR "LOW PROFILE" CASTINGS, HEIGHT SHALL BE 5" MAX.

TYPE 1 FRAME, CLOSED LID DETAIL FOR SANITARY (CITY STANDARD)

SCALE: NONE



ENGINEERING | ARCHITECTURE | SURVEYING
FUNDING | PLANNING | ENVIRONMENTAL
400 Ice Harbor Drive, Dubuque IA 52001
(563) 582-3973 www.msa-ps.com
© MSA Professional Services, Inc.


PLOT DATE	- 8-Jan-21	DESIGNED	- JLS	REVISED	- (1)
USER NAME	- JAYDEN SCHECKER	DRAWN BY	- JLS	REVISED	- (2)
PLOT SCALE	- AS SHOWN	CHECKED	- JDF	REVISED	- (3)
FILE NAME	- 00442048 DETAILS.dwg			REVISED	- (4)

**STATE OF ILLINOIS
DEPARTMENT OF TRANSPORTATION**


SANITARY DETAILS

SCALE: NONE SHEET NO. 137 OF 190 SHEETS STA. N/A TO STA. N/A

F.A.U. RTE.	SECTION	COUNTY	TOTAL SHEETS	SHEET NO.
308	15-00017-00-SW	ROCK ISLAND	190	137
CONTRACT NO. 85697				
ILLINOIS FED. AID PROJECT				

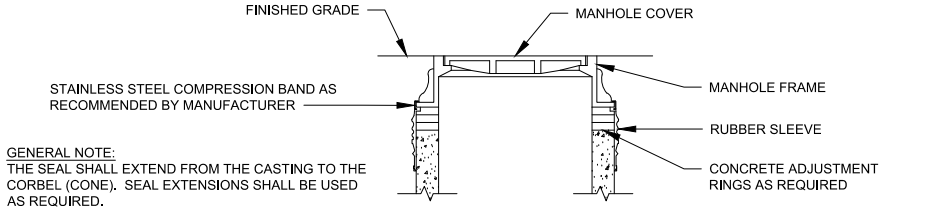


EXTERNAL RUBBER SLEEVE FRAME/CHIMNEY SEAL
FOR MANHOLES OUTSIDE OF ROADWAY

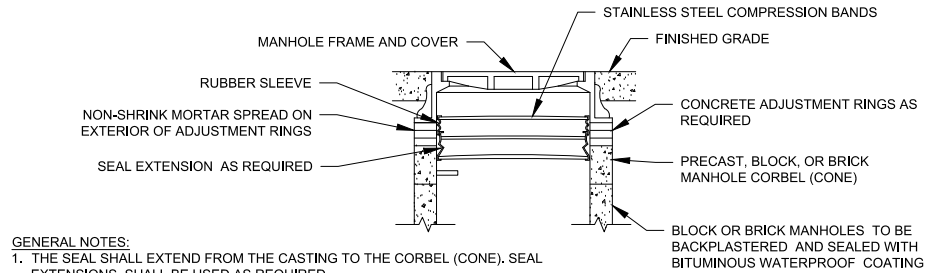

INTERNAL RUBBER SLEEVE FRAME/CHIMNEY SEAL

MANHOLE WATERPROOFING DETAIL (CITY STANDARD)

SCALE: NONE

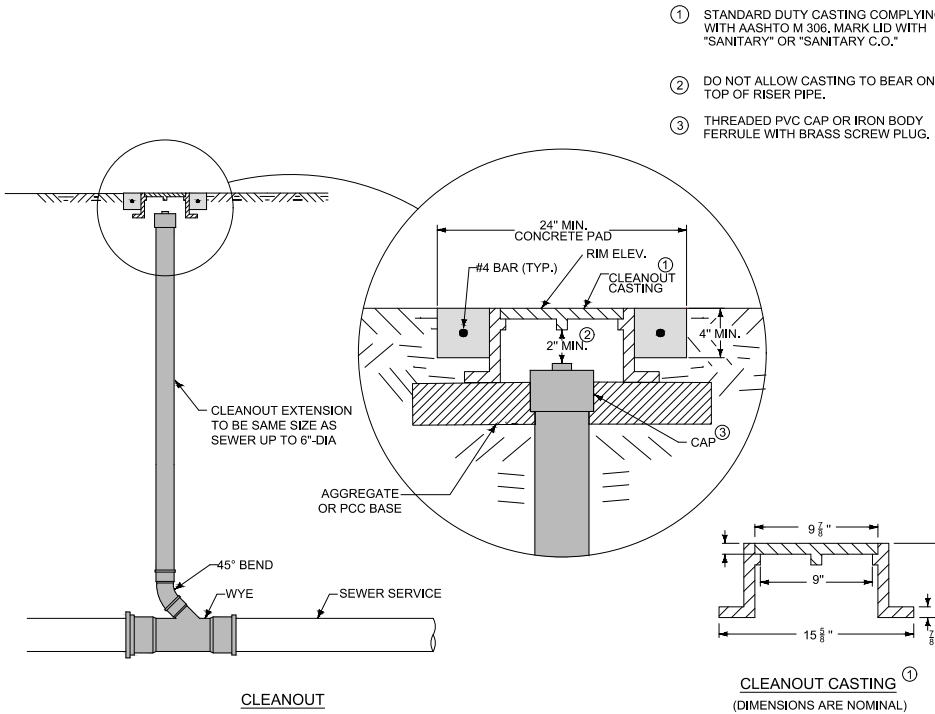

SANITARY SERVICE CLEANOUT (CITY STANDARD)

SCALE: NONE



ENGINEERING | ARCHITECTURE | SURVEYING
FUNDING | PLANNING | ENVIRONMENTAL
400 Ice Harbor Drive, Dubuque IA 52001
(563) 582-3973 www.msa-ps.com

© MSA Professional Services, Inc.






PLOT DATE	- 8-Jan-21	DESIGNED	- JLS	REVISED	- (1)
USER NAME	- JAYDEN SCHECKER	DRAWN BY	- JLS	REVISED	- (2)
PLOT SCALE	- AS SHOWN	CHECKED	- JDF	REVISED	- (3)
FILE NAME	- 00442048 DETAILS.dwg			REVISED	- (4)


**STATE OF ILLINOIS
DEPARTMENT OF TRANSPORTATION**

SANITARY DETAILS


SCALE: NONE SHEET NO. 138 OF 190 SHEETS STA. N/A TO STA. N/A

F.A.U. RTE.	SECTION	COUNTY	TOTAL SHEETS	SHEET NO.
308	15-00017-00-SW	ROCK ISLAND	190	138
CONTRACT NO. 85697				ILLINOIS FED. AID PROJECT

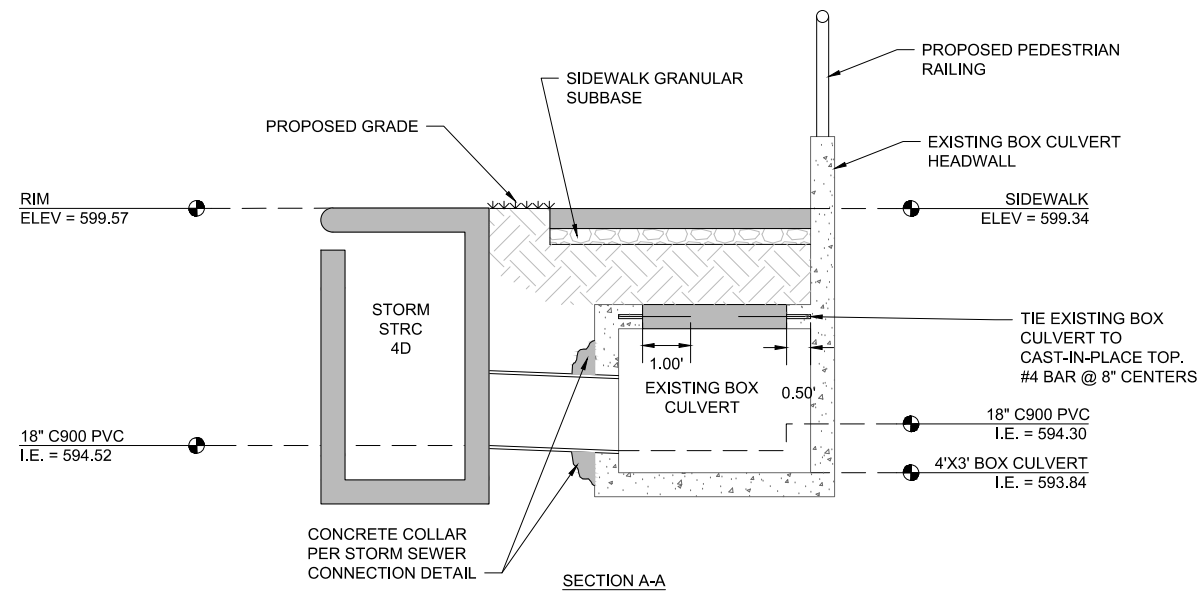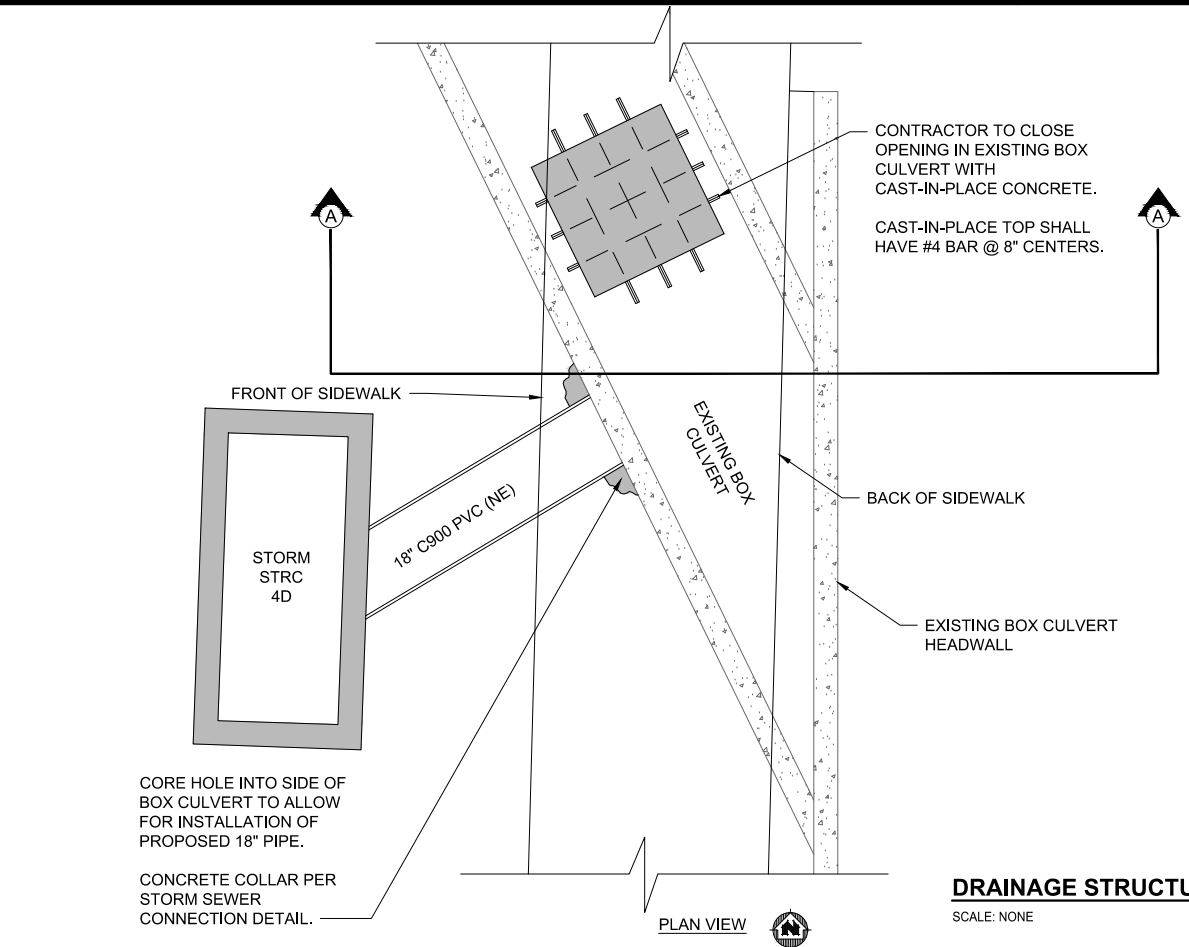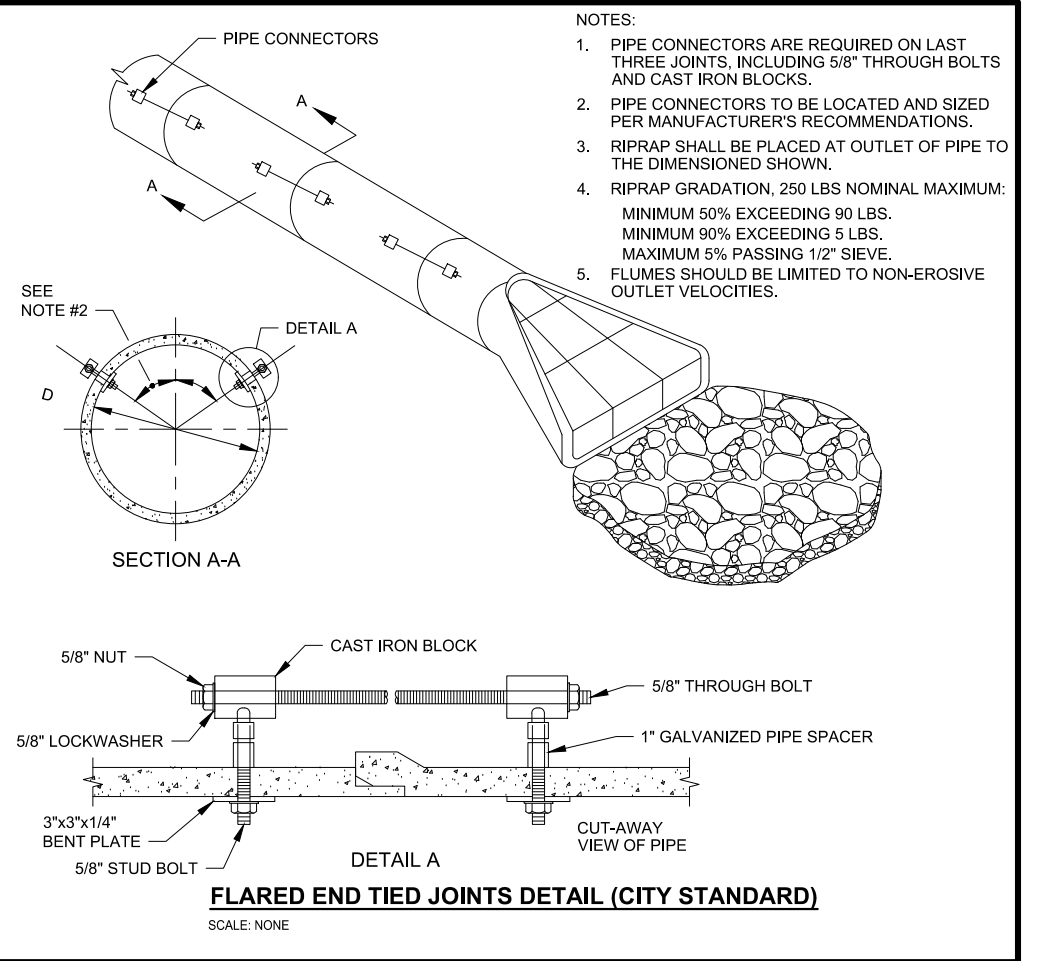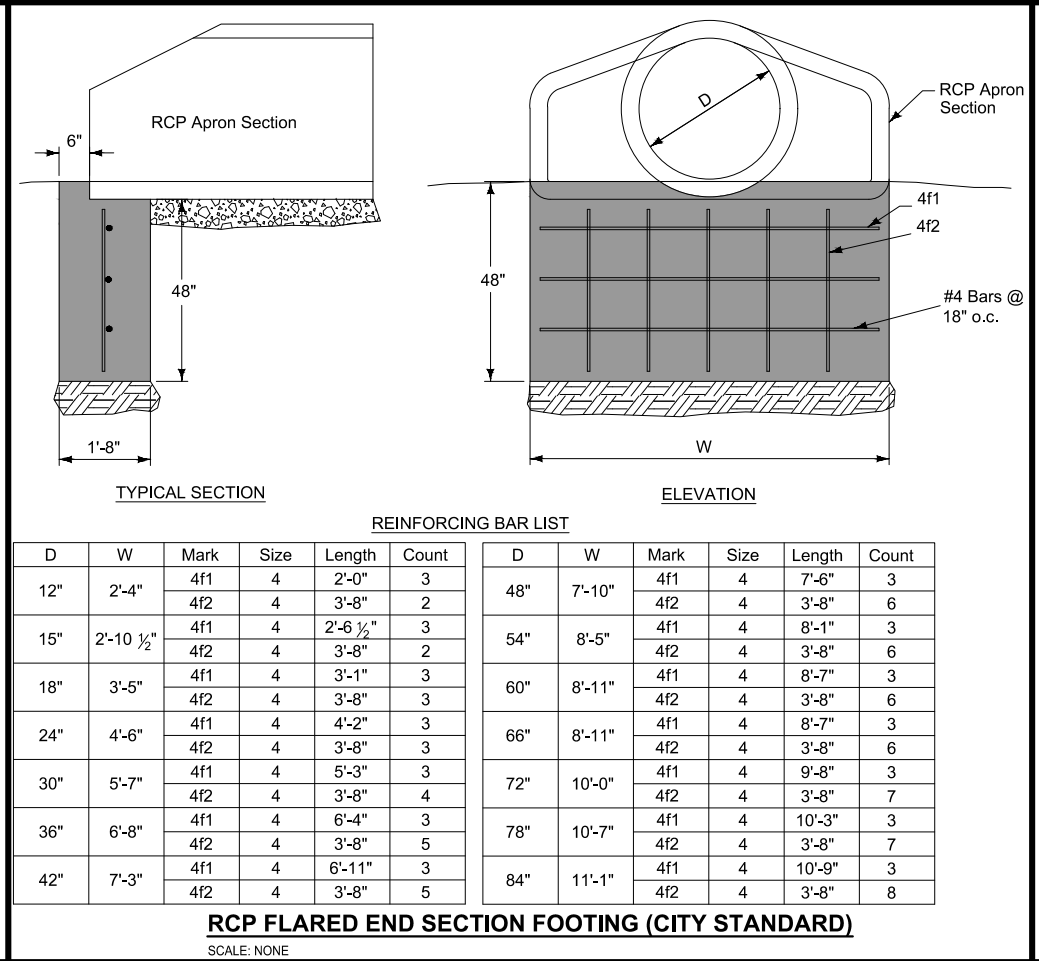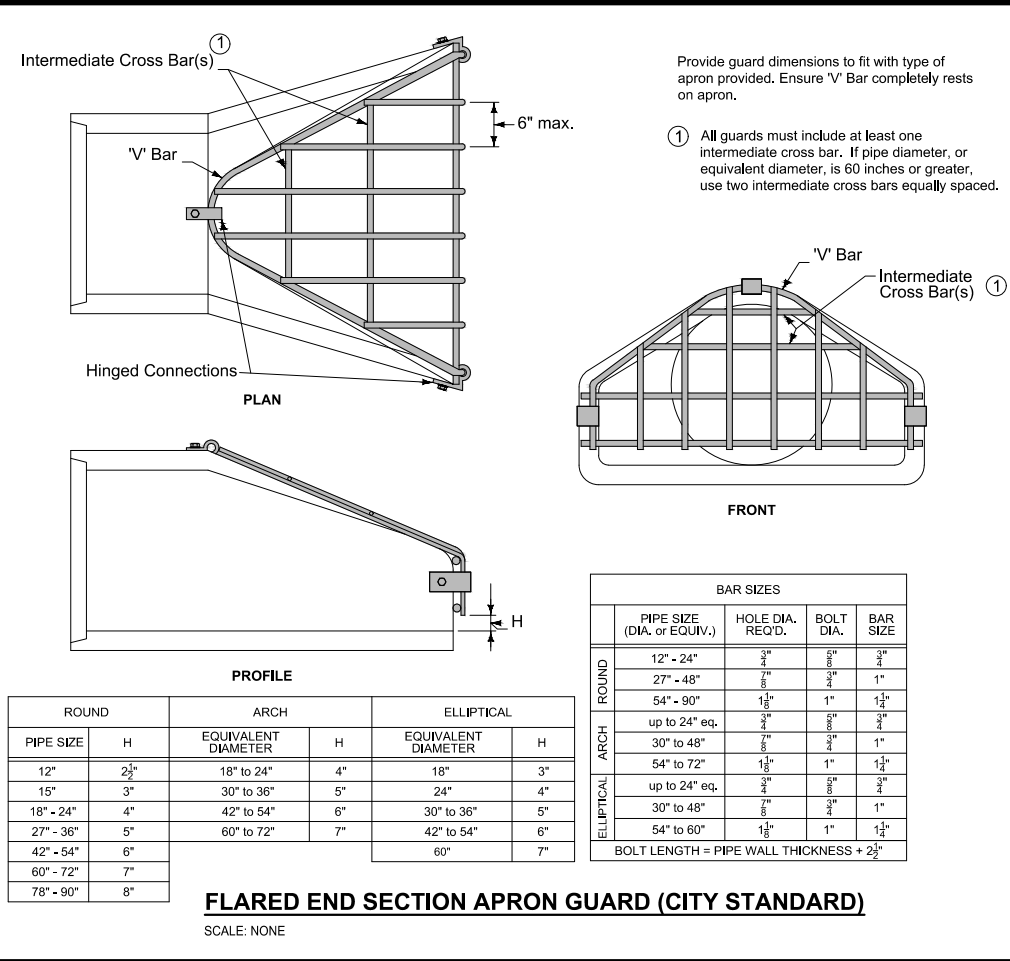


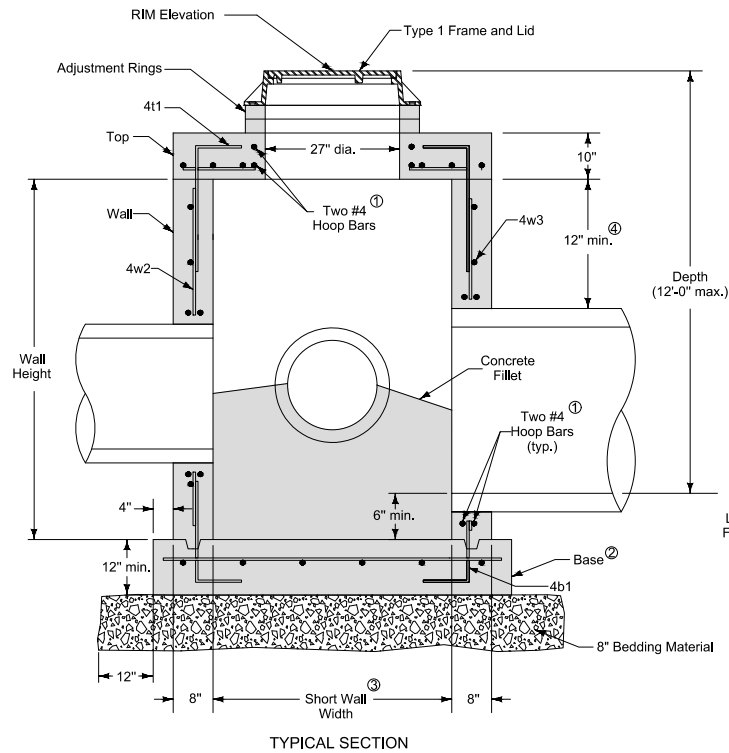


- ① Provide two #4 hoop bars at top opening and at all pipe openings.
- ② Cast-in-place base shown. If base is precast integral with walls, the footprint of the base is not required to extend beyond the outer edge of walls.
- ③ Wall widths vary with pipe diameter and range from 4 feet minimum to 10 feet maximum.
- ④ Provide 12 inches of wall width (minimum) each side of pipe opening.

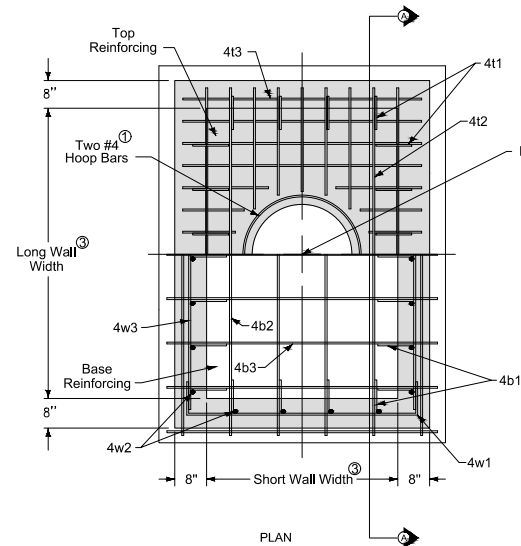

REINFORCING BAR LIST					
Mark	Size	Location	Shape	Length	Spacing
4t1	4	Top	┐	36"	12"
4t2	4	Top	┐	Long Wall plus 12"	6"
4t3	4	Top	┐	Short Wall plus 12"	6"
4b1	4	Base	└	36"	12"
4b2	4	Base	└	Long Wall plus 18"	12"
4b3	4	Base	└	Short Wall plus 18"	12"
4w1	4	Walls	┐	Short Wall plus 48"	12"
4w2	4	Walls	┐	Wall Height minus 4"	12"
4w3	4	Walls	┐	Long Wall plus 12"	12"

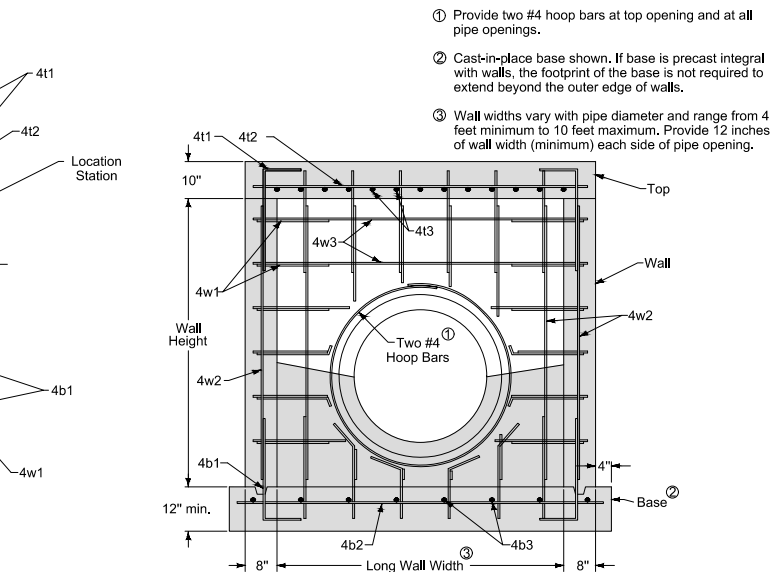


- ① Provide two #4 hoop bars at top opening and at all pipe openings.
- ② Cast-in-place base shown. If base is precast integral with walls, the footprint of the base is not required to extend beyond the outer edge of walls.
- ③ Wall widths vary with pipe diameter and range from 4 feet minimum to 10 feet maximum. Provide 12 inches of wall width (minimum) each side of pipe opening.

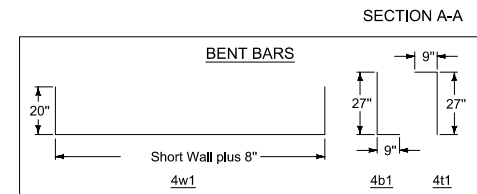


SPECIAL STRUCTURE K4 DETAIL, (CITY STANDARD) [PAY ITEM X5030230 / STA 256+35.00 OFFSET -10.00']

SCALE: NONE

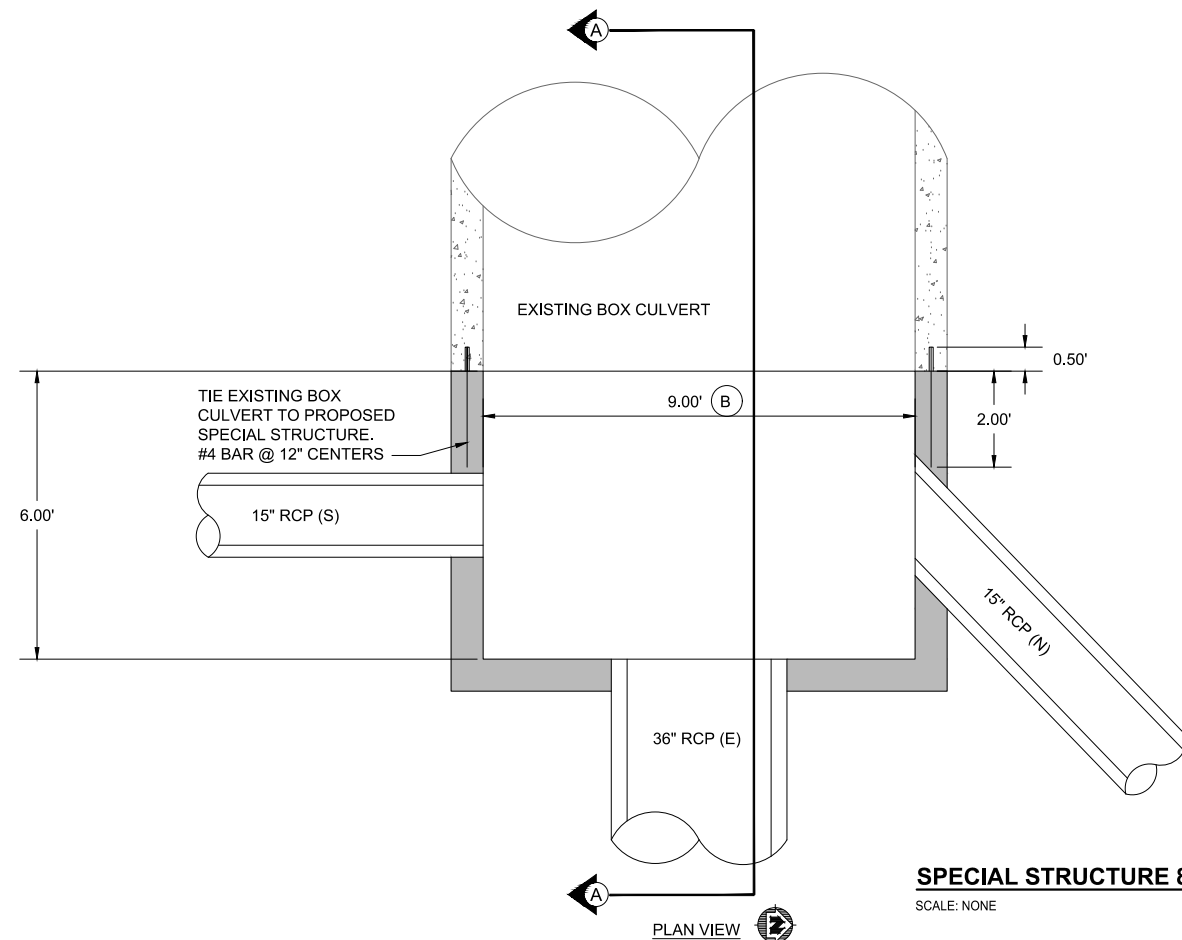

RIM
ELEV = 594.93

15" RCP (N)
I.E. = 589.00
15" RCP (S)
I.E. = 588.94
36" RCP (E)
I.E. = 588.84

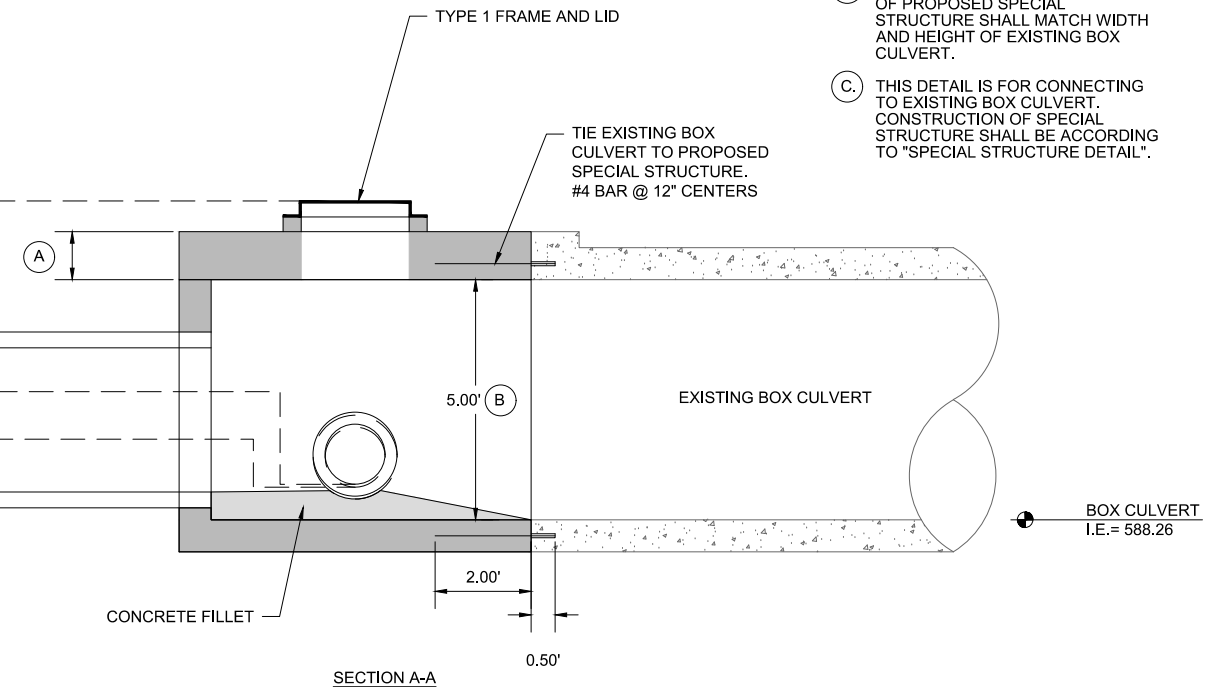

- A. MATCH STRUCTURE TOP THICKNESS WITH HEIGHT OF EXISTING BOX CULVERT PARAPET.
- B. FIELD VERIFY. WIDTH AND HEIGHT OF PROPOSED SPECIAL STRUCTURE SHALL MATCH WIDTH AND HEIGHT OF EXISTING BOX CULVERT.
- C. THIS DETAIL IS FOR CONNECTING TO EXISTING BOX CULVERT. CONSTRUCTION OF SPECIAL STRUCTURE SHALL BE ACCORDING TO "SPECIAL STRUCTURE DETAIL".

SPECIAL STRUCTURE 8K CONNECTION TO BOX CULVERT DETAIL (CITY STANDARD) [PAY ITEM XX007493]

SCALE: NONE



ENGINEERING | ARCHITECTURE | SURVEYING
FUNDING | PLANNING | ENVIRONMENTAL
400 Ice Harbor Drive, Dubuque IA 52001
(563) 582-3973 www.msa-ps.com

© MSA Professional Services, Inc.


PLOT DATE	- 8-Jan-21	DESIGNED	- JLS	REVISED	- (1)
USER NAME	- JAYDEN SCHECKER	DRAWN BY	- JLS	REVISED	- (2)
PLOT SCALE	- AS SHOWN	CHECKED	- JDF	REVISED	- (3)
FILE NAME	- 00442048 DETAILS.dwg			REVISED	- (4)

STATE OF ILLINOIS
DEPARTMENT OF TRANSPORTATION



STORM DETAILS

SCALE: NONE SHEET NO. 141 OF 190 SHEETS STA. N/A TO STA. N/A

F.A.U. RTE.	SECTION	COUNTY	TOTAL SHEETS	SHEET NO.
308	15-00017-00-SW	ROCK ISLAND	190	141
CONTRACT NO. 85697				
ILLINOIS FED. AID PROJECT				


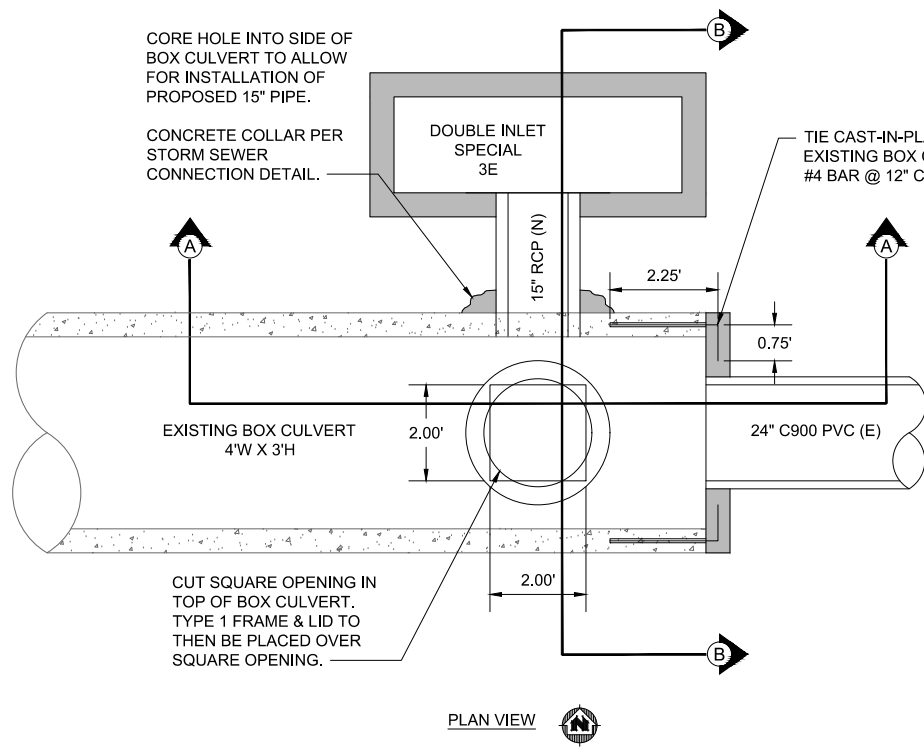


1. DRAINAGE STRUCTURE RECONSTRUCTION (SPECIAL) FOR STRUCTURE D2 SHALL INCLUDE THE FOLLOWING:
 - a. CAST-IN-PLACE BOX CULVERT END AND ALL ASSOCIATED REBAR
 - b. OPENING IN CAST-IN-PLACE BOX CULVERT END FOR PROPOSED 24" STORM SEWER PIPE
 - c. OPENING IN TOP OF BOX CULVERT, TYPE 1 FRAME AND LID, AND ANY ADJUSTMENT RINGS
 - d. CORE HOLE FOR PROPOSED 15" STORM SEWER PIPE

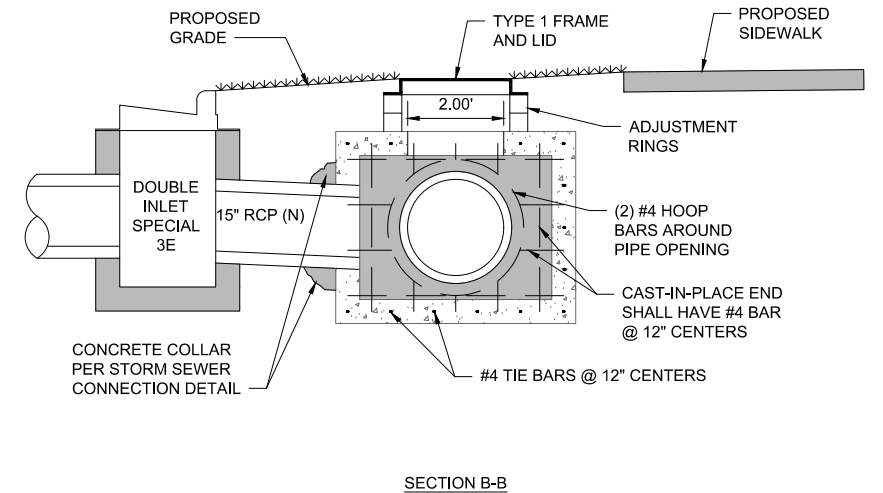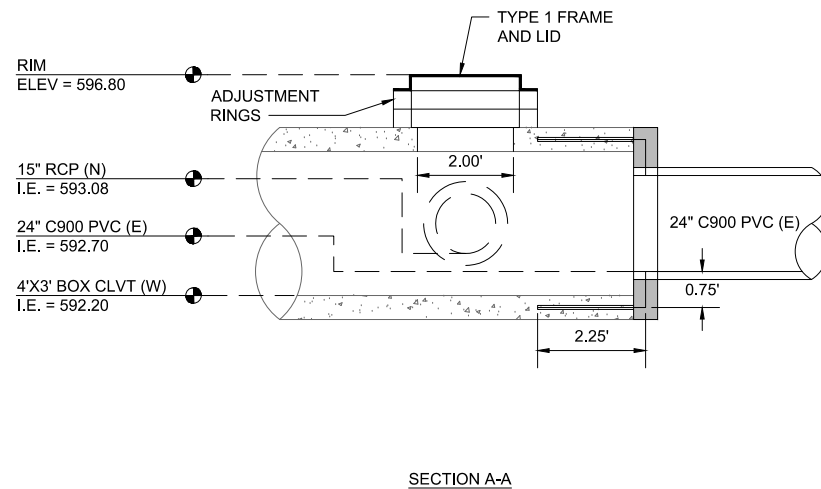

DRAINAGE STRUCTURE RECONSTRUCTION (SPECIAL) FOR STRUCTURE 4E AT TAYLOR DRIVE (CITY STANDARD) [PAY ITEM Z0018200]

SCALE: NONE

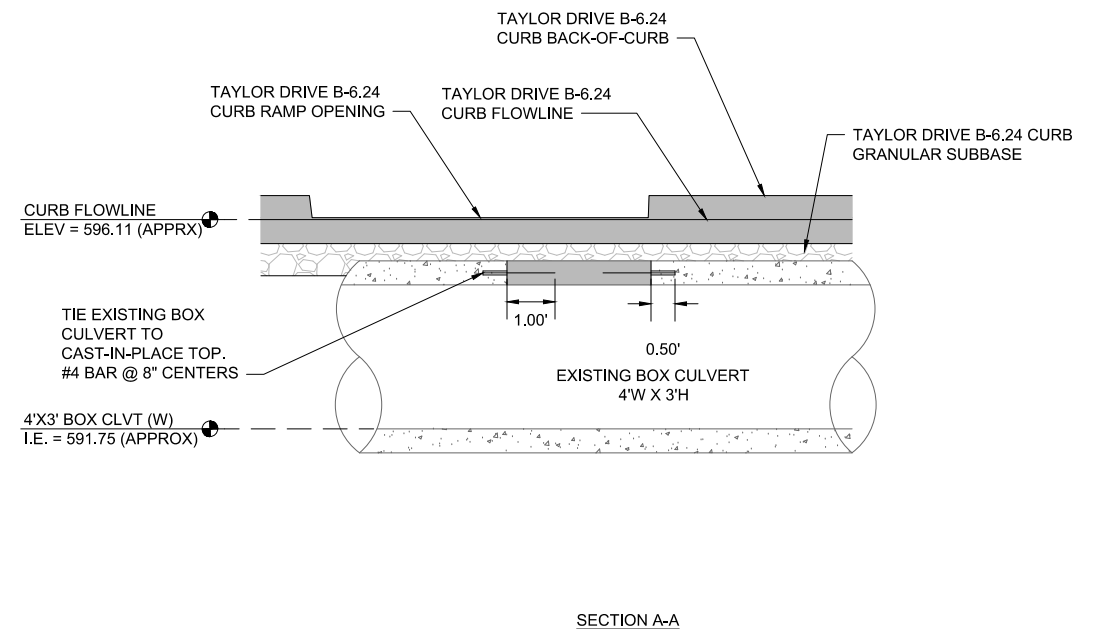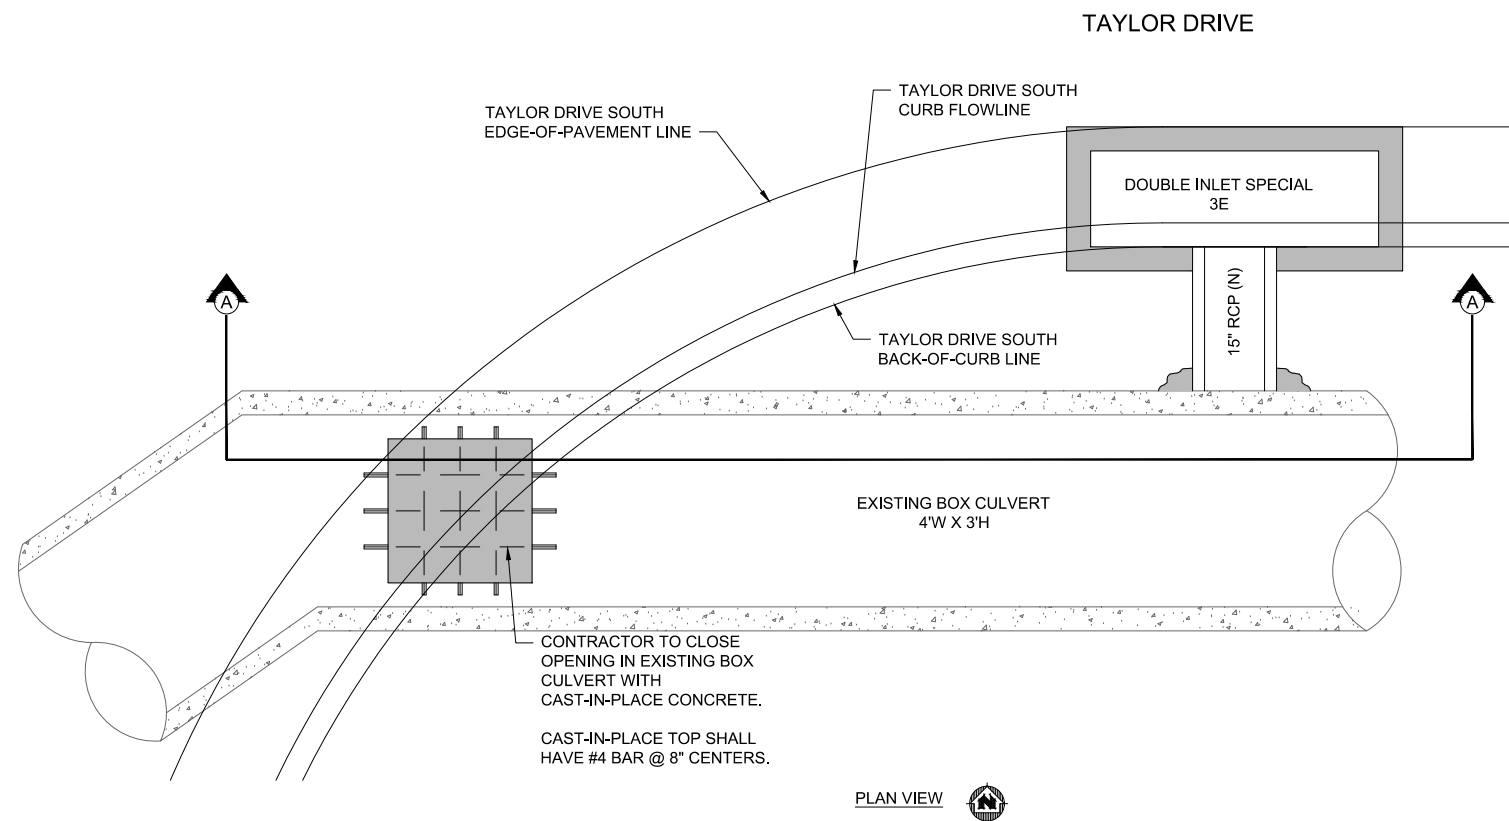

DRAINAGE STRUCTURE REPAIR FOR STRUCTURE 5E AT TAYLOR DRIVE (CITY STANDARD) [PAY ITEM Z0018300]

SCALE: NONE



ENGINEERING | ARCHITECTURE | SURVEYING
FUNDING | PLANNING | ENVIRONMENTAL
400 Ice Harbor Drive, Dubuque IA 52001
(563) 582-3973 www.msa-ps.com
© MSA Professional Services, Inc.


PLOT DATE	- 8-Jan-21	DESIGNED	- JLS	REVISED	- (1)
USER NAME	- JAYDEN SCHECKER	DRAWN BY	- JLS	REVISED	- (2)
PLOT SCALE	- AS SHOWN	CHECKED	- JDF	REVISED	- (3)
FILE NAME	- 00442048 DETAILS.dwg			REVISED	- (4)

STATE OF ILLINOIS
DEPARTMENT OF TRANSPORTATION

STORM DETAILS


SCALE: NONE SHEET NO. 142 OF 190 SHEETS STA. N/A TO STA. N/A

F.A.D. RTE.	SECTION	COUNTY	TOTAL SHEETS	SHEET NO.
308	15-00017-00-SW	ROCK ISLAND	190	142
CONTRACT NO. 85697				
ILLINOIS FED. AID PROJECT				

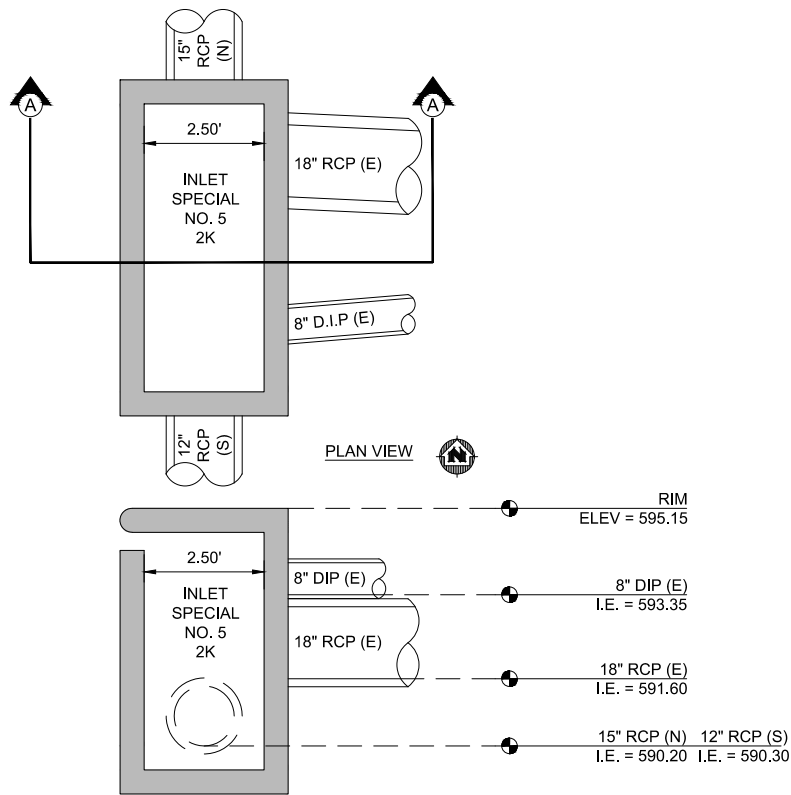


STRUCTURE 2K PLAN AND SECTION DETAIL (CITY STANDARD)

SCALE: NONE

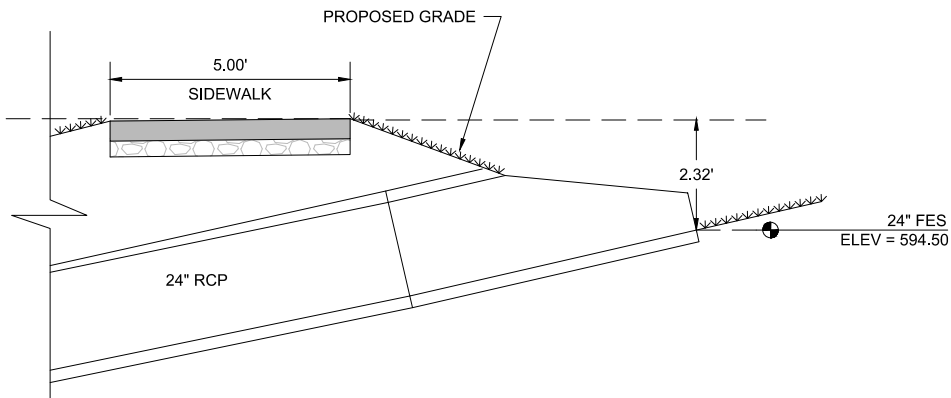


STRUCTURE 3J TYPICAL SECTION DETAIL (CITY STANDARD)

SCALE: NONE

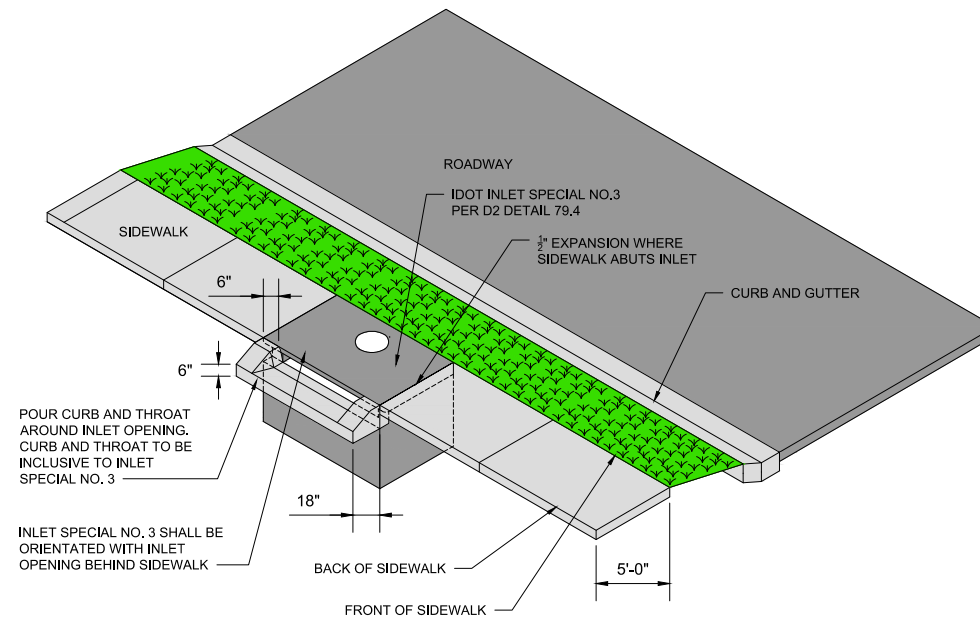


INLET SPECIAL #3 IN SIDEWALK DETAIL

SCALE: NONE

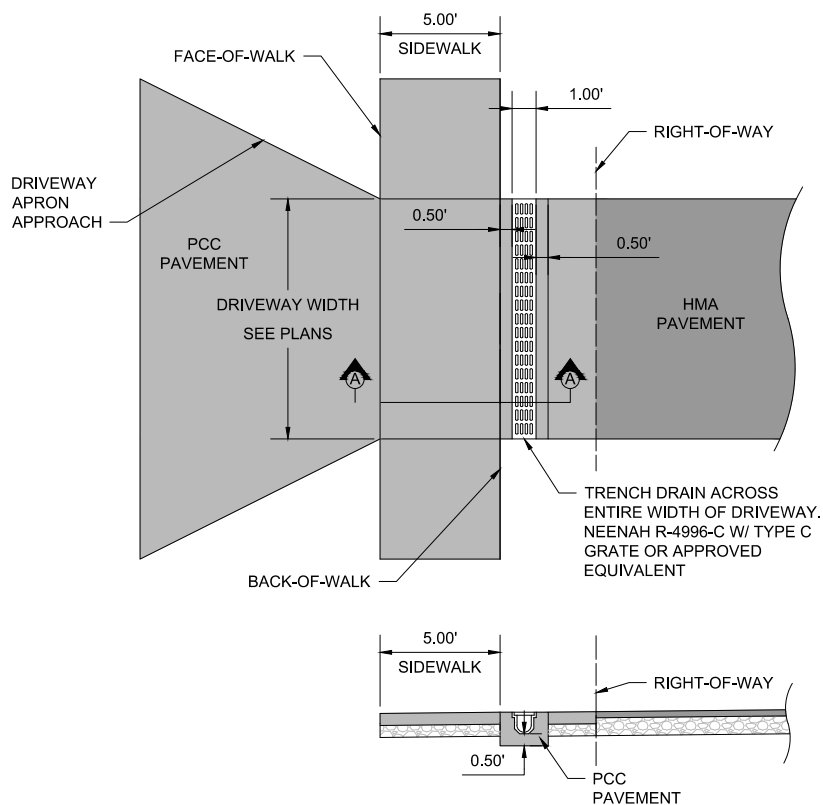

TRENCH DRAIN DETAIL (CITY STANDARD)

SCALE: NONE

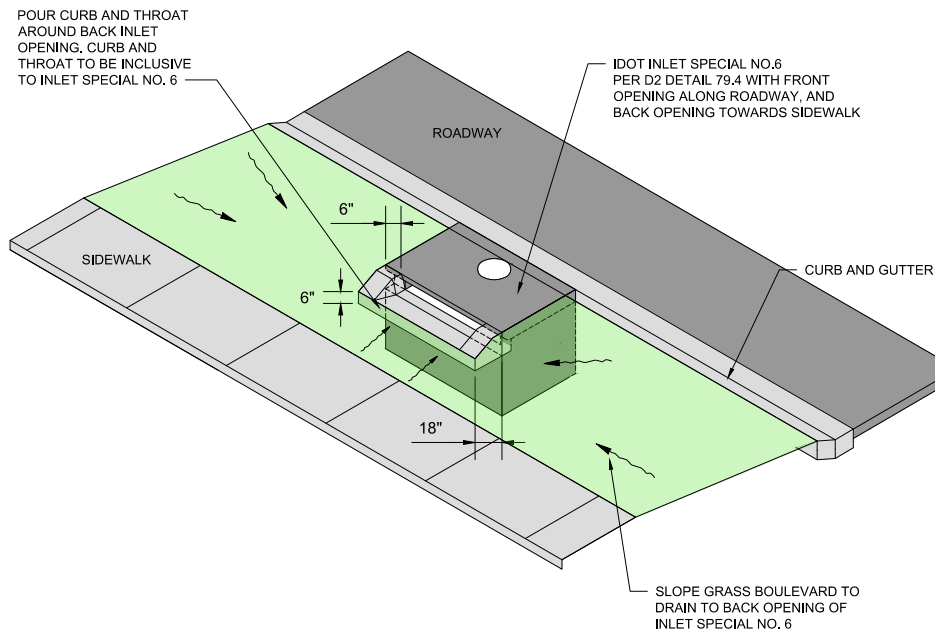

INLET SPECIAL #6 BACK OPENING DETAIL

SCALE: NONE



ENGINEERING | ARCHITECTURE | SURVEYING
FUNDING | PLANNING | ENVIRONMENTAL
400 Ice Harbor Drive, Dubuque IA 52001
(563) 582-3973 www.msa-ps.com
© MSA Professional Services, Inc.

PLOT DATE - 8-Jan-21
USER NAME - JAYDEN SCHECKER
PLOT SCALE - AS SHOWN
FILE NAME - 00442048 DETAILS.dwg

DESIGNED - JLS
DRAWN BY - JLS
CHECKED - JDF

REVISED - (1)
REVISED - (2)
REVISED - (3)
REVISED - (4)

**STATE OF ILLINOIS
DEPARTMENT OF TRANSPORTATION**

STORM DETAILS

SCALE: NONE

SHEET NO. 144 OF 190 SHEETS

STA. N/A

TO STA. N/A

F.A.U.
RTE.

308

SECTION

15-00017-00-SW

COUNTY

ROCK ISLAND

TOTAL
SHEETS






190

SHEET
NO.



144

CONTRACT NO. 85697



ILLINOIS FED. AID PROJECT

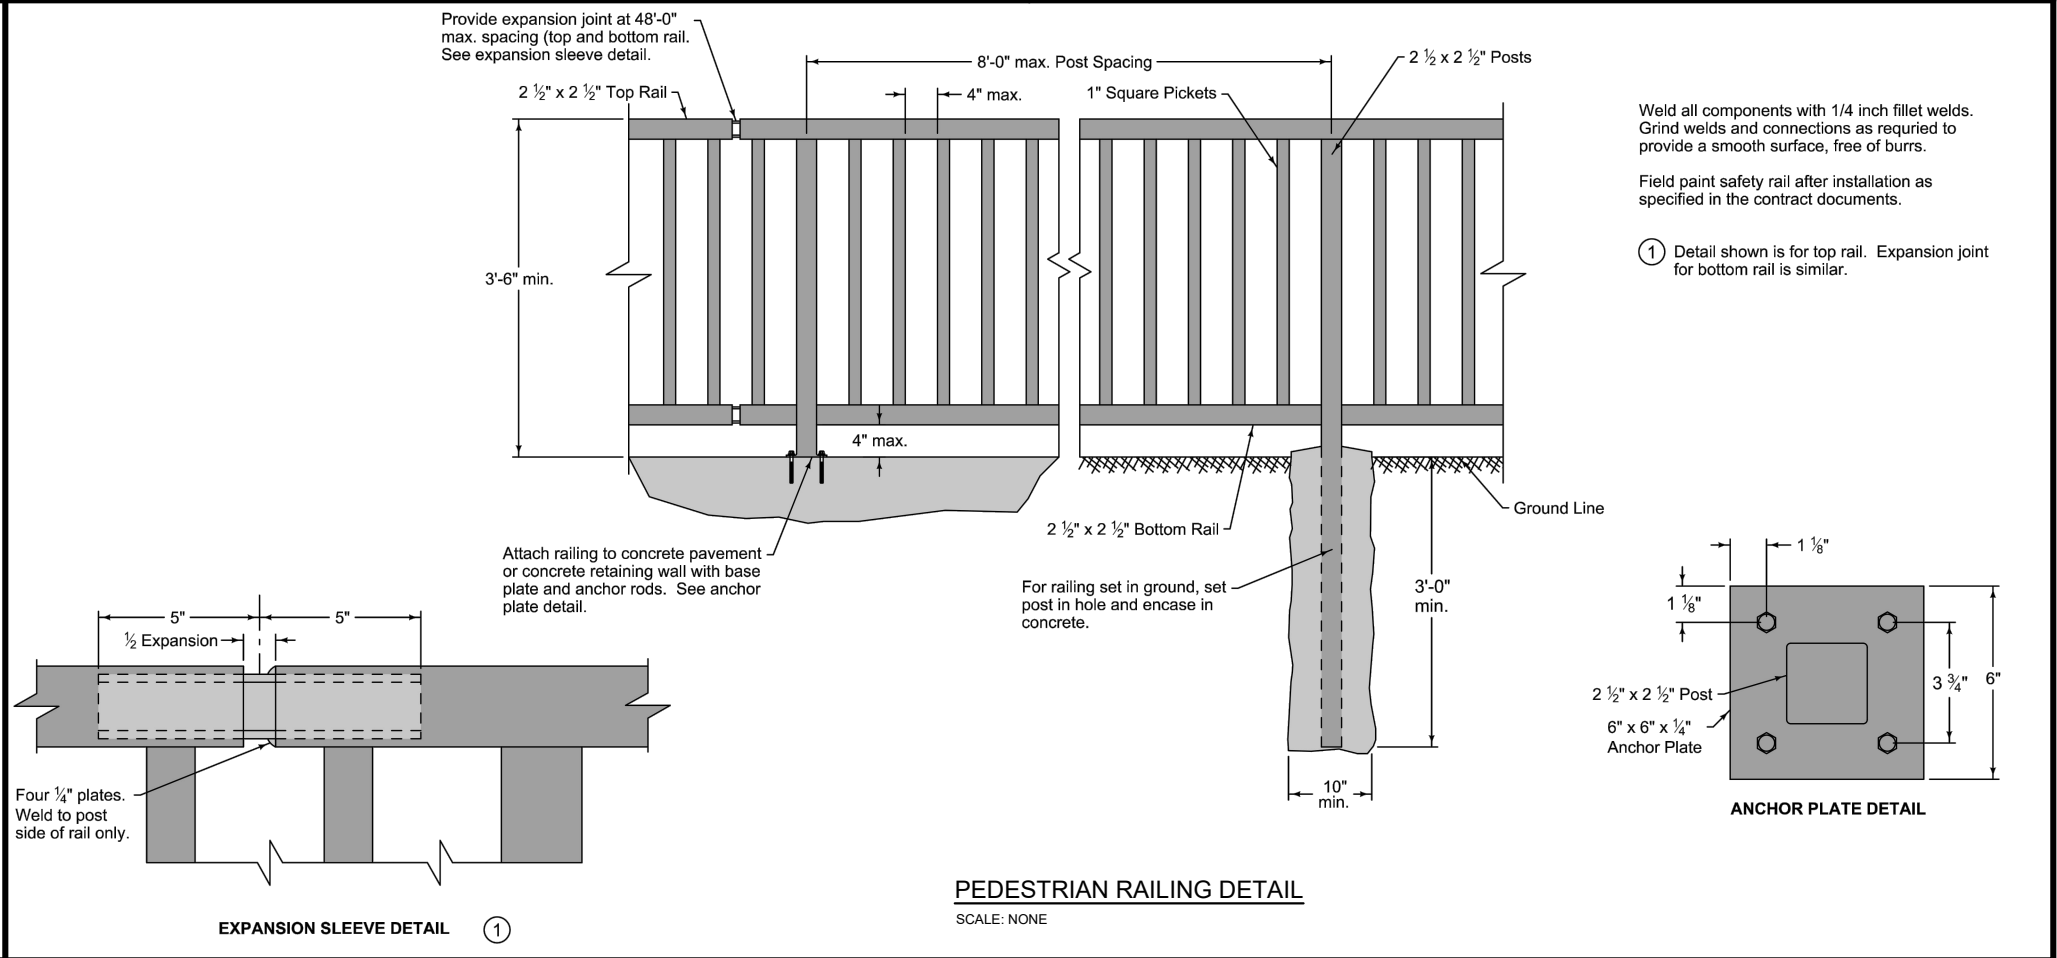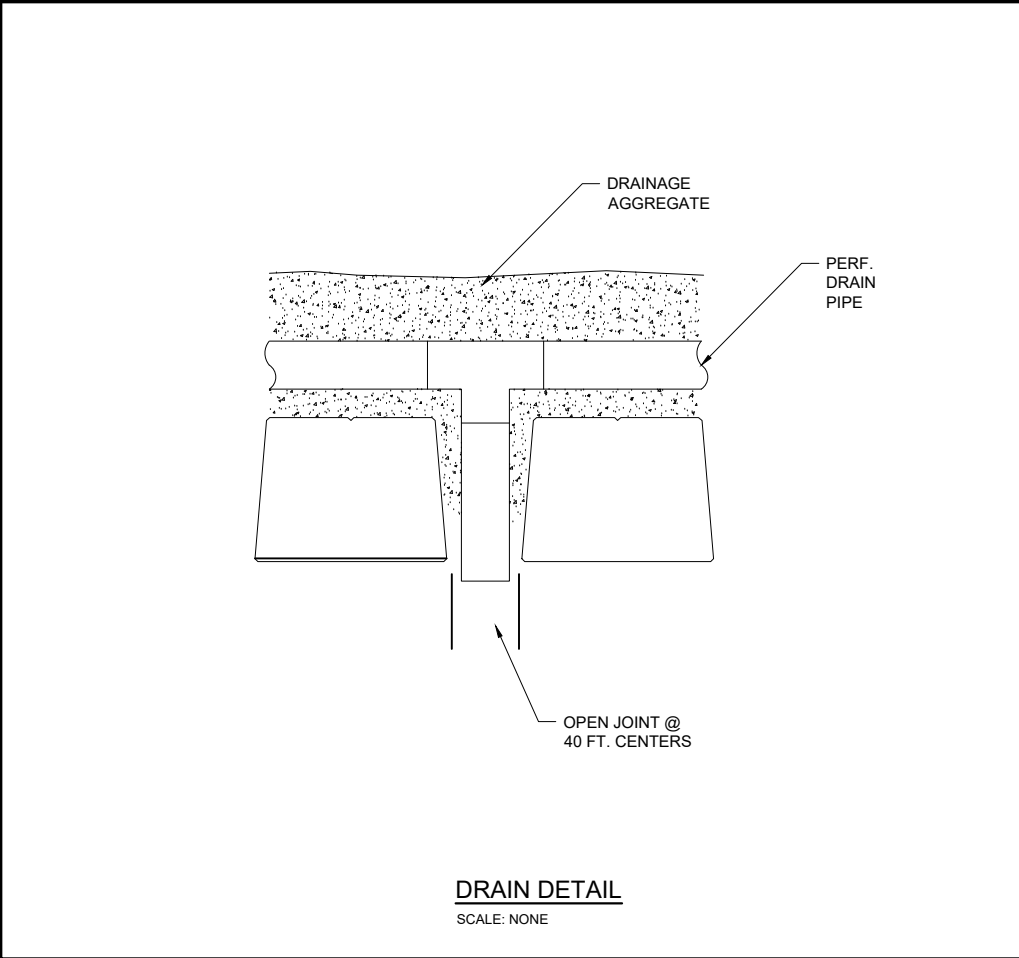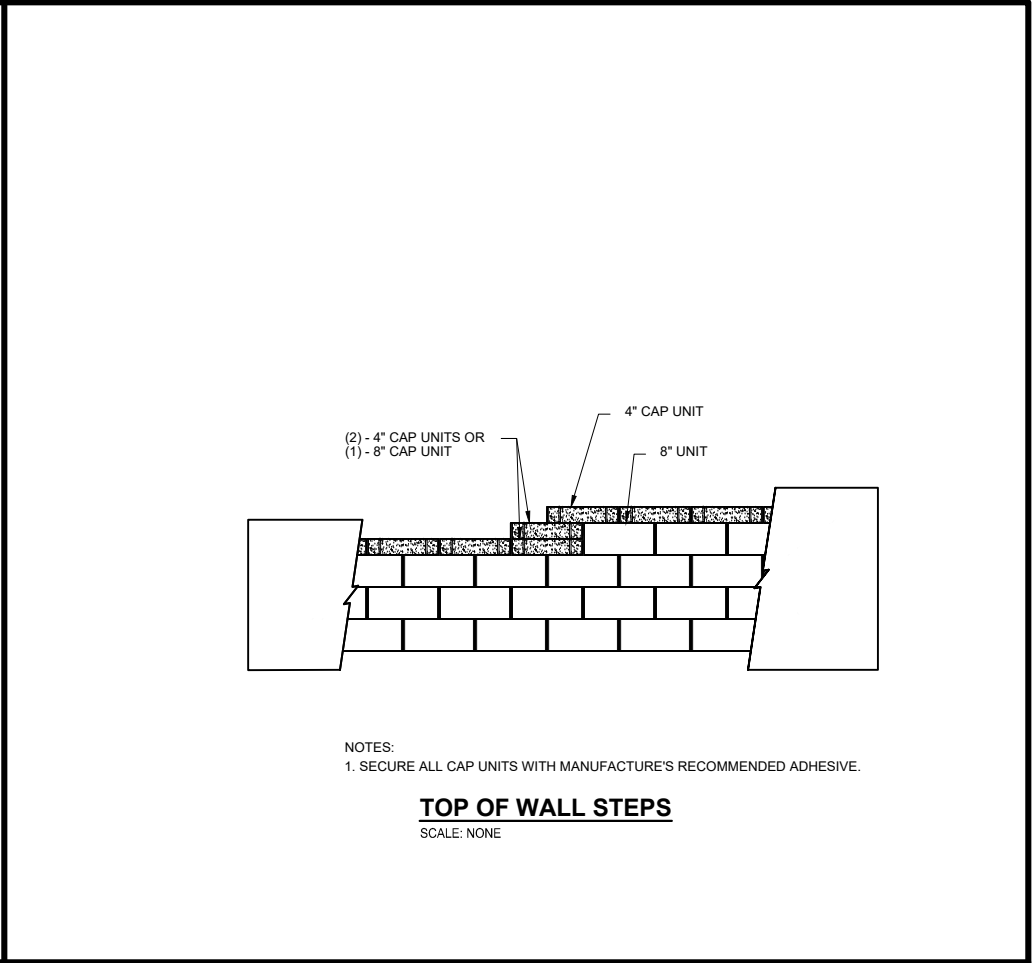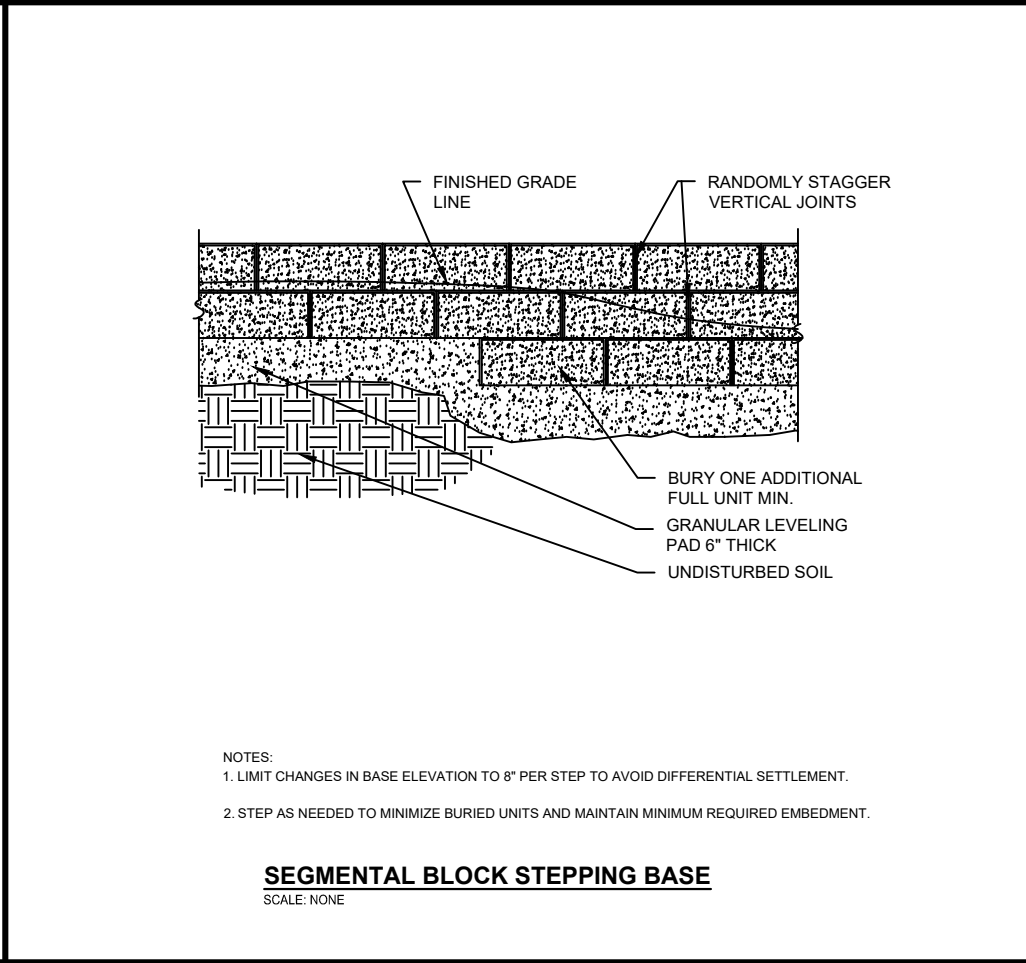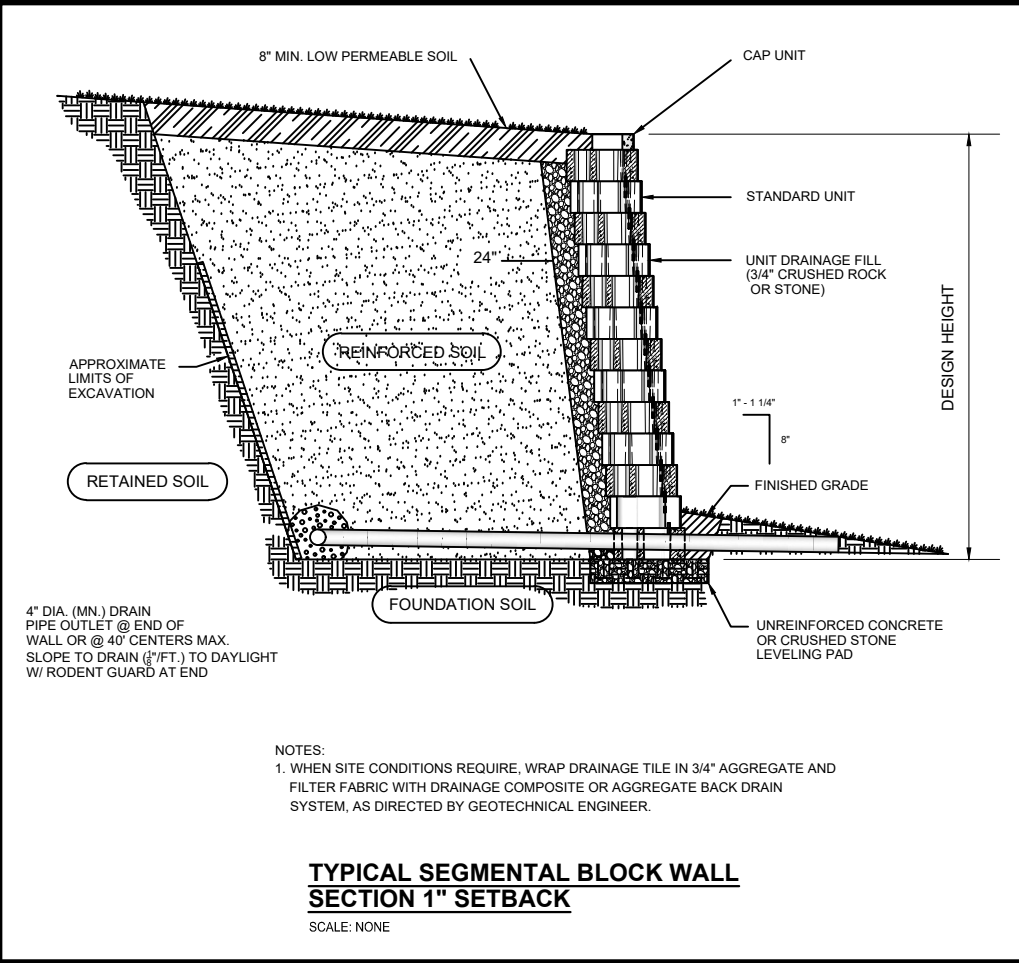

MAILBOX TURNOUT IN CURB AND GUTTER SECTION

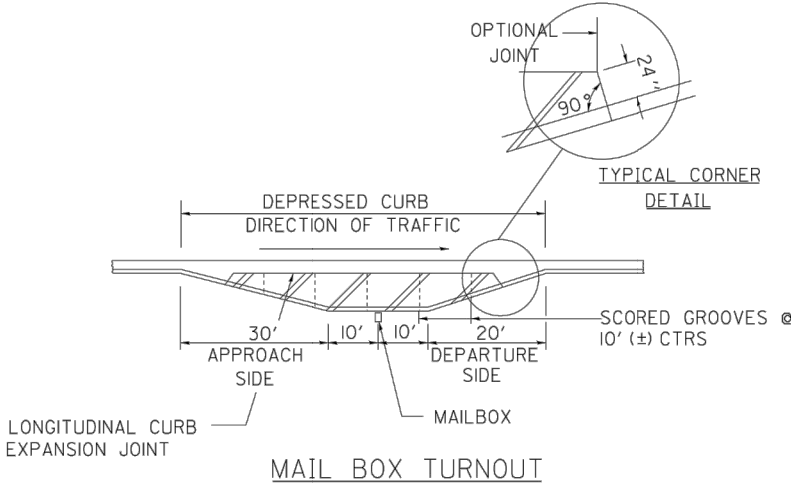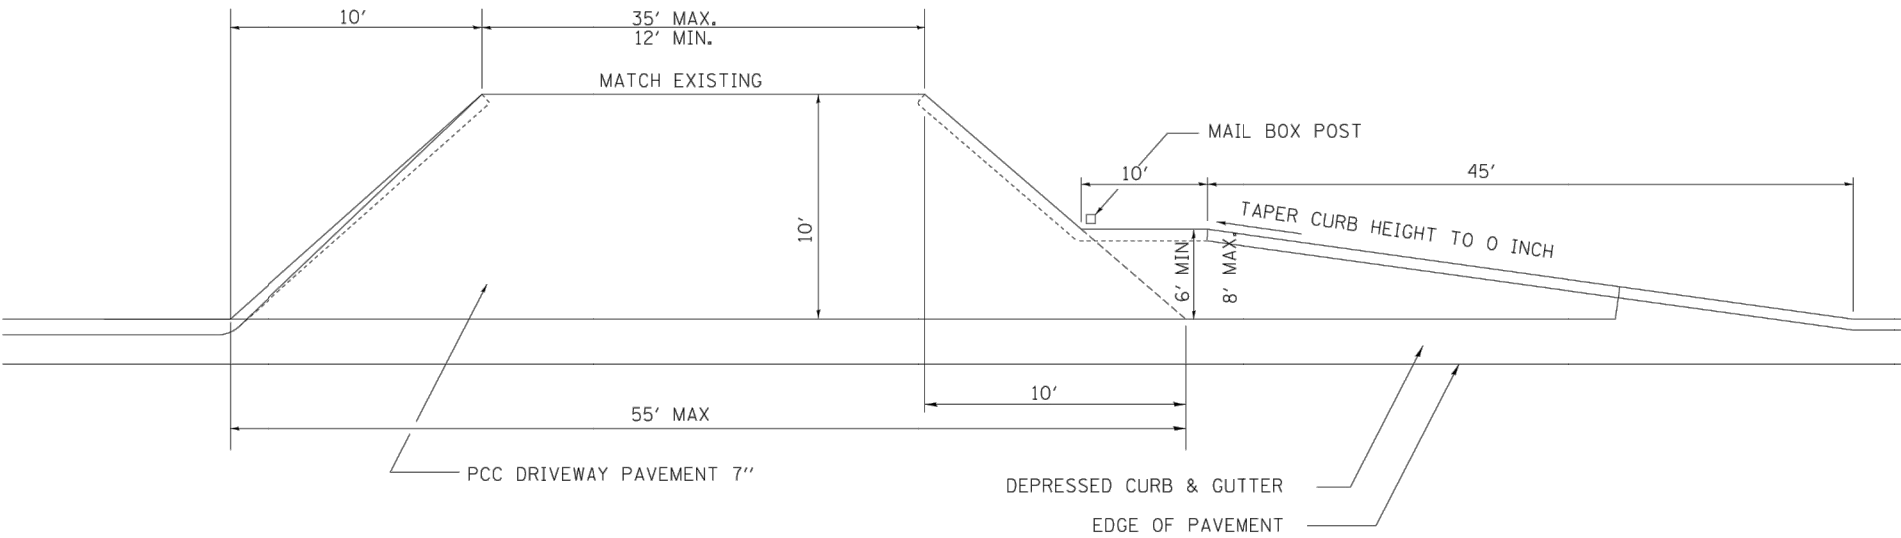

COMMERCIAL ENTRANCE WITH MAIL BOX TURNOUT

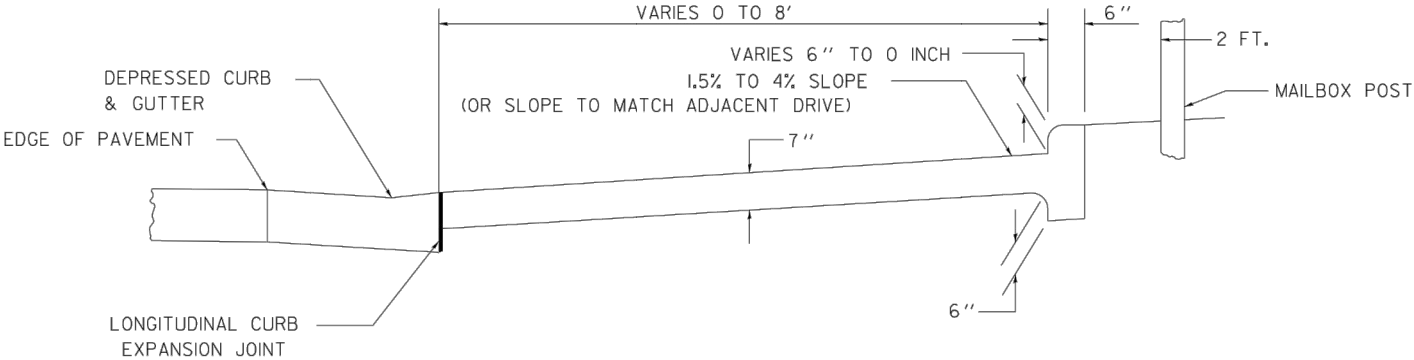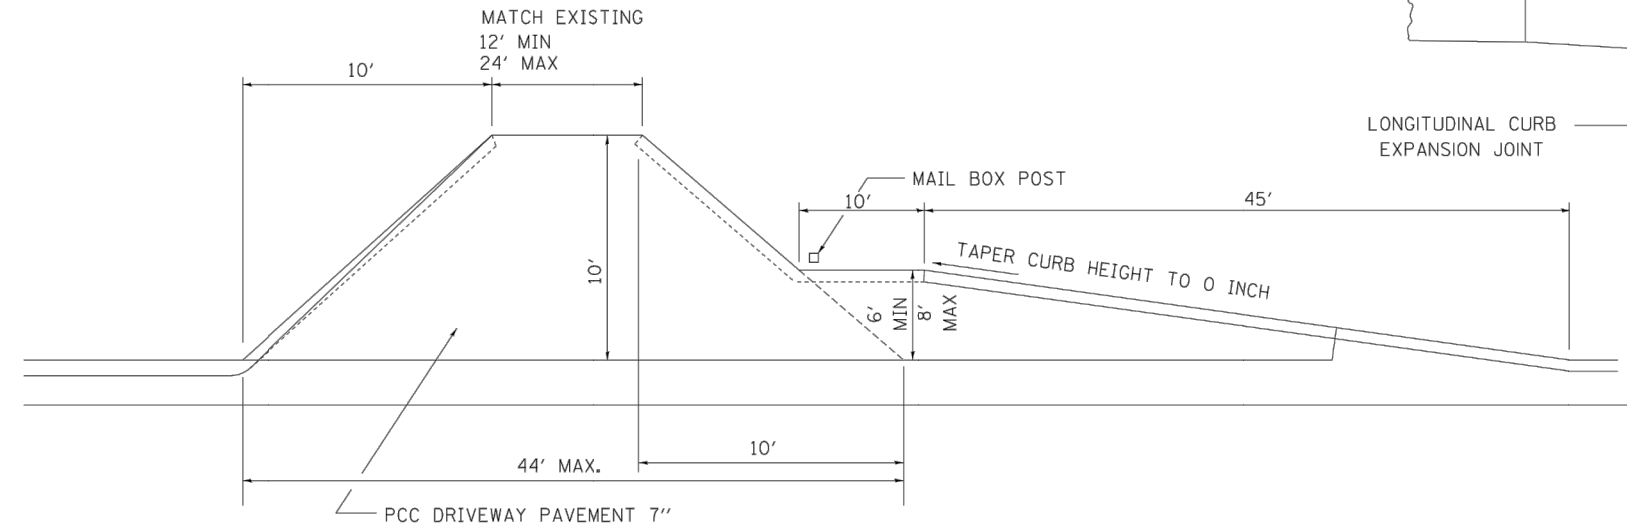

TYPICAL CROSS SECTION

GENERAL NOTES

- 1.) THE LONGITUDINAL CURB EXPANSION JOINT SHALL CONFORM TO SECTION 1051 OF THE STANDARD SPECIFICATIONS.
- 2.) THE MAILBOX TURNOUT CROSS SLOPE WILL BE AS SHOWN ABOVE, AS SHOWN ON THE STATION CROSS SECTIONS OR AS DIRECTED BY THE ENGINEER.
- 3.) THE MAILBOX TURNOUT SHALL BE CONSTRUCTED WITH SCORED GROOVES, AS SPECIFIED IN ARTICLE 423.06 OF THE STANDARD SPECIFICATIONS, AT APPROXIMATELY 10 FT. CENTERS. IN THE EVENT THERE IS EXISTING OR PROPOSED SIDEWALK PRESENT, THESE SCORED GROOVES SHALL BE PLACED IN LINE WITH EVERY OTHER JOINT IN THE ADJACENT SIDEWALK.
- 4.) THE WORK WILL BE PAID FOR AT THE CONTRACT UNIT PRICE PER SQUARE YARD FOR P.C. CONCRETE DRIVEWAY PAVEMENT OF THE THICKNESS SPECIFIED IN THE PLANS WHICH PRICE SHALL INCLUDE THE LONGITUDINAL CURB EXPANSION JOINT, MONOLITHIC CURB AS SHOWN, SCORED GROOVES, AND NO ADDITIONAL COMPENSATION WILL BE ALLOWED.
- 5.) SEE THE DISTRICT STANDARD 25.1 FOR ADDITIONAL DETAILS.

PRIVATE ENTRANCE WITH MAIL BOX TURNOUT

ALL DIMENSIONS ARE IN INCHES UNLESS OTHERWISE NOTED.


FILE NAME = District 2 Standard	USER NAME = IDOT/District 2	DESIGNED -	REVISED - 10-17-11	STATE OF ILLINOIS DEPARTMENT OF TRANSPORTATION	REGION 2 / DISTRICT 2 STANDARD					F.A. RTE.	SECTION	COUNTY	TOTAL SHEETS	SHEET NO.
		DRAWN -	REVISED -											
	PLOT SCALE = 1.0000 ' / in.	CHECKED -	REVISED -											
	PLOT DATE = 1/18/2017	DATE -	REVISED -		CONTRACT NO.									
	SCALE: SHEET NO. OF SHEETS STA. TO STA.					FED. ROAD DIST. NO.	ILLINOIS	FED. AID PROJECT						

MAILBOX TURNOUT IN CURB AND GUTTER SECTION


3.1

 ENGINEERING ARCHITECTURE SURVEYING FUNDING PLANNING ENVIRONMENTAL 400 Ice Harbor Drive, Dubuque IA 52001 (563) 582-3973 www.msa-ps.com © MSA Professional Services, Inc.	PLOT DATE - 8-Jan-21			DESIGNED - JLS	REVISED - (1)	STATE OF ILLINOIS DEPARTMENT OF TRANSPORTATION	IDOT DISTRICT 2 DETAILS					F.A.U. RTE.	SECTION	COUNTY	TOTAL SHEETS	SHEET NO.	
	USER NAME - JAYDEN SCHECKE			DRAWN BY - JLS	REVISED - (2)		308	15-00017-00-SW	ROCK ISLAND	190	147						
	PLOT SCALE - AS SHOWN			CHECKED - JDF	REVISED - (3)							CONTRACT NO. 85697					
	FILE NAME - 00442048 DETAILS.dwg				REVISED - (4)		SCALE: NONE					SHEET NO. 147 OF 190 SHEETS		STA. N/A TO STA. N/A		ILLINOIS FED. AID PROJECT	


PC CONCRETE ISLANDS AND MEDIANS ACCESSIBLE TO THE DISABLED

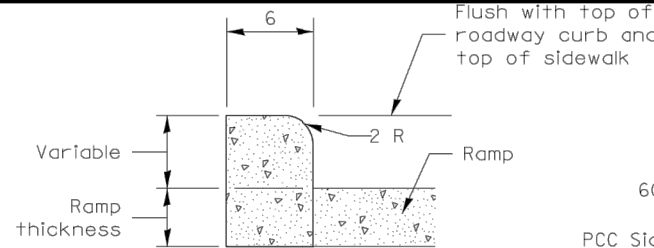


SIDE CURB DETAIL

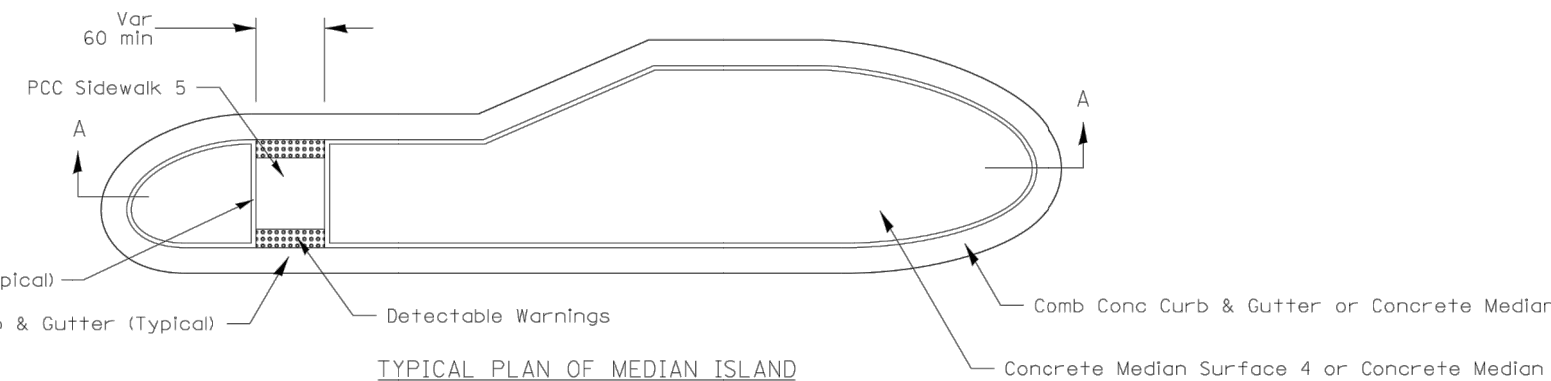


TYPICAL PLAN OF MEDIAN ISLAND

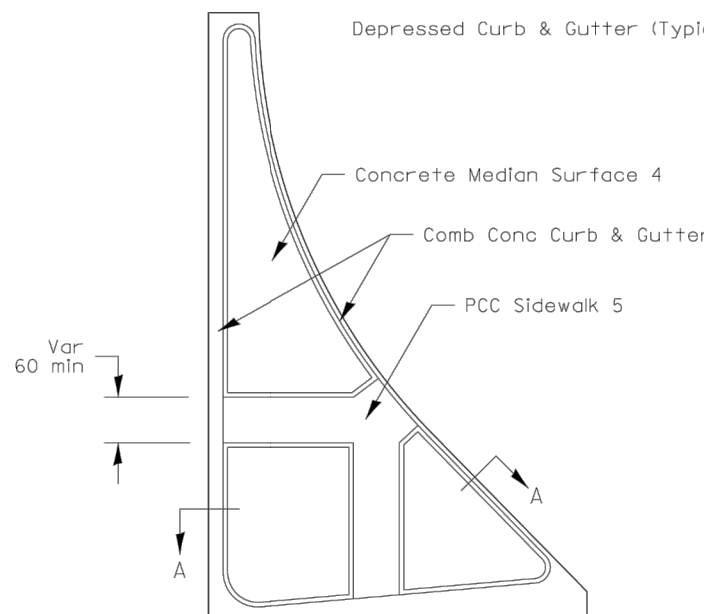


LARGE ISLAND
(Free Flow Design)

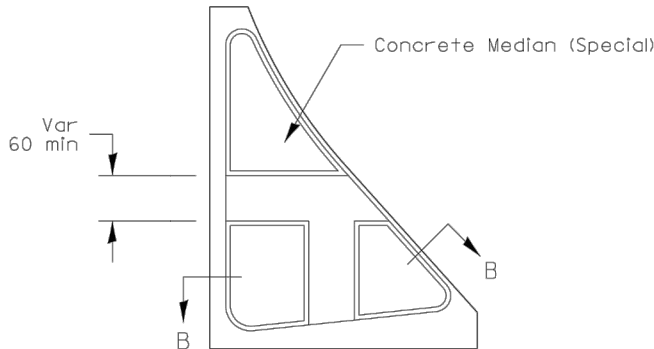


INTERMEDIATE ISLAND
(For Right Turn Lane Design)

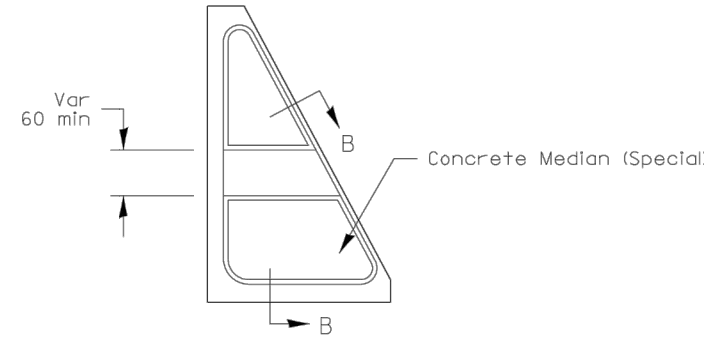


SMALL ISLAND
(For Typical Design)

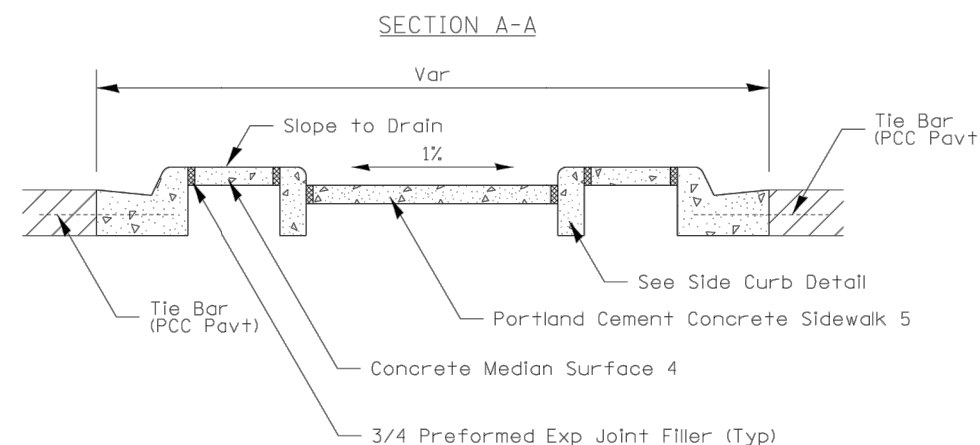

SECTION A-A

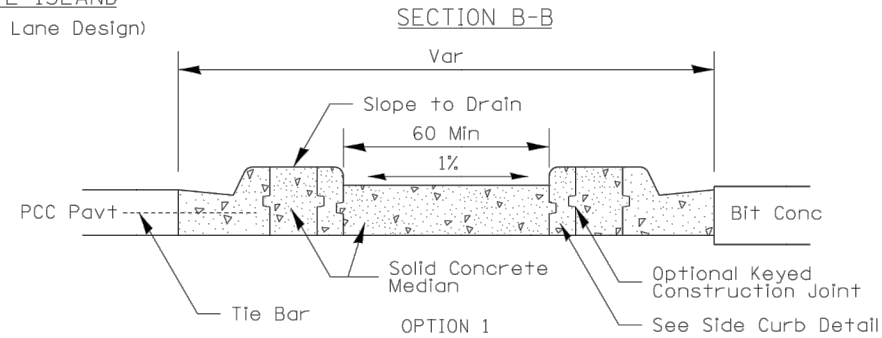

SECTION B-B

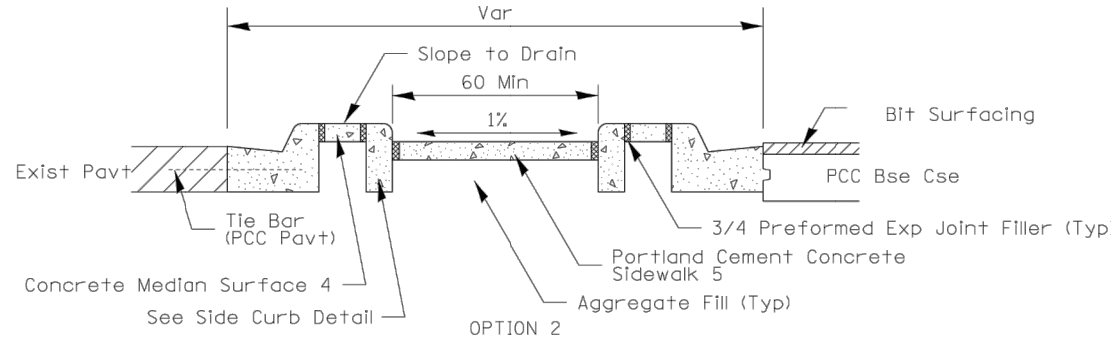

OPTION 2

General Notes:

See Standard 606301 and plan sheets for station & offsets, radii, dimensions, and details not shown.

See Standard 424031 for sidewalk details not shown.

The sidewalk should drain to the low side of the island. If necessary the sidewalk shall be sloped to drain at 1%.

See the plan general notes for the type of curb & gutter to be used on islands.

The sidewalk should not be closer than 36 from the corner of the island.

Keyed longitudinal construction joints shall be constructed without tie bars.

Medians and large islands shall consist of PCC Sidewalk 5, Concrete Median Surface 4, and Combination Concrete Curb & Gutter, Type M or B of the size specified. Median island can also be solid concrete medians.

Locations, layouts, and widths of the flush sidewalk area, shall be determined by the designer and shown on the plans.

The intermediate and small islands will be measured for payment from E.O.P. to E.O.P. using either option 1 or option 2, as specified in the plans, and will be paid for at the contract unit price per SQ FT for CONCRETE MEDIAN (SPECIAL) which shall include the combination curb & gutter, sidewalk, aggregate fill, concrete median surface, and solid concrete median.

Omit detectable warnings when distance between back of curbs is less than 6'.






ALL DIMENSIONS ARE IN INCHES UNLESS OTHERWISE NOTED.

FILE NAME = District 2 Standard	USER NAME = IDOT/District 2	DESIGNED -	REVISED - 1-05-16
		DRAWN -	REVISED - 6-27-14
	PLOT SCALE = 1,0000' / 1in.	CHECKED -	REVISED - 8-27-13
	PLOT DATE = 1/18/2017	DATE -	REVISED - 10-09-12

STATE OF ILLINOIS DEPARTMENT OF TRANSPORTATION				REGION 2 / DISTRICT 2 STANDARD				F.A.U. RTE.	SECTION	COUNTY	TOTAL SHEETS	SHEET NO.
								CONTRACT NO.				
								FED. ROAD DIST. NO. ILLINOIS FED. AID PROJECT				

PC CONCRETE ISLANDS AND MEDIANS ACCESSIBLE TO THE DISABLED 4.1








ENTRANCE APPROACHES – URBAN AREA

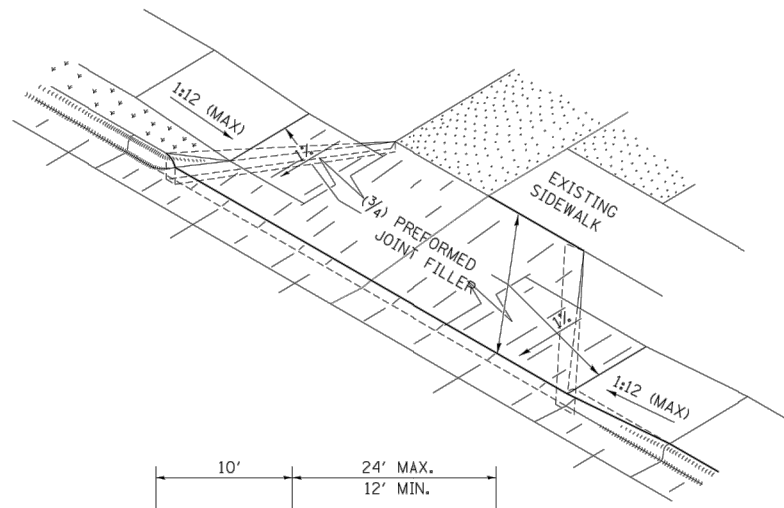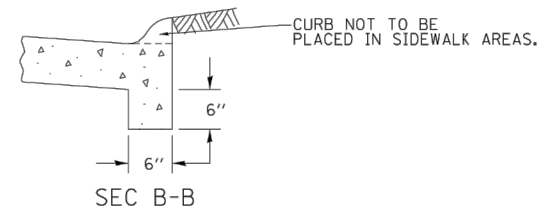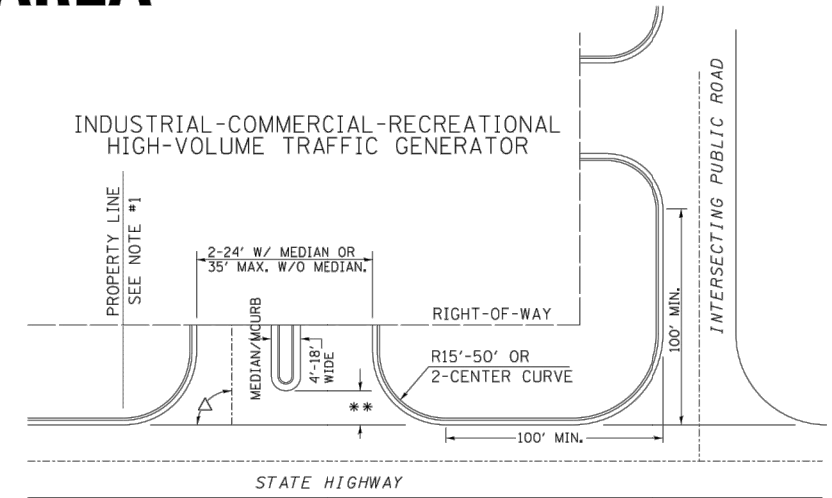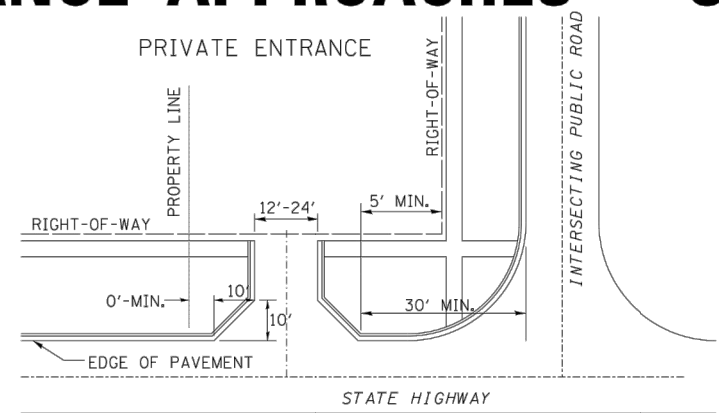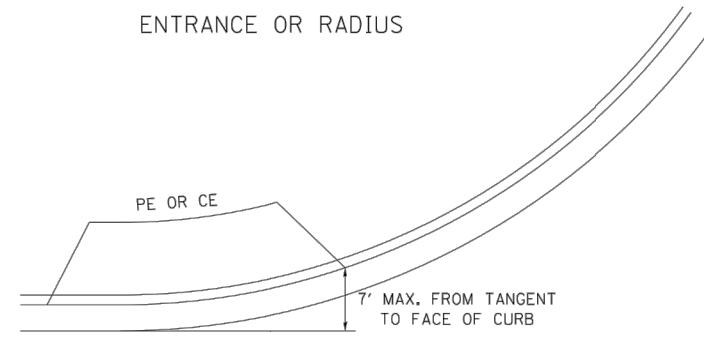

A MINIMUM OF 440 FEET SHALL BE MAINTAINED BETWEEN CENTER LINES OF ADJACENT DRIVEWAYS.
Δ 90° DESIRABLE, 45° MIN. ANGLE PERMITTED ONLY FOR ONE-WAY DRIVEWAYS.
60° MIN. ANGLE FOR TWO-WAY DRIVEWAYS.

NOTE: #1 ENCROACHMENT ON THE ADJACENT PROPERTY OWNER LAND REQUIRES HIS OR HER WRITTEN APPROVAL.


** 4'-10" IF HIGHWAY CURBED.
AT EDGE OF SHOULDER IF HIGHWAY UNCURBED.

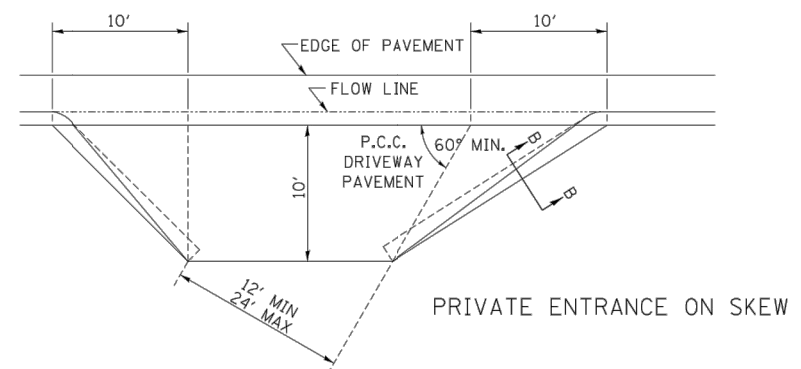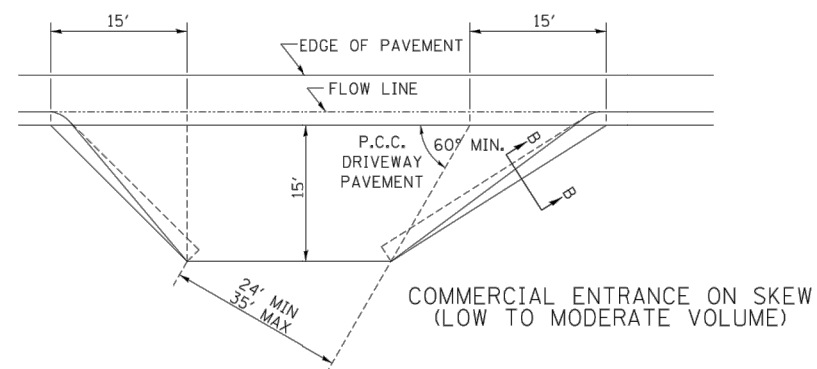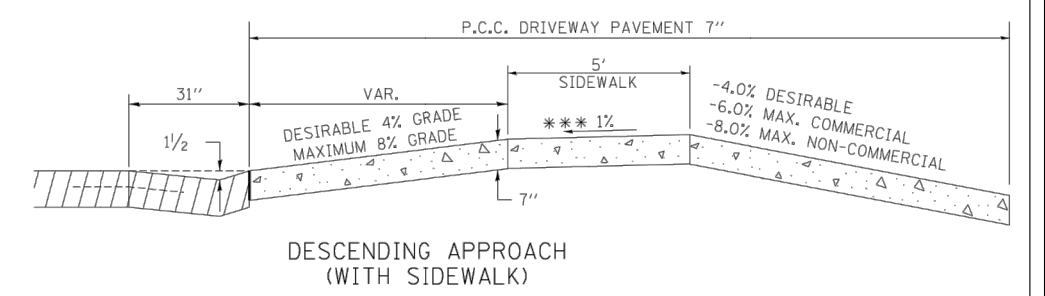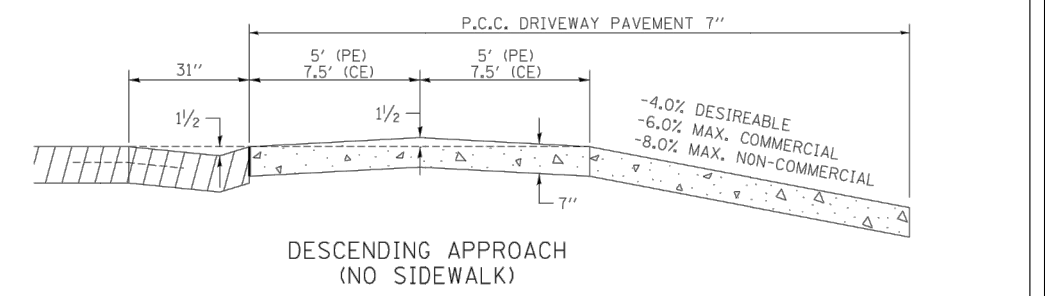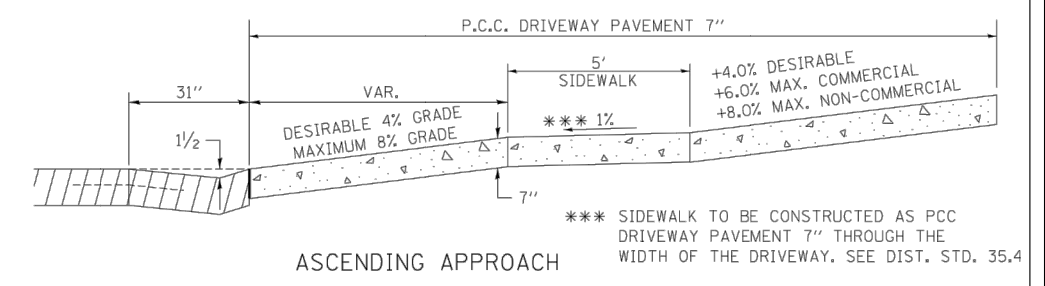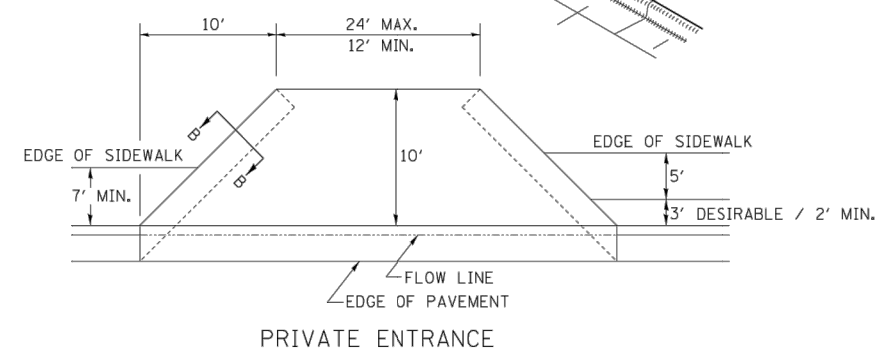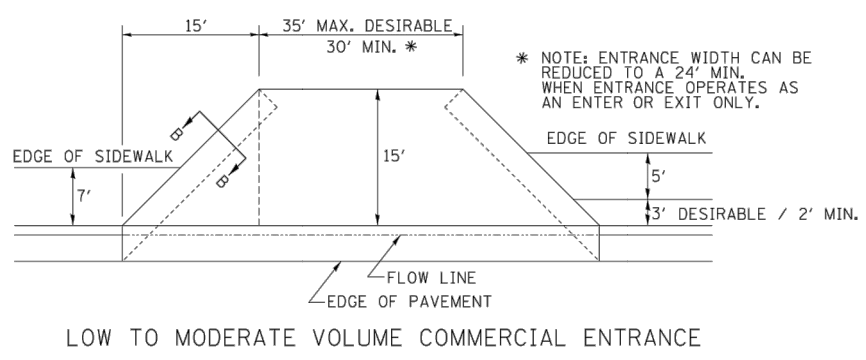

FILE NAME = District 2 Standard	USER NAME = IDOT/District 2	DESIGNED - DRAWN -	REVISED - 6-27-14 REVISED - 12-07-10	STATE OF ILLINOIS DEPARTMENT OF TRANSPORTATION	REGION 2 / DISTRICT 2 STANDARD			F.A. RTE.	SECTION	COUNTY	TOTAL SHEETS	SHEET NO.
	PLOT SCALE = 1,000' / 1"	CHECKED -	REVISED -		SCALE:							
	PLOT DATE = 1/18/2017	DATE -	REVISED -		SHEET NO. OF SHEETS STA. TO STA.			CONTRACT NO.				

ENTRANCE APPROACHES – URBAN AREA 25.1

TRAFFIC CONTROL FOR ROAD CLOSURE

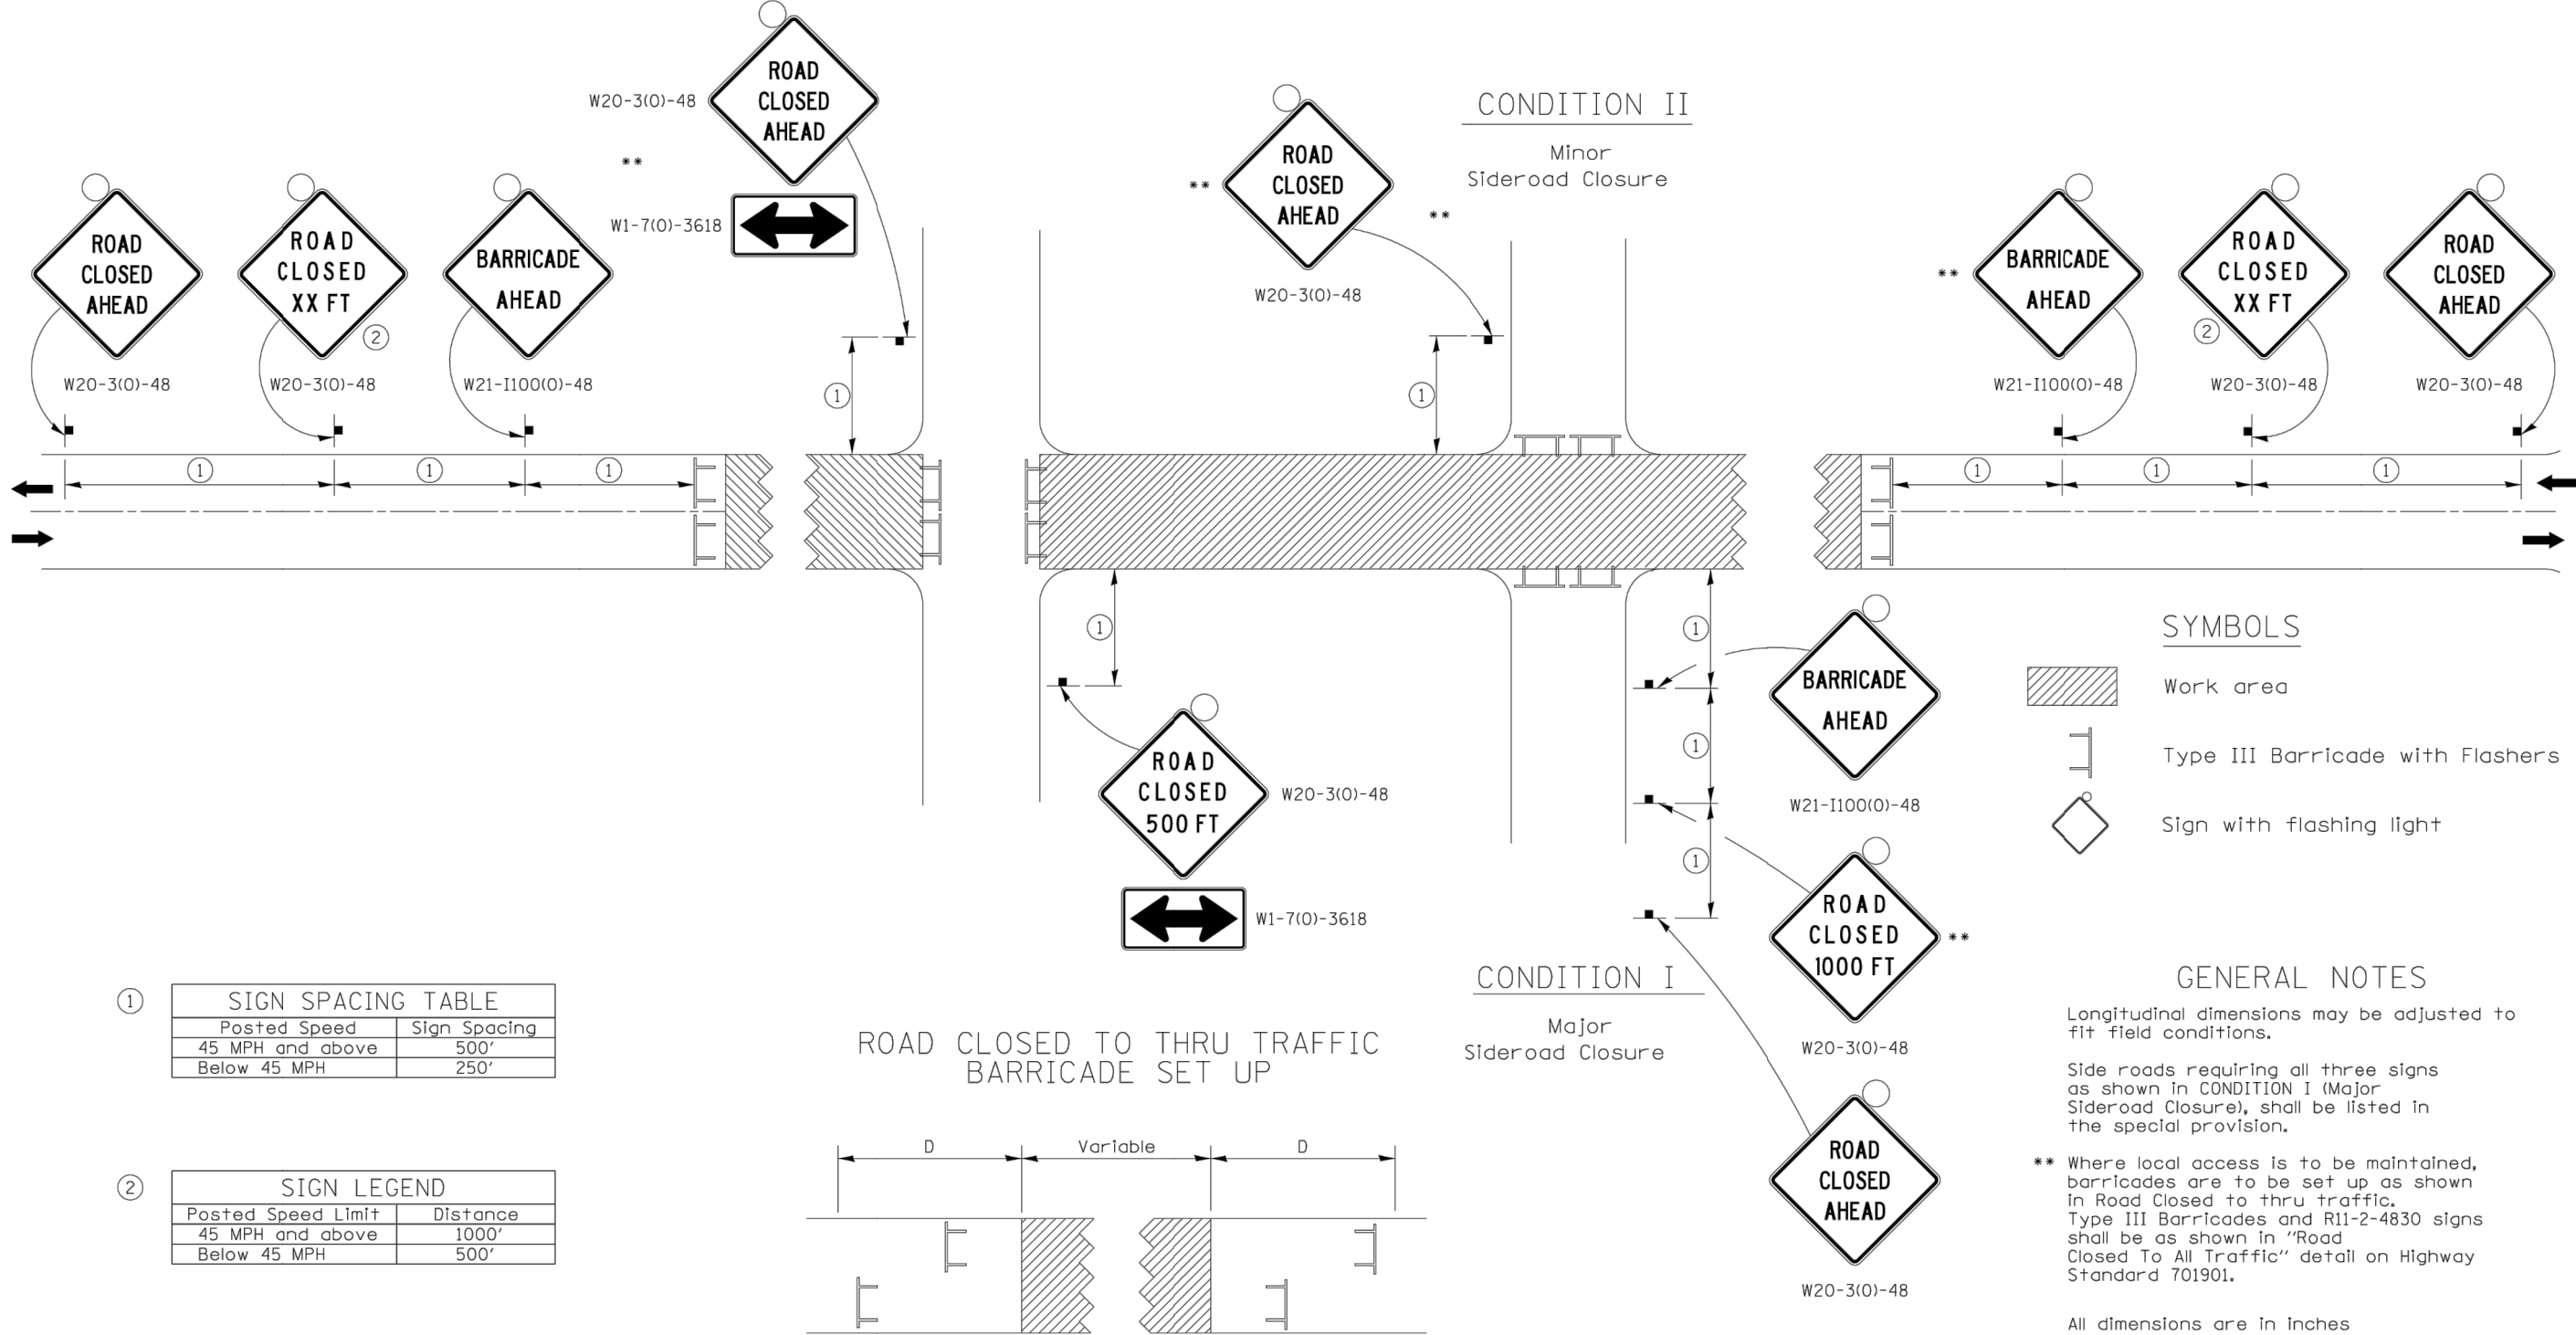

FILE NAME = District 2 Standard	USER NAME = IDOT/District 2		DESIGNED -	REVISED - 1-05-16	STATE OF ILLINOIS DEPARTMENT OF TRANSPORTATION	REGION 2 / DISTRICT 2 STANDARD			F.A.U. RTE.	SECTION	COUNTY	TOTAL SHEETS	SHEET NO.
			DRAWN -	REVISED - 8-27-13									
	PLOT SCALE = 1,0000' / 1in.		CHECKED -	REVISED - 10-17-11		SCALE:			CONTRACT NO.				
	PLOT DATE = 1/18/2017		DATE -	REVISED -		SHEET NO. OF SHEETS STA. TO STA.			FED. ROAD DIST. NO. ILLINOIS FED. AID PROJECT				

TRAFFIC CONTROL FOR ROAD CLOSURE 40.1



ENGINEERING | ARCHITECTURE | SURVEYING
FUNDING | PLANNING | ENVIRONMENTAL
400 Ice Harbor Drive, Dubuque IA 52001
(563) 582-3973 www.msa-ps.com
© MSA Professional Services, Inc.

PLOT DATE - 8-Jan-21	DESIGNED - JLS	REVISED - (1)
USER NAME - JAYDEN SCHECKER	DRAWN BY - JLS	REVISED - (2)
PLOT SCALE - AS SHOWN	CHECKED - JDF	REVISED - (3)
FILE NAME - 00442048 DETAILS.dwg		REVISED - (4)



STATE OF ILLINOIS
DEPARTMENT OF TRANSPORTATION

IDOT DISTRICT 2 DETAILS

SCALE: NONE SHEET NO. 150 OF 190 SHEETS STA. N/A TO STA. N/A

F.A.U. RTE.	SECTION	COUNTY	TOTAL SHEETS	SHEET NO.
308	15-00017-00-SW	ROCK ISLAND	190	150
CONTRACT NO. 85697				
ILLINOIS FED. AID PROJECT				

INLETS, SPECIAL (TYPE A GUTTER)

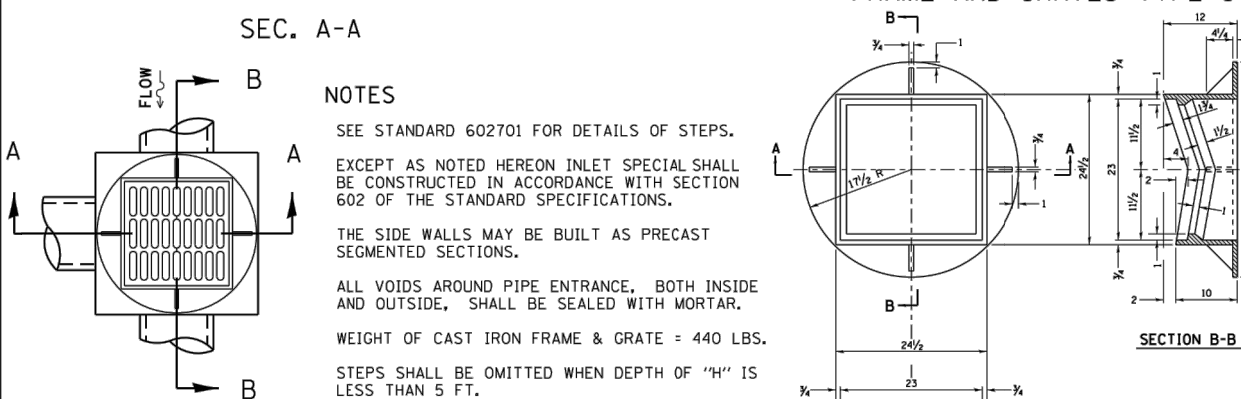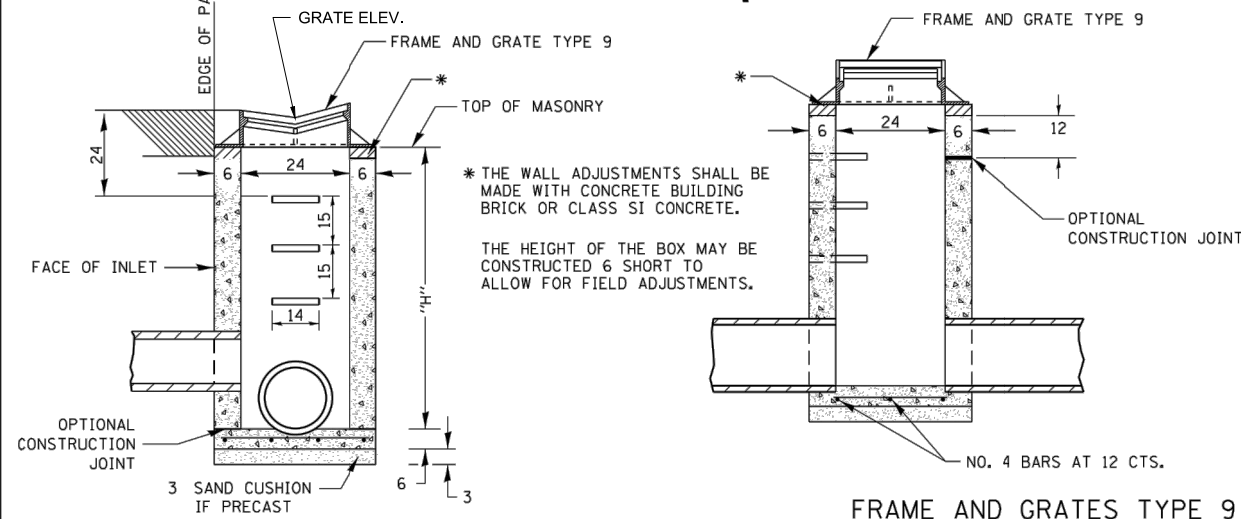


DETAIL OF FRAME & GRATE

NOTES

CLASS SI CONCRETE OR PRECAST CONCRETE SHALL BE USED THROUGHOUT. PRECAST CONCRETE SHALL BE IN ACCORDANCE WITH ARTICLES 504.01 THRU 504.05 OF THE STANDARD SPECIFICATIONS EXCEPT THAT CONCRETE STRENGTH SHALL BE 4,000 PSI AFTER 28 DAYS.

THE CONTRACT UNIT PRICE EACH FOR INLETS, SPECIAL SHALL INCLUDE THE COST OF CONSTRUCTING THE INLET BOX, FURNISHING AND INSTALLING THE FRAME AND GRATE, THE STEPS (IF USED), THE PRECAST FLOOR SLAB, SAND CUSHION (WHEN USED) AND REINFORCEMENT BARS.

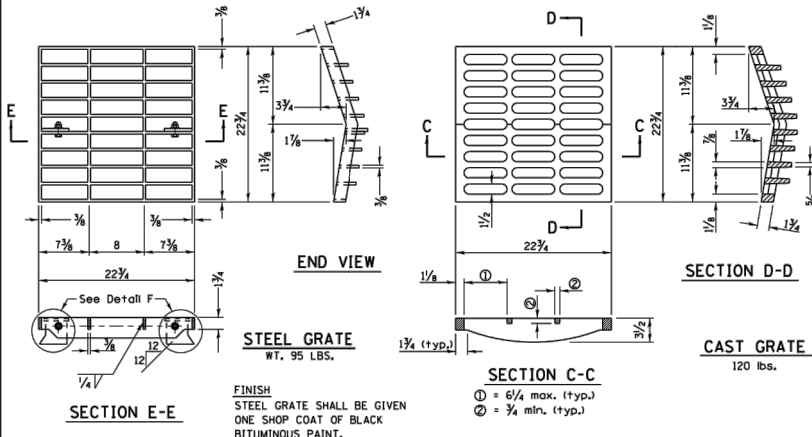

REVISED - 1-05-16	REGION 2 / DISTRICT 2 STANDARD	F.A. RTE.	SECTION	COUNTY	TOTAL SHEETS	SHEET NO.
REVISED - 6-27-14						
REVISED - 10-13-11						
REVISED -	SCALE: 2.0000' / 1" SHEET NO. OF SHEETS STA. TO STA.	FED. ROAD DIST. NO.	ILLINOIS	FED. AID PROJECT	CONTRACT NO.	

INLETS, SPECIAL (TYPE A GUTTER) 11.2



ENGINEERING | ARCHITECTURE | SURVEYING
FUNDING | PLANNING | ENVIRONMENTAL
400 Ice Harbor Drive, Dubuque IA 52001
(563) 582-3973 www.msa-ps.com

© MSA Professional Services, Inc.



PLOT DATE - 8-Jan-21
USER NAME - JAYDEN SCHECKER
PLOT SCALE - AS SHOWN
FILE NAME - 00442048 DETAILS.dwg

DESIGNED - JLS
DRAWN BY - JLS
CHECKED - JDF

REVISED - (1)
REVISED - (2)
REVISED - (3)
REVISED - (4)

STATE OF ILLINOIS
DEPARTMENT OF TRANSPORTATION



INLETS, SPECIAL, NO. 3

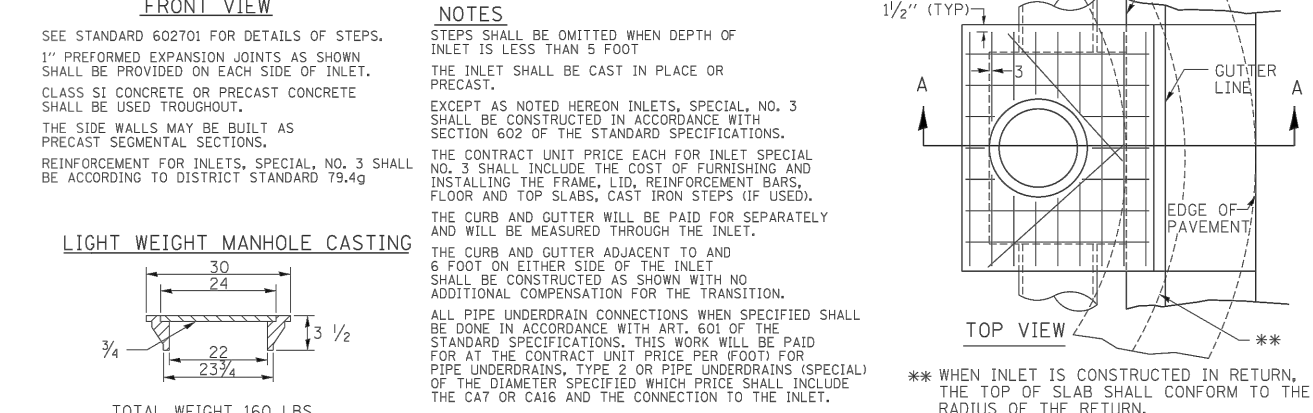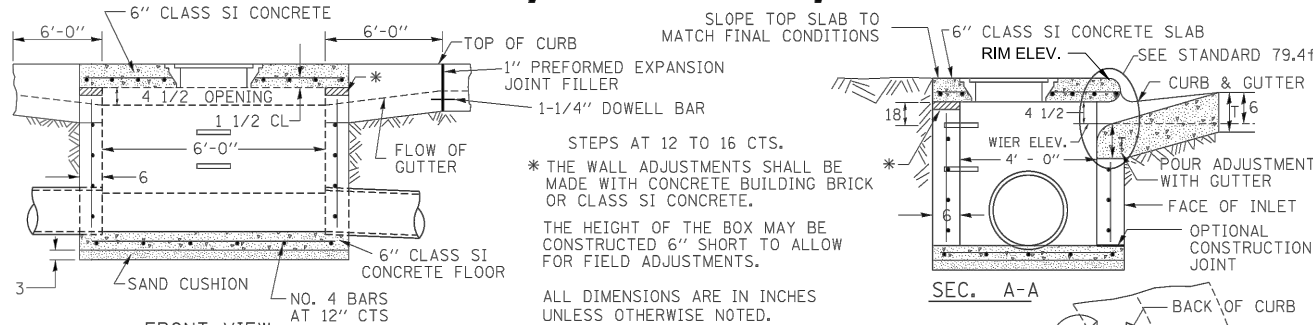

REVISED - 1-05-16	REGION 2 / DISTRICT 2 STANDARD	F.A. RTE.	SECTION	COUNTY	TOTAL SHEETS	SHEET NO.
REVISED - 8-27-13						
REVISED - 10-03-11						
REVISED -	SCALE: 1.0000' / 1" SHEET NO. OF SHEETS STA. TO STA.	FED. ROAD DIST. NO.	ILLINOIS	FED. AID PROJECT	CONTRACT NO.	

INLETS, SPECIAL, NO. 3 79.4

INLETS, SPECIAL, NO. 5

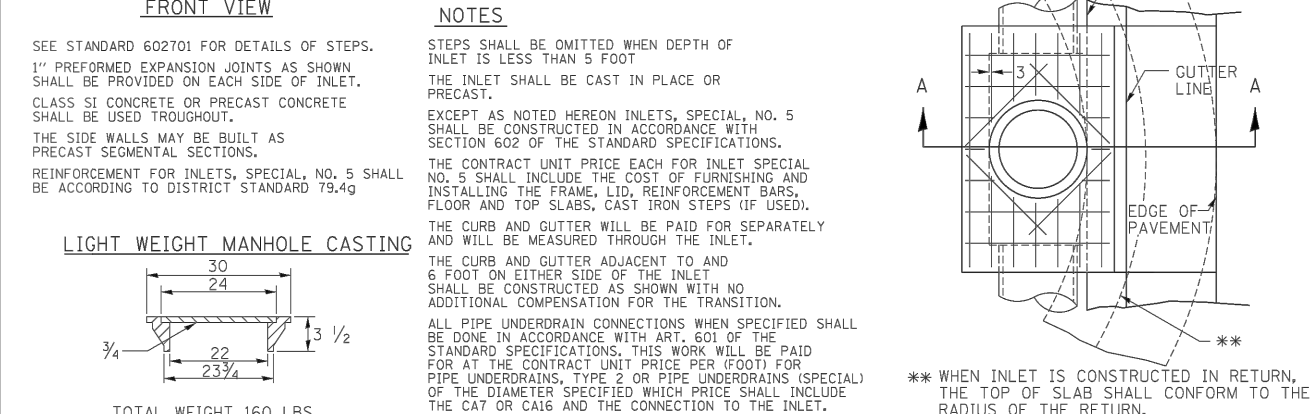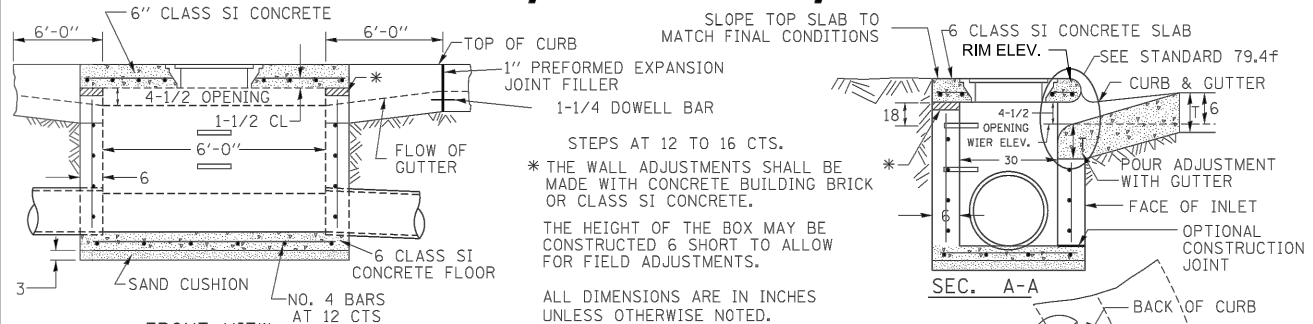

REVISED - 1-05-16	REGION 2 / DISTRICT 2 STANDARD	F.A. RTE.	SECTION	COUNTY	TOTAL SHEETS	SHEET NO.
REVISED - 8-27-13						
REVISED - 10-04-11						
REVISED -	SCALE: 1.0000' / 1" SHEET NO. OF SHEETS STA. TO STA.	FED. ROAD DIST. NO.	ILLINOIS	FED. AID PROJECT	CONTRACT NO.	


INLETS, SPECIAL, NO. 5 79.4b

IDOT DISTRICT 2 DETAILS

SCALE: NONE SHEET NO. 151 OF 190 SHEETS STA. N/A TO STA. N/A

F.A. RTE. SECTION COUNTY TOTAL SHEETS SHEET NO.
308 15-00017-00-SW ROCK ISLAND 190 151
CONTRACT NO. 85697
ILLINOIS FED. AID PROJECT

INLETS, SPECIAL, NO. 6

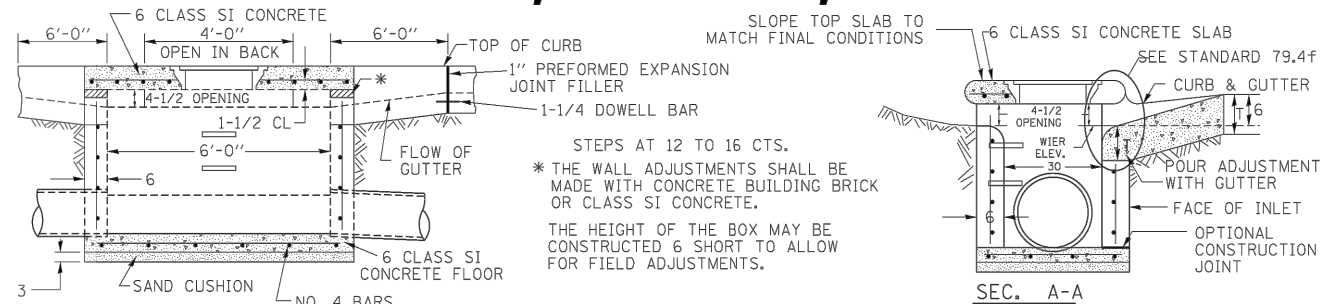

FRONT VIEW

NOTES

SEE STANDARD 602701 FOR DETAILS OF STEPS.
1" PREFORMED EXPANSION JOINTS AS SHOWN SHALL BE PROVIDED ON EACH SIDE OF INLET.
CLASS SI CONCRETE OR PRECAST CONCRETE SHALL BE USED THROUGHOUT.
THE SIDE WALLS MAY BE BUILT AS PRECAST SEGMENTAL SECTIONS.
REINFORCEMENT FOR INLETS, SPECIAL, NO. 6 SHALL BE ACCORDING TO DISTRICT STANDARD 79.4g

LIGHT WEIGHT MANHOLE CASTING


TOP VIEW

ALL DIMENSIONS ARE IN INCHES UNLESS OTHERWISE NOTED.

REVISED - 1-05-16	REGION 2 / DISTRICT 2 STANDARD					F.A. RTE.	SECTION	COUNTY	TOTAL SHEETS	SHEET NO.
REVISED - 8-27-13										
REVISED - 10-05-11						CONTRACT NO.				
REVISED -	SCALE: 1.0000' / 1" =	SHEET NO.	OF	SHEETS	STA.	TO STA.				
						FED. ROAD DIST. NO.	ILLINOIS FED. AID PROJECT			

INLETS, SPECIAL, NO. 6 79.4c


INLETS, SPECIAL, NO. 3, 4, 5, 6 REINFORCEMENT DETAIL

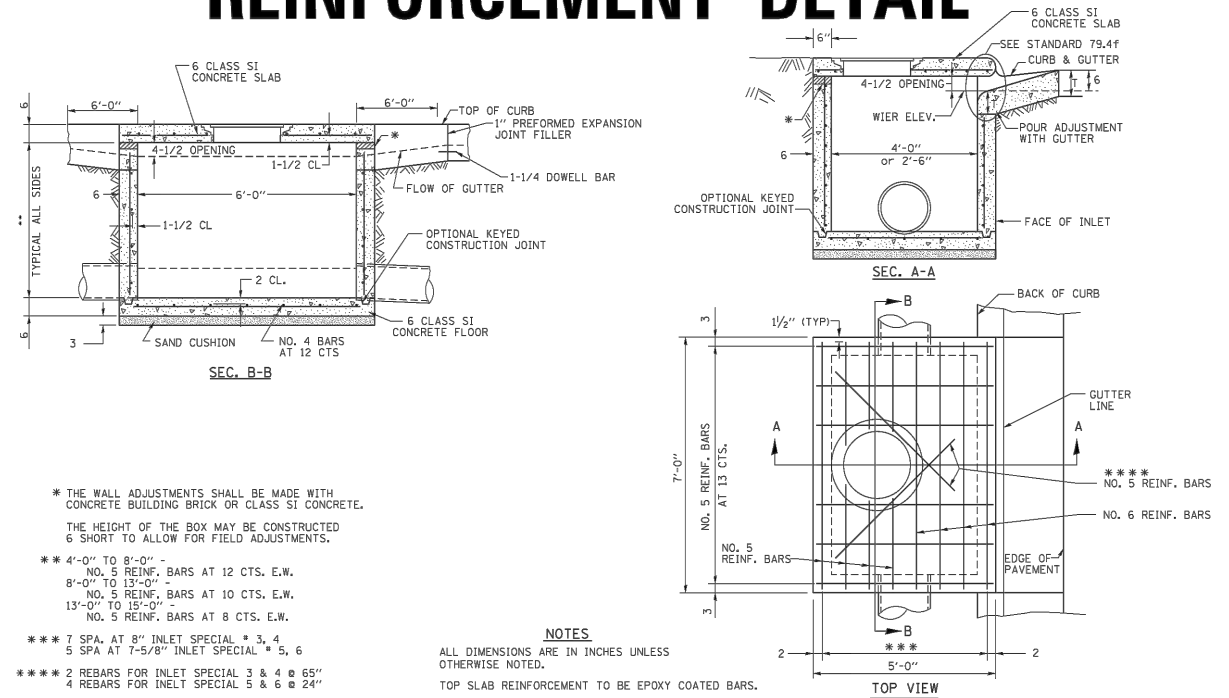

REVISED - 4-13-16	REGION 2 / DISTRICT 2 STANDARD					F.A. RTE.	SECTION	COUNTY	TOTAL SHEETS	SHEET NO.
REVISED - 8-27-13										
REVISED - 10-05-11										
REVISED -	SCALE: 1.0000' / 1" =	SHEET NO.	OF	SHEETS	STA.	TO STA.				
						CONTRACT NO.				
						FED. ROAD DIST. NO.	ILLINOIS FED. AID PROJECT			

INLETS, SPECIAL, NO. 3, 4, 5, 6 REINFORCEMENT DETAIL 79.4g

NOSE TYPE FOR INLET TOP SLAB

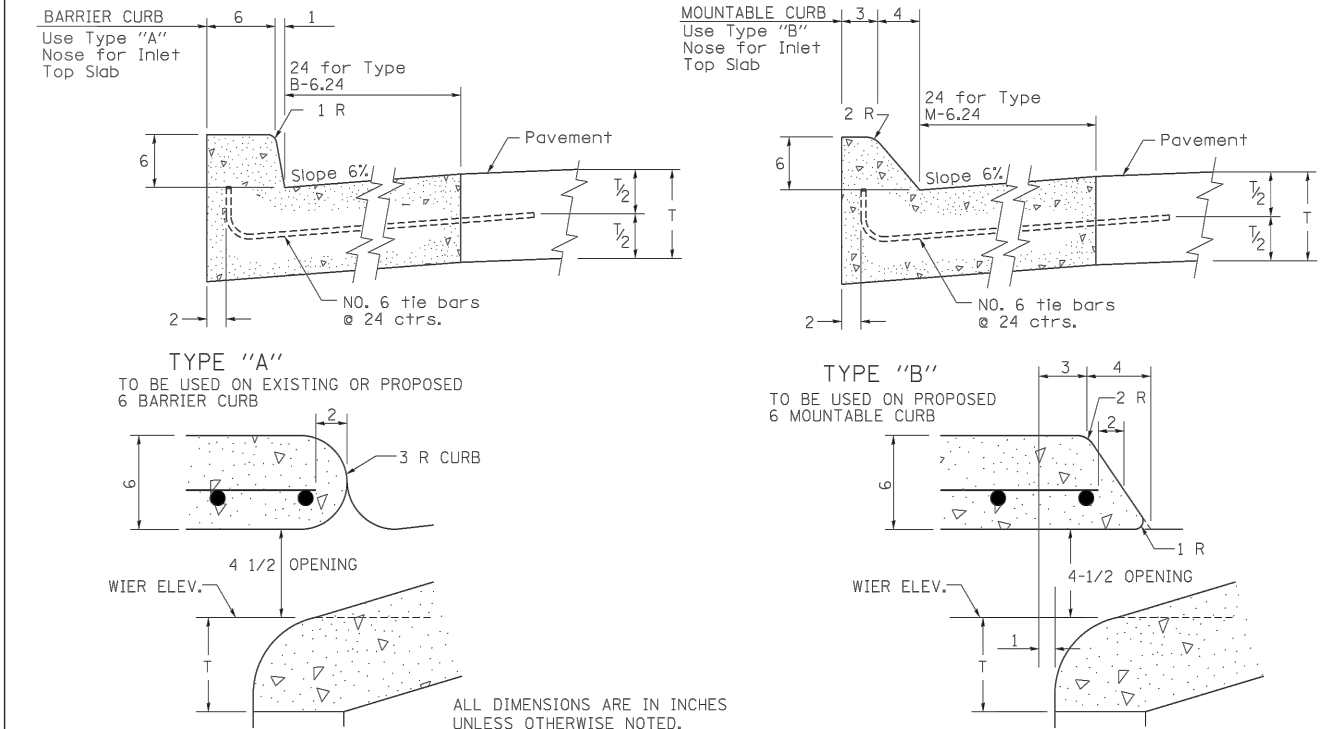

REVISED - 4-14-15	REGION 2 / DISTRICT 2 STANDARD					F.A. RTE.	SECTION	COUNTY	TOTAL SHEETS	SHEET NO.
REVISED - 10-05-11										
REVISED -										
REVISED -						SCALE: 1.0000' = 1".	SHEET NO.	OF	SHEETS	STA.
						FED. ROAD DIST. NO.	ILLINOIS FED. AID	PROJECT		

NOSE TYPE FOR INLET TOP SLAB 79.4f



ENGINEERING | ARCHITECTURE | SURVEYING
FUNDING | PLANNING | ENVIRONMENTAL
400 Ice Harbor Drive, Dubuque IA 52001
(563) 582-3973 www.msa-ps.com

© MSA Professional Services, Inc.













PLOT DATE - 8-Jan-21	DESIGNED - JLS	REVISED - (1)
USER NAME - JAYDEN SCHECKER	DRAWN BY - JLS	REVISED - (2)
PLOT SCALE - AS SHOWN	CHECKED - JDF	REVISED - (3)
FILE NAME - 00442048 DETAILS.dwg		REVISED - (4)

STATE OF ILLINOIS
DEPARTMENT OF TRANSPORTATION

IDOT DISTRICT 2 DETAILS

SCALE: NONE SHEET NO. 152 OF 190 SHEETS STA. N/A TO STA. N/A

F.A. RTE.	SECTION	COUNTY	TOTAL SHEETS	SHEET NO.
308	15-00017-00-SW	ROCK ISLAND	190	152
CONTRACT NO. 85697				
ILLINOIS FED. AID PROJECT				

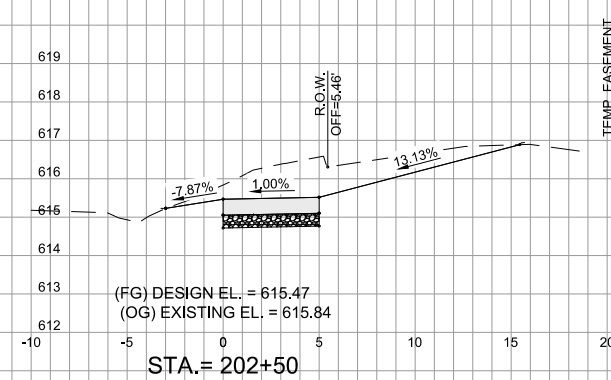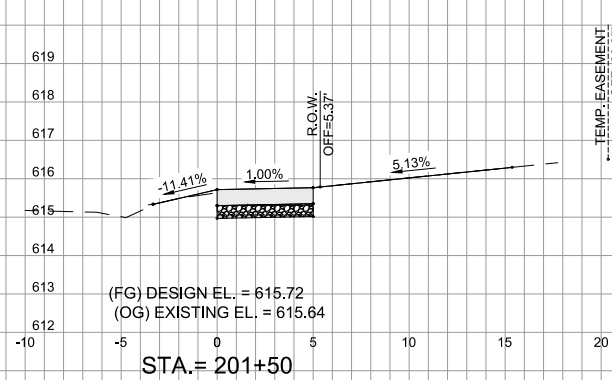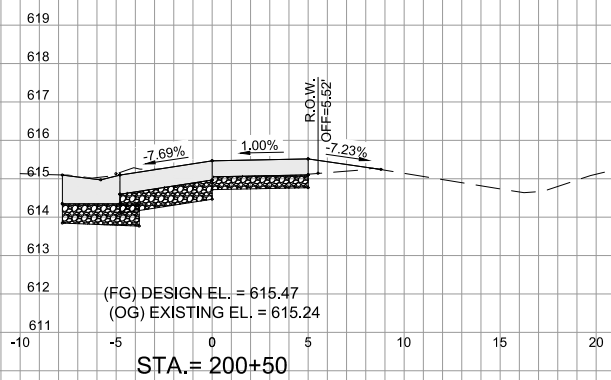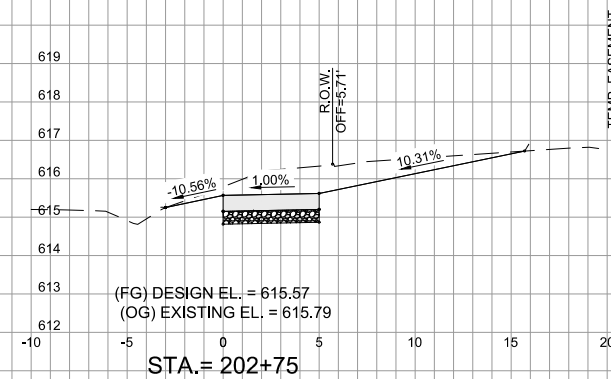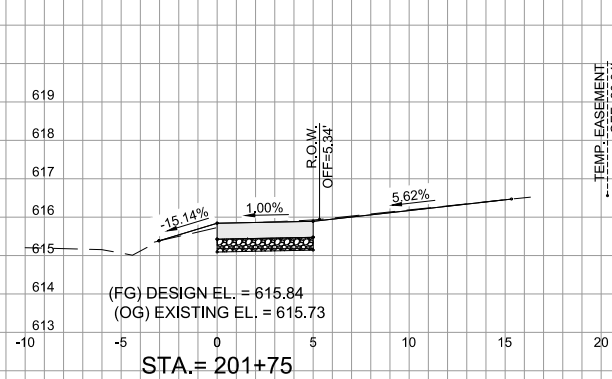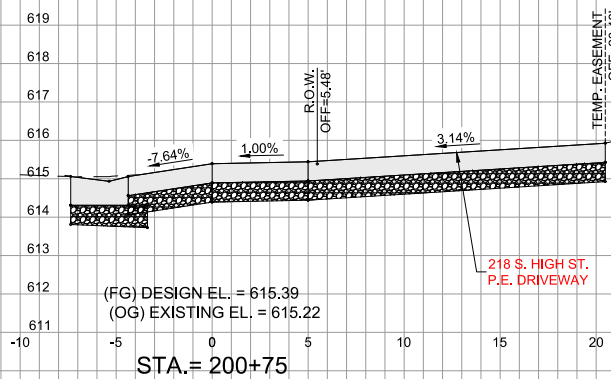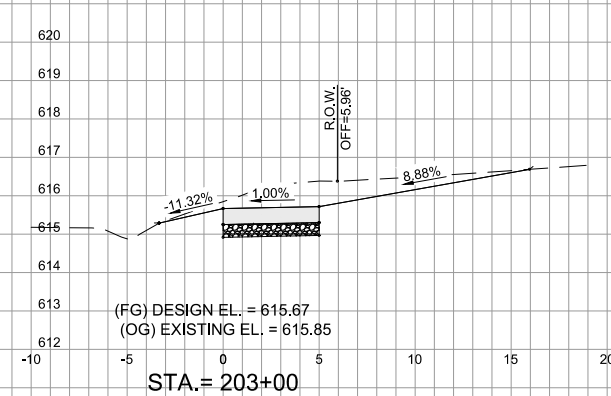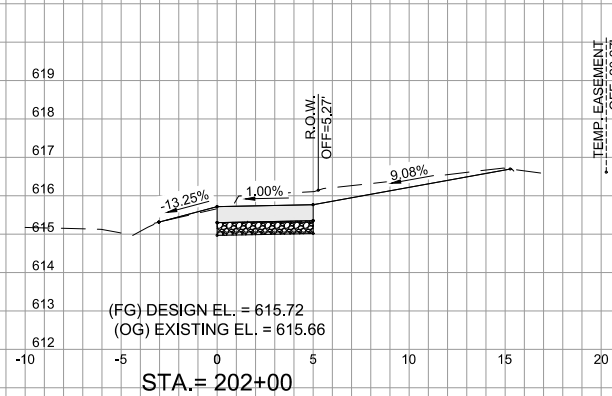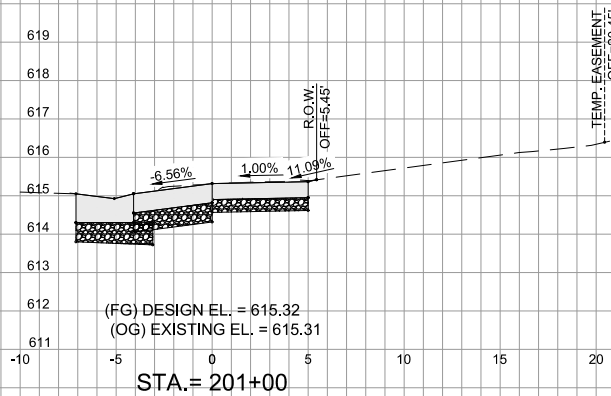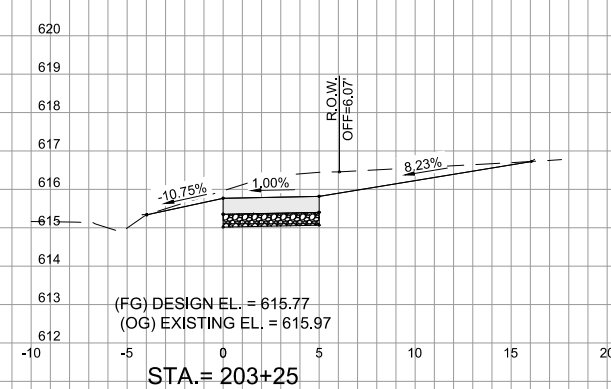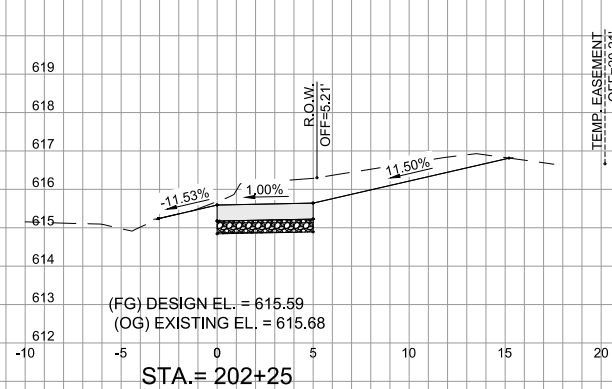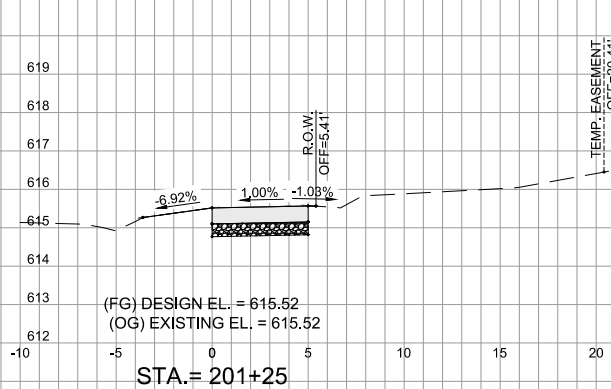

ENGINEERING | ARCHITECTURE | SURVEYING
FUNDING | PLANNING | ENVIRONMENTAL
2117 State Street, Bettendorf IA 52722
(563) 445-3501 www.msa-ps.com
© MSA Professional Services, Inc.

PLOT DATE - 13-Aug-18
USER NAME - JAYDEN SCHECKER
PLOT SCALE - AS SHOWN
FILE NAME - 00442048 - XS.dwg

DESIGNED - JLS
DRAWN - JLS
CHECKED - JDF

















REVISED - (1)
REVISED - (2)
REVISED - (3)
REVISED - (4)













STATE OF ILLINOIS
DEPARTMENT OF TRANSPORTATION

CROSS SECTIONS - SIDEWALK

SCALE: SHEET NO. 153 OF 190 SHEETS STA. TO STA.

F.A.D. RTE.	SECTION	COUNTY	TOTAL SHEETS	SHEET NO.
308	15-00017-00-SW	ROCK ISLAND	190	153
CONTRACT NO. 85697				
ILLINOIS FED. AID PROJECT				

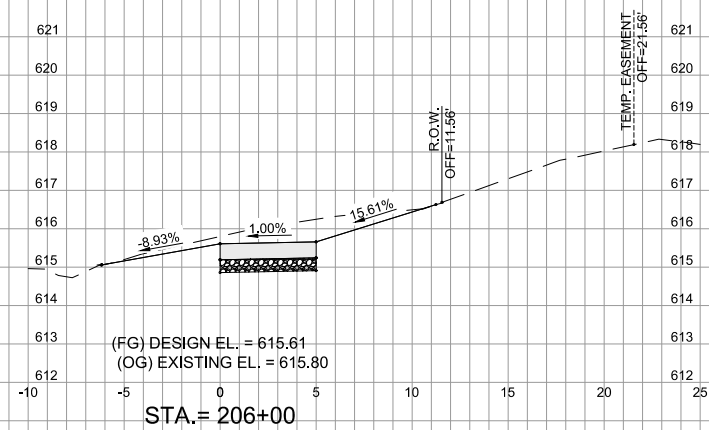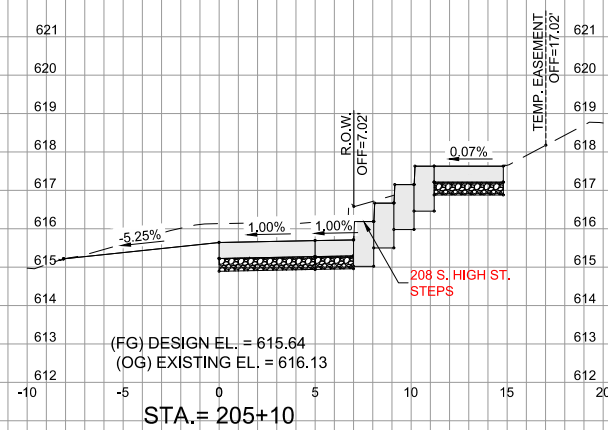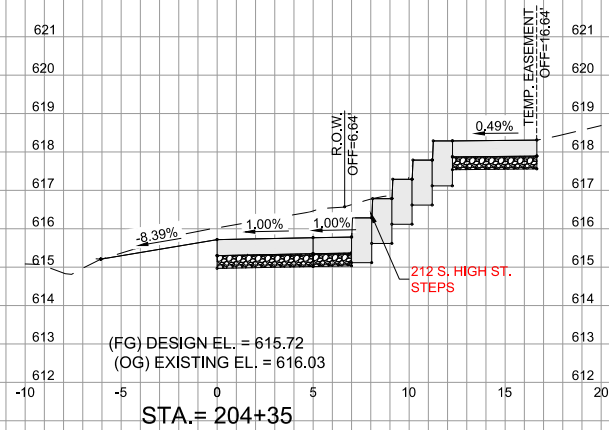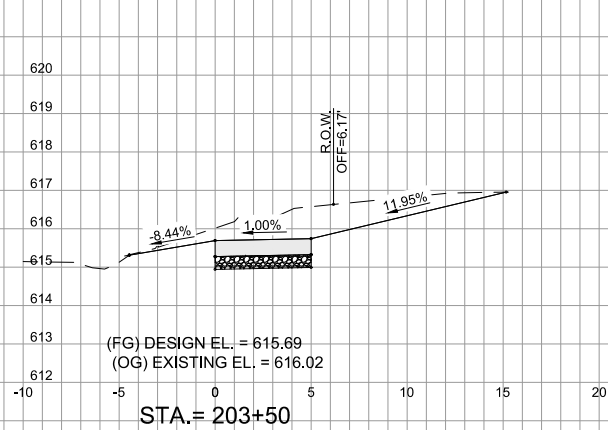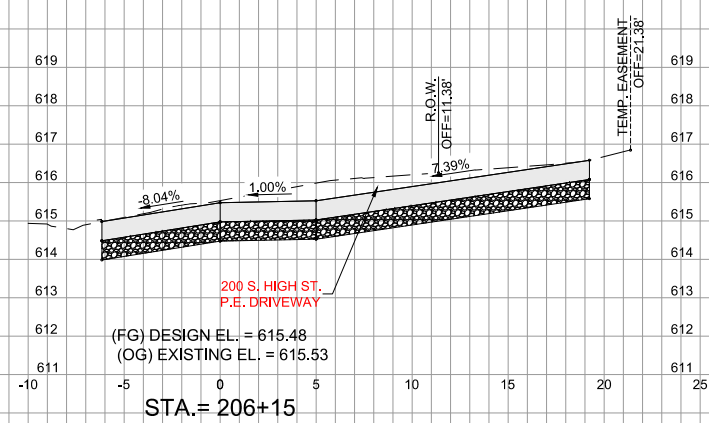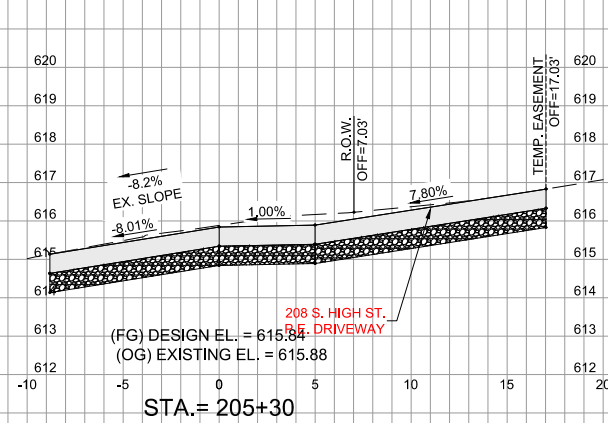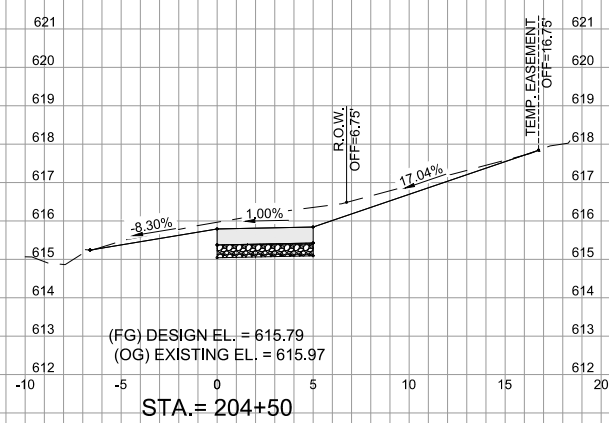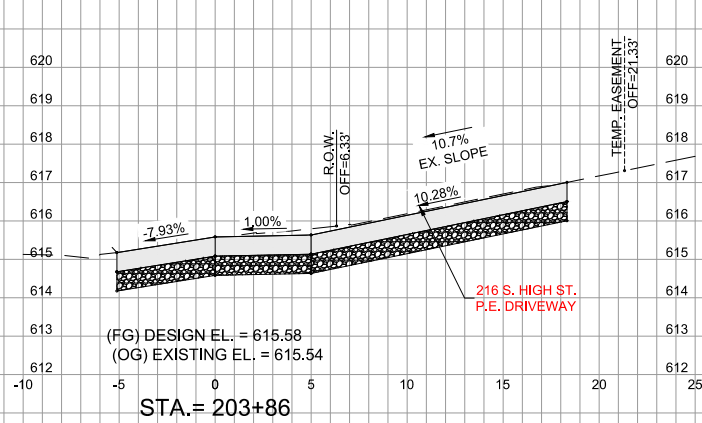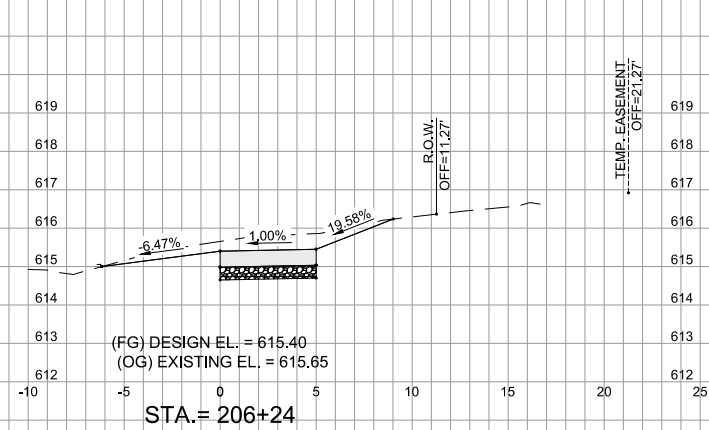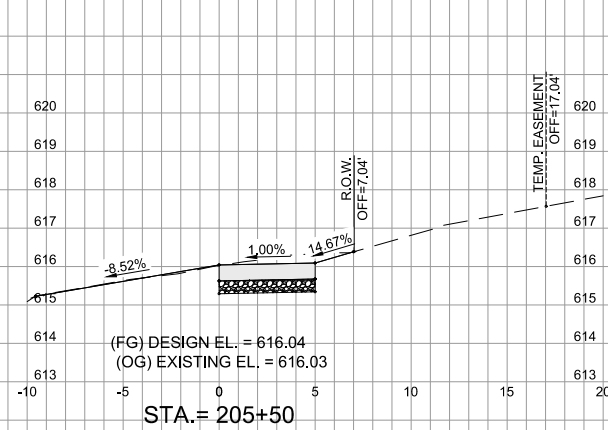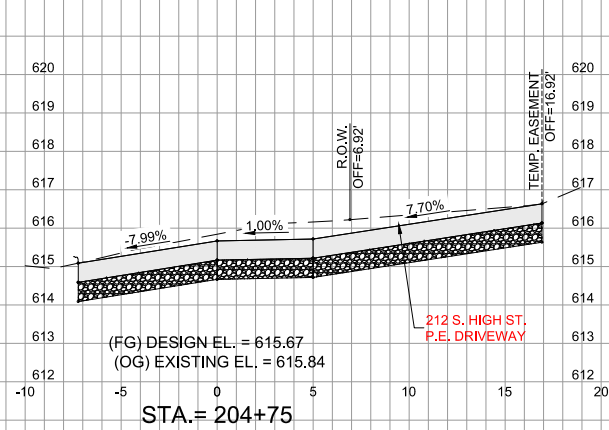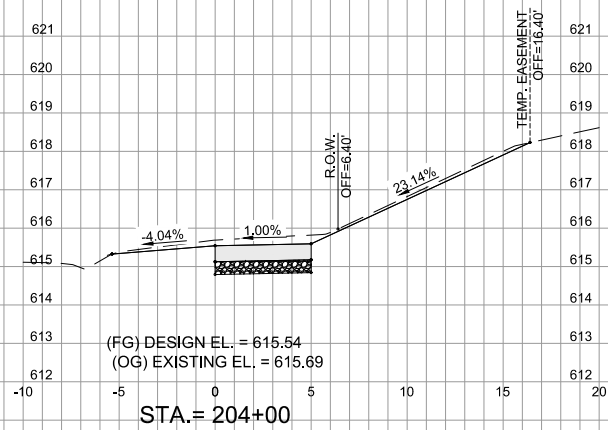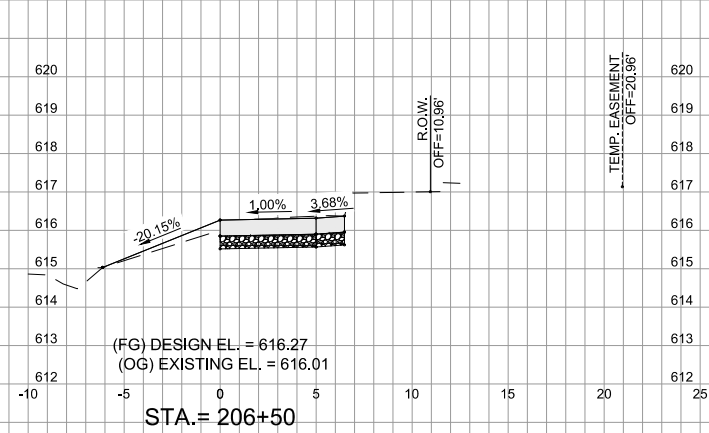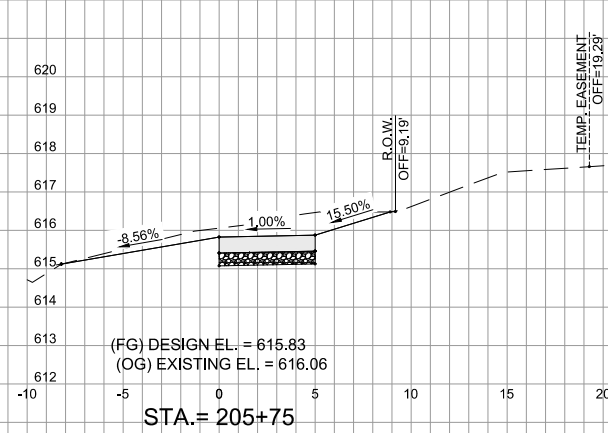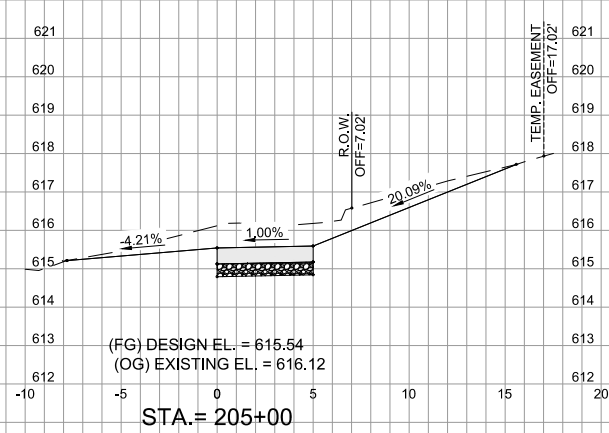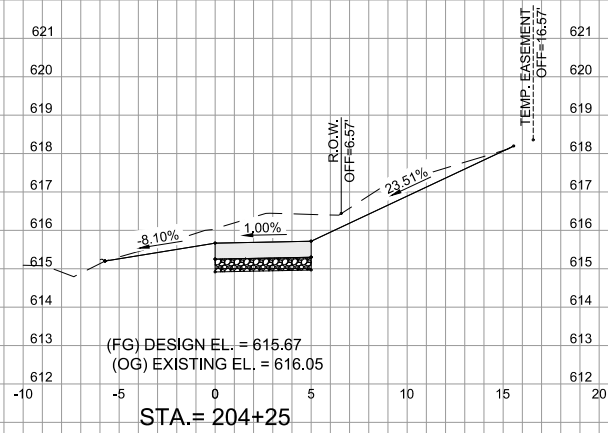

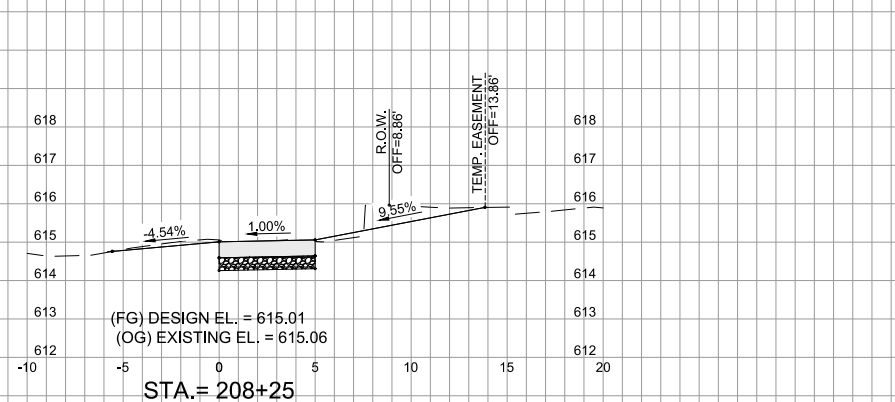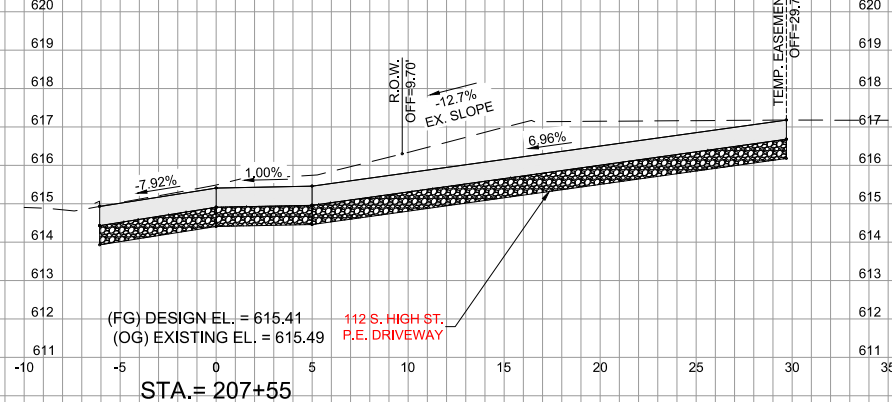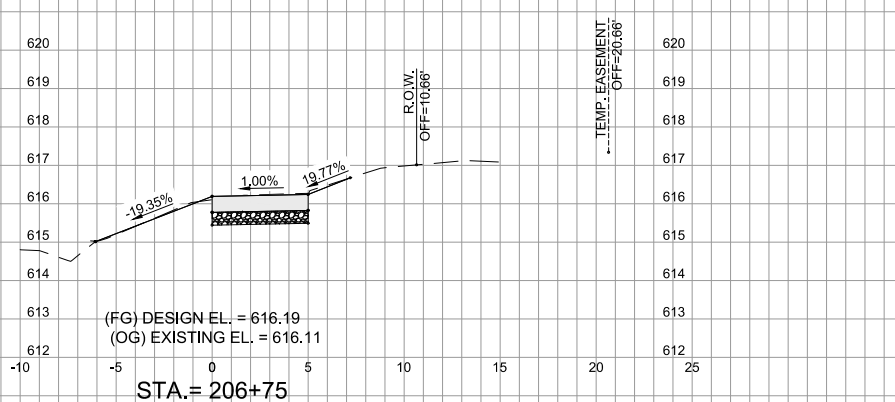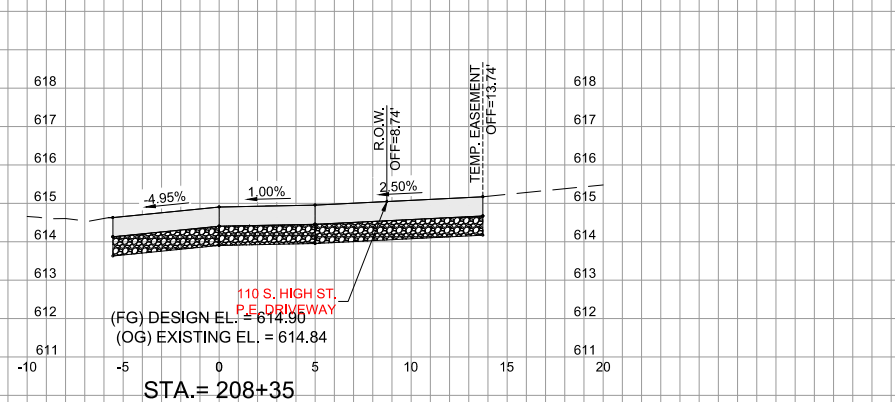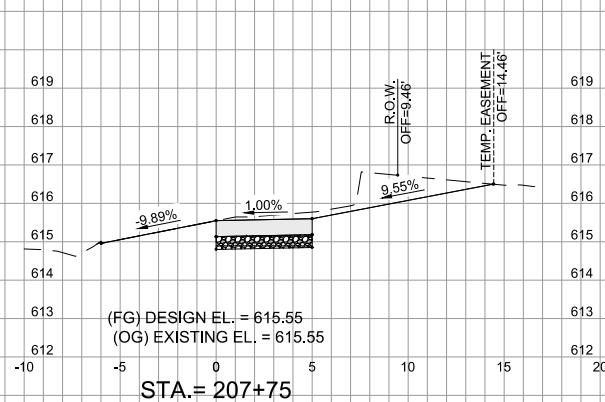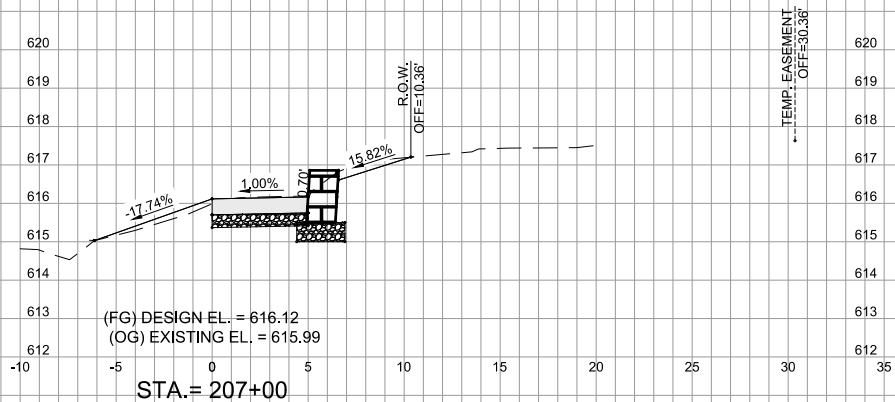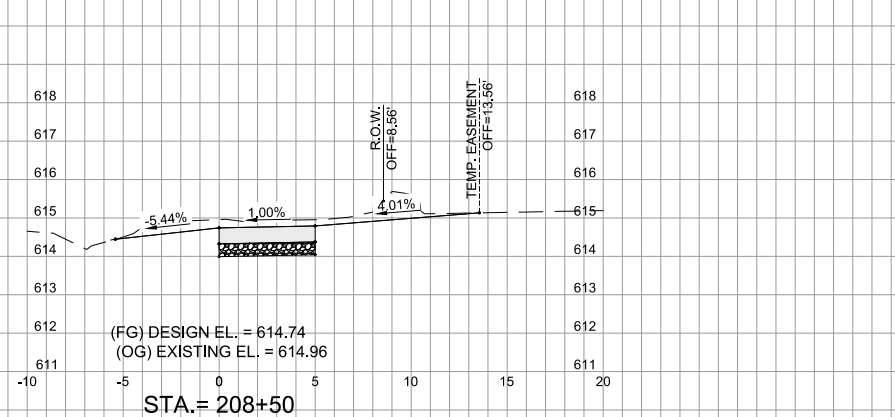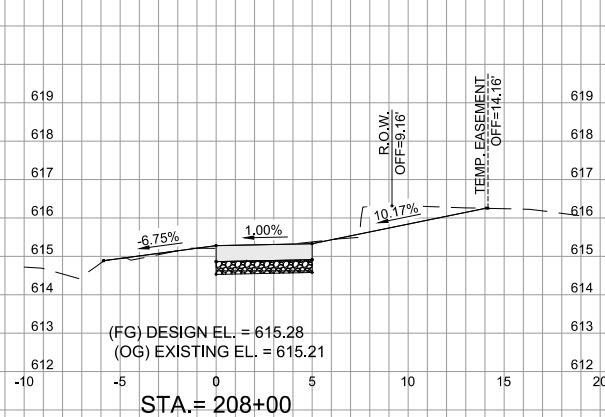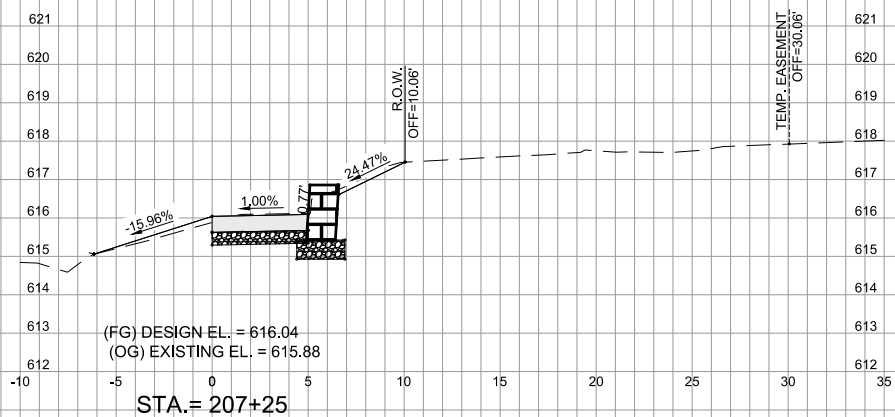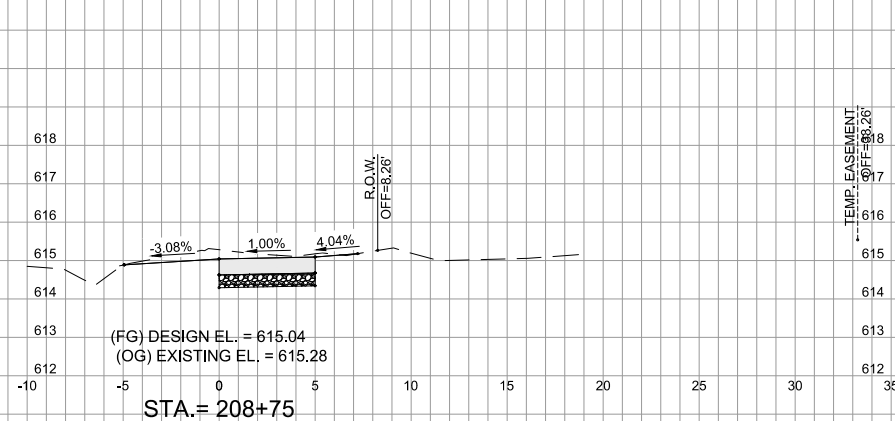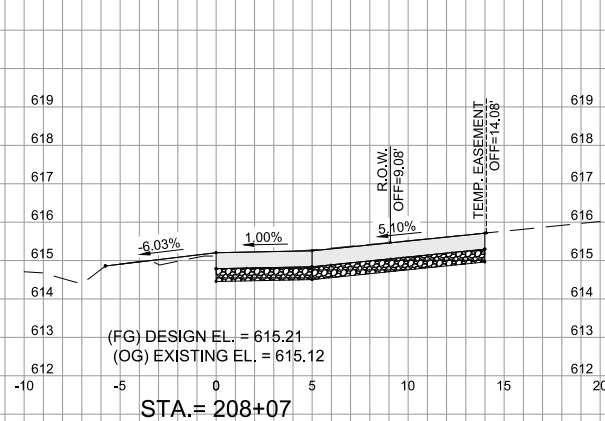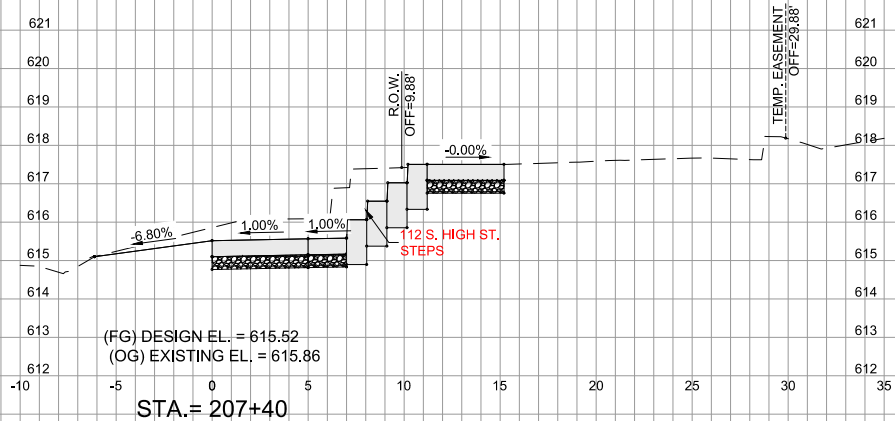

ENGINEERING | ARCHITECTURE | SURVEYING
FUNDING | PLANNING | ENVIRONMENTAL
2117 State Street, Bettendorf IA 52722
(563) 445-3501 www.msa-ps.com
© MSA Professional Services, Inc.










PLOT DATE	- 22-Jan-19	DESIGNED	- JLS	REVISED	- (1)
USER NAME	- JAYDEN SCHECKER	DRAWN	- JLS	REVISED	- (2)
PLOT SCALE	- AS SHOWN	CHECKED	- JDF	REVISED	- (3)
FILE NAME	- 00442048 - XS.dwg			REVISED	- (4)











STATE OF ILLINOIS
DEPARTMENT OF TRANSPORTATION

CROSS SECTIONS - SIDEWALK

SCALE: SHEET NO. 155 OF 190 SHEETS STA. TO STA.

F.A.D. RTE.	SECTION	COUNTY	TOTAL SHEETS	SHEET NO.
308	15-00017-00-SW	ROCK ISLAND	190	155
CONTRACT NO. 85697				
ILLINOIS FED. AID PROJECT				

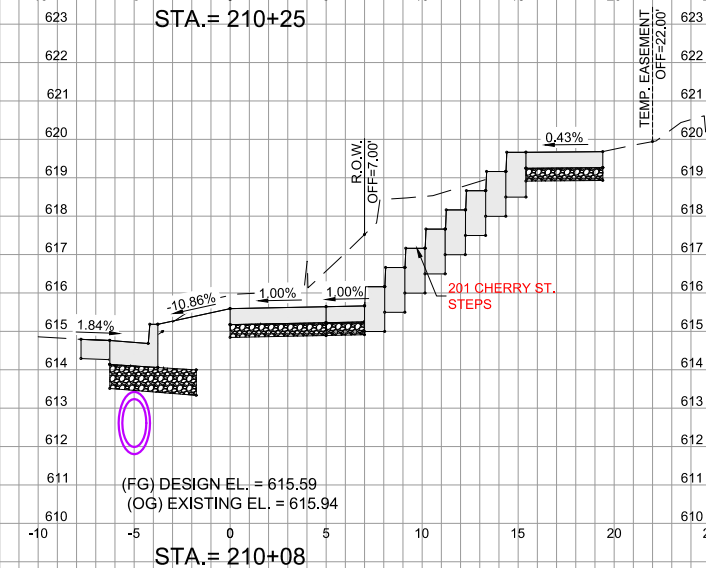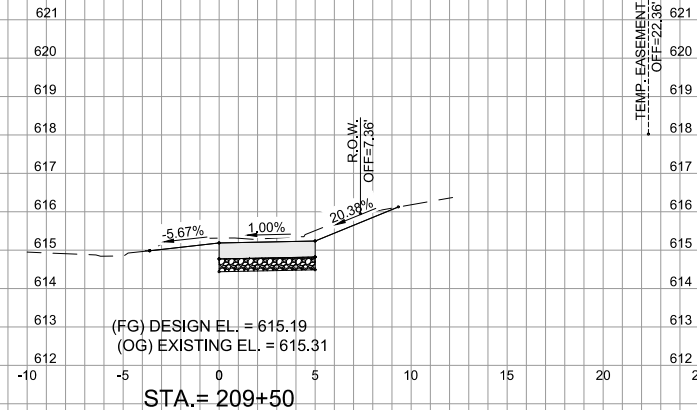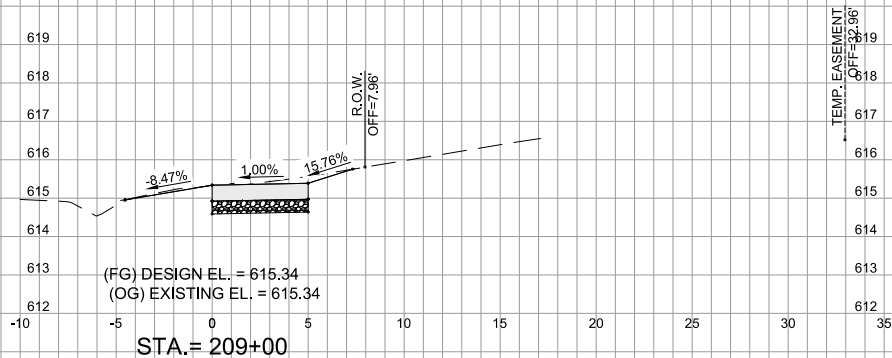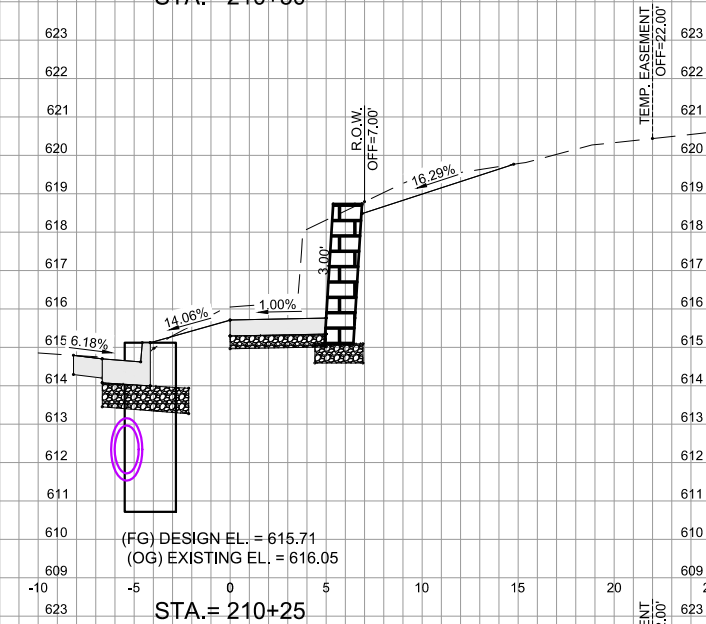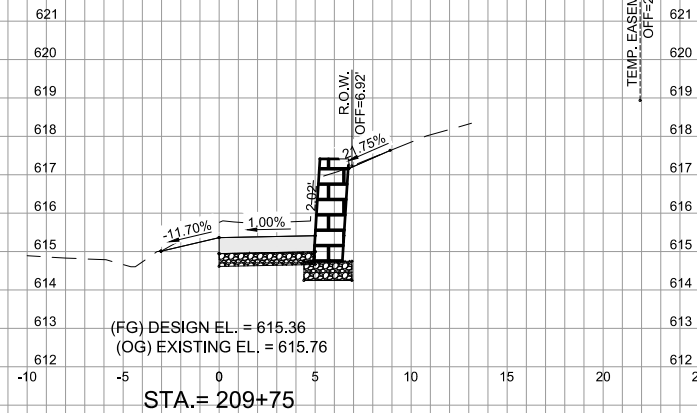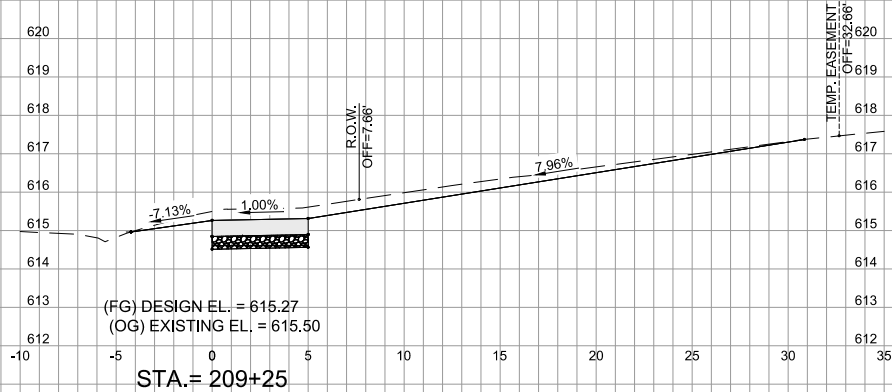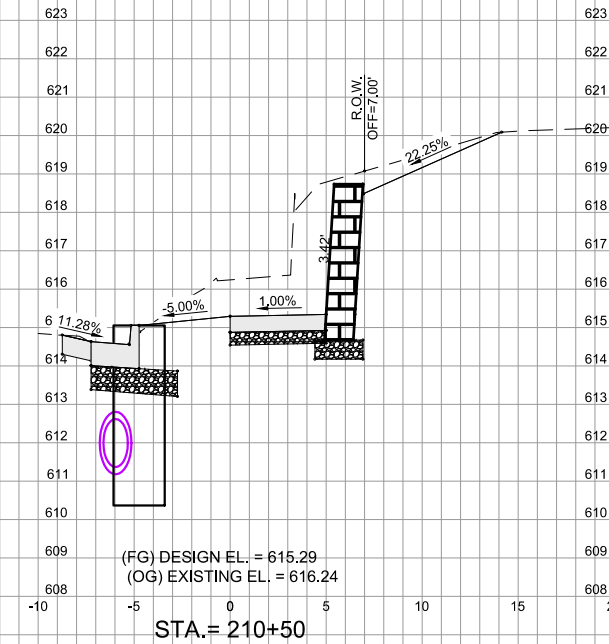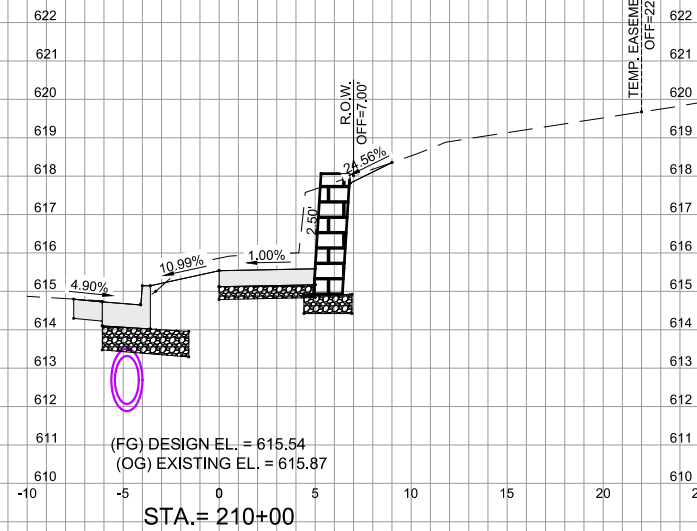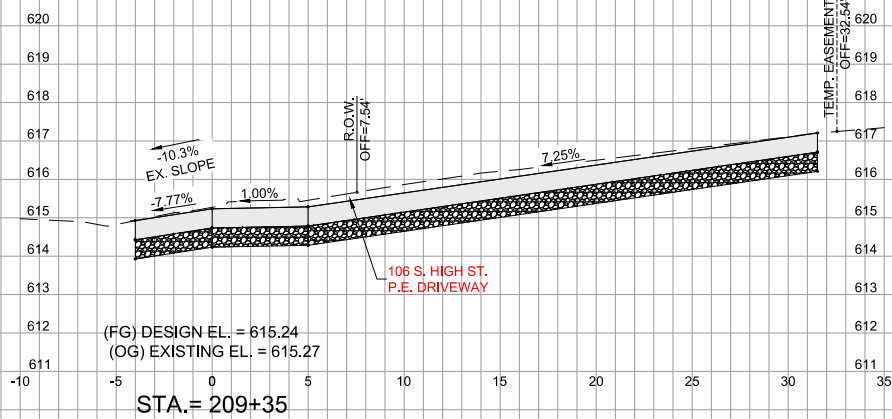

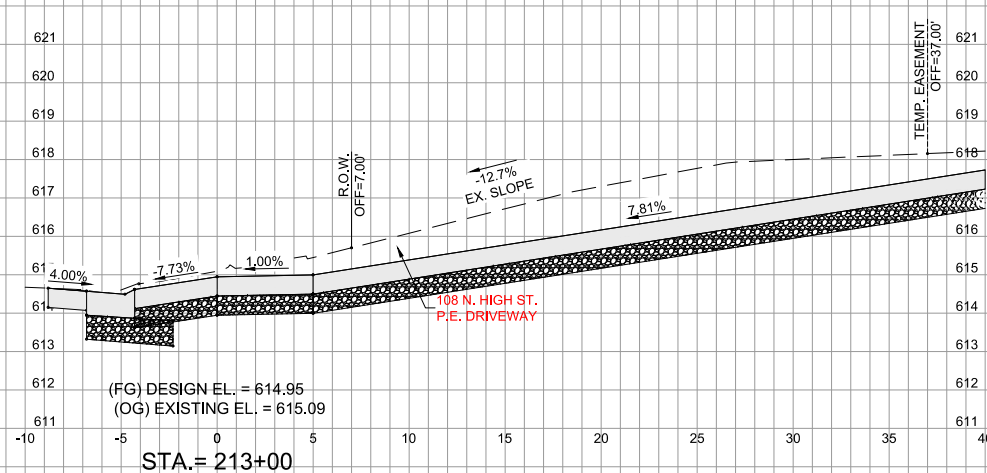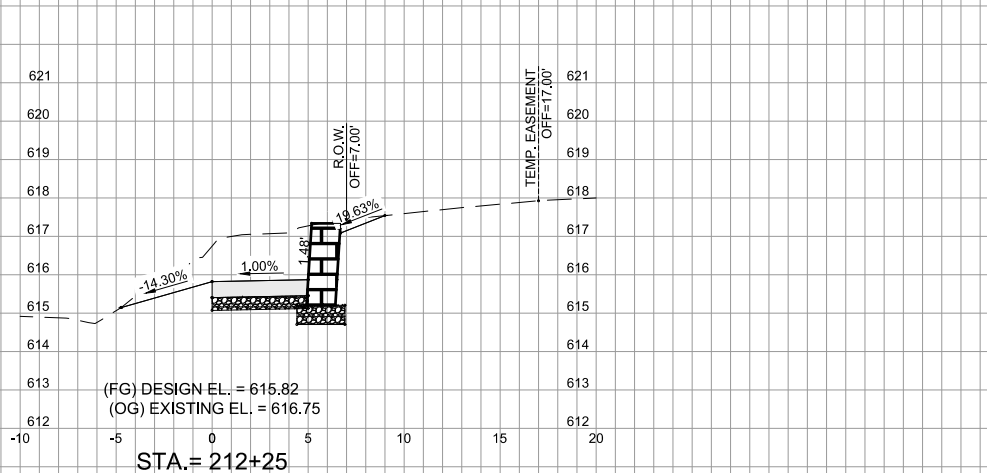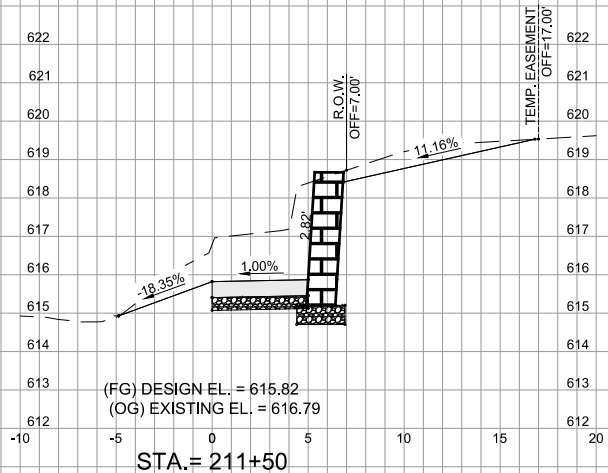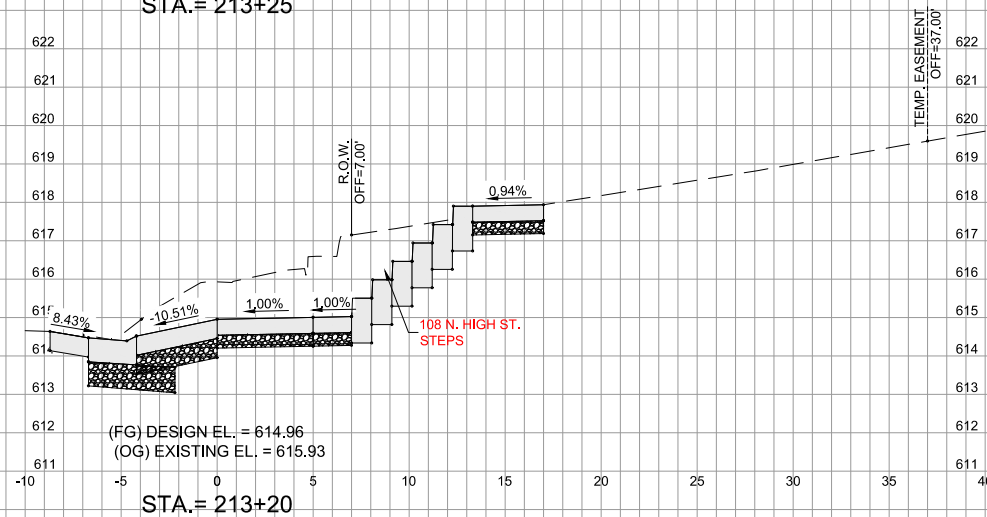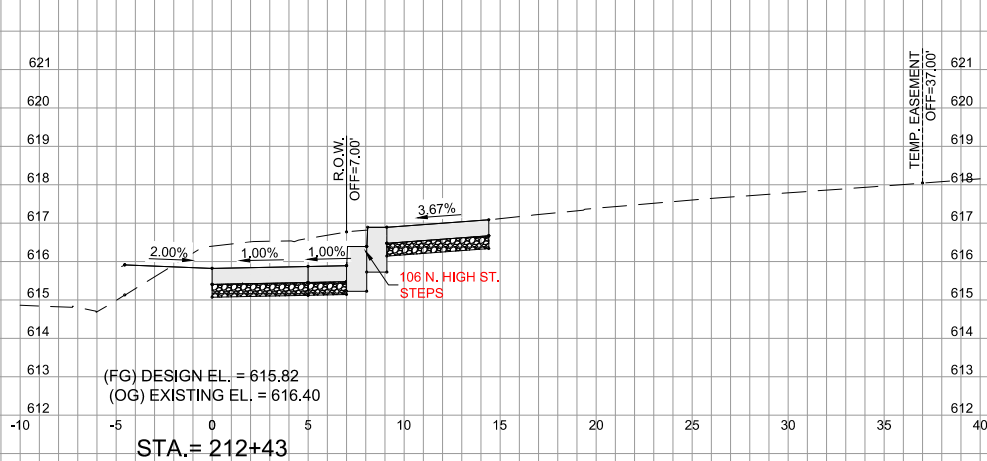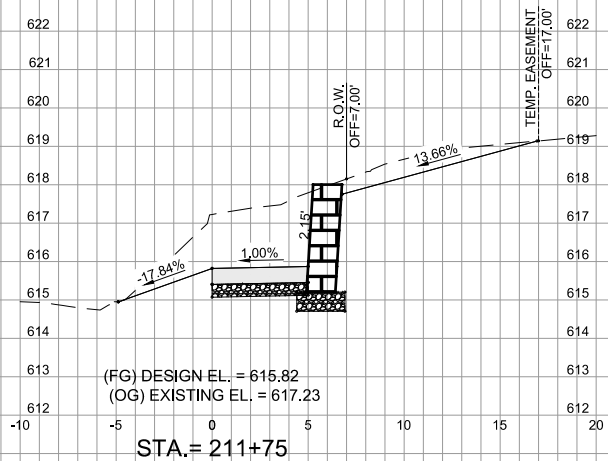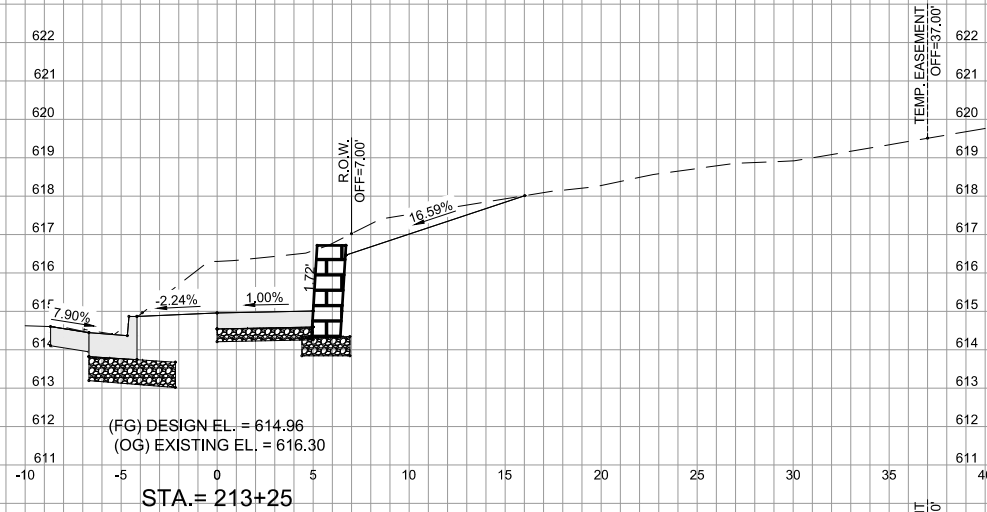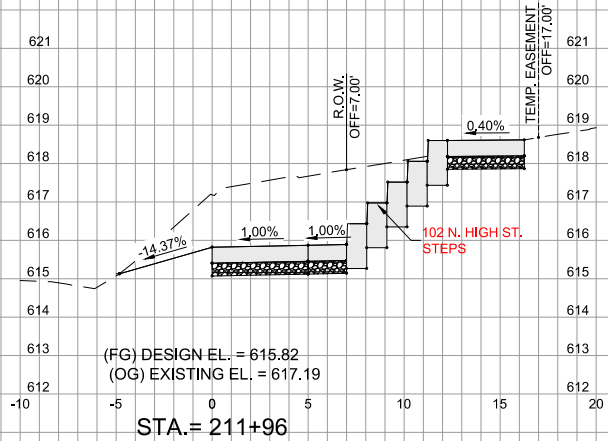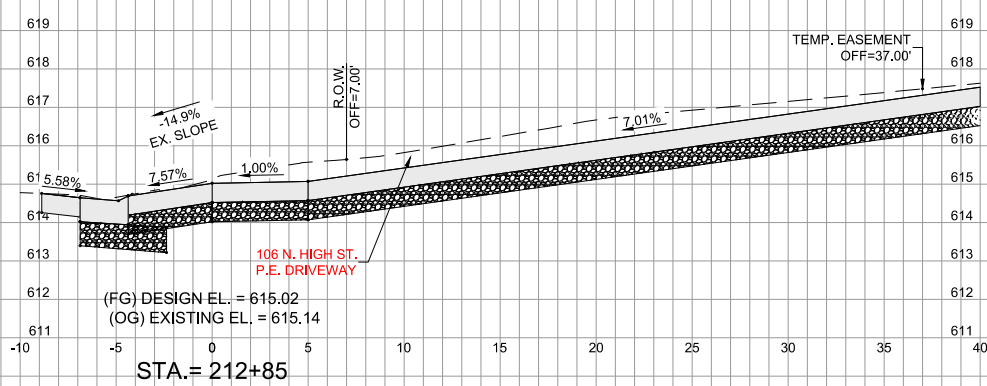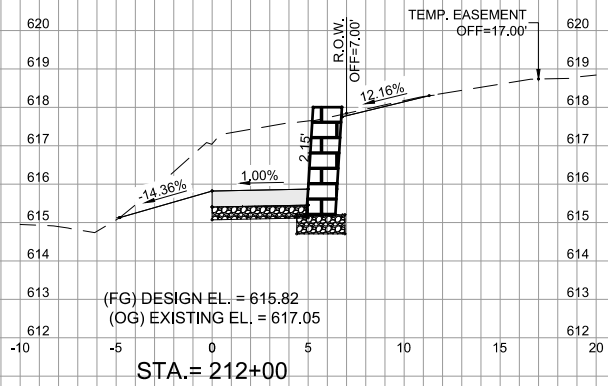

ENGINEERING | ARCHITECTURE | SURVEYING
FUNDING | PLANNING | ENVIRONMENTAL
2117 State Street, Bettendorf IA 52722
(563) 445-3501 www.msa-ps.com
© MSA Professional Services, Inc.













PLOT DATE	- 22-Jan-19	DESIGNED	- JLS	REVISED	- (1)
USER NAME	- JAYDEN SCHECKER	DRAWN	- JLS	REVISED	- (2)
PLOT SCALE	- AS SHOWN	CHECKED	- JDF	REVISED	- (3)
FILE NAME	- 00442048 - XS.dwg			REVISED	- (4)

STATE OF ILLINOIS
DEPARTMENT OF TRANSPORTATION

CROSS SECTIONS - SIDEWALK

SCALE: SHEET NO. 157 OF 190SHEETS STA. TO STA.

F.A.D. RTE.	SECTION	COUNTY	TOTAL SHEETS	SHEET NO.
308	15-00017-00-SW	ROCK ISLAND	190	157
CONTRACT NO. 85697				
ILLINOIS FED. AID PROJECT				

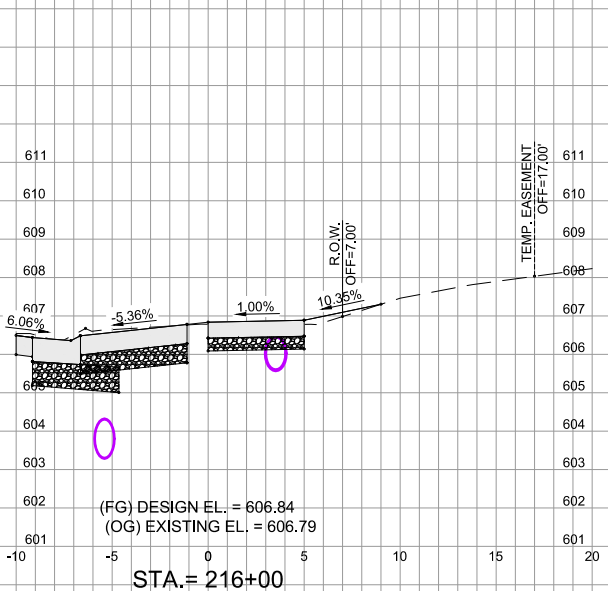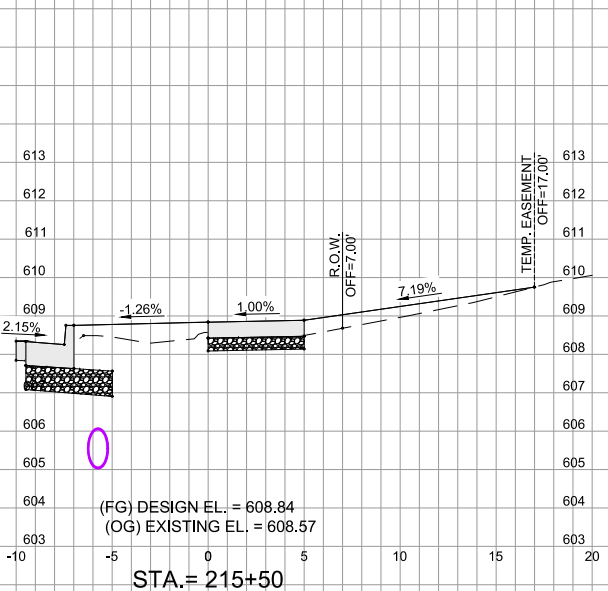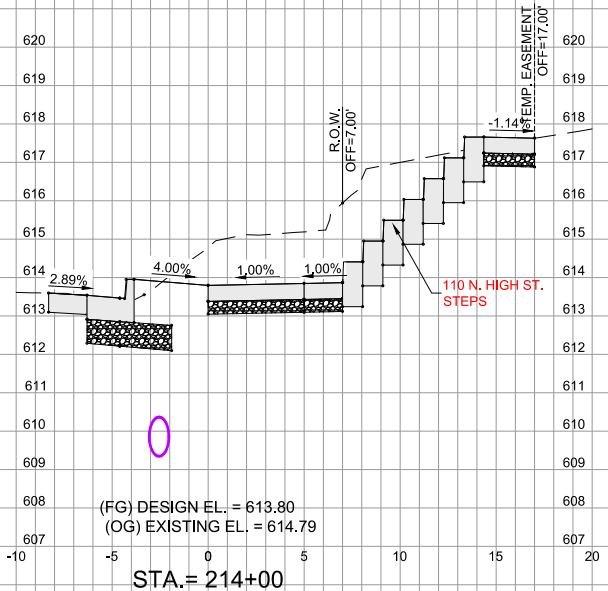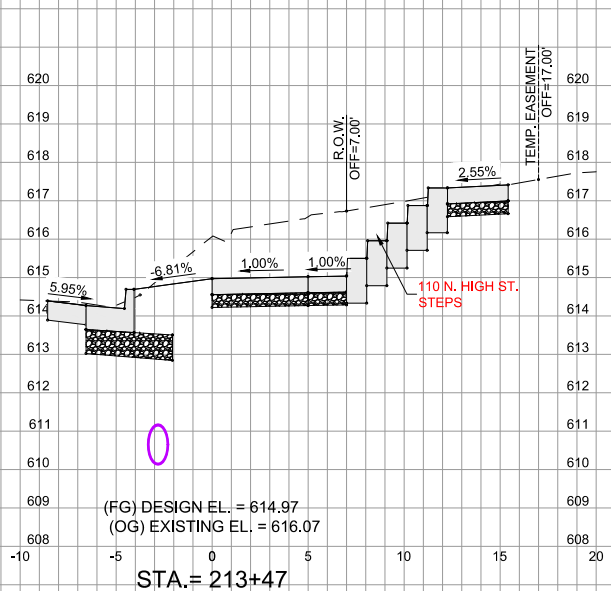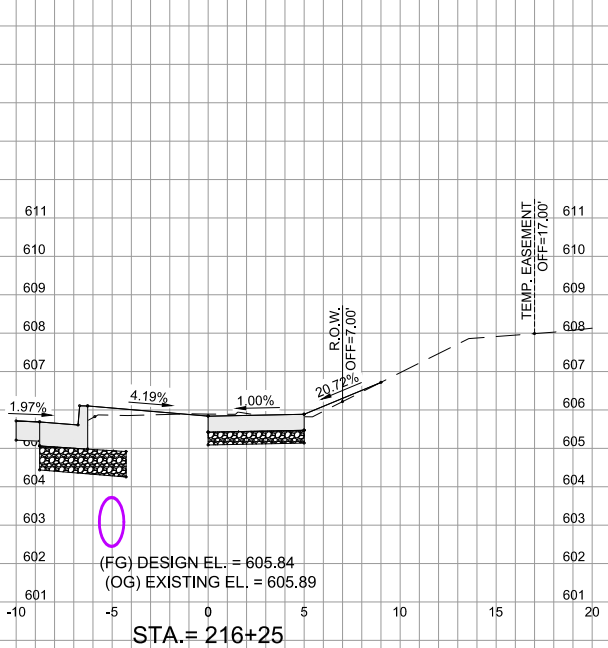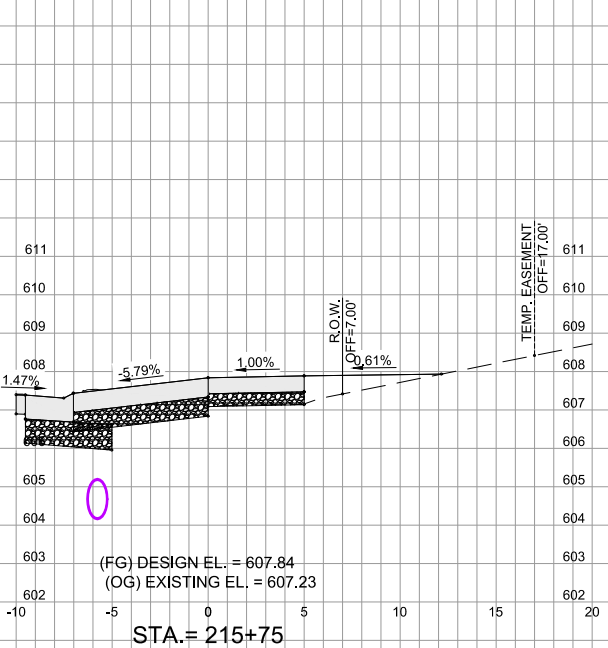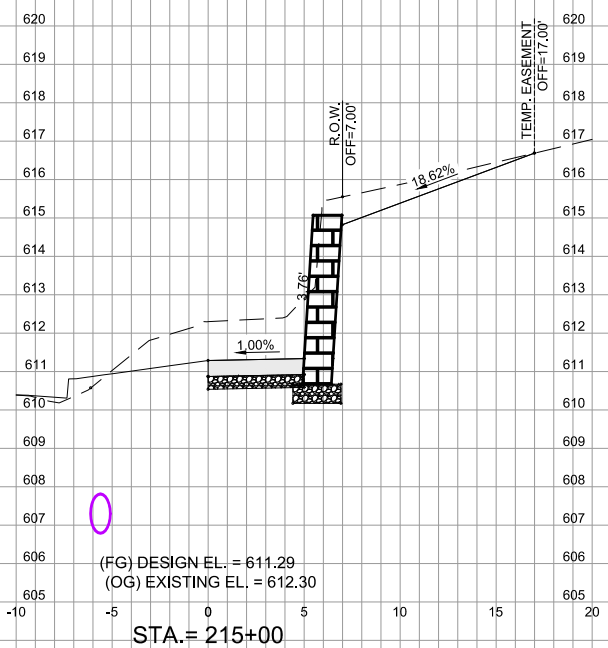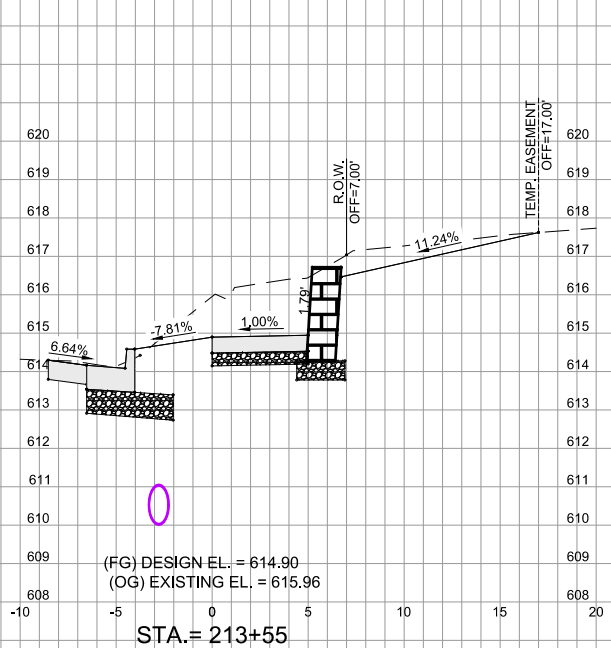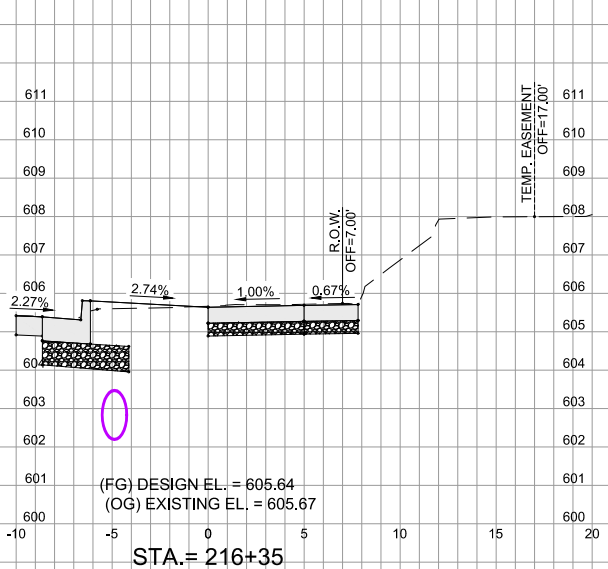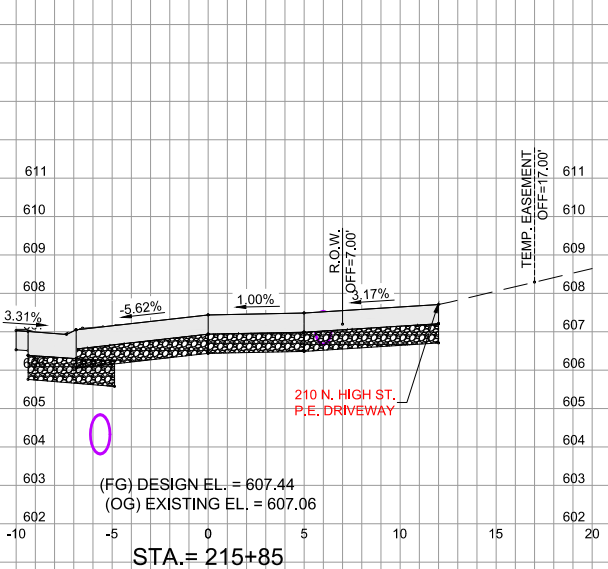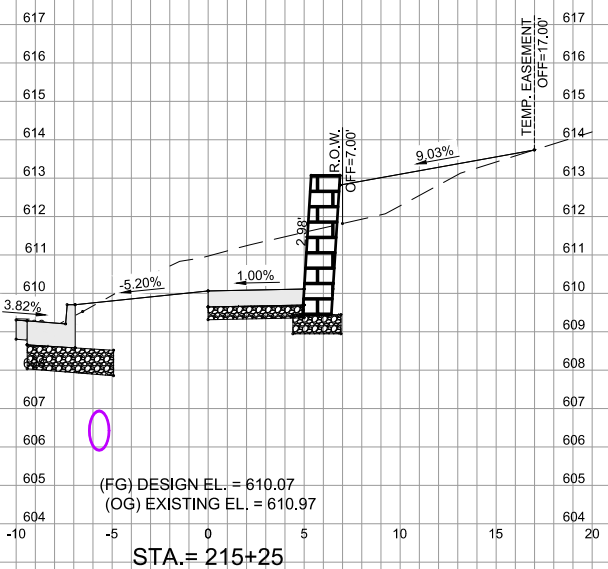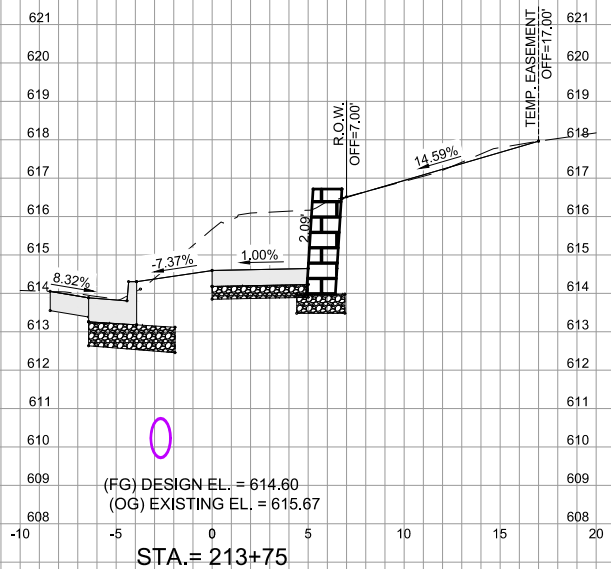

ENGINEERING | ARCHITECTURE | SURVEYING
FUNDING | PLANNING | ENVIRONMENTAL
2117 State Street, Bettendorf IA 52722
(563) 445-3501 www.msa-ps.com
© MSA Professional Services, Inc.









PLOT DATE	- 22-Jan-19	DESIGNED	- JLS	REVISED	- (1)
USER NAME	- JAYDEN SCHECKER	DRAWN	- JLS	REVISED	- (2)
PLOT SCALE	- AS SHOWN	CHECKED	- JDF	REVISED	- (3)
FILE NAME	- 00442048 - XS.dwg			REVISED	- (4)













STATE OF ILLINOIS
DEPARTMENT OF TRANSPORTATION













CROSS SECTIONS - SIDEWALK

SCALE: SHEET NO. 158 OF 190SHEETS STA. TO STA.

F.A.D. RTE.	SECTION	COUNTY	TOTAL SHEETS	SHEET NO.
308	15-00017-00-SW	ROCK ISLAND	190	158
CONTRACT NO. 85697				
ILLINOIS FED. AID PROJECT				

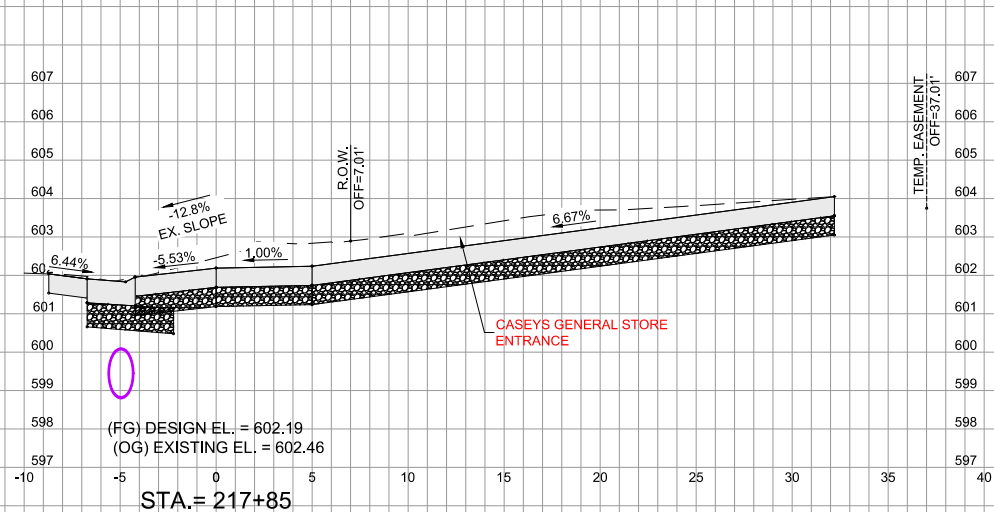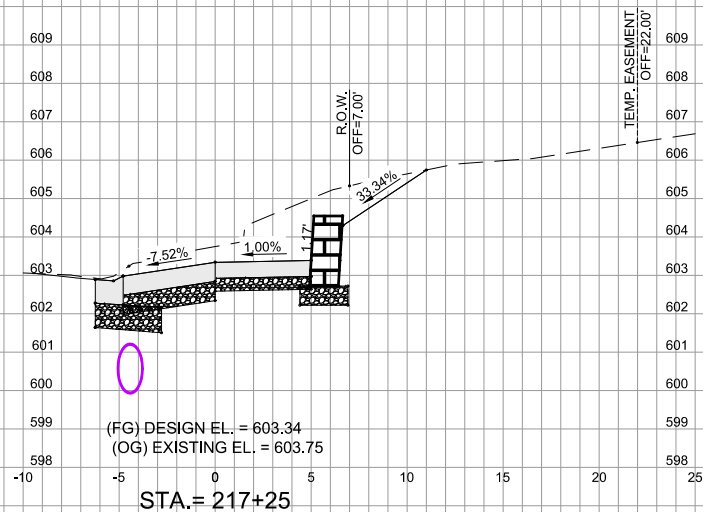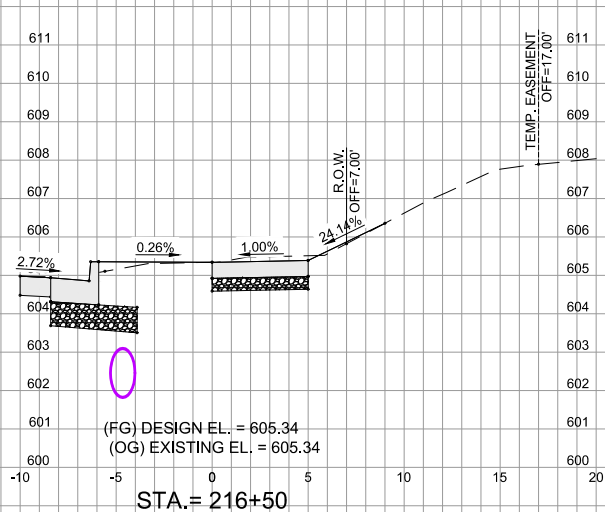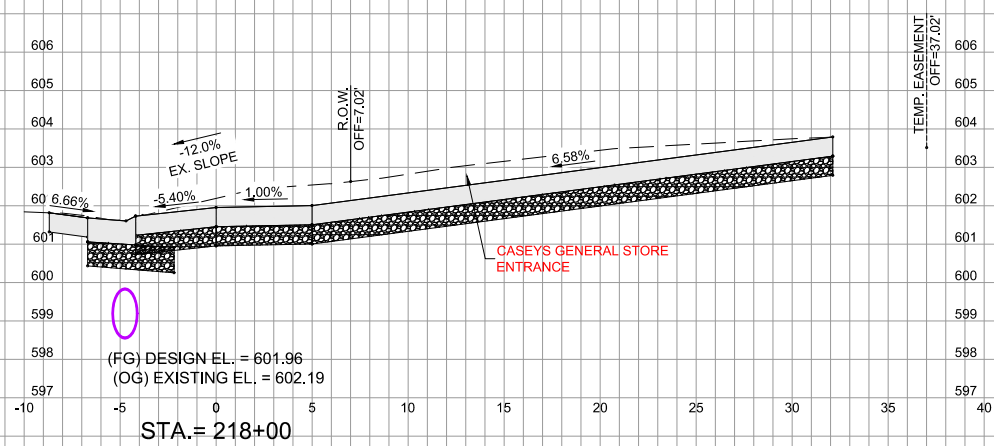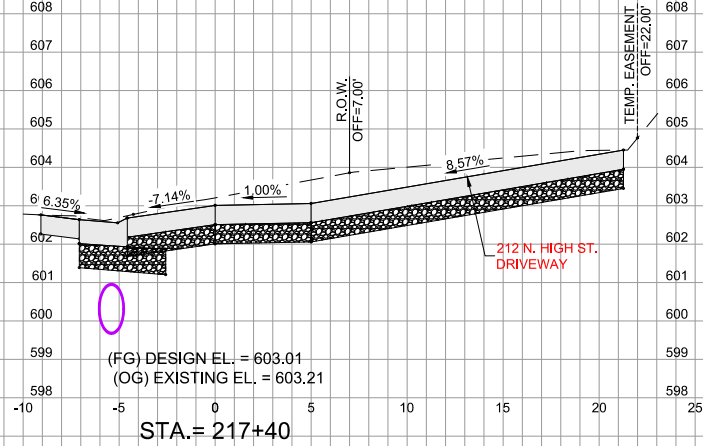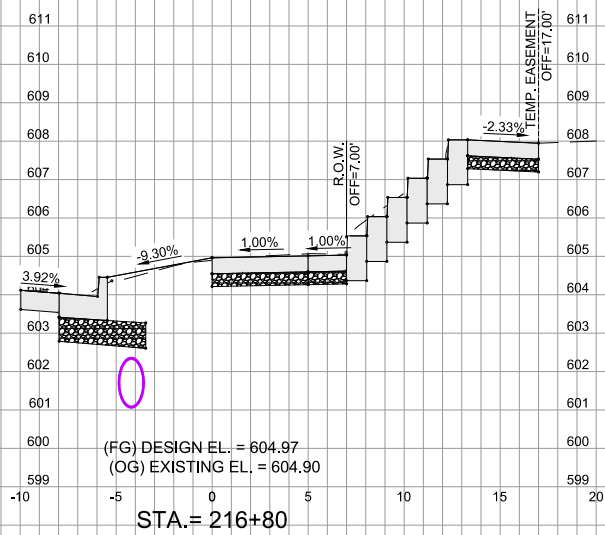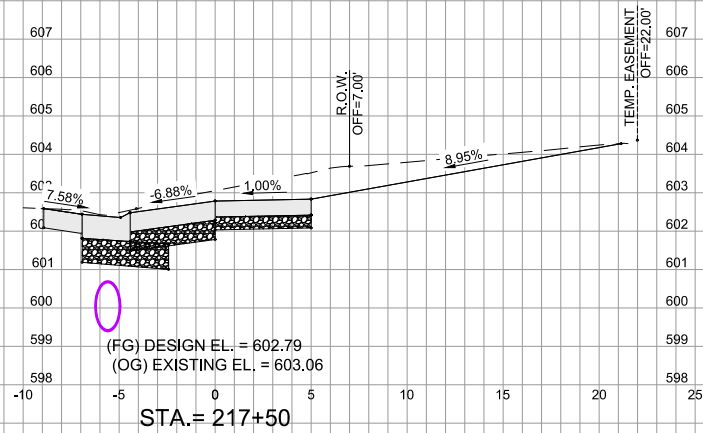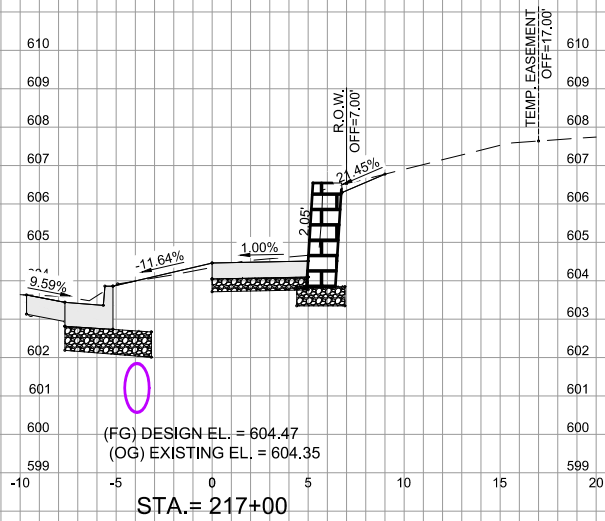

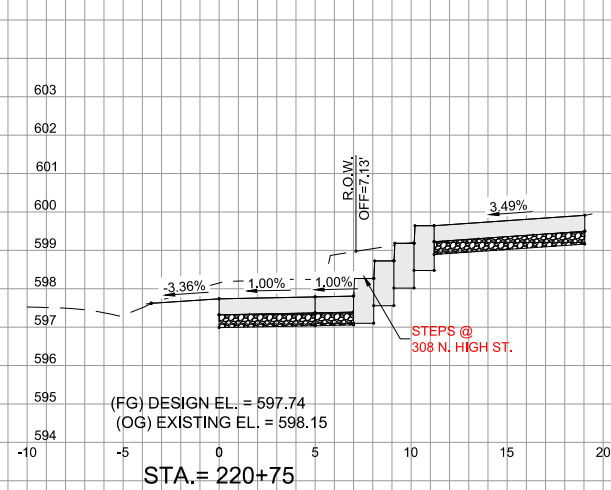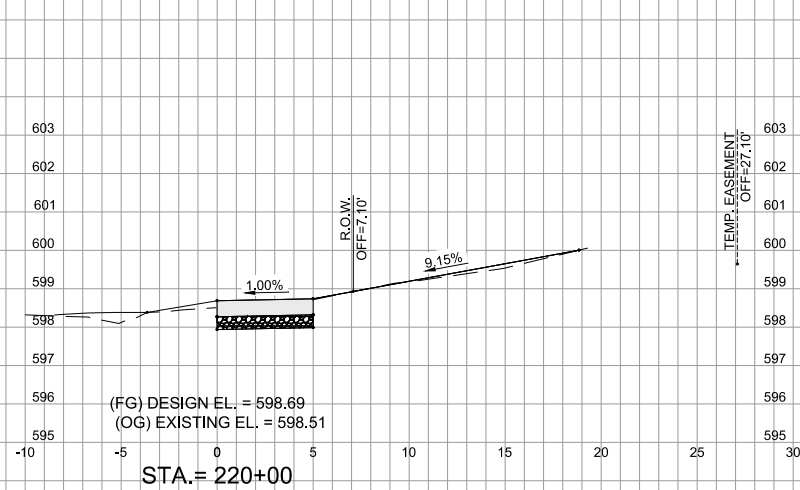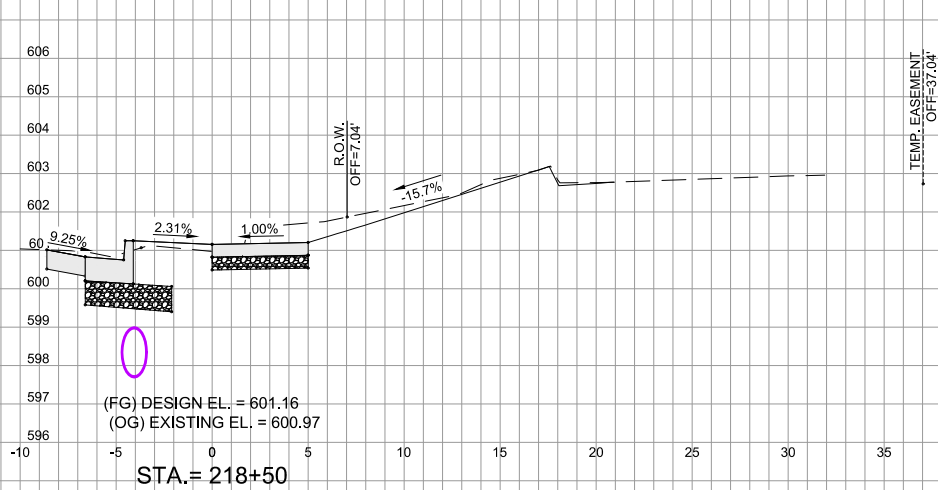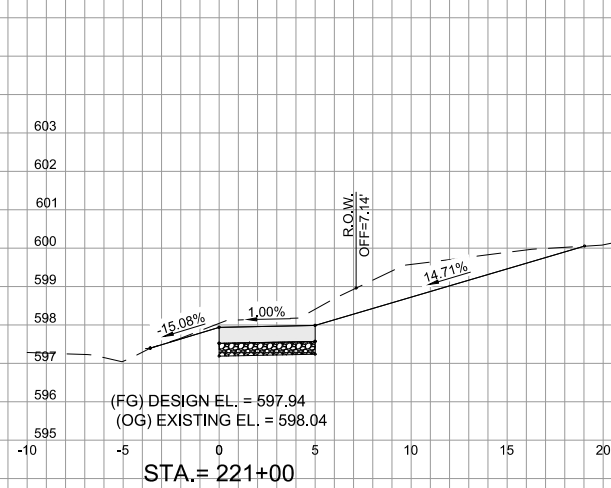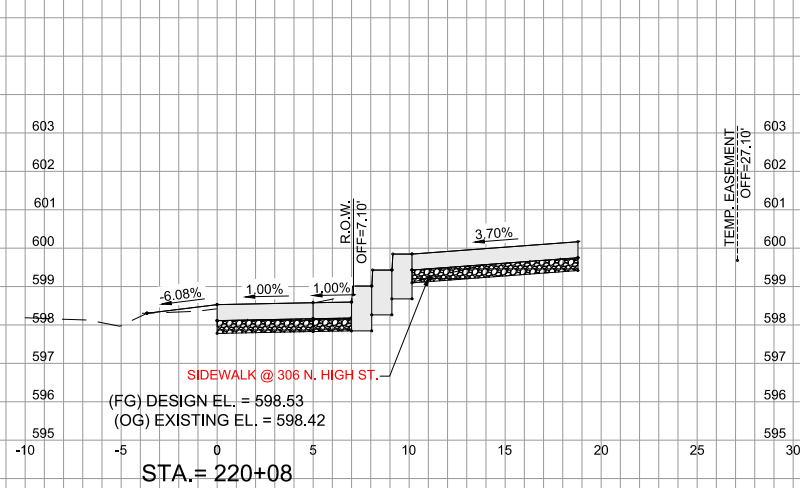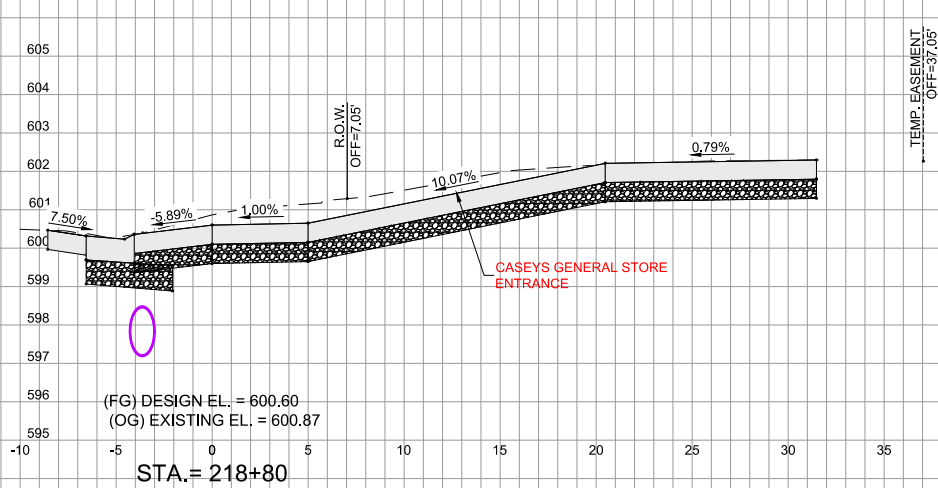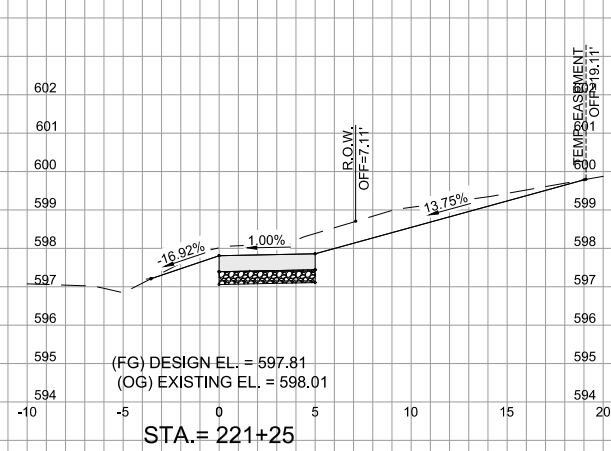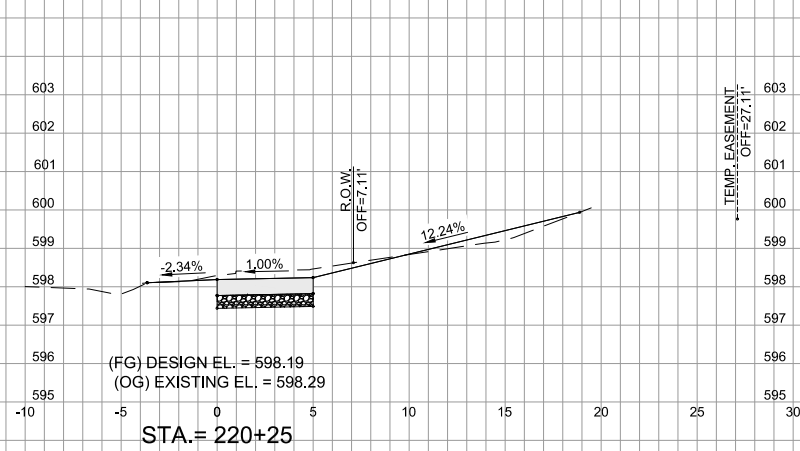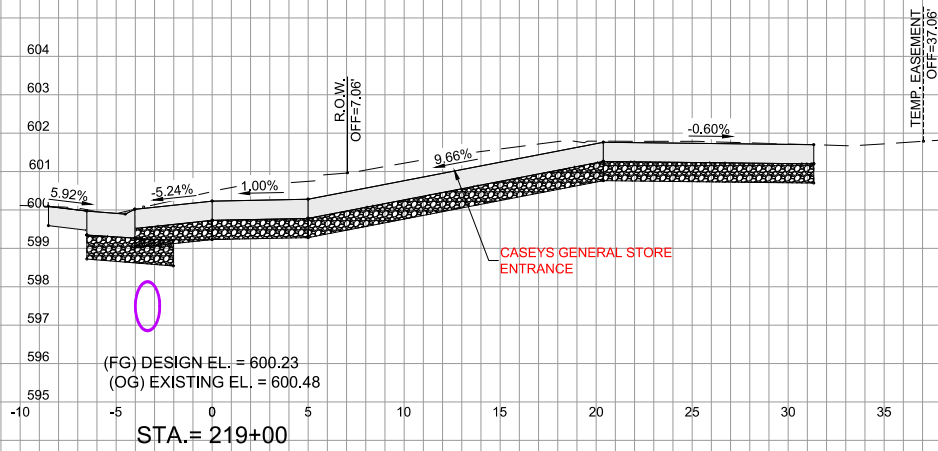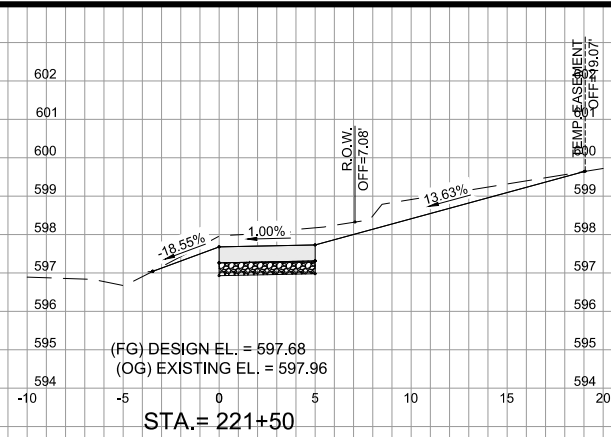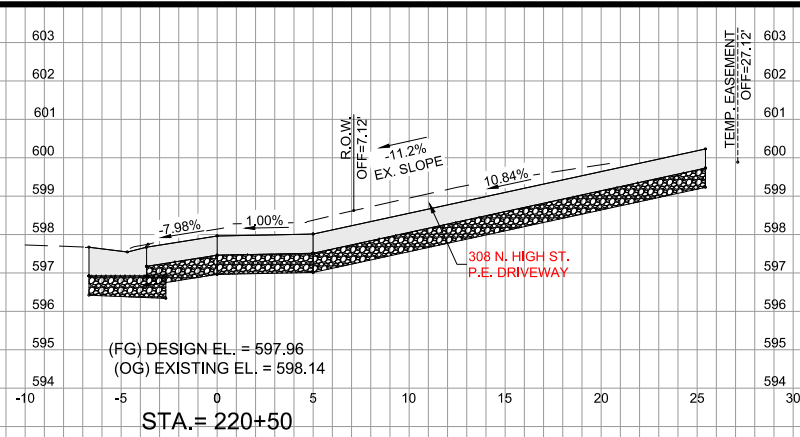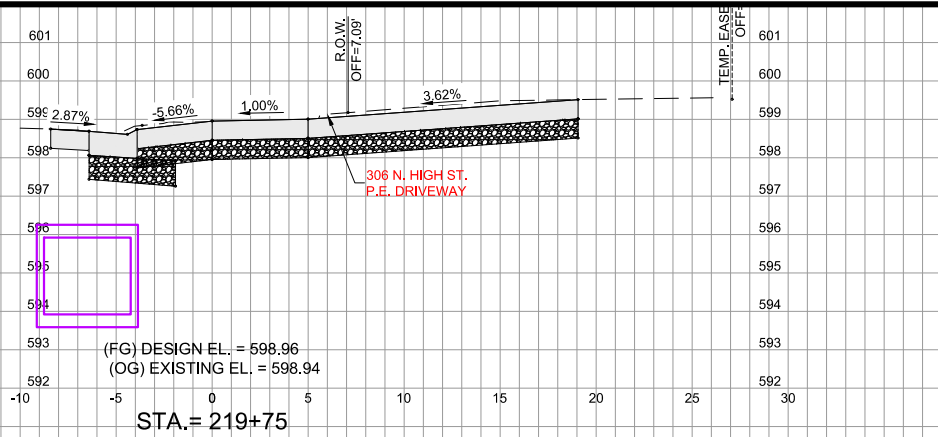

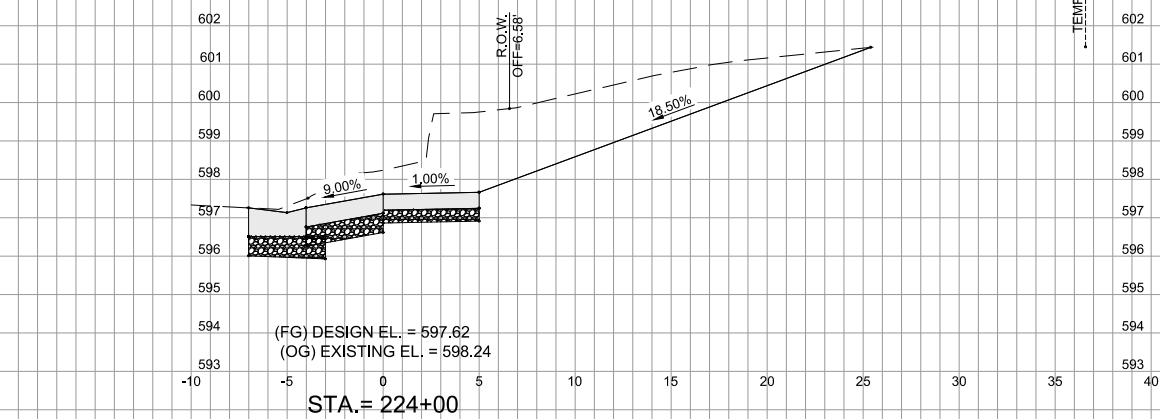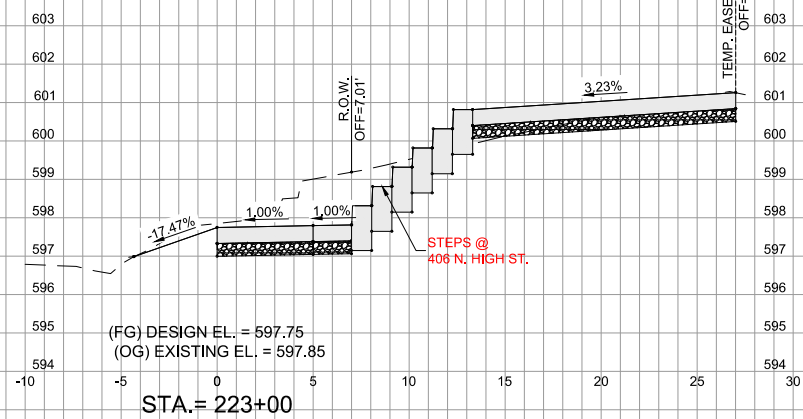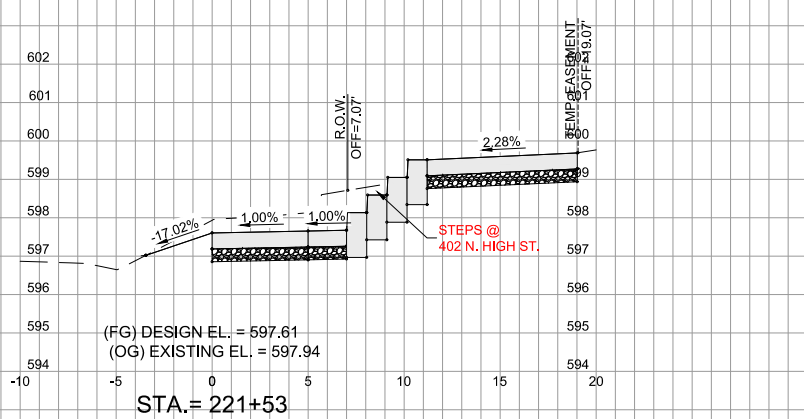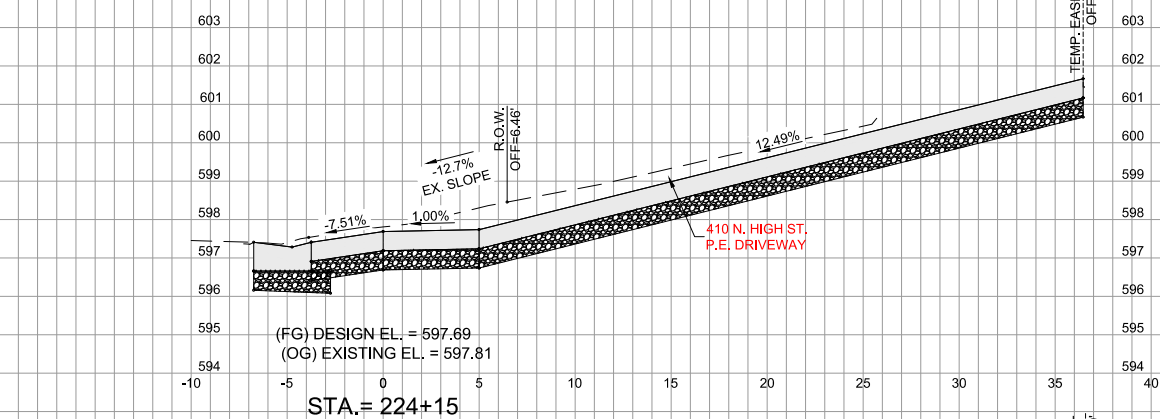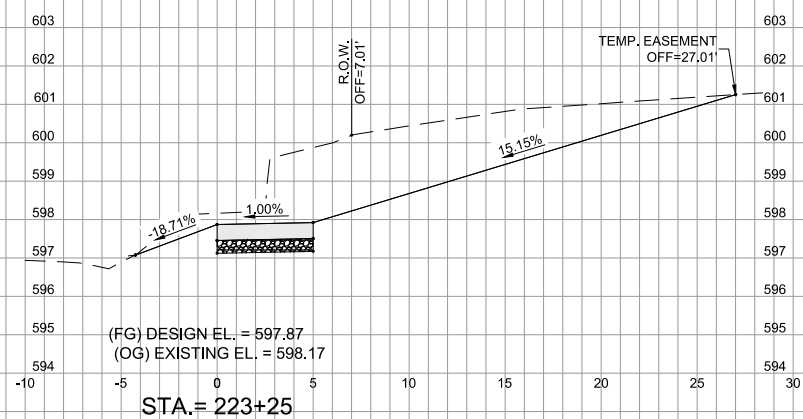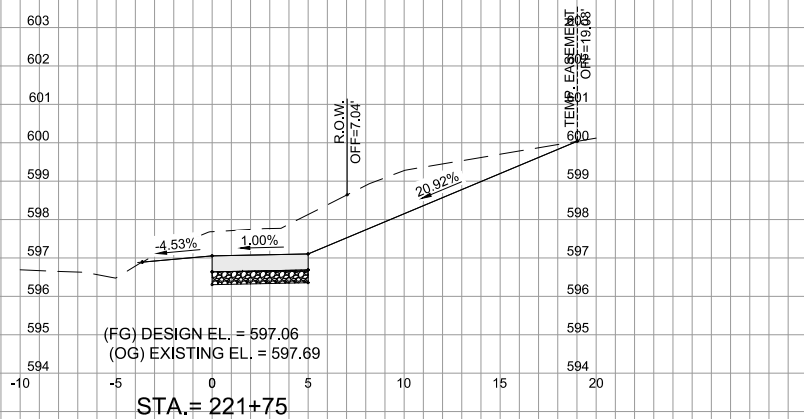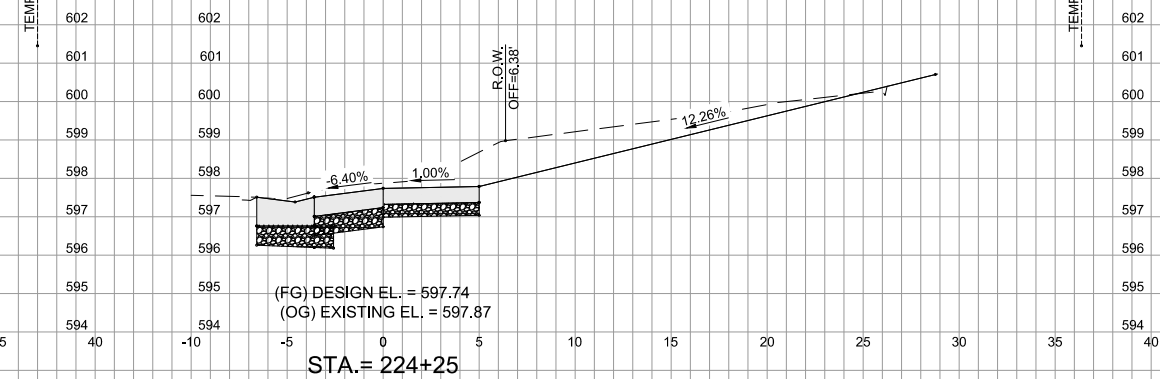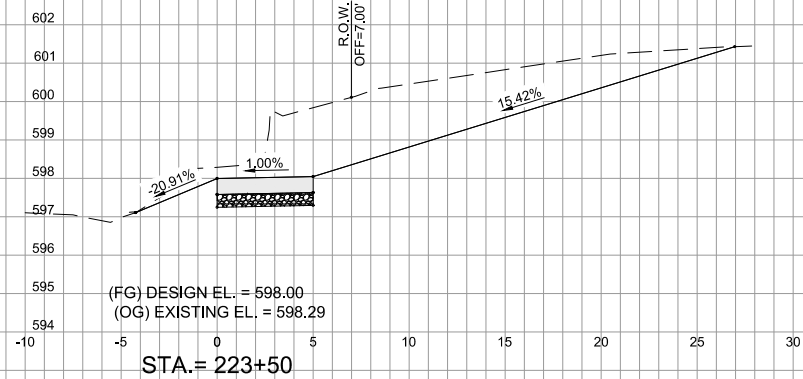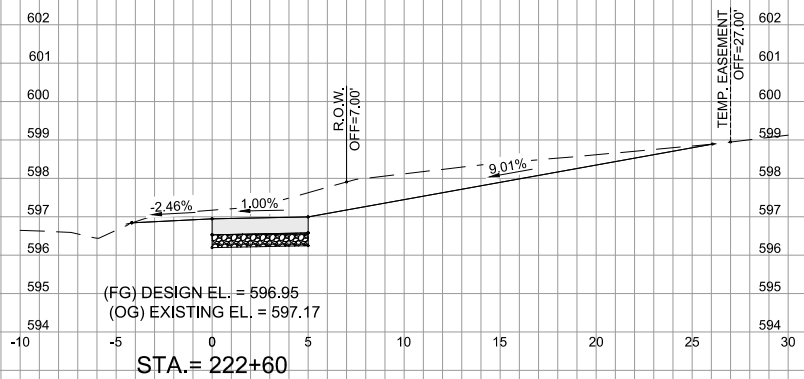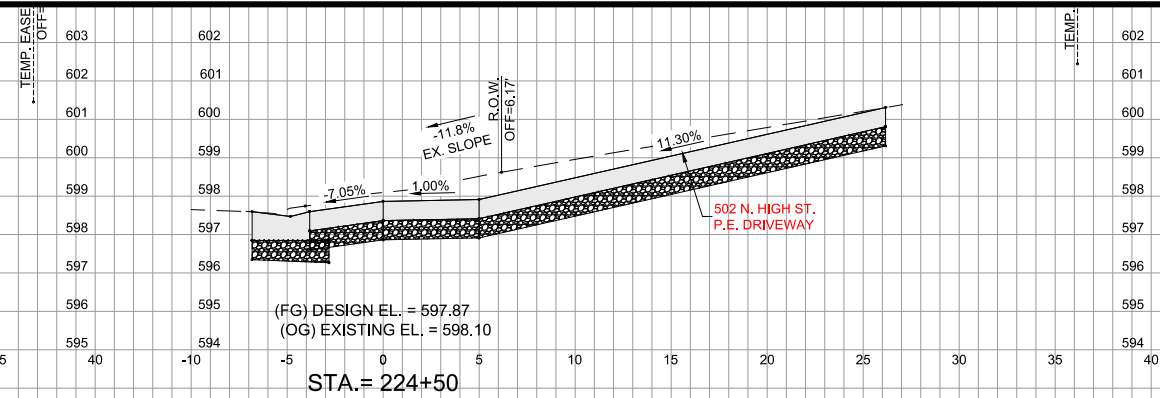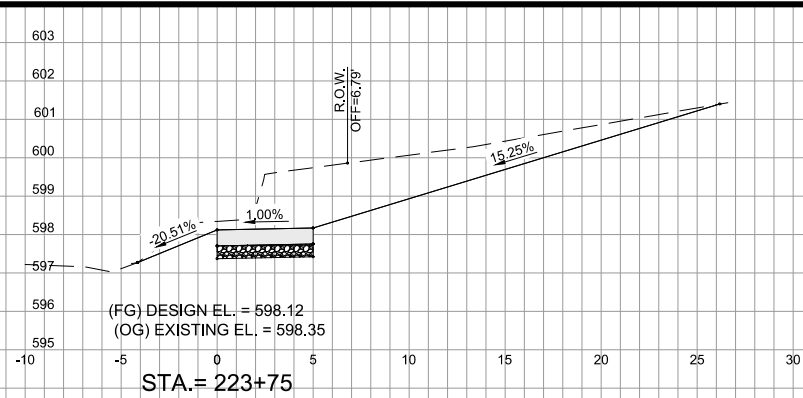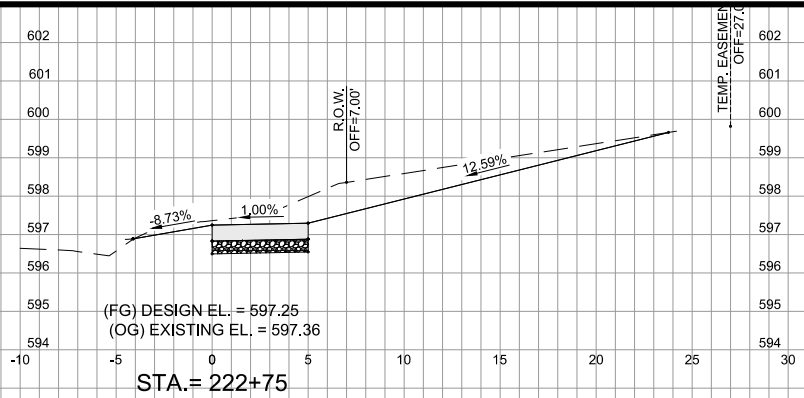

ENGINEERING | ARCHITECTURE | SURVEYING
FUNDING | PLANNING | ENVIRONMENTAL
2117 State Street, Bettendorf IA 52722
(563) 445-3501 www.msa-ps.com
© MSA Professional Services, Inc.


PLOT DATE	- 23-Jan-19	DESIGNED	- JLS	REVISED	- (1)
USER NAME	- JAYDEN SCHECKEL	DRAWN	- JLS	REVISED	- (2)
PLOT SCALE	- AS SHOWN	CHECKED	- JDF	REVISED	- (3)
FILE NAME	- 00442048 - XS.dwg			REVISED	- (4)

STATE OF ILLINOIS
DEPARTMENT OF TRANSPORTATION

CROSS SECTIONS - SIDEWALK

SCALE: SHEET NO. 161 OF 190SHEETS STA. TO STA.

F.A.D. RTE.	SECTION	COUNTY	TOTAL SHEETS	SHEET NO.
308	15-00017-00-SW	ROCK ISLAND	190	161
CONTRACT NO. 85697				
ILLINOIS FED. AID PROJECT				

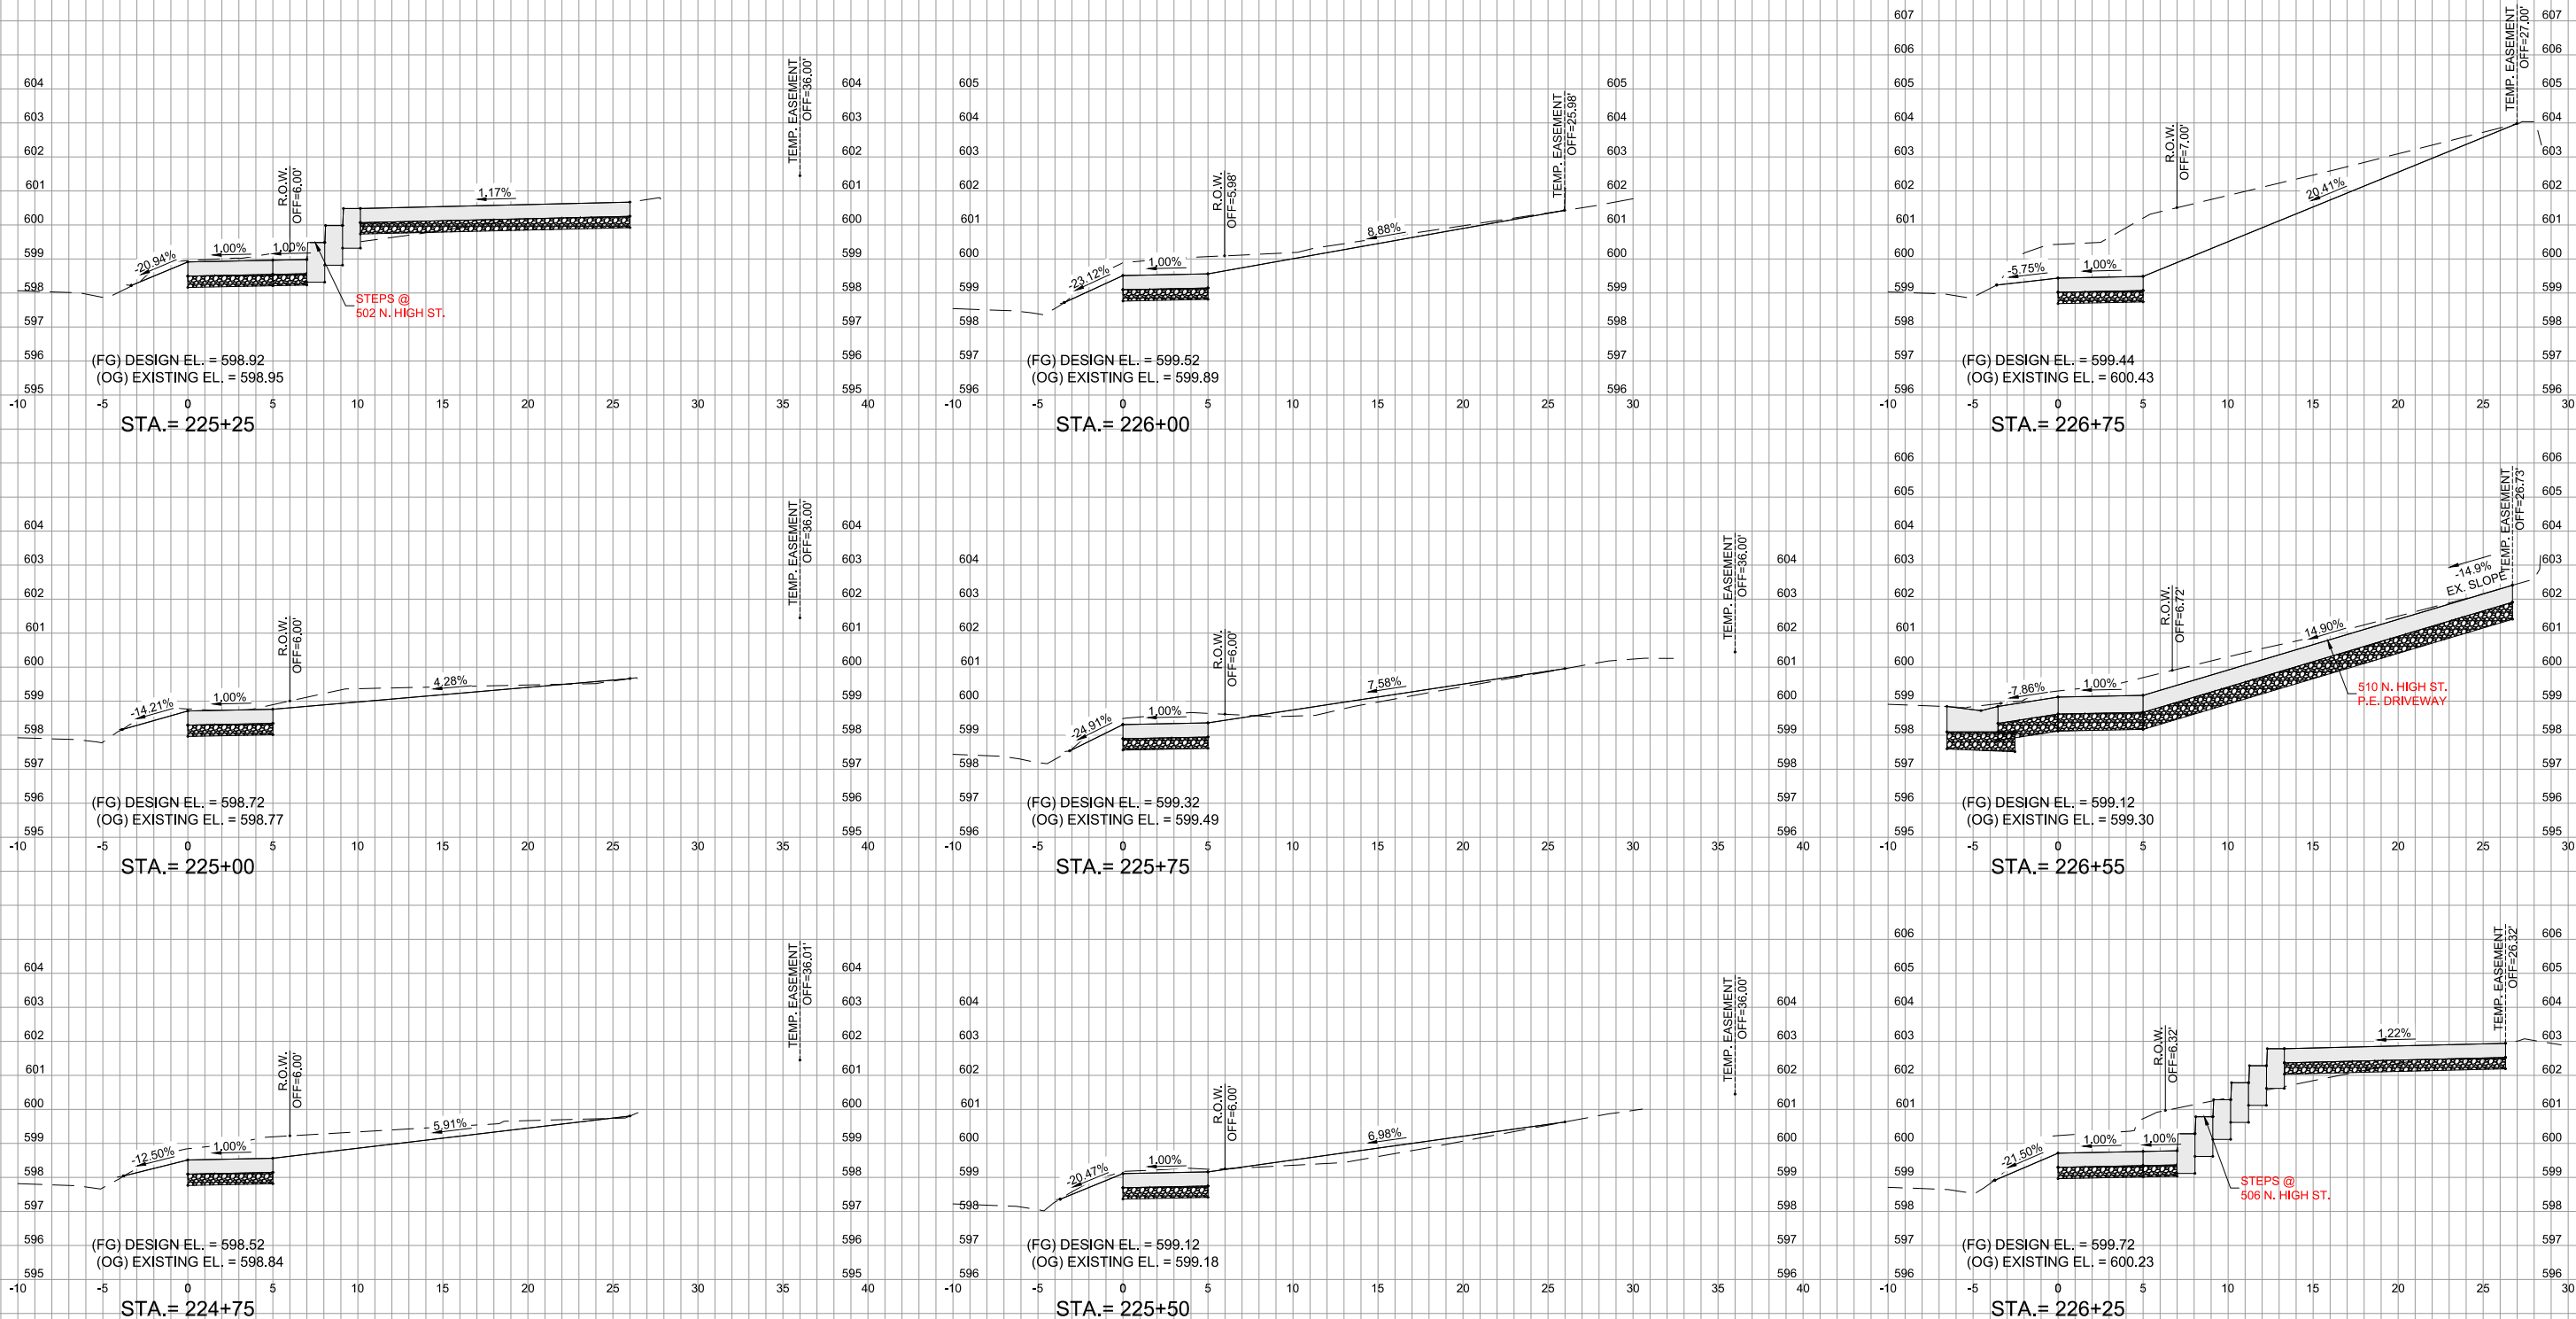

ENGINEERING | ARCHITECTURE | SURVEYING
FUNDING | PLANNING | ENVIRONMENTAL
2117 State Street, Bettendorf IA 52722
(563) 445-3501 www.msa-ps.com
© MSA Professional Services, Inc.


PLOT DATE	- 13-Aug-18	DESIGNED	- JLS	REVISED	- (1)
USER NAME	- JAYDEN SCHECKER	DRAWN	- JLS	REVISED	- (2)
PLOT SCALE	- AS SHOWN	CHECKED	- JDF	REVISED	- (3)
FILE NAME	- 00442048 - XS.dwg			REVISED	- (4)

STATE OF ILLINOIS
DEPARTMENT OF TRANSPORTATION

CROSS SECTIONS - SIDEWALK

SCALE: SHEET NO. 162 OF 190SHEETS STA. TO STA.

F.A.D. RTE.	SECTION	COUNTY	TOTAL SHEETS	SHEET NO.
308	15-00017-00-SW	ROCK ISLAND	190	162
CONTRACT NO. 85697				
ILLINOIS FED. AID PROJECT				

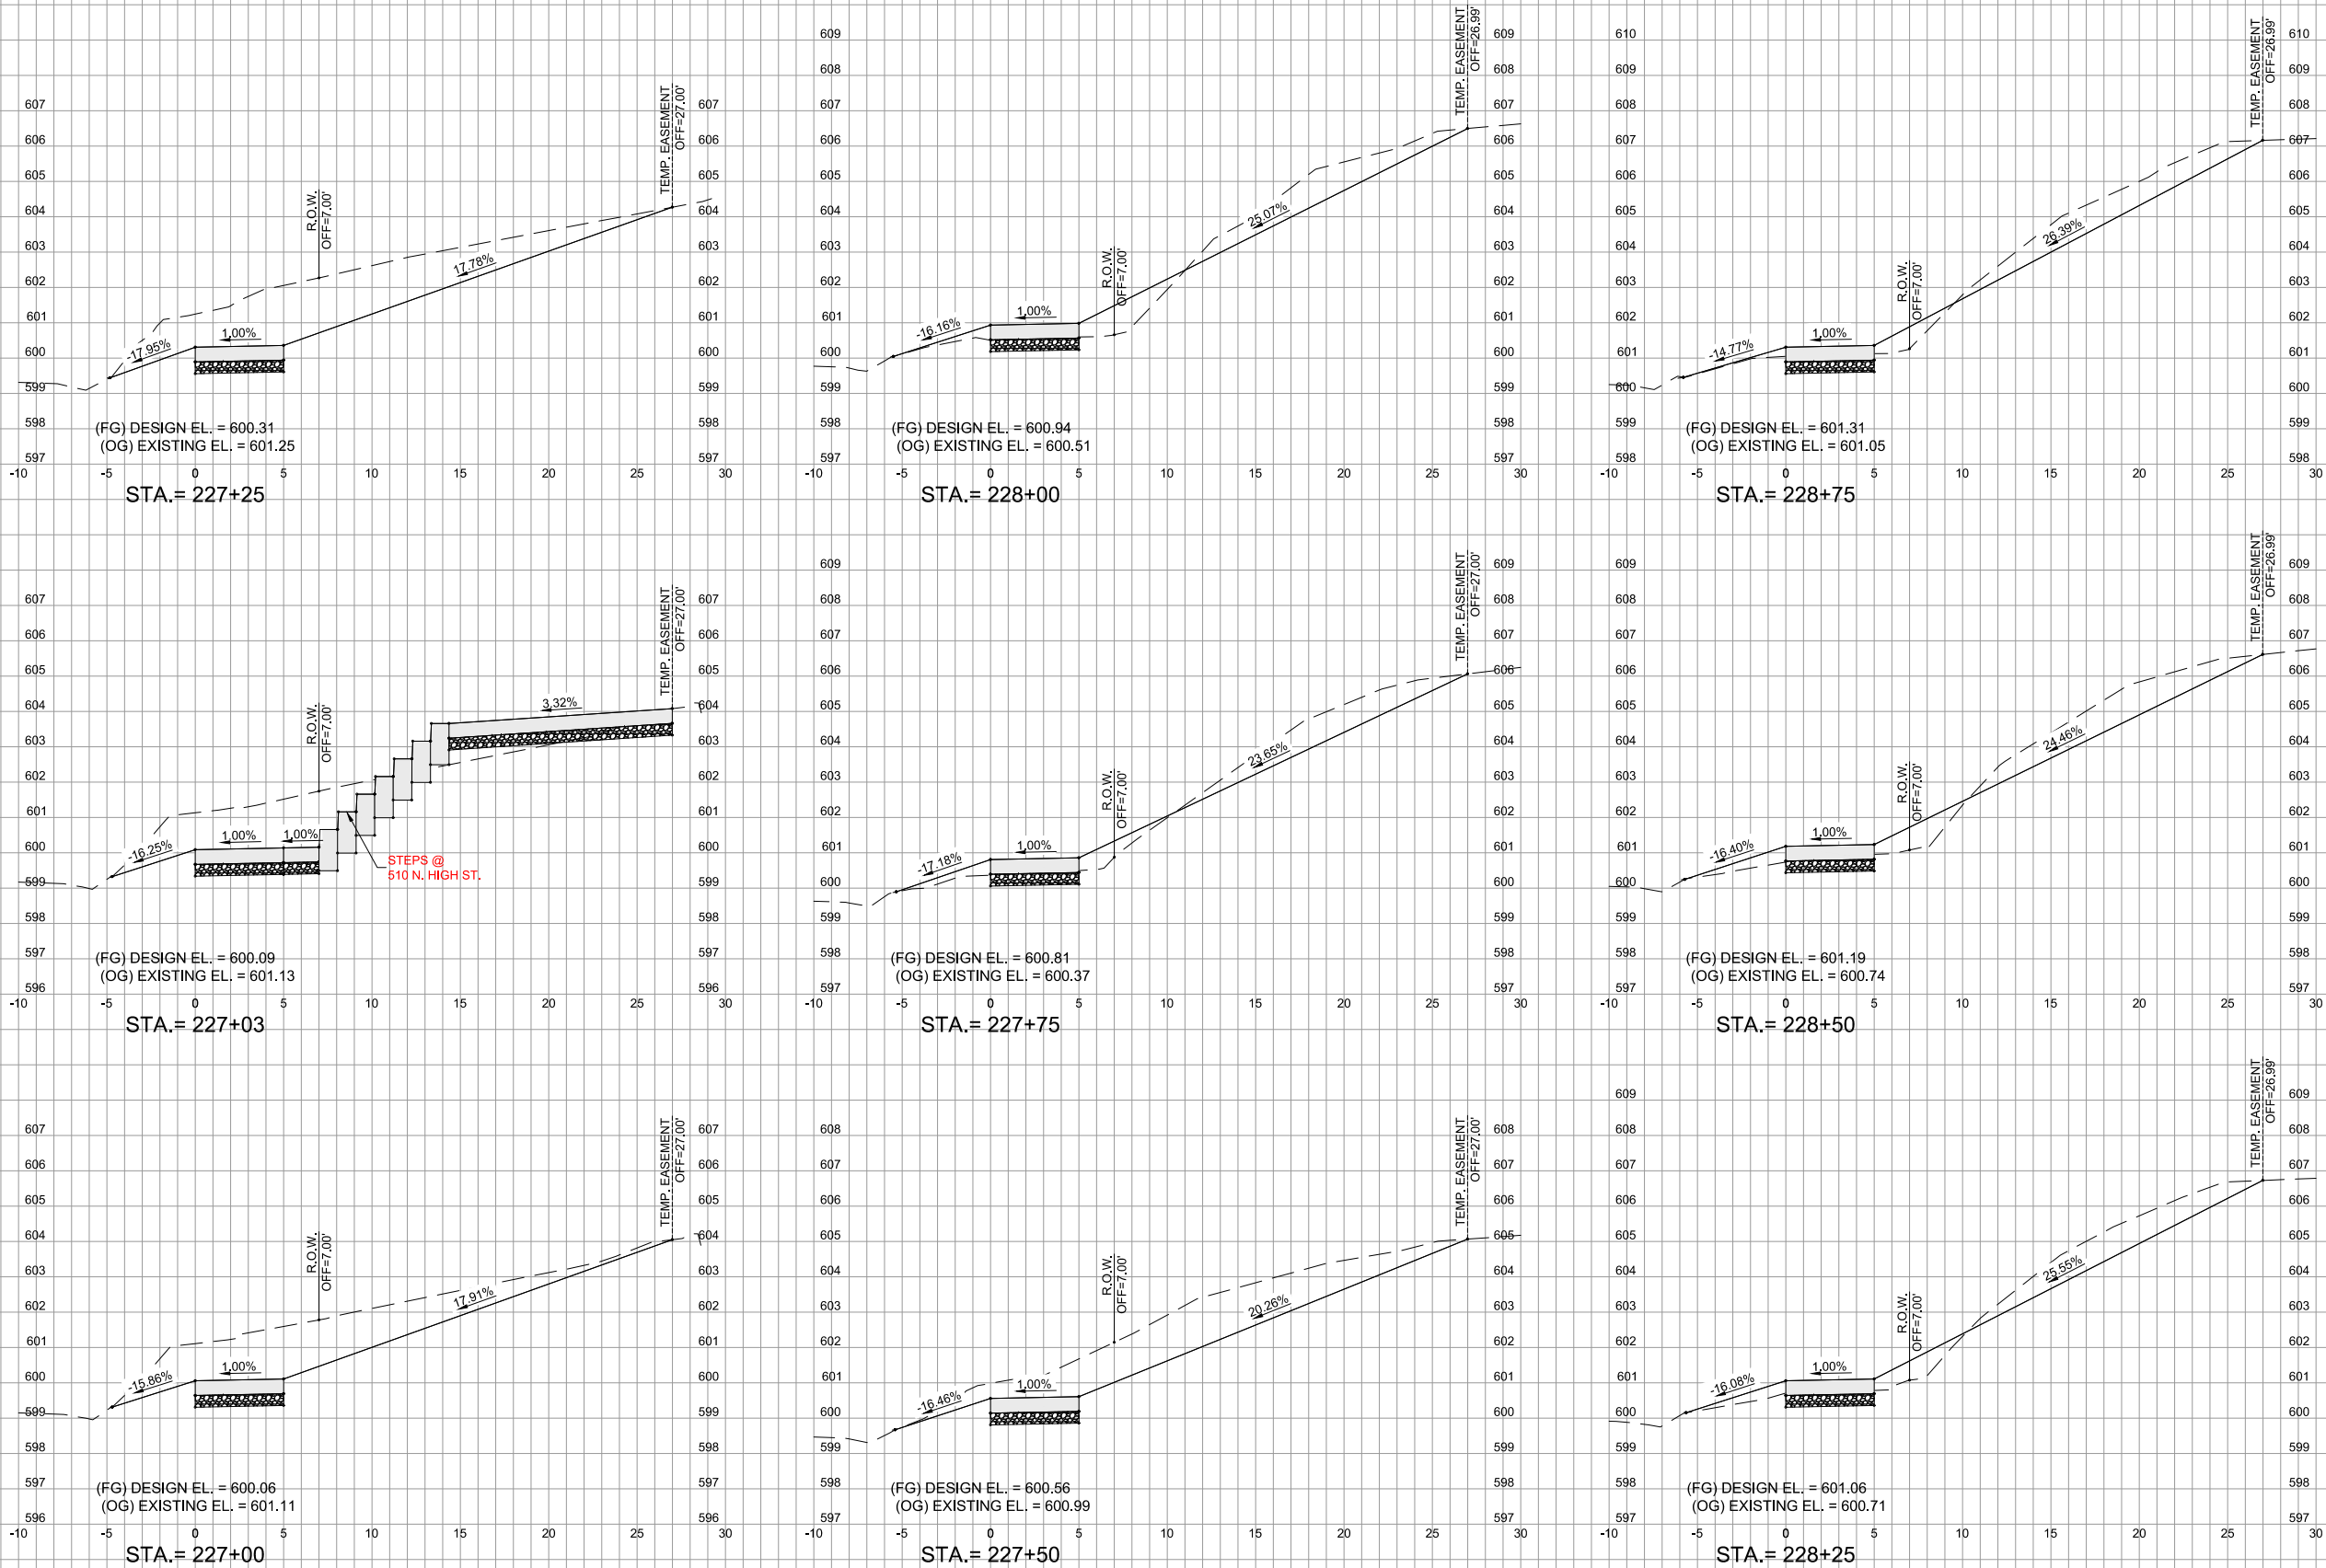

ENGINEERING | ARCHITECTURE | SURVEYING
FUNDING | PLANNING | ENVIRONMENTAL
2117 State Street, Bettendorf IA 52722
(563) 445-3501 www.msa-ps.com
© MSA Professional Services, Inc.










PLOT DATE	- 13-Aug-18	DESIGNED	- JLS	REVISED	- (1)
USER NAME	- JAYDEN SCHECKE	DRAWN	- JLS	REVISED	- (2)
PLOT SCALE	- AS SHOWN	CHECKED	- JDF	REVISED	- (3)
FILE NAME	- 00442048 - XS.dwg			REVISED	- (4)












STATE OF ILLINOIS
DEPARTMENT OF TRANSPORTATION

CROSS SECTIONS - SIDEWALK

SCALE: SHEET NO. 163 OF 190SHEETS STA. TO STA.

F.A.D. RTE.	SECTION	COUNTY	TOTAL SHEETS	SHEET NO.
308	15-00017-00-SW	ROCK ISLAND	190	163
CONTRACT NO. 85697				
ILLINOIS FED. AID PROJECT				

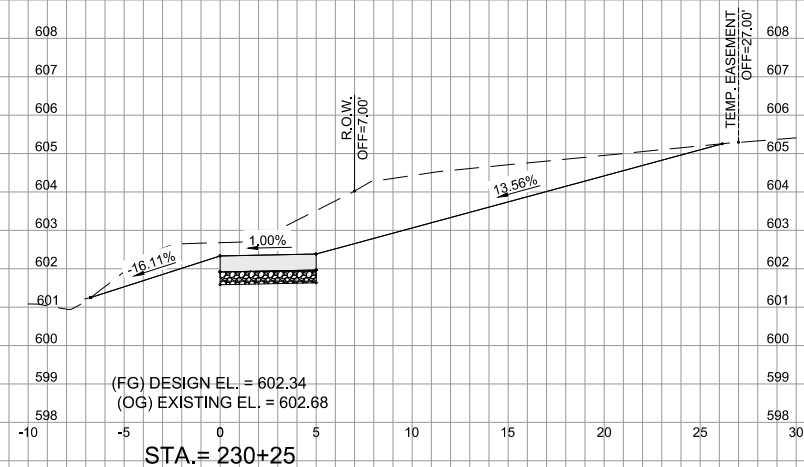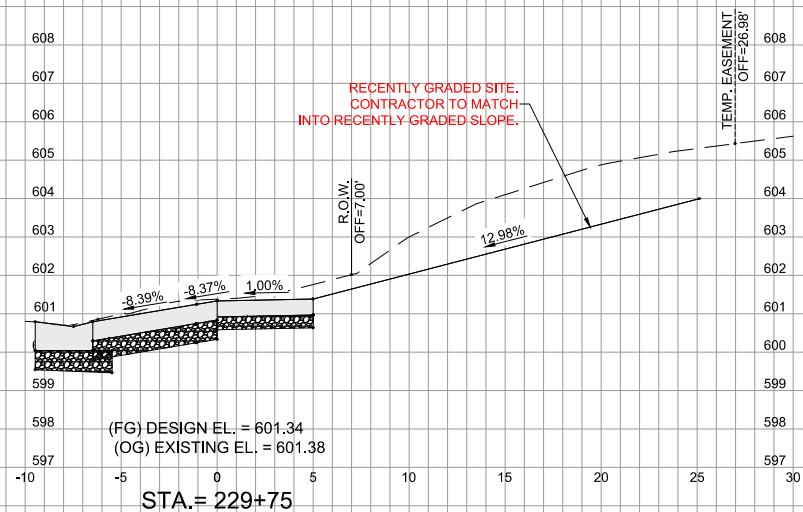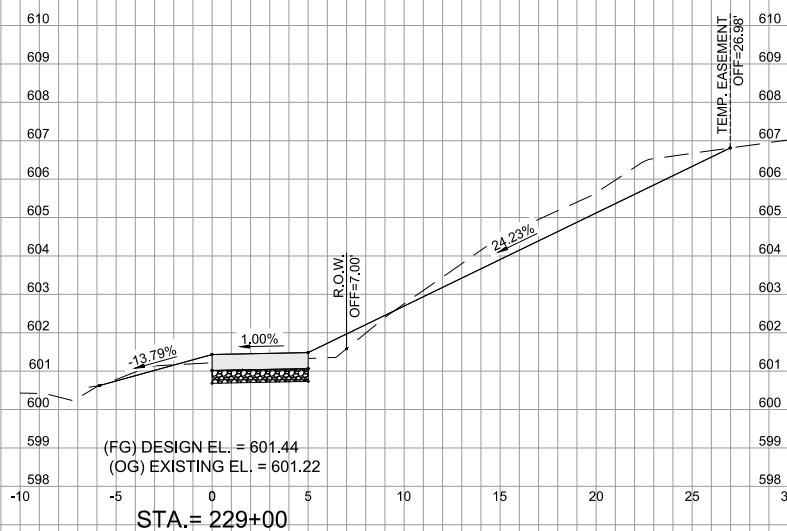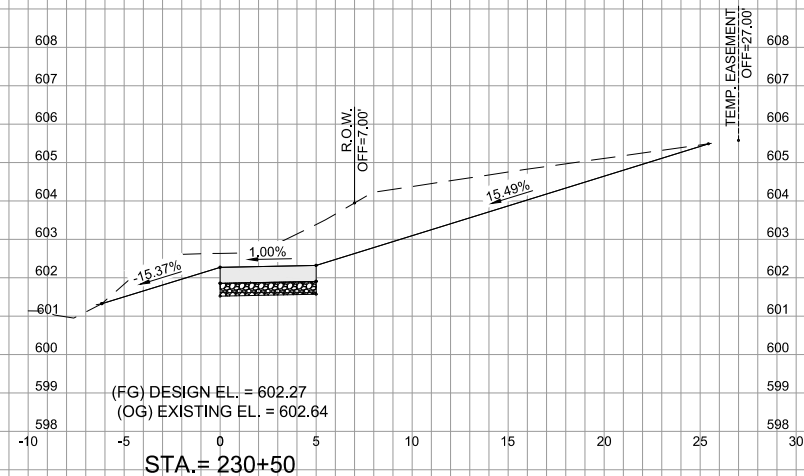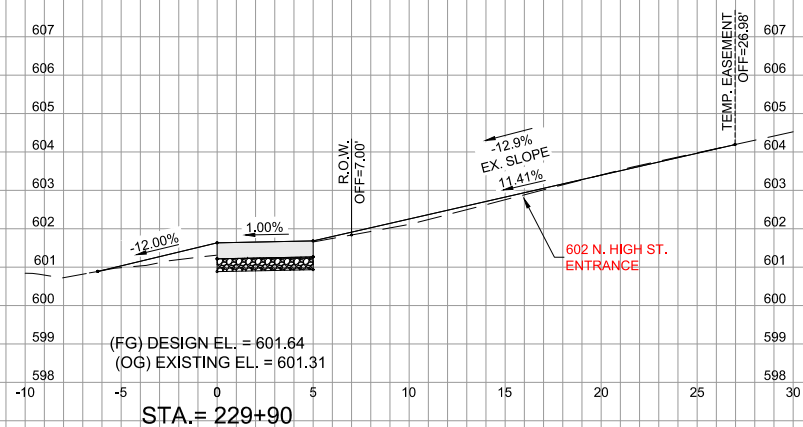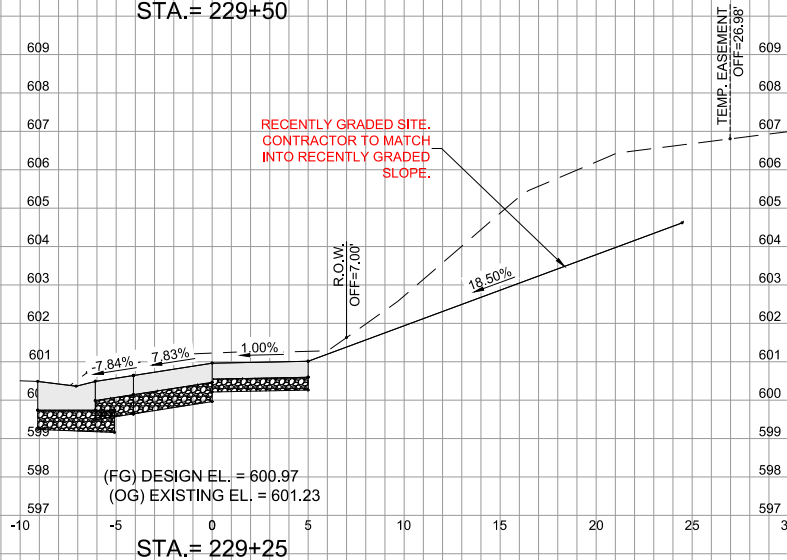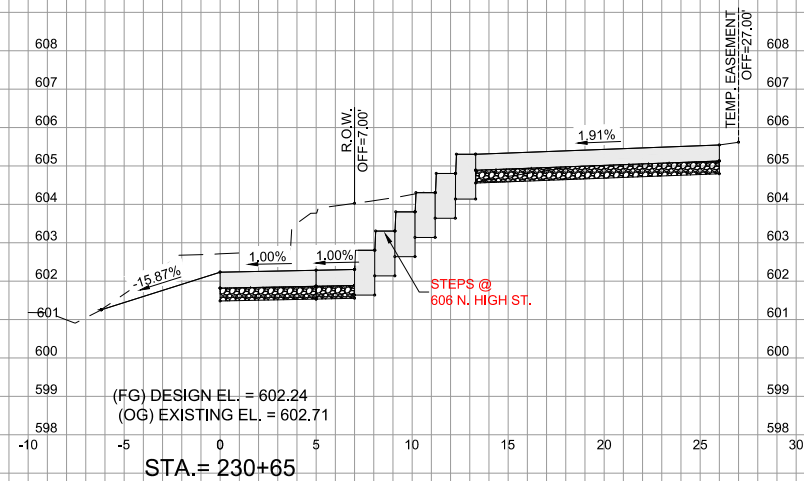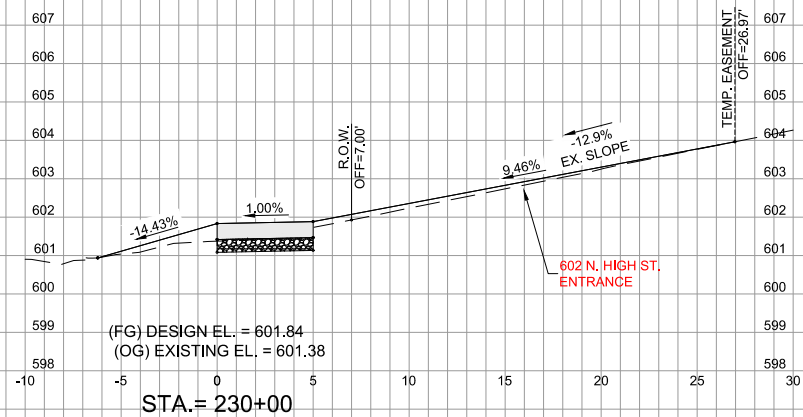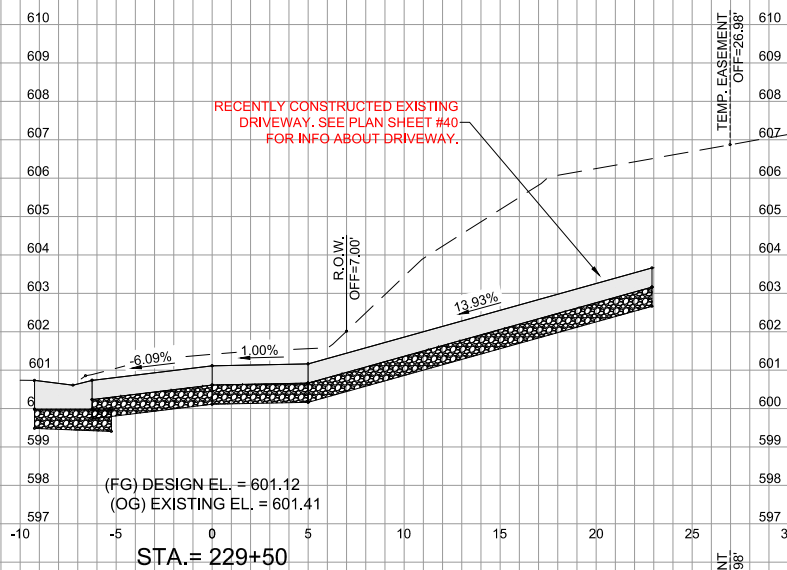

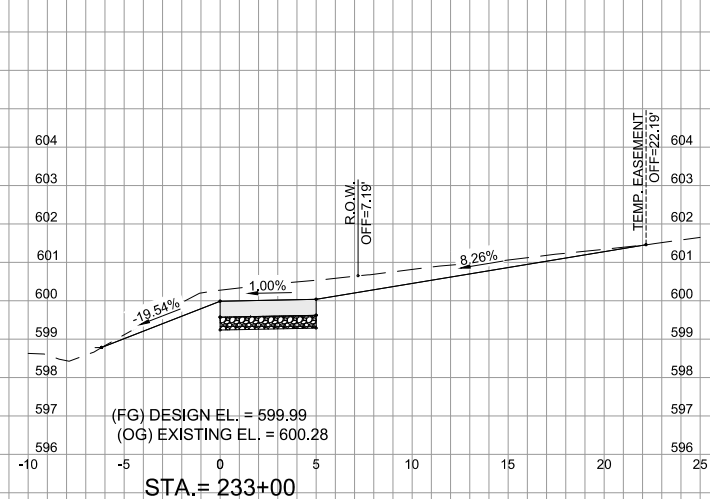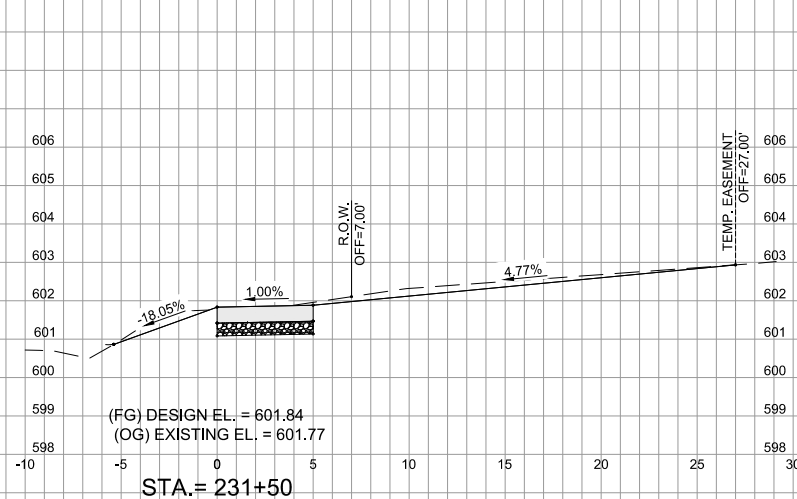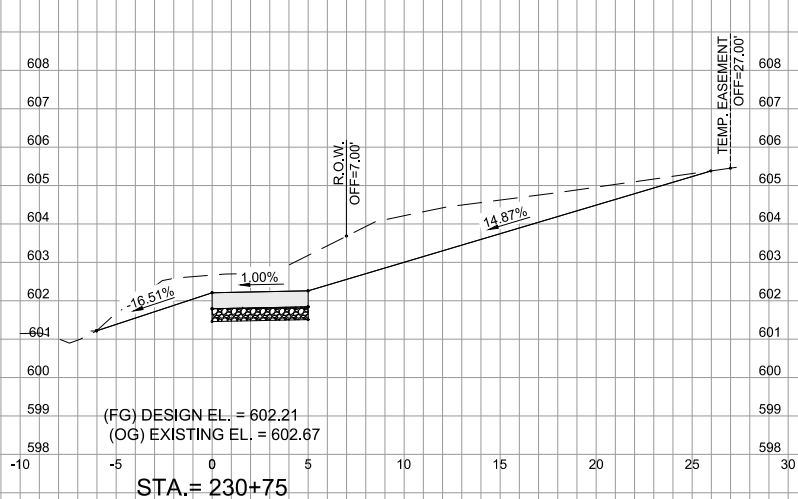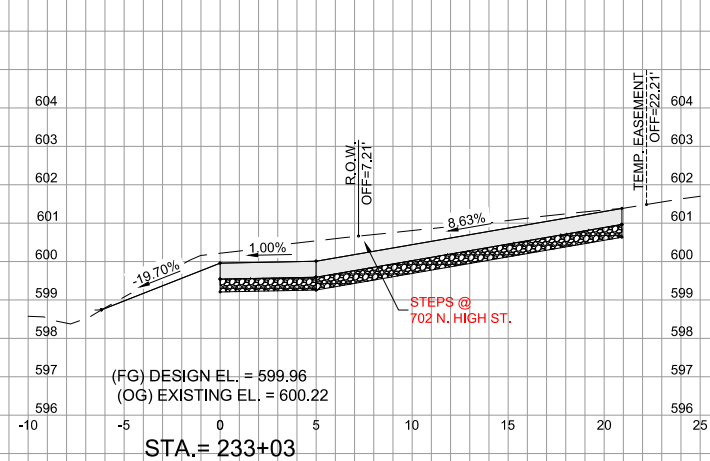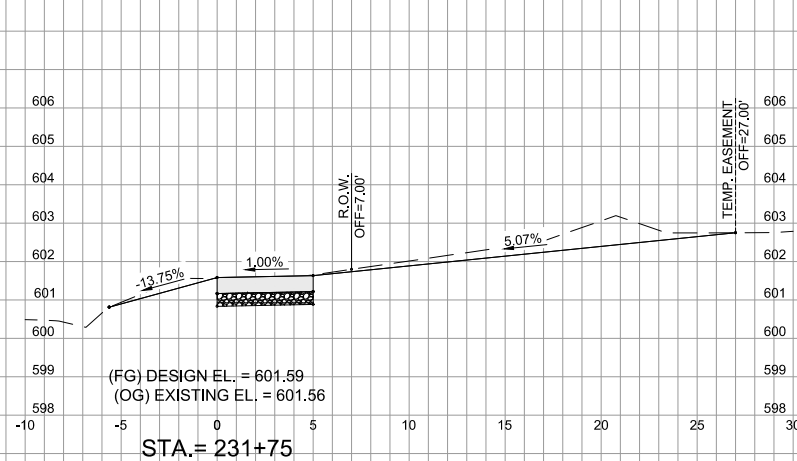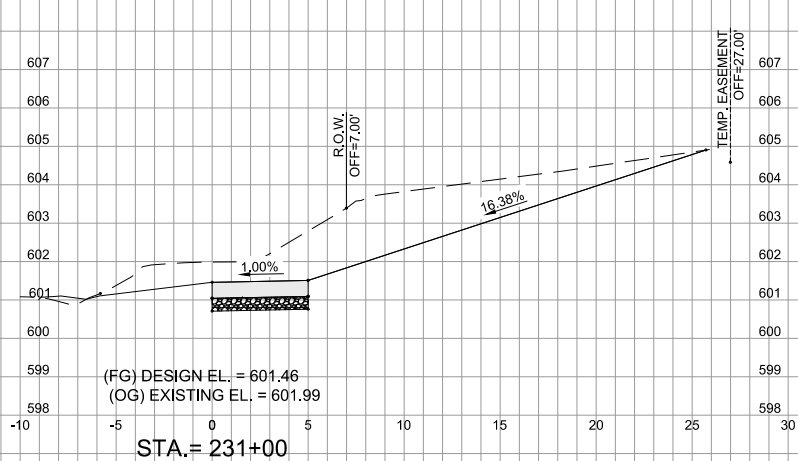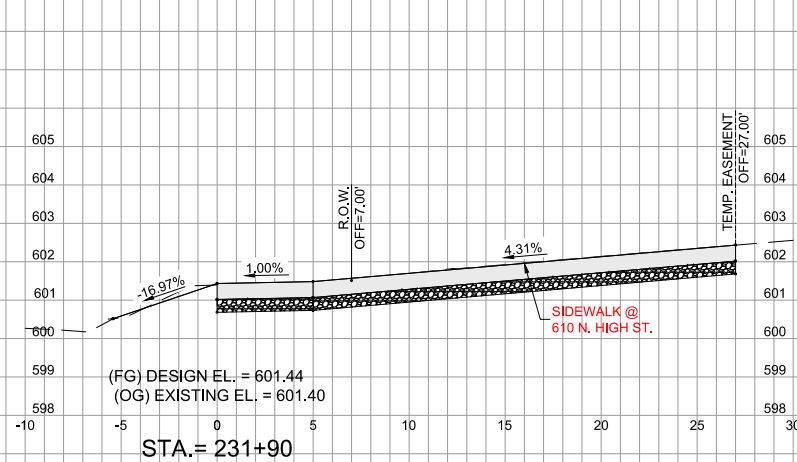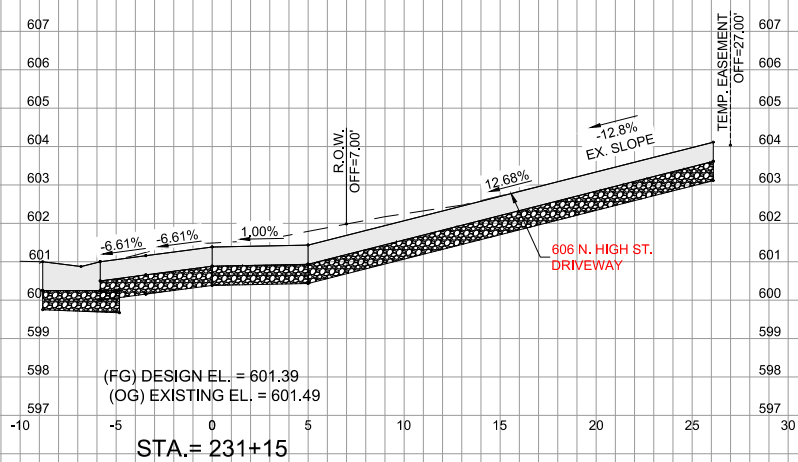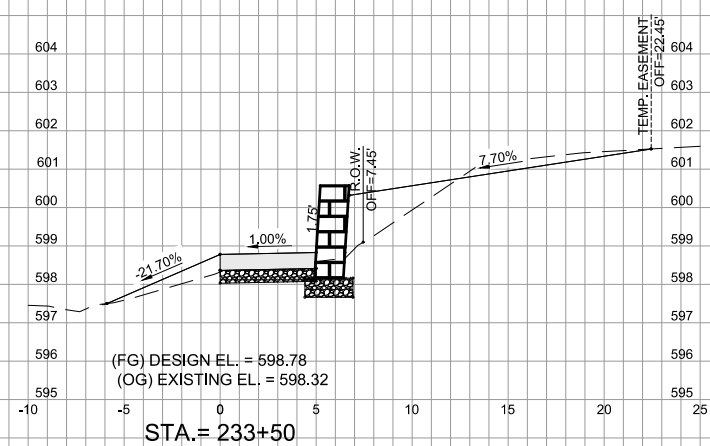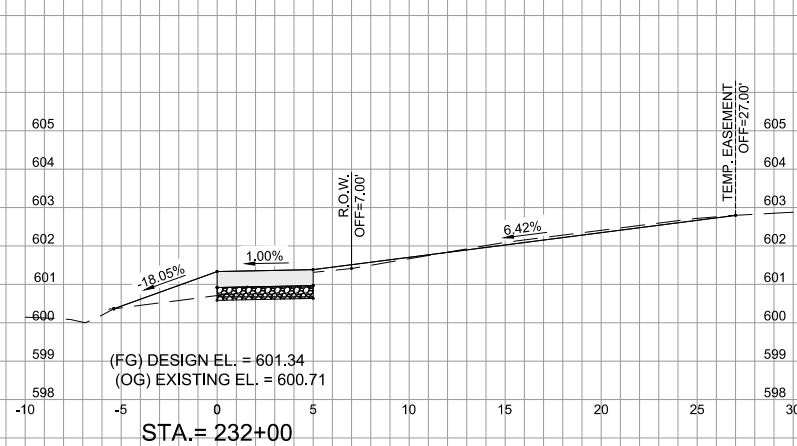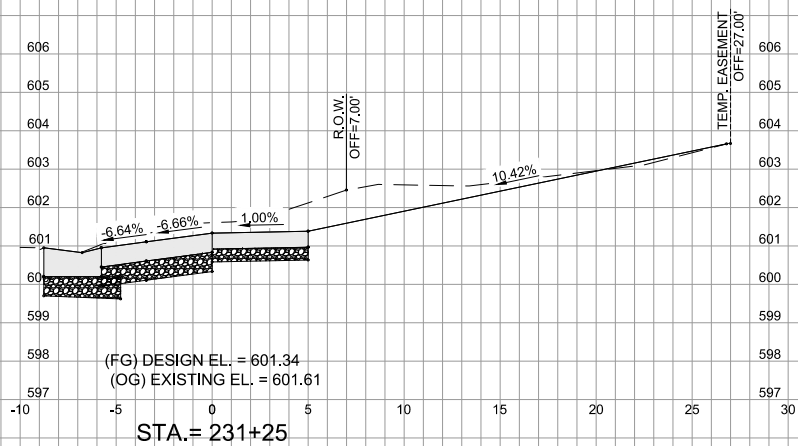

ENGINEERING | ARCHITECTURE | SURVEYING
FUNDING | PLANNING | ENVIRONMENTAL
2117 State Street, Bettendorf IA 52722
(563) 445-3501 www.msa-ps.com
© MSA Professional Services, Inc.








PLOT DATE	- 13-Aug-18	DESIGNED	- JLS	REVISED	- (1)
USER NAME	- JAYDEN SCHECKEN	DRAWN	- JLS	REVISED	- (2)
PLOT SCALE	- AS SHOWN	CHECKED	- JDF	REVISED	- (3)
FILE NAME	- 00442048 - XS.dwg			REVISED	- (4)

STATE OF ILLINOIS
DEPARTMENT OF TRANSPORTATION

CROSS SECTIONS - SIDEWALK

SCALE: SHEET NO. 165 OF 190SHEETS STA. TO STA.

F.A.D. RTE.	SECTION	COUNTY	TOTAL SHEETS	SHEET NO.
308	15-00017-00-SW	ROCK ISLAND	190	165
CONTRACT NO. 85697				
ILLINOIS FED. AID PROJECT				

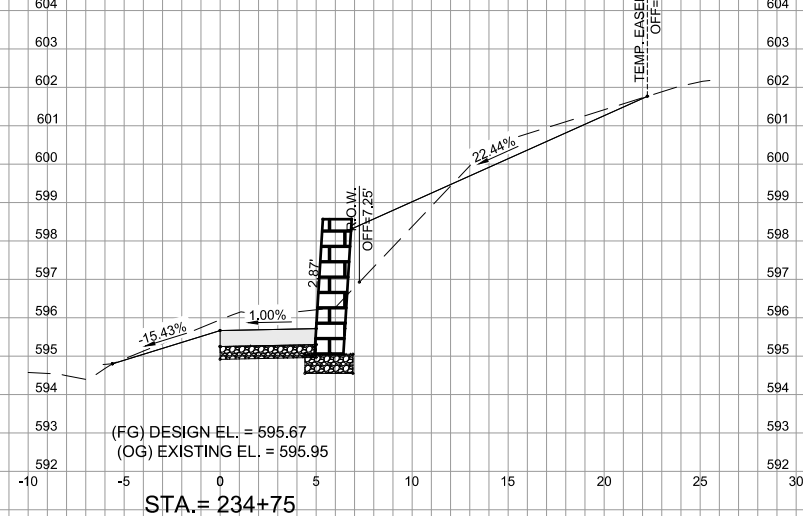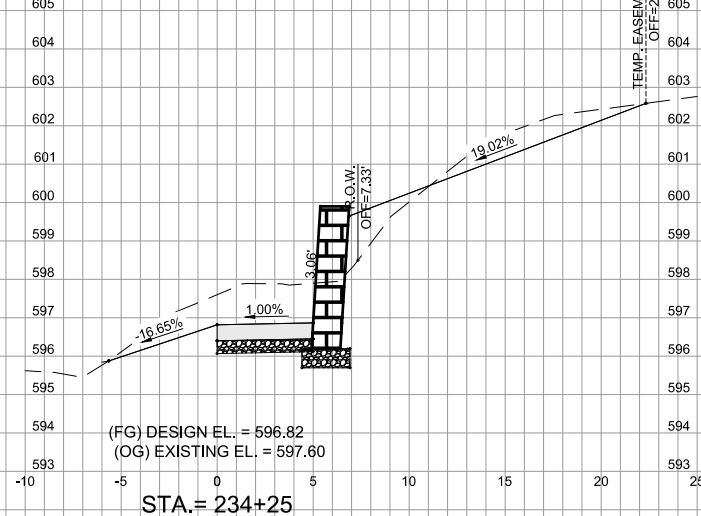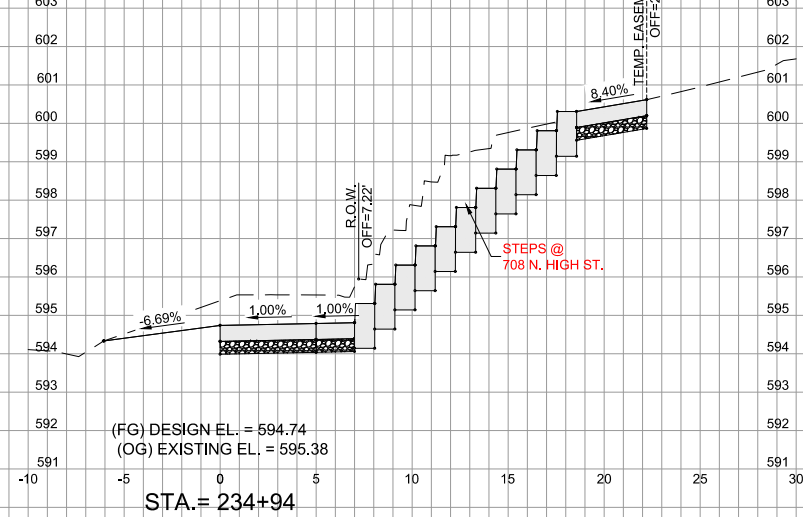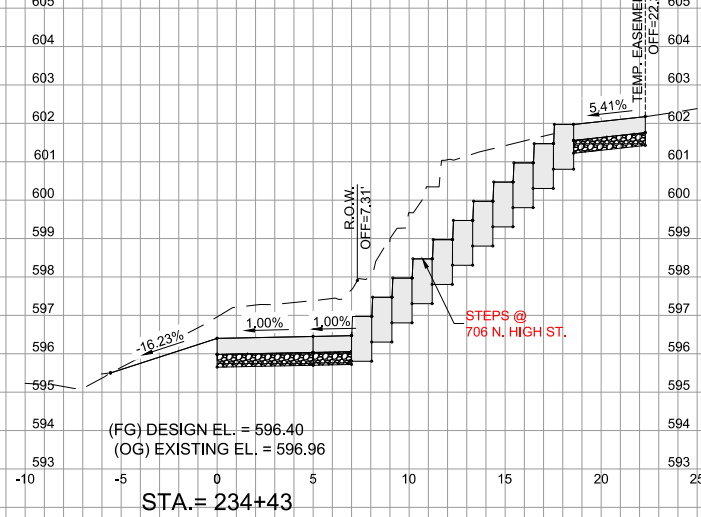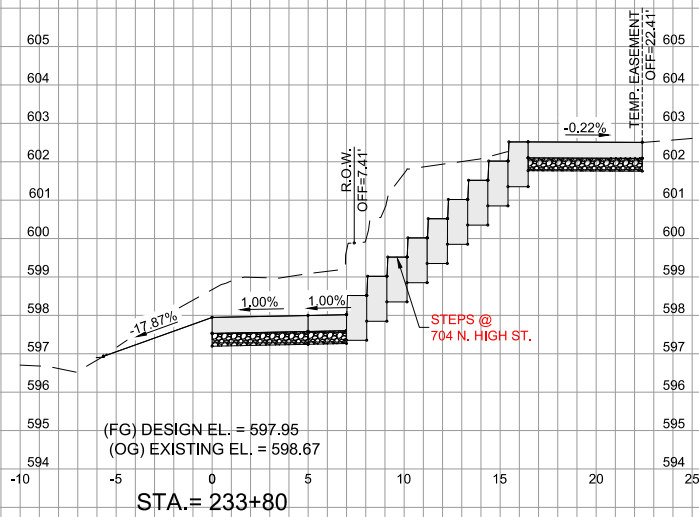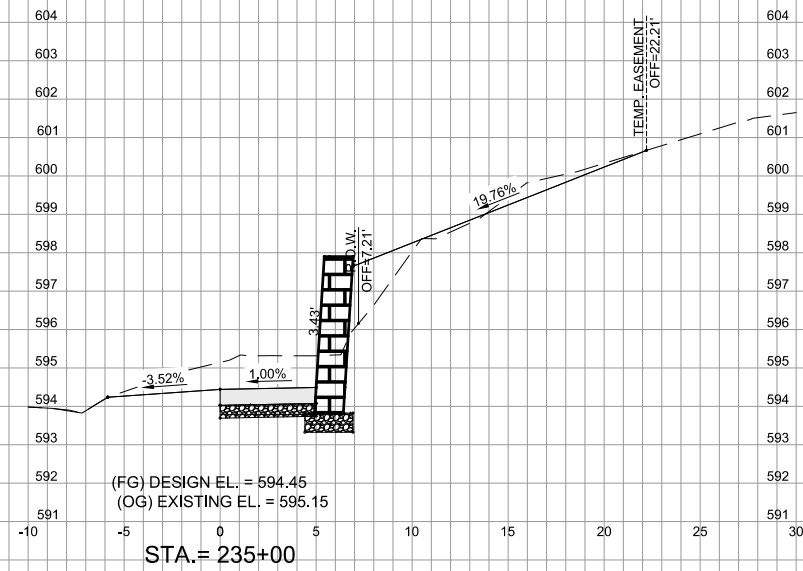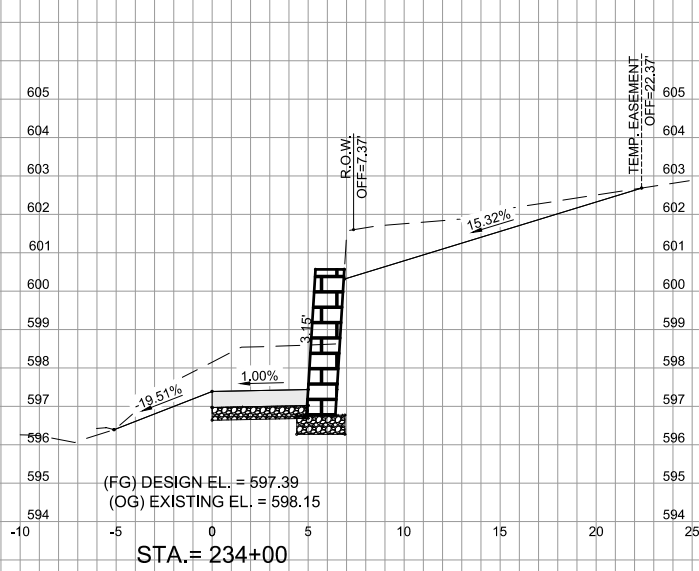

ENGINEERING | ARCHITECTURE | SURVEYING
FUNDING | PLANNING | ENVIRONMENTAL
2117 State Street, Bettendorf IA 52722
(563) 445-3501 www.msa-ps.com
© MSA Professional Services, Inc.












PLOT DATE	- 22-Jan-19	DESIGNED	- JLS	REVISED	- (1)
USER NAME	- JAYDEN SCHECKER	DRAWN	- JLS	REVISED	- (2)
PLOT SCALE	- AS SHOWN	CHECKED	- JDF	REVISED	- (3)
FILE NAME	- 00442048 - XS.dwg			REVISED	- (4)







STATE OF ILLINOIS
DEPARTMENT OF TRANSPORTATION







CROSS SECTIONS - SIDEWALK

SCALE: SHEET NO. 166 OF 190SHEETS STA. TO STA.

F.A.D. RTE.	SECTION	COUNTY	TOTAL SHEETS	SHEET NO.
308	15-00017-00-SW	ROCK ISLAND	190	166
CONTRACT NO. 85697				
ILLINOIS FED. AID PROJECT				

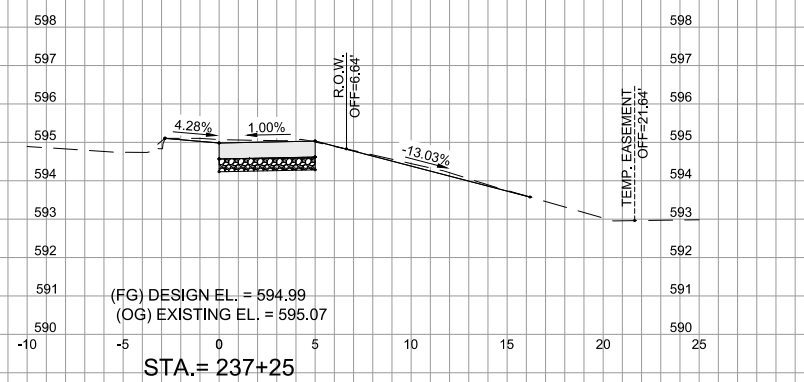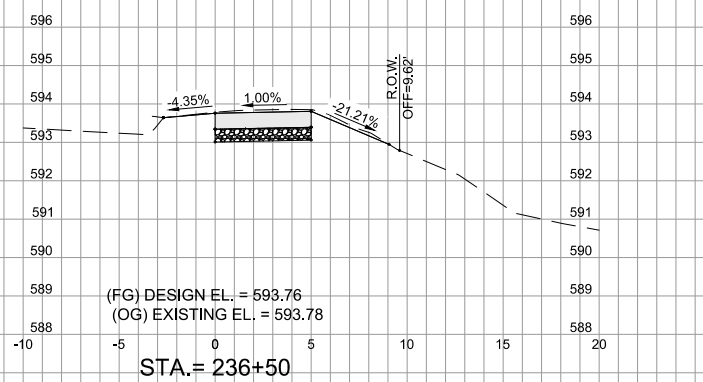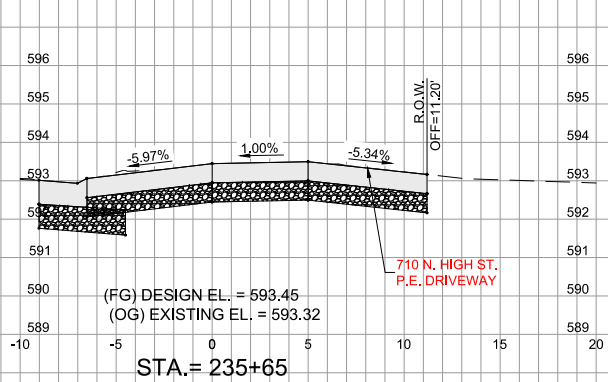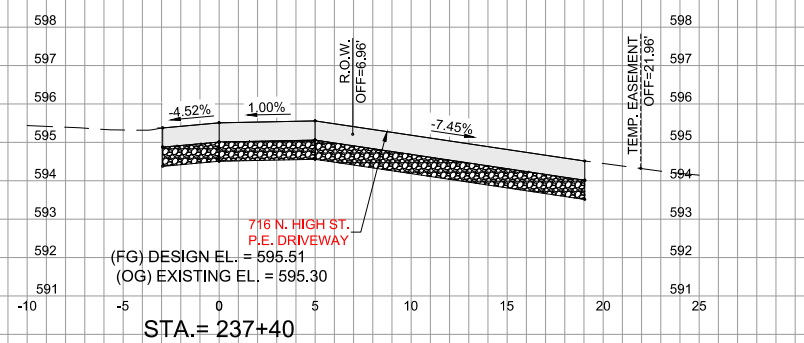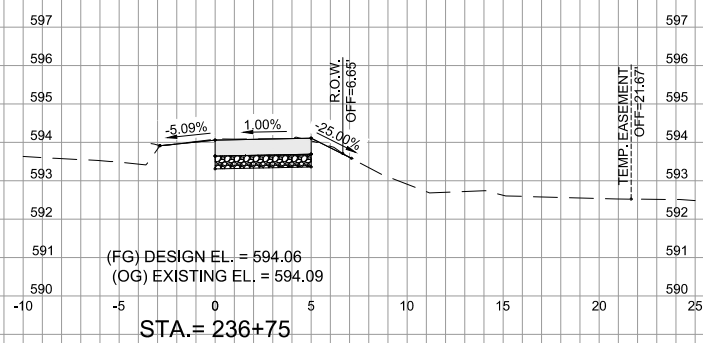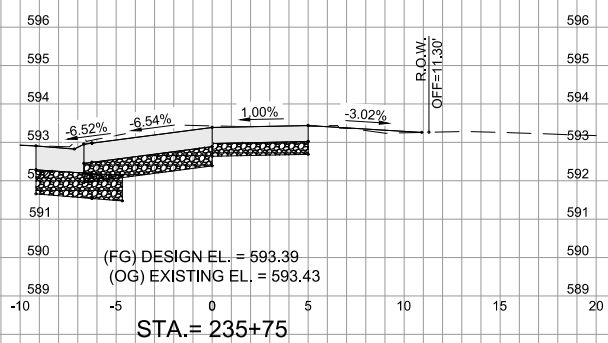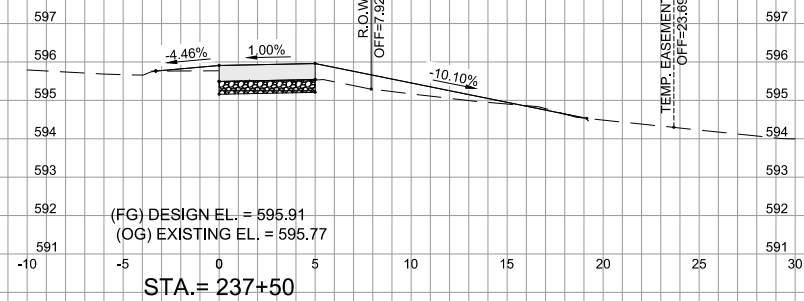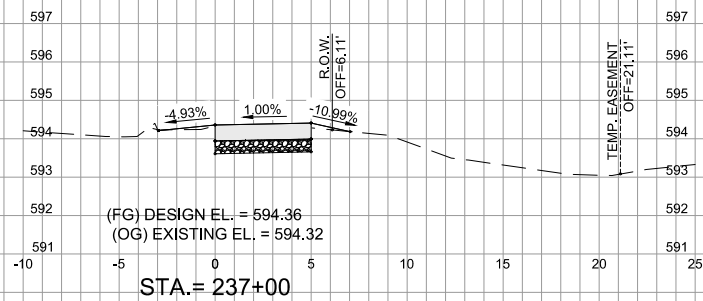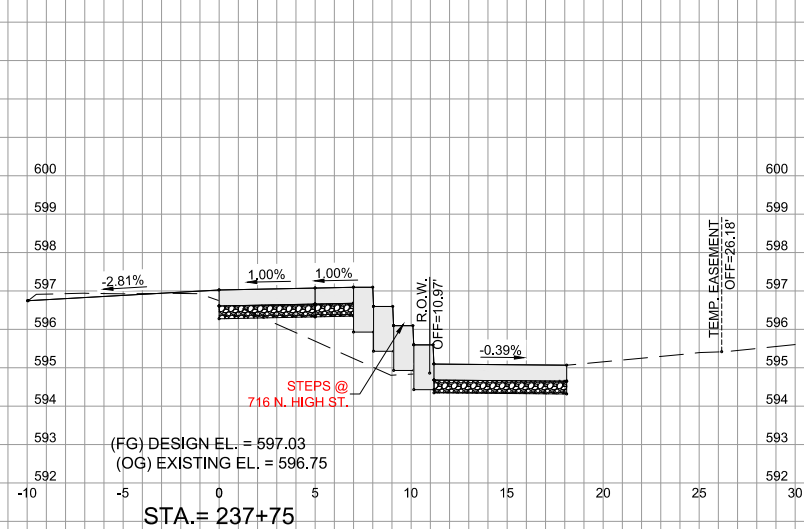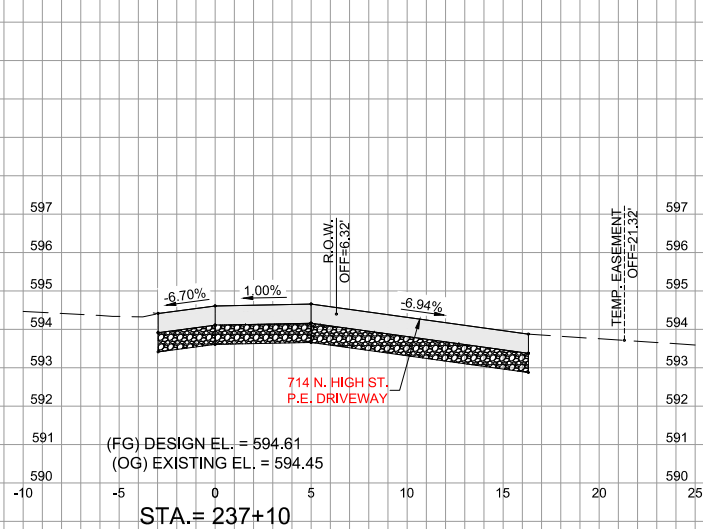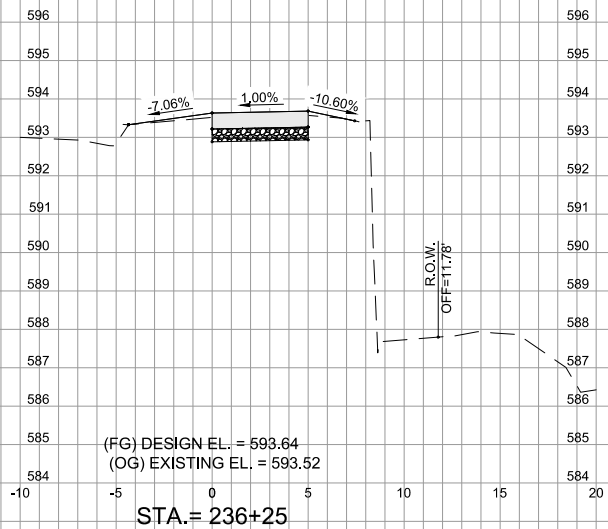

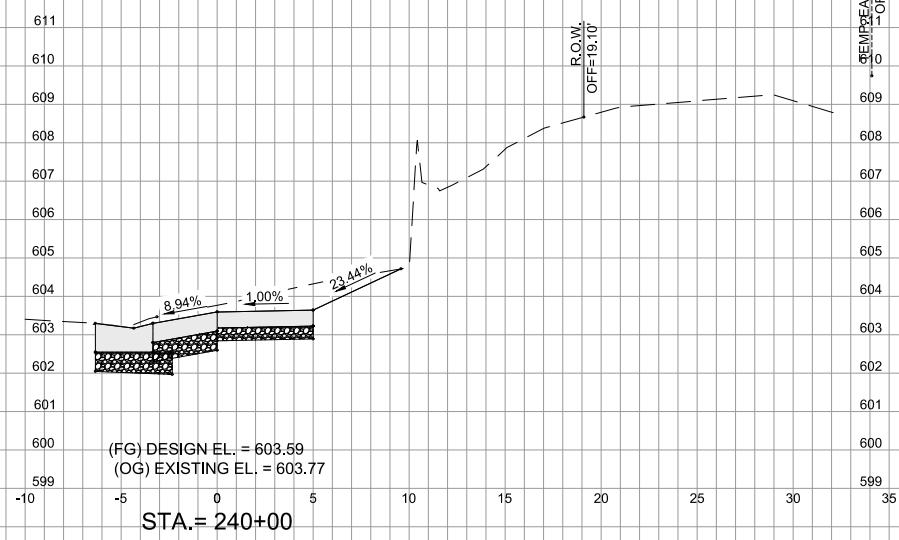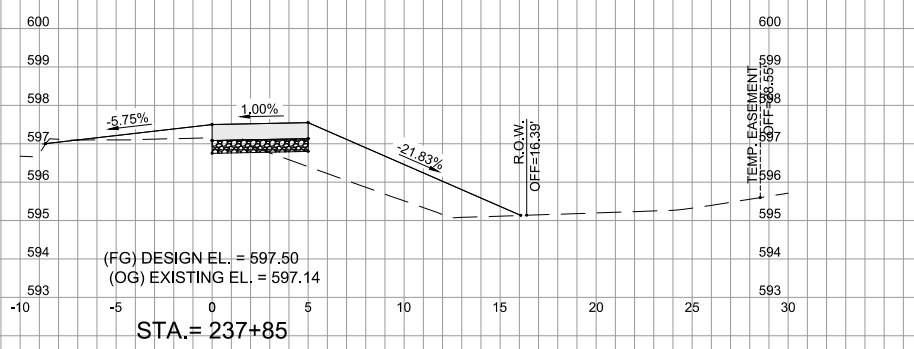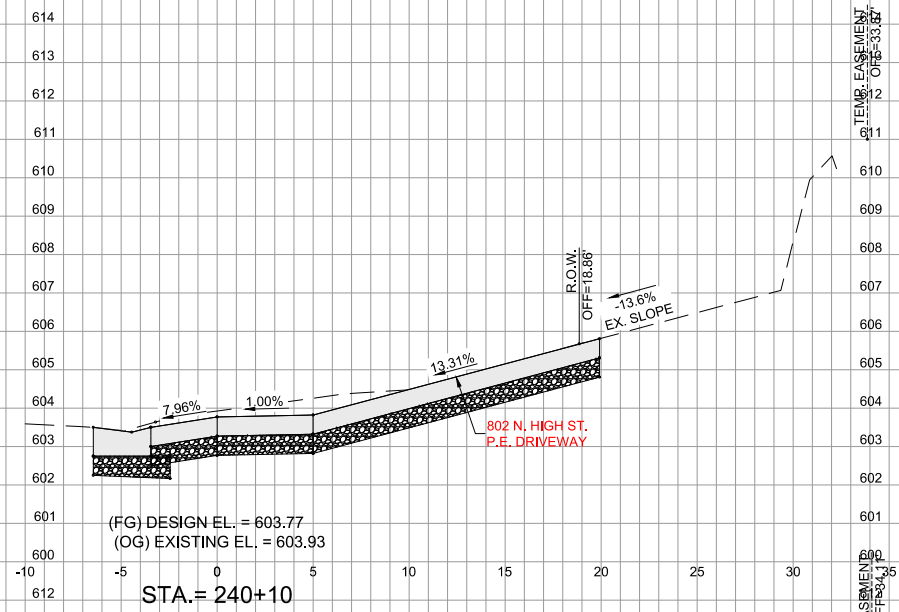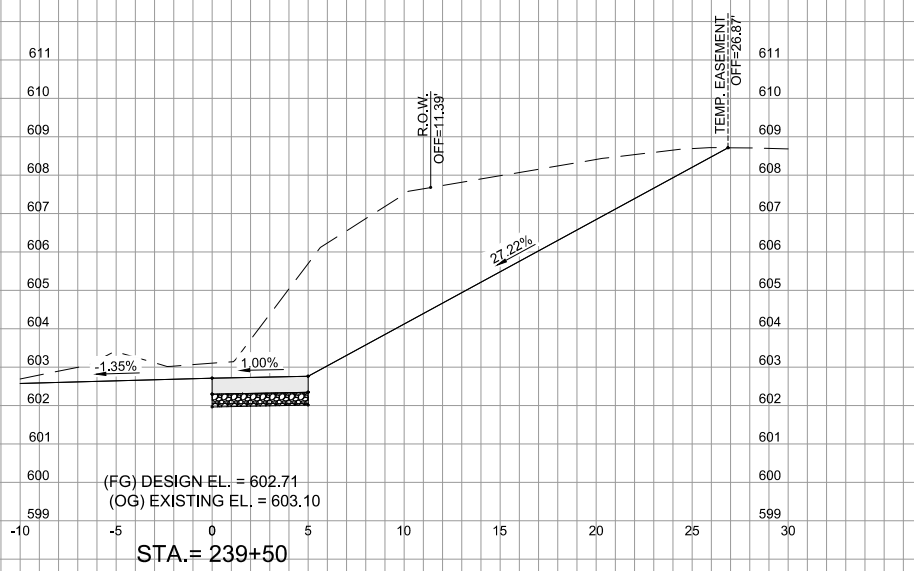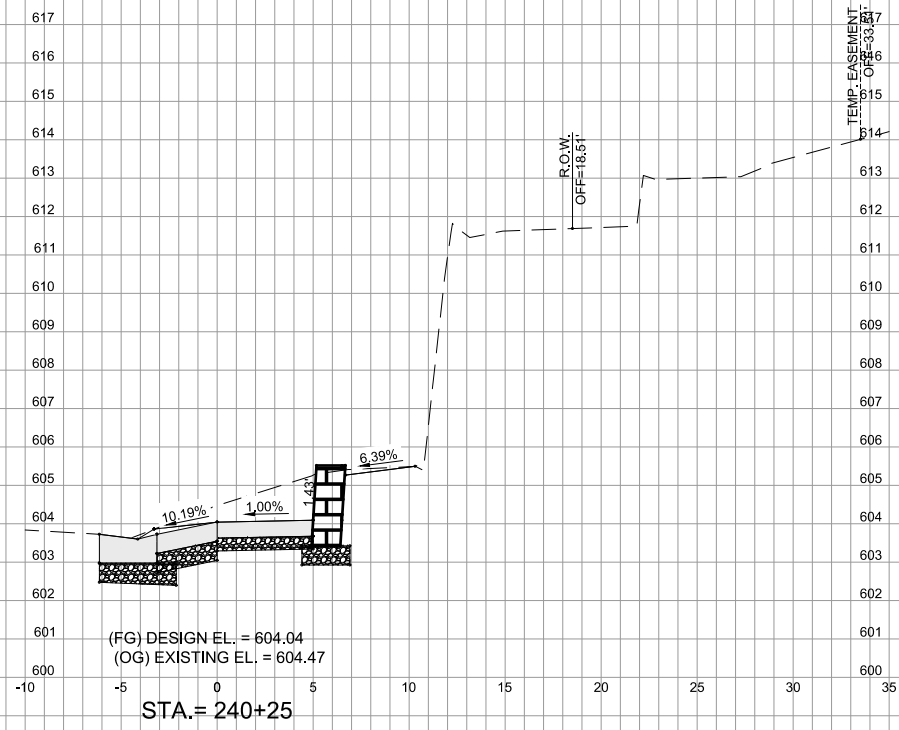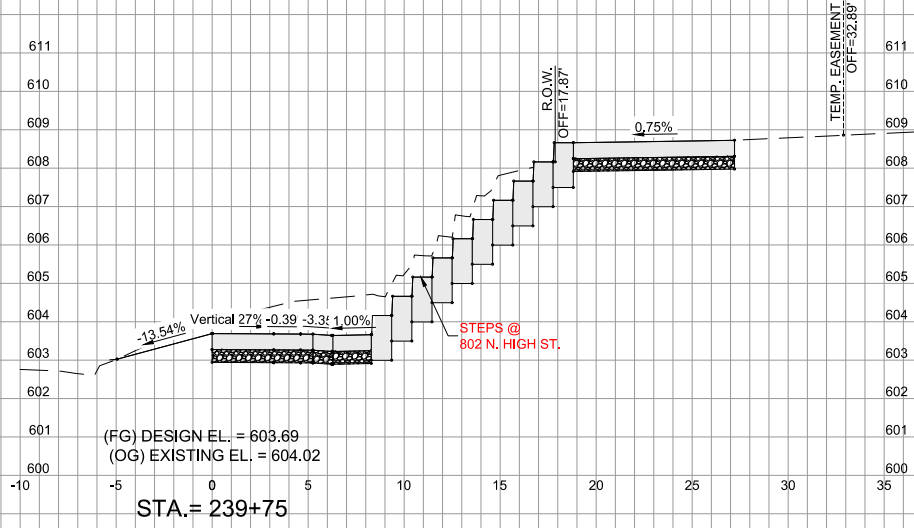

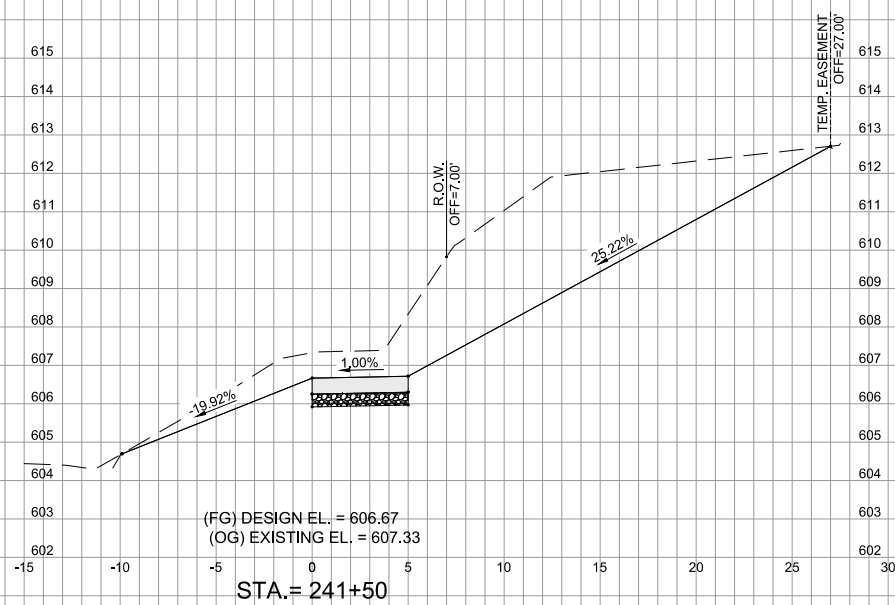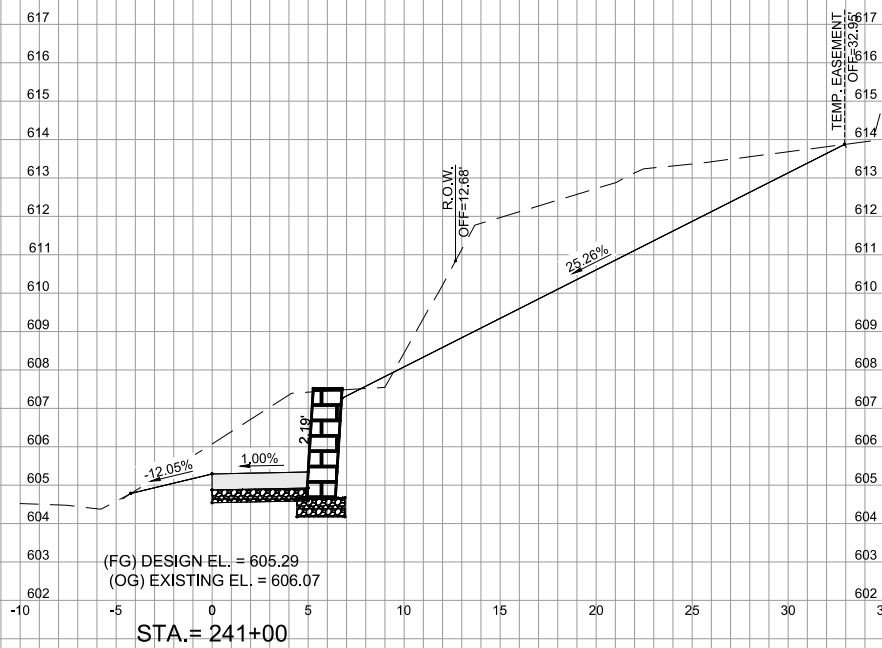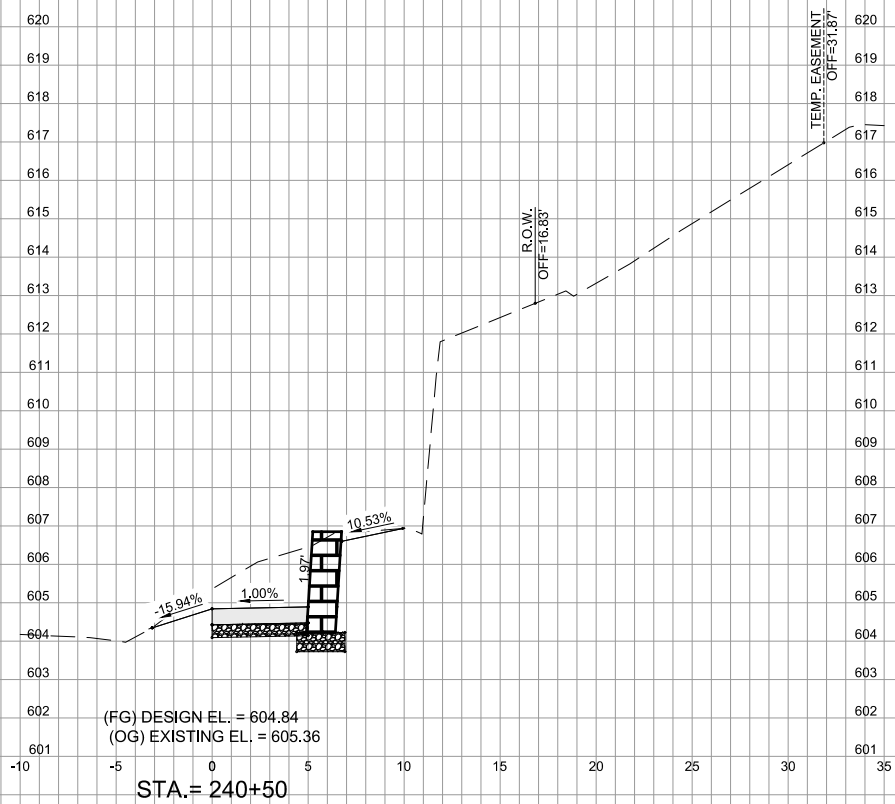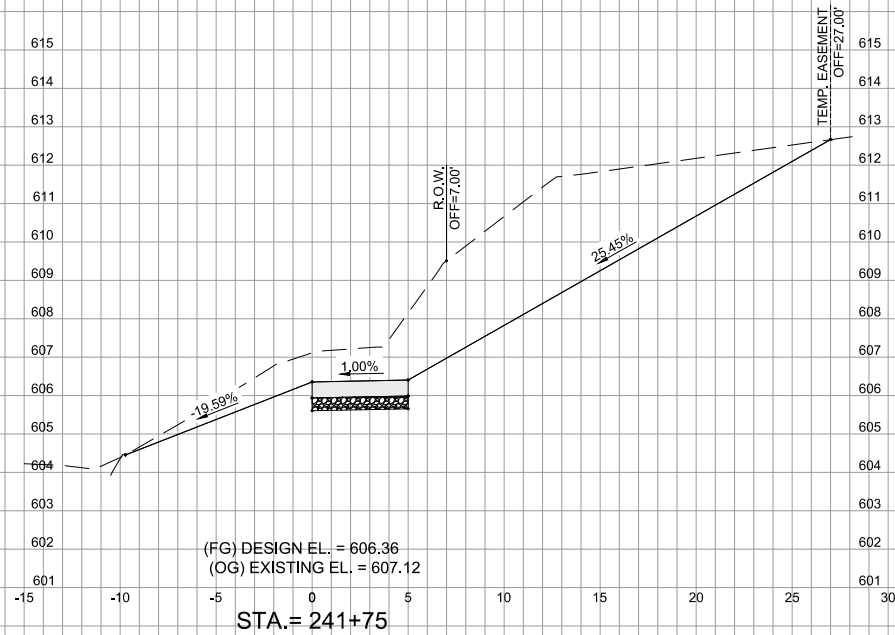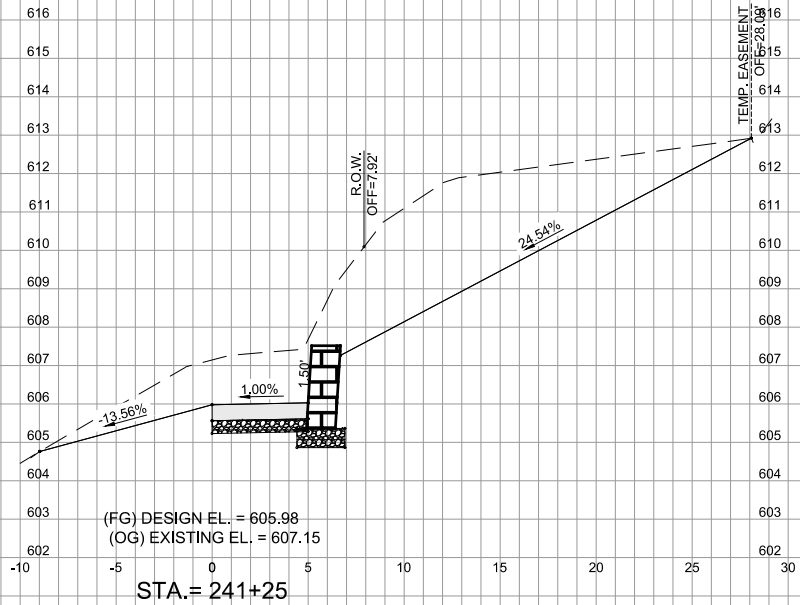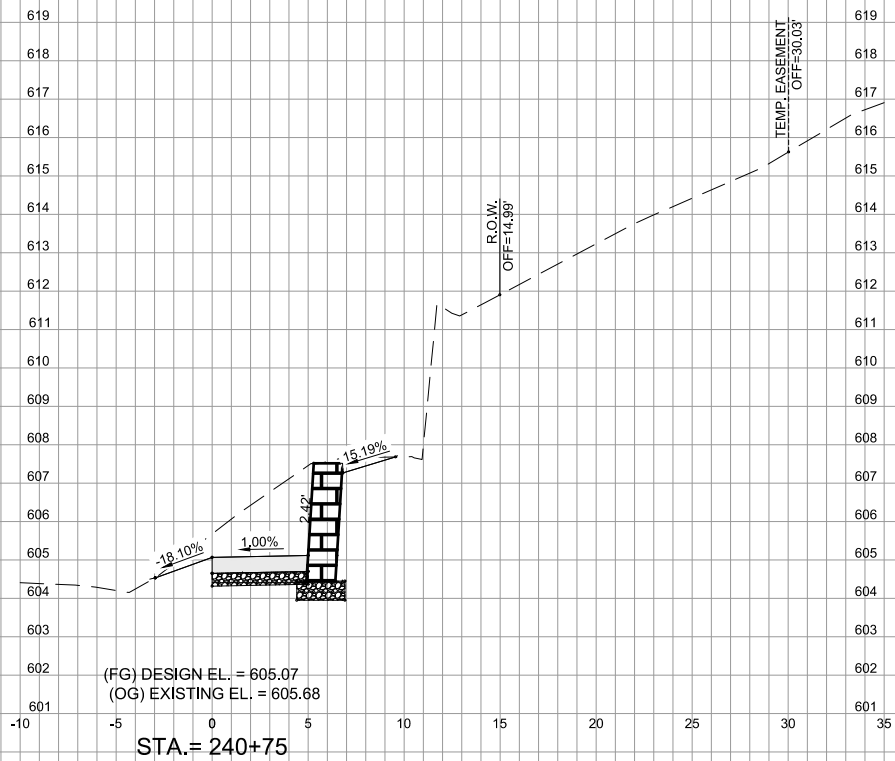

ENGINEERING | ARCHITECTURE | SURVEYING
FUNDING | PLANNING | ENVIRONMENTAL
2117 State Street, Bettendorf IA 52722
(563) 445-3501 www.msa-ps.com
© MSA Professional Services, Inc.










PLOT DATE	- 23-Jan-19	DESIGNED	- JLS	REVISED	- (1)
USER NAME	- JAYDEN SCHECKER	DRAWN	- JLS	REVISED	- (2)
PLOT SCALE	- AS SHOWN	CHECKED	- JDF	REVISED	- (3)
FILE NAME	- 00442048 - XS.dwg			REVISED	- (4)

STATE OF ILLINOIS
DEPARTMENT OF TRANSPORTATION

CROSS SECTIONS - SIDEWALK

SCALE: SHEET NO. 169 OF 190SHEETS STA. TO STA.

F.A.D. RTE.	SECTION	COUNTY	TOTAL SHEETS	SHEET NO.
308	15-00017-00-SW	ROCK ISLAND	190	169
CONTRACT NO. 85697				
ILLINOIS FED. AID PROJECT				

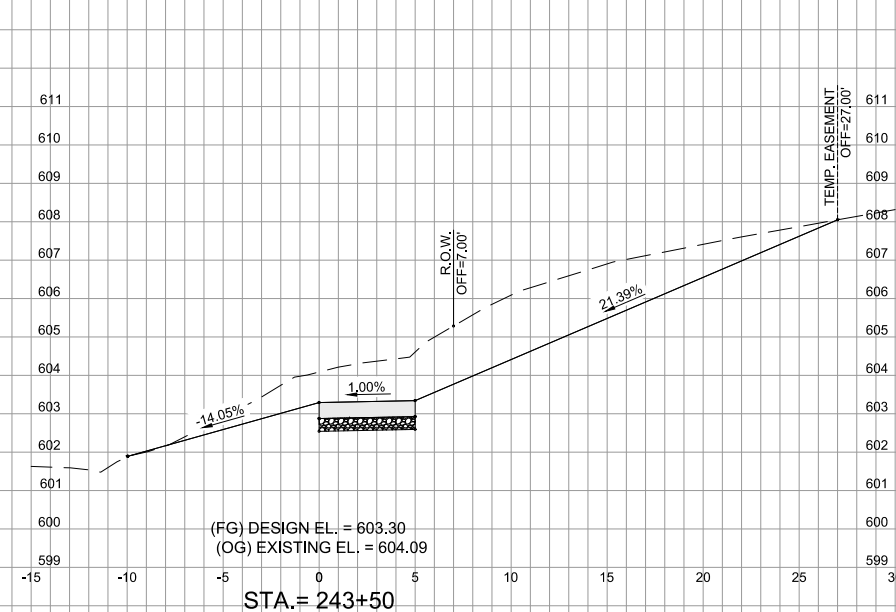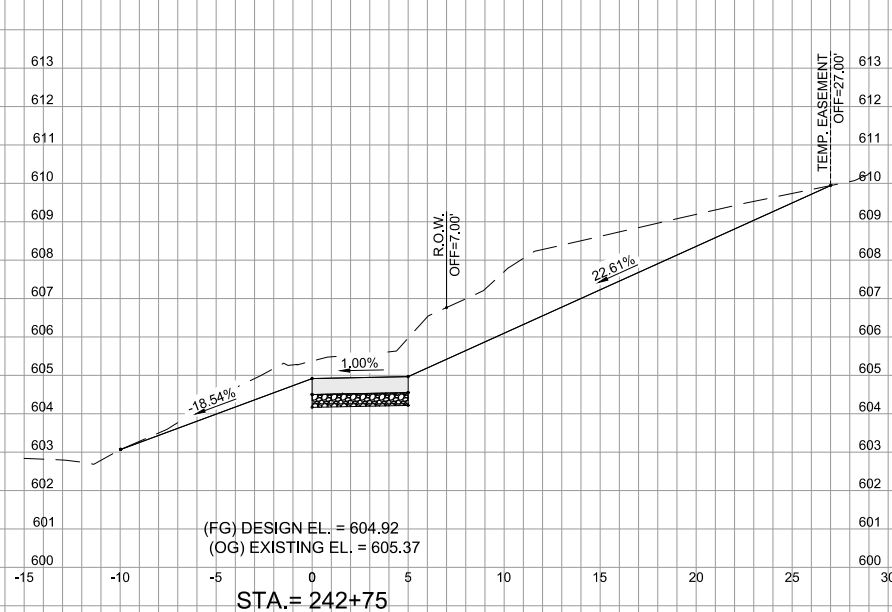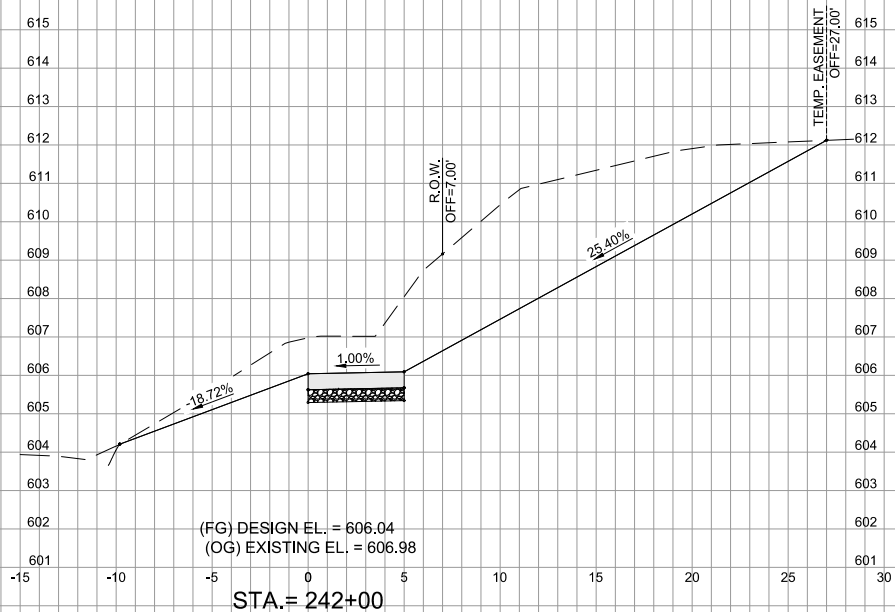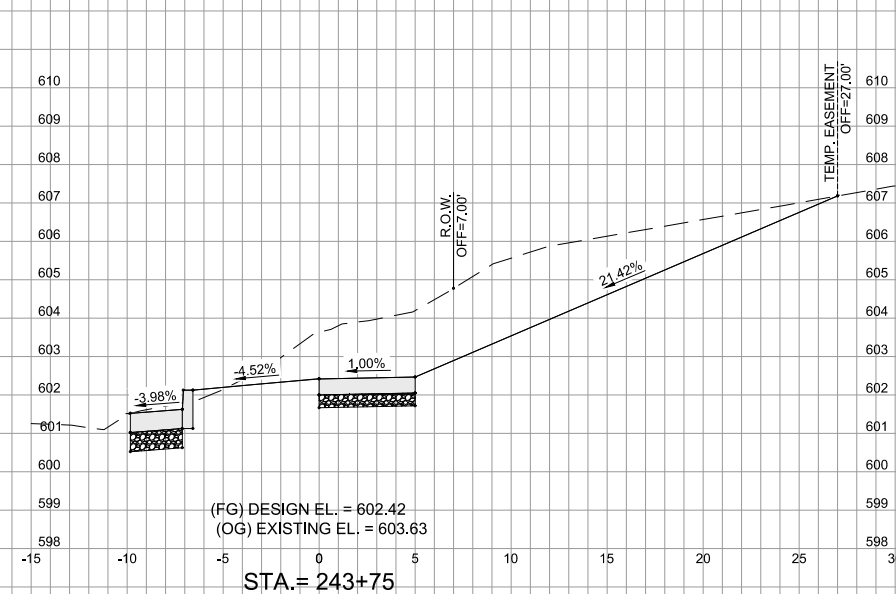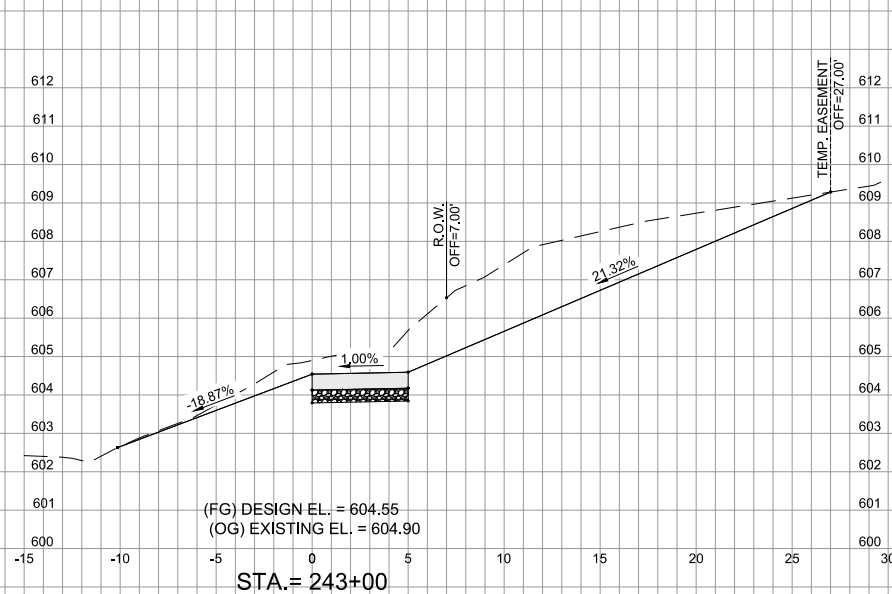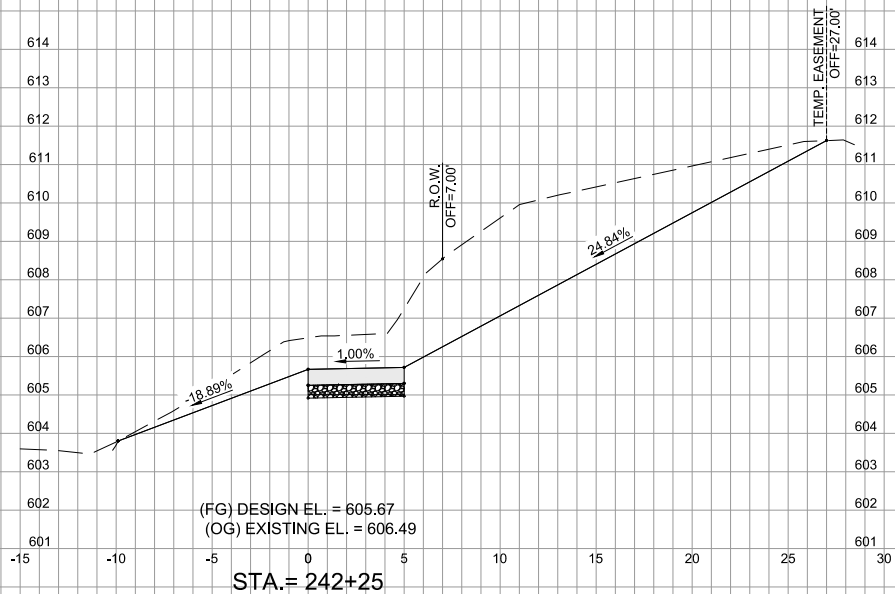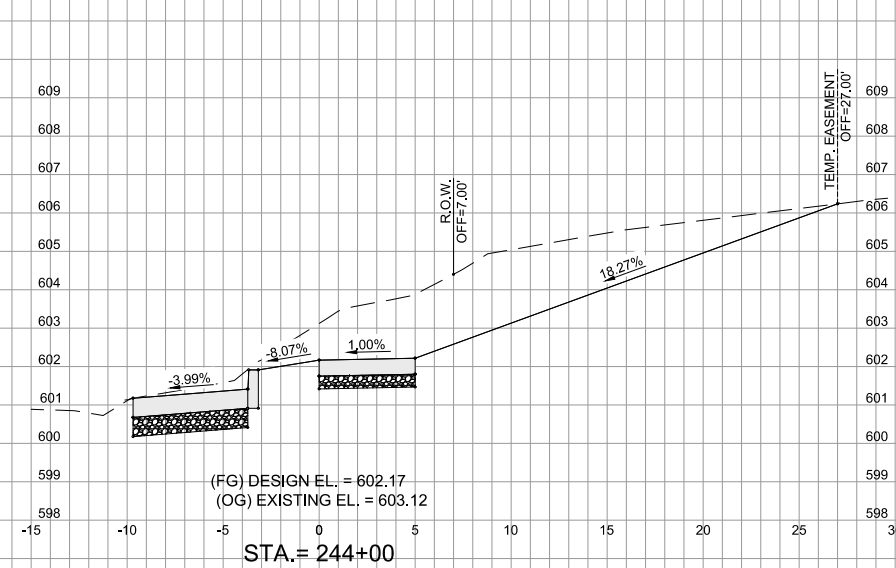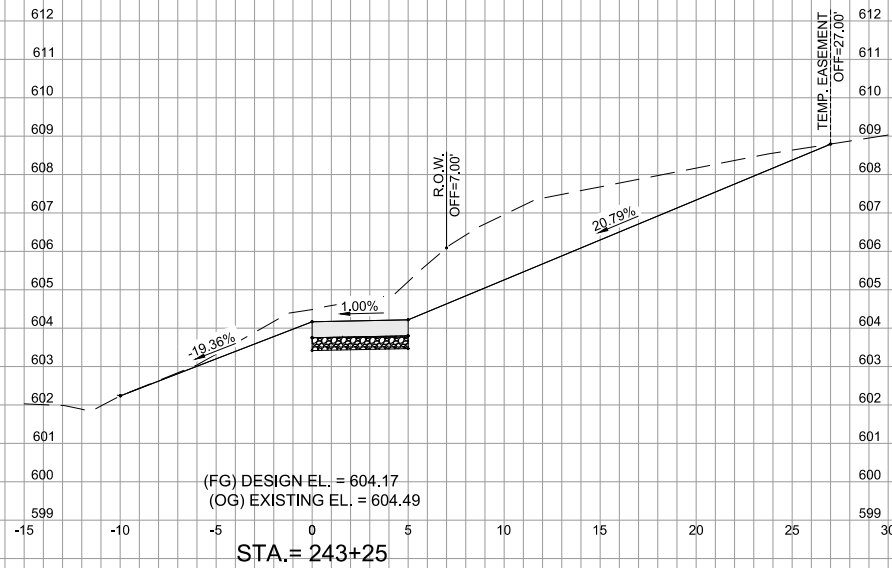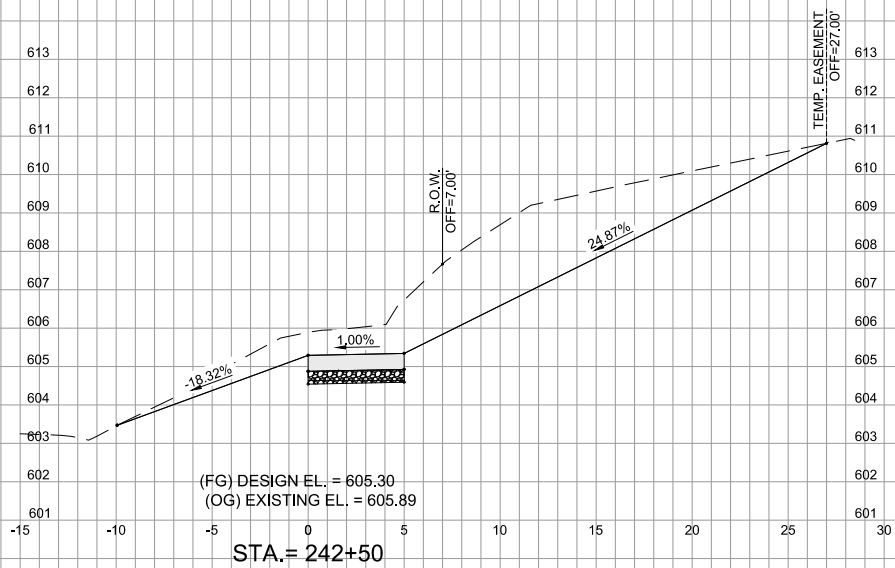

ENGINEERING | ARCHITECTURE | SURVEYING
FUNDING | PLANNING | ENVIRONMENTAL
2117 State Street, Bettendorf IA 52722
(563) 445-3501 www.msa-ps.com
© MSA Professional Services, Inc.






PLOT DATE	- 1-Nov-18	DESIGNED	- JLS	REVISED	- (1)
USER NAME	- JAYDEN SCHECKER	DRAWN	- JLS	REVISED	- (2)
PLOT SCALE	- AS SHOWN	CHECKED	- JDF	REVISED	- (3)
FILE NAME	- 00442048 - XS.dwg			REVISED	- (4)

STATE OF ILLINOIS
DEPARTMENT OF TRANSPORTATION

CROSS SECTIONS - SIDEWALK

SCALE: SHEET NO. 170 OF 190SHEETS STA. TO STA.

F.A.D. RTE.	SECTION	COUNTY	TOTAL SHEETS	SHEET NO.
308	15-00017-00-SW	ROCK ISLAND	190	170
CONTRACT NO. 85697				
ILLINOIS FED. AID PROJECT				

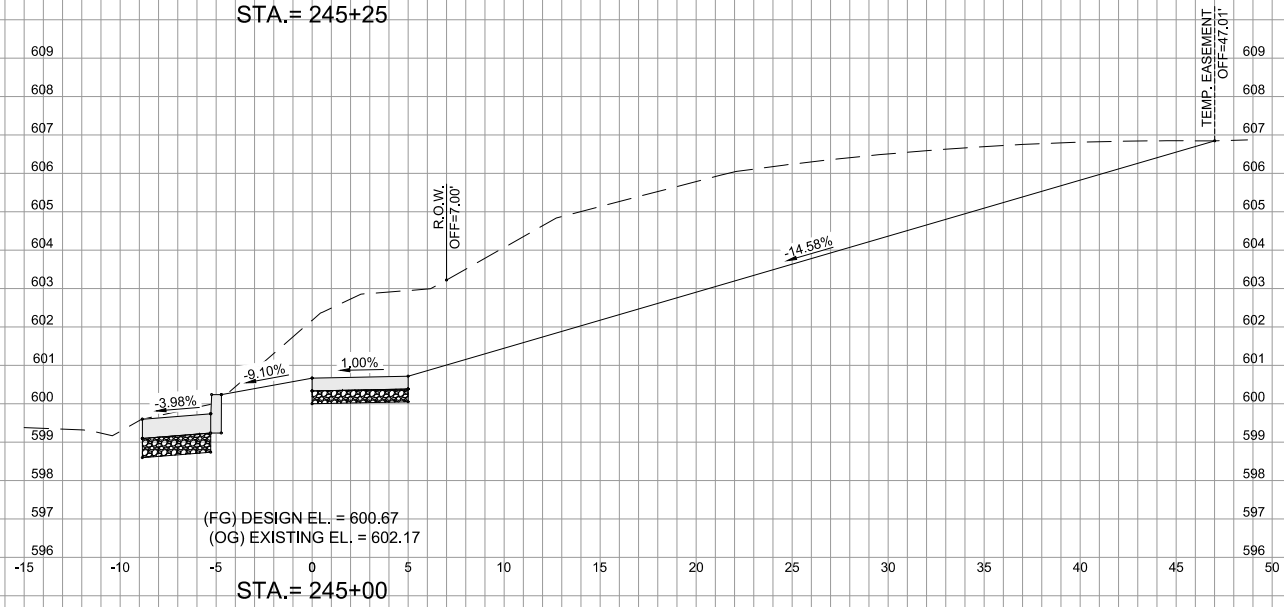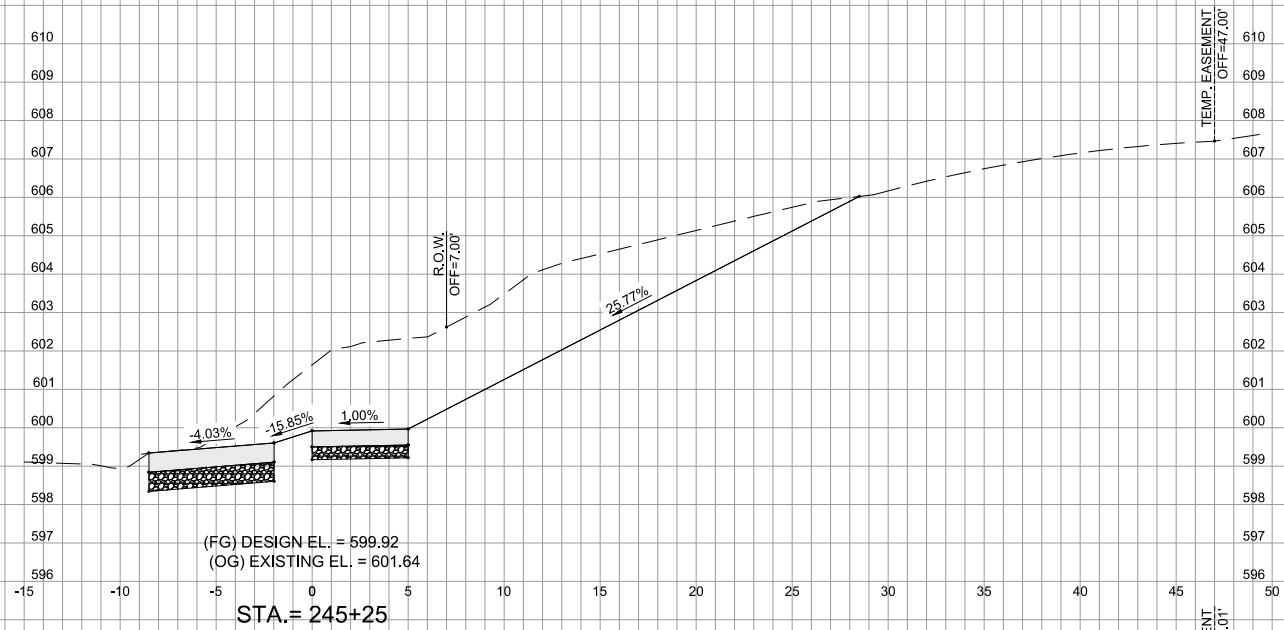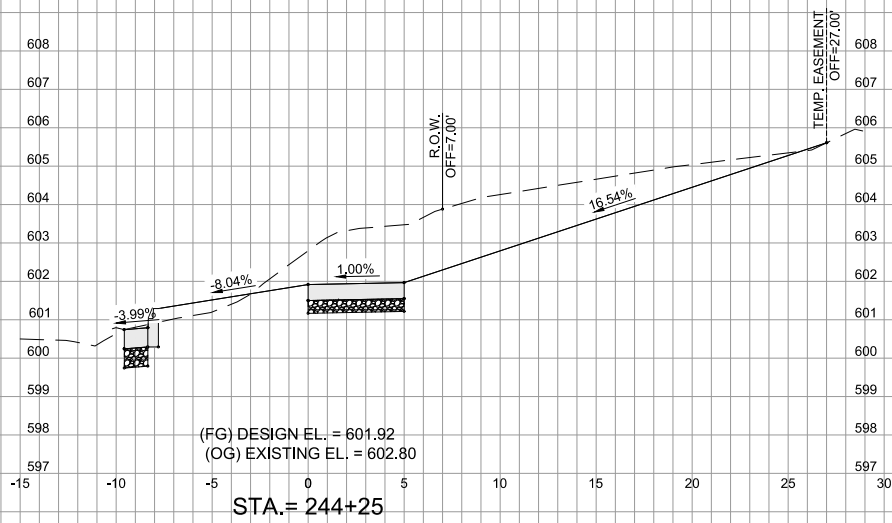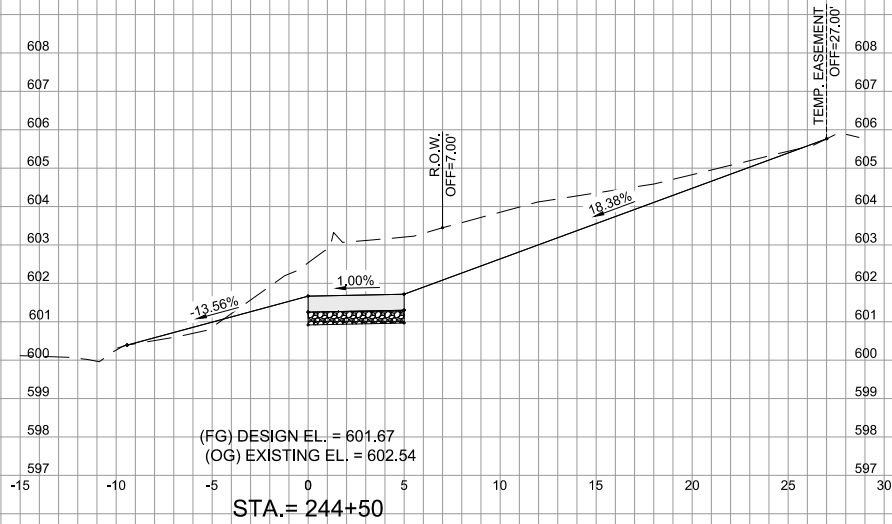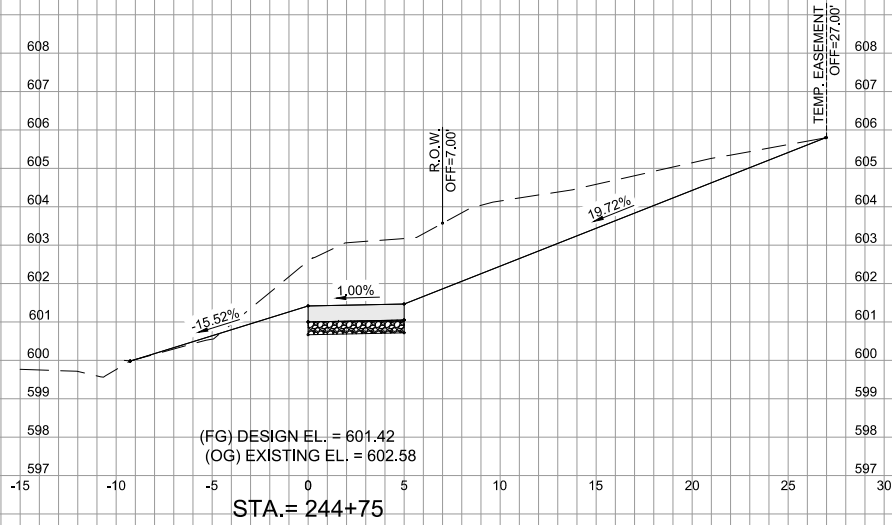

ENGINEERING | ARCHITECTURE | SURVEYING
FUNDING | PLANNING | ENVIRONMENTAL
2117 State Street, Bettendorf IA 52722
(563) 445-3501 www.msa-ps.com
© MSA Professional Services, Inc.



PLOT DATE	- 4-Feb-19	DESIGNED	- JLS	REVISED	- (1)
USER NAME	- JAYDEN SCHECKER	DRAWN	- JLS	REVISED	- (2)
PLOT SCALE	- AS SHOWN	CHECKED	- JDF	REVISED	- (3)
FILE NAME	- 00442048 - XS.dwg			REVISED	- (4)

STATE OF ILLINOIS
DEPARTMENT OF TRANSPORTATION

CROSS SECTIONS - SIDEWALK

SCALE: SHEET NO. 171 OF 190SHEETS STA. TO STA.

F.A.D. RTE.	SECTION	COUNTY	TOTAL SHEETS	SHEET NO.
308	15-00017-00-SW	ROCK ISLAND	190	171
CONTRACT NO. 85697				
ILLINOIS FED. AID PROJECT				

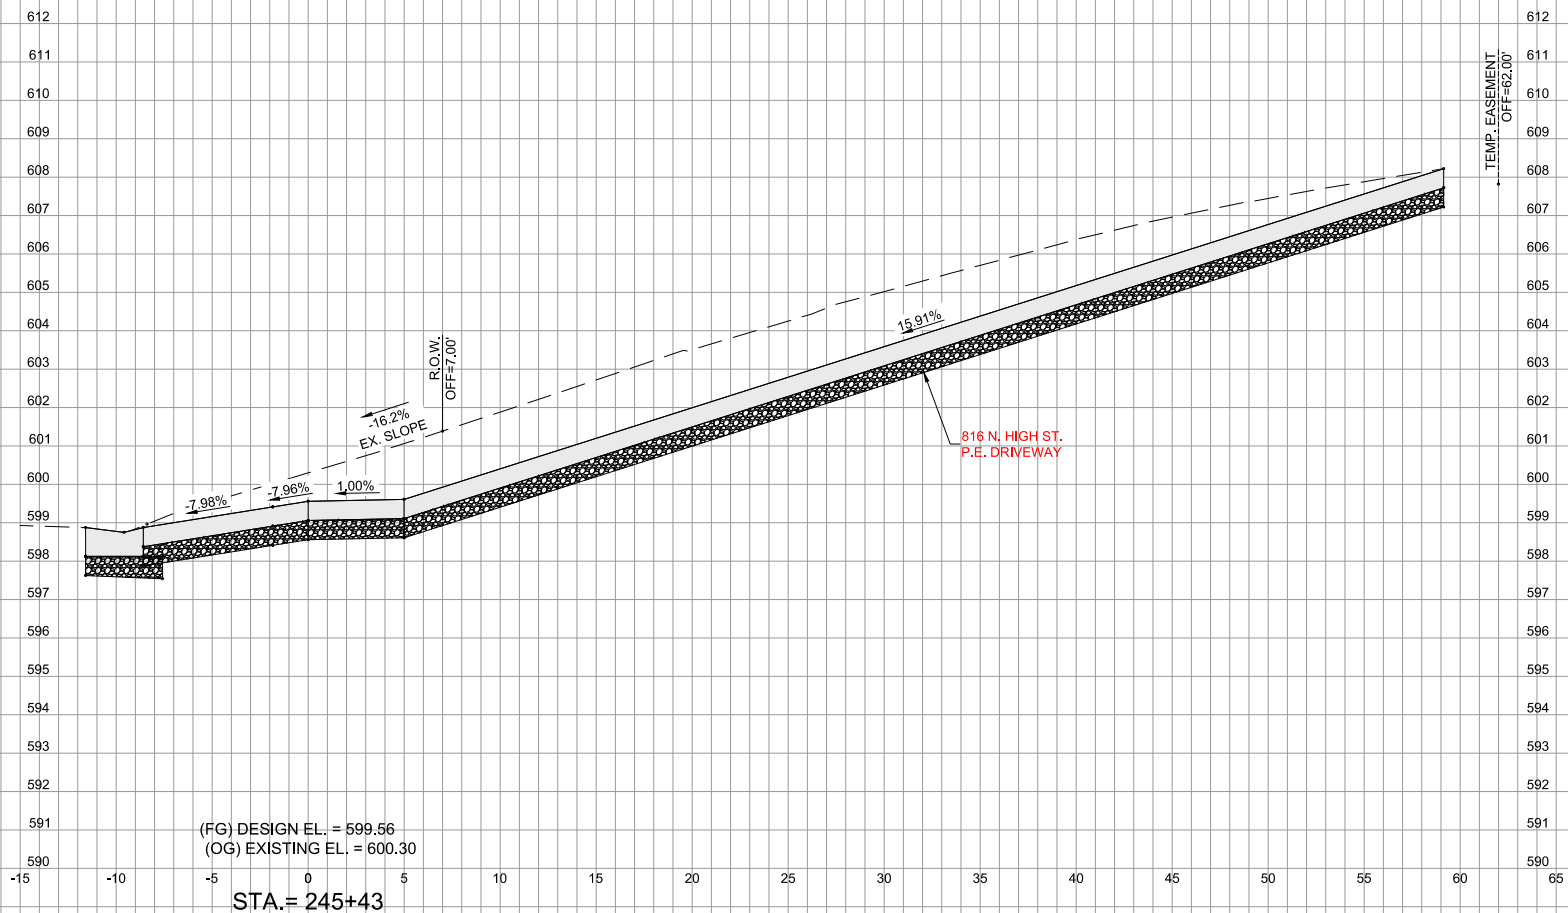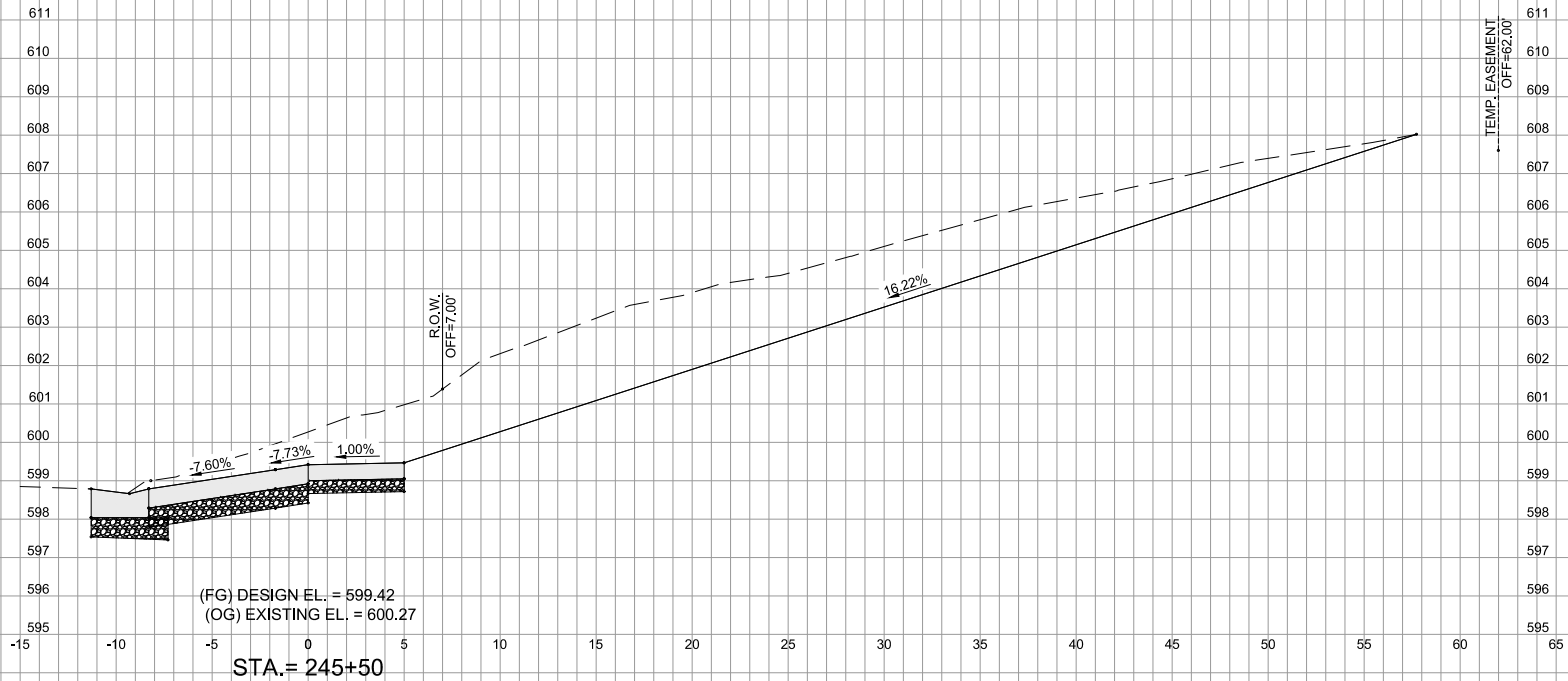

ENGINEERING | ARCHITECTURE | SURVEYING
FUNDING | PLANNING | ENVIRONMENTAL
2117 State Street, Bettendorf IA 52722
(563) 445-3501 www.msa-ps.com
© MSA Professional Services, Inc.




PLOT DATE	- 13-Aug-18	DESIGNED	- JLS	REVISED	- (1)
USER NAME	- JAYDEN SCHECKER	DRAWN	- JLS	REVISED	- (2)
PLOT SCALE	- AS SHOWN	CHECKED	- JDF	REVISED	- (3)
FILE NAME	- 00442048 - XS.dwg			REVISED	- (4)

STATE OF ILLINOIS
DEPARTMENT OF TRANSPORTATION

CROSS SECTIONS - SIDEWALK

SCALE: SHEET NO. 172 OF 190SHEETS STA. TO STA.

F.A.D. RTE.	SECTION	COUNTY	TOTAL SHEETS	SHEET NO.
308	15-00017-00-SW	ROCK ISLAND	190	172
CONTRACT NO. 85697				
ILLINOIS FED. AID PROJECT				

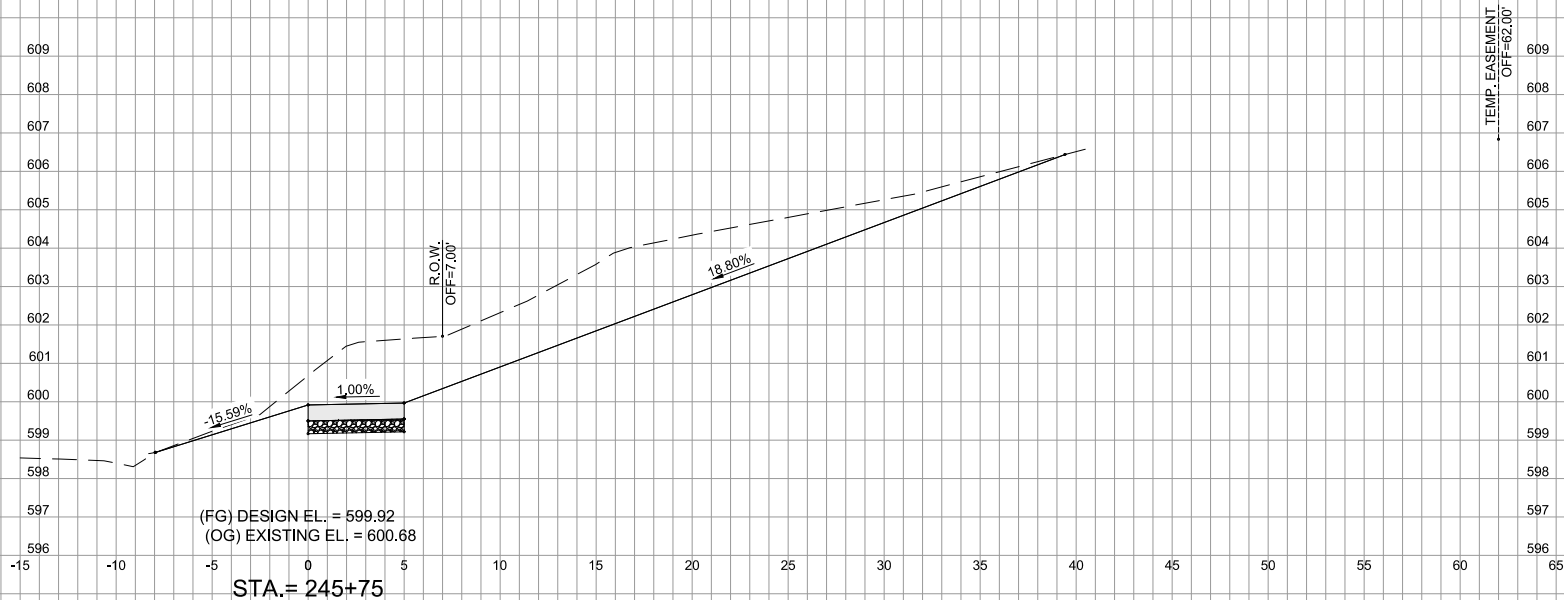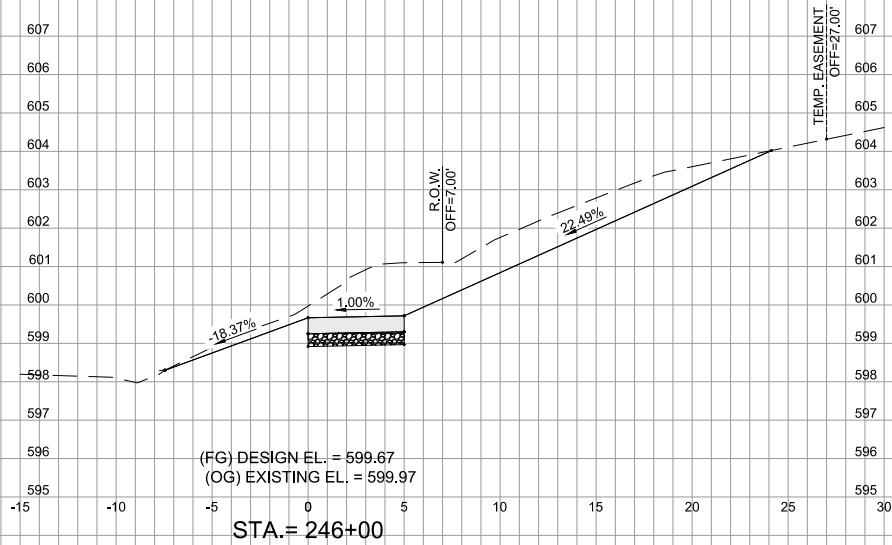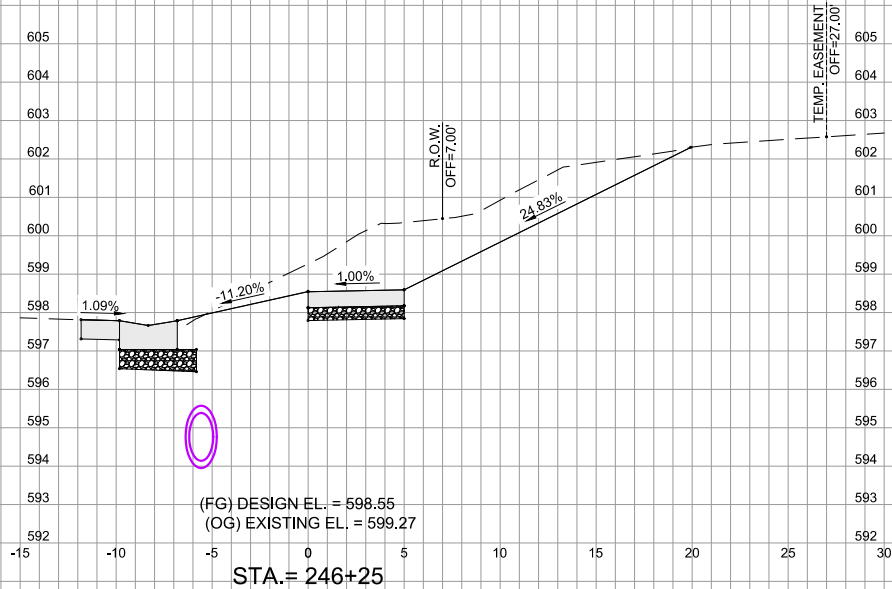

ENGINEERING | ARCHITECTURE | SURVEYING
FUNDING | PLANNING | ENVIRONMENTAL
2117 State Street, Bettendorf IA 52722
(563) 445-3501 www.msa-ps.com
© MSA Professional Services, Inc.







PLOT DATE	- 13-Aug-18	DESIGNED	- JLS	REVISED	- (1)
USER NAME	- JAYDEN SCHECKER	DRAWN	- JLS	REVISED	- (2)
PLOT SCALE	- AS SHOWN	CHECKED	- JDF	REVISED	- (3)
FILE NAME	- 00442048 - XS.dwg			REVISED	- (4)

STATE OF ILLINOIS
DEPARTMENT OF TRANSPORTATION

CROSS SECTIONS - SIDEWALK

SCALE: SHEET NO. 173 OF 190SHEETS STA. TO STA.

F.A.D. RTE.	SECTION	COUNTY	TOTAL SHEETS	SHEET NO.
308	15-00017-00-SW	ROCK ISLAND	190	173
CONTRACT NO. 85697				
ILLINOIS FED. AID PROJECT				

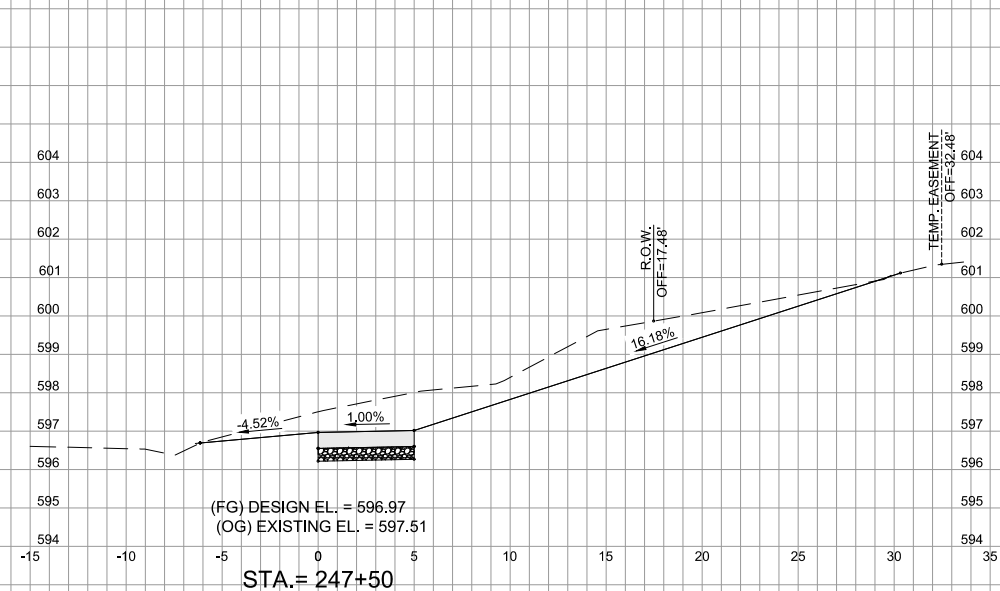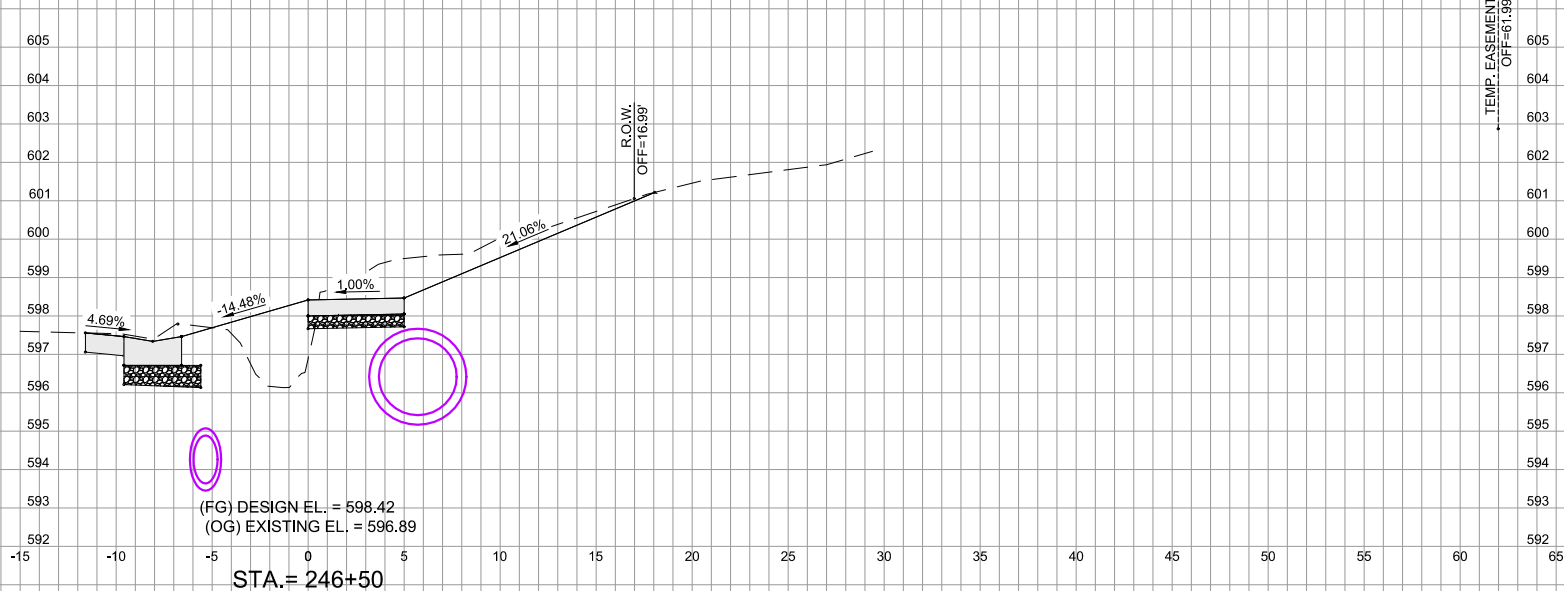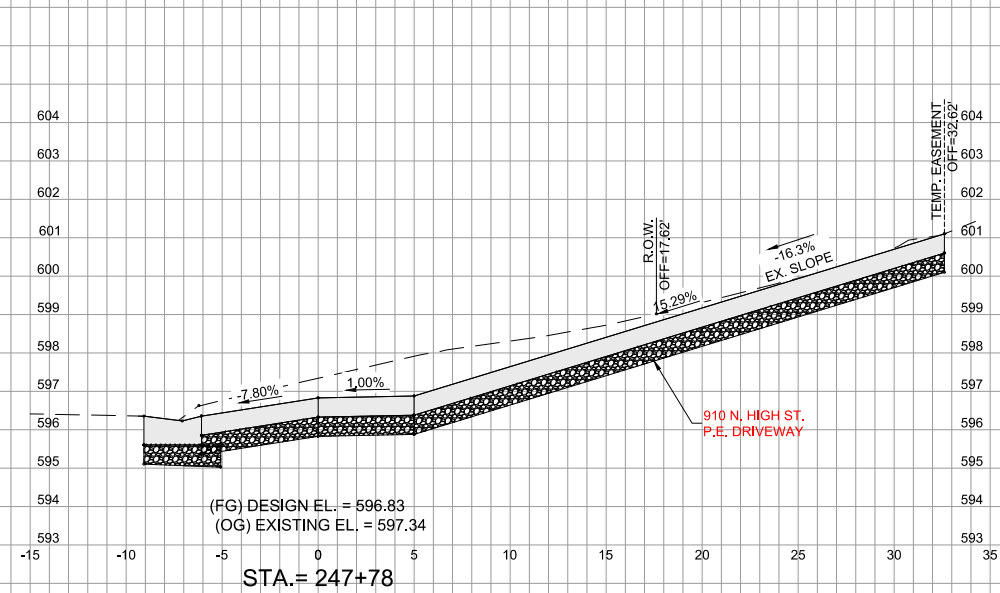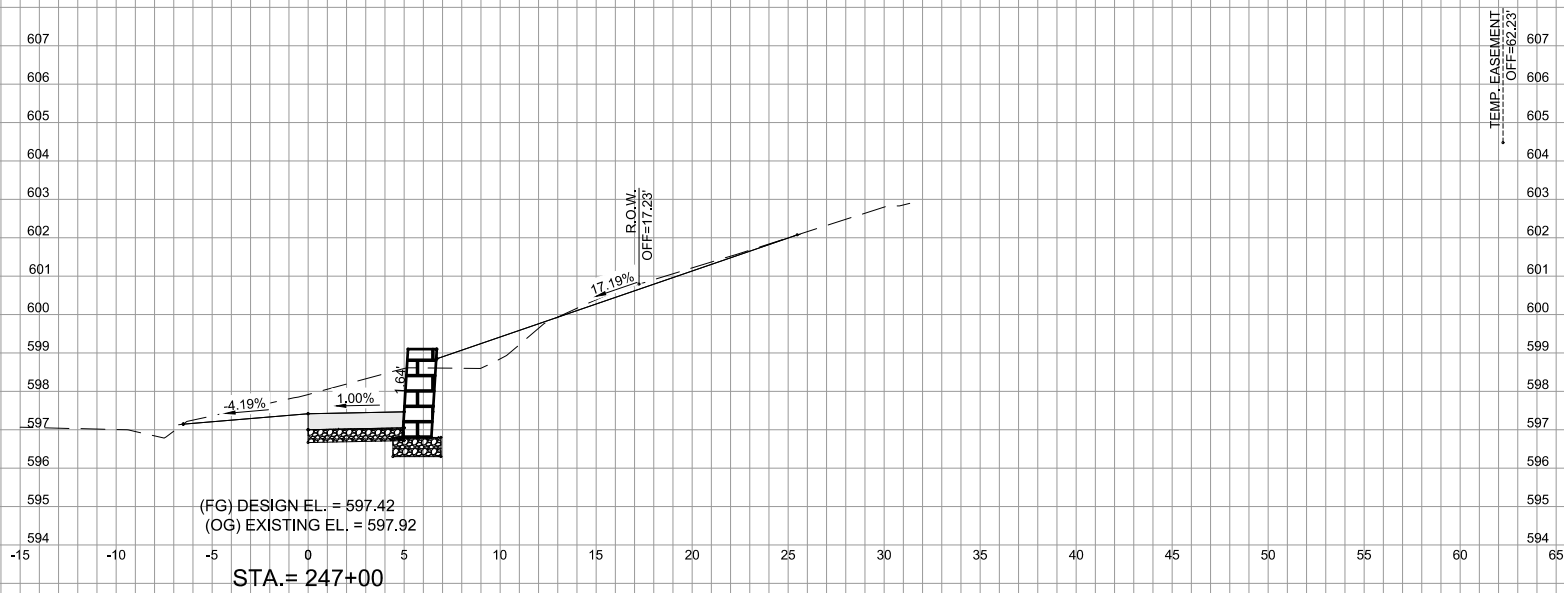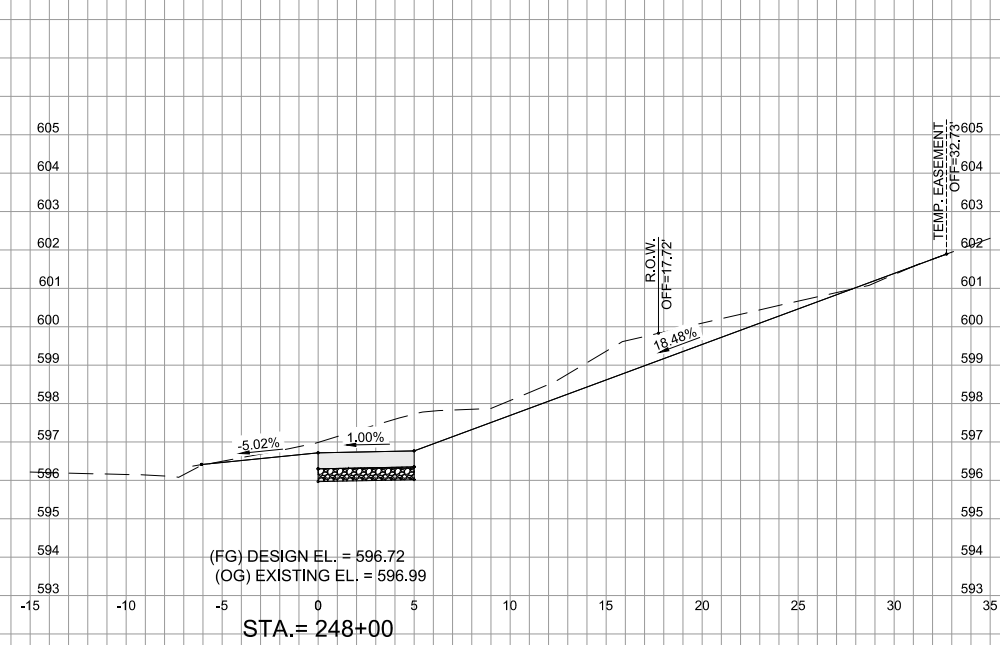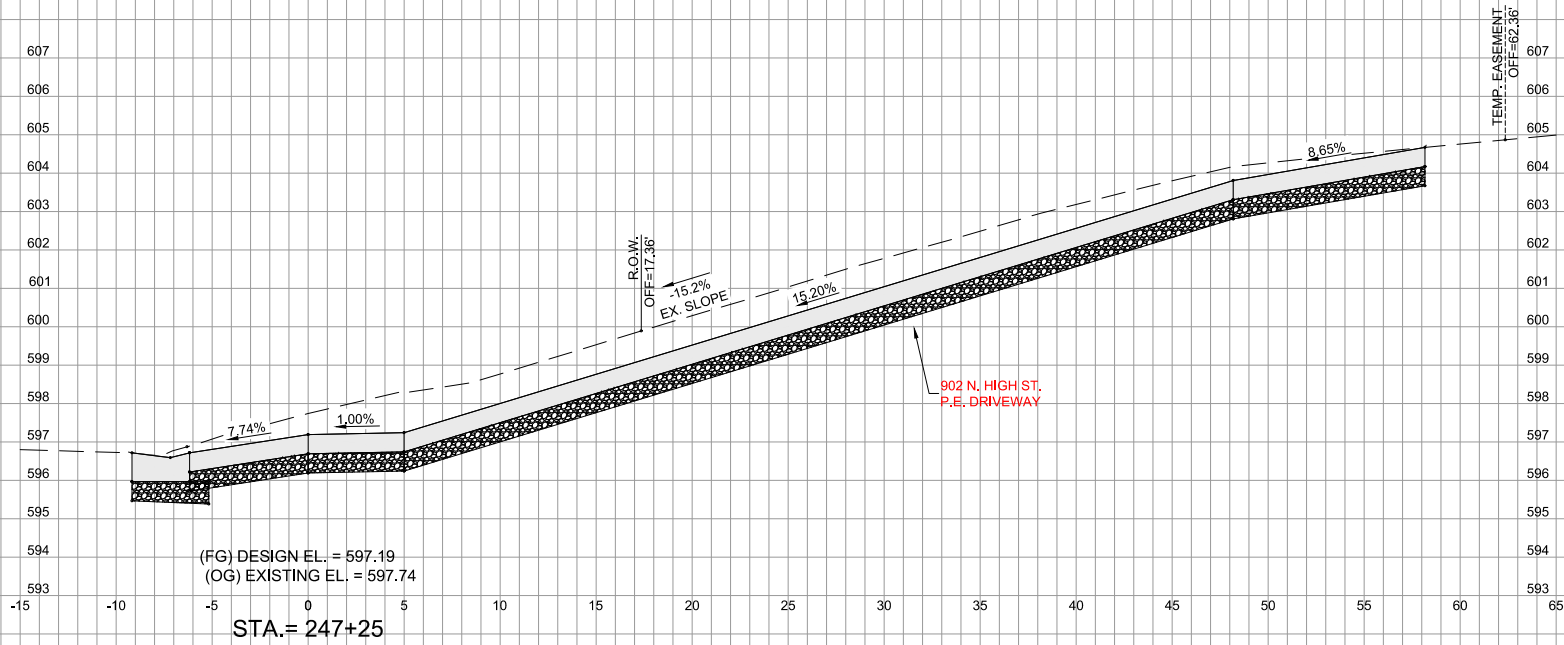

ENGINEERING | ARCHITECTURE | SURVEYING
FUNDING | PLANNING | ENVIRONMENTAL
2117 State Street, Bettendorf IA 52722
(563) 445-3501 www.msa-ps.com
© MSA Professional Services, Inc.










PLOT DATE	- 13-Aug-18	DESIGNED	- JLS	REVISED	- (1)
USER NAME	- JAYDEN SCHECKER	DRAWN	- JLS	REVISED	- (2)
PLOT SCALE	- AS SHOWN	CHECKED	- JDF	REVISED	- (3)
FILE NAME	- 00442048 - XS.dwg			REVISED	- (4)

STATE OF ILLINOIS
DEPARTMENT OF TRANSPORTATION

CROSS SECTIONS - SIDEWALK

SCALE: SHEET NO. 174 OF 190SHEETS STA. TO STA.

F.A.D. RTE.	SECTION	COUNTY	TOTAL SHEETS	SHEET NO.
308	15-00017-00-SW	ROCK ISLAND	190	174
CONTRACT NO. 85697				
ILLINOIS FED. AID PROJECT				

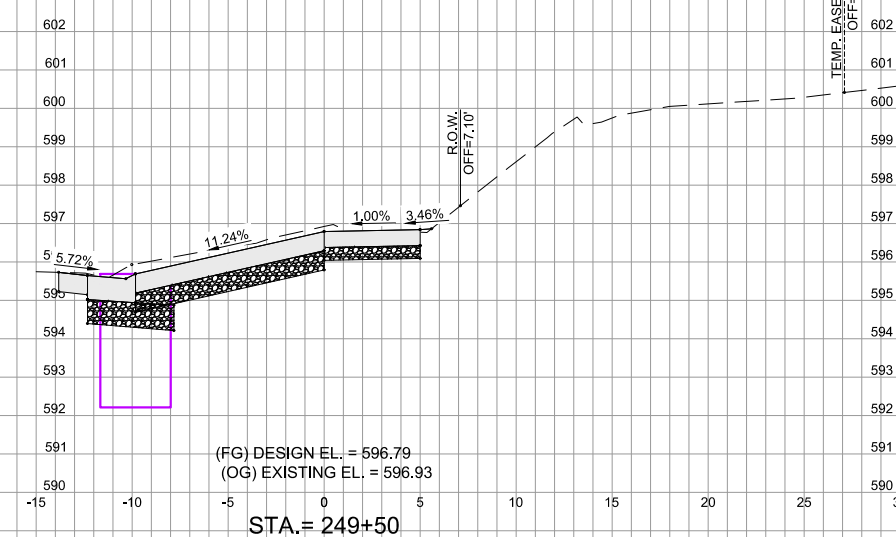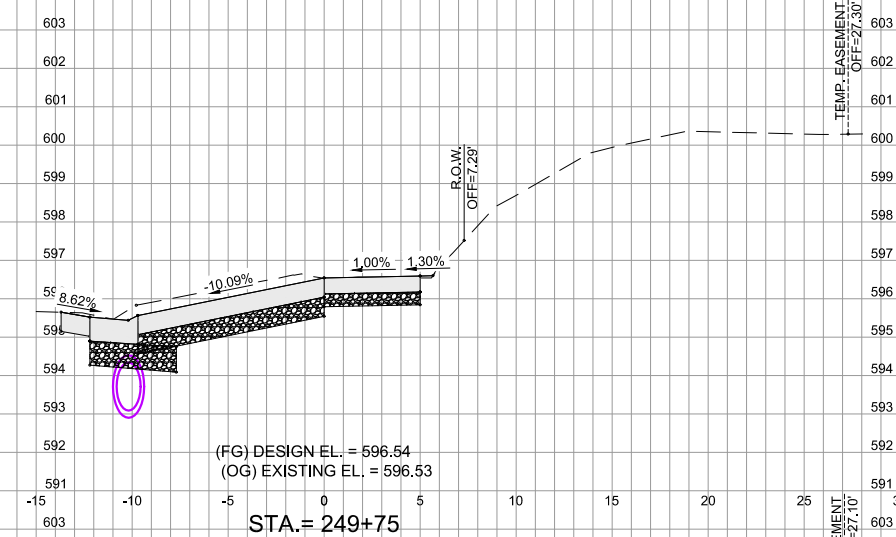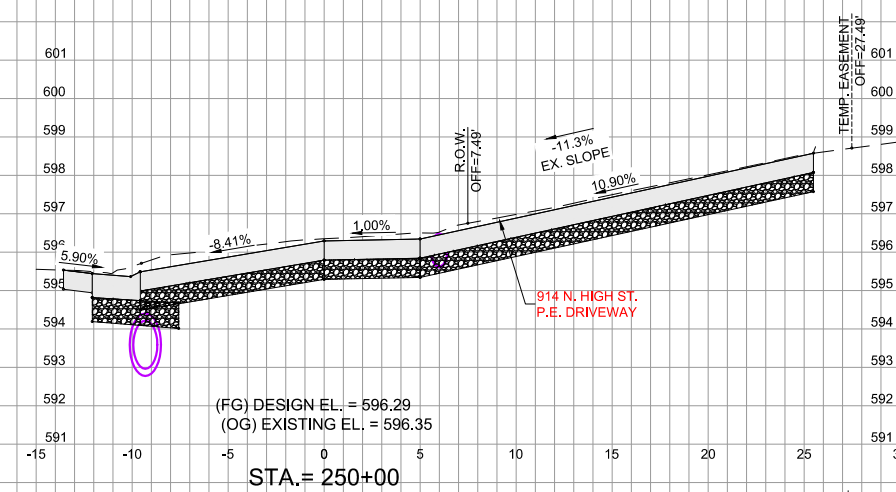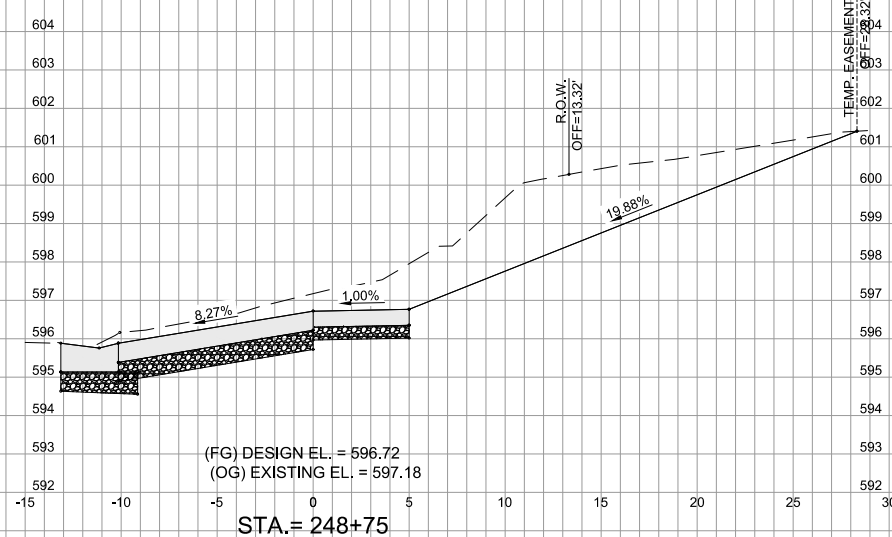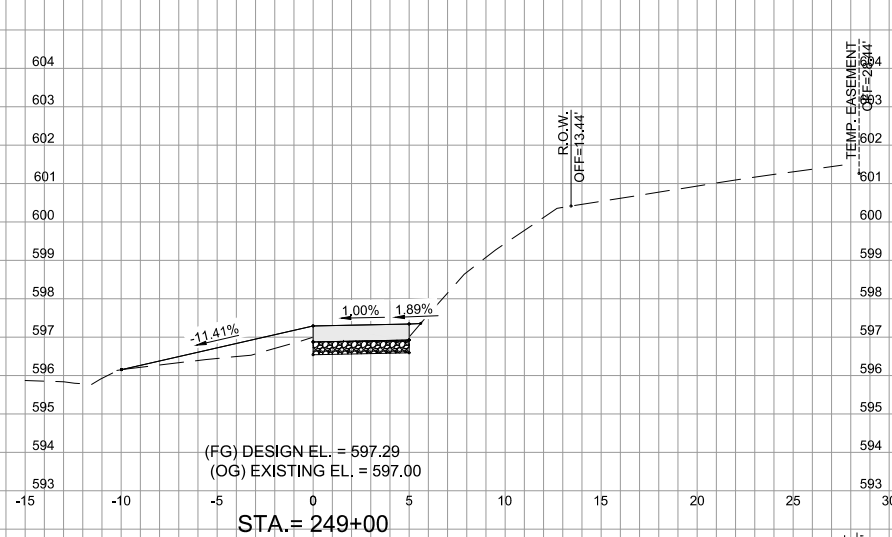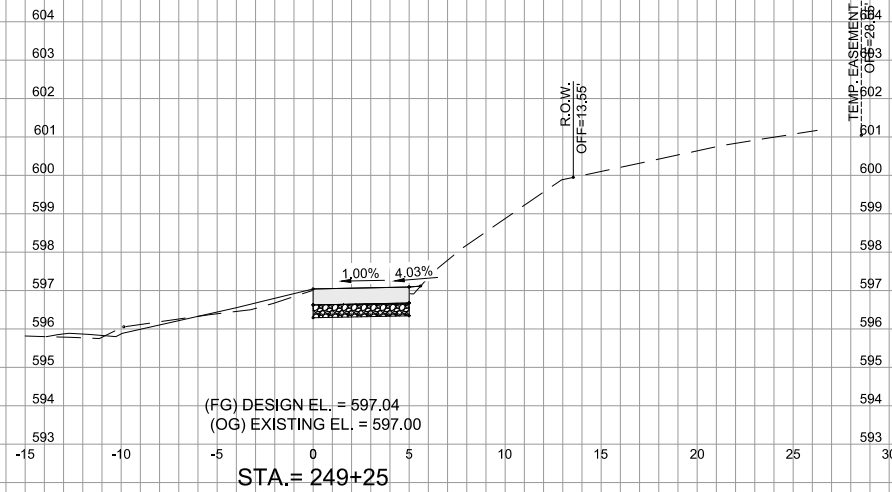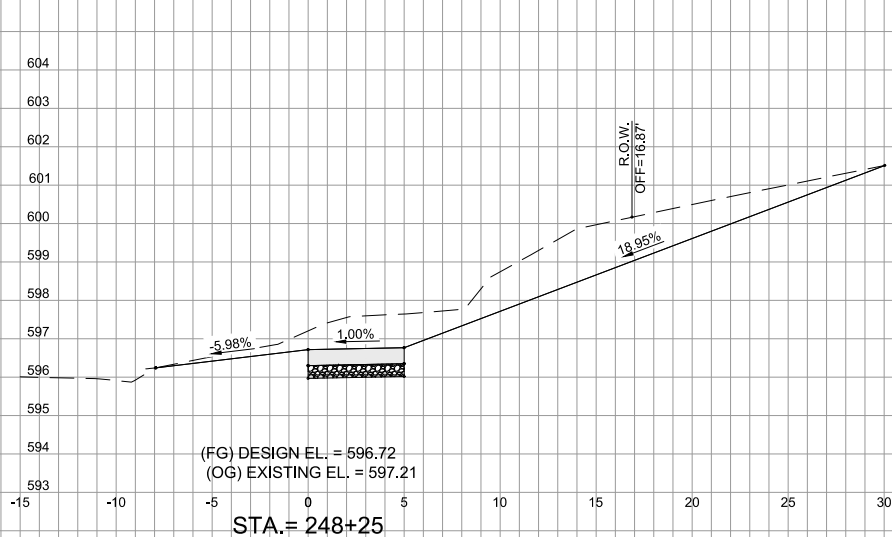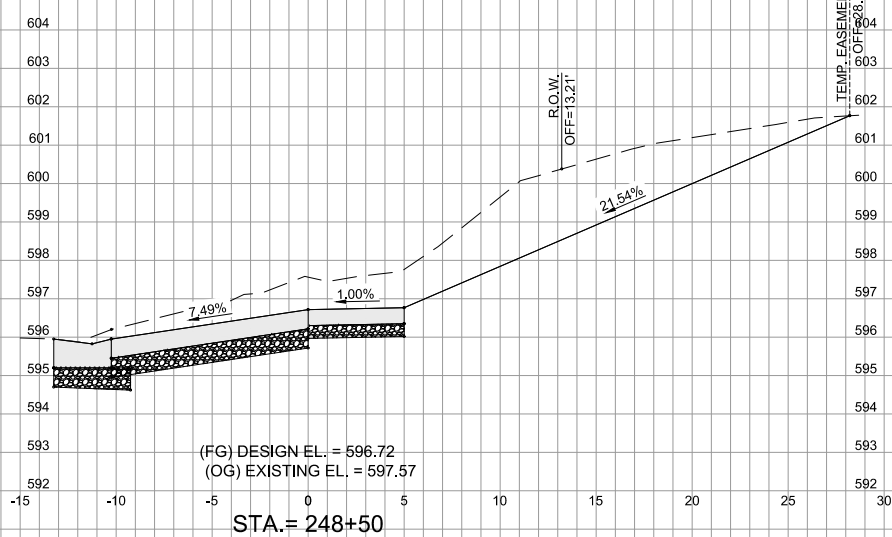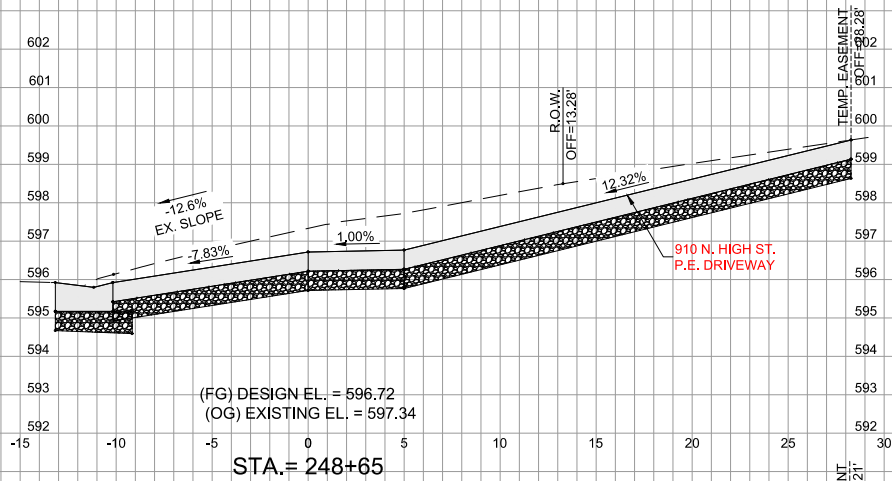

ENGINEERING | ARCHITECTURE | SURVEYING
FUNDING | PLANNING | ENVIRONMENTAL
2117 State Street, Bettendorf IA 52722
(563) 445-3501 www.msa-ps.com
© MSA Professional Services, Inc.







PLOT DATE	- 22-Jan-19	DESIGNED	- JLS	REVISED	- (1)
USER NAME	- JAYDEN SCHECKER	DRAWN	- JLS	REVISED	- (2)
PLOT SCALE	- AS SHOWN	CHECKED	- JDF	REVISED	- (3)
FILE NAME	- 00442048 - XS.dwg			REVISED	- (4)

STATE OF ILLINOIS
DEPARTMENT OF TRANSPORTATION

CROSS SECTIONS - SIDEWALK

SCALE: SHEET NO. 175 OF 190SHEETS STA. TO STA.

F.A.D. RTE.	SECTION	COUNTY	TOTAL SHEETS	SHEET NO.
308	15-00017-00-SW	ROCK ISLAND	190	175
CONTRACT NO. 85697				
ILLINOIS FED. AID PROJECT				

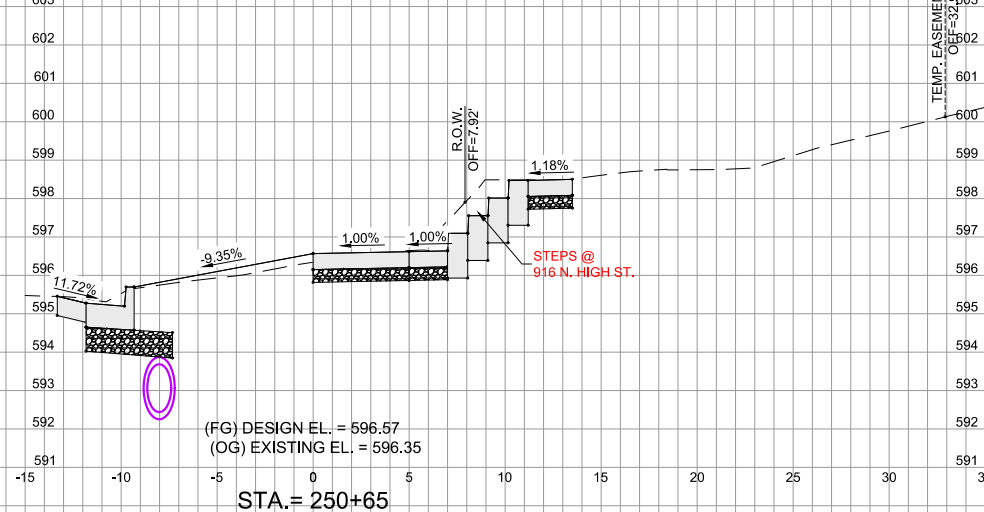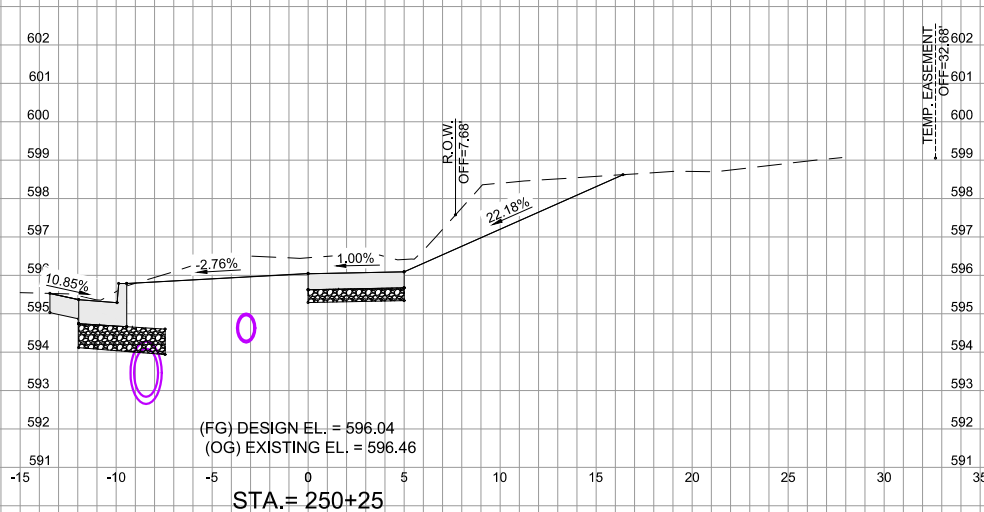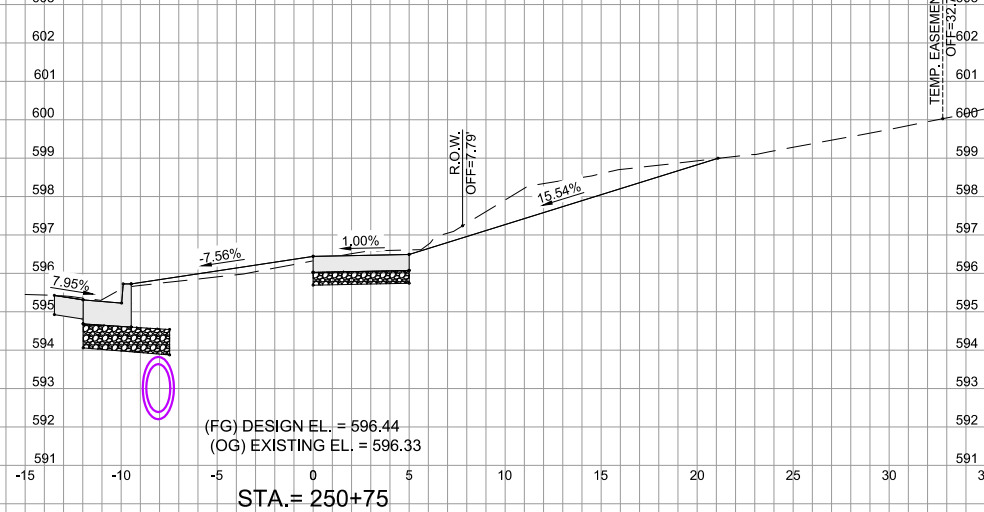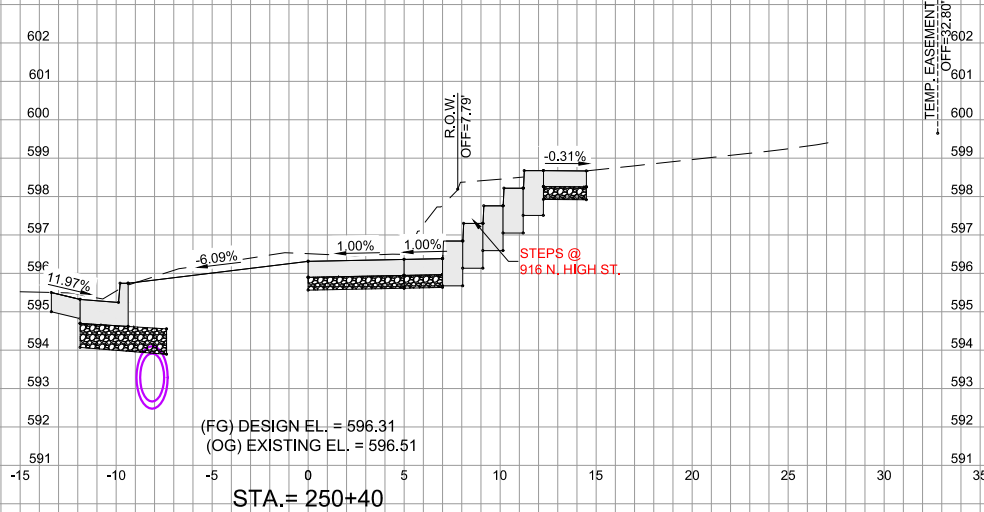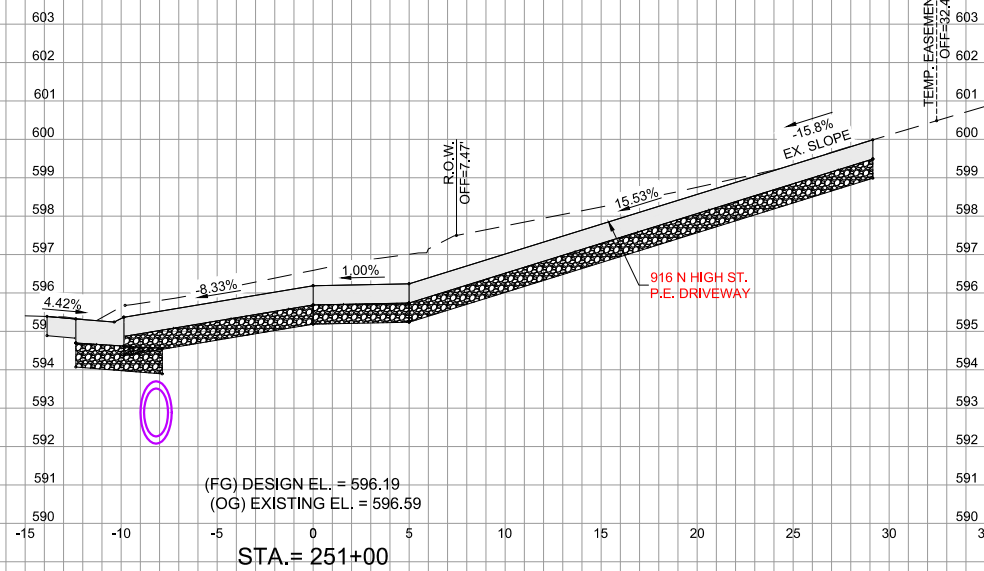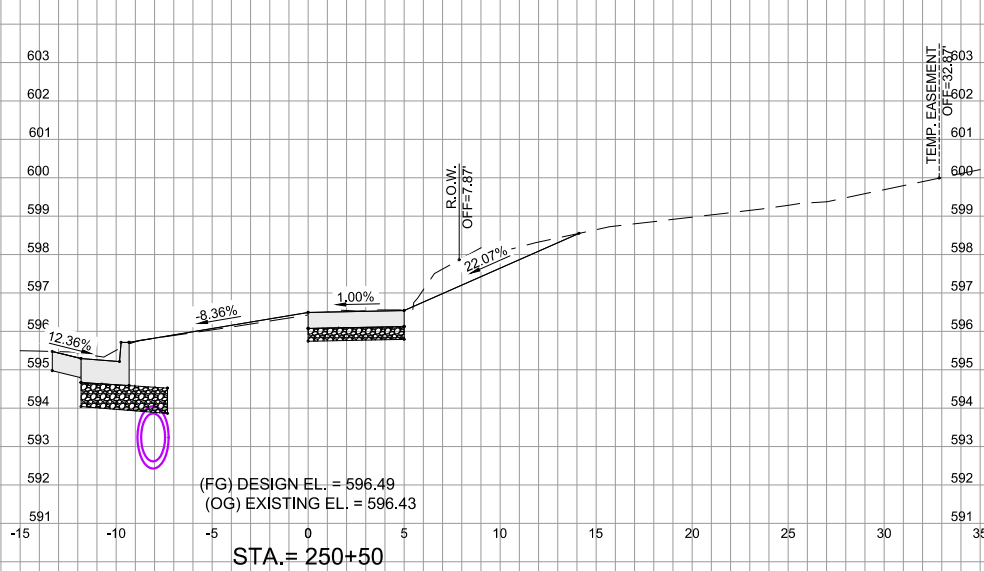

ENGINEERING | ARCHITECTURE | SURVEYING
FUNDING | PLANNING | ENVIRONMENTAL
2117 State Street, Bettendorf IA 52722
(563) 445-3501 www.msa-ps.com
© MSA Professional Services, Inc.







PLOT DATE	- 22-Jan-19	DESIGNED	- JLS	REVISED	- (1)
USER NAME	- JAYDEN SCHECKER	DRAWN	- JLS	REVISED	- (2)
PLOT SCALE	- AS SHOWN	CHECKED	- JDF	REVISED	- (3)
FILE NAME	- 00442048 - XS.dwg			REVISED	- (4)

STATE OF ILLINOIS
DEPARTMENT OF TRANSPORTATION

CROSS SECTIONS - SIDEWALK

SCALE: SHEET NO. 176 OF 190SHEETS STA. TO STA.

F.A.D. RTE.	SECTION	COUNTY	TOTAL SHEETS	SHEET NO.
308	15-00017-00-SW	ROCK ISLAND	190	176
CONTRACT NO. 85697				
ILLINOIS FED. AID PROJECT				

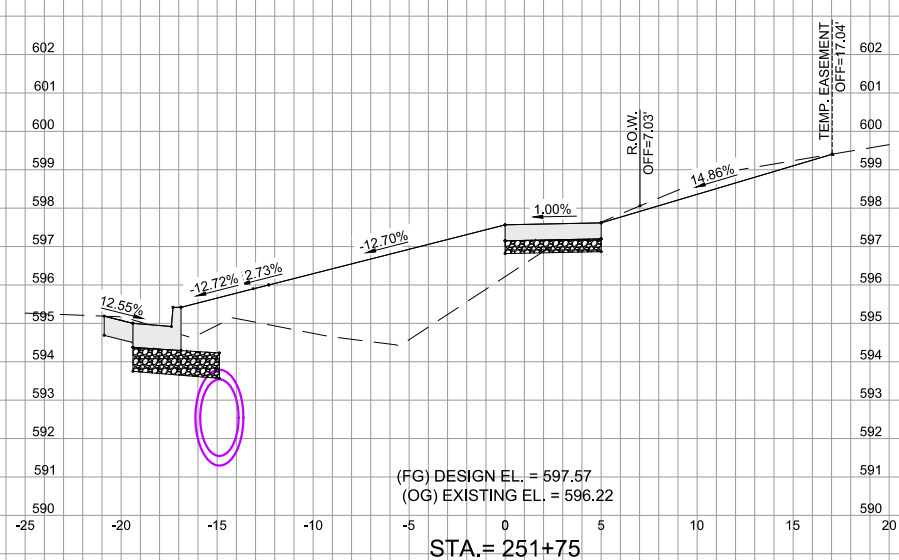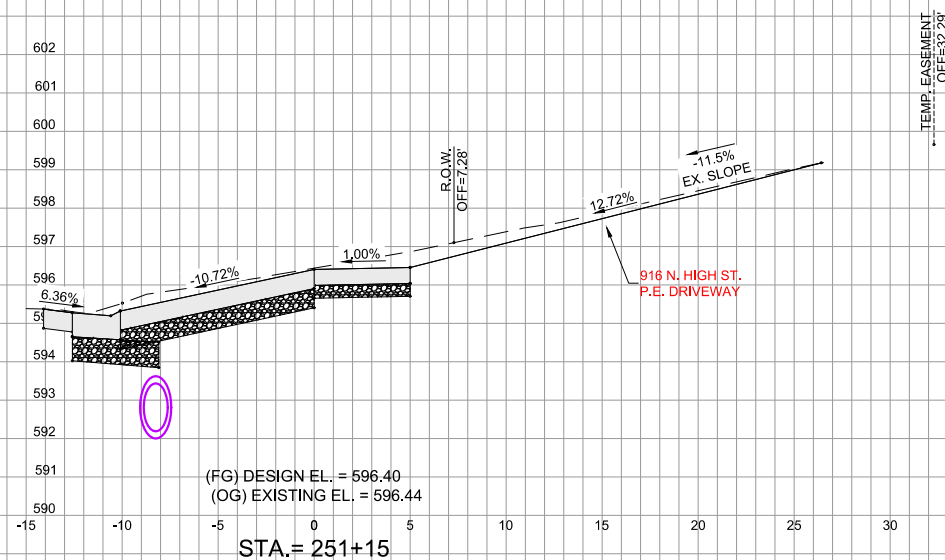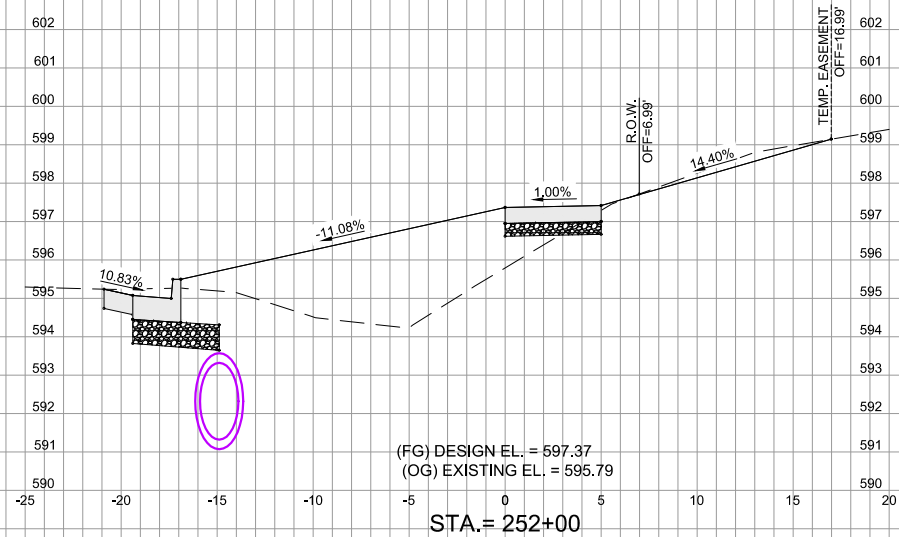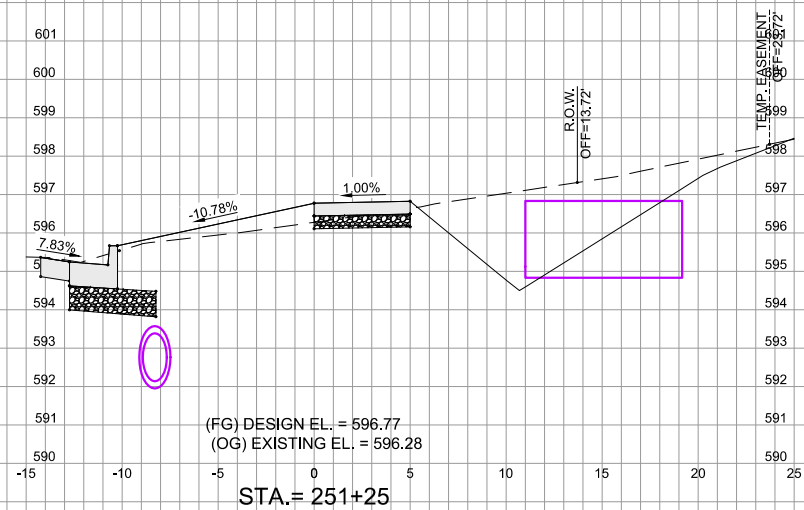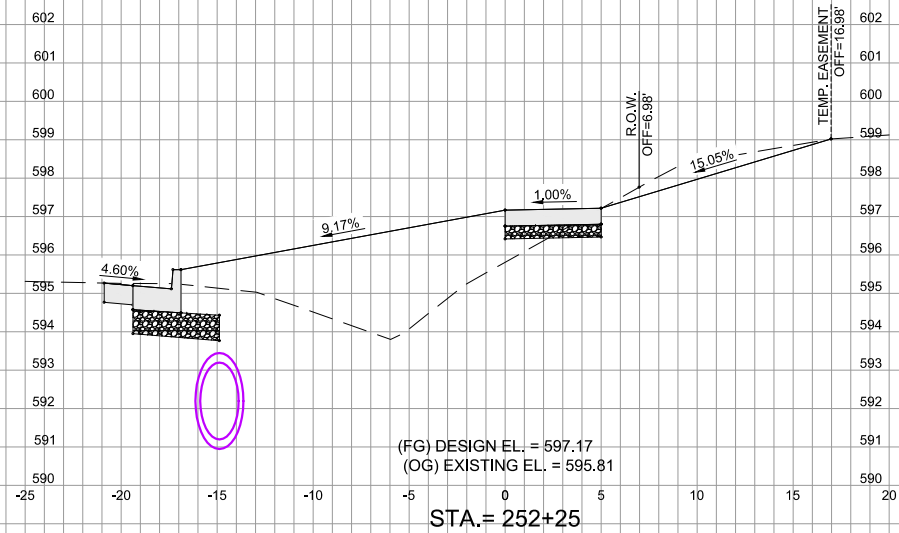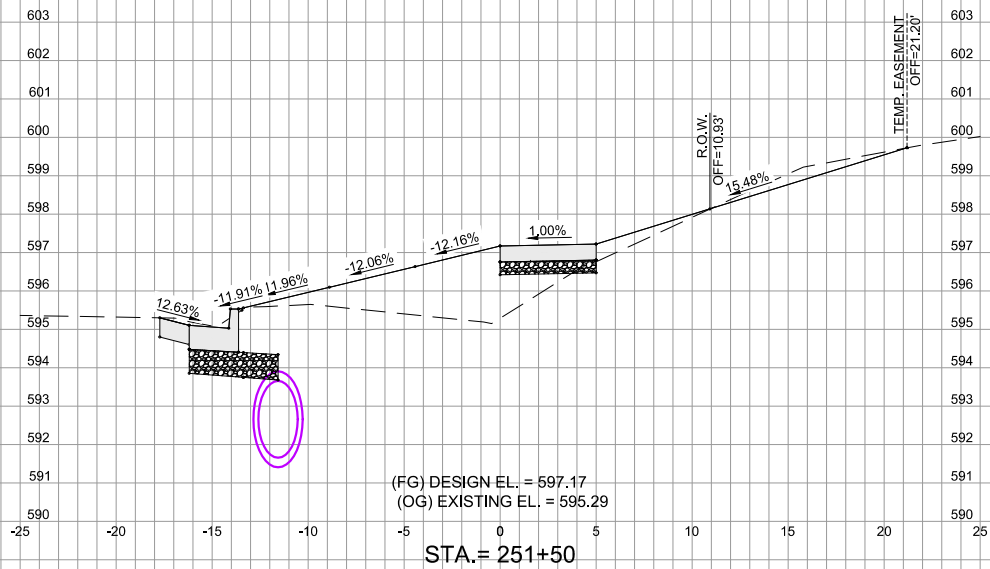

ENGINEERING | ARCHITECTURE | SURVEYING
FUNDING | PLANNING | ENVIRONMENTAL
2117 State Street, Bettendorf IA 52722
(563) 445-3501 www.msa-ps.com
© MSA Professional Services, Inc.










PLOT DATE	- 13-Aug-18	DESIGNED	- JLS	REVISED	- (1)
USER NAME	- JAYDEN SCHECKER	DRAWN	- JLS	REVISED	- (2)
PLOT SCALE	- AS SHOWN	CHECKED	- JDF	REVISED	- (3)
FILE NAME	- 00442048 - XS.dwg			REVISED	- (4)

STATE OF ILLINOIS
DEPARTMENT OF TRANSPORTATION

CROSS SECTIONS - SIDEWALK

SCALE: SHEET NO. 177 OF 190SHEETS STA. TO STA.

F.A.D. RTE.	SECTION	COUNTY	TOTAL SHEETS	SHEET NO.
308	15-00017-00-SW	ROCK ISLAND	190	177
CONTRACT NO. 85697				
ILLINOIS FED. AID PROJECT				

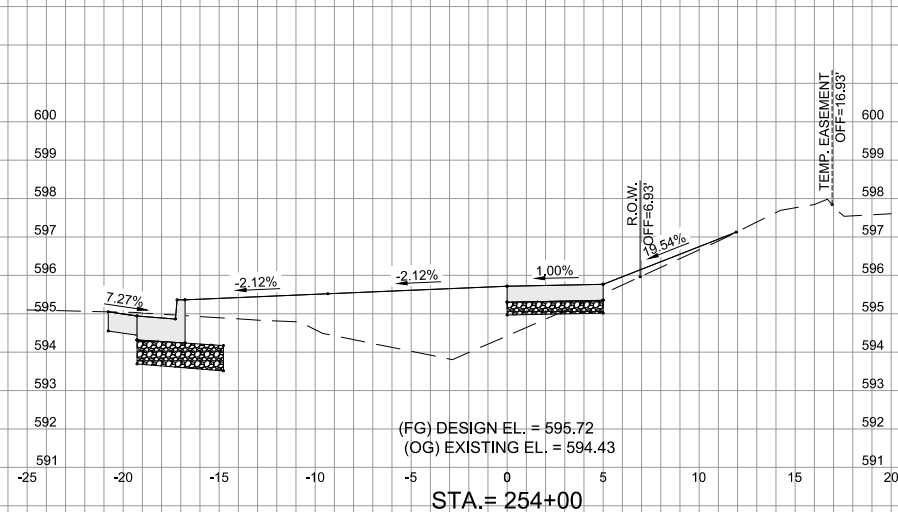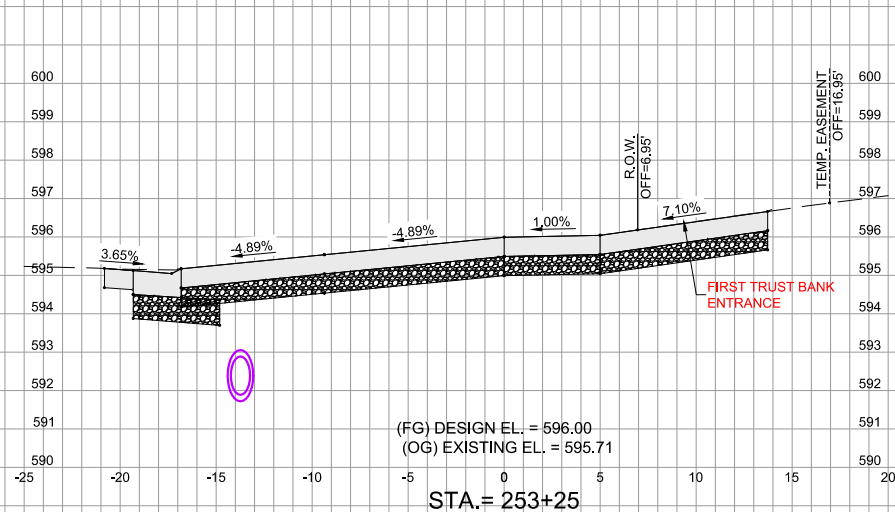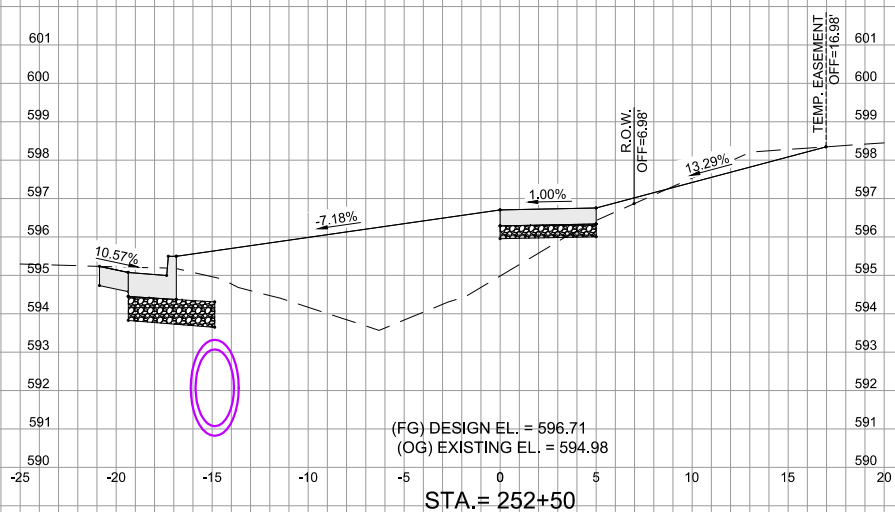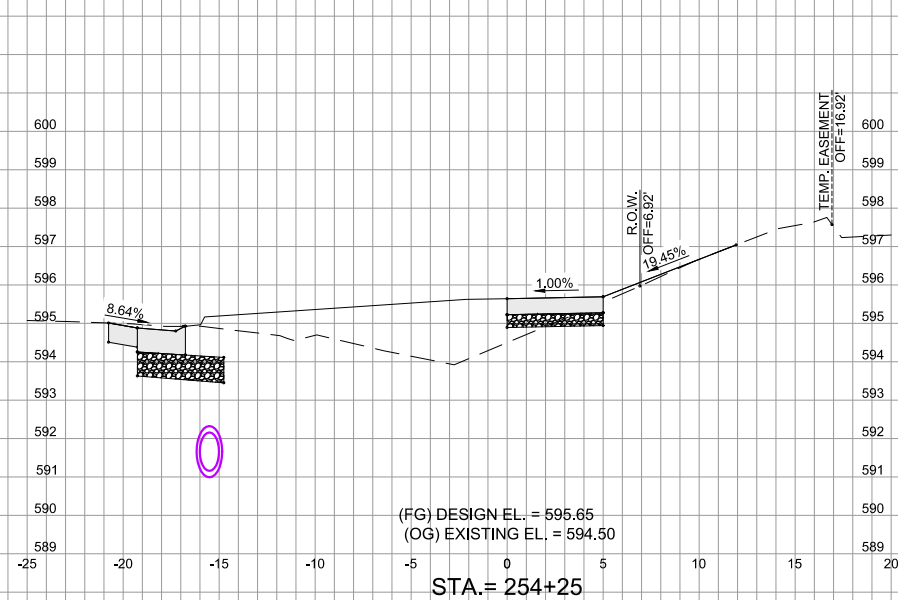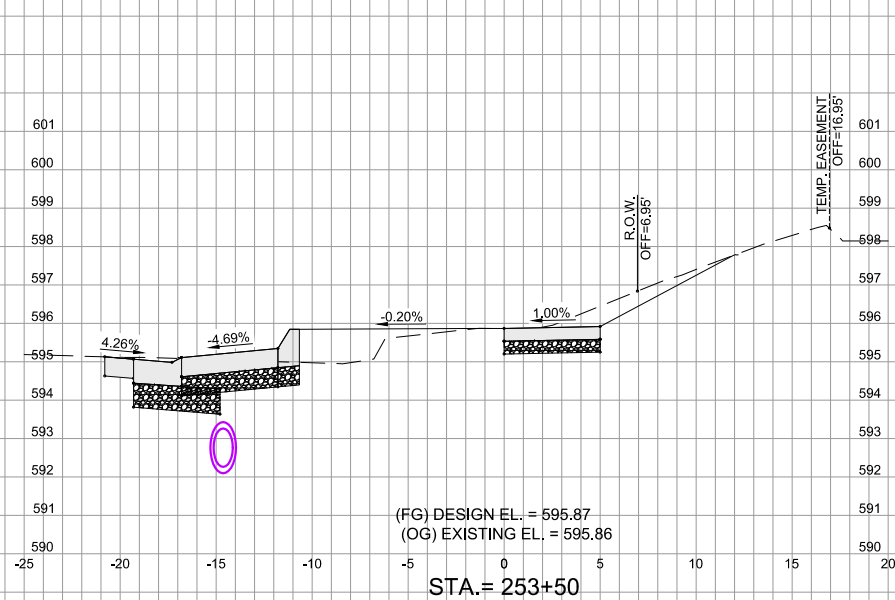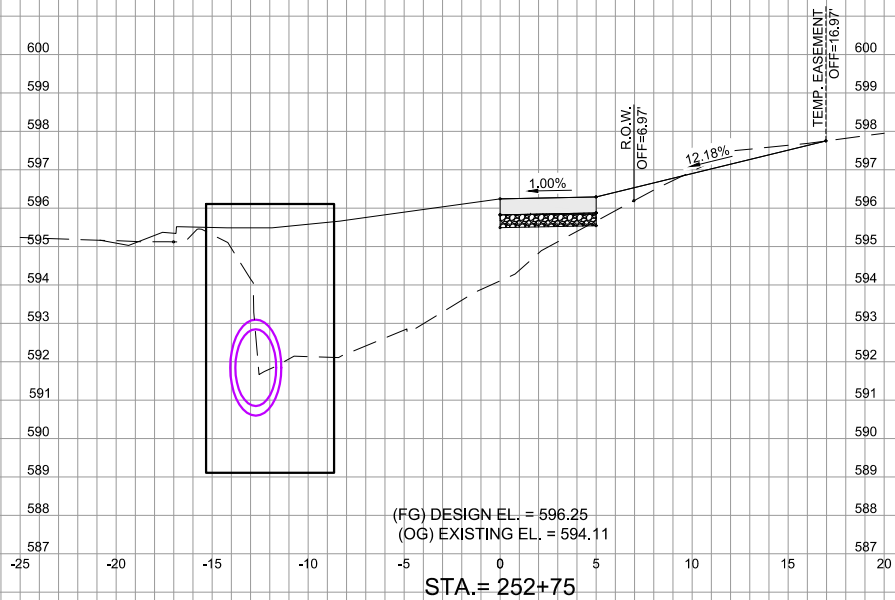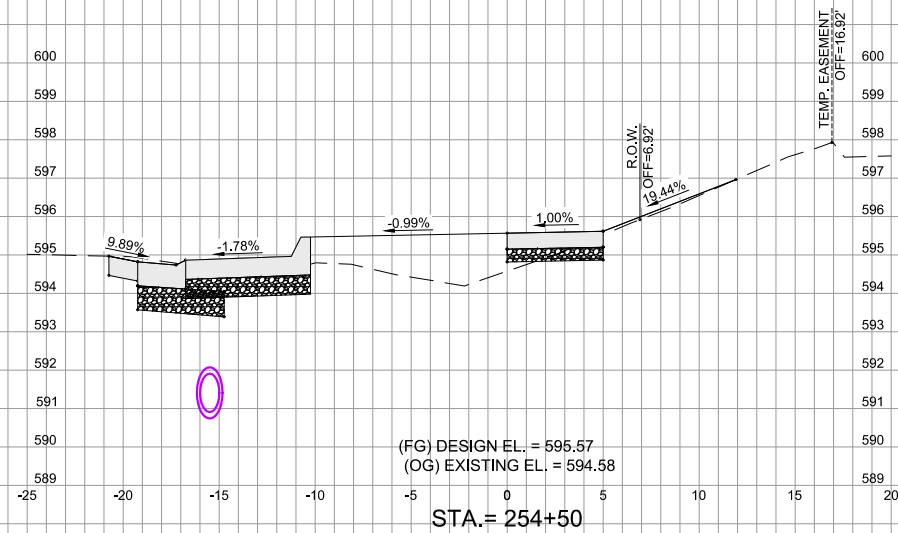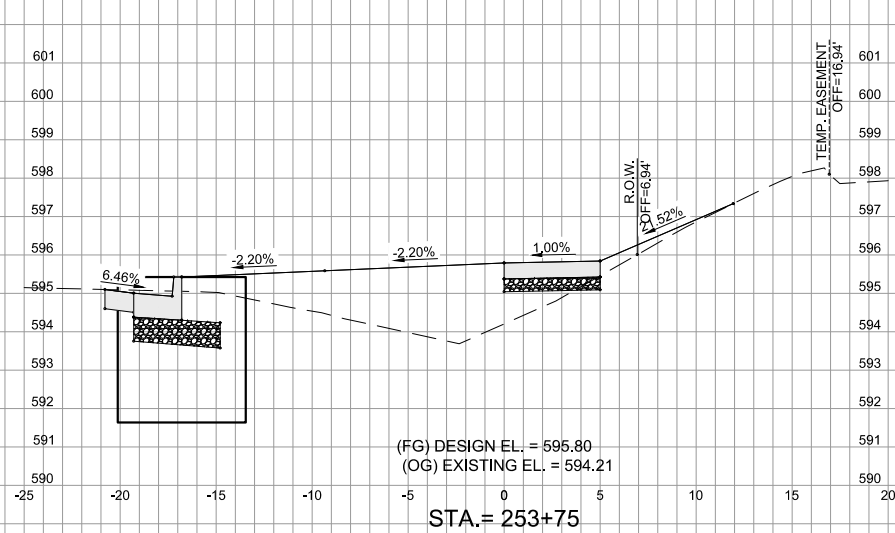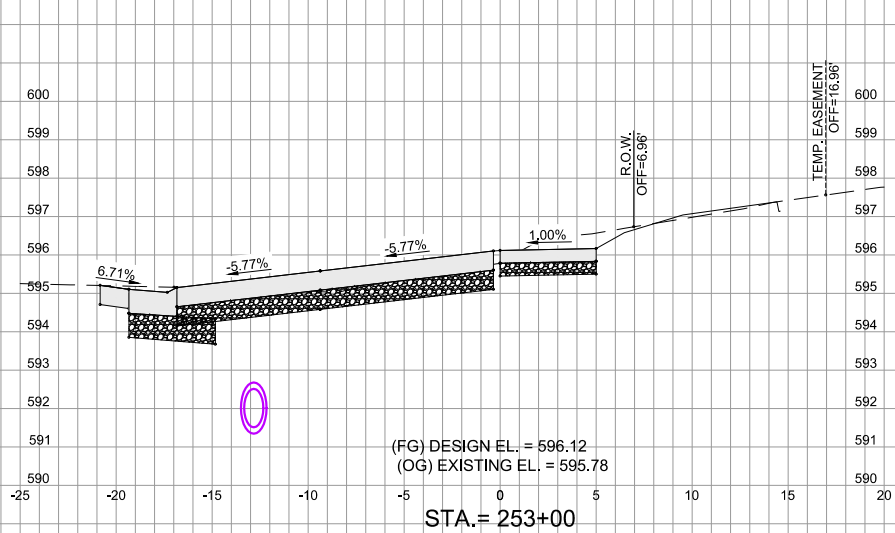

ENGINEERING | ARCHITECTURE | SURVEYING
FUNDING | PLANNING | ENVIRONMENTAL
2117 State Street, Bettendorf IA 52722
(563) 445-3501 www.msa-ps.com
© MSA Professional Services, Inc.


PLOT DATE	- 13-Aug-18	DESIGNED	- JLS	REVISED	- (1)
USER NAME	- JAYDEN SCHECKER	DRAWN	- JLS	REVISED	- (2)
PLOT SCALE	- AS SHOWN	CHECKED	- JDF	REVISED	- (3)
FILE NAME	- 00442048 - XS.dwg			REVISED	- (4)


STATE OF ILLINOIS
DEPARTMENT OF TRANSPORTATION

CROSS SECTIONS - SIDEWALK

SCALE: SHEET NO. 178 OF 190SHEETS STA. TO STA.

F.A.D. RTE.	SECTION	COUNTY	TOTAL SHEETS	SHEET NO.
308	15-00017-00-SW	ROCK ISLAND	190	178
CONTRACT NO. 85697				
ILLINOIS FED. AID PROJECT				

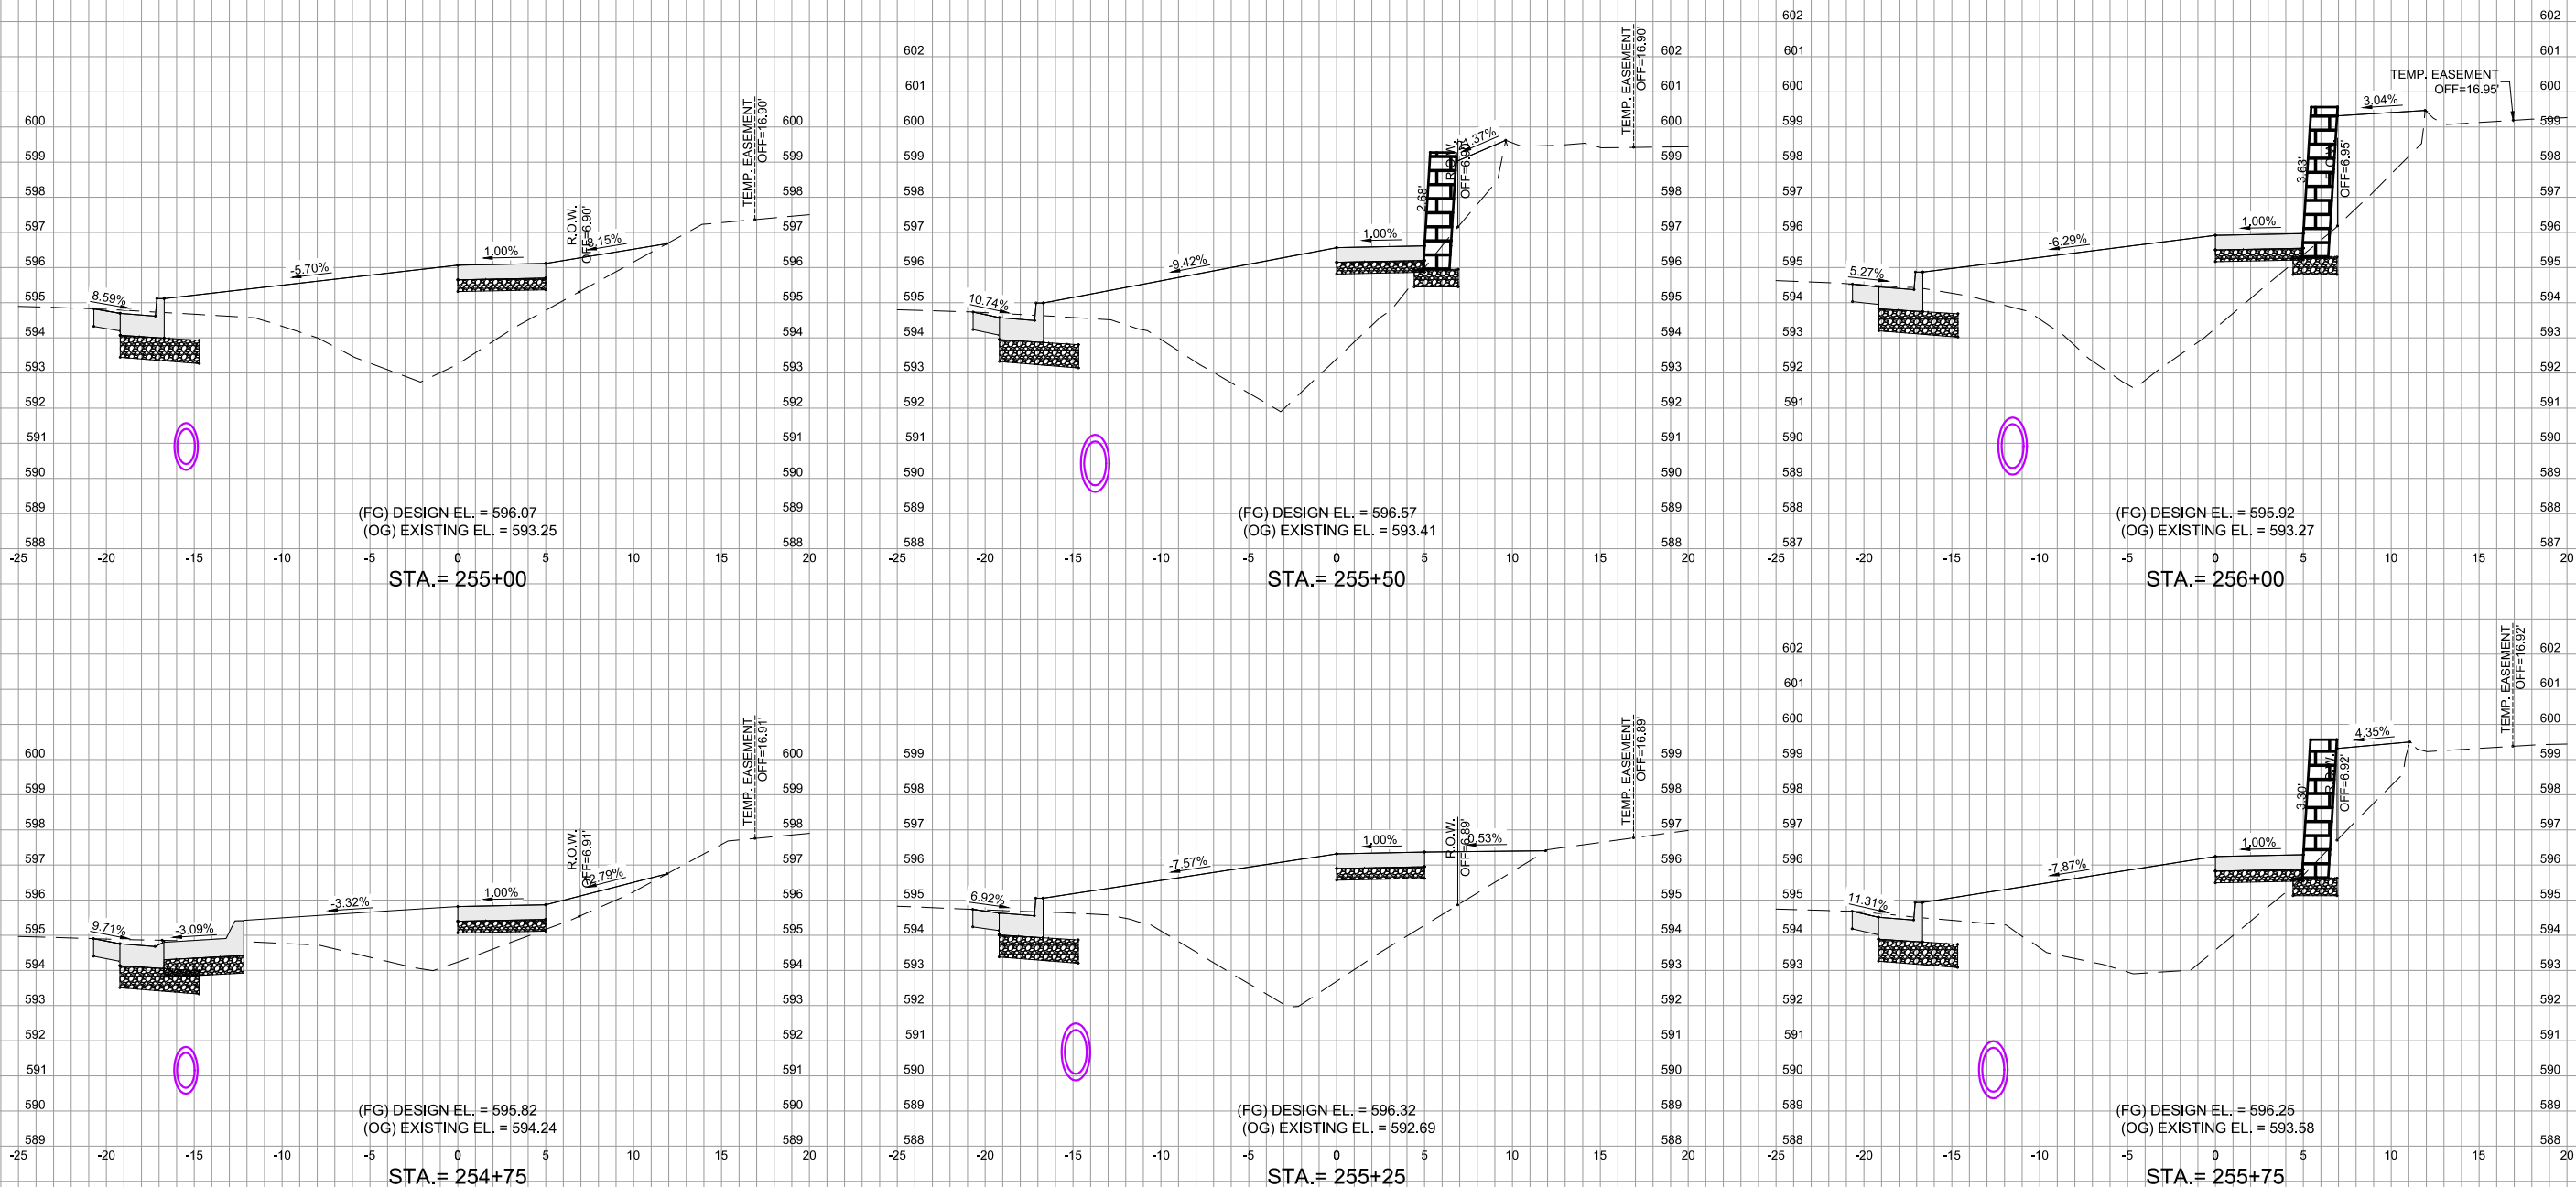

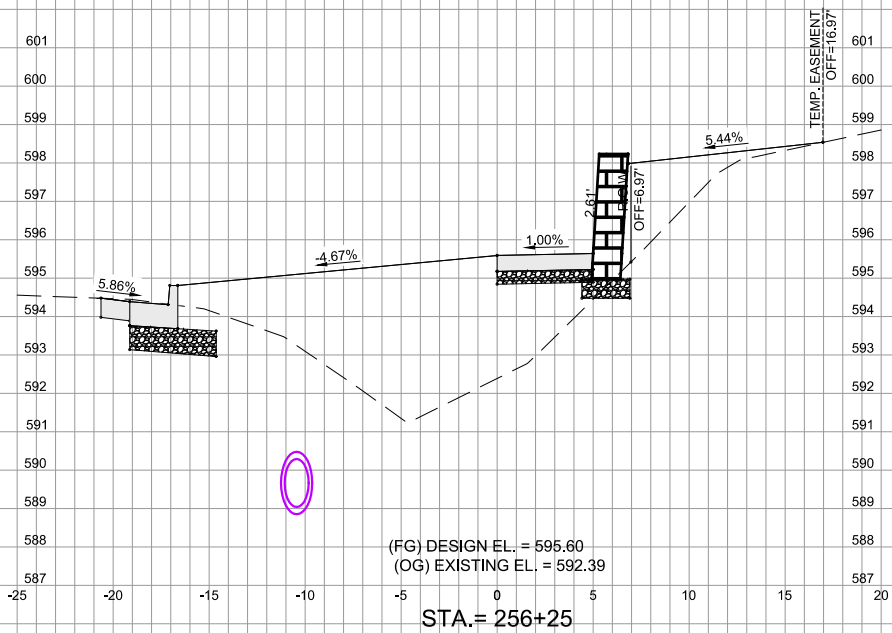

ENGINEERING | ARCHITECTURE | SURVEYING
FUNDING | PLANNING | ENVIRONMENTAL
2117 State Street, Bettendorf IA 52722
(563) 445-3501 www.msa-ps.com
© MSA Professional Services, Inc.




PLOT DATE	- 13-Aug-18	DESIGNED	- JLS	REVISED	- (1)
USER NAME	- JAYDEN SCHECKER	DRAWN	- JLS	REVISED	- (2)
PLOT SCALE	- AS SHOWN	CHECKED	- JDF	REVISED	- (3)
FILE NAME	- 00442048 - XS.dwg			REVISED	- (4)

STATE OF ILLINOIS
DEPARTMENT OF TRANSPORTATION

CROSS SECTIONS - SIDEWALK

SCALE: SHEET NO. 180 OF 190SHEETS STA. TO STA.

F.A.D. RTE.	SECTION	COUNTY	TOTAL SHEETS	SHEET NO.
308	15-00017-00-SW	ROCK ISLAND	190	180
CONTRACT NO. 85697				
ILLINOIS FED. AID PROJECT				

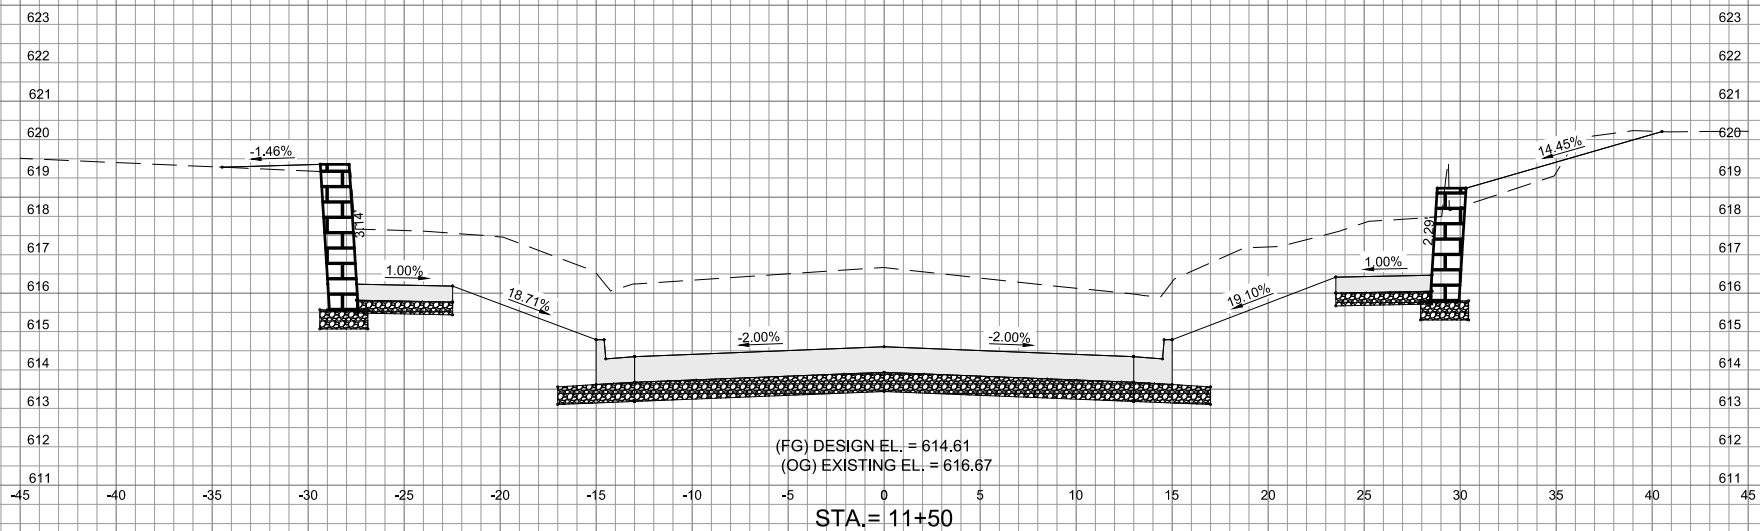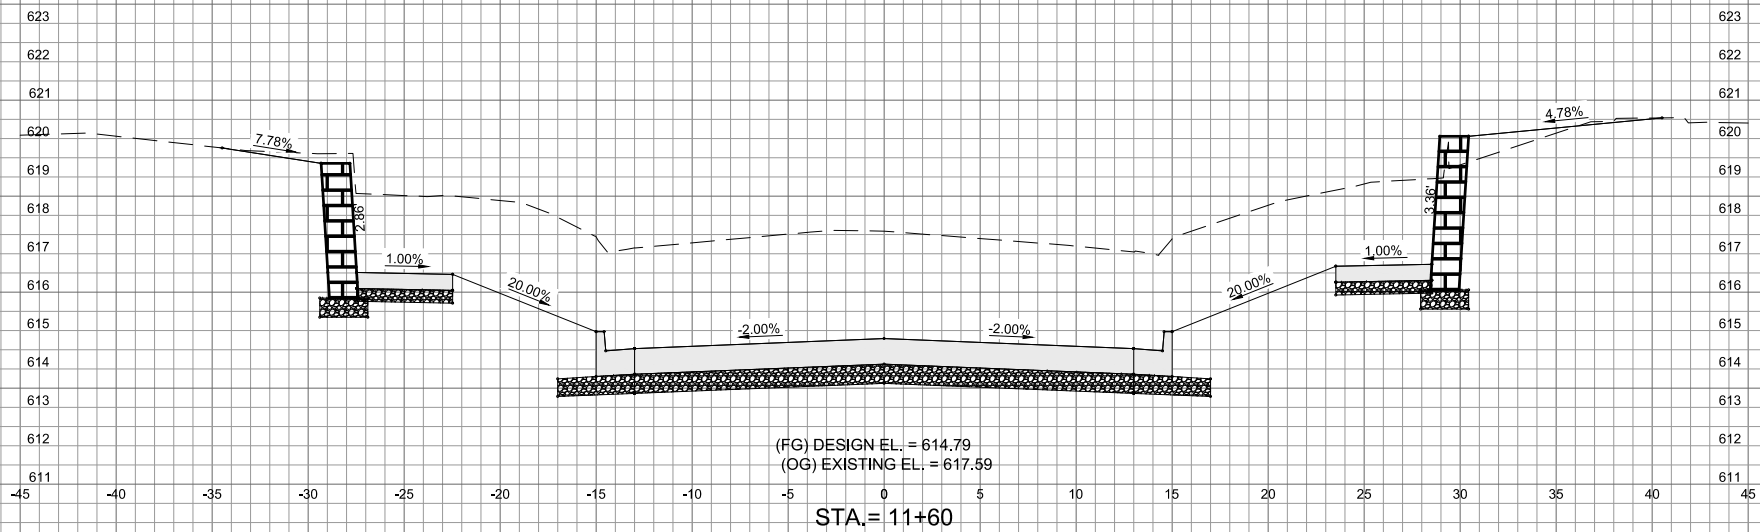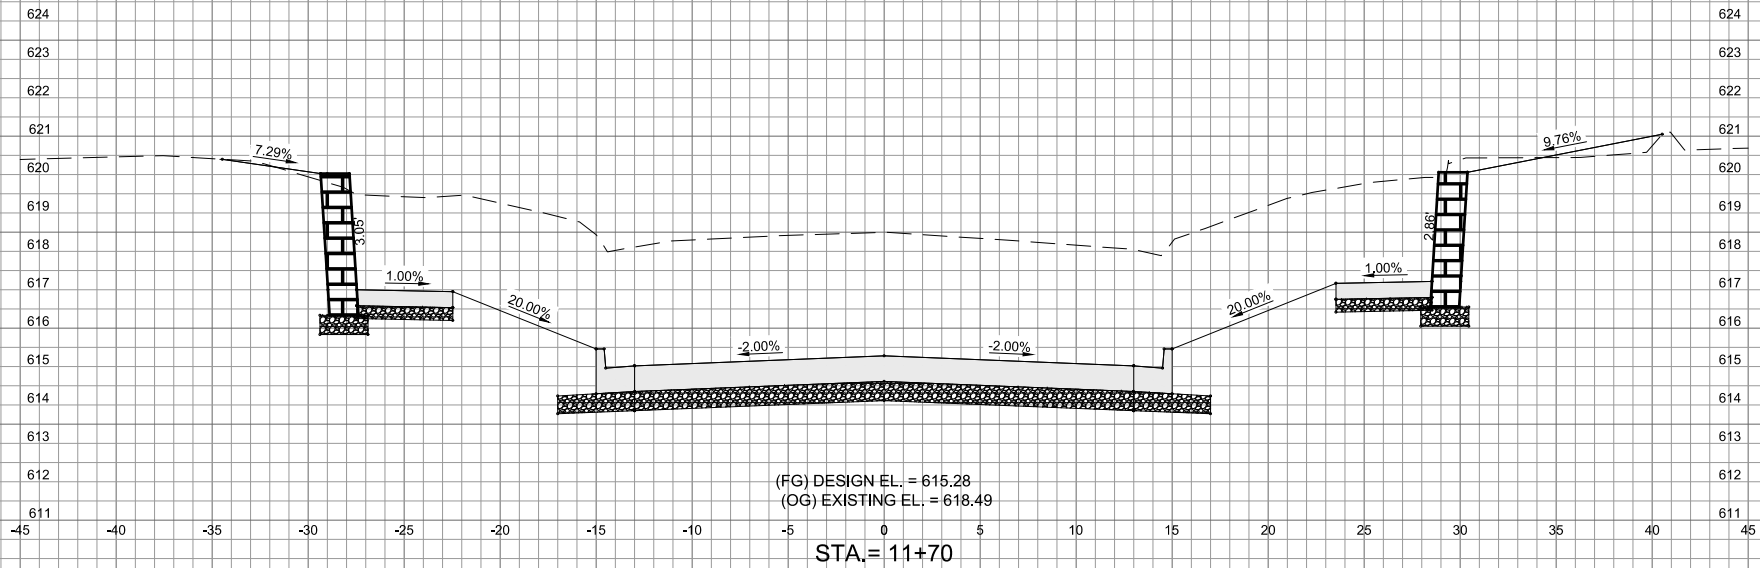

ENGINEERING | ARCHITECTURE | SURVEYING
FUNDING | PLANNING | ENVIRONMENTAL
2117 State Street, Bettendorf IA 52722
(563) 445-3501 www.msa-ps.com
© MSA Professional Services, Inc.


PLOT DATE	- 13-Aug-18	DESIGNED	- JLS	REVISED	- (1)
USER NAME	- JAYDEN SCHECKER	DRAWN	- JLS	REVISED	- (2)
PLOT SCALE	- AS SHOWN	CHECKED	- JDF	REVISED	- (3)
FILE NAME	- 00442048 - XS.dwg			REVISED	- (4)

STATE OF ILLINOIS
DEPARTMENT OF TRANSPORTATION

CROSS SECTIONS - CHERRY STREET

SCALE: SHEET NO. 181 OF 190SHEETS STA. TO STA.

F.A.D. RTE.	SECTION	COUNTY	TOTAL SHEETS	SHEET NO.
308	15-00017-00-SW	ROCK ISLAND	190	181
CONTRACT NO. 85697				
ILLINOIS FED. AID PROJECT				

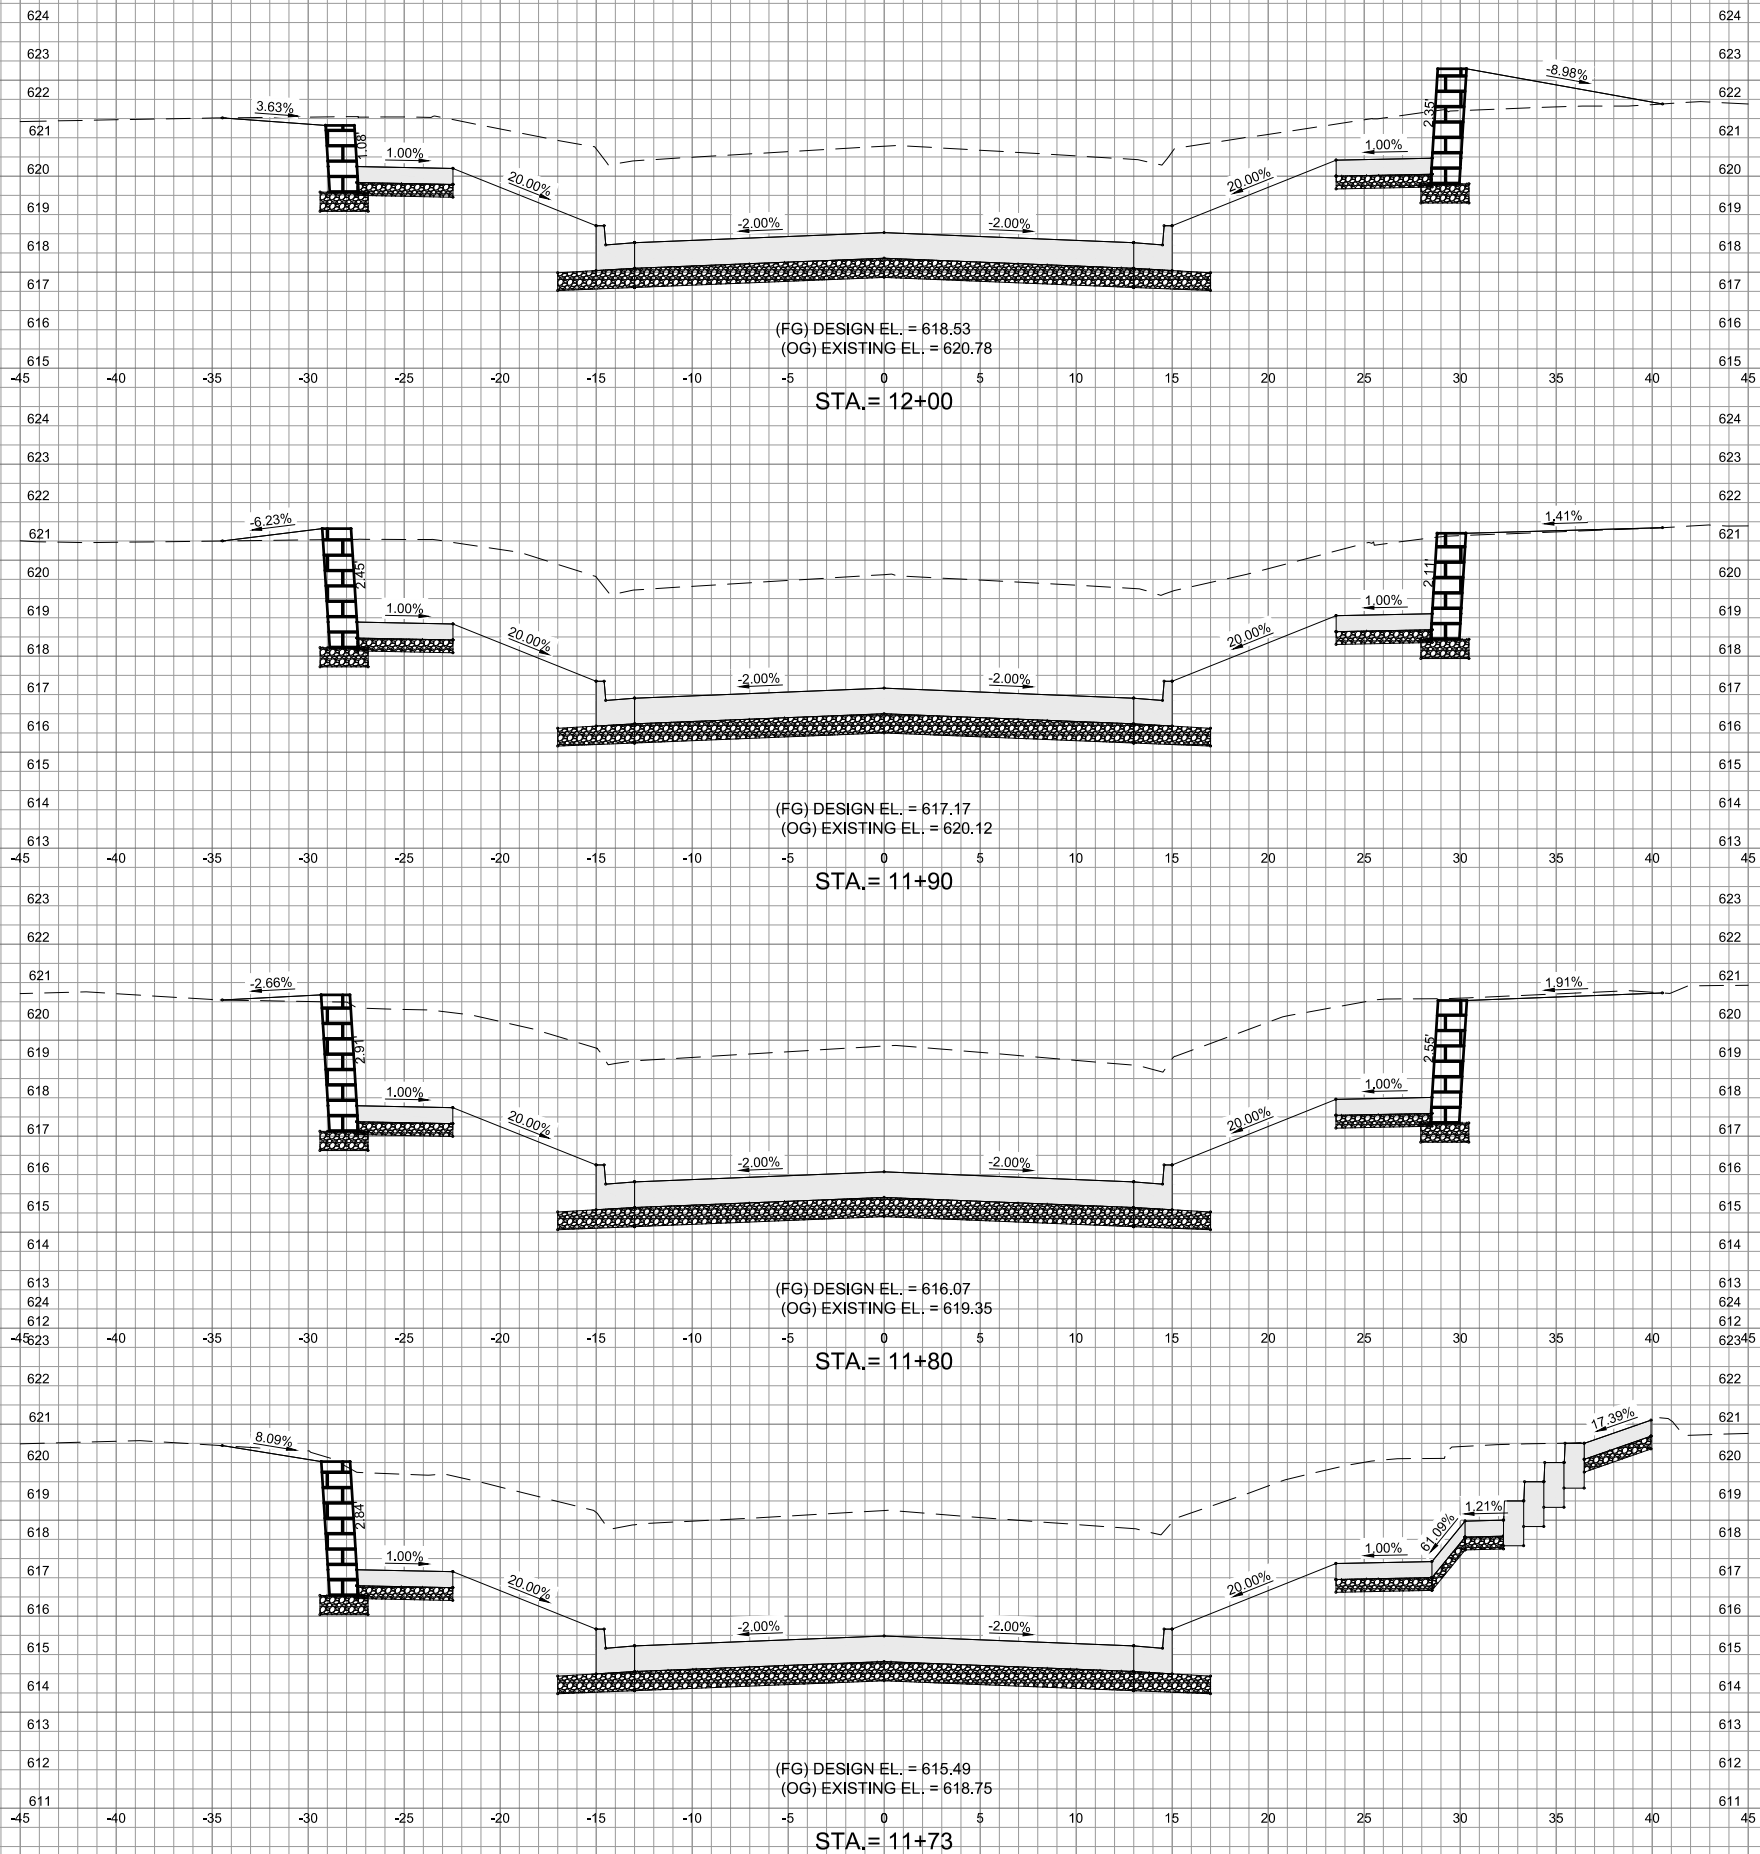

ENGINEERING | ARCHITECTURE | SURVEYING
FUNDING | PLANNING | ENVIRONMENTAL
2117 State Street, Bettendorf IA 52722
(563) 445-3501 www.msa-ps.com
© MSA Professional Services, Inc.


PLOT DATE	- 13-Aug-18	DESIGNED	- JLS	REVISED	- (1)
USER NAME	- JAYDEN SCHECKER	DRAWN	- JLS	REVISED	- (2)
PLOT SCALE	- AS SHOWN	CHECKED	- JDF	REVISED	- (3)
FILE NAME	- 00442048 - XS.dwg			REVISED	- (4)

STATE OF ILLINOIS
DEPARTMENT OF TRANSPORTATION

CROSS SECTIONS - CHERRY STREET

SCALE: SHEET NO. 182 OF 190SHEETS STA. TO STA.

F.A.D. RTE.	SECTION	COUNTY	TOTAL SHEETS	SHEET NO.
308	15-00017-00-SW	ROCK ISLAND	190	182
CONTRACT NO. 85697				ILLINOIS FED. AID PROJECT

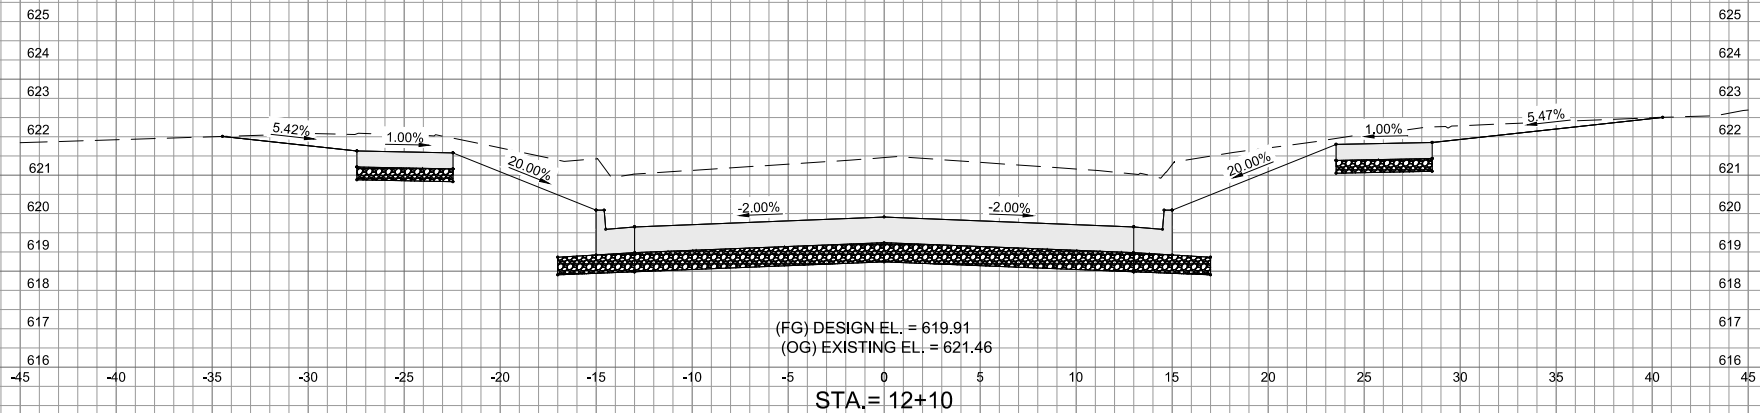

ENGINEERING | ARCHITECTURE | SURVEYING
FUNDING | PLANNING | ENVIRONMENTAL
2117 State Street, Bettendorf IA 52722
(563) 445-3501 www.msa-ps.com
© MSA Professional Services, Inc.




PLOT DATE	- 13-Aug-18	DESIGNED	- JLS	REVISED	- (1)
USER NAME	- JAYDEN SCHECKER	DRAWN	- JLS	REVISED	- (2)
PLOT SCALE	- AS SHOWN	CHECKED	- JDF	REVISED	- (3)
FILE NAME	- 00442048 - XS.dwg			REVISED	- (4)

STATE OF ILLINOIS
DEPARTMENT OF TRANSPORTATION

CROSS SECTIONS - CHERRY STREET

SCALE: SHEET NO. 183 OF 190SHEETS STA. TO STA.

F.A.D. RTE.	SECTION	COUNTY	TOTAL SHEETS	SHEET NO.
308	15-00017-00-SW	ROCK ISLAND	190	183
CONTRACT NO. 85697				
ILLINOIS FED. AID PROJECT				

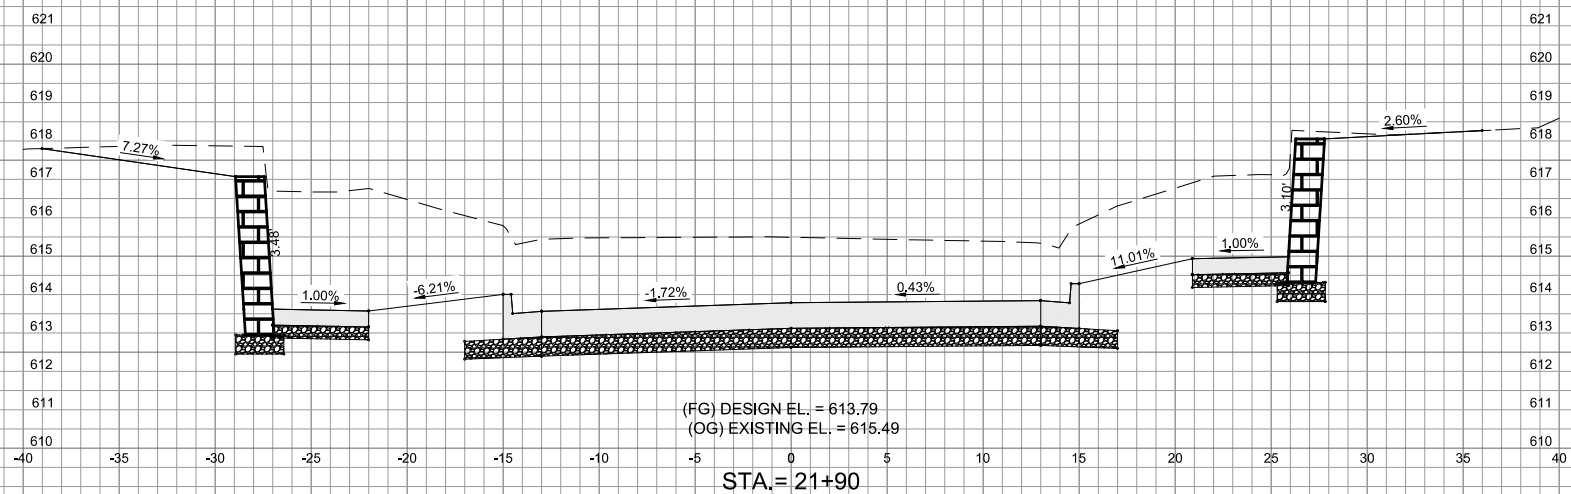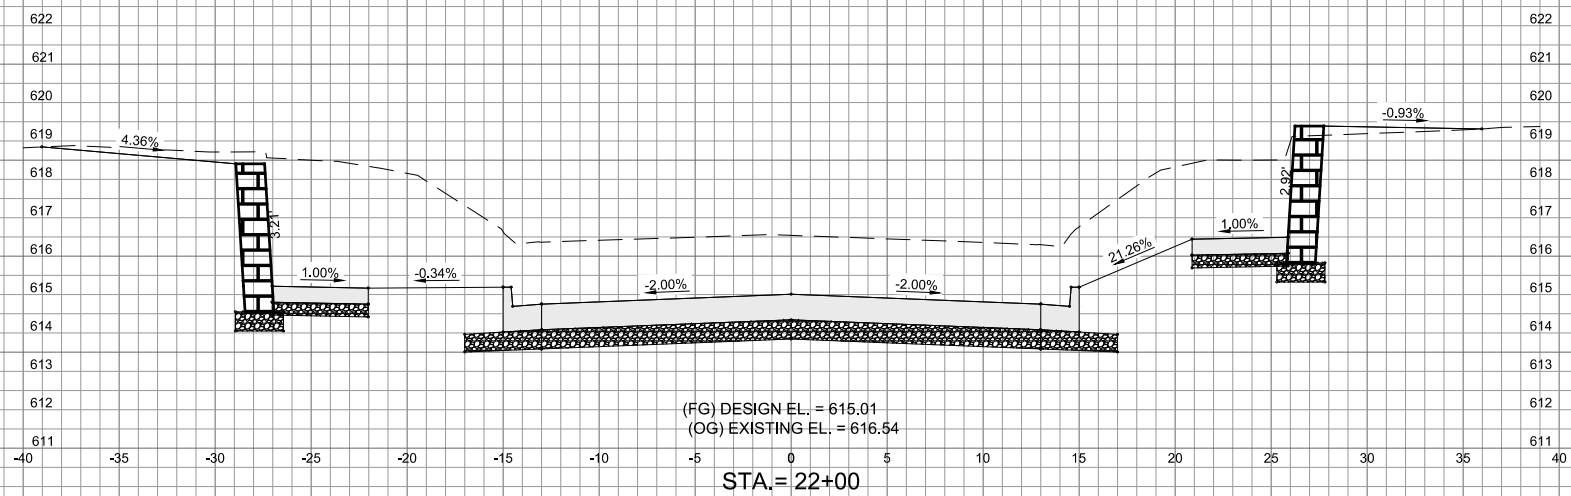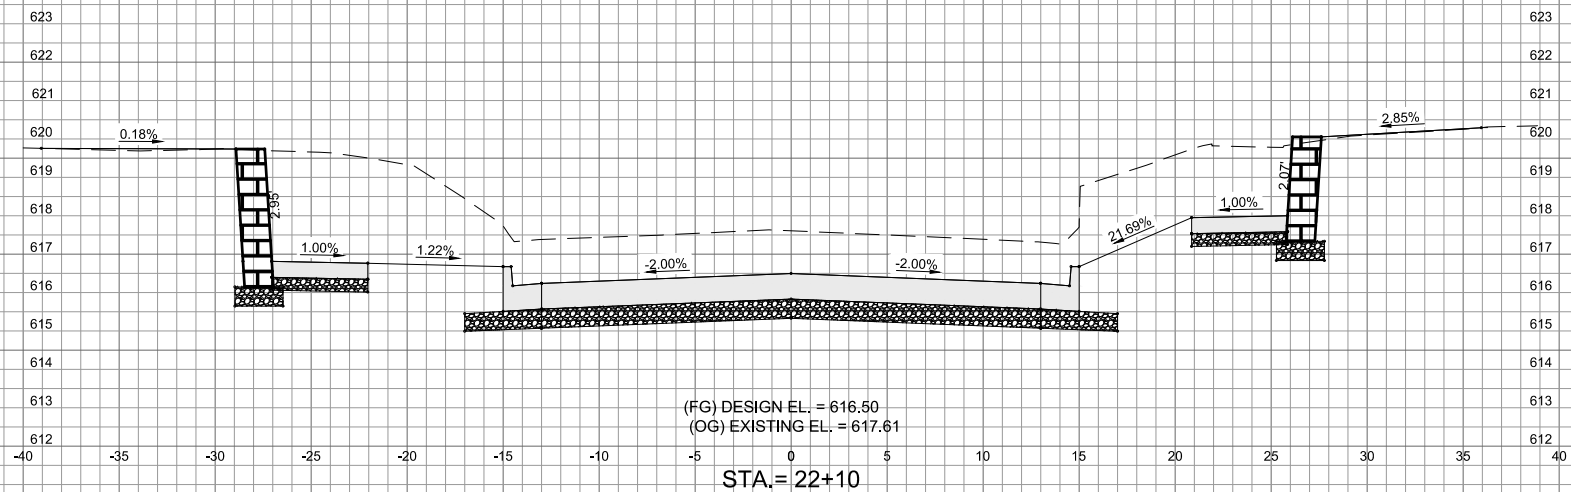

ENGINEERING | ARCHITECTURE | SURVEYING
FUNDING | PLANNING | ENVIRONMENTAL
2117 State Street, Bettendorf IA 52722
(563) 445-3501 www.msa-ps.com
© MSA Professional Services, Inc.





PLOT DATE	13-Aug-18	DESIGNED	JLS	REVISED	(1)
USER NAME	- JAYDEN SCHECKER	DRAWN	- JLS	REVISED	- (2)
PLOT SCALE	- AS SHOWN	CHECKED	- JDF	REVISED	- (3)
FILE NAME	- 00442048 - XS.dwg			REVISED	- (4)

STATE OF ILLINOIS
DEPARTMENT OF TRANSPORTATION

CROSS SECTIONS - WALNUT STREET

SCALE: SHEET NO. 184 OF 190SHEETS STA. TO STA.

RTE.	SECTION	COUNTY	SHEETS	NO.
308	15-00017-00-SW	ROCK ISLAND	190	184
CONTRACT NO. 85697				
ILLINOIS FED. AID PROJECT				

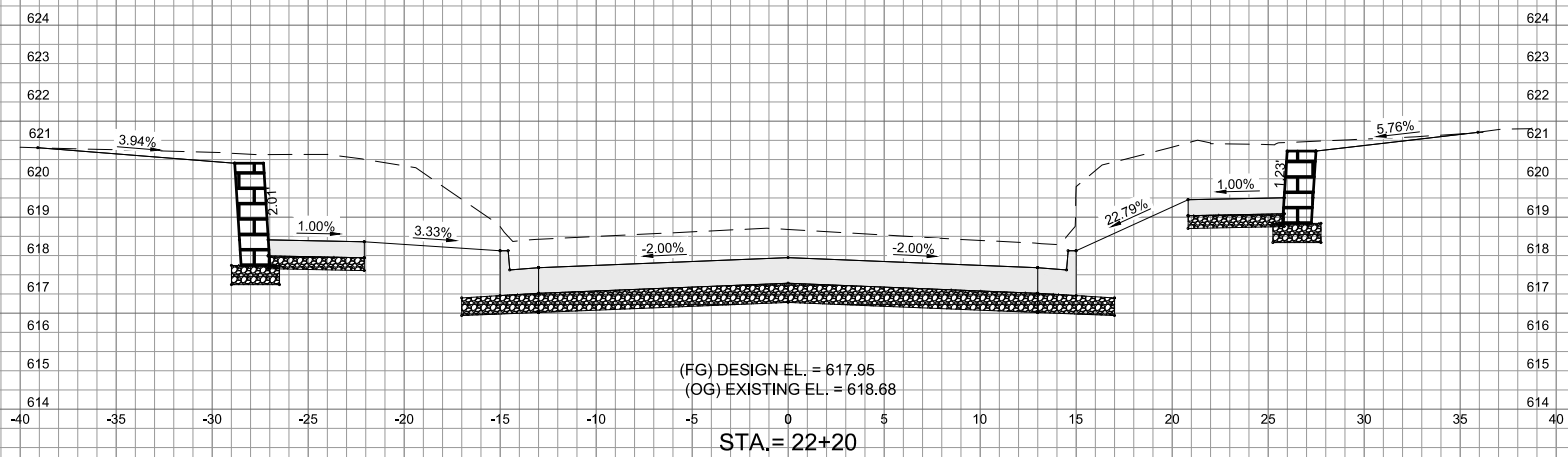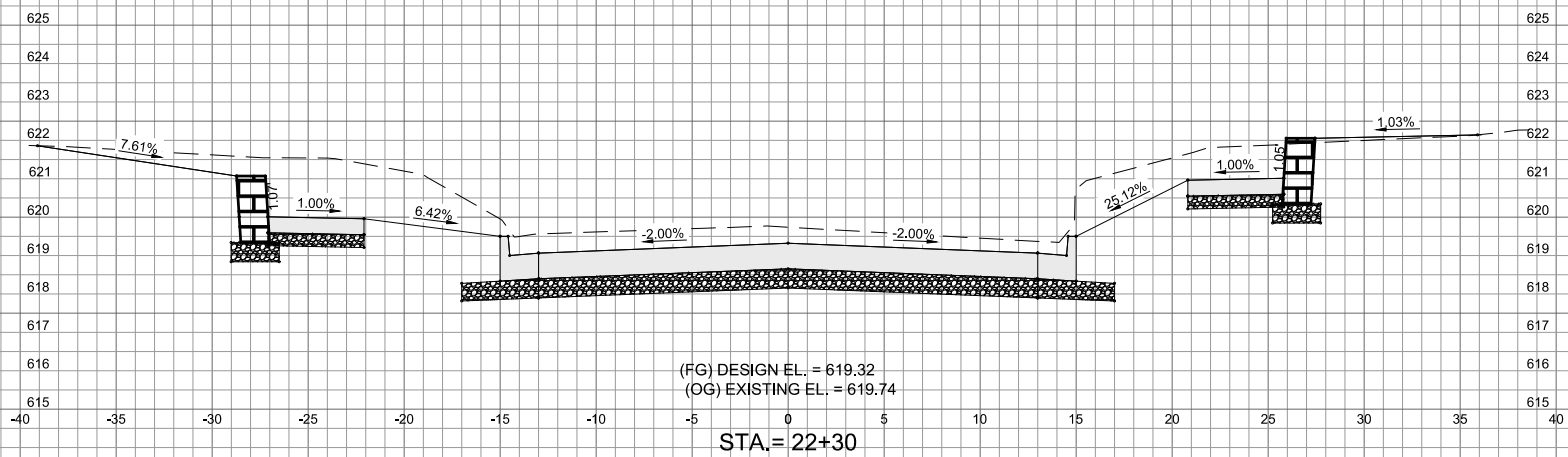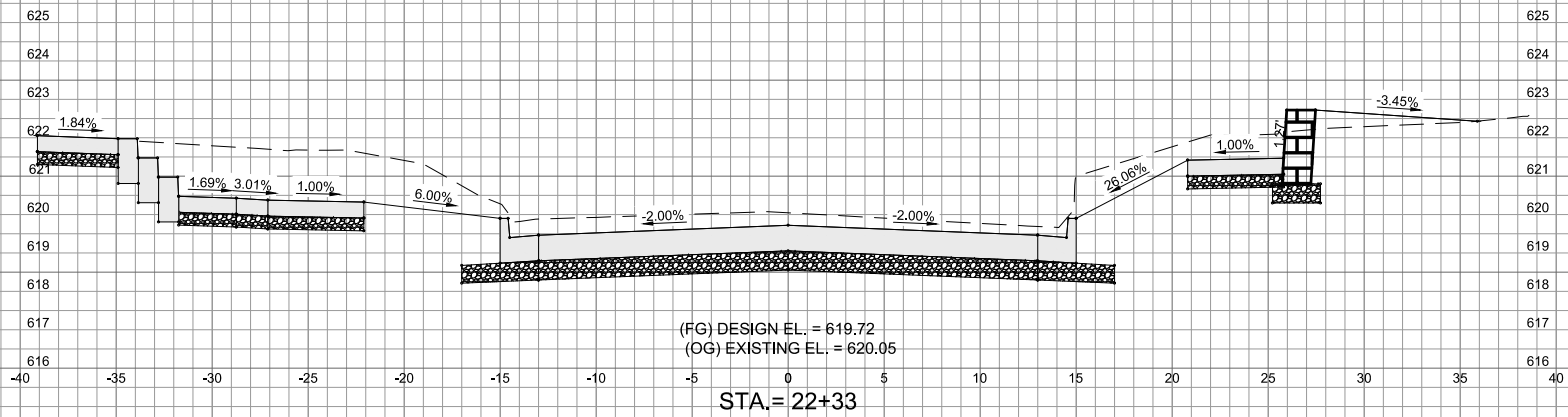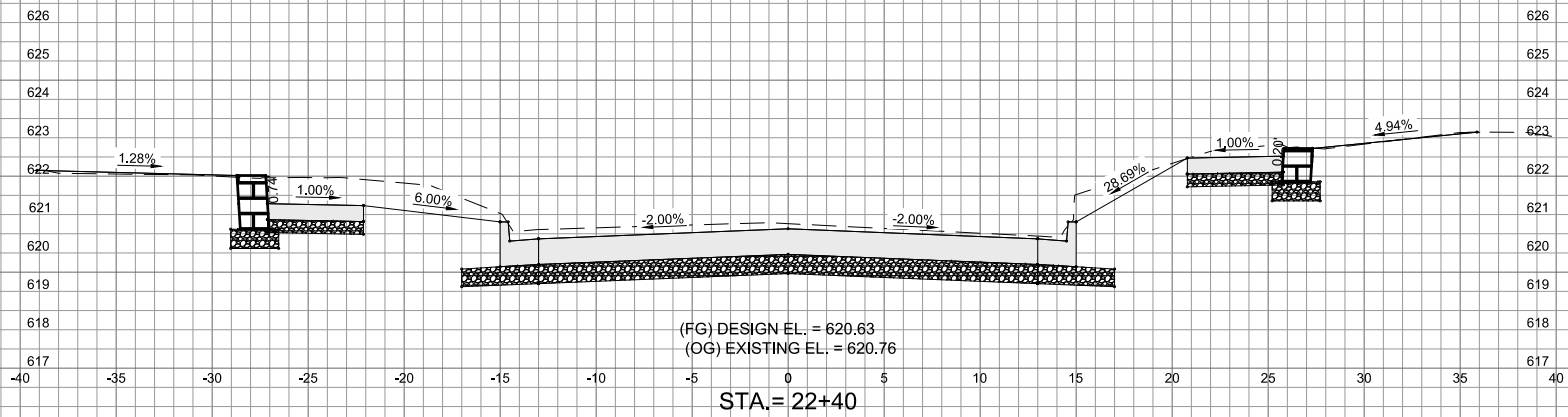

ENGINEERING | ARCHITECTURE | SURVEYING
FUNDING | PLANNING | ENVIRONMENTAL
2117 State Street, Bettendorf IA 52722
(563) 445-3501 www.msa-ps.com
© MSA Professional Services, Inc.







PLOT DATE	13-Aug-18	DESIGNED	JLS	REVISED	(1)
USER NAME	- JAYDEN SCHECKER	DRAWN	- JLS	REVISED	- (2)
PLOT SCALE	- AS SHOWN	CHECKED	- JDF	REVISED	- (3)
FILE NAME	- 00442048 - XS.dwg			REVISED	- (4)

STATE OF ILLINOIS
DEPARTMENT OF TRANSPORTATION

CROSS SECTIONS - WALNUT STREET

SCALE: SHEET NO. 185 OF 190SHEETS STA. TO STA.

RTE.	SECTION	COUNTY	SHEETS	NO.
308	15-00017-00-SW	ROCK ISLAND	190	185
CONTRACT NO. 85697				
ILLINOIS FED. AID PROJECT				

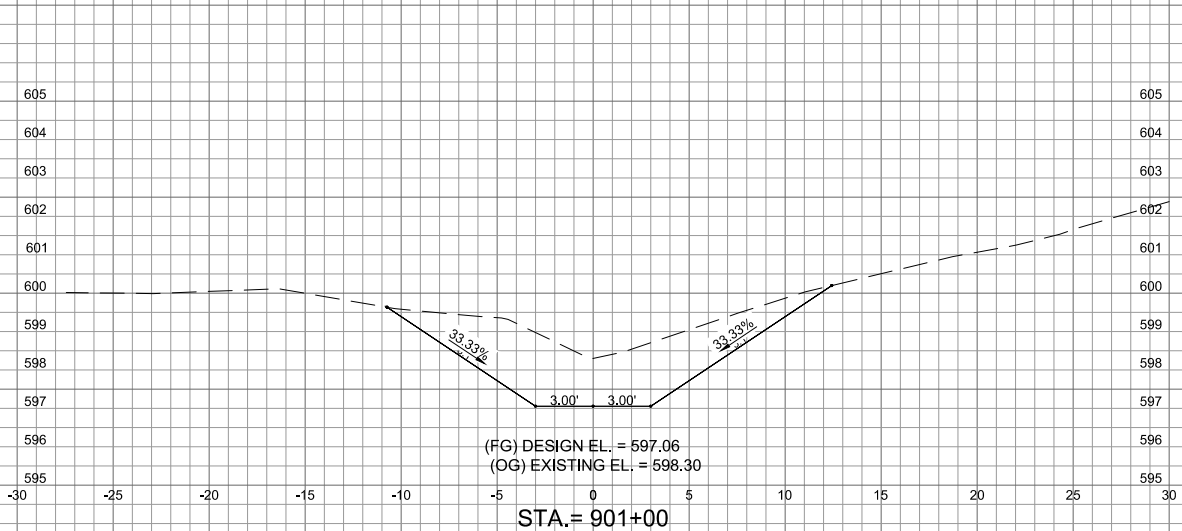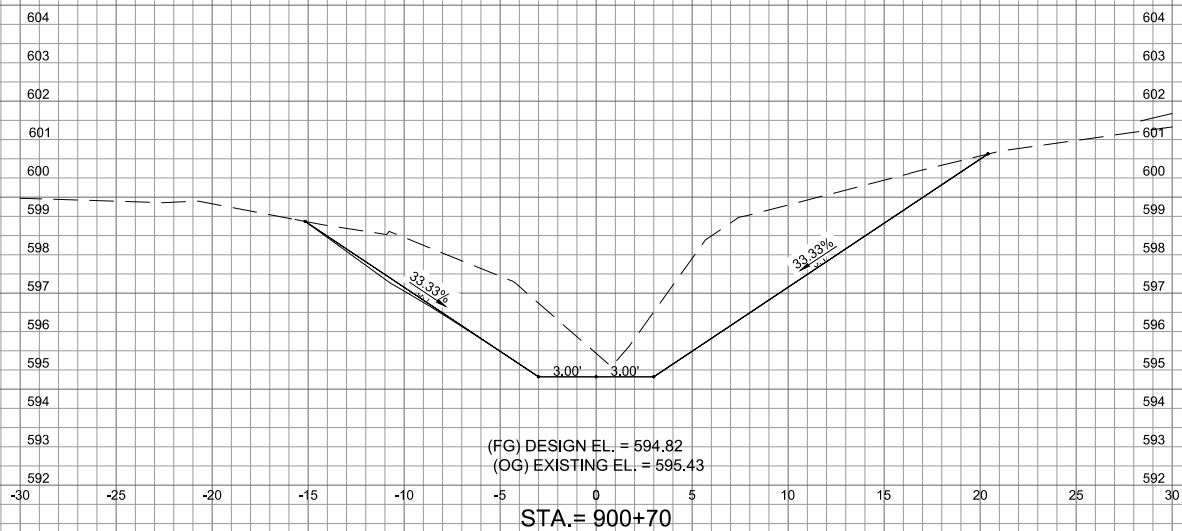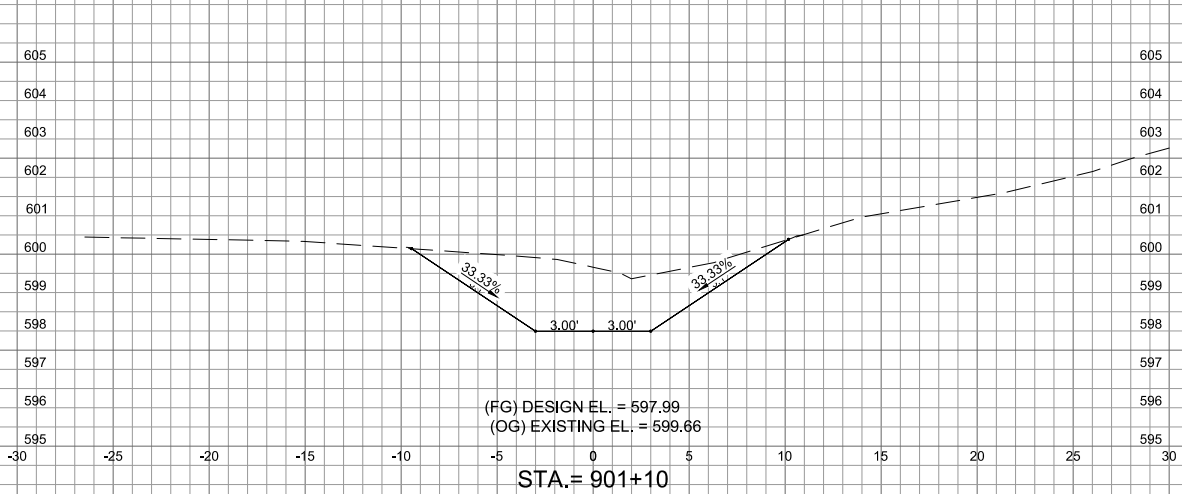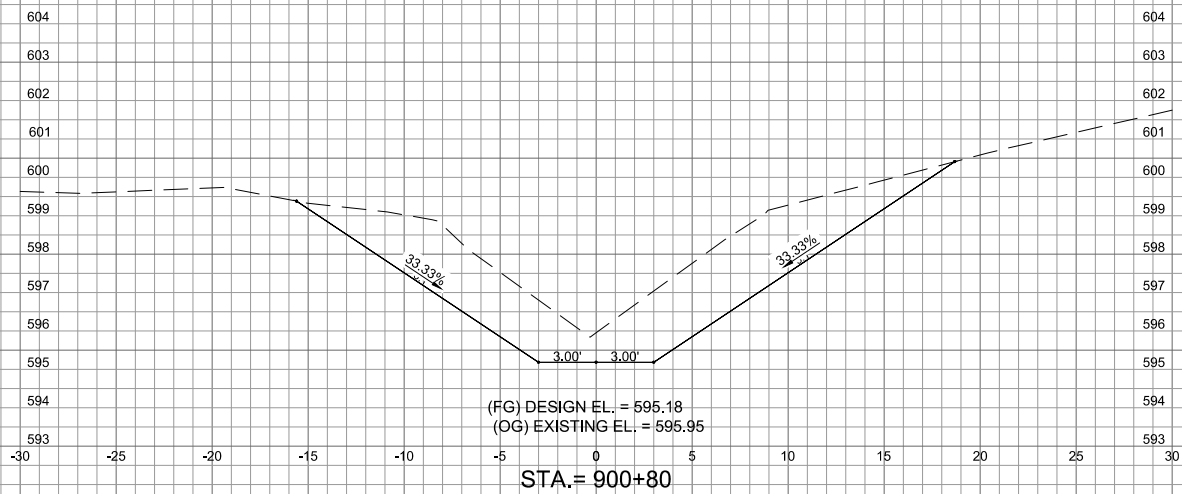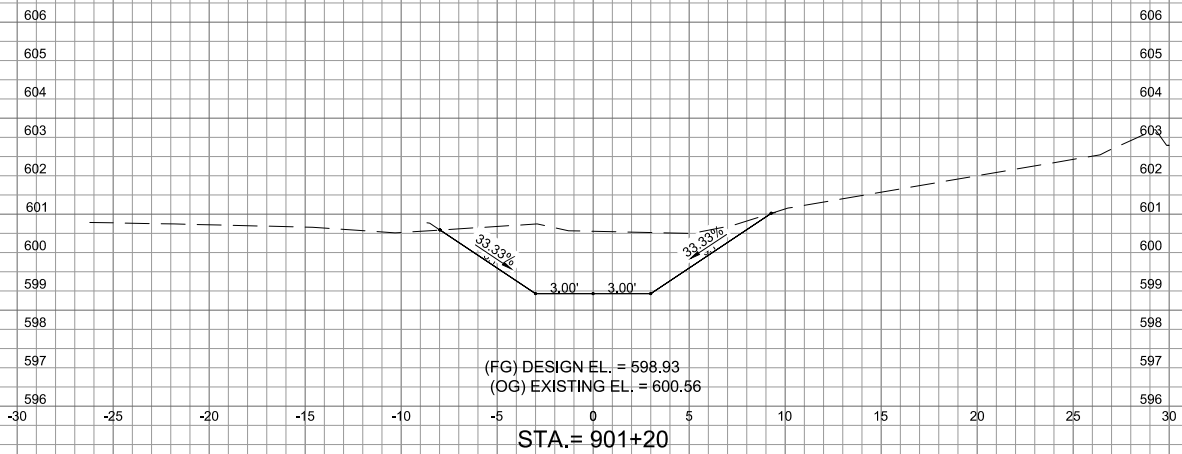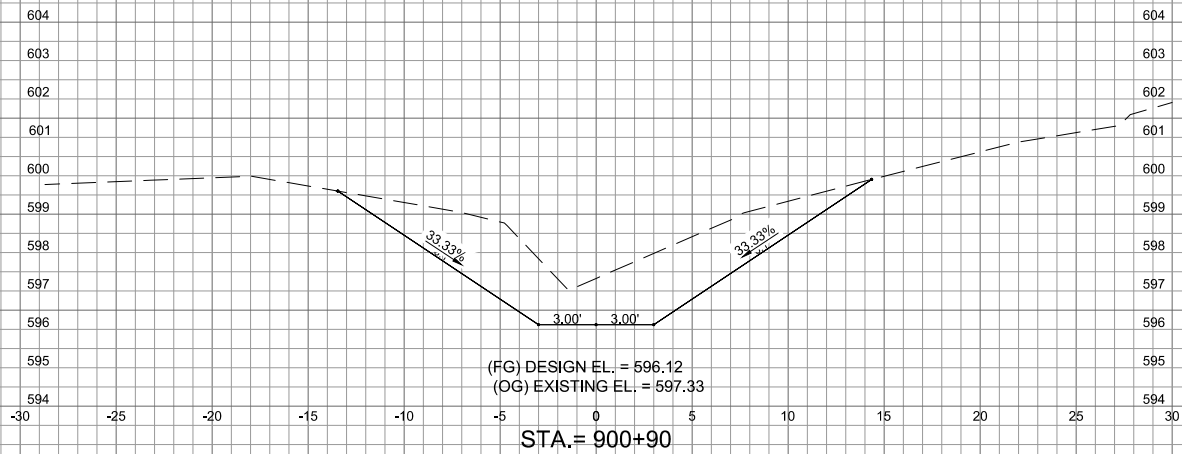

ENGINEERING | ARCHITECTURE | SURVEYING
FUNDING | PLANNING | ENVIRONMENTAL
2117 State Street, Bettendorf IA 52722
(563) 445-3501 www.msa-ps.com
© MSA Professional Services, Inc.








PLOT DATE	13-Aug-18	DESIGNED	JLS	REVISED	(1)
USER NAME	- JAYDEN SCHECKE	DRAWN	- JLS	REVISED	- (2)
PLOT SCALE	- AS SHOWN	CHECKED	- JDF	REVISED	- (3)
FILE NAME	- 00442048 - XS.dwg			REVISED	- (4)

STATE OF ILLINOIS
DEPARTMENT OF TRANSPORTATION

CROSS SECTIONS - CASEYS DITCH

SCALE: SHEET NO. 186 OF 190SHEETS STA. TO STA.

RTE.	SECTION	COUNTY	SHEETS	NO.
308	15-00017-00-SW	ROCK ISLAND	190	186
CONTRACT NO. 85697				
ILLINOIS FED. AID PROJECT				

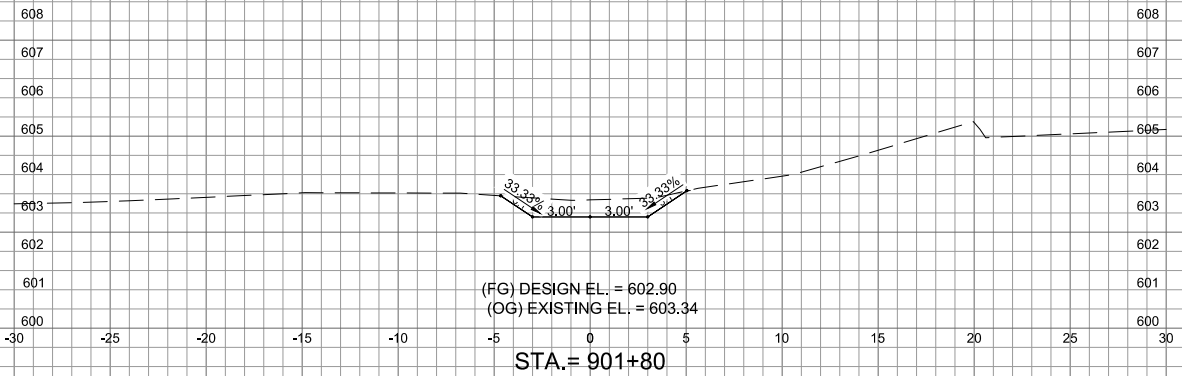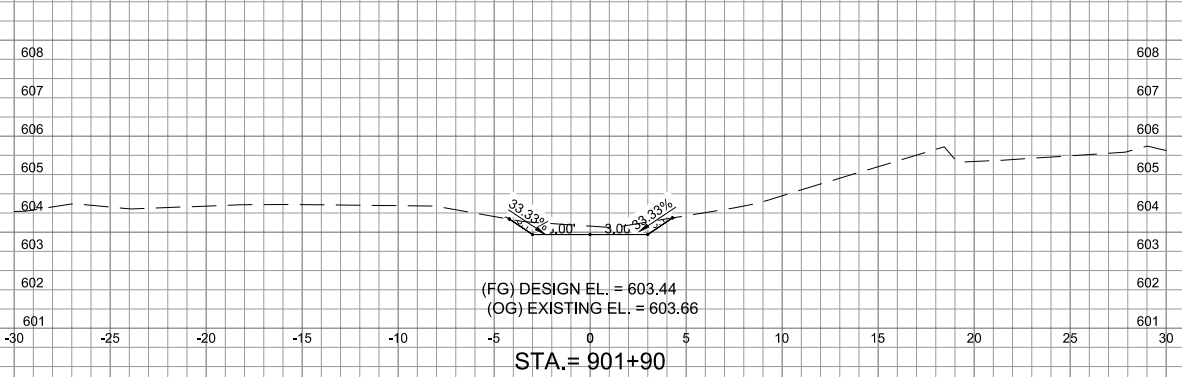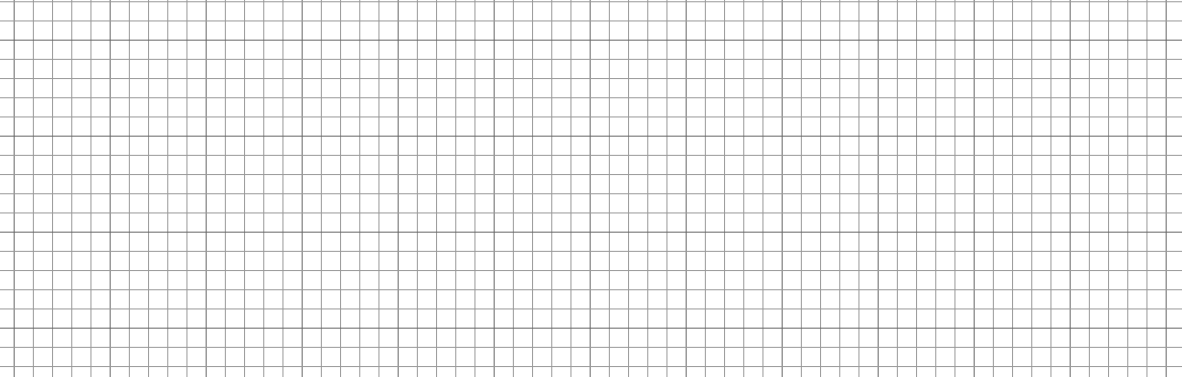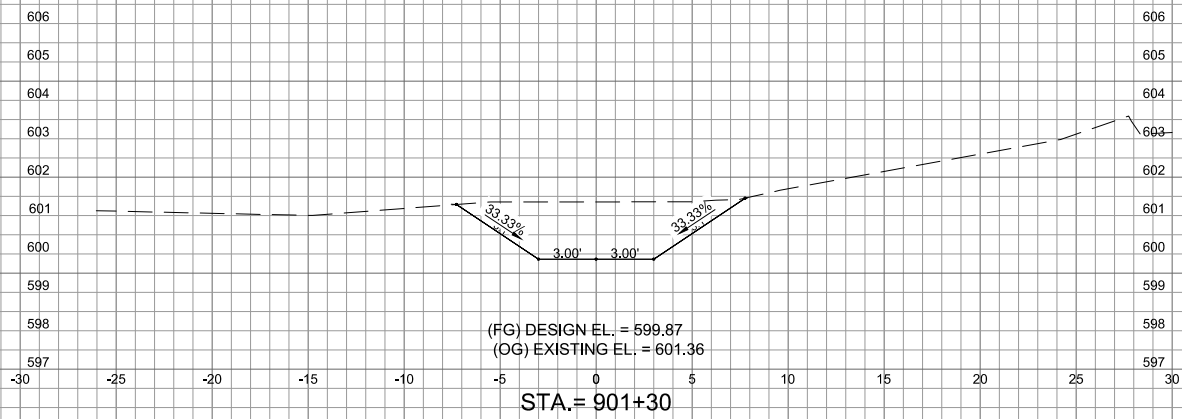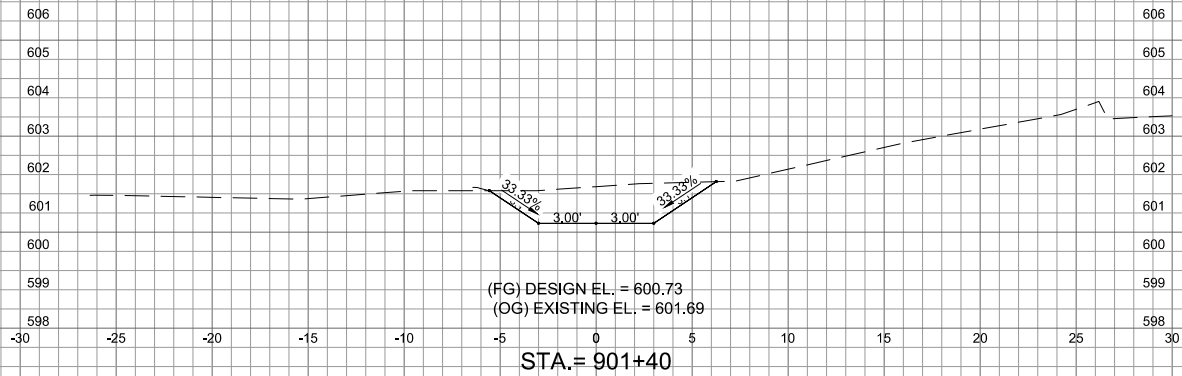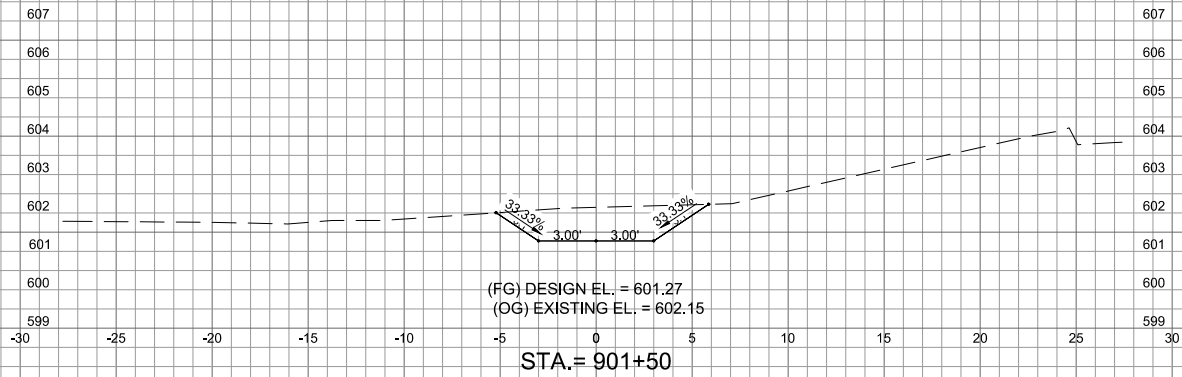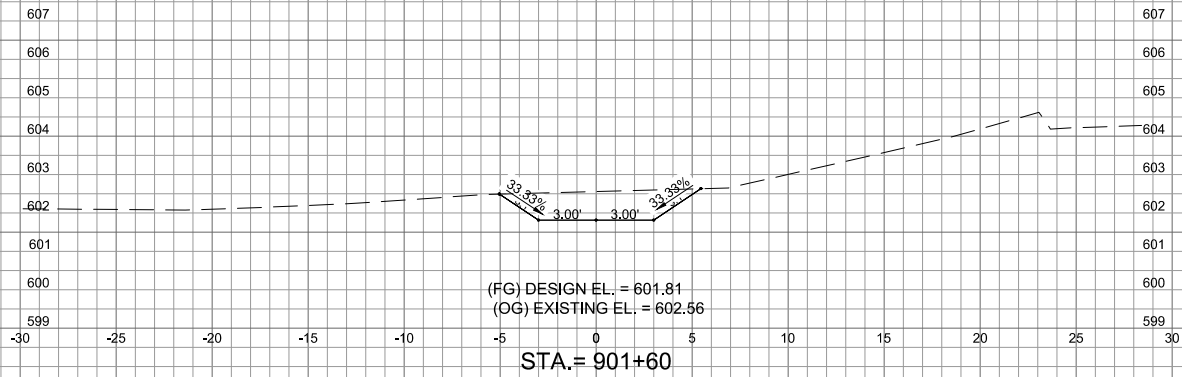

ENGINEERING | ARCHITECTURE | SURVEYING
FUNDING | PLANNING | ENVIRONMENTAL
2117 State Street, Bettendorf IA 52722
(563) 445-3501 www.msa-ps.com
© MSA Professional Services, Inc.





PLOT DATE	13-Aug-18	DESIGNED	JLS	REVISED	(1)
USER NAME	- JAYDEN SCHECKE	DRAWN	- JLS	REVISED	- (2)
PLOT SCALE	- AS SHOWN	CHECKED	- JDF	REVISED	- (3)
FILE NAME	- 00442048 - XS.dwg			REVISED	- (4)

STATE OF ILLINOIS
DEPARTMENT OF TRANSPORTATION

CROSS SECTIONS - CASEYS DITCH

SCALE: SHEET NO. 187 OF 190SHEETS STA. TO STA.

RTE.	SECTION	COUNTY	SHEETS	NO.
308	15-00017-00-SW	ROCK ISLAND	190	187
CONTRACT NO. 85697				
ILLINOIS FED. AID PROJECT				

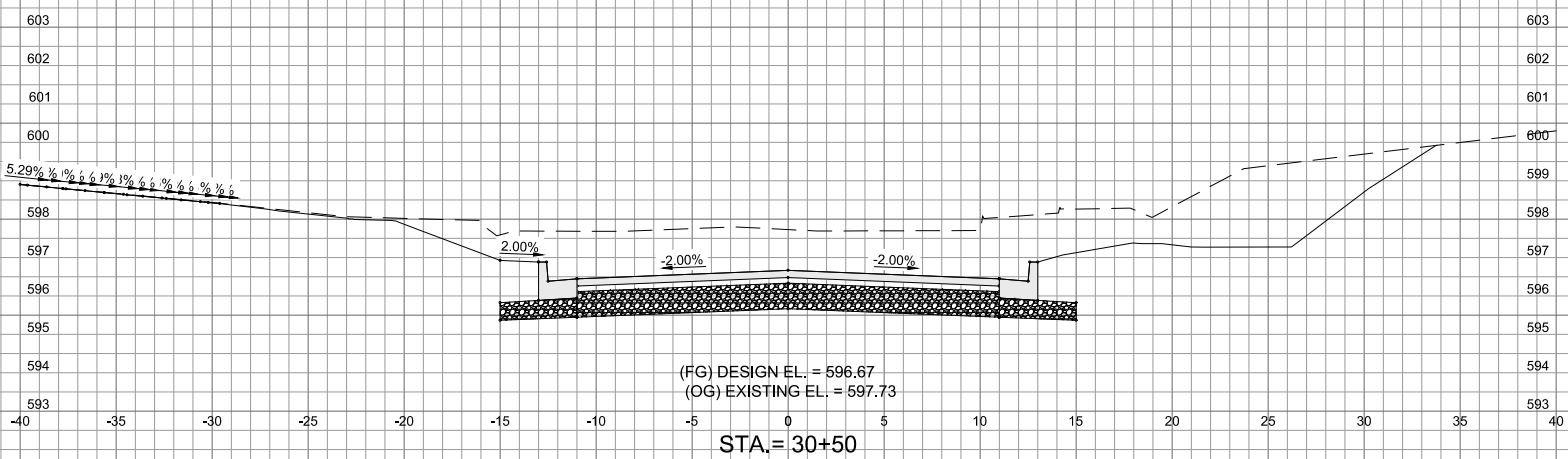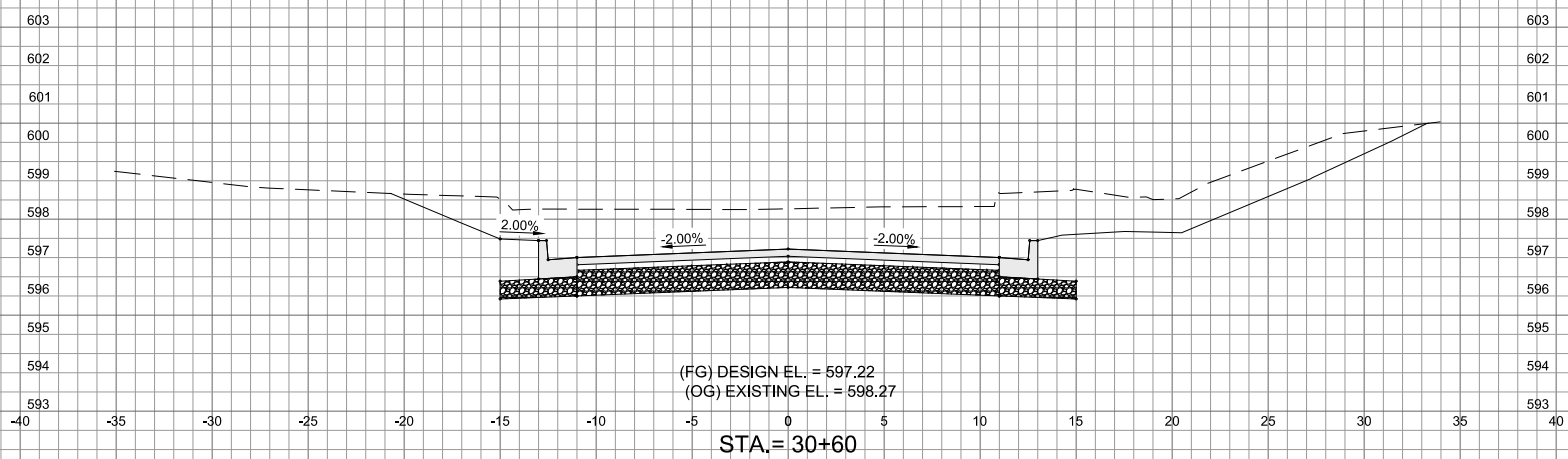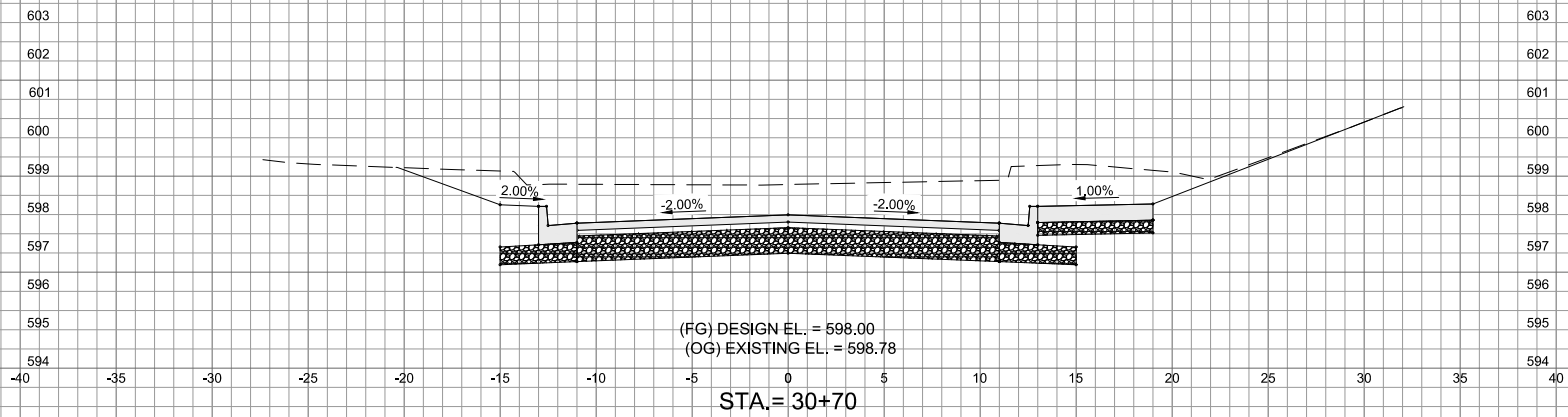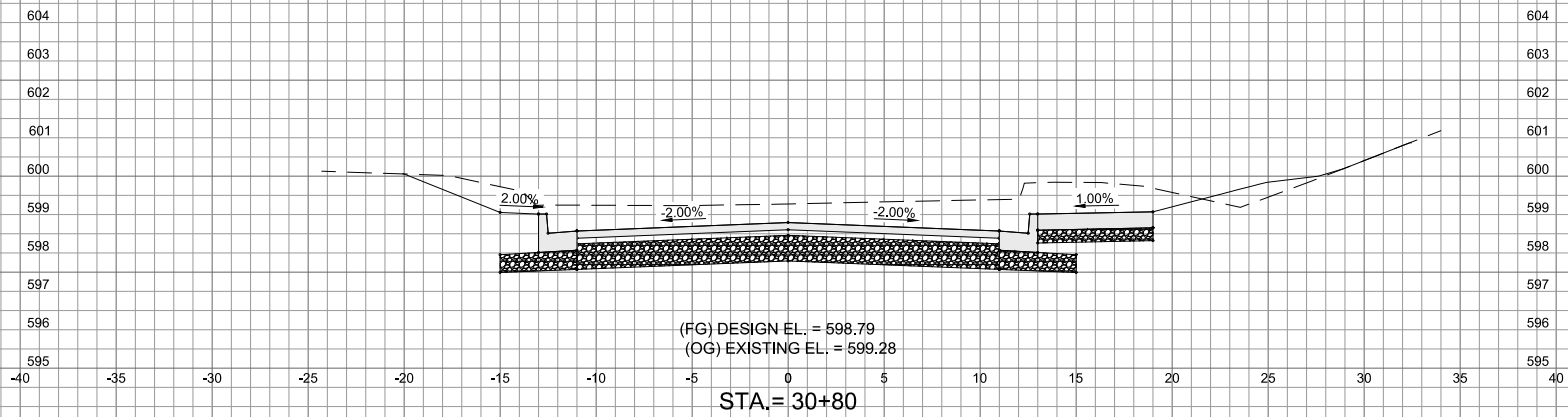

ENGINEERING | ARCHITECTURE | SURVEYING
FUNDING | PLANNING | ENVIRONMENTAL
2117 State Street, Bettendorf IA 52722
(563) 445-3501 www.msa-ps.com
© MSA Professional Services, Inc.



PLOT DATE	13-Aug-18	DESIGNED	JLS	REVISED	(1)
USER NAME	- JAYDEN SCHECKER	DRAWN	- JLS	REVISED	- (2)
PLOT SCALE	- AS SHOWN	CHECKED	- JDF	REVISED	- (3)
FILE NAME	- 00442048 - XS.dwg			REVISED	- (4)

STATE OF ILLINOIS
DEPARTMENT OF TRANSPORTATION

CROSS SECTIONS - TAYLOR DRIVE

SCALE: SHEET NO. 188 OF 190SHEETS STA. TO STA.

RTE.	SECTION	COUNTY	SHEETS	NO.
308	15-00017-00-SW	ROCK ISLAND	190	188
CONTRACT NO. 85697				
ILLINOIS FED. AID PROJECT				

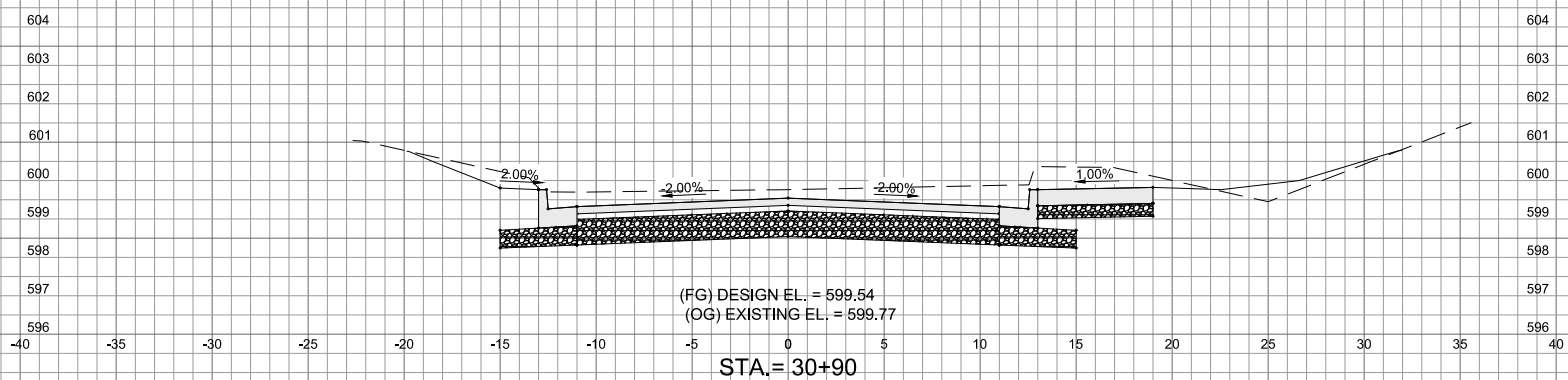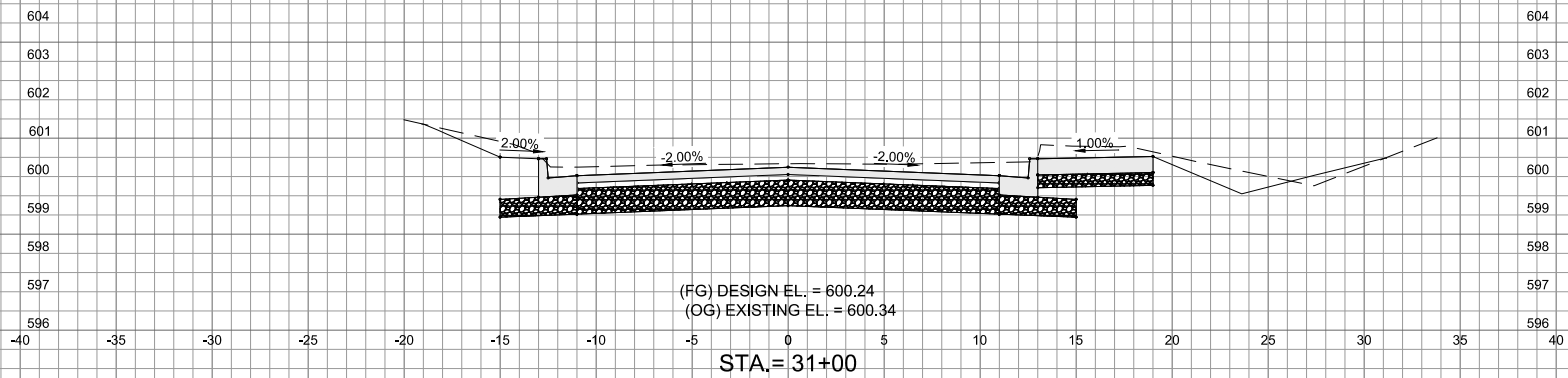

ENGINEERING | ARCHITECTURE | SURVEYING
FUNDING | PLANNING | ENVIRONMENTAL
2117 State Street, Bettendorf IA 52722
(563) 445-3501 www.msa-ps.com
© MSA Professional Services, Inc.

PLOT DATE	13-Aug-18	DESIGNED	JLS	REVISED	(1)
USER NAME	JAYDEN SCHECKER	DRAWN	JLS	REVISED	(2)
PLOT SCALE	AS SHOWN	CHECKED	JDF	REVISED	(3)
FILE NAME	00442048 - XS.dwg			REVISED	(4)

STATE OF ILLINOIS
DEPARTMENT OF TRANSPORTATION

CROSS SECTIONS - TAYLOR DRIVE

SCALE: SHEET NO. 189 OF 190SHEETS STA. TO STA.

RTE.	SECTION	COUNTY	SHEETS	NO.
308	15-00017-00-SW	ROCK ISLAND	190	189
CONTRACT NO. 85697				
ILLINOIS FED. AID PROJECT				

