

```
FILE = $FILE.$
@PLTDRVS  @DATE  @STIME = PLOTTED
```

FOR INDEX OF SHEETS, HIGHWAY STANDARDS,
AND UTILITIES, SEE SHEET NO. 2

ATTENTION CONTRACTORS

THE ILLINOIS DEPARTMENT OF TRANSPORTATION
BUREAU OF MATERIALS AND PHYSICAL RESEARCH,
"PROJECT PROCEDURES GUIDE" IS APPLICABLE TO
THIS PROJECTS

03-05-2021 LETTING ITEM 114

ITEM 114

STATE OF ILLINOIS

DEPARTMENT OF TRANSPORTATION

DIVISION OF HIGHWAYS

**PLANS FOR PROPOSED
FEDERAL AID PROJECT
MAJOR BRIDGE PROGRAM**

**F.A.P. 412 (ALPINE ROAD) OVER
F.A.U. 5146 (FOREST HILLS ROAD)
SECTION 16-00620-00-BR
PROJECT 7K29(857)
STRUCTURE REHABILITATION
WINNEBAGO COUNTY**

F.A.P. RTE.	SECTION	COUNTY	TOTAL SHEETS	SHEET NO.
412	16-00620-00-BR	WINNEBAGO	109	1
WHA# 1017D17		CONTRACT NO. 85704		
ILLINOIS FED. AID PROJECT 7K291857				

FILE = 011E18S
PLDWYS
DATE
TIME - PLOTTED

INDEX OF SHEETS

1	COVER SHEET
2	HIGHWAY STANDARDS, GENERAL NOTES & CONTROL
3-6	SUMMARY OF QUANTITIES
7	TYPICAL SECTIONS
8-11	SCHEDULE OF QUANTITIES
12-14	PLAN AND PROFILE
15	STAGE CONSTRUCTION TYPICAL SECTIONS
16-19	ALPINE ROAD TRAFFIC CONTROL PLAN
20	FOREST HILLS ROAD TRAFFIC CONTROL PLAN
21-23	EROSION CONTROL & PAVEMENT MARKINGS PLAN
24	GENERAL PLAN AND ELEVATION
25	GENERAL DATA AND BILL OF MATERIALS
26	STAGING AND PROTETIVE SHIELD DETAILS
27	TEMPORARY CONCRETE BARRIER FOR STAGE CONSTRUCTION
28-29	ABUTMENT REMOVAL DETAILS
30-32	PIER REPAIR DETAILS
33	TEMPORARY SHEET PILING
34-36	TOP OF SLAB ELEVATIONS
37-38	TOP OF APPROACH SLAB ELEVATIONS
39-40	SUPERSTRUCTURE
41	SUPERSTRUCTURE DETAILS
42	DIAPHRAGM DETAILS
43-44	BRIDGE APPROACH SLAB DETAILS
45-48	STRUCTURAL STEEL
49	BEARING DETAILS
50-53	ABUTMENT DETAILS
54	ABUTMENT BACKFILL DETAILS
55	SLOPEWALL REPAIRS
56	SEGMENTAL CONCRETE BLOCK WALL DETAILS
57-59	PIER BEARING SEAT MODIFICATION DETAILS
60	DRAINAGE SCUPPER, DS-11
61	BAR SPLICER ASSEMBLY AND MECHANICAL SPLICER DETAILS
62-86	EXISTING PLANS
87-97	DISTRICT 2 STANDARDS
98-109	CROSS SECTIONS

HIGHWAY STANDARDS

000001-08	STANDARD SYMBOLS, ABBREVIATIONS, AND PATTERNS
001001-02	AREAS OF REINFORCEMENT BARS
280001-07	TEMPORARY EROSION CONTROL SYSTEMS
420406	PAVEMENT CONNECTOR (HMA) FOR BRIDGE APPROACH SLAB
515001-04	NAME PLATE FOR BRIDGES
606001-07	CONCRETE CURB TYPE B AND COMBINATION CONCRETE CURB AND GUTTER
606301-04	PC CONCRETE ISLANDS AND MEDIANS
630001-12	STEEL PLATE BEAM GUARDRAIL
631031-17	TRAFFIC BARRIER TERMINAL, TYPE 6
701001-02	OFF-RD OPERATIONS, 2L, 2W, MORE THAN 15' AWAY
701006-05	OFF-RD OPERATIONS, 2L, 2W, 15' TO 24" FROM PAVEMENT EDGE
701301-04	LANE CLOSURE, 2L, 2W, SHORT TIME OPERATIONS
701606-10	URBAN SINGLE LANE CLOSURE, MULTILANE, 2W WITH MOUNTABLE MEDIAN
701901-08	TRAFFIC CONTROL DEVICES
704001-08	TEMPORARY CONCRETE BARRIER
720001-01	SIGN PANEL MOUNT DETAILS
720006-04	SIGN PANEL ERECTION DETAILS
720011-01	METAL POSTS FOR SIGNS, MARKERS & DELINEATORS
725001-01	OBJECT AND TERMINAL MARKERS
728001-01	TELESCOPING STEEL SIGN SUPPORT
729001-01	APPLICATIONS OF TYPES A & B METAL POSTS (FOR SIGNS & MARKERS)
731001-01	BASE FOR TELESCOPING STEEL SIGN SUPPORT
780001-05	TYPICAL PAVEMENT MARKINGS
781001-04	TYPICAL APPLICATIONS RAISED REFLECTIVE PAVEMENT MARKERS
782006-01	GUARDRAIL AND BARRIER WALL REFLECTOR MOUNTING DETAILS
836001-04	LIGHT POLE FOUNDATION

GENERAL NOTES

THE REMOVAL OF BITUMINOUS SURFACING LESS THAN 6 INCH THICKNESS NOT ON A RIGID TYPE BASE REMOVED IN CONJUNCTION WITH THE BASE SHALL BE REMOVED AS EARTH EXCAVATION. THE REMOVAL OF BITUMINOUS SURFACING ON A RIGID TYPE BASE OR A THICKNESS OF 6 INCHES OR MORE ON A FLEXIBLE BASE REMOVED IN CONJUNCTION WITH THE BASE SHALL BE INCLUDED IN THE CONTRACT UNIT PRICE FOR PAVEMENT REMOVAL OF THE TYPE SPECIFIED.

THE FINAL TOP FOUR INCHES OF SOIL IN ANY RIGHT-OF-WAY AREA DISTURBED BY THE CONTRACTOR MUST BE CAPABLE OF SUPPORTING VEGETATION. THE SOIL MUST BE FROM THE A HORIZON (ZERO TO 2' DEEP) OF SOIL PROFILES OF LOCAL SOILS. THE COST OF THIS WORK SHALL BE INCLUDED IN THE UNIT PRICES BID FOR TOPSOIL FURNISH AND PLACE, 4" AND NO ADDITIONAL COMPENSATION WILL BE ALLOWED.

ALL BORROW/WASTE/USE SITES MUST BE APPROVED BY THE CITY PRIOR TO REMOVING ANY MATERIAL FROM THE PROJECT OR INITIATING ANY EARTHMOVING ACTIVITIES, INCLUDING TEMPORARY STOCKPILING OUTSIDE THE LIMITS OF CONSTRUCTION.

FERTILIZER NUTRIENTS SHALL BE APPLIED AT THE RATE SPECIFIED IN SECTIONS 250 AND 252 OF THE STANDARD SPECIFICATIONS. THIS SHALL BE INCLUDED IN THE COST OF THE SEEDING OR SODDING.

GENERAL NOTES (CONT.)

ALL "AGGREGATE SUBGRADE IMPROVEMENT" (SECTION 301), SHALL BE COMPLETED IN ACCORDANCE WITH ARTICLES 311.04, 311.05, 311.05(A), 311.06 AND 311.07. ALL AGGREGATE SUBGRADE THICKNESSES EQUAL TO OR LESS THAN 12 INCHES SHALL BE CONSTRUCTED OF AGGREGATE OF CA02 GRADATION. ALL AGGREGATE SUBGRADE THICKNESSES GREATER THAN 12 INCHES SHALL BE CONSTRUCTED OF CS02.

PAVEMENT MARKING SHALL BE DONE ACCORDING TO STANDARD 780001, EXCEPT AS FOLLOWS:

1. ALL WORDS, SUCH AS ONLY, SHALL BE 8 FEET HIGH.
2. ALL NON-FREEWAY ARROWS SHALL BE THE LARGE SIZE.
3. THE DISTANCE BETWEEN YELLOW NO-PASSING LINES SHALL BE 8 INCHES, NOT 7 INCHES, AS SHOWN IN THE DETAIL OF TYPICAL LANE AND EDGE LINES.
4. CENTERLINE SKIP DASH PAVEMENT MARKING ON MULTI-LANE DIVIDED, MULTI-LANE UNDIVIDED, AND ONE-WAY ROADWAY SHALL BE ACCORDING TO DISTRICT STANDARD 41.1.

WHERE THE PROPOSED CONSTRUCTION MEETS AN EXISTING BITUMINOUS OR CONCRETE SURFACE, OR WHERE SAWING IS STATED ON THE PLANS, THE EXISTING SURFACE SHALL BE SAWED IN A NEAT, STRAIGHT LINE. COST OF SAWING IS TO BE INCLUDED IN THE UNIT BID PRICES OF THE CONTRACT.

ALL PAVEMENT SHALL BE CLEANED AND "FRESH OIL" SIGNS SHALL BE PLACED AT ALL INTERSECTIONS OF THE STREETS PRIOR TO APPLYING BITUMINOUS MATERIALS (PRIME COAT).

THE CONTRACTOR SHALL CAREFULLY PRESERVE ALL PROPERTY MARKERS AND SECTION OR SUBSECTION MONUMENTS ENCOUNTED UNTIL AN OWNER, AUTHORIZED SURVEYOR, OR AGENT HAS WITNESSED OR OTHERWISE REFERENCED THEIR LOCATION. ANY PROPERTY MARKERS AND SECTION OR SUBSECTION MONUMENTS, UNLESS REFERENCED, DAMAGED BY THE CONTRACTOR SHALL BE REPLACED AT THE EXPENSE OF THE CONTRACTOR.

CURBS SHALL BE SAW CUT AT 12' TO 15' INTERVALS AND TO MATCH PAVEMENT JOINTS UNLESS OTHERWISE DIRECTED BY THE ENGINEER.

ALL CONSTRUCTION MATERIALS WITHIN THE CITY ROW MUST BE IDOT CERTIFIED. DOCUMENTATION OF MATERIAL CERTIFICATION SHALL BE SUBMITTED PRIOR TO ENGINEER APPROVAL. ALL CONSTRUCTION MATERIAL NEEDING INSPECTION SHALL BE DONE ACCORDING TO THE LATEST IDOT PROJECT AND PROCEDURES GUIDE.

TEMPORARY HMA RAMPS SHALL BE INSTALLED AS NEEDED ON MAINLINE AND SIDESTREETS. COSTS FOR THE RAMPS SHALL BE INCIDENTAL TO HMA SURFACE COURSE, IL-9.5, MIX "D", N70

THE CONTRACTOR SHALL BE RESPONSIBLE FOR LOCATING AND PROTECTING UTILITY PROPERTY DURING CONSTRUCTION OPERATIONS AS OUTLINED IN ARTICLE 107.39 OF THE STANDARD SPECIFICATIONS. A MINIMUM OF 48 HOURS ADVANCE NOTICE IS REQUIRED FOR NON-EMERGENCY WORK. THE JULIE NUMBER IS 800-892-0123. THE FOLLOWING LISTED UTILITIES LOCATED WITHIN THE PROJECT LIMITS OR IMMEDIATELY ADJACENT TO THE PROJECT CONSTRUCTION LIMITS ARE MEMBERS OF JULIE:

AT&T DISTRIBUTION
CONTACT: HECTOR GARCIA
PH: (630) 573-5465
EMAIL: HG2929@ATT.COM

CITY OF LOVES PARK (WATER DEPT)
5440 WALKER AVE.
LOVES PARK, IL 61111
CONTACT: CRAIG MCDONALD
PH: (815) 877-1421
EMAIL: CRAIGMCDONALD@LOVES-PARK.IL.US

CITY OF LOVES PARK (STREET DEPT)
5440 WALKER AVE.
LOVES PARK, IL 61111
CONTACT: SHANNON MESSINGER
PH: (815) 654-5040
EMAIL: SHANNONMESSINGER@CITYOFIOVESPARK.COM

COMCAST
688 INDUSTRIAL DRIVE
ELMHURST, IL 60126
CONTACT: MARTHA GIERAS
PH: 224-229-5862
EMAIL: MARTHA_GIERAS@COMCAST.COM

THE AREA TO BE PRIMED SHALL BE LIMITED TO THAT WHICH CAN BE COVERED WITH HMA ON THE NEXT DAYS PRODUCTIVITY, BUT NO MORE THAN FIVE (5) DAYS IN ADVANCE OF THE PLACEMENT OF THE HMA, UNLESS APPROVED BY THE ENGINEER.

WHENEVER, DURING CONSTRUCTION OPERATIONS, ANY DEBRIS IS DEPOSITED IN THE FLOW LINE OF DRAINAGE STRUCTURES, DITCHES, ETC. SUCH THAT THE NATURAL FLOW LINE OF WATER IS OBSTRUCTED, THIS DEBRIS SHALL BE REMOVED AT THE CLOSE OF EACH WORKING DAY. AT THE CONCLUSION OF CONSTRUCTION OPERATIONS, ALL DRAINAGE STRUCTURES AND FLOW LINES SHALL BE FREE FROM DIRT AND DEBRIS.

AS PART OF THE BIDDING PROCEDURE, THE CONTRACTOR SHALL VERIFY THAT THE QUANTITIES FOR PAY ITEMS AS PRESENTED IN THESE PLAN DOCUMENTS ARE SUBSTANTIALLY CORRECT; IF DISCREPANCIES ARE DETECTED THE CONTRACTORS SHALL NOTIFY THE ENGINEER AND OWNER AT LEAST 48 HOURS PRIOR TO START OF CONSTRUCTION IN ORDER TO ARRANGE FOR APPROPRIATE CONSTRUCTION INSPECTION. WORK PERFORMED OR MATERIALS AND EQUIPMENT INSTALLED WITHOUT INSPECTION MAY BE CONSIDERED UNACCEPTABLE AT THE DISCRETION OF THE ENGINEER AND MAY HAVE TO BE REPLACED AT NO COST TO THE ENGINEER OR OWNER.

GENERAL NOTES (CONT.)

FINAL INSPECTION OF THE WORK PERFORMED UNDER THIS CONTRACT WILL BE DONE BY THE ENGINEER OR OWNER PRIOR TO FINAL ACCEPTANCE; DEFECTS SHALL BE CORRECTED BY THE CONTRACTOR WITHOUT COST TO THE OWNER PRIOR TO ISSUANCE OF THE FINAL PAYMENT. ALL WORK PERFORMED UNDER THIS CONTRACT SHALL BE GUARANTEED WITH REGARD TO WORKMANSHIP AND MATERIALS FOR A PERIOD OF ONE YEAR AFTER DATE OF FINAL PAYMENT TO THE CONTRACTOR; DEFECTS WHICH ARISE DURING THE GUARANTEE PERIOD SHALL BE REPAIRED OR REPLACED BY THE CONTRACTOR AT NO EXPENSE TO THE OWNER WITHIN 30 DAYS OF RECEIVING NOTIFICATION OF THE DEFECT.

CONTRACTOR SHALL BE RESPONSIBLE FOR ADJUSTING THE EROSION CONTROL MEASURE DURING THE COURSE OF THE PROJECT.

AT THE END OF EACH WORK DAY, THE CONTRACTOR SHALL SWEEP OR CLEAN (NOT FLUSH) ANY CONSTRUCTION SOIL MATERIAL FROM THE STREET TO PREVENT TRACKING. THE ENGINEER SHALL HAVE AUTHORIZATION TO DETERMINE THE ADEQUACY OF CONTRACTOR'S EROSION CONTROL EFFORTS. THE OWNER SHALL HAVE AUTHORITY TO SUSPEND OR LIMIT THE CONTRACTOR'S OPERATIONS PENDING ADEQUATE PERFORMANCE.

DURING CONSTRUCTION OPERATIONS, THE CONTRACTOR SHALL INSURE POSITIVE SITE DRAINAGE AT THE CONCLUSION OF EACH DAY. SITE DRAINAGE MAY BE ACHIEVED BY DITCHING, PUMPING, OR ANY OTHER METHOD ACCEPTABLE TO THE ENGINEER. THE CONTRACTOR'S FAILURE TO PROVIDE THE ABOVE WILL PRECLUDE ANY POSSIBLE ADDED COMPENSATION REQUIRED DUE TO DELAYS OR UNSUITABLE MATERIALS CREATED AS A RESULT THEREOF.

ALL DUST ON-SITE SHALL BE CONTROLLED BY THE USE OF WATER BASED PRODUCTS ONLY. NO OILS OR PETROLEUM BASED AGENTS SHALL BE PERMITTED FOR DUST CONTROL.

THE APPLICABLE PORTIONS OF ARTICLE 105.07 OF THE STANDARD SPECIFICATION SHALL APPLY EXCEPT FOR THE FOLLOWING: THE CONTRACTOR SHALL BE RESPONSIBLE TO LOCATE THE VERTICAL DEPTHS OF THE UNDERGROUND UTILITIES WHICH MAY INTERFERE WITH CONSTRUCTION OPERATIONS. THIS WORK WILL NOT BE MEASURED OR PAID FOR SEPARATELY. BUT SHALL BE CONSIDERED AS INCLUDED IN THE UNIT BID PRICE FOR THE ITEM OF CONSTRUCTION INVOLVED.

THE FOLLOWING MIXTURE REQUITEMENTS ARE APPLICABLE FOR THIS PROJECT:

MIXTURE DESIGN	ALPINE ROAD	
	SURFACE	BINDER
PG:	PG 64-28	PG 64-22
DESIGN AIR VOIDS	4.0 @ N70	4.0 @ N70
MIXTURE COMPOSITION (GRADATION MIXTUTE)	IL 9.5	IL 19.0
FRICTION AGGREGATE	D	N/A
20 YEAR ESAL	4.3	4.3
MIX UNIT WEIGHT	112LBS/SY/IN	112LBS/SY/IN

THE TEMPORARY CONCRETE BARRIER SHALL BE PINNED TO THE PAVEMENT WITH 3 ANCHOR PINS PER SECTION ON THE TRAFFIC SIDE OF THE BARRIER WALL AT THE FOLLOWING LOCATIONS:

STAGE 1: RT 499+50 - 502+80 ; LT 499+50 - 502+40 ; LT 505+50 - 508+55 ; RT 505+89 - 508+55
STAGE 2: RT 499+50 - 502+73 ; LT 499+50 - 502+46 ; LT 505+57 - 508+55 ; RT 505+82 - 508+55

THE BARRIER UNIT AT EACH END SHALL BE ANCHORED AS SPECIFIED IN ARTICLE 704.04. ALL ANCHORING AND PINNING HOLES SHALL BE CORE DRILLED.

PROJECT CONTROL

VERTICAL CONTROL			
BENCHMARK	STATION	ELEVATION	DESCRIPTION
WHA 400	58.19' LT 495+15.00	758.70	SW BOLT ON FH @ NW COR. OF ALPINE & RIVERSIDE
WHA 401	35.15' RT 503+17.14	774.56	CHIS. "□" SE WINGWALL OF STR.
WHA 402	44.45' RT 507+98.58	768.16	CHIS. "□" ON LP BASE E SIDE OF ALPINE 1ST LIGHT N OF STR.
WHA 403	65.46' LT 511+96.44	754.62	NW BOLT ON FH

HORIZONTAL CONTROL					
POINT #	STATION	NORTHING	EASTING	ELEVATION	DESCRIPTION
WHA 9	33.29' LT 505+35.82	2061815.82	2604275.55	773.15	⅝" IPS
WHA 10	33.52' RT 507+99.23	2062060.93	2604394.59	770.62	⅝" IPS
WHA 12	501+32.21 LT 33.17	2061419.19	2604193.42	772.46	⅝" IPS
WHA 13	37.80' LT 499+21.88	2061208.00	2604162.74	767.34	⅝" IPS



WILLETT HOFMANN
ASSOCIATES INC
ENGINEERING ARCHITECTURE LAND SURVEYING
809 EAS* 2ND STREET, DIXON, IL 61021-0367
T: 815-284-3351 DESIGN FIRM: #184-050918

DESIGNED - LGN	REVISED -
CHECKED - GFS	REVISED -
DRAWN - TBS	REVISED -
CHECKED - LGN	REVISED -

WINNEBAGO COUNTY
F.A.P. 0412 (ALPINE RD) OVER FOREST HILLS RD
STATION 504+16.50

HIGHWAY STANDARDS, GENERAL NOTES & CONTROL
STRUCTURE NO. 101-3068

SHEET NO. 1 OF 1 SHEETS

F.A.P. RTE.	SECTION	COUNTY	TOTAL SHEETS	SHEET NO.
412	16-00620-00-BR	WINNEBAGO	109	2
WHA* 1017017		CONTRACT NO. 85704		
ILLINOIS		FED. AID PROJECT 7K2918571		

This document is the copyrighted property of Willett, Hofmann & Associates, Inc., and may not be copied or used by any person without written permission. © Copyright 1998 Willett, Hofmann & Associates, Inc.

PRINT_ORGANIZER_BW.ctb 11/4/2020 2:29:08 PM PLOTTED

FILE = G:\PROJECTS\2017\1017017_WINNEBAGO\DESIGN\ROAD SHEETS\1017017_Summary.dgn

SUMMARY OF QUANTITIES

CONSTRUCTION TYPE CODE: 0013

PAY CODE	PAY ITEM	UNIT	TOTAL QUANTITY
	NAME		
20400800	FURNISHED EXCAVATION	CU YD	1,736
21101615	TOPSOIL FURNISH AND PLACE, 4"	SQ YD	10,698
25100630	EROSION CONTROL BLANKET	SQ YD	10,698
28000250	TEMPORARY EROSION CONTROL SEEDING	POUND	200
28000305	TEMPORARY DITCH CHECKS	FOOT	24
28000400	PERIMETER EROSION BARRIER	FOOT	1,975
28000500	INLET AND PIPE PROTECTION	EACH	9
* 30300112	AGGREGATE SUBGRADE IMPROVEMENT 12"	SQ YD	4,077
35101800	AGGREGATE BASE COURSE, TYPE B 6"	SQ YD	346
40600275	BITUMINOUS MATERIALS (PRIME COAT)	POUND	7,189
40600290	BITUMINOUS MATERIALS (TACK COAT)	POUND	719
40603085	HOT-MIX ASPHALT BINDER COURSE, IL-19.0, N70	TON	1,969
40604062	HOT-MIX ASPHALT SURFACE COURSE, IL-9.5, MIX "D", N70	TON	358
40800050	INCIDENTAL HOT-MIX ASPHALT SURFACING	TON	40

* INDICATES SPECIAL PROVISION

Δ SPECIALTY ITEMS

PAY CODE	PAY ITEM	UNIT	TOTAL QUANTITY
	NAME		
42000070	PAVEMENT CONNECTOR (HMA) FOR BRIDGE APPROACH SLAB	SQ YD	349
44000100	PAVEMENT REMOVAL	SQ YD	3,640
44000500	COMBINATION CURB AND GUTTER REMOVAL	FOOT	1,366
44003100	MEDIAN REMOVAL	SQ FT	6,516
50102400	CONCRETE REMOVAL	CU YD	639.5
50104000	BRIDGE RAIL REMOVAL	FOOT	493
50157300	PROTECTIVE SHIELD	SQ YD	1,493
* 50200100	STRUCTURE EXCAVATION	CU YD	1,067
50300225	CONCRETE STRUCTURES	CU YD	271.1
50300255	CONCRETE SUPERSTRUCTURE	CU YD	676.8
50300260	BRIDGE DECK GROOVING	SQ YD	2,036
50300300	PROTECTIVE COAT	SQ YD	2,558
50301350	CONCRETE SUPERSTRUCTURE (APPROACH SLAB)	CU YD	190.2
* 50500305	ERECTING STRUCTURAL STEEL	L SUM	1

* INDICATES SPECIAL PROVISION

Δ SPECIALTY ITEMS



WILLETT HOFMANN
& ASSOCIATES, INC.
ENGINEERING ARCHITECTURE LAND SURVEYING
809 EAST 2ND STREET, DIXON, IL 61021-0367
T: 815-284-3381 DESIGN FIRM: # S1-0009'S

DESIGNED - TBS	REVISED -
CHECKED - LGN	REVISED -
DRAWN - GBG	REVISED -
CHECKED - LGN	REVISED -

WINNEBAGO COUNTY
F.A.P. 0412 (ALPINE RD) OVER FOREST HILLS RD
STATION 504+16.50

SUMMARY OF QUANTITIES
STRUCTURE NO. 101-3068

SHEET NO. 1 OF 4 SHEETS

F.A.P. RTE.	SECTION	COUNTY	TOTAL SHEETS	SHEET NO.
412	16-00620-00-BR	WINNEBAGO	109	3
WHA# 1017D17		CONTRACT NO. 85704		
ILLINOIS		FED. AID PROJECT 7K29(857)		

This document is the copyrighted property of Willett Hofmann & Associates, Inc., and may not be copied or used by any parties without written permission. © Copyright 2018 Willett Hofmann & Associates, Inc.

PRINT_ORGANIZER.BW.plt 11/4/2020 2:29:00 PM - PLOTTED

FILE: L:\PROJECTS\2017\1017017\WINNEBAGO\DESIGN\AD\SHEET\1017017_Summary.dgn

SUMMARY OF QUANTITIES

CONSTRUCTION TYPE CODE: 0013

PAY CODE	PAY ITEM	UNIT	TOTAL QUANTITY
	NAME		
50500405	FURNISHING AND ERECTING STRUCTURAL STEEL	POUND	2,004
50500505	STUD SHEAR CONNECTORS	EACH	12,080
50800205	REINFORCEMENT BARS, EPOXY COATED	POUND	253,030
50800515	BAR SPLICERS	EACH	2,246
51500100	NAME PLATES	EACH	1
52100010	ELASTOMERIC BEARING ASSEMBLY, TYPE I	EACH	40
52100520	ANCHOR BOLTS, 1"	EACH	100
* 52200010	TEMPORARY SHEET PILING	SQ FT	6,926
* 52200015	PERMANENT SHEET PILING	SQ FT	660
* 52200800	SEGMENTAL CONCRETE BLOCK WALL	SQ FT	894
54248510	CONCRETE COLLAR	CU YD	0.86
550A0050	STORM SEWERS, CLASS A, TYPE 1 12"	FOOT	12
* 58600101	GRANULAR BACKFILL FOR STRUCTURES	CU YD	959
59000200	EPOXY CRACK INJECTION	FOOT	644

* INDICATES SPECIAL PROVISION

Δ SPECIALTY ITEMS

PAY CODE	PAY ITEM	UNIT	TOTAL QUANTITY
	NAME		
59100100	GEOCOMPOSITE WALL DRAIN	SQ YD	140
60260100	INLETS TO BE ADJUSTED	EACH	2
60609800	COMBINATION CONCRETE CURB AND GUTTER, TYPE M-6.18	FOOT	54
60610400	COMBINATION CONCRETE CURB AND GUTTER, TYPE M-6.24	FOOT	1,193
* 60619910	CONCRETE MEDIAN, TYPE SB-6.18	SQ FT	5,013
Δ 63000001	STEEL PLATE BEAM GUARDRAIL, TYPE A, 6 FOOT POSTS	FOOT	737.5
Δ 63100085	TRAFFIC BARRIER TERMINAL, TYPE 6	EACH	4
Δ 63100167	TRAFFIC BARRIER TERMINAL, TYPE 1 (SPECIAL) TANGENT	EACH	3
* 63200310	GUARDRAIL REMOVAL	FOOT	1,135
Δ * 66900200	NON-SPECIAL WASTE DISPOSAL	CU YD	193
Δ * 66900530	SOIL DISPOSAL ANALYSIS	EACH	3
Δ * 66901001	REGULATED SUBSTANCES PRE-CONSTRUCTION PLAN	LSUM	1
Δ * 66901003	REGULATED SUBSTANCES FINAL CONSTRUCTION REPORT	LSUM	1
Δ * 66901006	REGULATED SUBSTANCES MONITORING	CAL DA	9

* INDICATES SPECIAL PROVISION

Δ SPECIALTY ITEMS



WILLETT HOFMANN
& ASSOCIATES, INC.
ENGINEERING ARCHITECTURE LAND SURVEYING
809 EAST 2ND STREET, DIXON, IL 61021-0367
T: 815-284-3381 DESIGN FIRM: #184-000916

DESIGNED - TBS	REVISED -
CHECKED - LGN	REVISED -
DRAWN - GBG	REVISED -
CHECKED - LGN	REVISED -

WINNEBAGO COUNTY
F.A.P. 0412 (ALPINE RD) OVER FOREST HILLS RD
STATION 504+16.50

SUMMARY OF QUANTITIES
STRUCTURE NO. 101-3068
SHEET NO. 2 OF 4 SHEETS

F.A.P. RTE.	SECTION	COUNTY	TOTAL SHEETS	SHEET NO.
412	16-00620-00-BR	WINNEBAGO	109	4
WHA* 1017D17		CONTRACT NO. 85704		
ILLINOIS		FED. AID PROJECT 7K29(057)		

This document is the copyrighted property of Willett Hofmann & Associates, Inc., and may not be copied or used by any person without written permission. © Copyright 2019 Willett Hofmann & Associates, Inc.

FILE - S:\PROJECTS\2017\1017017 - WINNEBAGO COUNTY - SHEET 1017017 - Summary.dgn 11/4/2020 2:29:01 PM - PLOTTED

FILE - S:\PROJECTS\2017\1017017 - WINNEBAGO COUNTY - SHEET 1017017 - Summary.dgn 11/4/2020 2:29:01 PM - PLOTTED

SUMMARY OF QUANTITIES

CONSTRUCTION TYPE CODE: 0013

PAY CODE	PAY ITEM	UNIT	TOTAL QUANTITY
	NAME		
67100100	MOBILIZATION	L SUM	1
70300904	PAVEMENT MARKING TAPE, TYPE IV 4"	FOOT	12,953
70400100	TEMPORARY CONCRETE BARRIER	FOOT	2,162.5
70400200	RELOCATE TEMPORARY CONCRETE BARRIER	FOOT	1,812.5
70600250	IMPACT ATTENUATORS, TEMPORARY (NON- REDIRECTIVE), TEST LEVEL 3	EACH	2
70600350	IMPACT ATTENUATORS, RELOCATE (NON- REDIRECTIVE), TEST LEVEL 3	EACH	2
Δ 78000100	THERMOPLASTIC PAVEMENT MARKING - LETTERS AND SYMBOLS	SQ FT	31.2
Δ 78000200	THERMOPLASTIC PAVEMENT MARKING - LINE 4"	FOOT	840
Δ 78000500	THERMOPLASTIC PAVEMENT MARKING - LINE 8"	FOOT	180
Δ 78100100	RAISED REFLECTIVE PAVEMENT MARKER	EACH	47
78300202	PAVEMENT MARKING REMOVAL - WATER BLASTING	SQ FT	288
Δ 81500100	GULFBOX JUNCTION	EACH	3
Δ 83600300	LIGHT POLE FOUNDATION, 30" DIAMETER	FOOT	22
Δ 84200804	REMOVAL OF POLE FOUNDATION	EACH	3

* INDICATES SPECIAL PROVISION
Δ SPECIALTY ITEMS

PAY CODE	PAY ITEM	UNIT	TOTAL QUANTITY
	NAME		
* Z0001903	STRUCTURAL STEEL REMOVAL	POUND	412,955
* Z0001905	STRUCTURAL STEEL REPAIR	POUND	9,672
* Z0003802	REMOVAL OF EXISTING BEARINGS	EACH	50
Δ * Z0007101	CONTAINMENT AND DISPOSAL OF LEAD PAINT CLEANING RESIDUES NO. 1	L SUM	1
Δ * Z0010501	CLEANING AND PAINTING STEEL BRIDGE NO. 1	L SUM	1
* Z0012754	STRUCTURAL REPAIR OF CONCRETE (DEPTH EQUAL TO OR LESS THAN 5 INCHES)	SQ FT	142
* Z0012755	STRUCTURAL REPAIR OF CONCRETE (DEPTH GREATER THAN 5 INCHES)	SQ FT	2.5
* Z0013797	STABILIZED CONSTRUCTION ENTRANCE	SQ YD	171
* Z0013798	CONSTRUCTION LAYOUT	L SUM	1
* Z0018002	DRAINAGE SCUPPERS, DS-11	EACH	4
* Z0024475	TUBULAR MARKER	EACH	140
* Z0028416	GEOTECHNICAL REINFORCEMENT	L SUM	1
# Z0076600	TRAINEES	Hour	1,000
* Z0046304	PIPE UNDERDRAINS FOR STRUCTURES 4"	FOOT	317
# Z0076604	TRAINEES TRAINING PROGRAM GRADUATE	Hour	1,000
* Z0065700	SLOPE WALL REPAIR	SQ YD	17

* INDICATES SPECIAL PROVISION
Δ SPECIALTY ITEMS
0042



WILLETT HOFMANN
& ASSOCIATES, INC.
ENGINEERING ARCHITECTURE LAND SURVEYING
809 EAS* 2ND STREET, DIXON, IL 61021-0367
T: 815-284-3381 DESIGN PRV: #154-009915

DESIGNED - TBS
CHECKED - LGN
DRAWN - GBG
CHECKED - LGN

REVISED -
REVISED -
REVISED -
REVISED -

WINNEBAGO COUNTY
F.A.P. 0412 (ALPINE RD) OVER FOREST HILLS RD
STATION 504+16.50

SUMMARY OF QUANTITIES
STRUCTURE NO. 101-3068

SHEET NO. 3 OF 4 SHEETS

F.A.P. RTE.	SECTION	COUNTY	TOTAL SHEETS	SHEET NO.
412	16-00620-00-BR	WINNEBAGO	109	5
WHA* 1017D17		CONTRACT NO. 85704		
ILLINOIS FED. AID PROJECT 7K29(857)				

This document is the copyrighted property of Willett, Hofmann & Associates, Inc., and may not be copied or used by any person without written permission. © Copyright 2019 Willett, Hofmann & Associates, Inc.

PRINT ORIGINATOR: B:\proj\101-3068_11/4/2008_22:48:01 PM - PLOTTED

Δ *

*

*

*

*

*

*

*

*

SUMMARY OF QUANTITIES

CONSTRUCTION TYPE CODE: 0013

PAY CODE	PAY ITEM	UNIT	TOTAL QUANTITY
	NAME		
X0324915	RELOCATE LIGHTING UNITS AND POLES	EACH	3
X0325391	EXPANDED POLYSTYRENE FILL	CU YD	196
X2020410	EARTH EXCAVATION (SPECIAL)	CU YD	813
X2500920	SEEDING, CLASS 1A (SPECIAL)	ACRE	2.00
X6023840	REMOVE AND RELOCATE INLETS	EACH	4
X6061930	CONCRETE MEDIAN, TYPE SB-6.18 (MODIFIED)	SQ FT	1,342
X7010216	TRAFFIC CONTROL AND PROTECTION, (SPECIAL)	L SUM	1
X7030005	TEMPORARY PAVEMENT MARKING REMOVAL	SQ FT	4,317
X7040125	PINNING TEMPORARY CONCRETE BARRIER	EACH	575

* INDICATES SPECIAL PROVISION

Δ SPECIALTY ITEMS

FILE: S:\PROJECTS\2017\101-3068\101-3068_SUMMARY.DWG



WILLET-HOFMANN
ASSOCIATES INC
ENGINEERING ARCHITECTURE LAND SURVEYING
809 EAST 2ND STREET, DIXON, IL 61021-0367
T: 815-284-3381 DESIGN FIRM: # 84-000918

DESIGNED -	TBS	REVISED -	
CHECKED -	LCN	REVISED -	
DRAWN -	GBC	REVISED -	
CHECKED -	LCN	REVISED -	

WINNEBAGO COUNTY
F.A.P. 0412 (ALPINE RD) OVER FOREST HILLS RD
STATION 504+16.50

SUMMARY OF QUANTITIES
STRUCTURE NO. 101-3068

SHEET NO. 4 OF 4 SHEETS

F.A.P. RTE.	SECTION	COUNTY	TOTAL SHEETS	SHEET NO.
412	16-00620-00-BR	WINNEBAGO	109	6
WHA# 1017D17		CONTRACT NO. 85704		
ILLINOIS FED. AID PROJECT 7K29(057)				

This document is the copyrighted property of Willett-Hofmann Associates, Inc. and may not be copied or used by any person without written permission. © Copyright 2019 Willett-Hofmann Associates, Inc.

FILE = \$FILEL\$ \$DATE\$ \$TIME\$ = PLOTTED \$PLOTDATE\$ \$PLOTTIME\$

** ALPINE ROAD SUPERELEVATION RATES			
STATION	LEFT SUPER	RIGHT SUPER	REMARKS
506+21.03	-1.56%	-1.56%	NORMAL CROWN
506+56.03	-1.56%	0.00%	
506+91.03	-1.56%	+1.56%	FULL SUPER
507+45.03	-4.00%	+4.00%	MAX SUPER
508+55.00	-4.00%	+4.00%	MATCH EXISTING


PC 507+14.03
PT 512+79.11

① GUARDRAIL SHALL BE INSTALL BASED ON
FINAL ELEVATION OF PAVEMENT LOCATED FROM:

LT STA. 499+50.00 - 502+41.69
RT STA. 500+80.88 - 503+15.46
LT STA. 505+15.04 - 507+73.79
RT STA. 505+88.81 - 508+69.85

② SEGMENTAL CONCRETE BLOCK WALL
LOCATED FROM:

LT STA. 505+17.50 - 506+99.75

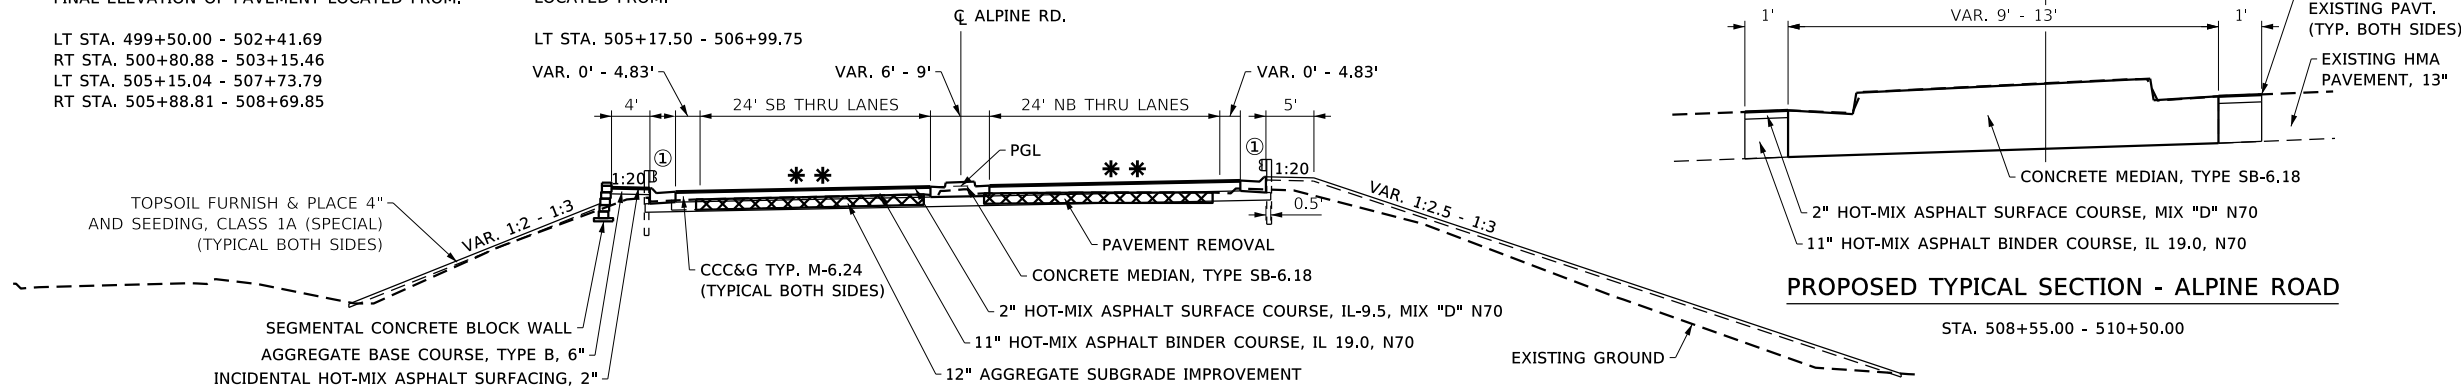


PROPOSED TYPICAL SECTION - ALPINE ROAD

STA. 505+40.92 - STA. 508+55.00


* ALPINE ROAD SUPERELEVATION RATES			
STATION	LEFT SUPER	RIGHT SUPER	REMARKS
499+50.00	+4.00%	-4.00%	MATCH EXISTING
501+76.12	+4.00%	-4.00%	MAX SUPER
502+30.12	+1.56%	-1.56%	FULL SUPER
502+65.12	0.00%	-1.56%	
503+00.12	-1.56%	-1.56%	NORMAL CROWN

PC 496+87.36
PT 502+38.12

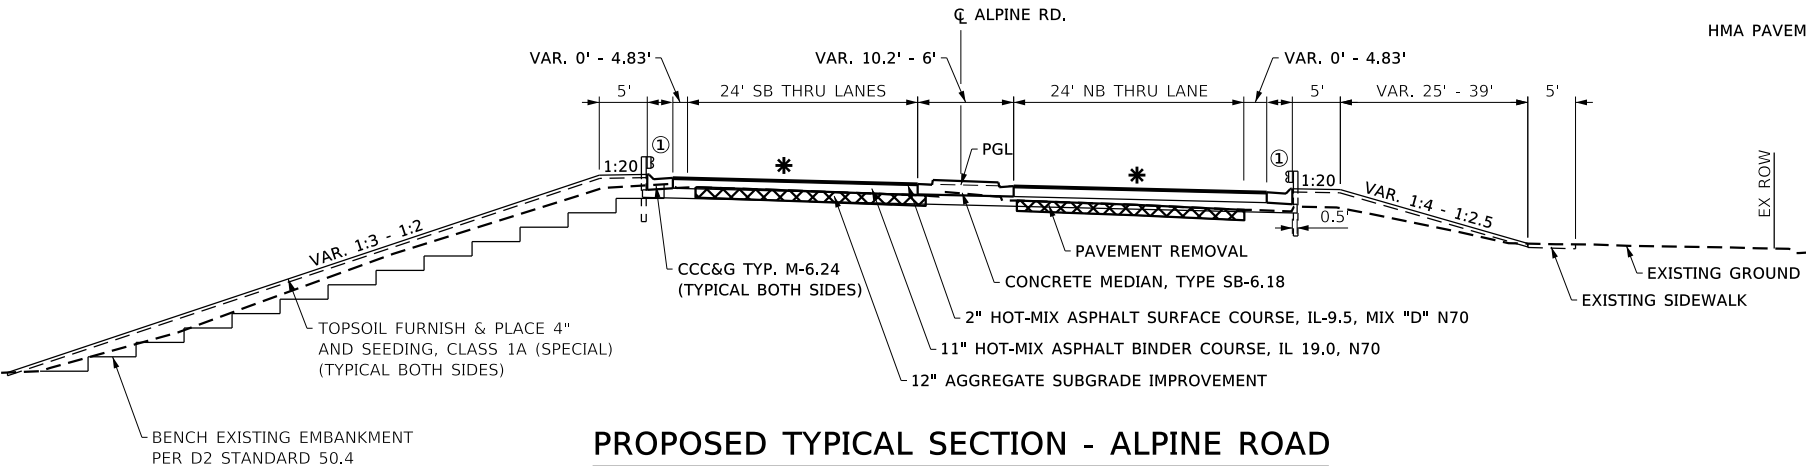


PROPOSED TYPICAL SECTION - ALPINE ROAD

STA. 501+44.00 - STA. 502+89.58
(BRIGE OMITTED STA. 502+89.58 - 505+40.92)

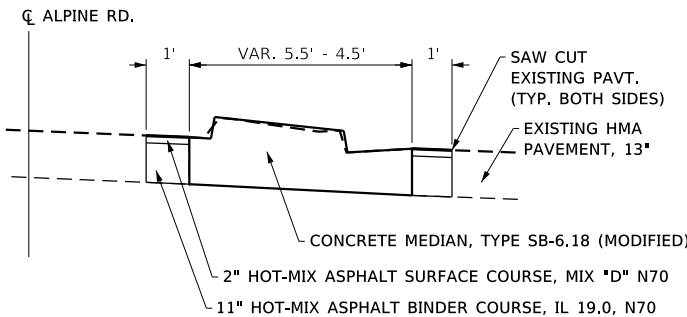

PROPOSED TYPICAL SECTION - ALPINE ROAD

STA. 499+00.00 - 499+50.00

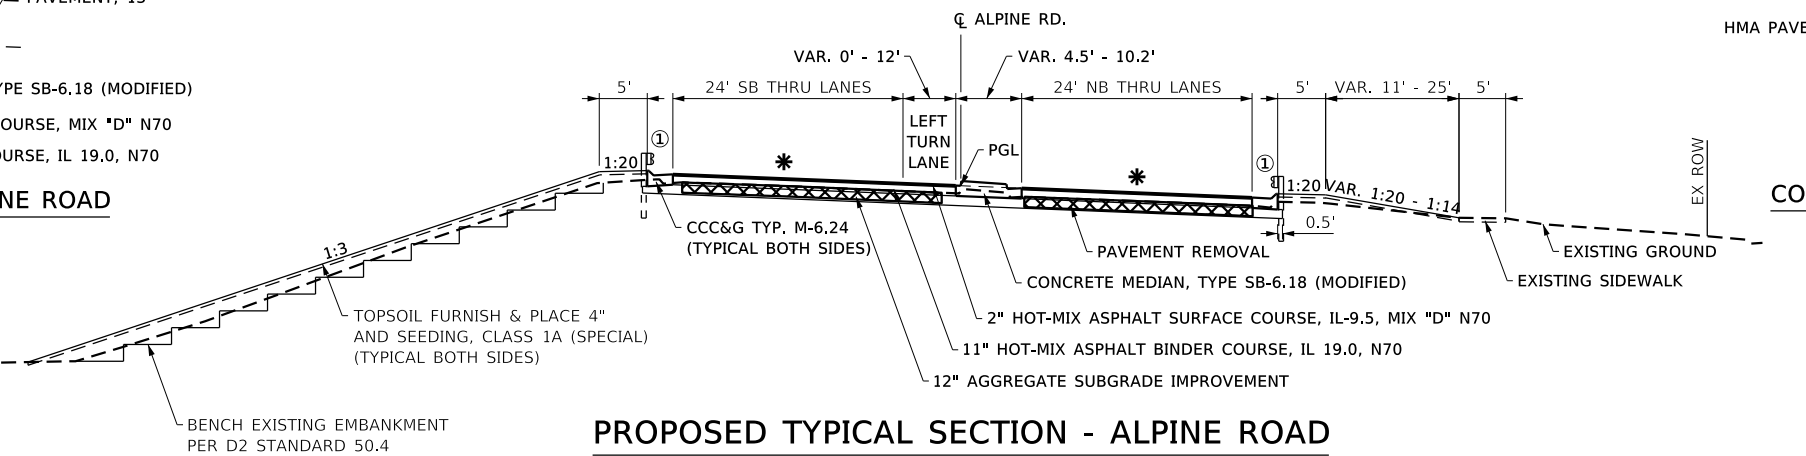

PROPOSED TYPICAL SECTION - ALPINE ROAD

STA. 499+50.00 - STA. 501+44.00

EARTHWORK SCHEDULE

LOCATION	EARTH EXCAVATION 20200100 (CU YD)	EARTH EXCAVATION ADJUSTED FOR SHRINKAGE 25%	EMBANKMENT	EARTH BALANCE WASTE (+) OR FURNISHED EXCAVATION (-) 20400800 (CU YD)
ALPINE ROAD	813	610	2,346	-1,736
TOTALS	813	610	2,346	-1,736

TOPSOIL FURNISH AND PLACE, 4"

STATION	SQ YD	REMARKS
F.A.U. 412 (ALPINE ROAD)		
LT 499+50 - 503+25	2,563	
RT 499+50 - 504+60	1,659	
LT 503+66 - 508+55	1,583	
RT 505+08 - 5089+00	4,893	
PROJECT TOTAL	10,698	
21101615		

TEMPORARY EROSION CONTROL SEEDING

STATION	POUND	REMARKS
F.A.U. 412 (ALPINE ROAD)		
ENTIRE PROJECT	200	100 LBS. / ACRE
PROJECT TOTAL	200	
28000250		

EROSION CONTROL BLANKET

STATION	SQ YD	REMARKS
F.A.U. 412 (ALPINE ROAD)		
LT 499+50 - 503+25	2,563	
RT 499+50 - 504+60	1,659	
LT 503+66 - 508+55	1,583	
RT 505+08 - 5089+00	4,893	
PROJECT TOTAL	10,698	
25100630		

TEMPORARY DITCH CHECKS

STATION	FOOT	REMARKS
F.A.U. 412 (ALPINE ROAD)		
LT 505+00	6	
LT 506+00	6	
LT 507+00	6	
LT 508+00	6	
PROJECT TOTAL	24	
28000305		

SCHEDULE OF QUANTITIES

PERIMETER EROSION BARRIER

STATION	FOOT	REMARKS
F.A.U. 412 (ALPINE ROAD)		
LT 499+50 - 502+94	367	
RT 499+50 - 504+60	507	
LT 503+66 - 508+55	485	
RT 505+08 - 506+95	247	
RT 507+04 - 509+00	369	
PROJECT TOTAL	1,975	
28000400		

INLET AND PIPE PROTECTION

STATION	EACH	REMARKS
F.A.U. 412 (ALPINE ROAD)		
LT 498+54	1	
LT 498+64	1	
LT 501+49	1	
RT 501+50	1	
RT 506+69	1	
RT 506+75	1	
LT 506+76	1	
LT 508+40	1	
RT 508+40	1	
PROJECT TOTAL	9	
28000500		

AGGREGATE SUBGRADE IMPROVEMENT 12"

STATION	SQ YD	REMARKS
F.A.U. 412 (ALPINE ROAD)		
LT & RT 499+50 - 502+55	2,215	
LT & RT 505+76 - 508+55	1,862	
PROJECT TOTAL	4,077	
30300112*		

AGGREGATE BASE COURSE, TYPE B 6"

STATION	SQ YD	REMARKS
F.A.U. 412 (ALPINE ROAD)		
RT 499+00 - 499+50	44	CONC. MEDIAN, TYPE SB-6.18 (MODIFIED)
LT + RT 508+55 - 510+50	302	CONCRETE MEDIAN, TYPE SB-6.18
PROJECT TOTAL	346	
35101800		

BITUMINOUS MATERIALS (PRIME COAT)

STATION	POUND	REMARKS
F.A.U. 412 (ALPINE ROAD)		
LT 499+50 - 502+13	2,053	0.25 LB/SF 1 APP ON AGG
RT 499+50 - 502+55	1,888	0.25 LB/SF 1 APP ON AGG
LT 505+76 - 508+55	1,726	0.25 LB/SF 1 APP ON AGG
RT 506+18 - 508+55	1,522	0.25 LB/SF 1 APP ON AGG
PROJECT TOTAL	7,189	
40600275		

BITUMINOUS MATERIALS (TACK COAT)

STATION	POUND	REMARKS
F.A.U. 412 (ALPINE ROAD)		
LT 499+50 - 502+13	205	0.025 LB/SF 1 APP ON BIT
RT 499+50 - 502+55	189	0.025 LB/SF 1 APP ON BIT
LT 505+76 - 508+55	173	0.025 LB/SF 1 APP ON BIT
RT 506+18 - 508+55	152	0.025 LB/SF 1 APP ON BIT
PROJECT TOTAL	719	
40600290		

HOT-MIX ASPHALT BINDER COURSE, IL-19.0, N70

STATION	TON	REMARKS
F.A.U. 412 (ALPINE ROAD)		
LT 499+50 - 502+13	562	11 INCH
RT 499+50 - 502+55	517	11 INCH
LT 505+76 - 508+55	473	11 INCH
RT 506+18 - 508+55	417	11 INCH
PROJECT TOTAL	1,969	
40603085		

HOT-MIX ASPHALT SURFACE COURSE,
IL-9.5, MIX "D", N70

STATION	TON	REMARKS
F.A.U. 412 (ALPINE ROAD)		
LT 499+50 - 502+13	102	2 INCH
RT 499+50 - 502+55	94	2 INCH
LT 505+76 - 508+55	86	2 INCH
RT 506+18 - 508+55	76	2 INCH
PROJECT TOTAL	358	
4060462		



DESIGNED - TBS	REVISED -
CHECKED - LGN	REVISED -
DRAWN - GFS	REVISED -
CHECKED - LGN	REVISED -

WINNEBAGO COUNTY
F.A.P. 0412 (ALPINE RD) OVER FOREST HILLS RD
STATION 504+16.50

SCHEDULE OF QUANTITIES
STRUCTURE NO. 101-3068

SHEET NO. 1 OF 4 SHEETS

F.A.P. RTE.	SECTION	COUNTY	TOTAL SHEETS	SHEET NO.
412	16-00620-00-BR	WINNEBAGO	109	8
WHA# 1017D17		CONTRACT NO. 85704		
ILLINOIS		FED. AID PROJECT 7K29(857)		

INCIDENTAL HOT-MIX ASPHALT SURFACING		
STATION	TON	REMARKS
F.A.U. 412 (ALPINE ROAD)		
LT 499+00 - 499+50	8	13 INCH
LT 508+55 - 510+50	16	13 INCH
RT 508+55 - 510+50	16	13 INCH
PROJECT TOTAL		
40		
40800050		

PAVEMENT CONNECTOR (HMA) FOR BRIDGE APPROACH SLAB		
STATION	SQ YD	REMARKS
F.A.U. 412 (ALPINE ROAD)		
LT 502+13 - 502+58	92	
RT 502+55 - 502+96	82	
LT 505+34 - 505+76	83	
RT 505+73 - 506+18	92	
PROJECT TOTAL		
349		
42000070		

PAVEMENT REMOVAL		
STATION	SQ YD	REMARKS
F.A.U. 412 (ALPINE ROAD)		
LT 499+50 - 502+87	1,032	
RT 499+50 - 503+20	941	
LT 505+10 - 508+55	876	
RT 505+44 - 508+55	791	
PROJECT TOTAL		
3,640		
44000100		

COMBINATION CURB AND GUTTER REMOVAL		
STATION	FOOT	REMARKS
F.A.U. 412 (ALPINE ROAD)		
LT 499+50 - 502+58	308	
RT 499+50 - 503+24	374	
LT 505+07 - 508+55	348	
RT 505+73 - 508+55	282	
RT 506+47 - 506+90	54	FOREST HILLS ROAD
PROJECT TOTAL		
1,366		
44000500		

SCHEDULE OF QUANTITIES

MEDIAN REMOVAL		
STATION	SQ FT	REMARKS
F.A.U. 412 (ALPINE ROAD)		
499+00 - 502+71	2,309	
505+59 - 510+50	4,207	
PROJECT TOTAL		
6,516		
44003100		

CONCRETE COLLAR		
STATION	CU YD	REMARKS
F.A.U. 412 (ALPINE ROAD)		
LT 501+49	0.43	
RT 506+75	0.43	
PROJECT TOTAL		
0.86		
54248510		

STORM SEWERS, CLASS A, TYPE 1 12"		
STATION	FOOT	REMARKS
F.A.U. 412 (ALPINE ROAD)		
LT 501+49	6	
RT 506+75	6	
PROJECT TOTAL		
12		
550A0050		

INLETS TO BE ADJUSTED		
STATION	EACH	REMARKS
F.A.U. 412 (ALPINE ROAD)		
30' LT 508+40	1	
2' RT 508+40	1	
PROJECT TOTAL		
2		
60260100		

COMBINATION CONCRETE CURB AND GUTTER, TYPE M-6.18		
STATION	FOOT	REMARKS
F.A.U. 412 (ALPINE ROAD)		
LT 499+50 - 500+73	54	FOREST HILLS ROAD
PROJECT TOTAL		
54		
60609800		

COMBINATION CONCRETE CURB AND GUTTER, TYPE M-6.24		
STATION	FOOT	REMARKS
F.A.U. 412 (ALPINE ROAD)		
LT 499+50 - 500+73	125	
RT 499+50 - 501+44	191	
LT 500+73 - 501+97	125	
RT 501+44 - 504+70	125	
LT 501+97 - 502+24	27	
RT 504+70 - 504+99	29	
LT 505+31 - 505+61	29	
RT 506+08 - 506+34	27	
LT 505+61 - 506+86	125	
RT 506+34 - 507+59	125	
LT 506+86 - 508+55	168	
RT 507+59 - 508+55	97	
PROJECT TOTAL		
1,193		
60610400		

CONCRETE MEDIAN, TYPE SB-6.18		
STATION	SQ FT	REMARKS
F.A.U. 412 (ALPINE ROAD)		
LT & RT 501+44 - 502+61	922	
LT & RT 505+69 - 510+50	4,091	
PROJECT TOTAL		
5,013		
60619910		

STEEL PLATE BEAM GUARDRAIL, TYPE A, 6 FOOT POSTS		
STATION	FOOT	REMARKS
F.A.U. 412 (ALPINE ROAD)		
LT 499+50 - 502+00	250	
RT 501+31 - 502+70	137.5	
LT 505+58 - 507+23	162.5	
RT 506+31 - 508+20	187.5	
PROJECT TOTAL		
737.5		
63000001		

TRAFFIC BARRIER TERMINAL, TYPE 6		
STATION	EACH	REMARKS
F.A.U. 412 (ALPINE ROAD)		
LT 502+00 - 502+40	1	
RT 502+70 - 503+10	1	
LT 504+18 - 505+58	1	
RT 505+91 - 506+31	1	
PROJECT TOTAL		
4		
63000001		

SCHEDULE OF QUANTITIES

TRAFFIC BARRIER TERMINAL, TYPE 1 (SPECIAL) TANGENT		
STATION	EACH	REMARKS
F.A.U. 412 (ALPINE ROAD)		
RT 501+81 - 501+31	1	
LT 507+23 - 507+73	1	
RT 508+20 - 508+70	1	
PROJECT TOTAL	3	
63100167		

GUARDRAIL REMOVAL		
STATION	FOOT	REMARKS
F.A.U. 412 (ALPINE ROAD)		
LT 499+50 - 502+54	304	
RT 500+88 - 503+50	262	
LT 504+80 - 507+60	280	
RT 505+77 - 508+66	289	
PROJECT TOTAL	1,135	
63200310		

PAVEMENT MARKING TAPE, TYPE IV 4"		
STATION	FOOT	REMARKS
ALPINE ROAD		
RT 493+15 - 497+50	435	YELLOW - STAGE I
RT 493+75 - 497+69	399	WHITE - STAGE I
RT 498+21 - 510+99	1,286	WHITE - STAGE I
LT 498+39 - 510+01	1,164	WHITE - STAGE I
LT 498+39 - 499+00	125	WHITE - STAGE I
LT 498+39 - 516+00	1,762	YELLOW - STAGE I
RT 498+39 - 511+49	1,322	YELLOW - STAGE I
RT 493+15 - 497+50	435	YELLOW - STAGE II
RT 493+75 - 497+72	408	WHITE - STAGE II
RT 498+20 - 511+70	1,363	WHITE - STAGE II
LT 498+39 - 513+75	1,536	WHITE - STAGE II
RT 489+39 - 500+90	398	YELLOW - STAGE II
LT 498+49 - 500+90	242	YELLOW - STAGE II
LT & RT 500+90 - 508+55	1,243	DOUBLE YELLOW - STAGE II
LT 508+55 - 513+75	520	YELLOW - STAGE II
RT 508+55 - 511+70	315	YELLOW - STAGE II
PROJECT TOTAL	12,953	
7030094		

TEMPORARY CONCRETE BARRIER		
STATION	FOOT	REMARKS
ALPINE ROAD		
RT 499+87 - 510+47	1,050.0	STAGE I
LT 499+51 - 510+61	1,112.5	STAGE I
PROJECT TOTAL	2,162.5	
70400100		

RELOCATE TEMPORARY CONCRETE BARRIER		
STATION	FOOT	REMARKS
ALPINE ROAD		
RT 499+87 - 508+55	875.0	STAGE II
LT 499+46 - 508+83	937.5	STAGE II
PROJECT TOTAL	1,812.5	
70400200		

IMPACT ATTENUATORS, TEMPORARY (NON- REDIRECTIVE), TEST LEVEL 3		
STATION	EACH	REMARKS
ALPINE ROAD		
RT 499+87	1	STAGE I
LT 510+61	1	STAGE I
PROJECT TOTAL	2	
70600250		

IMPACT ATTENUATORS, RELOCATE (NON- REDIRECTIVE), TEST LEVEL 3		
STATION	EACH	REMARKS
ALPINE ROAD		
RT 499+87	1	STAGE II
LT 508+83	1	STAGE II
PROJECT TOTAL	2	
70600350		

THERMOPLASTIC PAVEMENT MARKING LETTERS AND SYMBOLS		
STATION	SQ FT	REMARKS
F.A.U. 412 (ALPINE ROAD)		
LT 498+66	15.6	LT TURN ARROW
LT 499+76	15.6	LT TURN ARROW
PROJECT TOTAL	31.2	
78000100		

THERMOPLASTIC PAVEMENT MARKING - LINE 4"		
STATION	FOOT	REMARKS
F.A.U. 412 (ALPINE ROAD)		
RT 439+15 - 497+25	110	10' SKIP DASH LINE, 40' O.C.
LT 498+72 - 514+45	400	10' SKIP DASH LINE, 40' O.C.
RT 498+69 - 511+61	330	10' SKIP DASH LINE, 40' O.C.
PROJECT TOTAL	840	
78000200		

THERMOPLASTIC PAVEMENT MARKING - LINE 8"		
STATION	FOOT	REMARKS
F.A.U. 412 (ALPINE ROAD)		
LT 498+45 - 499+85	140	SOLID WHITE
LT 499+85 - 501+39	40	2' SKIP DASH WHITE, 8' O.C.
PROJECT TOTAL	180	
78000500		

RAISED REFLECTIVE PAVEMENT MARKER		
STATION	EACH	REMARKS
F.A.U. 412 (ALPINE ROAD)		
RT 495+15 - 497+00	5	ONE-WAY CRYSTAL MARKER @ 80' O.C.
LT 498+46 - 499+87	8	ONE-WAY CRYSTAL MARKER @ 20' O.C.
RT 489+94 - 510+17	15	ONE-WAY CRYSTAL MARKER @ 80' O.C.
LT 499+75 - 513+13	19	ONE-WAY CRYSTAL MARKER @ 80' O.C.
PROJECT TOTAL	47	
78100100		

PAVEMENT MARKING REMOVAL - WATER BLASTING		
STATION	SQ FT	REMARKS
F.A.U. 412 (ALPINE ROAD)		
RT 493+15 - 497+25	110	EXISTING SKIP DASH
LT 498+45 - 499+85	94	EXISTING LT TURN LANE
RT 498+69 - 499+50	7	EXISTING SKIP DASH
RT 508+55 - 511+61	27	EXISTING SKIP DASH
LT 508+55 - 514+45	50	EXISTING SKIP DASH
PROJECT TOTAL	288	
78300202		

GULFBOX JUNCTION		
STATION	EACH	REMARKS
F.A.U. 412 (ALPINE ROAD)		
LT 500+95	1	
RT 502+45	1	
LT 505+49	1	
PROJECT TOTAL	3	
81500100		



DESIGNED - TBS	REVISED -
CHECKED - LGN	REVISED -
DRAWN - GFS	REVISED -
CHECKED - LGN	REVISED -

WINNEBAGO COUNTY
F.A.P. 0412 (ALPINE RD) OVER FOREST HILLS RD
STATION 504+16.50

SCHEDULE OF QUANTITIES
STRUCTURE NO. 101-3068

SHEET NO. 3 OF 4 SHEETS

F.A.P. RTE.	SECTION	COUNTY	TOTAL SHEETS	SHEET NO.
412	16-00620-00-BR	WINNEBAGO	109	10
WHA# 1017D17		CONTRACT NO. 85704		
ILLINOIS		FED. AID PROJECT 7K29(857)		

LIGHT POLE FOUNDATION, 30" DIAMETER		
STATION	FOOT	REMARKS
F.A.U. 412 (ALPINE ROAD)		
LT 500+95	7	
RT 502+45	7	
LT 505+49	8	
PROJECT TOTAL	22	
83600300		

REMOVAL OF POLE FOUNDATION		
STATION	EACH	REMARKS
F.A.U. 412 (ALPINE ROAD)		
LT 500+95	1	
RT 502+45	1	
LT 505+49	1	
PROJECT TOTAL	3	
84200804		

STABILIZED CONSTRUCTION ENTRANCE		
STATION	SQ YD	REMARKS
F.A.U. 412 (ALPINE ROAD)		
RT 506+68	171	FOREST HILLS ROAD
PROJECT TOTAL	171	
Z0013797*		

TUBULAR MARKER		
STATION	EACH	REMARKS
F.A.U. 412 (ALPINE ROAD)		
500+90 - 509+25	140	STAGE II CL (6' CENTERS)
PROJECT TOTAL	140	
Z0024475*		

RELOCATE LIGHTING UNITS AND POLES		
STATION	EACH	REMARKS
F.A.U. 412 (ALPINE ROAD)		
LT 500+95	1	
RT 502+45	1	
LT 505+49	1	
PROJECT TOTAL	3	
X0324915*		

SCHEDULE OF QUANTITIES

SEEDING, CLASS 1A (SPECIAL)		
STATION	ACRE	REMARKS
F.A.U. 412 (ALPINE ROAD)		
LT 499+50 - 503+25	0.53	
RT 499+50 - 504+60	0.34	
LT 503+66 - 508+55	0.33	
RT 505+08 - 508+55	1.01	
PROJECT TOTAL	2.00	
X2500920*		

REMOVE AND RELOCATE INLETS		
STATION	EACH	REMARKS
F.A.U. 412 (ALPINE ROAD)		
3' LT 501+49	1	
30' RT 501+50	1	
30' RT 506+75	1	
28' LT 506+76	1	
PROJECT TOTAL	4	
X6023840*		

CONCRETE MEDIAN, TYPE SB-6.18 (MODIFIED)		
STATION	SQ FT	REMARKS
F.A.U. 412 (ALPINE ROAD)		
LT & RT 499+00 - 501+44	1,342	
PROJECT TOTAL	1,342	
X6061930*		

TEMPORARY PAVEMENT MARKING REMOVAL		
STATION	SQ FT	REMARKS
ALPINE ROAD		
STAGE 1	2,164	4" LINES
STAGE 2	2,153	4" LINES
PROJECT TOTAL	4,317	
X7030005*		

PINNING TEMPORARY CONCRETE BARRIER		
STATION	EACH	REMARKS
ALPINE ROAD		
RT 499+50 - 502+80	80	STAGE 1
LT 499+50 - 502+40	70	STAGE 1
LT 505+50 - 508+55	74	STAGE 1
RT 505+89 - 508+55	64	STAGE 1
RT 499+50 - 502+73	78	STAGE 2
RT 499+50 - 502+46	71	STAGE 2
LT 505+57 - 508+55	72	STAGE 2
RT 508+82 - 508+55	66	STAGE 2
PROJECT TOTAL	575	
X7040125*		



DESIGNED - TBS	REVISED -
CHECKED - LGN	REVISED -
DRAWN - GFS	REVISED -
CHECKED - LGN	REVISED -

WINNEBAGO COUNTY
F.A.P. 0412 (ALPINE RD) OVER FOREST HILLS RD
STATION 504+16.50

SCHEDULE OF QUANTITIES
STRUCTURE NO. 101-3068

SHEET NO. 4 OF 4 SHEETS




F.A.P. RTE.	SECTION	COUNTY	TOTAL SHEETS	SHEET NO.
412	16-00620-00-BR	WINNEBAGO	109	11
WHA# 1017D17		CONTRACT NO. 85704		
ILLINOIS FED. AID PROJECT 7K29(857)				

PROFILE	SURVEYED	BY	DATE
	PLOTTED		
NOTE BOOK	GRADES CHECKED		
NO. _____	B.M. NOTED		
	STRUCTURE NOTAT'NS CHK'D		




SW BOLT ON FH @ NW COR
OF ALPINE & RIVERSIDE
58.19' LT STA. 495+15.00
ELEV. 758.70

EXIST. CURVE C1
PI STA. = 499+63.95
 $\Delta = 13^\circ 07' 32''$ (RT)
 $D = 2^\circ 22' 59''$
 $R = 2,404.20'$
 $T = 276.59'$
 $L = 550.76'$
 $E = 15.86'$
 $e = 4.0\%$
 $T.R. = 31'$
 $S.E. RUN = 81'$
P.C. STA. = 496+87.36
P.T. STA. = 502+38.12

  
 


PLAN AND PROFILE
STRUCTURE NO. 101-3068
SHEET NO. 1 OF 3 SHEETS


F.A.P. RTE.	SECTION	COUNTY	TOTAL SHEETS	SHEET NO.
412	16-00620-00-BR	WINNEBAGO	109	12
WHA# 1017D17		CONTRACT NO. 85704		
ILLINOIS		FED. AID PROJECT 7K29(R57)		

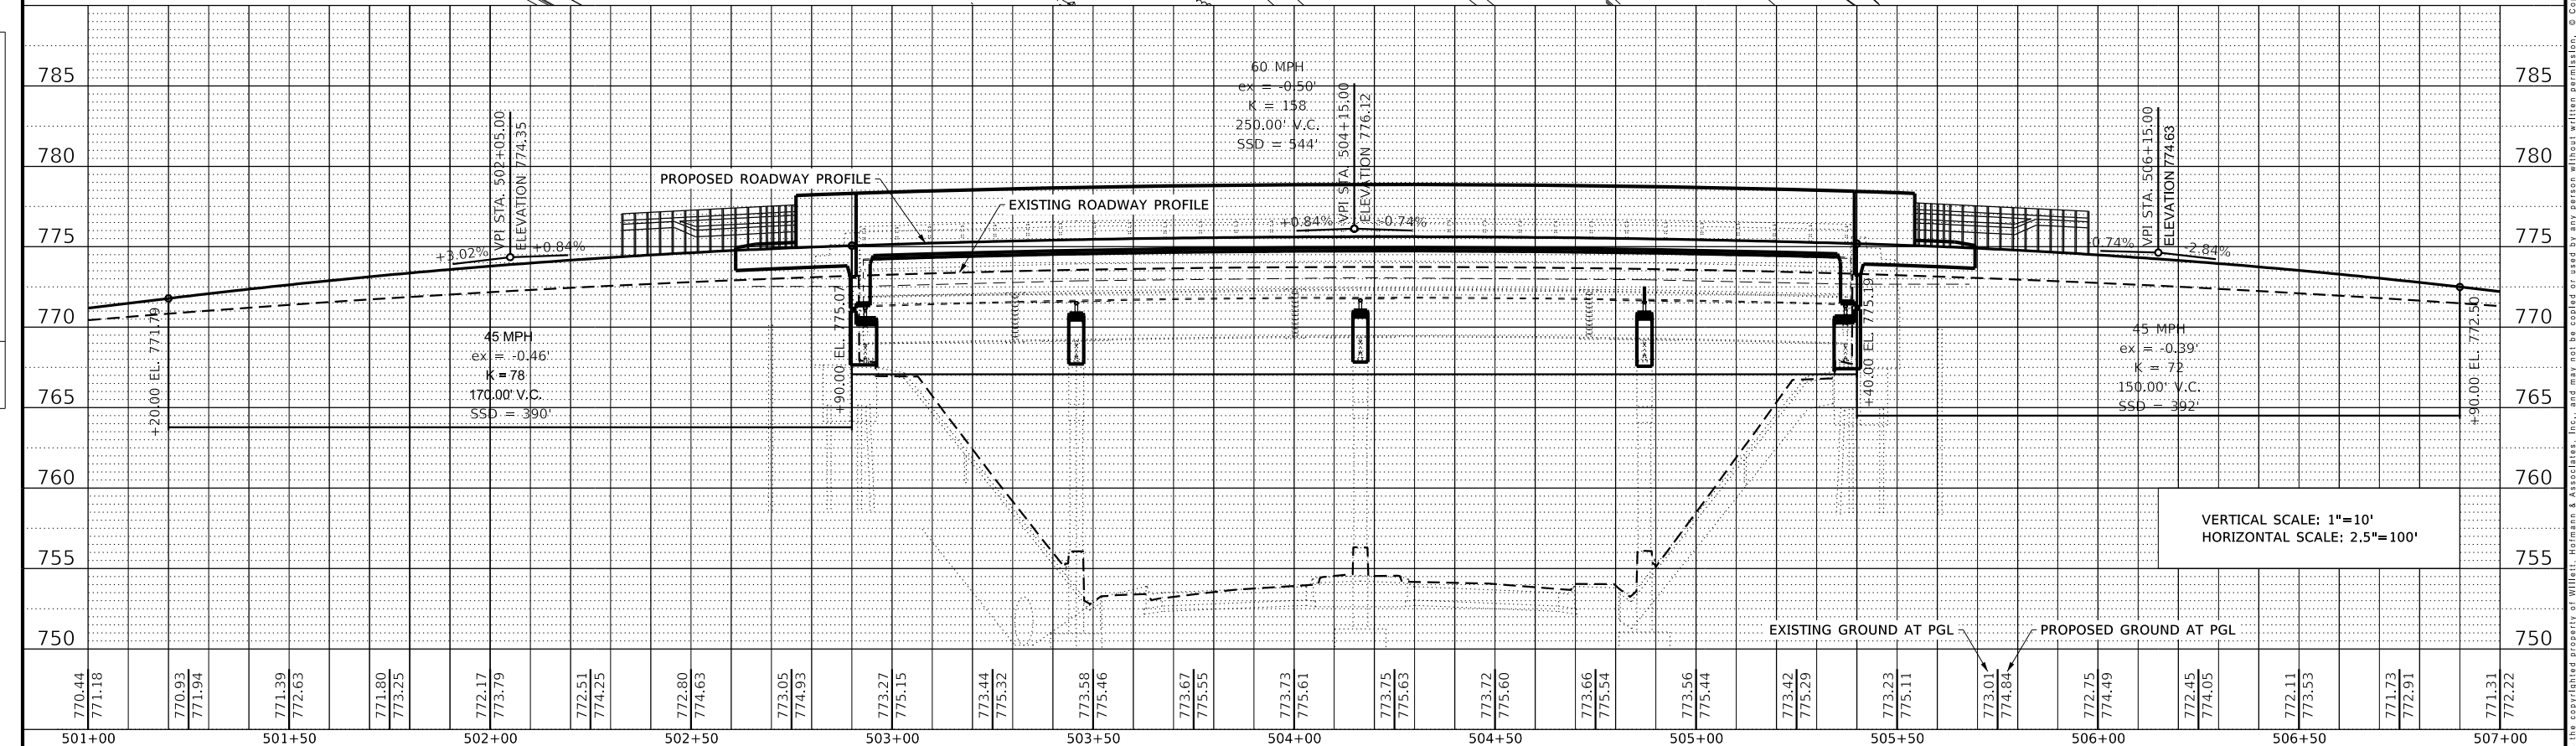

 WILLETT HOFMANN & ASSOCIATES INC ENGINEERING ARCHITECTURE LAND SURVEYING 809 EAST 2ND STREET, DIXON, IL 61021-0367 T: 815-284-3381 DESIGN FIRM: #184-000918	DESIGNED - LGN	REVISED -	WINNEBAGO COUNTY F.A.P. 0412 (ALPINE RD) OVER FOREST HILLS RD STATION 504+16.50	PLAN AND PROFILE		F.A.P.	SECTION	COUNTY	TOTAL SHEETS	SHEET NO.
	CHECKED - GFS	REVISED -		412	16-00620-00-BR	WINNEBAGO	109	13		
	DRAWN - TBS	REVISED -		WHA# 1017D17		CONTRACT NO. 85704				
	CHECKED - LGN	REVISED -		SHEET NO. 2 OF 3 SHEETS		ILLINOIS FED. AID PROJECT 7K2918571				

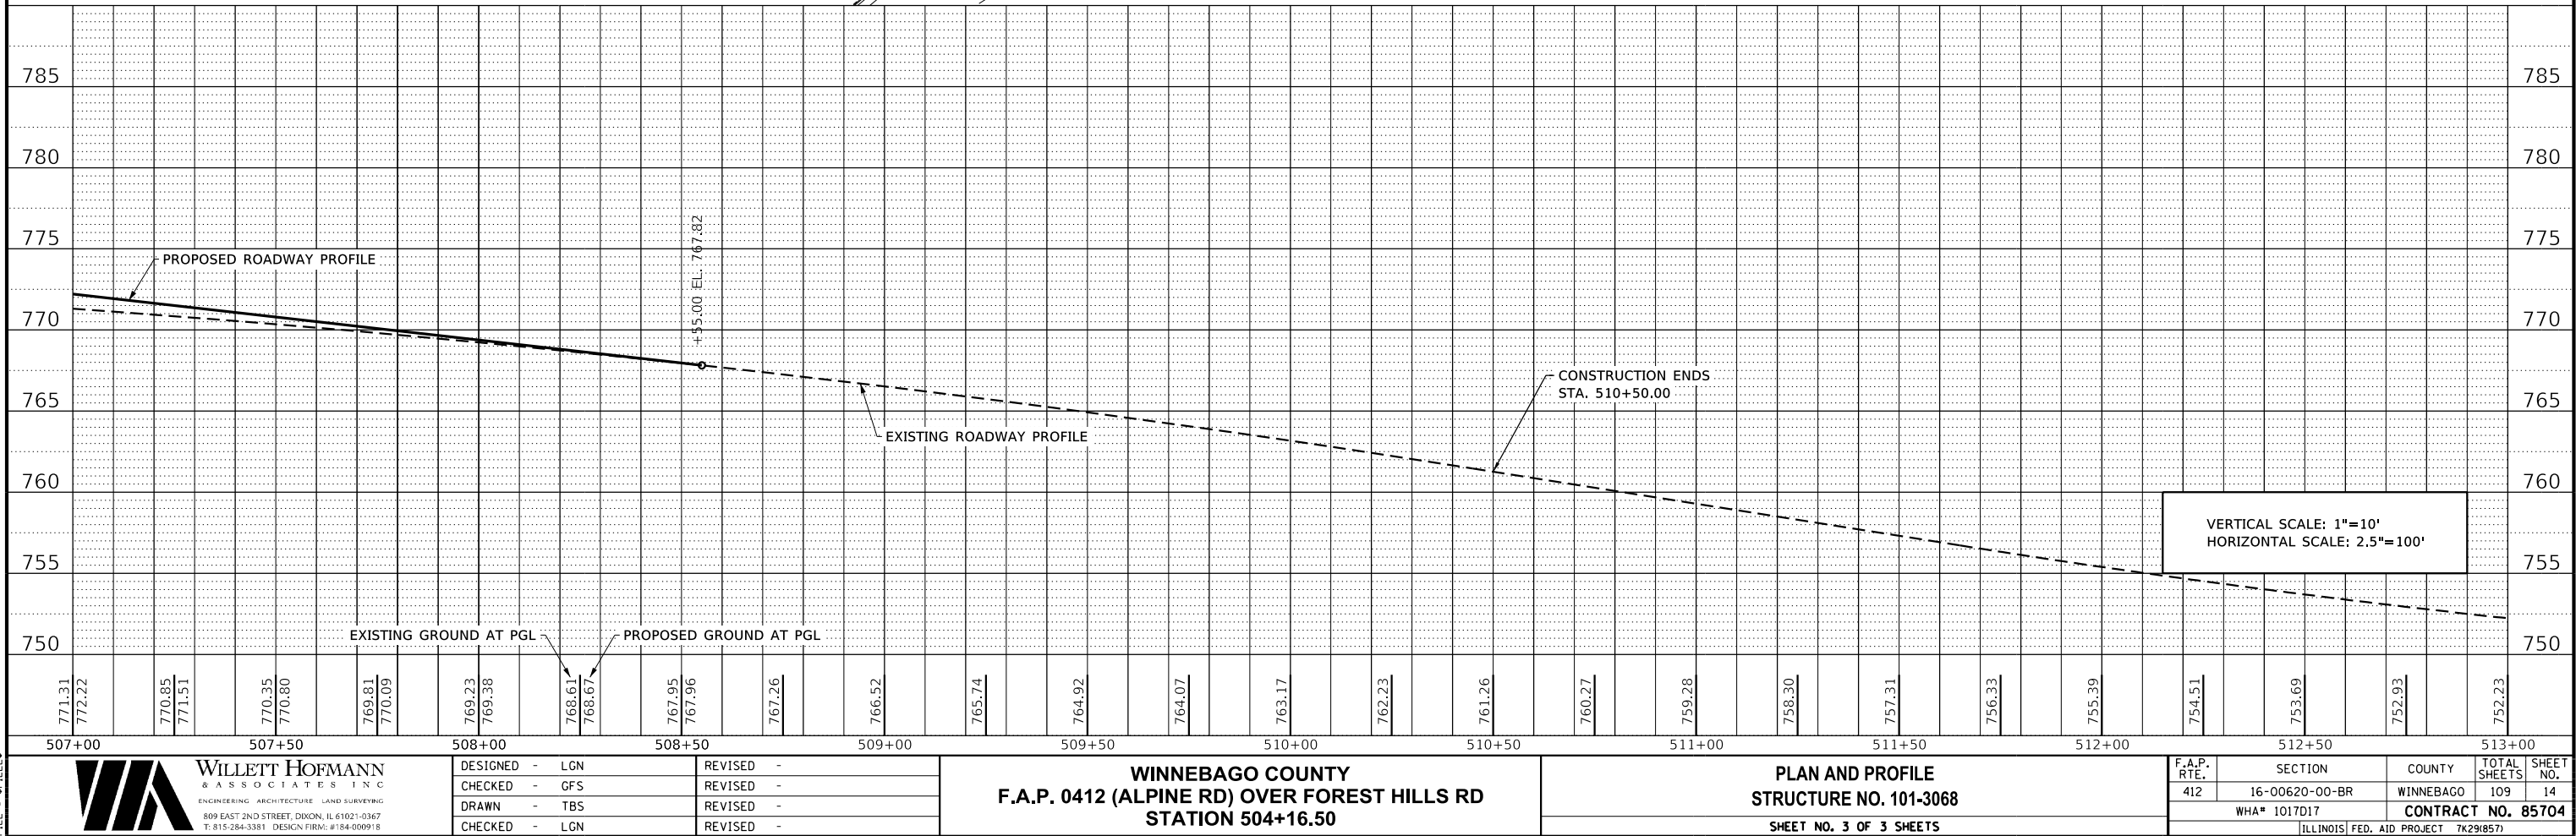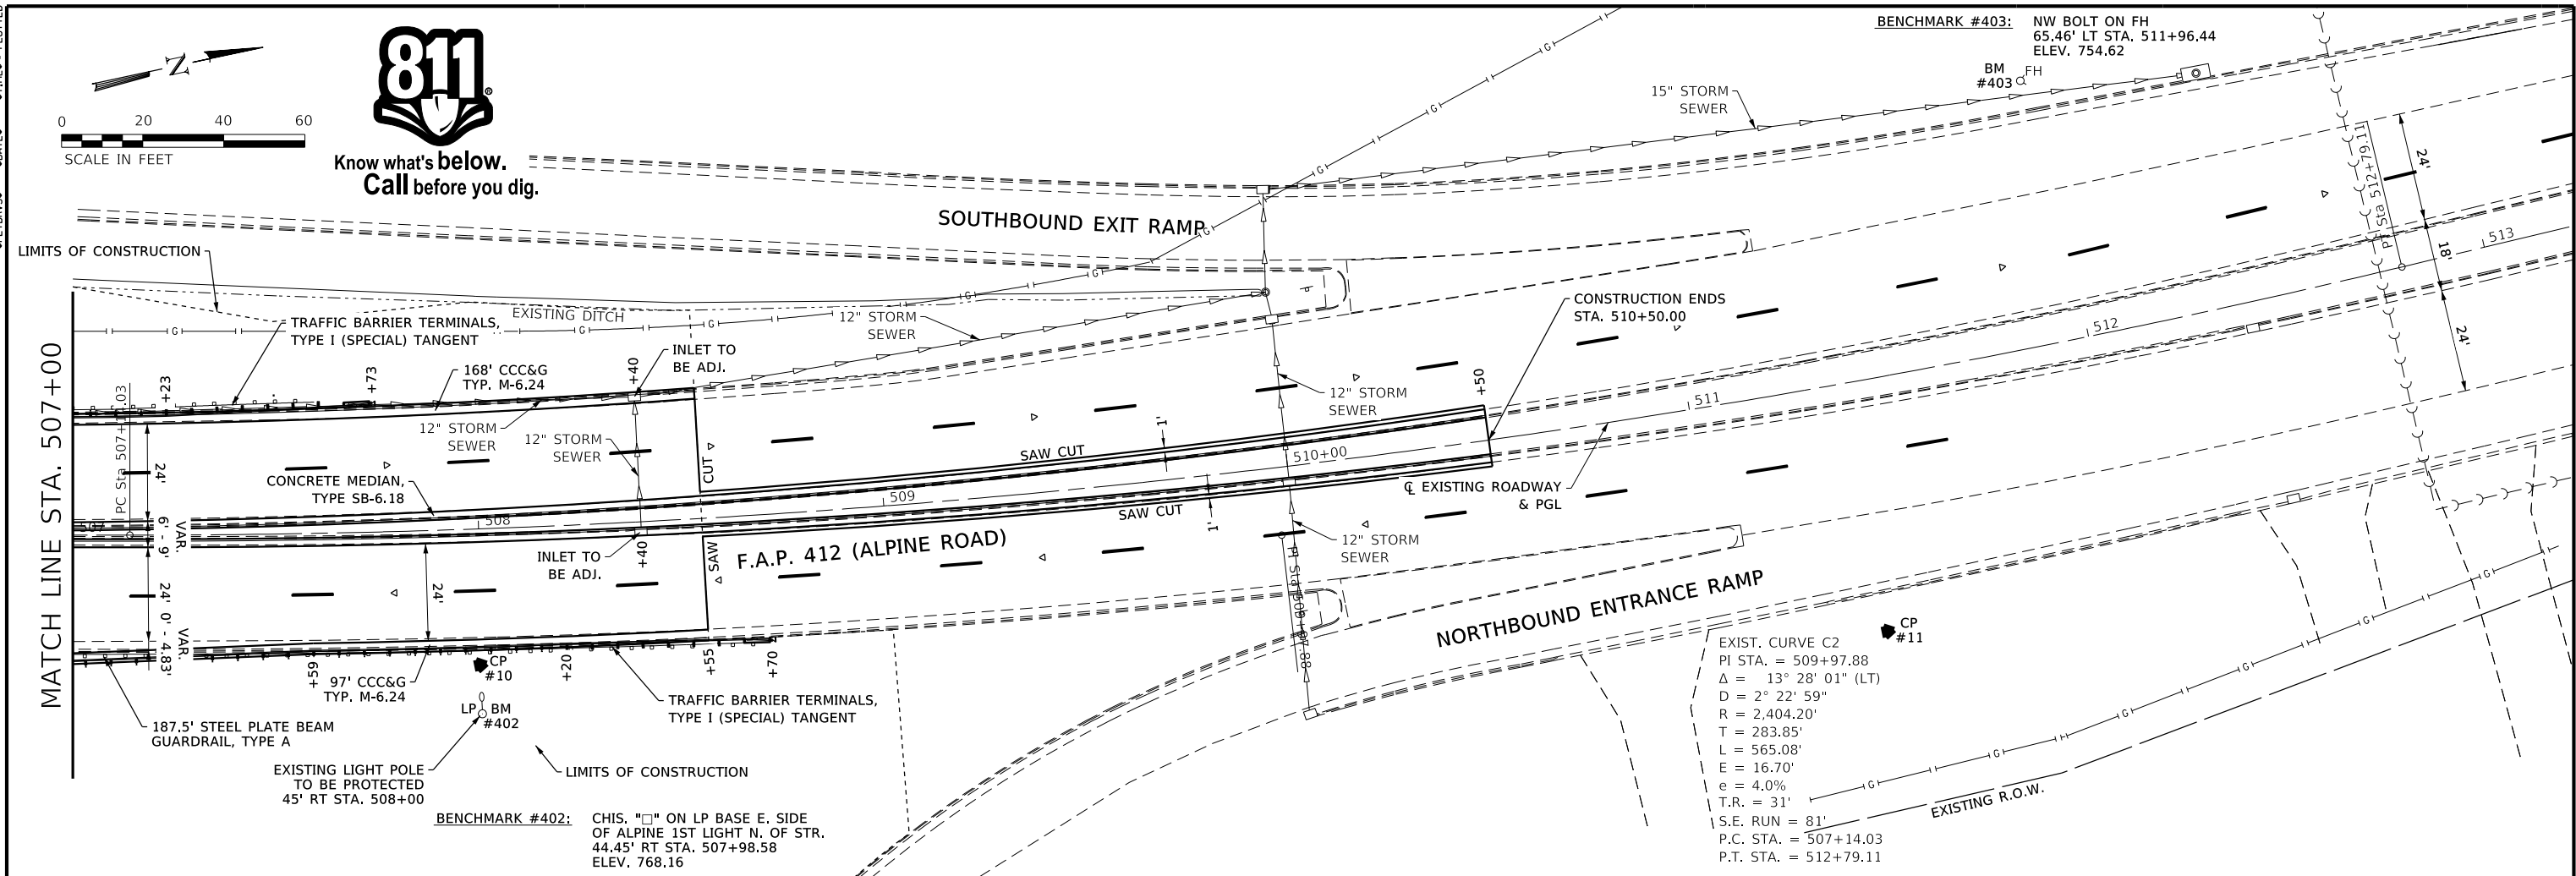


FILE = \$FILEL\$ \$DATE\$ \$TIME\$ = PLOTTED \$PLOTDRVS\$

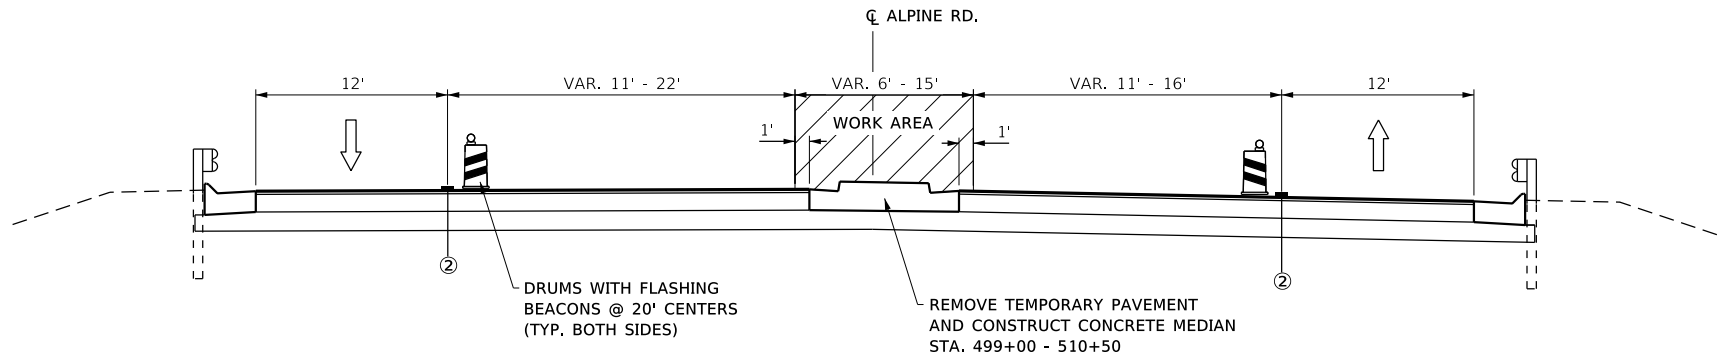


STAGE III TYPICAL SECTION

STA. 499+00.00 - STA. 510+50.00

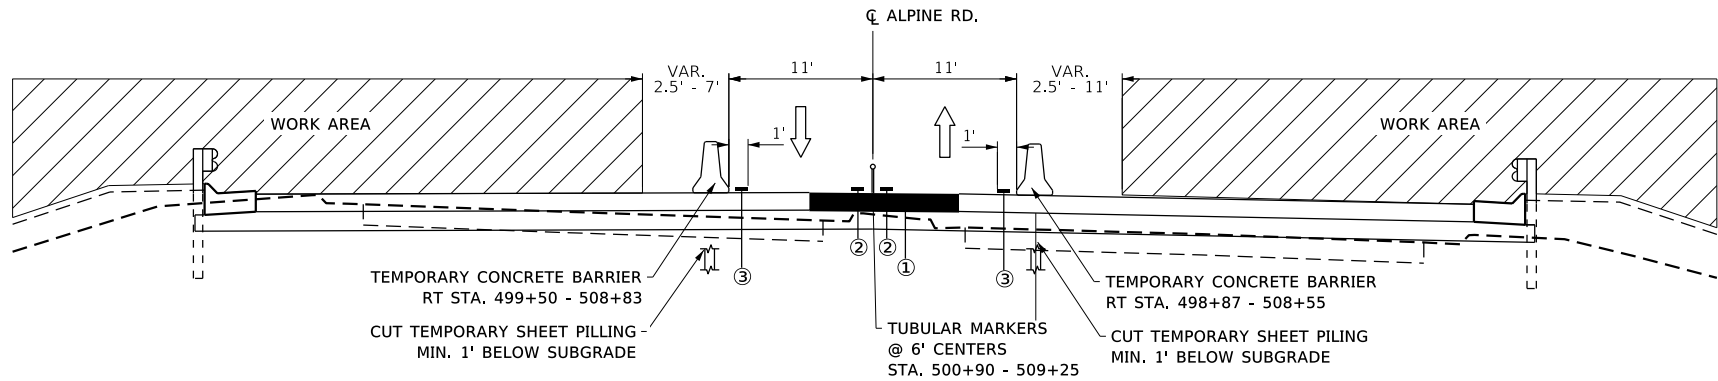

STAGE II TYPICAL SECTION

STA. 499+00.00 - STA. 510+50.00

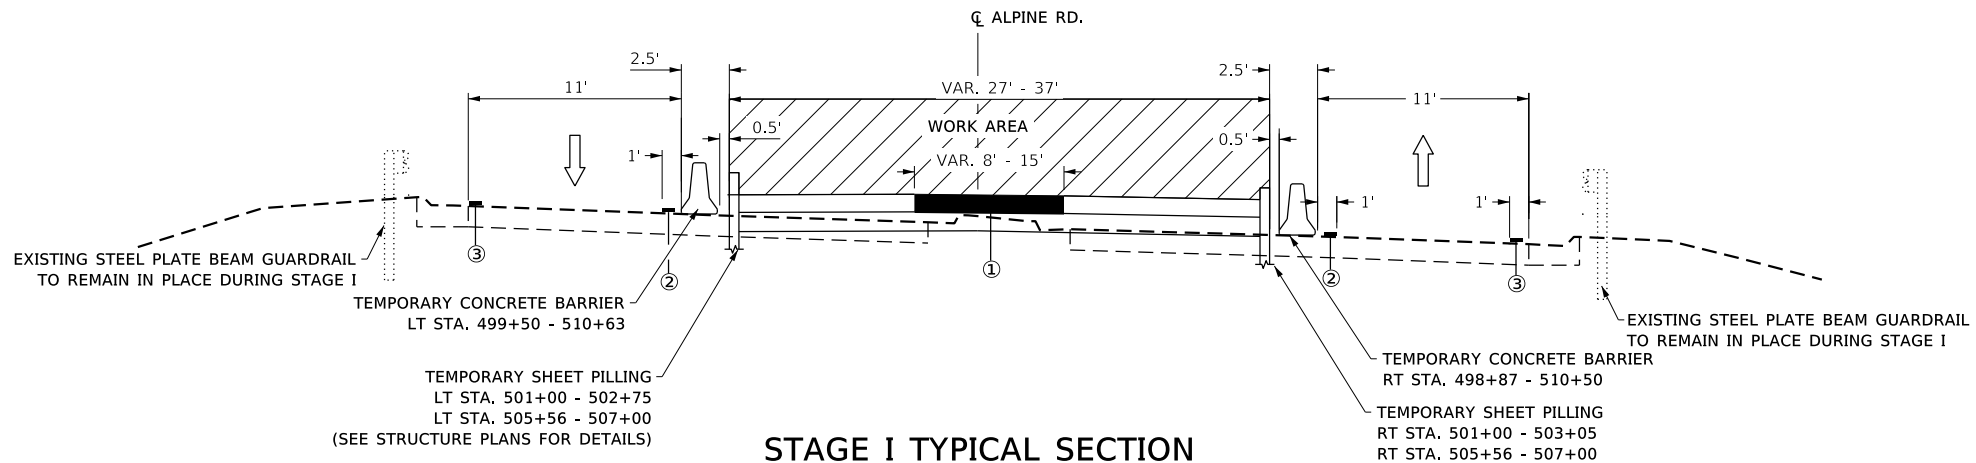


STAGE I TYPICAL SECTION

STA. 499+00.00 - STA. 510+50.00

- ① TEMPORARY PAVEMENT SECTION SHALL INCLUDE:
4" HOT-MIX ASPHALT BINDER COURSE, IL 19.0, N70
7" AGGREGATE BASE COURSE, TYPE B
- ② TEMPORARY PAVEMENT MARKING - LINE 4" (YELLOW)
- ③ TEMPORARY PAVEMENT MARKING - LINE 4" (WHITE)

PRINT ORG:ALPINE RD TRAFFIC CONTROL PLAN - STAGE I

FILE: S:\PROJECTS\2017\07\07\WINNEBAGO\ALPINE RD TRAFFIC CONTROL PLAN - STAGE I

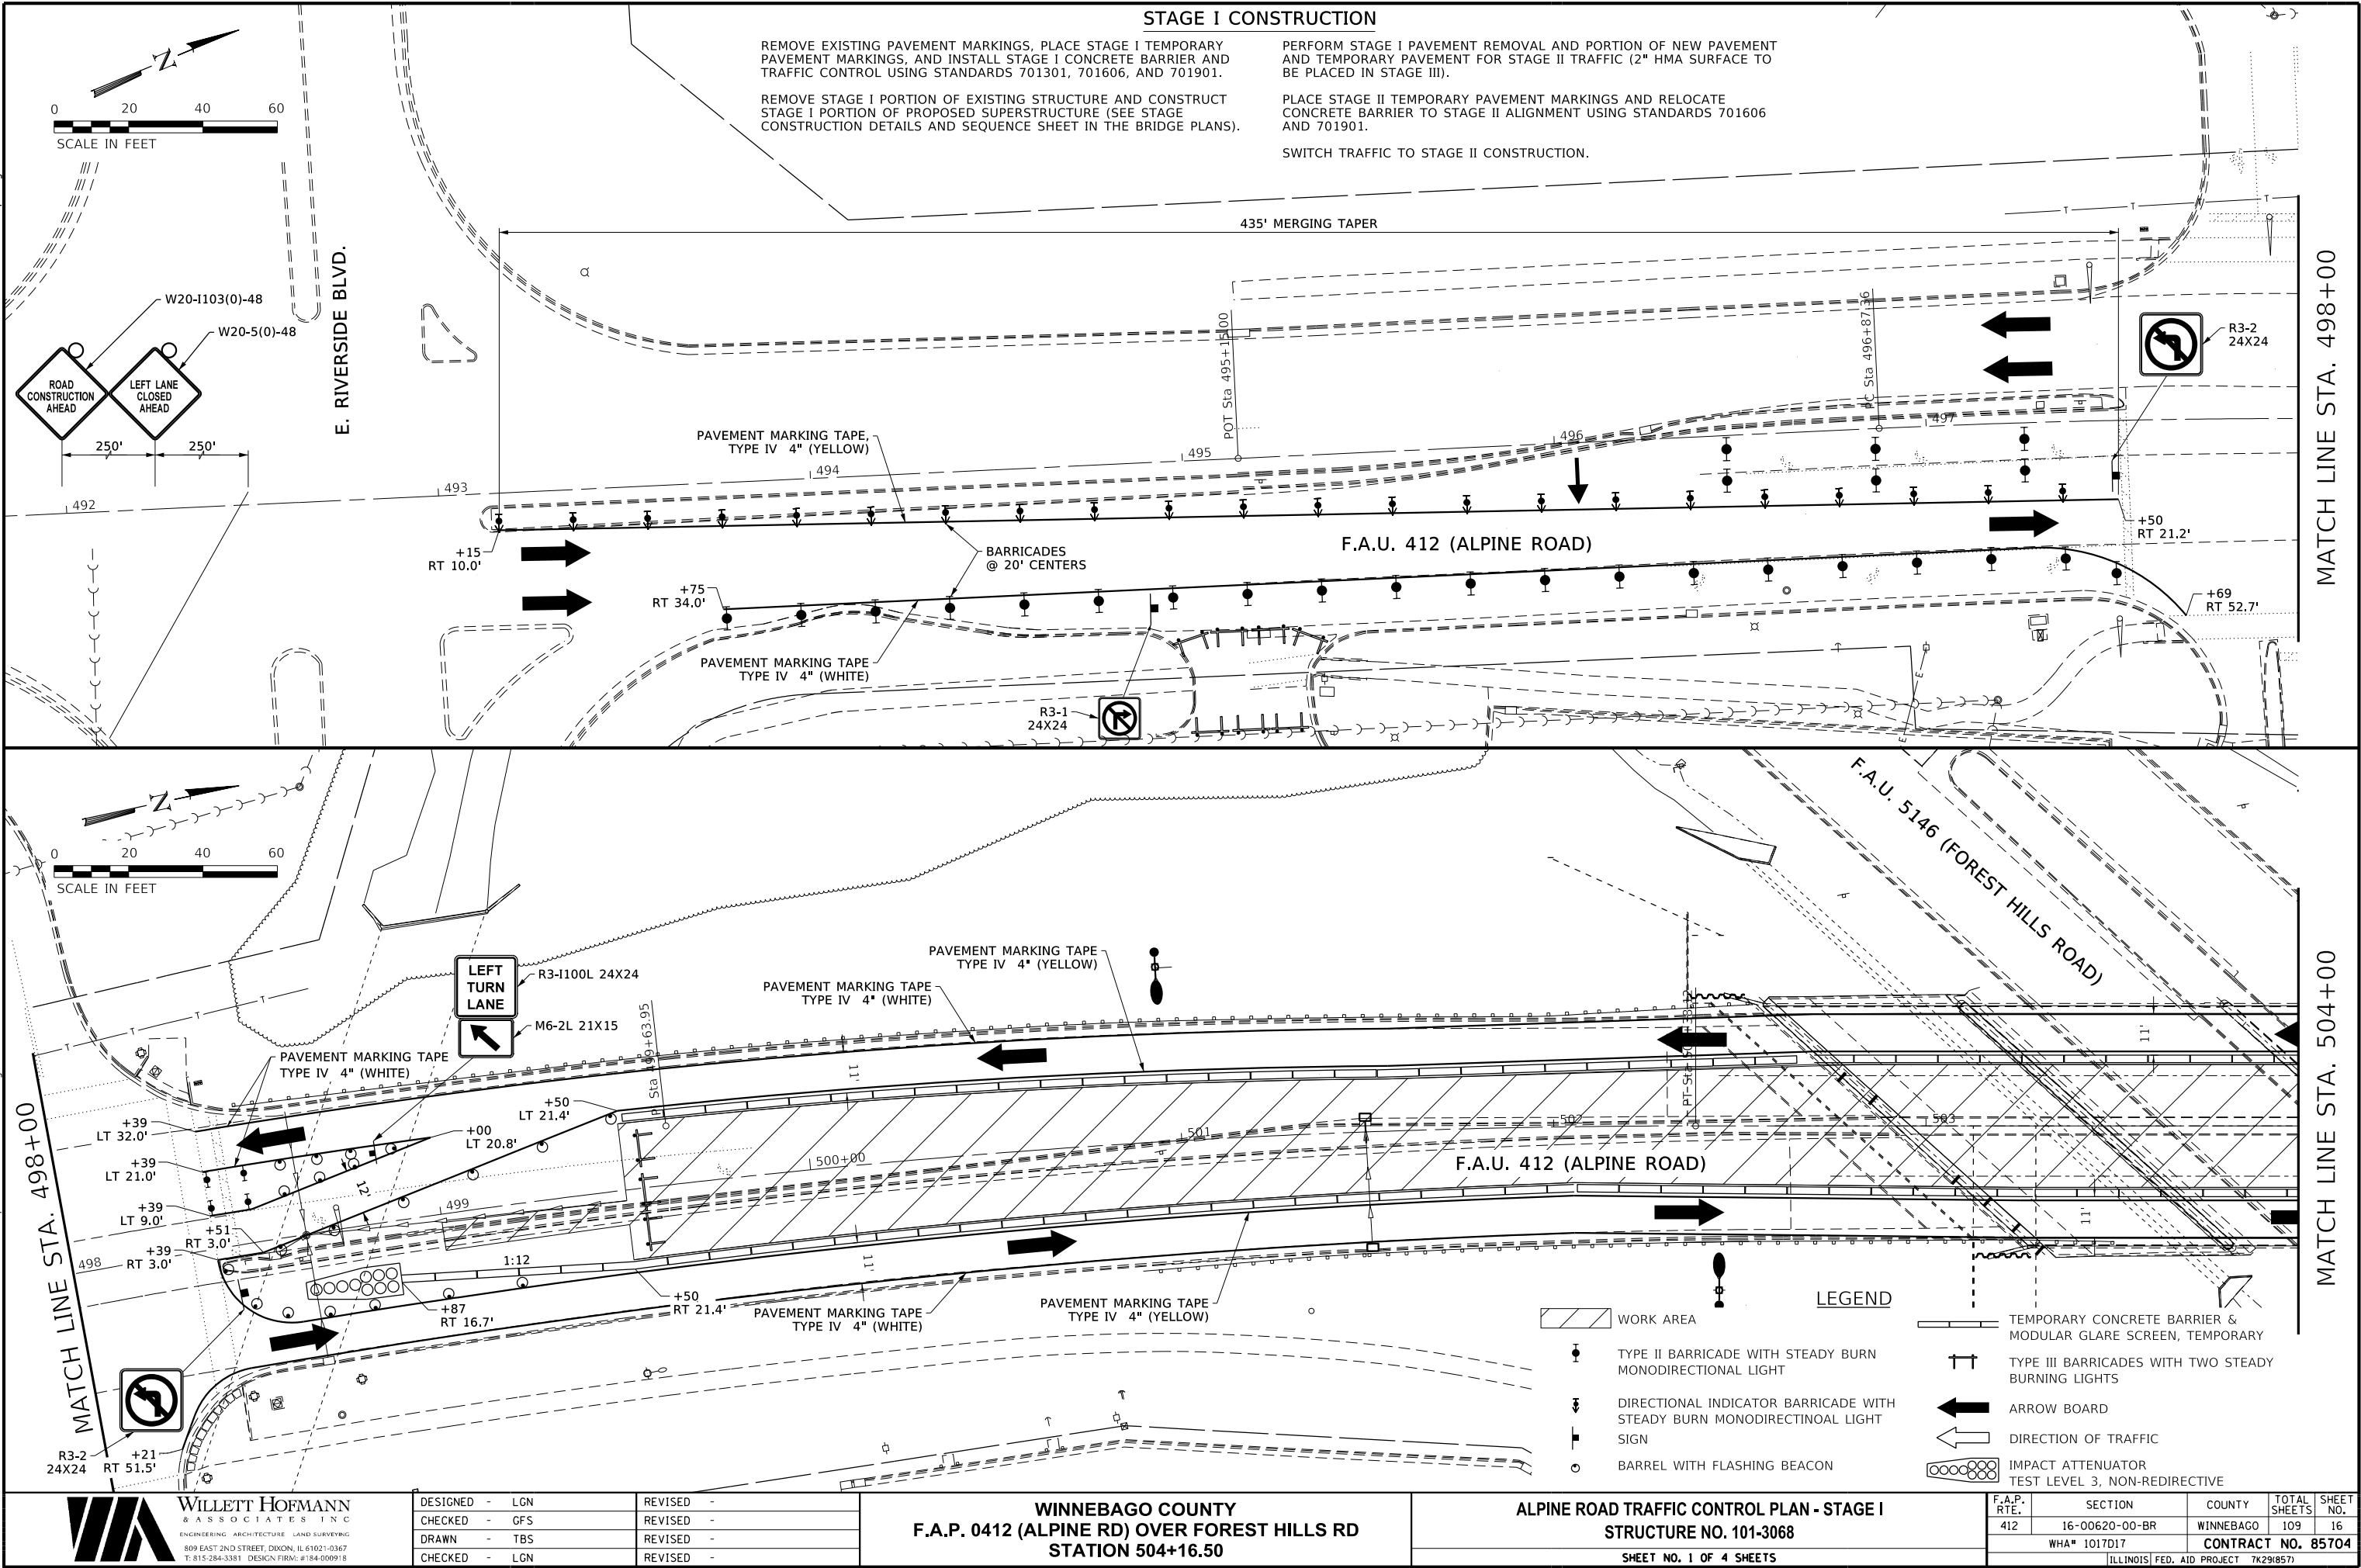

DESIGNED	-	LGN	REVISED	-
CHECKED	-	GFS	REVISED	-
DRAWN	-	TBS	REVISED	-
CHECKED	-	LGN	REVISED	-



WINNEBAGO COUNTY
F.A.P. 0412 (ALPINE RD) OVER FOREST HILLS RD
STATION 504+16.50

ALPINE ROAD TRAFFIC CONTROL PLAN - STAGE I
STRUCTURE NO. 101-3068
SHEET NO. 1 OF 4 SHEETS

F.A.P. RTE.	SECTION	COUNTY	TOTAL SHEETS	SHEET NO.
412	16-00620-00-BR	WINNEBAGO	109	16
WHA# 1017017		CONTRACT NO. 85704		
ILLINOIS FED. AID PROJECT 7K291857				


PRINT ORG:ALPINE RD TRAFFIC CONTROL PLAN - STAGE I.dgn 11/14/2020 2:29:17 PM - PLOTTED

FILE: S:\PROJECTS\2017\1070707-WINNEBAGO COUNTY ALPINE RD TRAFFIC CONTROL PLAN - STAGE I.dgn

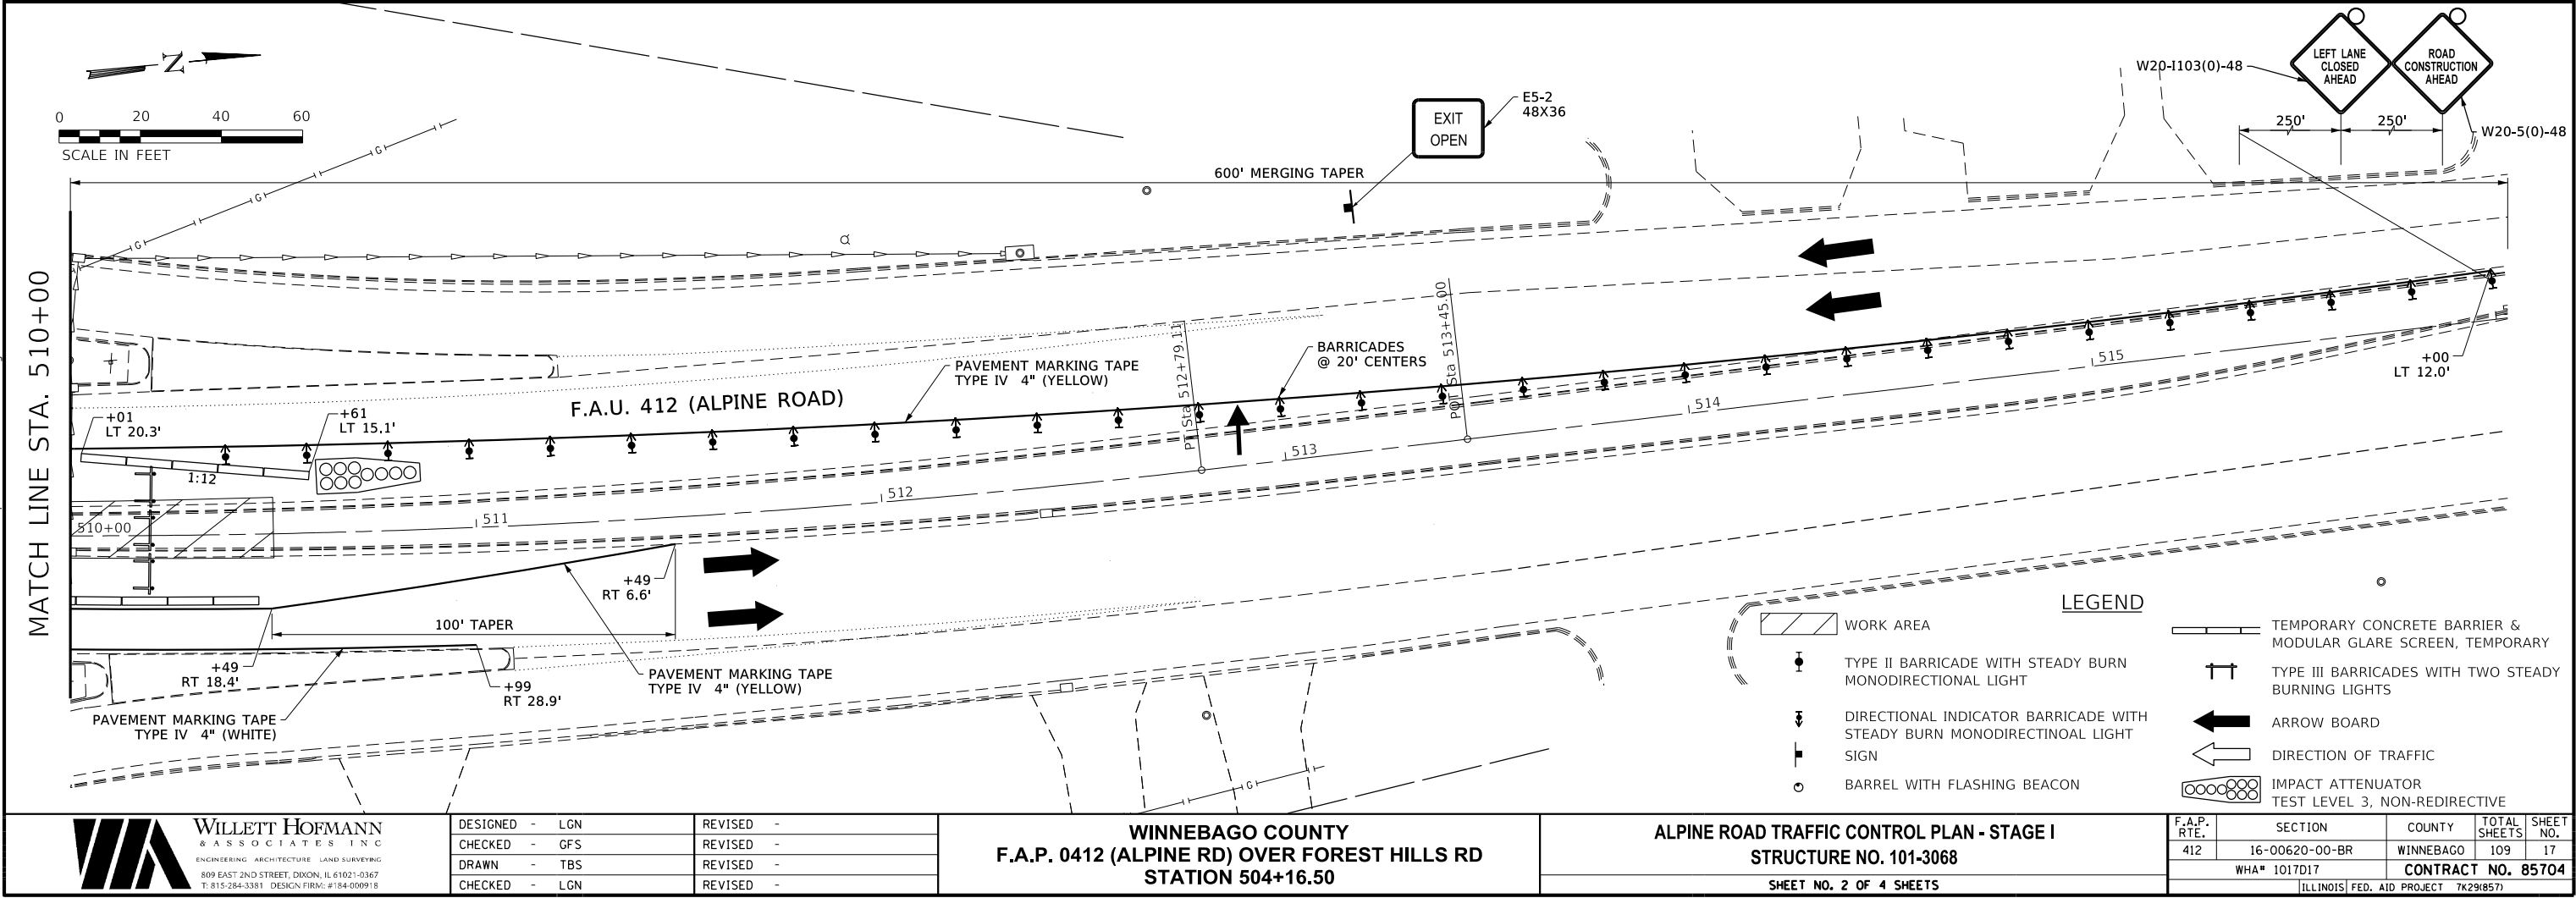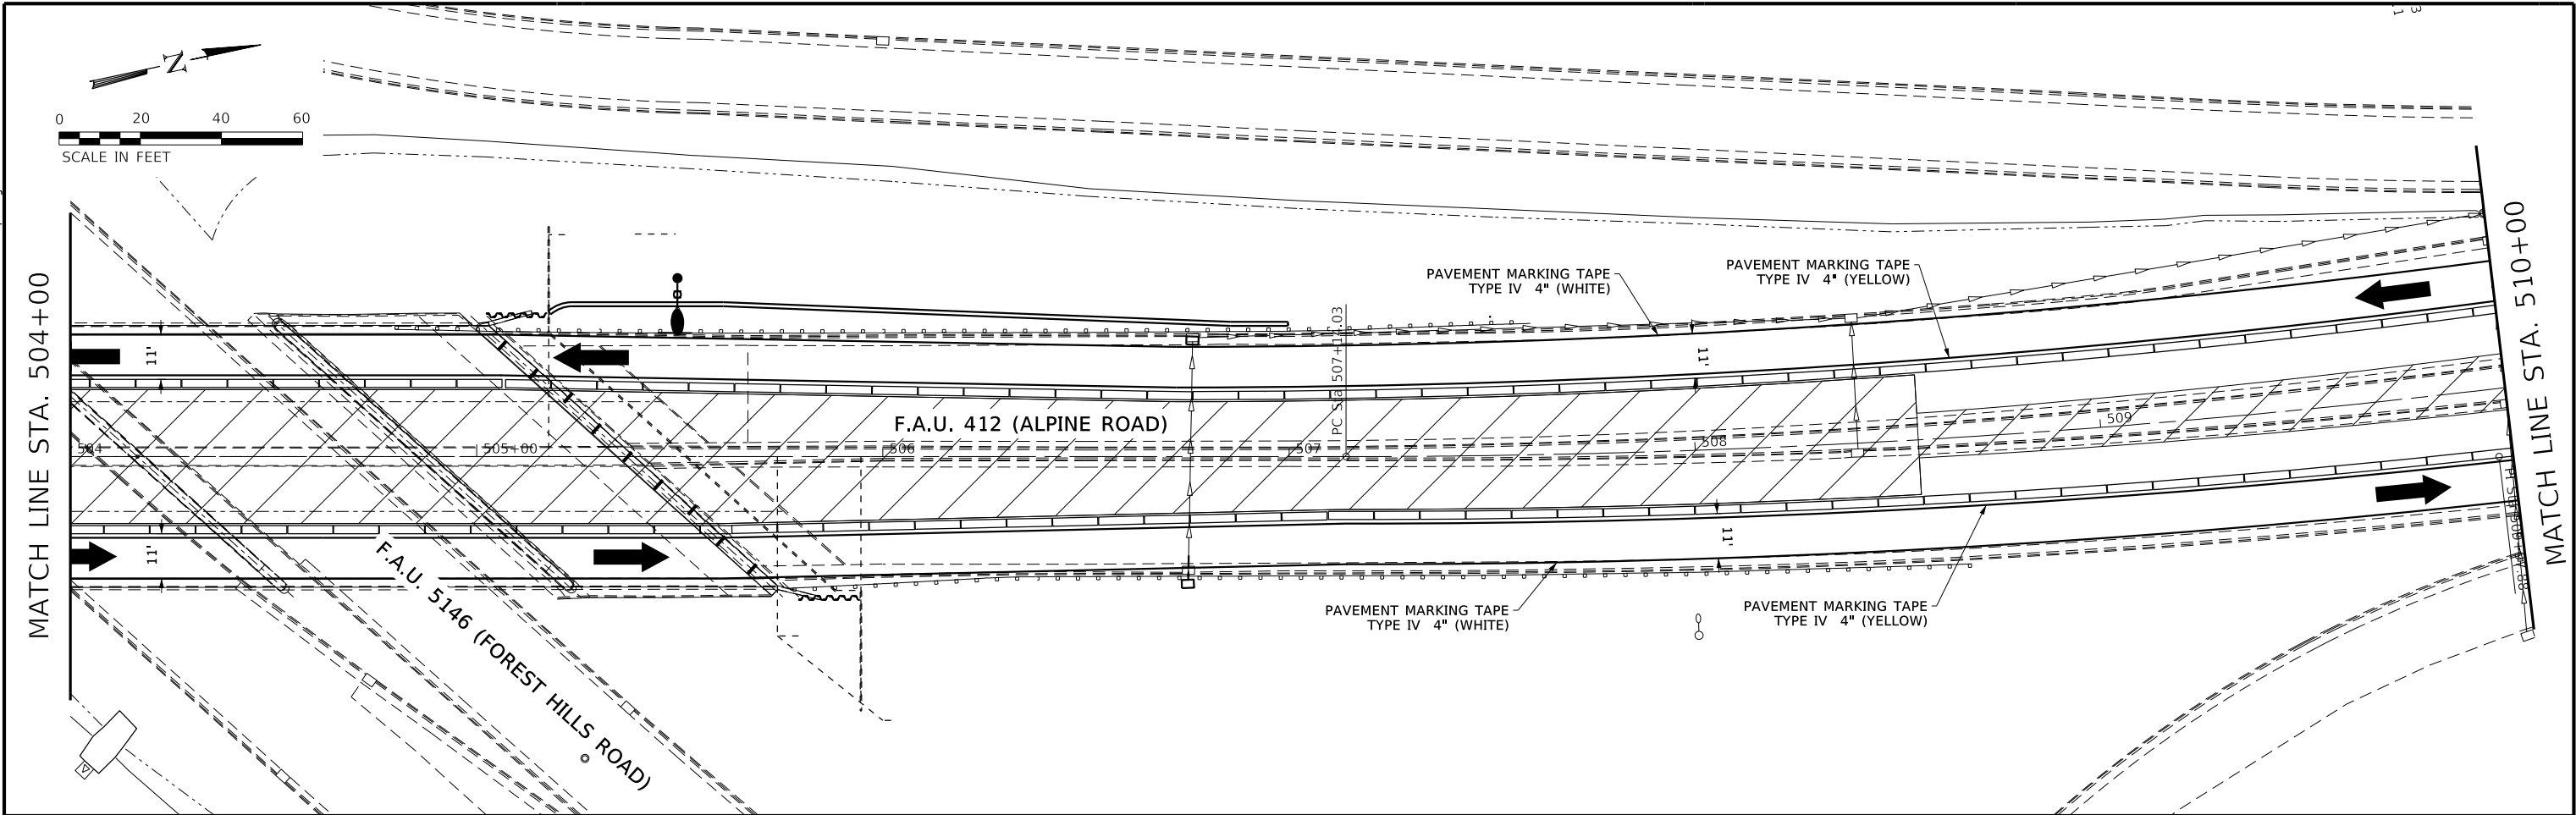

PRINT ORG:ALPINE RD TRAFFIC CONTROL PLAN - STAGE II

FILE: S:\PROJECTS\2017\07\07\WCH-DESIGN\ALPINE RD TRAFFIC CONTROL PLAN - STAGE II

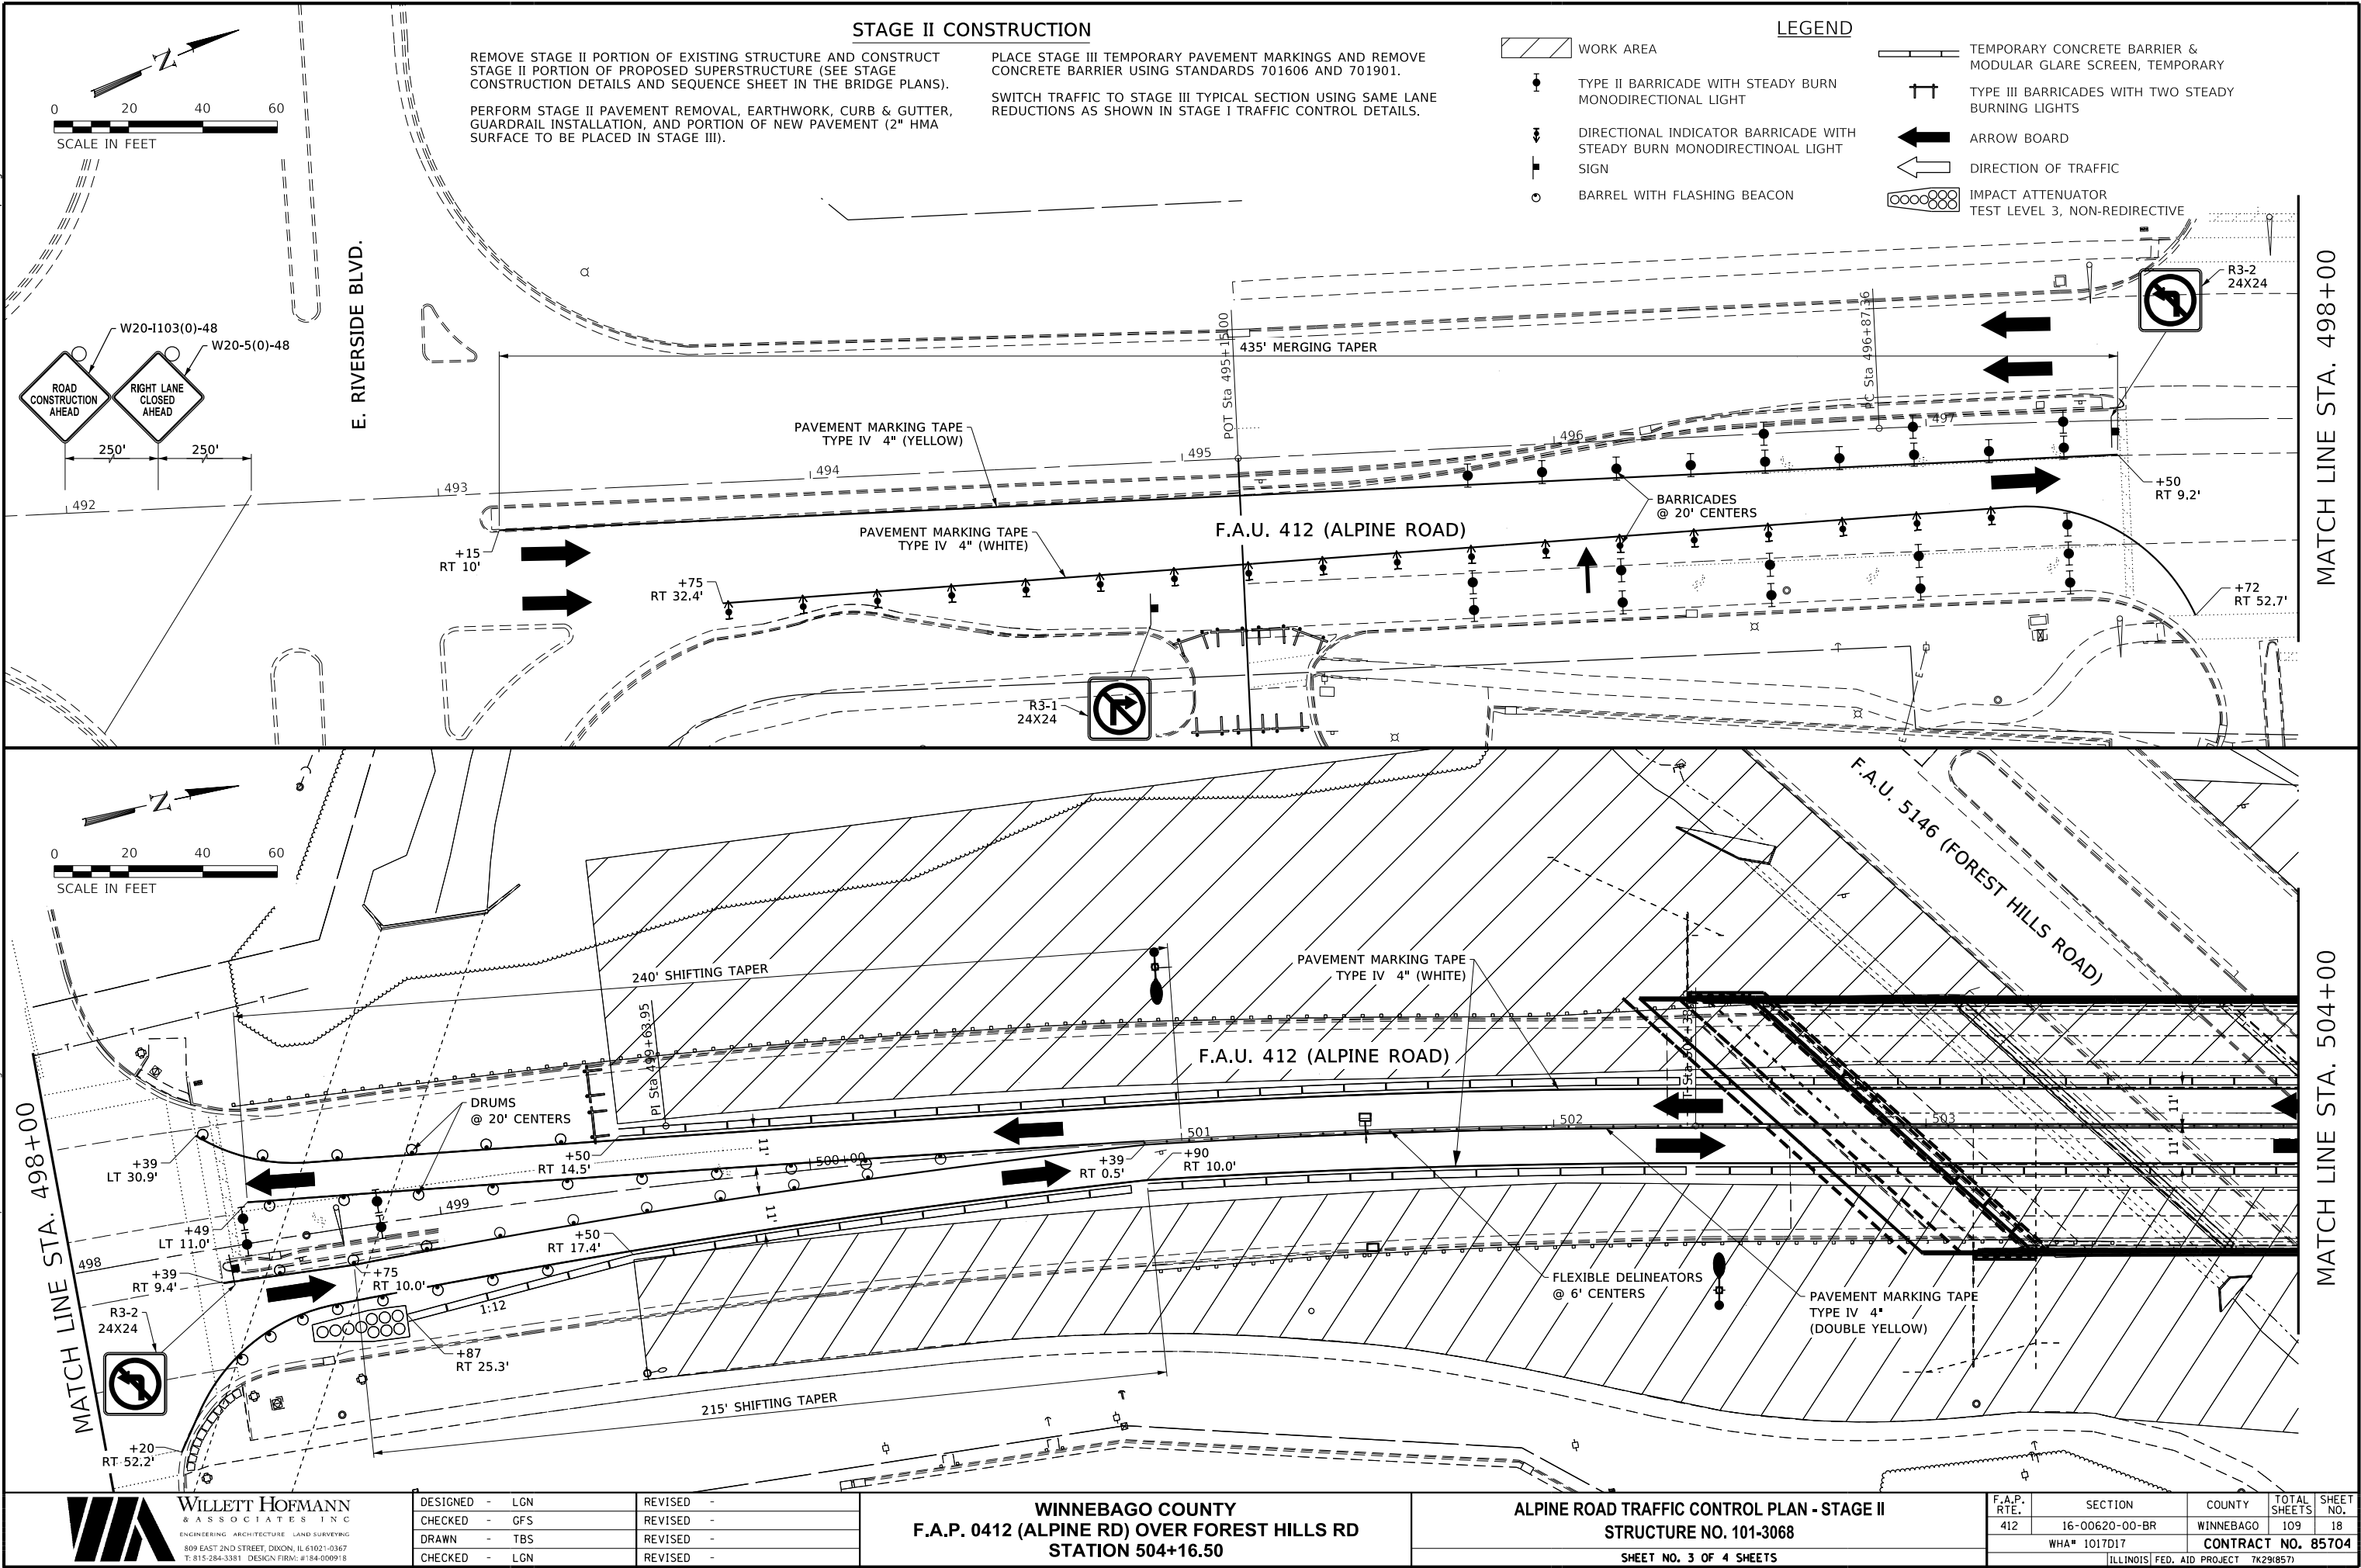


DESIGNED	-	LGN	REVISED	-
CHECKED	-	GFS	REVISED	-
DRAWN	-	TBS	REVISED	-
CHECKED	-	LGN	REVISED	-

WINNEBAGO COUNTY
F.A.P. 0412 (ALPINE RD) OVER FOREST HILLS RD
STATION 504+16.50


ALPINE ROAD TRAFFIC CONTROL PLAN - STAGE II
STRUCTURE NO. 101-3068
SHEET NO. 3 OF 4 SHEETS


F.A.P. RTE.	SECTION	COUNTY	TOTAL SHEETS	SHEET NO.
412	16-00620-00-BR	WINNEBAGO	109	18
WHA# 1017D17		CONTRACT NO. 85704		
ILLINOIS		FED. AID PROJECT 7K291857		

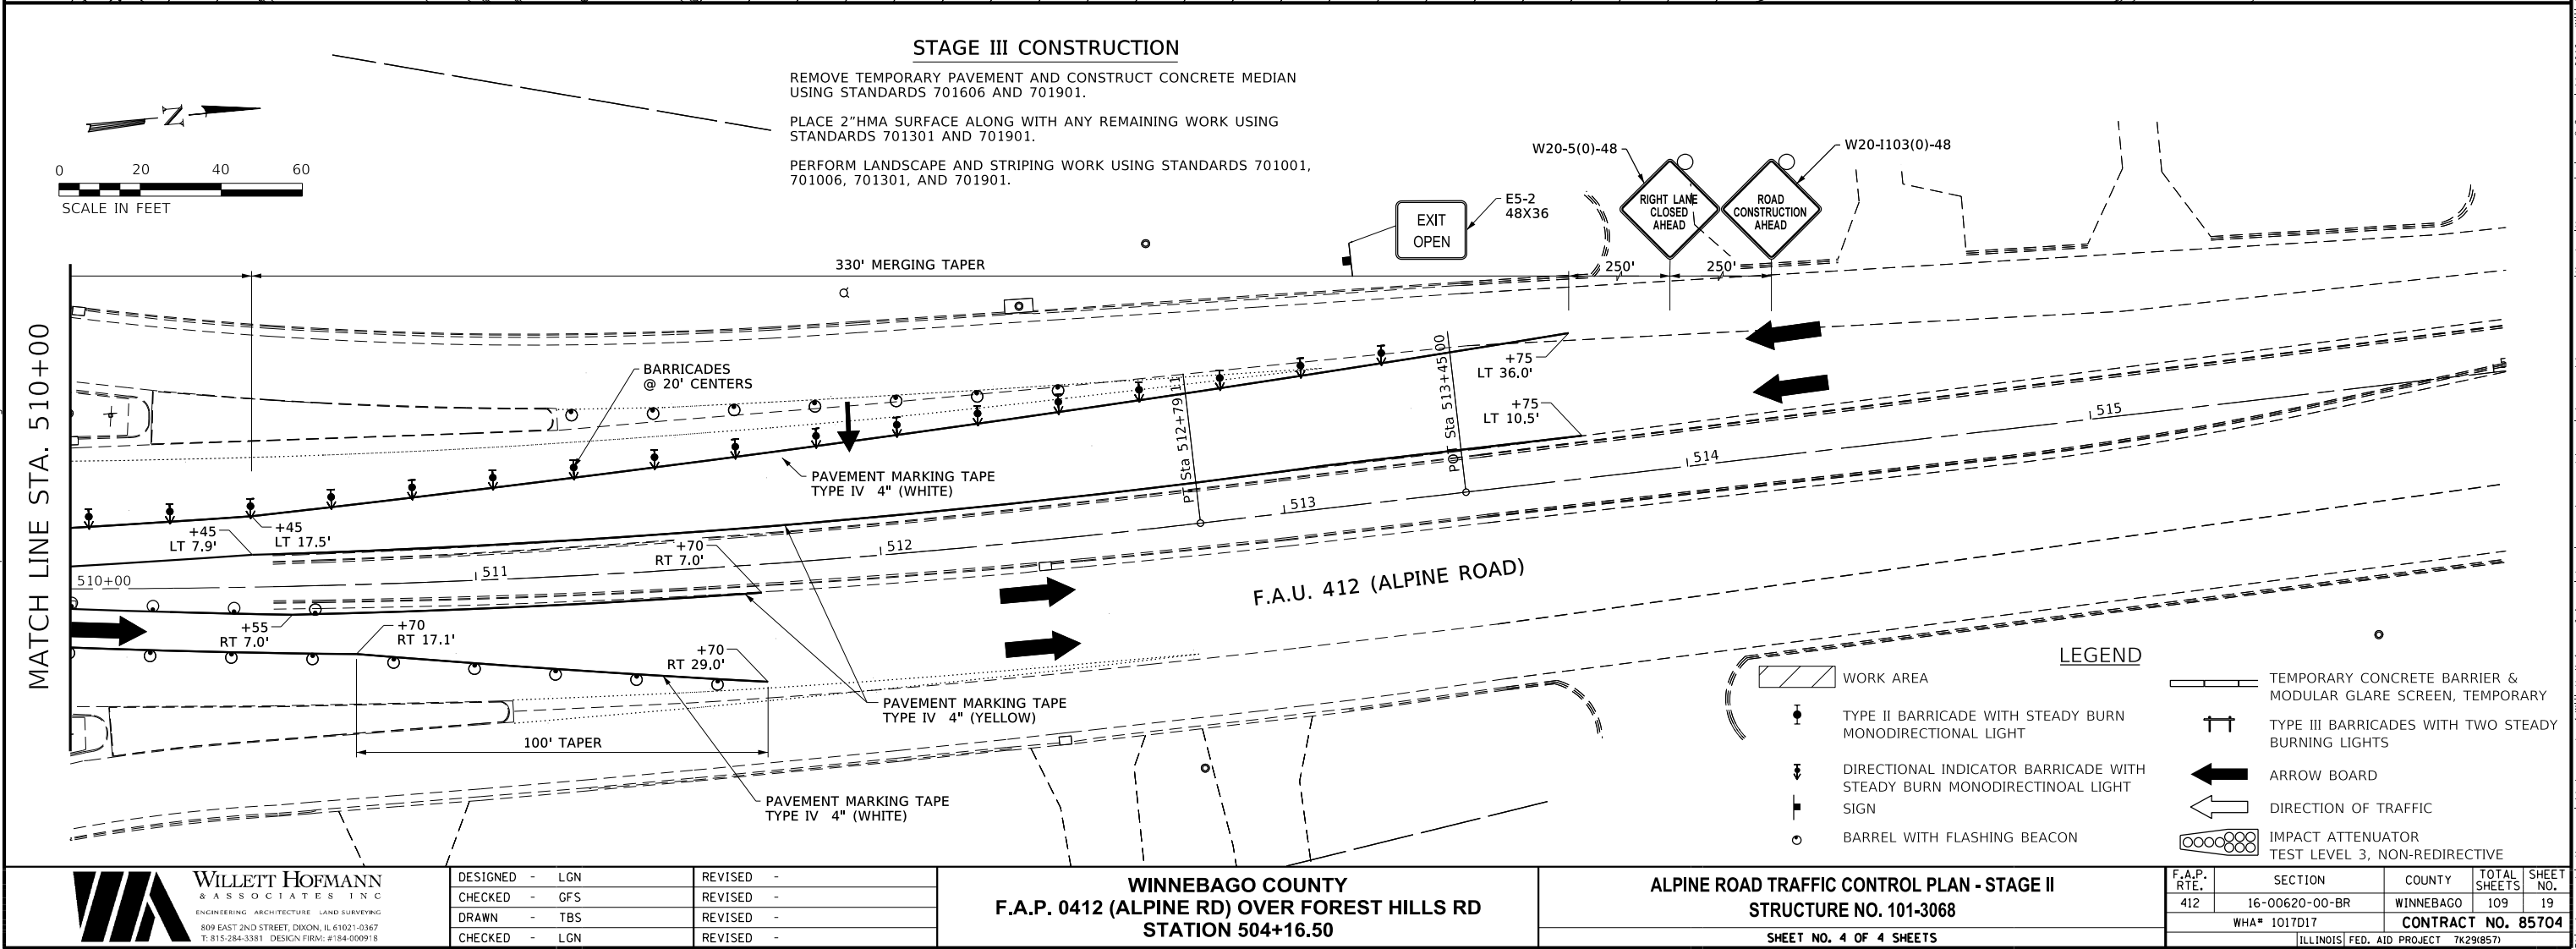


PRINT ORG: 2021/07/20 10:07:07 AM - PLOTTED

FILE: S:\PROJECTS\2017\0720\WCH\DESIGN\CAD SHEETS\072017 Forest Hills Traffic Plan.dgn

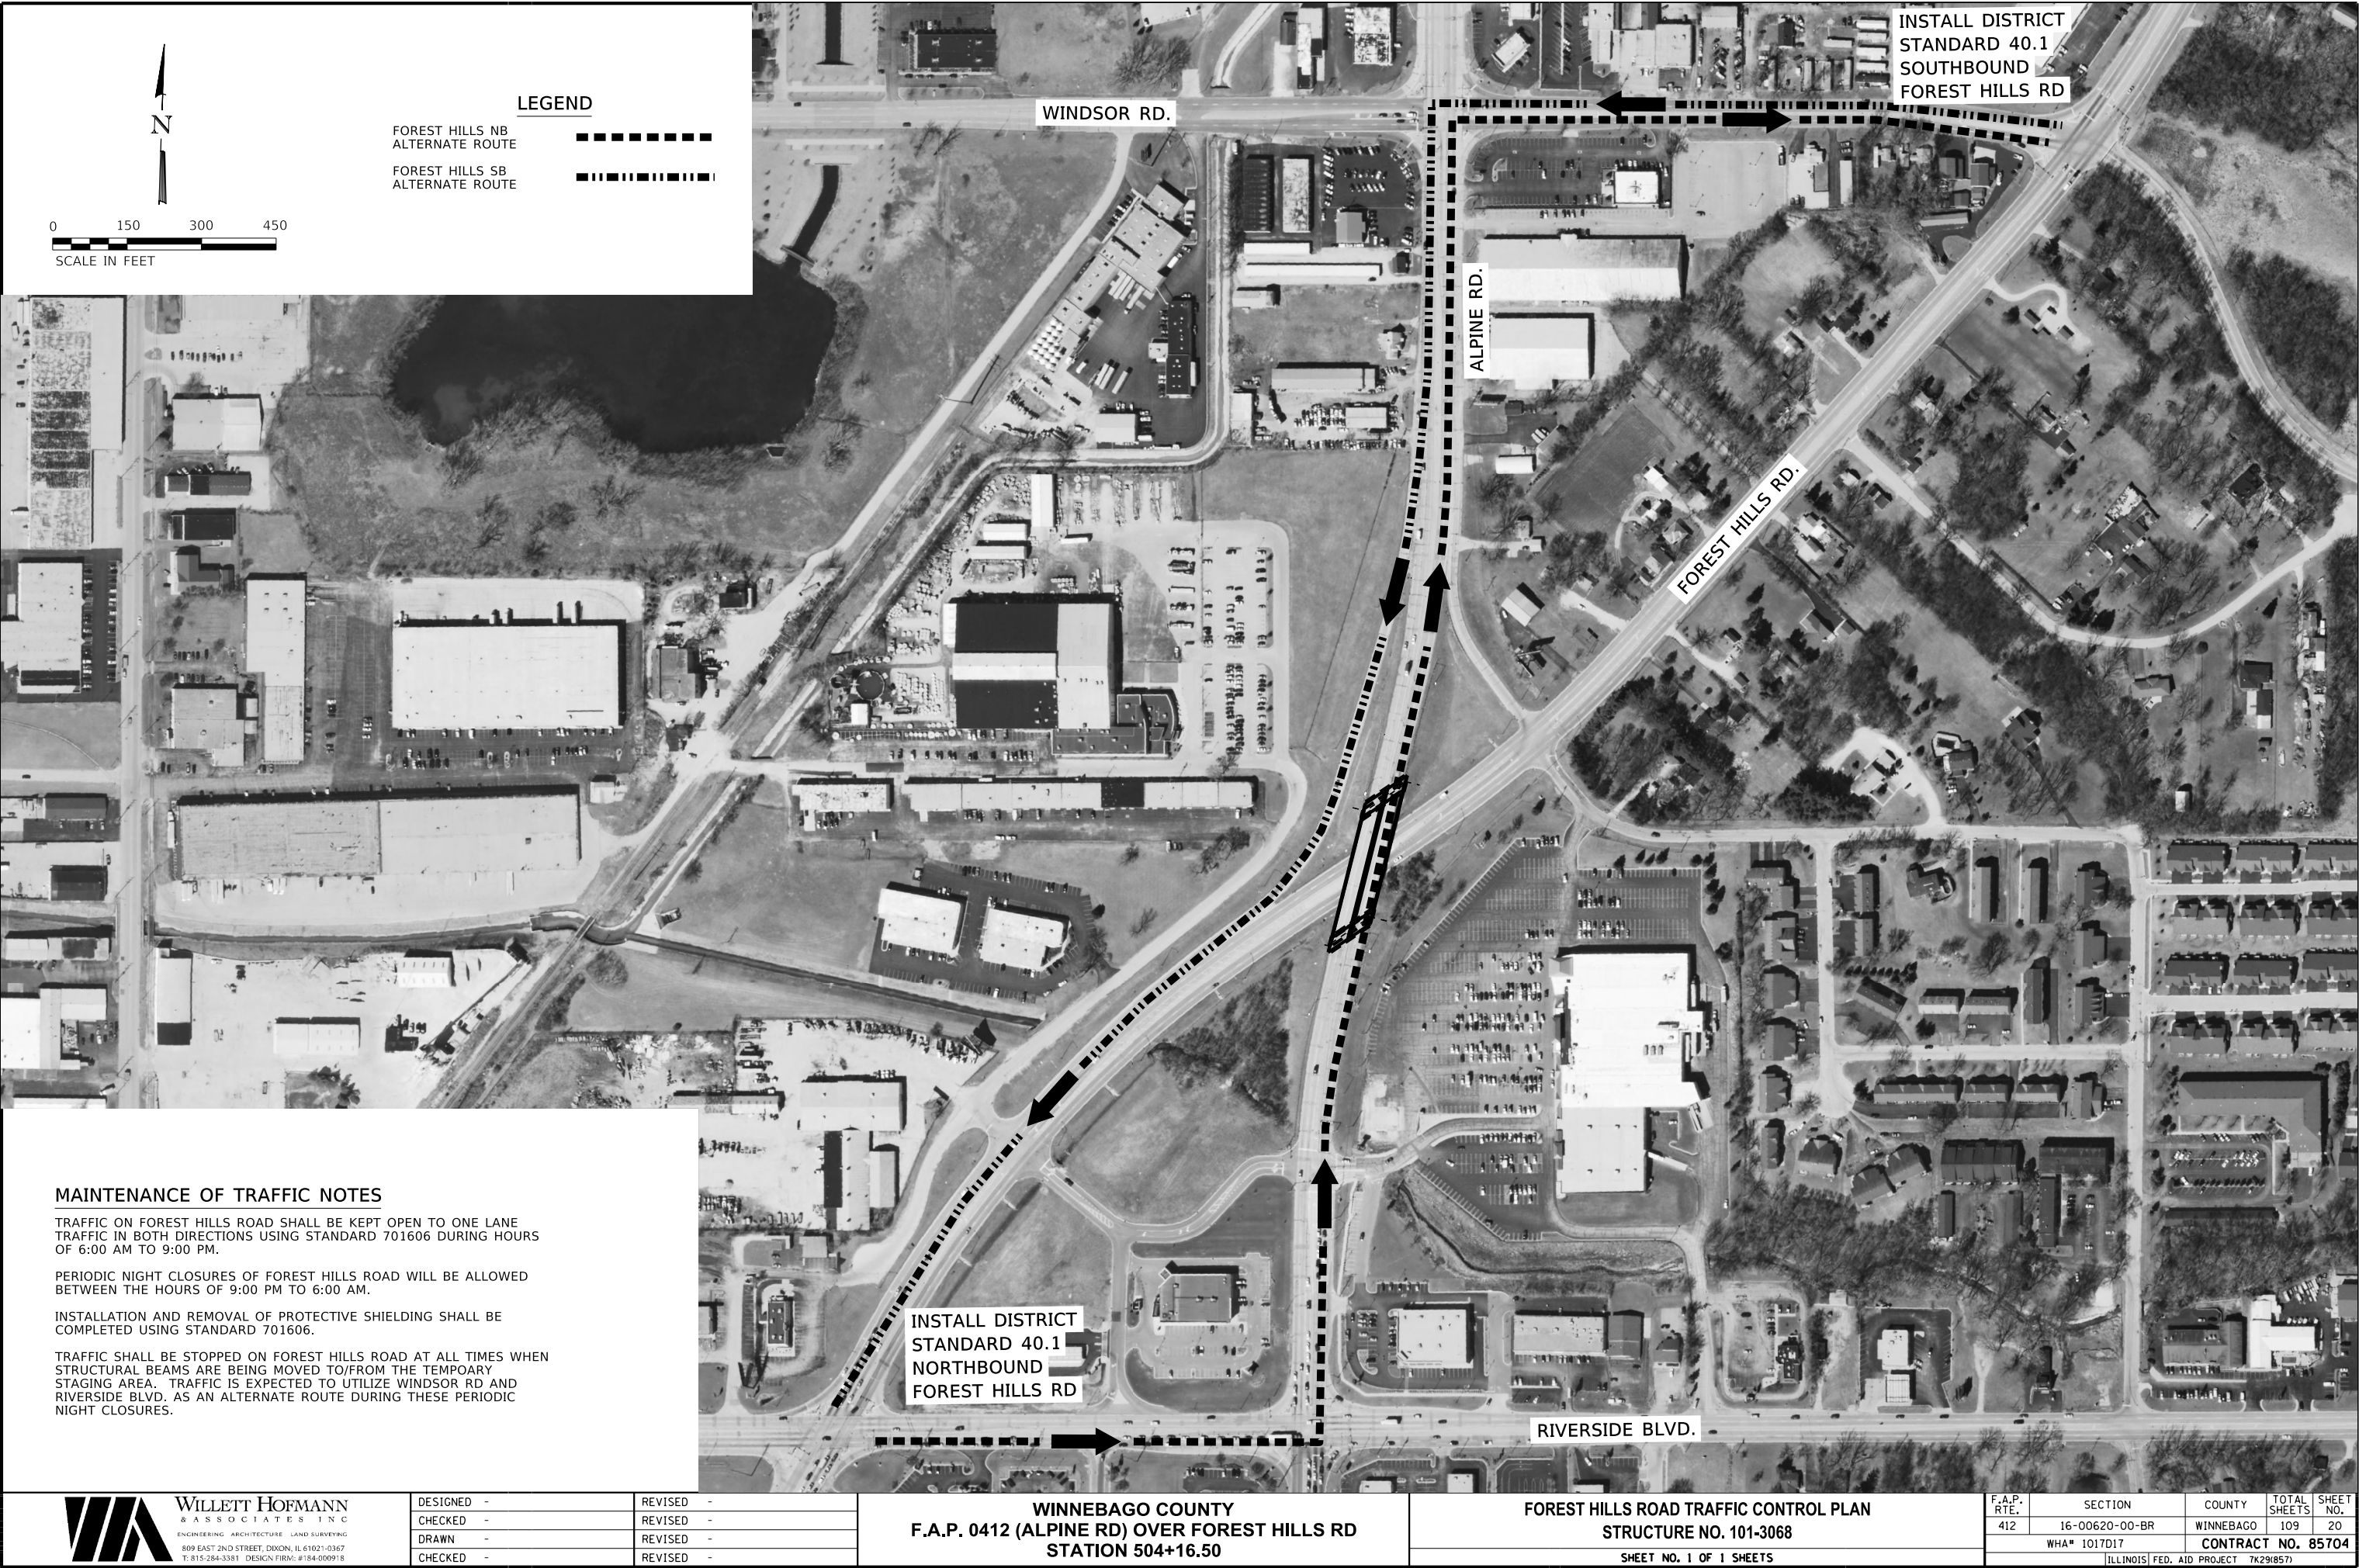

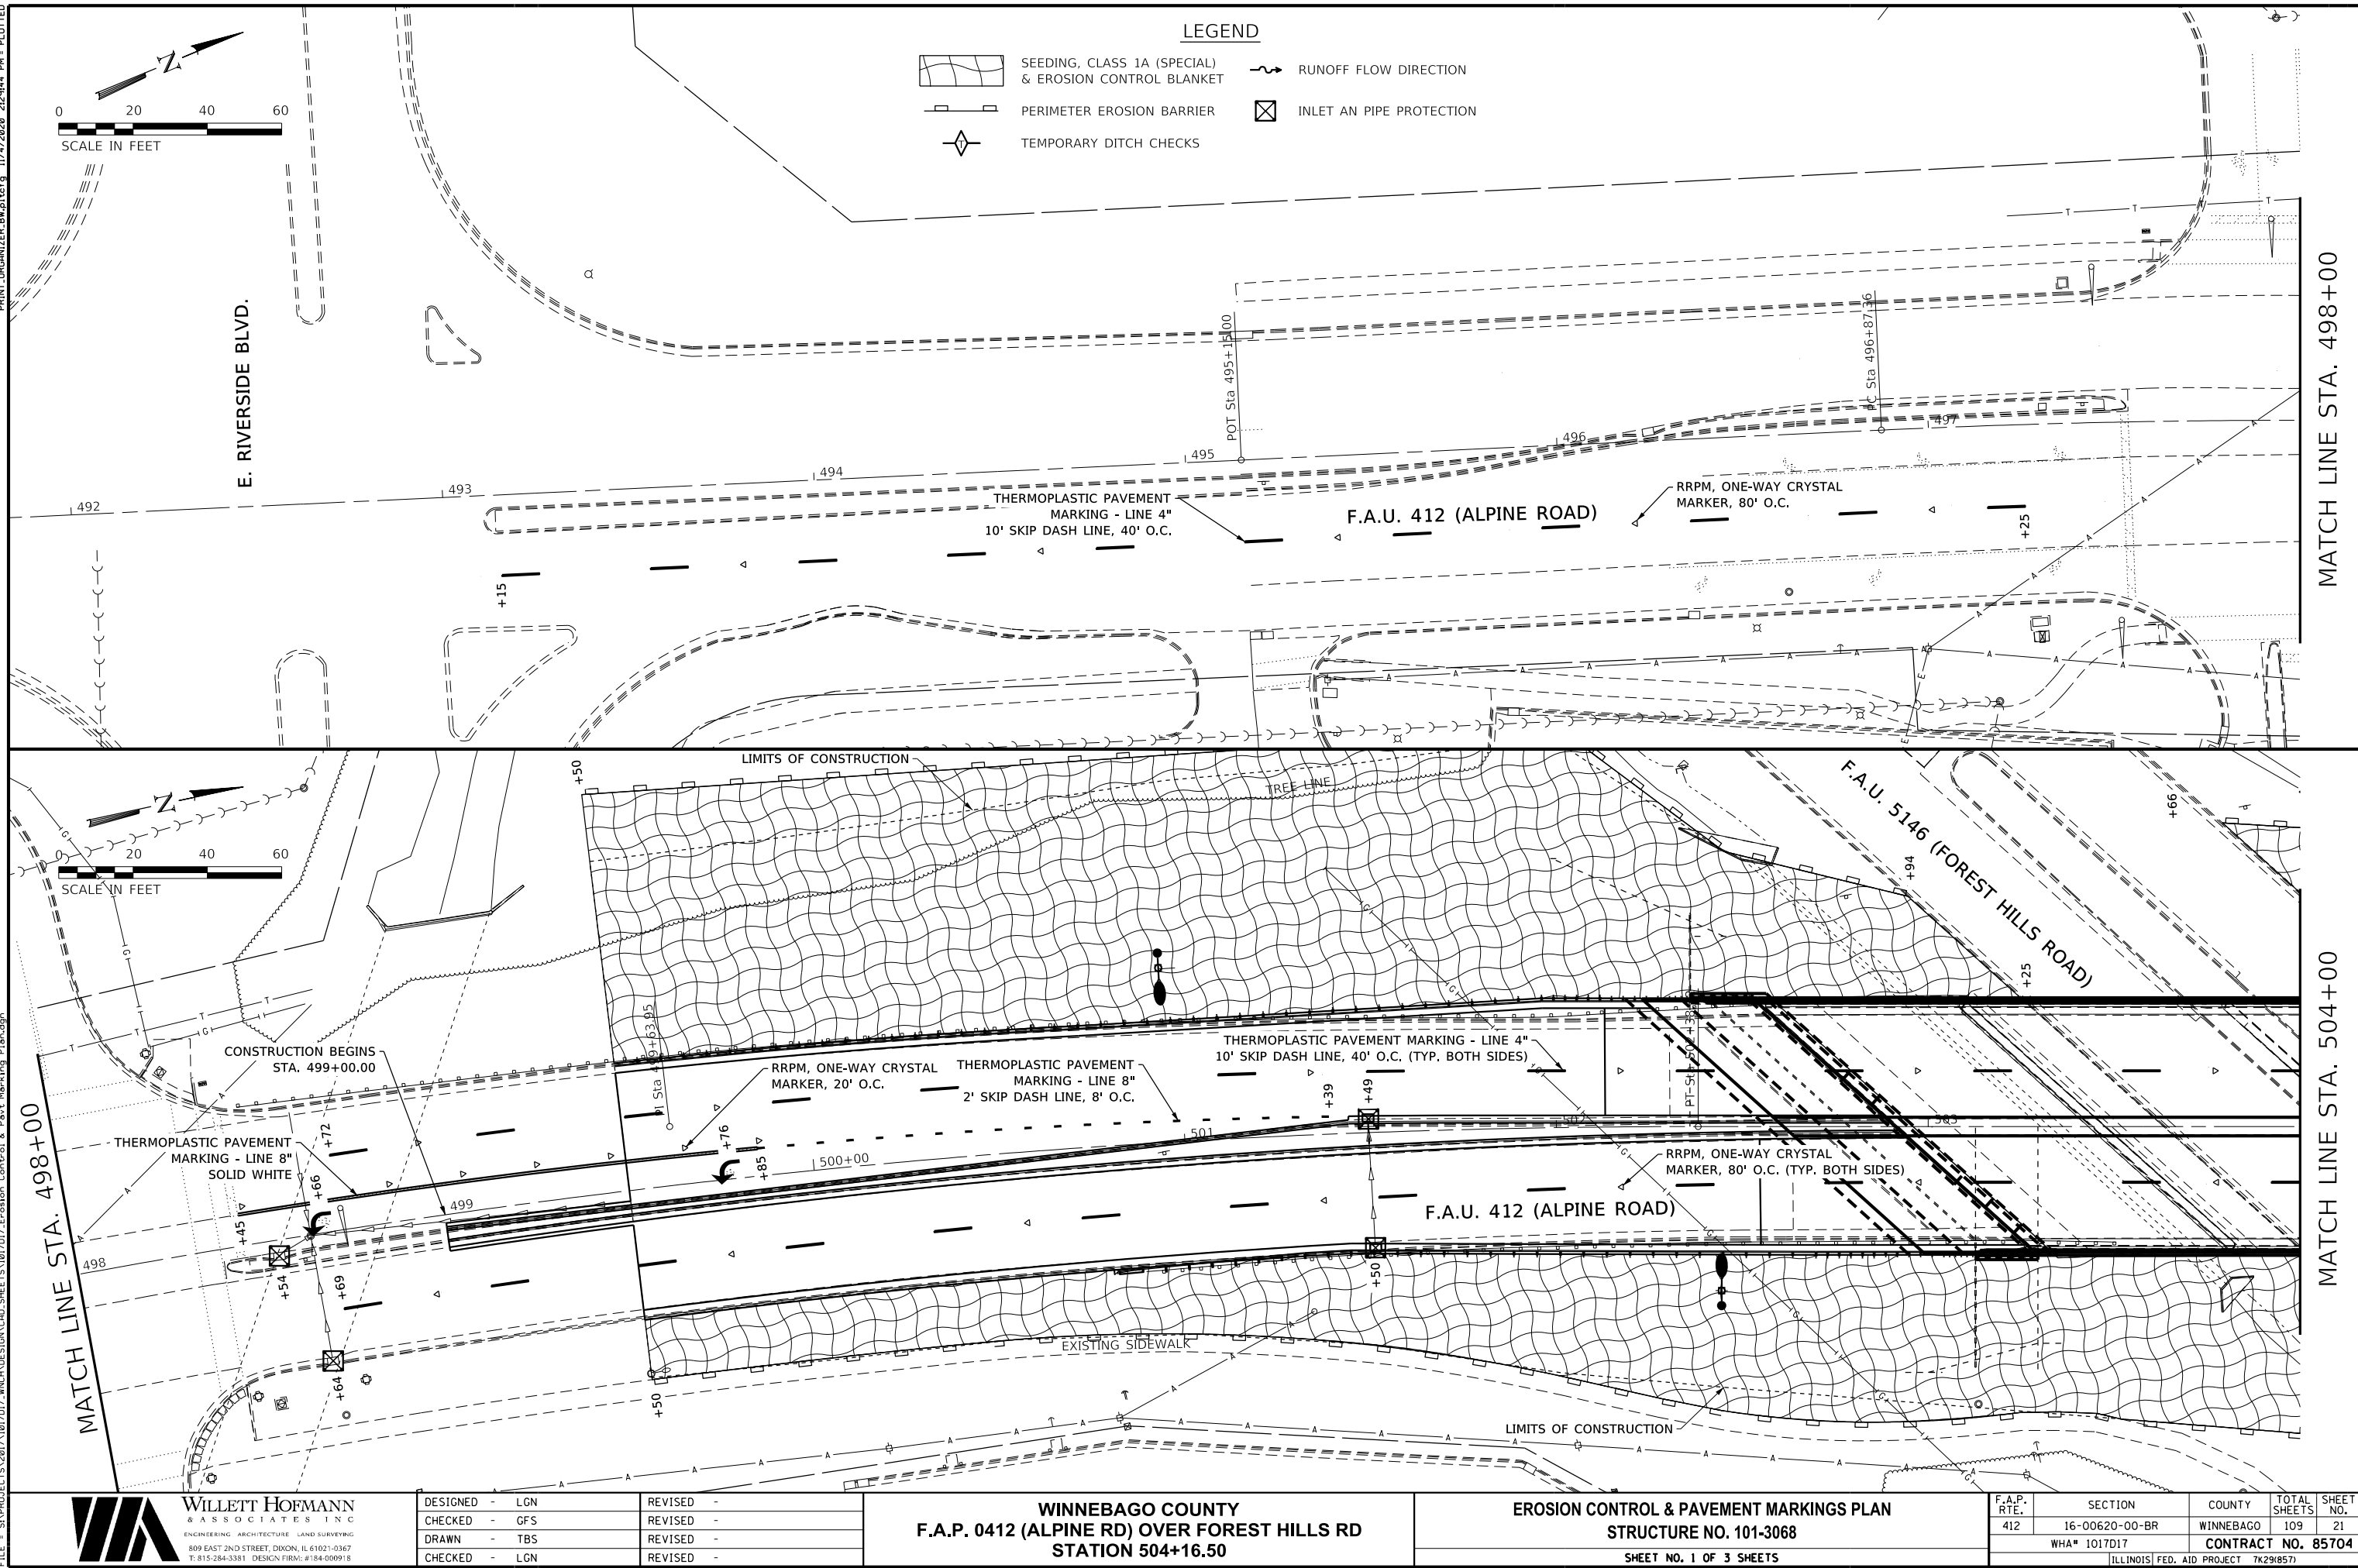

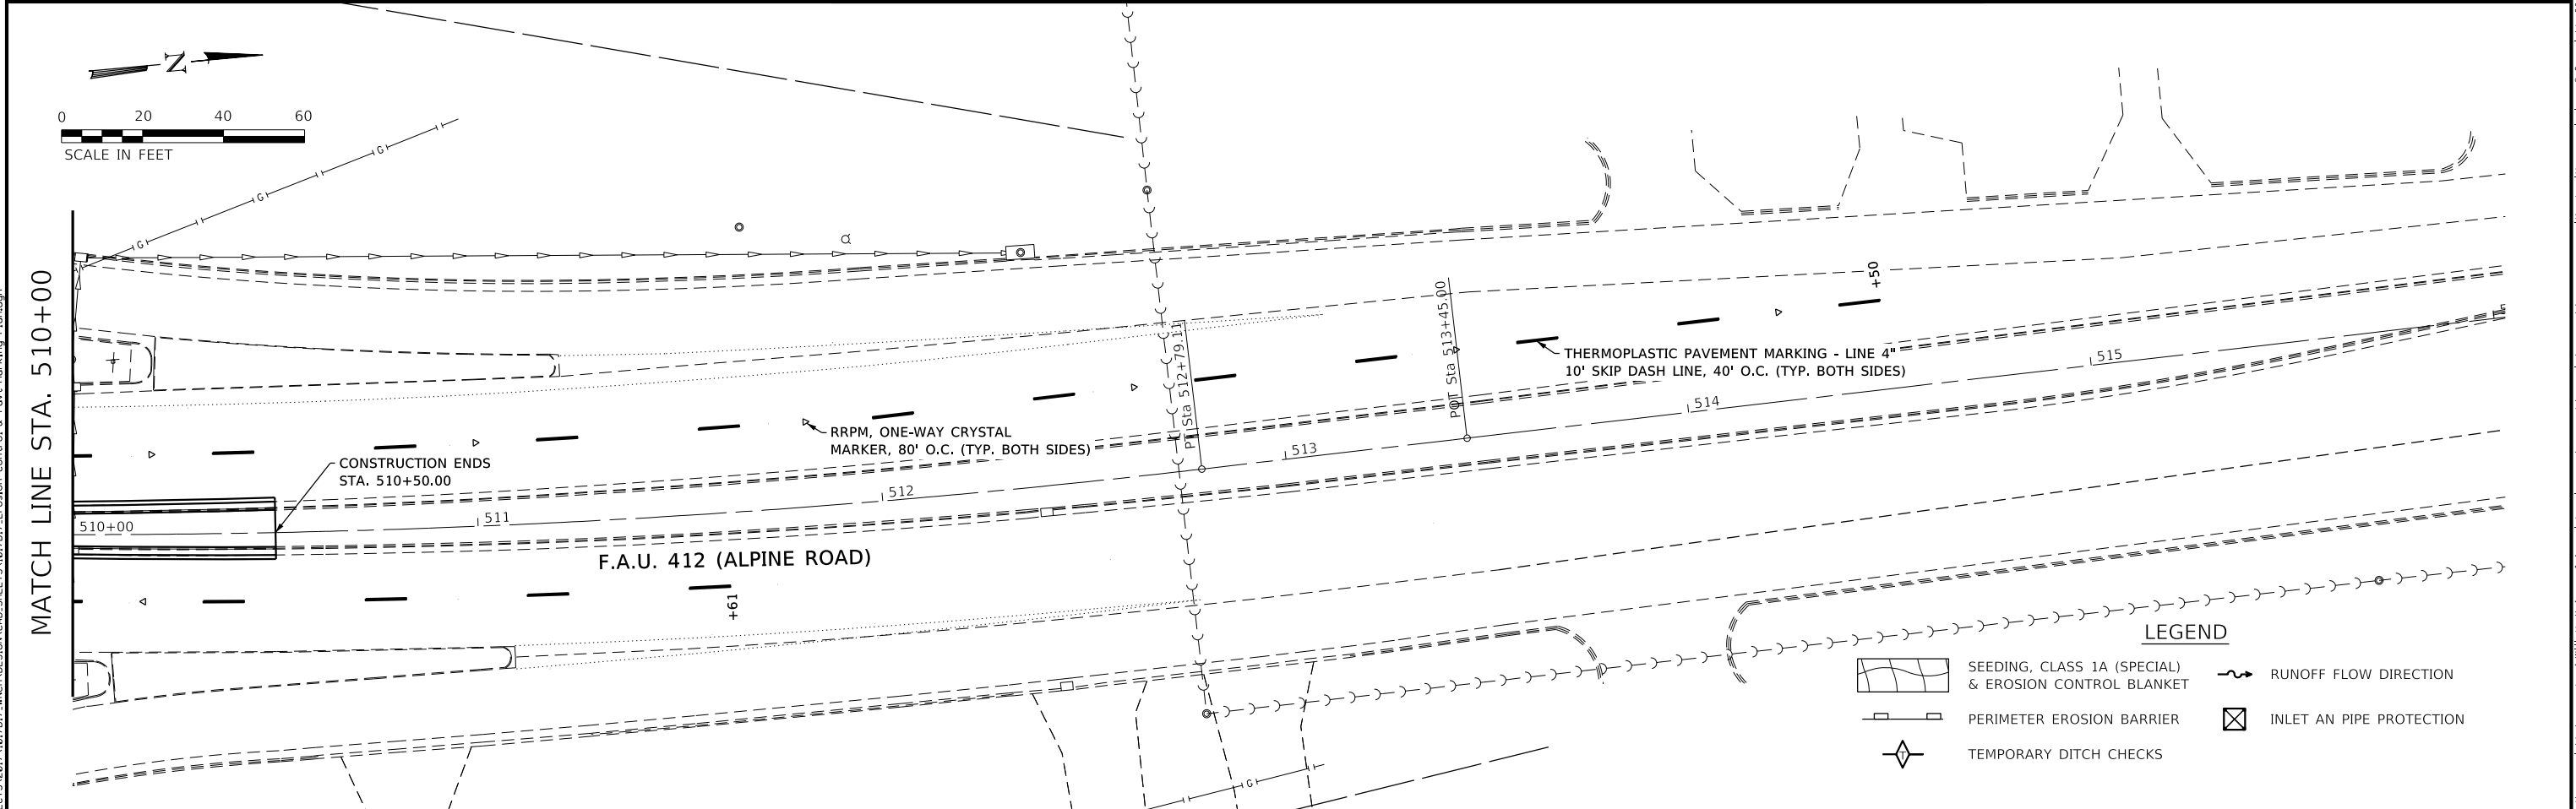

DESIGNED - LGN	REVISED -
CHECKED - GFS	REVISED -
DRAWN - TBS	REVISED -
CHECKED - LGN	REVISED -



EROSION CONTROL & PAVEMENT MARKINGS PLAN
STRUCTURE NO. 101-3068
SHEET NO. 2 OF 3 SHEETS

F.A.P. RTE.	SECTION	COUNTY	TOTAL SHEETS	SHEET NO.
412	16-00620-00-BR	WINNEBAGO	109	22
WHA# 1017D17		CONTRACT NO. 85704		
ILLINOIS		FED. AID PROJECT 7K29I857)		

PRINT: ORGANIZER-BV4.plt.ctb 11/14/2020 2:29:47 PM - PLOTTED

FILE: S:\PROJECTS\2017\107D17-WHCH\DESIGN\CAD SHEETS\107D17 Erosion Control & Pavement Markings Plan.dgn

MATCH LINE STA. 504+00

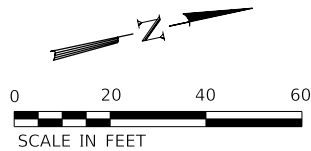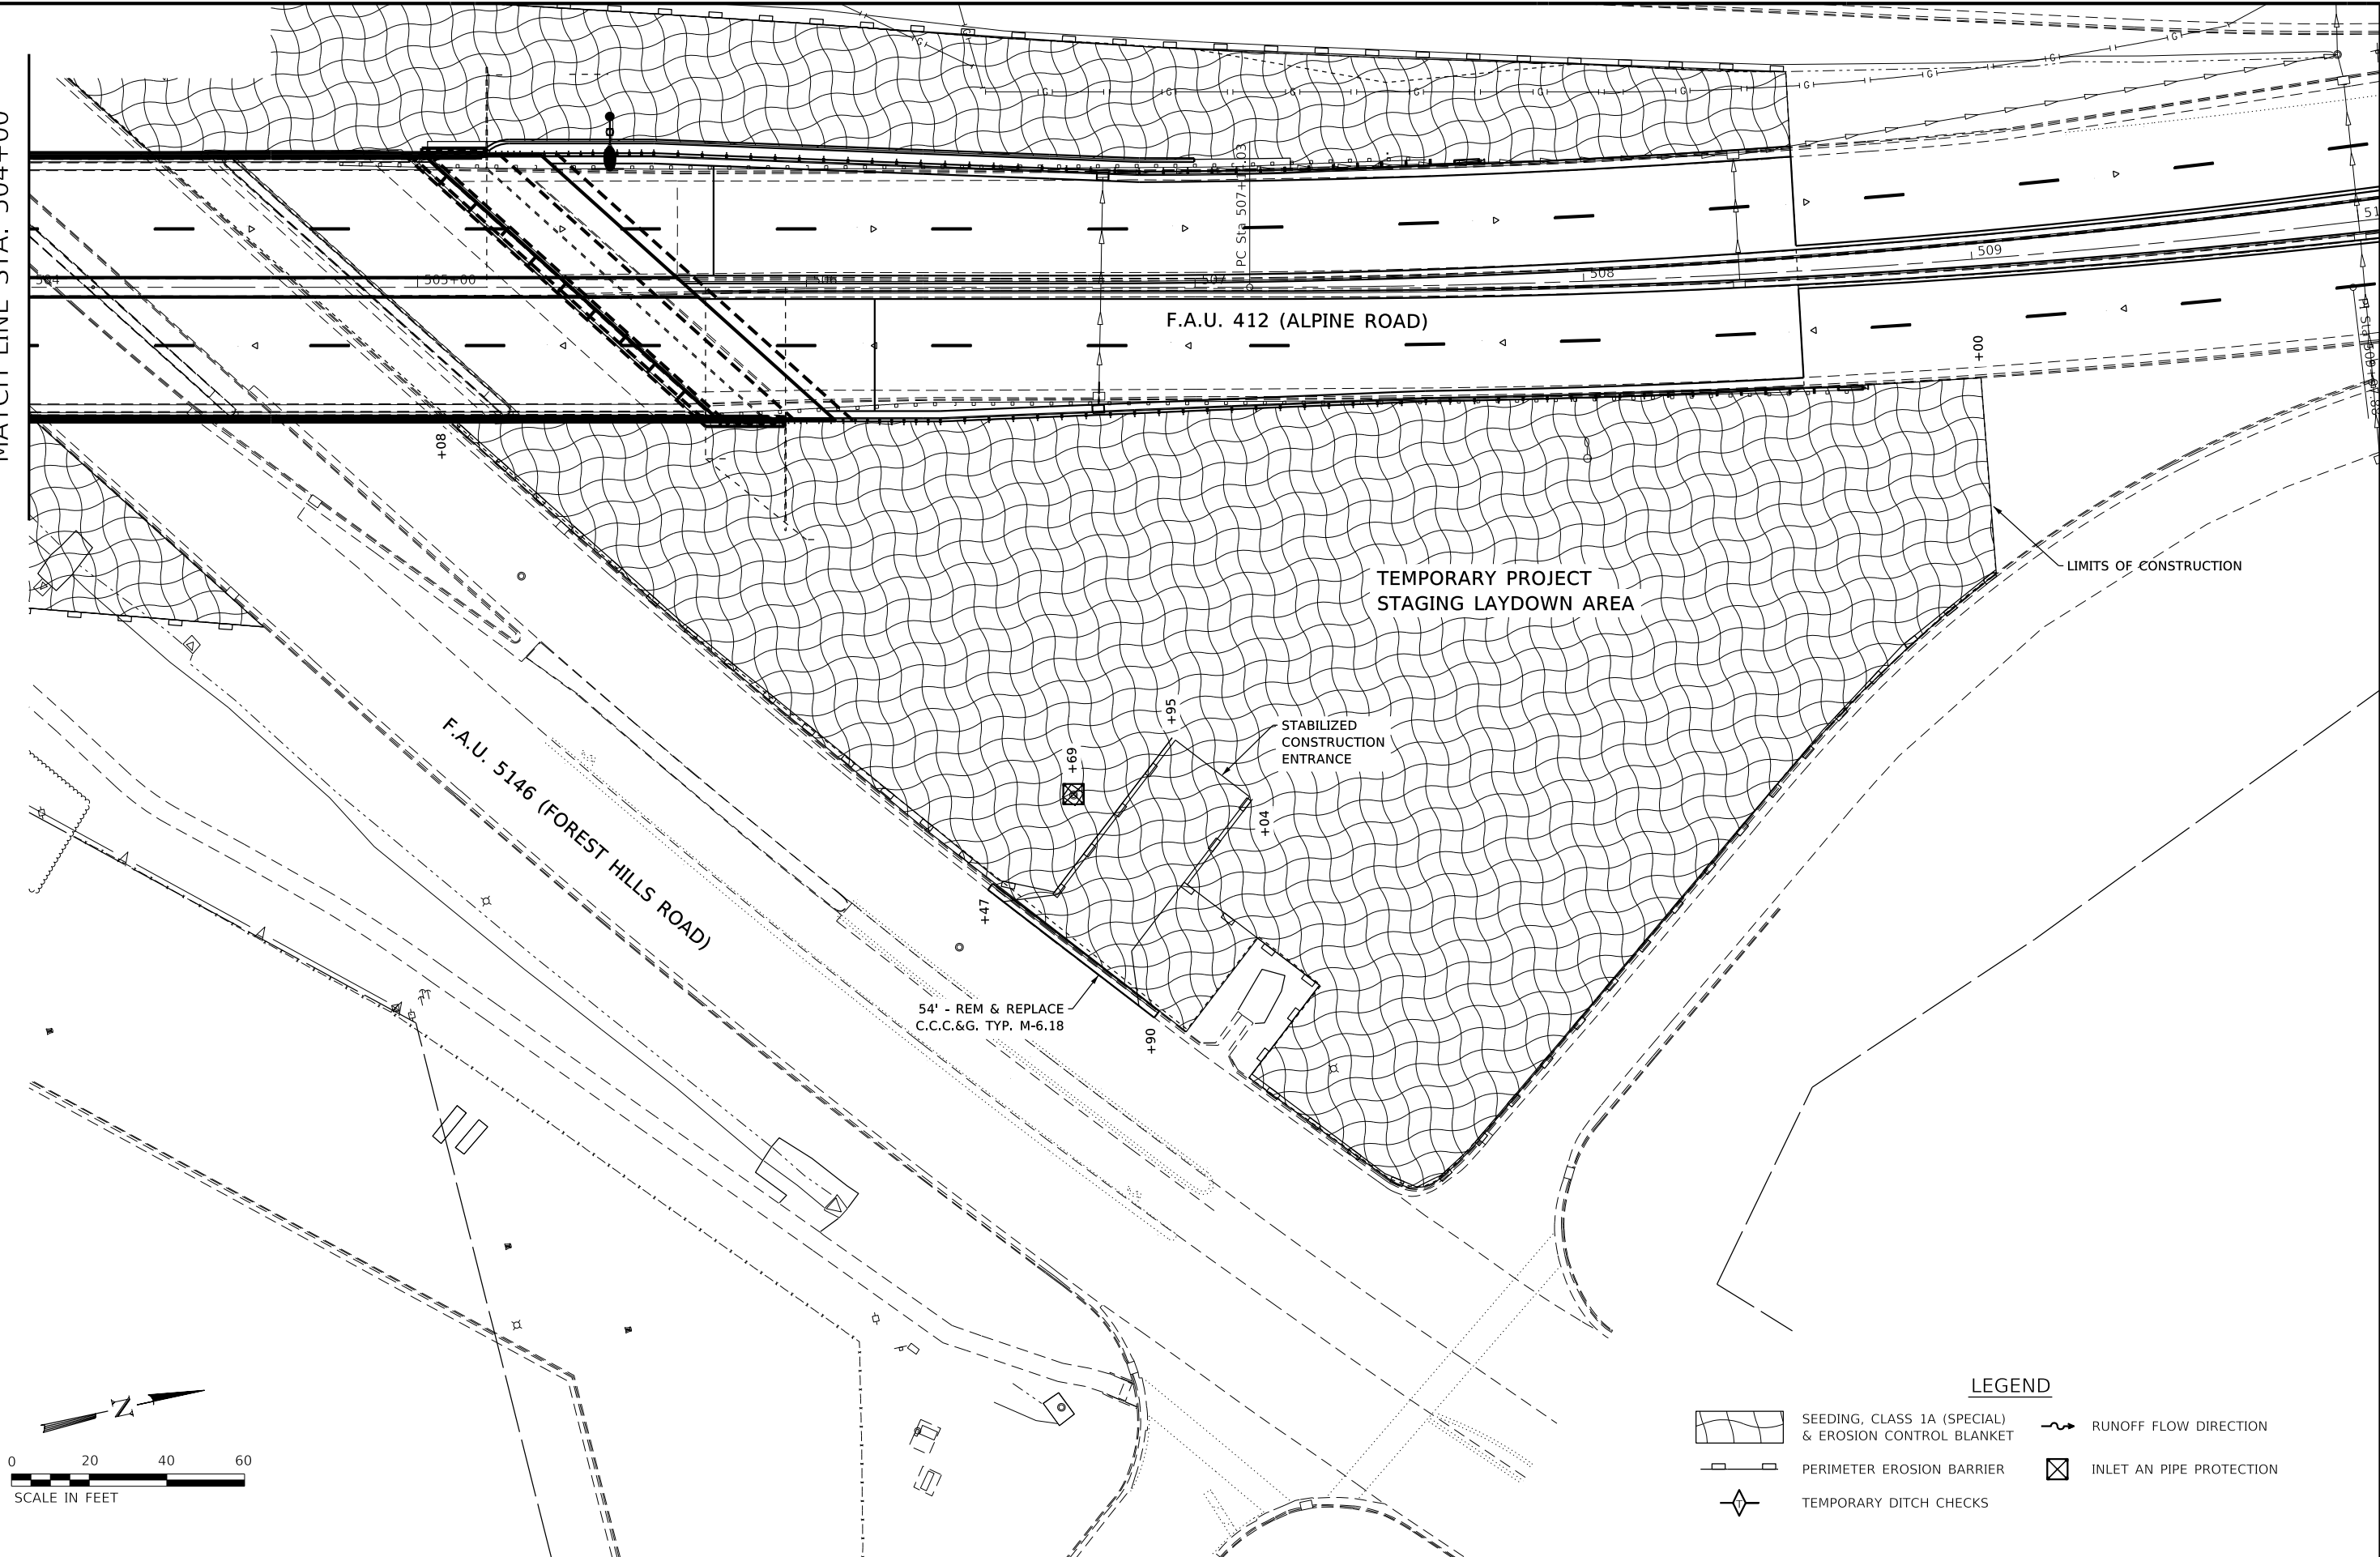

LEGEND			
	SEEDING, CLASS 1A (SPECIAL) & EROSION CONTROL BLANKET		RUNOFF FLOW DIRECTION
	PERIMETER EROSION BARRIER		INLET AND PIPE PROTECTION
	TEMPORARY DITCH CHECKS		

WILLETT HOFMANN & ASSOCIATES INC.
ENGINEERING ARCHITECTURE LAND SURVEYING
809 EAST 2ND STREET, DIXON, IL 61021-0367
T: 815-284-3381 DESIGN FIRM: #184-000918

DESIGNED -	REVISED -
CHECKED -	REVISED -
DRAWN -	REVISED -
CHECKED -	REVISED -

WINNEBAGO COUNTY
F.A.P. 0412 (ALPINE RD) OVER FOREST HILLS RD
STATION 504+16.50

EROSION CONTROL & PAVEMENT MARKINGS PLAN
STRUCTURE NO. 101-3068

SHEET NO. 3 OF 3 SHEETS




F.A.P. RTE.	SECTION	COUNTY	TOTAL SHEETS	SHEET NO.
412	16-00620-00-BR	WINNEBAGO	109	23
WHA# 1017D17		CONTRACT NO. 85704		
ILLINOIS		FED. AID PROJECT 7K29(857)		

This document is the copyrighted property of Willett, Hofmann & Associates, Inc., and may not be copied or used by any person without written permission. © Copyright 2019 Willett, Hofmann & Associates, Inc.

Bench Mark: Chiseled " □ " on mast arm base at northeast corner of Alpine Road & entrance of Valli Produce.

Existing Structure: S.N. 101-3068 built in 1972 by Winnebago County at Sta. 504+16.50 as a four span (52'-6",70'-8",70'-8",50'-0") skewed 48° Rt. Ahead Continuous Steel WF Beam grade separation structure over Forest Hills Road on reinforced concrete piers and concrete pile bent abutments. 251'-4" back-to-back of abutments and 66'-0" out to out of deck.

The existing structure is to be rehabilitated under stage construction.

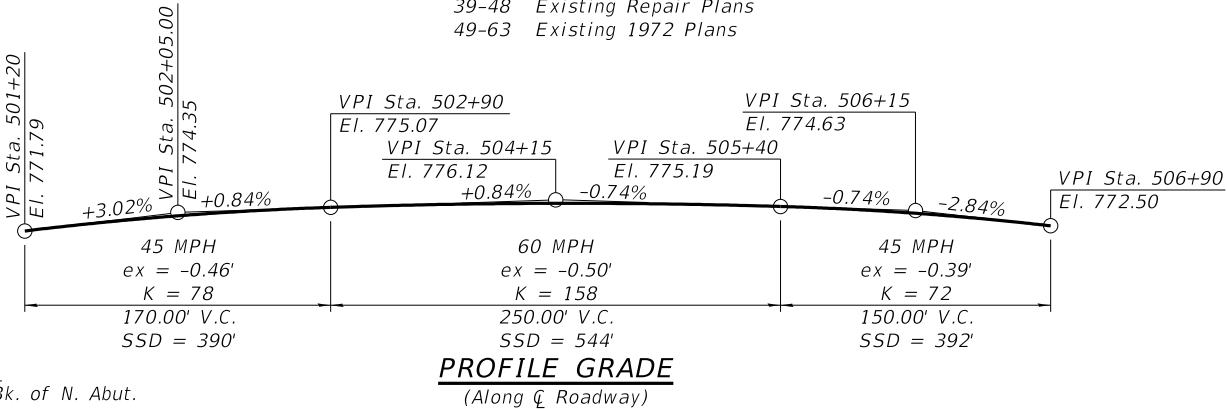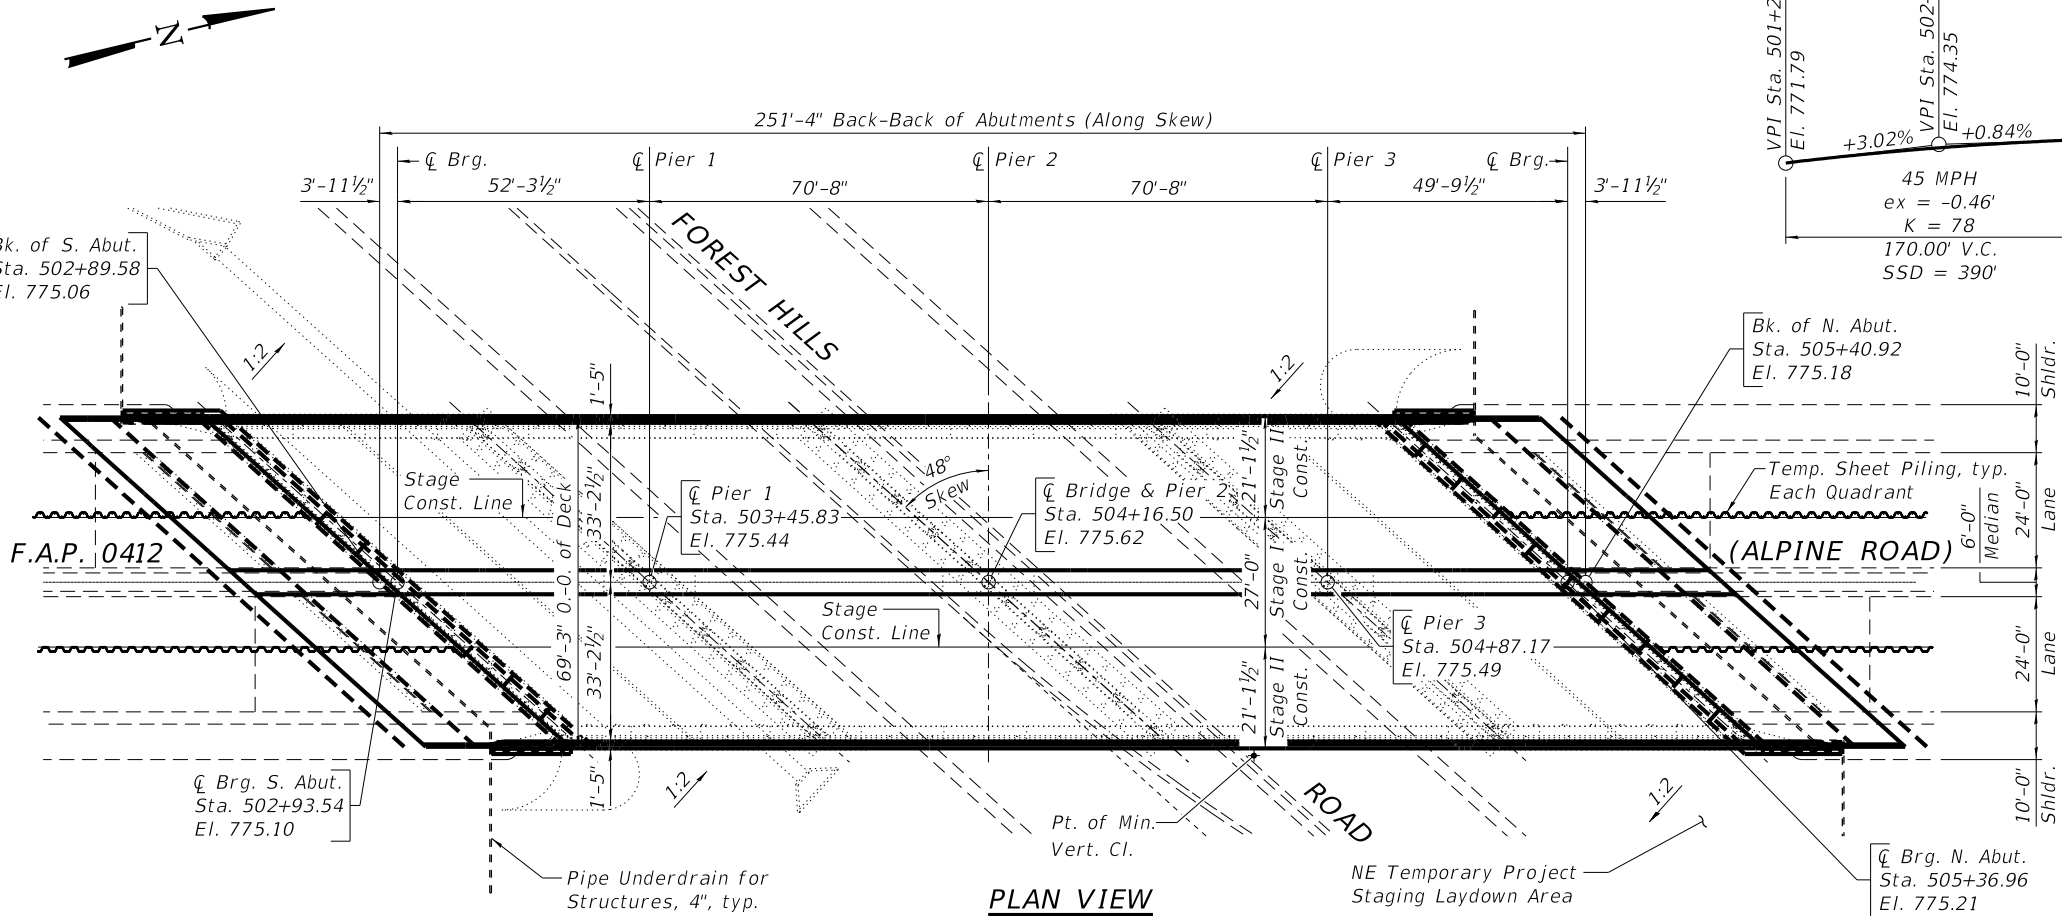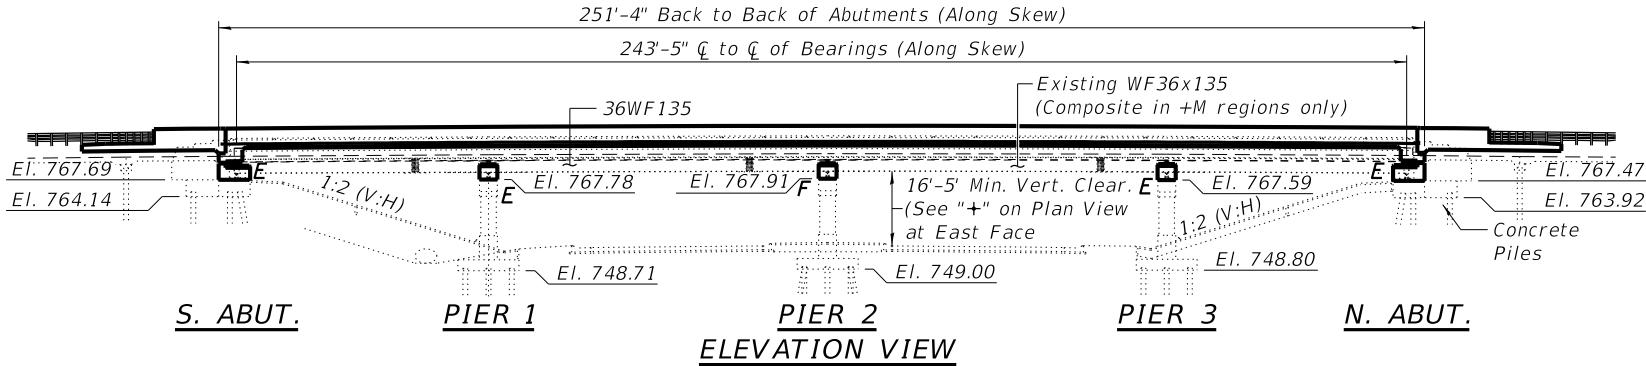

STATION 504+16.50
RE-BUILT 2021 BY
WINNEBAGO COUNTY
SECTION 16-00620-00-BR
F.A.P. RTE. 412 STA. 504+16.50
STR. NO. 101-3068 LOADING HL-93

NAME PLATE
See Std. 515001

Existing Name Plate shall be cleaned and relocated next to new Name Plate. Cost included with Name Plates.



DATE: 11/30/20
EXPIRES 11/30/20

"I certify that to the best of my knowledge, information and belief, this bridge design is structurally adequate for the design loading shown on the plans. The design is an economical one for the style of structure and complies with requirements of the current 'AASHTO LRFD Bridge Design Specifications'."

SEISMIC DATA

Seismic Performance Zone (SPZ) = 1
Design Spectral Acceleration at 1.0 sec. (S_{D1}) = 0.078 g
Design Spectral Acceleration at 0.2 sec. (S_{D5}) = 0.128 g
Soil Site Class = D

GENERAL PLAN AND ELEVATION
F.A.P. 0412 (ALPINE ROAD) OVER
FOREST HILLS ROAD
SEC. 16-00620-00-BR
WINNEBAGO COUNTY
STATION 504+16.50
STRUCTURE NO. 101-3068

HIGHWAY CLASSIFICATION

Route: F.A.P. 412 (Alpine Road)
Functional Class: Other Principal Arterial
ADT: 17,721 (2019); 22,528 (2039)
ADTT: 1,772 (2019); 2,253 (2039)
DHV: 1,595 (2019); 2,028 (2039)
Design Speed: 45 M.P.H.
Posted Speed: 45 M.P.H.
Two Way Traffic

Route: F.A.U. 5146 (Forest Hills Road)
Functional Class: Other Principal Arterial
ADT: 14,455 (2019); 21,378 (2039)
ADTT: 578 (2019); 855 (2039)
DHV: 1,446 (2019); 2,138 (2039)
Design Speed: 45 M.P.H.
Posted Speed: 45 M.P.H.
Two Way Traffic

DESIGN SPECIFICATIONS
2017 AASHTO LRFD Bridge Design Specifications, 8th Edition


DESIGN STRESSES

FIELD UNITS (NEW CONSTRUCTION)

f'_c = 3,500 psi
 f'_c = 4,000 psi (Superstructure Concrete)
 f_y = 60,000 psi (Reinforcement)

FIELD UNITS (EXISTING CONSTRUCTION)

f'_c = 3,500 psi
 f_y = 36,000 psi (Structural Steel)
 f'_y = 60,000 psi (Reinforcement)

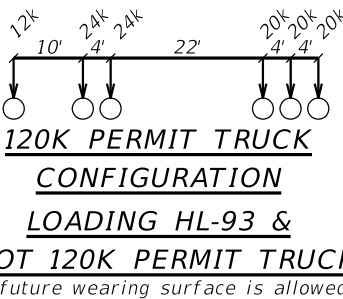

LOCATION SKETCH



DESIGNED	-	PV	REVISED	-
CHECKED	-	PLP	REVISED	-
DRAWN	-	RDA	REVISED	-
CHECKED	-	PLP	REVISED	-

WINNEBAGO COUNTY
F.A.P. 0412 (ALPINE RD) OVER FOREST HILLS RD
STATION 504+16.50

STRUCTURAL SHEET NO. 1 OF 63 SHEETS

F.A.P. RTE.	SECTION	COUNTY	TOTAL SHEETS	SHEET NO.
412	16-00620-00-BR	WINNEBAGO	109	24
WHA# 1017017		CONTRACT NO. 85704		

ILLINOIS FED. AID PROJECT 7K291857

GENERAL NOTES:

Fasteners shall be ASTM A325 Type 3, Bolts 7/8" Ø, holes 15/16" Ø, unless otherwise noted.

Calculated weight of Erecting Structural Steel (L. Sum) = 412,955 lbs.

All bearings shall be AASHTO M 270 Grade 50.

No field welding is permitted except as specified in the contract documents.

Reinforcement bars designated (E) shall be epoxy coated.

If the Contractor elects to use cantilever forming brackets on the exterior beams or girders, the brackets shall be placed at the same locations as required for the hardwood blocks in Article 503.06(b) of the Standard Specifications. If additional cantilever forming brackets are required, hardwood blocking shall be wedged between the exterior and first interior beam at each of these additional bracket locations.

Slipforming Parapet is not allowed.


Plan dimensions and details relative to existing plans are subject to nominal construction variations. The Contractor shall field verify existing dimensions and details affecting new construction and make necessary approved adjustments prior to construction or ordering of materials. Such variations shall not be cause for additional compensation for a change in scope of the work, however, the Contractor will be paid for the quantity actually furnished at the unit price bid for the work.

Existing reinforcement that remains shall be cleaned and incorporated into the new construction. Cost included with Concrete Removal. Any reinforcement bars that are damaged during Construction shall be repaired or replaced using an approved bar splicer or anchorage system. Cost to be included with "Concrete Structures". See Special Provisions.

The exterior surfaces and bottom of the bottom flange of the fascia beams shall be cleaned per Commercial Grade Power Tool Cleaning (SSPC- SP15). All other beams and other structural steel shall be cleaned per Near White Blast Cleaning (SSPC- SP10). The designated areas cleaned per Near White Blast Cleaning (SSPC- SP10) and per Commercial Grade Power Tool Cleaning (SSPC- SP15) shall be painted according to the requirements of Organic Zinc-Rich/Epoxy/Urethane Paint System. The color of the final finish coat for all interior steel surfaces shall be Gray, Munsell No 5B 7/1. The color of the final finish coat for the exterior and bottom flange of the fascia beams shall be Interstate Green (Munsell No. 7.5G 4/8). Cost of cleaning and painting existing structural steel shall be included with "Cleaning and Painting Steel Bridge No. 1" and shall be as specified in the special provision for "Cleaning and Painting Existing Steel Structures".

The existing structural steel coating contains lead. The Contractor shall take appropriate precautions to deal with the presence of lead on this project. SSPC 0P1 (and SSPC 0P2) Certification is required for this Contract. A minimum of 1 air monitor will be required to monitor abrasive blasting operations at this site. See Special Provision for "Containment and Disposal of Lead Paint Cleaning Residues." Cost to be included with "Containment and Disposal of Lead Paint Cleaning Residue No. 1".

The existing piers and abutments below the proposed removal lines shall remain in place during all Stages of Construction. The Contractor may substitute a temporary support system to facilitate construction. The use of a temporary system shall be executed according to the General Bridge Specifications Standard Assessment Report for Contractors means and methods.

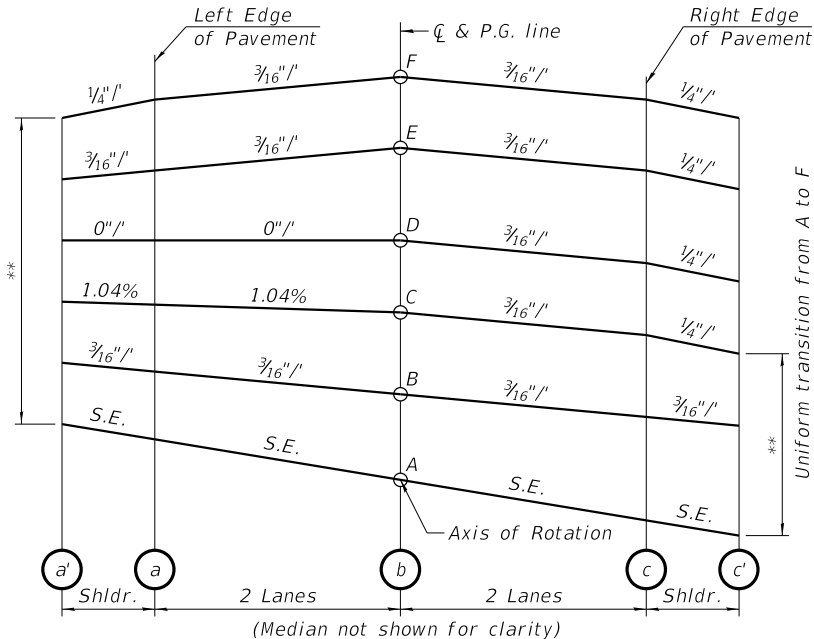


AXIS OF ROTATION ABOUT CENTERLINE
(Looking North)
(Four-Lane Highway)

**Shoulder slope varies uniformly per S.E. to meet 1/4"/', then slope is constant 1/4"/' on Bridge and Approach Slab.

BILL OF MATERIAL - BRIDGE

ITEM	UNIT	SUPER	SUB	TOTAL
Concrete Removal	Cu. Yd.	570.1	69.4	639.5
Bridge Rail Removal	Foot	493	—	493
Protective Shield	Sq. Yd.	1,493	—	1,493
* Structure Excavation	Cu. Yd.	—	1,067	1,067
Concrete Structures	Cu. Yd.	—	271.7	271.7
Concrete Superstructure	Cu. Yd.	676.8	—	676.8
Bridge Deck Grooving	Sq. Yd.	2,036	—	2,036
Protective Coat	Sq. Yd.	2,558	—	2,558
Concrete Superstructure (Approach Slab)	Cu. Yd.	190.2	—	190.2
* Erecting Structural Steel	L. Sum	1	—	1
Furnishing and Erecting Structural Steel	Pound	2,004	—	2,004
Stud Shear Connectors	Each	12,080	—	12,080
Reinforcement Bars, Epoxy Coated	Pound	216,370	36,660	253,030
Bar Splicers	Each	2,142	104	2,246
Name Plates	Each	1	—	1
Elastomeric Bearing Assembly, Type I	Each	40	—	40
* Anchor Bolts, 1"	Each	100	—	100
* Temporary Sheet Piling	Sq. Ft.	—	6,926	6,926
* Permanent Sheet Piling	Sq. Ft.	—	660	660
* Segmental Concrete Block Wall	Sq. Yd.	—	894	894
Granular Backfill for Structures	Cu. Yd.	—	959	959
Epoxy Crack Injection	Foot	—	644	644
* Geocomposite Wall Drain	Sq. Yd.	—	140	140
* Structural Steel Removal	Pound	412,955	—	412,955
* Structural Steel Repair	Pound	9,672	—	9,672
* Removal of Existing Bearings	Each	—	50	50
* Containment and Disposal of Lead Paint Cleaning Residues No. 1	L. Sum	1	—	1
* Cleaning and Painting Steel Bridge No. 1	L. Sum	1	—	1
* Structural Repair of Concrete (Depth Equal to or less than 5 Inches)	Sq. Ft.	—	142	142
* Structural Repair of Concrete (Depth Greater than 5 Inches)	Sq. Ft.	—	2.5	2.5
* Drainage Scuppers, DS-11	Each	4	—	4
* Geotechnical Reinforcement	L. Sum	—	1	1
* Pipe Underdrains for Structures 4"	Foot	—	317	317
* Slope Wall Repair	Sq. Yd.	—	17	17
* Expanded Polystyrene Fill	Cu. Yd.	—	196	196

* See Special Provisions

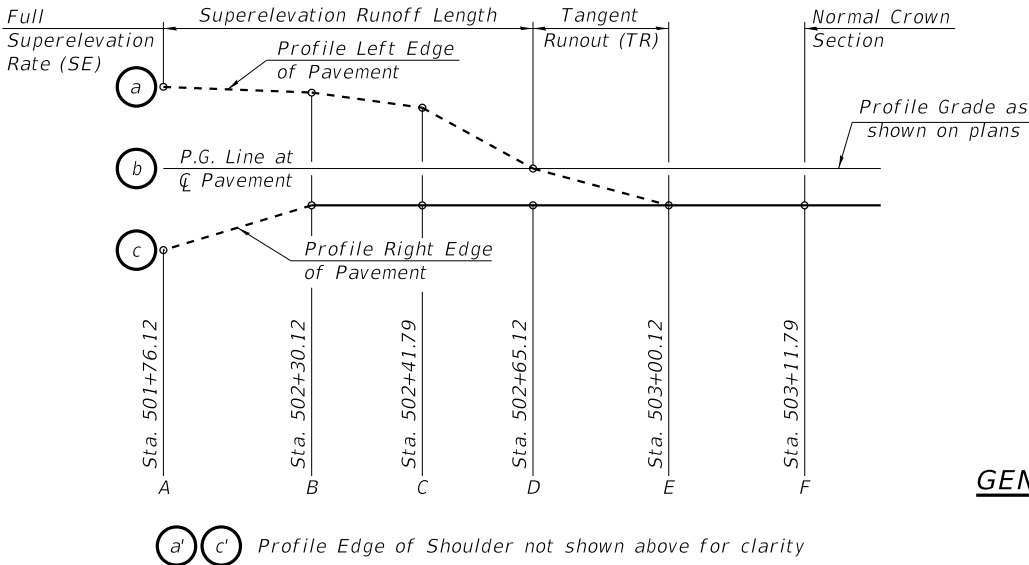

HORIZONTAL CURVE DATA

PI STA. = 499+63.95
Δ = 13° 07' 32" (RT)
D = 2° 22' 59"
R = 2,404.20'
T = 276.59'
L = 550.76'
E = 15.86'
e = 4.0%
T.R. = 31'
S.E. RUN = 81'
P.C. STA. = 496+87.36
P.T. STA. = 502+38.12

GENERAL DATA AND BILL OF MATERIALS

F.A.P. 0412 (ALPINE ROAD) OVER
FOREST HILLS ROAD
SEC. 16-00620-00-BR
WINNEBAGO COUNTY
STATION 504+16.50
STRUCTURE NO. 101-3068



DESIGNED -	PV	REVISED -	
CHECKED -	PLP	REVISED -	
DRAWN -	RDA	REVISED -	
CHECKED -	PLP	REVISED -	




WINNEBAGO COUNTY
F.A.P. 0412 (ALPINE RD) OVER FOREST HILLS RD
STATION 504+16.50

STRUCTURAL SHEET NO. 2 OF 63 SHEETS

F.A.P. RTE.	SECTION	COUNTY	TOTAL SHEETS	SHEET NO.
412	16-00620-00-BR	WINNEBAGO	109	25
WHA# 1017D17		CONTRACT NO. 85704		
ILLINOIS		FED. AID PROJECT 7K29(857)		

PRINT ORGANTER-BV.ctb 11/14/2020 2:29:55 PM - PLOTTED

FILE = S:\PROJECTS\2017\107017-WINNEBAGO COUNTY STAGING AND PROTECTIVE SHIELD DETAILS.dgn

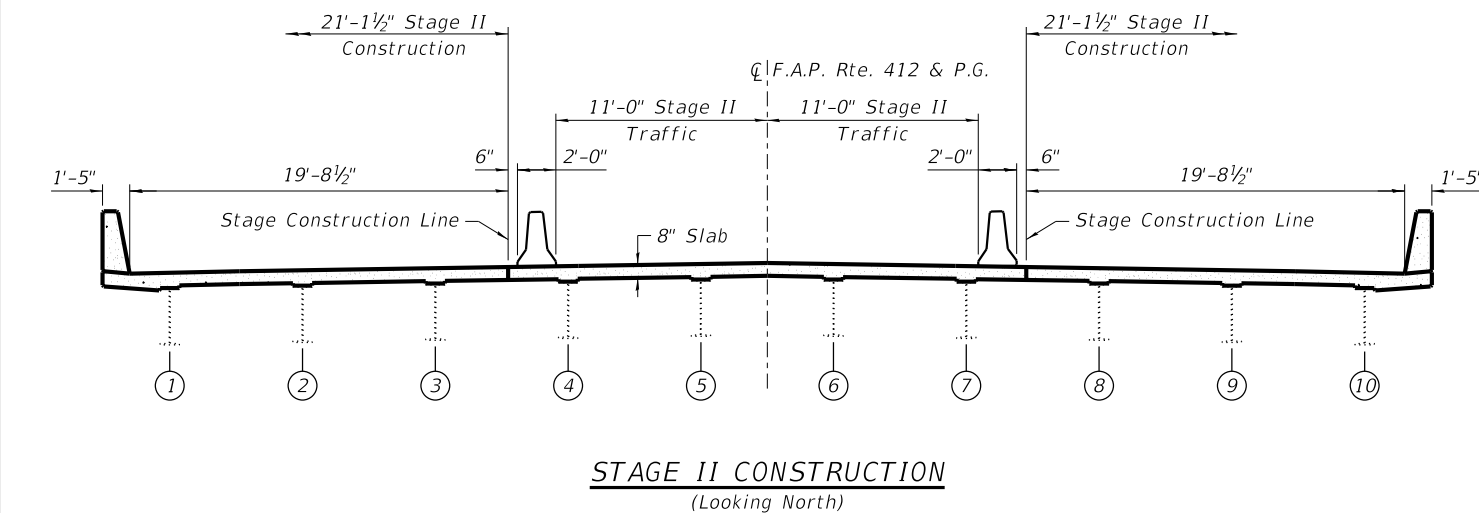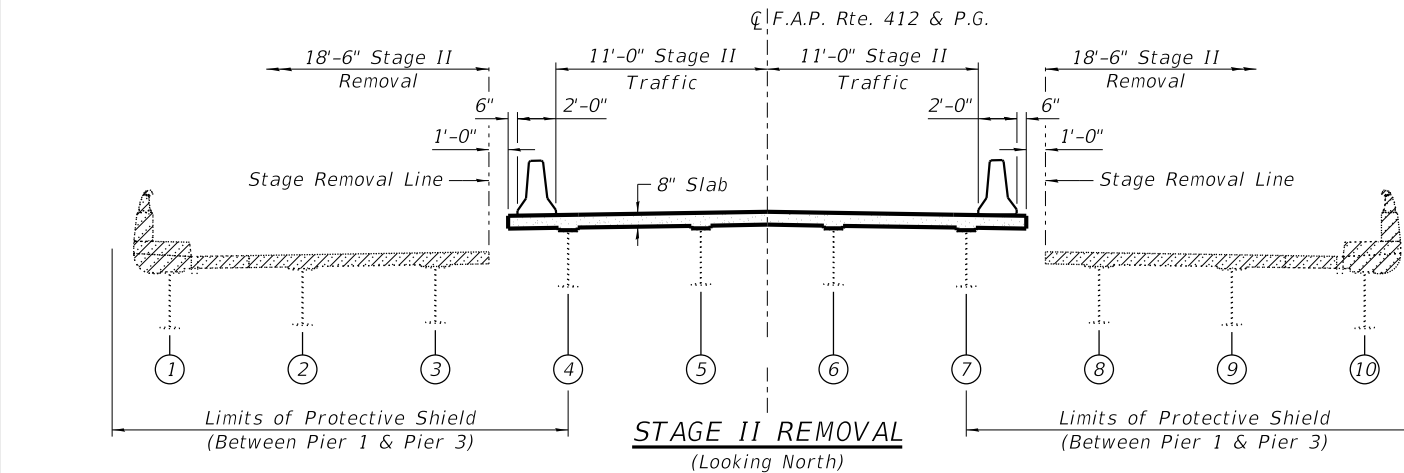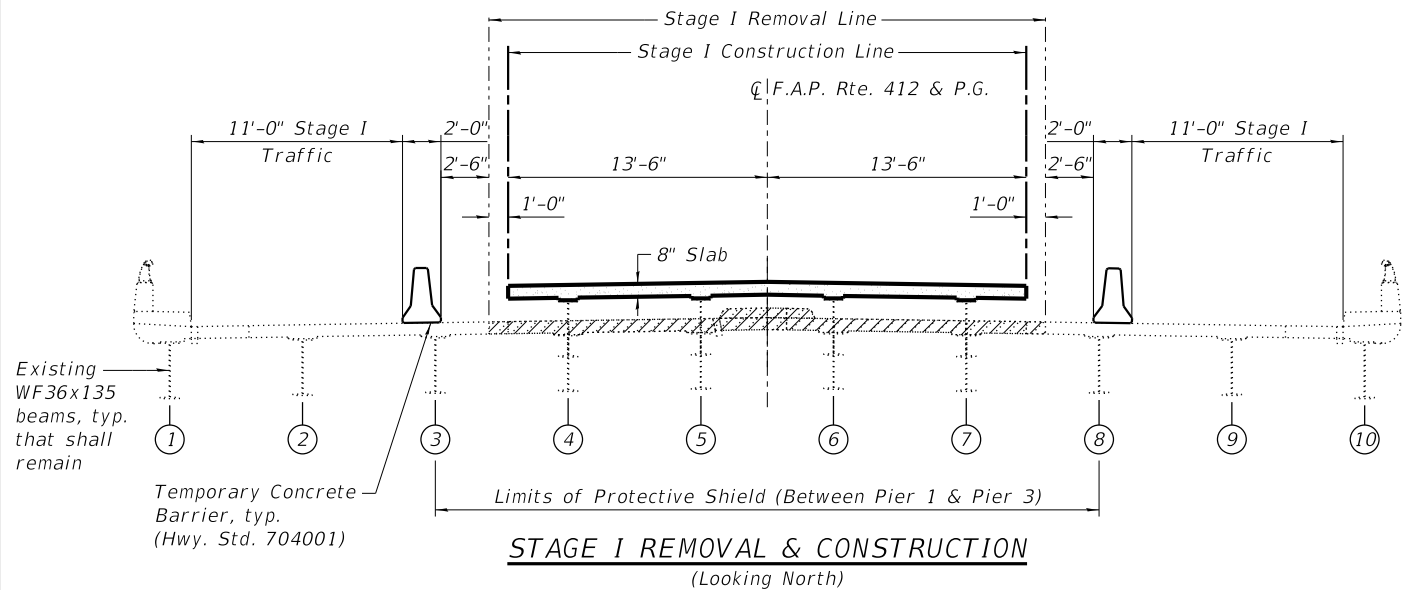


GENERAL CONSTRUCTION SEQUENCE:


- 1.) Execute Stage I Traffic Plan & Relocate/Brace Utilities if necessary.
- 2.) Install Temporary Sheet Piling.
- 3.) Perform Stage I CONCRETE REMOVAL for Superstructure and Substructure per Contract. For Existing Beams (④ - ⑦), perform associated Steel Removal to Northeast "Temporary Project Staging Laydown Area" for applicable cleaning/painting/repair work.
- 4.) Construct and install applicable Stage I Substructure/Geotechnical/Backfill items. Install Proposed Bearings and perform ERECTING STRUCTURAL STEEL for Existing Beams (④ - ⑦). For Stage I, perform applicable REPAIR OF CONCRETE Contract work, and construct Proposed Stage I Superstructure and Roadway Pay Items.
- 5.) Repeat Steps 1, 3, and 4 for Stage II Traffic and Existing Beams (① - ③ & ⑧ - ⑩).
- 6.) Repeat Step 1 for Stage III Traffic.
- 7.) Construct Proposed Median.


LEGEND:

Concrete/Railing Removal

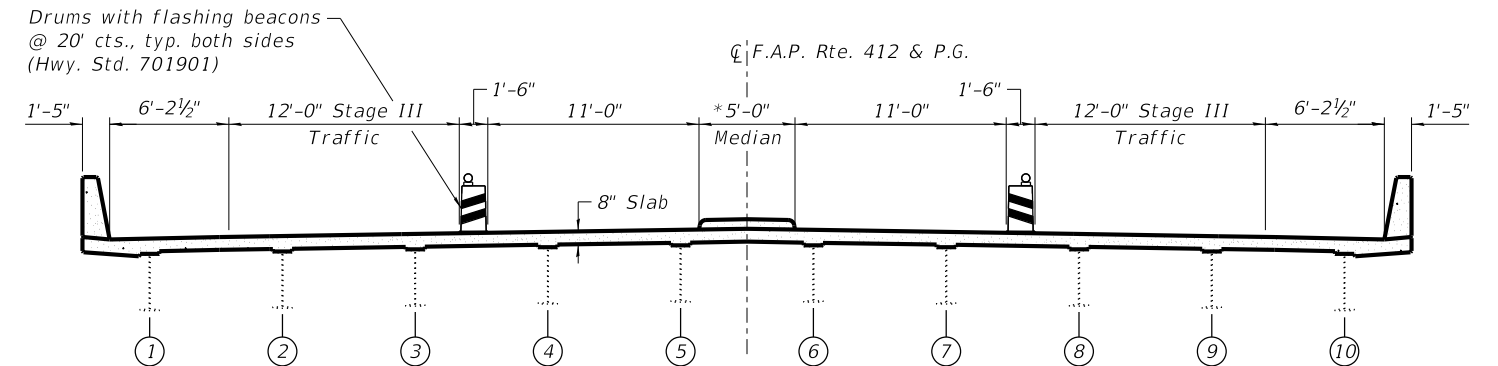


*Concrete Median is constructed in Stage III

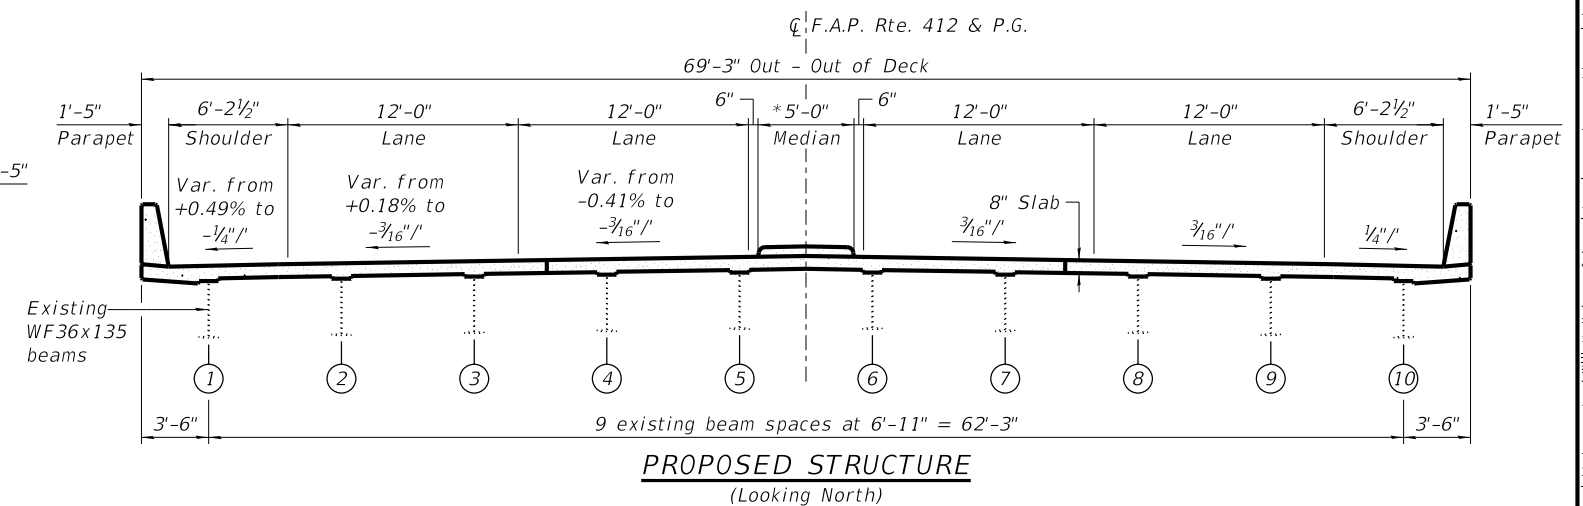

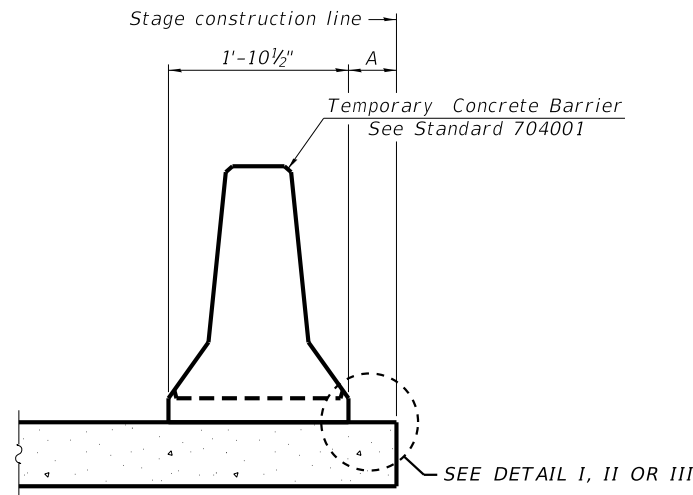

When "A" is 3'-1" or less, the temporary concrete barrier shall be restrained to the new slab according to Detail I, II or III. No restraint is required when "A" is greater than 3'-1".


NEW SLAB OR NEW DECK BEAM

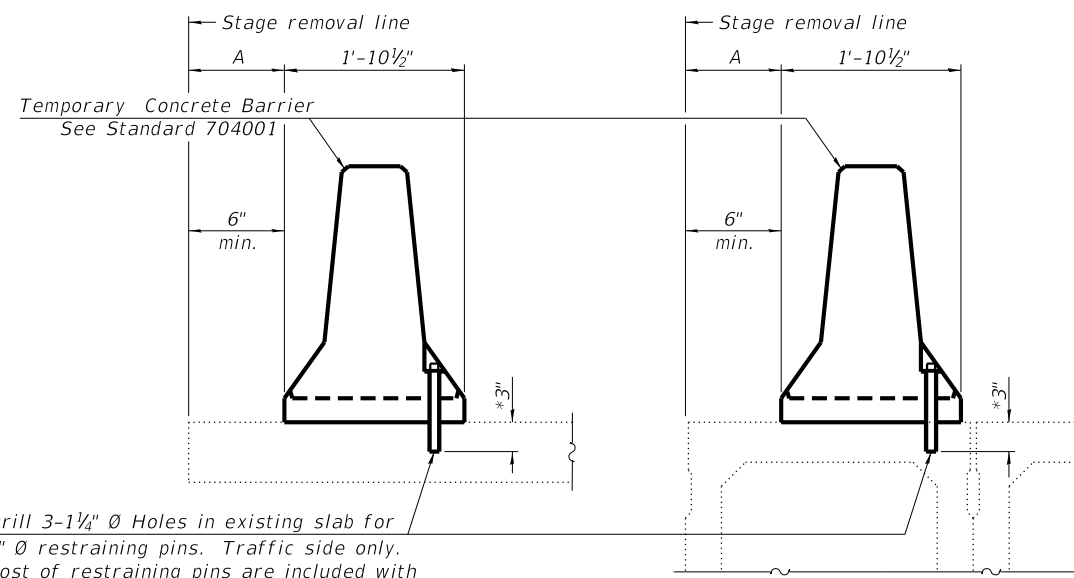

Drill 3-1¼" Ø Holes in existing slab for 1" Ø restraining pins. Traffic side only. Cost of restraining pins are included with Temporary Concrete Barrier. No restraint is required when "A" is greater than 3'-1".


* When hot-mix asphalt wearing surface is present, embedment shall be 3" plus the wearing surface depth.

EXISTING SLAB

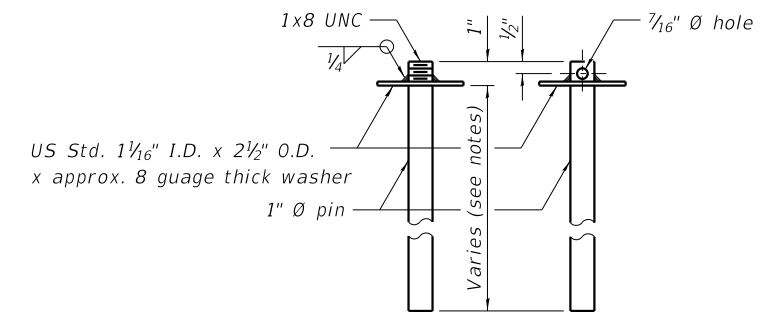


RESTRAINING PIN


SECTIONS THRU SLAB OR DECK BEAM

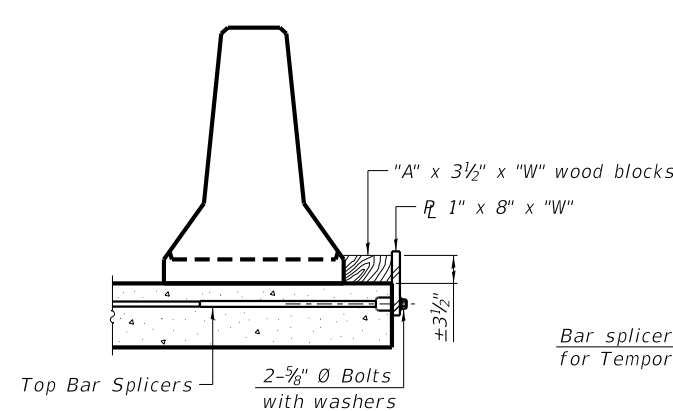


DETAIL I

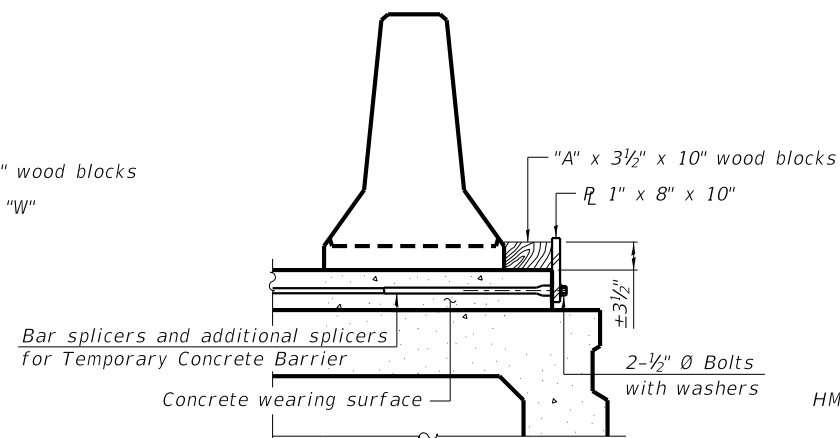

DETAIL 11

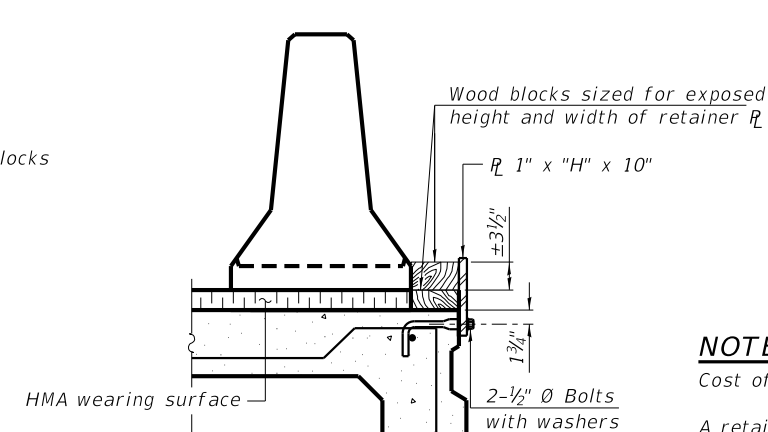

DETAIL III

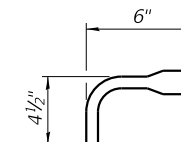

BAR SPLICER FOR #4 BAR - DETAIL III

NOTES:

Cost of retainer assembly is included with Temporary Concrete Barrier.

A retainer assembly shall be located at the approximate $\frac{1}{2}$ of each temporary concrete barrier.


The retainer plate shall not be removed until the concrete on the adjacent stage is ready to be poured. For Detail III applications the retainer plate shall not be removed until just prior to placing the adjacent beam.

When the 'A' dimension is less than 1½", the wood block shall be omitted and the barrier shall be placed in direct contact with the steel retainer plate. For deck beam applications the minimum required 'A' distance is 6" to accommodate the shear key clamping device.


Detail I - Installation for a new bridge deck or bridge slab.

Detail II - Installation for a new deck beam with an initial concrete wearing surface. Additional bar splicers shall be provided at 6'-0" centers and paired with the bar splicers of the concrete wearing surface reinforcement to accommodate the installation of the retainer assemblies. The cost of the additional bar splicers is included with the concrete wearing surface.


Detail III – Installation for a new deck beam with no initial wearing surface or with an initial hot-mix asphalt (HMA) wearing surface present. The deck beam directly beneath the temporary concrete barrier shall be fabricated with bar splicer inserts in the side of the beam, as detailed, to accommodate the installation of the retainer assemblies. A pair of bar splicers, 6" apart, shall be placed at 6'-0" centers along the length of the beam. The cost of the bar splicers is included with the deck beam.

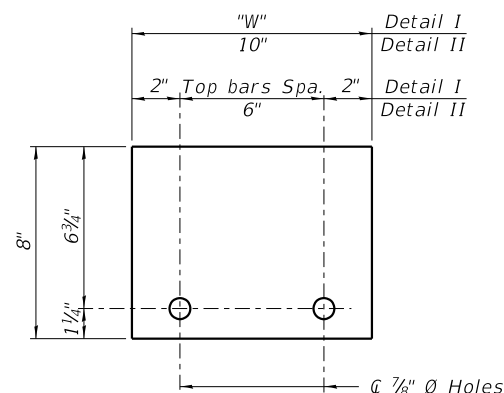


STEEL RETAINER R_L 1" x 8" x "W"
(Detail I and II)

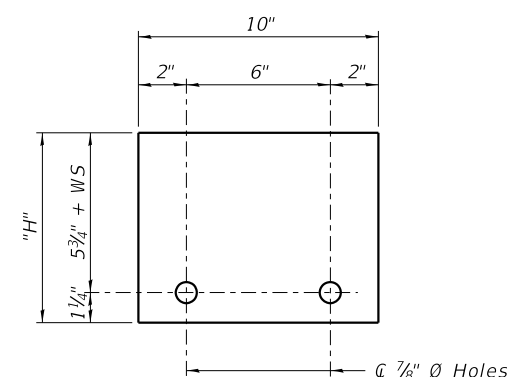


STEEL RETAINER PL 1" x "H" x 10"
(Detail III)

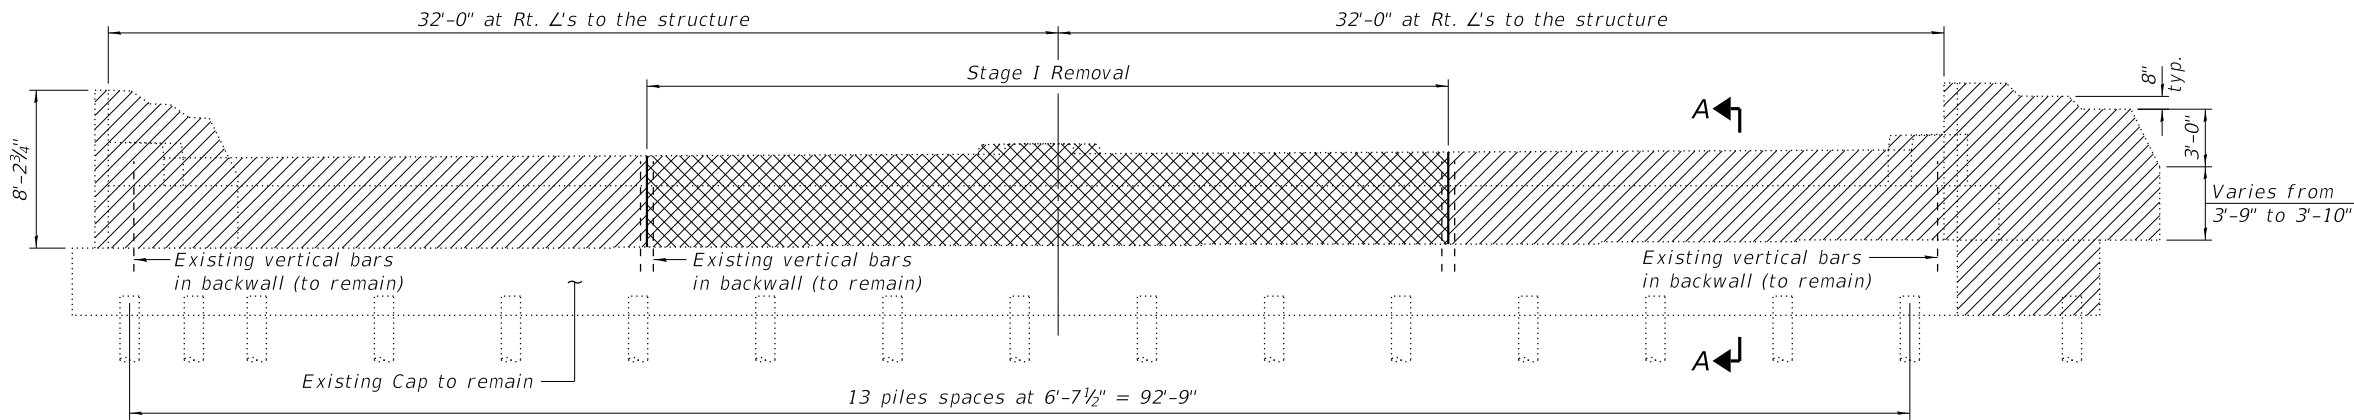

ELEVATION VIEW

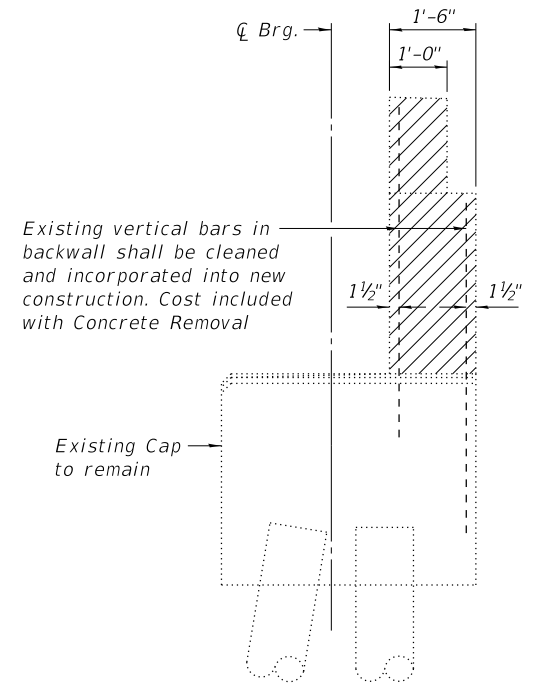

SECTION A-A

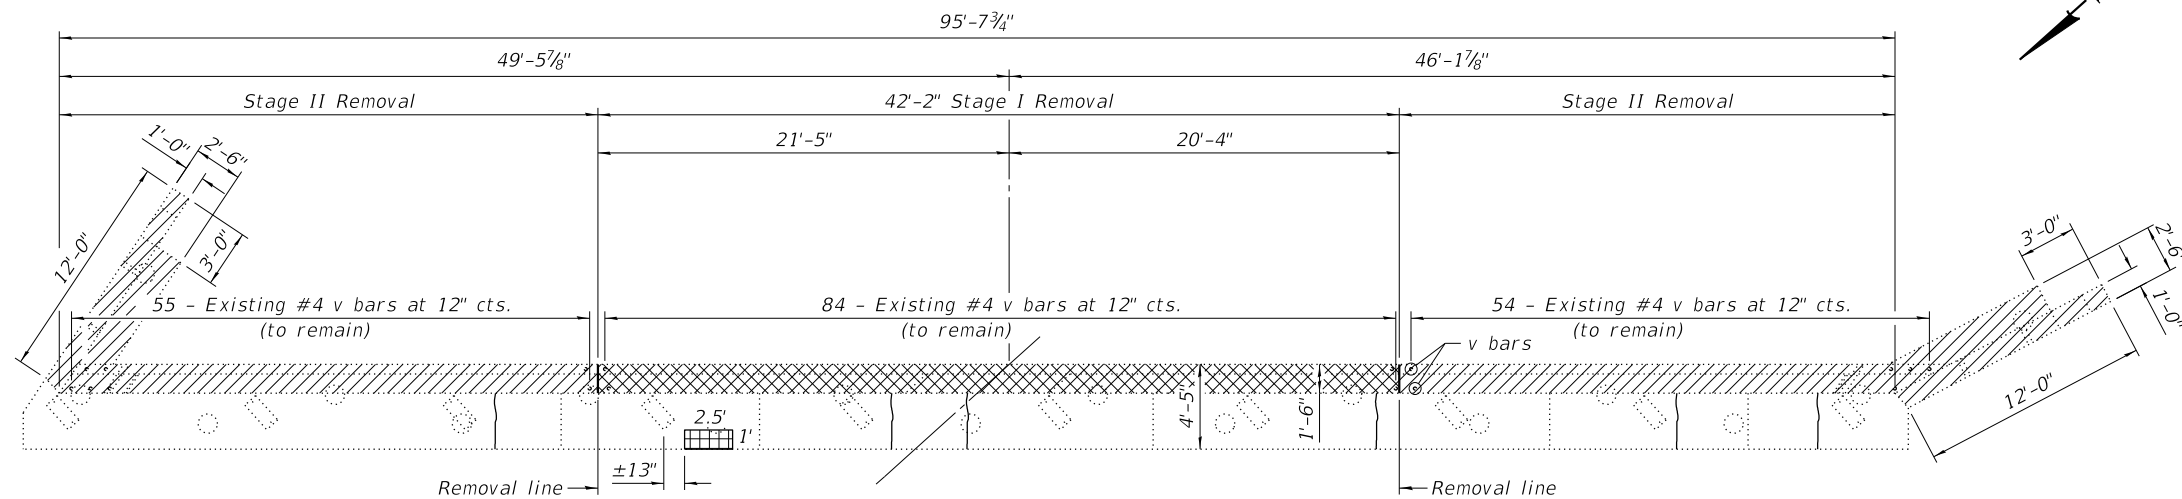


PLAN VIEW

LEGEND


- Stage I Removal
- Stage II Removal
- Structural Repair Of Concrete (Depth Equal to or Less than 5 Inches)
- Epoxy Crack Injection

BILL OF MATERIAL


Item	Unit	Total
Concrete Removal	Cu. Yd.	34.9
Epoxy Crack Injection	Foot	18
Structural Repair Of Concrete (Depth Equal to or Less than 5 Inches)	Sq. Ft.	2.5

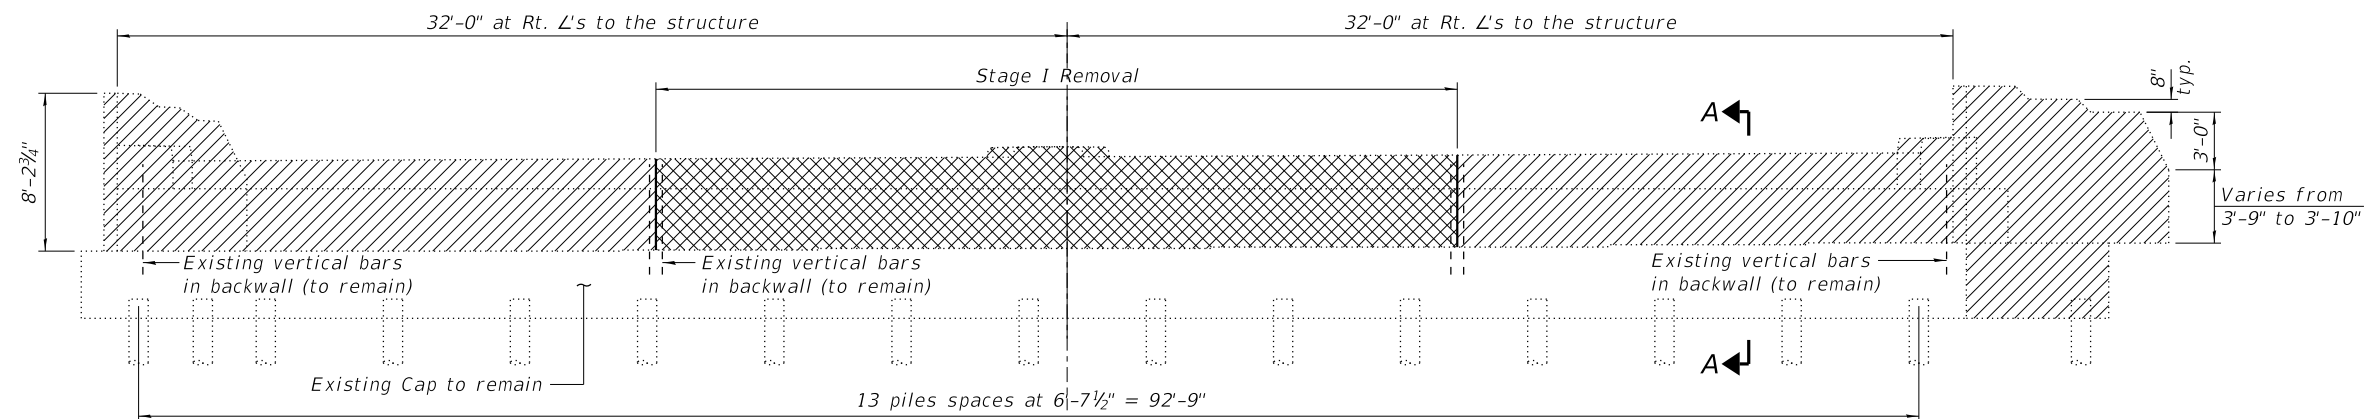

ELEVATION VIEW

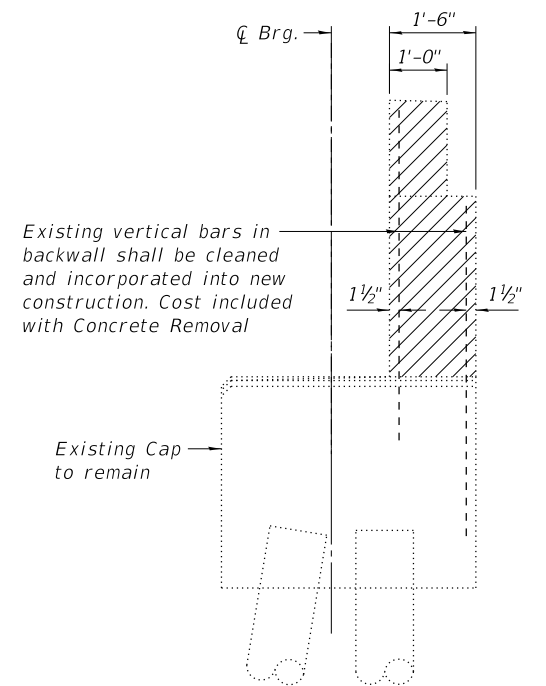

SECTION A-A

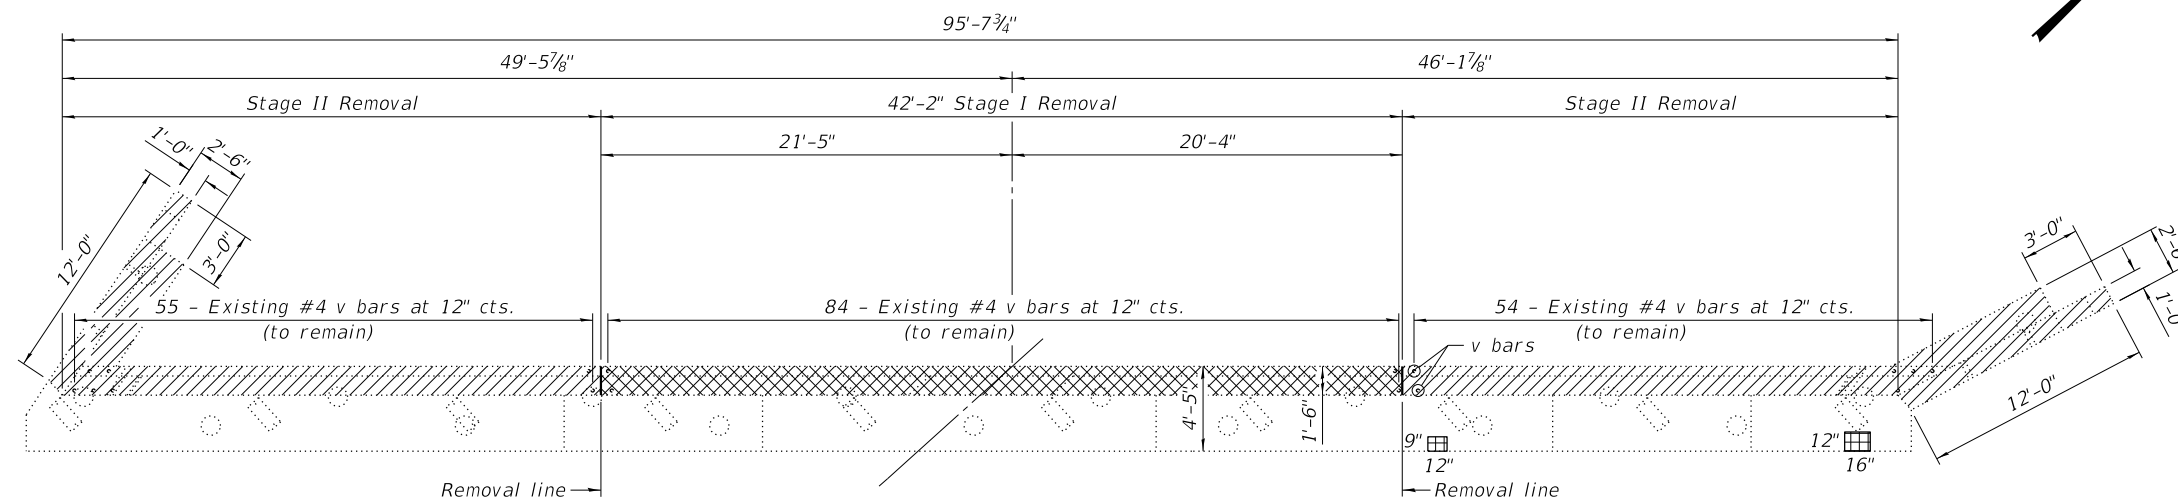


PLAN VIEW

LEGEND


-  *Stage I Removal*
 *Stage II Removal*
 *Structural Repair Of Concrete*
(Depth Equal to or Less than 5 Inches)
 *Epoxy Crack Injection*

BILL OF MATERIAL


Item	Unit	Total
Concrete Removal	Cu. Yd.	34.5
Structural Repair Of Concrete (Depth Equal to or Less than 5 Inches)	Sq. Ft.	2.1

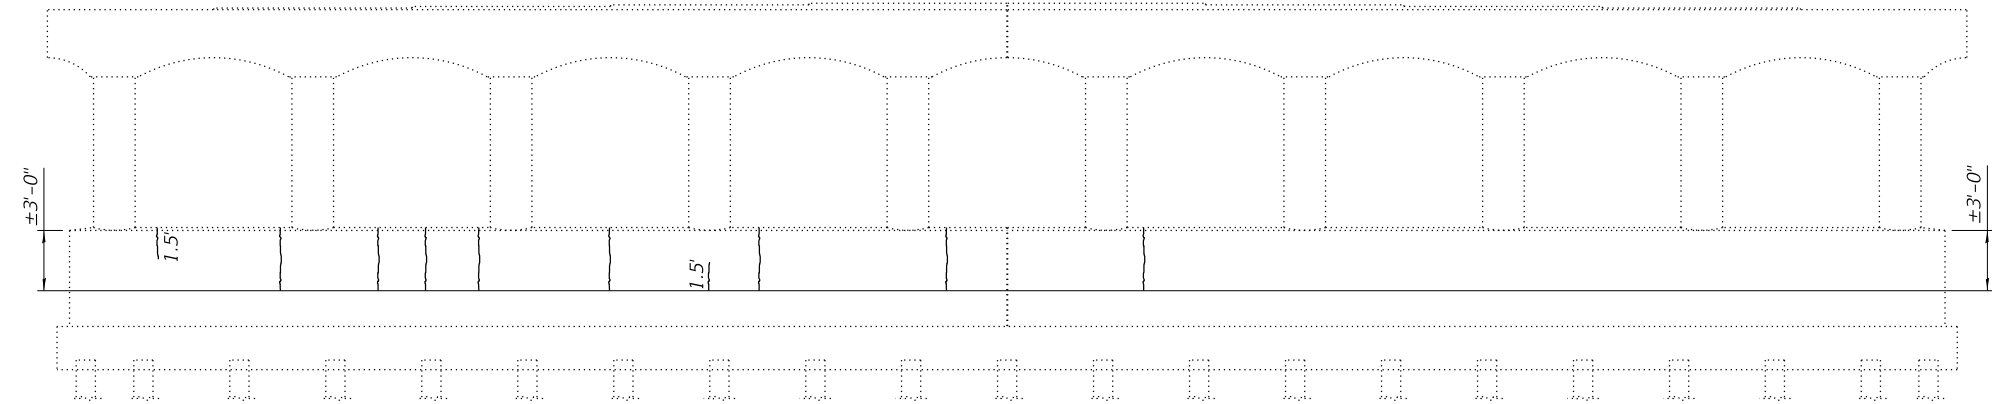



ELEVATION
(Looking South)

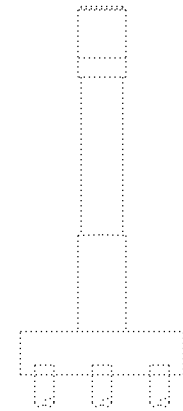

END SECTION

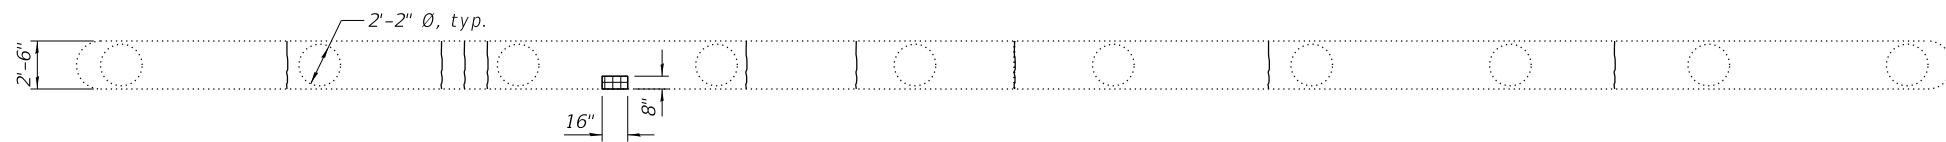

TOP PLAN
(Showing Top of Webwall)

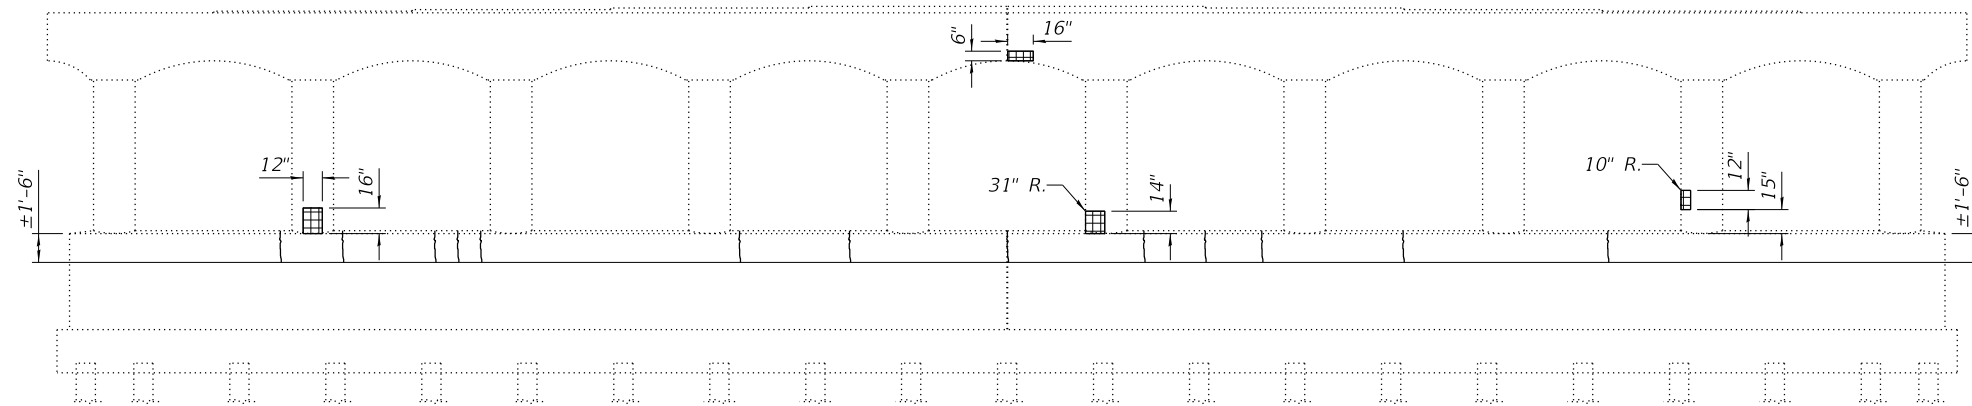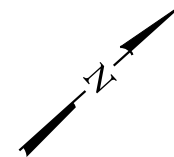


ELEVATION
(Looking North)

LEGEND


- Structural Repair Of Concrete (Equal to or Less than 5 Inches)
- Epoxy Crack Injection

BILL OF MATERIAL


Item	Unit	Total
Epoxy Crack Injection	Foot	69
Structural Repair Of Concrete (Depth Equal to or Less than 5 Inches)	Sq. Ft.	6.7

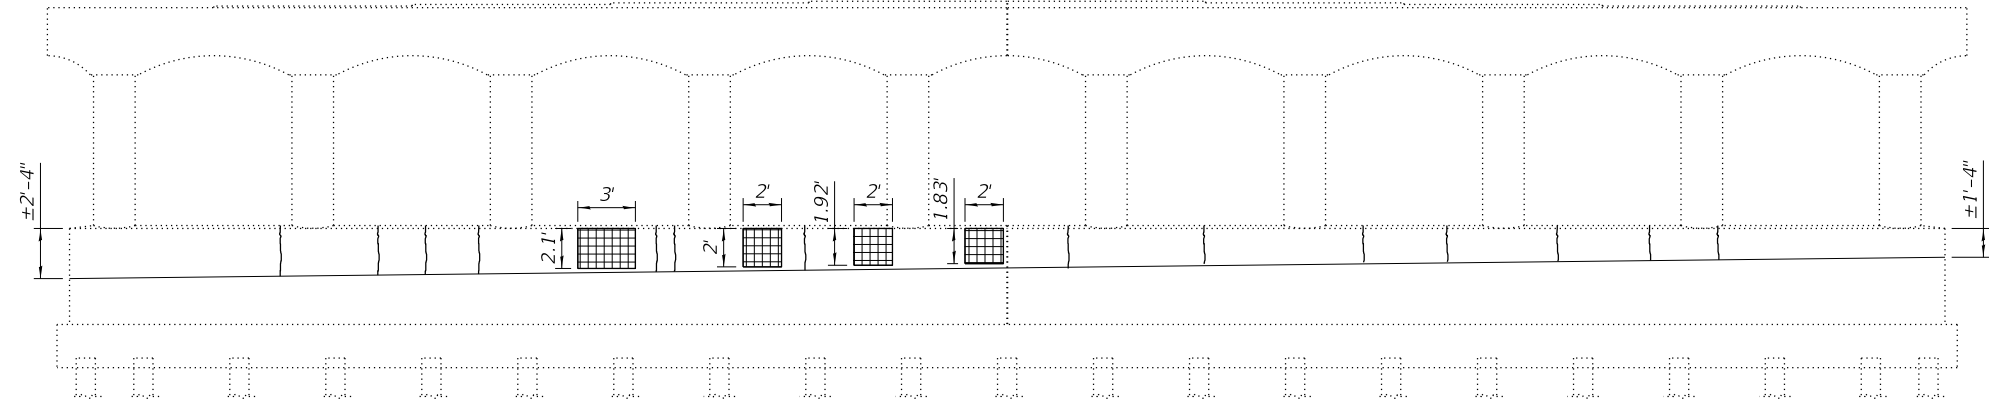



ELEVATION
(Looking South)

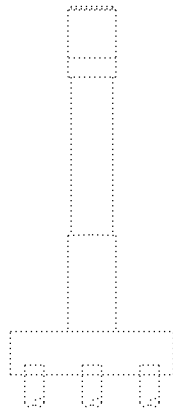

END SECTION

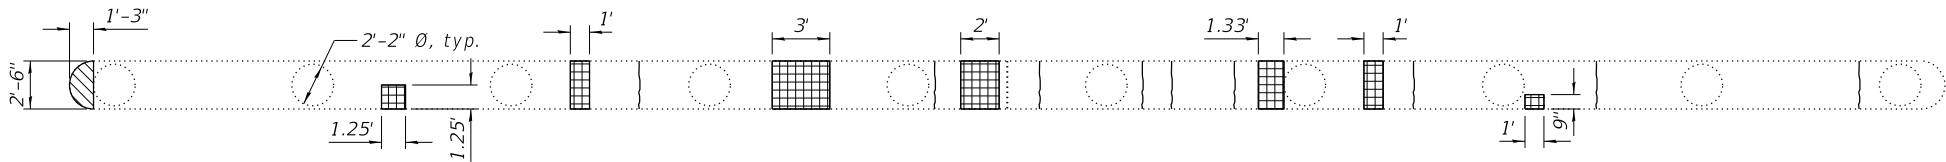

TOP PLAN
(Showing Top of Webwall)

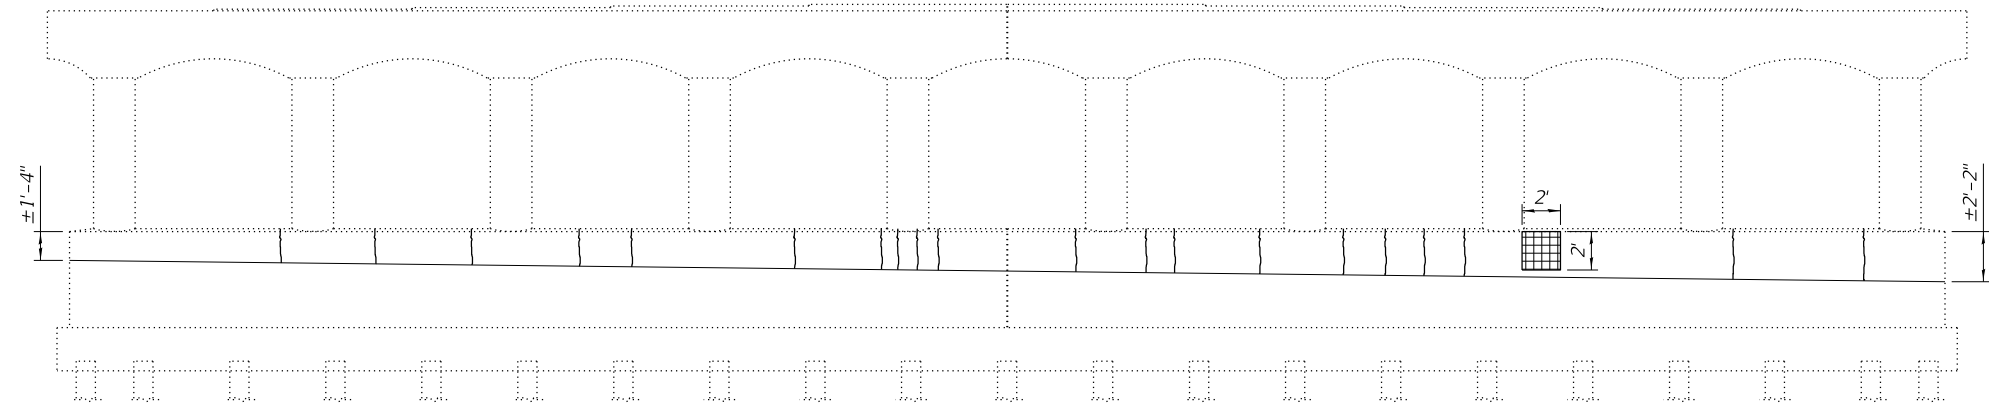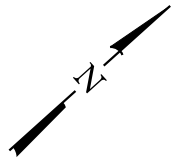


ELEVATION
(Looking North)

LEGEND


-  Structural Repair Of Concrete (Equal to or Less than 5 Inches)
-  Structural Repair Of Concrete (Depth Greater than 5 Inches)
-  Epoxy Crack Injection

BILL OF MATERIAL


Item	Unit	Total
Epoxy Crack Injection	Foot	86
Structural Repair Of Concrete (Depth Equal to or Less than 5 Inches)	Sq. Ft.	44.9
Structural Repair Of Concrete (Depth Greater than 5 Inches)	Sq. Ft..	2.5

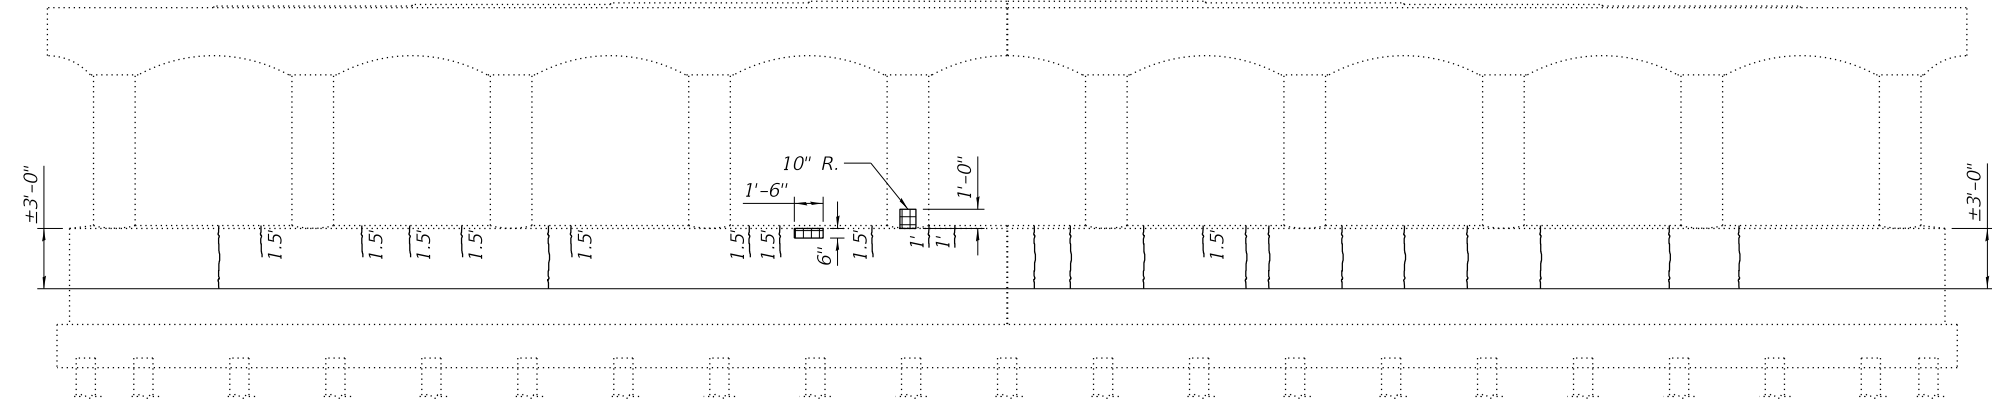



ELEVATION
(Looking North)

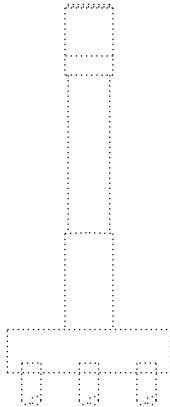

END SECTION

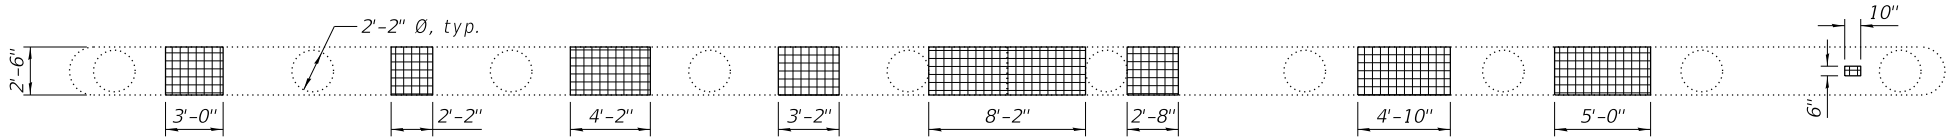

TOP PLAN
(Showing Top of Webwall)

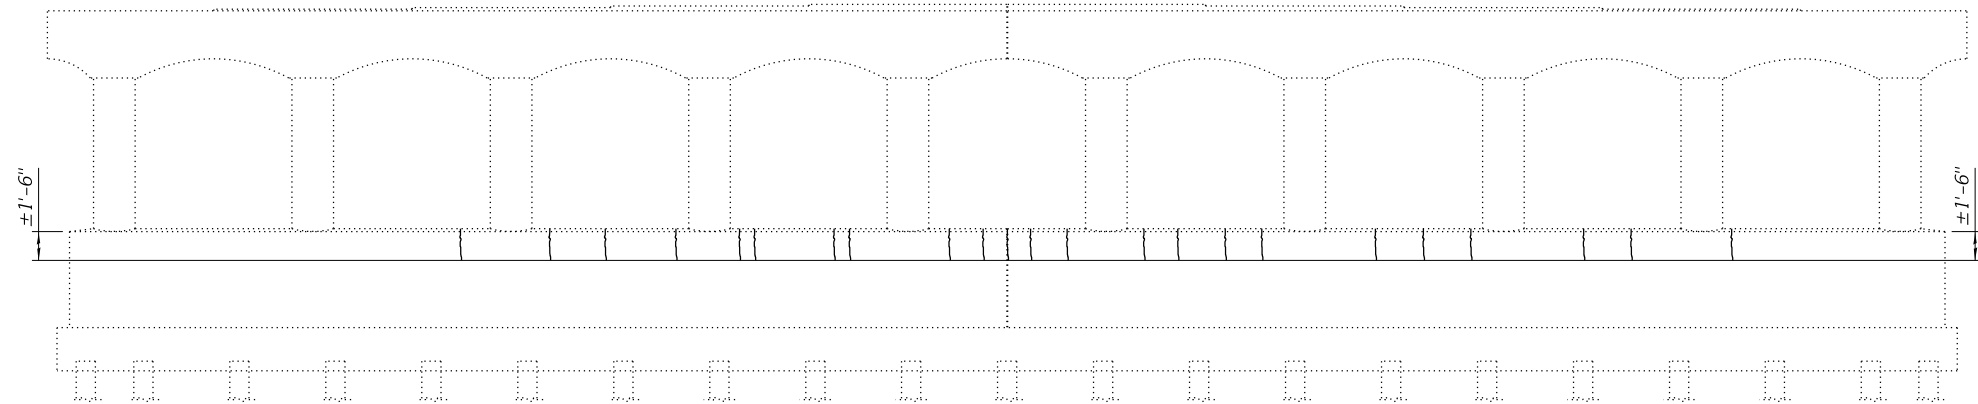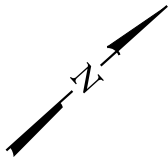

ELEVATION
(Looking South)

LEGEND



-  Structural Repair Of Concrete
(Equal to or Less than 5 Inches)
-  Epoxy Crack Injection

BILL OF MATERIAL

Item	Unit	Total
Epoxy Crack Injection	Foot	89
Structural Repair Of Concrete (Depth Equal to or Less than 5 Inches)	Sq. Ft.	85.8

PRINT ORG:ANZ-BA.ctb 11/4/2020 2:38:02 PM = PLOTTED

FILE = S:\PROJECTS\2017\1070707-WINCH-DESIGN\CAD-SHEETS\1070707-Temporary Sheet Piling.dgn

 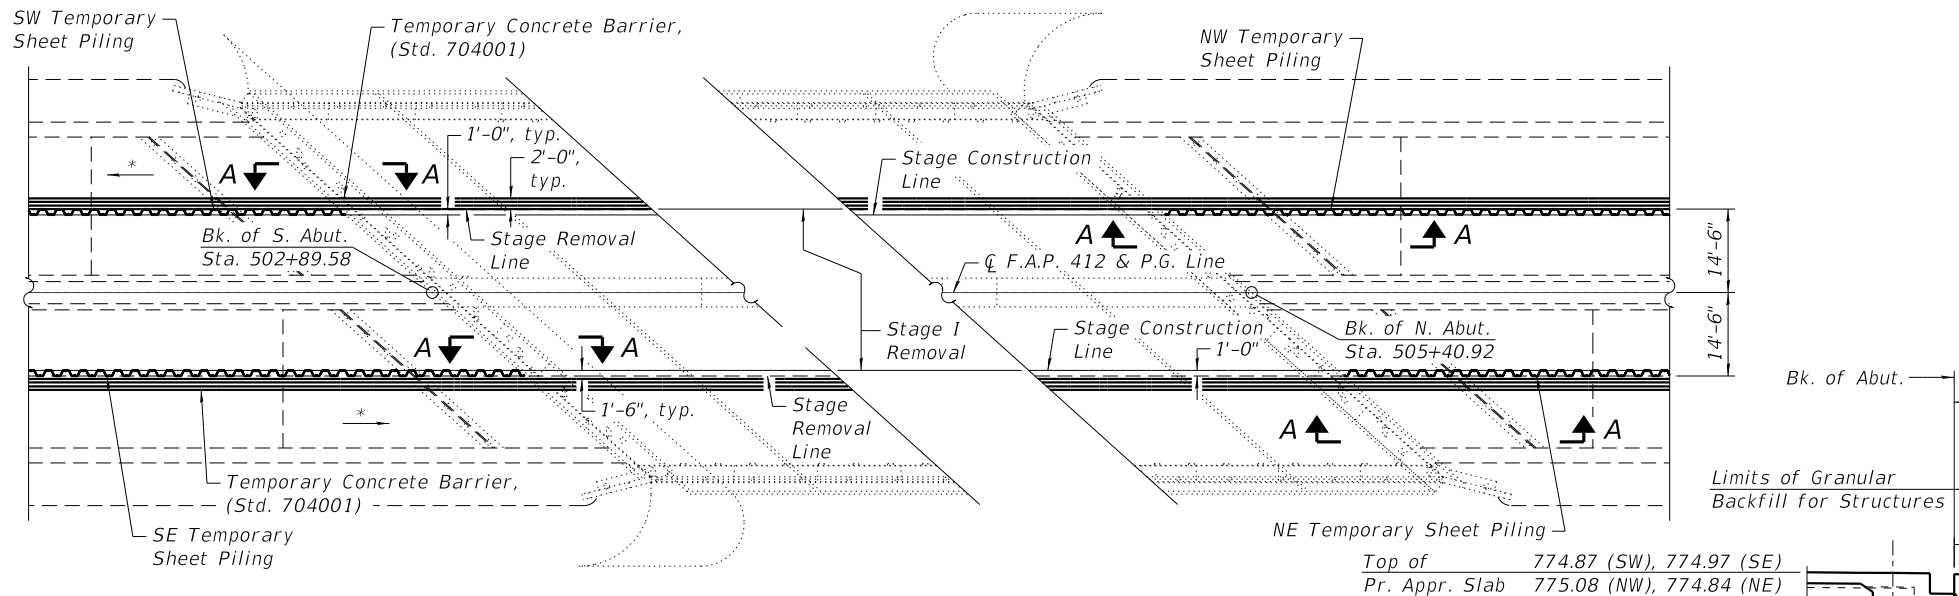



*Stage Traffic
See Structural Sheet 3 of 63.

PLAN VIEW - STAGE I

Top of 774.87 (SW), 774.97 (SE)
Pr. Appr. Slab 775.08 (NW), 774.84 (NE)


Expanded Polystyrene Fill
Bottom of Cut 764.15 (S. Abut.)
763.92 (N. Abut.)

Toe at Bk. 744.87 (SW), 744.97 (SE)
Abut. 750.08 (NW), 749.84 (NE)

 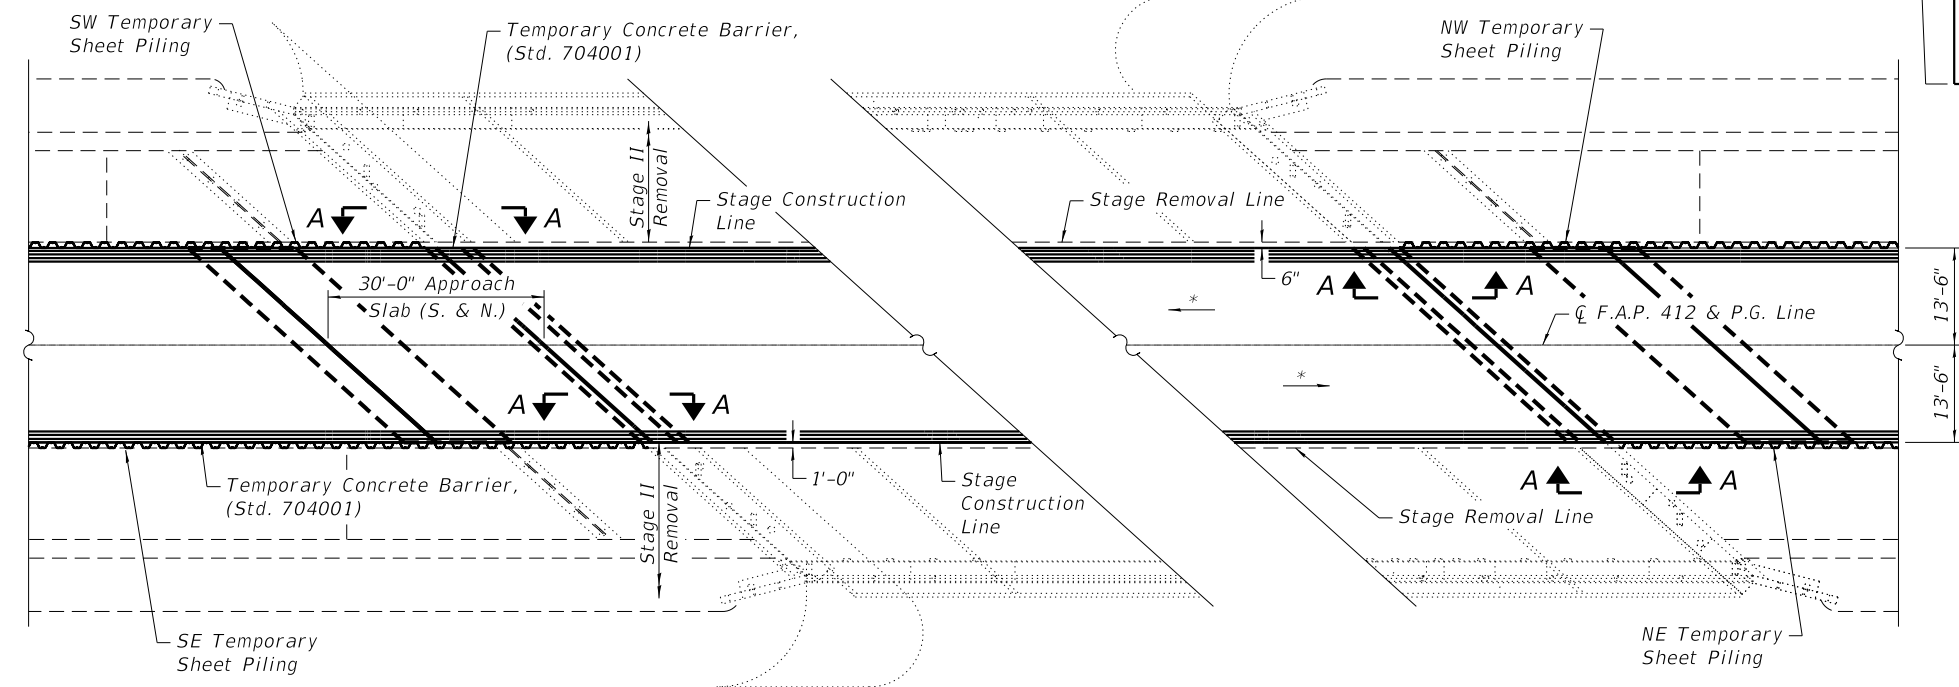

*Stage Traffic
See Structural Sheet 3 of 63.

PLAN VIEW - STAGE II

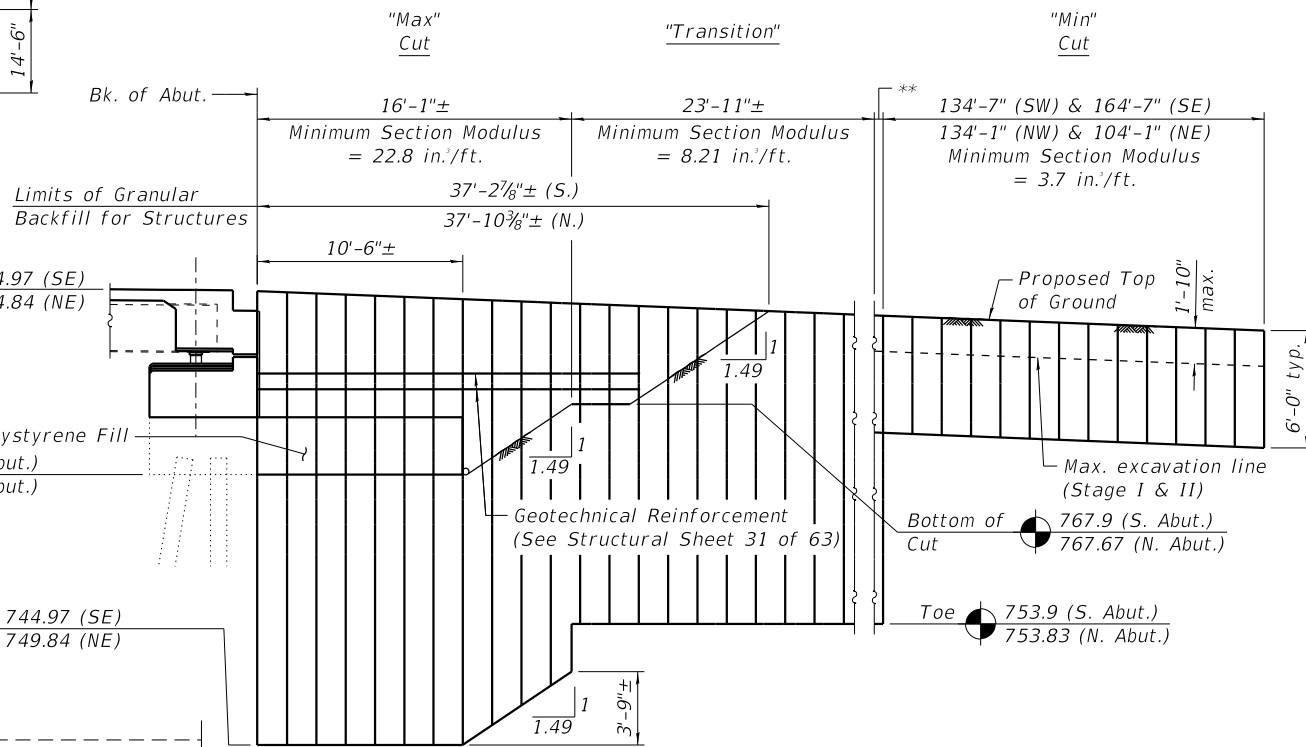

SECTION A-A

(Dimensions along C Roadway)

** "Transition" sheets beyond 40'-0" shall be included in the unit price per L. Sum of Geotechnical Reinforcement. See Special Provisions.

*** Drive Temporary Sheet Piling to Elev. 765.48 (S.) and Elev. 765.25 (N.) for Pipe Underdrain for Structures, 4" installation at Stage line.

BILL OF MATERIAL

Item	Unit	Total
Temporary Sheet Piling	Sq. Ft.	6,926

NOTE:

If the Contractor chooses to alter the temporary cantilevered sheet piling design requirements shown on the plans, a design submittal including plan details and calculations will be required for review and acceptance by the Engineer.




DESIGNED -	PV	REVISED -	
CHECKED -	PLP	REVISED -	
DRAWN -	RDA	REVISED -	
CHECKED -	PLP	REVISED -	

WINNEBAGO COUNTY
F.A.P. 0412 (ALPINE RD) OVER FOREST HILLS RD
STATION 504+16.50


TEMPORARY SHEET PILING
STRUCTURE NO. 101-3068

STRUCTURAL SHEET NO. 10 OF 63 SHEETS

F.A.P. RTE.	SECTION	COUNTY	TOTAL SHEETS	SHEET NO.
412	16-00620-00-BR	WINNEBAGO	109	33
WHA# 1017D17		CONTRACT NO. 85704		
ILLINOIS		FED. AID PROJECT 7K29(857)		

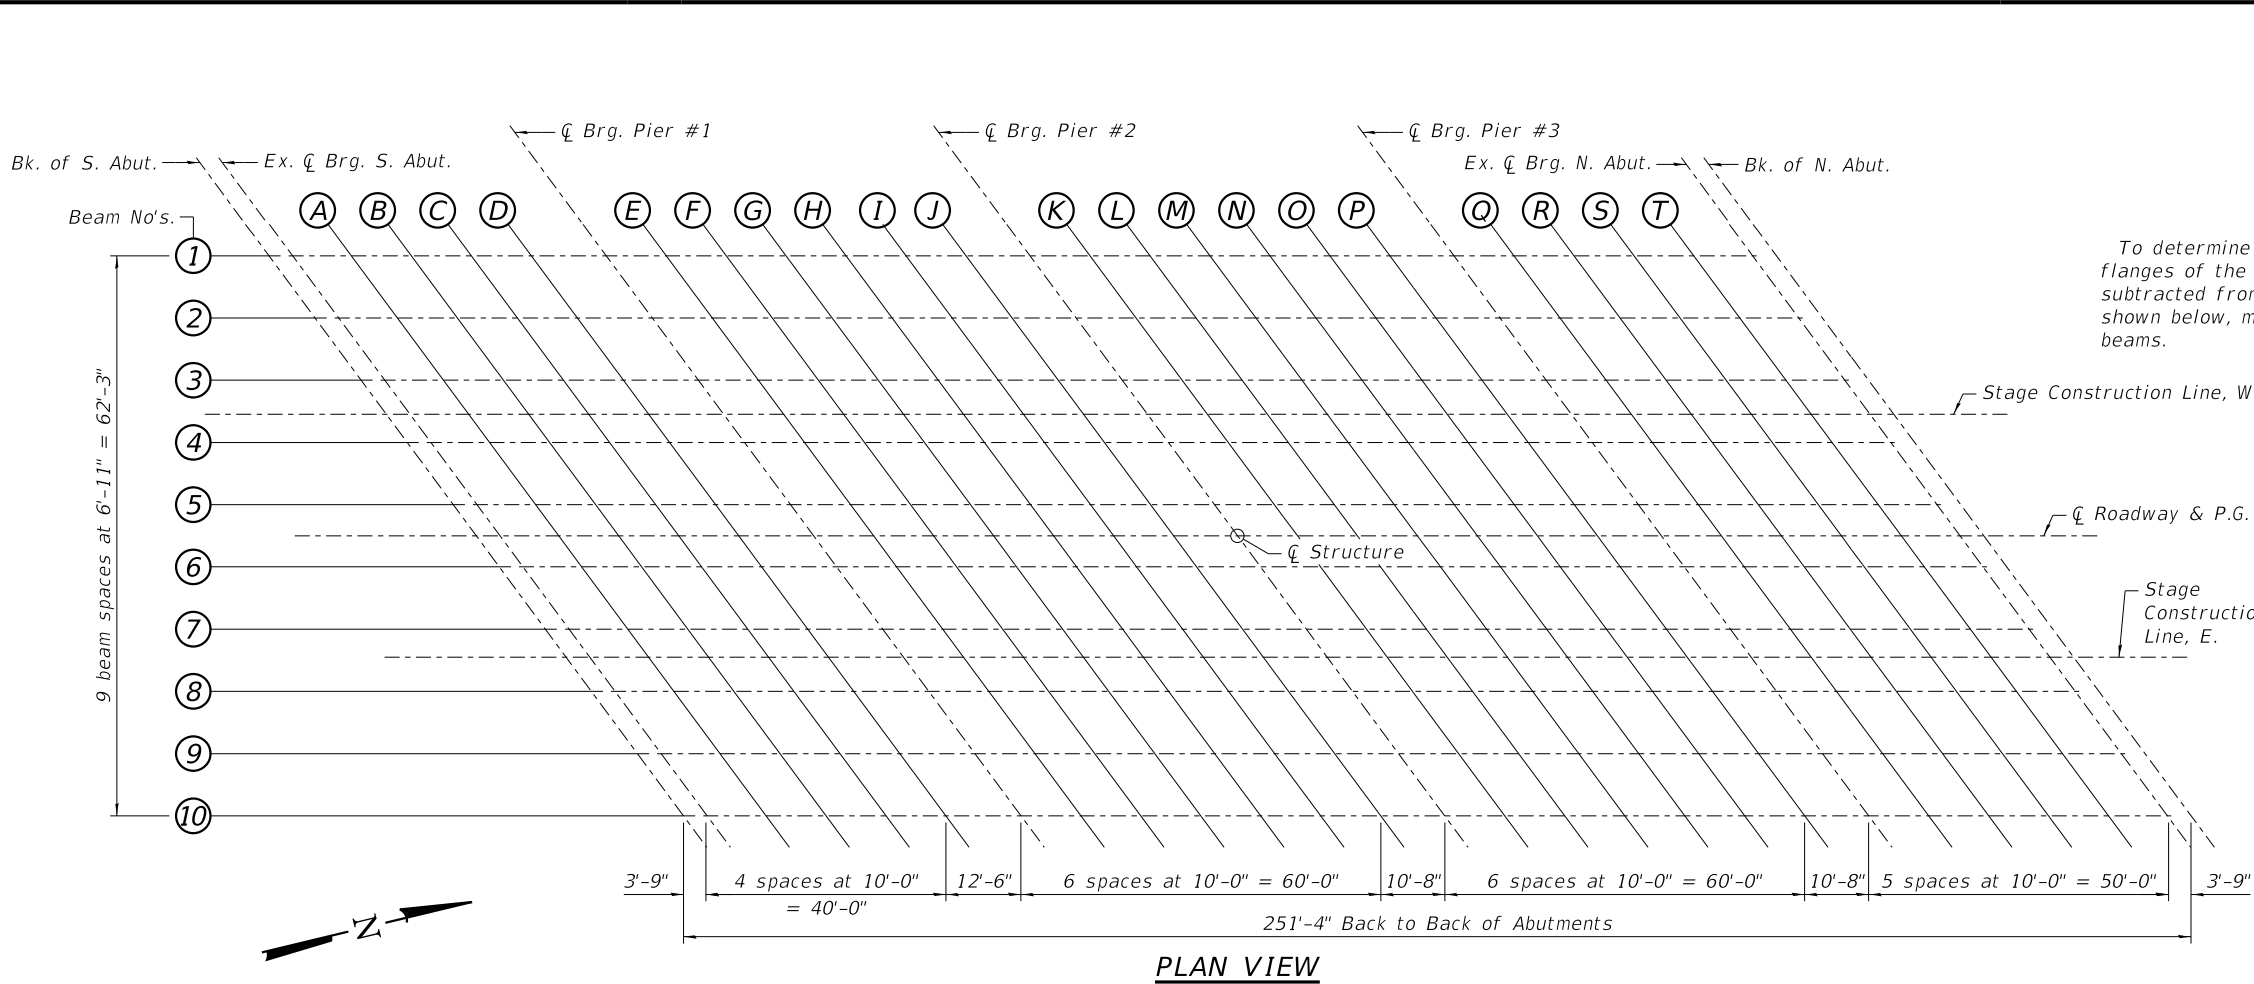


PLAN VIEW

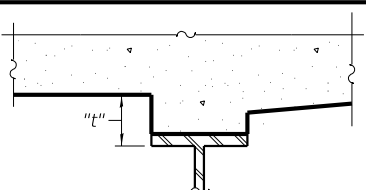

ALL FILLETS

To determine "t": After all structural steel has been erected, elevations of the top flanges of the beams shall be taken at intervals shown below. These elevations subtracted from the "Theoretical Grade Elevations Adjusted for Dead Load Deflection" shown below, minus slab thickness, equals the fillet heights "t" above top flange of beams.

FILLET HEIGHTS

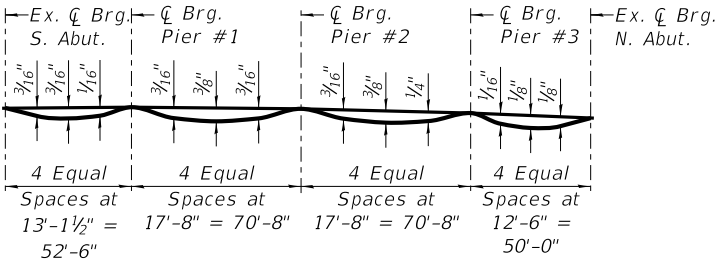

DEAD LOAD DEFLECTION DIAGRAM

(Includes weight of concrete only.)

NOTE:
The above deflections are not to be used in the field if the engineer is working from the grade elevations adjusted for dead load deflections as shown above.

BEAM 1

Location	Station	Offset Lt.	Theoretical Grade Elevations	Theoretical Grade Elevations Adjusted For Dead Load Deflection
Bk. of S. Abut.	502+55.02	31.12	774.84	774.84
Ex. $\bar{C}$ Brg. S. Abut.	502+58.77	31.12	774.83	774.83
A	502+68.77	31.12	774.81	774.82
B	502+78.77	31.12	774.78	774.79
C	502+88.77	31.12	774.73	774.74
D	502+98.77	31.12	774.67	774.68
$\bar{C}$ Brg. Pier #1	503+11.27	31.12	774.72	774.72
E	503+21.27	31.12	774.79	774.80
F	503+31.27	31.12	774.85	774.87
G	503+41.27	31.12	774.91	774.94
H	503+51.27	31.12	774.96	774.99
I	503+61.27	31.12	775.00	775.02
J	503+71.27	31.12	775.03	775.04
$\bar{C}$ Brg. Pier #2	503+81.94	31.12	775.07	775.07
K	503+91.94	31.12	775.09	775.09
L	504+01.94	31.12	775.10	775.12
M	504+11.94	31.12	775.11	775.14
N	504+21.94	31.12	775.12	775.15
O	504+31.94	31.12	775.12	775.14
P	504+41.94	31.12	775.11	775.12
$\bar{C}$ Brg. Pier #3	504+52.60	31.12	775.09	775.09
Q	504+62.60	31.12	775.07	775.07
R	504+72.60	31.12	775.04	775.05
S	504+82.60	31.12	775.00	775.02
T	504+92.60	31.12	774.96	774.97
Ex. $\bar{C}$ Brg. N. Abut.	505+02.60	31.12	774.92	774.92
Bk. of N. Abut.	505+06.35	31.12	774.90	774.90

BEAM 2

Location	Station	Offset Lt.	Theoretical Grade Elevations	Theoretical Grade Elevations Adjusted For Dead Load Deflection
Bk. of S. Abut.	502+62.70	24.21	774.82	774.82
Ex. $\bar{C}$ Brg. S. Abut.	502+66.45	24.21	774.82	774.82
A	502+76.45	24.21	774.82	774.83
B	502+86.45	24.21	774.81	774.82
C	502+96.45	24.21	774.78	774.80
D	503+06.45	24.21	774.82	774.82
$\bar{C}$ Brg. Pier #1	503+18.95	24.21	774.91	774.91
E	503+28.95	24.21	774.97	774.98
F	503+38.95	24.21	775.03	775.05
G	503+48.95	24.21	775.08	775.10
H	503+58.95	24.21	775.12	775.15
I	503+68.95	24.21	775.16	775.18
J	503+78.95	24.21	775.19	775.19
$\bar{C}$ Brg. Pier #2	503+89.61	24.21	775.21	775.21
K	503+99.61	24.21	775.23	775.24
L	504+09.61	24.21	775.24	775.26
M	504+19.61	24.21	775.25	775.28
N	504+29.61	24.21	775.25	775.28
O	504+39.61	24.21	775.24	775.26
P	504+49.61	24.21	775.23	775.23
$\bar{C}$ Brg. Pier #3	504+60.28	24.21	775.20	775.20
Q	504+70.28	24.21	775.18	775.18
R	504+80.28	24.21	775.14	775.15
S	504+90.28	24.21	775.10	775.12
T	505+00.28	24.21	775.06	775.07
Ex. $\bar{C}$ Brg. N. Abut.	505+10.28	24.21	775.01	775.01
Bk. of N. Abut.	505+14.03	24.21	774.98	774.98

BEAM 3

Location	Station	Offset Lt.	Theoretical Grade Elevations	Theoretical Grade Elevations Adjusted For Dead Load Deflection
Bk. of S. Abut.	502+70.38	17.29	774.84	774.84
Ex. $\bar{C}$ Brg. S. Abut.	502+74.13	17.29	774.85	774.85
A	502+84.13	17.29	774.87	774.88
B	502+94.13	17.29	774.88	774.90
C	503+04.13	17.29	774.91	774.92
D	503+14.13	17.29	774.98	774.99
$\bar{C}$ Brg. Pier #1	503+26.63	17.29	775.06	775.06
E	503+36.63	17.29	775.12	775.13
F	503+46.63	17.29	775.17	775.19
G	503+56.63	17.29	775.22	775.25
H	503+66.63	17.29	775.26	775.28
I	503+76.63	17.29	775.29	775.31
J	503+86.63	17.29	775.31	775.32
$\bar{C}$ Brg. Pier #2	503+97.30	17.29	775.34	775.34
K	504+07.30	17.29	775.35	775.35
L	504+17.30	17.29	775.36	775.37
M	504+27.30	17.29	775.36	775.39
N	504+37.30	17.29	775.35	775.38
O	504+47.30	17.29	775.34	775.36
P	504+57.30	17.29	775.32	775.33
$\bar{C}$ Brg. Pier #3	504+67.96	17.29	775.29	775.29
Q	504+77.96	17.29	775.26	775.26
R	504+87.96	17.29	775.22	775.23
S	504+97.96	17.29	775.18	775.19
T	505+07.96	17.29	775.13	775.13
Ex. $\bar{C}$ Brg. N. Abut.	505+17.96	17.29	775.07	775.07
Bk. of N. Abut.	505+21.71	17.29	775.05	775.05

PRINT ORG:ANIZER-BK.ctb 11/4/2020 2:38:04 PM = PLOTTED

STAGE CONSTRUCTION LINE, W.

Location	Station	Offset Lt.	Theoretical Grade Elevations	Theoretical Grade Elevations Adjusted For Dead Load Deflection
Bk. of S. Abut.	502+74.59	13.50	774.87	774.87
Ex. C Brg. S. Abut.	502+78.34	13.50	774.88	774.88
A	502+88.34	13.50	774.91	774.93
B	502+98.34	13.50	774.94	774.95
C	503+08.34	13.50	775.00	775.01
D	503+18.34	13.50	775.07	775.08
C Brg. Pier #1	503+30.84	13.50	775.15	775.15
E	503+40.84	13.50	775.20	775.21
F	503+50.84	13.50	775.25	775.27
G	503+60.84	13.50	775.29	775.32
H	503+70.84	13.50	775.33	775.36
I	503+80.84	13.50	775.36	775.38
J	503+90.84	13.50	775.38	775.39
C Brg. Pier #2	504+01.51	13.50	775.40	775.40
K	504+11.51	13.50	775.41	775.42
L	504+21.51	13.50	775.42	775.43
M	504+31.51	13.50	775.41	775.44
N	504+41.51	13.50	775.40	775.44
O	504+51.51	13.50	775.39	775.41
P	504+61.51	13.50	775.37	775.38
C Brg. Pier #3	504+72.17	13.50	775.34	775.34
Q	504+82.17	13.50	775.30	775.30
R	504+92.17	13.50	775.26	775.27
S	505+02.17	13.50	775.22	775.23
T	505+12.17	13.50	775.16	775.17
Ex. C Brg. N. Abut.	505+22.17	13.50	775.10	775.10
Bk. of N. Abut.	505+25.92	13.50	775.08	775.08

BEAM 4

Location	Station	Offset Lt.	Theoretical Grade Elevations	Theoretical Grade Elevations Adjusted For Dead Load Deflection
Bk. of S. Abut.	502+78.06	10.38	774.90	774.90
Ex. C Brg. S. Abut.	502+81.81	10.38	774.92	774.92
A	502+91.81	10.38	774.96	774.97
B	503+01.81	10.38	775.00	775.02
C	503+11.81	10.38	775.07	775.09
D	503+21.81	10.38	775.14	775.15
C Brg. Pier #1	503+34.31	10.38	775.22	775.22
E	503+44.31	10.38	775.27	775.28
F	503+54.31	10.38	775.32	775.34
G	503+64.31	10.38	775.36	775.38
H	503+74.31	10.38	775.39	775.42
I	503+84.31	10.38	775.42	775.44
J	503+94.31	10.38	775.44	775.44
C Brg. Pier #2	504+04.97	10.38	775.45	775.45
K	504+14.97	10.38	775.46	775.47
L	504+24.97	10.38	775.46	775.48
M	504+34.97	10.38	775.46	775.49
N	504+44.97	10.38	775.45	775.48
O	504+54.97	10.38	775.43	775.45
P	504+64.97	10.38	775.41	775.42
C Brg. Pier #3	504+75.64	10.38	775.38	775.38
Q	504+85.64	10.38	775.34	775.34
R	504+95.64	10.38	775.30	775.30
S	505+05.64	10.38	775.25	775.26
T	505+15.64	10.38	775.19	775.20
Ex. C Brg. N. Abut.	505+25.64	10.38	775.13	775.13
Bk. of N. Abut.	505+29.39	10.38	775.10	775.10

BEAM 5

Location	Station	Offset Lt.	Theoretical Grade Elevations	Theoretical Grade Elevations Adjusted For Dead Load Deflection
Bk. of S. Abut.	502+85.74	3.46	775.00	775.00
Ex. C Brg. S. Abut.	502+89.49	3.46	775.03	775.03
A	502+99.49	3.46	775.09	775.10
B	503+09.49	3.46	775.17	775.18
C	503+19.49	3.46	775.23	775.25
D	503+29.49	3.46	775.30	775.30
C Brg. Pier #1	503+41.99	3.46	775.37	775.37
E	503+51.99	3.46	775.41	775.42
F	503+61.99	3.46	775.46	775.48
G	503+71.99	3.46	775.49	775.52
H	503+81.99	3.46	775.52	775.55
I	503+91.99	3.46	775.54	775.56
J	504+01.99	3.46	775.56	775.57
C Brg. Pier #2	504+12.66	3.46	775.57	775.57
K	504+22.66	3.46	775.57	775.58
L	504+32.66	3.46	775.57	775.59
M	504+42.66	3.46	775.56	775.59
N	504+52.66	3.46	775.54	775.58
O	504+62.66	3.46	775.52	775.54
P	504+72.66	3.46	775.49	775.50
C Brg. Pier #3	504+83.32	3.46	775.46	775.46
Q	504+93.32	3.46	775.41	775.42
R	505+03.32	3.46	775.37	775.37
S	505+13.32	3.46	775.31	775.32
T	505+23.32	3.46	775.25	775.26
Ex. C Brg. N. Abut.	505+33.32	3.46	775.18	775.18
Bk. of N. Abut.	505+37.07	3.46	775.16	775.16

CENTERLINE OF ROADWAY & P.G.L.

Location	Station	Offset Lt.	Theoretical Grade Elevations	Theoretical Grade Elevations Adjusted For Dead Load Deflection
Bk. of S. Abut.	502+89.58	0.00	775.06	775.06
Ex. C Brg. S. Abut.	502+93.33	0.00	775.10	775.10
A	503+03.33	0.00	775.17	775.19
B	503+13.33	0.00	775.25	775.26
C	503+23.33	0.00	775.31	775.33
D	503+33.33	0.00	775.37	775.38
C Brg. Pier #1	503+45.83	0.00	775.44	775.44
E	503+55.83	0.00	775.48	775.49
F	503+65.83	0.00	775.52	775.54
G	503+75.83	0.00	775.56	775.59
H	503+85.83	0.00	775.58	775.61
I	503+95.83	0.00	775.60	775.62
J	504+05.83	0.00	775.62	775.62
C Brg. Pier #2	504+16.50	0.00	775.62	775.62
K	504+26.50	0.00	775.63	775.63
L	504+36.50	0.00	775.62	775.64
M	504+46.50	0.00	775.61	775.64
N	504+56.50	0.00	775.59	775.62
O	504+66.50	0.00	775.57	775.59
P	504+76.50	0.00	775.53	775.54
C Brg. Pier #3	504+87.17	0.00	775.49	775.49
Q	504+97.17	0.00	775.45	775.45
R	505+07.17	0.00	775.40	775.41
S	505+17.17	0.00	775.34	775.36
T	505+27.17	0.00	775.28	775.29
Ex. C Brg. N. Abut.	505+37.17	0.00	775.21	775.21
Bk. of N. Abut.	505+40.92	0.00	775.18	775.18

BEAM 6

Location	Station	Offset Rt.	Theoretical Grade Elevations	Theoretical Grade Elevations Adjusted For Dead Load Deflection
Bk. of S. Abut.	502+93.43	3.46	775.04	775.04
Ex. C Brg. S. Abut.	502+97.18	3.46	775.07	775.07
A	503+07.18	3.46	775.15	775.16
B	503+17.18	3.46	775.22	775.24
C	503+27.18	3.46	775.28	775.30
D	503+37.18	3.46	775.34	775.35
C Brg. Pier #1	503+49.68	3.46	775.40	775.40
E	503+59.68	3.46	775.45	775.45
F	503+69.68	3.46	775.48	775.50
G	503+79.68	3.46	775.51	775.54
H	503+89.68	3.46	775.54	775.57
I	503+99.68	3.46	775.56	775.57
J	504+09.68	3.46	775.57	775.57
C Brg. Pier #2	504+20.34	3.46	775.57	775.57
K	504+30.34	3.46	775.57	775.58
L	504+40.34	3.46	775.56	775.58
M	504+50.34	3.46	775.55	775.58
N	504+60.34	3.46	775.53	775.56
O	504+70.34	3.46	775.50	775.52
P	504+80.34	3.46	775.47	775.48
C Brg. Pier #3	504+91.01	3.46	775.42	775.42
Q	505+01.01	3.46	775.38	775.38
R	505+11.01	3.46	775.33	775.33
S	505+21.01	3.46	775.27	775.28
T	505+31.01	3.46	775.20	775.21
Ex. C Brg. N. Abut.	505+41.01	3.46	775.13	775.13
Bk. of N. Abut.	505+44.76	3.46	775.10	775.10

BEAM 7

Location	Station	Offset Rt.	Theoretical Grade Elevations	Theoretical Grade Elevations Adjusted For Dead Load Deflection
Bk. of S. Abut.	503+01.11	10.38	775.00	775.00
Ex. C Brg. S. Abut.	503+04.86	10.38	775.02	775.02
A	503+14.86	10.38	775.10	775.11
B	503+24.86	10.38	775.16	775.18
C	503+34.86	10.38	775.22	775.23
D	503+44.86	10.38	775.27	775.28
C Brg. Pier #1	503+57.36	10.38	775.33	775.33
E	503+67.36	10.38	775.37	775.37
F	503+77.36	10.38	775.40	775.42
G	503+87.36	10.38	775.42	775.45
H	503+97.36	10.38	775.44	775.47
I	504+07.36	10.38	775.46	775.48
J	504+17.36	10.38	775.46	775.47
C Brg. Pier #2	504+28.03	10.38	775.46	775.46
K	504+38.03	10.38	775.46	775.46
L	504+48.03	10.38	775.44	775.46
M	504+58.03	10.38	775.42	775.45
N	504+68.03	10.38	775.40	775.43
O	504+78.03	10.38	775.37	775.39
P	504+88.03	10.38	775.33	775.34
C Brg. Pier #3	504+98.69	10.38	775.28	775.28
Q	505+08.69	10.38	775.23	775.23
R	505+18.69	10.38	775.17	775.18
S	505+28.69	10.38	775.11	775.12
T	505+38.69	10.38	775.04	775.05
Ex. C Brg. N. Abut.	505+48.69	10.38	774.96	774.96
Bk. of N. Abut.	505+52.44	10.38	774.93	774.93

FILE = S:\PROJECTS\2017\107017.WINCH\DESIGN\CAD SHEETS\107017 Top of Slab Elevations.dgn



DESIGNED -	PV	REVISED -	
CHECKED -	PLP	REVISED -	
DRAWN -	RDA	REVISED -	
CHECKED -	PLP	REVISED -	

WINNEBAGO COUNTY
F.A.P. 0412 (ALPINE RD) OVER FOREST HILLS RD
STATION 504+16.50

TOP OF SLAB ELEVATIONS
STRUCTURE NO. 101-3068

STRUCTURAL SHEET NO. 12 OF 63 SHEETS

F.A.P. RTE.	SECTION	COUNTY	TOTAL SHEETS	SHEET NO.
412	16-00620-00-BR	WINNEBAGO	109	35
WHA# 1017D17		CONTRACT NO. 85704		
ILLINOIS FED. AID PROJECT 7K29(857)				

This document is the copyrighted property of Willett, Hofmann & Associates, Inc., and may not be copied or used by any person without written permission. © Copyright 2019 Willett, Hofmann & Associates, Inc.

PRINT ORGANTZER-BK.plt.ctb 11/4/2020 2:38:05 PM = PLOTTED

SATGE CONSTRUCTION LINE, E.

Location	Station	Offset Rt.	Theoretical Grade Elevations	Theoretical Grade Elevations Adjusted For Dead Load Deflection
Bk. of S. Abut.	503+04.58	13.50	774.97	774.97
Ex.  Brg. S. Abut.	503+08.33	13.50	775.00	775.00
A	503+18.33	13.50	775.07	775.08
B	503+28.33	13.50	775.13	775.15
C	503+38.33	13.50	775.19	775.20
D	503+48.33	13.50	775.24	775.25
 Brg. Pier #1	503+60.83	13.50	775.29	775.29
E	503+70.83	13.50	775.33	775.34
F	503+80.83	13.50	775.36	775.38
G	503+90.83	13.50	775.38	775.41
H	504+00.83	13.50	775.40	775.43
I	504+10.83	13.50	775.41	775.43
J	504+20.83	13.50	775.42	775.42
 Brg. Pier #2	504+31.49	13.50	775.41	775.41
K	504+41.49	13.50	775.40	775.41
L	504+51.49	13.50	775.39	775.41
M	504+61.49	13.50	775.37	775.40
N	504+71.49	13.50	775.34	775.37
O	504+81.49	13.50	775.31	775.33
P	504+91.49	13.50	775.27	775.28
 Brg. Pier #3	505+02.16	13.50	775.22	775.22
Q	505+12.16	13.50	775.16	775.16
R	505+22.16	13.50	775.10	775.11
S	505+32.16	13.50	775.04	775.05
T	505+42.16	13.50	774.96	774.97
Ex.  Brg. N. Abut.	505+52.16	13.50	774.88	774.88
Bk. of N. Abut.	505+55.91	13.50	774.84	774.84

BEAM 8

Location	Station	Offset Rt.	Theoretical Grade Elevations	Theoretical Grade Elevations Adjusted For Dead Load Deflection
Bk. of S. Abut.	503+08.79	17.29	774.94	774.94
Ex.  Brg. S. Abut.	503+12.54	17.29	774.97	774.97
A	503+22.54	17.29	775.04	775.05
B	503+32.54	17.29	775.10	775.11
C	503+42.54	17.29	775.15	775.17
D	503+52.54	17.29	775.20	775.21
 Brg. Pier #1	503+65.04	17.29	775.25	775.25
E	503+75.04	17.29	775.28	775.29
F	503+85.04	17.29	775.31	775.33
G	503+95.04	17.29	775.33	775.36
H	504+05.04	17.29	775.35	775.37
I	504+15.04	17.29	775.35	775.37
J	504+25.04	17.29	775.36	775.36
 Brg. Pier #2	504+35.70	17.29	775.35	775.35
K	504+45.70	17.29	775.34	775.35
L	504+55.70	17.29	775.32	775.34
M	504+65.70	17.29	775.30	775.33
N	504+75.70	17.29	775.27	775.30
O	504+85.70	17.29	775.23	775.25
P	504+95.70	17.29	775.19	775.20
 Brg. Pier #3	505+06.37	17.29	775.13	775.13
Q	505+16.37	17.29	775.08	775.08
R	505+26.37	17.29	775.02	775.02
S	505+36.37	17.29	774.95	774.96
T	505+46.37	17.29	774.87	774.88
Ex.  Brg. N. Abut.	505+56.37	17.29	774.78	774.78
Bk. of N. Abut.	505+60.12	17.29	774.74	774.74

BEAM 9

Location	Station	Offset Rt.	Theoretical Grade Elevations	Theoretical Grade Elevations Adjusted For Dead Load Deflection
Bk. of S. Abut.	503+16.47	24.21	774.89	774.89
Ex.  Brg. S. Abut.	503+20.22	24.21	774.91	774.91
A	503+30.22	24.21	774.98	774.99
B	503+40.22	24.21	775.03	775.05
C	503+50.22	24.21	775.08	775.09
D	503+60.22	24.21	775.12	775.13
 Brg. Pier #1	503+72.72	24.21	775.17	775.17
E	503+82.72	24.21	775.20	775.20
F	503+92.72	24.21	775.22	775.24
G	504+02.72	24.21	775.24	775.26
H	504+12.72	24.21	775.24	775.27
I	504+22.72	24.21	775.25	775.27
J	504+32.72	24.21	775.24	775.25
 Brg. Pier #2	504+43.39	24.21	775.23	775.23
K	504+53.39	24.21	775.22	775.22
L	504+63.39	24.21	775.20	775.22
M	504+73.39	24.21	775.17	775.20
N	504+83.39	24.21	775.13	775.16
O	504+93.39	24.21	775.09	775.11
P	505+03.39	24.21	775.04	775.05
 Brg. Pier #3	505+14.05	24.21	774.98	774.98
Q	505+24.05	24.21	774.92	774.92
R	505+34.05	24.21	774.86	774.86
S	505+44.05	24.21	774.78	774.79
T	505+54.05	24.21	774.69	774.70
Ex.  Brg. N. Abut.	505+64.05	24.21	774.59	774.59
Bk. of N. Abut.	505+67.80	24.21	774.55	774.55

BEAM 10

Location	Station	Offset Rt.	Theoretical Grade Elevations	Theoretical Grade Elevations Adjusted For Dead Load Deflection
Bk. of S. Abut.	503+24.16	31.13	774.81	774.81
Ex.  Brg. S. Abut.	503+27.91	31.13	774.84	774.84
A	503+37.91	31.13	774.89	774.90
B	503+47.91	31.13	774.94	774.96
C	503+57.91	31.13	774.99	775.00
D	503+67.91	31.13	775.03	775.03
 Brg. Pier #1	503+80.41	31.13	775.06	775.06
E	503+90.41	31.13	775.09	775.10
F	504+00.41	31.13	775.11	775.13
G	504+10.41	31.13	775.12	775.15
H	504+20.41	31.13	775.12	775.15
I	504+30.41	31.13	775.12	775.14
J	504+40.41	31.13	775.11	775.12
 Brg. Pier #2	504+51.07	31.13	775.10	775.10
K	504+61.07	31.13	775.07	775.08
L	504+71.07	31.13	775.05	775.07
M	504+81.07	31.13	775.01	775.04
N	504+91.07	31.13	774.97	775.00
O	505+01.07	31.13	774.93	774.95
P	505+11.07	31.13	774.87	774.88
 Brg. Pier #3	505+21.74	31.13	774.81	774.81
Q	505+31.74	31.13	774.74	774.75
R	505+41.74	31.13	774.67	774.68
S	505+51.74	31.13	774.59	774.60
T	505+61.74	31.13	774.49	774.50
Ex.  Brg. N. Abut.	505+71.74	31.13	774.38	774.38
Bk. of N. Abut.	505+75.49	31.13	774.33	774.33

FILE = S:\PROJECTS\2017\107017.WINCH-DESIGN\CAD-SHEETS\107017-Top of Slab Elevations.dgn



DESIGNED -	PV	REVISED -	
CHECKED -	PLP	REVISED -	
DRAWN -	RDA	REVISED -	
CHECKED -	PLP	REVISED -	

WINNEBAGO COUNTY
F.A.P. 0412 (ALPINE RD) OVER FOREST HILLS RD
STATION 504+16.50

TOP OF SLAB ELEVATIONS
STRUCTURE NO. 101-3068

STRUCTURAL SHEET NO. 13 OF 63 SHEETS

F.A.P. RTE.	SECTION	COUNTY	TOTAL SHEETS	SHEET NO.
412	16-00620-00-BR	WINNEBAGO	109	36
WHA# 1017D17		CONTRACT NO. 85704		
ILLINOIS FED. AID PROJECT 7K29(857)				

This document is the copyrighted property of Willett, Hofmann & Associates, Inc., and may not be copied or used by any person without written permission. © Copyright 2019 Willett, Hofmann & Associates, Inc.

LEFT EDGE OF SHOULDER*

Location	Station	Offset Lt.	Theoretical Grade Elevations
A	502+24.38	33.25	774.84
B	502+34.25	33.21	774.86
C	502+44.19	33.21	774.86
D	502+54.19	33.21	774.85

*Left edge of shoulder between Sta. 502+24.38 & Sta. 502+38.12 shall have constant offset of 33.21' with respect to $\bar{C}$ bridge. For striping details, see sheets 21-23 of 109.

LEFT EDGE OF TRAFFIC LANE**

Location	Station	Offset Lt.	Theoretical Grade Elevations
A	502+31.17	27.01	774.76
B	502+41.09	27.00	774.79
C	502+51.09	27.00	774.81
D	502+61.09	27.00	774.82

**Left edge of traffic lane between Sta. 502+30.62 & Sta. 502+38.12 shall have constant offset of 27.00' with respect to $\bar{C}$ bridge. For striping details, see sheets 21-23 of 109.

STAGE CONSTRUCTION LINE, W.

Location	Station	Offset Lt.	Theoretical Grade Elevations
A	502+46.08	13.50	774.69
B	502+56.08	13.50	774.76
C	502+66.08	13.50	774.82
D	502+76.08	13.50	774.87

CENTERLINE OF ROADWAY & P.G.L.

Location	Station	Offset	Theoretical Grade Elevations
A	502+61.08	0.00	774.77
B	502+71.08	0.00	774.89
C	502+81.08	0.00	774.99
D	502+91.08	0.00	775.08

STAGE CONSTRUCTION LINE, E.


Location	Station	Offset Rt.	Theoretical Grade Elevations
A	502+76.07	13.50	774.73
B	502+86.07	13.50	774.82
C	502+96.07	13.50	774.91
D	503+06.07	13.50	774.98

RIGHT EDGE OF TRAFFIC LANE

Location	Station	Offset Rt.	Theoretical Grade Elevations
A	502+91.06	27.00	774.65
B	503+01.06	27.00	774.74
C	503+11.06	27.00	774.81
D	503+21.06	27.00	774.88

RIGHT EDGE OF SHOULDER

Location	Station	Offset Rt.	Theoretical Grade Elevations
A	502+97.96	33.21	774.58
B	503+07.96	33.21	774.66
C	503+17.96	33.21	774.73
D	503+27.96	33.21	774.79

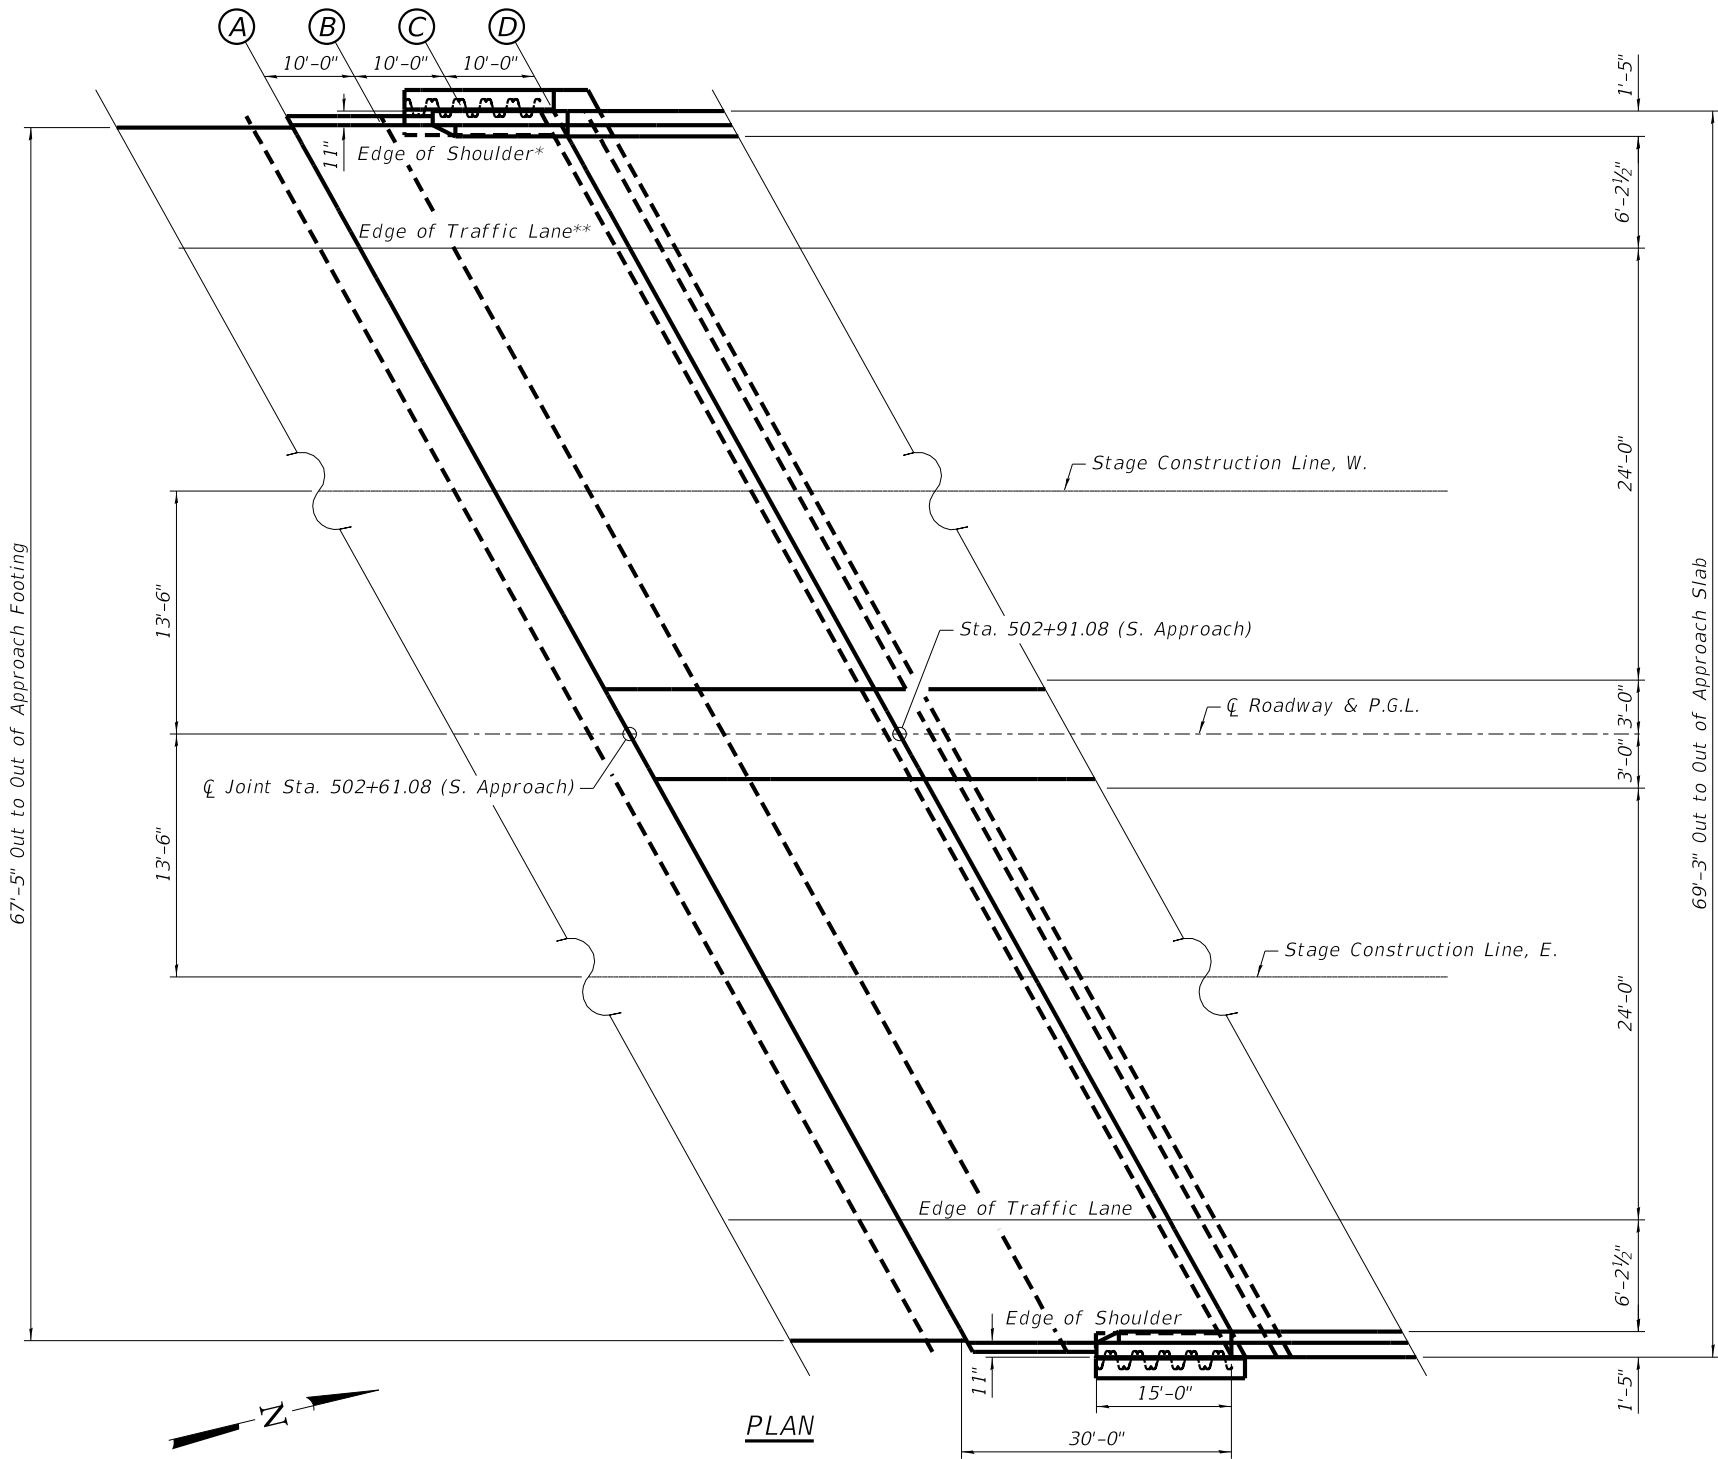

LEFT EDGE OF SHOULDER

Location	Station	Offset Lt.	Theoretical Grade Elevations
A	505+02.54	33.21	774.87
B	505+12.54	33.21	774.82
C	505+22.54	33.21	774.76
D	505+32.54	33.21	774.69

LEFT EDGE OF TRAFFIC LANE

Location	Station	Offset Lt.	Theoretical Grade Elevations
A	505+09.44	27.00	774.97
B	505+19.44	27.00	774.91
C	505+29.44	27.00	774.84
D	505+39.44	27.00	774.77

STAGE CONSTRUCTION LINE, W.

Location	Station	Offset Lt.	Theoretical Grade Elevations
A	505+24.43	13.50	775.09
B	505+34.43	13.50	775.02
C	505+44.43	13.50	774.95
D	505+54.43	13.50	774.86

CENTERLINE OF ROADWAY & P.G.L.

Location	Station	Offset	Theoretical Grade Elevations
A	505+39.42	0.00	775.19
B	505+49.42	0.00	775.11
C	505+59.42	0.00	775.02
D	505+69.42	0.00	774.91

STAGE CONSTRUCTION LINE, E.


Location	Station	Offset Rt.	Theoretical Grade Elevations
A	505+54.42	13.50	774.86
B	505+64.42	13.50	774.76
C	505+74.42	13.50	774.64
D	505+84.42	13.50	774.51


RIGHT EDGE OF TRAFFIC LANE

Location	Station	Offset Rt.	Theoretical Grade Elevations
A	505+69.41	27.00	774.49
B	505+79.41	27.00	774.37
C	505+89.41	27.00	774.23
D	505+99.41	27.00	774.08

RIGHT EDGE OF SHOULDER

Location	Station	Offset Rt.	Theoretical Grade Elevations
A	505+76.31	33.21	774.28
B	505+86.31	33.21	774.15
C	505+96.31	33.21	774.00
D	506+06.31	33.21	773.84

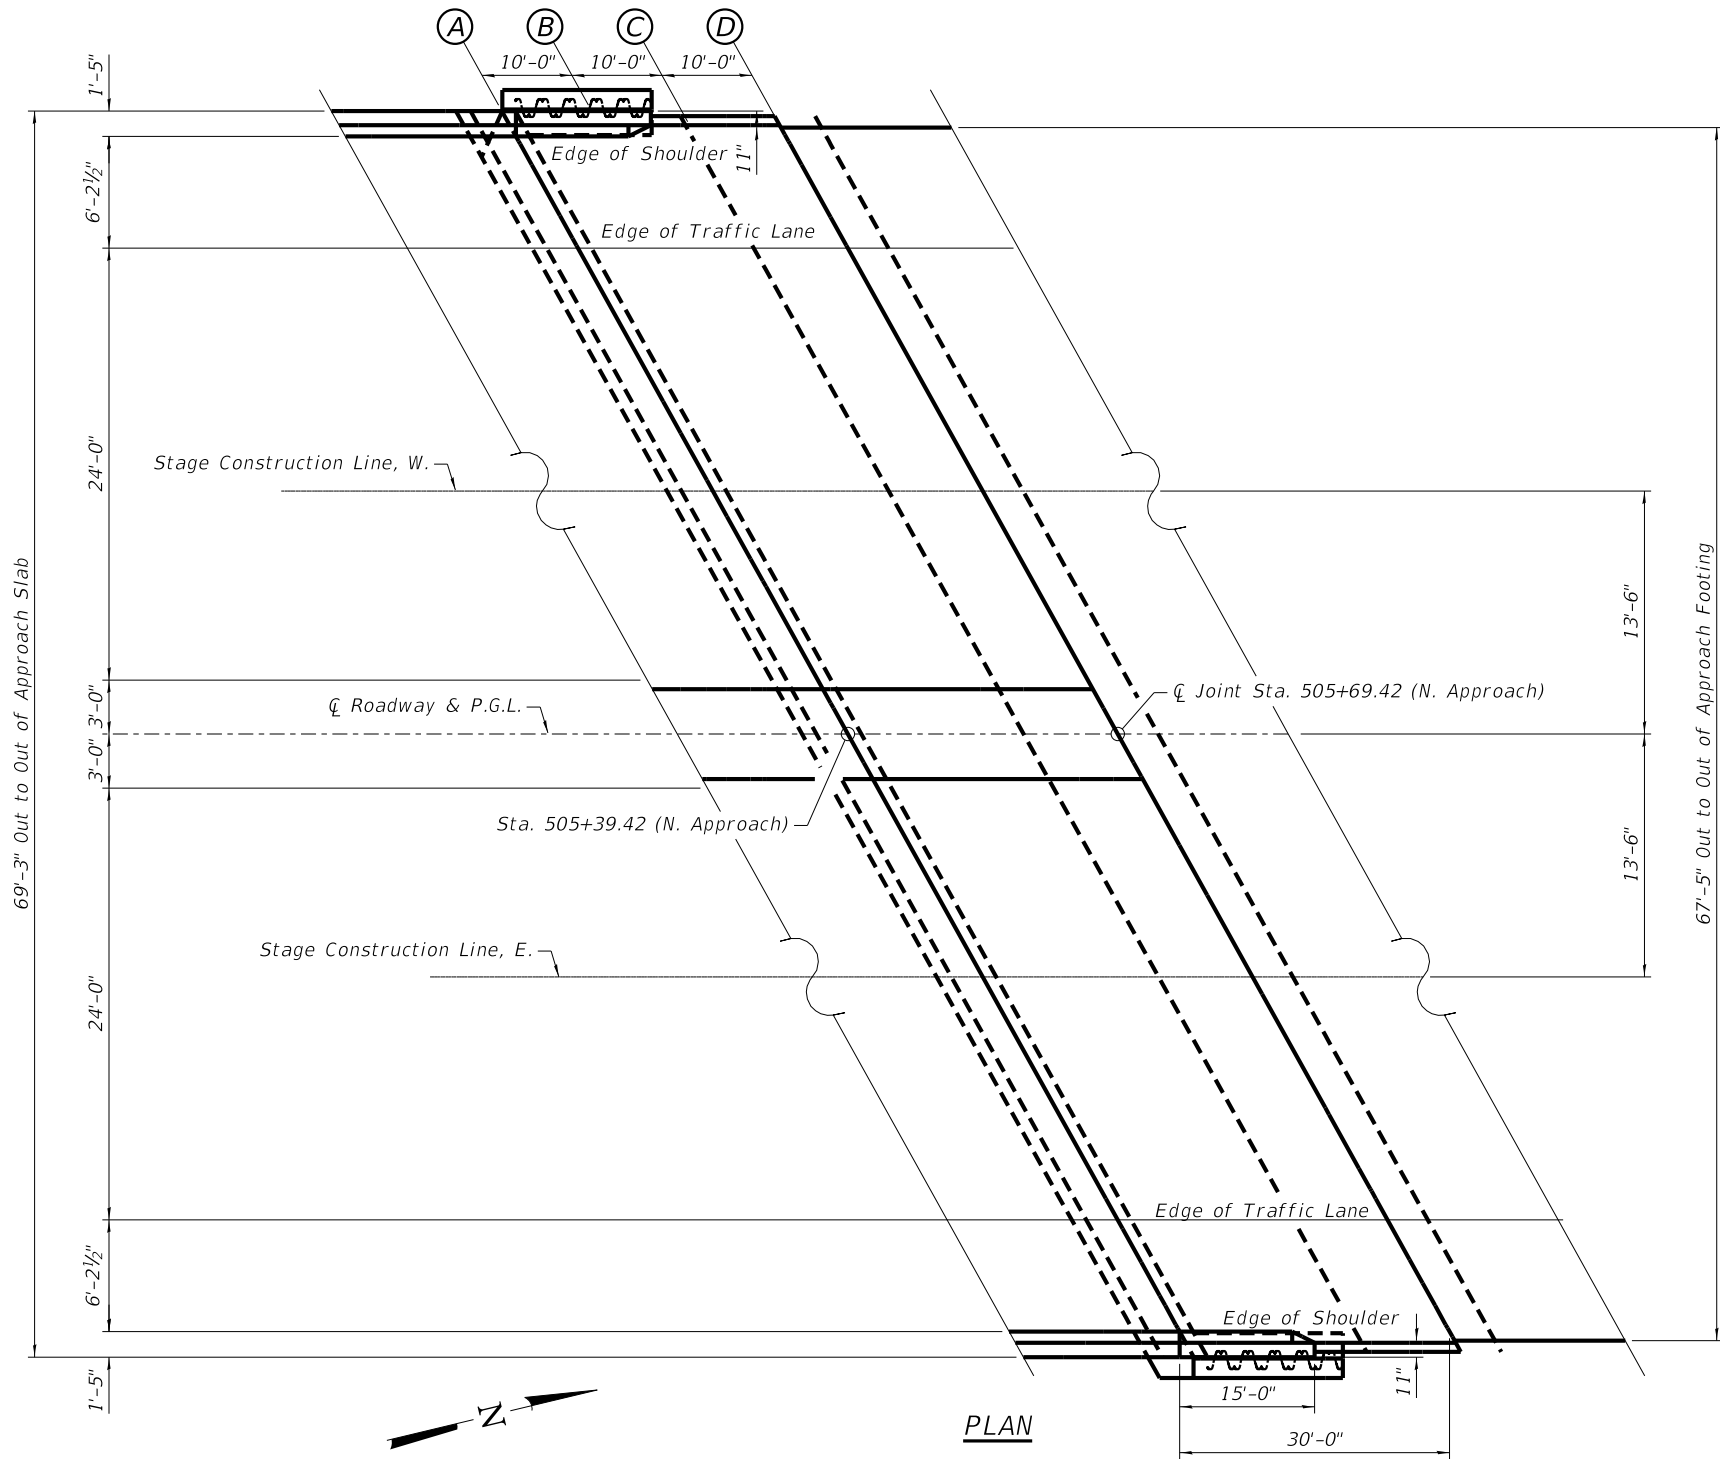

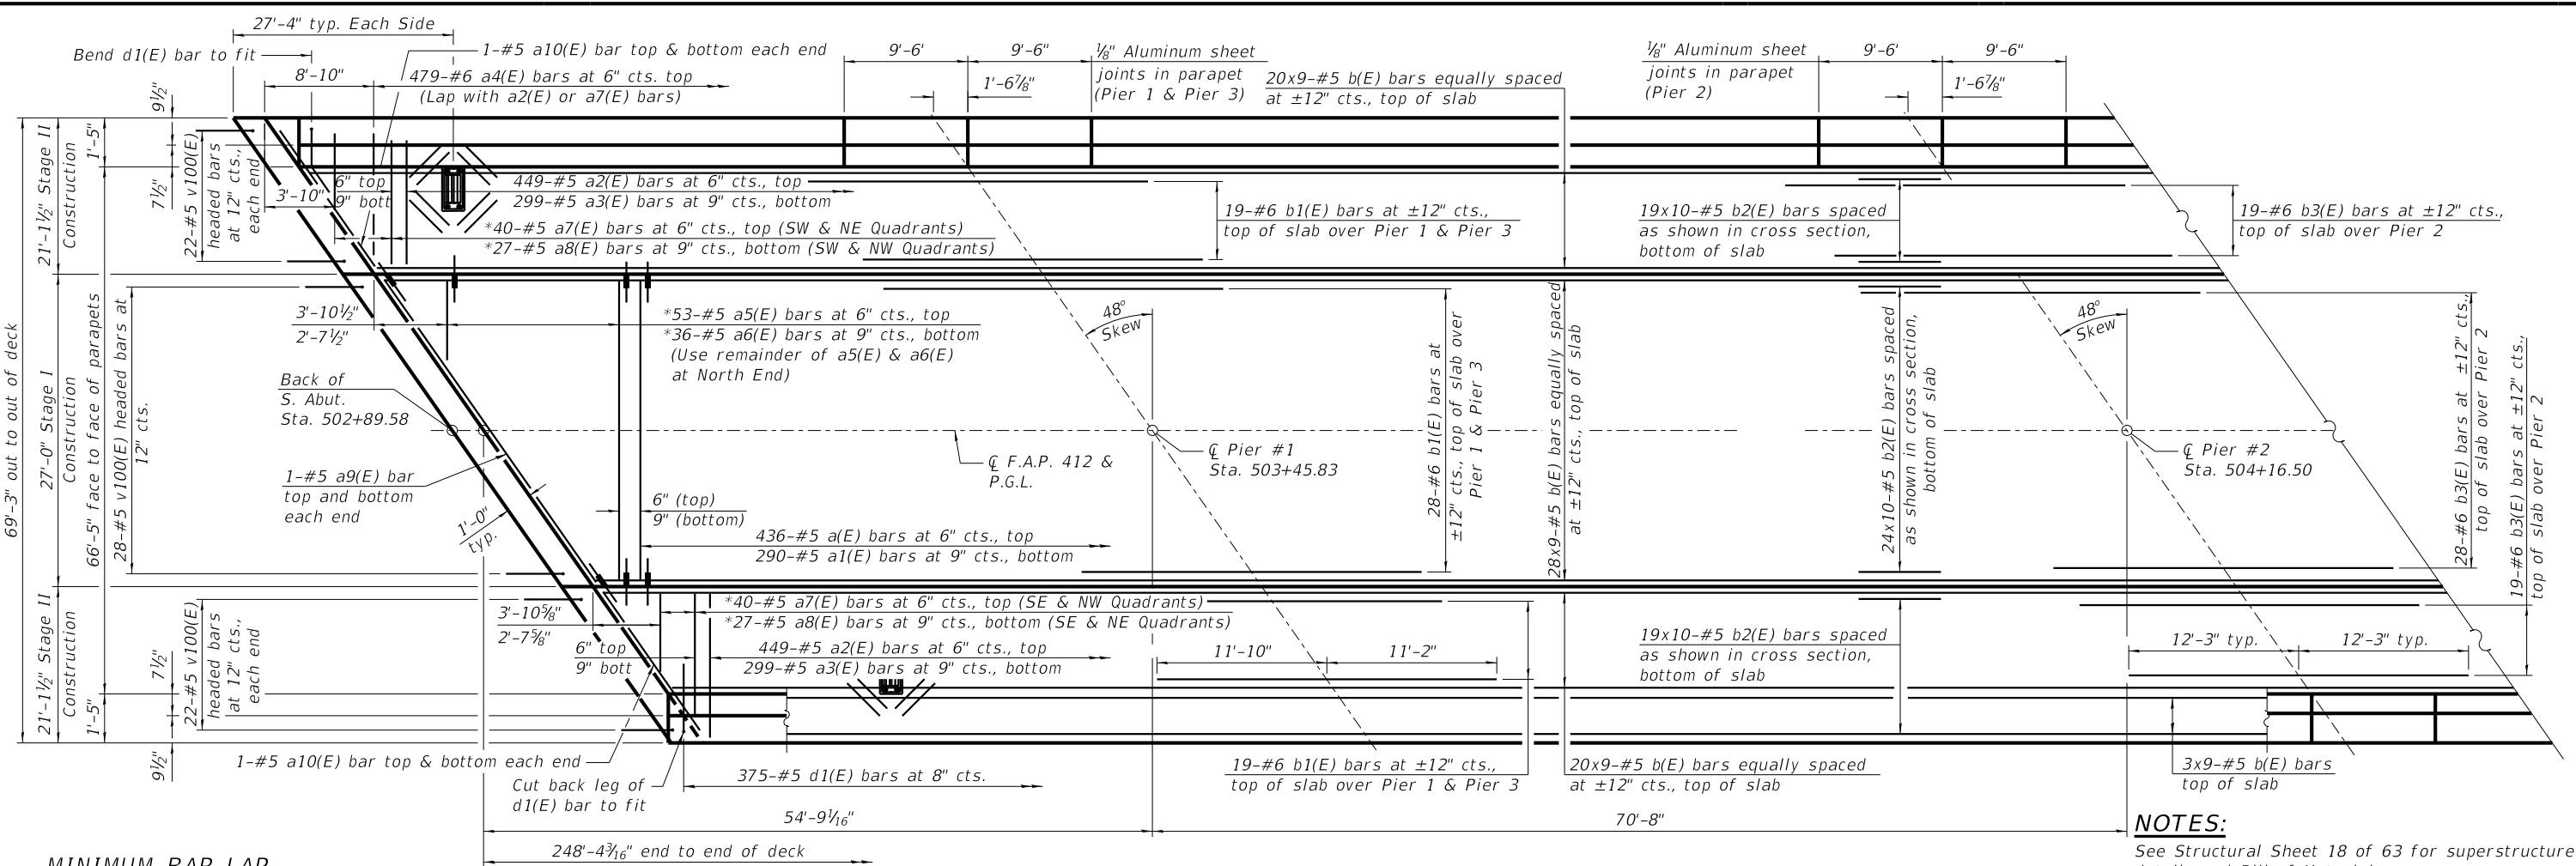

MINIMUM BAR LAP

#4 bar = 2'-8"
#5 bar = 3'-6"

*See Field Cutting Diagram
on Structural Sheet 18 of 63.

PARTIAL PLAN (SPANS 1 & 2)


(Deck Reinforcement in Spans 1-4 is shown, see Structural Sheet 17 of 63 for additional Details.)

NOTES:

See Structural Sheet 18 of 63 for superstructure details and Bill of Material.

Bars indicated thus 20x3-#5 etc. indicates 20 lines of bars with 3 lengths per line.


A negative slope indicates downward slope and a positive slope indicates upward slope in the pointed direction.

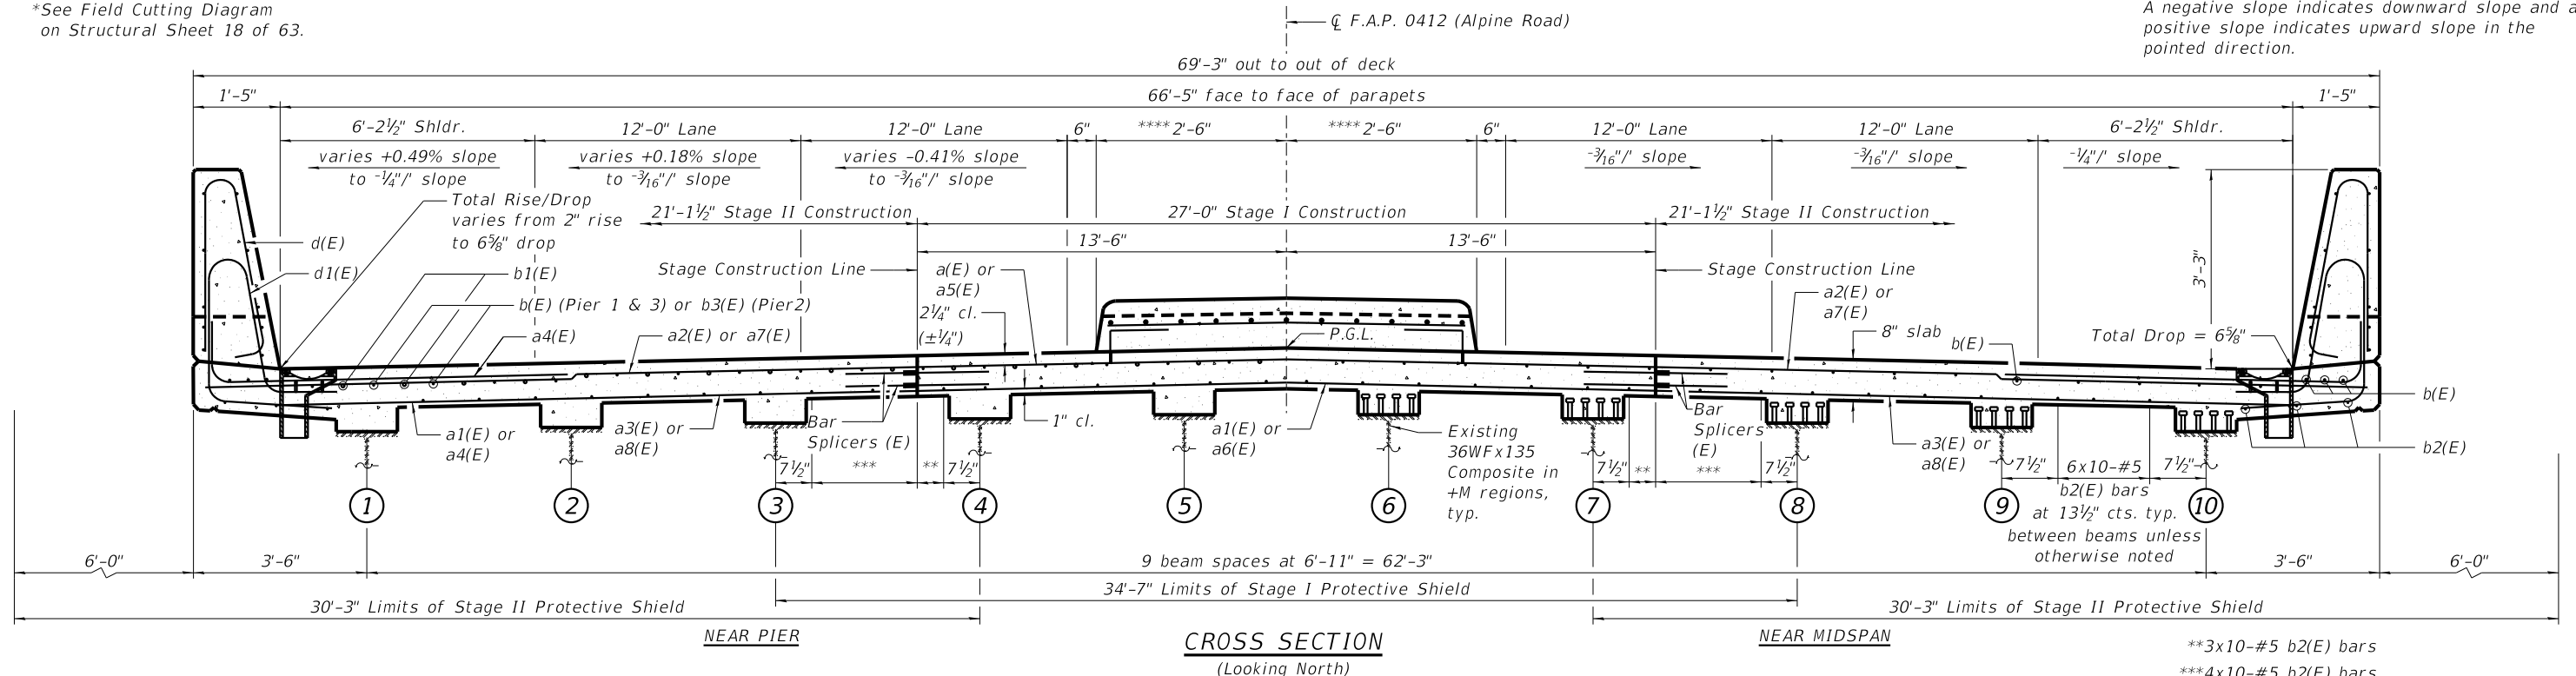

**3x10-#5 b2(E) bars
***4x10-#5 b2(E) bars



PRINT ORG:ANZIER-BV.ctb 11/14/2020 2:38:09 PM - PLOTTED

FILE = S:\PROJECTS\2017\107017.DWG\CH-DESIGN\CAD SHEETS\107017 SuperStructure.dgn

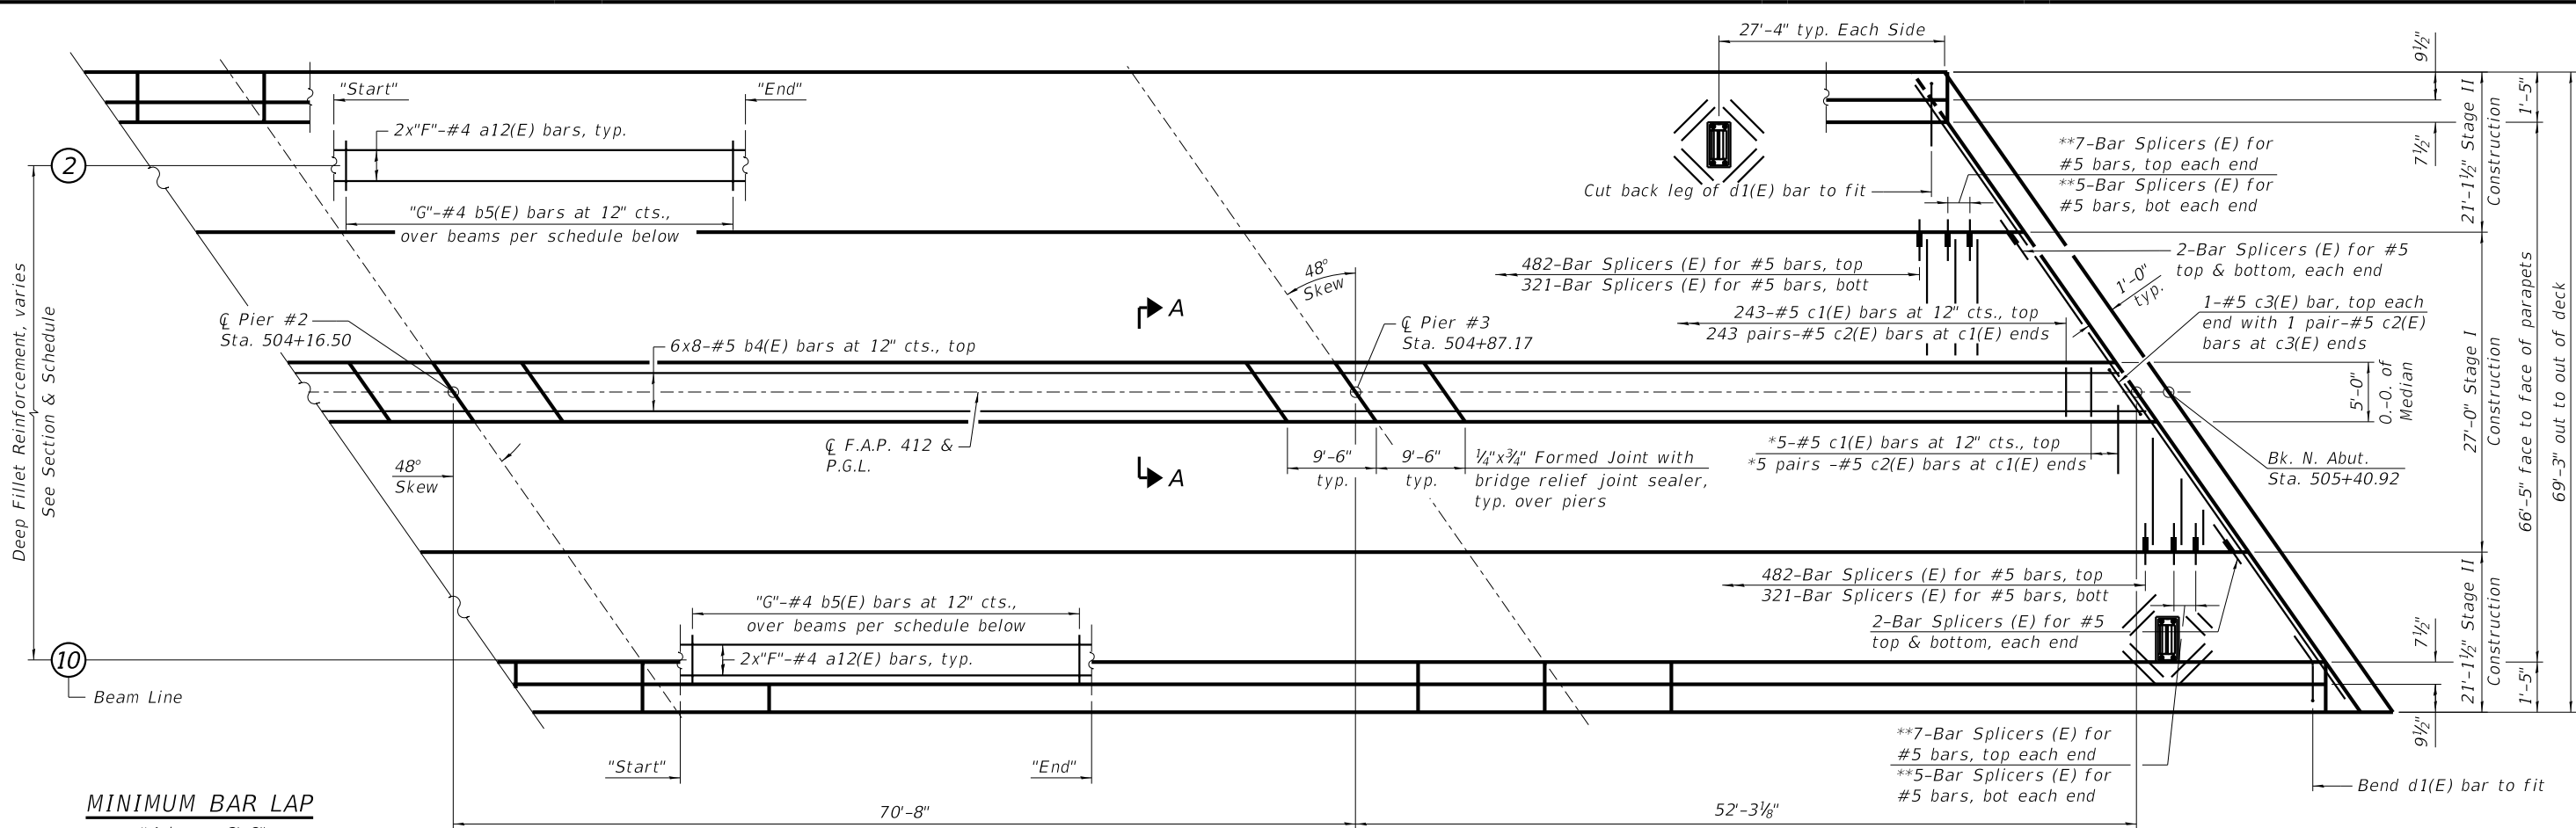

MINIMUM BAR LAP

#4 bar = 2'-8"
#5 bar = 3'-6"

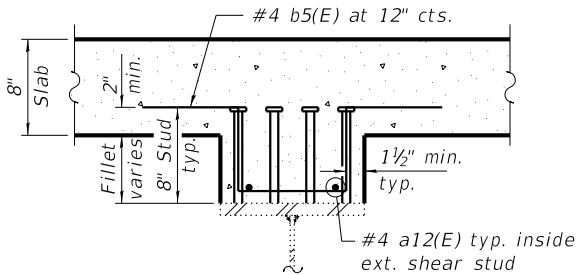 

DEEP FILLET SECTION

Beam Line	Start	End	Lengths per Line		No. of b5(E) bars
			"F"	"G"	
2	30 ft North of C Pier #1	50 ft North of C Pier #2	4	92	
3	10 ft North of C Pier #1	50 ft North of C Pier #2	5	112	
4	C S. Abut.	60 ft North of C Pier #2	9	185	
5	C S. Abut.	10 ft North of C Pier #3	9	205	
6	C S. Abut.	10 ft North of C Pier #3	9	205	
7	C S. Abut.	50 ft North of C Pier #2	8	175	
8	C S. Abut.	40 ft North of C Pier #2	8	165	
9	C S. Abut.	50 ft North of C Pier #1	5	104	
10	C S. Abut.	30 ft North of C Pier #1	4	84	


DEEP FILLET BAR SCHEDULE

See Structural Sheet 18 of 63 for Bill of Material.

PARTIAL PLAN (SPANS 3 & 4)
(Bar Splicers and Deep-Fillet/Median Reinforcement in Spans 1-4 is shown, see Structural Sheet 16 of 63 for additional details.)

NOTES:

- See Structural Sheet 18 of 63 for superstructure details and Bill of Material.
- Bars indicated thus 20 x 3-#5 etc. indicates 20 lines of bars with 3 lengths per line.
- *Order c1(E) bars full length, cut to fit skew and use remainder of bars in opposite end with c2(E) pairs.
- **Order bar splicers (E) full length, cut to fit skew.
- ***The cost of expansion anchors/inserts is included in the cost of Reinforcement Bars, Epoxy Coated.
- ****Full width along joint - backer rod not required.

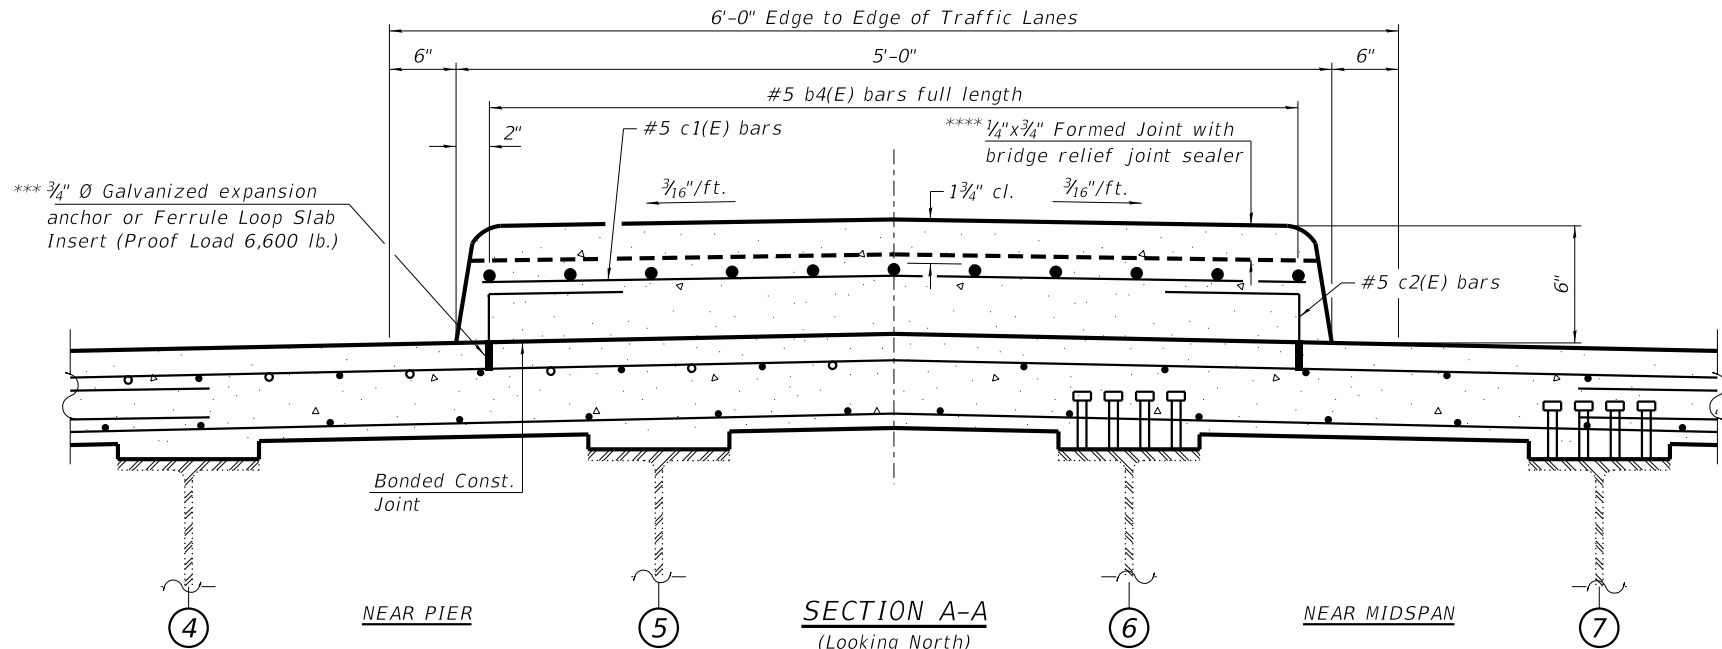


DESIGNED -	PV	REVISED -	
CHECKED -	PLP	REVISED -	
DRAWN -	RDA	REVISED -	
CHECKED -	PLP	REVISED -	

WINNEBAGO COUNTY
F.A.P. 0412 (ALPINE RD) OVER FOREST HILLS RD
STATION 504+16.50


SUPERSTRUCTURE
STRUCTURE NO. 101-3068

STRUCTURAL SHEET NO. 17 OF 63 SHEETS

F.A.P. RTE.	SECTION	COUNTY	TOTAL SHEETS	SHEET NO.
412	16-00620-00-BR	WINNEBAGO	109	40
WHA# 1017D17		CONTRACT NO. 85704		
ILLINOIS		FED. AID PROJECT 7K29(857)		

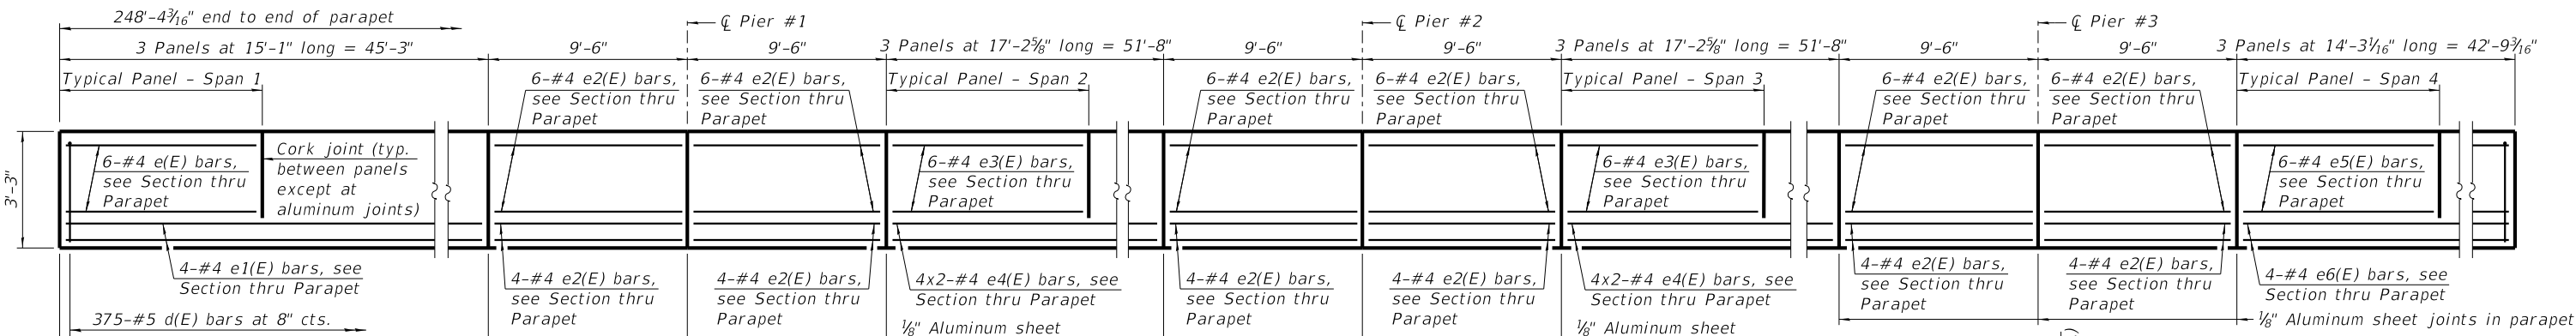

INSIDE ELEVATION OF PARAPET

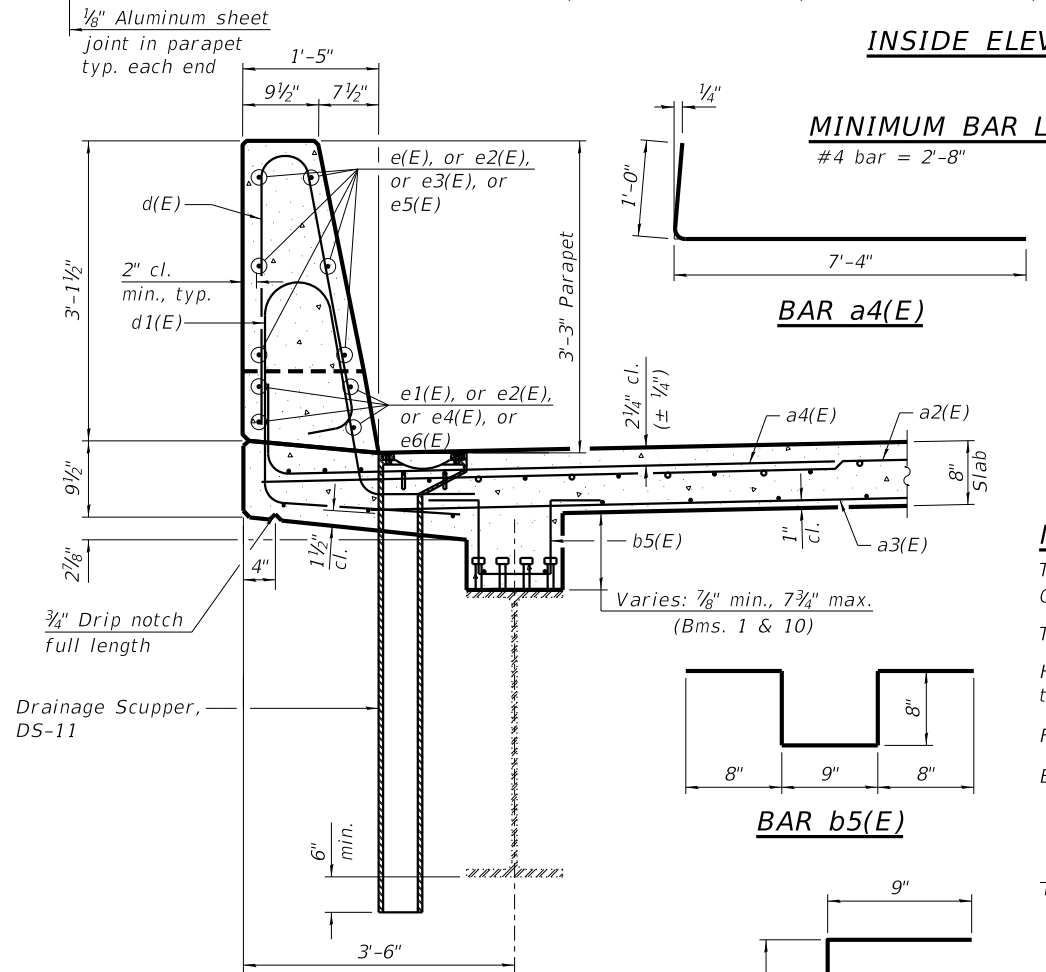

MINIMUM BAR LAP


BAR a4(E)

BAR b5(E)


BAR c2(E)

SECTION THRU PARAPET


(West parapet shown, East parapet similar)

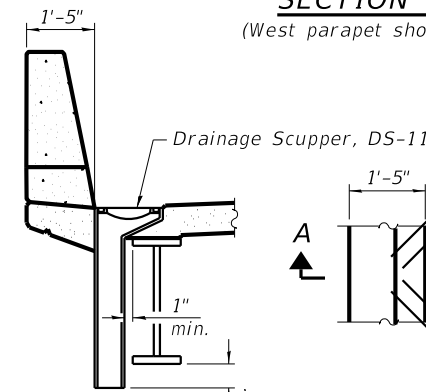

SECTION A-A

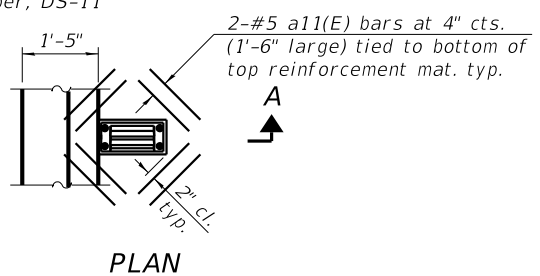

NOTE: Cut longitudinal reinforcement to clear drainage scuppers.

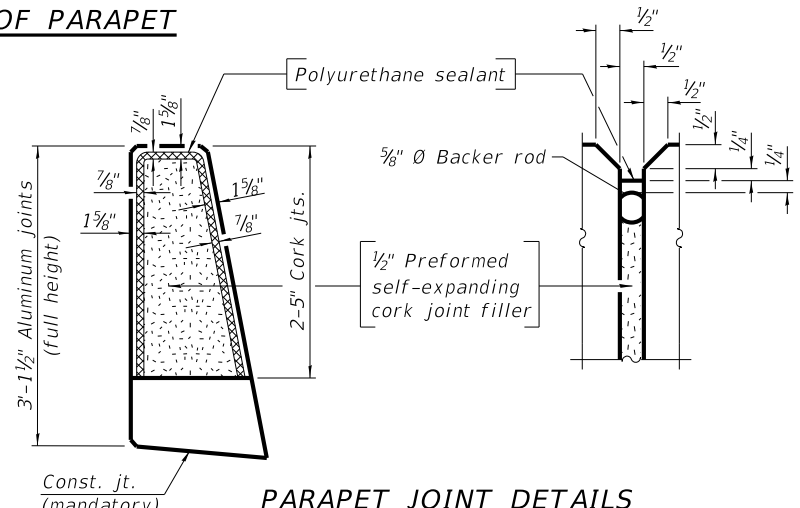

PARAPET JOINT DETAILS

NOTES:


The 1/8" aluminum sheet shall be ASTM B 209 alloy 3003-H14 and coated to minimize reaction with wet concrete. Cost included with Concrete Superstructure.

The polyurethane sealant shall be according to Article 1050.04 of the Std. Spec. and the color shall be gray.

Headed bars shall conform to ASTM A970 with threaded attachment; Class HA; and reinforcement bars conforming to ASTM A706. Cost included with Reinforcement Bars, Epoxy Coated.

For drainage scupper details and Bill of Material, see Structural Sheet 37 of 63.

Bars indicated thus 1 x 2-#4 etc. indicates 1 line of bars with 2 lengths per line.

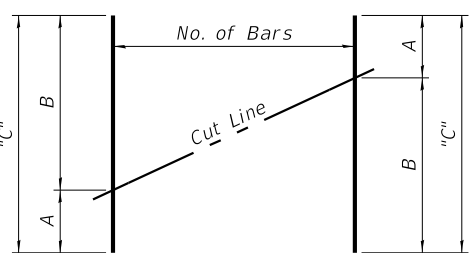

FIELD CUTTING DIAGRAM

See table for dimensions. Make all cuts normal to bar axis. Order bars in the table below to full length "C". Cut as shown and use remainder of bars as noted on Partial Plan sheets.

BAR CUTTING TABLE


Bar	No. of Sets Req'd.	No. of Bars per Set	A	B	"C"
a5(E)	1	53	3'-0"	26'-6"	29'-6"
a6(E)	1	36	2'-11"	26'-6"	29'-5"
a7(E)	2	40	3'-0"	20'-7"	23'-7"
a8(E)	1	27	2'-11"	20'-5"	23'-4"

BAR v100(E)


(Headed)

BAR s(E) & s1(E)

(Headed)

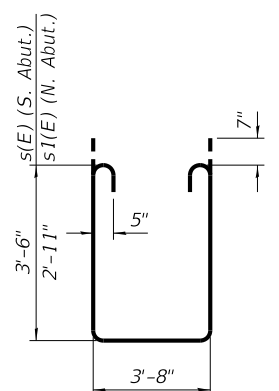

BAR s2(E) & s3(E)

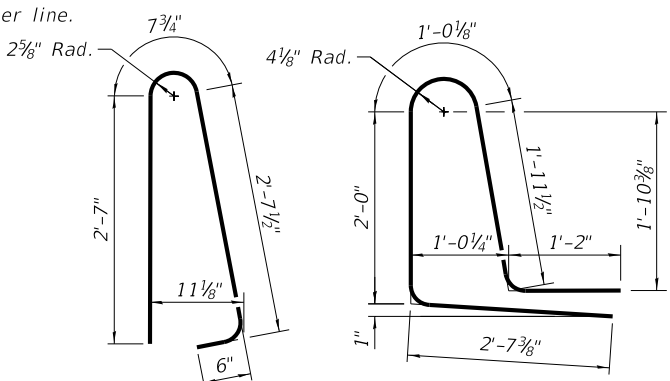

BAR d(E)


BAR d1(E)

SUPERSTRUCTURE BILL OF MATERIAL

Concrete Removal	Cu. Yd.	483.9
Bridge Rail Removal	Foot	493
Protective Shield	Sq. Yd.	1,493
Concrete Superstructure	Cu. Yd.	663.6
Bridge Deck Grooving	Sq. Yd.	1,640
Protective Coat	Sq. Yd.	2,078
Reinforcement Bars, Epoxy Coated	Lbs.	145,830
Bar Splicers	Each	1,694

SUPERSTRUCTURE BILL OF MATERIAL

Bar	No.	Size	Length	Shape
a(E)	436	#5	26'-9"	—
a1(E)	290	#5	26'-9"	—
a2(E)	898	#5	20'-10"	—
a3(E)	598	#5	20'-10"	—
a4(E)	958	#6	8'-4"	—
a5(E)	53	#5	29'-6"	—
a6(E)	36	#5	29'-5"	—
a7(E)	80	#5	23'-7"	—
a8(E)	27	#5	23'-4"	—
a9(E)	4	#5	40'-1"	—
a10(E)	8	#5	31'-2"	—
a11(E)	32	#5	1'-6"	—
a12(E)	122	#4	25'-0"	—
b(E)	666	#5	30'-9"	—
b1(E)	132	#5	23'-0"	—
b2(E)	620	#5	28'-0"	—
b3(E)	66	#5	24'-6"	—
b4(E)	48	#5	33'-9"	—
b5(E)	1,327	#4	3'-5"	—
c1(E)	248	#5	4'-6"	—
c2(E)	500	#5	1'-3"	—
c3(E)	2	#5	6'-11"	—
d(E)	750	#5	6'-5"	—
d1(E)	750	#5	8'-9"	—
e(E)	18	#4	14'-9"	—
e1(E)	8	#4	44'-11"	—
e2(E)	120	#4	9'-2"	—
e3(E)	72	#4	16'-10"	—
e4(E)	32	#4	27'-0"	—
e5(E)	36	#4	13'-11"	—
e6(E)	8	#4	42'-5"	—
m(E)	14	#6	40'-1"	—
m1(E)	28	#6	31'-2"	—
m2(E)	54	#6	9'-9"	—
m3(E)	12	#6	4'-8"	—
m4(E)	36	#6	9'-9"	—
m5(E)	8	#6	4'-8"	—
m6(E)	4	#4	40'-1"	—
m7(E)	8	#4	31'-2"	—
s(E)	71	#5	7'-7"	—
s1(E)	71	#5	6'-8"	—
s2(E)	71	#5	11'-10"	—
s3(E)	71	#5	10'-8"	—
u(E)	142	#4	3'-1"	—
v100(E)	144	#5	3'-1"	—

 

See Detail C on Structural Sheets 28 & 30 of 63



****See Structural Sheet 20 of 63 for cross-slopes at Approach Slabs)



NOTES:

Reinforcement bars in diaphragm are billed with superstructure on Structural Sheet 18 of 63.


Concrete in diaphragm is included with Concrete Superstructure
on Structural Sheet 18 of 63.

s(E), s1(E), s2(E), s3(E), u(E), and v100(E) bars are placed parallel to beams and spaced at right angles to beams. For details of bars, see Structural Sheet 18 of 63.

The approach slab seat shall have a constant slope determined from the control points shown.

For bearing details, see Structural Sheet 26 of 63.

F.A.P. RTE.	SECTION	COUNTY	TOTAL SHEETS	SHEET NO.
412	16-00620-00-BR	WINNEBAGO	109	42
WHA# 1017D17		CONTRACT NO. 85704		
ILLINOIS FEDERAL PROJECT 7K28(8E7)				

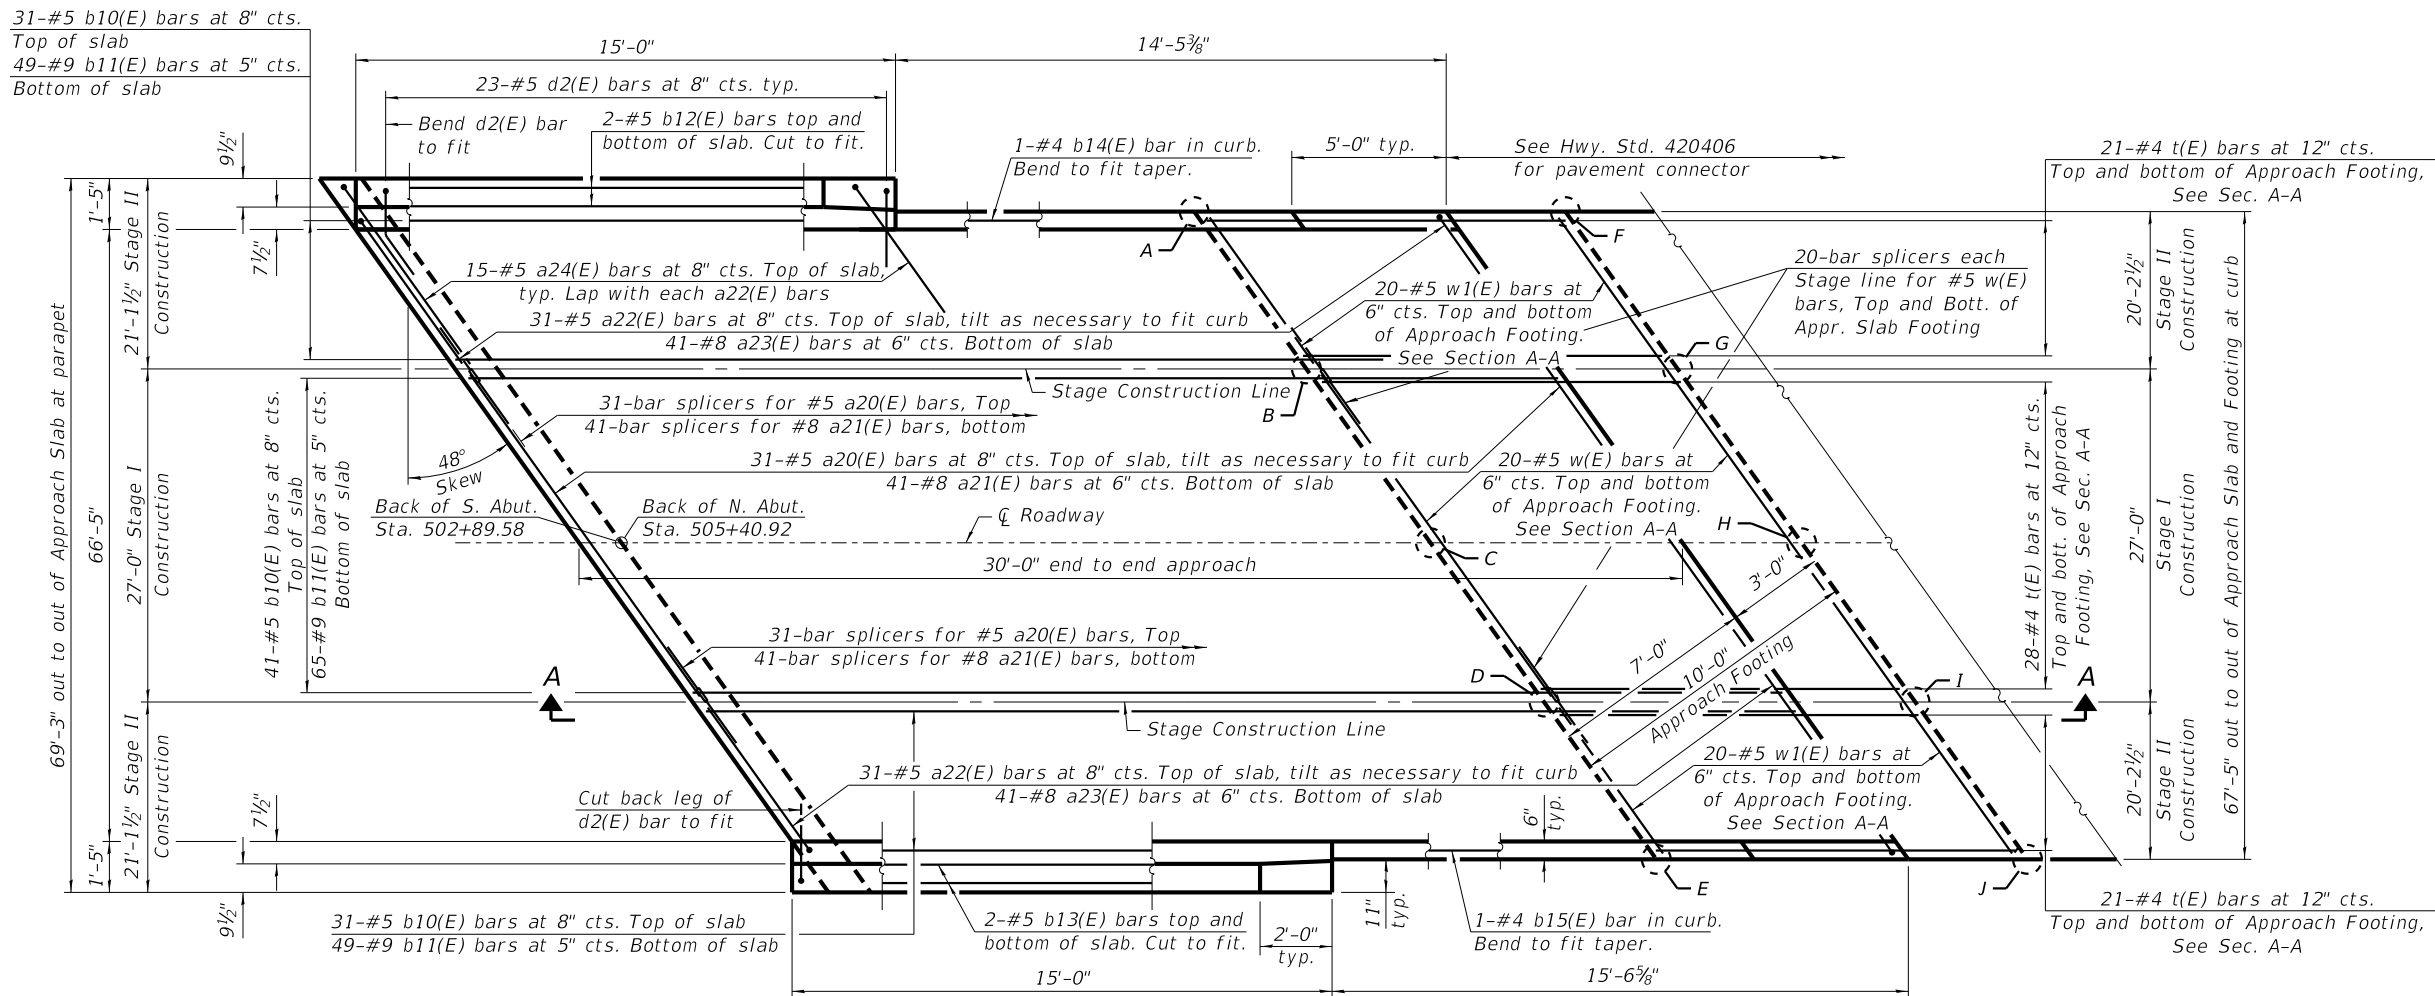

PLAN
(Median not shown for clarity)


TOP AND BOTTOM ELEVATIONS
FOR APPROACH FOOTING

Point	South Approach		North Approach	
	Top	Bottom	Top	Bottom
A	773.40	772.57	773.51	772.67
B	773.58	772.74	773.70	772.87
C	773.64	772.81	773.77	772.94
D	773.52	772.68	773.40	772.56
E	773.61	772.78	772.74	771.90
F	773.29	772.46	773.40	772.57
G	773.43	772.60	773.56	772.73
H	773.47	772.63	773.61	772.77
I	773.40	772.57	773.20	772.37
J	773.59	772.76	772.49	771.66

SOUTH APPROACH NORTH APPROACH



NOTES:
See Structural Sheet 21 of 63 for Section A-A.

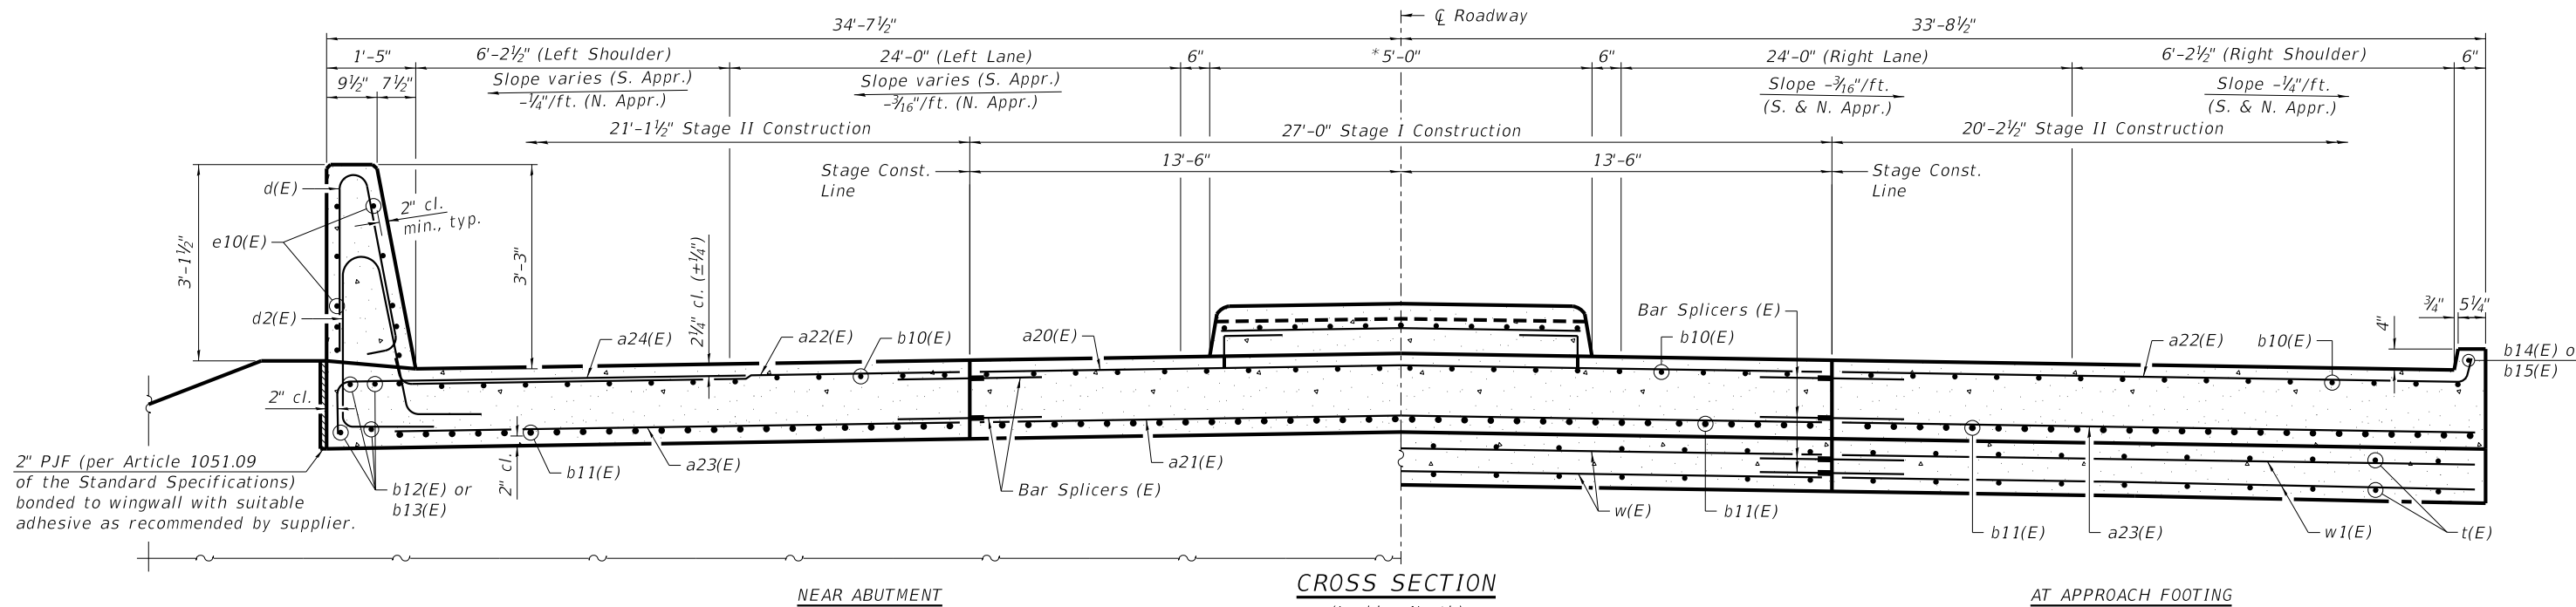

*Median constructed in Stage III
For median details at approach slab see Structural Sheet 21 of 63.

(Sheet 1 of 2)




DESIGNED -	PV	REVISED -	
CHECKED -	PLP	REVISED -	
DRAWN -	RDA/FDL	REVISED -	
CHECKED -	PLP	REVISED -	


WINNEBAGO COUNTY
F.A.P. 0412 (ALPINE RD) OVER FOREST HILLS RD
STATION 504+16.50

SOUTH AND NORTH BRIDGE APPROACH SLAB DETAILS
STRUCTURE NO. 101-3068
STRUCTURAL SHEET NO. 20 OF 63 SHEETS


F.A.P. RTE.	SECTION	COUNTY	TOTAL SHEETS	SHEET NO.
412	16-00620-00-BR	WINNEBAGO	109	43
WHA# 1017D17		CONTRACT NO. 8570		
ILLINOIS FED. AID PROJECT 7K29(857)				

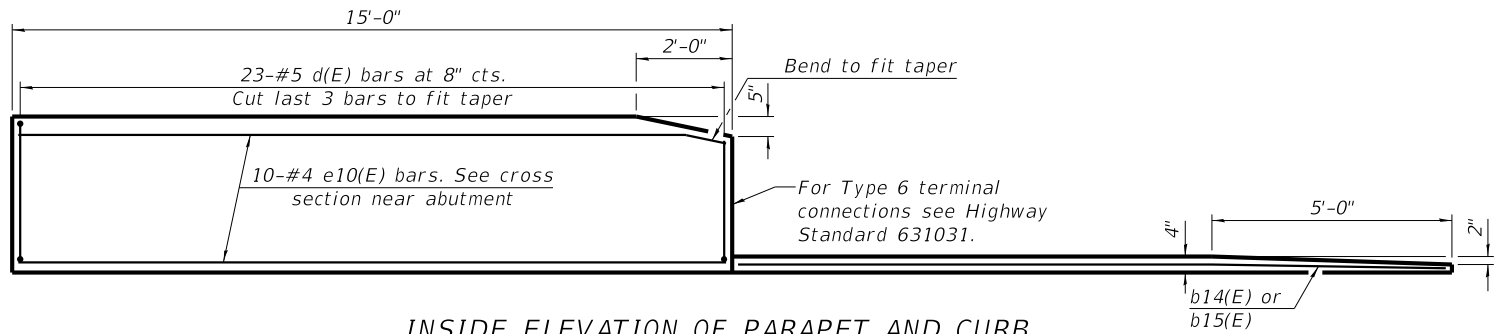

INSIDE ELEVATION OF PARAPET AND CURB

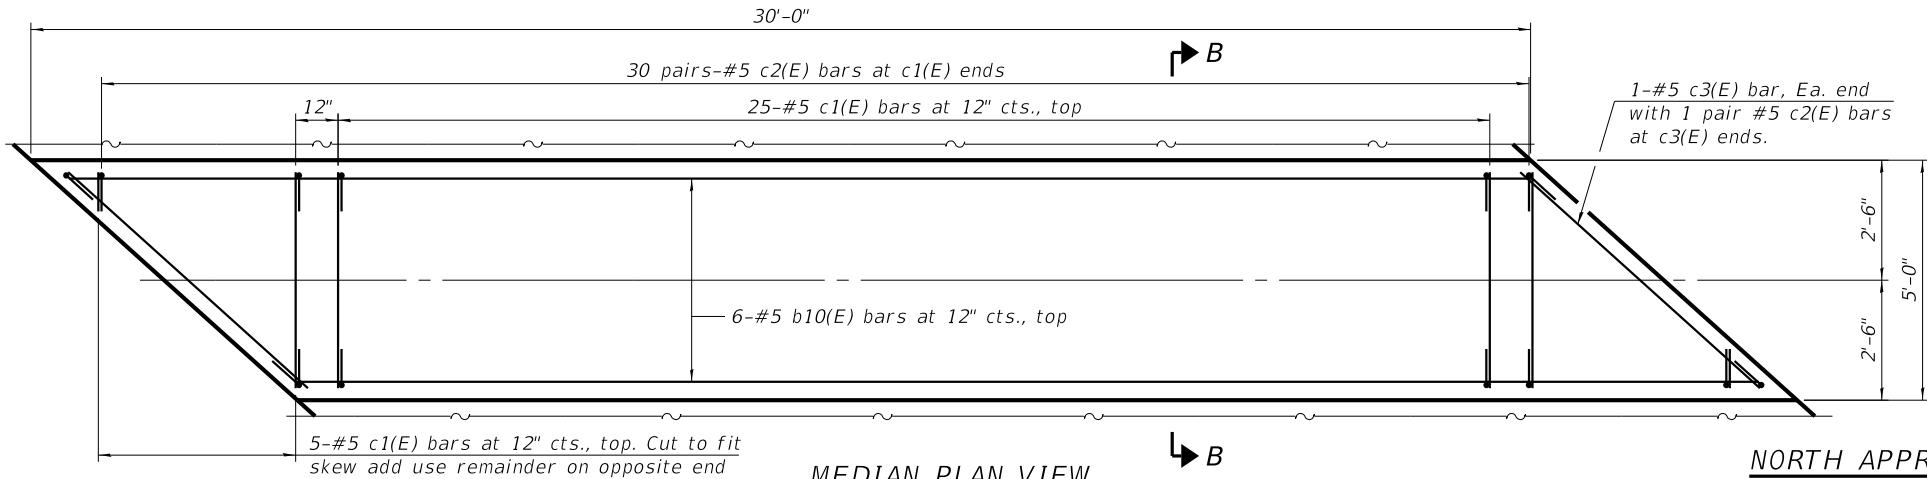


MEDIAN PLAN VIEW
(North and South Approach Slabs)

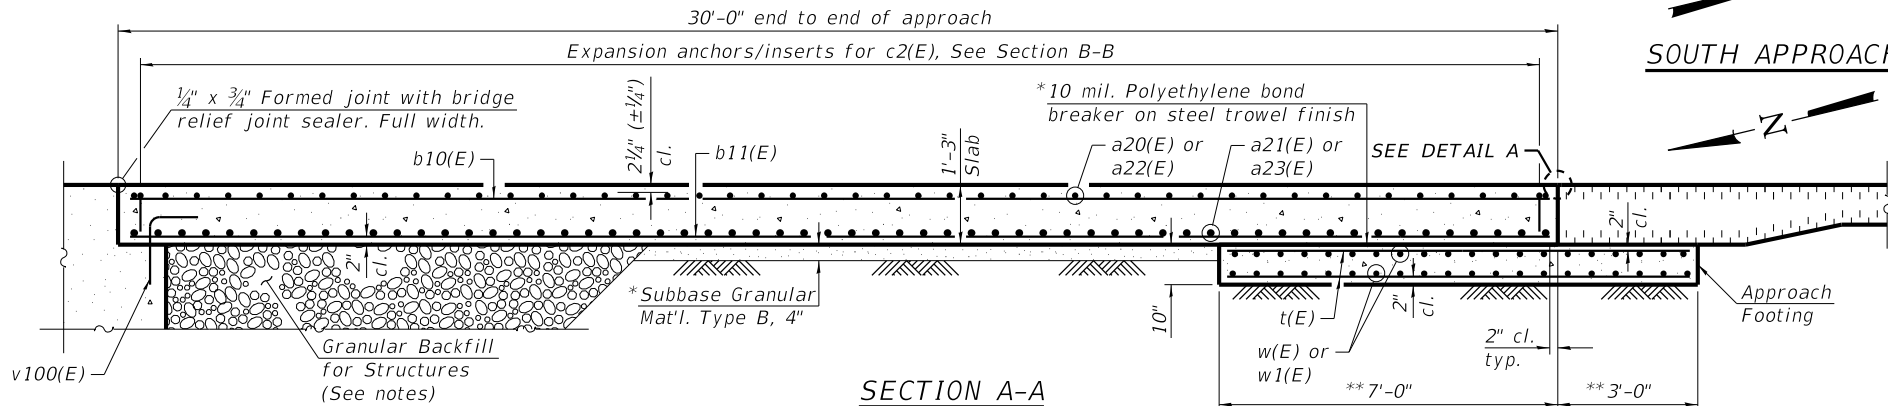

SECTION A-A


(Median not shown for clarity)

** These dimensions are Rt. Δ's to approach footing.

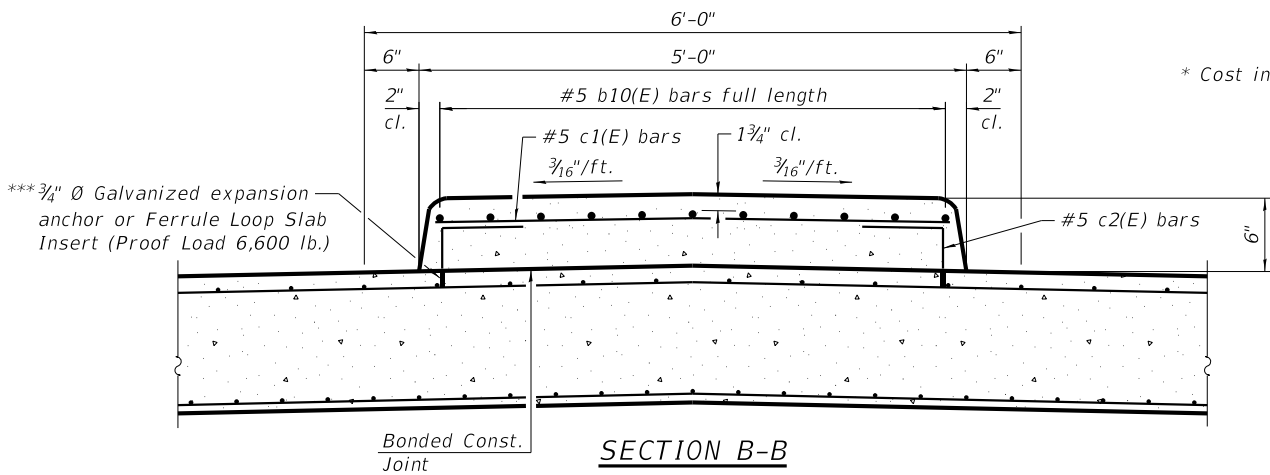

SECTION B-B

* Cost included with Concrete Superstructure (Approach Slab).

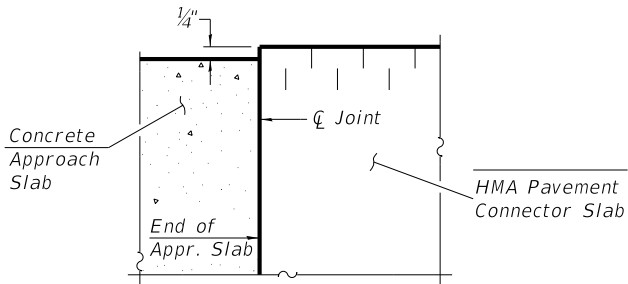

DETAIL A
(@ Rt. Δ's)

NOTES:

Parapet and Median concrete shall be paid for as Concrete Superstructure.

Approach slab shall be paid for as Concrete Superstructure (Approach Slab).





Approach footing concrete shall be paid for as Concrete Structures.

The approach footing maximum applied service bearing pressure (Qmax) = 2.0 ksf.


Cost of excavation for approach footing included with Concrete Structures.

For Granular Backfill for Structures and drainage treatment details, see Structural Sheet 31 of 63.

***The cost of expansion anchors/inserts is included in the cost of Reinforcement Bars, Epoxy Coated.

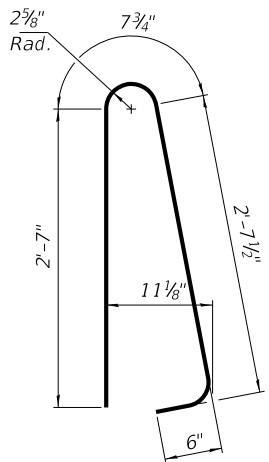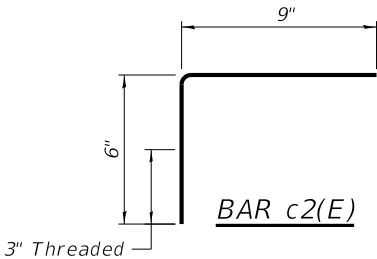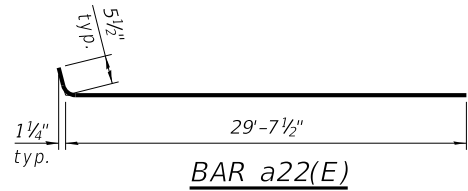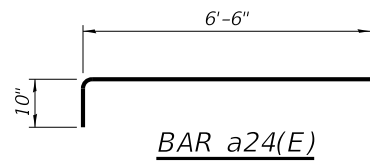


BAR d(E)

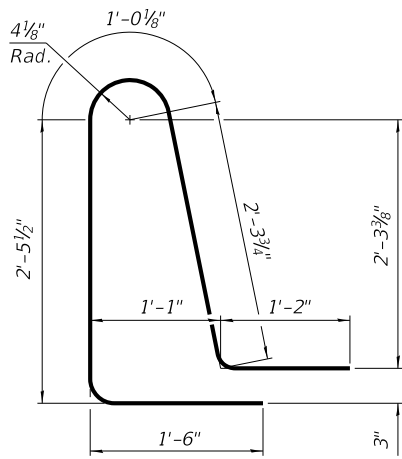

BAR d2(E)

TWO APPROACHES
BILL OF MATERIAL

Bar	No.	Size	Length	Shape
a20(E)	62	#5	40'-0"	
a21(E)	82	#8	40'-0"	
a22(E)	124	#5	30'-1"	
a23(E)	164	#8	29'-8"	
a24(E)	60	#5	7'-4"	
b10(E)	206	#5	29'-8"	
b11(E)	326	#9	29'-8"	
b12(E)	8	#5	16'-2"	
b13(E)	8	#5	14'-8"	
b14(E)	2	#4	16'-1"	
b15(E)	2	#4	15'-2"	
c1(E)	60	#5	4'-6"	
c2(E)	128	#5	1'-3"	
c3(E)	4	#5	6'-11"	
d(E)	92	#5	6'-5"	
d2(E)	92	#5	8'-6"	
e10(E)	40	#4	14'-8"	
t(E)	280	#4	14'-7"	
w(E)	80	#5	40'-0"	
w1(E)	160	#5	29'-8"	
Concrete Removal			Cu. Yd.	86.2
Protective Coat			Sq. Yd.	480
Concrete Structures			Cu. Yd.	62.2
Concrete Superstructure			Cu. Yd.	13.2
Concrete Superstructure (Approach Slab)			Cu. Yd.	190.2
Bridge Deck Grooving			Sq. Yd.	396
Reinforcement Bars, Epoxy Coated			Pound	81,560
Bar Splicers			Each	448

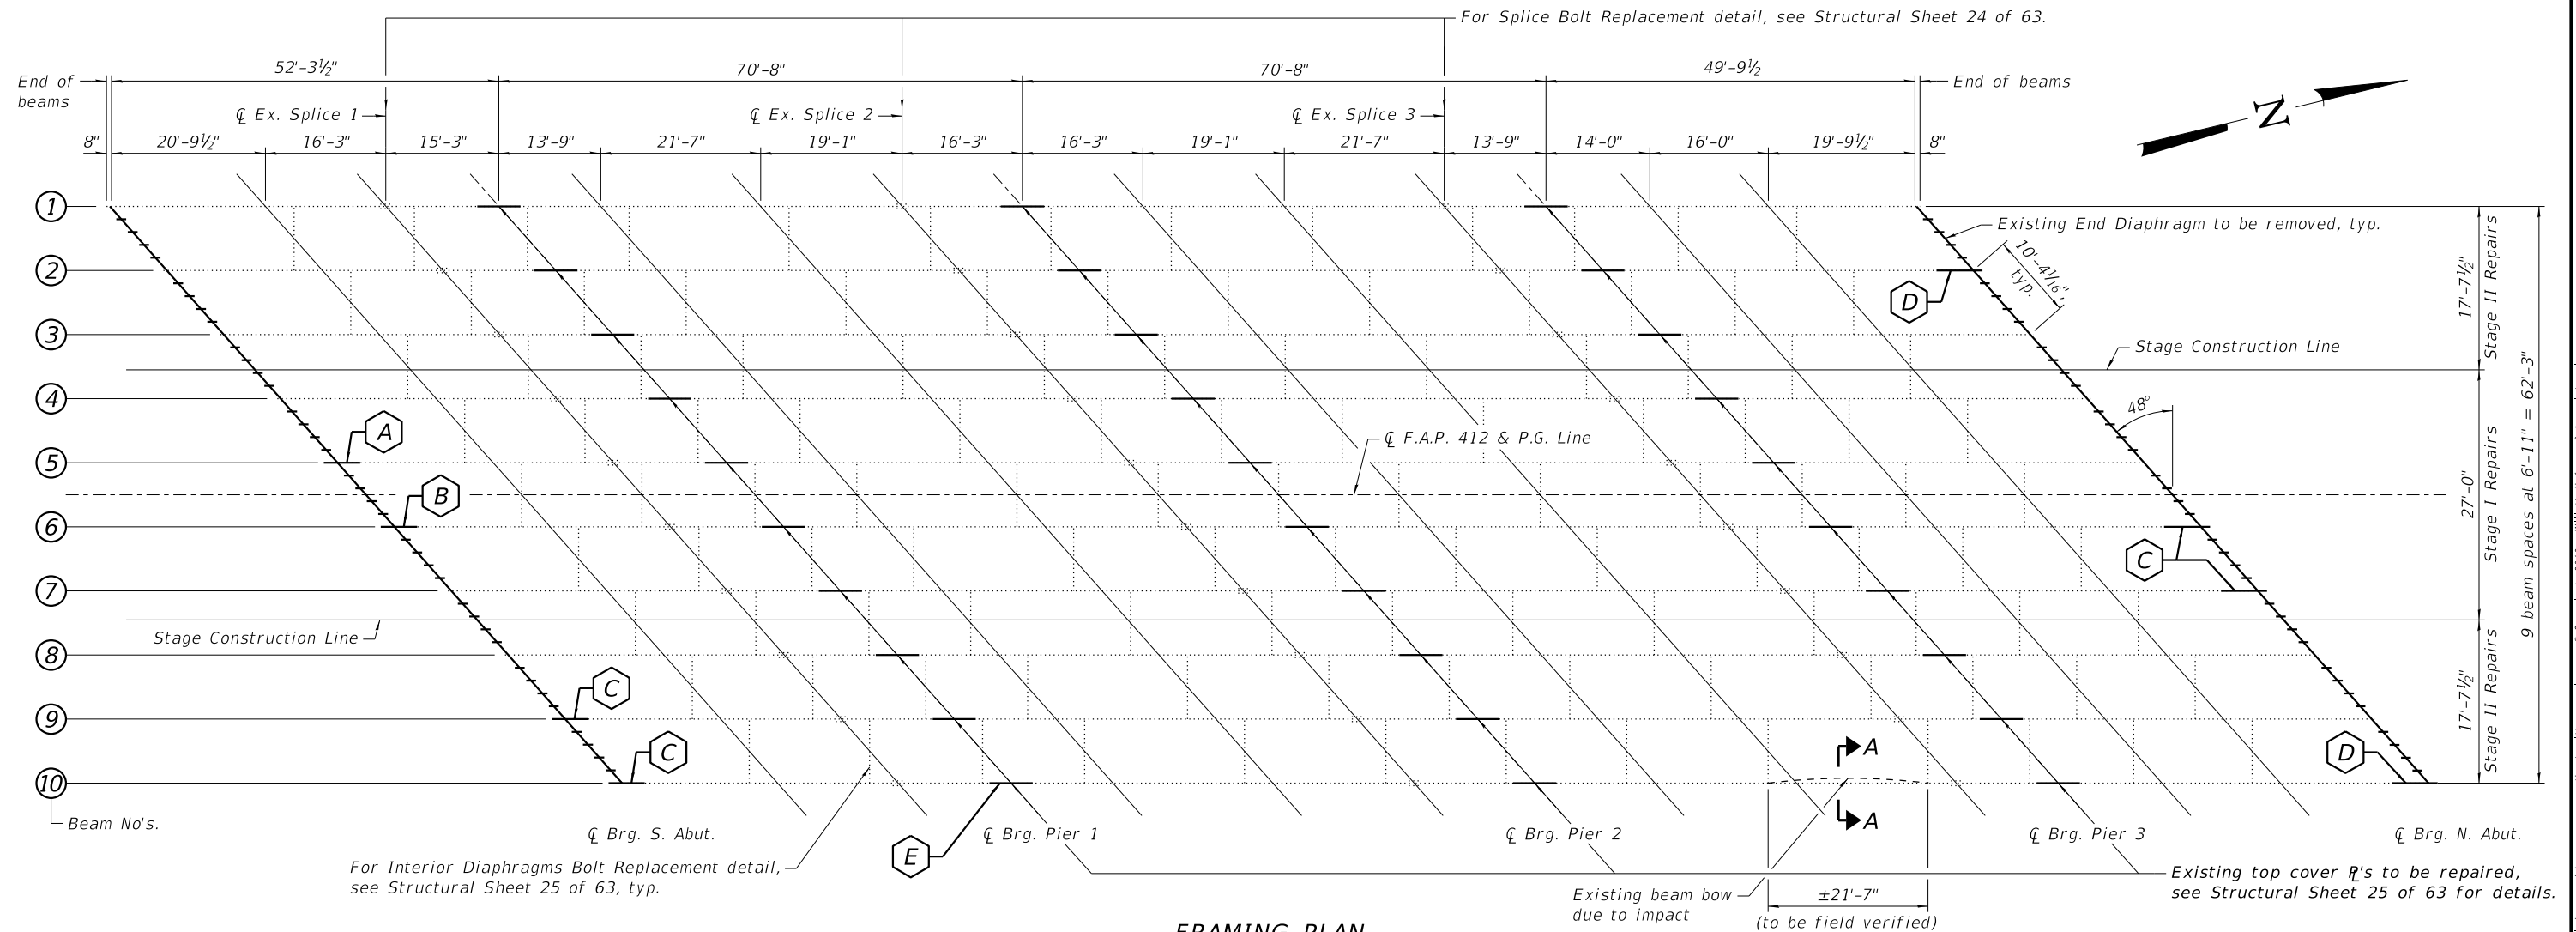

FRAMING PLAN

-  *A* - Beam End Repair - Repair A
-  *B* - Beam End Repair - Repair B
-  *C* - Beam End Repair - Repair C
-  *D* - Beam End Repair - Repair D
-  *E* - Beam Bottom Flange Repair - Repair E

See Structural Sheets 23-24 of 63 for Repairs , , ,  & 

LEGEND:


|||| = Structural Steel Removal (Existing Diaphragms and it connections to be completely removed)

NOTES:

See Structural Sheet 25 of 63, for structural steel removal billing details.

All cross frames or diaphragms shall be installed as steel is erected and secured with erection pins and bolts except as otherwise noted. Individual cross frames or diaphragms at supports may be temporarily disconnected to install bearing anchor rods.

** Contractor shall straighten the existing beam back to "Proposed Repair" Condition. (see structural sheets 53-55 of 63). Cost of repair shall be included with Structural Steel Repair, see Special Provisions*

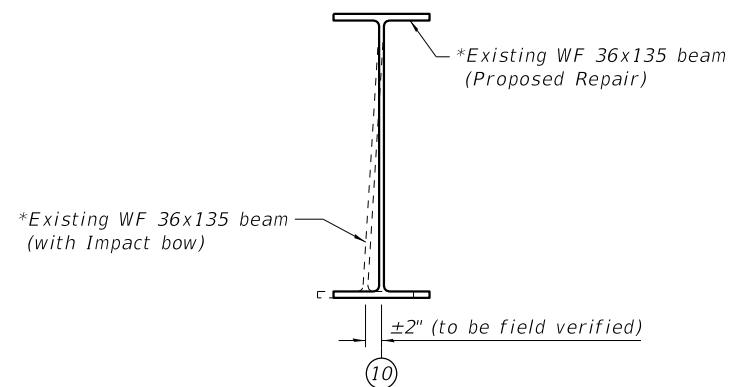

SECTION A-A




DESIGNED - PV	REVISED -
CHECKED - PLP	REVISED -
DRAWN - RDA	REVISED -
CHECKED - PLP	REVISED -

WINNEBAGO COUNTY
F.A.P. 0412 (ALPINE RD) OVER FOREST HILLS RD
STATION 504+16.50


**STRUCTURAL STEEL
STRUCTURE NO. 101-3068**

STRUCTURAL SHEET NO. 22 OF 63 SHEETS

F.A.P. RTE.	SECTION	COUNTY	TOTAL SHEETS	SHEET NO.
412	16-00620-00-BR	WINNEBAGO	109	45
WHA# 1017D17		CONTRACT NO. 85704		
ILLINOIS FED. AID PROJECT 7K29(857)				

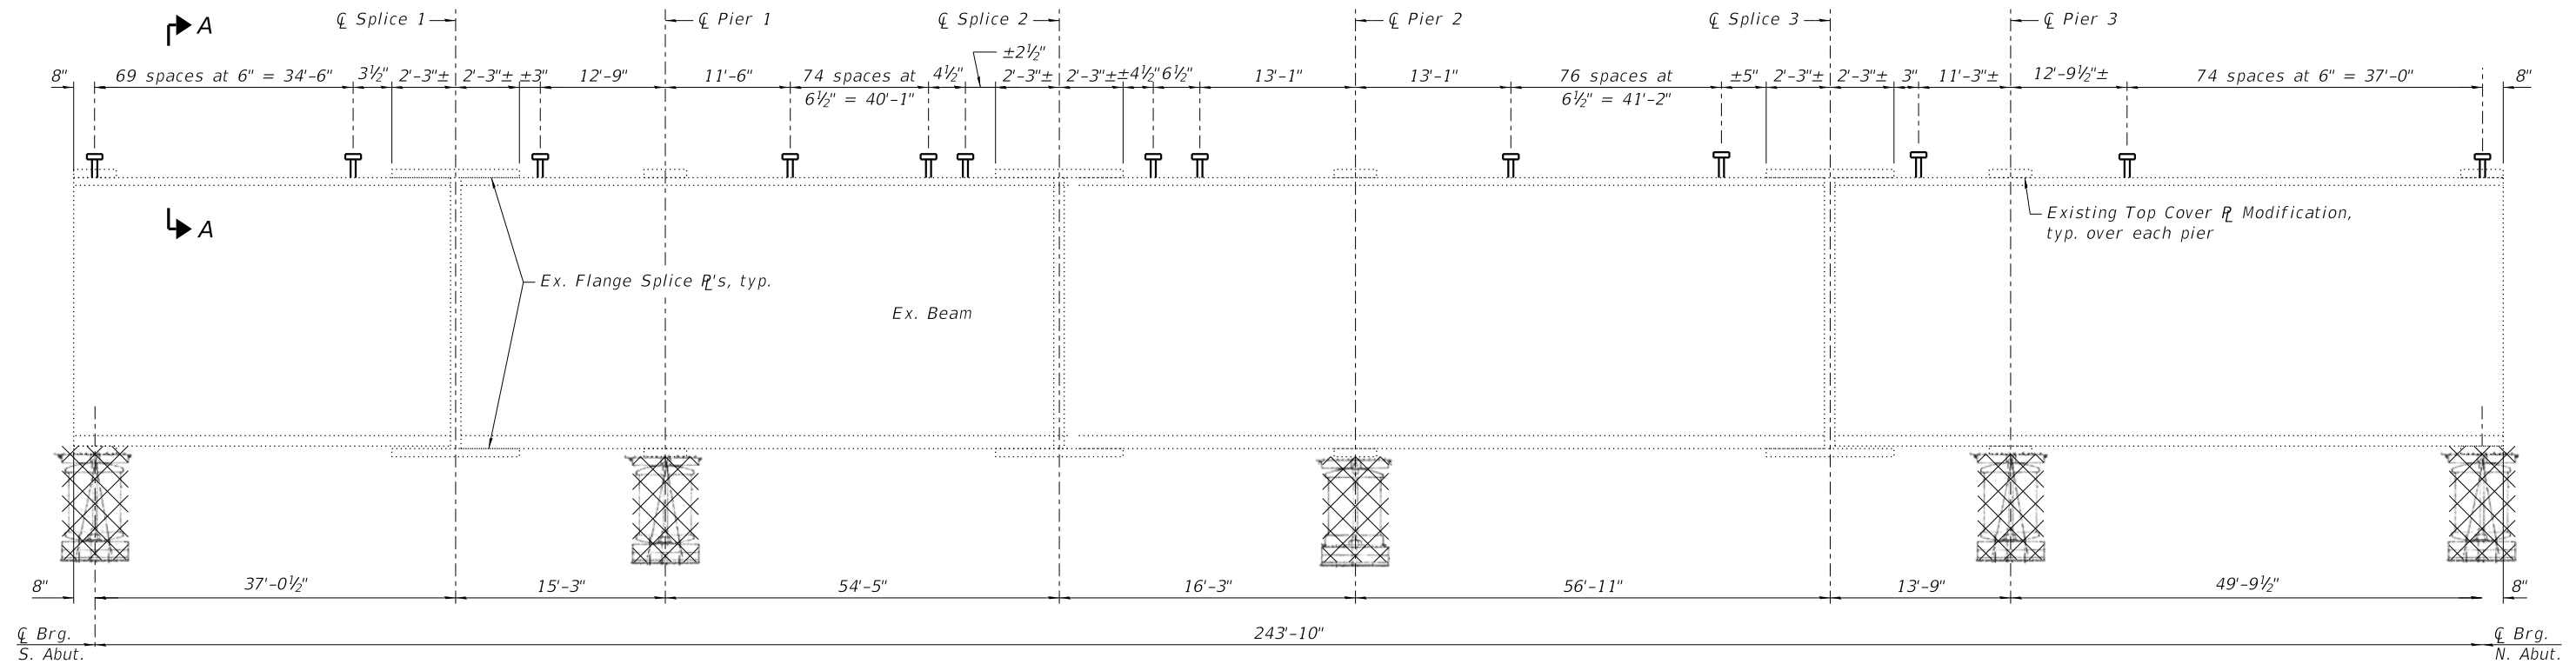GIRDER ELEVATION

(Existing Web Splice R's are not shown for clarity)

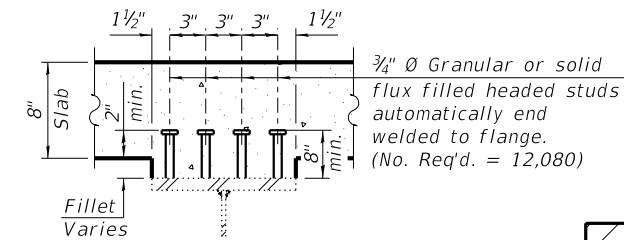

SECTION A-A

LEGEND:

-  = Structural Steel Removal
-  = Removal of Existing Bearings

BILL OF MATERIAL

Item	Unit	Total
Stud Shear Connectors	Each	12,080
Removal of Existing Bearings	Each	50

NOTES:

All structural steel shall conform to AASHTO M 270 Grade 36, unless otherwise noted.

Plan dimensions and details relative to existing plans are subject to nominal construction variations. The Contractor shall field verify existing dimensions and details affecting new construction and make necessary approved adjustments prior to construction or ordering of materials. Such variations shall not be cause for additional compensation for a change in scope of the work, however, the Contractor will be paid for the quantity actually furnished at the unit price bid for the work.


All structural steel shall be hot-dip galvanized. See Special Provisions for "Hot Dip Galvanizing for Structural Steel".

All fasteners shall be high strength bolts. For repairs A-E $\frac{3}{4}$ " $\emptyset$ bolts shall be used unless otherwise noted. Holes shall be subpunched or subdrilled $1\frac{1}{16}$ " $\emptyset$ and reamed in the field to $1\frac{3}{16}$ " $\emptyset$ for $\frac{3}{4}$ " $\emptyset$ bolts, unless otherwise noted.


All holes in existing structural steel shall be field drilled using shop drilled holes of fabricated plates as a template, where applicable. Torching of holes is not allowed.

Existing structural steel that will be in contact with new structural steel shall be cleaned and painted prior to erection of new steel as required by "Cleaning and Painting Steel Bridge No. 1".


For billing details of Furnishing and Erecting Structural Steel & Structural Steel Removal details, see Structural Sheet 25 of 63.

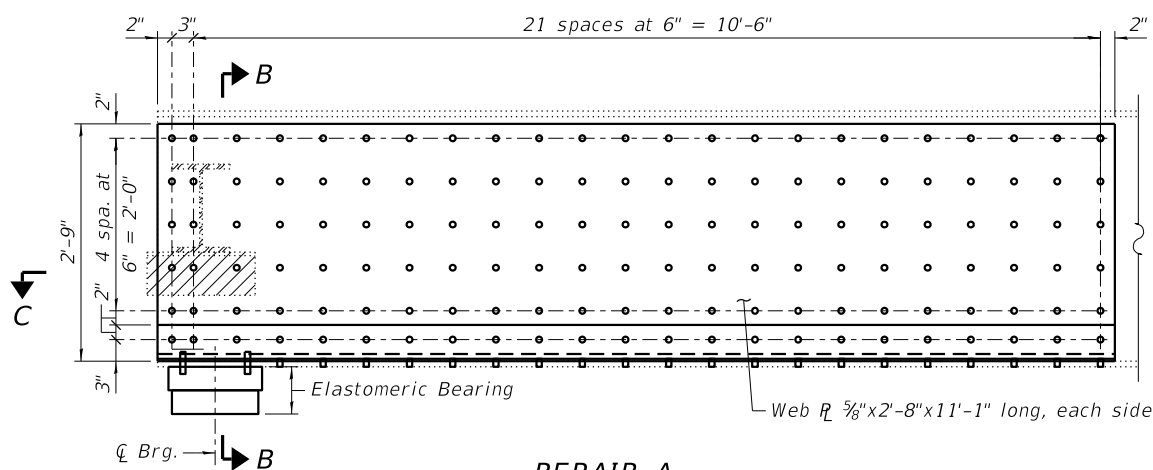

REPAIR A

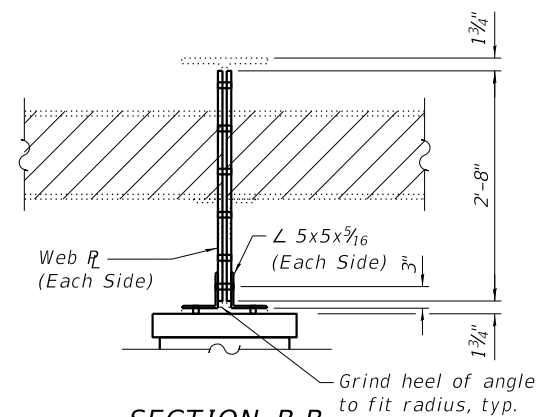


SECTION B-B

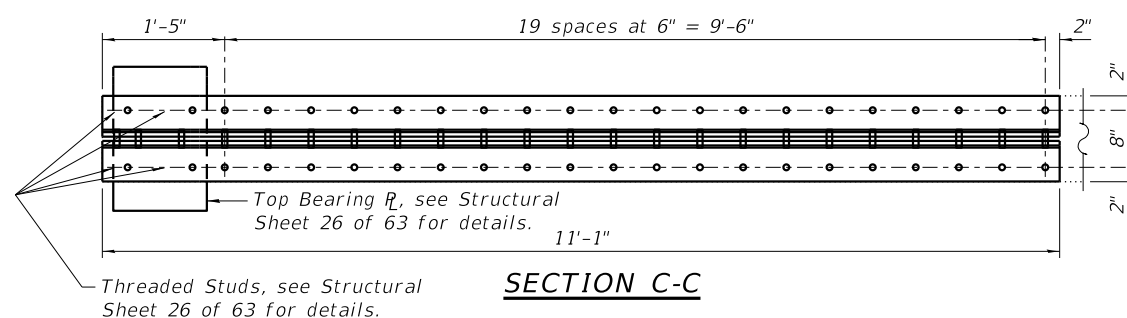


SECTION C-C

TOP OF BEAM ELEVATIONS (FOR FABRICATORS USE ONLY)								
Beam Number	☿ Brg S. Abut.	Splice #1	Pier #1	Splice #2	Pier #2	Splice #3	Pier #3	☿ Brg N. Abut.
1	773.88	773.88	773.91	773.98	774.00	774.09	774.08	774.06
2	773.79	773.84	773.87	773.98	774.00	774.09	774.09	774.08
3	773.72	773.83	773.88	774.06	774.09	774.19	774.17	774.11
4	773.68	773.85	773.91	774.14	774.17	774.25	774.22	774.15
5	773.66	773.88	773.95	774.22	774.24	774.29	774.26	774.15
6	773.64	773.89	773.97	774.25	774.25	774.27	774.24	774.10
7	773.58	773.87	773.94	774.19	774.20	774.20	774.15	773.99
8	773.55	773.86	773.92	774.15	774.14	774.12	774.07	773.88
9	773.53	773.85	773.91	774.10	774.08	774.02	773.97	773.76
10	773.52	773.85	773.89	774.05	774.02	773.94	773.87	773.64



Note: Top of beam elevations Do Not include splice plates.

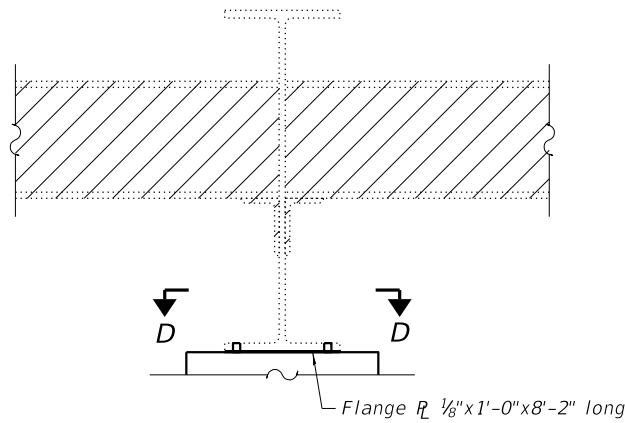

REPAIR B

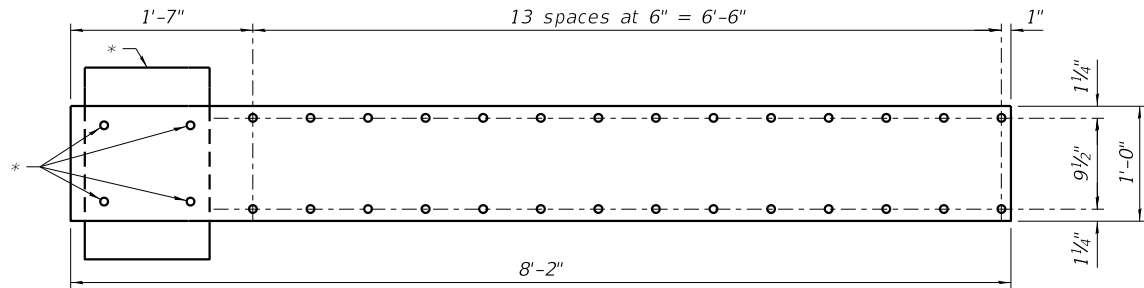

SECTION D-D

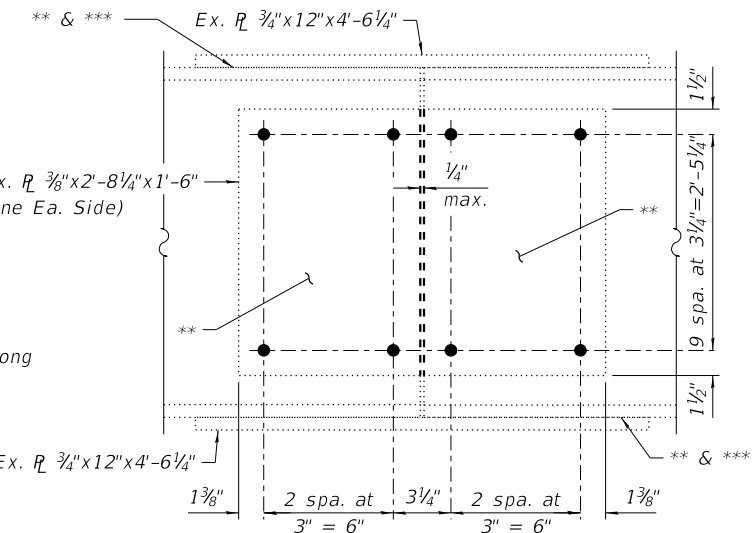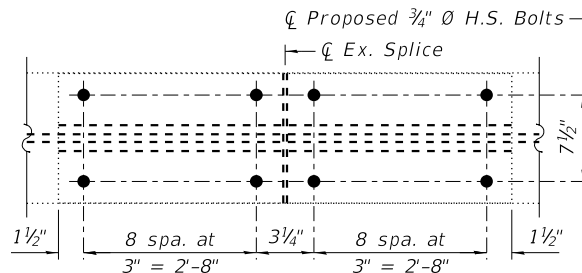


EXISTING FIELD SPLICE DETAIL - BOLT REPLACEMENT

60 Web Bolts per Splice, Two sets of 36 Flange Bolts per Splice
30 Splices Total

(Removal of existing bolts paid for as Structural Steel Removal;
new bolts paid for as Erect Structural Steel; See Special Provisions)


** Contact surfaces for splice plates and base metal of existing beam shall not be painted.

*** Contact surfaces for flange splice plates and base metal of existing beam shall be
roughened as specified per Article 506.07 for Blast-cleaning to a Class B Surface.

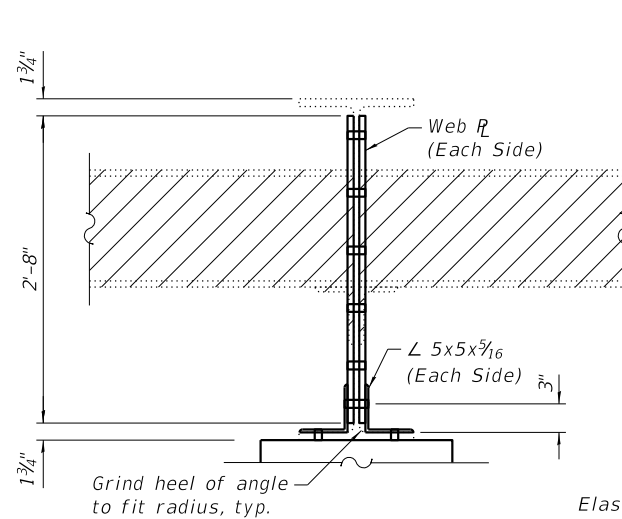


SECTION E-E


LEGEND:
= Structural Steel Removal

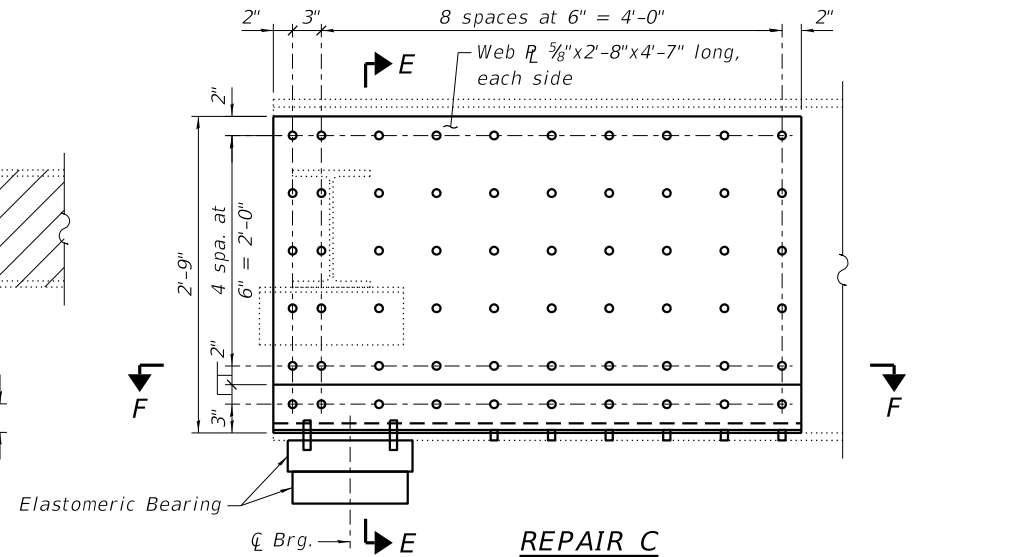


REPAIR C

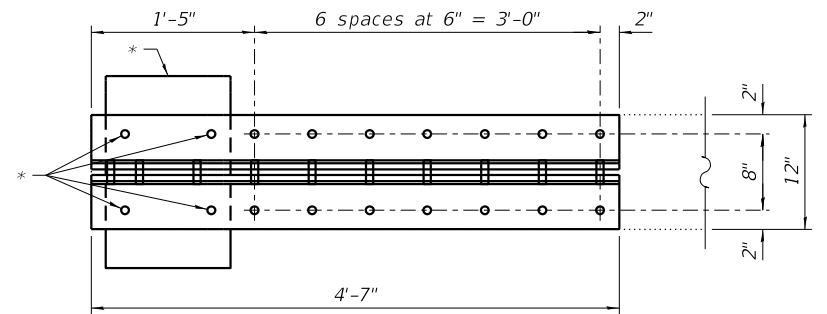


SECTION F-F

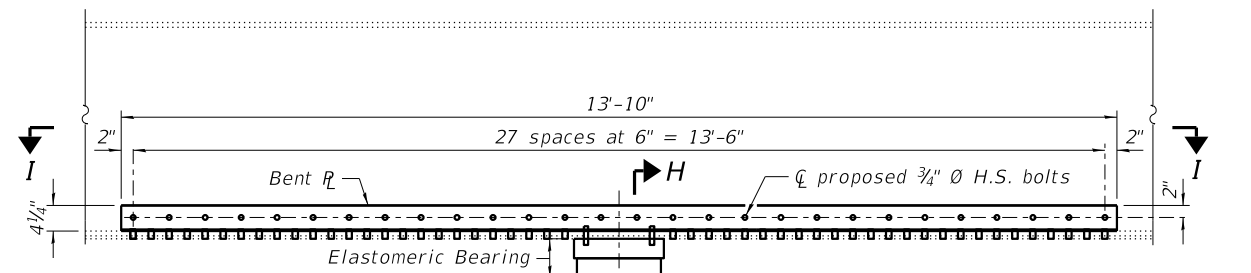

REPAIR E

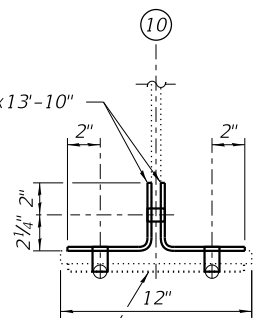

SECTION H-H

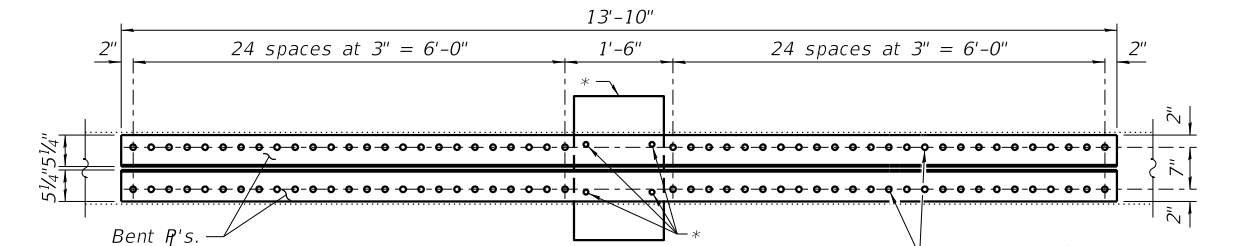


SECTION I-I

proposed 7/8" Ø H.S. bolts
(Field drill 1 1/16" Ø holes in
existing beam and cover R's
for bolts)


NOTES:

* For Bearing R & Threaded Stud details, see
Structural Sheet 26 of 63.

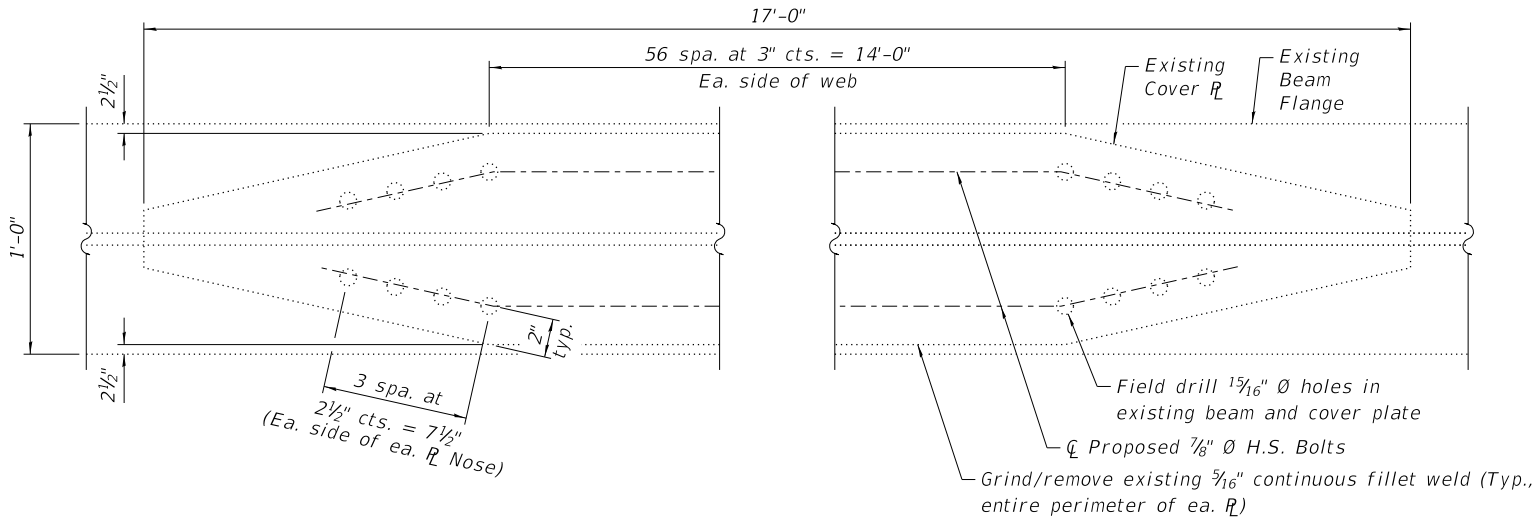

**EXISTING TOP COVER PLATE MODIFICATION DETAIL-
HOLE DRILLING, BOLT INSTALLATION, AND WELD REMOVAL**

126 Bolts per Cover R
34'-8" of Perimeter Weld per Cover R
30 Locations Total
(Paid for as Structural Steel Repair; See Special Provisions)

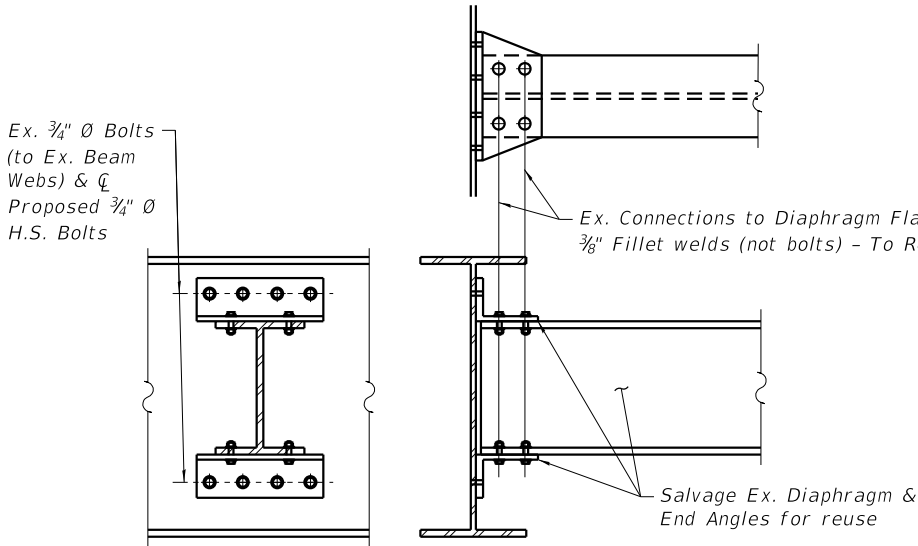

**EXISTING INTERMEDIATE DIAPHRAGM DETAIL-
BOLT REPLACEMENT**

16 Diaphragm Bolts per Assembly
117 Assemblies Total
(Removal paid for as Structural Steel Removal; new bolts paid for as Erect Structural Steel; See Special Provisions)

INTERIOR GIRDER MOMENT TABLE						
		0.4 Sp. 1	0.5 Sp. 2 or 0.5 Sp. 3	0.6 Sp. 4	Pier 1	Pier 2
I_s	(in ⁴)	7,796	7,796	7,796	11,370	11,370
$I_c(n)$	(in ⁴)	22,010	22,010	22,010	—	—
$I_c(3n)$	(in ⁴)	16,505	16,505	16,505	—	—
$I_c(cr)$	(in ⁴)	—	—	—	—	—
S_s	(in ³)	439	439	439	622	622
$S_c(n)$	(in ³)	661	661	661	—	—
$S_c(3n)$	(in ³)	602	602	602	—	—
$S_c(cr)$	(in ³)	—	—	—	—	—
DC1	(k/')	0.958	0.958	0.958	0.958	0.958
M _{DC1}	('k)	164.5	191.9	141.1	387.8	437.5
DC2	(k/')	0.143	0.143	0.143	0.143	0.143
M _{DC2}	('k)	27.9	37.3	24.2	48.4	56.7
DW	(k/')	0.00	0.00	0.00	0.00	0.00
M _{DW}	('k)	0.0	0.0	0.0	0.0	0.0
LLDF		0.627	0.579	0.635	0.620	0.579
M _{L + IM}	('k)	595.4	692.7	561.1	458.1	515.3
f _I (Strength I)	(ksi)	16.3	16.3	16.3	14.2	4.5
M _u + 1/3 f _I S _x	('k)	1,565.3	1,779.3	1,473.6	—	—
Ø _r M _n	('k)	2,437.9	2,419.3	2,457.8	—	—
f _s DC1	(ksi)	4.5	5.3	3.9	7.5	8.4
f _s DC2	(ksi)	0.6	0.7	0.5	0.9	1.1
f _s DW	(ksi)	0.0	0.0	0.0	0.0	0.0
f _s (L+IM)	(ksi)	10.8	12.6	10.2	8.8	9.9
f _I (Service II)	(ksi)	10.0	10.0	10.0	10.0	10.0
f _s + f _I /2 (Service II)	(ksi)	24.1	27.3	22.6	24.9	27.5
0.95R _h F _{yf} (+M)	(ksi)	34.2	34.2	34.2	28.8	28.8
0.8R _h F _{yf} (-M)	(ksi)	34.2	34.2	34.2	28.8	28.8
f _s + f _I /3 (Total)(Strength I)	(ksi)	30.7	34.9	28.7	30.7	30.8
Ø _r F _n	(ksi)	36.0	36.0	36.0	30.8	30.8
V _f	(k)	63.7	61.5	63.7	—	—

I_s, S_s : Non-composite moment of inertia and section modulus of the steel section used for computing f_s (Total-Strength I, and Service II) due to non-composite dead loads (in.⁴ and in.³).

$I_c(n), S_c(n)$: Composite moment of inertia and section modulus of the steel and deck based upon the modular ratio, "n", used for computing f_s (Total-Strength I, and Service II) in uncracked sections due to short-term composite live loads (in.⁴ and in.³).

$I_c(3n), S_c(3n)$: Composite moment of inertia and section modulus of the steel and deck based upon 3 times the modular ratio, "3n", used for computing f_s (Total-Strength I, and Service II) in uncracked sections, due to long-term composite (superimposed) dead loads (in.⁴ and in.³).

$I_c(cr), S_c(cr)$: Composite moment of inertia and section modulus of the steel and longitudinal deck reinforcement, used for computing f_s (Total-Strength I and Service II) in cracked sections, due to both short-term composite live loads and long-term composite (superimposed) dead loads (in.⁴ and in.³).

DC1: Un-factored non-composite dead load (kips/ft.).

M_{DC1}: Un-factored moment due to non-composite dead load (kip-ft.).

DC2: Un-factored long-term composite (superimposed excluding future wearing surface) dead load (kips/ft.).

M_{DC2}: Un-factored moment due to long-term composite (superimposed excluding future wearing surface) dead load (kip-ft.).

DW: Un-factored long-term composite (superimposed future wearing surface only) dead load (kips/ft.).

M_{DW}: Un-factored moment due to long-term composite (superimposed future wearing surface only) dead load (kip-ft.).

LLDF: Moment live load distribution factor.

M_{L + IM}: Un-factored live load moment plus dynamic load allowance (impact) (kip-ft.).

M_u (Strength I): Factored design moment (kip-ft.).

1.25 (M_{DC1} + M_{DC2}) + 1.5 M_{DW} + 1.75 M_{L + IM}

Ø_r M_n: Compact composite positive moment capacity computed according to Article 6.10.7.1 or non-slender negative moment capacity according to Article A6.1.1 or A6.1.2 (kip-ft.).

f_s DC1: Un-factored stress at edge of flange for controlling steel flange due to vertical non-composite dead loads as calculated below (ksi).

M_{DC1} / S_{nc}

f_s DC2: Un-factored stress at edge of flange for controlling steel flange due to vertical composite dead loads as calculated below (ksi).

M_{DC2} / S_c(3n) or M_{DC2} / S_c(cr) as applicable.

f_s DW: Un-factored stress at edge of flange for controlling steel flange due to vertical composite future wearing surface loads as calculated below (ksi).

M_{DW} / S_c(3n) or M_{DW} / S_c(cr) as applicable.

f_s (L+IM): Un-factored stress at edge of flange for controlling steel flange due to vertical composite live load plus impact loads as calculated below (ksi).

M_{L + IM} / S_c(n) or M_{DW} / S_c(cr) as applicable.

f_s (Service II): Sum of stresses as computed below (ksi).

f_{sDC1} + f_{sDC2} + f_{sDW} + 1.3 f_s (L + IM)

0.95R_hF_{yf}: Composite stress capacity for Service II loading according to Article 6.10.4.2 (ksi).

f_s (Total)(Strength I): Sum of stresses as computed below on non-compact section (ksi).

1.25 (f_{sDC1} + f_{sDC2}) + 1.5 f_{sDW} + 1.75 f_s (L + IM)


Ø_r F_n: Non-Compact composite positive or negative stress capacity for Strength I loading according to Article 6.10.7 or 6.10.8 (ksi).

V_f: Maximum factored shear range in span computed according to Article 6.10.10.


INTERIOR GIRDER REACTION TABLE		
	Abutments or Pier 1 or Pier 3	Pier 2
LLDF	0.737	0.737
OCF	1.243	1.243
R _{DC1} (k)	65.66	69.26
R _{DC2} (k)	9.58	10.33
R _{DW} (k)	0.00	0.00
R _{LL1} (k)	56.94	102.29
R _{IM1} (k)	18.79	18.74
R _{LL2} (k)	137.81	143.13
R _{IM2} (k)	31.68	32.22
R _{Total} (k)	244.73	254.93

BILL OF MATERIAL

Item	Unit	Total
Erecting Structural Steel	L. Sum	1
Structural Steel Removal	Pound	412,955
Structural Steel Repair	Pound	9,672

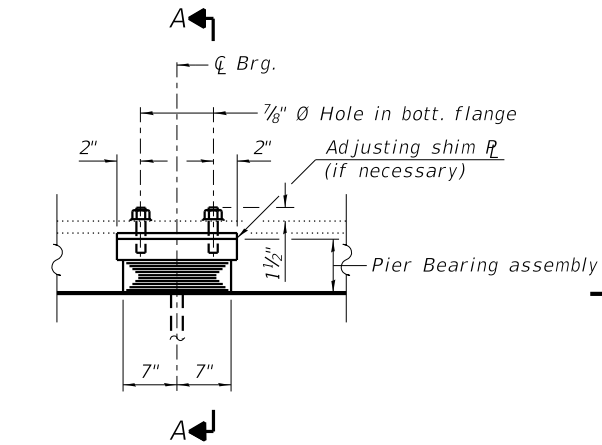


ELEVATION AT PIERS

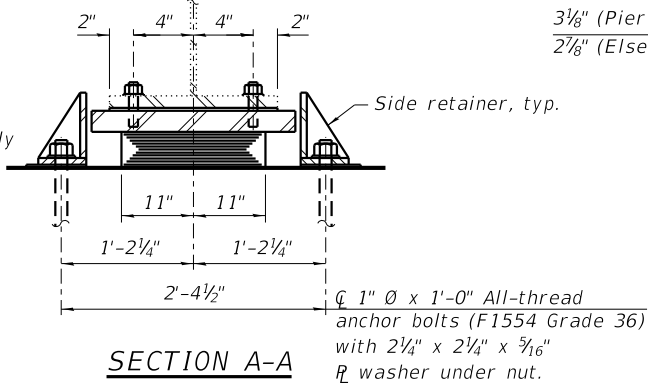


SECTION A-A

3 1/8" (Pier 1, Bm. 10)
2 7/8" (Elsewhere)

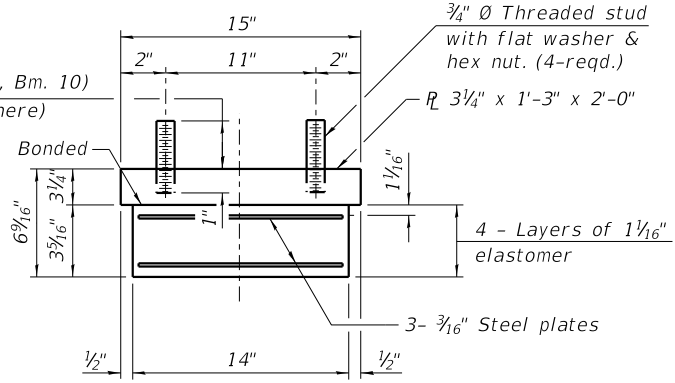


PIER BEARING ASSEMBLY


Shim plates shall not be placed under bearing assembly.

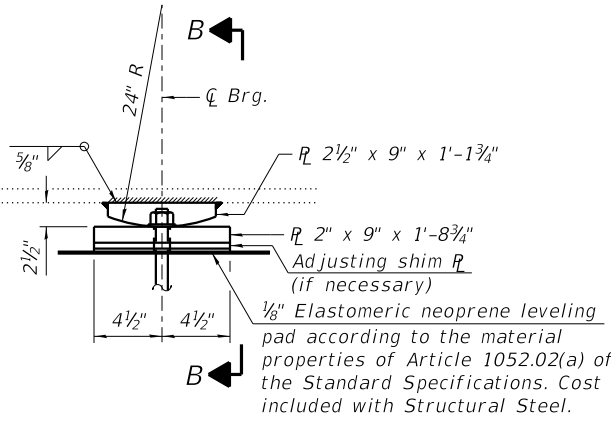


ELEVATION AT PIER

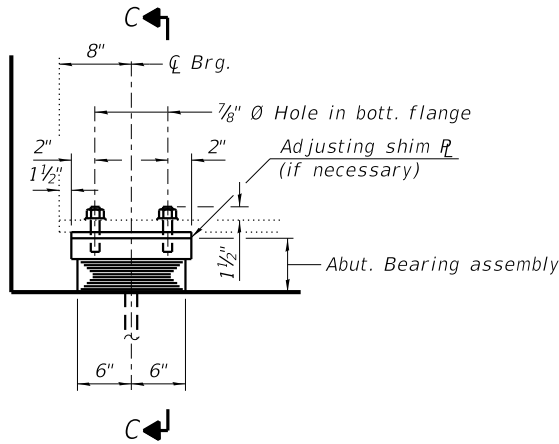

ELEVATION AT ABUT.

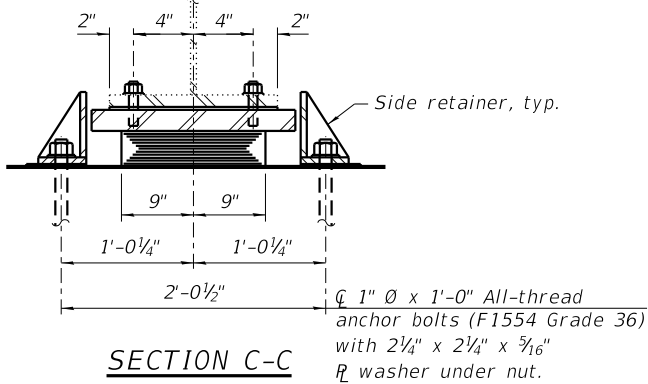


SECTION C-C

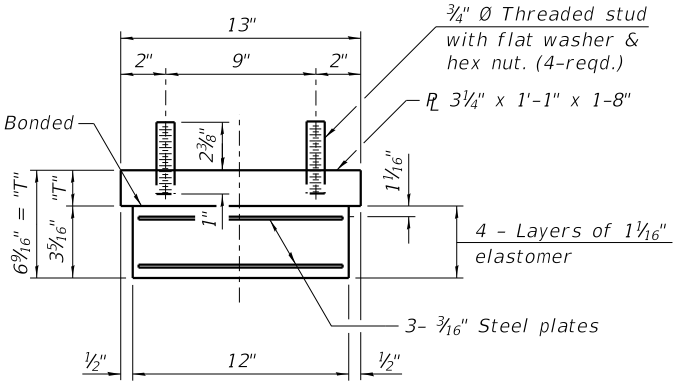

ABUTMENT BEARING ASSEMBLY


Shim plates shall not be placed under bearing assembly.

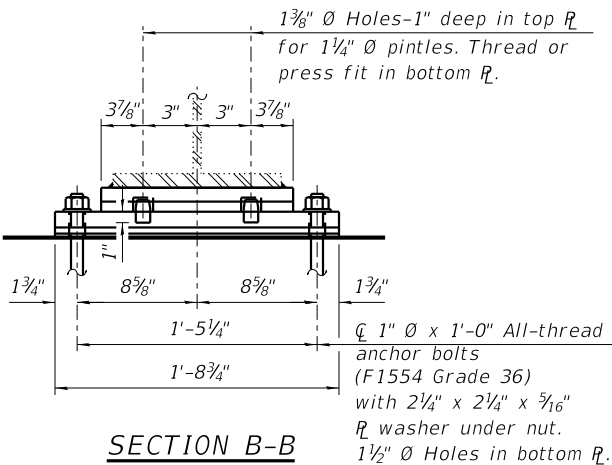

SECTION B-B


FIXED BEARING - PIER #2

TYPE I ELASTOMERIC EXP. BRG. - SOUTH & NORTH ABUT.

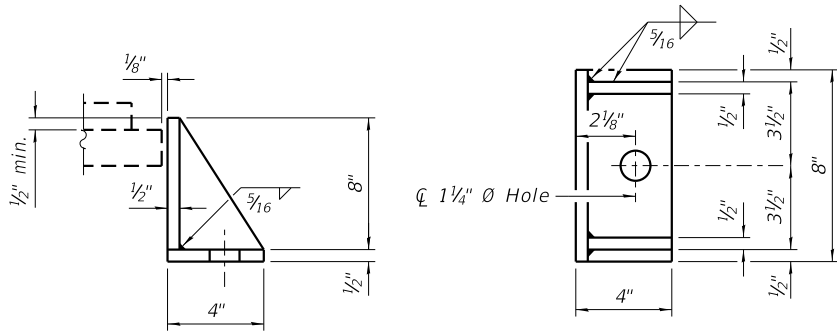

SIDE RETAINER

Equivalent rolled angle with stiffeners will be allowed in lieu of welded plates.

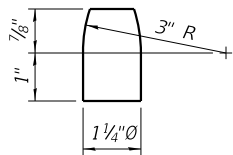

PINTLE

NOTES:

Two 1/8 in. adjusting shims shall be provided for each bearing in addition to all other plates or shims and placed as shown on bearing details.

Side retainers and stainless steel plates shall be included in the cost of Elastomeric Bearing Assembly, Type I.


Anchor bolts and side retainers at all supports shall be installed as each member is erected unless an equivalent temporary means of lateral restraint is used.


TABLE - ABUT. TOP PLATE THICKNESS

Location	Thickness "T" (in.)
S. Abut., Beam 5 & 8	3 1/2"
S. Abut., Beam 7	3 7/8"
All other locations	3 1/4"


BILL OF MATERIAL

Item	Unit	Total
Furnishing and Erecting Structural Steel	Pound	2,004
Elastomeric Bearing Assembly Type I	Each	40
Anchor Bolts, 1"	Each	100

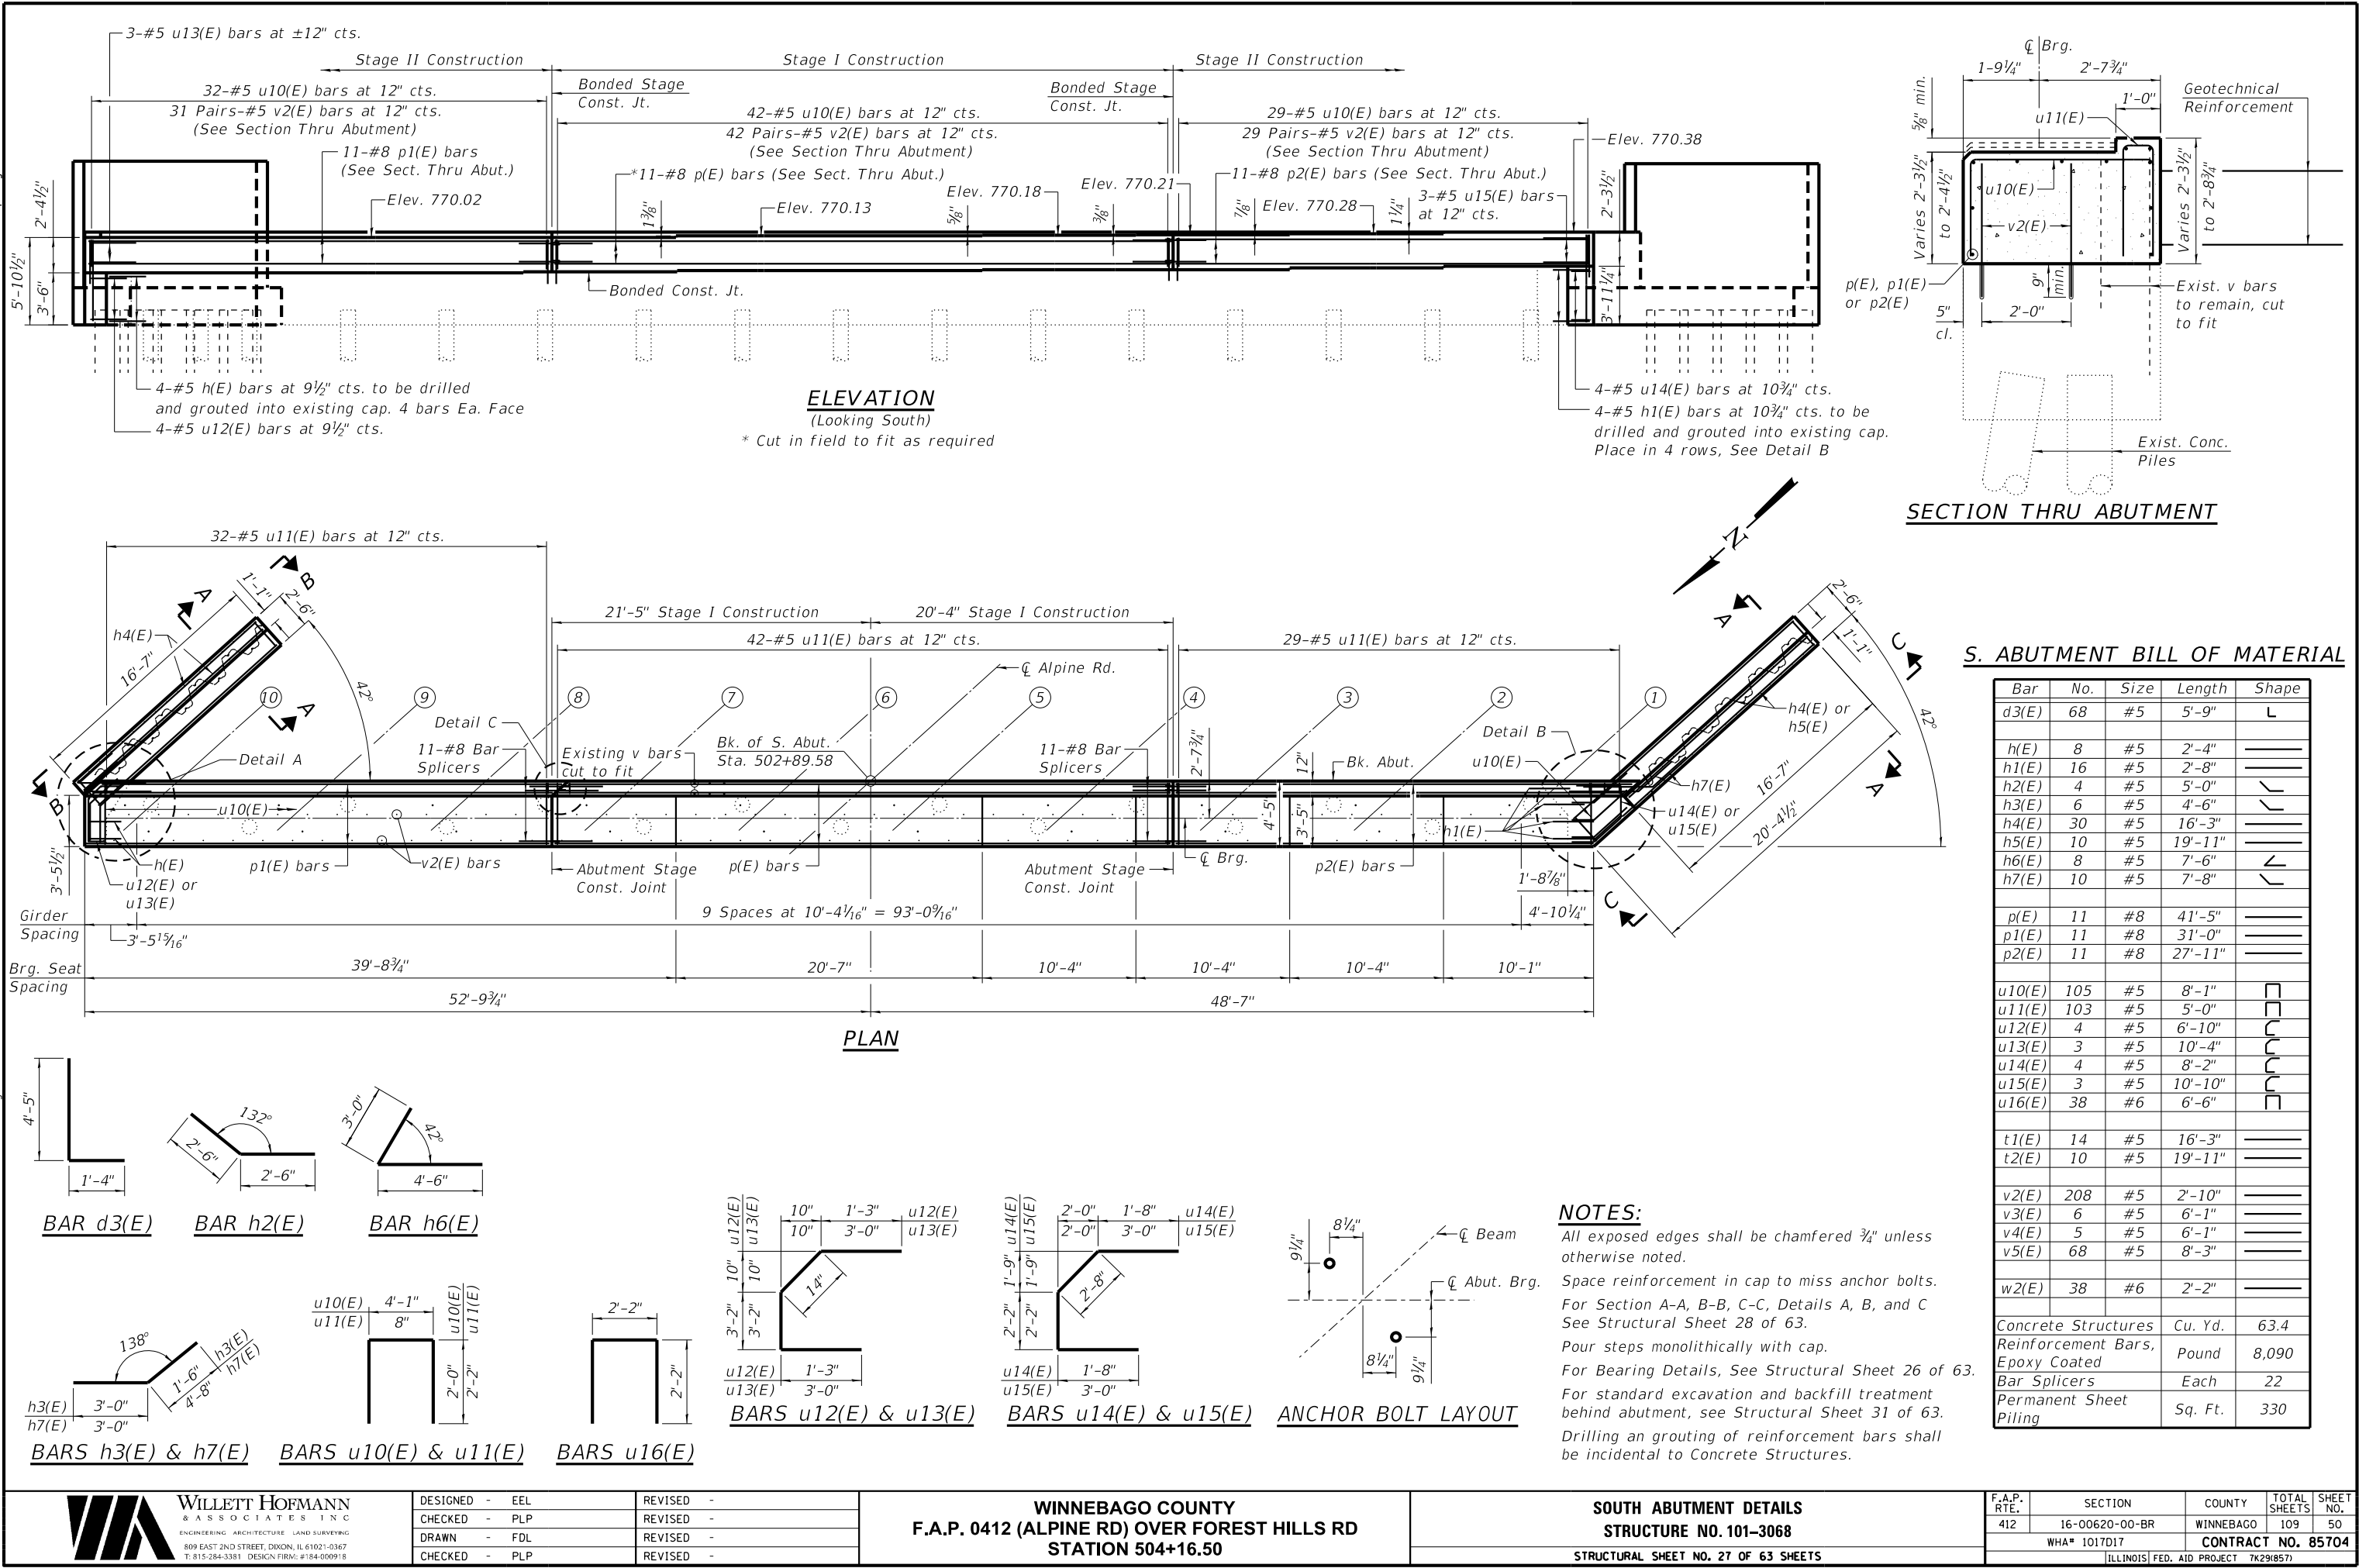


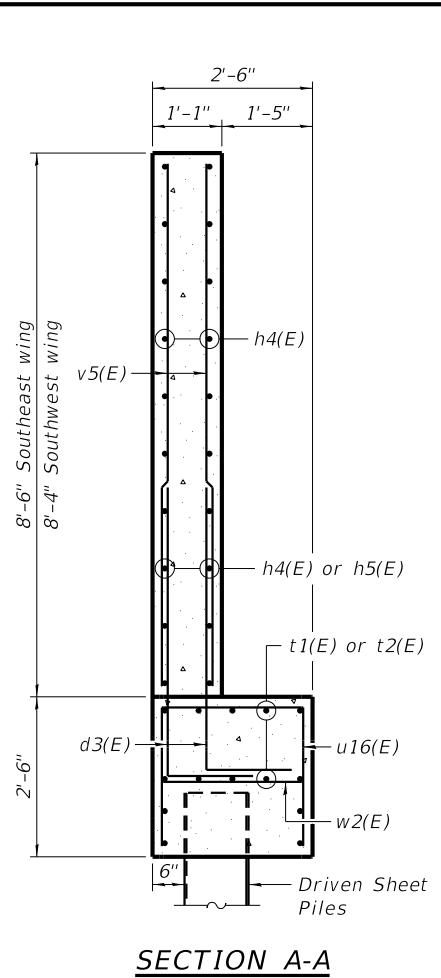


SECTION A-A

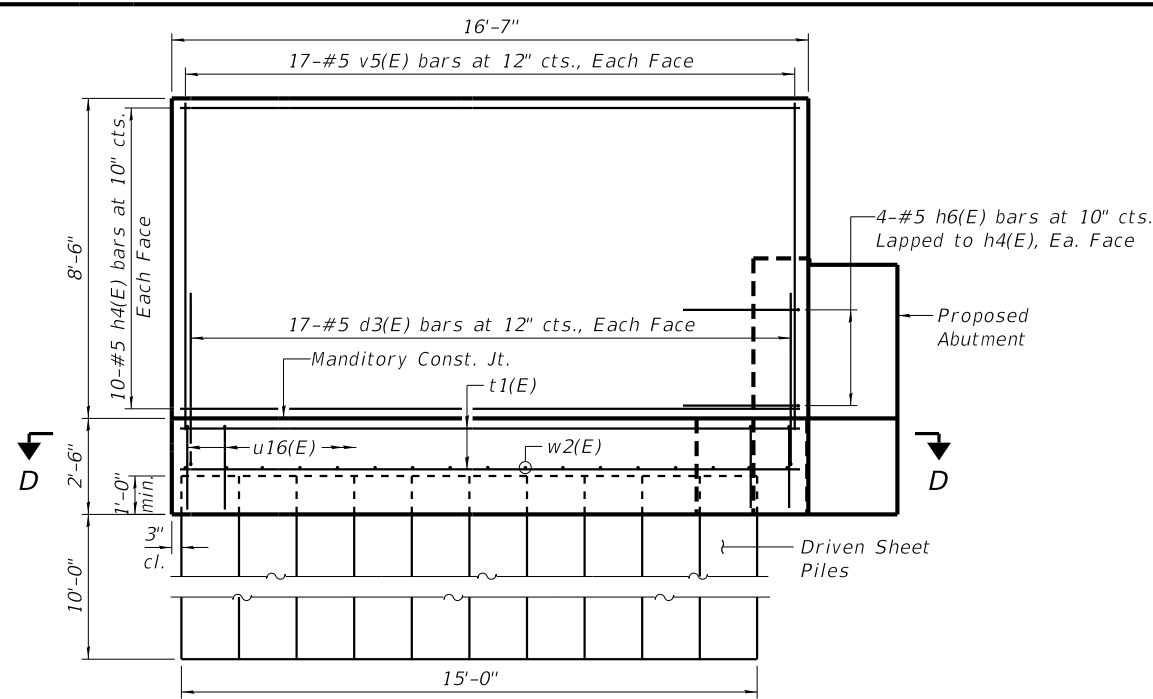


SECTION B-B

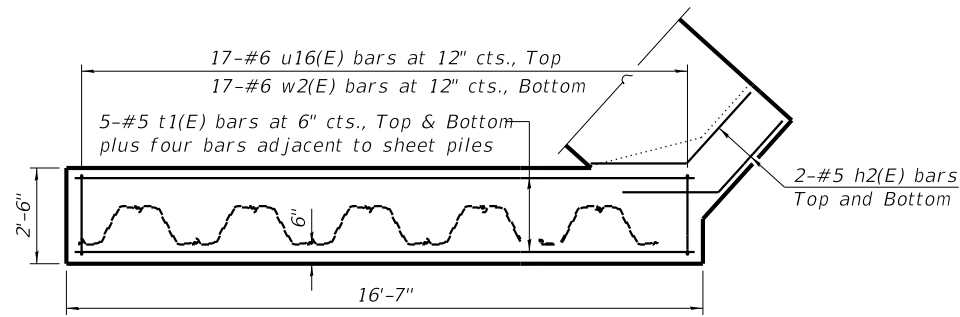


SECTION D-D

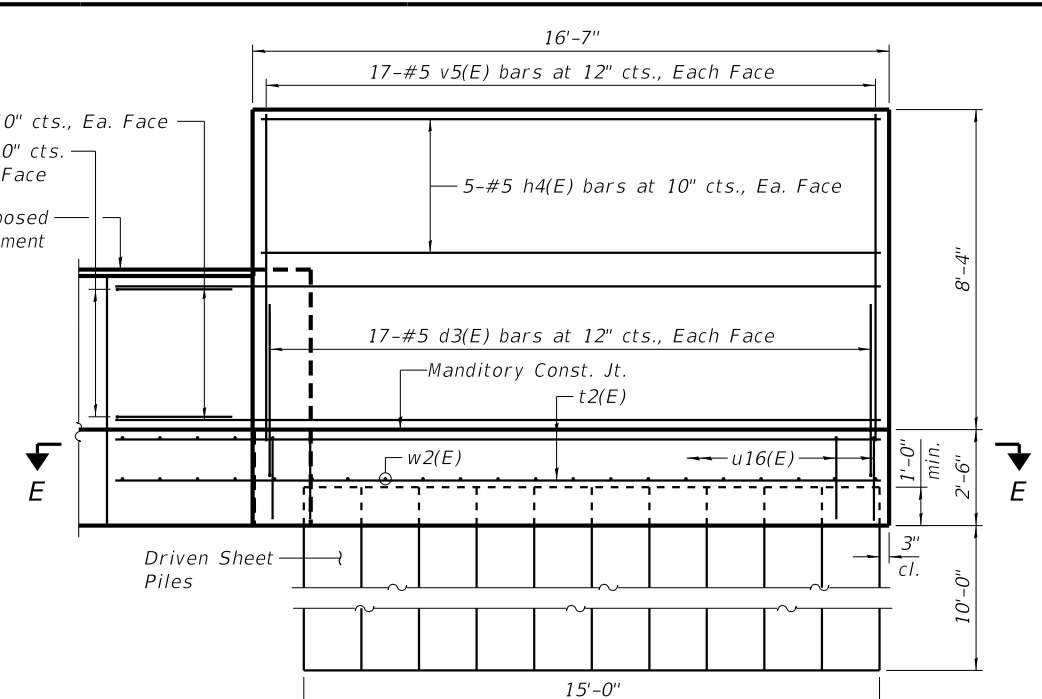

SECTION C-C

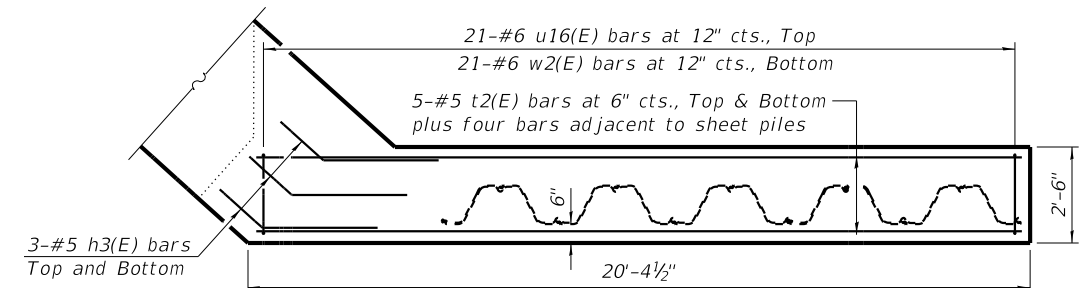


SECTION E-E

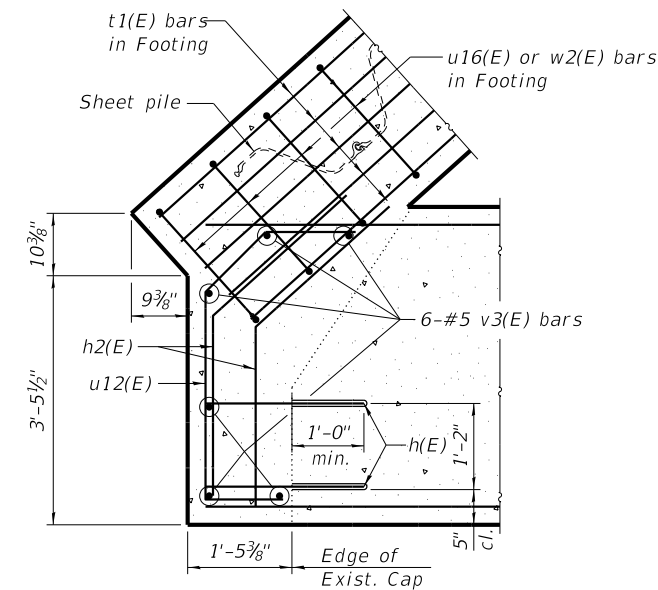


DETAIL A

Showing wingwall footing & abutment cap

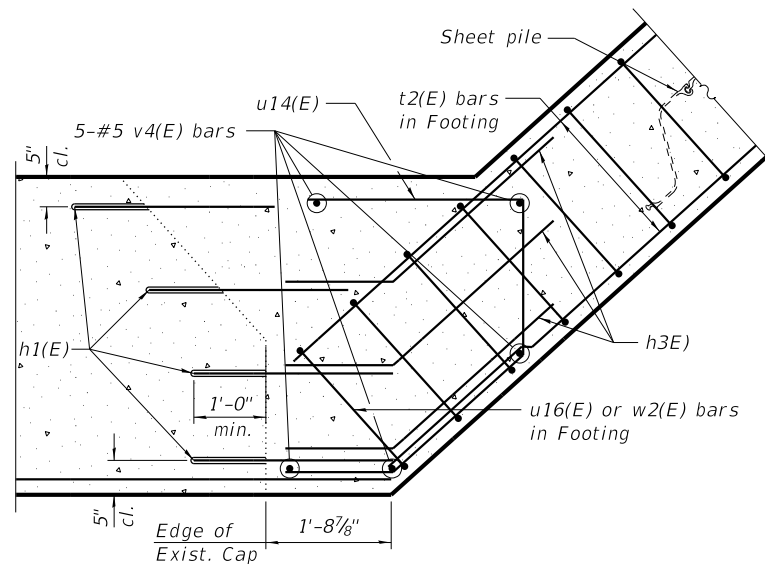

DETAIL B

Showing wingwall footing & abutment cap




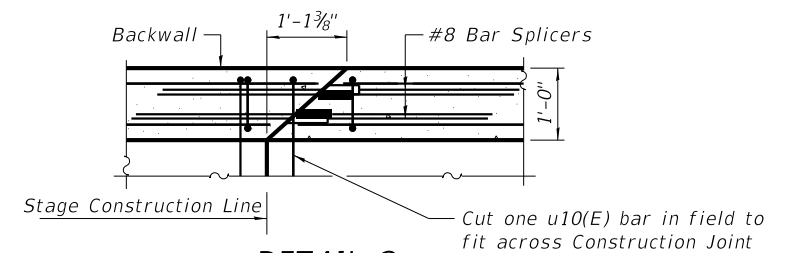


DETAIL C

Showing backwall Stage Construction Joint

NOTES:


For Bill of Material, See Structural Sheet 27 of 63.

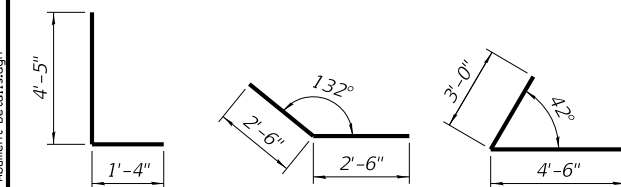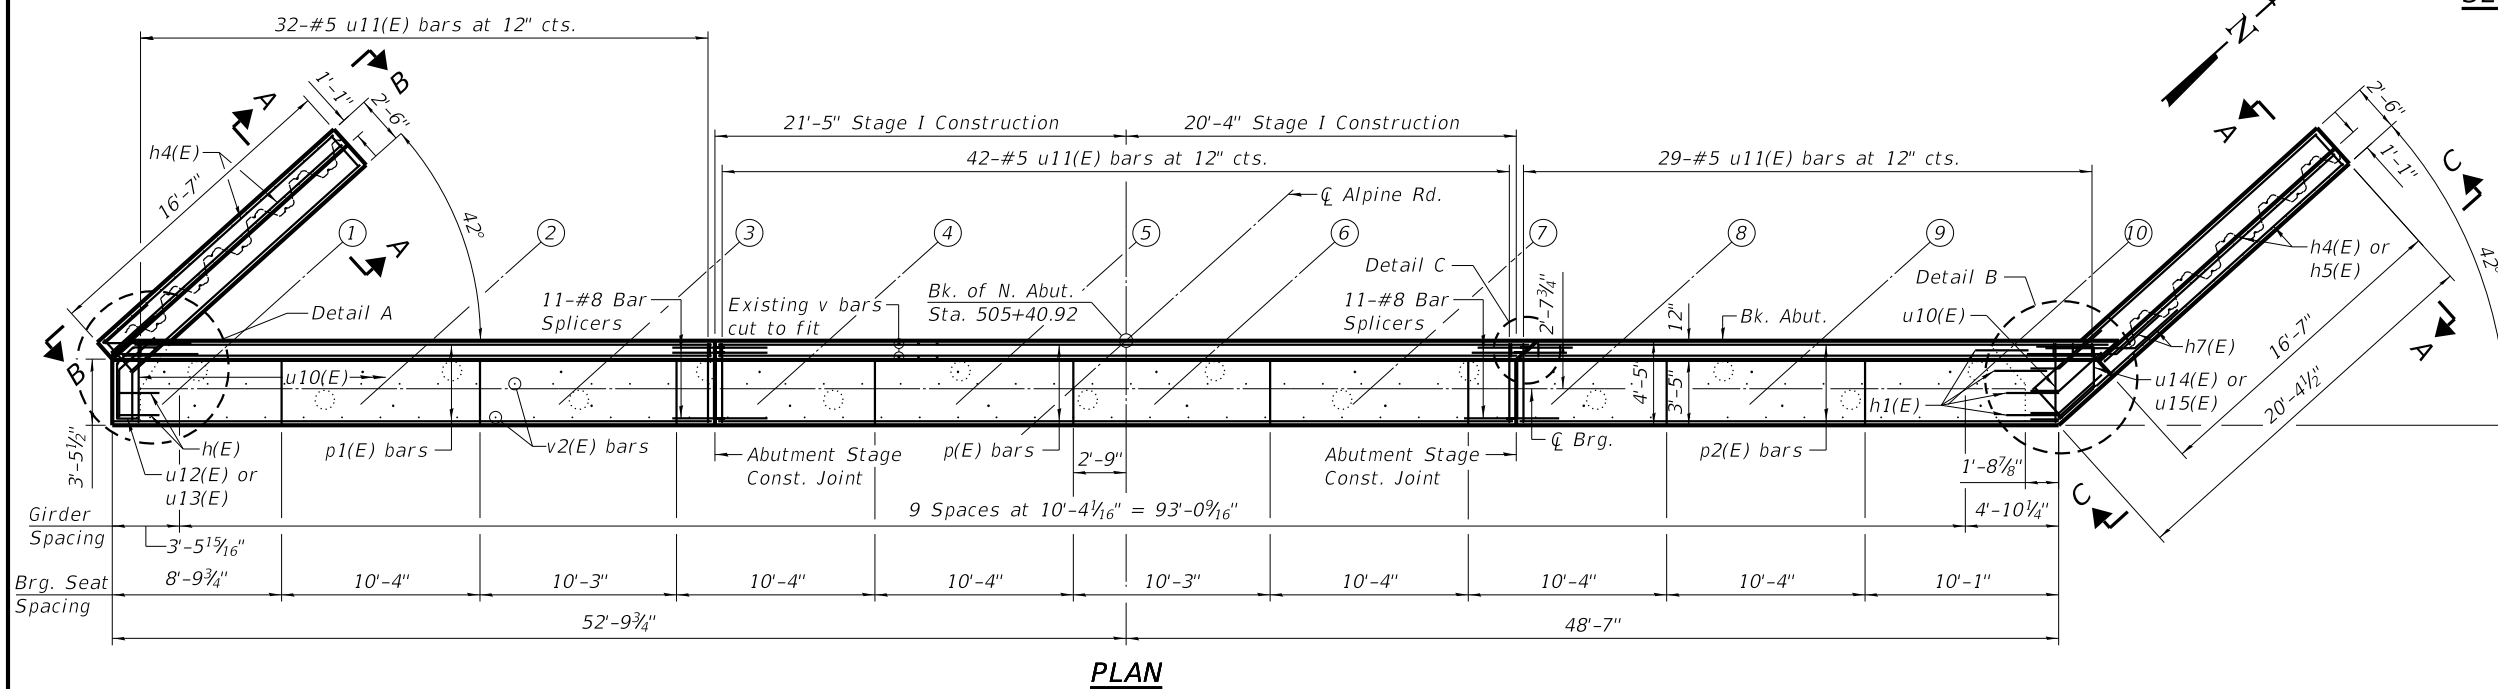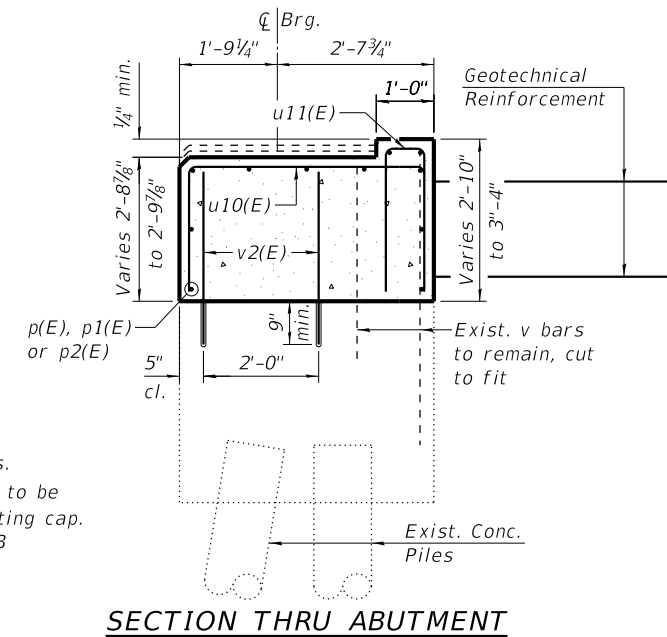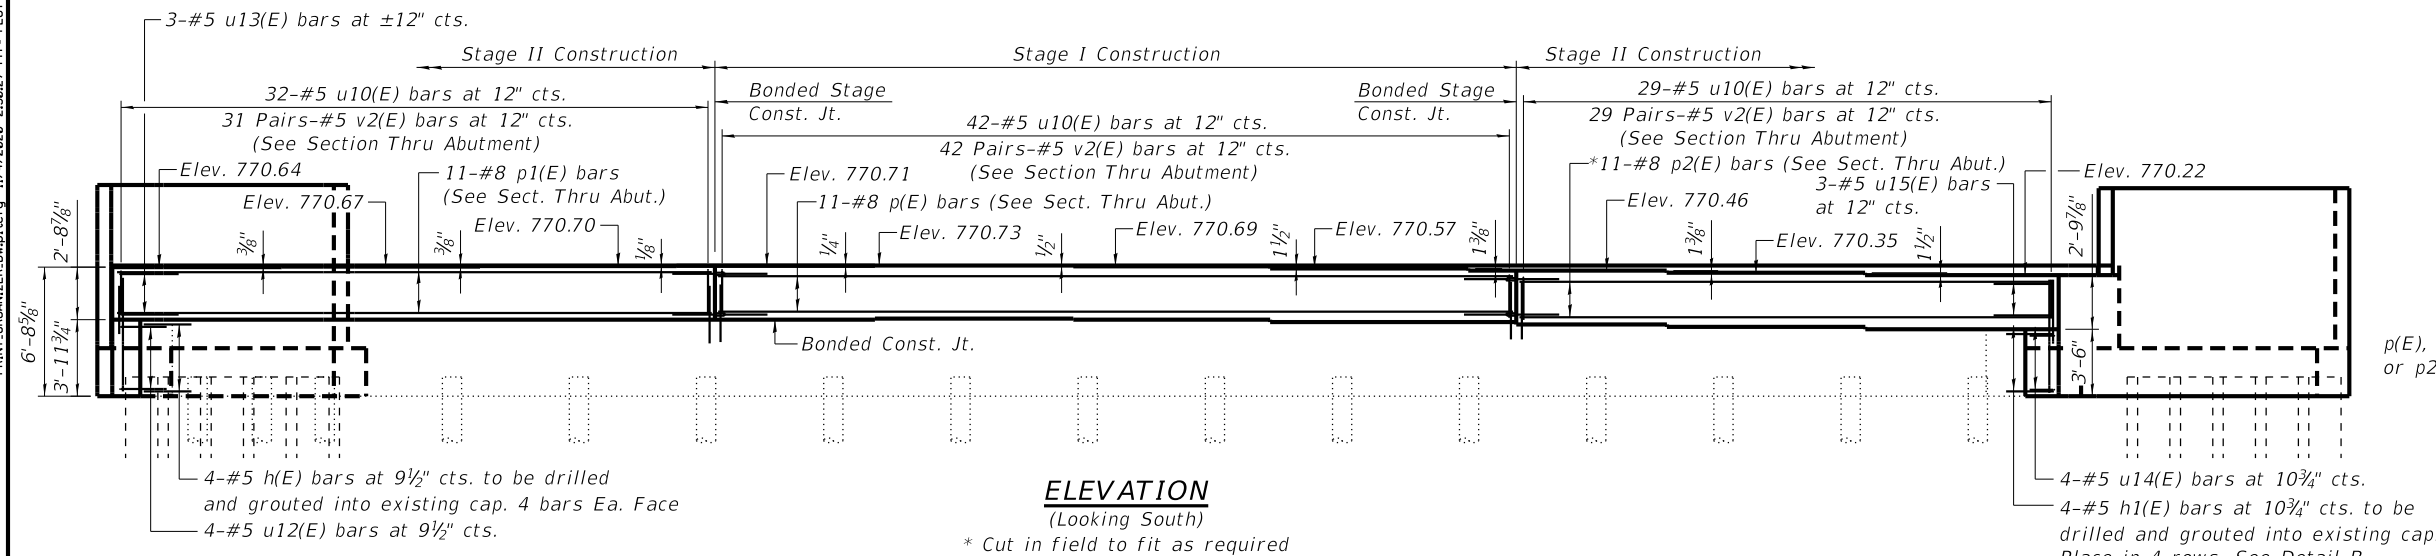

BAR d3(E)

BAR h2(E)


BAR h6(E)

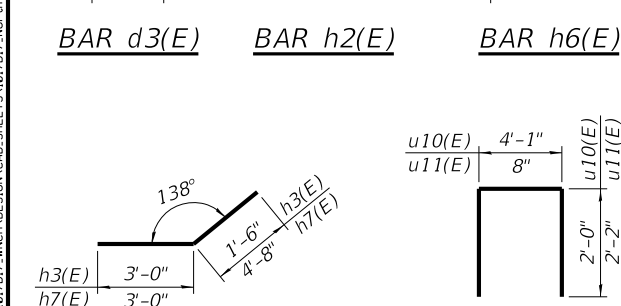


BARS $h3(E)$ & $h7(E)$

BARS $u10(E)$ & $u11(E)$


BARS $u16(E)$

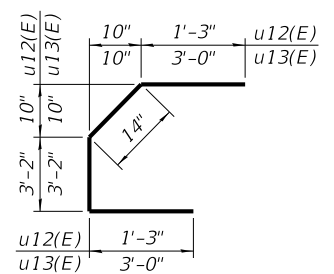

BARS $u_{12}(E)$ & $u_{13}(E)$

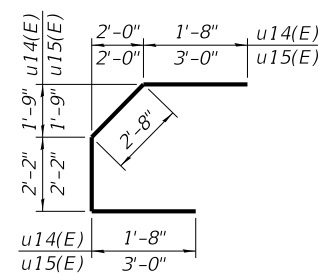

BARS $u14(E)$ & $u15(E)$

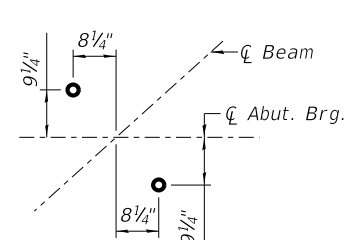

ANCHOR BOLT LAYOUT

NOTES:

All exposed edges shall be chamfered $\frac{3}{4}$ " unless otherwise noted.

Space reinforcement in cap to miss anchor bolts.
For Section A-A, B-B, C-C, Details A, B, and C
See Structural Sheet 30 of 63.

Pour steps monolithically with cap.

For Bearing Details, See Structural Sheet 26 of 63.

For standard excavation and backfill treatment behind abutment, see Structural Sheet 31 of 63.

Drilling and grouting of reinforcement bars shall be incidental to Concrete Structures.

N. ABUTMENT BILL OF MATERIAL

Bar	No.	Size	Length	Shape
d3(E)	68	#5	5'-9"	L
h(E)	8	#5	2'-4"	=====
h1(E)	16	#5	2'-8"	=====
h2(E)	4	#5	5'-0"	└───┘
h3(E)	6	#5	4'-6"	└───┘
h4(E)	30	#5	16'-3"	=====
h5(E)	10	#5	19'-11"	=====
h6(E)	8	#5	7'-6"	└───┘
h7(E)	10	#5	7'-8"	└───┘
p(E)	11	#8	41'-5"	=====
p1(E)	11	#8	31'-0"	=====
p2(E)	11	#8	27'-11"	=====
u10(E)	105	#5	8'-1"	┌───┐
u11(E)	103	#5	5'-0"	┌───┐
u12(E)	4	#5	6'-10"	┌───┐
u13(E)	3	#5	10'-4"	┌───┐
u14(E)	4	#5	8'-2"	┌───┐
u15(E)	3	#5	10'-10"	┌───┐
u16(E)	38	#6	6'-6"	┌───┐
t1(E)	14	#5	16'-3"	=====
t2(E)	10	#5	19'-11"	=====
v2(E)	208	#5	2'-10"	=====
v3(E)	6	#5	6'-1"	=====
v4(E)	5	#5	6'-1"	=====
v5(E)	68	#5	8'-3"	=====
w2(E)	38	#6	2'-2"	=====
Concrete Structures			Cu. Yd.	71.0
Reinforcement Bars,			Pound	8,090
Epoxy Coated				
Bar Splicers			Each	22
Permanent Sheet			Sq. Ft.	330
Piling				



WILLETT HOFMANN
 & ASSOCIATES INC.
 ENGINEERING ARCHITECTURE LAND SURVEYING
 809 EAST 2ND STREET, DIXON, IL 61021-0367
 T: 815-284-3381 DESIGN FIRM: #184-000918

DESIGNED - EEL	REVISED -
CHECKED - PLP	REVISED -
DRAWN - FDL	REVISED -
CHECKED - PLP	REVISED -


REVISED	-
REVISED	-
REVISED	-
REVISED	-

WINNEBAGO COUNTY
F.A.P. 0412 (ALPINE RD) OVER FOREST HILLS RD
STATION 504+16.50


NORTH ABUTMENT DETAILS
STRUCTURE NO.101-3068

STRUCTURAL SHEET NO. 29 OF 63 SHEETS


F.A.P. RTE.	SECTION	COUNTY	TOTAL SHEETS	SHEET NO.
412	16-00620-00-BR	WINNEBAGO	109	52
WHA# 1017D17		CONTRACT NO. 85704		
ILLINOIS FED. AID PROJECT 7K29(R57)				

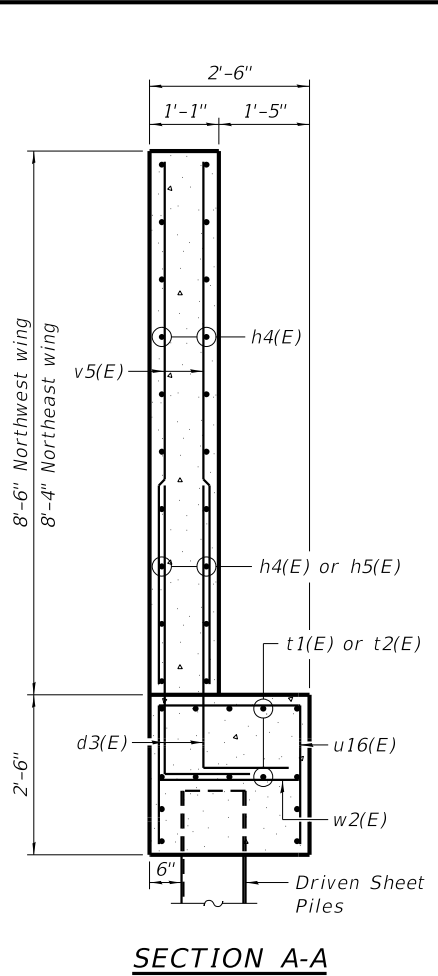


SECTION A-A

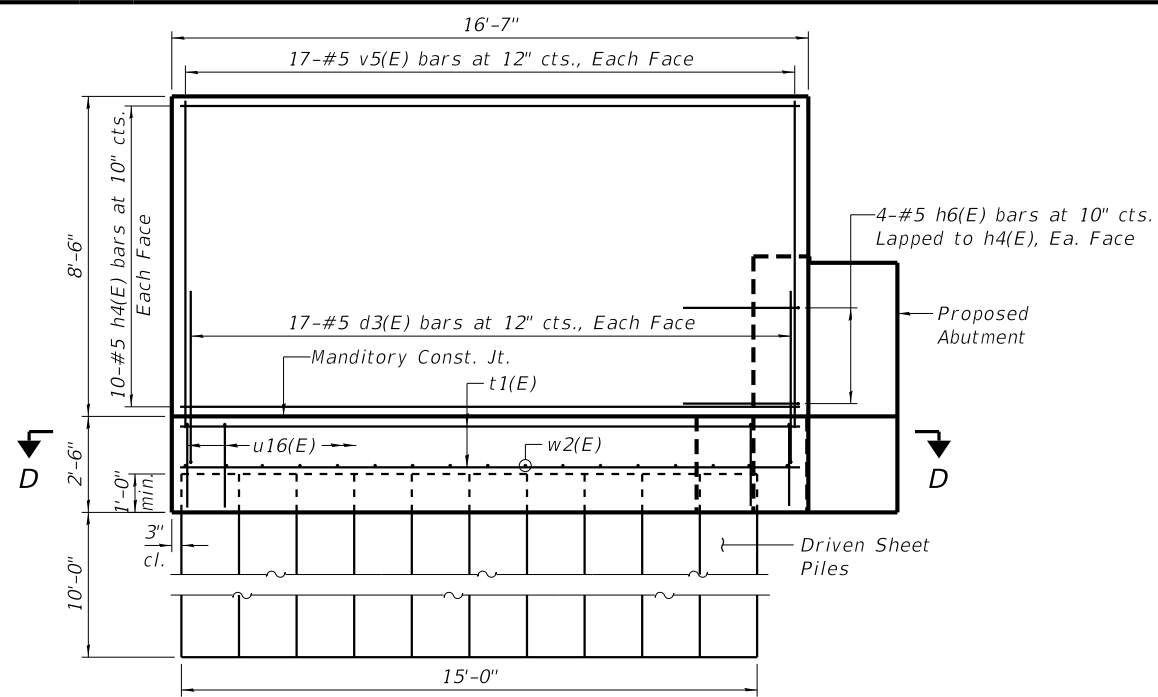


SECTION B-B

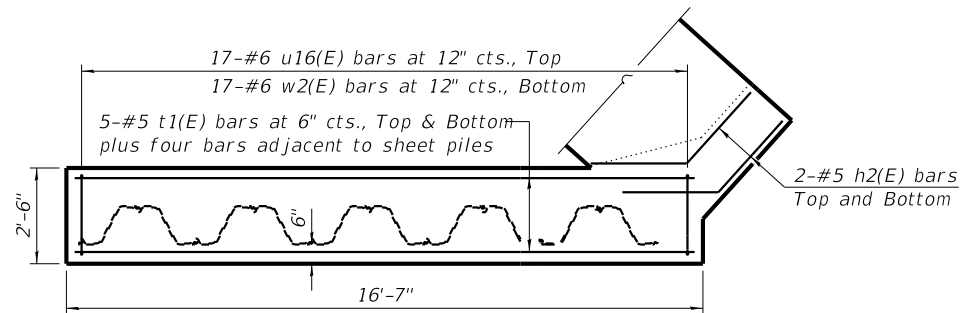


SECTION D-D

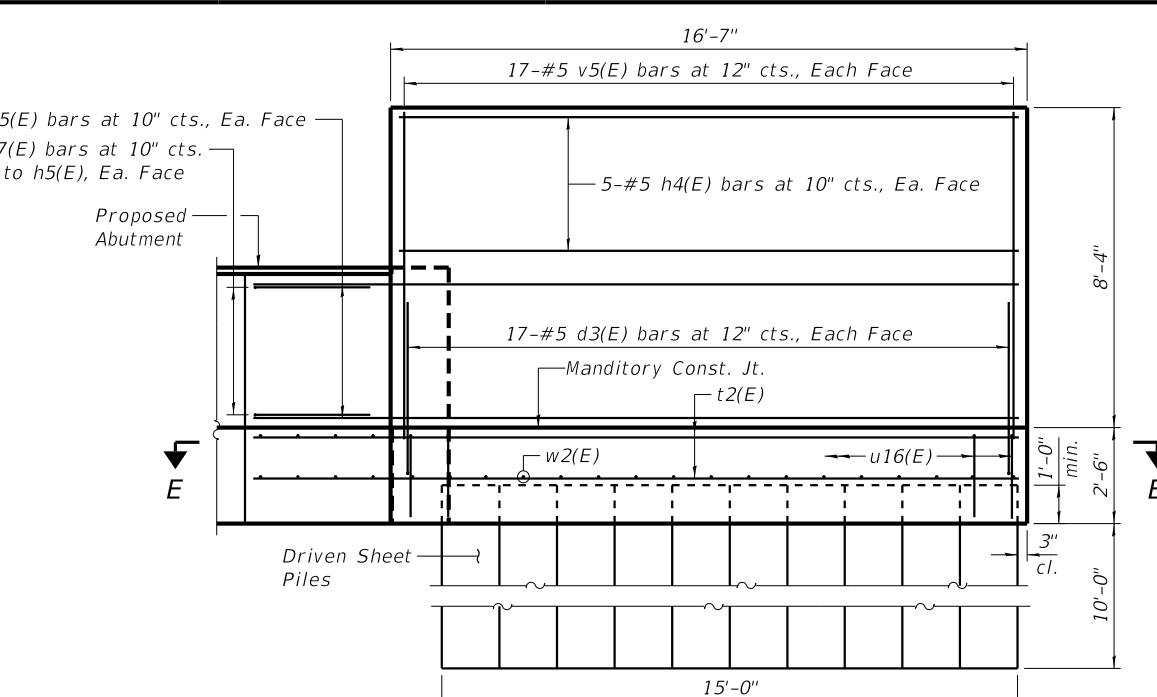

SECTION C-C

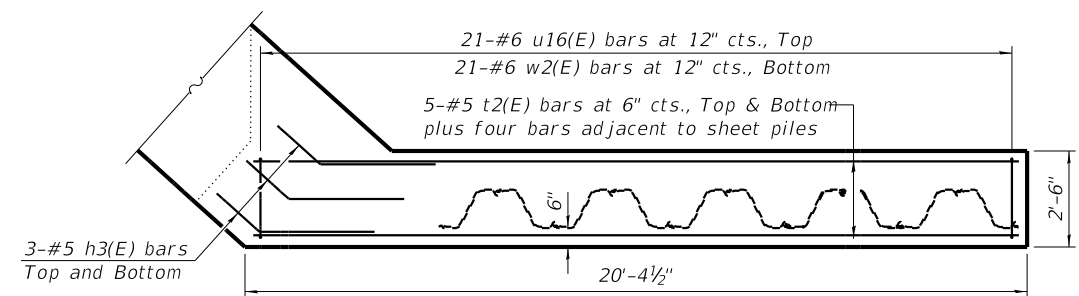


SECTION E-E

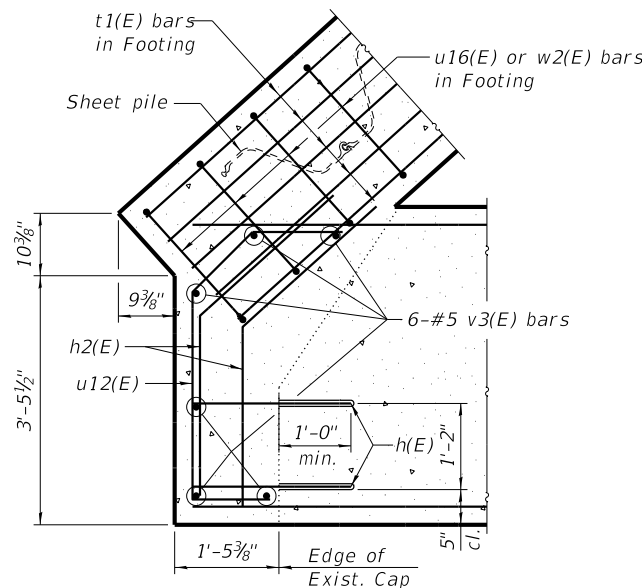


DETAIL A

Showing wingwall footing & abutment cap

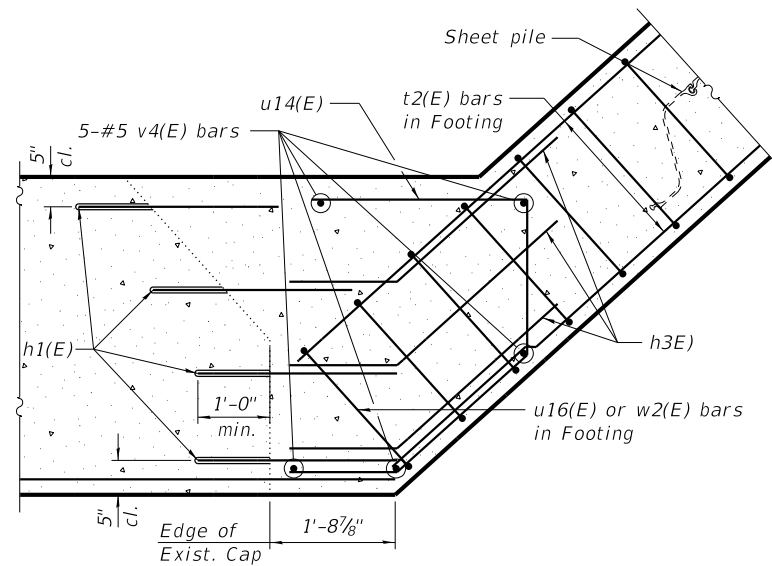

DETAIL B

Showing wingwall footing & abutment cap

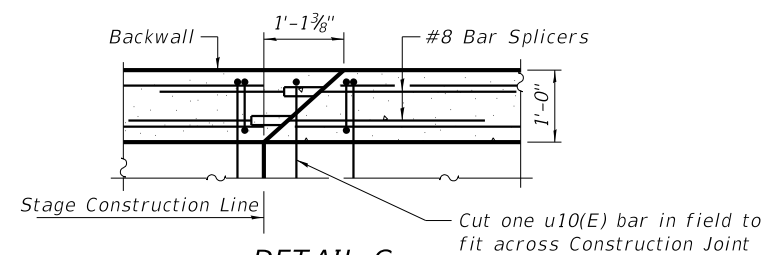

DETAIL C


Showing backwall stage construction joint

NOTES:

For Bill of Material, See Structural Sheet 29 of 63.

PRINT ORIGINATOR: B:\p1\cadd\11122020 1:38:26 PM = PLOTTED

FILE = S:\PROJECTS\2017\107017\WCH\DESIGN\CAD SHEETS\107017 Abutment Backfill Details.dgn

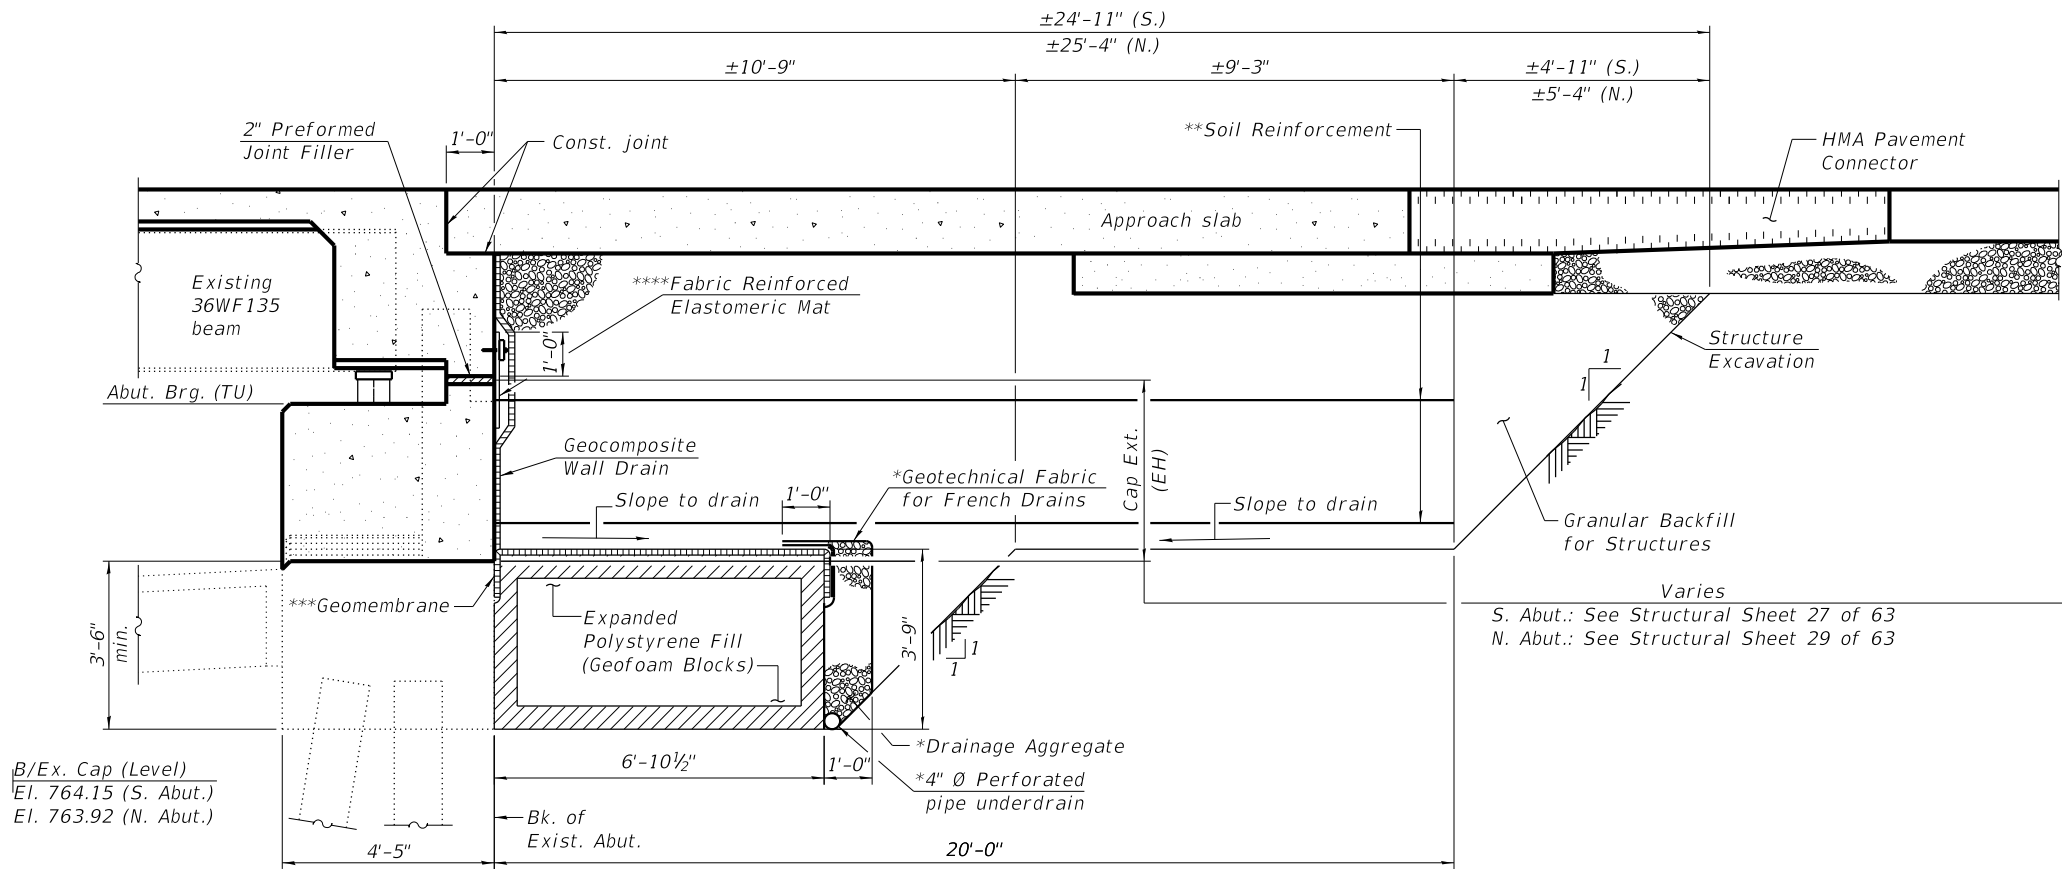

SECTION THRU SEMI-INTEGRAL ABUTMENT (N. & S.)
(Horiz. dim. @ Rt. L's)

NOTES:

All drainage components shall extend to 2'-0" from the end of each wingwall

*Included in the cost of Pipe Underdrain for Structures 4" (See Special Provisions)

***Cost of Geomembrane shall be included in the contract unit price for Expanded Polystyrene Fill

***Fabric Reinforced Elastomeric Mat according to Section 1028 of the Standard Specifications. Fabric mat shall be 24" wide and attached full width and vertically at edges to the abutment cap with a 3/8" x 5" steel plate and 1/2" Ø studs with nuts and washers at 12" cts. Cost included with Concrete Superstructure.

1/2" Ø Stainless steel expansion bolts with nuts and washers at 12" cts. according to Article 1006.29(d) of the Standard Specifications.


2" PJF (per Article 1051.09 of the Standard Specifications) bonded to abutment cap and wingwall with suitable adhesive as recommended by supplier.

Note:
Cost of fabric reinforced elastomeric mat, galvanized lates, stainless steel expansion bolts with washers and installation are included in the cost of Concrete Superstructure.

ELEVATION

(Looking at back of abutment)

EARTH PRESSURE (EH)
(Use $\gamma = 120\text{pcf}$,
 $K_o = 0.5$, zero surcharge)

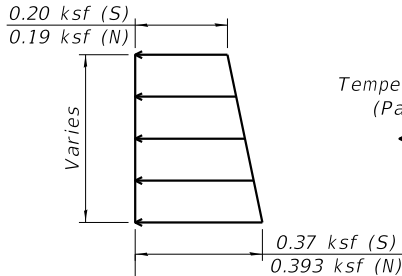

TEMPERATURE (TU)
N. & S. ABUTMENT BEARING

Temperature (TU) = 9 k/Beam
(Parallel to Beams)


****GEOTECHNICAL REINFORCEMENT**

NOTES:


- Geotechnical Reinforcement shall be designed in accordance with the 2017 AASHTO LRFD Bridge Design Specifications, 8th. Edition.
- Loads given are Service Loads and Suppliers of Geotechnical Reinforcement shall apply appropriate load factors to AASHTO load combinations.
- See Special Provisions.

BILL OF MATERIAL

Item	Unit	S. Abut.	N. Abut.
Structure Excavation	Cu. Yd.	532	459
Granular Backfill for Structures	Cu. Yd.	446	513
Geocomposite Wall Drain	Sq. Yd.	68	72
Geotechnical Reinforcement	L. Sum	0.5	0.5
Pipe Underdrains for Structures, 4"	Foot	160	157
Expanded Polystyrene Fill	Cu. Yd.	98	98

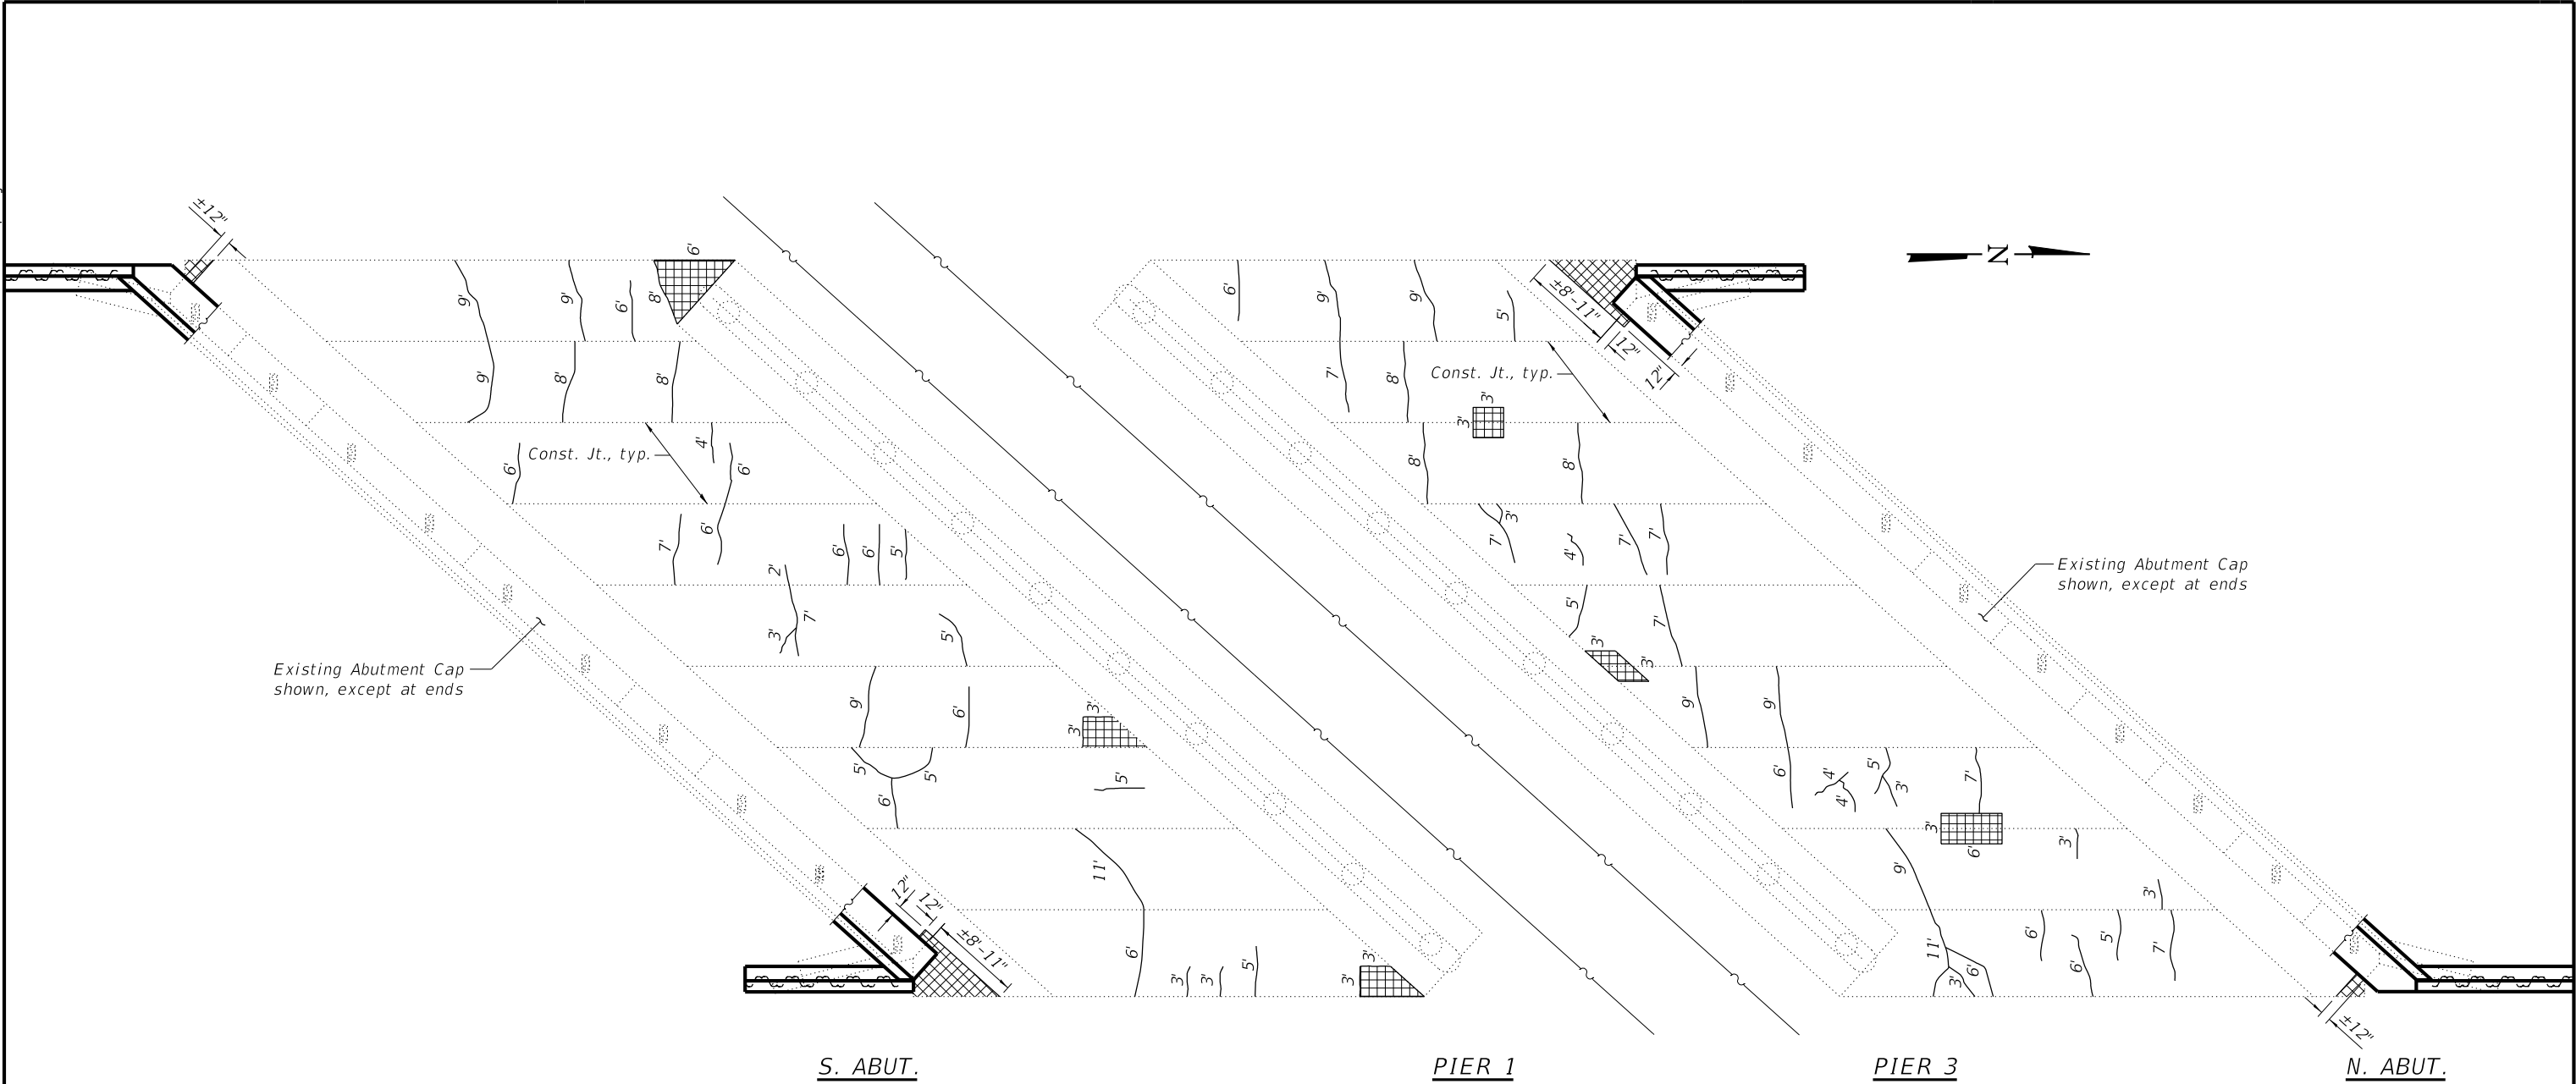

LEGEND

 -  Epoxy Crack Injection
-  Slopewall Repair
-  Removal and replacement of Concrete Slopewall
This work shall be included, and part of, paid for at the Contract Unit Price Per Square Yard for "Slopewall Repair".

NOTES:

Contractor shall provide a 3/4" sawcut around perimeter of Concrete Slopewall Repair or Removal prior to starting any work. Cost included in the Contract Unit Price Per Square Yard for "Slopewall Repair".


Contractor shall salvage existing reinforcement in Concrete Slopewall and incorporate into new construction. Slope wall shall be reinforced with welded wire fabric, 6 in. x 6 in. - W4.0 x W4.0, weighing 58 lbs. per 100 sq. ft. See Special Provisions

BILL OF MATERIAL


Item	Unit	Total
Epoxy Crack Injection	Foot	382
Slopewall Repair	Sq. Yd.	17

PRINT ORGAINZER-BV4.ctb 11/14/2020 2:30:31 PM = PLOTTED


FILE = S:\PROJECTS\2017\1017017-WINNEBAGO COUNTY DESIGN\GAD SHEETS\1017017 Segmental Concrete Block Wall Details.dgn

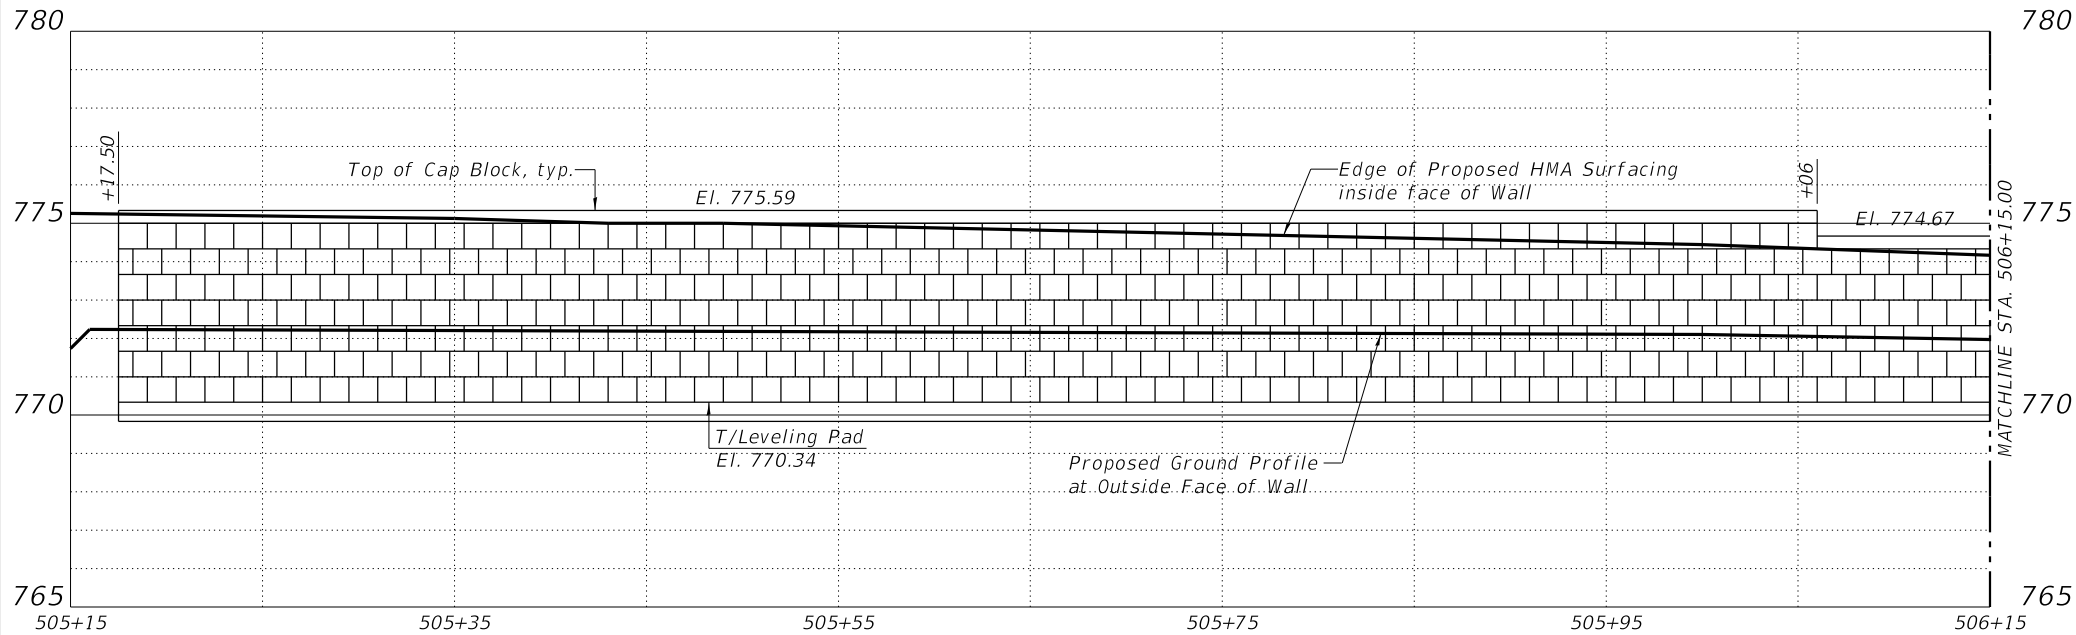

SEGMENTAL CONCRETE BLOCK WALL
STA. 505+17.50 TO 506+15.00

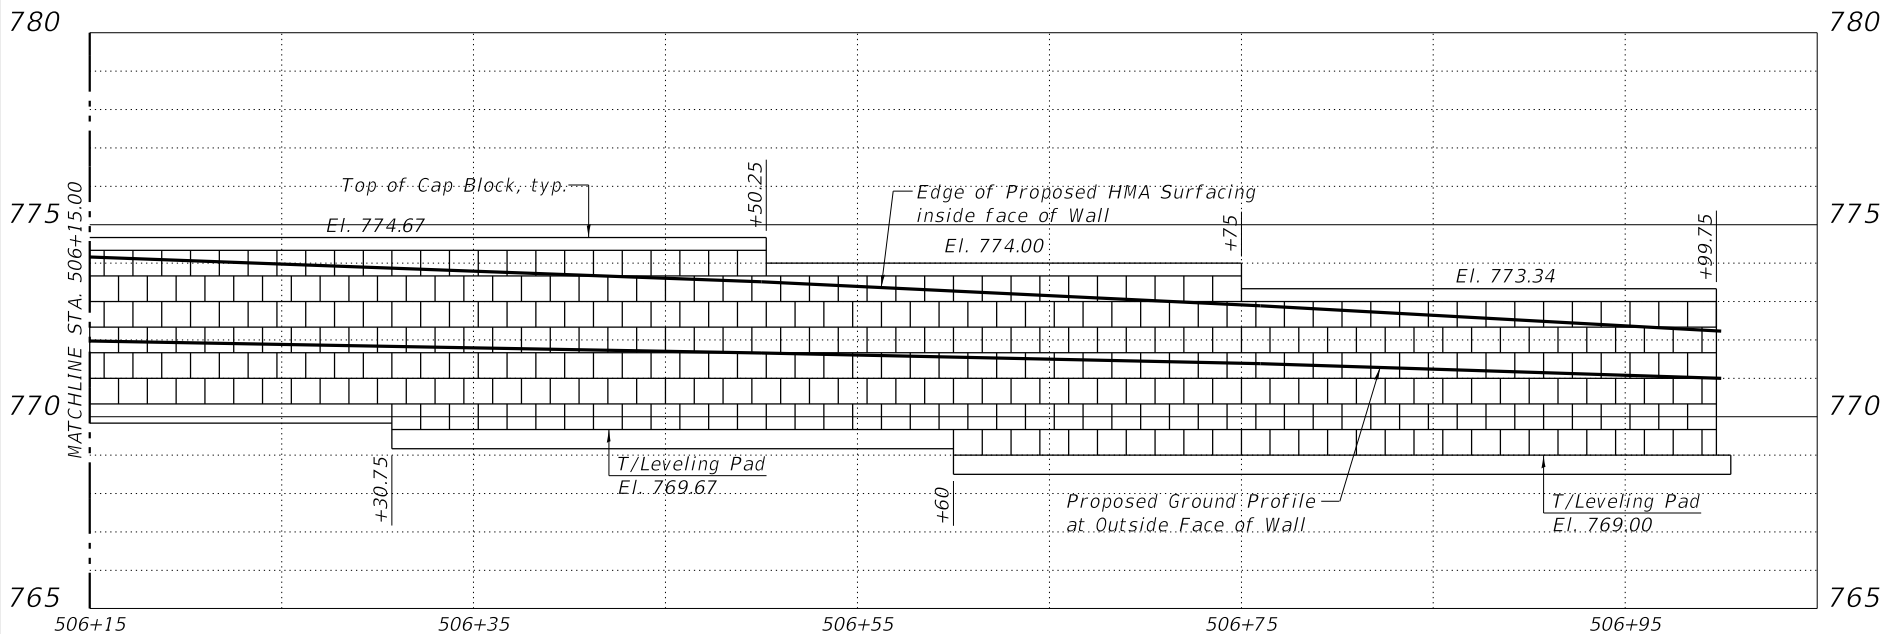


SEGMENTAL CONCRETE BLOCK WALL
STA. 506+15.00 TO 506+99.75

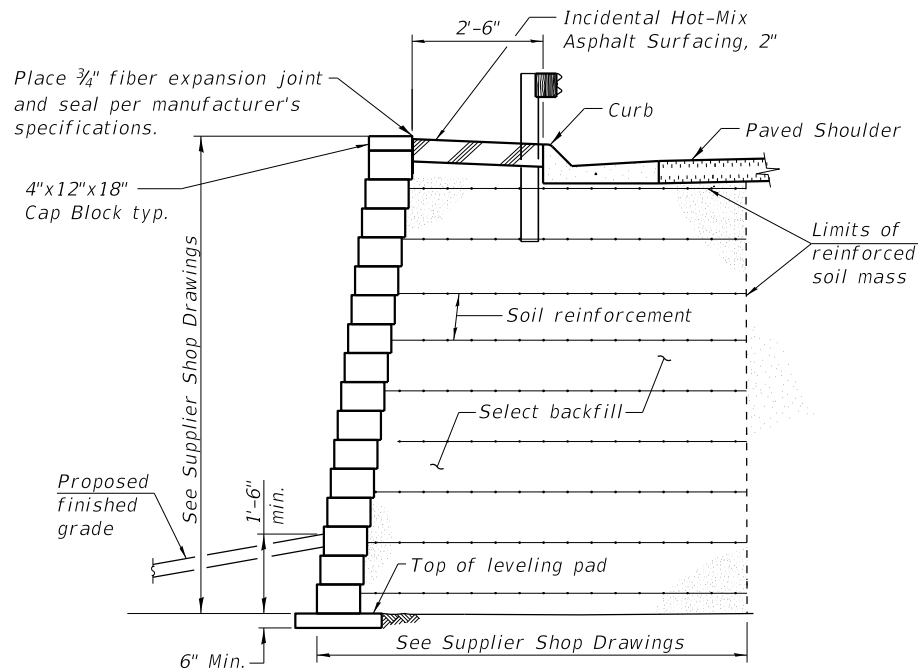

SECTION THRU
BLOCK WALL

Abutment Wingwall, See Structural
Sheet 28 & 30 of 63

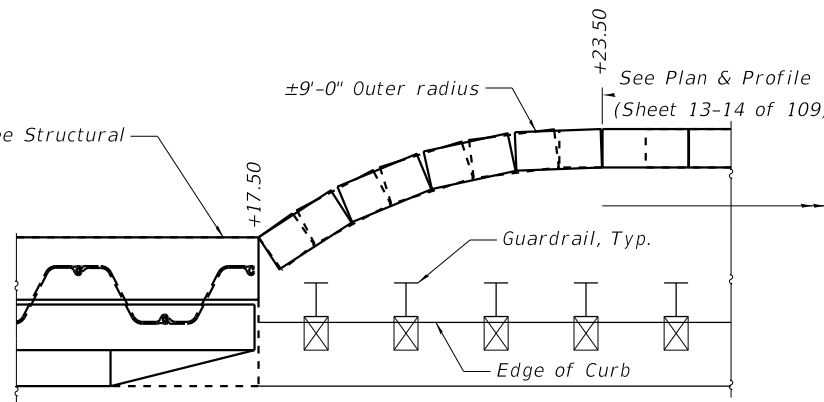

PLAN VIEW AT ABUTMENT

BILL OF MATERIAL

Item	Unit	Quantity
Structure Excavation	Cu. Yd.	76
Segmental Concrete Block Wall	Sq. Ft.	894

NOTES:

Contractor shall verify all elevations, dimensions and manufacturer's specifications prior to constructing wall.

The style of the Segmental Concrete Block Wall shall coordinate with the form liner and color of the bridge parapet.

All Segmental Concrete Block Wall Details shown in these plans are conceptual and are to be used for estimating purposes only. Actual details will depend on the Proposed Wall System submitted by the Contractor. Details for Wall Curves, Pipe Penetrations, Drainage Structures and other miscellaneous details shall be provided by the Wall Supplier.




DESIGNED	-	EEL	REVISED	-
CHECKED	-	PLP	REVISED	-
DRAWN	-	FDL	REVISED	-
CHECKED	-	PLP	REVISED	-

WINNEBAGO COUNTY
F.A.P. 0412 (ALPINE RD) OVER FOREST HILLS RD
STATION 504+16.50


SEGMENTAL CONCRETE BLOCK WALL DETAILS
STRUCTURE NO. 101-3068

STRUCTURAL SHEET NO. 33 OF 63 SHEETS

F.A.P. RTE.	SECTION	COUNTY	TOTAL SHEETS	SHEET NO.
412	16-00620-00-BR	WINNEBAGO	109	56
WHA# 1017D17		CONTRACT NO. 85704		
ILLINOIS FED. AID PROJECT 7K29(857)				

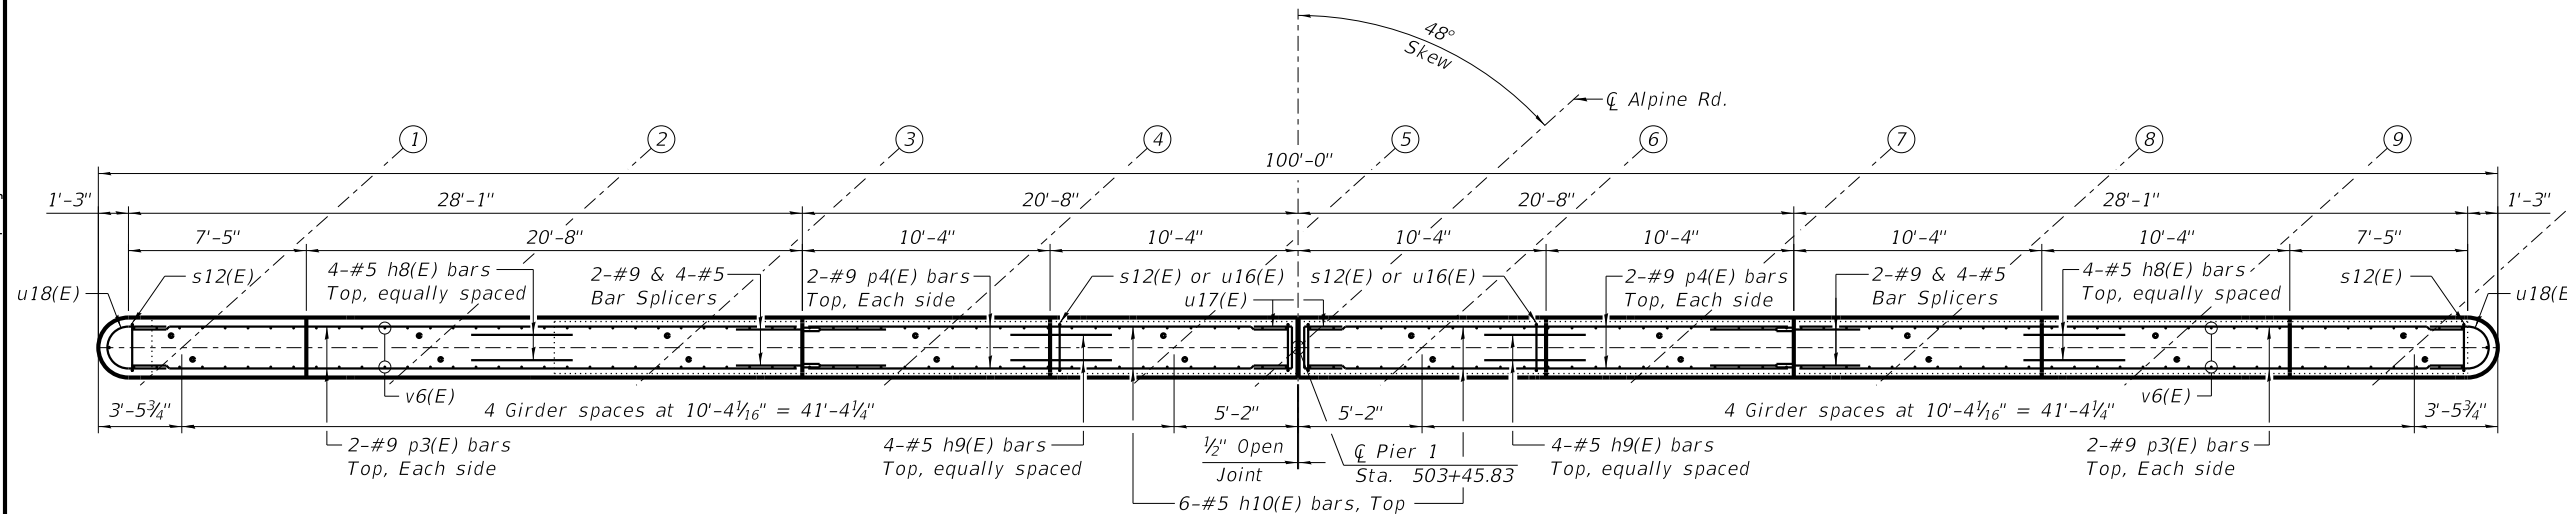


TOP PLAN

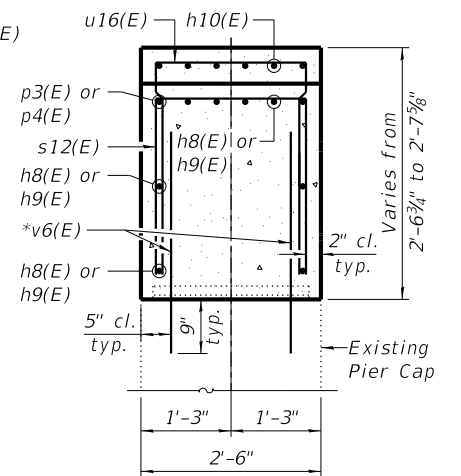

SECTION A-A


*Bars shall be drilled and grouted according to Section 584 of the Standard Specifications. Cost incidental to Reinforcement Bars, Epoxy Coated.

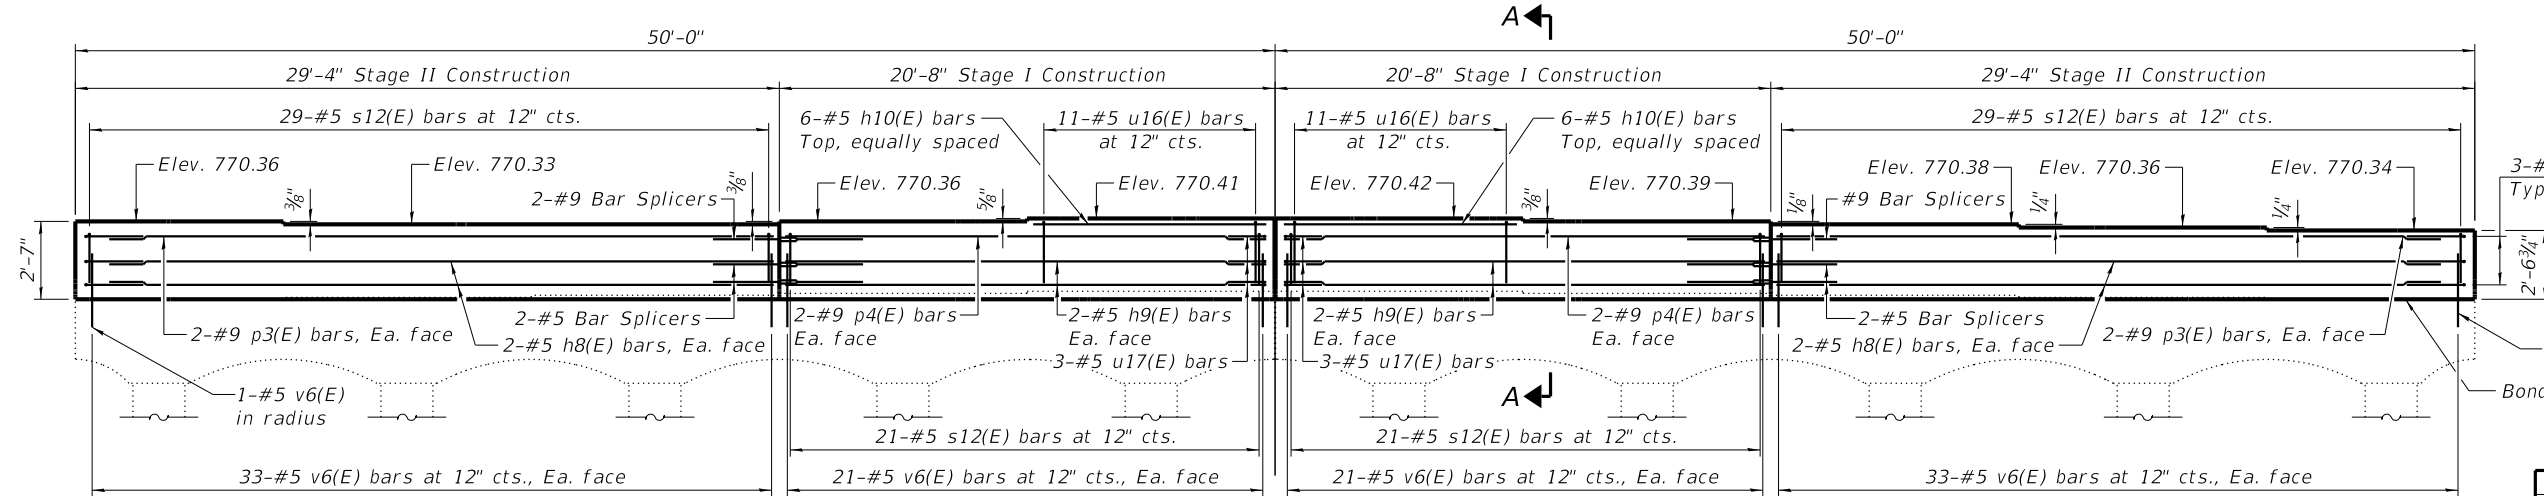


ELEVATION
(Looking North)

MIN. BAR LAP


#5 = 3'-7"
#9 = 6'-5"

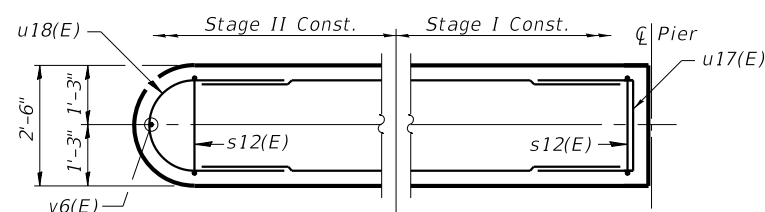


PLAN AT END OF PIER CAP

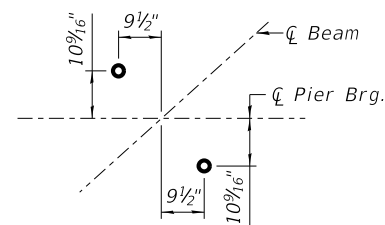


ANCHOR BOLT LAYOUT

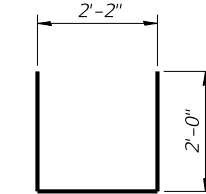

BAR s12(E)

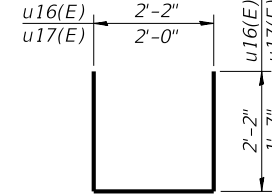

BARS u16(E) & u17(E)

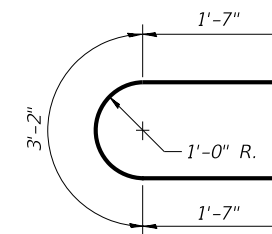


BARS u18(E)

BILL OF MATERIAL


Bar	No.	Size	Length	Shape
h8(E)	16	#5	27'-11"	—
h9(E)	16	#5	20'-4"	—
h10(E)	12	#5	10'-0"	—
p3(E)	4	#9	27'-11"	—
p4(E)	4	#9	20'-4"	—
s12(E)	100	#5	6'-2"	U
u16(E)	22	#5	6'-6"	U
u17(E)	6	#5	5'-2"	U
u18(E)	6	#5	6'-4"	U
v6(E)	218	#5	3'-0"	—
Concrete Structures	Cu. Yd.	23.5		
Reinforcement Bars, Epoxy Coated	Pound	3,140		
Bar Splicers	Each	20		

NOTES:

Cast steps monolithically with cap.
Space cap reinforcement to miss anchor bolts.
For Bearing Details, See Structural Sheet 26 of 63.

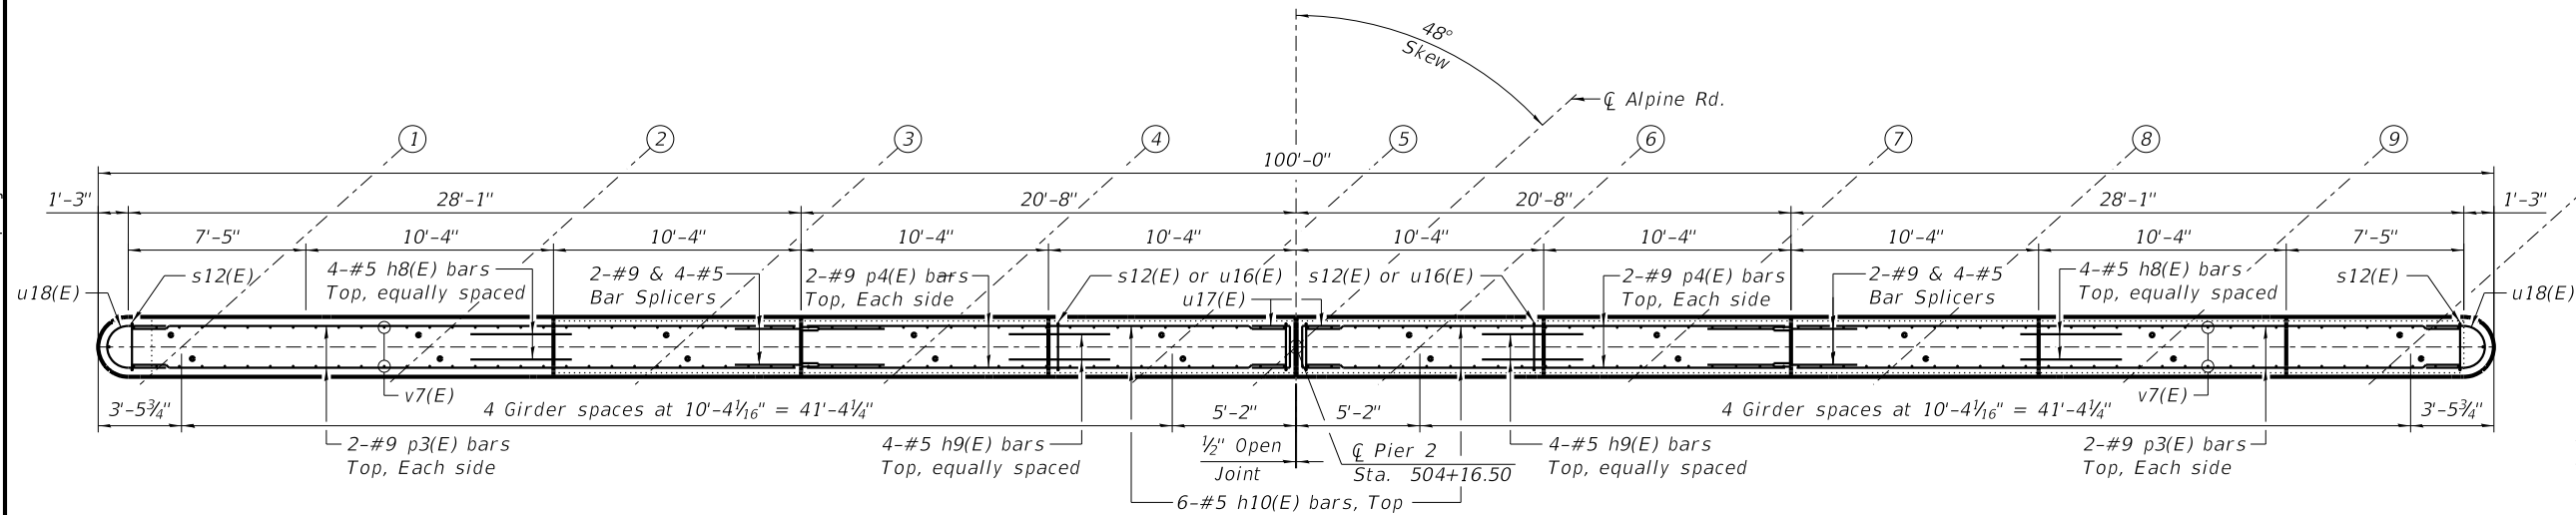


TOP PLAN

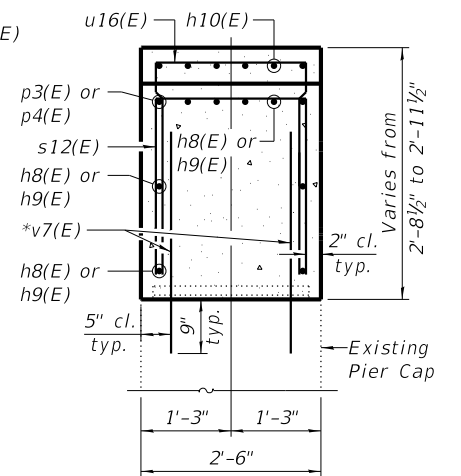

SECTION A-A


*Bars shall be drilled and grouted according to Section 584 of the Standard Specifications. Cost incidental to Reinforcement Bars, Epoxy Coated.

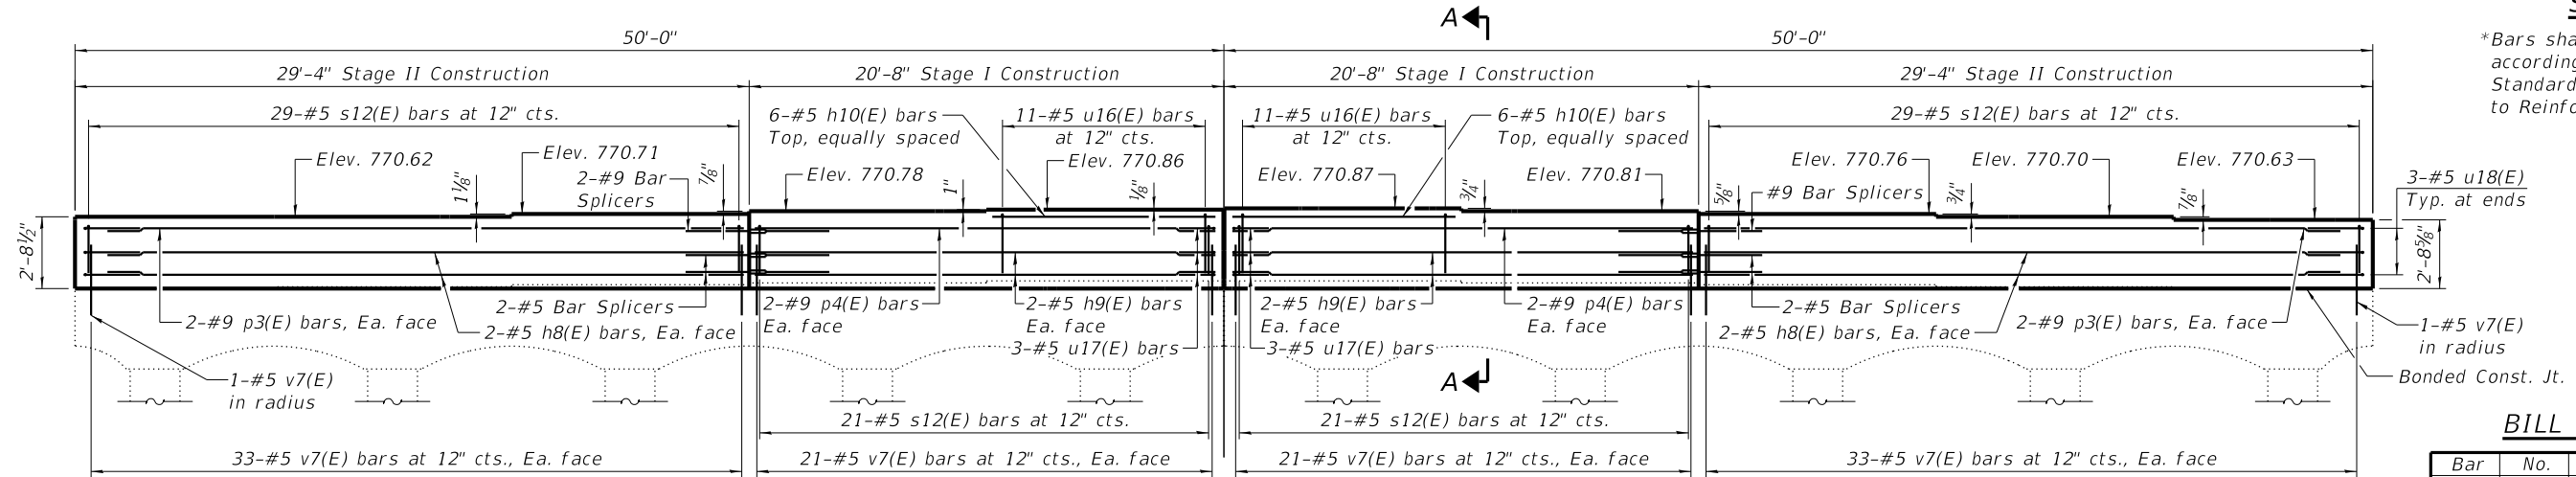


ELEVATION
(Looking North)

MIN. BAR LAP


#5 = 3'-7"
#9 = 6'-5"

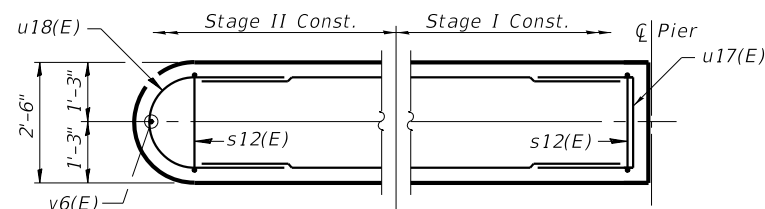


PLAN AT END OF PIER CAP

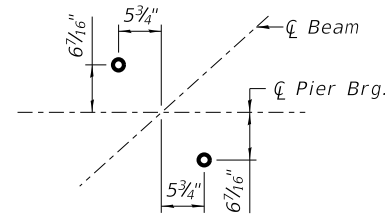


ANCHOR BOLT LAYOUT

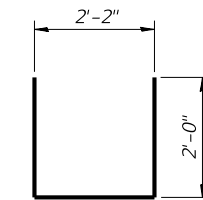

BAR s12(E)

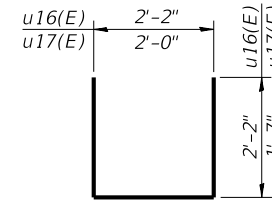

BARS u16(E) & u17(E)

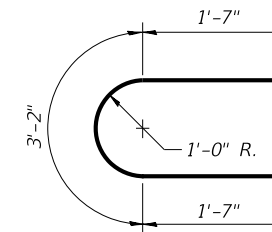


BARS u18(E)

BILL OF MATERIAL


Bar	No.	Size	Length	Shape
h8(E)	16	#5	27'-11"	—
h9(E)	16	#5	20'-4"	—
h10(E)	12	#5	10'-0"	—
p3(E)	4	#9	27'-11"	—
p4(E)	4	#9	20'-4"	—
s12(E)	100	#5	6'-2"	U
u16(E)	22	#5	6'-6"	U
u17(E)	6	#5	5'-2"	U
u18(E)	6	#5	6'-4"	U
v7(E)	218	#5	3'-1"	—
Concrete Structures		Cu. Yd.	25.6	
Reinforcement Bars, Epoxy Coated		Pound	3,160	
Bar Splicers		Each	20	

NOTES:

Cast steps monolithically with cap.
Space cap reinforcement to miss anchor bolts.
For Bearing Details, See Structural Sheet 26 of 63.

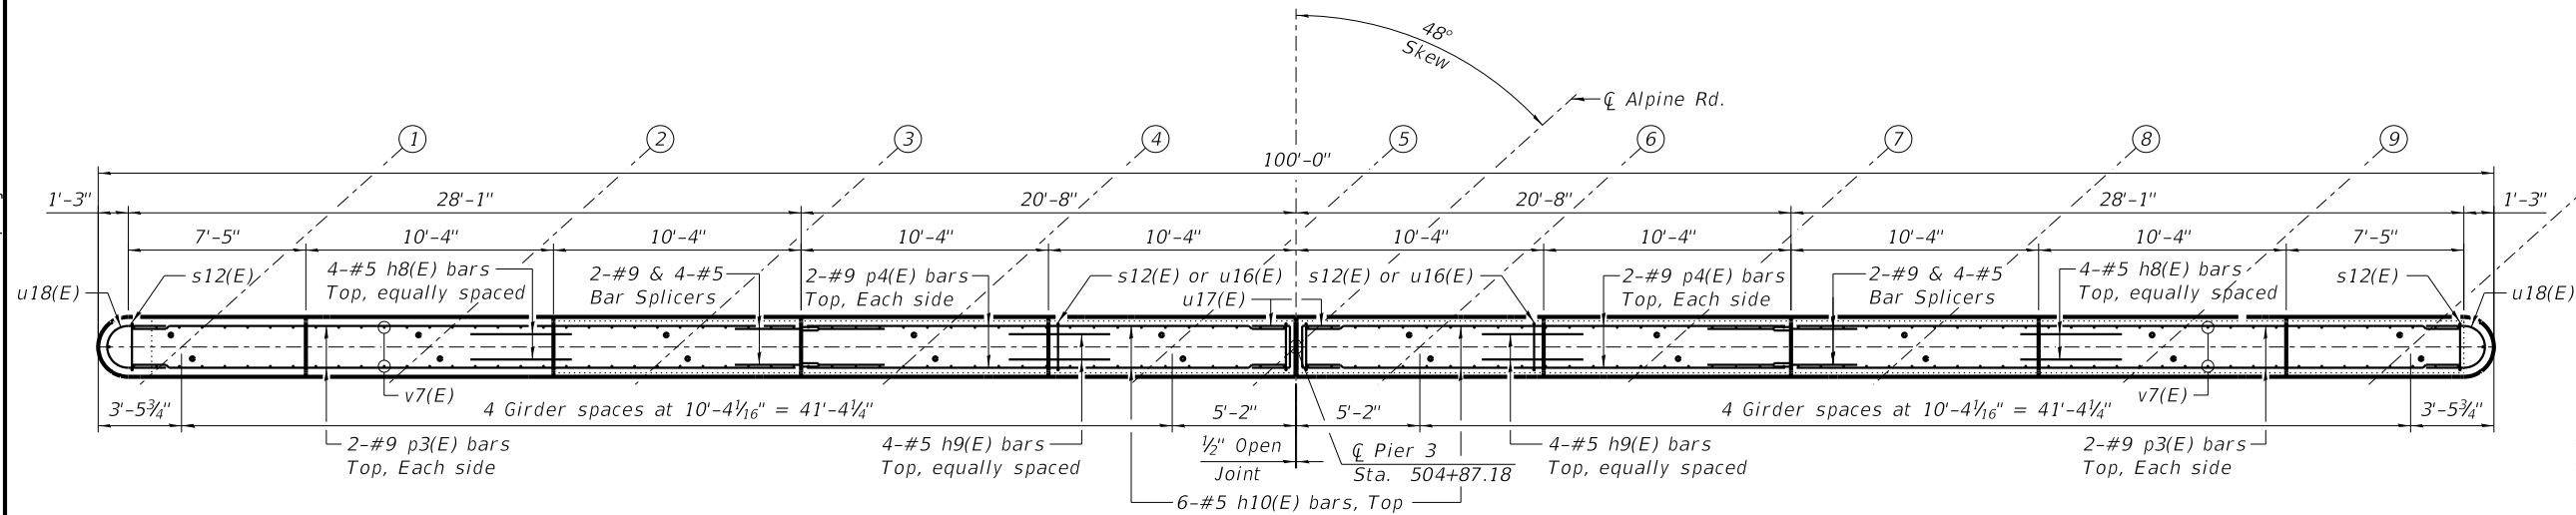


TOP PLAN

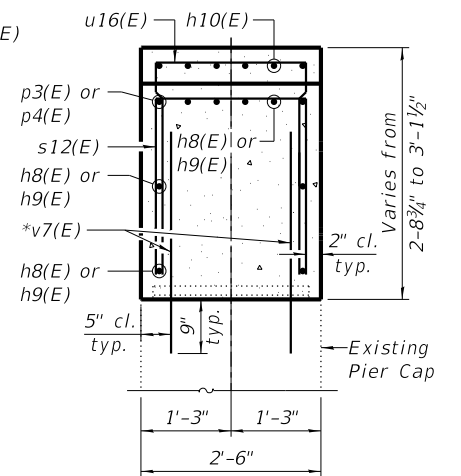

SECTION A-A

*Bars shall be drilled and grouted according to Section 584 of the Standard Specifications. Cost incidental to Reinforcement Bars, Epoxy Coated.

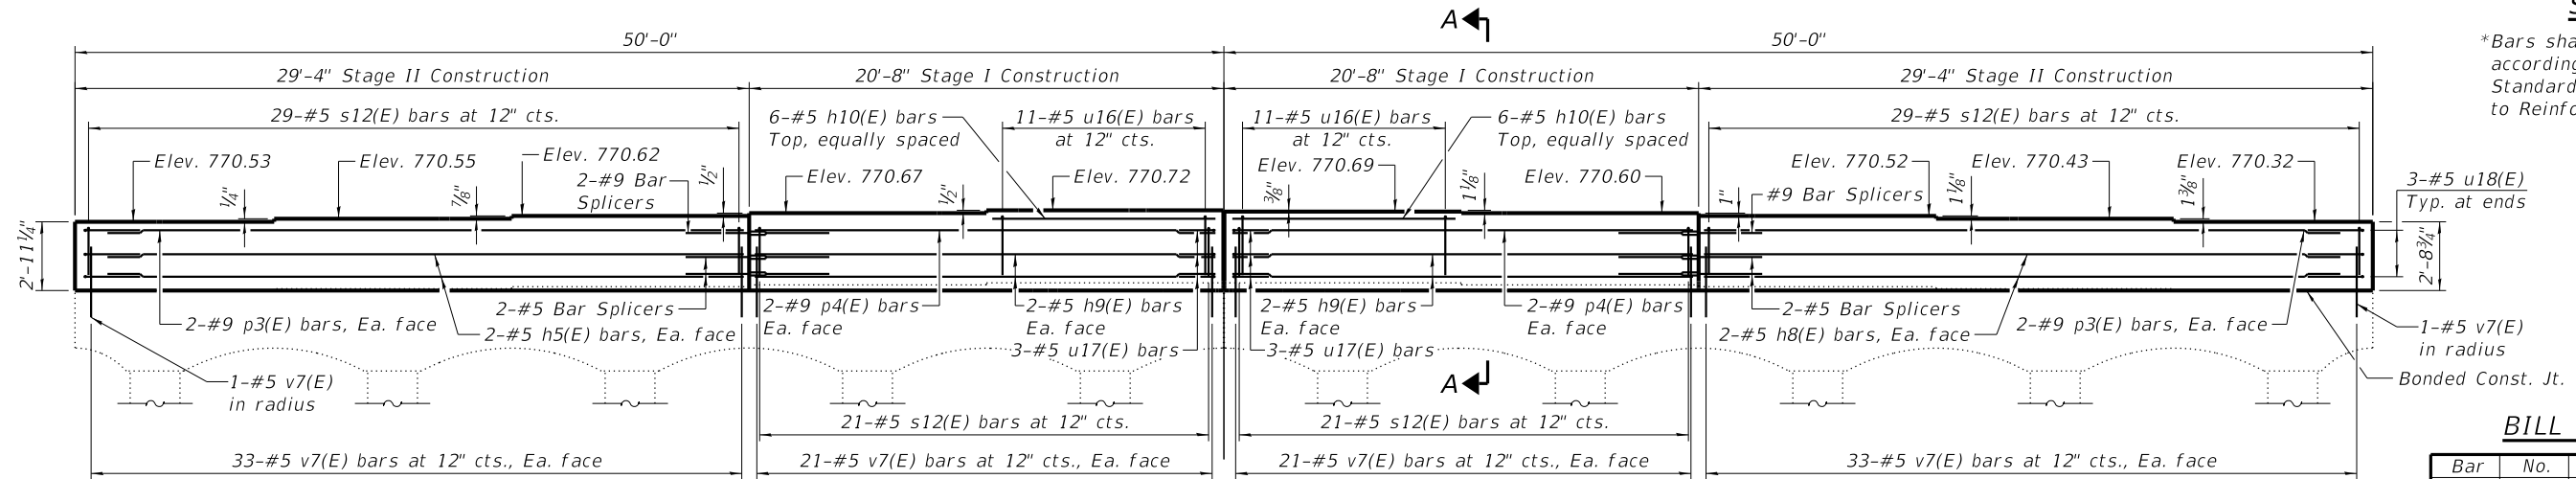


ELEVATION
(Looking North)

BILL OF MATERIAL


Bar	No.	Size	Length	Shape
h8(E)	16	#5	27'-11"	—
h9(E)	16	#5	20'-4"	—
h10(E)	12	#5	10'-0"	—
p3(E)	4	#9	27'-11"	—
p4(E)	4	#9	20'-4"	—
s12(E)	100	#5	6'-2"	U
u16(E)	22	#5	6'-6"	U
u17(E)	6	#5	5'-2"	U
u18(E)	6	#5	6'-4"	U
v7(E)	218	#5	3'-1"	—
Concrete Structures		Cu. Yd.	25.4	
Reinforcement Bars, Epoxy Coated		Pound	3,160	
Bar Splicers		Each	20	

NOTES:


Cast steps monolithically with cap.
Space cap reinforcement to miss anchor bolts.
For Bearing Details, See Structural Sheet 26 of 63.

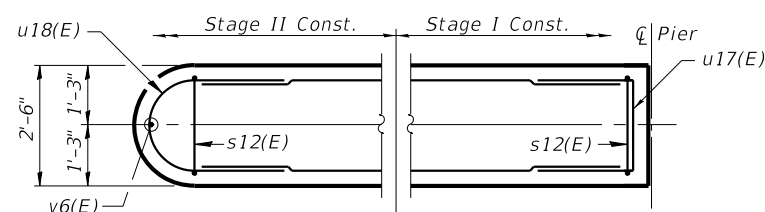


PLAN AT END OF PIER CAP

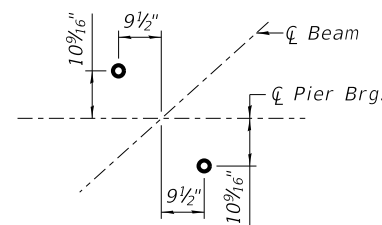


ANCHOR BOLT LAYOUT

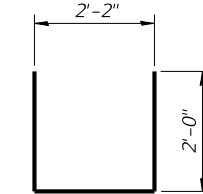

BAR s12(E)

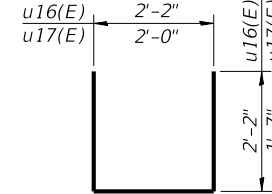

BARS u16(E) & u17(E)

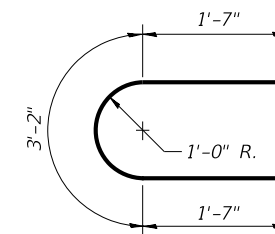



BARS u18(E)

MIN. BAR LAP


#5 = 3'-7"
#9 = 6'-5"

PRINT ORG:ANZEBV4.ctb 11/14/2020 2:38:35 PM - PLOTTED


FILE = S:\PROJECTS\2017\1070707-WHCH-DESIGN\CAD SHEETS\1070707-Drainage Scupper.dgn

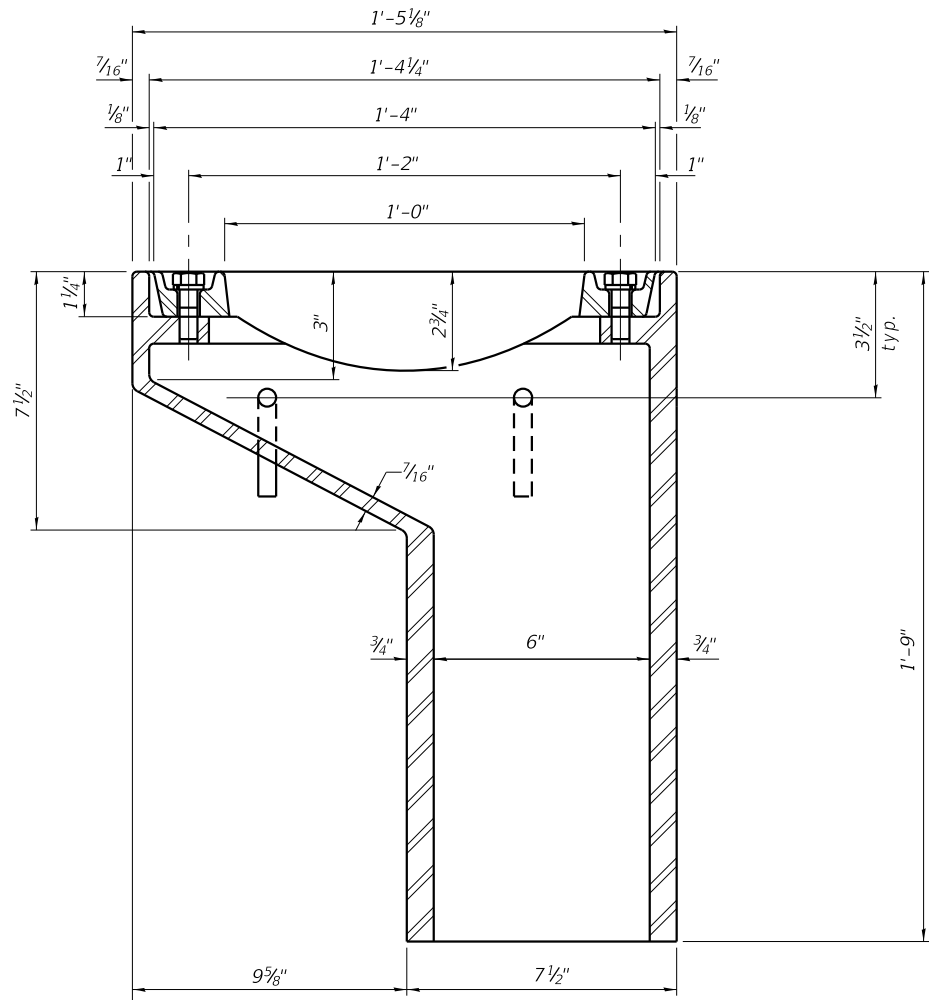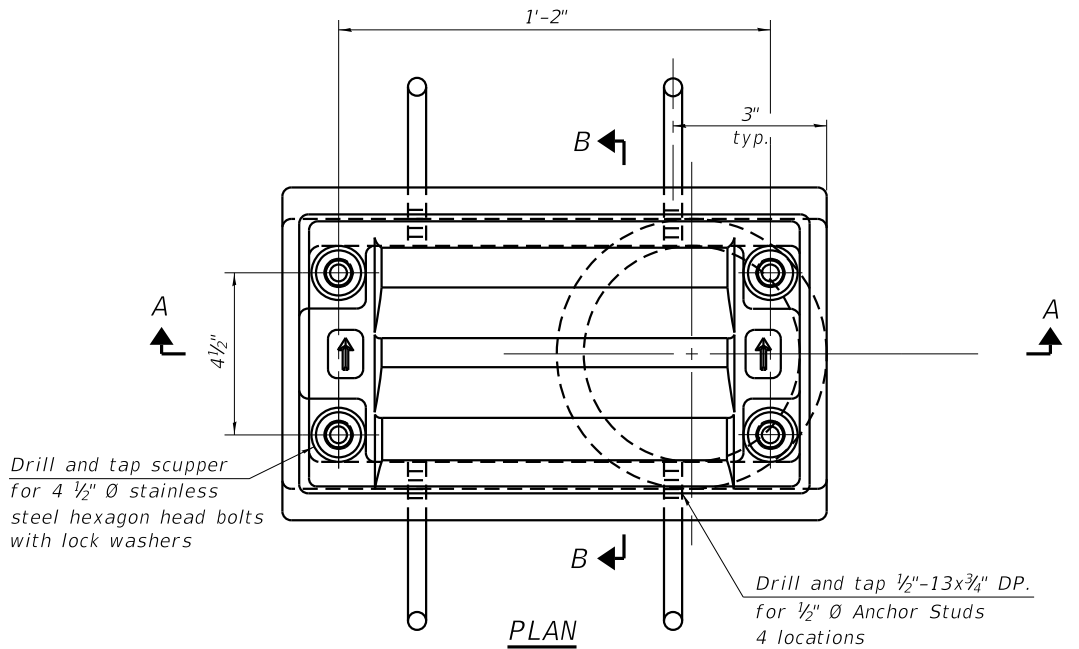


See Structural Sheet 18 of 63 for scupper location relative to parapet.

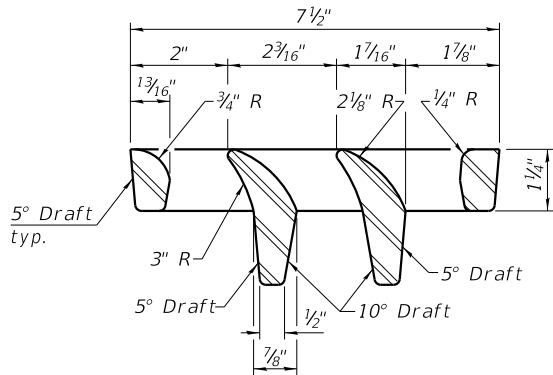


VANE GRATE DETAIL

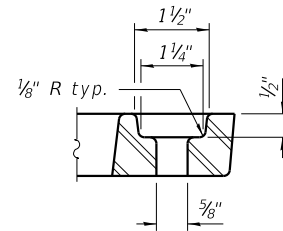


BOLT HOLE DETAIL

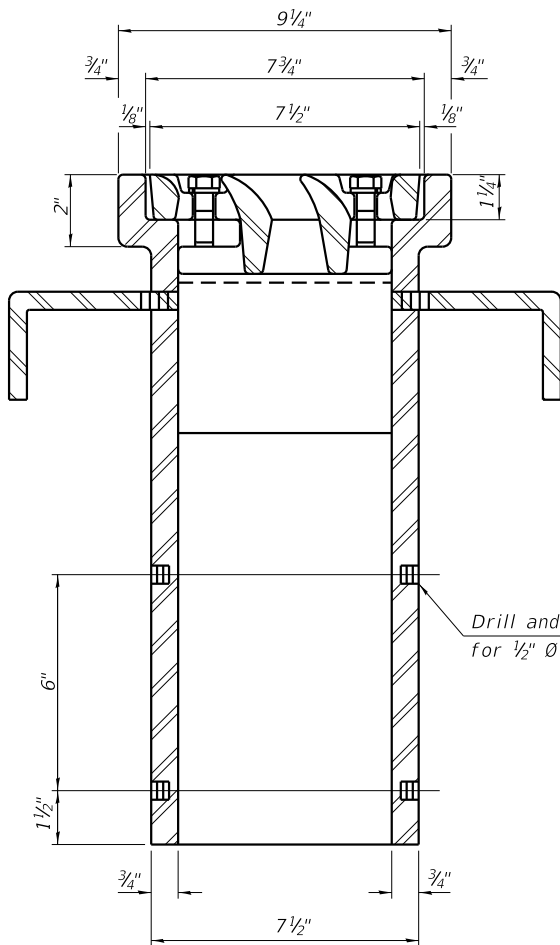

SECTION B-B

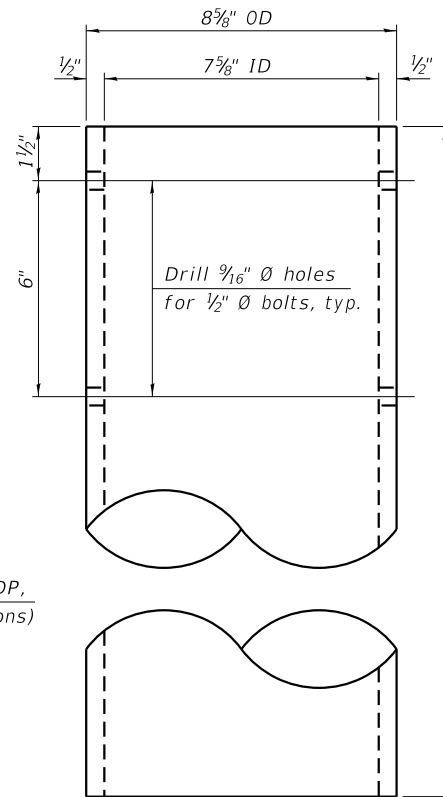

DOWNSPOUT

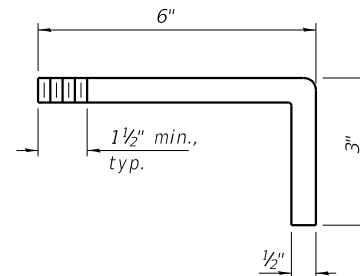


ANCHOR STUD DETAIL

BILL OF MATERIAL

ITEM	UNIT	QUANTITY
Drainage Scupper, DS-11	Each	4

PRINT ORG:ANIZER-BV4.plt.ctb 11/14/2020 2:38:36 PM = PLOTTED

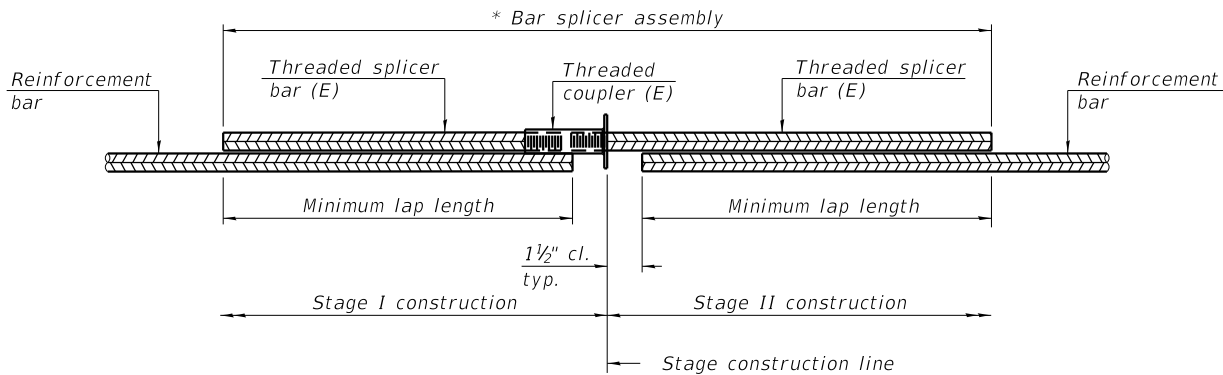


STANDARD BAR SPLICER ASSEMBLY PLAN
(All components shall be provided from one supplier)

Threaded splicer bar length = min. lap length + 1½" + thread length

* Epoxy not required on Bar Splicer Assembly components used in conjunction with black bars.

Location	Bar size	No. assemblies required	Minimum lap length
Superstructure, End to End Deck	#5	1,638	3'-6"
Diaphragm	#6	48	4'-0"
Diaphragm Corbel	#4	8	2'-8"
Approach Slab Top	#5	124	3'-6"
Approach Slab Bottom	#8	164	4'-9"
Approach Footing (Top and Bottom)	#5	160	3'-6"
Piers	#5	48	3'-6"
	#9	12	9'-2"
Abutments	#8	44	7'-2"

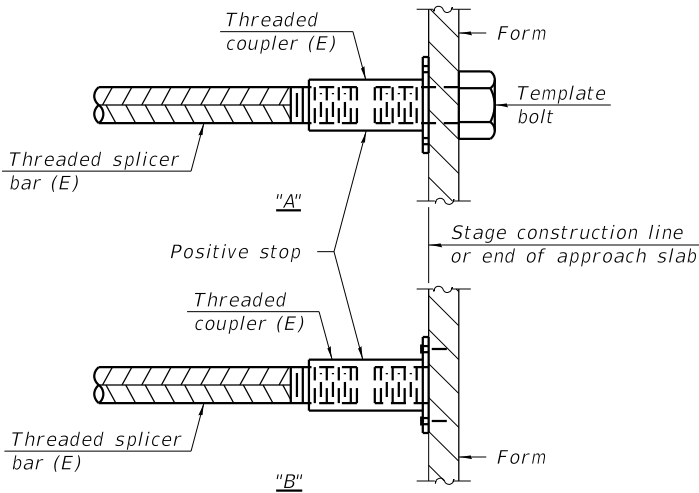


INSTALLATION AND SETTING METHODS

"A" : Set bar splicer assembly by means of a template bolt.

"B" : Set bar splicer assembly by nailing to wood forms or cementing to steel forms.

(E) : Indicates epoxy coating.

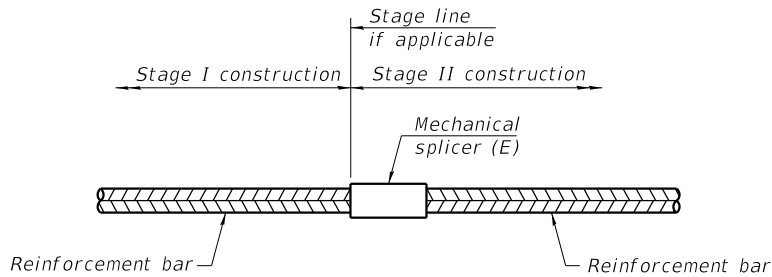

STANDARD MECHANICAL SPLICER

Location	Bar size	No. assemblies required

NOTES:

Splicer bars shall be deformed with threaded ends and have a minimum 60 ksi yield strength.

All reinforcement shall be lapped and tied to the splicer bars.

Bar splicer assemblies shall be epoxy coated according to the requirements for reinforcement bars. See Section 508 of the Standard Specifications.

See approved list of bar splicer assemblies and mechanical splicers for alternatives.

FILE = S:\PROJECTS\2017\1070707.WCH\DESIGN\CAD SHEETS\1070707.Bar Splicer Assembly and Mechanical Splicer Details.dgn



**WILLETT HOFMANN
& ASSOCIATES INC**
ENGINEERING ARCHITECTURE LAND SURVEYING
809 EAST 2ND STREET, DIXON, IL 61021-0367
T: 815-284-3381 DESIGN FIRM: #184-000918

DESIGNED - PV	REVISED -
CHECKED - PLP	REVISED -
DRAWN - RDA	REVISED -
CHECKED - PLP	REVISED -

WINNEBAGO COUNTY
F.A.P. 0412 (ALPINE RD) OVER FOREST HILLS RD
STATION 504+16.50

BAR SPLICER ASSEMBLY AND MECHANICAL SPLICER DETAILS
STRUCTURE NO. 101-3068

STRUCTURAL SHEET NO. 38 OF 63 SHEETS

F.A.P. RTE.	SECTION	COUNTY	TOTAL SHEETS	SHEET NO.
412	16-00620-00-BR	WINNEBAGO	109	61
WHA# 1017017		CONTRACT NO. 85704		
		ILLINOIS	FED. AID PROJECT	7K291857

This document is the copyrighted property of Willett, Hofmann & Associates, Inc., and may not be copied or used by any person without written permission. © Copyright 2019 Willett, Hofmann & Associates, Inc.

REV-6-71				
SHEET NO.	122	SECTION	CH 44 B-CF	TOTAL SHEETS
CH 44 B-CF	WINNEBAGO	39	1	
FED. AID PROJECT				

STATE OF ILLINOIS
WINNEBAGO COUNTY
PROPOSED HIGHWAY IMPROVEMENT
(ALPINE ROAD - FAS 1060) COUNTY HIGHWAY 44


SECTION 122-B-CF
SECOND REVISED

PLAN 1" = 50'
PROFILE, HORIZ. 1" = 50'
PROFILE, VERT. 1" = 10'
CROSS SECTIONS
RT. 173 HORIZ. 1" = 10'
VERT. 1" = 5'
DETOUR ROADS 1" = 5'

NET LENGTH = 249.84 FT.
= .0473 MILES


INDEX OF SHEETS

SHEET NO.	TITLE
1	TITLE SHEET
2	TYPICAL SECTIONS, ALPINE ROAD & FOREST HILLS ROAD
	AND SUMMARY OF QUANTITIES
3 & 4	SCHEDULES OF QUANTITIES
5	PLAN & PROFILE (BRIDGE)
6	PLAN & PROFILE (DETOUR ROADS)
7-12	R.O.W. PLATS
13-25	BRIDGE PLANS
13	GENERAL PLAN AND ELEVATION
14	BORINGS AND GENERAL NOTES
15	DECK DETAILS
16	STRUCTURAL STEEL FRAMING
17	STRUCTURAL STEEL DETAILS
18-19	HANDRAIL DETAILS
20	PIER 1
21	PIER 2
22	PIER 3
23	SOUTH ABUTMENT
24	NORTH ABUTMENT
25	PILE DETAILS
26	PROFILES, ALPINE ROAD AND FOREST HILLS ROAD
27-29	CROSS SECTIONS, ALPINE ROAD (BRIDGE CONES)
30-31	CROSS SECTIONS, DETOUR ROADS A, B & C
32	STANDARD 2051 HEADWALLS
33	STANDARD 2113-1 NAME PLATE FOR BRIDGES
	STANDARD 1744-2 RIGHT OF WAY MARKERS
34	STANDARD 1976 HEADWALLS
35	STANDARD 1909-10 BRIDGE APPROACHES
36	STANDARD 2298-2 TRAFFIC CONTROL DEVICES
37	STANDARD 2299-1 TRAFFIC CONTROL DEVICES
38	STANDARD 2300 FLAGMAN CONTROL SIGN
39	STANDARD 2307-2 TRAFFIC CONTROL DEVICES

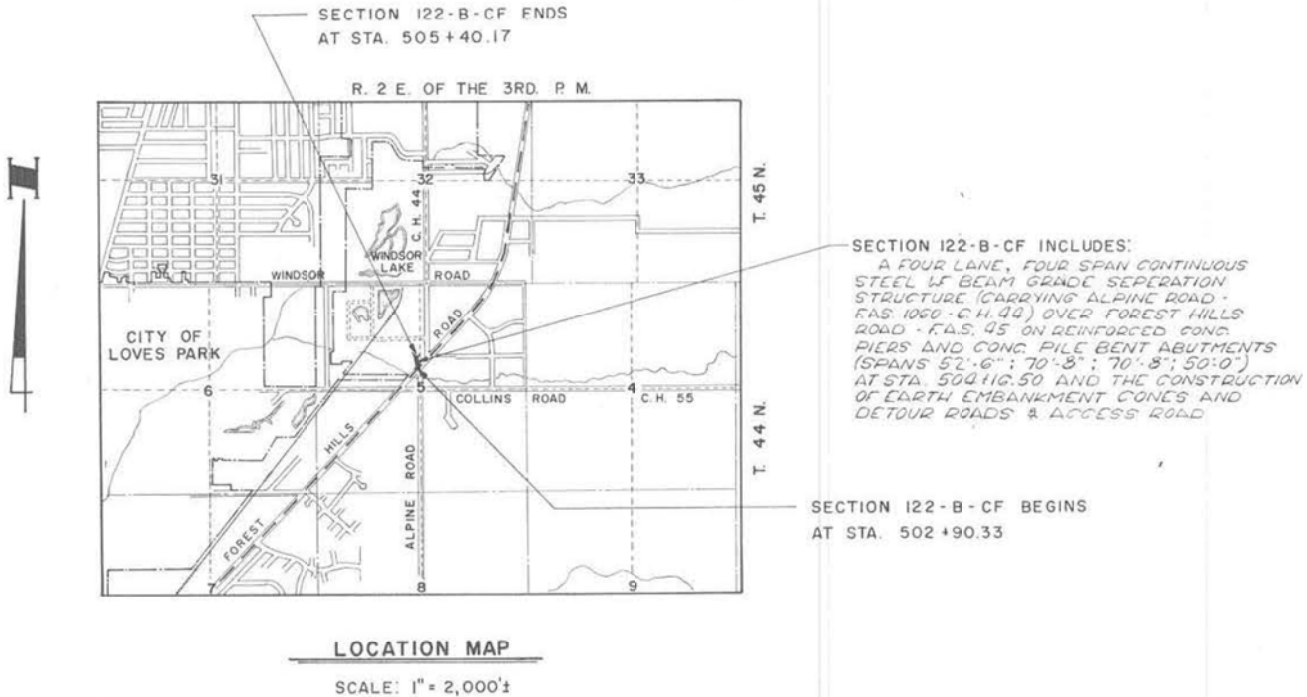

GEORGE R. SCHROEDER
CO. SUPT. OF HIGHWAYS

FOR INFORMATION ONLY

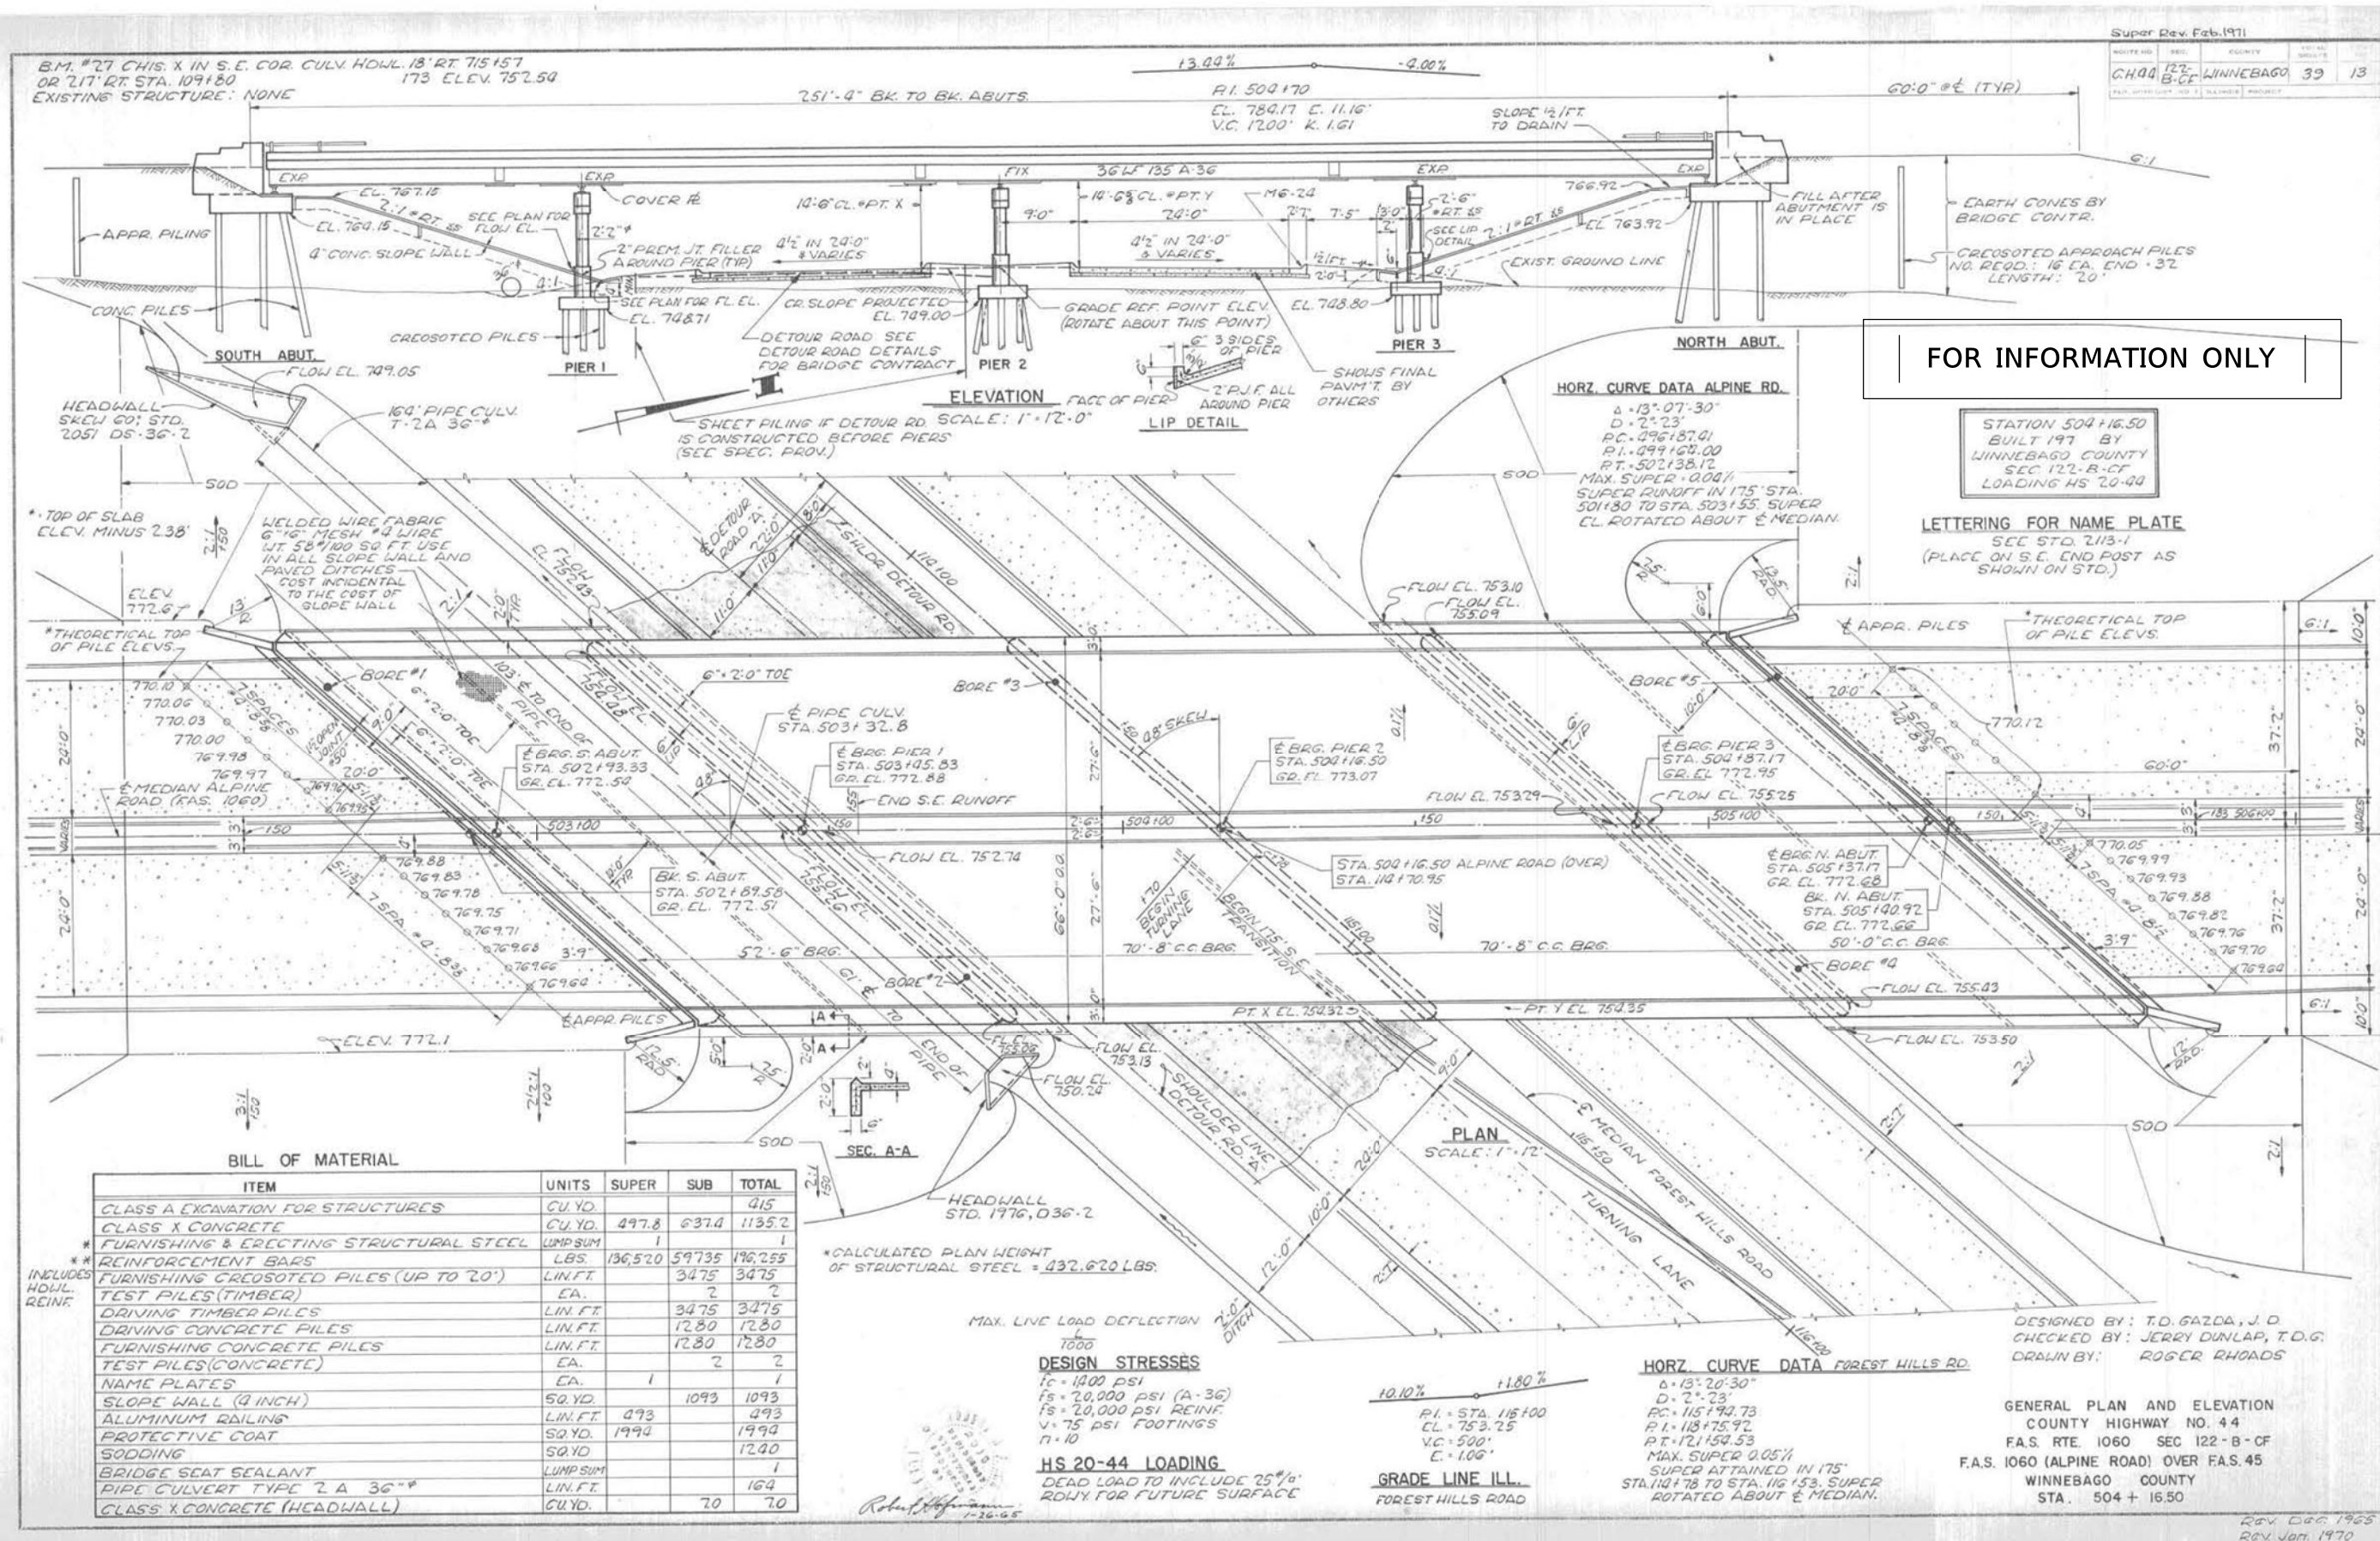

BILL OF MATERIAL				
ITEM	UNITS	SUPER	SUB	TOTAL
CLASS A EXCAVATION FOR STRUCTURES	CU.YD.			415
CLASS X CONCRETE	CU.YD.	497.8	637.4	1135.2
FURNISHING & ERECTING STRUCTURAL STEEL	LUMPSUM	1		1
REINFORCEMENT BARS	LBS.	136,520	59,735	196,255
FURNISHING CREOSOTED PILES (UP TO 20')	LIN.FT.		3475	3475
TEST PILES (TIMBER)	EA.		2	2
DRIVING TIMBER PILES	LIN.FT.		3475	3475
DRIVING CONCRETE PILES	LIN.FT.		1280	1280
FURNISHING CONCRETE PILES	LIN.FT.		1280	1280
TEST PILES (CONCRETE)	EA.		2	2
NAME PLATES	EA.	1		1
SLOPE WALL (4 INCH)	SQ.YD.		1093	1093
ALUMINUM RAILING	LIN.FT.	493		493
PROTECTIVE COAT	SQ.YD.	1994		1994
SODDING	SQ.YD.			1240
BRIDGE SEAT SEALANT	LUMPSUM			1
PIPE CULVERT TYPE 2 A 36"	LIN.FT.			164
CLASS X CONCRETE (HEADWALL)	CU.YD.		70	70




DESIGNED -	PLP	REVISED -	
CHECKED -	BKC	REVISED -	
DRAWN -	FDL	REVISED -	
CHECKED -	BKC	REVISED -	

WINNEBAGO COUNTY
F.A.P. 0412 (ALPINE RD) OVER FOREST HILLS RD
STATION 504+16.50


EXISTING 1972 PLAN SHEETS
STRUCTURE NO. 101-3068
STRUCTURAL SHEET NO. 50 OF 63 SHEETS

	F.A.P. RTE.	SECTION	COUNTY	TOTAL SHEETS	SHEET NO.
	412	16-00620-00-BR	WINNEBAGO	109	63
	WHA# 1017D17		CONTRACT NO. 85704		
	ILLINOIS FED. AID PROJECT 7K29(857)				


BORING NO. 1
25' LT. STA. 502+16.5
(ALPINE ROAD)

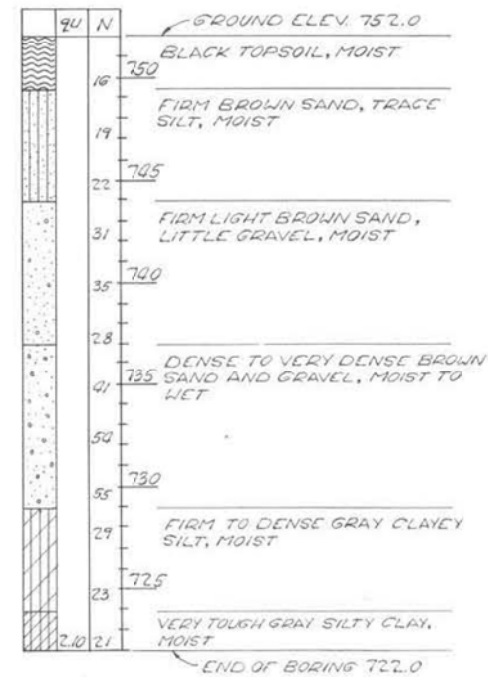


BORING NO. 2
25' RT. STA. 503+17.3
(ALPINE ROAD)

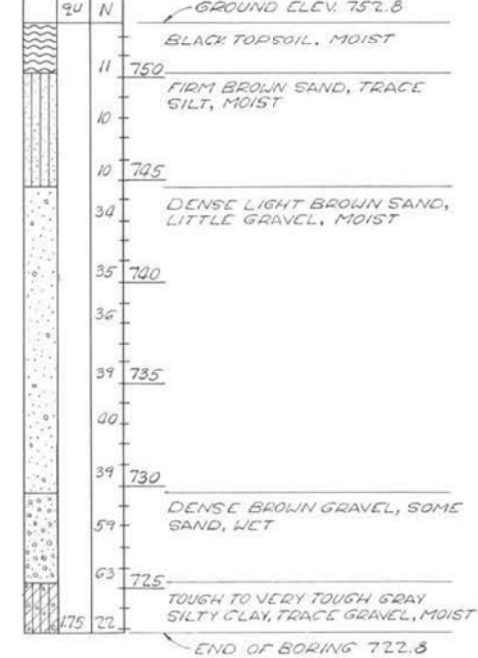


BORING NO. 3
25' LT. STA. 503+18.8
(ALPINE ROAD)

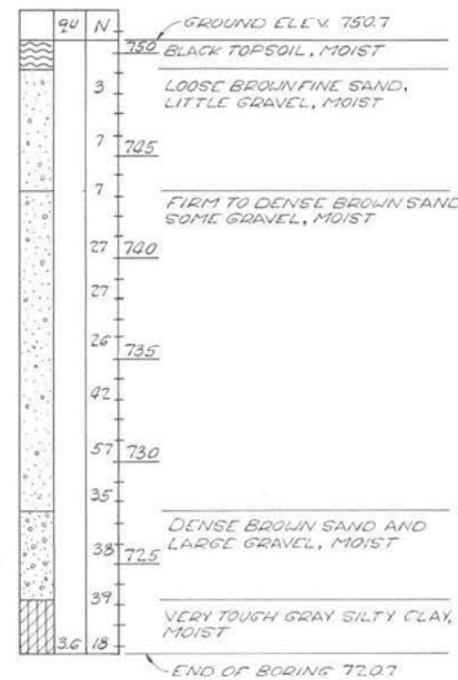

BORING NO. 4
25' RT. STA. 505+15
(ALPINE ROAD)

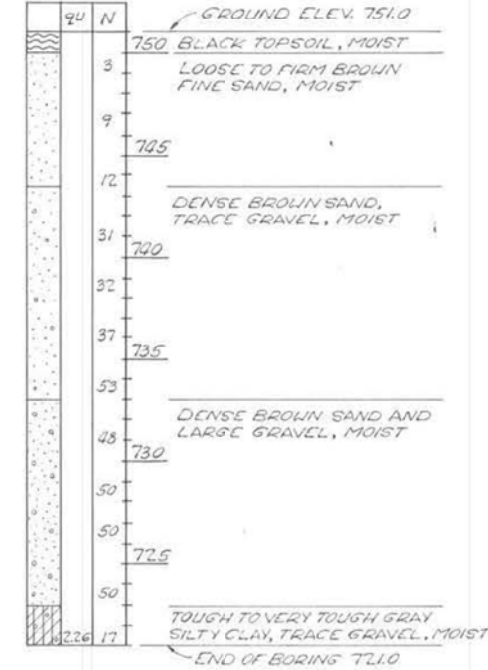

BORING NO. 5
25' LT. STA. 505+12
(ALPINE ROAD)

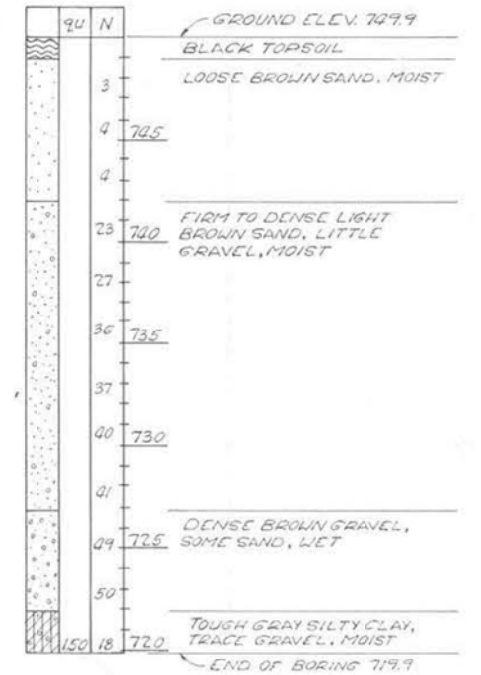

NOTE:
QU - UNCONFINED COMPRESSIVE STRENGTH TONS/FT.²
N - STANDARD PENETRATION TEST - BLOWS PER FOOT TO DRIVE 2" O.D. SPLIT SPOON SAMPLER 12" WITH 140 L.B. HAMMER FALLING 30"

GENERAL NOTES

ALL REINFORCEMENT BARS SHALL BE LAPPED 24 DIAMETERS UNLESS OTHERWISE SHOWN.

FASTENERS SHALL BE HIGH STRENGTH BOLTS. BOLTS 3/4" DIAMETER, OPEN HOLES 13/16" DIAMETER, UNLESS OTHERWISE NOTED.

CALCULATED WEIGHT OF STRUCTURAL STEEL = 422,630 LBS.

DIAPHRAGM CONNECTIONS MAY BE ADAPTED TO SHOP WELDING SUBJECT TO APPROVAL BY THE ENGINEER.

EXCEPT AS OTHERWISE PROVIDED, ALL STRUCTURAL STEEL SHALL BE SHOP AND FIELD PAINTED IN ACCORDANCE WITH THE BASIC LEAD SILICO-CHROMATE PAINT SYSTEM. SEE SPECIAL PROVISIONS.

FIELD WELDING OF CONSTRUCTION ACCESSORIES WILL NOT BE PERMITTED TO THE BOTTOM FLANGE OF BEAMS OR GIRDERS NOR TO THE TOP FLANGE FOR A DISTANCE EQUAL TO ONE-FOURTH THE SPAN LENGTH EACH WAY FROM THE PIER SUPPORTS. FIELD WELDING IN OTHER AREAS WILL BE PERMITTED ONLY WHEN APPROVED BY THE ENGINEER.

ANCHOR BOLTS SHALL BE SET BEFORE BOLTING DIAPHRAGMS OVER SUPPORTS.

THE CONTRACTOR SHALL DRIVE 2 TEST PILES IN A PERMANENT LOCATION FOR THE ABUTMENTS AS SHOWN ON THE DRAWINGS, AND 2 TIMBER TEST PILES IN THE VICINITY OF PIER 2 AND PIER 3 AS DIRECTED BY THE ENGINEER BEFORE ORDERING THE REMAINDER OF THE PILING.

CONCRETE PILES AT ABUTMENTS SHALL BE DRIVEN IN HOLES PRECURED THROUGH THE EMBANKMENT IN ACCORDANCE WITH ARTICLE 513.09 (c) OF THE STANDARD SPECIFICATIONS.

CLASS A EXCAVATION FOR STRUCTURES INCLUDES EXCAVATION FOR SLOPE WALL.

THE EMBANKMENT CONFIGURATION SHOWN SHALL BE THE MINIMUM EMBANKMENT THAT MUST BE CONSTRUCTED PRIOR TO CONSTRUCTION OF THE ABUTMENTS.


THE CONCRETE RAIL SECTION ABOVE THE MANDATORY CONSTRUCTION JOINT AT THE TOP OF THE SIDEWALK SHALL BE CONSTRUCTED BY CLASS X CONCRETE, EXCEPT THE AGGREGATES SHALL CONFORM TO THE REQUIREMENTS OF HANDRAIL CONCRETE.

THE CONTRACTOR SHALL FINISH TO FINAL LINES AND SOD THOSE AREAS SO INDICATED ON THE PLANS.

BRIDGE SEAT SEALANT SHALL BE USED ON ALL ABUTMENT BRIDGE SEATS. SEE SPECIAL PROVISIONS.

FOR INFORMATION ONLY

BORINGS AND GENERAL NOTES
F.A.S. RTE. 1060 SEC. 122 - B - CF
F.A.S. 1060 (ALPINE ROAD) OVER F.A.S. 45
WINNEBAGO COUNTY
STA. 504+16.50

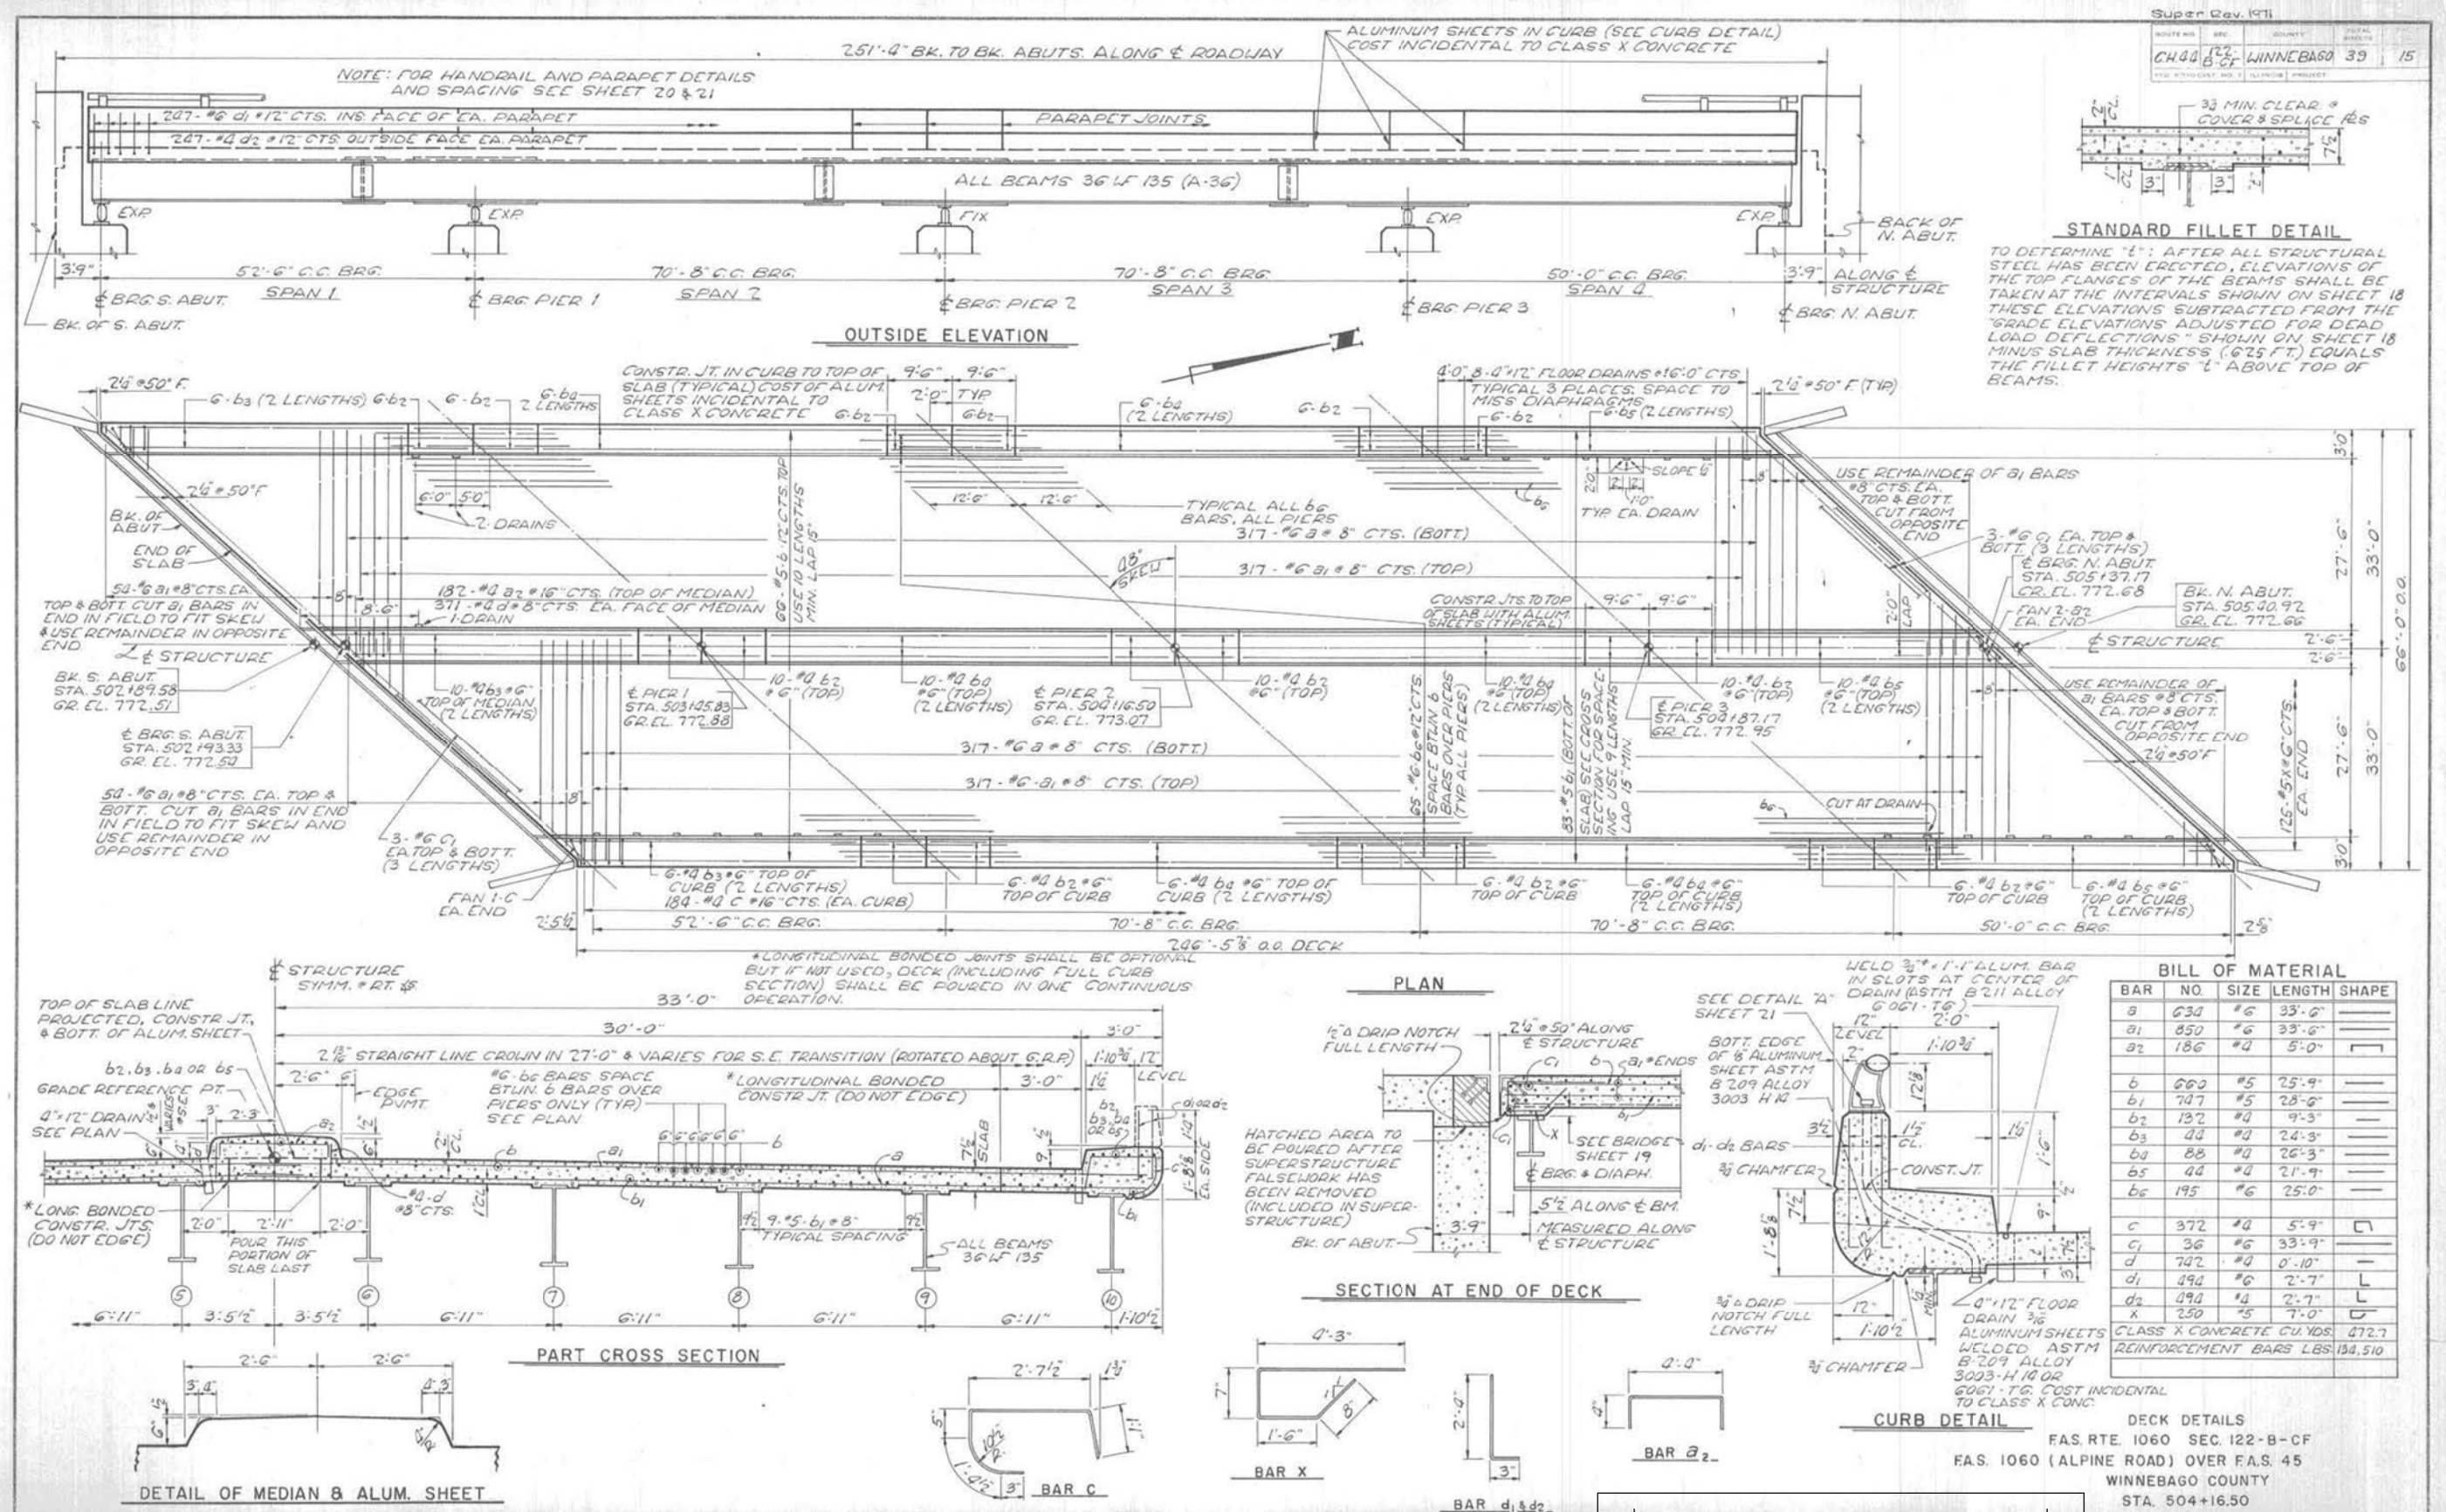

FOR INFORMATION ONLY




WILLETT HOFMANN
 & ASSOCIATES INC.
 ENGINEERING ARCHITECTURE LAND SURVEYING
 809 EAST 2ND STREET, DIXON, IL 61021-0367
 T: 815-284-3381 DESIGN FIRM: #184-000918

DESIGNED - PLP	REVISED -
CHECKED - BKC	REVISED -
DRAWN - FDL	REVISED -
CHECKED - BKC	REVISED -

WINNEBAGO COUNTY
F.A.P. 0412 (ALPINE RD) OVER FOREST HILLS RD
STATION 504+16.50

EXISTING 1972 PLAN SHEETS
STRUCTURE NO. 101-3068
STRUCTURAL SHEET NO. 53 OF 63 SHEETS

F.A.P. RTE.	SECTION	COUNTY	TOTAL SHEETS	SHEET NO.
412	16-00620-00-BR	WINNEBAGO	109	65
WHA# 1017D17		CONTRACT NO. 85704		
ILLINOIS FED. AID PROJECT 7K29(857)				

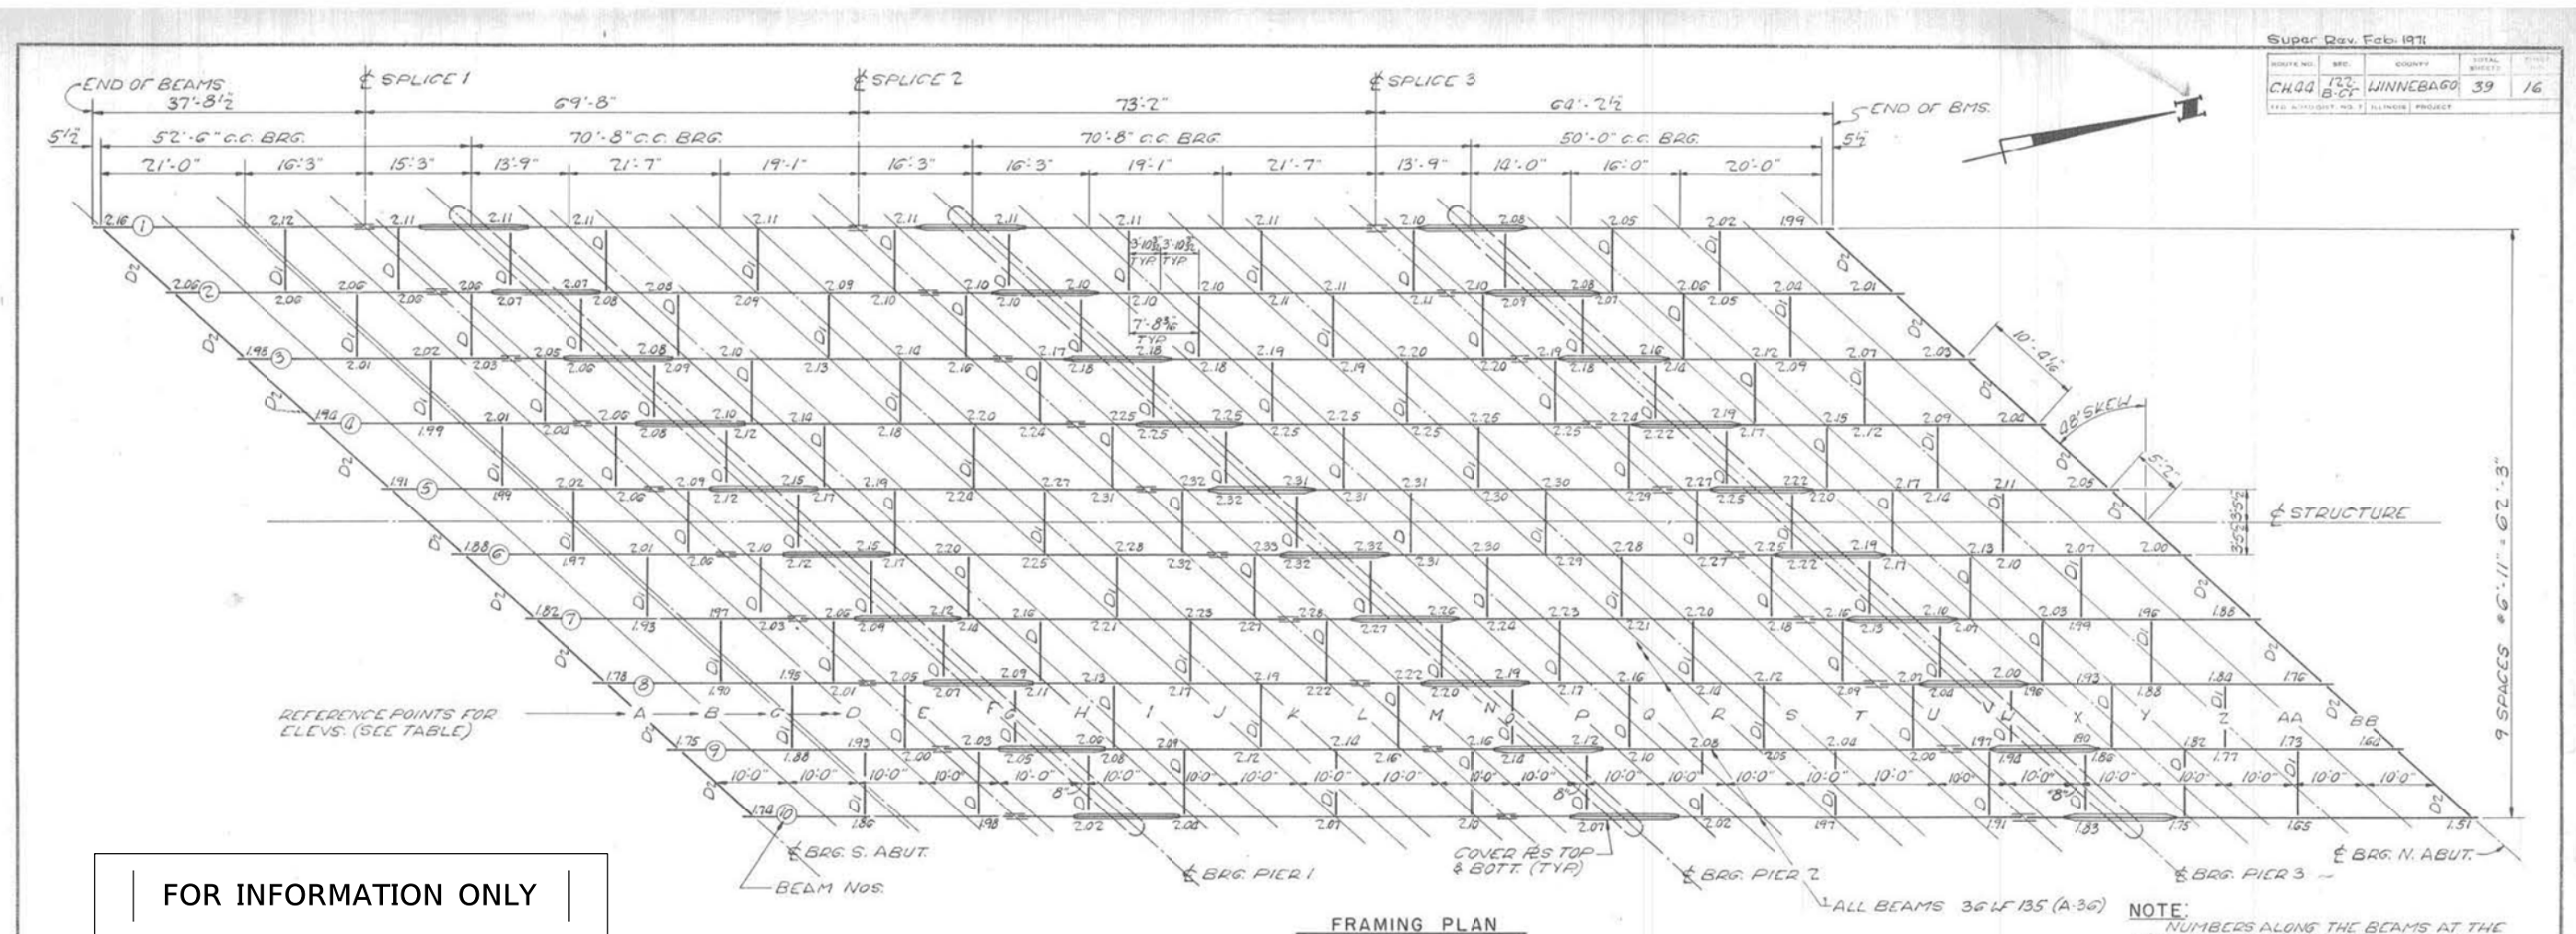


FRAMING PLAN

ELEVATIONS OF TOP OF WF BEAMS										
LOCATION	BM. 1	BM. 2	BM. 3	BM. 4	BM. 5	BM. 6	BM. 7	BM. 8	BM. 9	BM. 10
± BRG. ABUT	772.16	772.06	771.98	771.94	771.91	771.83	771.82	771.78	771.75	771.74
± SPLICE 1	772.11	772.06	772.04	772.05	772.08	772.08	772.05	772.04	772.02	772.01
± BRG. PIER 1	772.11	772.07	772.07	772.09	772.13	772.14	772.10	772.08	772.06	772.03
± SPLICE 2	772.11	772.10	772.17	772.25	772.32	772.34	772.28	772.23	772.17	772.11
± BRG. PIER 2	772.11	772.10	772.18	772.25	772.32	772.32	772.26	772.20	772.13	772.06
± SPLICE 3	772.11	772.11	772.20	772.25	772.29	772.26	772.18	772.09	771.99	771.90
± BRG. PIER 3	772.08	772.09	772.16	772.20	772.24	772.21	772.11	772.02	771.92	771.81
± BRG. N. ABUT	771.99	772.01	772.03	772.04	772.05	772.00	771.83	771.76	771.64	771.51

* ELEVATIONS REFER TO TOP OF TOP FLANGES OF ACTUAL ROLLED BEAMS
DOES NOT INCLUDE SPLICE PLATES OR COVER PLATES. THESE ELEVATIONS
ARE THEORETICAL AND ARE TO BE USED FOR FABRICATION OF STRUCTURAL
STEEL AND DO NOT INCLUDE ANY ALLOWANCE FOR DEFLECTION.

GRADE ELEVATIONS ADJUSTED FOR DEAD LOAD DEFLECTIONS										
LOCATION	BM 1	BM 2	BM 3	BM 4	BM 5	BM 6	BM 7	BM 8	BM 9	BM 10
A	772.781	772.682	772.608	772.560	772.538	772.502	772.444	772.401	772.378	772.360
B	772.804	772.719	772.660	772.621	772.619	772.594	772.544	772.505	772.488	772.480
C	772.816	772.745	772.700	772.682	772.689	772.675	772.632	772.604	772.591	772.580
D	772.814	772.758	772.728	772.723	772.745	772.742	772.706	772.686	772.681	772.671
E	772.807	772.759	772.743	772.754	772.790	772.798	772.770	772.758	772.738	772.709
F	772.803	772.761	772.757	772.782	772.832	772.851	772.831	772.802	772.770	772.739
G	772.808	772.762	772.762	772.789	772.843	772.869	772.842	772.812	772.779	772.748
H	772.809	772.774	772.787	772.820	772.888	772.918	772.887	772.853	772.815	772.777
I	772.820	772.791	772.816	772.849	772.938	772.966	772.931	772.892	772.849	772.800
J	772.828	772.805	772.834	772.895	772.982	773.005	772.965	772.921	772.873	772.828
K	772.828	772.810	772.861	772.929	773.011	773.030	772.985	772.936	772.883	772.830
L	772.820	772.808	772.872	772.949	773.026	773.040	772.990	772.939	772.880	772.819
M	772.808	772.808	772.884	772.960	773.033	773.042	772.987	772.929	772.867	772.800
N	772.803	772.823	772.898	772.970	773.038	773.042	772.983	772.920	772.853	772.780
O	772.803	772.826	772.900	772.971	773.039	773.042	772.983	772.919	772.852	772.780
P	772.809	772.850	772.920	772.980	773.049	773.049	772.984	772.916	772.844	772.760
Q	772.821	772.874	772.940	773.002	773.060	773.054	772.985	772.912	772.836	772.750
R	772.830	772.890	772.951	773.008	773.061	773.051	772.977	772.899	772.818	772.730
S	772.832	772.891	772.947	773.000	773.048	773.033	772.954	772.872	772.786	772.690
T	772.824	772.878	772.929	772.971	773.020	773.001	772.917	772.830	772.739	772.640
U	772.803	772.853	772.900	772.943	772.982	772.957	772.869	772.777	772.681	772.580
V	772.780	772.826	772.868	772.906	772.940	772.910	772.817	772.721	772.620	772.510
W	772.779	772.824	772.865	772.903	772.937	772.907	772.814	772.717	772.616	772.510
X	772.760	772.801	772.831	772.870	772.899	772.865	772.767	772.665	772.559	772.450
Y	772.740	772.775	772.807	772.836	772.860	772.820	772.718	772.611	772.501	772.380
Z	772.710	772.741	772.768	772.792	772.811	772.767	772.660	772.548	772.433	772.310
AA	772.669	772.694	772.717	772.735	772.750	772.702	772.589	772.473	772.363	772.250
BB	772.616	772.631	772.654	772.668	772.678	772.625	772.508	772.387	772.262	772.140


NOTE:
NUMBERS ALONG THE BEAMS AT THE
ENDS OF THE DIAPHRAGMS ARE THE
THEORETICAL ELEV. OF THE TOP OF TOP
FLANGES OF THE 36 WF 135 BEAMS. ADD
770.00 TO THE NUMBERS TO GET ELEV.

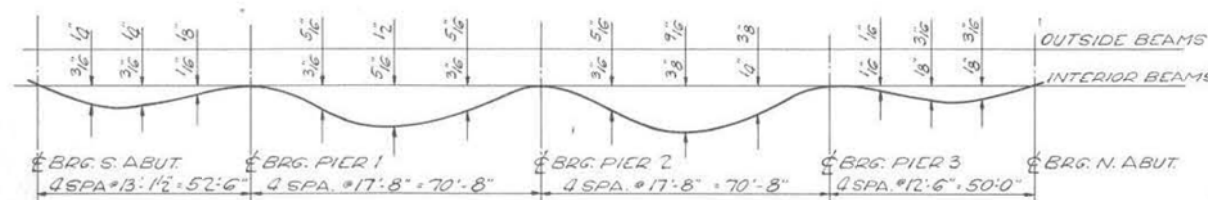

DEAD LOAD DEFLECTION DIAGRAM


WEIGHT OF STRUCTURAL STEEL NOT INCLUDED. DIAGRAM FOR
REFERENCE ONLY AND IS NOT REQUIRED FOR CONSTR. PURPOSES

STRUCTURAL STEEL
F.A.S. RTE. 1060 SEC. 122-B-CF
50 (ALPINE ROAD) OVER F.A.S. 45
WINNEBAGO COUNTY
STA. 504+16.50

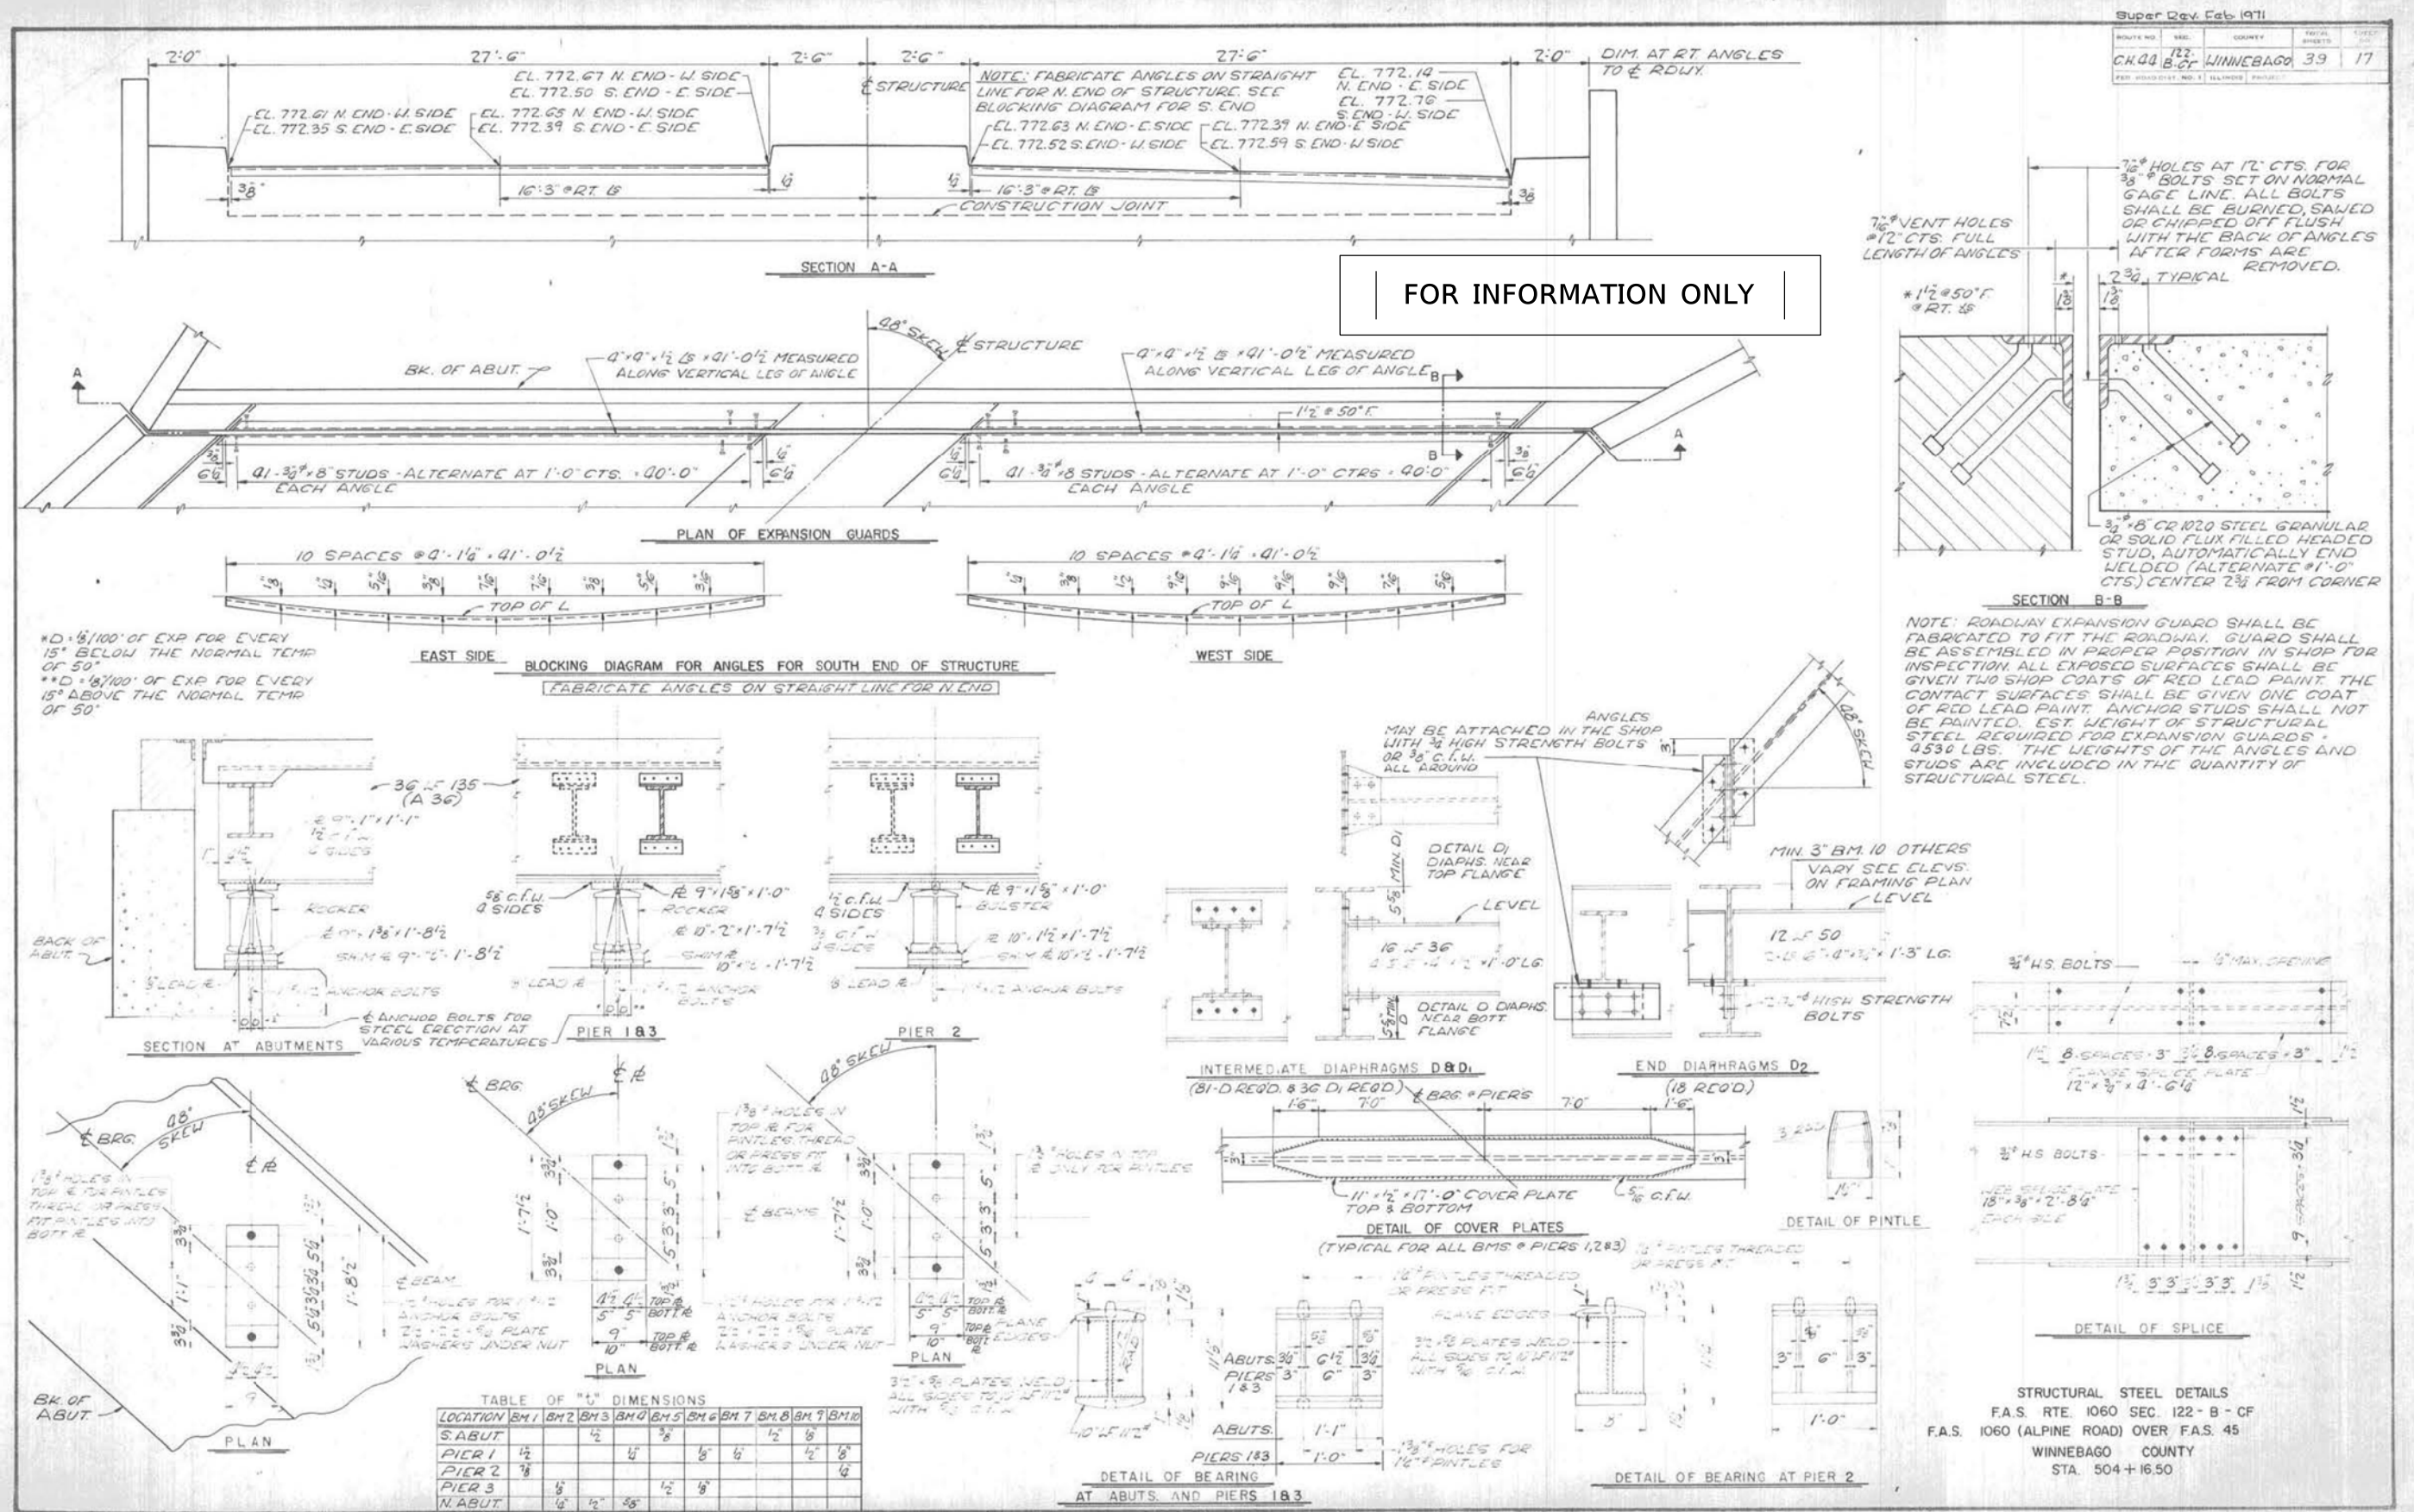

CH 40	122 B-6F	WINNEBAGO	39	18
-------	-------------	-----------	----	----

FOR INFORMATION ONLY

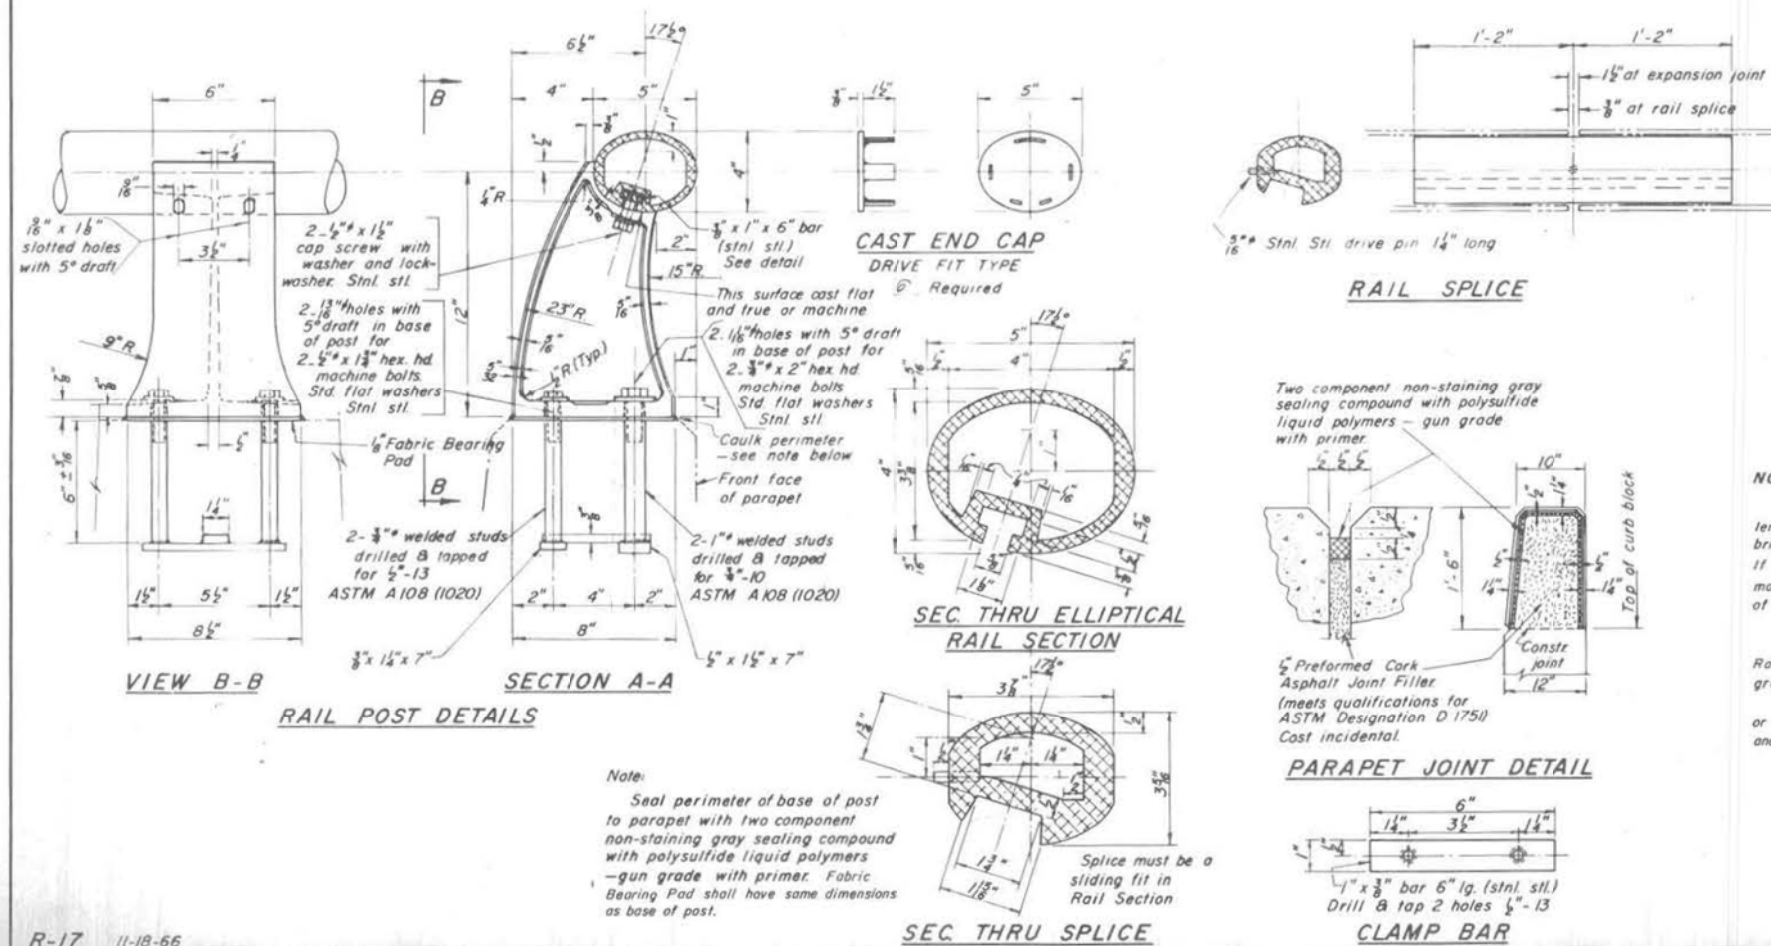

PARAPETS & RAILS
BILL OF MATERIAL

Bor	No.	Size	Length	Shape
C7	12	#5	14'-9"	—
C2	48	#5	9'-3"	—
C3	48	#5	16'-11"	—
C4	12	#5	13'-6"	—
C5	12	#5	14'-2"	—
C6	12	#5	13'-11"	—
Class X Concrete			Cu. Yds.	25.
Reinforcement Bars			Lbs	2010
Aluminum Rolling			Lin. Ft	493

HANDRAIL DETAILS

F.A.S. RTE. 1060 SEC. 122-B-CF
F.A.S. 1060 (ALPINE ROAD) OVER F.A.S. 45
WINNEBAGO COUNTY
STA. 504+16.50

NOTES:


All Aluminum Alloy Extruded Rail shall be supplied in modular lengths of 30 feet, except at the end of bridge or over open joints in bridge deck where the rail shall be attached to a minimum of 2 posts. If the rail is on a horizontal curve of 2300 foot radius or less, the modular lengths may be reduced but shall be attached to a minimum of 2 posts.

All joints in rail shall be spliced per detail.
Provide 1- $\frac{1}{4}$ " and 2- $\frac{1}{16}$ " Aluminum Shims for 25% of the Posts.
Rail element shall be parallel to Grade - high spots shall be ground and low spots shimmed.

Aluminum alloy rail shall conform to ASTM B221 alloy 6061-T6 or 6351-T5 with minimum yield 35 ksi, minimum tensile 38 ksi, and elongation of 10 % in 2 inches.


PARAPET JOINT DETAIL

6"
1 1/4" 3 1/2" 1 1/4"
1/2"
1" x 3/8" bar 6" lg. (stnl. stl.)
Drill & tap 2 holes 1/2" - 13
CLAMP BAR

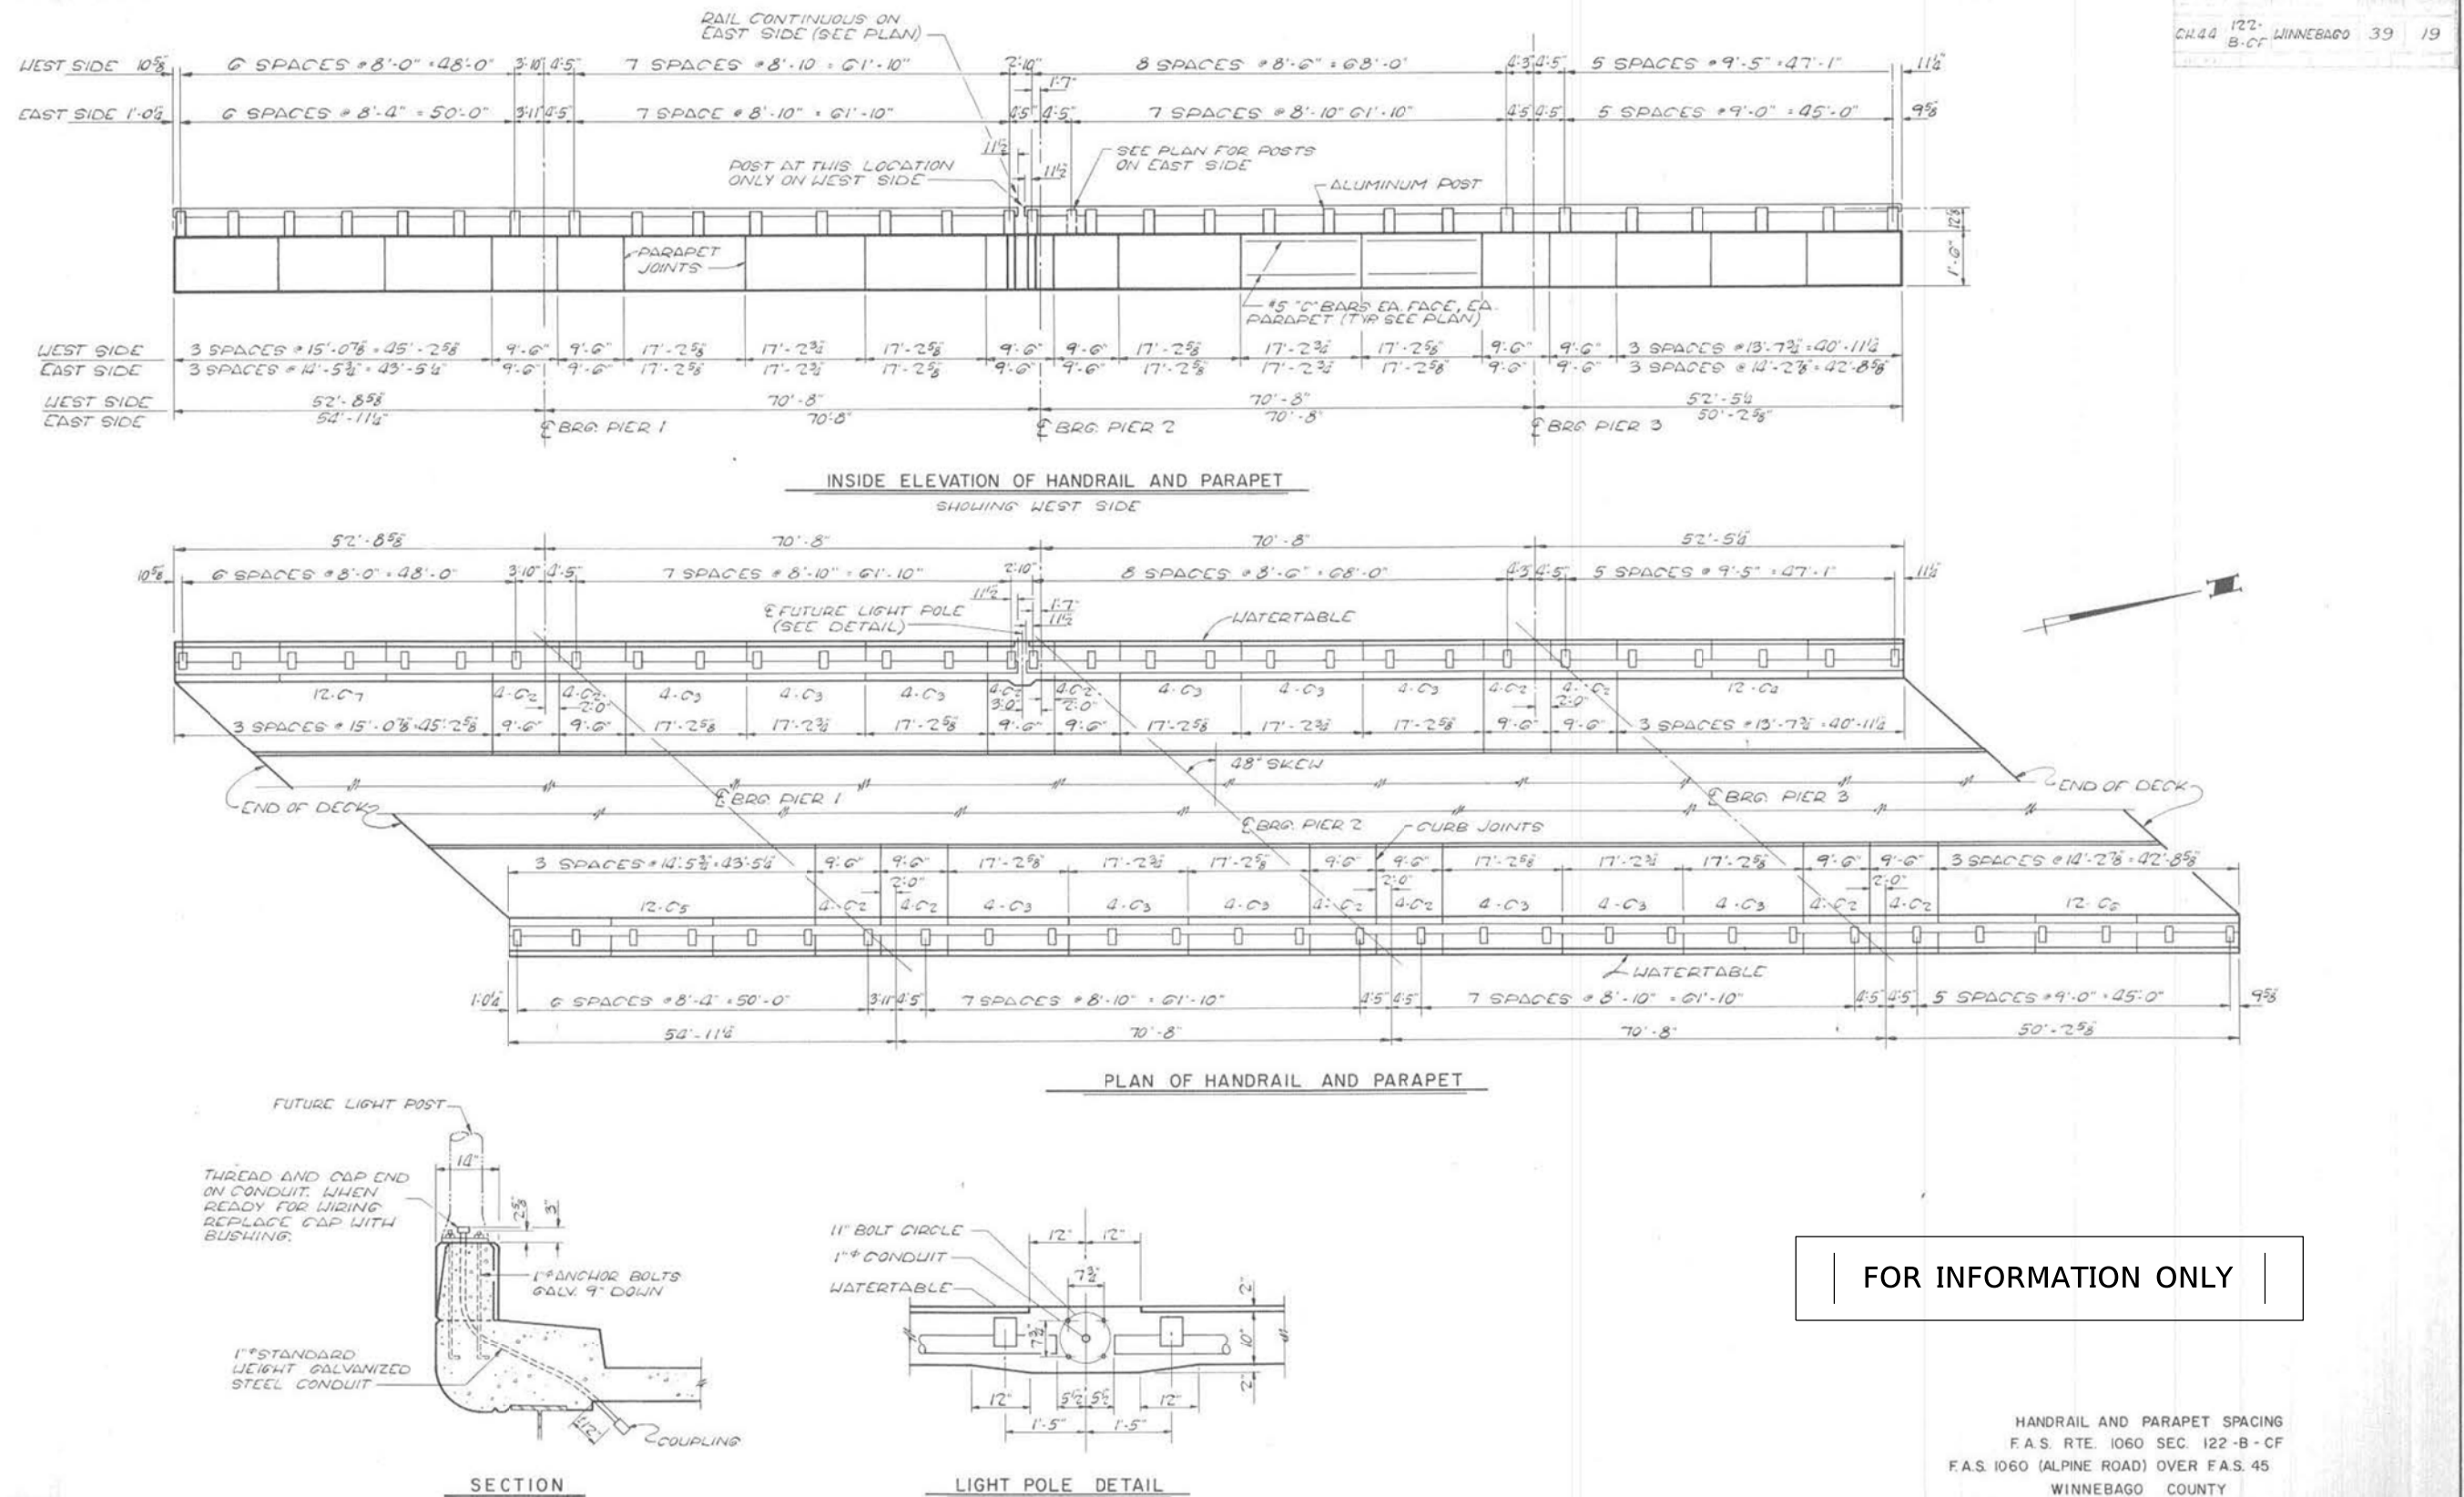


FOR INFORMATION ONLY


HANDRAIL AND PARAPET SPACING
F.A.S. RTE. 1060 SEC. 122-B-CF
F.A.S. 1060 (ALPINE ROAD) OVER F.A.S. 45
WINNEBAGO COUNTY
STA. 504 +16.50

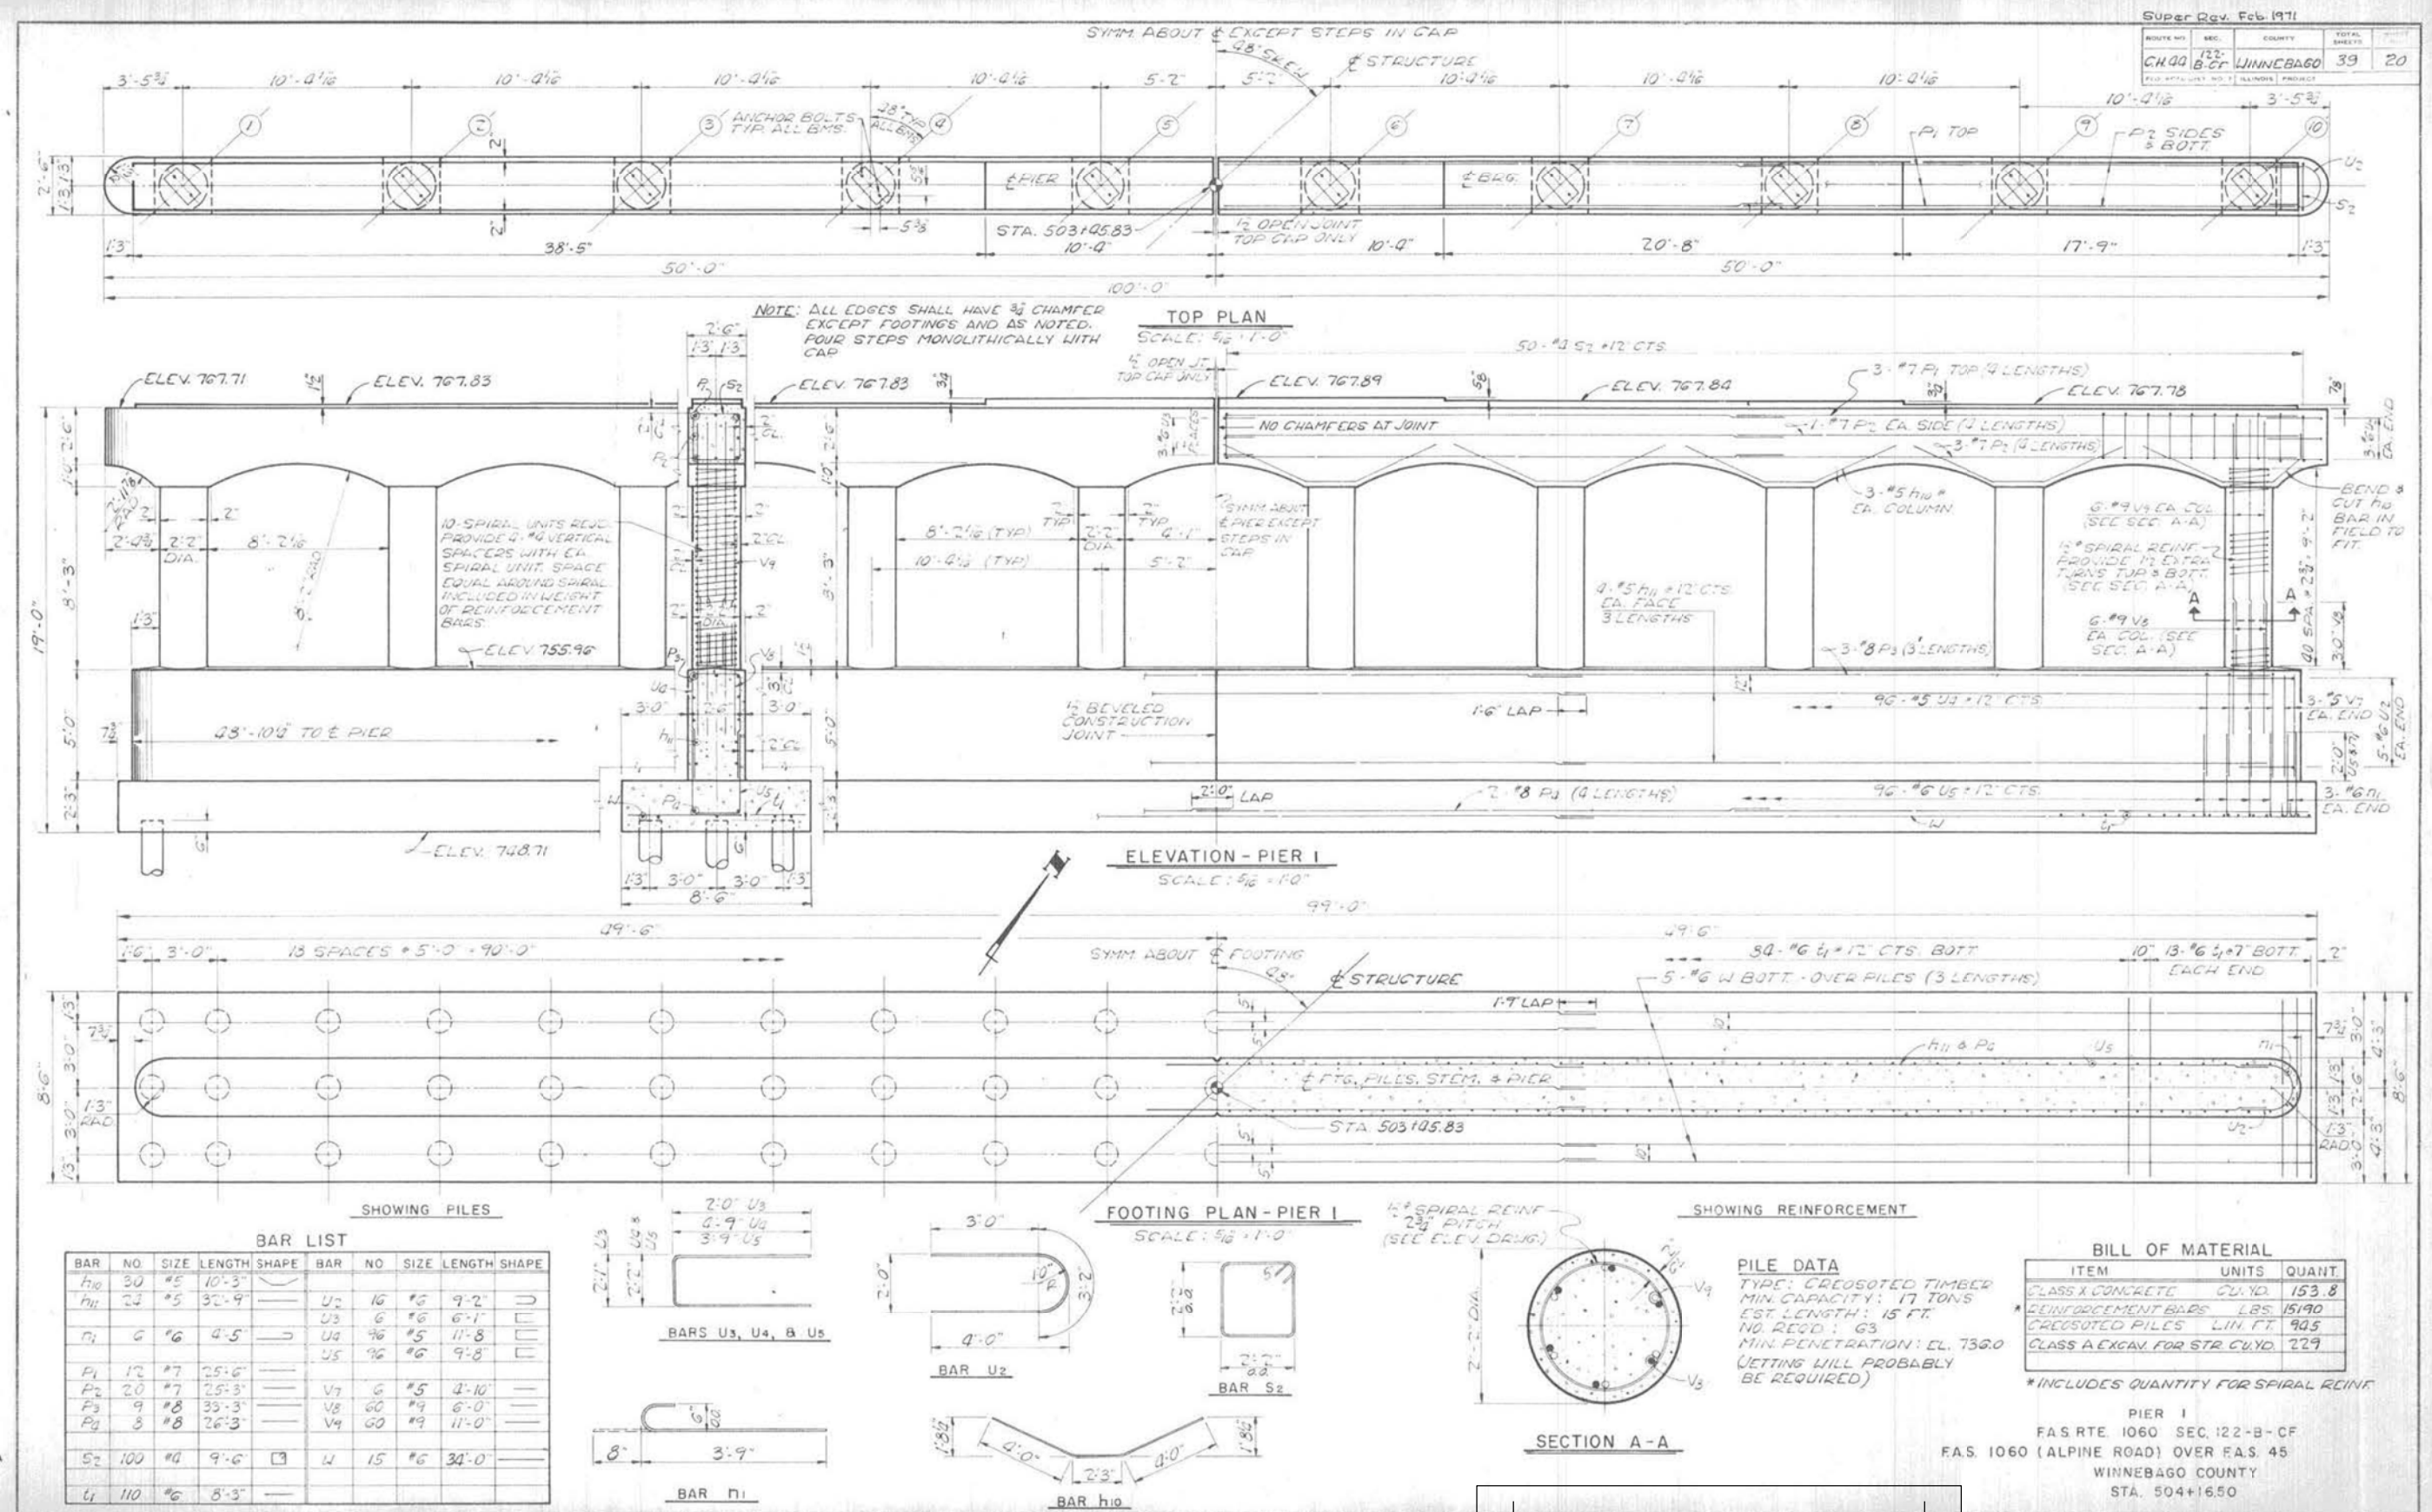

FOR INFORMATION ONLY

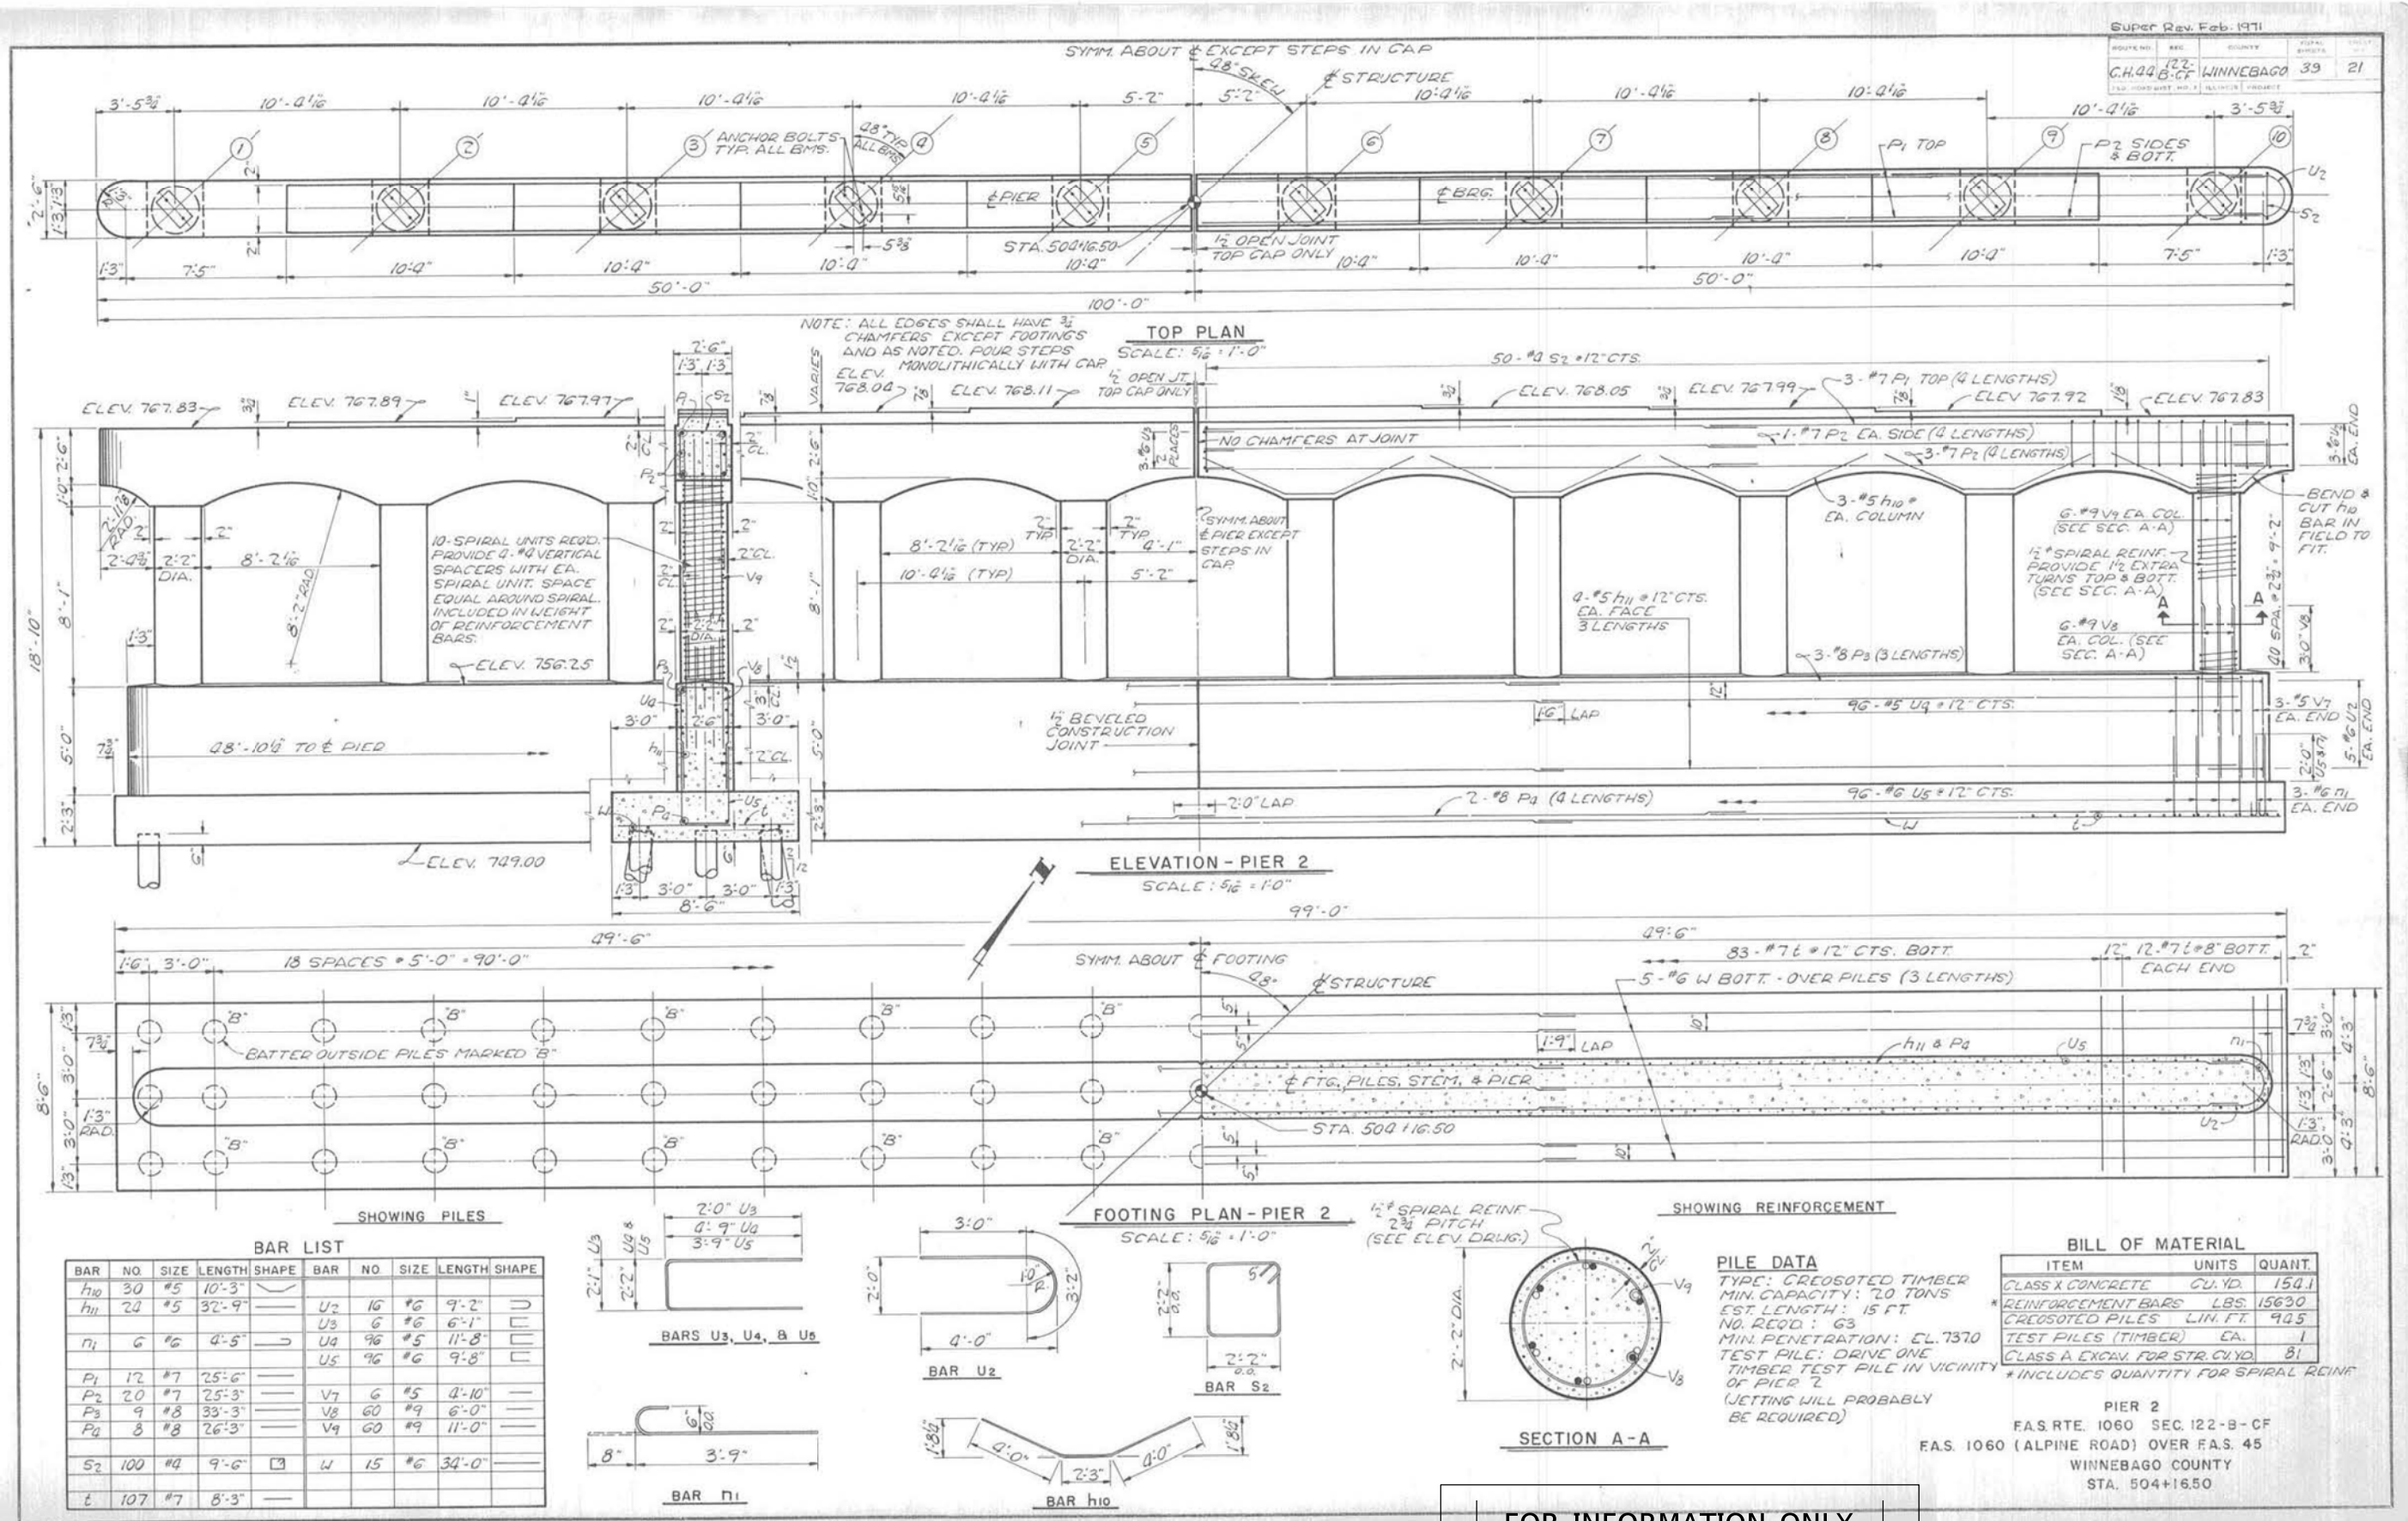


FOR INFORMATION ONLY

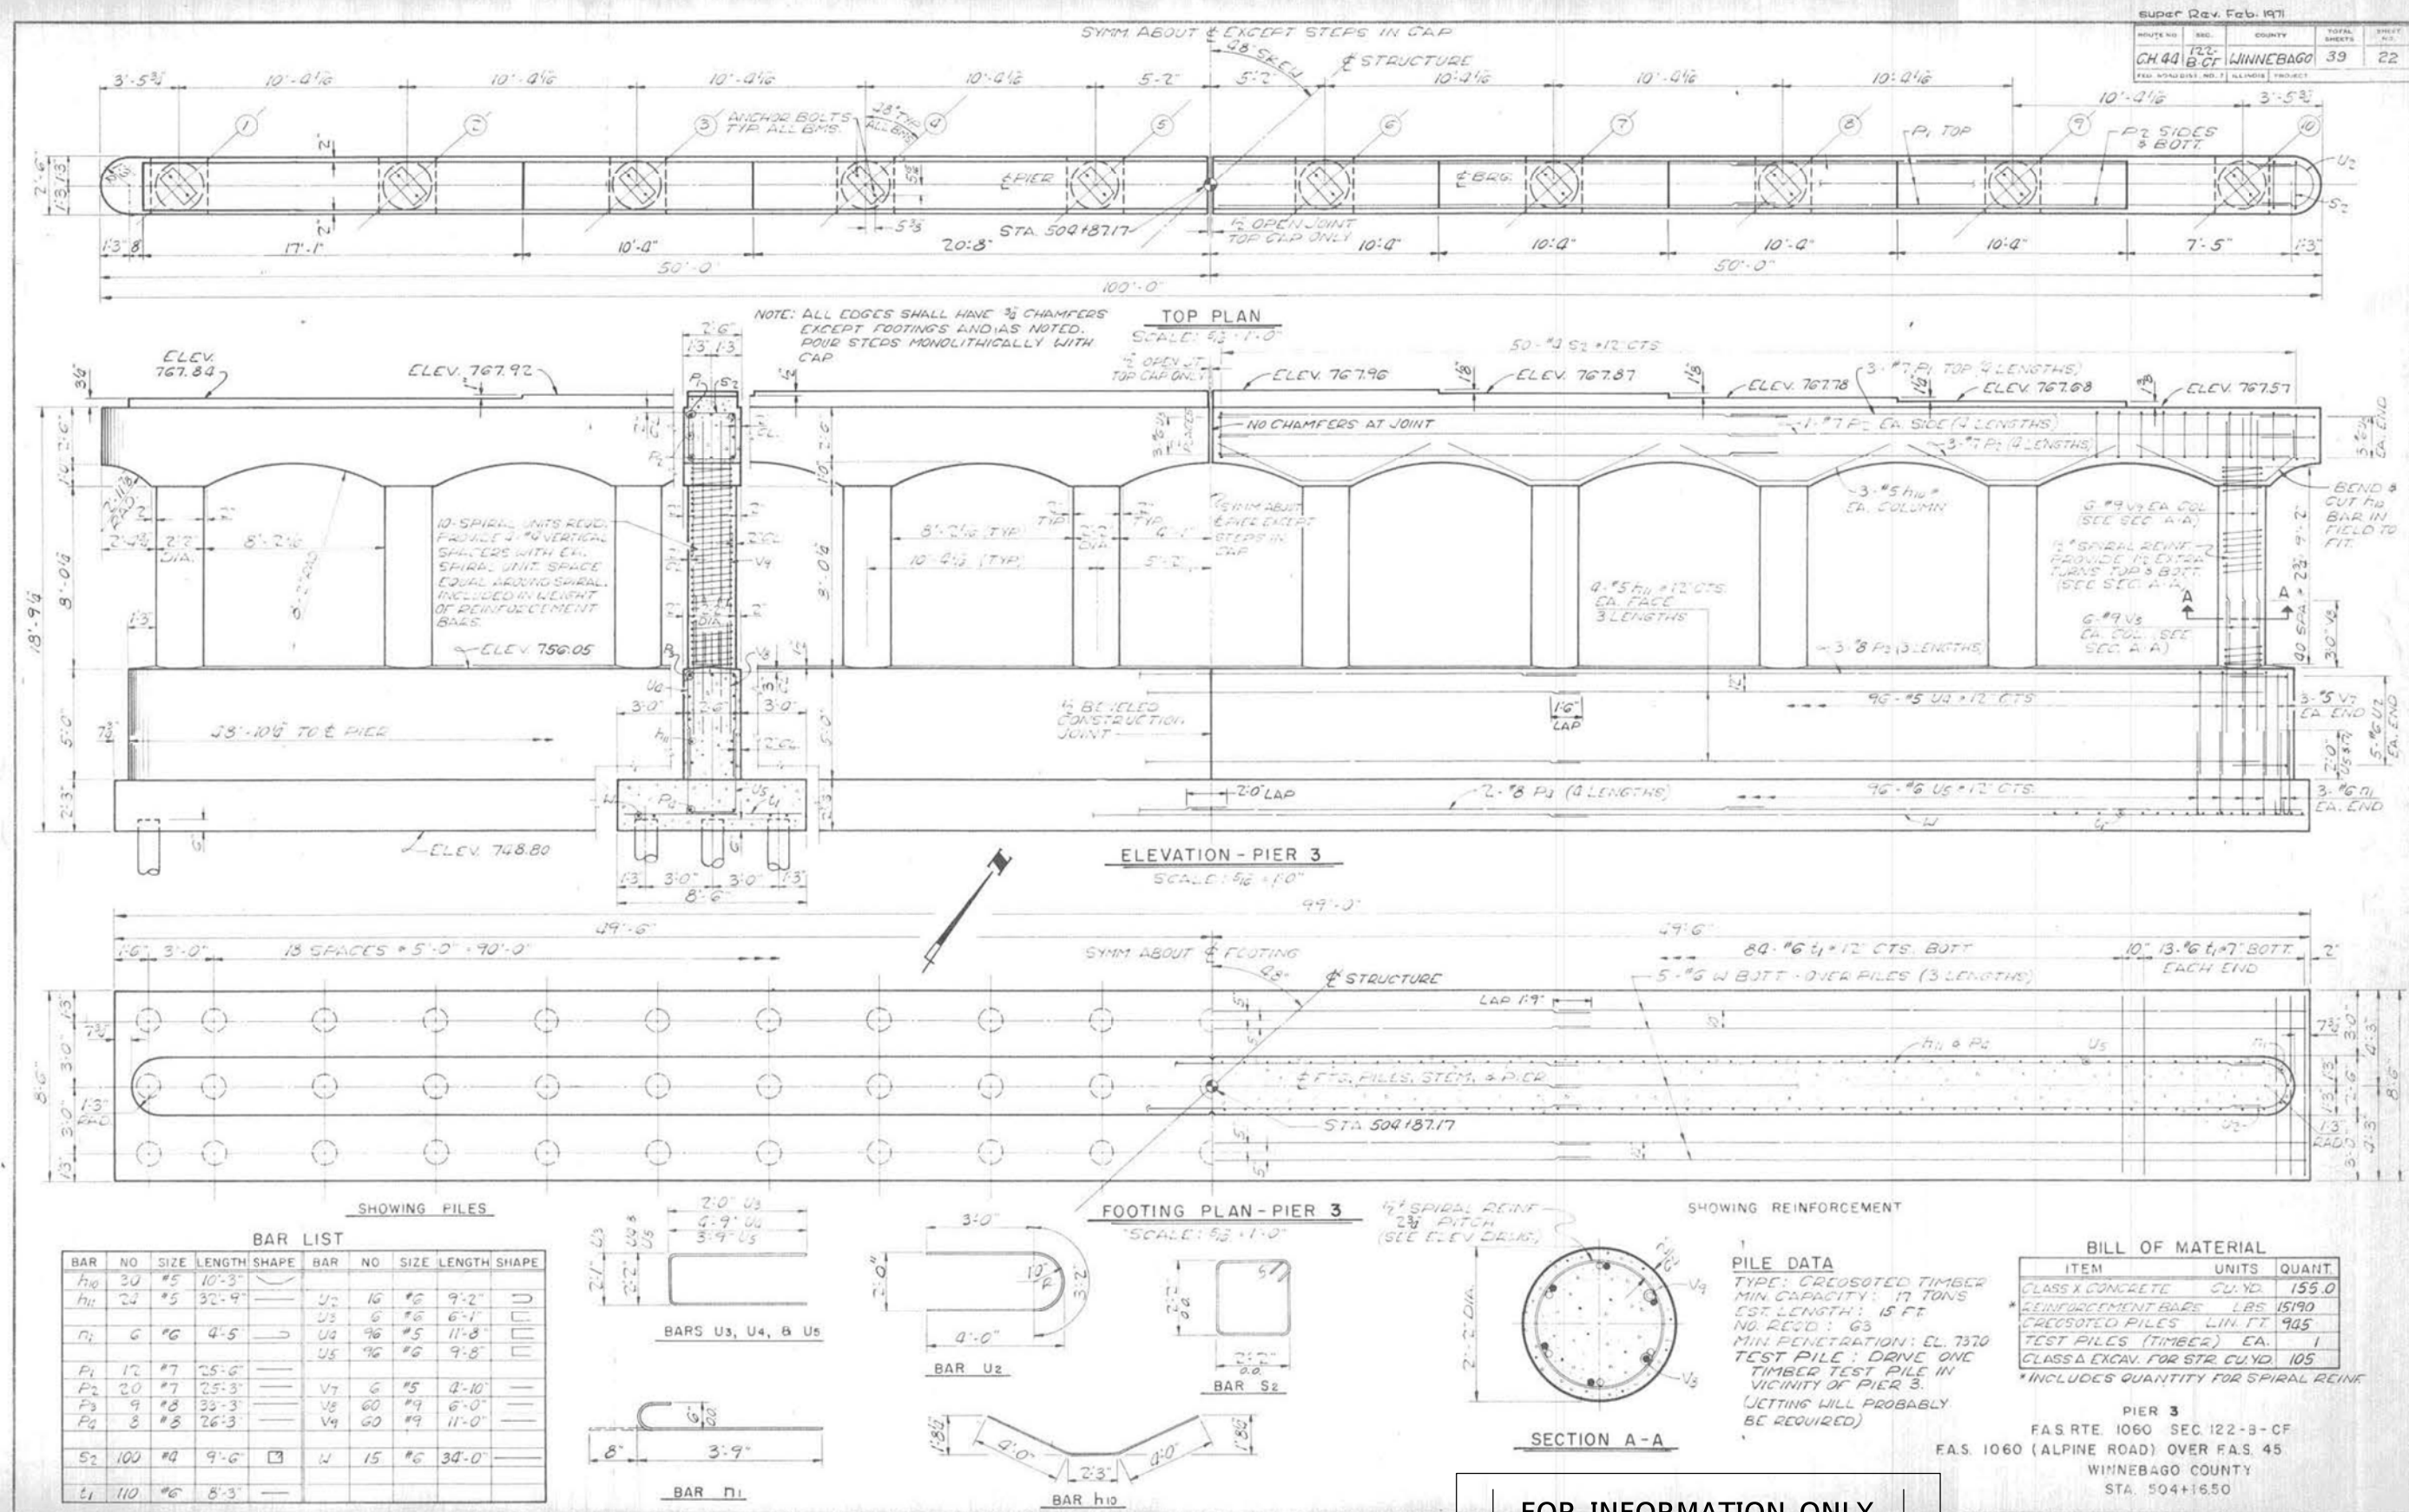





FOR INFORMATION ONLY



 

STATE OF ILLINOIS
DEPARTMENT OF PUBLIC WORKS & BUILDINGS
DIVISION OF HIGHWAYS

ROUTE NO.	SECTION	COUNTY	TOTAL SHEETS	SHEET NO.
C.H. 44	122 B-C-F	WINNEBAGO	39	25
FED. ROAD DIST. NO. 9		ILLINOIS	FED. AID PROJECT-	

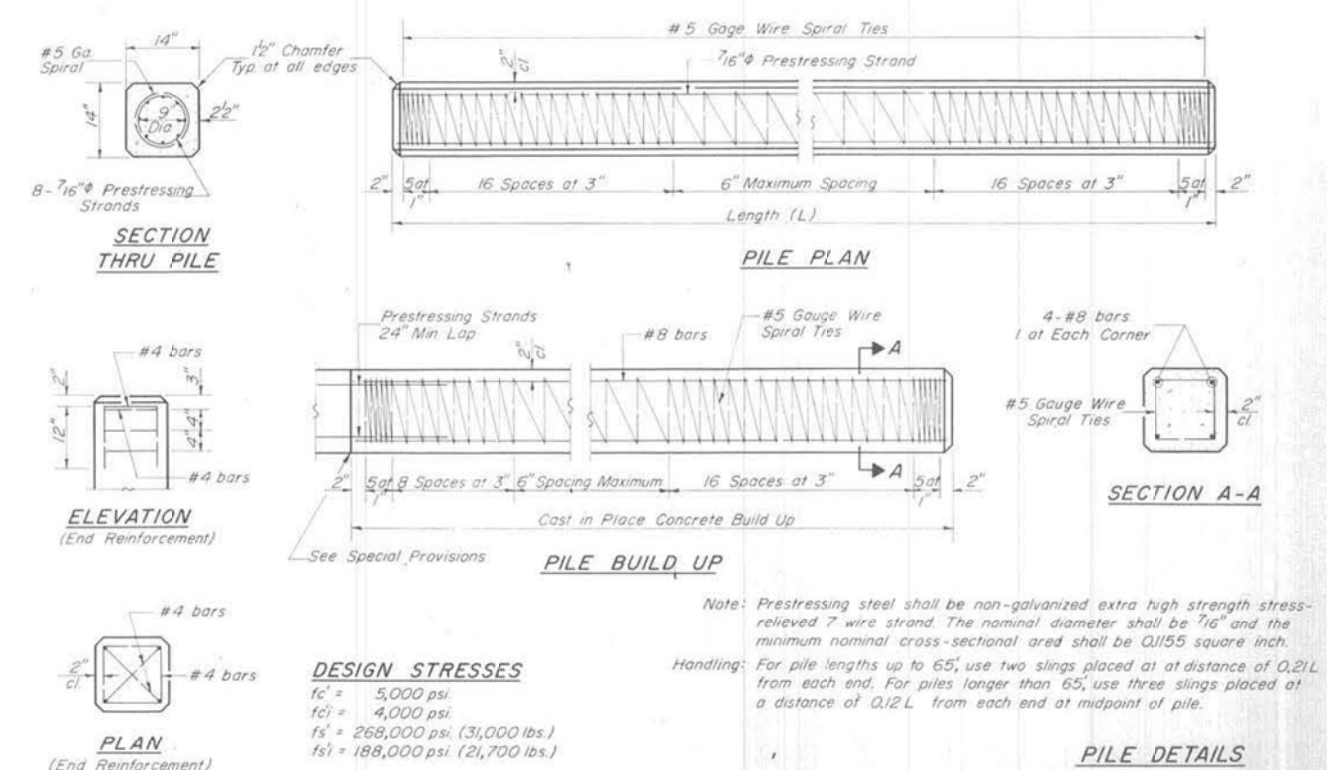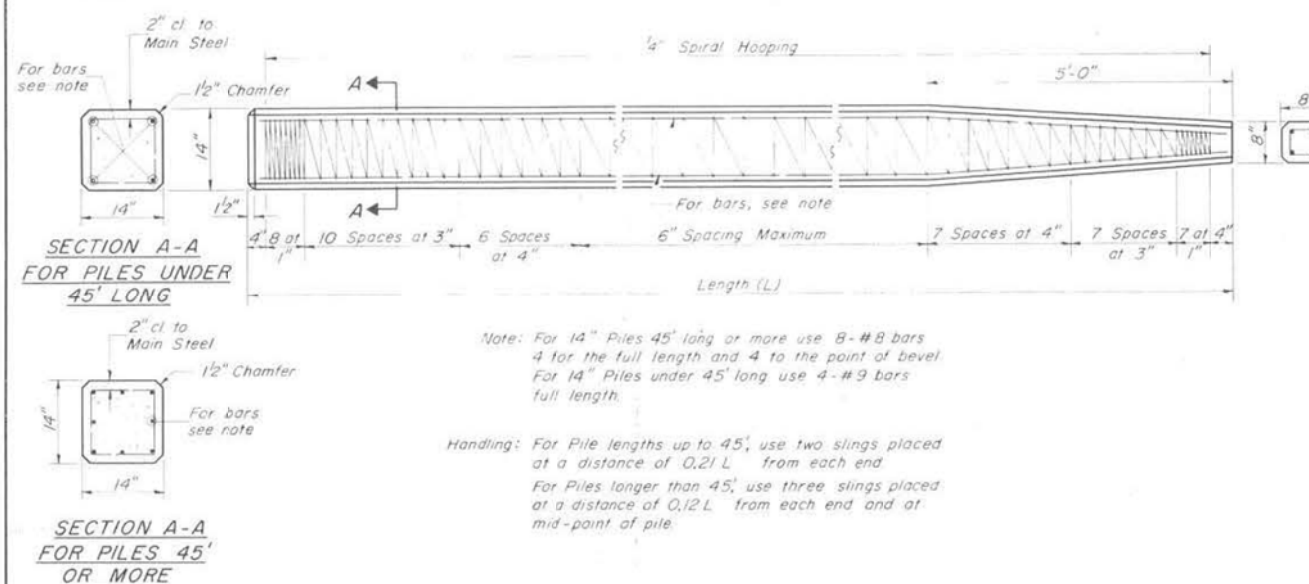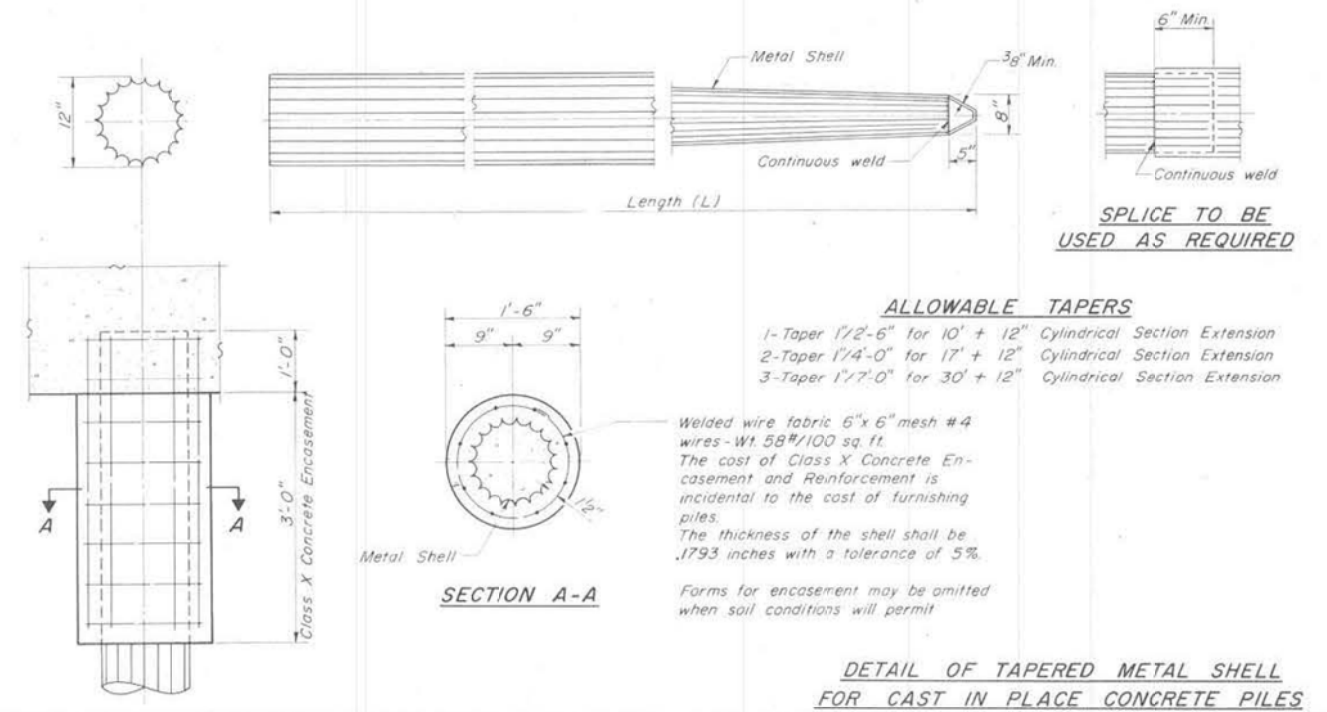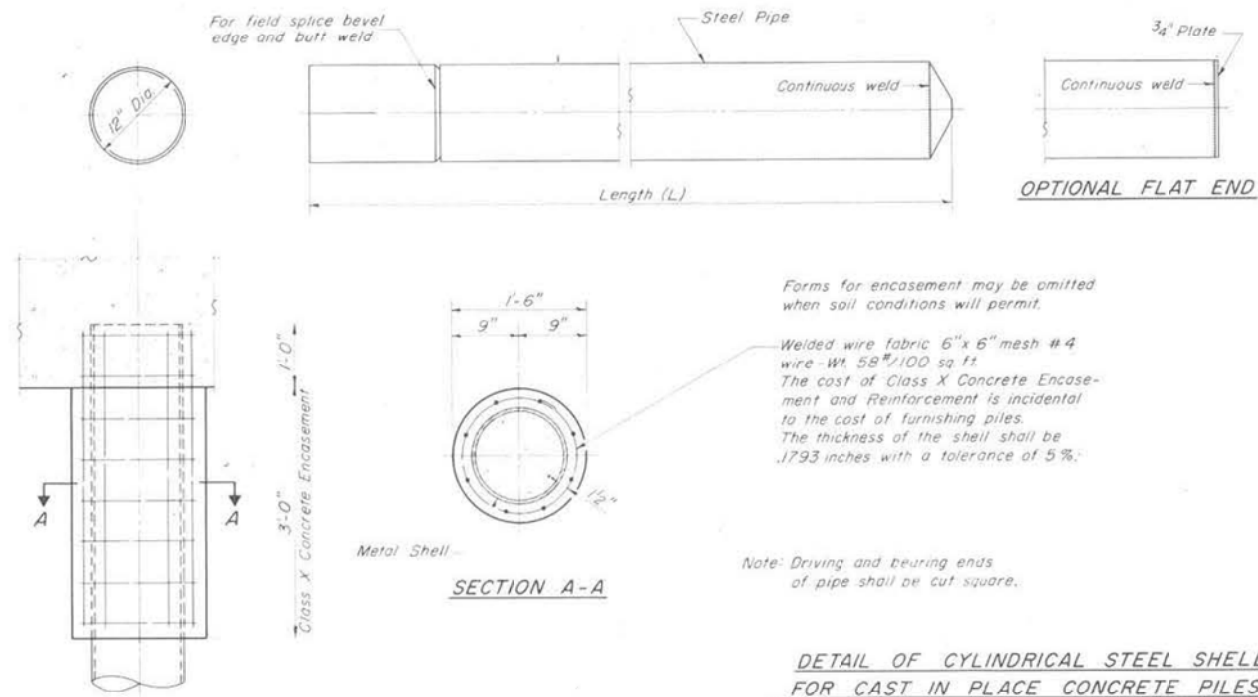


FOR INFORMATION ONLY

DETAIL OF PRECAST CONCRETE PILES

DETAIL OF PRECAST PRESTRESSED CONCRETE PILES

DETAILS OF BRIDGE APPROACHES


P.C.C. PAVEMENT (16 1/2"-10 1/2"-16 1/2")
AND
P.C.C. BASE COURSE (16 1/2"-10 1/2"-16 1/2")

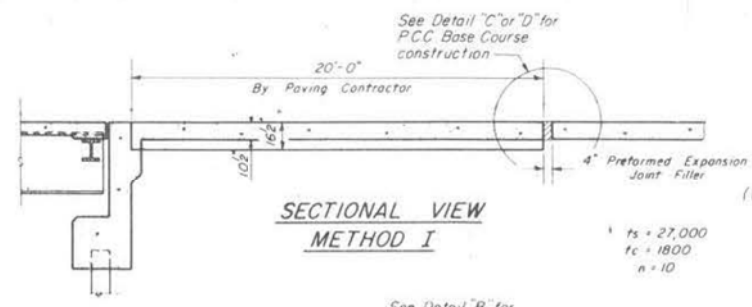

SECTIONAL VIEW
METHOD I




DETAIL B
(When bituminous surface is being placed on bridge and approach)

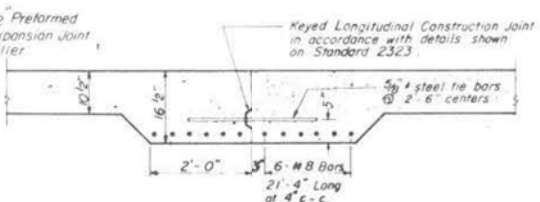


OPTIONAL LONGITUDINAL CONSTRUCTION JOINT


As approved by the Engineer, the Contractor may elect to reduce the widths of pour by use of the Optional Longitudinal Construction Joint shown. Joints shall be located at the edge of a Traffic Lane.

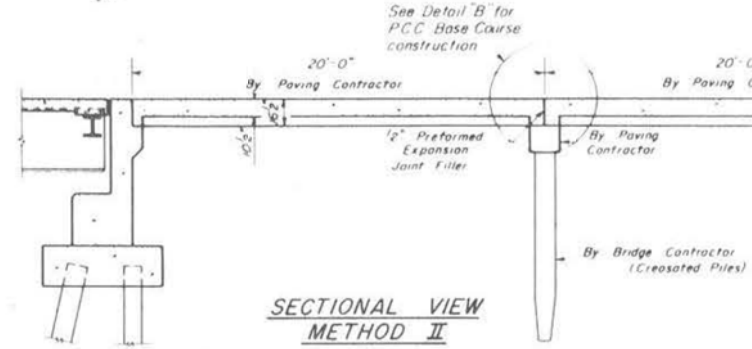


SECTIONAL VIEW
METHOD II

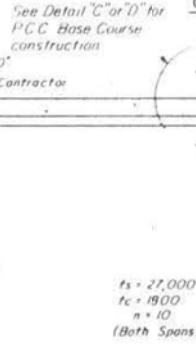

DETAIL C
(When bituminous surface is being placed on bridge and approach)

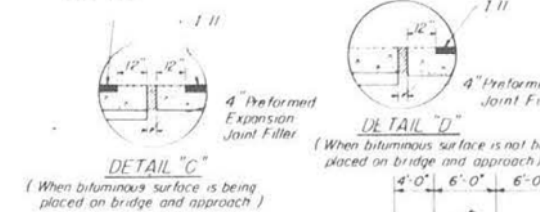


DETAIL D
(When bituminous surface is not being placed on bridge and approach)

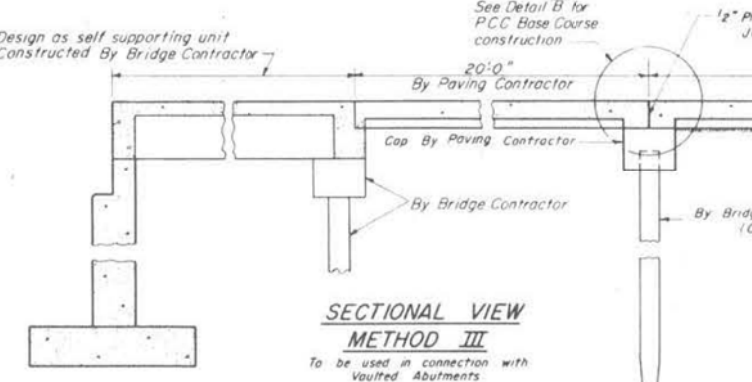


SECTIONAL VIEW
METHOD III

Note: Details of Approach Slab By Paving Contractor same as shown for Method II

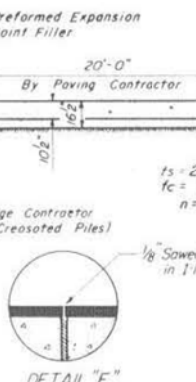


DETAIL E
(When bituminous surface is being placed on bridge and approach)

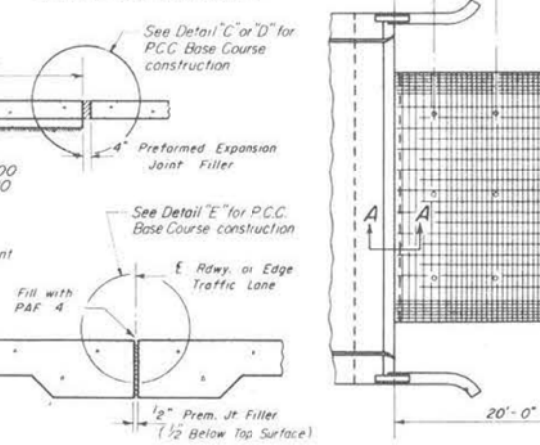


LONGITUDINAL EXPANSION JOINT


To be used when Approach Slabs are greater than 16'-0" wide. Joint shall be placed at edge of Traffic Lane nearest to the E of the total width of Approach Slab.

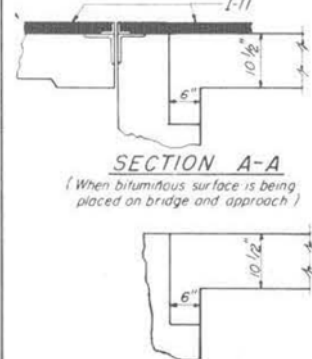

SECTION A-A
(When bituminous surface is being placed on bridge and approach)

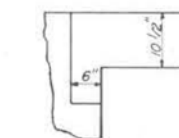


SECTION A-A
(P.C.C. Pavement construction)

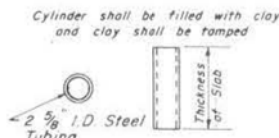


DETAIL OF
MUD JACK CYLINDER

Mud Jack Cylinders not required for P.C.C. Base Course

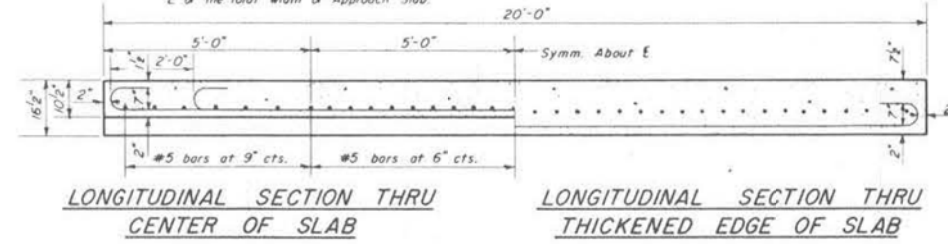


LONGITUDINAL SECTION THRU
CENTER OF SLAB

LONGITUDINAL SECTION THRU
THICKENED EDGE OF SLAB

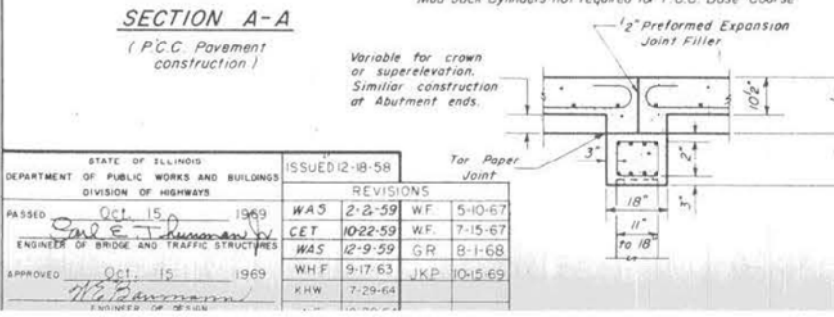


SECTIONAL VIEW OF CONCRETE SLAB AND CAP

Tie bars in accordance with details for Bulkhead Longitudinal Construction Joint shown on Standard 2323

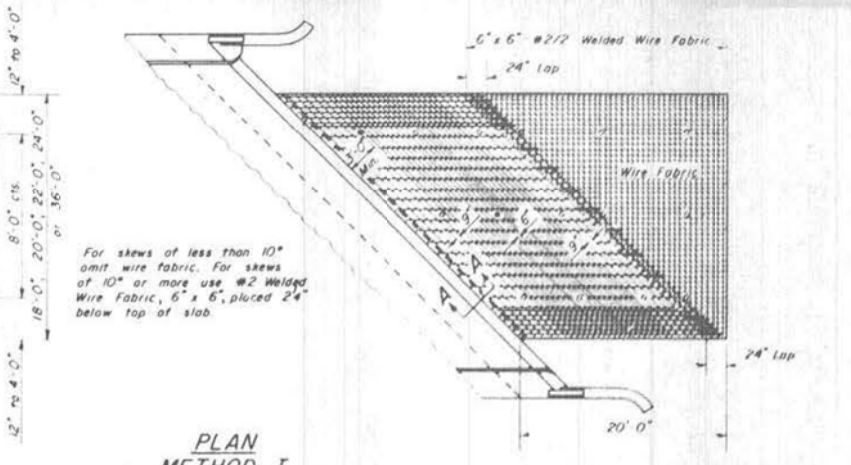

PLAN
METHOD I

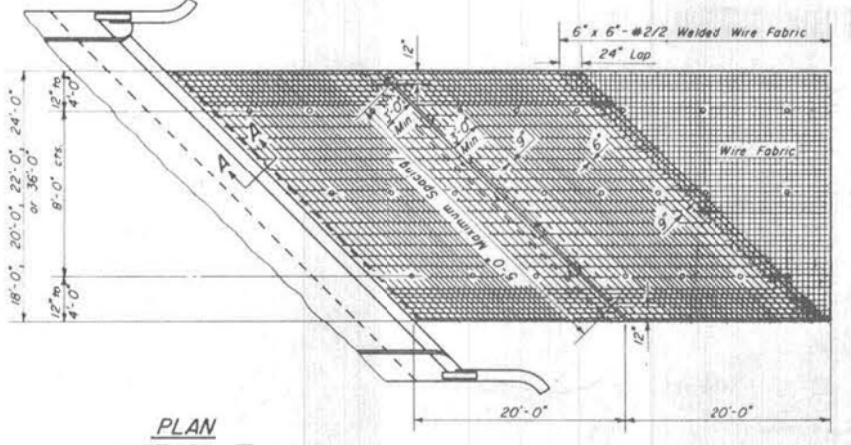

PLAN
METHOD II

GENERAL NOTES

FOR P.C.C. PAVEMENT

The slab or slabs will be paid for at the contract unit price for PORTLAND CEMENT CONCRETE PAVEMENT (16 1/2"-10 1/2"-16 1/2").
The concrete cap will be paid for at the contract unit price for CLASS X CONCRETE.
All Reinforcement Bars will be paid for at the contract unit price for REINFORCEMENT BARS, except as noted.
The Welded Wire Fabric, Mud Jack Cylinders, and Preformed Expansion Joint Filler shall be included in the unit price bid for PORTLAND CEMENT CONCRETE BASE COURSE (16 1/2"-10 1/2"-16 1/2").
Preformed Expansion Joint Filler shall conform to Section 715 of the Standard Specification.
Width of Bridge Approach Slab pours shall be determined before the reinforcement bars are fabricated.
The Contractor shall, after completion of the finishing operations, mark the location of the Mud Jack Cylinders.

FOR P.C.C. BASE COURSE

The slab or slabs will be paid for at the contract unit price for PORTLAND CEMENT CONCRETE BASE COURSE (16 1/2"-10 1/2"-16 1/2").
The concrete cap will be paid for at the contract unit price for CLASS X CONCRETE.
All Reinforcement Bars will be paid for at the contract unit price for REINFORCEMENT BARS, except as noted.
The Welded Wire Fabric, Concrete Headers and Preformed Expansion Joint Filler shall be included in the unit price bid for PORTLAND CEMENT CONCRETE BASE COURSE (16 1/2"-10 1/2"-16 1/2").
Preformed Expansion Joint Filler shall conform to Section 715 of the Standard Specification.
Width of Bridge Approach Slab pours shall be determined before the reinforcement bars are fabricated.

FOR INFORMATION ONLY

STANDARD 1909-10

STATE OF ILLINOIS DEPARTMENT OF PUBLIC WORKS AND BUILDINGS DIVISION OF HIGHWAYS	ISSUED 12-18-58	REVISIONS
PASSED OCT 15 1969	WAS 2-2-59	WF 5-10-67
ENGINEER OF BRIDGE AND TRAFFIC STRUCTURES	CET 10-22-59	WF 7-15-67
APPROVED OCT 15 1969	WAS 12-9-59	GR 8-1-68
ENGINEER OF DESIGN	WHF 9-17-63	JKP 10-15-69
	KHW 7-29-64	



DESIGNED - PLP	REVISED -
CHECKED - BKC	REVISED -
DRAWN - FDL	REVISED -
CHECKED - BKC	REVISED -

WINNEBAGO COUNTY
F.A.P. 0412 (ALPINE RD) OVER FOREST HILLS RD
STATION 504+16.50

EXISTING 1972 PLAN SHEETS
STRUCTURE NO. 101-3068
STRUCTURAL SHEET NO. 63 OF 63 SHEETS

F.A.P. RTE.	SECTION	COUNTY	TOTAL SHEETS	SHEET NO.
412	16-00620-00-BR	WINNEBAGO	109	76
	WHA# 1017017			CONTRACT NO. 85704
		ILLINOIS FED. AID PROJECT	7K2918571	

ALPINE ROAD RECONSTRUCTION - PHASE 1

LOVES PARK, ILLINOIS
RIVERSIDE BLVD. TO RIVINGTON RD

LEGEND

	PROPERTY LINE		EXISTING STORM SEWER TO REMAIN
	EXISTING LOT LINE		EXISTING STORM SEWER STRUCTURE TO REMAIN
	EXISTING RIGHT-OF-WAY		EXISTING STORM SEWER TO BE REMOVED
	EXISTING EASEMENT LINE		PROPOSED STORM SEWER
	PROPOSED EASEMENT LINE		PROPOSED STORM SEWER STRUCTURE
	PROPOSED SETBACK LINE		EXISTING WATER TO REMAIN
	SECTION LINE		EXISTING FIRE HYDRANT ASSEMBLY
	EXISTING CONCRETE CURB AND GUTTER TO REMAIN		EXISTING WATER VALVE
	EXISTING CONCRETE CURB AND GUTTER TO BE REMOVED		A/C UNIT
	PROPOSED CONCRETE CURB AND GUTTER		PROPOSED WATER MAIN
	EXISTING PAVEMENT, CONCRETE, OR SIDEWALK TO BE REMOVED		PROPOSED WATER VALVE
	TREE/SHRUB REMOVAL		EXISTING GAS MAIN
	TYPE A OR TYPE B PAVEMENT		GAS METER
	CONCRETE PAVEMENT		PROPOSED GAS MAIN
	EXISTING STRIPING		EXISTING OVERHEAD UTILITIES
	PROPOSED STRIPING		EXISTING UTILITY POLE
	EXISTING SIGN		ELECTRICAL METER
	PROPOSED SIGN		EXISTING LIGHT POLE TO REMAIN
	BOLLARD		PROPOSED UNDERGROUND ELECTRIC SERVICE
	MAILBOX		TOP OF WALK ELEVATION
	EXISTING FENCE TO REMAIN		FINISHED GRADE ELEVATION
	EXISTING FENCE TO BE REMOVED		TOP OF PAVEMENT ELEVATION
	EXISTING SANITARY SEWER TO REMAIN		PROPOSED CONTOUR LINE
	EXISTING SANITARY SEWER STRUCTURE TO REMAIN		EXISTING CONTOUR LINE
	PROPOSED SANITARY SEWER SERVICE		GRADE BREAKLINE
	PROPOSED SANITARY SEWER STRUCTURE		DIRECTION OF SHEET FLOW
			EVERGREEN TREE
			BUSH
			REMOVE EXISTING TREE
			BENCHMARK



PROJECT LOCATION MAP



LENGTH OF SECTION (ALPINE ROAD) = 3,675 LIN. FT. = 0.70 MILES
 LENGTH OF SECTION (WINDSOR ROAD) = 725 LIN. FT. = 0.14 MILES
 LENGTH OF SECTION (RAMPS) = 1,150 LIN. FT. = 0.22 MILES
 DESIGN ADT: ALPINE ROAD - 22,092
 DESIGN ADT: WINDSOR ROAD - 10,604

DESIGN DESIGNATION

ALPINE ROAD - PRINCIPAL ARTERIAL (45 MPH)

INDEX OF SHEETS

Sheet Number	Sheet Title	Sheet Number	Sheet Title	Sheet Number	Sheet Title	Sheet Number	Sheet Title
C00	COVER	C28	ALPINE ROAD PLAN AND PROFILE STA. 502+50 - 508+00	C56	WINDSOR RD EROSION CONTROL & SEEDING PLAN STA. 223+00 - 231+00	B2	GENERAL NOTES & BILL OF MATERIAL
C01	GENERAL NOTES	C29	ALPINE ROAD PLAN AND PROFILE STA. 508+00 - 513+00	C57	INTERCONNECT PLAN	B3	JOINT REPL. & REINF. DETAILS - S. ABUT.
C02	SUMMARY OF QUANTITIES - TYPE A HMA BID	C30	ALPINE ROAD PLAN AND PROFILE STA. 513+50 - 518+00	C58	ALPINE AND VALLI ENTRANCE SIGNAL LAYOUT PLAN	B4	JOINT REPL. & REINF. DETAILS - N. ABUT.
C03	SUMMARY OF QUANTITIES - TYPE B PCC BID	C31	ALPINE ROAD PLAN AND PROFILE STA. 518+00 - 523+00	C59	ALPINE AND VALLI ENTRANCE CABLE PLAN	B5	JOINT DETAILS
C04	EXISTING TYPICAL SECTIONS	C32	ALPINE ROAD PLAN AND PROFILE STA. 523+50 - 529+60	C60	ALPINE AND WINDSOR TEMPORARY SIGNAL LAYOUT PLAN	B6	BRIDGE APPR. SLAB & PYMNT. CONN. LAYOUT
C05	TYPICAL SECTIONS - TYPE A HMA PAVEMENT	C33	WINDSOR ROAD PLAN AND PROFILE STA. 223+00 - 228+50	C61	ALPINE AND WINDSOR SIGNAL LAYOUT PLAN	B7	BRIDGE APPR. SLAB DETAILS - 1
C06	TYPICAL SECTIONS - TYPE A HMA PAVEMENT	C34	WINDSOR ROAD PLAN AND PROFILE STA. 228+50 - 231+00	C62	ALPINE AND WINDSOR SIGNAL CABLE PLAN	B8	BRIDGE APPR. SLAB DETAILS - 2
C07	TYPICAL SECTIONS - TYPE B PCC PAVEMENT	C35	NORTHBOUND RAMP PLAN AND PROFILE STA. 807+00 - 812+00	C63	ALPINE ROAD CROSS SECTIONS 493+00 - 495+50	B9	BAR SPLICER ASSEMBLY
C08	TYPICAL SECTIONS - TYPE B PCC PAVEMENT	C36	SOUTHBOUND RAMP PLAN AND PROFILE STA. 0+00 - 5+00	C64	ALPINE ROAD CROSS SECTIONS 496+00 - 498+50		
C09	GENERAL ALIGNMENT AND BENCHMARKS	C37	SOUTHBOUND RAMP PLAN AND PROFILE STA. 5+00 - 9+00	C65	ALPINE ROAD CROSS SECTIONS 499+00 - 501+50		
C10	DETOUR AND TRAFFIC CONTROL PLAN	C38	SIDEWALK PLAN AND PROFILE STA. 0+00 - 5+00	C66	ALPINE ROAD CROSS SECTIONS 502+00 - 507+50		
C11	STAGING NOTES AND TYPICAL SECTIONS	C39	SIDEWALK PLAN AND PROFILE STA. 5+00 - 9+25	C67	ALPINE ROAD CROSS SECTIONS 506+00 - 510+50		
C12	ALPINE RD TRAFFIC CONTROL & STAGE 1 PLANS STA. 492+75 - 514+00	C40	ALPINE ROAD DRAINAGE & UTILITIES STA. 492+75 - 497+00	C68	ALPINE ROAD CROSS SECTIONS 510+80 - 512+89		
C13	ALPINE RD TRAFFIC CONTROL & STAGE 1 PLANS STA. 514+00 - 529+72	C41	ALPINE ROAD DRAINAGE & UTILITIES STA. 497+00 - 502+50	C69	ALPINE ROAD CROSS SECTIONS 513+50 - 515+60		
C14	WINDSOR RD TRAFFIC CONTROL & STAGE 1 PLANS STA. 223+00 - 231+00	C42	ALPINE ROAD DRAINAGE & UTILITIES STA. 502+50 - 508+00	C70	ALPINE ROAD CROSS SECTIONS 516+05 - 518+00		
C15	ALPINE RD TRAFFIC CONTROL & STAGE 2 PLANS STA. 492+75 - 514+00	C43	ALPINE ROAD DRAINAGE & UTILITIES STA. 508+00 - 513+50	C71	ALPINE ROAD CROSS SECTIONS 518+50 - 522+50		
C16	ALPINE RD TRAFFIC CONTROL & STAGE 2 PLANS STA. 514+00 - 529+72	C44	ALPINE ROAD DRAINAGE & UTILITIES STA. 513+50 - 518+00	C72	ALPINE ROAD CROSS SECTIONS 523+00 - 524+50		
C17	WINDSOR RD TRAFFIC CONTROL & STAGE 2 PLANS STA. 223+00 - 231+00	C45	ALPINE ROAD DRAINAGE & UTILITIES STA. 518+00 - 523+50	C73	ALPINE ROAD CROSS SECTIONS 525+00 - 527+00		
C18	ALPINE RD TRAFFIC CONTROL & STAGE 3 PLANS STA. 492+75 - 514+00	C46	ALPINE ROAD DRAINAGE & UTILITIES STA. 523+50 - 529+60	C74	ALPINE ROAD CROSS SECTIONS 527+50 - 528+50		
C19	ALPINE RD TRAFFIC CONTROL & STAGE 3 PLANS STA. 514+00 - 529+72	C47	WINDSOR ROAD DRAINAGE & UTILITIES STA. 223+00 - 228+50	C75	WINDSOR ROAD CROSS SECTIONS 223+60 - 228+00		
C20	WINDSOR RD TRAFFIC CONTROL & STAGE 3 PLANS STA. 223+00 - 231+00	C48	WINDSOR ROAD DRAINAGE & UTILITIES STA. 228+50 - 231+00	C76	WINDSOR ROAD CROSS SECTIONS 228+50 - 230+25		
C21	REMOVAL PLAN	C49	INTERSECTION DETAILS	C77	WINDSOR ROAD CROSS SECTIONS 230+50		
C22	REMOVAL PLAN	C50	INTERSECTION DETAILS	C78	NORTHBOUND RAMP CROSS SECTIONS 807+50- 810+00		
C23	REMOVAL PLAN	C51	ALPINE RD PAVEMENT MARKING & SIGNAGE PLANS STA. 492+75 - 514+00	C79	SOUTHBOUND RAMP CROSS SECTIONS 0+00 - 2+50		
C24	REMOVAL PLAN	C52	ALPINE RD PAVEMENT MARKING & SIGNAGE PLANS STA. 514+00 - 529+72	C80	SOUTHBOUND RAMP CROSS SECTIONS 3+00 - 5+50		
C25	REMOVAL PLAN	C53	WINDSOR RD PAVEMENT MARKING & SIGNAGE PLANS STA. 223+00 - 231+00	C81	SOUTHBOUND RAMP CROSS SECTIONS 6+00 - 7+00		
C26	ALPINE ROAD PLAN AND PROFILE STA. 492+75 - 497+00	C54	ALPINE RD EROSION CONTROL & SEEDING PLAN STA. 492+75 - 514+00	C82	CONSTRUCTION DETAILS		
C27	ALPINE ROAD PLAN AND PROFILE STA. 497+00 - 502+50	C55	ALPINE RD EROSION CONTROL & SEEDING PLAN STA. 514+00 - 529+72	B1	GENERAL PLAN & ELEVATION		

JURISDICTION:



ENGINEER:



5291 ZENITH PARKWAY
LOVES PARK, IL 61111
VOICE: (815) 484-4300
FAX: (815) 484-4303
www.arcdesign.com
Design Firm License No.
184-001334

UTILITY OFFICIALS:

SEWER DISTRICT:

DANA CARROLL
RCCK RIVER WATER RECLAMATION DISTRICT
3501 KISHWAUKEE STREET
RCCKFORD, IL
(815) 387-7660

TELEPHONE:

STEPHEN JONES
AT&T MIDWEST
2404 8TH AVENUE
ROCKFORD, IL 61108
(815) 394-7270

ELECTRIC:

NED FLACK
COM ED
123 ENERGY DRIVE
ROCKFORD, IL 61109
(815) 490-2752

WATER DEPARTMENT:


CRAIG MCDONALD
CITY OF LOVES PARK
5440 WALKER AVE.
LOVES PARK, IL 61111
(815) 654-5005

CABLE TELEVISION:

MIKE OWENS
COMCAST
4450 KISHWAUKEE STREET
ROCKFORD, IL 61101
(815) 395-8977

GAS:

BRUCE KOPPANG
DOT LIAISON
ENGINEERING DESIGN
NICOR GAS
1844 FERRY ROAD
NAPERVILLE, IL 60563
(530) 388-3046

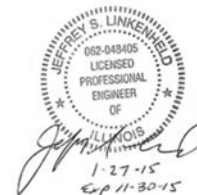

FOR INFORMATION ONLY



DESIGNED - PLP	REVISED -
CHECKED - BKC	REVISED -
DRAWN - FDL	REVISED -
CHECKED - BKC	REVISED -

REVISED	-
REVISED	-
REVISED	-
REVISED	-

WINNEBAGO COUNTY
F.A.P. 0412 (ALPINE RD) OVER FOREST HILLS RD
STATION 504+16.50

EXISTING REPAIR PLAN SHEETS
STRUCTURE NO.101-3068
STRUCTURAL SHEET NO. 39 OF 63 SHEETS

F.A.P. RTE.	SECTION	COUNTY	TOTAL SHEETS	SHEET NO.
412	16-00620-00-BR	WINNEBAGO	109	77
WHA# 1017D17		CONTRACT NO. 85704		
ILLINOIS FED. AID PROJECT 7K29(857)				

Bench Mark: Chiseled Square at the Center of the Southeast Wing Wall
Elev.=664.38

Existing Structure: SN 101-3068 built in 1972 as Section 122-B-CF.
Proposed Work: The proposed project consists of new expansion joints, curb face patching, a new wearing surface, and new approach pavement.



Note:
Existing Bridge Geometry and Dimensions taken from Original Bridge Plans Dated Feb. 1971.

Refer to Roadway Plans for Roadway/Bridge Profile Grades.

DESIGN STRESSES


ORIGINAL CONSTRUCTION
FIELD UNITS
f'c = 1,400 psi
fs = 20,000 psi (Reinf.)
fs = 20,000 psi (A-36)

NEW CONSTRUCTION
FIELD UNITS
f'c = 3,500 psi
fy = 60,000 psi (Reinf.)

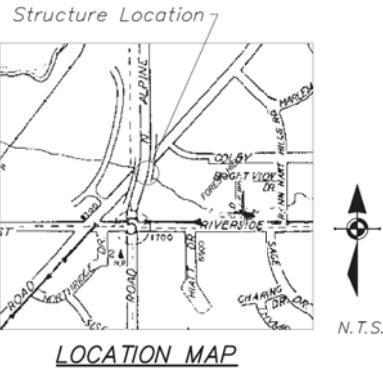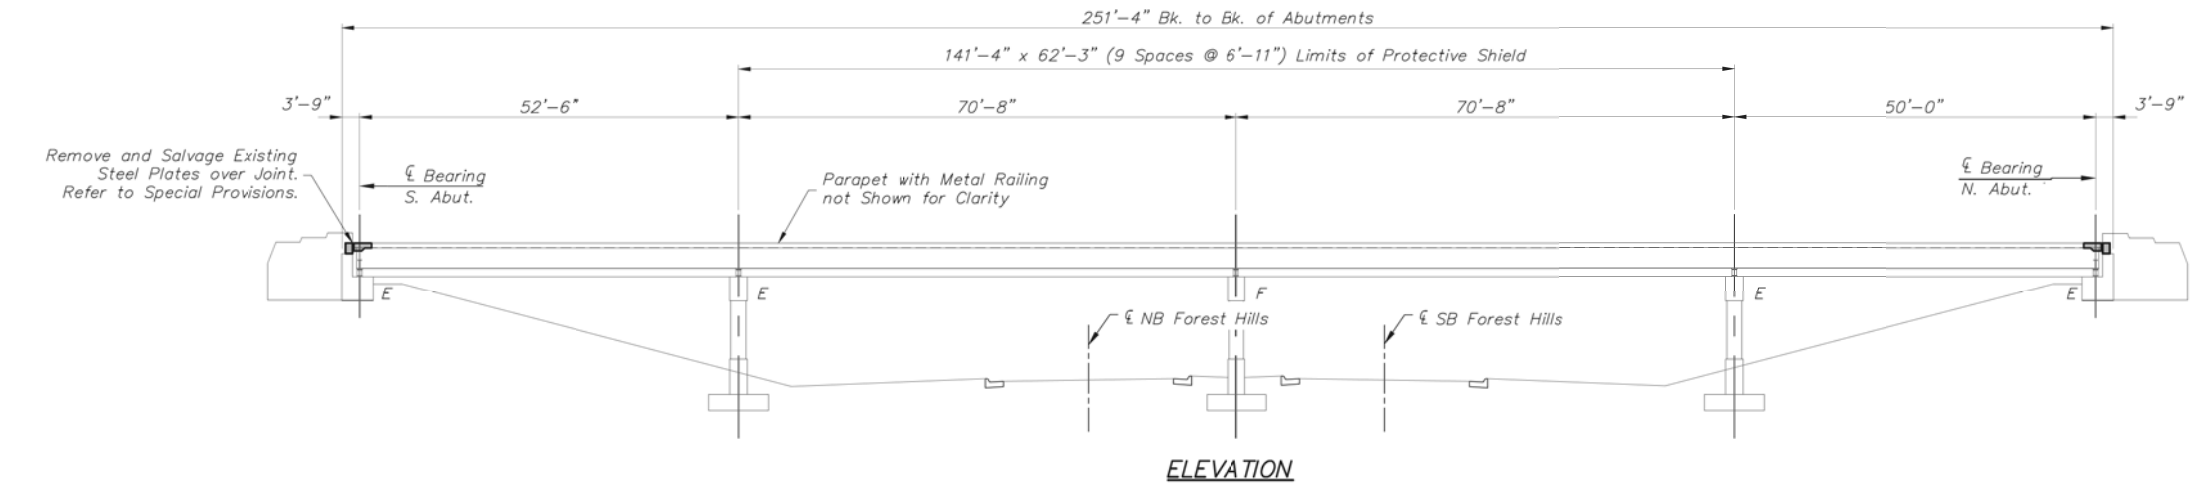

INDEX OF SHEETS

1. General Plan and Elevation
2. General Notes and Bill of Material
3. Joint Replacement & Reinforcement Details, S. Abutment
4. Joint Replacement & Reinforcement Details, N. Abutment
5. Joint Details
6. Bridge Approach Slab and Pavement Connector Layout
7. Bridge Approach Slab Details (1 of 2)
8. Bridge Approach Slab Details (2 of 2)
9. Bar Splicer Assembly

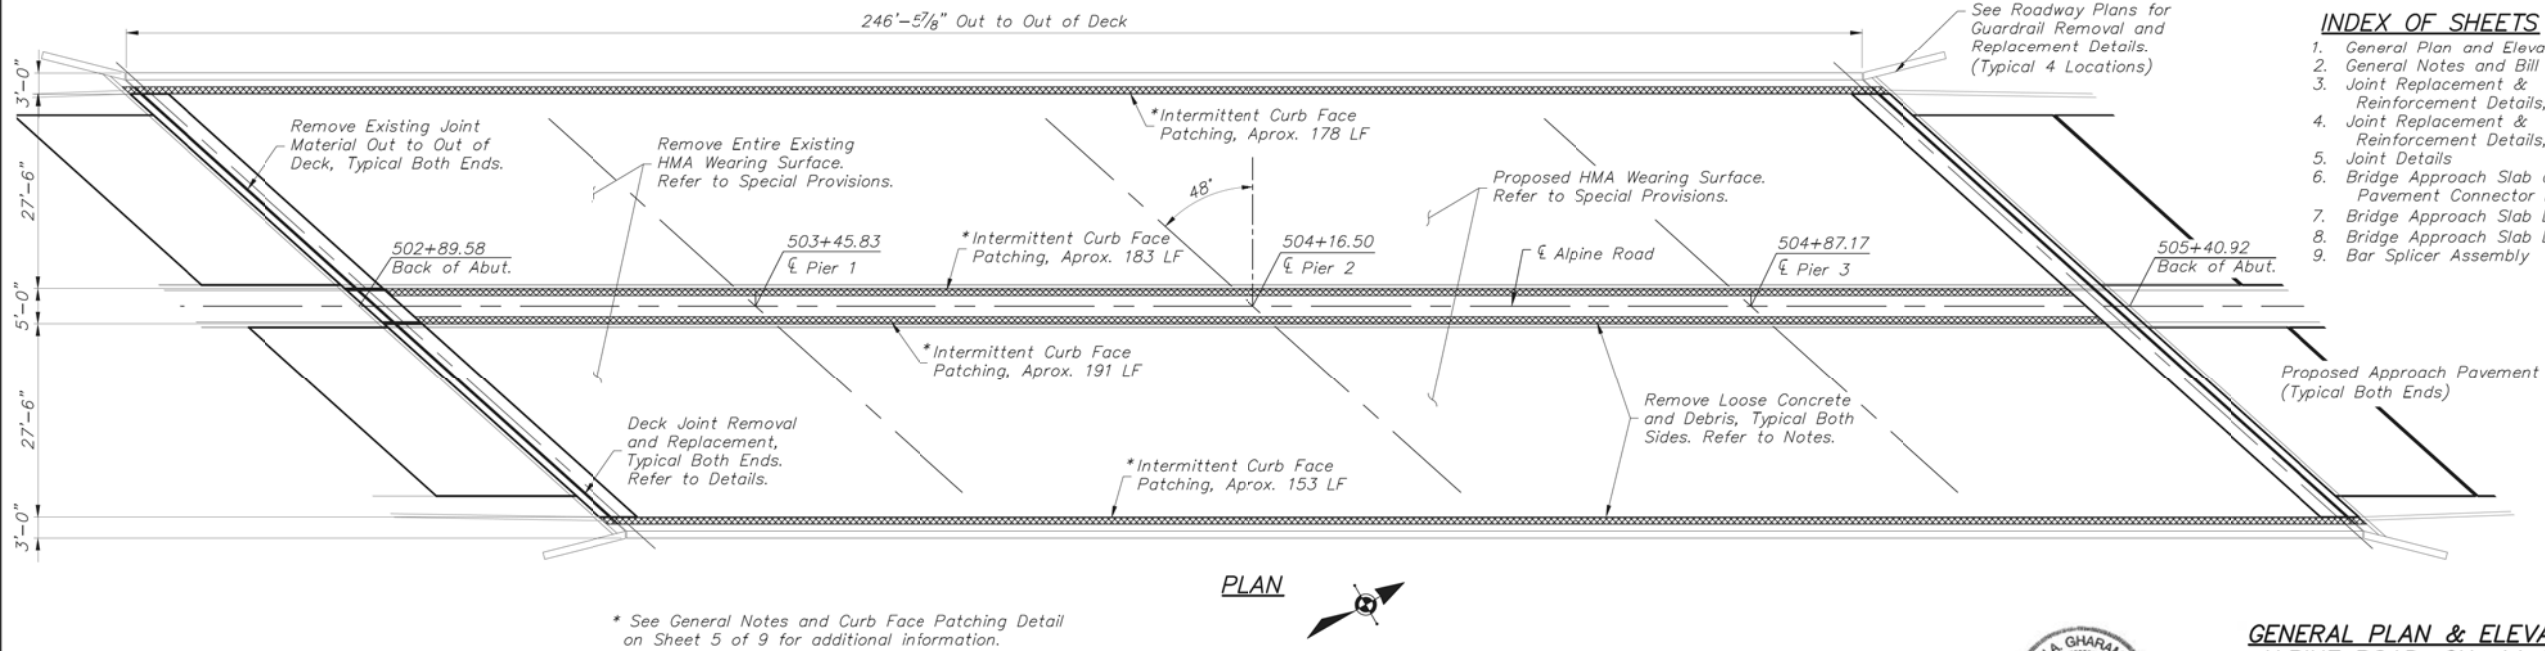

FOR INFORMATION ONLY



GENERAL PLAN & ELEVATION
ALPINE ROAD, CH-44 OVER
FOREST HILLS ROAD
CITY OF LOVES PARK
WINNEBAGO COUNTY
STATION 504+16.50
STRUCTURE No. 101-3068

Sheet 1 of 9

SHEET REVIEW		REVISIONS		SCALE: 1"=20'	McClure Engineering Associates, Inc. 7285 Argus Drive (815) 398-2332 Rockford, Illinois 61107-5831 FAX (815) 398-2494 Design Firm License: Illinois 184-000816 Copyright 2015 By McClure Engineering Associates, Inc.	GENERAL PLAN & ELEVATION		SHEET BI
AGENCY	DATE	NO.	ITEM	DATE		ALPINE RD OVER FOREST HILLS RD	ALPINE RD BRIDGE REHAB	
						LOVES PARK, IL		
						FILE: H:\14-057 ALPINE BRIDGE\DESIGN\DRAWINGS\ACAD209\14-057 DESIGN BASE.DWG	JOB: 04-30-14-057	

GENERAL NOTES

The proposed items of work shown on these plans shall be constructed in accordance with the applicable sections of the current editions of the Illinois Department of Transportation (IDOT) "Standard Specifications for Road and Bridge Construction" and "Supplemental Specifications and Recurring Special Provisions."

The existing HMA wearing surface shall be removed and replaced according to the Special Provisions.

After the existing HMA wearing surface has been removed, the Contractor shall remove all loose concrete and debris from the curb lines including: concrete chunks, vegetation, sand, etc. Approved removal methods shall include rotary sweepers and blowing compressed air. Hydraulic and/or pneumatic demolition equipment shall not be used. Existing reinforcement bars exposed in the curb/median shall be swept clean and incorporated into the repair work without further sandblasting and painting required. Heavily damaged lengths of exposed reinforcement bars shall be cut and removed as directed by the Engineer. Contractor shall restore/patch the intermittent areas of removed curb/median faces as close as practical to their original dimensions. Hand formed curb profile, approved by the Engineer, will be acceptable. Refer to Special Provisions for additional information.

Reinforcement bars shall conform to the requirements of ASTM A706 Gr. 60. Reinforcement bars designated (E) shall be epoxy coated.

All structural steel shall conform to AASHTO M270 Grade 36 unless otherwise noted.

Calculated weight of Structural Steel = 6,743 pounds
16 @ 20.46 LF x 19.05 lb/LF = 6236 lbs
4 @ 6.65 LF x 19.05 lb/LF = 507 lbs
Cost of furnishing and installing the 3/4"Ø x 8" welded studs will not be measured for payment but shall be included in the Contract Unit Price per Pound for FURNISHING AND ERECTING STRUCTURAL STEEL.

No field welding is permitted except as specified in the contract documents.

Prior to placing the new concrete section at the joints, all heavy or loose rust, loose mill scale, or loose or potentially detrimental foreign material shall be removed from the surfaces in contact with the concrete. Tightly adhered paint may remain unless otherwise noted. Removal shall be accomplished by methods that will not damage the steel. The cost of cleaning shall be included in the cost of CONCRETE REMOVAL.

Plan dimensions and details relative to existing plans are subject to nominal construction variations. The Contractor shall field verify existing dimensions and details affecting new construction and make necessary approved adjustments prior to construction or ordering materials. Such variations shall not be cause for additional compensation for a change in scope of work, however, the Contractor will be paid for the quantity actually furnished and installed at the unit price bid for the work.

All Construction Joints shall be bonded.

Existing reinforcement bars extending into the (joint) removal area shall be cleaned, straightened, and incorporated into the new construction. Any reinforcement bars that are damaged during concrete removal shall be replaced with an approved bar splicer or anchorage system. The cost of such replacement shall be included in the cost of CONCRETE REMOVAL.

Silicone Bridge Joint Sealer shall be in accordance with IDOT GBSP 35, except that the surface preparation will not require sandblasting; however, cleaning of the joint area with compressed air will be required per the specification.

Joint openings shall be adjusted according to Article 520.04 of the Std. Specs. when the new expansion joints are placed at an ambient temperature other than 50° F.

All structural steel shall be shop painted with inorganic zinc rich primer per AASHTO M300, Type 1. The cost of painting shall be included in the cost of FURNISHING AND ERECTING STRUCTURAL STEEL.

The existing structural steel coating contains lead. The Contractor shall take appropriate precautions to deal with the presence of lead on this project.

The Contractor shall take particular care in removing the existing HMA surface around the deck drain openings. The deck drain openings are to remain, and shall not be damaged by the removal operation.

The drilling and epoxy grouting of reinforcement bars shall be in accordance with Section 584 of the IDOT Standard Specifications. All material, labor, and equipment costs required to drill and set the reinforcement bars in epoxy grout shall be included in the Contract Unit Price per Each for DRILL AND GROUT BARS. Reinforcement bars set in the grout will be paid for at the Contract Unit Price per Pound for REINFORCEMENT BARS, EPOXY COATED.

Structure Excavation and/or Embankment required to complete the items of work shown on these plans will not be measured or paid for separately, but shall be included in the cost of that item of Work. The embankment material shall be acceptable to the Engineer and shall be placed and compacted to the satisfaction of the Engineer.

Disposal of all surplus and excavated material shall be the responsibility of the Contractor. No additional compensation will be allowed.

The width of the gutter for the proposed combination curb and gutter and/or median shall transition from the existing bridge cross section to the proposed roadway section. See Roadway Plans for details. The cost of this transition shall be included in the cost of the combination curb and gutter and/or median installed.

The deck joint surface and bridge approach pavement shall have a tined final finish in accordance with Article 420.09(e)(1) of the IDOT Standard Specifications with hand finishing to be allowed. Cost for final finishing will not be paid for separately but shall be included with that item of Work.

Protective Coat shall be applied to all new concrete surfaces including the approach pavement and the adjacent medians, curbs, and gutters.

See Roadway Plans for guardrail attached to the structure.

Protective Shield shall be in accordance with Article 501.03 of the IDOT Standard Specifications, except drawings and calculations submittal will not be required. Forest Hills Road lane closures must be coordinated and approved prior to scheduling the installation of the protective shield system. Contractor shall coordinate the installation of the protective shield system with the requirements of the traffic control plan as specified in the Roadway Plans.

Material testing shall be in accordance with IDOT QA/QC procedures with no additional cost to the Contract. Refer to Contract Documents and Special Provisions.

The following items shall be coordinated with, and will be included for payment with, the Roadway Plan Items: Guardrail Removal and Replacement including attachment to the existing structure; Traffic Control; Pavement Marking on the bridge deck and approach pavement; Removal of Existing Approach Pavement Connectors, Joints, Concrete Medians, and Concrete Curb and Gutters; Construction Layout; and Restoration. See Roadway Plans and Special Provisions for specific details.

TOTAL BILL OF MATERIAL

Pay Code	Description	Units	Quantity
50102400	Concrete Removal	Cu. Yd.	27.6
50300255	Concrete Superstructure	Cu. Yd.	112.2
50800205	Reinforcement Bars, Epoxy Coated	Pound	20,197
50800515	Bar Splicers	Each	50
SP Z0004556	HMA Surface Removal (Deck)	Sq. Yd.	1,508
SP 40603340	HMA Surface Course, Mix "D", N70	Ton	175
50500405	Furnishing and Erecting Structural Steel	Pound	6,743
52000030	Preformed Joint Seal, 2 1/2"	Foot	184
* 50300300	Protective Coat	Sq. Yd.	626
42001420	Approach Pavement Connector (PCC)	Sq. Yd.	248.8
50157300	Protective Shield	Sq. Yd.	977
SP Z0004552	Approach Pavement Removal	Sq. Yd.	213.3
SP LP000001	Intermittent Curb Face Patching	Foot	705
Z0018905	Drill and Grout Bars	Each	106
SP Z0021906	Silicone Joint Sealer, 1 1/2"	Foot	18
42001200	Pavement Fabric	Sq. Yd.	248.8

* - Apply to New Concrete Only
SP - See Job Specific Special Provisions

FOR INFORMATION ONLY

GENERAL NOTES & BILL OF MATERIAL
ALPINE ROAD, CH-44 OVER
FOREST HILLS ROAD
CITY OF LOVES PARK
WINNEBAGO COUNTY
STATION 504+16.50
STRUCTURE No. 101-3068

Sheet 2 of 9

SHEET REVIEW	REVISIONS			SCALE: 1"=20'		GENERAL NOTES & BILL OF MATERIAL		SHEET B2
	AGENCY	DATE	NO. ITEM DATE			ALPINE RD OVER FOREST HILLS RD	ALPINE RD BRIDGE REHAB	
				DRAWN BY:			LOVES PARK, IL	
				CHECKED BY:				
				DATE: 1/26/2015		FILE: H:\14-057 ALPINE BRIDGE\DESIGN\DRAWINGS\ACAD\2019\14-057 DESIGN BASE.DWG	JOB: 04-30-14-057	



DESIGNED - PLP	REVISED -
CHECKED - BKC	REVISED -
DRAWN - FDL	REVISED -
CHECKED - BKC	REVISED -


WINNEBAGO COUNTY
F.A.P. 0412 (ALPINE RD) OVER FOREST HILLS RD
STATION 504+16.50

EXISTING REPAIR PLAN SHEETS
STRUCTURE NO. 101-3068


STRUCTURAL SHEET NO. 41 OF 63 SHEETS

F.A.P. RTE.	SECTION	COUNTY	TOTAL SHEETS	SHEET NO.
412	16-00620-00-BR	WINNEBAGO	109	79
WHA# 1017D17		CONTRACT NO. 85704		
ILLINOIS FED. AID PROJECT 7K29(857)				


11/14/2017 ALPINE BRIDGE DESIGN\DRAWINGS\ACAD\2017\1017017-EXISTING REPAIRS 5.dwg, 1/26/2015 2:25:08 PM, HMM\PL

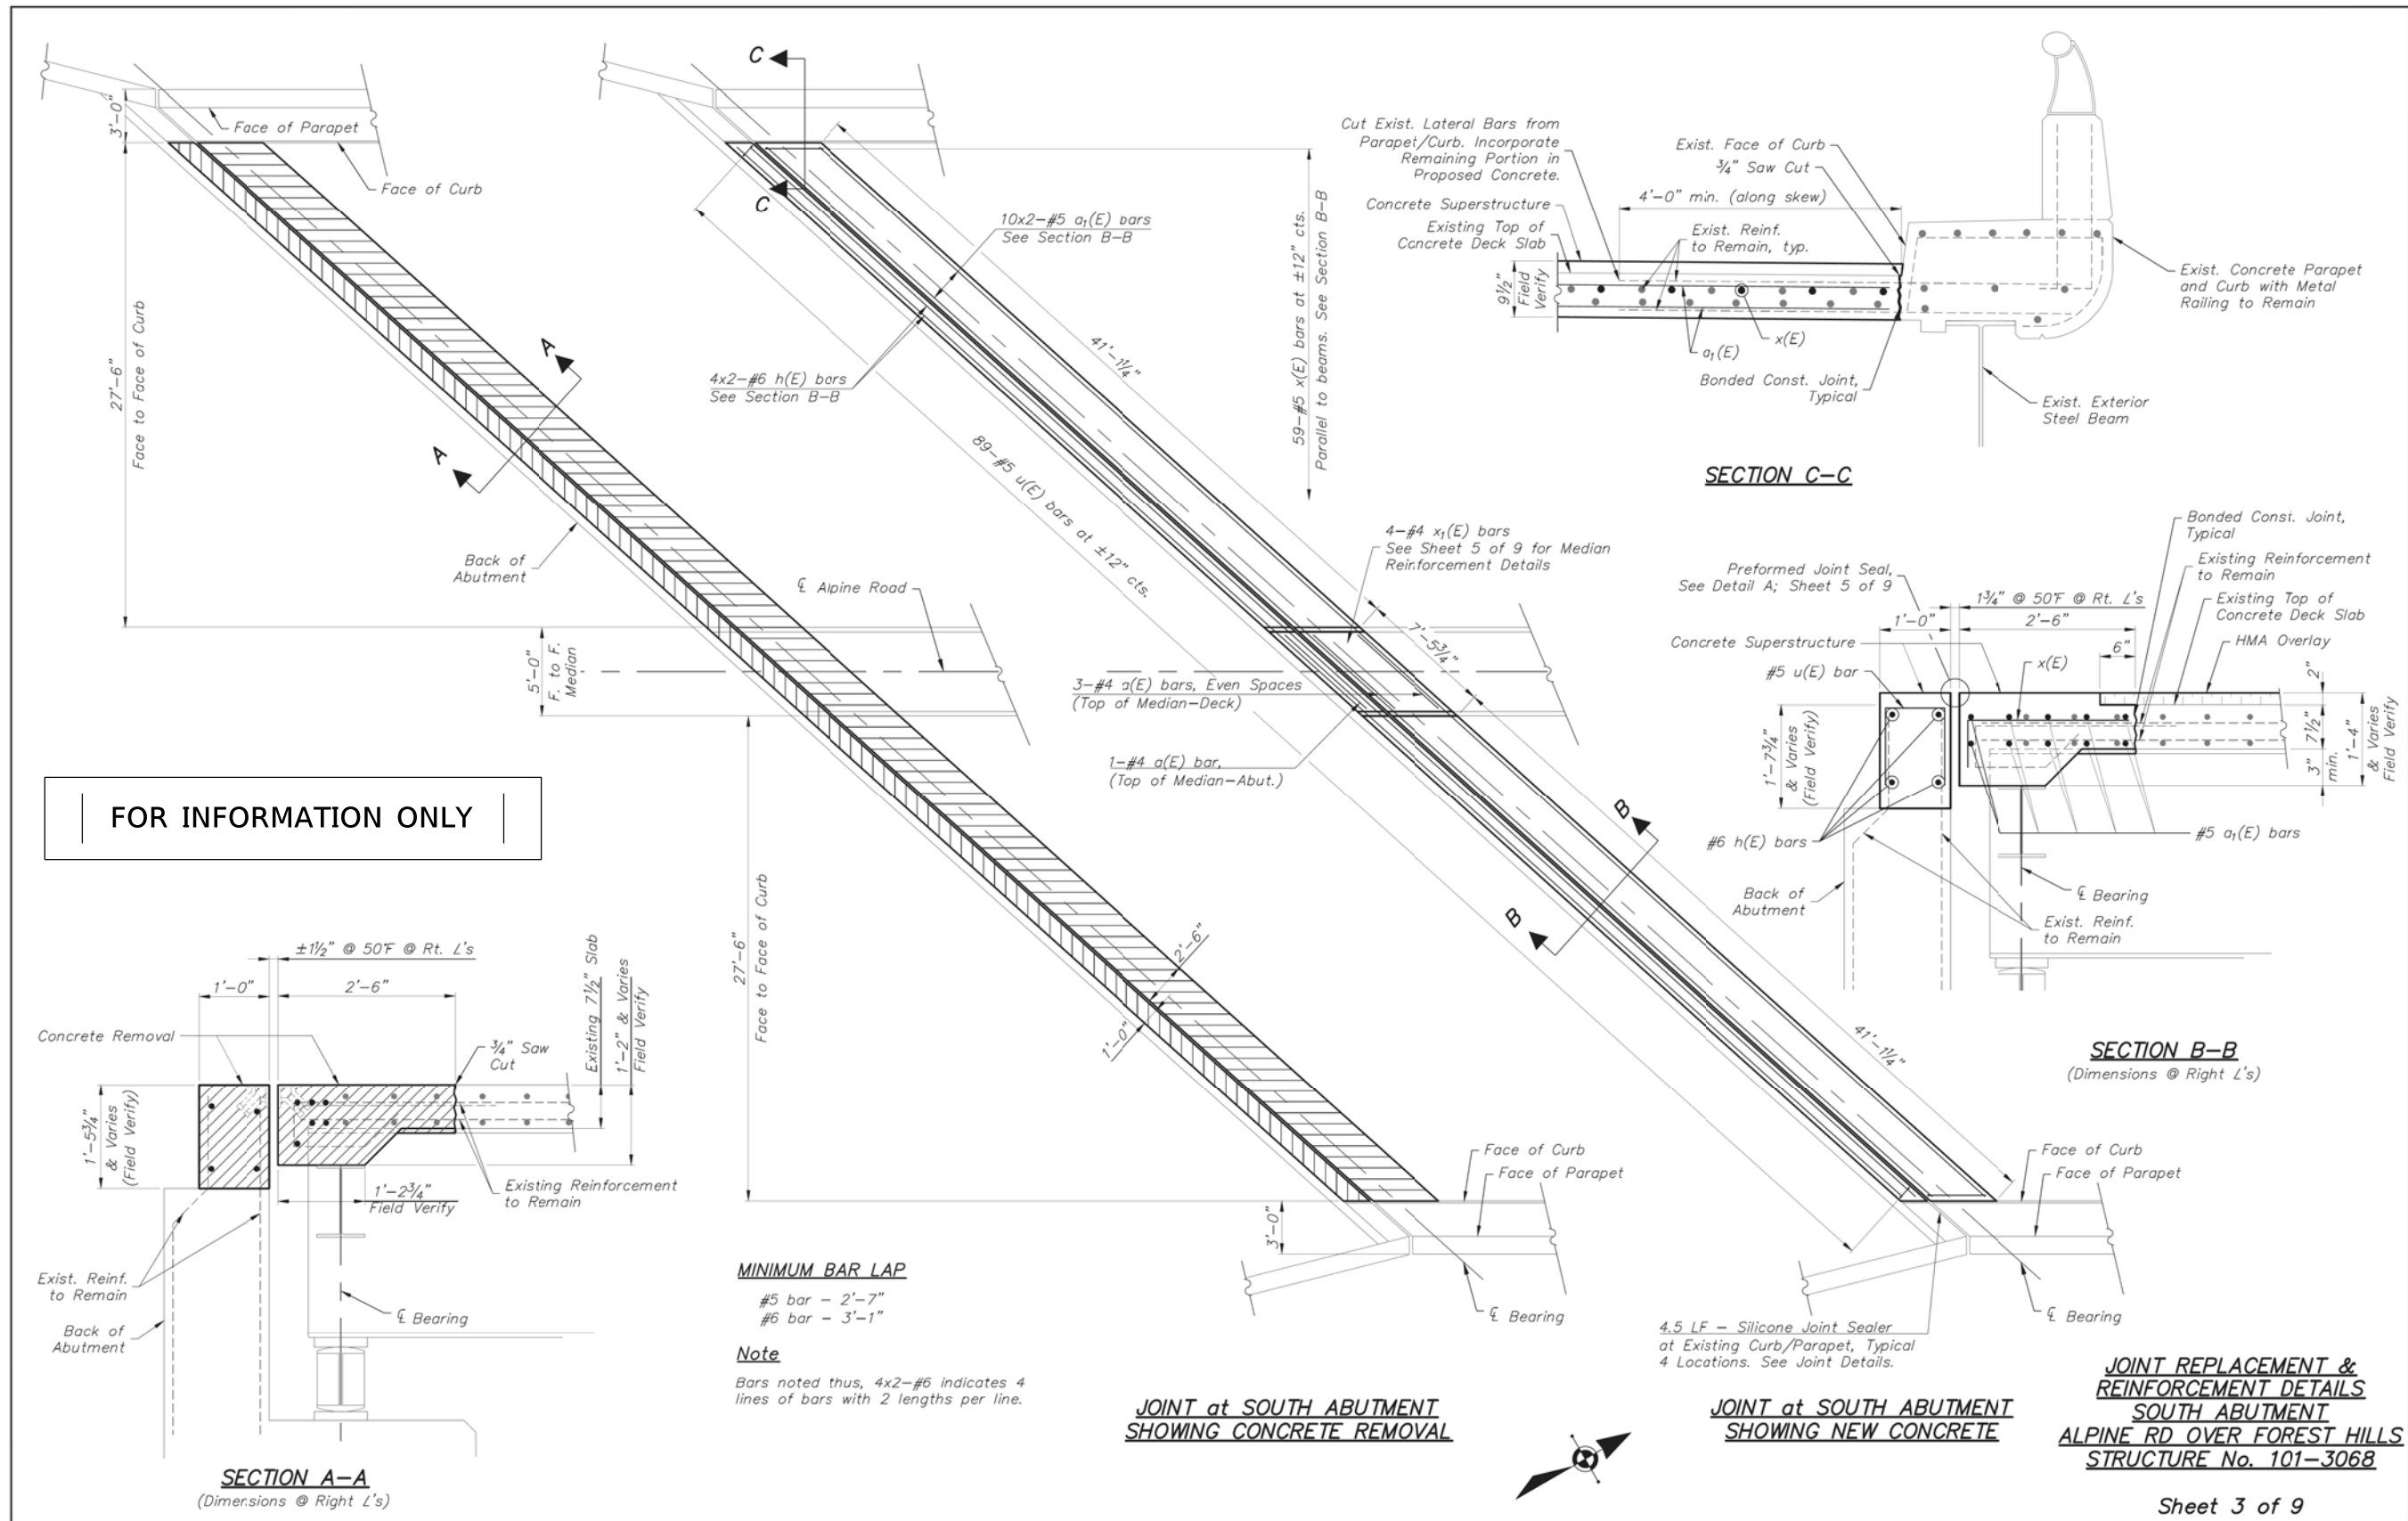

SHEET REVIEW		REVISIONS		SCALE:		JOINT REPL. & REINF. DETAILS - S. ABUT.		SHEET B3
AGENCY	DATE	NO.	ITEM	DATE		ALPINE RD OVER FOREST HILLS RD	ALPINE RD BRIDGE REHAB	
						LOVES PARK, IL		
						FILE: H:\14-057 ALPINE BRIDGE\DESIGN\DRAWINGS\ACAD\2017\1017017-EXISTING REPAIRS 5.dwg	JOB: 04-30-14-057	

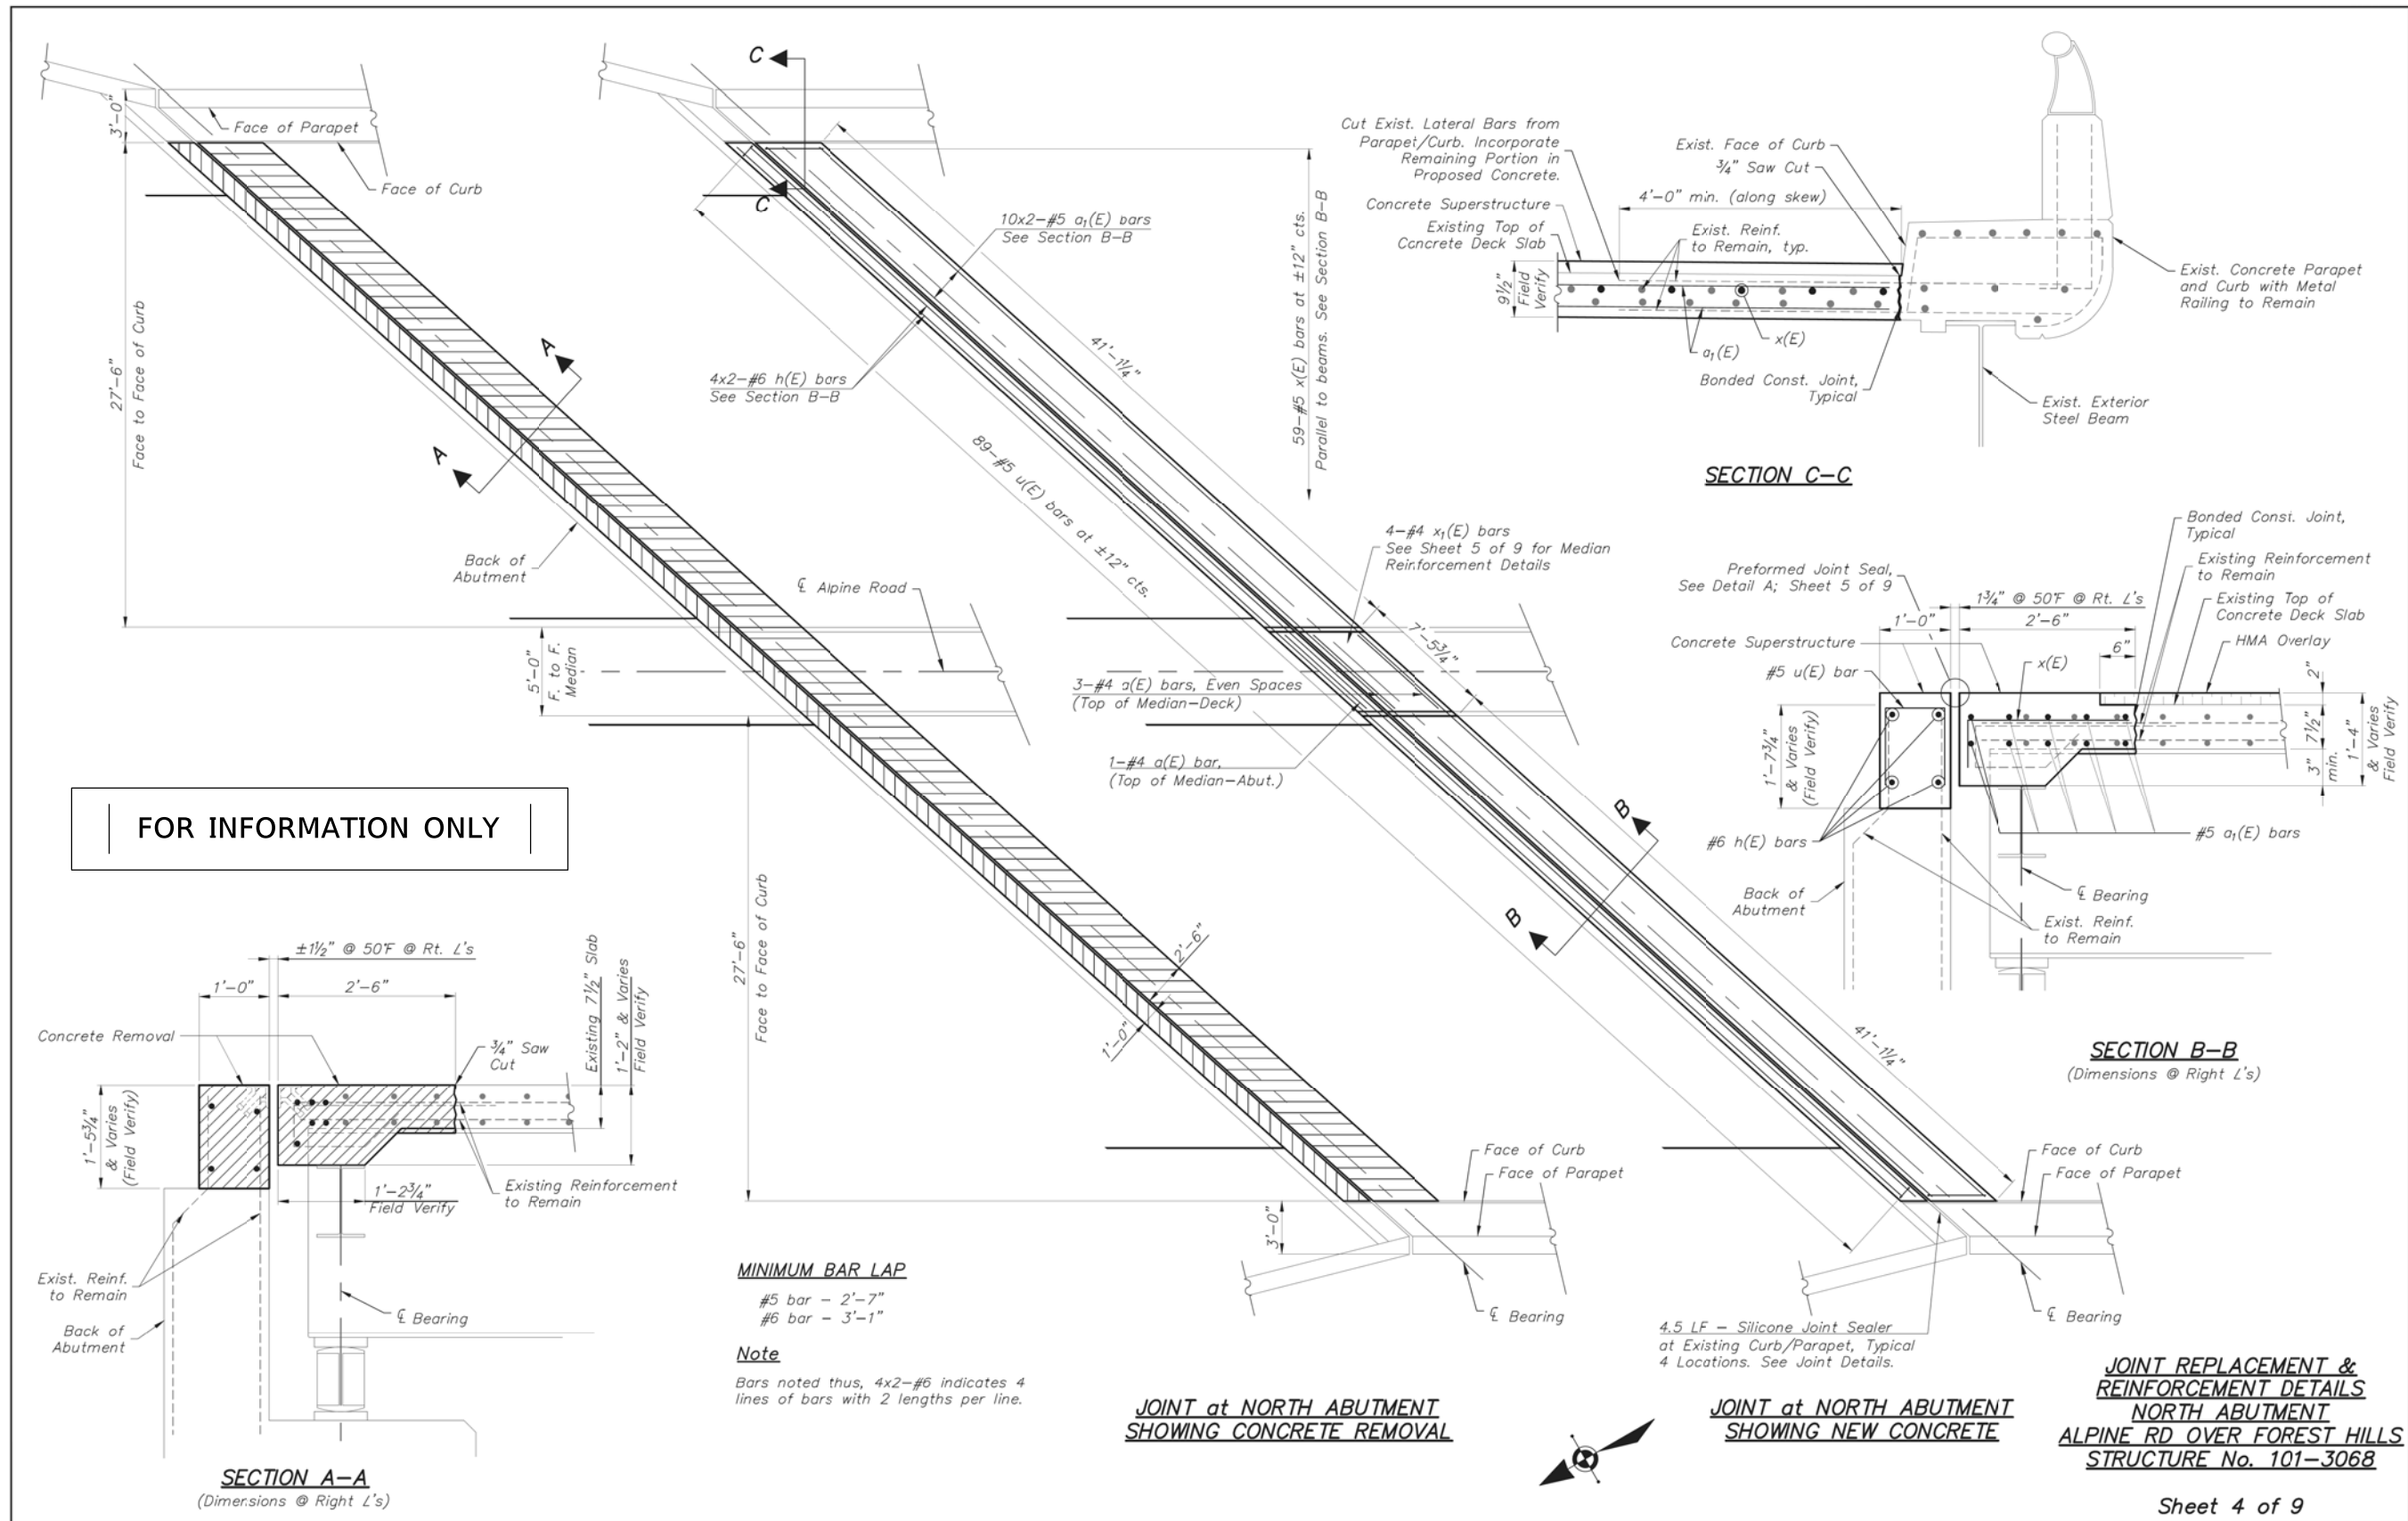

FOR INFORMATION ONLY

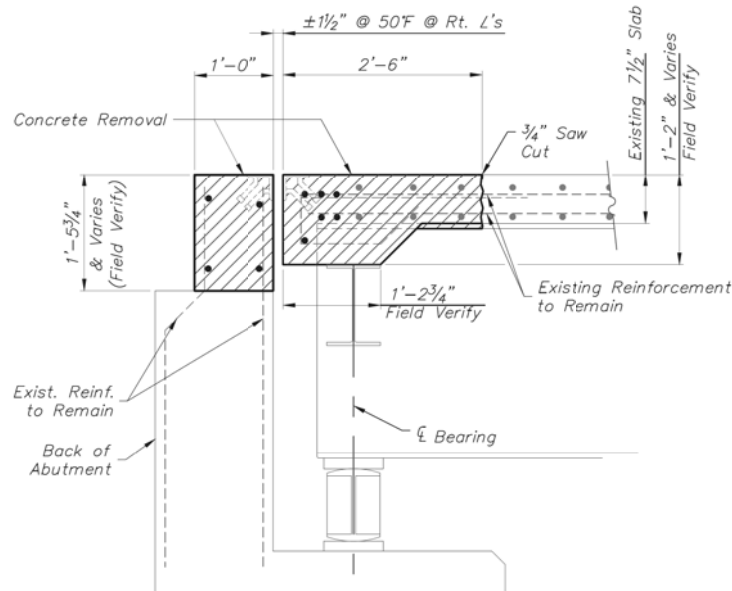

SECTION A-A
(Dimensions @ Right L's)

MINIMUM BAR LAP

#5 bar - 2'-7"
#6 bar - 3'-1"

Note

Bars noted thus, 4x2-#6 indicates 4 lines of bars with 2 lengths per line.


JOINT at NORTH ABUTMENT
SHOWING CONCRETE REMOVAL

JOINT at NORTH ABUTMENT
SHOWING NEW CONCRETE

JOINT REPLACEMENT &
REINFORCEMENT DETAILS
NORTH ABUTMENT
ALPINE RD OVER FOREST HILLS
STRUCTURE No. 101-3068


Sheet 4 of 9

SHEET REVIEW		REVISIONS			SCALE: 1"=20'		JOINT REPL. & REINF. DETAILS - N. ABUT.		SHEET B4
AGENCY	DATE	NO.	ITEM	DATE			ALPINE RD OVER FOREST HILLS RD	ALPINE RD BRIDGE REHAB	
					DRAWN BY:		LOVES PARK, IL		
					CHECKED BY:		FILE: H:\14-057 ALPINE BRIDGE\DESIGN\DRAWINGS\ACAD\209\14-057 DESIGN BASE.DWG		
					DATE: 1/26/2015				

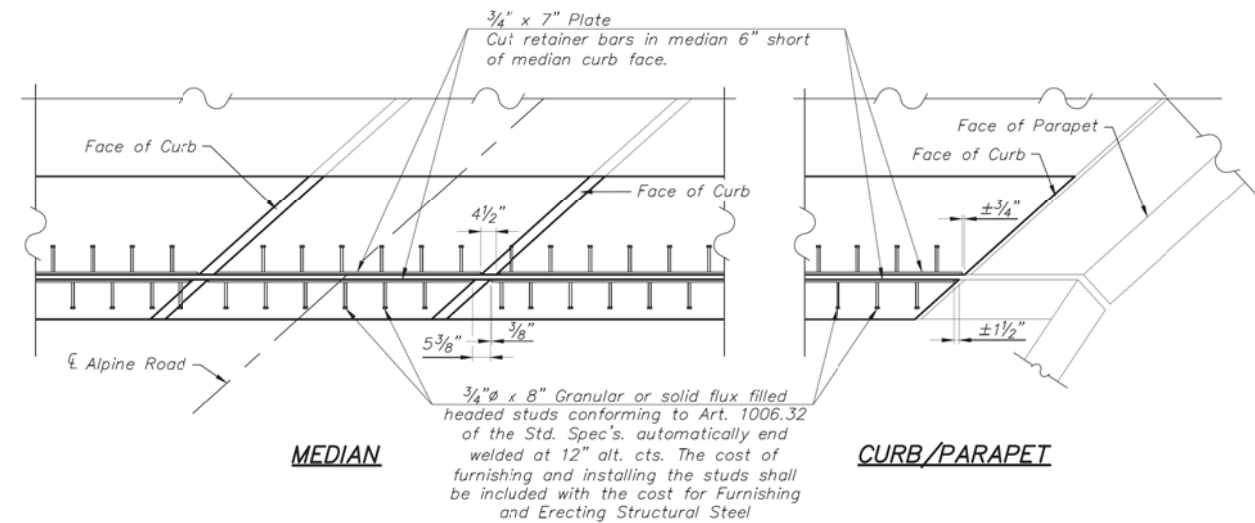


MEDIAN


CURB/ PARAPET

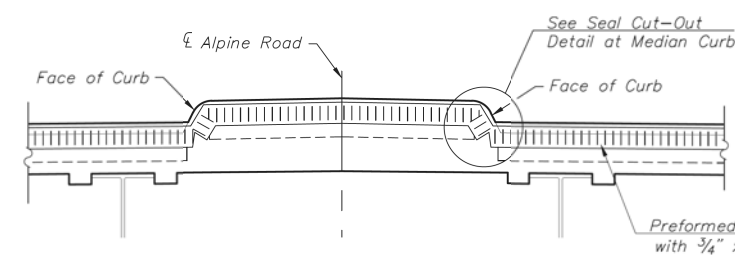

MEDIAN

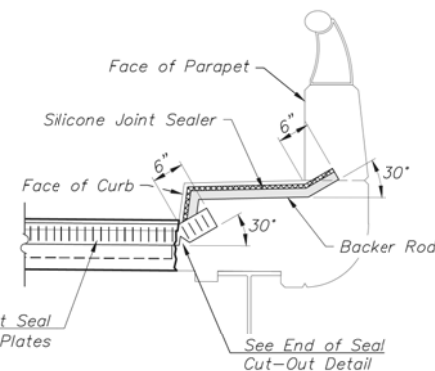

CURB/ PARAPET

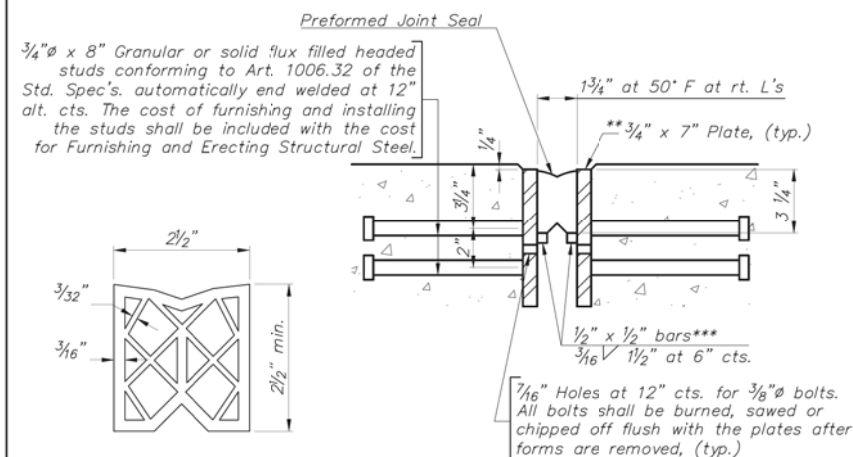


**** Furnish in segments of 20'-6" maximum length. Maximum space between installed segments shall be $\frac{3}{16}$ ". Seal space with Silicone Sealant suitable for Structural Steel.**

*** Cut retainer bars in median 6" short of the median face.

DETAIL A


Note:
After fabrication all surfaces of the steel plates shall be given one coat of paint specified for structural steel. No field painting required.

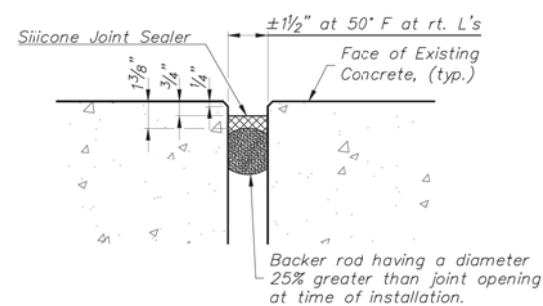

SILICONE JOINT SEALER


(At Existing Curb/Walk Adjacent to Parapets)

FOR INFORMATION ONLY

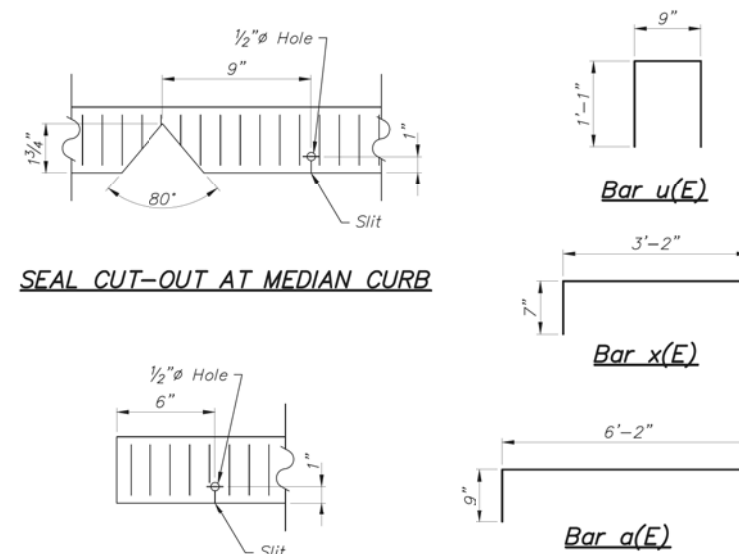


SEAL CUT-OUT AT MEDIAN CURB

END OF SEAL CUT-OUT

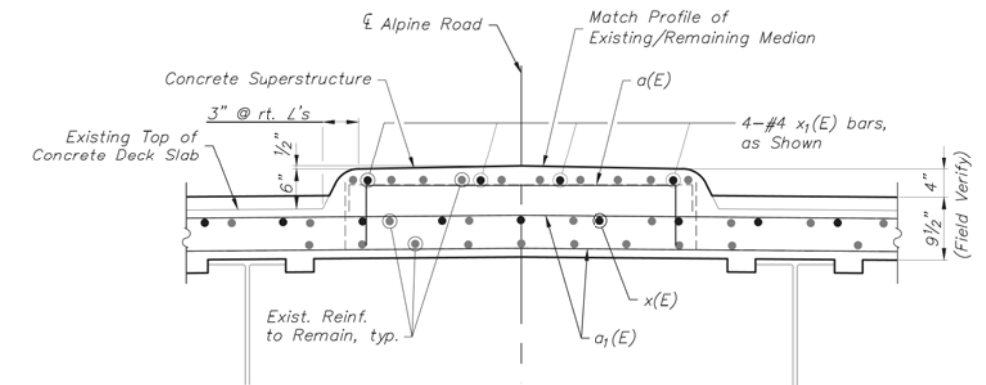

SECTION AT MEDIAN

(Showing Median on Bridge Deck Along Skew)

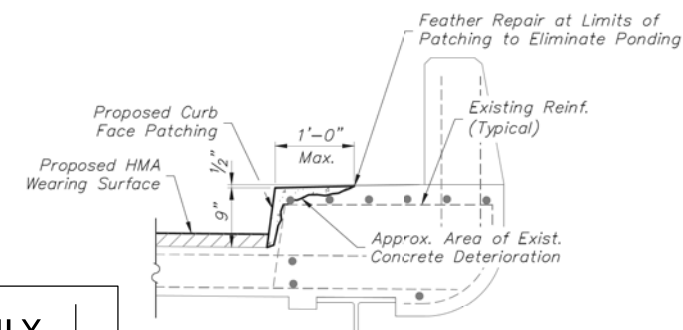

CURB FACE PATCHING DETAIL

(Dimensions at Right L's to Centerline, Median Curb Patching Similar)

BILL OF MATERIAL
(2-ABUTMENTS)


Bar	No.	Size	Length	Shape
a(E)	8	#4	7'-8"	
a ₁ (E)	40	#5	45'-11"	
h(E)	16	#6	46'-2"	
u(E)	178	#5	2'-11"	n
x(E)	118	#5	3'-9"	
x ₁ (E)	8	#4	3'-2"	
Concrete Superstructure			Cu. Yd.	29.5
Concrete Removal			Cu. Yd.	27.6
Reinforcement Bars, Epoxy Coated			Pound	4,086
Preformed Jt. Seal 2 1/2"			Foot	184
Silicone Jt. Sealer 1 1/2"			Foot	18
Protective Coat			Sq. Yd.	238
Furnishing & Erecting Structural Steel			Pound	6,743

JOINT DETAILS
ALPINE ROAD, CH-44 OVER
FOREST HILLS ROAD
CITY OF LOVES PARK
WINNEBAGO COUNTY
STATION 504+16.50
STRUCTURE No. 101-3068


Sheet 5 of 9

	SHEET REVIEW		REVISIONS			SCALE: 1"=20'	 McClure Engineering Associates, Inc. Rockford, Illinois 61107-5837 FAX (815) 398-2498 Design Firm License: Illinois 184-000816 Copyright © 2015 by McClure Engineering Associates, Inc.	JOINT DETAILS		SHEET B5
	AGENCY	DATE	NO.	ITEM	DATE	DRAWN BY:		ALPINE RD BRIDGE REHAB		
						CHECKED BY:		ALPINE RD OVER FOREST HILLS RD LOVES PARK, IL		
						DATE: 1/26/2015		FILE:H:\14-057 ALPINE BRIDGE\DESIGN\DRAWINGS\ACAD2\09\14-057 DESIGN BASE.DWG JOB:04-10-14-057		

H:\AL-057 ALPINE BRIDGE\DESIGN\DRAWINGS\ACAD\2019\14-057 DESIGN BASE.DWG, 6 APPROACH LAYOUT, 10/26/2015 2:32:23 PM, N:\NHN, LI

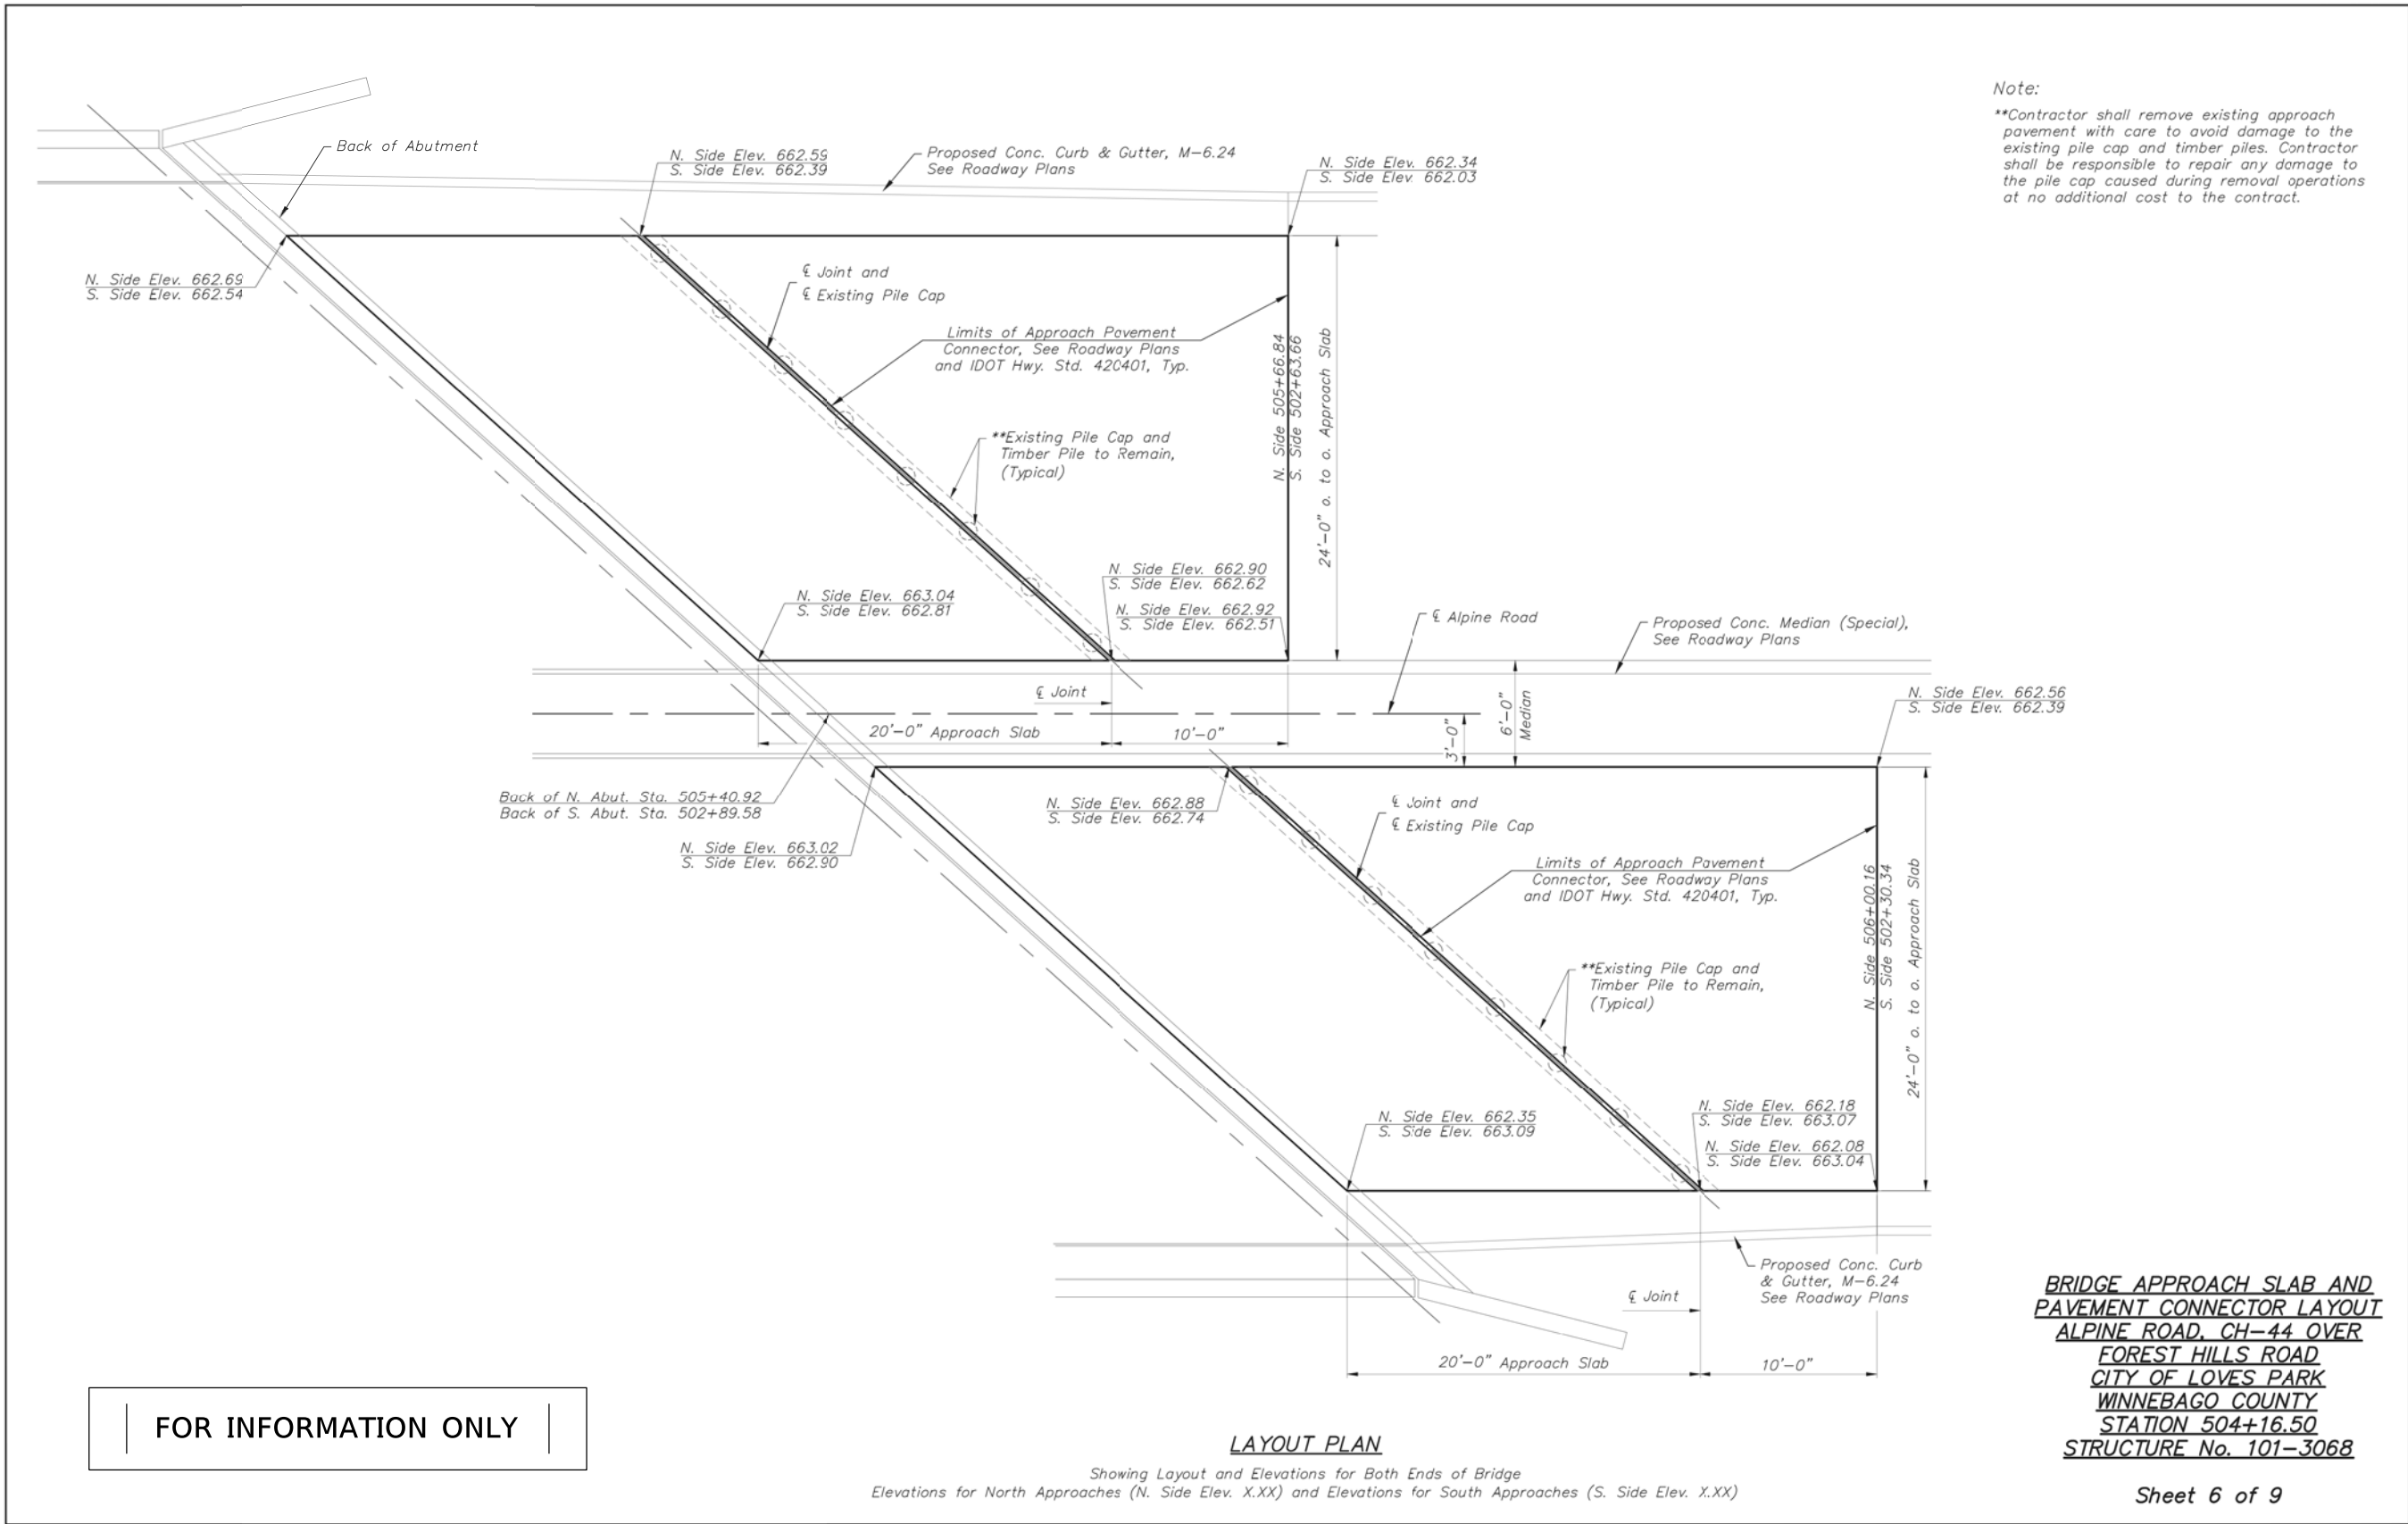

		SHEET REVIEW		REVISIONS			SCALE: 1"=20'	 McClure Engineering Associates, Inc. 7282 Argus Drive (815) 398-2332 Rockford, Illinois 61107-5837 FAX (815) 398-2494 Design Firm License: Illinois 184-000816 Copyright 2015 By McClure Engineering Associates, Inc.	BRIDGE APPR. SLAB & PVMNT. CONN. LAYOUT			SHEET	
		AGENCY	DATE	NO.	ITEM	DATE	DRAWN BY:		ALPINE RD OVER FOREST HILLS RD		ALPINE RD BRIDGE REHAB	LOVES PARK, IL	B6
							CHECKED BY:						
							DATE: 1/26/2015						
								FILE: H:\14-057 ALPINE BRIDGE\DESIGN\DRAWINGS\ACAD\209\14-057 DESIGN BASE.DWG				JOB: 04-30-14-057	

 


Sheet 7 of 9

SHEE

B7


H:\1070707 ALPINE BRIDGE\DESIGN\DRAWINGS\ACAD\209\14-057 DESIGN BASE.dwg, 8 APPROACH SLAB (2), 10/26/2015 2:52:33 PM, MHW, 1:1

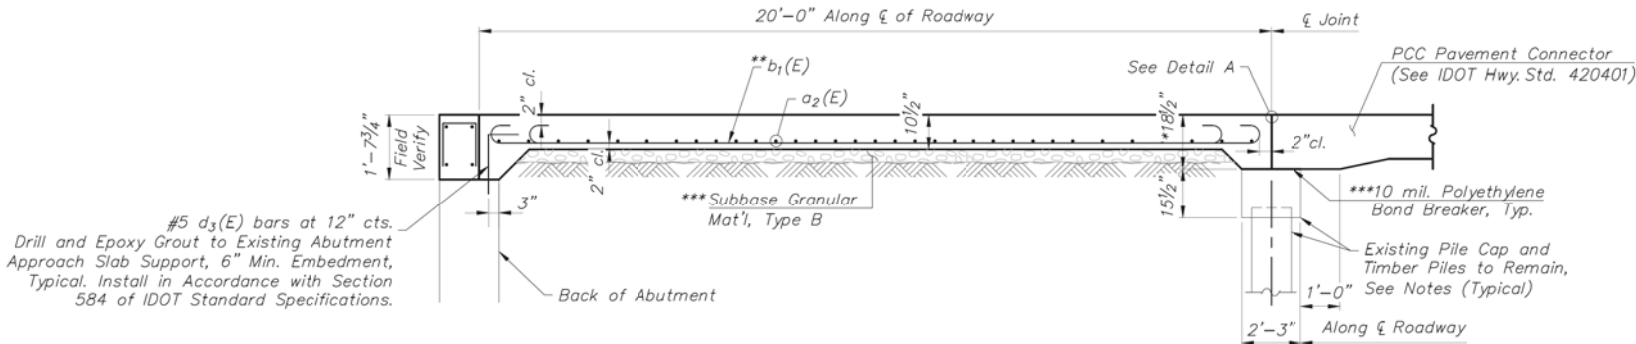

LONGITUDINAL SECTION


BILL OF MATERIAL
(2-APPROACHES)

Bar	No.	Size	Length	Shape
a ₂ (E)	124	#5	35'-4"	—
d ₃ (E)	106	#5	2'-3"	⌈
b ₁ (E)	208	#8	20'-4"	⌋
Concrete Superstructure			Cu. Yd.	82.6
Approach Pmt. Removal			Sq. Yd.	213.3
Reinforcement Bars, Epoxy Coated			Pound	16,111
Approach Pmt. Conn.			Sq. Yd.	248.8
Protective Shield			Sq. Yd.	977
Protective Coat			Sq. Yd.	388

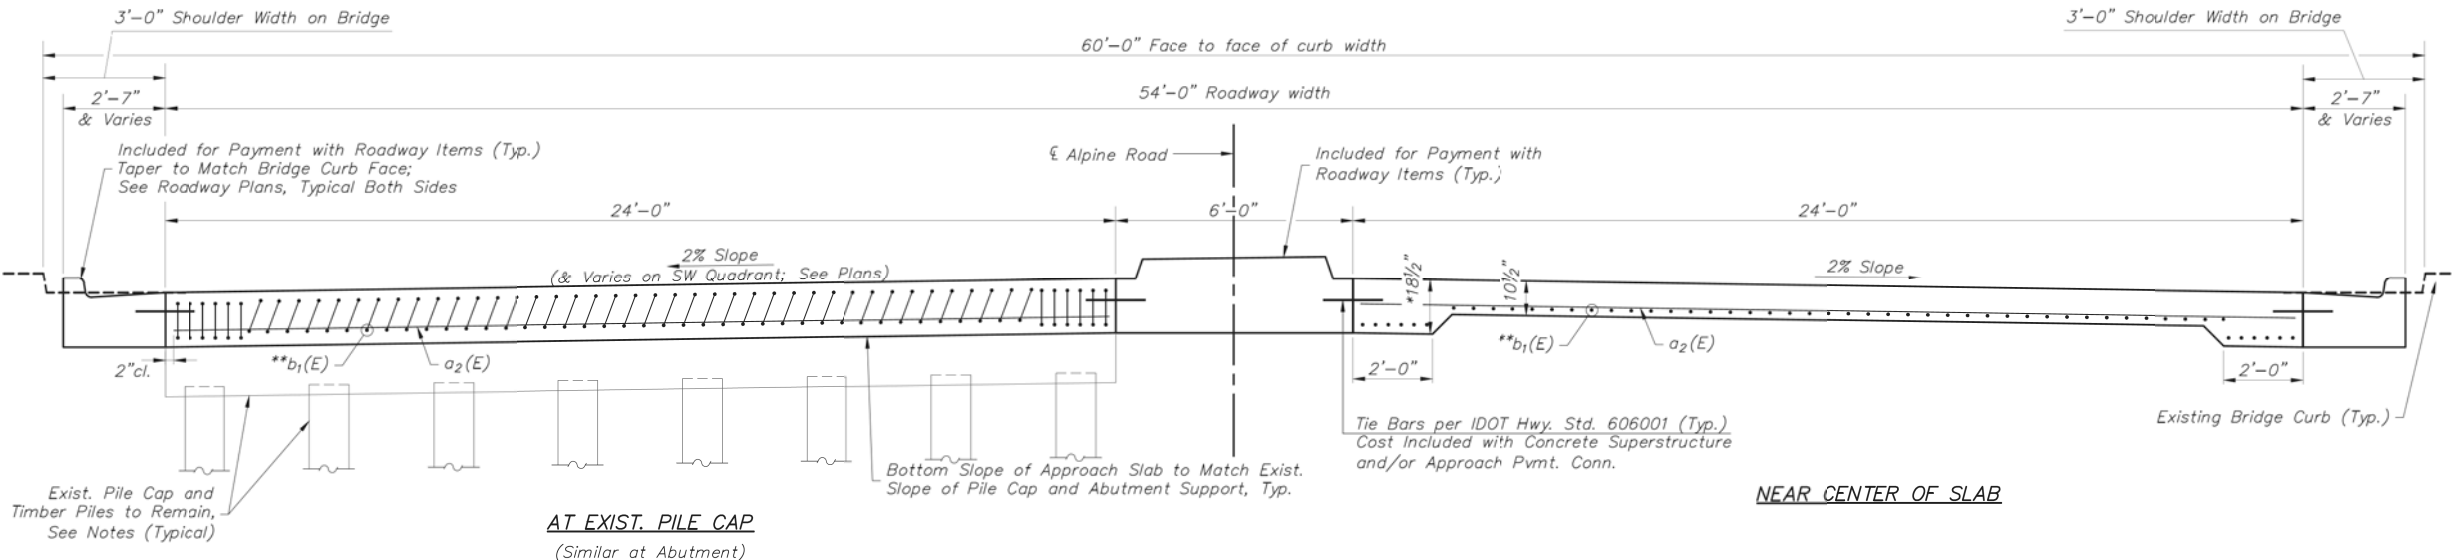

SECTION VIEW OF APPROACH SLAB

(See Plan (Sheet 1 of 2) for Dimensions Not Shown)

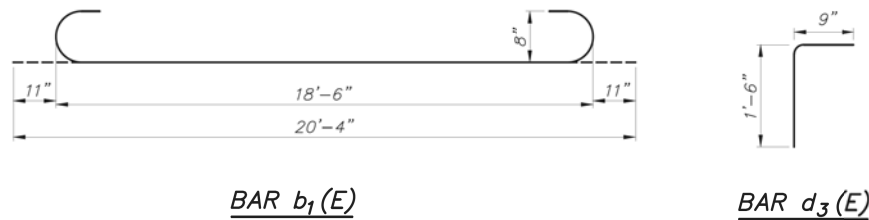

Notes:

Approach slab concrete shall be paid for as Concrete Superstructure.

Reinforcement shall be paid for as Reinforcement Bars, Epoxy Coated.

Any excavation required for approach slab construction not included in Concrete Removal or Approach Pavement Removal shall be included with Concrete Superstructure.

Contractor shall remove existing approach pavement with care to avoid damage to the existing pile cap and timber piles. Contractor shall be responsible to repair any damage to the pile cap caused during removal operations at no additional cost to the contract.

*And Varies, Field Verify

**Tilt #8 b₁(E) bars as required to maintain clearance.

***Cost Included with Concrete Superstructure


FOR INFORMATION ONLY

(Sheet 2 of 2)

BRIDGE APPROACH SLAB DETAILS
ALPINE ROAD, CH-44 OVER
FOREST HILLS ROAD
CITY OF LOVES PARK
WINNEBAGO COUNTY
STATION 504+16.50
STRUCTURE No. 101-3068

Sheet 8 of 9

SHEET REVIEW		REVISIONS		SCALE:	 McClure Engineering Associates, Inc. 7285 Argus Drive (815) 398-2332 Rockford, Illinois 61107-5837 FAX (815) 398-2494 Design Firm License: Illinois 184-000816 Copyright 2015 By McClure Engineering Associates, Inc.	BRIDGE APPR. SLAB DETAILS - 2		SHEET	
AGENCY	DATE	NO.	ITEM	DATE		ALPINE RD OVER FOREST HILLS RD	ALPINE RD BRIDGE REHAB	B8	
						LOVES PARK, IL			
						FILE: H:\14-057 ALPINE BRIDGE\DESIGN\DRAWINGS\ACAD\209\14-057 DESIGN BASE.DWG		JOB: 04-30-14-057	

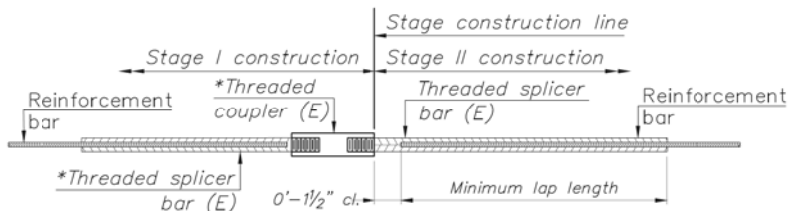

STANDARD BAR SPLICER ASSEMBLY


Minimum Lap Lengths						
Bar size to be spliced	Table 1	Table 2	Table 3	Table 4	Table 5	Table 6
3, 4	1'-5"	1'-11"	2'-1"	2'-4"	2'-7"	2'-11"
5	1'-9"	2'-5"	2'-7"	2'-11"	3'-3"	3'-8"
6	2'-1"	2'-11"	3'-1"	3'-6"	3'-10"	4'-5"
7	2'-9"	3'-10"	4'-2"	4'-8"	5'-2"	5'-10"
8	3'-8"	5'-1"	5'-5"	6'-2"	6'-9"	7'-8"
9	4'-7"	6'-5"	6'-10"	7'-9"	8'-7"	9'-8"

- Table 1: Black bar, 0.8 Class C
Table 2: Black bar, Top bar lap, 0.8 class C
Table 3: Epoxy bar, 0.8 Class C
Table 4: Epoxy bar, Top bar lap, 0.8 class C
Table 5: Epoxy bar, Class C
Table 6: Epoxy bar, Top bar top, Class C

Threaded slicer bar length = min. lap length + 1/2" + thread length

* Epoxy not required on Bar Splicer Assembly components used in conjunction with black bars.

Location	Bar size	No. assemblies required	Table for minimum lap length

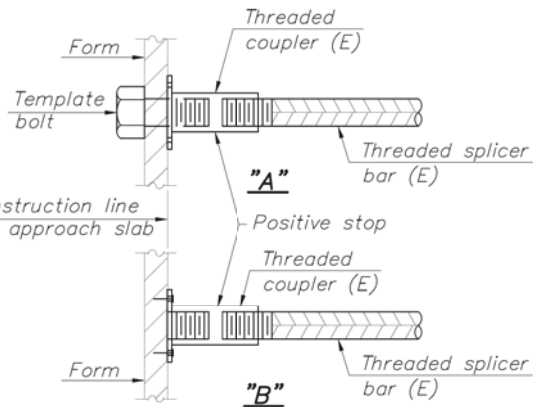


INSTALLATION AND SETTING METHODS

"A": Set bar splicer assembly by means of a template bolt.

"B": Set bar splicer assembly by nailing to wood forms or cementing to steel forms.

(E): Indicates epoxy coating.

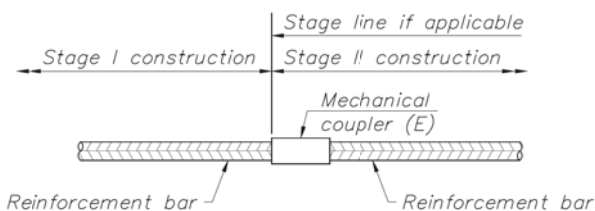

STANDARD MECHANICAL SPLICER

Location	Bar size	No. assemblies required
Joint Repair	#5	20
Joint Repair	#6	30


NOTES

Splicer bars shall be deformed with threaded ends and have a minimum 60 ksi yield strength.

All reinforcement shall be lapped and tied to the splicer bars.

Bar splicer assemblies shall be epoxy coated according to the requirements for reinforcement bars. See Section 508 of the Standard Specifications.

See approved list of bar splicer assemblies and mechanical splicers for alternatives.

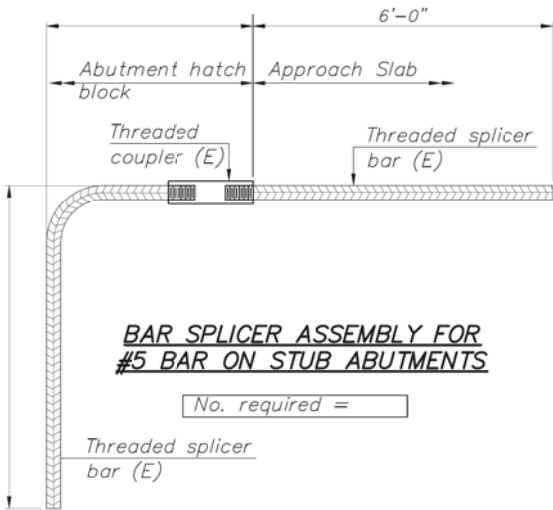

BAR SPLICER ASSEMBLY FOR #5 BAR ON STUB ABUTMENTS

No. required =

FOR INFORMATION ONLY

BAR SPLICER ASSEMBLY
ALPINE ROAD, CH-44 OVER
FOREST HILLS ROAD
CITY OF LOVES PARK
WINNEBAGO COUNTY
STATION 504+16.50
STRUCTURE No. 101-3068

Sheet 9 of 9

BSD-1 8-31-12

SHEET REVIEW		REVISIONS		SCALE: 1"=20'		BAR SPLICER ASSEMBLY		SHEET
AGENCY	DATE	NO.	ITEM	DATE		ALPINE RD BRIDGE REHAB		B9
						ALPINE RD OVER FOREST HILLS RD	LOVES PARK, IL	
						FILE: H:\14-057 ALPINE BRIDGE\DESIGN\DRAWINGS\ACAD209\14-057 DESIGN BASE.DWG	JOB: 04-30-14-057	

PRINT ORG:ANZTER-BV.ctb 11/1/2020 2:58:37 PM - PLOTTED

CATCH BASIN OR INLETS TO BE ADJUSTED OR RECONSTRUCTED (DETAILS FOR CURB & GUTTER REPLACEMENT)

CONCRETE CURB AND GUTTER SHALL BE CONSTRUCTED IN ACCORDANCE WITH SECTION 606 OF THE STANDARD SPECIFICATIONS, SUPPLEMENTAL SPECIFICATIONS, STANDARD 606001 AND THIS DRAWING.

CLASS SI CONCRETE SHALL BE USED THROUGHOUT. A HOLE 1-1/2 IN DIAMETER AND 9 DEEP SHALL BE DRILLED IN THE EXISTING CONCRETE CURB AS SHOWN. A 1-1/4 X 18 SMOOTH DOWEL BAR SHALL BE GROUTED IN THE HOLE LONGITUDINALLY.

JOINTS OF A TYPE SIMILAR TO THAT IN THE UNDERLYING PAVEMENT (EXPANSION OR CONTRACTION) SHALL BE INSTALLED IN THE CONCRETE CURB IN ALIGNMENT WITH THE JOINTS IN THE PAVEMENT.


THE PROPOSED CONFIGURATION OF THE CURB AND GUTTER SHALL MATCH THAT REMOVED.

THE LOCATION OF THE DOWEL BAR SHALL BE DETERMINED BY THE ENGINEER.

ALL EXISTING TIE BARS IN EDGE OF PAVEMENT SLAB THRU REPLACEMENT AREA SHALL BE CUT OFF.

THE WORK SHALL BE DONE IN ACCORDANCE WITH SECTION 602 OF THE STANDARD SPECIFICATIONS AND INCLUDES THE REMOVAL AND REPLACEMENT OF SOD, CONCRETE PAVEMENT AND/OR CURB AND GUTTER ADJACENT TO CATCH BASINS OR INLETS TO BE ADJUSTED OR RECONSTRUCTED AND SHALL BE INCLUDED IN THE PAY ITEM OF CATCH BASINS OR INLETS TO BE ADJUSTED OR RECONSTRUCTED AS SPECIFIED.

REVISED - 9-30-11

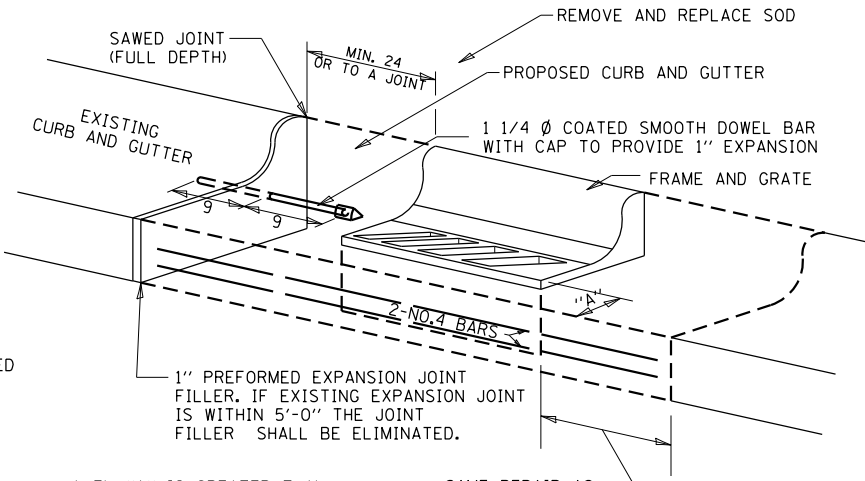

WHEN "A" IS GREATER THAN 2', 2-NO. 4 BARS SHALL BE PLACED AS SHOWN.


SAME REPAIR AS INDICATED ON OTHER SIDE OF FRAME AND GRATE.

ALL DIMENSIONS ARE IN INCHES UNLESS OTHERWISE NOTED.

CATCH BASIN OR INLETS TO BE ADJUSTED OR RECONSTRUCTED

17.4

TYPICAL BENCHING ON EXISTING EMBANKMENT

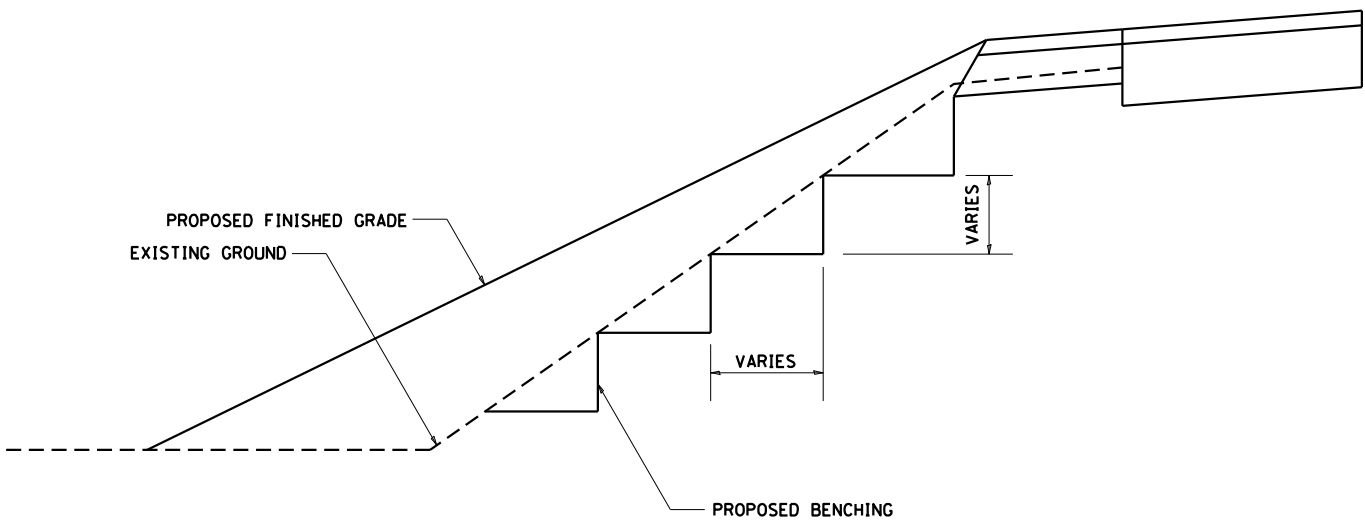


REVISED - 2-22-06

TYPICAL BENCHING ON EXISTING EMBANKMENT

50.4

PAVEMENT BREAKING DETAIL

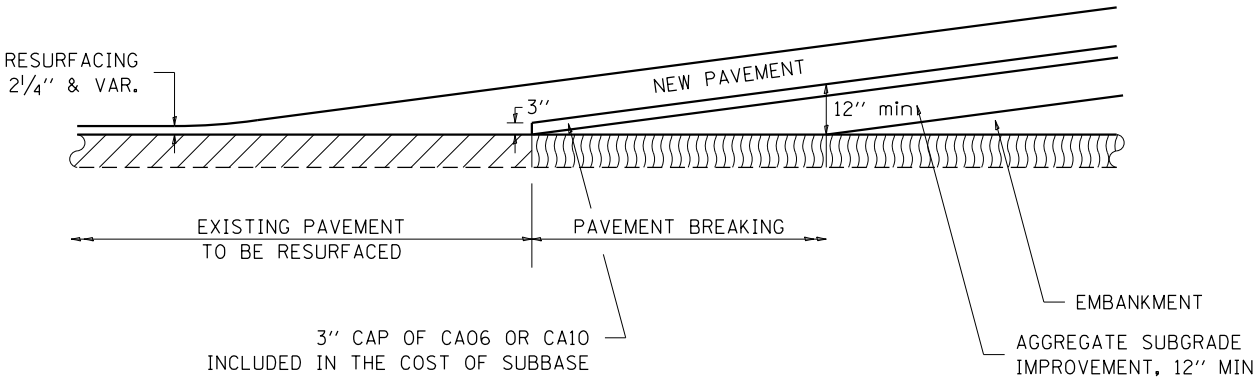

REVISED - 3-19-13


PAVEMENT BREAKING DETAIL

24.4

FILE = S:\PROJECTS\2017\070717-WINCH-DESIGN\CAD-SHEETS\070717-District Standards.dgn

This document is the copyrighted property of Willett, Hofmann & Associates, Inc., and may not be copied or used by any person without written permission. © Copyright 2019 Willett, Hofmann & Associates, Inc.

TRAFFIC CONTROL AND PROTECTION AT TURN BAYS (TO REMAIN OPEN TO TRAFFIC)

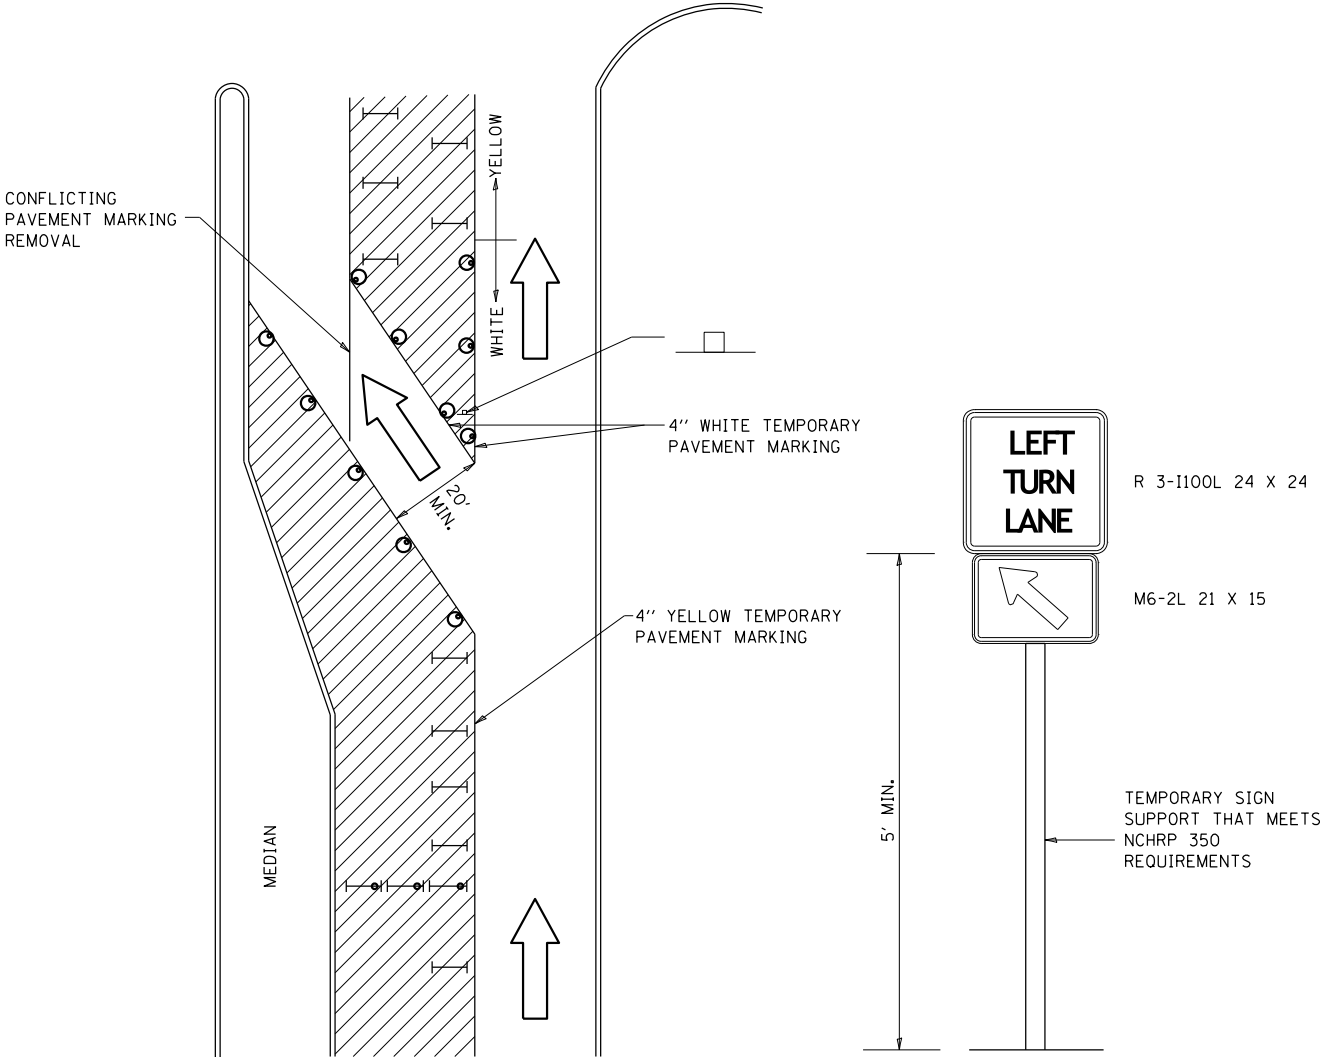

LEGEND

- WORK AREA
- LANE OPEN TO TRAFFIC
- TYPE I OR II BARRICADE OR DRUM WITH FLASHING BURNING LIGHT
- DRUM OR BARRICADE WITH STEADY BURN LIGHT
- SIGN (SEE DETAIL)
- TYPE I OR II CHECK BARRICADE WITH STEADY LIGHT BURN

REVISED - 10-14-11

GENERAL NOTES

- CONES MAY BE SUBSTITUTED FOR BARRICADES OR DRUMS AT HALF THE SPACING DURING DAY OPERATIONS. CONES SHALL BE A MINIMUM OF 28 IN HEIGHT.
- STEADY BURNING LIGHTS WILL NOT BE REQUIRED ON BARRICADES OR DRUMS FOR DAY OPERATIONS. ALL LIGHTS WILL BE MONODIRECTIONAL.
- TEMPORARY PAVEMENT MARKING SHALL BE PLACED THROUGHOUT THE BARRICADED AREA OF EACH BAY WHERE THE CLOSURE TIME IS GREATER THAN FOURTEEN DAYS.
- THIS APPLICATION ALSO APPLIES WHEN WORK IS BEING PERFORMED IN THE RIGHT LANE(S) AND THE RIGHT TURN BAY IS TO REMAIN OPEN. UNDER THIS CONDITION, "RIGHT TURN LANE" R3-100 24 X 24 AND M6-2R 21 X 15 SHALL BE USED.
- THESE CONTROLS SHALL SUPPLEMENT MAINLINE TRAFFIC CONTROL FOR LANE CLOSURES. LONGITUDINAL DIMENSIONS MAY BE ADJUSTED TO FIT FIELD CONDITIONS.
- TRAFFIC CONTROL AND PROTECTION AT TURN BAYS (TO REMAIN OPEN TO TRAFFIC) SHALL BE INCLUDED IN THE COST SPECIFIED TRAFFIC CONTROL STANDARDS OR ITEMS.
- ALL DIMENSIONS ARE IN INCHES UNLESS OTHERWISE NOTED.

Traffic Control and Protection at Turn Bays (To Remain Open to Traffic) 94.2

WILLETT HOFMANN & ASSOCIATES, INC.
ENGINEERING ARCHITECTURE LAND SURVEYING
809 EAST 2ND STREET, DIXON, IL 61021-0367
T: 815-284-3381 DESIGN FIRM: #184-000918

DESIGNED	-	LGN	REVISED	-
CHECKED	-	GFS	REVISED	-
DRAWN	-	TBS	REVISED	-
CHECKED	-	LGN	REVISED	-

WINNEBAGO COUNTY
F.A.P. 0412 (ALPINE RD) OVER FOREST HILLS RD
STATION 504+16.50

DISTRICT STANDARDS
STRUCTURE NO. 101-3068

SHEET NO. 2 OF 11 SHEETS

F.A.P. RTE.	SECTION	COUNTY	TOTAL SHEETS	SHEET NO.
412	16-00620-00-BR	WINNEBAGO	109	88
WHA# 1017D17		CONTRACT NO. 85704		
ILLINOIS		FED. AID PROJECT 7K29(857)		


PRINT ORG: 2017/10/17 10:17:07 W:\CH\DESIGN\CAD SHEETS\107017 District Standards.dgn

FILE = S:\PROJECTS\2017\107017 W\CH\DESIGN\CAD SHEETS\107017 District Standards.dgn

CONCRETE COLLARS FOR PIPE OR BOX CULVERT EXTENSIONS

Bill of Materials

	h bar	U bar dimensions				U ₁ bar dimensions				REINF. BARS	EXPANSION BOLTS ¾"	CONCRETE COLLAR
	Quantity	X	Y	Length	Quantity	X	Z	Length	Quantity	LBS	EACH	Cu. Yds.
12" PIPE LT 501+49	2	1'-9"	1'-6"	4'-9"	4					15		0.43
12" PIPE RT 506+75	2	1'-9"	1'-6"	4'-9"	4					15		0.43
All h bars 18 Long									Total	30		0.86

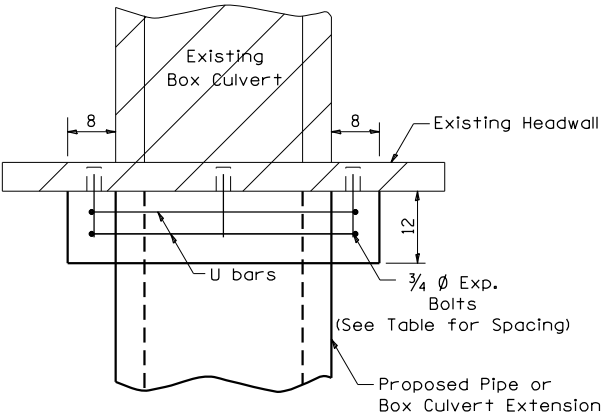

PLAN OF CULVERT WITH STRAIGHT HEADWALL


General Notes

Concrete Collars shall be constructed of Class SI Concrete in accordance with Section 503 of the Standard Specifications

Reinforcement bars shall conform to Section 508 of the Standard Specifications.




Expansion bolts shall be 3/4 ϕ hooked bolts and shall conform to Section 540 of the Standard Specifications.

The concrete will be paid for at the contract unit price per cubic yard for CONCRETE COLLAR. Reinforcement will be paid for at the contract unit price per pound for REINFORCEMENT BARS. Expansion Bolts, when required, will be paid for at the contract unit price each for EXPANSION BOLTS 3/4 inch, which price shall include furnishing, drilling holes, and installing the expansion bolts complete in place. These bolts shall extend at least 9 inches into the new concrete.

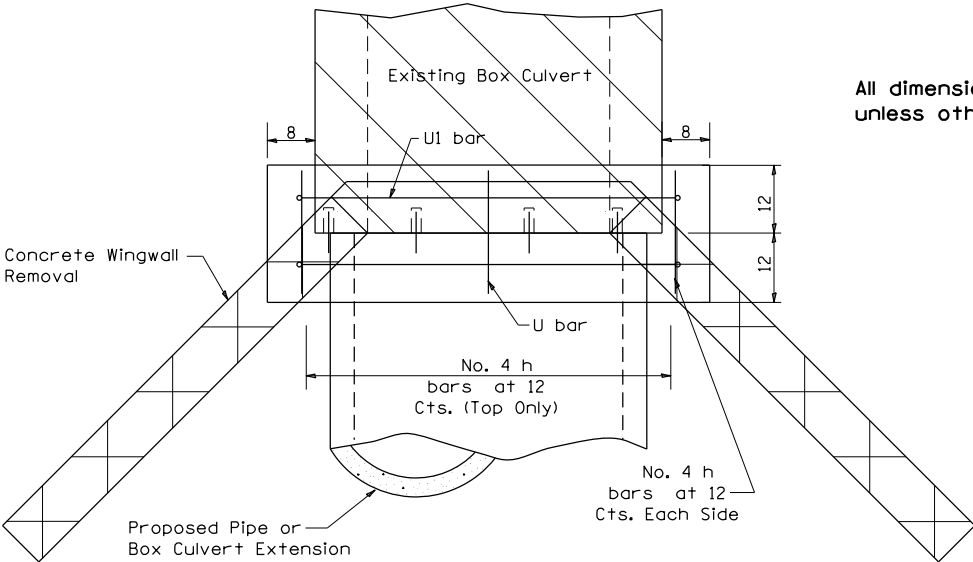


PLAN OF CULVERT WITH ANGLED WING WALLS

All dimensions are in inches unless otherwise noted.

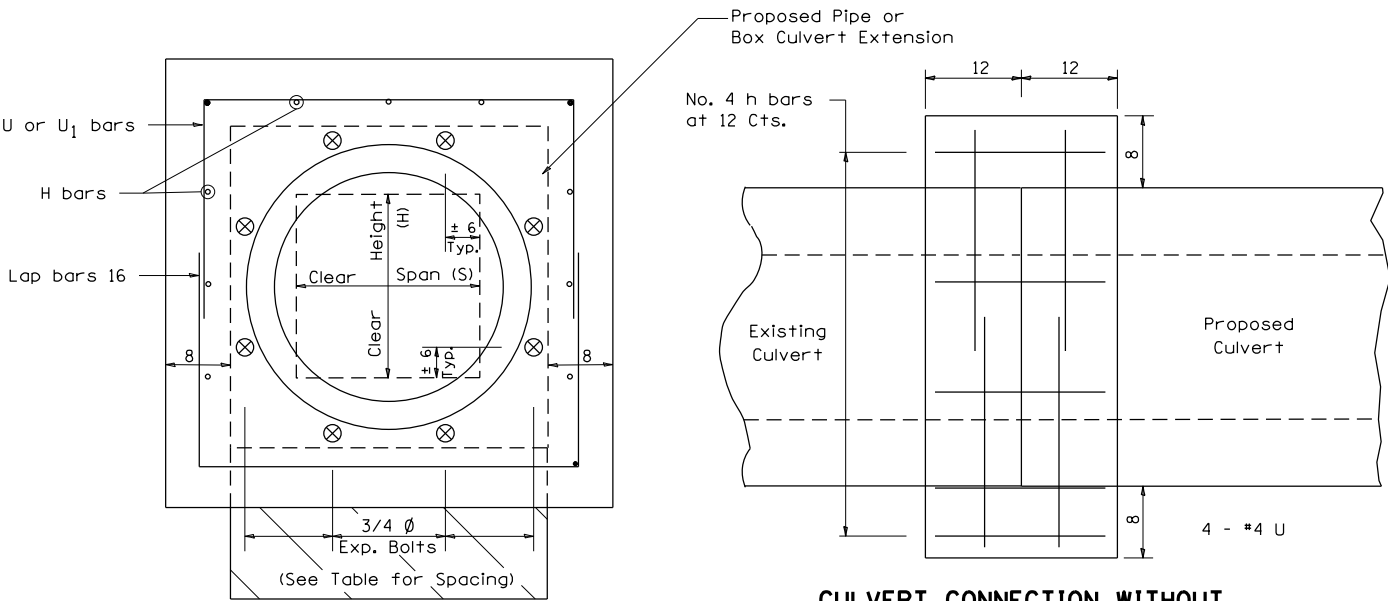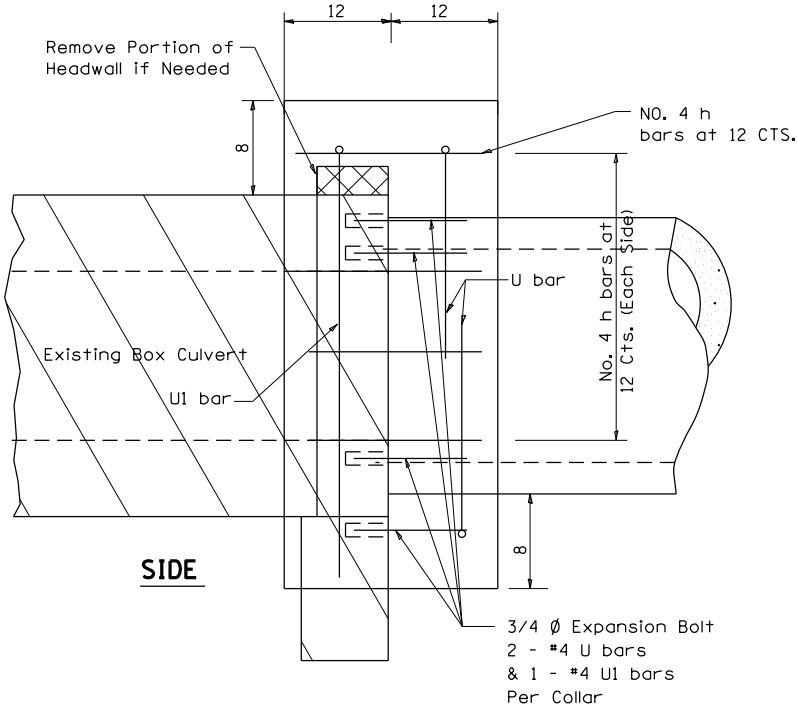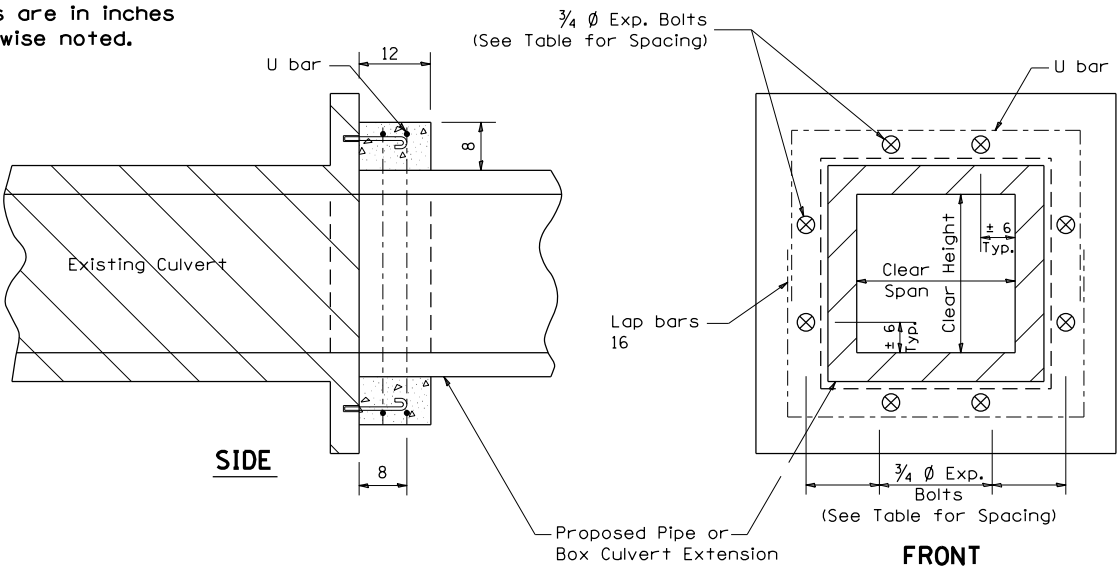

FRONT

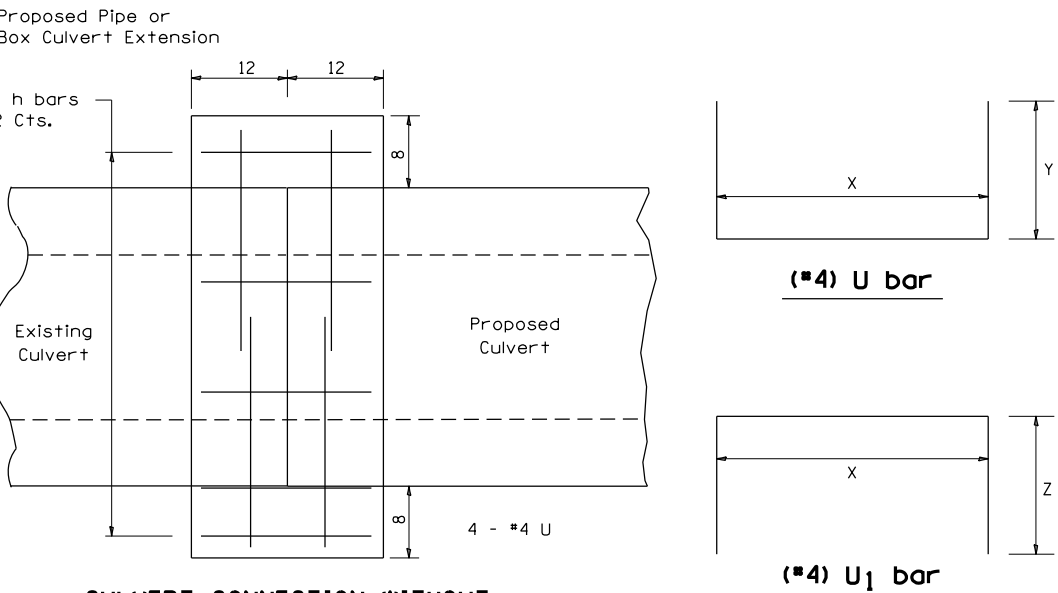

CULVERT CONNECTION WITHOUT EXISTING HEADWALL

PLACEMENT DETAILS FOR EXPANSION BOLTS

H or S	NUMBER OF EXPANSION BOLTS REQUIRED PER SIDE			
	EXTENSIONS < 15'		EXTENSIONS > 15'	
	NUMBER *	SPACING	NUMBER *	SPACING
24	**	**	**	**
30	2	18	2	18
36	2	24	2	24
48	3	18	3	18
60	4	16	3	24
72	5	15	4	20
84	5	18	4	24
96	6	17	5	21
108	6	19	5	24
120	7	18	6	21
132	8	17	6	24
144	8	19	7	22

* Expansion bolts based on non-skewed culverts
** Minimum one expansion bolt at each corner

Example:
6' x 4' box culvert to be extended 18' at one end only.

From table find
6' side requires 4 - 3/4" ϕ expansion bolts at 20" cts.
4' side requires 3 - 3/4" ϕ expansion bolts at 18" cts.

Total Number required
(4+3)2 = 14 - 3/4" ϕ expansion bolts.

CONCRETE COLLARS FOR PIPE OR BOX CULVERT EXTENSIONS

33.1



WILLETT HOFMANN & ASSOCIATES, INC.
ENGINEERING ARCHITECTURE LAND SURVEYING
809 EAST 2ND STREET, DIXON, IL 61021-0367
T: 815-284-3381 DESIGN FIRM: #184-000918

DESIGNED - LGN	REVISED - 1-18-17
CHECKED - GFS	REVISED - 1-05-16
DRAWN - TBS	REVISED - 6-27-14
CHECKED - LGN	REVISED - 10-17-11

WINNEBAGO COUNTY
F.A.P. 0412 (ALPINE RD) OVER FOREST HILLS RD
STATION 504+16.50


DISTRICT STANDARDS
STRUCTURE NO. 101-3068

SHEET NO. 3 OF 11 SHEETS

F.A.P. RTE.	SECTION	COUNTY	TOTAL SHEETS	SHEET NO.
412	16-00620-00-BR	WINNEBAGO	109	89
WHA# 1017D17		CONTRACT NO. 85704		
ILLINOIS		FED. AID PROJECT 7K29(857)		

WORK ZONE SIGN DETAILS

ILLINOIS STANDARD G20-I100

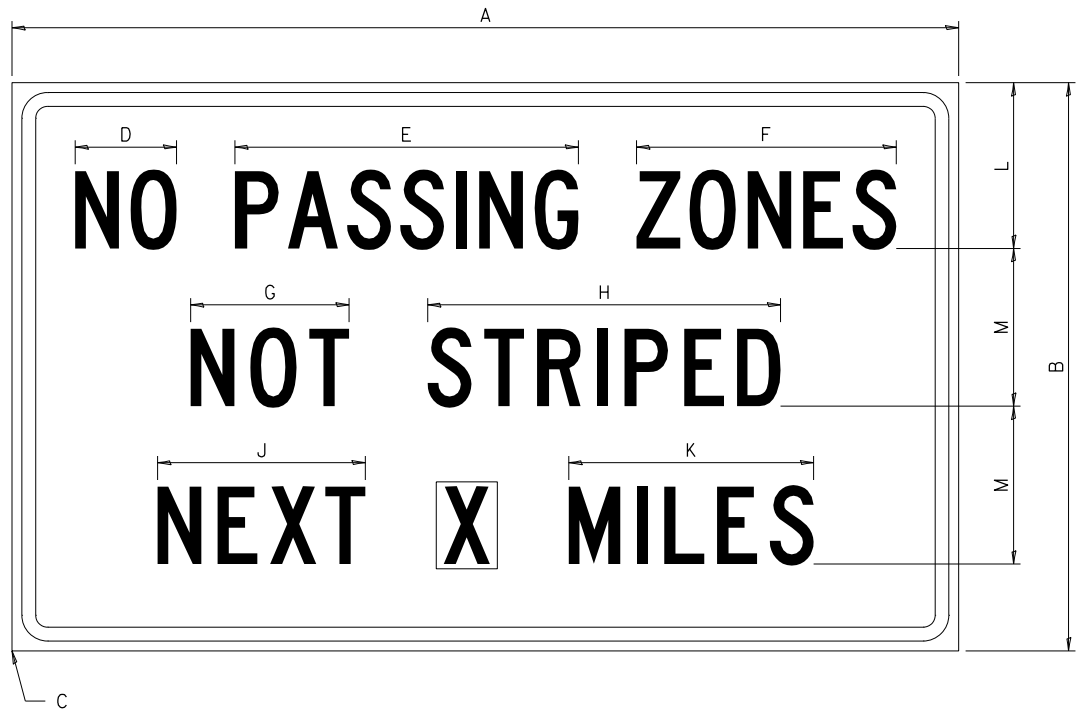

COLOR LEGEND AND BORDER BACKGROUND BLACK ORANGE NON-REFLECTORIZED REFLECTORIZED

SIGN SIZE	DIMENSIONS											
	A	B	C	D	E	F	G	H	J	K	L	M
60 x 36	60.00	36.00	2.25	6.4	21.80	16.40	10.00	22.40	13.20	15.50	10.50	10.00

SIGN SIZE	SERIES BY LINE			MARGIN	BORDER
	1	2	3		
60 x 36	5C	5C	5C	0.625	0.875

Sign not to scale

GENERAL NOTES


All work to furnish and install these signs shall be included in the cost of the specified traffic control standards and shall not be paid separately.

All Illinois Standard signs shall conform to the latest edition of the "Illinois Standard Highway Signs Book" in effect on the date of invitation for bids.

Signs shall meet the applicable portions of Sections 701 and 720 of the Standard Specifications.

All dimensions are in inches unless otherwise noted.

ILLINOIS STANDARD W8-I107

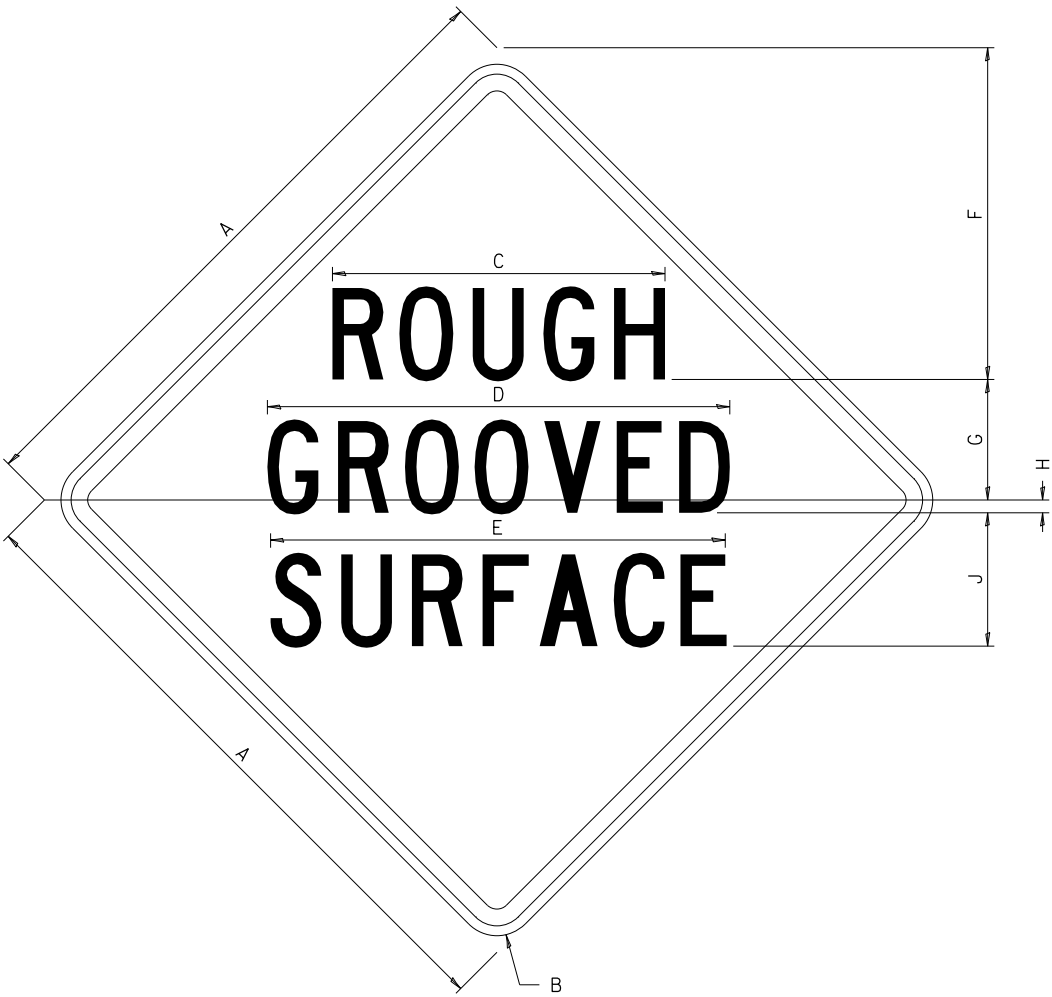

COLOR LEGEND AND BORDER BACKGROUND BLACK ORANGE NON-REFLECTORIZED REFLECTORIZED


SIGN SIZE	DIMENSIONS								
	A	B	C	D	E	F	G	H	J
48 x 48	48.00	3.00	25.00	34.80	34.20	24.94	9.00	1.00	10.00

SIGN SIZE	SERIES BY LINE			MARGIN	BORDER
	1	2	3		
48 x 48	7C	7C	7C	1.250	0.750

Sign not to scale

WORK ZONE SIGN DETAILS

ILLINOIS STANDARD W12-I102

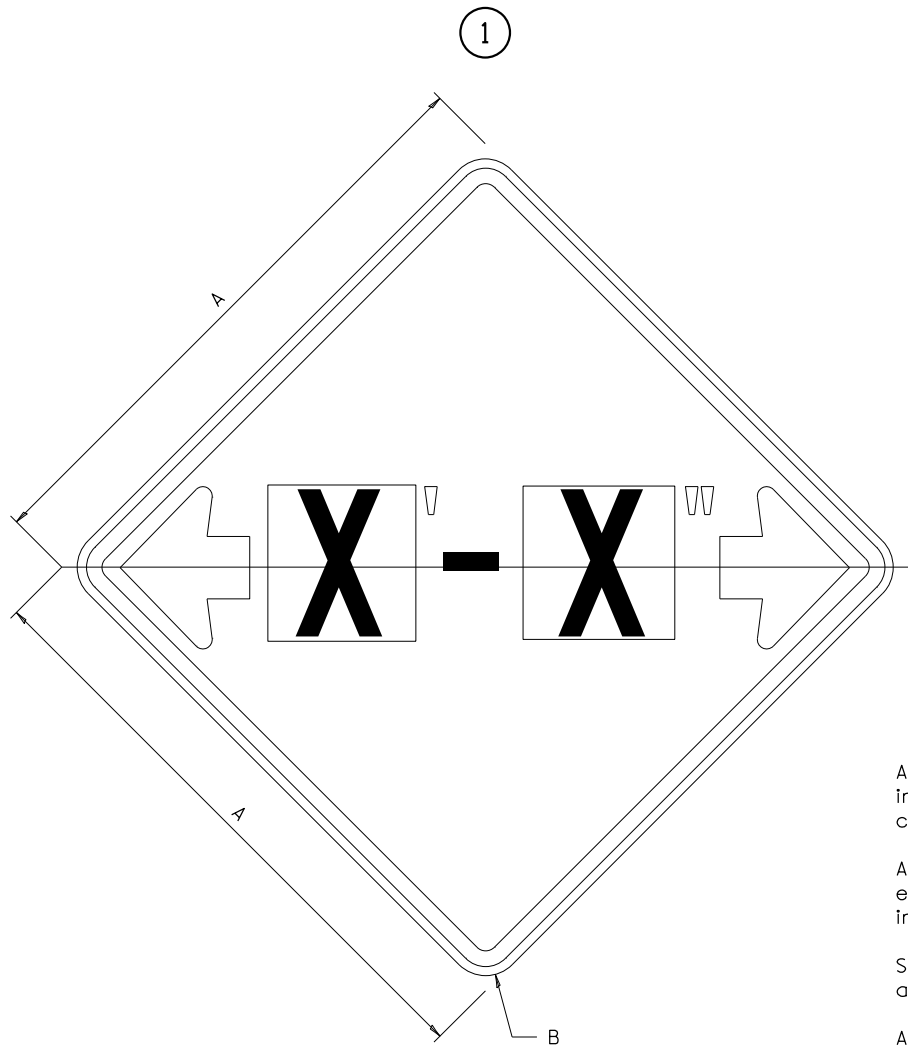

GENERAL NOTES

All work to furnish and install these signs shall be included in the cost of the specified traffic control standards and shall not be paid separately.

All Illinois Standard signs shall conform to the latest edition of the "Illinois Standard Highway Signs Book" in effect on the date of invitation for bids.

Signs shall meet the applicable portions of Sections 701 and 720 of the Standard Specifications.

All dimensions are in inches unless otherwise noted.

COLOR LEGEND AND BORDER BACKGROUND BLACK FL ORANGE NON-REFLECTORIZED REFLECTORIZED


SIGN SIZE	DIMENSIONS	
	A	B
48 x 48	48.00	3.00

1 Illinois Standard signs W12-I102 and W12-I103 shall be used as described in the special provisions.

SIGN SIZE	SERIES BY LINE	MARGIN	BORDER
	1		
48 x 48	12C	0.750	1.250

Sign not to scale

ILLINOIS STANDARD W12-I103

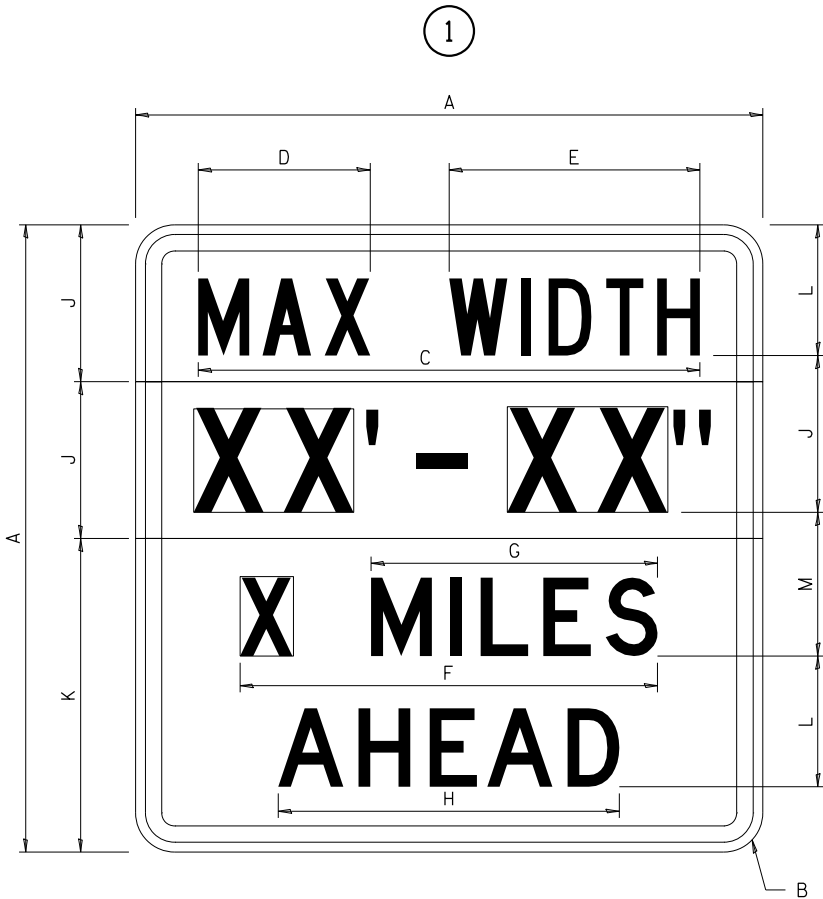

COLOR LEGEND AND BORDER BACKGROUND (WIDTH) BLACK WHITE FL ORANGE NON-REFLECTORIZED REFLECTORIZED REFLECTORIZED

SIGN SIZE	DIMENSIONS											
	A	B	C	D	E	F	G	H	J	K	L	M
48 x 48	48.00	3.00	38.40	13.20	19.20	32.00	22.00	26.20	12.00	24.00	10.00	11.00

SIGN SIZE	SERIES BY LINE				MARGIN	BORDER
	1	2	3	4		
48 x 48	6C	8D	6D	6D	0.750	1.250

Sign not to scale

XX'-XX" WIDTH AND X MILES ARE VARIABLE TOP AND BOTTOM OF BACKGROUND WHITE

WORK ZONE SIGN DETAILS

STOP LINE SIGN FOR TEMPORARY SIGNALS

ROAD CLOSED TO OVERSIZED LOADS



COLOR LEGEND AND BORDER BLACK NON-REFLECTORIZED
BACKGROUND ORANGE REFLECTORIZED

Permit Loads - Loads Over 13 Feet; 3.0" Radius, 1.3" Border;
[NO OVERSIZE -] D; [OVERWEIGHT LOADS] D 85% spacing; [XX MILES AHEAD] D;
Table of letter and object lefts.

N	O	O	V	E	R	S	I	Z	E	-
11.7	18.1	30.0	36.2	42.8	48.4	54.4	60.7	63.5	69.5	80.8

O	V	E	R	W	E	I	G	H	T	L	O	A	D	S
2.6	8.6	15.0	20.4	26.2	33.4	38.8	41.3	47.4	53.2	64.5	69.9	75.9	82.9	88.7

X	X	M	I	L	E	S	A	H	E	A	D
7.6	13.6	25.3	32.3	35.1	40.6	46.2	57.9	65.1	71.4	76.6	83.7

Sign not to scale



COLOR LEGEND AND BORDER BLACK NON-REFLECTORIZED
BACKGROUND WHITE REFLECTORIZED

SIGN SIZE	SERIES BY LINE		
	1	2	3
24 x 24	4C	4C	4C

Sign not to scale

GENERAL NOTES

All work to furnish and install these signs shall be included in the cost of the specified traffic control standards and shall not be paid separately.

All Illinois Standard signs shall conform to the latest edition of the "Illinois Standard Highway Signs Book" in effect on the date of invitation for bids.

Signs shall meet the applicable portions of Sections 701 and 720 of the Standard Specifications.

All dimensions are in inches unless otherwise noted.

WORK ZONE SIGN DETAILS SHEET 3 OF 4 34.1



DESIGNED	-	LGN	REVISED	-
CHECKED	-	GFS	REVISED	-
DRAWN	-	TBS	REVISED	-
CHECKED	-	LGN	REVISED	-

WINNEBAGO COUNTY
F.A.P. 0412 (ALPINE RD) OVER FOREST HILLS RD
STATION 504+16.50

DISTRICT STANDARDS
STRUCTURE NO. 101-3068

SHEET NO. 6 OF 11 SHEETS


F.A.P. RTE.	SECTION	COUNTY	TOTAL SHEETS	SHEET NO.
412	16-00620-00-BR	WINNEBAGO	109	92
WHA# 1017D17		CONTRACT NO. 85704		
ILLINOIS FED. AID PROJECT 7K29(857)				

PRINT ORG: 2021/07/07 11:42:40 PM - PLOTTED

FILE: S:\PROJECTS\2021\07\07\WCH-DESIGN\CAD SHEETS\0707 District Standards.dgn

ENTRANCE SIGN FOR USE
WITH TEMPORARY SIGNALS

2

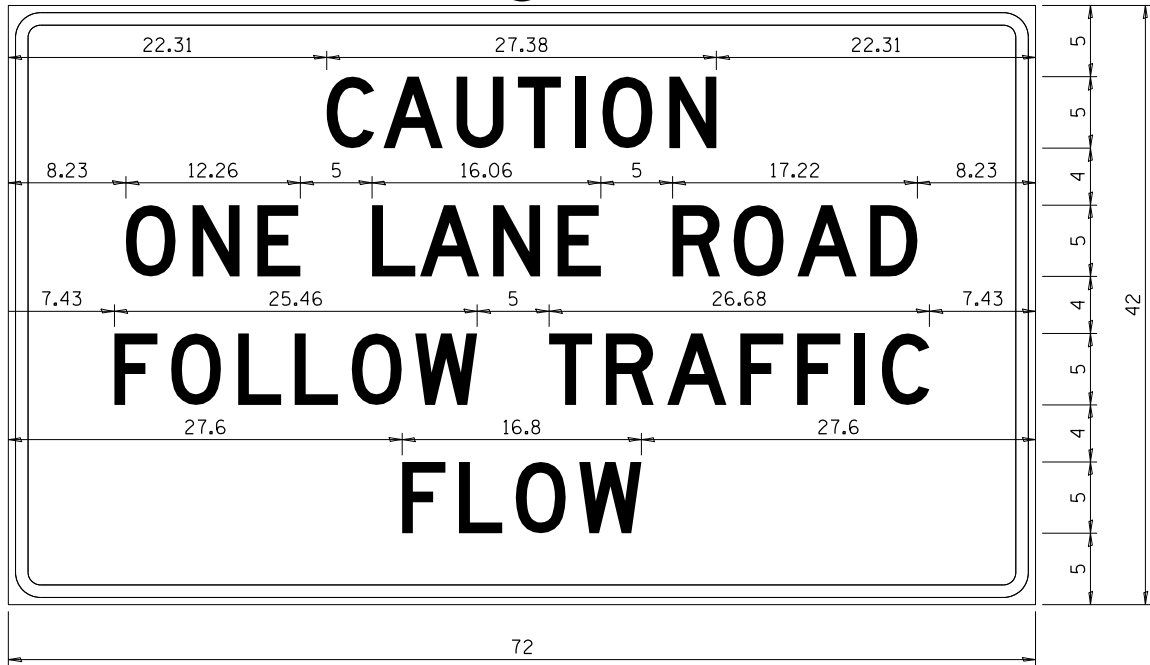

COLOR LEGEND AND BORDER
BACKGROUND BLACK NON-REFLECTORIZED
ORANGE REFLECTORIZED

2.25" Radius, 0.88" Border, 0.50" Indent;
[CAUTION] D; [ONE LANE ROAD] D;
[FOLLOW TRAFFIC] D; [FLOW] D

2 This sign shall be installed at entrances located between
the temporary signals as shown in the staging plans.

Table Of Widths And Spaces

22.31	C	3.36	0.62	A	4.18	0.94	U	3.36	0.94	T	3.04	0.94	I	0.78	1.17	O	3.52	1.17	N	3.36	22.31
-------	---	------	------	---	------	------	---	------	------	---	------	------	---	------	------	---	------	------	---	------	-------

8.23	O	3.51	1.17	N	3.36	1.18	E	3.04
------	---	------	------	---	------	------	---	------

5.00	L	3.05	0.31	A	4.18	0.94	N	3.36	1.17	E	3.05
------	---	------	------	---	------	------	---	------	------	---	------

5.00	R	3.36	0.93	O	3.52	0.94	A	4.18	0.93	D	3.36	8.23
------	---	------	------	---	------	------	---	------	------	---	------	------

7.43	F	3.04	0.94	O	3.52	1.17	L	3.04	0.94	L	3.05	0.94	O	3.51	0.94	W	4.37
------	---	------	------	---	------	------	---	------	------	---	------	------	---	------	------	---	------


5.00	T	3.05	0.94	R	3.36	0.94	A	4.18	0.93	F	3.05	0.94	F	3.04	0.94	I	0.78	1.18	C	3.35	7.43
------	---	------	------	---	------	------	---	------	------	---	------	------	---	------	------	---	------	------	---	------	------

27.60	F	3.05	0.94	L	3.04	0.94	O	3.52	0.93	W	4.38	27.60
-------	---	------	------	---	------	------	---	------	------	---	------	-------

Sign not to scale

WORK ZONE SIGN DETAILS

STAY IN YOUR LANE

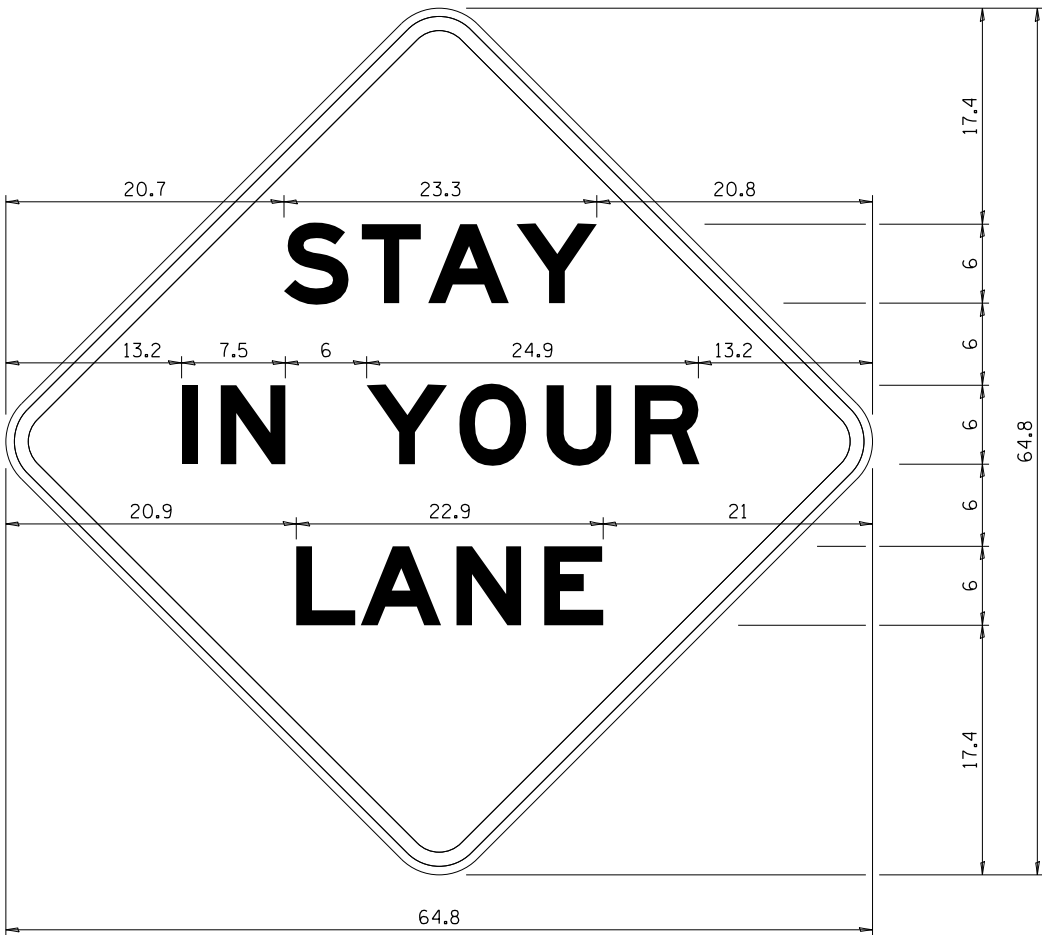

COLOR LEGEND AND BORDER
BACKGROUND BLACK NON-REFLECTORIZED
ORANGE REFLECTORIZED

48.0" across sides 3.8" Radius, 1.0" Border, 0.6" Indent;
"STAY" E Mod; "IN YOUR" E Mod; "LANE" E Mod;

Table of Letter and Object Lefts

S	T	A	Y
20.7	26.8	31.6	38.0

I	N	Y	O	U	R
13.2	15.9	26.7	33.9	40.5	46.8

L	A	N	E
20.9	25.8	33.1	39.4

Sign not to scale

GENERAL NOTES

All work to furnish and install these signs shall be included in the cost of the specified traffic control standards and shall not be paid separately.

All Illinois Standard signs shall conform to the latest edition of the "Illinois Standard Highway Signs Book" in effect on the date of invitation for bids.

Signs shall meet the applicable portions of Sections 701 and 720 of the Standard Specifications.

All dimensions are in inches unless otherwise noted.

The diagram illustrates two conditions for road closure during a construction project:

- CONDITION I: Major Sideroad Closure**
 - Shows a major sideroad closure with a "ROAD CLOSED TO THRU TRAFFIC BARRICADE SET UP".
 - Signs include "ROAD CLOSED AHEAD" (W20-3(0)-48), "ROAD CLOSED XX FT" (W20-3(0)-48), and "ROAD CLOSED AHEAD" (W20-3(0)-48).
 - A "BARRICADE AHEAD" sign (W21-1100(0)-48) is also shown.
 - Dimensions include "D" (distance from sign to work area) and "Variable" (length of work area).
- CONDITION II: Minor Sideroad Closure**
 - Shows a minor sideroad closure.
 - Signs include "ROAD CLOSED AHEAD" (W20-3(0)-48), "ROAD CLOSED XX FT" (W20-3(0)-48), and "ROAD CLOSED AHEAD" (W20-3(0)-48).
 - A "BARRICADE AHEAD" sign (W21-1100(0)-48) is also shown.
 - Dimensions include "D" (distance from sign to work area) and "Variable" (length of work area).

SYMBOLS

- Work area (hatched area)
- Type III Barricade with Flashers (hatched rectangle with vertical lines)
- Sign with flashing light (diamond shape)

GENERAL NOTES

- Longitudinal dimensions may be adjusted to fit field conditions.
- Side roads requiring all three signs as shown in CONDITION I (Major Sideroad Closure), shall be listed in the special provision.
- Where local access is to be maintained, barricades are to be set up as shown in "Road Closed To Thru Traffic". Type III Barricades and R11-2-4830 signs shall be as shown in "Road Closed To All Traffic" detail on Highway Standard 701901.
- All dimensions are in inches unless otherwise shown.

SIGN LEGEND	
Posted Speed Limit	Distance
45 MPH and above	1000'
Below 45 MPH	500'

ROAD CLOSED TO THRU TRAFFIC
BARRICADE SET UP

Type III Barricades and R11-4-4830 signs shall be as shown in "Road Closed To Thru Traffic" detail on Highway Standard 701901. If the distance "D" exceeds 2000' an additional set of barricades and R11-4-4830 shall be placed at each end of the work area.

TRAFFIC CONTROL FOR ROAD CLOSURE 40.1



DESIGNED - LGN	REVISED - 8-03-17
CHECKED - GFS	REVISED - 1-05-16
DRAWN - TBS	REVISED - 8-27-13
CHECKED - LGN	REVISED - 10-17-11

WINNEBAGO COUNTY
F.A.P. 0412 (ALPINE RD) OVER FOREST HILLS RD
STATION 504+16.50

DISTRICT STANDARDS
STRUCTURE NO. 101-3068
SHEET NO. 8 OF 11 SHEETS

F.A.P. RTE.	SECTION	COUNTY	TOTAL SHEETS	SHEET NO.
412	16-00620-00-BR	WINNEBAGO	109	94
WHA# 1017D17		CONTRACT NO. 85704		
ILLINOIS FED. AID PROJECT 7K29(857)				


F.A.P. RTE.	SECTION	COUNTY	TOTAL SHEETS	SHEET NO.
412	16-00620-00-BR	WINNEBAGO	109	95
WHA# 1017D17		CONTRACT NO. 85704		
ILLINOIS FED. AID PROJECT 7K29(857)				

PRINT ORG: ARIZONA-BV-1.ctb 11/14/2020 2:38:42 PM = PLOTTED

FILE = S:\PROJECTS\2017\107017.DWG\DESIGN\CAD SHEETS\107017-District Standards.dgn

TYPICAL PAVEMENT MARKINGS

ARROW LAYOUT

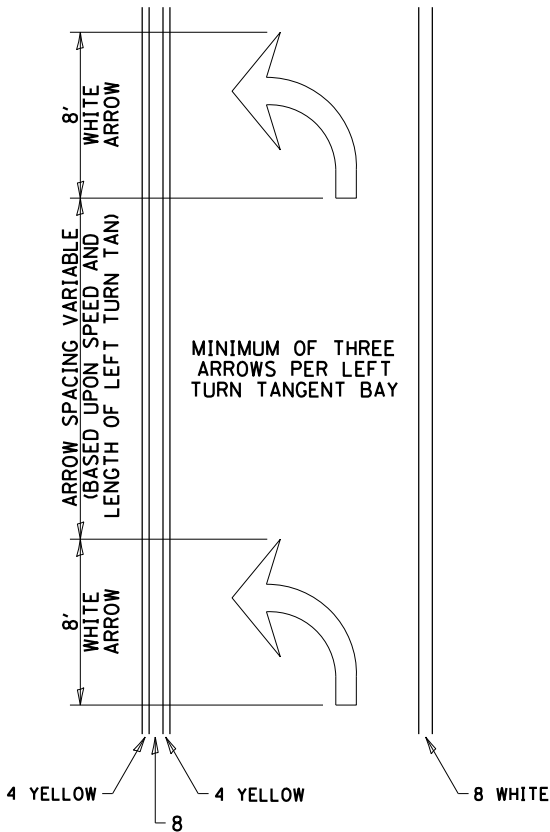


- ONE-WAY AMBER MARKER
- ONE-WAY CRYSTAL MARKER
- TWO-WAY AMBER MARKER

ALL DIMENSIONS ARE IN INCHES UNLESS OTHERWISE NOTED.

6 at 40' O.C. APPROACH SIDE ONLY


TYPICAL PAVEMENT MARKING FOR FLUSH MEDIAN

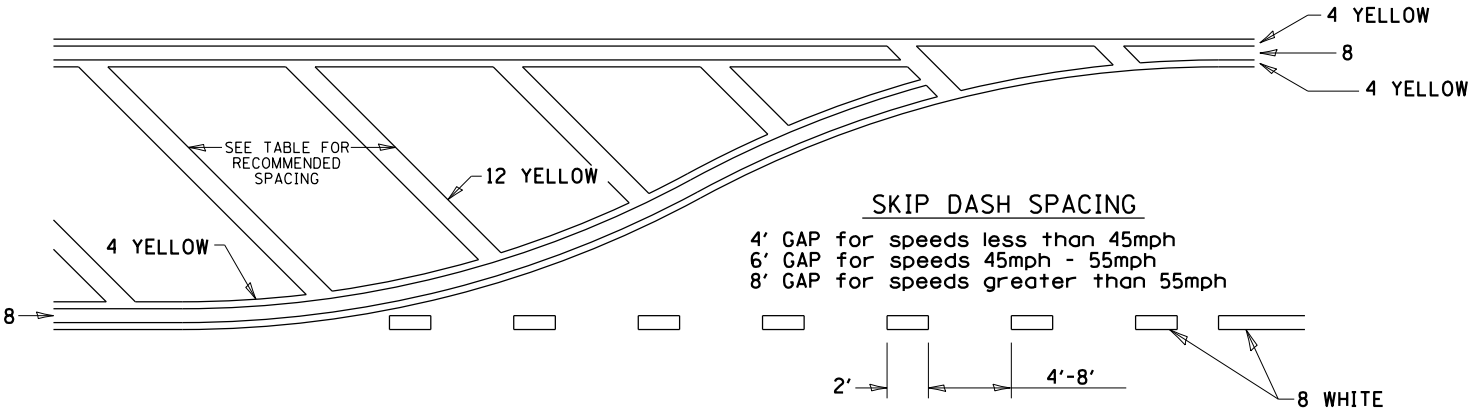

RECOMMENDED SPACING BETWEEN DIAGONALS (IN FEET)

Speed Limit Range	Continuous Median Area	Intersection Channelization	Objects (Islands)
less than 30MPH	50'	15'	10'
30-40MPH	75'	20'	15'
45MPH & over	75'	30'	20'

NOTE: if the spacing recommended in the Table does not permit at least five diagonal lines in the area being marked, the spacing from the next lowest speed range should be used. The recommended spacing is measured parallel to the pavement center line.

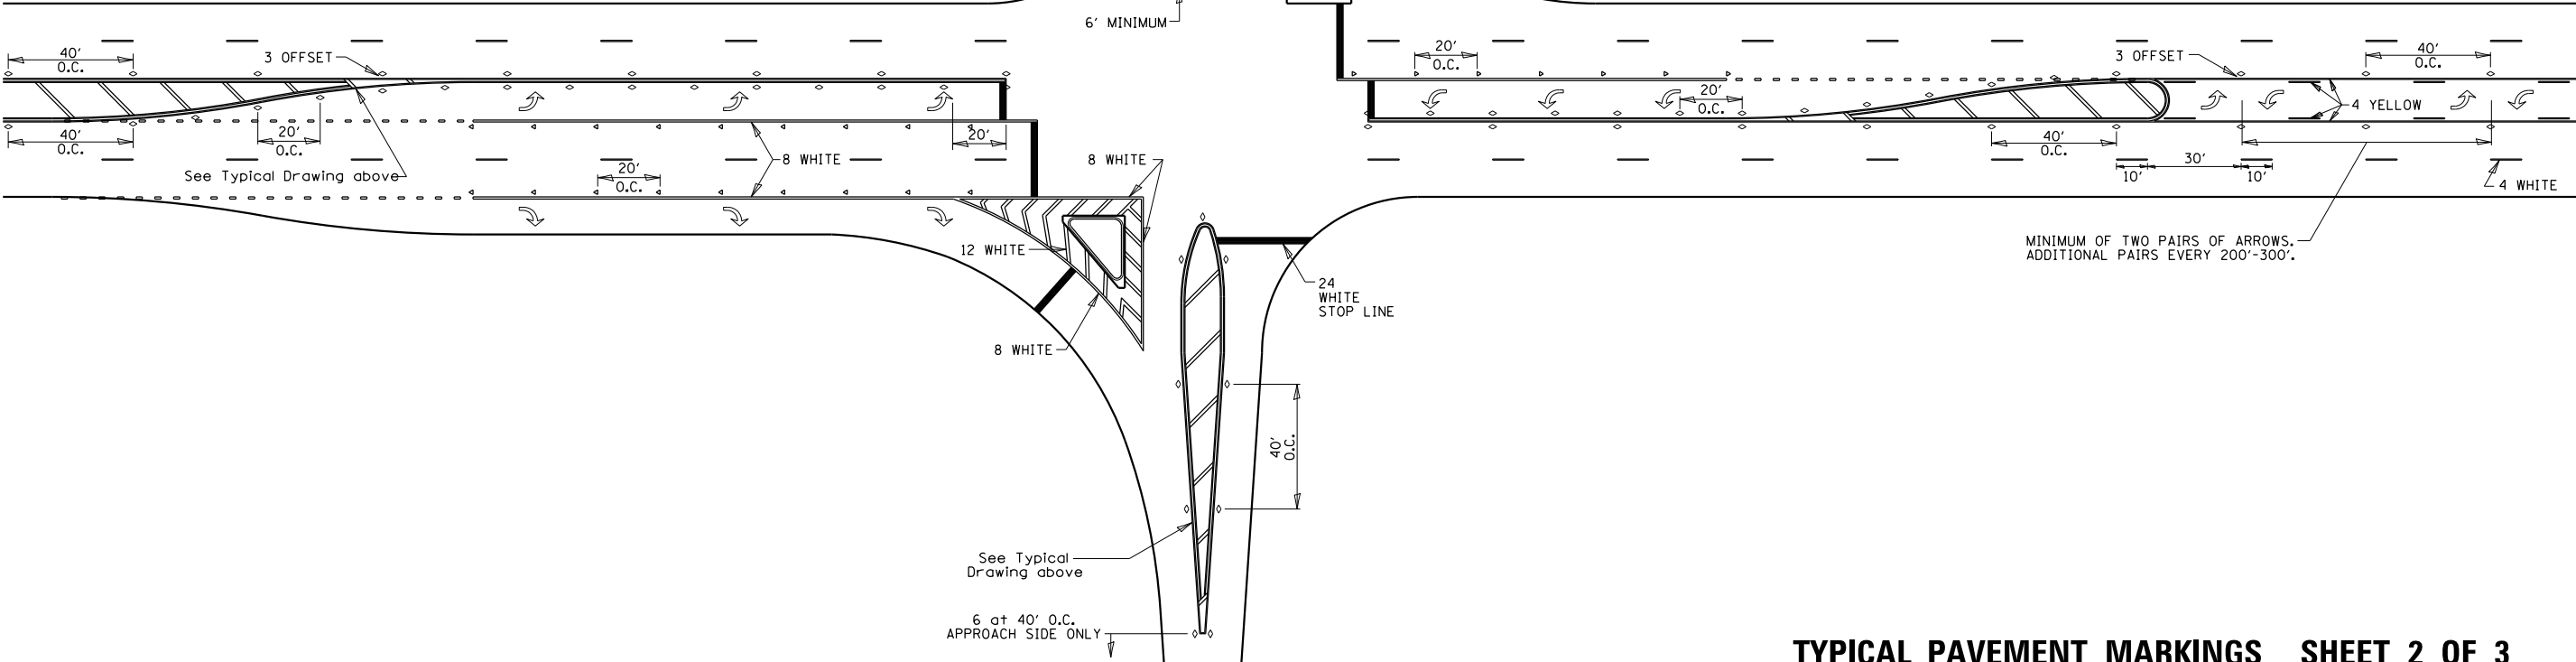

TYPICAL PAVEMENT MARKINGS SHEET 2 OF 3 41.1




DESIGNED	-	LGN	REVISED	-	6-27-14
CHECKED	-	GFS	REVISED	-	3-05-12
DRAWN	-	TBS	REVISED	-	
CHECKED	-	LGN	REVISED	-	

WINNEBAGO COUNTY
F.A.P. 0412 (ALPINE RD) OVER FOREST HILLS RD
STATION 504+16.50

DISTRICT STANDARDS
STRUCTURE NO. 101-3068
SHEET NO. 10 OF 11 SHEETS


F.A.P. RTE.	SECTION	COUNTY	TOTAL SHEETS	SHEET NO.
412	16-00620-00-BR	WINNEBAGO	109	96
WHA# 1017017		CONTRACT NO. 85704		
ILLINOIS FED. AID PROJECT 7K291857				

TYPICAL PAVEMENT MARKINGS

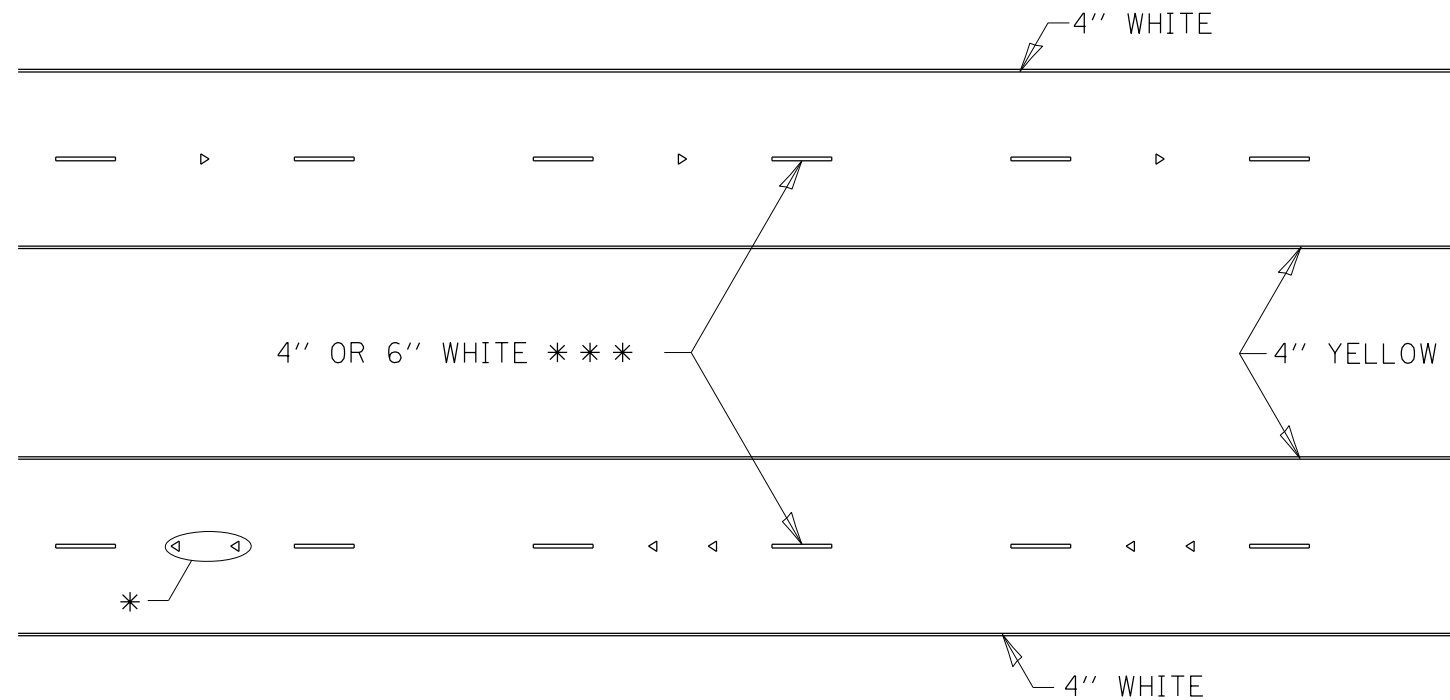

* SEE HIGHWAY STANDARD 781001 FOR SPACING DETAILS.
USE DOUBLE MARKERS WHEN ADT > 20,000.

MULTI-LANE / DIVIDED

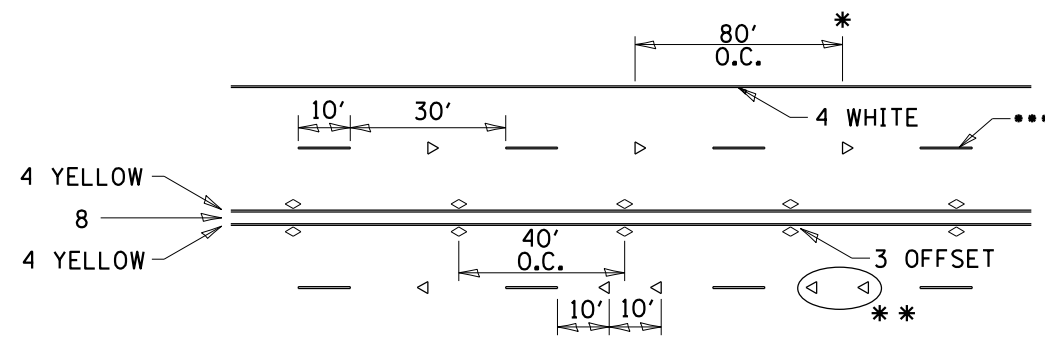


- REDUCE TO 40' O.C. ON CURVES WHERE ADVISORY SPEEDS ARE 10 MPH LOWER THAN POSTED SPEEDS.
- USE DOUBLE MARKERS WHEN ADT $\geq$ 20,000
- CENTERLINE SKIP DASH PAVEMENT MARKING SPEED LIMIT LESS THAN 40 MPH USE 4" LINE. SPEED LIMIT 40 MPH AND OVER USE 6" LINE.


MULTI-LANE / UNDIVIDED & ONE WAY

(FOR MULTI-LANE UNDIVIDED HIGHWAYS USE THIS
DETAIL NOT HIGHWAY STANDARD 781001)

TYPICAL PARKING SPACING

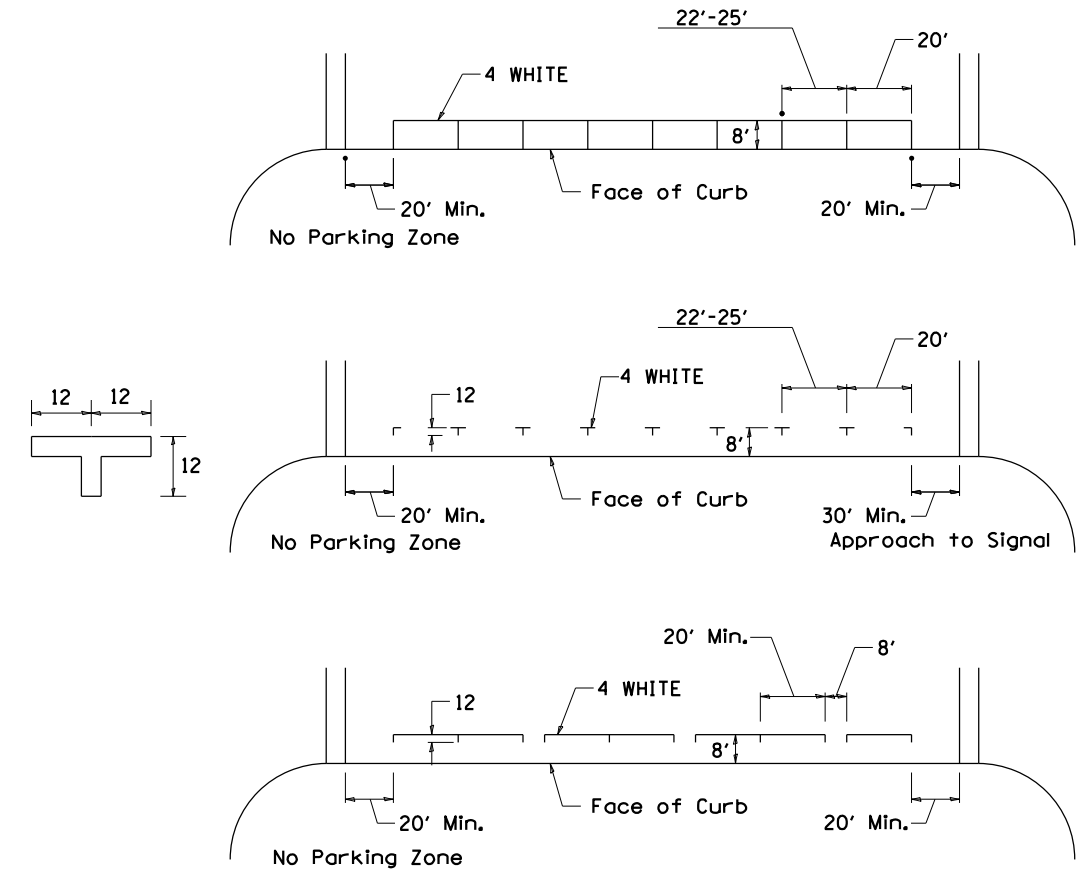

TYPICAL PAVEMENT MARKING FOR TWO LANE SECTION – NO PASSING ZONES

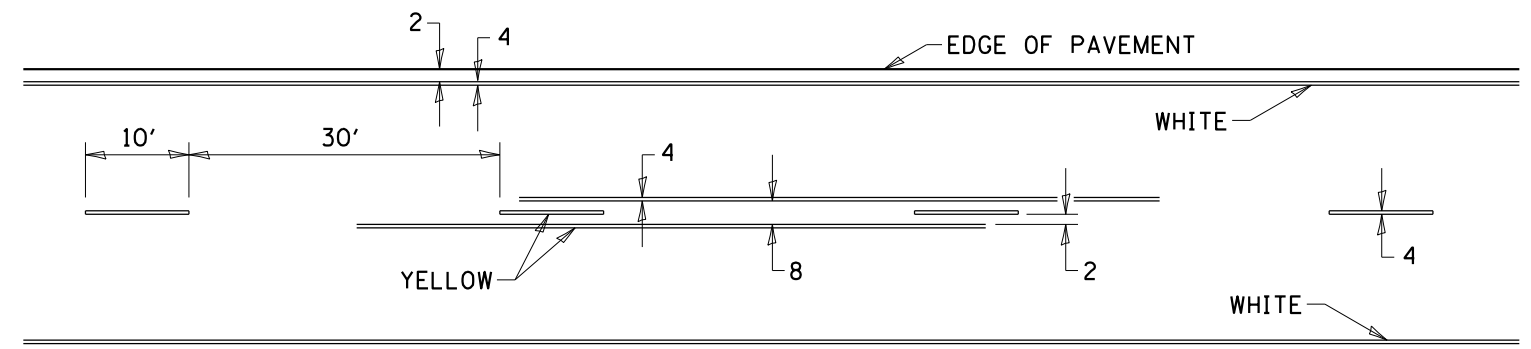

TYPICAL PAVEMENT MARKINGS SHEET 3 OF 3 41.1




DESIGNED - LGN	REVISED - 6-27-14
CHECKED - GFS	REVISED - 8-27-13
DRAWN - TBS	REVISED - 11-28-12
CHECKED - LGN	REVISED -


WINNEBAGO COUNTY
F.A.P. 0412 (ALPINE RD) OVER FOREST HILLS RD
STATION 504+16.50

DISTRICT STANDARDS
STRUCTURE NO. 101-3068
SHEET NO. 11 OF 11 SHEETS

F.A.P. RTE.	SECTION	COUNTY	TOTAL SHEETS	SHEET NO.
412	16-00620-00-BR	WINNEBAGO	109	97
WHA# 1017D17		CONTRACT NO. 85704		
ILLINOIS		FED. AID PROJECT 7K29(857)		

 

F.A.P. RTE.	SECTION	COUNTY	TOTAL SHEETS	SHEET NO.
412	16-00620-00-BR	WINNEBAGO	109	99
WHA# 1017D17		CONTRACT NO. 85704		
ILLINOIS FED. AID PROJECT 7K29(857)				

 


REVISED	-
REVISED	-
REVISED	-
REVISED	-

**F.A.P. 0412 (ALPINE RD) OVER FOREST HILLS RD
STATION 504+16.50**


SHEET NO. 3 OF 12 SHEETS

F.A.P. RTE.	SECTION	COUNTY	TOTAL SHEETS	SHEET NO.
412	16-00620-00-BR	WINNEBAGO	109	100
WHA# 1017D17		CONTRACT NO. 85704		
ILLINOIS FED. AID PROJECT 7K29(857)				

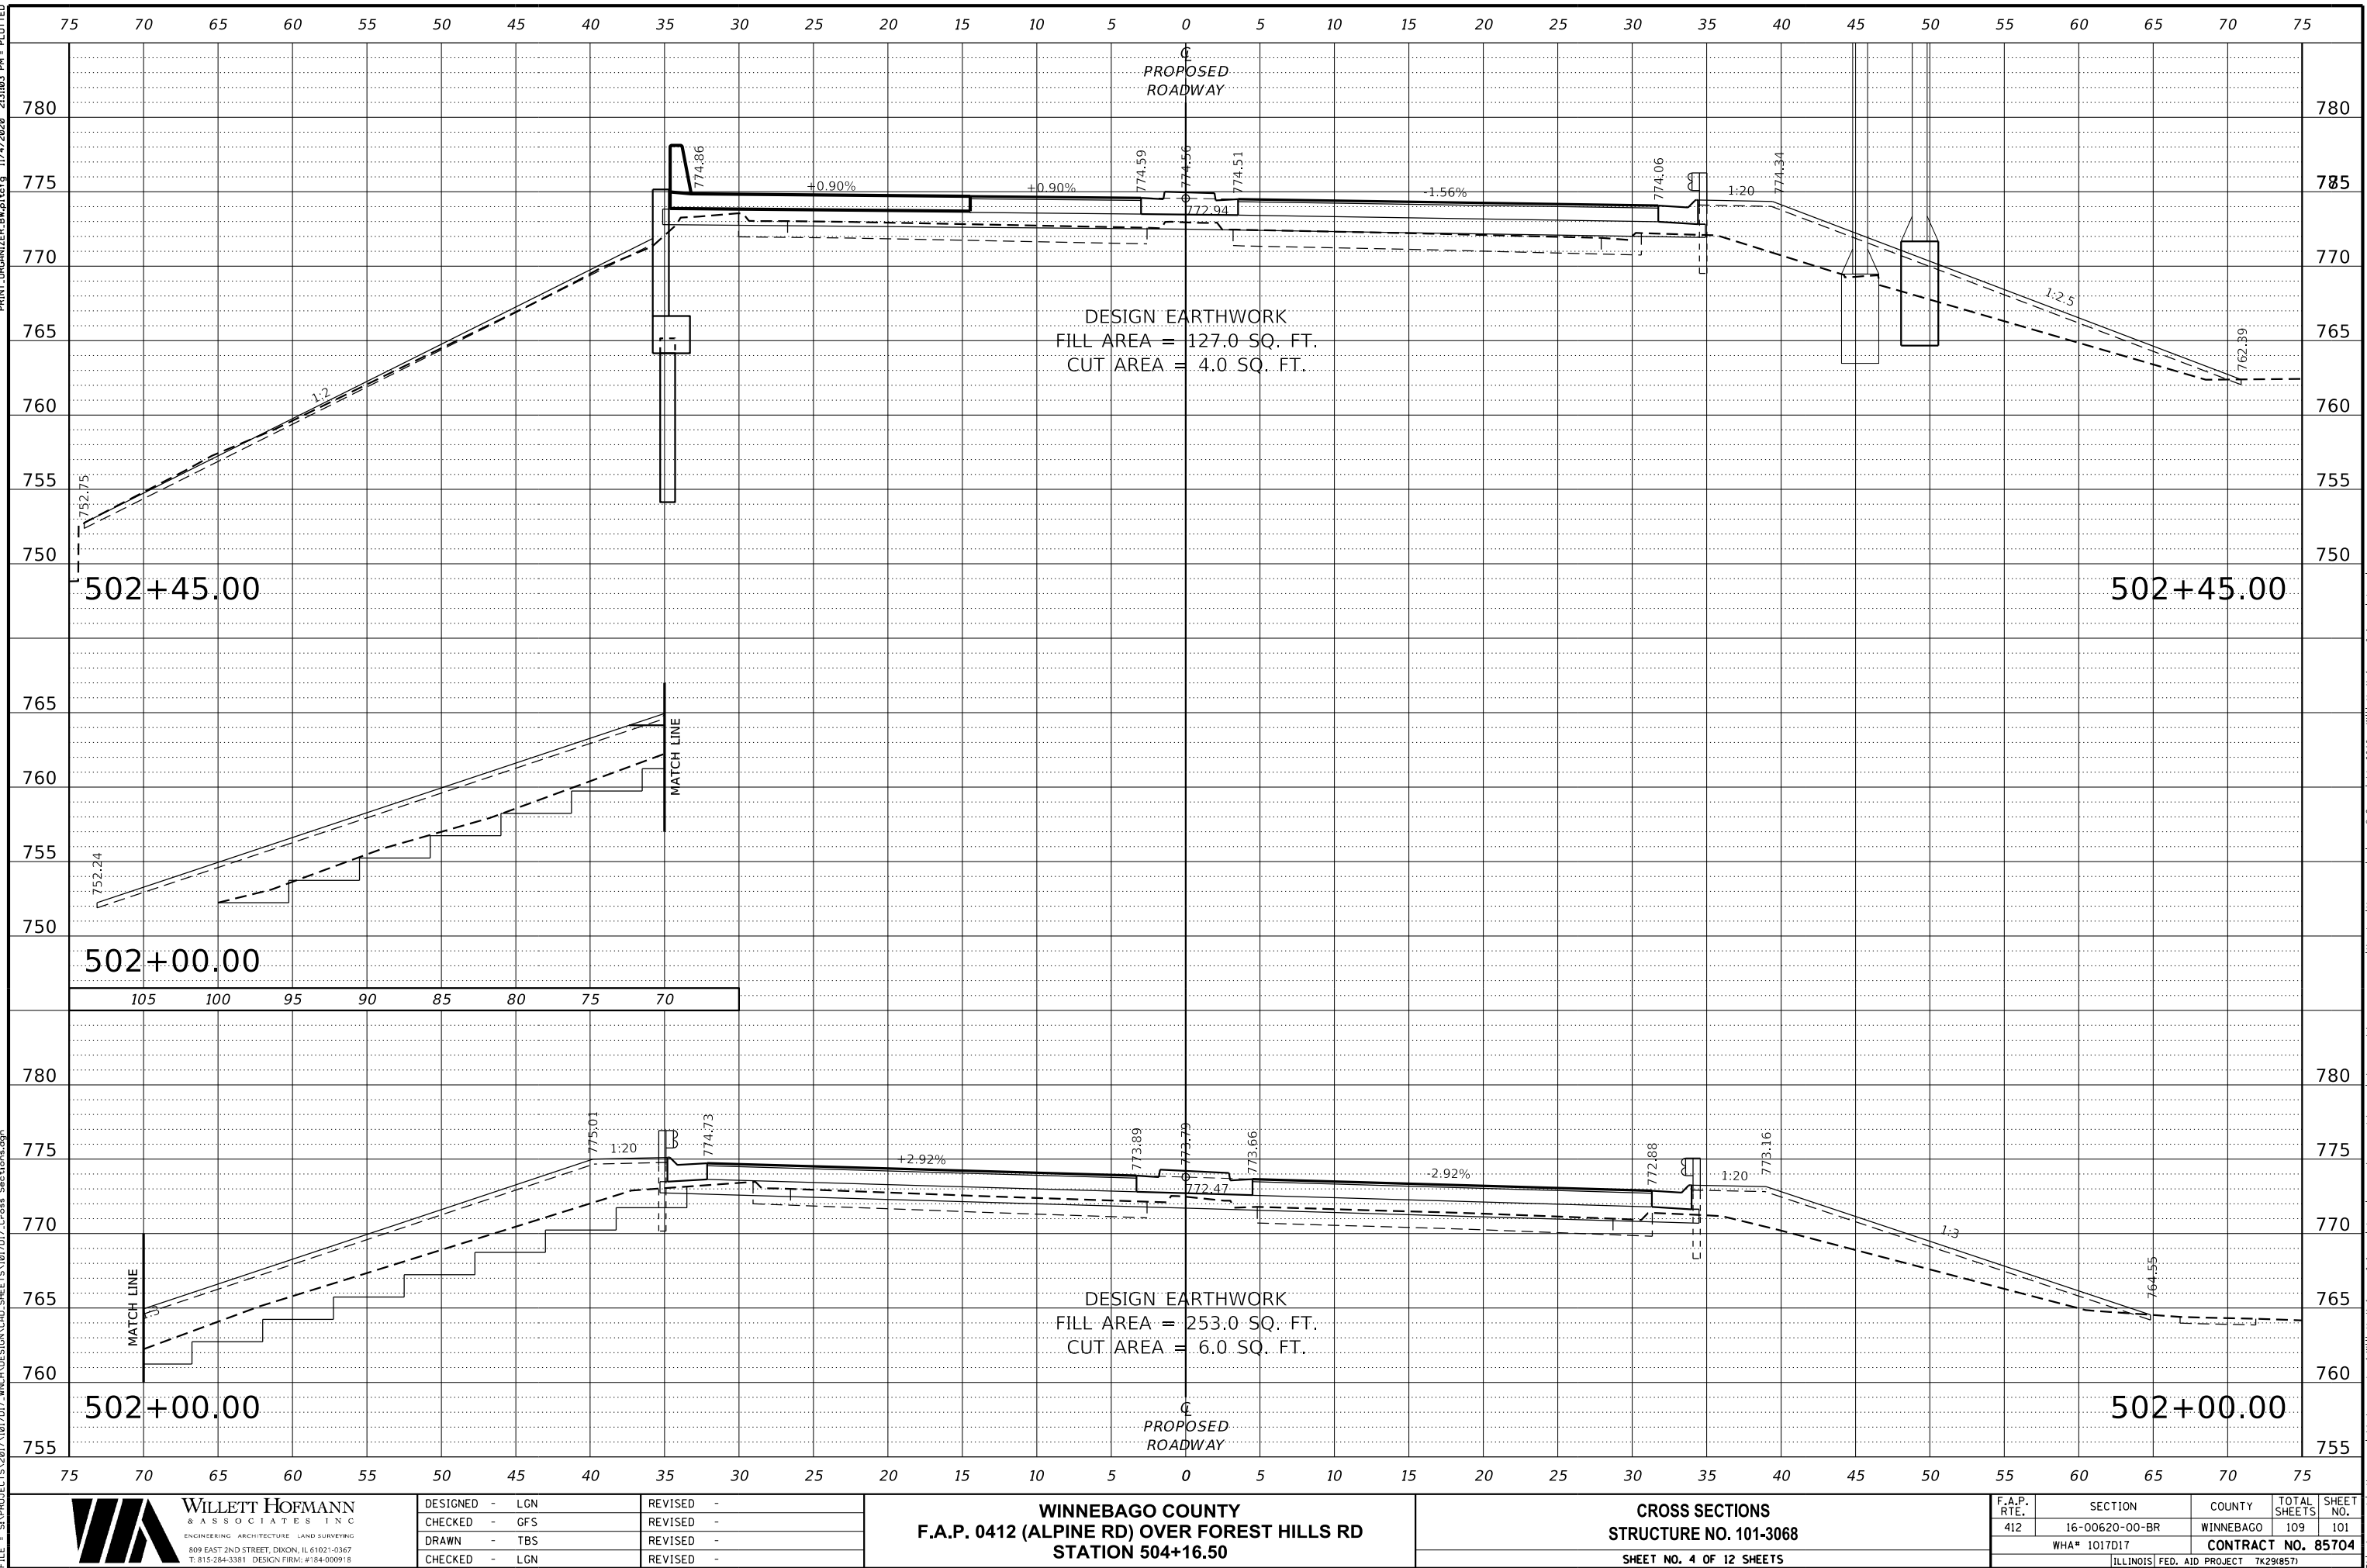

PRINT ORGANTZER-BV.ctb 11/14/2020 2:31:07 PM - PLOTTED

FILE = S:\PROJECTS\2017\1017017-WH-DESIGN\CAD SHEETS\1017017-Cross Sections.dgn

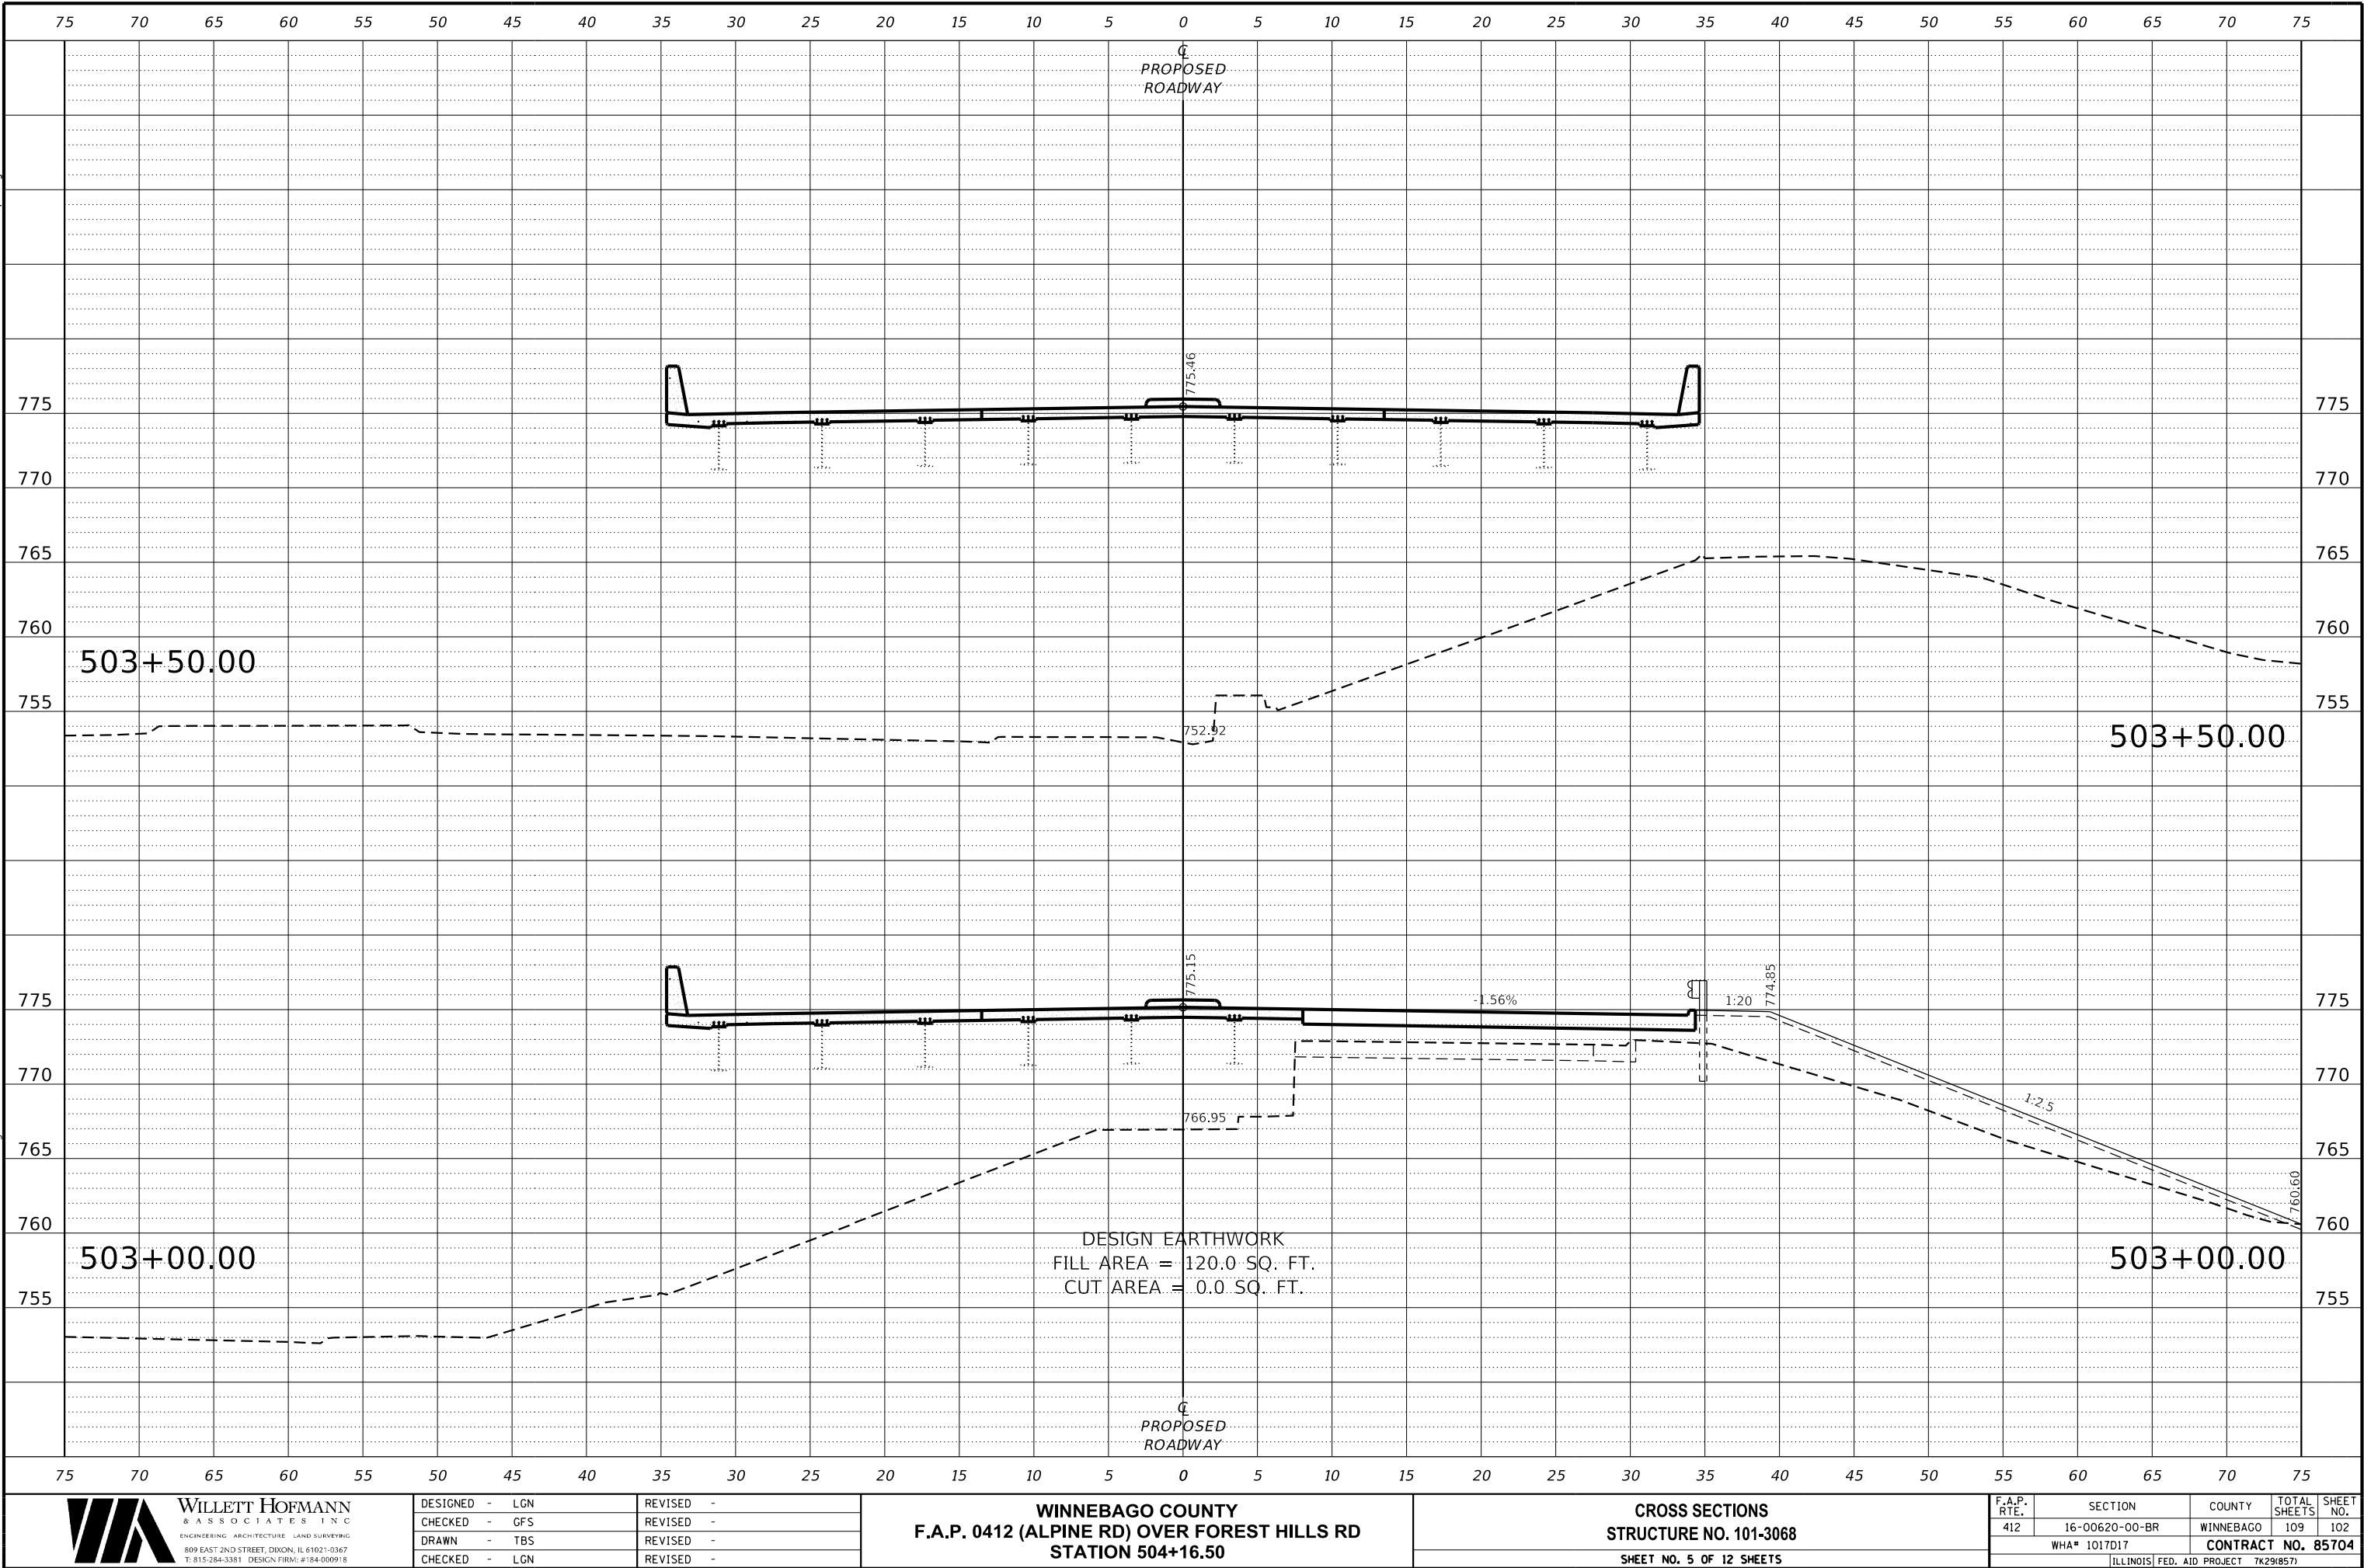

DESIGNED	-	LGN	REVISED	-
CHECKED	-	GFS	REVISED	-
DRAWN	-	TBS	REVISED	-
CHECKED	-	LGN	REVISED	-


WINNEBAGO COUNTY
F.A.P. 0412 (ALPINE RD) OVER FOREST HILLS RD
STATION 504+16.50

CROSS SECTIONS
STRUCTURE NO. 101-3068
SHEET NO. 5 OF 12 SHEETS

F.A.P. RTE.	SECTION	COUNTY	TOTAL SHEETS	SHEET NO.
412	16-00620-00-BR	WINNEBAGO	109	102
WHA# 1017D17		CONTRACT NO. 85704		
ILLINOIS		FED. AID PROJECT 7K29(857)		

PRINT ORG:ANZTER-BV.ctb 11/14/2020 2:31:12 PM - PLOTTED

FILE = S:\PROJECTS\2017\1017017-WIN-DESIGN\CAD SHEETS\1017017-Cross Sections.dgn

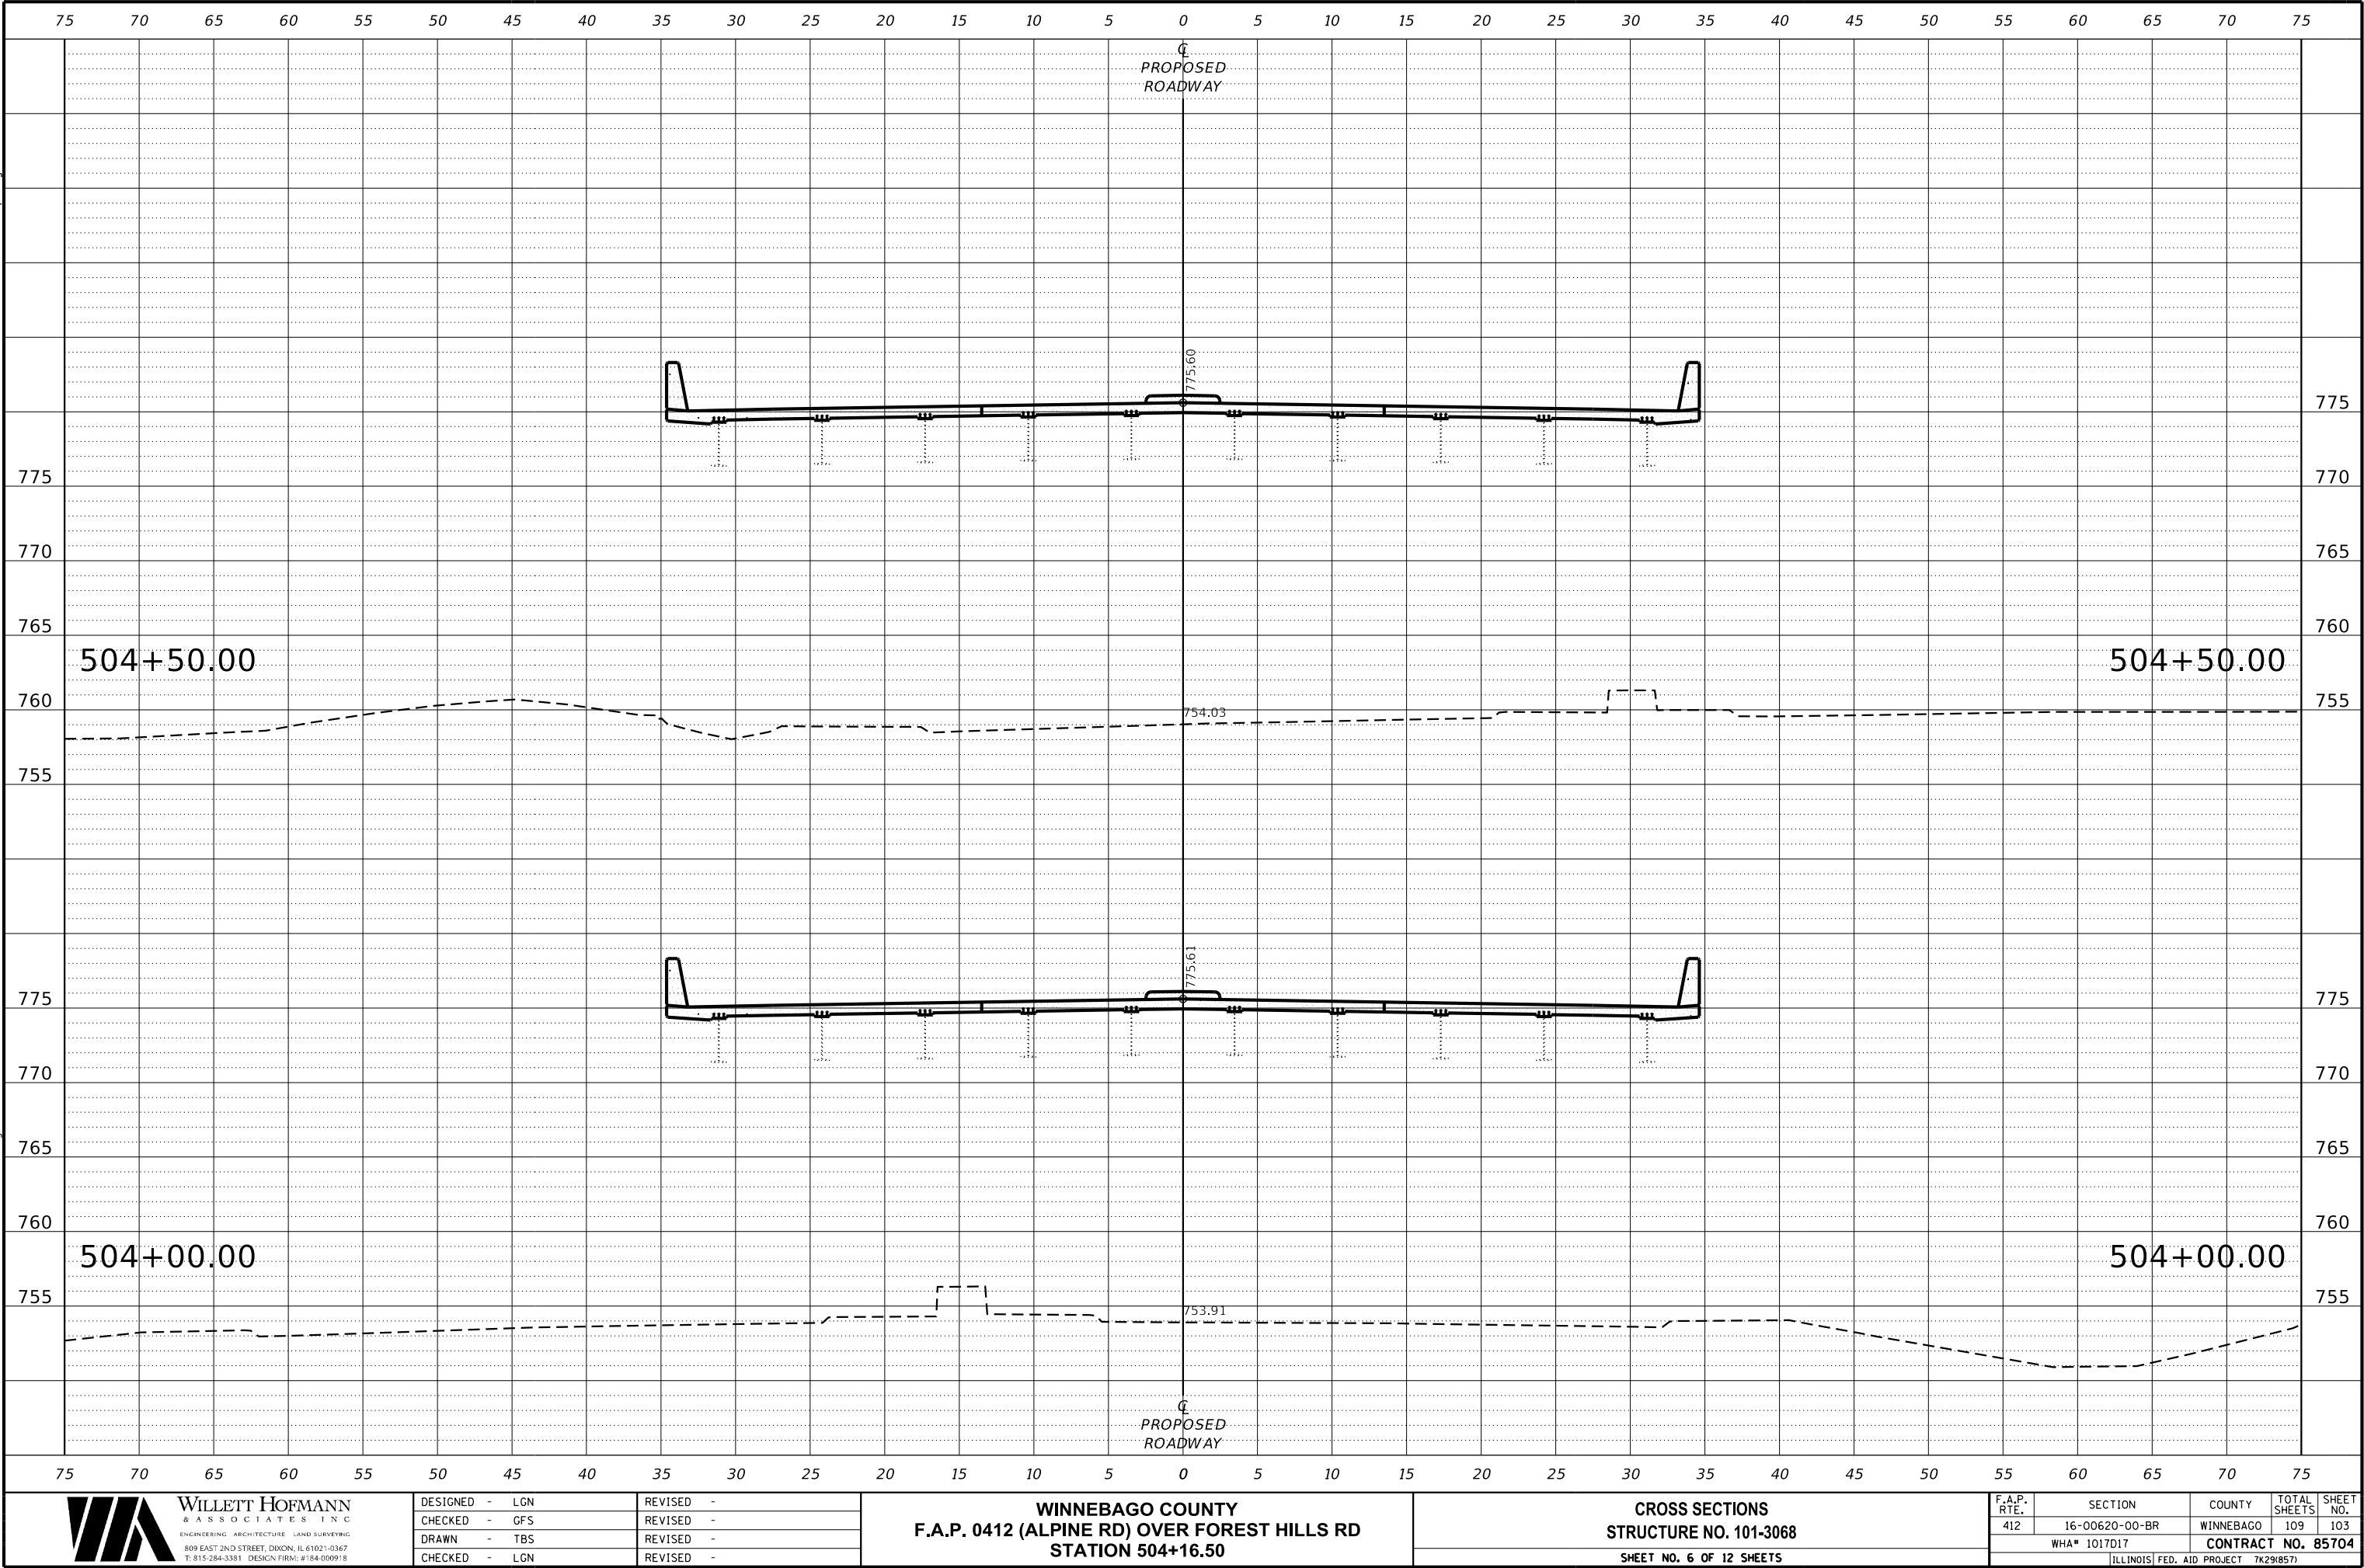

DESIGNED	-	LGN	REVISED	-
CHECKED	-	GFS	REVISED	-
DRAWN	-	TBS	REVISED	-
CHECKED	-	LGN	REVISED	-

WINNEBAGO COUNTY
F.A.P. 0412 (ALPINE RD) OVER FOREST HILLS RD
STATION 504+16.50

CROSS SECTIONS
STRUCTURE NO. 101-3068
SHEET NO. 6 OF 12 SHEETS


F.A.P. RTE.	SECTION	COUNTY	TOTAL SHEETS	SHEET NO.
412	16-00620-00-BR	WINNEBAGO	109	103
WHA# 1017D17		CONTRACT NO. 85704		
ILLINOIS FED. AID PROJECT 7K291857				

This document is the copyrighted property of Willett, Hofmann & Associates, Inc., and may not be copied or used by any person without written permission. © Copyright 2019 Willett, Hofmann & Associates, Inc.



PRINT ORG:ANZIER-BV.ctb 11/4/2020 2:31:21 PM - PLOTTED

FILE = S:\PROJECTS\2017\1017017-WH-DESIGN\CAD SHEETS\1017017-Cross Sections.dgn

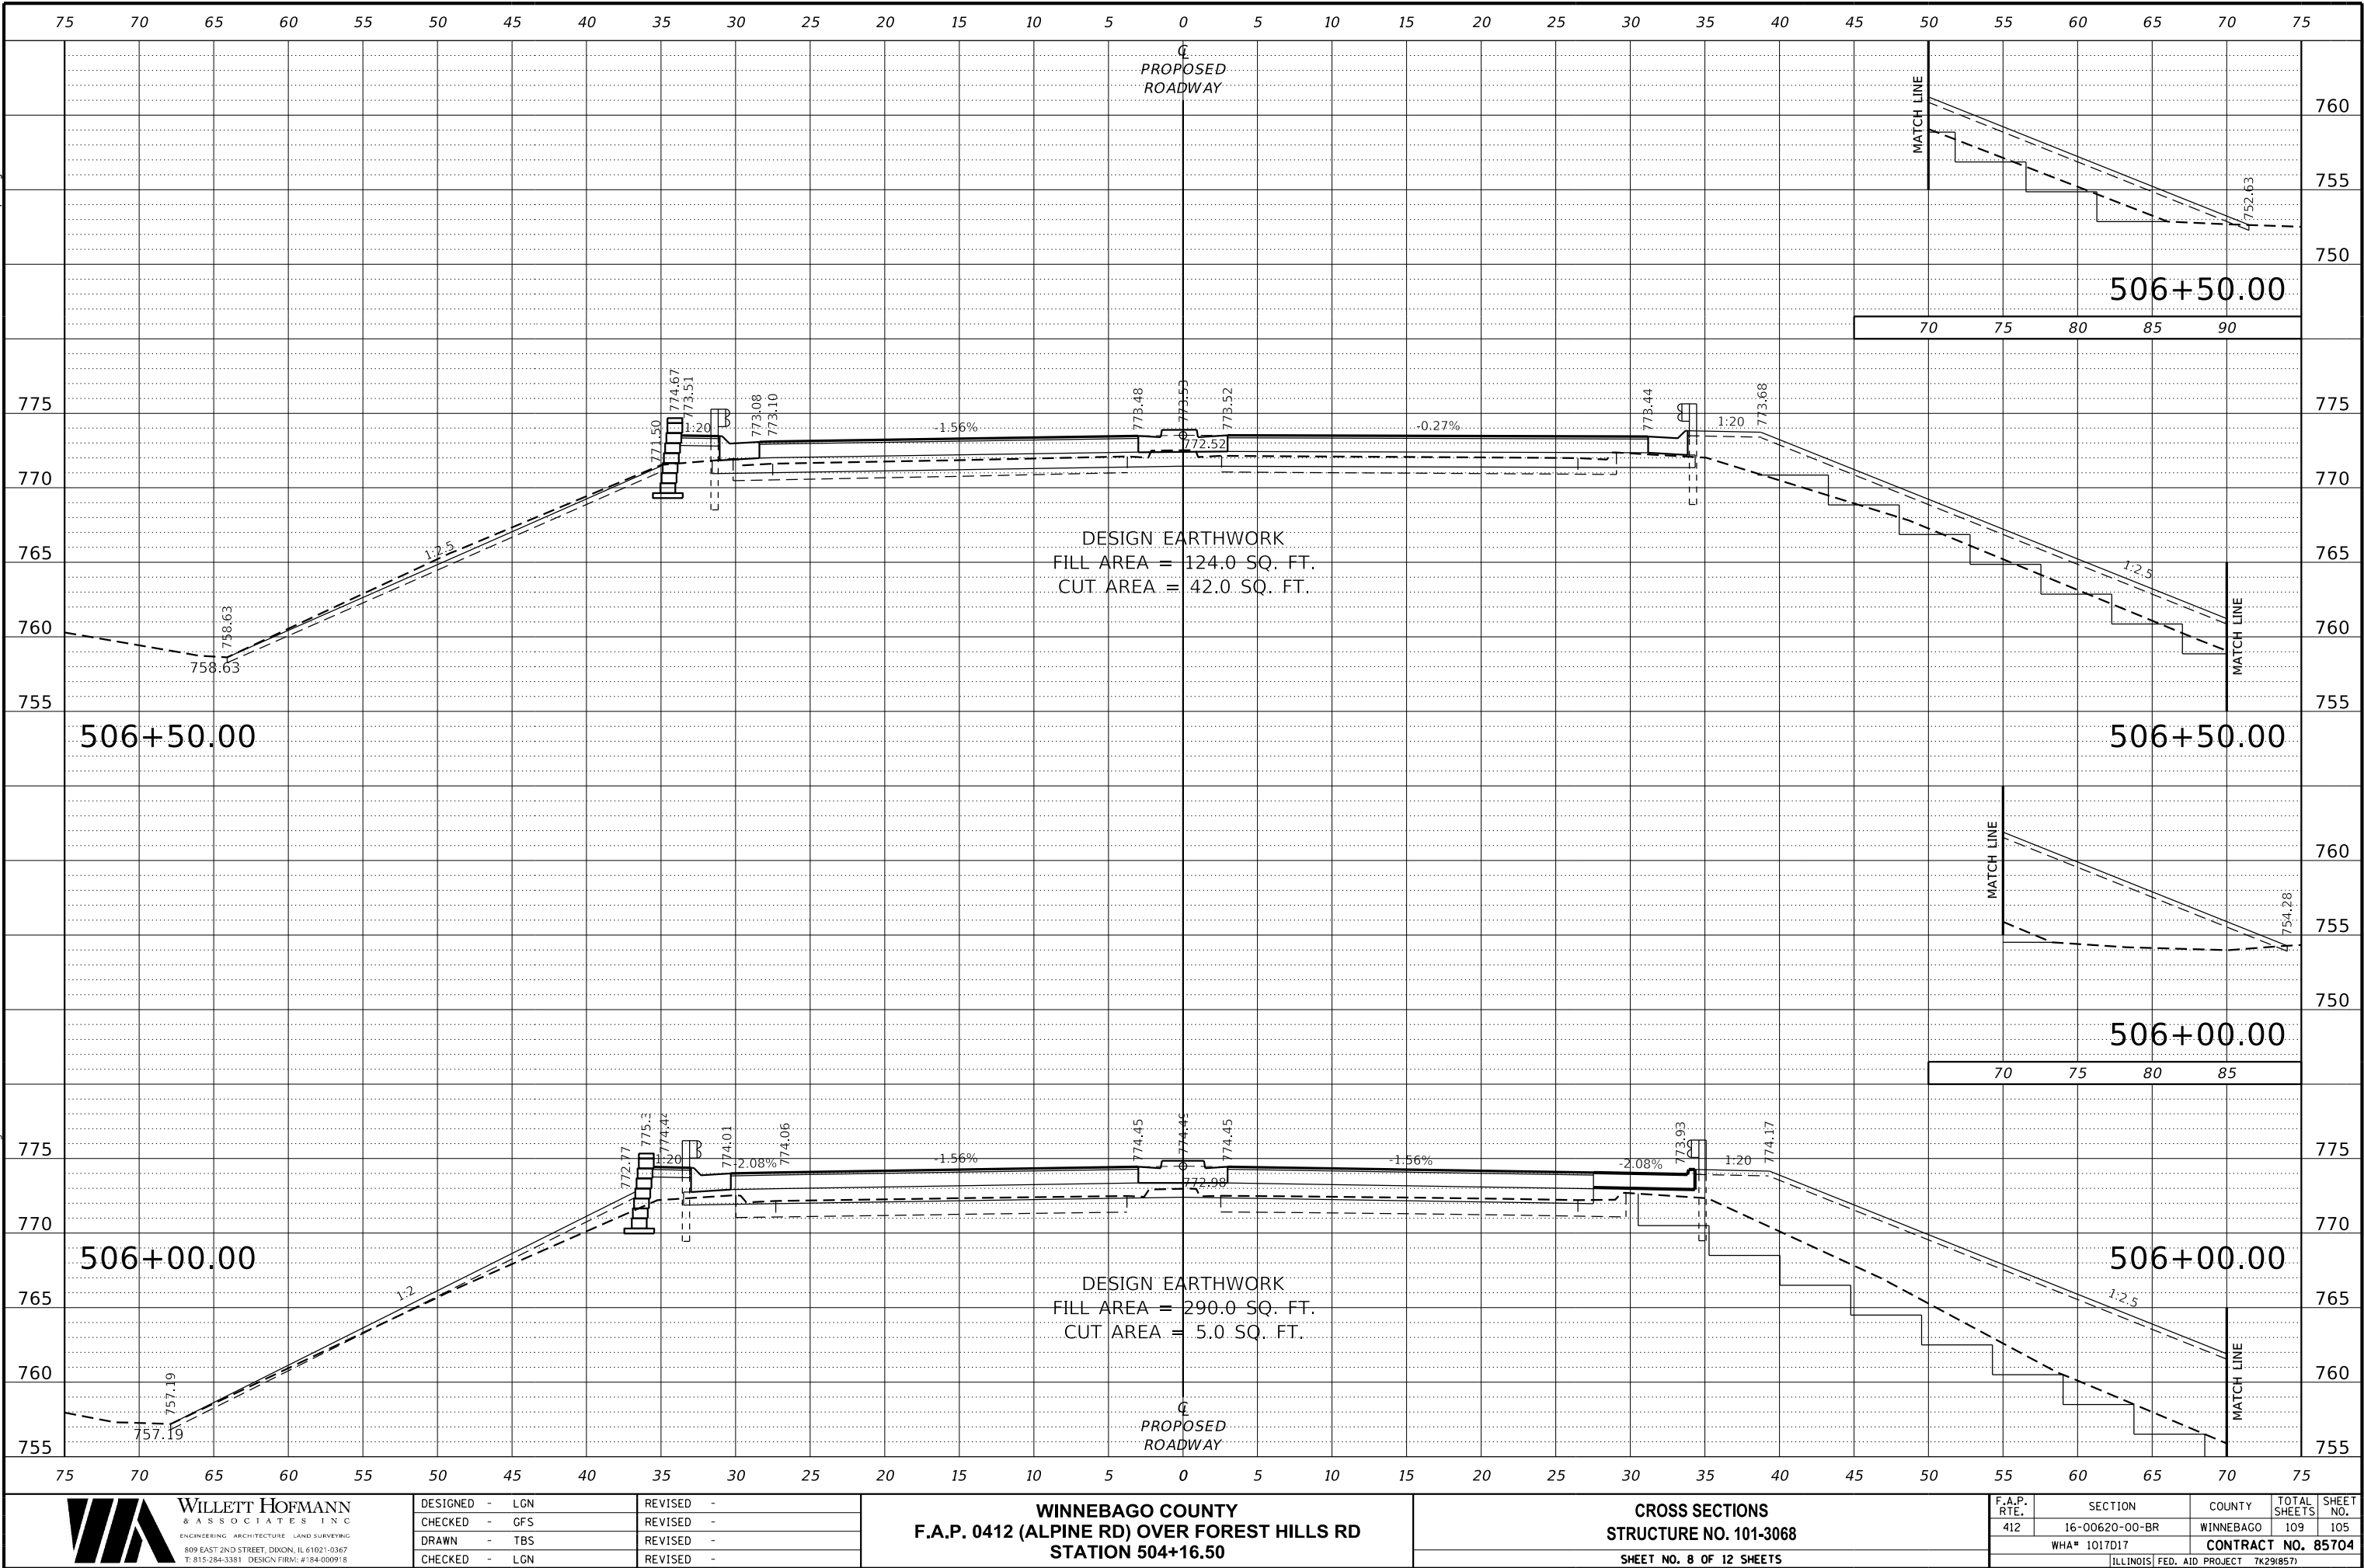

DESIGNED	- LGN	REVISED	-
CHECKED	- GFS	REVISED	-
DRAWN	- TBS	REVISED	-
CHECKED	- LGN	REVISED	-

WINNEBAGO COUNTY
F.A.P. 0412 (ALPINE RD) OVER FOREST HILLS RD
STATION 504+16.50


CROSS SECTIONS
STRUCTURE NO. 101-3068
SHEET NO. 8 OF 12 SHEETS

F.A.P. RTE.	SECTION	COUNTY	TOTAL SHEETS	SHEET NO.
412	16-00620-00-BR	WINNEBAGO	109	105
WHA# 1017D17		CONTRACT NO. 85704		
		ILLINOIS FED. AID PROJECT 7K291857		

This document is the copyrighted property of Willett, Hofmann & Associates, Inc., and may not be copied or used by any person without written permission. © Copyright 2019 Willett, Hofmann & Associates, Inc.

PRINT ORG:ANZTER-BV.ctb 11/14/2020 2:31:25 PM - PLOTTED

FILE = S:\PROJECTS\2017\1017017-WH-DESIGN\CAD SHEETS\1017017-Cross Sections.dgn

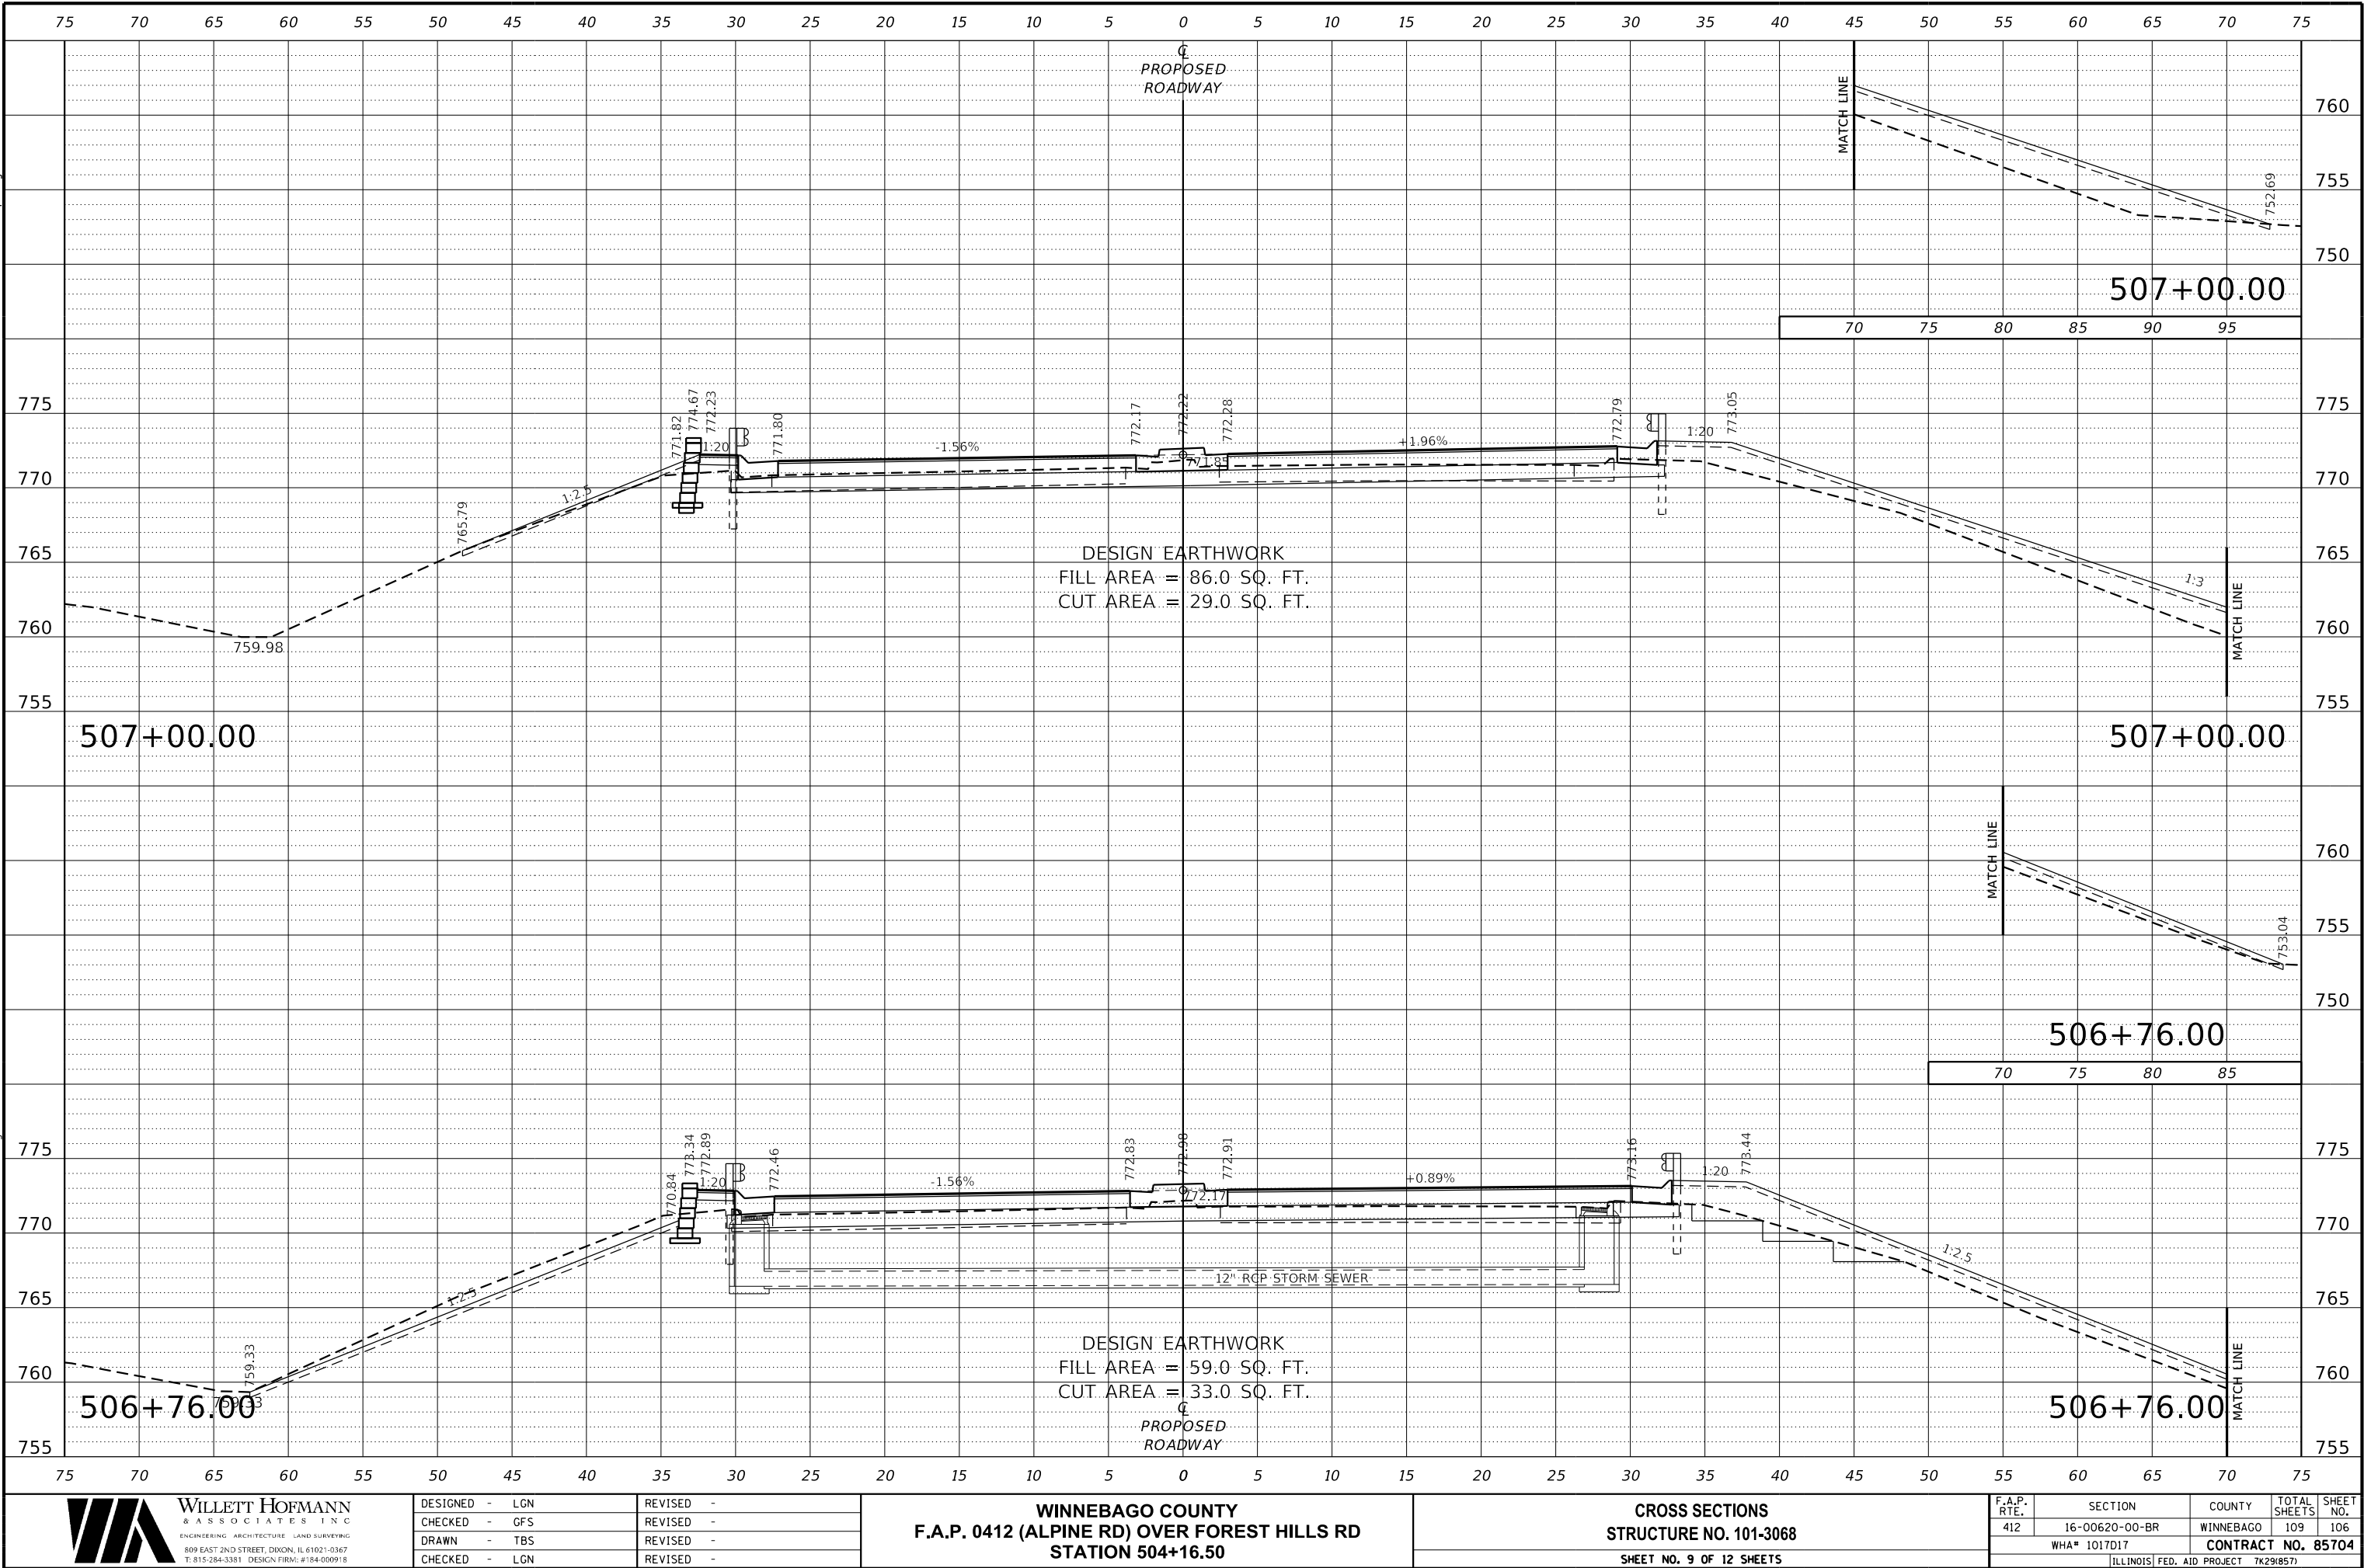

DESIGNED	-	LGN	REVISED	-
CHECKED	-	GFS	REVISED	-
DRAWN	-	TBS	REVISED	-
CHECKED	-	LGN	REVISED	-


WINNEBAGO COUNTY
F.A.P. 0412 (ALPINE RD) OVER FOREST HILLS RD
STATION 504+16.50

CROSS SECTIONS
STRUCTURE NO. 101-3068
SHEET NO. 9 OF 12 SHEETS

F.A.P. RTE.	SECTION	COUNTY	TOTAL SHEETS	SHEET NO.
412	16-00620-00-BR	WINNEBAGO	109	106
WHA# 1017D17		CONTRACT NO. 85704		
		ILLINOIS FED. AID PROJECT 7K291857		

This document is the copyrighted property of Willett, Hofmann & Associates, Inc., and may not be copied or used by any person without written permission. © Copyright 2019 Willett, Hofmann & Associates, Inc.

PRINT ORG:ANZIER-BW.ctb 11/14/2020 2:31:30 PM - PLOTTED

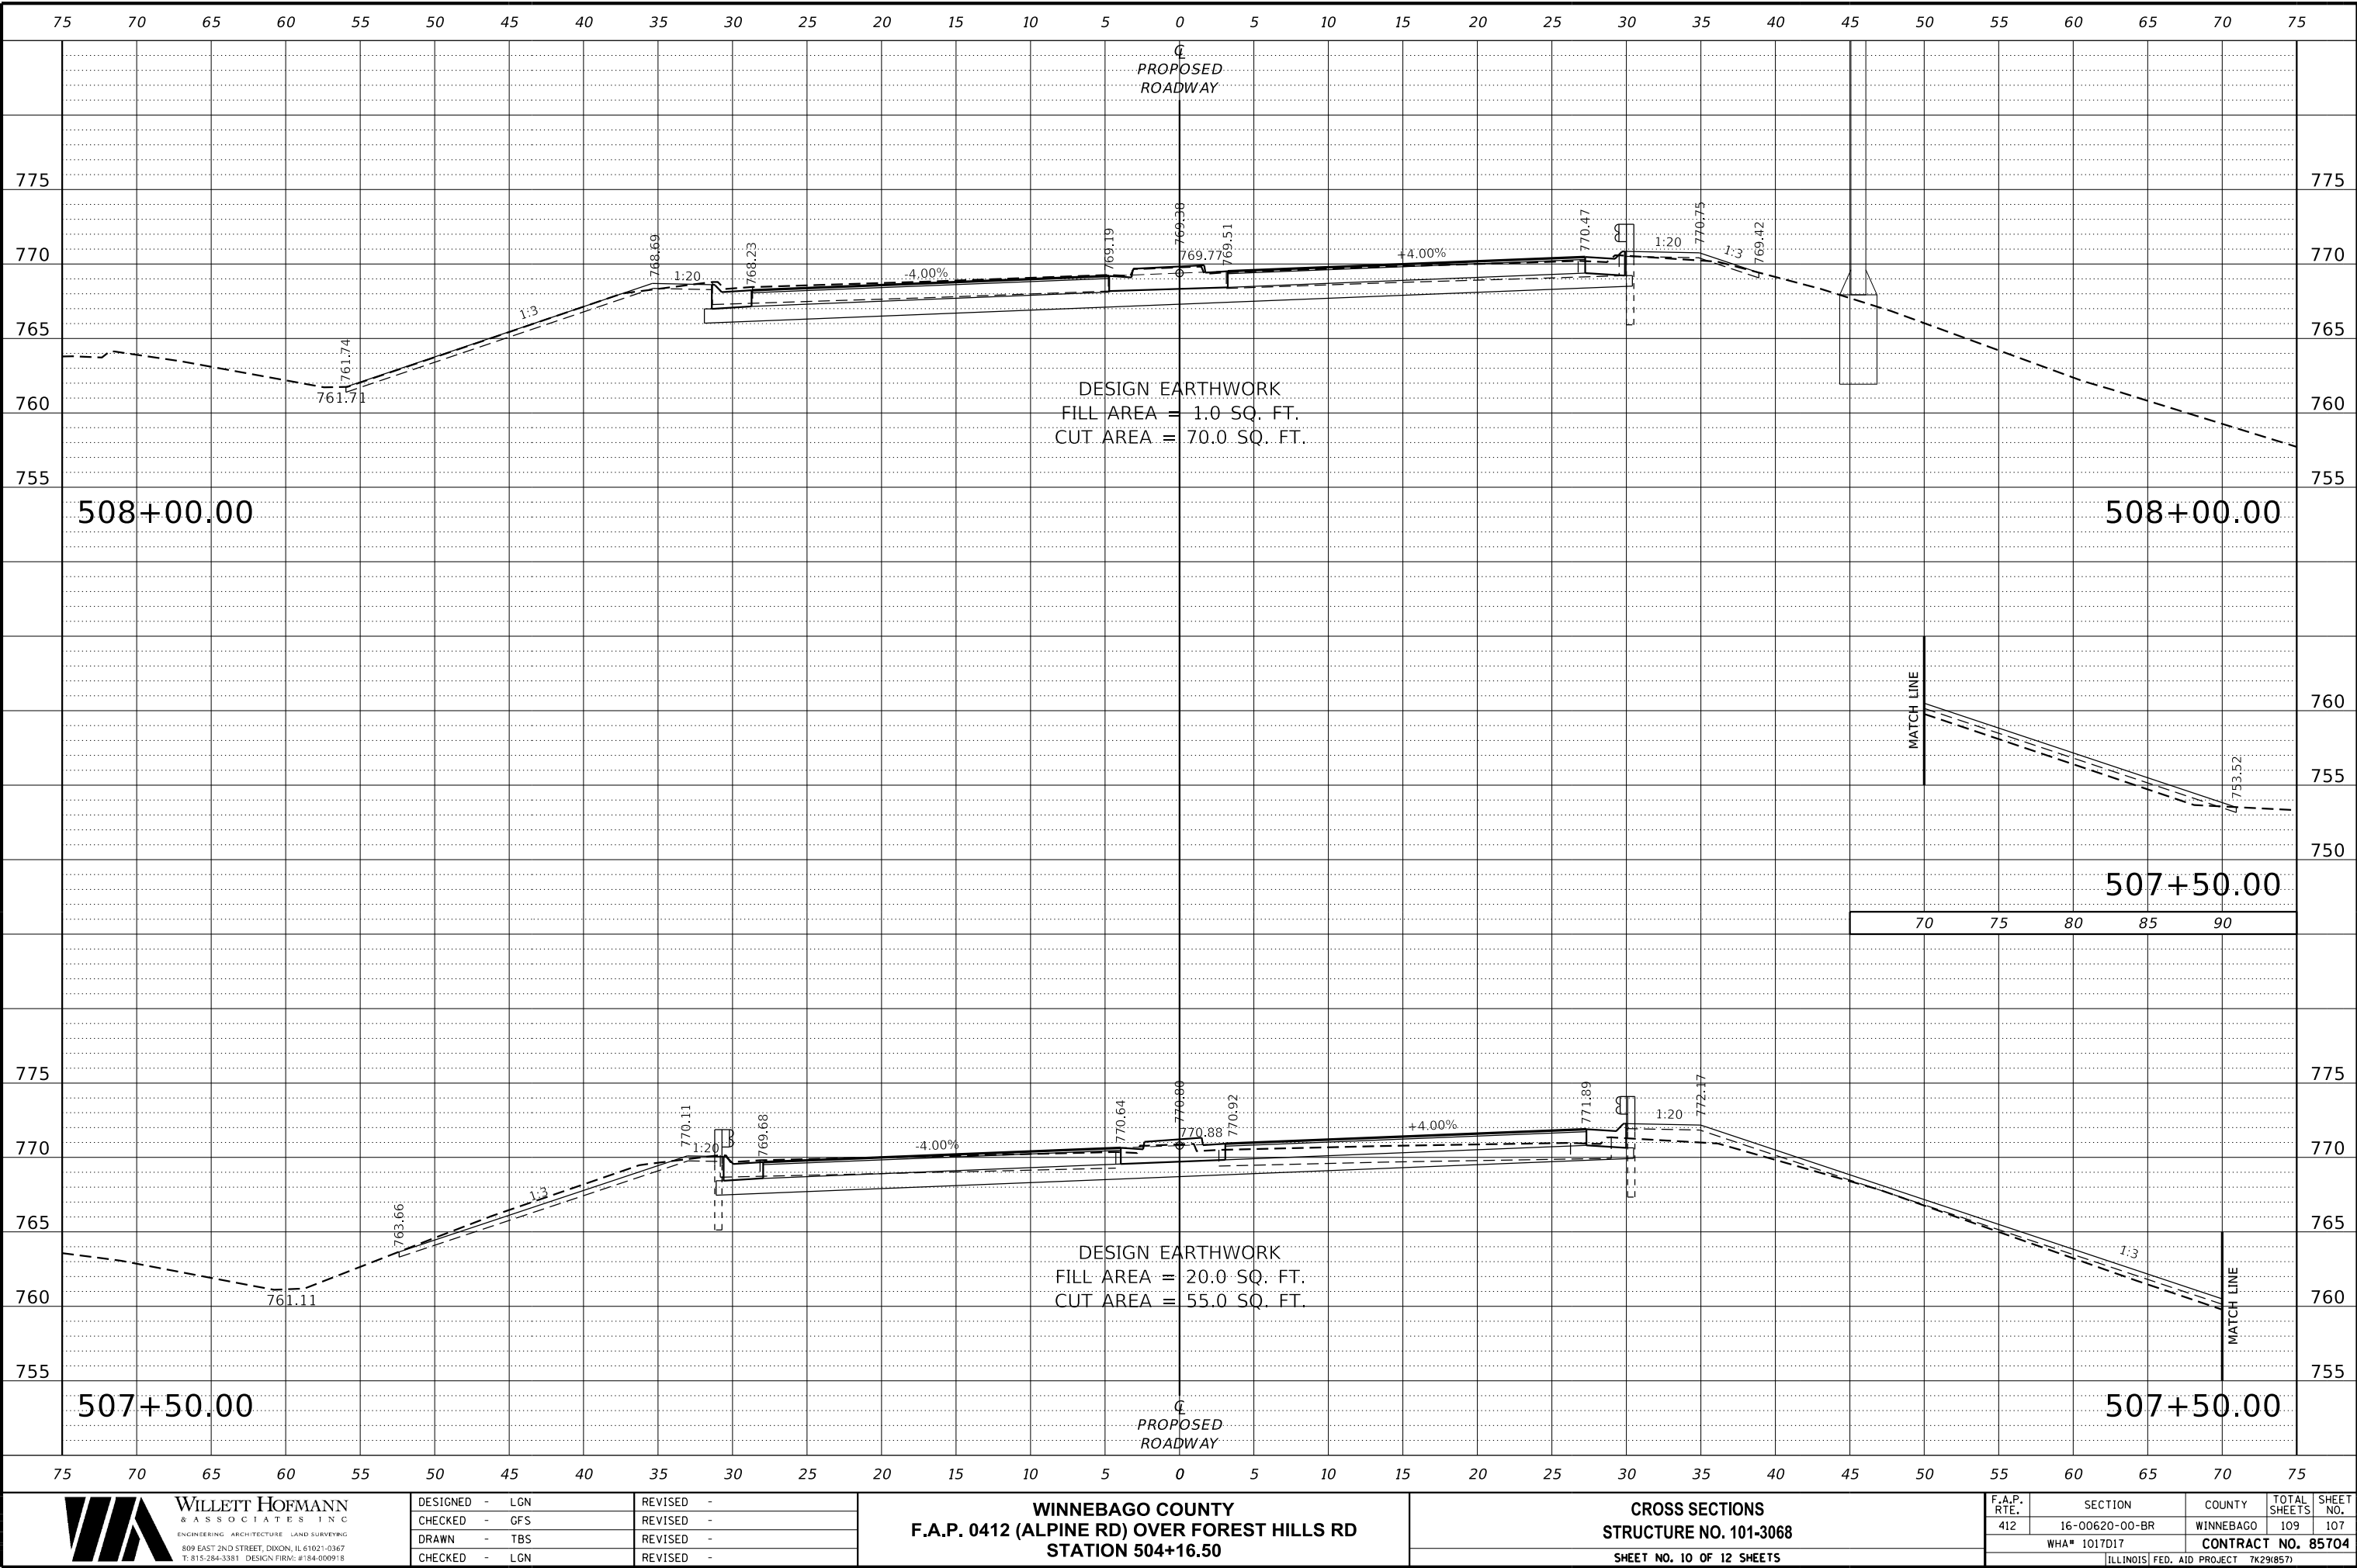

DESIGNED	-	LGN	REVISED	-
CHECKED	-	GFS	REVISED	-
DRAWN	-	TBS	REVISED	-
CHECKED	-	LGN	REVISED	-


WINNEBAGO COUNTY
F.A.P. 0412 (ALPINE RD) OVER FOREST HILLS RD
STATION 504+16.50

CROSS SECTIONS
STRUCTURE NO. 101-3068
SHEET NO. 10 OF 12 SHEETS

F.A.P. RTE.	SECTION	COUNTY	TOTAL SHEETS	SHEET NO.
412	16-00620-00-BR	WINNEBAGO	109	107
WHA# 1017D17		CONTRACT NO. 85704		
ILLINOIS		FED. AID PROJECT 7K29(857)		

This document is the copyrighted property of Willett, Hofmann & Associates, Inc., and may not be copied or used by any person without written permission. © Copyright 2019 Willett, Hofmann & Associates, Inc.

PRINT ORIGINATOR: B:\p1.ctb 11/14/2020 2:31:34 PM = PLOTTED

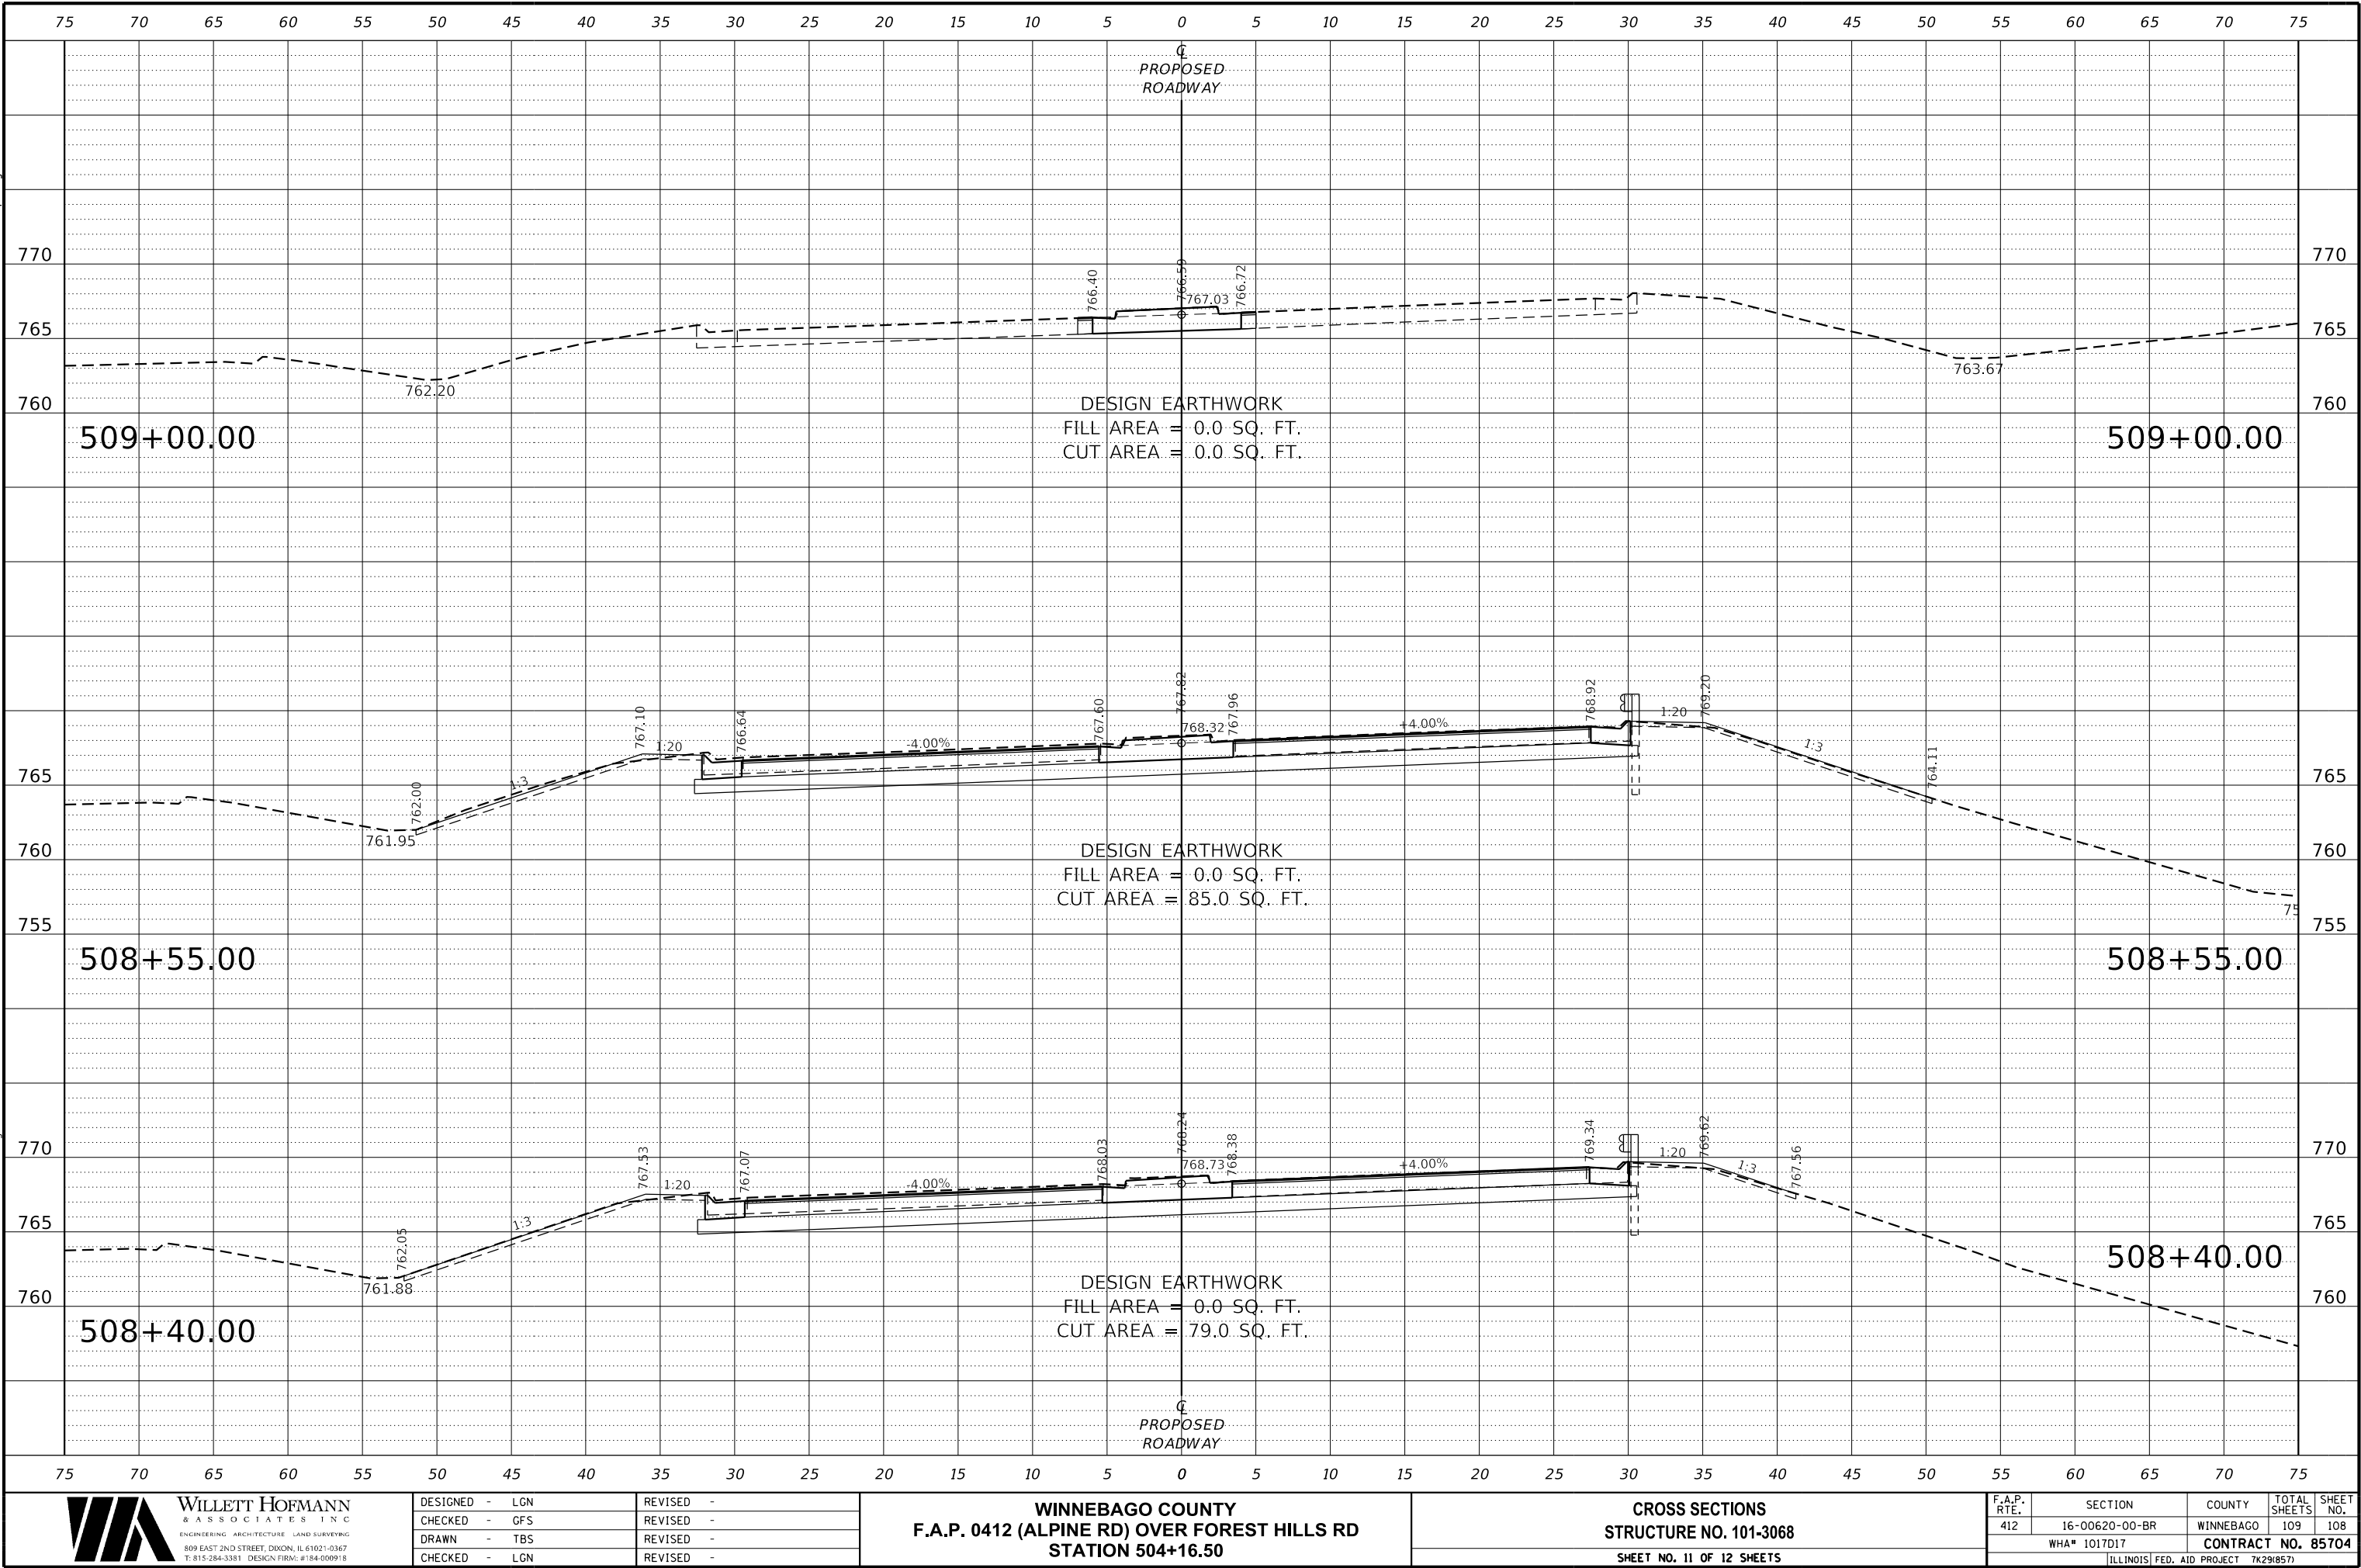

DESIGNED	-	LGN	REVISED	-
CHECKED	-	GFS	REVISED	-
DRAWN	-	TBS	REVISED	-
CHECKED	-	LGN	REVISED	-

WINNEBAGO COUNTY
F.A.P. 0412 (ALPINE RD) OVER FOREST HILLS RD
STATION 504+16.50

CROSS SECTIONS
STRUCTURE NO. 101-3068
SHEET NO. 11 OF 12 SHEETS


F.A.P. RTE.	SECTION	COUNTY	TOTAL SHEETS	SHEET NO.
412	16-00620-00-BR	WINNEBAGO	109	108
WHA# 1017D17		CONTRACT NO. 85704		
ILLINOIS		FED. AID PROJECT 7K29(857)		

FILE = S:\PROJECTS\2017\1017017\WHA-DESIGN\CAD SHEETS\1017017 Cross Sections.dgn

This document is the copyrighted property of Willett, Hofmann & Associates, Inc., and may not be copied or used by any person without written permission. © Copyright 2019 Willett, Hofmann & Associates, Inc.

PRINT ORG:ANZER-BW.ctb 11/14/2020 2:31:39 PM - PLOTTED

FILE = S:\PROJECTS\2017\1017017.WHA\DESIGN\CAD SHEETS\1017017 Cross Sections.dgn

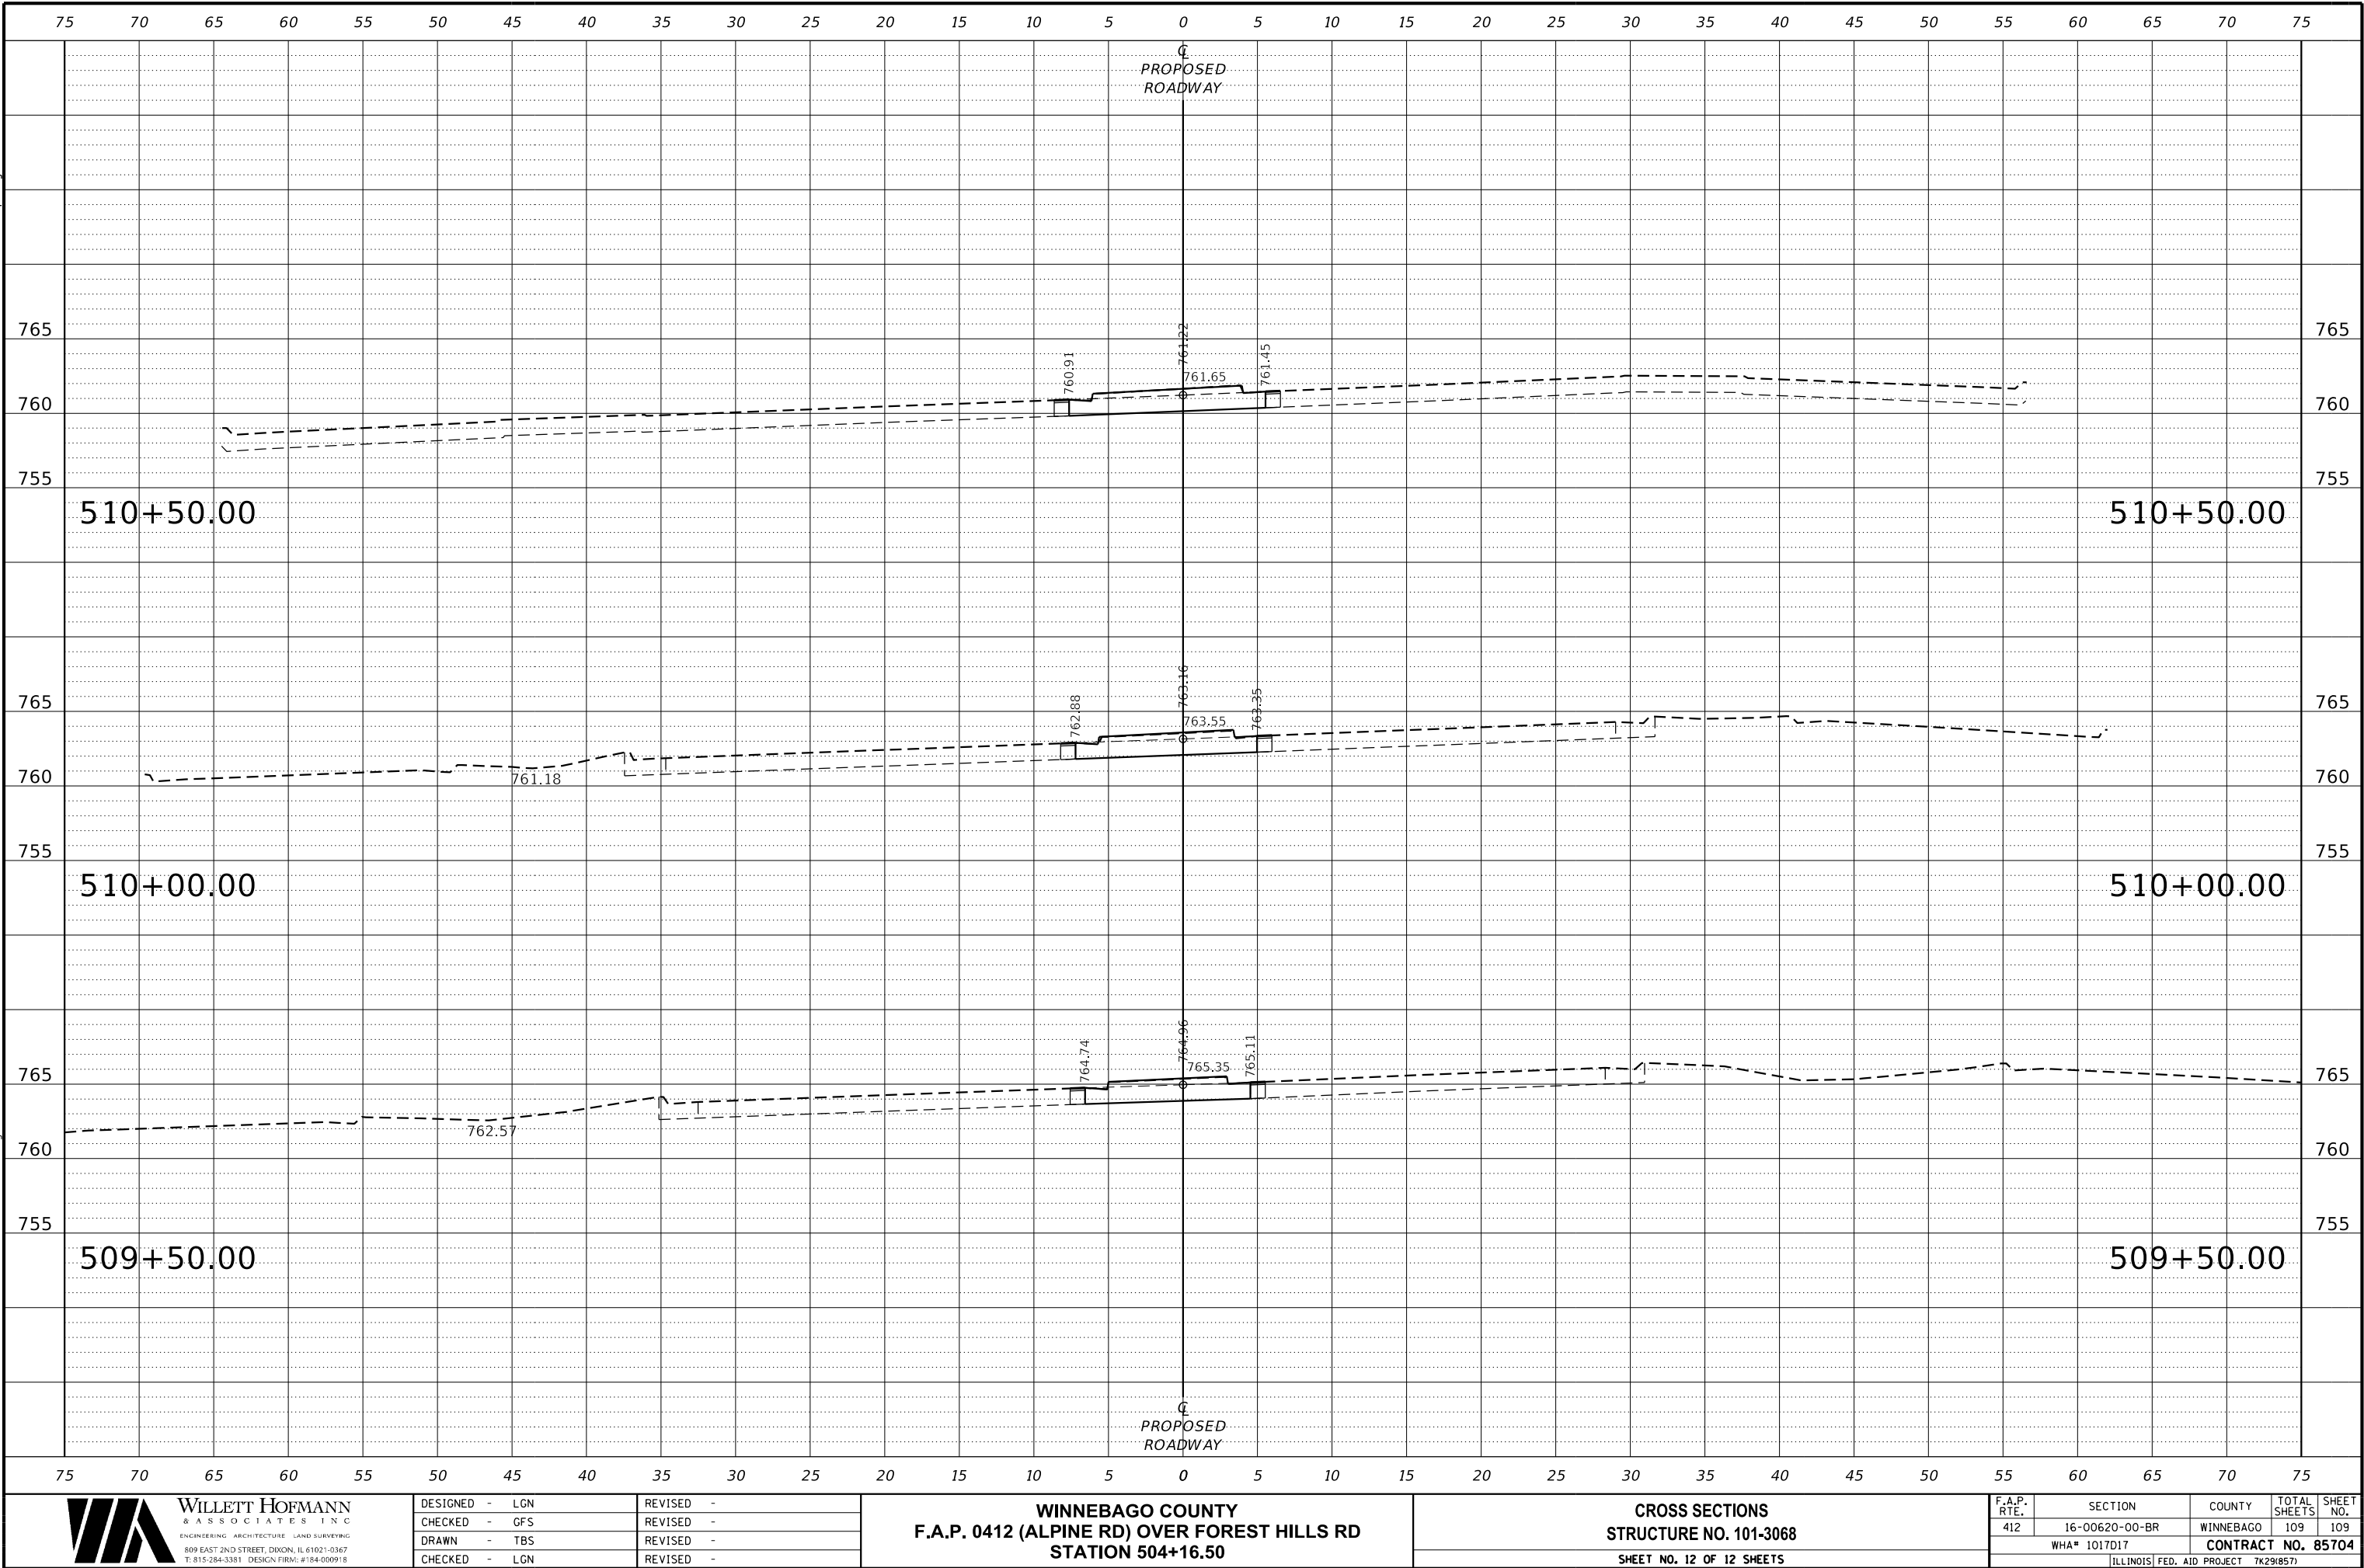

DESIGNED	-	LGN	REVISED	-
CHECKED	-	GFS	REVISED	-
DRAWN	-	TBS	REVISED	-
CHECKED	-	LGN	REVISED	-

WINNEBAGO COUNTY
F.A.P. 0412 (ALPINE RD) OVER FOREST HILLS RD
STATION 504+16.50

CROSS SECTIONS
STRUCTURE NO. 101-3068

SHEET NO. 12 OF 12 SHEETS

F.A.P. RTE.	SECTION	COUNTY	TOTAL SHEETS	SHEET NO.
412	16-00620-00-BR	WINNEBAGO	109	109
WHA# 1017D17		CONTRACT NO. 85704		
		ILLINOIS FED. AID PROJECT 7K291857		

This document is the copyrighted property of Willett, Hofmann & Associates, Inc., and may not be copied or used by any person without written permission. © Copyright 2019 Willett, Hofmann & Associates, Inc.