

PROJECT ENGINEER: C. MAUSHARD (309) 671-3453

PROJECT DESIGNER: M. MOHAMED / J. TORO-RODRIGUEZ (309) 671-3462

INDEX OF SHEETS

1. COVER SHEET
- 2-3. GENERAL NOTES & COMMITMENTS
- 4-8. SUMMARY OF QUANTITIES
- 9-13. TYPICAL SECTIONS
- 14-19. SCHEDULE OF QUANTITIES
20. LINE DIAGRAM
- 21-24. RAMP CONFIGURATION AND DETAILS
25. MEDIAN TURNAROUND DETAIL
26. TRAFFIC CONTROL PLAN
- 27-34. TEMPORARY CROSSOVER DETAIL
35. EROSION CONTROL PLAN
- 36-39. BRIDGE APPROACH PAVEMENT DETAIL
- 40-57. STRUCTURE PLANS
- 58-89. CROSS SECTIONS
- 90-104. CADD STANDARDS
HIGHWAY STANDARDS

HIGHWAY STANDARDS

000001-05 631011-05 701400-03 704001-05
280001-04 631031-07 701401-05 780001-02
442001-04 635006-03 701406-05 781001-03
442101-07 635011-02 701411-05 BLR-22-4
515001-03 642001-01 701416-06
601001-03 664001-02 701426-03
601101-01
630001-08 701006-03 701901-01

PROJECT DESCRIPTION

WORK FOR THIS PROJECT
CONSISTS OF PATCHING, MILLING
AND RESURFACING ON I-74 EAST
OF CH-9 (HENDERSON RD.)
TO EAST OF IL-97, INCLUDING
DECK REPLACEMENT TO
STRUCTURES (SN 048-0011 &
SN 048-0012) OVER TR-205
(KNOX STATION RD.) AND
OTHER COLLATERAL WORK.

TRAFFIC INFORMATION

ADT = 16,800 (2007)
MU = 23.8%
SU = 4.2%

CATALOG NO. 032224-00D
CONTRACT NO. 68062

J.U.L.I.E.
JOINT UTILITY LOCATION INFORMATION FOR EXCAVATION
1-800-892-0123
OR 811

STATE OF ILLINOIS DEPARTMENT OF TRANSPORTATION DIVISION OF HIGHWAYS


PROPOSED HIGHWAY PLANS

FAI ROUTE 74 (I-74)
SECTION 48(27RS-3; (27HB-5)I, I-1)
PROJECT IM-074-2(126)048
KNOX COUNTY
C-94-059-00

IMPROVEMENT BEGINS
EB - STA. 513 + 62.00
WB - STA. 518 + 07.10

BRIDGE IMPROVEMENT
STA. 570 + 08.84

IMPROVEMENT ENDS
EB - STA. 649 + 77.40
WB - STA. 650 + 00.00

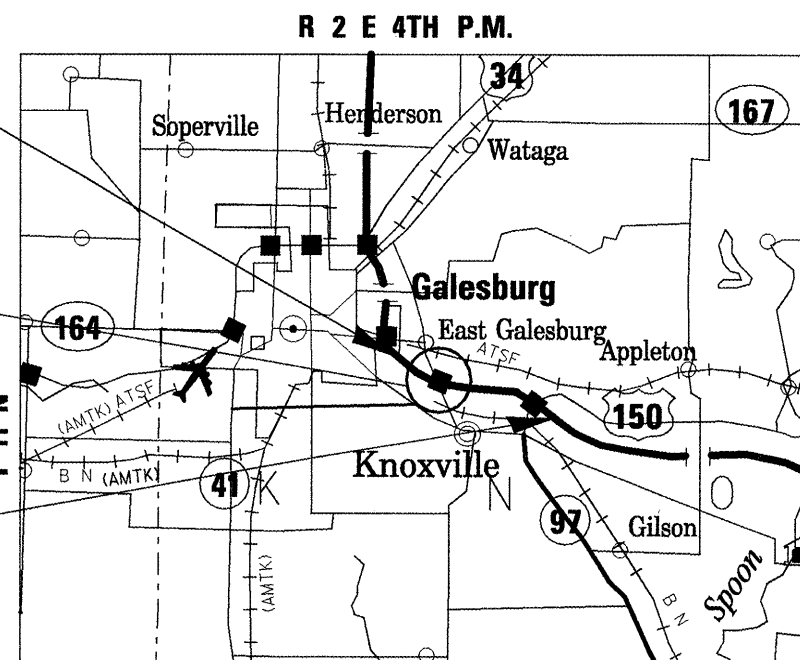


N.P.D.E.S. PERMIT REQUIRED

GROSS LENGTH = 13,615.4 FT. = 2.58 MILE
NET LENGTH = 13,615.4 FT. = 2.58 MILE

F.A.I. RTE.	SECTION	COUNTY	TOTAL SHEETS	SHEET NO.
74	48(27RS-3; (27HB-5)I, I-1)	KNOX	104	1
FED. ROAD DIST. NO.		ILLINOIS	CONTRACT NO. 68062	

D-94-048-00

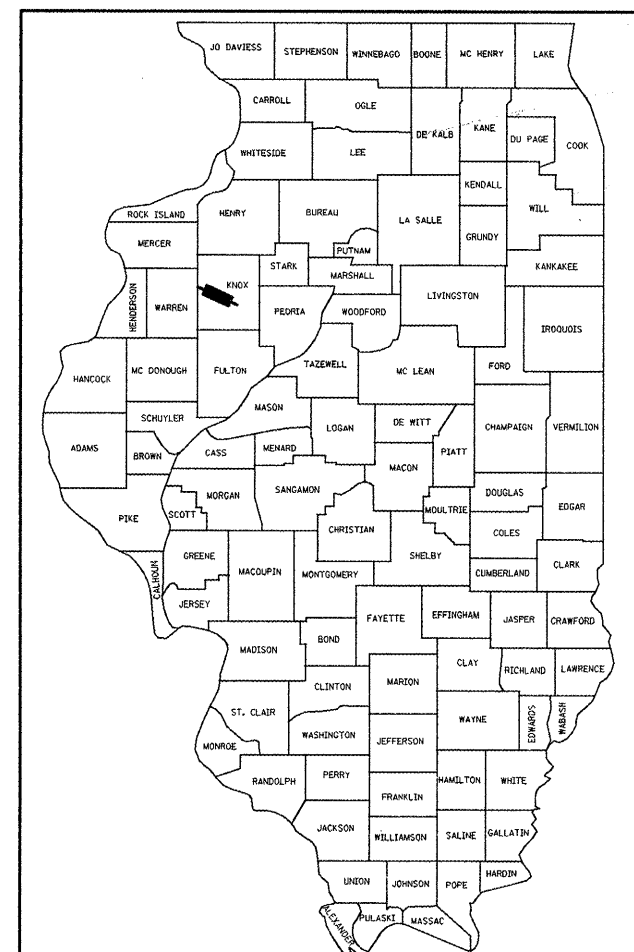

LOCATION OF SECTION INDICATED THUS: - -

STATE OF ILLINOIS
DEPARTMENT OF TRANSPORTATION
DIVISION OF HIGHWAYS

SUBMITTED Dec 15, 2006

DEPUTY DIRECTOR OF HIGHWAYS, REGION ENGINEER

January 30, 2007
Charles J. Ingersoll
ENGINEER OF DESIGN AND ENVIRONMENT

January 30, 2007
Christine M. Reed
DIRECTOR OF HIGHWAYS, CHIEF ENGINEER

PRINTED BY THE AUTHORITY
OF THE STATE OF ILLINOIS

COMMITMENTS

NO COMMITMENTS HAVE BEEN MADE ON THIS PROJECT.

JOB SPECIFIC NOTES

PAVEMENT OVERLAY UNDER STRUCTURES SPECIAL TREATMENT

- * THIS WORK WILL BE DONE UNDER STRUCTURE NUMBER 048-0030, LOCATED AT STA. 636 + 30.
- * THE ADDITIONAL MILLING AT TAPERS AND BENEATH THE STRUCTURE WILL BE INCLUDED IN THE COST FOR HOT-MIX ASPHALT SURFACE REMOVAL – 1 1/2”.

HOT-MIX ASPHALT SURFACE REMOVAL – VARIABLE DEPTH

- * THIS WORK WILL BE DONE AT THE GORE AREAS BY THE RAMPS AND ITS COST WILL BE INCLUDED IN THE COST FOR HOT-MIX ASPHALT SURFACE REMOVAL – 1 1/2’.
- * THE MILLING BEGINS AT 1 1/2” IN THE GORE FLOW LINE AND INCREASE GRADUALLY TO 3” AT THE EDGE OF THE RAMP. FOR MORE SETAILED SEE TYPICAL SECTION.

EARTH EXCAVATION (ROCKFILL)

- * THIS WORK SHALL INCLUDE THE REMOVAL OF ALL SUB-BASE GRANULAR MATERIAL, ALL POROUS GRANULAR EMBANKMENT AND ALL ROCKFILL BENEATH THE TEMPORARY CROSS-OVER.

GENERAL NOTES

AVAILABILITY OF ELECTRONIC FILES

MICRO STATION AND GEOPAK FILES OF THIS PROJECT WILL BE MADE AVAILABLE TO THE CONTRACTOR. IF THERE IS A CONFLICT BETWEEN THE ELECTRONIC FILES AND THE PRINTED CONTRACT PLANS AND DOCUMENTS, THE PRINTED CONTRACT PLANS AND DOCUMENTS SHALL TAKE PRECEDENCE OVER THE ELECTRONIC FILES. THE CONTRACTOR SHALL ACCEPT ALL RISK ASSOCIATED WITH USING THE ELECTRONIC FILES AND SHALL HOLD THE DEPARTMENT HARMLESS FOR ANY ERRORS OR OMISSIONS IN THE ELECTRONIC FILES AND THE DATA CONTAINED THEREIN. ERRORS OR DELAYS RESULTING FROM THE USE OF THE ELECTRONIC FILES BY THE CONTRACTOR SHALL NOT RESULT IN AN EXTENSION OF TIME FOR ANY INTERIM OR FINAL COMPLETION DATE OR SHALL NOT BE CONSIDERED CAUSE FOR ADDITIONAL COMPENSATION. THE CONTRACTOR SHALL NOT USE, SHARE, OR DISTRIBUTE THESE ELECTRONIC FILES EXCEPT FOR THE PURPOSE OF CONSTRUCTING THIS CONTRACT. ANY CLAIMS BY THIRD PARTIES DUE TO USE OR ERRORS SHALL BE THE RESPONSIBILITY OF THE CONTRACTOR. THE CONTRACTOR SHALL INCLUDE THIS DISCLAIMER WITH THE TRANSFER OF THESE ELECTRONIC FILES TO ANY OTHER PARTIES AND SHALL INCLUDE APPROPRIATE LANGUAGE BINDING THEM TO SIMILAR RESPONSIBILITIES.

CRITICAL PATH WORK SCHEDULE REQUIREMENT

THE CONTRACTOR WILL SUBMIT TO THE ENGINEER A SATISFACTORY PROGRESS SCHEDULE AND CRITICAL PATH SCHEDULE WHICH SHALL SHOW THE PROPOSED SEQUENCE OF WORK AT THE TIME OF THE PRE-CONSTRUCTION CONFERENCE.

WINTER SHUTDOWN RESTRICTIONS ON COLD MILLED PROJECTS

PRIOR TO WINTER SHUTDOWN THE FOLLOWING STEPS SHALL BE TAKEN:

- * ALL COLD MILLED SURFACES SHALL BE OVERLAID.
- * ALL LANES SHALL BE REOPENED TO TRAFFIC.
- * MANHOLES, WHERE APPLICABLE, SHALL BE ADJUSTED TO THE ELEVATION OF THE BINDER COURSE/LEVELING BINDER TO EASE IN PLOWING SNOW, AND RE-ADJUSTED TO FINISHED GRADE IN THE SPRING. THE INITIAL MANHOLE ADJUSTMENT WILL BE PAID FOR AT THE CONTRACT UNIT PRICE AND ANY RE-ADJUSTMENT, AS DIRECTED BY THE ENGINEER, WILL BE PAID FOR IN ACCORDANCE WITH ARTICLE 109.04.
- * TEMPORARY OR PERMANENT PAVEMENT MARKING SHALL BE PLACED AS APPLICABLE.

ENVIRONMENTAL REVIEWS

PRIOR TO THE USE OF ANY PROPOSED BORROW AREAS, USE AREAS (TEMPORARY ACCESS ROADS, DETOURS, RUN-AROUNDS, ETC.) AND/OR WASTE AREAS, THE CONTRACTOR SHALL FILE THE REQUIRED ENVIRONMENTAL RESOURCE REQUEST SURVEYS ACCORDING TO SECTION 107.22 OF THE STANDARD SPECIFICATIONS. THESE SURVEYS ARE REQUIRED IN ORDER FOR THE DEPARTMENT TO CONDUCT CULTURAL AND BIOLOGICAL RESOURCE SURVEYS FOR THE PROPOSED SITE.

PRIOR TO ANY WASTE MATERIALS BEING REMOVED FROM THE CONSTRUCTION SITE THE REQUIRED ENVIRONMENTAL RESOURCE SURVEYS WILL NEED TO BE OBTAINED AND FILED BY THE CONTRACTOR. EXCESS WASTE PRODUCTS REMOVED FROM THE CONSTRUCTION SITE SHALL BE DISPOSED OF AS REQUIRED IN SECTION 202.03 OF THE STANDARD SPECIFICATIONS.

ANY PROTRUDING METAL BARS SHALL BE REMOVED PRIOR TO THE DISPOSAL OF BROKEN CONCRETE AT APPROVED DISPOSAL SITES.

THE REQUIRED ENVIRONMENTAL RESOURCE DOCUMENTATION SHALL INCLUDE THE FOLLOWING:

- * BDE FORM 2289 (ENVIRONMENTAL SURVEY REQUEST)
- * A LOCATION MAP SHOWING THE SIZE LIMITS AND LOCATION OF THE USE AREA
- * SIGNED PROPERTY OWNER AGREEMENT FORM-D4 PI0100
- * COLOR PHOTOGRAPHS DEPICTING THE USE AREA
- * BORROW AREA ENTRY AGREEMENT FORM-D4 PI0101

PLEASE NOTE THAT A MINIMUM OF TWO WEEKS SHALL BE ALLOWED FOR THE DISTRICT TO OBTAIN THE REQUIRED ENVIRONMENTAL CLEARANCES.

FILE NAME = 68602 PLANS .dgn	USER NAME = taraja	DESIGNED -	REVISED -	STATE OF ILLINOIS DEPARTMENT OF TRANSPORTATION	COMMITMENTS, GENERAL NOTES & JOB SPECIFIC NOTES			F.A.I. RTE.	SECTION	COUNTY	TOTAL SHEETS	SHEET NO.
		DRAWN -	REVISED -					74	48(27RS-3; (27HB-5)I, I-1)	KNOX	104	2
	PLOT SCALE = 40.0000 ' / IN.	CHECKED -	REVISED -					CONTRACT NO. 68062				
	PLOT DATE = 12/15/2008	DATE -	REVISED -					FED. ROAD DIST. NO.	ILLINOIS	FED. AID PROJECT		
					SCALE:	SHEET NO. 1 OF 2 SHEETS	STA.	TO STA.				

PAVEMENT STATIONING NUMBERS & PLACEMENT

THE CONTRACTOR SHALL PROVIDE LABOR AND MATERIALS REQUIRED TO IMPRINT PAVEMENT STATION NUMBERS IN THE FINISHED SURFACE OF THE PAVEMENT AND/OR OVERLAY. THE NUMBERS SHALL BE APPROXIMATELY 3/4 INCH (20mm) WIDE, 5 INCHES (125mm) HIGH AND 5/8 INCH (15mm) DEEP.

THE PAVEMENT STATION NUMBERS SHALL BE INSTALLED AS SPECIFIED HEREIN:

INTERVAL – 200 FEET (ENGLISH STATIONING) OR 100 METERS (METRIC STATIONING)

BOTTOM OF NUMBERS – 6 INCHES (150mm) FROM THE INSIDE EDGE OF THE PAVEMENT MARKING

LOCATION:

- * 2, 3 & 5 LANE PAVEMENTS – RIGHT EDGE OF PAVEMENT IN DIRECTION OF INCREASING STATIONS
- * MULTI-LANE DIVIDED ROADWAYS – OUTSIDE EDGE OF PAVEMENT IN BOTH DIRECTIONS
- * RAMPS – ALONG BASELINE EDGE OF PAVEMENT

POSITION – STATIONS SHALL BE PLACE SO THEY CAN BE READ FROM THE ADJACENT SHOULDER

FORMAT – ENGLISH (METRIC) PAVEMENT STATIONS SHALL USE THIS FORMAT “XXX (XX+X00)” WHERE X REPRESENTS THE PAVEMENT STATION

THIS WORK WILL NOT BE PAID FOR SEPARATELY, BUT WILL BE CONSIDERED INCLUDED IN THE COST OF ASSOCIATED PAVEMENT AND/OR OVERLAY PAY ITEMS.

HOT-MIX ASPHALT MIXTURE REQUIREMENTS

MIXTURE USE(S):	SURFACE COURSE (MAINLINE, MEDIAN TURNAROUND, CROSSOVER, RAMPS)	BINDER COURSE (MAINLINE, MEDIAN TURNAROUND, CROSSOVER)	LEVELING BINDER (RAMPS)	BITUMINOUS SHOULDER (TOP LIFT)	BITUMINOUS SHOULDER (BOTTOM LIFT & HOT-MIX ASPHALT BASE CSE 8")
ACPC:	SBS OR SBR 76-22	SBS OR SBR 76-22	SBS OR SBR 70-22	PG 64-22	PG 64-22
RAP % (MAX)**:	10%	10%	0%	15%	25%
DESIGN AIR VOIDS:	4.0% @ N=90	4.0% @ N=90	2.5% @ N=50	3.0% @ N=50	4.0% @ N=50
MIXTURE COMPOSITION: (GRADATION MIXTURE)	IL 9.5 OR IL 12.5	IL 19.0	IL 4.75	IL 9.5 OR IL 12.5	IL 19.0
FRICTION AGGREGATE	MIXTURE E	N.A.	N.A.	MIXTURE C	N.A.

** IF RAP OPTION IS SELECTED, THE ASPHALT CEMENT GRADE MAY NEED TO BE ADJUSTED; THIS WILL BE DETERMINED BY THE ENGINEER.

NOTE: PROPOSED HOT-MIX ASPHALT PAVEMENT (FULL-DEPTH), 10" SHALL CONSIST OF 2" OF HOT-MIX ASPHALT SURFACE COURSE, MIX E, IL 9.5 OR IL 12.5, N90 OVER 8" OF HOT-MIX ASPHALT BINDER COURSE, IL 19.0, N90.

MINIMUM VERTICAL CLEARANCE

THE CONTRACTOR SHALL VERIFY THE EXISTING STRUCTURE VERTICAL CLERANCE PRIOR TO PLACING BITUMINOUS OVERLAY UNDER ANY STRUCTURE. A MINIMUM 14'-00" VERTICAL CLEARANCE SHALL BE MAINTAINED UNDER S.N. 048-0012 AND 14'-8" UNDER S.N. 048-0011.

BUTT JOINT CUTTING TIME RESTRICTION

BUTT JOINTS SHALL NOT BE MILLED MORE THAN THREE DAYS PRIOR TO PLACEMENT OF THE BITUMINOUS SURFACE COURSE.

PAVING SURFACE COURSE

CONTINOUS PAVING OPERATIONS ON THE MAIN ROADWAY SHALL BE MAINTAINED AT ALL TIMES DURING THE CONSTRUCTION OF THE HOT-MIX ASPHALT SURFACE. NO INTERRUPTIONS FOR SIDE ROADS, ENTRANCES, TURN LANES, ETC. WILL BE ALLOWED.

NAME PLATE RELOCATION ON METAL PLATE BRIDGE RAIL

NAME PLATES THAT WILL BE REMOVED AS A RESULT OF THIS WORK SHALL BE RELOCATED ON THE METAL PLATE, BRIDGE RAIL OR CONCRETE PARAPET WALL AS DIRECTED BY THE ENGINEER. THE COST OF REMOVING AND REPLACING THE NAME PLATES, INCLUDING ALL NECESSARY FASTENERS, WILL NOT BE MEASURED OR PAID FOR SEPARATELY BUT WILL BE CONSIDER INCIDENTAL TO THE CONTRACT.

ENGINEERS FIELD OFFICE

ADD THE FOLLOWING SENTENCE TO THE END OF PARAGRAPH 670.02 (i) AND 670.04 (e): ALL OF THE TELEPHONE LINES PROVIDED SHALL HAVE UNPUBLISHED NUMBERS.

SUMMARY OF QUANTITIES				URBAN				
				← 90% FED. 10% STATE →				
	CODE NO.	PAY ITEM	UNIT	TOTAL QUANTITY	I000-2A	SFTY - 2A	Y080	
	20200100	EARTH EXCAVATION	CU YD	7,162	7,162			
	20400800	FURNISHED EXCAVATION	CU YD	5,011	5,011			
	20700110	POROUS GRANULAR EMBANKMENT	TON	2,023	2,023			
	20700400	POROUS GRANULAR EMBANKMENT, SPECIAL	CU YD	124		124		
	21001000	GEOTECHNICAL FABRIC FOR GROUND STABILIZATION	SQ YD	4,733	4,733			
	21101615	TOPSOIL FURNISH AND PLACE, 4"	SQ YD	11,243	11,243			
	21400100	GRADING AND SHAPING DITCHES	FOOT	363	363			
*	25000210	SEEDING, CLASS 2A	ACRE	2.75	2.75			
*	25000400	NITROGEN FERTILIZER NUTRIENT	POUND	249	249			
*	25000500	PHOSPHORUS FERTILIZER NUTRIENT	POUND	249	249			
*	25000600	POTASSIUM FERTILIZER NUTRIENT	POUND	249	249			
*	25100105	MULCH, METHOD 1	ACRE	0.5	0.5			
*	25100630	EROSION CONTROL BLANKET	SQ YD	11,243	11,243			
	28000250	TEMPORARY EROSION CONTROL SEEDING	POUND	245	245			
	28000300	TEMPORARY DITCH CHECKS	EACH	60	60			
	28000400	PERIMETER EROSION BARRIER	FOOT	3,291	3,291			
	28000500	INLET AND PIPE PROTECTION	EACH	3	3			
	31101200	SUB-BASE GRANULAR MATERIAL, TYPE B 4"	SQ YD	1,186	1,186			
	35501316	HOT-MIX ASPHALT BASE COURSE, 8"	SQ YD	2,455	2,455			
	40600215	POLYMERIZED BITUMINOUS MATERIALS (PRIME COAT)	TON	69	69			
	40600300	AGGREGATE (PRIME COAT)	TON	377	377			
	40600895	CONSTRUCTING TEST STRIP	EACH	2	2			
	40600982	HOT-MIX ASPHALT SURFACE REMOVAL - BUTT JOINT	SQ YD	1,387	1,387			
	40600990	TEMPORARY RAMP	SQ YD	142	142			
	40603240	POLYMERIZED HOT-MIX ASPHALT BINDER COURSE, IL-19.0, N90	TON	9,037	9,037			

* SPECIALTY ITEM

FILE NAME = keshbr	DESIGNED -	REVISED -	STATE OF ILLINOIS DEPARTMENT OF TRANSPORTATION	SUMMARY OF QUANTITIES			F.A.I. RTE.	SECTION	COUNTY	TOTAL SHEETS	SHEET NO.
SCALE = 40,000' / IN.	DRAWN -	REVISED -		SCALE:	SHEET NO. 1 OF 5 SHEETS	STA.	74	48(27RS-3; (27HB-5)I, I-1)	KNOX	104	4
DATE = 12/12/2008	CHECKED -	REVISED -		TO STA.			CONTRACT NO. 68062				
	DATE -	REVISED -					ILLINOIS FED. AID PROJECT				

SUMMARY OF QUANTITIES					URBAN 90% FED. 10% STATE			
	CODE NO.	PAY ITEM	UNIT	TOTAL QUANTITY	I000-2A	SFTY - 2A	Y080	
	40603570	POLYMERIZED HOT-MIX ASPHALT SURFACE COURSE, MIX "E", N90	TON	6,755	6,755			
	40701881	HOT-MIX ASPHALT PAVEMENT (FULL-DEPTH), 10"	SQ YD	4,269	4,269			
	42001165	BRIDGE APPROACH PAVEMENT	SQ YD	558	558			
	42001200	PAVEMENT FABRIC	SQ YD	147	147			
	42001300	PROTECTIVE COAT	SQ YD	2,301	558	1,743		
	42001430	BRIDGE APPROACH PAVEMENT CONNECTOR (FLEXIBLE)	SQ YD	112	112			
	44000100	PAVEMENT REMOVAL	SQ YD	4,269	4,269			
	44000155	HOT-MIX ASPHALT SURFACE REMOVAL, 1 1/2"	SQ YD	124,563	124,563			
	44004250	PAVED SHOULDER REMOVAL	SQ YD	315	315			
	44200577	CLASS A PATCHES, TYPE II, 12 INCH	SQ YD	653	653			
	44200581	CLASS A PATCHES, TYPE III, 12 INCH	SQ YD	238	238			
	44200583	CLASS A PATCHES, TYPE IV, 12 INCH	SQ YD	499	499			
	44201031	CLASS B PATCHES, TYPE II, 15 INCH	SQ YD	1,916	1,916			
	44201035	CLASS B PATCHES, TYPE III, 15 INCH	SQ YD	59	59			
	44201037	CLASS B PATCHES, TYPE IV, 15 INCH	SQ YD	88	88			
	44213000	PATCHING REINFORCEMENT	SQ YD	1,389	1,389			
	44213200	SAW CUTS	FOOT	13,596	13,596			
	44300900	STRIP REFLECTIVE CRACK CONTROL TREATMENT SYSTEM A	FOOT	3,105	3,105			
	48101200	AGGREGATE SHOULDERS, TYPE B	TON	2,312	2,312			
	48203100	HOT-MIX ASPHALT SHOULDERS	TON	9,711	9,711			
	50102400	CONCRETE REMOVAL	CU YD	33.6		33.6		
	50101500	REMOVAL OF EXISTING SUPERSTRUCTURES	EACH	2		2		
	50105220	PIPE CULVERT REMOVAL	FOOT	1,052	1,052			
	50200100	STRUCTURE EXCAVATION	CU YD	124		124		
	50300100	FLOOR DRAINS	EACH	16		16		

SUMMARY OF QUANTITIES				URBAN 90% FED. 10% STATE				
	CODE NO.	PAY ITEM	UNIT	TOTAL QUANTITY	I000-2A	SFTY - 2A	Y080	
	50300300	PROTECTIVE COAT	SQ YD	1,743		1,743		
	50300225	CONCRETE STRUCTURES	CU YD	20.6		20.6		
	50300255	CONCRETE SUPERSTRUCTURES	CU YD	566.3		566.3		
	50300260	BRIDGE DECK GROOVING	SQ YD	1,448	513	935		
	50800205	REINFORCEMENT BARS, EPOXY COATED	POUND	154,060		154,060		
	50800515	BAR SPLICERS	EACH	164		164		
	51500100	NAME PLATES	EACH	2		2		
	52000110	PREFORMED JOINT STRIP SEAL	FOOT	172		172		
	52100010	ELASTOMERIC BEARING ASSEMBLY, TYPE I	EACH	24		24		
	52100520	ANCHOR BOLTS, 1"	EACH	48		48		
	54002050	EXPANSION BOLTS 3/4 INCH X 9 INCH	EACH	120	120			
	5421A012	PIPE CULVERTS, CLASS A, TYPE 1 12" (TEMPORARY)	FOOT	102	102			
	5421A018	PIPE CULVERTS, CLASS A, TYPE 1 18" (TEMPORARY)	FOOT	950	950			
	58700300	CONCRETE SEALER	SQ FT	964		964		
	59100100	GEOCOMPOSITE WALL DRAIN	SQ YD	82		82		
	60100060	CONCRETE HEADWALL FOR PIPE DRAINS	EACH	2	2			
	60109580	PIPE UNDERDRAINS FOR STRUCTURES 4"	FOOT	224		224		
	60218400	MANHOLES, TYPE A, 4'-DIAMETER, TYPE 1 FRAME, CLOSED LID	EACH	2	2			
	60224446	MANHOLES, TYPE A, 7'-DIAMETER, TYPE 1 FRAME, CLOSED LID	EACH	3	3			
	60500040	REMOVING MANHOLES	EACH	5	5			
*	63000000	STEEL PLATE BEAM GUARDRAIL, TYPE A	FOOT	6,050	6,050			
*	63100045	TRAFFIC BARRIER TERMINAL, TYPE 2	EACH	8	8			
*	63100070	TRAFFIC BARRIER TERMINAL, TYPE 5	EACH	4	4			
*	63100085	TRAFFIC BARRIER TERMINAL, TYPE 6	EACH	12	12			
*	63100167	TRAFFIC BARRIER TERMINAL, TYPE 1 (SPECIAL) TANGENT	EACH	3	3			
	63200310	GUARDRAIL REMOVAL	FOOT	5,651	5,651			

* SPECIALTY ITEM

FILE NAME = 68602 PLANS .dgn	USER NAME = toraja	DESIGNED -	REVISED -	STATE OF ILLINOIS DEPARTMENT OF TRANSPORTATION	SUMMARY OF QUANTITIES		F.A.I. RTE.	SECTION	COUNTY	TOTAL SHEETS	SHEET NO.
	PLOT SCALE = 48,0000 ' / IN.	DRAWN -	REVISED -				74	48(27RS-3; (27HB-5)I, I-1)	KNOX	104	6
	PLOT DATE = 12/12/2008	CHECKED -	REVISED -				CONTRACT NO. 68062				
		DATE -	REVISED -				SCALE:	SHEET NO. 3 OF 5 SHEETS	STA.	TO STA.	FED. ROAD DIST. NO. ILLINOIS FED. AID PROJECT


SUMMARY OF QUANTITIES				90% FED. 10% STATE				
	CODE NO.	PAY ITEM	UNIT	TOTAL QUANTITY	I000-2A	SFTY - 2A	Y080	
	63500110	DELINEATORS (SPECIAL)	EACH	4	4			
	64200105	SHOULDER RUMBLE STRIP	FOOT	50,912	50,912			
	66400305	CHAIN LINK FENCE, 6'	FOOT	110	110			
	67000400	ENGINEER'S FIELD OFFICE, TYPE A	CAL MO	10	10			
	67100100	MOBILIZATION	L SUM	1	1			
	70100205	TRAFFIC CONTROL AND PROTECTION, STANDARD 701401	EACH	6	6			
	70100410	TRAFFIC CONTROL AND PROTECTION, STANDARD 701416	EACH	2	2			
	70100420	TRAFFIC CONTROL AND PROTECTION, STANDARD 701411	EACH	1	1			
	70100700	TRAFFIC CONTROL AND PROTECTION, STANDARD 701406	L SUM	1	1			
	70101835	TRAFFIC CONTROL AND PROTECTION, STANDARD BLR 22	L SUM	1	1			
	70103815	TRAFFIC CONTROL SURVEILLANCE	CAL DA	45	45			
	70106800	CHANGEABLE MESSAGE SIGN	CAL MO	16	16			
	70300100	SHORT-TERM PAVEMENT MARKING	FOOT	20,556	20,556			
	70300520	PAVEMENT MARKING TAPE, TYPE III 4"	FOOT	30,238	30,238			
	70300625	TEMPORARY PAINT PAVEMENT MARKING LINE 4"	FOOT	60,304	60,304			
	70300635	TEMPORARY PAINT PAVEMENT MARKING LINE 6"	FOOT	6,702	6,702			
	70300640	TEMPORARY PAINT PAVEMENT MARKING LINE 8"	FOOT	928	928			
	70301000	WORK ZONE PAVEMENT MARKING REMOVAL	SQ FT	11,795	11,795			
	70400100	TEMPORARY CONCRETE BARRIER	FOOT	1,092	1,092			
	70400200	RELOCATE TEMPORARY CONCRETE BARRIER	FOOT	1,044	1,044			
	78003110	PREFORMED PLASTIC PAVEMENT MARKING, TYPE B - LINE 4"	FOOT	60,304	60,304			
	78003130	PREFORMED PLASTIC PAVEMENT MARKING, TYPE B - LINE 6"	FOOT	6,702	6,702			
	78003140	PREFORMED PLASTIC PAVEMENT MARKING, TYPE B - LINE 8"	FOOT	928	928			
*	78100100	RAISED REFLECTIVE PAVEMENT MARKER	EACH	399	399			
	78300200	RAISED REFLECTIVE PAVEMENT MARKER REMOVAL	EACH	397	397			
*	78200410	GUARDRAIL MARKERS, TYPE A	EACH	80	80			

* SPECIALTY ITEM


SUMMARY OF QUANTITIES					← 90% FED. 10% STATE →			
	CODE NO.	PAY ITEM	UNIT	TOTAL QUANTITY	I000-2A	SFTY - 2A	Y080	
	* 78201000	TERMINAL MARKER - DIRECT APPLIED	EACH	3	3			
	X0301512	GUARDRAIL AGGREGATE EROSION CONTROL	TON	397	397			
	X0322729	MATERIAL TRANSFER DEVICE	TON	15,792	15,792			
	X0325279	CLASS SI CONCRETE (MISCELLANEOUS)	CU YD	5	5			
	X0325305	STRUCTURAL REPAIR OF CONCRETE (DEPTH EQUAL TO OR LESS THAN 5 INCHES)	SQ FT	11.8		11.8		
	X0549200	CLEANING PAVED DITCH	FOOT	123	123			
	x2020500	EARTH EXCAVATION (ROCKFILL)	CU YD	4,384	4,384			
	* X2503100	MOWING	UNIT	2	2			
	X4067107	POLYMERIZED LEVELING BINDER (MACHINE METHOD), IL-4.75, N50	TON	372	372			
	* X7200200	WIDE LOAD SIGNING	L SUM	1	1			
	Z0002005	ATTENUATOR BASE	SQ YD	94	94			
	Z0013798	CONSTRUCTION LAYOUT	L SUM	1	1			
	Z0017202	DOWEL BARS 1 1/2"	EACH	4,690	4,690			
	Z0022800	FENCE REMOVAL	FOOT	98	98			
	Z0030150	IMPACT ATTENUATORS (NON-REDIRECTIVE), TEST LEVEL 3	EACH	2	2			
	Z0030250	IMPACT ATTENUATORS, TEMPORARY (NON-REDIRECTIVE), TEST LEVEL 3	EACH	1	1			
	Z0030350	IMPACT ATTENUATORS, RELOCATE (NON-REDIRECTIVE), TEST LEVEL 3	EACH	1	1			
	Z0054500	ROCK FILL	TON	5,778	5,778			
	Z0075330	TIE BARS 1 1/4"	EACH	24	24			
	Z0076600	TRAINEES	hour	500			500	

100% STATE


* SPECIALTY ITEM

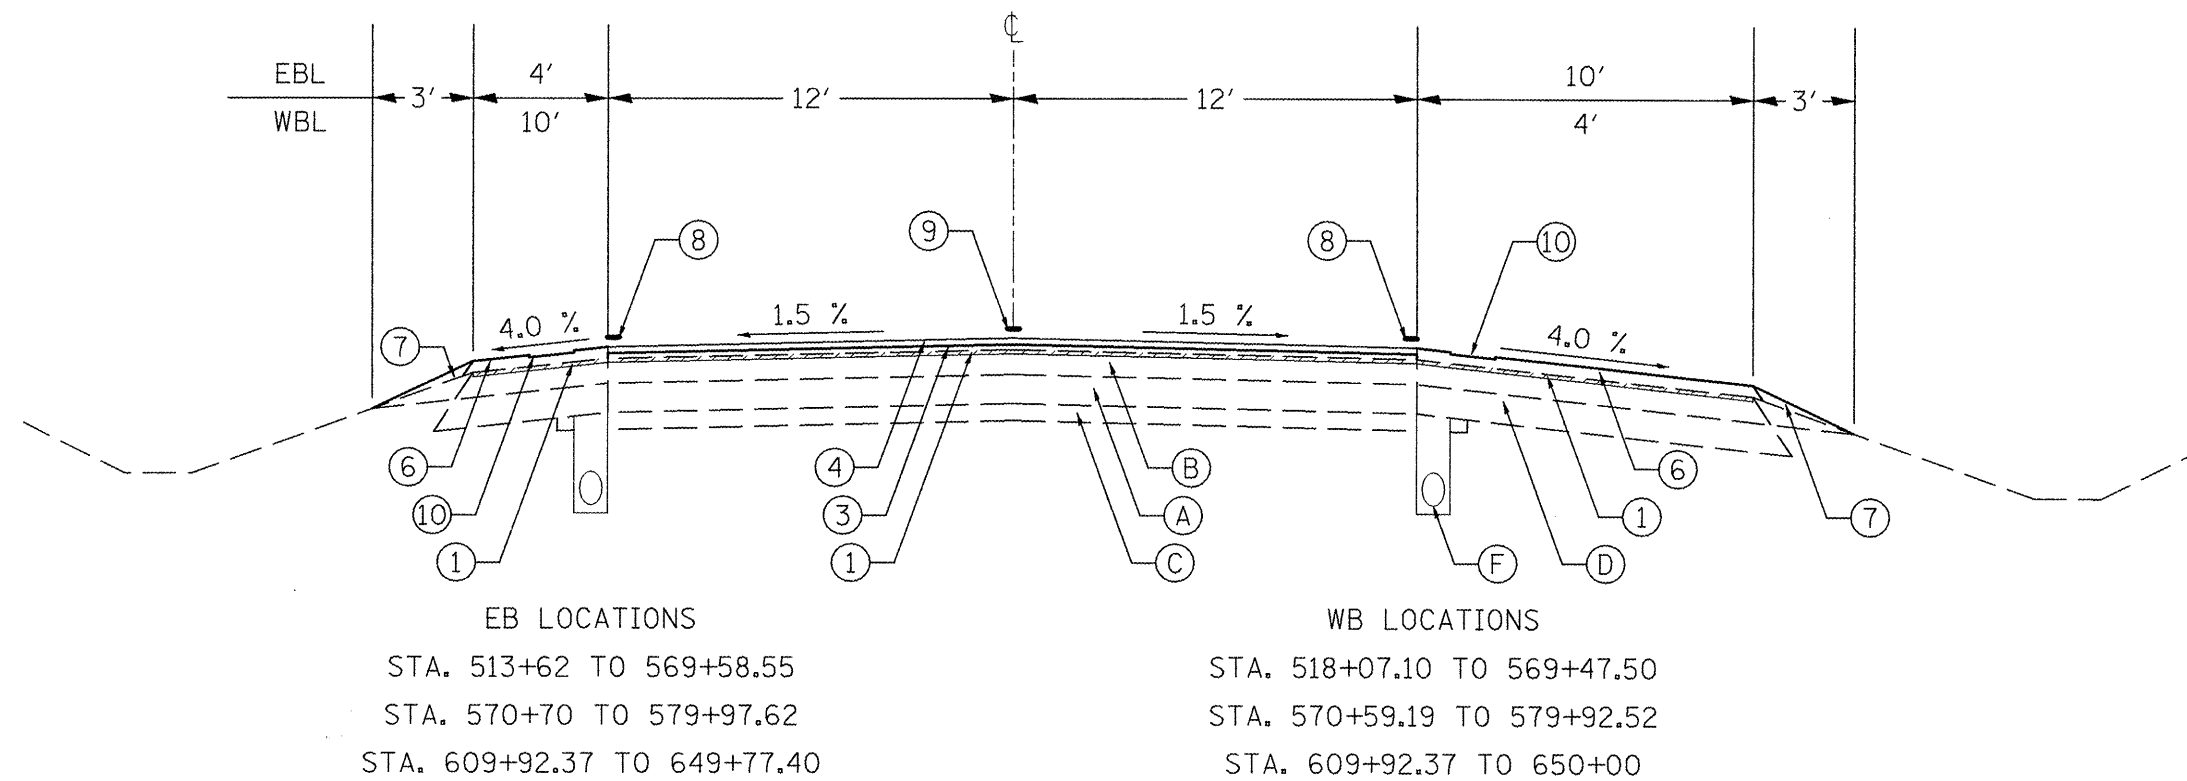

- LEGEND - EXISTING**
- (A) PCC PAVEMENT (7" EB, 10" WB & RAMPS)
 - (B) 4 1/2" - 5" BIT. OVERLAY
 - (C) SUB-BASE GRAN. MAT., TYPE A
 - (D) BITUMINOUS SHOULDER
 - (E) COMB. CONC. CURB & GUTTER TYPE B-9.06
 - (F) PIPE UNDERDRAIN
 - (G) STEEL PLATE BEAM GUARDRAIL
 - (H) BITUMINOUS PAVEMENT

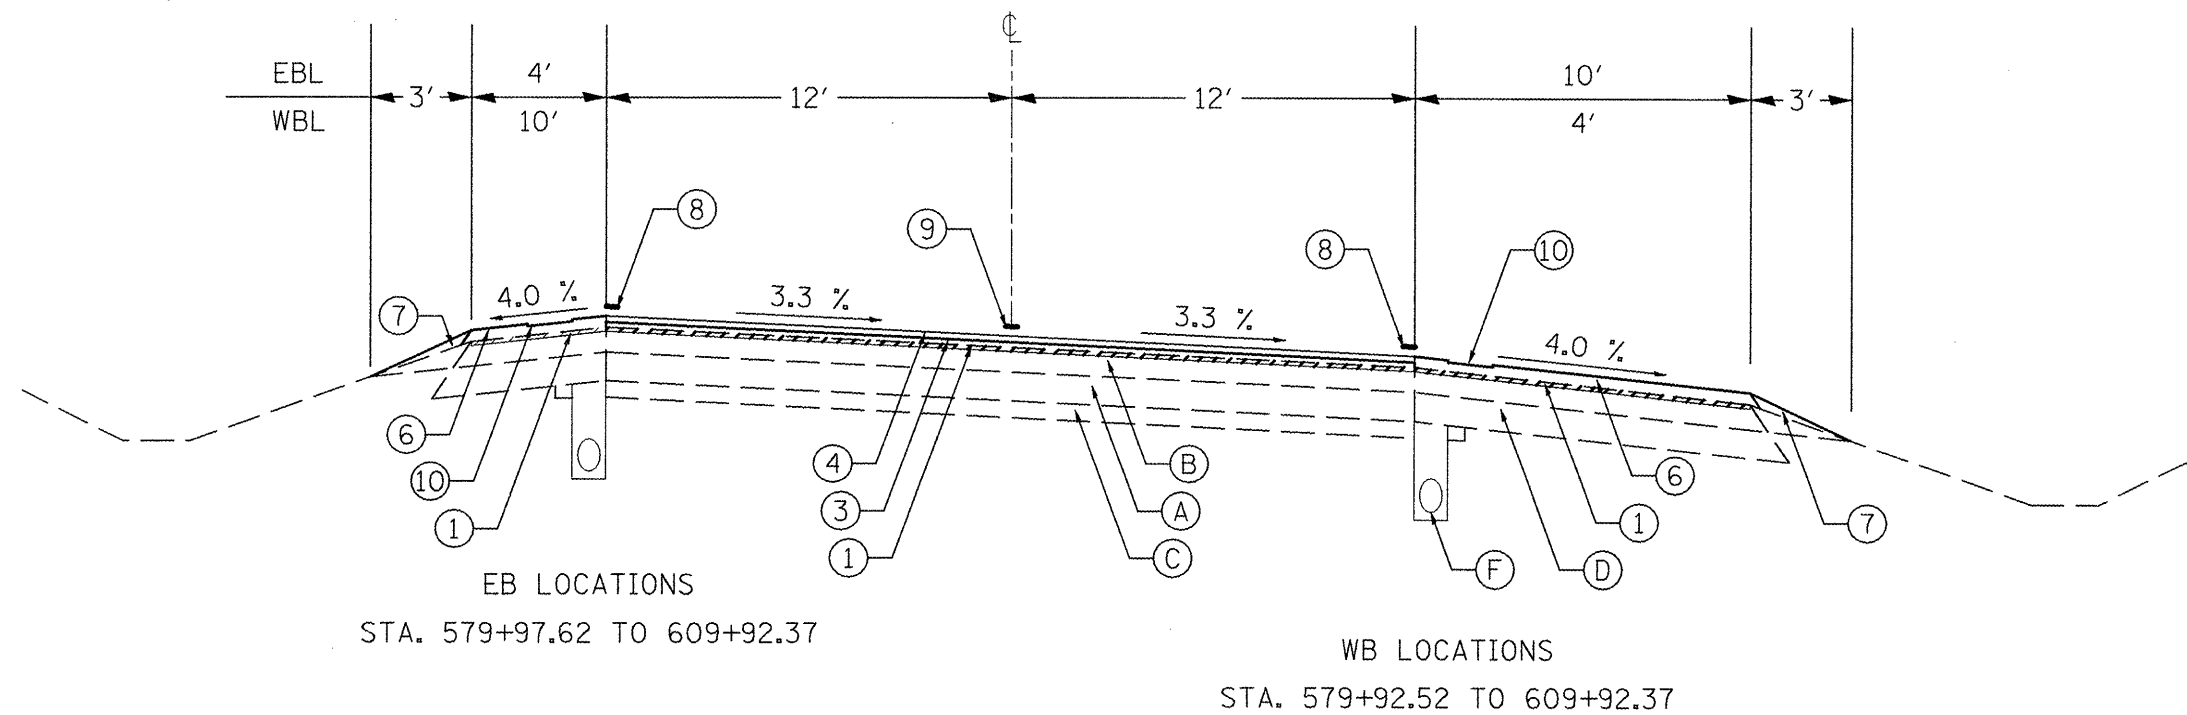

- LEGEND - PROPOSED**
- (1) HMA SURFACE REMOVAL, 1-1/2"
 - (2) SHOULDER REMOVAL, 8"
 - (3) HMA BINDER CSE., 2-1/4"
 - (4) HMA SURFACE CSE., 1-1/2"
 - (5) HMA LEVELING BINDER, 3/4"
 - (6) HMA SHOULDER, 3-3/4"
 - (7) AGGREGATE SHOULDER, TYPE B
 - (8) EPOXY PAVEMENT MARKING
 - (9) PREFORMED PLASTIC PAVEMENT MARKING, TYPE B
 - (10) SHOULDER RUMBLE STRIP
 - (11) STRIP REFLECTIVE CRACK CONTROL TREATMENT SYSTEM A

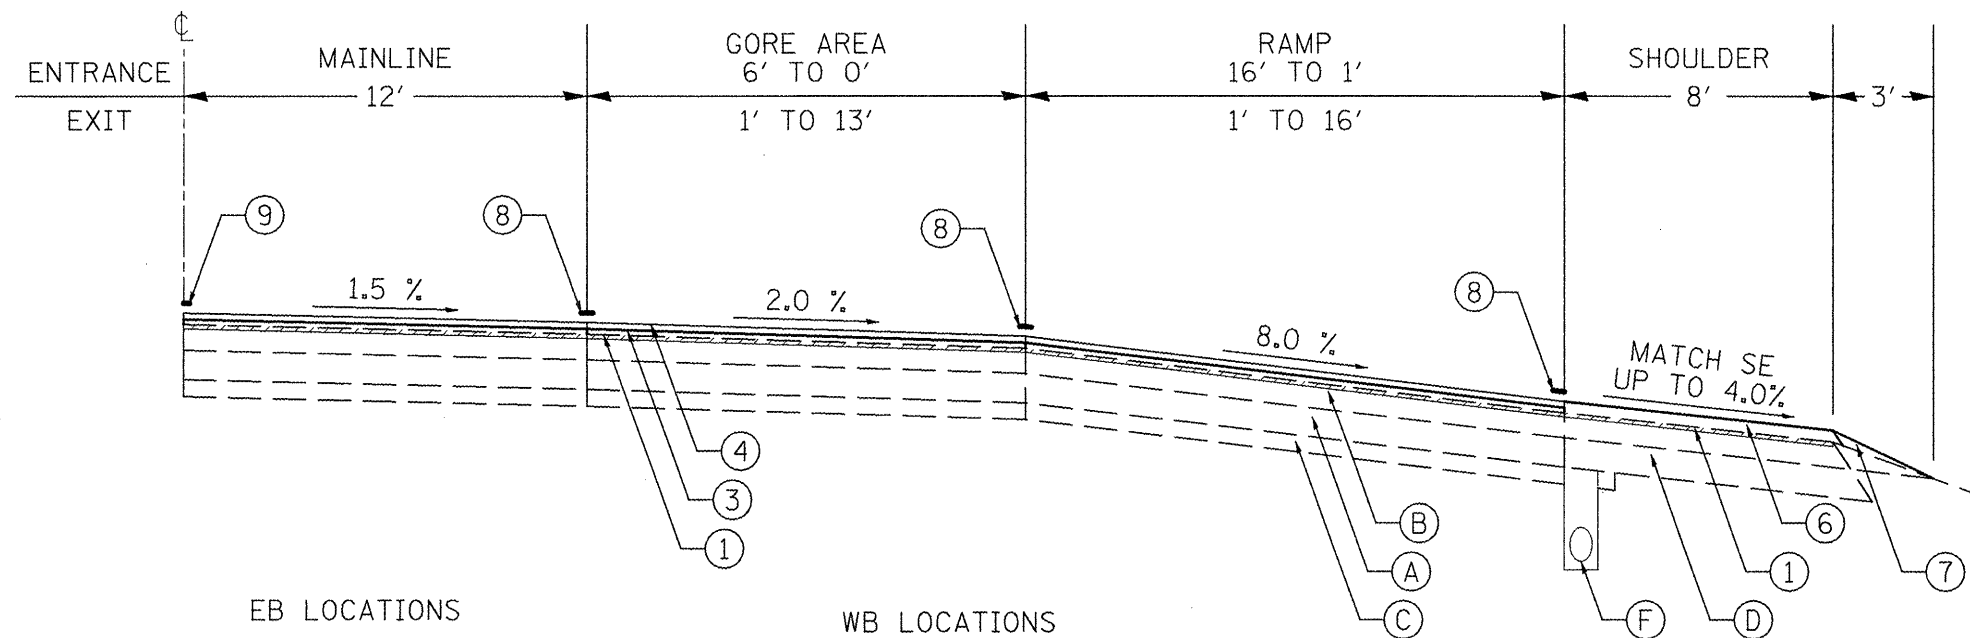


EB LOCATIONS
STA. 620+69.80 TO 626+73.40
STA. 643+59.30 TO 649+79.00

WB LOCATIONS
STA. 615+28.30 TO 623+28.30
STA. 632+90.00 TO 638+66.60

LEGEND - EXISTING

- (A) PCC PAVEMENT (7" EB, 10" WB & RAMPS)
- (B) 4 1/2" - 5" BIT. OVERLAY
- (C) SUB-BASE GRAN. MAT., TYPE A
- (D) BITUMINOUS SHOULDER
- (E) COMB. CONC. CURB & GUTTER TYPE B-9.06
- (F) PIPE UNDERDRAIN
- (G) STEEL PLATE BEAM GUARDRAIL
- (H) BITUMINOUS PAVEMENT

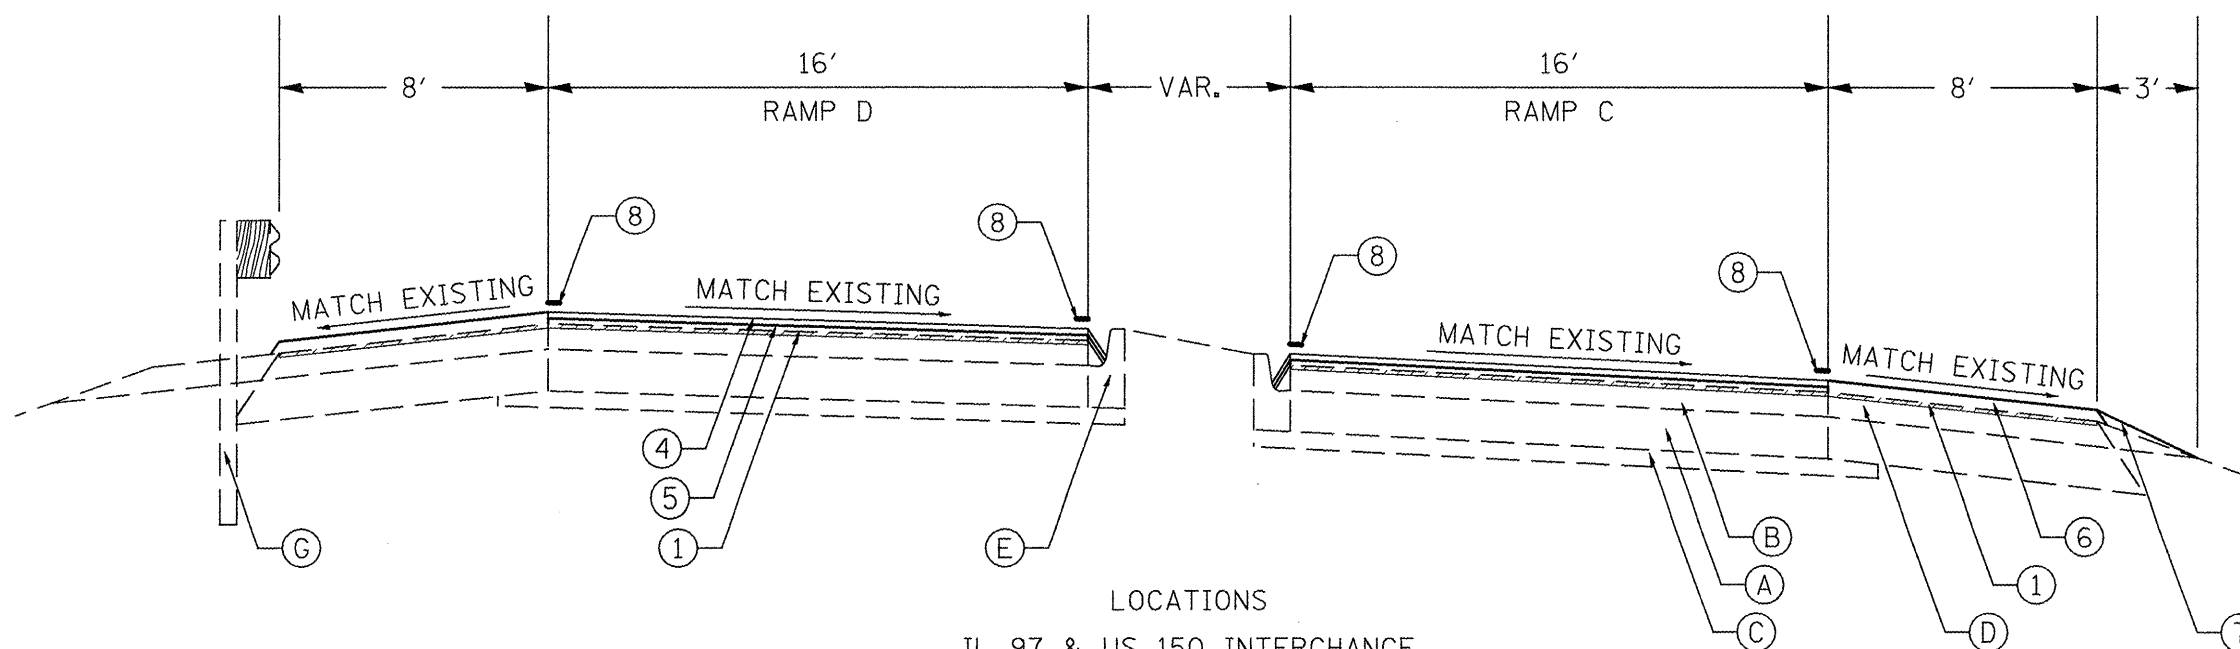

LEGEND - PROPOSED

- (1) HMA SURFACE REMOVAL, 1-1/2"
- (2) SHOULDER REMOVAL, 8"
- (3) HMA BINDER CSE., 2-1/4"
- (4) HMA SURFACE CSE., 1-1/2"
- (5) HMA LEVELING BINDER, 3/4"
- (6) HMA SHOULDER, 3-3/4"
- (7) AGGREGATE SHOULDER, TYPE B
- (8) EPOXY PAVEMENT MARKING
- (9) PREFORMED PLASTIC PAVEMENT MARKING, TYPE B
- (10) SHOULDER RUMBLE STRIP
- (11) STRIP REFLECTIVE CRACK CONTROL TREATMENT SYSTEM A

LOCATIONS
IL 97 & US 150 INTERCHANGE
RAMP C - STA. 0+00.00 TO 13+18.00
RAMP D - STA. 1+25.20 TO 17+80.00

FILE NAME =
68602 PLANS .dgn

USER NAME = taraja

DESIGNED -

REVISED -

DRAWN -

REVISED -

PLOT SCALE = 40.0000' / 1" IN.

CHECKED -

REVISED -

PLOT DATE = 12/12/2008

DATE -

REVISED -

STATE OF ILLINOIS
DEPARTMENT OF TRANSPORTATION

TYPICAL SECTIONS - MAINLINE & RAMPS

SCALE:

SHEET NO. 2 OF 5 SHEETS

STA.

TO STA.

F.A.I.
RTE.
74

SECTION
48(27RS-3; (27HB-5)I, I-1)


COUNTY
KNOX

TOTAL SHEETS
104

SHEET NO.
10


CONTRACT NO. 68062

FED. ROAD DIST. NO. ILLINOIS FED. AID PROJECT

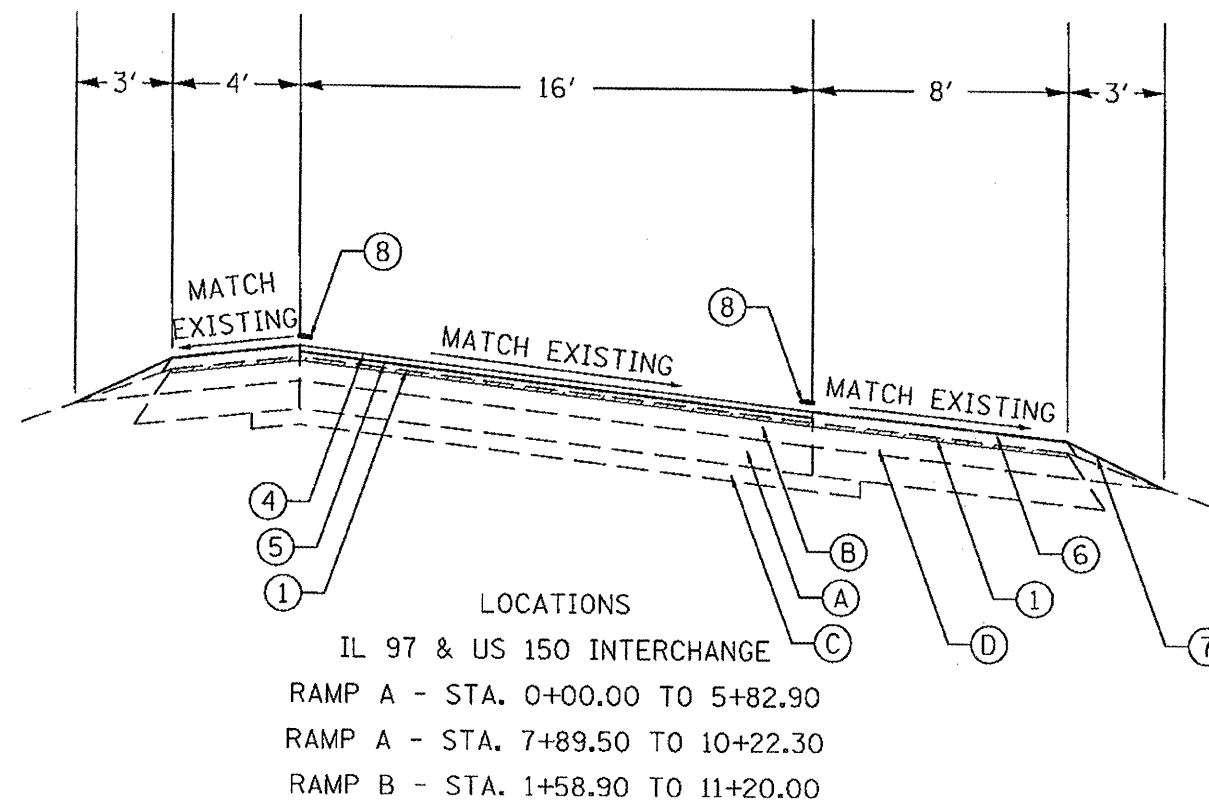

LEGEND - EXISTING


- (A) PCC PAVEMENT (7" EB, 10" WB & RAMPS)
- (B) 4 1/2" - 5" BIT. OVERLAY
- (C) SUB-BASE GRAN. MAT., TYPE A
- (D) BITUMINOUS SHOULDER
- (E) COMB. CONC. CURB & GUTTER TYPE B-9.06
- (F) PIPE UNDERDRAIN
- (G) STEEL PLATE BEAM GUARDRAIL
- (H) BITUMINOUS PAVEMENT

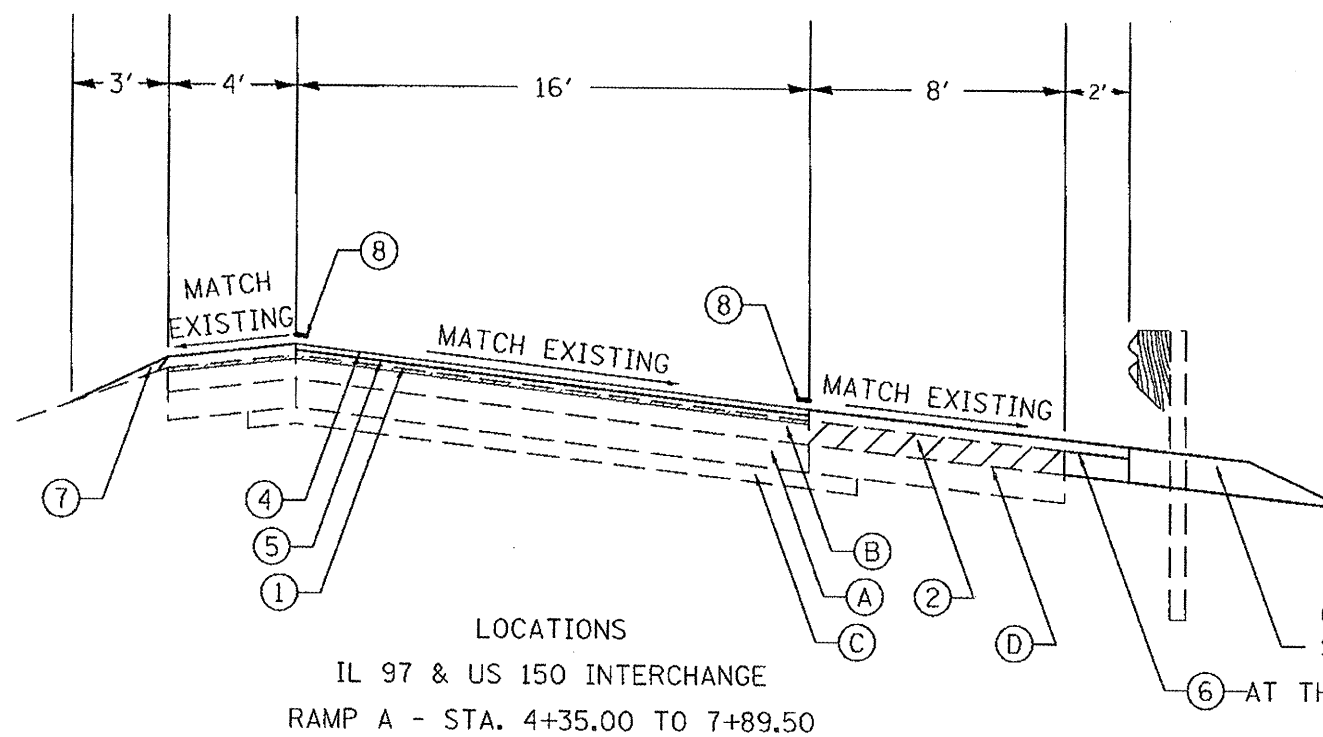


LEGEND - PROPOSED

- (1) HMA SURFACE REMOVAL, 1-1/2"
- (2) SHOULDER REMOVAL, 8"
- (3) HMA BINDER CSE., 2-1/4"
- (4) HMA SURFACE CSE., 1-1/2"
- (5) HMA LEVELING BINDER, 3/4"
- (6) HMA SHOULDER, 3-3/4"
- (7) AGGREGATE SHOULDER, TYPE B
- (8) EPOXY PAVEMENT MARKING
- (9) PREFORMED PLASTIC PAVEMENT MARKING, TYPE B
- (10) SHOULDER RUMBLE STRIP
- (11) STRIP REFLECTIVE CRACK CONTROL TREATMENT SYSTEM A

FILE NAME =	USER NAME = toraja	DESIGNED -	REVISED -	STATE OF ILLINOIS DEPARTMENT OF TRANSPORTATION	TYPICAL SECTIONS - RAMPS	F.A.I. RTE.	SECTION	COUNTY	TOTAL SHEETS	SHEET NO.
6862 PLANS - Revised sheets as 01-02-9	9.dgn	DRAWN -	REVISED -			74	48(27RS-3; (27HB-5)1, 1-1)	KNOX	104	11
PLOT SCALE = 48.0000' / IN.		CHECKED -	REVISED -			CONTRACT NO. 68062				
PLOT DATE = 1/2/2009		DATE -	REVISED -							
				SCALE:	SHEET NO. 3 OF 5 SHEETS	STA.	TO STA.			
						FED. ROAD DIST. NO.	ILLINOIS FED. AID PROJECT			

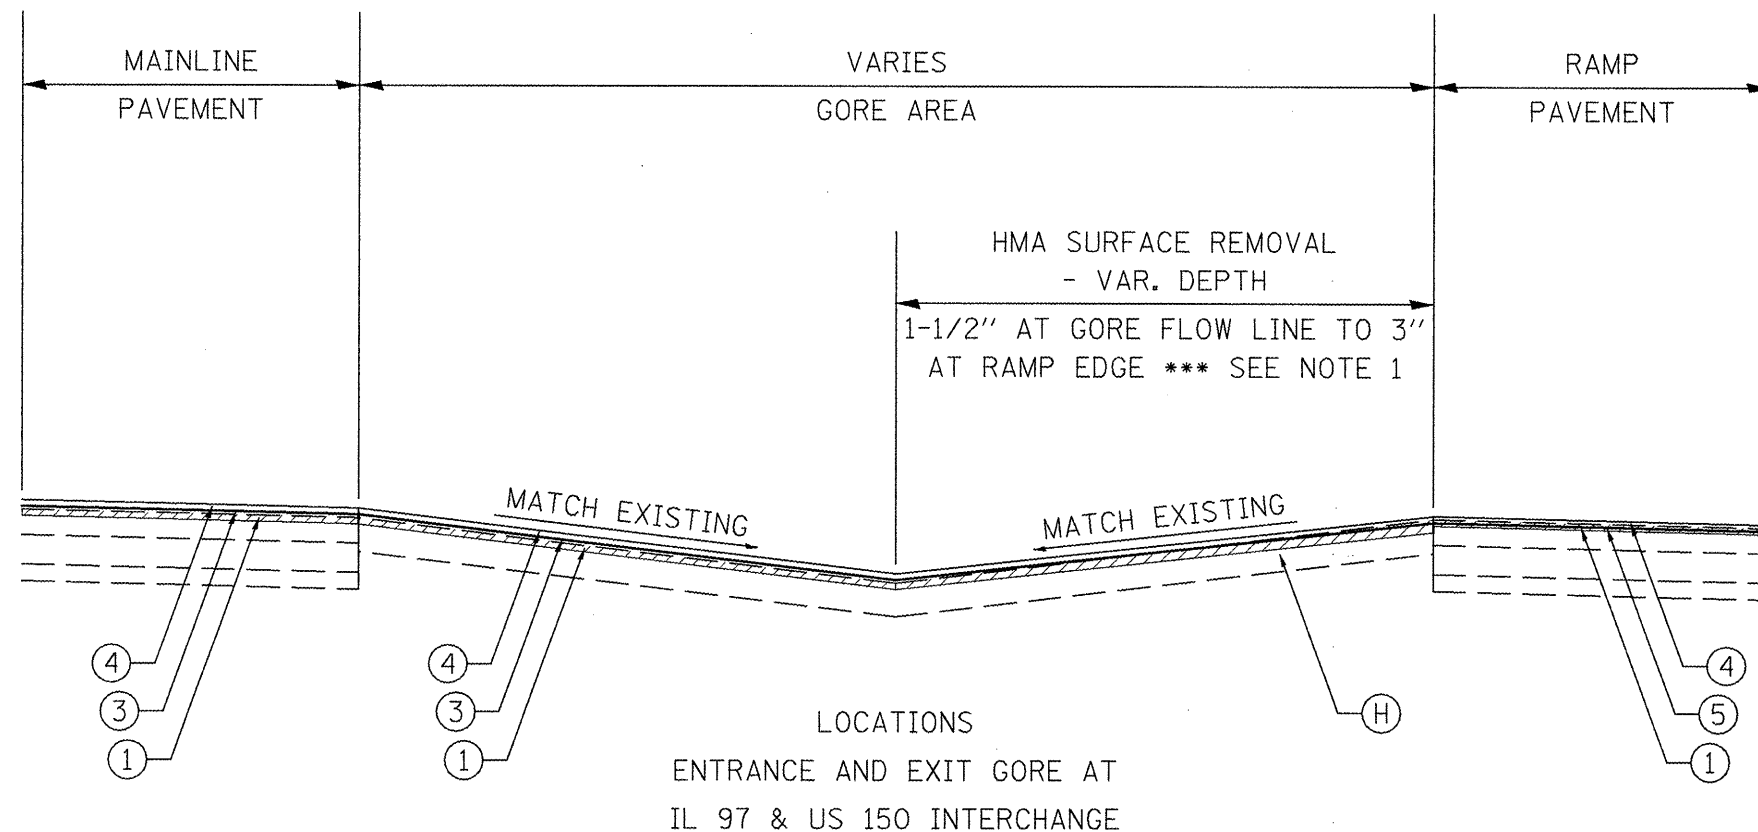

- LEGEND - EXISTING**
- (A) PCC PAVEMENT (7" EB, 10" WB & RAMPS)
 - (B) 4 1/2" - 5" BIT. OVERLAY
 - (C) SUB-BASE GRAN. MAT., TYPE A
 - (D) BITUMINOUS SHOULDER
 - (E) COMB. CONC. CURB & GUTTER TYPE B-9.06
 - (F) PIPE UNDERDRAIN
 - (G) STEEL PLATE BEAM GUARDRAIL
 - (H) BITUMINOUS PAVEMENT

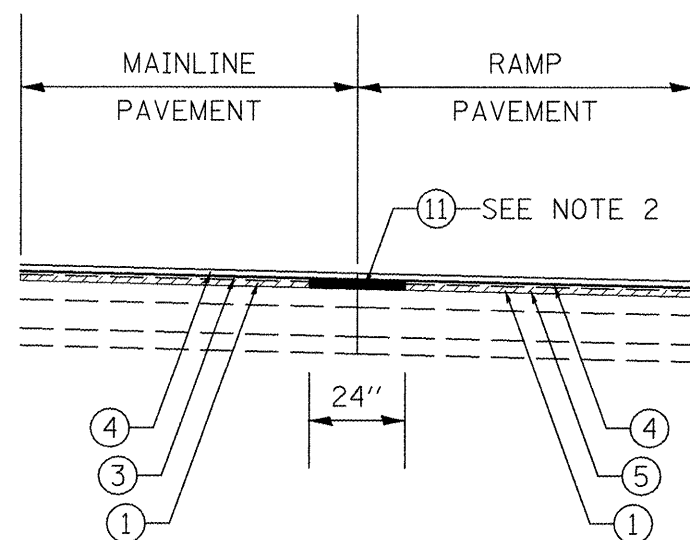

- LOCATIONS**
- EB - RT. STA. 618+72 TO 626+73
 - EB - RT. STA. 643+51 TO 651+43
 - WB - RT. STA. 615+29 TO 623+28
 - WB - RT. STA. 632+91 TO 638+55

- LEGEND - PROPOSED**
- (1) HMA SURFACE REMOVAL, 1-1/2"
 - (2) SHOULDER REMOVAL, 8"
 - (3) HMA BINDER CSE., 2-1/4"
 - (4) HMA SURFACE CSE., 1-1/2"
 - (5) HMA LEVELING BINDER, 3/4"
 - (6) HMA SHOULDER, 3-3/4"
 - (7) AGGREGATE SHOULDER, TYPE B
 - (8) EPOXY PAVEMENT MARKING
 - (9) PREFORMED PLASTIC PAVEMENT MARKING, TYPE B
 - (10) SHOULDER RUMBLE STRIP
 - (11) STRIP REFLECTIVE CRACK CONTROL TREATMENT SYSTEM A

*** NOTE 1: HMA SURFACE REMOVAL - VAR. DEPTH TO BE INCLUDED AND PAID FOR AS PART OF HMA SURFACE REMOVAL, 1 1/2".

NOTE 2: STRIP REFLECTIVE CRACK CONTROL TREATMENT SYSTEM A SHALL BE PLACE BEFORE PLACING THE LEVELING BINDER AND BINDER COURSES. SEE RAMP CONFIGURATION SHEETS FOR MORE DETAILS ABOUT LOCATIONS.

FILE NAME =
68602 PLANS .dgn

USER NAME = toraja

DESIGNED -

REVISED -

DRAWN -

REVISED -

PLOT SCALE = 40.0000' / IN.

CHECKED -

REVISED -

PLOT DATE = 12/12/2008

DATE -

REVISED -

**STATE OF ILLINOIS
DEPARTMENT OF TRANSPORTATION**

TYPICAL SECTIONS - RAMPS

SCALE:

SHEET NO. 4 OF 5 SHEETS

STA.

TO STA.

F.A.I.
RTE.

SECTION

COUNTY

TOTAL
SHEETS

SHEET
NO.

74

48(27RS-3; (27HB-5)I, I-1)

KNOX


104

12

FED. ROAD DIST. NO.

ILLINOIS FED. AID PROJECT

CONTRACT NO. 68062

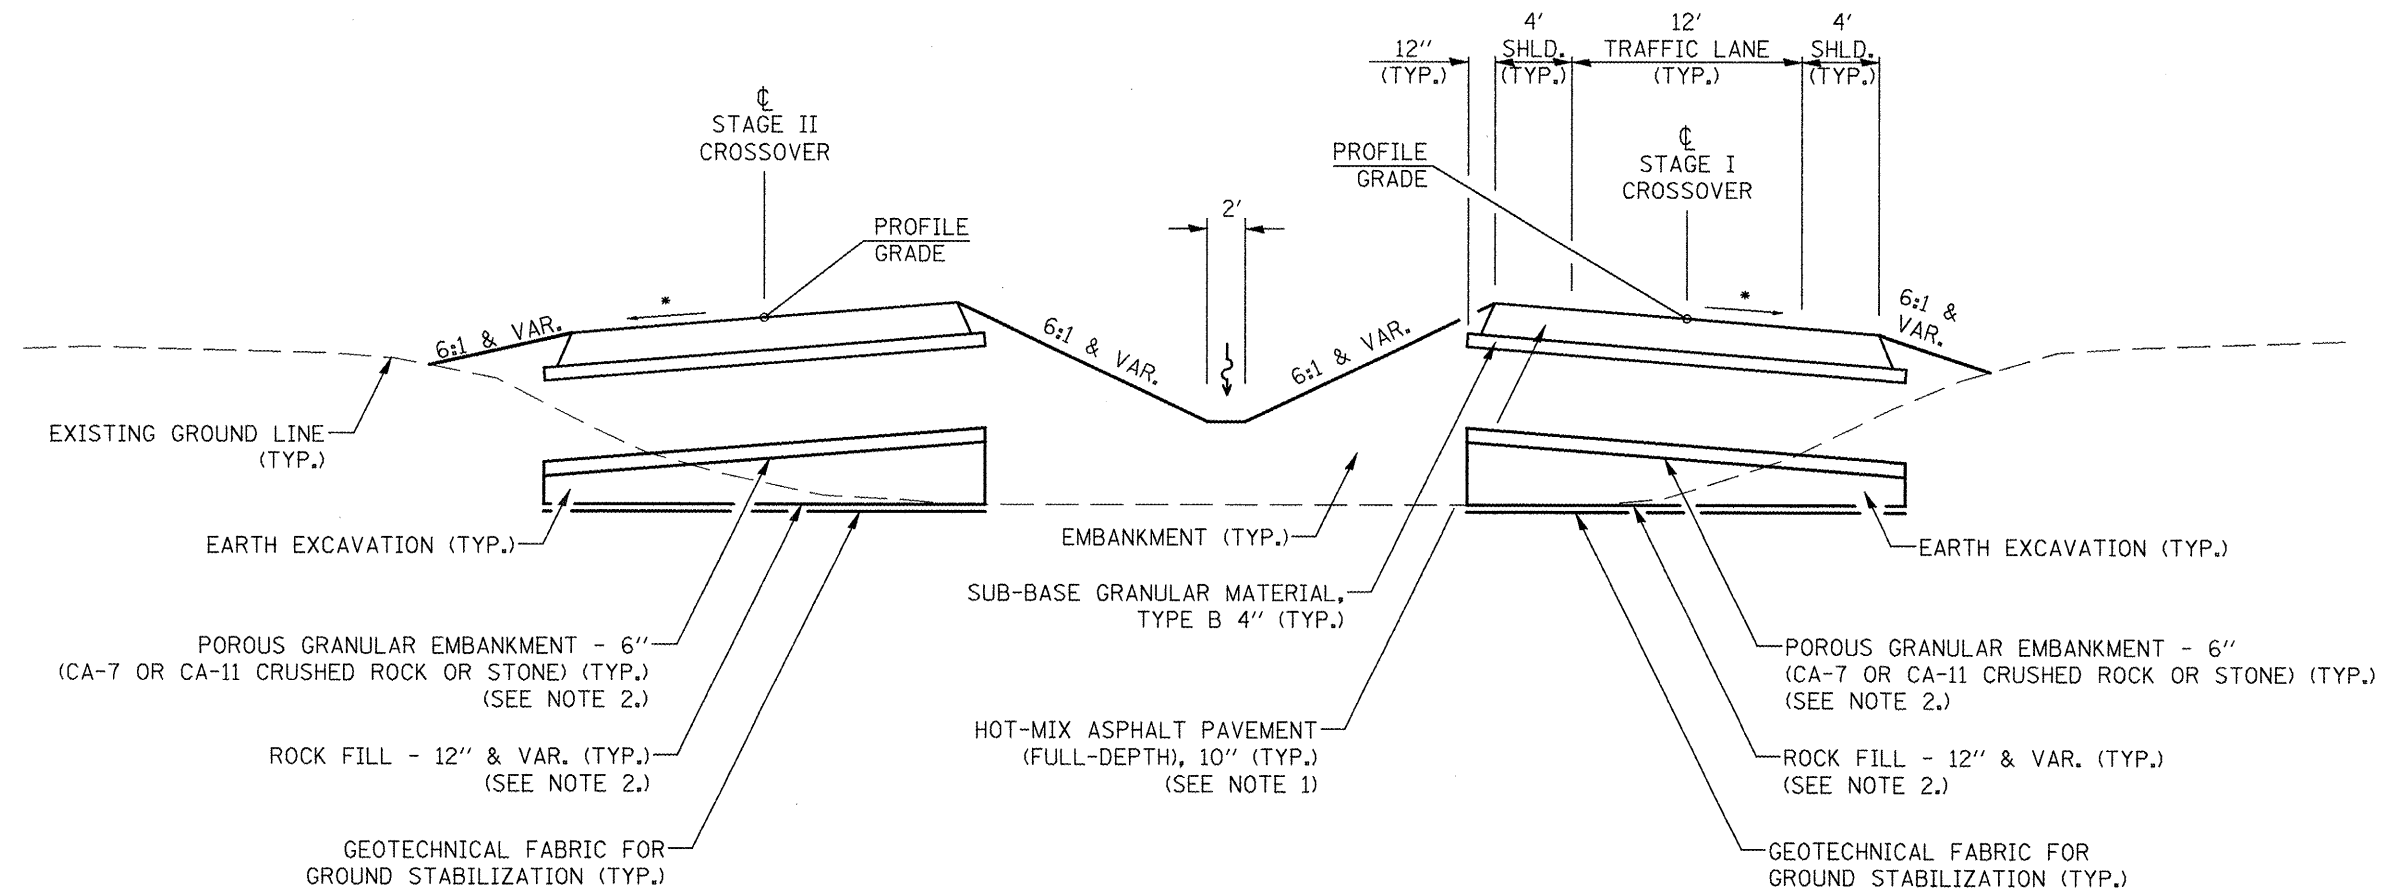

**TYPICAL SECTION
TEMPORARY CROSSOVERS**

* SEE CROSSOVER PLAN & PROFILE SHEETS FOR CROSS SLOPE TRANSITION TABLE.

NOTES:

1. PROPOSED HOT-MIX ASPHALT PAVEMENT (FULL-DEPTH), 10" SHALL CONSIST OF 2" OF HOT-MIX ASPHALT SURFACE COURSE, MIX "E", IL-9.5 OR IL-12.5, N90 OVER 8" OF HOT-MIX ASPHALT BINDER COURSE, IL-19.0, N90.
2. PREPARATION OF THE EXISTING GROUND SURFACE SHALL BE PER ARTICLE 205.03 OF THE STANDARD SPECIFICATIONS FOR ROAD AND BRIDGE CONSTRUCTION. USAGE OF UNDERCUT AND THE ROCK FILL/POROUS GRANULAR EMBANKMENT TREATMENT SHALL BE AS DIRECTED BY THE ENGINEER.

FILE NAME =	USER NAME = tar-ojo	DESIGNED - OWR	REVISED -
typsec_crossover - Modified 12-18-08 by	ATR.dgn	DRAWN - OWR	REVISED -
	PLOT SCALE = 48.0000' / IN.	CHECKED - FML	REVISED -
	PLOT DATE = 12/12/2008	DATE - 10/2008	REVISED -

**STATE OF ILLINOIS
DEPARTMENT OF TRANSPORTATION**

**TYPICAL SECTION - CROSSOVER
I-74 OVER TOWNSHIP ROAD 205**

SCALE: SHEET NO. -- OF -- SHEETS STA. TO STA.

F.A.I. RTE.	SECTION	COUNTY	TOTAL SHEETS	SHEET NO.
74	48(27RS-3; (27HB-5)I, I-1)	KNOX	104	13
CONTRACT NO. 68062				
FED. ROAD DIST. NO. ILLINOIS FED. AID PROJECT				

TABULATION OF RESURFACING QUANTITIES														
LOCATION	POLYMERIZED HMA SURFACE COURSE, MIX "E", N90	POLYMERIZED HMA BINDER COURSE, 1L-19.0, N90	POLYMERIZED LEVELING BINDER (MM), 1L-4.75, N50	POLYMERIZED BITUMINOUS MATERIALS (PRIME COAT)		AGGREGATE (PRIME COAT)		HOT-MIX ASPHALT SHOULDERS		AGGREGATE SHOULDERS, TYPE B		HMA BASE COURSE, 8"	HMA SURFACE REMOVAL - BUTT JOINT	HMA SURFACE REMOVAL 1½"
	TONS	TONS	TONS	TONS		TONS		TONS		TONS		TONS	TONS	TONS
MAINLINE				COLD MILLED	FOG COAT	COLD MILLED	FOG COAT	LT	RT	LT	RT			
EB - LT. STA. 513+62 TO STA. 649+77.40	3,040.52	4,572.59		22.57	6.77	112.90	56.45	1,429.37		513.13			506.6	55,950.21
EB - RT. STA. 513+62 TO STA. 649+77.40									3,078.37		507.05			
WB - LT. STA. 518+07.10 TO STA. 650+00	2,945.38	4,429.52		21.87	6.56	109.42	54.71	1,400.39		497.07			506.6	54,201.58
WB - RT. STA. 518+07.10 TO STA. 650+00									3,018.86		497.07			
RAMPS														
RAMP A - LT. STA. 0+60 TO STA. 10+22.30	153.86		76.63	1.26	0.38	6.32	3.15	53.89		36.57			93.3	3,060.49
RAMP A - RT. STA. 0+00 TO STA. 10+22.30									176.58		38.85			
RAMP B - LT. STA. 9+61.80 TO STA. 15+00	243.98		121.51	1.83	0.55	9.13	4.56	29.96		20.33			93.3	4,507.38
RAMP B - RT. STA. 1+58.90 TO STA. 17+80									184.81		61.60			
RAMP C - LT. STA. 0+00 TO STA. 6+41	198.36		98.80	1.53	0.45	7.61	3.80	36.40		24.70			93.3	3,723.56
RAMP C - RT. STA. 0+00 TO STA. 13+18									147.62		50.08			
RAMP D - LT. STA. 1+25.20 TO STA. 8+50	149.72		74.57	1.19	0.37	5.95	2.97	41.31		27.54			93.3	2,881.60
RAMP D - RT. STA. 1+25.20 TO STA. 11+20									113.41		37.80			
MEDIAN TURNAROUND														
STA. 597+75	23.16	34.79		0.10	0.03	0.48	0.28					2,454.90		238.33
SUBTOTAL	6,754.98	9,036.90	371.51	50.35	15.11	251.53	125.92	2,991.32	6,719.65	1,119.34	1,192.45	2,454.90	1,386.4	124,563.15
TOTAL	6,755	9,037	372	66*		377		9,711		2,312		2,455	1,387	124,563

*ADD QUANTITY FOR TEMPORARY CROSS-OVER FROM SHEET 19. (TOTAL = 66 + 3.3 = 69.3).

PRIME COAT CONVERSION FACTORS		
SURFACE TYPE	BIT PR COAT	AGG PR COAT
	(GAL/SQ YD)	(LB/SQ YD)
COLD MILLED SURFACES	0.1	4
EXISTING PAVEMENT	0.05	4
NEW HMA COURSES	0.03	2

HMA & AGGREGATE CONVERSION FACTORS		
SURFACE TYPE	LB/SQ YD/IN	TONS/CU YD
HMA SURF. COURSES	112	2.016
ALL OTHER HMA	112	2.016
AGGREGATE SHOULDERS	114	2.05

FILE NAME =	USER NAME = toraja	DESIGNED -	REVISED -	STATE OF ILLINOIS DEPARTMENT OF TRANSPORTATION	SCHEDULE OF QUANTITIES	F.A.I. RTE.	SECTION	COUNTY	TOTAL SHEETS	SHEET NO.	
68602 PLANS - Revised sheets as 01-02-09 .dgn		DRAWN -	REVISED -			74	48(2TRS-3; (27HB-5)I, I-J)	KNOX	104	15	
PLLOT SCALE = 48.0000' / IN.		CHECKED -	REVISED -			CONTRACT NO. 68062					
PLLOT DATE = 1/2/2009		DATE -	REVISED -								
				SCALE	SHEET NO. 2 OF 6 SHEETS	STA.	TO STA.		FED. ROAD DIST. NO. ILLINOIS FED. AID PROJECT		

TABULATION OF GUARDRAIL QUANTITIES							
LOCATION	GUARDRAIL REMOVAL	STEEL PLATE BEAM GUARDRAIL, TYPE A	TRAFFIC BARRIER TERMINAL, TYPE 1, SPECIAL (TANGENT)	TRAFFIC BARRIER TERMINAL, TYPE 2	GUARDRAIL AGGREGATE EROSION CONTROL	GUARDRAIL MARKERS, TYPE A	TERMINAL MARKER - DIRECT APPLIED
	FOOT	FOOT	EACH	EACH	TONS	EACH	EACH
MAINLINE							
EB - RT. STA. 515+22 TO STA. 520+90.50	568.5	537.5	1		57.55	7	
EB - RT. STA. 526+46.50 TO STA. 529+00	253.5	250.0			25.66	3	
EB - RT. STA. 533+64.50 TO STA. 537+40	375.5	375.0			38.01	5	
EB - RT. STA. 538+77 TO STA. 540+65	188.0	187.5			19.03	3	
EB - RT. STA. 561+55.60 TO STA. 569+38	782.4	787.5			79.21	10	
EB - RT. STA. 570+84 TO STA. 571+64	80.0	62.5		1	8.10	1	
EB - RT. STA. 599+94 TO STA. 602+92	298.0	300.0			30.17	4	
WB - LT. STA. 517+77.70 TO STA. 522+78.70	501.0	487.5		1	50.72	6	
WB - LT. STA. 528+83.30 TO STA. 531+93.40	310.1	312.5			31.39	4	
WB - LT. STA. 535+01.80 TO STA. 541+93.9	692.1	675.0		1	70.06	9	
WB - LT. STA. 561+53.70 TO STA. 569+28	774.3	762.5		1	78.39	10	
WB - LT. STA. 570+74 TO STA. 571+53	79.0	75.0			8.00	1	
WB - LT. STA. 600+34.20 TO STA. 604+47	412.8	400.0		1	41.79	5	
WB - LT. STA. 636+36.40 TO STA. 638+84	247.6	250.0			25.07	3	
RAMPS							
RAMP A - LT. STA. 2+32.30 TO STA. 4+81.30	37.5		1	1	5.07	1	1
RAMP A - RT. STA. 4+35.00 TO STA. 10+22.30	587.3	587.5			59.46	6	
RAMP B - LT. STA. 10+73 TO STA. 11+90.40	37.5		1	1	5.07	1	1
RAMP D - RT. STA. 1+25.20 TO STA. 5+74	12.5			1	1.27	1	1
TOTAL	6,238	6,050	3	8	634	80	3

TRAFFIC BARRIER TERMINAL, TYPE 6	
LOCATION	EACH
MAINLINE	
EB & WB - RT. STA. 529+00	2
EB & WB - RT. STA. 529+25	2
EB & WB - RT. STA. 636+15	2
EB & WB - RT. STA. 636+45	2
TOTAL	8*

*ADD QUANTITY FOR STRUCTURES FROM BILL OF MATERIAL. (TOTAL = 8 + 4 = 12).

CLASS SI CONCRETE (MISC.)	
LOCATION	CU YD
MAINLINE	
S.N. 048-0030 (STA. 636+30)	2.01
S.N. 048-0049 (STA. 529+12.92)	3.00
TOTAL	5

EXPANSION BOLTS 3/4 IN. X 9 IN.	
LOCATION	EACH
MAINLINE	
S.N. 048-0030 (STA. 636+30)	48
S.N. 048-0049 (STA. 529+12.92)	72
TOTAL	120

CLEANING PAVED DITCH	
LOCATION	FOOT
TR 205	
LEFT	79
RIGHT	44
TOTAL	123

PAVED SHOULDER REMOVAL	
LOCATION	SQ YD
RAMP A	
RT. STA. 4+35.00 TO 7+89.50	315.11
TOTAL	315

ATTENUATOR BASE	
LOCATION	SQ YD
S.N. 048-0049	
STA. 529+12.92	93.14
TOTAL	94

FENCE REMOVAL	
LOCATION	FOOT
MAINLINE	
EB - RT. STA. 569+45	49
WB - RT. STA. 570+75	49
TOTAL	98

SHOULDER RUMBLE STRIP	
LOCATION	FOOT
MAIN LINE	
EB - LT. STA. 513+62 TO STA. 649+77.4	13,615.4
EB - RT. STA. 515+22 TO STA. 622+15	10,693
EB - RT. STA. 627+75 TO STA. 642+60	1,485
EB - RT. STA. 645+00 TO STA. 649+77.4	477.4
WB - LT. STA. 518+07.1 TO STA. 650+00	13,192.9
WB - RT. STA. 518+07.1 TO STA. 614+30	9,622.9
WB - RT. STA. 624+50 TO STA. 631+50	700
WB - RT. STA. 638+75 TO STA. 650+00	1,125
TOTAL	50,912

WORK ZONE PAVEMENT MARKING REMOVAL	
LOCATION	SQ FT
MAINLINE	
EB - CL STA. 513+62 TO STA. 649+77.40	454
WB - CL STA. 518+07.10 TO STA. 650+00	440
SHOULDERS	
EB - LT./RT. STA. 513+62 TO STA. 649+77.4	363
WB - LT./RT. STA. 518+07.1 TO STA. 650+00	352
RAMP A - LT./RT. STA. 0+00 TO 10+22.3	27
RAMP B - LT./RT. STA. 58.91+ TO 17+80	29
RAMP C - LT./RT. STA. 0+00 TO 13+18	27
RAMP D - LT./RT. STA. 5.21+2 TO 11+20	23
TOTAL	1,715

*ADD QUANTITY FOR TEMPORARY CROSS-OVER FROM SHEET 19. (TOTAL = 1715 + 10080 = 11795).

SHORT-TERM PAVEMENT MARKING			
LOCATION	FOOT	NO. APPLICATIONS	FOOT
MAINLINE			
EB - CL STA. 513+62 TO STA. 649+77.40	1,362	4	5,448
WB - CL STA. 518+07.10 TO STA. 650+00	1,319	4	5,276
SHOULDERS			
EB - LT./RT. STA. 513+62 TO STA. 649+77.4	1,089	4	4,356
WB - LT./RT. STA. 518+07.1 TO STA. 650+00	1,055	4	4,220
RAMP A - LT./RT. STA. 0+00 TO 10+22.3	80	4	320
RAMP B - LT./RT. STA. 1+58.9 TO 17+80	86	4	344
RAMP C - LT./RT. STA. 0+00 TO 13+18	79	4	316
RAMP D - LT./RT. STA. 1+25.2 TO 11+20	69	4	276
TOTAL			20,556

TEMPORARY PAINT PAVEMENT MARKING - LINE 8"	
LOCATION	WHITE FOOT
MAINLINE	
EB - RT. STA. 513+62 TO STA. 515+22 (DOTTED LINE BY RAMP)	53
EB - RT. STA. 626+70 TO STA. 627+75	105
EB - RT. STA. 642+60 TO STA. 643+55	95
WB - RT. STA. 623+25 TO STA. 624+50	125
WB - RT. STA. 631+50 TO STA. 632+90	140
RAMPS	
RAMP A - LT. STA. 0+00 TO STA. 1+60	160
RAMP B - LT. STA. 15+00 TO STA. 15+90	90
RAMP C - LT. STA. 0+00 TO STA. 0+60	60
RAMP D - LT. STA. 9+40 TO STA. 10+40	100
TOTAL	928

TEMPORARY PAINT PAVEMENT MARKING - LINE 4"		
LOCATION	WHITE FOOT	YELLOW FOOT
MAINLINE		
EB - LT. STA. 513+62 TO STA. 649+77.40		13,615.4
EB - RT. STA. 513+62 TO STA. 622+15	10,853	
EB - RT. STA. 627+75 TO STA. 642+60	1,485	
EB - RT. STA. 645+00 TO STA. 649+77.40	477.4	
WB - LT. STA. 518+07.10 TO STA. 650+00		13,192.9
WB - RT. STA. 518+07.10 TO STA. 614+30	9,622.9	
WB - RT. STA. 624+50 TO STA. 631+50	700	
WB - RT. STA. 638+75 TO STA. 650+00	1,125	
RAMPS		
RAMP A - LT. STA. 1+60 TO STA. 10+22.30		862.3
RAMP A - RT. STA. 0+00 TO STA. 10+22.30	1,022.3	
RAMP B - LT. STA. 1+58.90 TO STA. 15+00		1,341.1
RAMP B - RT. STA. 1+58.90 TO STA. 17+80	1,621.1	
RAMP C - LT. STA. 0+60 TO STA. 13+18		1,258
RAMP C - RT. STA. 0+00 TO STA. 13+18	1,318	
RAMP D - LT. STA. 1+25.20 TO STA. 9+40		814.8
RAMP D - RT. STA. 1+25.20 TO STA. 11+20	994.8	
SUB-TOTAL	29,219.5	31,084.5
TOTAL		60,304

CHAIN LINK FENCE, 6'	
LOCATION	FOOT
MAINLINE	
EB - RT. STA. 569+45	55
WB - RT. STA. 570+75	55
TOTAL	110

FILE NAME =	USER NAME = torcja	DESIGNED -	REVISED -	STATE OF ILLINOIS DEPARTMENT OF TRANSPORTATION	SCHEDULE OF QUANTITIES		F.A.T. RTE.	SECTION	COUNTY	TOTAL SHEETS	SHEET NO.
68602 PLANS - Revised sheets as 01-02-09 .dgn		DRAWN -	REVISED -				74	48(27RS-3; (27HB-5)I, I-D)	KNOX	104	17
PLOT SCALE = 48,0000' / IN.		CHECKED -	REVISED -				CONTRACT NO. 68062				
PLOT DATE = 1/2/2009		DATE -	REVISED -				SCALE:	SHEET NO. 4 OF 6 SHEETS	STA.	TO STA.	FED. ROAD DIST. NO. ILLINOIS FED. AID PROJECT

STRIP REFLECTIVE CRACK CONTROL TREATMENT SYSTEM A	
LOCATION	FOOT
MAINLINE	
EB - RT. STA. 618+72 TO STA. 626+73	842
EB - RT. STA. 643+51 TO STA. 651+43	832
WB - RT. STA. 615+29 TO STA. 623+28	839
WB - RT. STA. 632+91 TO STA. 638+55	593
TOTAL	3,105

PREFORMED PLASTIC PAVEMENT MARKING, TYPE B - LINE 4"		
LOCATION	WHITE	YELLOW
	FOOT	FOOT
MAINLINE		
EB - LT. STA. 513+62 TO STA.649+77.40		13,615.4
EB - RT. STA. 513+62 TO STA. 622+15	10,853	
EB - RT. STA. 627+75 TO STA. 642+60	1,485	
EB - RT. STA. 645+00 TO STA. 649+77.40	477.4	
WB - LT. STA. 518+07.01 TO STA. 650+00		13,192.9
WB - RT. STA. 513+62 TO STA. 614+30	9,622.9	
WB - RT. STA. 624+50 TO STA. 631+50	700	
WB - RT. STA. 638+75 TO STA. 650+00	1,125	
RAMPS		
RAMP A - LT. STA. 1+60 TO STA. 10+22.3		862.3
RAMP A - RT. STA. 0+00 TO STA. 10+22.3	1,022.3	
RAMP B - LT. STA. 1+58.9 TO STA. 15+00		1,341.1
RAMP B - RT. STA. 1+58.9 TO STA. 17+80	1,621.1	
RAMP C - LT. STA. 0+60 TO STA. 13+18		1,258
RAMP C - RT. STA. 0+00 TO STA. 13+18	1,318	
RAMP D - LT. STA. 1+25.2 TO STA. 9+40		814.8
RAMP D - RT. STA. 1+25.2 TO STA. 11+20	994.8	
SUB-TOTAL	29,219.5	31,084.5
TOTAL	60,304	

PREFORMED PLASTIC PAVEMENT MARKING, TYPE B - LINE 8"	
LOCATION	WHITE
	FOOT
MAINLINE	
EB - RT. STA. 513+62 TO STA. 515+22 (DOTTED LINE BY RAMP)	53
EB - RT. STA. 626+70 TO STA. 627+75	105
EB - RT. STA. 642+60 TO STA. 643+55	95
WB - RT. STA. 623+25 TO STA. 624+50	125
WB - RT. STA. 631+50 TO STA. 632+90	140
RAMPS	
RAMP A - LT. STA. 0+00 TO STA. 1+60	160
RAMP B - LT. STA. 15+00 TO STA. 15+90	90
RAMP C - LT. STA. 0+00 TO STA. 0+60	60
RAMP D - LT. STA. 9+40 TO STA. 10+40	100
TOTAL	928

RAISED REFLECTIVE PAVEMENT MARKER	
LOCATION	EACH
MAINLINE	
EB - STA. 513+62 TO STA. 649+77.40	186
WB - STA. 518+07.10 TO STA. 650+00	181
RAMPS	
RAMP A	8
RAMP B	8
RAMP C	8
RAMP D	8
TOTAL	399

PREFORMED PLASTIC PAVEMENT MARKING - LINE 6"	
LOCATION	WHITE
	FOOT
MAINLINE	
EB - C STA. 513+62 TO STA. 649+77.40	3,404
WB - C STA. 518+07.10 TO STA. 650+00	3,298
TOTAL	6,702

TEMPORARY PAINT PAVEMENT MARKING - LINE 6"	
LOCATION	WHITE
	FOOT
MAINLINE	
EB - C STA. 513+62 TO STA. 649+77.4	3,404
WB - C STA. 518+07.1 TO STA. 650+00	3,298
TOTAL	6,702

RAISED REFLECTIVE PAVEMENT MARKER REMOVAL	
LOCATION	EACH
JOB SITE	397
TOTAL	397

FILE NAME =	USER NAME = toraja	DESIGNED -	REVISED -	STATE OF ILLINOIS DEPARTMENT OF TRANSPORTATION	SCHEDULE OF QUANTITIES		F.A.I. RTE.	SECTION	COUNTY	TOTAL SHEETS	SHEET NO.
68602 PLANS - Revised sheets as 01-02-09 .dgn		DRAWN -	REVISED -				74	48(27RS-3; (27HB-5)I, I-1)	KNOX	104	18
PLOT SCALE = 48.0000' / IN.		CHECKED -	REVISED -				CONTRACT NO. 68062				
PLOT DATE = 1/2/2009		DATE -	REVISED -				FED. ROAD DIST. NO.	ILLINOIS	FED. AID PROJECT		
				SCALE:		SHEET NO. 5 OF 6 SHEETS	STA.	TO STA.			

TRAFFIC CONTROL

LOCATION	TEMPORARY CONCRETE BARRIER	RELOCATE TEMPORARY CONCRETE BARRIER	PAVEMENT MARKING TAPE TYPE III (4" WHITE)	PAVEMENT MARKING TAPE TYPE III (4" YELLOW)	IMPACT ATTENUATORS, TEMPORARY (NON- REDIRECTIVE), TEST LEVEL 3	IMPACT ATTENUATORS, RELOCATE (NON- REDIRECTIVE), TEST LEVEL 3	IMPACT ATTENUATORS, (NON- REDIRECTIVE), TEST LEVEL 3 (SN 048-0049)	TRAFFIC CONTROL & PROTECTION STD. 701401	TRAFFIC CONTROL & PROTECTION STD. 701411	TRAFFIC CONTROL & PROTECTION STD. 701416	TRAFFIC CONTROL & PROTECTION STD. 701406	TRAFFIC CONTROL & PROTECTION STD. BLR 22	HOT-MIX ASPHALT PAVEMENT (FULL DEPTH) 10"	GEOTECHNICAL FABRIC FOR GROUND STABILIZATION	SUB-BASE GRANULAR MATERIAL, TYPE B 4"	ROCK FILL	POROUS GRANULAR EMBANKMENT	BITUMINOUS MATERIALS (PRIME COAT 0.00038 TON/ SQ. YD)
	FOOT				EACH				L SUM		SQ YD		TON					
I-74 OVER TR 205																		
STAGE 1	1092		7634	7634	1			1		1			4269	4733	1186	5778	2023	3.3
STAGE 2		1044	7485	7485		1		1		1								
ROADWAY							2	4	1		1	1						
TOTAL	1092	1044	15119	15119	1	1	2	6	1	2	2	2	4269	4733	1186	5778	2023	3.3

EARTHWORK

STAGE	EARTH EXCAVATION	EARTH EXCAVATION (ROCKFILL)	EMBANKMENT	EARTH EXCAVATION ADJ. FOR SHRINKAGE	FURNISHED EXCAVATION WASTE (+) SHORTAGE (-)
	CU YD				
STAGE 1 STA. 11+60.00 TO STA. 28+50.29	1229	0	5933	922	-5011
STAGE 2 STA. 11+60.00 TO STA. 28+50.29	0	0	0	0	0
STAGE 3 STA. 11+60.00 TO STA. 28+50.29	5933	4384	52	7738	+7686
TOTAL	7162	4384	5985	8660	+2675

NOTE: EARTHWORK WILL BE PAID FOR AS EARTH EXCAVATION - 7162 CU YD;
EARTH EXCAVATION (ROCKFILL) - 4384 CU YD AND FURNISHED EXCAVATION - 5011 CU YD

PIPE CULVERTS,
CLASS A, TYPE 1
12" (TEMPORARY)

LOCATION	FOOT
STAGE 1	
15+32.55 RT.	16.9
15+32.55 LT.	16.9
24+77.66 RT.	16.7
24+77.66 LT.	21.7
26+06.58 RT.	13.3
26+06.58 LT.	16.2
SUB-TOTAL	101.7
TOTAL	102

EROSION CONTROL

LOCATION	SEEDING CLASS 2A	MULCH, METHOD 1	EROSION CONTROL BLANKET	TOPSOIL FURNISH AND PLACE, 4"	NITROGEN FERTILIZER NUTRIENT	PHOSPHORUS FERTILIZER NUTRIENT	POTASSIUM FERTILIZER NUTRIENT
STATION TO STATION	ACRE		SQ YD		POUND		
I-74 OVER TR 205							
561+60 TO 569+96	1.25		5691	5691	113	113	113
570+25 TO 578+40	1.25		5592	5592	113	113	113
GRADING AND SHAPING DITCHES	0.25	0.50			22.5	22.5	22.5
EB - RT. STA. 622+72.60							
WB - RT. STA. 553+07.40							
WB - RT. STA. 604+23.40							
WB - RT. STA. 635+03.20							
TOTAL	2.75	0.50	11243	11243	249	249	249

REMOVING MANHOLES

LOCATION	EACH
STAGE 3	
MANHOLES, TYPE A - 4' DIA.	2
MANHOLES, TYPE A - 7' DIA.	3
TOTAL	5

CONCRETE HEADWALL FOR
PIPE DRAINS

LOCATION	EACH
STAGE 3	
STA. 575+97.63, 14.2' LT.	1
STA. 576+01.54, 15.0' RT.	1
TOTAL	2

WORK ZONE

LOCATION	TRAFFIC CONTROL SURVEILLANCE	WORK ZONE PAVEMENT MARKING REMOVAL
	CAL DAY	SQ FT
STAGE 1	20	5090
STAGE 2	20	4990
STAGE 3	5	
TOTAL	45	10080

TEMPORARY EROSION CONTROL SEEDING

LOCATION	POUND
I-74 OVER TR 205	220
GRADING AND SHAPING DITCHES	25
TOTAL	245

PIPE CULVERTS, CLASS A, TYPE 1
18" (TEMPORARY)

LOCATION	FOOT
STAGE 1	
13+50.00 LT. TO 15+32.55 LT.	182.8
15+32.55 LT. TO 17+50.00 RT.	218.1
22+53.36 RT. TO 24+77.66 RT.	227.8
24+77.66 RT. TO 26+06.58 LT.	130.4
26+06.58 LT. TO 28+00.00 LT.	191.1
SUB-TOTAL	950.2
TOTAL	950

TEMPORARY DITCH CHECKS

LOCATION	EACH
I-74 OVER TR 205	
STA. 562+50 TO STA. 568+50	7
STA. 571+25 TO STA. 577+50	8
GRADING AND SHAPING DITCHES	
EB - RT. STA. 622+72.60	10
WB - RT. STA. 553+07.40	15
WB - RT. STA. 604+23.40	10
WB - RT. STA. 635+03.20	10
TOTAL	60

CONSTRUCTION LAYOUT

LOCATION	L SUM
JOBSITE	1
TOTAL	1

PERIMETER EROSION BARRIER

LOCATION	FOOT
561+60 TO 569+90 LT.	830
561+60 TO 569+96 RT.	836
570+25 TO 578+40 LT.	815
570+30 TO 578+40 RT.	810
TOTAL	3291

PAVEMENT REMOVAL

LOCATION	SQ YD
STAGE 3	4269
TOTAL	4269

WIDE LOAD SIGNING

LOCATION	L SUM
STAGE 1 & 2	1
TOTAL	1

CHANGEABLE MESSAGE SIGN

LOCATION	CAL MO
STAGE 1	
EAST APPROACH	4
WEST APPROACH	4
STAGE 2	
EAST APPROACH	4
WEST APPROACH	4
TOTAL	16

MANHOLES, TYPE A, 4'-DIAMETER,
TYPE 1 FRAME, CLOSED LID


LOCATION	EACH
STAGE 1	
26+02.28; 35.42' LT.	1
26+10.11; 7.08' LT.	1
TOTAL	2

PIPE CULVERT REMOVAL

LOCATION	FOOT
STAGE 3	
12" DIA. CULVERTS (TEMPORARY)	101.7
18" DIA. CULVERTS (TEMPORARY)	950.2
SUB-TOTAL	1051.9
TOTAL	1052


MANHOLES, TYPE A, 7'-DIAMETER,
TYPE 1 FRAME, CLOSED LID

LOCATION	EACH
STAGE 1	
15+32.55; 0.8' LT.	1
24+77.66; 2.7' RT.	1
26+06.58; 19.9' LT.	1
TOTAL	3

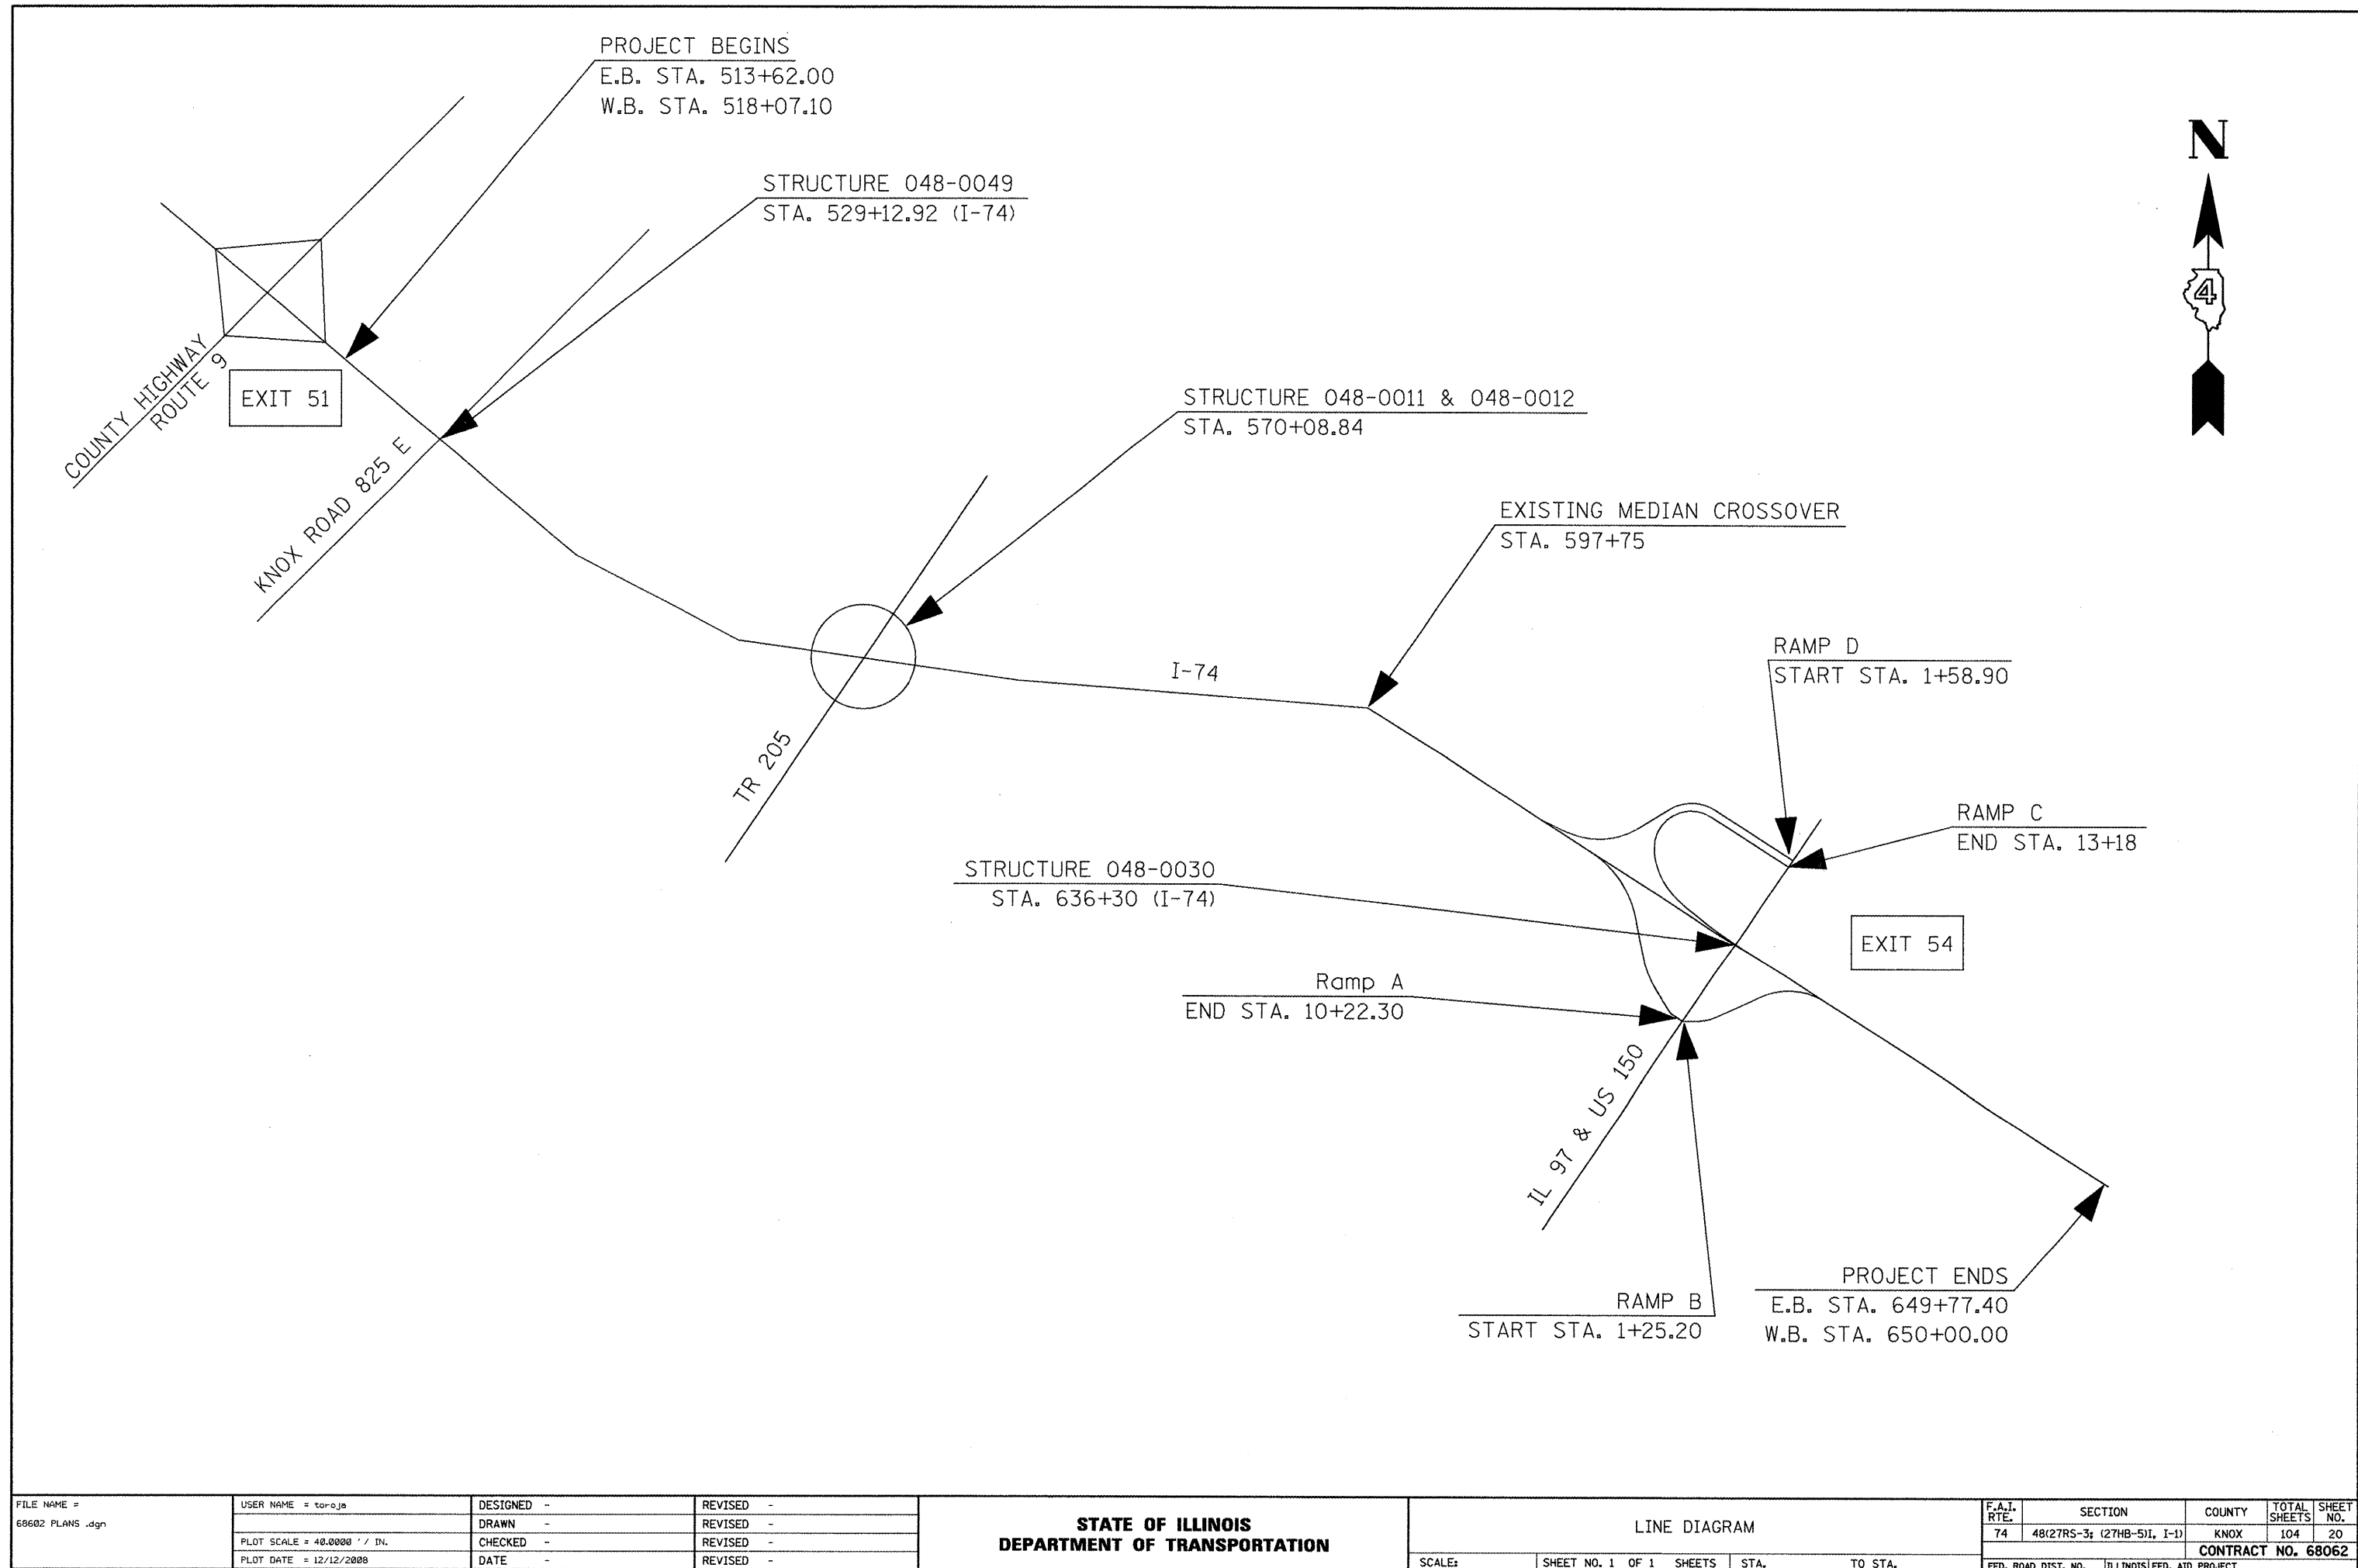


FILE NAME = 69602 PLANS .dgn	USER NAME = toro.ja	DESIGNED -	REVISED -	STATE OF ILLINOIS DEPARTMENT OF TRANSPORTATION	LINE DIAGRAM	SCALE:	SHEET NO. 1 OF 1 SHEETS	STA.	TO STA.	F.A.J. RTE.	SECTION	COUNTY	TOTAL SHEETS	SHEET NO.
		DRAWN -	REVISED -							74	48(27RS-3; (27HB-5)I, I-1)	KNOX	104	20
	PLOT SCALE = 40.0000' / IN.	CHECKED -	REVISED -							CONTRACT NO. 68062				
	PLOT DATE = 12/12/2008	DATE -	REVISED -							FED. ROAD DIST. NO. [ILLINOIS] FED. AID PROJECT				

NOTE: NOT DRAWN TO SCALE. FOR ILLUSTRATION PURPOSES ONLY.

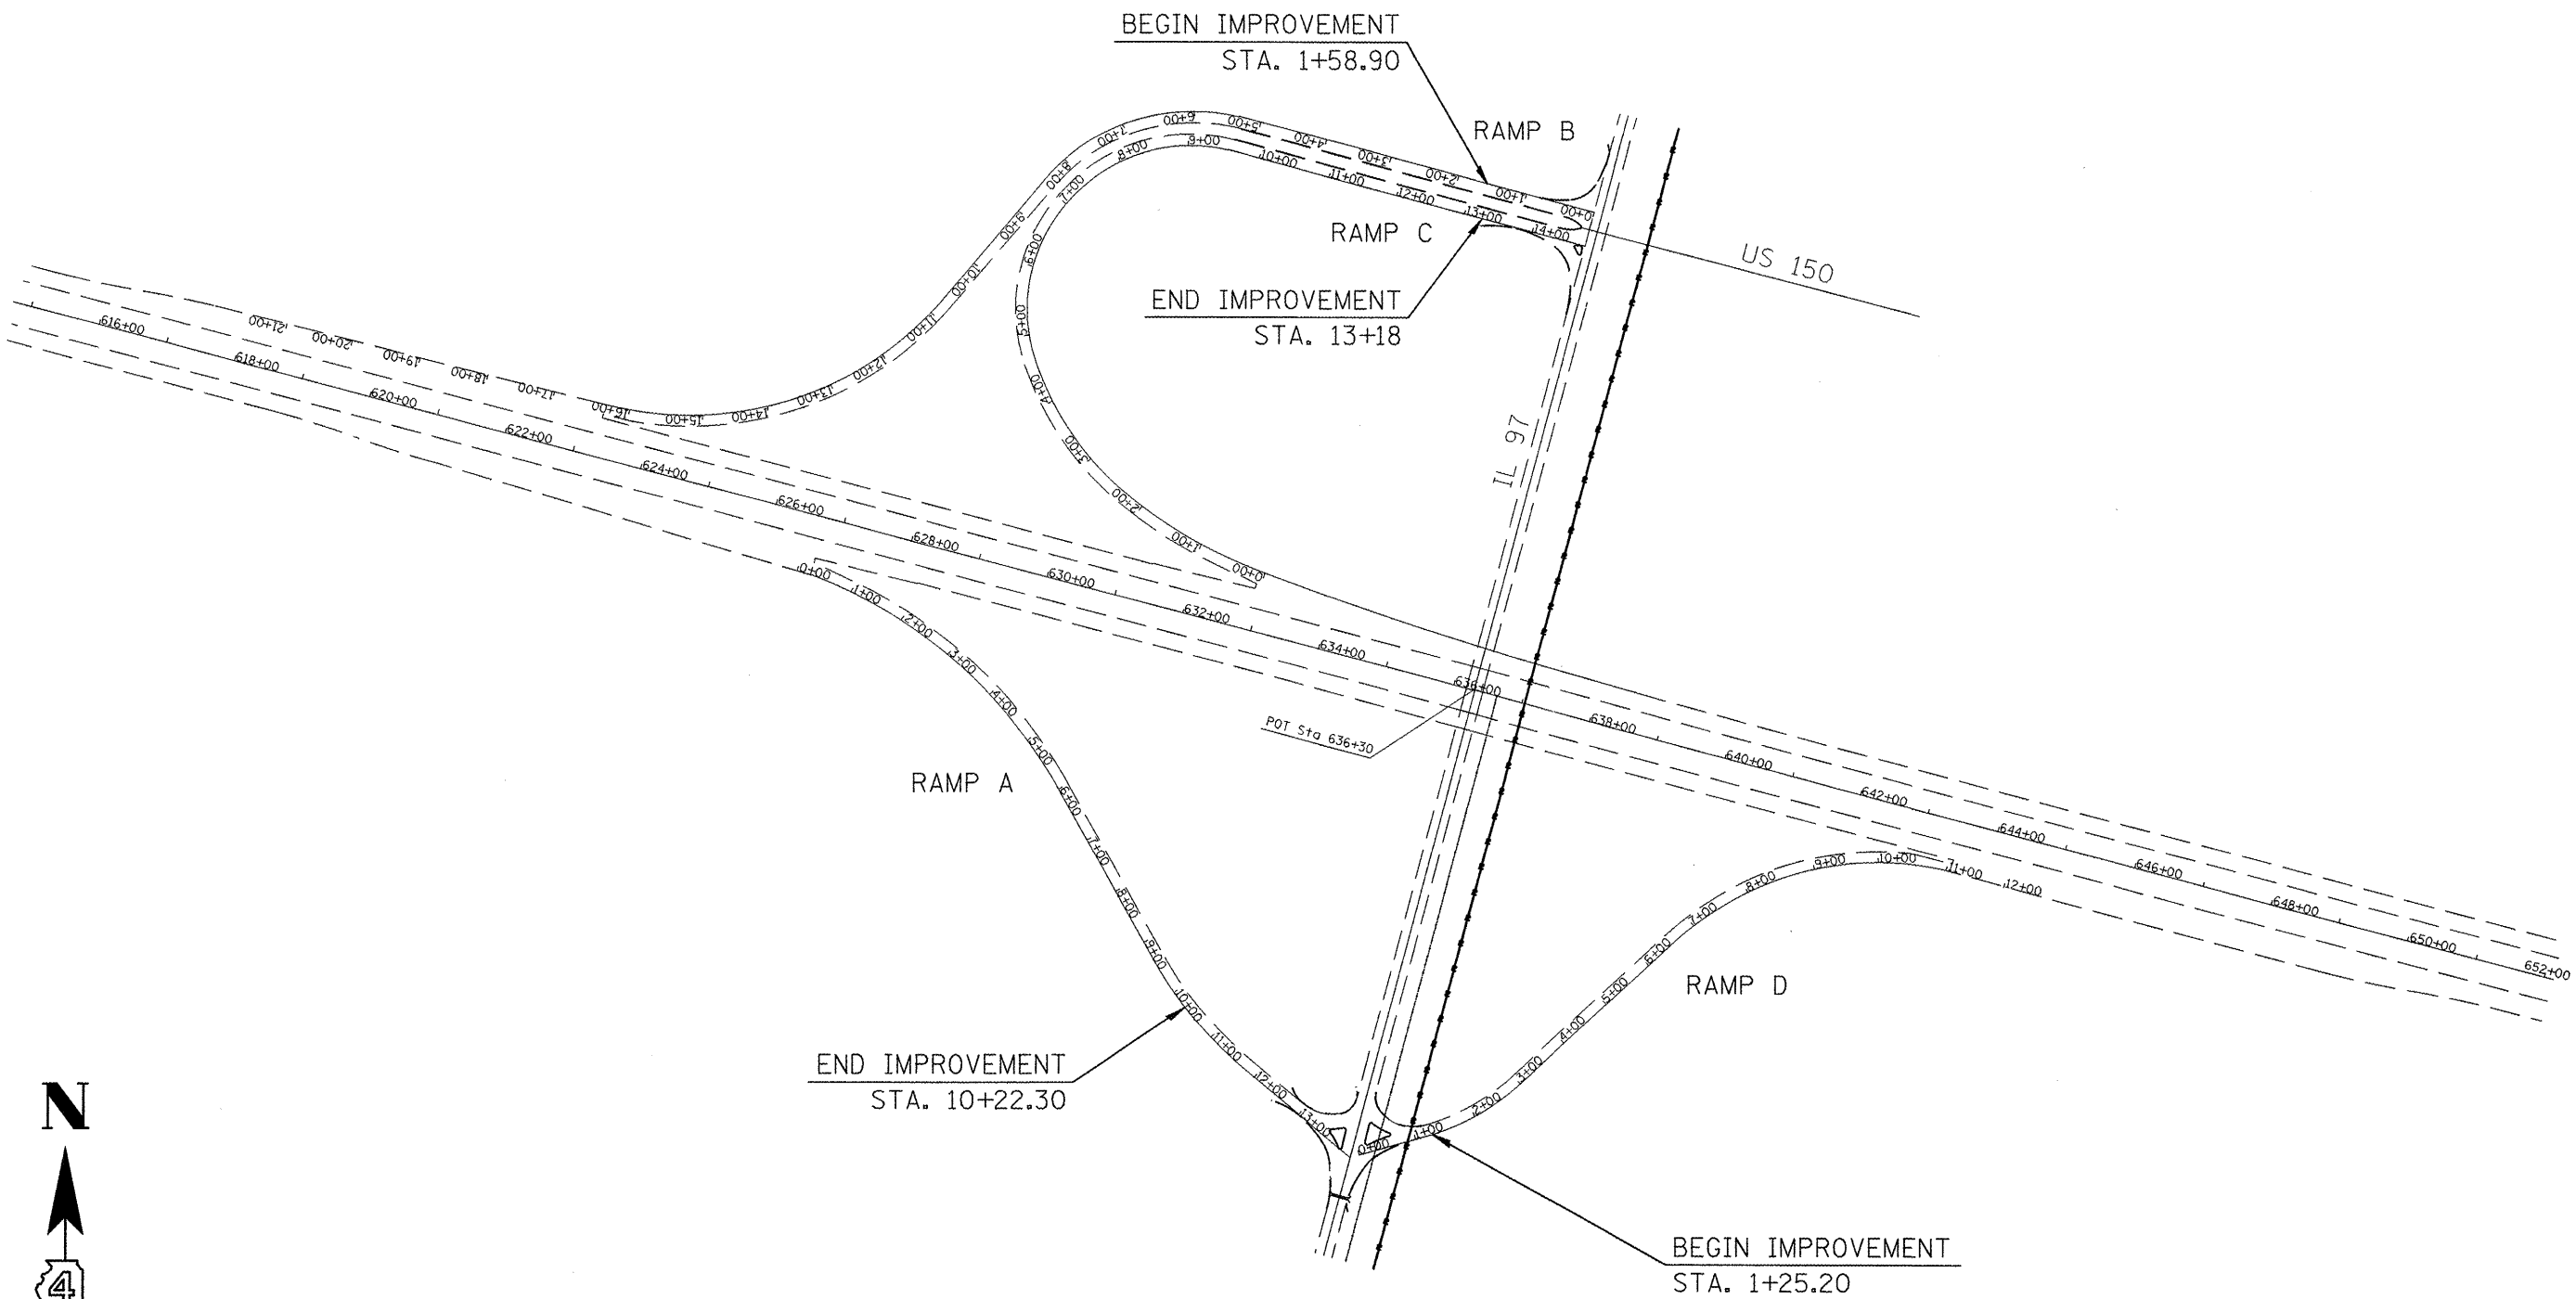


FILE NAME = 68602 PLANS .dgn	USER NAME = toraja	DESIGNED -	REVISED -	STATE OF ILLINOIS DEPARTMENT OF TRANSPORTATION	EXISTING RAMP CONFIGURATION		F.A.I. RTE.	SECTION	COUNTY	TOTAL SHEETS	SHEET NO.
		DRAWN -	REVISED -				74	48(2TRB-3; (2THB-5)I, I-1)	KNOX	104	21
	PLOT SCALE = 40.0000' / IN.	CHECKED -	REVISED -				CONTRACT NO. 68062				
	PLOT DATE = 12/12/2008	DATE -	REVISED -				FED. ROAD DIST. NO. ILLINOIS FED. AID PROJECT				
SCALE:		SHEET NO. 1 OF 4 SHEETS		STA.		TO STA.					

NOTE: NOT DRAWN TO SCALE. FOR ILLUSTRATION PURPOSES ONLY.

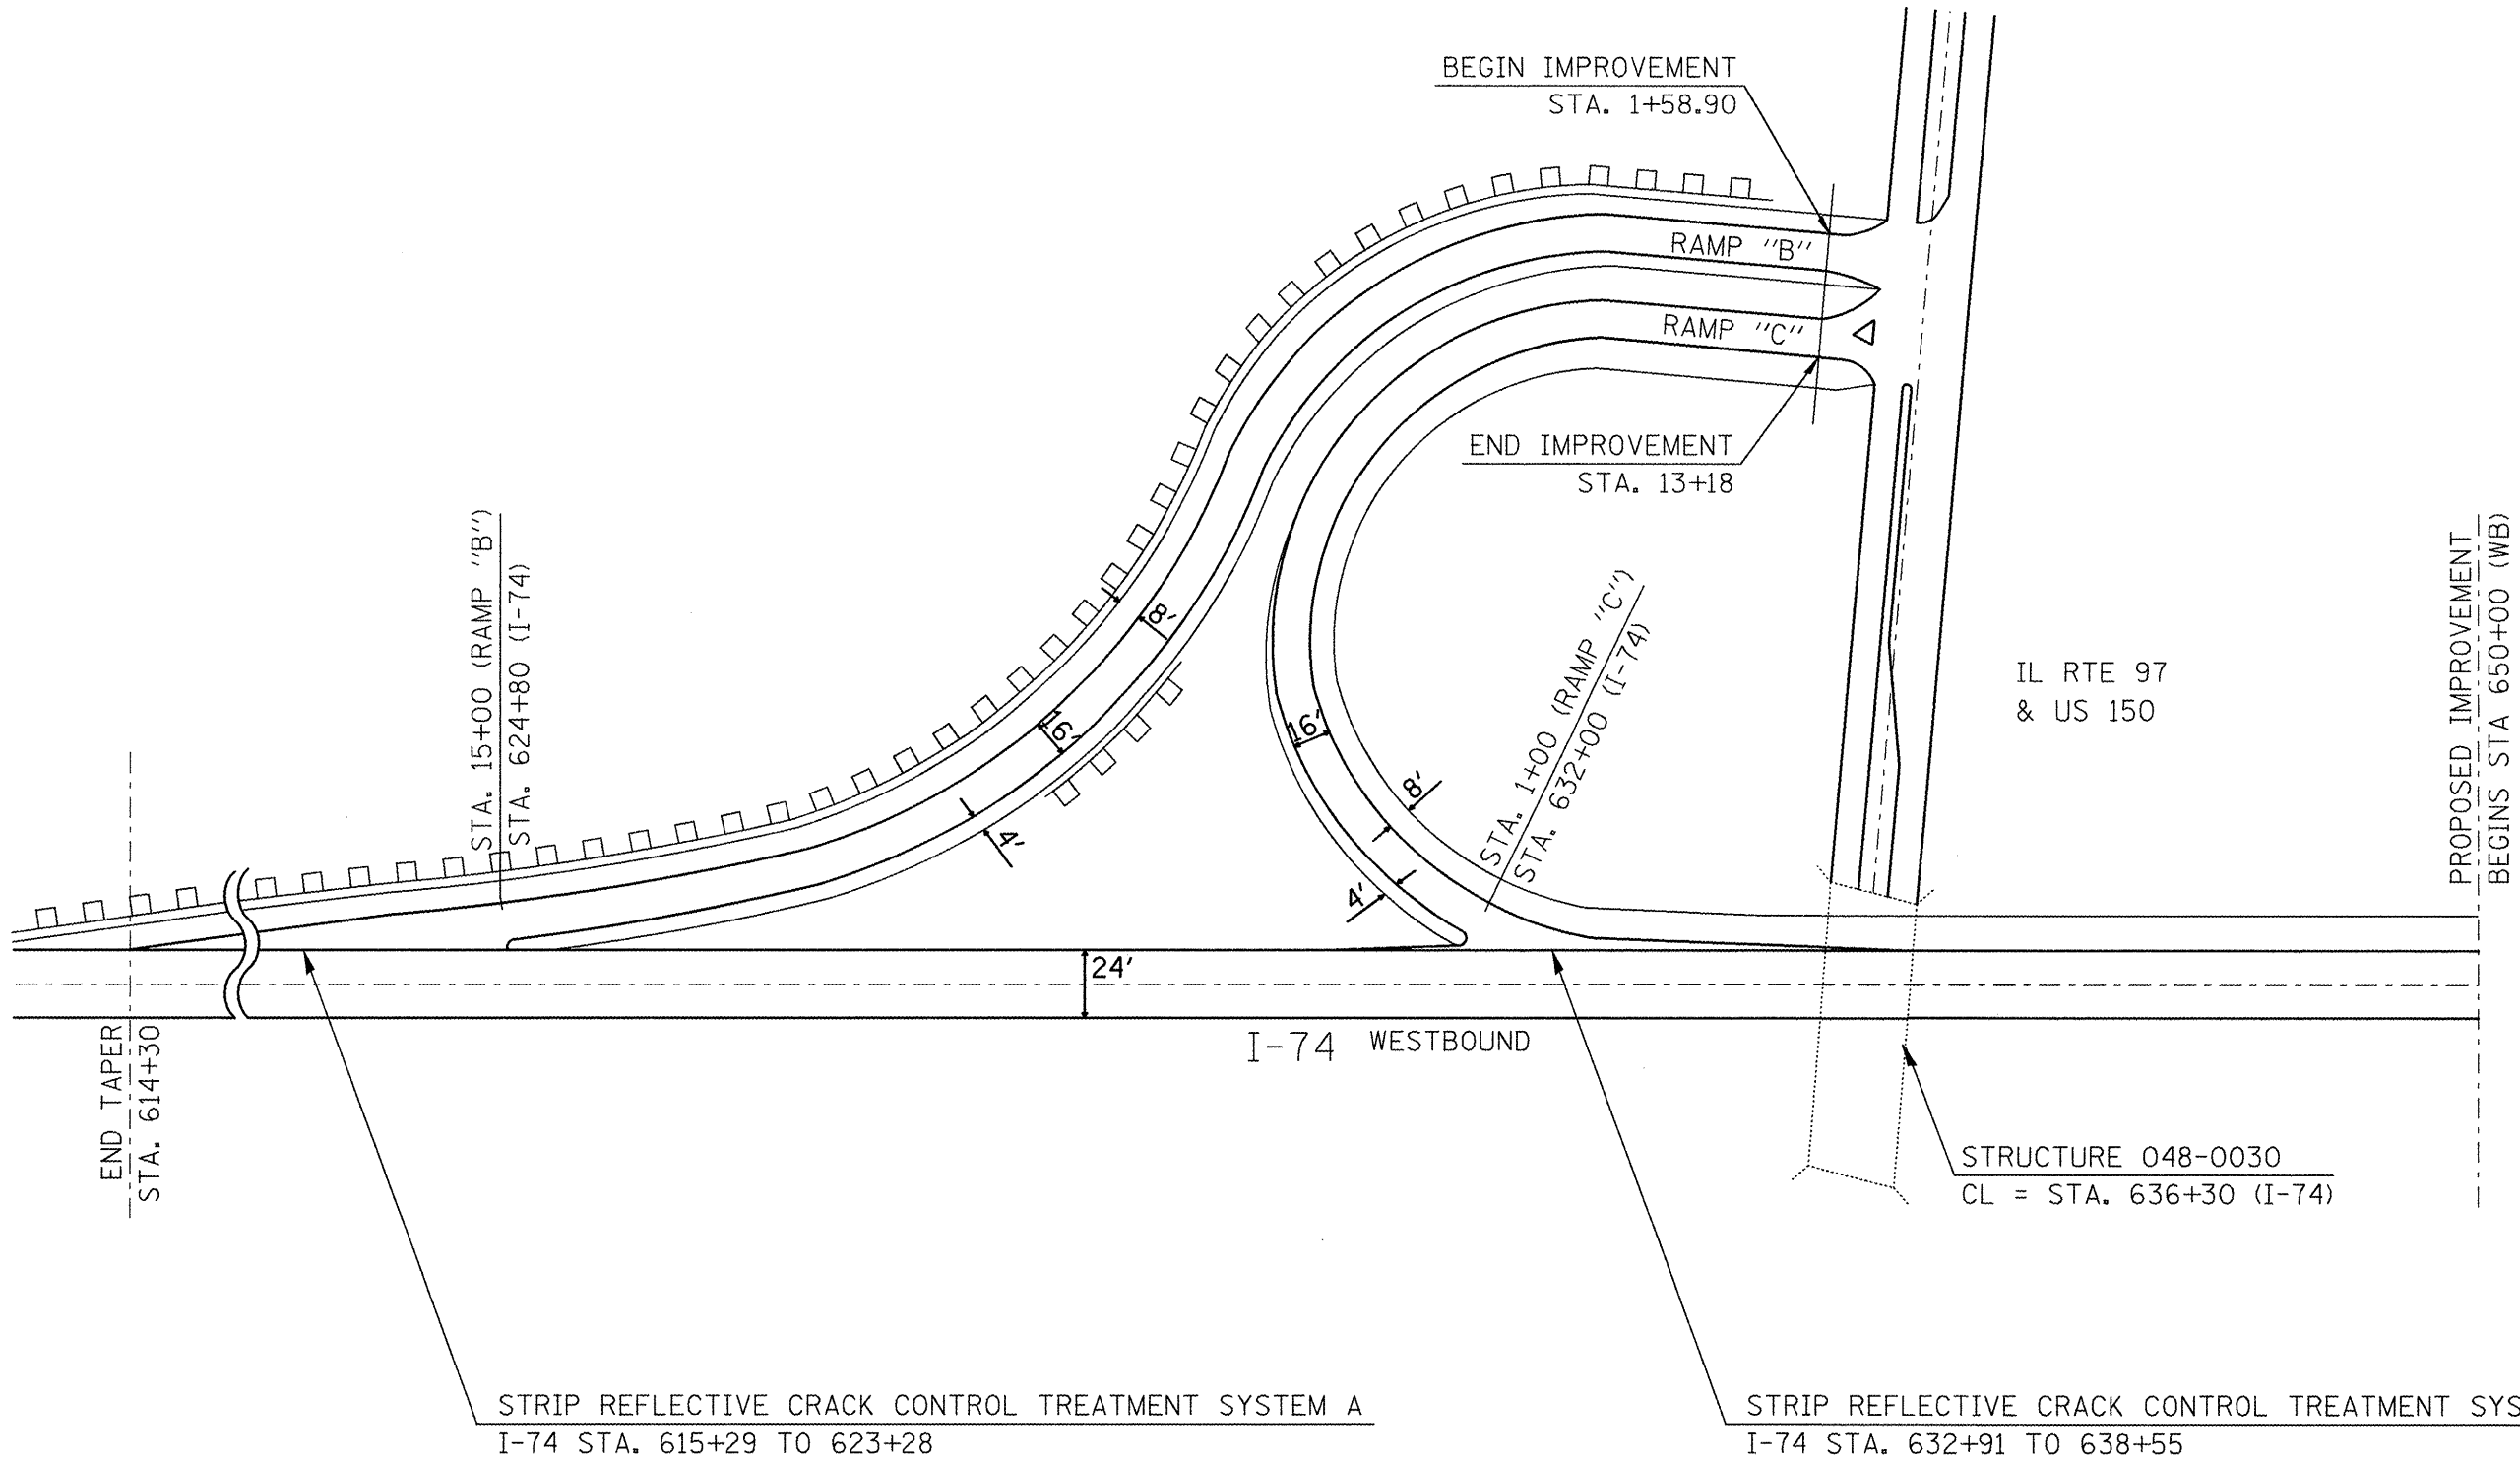


NOTE: NOT DRAWN TO SCALE. FOR ILLUSTRATION PURPOSES ONLY.

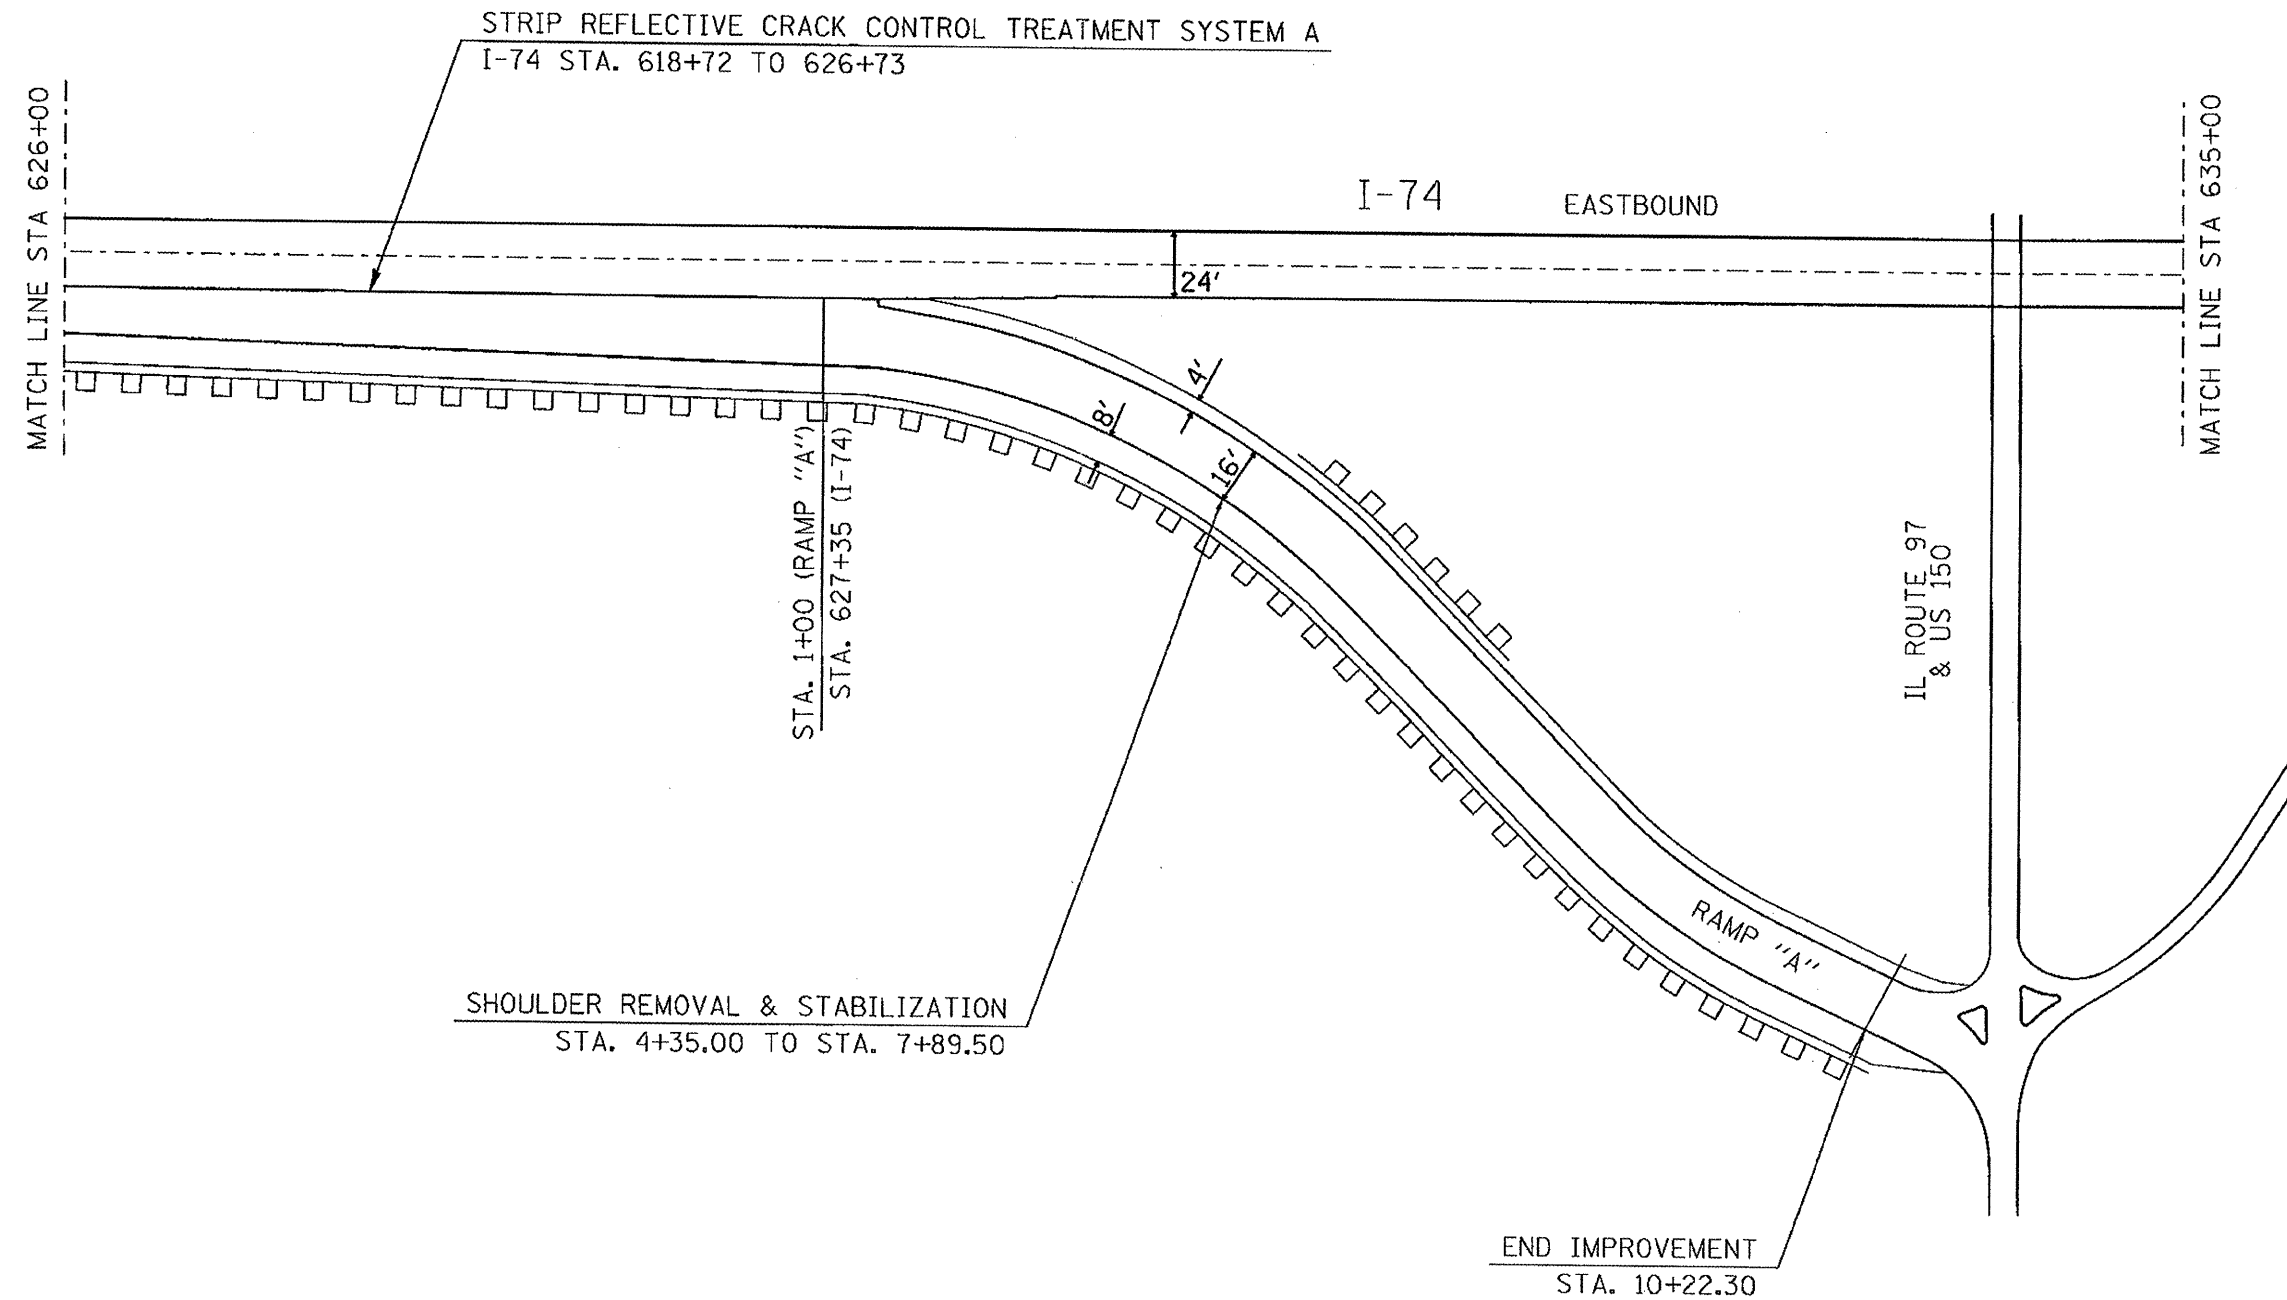

FILE NAME =	USER NAME = torcys	DESIGNED -	REVISED -	STATE OF ILLINOIS DEPARTMENT OF TRANSPORTATION	RAMP DETAILS				F.A.I. RTE.	SECTION	COUNTY	TOTAL SHEETS	SHEET NO.
68062 PLANS - Revised sheets as 01-02-19 .dgn		DRAWN -	REVISED -						74	48(27R5-3; (27H8-5)I, I-1)	KNOX	104	23
PLOT SCALE = 48.0000" / 1"		CHECKED -	REVISED -						CONTRACT NO. 68062				
PLOT DATE = 1/2/2009		DATE -	REVISED -						FED. ROAD DIST. NO.				ILLINOIS FED. AID PROJECT
SCALE:					SHEET NO. 3 OF 4 SHEETS	STA.	TO STA.						

NOTE: NOT DRAWN TO SCALE. FOR ILLUSTRATION PURPOSES ONLY.

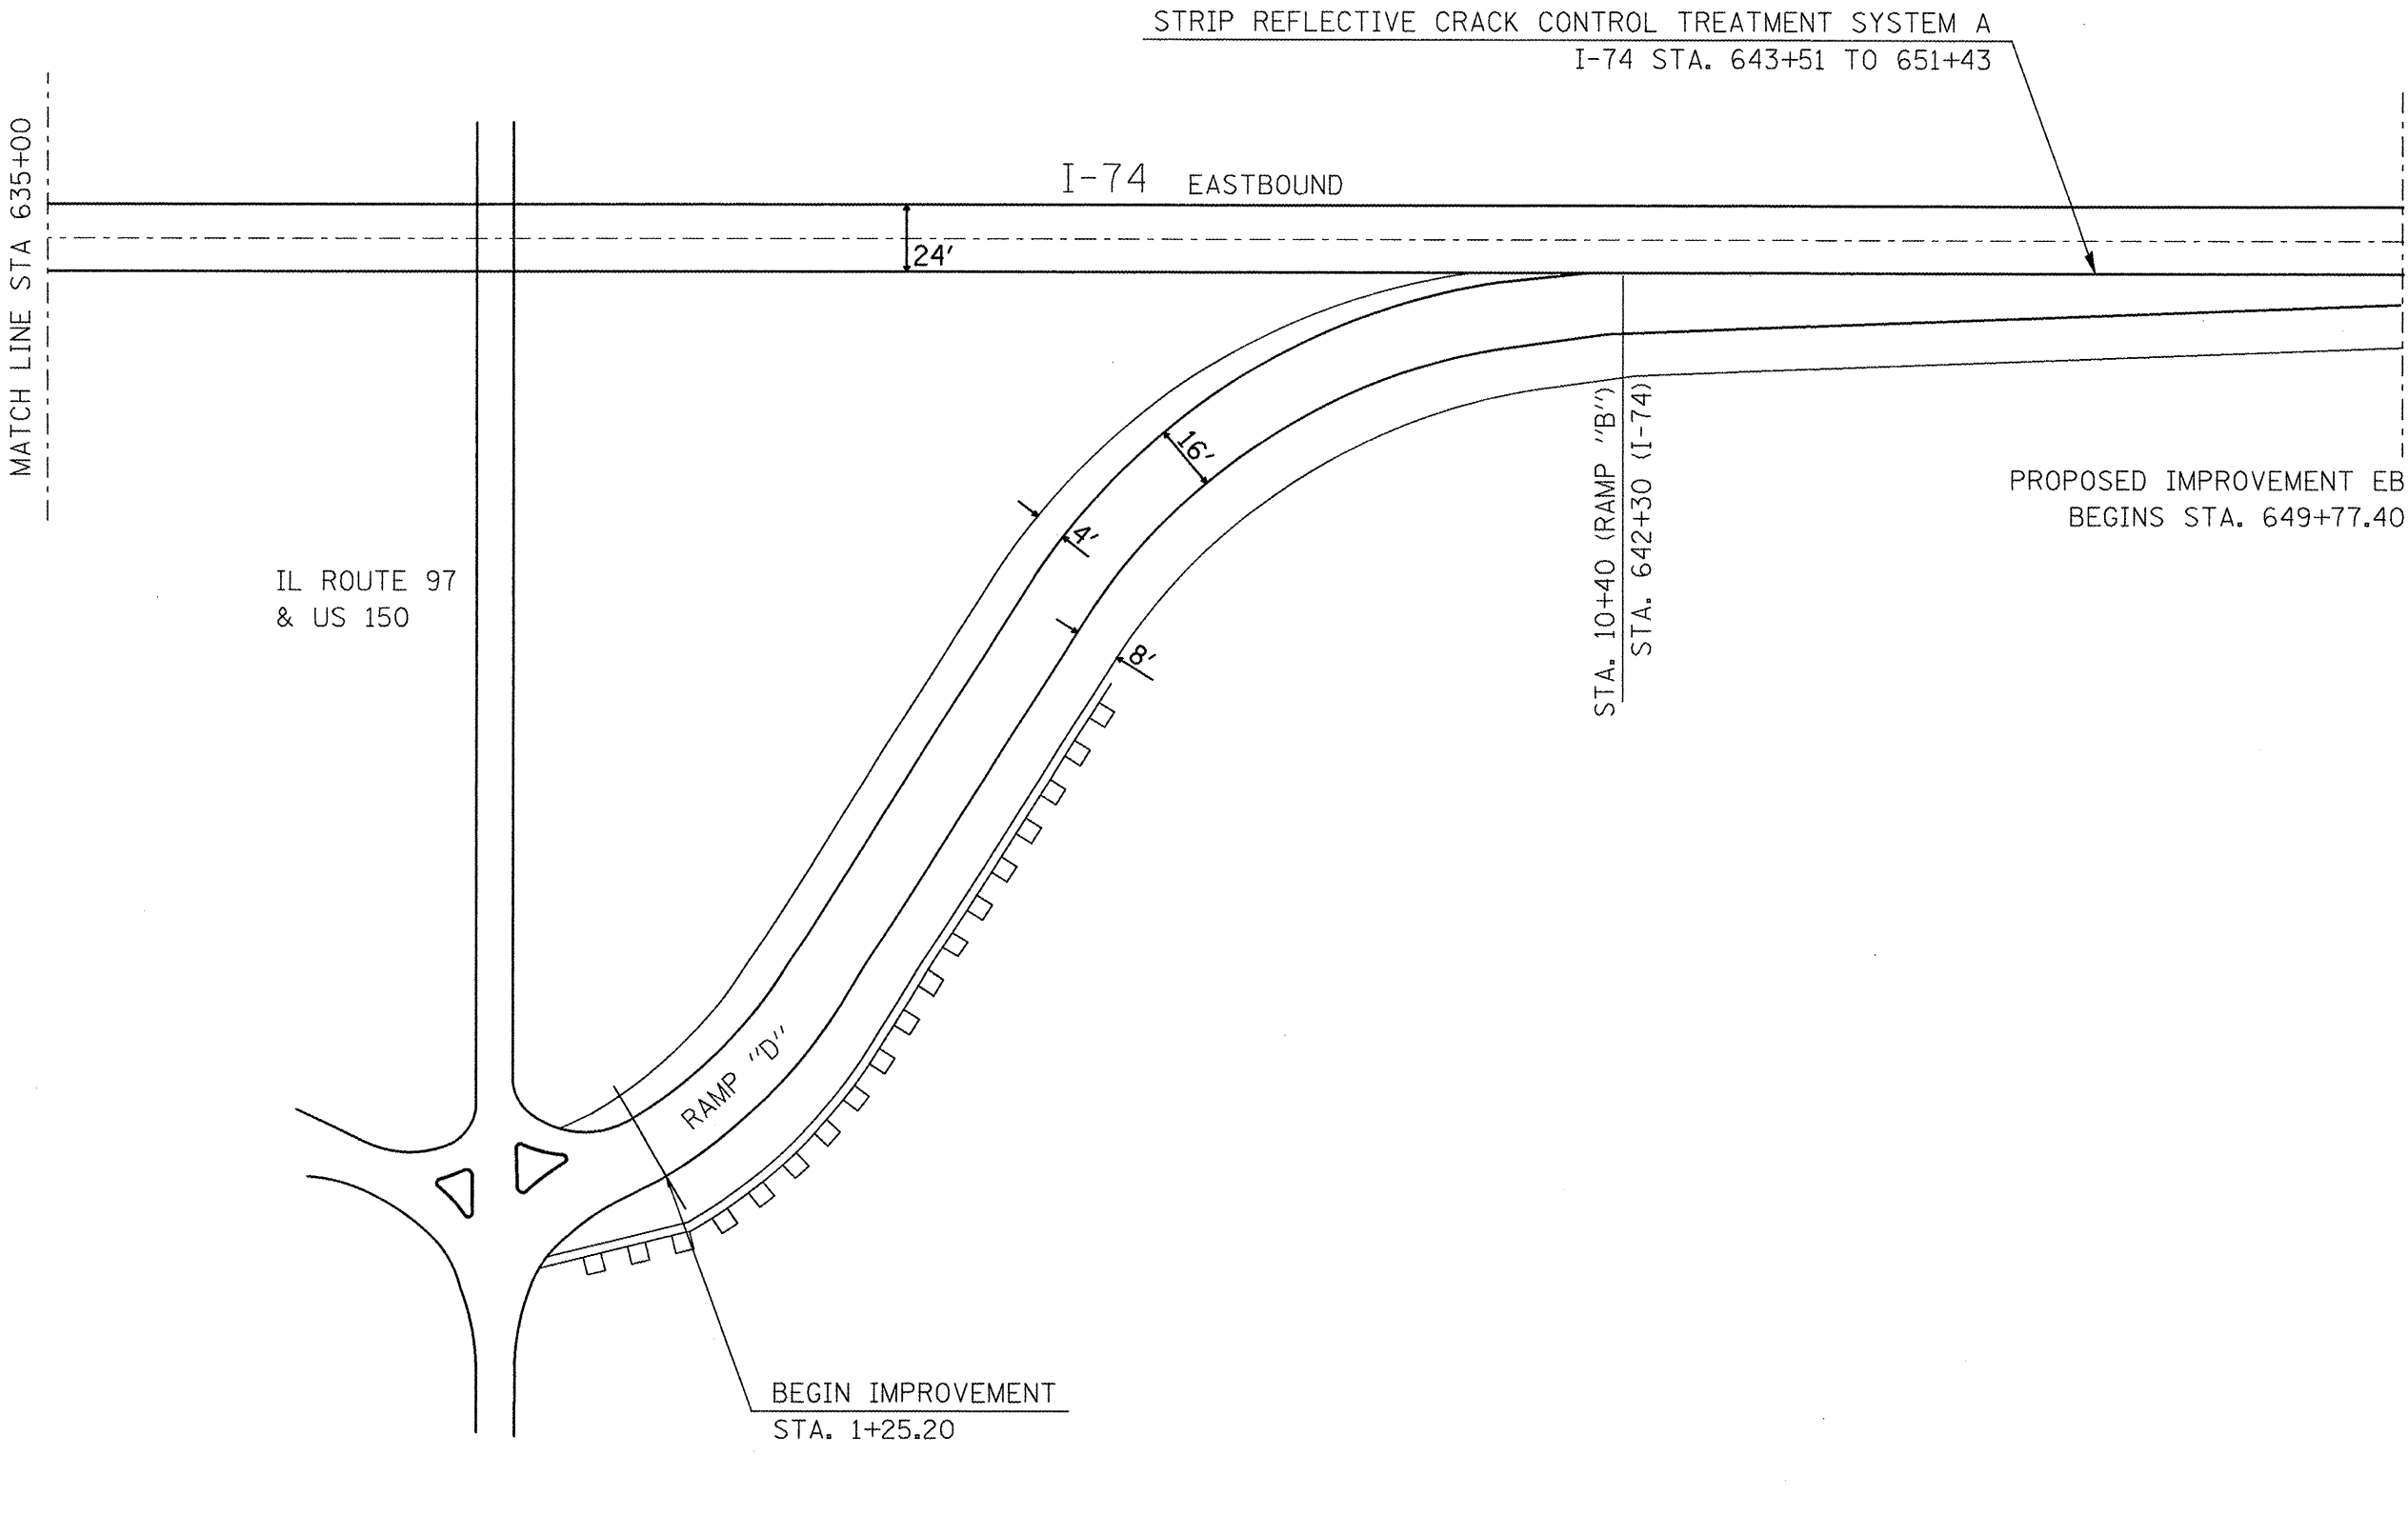



F.A.I RTE.	SECTION	COUNTY	TOTAL SHEETS	SHEET NO.
74	48(27RS-3; 2(7HB-5)I, I-1)	KNOX	104	25
CONTRACT NO. 68062				
FED. ROAD DIST. NO.	ILLINOIS	FED. AID PROJECT		



LEGEND

SYMBOLS

-  SIGN
-  TYPE III BARRICADE WITH
2 FLASHING LIGHTS PER BARRICADE
-  STANDARD 702001 - TRAFFIC CONTROL DEVICES
("ROAD CLOSED TO ALL TRAFFIC" APPLICATION)
-  STANDARD 702001 - TRAFFIC CONTROL DEVICES
("ROAD CLOSED TO TRHU TRAFFIC" APPLICATION)
-  WORK AREA

GENERAL NOTES

1. ALL TRAFFIC CONTROL DEVICES SHALL BE FURNISHED, ERECTED AND MAINTAINED BY THE CONTRACTOR, UNLESS NOTED OTHERWISE.
2. ALL SIGNS NOT ATTACHED TO BARRICADES SHALL BE POST MOUNTED.
3. LOCATIONS OF TRAFFIC CONTROL DEVICES MAY BE ADJUSTED BY THE ENGINEER.
4. ALL TRAFFIC CONTROL SHOWN ON THIS SHEET SHALL BE PAID FOR PER LUMP SUM FOR TRAFFIC CONTROL AND PROTECTION FOR TEMPORARY DETOUR.

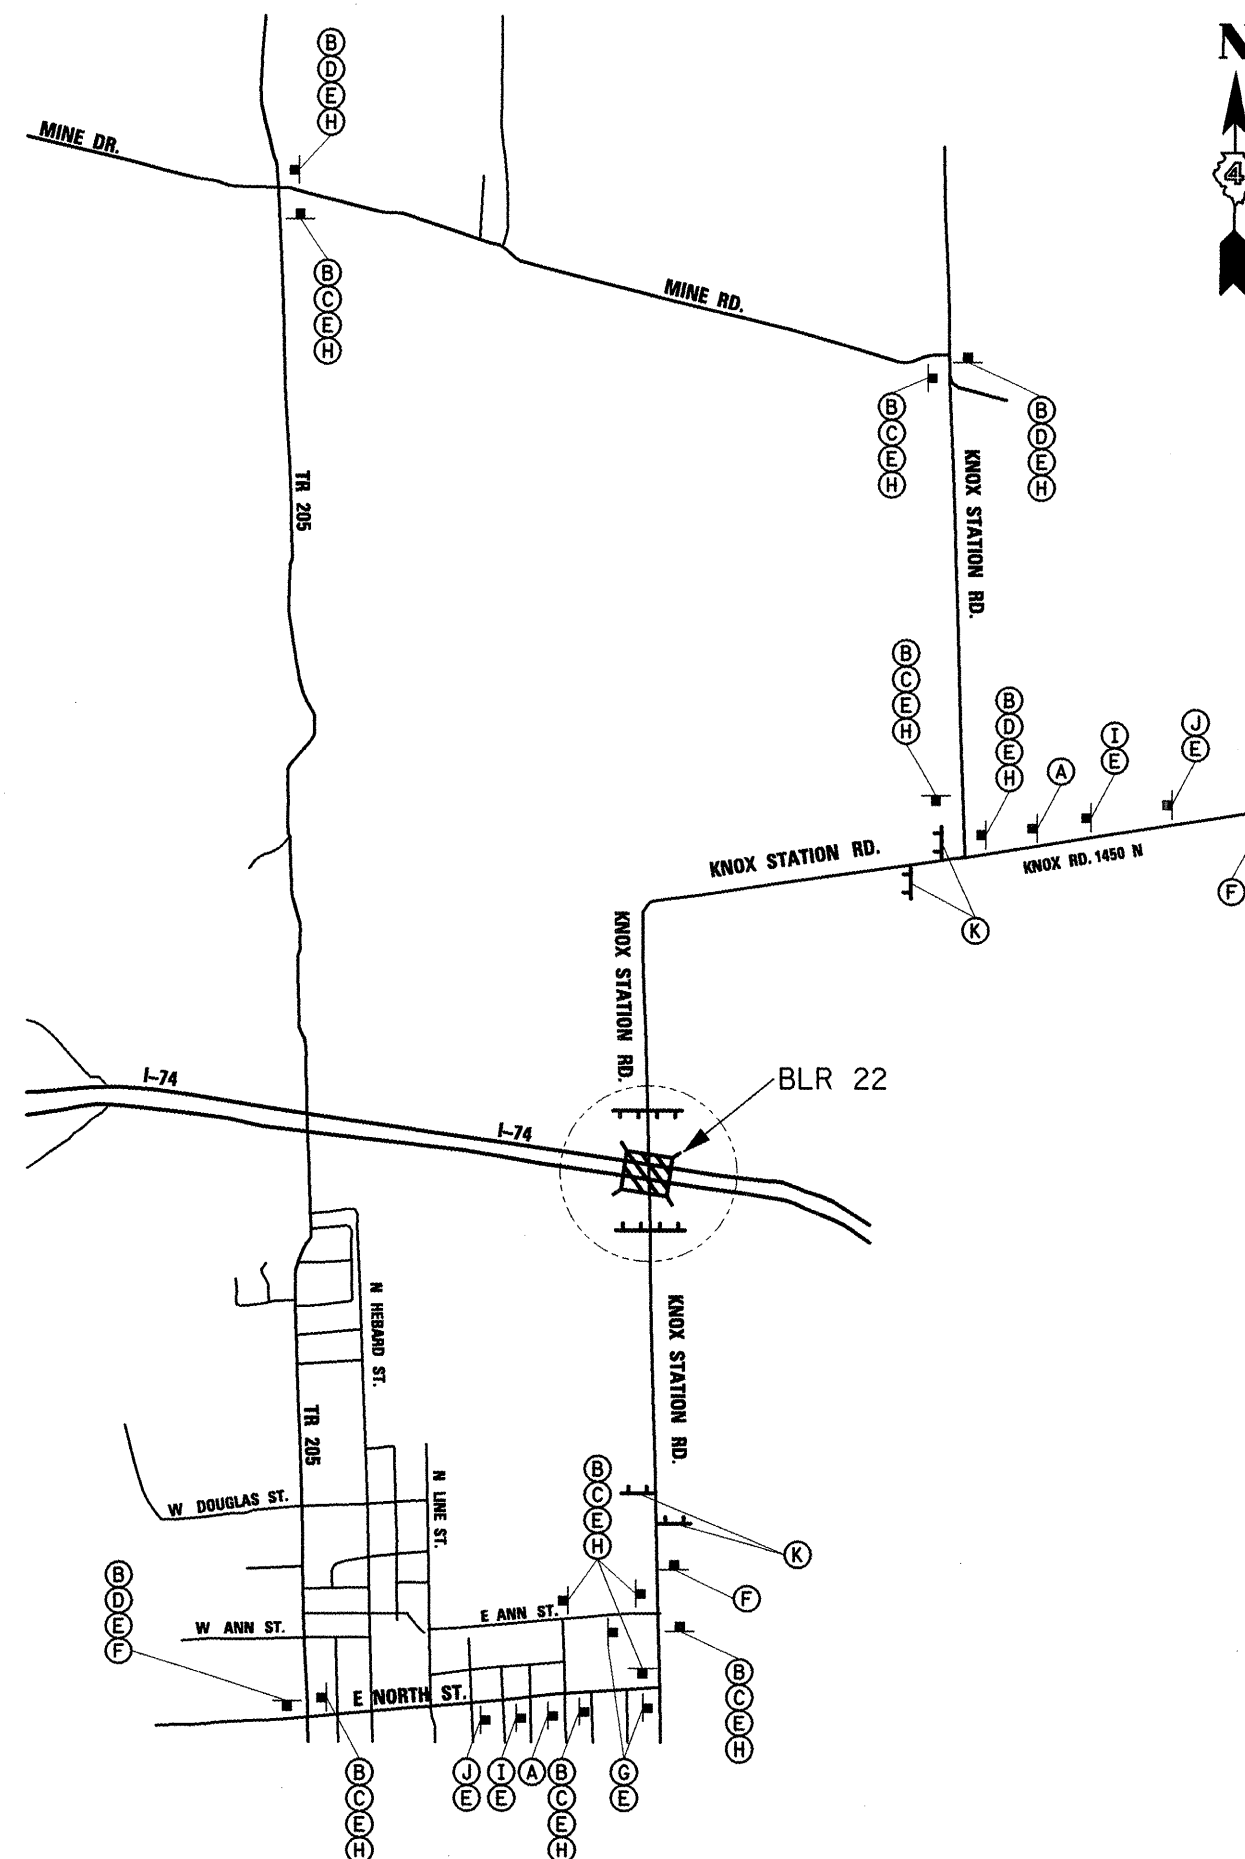
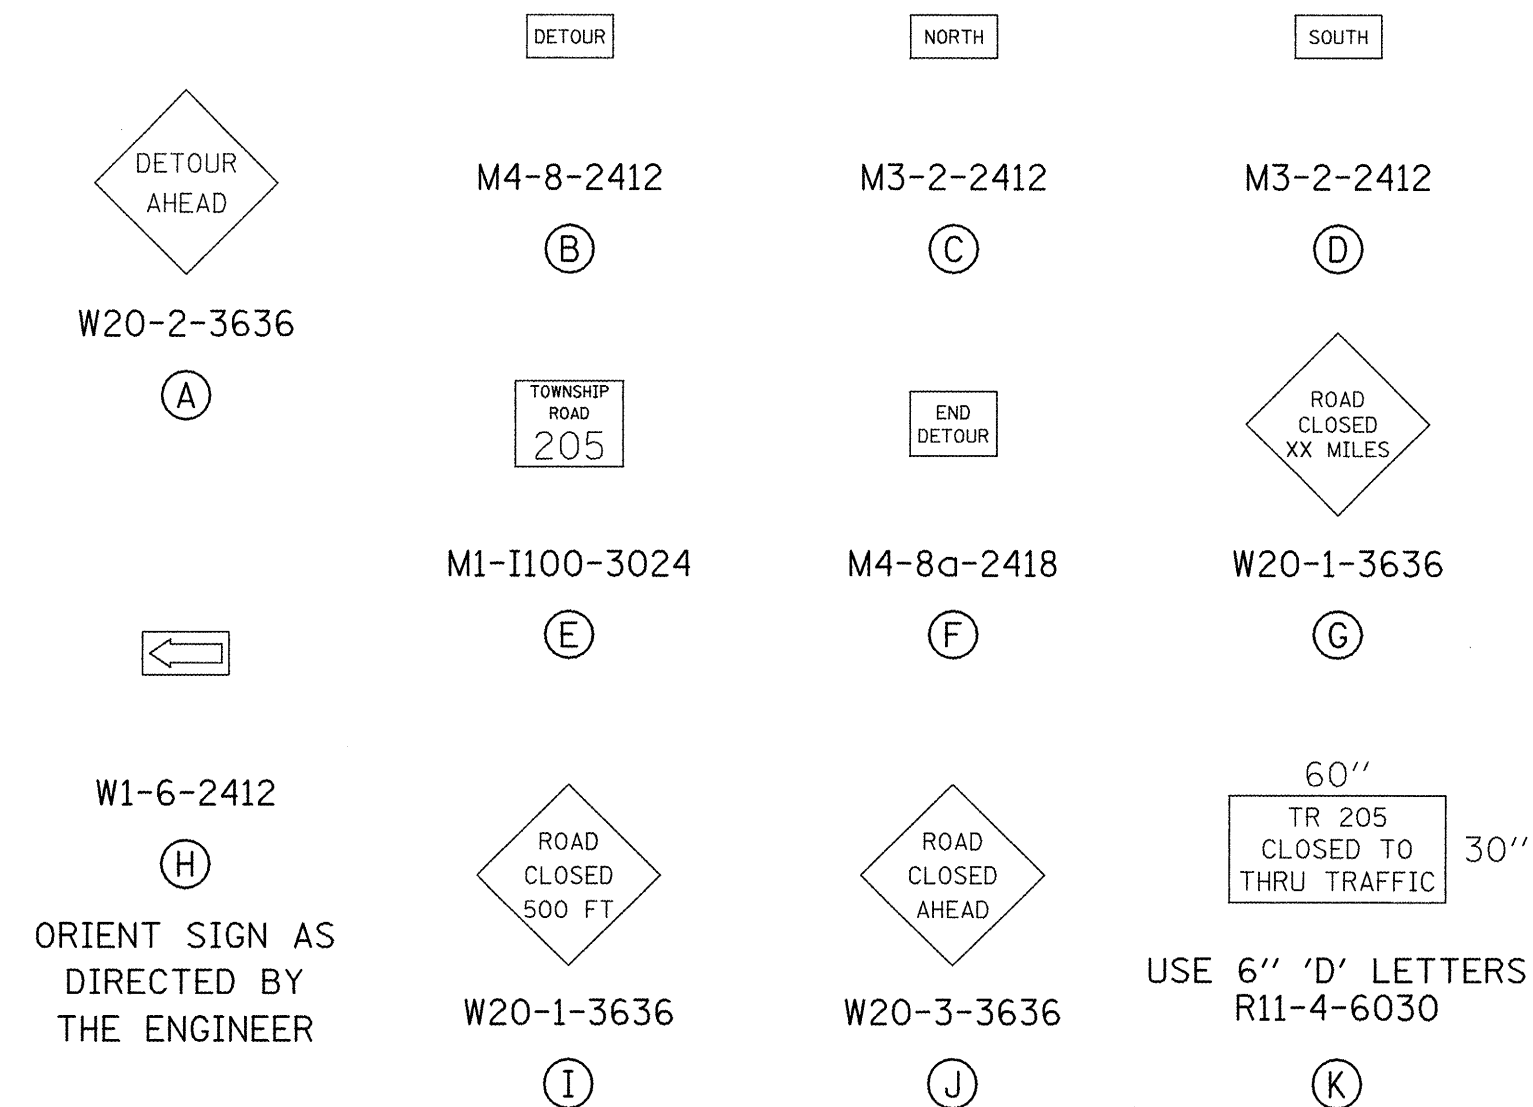


FILE NAME = 68602 PLANS .dgn	USER NAME = toraja	DESIGNED -	REVISED -	STATE OF ILLINOIS DEPARTMENT OF TRANSPORTATION	TRAFFIC CONTROL DETOUR PLAN				F.A.I. RTE.	SECTION	COUNTY	TOTAL SHEETS	SHEET NO.
		DRAWN -	REVISED -						74	48(27RS-3; (27HB-5)I, I-1)	KNOX	104	26
	PLOT SCALE = 40.0000 ' / IN.	CHECKED -	REVISED -		SCALE:				SHEET NO. 1 OF 1 SHEETS	STA.	TO STA.	CONTRACT NO. 68062	
	PLOT DATE = 12/12/2008	DATE -	REVISED -		FED. ROAD DIST. NO.				ILLINOIS	FED. AID PROJECT			

- STAGE 1:
1. CONSTRUCT I-74 EB CROSSOVER TO I-74 WB, AND I-74 WB CROSSOVER TO I-74 EB (STAGE 2 CROSSOVER) IN ACCORDANCE WITH HIGHWAY STANDARDS 701400, 701401, 701402, 701416, AND AS SHOWN IN THE PLANS.
 2. REMOVE EXISTING HEADWALLS FOR PIPE DRAINS AT STA. 26+02.28 LT. AND STA. 26+10.11 LT. CONSTRUCT TEMPORARY DRAINAGE AT LOCATIONS AS SHOWN IN THE PLANS. TEMPORARY DRAINAGE CONFIGURATION TO REMAIN IN PLACE THROUGH STAGE 2.
 3. PERFORM SUPERSTRUCTURE REPLACEMENT ON I-74 EB OVER TR 205 (S.N. 048-0012).


- [A] PIPE CULVERTS, CLASS A, TYPE I 18" (TEMPORARY)
STA. 13+50.00, 28.8' LT.; D.S. # ELEV. = 745.00 TO
STA. 15+32.55, 0.8' LT.; U.S. # ELEV. = 745.57
LENGTH = 182.8'; SLOPE = +0.31%
- [B] PIPE CULVERTS, CLASS A, TYPE I 18" (TEMPORARY)
STA. 15+32.55, 0.8' LT.; D.S. # ELEV. = 745.57 TO
STA. 17+50.00, 30.5' RT.; U.S. # ELEV. = 746.25
LENGTH = 218.1'; SLOPE = +0.31%
- [C] PIPE CULVERTS, CLASS A, TYPE I 12" (TEMPORARY)
STA. 15+32.55, 16.0' RT.; U.S. # ELEV. = 745.97 TO
STA. 15+32.55, 0.8' LT.; D.S. # ELEV. = 745.57
LENGTH = 16.9'; SLOPE = -2.37%

- [D] PROPOSED MANHOLE, TYPE A WITH
TYPE 1 FRAME & CLOSED LID
7' DIA. (FLAT SLAB TOP)
STA. 15+32.55, 0.8' LT.
RIM ELEV. = 748.12
- [E] PIPE CULVERTS, CLASS A, TYPE I 12" (TEMPORARY)
STA. 15+32.55, 17.7' LT.; U.S. # ELEV. = 746.31 TO
STA. 15+32.55, 0.8' LT.; D.S. # ELEV. = 745.57
LENGTH = 16.9'; SLOPE = -4.38%

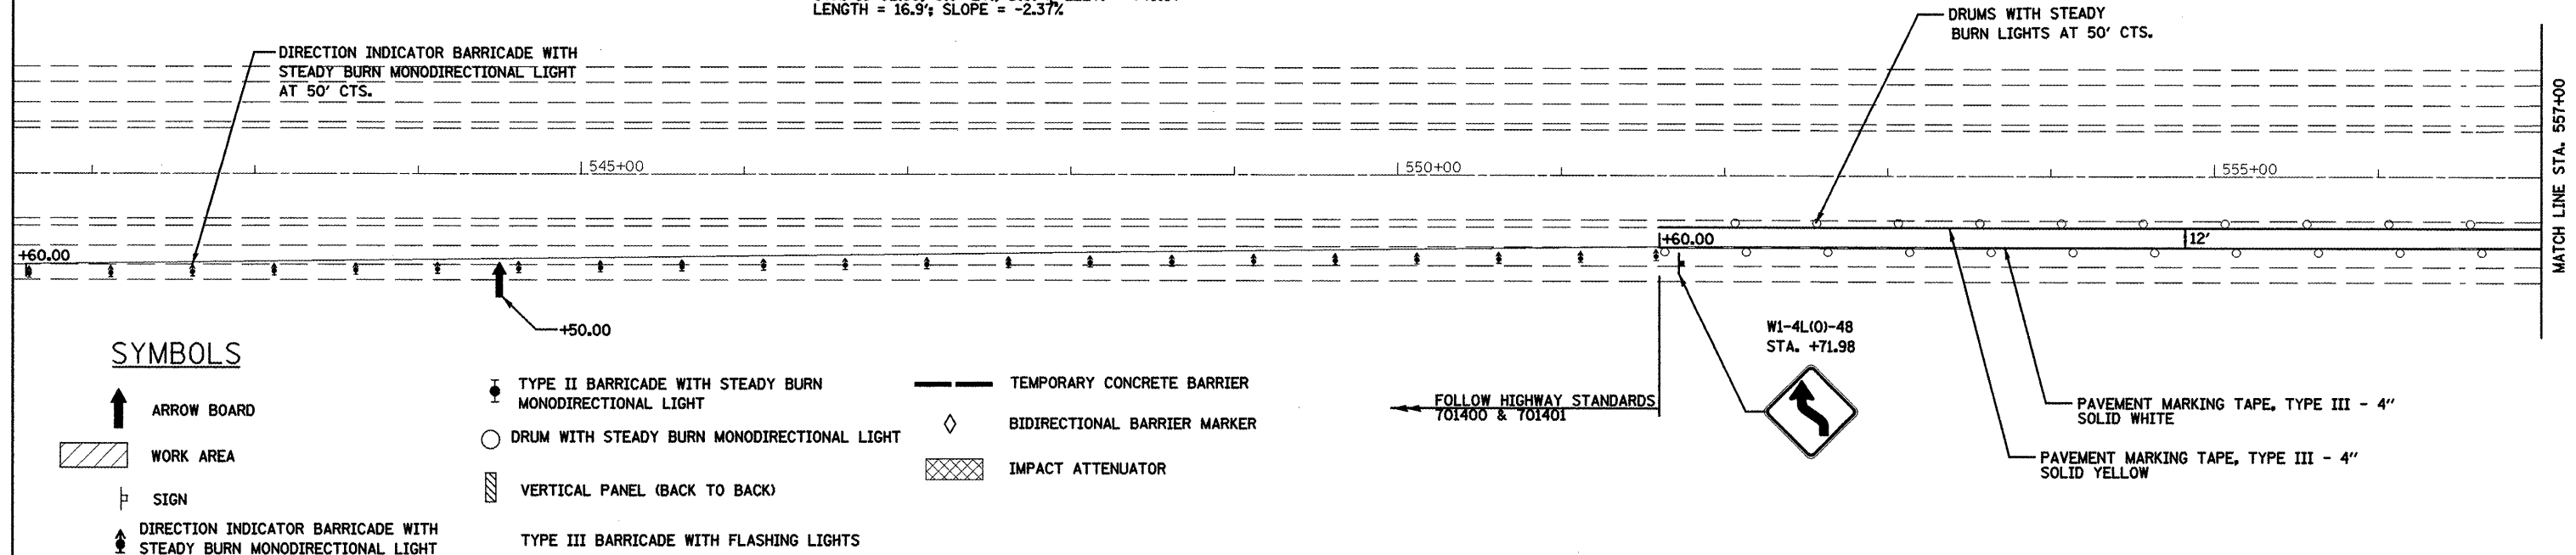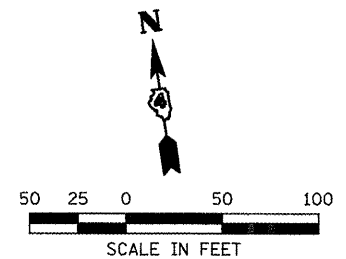

PROP. CURVE STG-1-1
PI STA. = 13+46.92
 $\Delta = 11^\circ 37' 57''$ (LT)
 $D = 3^\circ 07' 21''$
 $R = 1,835.00'$
 $T = 186.92'$
 $L = 372.55'$
 $E = 9.50'$
 $\theta =$ SEE TRANSITION TABLE
T.R. = -----
S.E. RUN = -----
P.C. STA. = 11+60.00
P.T. STA. = 15+32.55

PROP. CURVE STG-1-2
PI STA. = 17+19.47
 $\Delta = 11^\circ 37' 57''$ (RT)
 $D = 3^\circ 07' 21''$
 $R = 1,835.00'$
 $T = 186.92'$
 $L = 372.55'$
 $E = 9.50'$
 $\theta =$ SEE TRANSITION TABLE
T.R. = -----
S.E. RUN = -----
P.C. STA. = 15+32.55
P.T. STA. = 19+05.11

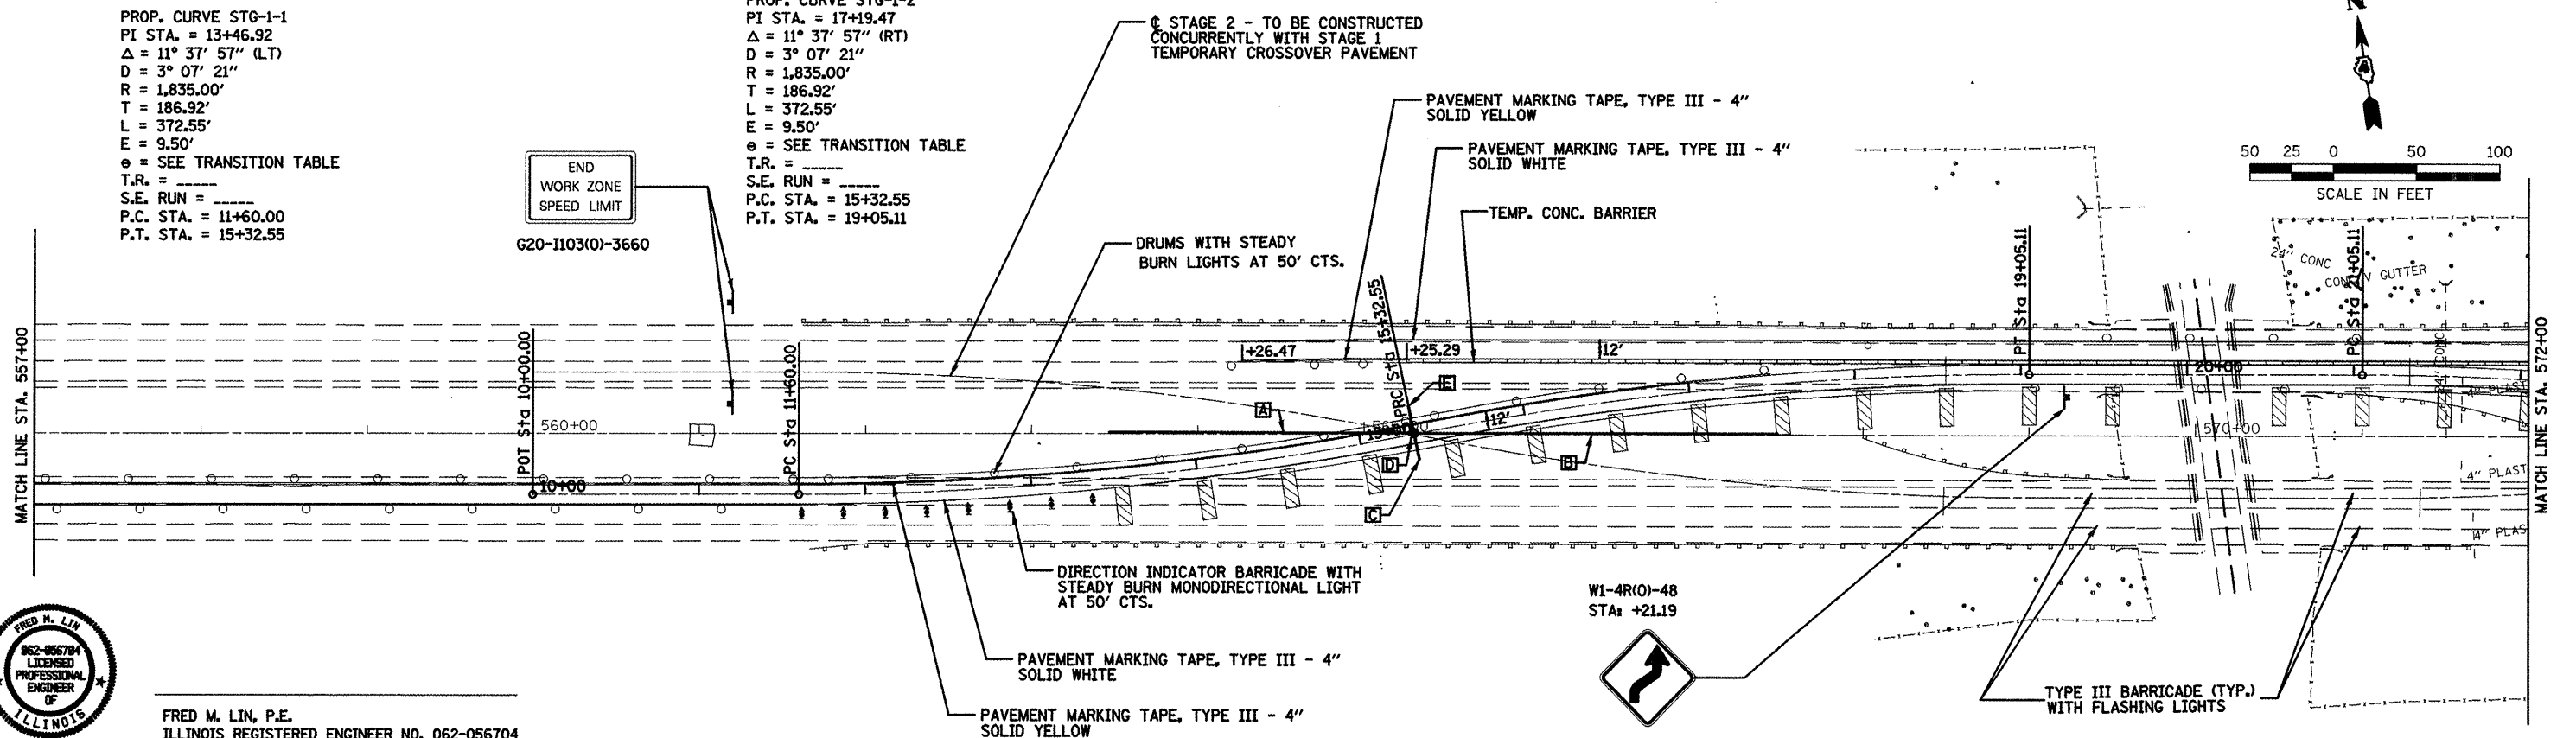

FRED M. LIN, P.E.
ILLINOIS REGISTERED ENGINEER NO. 062-056704
REGISTRATION EXPIRES NOV. 30, 2009

FILE NAME = 0101-MOT.dgn	USER NAME = toraja	DESIGNED - OWR	REVISED - N/A
		DRAWN - OWR	REVISED - N/A
		CHECKED - FML	REVISED - N/A
		DATE - 11/2008	REVISED - N/A

STATE OF ILLINOIS
DEPARTMENT OF TRANSPORTATION

MAINTENANCE OF TRAFFIC STAGE 1
I-74 OVER TOWNSHIP ROAD 205



SCALE: 1" = 50' SHEET NO. -- OF-- SHEETS STA. 532+00.00 TO STA. 590+88.88

F.A.I. RTE.	SECTION	COUNTY	TOTAL SHEETS	SHEET NO.
74	48(27RS-3); (27HB-5)I, I-1	KNOX	104	27
CONTRACT NO. 68062				
FED. ROAD DIST. NO. [ILLINOIS] FED. AID PROJECT				

PROP. CURVE STG-1-3
PI STA. = 22+92.03
Δ = 11° 37' 57" (RT)
D = 3° 07' 21"
R = 1,835.00'
T = 186.92'
L = 372.55'
E = 9.50'
e = SEE TRANSITION TABLE
T.R. = -----
S.E. RUN = -----
P.C. STA. = 21+05.11
P.T. STA. = 24+77.66



PROP. CURVE STG-1-4
PI STA. = 26+64.58
Δ = 11° 37' 57" (LT)
D = 3° 07' 21"
R = 1,835.00'
T = 186.92'
L = 372.55'
E = 9.50'
e = SEE TRANSITION TABLE
T.R. = -----
S.E. RUN = -----
P.C. STA. = 24+77.66
P.T. STA. = 28+50.22

EXIST. CURVE I-74-1
PI STA. = 581+98.11
Δ = 1° 46' 32" (RT)
D = 1° 18' 56"
R = 4,355.00'
T = 67.48'
L = 134.96'
E = 0.52'
e = -----
T.R. = -----
S.E. RUN = -----
P.C. STA. = 581+30.62
P.T. STA. = 582+65.58

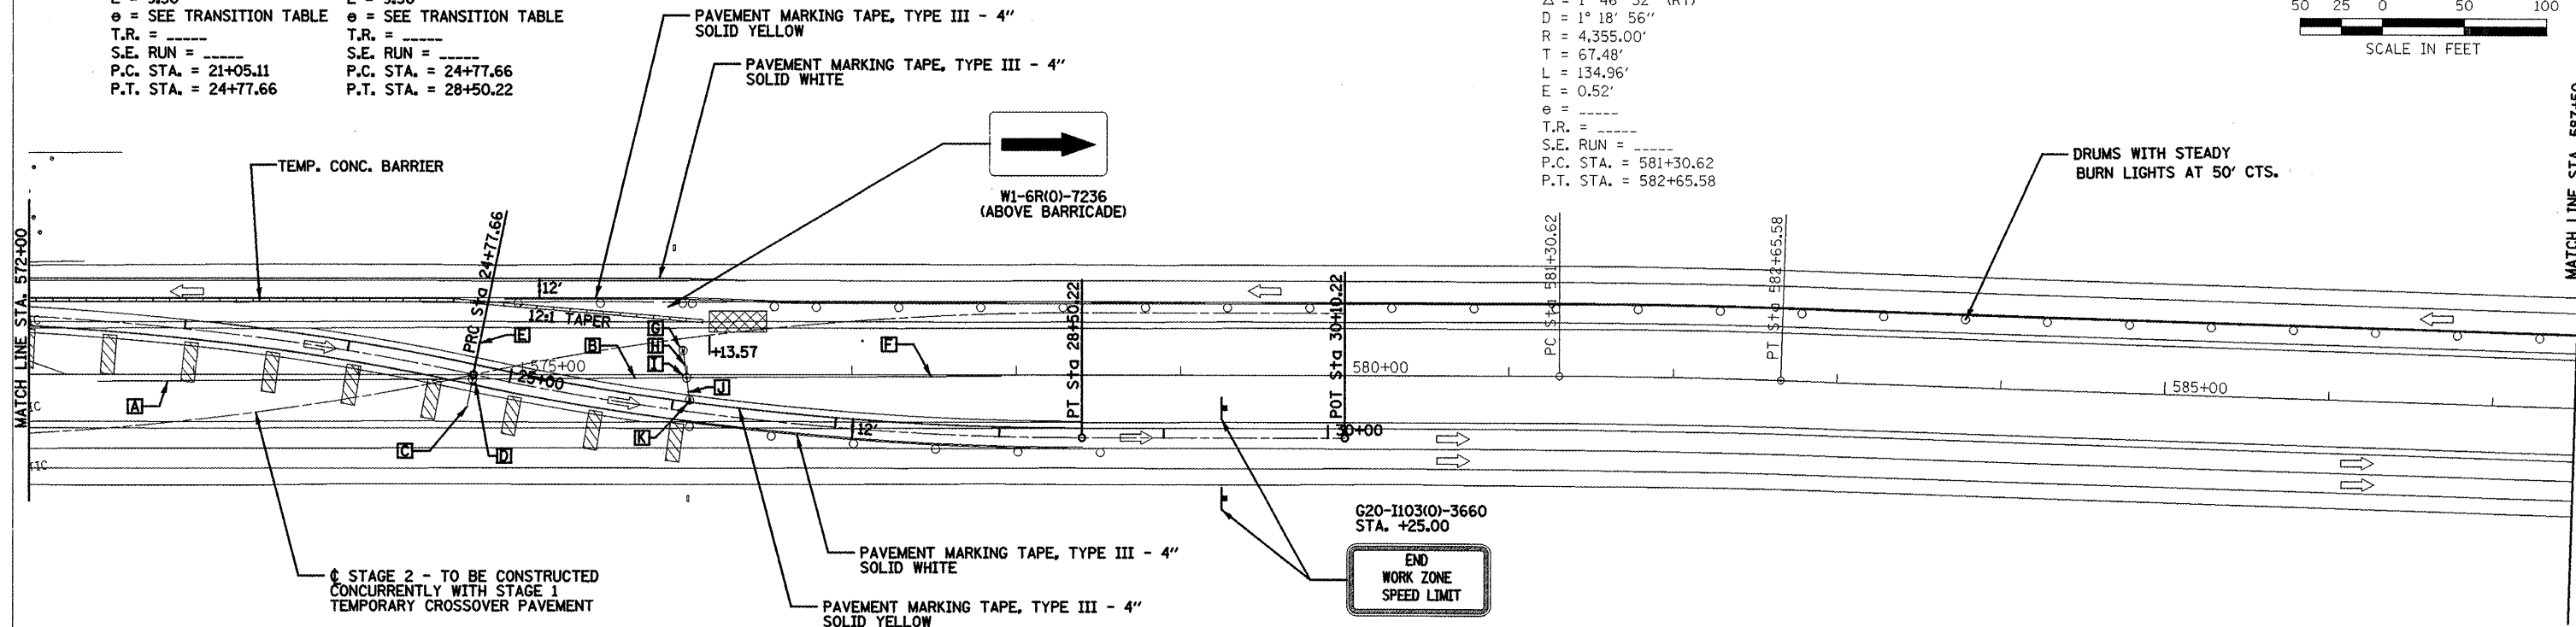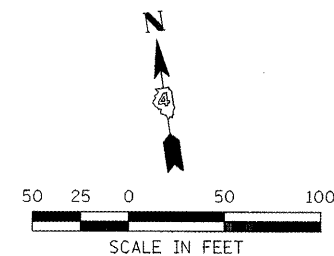

- [A] PIPE CULVERTS, CLASS A, TYPE I 18" (TEMPORARY)
STA. 22+53.36, 36.1' RT.; D.S. ELEV. = 746.53 TO
STA. 24+77.66, 2.7' RT.; U.S. ELEV. = 747.54
LENGTH = 227.8'; SLOPE = +0.44%
- [B] PIPE CULVERTS, CLASS A, TYPE I 18" (TEMPORARY)
STA. 24+77.66, 2.7' RT.; D.S. ELEV. = 747.54 TO
STA. 26+06.58, 19.9' LT.; U.S. ELEV. = 748.11
LENGTH = 130.4'; SLOPE = +0.44%
- [C] PIPE CULVERTS, CLASS A, TYPE I 12" (TEMPORARY)
STA. 24+77.66, 19.4' RT.; U.S. ELEV. = 750.33 TO
STA. 26+06.58, 2.7' RT.; D.S. ELEV. = 747.54
LENGTH = 16.7'; SLOPE = -16.71%

- [D] PROPOSED MANHOLE, TYPE A WITH
TYPE 1 FRAME & CLOSED LID
7' DIA. (FLAT SLAB TOP)
STA. 24+77.66, 2.7' RT.;
RIM ELEV. = 752.02
- [E] PIPE CULVERTS, CLASS A, TYPE I 12" (TEMPORARY)
STA. 24+77.66, 19.0' LT.; U.S. ELEV. = 750.37 TO
STA. 24+77.66, 2.7' RT.; D.S. ELEV. = 747.54
LENGTH = 21.7'; SLOPE = -13.04%

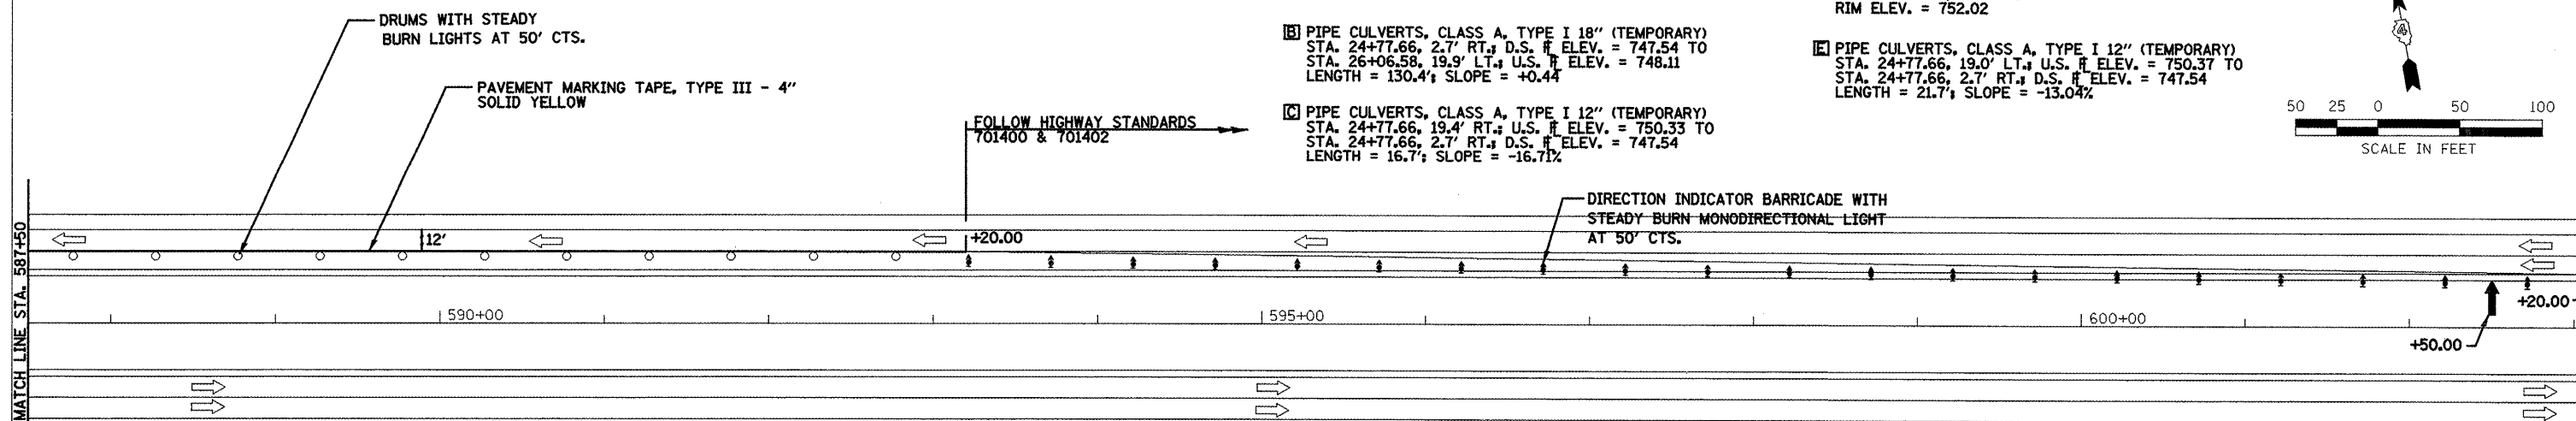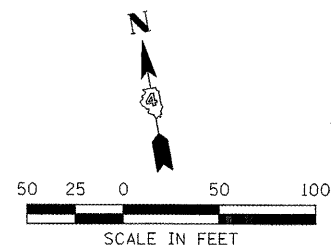

SYMBOLS

- ↑ ARROW BOARD
- ▨ WORK AREA
- ⊥ SIGN
- ⬆ DIRECTION INDICATOR BARRICADE WITH STEADY BURN MONODIRECTIONAL LIGHT
- ⬆ TYPE II BARRICADE WITH STEADY BURN MONODIRECTIONAL LIGHT
- DRUM WITH STEADY BURN MONODIRECTIONAL LIGHT
- ▨ VERTICAL PANEL (BACK TO BACK)
- TYPE III BARRICADE WITH FLASHING LIGHTS
- TEMPORARY CONCRETE BARRIER
- ◇ BIDIRECTIONAL BARRIER MARKER
- ▨ IMPACT ATTENUATOR

- [F] PIPE CULVERTS, CLASS A, TYPE I 18" (TEMPORARY)
STA. 26+06.58, 19.9' LT.; D.S. ELEV. = 748.11
STA. 28+00.00, 36.3' LT.; U.S. ELEV. = 748.97
LENGTH = 191.1'; SLOPE = +0.45%
- [G] PROPOSED MANHOLE, TYPE A WITH TYPE 1 FR & CL
4' DIA. WITH FLAT SLAB TOP
STA. 26+02.28, 35.42' LT.; RIM ELEV. = 752.45
- [H] PIPE CULVERTS, CLASS A, TYPE I 12" (TEMPORARY)
STA. 26+02.28, 35.42' LT.; U.S. ELEV. = MATCH EXISTING
STA. 26+06.58, 19.9' LT.; D.S. ELEV. = 748.11
LENGTH = 16.2'

- [I] PROPOSED MANHOLE, TYPE A WITH TYPE 1 FR & CL
7' DIA. WITH FLAT SLAB TOP
STA. 26+06.58, 19.9' LT.; RIM ELEV. = 751.85
- [J] PIPE CULVERTS, CLASS A, TYPE I 12" (TEMPORARY)
STA. 26+10.11, 7.08' LT.; U.S. ELEV. = MATCH EXISTING
STA. 26+06.58, 19.9' LT.; D.S. ELEV. = 748.11
LENGTH = 13.3'
- [K] PROPOSED MANHOLE, TYPE A WITH TYPE 1 FR & CL
4' DIA. WITH FLAT SLAB TOP
STA. 26+10.11, 7.08' LT.; RIM ELEV. = 752.31

FILE NAME = 0102-NOT.dgn	USER NAME = torojs	DESIGNED - OWR	REVISED - N/A
		DRAWN - OWR	REVISED - N/A
		CHECKED - FML	REVISED - N/A
		DATE - 11/2008	REVISED - N/A

STATE OF ILLINOIS
DEPARTMENT OF TRANSPORTATION

MAINTENANCE OF TRAFFIC STAGE 1
I-74 OVER TOWNSHIP ROAD 205

SCALE: 1" = 50' SHEET NO. -- OF -- SHEETS STA. 532+00.00 TO STA. 590+88.88



F.A.I. RTE.	SECTION	COUNTY	TOTAL SHEETS	SHEET NO.
74	48(27RS-3); (27HB-5)I, I-1	KNOX	104	28
CONTRACT NO. 68062				
FED. ROAD DIST. NO.		FED. AID PROJECT		

PLAN	DESIGNED	BY	DATE
	NOTED		
	ALIGNED		
	CHECKED		
NO.	NOTE BOOK		
	FILE NAME		

PROFILE	DESIGNED	BY	DATE
	NOTED		
	GRADES CHECKED		
	BLM. NOTED		
NO.	NOTE BOOK		
	FILE NAME		

PROP. CURVE STG-1-1
PI STA. = 13+46.92
 $\Delta = 11^\circ 37' 57''$ (LT)
D = 3° 07' 21"
R = 1,835.00'
T = 186.92'
L = 372.55'
E = 9.50'
e = SEE TRANSITION TABLE
T.R. = -----
S.E. RUN = -----
P.C. STA. = 11+60.00
P.T. STA. = 15+32.55


PROP. CURVE STG-1-2
PI STA. = 17+19.47
 $\Delta = 11^\circ 37' 57''$ (RT)
D = 3° 07' 21"
R = 1,835.00'
T = 186.92'
L = 372.55'
E = 9.50'
e = SEE TRANSITION TABLE
T.R. = -----
S.E. RUN = -----
P.C. STA. = 15+32.55
P.T. STA. = 19+05.11

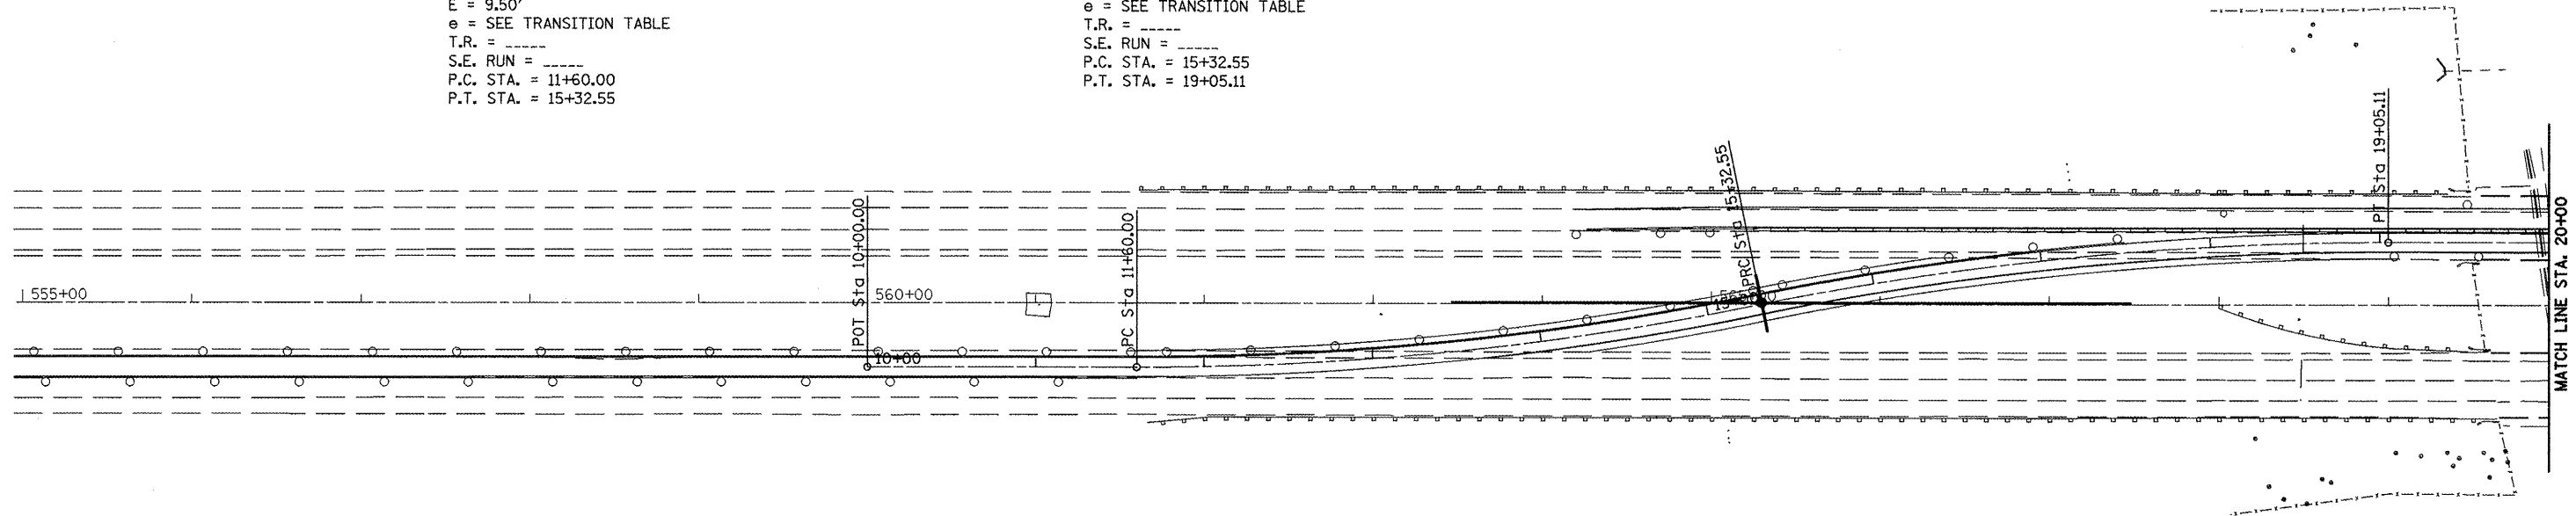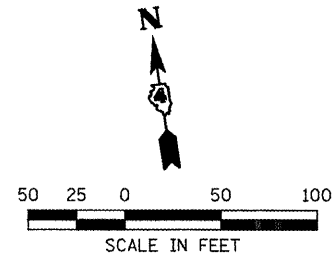

PAVEMENT CROSS SLOPE TRANSITION TABLE

STA. 11+60.00 TO STA. 14+09.61	1.5%
STA. 14+09.61 TO STA. 15+32.55	1.5% TO 0.0%
STA. 15+32.55 TO STA. 16+55.49	0.0% TO 1.5%
STA. 16+55.49 TO STA. 19+05.11	1.5%

ADJUST SUPERELEVATION TRANSITION LIMITS IN THE FIELD TO PROVIDE FOR SMOOTH TRANSITION BETWEEN STAGE 1 AND STAGE 2 TEMPORARY PAVEMENT BEING CONSTRUCTED CONCURRENTLY. THE ENGINEER SHALL REVIEW AND APPROVE ALL FIELD ADJUSTMENTS PRIOR TO PLACEMENT.

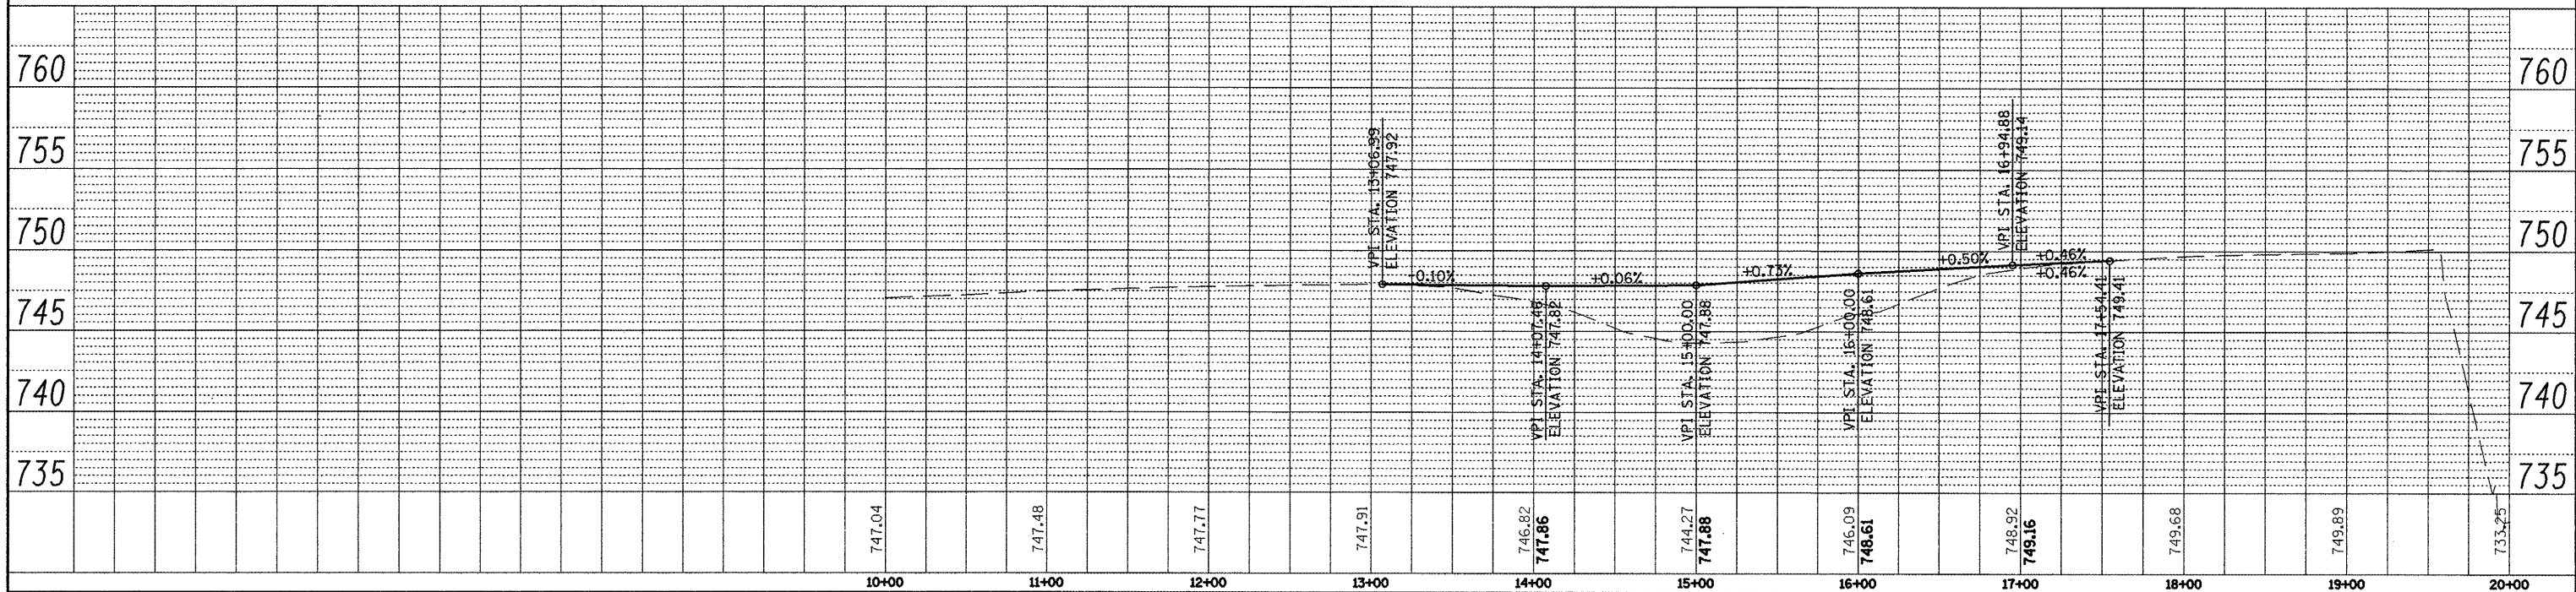

FILE NAME = 0103-MDT.dgn	USER NAME = torojs	DESIGNED - OWR	REVISED - N/A	STATE OF ILLINOIS DEPARTMENT OF TRANSPORTATION	MAINTENANCE OF TRAFFIC PLAN & PROFILE STAGE 1 I-74 OVER TOWNSHIP ROAD 205	F.A.I. RTE. 74	SECTION 48(27RS-3) (27HB-5)I, I-1	COUNTY KNOX	TOTAL SHEETS 104	SHEET NO. 29
PLDT SCALE = 1/8" = 1' IN.	CHECKED - FML	REVISED - N/A	FED. ROAD DIST. NO. ILLINOIS			FED. AID PROJECT				
PLDT DATE = 12/12/2008	DATE = 11/2008	REVISED - N/A	SHEET NO. -- OF -- SHEETS							
			STA. 00+00.00 TO STA. 00+00.00							




PLAN	SURVEYED	DATE
NO.	BY	
NOTE BOOK	PLOTTED	
NO.	CHECKED	
	FILE NAME	

PROFILE	SURVEYED	DATE
NO.	BY	
NOTE BOOK	PLOTTED	
NO.	CHECKED	
	STRUCTURE NOTATIONS CHKD	



PROP. CURVE STG-1-3
PI STA. = 22+92.03
Δ = 11° 37' 57" (RT)
D = 3° 07' 21"
R = 1,835.00'
T = 186.92'
L = 372.55'
E = 9.50'
e = SEE TRANSITION TABLE
T.R. = -----
S.E. RUN = -----
P.C. STA. = 21+05.11
P.T. STA. = 24+77.66

PROP. CURVE STG-1-4
PI STA. = 26+64.58
Δ = 11° 37' 57" (LT)
D = 3° 07' 21"
R = 1,835.00'
T = 186.92'
L = 372.55'
E = 9.50'
e = SEE TRANSITION TABLE
T.R. = -----
S.E. RUN = -----
P.C. STA. = 24+77.66
P.T. STA. = 28+50.22


EXIST. CURVE I-74-1
PI STA. = 581+98.11
Δ = 1° 46' 32" (RT)
D = 1° 18' 56"
R = 4,355.00'
T = 67.48'
L = 134.96'
E = 0.52'
e = -----
T.R. = -----
S.E. RUN = -----
P.C. STA. = 581+30.62
P.T. STA. = 582+65.58

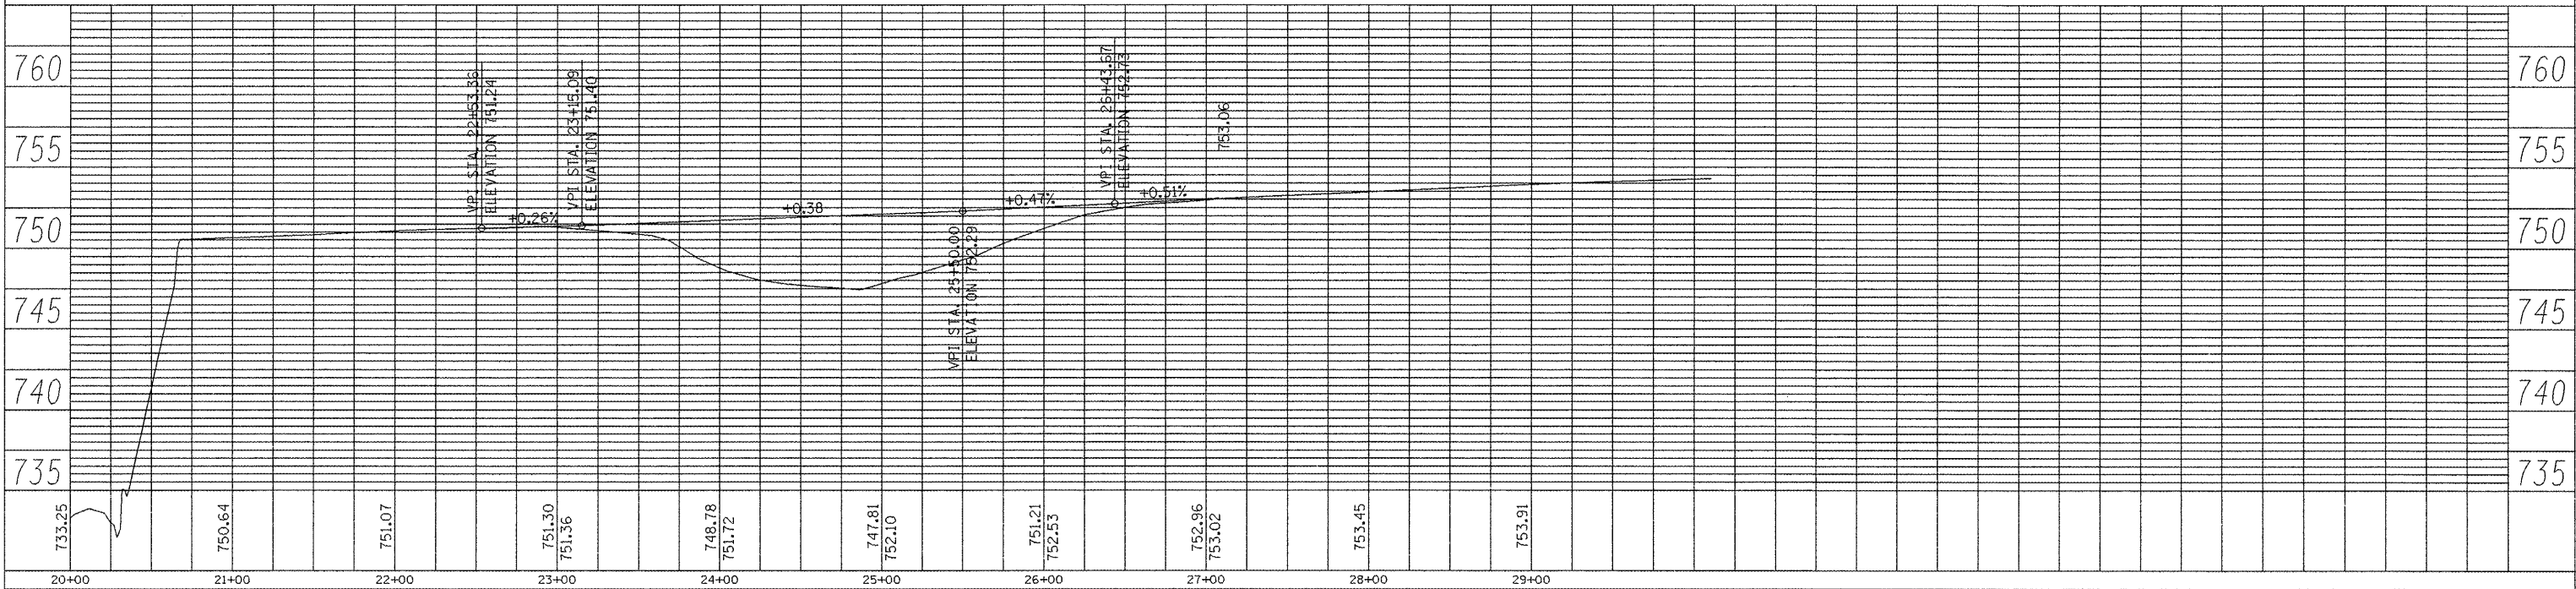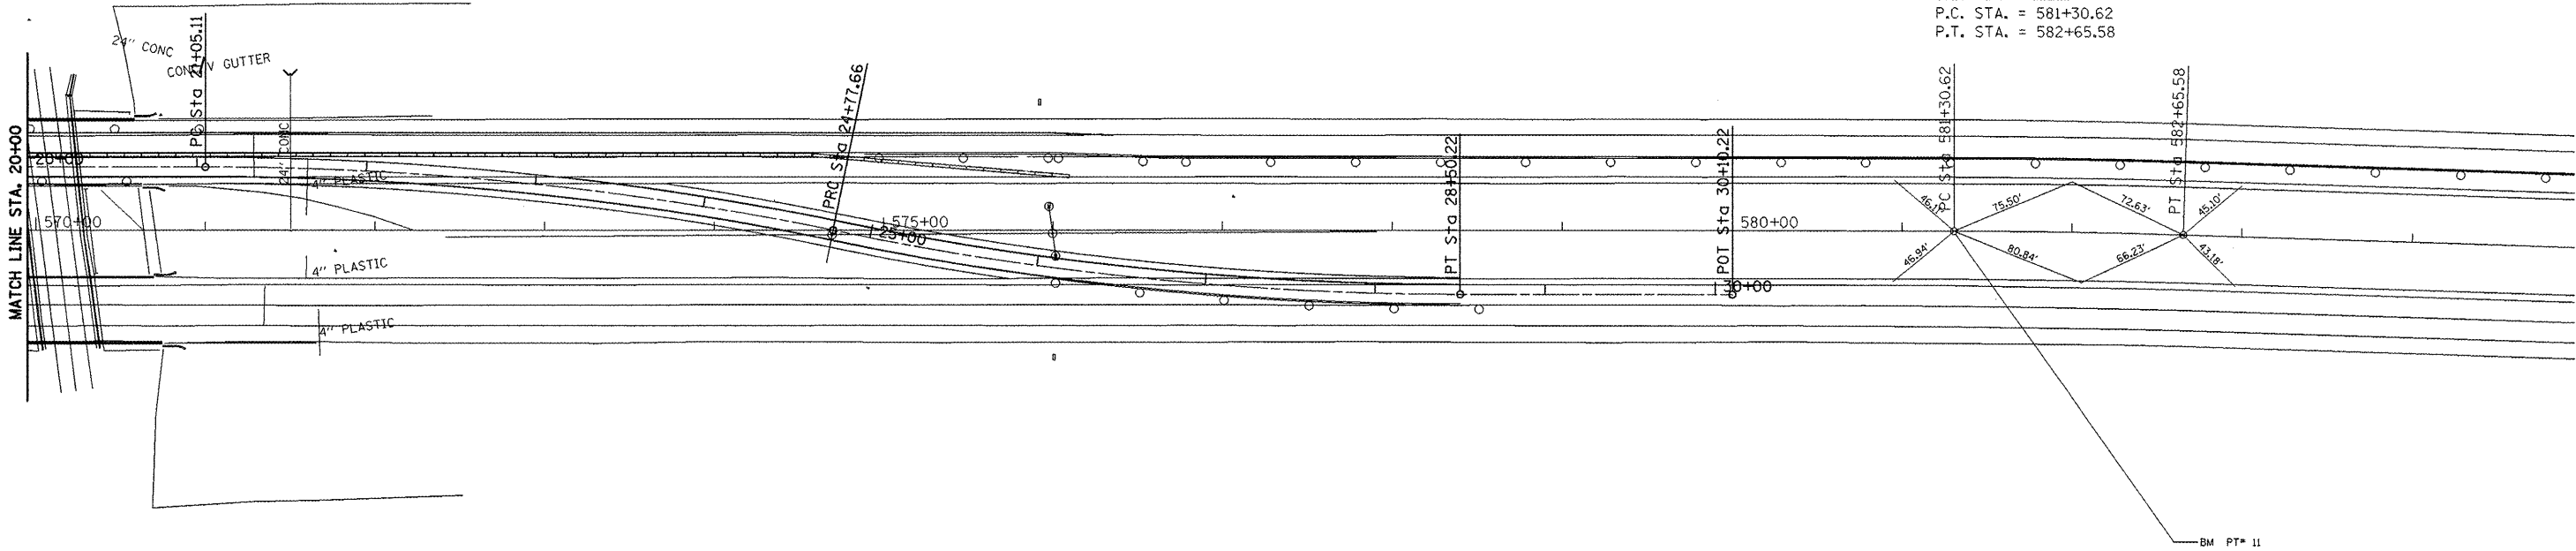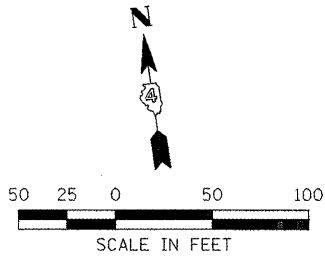





FILE NAME = 0104-MOT.dgn	USER NAME = toraja	DESIGNED - OWR	REVISED - N/A	STATE OF ILLINOIS DEPARTMENT OF TRANSPORTATION	MAINTENANCE OF TRAFFIC PLAN & PROFILE STAGE 1 I-74 OVER TOWNSHIP ROAD 205	F.A.I. RTE. 74	SECTION 48(27RS-3); (27HB-5)I, I-1	COUNTY KNOX	TOTAL SHEETS 104	SHEET NO. 30	
	PLT SCALE = 100.00' / IN.	CHECKED - FML	REVISED - N/A			SHEET NO. -- OF -- SHEETS		STA. 00+00.00 TO STA. 00+00.00		CONTRACT NO. 68062	
	PLT DATE = 12/12/2008	DATE = 11/2008	REVISED - N/A			FED. ROAD DIST. NO. ILLINOIS		FED. AID PROJECT			

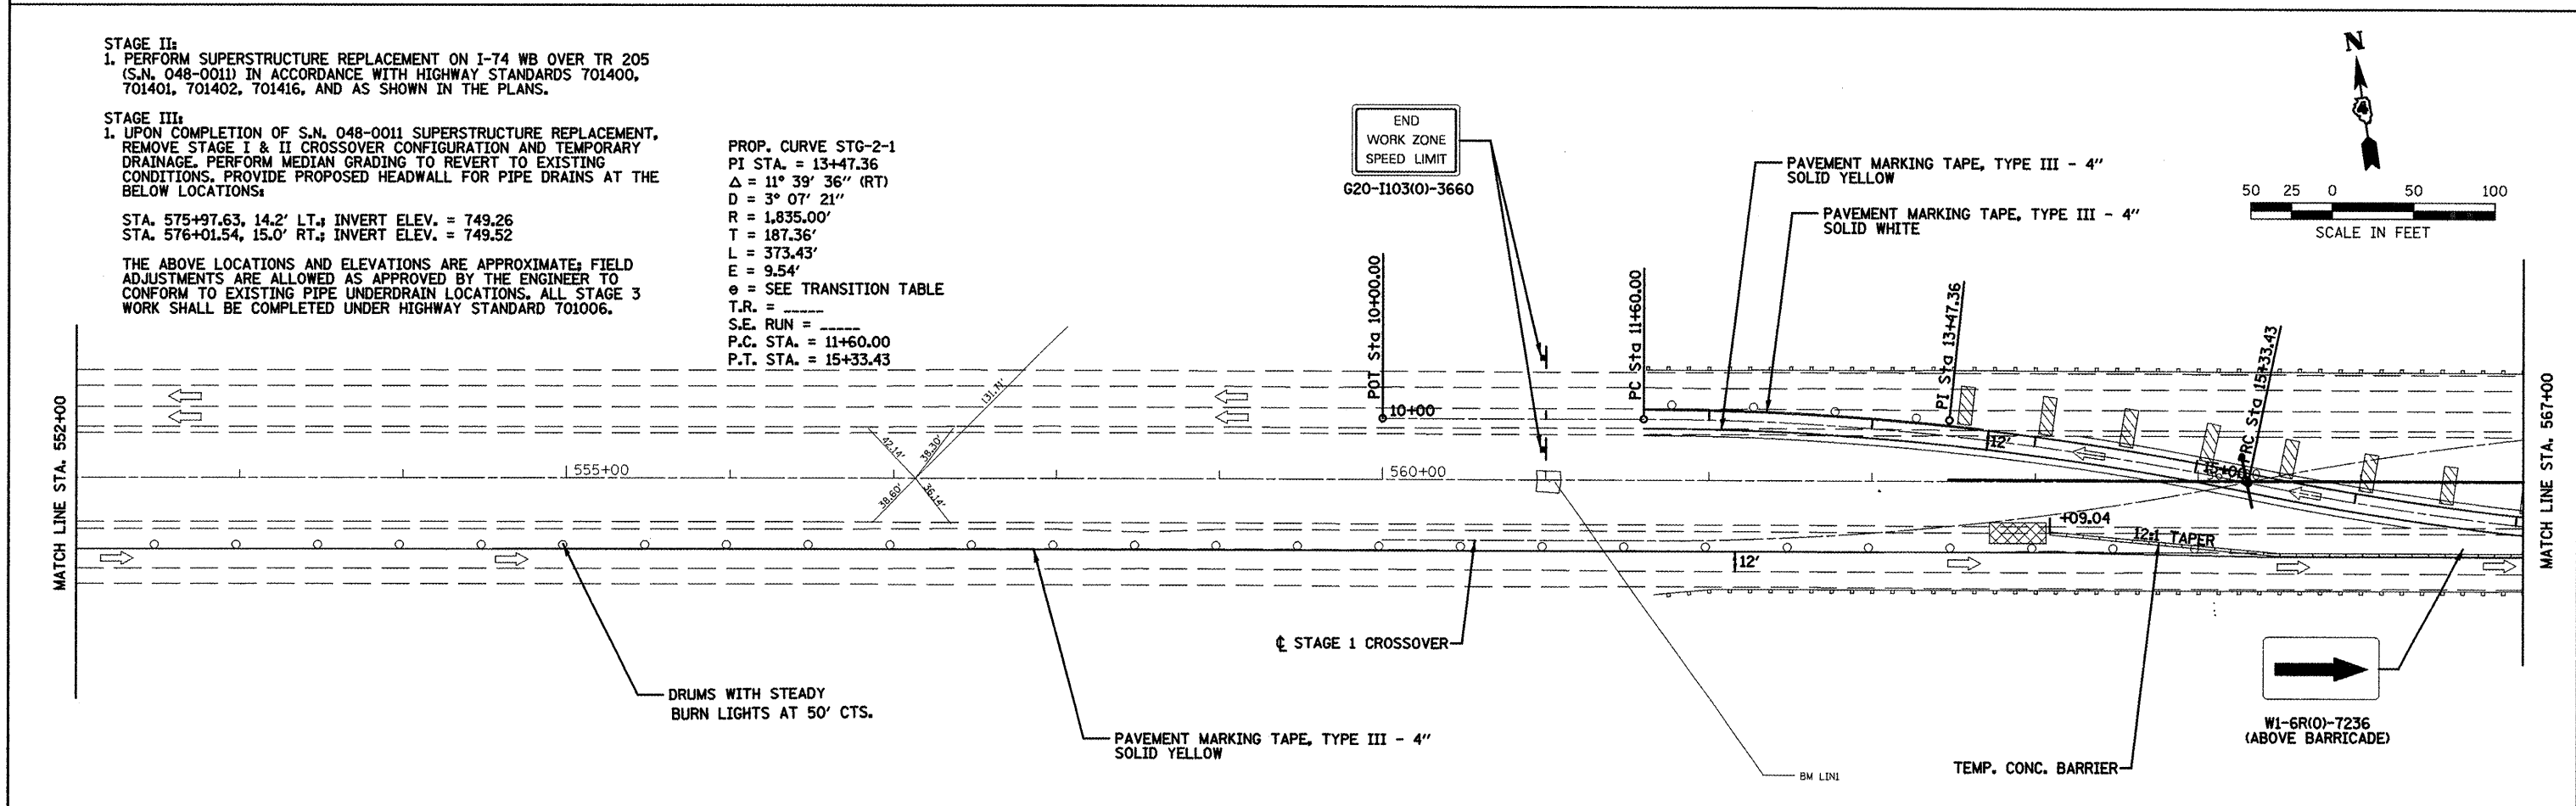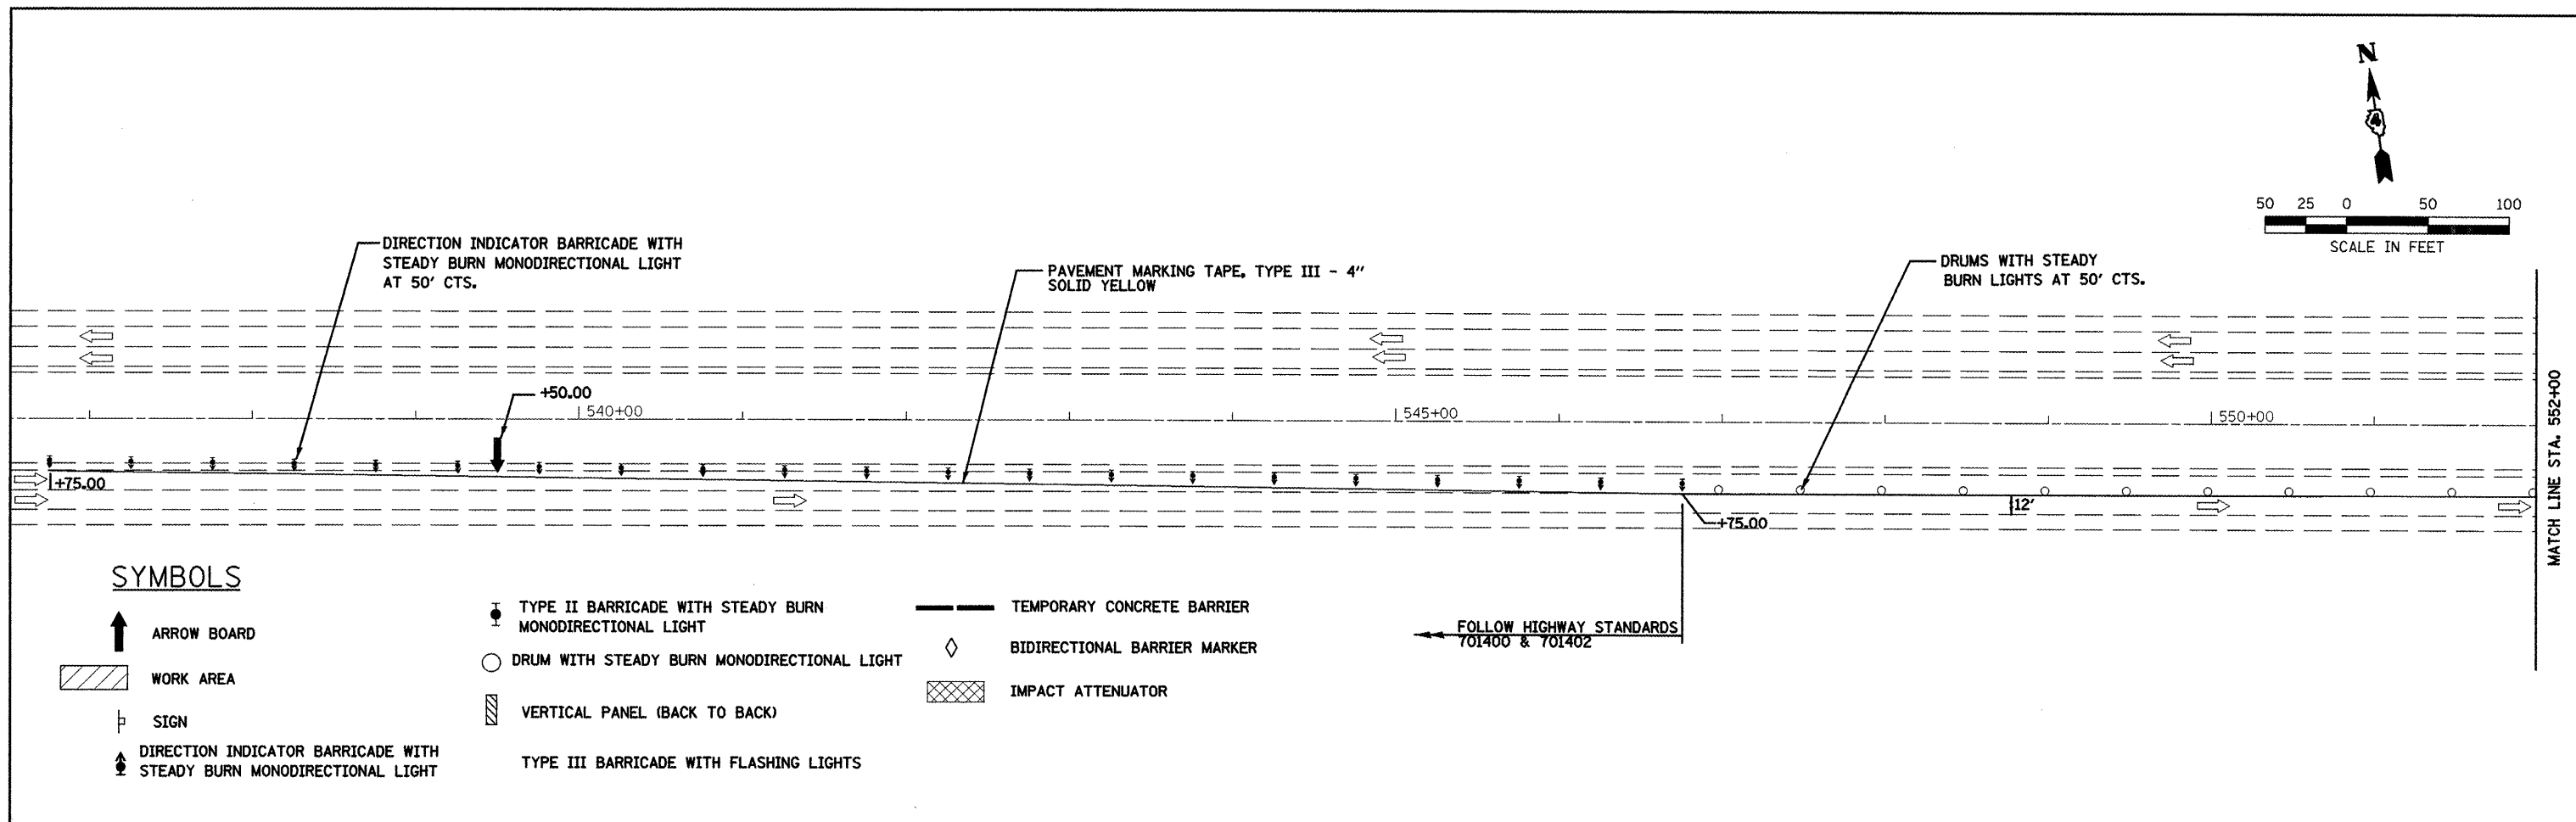

FILE NAME = 0201-MOT.dgn	USER NAME = toroja	DESIGNED - OWR	REVISED - N/A	STATE OF ILLINOIS DEPARTMENT OF TRANSPORTATION	MAINTENANCE OF TRAFFIC STAGE 2 I-74 OVER TOWNSHIP ROAD 205	SCALE: 1" = 50'	SHEET NO. -- OF -- SHEETS	STA. 532+00.00 TO STA. 590+88.88	F.A.I. RTE.	SECTION	COUNTY	TOTAL SHEETS	SHEET NO.
		DRAWN - OWR	REVISED - N/A						74	48(27RS-3); (27HB-5)I, I-1	KNOX	104	31
		CHECKED - FML	REVISED - N/A						CONTRACT NO. 68062				
		DATE - 11/2008	REVISED - N/A						FED. ROAD DIST. NO. ILLINOIS FED. AID PROJECT				

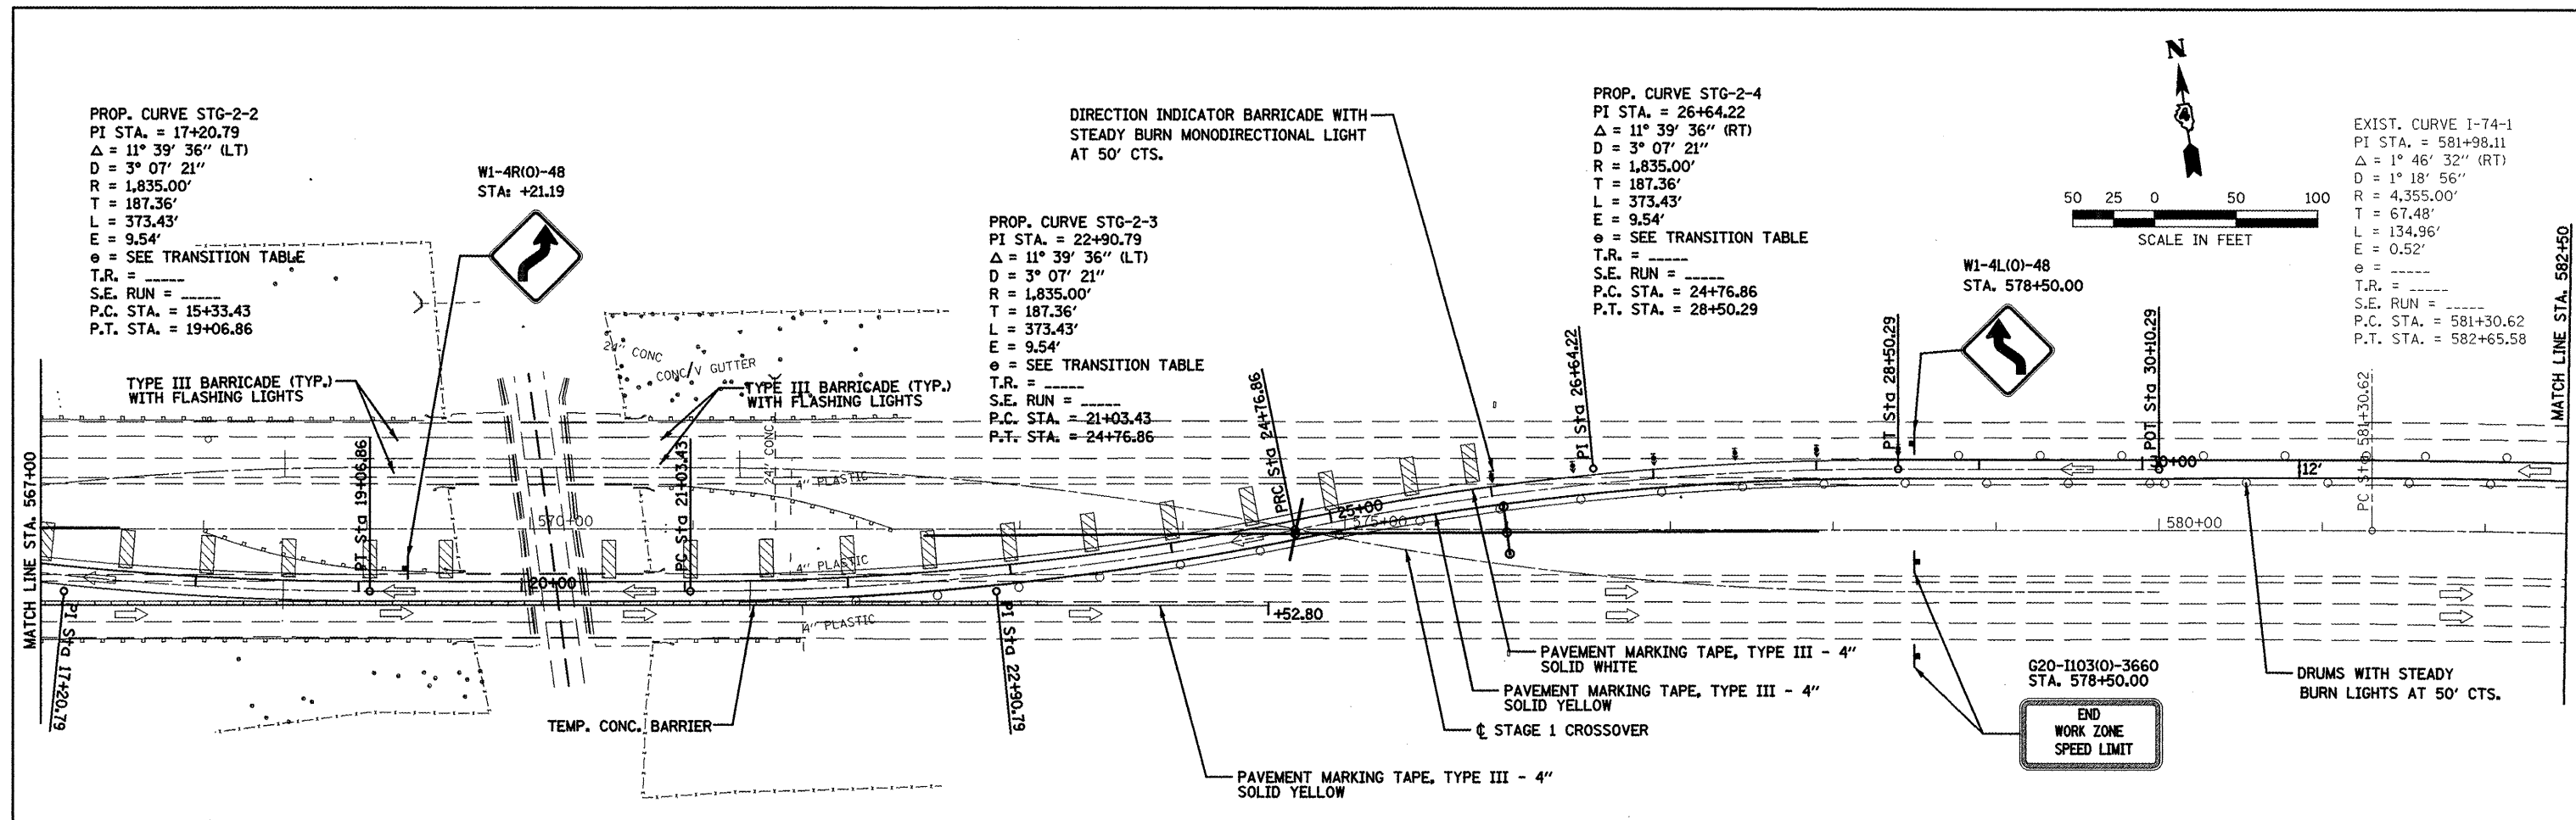

SYMBOLS

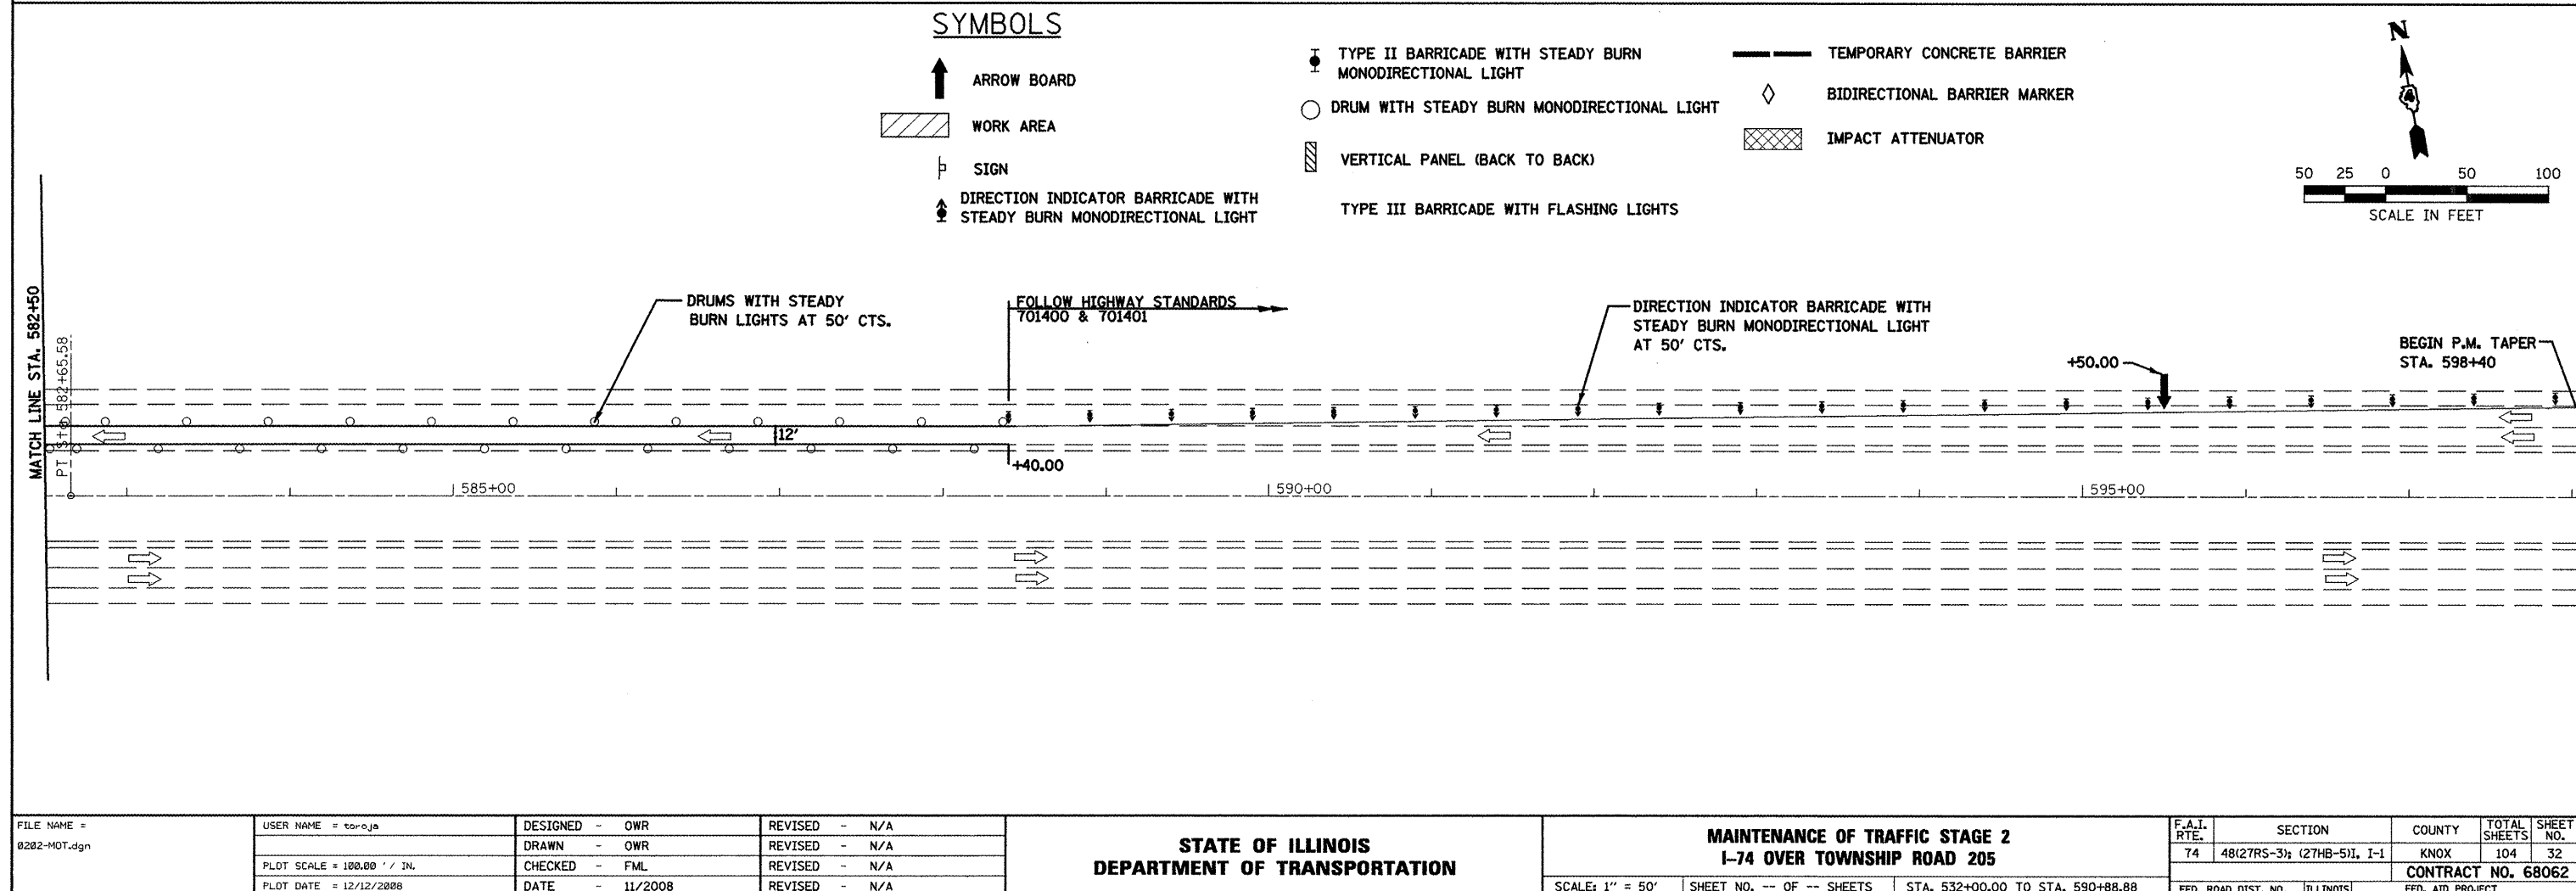  
 


FILE NAME = 0202-MOT.dgn	USER NAME = tawja	DESIGNED - OWR	REVISED - N/A	STATE OF ILLINOIS DEPARTMENT OF TRANSPORTATION	MAINTENANCE OF TRAFFIC STAGE 2 I-74 OVER TOWNSHIP ROAD 205			F.A.I. RTE. 74	SECTION 48(27RS-3); (27HB-5); I-1	COUNTY KNOX	TOTAL SHEETS 104	SHEET NO. 32
		DRAWN - OWR	REVISED - N/A		SCALE: 1" = 50'	SHEET NO. -- OF -- SHEETS	STA. 532+00.00 TO STA. 590+88.88	FED. ROAD DIST. NO.	ILLINOIS	FED. AID PROJECT		
		CHECKED - FML	REVISED - N/A									
		DATE - 11/2008	REVISED - N/A									

PROFILE	SURVEYED _____	BY _____	DATE _____
	PLOTTED _____ GRADES CHECKED _____ B.M. NOTED _____ STRUCTURE NOTAT'NS CHK'D _____		
NOTE BOOK			
NO. _____			

PROP. CURVE STG-2-1
PI STA. = 13+47.36
Δ = 11° 39' 36" (RT)
D = 3° 07' 21"
R = 1,835.00'
T = 187.36'
L = 373.43'
E = 9.54'
e = SEE TRANSITION TABLE
T.R. = -----
S.E. RUN = -----
P.C. STA. = 11+60.00
P.T. STA. = 15+33.43


PROP. CURVE STG-2-2
PI STA. = 17+20.79
 $\Delta = 11^{\circ} 39' 36''$ (LT)
D = $3^{\circ} 07' 21''$
R = 1,835.00'
T = 187.36'
L = 373.43'
E = 9.54'
e = SEE TRANSITION
T.R. = -----
S.E. RUN = -----
P.C. STA. = 15+33.43
P.T. STA. = 19+06.86

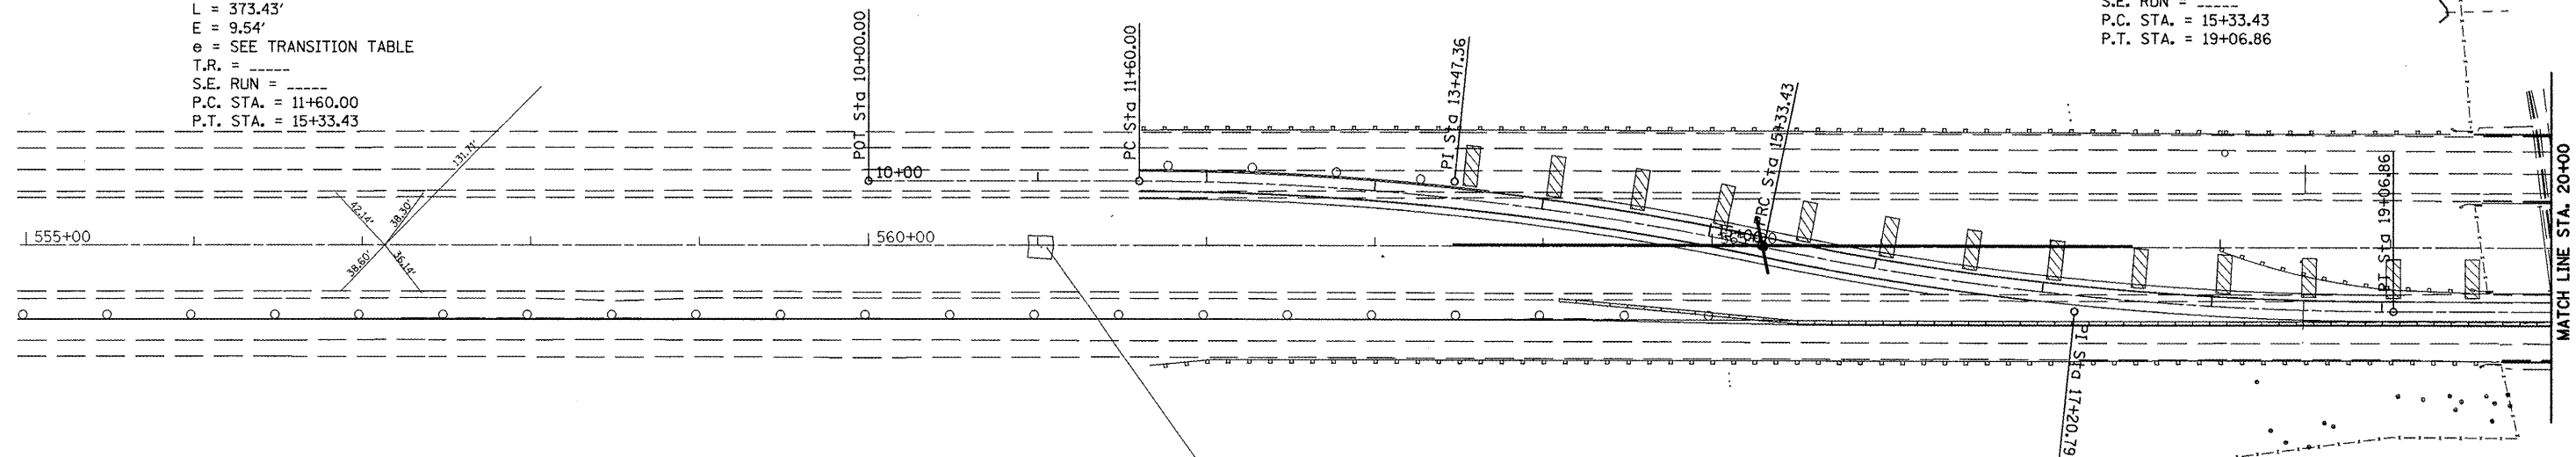 

PAVEMENT CROSS SLOPE TRANSITION TABLE

STA. 11+60.00 TO STA. 14+10.20	1.5%
STA. 14+10.20 TO STA. 15+33.43	1.5% TO 0.0%
STA. 15+33.43 TO STA. 16+56.66	0.0% TO 1.5%
STA. 16+56.66 TO STA. 19+06.86	1.5%

ADJUST SUPERELEVATION TRANSITION LIMITS IN THE FIELD TO PROVIDE FOR SMOOTH TRANSITION BETWEEN STAGE 1 AND STAGE 2 TEMPORARY PAVEMENT BEING CONSTRUCTED CONCURRENTLY. THE ENGINEER SHALL REVIEW AND APPROVE ALL FIELD ADJUSTMENTS PRIOR TO PLACEMENT.

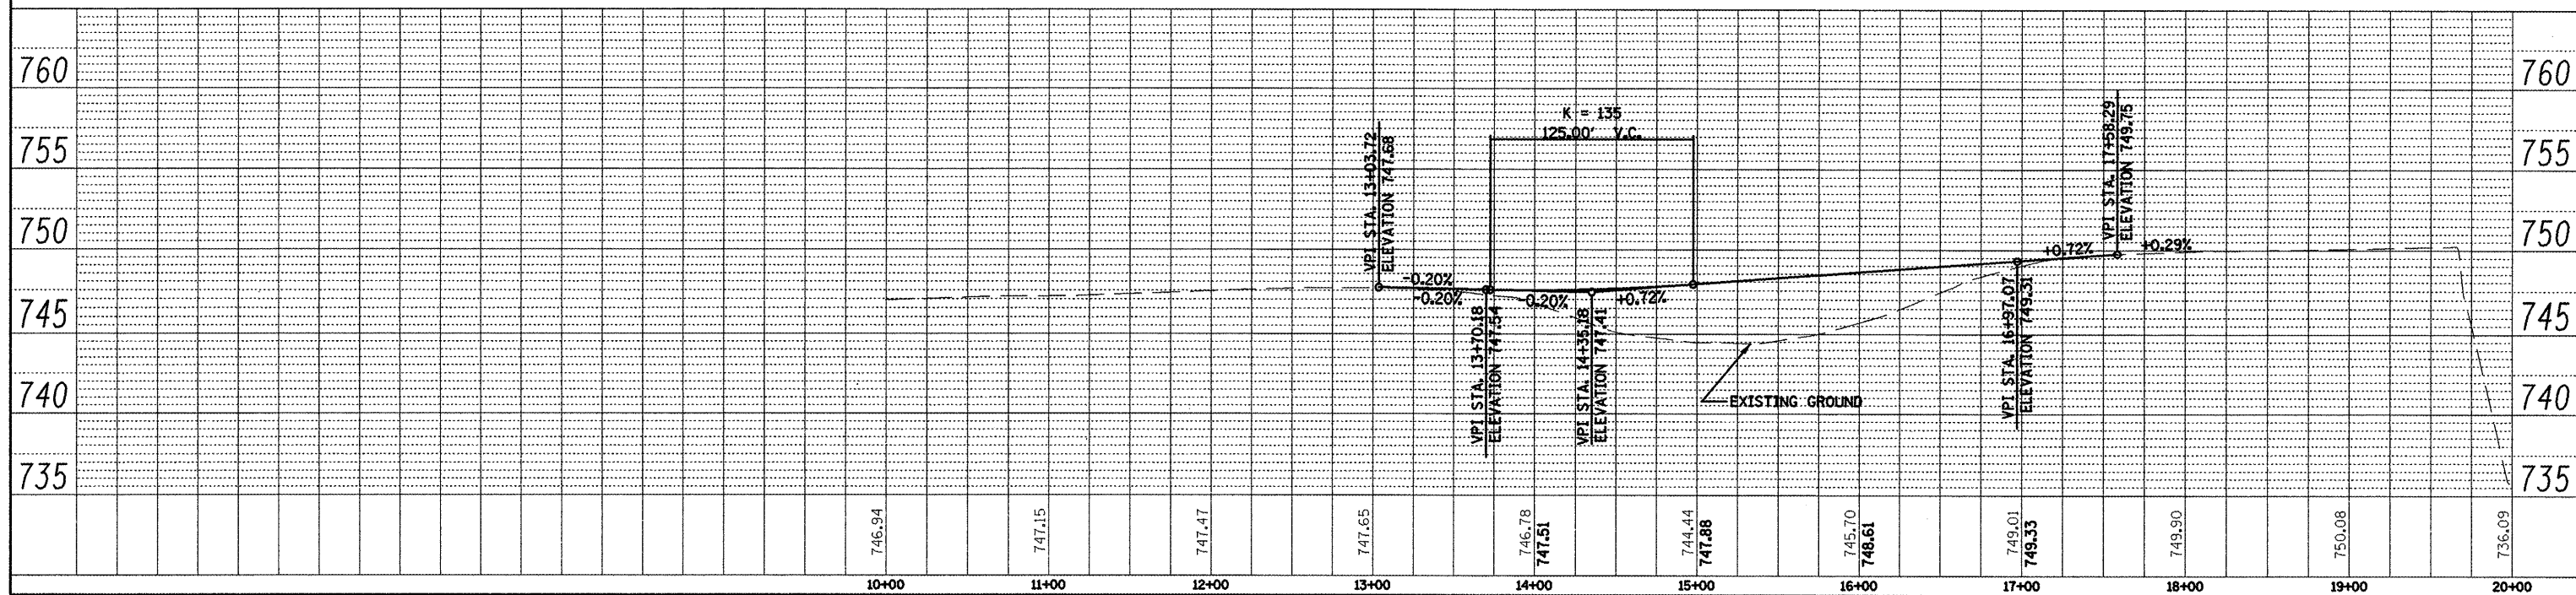

FILE NAME =	USER NAME = tarojs	DESIGNED - OWR	REVISED - N/A	STATE OF ILLINOIS DEPARTMENT OF TRANSPORTATION	MAINTENANCE OF TRAFFIC PLAN & PROFILE STAGE 2 I-74 OVER TOWNSHIP ROAD 205			F.A.I. RTE.	SECTION	COUNTY	TOTAL SHEETS	SHEET NO.
0203-MDT.dgn		DRAWN - OWR	REVISED - N/A					74	48(27R5-3); (27HB-5); I-1	KNOX	104	33
	PLOT SCALE = 100.00' / IN.	CHECKED - FML	REVISED - N/A					CONTRACT NO. 68062				
	PLOT DATE = 12/12/2008	DATE = 11/2008	REVISED - N/A	1"= 50' H & 5' V SHEET NO. -- OF -- SHEETS STA. 00+00.00 TO STA. 00+00.00			FED. ROAD DIST. NO.	ILLINOIS	FED. AID PROJECT			




PLAN	DATE
SURVEYED BY	
NOTED BY	
DESIGNED BY	
CHECKED BY	
FILE NAME	

PROFILE	DATE
SURVEYED BY	
NOTED BY	
DESIGNED BY	
CHECKED BY	
FILE NAME	



PROP. CURVE STG-2-4
 PI STA. = 26+64.22
 $\Delta = 11^\circ 39' 36''$ (RT)
 $D = 3^\circ 07' 21''$
 $R = 1,835.00'$
 $T = 187.36'$
 $L = 373.43'$
 $E = 9.54'$
 $e =$ SEE TRANSITION TABLE
 T.R. = -----
 S.E. RUN = -----
 P.C. STA. = 24+76.86
 P.T. STA. = 28+50.29

EXIST. CURVE I-74-1
 PI STA. = 581+98.11
 $\Delta = 1^\circ 46' 32''$ (RT)
 $D = 1^\circ 18' 56''$
 $R = 4,355.00'$
 $T = 67.48'$
 $L = 134.96'$
 $E = 0.52'$
 $e =$ -----
 T.R. = -----
 S.E. RUN = -----
 P.C. STA. = 581+30.62
 P.T. STA. = 582+65.58

PROP. CURVE STG-2-3
 PI STA. = 22+90.79
 $\Delta = 11^\circ 39' 36''$ (LT)
 $D = 3^\circ 07' 21''$
 $R = 1,835.00'$
 $T = 187.36'$
 $L = 373.43'$
 $E = 9.54'$
 $e =$ SEE TRANSITION TABLE
 T.R. = -----
 S.E. RUN = -----
 P.C. STA. = 21+03.43
 P.T. STA. = 24+76.86

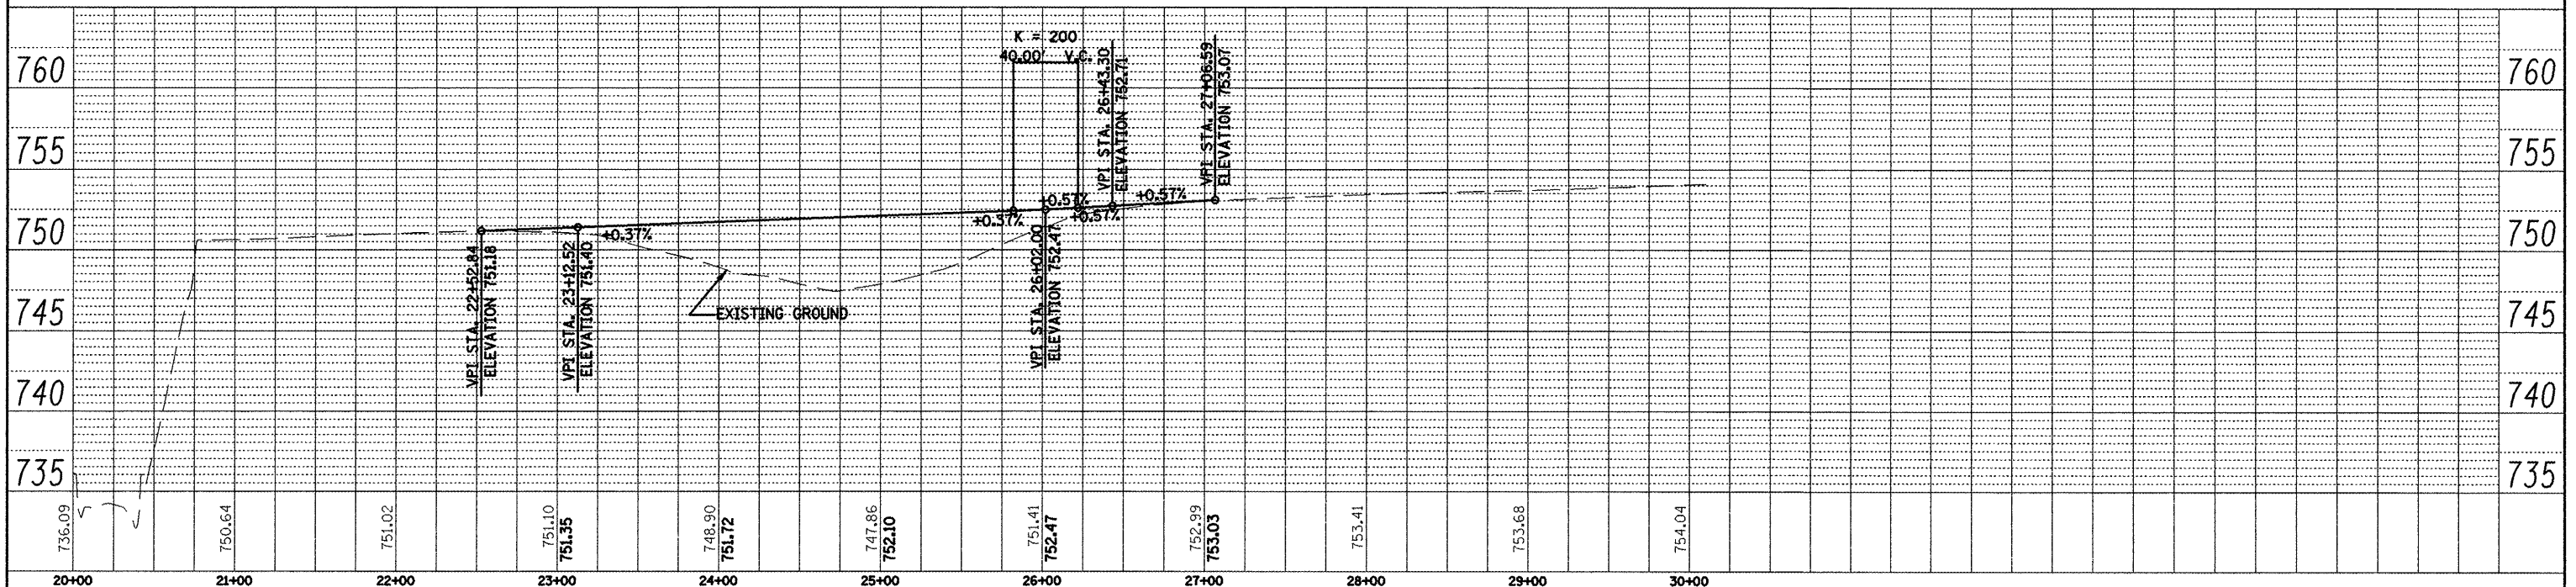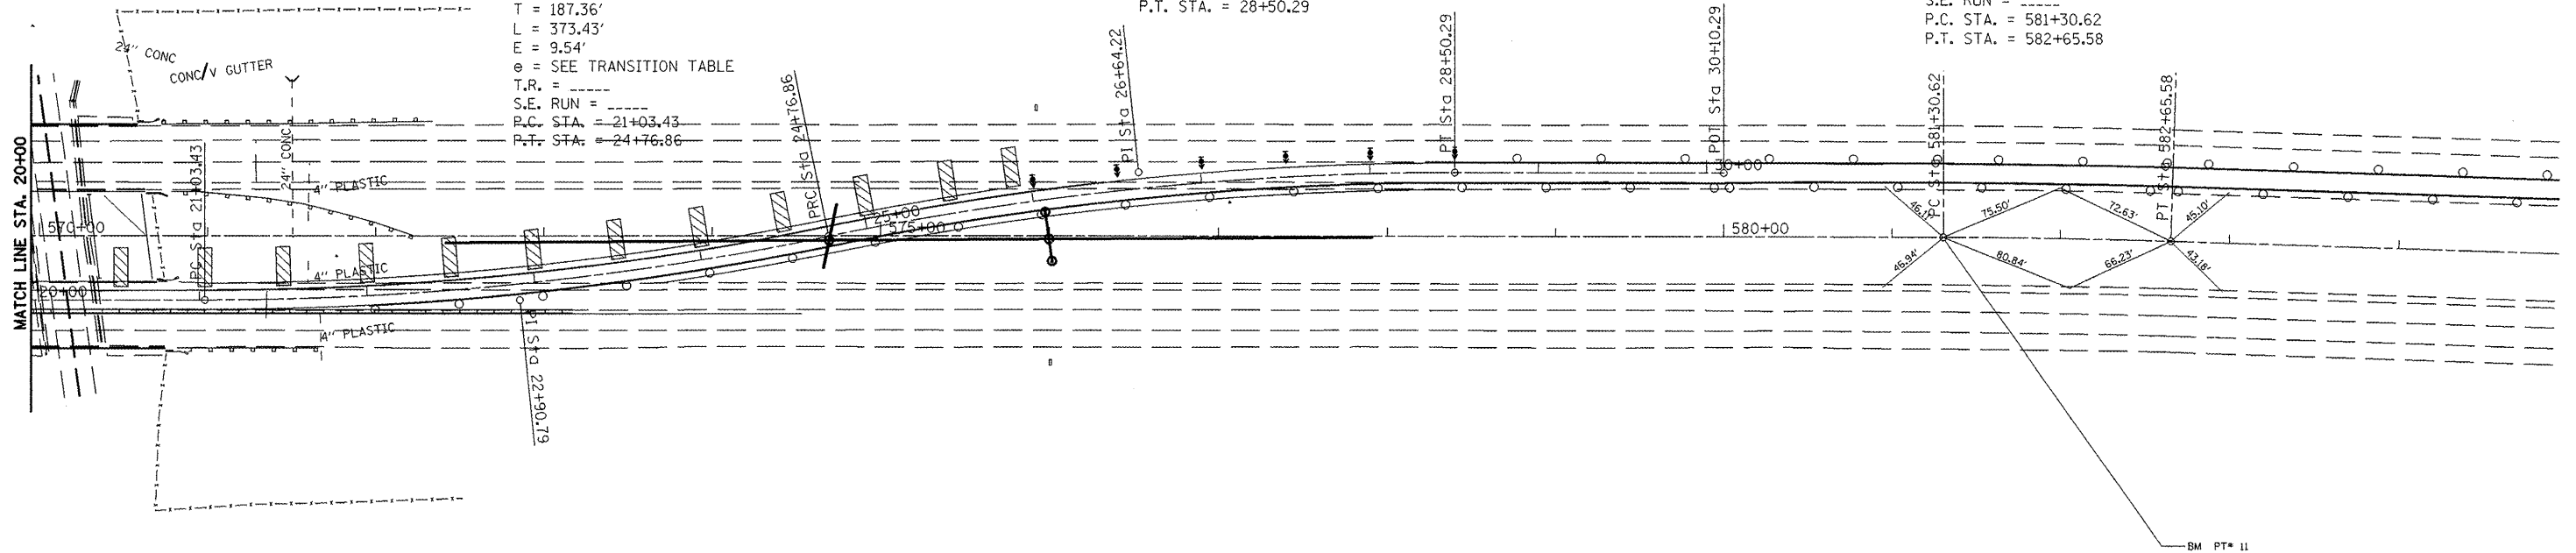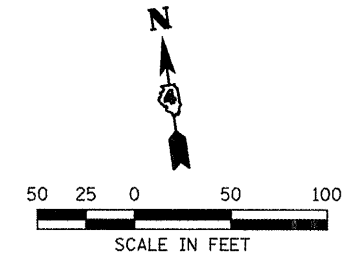


FILE NAME = 0204-MOT.dgn	USER NAME = taraja	DESIGNED - OWR	REVISED - N/A	STATE OF ILLINOIS DEPARTMENT OF TRANSPORTATION	MAINTENANCE OF TRAFFIC PLAN & PROFILE STAGE 2 I-74 OVER TOWNSHIP ROAD 205		F.A.I. RTE. 74	SECTION 48(27RS-3); (27HB-5)I, I-1	COUNTY KNOX	TOTAL SHEETS 104	SHEET NO. 34
		DRAWN - OWR	REVISED - N/A		1"= 50' H & 5' V		SHEET NO. -- OF -- SHEETS		STA. 00+00.00 TO STA. 00+00.00		
		PLOT SCALE = 100.00' / IN.	REVISED - N/A						CONTRACT NO. 68062		
		PLOT DATE = 12/12/2008	REVISED - N/A						FED. ROAD DIST. NO. ILLINOIS		FED. AID PROJECT

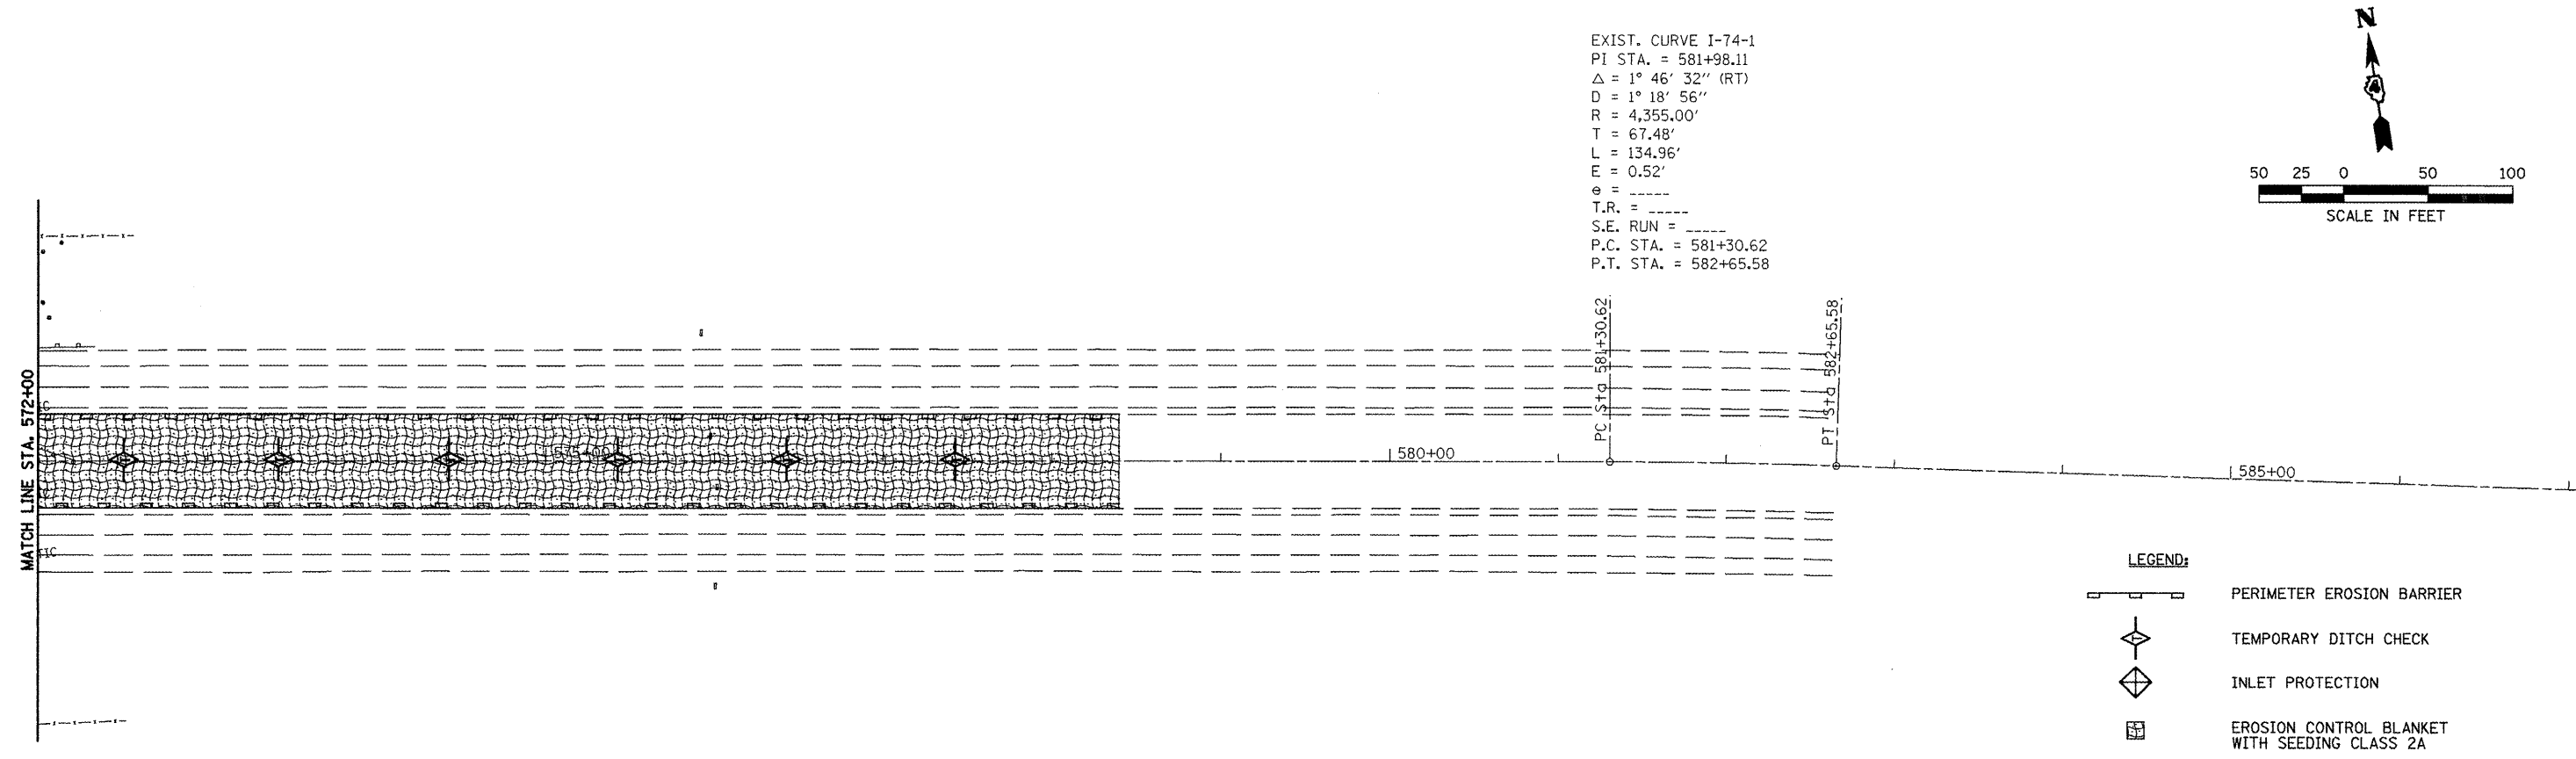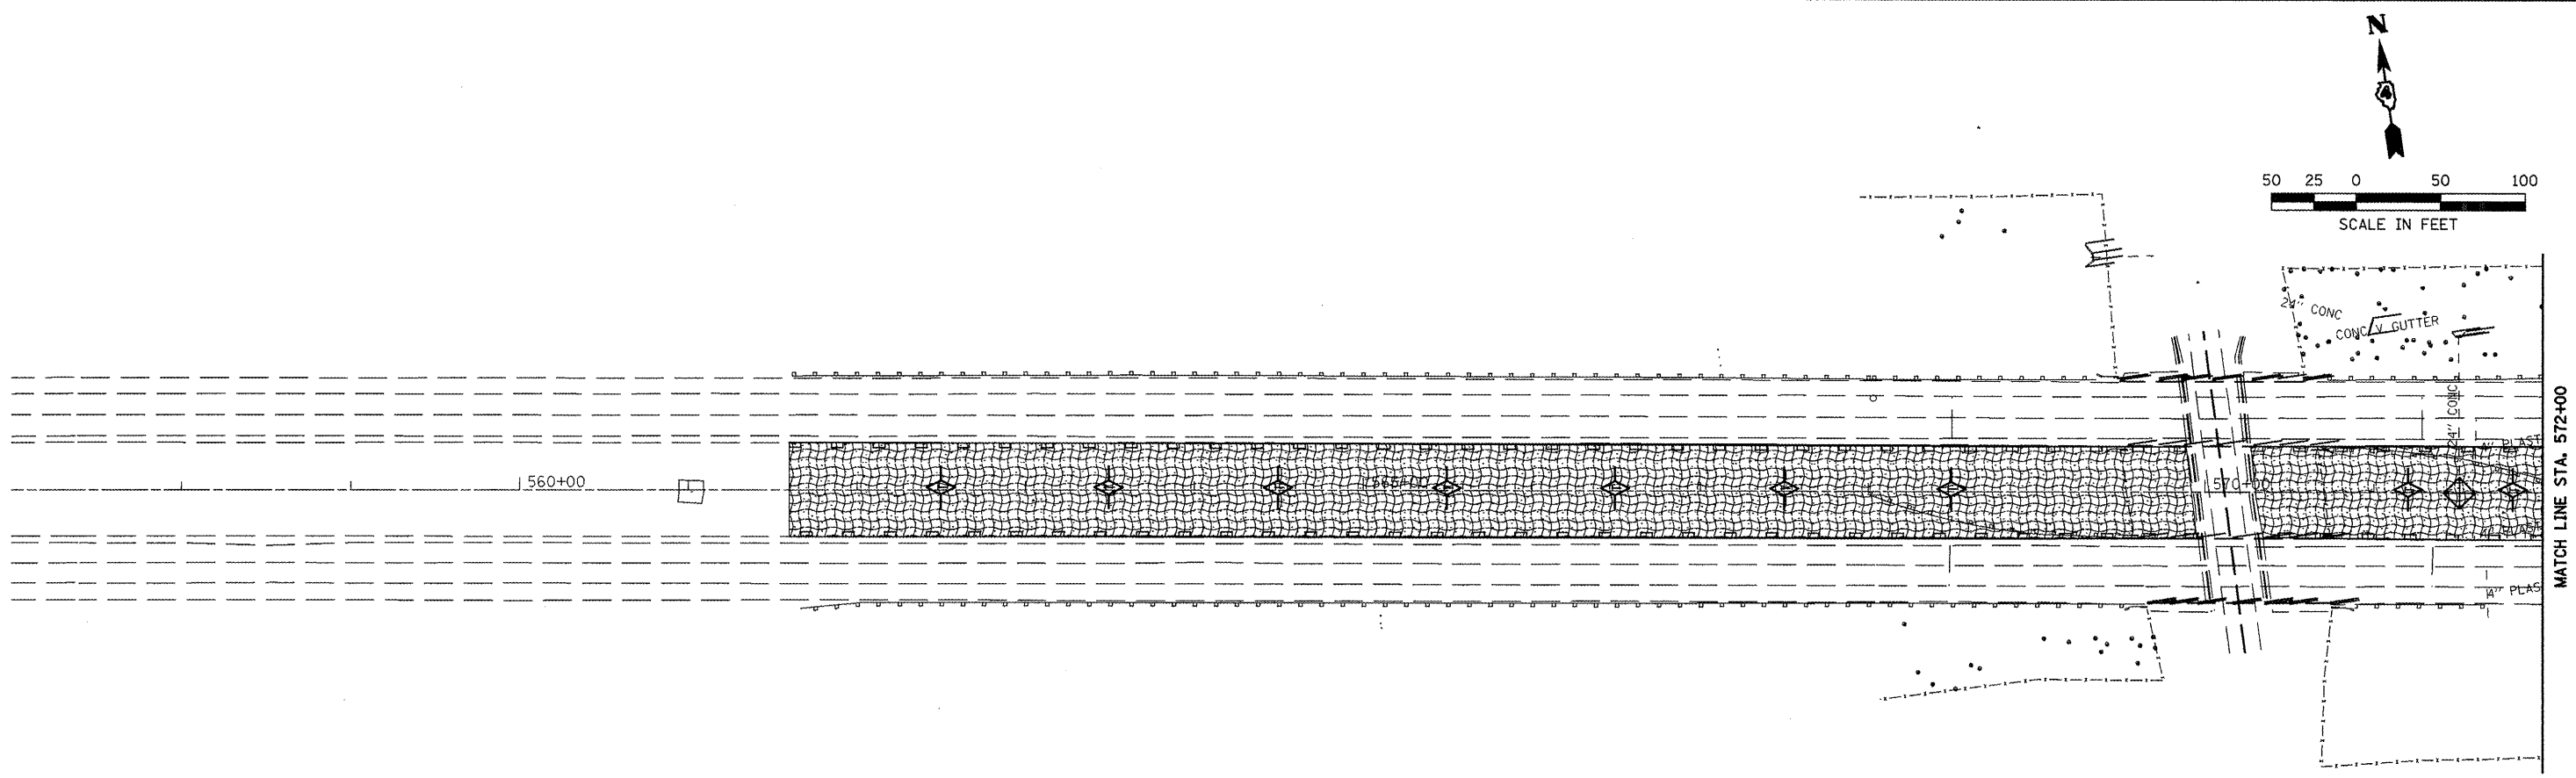


EXIST. CURVE I-74-1
PI STA. = 581+98.11
 $\Delta = 1^\circ 46' 32''$ (RT)
D = $1^\circ 18' 56''$
R = 4,355.00'
T = 67.48'
L = 134.96'
E = 0.52'
e = -----
T.R. = -----
S.E. RUN = -----
P.C. STA. = 581+30.62
P.T. STA. = 582+65.58

- LEGEND:
- PERIMETER EROSION BARRIER
 - TEMPORARY DITCH CHECK
 - INLET PROTECTION
 - EROSION CONTROL BLANKET WITH SEEDING CLASS 2A

NEW CONSTRUCTION



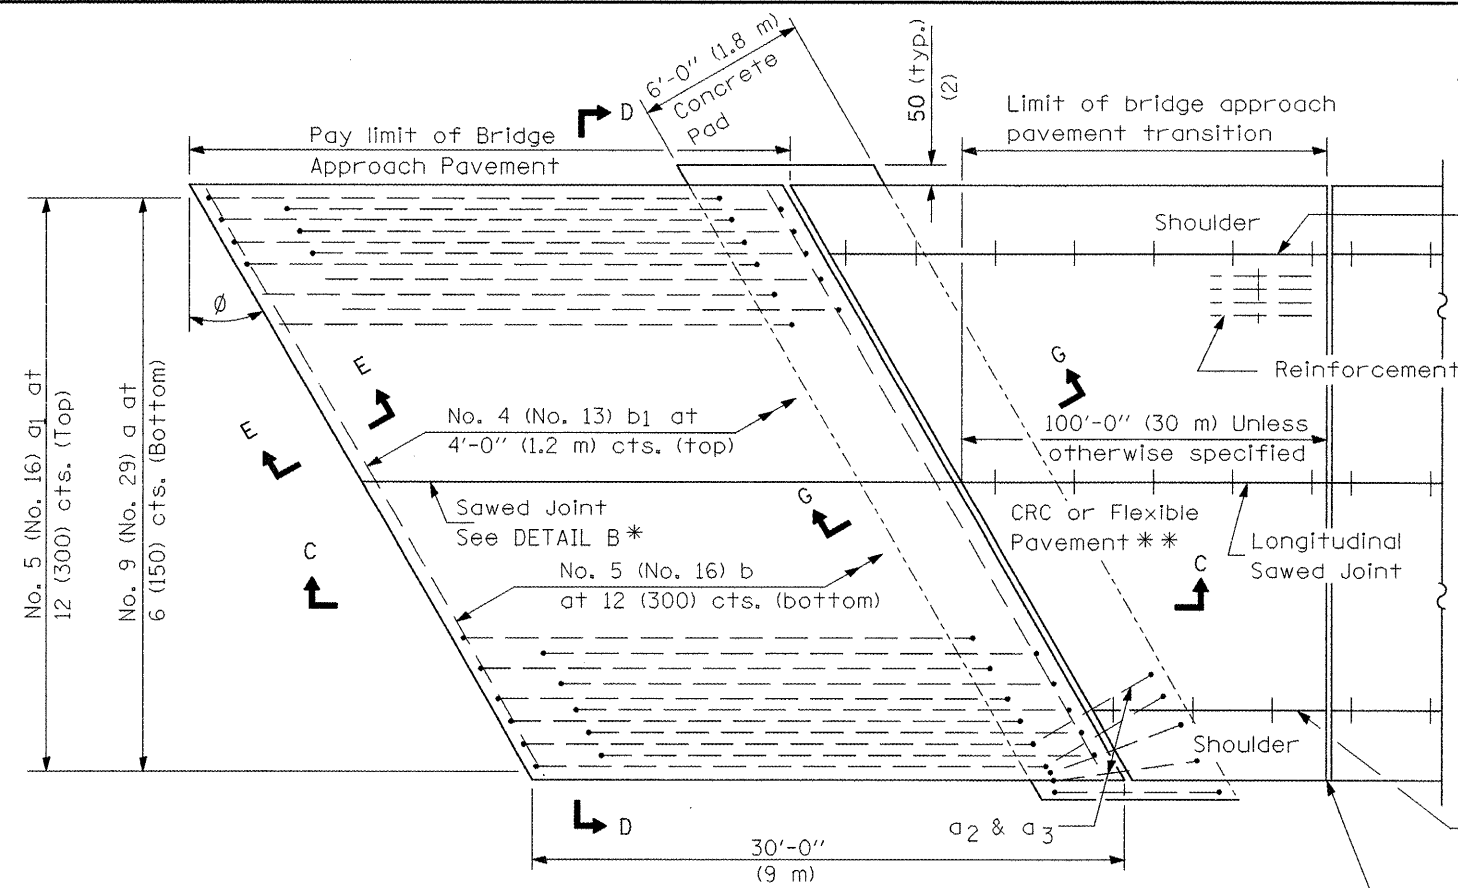


PLAN - WITH SKEW

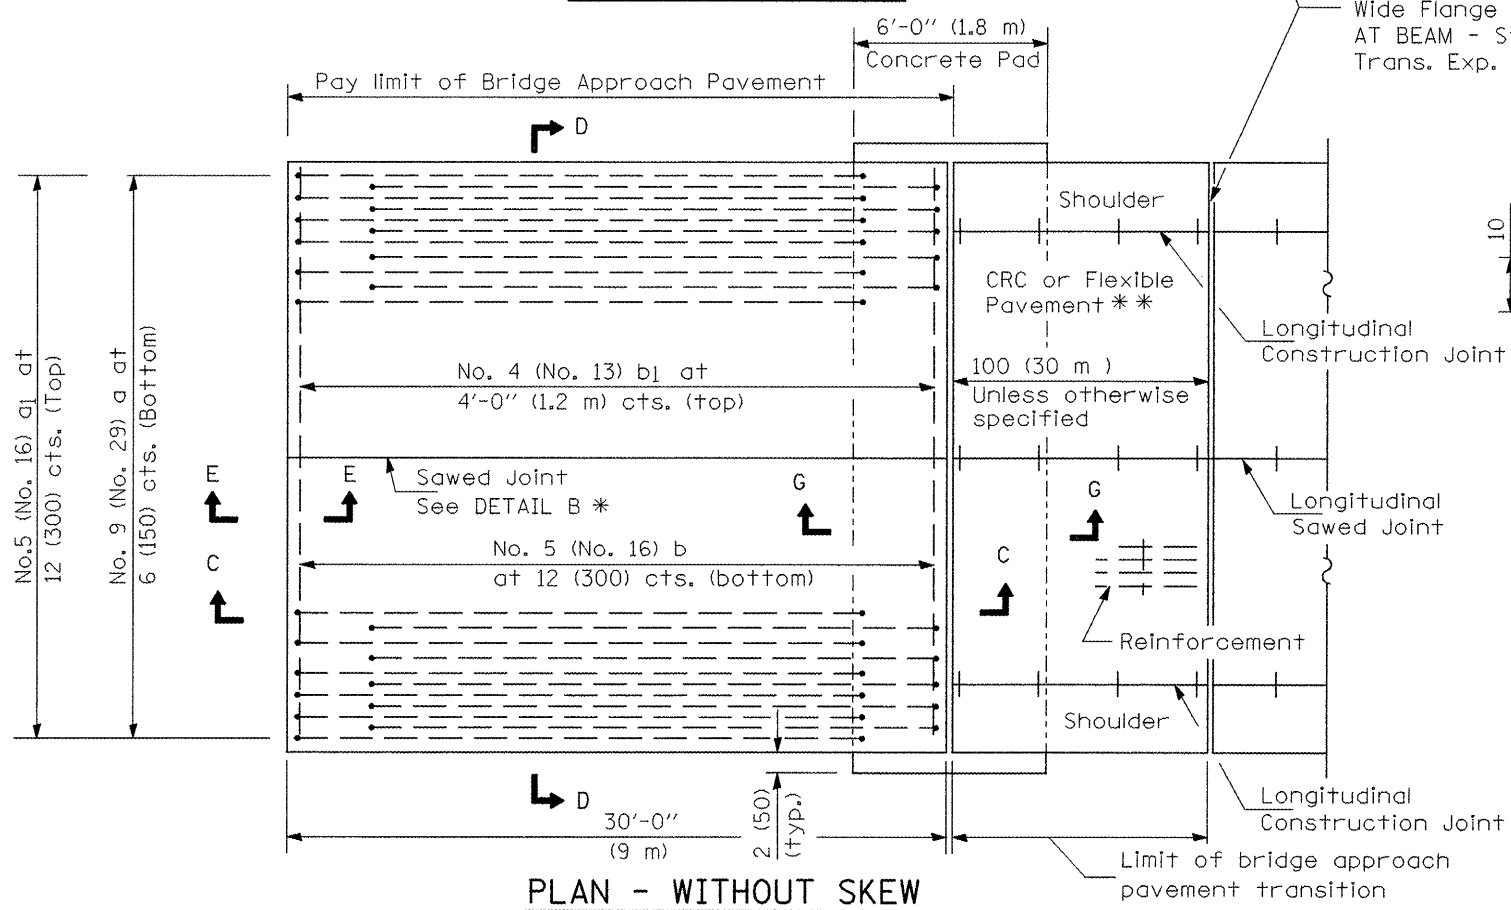

PLAN - WITHOUT SKEW


* Saw ∇ or lane edge if poured two or more lane widths at a time.
** Omit Reinforcement, tie bars and Long. sawed Jt. for Flexible Pavement.

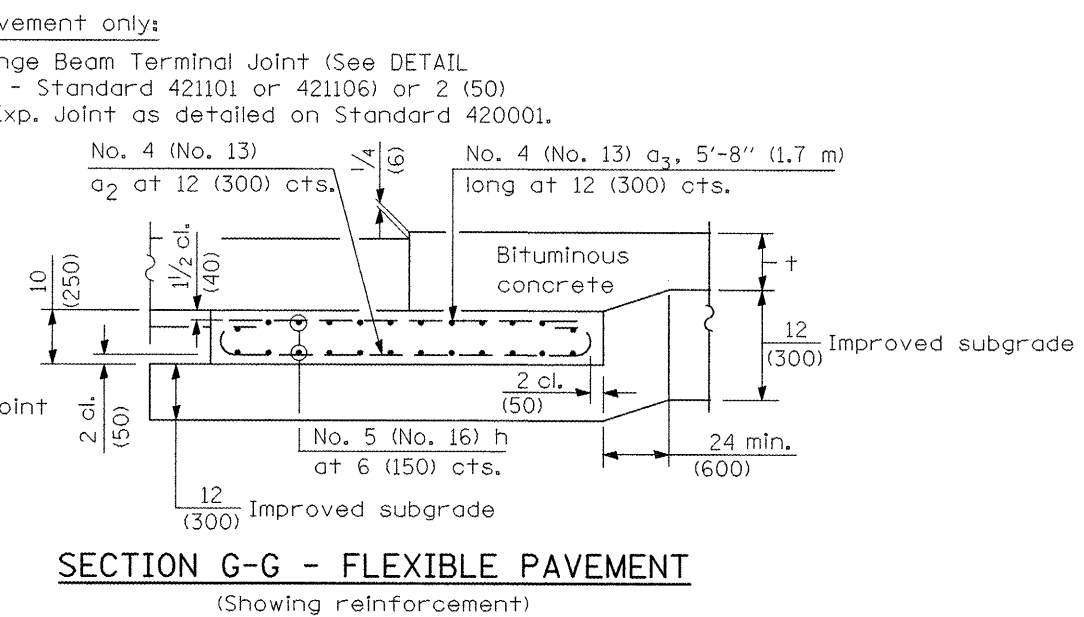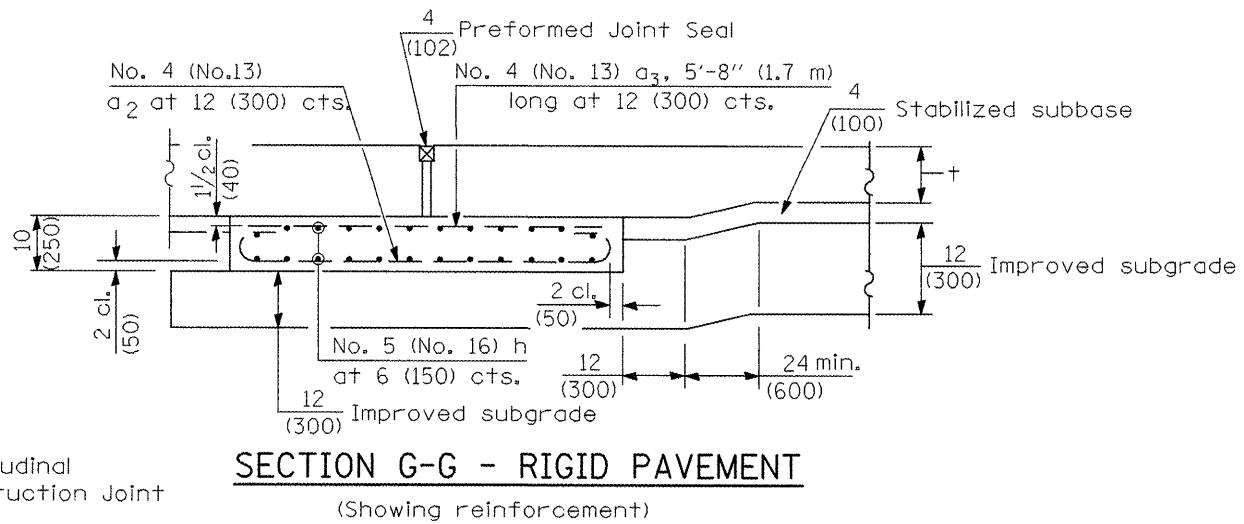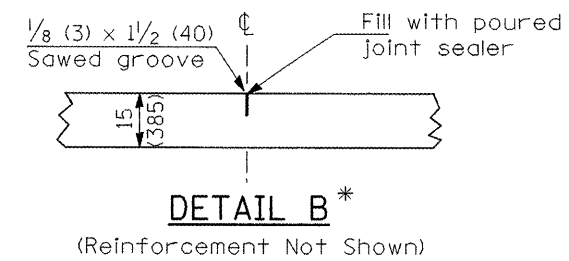


GENERAL NOTES

THICKNESS-"t"=Thickness of Pavement.
See Standard 421001 for reinforcement details not shown.
See Standard 420001 for joint details not shown.


FILE NAME = As Submitted -Roadway Plans.dgn	USER NAME = tarojs	DESIGNED - OWR	REVISED - N/A	STATE OF ILLINOIS DEPARTMENT OF TRANSPORTATION	BRIDGE APPROACH PAVEMENT I-74 OVER TOWNSHIP ROAD 205				F.A.I. RTE.	SECTION	COUNTY	TOTAL SHEETS	SHEET NO.
		DRAWN - OWR	REVISED - N/A						74	48(27RS-3), (27HB-5)I, I-1	KNOX	104	36
	PLOT SCALE = 1/8" 0' / IN.	CHECKED - FML	REVISED - N/A		CONTRACT NO. 68062								
	PLOT DATE = 12/12/2008	DATE - OCTOBER, 2008	REVISED - N/A		FED. ROAD DIST. NO. 4 ILLINOIS FED. AID PROJECT 68062								
					SCALE: -----	SHEET NO. -- OF-- SHEETS	STA. 532+00.00 TO STA. 590+88.88						

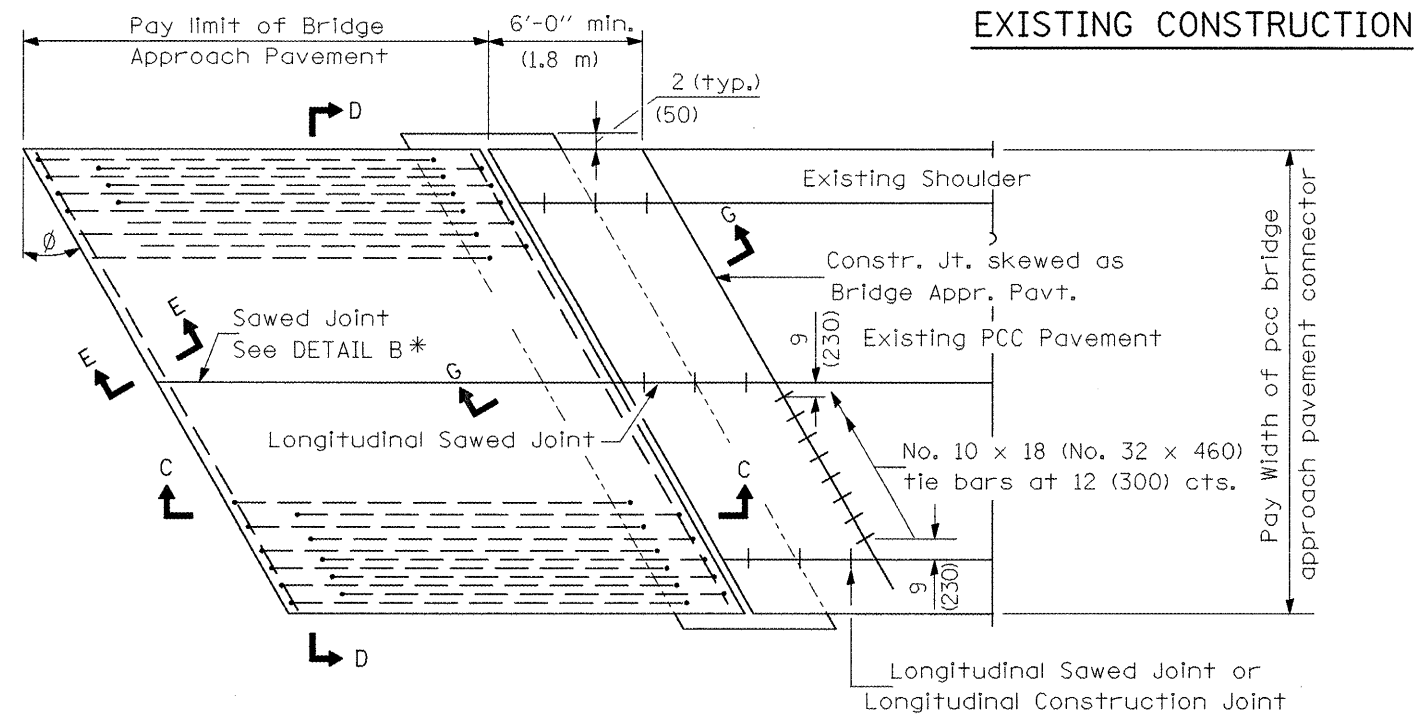


BRIDGE APPROACH PAVEMENT CONNECTOR (PCC)

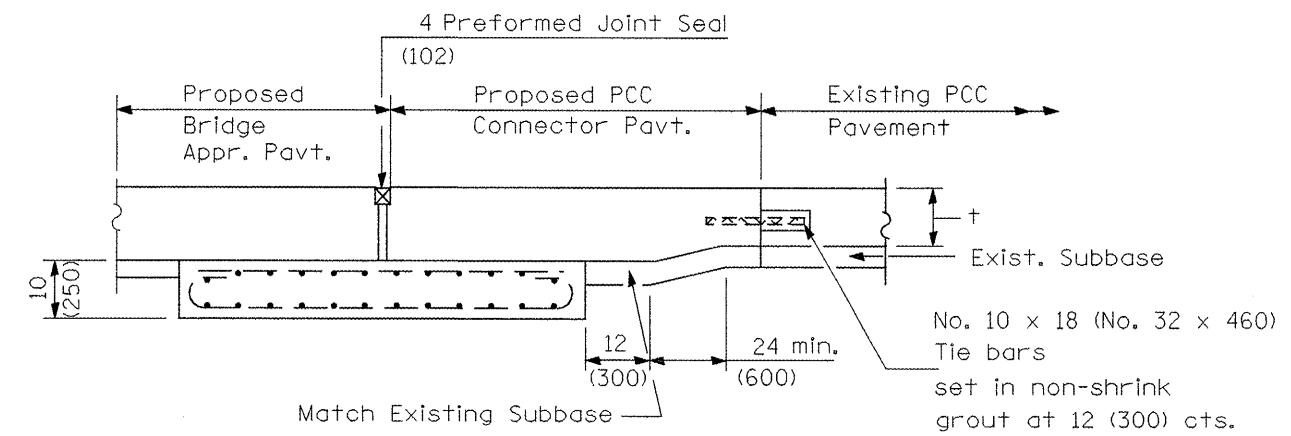

SECTION G-G - RIGID PAVEMENT

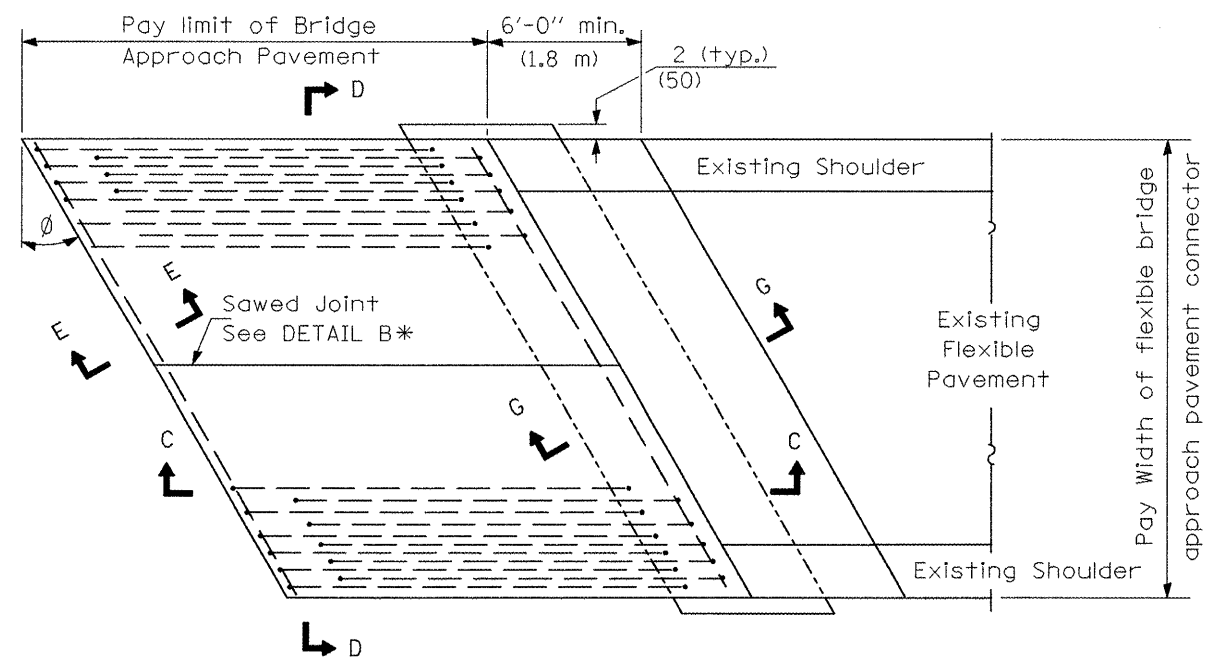


BRIDGE APPROACH PAVEMENT CONNECTOR (FLEXIBLE)

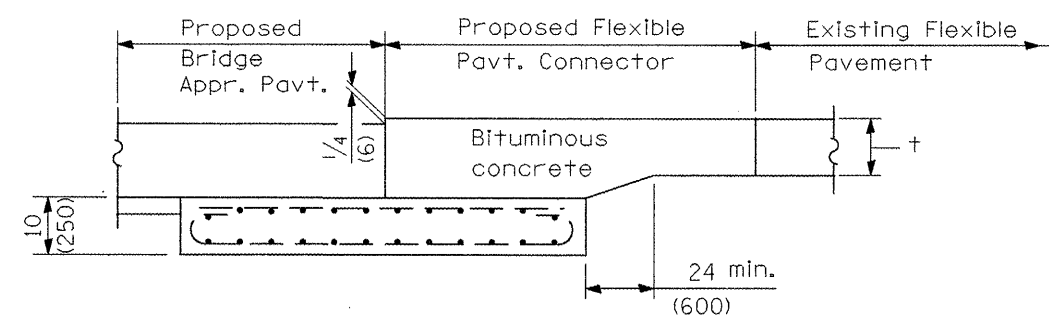


SECTION G-G - FLEXIBLE PAVEMENT

(Sheet 2 of 4)


FILE NAME = As Submitted - Roadway Plans.dgn	USER NAME = toro.ja	DESIGNED - OWR	REVISED - N/A	STATE OF ILLINOIS DEPARTMENT OF TRANSPORTATION	BRIDGE APPROACH PAVEMENT I-74 OVER TOWNSHIP ROAD 205	F.A.I. RTE. 74	SECTION 48(27RS-3); (27HB-5)I, I-1	COUNTY KNOX	TOTAL SHEETS 104	SHEET NO. 37
	PLOT SCALE = 100.00' / IN.	DRAWN - OWR	REVISED - N/A		SCALE: -----	SHEET NO. -- OF-- SHEETS	STA. 532+00.00 TO STA. 590+88.88	FED. ROAD DIST. NO. 4 ILLINOIS	CONTRACT NO. 68062	FED. AID PROJECT 68062
	PLOT DATE = 12/12/2008	CHECKED - FML	REVISED - N/A							
		DATE - OCTOBER, 2008	REVISED - N/A							

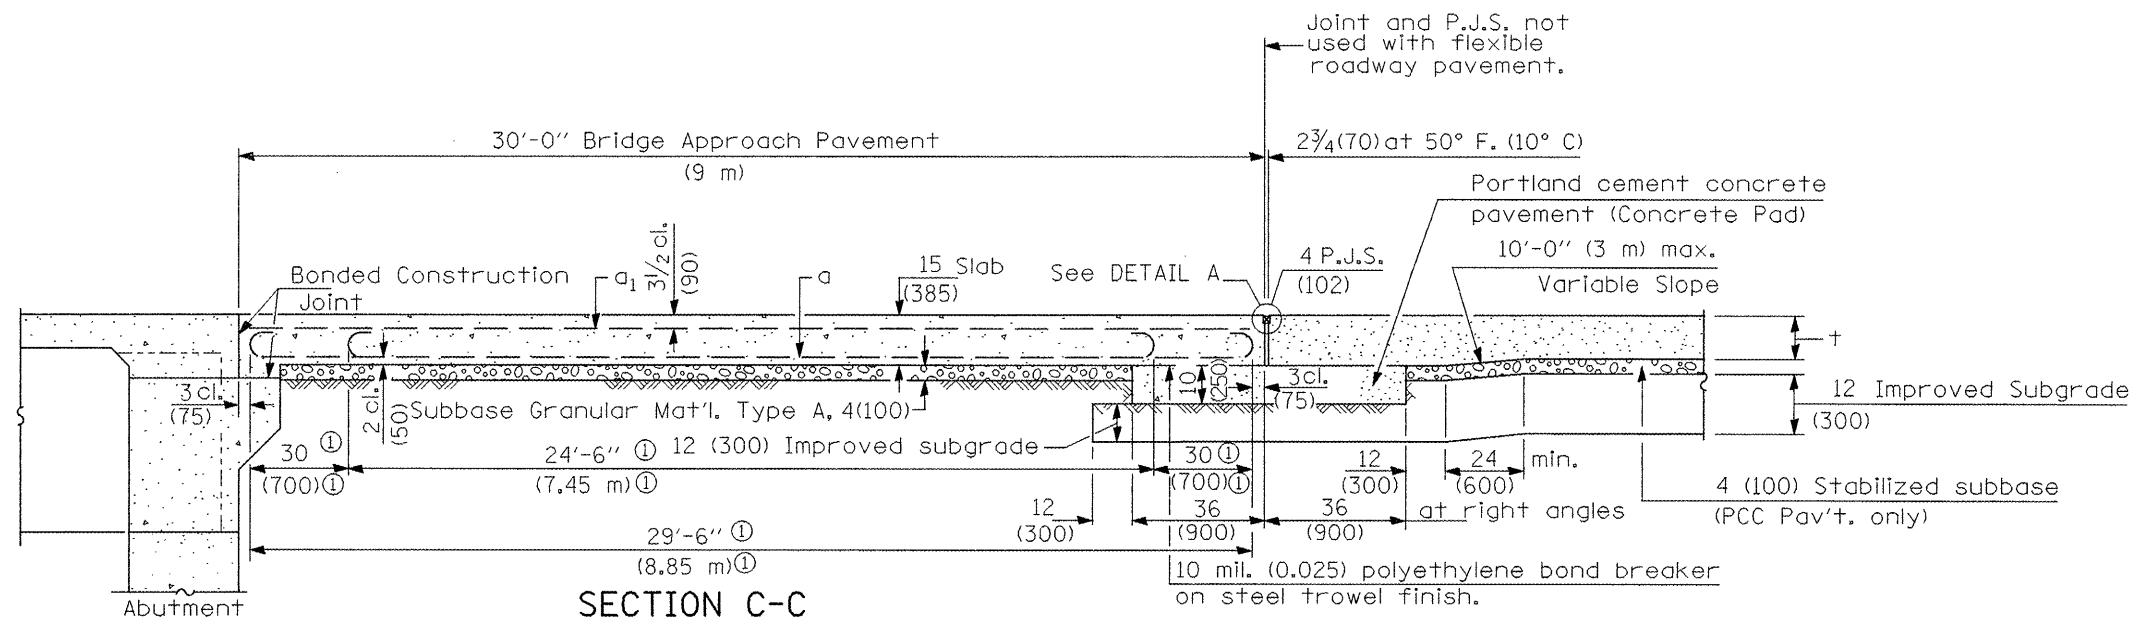


① Stagger No. 9 (No. 29) a bars as shown on plan - full width

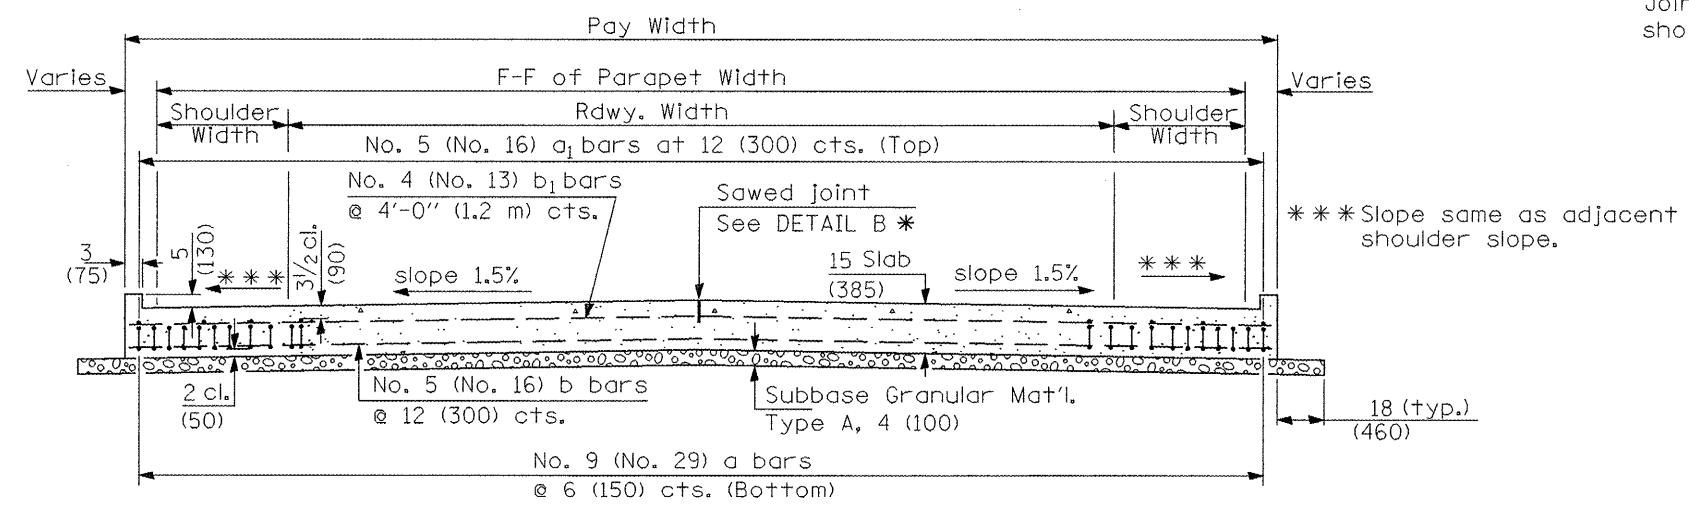


SECTION D-D
(See Plan for Dimensions not shown)

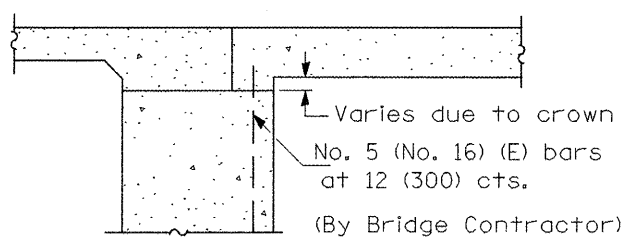


SECTION E-E
(Integral Abutments)

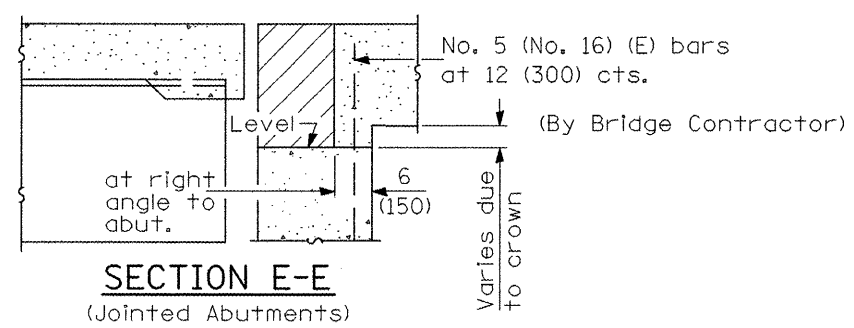

SECTION E-E
(Jointed Abutments)

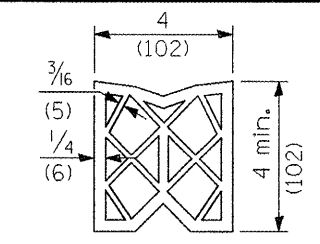


PREFORMED JOINT SEAL

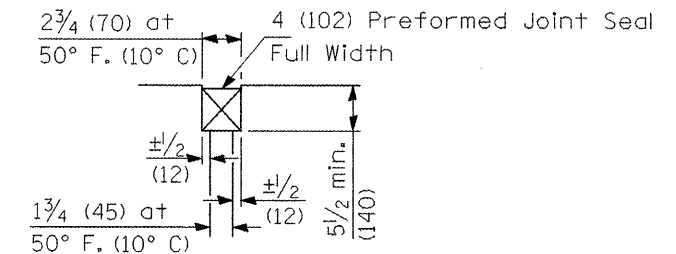


DETAIL A

Longitudinal Construction Joint in accordance with details shown on Standard 420001.

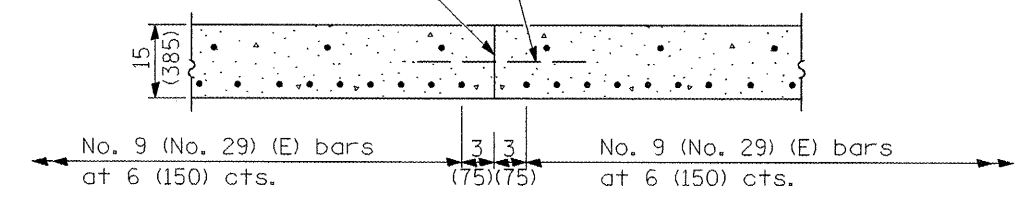


OPTIONAL LONGITUDINAL CONSTRUCTION JOINT

As approved by the Engineer, the Contractor may elect to reduce the widths of pour by use of the Optional Longitudinal Construction Joint shown. Joints shall be located at the edge of a traffic lane.

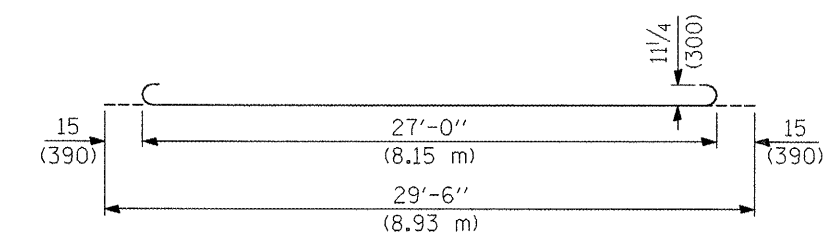

BAR a

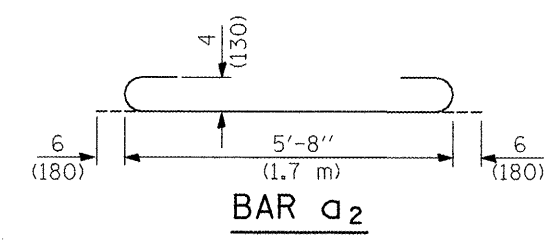


BAR a2


DESIGN STRESSES
fy = 60,000 p.s.i. (400 MPa)
f'c = 3,500 p.s.i. (24 MPa)
n = 8.5

(Sheet 3 of 4)


FILE NAME = As Submitted - Roadway Plans.dgn	USER NAME = torojs	DESIGNED - OWR	REVISED - N/A	STATE OF ILLINOIS DEPARTMENT OF TRANSPORTATION	BRIDGE APPROACH PAVEMENT I-74 OVER TOWNSHIP ROAD 205		F.A.I. RTE.	SECTION	COUNTY	TOTAL SHEETS	SHEET NO.
		DRAWN - OWR	REVISED - N/A				74	48(27RS-3); (27HB-5)I, I-1	KNOX	104	38
		CHECKED - FML	REVISED - N/A				CONTRACT NO. 68062				
		DATE - OCTOBER, 2008	REVISED - N/A				FED. ROAD DIST. NO. 4 ILLINOIS FED. AID PROJECT 68062				
PLOT SCALE = 1/8" = 1' IN.		PLOT DATE = 12/12/2008		SCALE: -----		SHEET NO. -- OF-- SHEETS		STA. 532+00.00 TO STA. 590+88.88			

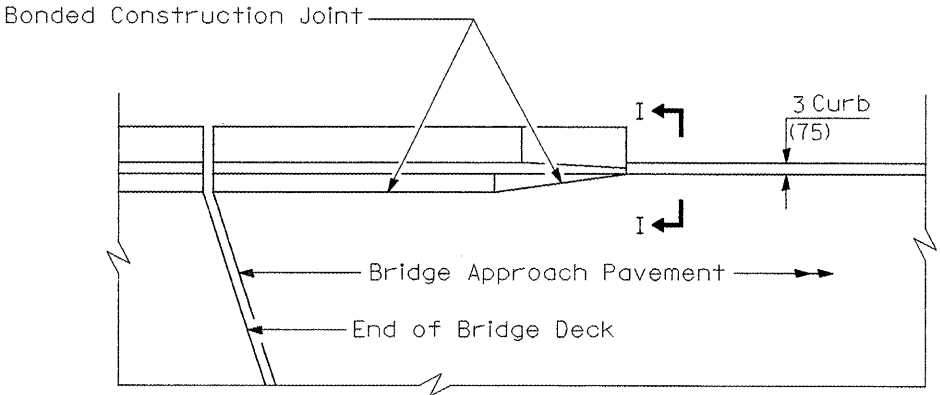


**PARAPET TO CURB TRANSITION
PILE BENT ABUTMENT**

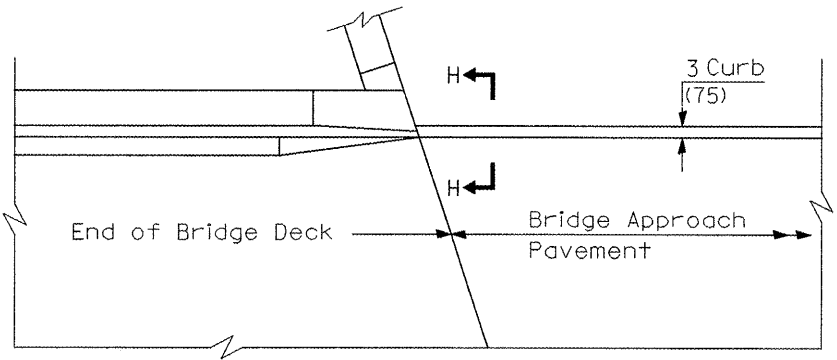


**PARAPET TO CURB TRANSITION
INTEGRAL ABUTMENT**

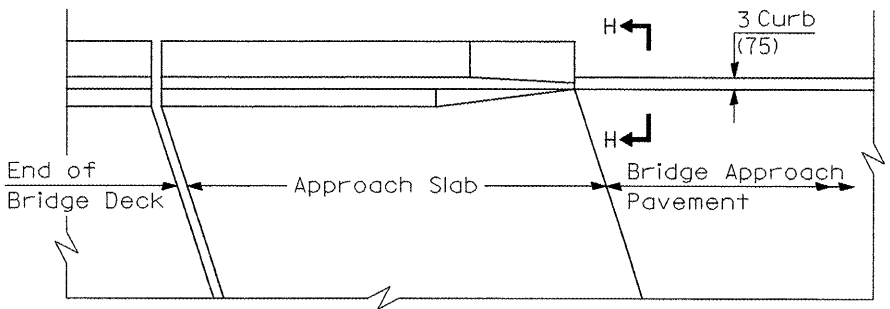

**PARAPET TO CURB TRANSITION
VAULTED ABUTMENT**

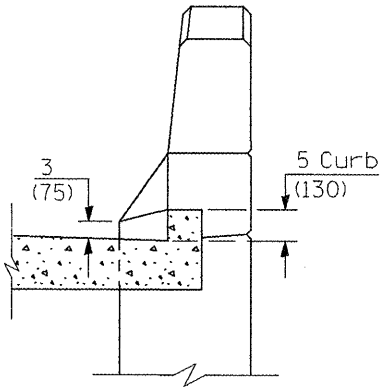

SECTION I - I

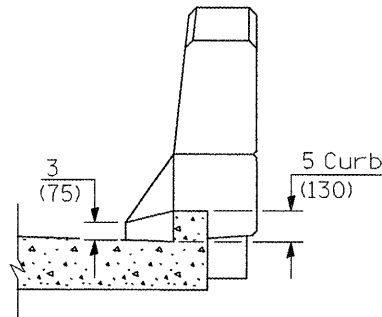

SECTION H - H

FILE NAME = As Submitted -Roadway Plans.dgn	USER NAME = tarojs	DESIGNED - OWR	REVISED - N/A	STATE OF ILLINOIS DEPARTMENT OF TRANSPORTATION	BRIDGE APPROACH PAVEMENT I-74 OVER TOWNSHIP ROAD 205			F.A.T. RTE.	SECTION	COUNTY	TOTAL SHEETS	SHEET NO.
		DRAWN - OWR	REVISED - N/A					74	48(27RS-3); (27HB-5)I, I-1	KNOX	104	39
	PLOT SCALE = 100.00 ' / IN.	CHECKED - FML	REVISED - N/A		CONTRACT NO. 68062							
	PLOT DATE = 12/12/2008	DATE - OCTOBER, 2008	REVISED - N/A		FED. ROAD DIST. NO. 4 ILLINOIS FED. AID PROJECT 68062							
				SCALE: -----	SHEET NO. -- OF-- SHEETS	STA. 532+00.00 TO STA. 590+88.88						

Bench Mark: Chiseled square on the North end of West Abutment S.N. 048-0011 Elevation 750.72

STATE OF ILLINOIS
DEPARTMENT OF TRANSPORTATION

Existing Structure: The existing dual structures (Structure No. 048-0011 & 048-0012), constructed in 1963 under I-74-2(12)51, Section 48-27HB-5, are three continuous span reinforced concrete slab bridges on stub abutments with wingwalls. Back to back abutment length is 111'-6 1/2" and out to out deck width is 43'-8". The span length is 33'-0" brg. to C pier for the end spans and 41'-3" C pier to C pier for the middle span. The existing structure was rehabilitated in 1997. The rehabilitation work consisted of closing the longitudinal slab joints under contract C-94-315-96 and replacing the expansion joints. The Contractor shall remove and replace the existing superstructure and repair the substructure. Two-way traffic to be maintained utilizing crossovers between E.B. and W.B. lanes. Traffic on TR 205 shall be detoured during construction. No Salvage.

INDEX OF SHEETS

1. General Plan
2. General Notes & Details
3. Temporary Concrete Barrier
4. Deck Elevations - 1
5. Deck Elevations - 2
6. Approach Pavement Elevations - 1
7. Approach Pavement Elevations - 2
8. Superstructure
9. Superstructure Details
10. Preformed Joint Strip Seal
11. Bearing Details
12. Concrete Removal
13. Abutment Modifications - 1
14. Abutment Modifications - 2
15. Abutment Details - 1
16. Abutment Details - 2
17. Piers 1 & 2
18. Bar Splicer Assembly Details

LOADING HL-93 (New Const.)

Allow 50#/sq. ft. for future wearing surface.

DESIGN SPECIFICATIONS

2007 AASHTO LRFD Bridge Design Specifications
with 2008 Interims (New Construction)
1995 FHWA Seismic Retrofitting Manual for Highway Bridges. (Existing)

DESIGN STRESSES

FIELD UNITS (New Const.)

f'c = 3,500 psi

fy = 60,000 psi (Reinforcement)

FIELD UNITS (Existing)

f'c = 1,400 psi


fy = 20,000 psi (Reinforcement)

SEISMIC DATA

Seismic Performance Category (SPC) = A
Horizontal Bedrock Acceleration Coefficient (A) = 0.038g
Site Coefficient (S) = 1.5


SCOPE OF WORK

1. Remove existing concrete slab and roller bearings at abutments.
2. Remove approach pavements and hatch block.
3. Repair substructure.
4. Provide drainage system behind abutments.
5. Replace with concrete slab, elastomeric bearings, and F-shape parapets.
6. Reconstruct wingwalls.
7. Replace approach pavements and hatch block.

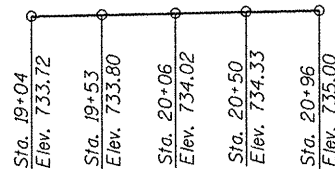


PROFILE GRADE T.R. 205

(along C T.R. 205)

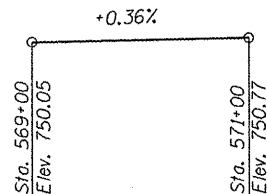

PROFILE GRADE F.A.I. RTE. 74

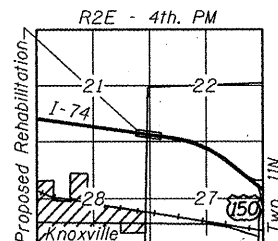

LOCATION SKETCH

GENERAL PLAN

I-74 OVER TOWNSHIP ROAD 205

F.A.I. RTE. 74 - SEC. 48-(27HB-5)I-1

KNOX COUNTY

STATION 570+11.72

STRUCTURE NO. 048-0011 (WB), 0012 (EB)

APPROVED
For Structural Adequacy Only

Ralph E. Anderson
Engineer of Bridges & Structures



Michael T. Haley 12/17/08
Date

Michael T. Haley
Licensed Structural Engineer
State of Illinois No. 81-5991
Expires 11/30/2010



SHEET NO. 1
18 SHEETS

F.A.I. RTE.	SECTION	COUNTY	TOTAL SHEETS	SHEET NO.
74	48-(27HB-5)I-1	KNOX	104	40
CONTRACT NO. 68062				
FED. ROAD DIST. NO.	ILLINOIS	FED. AID PROJECT		

STATE OF ILLINOIS
DEPARTMENT OF TRANSPORTATION

TOTAL BILL OF MATERIAL

ITEM	UNIT	SUPER	SUB	TOTAL
Structure Excavation	Cu. Yd.	-	124	124
Concrete Removal	Cu. Yd.	-	33.6	33.6
Concrete Structures	Cu. Yd.	-	20.6	20.6
Concrete Superstructure	Cu. Yd.	566.3	-	566.3
Preformed Joint Strip Seal	Foot	172.0	-	172.0
** Bridge Deck Grooving	Sq. Yd.	1448	-	1448
** Reinforcement Bars, Epoxy Coated	Pound	148150	5910	154060
** Protective Coat	Sq. Yd.	1743	-	1743
Name Plates	Each	2	-	2
Removal of Existing Superstructures	Each	2	-	2
Elastomeric Bearing Assembly, Type I	Each	-	24	24
Anchor Bolts, 1"	Each	-	48	48
Bar Splicers	Each	-	164	164
Pipe Underdrains for Structures, 4 in.	Foot	-	224	224
Porous Granular Embankment (Special)	Cu. Yd.	-	124	124
Floor Drains	Each	16	-	16
Geocomposite Wall Drain	Sq. Yd.	-	82	82
Structural Repair of Concrete (Depth Equal To or Less Than 5 in)	Sq. Ft.	-	11.8	11.8
Concrete Sealer	Sq. Ft.	-	964	964

** Quantity includes approach pavement.

GENERAL NOTES

Reinforcement bars shall conform to the requirements of ASTM A 706 Gr 60. See Special Provisions.

Reinforcement bars designated (E) shall be epoxy coated.

Plan dimensions and details relative to existing plans are subject to nominal construction variations. The Contractor shall field verify existing dimensions and details affecting new construction and make necessary approved adjustments prior to construction or ordering of materials. Such variations shall not be cause for additional compensation for a change in scope of the work, however, the Contractor will be paid for the quantity actually furnished at the unit price bid for the work.


Stationing, offsets and elevations are developed from field survey data. It is the Contractor's responsibility to verify this data matches the existing structures.

Concrete Sealer shall be applied to areas of the Abutments as designated on Sheets 15 and 16 of 18.

The Contractor shall make allowance for the deflection of forms, shrinkage and settlement of falsework, in addition to allowance for dead load deflection. Forms for deck slab shall be removed prior to placement of bridge approach pavement.

Slipforming of the parapets is not allowed.

The existing steel bearing coating contains lead. The Contractor shall take appropriate precautions to deal with the presence of lead on this project.

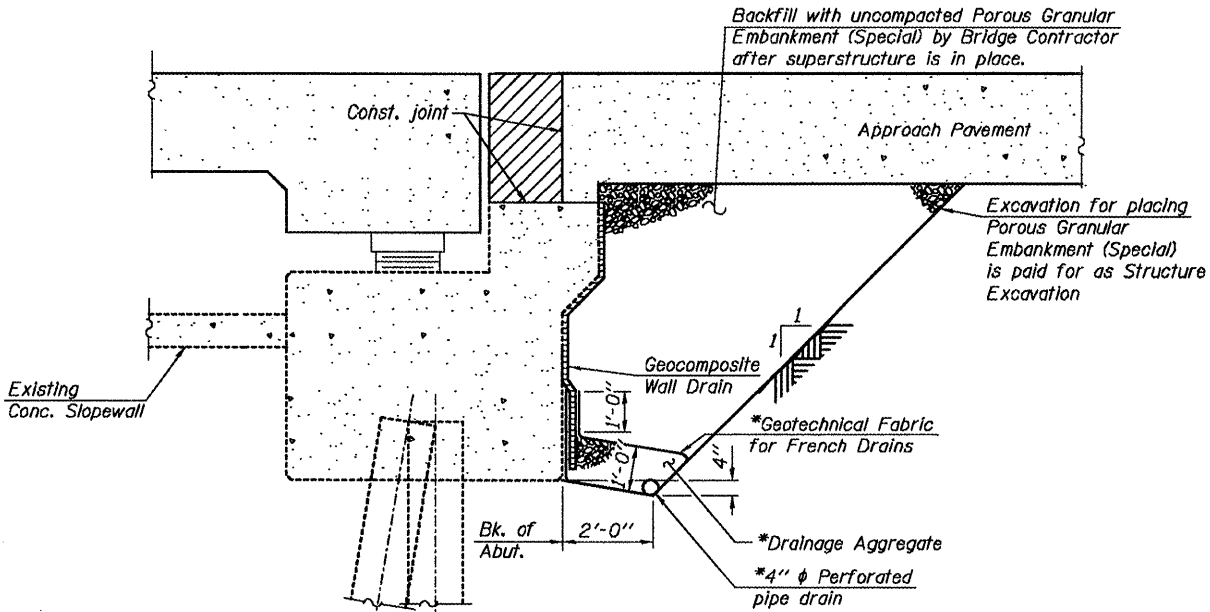


SECTION THRU ABUTMENT

(Horizontal dimensions @ Rt. L's)


*Included in the cost of Pipe Underdrains for Structures.

All drainage system components shall extend to the wingwall except an outlet pipe shall extend until intersecting with the side slopes. The pipes shall drain into concrete headwalls. (See Article 601.05 of the Standard Specifications and Highway Standard 601101).

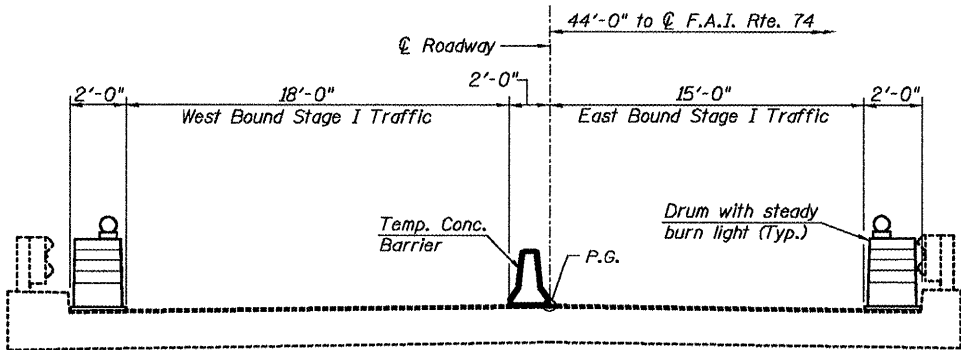

STAGE I TRAFFIC

(Utilizing Crossovers)
(Existing North Structure)

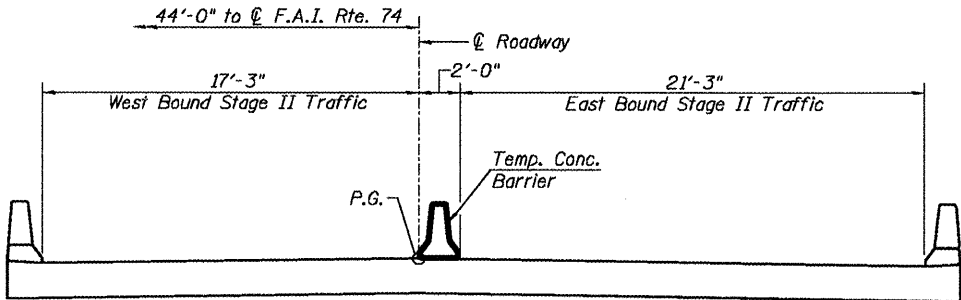

STAGE II TRAFFIC

(Utilizing Crossovers)
(Proposed South Structure)

- Notes:
1. See roadway plans for quantity of Temporary Concrete Barrier.
 2. See sheet 3 of 18 for details of Temporary Concrete Barrier.
 3. All cross sections are Looking East.

STATION 570+11.72
RE-BUILT 20 BY
STATE OF ILLINOIS
F.A.I. RT. 74 SEC. 48-(27HB-5)I,I-1
LOADING HL-93
STR NO. 048-0011

STATION 570+11.72
RE-BUILT 20 BY
STATE OF ILLINOIS
F.A.I. RT. 74 SEC. 48-(27HB-5)I,I-1
LOADING HL-93
STR NO. 048-0012

NAME PLATES

See Std. 515001


Note:
Existing Name Plates shall be cleaned and relocated next to new Name Plates.
Cost included with Name Plates.

GENERAL NOTES & DETAILS
I-74 OVER TOWNSHIP ROAD 205
F.A.I. RTE. 74 - SEC. 48-(27HB-5)I,I-1
KNOX COUNTY
STATION 570+11.72
STRUCTURE NO. 048-0011 (WB), 0012 (EB)

 LIN ENGINEERING, LTD. Consulting Engineers Chattanooga, Illinois	SHEET NO. 2 18 SHEETS	F.A.I. RTE.	SECTION	COUNTY	TOTAL SHEETS	SHEET NO.
		74	48-(27HB-5)I,I-1	KNOX	104	41
		CONTRACT NO. 68062				
		FED. ROAD DIST. NO. ILLINOIS FED. AID PROJECT				

STATE OF ILLINOIS
DEPARTMENT OF TRANSPORTATION

When "A" is 3'-6" or less, the temporary concrete barrier shall be anchored to the new slab according to Detail I or Detail II. No anchorage is required when "A" is greater than 3'-6".

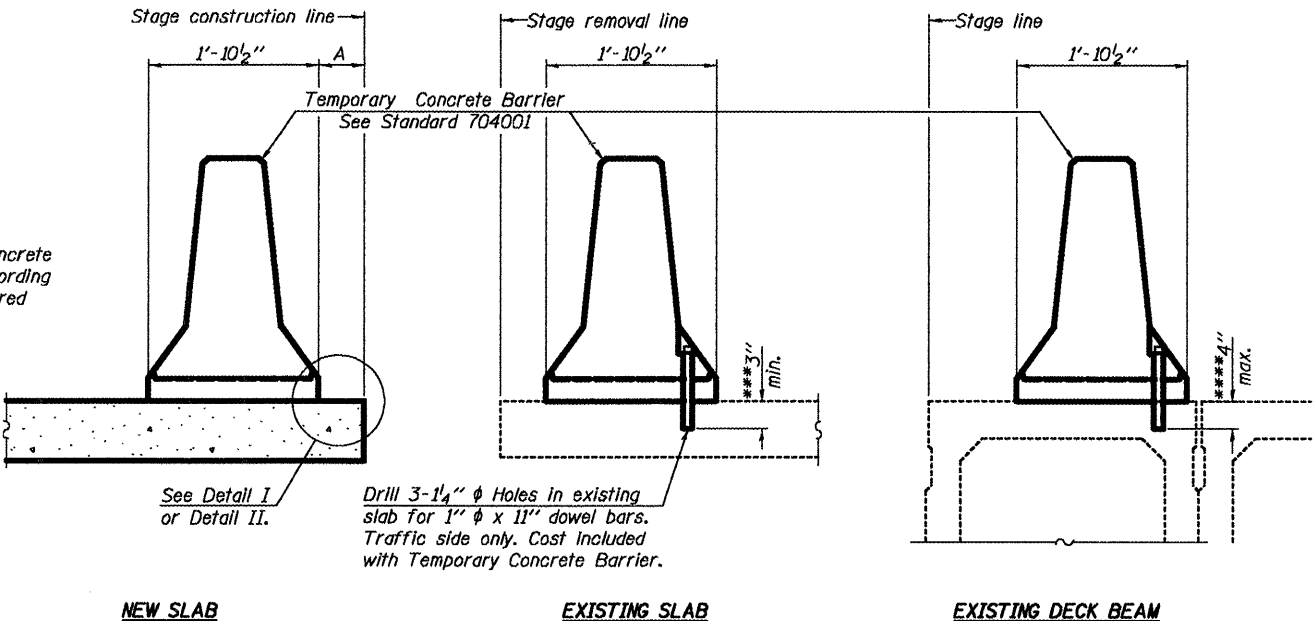

SECTIONS THRU SLAB OR DECK BEAM



NOTES

Detail I - With Bar Splicer or Couplers:
Connect one (1) 1"x7"x10" steel $\bar{P}$ to the top layer of couplers with 2-5/8" ϕ bolts screwed to coupler at approximate $\bar{C}$ of each barrier panel.

Detail II - With Extended Reinforcement Bars:
Connect one (1) 1"x7"x10" steel $\bar{P}$ to the concrete slab or concrete wearing surface with 2-5/8" ϕ Expansion Anchors or cast in place inserts spaced between the top layer of reinforcement at approximate $\bar{C}$ of each barrier panel.

Cost of anchorage is included with Temporary Concrete Barrier. The 1" x 7" x 10" plate shall not be removed until stage II construction forms and all reinforcement bars are in place and the concrete is ready to be placed.

***Dimension shown is minimum required embedment into concrete.
If hot-mix asphalt wearing surface is present, minimum embedment shall be in addition to wearing surface depth.
***If existing deck beam is to remain in place after stage construction, embedment shall only be into wearing surface and not into existing deck beam concrete.

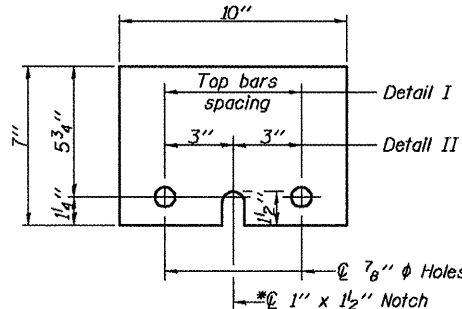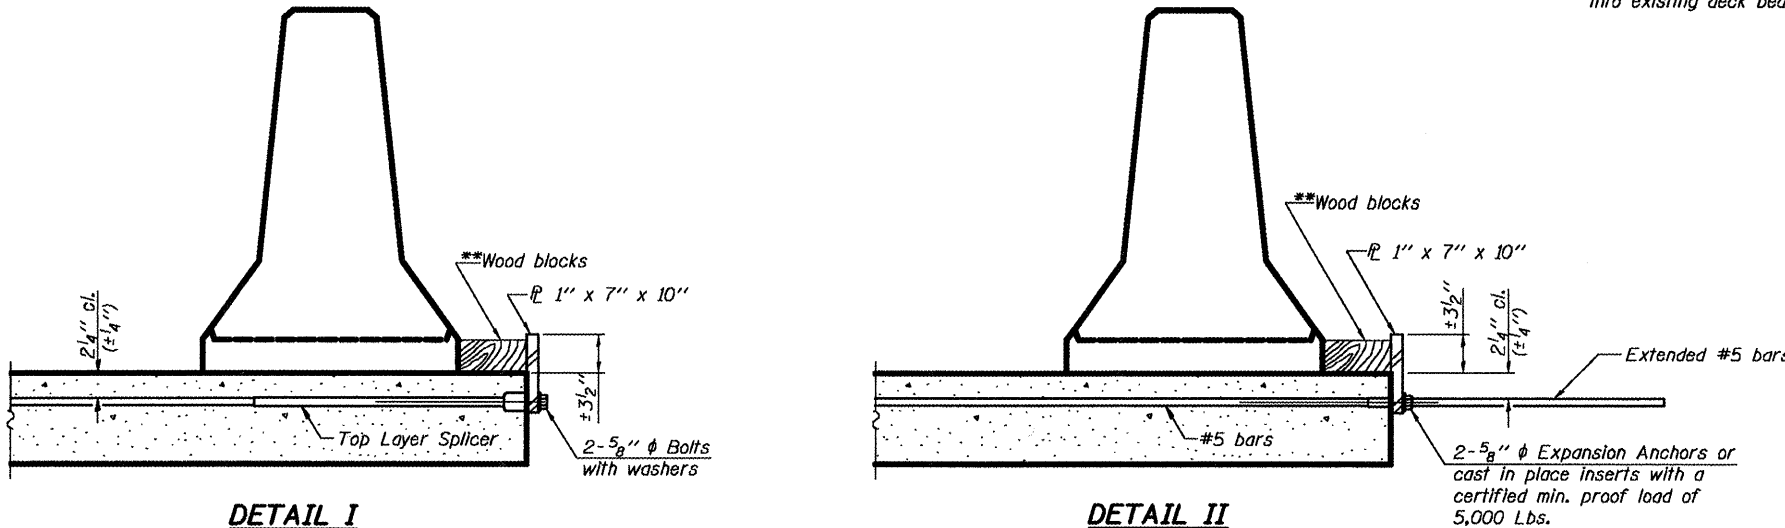

STEEL RETAINER $\bar{P}$ 1" x 7" x 10"
*Required only with Detail II

**Wood blocks may be omitted when required to provide minimum stage traffic lane width. When the wood blocks are omitted, the concrete barrier shall be in direct contact with the steel retainer plate.

TEMPORARY CONCRETE BARRIER
I-74 OVER TOWNSHIP ROAD 205
F.A.I. RTE. 74 - SEC. 48-(27HB-5)I-1
KNOX COUNTY
STATION 570+11.72
STRUCTURE NO. 048-0011 (WB), 0012 (EB)

 LIN ENGINEERING, LTD. Consulting Engineers Chatham, Illinois	SHEET NO. 3 18 SHEETS	F.A.I. RTE. 74	SECTION 48-(27HB-5)I-1	COUNTY KNOX	TOTAL SHEETS 104	SHEET NO. 42
		CONTRACT NO. 68062				
		FED. ROAD DIST. NO.	ILLINOIS	FED. AID PROJECT		

Plan view of a bridge deck showing dimensions and layout. The deck is 117'-3" wide and 107'-3" long. It features a grid of 7 lanes with a 7'06" (Typ.) lane width. The layout includes dimensions for the bridge width (117'-3"), length (107'-3"), and various offsets (2'-1 3/4"). Key features include the 'Face of North Curb', 'N. Edge of W.B. Lanes', 'S. Edge of W.B. Lanes', and 'Face of South Curb'. The bridge is supported by 'Pier 1' and 'Pier 2'.

Diagram illustrating the spans and supports of a bridge structure. The beam is divided into three spans by two piers. The spans are labeled with their respective lengths and support conditions:

- Span 1: 4 Spas. at 8'-3" = 33'-0" (Left Abutment to Pier 1)
- Span 2: 4 Spas. at 10'-3 3/4" = 41'-3" (Pier 1 to Pier 2)
- Span 3: 4 Spas. at 8'-3" = 33'-0" (Pier 2 to Right Abutment)

The beam is labeled "Brg. W. Abut." at the left end, "Pier 1" and "Pier 2" at the piers, and "Brg. E. Abut." at the right end. Downward arrows indicate loads applied to the beam.

(Includes weight of concrete only.)

Note: The above deflections are not to be used in the field if the engineer is working from the grade elevations adjusted for dead load deflections as shown on this sheet.

SOUTH EDGE OF W.B. LANES

Location	Station	Offset (ft)	Theoretical Grade Elevations	Theoretical Grade Elevations Adjusted For Dead Load Deflection
Bk. of W. Abut.	569+47.62	-23.25	749.80	749.80
② Brg. W. Abut.	569+49.77	-23.25	749.81	749.81
C	569+59.77	-23.25	749.84	749.84
D	569+69.77	-23.25	749.88	749.88
② Pier 1	569+82.77	-23.25	749.93	749.93
E	569+92.77	-23.25	749.96	749.96
F	570+02.77	-23.25	750.00	750.00
G	570+12.77	-23.25	750.03	750.03
② Pier 2	570+24.02	-23.25	750.07	750.07
H	570+34.02	-23.25	750.11	750.11
I	570+44.02	-23.25	750.15	750.15
② Brg. E. Abut.	570+57.02	-23.25	750.19	750.19
Bk. of E. Abut.	570+59.16	-23.25	750.20	750.20

Location	Station	Offset (ft)	Theoretical Grade Elevations	Theoretical Grade Elevations Adjusted For Dead Load Deflection
Bk. of W. Abut.	569+52.01	12.00	750.05	750.05
☉ Brg. W. Abut.	569+54.16	12.00	750.06	750.06
C	569+64.16	12.00	750.09	750.09
D	569+74.16	12.00	750.13	750.13
☉ Pier 1	569+87.16	12.00	750.18	750.18
E	569+97.16	12.00	750.21	750.21
F	570+07.16	12.00	750.25	750.25
G	570+17.16	12.00	750.28	750.28
☉ Pier 2	570+28.41	12.00	750.32	750.32
H	570+38.41	12.00	750.36	750.36
I	570+48.41	12.00	750.40	750.40
☉ Brg. E. Abut.	570+61.41	12.00	750.44	750.44
Bk. of E. Abut.	570+63.56	12.00	750.45	750.45

P.G. & C ROADWAY

Location	Station	Offset (ft)	Theoretical Grade Elevations	Theoretical Grade Elevations Adjusted For Dead Load Deflection
Bk. of W. Abut.	569+50.52	0.00	750.23	750.23
☞ Brg. W. Abut.	569+52.67	0.00	750.24	750.24
C	569+62.67	0.00	750.28	750.28
D	569+72.67	0.00	750.31	750.31
☞ Pier 1	569+85.67	0.00	750.36	750.36
E	569+95.67	0.00	750.39	750.39
F	570+05.67	0.00	750.43	750.43
G	570+15.67	0.00	750.47	750.47
☞ Pier 2	570+26.92	0.00	750.51	750.51
H	570+36.92	0.00	750.54	750.54
I	570+46.92	0.00	750.58	750.58
☞ Brg. E. Abut.	570+59.92	0.00	750.63	750.63
Bk. of E. Abut.	570+62.06	0.00	750.63	750.63

FACE OF SOUTH CURB

Location	Station	Offset (ft)	Theoretical Grade Elevations	Theoretical Grade Elevations Adjusted For Dead Load Deflection
Bk. of W. Abut.	569+49.02	-12.00	750.04	750.04
☉ Brg. W. Abut.	569+51.17	-12.00	750.05	750.05
C	569+61.17	-12.00	750.08	750.08
D	569+71.17	-12.00	750.12	750.12
☉ Pier 1	569+84.17	-12.00	750.17	750.17
E	569+94.17	-12.00	750.20	750.20
F	570+04.17	-12.00	750.24	750.24
G	570+14.17	-12.00	750.27	750.27
☉ Pier 2	570+25.42	-12.00	750.31	750.31
H	570+35.42	-12.00	750.35	750.35
I	570+45.42	-12.00	750.39	750.39
☉ Brg. E. Abut.	570+58.42	-12.00	750.43	750.43
Bk. of E. Abut.	570+60.57	-12.00	750.44	750.44

Location	Station	Offset (ft)	Theoretical Grade Elevations	Theoretical Grade Elevations Adjusted For Dead Load Deflection
Bk. of W. Abut.	569+52.67	17.25	749.94	749.94
☉ Brg. W. Abut.	569+54.81	17.25	749.95	749.95
C	569+64.81	17.25	749.99	749.99
D	569+74.81	17.25	750.02	750.02
☉ Pier 1	569+87.81	17.25	750.07	750.07
E	569+97.81	17.25	750.11	750.11
F	570+07.81	17.25	750.14	750.14
G	570+17.81	17.25	750.18	750.18
☉ Pier 2	570+29.06	17.25	750.22	750.22
H	570+39.06	17.25	750.25	750.25
I	570+49.06	17.25	750.29	750.29
☉ Brg. E. Abut.	570+62.06	17.25	750.34	750.34
Bk. of E. Abut.	570+64.21	17.25	750.34	750.34

All offsets measured from @ Roadway
of North Structure.

DECK ELEVATIONS -1
(NORTH STRUCTURE)

I-74 OVER TOWNSHIP ROAD 205

F.A.I. RTE. 74 - SEC. 48-(27HB-5)I.I-1

KNOX COUNTY

STATION 570+11.72

STRUCTURE NO. 048-0011 (WB), 0012 (EB)

LE LIN ENGINEERING, LTD.
Consulting Engineers
Chatham, Illinois


Designed By ESH	Checked By MTH	Drawn By
Dated 10/20/98	Rev. 048-0211 07/93 dca	

SHEET NO. 4


18 SHEETS

F.A.I. RTE.	SECTION	COUNTY	TOTAL SHEETS	SHEE NO.
74	48-(27HB-5)I,I-1	KNOX	104	43
		CONTRACT NO. 68062		
FED. ROAD DIST. NO.	ILLINOIS	FED. AID PROJECT		

STATE OF ILLINOIS
DEPARTMENT OF TRANSPORTATION

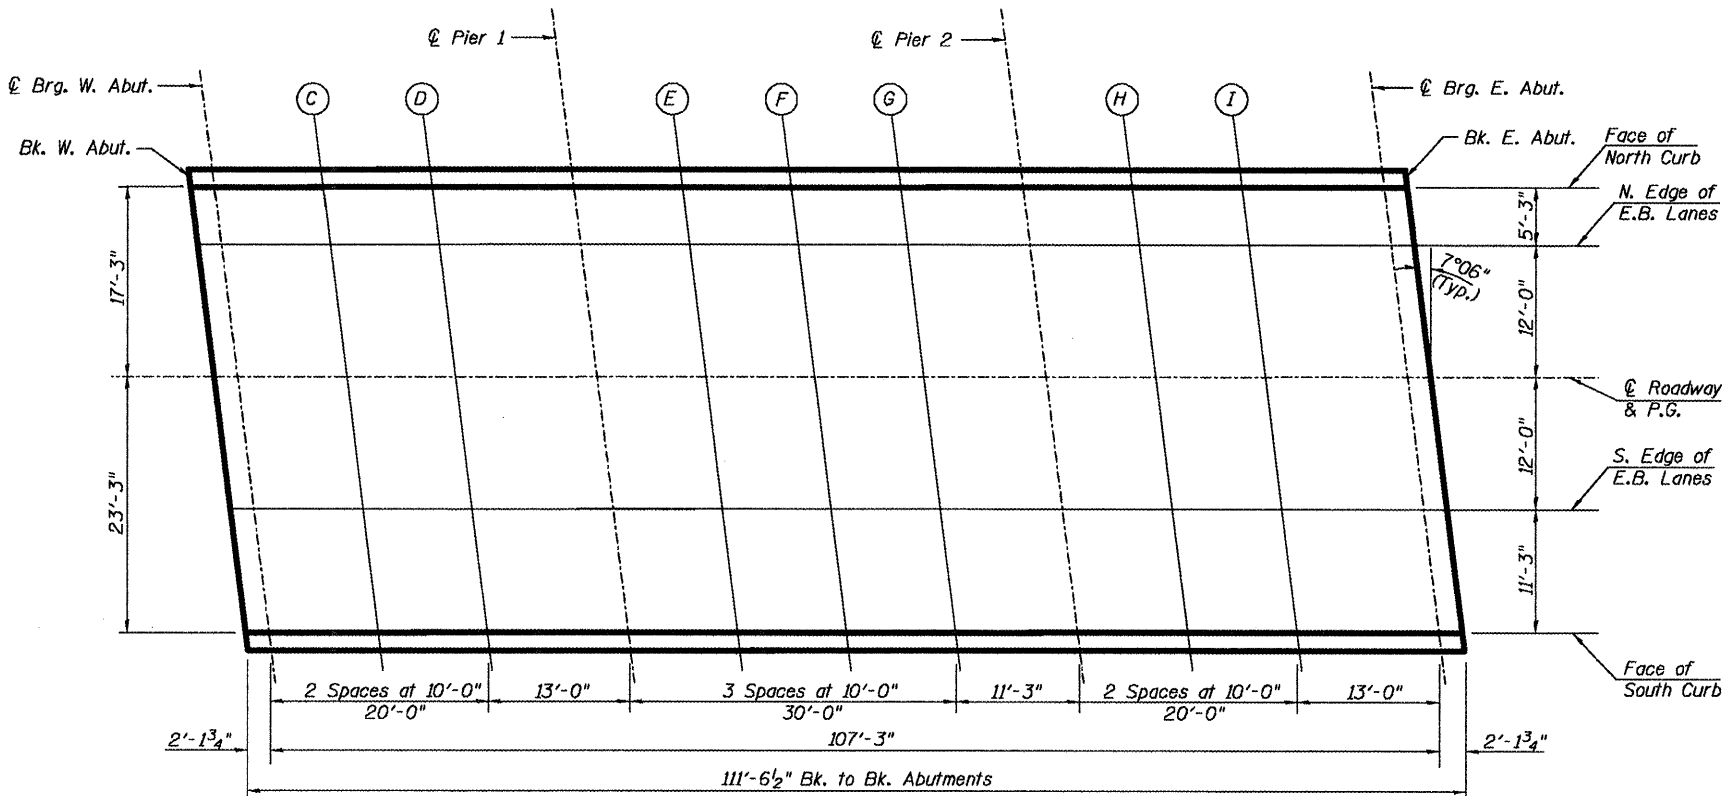

PLAN

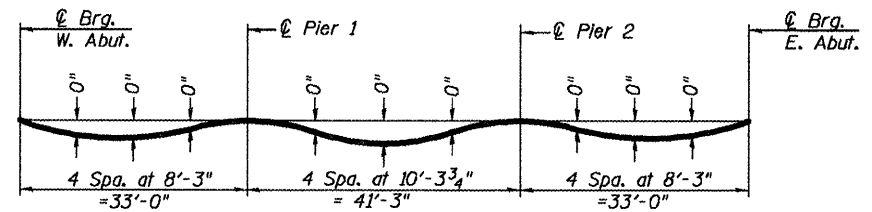

DEAD LOAD DEFLECTION DIAGRAM
(Includes weight of concrete only.)

Note: The above deflections are not to be used in the field if the engineer is working from the grade elevations adjusted for dead load deflections as shown on this sheet.

FACE OF NORTH CURB

Location	Station	Offset (ft)	Theoretical Grade Elevations	Theoretical Grade Elevations Adjusted For Dead Load Deflection
Bk. of W. Abut.	569+59.34	-17.25	749.97	749.97
☉ Brg. W. Abut.	569+61.49	-17.25	749.97	749.97
C	569+71.49	-17.25	750.01	750.01
D	569+81.49	-17.25	750.05	750.05
☉ Pier 1	569+94.49	-17.25	750.09	750.09
E	570+04.49	-17.25	750.13	750.13
F	570+14.49	-17.25	750.17	750.17
G	570+24.49	-17.25	750.20	750.20
☉ Pier 2	570+35.74	-17.25	750.24	750.24
H	570+45.74	-17.25	750.28	750.28
I	570+55.74	-17.25	750.31	750.31
☉ Brg. E. Abut.	570+68.74	-17.25	750.36	750.36
Bk. of E. Abut.	570+70.88	-17.25	750.37	750.37

SOUTH EDGE OF E.B. LANES

Location	Station	Offset (ft)	Theoretical Grade Elevations	Theoretical Grade Elevations Adjusted For Dead Load Deflection
Bk. of W. Abut.	569+62.98	12.00	750.09	750.09
☉ Brg. W. Abut.	569+65.13	12.00	750.10	750.10
C	569+75.13	12.00	750.13	750.13
D	569+85.13	12.00	750.17	750.17
☉ Pier 1	569+98.13	12.00	750.22	750.22
E	570+08.13	12.00	750.25	750.25
F	570+18.13	12.00	750.29	750.29
G	570+28.13	12.00	750.32	750.32
☉ Pier 2	570+39.38	12.00	750.36	750.36
H	570+49.38	12.00	750.40	750.40
I	570+59.38	12.00	750.44	750.44
☉ Brg. E. Abut.	570+72.38	12.00	750.48	750.48
Bk. of E. Abut.	570+74.53	12.00	750.49	750.49

P.G. & ☉ ROADWAY

Location	Station	Offset (ft)	Theoretical Grade Elevations	Theoretical Grade Elevations Adjusted For Dead Load Deflection
Bk. of W. Abut.	569+61.49	0.00	750.27	750.27
☉ Brg. W. Abut.	569+63.64	0.00	750.28	750.28
C	569+73.64	0.00	750.32	750.32
D	569+83.64	0.00	750.35	750.35
☉ Pier 1	569+96.64	0.00	750.40	750.40
E	570+06.64	0.00	750.43	750.43
F	570+16.64	0.00	750.47	750.47
G	570+26.64	0.00	750.51	750.51
☉ Pier 2	570+37.89	0.00	750.55	750.55
H	570+47.89	0.00	750.58	750.58
I	570+57.89	0.00	750.62	750.62
☉ Brg. E. Abut.	570+70.89	0.00	750.67	750.67
Bk. of E. Abut.	570+73.03	0.00	750.67	750.67

NORTH EDGE OF E.B. LANES

Location	Station	Offset (ft)	Theoretical Grade Elevations	Theoretical Grade Elevations Adjusted For Dead Load Deflection
Bk. of W. Abut.	569+59.99	-12.00	750.08	750.08
☉ Brg. W. Abut.	569+62.14	-12.00	750.09	750.09
C	569+72.14	-12.00	750.12	750.12
D	569+82.14	-12.00	750.16	750.16
☉ Pier 1	569+95.14	-12.00	750.21	750.21
E	570+05.14	-12.00	750.24	750.24
F	570+15.14	-12.00	750.28	750.28
G	570+25.14	-12.00	750.31	750.31
☉ Pier 2	570+36.39	-12.00	750.35	750.35
H	570+46.39	-12.00	750.39	750.39
I	570+56.39	-12.00	750.43	750.43
☉ Brg. E. Abut.	570+69.39	-12.00	750.47	750.47
Bk. of E. Abut.	570+71.54	-12.00	750.48	750.48

FACE OF SOUTH CURB


Location	Station	Offset (ft)	Theoretical Grade Elevations	Theoretical Grade Elevations Adjusted For Dead Load Deflection
Bk. of W. Abut.	569+64.39	23.25	749.86	749.86
☉ Brg. W. Abut.	569+66.53	23.25	749.87	749.87
C	569+76.53	23.25	749.90	749.90
D	569+86.53	23.25	749.94	749.94
☉ Pier 1	569+99.53	23.25	749.99	749.99
E	570+09.53	23.25	750.02	750.02
F	570+19.53	23.25	750.06	750.06
G	570+29.53	23.25	750.09	750.09
☉ Pier 2	570+40.78	23.25	750.13	750.13
H	570+50.78	23.25	750.17	750.17
I	570+60.78	23.25	750.21	750.21
☉ Brg. E. Abut.	570+73.78	23.25	750.25	750.25
Bk. of E. Abut.	570+75.93	23.25	750.26	750.26

All offsets measured from ☉ Roadway of South Structure.


DECK ELEVATIONS -2
(SOUTH STRUCTURE)
I-74 OVER TOWNSHIP ROAD 205
F.A.I. RTE. 74 - SEC. 48-(27HB-5)I-1-1
KNOX COUNTY
STATION 570+11.72
STRUCTURE NO. 048-0011 (WB), 0012 (EB)

 LIN ENGINEERING, LTD. Consulting Engineers Chattanooga, Illinois	SHEET NO. 5 18 SHEETS	F.A.I. RTE.	SECTION	COUNTY	TOTAL SHEETS	SHEET NO.
		74	48-(27HB-5)I-1-1	KNOX	104	44
		CONTRACT NO. 68062				
Designed By ESH Checked By MTH Drawn By ESH Date 12/22/08		FED. ROAD DIST. NO. ILLINOIS FED. AID PROJECT				

STATE OF ILLINOIS
DEPARTMENT OF TRANSPORTATION

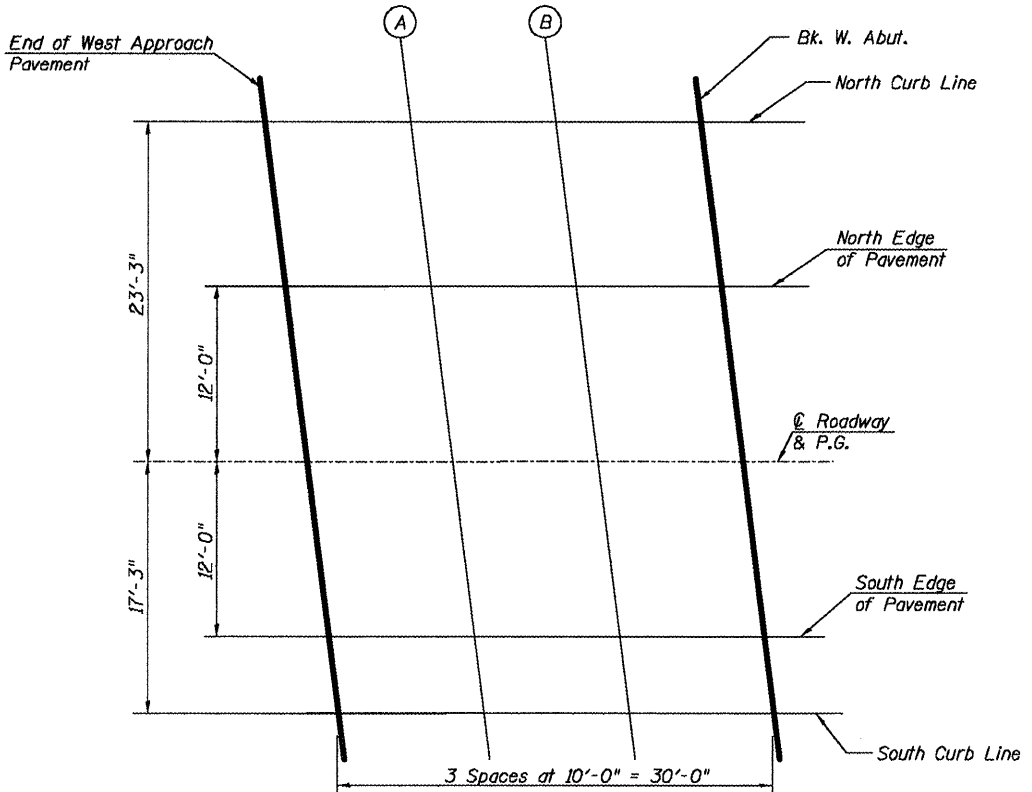

PLAN - WEST APPROACH

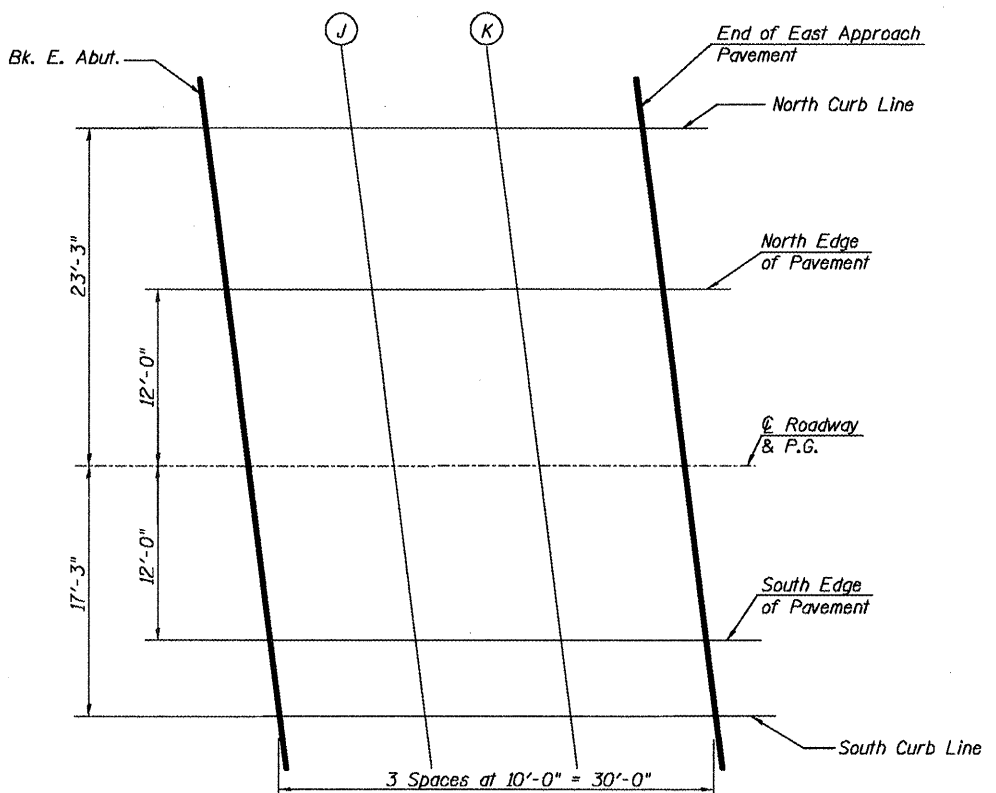

PLAN - EAST APPROACH

NORTH CURB LINE

Location	Station	Offset (ft)	Theoretical Grade Elevations
End W. Appr. Pav't.	569+17.62	-23.25	749.69
A	569+27.62	-23.25	749.73
B	569+37.62	-23.25	749.76
Bk. W. Abut.	569+47.62	-23.25	749.80
Bk. E. Abut.	570+59.16	-23.25	750.20
J	570+69.16	-23.25	750.24
K	570+79.16	-23.25	750.27
End E. Appr. Pav't.	570+89.16	-23.25	750.31

NORTH EDGE OF PAVEMENT

Location	Station	Offset (ft)	Theoretical Grade Elevations
End W. Appr. Pav't.	569+19.02	-12.00	749.93
A	569+29.02	-12.00	749.97
B	569+39.02	-12.00	750.00
Bk. W. Abut.	569+49.02	-12.00	750.04
Bk. E. Abut.	570+60.57	-12.00	750.44
J	570+70.57	-12.00	750.48
K	570+80.57	-12.00	750.51
End E. Appr. Pav't.	570+90.57	-12.00	750.55

Centerline ROADWAY & P.G.

Location	Station	Offset (ft)	Theoretical Grade Elevations
End W. Appr. Pav't.	569+20.52	0.00	750.12
A	569+30.52	0.00	750.16
B	569+40.52	0.00	750.20
Bk. W. Abut.	569+50.52	0.00	750.23
Bk. E. Abut.	570+62.06	0.00	750.63
J	570+72.06	0.00	750.67
K	570+82.06	0.00	750.71
End E. Appr. Pav't.	570+92.06	0.00	750.74

All offsets measured from Centerline Roadway of North Structure.

SOUTH EDGE OF PAVEMENT

Location	Station	Offset (ft)	Theoretical Grade Elevations
End W. Appr. Pav't.	569+22.01	12.00	749.94
A	569+32.01	12.00	749.98
B	569+42.01	12.00	750.01
Bk. W. Abut.	569+52.01	12.00	750.05
Bk. E. Abut.	570+63.56	12.00	750.45
J	570+73.56	12.00	750.49
K	570+83.56	12.00	750.52
End E. Appr. Pav't.	570+93.56	12.00	750.56

SOUTH CURB LINE

Location	Station	Offset (ft)	Theoretical Grade Elevations
End W. Appr. Pav't.	569+22.67	17.25	749.83
A	569+32.67	17.25	749.87
B	569+42.67	17.25	749.91
Bk. W. Abut.	569+52.67	17.25	749.94
Bk. E. Abut.	570+64.21	17.25	750.34
J	570+74.21	17.25	750.38
K	570+84.21	17.25	750.42
End E. Appr. Pav't.	570+94.21	17.25	750.45

APPROACH PAVEMENT ELEVATIONS -1
(NORTH STRUCTURE)

I-74 OVER TOWNSHIP ROAD 205
F.A.I. RTE. 74 - SEC. 48-(27HB-5)I-1
KNOX COUNTY
STATION 570+11.72
STRUCTURE NO. 048-0011 (WB), 0012 (EB)


LIN ENGINEERING, LTD.
Consulting Engineers
Chatham, Illinois

Designed By: ESH
Checked By: MTH
Drawn By: ESH
Date: 12/2008
File: 048-0011.DWG


SHEET NO. 6
18 SHEETS

F.A.I. RTE.	SECTION	COUNTY	TOTAL SHEETS	SHEET NO.
74	48-(27HB-5)I-1	KNOX	104	45
CONTRACT NO. 68062				
FED. ROAD DIST. NO. ILLINOIS FED. AID PROJECT				

STATE OF ILLINOIS
DEPARTMENT OF TRANSPORTATION

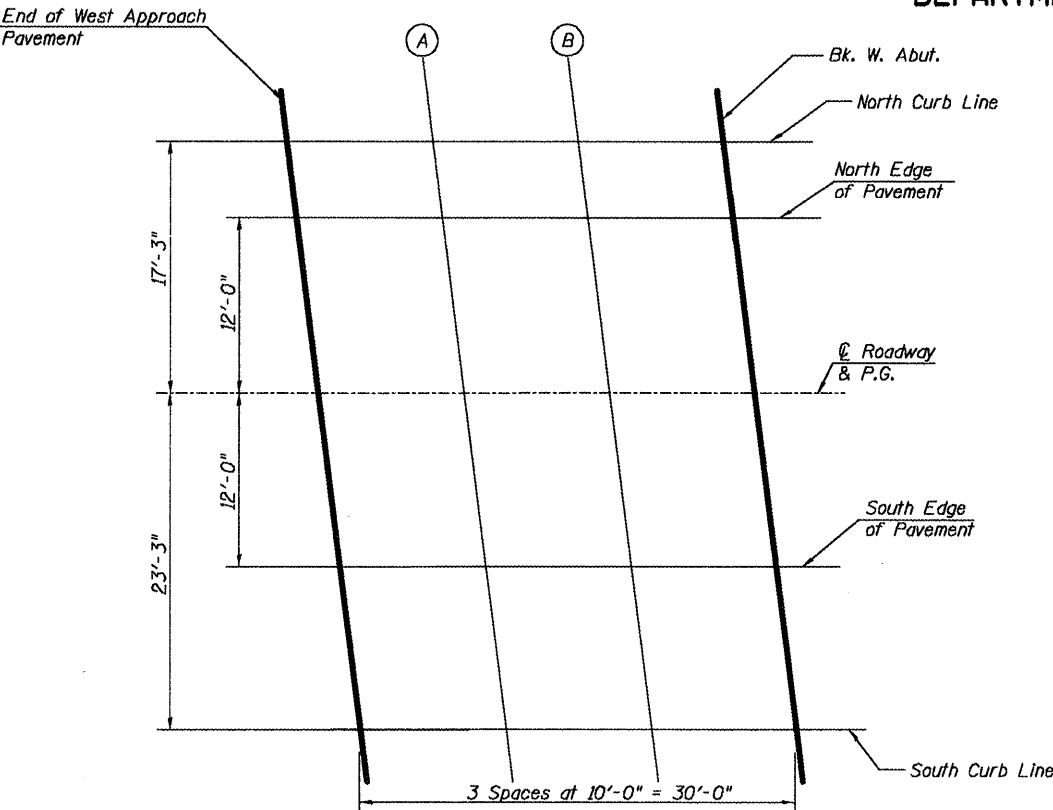

PLAN - WEST APPROACH

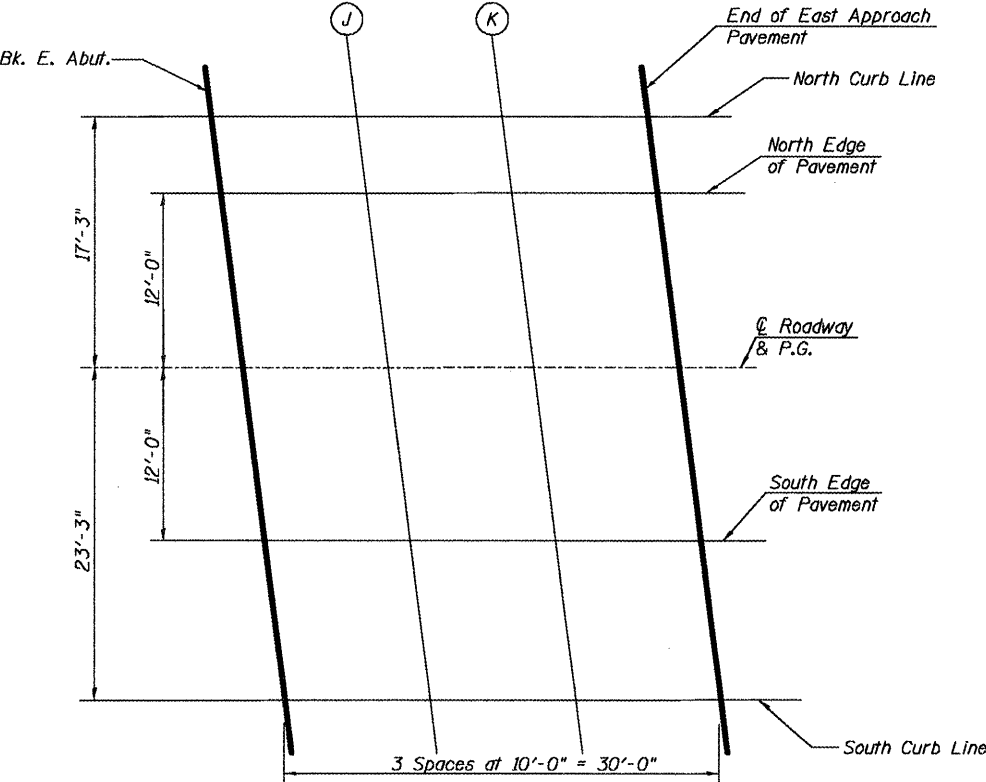

PLAN - EAST APPROACH

NORTH CURB LINE

Location	Station	Offset (ft)	Theoretical Grade Elevations
End W. Appr. Pav't.	569+29.34	-17.25	749.86
A	569+39.34	-17.25	749.89
B	569+49.34	-17.25	749.93
Bk. W. Abut.	569+59.34	-17.25	749.97
Bk. E. Abut.	570+70.88	-17.25	750.37
J	570+80.88	-17.25	750.40
K	570+90.88	-17.25	750.44
End E. Appr. Pav't	571+00.88	-17.25	750.48

SOUTH EDGE OF PAVEMENT

Location	Station	Offset (ft)	Theoretical Grade Elevations
End W. Appr. Pav't.	569+32.98	12.00	749.98
A	569+42.98	12.00	750.02
B	569+52.98	12.00	750.05
Bk. W. Abut.	569+62.98	12.00	750.09
Bk. E. Abut.	570+74.53	12.00	750.49
J	570+84.53	12.00	750.53
K	570+94.53	12.00	750.56
End E. Appr. Pav't	571+04.53	12.00	750.60

NORTH EDGE OF PAVEMENT

Location	Station	Offset (ft)	Theoretical Grade Elevations
End W. Appr. Pav't.	569+29.99	-12.00	749.97
A	569+39.99	-12.00	750.01
B	569+49.99	-12.00	750.04
Bk. W. Abut.	569+59.99	-12.00	750.08
Bk. E. Abut.	570+71.54	-12.00	750.48
J	570+81.54	-12.00	750.52
K	570+91.54	-12.00	750.55
End E. Appr. Pav't	571+01.54	-12.00	750.59

SOUTH CURB LINE

Location	Station	Offset (ft)	Theoretical Grade Elevations
End W. Appr. Pav't.	569+34.39	23.25	749.75
A	569+44.39	23.25	749.79
B	569+54.39	23.25	749.82
Bk. W. Abut.	569+64.39	23.25	749.86
Bk. E. Abut.	570+75.93	23.25	750.26
J	570+85.93	23.25	750.30
K	570+95.93	23.25	750.33
End E. Appr. Pav't	571+05.93	23.25	750.37

Centerline Roadway & P.G.

Location	Station	Offset (ft)	Theoretical Grade Elevations
End W. Appr. Pav't.	569+31.49	0.00	750.16
A	569+41.49	0.00	750.20
B	569+51.49	0.00	750.24
Bk. W. Abut.	569+61.49	0.00	750.27
Bk. E. Abut.	570+73.03	0.00	750.67
J	570+83.03	0.00	750.71
K	570+93.03	0.00	750.74
End E. Appr. Pav't	571+03.03	0.00	750.78

All offsets measured from Centerline Roadway of South Structure.

APPROACH PAVEMENT ELEVATIONS -2

(SOUTH STRUCTURE)

I-74 OVER TOWNSHIP ROAD 205

E.A.I. RTE. 74 - SEC. 48-(27HB-5)I.I-1


KNOX COUNTY

STATION 570+11.72

STRUCTURE NO. 048-0011 (WB), 0012 (EB)


 LIN ENGINEERING, LTD. Consulting Engineers Chatham, Illinois	SHEET NO. 7 18 SHEETS	F.A.I. RTE.		SECTION	COUNTY	TOTAL SHEETS	SHEET NO.	
		74		48-(27HB-5)I-1	KNOX	104	46	
							CONTRACT NO. 68062	
		FED. ROAD DIST. NO.		ILLINOIS	FED. AID PROJECT			
Designed By ESH Date: 10/2008	Checked By MTH File: 048-COLL.DWG	Drawn By ESH						

*Order a(E) bars full length.
Cut to fit skew and use
remainder of bars in opposite
end.

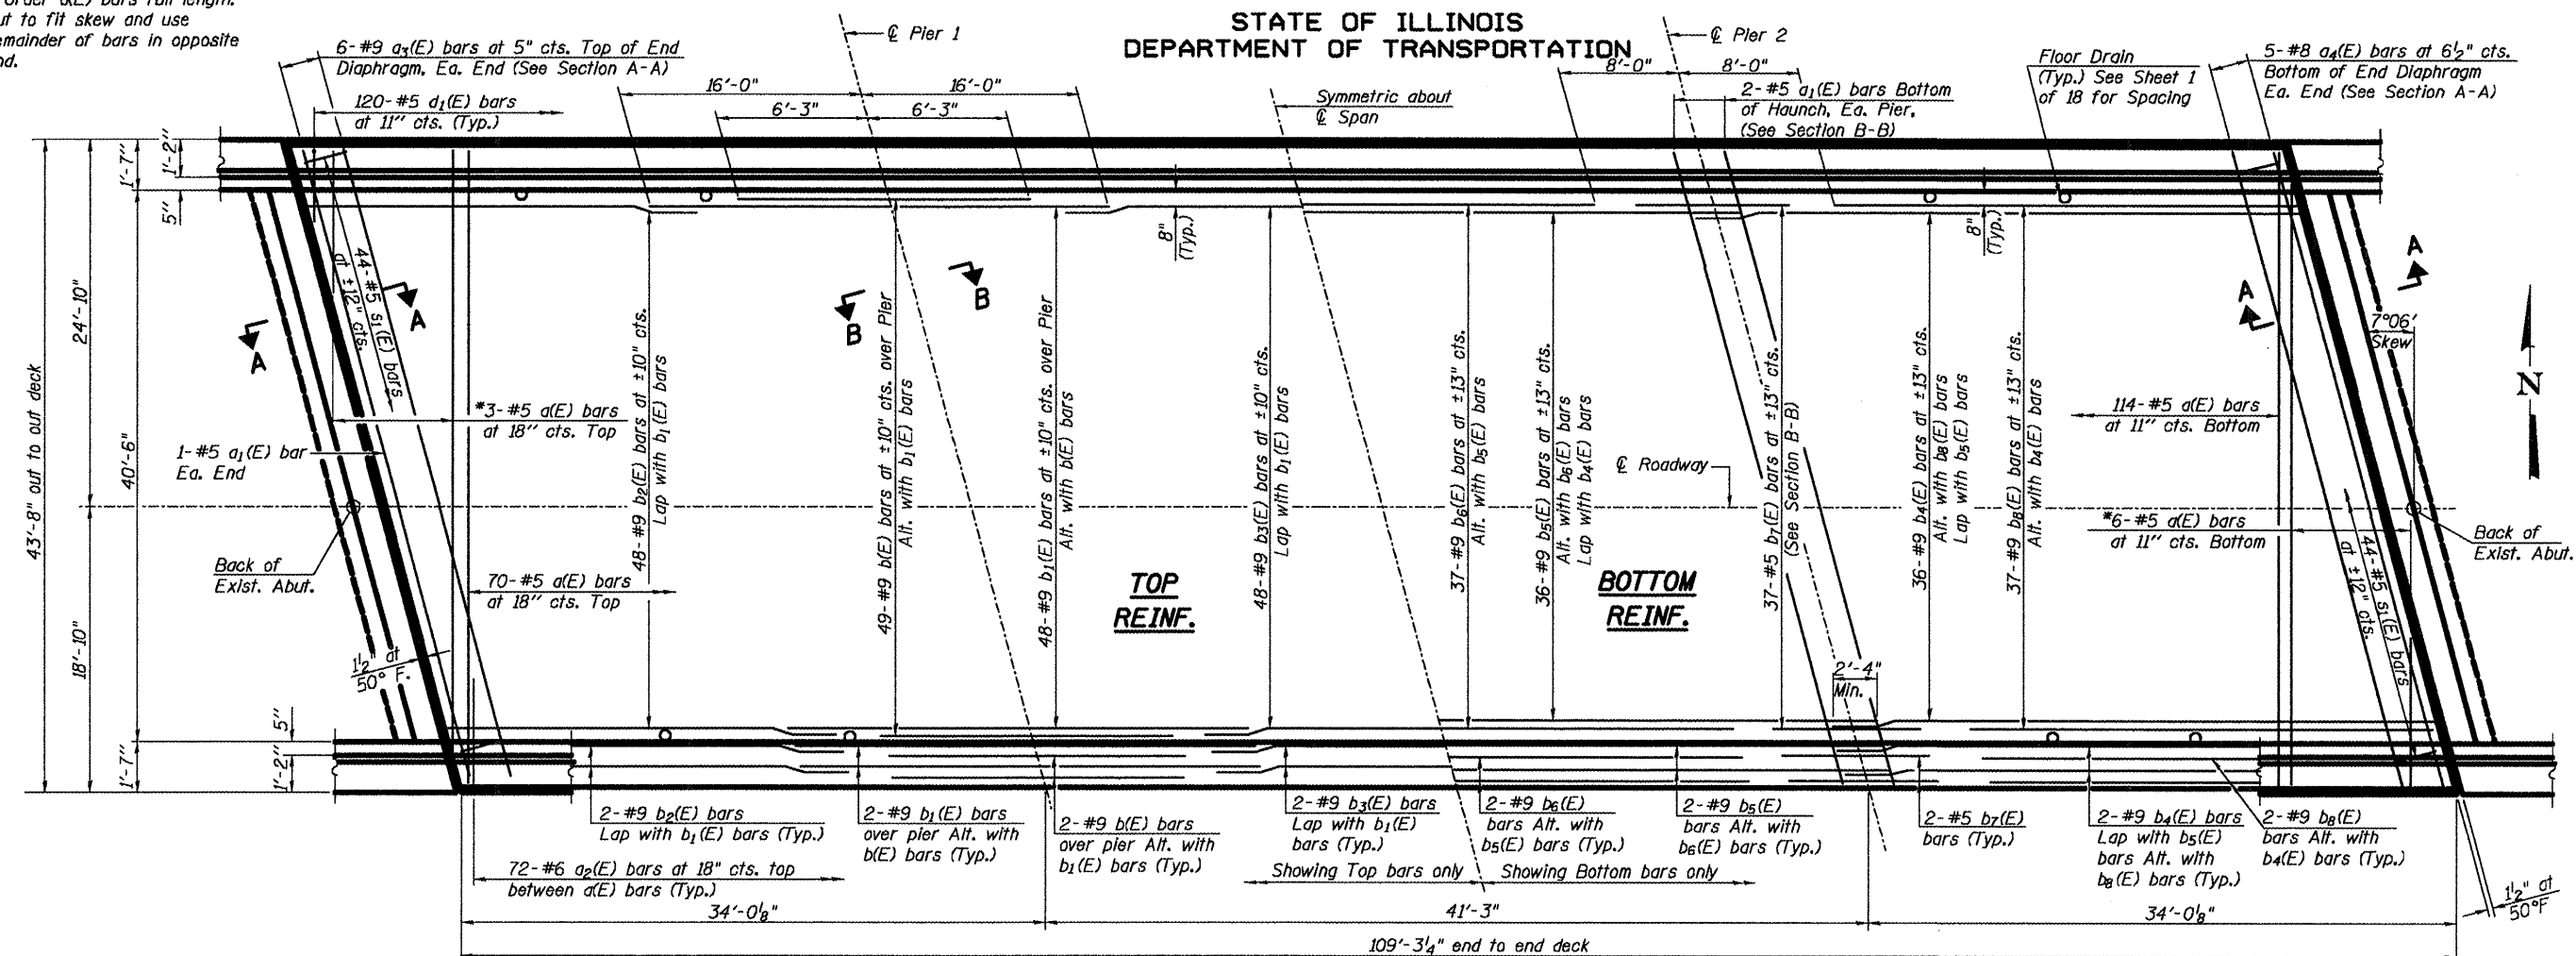

PLAN

(North Structure shown - South Structure Similar, except location of ϕ Roadway)
43'-8" out to out deck

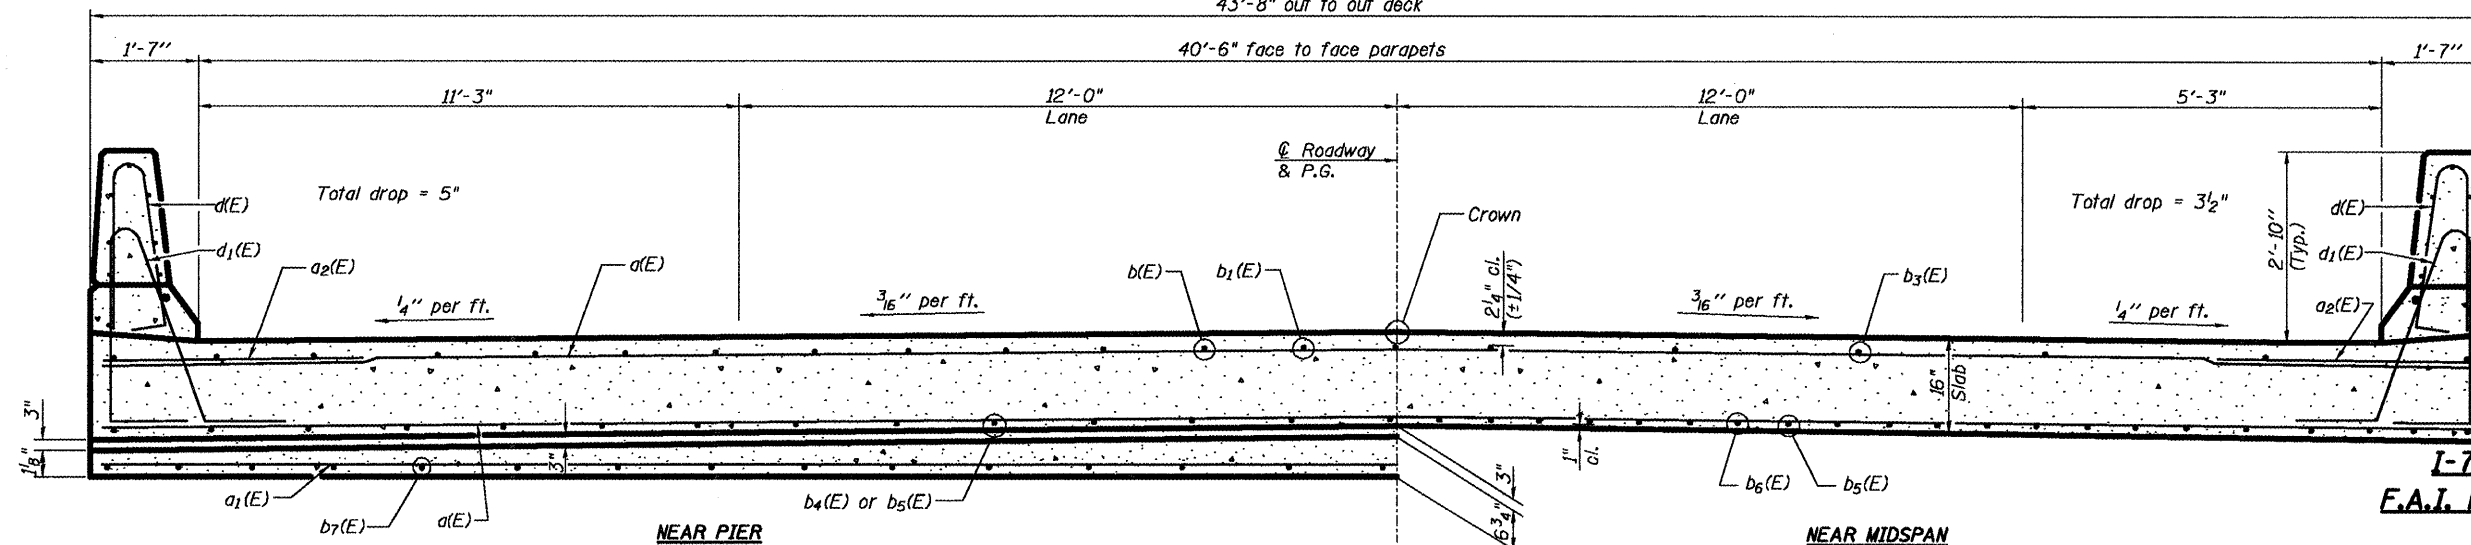

CROSS SECTION

(North Structure Looking East)
(South Structure Looking West)

MINIMUM BAR LAP

(unless otherwise shown)
Top #9 bar = 4'-11"

Notes:

See Sheet 9 of 18 for superstructure
details, parapet reinforcement, Section
A-A, Section B-B and Bill of Material.

SUPERSTRUCTURE





I-74 OVER TOWNSHIP ROAD 205
F.A.I. RTE. 74 - SEC. 48-(27HB-5)I,I-1
KNOX COUNTY
STATION 570+11.72
STRUCTURE NO. 048-0011 (WB), 0012 (EB)

LIN ENGINEERING, L.T.D.
Consulting Engineers
Chatham, Illinois
Designed By: ESH
Checked By: WTH
Date: 10/20/00
Film: 048-0011.DWG

SHEET NO. 8
18 SHEETS

F.A.I. RTE.	SECTION	COUNTY	TOTAL SHEETS	SHEET NO.
74	48-(27HB-5)I,I-1	KNOX	104	47
CONTRACT NO. 68062				
FED. ROAD DIST. NO.	ILLINOIS	FED. AID PROJECT		

109'-3 $\frac{1}{4}$ " End to end parapet

    

Bars indicated thus 1 x 4 - #8 etc. indicates 1 line of bars with 4 lengths per line.

Hatched area to be poured after superstructure forms have been removed.

Quantity of concrete included with Concrete Superstructure.

LIN ENGINEERING, LTD. Consulting Engineers Chesham, Bucks	SHEET NO. 9 18 SHEETS	F.A.I. RTE.	SECTION	COUNTY	TOTAL SHEETS	SHEET NO.
		74	48-(27HB-5)I,I-1	KNOX	104	48
		CONTRACT NO. 68062				
		FED. ROAD DIST. NO.	ILLINOIS	FED. AID PROJECT		

*Granular or solid flux filled headed studs conforming to Article 1006.32 of the Std. Specs., automatically end welded.

STATE OF ILLINOIS DEPARTMENT OF TRANSPORTATION

Notes:


The strip seal shall be made continuous and shall have a minimum thickness of $\frac{1}{4}$ ". The configuration of the strip seal shall match the configuration of the Locking Edge Rails. Open or "webbed" strip seal gland configurations are not permitted. The gland shall be sized for a maximum rated movement of 4 inches.

The height and thickness of the Locking Edge Rails shown are minimum dimensions. The actual configuration of the Locking Edge Rails and matching strip seal may vary from manufacturer to manufacturer. Flanged edge rails will not be allowed. Locking Edge Rails may be spliced at slope discontinuities and stage construction joints.


The manufacturer's recommended installation methods shall be followed.

The joint opening and deck dimensions detailed on the superstructure are based on a rolled rail expansion joint. If the Contractor elects to use the welded rail expansion joint, the opening and deck dimensions shall be modified according to the dimensions detailed on this sheet. Required modifications shall be made at no additional cost to the State.


All steel components shall be galvanized after fabrication according to Article 520.03 of the Standard Specifications.

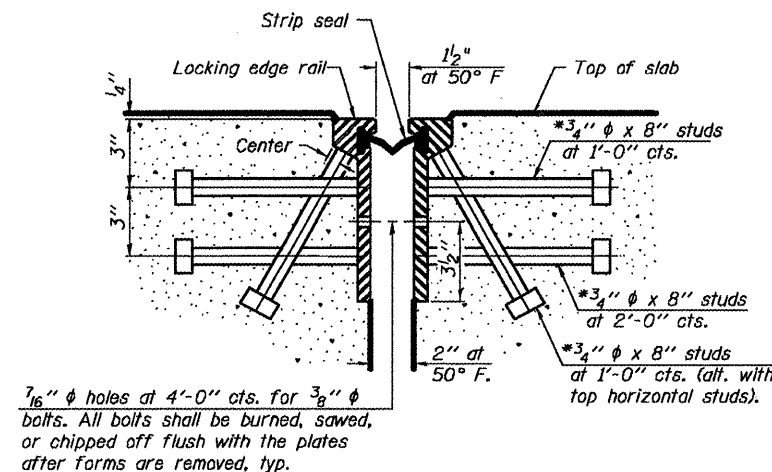


SECTION THRU ROLLED RAIL JOINT

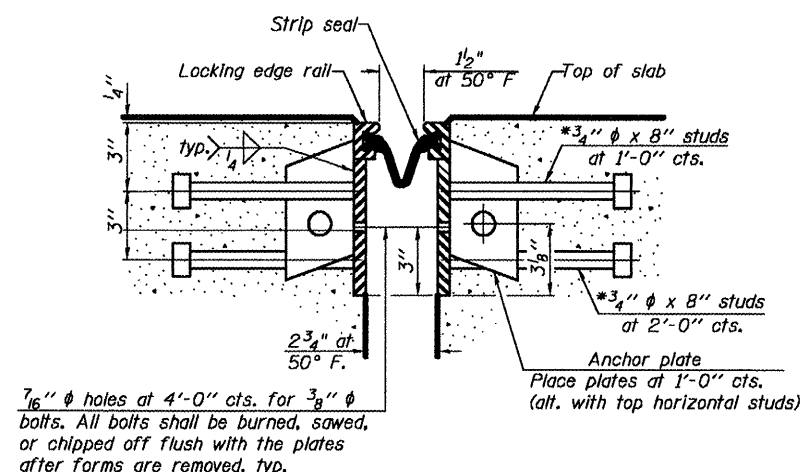


SECTION THRU WELDED RAIL JOINT

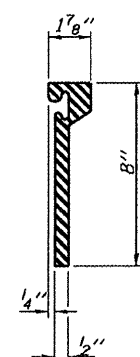


ROLLED EXTRUDED RAIL

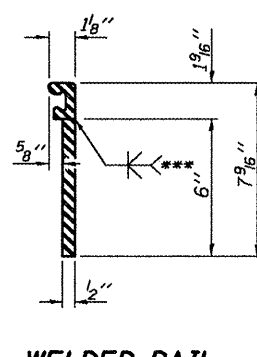


WELDED RAIL

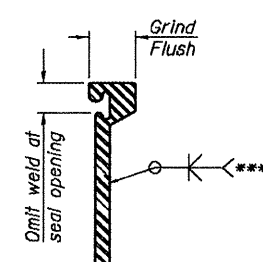


***Back gouge not required if complete joint penetration is verified by mock-up.

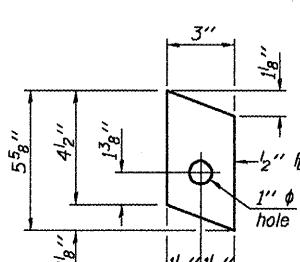

ANCHOR PLATE
(for welded rail)

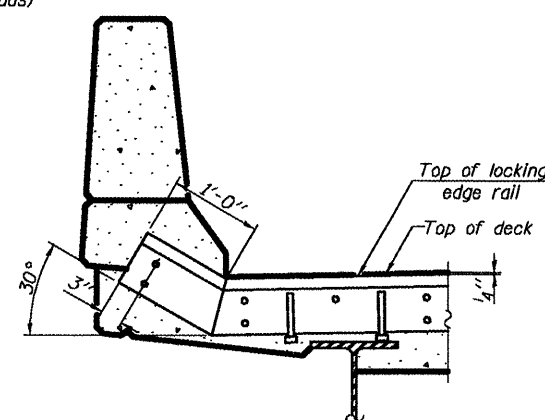

AT PARAPET

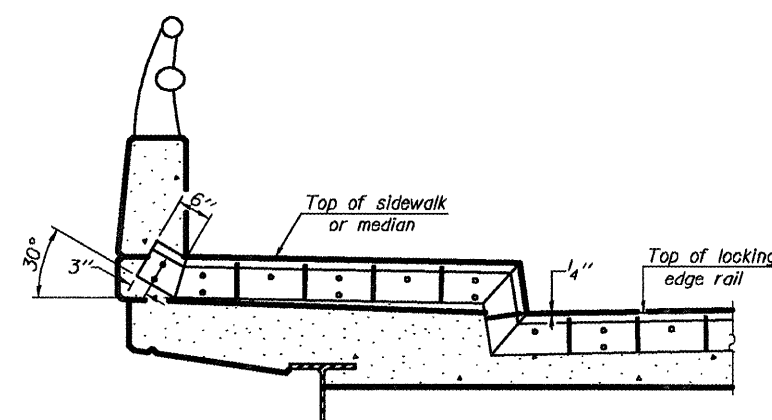


AT SIDEWALK OR MEDIAN

Shorter plates with a single row of studs at 12" cts. may be necessary on medians which are shallower than 9". See manufacturer's recommendation.


LOCKING EDGE RAIL SPLICE

The inside of the locking edge rail groove shall be free of weld residue.

LOCKING EDGE RAILS

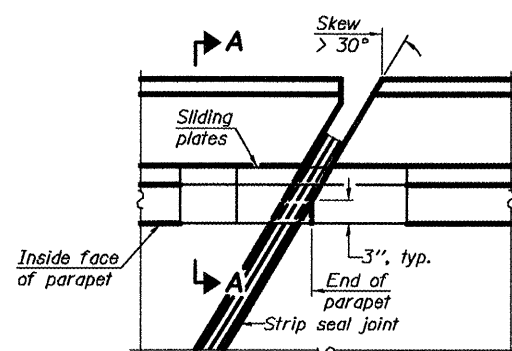

PLAN

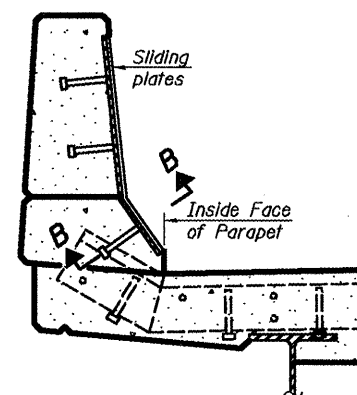


SECTION A-A

POINT BLOCK DETAILS

(for skews > 30°)

TYPICAL END TREATMENTS

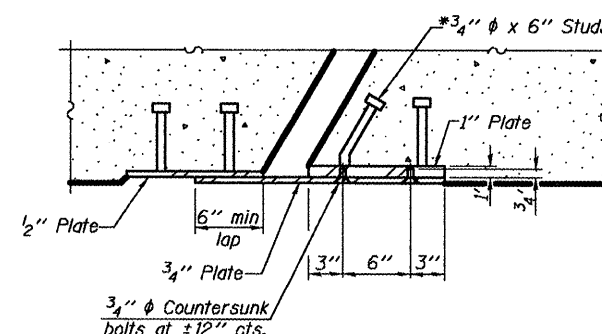

SECTION B-B


BILL OF MATERIAL

Item	Unit	Total
Preformed Joint Strip Seal	Foot	172.0


PREFORMED JOINT STRIP SEAL
I-74 OVER TOWNSHIP ROAD 205
E.A.I. RTE. 74 - SEC. 48-(27HB-5)I,I-1
KNOX COUNTY
STATION 570+11.72
STRUCTURE NO. 048-0011 (WB), 0012 (EB)

DESIGNED BY	CHECKED BY	DRAWN BY	SHEET NO.	SECTION	COUNTY	TOTAL SHEETS	SHEET NO.
ESH	WTH	ESH	74	48-(27HB-5)I,I-1	KNOX	104	49
FED. ROAD DIST. NO.			ILLINOIS FED. AID PROJECT				
CONTRACT NO.			68062				


STATE OF ILLINOIS
DEPARTMENT OF TRANSPORTATION

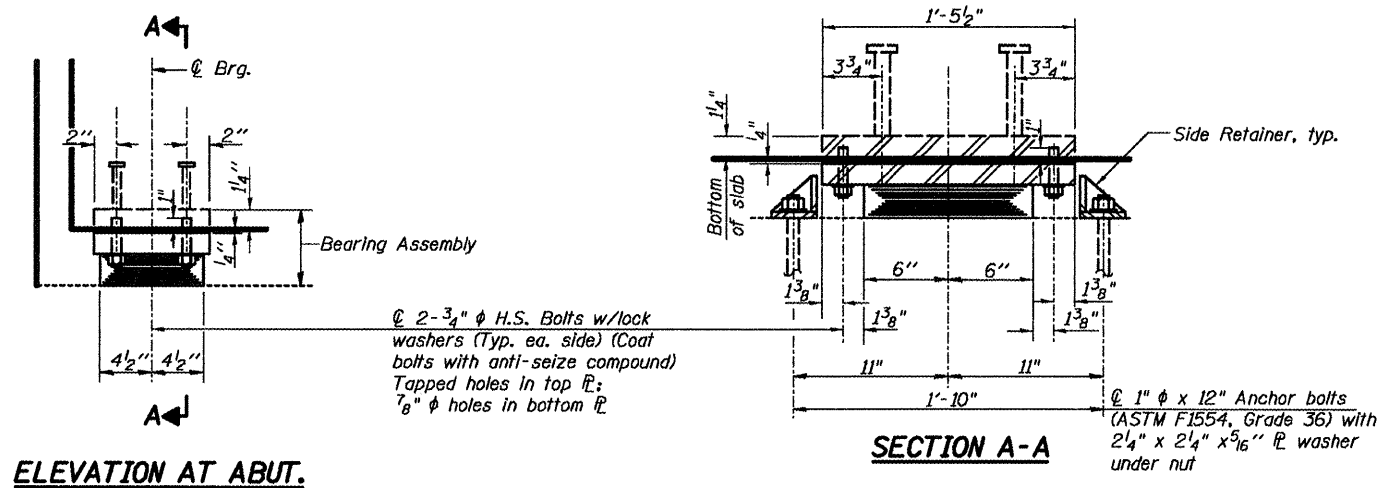

ELEVATION AT ABUT.

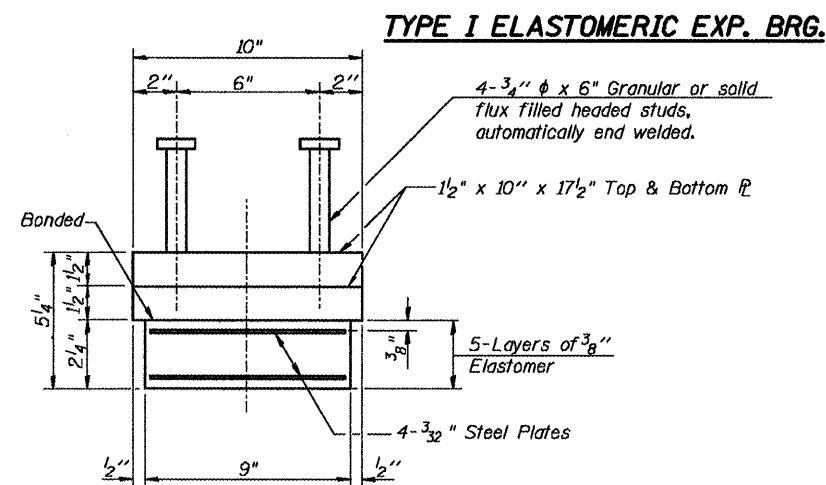

BEARING ASSEMBLY

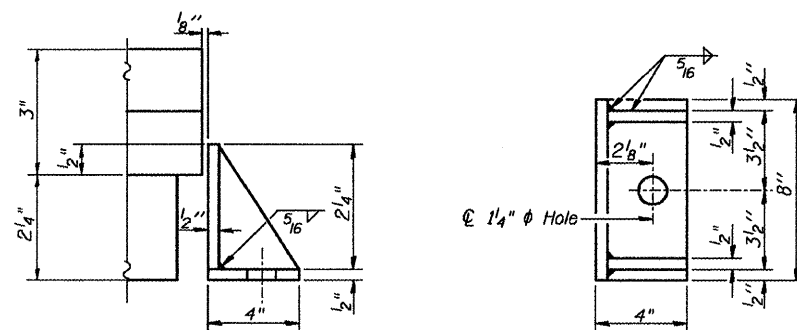

SIDE RETAINER

*Equivalent rolled angle with stiffeners
will be allowed in lieu of welded plates.*

Notes:

Anchor bolts shall be ASTM F1554 all-thread (or an Engineer-approved alternate material) of the grade(s) and diameter(s) specified. ASTM A307 Grade C anchor bolts may be used in lieu of ASTM F1554 Grade 36 (F_y=36ksi). The corresponding specified grade of AASHTO M314 anchor bolts may be used in lieu of ASTM F1554.

Side retainers and anchor bolts for side retainers shall be installed in drilled holes before slab is poured.

Drilled and set anchor bolts shall be installed according to Article 521.06 of the Standard Specifications.

Side retainers, studs, H.S. bolts and other steel members required for the bearing assembly shall be included in the cost of Elastomeric Bearing Assembly, Type I.

All embedded and separate bearing plates, side retainers, anchor bolts, nuts and washers shall be galvanized according to AASHTO M111 or M232 (as applicable).

BILL OF MATERIAL

<i>Item</i>	<i>Unit</i>	<i>Total</i>
Elastomeric Bearing Assembly, Type I	Each	24
Anchor Bolts, 1"	Each	48

BEARING DETAILS

I-74 OVER TOWNSHIP ROAD 205

F.A.I. RTE. 74 - SEC. 48-(27HB-5)I.I-1


KNOX COUNTY

STATION 570+11.72

STRUCTURE NO. 048-0011 (WB), 0012 (EB)


 LIN ENGINEERING, LTD. Consulting Engineers Chatham, Illinois	SHEET NO. 11 18 SHEETS	F.A.I. RTE.	SECTION	COUNTY	TOTAL SHEETS	SHEET NO.
		74	48-(27HB-5)I,I-1	KNOX	104	50
		CONTRACT NO. 68062				
Designed by: ESH Date: 10/2008	Checked by: MTN File: 045-0018.0018.dgn	Drawn by: ESH	FED. ROAD DIST. NO. ILLINOIS FED. AID PROJECT			

STATE OF ILLINOIS
DEPARTMENT OF TRANSPORTATION

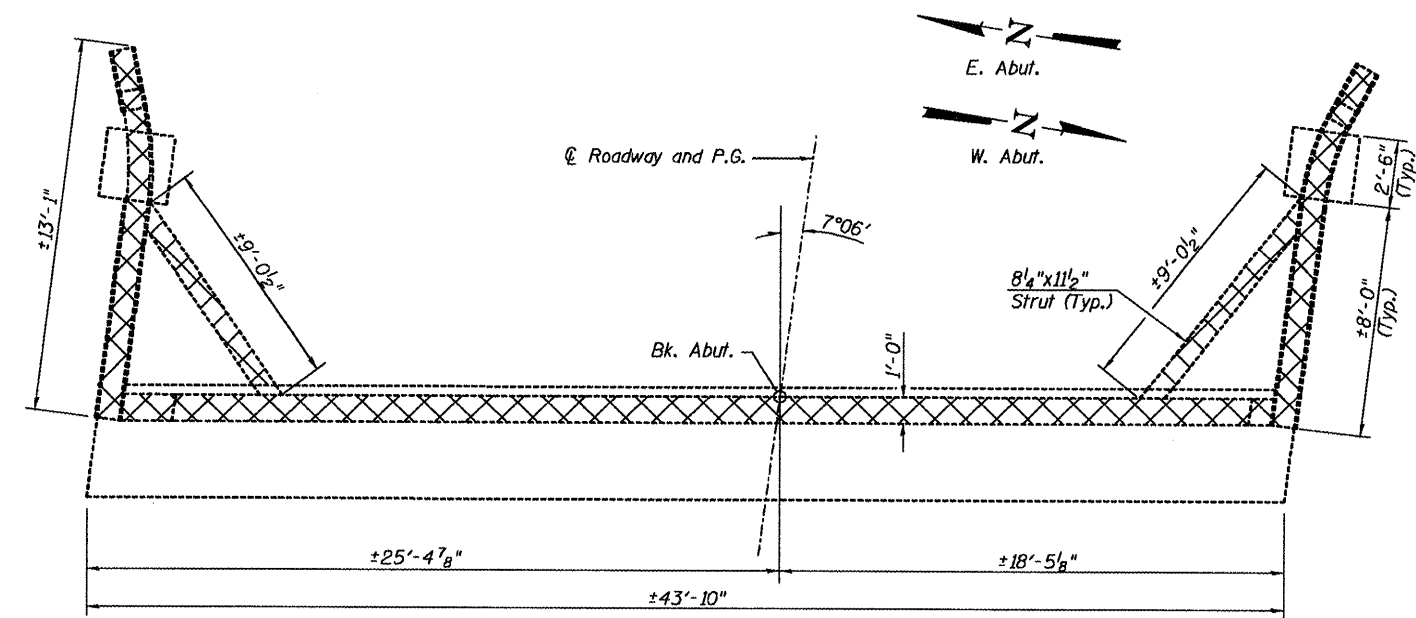


PLAN

(East Abutment North Structure and West Abutment South Structure)

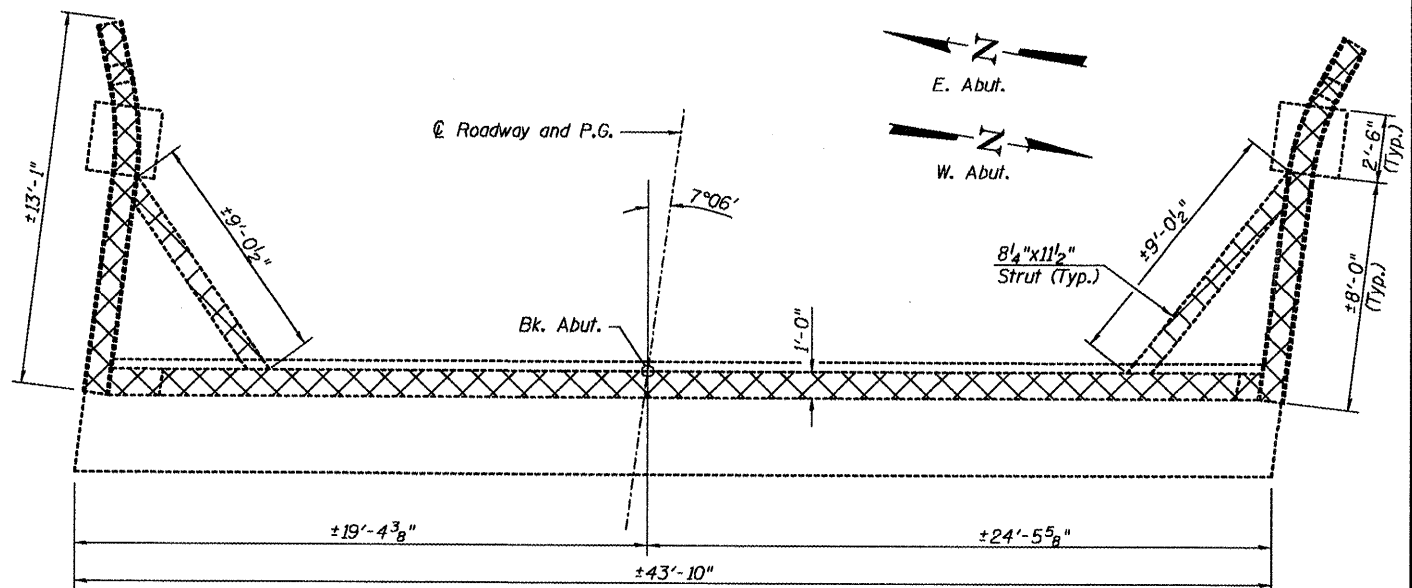

PLAN

(West Abutment North Structure and East Abutment South Structure)

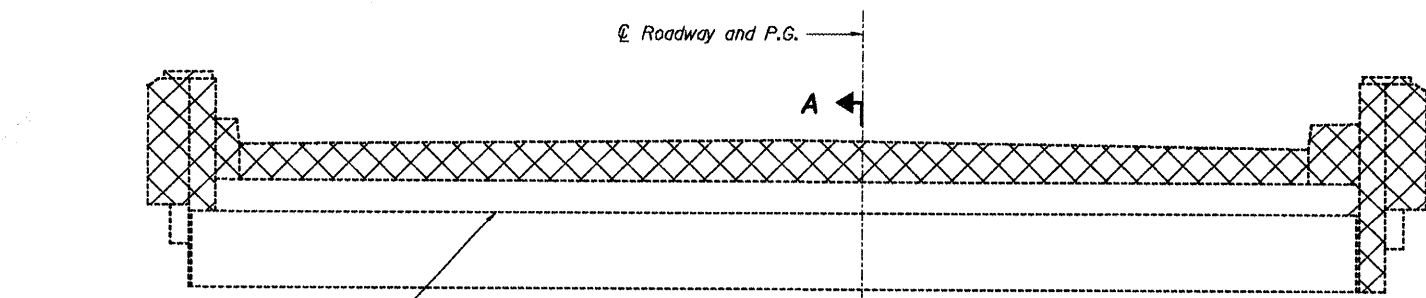

ELEVATION

West Abut. North Structure 747.37±
East Abut. North Structure 747.71±
West Abut. South Structure 747.42±
East Abut. South Structure 747.78±


BILL OF MATERIAL
(Four Abutments)

ITEM	UNIT	QUANTITY
* Concrete Removal	Cu. Yd.	33.6

* Quantity does not include approach slab removal.


Notes:

Cross Hatched Area Indicates Concrete Removal.
Existing reinforcement shall be cleaned and incorporated into the new construction. Cost included with Concrete Removal.
Burn existing bearing anchor bolts flush with existing concrete surface. Grind existing anchor bolts smooth and seal with epoxy. Cost included with Concrete Removal.
Any reinforcement bars that are damaged during concrete removal operations shall be repaired or replace using an approved bar splicer or anchorage system in accordance with IDOT Standard Specification Article 501.05. Cost included in Concrete Removal.

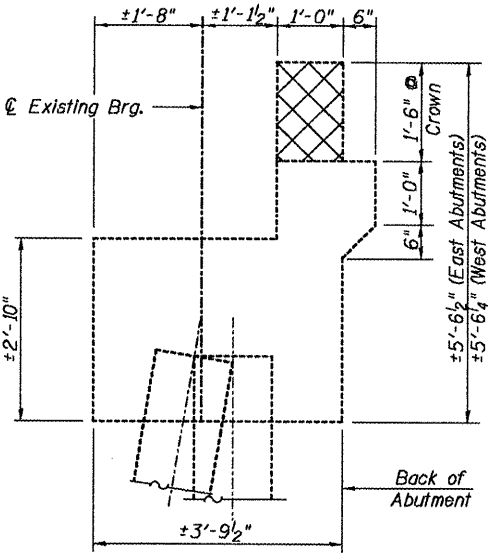

SECTION A-A

(Horizontal dimensions ± Rt. L's)

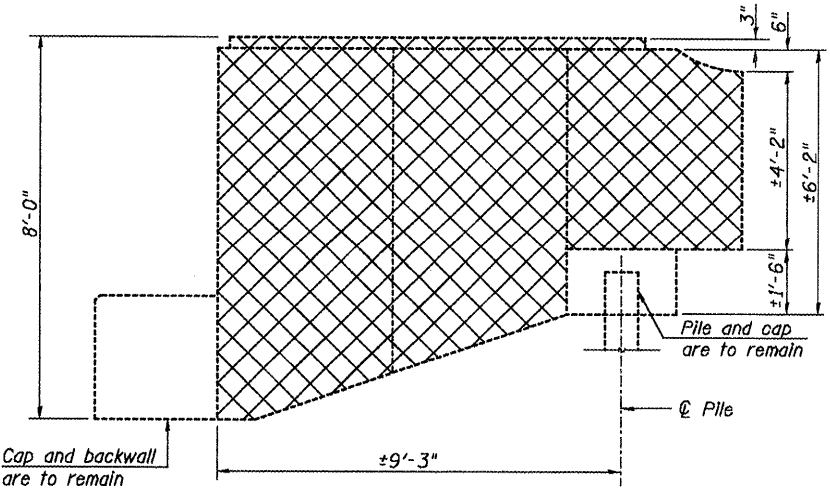


SIDE ELEVATION OF WINGWALL

CONCRETE REMOVAL
I-74 OVER TOWNSHIP ROAD 205
F.A.I. RTE. 74 - SEC. 48-(27HB-5)I, I-1
KNOX COUNTY
STATION 570+11.72
STRUCTURE NO. 048-0011 (WB), 0012 (EB)

E LIN ENGINEERING, LTD. Consulting Engineers Chatham, Illinois	SHEET NO. 12	F.A.I. RTE.	SECTION	COUNTY	TOTAL SHEETS	SHEET NO.
	18 SHEETS	74	48-(27HB-5)I, I-1	KNOX	104	51
CONTRACT NO. 68062						
FED. ROAD DIST. NO. ILLINOIS FED. AID PROJECT						

*41-#5 v(E) bars at 12" cts.
41-#4 v₁(E) bars at 12" cts.

 

*41- #5 v(E) bars at 12" cts.
41- #4 v₁(E) bars at 12" cts.

Location	Elev. A	Elev. B	Elev. C	Elev. D
W. Abut.	750.23	749.80	749.94	+748.9
E. Abut.	750.67	750.26	750.37	+748.9



E. Abut. (Looking East)
W. Abut. (Looking West)

*Epoxy Grout $v(E)$ and $h_b(E)$ bars and Bar Splicers min. 9" deep in field drilled holes in accordance with Section 584 of the Standard Specifications.



Notes:

For clarity existing piles in abutment cap are not shown.
Hatched area to be poured after superstructure false work
has been removed. Quantity of Concrete is included with
Concrete Superstructure on Sheet 9 of 18.
Existing reinforcement shall be cleaned and incorporated
into the new construction. Cost included with Concrete Removal.
See Sheet 18 of 18 For Bar Splicer Details.
Work this sheet with Sheet 16 of 18.

 Indicates Structural Repair of Concrete (Depth Equal To or Less Than 5 in).



West Abutment
(Looking South)


ABUTMENT MODIFICATIONS -2
(WEST ABUTMENT - NORTH STRUCTURE)
(EAST ABUTMENT - SOUTH STRUCTURE)
I-74 OVER TOWNSHIP ROAD 205
F.A.I. RTE. 74 - SEC. 48-(27HB-5)I.I-1
KNOX COUNTY
STATION 570+11.72
STRUCTURE NO. 048-0011 (WB), 0012 (EB)

	LIN ENGINEERING, L.T.D. Consulting Engineers Chatham, Illinois	SHEET NO. 14 18 SHEETS	F.A.I. RTE.	SECTION	COUNTY	TOTAL SHEETS	SHEET NO.	
			74	48-(27HB-5)I,I-1	KNOX	104	53	
						CONTRACT NO. 68062		
			FED. ROAD DIST. NO.	ILLINOIS	FED. AID PROJECT			
Designed By: ESH Checked By: MTH Drawn By: ESH Date: 12/2008 File: G18-0111012.dwg								


STATE OF ILLINOIS
DEPARTMENT OF TRANSPORTATION

ELEVATION & DIMENSION TABLE

Location	Elev. A	Elev. B	Dim. C	Dim. $\pm$ D	Dim. E	Dim. F	Dim. G
E. Abut. N. Wing	747.95	744.88	2'-5"	1'-6" ⁷ / ₈	8'-0"	10'-6"	3'-11"
E. Abut. S. Wing	748.01	744.88	2'-6"	1'-7" ⁷ / ₈	7'-11" ⁷ / ₈	10'-5" ⁷ / ₈	4'-0"
W. Abut. N. Wing	747.62	744.59	2'-5 1/4"	1'-6" ³ / ₈	7'-11" ⁷ / ₈	10'-5" ³ / ₈	3'-11 1/4"
W. Abut. S. Wing	747.60	744.59	2'-5"	1'-6" ³ / ₈	8'-0"	10'-6"	3'-10" ³ / ₈

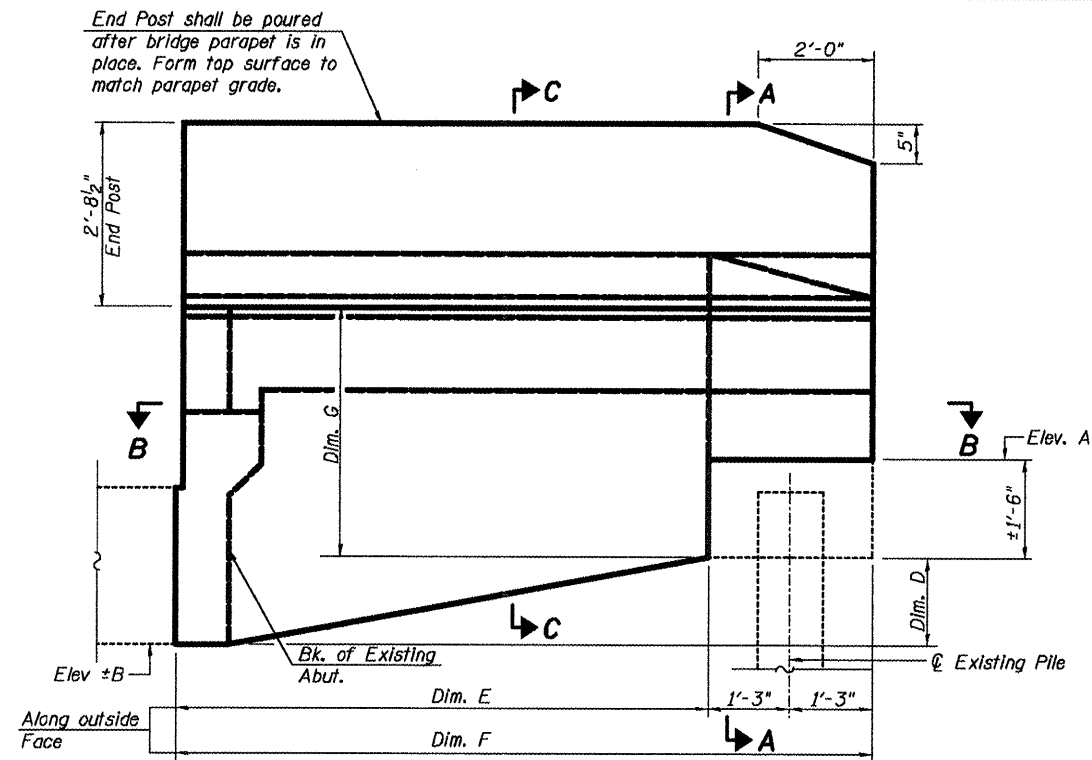


WINGWALL ELEVATION
(Showing Dimensions)

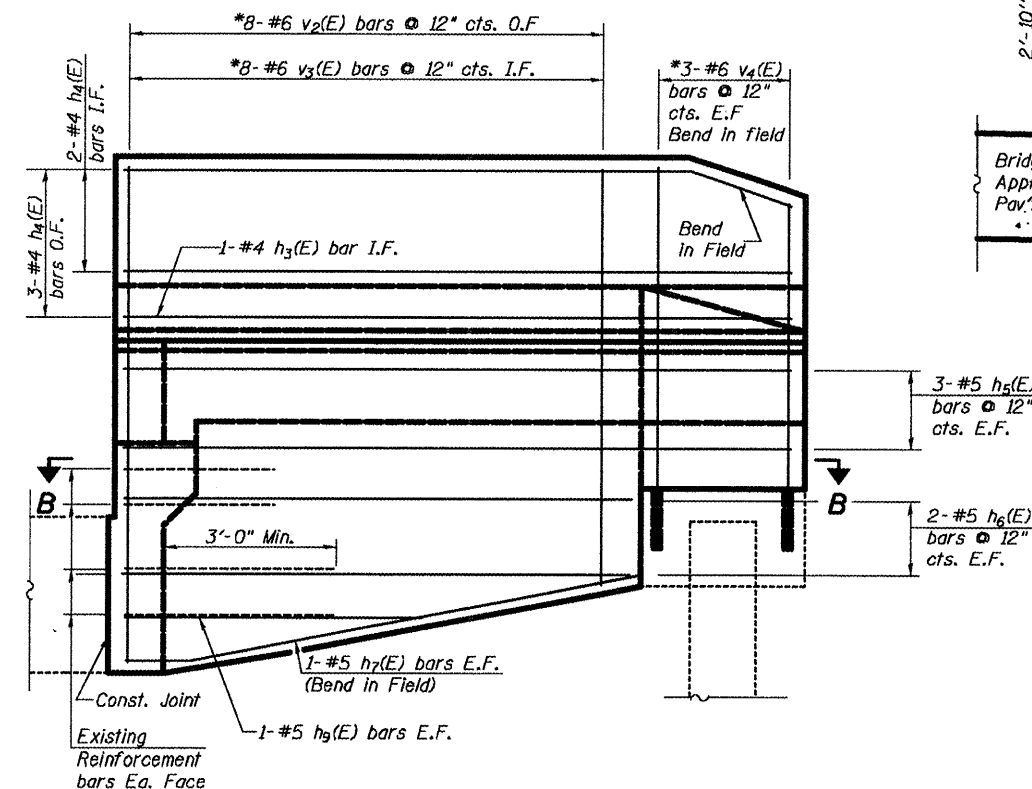


WINGWALL ELEVATION
(Showing Reinforcement)

* Cut to fit.

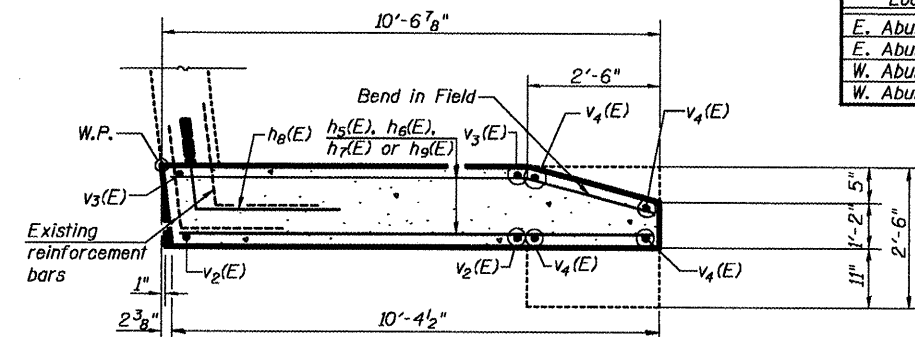


SECTION B-B

North Wingwall of West Abutment shown
South Wingwall of East Abutment shown

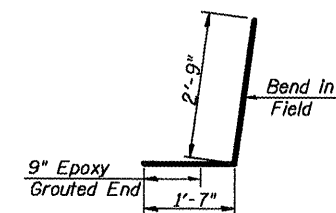


***BAR* $h_8(E)$**

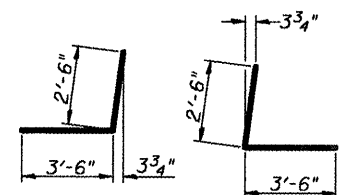


BAR $h_1(E)$

BAR $h_2(E)$

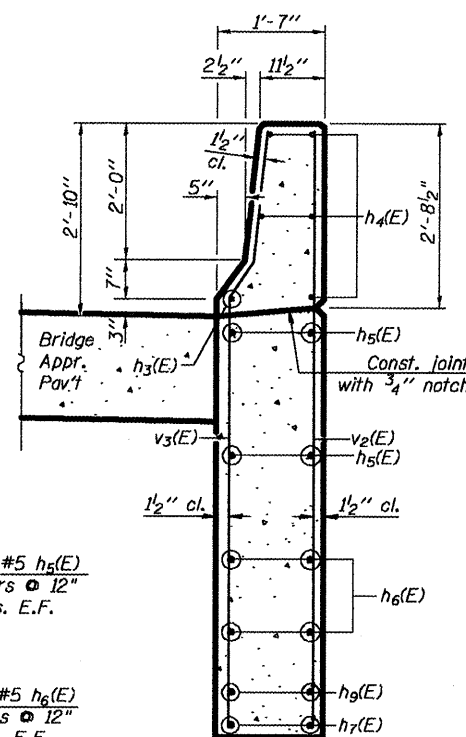


SECTION C-C

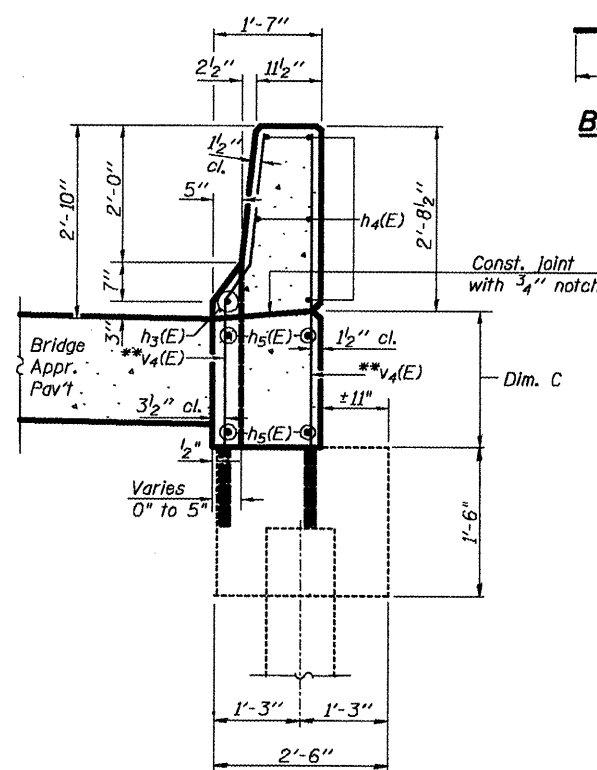


SECTION A-A

****Epoxy Grout $v_4(E)$ bars min.
9" deep in field drilled holes
in accordance with Section 584
of the Standard Specifications.**

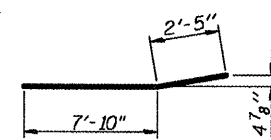

BAR $h_3(E)$

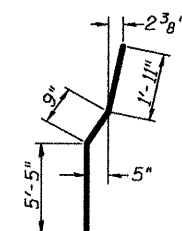

***BAR* $v_3(E)$**

BILL OF MATERIAL
(Both Abutments)

Bar	No.	Size	Length	Shape
k(E)	8	#6	40'-6"	=====
h ₁ (E)	8	#5	6'-0"	=====┐
h ₂ (E)	8	#5	6'-0"	=====┐
h ₃ (E)	4	#4	10'-3"	=====
h ₄ (E)	20	#4	10'-3"	=====
h ₅ (E)	24	#5	10'-3"	=====
h ₆ (E)	16	#5	7'-9"	=====
h ₇ (E)	8	#5	7'-11"	=====
h ₈ (E)	16	#5	4'-4"	=====┐
h ₉ (E)	8	#5	4'-4"	=====
v(E)	82	#5	2'-2"	=====
v ₁ (E)	82	#4	1'-0"	=====
v ₂ (E)	32	#6	8'-1"	=====
v ₃ (E)	32	#6	8'-1"	=====┐
v ₄ (E)	24	#6	6'-0"	=====
Structure Excavation			Cu. Yd.	62
Concrete Structures			Cu. Yd.	10.3
Reinforcement Bars, Epoxy Coated			Pound	2540
Concrete Sealer			Sq. Ft.	482
Structural Repair of Concrete (Depth Equal To or Less Than 5 in.)			Sq. Ft.	3.0

Concrete Sealer shall be applied to the abutment seat, front face of backwall, and front exposed face of pile cap before pouring slab.

The concrete repair quantities shown are for estimating purposes only. The area to be repaired will be determined by the Engineer at the time of construction. Actual repair locations shall be shown on the as-built plans.

ABUTMENT DETAILS -1

(EAST ABUTMENT - NORTH STRUCTURE)

(WEST ABUTMENT - SOUTH STRUCTURE)

I-74 OVER TOWNSHIP ROAD 205

F.A.I. RTE. 74 - SEC. 48-(27HB-5)I.I-1

KNOX COUNTY

STATION 570+11.72


STRUCTURE NO. 048-0011 (WB), 0012 (EB)

	LIN ENGINEERING, LTD. Consulting Engineers Chatham, Illinois		SHEET NO. 15 18 SHEETS		F.A.I. RTE.		SECTION	COUNTY	TOTAL SHEETS	SHEET NO.
					74	48-(27HB-5)I,I-1	KNOX	104	54	
						CONTRACT NO. 68062				
	FED. ROAD DIST. NO.		ILLINOIS		FED. AID PROJECT					
Designed By: ESH Date: 10/2008		Checked By: MTH File: 045-0011.002E.dgn								


STATE OF ILLINOIS
DEPARTMENT OF TRANSPORTATION

ELEVATION & DIMENSION TABLE

Location	Elev. A	Elev. B	Dim. C	Dim. ±D	Dim. E	Dim. F	Dim. G
W. Abut. N. Wing	747.53	744.54	2'-4 1/2"	1'-5 7/8"	7'-11 7/8"	10'-5 7/8"	3'-10 1/4"
W. Abut. S. Wing	747.59	744.54	2'-5 3/8"	1'-6 3/8"	8'-0"	10'-6"	3'-11 3/8"
E. Abut. N. Wing	748.06	745.95	2'-5 3/8"	1'-7 3/8"	8'-0"	10'-6"	3'-11 3/8"
E. Abut. S. Wing	748.04	745.95	2'-4 5/8"	1'-7 3/8"	7'-11 7/8"	10'-5 7/8"	3'-10 5/8"

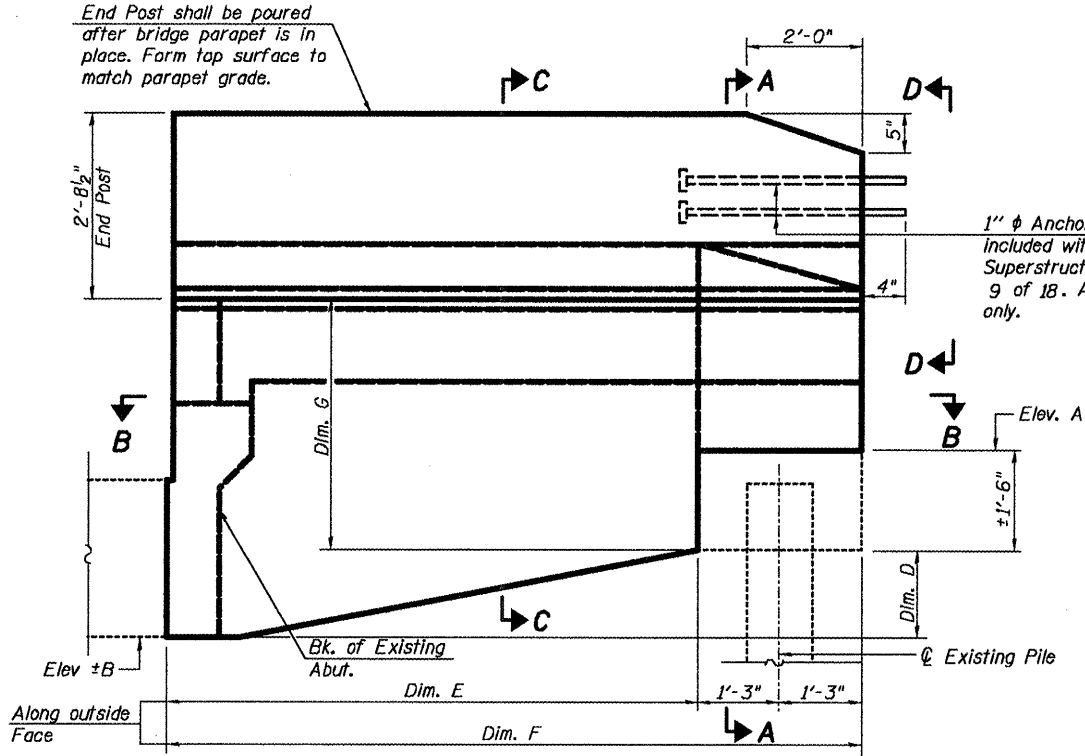


WINGWALL ELEVATION
(Showing Dimensions)

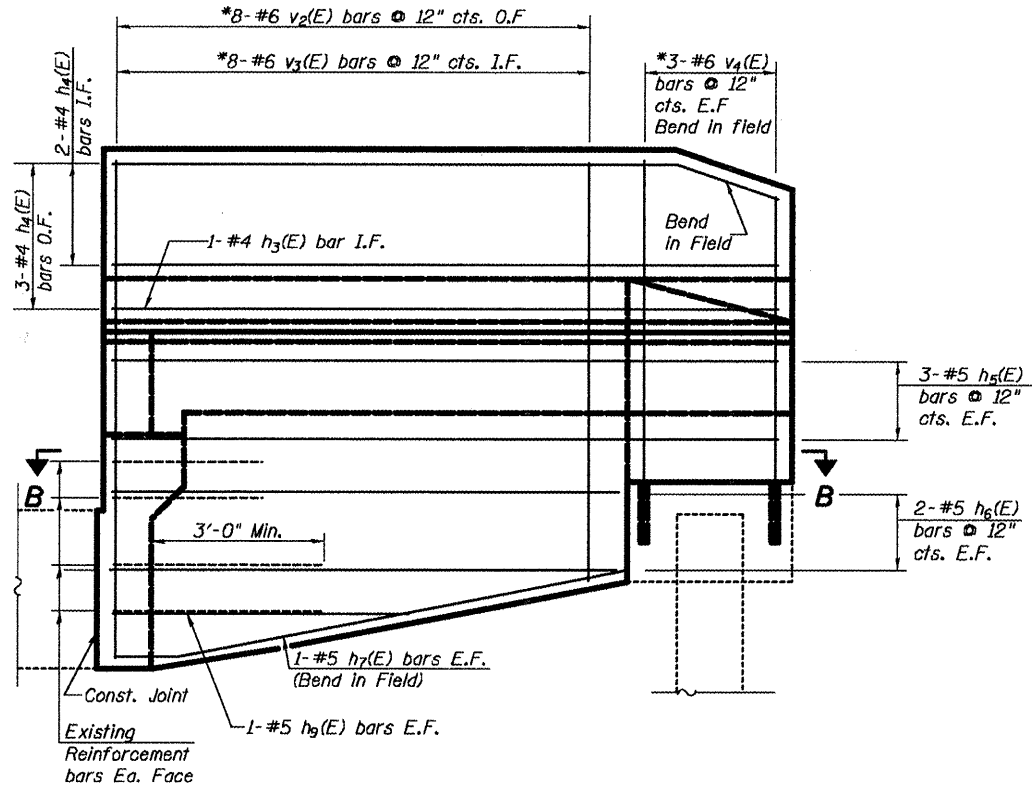


WINGWALL ELEVATION
(Showing Reinforcement)

* Cut to fit.

1" ϕ Anchor Bolts. Cost included with Concrete Superstructure on sheet 9 of 18. At exit end only.

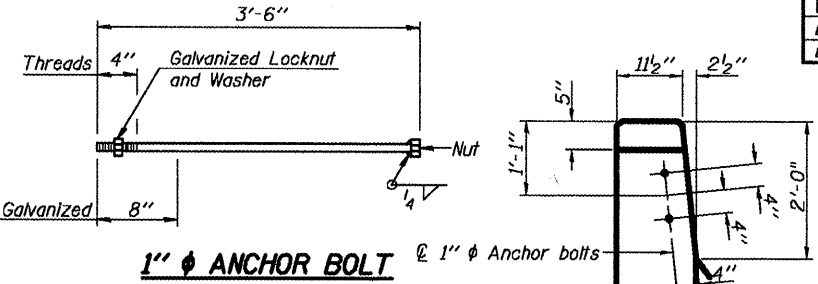


1" ϕ ANCHOR BOLT

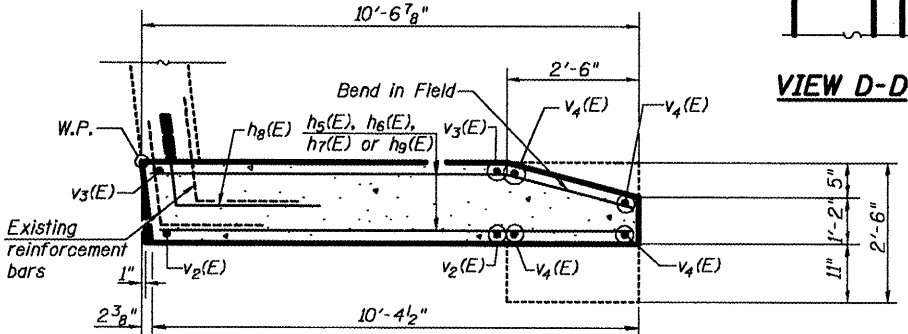


SECTION B-B

North Wingwall of West Abutment shown
South Wingwall of East Abutment shown

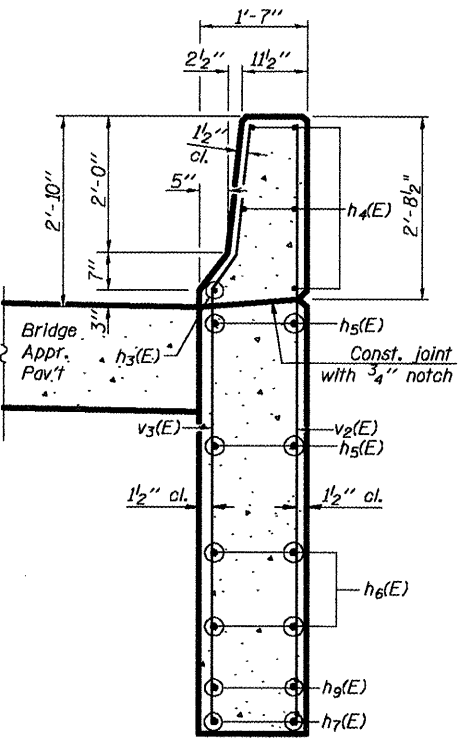


SECTION C-C

Notes:
Quantity of concrete in end post Included with Concrete Superstructure on sheet 9 of 18.

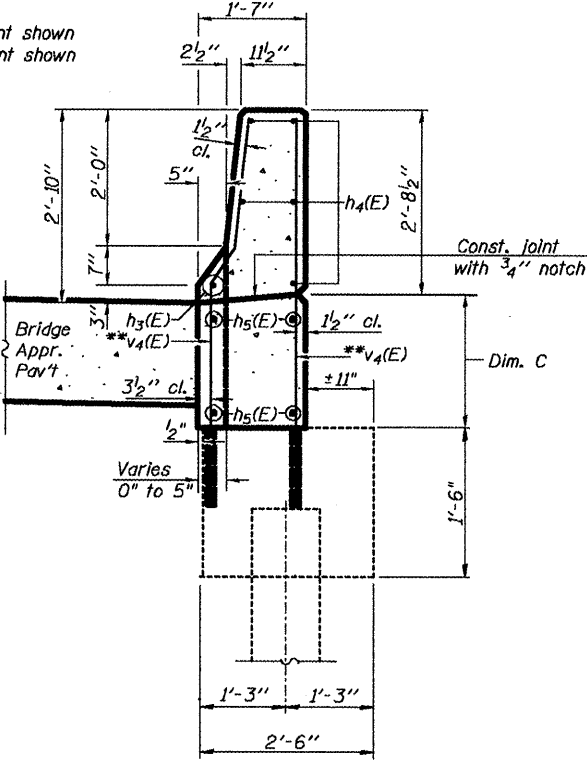


SECTION A-A

**Epoxy Grout v₄(E) bars min. 9" deep in field drilled holes in accordance with Section 584 of the Standard Specifications.

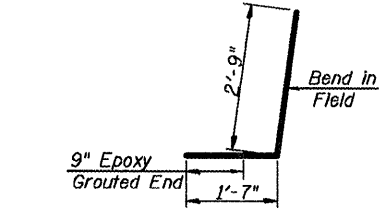


BAR h₈(E)

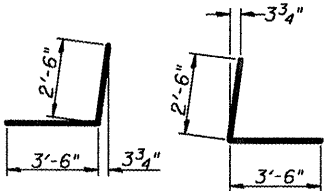


BAR h₁(E)

BAR h₂(E)

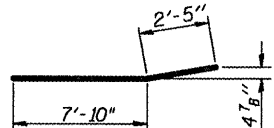

BAR h₃(E)

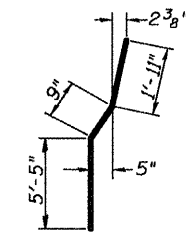

BAR v₃(E)

BILL OF MATERIAL
(Both Abutments)

Bar	No.	Size	Length	Shape
h ₁ (E)	8	#6	40'-6"	
h ₂ (E)	8	#5	6'-0"	
h ₃ (E)	4	#4	10'-3"	
h ₄ (E)	20	#4	10'-3"	
h ₅ (E)	24	#5	10'-3"	
h ₆ (E)	16	#5	7'-9"	
h ₇ (E)	8	#5	7'-11"	
h ₈ (E)	16	#5	4'-4"	
h ₉ (E)	8	#5	4'-4"	
v ₁ (E)	82	#5	2'-2"	
v ₂ (E)	32	#6	8'-1"	
v ₃ (E)	32	#6	8'-1"	
v ₄ (E)	24	#6	6'-0"	
Structure Excavation		Cu. Yd.	62	
Concrete Structures		Cu. Yd.	10.3	
Reinforcement Bars, Epoxy Coated		Pound	2540	
Concrete Sealer		Sq. Ft.	482	
Structural Repair of Concrete (Depth Equal To or Less Than 5 in.)		Sq. Ft.	3.2	


Concrete Sealer shall be applied to the abutment seat, front face of backwall, and front exposed face of pile cap before pouring slab.

The concrete repair quantities shown are for estimating purposes only. The area to be repaired will be determined by the Engineer at the time of construction. Actual repair locations shall be shown on the as-built plans.

ABUTMENT DETAILS - 2
(WEST ABUTMENT - NORTH STRUCTURE)
(EAST ABUTMENT - SOUTH STRUCTURE)
I-74 OVER TOWNSHIP ROAD 205
F.A.I. RTE. 74 - SEC. 48-(27HB-5)I-1
KNOX COUNTY
STATION 570+11.72
STRUCTURE NO. 048-0011 (WB), 0012 (EB)

LIN ENGINEERING, L.T.D. Consulting Engineers Chattanooga, Tennessee	SHEET NO. 16 18 SHEETS	F.A.I. RTE.	SECTION	COUNTY	TOTAL SHEETS	SHEET NO.
		74	48-(27HB-5)I-1	KNOX	104	55
		CONTRACT NO. 68062				
		FED. ROAD DIST. NO. ILLINOIS FED. AID PROJECT				


STATE OF ILLINOIS
DEPARTMENT OF TRANSPORTATION

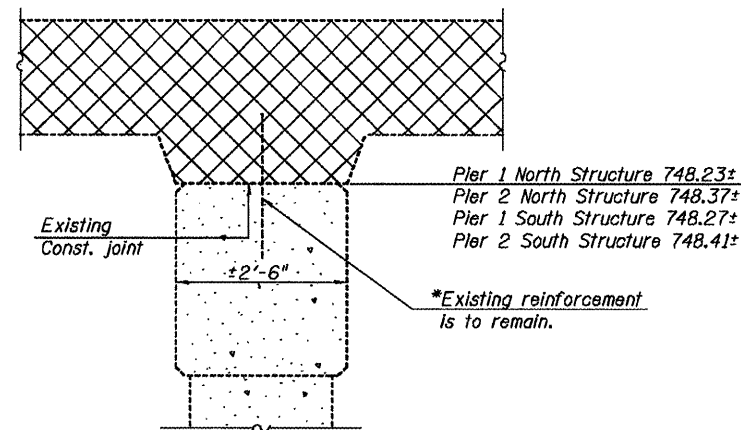

SECTION THRU PIER

(Horizontal dimensions @ Rt. L's)


* Existing reinforcement shall be cleaned and incorporated into the new construction. Cost included with Concrete Removal.

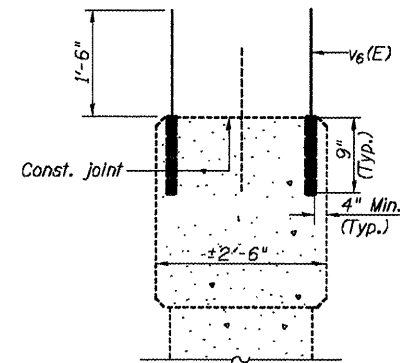


SECTION THRU PIER

(Horizontal dimensions @ Rt. L's)

Epoxy grout v₆(E) bars in 9" deep field drilled holes in accordance with Section 584 of the Standard Specifications.

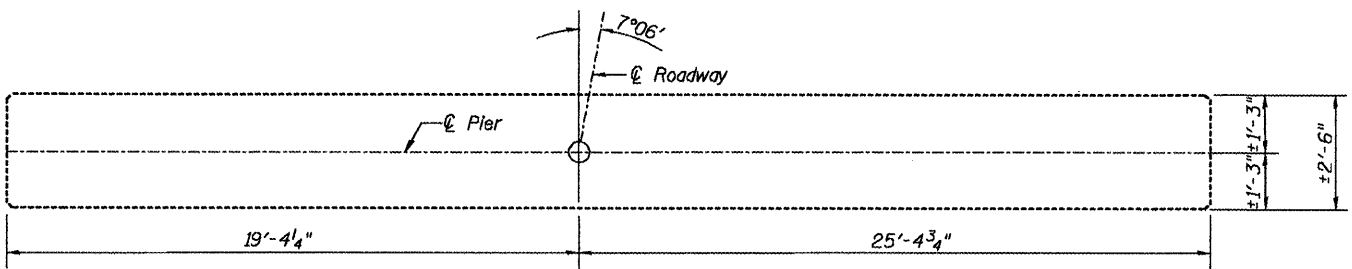


TOP PLAN

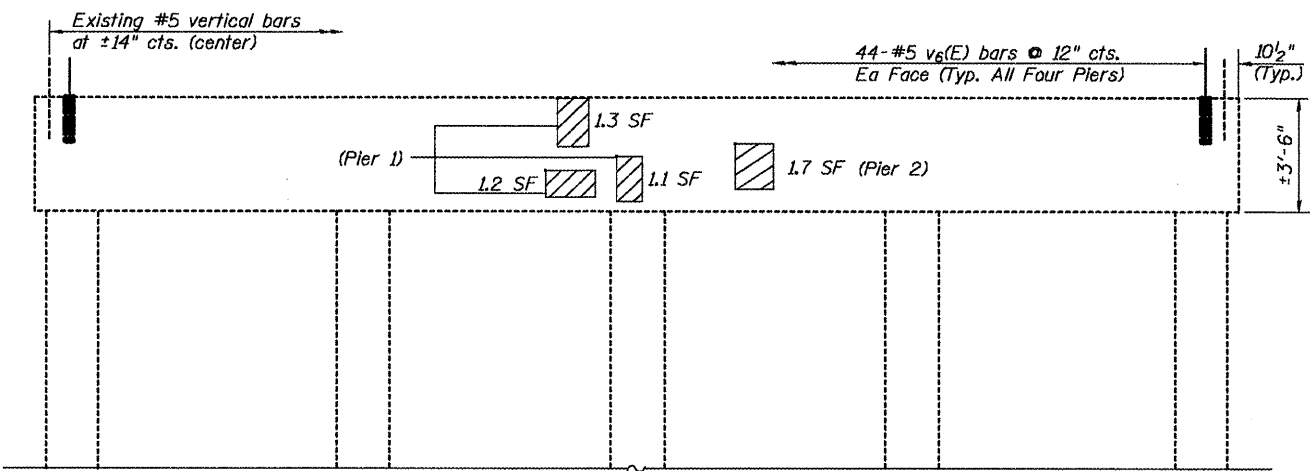

ELEVATION

N. Structure, Pier 1
S. Structure, Pier 2
(Looking West)

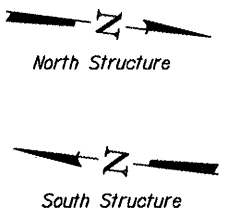


BILL OF MATERIAL

(Four Piers)

Bar	No.	Size	Length	Shape
v ₆ (E)	352	#5	2'-3"	—
Reinforcement Bars, Epoxy Coated			Pound	830
Structural Repair of Concrete (Depth Equal To or Less Than 5 in.)			Sq. Ft.	5.6

The quantities shown are for estimating purposes only. The area to be repaired will be determined by the Engineer at the time of construction. Actual repair locations shall be shown on the as-built plans.

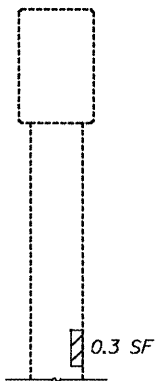

SOUTH END VIEW

N. Structure, Pier 1
(Looking North)

LEGEND

- Indicates Removal of Existing Superstructures.
- Indicates Structural Repair of Concrete (Depth Equal to or Less Than 5")
- SF Square Feet

PIERS 1 & 2
(NORTH & SOUTH STRUCTURES)
I-74 OVER TOWNSHIP ROAD 205
F.A.I. RTE. 74 - SEC. 48-(27HB-5)I,I-1
KNOX COUNTY
STATION 570+11.72
STRUCTURE NO. 048-0011 (WB), 0012 (EB)

 LIN ENGINEERING, LTD. Consulting Engineers O'Fallon, Illinois Designed By: ESH Date: 12/2008 Checked By: MTH File: 048-0011.002.dgn Drawn By: ESH	SHEET NO. 17	F.A.I. RTE.	SECTION	COUNTY	TOTAL SHEETS	SHEET NO.
	18 SHEETS	74	48-(27HB-5)I,I-1	KNOX	104	56
		CONTRACT NO. 68062				
		FED. ROAD DIST. NO.	ILLINOIS	FED. AID PROJECT		

STATE OF ILLINOIS
DEPARTMENT OF TRANSPORTATION

The diameter of this part is equal or larger than the diameter of bar spliced.

The diameter of this part is the same as the diameter of the bar spliced.

ROLLED THREAD DOWEL BAR



** ONE PIECE


Wire Connector



WELDED SECTIONS

BAR SPLICER ASSEMBLY ALTERNATIVES

**Heavy Hex Nuts conforming to ASTM A 563, Grade C, D or DH may be used.

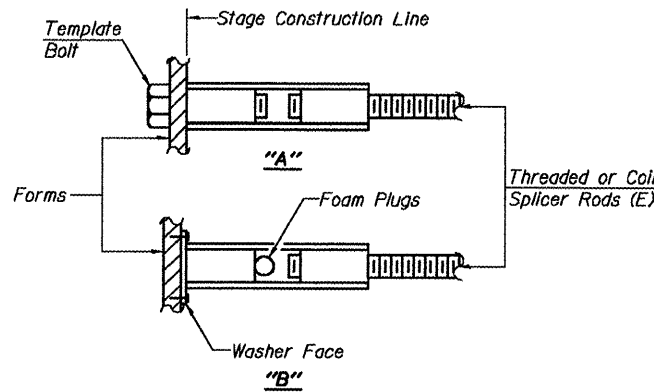

INSTALLATION AND SETTING METHODS

"A" :Set bar splicer assembly by means of a template bolt.

"B" :Set bar splicer assembly by nailing to wood forms or cementing to steel forms.

(E) : Indicates epoxy coating.

NOTES

Bar splicer assemblies shall be of an approved type and shall develop in tension at least 125 percent of the yield strength of the lapped reinforcement bars.

Splicer rods shall be of minimum 60 ksi yield strength, threaded or coiled full length.

All reinforcement bars shall be lapped and tied to the splicer rods or dowel bars.

Bar splicer assemblies shall be epoxy coated according to the requirements for reinforcement bars.

Other systems of similar design may be submitted to the Engineer for approval. Approval shall be based on certified test results from an approved testing laboratory that the proposed bar splicer assembly satisfies the following requirements:


- ① Minimum Capacity (Tension in kips) = $1.25 \times f_y \times A_t$
- ② Minimum *Pull-out Strength (Tension in kips) = $0.66 \times f_y \times A_t$

Where f_y = Yield strength of lapped reinforcement bars in ksi.

A_t = Tensile stress area of lapped reinforcement bars.


* = 28 day concrete

BAR SPLICER ASSEMBLIES			
Bar Size to be Spliced	Splicer Rod or Dowel Bar Length	Strength Requirements	
		Min. Capacity kips - tension	Min. Pull-Out Strength kips - tension
#4	1'-8"	14.7	7.9
#5	2'-0"	23.0	12.3
#6	2'-7"	33.1	17.4
#7	3'-5"	45.1	23.8
#8	4'-6"	58.9	31.3
#9	5'-9"	75.0	39.6
#10	7'-3"	95.0	50.3
#11	9'-0"	117.4	61.8

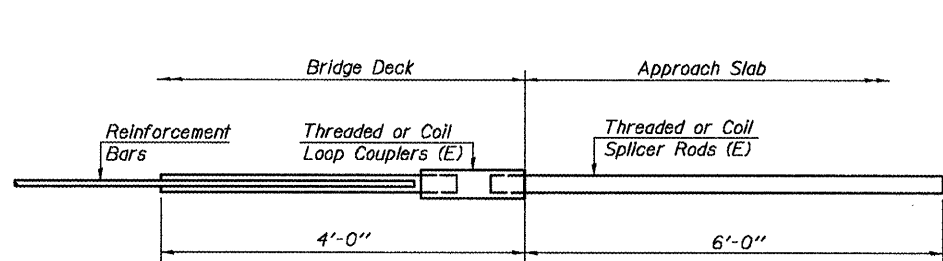


FOR INTEGRAL OR SEMI-INTEGRAL ABUTMENTS

Bar Splicer for #5 bar
Min. Capacity = 23.0 kips - tension
Min. Pull-out Strength = 12.3 kips - tension
No. Required =

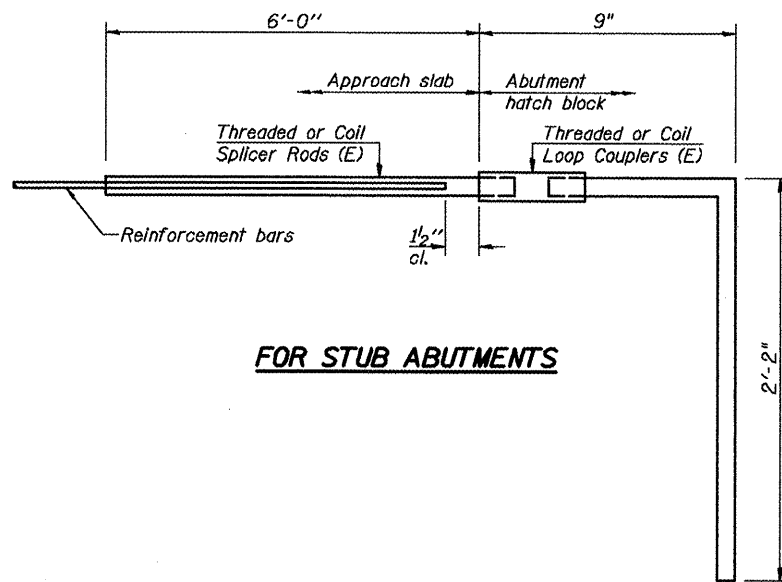

FOR STUB ABUTMENTS

Bar Splicer for #5 bar
Min. Capacity = 23.0 kips - tension
Min. Pull-out Strength = 12.3 kips - tension
No. Required = 164

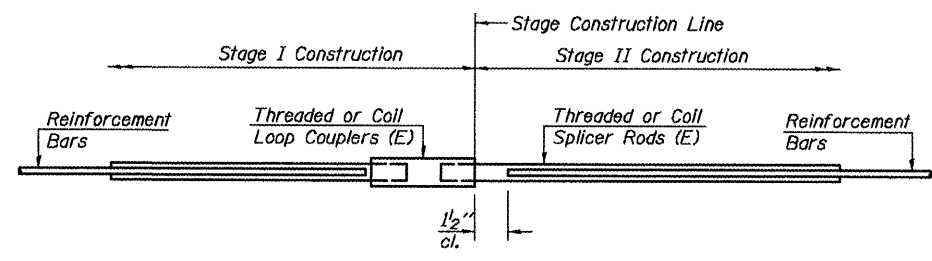


STANDARD

Bar Size	No. Assemblies Required	Location

BAR SPLICER ASSEMBLY DETAILS
I-74 OVER TOWNSHIP ROAD 205
E.A.I. RTE. 74 - SEC. 48-(27HB-5)I,I-1
KNOX COUNTY
STATION 570+11.72
STRUCTURE NO. 048-0011 (WB), 0012 (EB)

FINAL SURVEY	SURVEYED	DATE
	PLOTTED	BY
	NOTE BOOK	
	AREAS CHECKED	
NO.		

ORIGINAL SURVEY	SURVEYED	DATE
	PLOTTED	BY
	NOTE BOOK	
	AREAS CHECKED	
NO.		

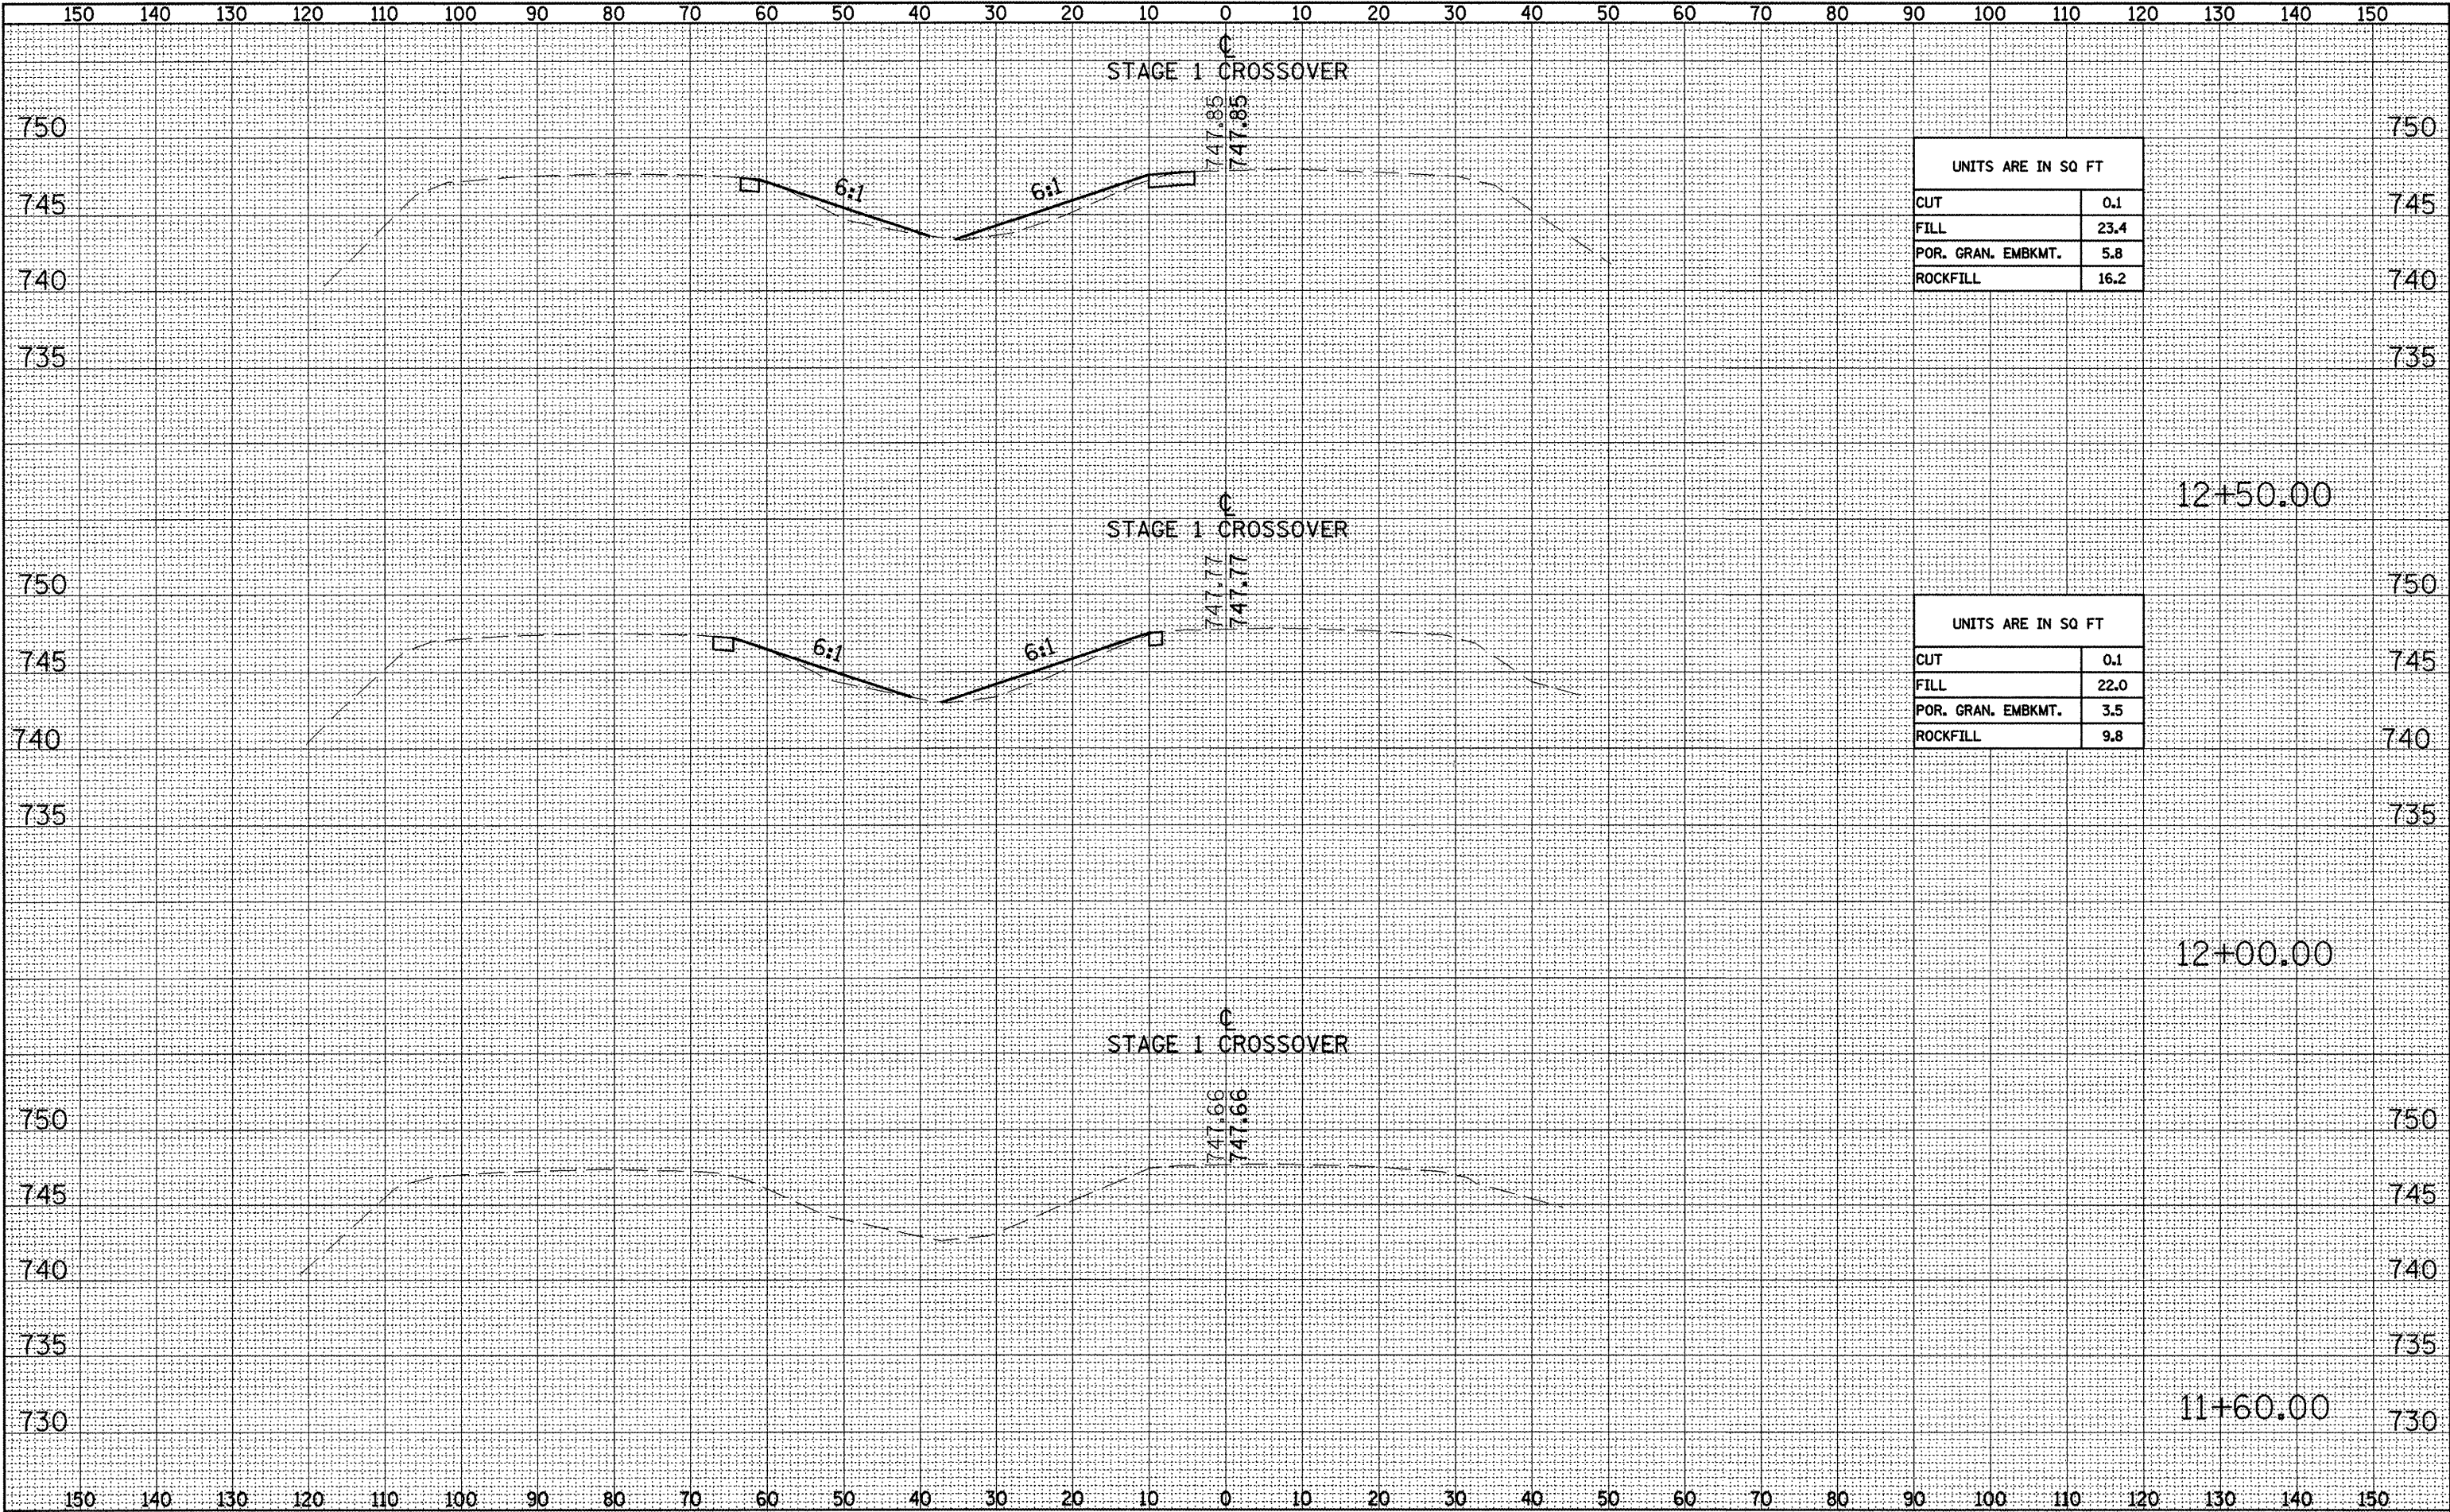


UNITS ARE IN SQ FT	
CUT	0.1
FILL	23.4
POR. GRAN. EMBKMT.	5.8
ROCKFILL	16.2

UNITS ARE IN SQ FT	
CUT	0.1
FILL	22.0
POR. GRAN. EMBKMT.	3.5
ROCKFILL	9.8

DATE	
BY	
SURVEYED	
PLOTTED	
REVIEWED	
NOTE BOOK	
AREAS CHECKED	
NO.	

DATE	
BY	
SURVEYED	
PLOTTED	
REVIEWED	
NOTE BOOK	
AREAS CHECKED	
NO.	

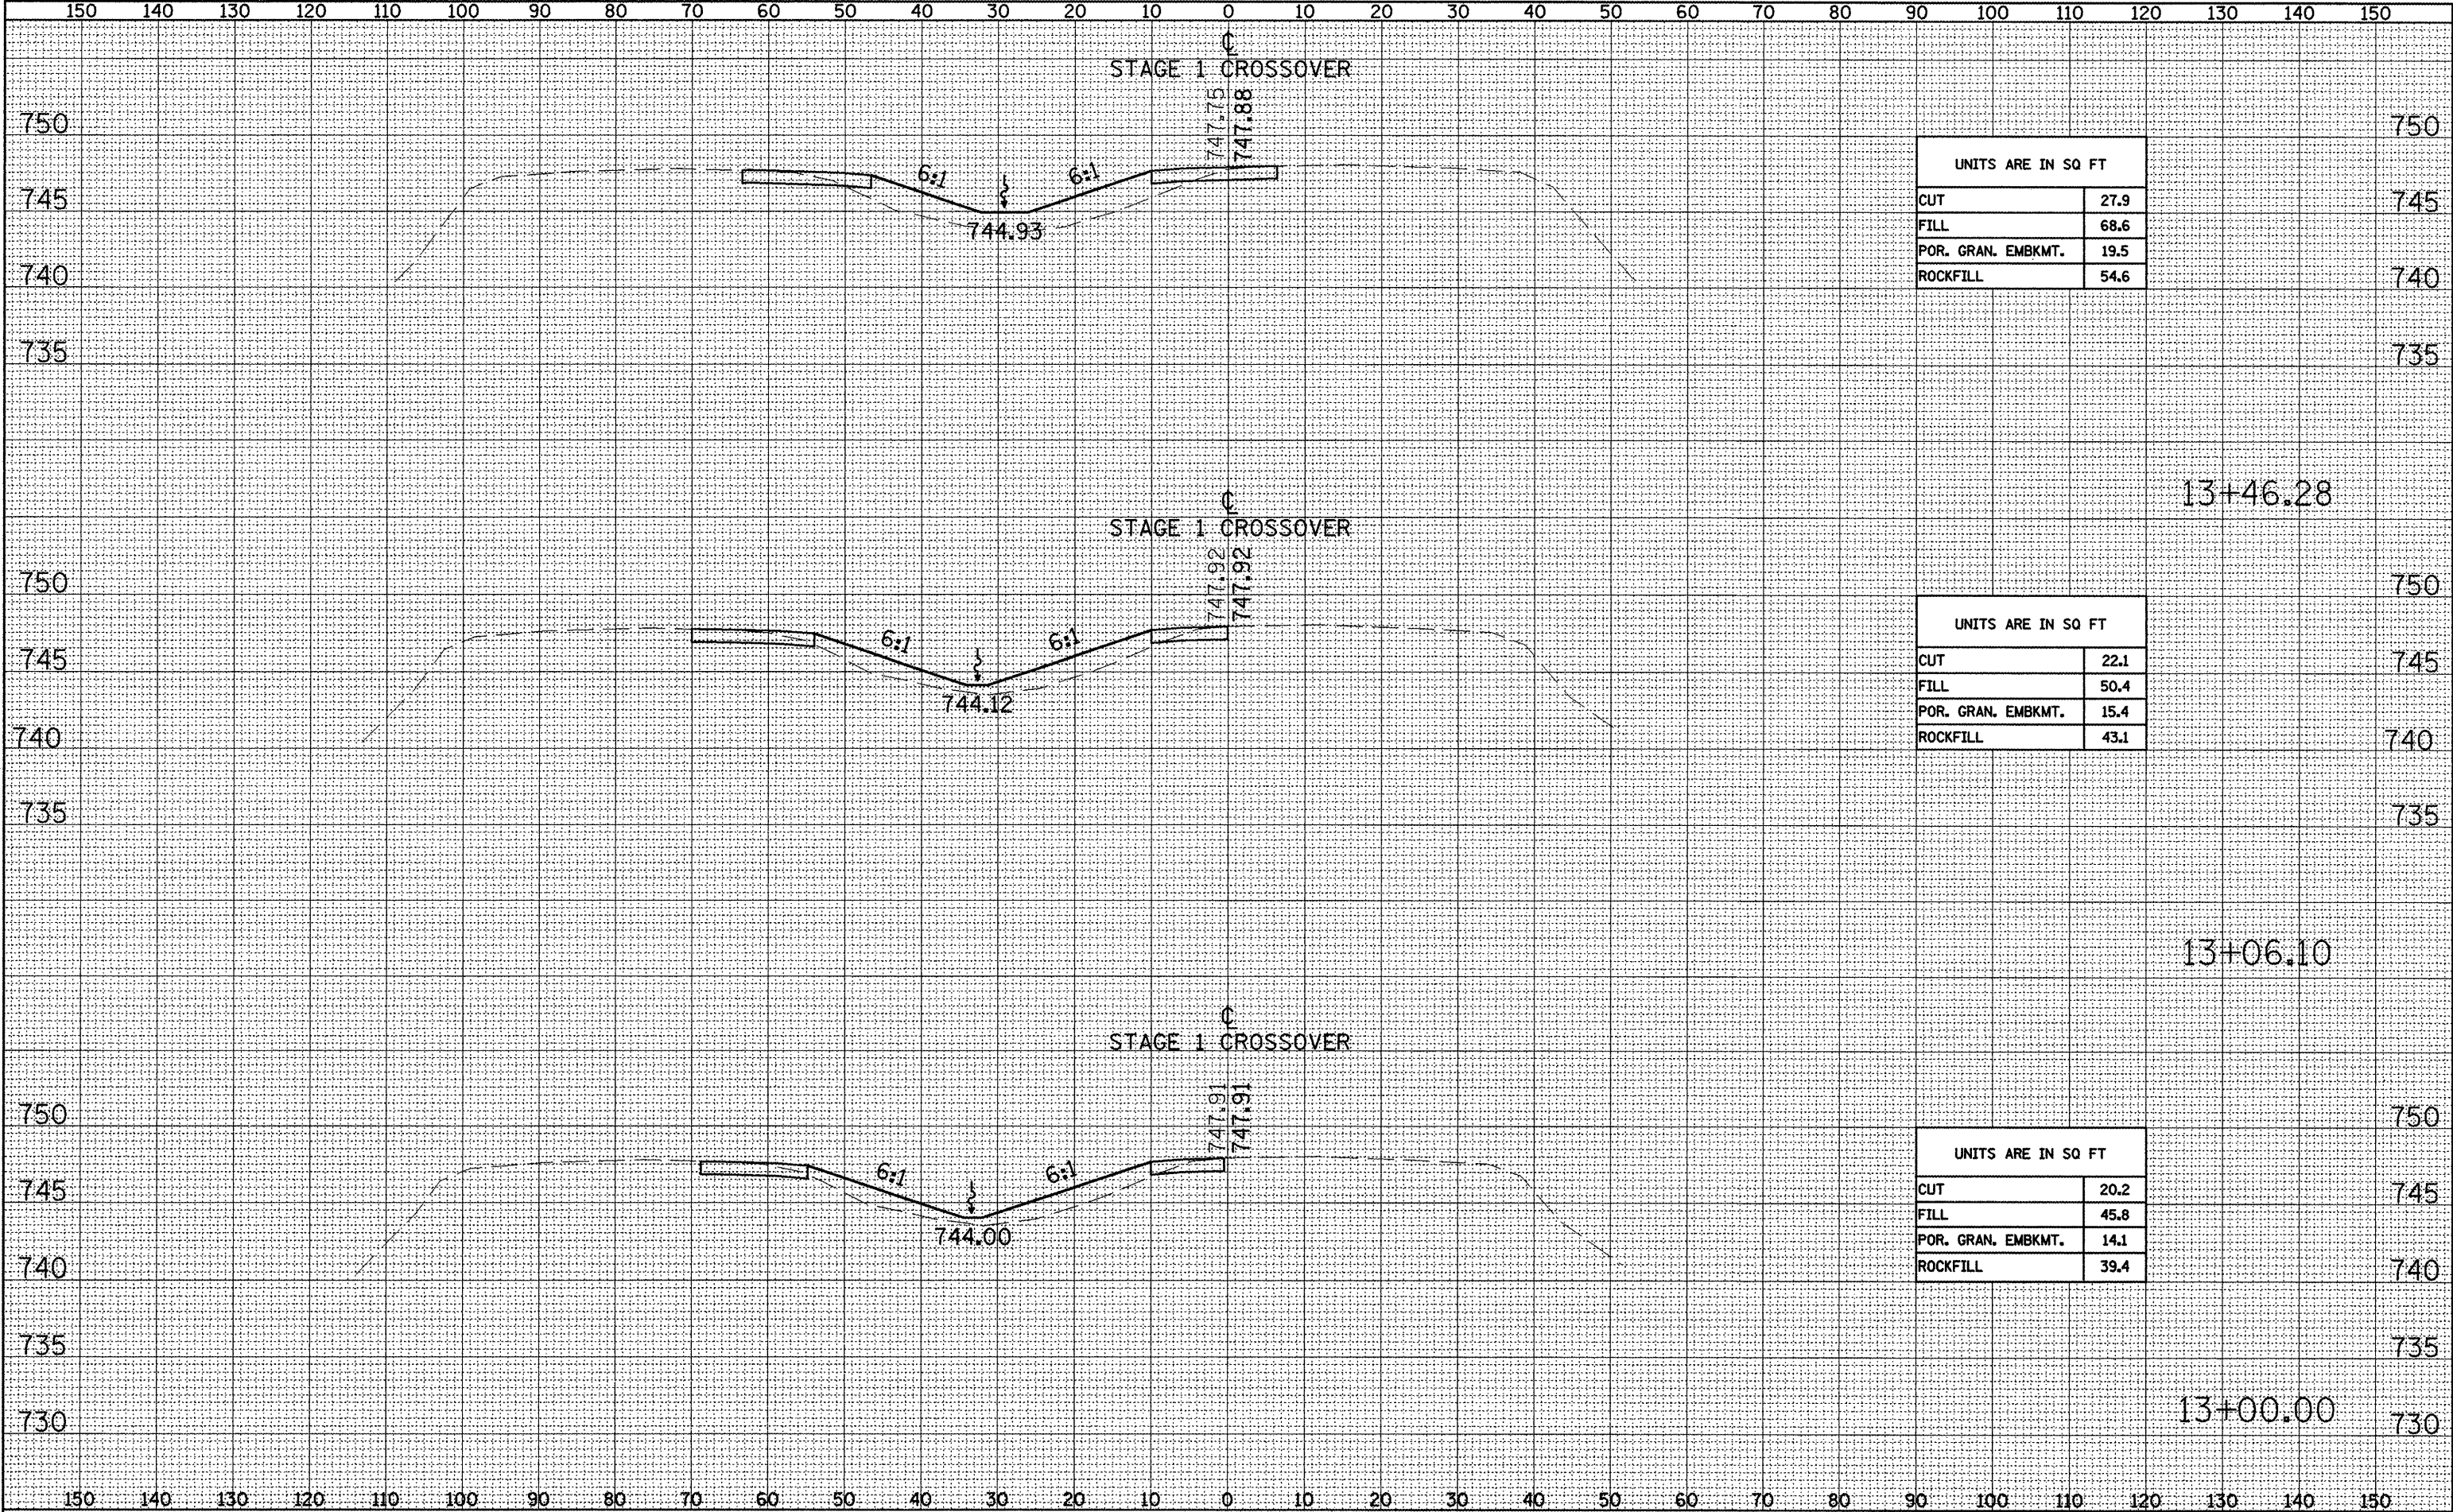


UNITS ARE IN SQ FT	
CUT	27.9
FILL	68.6
POR. GRAN. EMBKMT.	19.5
ROCKFILL	54.6

UNITS ARE IN SQ FT	
CUT	22.1
FILL	50.4
POR. GRAN. EMBKMT.	15.4
ROCKFILL	43.1

UNITS ARE IN SQ FT	
CUT	20.2
FILL	45.8
POR. GRAN. EMBKMT.	14.1
ROCKFILL	39.4

DATE	
BY	
SURVEYED	
PLOTTED	
TEMPLATE	
AREAS	
CHECKED	
FINL SURVEY	
NOTE BOOK	
NO.	

DATE	
BY	
SURVEYED	
PLOTTED	
TEMPLATE	
AREAS	
CHECKED	
ORIGINAL SURVEY	
NOTE BOOK	
NO.	

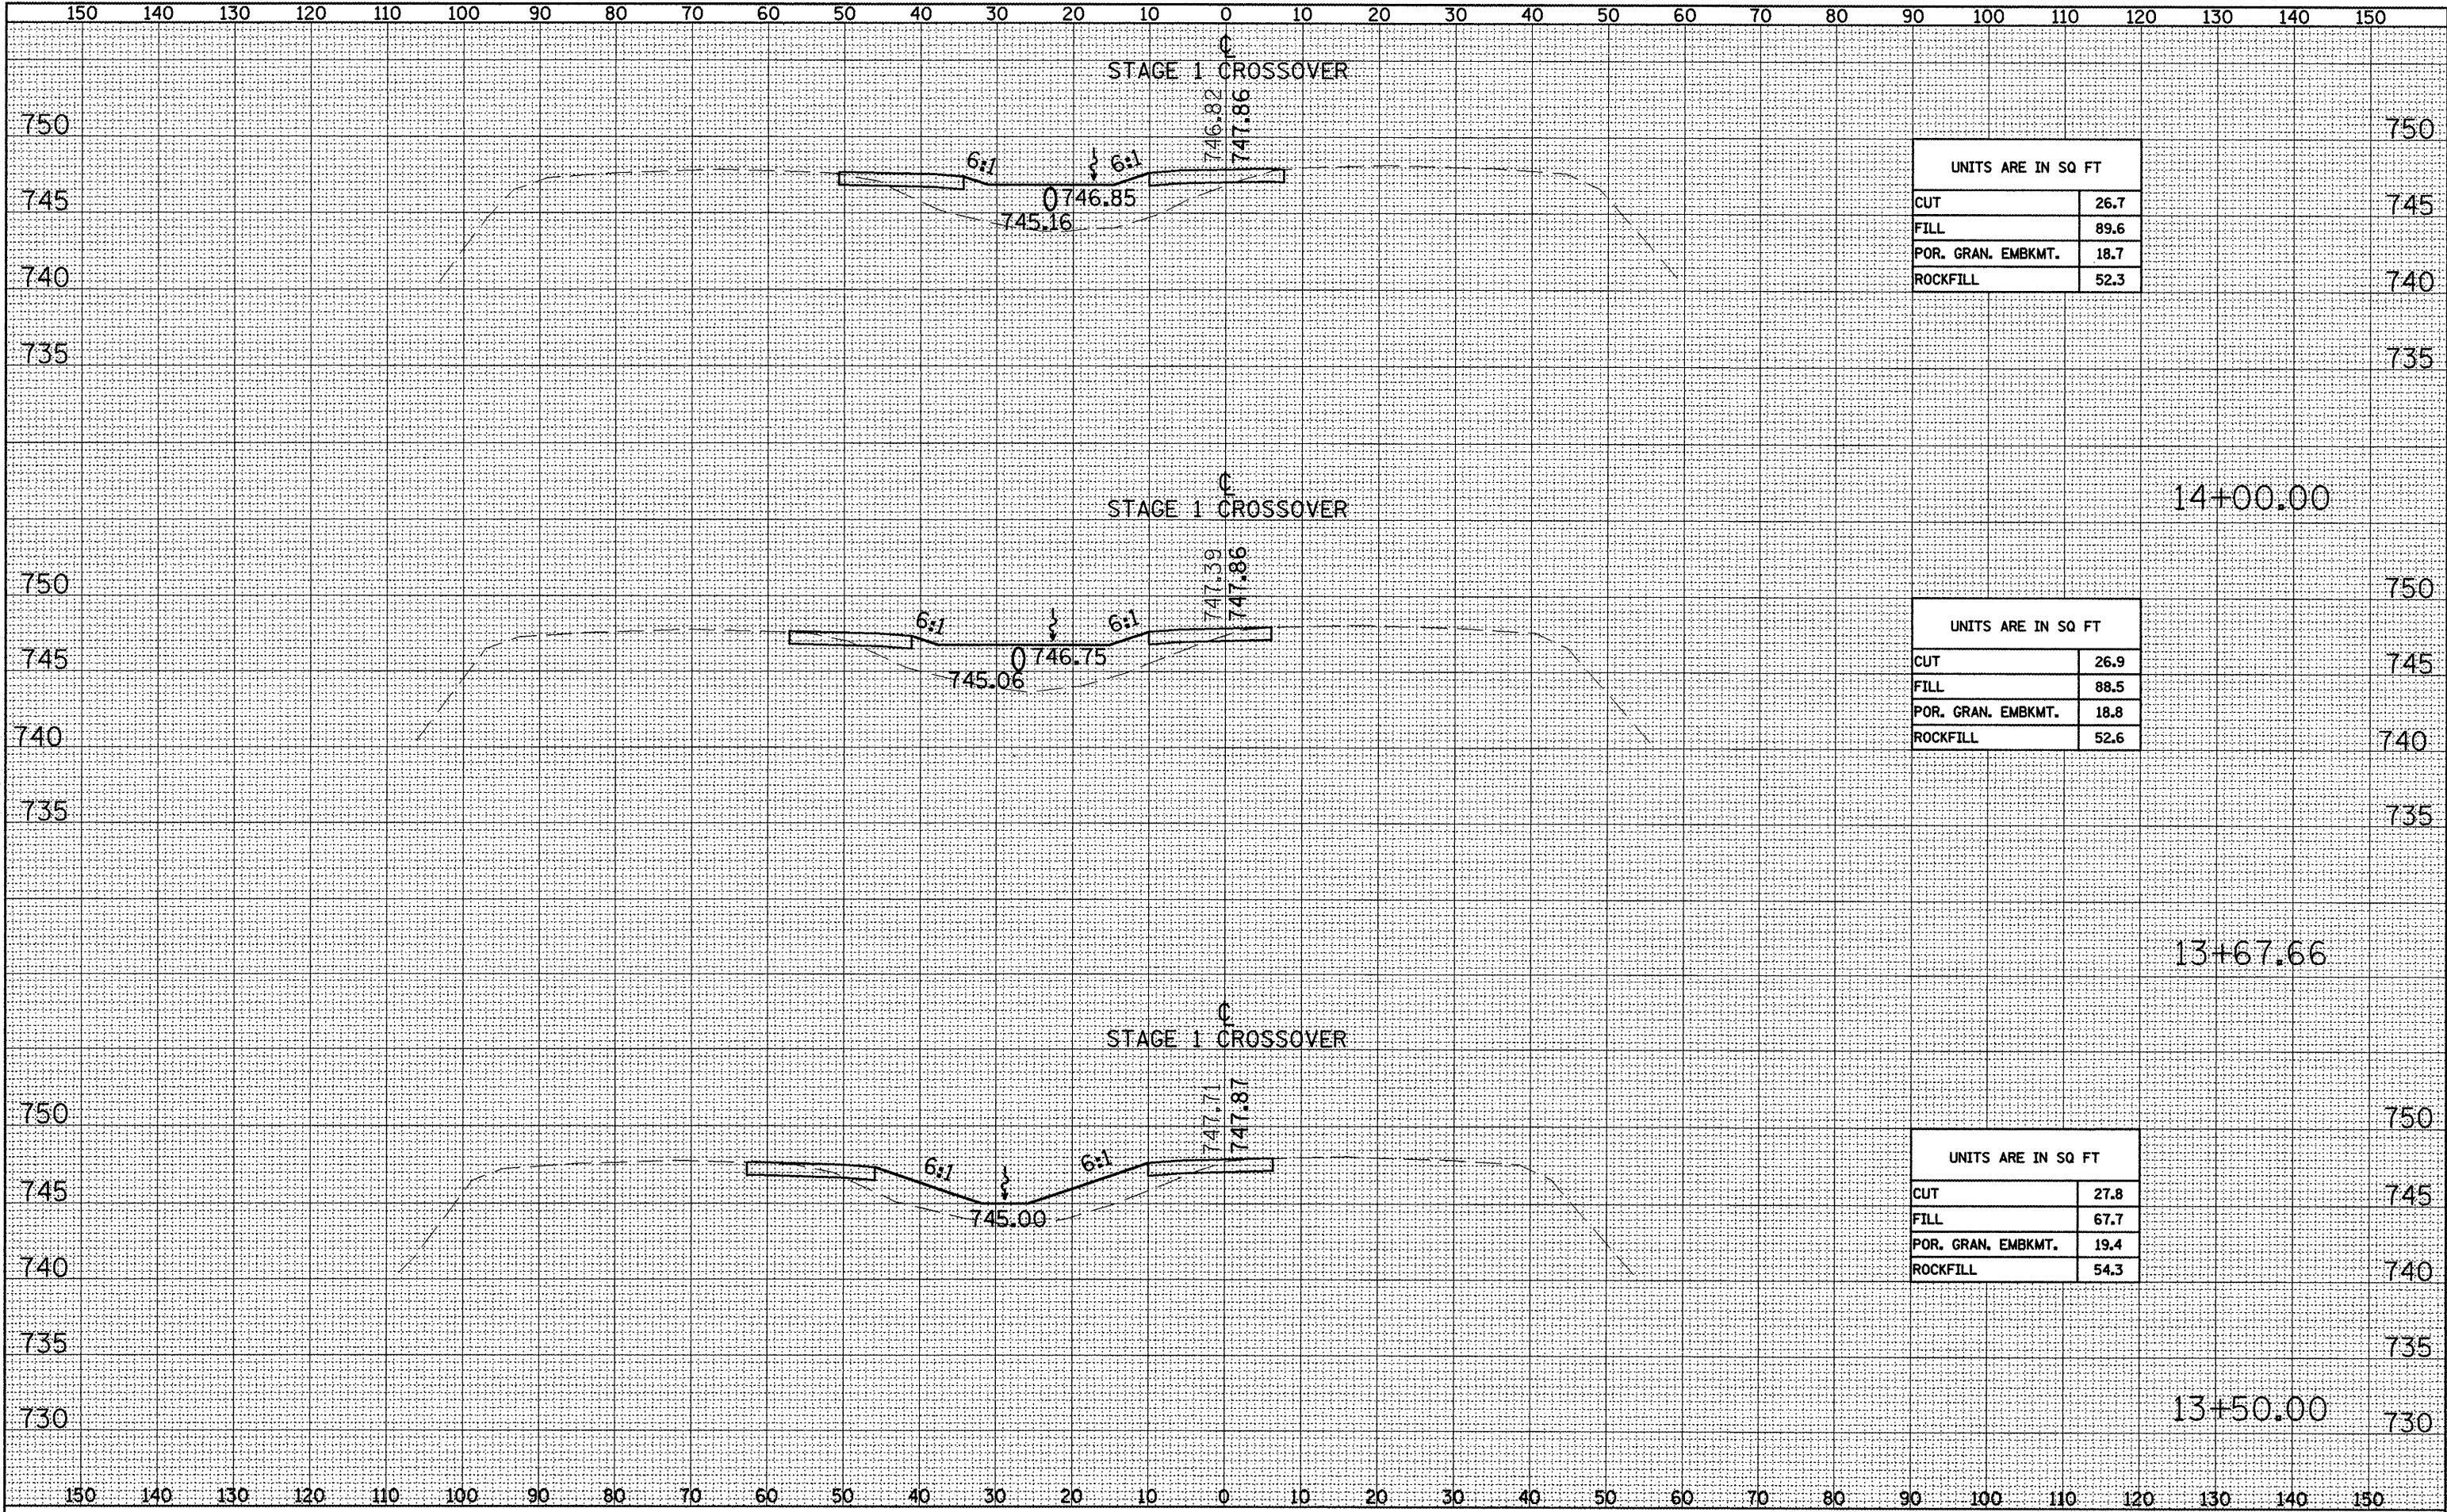


UNITS ARE IN SQ FT	
CUT	26.7
FILL	89.6
POR. GRAN. EMBKMT.	18.7
ROCKFILL	52.3

UNITS ARE IN SQ FT	
CUT	26.9
FILL	88.5
POR. GRAN. EMBKMT.	18.8
ROCKFILL	52.6

UNITS ARE IN SQ FT	
CUT	27.8
FILL	67.7
POR. GRAN. EMBKMT.	19.4
ROCKFILL	54.3

FINAL SURVEY	SURVEYED	BY	DATE
NO.	NOTE BOOK	PLOTTED	TEMP
		AREAS	CHECKED

ORIGINAL SURVEY	SURVEYED	BY	DATE
NO.	NOTE BOOK	PLOTTED	TEMP
		AREAS	CHECKED

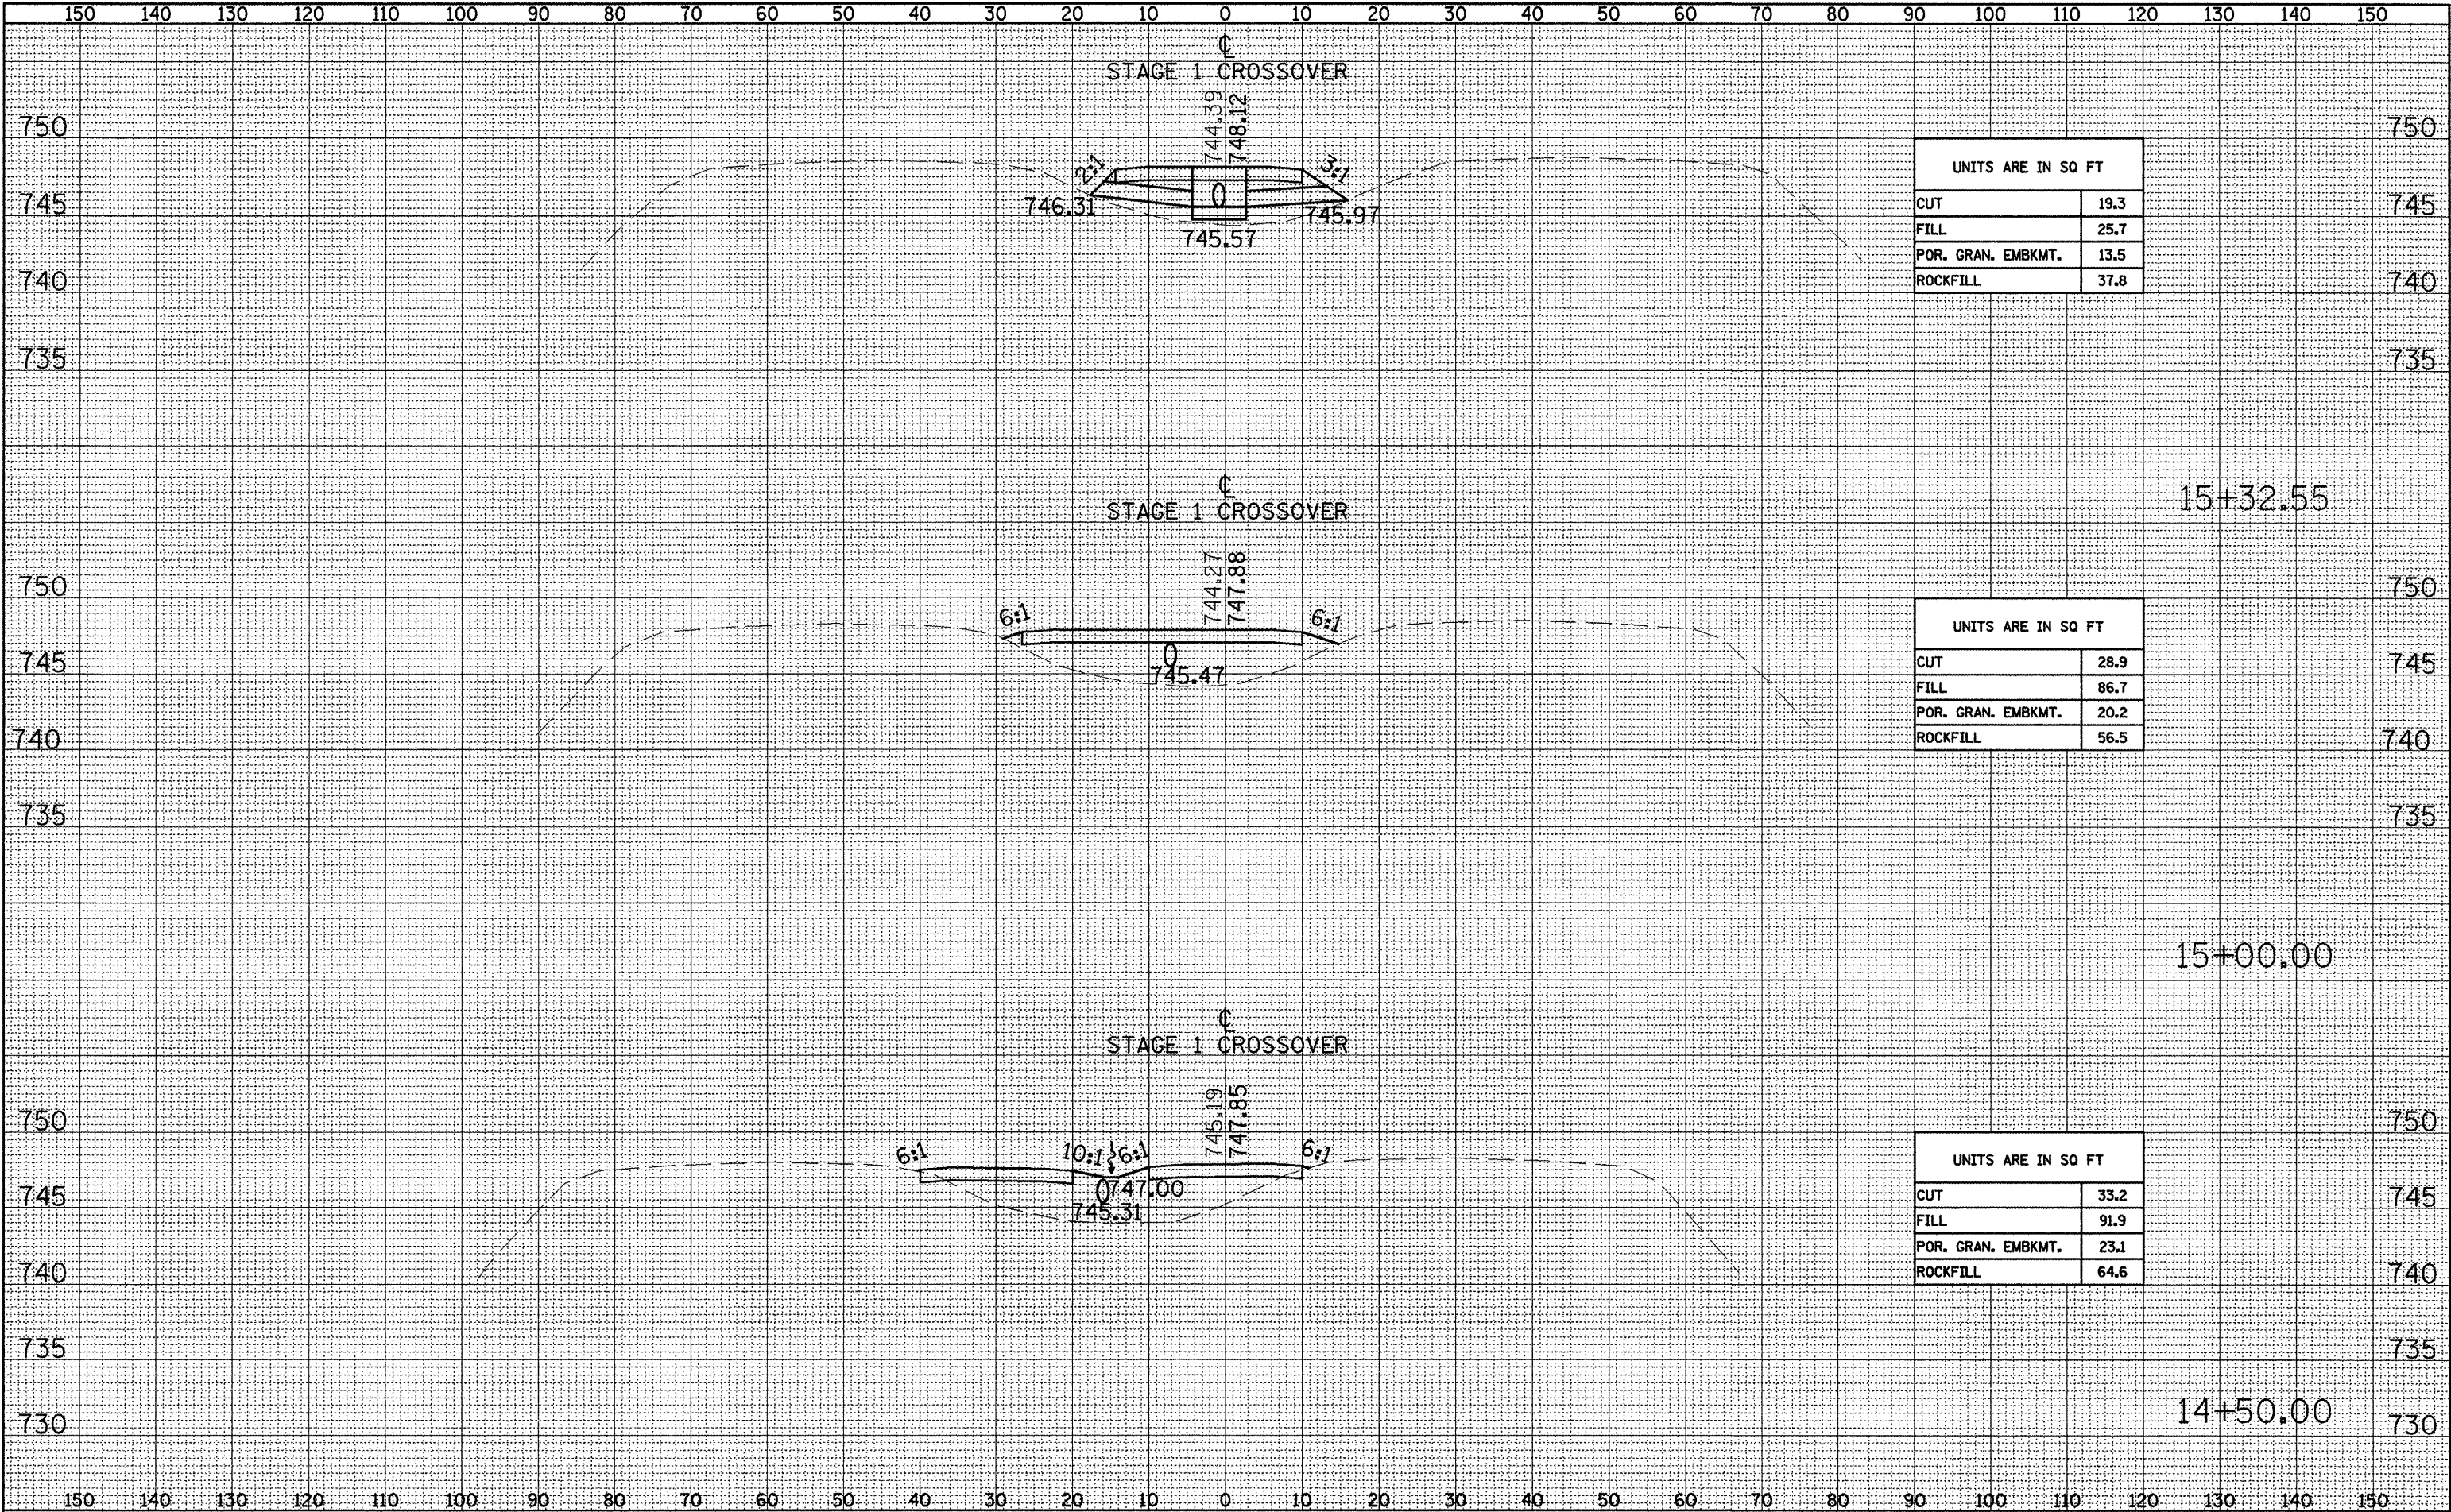


UNITS ARE IN SQ FT	
CUT	19.3
FILL	25.7
POR. GRAN. EMBKMT.	13.5
ROCKFILL	37.8

UNITS ARE IN SQ FT	
CUT	28.9
FILL	86.7
POR. GRAN. EMBKMT.	20.2
ROCKFILL	56.5

UNITS ARE IN SQ FT	
CUT	33.2
FILL	91.9
POR. GRAN. EMBKMT.	23.1
ROCKFILL	64.6

DATE	BY	SURVEYED	PLOTTED	TEMPLATE	NO.
DATE	BY	SURVEYED	PLOTTED	TEMPLATE	NO.

DATE	BY	SURVEYED	PLOTTED	TEMPLATE	NO.
DATE	BY	SURVEYED	PLOTTED	TEMPLATE	NO.

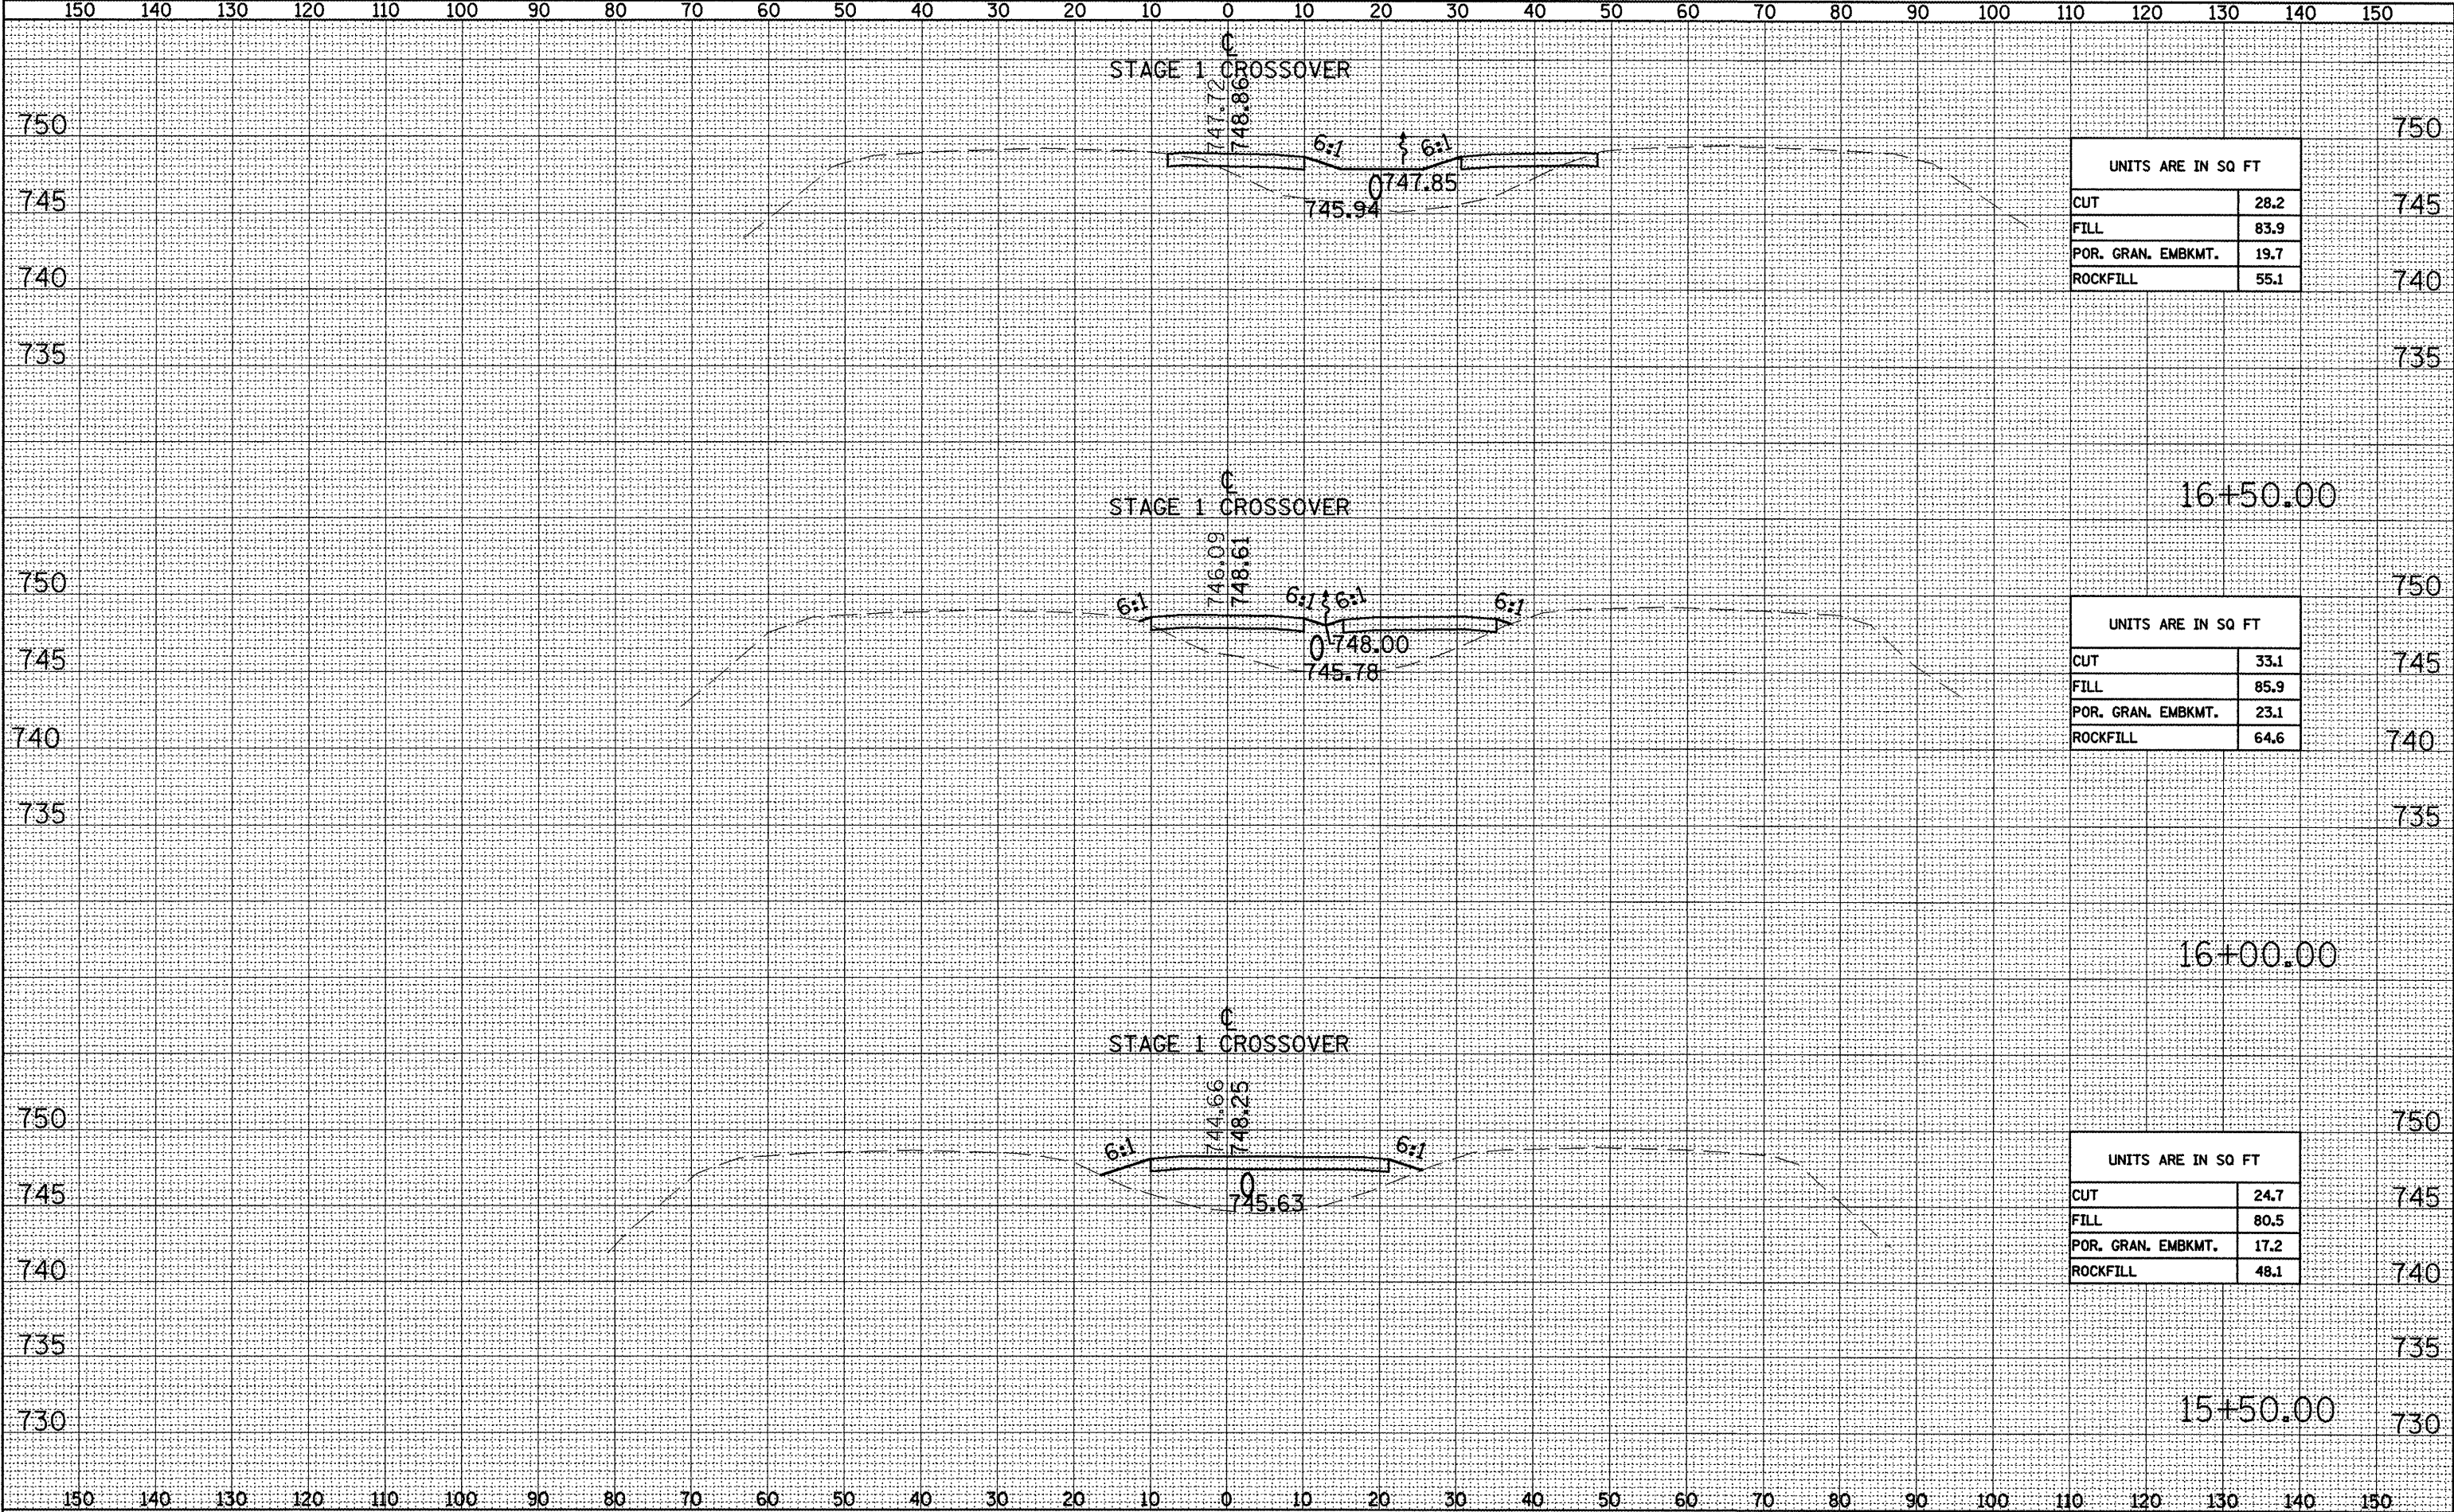


UNITS ARE IN SQ FT	
CUT	28.2
FILL	83.9
POR. GRAN. EMBKMT.	19.7
ROCKFILL	55.1

UNITS ARE IN SQ FT	
CUT	33.1
FILL	85.9
POR. GRAN. EMBKMT.	23.1
ROCKFILL	64.6

UNITS ARE IN SQ FT	
CUT	24.7
FILL	80.5
POR. GRAN. EMBKMT.	17.2
ROCKFILL	48.1


DATE	BY	SURVEYED	TEMP. DATE	AREAS CHECKED
FINAL				
SURVEY				
NOTE BOOK				
NO.				

DATE	BY	SURVEYED	TEMP. DATE	AREAS CHECKED
ORIGINAL				
SURVEY				
NOTE BOOK				
NO.				

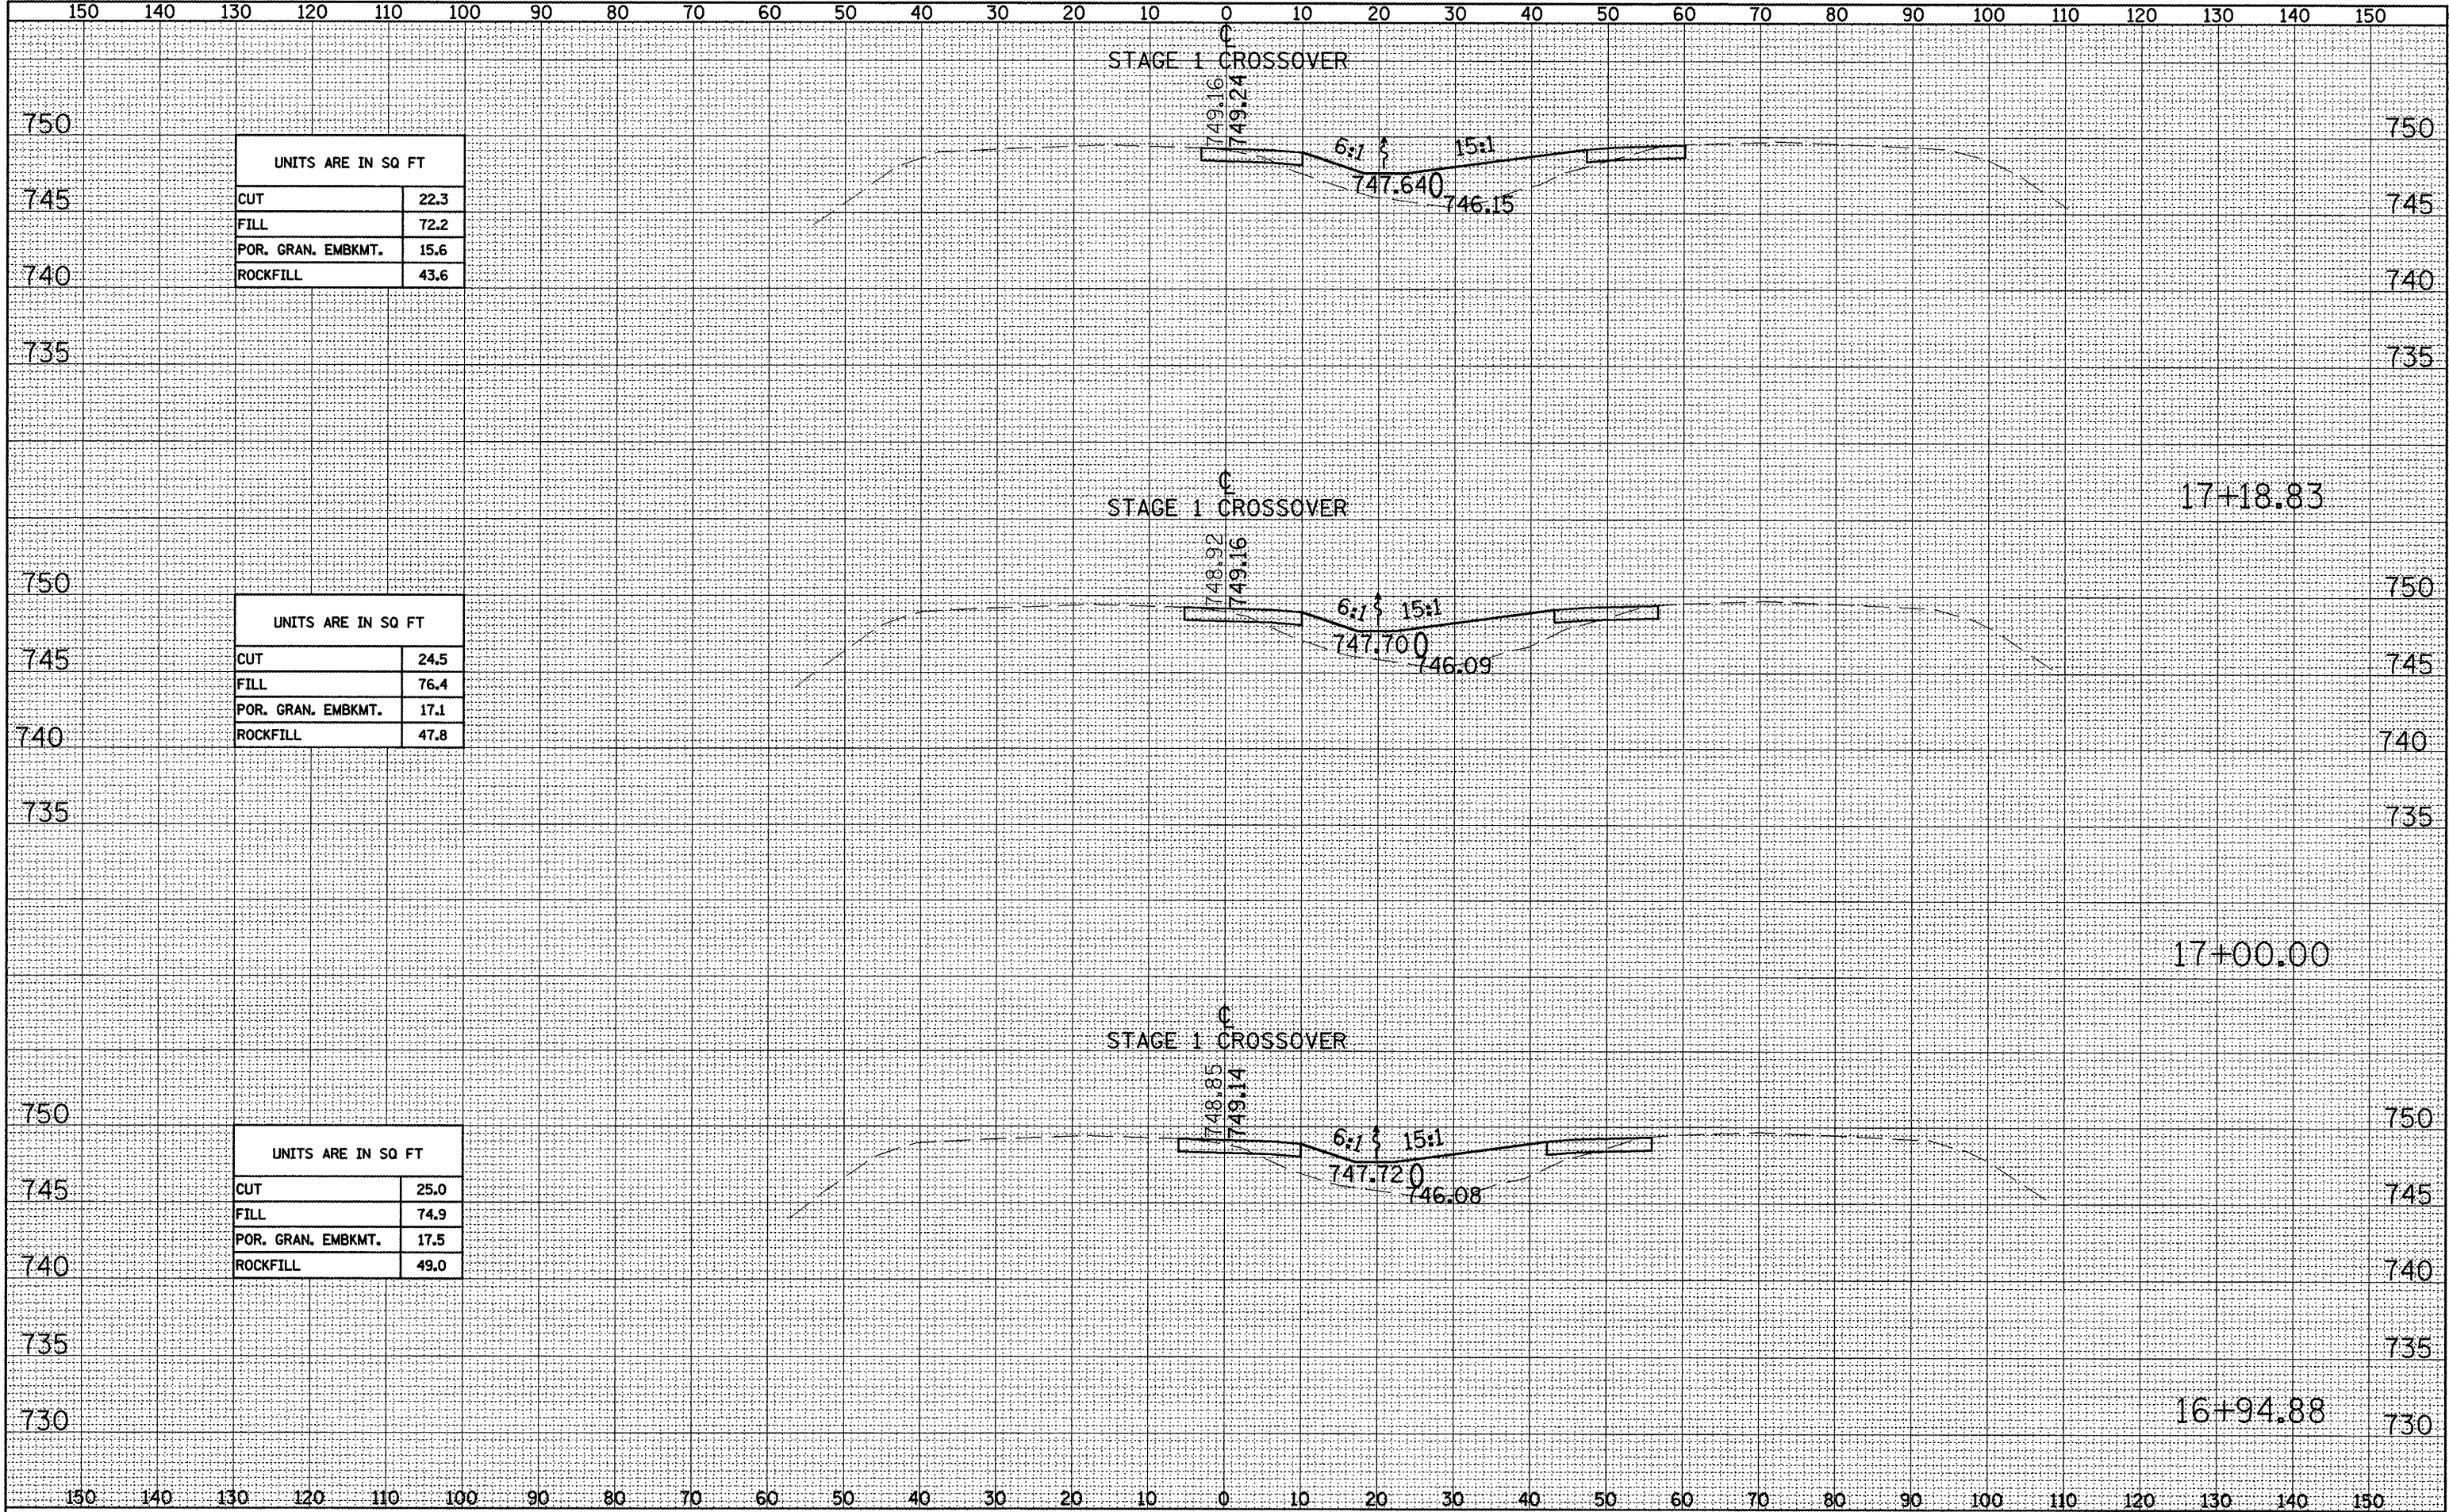


FINAL	SURVEYED	DATE
SURVEY	PLOTTED	BY
NOTE BOOK	TEMPLATE	
NO.	AREAS	CHECKED

ORIGINAL	SURVEYED	DATE
SURVEY	PLOTTED	BY
NOTE BOOK	TEMPLATE	
NO.	AREAS	CHECKED

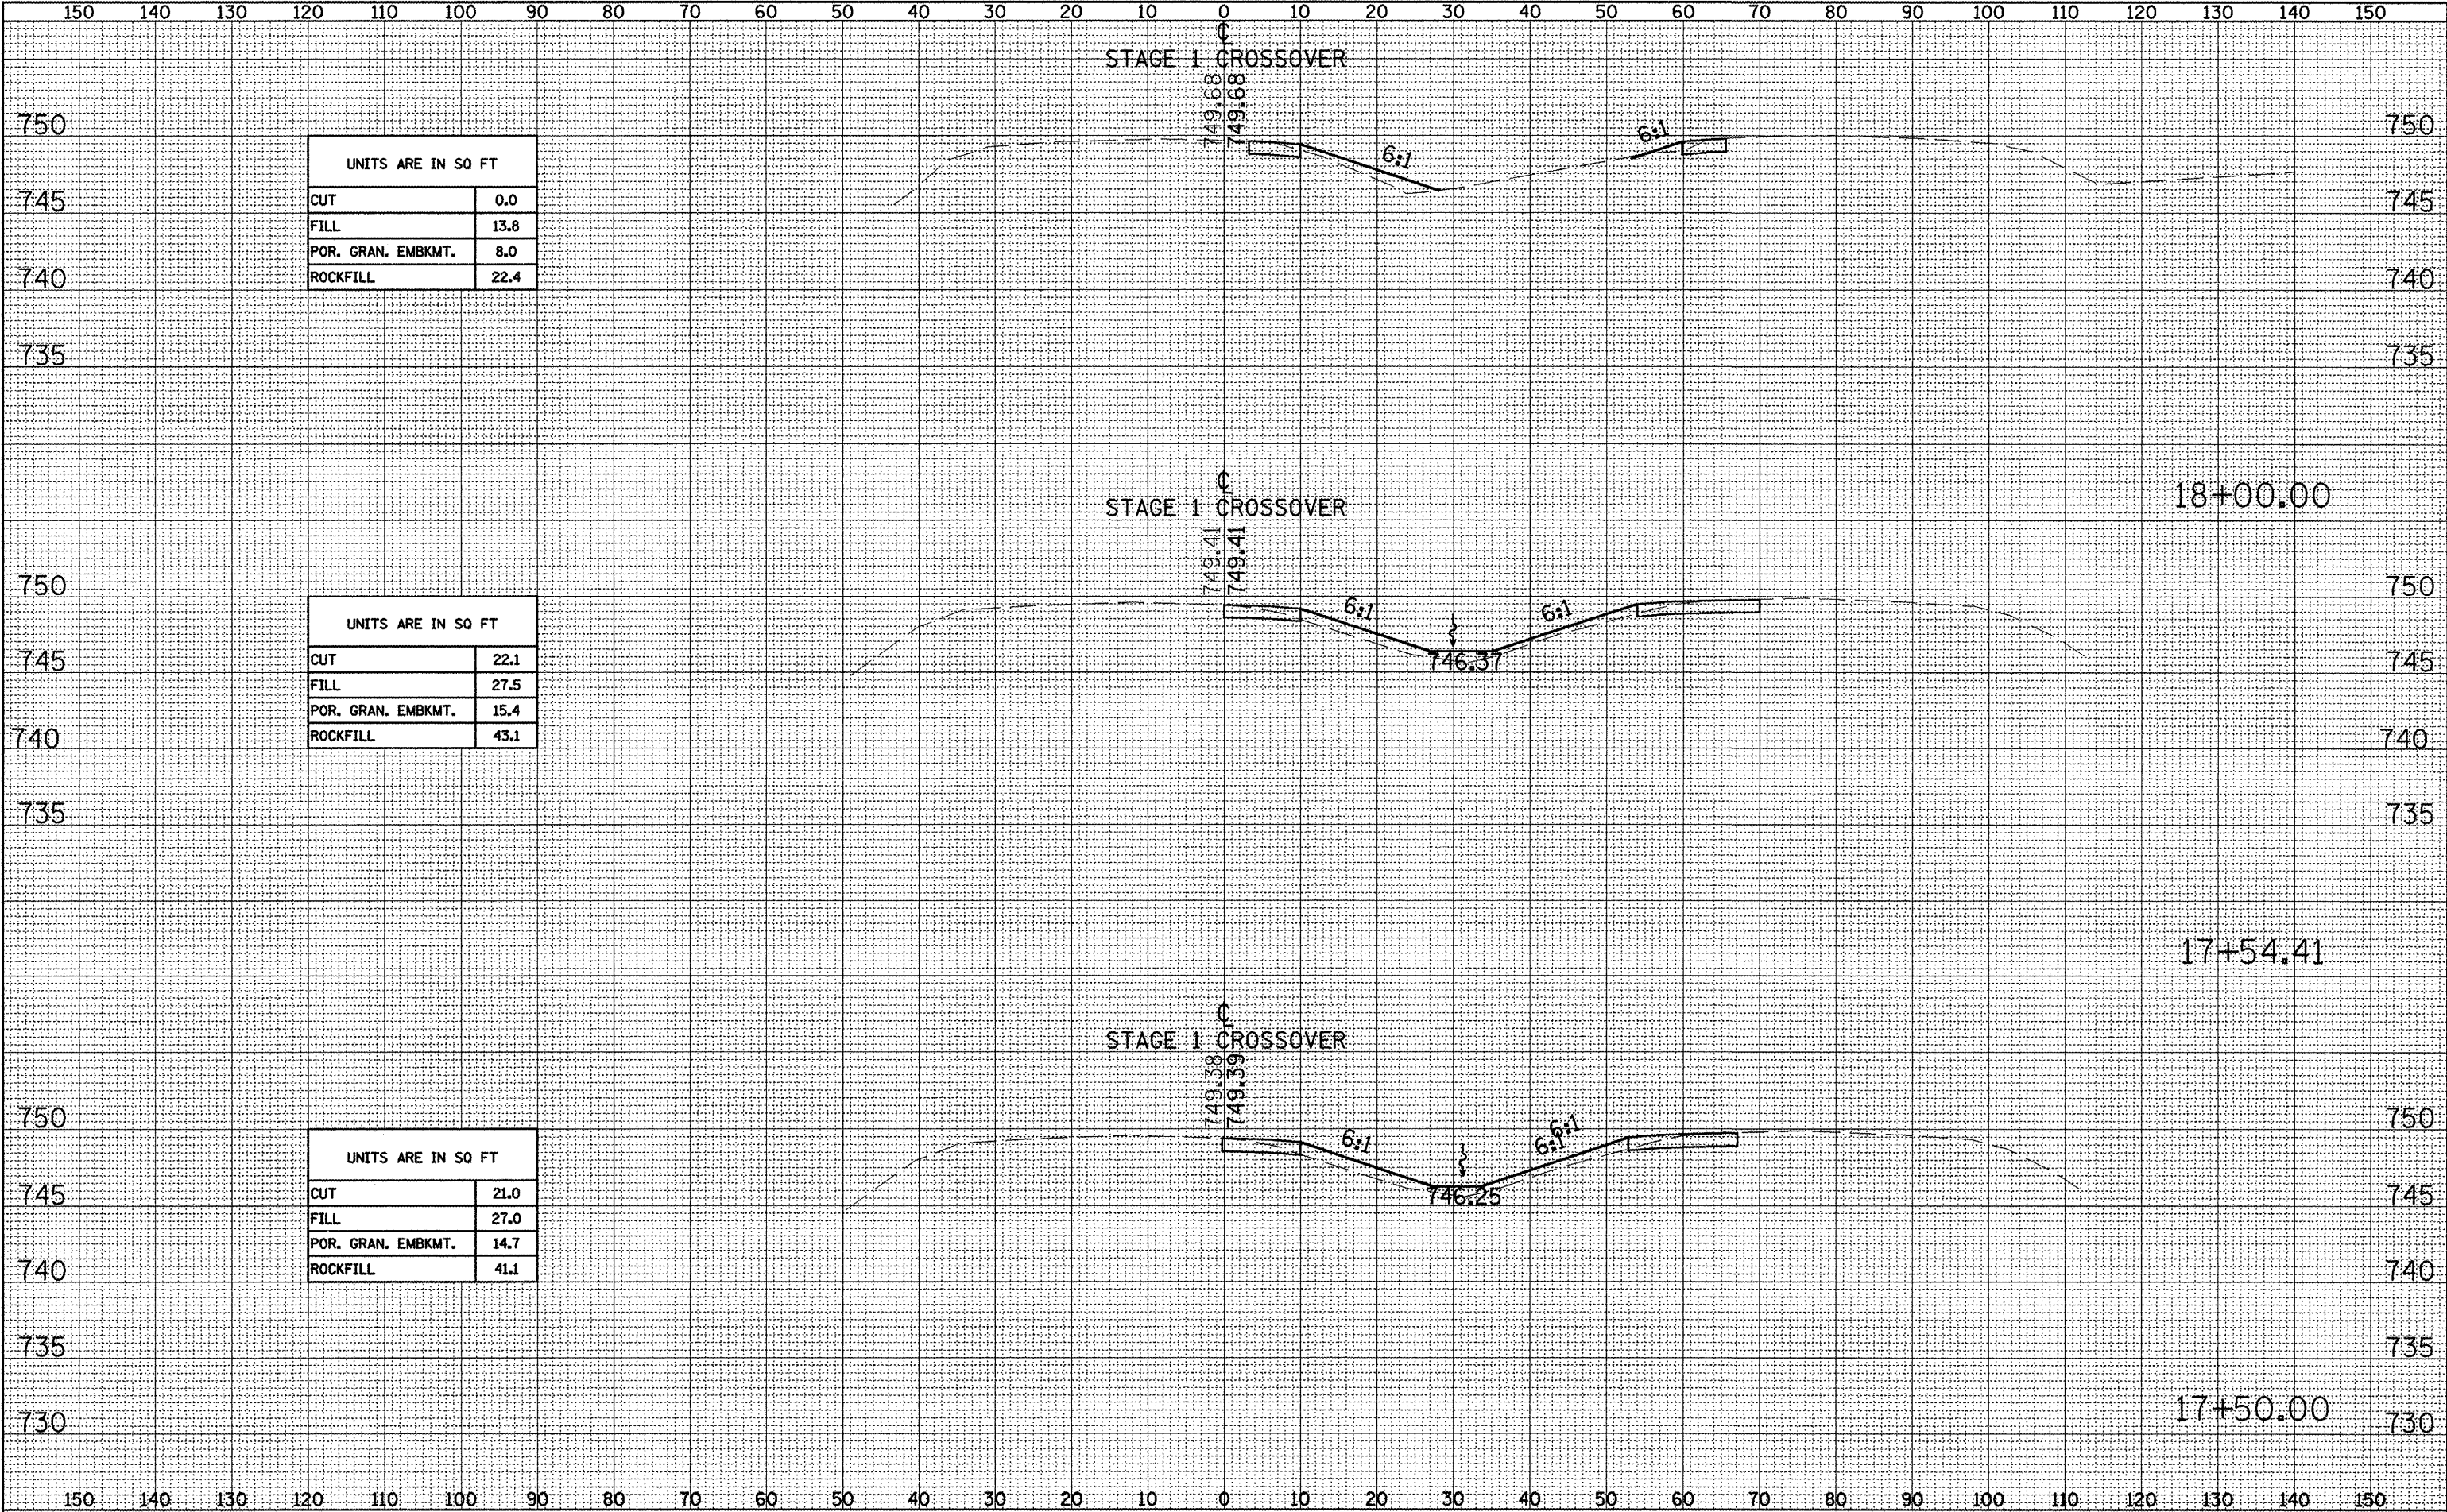


FINAL SURVEY	SURVEYED	DATE
	PLOTTED	
	TEMPLATE	
	AREAS CHECKED	
NO.	NOTE BOOK	

ORIGINAL SURVEY	SURVEYED	DATE
	PLOTTED	
	TEMPLATE	
	AREAS CHECKED	
NO.	NOTE BOOK	

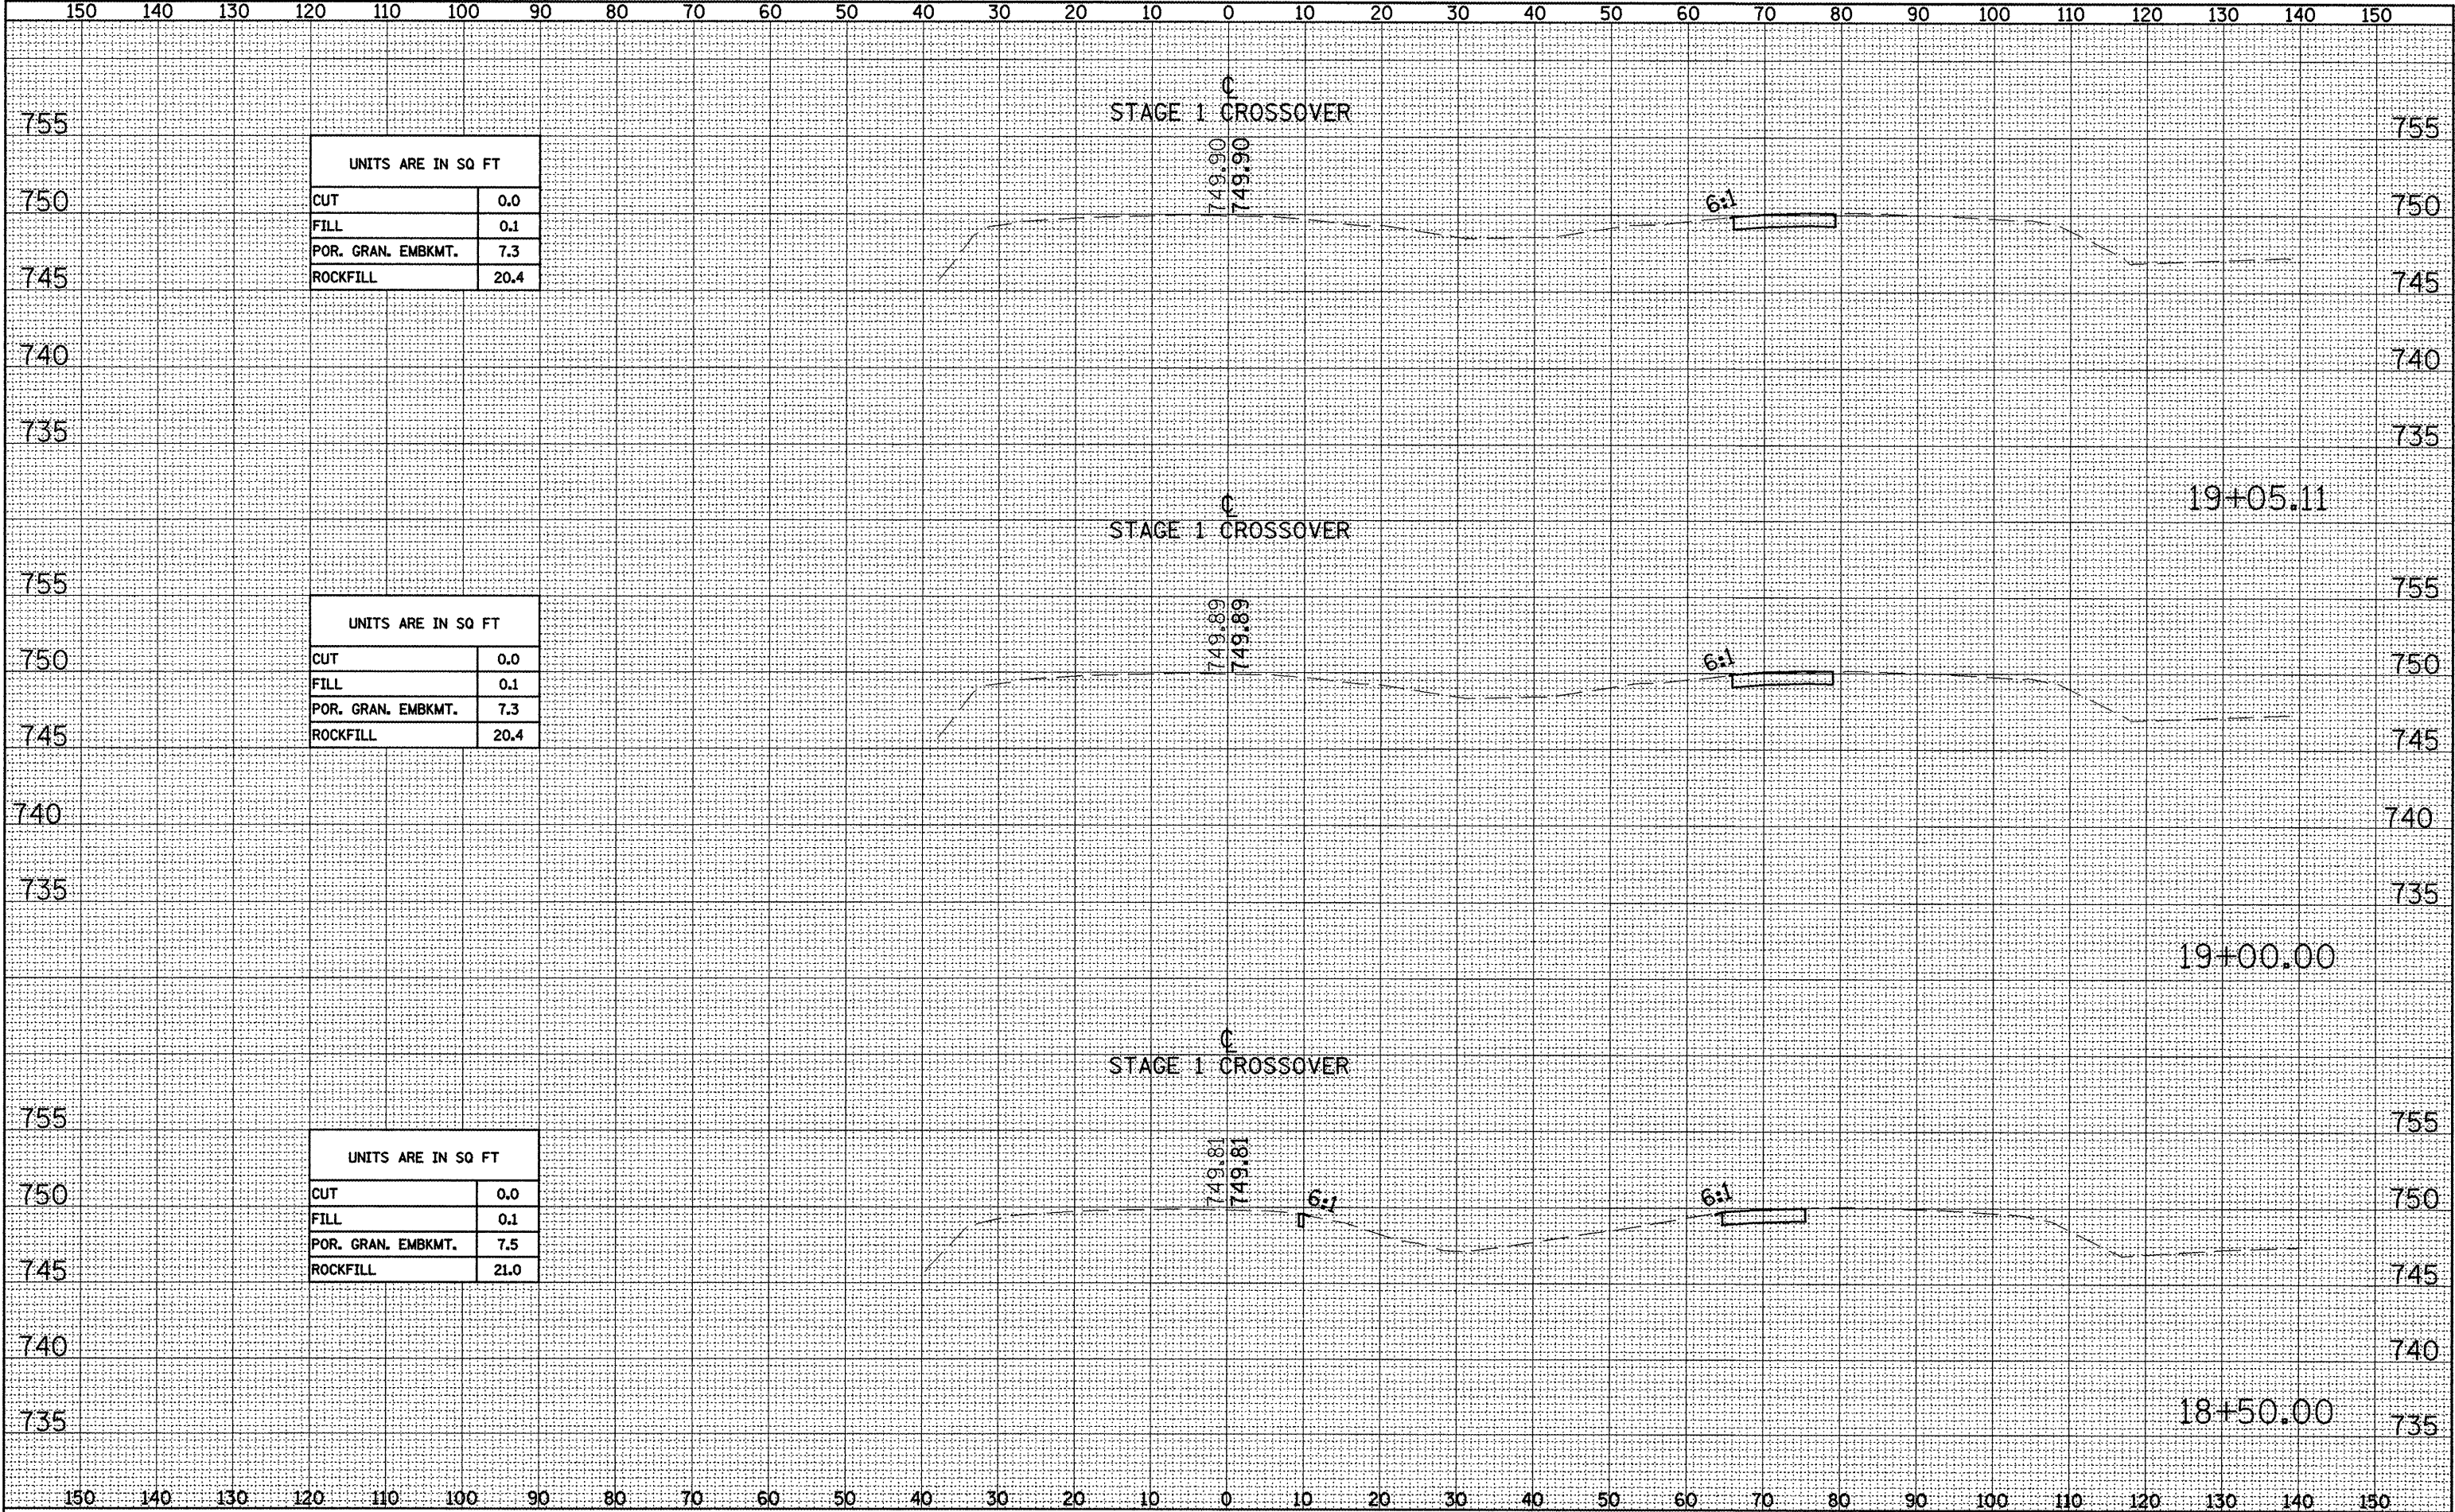


FINAL SURVEY	DATE	BY
	CHANGED	DATE
	PLOTTED	BY
	TEMPLATE	DATE
NOTE BOOK	NO.	
	AREAS	
	CHECKED	

ORIGINAL SURVEY	DATE	BY
	CHANGED	DATE
	PLOTTED	BY
	TEMPLATE	DATE
NOTE BOOK	NO.	
	AREAS	
	CHECKED	

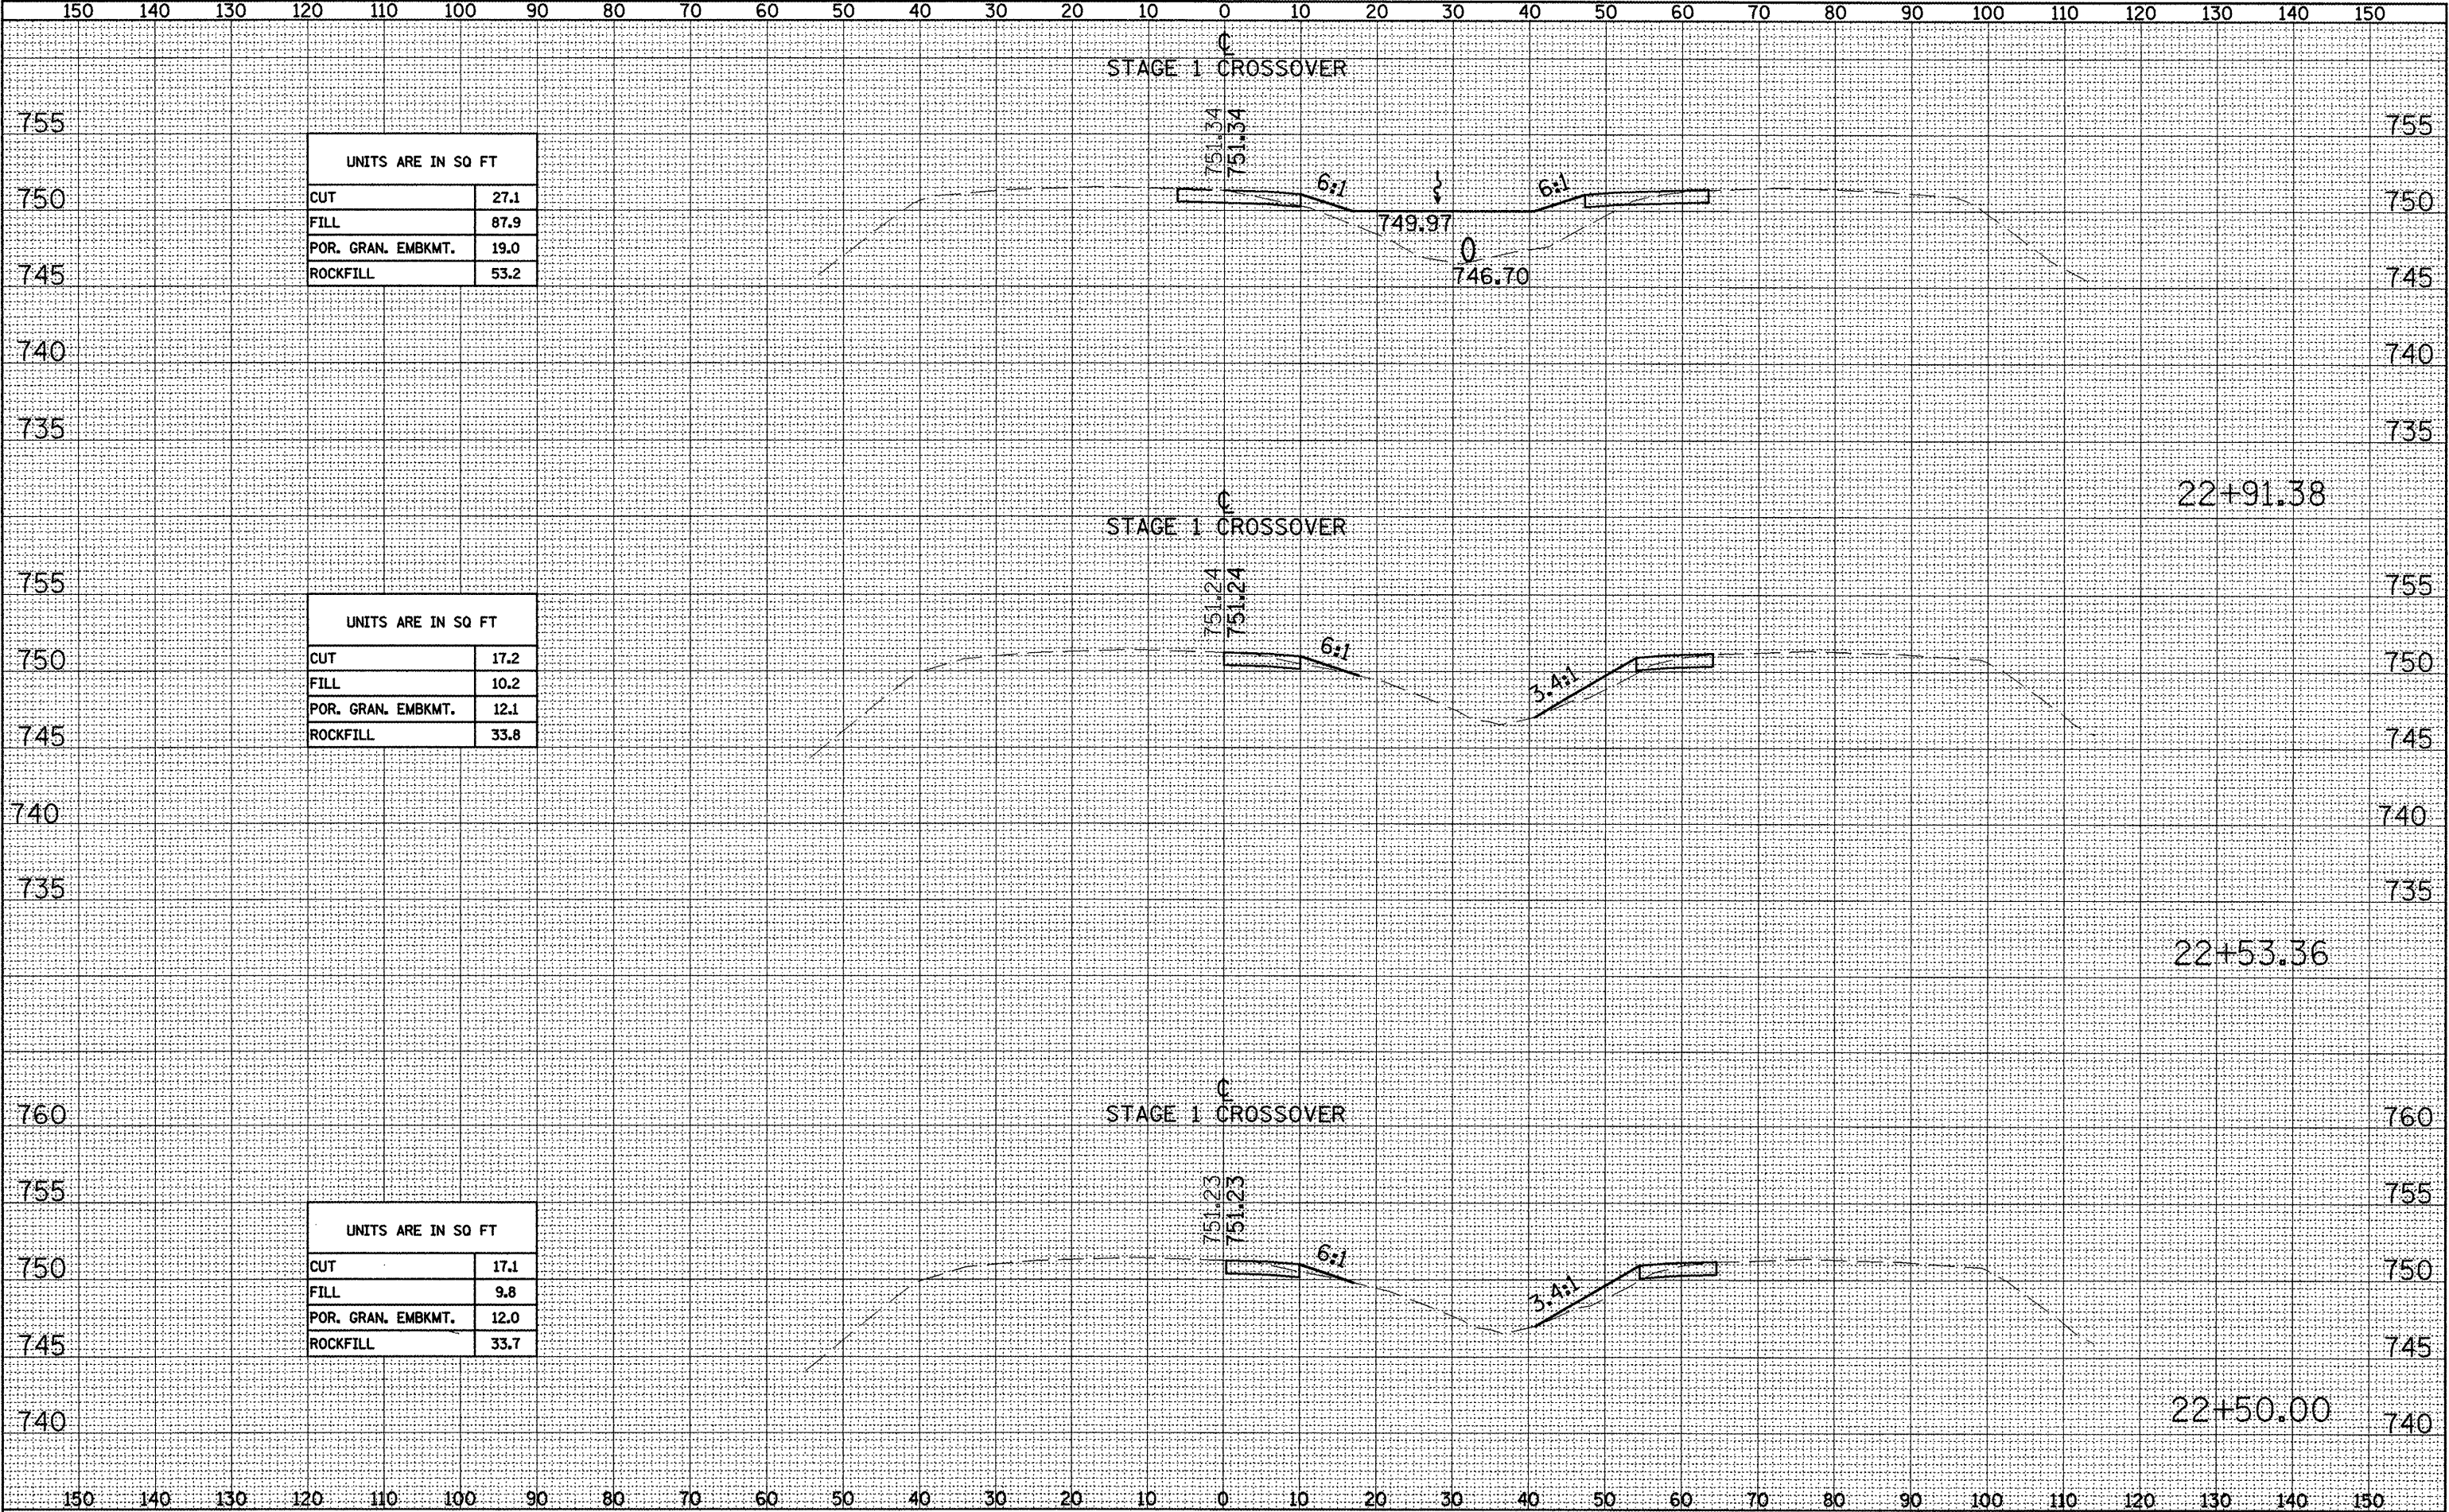

FINAL SURVEY	SURVEYED	BY	DATE
	PLOTTED _____ TEMPLATE _____ AREAS _____ AREAS CHECKED _____		
NO. _____			


ORIGINAL SURVEY	BY _____		DATE _____	
	SURVEYED _____			
	PLOTTED _____			
	TEMPLATE _____			
	AREAS _____			
NOTE BOOK	AREAS CHECKED _____			
	NO. _____			

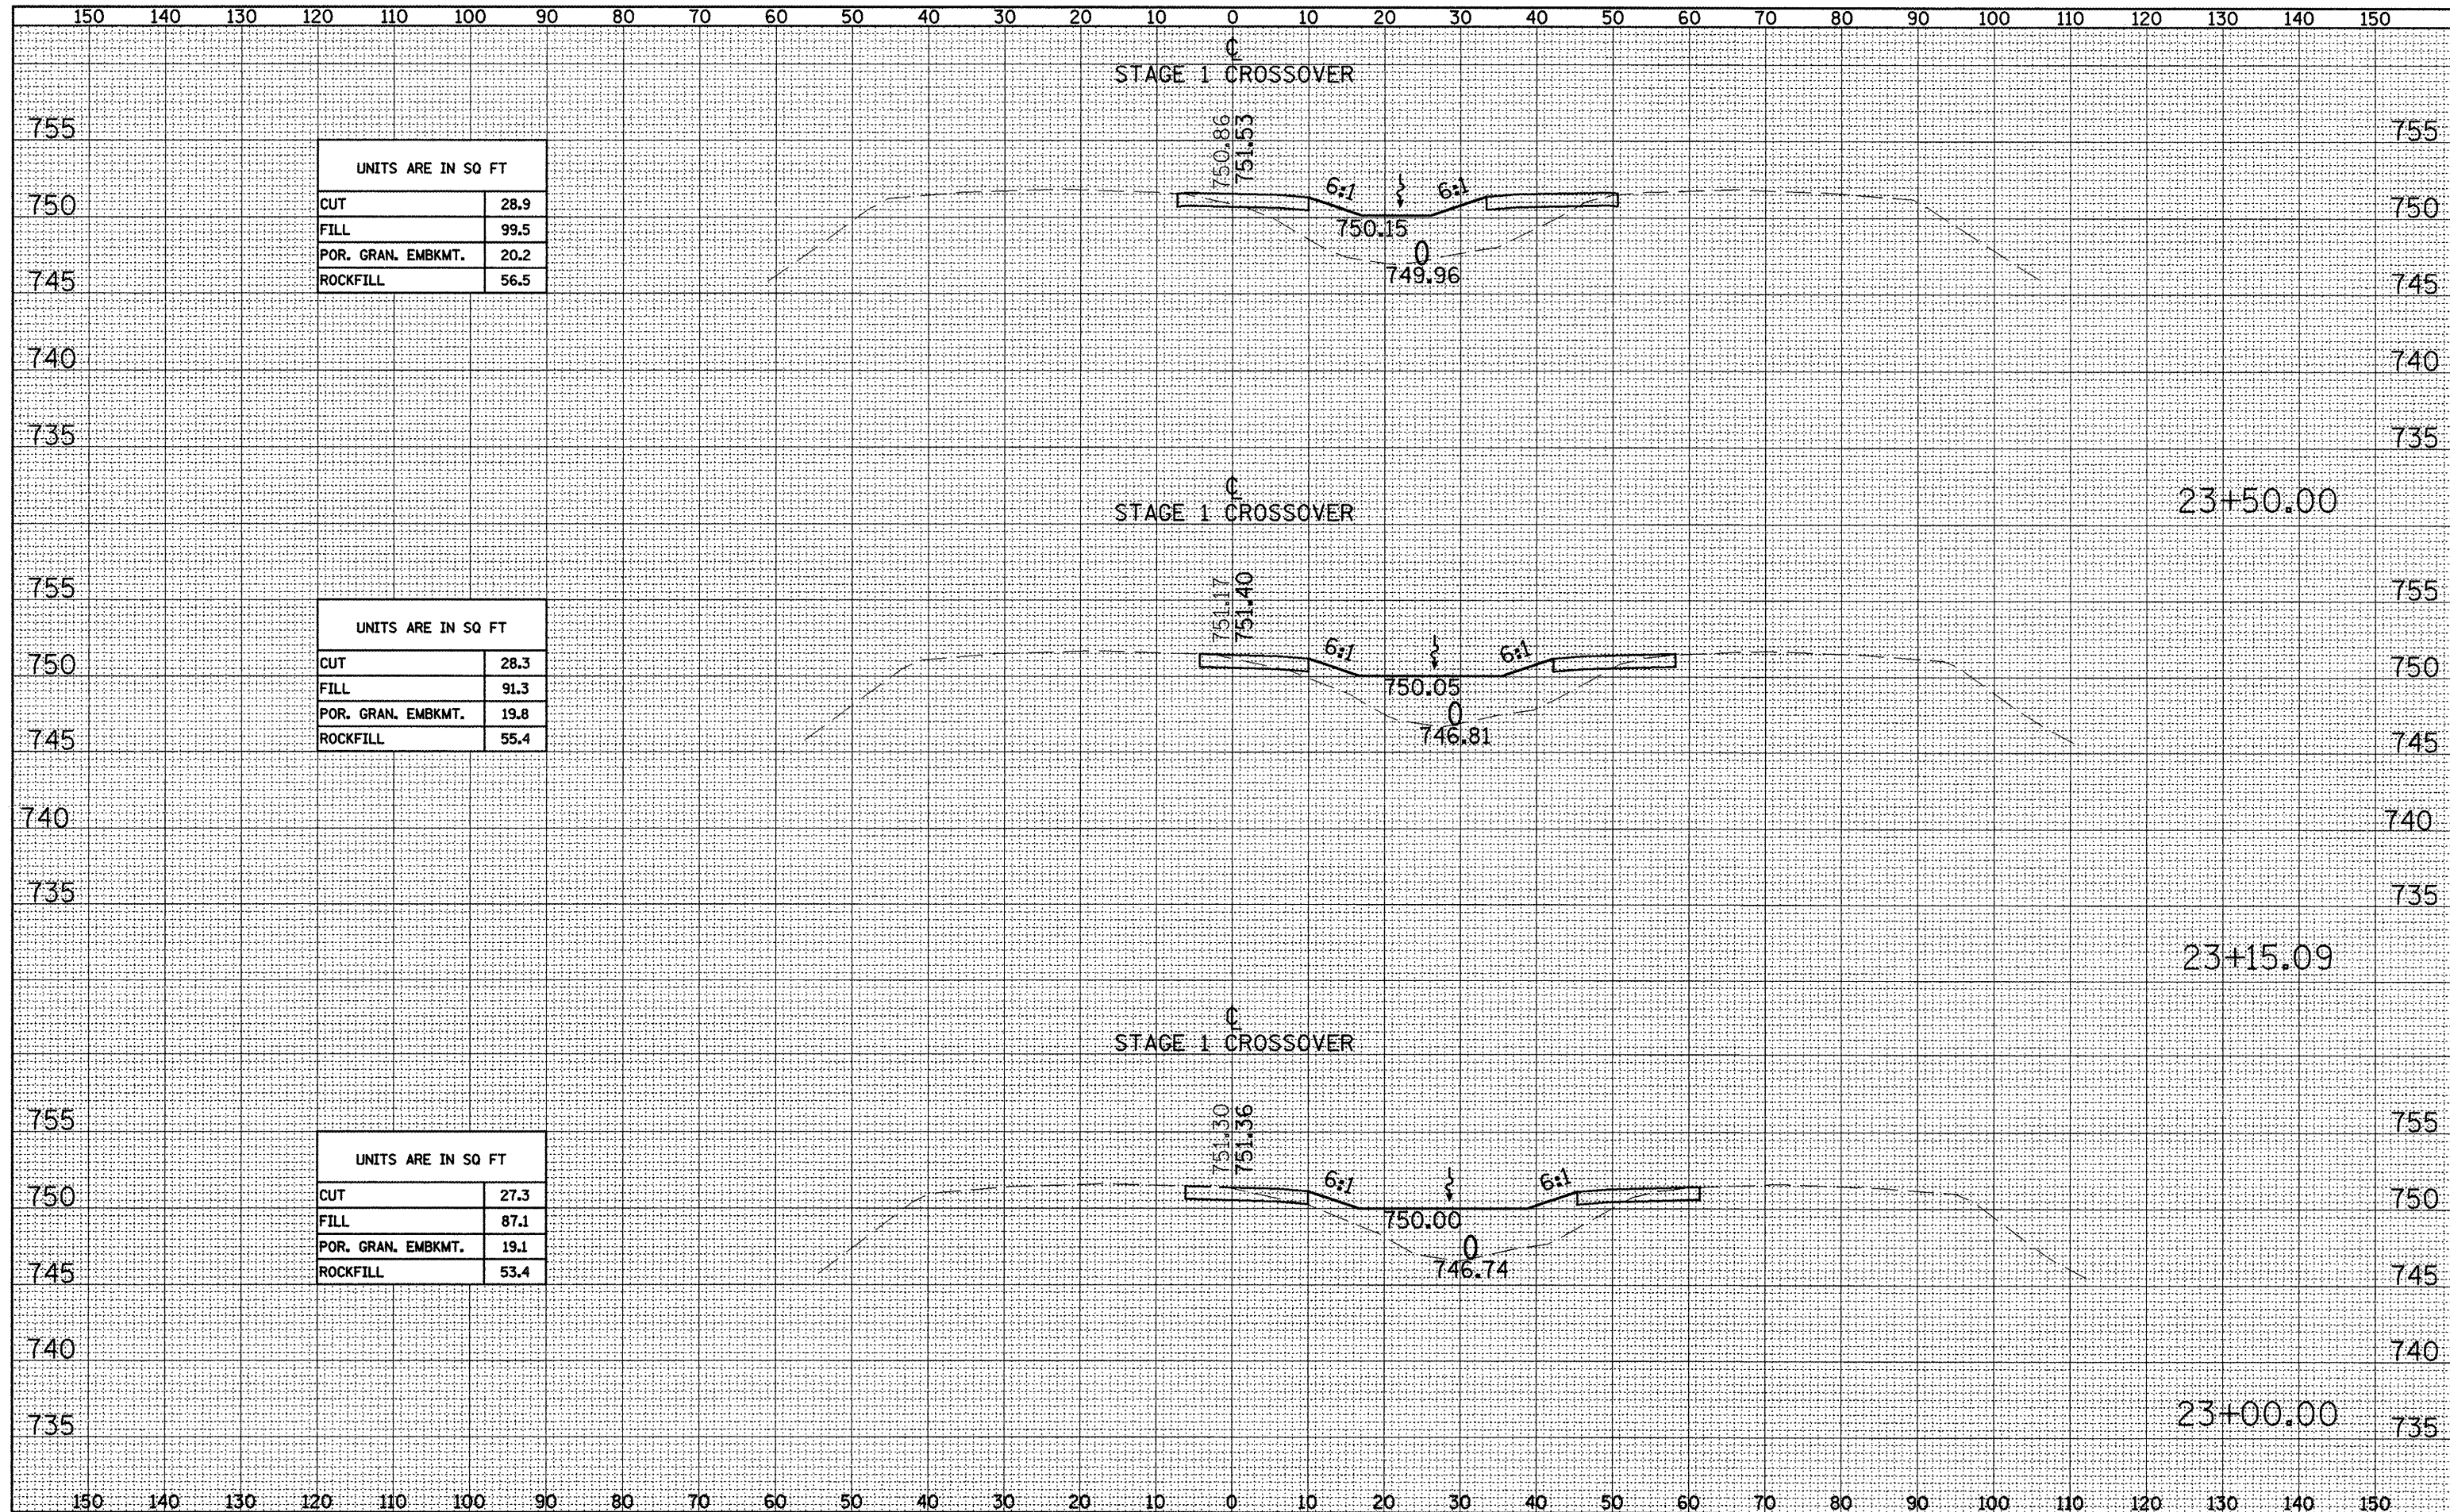

FILE NAME =	USER NAME = toro.ja	DESIGNED - OWR	REVISED - N/A	STATE OF ILLINOIS DEPARTMENT OF TRANSPORTATION	MAINTENANCE OF TRAFFIC RUNAROUND STAGE 1 CROSS SECTIONS			F.A.I. RTE.	SECTION	COUNTY	TOTAL SHEETS	SHEET NO.
X-Sections for Temp X-over I2-13-08.dgn		DRAWN - OWR	REVISED - N/A					74	48(2TRS-3); (27HB-5); I-1	KNOX	104	68
	PLOT SCALE = 20.00 ' / IN.	CHECKED - FML	REVISED - N/A		CONTRACT NO. 68062							
	PLOT DATE = 12/13/2008	DATE - 11/2008	REVISED - N/A		SCALE: 1"=10'H & 5'V	SHEET NO. -- OF -- SHEETS	STA. 00+00.00 TO STA. 00+00.00		FED. ROAD DIST. NO.	ILLINOIS	FED. AID PROJECT	


DATE	BY	SURVEYED	NOTED	TEMP	AREAS
FINAL					
SURVEY					
NO. 1					

DATE	BY	SURVEYED	NOTED	TEMP	AREAS
ORIGINAL					
SURVEY					
NO. 2					

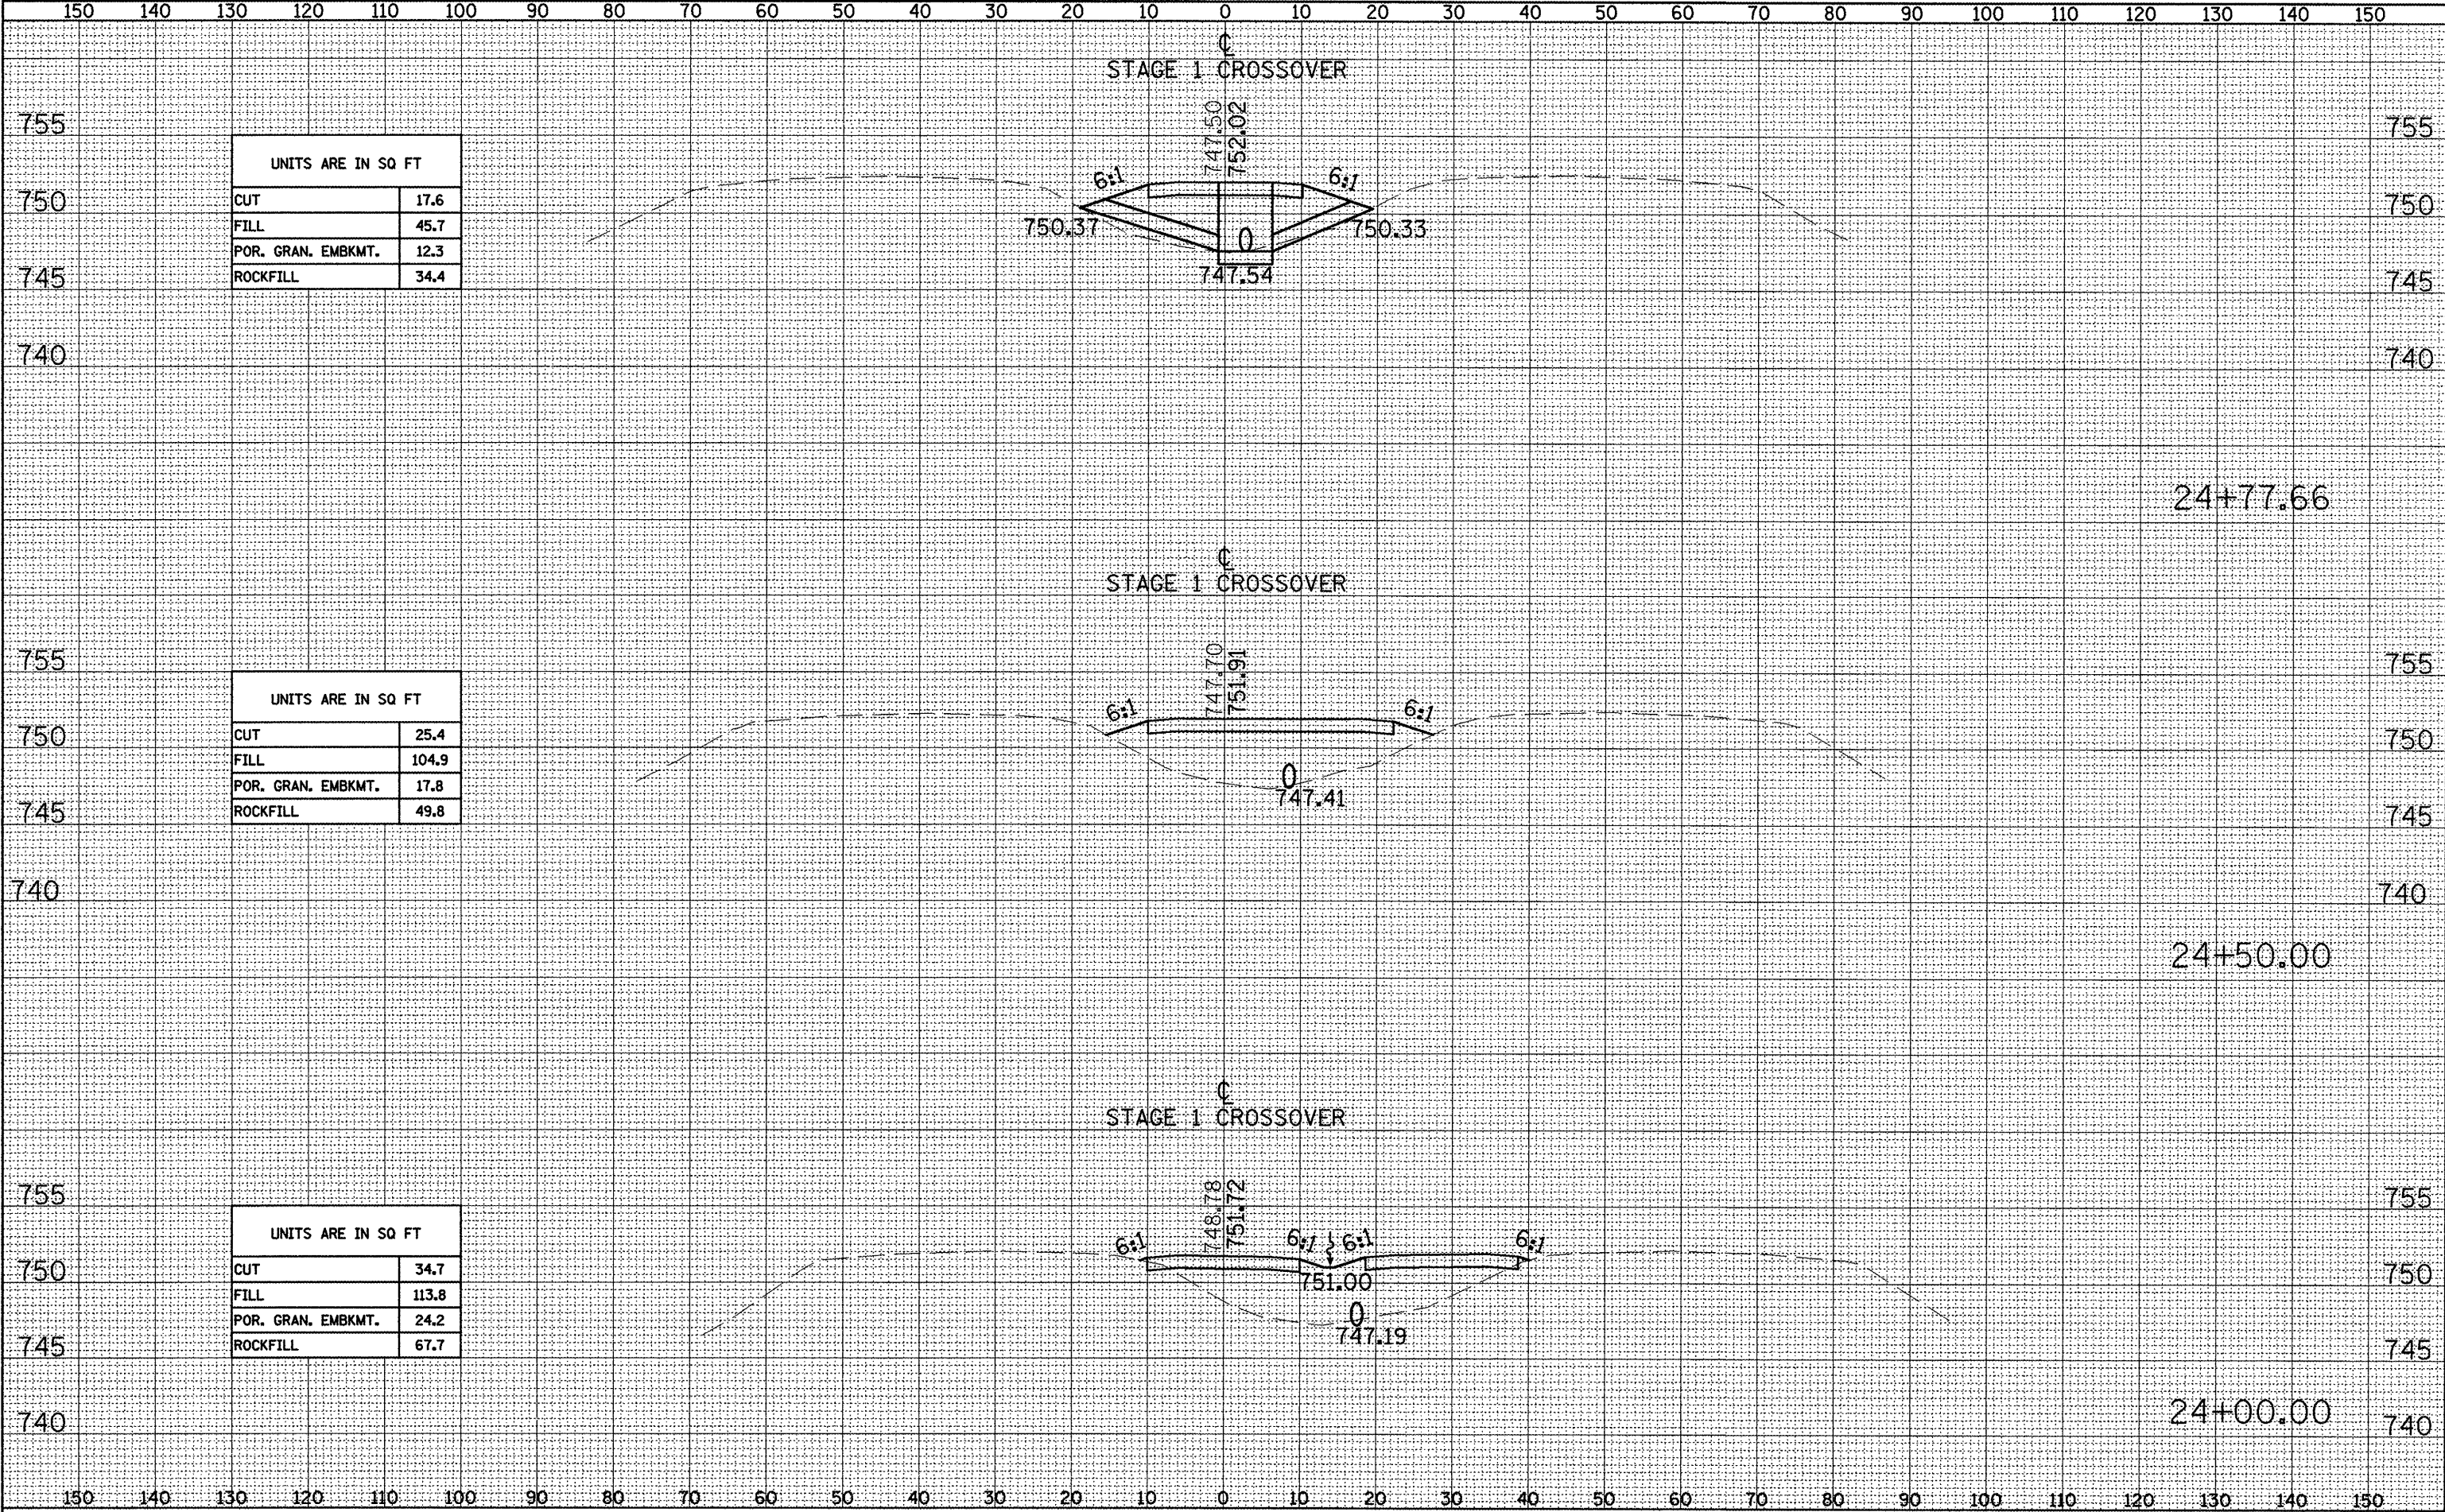


DATE	
BY	
SURVEYED	
PLOTTED	
TEMPLATE	
AREAS	
CHECKED	
NO.	

DATE	
BY	
SURVEYED	
PLOTTED	
TEMPLATE	
AREAS	
CHECKED	
NO.	

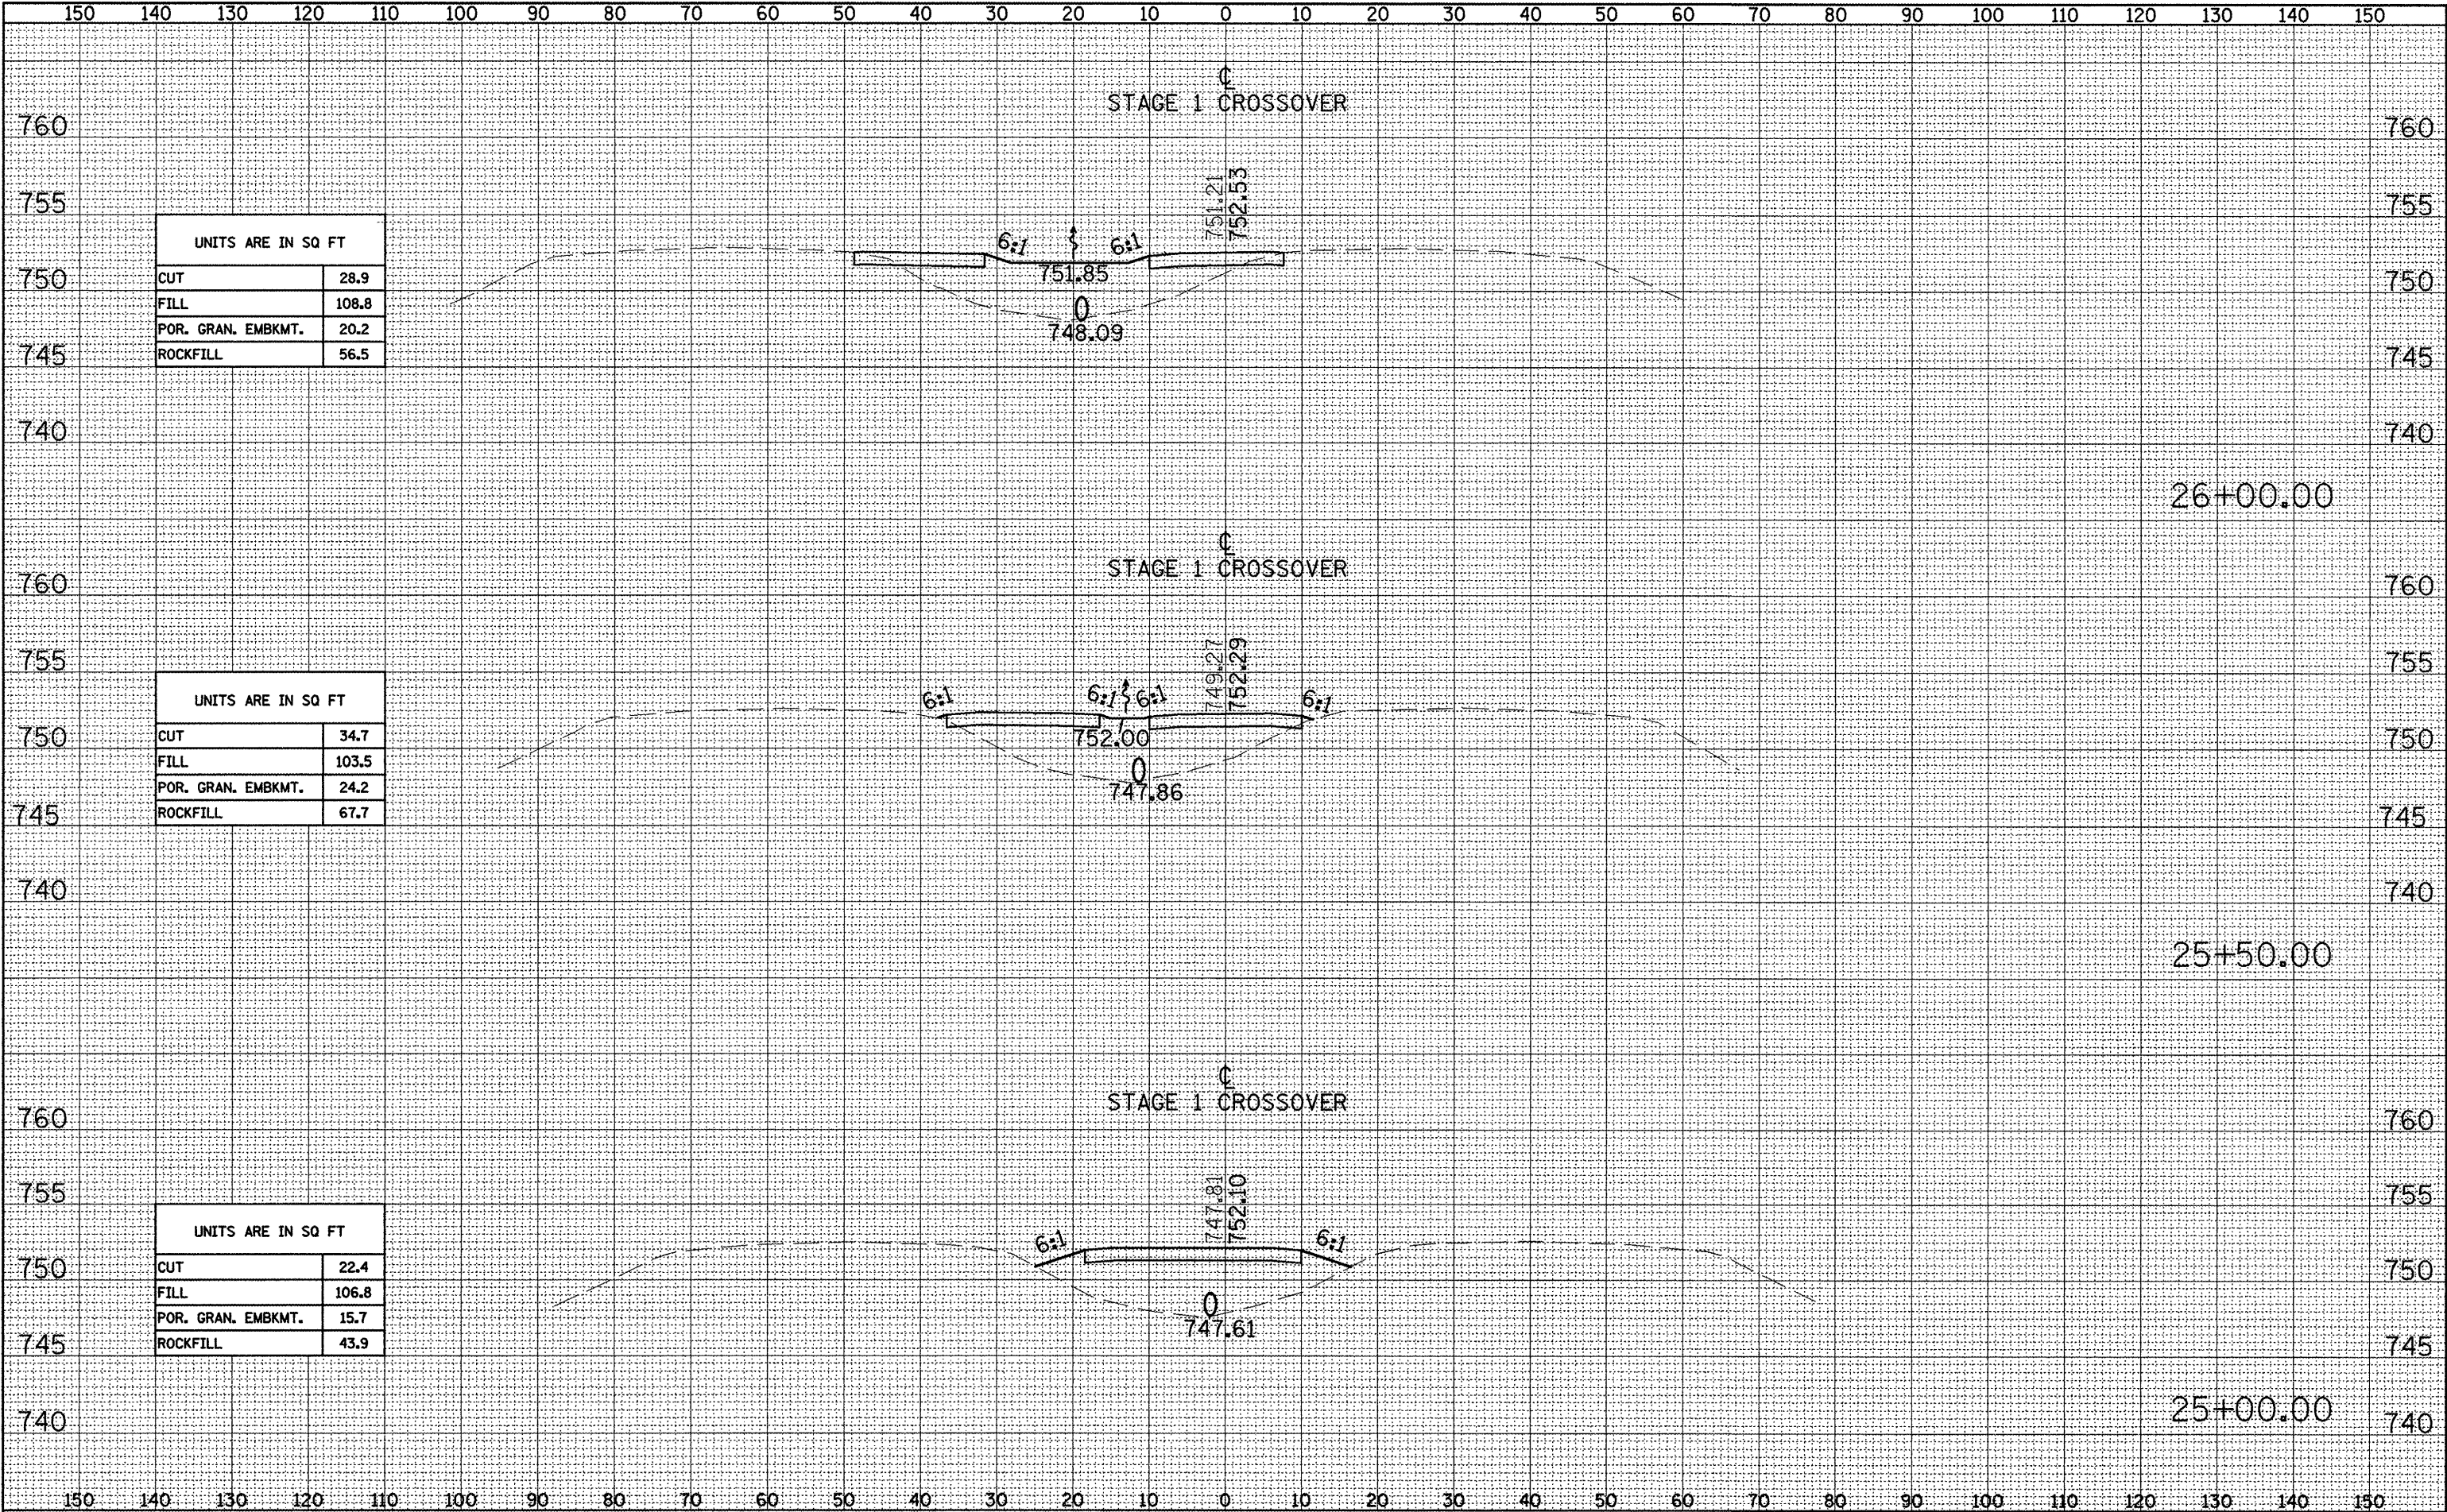


DATE	BY	DESIGNED	CHECKED	PLOTTED	TEMPLATE	AREAS	CHECKED
FINAL SURVEY	NO.	NOTE BOOK					

DATE	BY	DESIGNED	CHECKED	PLOTTED	TEMPLATE	AREAS	CHECKED
ORIGINAL SURVEY	NO.	NOTE BOOK					

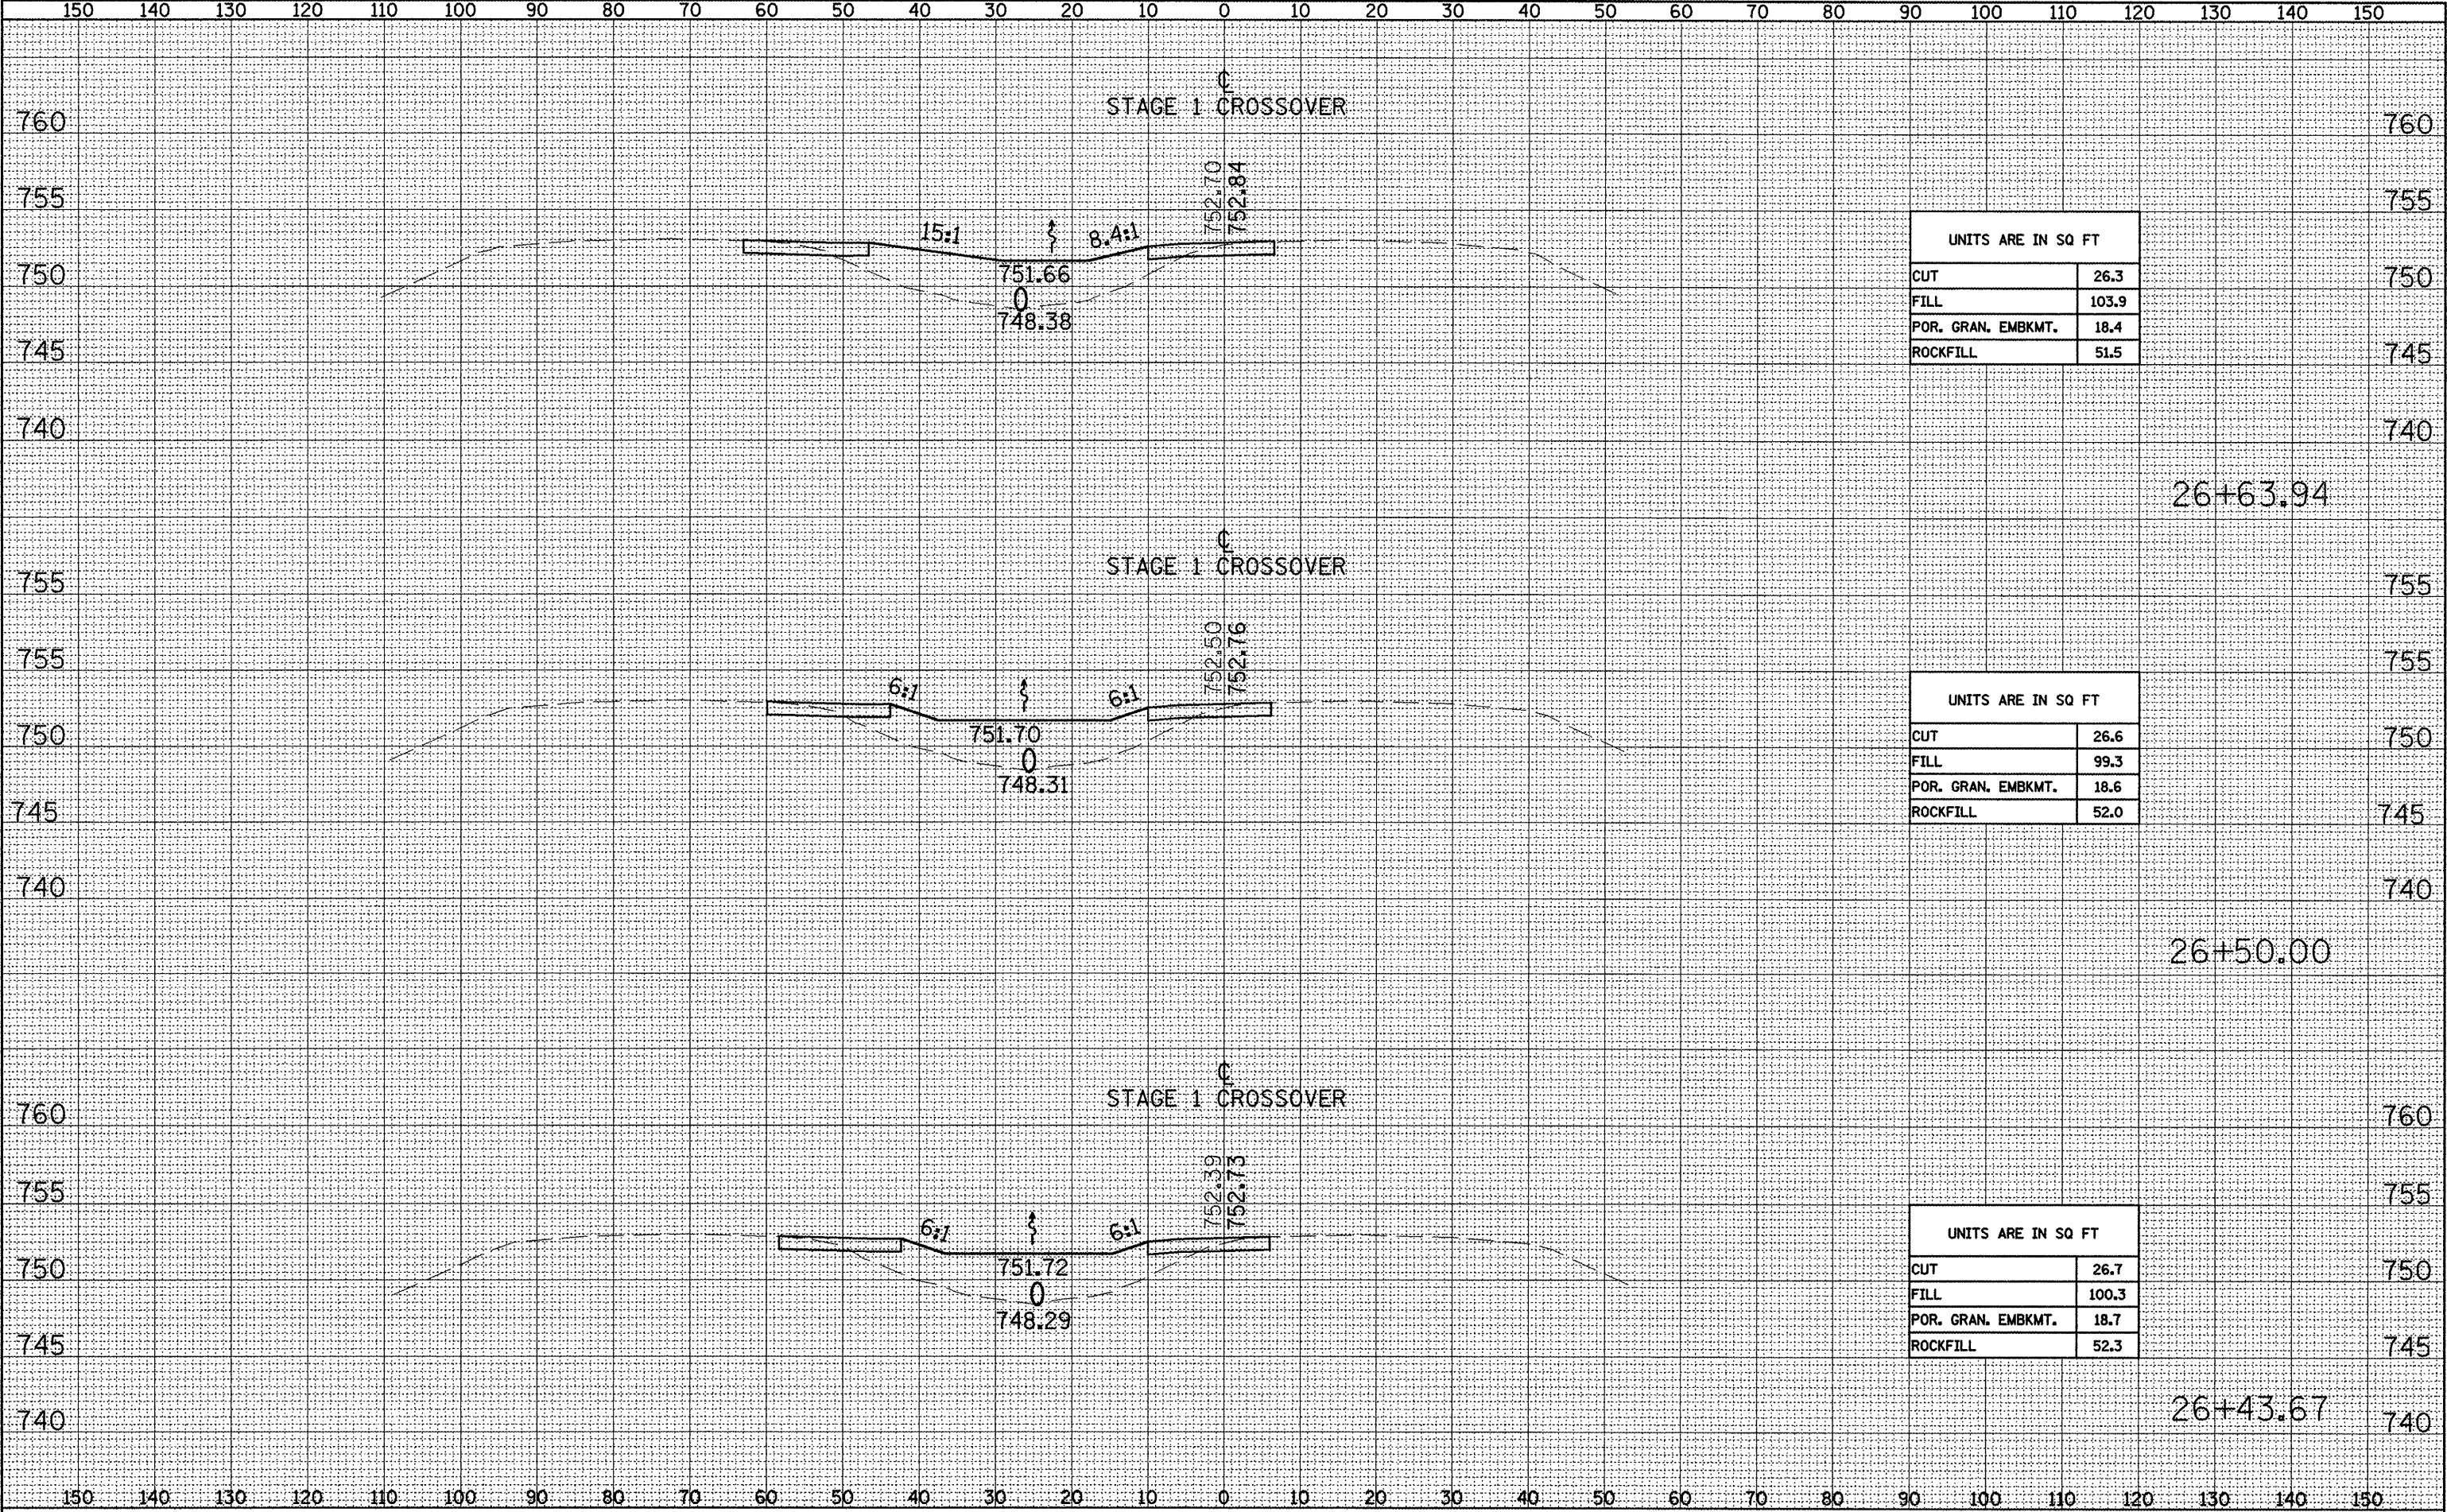


ORIGINAL SURVEY	SURVEYED	BY	DATE
NOTE BOOK	PLOTTED		
	TEMPLATE		
	AREAS		
NO.	AREAS CHECKED		

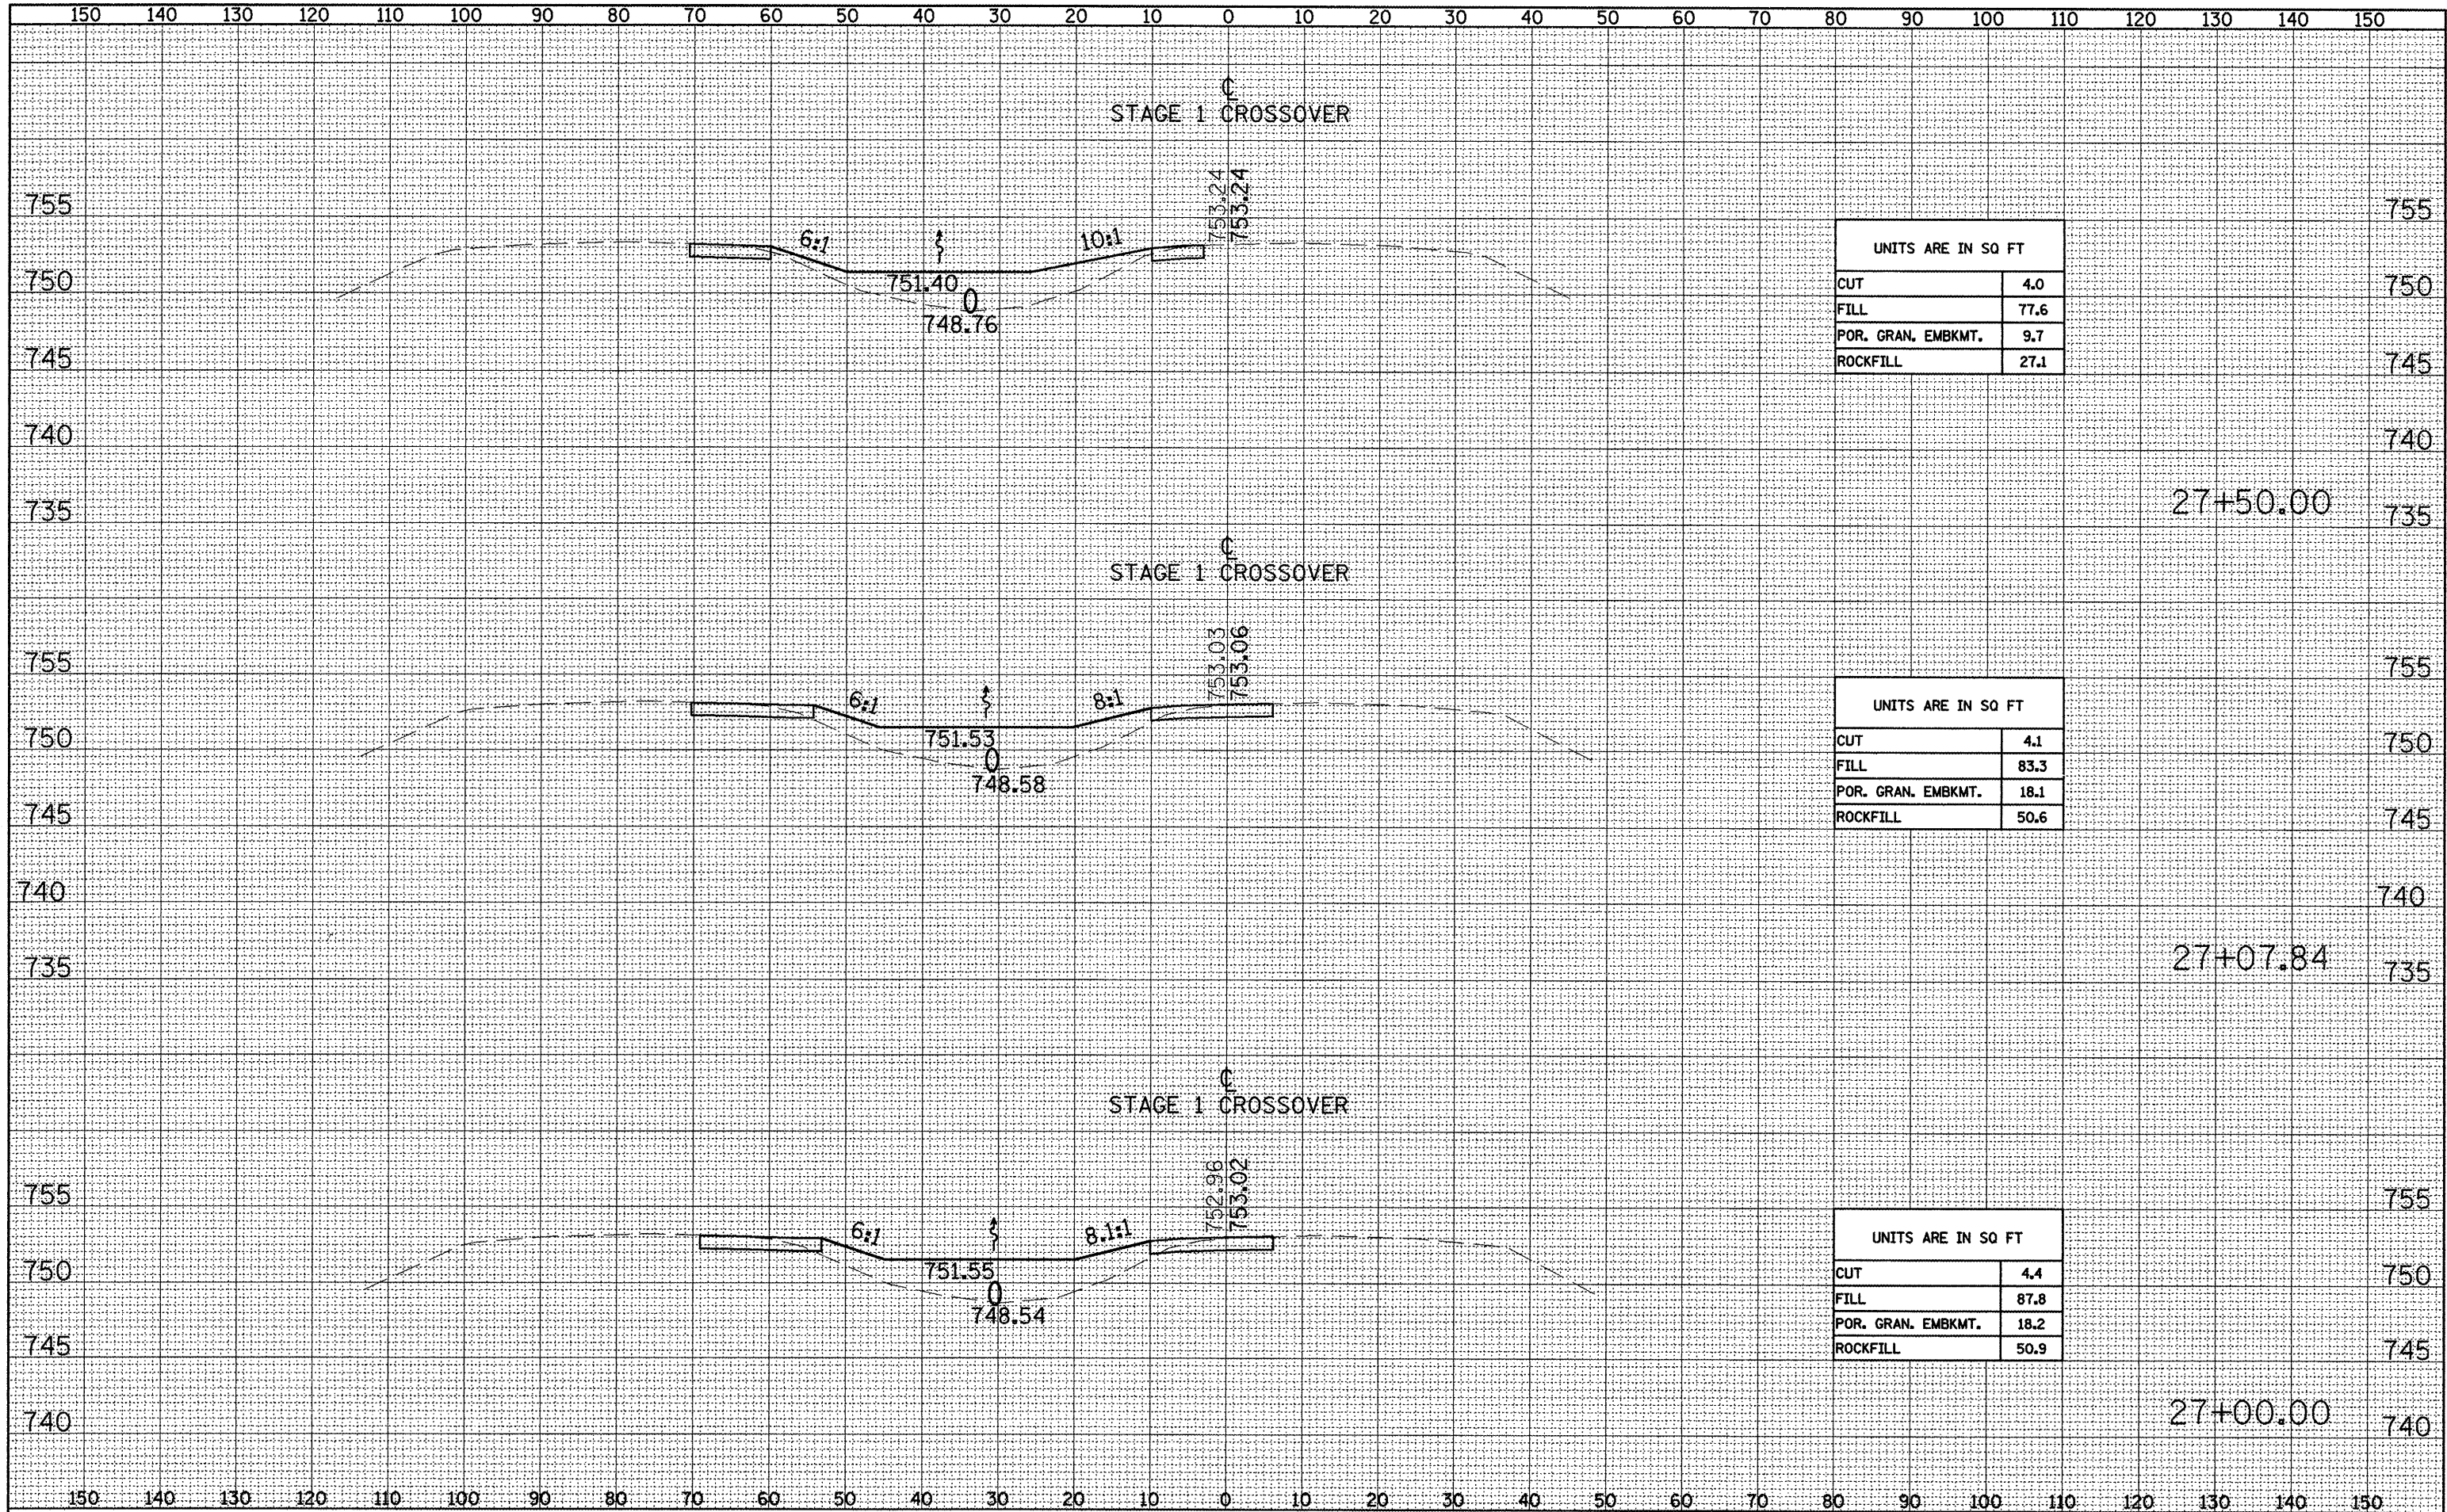

FILE NAME =	USER NAME = toraje	DESIGNED - OWR	REVISED - N/A	STATE OF ILLINOIS DEPARTMENT OF TRANSPORTATION	MAINTENANCE OF TRAFFIC RUNAROUND STAGE 1 CROSS SECTIONS I-74 OVER TOWNSHIP ROAD 205			F.A.I. RTE.	SECTION	COUNTY	TOTAL SHEETS	SHEET NO.
X-Sections for Temp X-over 12-13-08.dgn		DRAWN - OWR	REVISED - N/A					74	48(27RS-3); (274B-5)I. I-1	KNOX	104	72
	PLDT SCALE = 20.00' / IN.	CHECKED - FML	REVISED - N/A		CONTRACT NO. 68062							
	PLDT DATE = 12/13/2008	DATE - 11/2008	REVISED - N/A		SCALED: 1"=10'H & 5'V	SHEET NO. -- OF -- SHEETS	STA. 00+00.00 TO STA. 00+00.00	FED. ROAD DIST. NO.	ILLINOIS	FED. AID PROJECT		


DATE	
BY	
SURVEYED	
PLOTTED	
NOTE BOOK	
DATE	
AREAS CHECKED	
NO.	

DATE	
BY	
SURVEYED	
PLOTTED	
NOTE BOOK	
DATE	
AREAS CHECKED	
NO.	

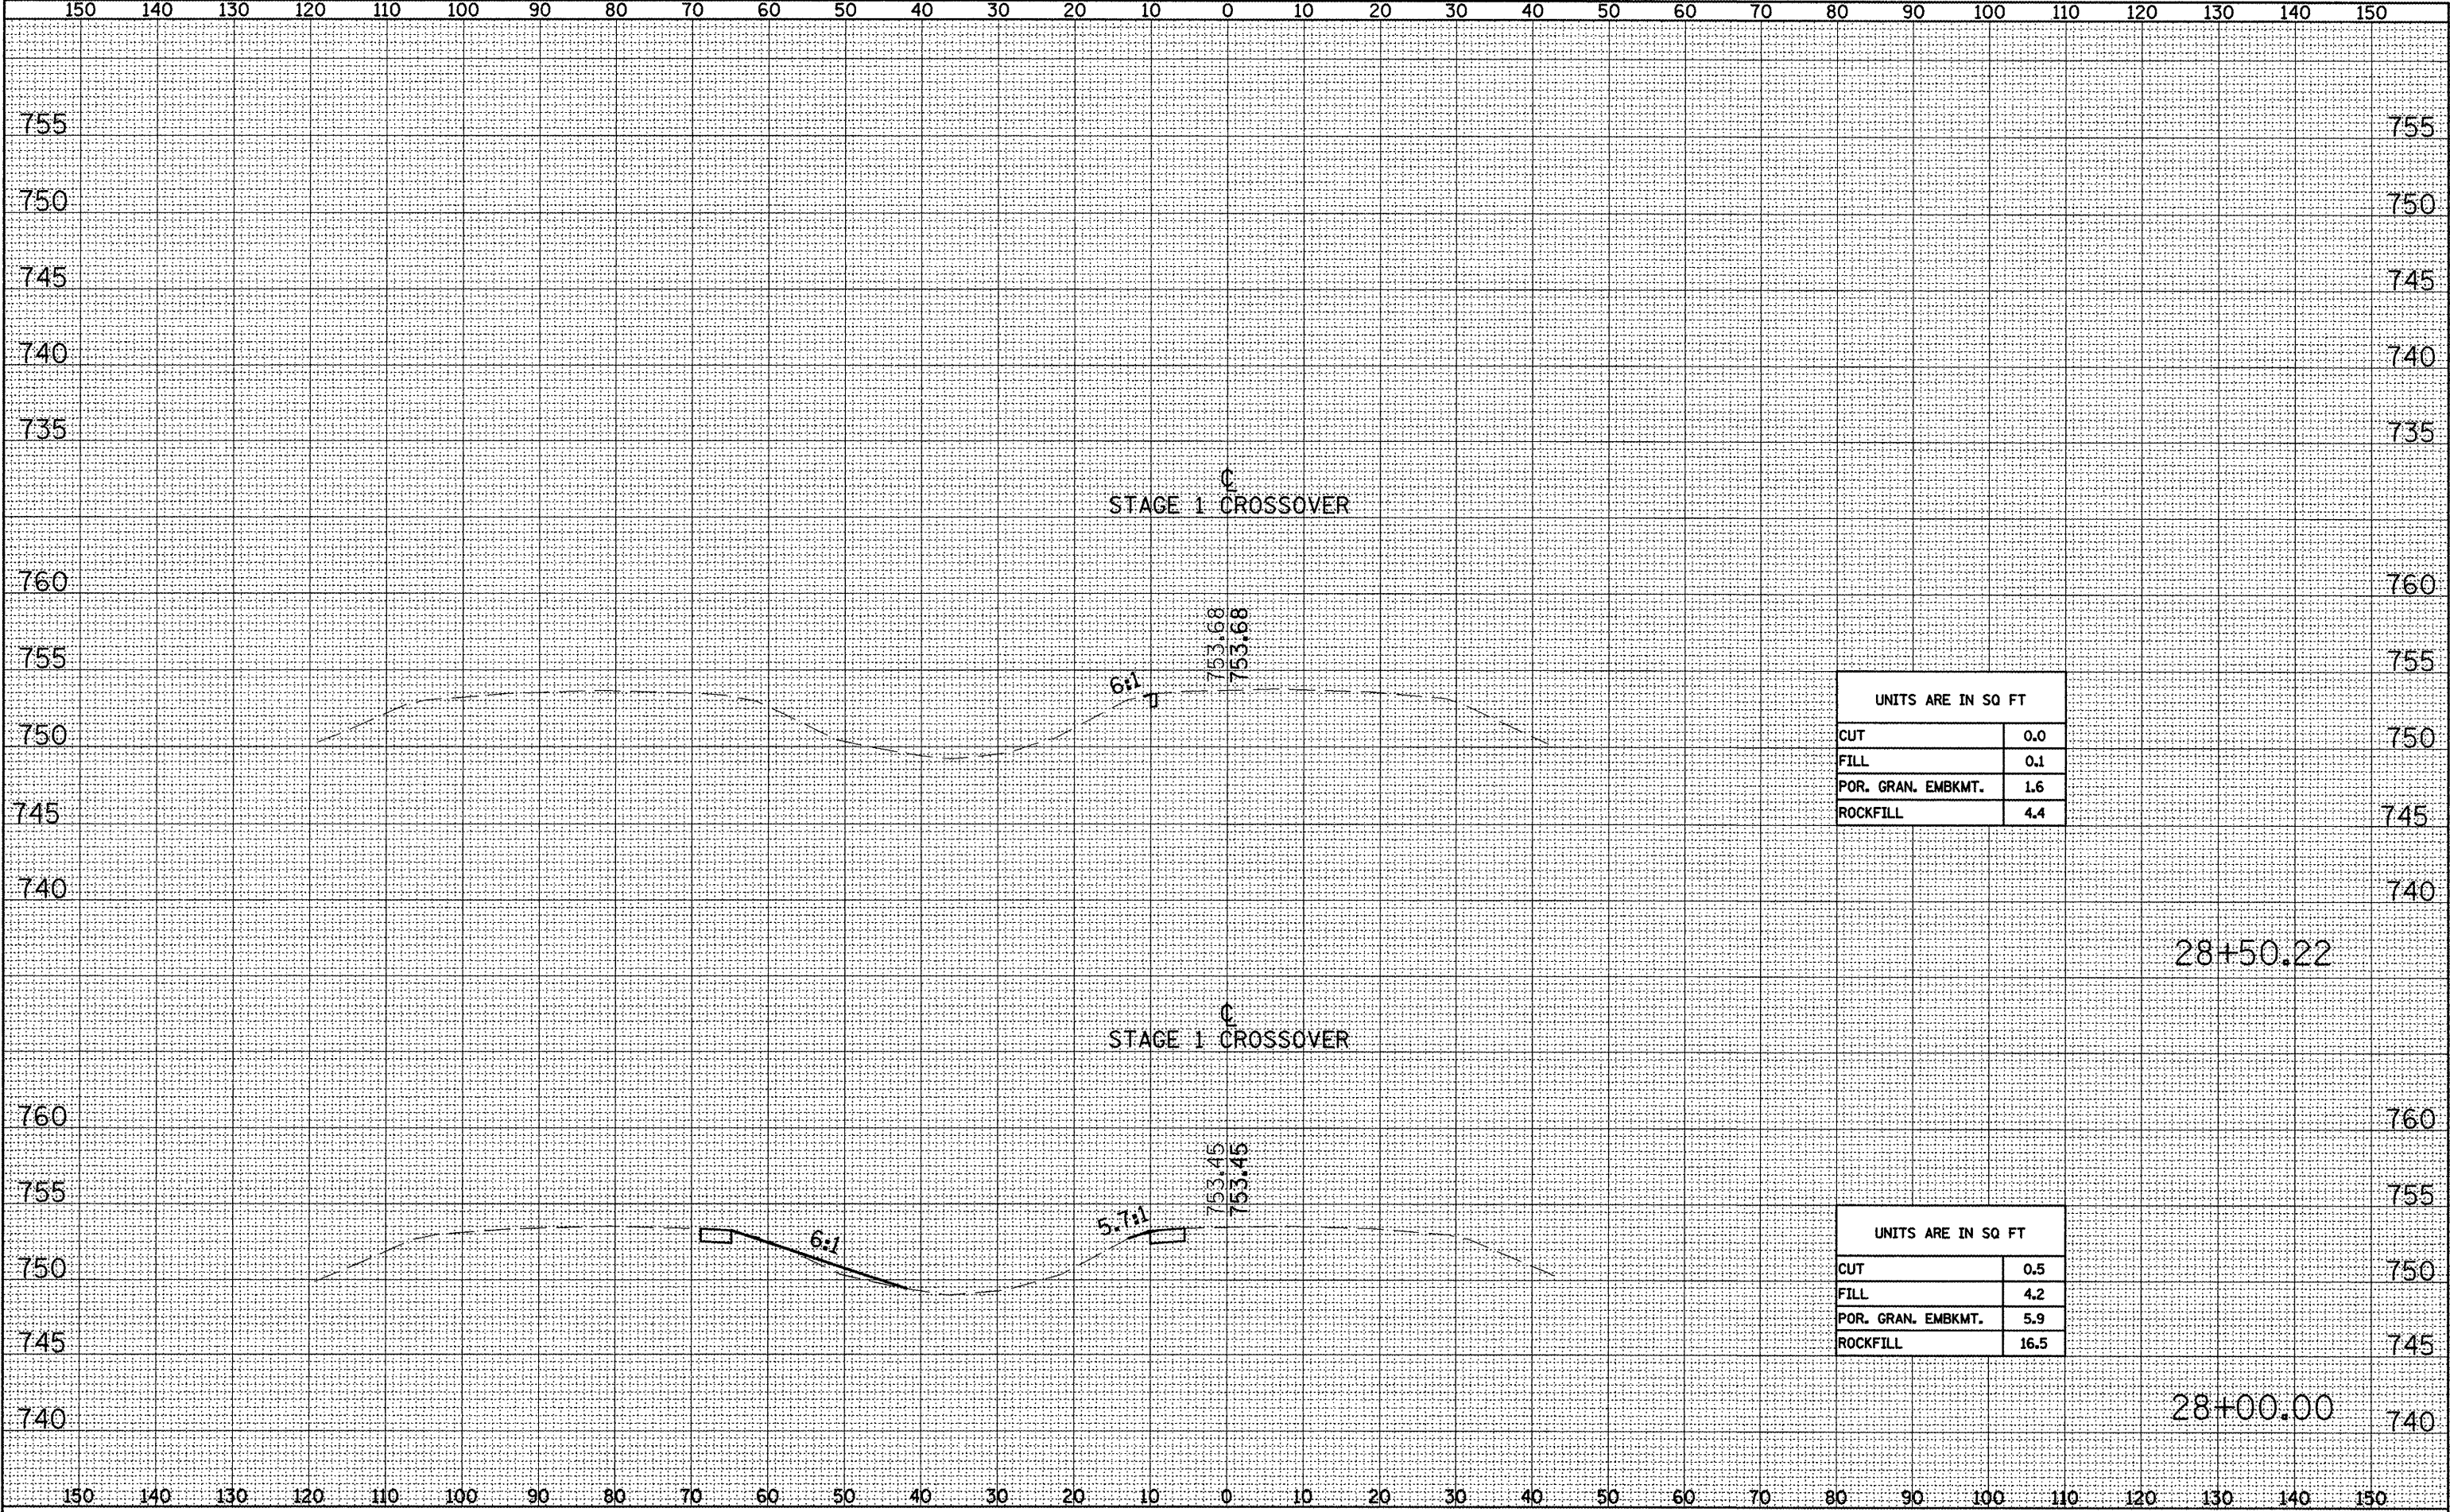

FINAL SURVEY	DATE	
	BY	
	SURVEYED	
	TEMP. LITE	
NOTE BOOK	NO.	
	AREAS CHECKED	
	AREAS CHECKED	
	AREAS CHECKED	


ORIGINAL SURVEY	DATE	
	BY	
	SURVEYED	
	TEMP. LITE	
NOTE BOOK	NO.	
	AREAS CHECKED	
	AREAS CHECKED	
	AREAS CHECKED	

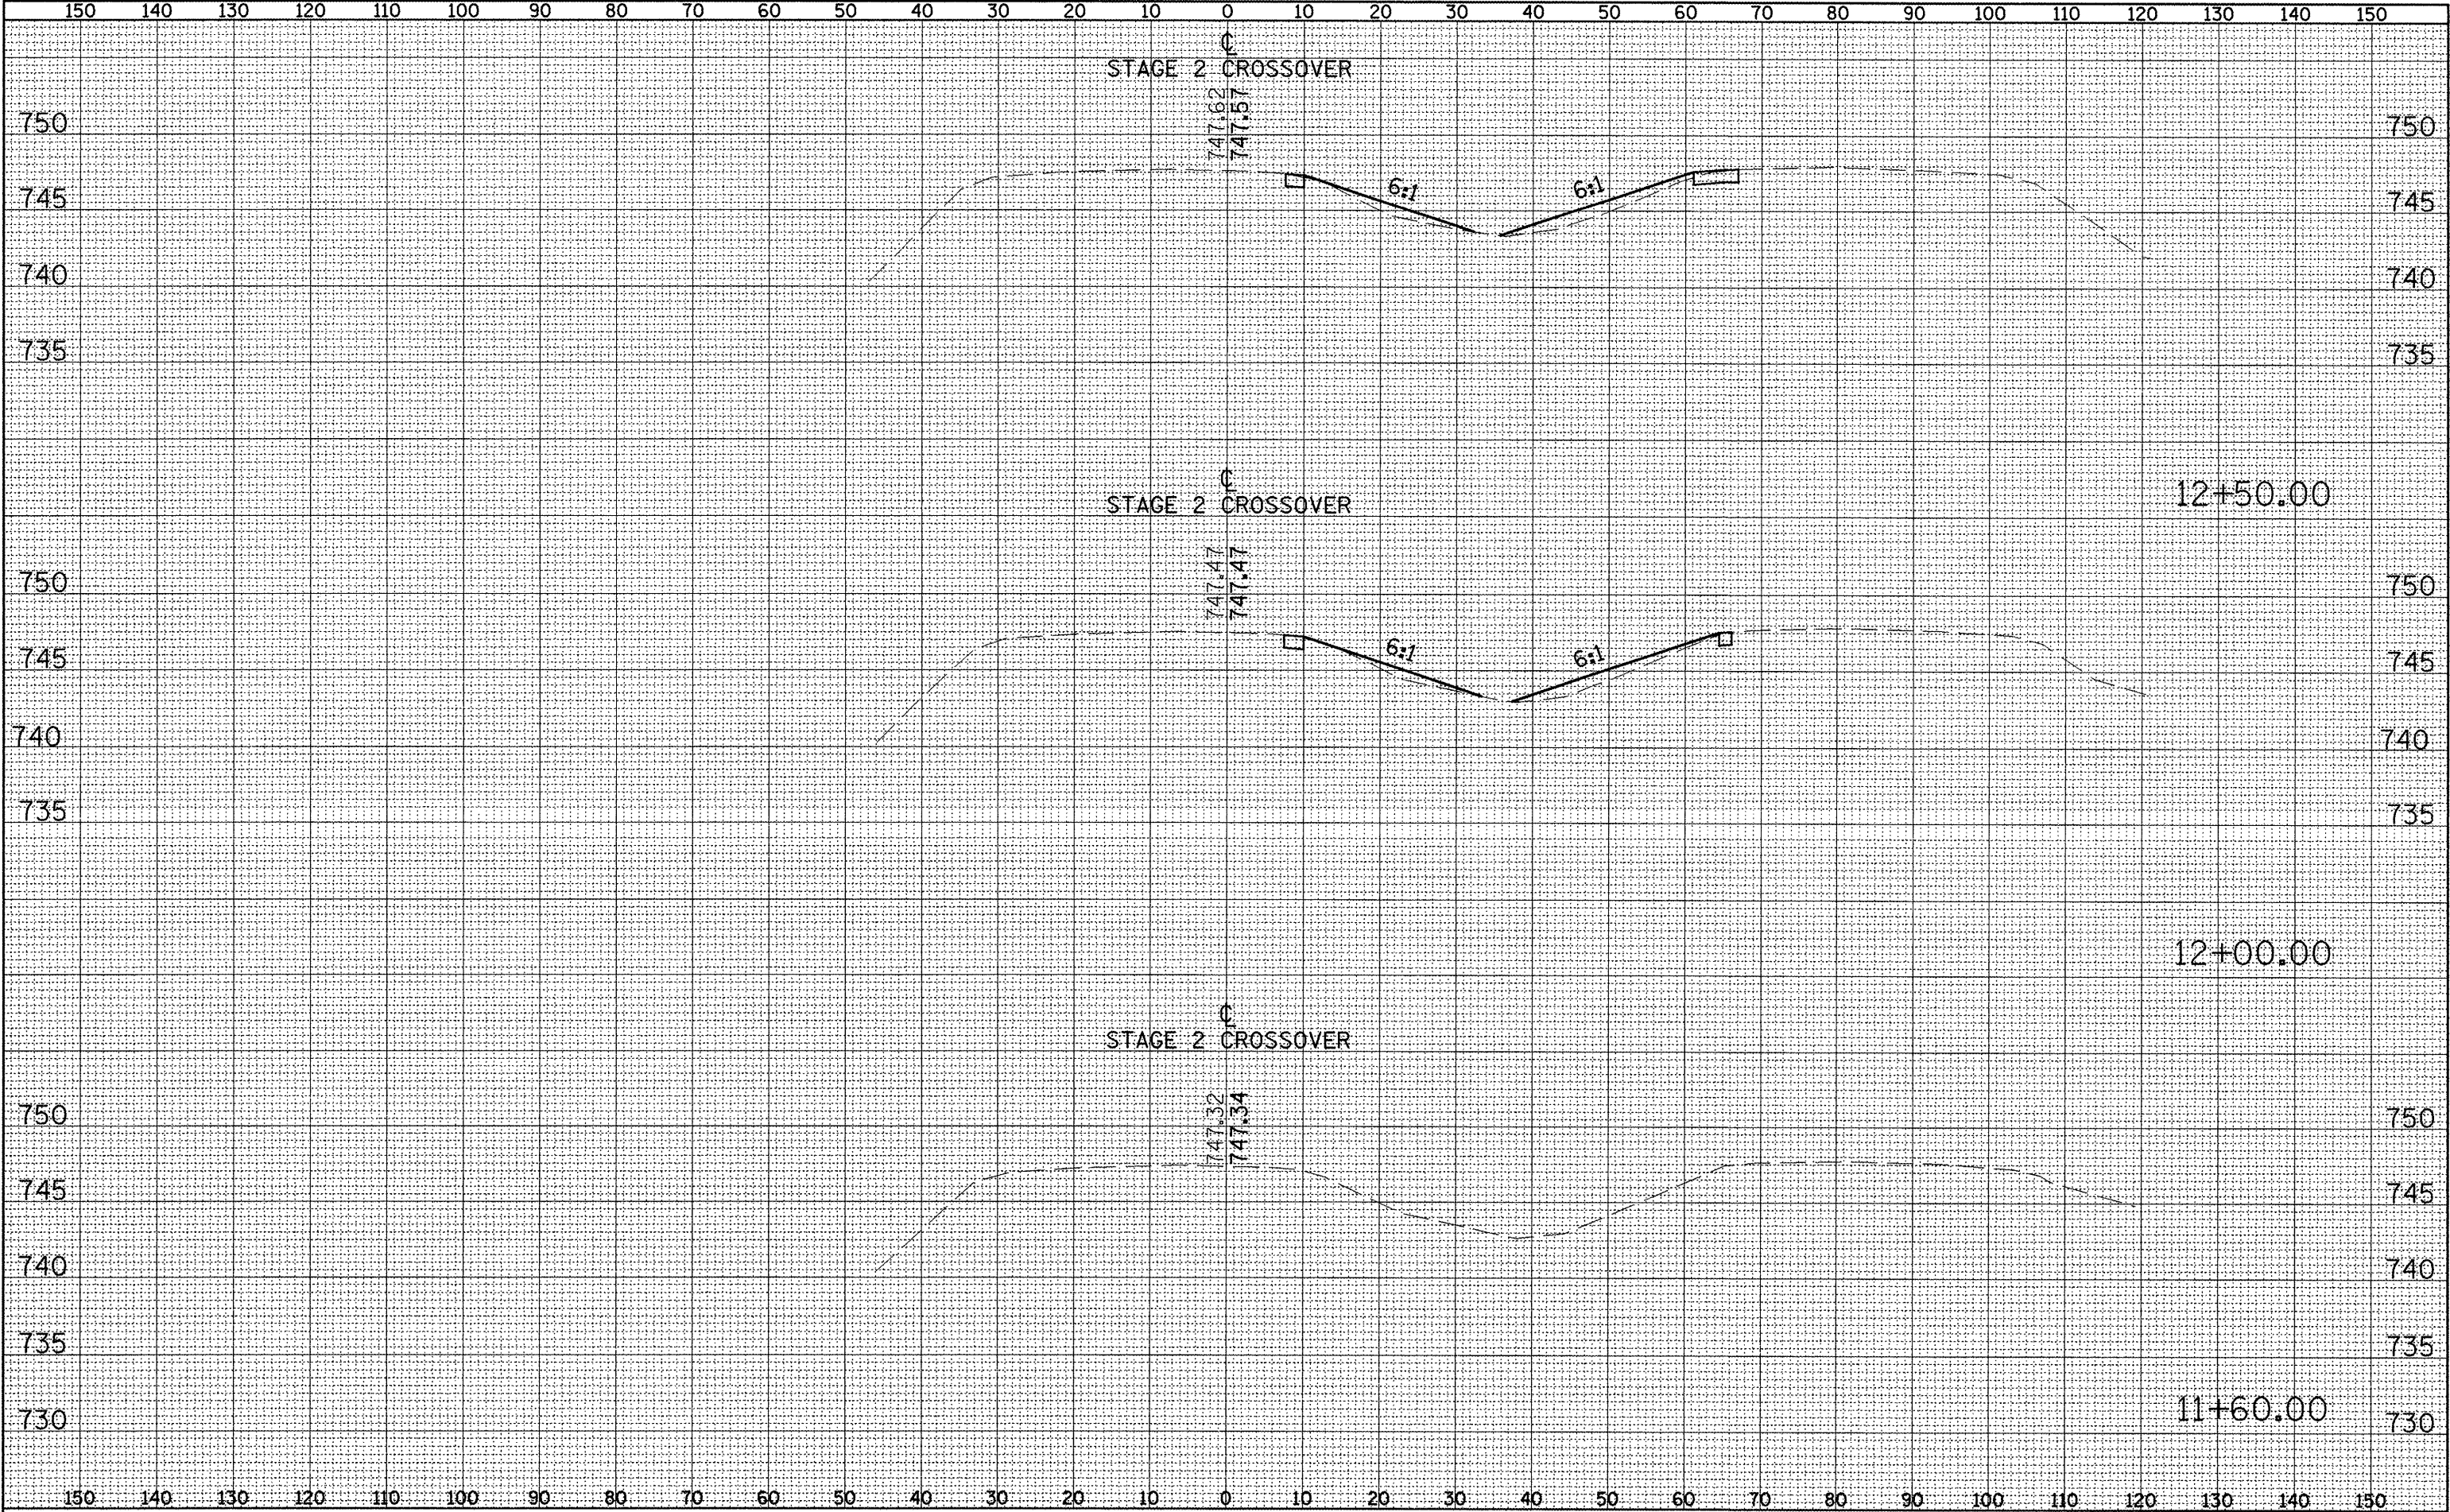

FILE NAME =	USER NAME = toraja	DESIGNED - OWR	REVISED - N/A	STATE OF ILLINOIS DEPARTMENT OF TRANSPORTATION	MAINTENANCE OF TRAFFIC RUNAROUND STAGE 2 CROSS SECTIONS I-74 OVER TOWNSHIP ROAD 205				F.A.T. RTE.	SECTION	COUNTY	TOTAL SHEETS	SHEET NO.
X-Sections for Temp X-over 12-13-08.dgn		DRAWN - OWR	REVISED - N/A		74	48(27RS-3) (27HB-5)I. I-1	KNOX	104	74				
	PLOT SCALE = 20.00 ' / IN.	CHECKED - FML	REVISED - N/A		CONTRACT NO. 68062								
	PLOT DATE = 12/13/2008	DATE - 11/2008	REVISED - N/A		FED. ROAD DIST. NO. ILLINOIS					FED. AID PROJECT			
					SCALE:1"=10'H & 5'V					SHEET NO. -- OF -- SHEETS		STA. 00+00.00 TO STA. 00+00.00	

DATE	BY	REVIEWED	DATE
		ROUTED	
		TEMPLATE	
FINAL SURVEY	NO. BOOK	AREAS	CHECKED


DATE	BY	REVIEWED	DATE
		ROUTED	
		TEMPLATE	
ORIGINAL SURVEY	NO. BOOK	AREAS	CHECKED

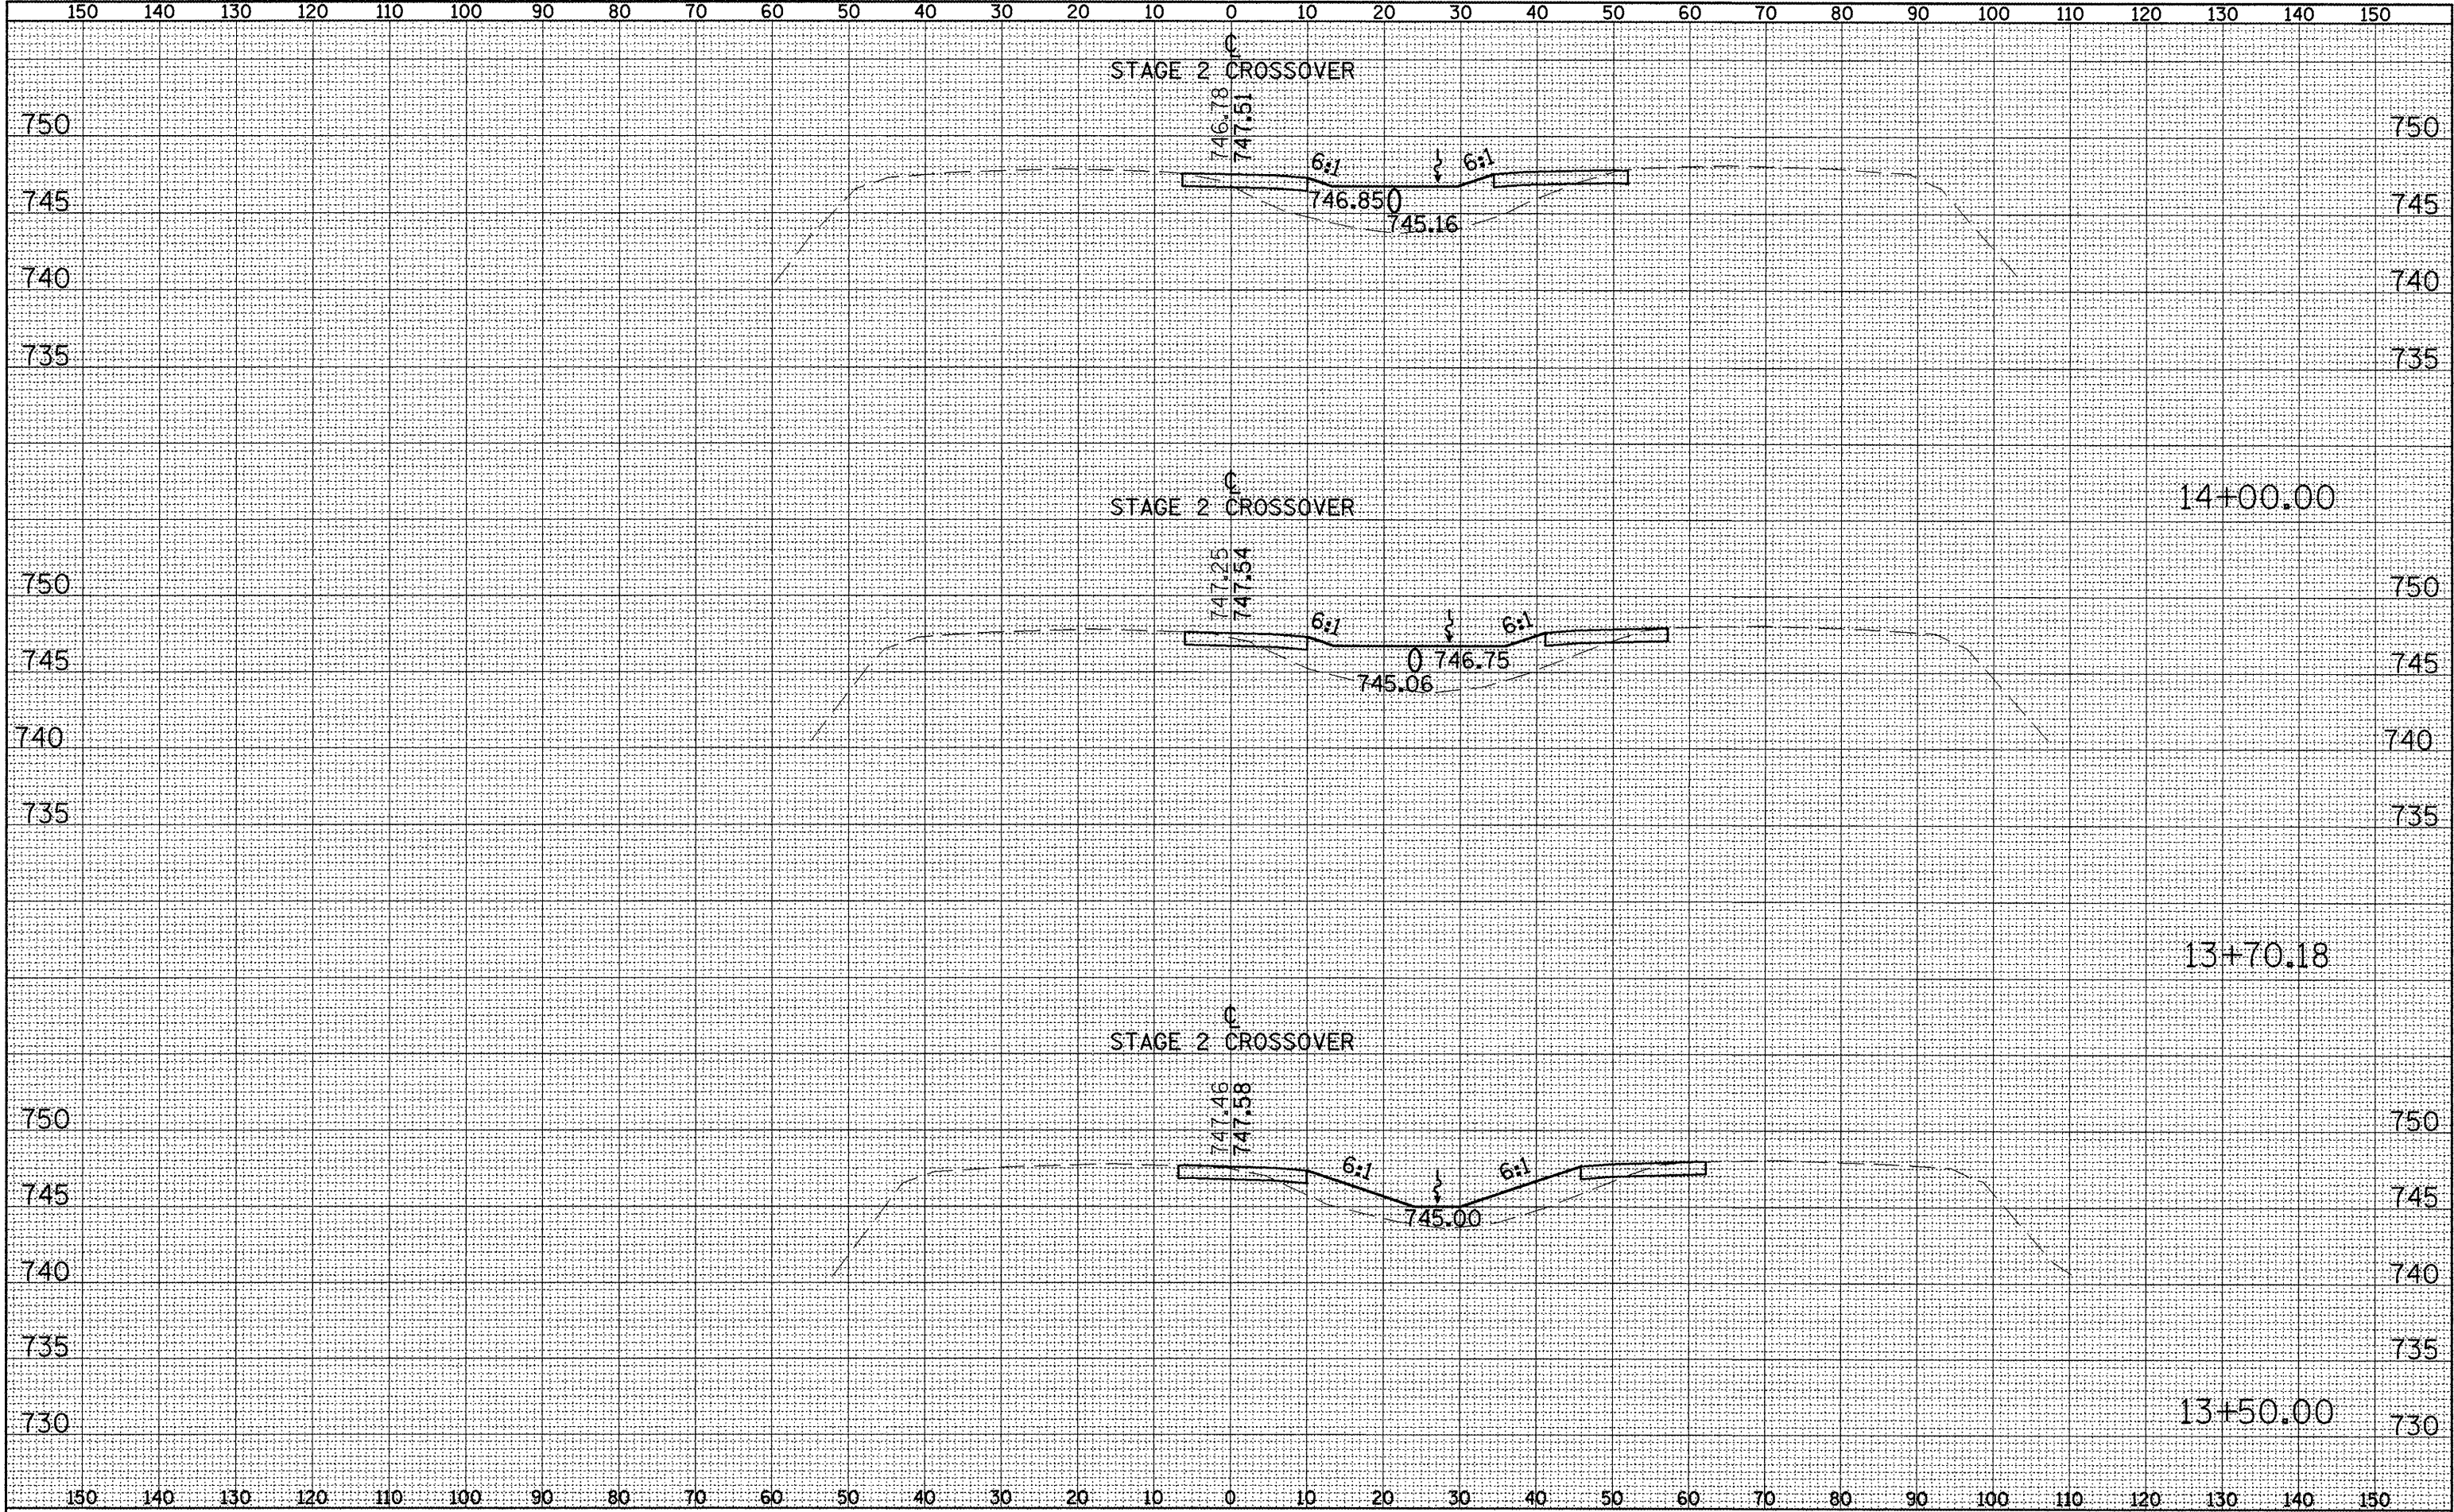

FILE NAME = X-Sections For Temp X-over 12-13-08.dgn	USER NAME = torojs	DESIGNED - OWR	REVISED - N/A	STATE OF ILLINOIS DEPARTMENT OF TRANSPORTATION	MAINTENANCE OF TRAFFIC RUNAROUND STAGE 2 CROSS SECTIONS I-74 OVER TOWNSHIP ROAD 205			F.A.I. RTE.	SECTION	COUNTY	TOTAL SHEETS	SHEET NO.
		DRAWN - OWR	REVISED - N/A					74	48(27RS-3); (27HB-5)I, I-1	KNOX	104	76
	PLOT SCALE = 20.00 ' / IN.	CHECKED - FML	REVISED - N/A		CONTRACT NO. 68062							
	PLOT DATE = 12/13/2008	DATE - 11/2008	REVISED - N/A		SCALE: 1"=10'H & 5'V		SHEET NO. -- OF -- SHEETS		STA. 00+00.00 TO STA. 00+00.00			
					FED. ROAD DIST. NO.		ILLINOIS		FED. AID PROJECT			


FINAL SURVEY	SURVEYED PLOTTED NOTE BOOK NO.	BY	DATE

ORIGINAL SURVEY	SURVEYED PLOTTED NOTE BOOK NO.	BY	DATE

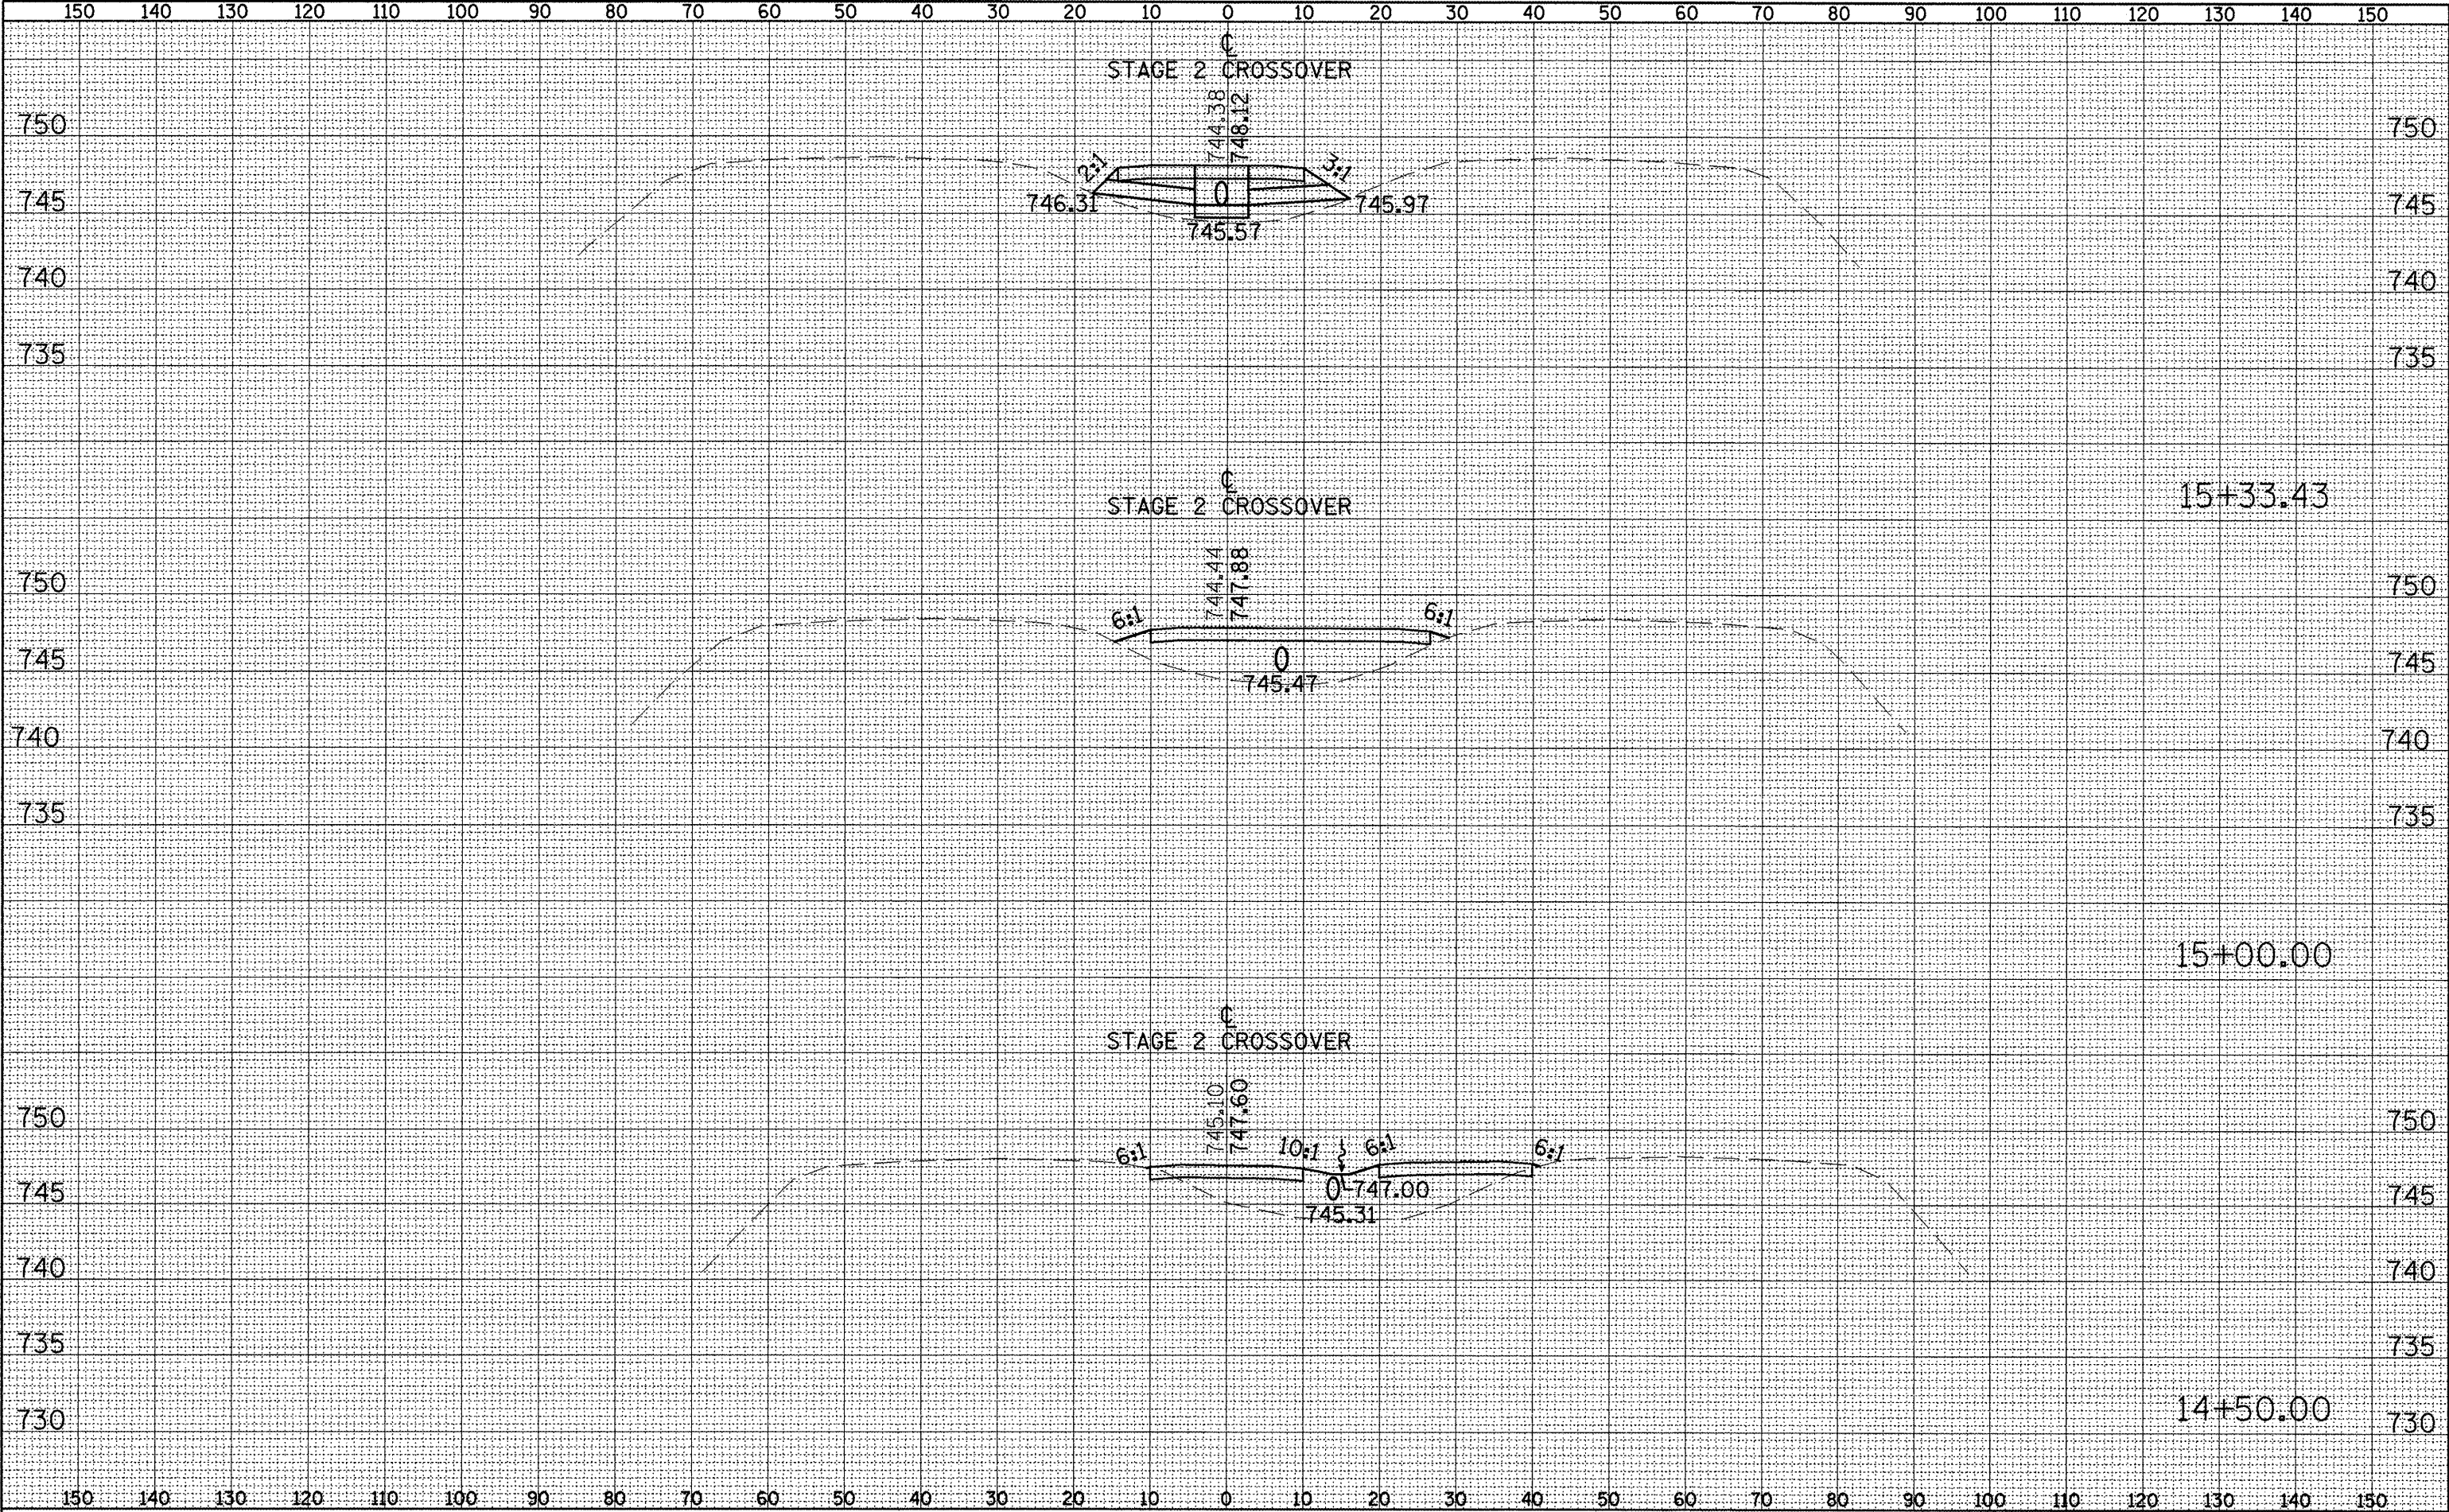


DATE	BY	FINAL SURVEY	SURVEYED	PLOTTED	TEMPLATE	AREAS	CHECKED
		NO.					

DATE	BY	ORIGINAL SURVEY	SURVEYED	PLOTTED	TEMPLATE	AREAS	CHECKED
		NO.					

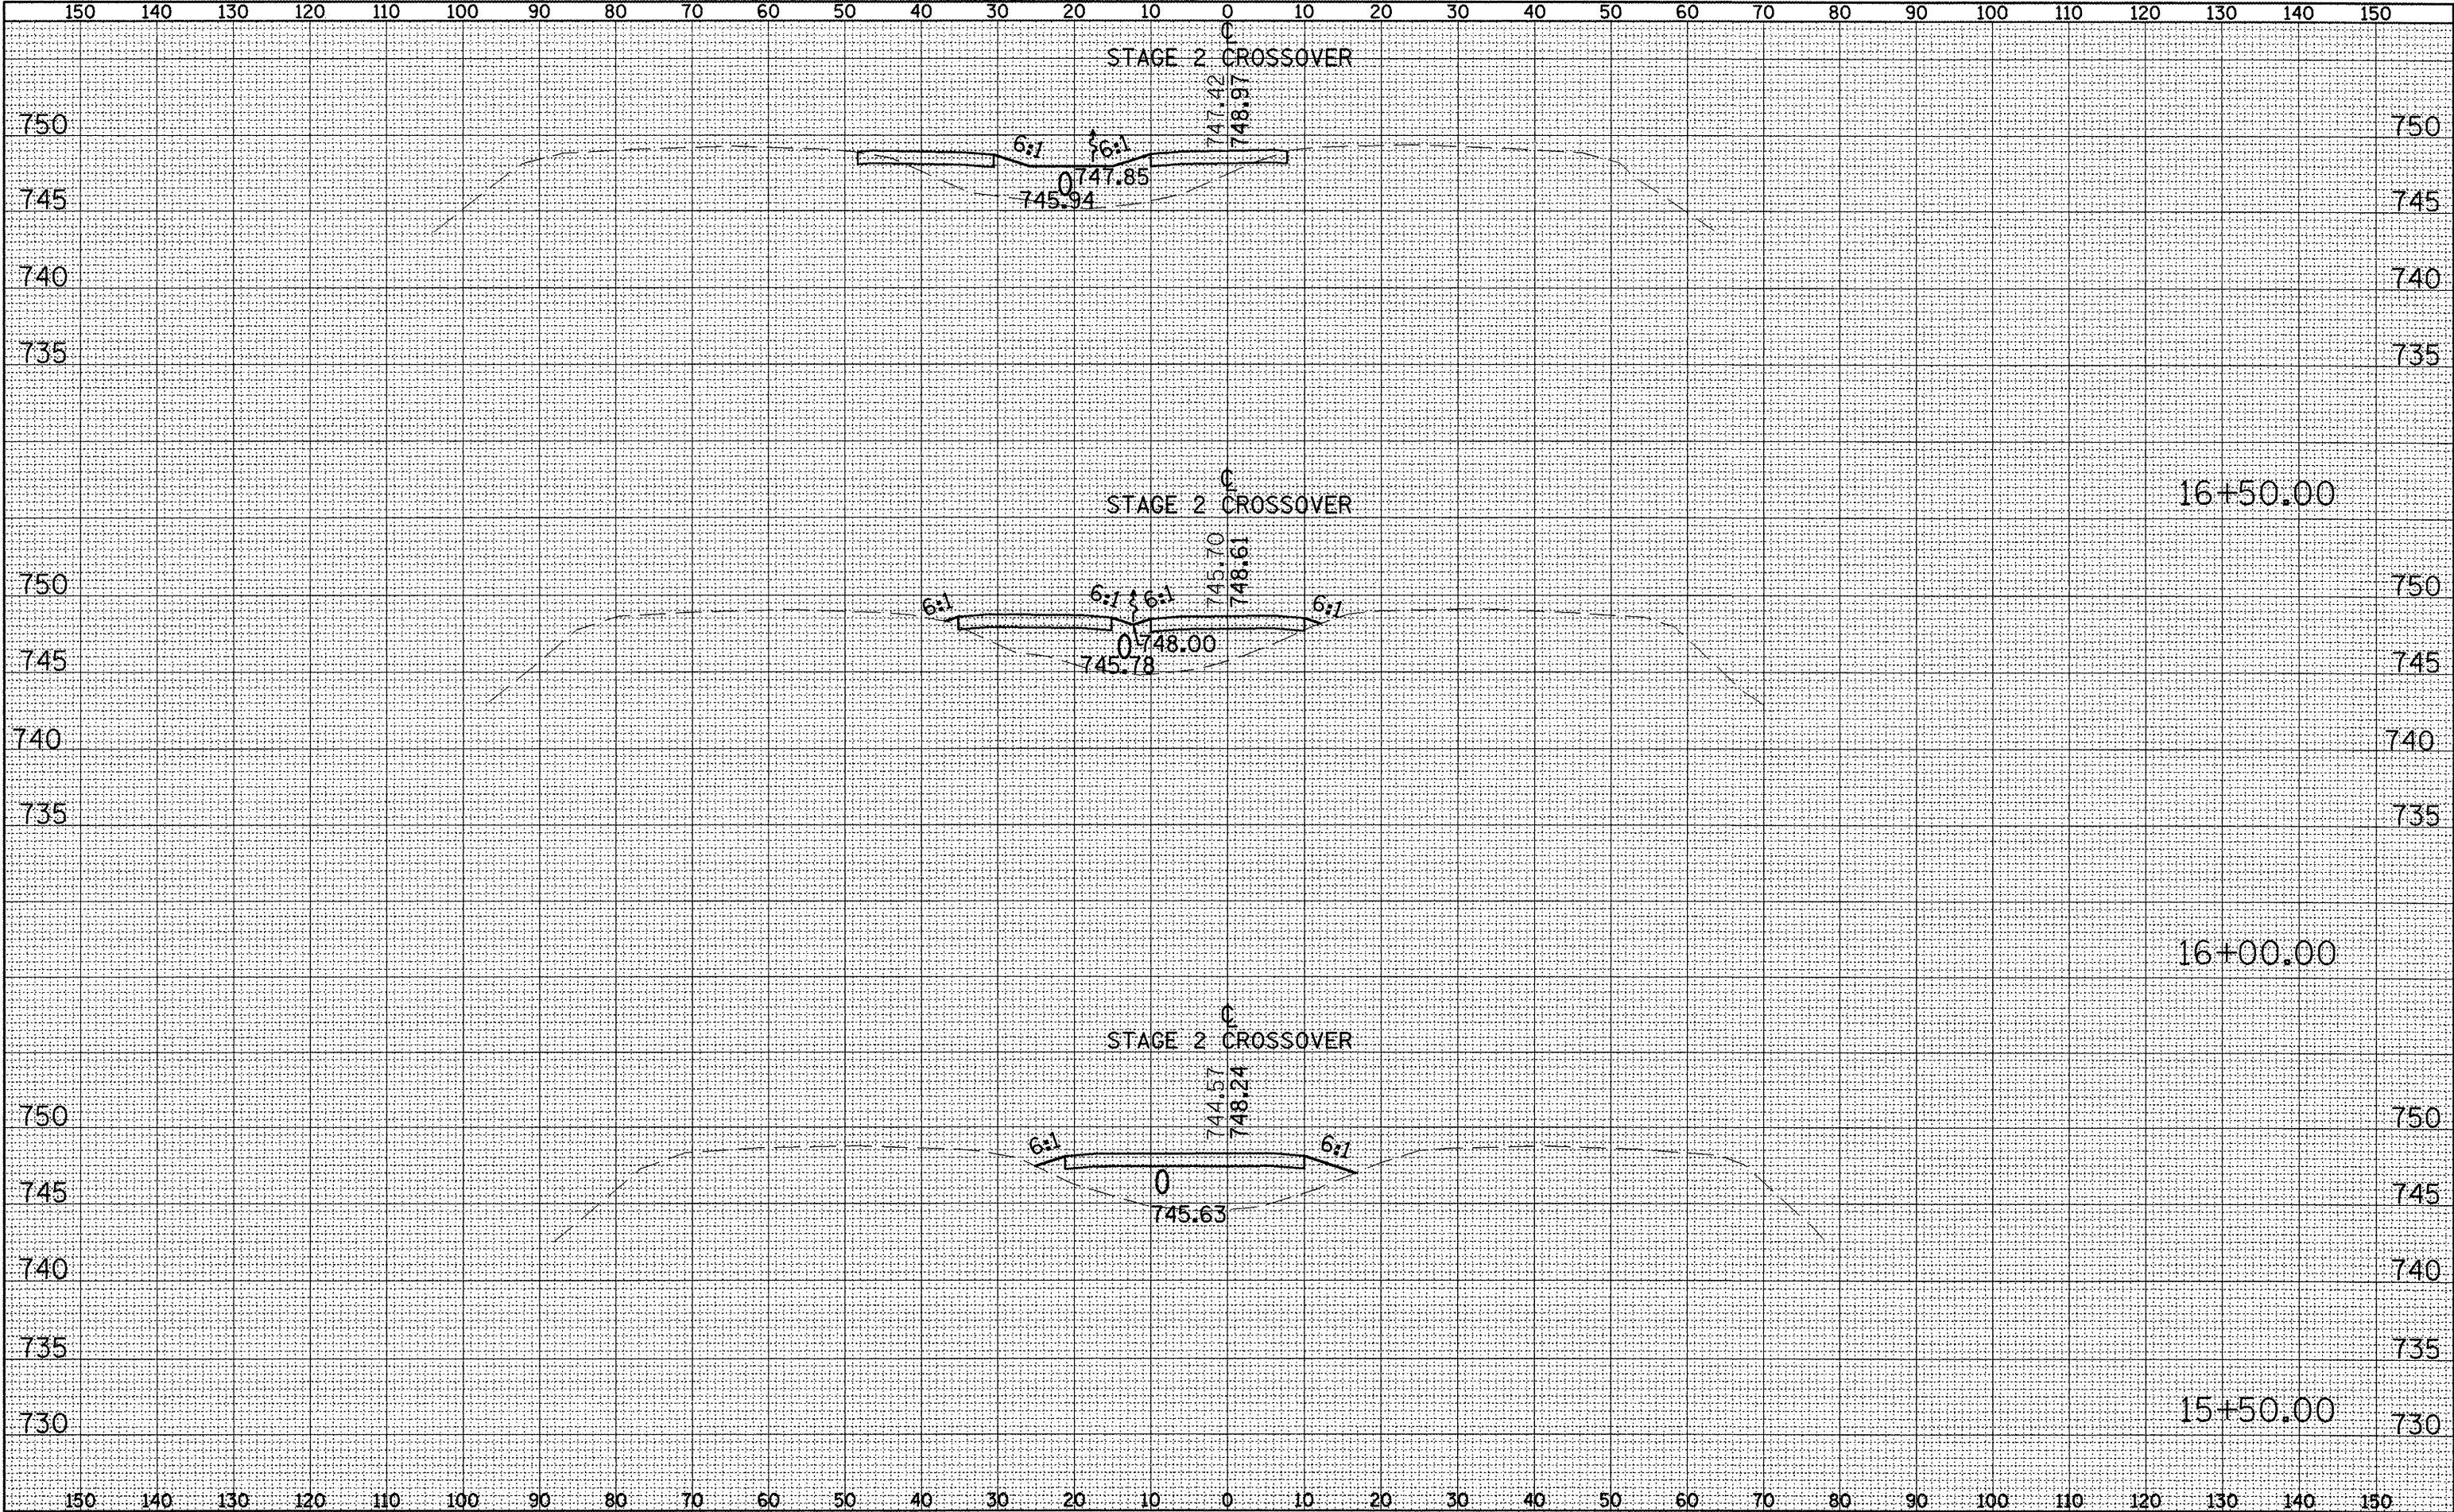

FINAL SURVEY	SURVEYED	BY	DATE
NOTE BOOK	PLOTTED		
NO.	TEMPLATE		
	AREAS		
	CHECKED		


ORIGINAL SURVEY	SURVEYED	BY	DATE
NOTE BOOK	PLOTTED		
NO.	TEMPLATE		
	AREAS		
	CHECKED		

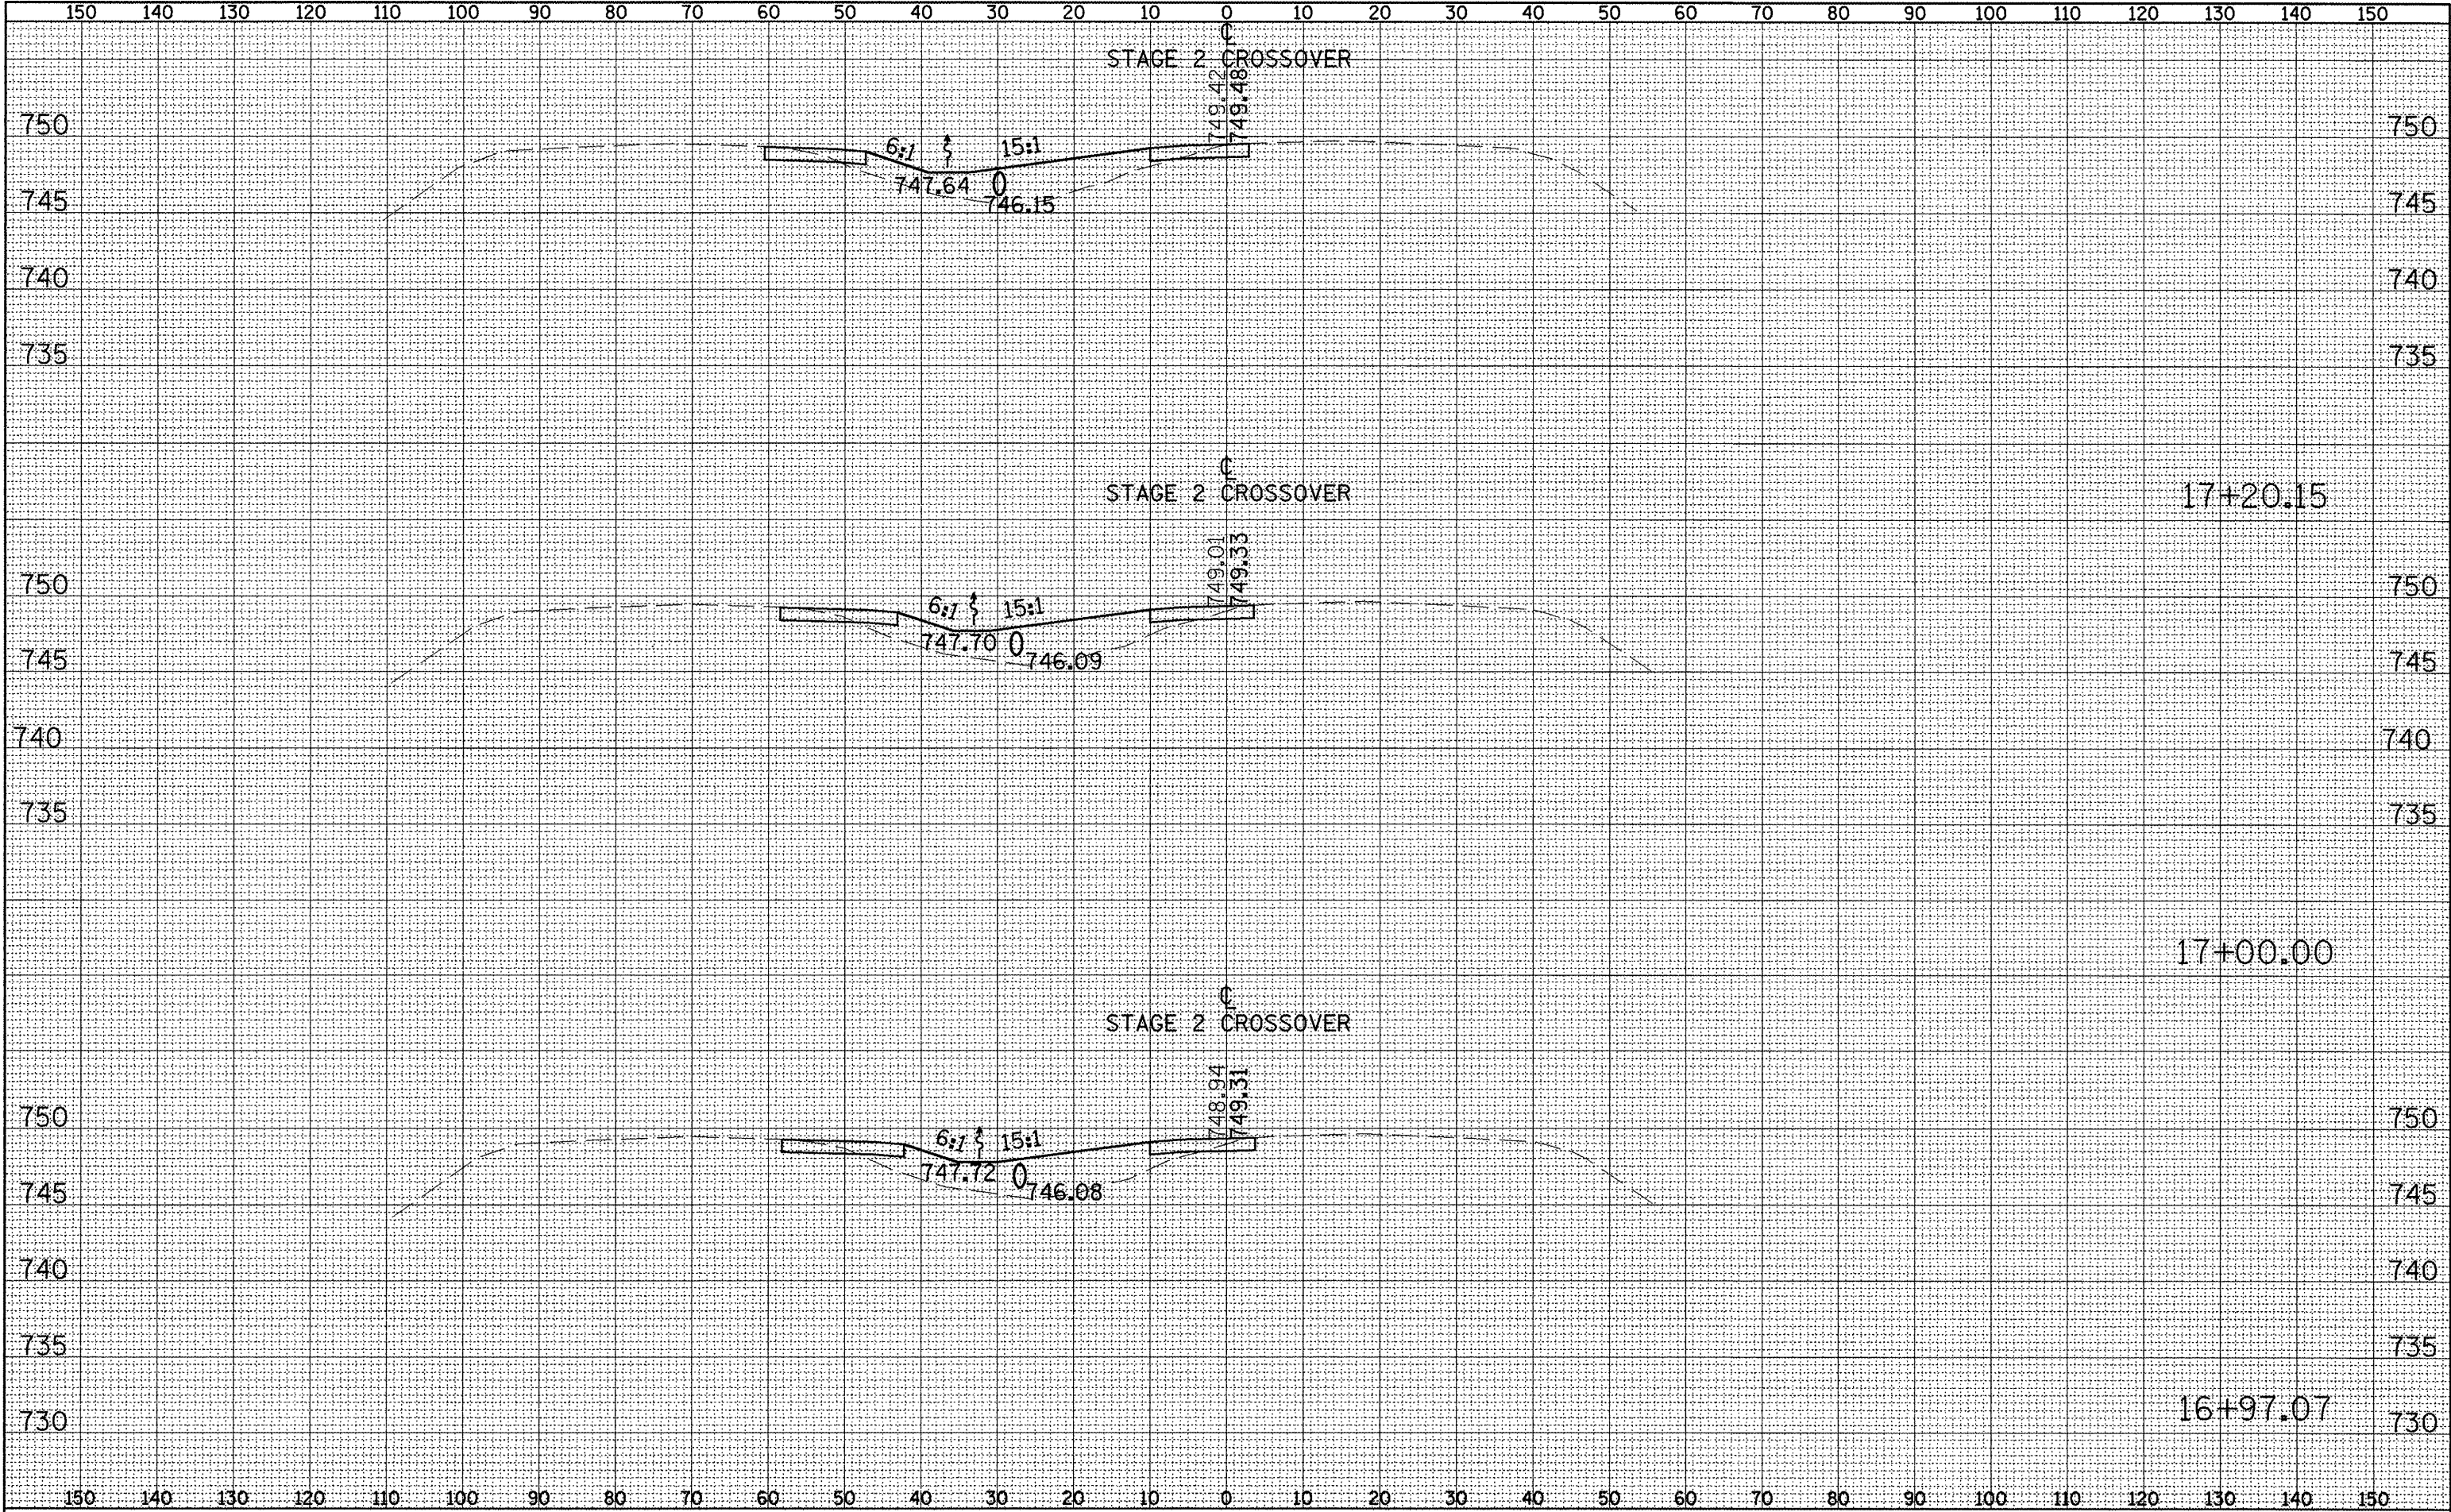

FILE NAME =	USER NAME =	DESIGNED -	OWR	REVISED -	N/A	STATE OF ILLINOIS DEPARTMENT OF TRANSPORTATION		MAINTENANCE OF TRAFFIC RUNAROUND STAGE 2 CROSS SECTIONS I-74 OVER TOWNSHIP ROAD 205		F.A.I. RTE.	SECTION	COUNTY	TOTAL SHEETS	SHEET NO.
X-Sections for Temp X-over 12-13-08.dgn		DRAWN -	OWR	REVISED -	N/A					74	48(27RS-3); (27HB-5)I. I-1	KNOX	104	79
	PLOT SCALE = 20.00' / IN.	CHECKED -	FML	REVISED -	N/A									
	PLOT DATE = 12/13/2008	DATE -	11/2008	REVISED -	N/A									
						SCALE: 1"=10'H & 5'V		SHEET NO. -- OF -- SHEETS		STA. 00+00.00 TO STA. 00+00.00		FED. ROAD DIST. NO. ILLINOIS		FED. AID PROJECT


FINAL SURVEY	SURVEYED	BY	DATE
	PLOTTED		
	NOTE BOOK		
	AREAS CHECKED		

ORIGINAL SURVEY	SURVEYED	BY	DATE
	PLOTTED		
	NOTE BOOK		
	AREAS CHECKED		

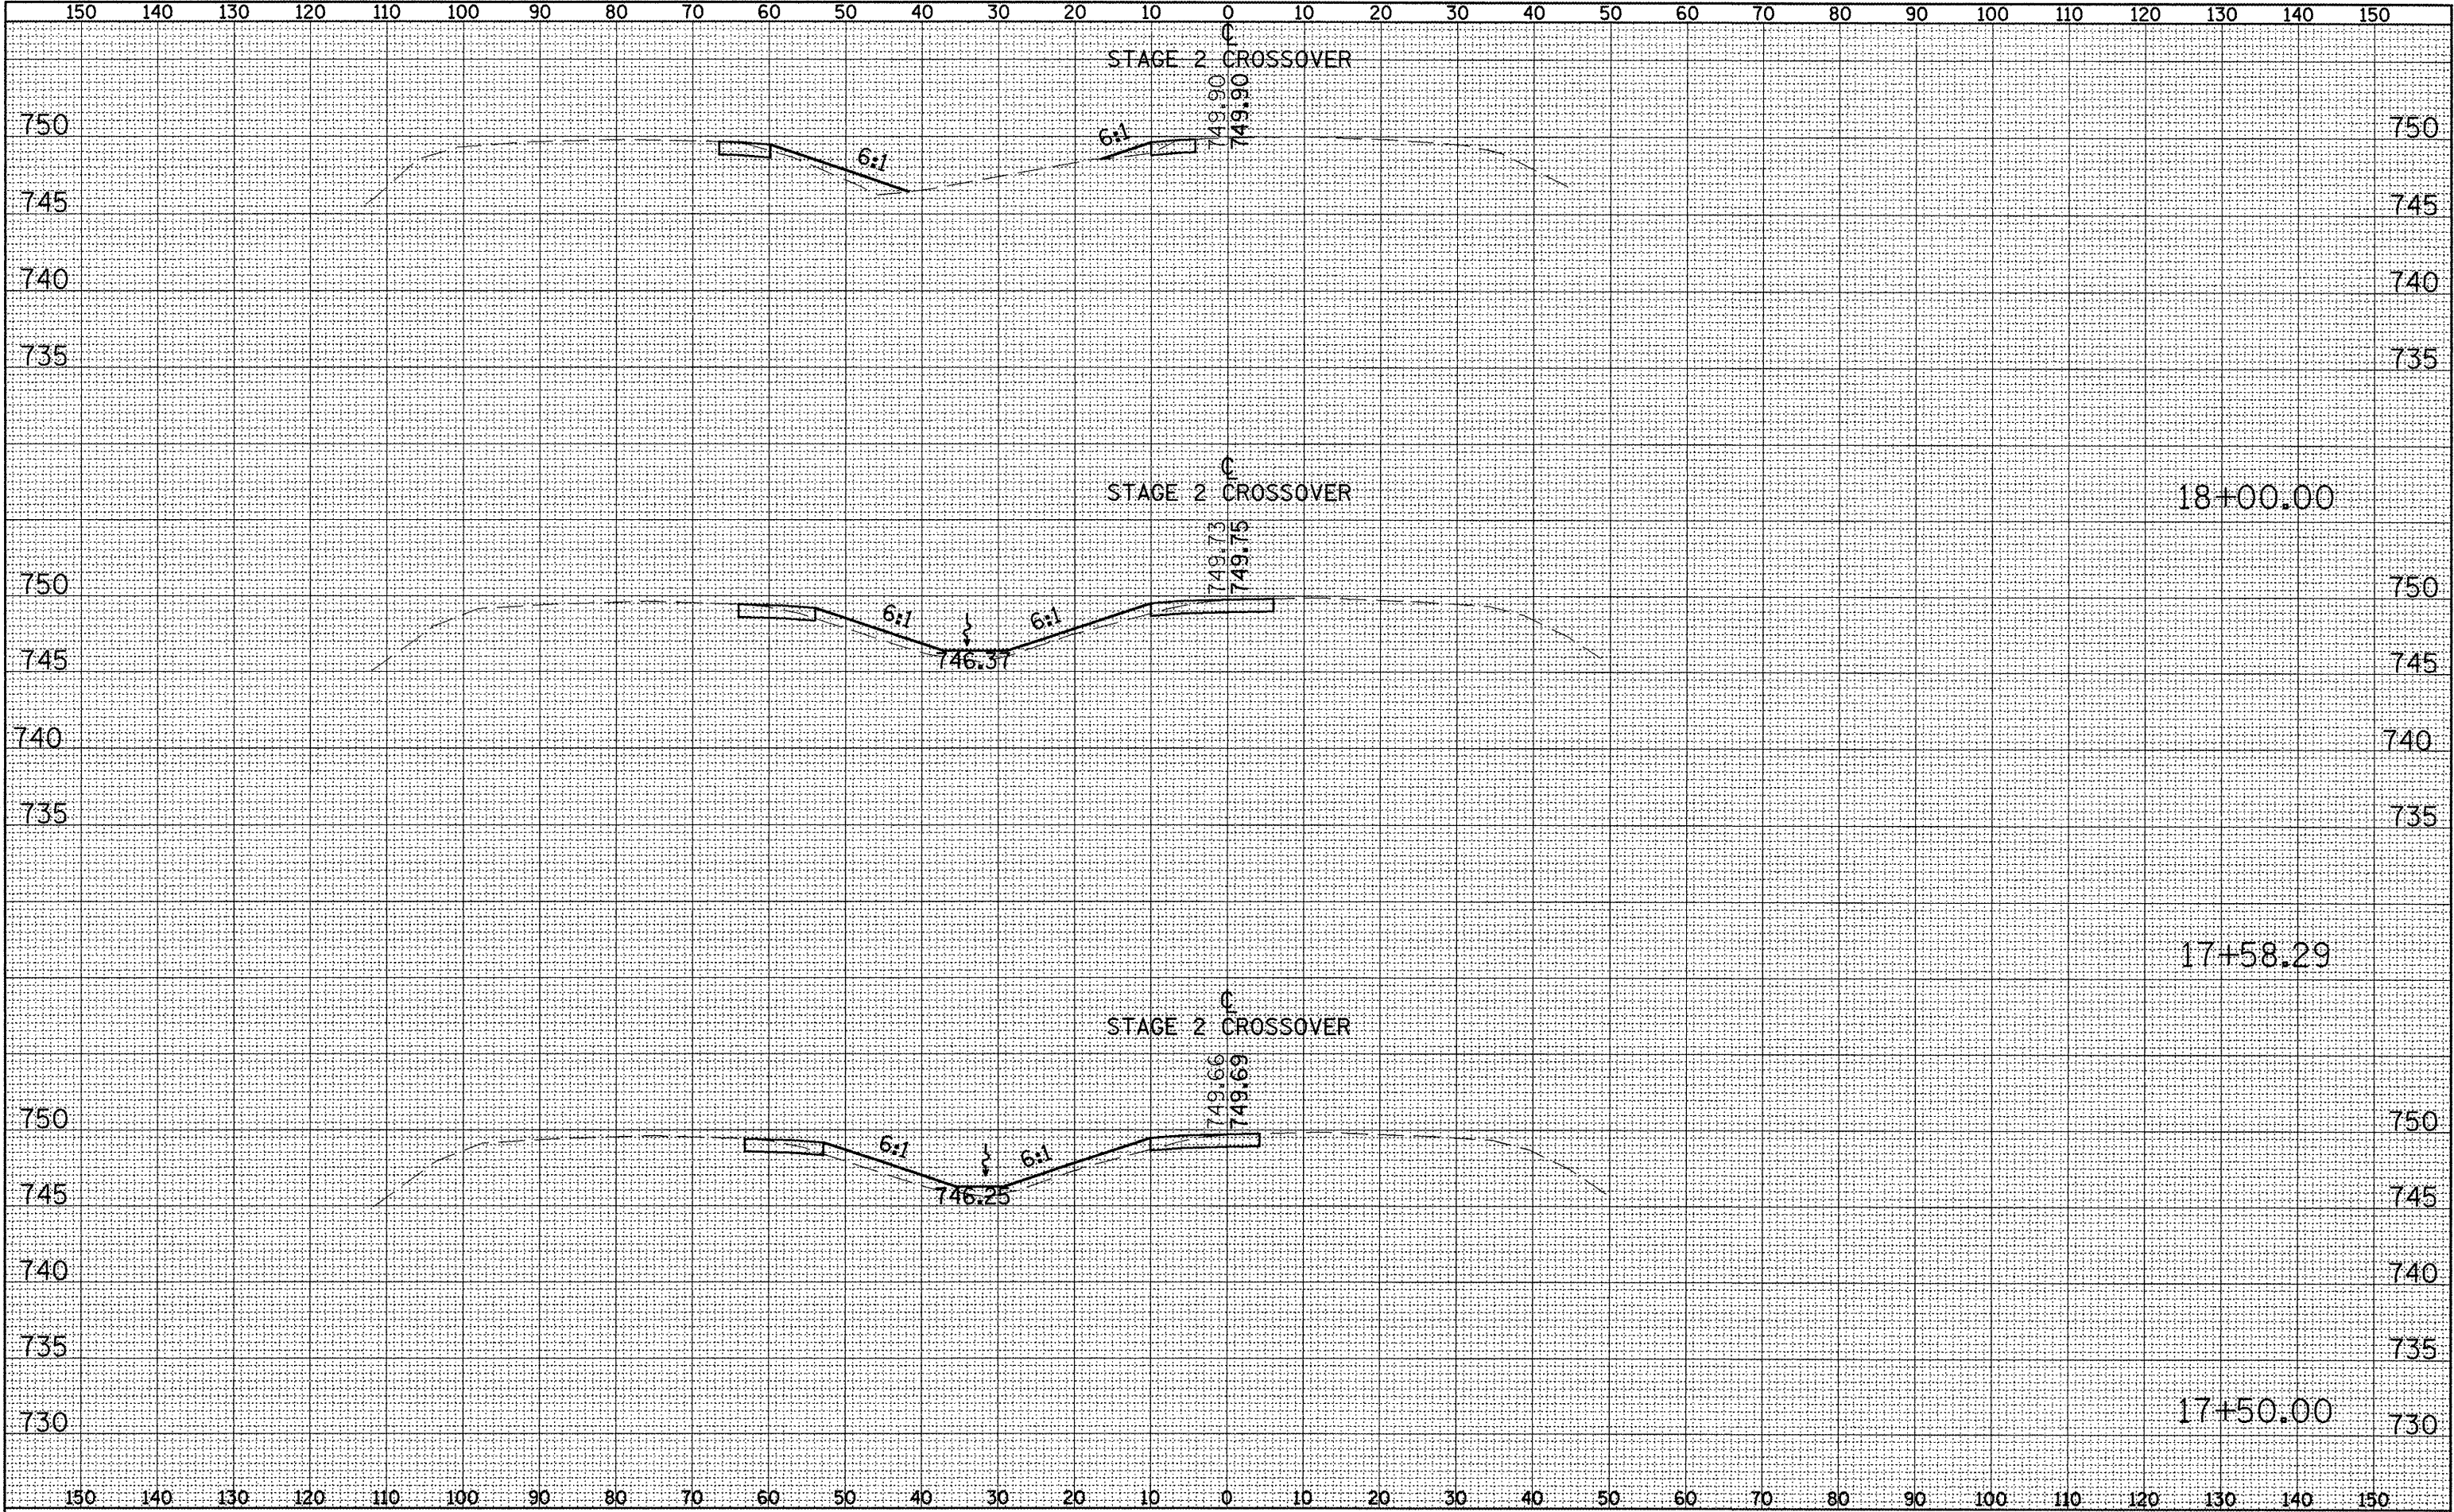

DATE	BY	SURVEYED	PLOTTED	REPLATE	AREAS	CHECKED
		FINL	SURVEY	NOTE BOOK	NO.	


DATE	BY	SURVEYED	PLOTTED	REPLATE	AREAS	CHECKED
		ORIGINAL	SURVEY	NOTE BOOK	NO.	

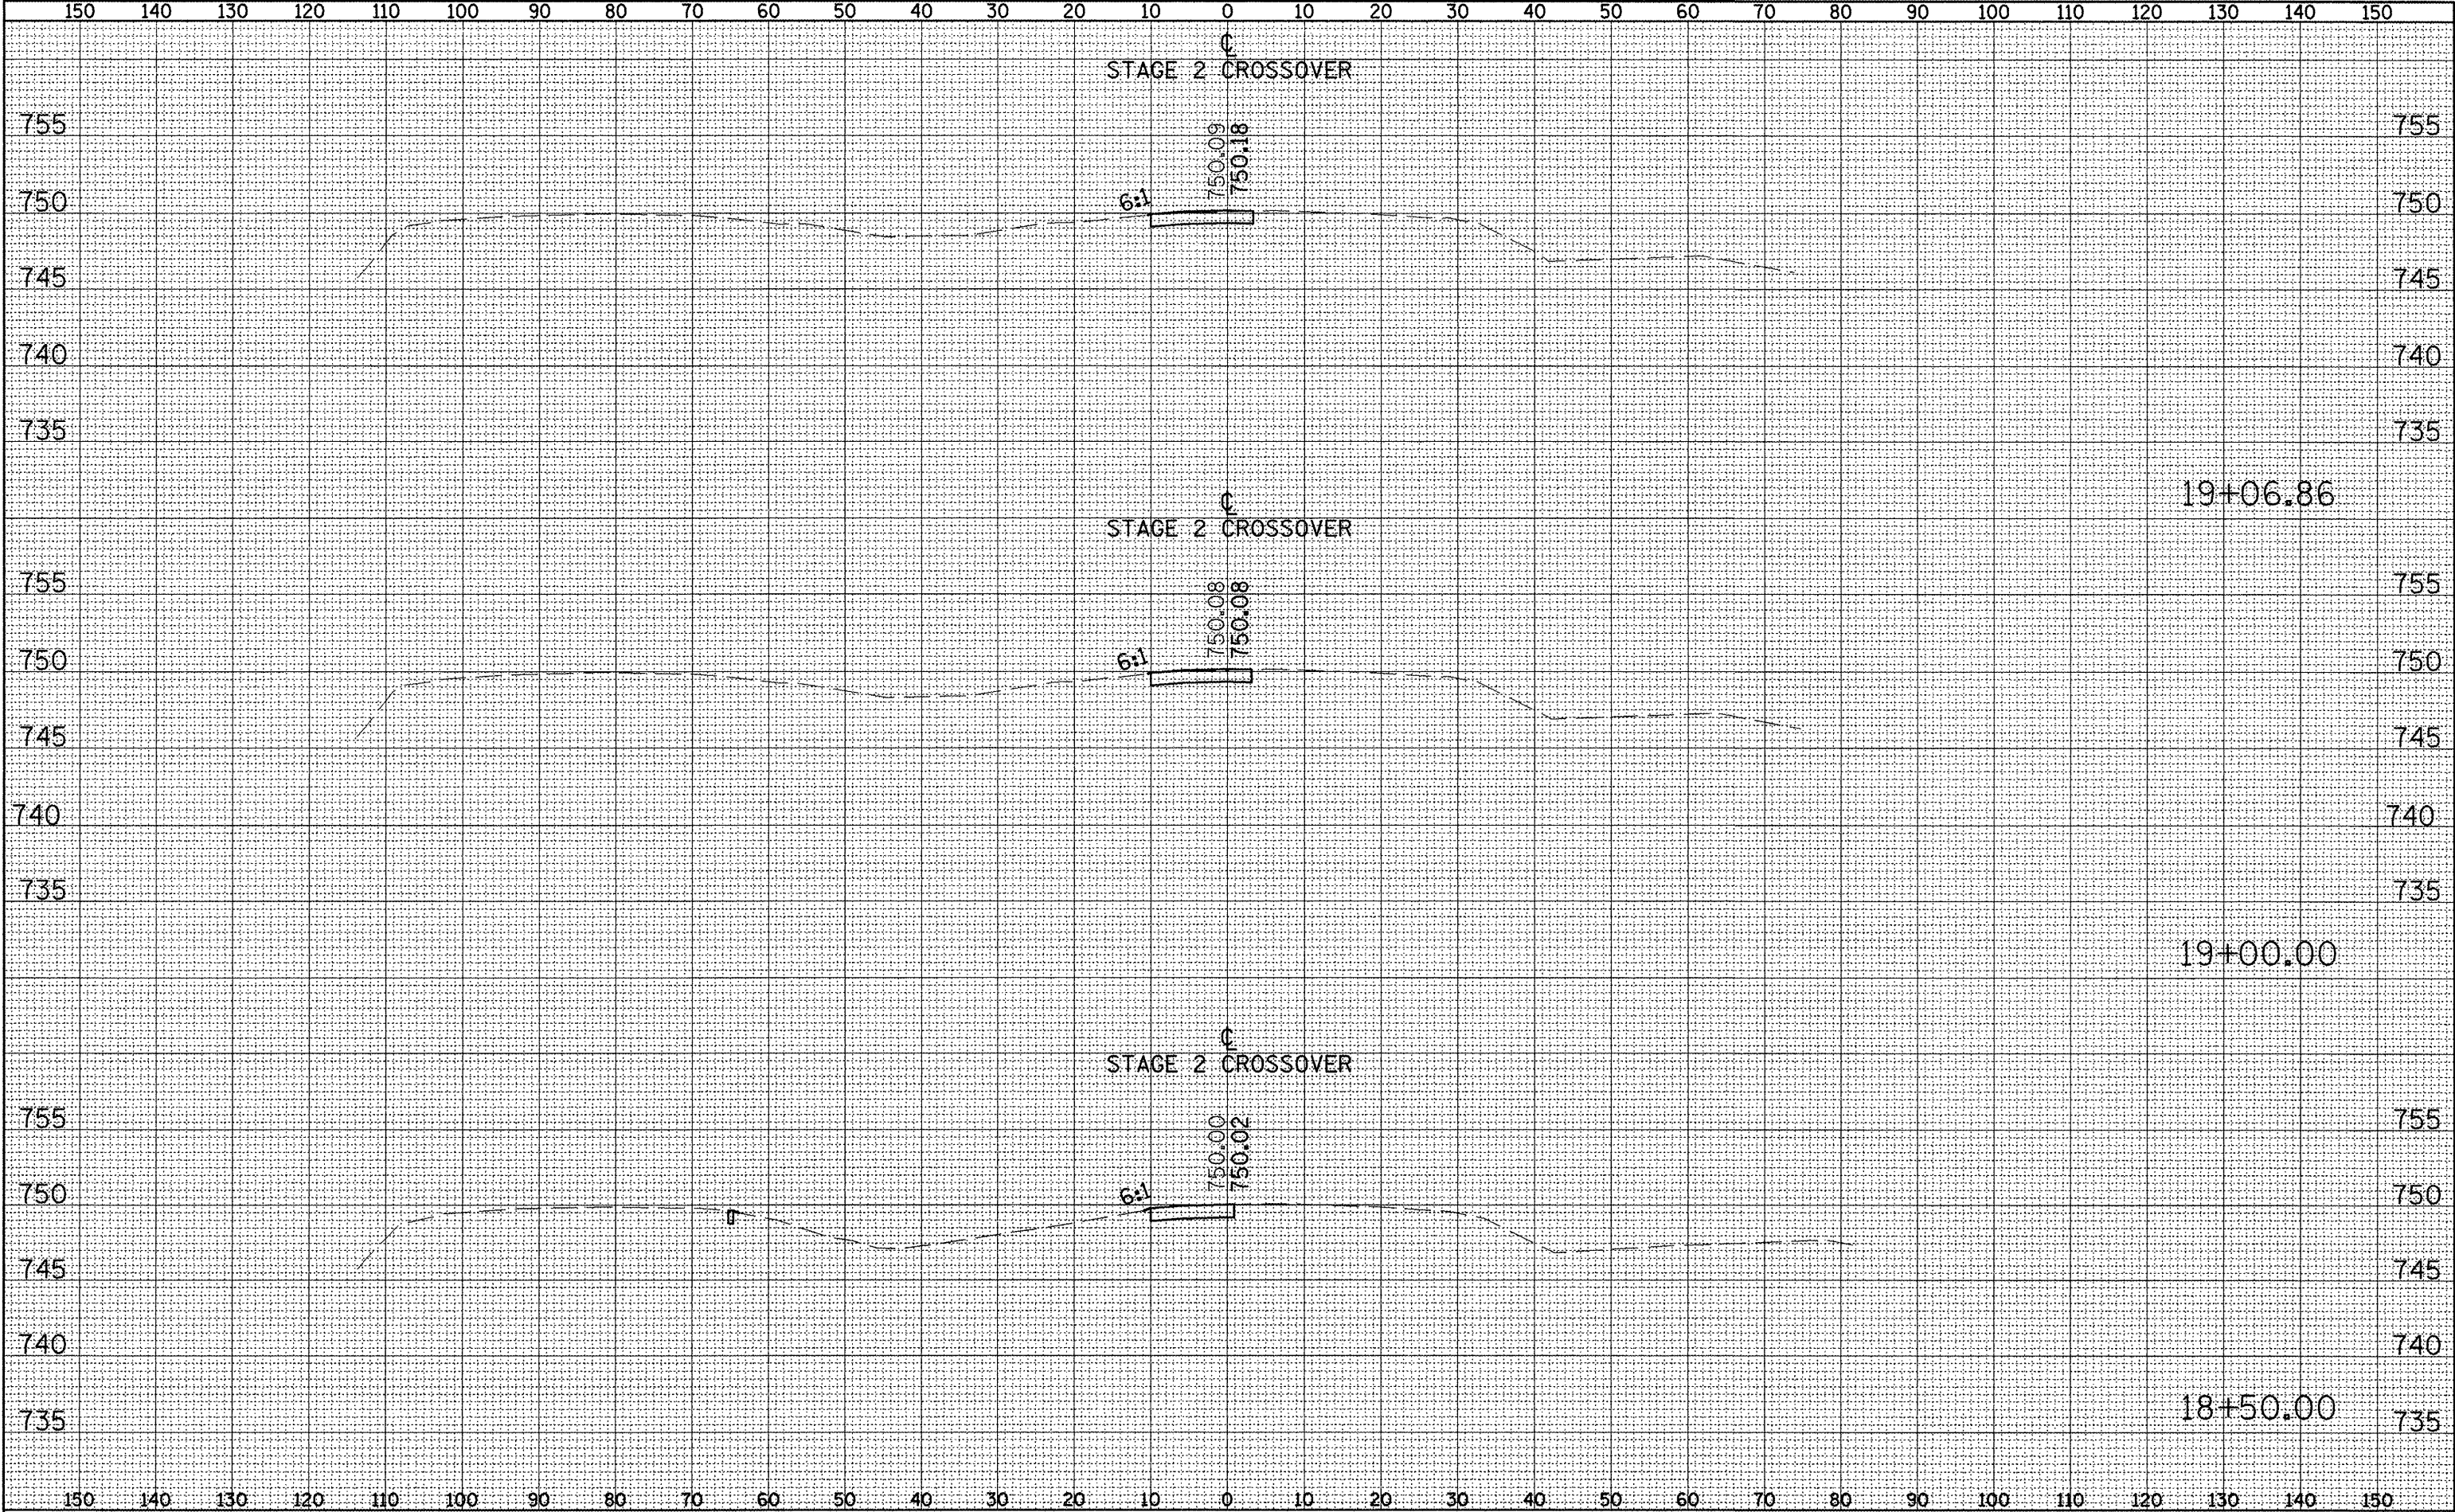

FILE NAME =	USER NAME = toraja	DESIGNED - OWR	REVISED - N/A	STATE OF ILLINOIS DEPARTMENT OF TRANSPORTATION		F.A.I. RTE.	SECTION	COUNTY	TOTAL SHEETS	SHEET NO.
X-Sections for Temp X-over 12-13-08.dgn		DRAWN - OWR	REVISED - N/A			74	48(27RS-3) (27HB-5)I. I-1	KNOX	104	81
		CHECKED - FML	REVISED - N/A			CONTRACT NO. 68062				
		DATE - 11/2008	REVISED - N/A			FED. ROAD DIST. NO.	ILLINOIS	FED. AID PROJECT		
		PLLOT SCALE = 20.00' / IN.				SCALE:1"=10'H & 5'V	SHEET NO. -- OF -- SHEETS	STA. 00+00.00 TO STA. 00+00.00		

DATE	BY	SURVEYED	FLOTTED	TEMPLATE	NO.


DATE	BY	SURVEYED	FLOTTED	TEMPLATE	NO.

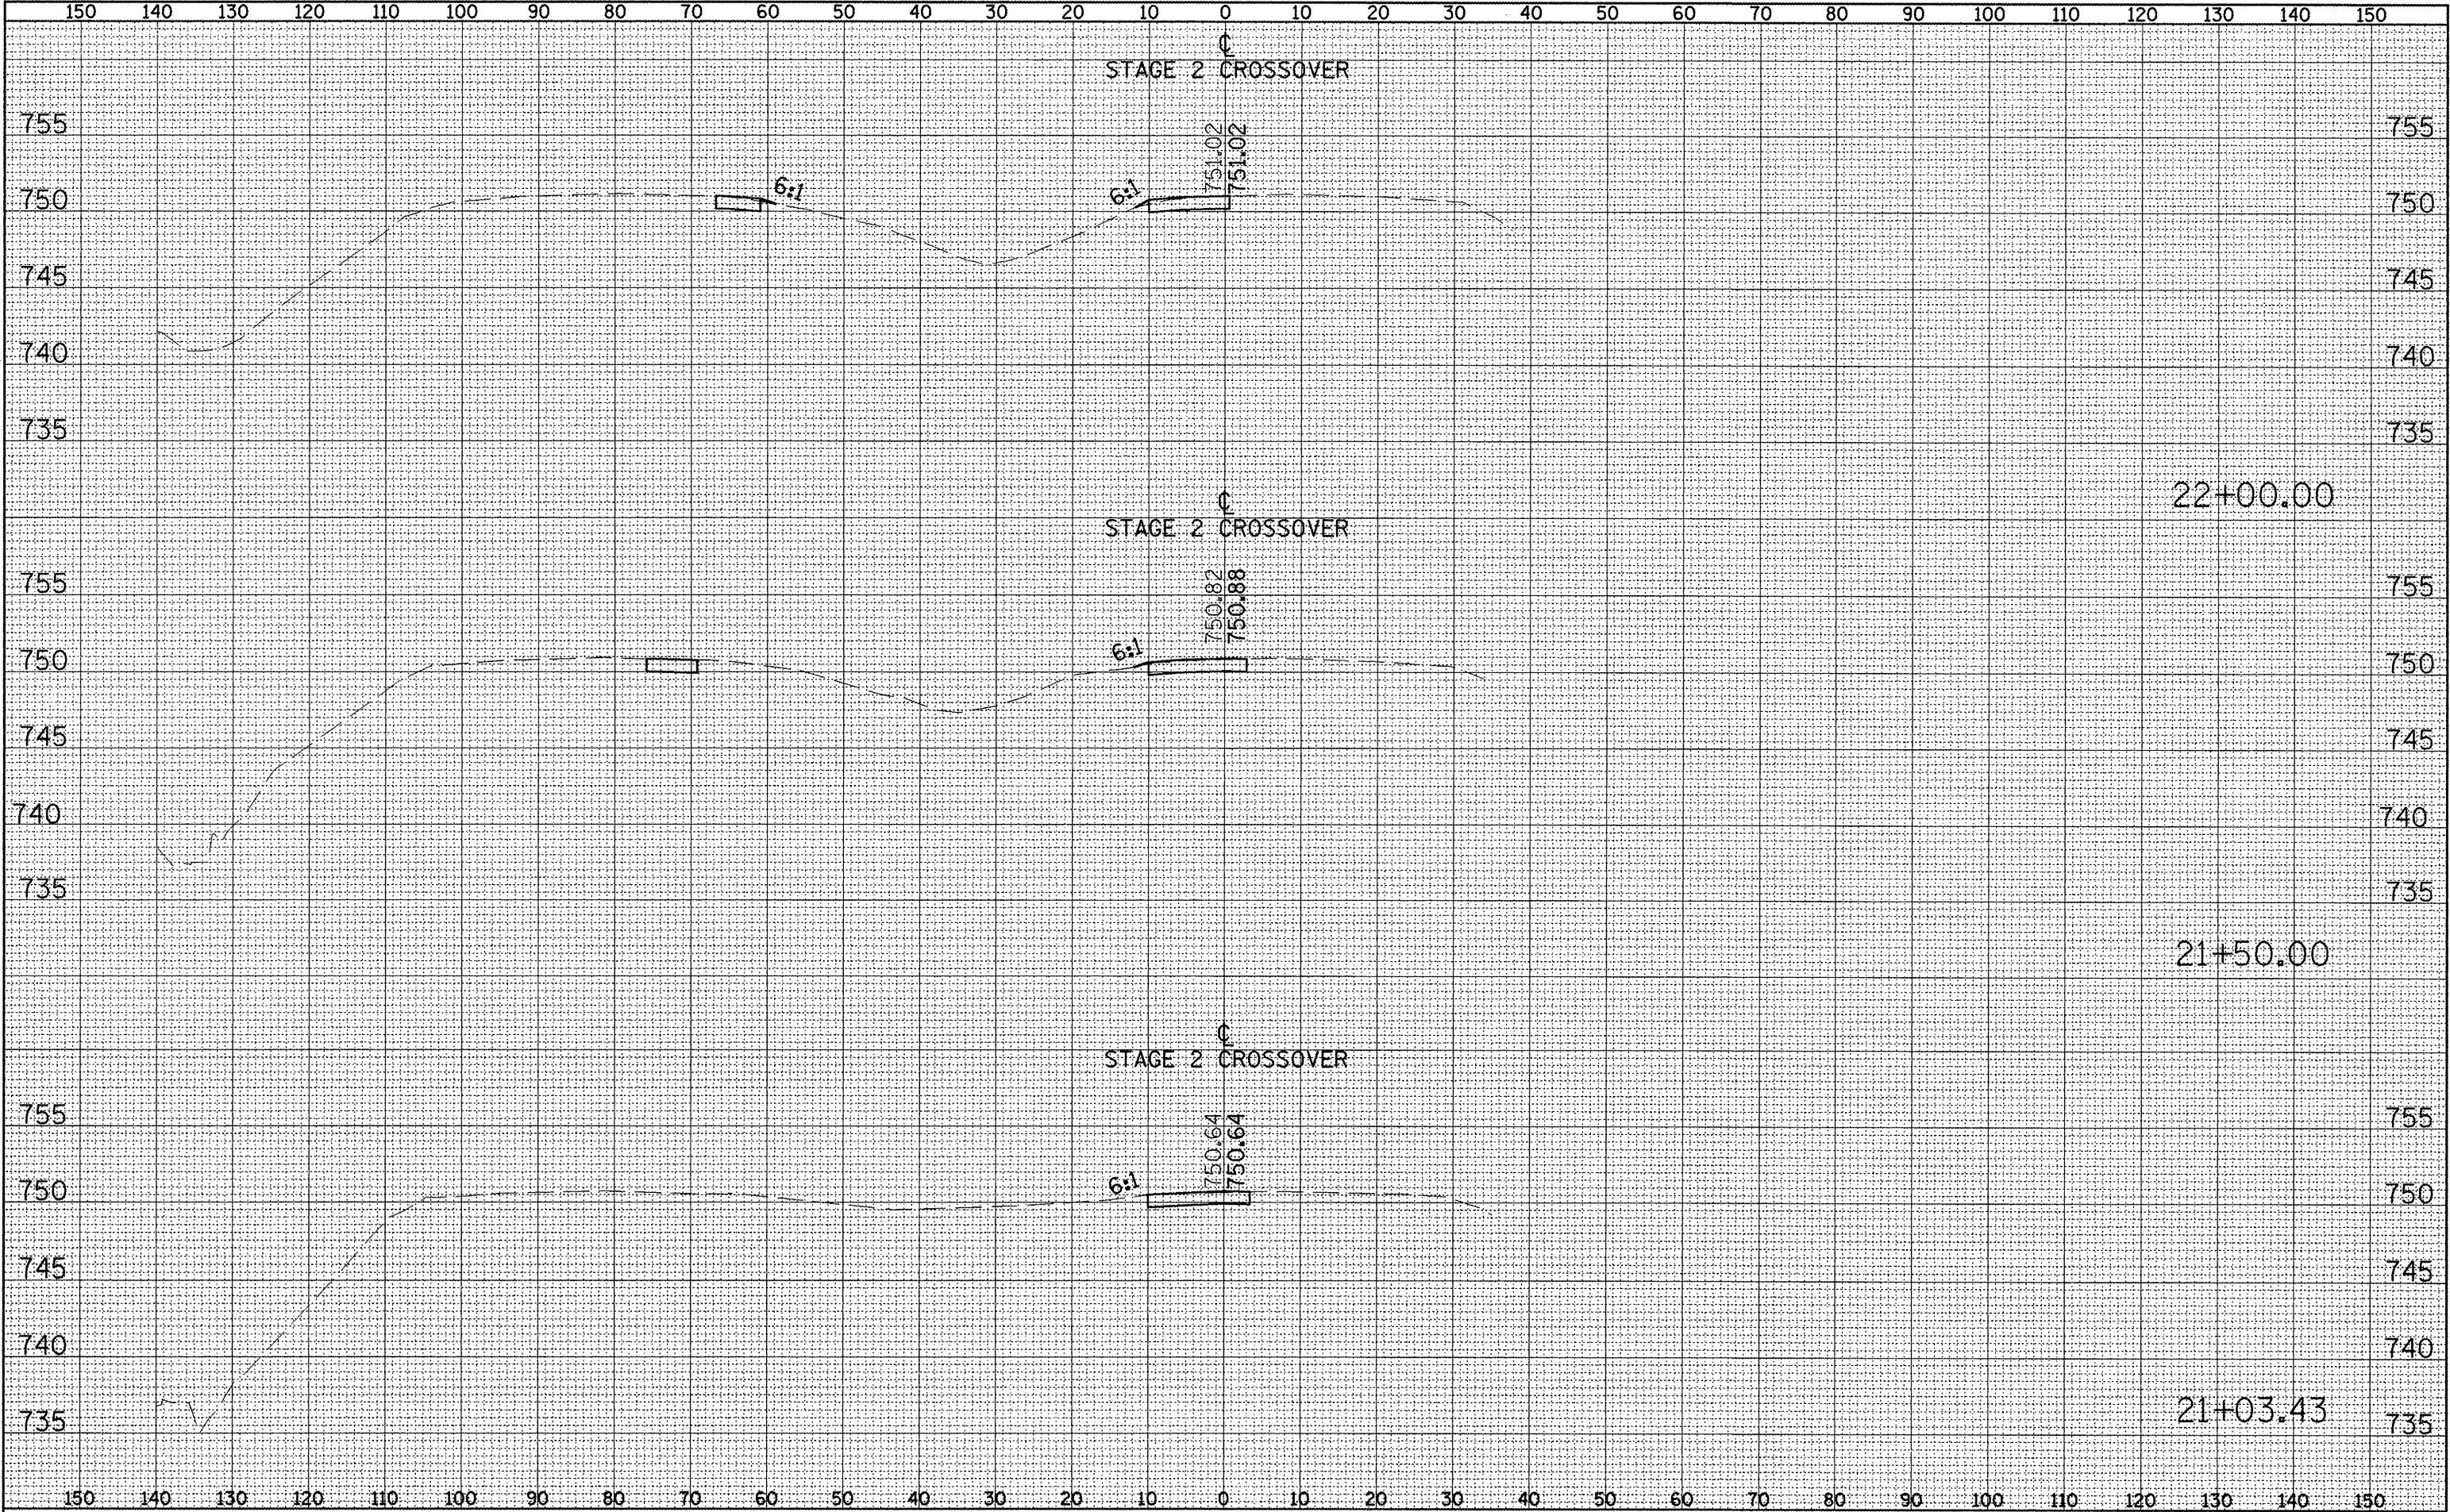

FILE NAME =	USER NAME = toraja	DESIGNED - OWR	REVISED - N/A	STATE OF ILLINOIS DEPARTMENT OF TRANSPORTATION	MAINTENANCE OF TRAFFIC RUNAROUND STAGE 2 CROSS SECTIONS				F.A.I. RTE.	SECTION	COUNTY	TOTAL SHEETS	SHEET NO.
X-Sections for Temp X-over 12-13-08.dgn		DRAWN - OWR	REVISED - N/A		I-74 OVER TOWNSHIP ROAD 205				74	48(27RS-3); (27HB-5)I, I-1	KNOX	104	82
		CHECKED - FML	REVISED - N/A						CONTRACT NO. 68062				
		DATE - 11/2008	REVISED - N/A		SCALE:1"=10'H & 5'V				SHEET NO. -- OF -- SHEETS	STA. 00+00.00 TO STA. 00+00.00	FED. ROAD DIST. NO.	ILLINOIS	FED. AID PROJECT
PLOT SCALE = 20.00 ' / IN.													
PLOT DATE = 12/13/2008													


FINAL SURVEY	SURVEYED	BY	DATE
	PLANNED		
	NOTE BOOK		
	NO.		

ORIGINAL SURVEY	SURVEYED	BY	DATE
	PLANNED		
	NOTE BOOK		
	NO.		

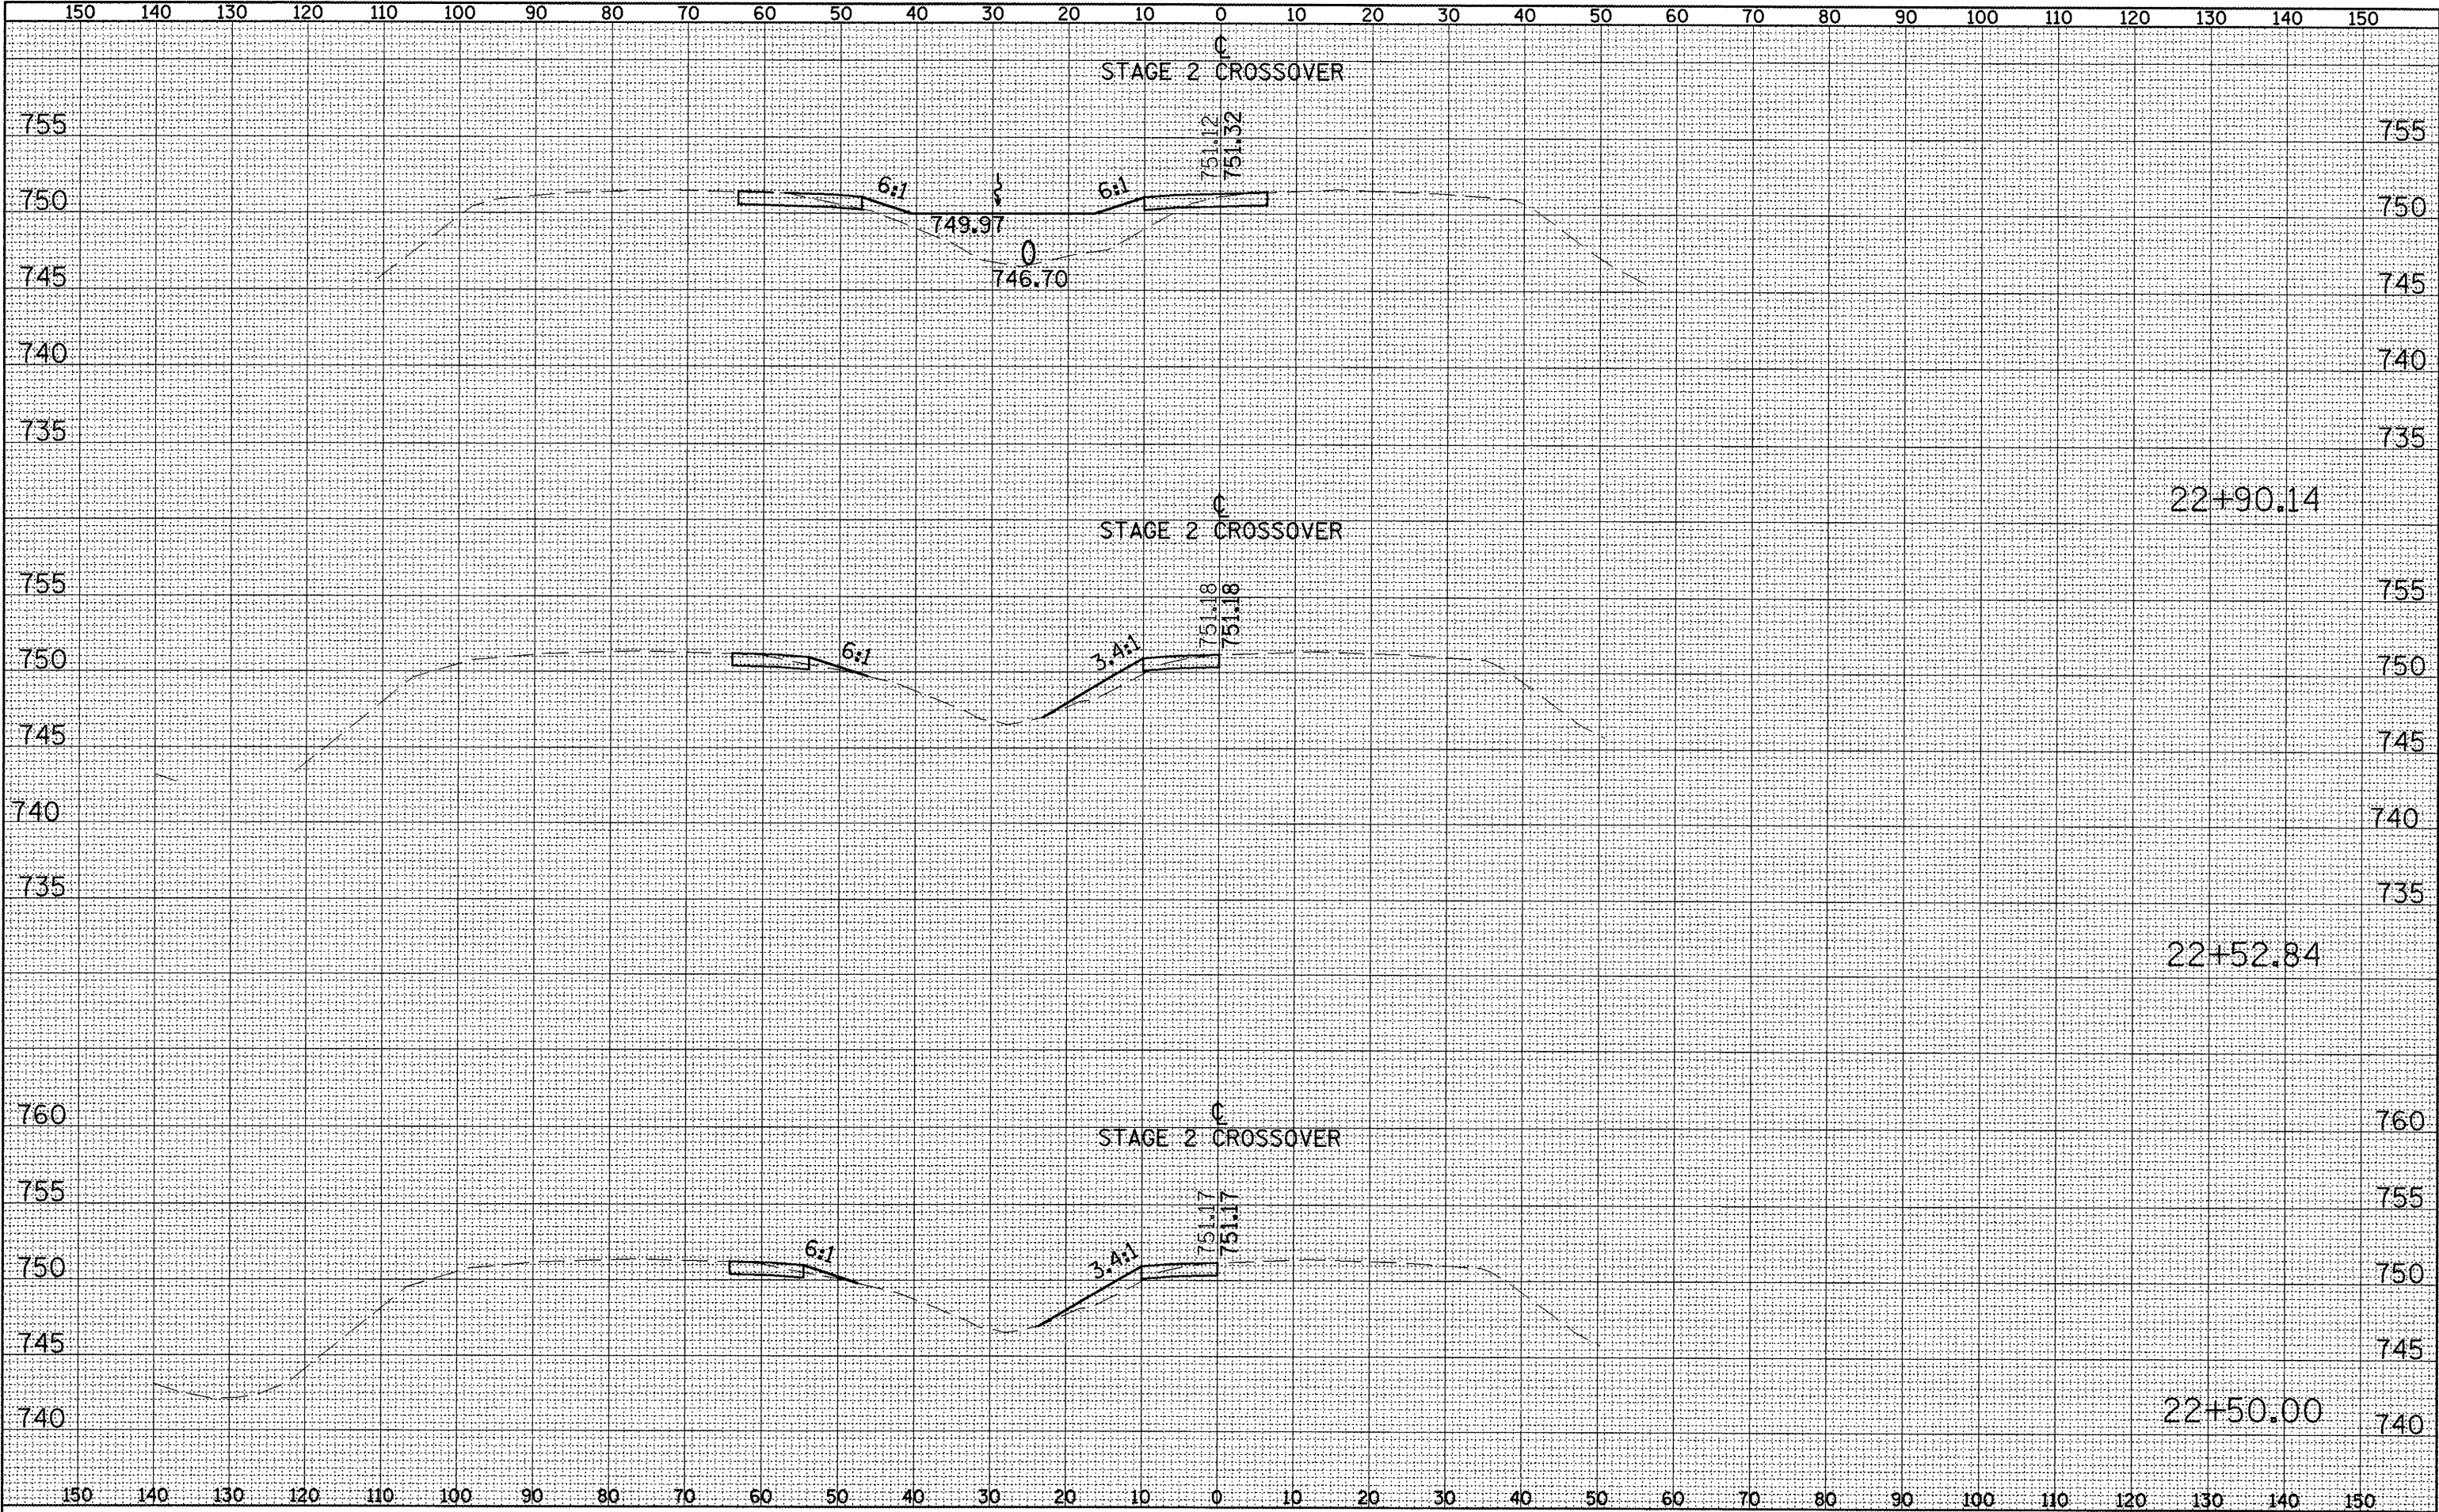

DATE	
BY	
SURVEYED	
PLOTTED	
TEMPLATE	
NOTE BOOK	
AREAS CHECKED	
NO.	


DATE	
BY	
SURVEYED	
PLOTTED	
TEMPLATE	
NOTE BOOK	
AREAS CHECKED	
NO.	

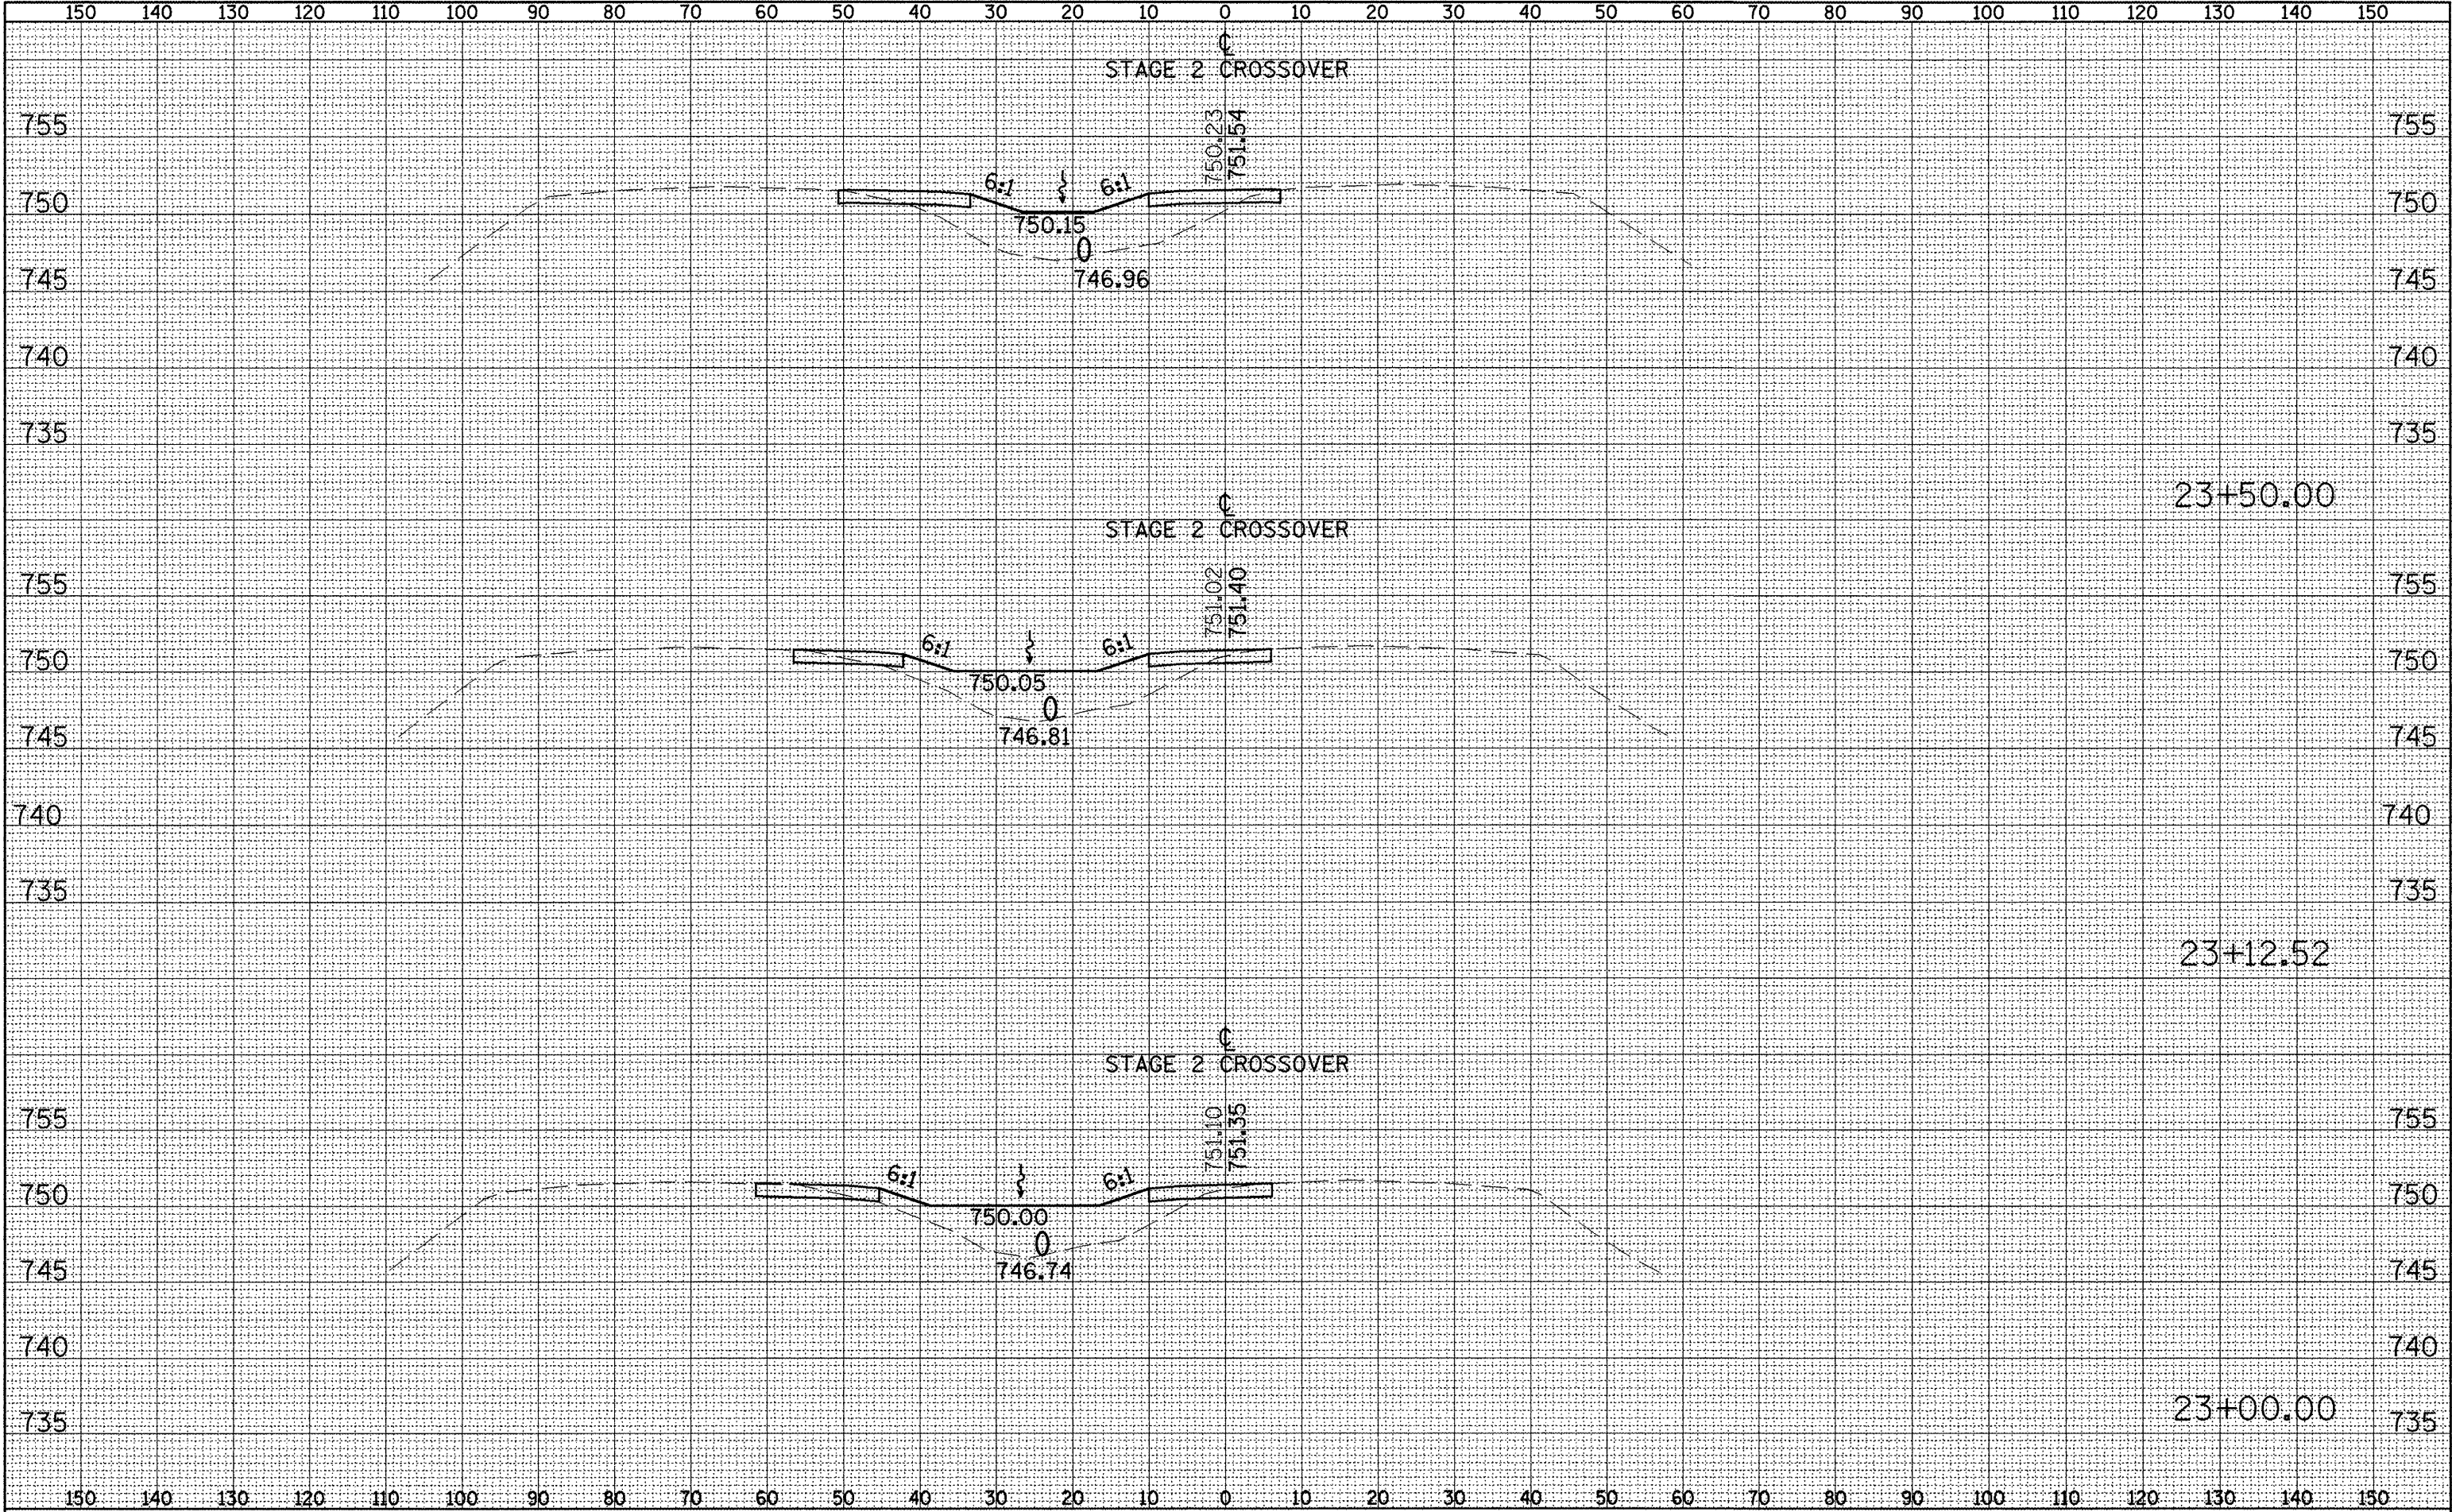

FILE NAME = X-Sections for Temp X-over 12-13-08.dgn	USER NAME = toreja	DESIGNED - OWR	REVISED - N/A	STATE OF ILLINOIS DEPARTMENT OF TRANSPORTATION	MAINTENANCE OF TRAFFIC RUNAROUND STAGE 2 CROSS SECTIONS I-74 OVER TOWNSHIP ROAD 205			F.A.I. RTE.	SECTION	COUNTY	TOTAL SHEETS	SHEET NO.			
		DRAWN - OWR	REVISED - N/A					74	48(27RS-3); (27HB-5)I. I-1	KNOX	104	84			
	PLOT SCALE = 20.00' / IN.	CHECKED - FML	REVISED - N/A					CONTRACT NO. 68062							
	PLOT DATE = 12/13/2008	DATE = 11/2008	REVISED - N/A					SCALE:1"=10'H & 5'V		SHEET NO. -- OF -- SHEETS	STA. 00+00.00 TO STA. 00+00.00	FED. ROAD DIST. NO.	ILLINOIS	FED. AID PROJECT	


FINAL SURVEY	DATE
	BY
	SURVEYED
	NOTE BOOK
	NO.

ORIGINAL SURVEY	DATE
	BY
	SURVEYED
	NOTE BOOK
	NO.

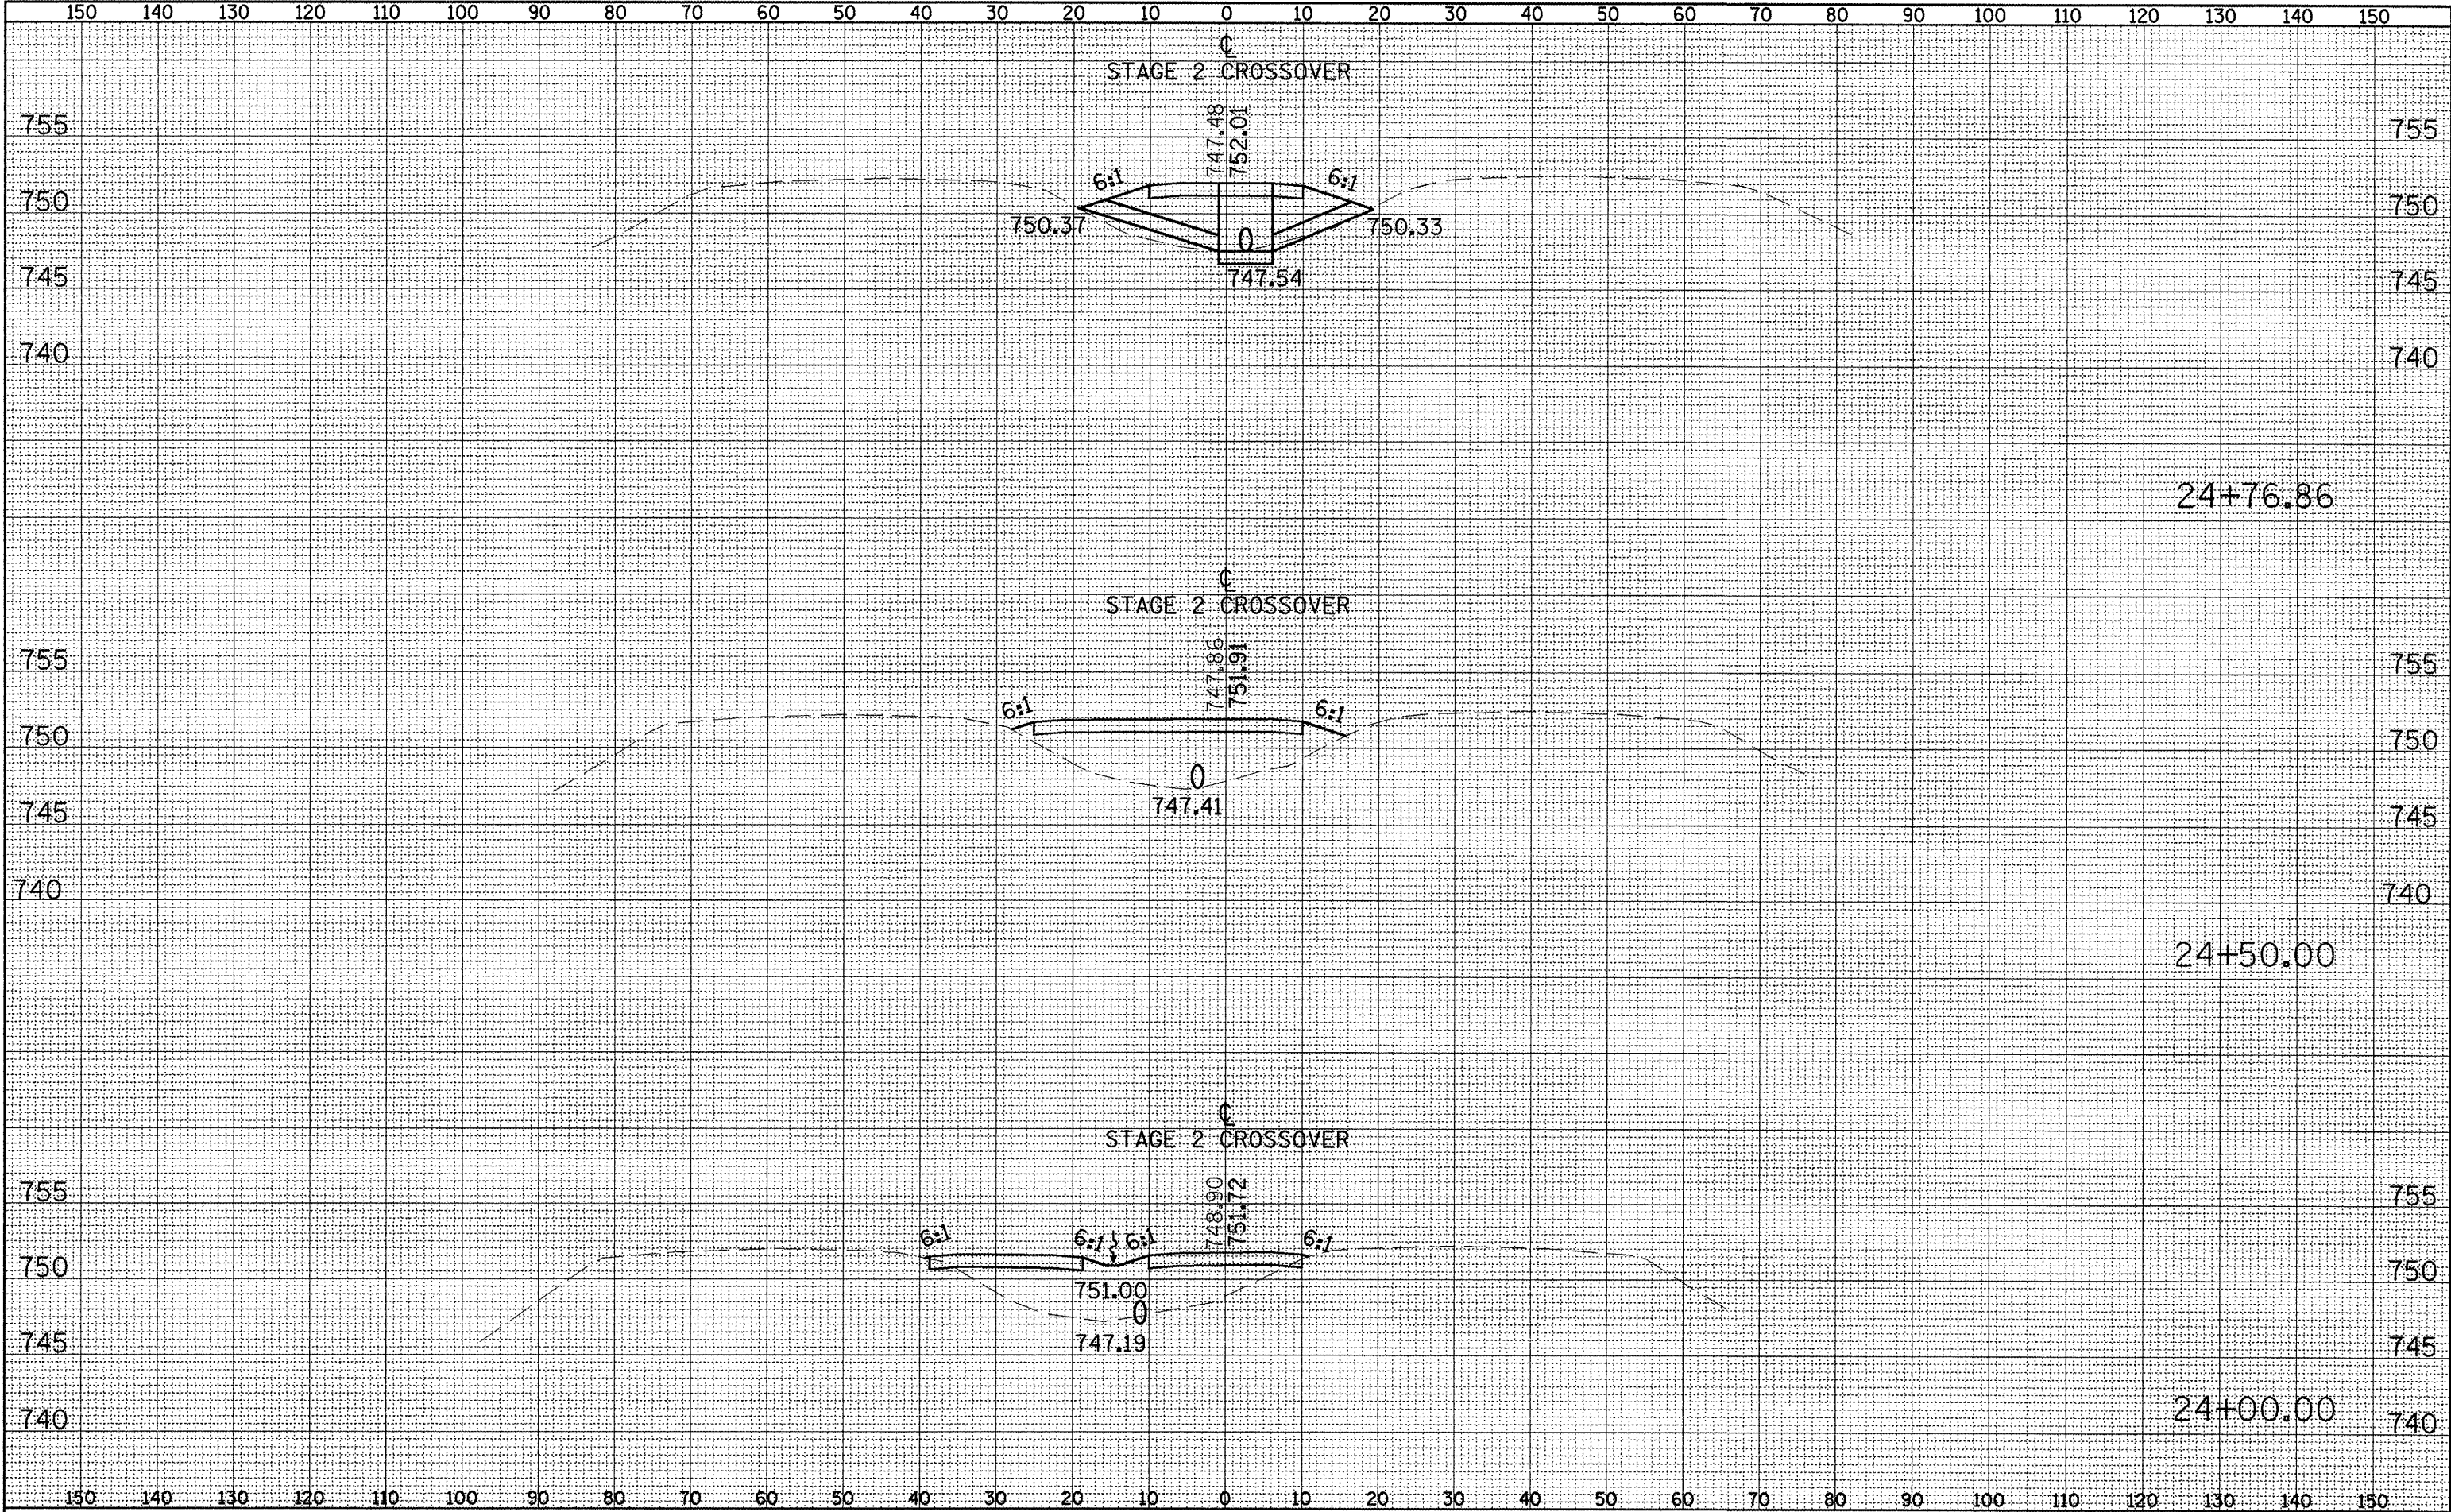

FINAL SURVEY	SURVEYED _____	BY _____	DATE _____
NOTE BOOK	PLOTTED _____		
	TEMPLATE _____		
	AREAS _____		
NO. _____	AREAS CHECKED _____		


ORIGINAL SURVEY	BY _____	DATE _____
NOTE BOOK		
NO. _____		
SURVEYED _____ PLOTTED _____ TEMPLATE _____ AREAS _____ AREAS CHECKED _____		

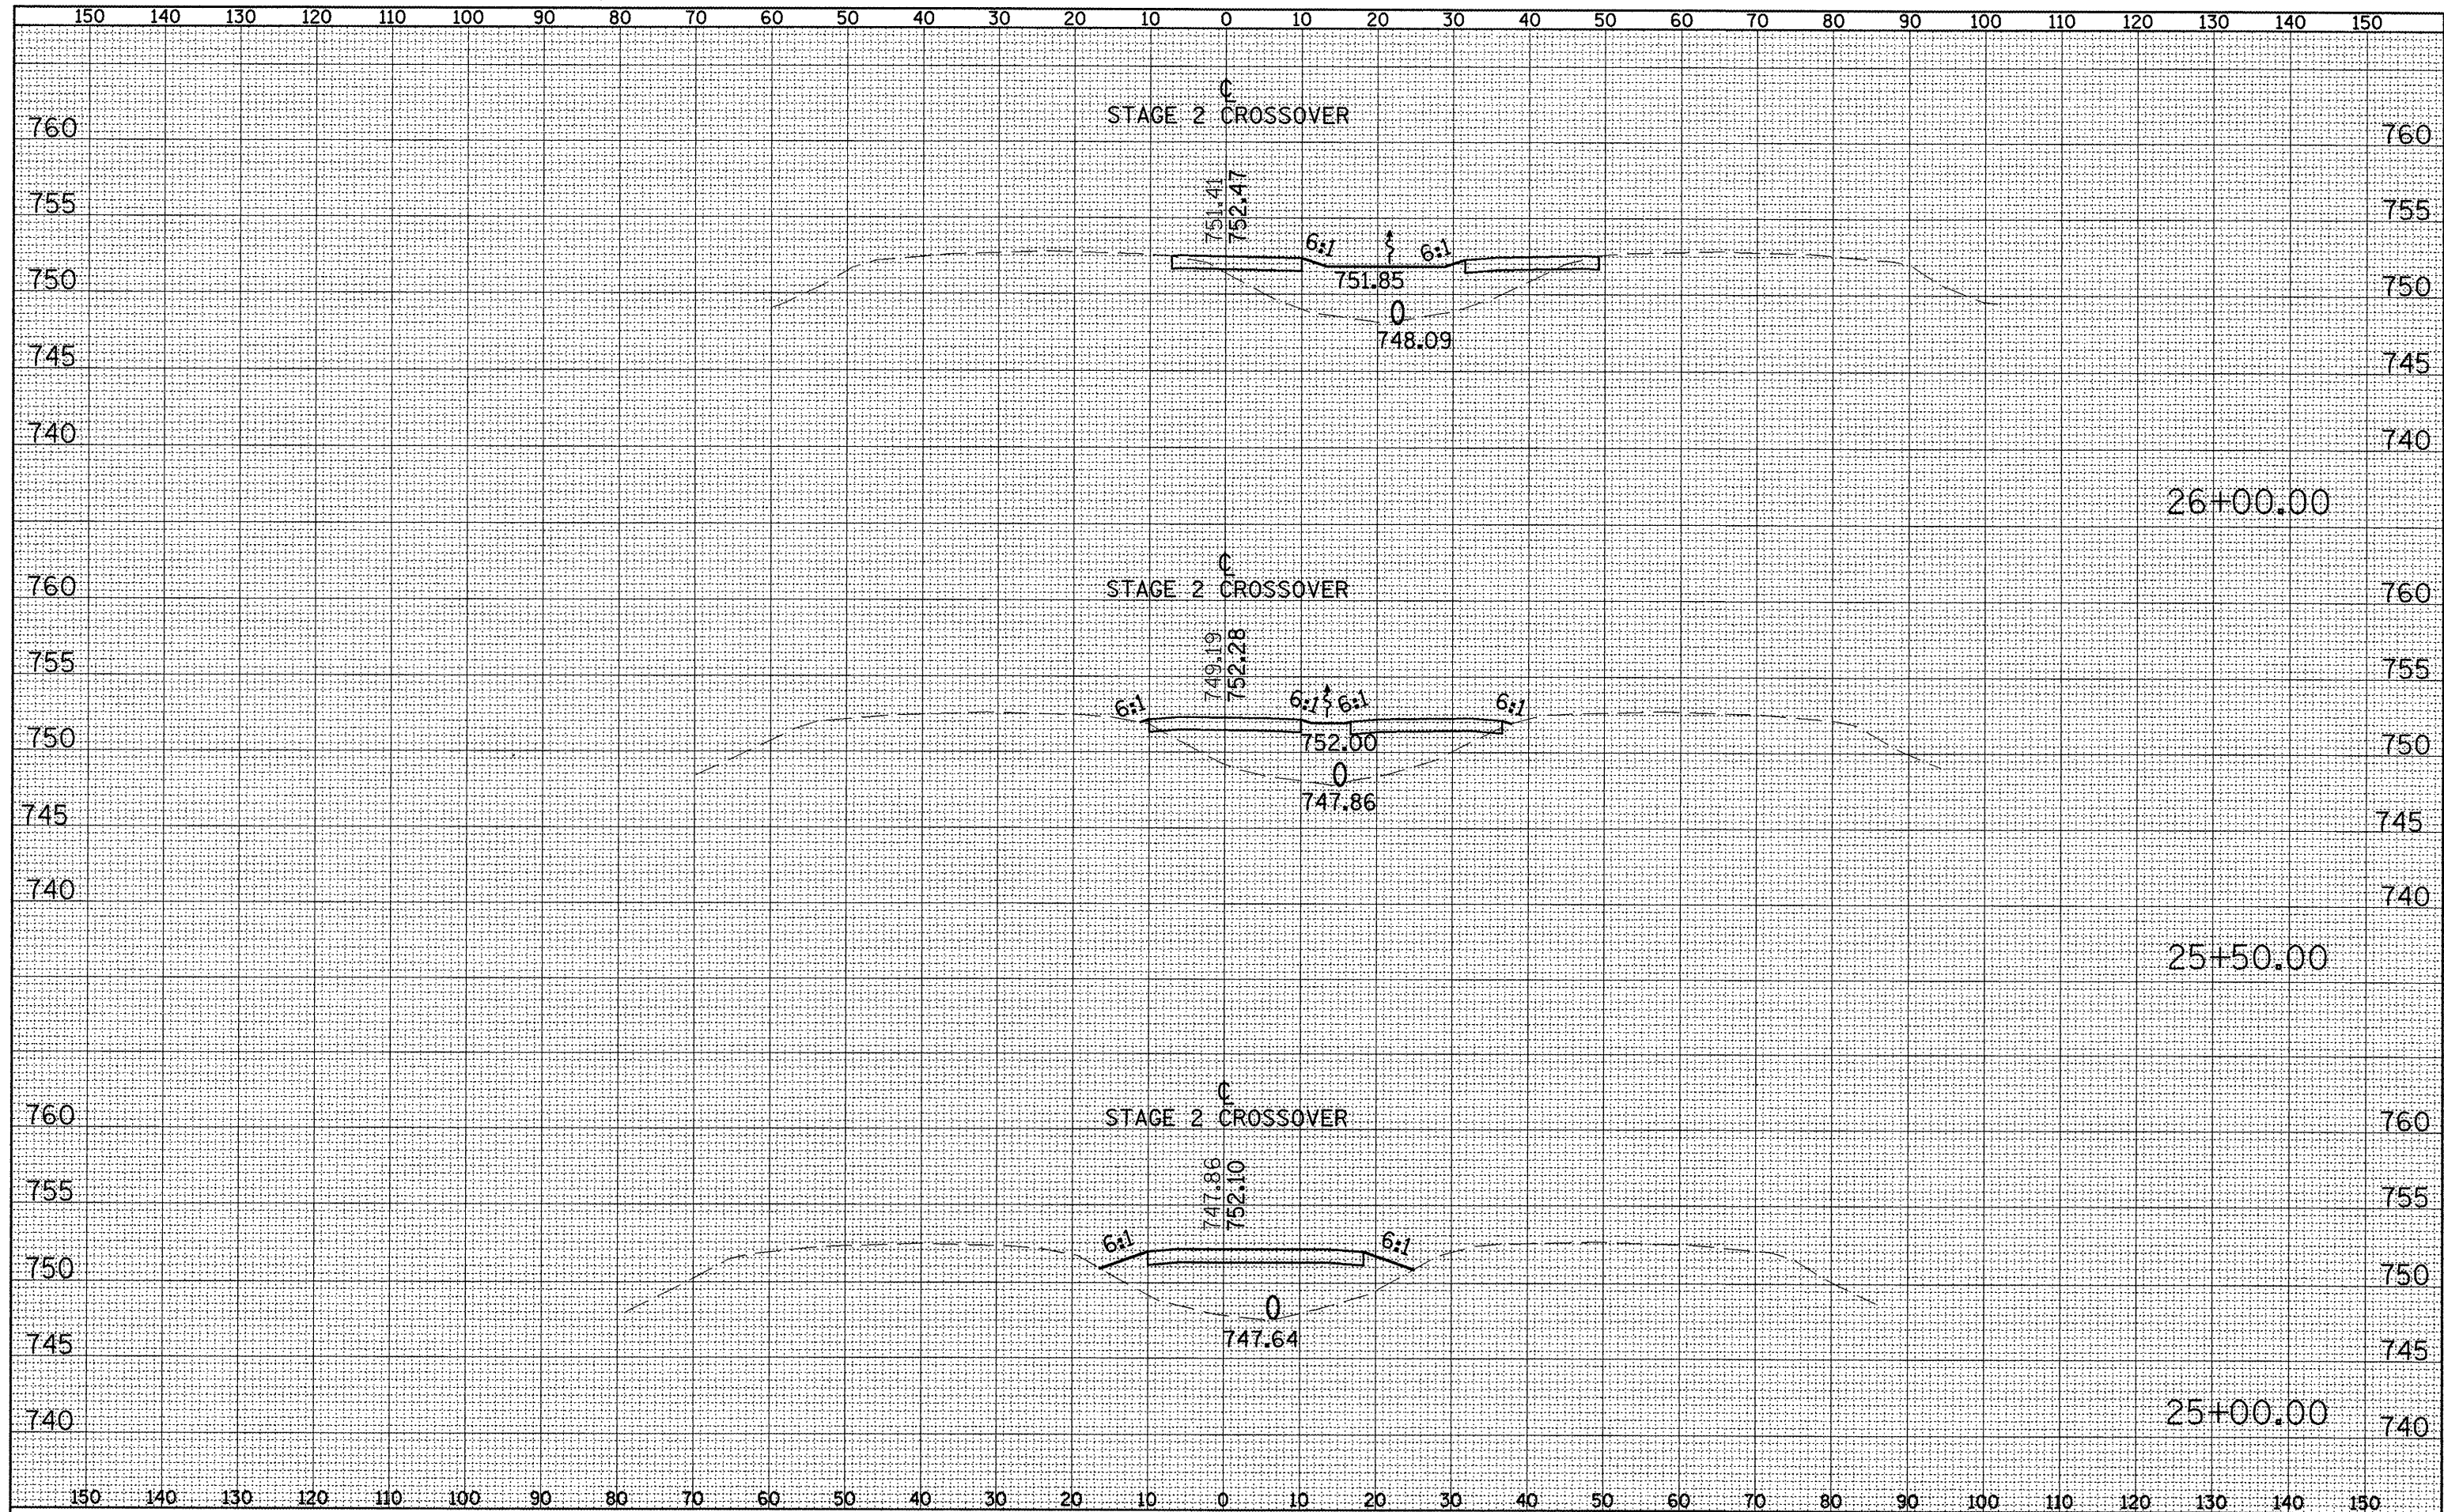

FILE NAME = X-Sections for Temp X-over 12-13-08.dgn	USER NAME = to-aja	DESIGNED - OWR	REVISED - N/A	STATE OF ILLINOIS DEPARTMENT OF TRANSPORTATION	MAINTENANCE OF TRAFFIC RUNAROUND STAGE 2 CROSS SECTIONS I-74 OVER TOWNSHIP ROAD 205	F.A.I. RTE.	SECTION	COUNTY	TOTAL SHEETS	SHEET NO.
	PLDT SCALE = 20.00' / IN.	DRAWN - OWR	REVISED - N/A			74	48(27RS-3); (27HB-5)I, I-1	KNOX	104	86
	PLDT DATE = 12/13/2008	CHECKED - FML	REVISED - N/A			CONTRACT NO. 68062				
	DATE = 11/2008	DATE = 11/2008	REVISED - N/A			SCALE: 1"=10'H & 5'V SHEET NO. -- OF -- SHEETS STA. 00+00.00 TO STA. 00+00.00 FED. ROAD DIST. NO. [ILLINOIS] FED. AID PROJECT				


DATE	
BY	
SURVEYED	
PLOTTED	
TEMPLATE	
AREAS	
CHECKED	
FINAL SURVEY	
NOTE BOOK	
NO.	

DATE	
BY	
SURVEYED	
PLOTTED	
TEMPLATE	
AREAS	
CHECKED	
ORIGINAL SURVEY	
NOTE BOOK	
NO.	

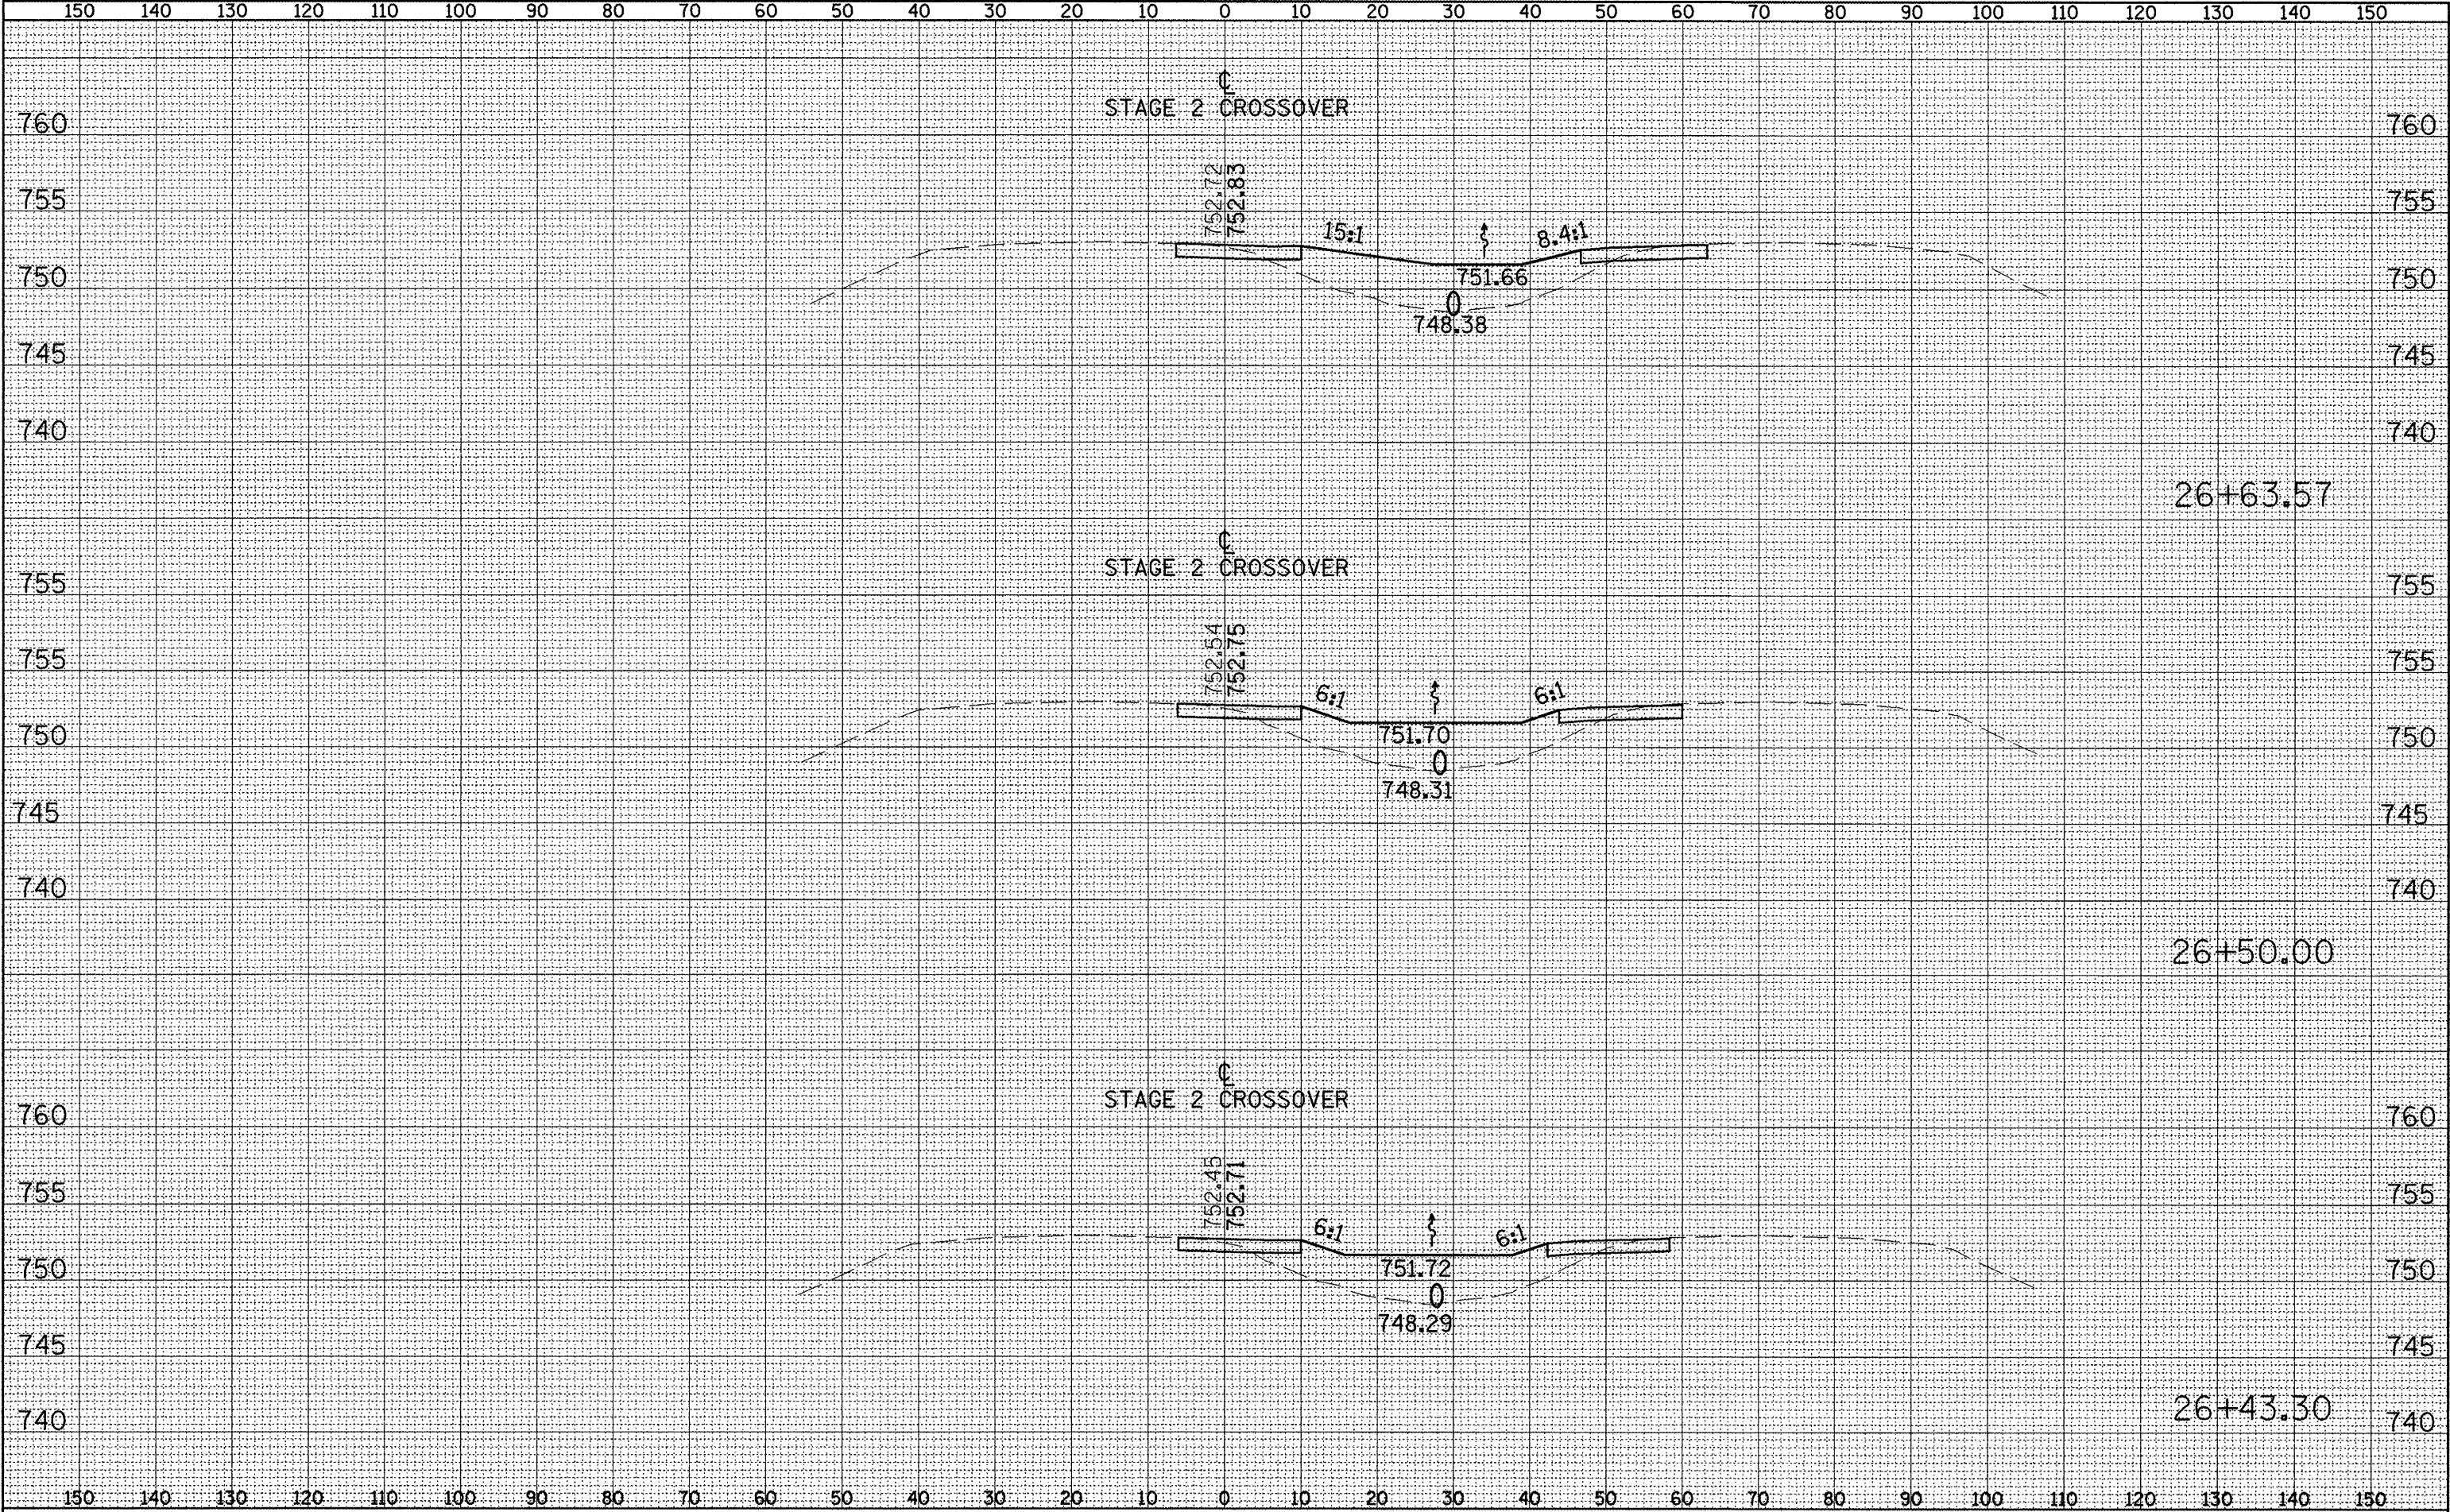


FINAL SURVEY	DATE
	BY
	SURVEYED
	PLOTTED
NOTE BOOK	NO.
	DATE
	BY
	NO.

ORIGINAL SURVEY	DATE
	BY
	SURVEYED
	PLOTTED
NOTE BOOK	NO.
	DATE
	BY
	NO.




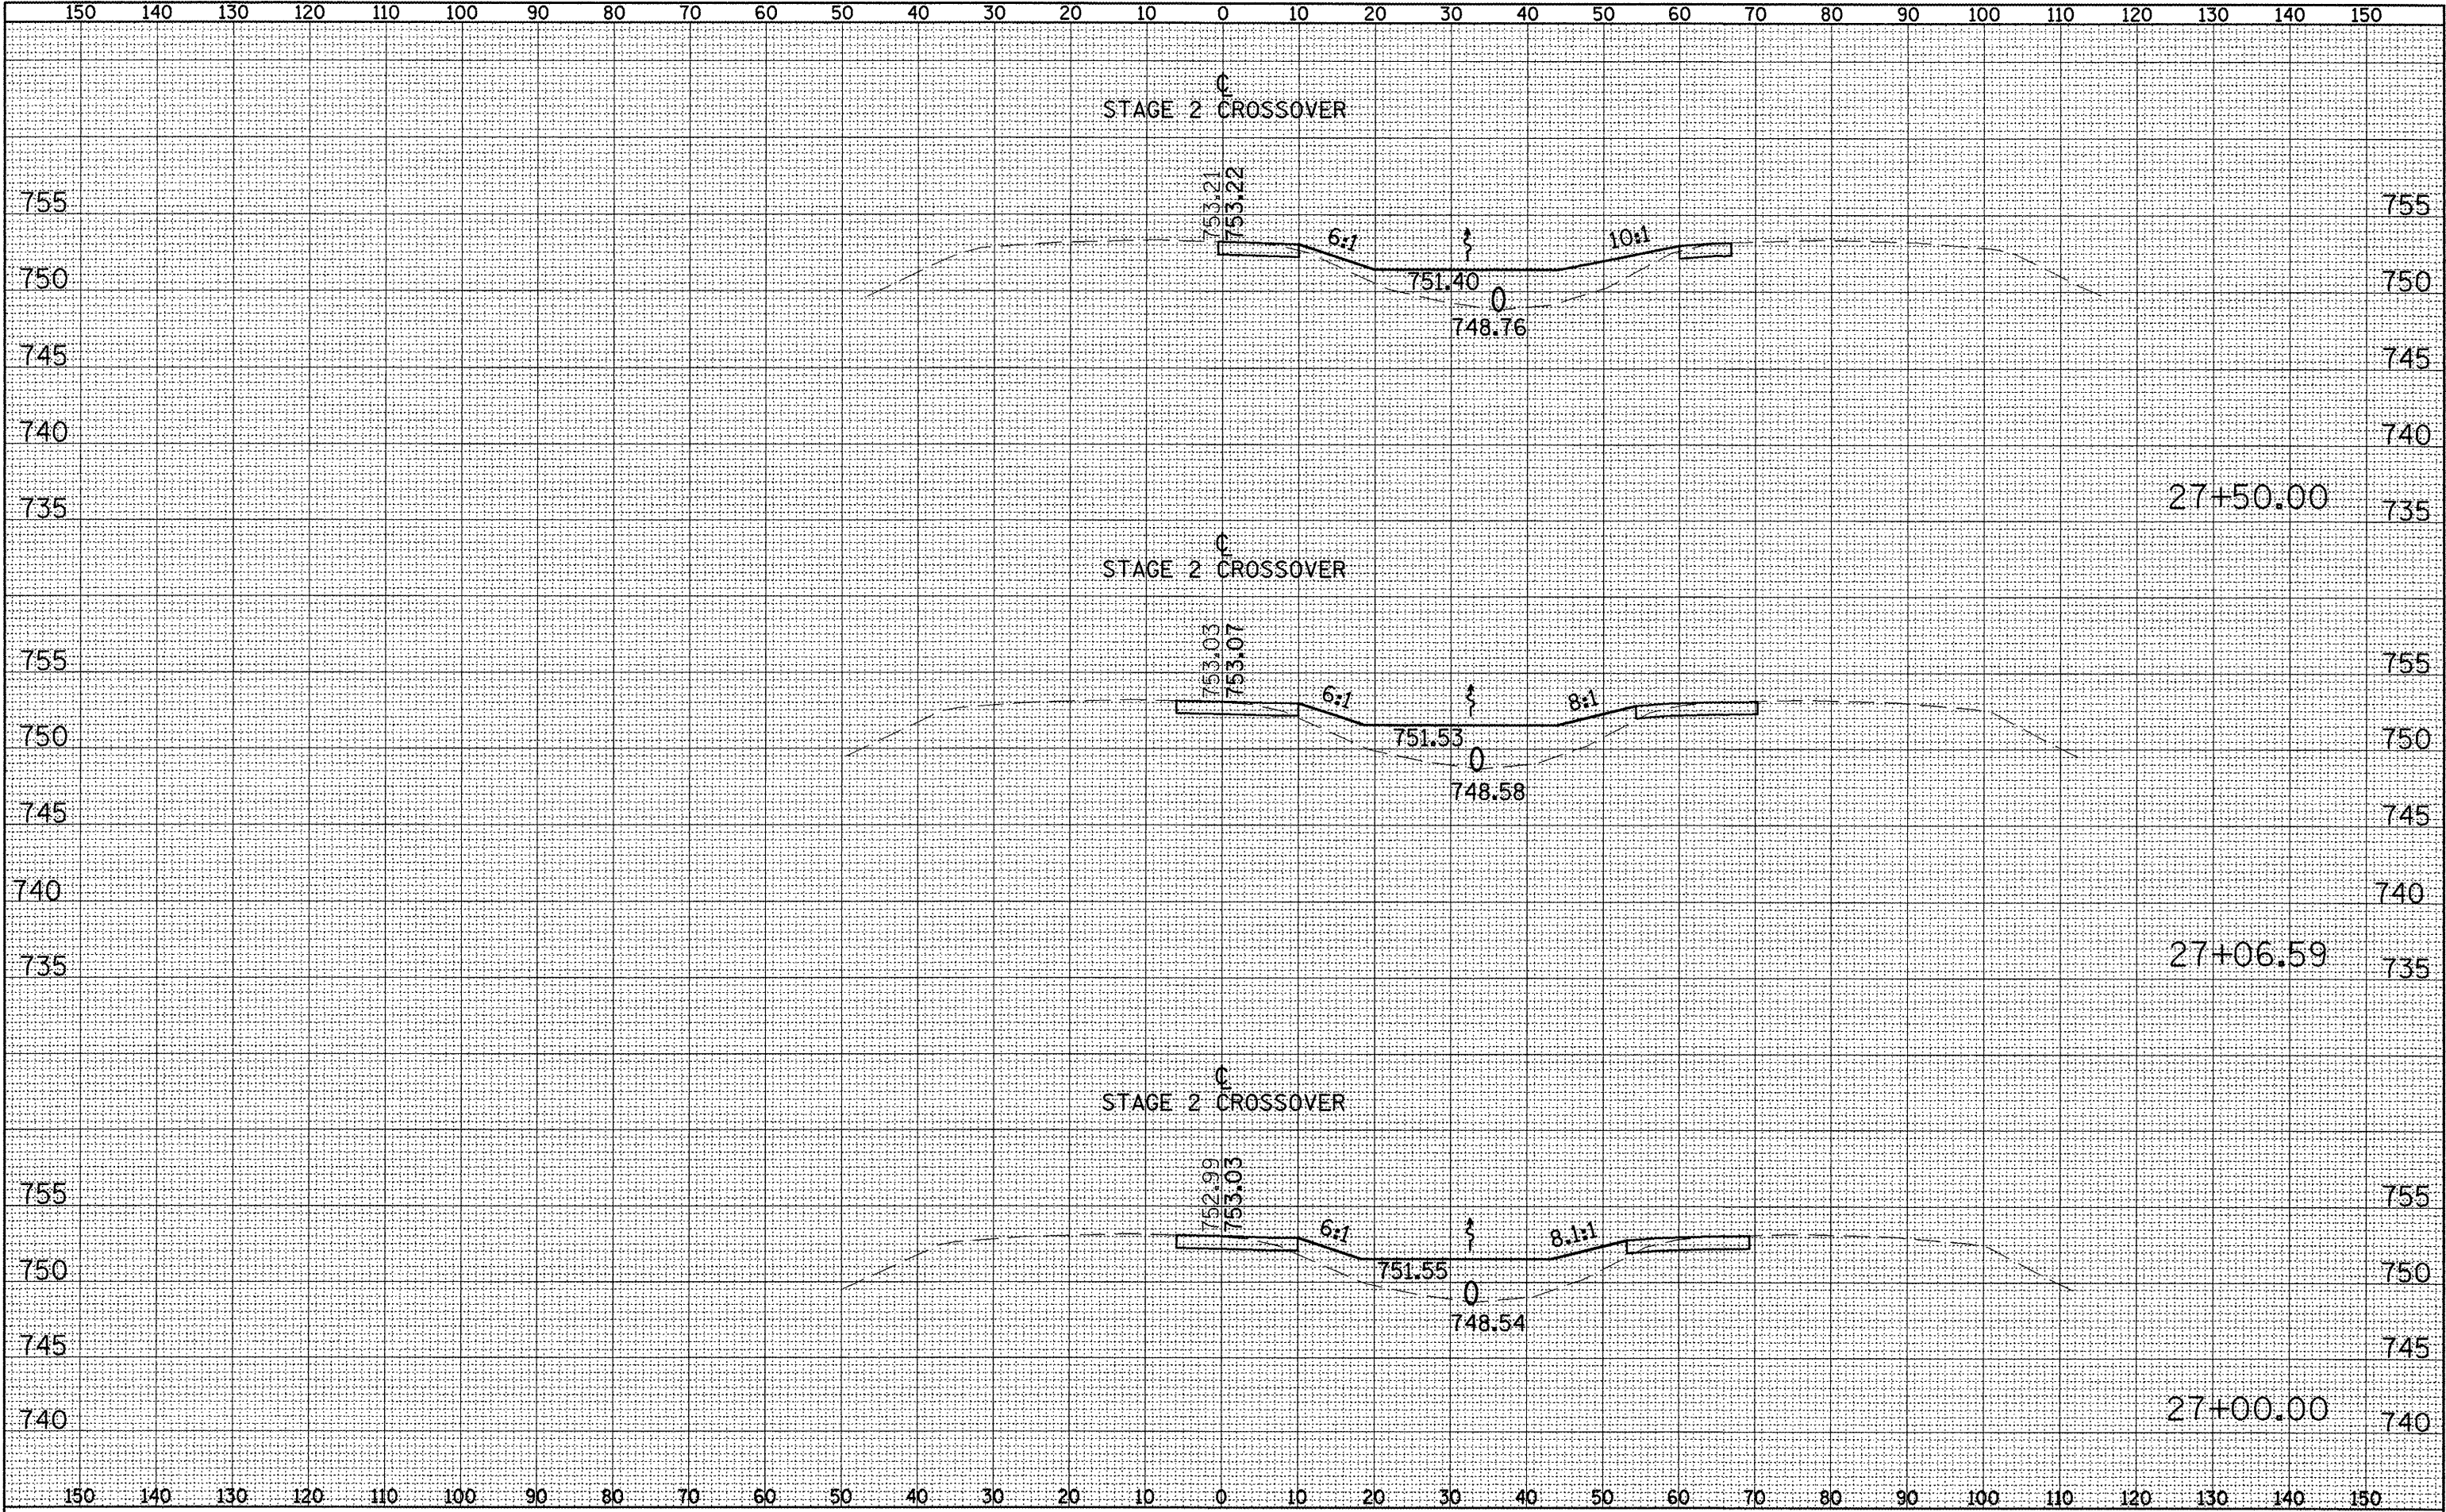


DATE	BY	SURVEYED	PLOTTED	DATE
		FINAL	NOTE BOOK	
		NO.		


DATE	BY	SURVEYED	PLOTTED	DATE
		ORIGINAL	NOTE BOOK	
		NO.		

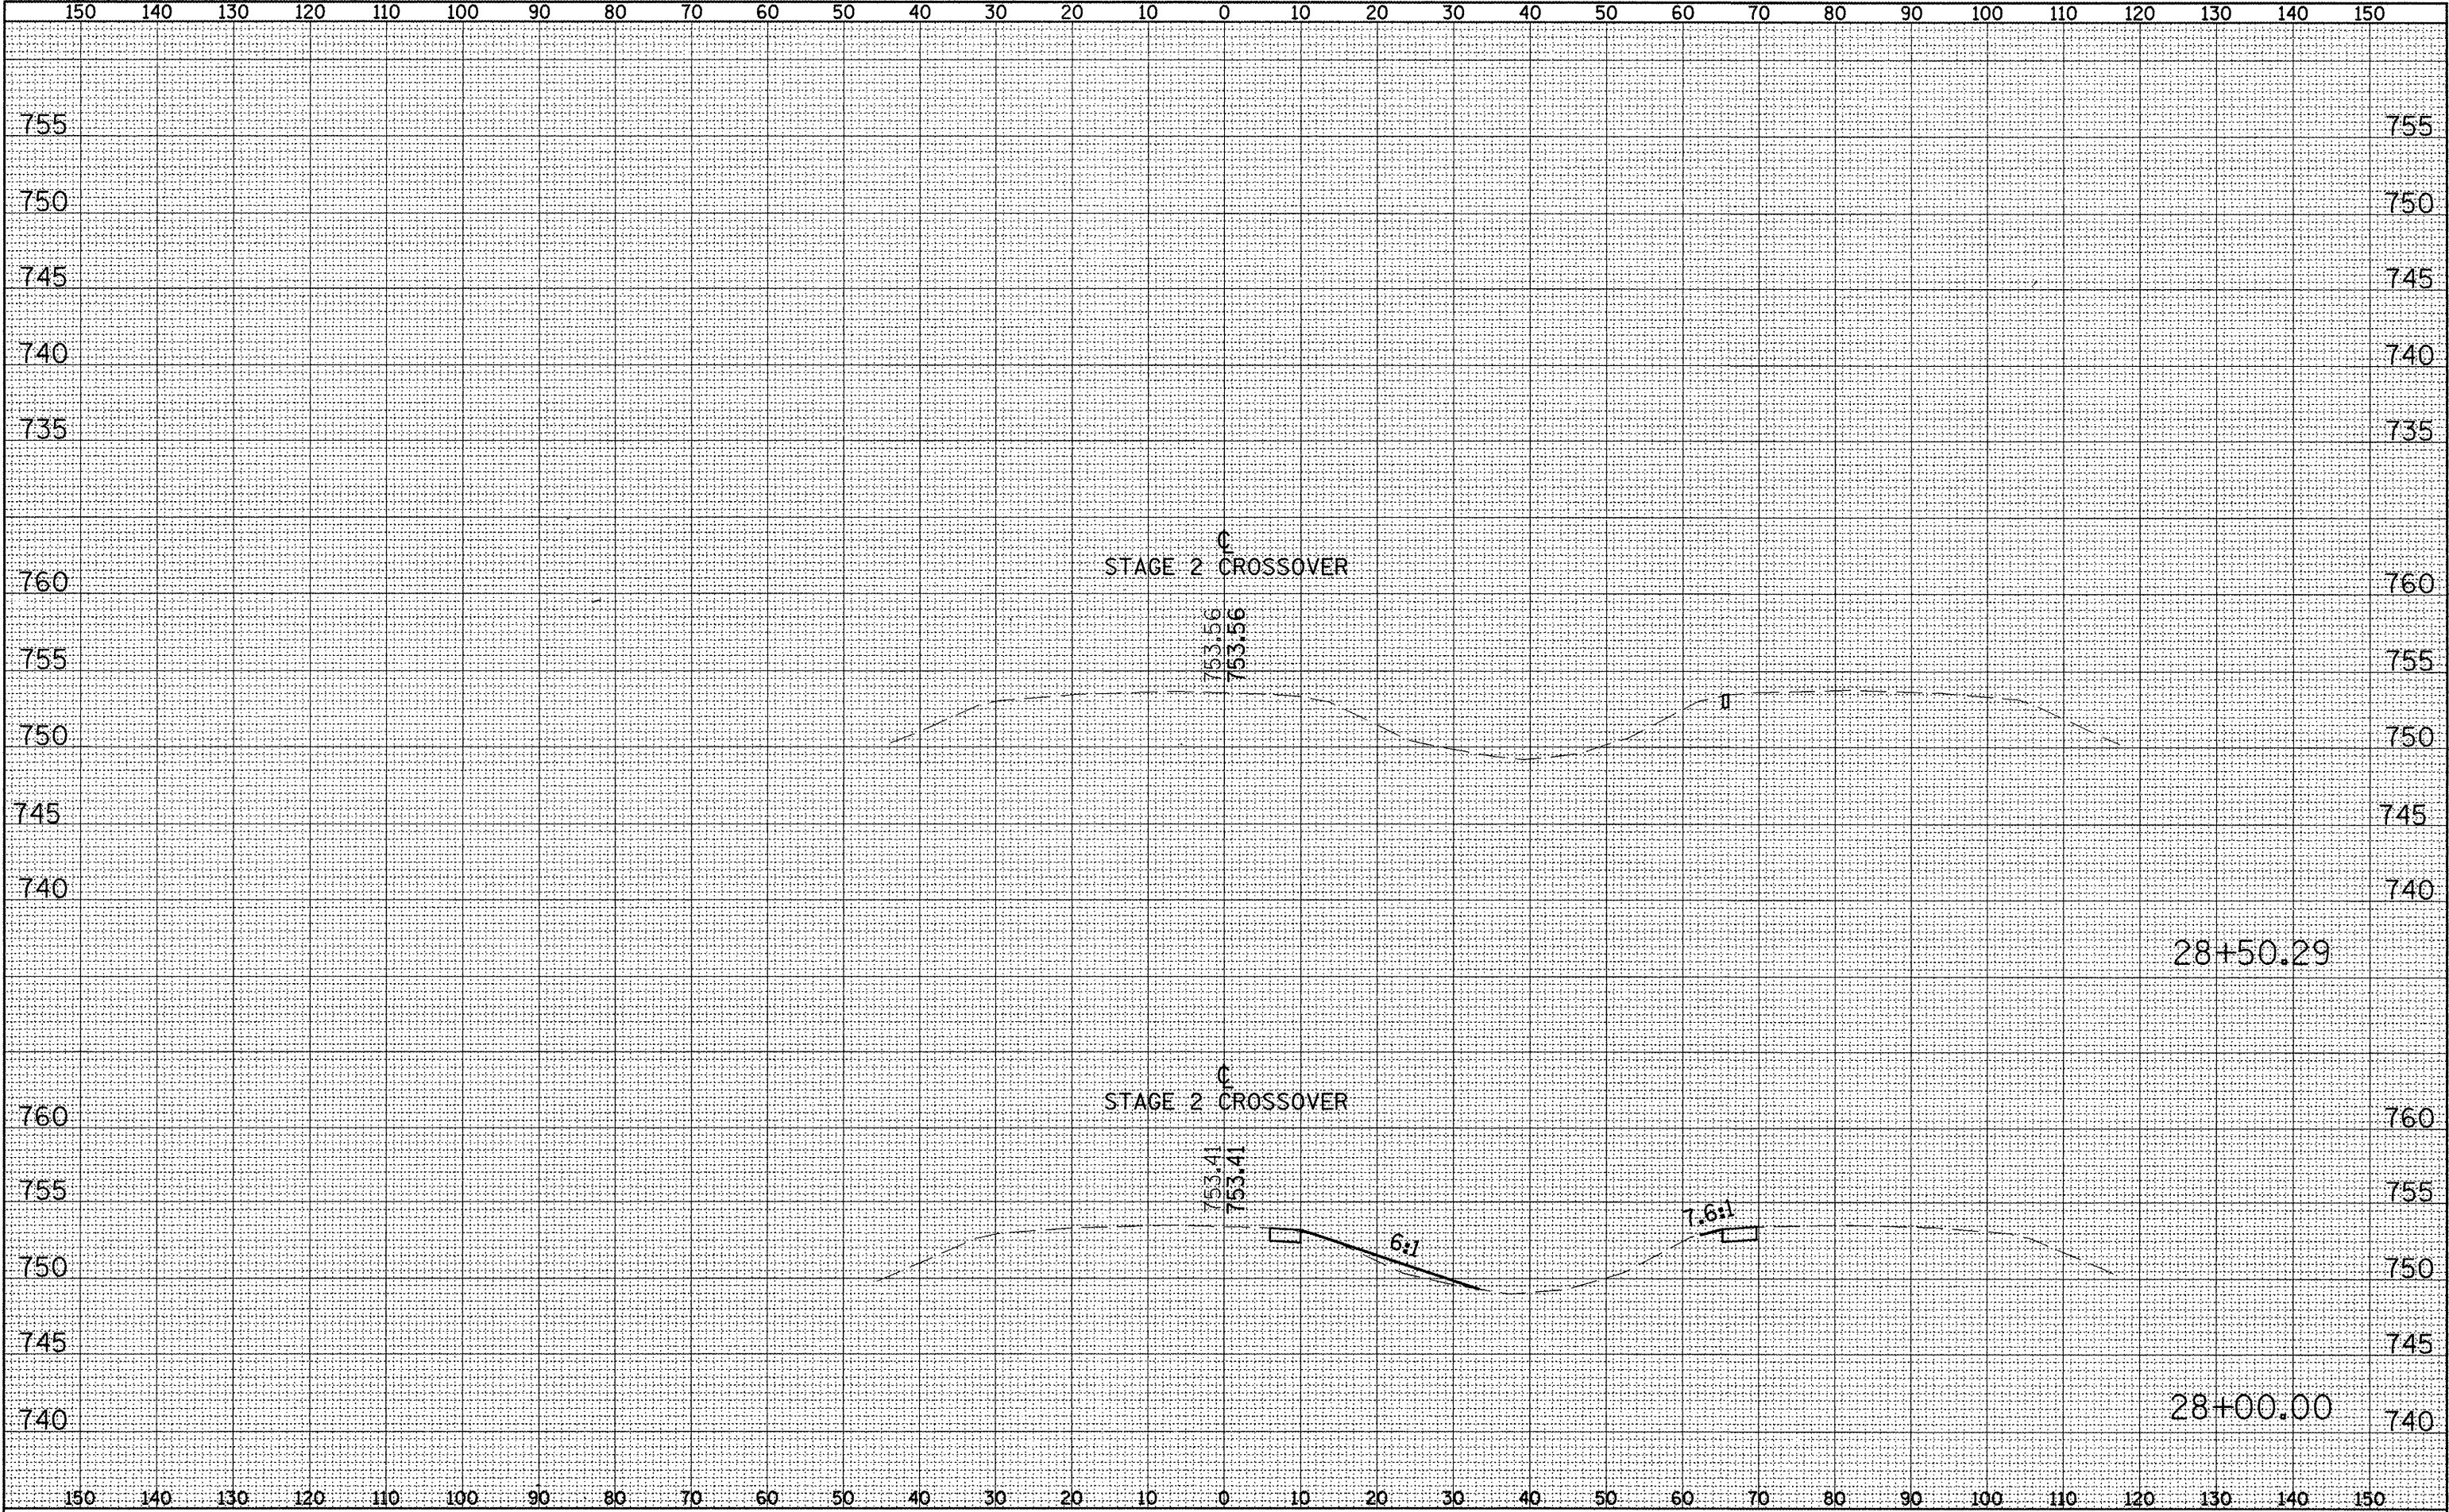

Designer NOTES:
1. Designer to modify this Special Detail sheet, as needed, for inclusion in plans.
2. Include Highway Standard 280001 "TEMPORARY EROSION CONTROL SYSTEM."

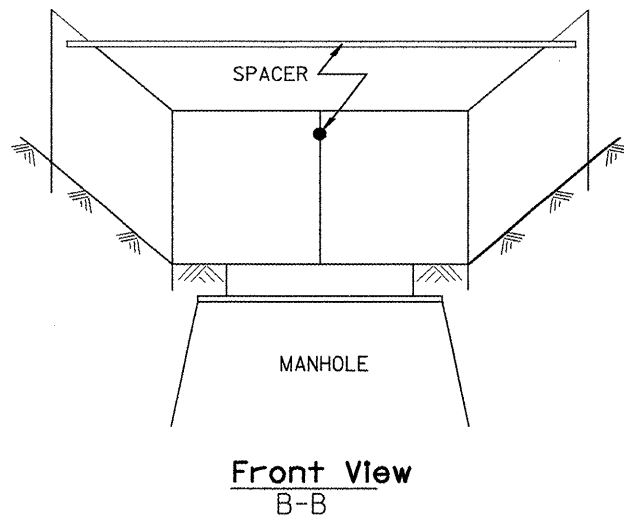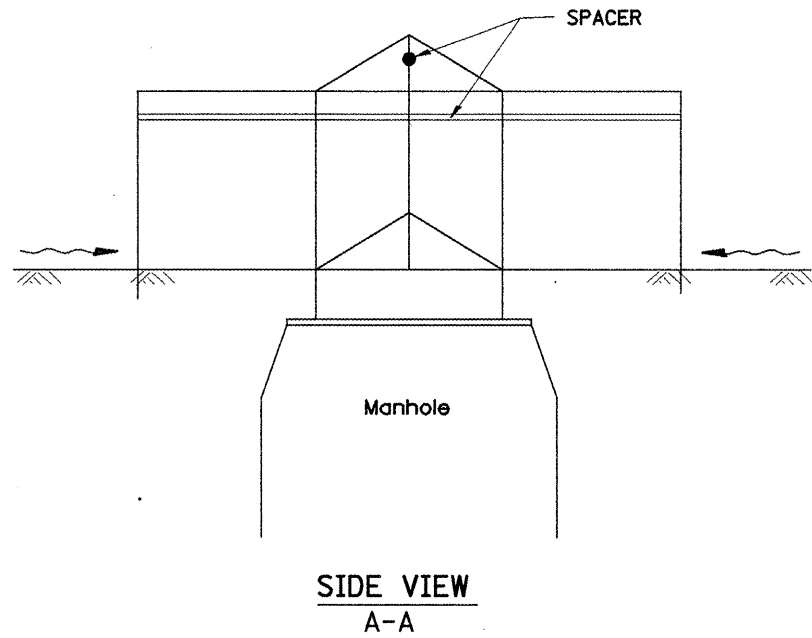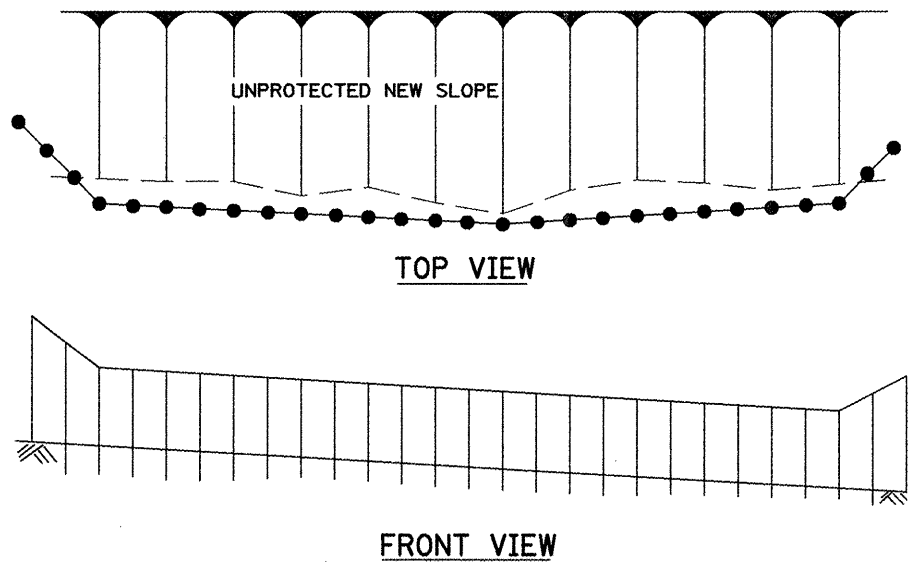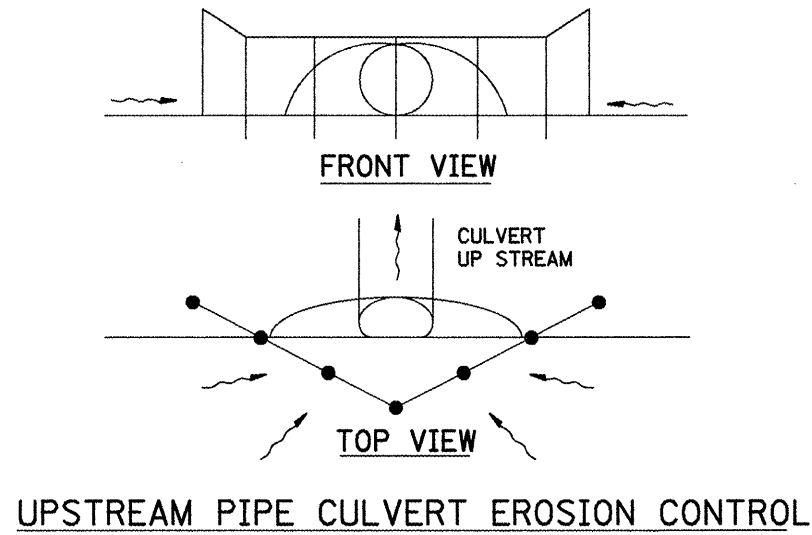

EROSION CONTROL
AT
OPEN GRATE MAN HOLE

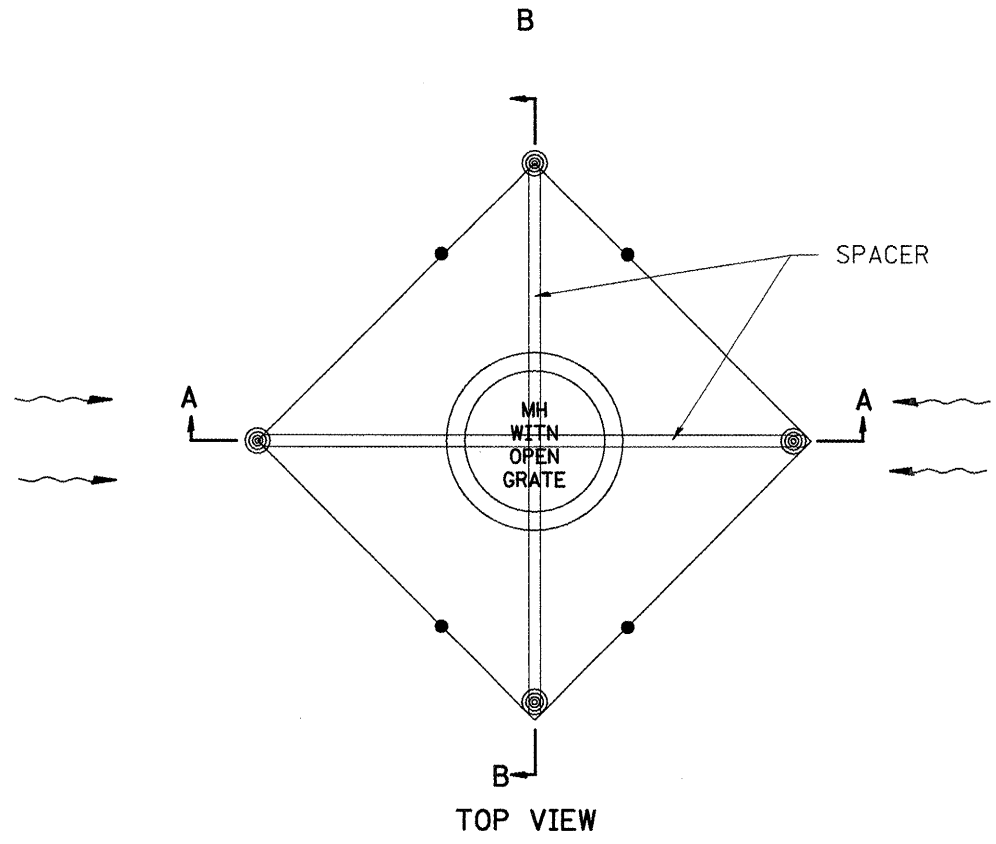

GENERAL NOTES:

1. This work shall be performed in accordance with Sections 280 & 1081, of the Standard Specifications.
2. Additional Timber or Metal Post shall be installed, as needed.

All dimensions are in inches (millimeters) unless otherwise noted.

1-1-97		T.P.					
3-11-03	ELIMINATED SILT FENCE DITCH CHECK	M.A.					

STATE OF ILLINOIS
DEPARTMENT OF TRANSPORTATION


NOT TO SCALE

TYPICAL APPLICATION OF SILT FILTER FENCE


CADD STD. 280001-D4

F.A.I. RTE.	SECTION	COUNTY	TOTAL SHEETS	SHEET NO.
74	48(27RS-3; (27HB-5)I, I-1)	KNOX	104	90
CONTRACT NO. 68062				
FED. ROAD DIST. NO. ILLINOIS FED. AID PROJECT				

DESIGNER NOTES:

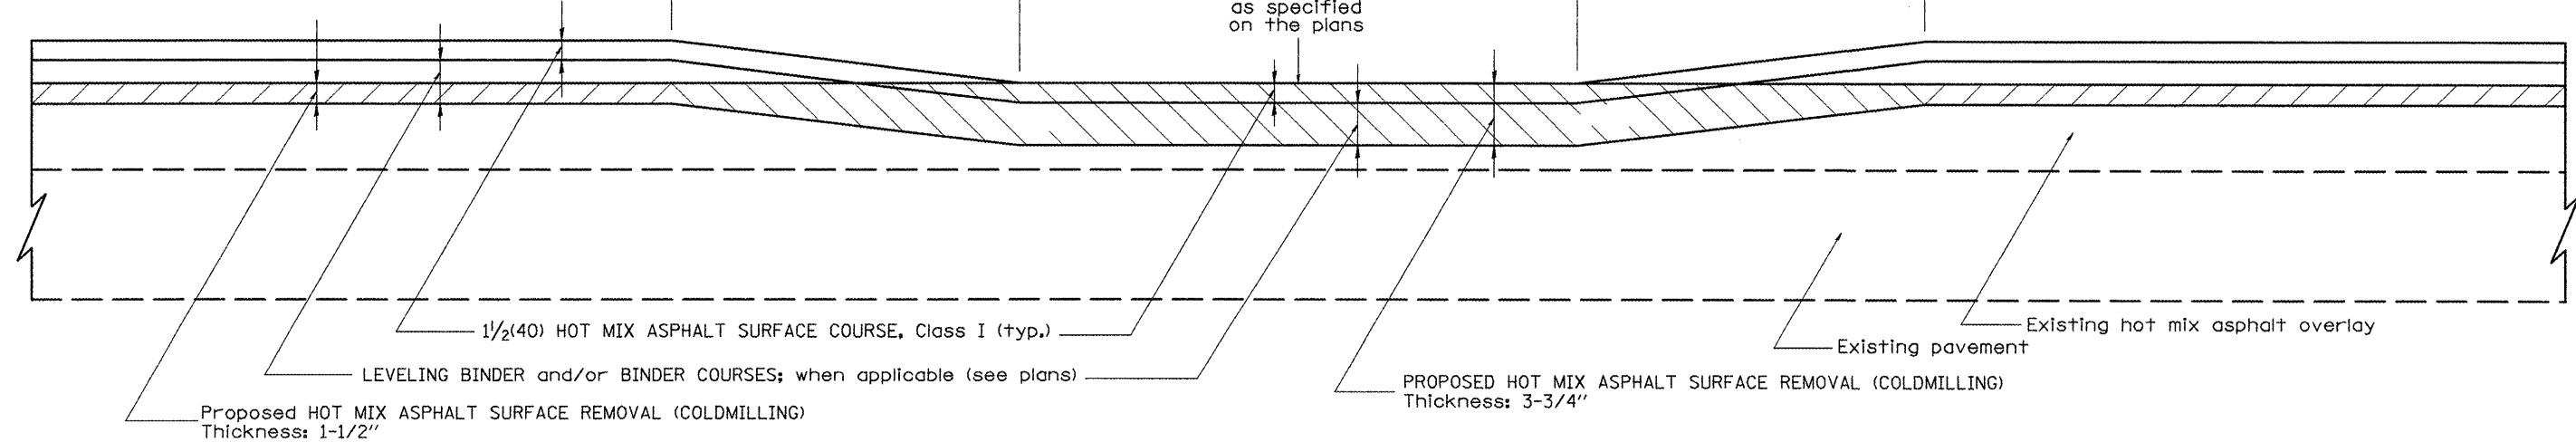

CASE 1: WITH HOT MIX ASPHALT SURFACE REMOVAL (COLD MILLING)

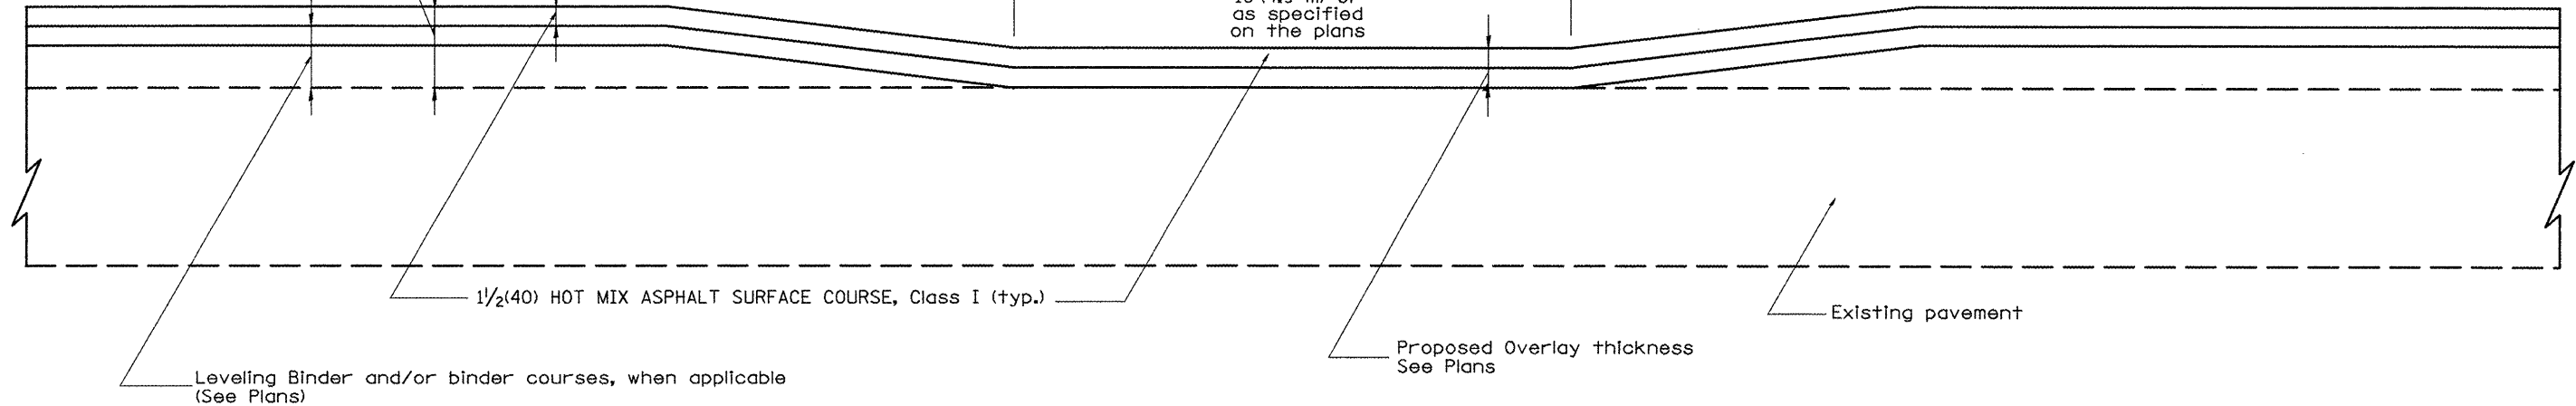


CASE 2: NO HOT MIX ASPHALT SURFACE REMOVAL (COLD MILLING)

All dimensions are in inches (millimeters) unless otherwise noted.

[illegible]

DESIGNER NOTES:
1. Include District Special Provision for Butt Joints & for Hot Mix Asphalt Removal (Cold Milling).
2. The butt joints pay item includes the saw cut & temporary ramp. Payment for the Butt Joint applies whether or not the project features Hot Mix Asphalt Removal (Cold Milling).

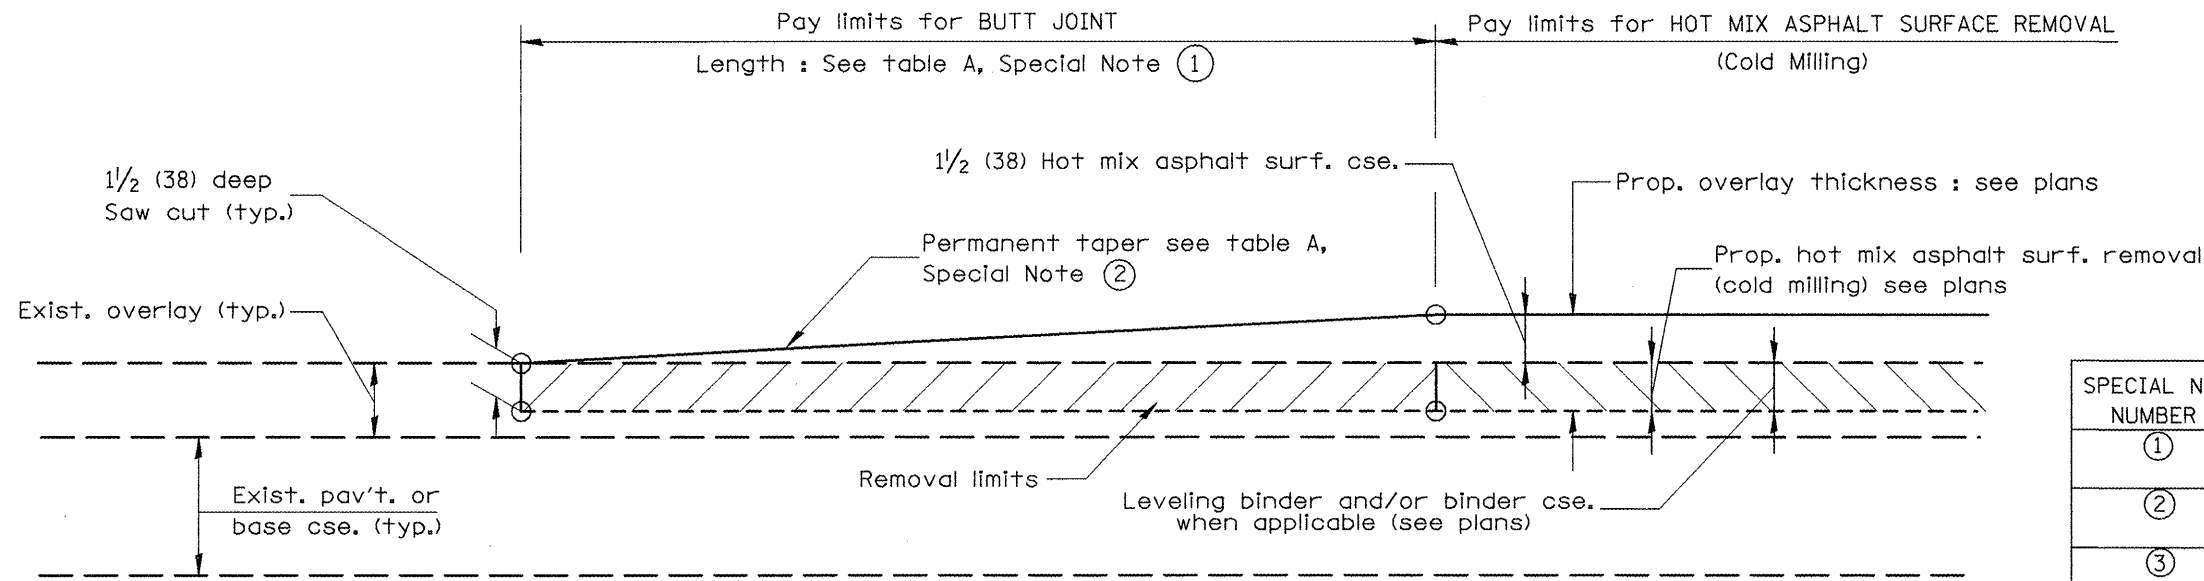


CASE 1 : WITH HOT MIX ASPHALT SURFACE REMOVAL (COLD MILLING)

TABLE A
(LENGTHS AND TAPER RATES)

SPECIAL NOTE NUMBER	ELEMENT	MAINLINE INTERSTATES & 4-LANE EXPRESSWAYS	ALL OTHERS
①	LENGTH OF BUTT JOINT	60'(18.0 m)	30'(9.0 m)
②	PERMANENT TAPER RATE	1:480	1:240
③	TEMPORARY RAMP TAPER RATE	1:80	1:40
④	TEMPORARY RAMP LENGTH	10'(3.0 m)	5'(1.5 m)
⑤	LENGTH OF BUTT JOINT	10'(3.0 m)	10'(3.0 m)

GENERAL NOTES

- The work shall be done in accordance with Article 406.08 and the Special Provision for Butt Joints.
- The pavement surface to be removed may be either bituminous or P.C. concrete. The work shall be performed in accordance with Article 440.04 and the Special Provisions for Butt Joints.
- The saw cut joints shall be primed just prior to the placing of bituminous material. The work will be in accordance with the applicable portions of Article 406.05.

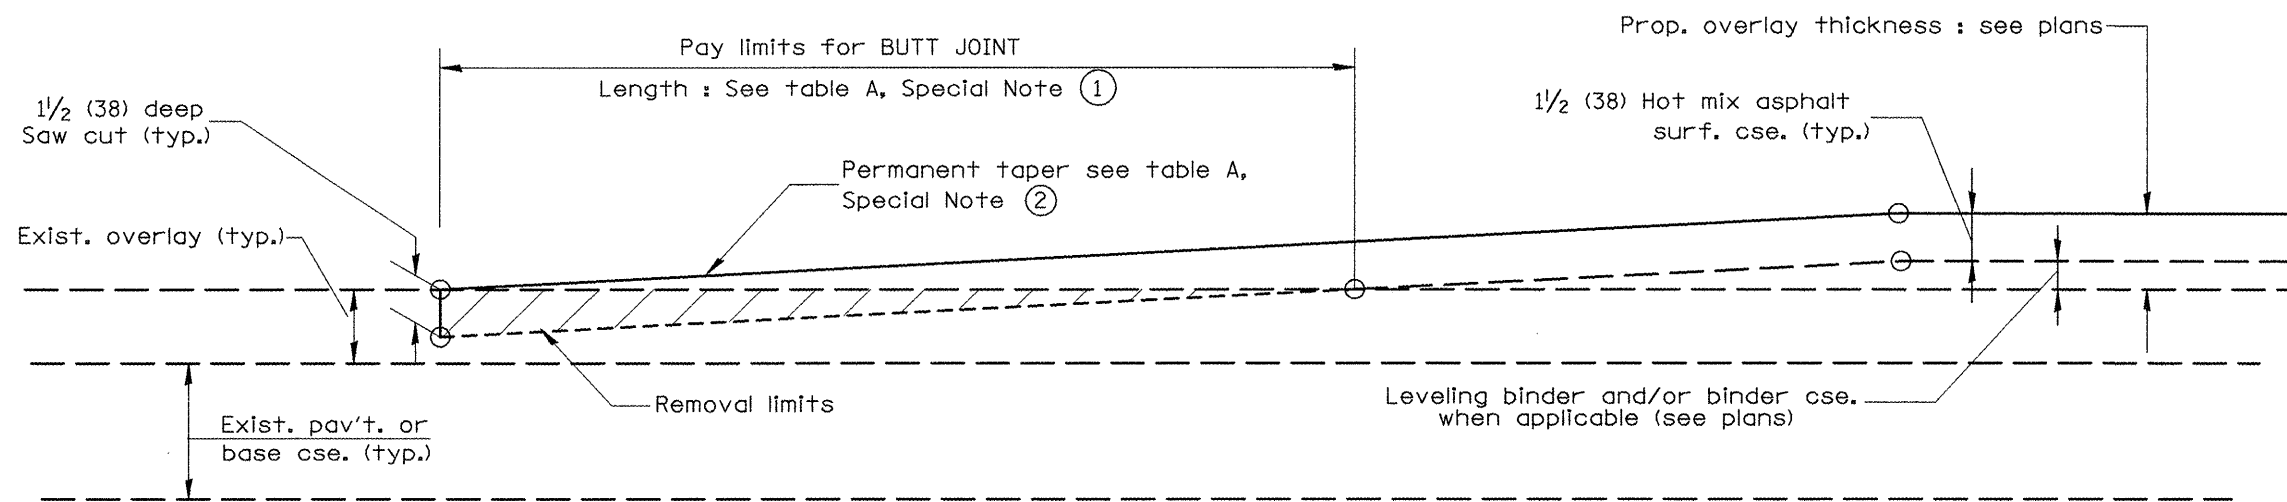

CASE 2 : NO HOT MIX ASHALT SURFACE REMOVAL (COLD MILLING)

All dimensions are in inches (millimeters) unless otherwise noted.

01-01-97	RENUM. C-23.01, NEW REVISION BOX	T.P.	
04-01-97	CORRECTION TO DEPTH	J.A.	
09-15-05	REVISED DESIGNER NOTE	M.M.A.	
10-16-06	REVISED TO 2007 SPEC.	M.A.	


STATE OF ILLINOIS
DEPARTMENT OF TRANSPORTATION

NOT TO SCALE


BUTT JOINTS

SHT. 1 OF 3
CADD STD. 406101-04


F.A.I. RTE.	SECTION	COUNTY	TOTAL SHEETS	SHEET NO.
74	48(27RS-3; (27HB-5), I-1)	KNOX	104	92
CONTRACT NO. 68062				
FED. ROAD DIST. NO. ILLINOIS FED. AID PROJECT				

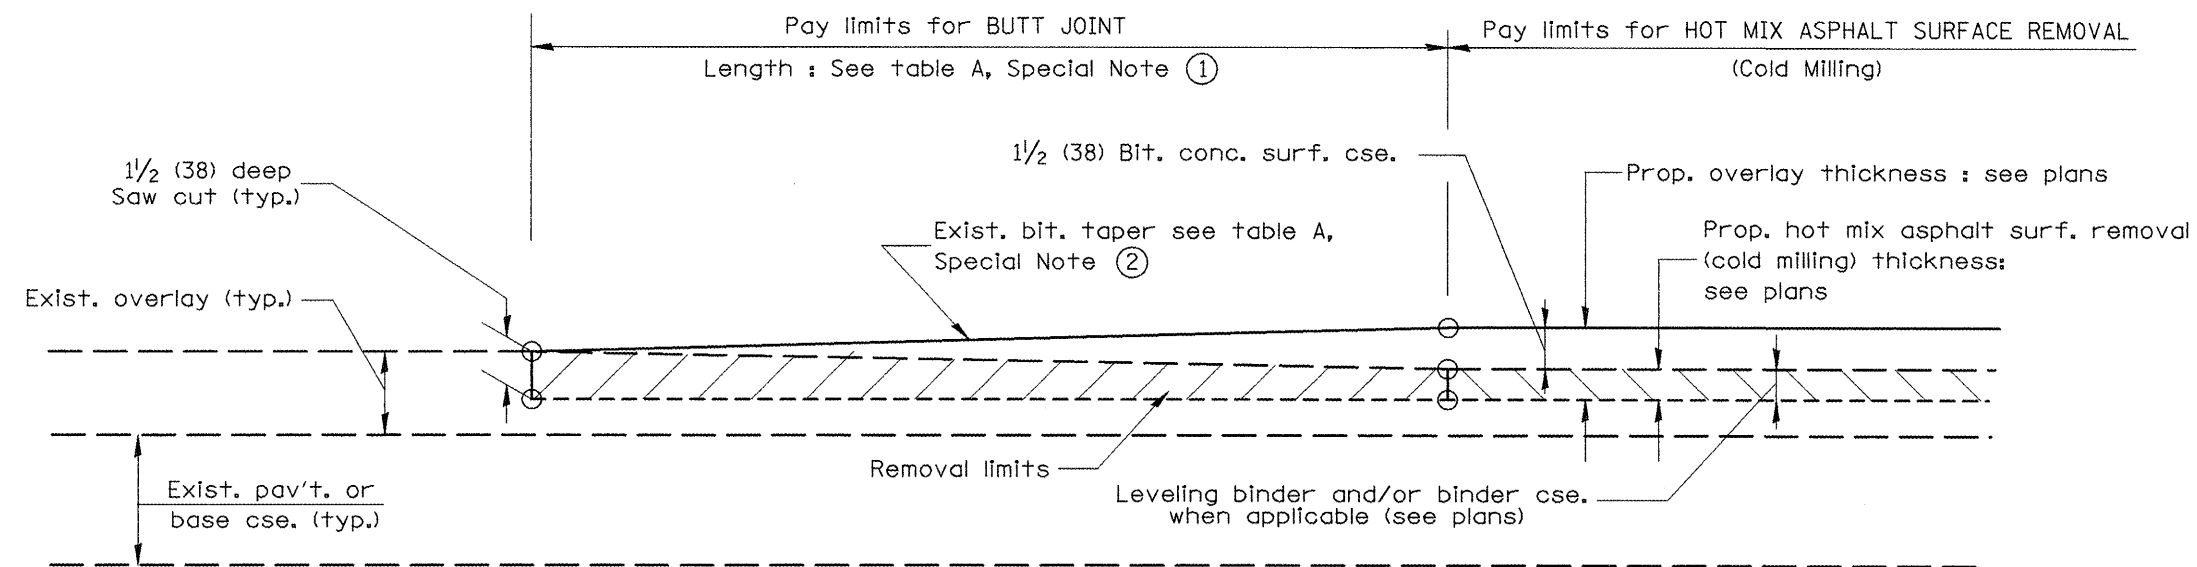

CASE 3 : WITH HOT MIX ASPHALT SURFACE REMOVAL (COLD MILLING)
TIE-IN TO EXISTING BITUMINOUS TAPER

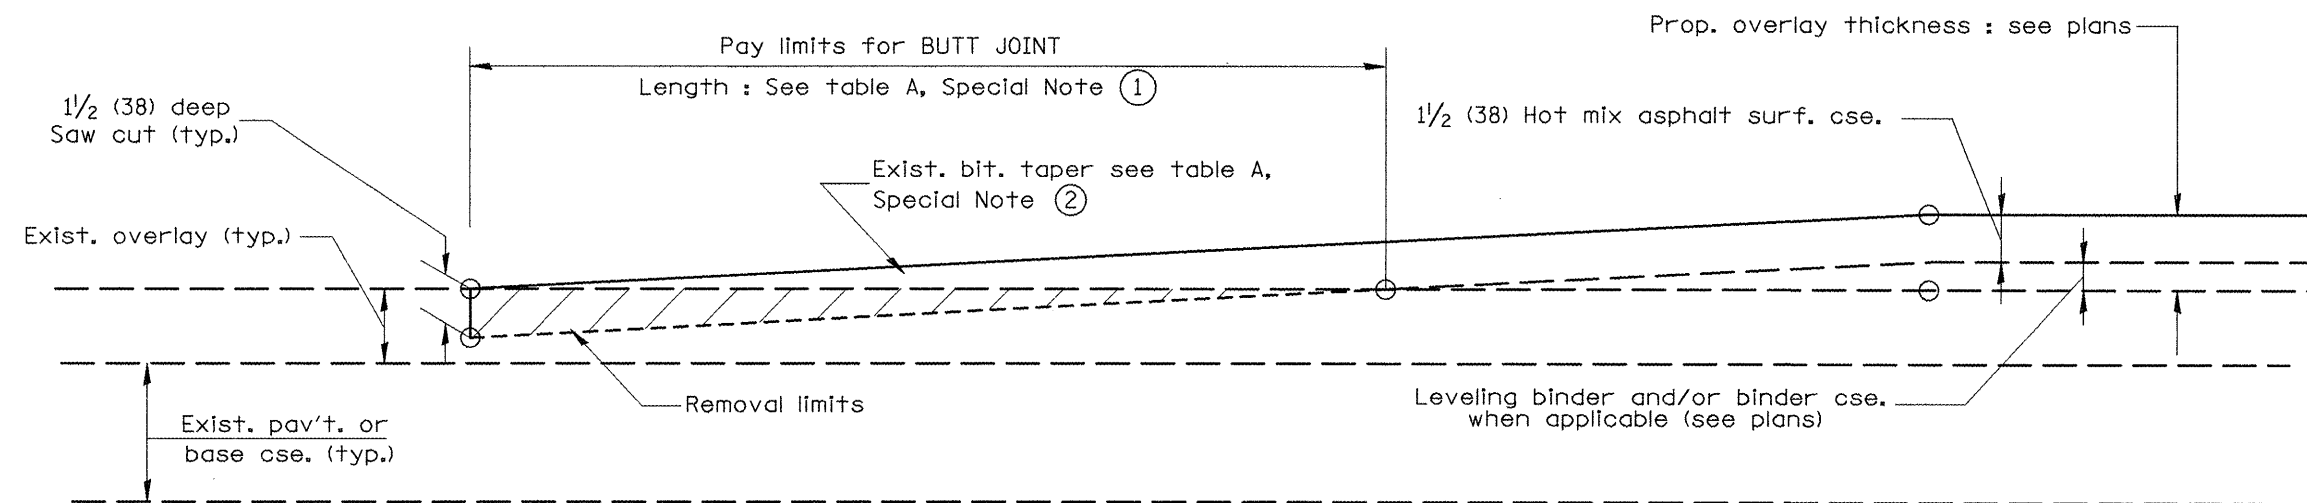

CASE 4 : NO HOT MIX ASPHALT SURFACE REMOVAL (COLD MILLING)
TIE-IN TO EXISTING BITUMINOUS TAPER

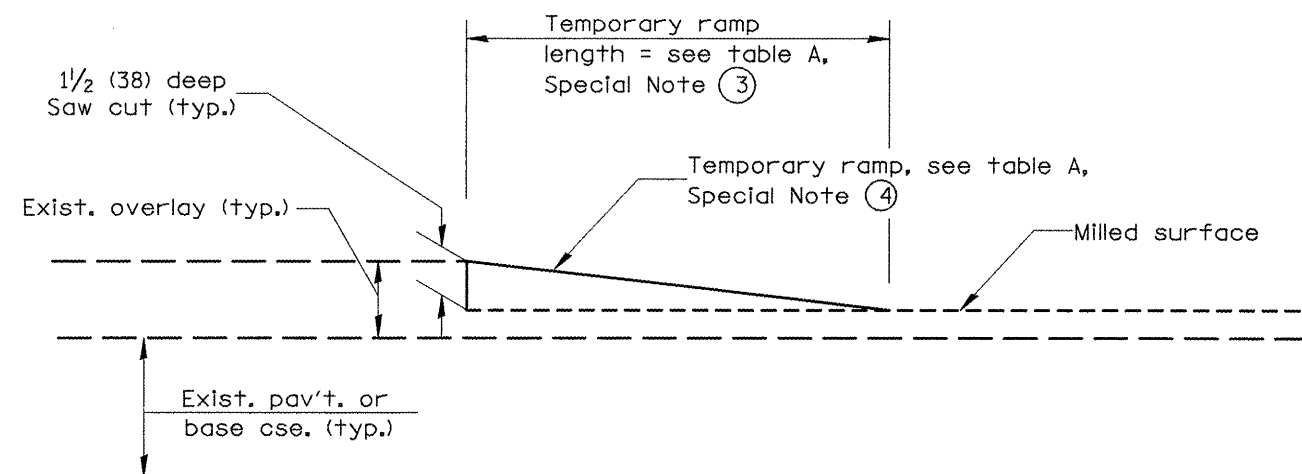

DETAIL TEMPORARY RAMP

All dimensions are in inches (millimeters) unless otherwise noted.


STATE OF ILLINOIS
DEPARTMENT OF TRANSPORTATION

BUTT JOINTS

NOT TO SCALE

SHT. 2 OF 3
 CADD STD. 406101-04

F.A.I. RTE.	SECTION	COUNTY	TOTAL SHEETS	SHEET NO.
74	48(27RS-3; (27HB-5)I, I-1)	KNOX	104	93
CONTRACT NO. 68062				
FED. ROAD DIST. NO. ILLINOIS FED. AID PROJECT				

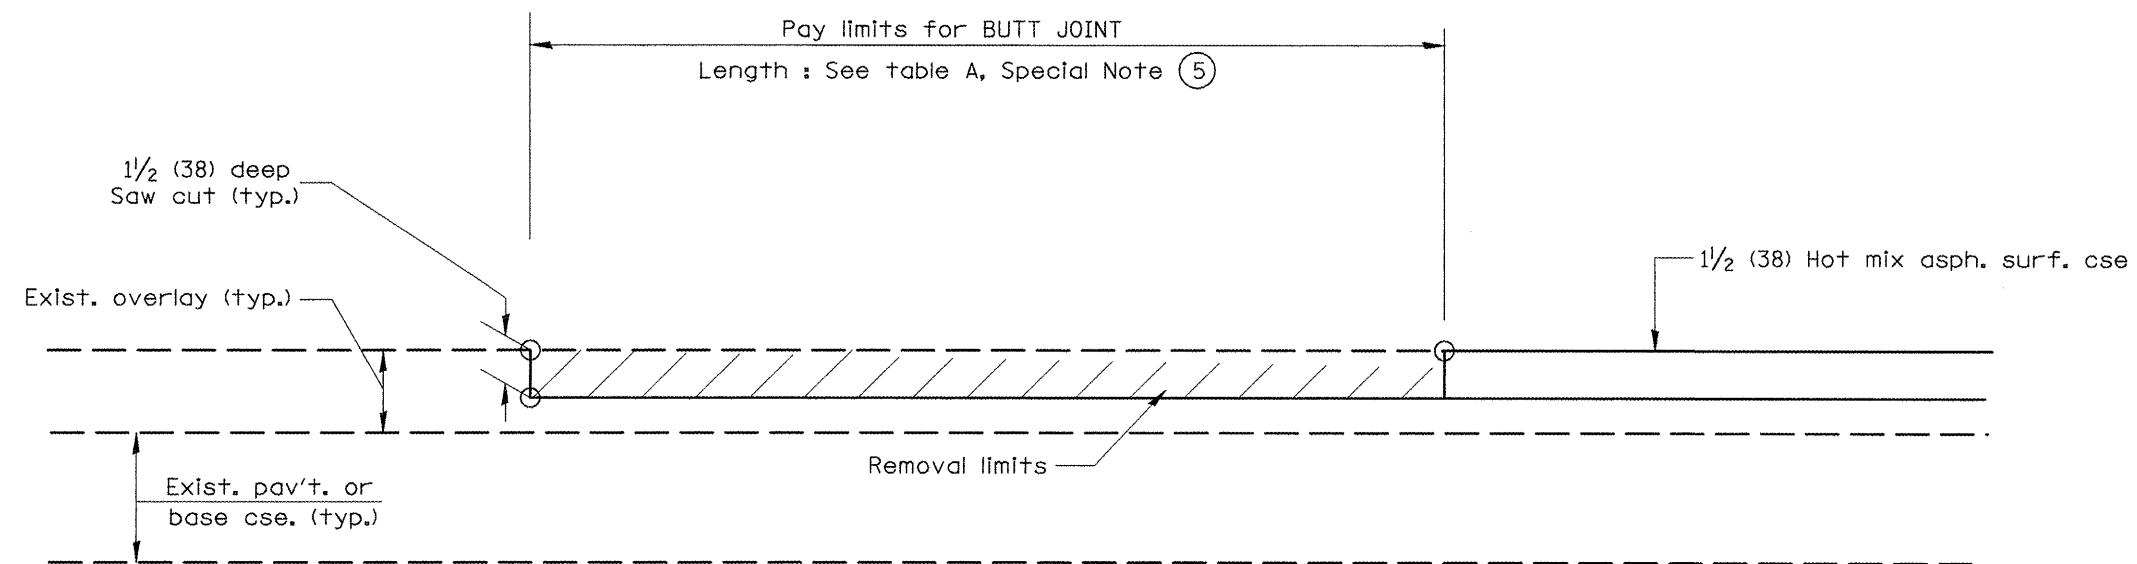

CASE 5 : WITH HOT MIX ASPHALT SURFACE REMOVAL (COLD MILLING)
TIE-IN TO EXISTING BITUMINOUS TAPER

All dimensions are in inches (millimeters)
 unless otherwise noted.

STATE OF ILLINOIS
DEPARTMENT OF TRANSPORTATION




NOT TO SCALE

BUTT JOINTS

SHT. 3 OF 3
 CADD STD. 406101-D4

F.A.I. RTE.	SECTION	COUNTY	TOTAL SHEETS	SHEET NO.
74	48(27RS-3; (27HB-5)I, I-1)	KNOX	104	94
FED. ROAD DIST. NO.		ILLINOIS FED. AID PROJECT		
		CONTRACT NO. 68062		

DESIGNER NOTES:
1. INCLUDE DISTRICT SPECIAL PROVISION, IF APPLICABLE.

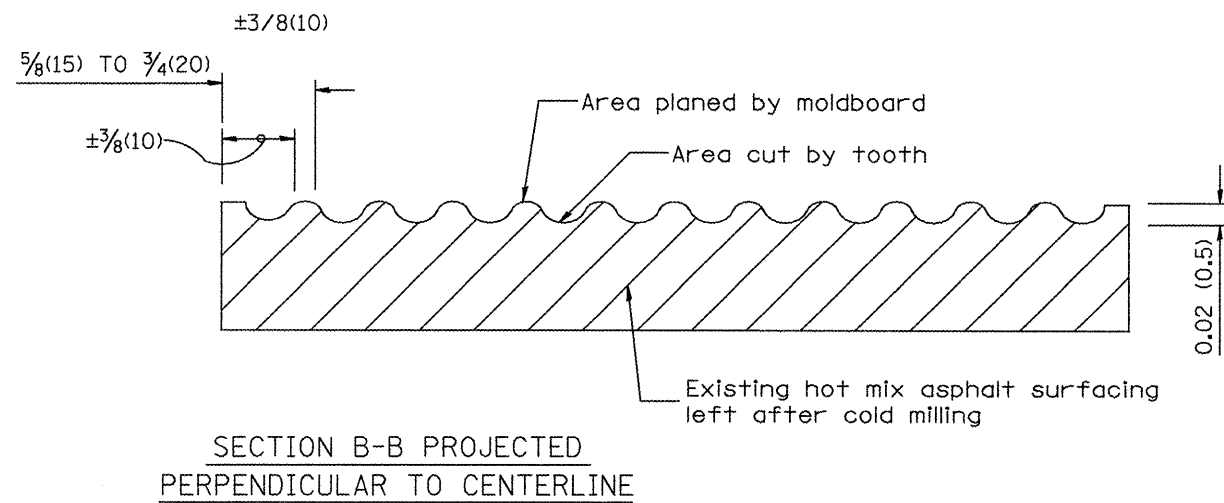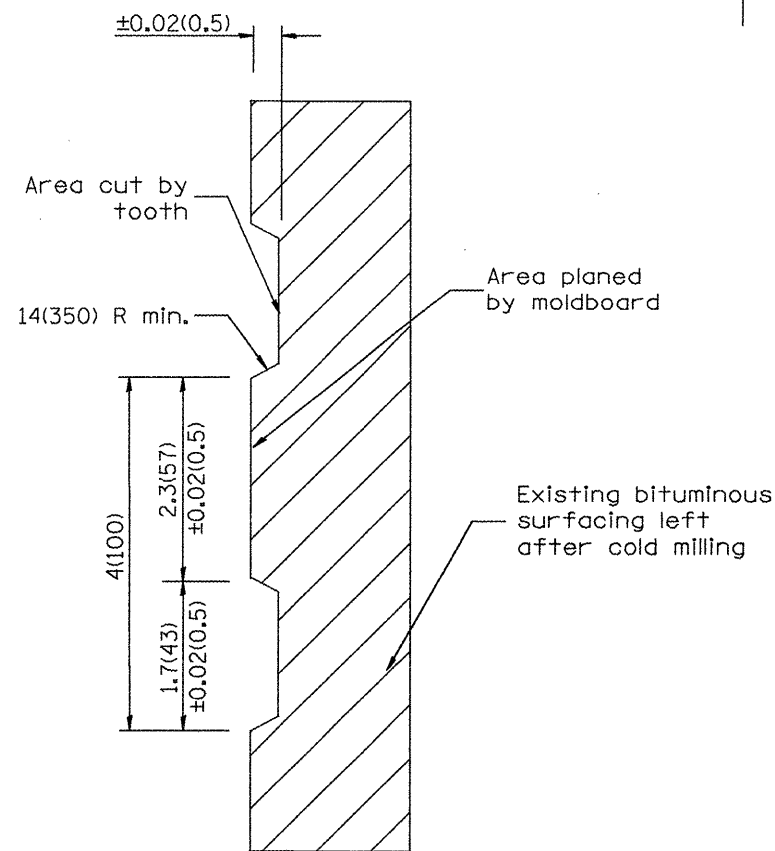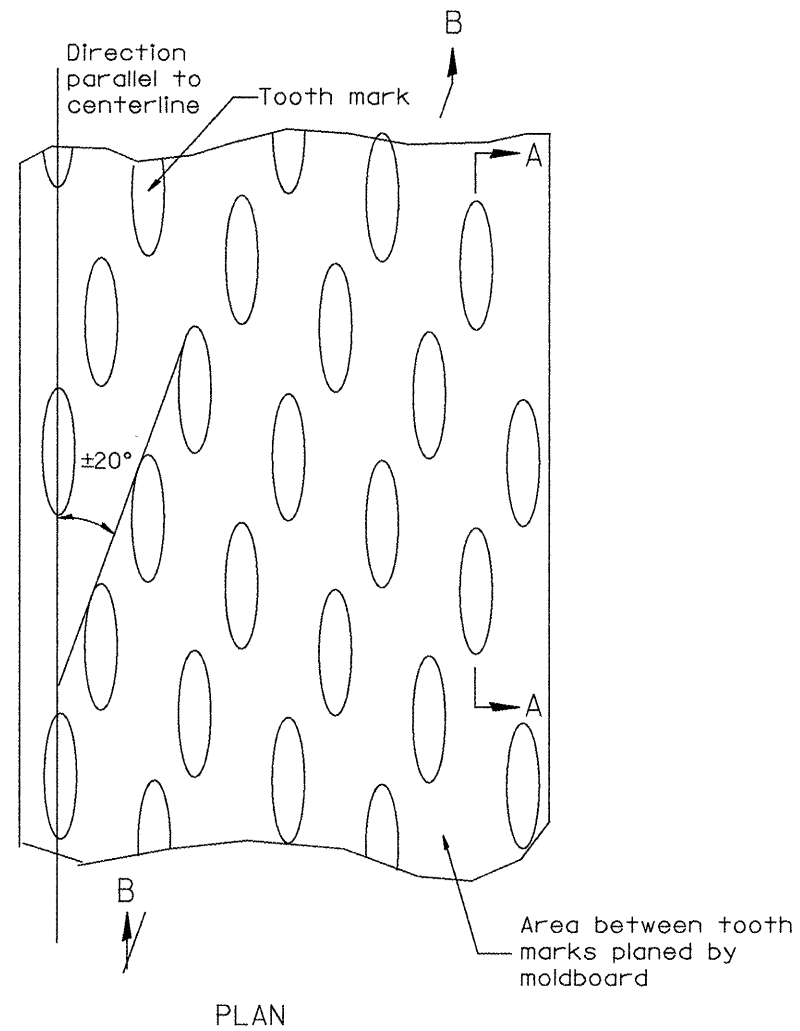

General notes:

1. Coldmilling shall consist of two processes:
Cutting with carbide teeth mounted on a rotating drum, and planing with a moldboard mounted immediately behind the cutting drum.
2. Other similar patterns will be acceptable if they consist of a smooth, flat, planed surface interspersed with a pattern of discontinuous longitudinal striations.

All dimensions are in inches (millimeters)
unless otherwise noted.

01-01-97	RENUM. C-104.01, NEW REVISION BOX	T.P.	
04-20-98	REMOVED MILLING DETAIL FROM STANDARD	J.A.	
09-08-98	CORRECT NOTE LEADER PLACEMENT	R.W.	
10-16-06	REVISED TO 2007 SPEC.	M.A.	


STATE OF ILLINOIS
DEPARTMENT OF TRANSPORTATION

HOT MIX ASPHALT SURFACE REMOVAL (COLD MILLING)
NOT TO SCALE


CADD STD. 440001-D4

F.A.I. RTE.	SECTION	COUNTY	TOTAL SHEETS	SHEET NO.
74	48(27RS-3; 27HB-5)I, I-1)	KNOX	104	95
CONTRACT NO. 68062				
FED. ROAD DIST. NO. ILLINOIS FED. AID PROJECT				

1. Use EROSION CONTROL CURB at guardrail installations where grades are equal to or greater than 1% and at inlets. [Include District Special Provision]
2. Use GUARDRAIL AGGREGATE EROSION CONTROL at guardrail installations where grades are less than 1% (Include District Special Provision)
3. Include State Standards 609001, 609006 or 610001 if applicable.
4. Include the following District Cadd Standards as needed; Slope Drains for Exposed Pipes; Slope Drains for Buried Pipes; Seepage Collars for Buried Pipes; Seepage Collars for Exposed Pipes; Concrete Thrust Blocks and Pipe Elbow.
5. Include District Special Provision "Aggregate Quality" for projects located in the Western Area of the District - approximately line 1s IL 97.

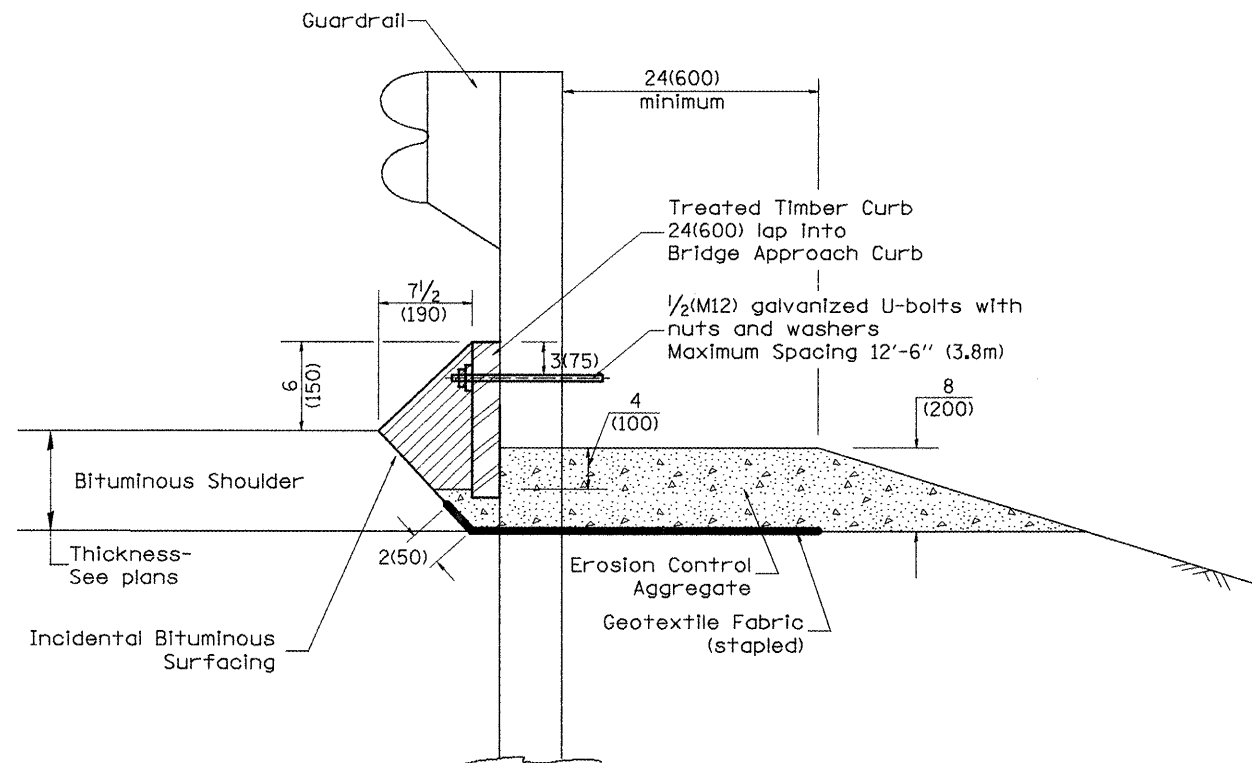

TYPICAL SECTION WITH EROSION CONTROL CURB

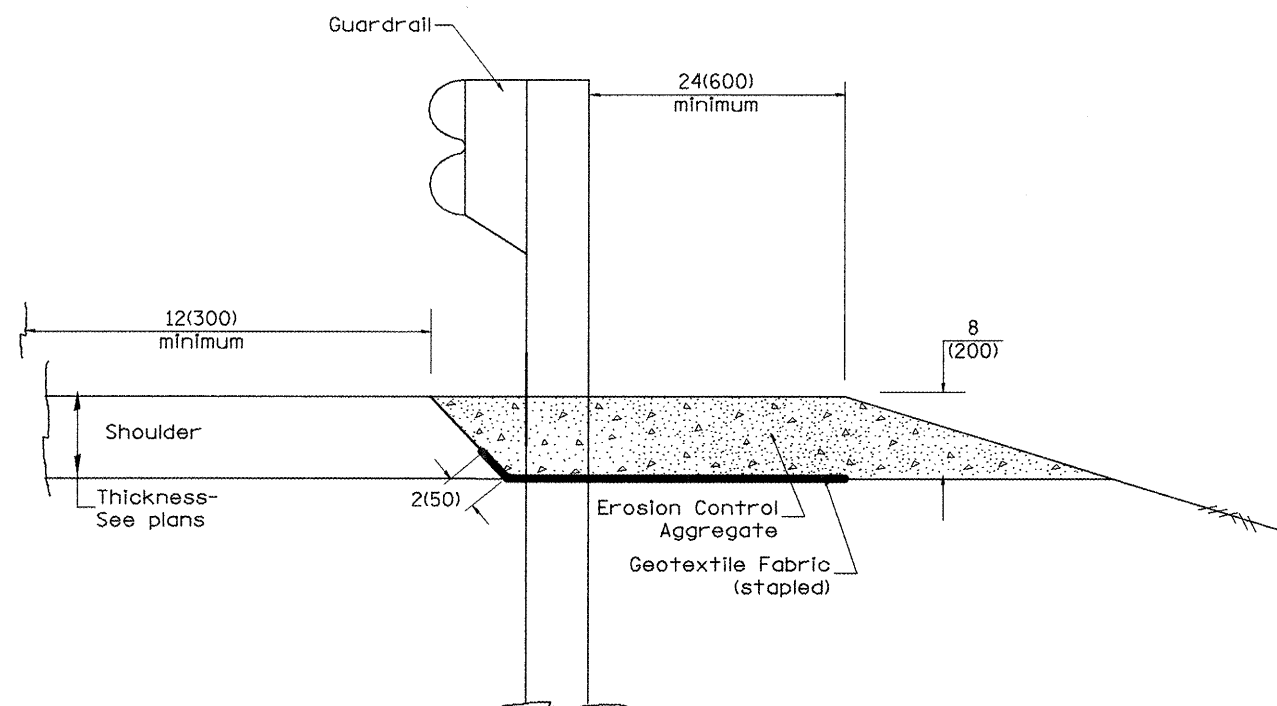

TYPICAL SECTION WITHOUT EROSION CONTROL CURB

GENERAL NOTES: EROSION CONTROL CURB

1. This work shall consist of grading as needed, installing hardware and treated timber boards, furnishing and placing mastic material and incidental bituminous surfacing in front of Steel Plate Beam Guardrail in accordance with Plan Details.
2. Timber shall be treated in accordance with Article 1007.12. All preservatives specified in the article will be allowed. Waterborne preservatives "asa" and "cca" shall have a minimum retention of 0.40 lbs./cu. ft. (6.4 kg/m³)

GENERAL NOTES: GUARDRAIL AGGREGATE EROSION CONTROL

1. This work shall consist of grading as needed, furnishing and installing geotextile fabric and staples, and furnishing, placing and shaping crushed aggregate around and behind Steel Plate Beam Guardrail posts in accordance with Plan Details.
2. Before placing the aggregate and the Geotextile Fabric, weeds and grass shall be removed from the area to be covered.
3. After the area has been prepared, and in a dry condition, the Geotextile fabric shall be placed with a 12(300) minimum overlap. A knife cut for guardrail post installation is necessary.
4. The aggregate shall be deposited, compacted and shaped by either mechanical or hand methods, in a manner reasonably true to line and grade.
5. The Contractor shall have the option of placing the guardrail before or after the Geotextile Fabric and Aggregate are in place. If the guardrail is placed after the Geotextile Fabric and Aggregate, then any voids must be filled and the aggregate returned to line and grade.
6. Materials shall meet the following requirements:
 - A. The crushed aggregate shall be CA1 gradation in accordance with Article 1004.01(c) of the Standard Specifications.
 - B. The Geotextile Fabric shall be nonwoven fabric in accordance with Article 1080.02 of the Standard Specifications.

All dimensions are in inches (millimeters) unless otherwise noted.

01-01-97	RENUM. C-22.01, NEW REVISION BOX	T.P.										F.A.I. RTE.	SECTION	COUNTY	TOTAL SHEETS	SHEET NO.
03-01-97	CORRECT STD. NUMBERS IN NOTES PG. 2	J.A.										74	48(27RS-3; (27HB-5)I, I-1)	KNOX	104	96
11-03-00	CORRECTION TO NOTES	M.A.														
10-16-06	REVISED TO 2007 SPEC.	M.A.														





STATE OF ILLINOIS
DEPARTMENT OF TRANSPORTATION

NOT TO SCALE

GUARDRAIL EROSION CONTROL TREATMENTS

SHT. 1 OF 2
CADD STD. 630101-N4

CONTRACT NO. 68062

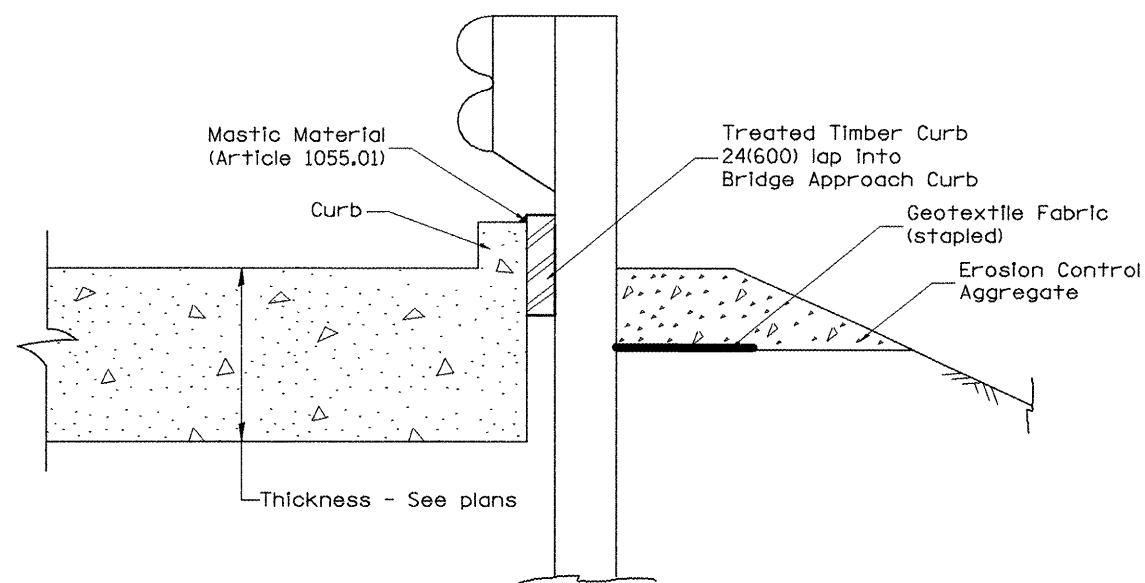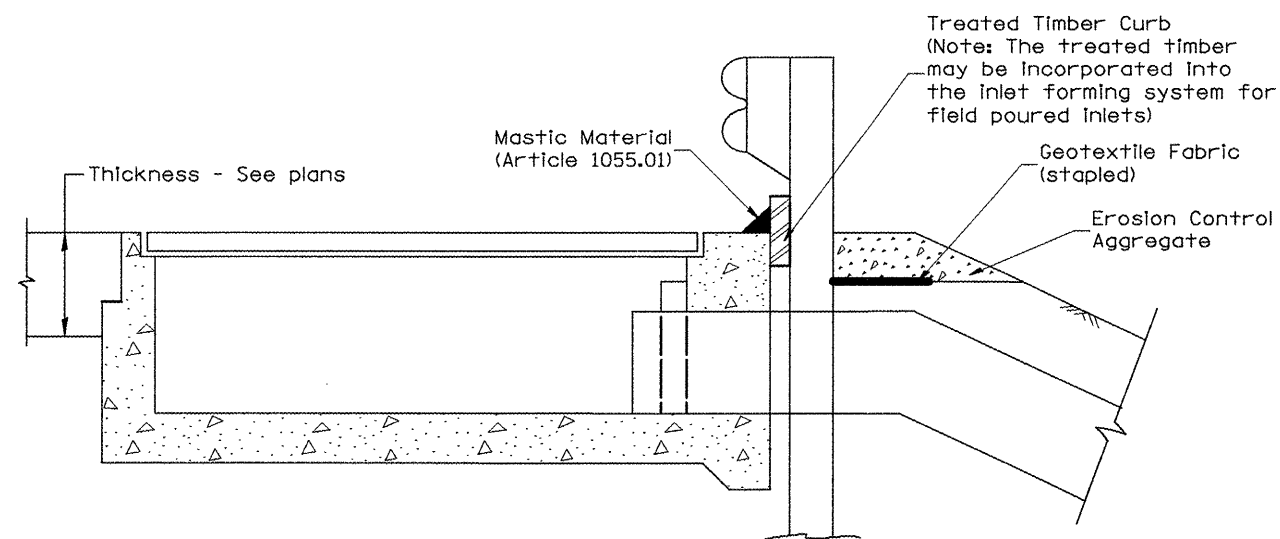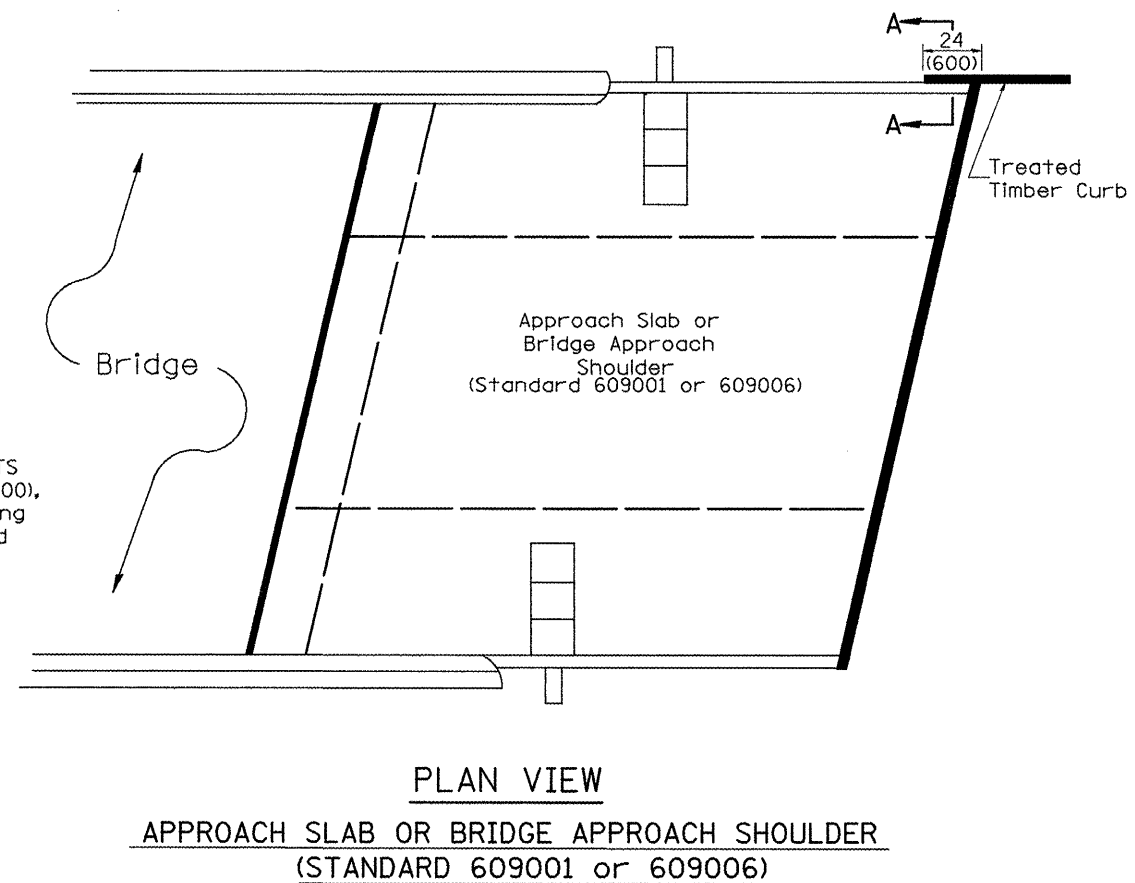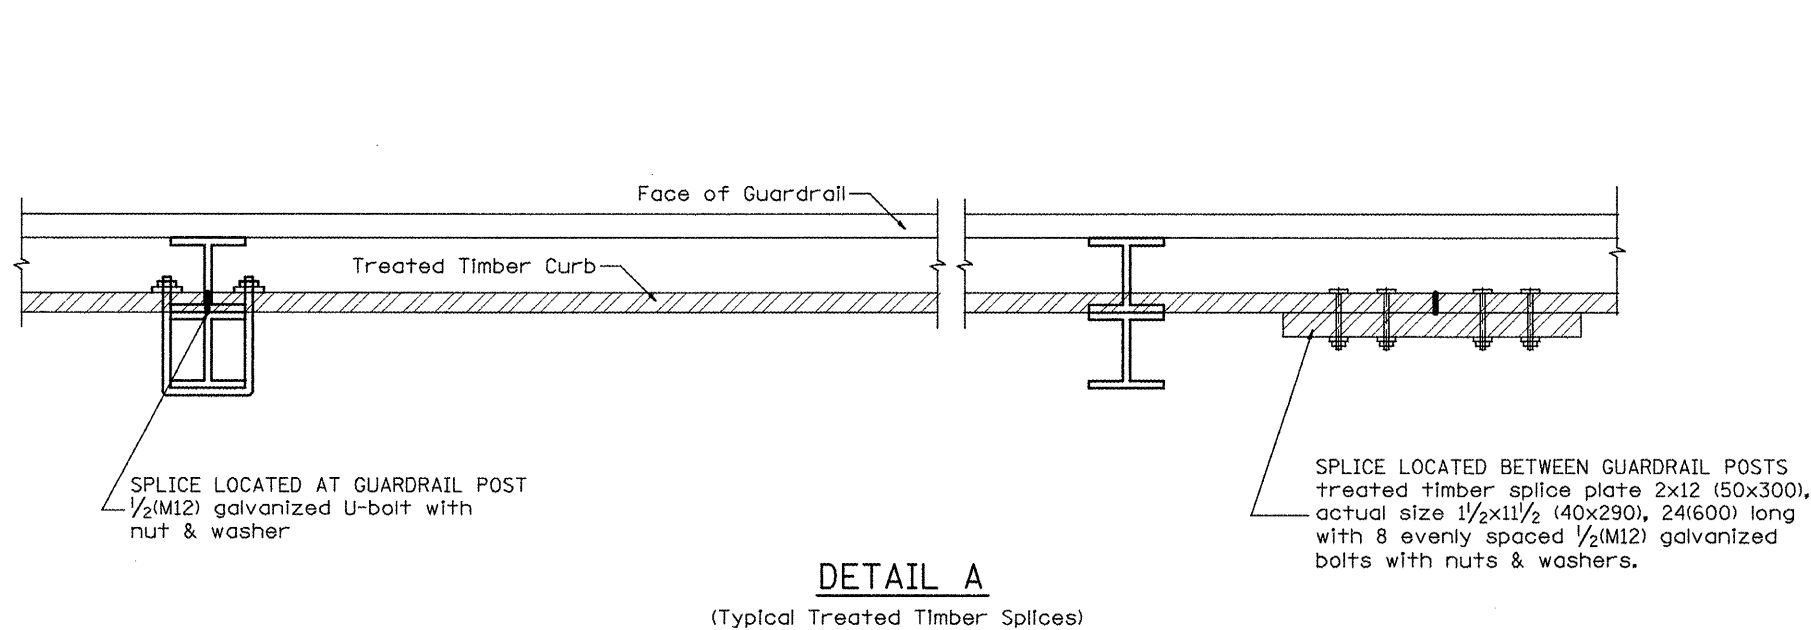

TYPICAL SECTION WITH EROSION CONTROL CURB
AT INLETS TYPE E & F (STANDARD 610001)

SECTION A-A
TYPICAL SECTION WITH EROSION CONTROL CURB
AT BRIDGE APPROACH CURB
(STANDARD 609001 OR 609006)

All dimensions are in inches (millimeters)
unless otherwise noted.

STATE OF ILLINOIS
DEPARTMENT OF TRANSPORTATION


GUARDRAIL EROSION CONTROL TREATMENTS

NOT TO SCALE


SHT. 2 OF 2
CADD STD. 630101-D4

F.A.I. RTE.	SECTION	COUNTY	TOTAL SHEETS	SHEET NO.
74	48(27RS-3; (27HB-5)I, I-1)	KNOX	104	97
		CONTRACT NO. 68062		
FED. ROAD DIST. NO.		ILLINOIS FED. AID PROJECT		


DESIGNER NOTES: This CADD Standard was created because the State Standard was not corrected to show the proper height (31") for new installations.
1. Use this CADD Standard for new guardrail installations requiring a Type 2 end section.
2. Use the State Standard 631011 when removing and re-erecting existing guardrail.
3. Delete this CADD Standard when State Standard 631011 is corrected and reissued.

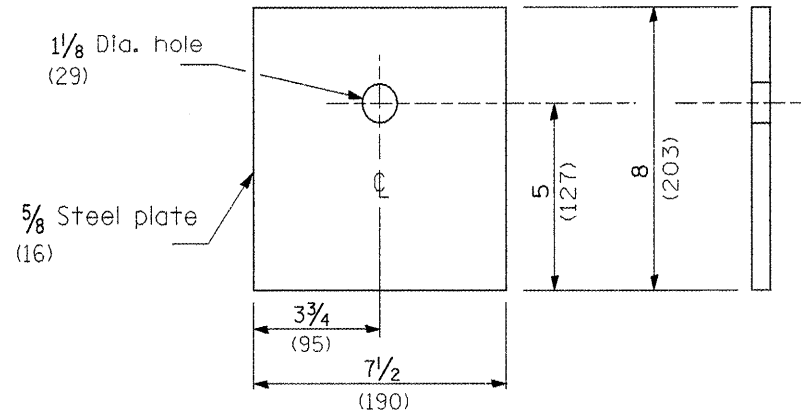

BEARING PLATE K

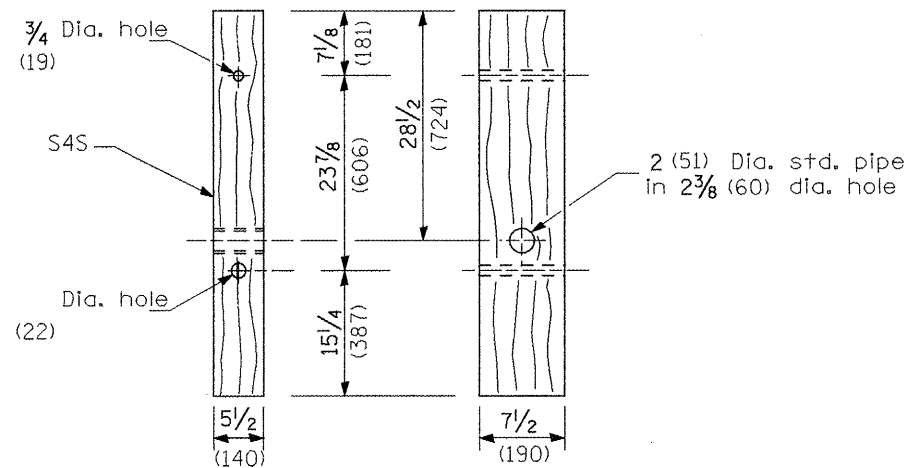


WOOD POST

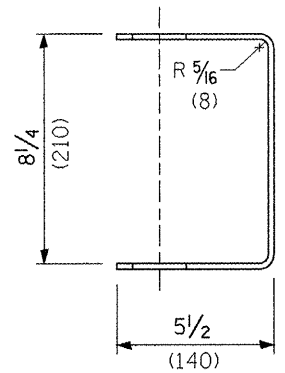


YOKE


3/16 (5) thick steel

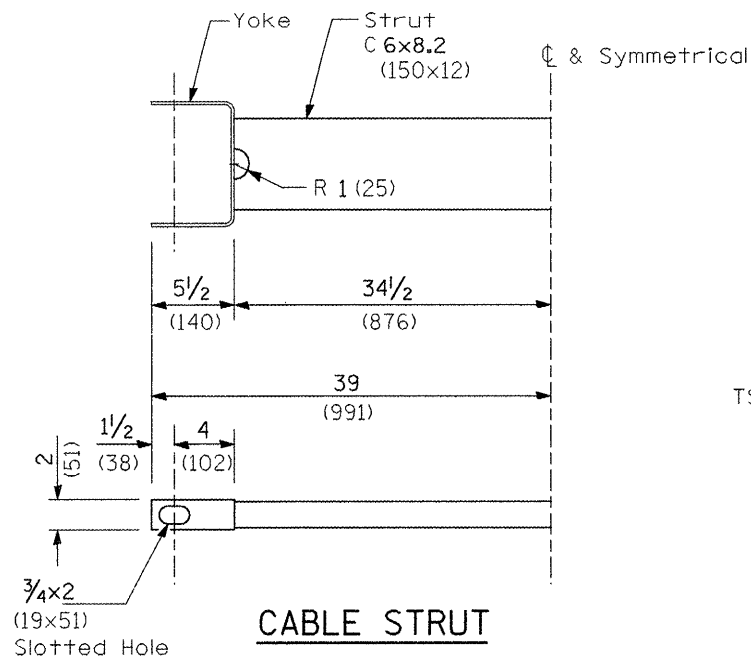


CABLE STRUT

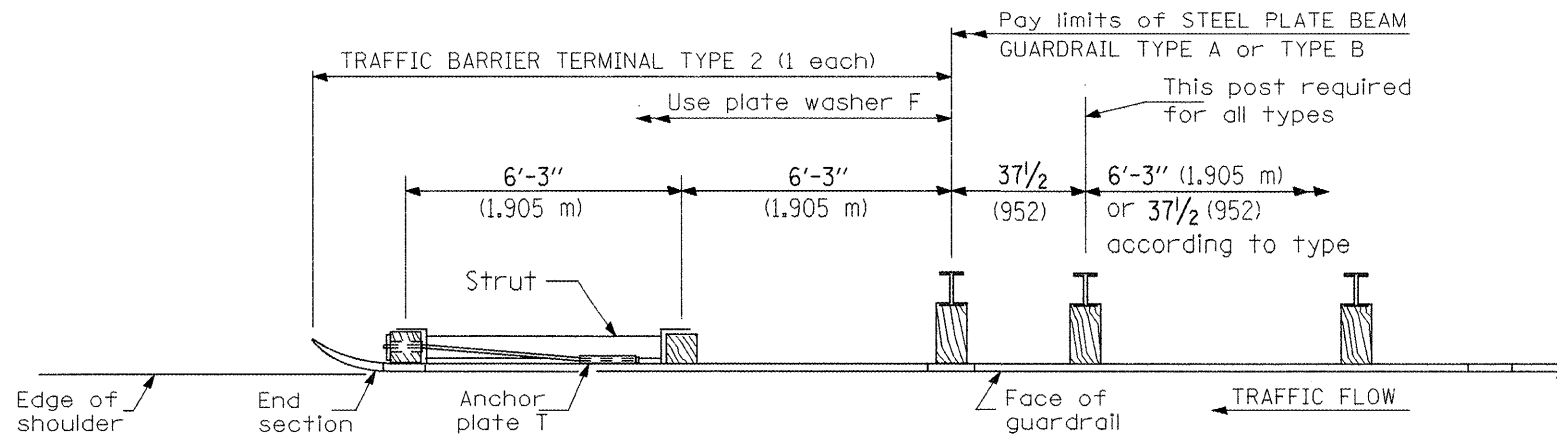

PLAN

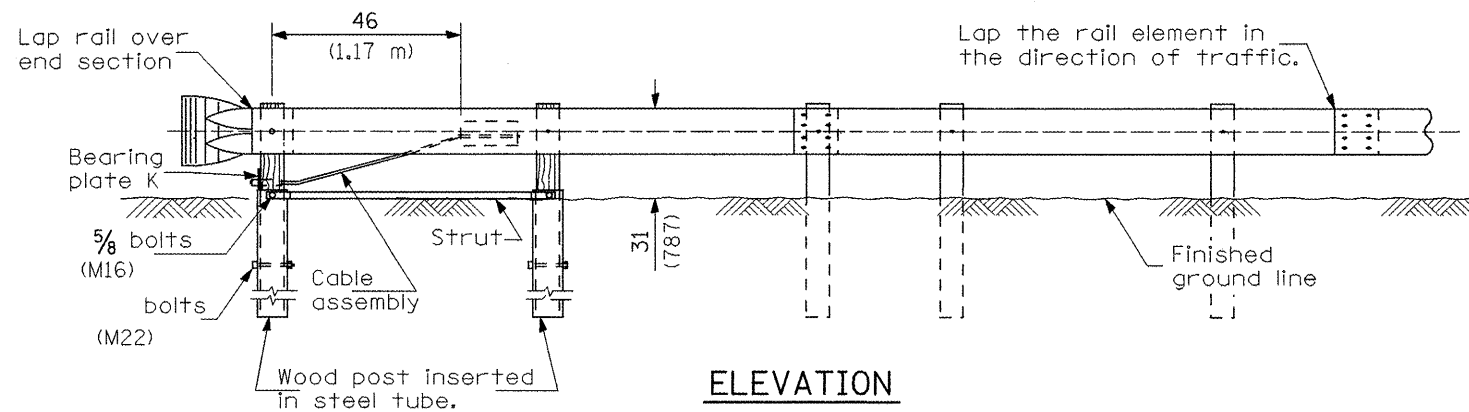

ELEVATION

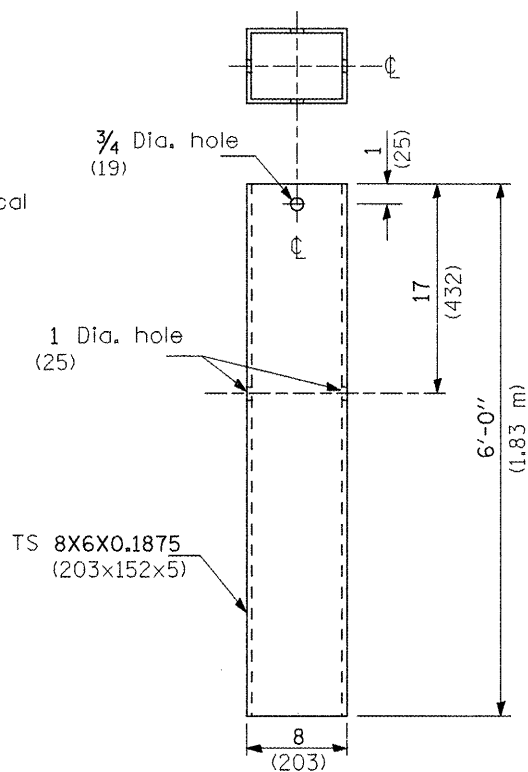

STEEL TUBE

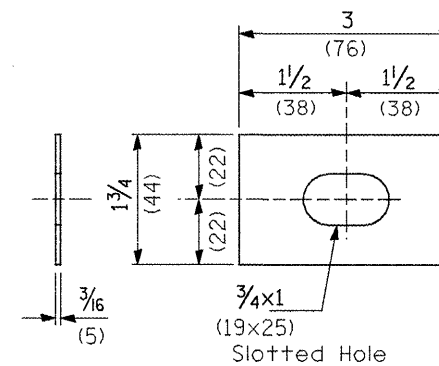


PLATE WASHER F

GENERAL NOTES

See Standard 630001 for details of guardrail not shown.

The bearing plate K shall be held in position by (2) two eight penny nails driven into the post and bent over the top of the plate.

All dimensions are in inches (millimeters) unless otherwise noted.

03-01-07	NEW DETAIL	RJD							

STATE OF ILLINOIS
DEPARTMENT OF TRANSPORTATION


NOT TO SCALE

TRAFFIC BARRIER TERMINAL, TYPE 2

CADD STD. 631011-D4


F.A.I. RTE.	SECTION	COUNTY	TOTAL SHEETS	SHEET NO.
74	48(27RS-3; 27HB-5)I, I-1)	KNOW	104	98
CONTRACT NO. 68062				
FED. ROAD DIST. NO. ILLINOIS FED. AID PROJECT				

DESIGNER NOTES:
1. INCLUDE APPROPRIATE SPECIAL PROVISIONS FOR "GUARD RAIL DELINEATION POLICY; 1. TERMINAL MARKER, 2. TERMINAL MARK POST, AND 3. GUARDRAIL AND BARRIER WALL MARKERS."
FROM INTERIM SPECIAL PROVISIONS 94-74; "GUARDRAIL AND BARRIER WALL DELINEATION."
2. IF POST MOUNT TERMINAL MARKER IS USED, INCLUDE STATE STD. 720011.

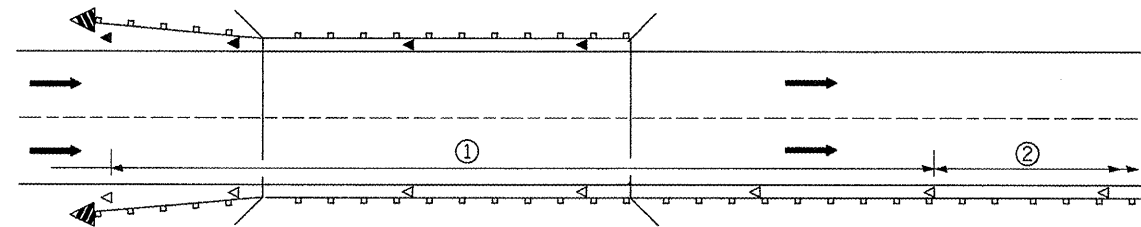

- ① Spacing 80 ft. (24 m) max. for first 400 ft. (122 m) or curve spacing shown in Standard 635001, whichever is less (min. 4 reflectors regardless of length).
- ② After 400 ft. (122 m), transition to normal delineator spacing shown in Standard 635001, and continue as required.

ONE-WAY TRAFFIC

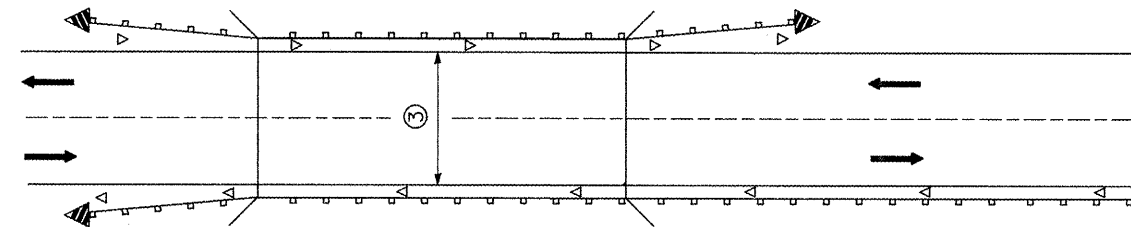


- ③ Bidirectional silver/silver should be used in lieu of monodirectional silver on both sides of two-lane bridges where the bridge pavement is less than 24 (610) wider than the pavement approaching the bridge.

TWO-WAY TRAFFIC

GUARDRAIL / BARRIER WALL / BRIDGE RAIL REFLECTORS

LEGEND


- ◁ Monodirectional silver
- ◀ Monodirectional amber
- ◀ Terminal Marker - Black/Yellow
Left or Right as appropriate

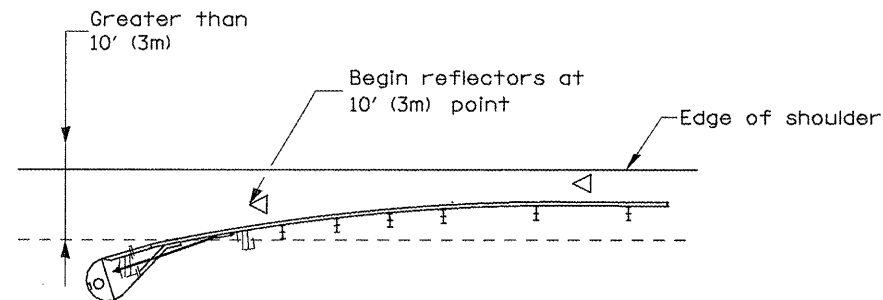

NOTE: Omit terminal marker when terminal over 10' (3m) from edge of paved shoulder or break point of unpaved shoulder, or when terminal buried in backslope.

Traffic Barrier Terminal Type(*) and/or Turned-Down Terminal


[Terminal over 10' (3m) from edge of shoulder]
*See Plans for Type

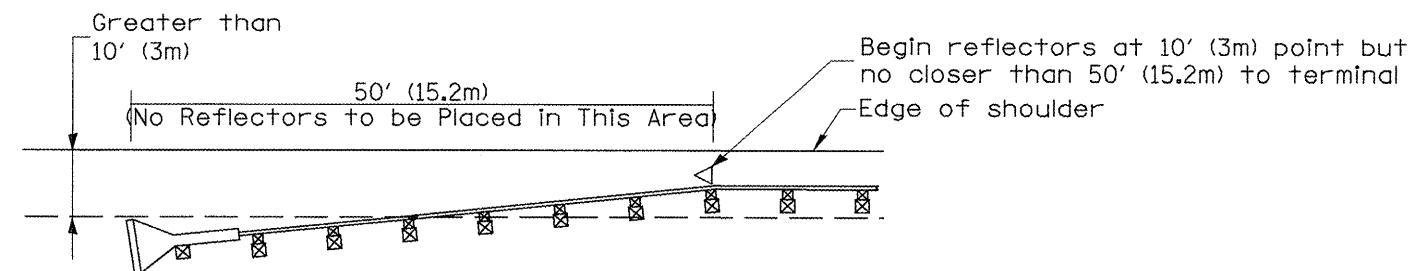

NOTE: Omit terminal marker when terminal over 10' (3m) from edge of paved shoulder or break point of unpaved shoulder.


Traffic Barrier Terminal Type 1 (Special)

[Terminal over 10' (3m) from edge of shoulder]

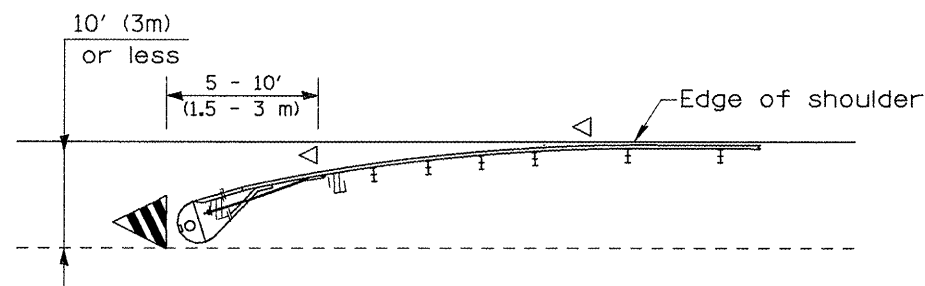

Traffic Barrier Terminal Type(*) and/or Turned-Down Terminal

[Terminal over 10' (3m) or less from edge of shoulder]
*See Plans for Type

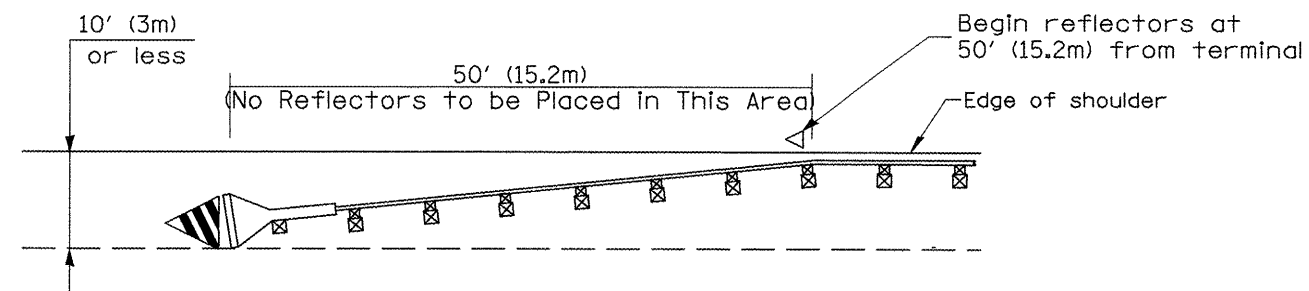

Traffic Barrier Terminal Type 1(Special)

[Terminal 10' (3m) or less from edge of shoulder]

TERMINAL MARKER PLACEMENT

01-01-97	RENUM. E-10.02, NEW REVISION BOX	T.P.	
03-01-97	CORRECT STD. SPEC. *	J.A.	
10-16-06	REVISED TO 2007 SPEC.	M.A.	

STATE OF ILLINOIS
DEPARTMENT OF TRANSPORTATION


NOT TO SCALE

GUARDRAIL AND BARRIER WALL DELINEATION


SHT. 1 OF 3
CADD STD. 635101-D4

All dimensions are in inches (millimeters) unless otherwise noted.

F.A.I. RTE.	SECTION	COUNTY	TOTAL SHEETS	SHEET NO.
74	48(27RS-3; (27HB-5)I, I-1)	KNOX	104	99
CONTRACT NO. 68062				
FED. ROAD DIST. NO. ILLINOIS FED. AID PROJECT				

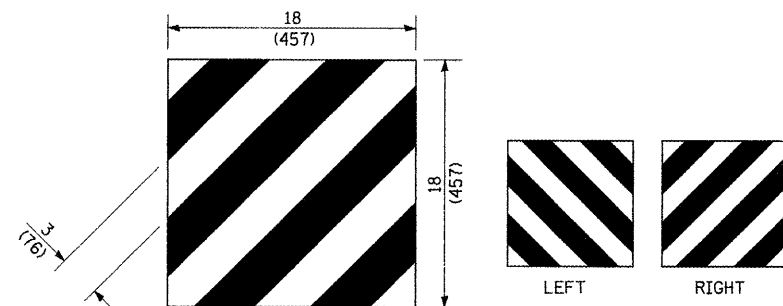

For Traffic Barrier Terminal Type 1 (Special)

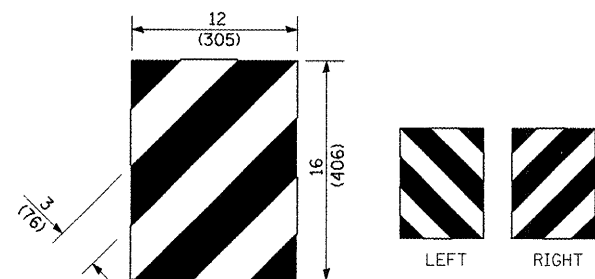


For Traffic Barrier Terminal Type (*) and Post Mount
* See Plans for Type

TERMINAL MARKER DETAILS


Color: Black / Yellow reflectorized

OM - I100 (L or R) Direct applied reflective sheeting

OM - I200 (L or R) Post mounted

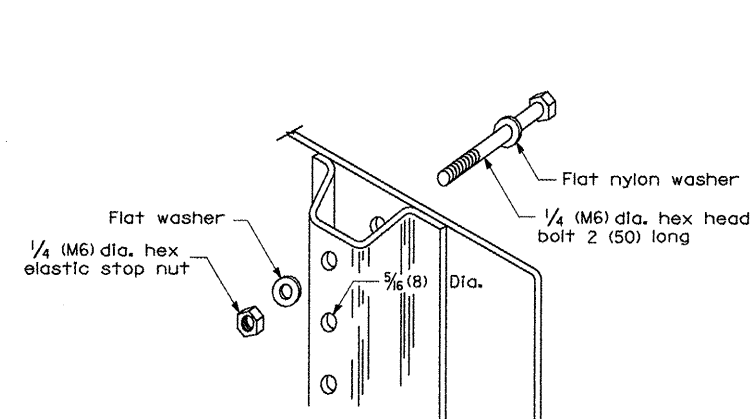


DETAIL OF MOUNTING TERMINAL MARKER TO POST

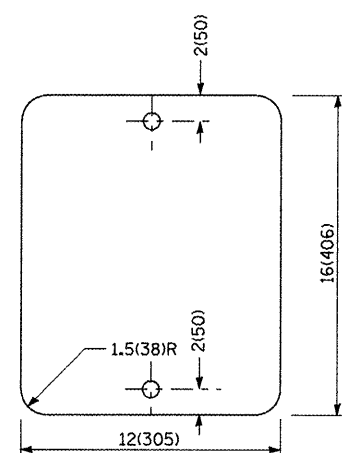


STANDARD TERMINAL MARKER


POST MOUNTED TERMINAL MARKER ASSEMBLY

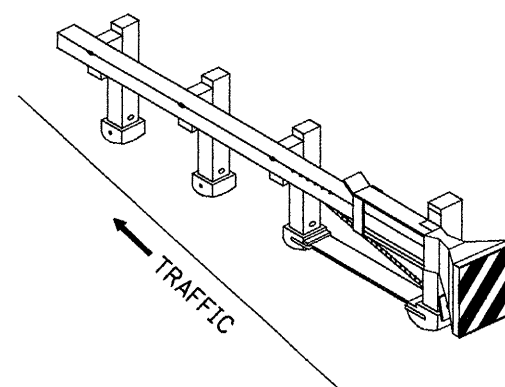


Standard Treatment - Direct Applied Sheetting
Traffic Barrier Terminal Type 1 (Special)

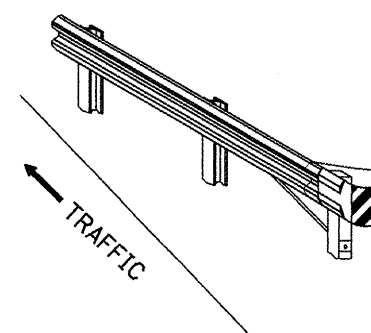

Standard Treatment - Direct Applied Sheetting
Traffic Barrier Terminal Type (*)
* See Plans for Type

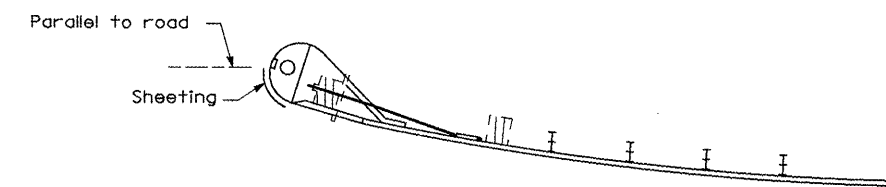

Sheeting Position for
Traffic Barrier Terminal Type (*)
* See Plans for Type

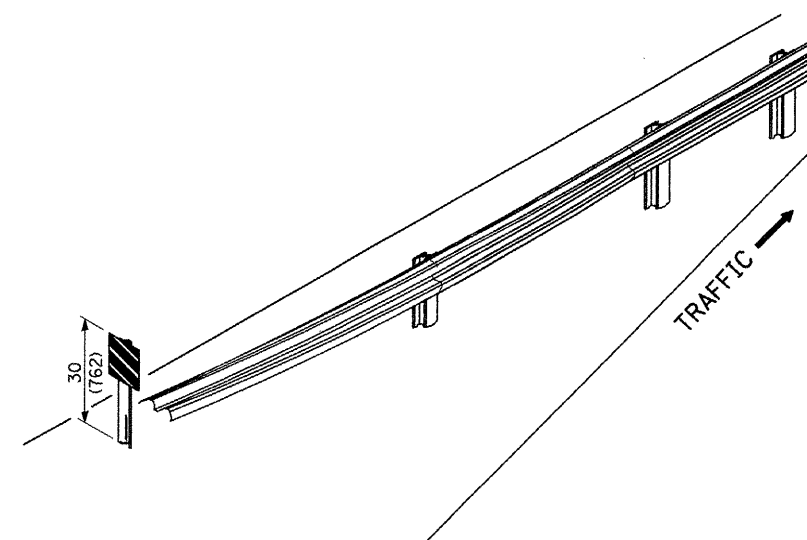

ALTERNATE TREATMENT - POST MOUNTED
(For turned-down terminal where sheeting cannot be direct applied)

TERMINAL MARKER TREATMENTS

GENERAL NOTES

All dimensions are in inches (millimeters) unless otherwise noted.


STATE OF ILLINOIS
DEPARTMENT OF TRANSPORTATION

GUARDRAIL AND BARRIER WALL DELINEATION


NOT TO SCALE

SHT. 2 OF 3
CADD STD. 635101-04

F.A.I. RTE.	SECTION	COUNTY	TOTAL SHEETS	SHEET NO.
74	48(27RS-3; (27HB-5)I, I-1)	KNOX	104	100
CONTRACT NO. 68062				
FED. ROAD DIST. NO. ILLINOIS FED. AID PROJECT				


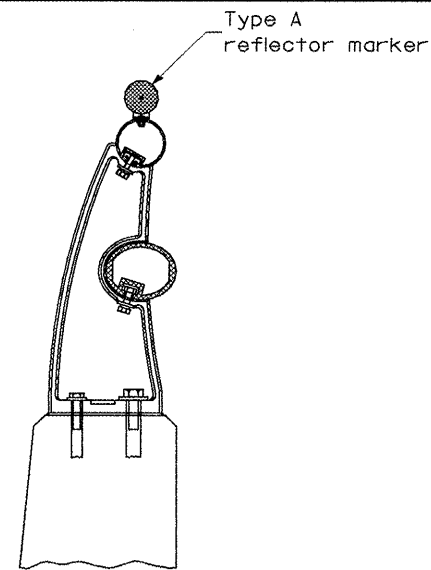


TYPICAL MOUNTING DETAIL
FOR BRIDGE RAIL REFLECTOR

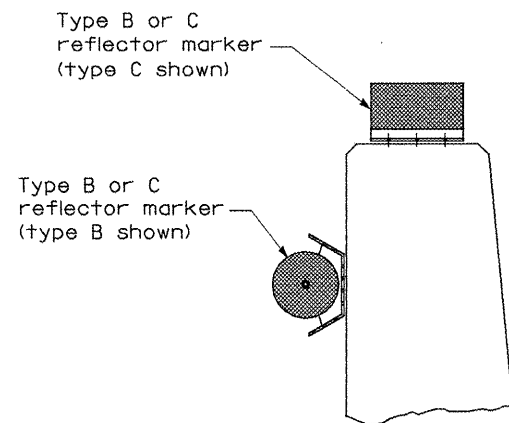


TYPICAL MOUNTING DETAIL
FOR BARRIER WALL REFLECTOR

REFLECTOR MOUNTING

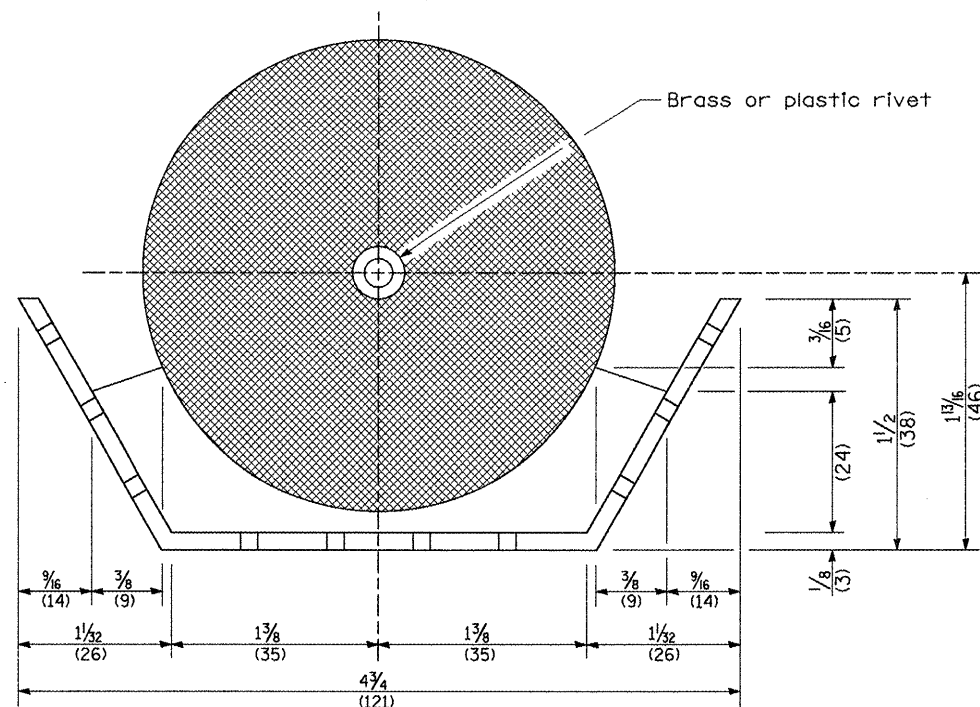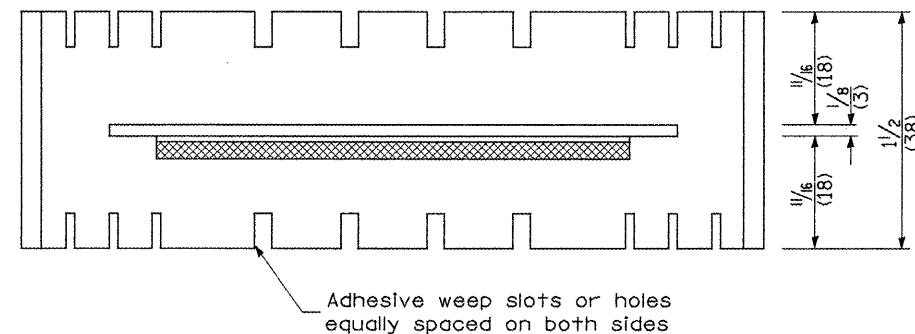


REFLECTOR MARKER TYPE B

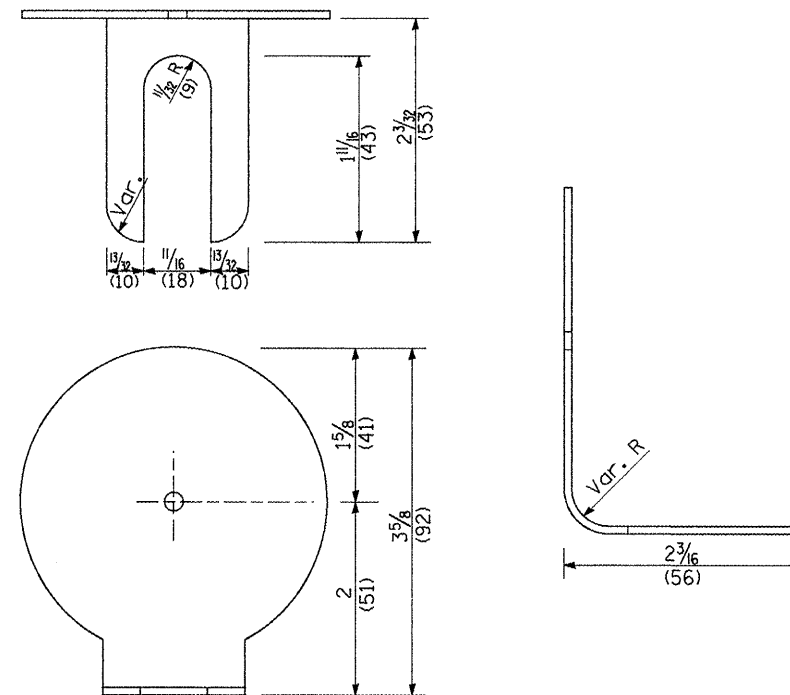


REFLECTOR MARKER TYPE A

Min. reflective area $6\frac{1}{2}$ sq. in. (4,194 mm²)
each side. May be rectangular or slight
trapezoid.

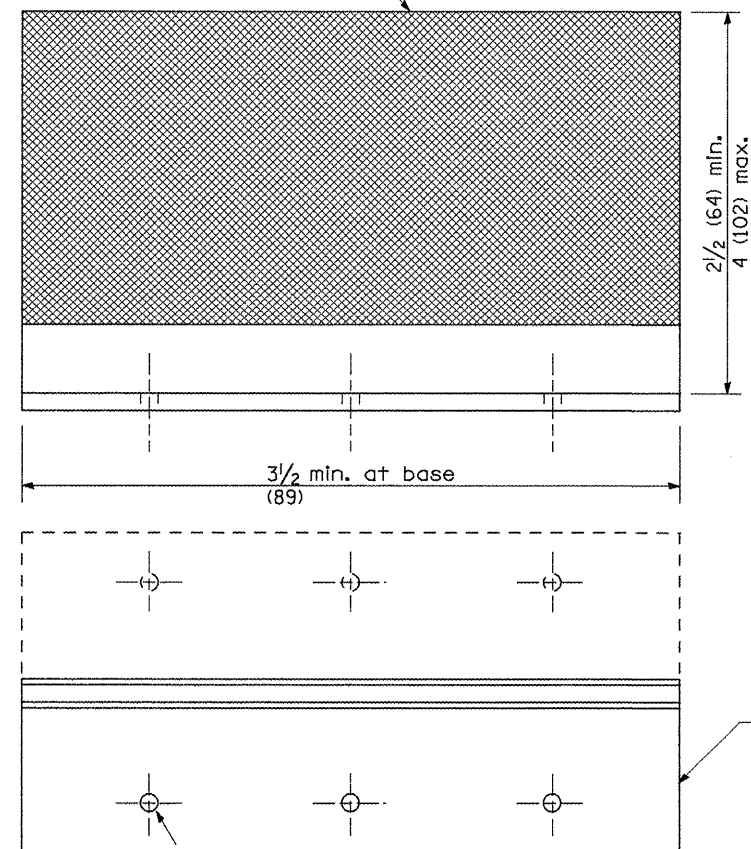


REFLECTOR MARKER TYPE C

3 min. adhesive weep
holes or slots each side,
variable spacing.

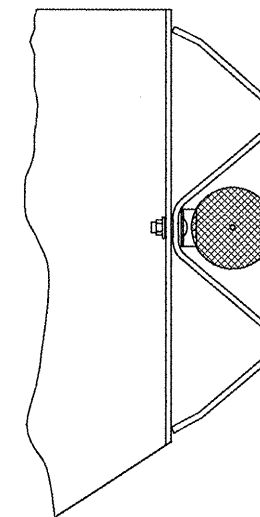

TYPICAL GUARDRAIL MOUNTING WITH
REFLECTOR MARKER TYPE A

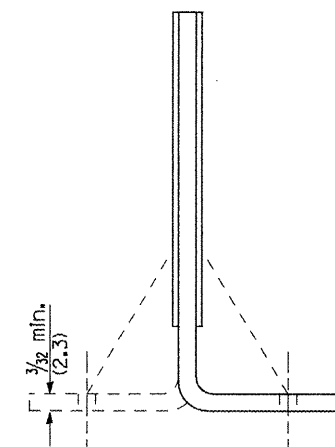

Cross section may be "T"
or "L" shaped and may have
side supports at ends.

REFLECTORS

Minimum total area of
base 7.0 Sq. in. (4,516 mm²)

All dimensions are in inches (millimeters)
unless otherwise noted.

STATE OF ILLINOIS
DEPARTMENT OF TRANSPORTATION

GUARDRAIL AND BARRIER WALL DELINEATION


NOT TO SCALE

SHT. 3 OF 3
CADD STD. 635101-D4


F.A.I. RTE.	SECTION	COUNTY	TOTAL SHEETS	SHEET NO.
74	48(27RS-3; (27HB-5)I, I-1)	KNOX	104	101
CONTRACT NO. 68062				
FED. ROAD DIST. NO. ILLINOIS FED. AID PROJECT				

DESIGNER NOTES:
1. Include Special Provision "Sand Modul Impact Attenuators" and "Expansion Bolts" quantities to raise the Pier Crash Walls.
2. If used, tabulate the "Class SI Concrete" and "Expansion Bolts" quantities to raise the Pier Crash Walls.
3. Designer should review Median Drainage.
4. Verify Dist. STD No. for Design Speed & Median Width.


DETAIL OF INERTIAL BARRIERS
(70 MPH (110km/h) DESIGN - 64' (19.5m) MEDIAN)

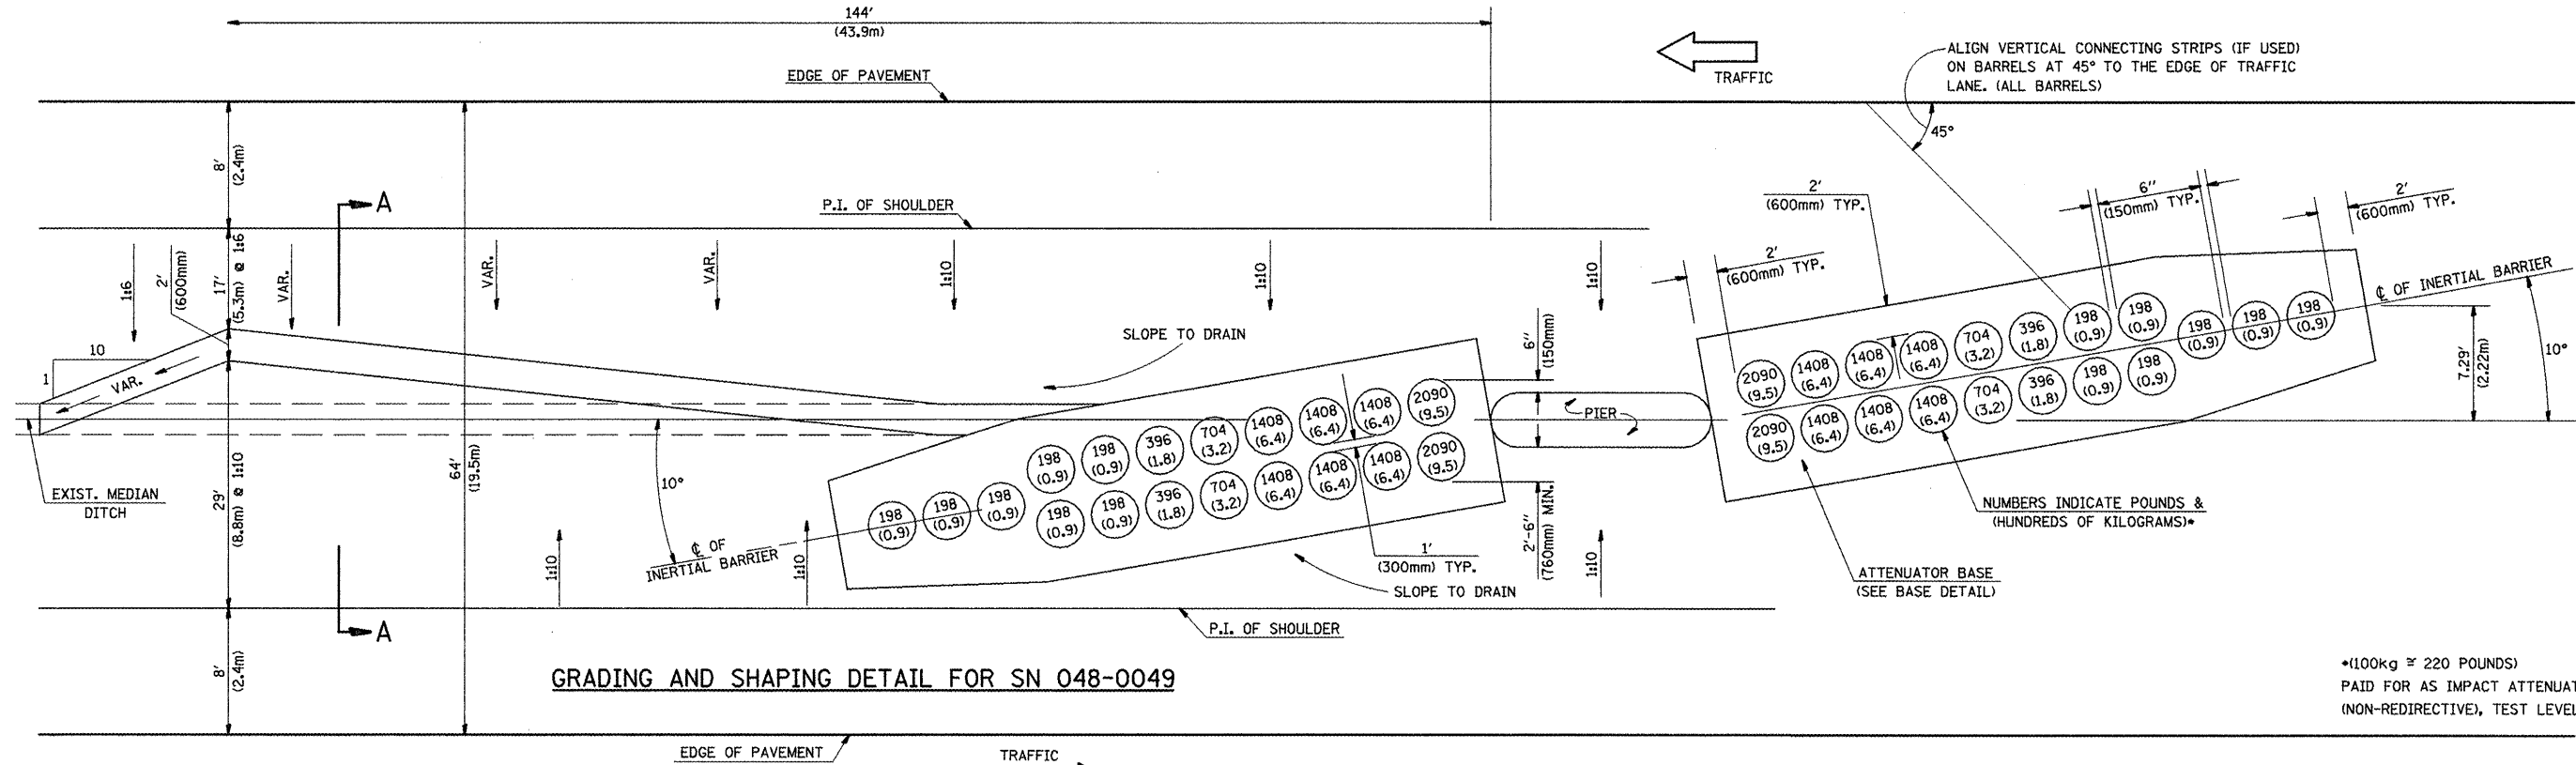

* (100kg ≈ 220 POUNDS)
PAID FOR AS IMPACT ATTENUATORS
(NON-REDIRECTIVE), TEST LEVEL 3

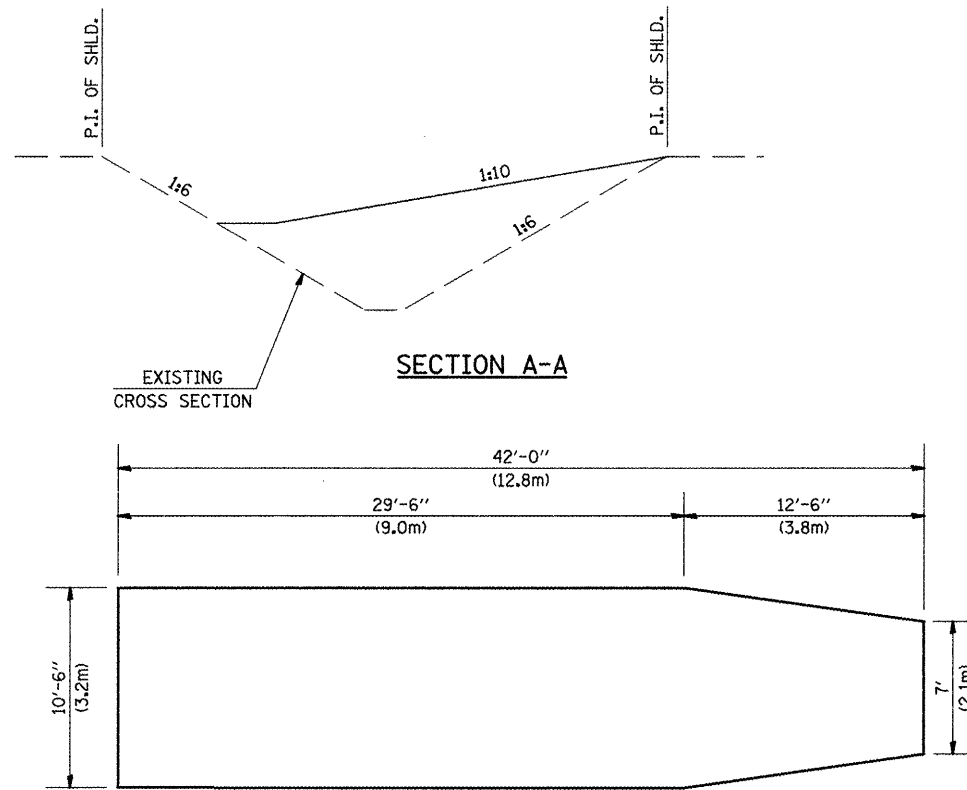

BASE DETAIL FOR SN 048-0049

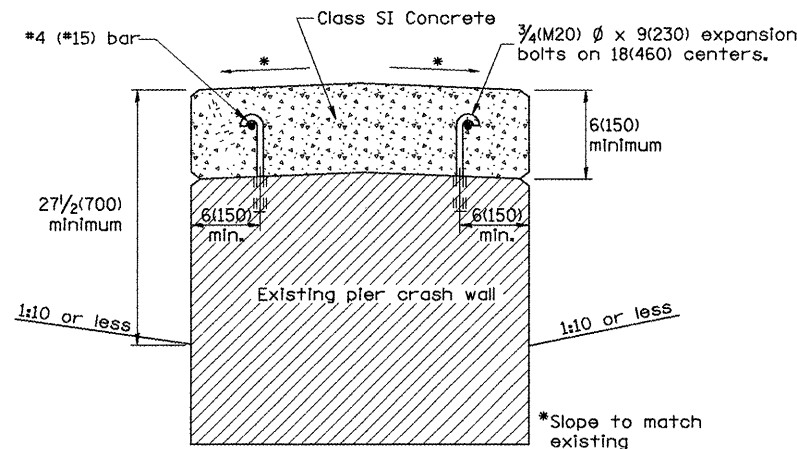

TYPICAL PIER CRASH WALL RECONSTRUCTION
(Optional: Reconstruction required in order to meet 27 1/2 (700) minimum height.)

CRASH WALL LOCATIONS:
STA. 529+12.92 - SN 048-0049
STA. 636+30 - SN 048-003

GENERAL NOTES

- ALL 1:10 SLOPES SHOWN ON THIS DETAIL SHALL BE CONSTRUCTED 1:10 OR FLATTER.
- THE SLOPES AS SHOWN ON THIS DETAIL SHALL APPLY TO BOTH ENDS OF THE BRIDGE PIERS.
- THE LENGTH X WIDTH OF MODULE IS 38.0' x 6.5' (11.58m x 1.98m)
19 MODULES - MASS 17,600 LBS. (7990kg)
- IN AREAS OF 1:10 SLOPES PRECEDING THE ATTENUATOR IN THE MEDIAN INSTALLATION, FOUR OR MORE WOOD POSTS SHALL BE PLACED AT 5' (1.5m) INTERVALS IN THE MEDIAN C. SEE SPECIAL PROVISIONS AND SCHEDULES.

All slope ratios are expressed as units of vertical displacement to units of horizontal displacement (V:H)

All dimensions are in inches (millimeters) unless otherwise noted.

01-01-97	RENUM. F-3.02a, NEW REVISION BOX, REVISED	T.P.			
	TITLE BOX, REVISED NOTES				
08-02	REVISED	M.A.			
10-16-06	REVISED TO 2007 SPEC.	M.A.			

STATE OF ILLINOIS
DEPARTMENT OF TRANSPORTATION

MEDIAN SAND MODULE IMPACT ATTENUATOR
70 MPH DESIGN - 64' MEDIAN
NOT TO SCALE

F.A.I. RTE.	SECTION	COUNTY	TOTAL SHEETS	SHEET NO.
74	48(27RS-3; 27HB-5)I, I-1)	KNOX	104	102
CONTRACT NO. 68062				
FED. ROAD DIST. NO. ILLINOIS FED. AID PROJECT				

CADD STD. 650004-D4

