

STATE OF ILLINOIS
DEPARTMENT OF TRANSPORTATION
DIVISION OF HIGHWAYS


PROPOSED
HIGHWAY PLANS

FAI ROUTE 70
SECTION D-7 SAFETY 2009-2
PROJECT: HSIP-070-3(116)095
EFFINGHAM COUNTY

FOR INDEX OF SHEETS, SEE SHEET NO.

Location	Structure No.	Station	Location/Description
1	025-0054	1300+02.98	EFFINGHAM/FAYETTE COUNTY LINE
2	025-0057	1620+64.00	1.6 MI E ALTAMONT INTERCHANGE
3	025-0058	1741+11.05	3.9 MI E ALTAMONT INTERCHANGE
4	025-0059	1827+88.42	5.5 MI E ALTAMONT INTERCHANGE
5	025-0045	19449+39.00	7.7 MI E ALTAMONT INTERCHANGE
6	025-0062	2405+72.32	2.1 MI E US 45 INTERCHANGE
7	025-0064	2486+36.23	3.6 MI E US 45 INTERCHANGE
8	025-0051	2552+49.97	5.0 MI E US 45 INTERCHANGE
9	025-0052	2633+55.55	6.5 MI E US 45 INTERCHANGE
10	025-0055	1419+26.78	1 MI W OF ALTAMONT INTERCHANGE

CURRENT ADT
FAI 70 (I-70) = 20700 (2009)

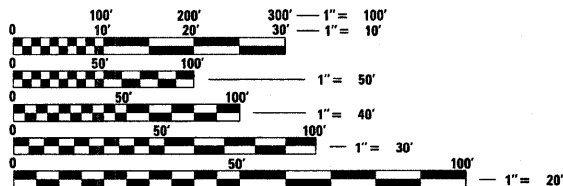


FULL SIZE PLANS HAVE BEEN PREPARED USING STANDARD
ENGINEERING SCALES. REDUCED SIZED PLANS WILL NOT
CONFORM TO STANDARD SCALES. IN MAKING MEASUREMENTS
ON REDUCED PLANS, THE ABOVE SCALES MAY BE USED.

J.U.L.I.E.
JOINT UTILITY LOCATION INFORMATION FOR EXCAVATION
1-800-892-0123
OR 811

PROJECT ENGINEER: MARK DAUGHERTY
PROJECT MANAGER: JOYCE HEMMEN

CONTRACT NO. 74314

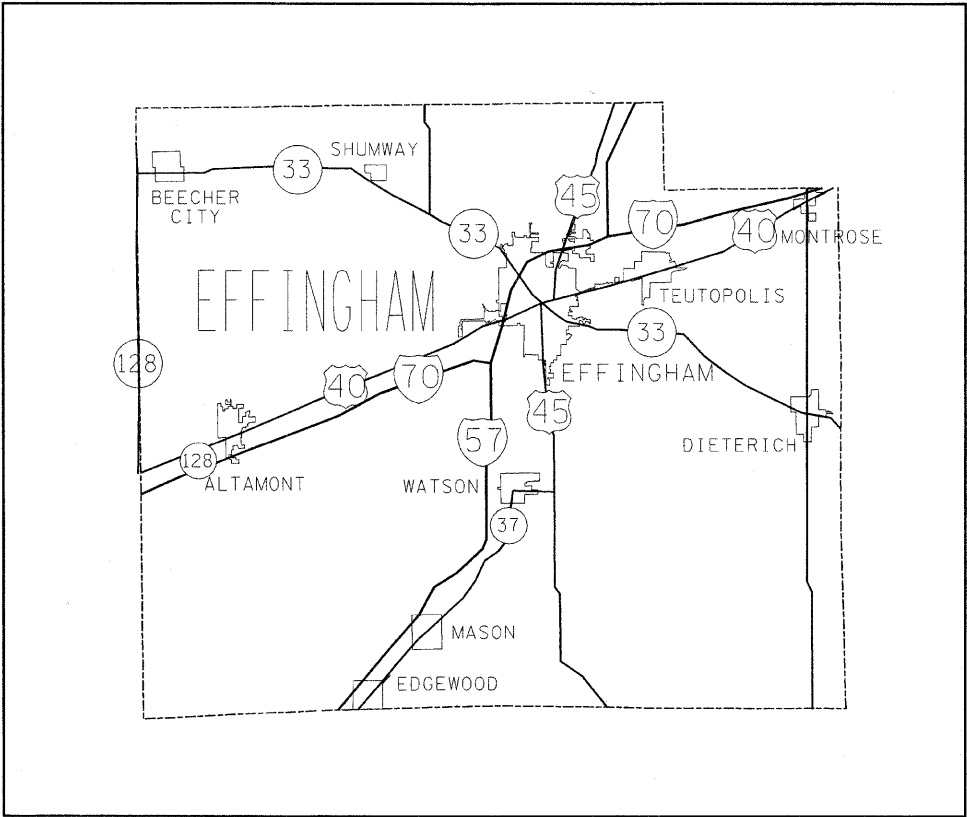

LOCATION MAP

F.A.I. RTE.	SECTION	COUNTY	TOTAL SHEETS	SHEET NO.
70	D-7 Safety 2009-2	Effingham	85	1
		ILLINOIS	CONTRACT NO. 74314	

D-97-030-08



LOCATION OF SECTION INDICATED THUS: — ■ —

STATE OF ILLINOIS
DEPARTMENT OF TRANSPORTATION
DIVISION OF HIGHWAYS

SUBMITTED January 30, 2009

Ronald L. Russell
DEPUTY DIRECTOR OF HIGHWAYS, REGION ENGINEER

March 27, 2009

Charles G. Ingersoll
ENGINEER OF DESIGN AND ENVIRONMENT

March 27, 2009

Christine M. Reed
DIRECTOR OF HIGHWAYS, CHIEF ENGINEER

PRINTED BY THE AUTHORITY
OF THE STATE OF ILLINOIS

GENERAL NOTES

ALL ELEVATIONS SHOWN IN THE PLANS ARE BASED ON THE U.S.G.S DATUM.

ALL DISTURBED AREAS WITHIN THE CONSTRUCTION LIMITS SHALL BE FERTILIZED AND SEEDED. SEEDING SHALL BE CLASS 2 IN ACCORDANCE WITH THE SPECIAL PROVISIONS AND THE APPLICABLE ARTICLES OF SECTION 250 OF THE STANDARD SPECIFICATIONS.

EXISTING TREES, SHRUBS OR BRUSH LOCATED WITHIN THE CONSTRUCTION LIMITS SHALL BE CLEARED. THIS WORK SHALL BE INCLUDED IN THE COST OF EARTH EXCAVATION.

THE CONSTRUCTION REQUIRED FOR THE CONNECTION OF THE PROPOSED 24" RCCP PIPE CULVERT TO THE EXISTING BOX CULVERT SHALL INCLUDE BUT IS NOT LIMITED TO CONSTRUCTING AN OPENING IN THE EXISTING BOX CULVERT FOR THE PROPOSED PIPE AND SEALING THE CONNECTION. THE CONNECTION TO THE CULVERT SHALL BE SEALED WITH CLASS SI CONCRETE, OR BRICK AND SUITABLE MORTAR, TO THE SATISFACTION OF THE ENGINEER. ALL COSTS ASSOCIATED WITH THE CONNECTION TO THE EXISTING BOX CULVERT SHALL BE INCLUDED IN THE PRICE FOR PIPE CULVERTS, TYPE I RCCP 24".

INDEX OF SHEETS

SHEET NO.	TITLE
1	COVER SHEET
2	GENERAL NOTES, INDEX OF SHEETS, LIST OF HIGHWAY STANDARDS
3	SUMMARY OF QUANTITIES
4-5	SCHEDULES
6	DETAILS
7-14	LOCATION 1: SN 025-0054
15-23	LOCATION 2: SN 025-0055
24-31	LOCATION 3: SN 025-0057
32-39	LOCATION 4: SN 025-0058
40-47	LOCATION 5: SN 025-0059
48-54	LOCATION 6: SN 025-0045
55-63	LOCATION 7: SN 025-0062
64-71	LOCATION 8: SN 025-0064
72-78	LOCATION 9: SN 025-0051
79-85	LOCATION 10: SN 025-0052

THE FOLLOWING STANDARDS ARE A PART OF THESE PLANS AND ARE INCLUDED FOLLOWING THE LAST NUMBERED SHEET OF THE PLANS.

000001-05	STANDARD SYMBOLS, ABBREVIATIONS AND PATTERNS
001001-02	AREAS OF REINFORCEMENT BARS
001006	DECIMAL OF AN INCH AND OF A FOOT
280001-04	TEMPORARY EROSION CONTROL SYSTEMS
542301-02	PRECAST REINFORCED CONCRETE FLARED END SECTION
542526-02	INLET BOX TYPE F 24"
701101-02	OFF-RD OPERATIONS, MULTILANE, 15' TO 24" FROM PAVEMENT EDGE
701106-02	OFF-RD OPERATIONS, MULTILANE, MORE THAN 15' AWAY
701400-03	APPROACH TO LANE CLOSURE, FREEWAY/EXPRESSWAY
701406-05	LANE CLOSURE, FREEWAY/EXPRESSWAY, DAY OPERATIONS ONLY
701901-01	TRAFFIC CONTROL DEVICES

FILE NAME = c:\pwork\pwidot\steffenmk\dms54658\0774314.sht-cover.dgn	USER NAME = steffenmk	DESIGNED -	REVISED -	STATE OF ILLINOIS DEPARTMENT OF TRANSPORTATION	GENERAL NOTES & INDEX OF SHEET	SCALE:	SHEET NO.	OF	SHEETS	STA.	TO STA.	F.A.I. RTE.	SECTION	COUNTY	TOTAL SHEETS	SHEET NO.
		DRAWN -	REVISED -									TO	D-7 Safety 2009-2	Effingham	85	2
	PLOT SCALE = 20,0000 ' / IN.	CHECKED -	REVISED -									CONTRACT NO. 74314				
	PLOT DATE = 1/30/2009	DATE -	REVISED -									ILLINOIS FED. AID PROJECT				

SUMMARY OF QUANTITIES

SUMMARY OF QUANTITIES			90% FED. 10% STATE TOTAL QUANTITIES	CONSTRUCTION TYPE CODE									
CODE NO	ITEM	UNIT		EFFINGHAM COUNTY									
				SFTY 3N LOCATION 1 SN 025-0054	SFTY 3N LOCATION 2 SN 025-0055	SFTY 3N LOCATION 3 SN 025-0057	SFTY 3J LOCATION 4 SN 025-0058	SFTY 3N LOCATION 5 SN 025-0059	SFTY 3N LOCATION 6 SN 025-0045	SFTY 3J LOCATION 7 SN 025-0062	SFTY 3J LOCATION 8 SN 025-0064	SFTY 3N LOCATION 9 SN 025-0051	SFTY 3N LOCATION 10 SN 025-0052
20200100	EARTH EXCAVATION	CU YD	76	9	15		11	11	13		3		14
20400800	FURNISHED EXCAVATION	CU YD	3805	440	420	338	285	182	215	504	555	525	341
25000200	SEEDING, CLASS 2	ACRE	4.08	0.38	0.57	0.4	0.4	0.41	0.45	0.56	0.42	0.09	0.4
25000400	NITROGEN FERTILIZER NUTRIENT	POUND	367	35	51	36	36	37	40	50	38	8	36
25000500	PHOSPHORUS FERTILIZER NUTRIENT	POUND	367	35	51	36	36	37	40	50	38	8	36
25000600	POTASSIUM FERTILIZER NUTRIENT	POUND	367	35	51	36	36	37	40	50	38	8	36
25002300	TEMPORARY SEEDING	ACRE	4.08	0.38	0.57	0.4	0.4	0.41	0.45	0.56	0.42	0.09	0.4
25100115	MULCH, METHOD 2	ACRE	4.08	0.38	0.57	0.4	0.4	0.41	0.45	0.56	0.42	0.09	0.4
28000300	TEMPORARY DITCH CHECKS	EACH	22	2	4	2	2	2	2	2	2	2	2
28000500	INLET AND PIPE PROTECTION	EACH	15	2		2	2	1	1	1	2	2	2
50105220	PIPE CULVERT REMOVAL	FOOT	2551	49	271	271	269	270	269	508	325	266	53
54200433	PIPE CULVERTS, TYPE 1 RCCP 18"	FOOT	1485				309	363	305	508			
54200439	PIPE CULVERTS, TYPE 1 RCCP 24"	FOOT	1252	154		309					309	307	173
54213663	PRECAST REINFORCED CONCRETE FLARED END SECTIONS 18"	EACH	6					2	2	2			
54246205	INLET BOX, STANDARD 542526	EACH	9	2		2					2	2	1
60260100	INLETS TO BE ADJUSTED	EACH	1										1
60500060	REMOVING INLETS	EACH	3	2									1
63000000	STEEL PLATE BEAM GUARD RAIL, TYPE A	FOOT	50							50			
63100045	TRAFFIC BARRIER TERMINAL, TYPE 2	EACH	2							2			
63100167	TRAFFIC BARRIER TERMINAL, TYPE 1 (SPECIAL) TANGENT	EACH	2							2			
63200310	GUARDRAIL REMOVAL	FOOT	2740	202	228	227	226	228	227	711	236	227	228
63400105	GUARD POSTS	EACH	100	10	10	10	10	10	10	10	10	10	10
67000500	ENGINEER'S FIELD OFFICE, TYPE B	CAL MO	3	0.3	0.3	0.3	0.3	0.3	0.3	0.3	0.3	0.3	0.3
67100100	MOBILIZATION	L SUM	1	0.1	0.1	0.1	0.1	0.1	0.1	0.1	0.1	0.1	0.1
70100700	TRAFFIC CONTROL AND PROTECTION, STANDARD 701406	L SUM	1	0.1	0.1	0.1	0.1	0.1	0.1	0.1	0.1	0.1	0.1
78200410	GUARDRAIL MARKERS, TYPE A	EACH	4							4			
78201000	TERMINAL MARKER - DIRECT APPLIED	EACH	4							4			
Z0030150	IMPACT ATTENUATORS (NON-REDIRECTIVE), TEST LEVEL 3	EACH	20	2	2	2	2	2	2	2	2	2	2

EARTHWORK SCHEDULE

STRUCTURE NO.	LOCATION NO.	STATION TO	STATION	EARTH EXCAVATION	EARTH EX ADJ FOR SHRINKAGE	EMBANKMENT	EARTHWORK BALANCE WASTE (+) OR SHORTAGE (-)
				CU YD	CU YD		CU YD
SN 025-0054	1	1298+25	TO 1301+81	9	6.75	440	-433.25
SN 025-0055	2	1417+15	TO 1422+30	15	11.25	420	-408.75
SN 025-0057	3	1618+83.57	TO 1622+43.3	0	0	338	-338
SN 025-0058	4	1739+56.33	TO 1742+90.82	11	8.25	285	-276.75
SN 025-0059	5	1825+73.90	TO 1825+79.98	11	8.25	182	-173.75
SN 025-0045	6	1941+00	TO 1945+07.31	13	9.75	215	-205.25
SN 013-0062	7	240421	TO 240929	0	0	504	-504
SN 026-0064	8	248456	TO 248838	3	2.25	555	-552.75
SN 026-0051	9	2550+40	TO 2554+50	0	0	525	-525
SN 026-0052	10	263100	TO 263475	14	10.5	341	-330.5
GRAND TOTAL				76	57	3805	-3748

PIPE CULVERT SCHEDUL

					PIPE CULVERT REMOVAL	PIPE CULVERTS, TYPE 1 RCCP 18"	PIPE CULVERTS, TYPE 1 RCCP 24"
STRUCTURE NO.	LOCATION NO.	STATION	TO	STATION	FOOT	FOOT	FOOT
025-0054	1	1298+58	TO	1299+31			73
		1299+06	TO	1299+31	24		
		1300+75	TO	1301+00	25		
		1300+75	TO	1301+55			81
025-0055	2	1417+89	TO	1420+60	271		0
025-0057	3	1619+09	TO	1622+18	271		309
		1619+26	TO	1621+97			
025-0058	4	1739+56	TO	1742+65		309	0
		1739+80	TO	1742+49	269		
025-0059	5	1825+80	TO	1829+43		363	0
		1826+49	TO	1829+19	270		
025-0045	6	1942+02	TO	1945+07		305	0
		1942+26	TO	1944+94	269		
025-0062	7	2404+21	TO	2409+29		508	0
		2404+21	TO	2409+29	508		
025-0064	8	2484+82	TO	2487+91			309
		2485+02	TO	2488+27	325		
025-0051	9	2550+97	TO	2554+03			307
		2551+14	TO	2553+80	266		
025-0052	10	2631+07	TO	2632+79			173
		2632+26	TO	2632+79	53		
GRAND TOTAL					2551	1485	1252

SEEDING SCHEDULE

					SEEDING, CLASS 2	TEMPORARY SEEDING	NITROGEN FERTILIZER NUTRIENT	PHOSPHORUS FERTILIZER NUTRIENT	POTASSIUM FERTILIZER NUTRIENT	MULCH, METHOD 2
STRUCTURE NO.	LOCATION NO.	STATION	TO	STATION	ACRES	ACRES	POUNDS	POUNDS	POUNDS	ACRES
SN 025-0054	1	1298+33	TO	1301+81	0.38	0.38	34.5	34.5	34.5	0.4
SN 025-0055	2	1417+15	TO	1422+30	0.57	0.57	51.1	51.1	51.1	0.6
SN 025-0057	3	1618+84	TO	1622+43	0.40	0.40	35.7	35.7	35.6	0.4
SN 025-0058	4	1739+31	TO	1742+91	0.40	0.40	35.7	35.7	35.7	0.4
SN 025-0059	5	1825+74	TO	1829+49	0.41	0.41	37.2	37.2	37.2	0.4
SN 025-0045	6	1941+00	TO	1945+07	0.45	0.45	40.4	40.4	40.4	0.4
SN 025-0062	7	2404+21	TO	2409+29	0.56	0.56	50.4	50.4	50.4	0.6
SN 025-0064	8	2484+56	TO	2488+38	0.42	0.42	37.9	37.9	37.9	0.4
SN 025-0051	9	2553+47	TO	2554+29	0.09	0.09	8.1	8.1	8.1	0.1
SN 025-0052	10	2631+07	TO	2634+70	0.40	0.40	36.0	36.0	36.0	0.4
GRAND TOTAL					4.08	4.08	367	367	367	4.08

GUARDRAIL SCHEDULE

		GUARDRAIL REMOVAL	STEEL PLATE BEAM GUARDRAIL, TYPE A	TRAFFIC BARRIER TERMINAL, TYPE 1 SPECIAL (TANGENT)	TRAFFIC BARRIER TERMINAL, TYPE 2	GUARDRAIL MARKER, TYPE A	TERMINAL MARKER, DIRECT APPLIED
STRUCTURE NO.	LOCATION NO.	FOOT	FOOT	EACH	EACH	EACH	EACH
025-0054	1	202					
025-0055	2	228					
025-0057	3	227					
025-0058	4	226					
025-0059	5	228					
025-0045	6	227					
025-0062	7	711	50	2	2	4	4
025-0064	8	236					
025-0051	9	227					
025-0052	10	228					
GRAND TOTAL		2740	50	2	2	4	4

FILE NAME =	USER NAME = steffennk	DESIGNED -	REVISED -	STATE OF ILLINOIS DEPARTMENT OF TRANSPORTATION	SCHEDULES					F.A.I. RTE.	SECTION	COUNTY	TOTAL SHEETS	SHEET NO.
ca:\pw_work\PW\DOT\STEFFENMK\dms54650\DOT774314-shrt-sched.dgn		DRAWN -	REVISED -		70	D-7 Safety 2009-2	Effingham	85	4					
PLOT SCALE = 20.0000' / IN.		CHECKED -	REVISED -							CONTRACT NO. 74314				
PLOT DATE = 1/29/2009		DATE -	REVISED -		SCALE:	SHEET NO.	OF	SHEETS	STA.	TO STA.		ILLINOIS FED. AID PROJECT		

EROSION CONTROL SCHEDULE

		TEMPORARY DITCH CHECKS	INLET AND PIPE PROTECTION
STRUCTURE NO.	LOCATION NO.	EACH	EACH
SN 025-0054	1	2	2
SN 025-0055	2	4	0
SN 025-0057	3	2	2
SN 025-0058	4	2	2
SN 025-0059	5	2	1
SN 025-0045	6	2	1
SN 025-0062	7	2	1
SN 025-0064	8	2	2
SN 025-0051	9	2	2
SN 025-0052	10	2	2
GRAND TOTAL		22	15

INLET BOX, STANDARD 542526

STRUCTURE NO.	LOCATION NO.	STATION	EACH
SN 025-0054	1	1298+33 1301+81	1 1
SN 025-0055	2	- -	- -
SN 025-0057	3	1618+84 1622+43	1 1
SN 025-0058	4	- -	- -
SN 025-0059	5	- -	- -
SN 025-0045	6	- -	- -
SN 025-0062	7	- -	- -
SN 025-0064	8	2484+56 2487+91	1 1
SN 025-0051	9	2550+97 2554+03	1 1
SN 025-0052	10	2631+07	1
GRAND TOTAL			9


GUARD POSTS

STRUCTURE NO.	LOCATION NO.	STATION	TO	STATION	EACH
SN 025-0054	1	1299+24	TO	1299+44	5
SN 025-0055	2	1300+61	TO	1300+81	5
		1418+49	TO	1418+69	5
		1419+85	TO	1420+05	5
SN 025-0057	3	1619+83	TO	1620+03	5
SN 025-0058	4	1621+24	TO	1621+44	5
		1740+30	TO	1740+50	5
		1741+72	TO	1741+92	5
SN 025-0059	5	1827+08	TO	1827+28	5
SN 025-0045	6	1828+49	TO	1828+69	5
		1942+76	TO	1942+96	5
		1944+14	TO	1944+34	5
SN 025-0062	7	2404+88	TO	2405+13	5
SN 025-0064	8	2406+32	TO	2406+57	5
		2485+47	TO	2485+77	5
		2486+95	TO	2487+15	5
SN 025-0051	9	2551+70	TO	2551+90	5
SN 025-0052	10	2553+09	TO	2553+29	5
		2632+74	TO	2632+94	5
		2634+15	TO	2634+35	5
GRAND TOTAL					100

IMPACT ATTENUATORS (NON-REDIRECTIVE), TEST LEVEL 3

LOCATION NO.	STRUCTURE NO.	STATION	TO	STATION	(EACH)
1	025-0054	1299+50	TO	1299+94	1
		1300+11	TO	1300+56	1
2	025-0055	1418+75	TO	1419+19	1
		1419+35	TO	1419+79	1
3	025-0057	1620+08	TO	1620+53	1
		1620+74	TO	1621+18	1
4	025-0058	1740+56	TO	1741+00	1
		1741+22	TO	1741+66	1
5	025-0059	1827+34	TO	1827+51	1
		1828+00	TO	1828+43	1
6	025-0045	1943+01. 55	TO	1943+45. 88	1
		1943+63. 61	TO	1944+07. 94	1
7	025-0062	2405+18. 57	TO	2405+62. 88	1
		2405+81. 78	TO	2406+26. 08	1
8	025-0064	1585+82	TO	2485+83	1
		2486+45	TO	2486+91	1
9	025-0051	2551+95	TO	2552+39	1
		2552+58	TO	2552+04	1
10	025-0052	2633+01	TO	2633+47	1
		2633+85	TO	2634+10	1
GRAND TOTAL					20

64' (19.5 m) MEDIAN

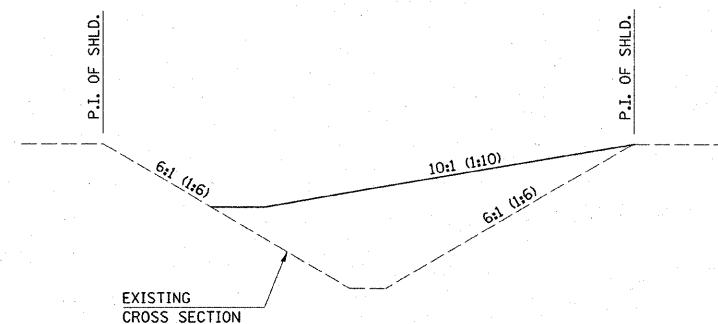


GENERAL NOTES

1. ALL 10:1 (1:10) SLOPES SHOWN ON THIS DETAIL SHALL BE CONSTRUCTED 10:1 (1:10) OR FLATTER.
2. THE SLOPES AS SHOWN ON THIS DETAIL SHALL APPLY TO BOTH ENDS OF THE BRIDGE PIERS.
3. THE LENGTH X WIDTH OF MODULE LAYOUT IS 41.0' x 7.0': 19 MODULES - 14,400 LBS.
(12.5 m x 2.1 m : 19 MODULES - 6532 kg).
4. IN AREAS OF 10:1 (1:10) SLOPES PRECEDING THE ATTENUATOR IN THE MEDIAN INSTALLATION, FOUR OR MORE WOOD POSTS SHALL BE PLACED AT 5' (1.5 m) INTERVALS IN THE MEDIAN ϕ . SEE SPECIAL PROVISIONS AND SCHEDULES.
5. THE BASE OF THE IMPACT ATTENUATOR SHALL BE 6" IN DEPTH. IT SHALL BE CONSTRUCTED WITH PORTLAND CEMENT CONCRETE. ALL WORK AND MATERIALS INCLUDED WITH THIS DETAIL WILL BE INCLUDED IN THE COST OF IMPACT ATTENUATORS (NON-REDIRECTIVE), TEST LEVEL 3.



ALL DIMENSIONS ARE IN FEET (METERS)
UNLESS OTHERWISE SHOWN.

FILE NAME = c:\pw\work\pw\dot\steffenmk\dms54658\0774314-sht-details.dgn	USER NAME = steffenmk	DESIGNED -	REVISED -	STATE OF ILLINOIS DEPARTMENT OF TRANSPORTATION					DETAILS					F.A.I. RTE.	SECTION	COUNTY	TOTAL SHEETS	SHEET NO.
		DRAWN -	REVISED -											TO	D-7 Safety 2009-2	Effingham	85	6
	PLOT SCALE = 22.0000' / IN.	CHECKED -	REVISED -						CONTRACT NO. 74314					ILLINOIS FED. AID PROJECT				
	PLOT DATE = 1/29/2009	DATE -	REVISED -															
										SCALE:	SHEET NO.	OF	SHEETS	STA.	TO STA.			

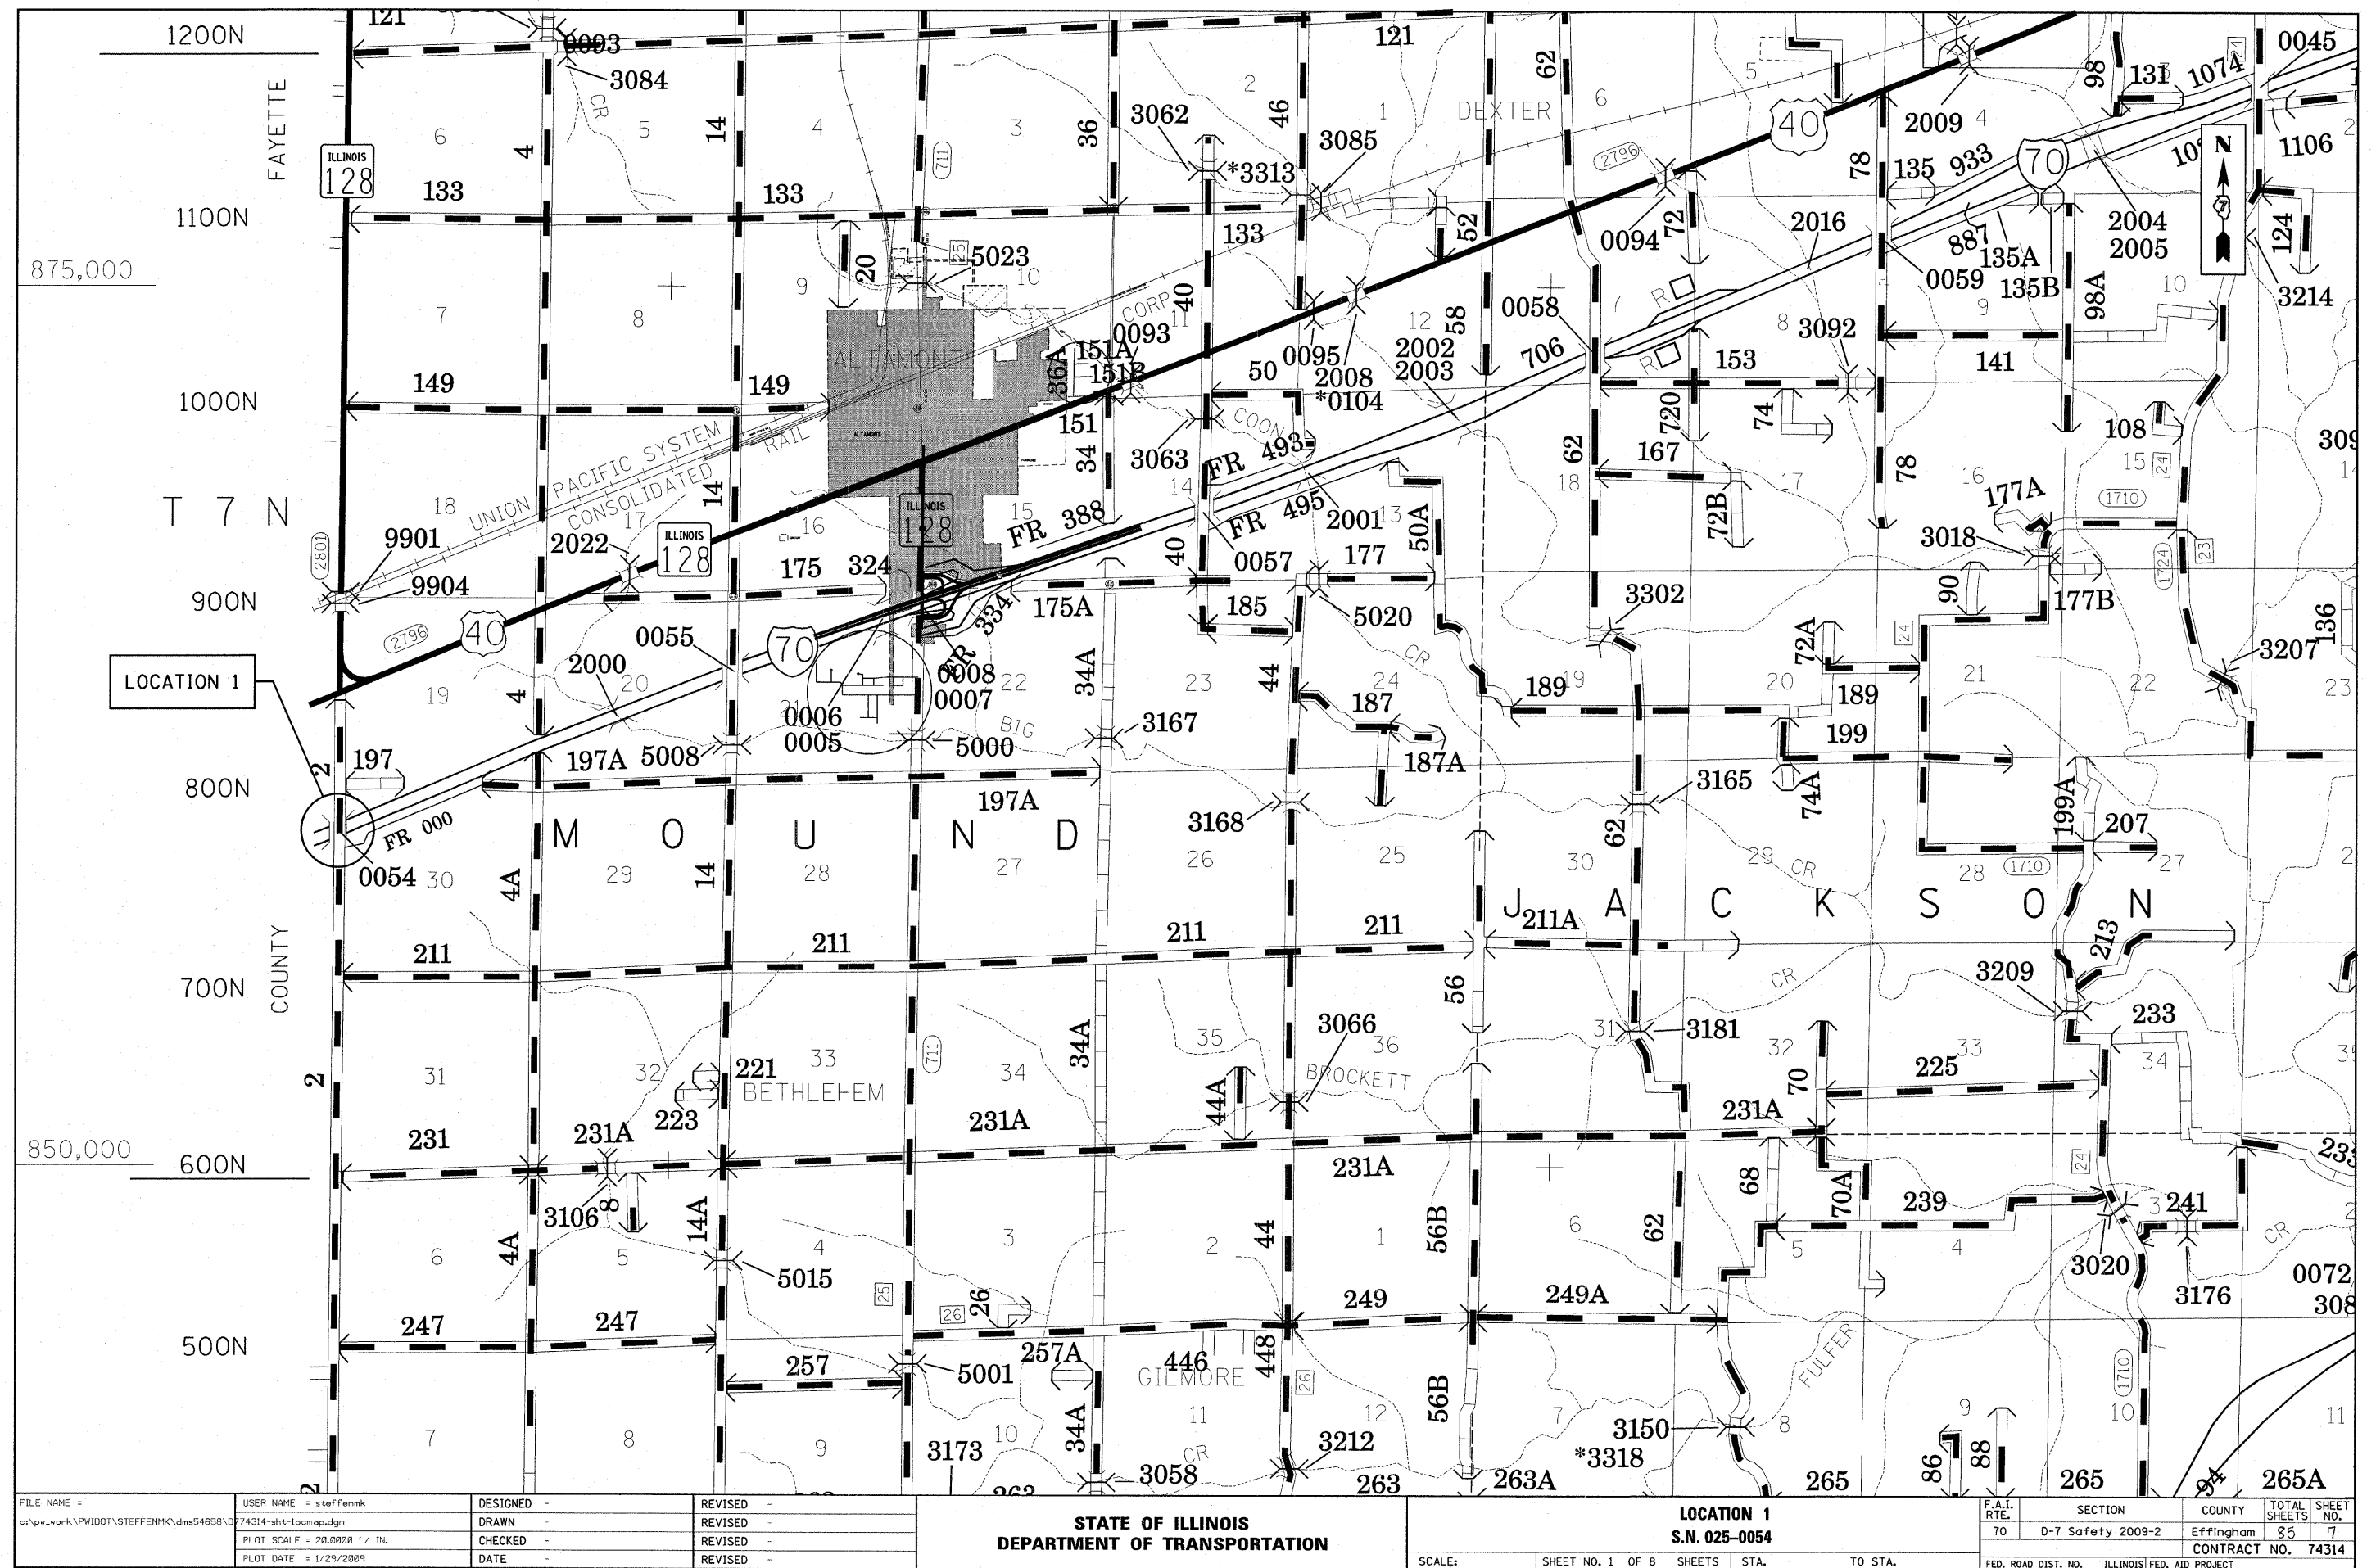

PLAN	SURVEYED	DATE
NO.	BY	
	PLOTTED	
	CHECKED	
	BY	
	DATE	
	NO.	
	DATE	


PROFILE	SURVEYED	DATE
NO.	BY	
	PLOTTED	
	CHECKED	
	BY	
	DATE	
	NO.	
	DATE	

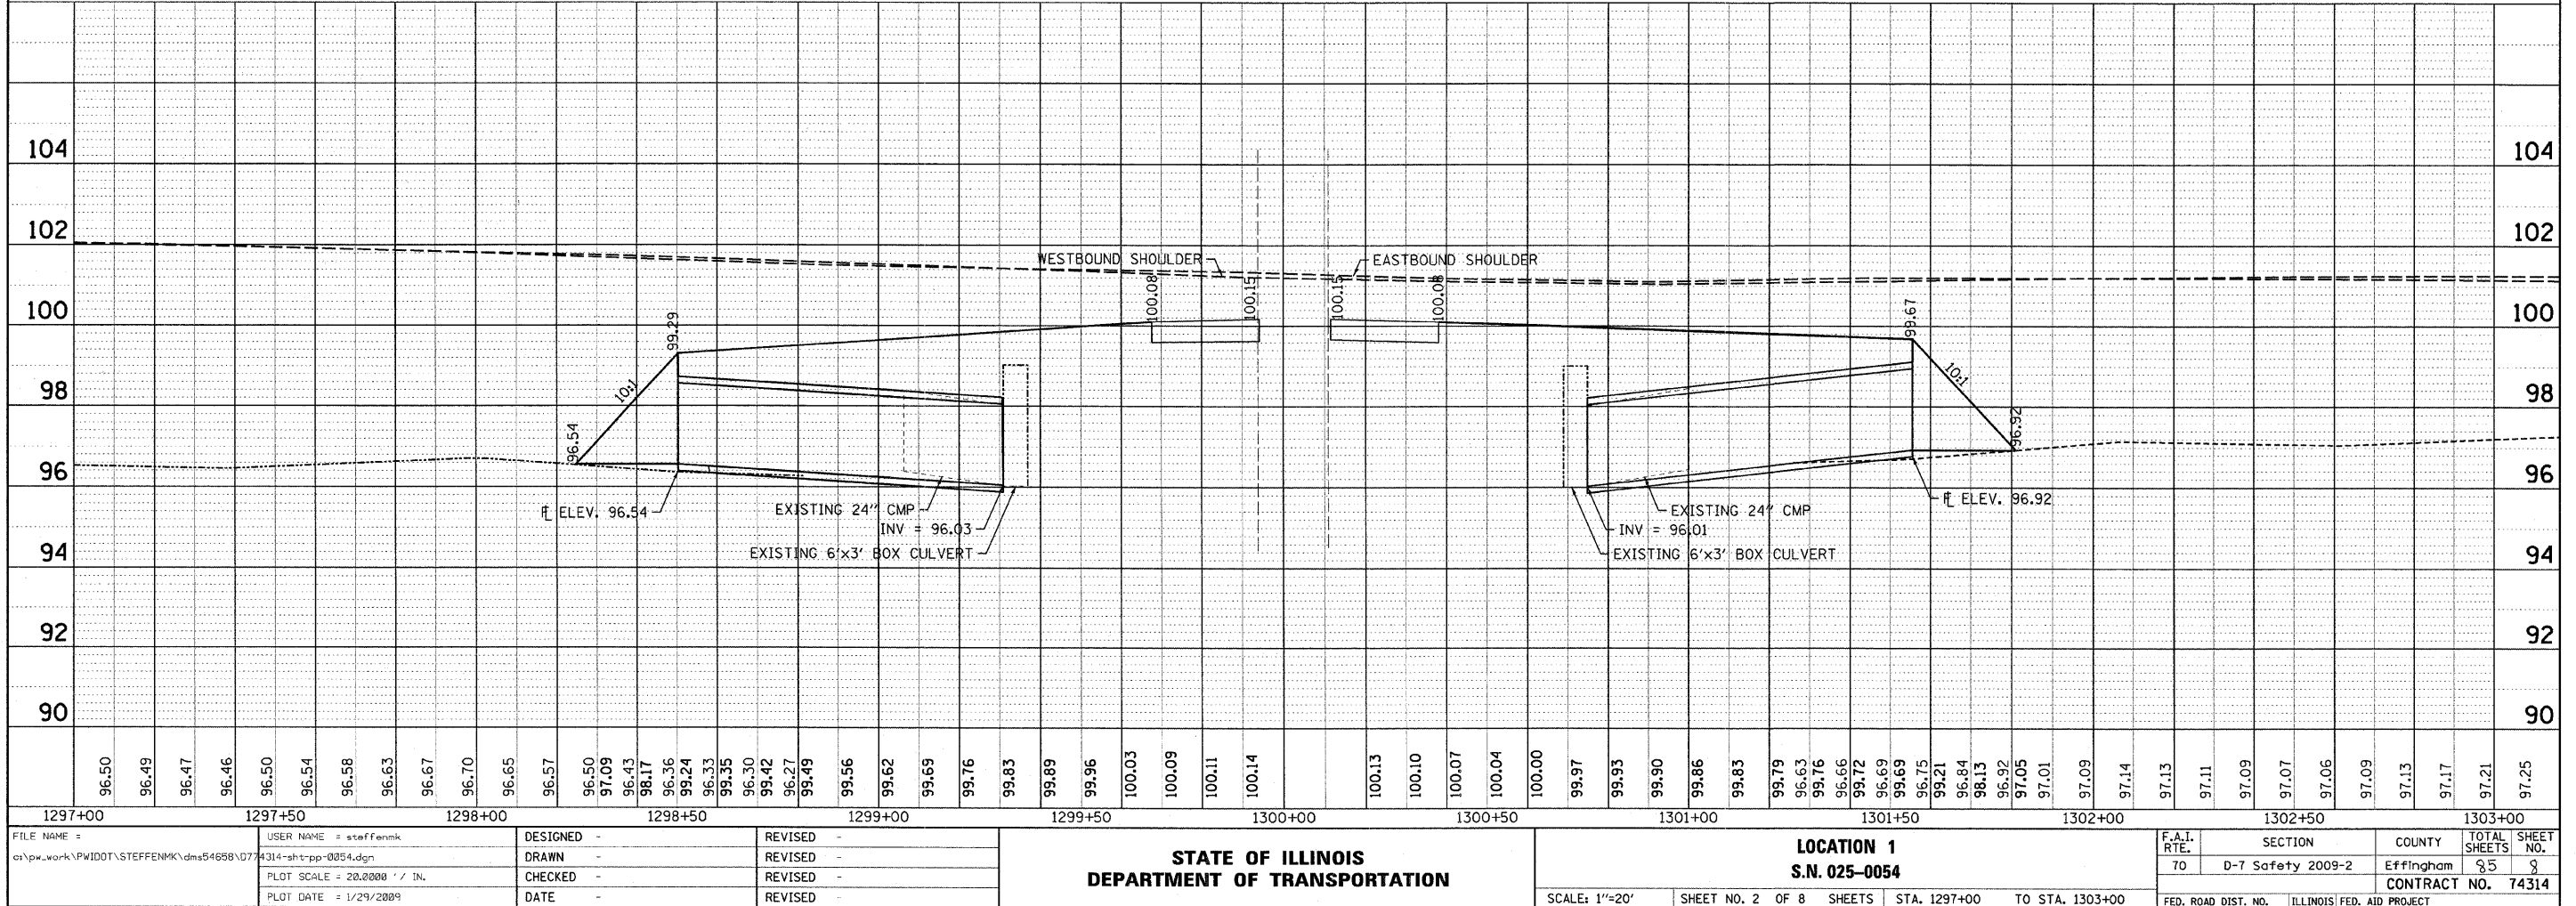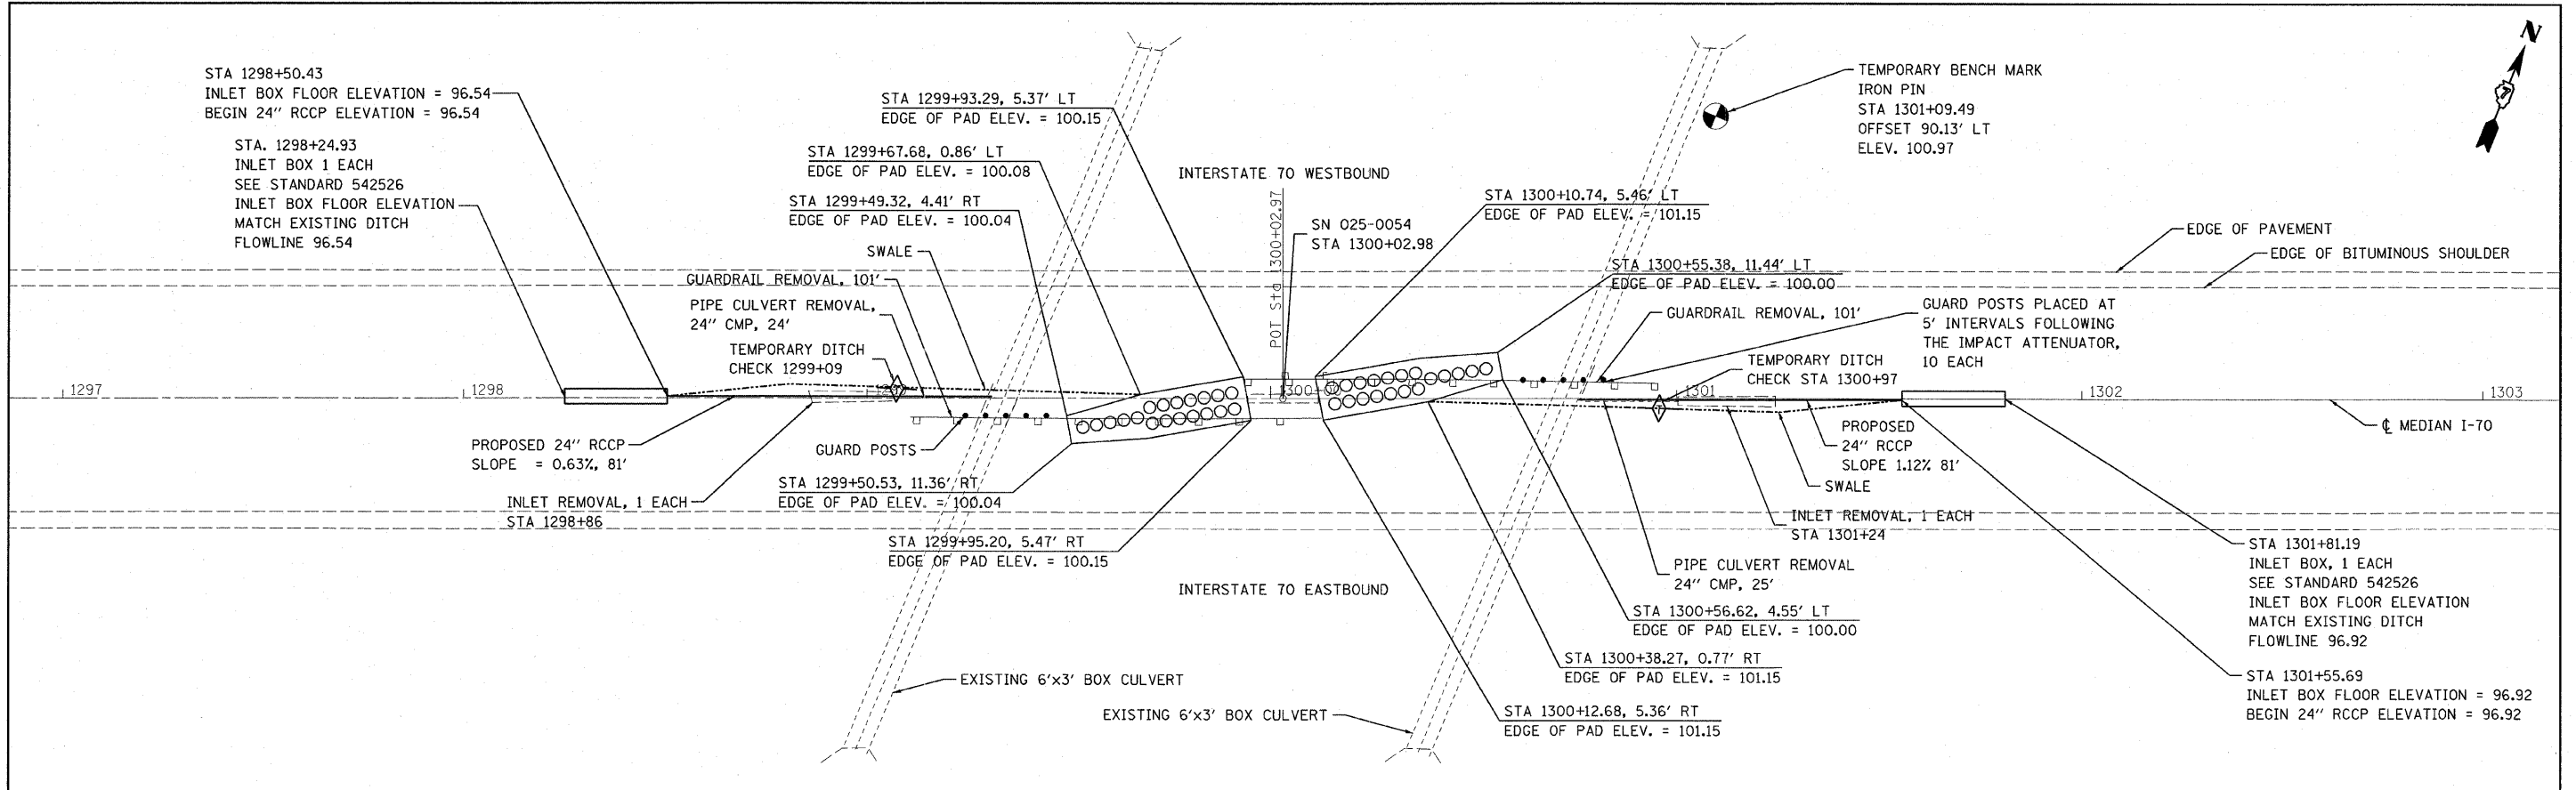

FILE NAME =	USER NAME = steffennk	DESIGNED -	REVISED -	STATE OF ILLINOIS DEPARTMENT OF TRANSPORTATION	LOCATION 1 S.N. 025-0054	SCALE: 1"=20'	SHEET NO. 2 OF 8 SHEETS	STA. 1297+00 TO STA. 1303+00	FED. ROAD DIST. NO.	ILLINOIS FED. AID PROJECT	CONTRACT NO. 74314
on\pw_work\PW100T\STEFFENMK\dms54658\077	4314-shr-pp-0054.dgn	DRAWN -	REVISED -								
	PLOT SCALE = 20,000' / IN.	CHECKED -	REVISED -								
	PLOT DATE = 1/29/2009	DATE -	REVISED -								

ORIGINAL SURVEY	SURVEYED	DATE
NOTE BOOK	PLOTTED	
NO.	TEMPLATE	
	AREAS	
	CHECKED	


ORIGINAL SURVEY	SURVEYED	DATE
NOTE BOOK	PLOTTED	
NO.	TEMPLATE	
	AREAS	
	CHECKED	

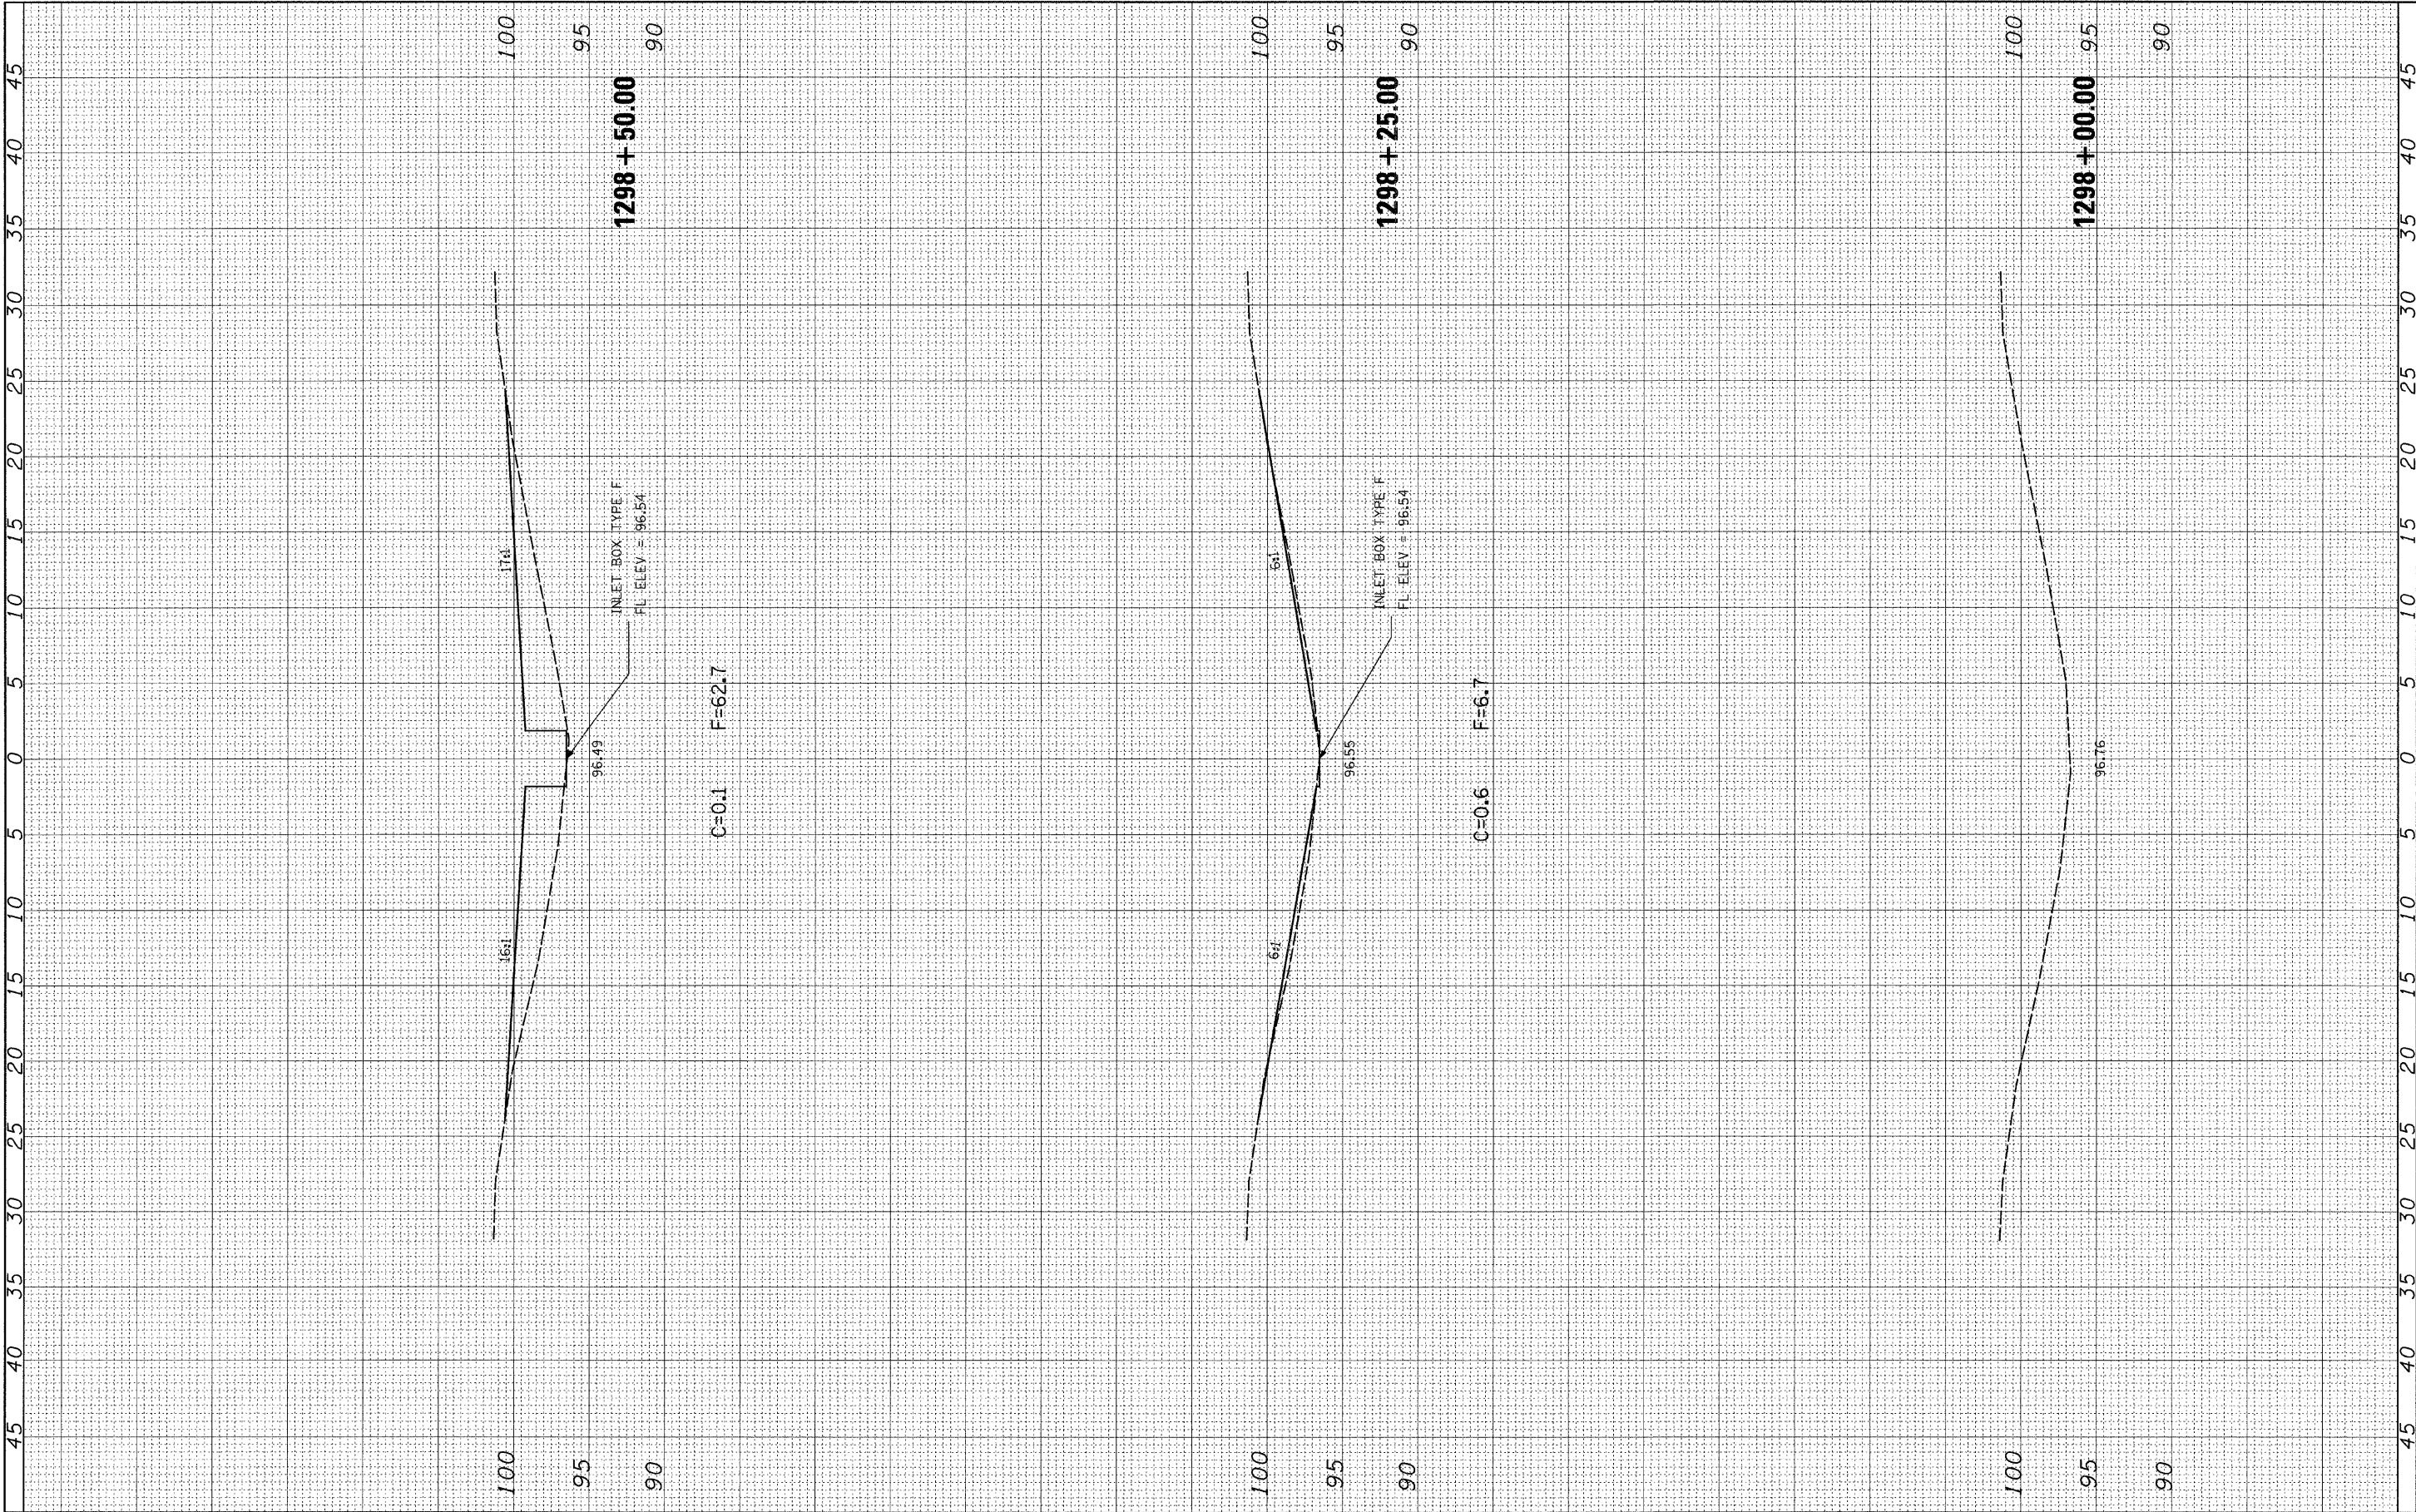

FILE NAME =	USER NAME = hirtzelk	DESIGNED -	REVISED -	STATE OF ILLINOIS DEPARTMENT OF TRANSPORTATION				LOCATION 1 CROSS-SECTIONS - SN 025-0054				F.A.I. RTE.	SECTION	COUNTY	TOTAL SHEETS	SHEET NO.
c:\pw\work\p\widot\hirtzelk\dms54659\d774214-sh	asht-054.dgn	DRAWN -	REVISED -									70	D-7 Safety 2009-2	Effingham	85	9
	PLOT SCALE = 5.0000' / IN.	CHECKED -	REVISED -													
	PLOT DATE = 1/29/2009	DATE -	REVISED -													
												CONTRACT NO. 74314				
												FED. ROAD DIST. NO. ILLINOIS FED. AID PROJECT				

ORIGINAL	SURVEY	BY	DATE
NO.	NO.		
NOTE BOOK	PLATTER		
AREAS	AREAS		
CHECKED	CHECKED		


FINAL	SURVEY	DATE
NO.	NO.	
NOTE BOOK	PLATTER	
AREAS	AREAS	
CHECKED	CHECKED	

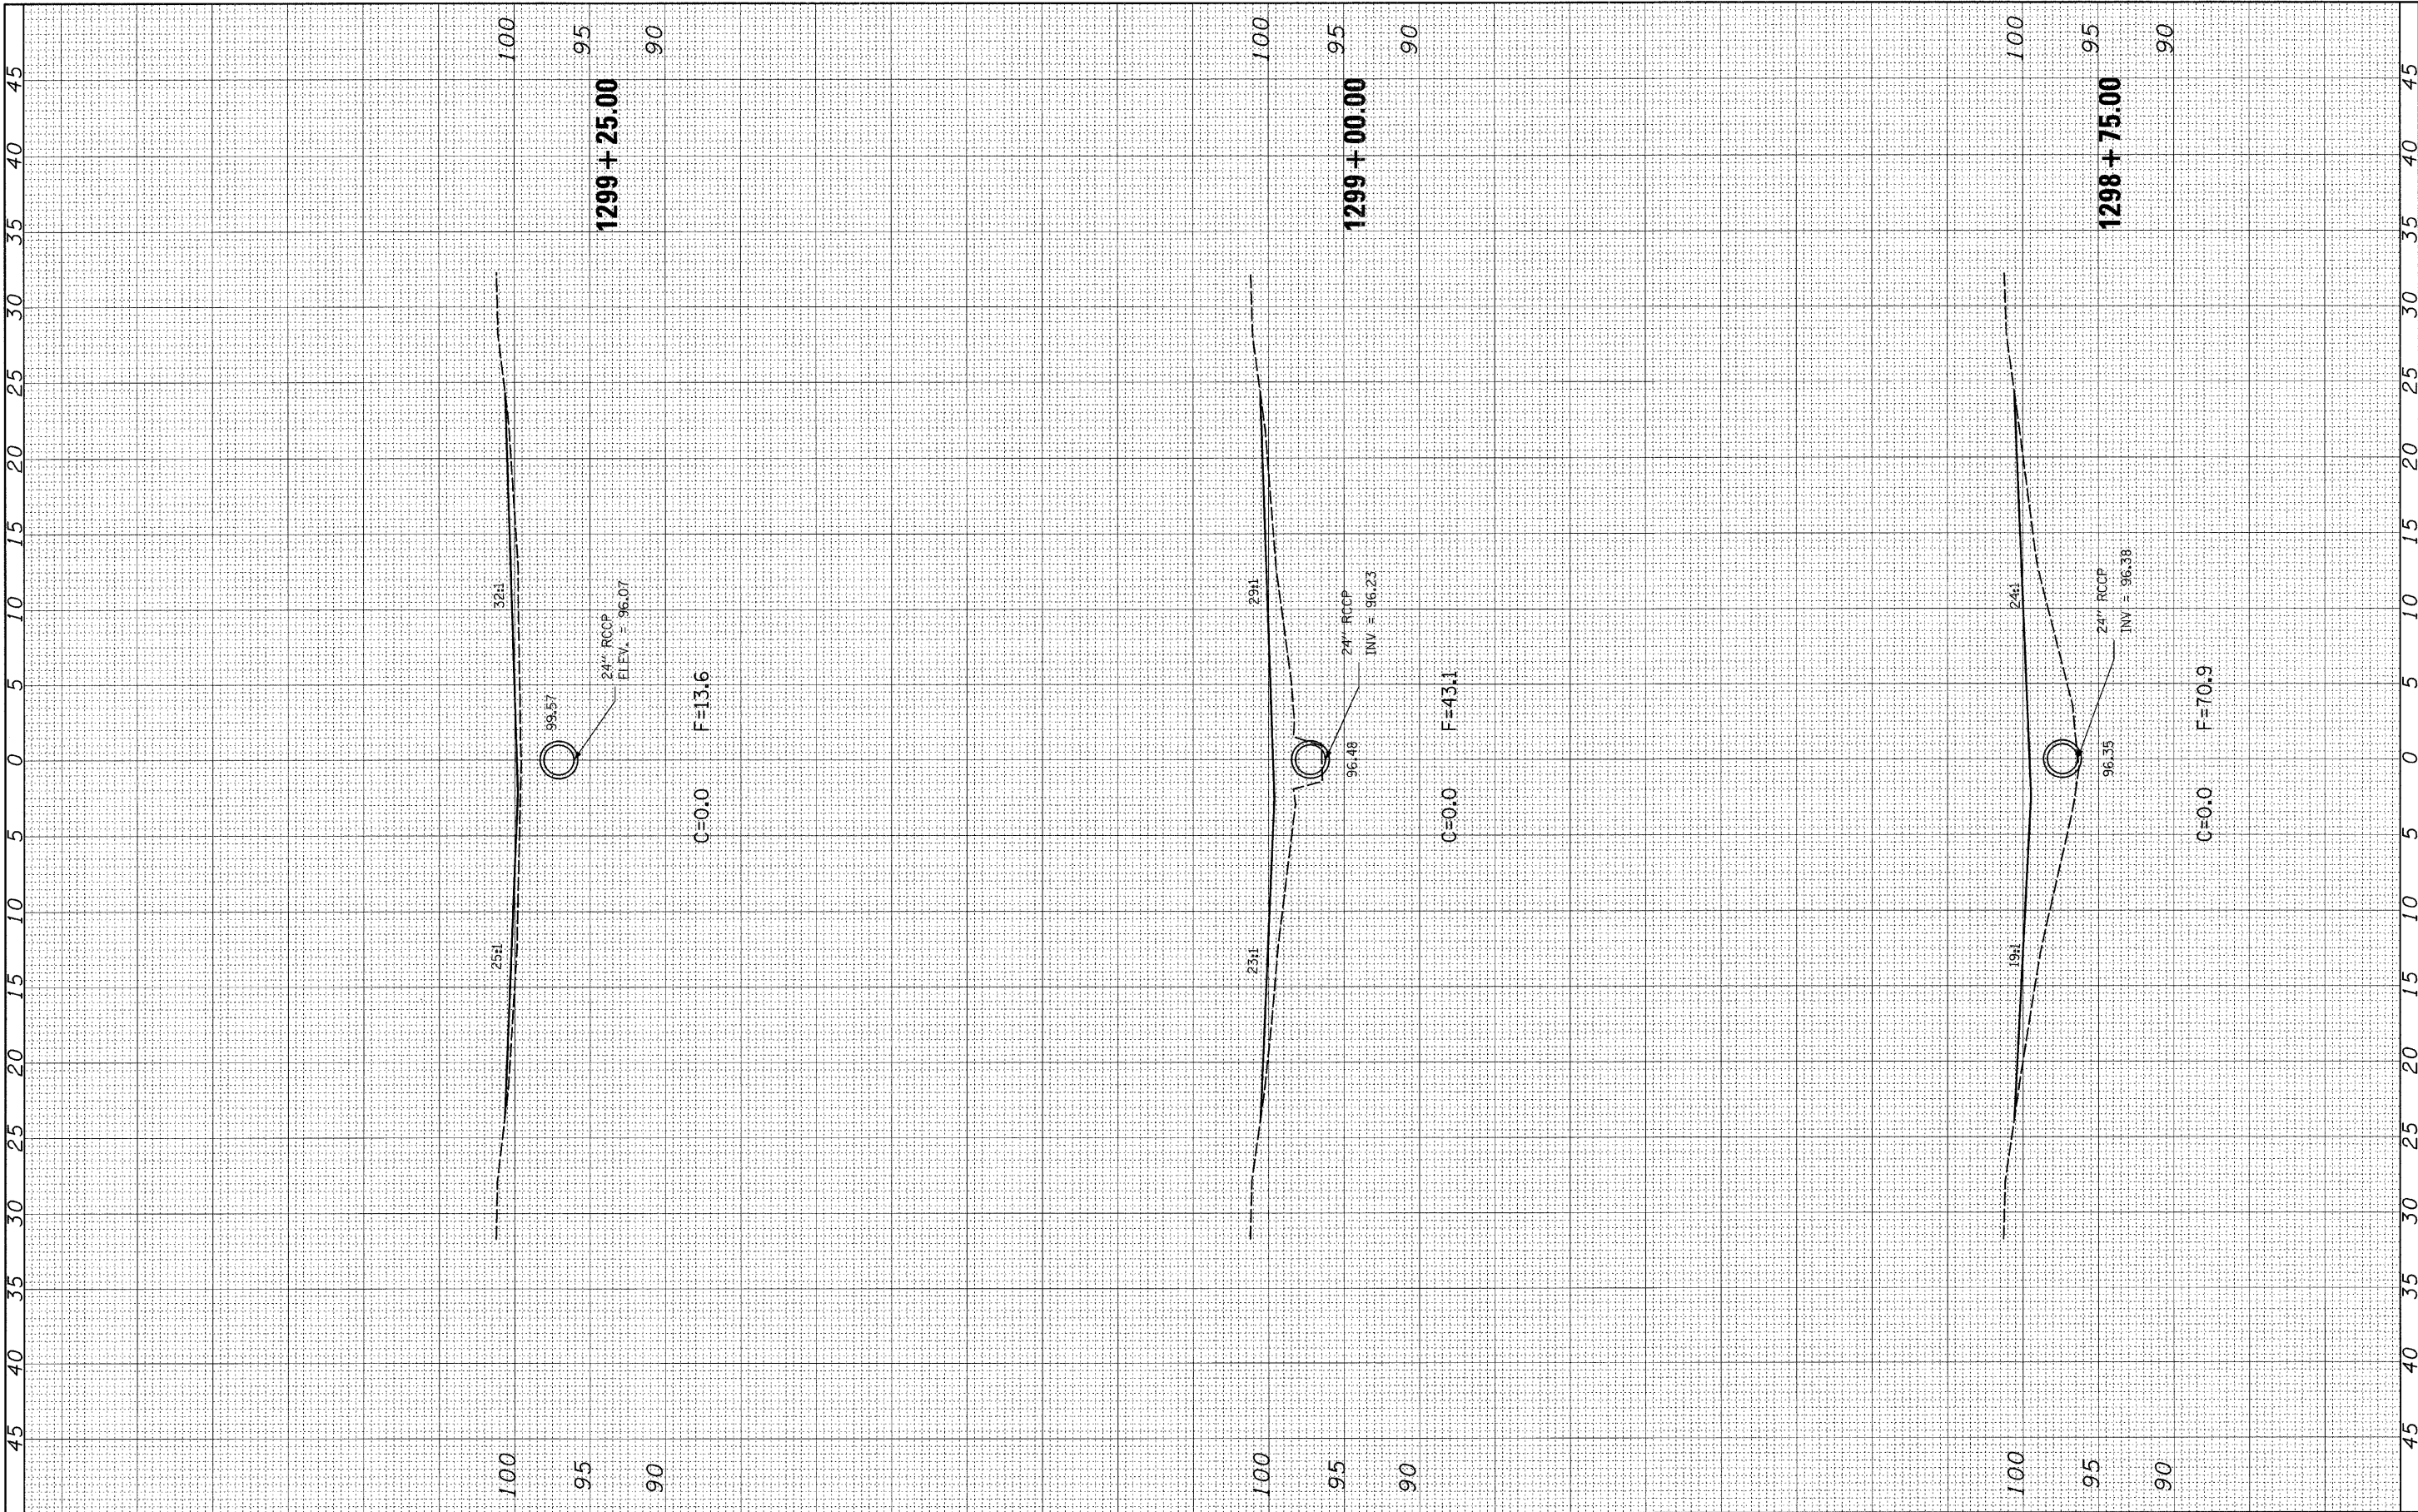

FILE NAME =	USER NAME = hartzelk1	DESIGNED -	REVISED -	STATE OF ILLINOIS DEPARTMENT OF TRANSPORTATION	LOCATION 1 CROSS-SECTIONS - SN 025-0054			F.A.T. RTE.	SECTION	COUNTY	TOTAL SHEETS	SHEET NO.
c:\pw_work\p\w\dot\hartzelk1\dms54659\d774314-sh-xssht-054.dgn	DRAWN -	REVISED -	70					D-7 Safety 2009-2	Effingham	85	10	
PLOT SCALE = 5,0000 ' / IN.	CHECKED -	REVISED -	CONTRACT NO. 74314									
PLOT DATE = 1/29/2009	DATE -	REVISED -	SCALE: 1" = 5'			SHEET NO. 4 OF 8 SHEETS	STA. 1298+75.00 TO STA. 1299+25.00	FED. ROAD DIST. NO.	ILLINOIS FED. AID PROJECT			
									</			


ORIGINAL	DATE
SURVEY	BY
NOTE BOOK	
NO.	

FINAL	DATE
SURVEY	BY
NOTE BOOK	
NO.	

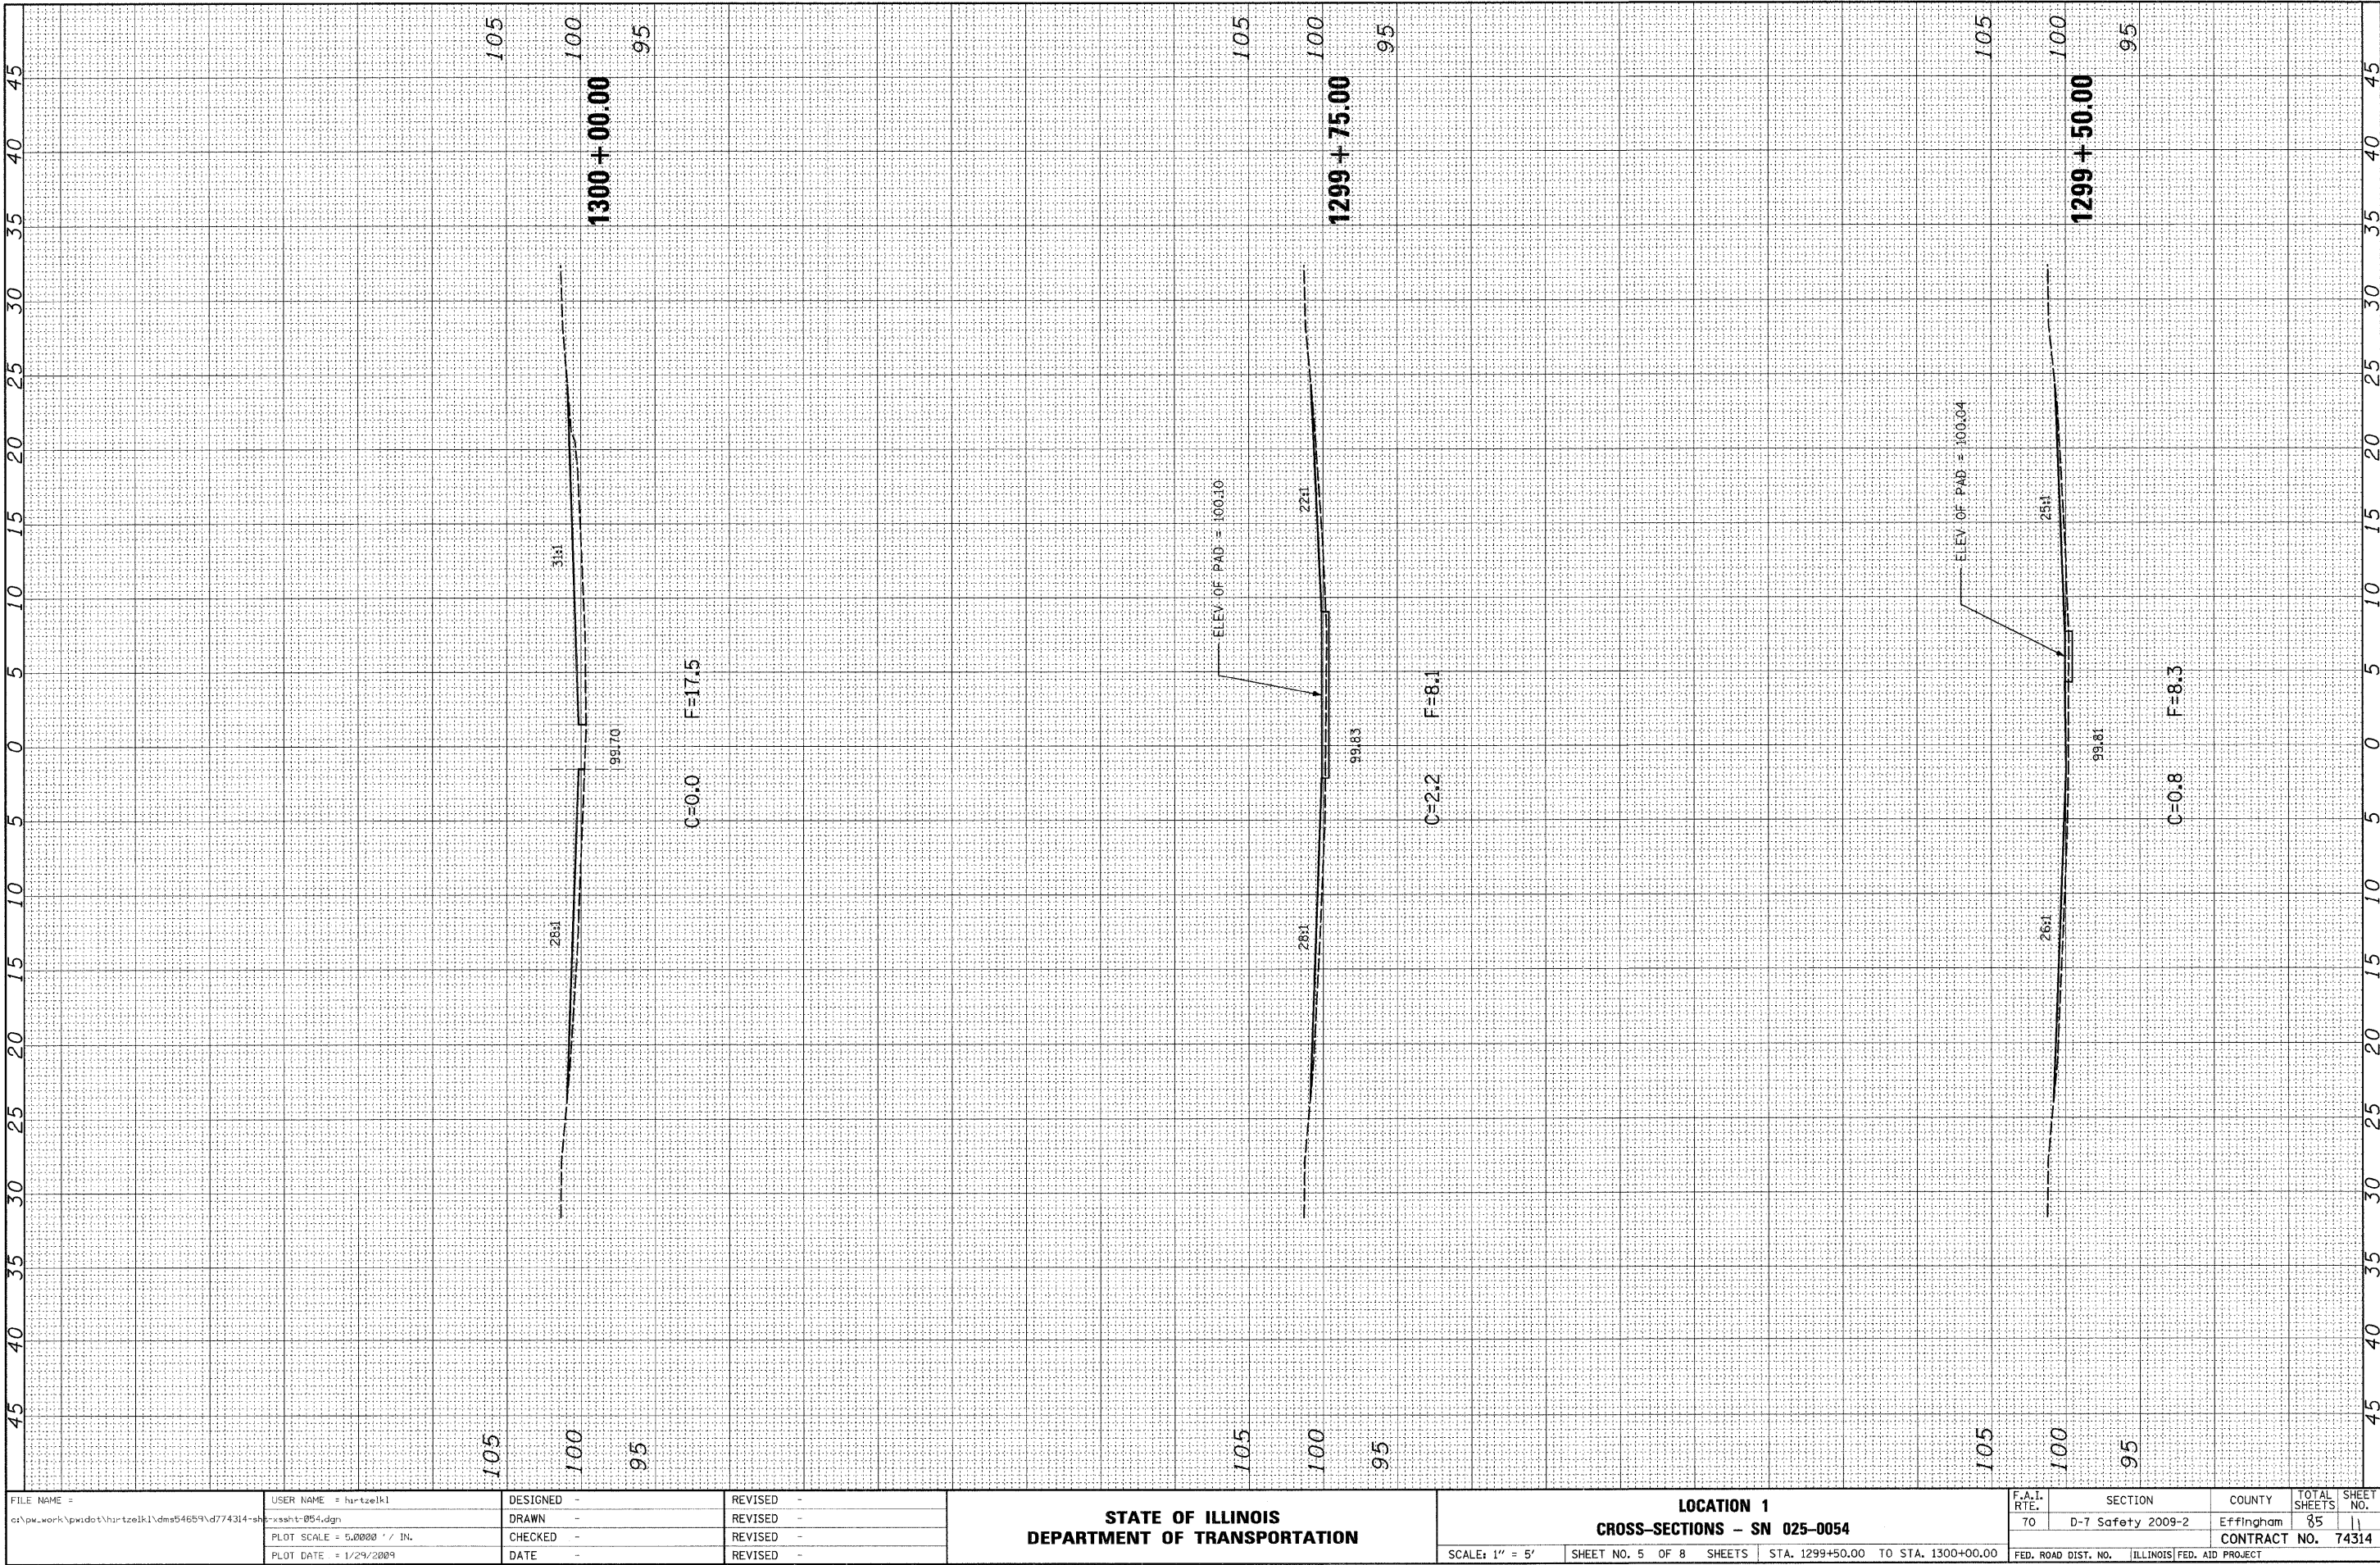

ORIGINAL SURVEY	DATE
NOTE BOOK	BY
NO.	


FINAL SURVEY	DATE
NOTE BOOK	BY
NO.	

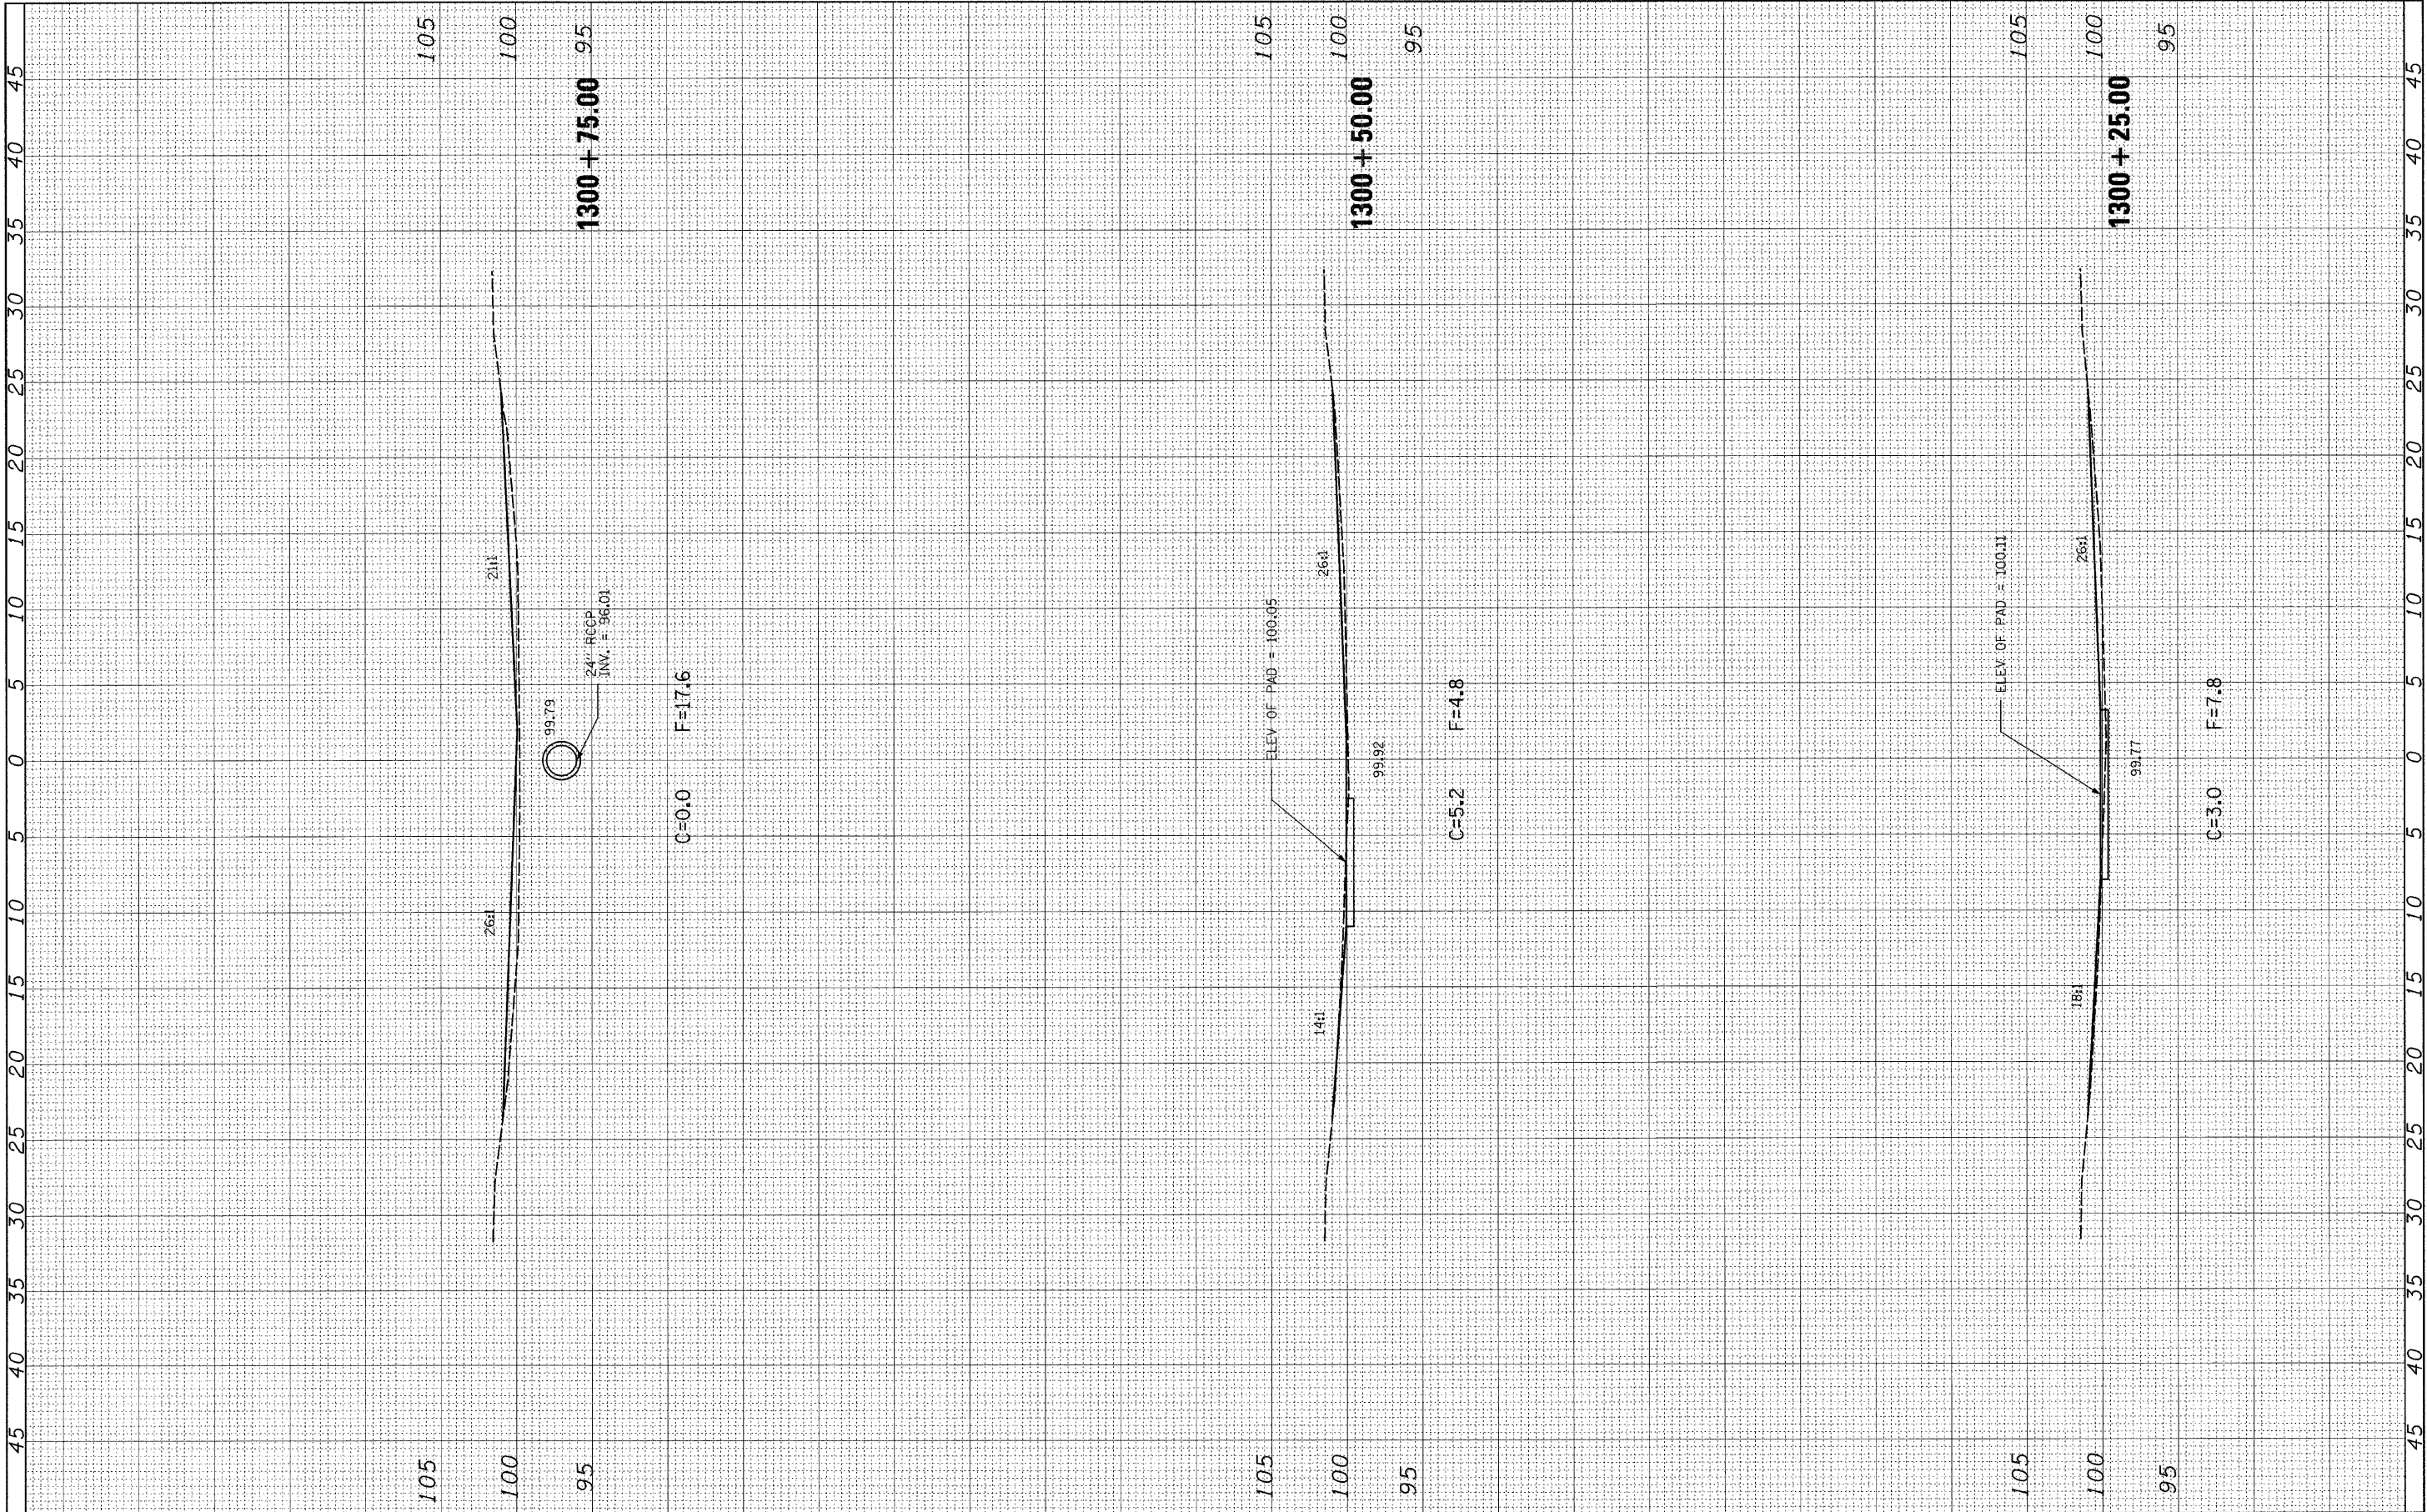


FILE NAME =	USER NAME = hirtzelk1	DESIGNED -	REVISED -	STATE OF ILLINOIS DEPARTMENT OF TRANSPORTATION		LOCATION 1 CROSS-SECTIONS - SN 025-0054		F.A.T. RTE.	SECTION	COUNTY	TOTAL SHEETS	SHEET NO.	
c:\pw\work\pudot\hirtzelk1\dms54659\d774314-shr\ssht-054.dgn		DRAWN -	REVISED -					70	D-7 Safety 2009-2	Effingham	85	12	
	PLOT SCALE = 5.0000' / IN.	CHECKED -	REVISED -					CONTRACT NO. 74314					
	PLOT DATE = 1/29/2009	DATE -	REVISED -			SCALE: 1" = 5'		SHEET NO. 6 OF 8 SHEETS		STA. 1300+25.00 TO STA. 1300+75.00		FED. ROAD DIST. NO. ILLINOIS FED. AID PROJECT	

ORIGINAL	SURVEY	DATE
BY		
DATE		
NO.		

ORIGINAL	SURVEY	DATE
BY		
DATE		
NO.		


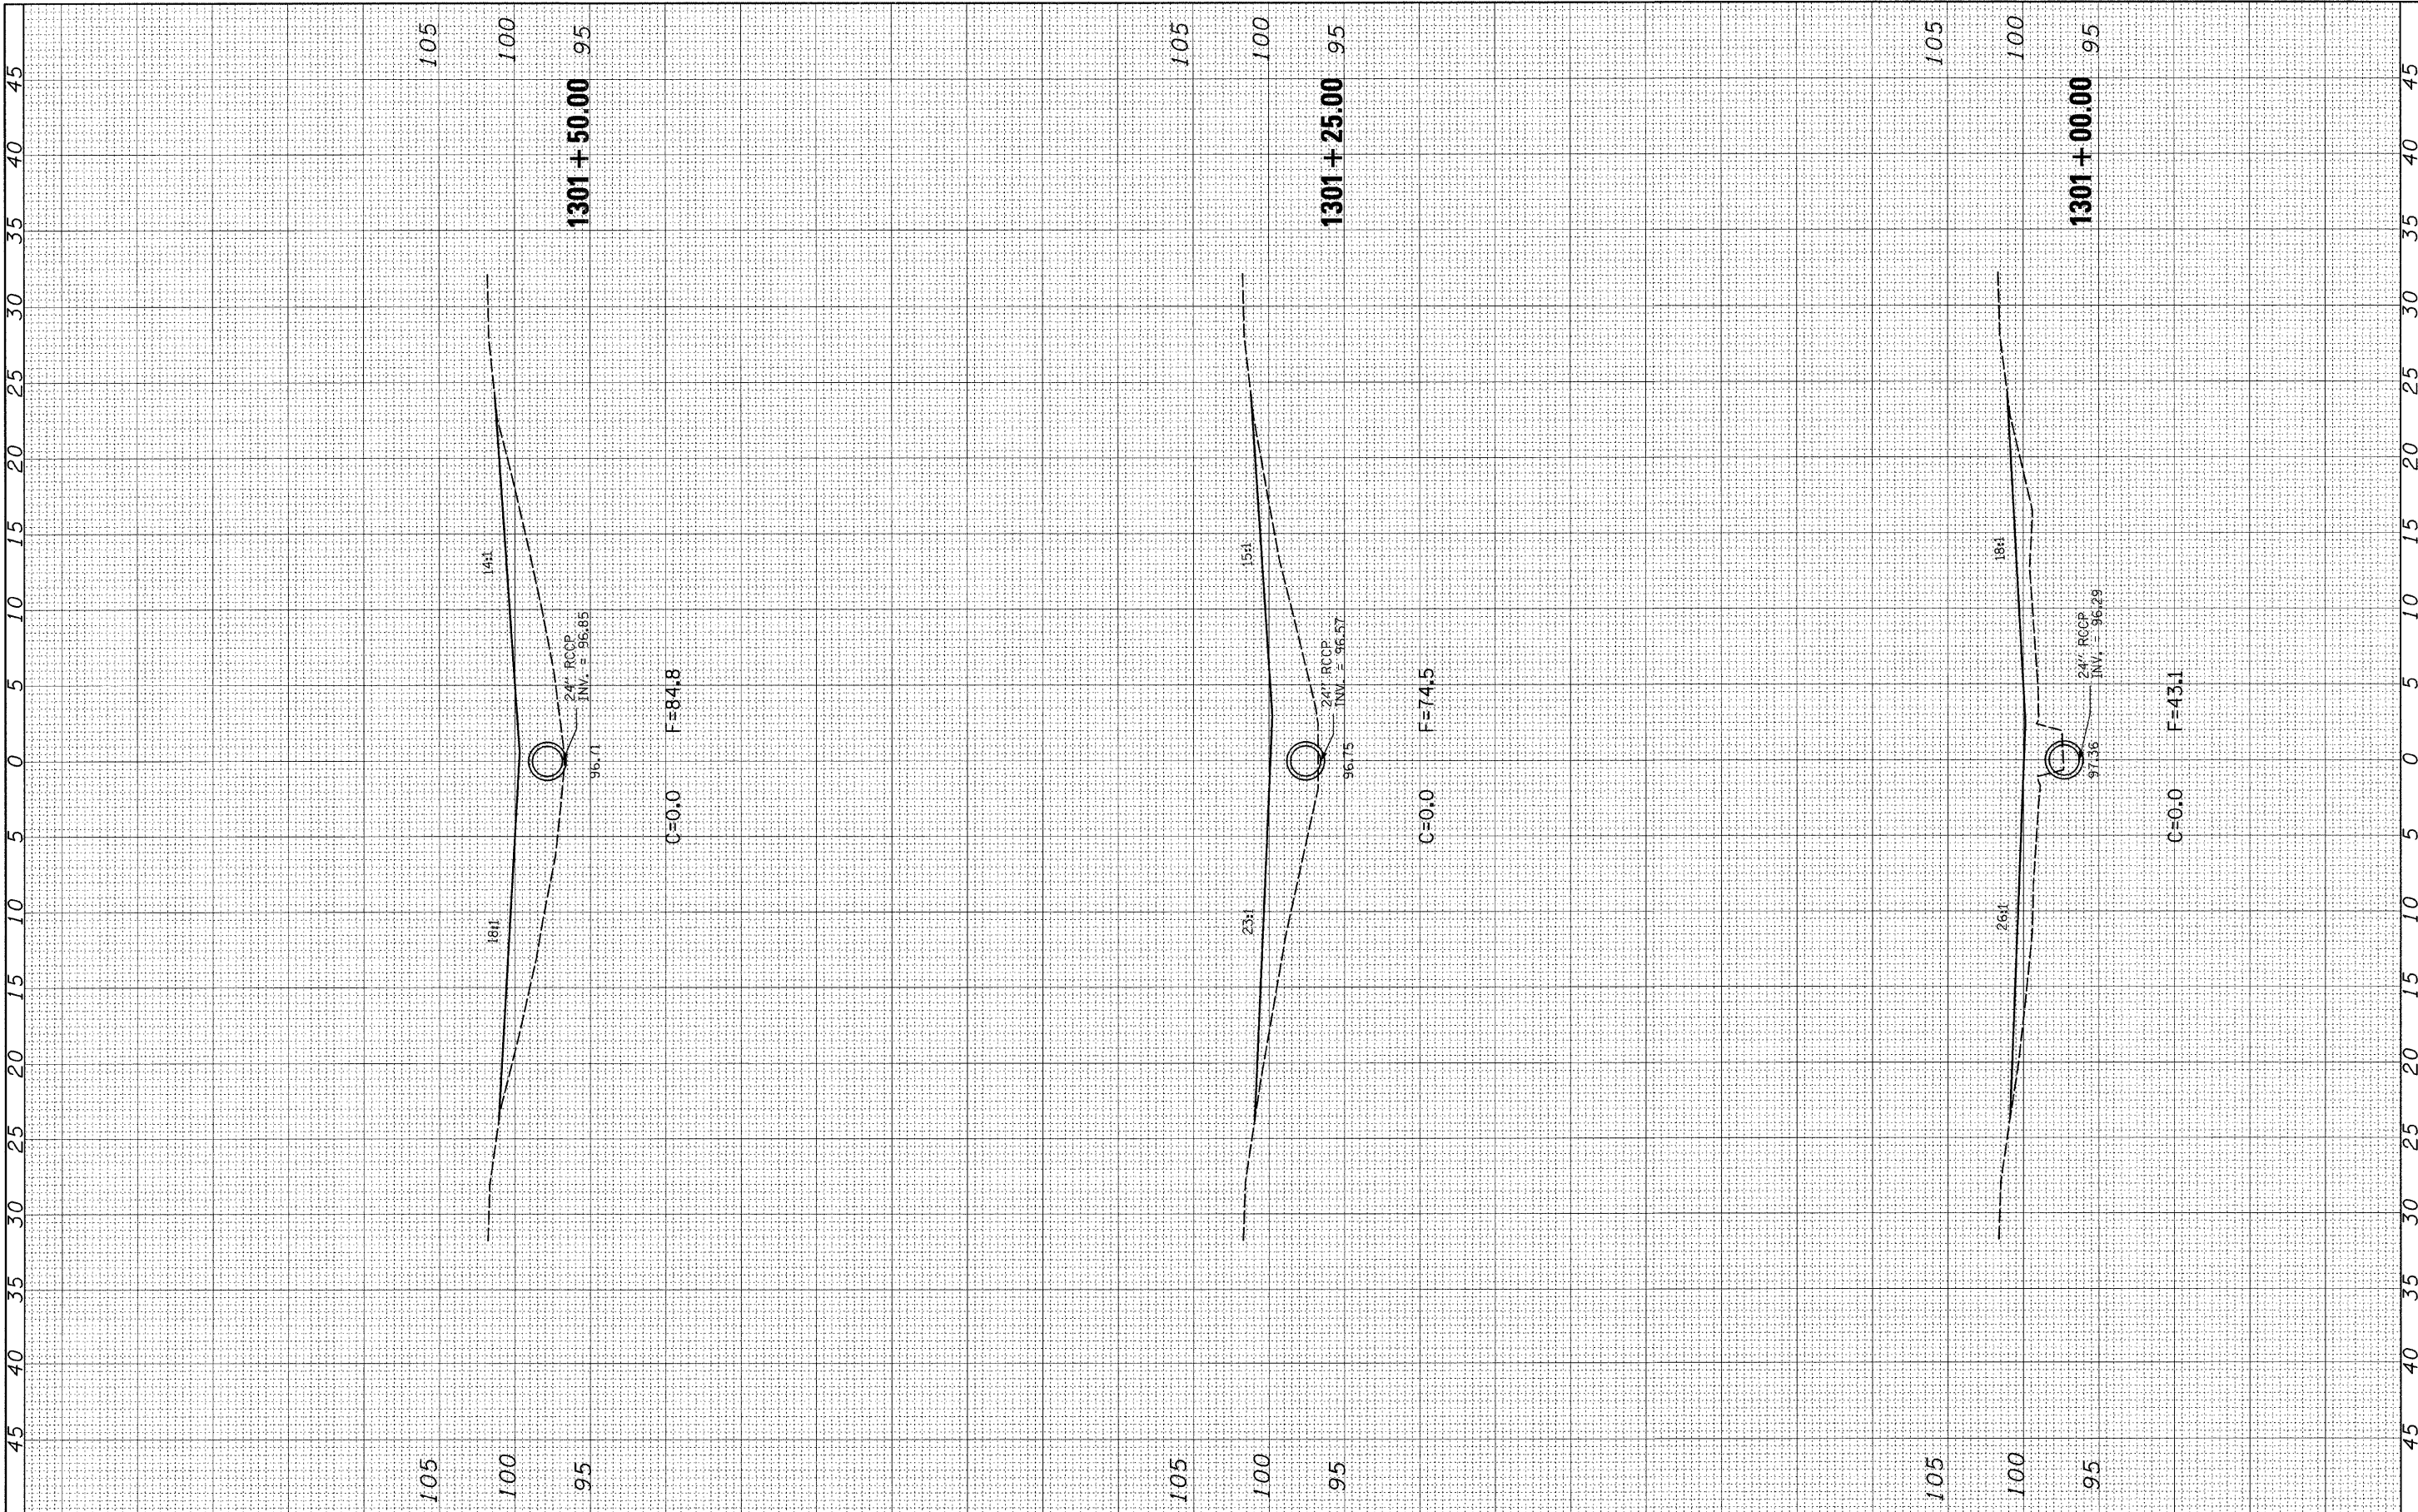


FILE NAME -	USER NAME = hurtzelk1	DESIGNED -	REVISED -	STATE OF ILLINOIS DEPARTMENT OF TRANSPORTATION				LOCATION 1 CROSS-SECTIONS - SN 025-0054				F.A.I. RTE.	SECTION	COUNTY	TOTAL SHEETS	SHEET NO.
c:\pw\work\pwsdot\hurtzelk1\dms54659\d774314-shesht-054.dgn	DRAWN -	REVISED -	70									D-7 Safety 2009-2	Effingham	85	13	
PLOT SCALE = 5,0000 ' / IN.	CHECKED -	REVISED -	CONTRACT NO. 74314													
PLOT DATE = 1/29/2009	DATE -	REVISED -														
				SCALE: 1" = 5'		SHEET NO. 7 OF 8 SHEETS		STA. 1301+00.00 TO STA. 1301+50.00		FED. ROAD DIST. NO.		ILLINOIS FED. AID PROJECT				

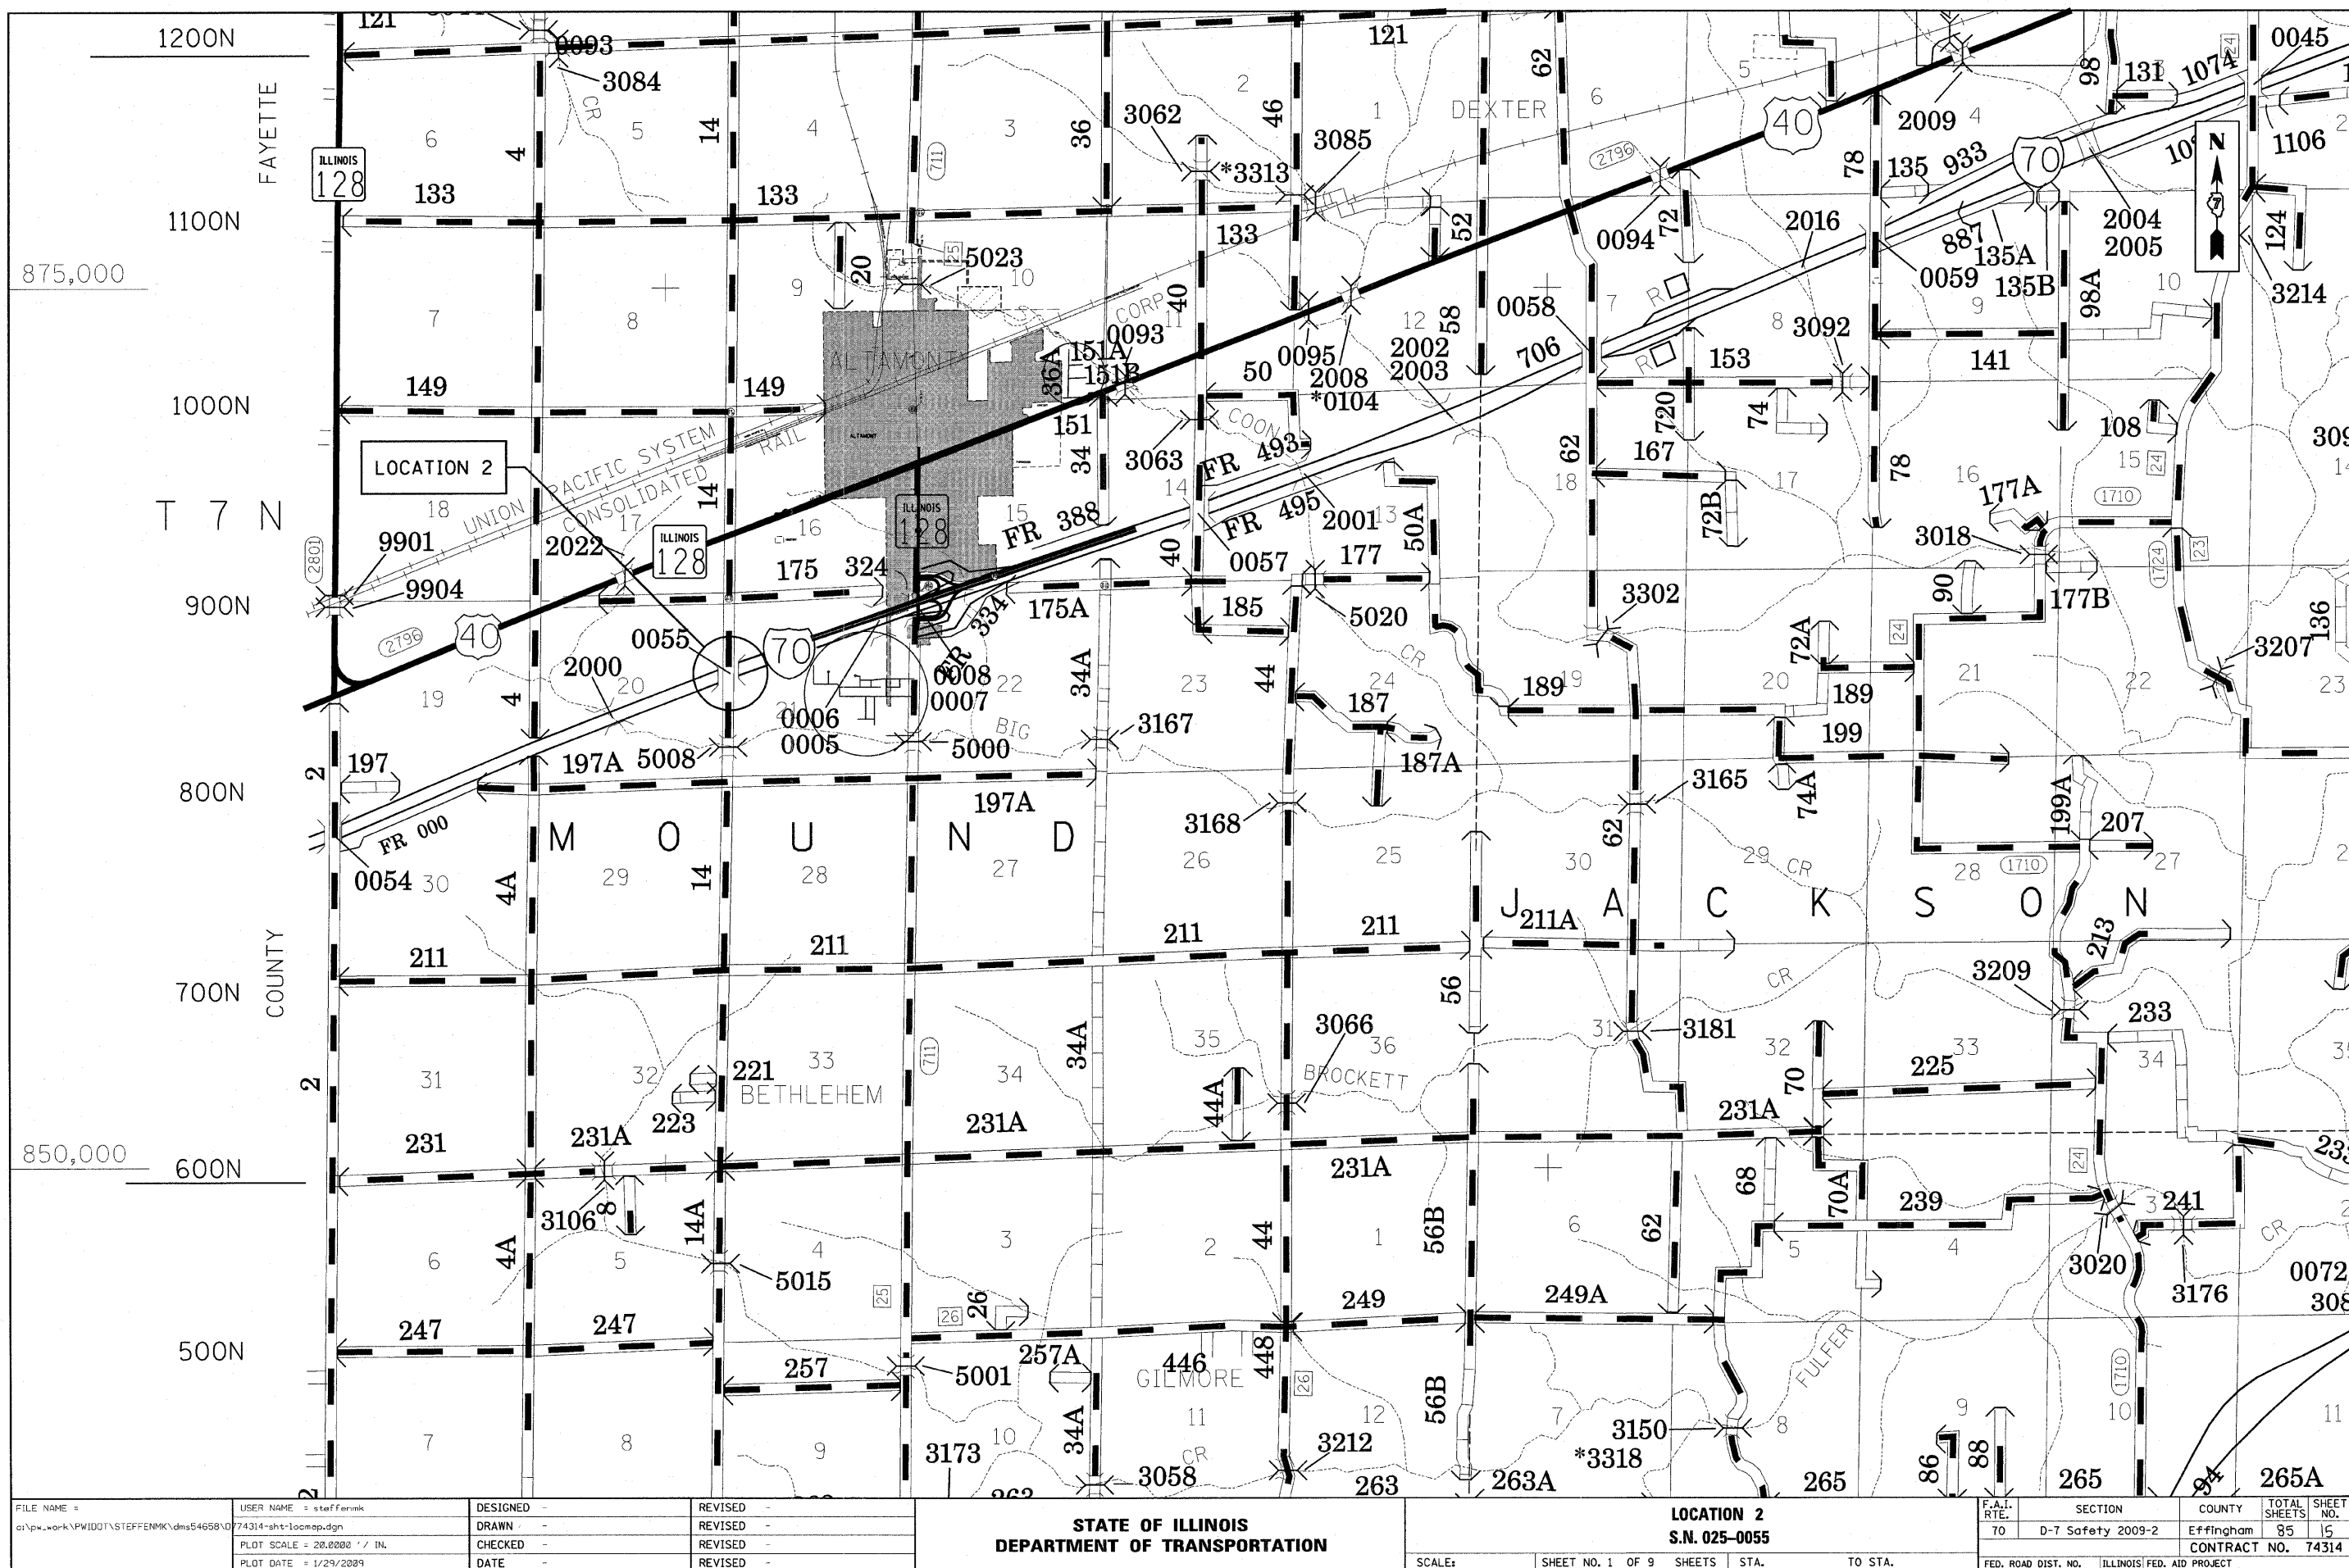

PLAN	SURVEYED	DATE
NO.	BY	
NOTE BOOK	PLOTTED	
CAD FILE NAME	RT. OF WAY CHECKED	

PROFILE	SURVEYED	DATE
NO.	BY	
NOTE BOOK	PLOTTED	
STRUCTURE NOTATIONS	RT. OF WAY CHECKED	

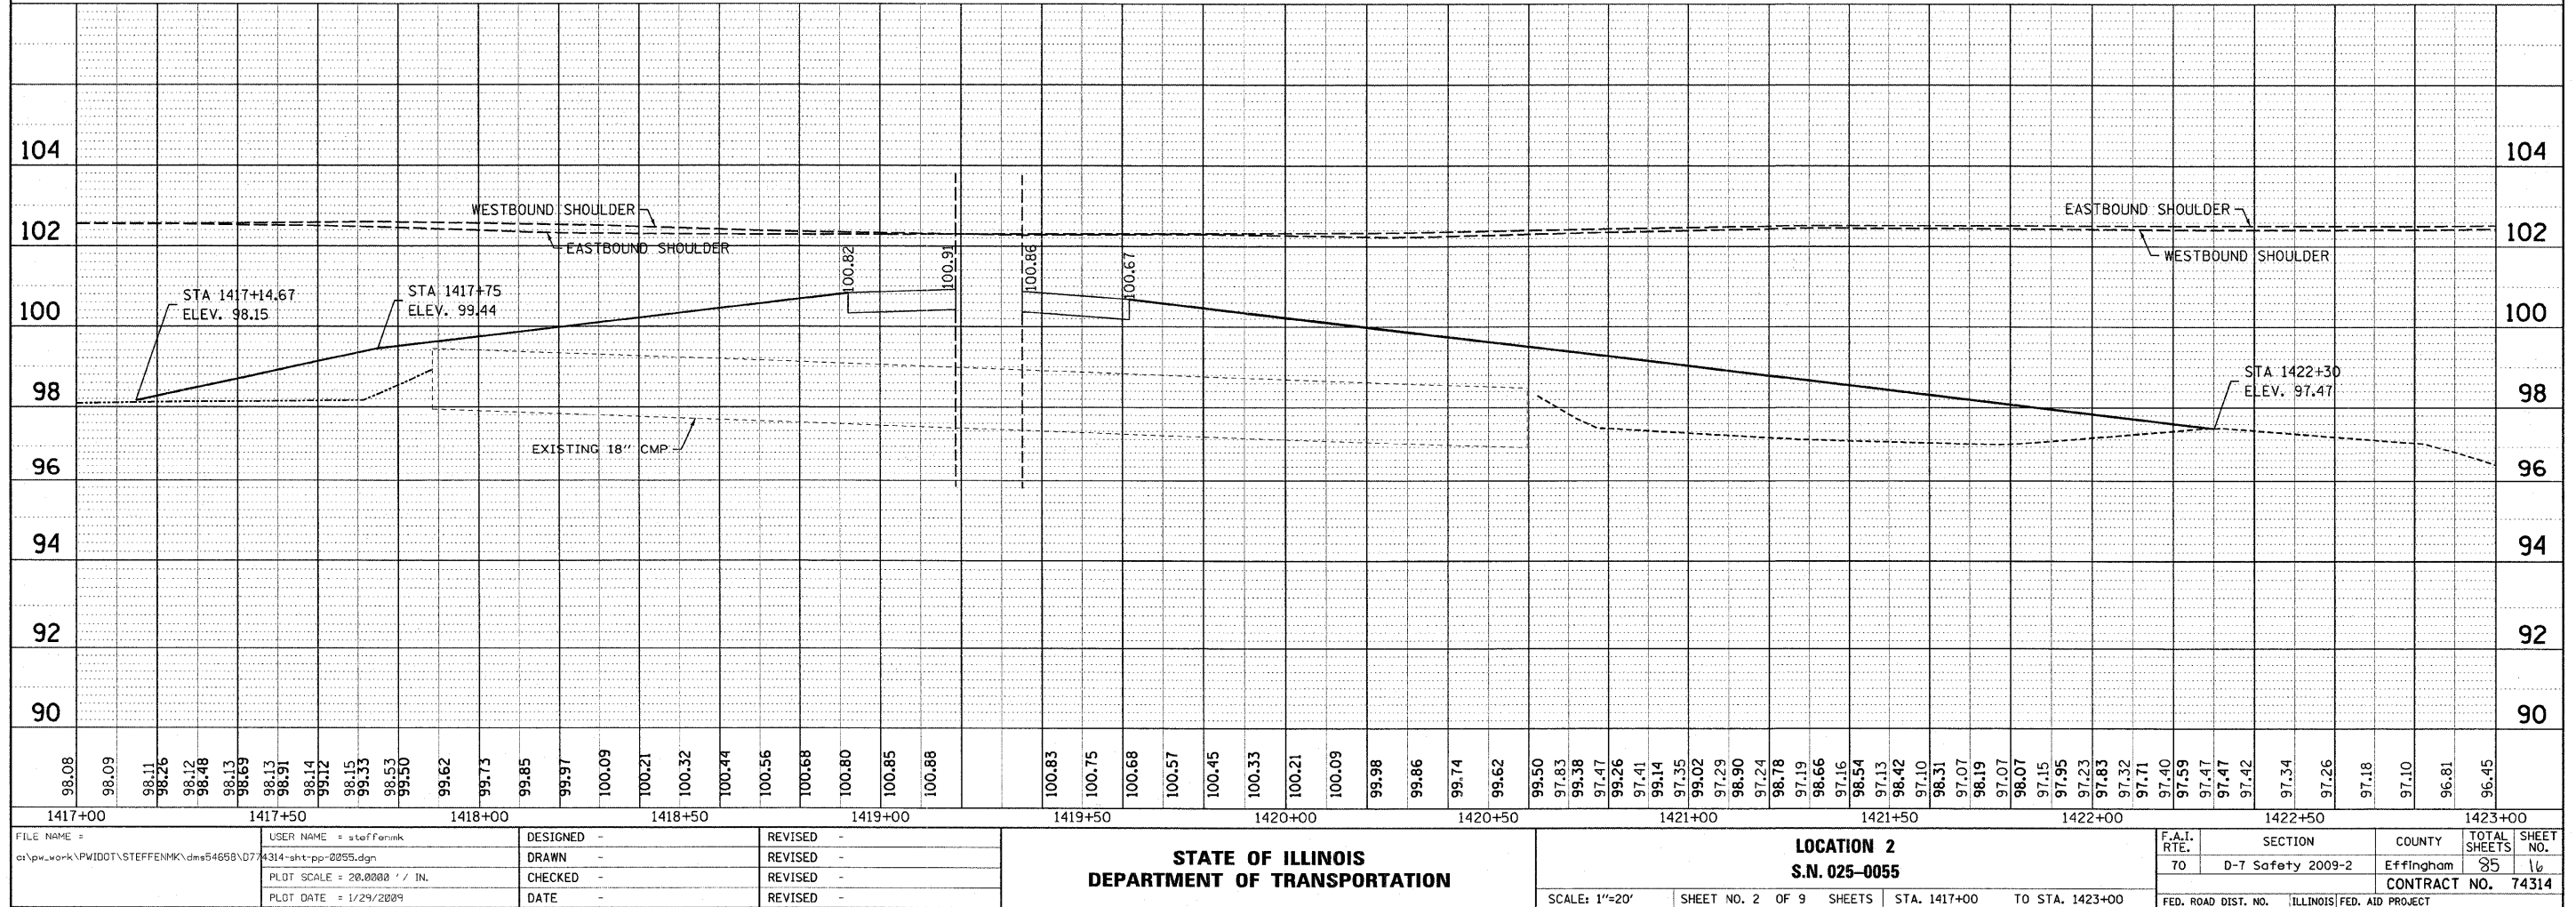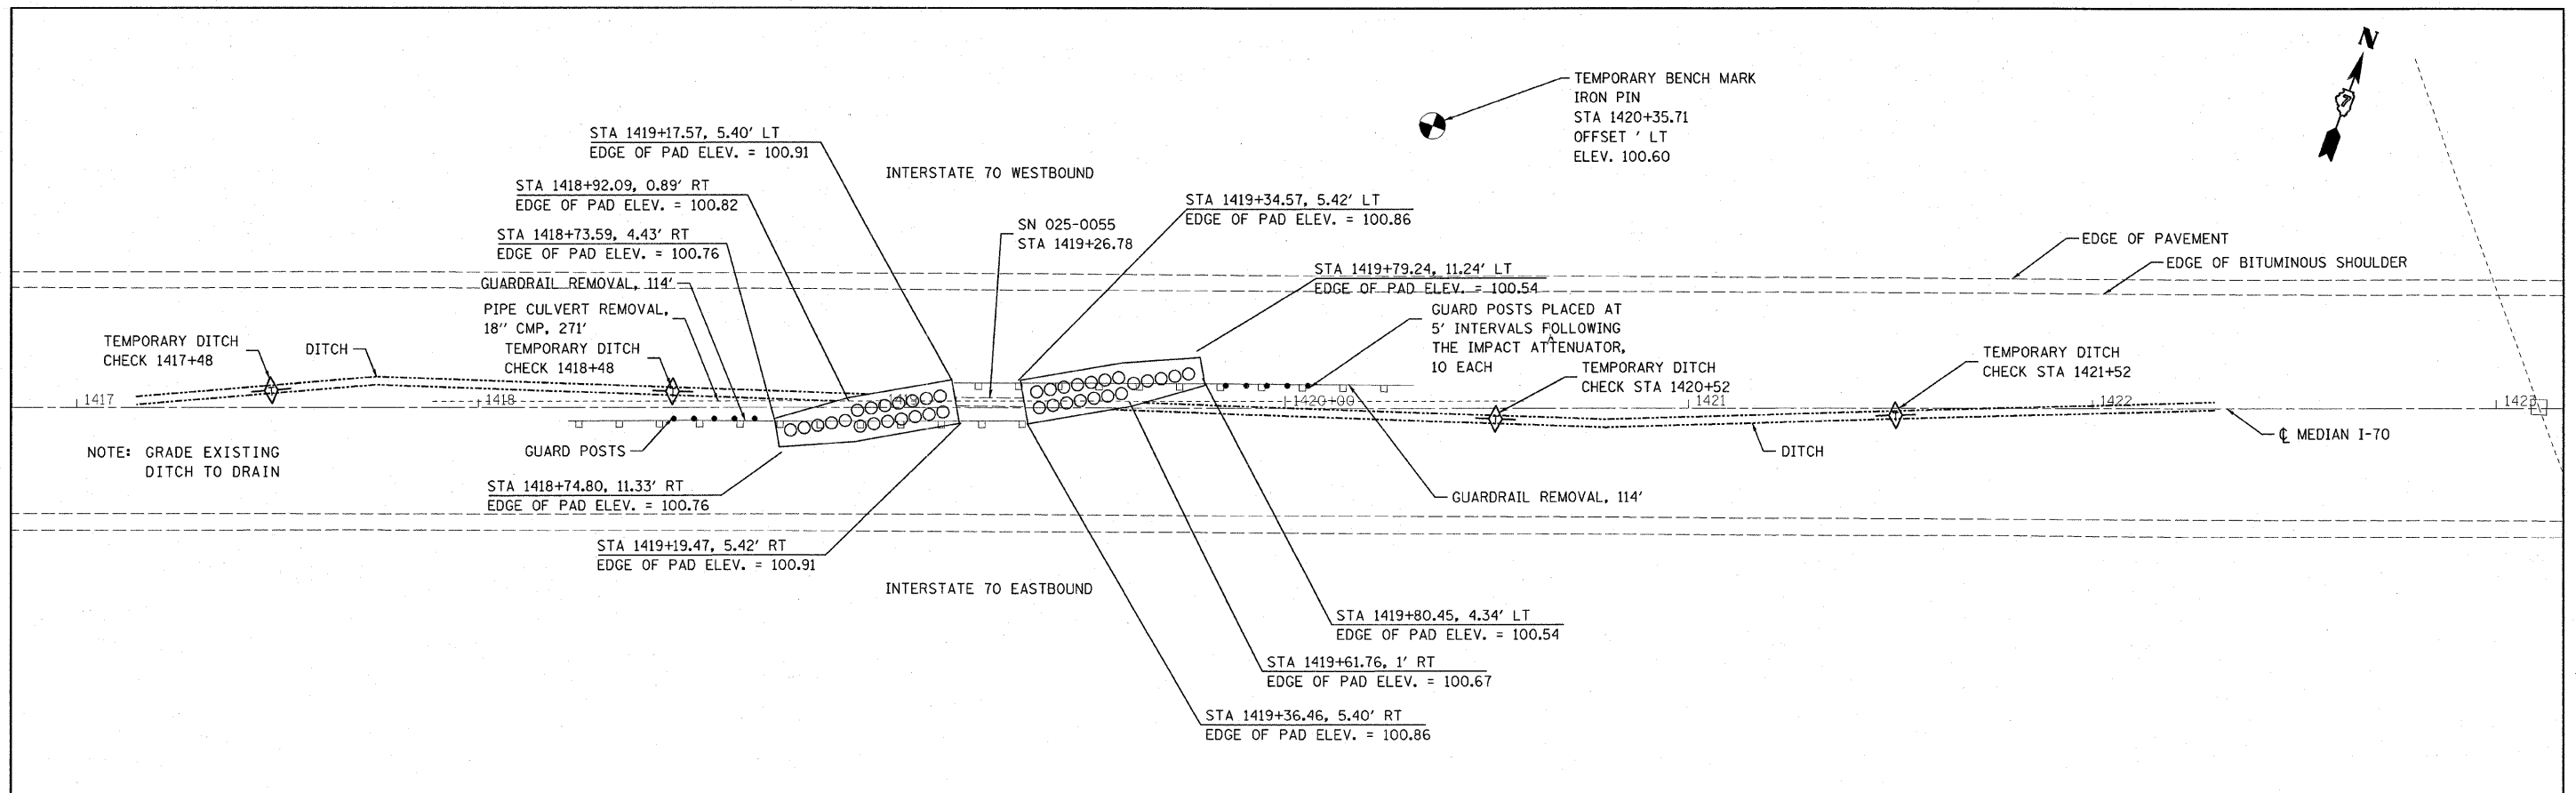


FILE NAME =	USER NAME = steffenmk	DESIGNED -	REVISED -	STATE OF ILLINOIS DEPARTMENT OF TRANSPORTATION				LOCATION 2				F.A.I. RTE.	SECTION	COUNTY	TOTAL SHEETS	SHEET NO.
ca:\pw\work\PWIDOT\STEFFENMK\dms54658\074314-sht-pp-0055.dgn		DRAWN -	REVISED -					S.N. 025-0055				70	D-7 Safety 2009-2	Effingham	85	16
	PLOT SCALE = 28.0000' / IN.	CHECKED -	REVISED -					SCALE: 1"=20'				SHEET NO. 2 OF 9 SHEETS STA. 1417+00 TO STA. 1423+00				
	PLOT DATE = 1/29/2009	DATE -	REVISED -									FED. ROAD DIST. NO. ILLINOIS FED. AID PROJECT				
CONTRACT NO. 74314																


STATE OF ILLINOIS
DEPARTMENT OF TRANSPORTATION

ORIGINAL SURVEY	SURVEYED	BY	DATE
NOTE BOOK	PLOTTED		
NO.	TEMPLATE		
	AREAS CHECKED		

FINAL SURVEY	SURVEYED		DATE
NOTE BOOK	PLOTTED		
NO.	TEMPLATE		
	AREAS CHECKED		

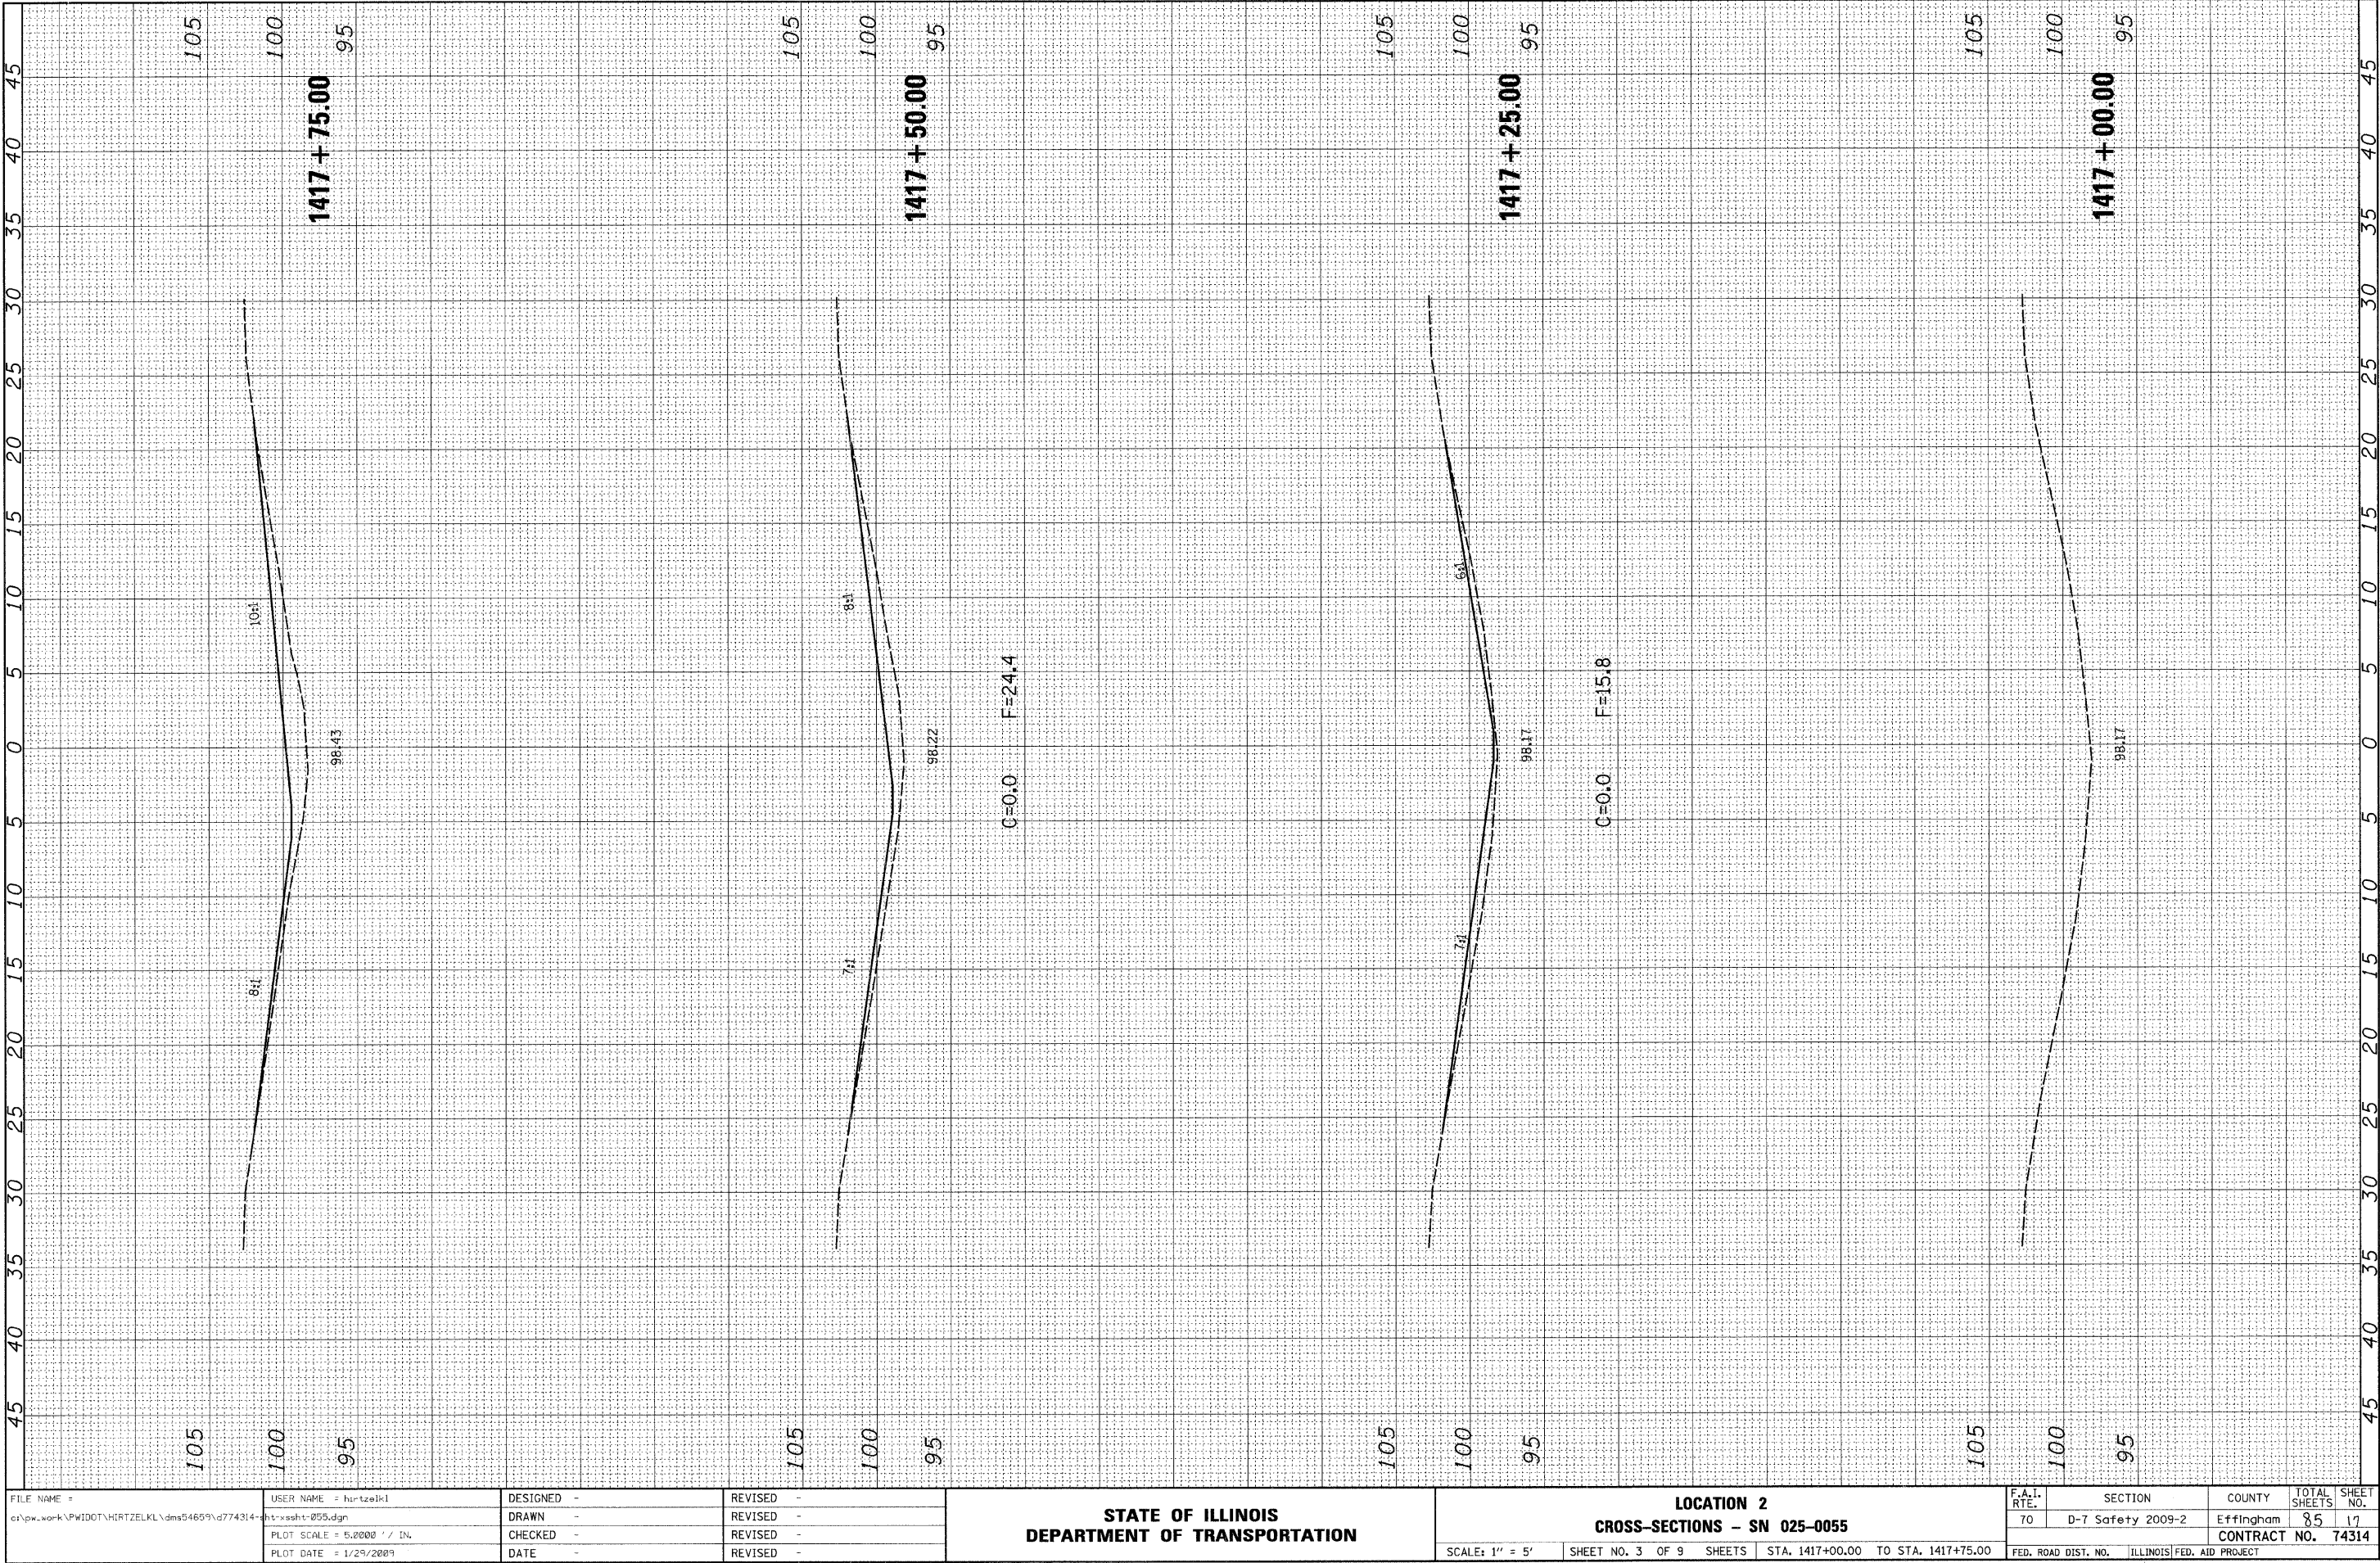


FINAL SURVEY	SURVEYED _____		DATE _____
	PLOTTED _____		
	TEMPLATE _____		
	AREAS _____		
NO. _____	AREAS CHECKED _____		

 


ORIGINAL	SURVEYED	B"	DATE
SURVEY	PLOTTED		
NOTE BOOK	TEMPLATE		
NO.	AREAS CHECKED		

FINAL	SURVEYED	Y	DATE
SURVEY	PLOTTED		
NOTE BOOK	TEMPLATE		
NO.	AREAS CHECKED		

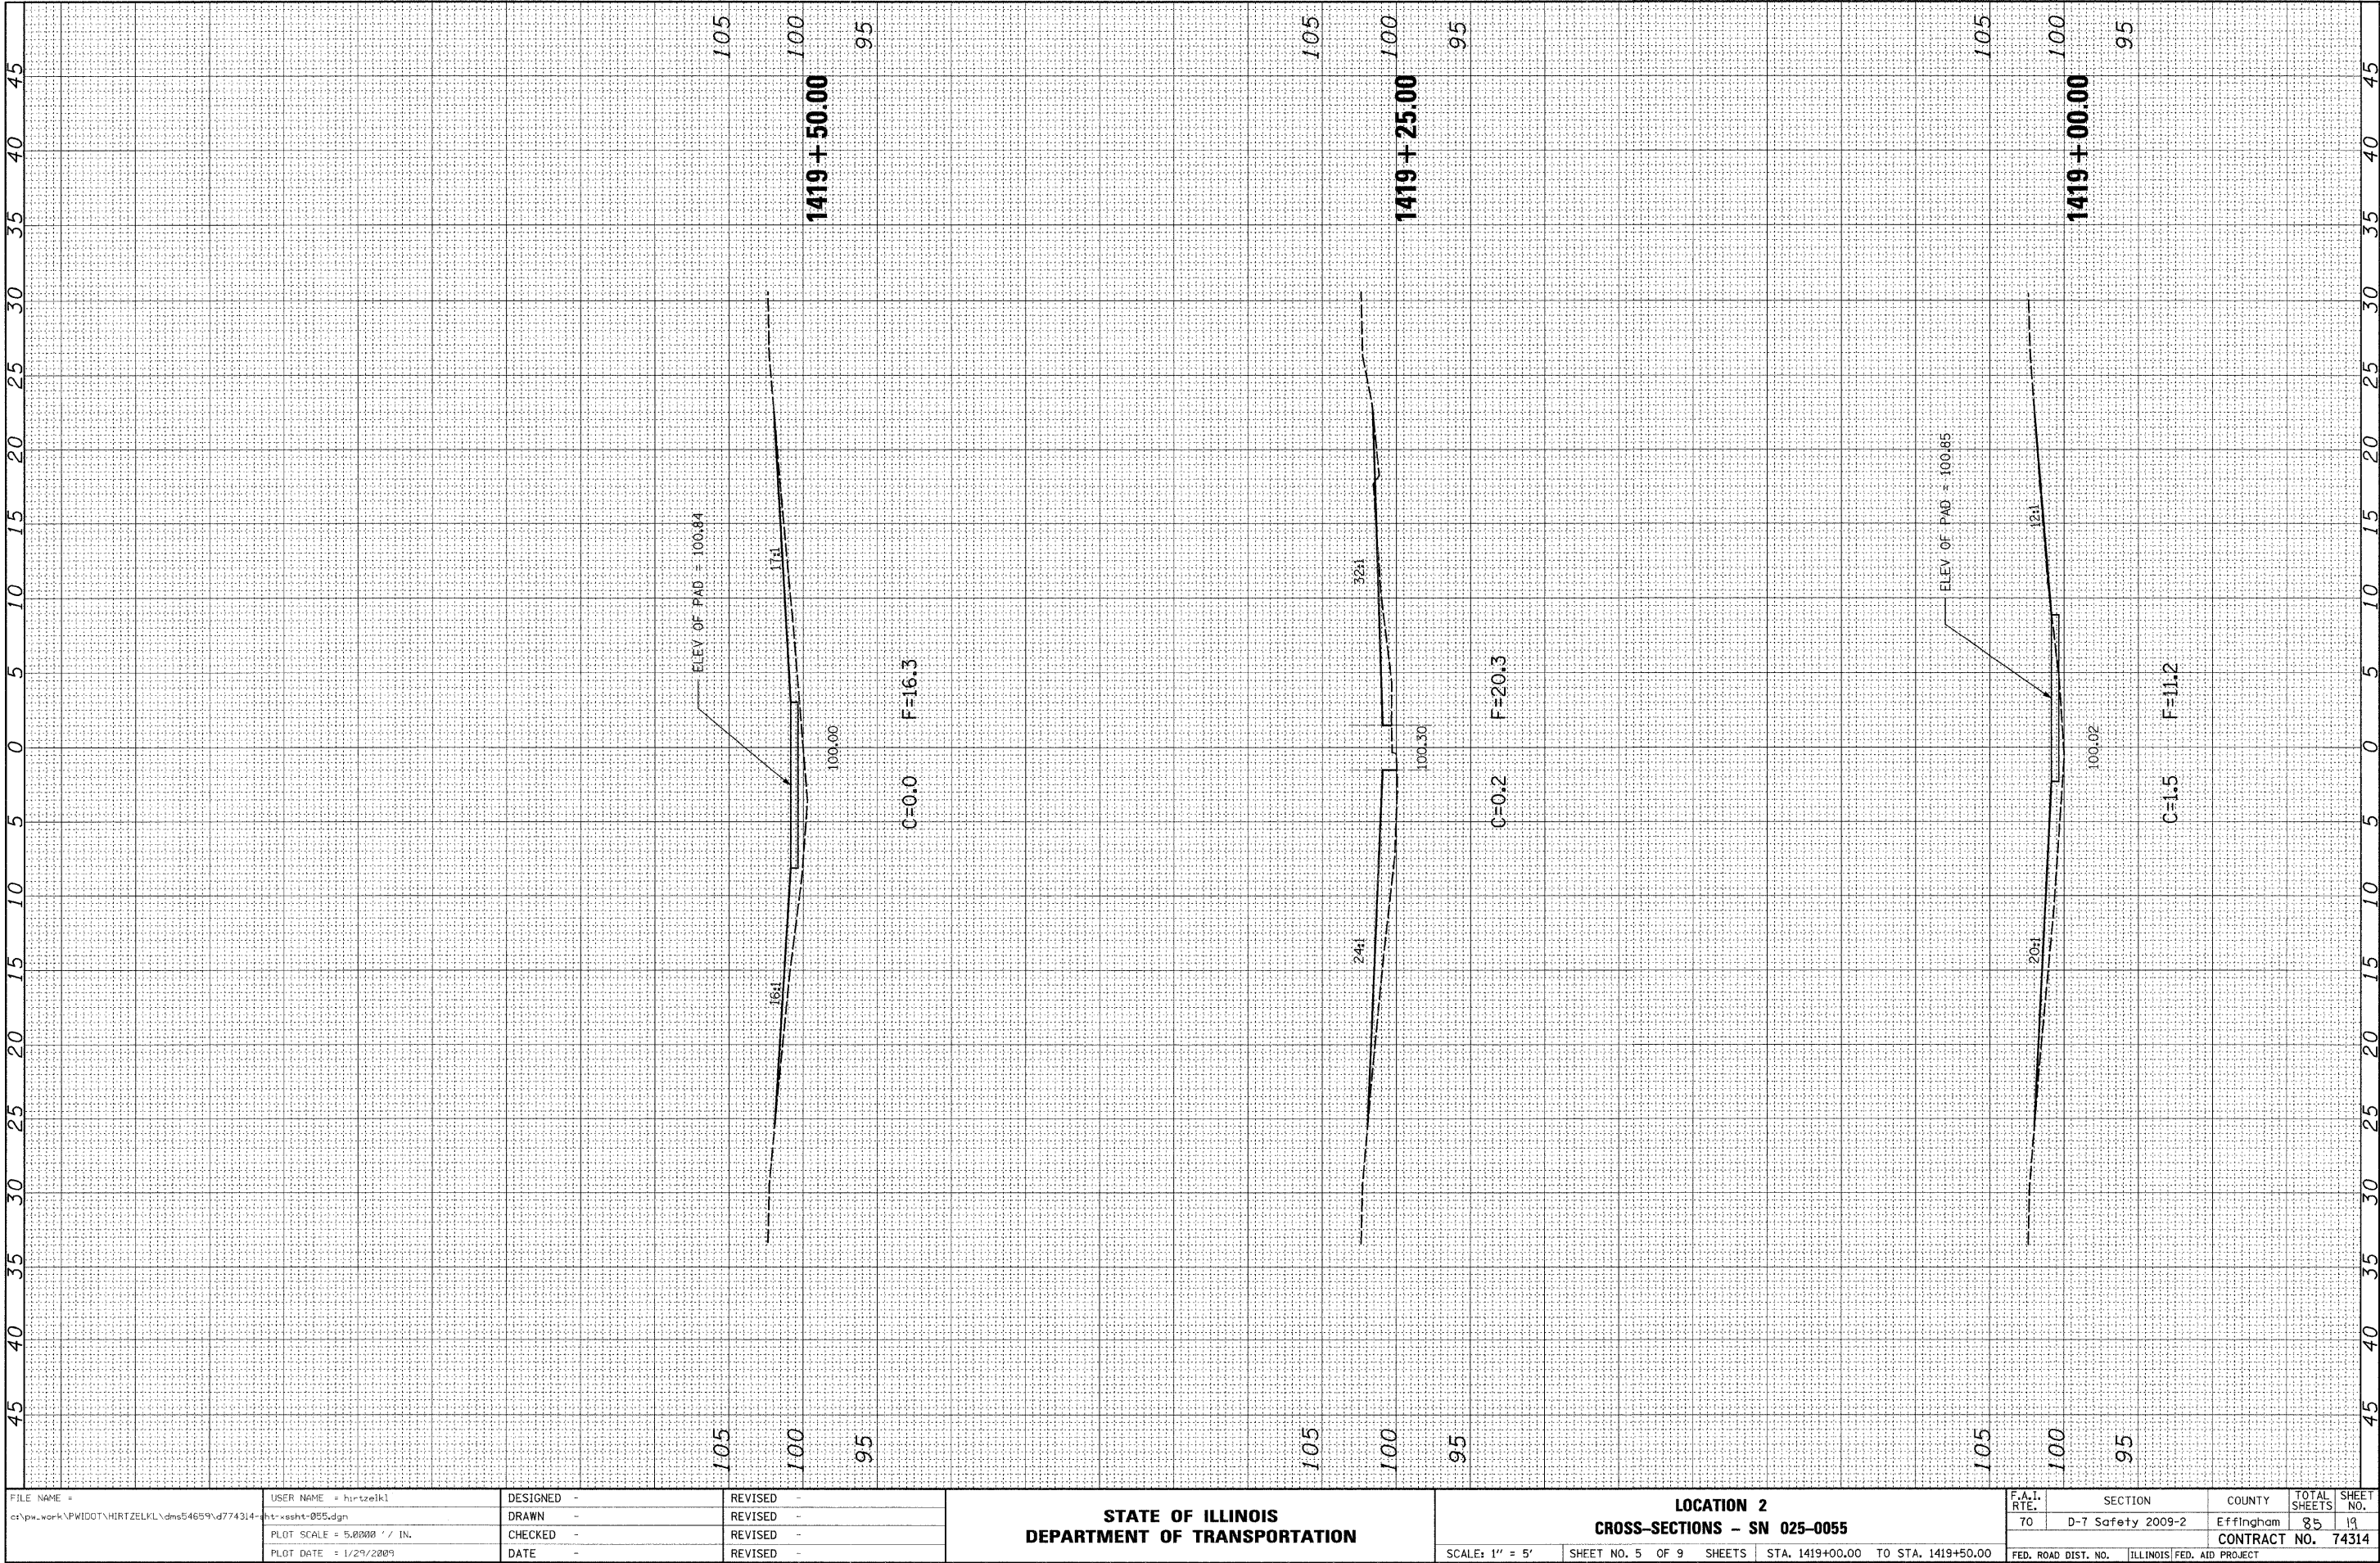


ORIGINAL SURVEY	SURVEYED PLOTTED	BY	DATE
NOTE BOOK	TEMPLATE		
NO.	AREAS CHECKED		

FINAL SURVEY	SURVEYED PLOTTED	DATE
NOTE BOOK	TEMPLATE	
NO.	AREAS CHECKED	

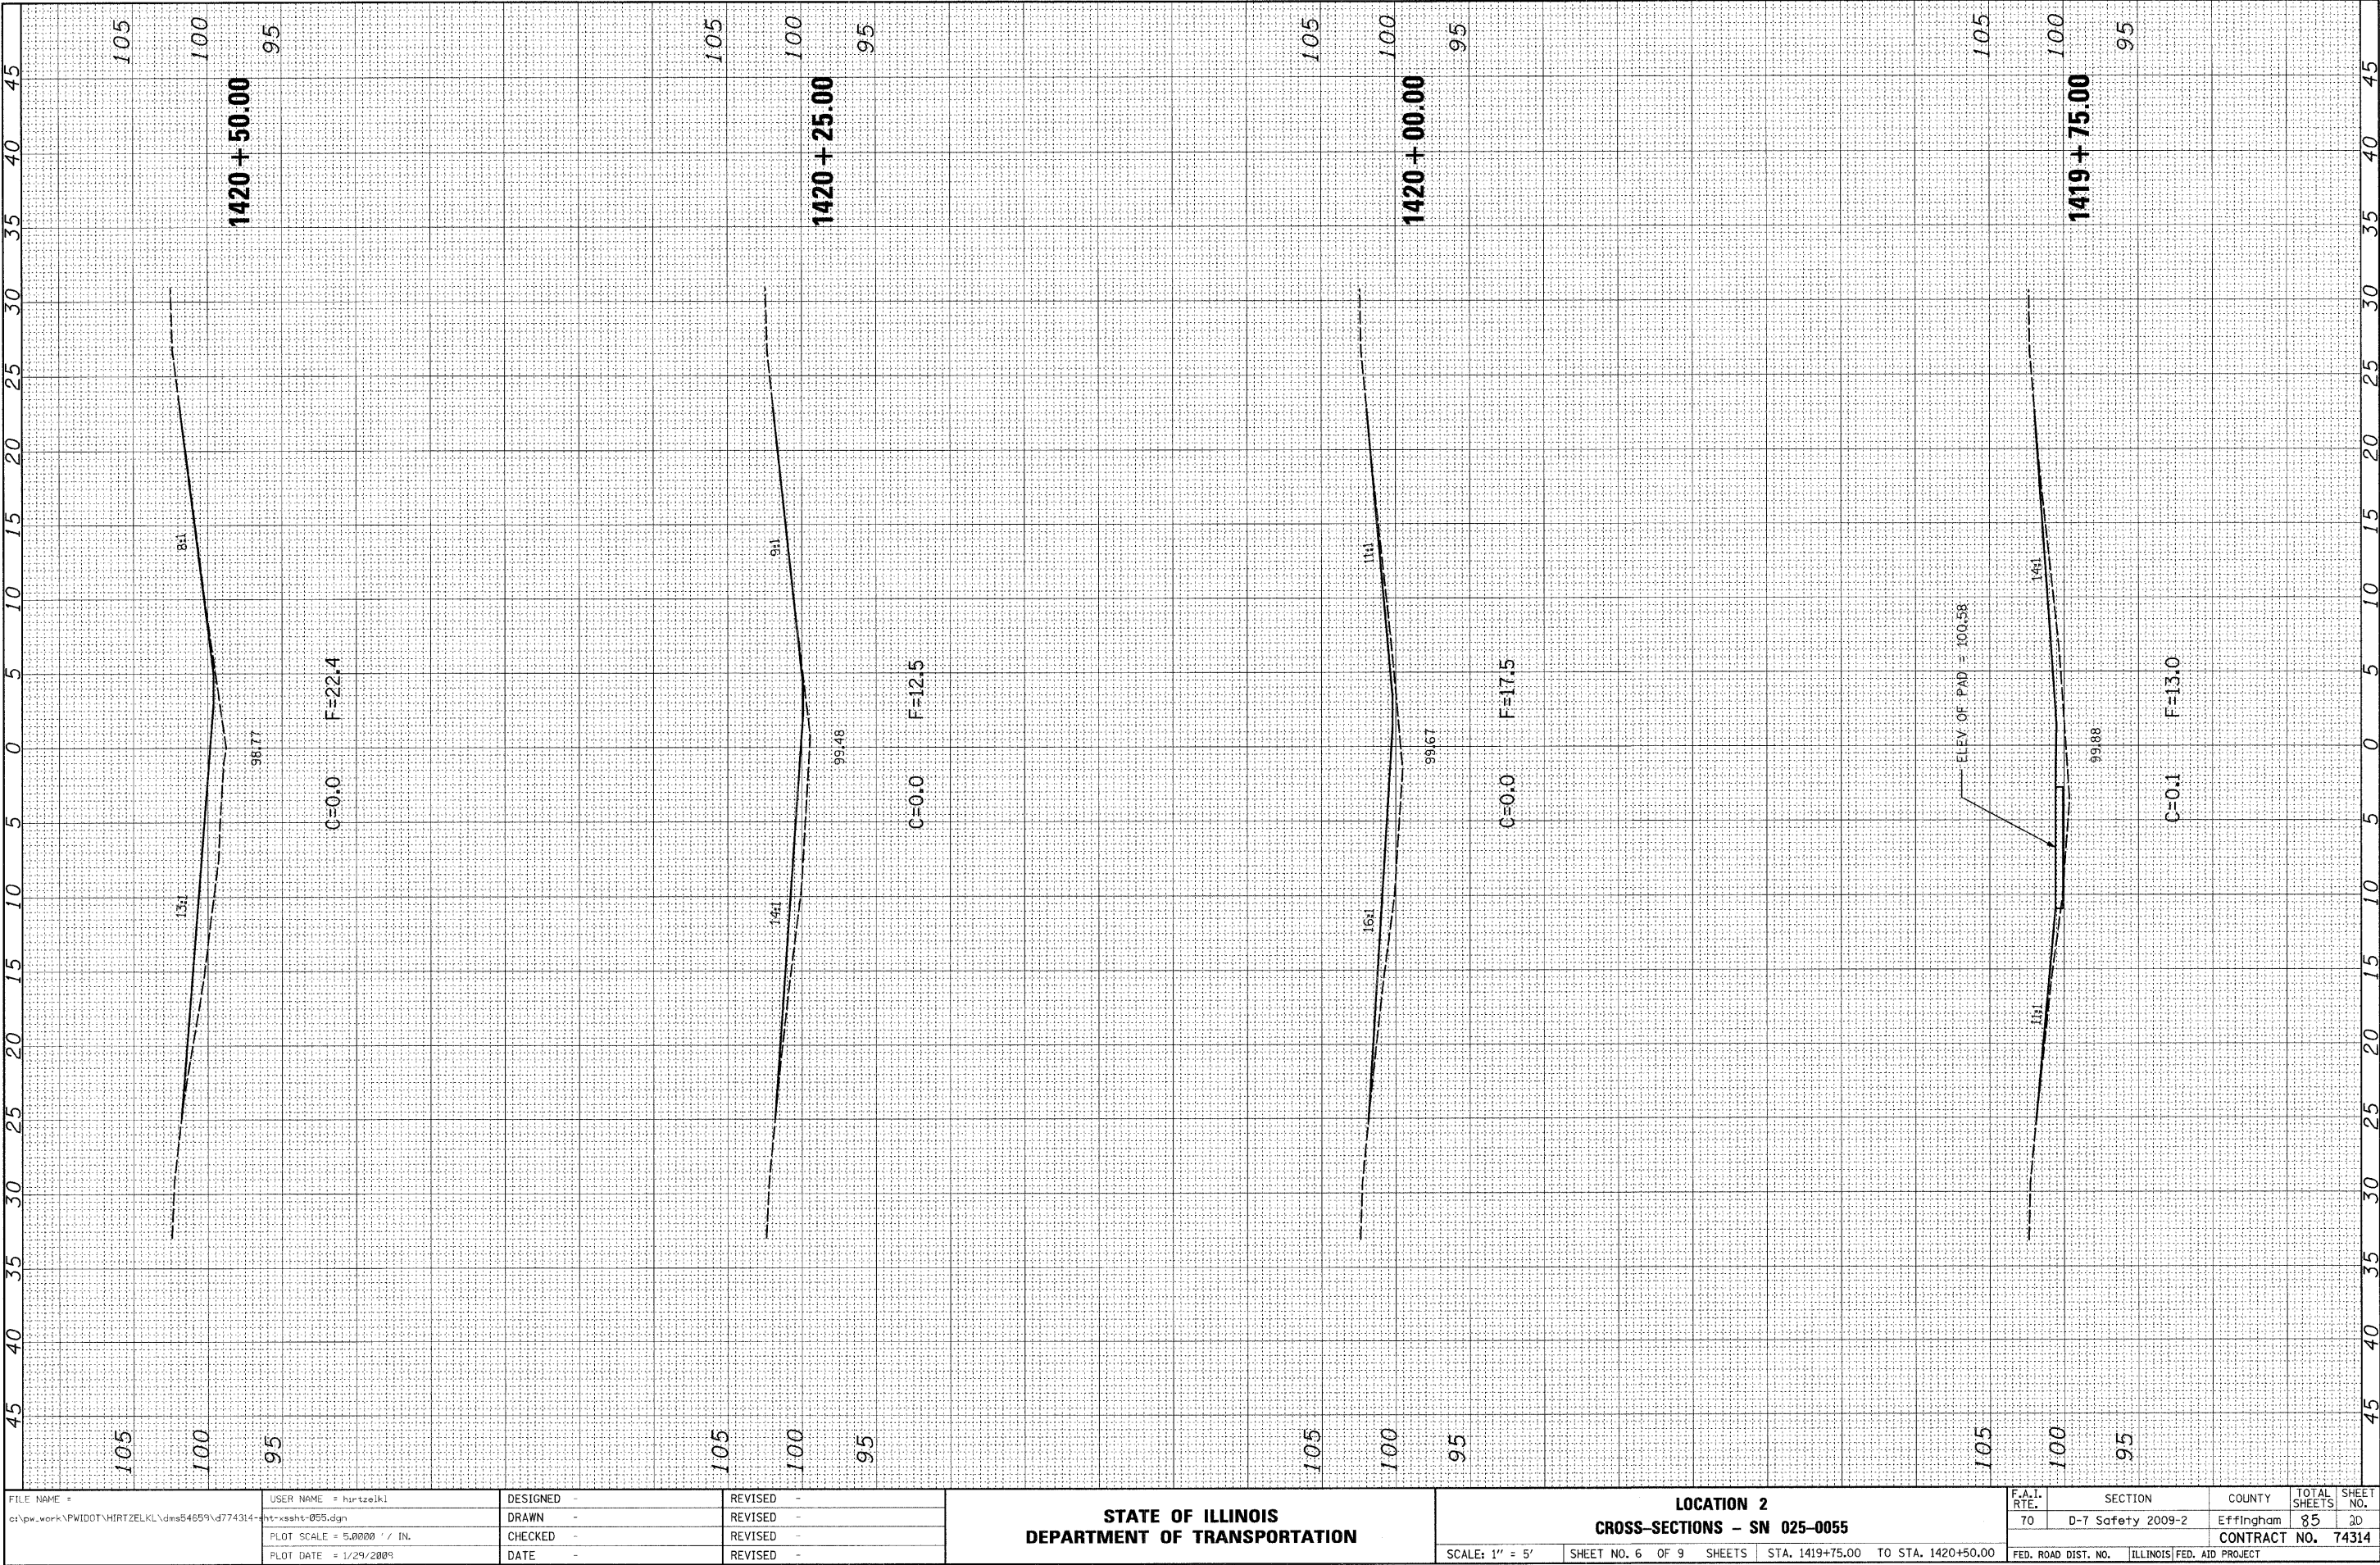


ORIGINAL	SURVEY	BY	DATE
NOTE BOOK	TEMPLATE		
NO.	AREAS CHECKED		

FINAL	SURVEY	BY	DATE
NOTE BOOK	TEMPLATE		
NO.	AREAS CHECKED		

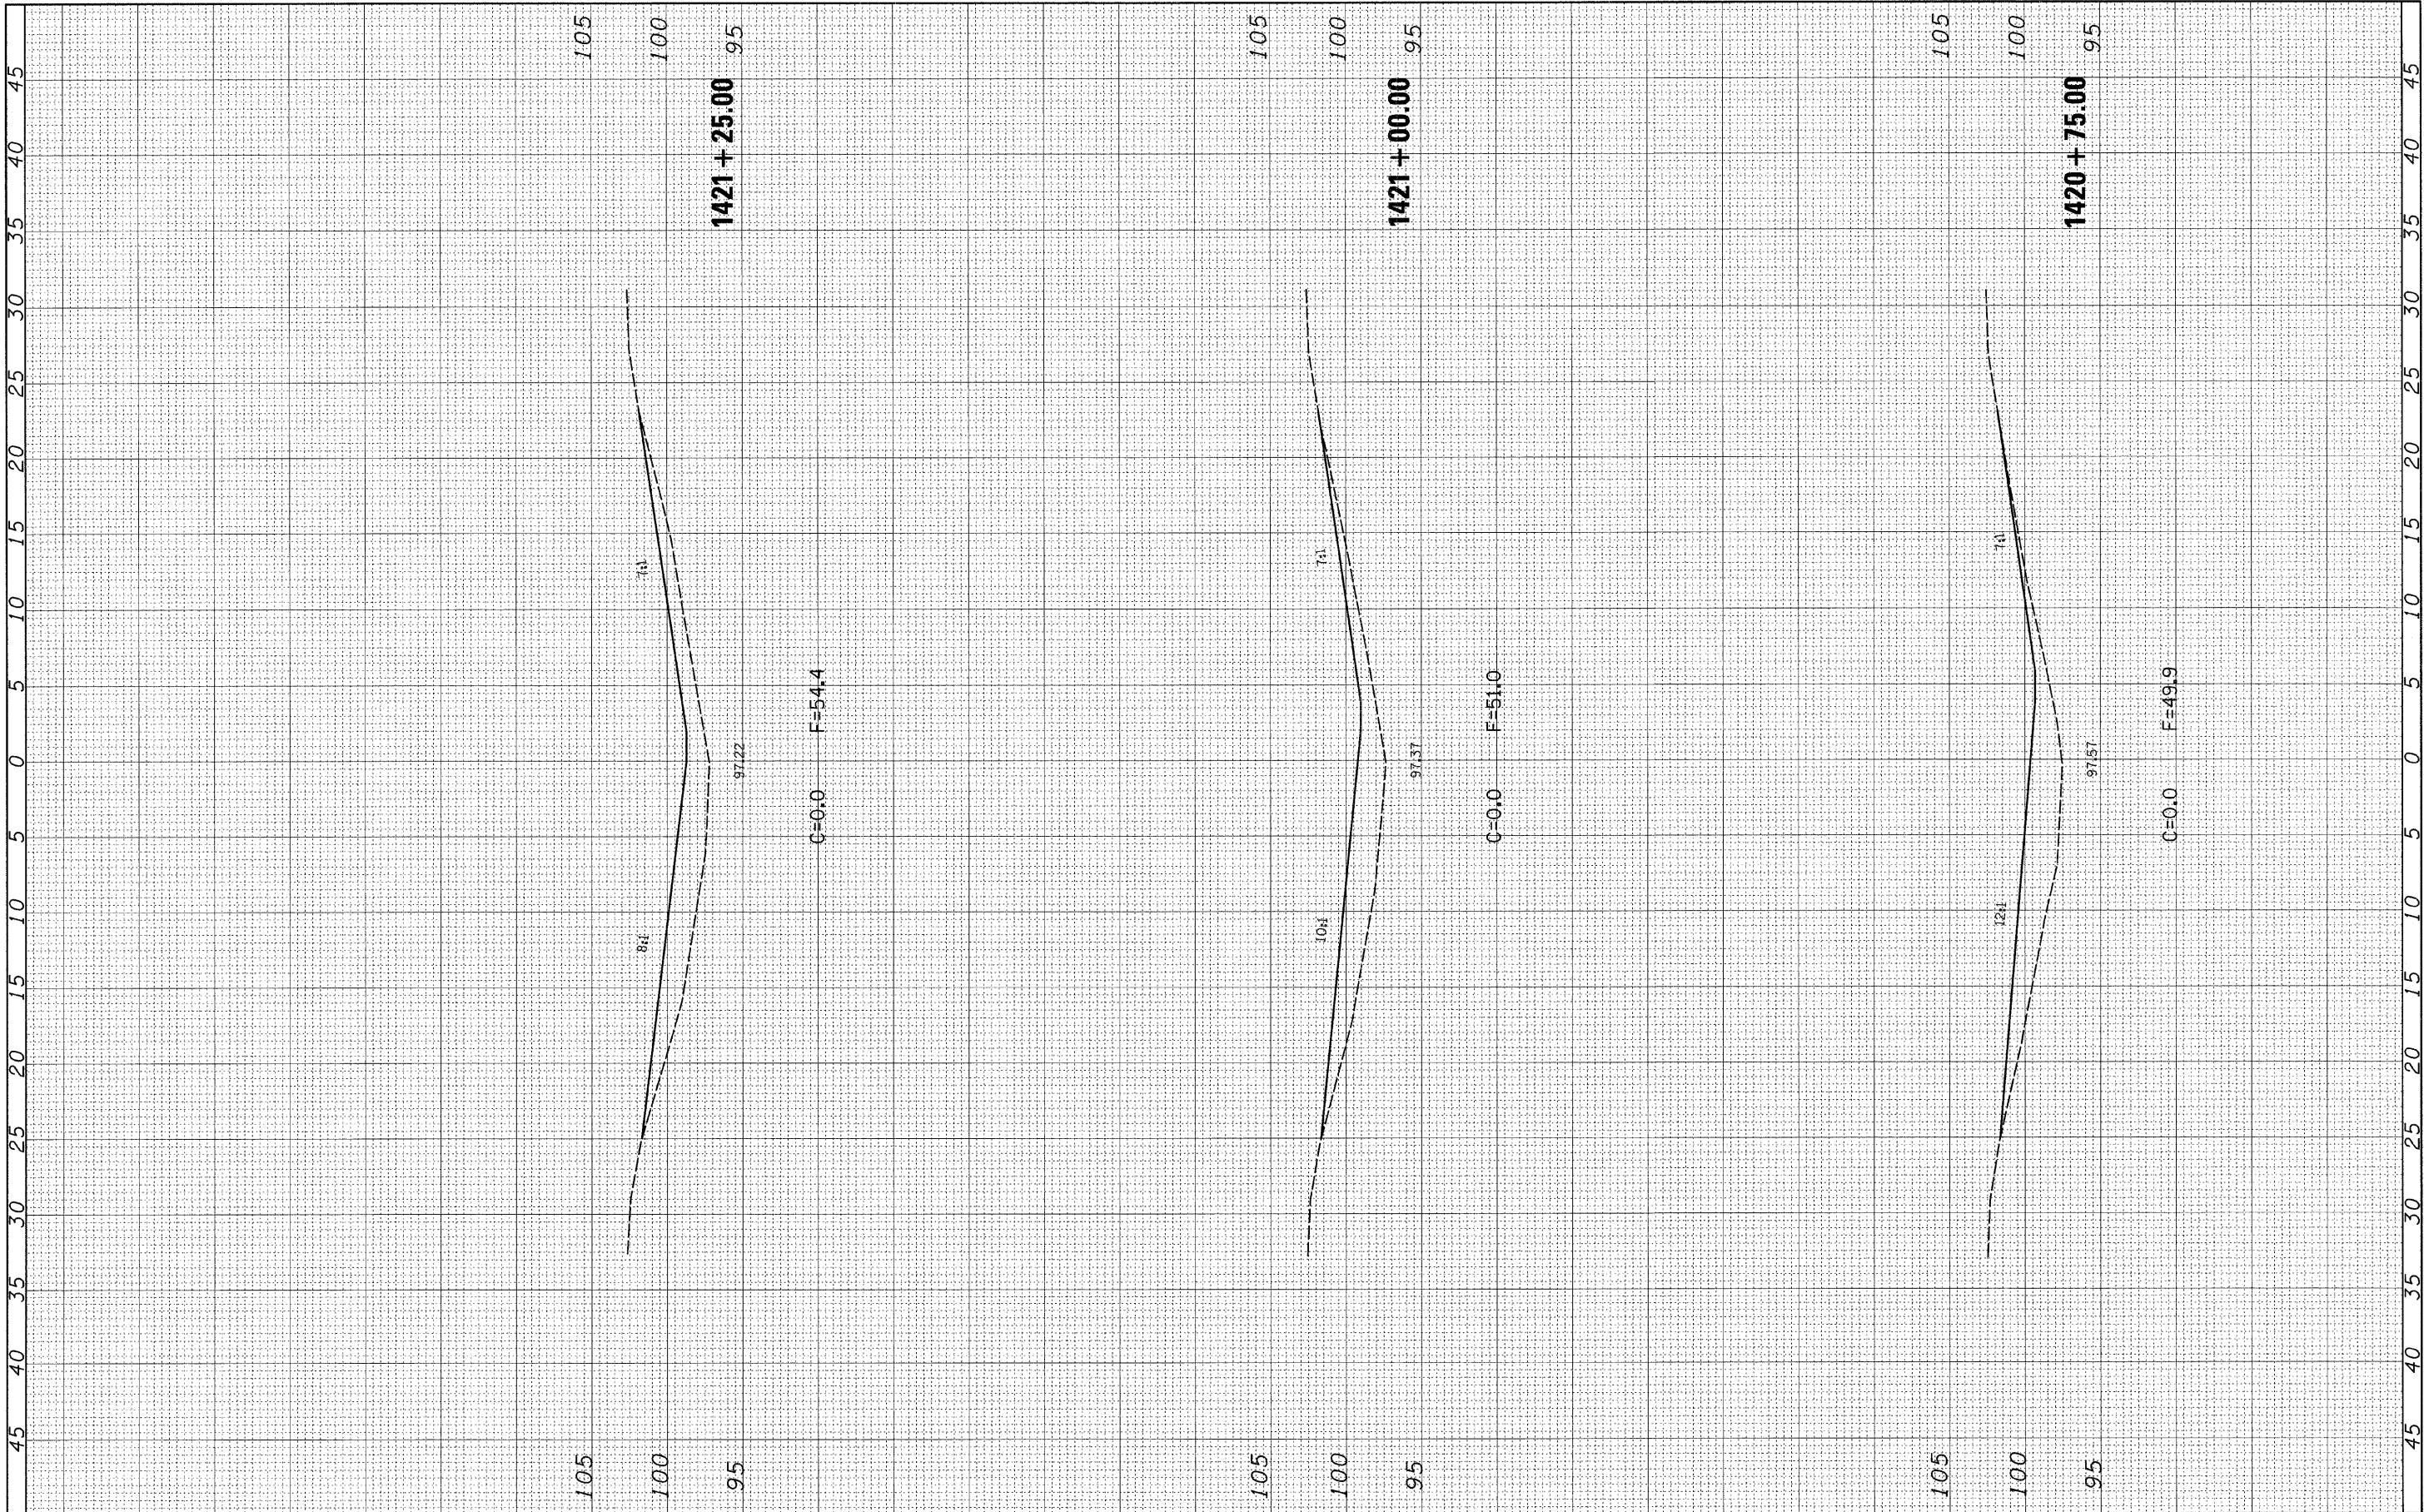

FINAL	DATE
SURVEY	BY
NOTE BOOK	
NO.	


ORIGINAL	DATE
SURVEY	BY
NOTE BOOK	
NO.	

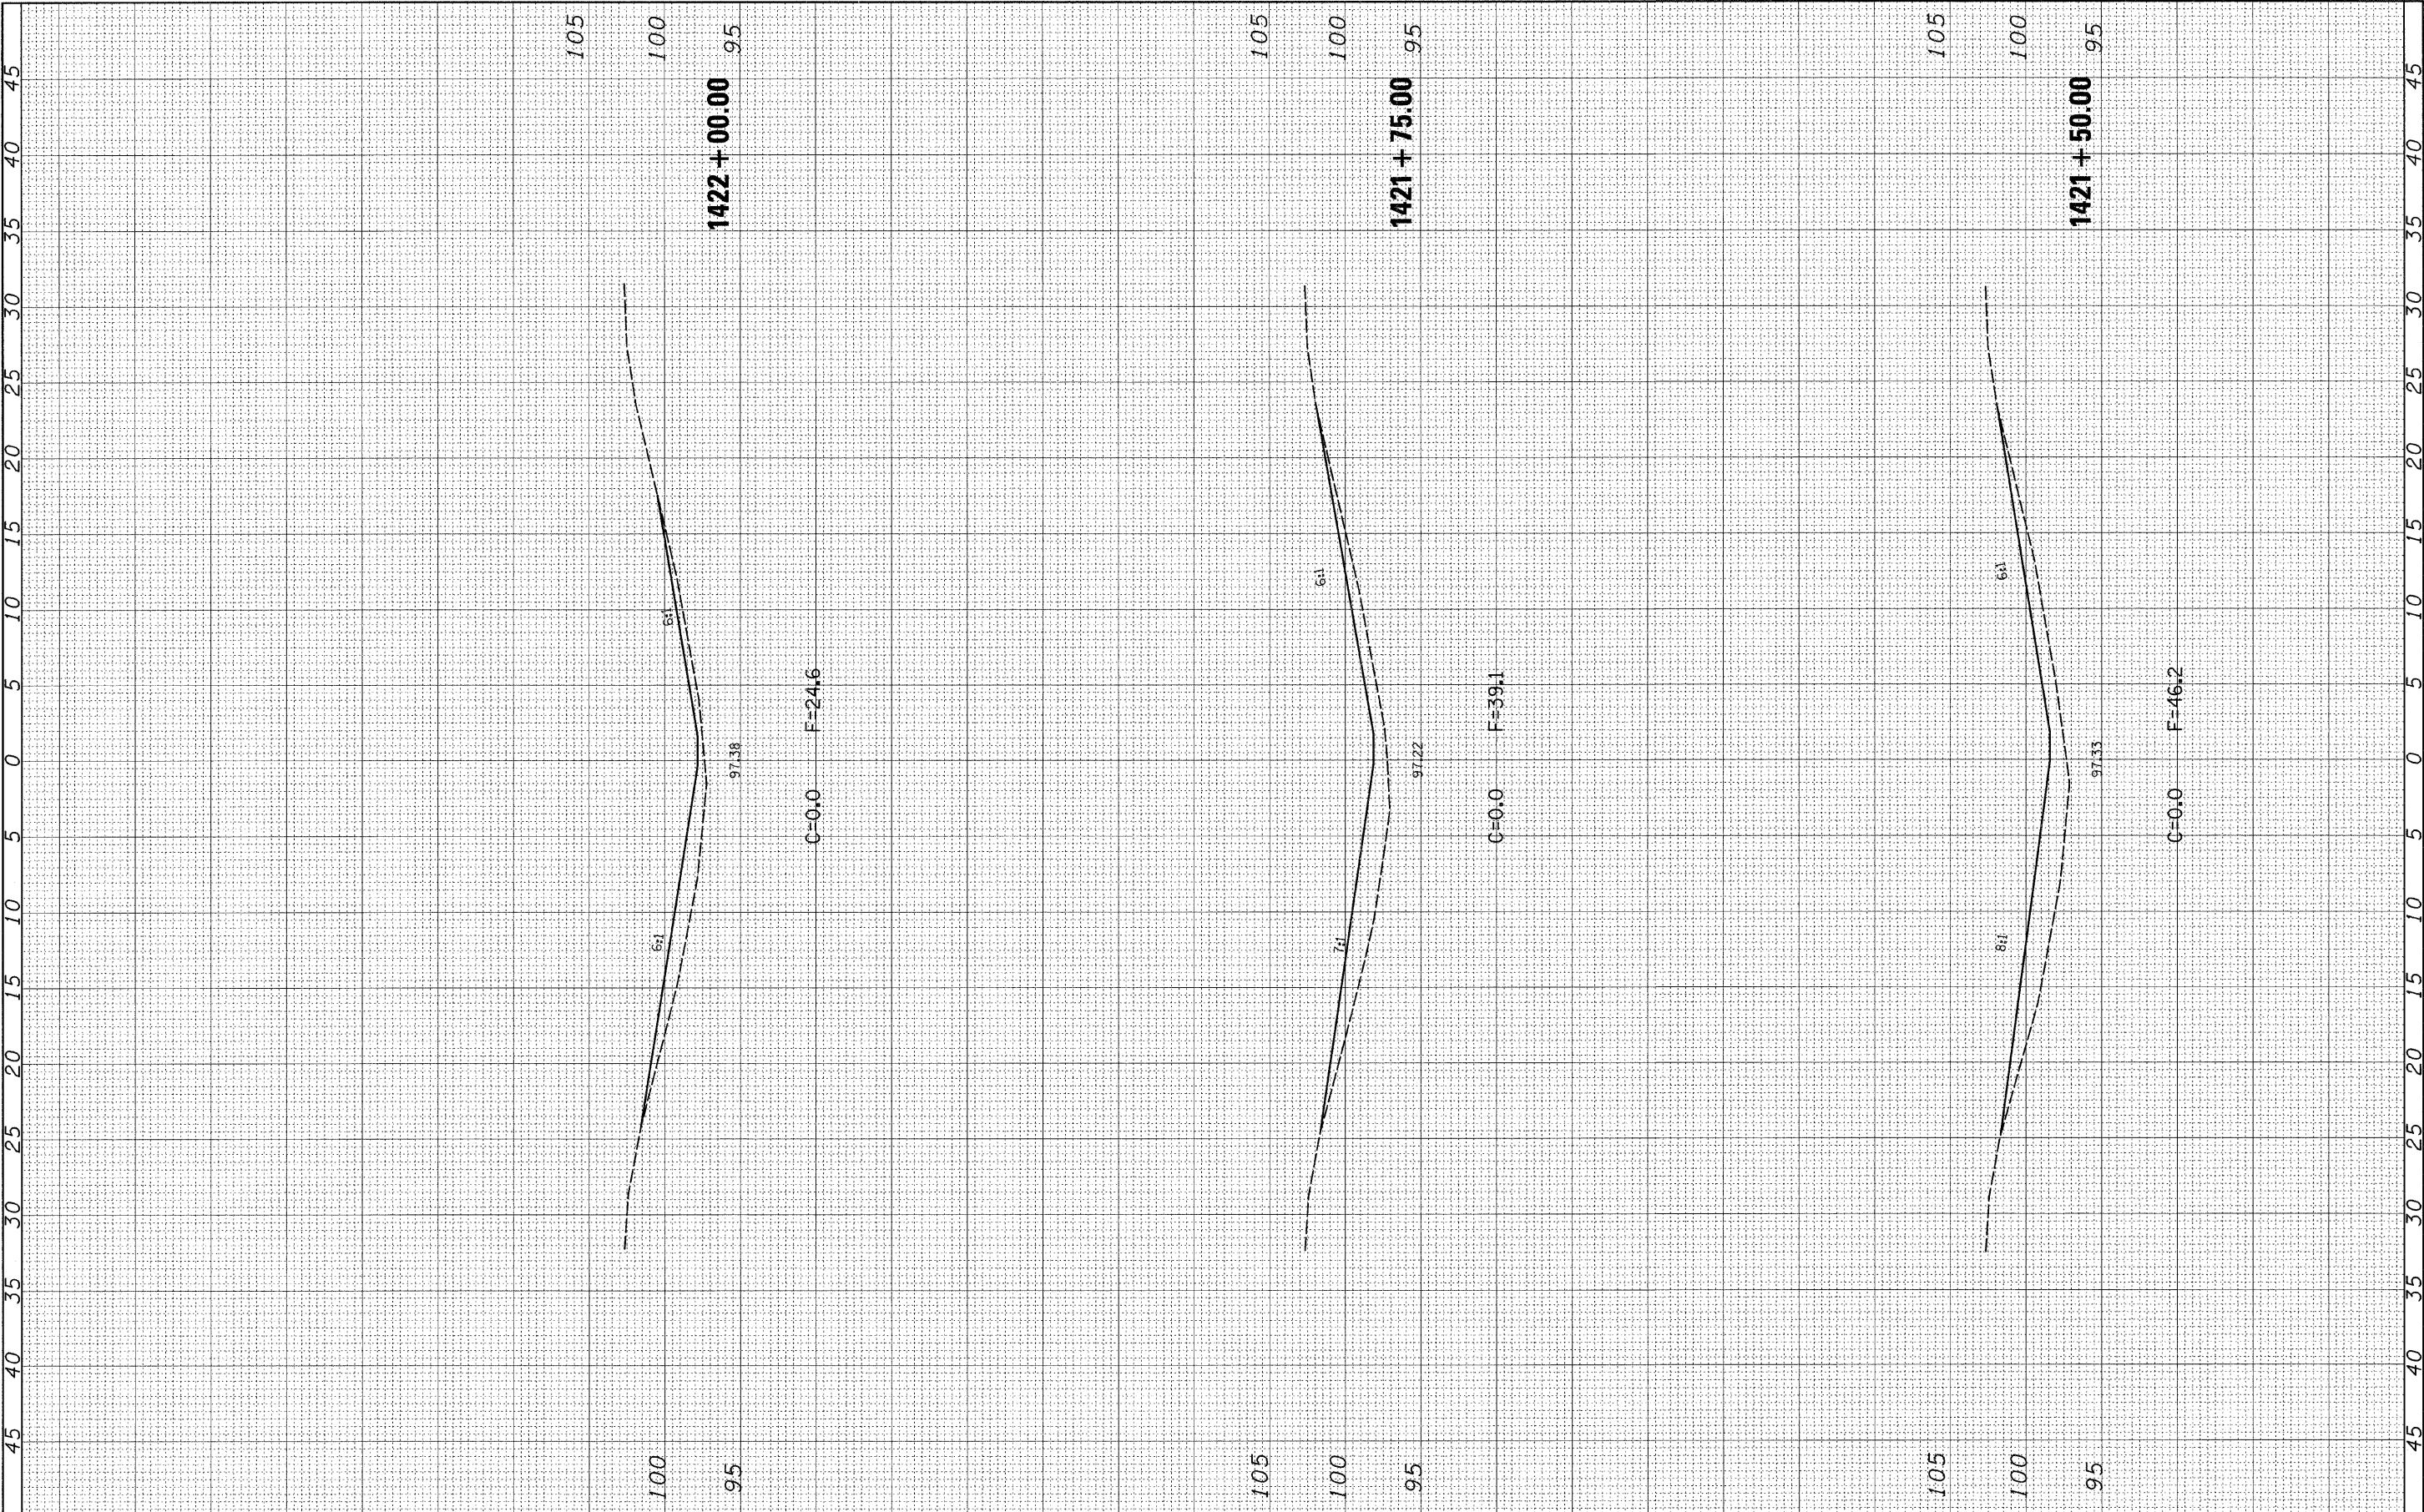


FILE NAME =	USER NAME = hartzelk1	DESIGNED -	REVISED -	STATE OF ILLINOIS DEPARTMENT OF TRANSPORTATION				LOCATION 2 CROSS-SECTIONS - SN 025-0055				F.A.I. RTE.	SECTION	COUNTY	TOTAL SHEETS	SHEET NO.
c:\pw\work\PMIDOT\HIRTZELK1\dms54659\0774314-hrtxsht-055.dgn	PLOT SCALE = 5.0000' / IN.	DRAWN -	REVISED -									70	D-7 Safety 2009-2	Effingham	85	22
PLOT DATE = 1/29/2009	DATE -	CHECKED -	REVISED -									CONTRACT NO. 74314				
												FED. ROAD DIST. NO. ILLINOIS FED. AID PROJECT				

FINAL SURVEY NOTE BOOK NO.	SURVEYED PLOTTED TEMPLATE AREAS CHECKED	BY	DATE

ORIGINAL SURVEY NOTE BOOK NO.	SURVEYED PLOTTED TEMPLATE AREAS CHECKED	BY	DATE


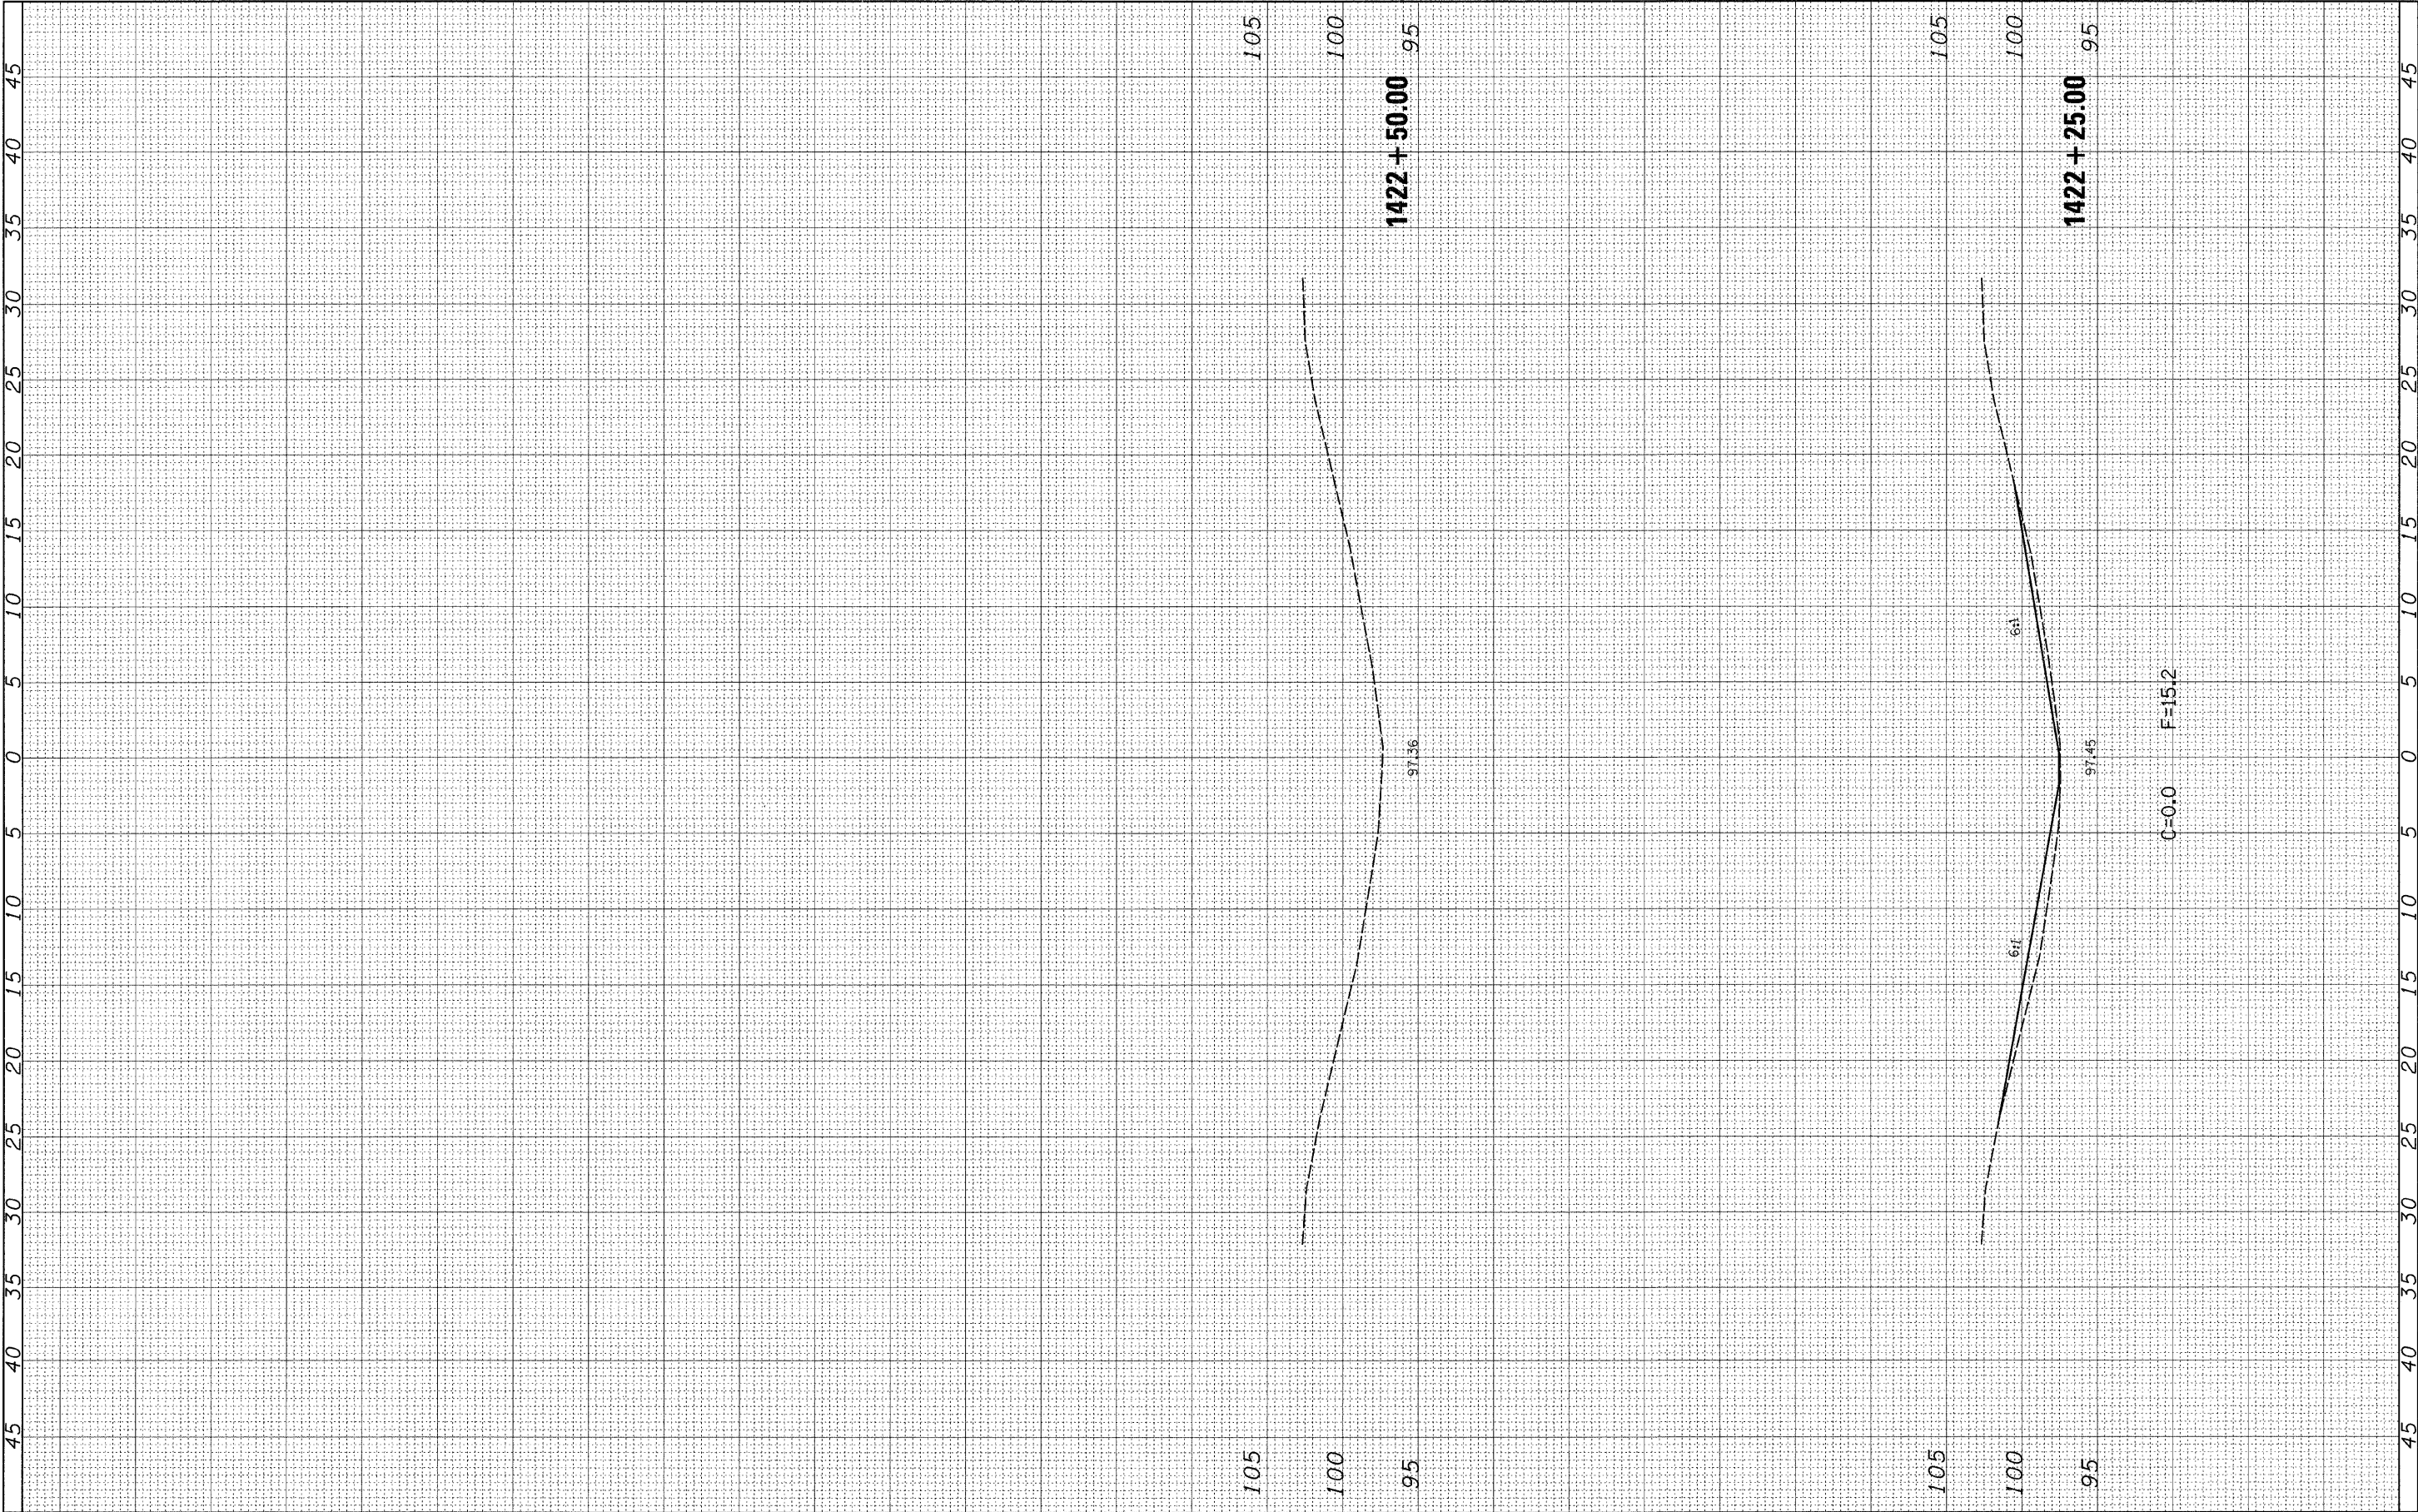


FILE NAME = c:\pw_work\PW100T\HRTZELKL\dms54659\d774314-ht-xssht-055.dgn	USER NAME = hirtzelkl	DESIGNED -	REVISED -	STATE OF ILLINOIS DEPARTMENT OF TRANSPORTATION	LOCATION 2 CROSS-SECTIONS - SN 025-0055			F.A.I. RTE.	SECTION	COUNTY	TOTAL SHEETS	SHEET NO.
	DRAWN -	REVISED -	70					D-7 Safety 2009-2	Effingham	85	23	
	PLOT SCALE = 5.0000' / IN.	CHECKED -	REVISED -					CONTRACT NO. 74314				
	PLOT DATE = 1/29/2009	DATE -	REVISED -					FED. ROAD DIST. NO. ILLINOIS FED. AID PROJECT				
								SCALE: 1" = 5'	SHEET NO. 9 OF 9 SHEETS	STA. 1422+25.00 TO STA. 1422+50.00		

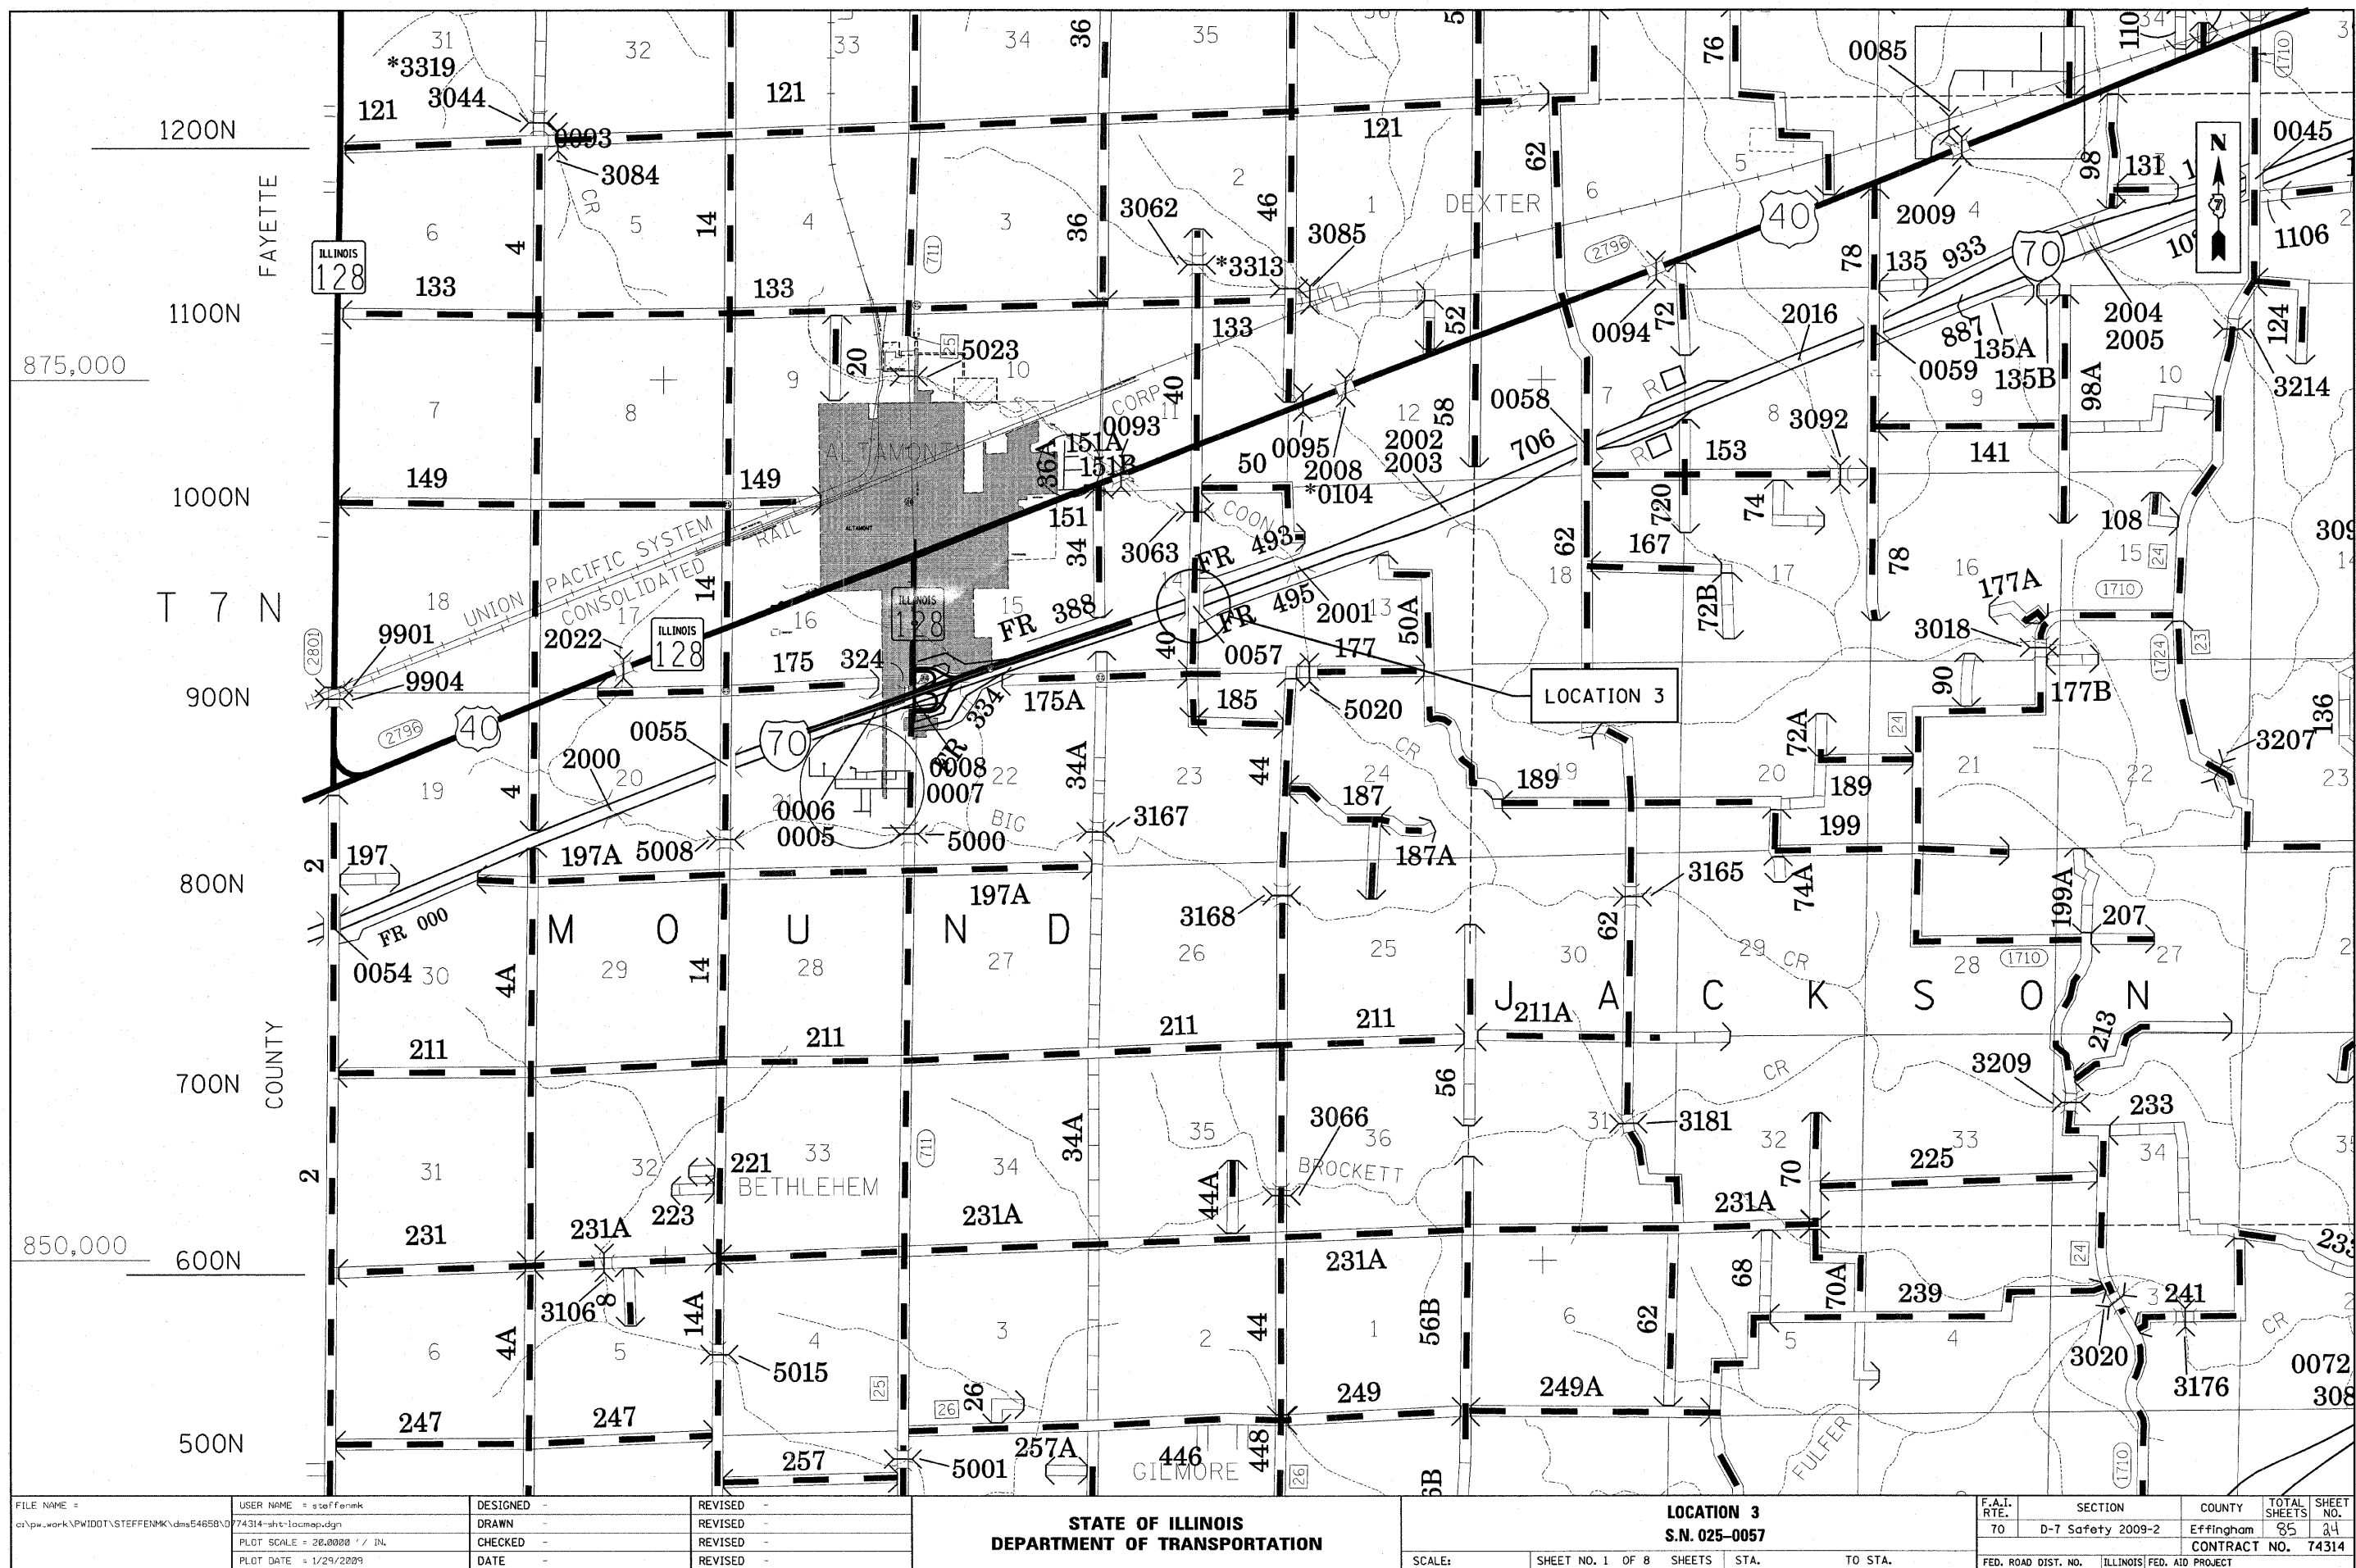


PLAN	SURVEYED	DATE
NO.	BY	
NOTE BOOK	PLOTTED	
	REVIEWED	
	DATE	
	FILE NAME	

PROFILE	SURVEYED _____	BY _____	DATE _____
	PLOTTED _____		
NOTE BOOK	GRADES CHECKED _____		
	B.M. NOTED _____		
NO. _____	STRUCTURE NOTATIONS CHECKED _____		

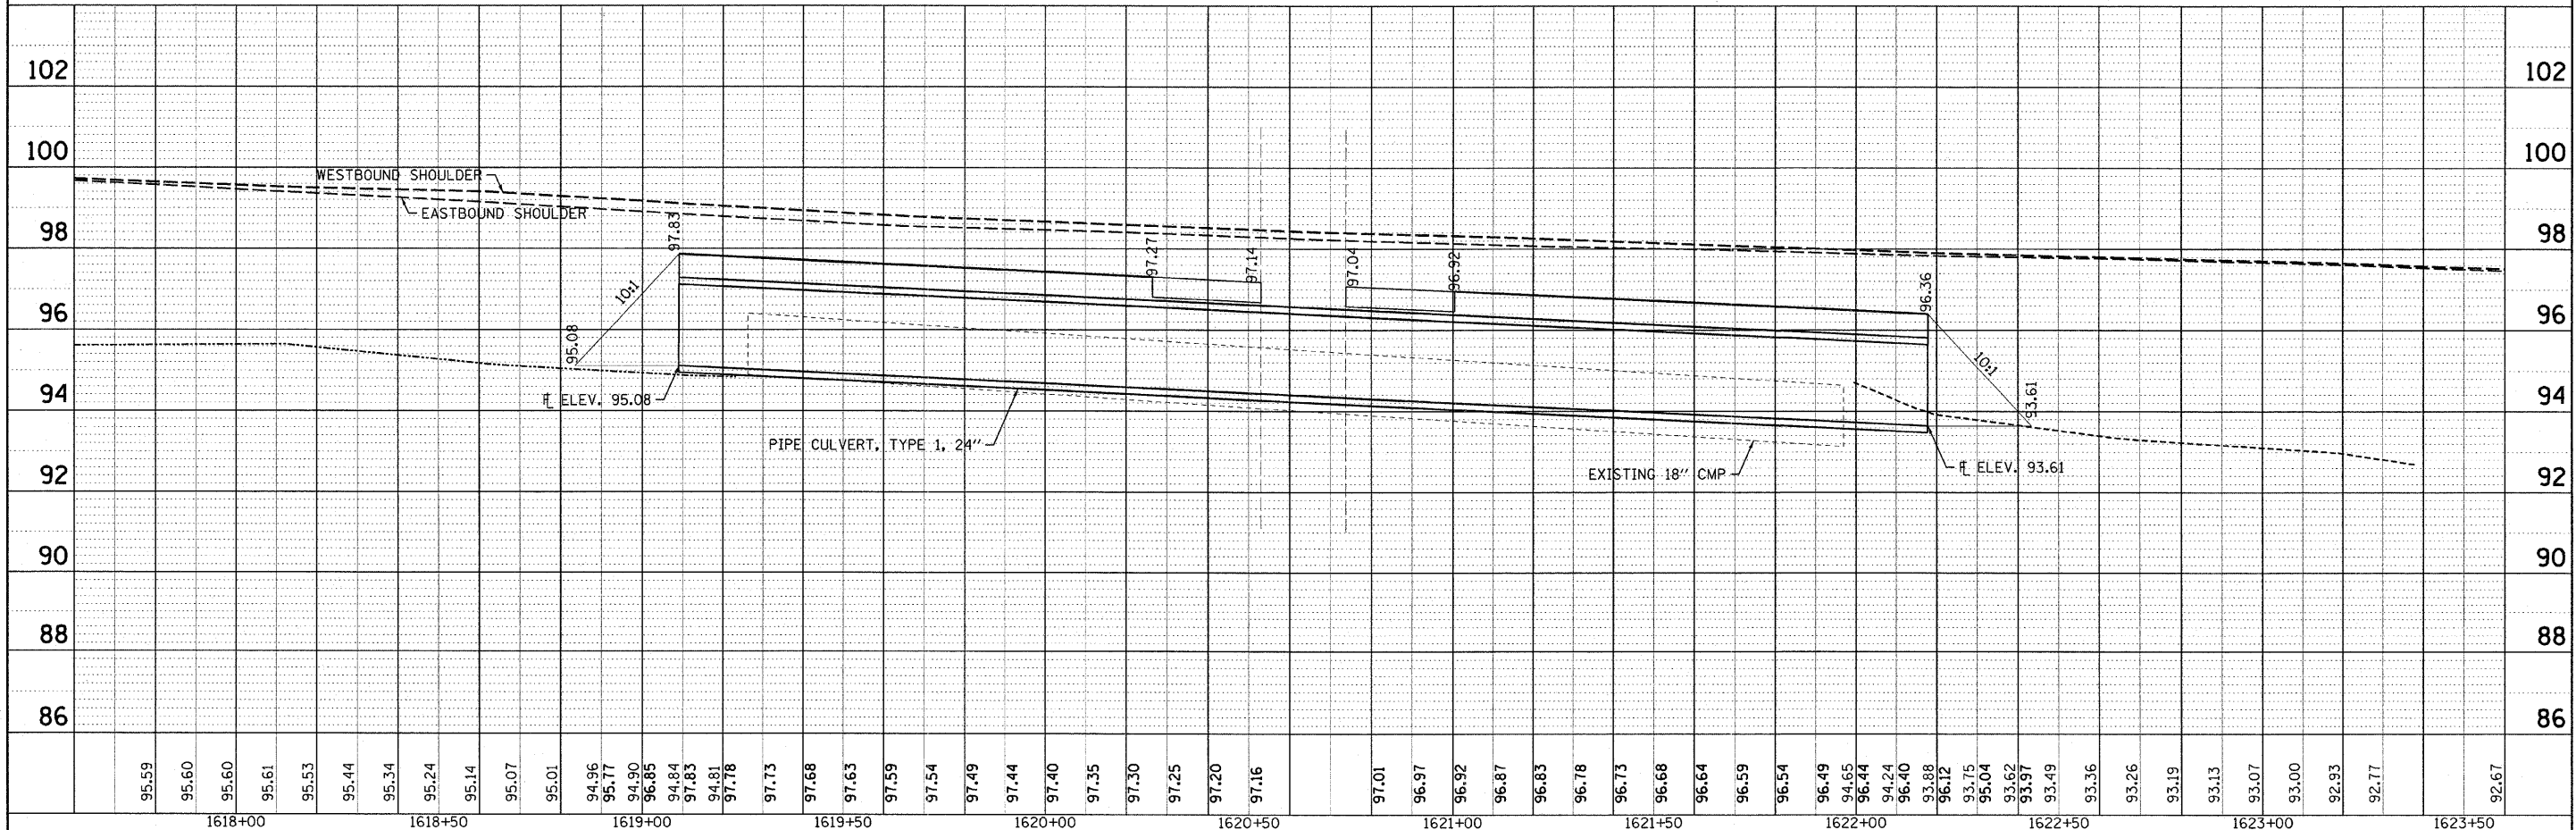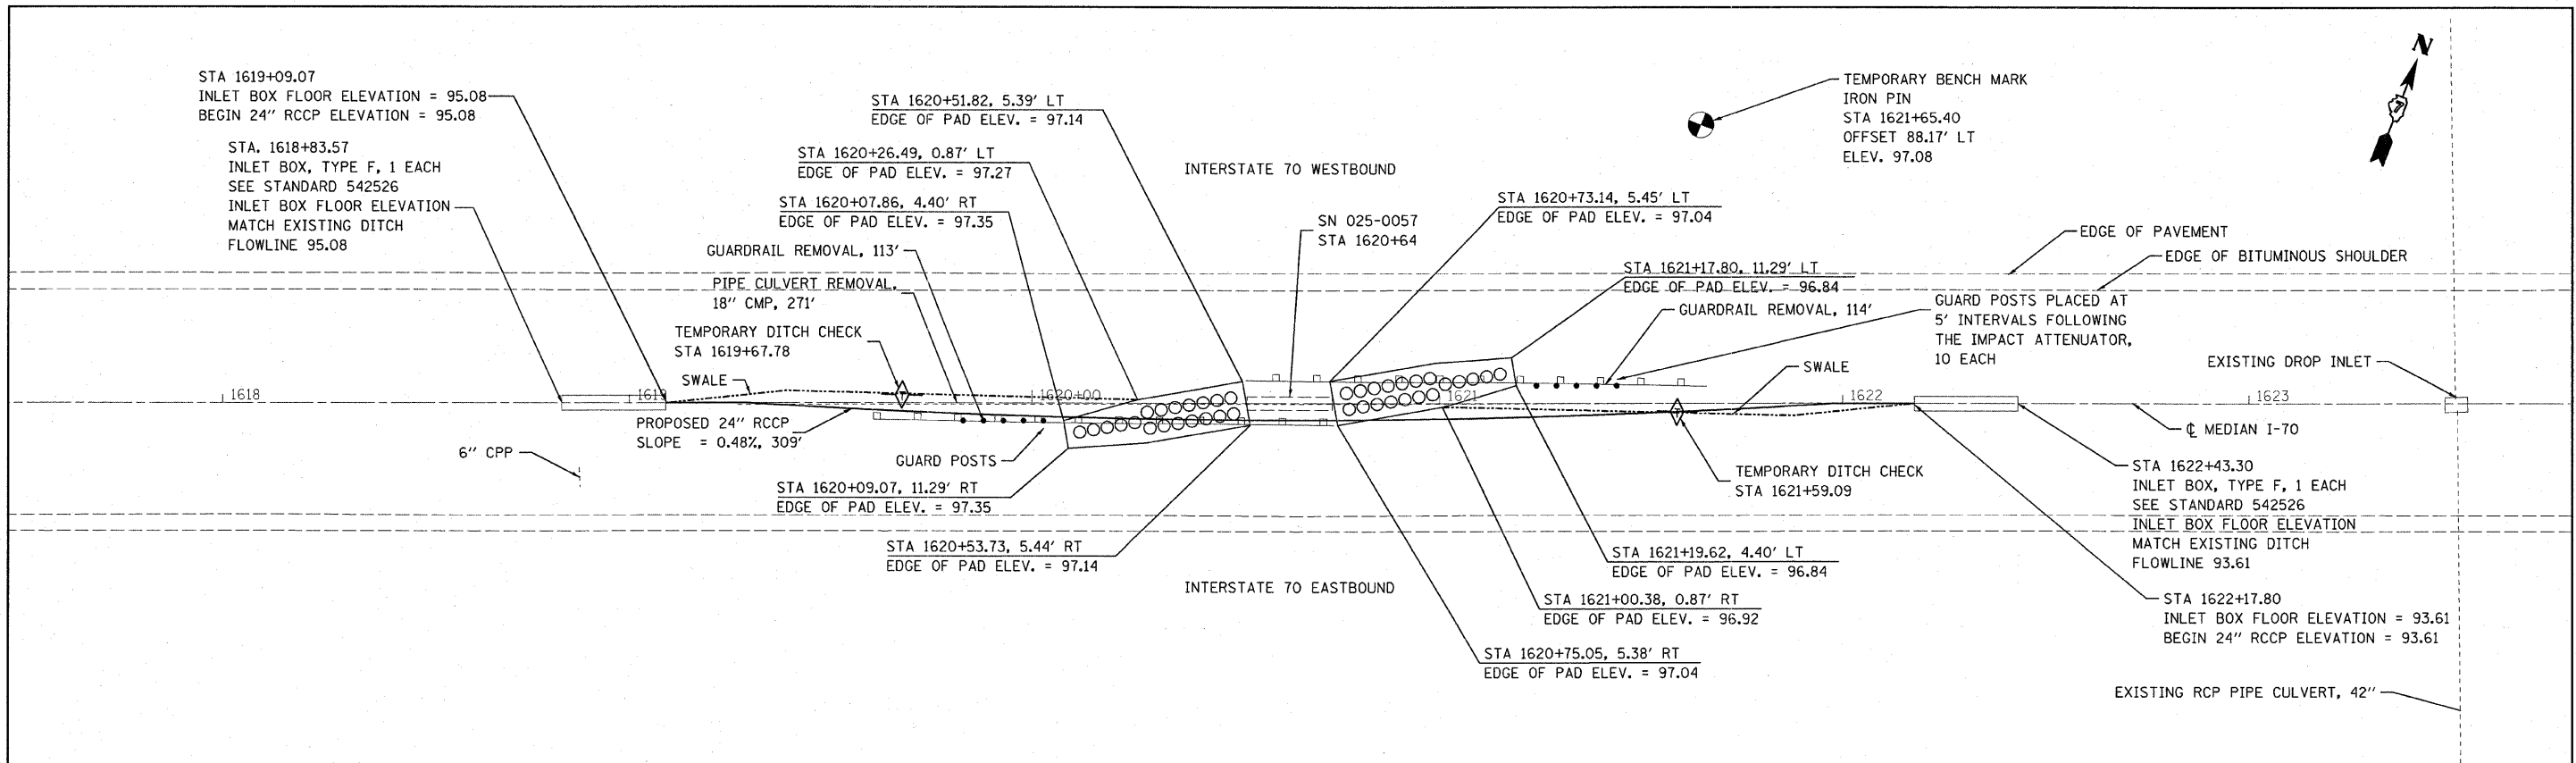

FILE NAME =	USER NAME = steffennk	DESIGNED -	REVISED -	STATE OF ILLINOIS DEPARTMENT OF TRANSPORTATION				LOCATION 3 S.N. 025-0057				F.A.I. RTE.	SECTION	COUNTY	TOTAL SHEETS	SHEET NO.
as\pw\work\PWIDOT\STEFFENMK\dms54658\0774314-shr-pp-0057.dgn		DRAWN -	REVISED -									70	D-7 Safety 2009-2	Effingham	85	25
PLOT SCALE = 20,000' / IN.		CHECKED -	REVISED -													
PLOT DATE = 1/29/2009		DATE -	REVISED -													
				SCALE: 1"=20'				SHEET NO. 2 OF 8 SHEETS				STA. 1617+60 TO STA. 1623+60				FED. ROAD DIST. NO.
												ILLINOIS FED. AID PROJECT				CONTRACT NO. 74314


FINAL SURVEY	SURVEYED _____	DATE _____
NOTE BOOK	PLOTTED _____	
	TEMPLATE _____	
	AREAS _____	
NO. _____	AREAS CHECKED _____	

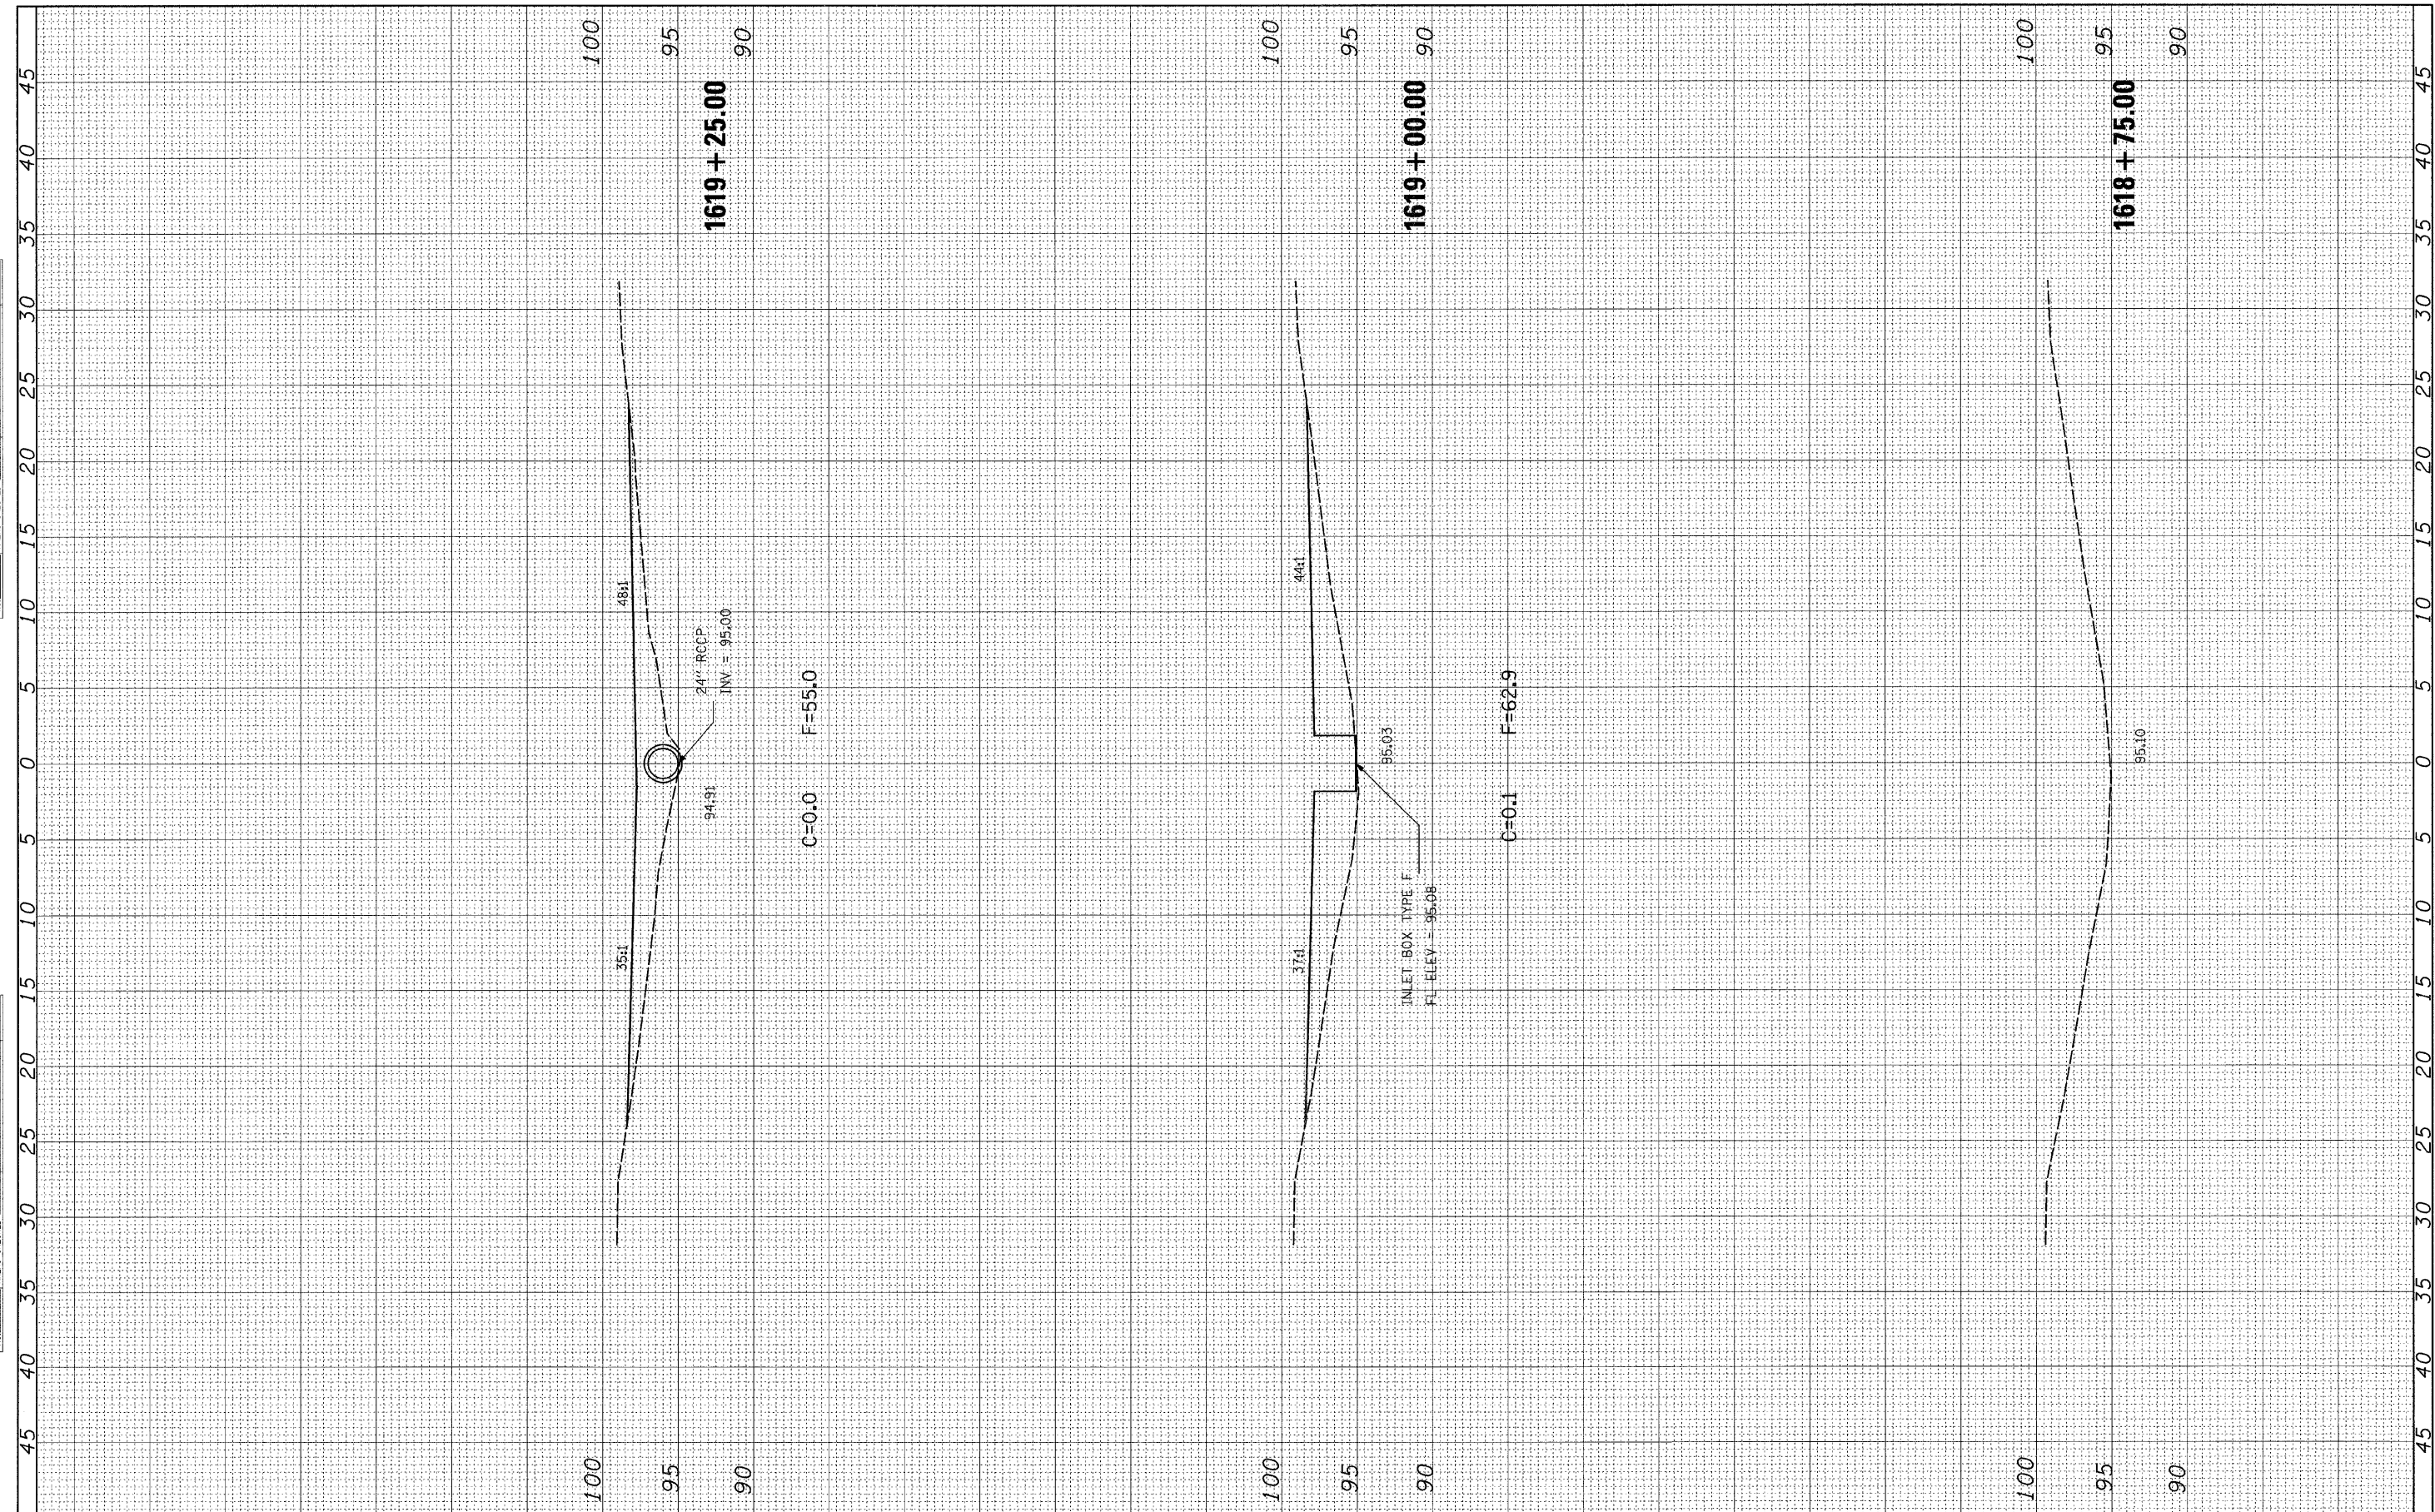

FILE NAME =	USER NAME = hirtzelk1	DESIGNED -	REVISED -	STATE OF ILLINOIS DEPARTMENT OF TRANSPORTATION				LOCATION 3				F.A.T. RTE.	SECTION	COUNTY	TOTAL SHEETS	SHEET NO.
c:\pw\work\PWIDOT\HIRTZELK1\dms54659\d774314	ht-ssht-057.dgn	DRAWN -	REVISED -					70	D-7 Safety 2009-2	Effingham	85	26				
PLOT SCALE = 5,000'0" / IN.	CHECKED -	REVISED -	CROSS-SECTIONS - SN 025-0057					CONTRACT NO. 74314								
PLOT DATE = 1/29/2009	DATE -	REVISED -	SCALE: 1" = 5'					SHEET NO. 3 OF 8 SHEETS	STA. 1618+75.00 TO STA. 1619+25.00		FED. ROAD DIST. NO.	ILLINOIS	FED. AID PROJECT			


ORIGINAL SURVEY	SURVEYED	BY	DATE
NOTE BOOK	FLOTTED		
NO.	TEMPLATE		
	AREAS CHECKED		

ORIGINAL SURVEY	SURVEYED	BY	DATE
NOTE BOOK	FLOTTED		
NO.	TEMPLATE		
	AREAS CHECKED		

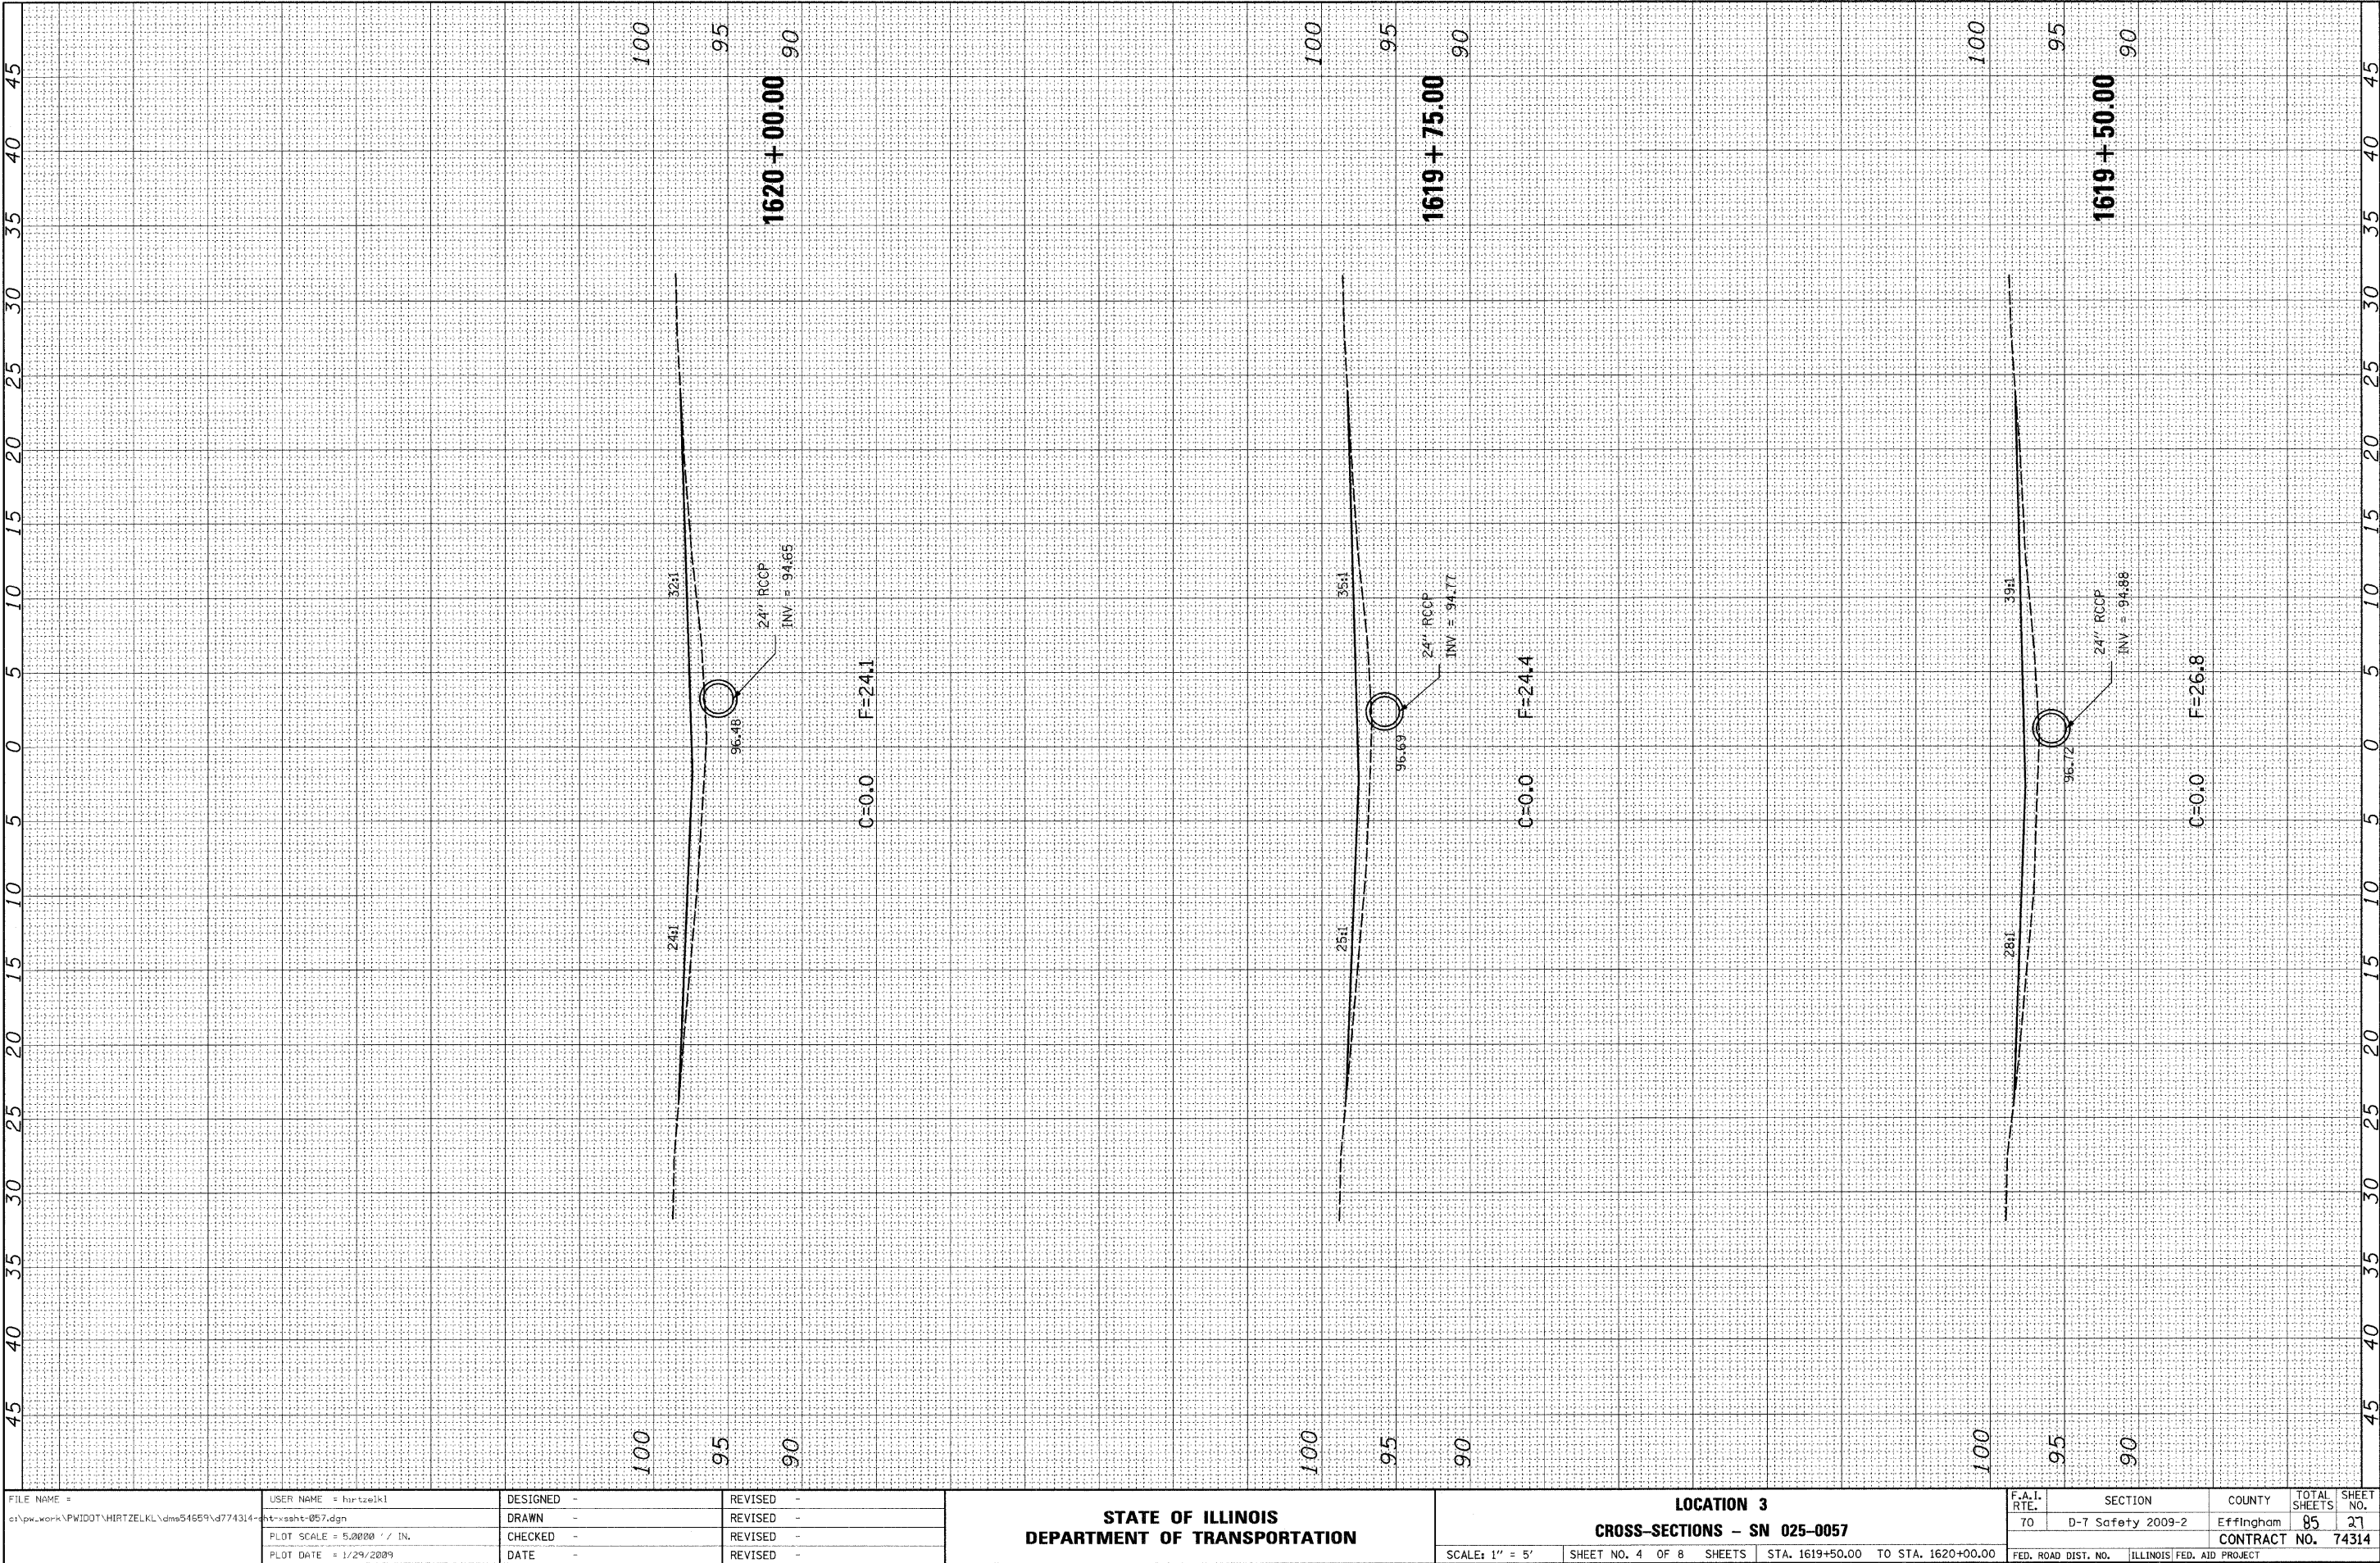


ORIGINAL SURVEY	SURVEYED	BY	DATE
NOTE BOOK	PLOTTED		
NO.	TEMPLATE		
	AREAS CHECKED		

FINAL SURVEY	SURVEYED	DATE
NOTE BOOK	PLOTTED	
NO.	TEMPLATE	
	AREAS CHECKED	

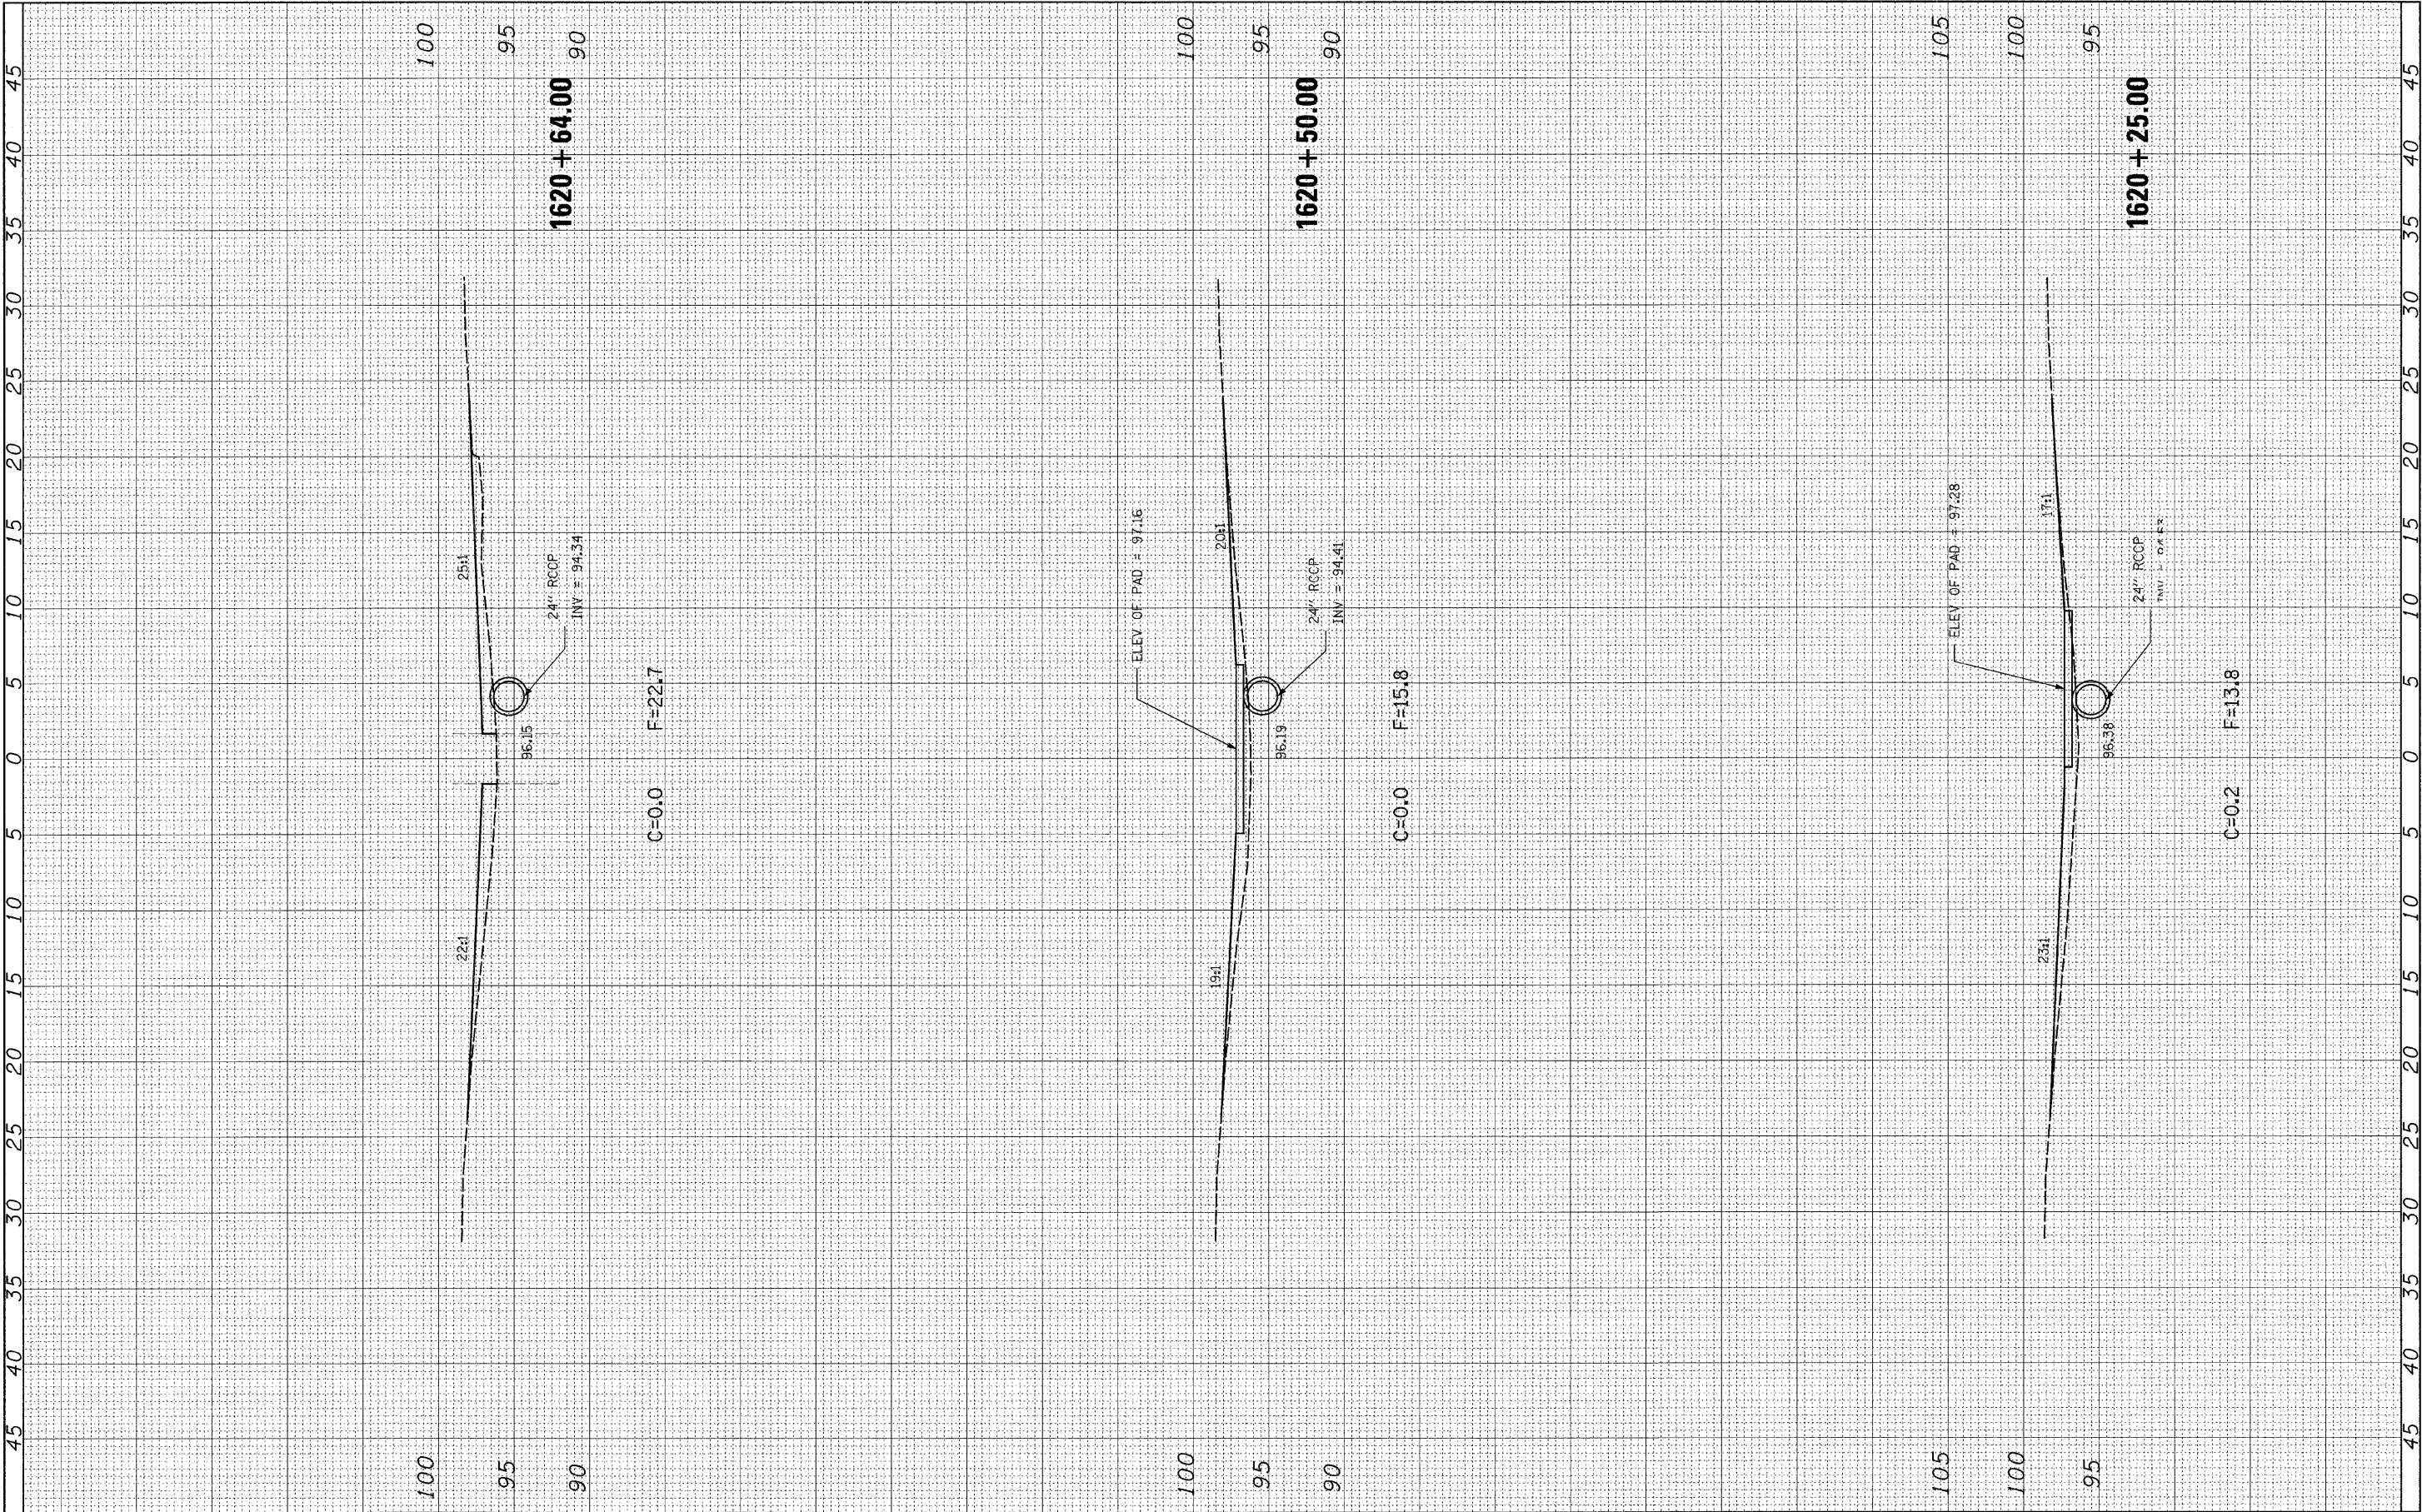


ORIGINAL	SURVEYED	BY	DATE
SURVEY	PLOTTED		
NOTE BOOK	TEMPLATE		
NO.	AREAS CHECKED		

FINAL	SURVEYED		DATE
SURVEY	PLOTTED		
NOTE BOOK	TEMPLATE		
NO.	AREAS CHECKED		

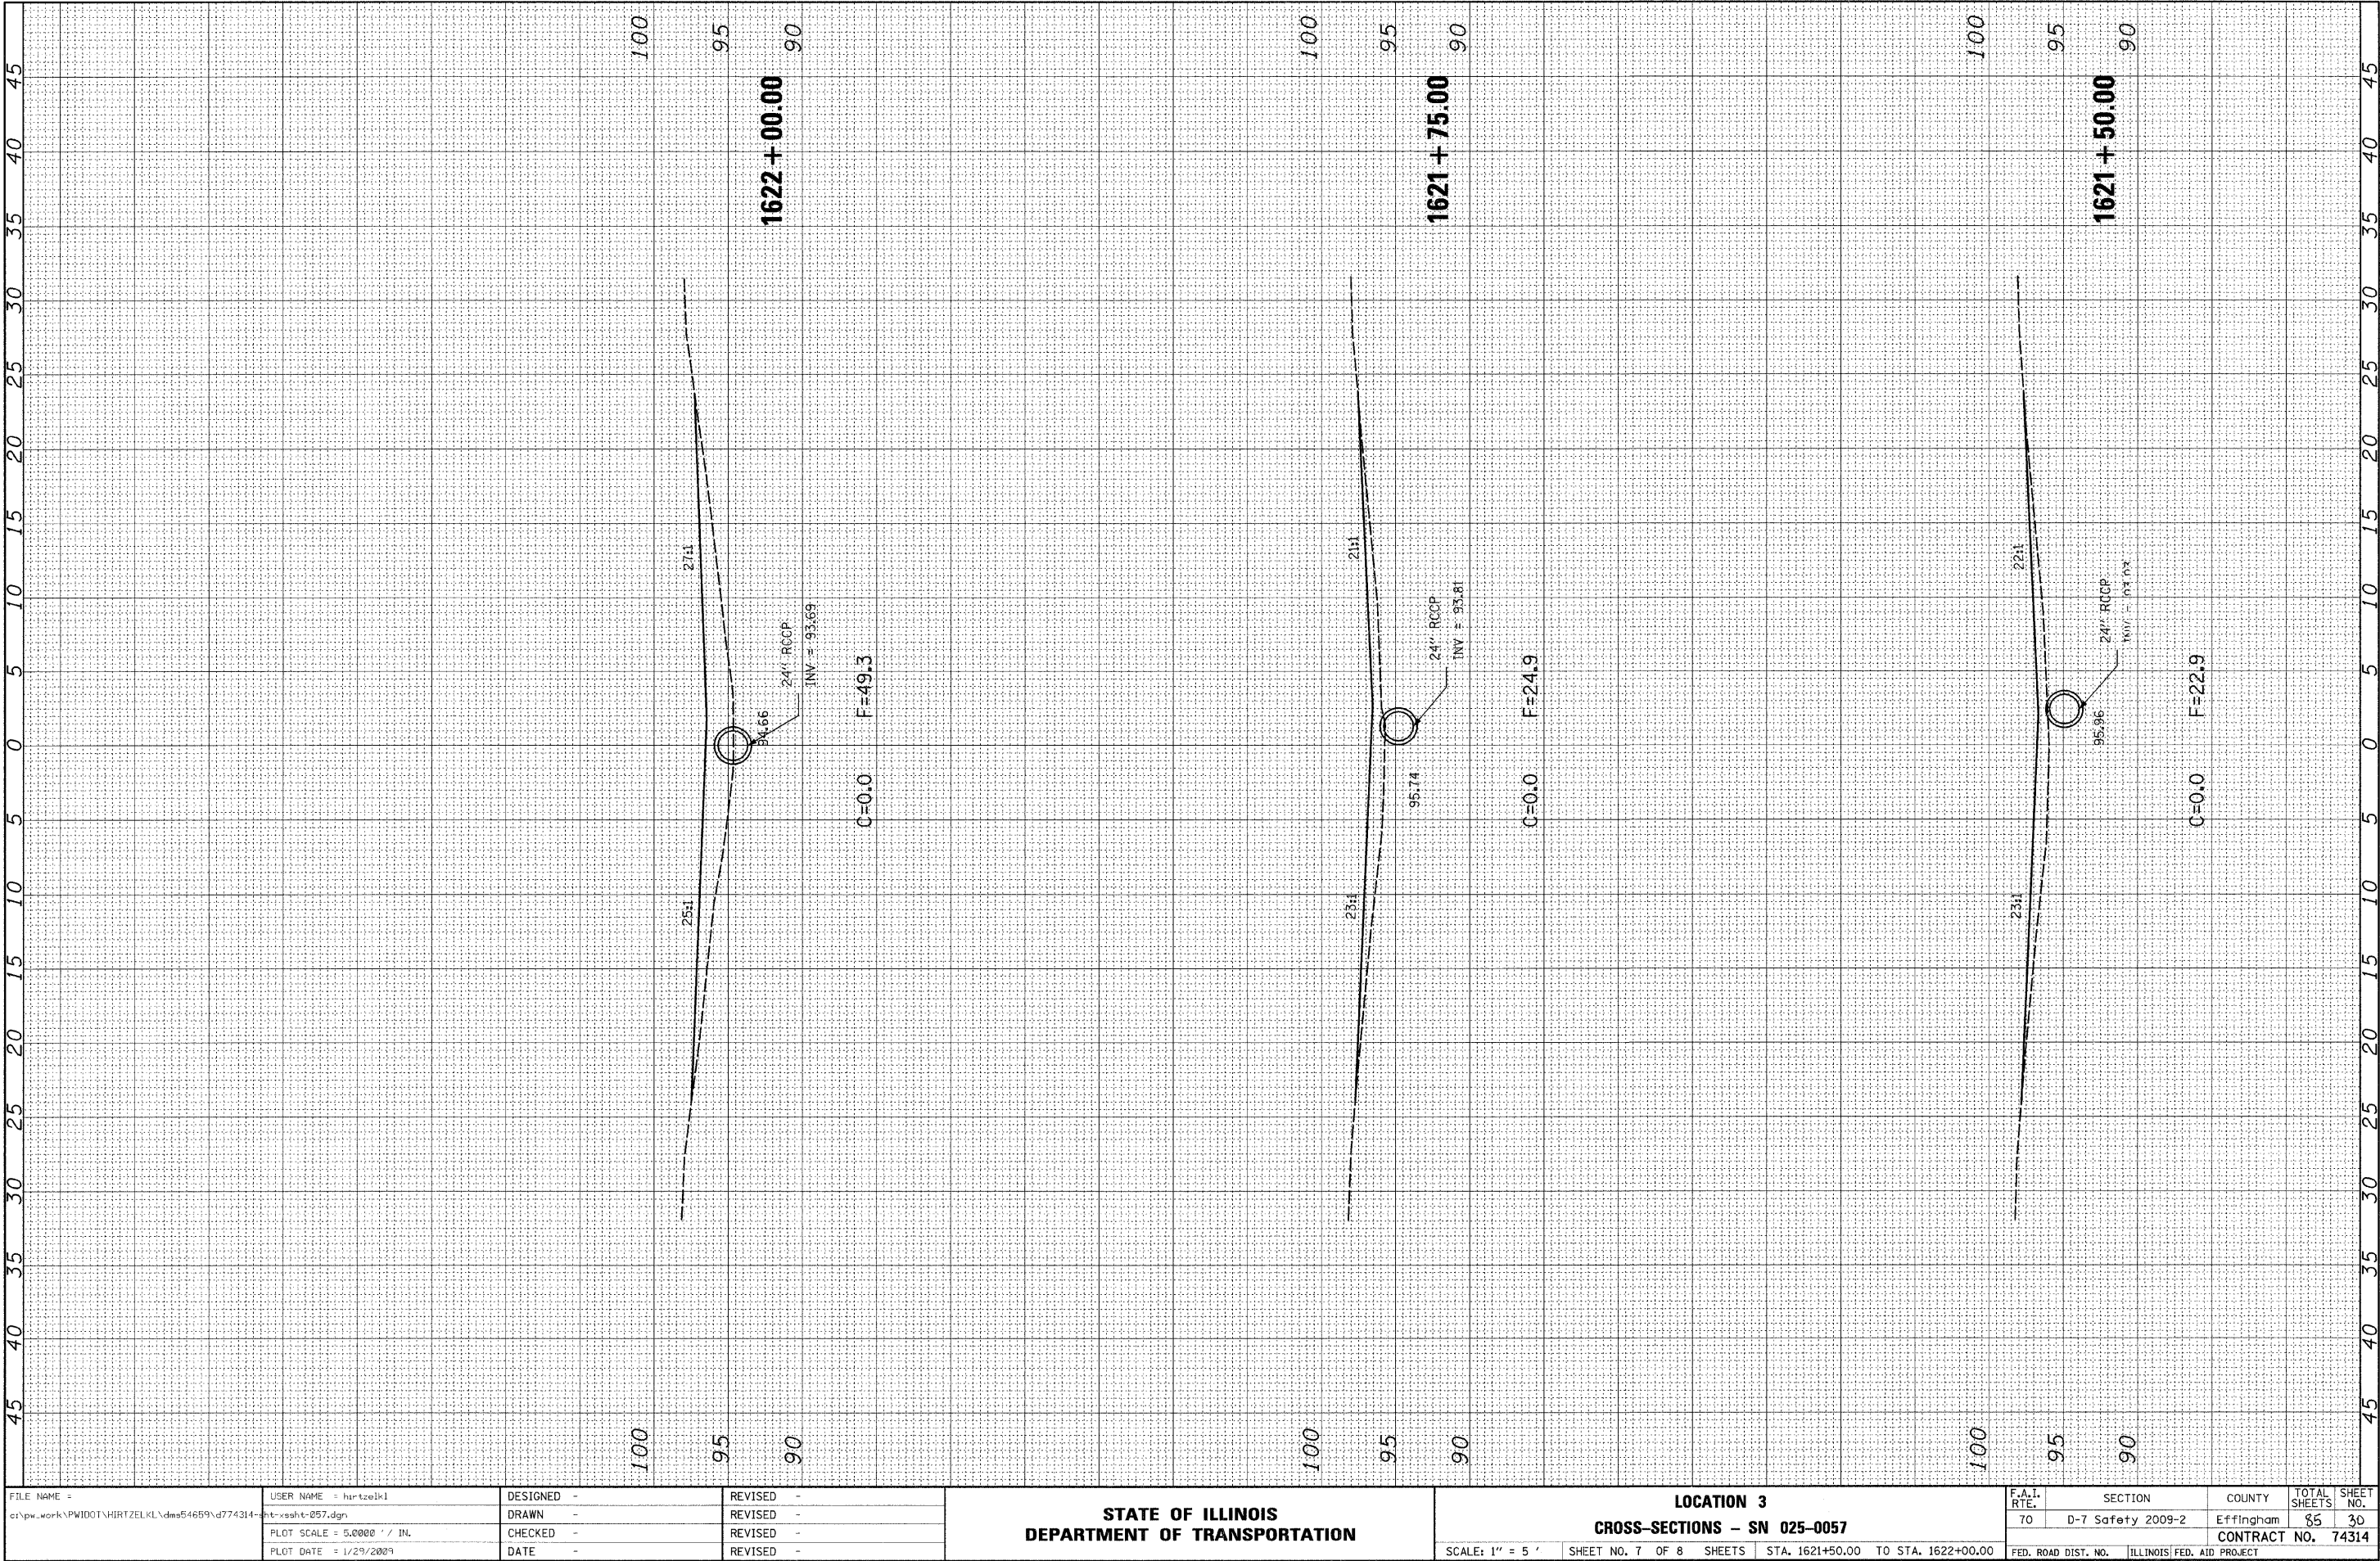


ORIGINAL SURVEY NO.	SURVEYED BY	DATE
NOTE BOOK		
AREAS		
AREAS CHECKED		



FINAL SURVEY NO.	SURVEYED BY	DATE
NOTE BOOK		
AREAS		
AREAS CHECKED		

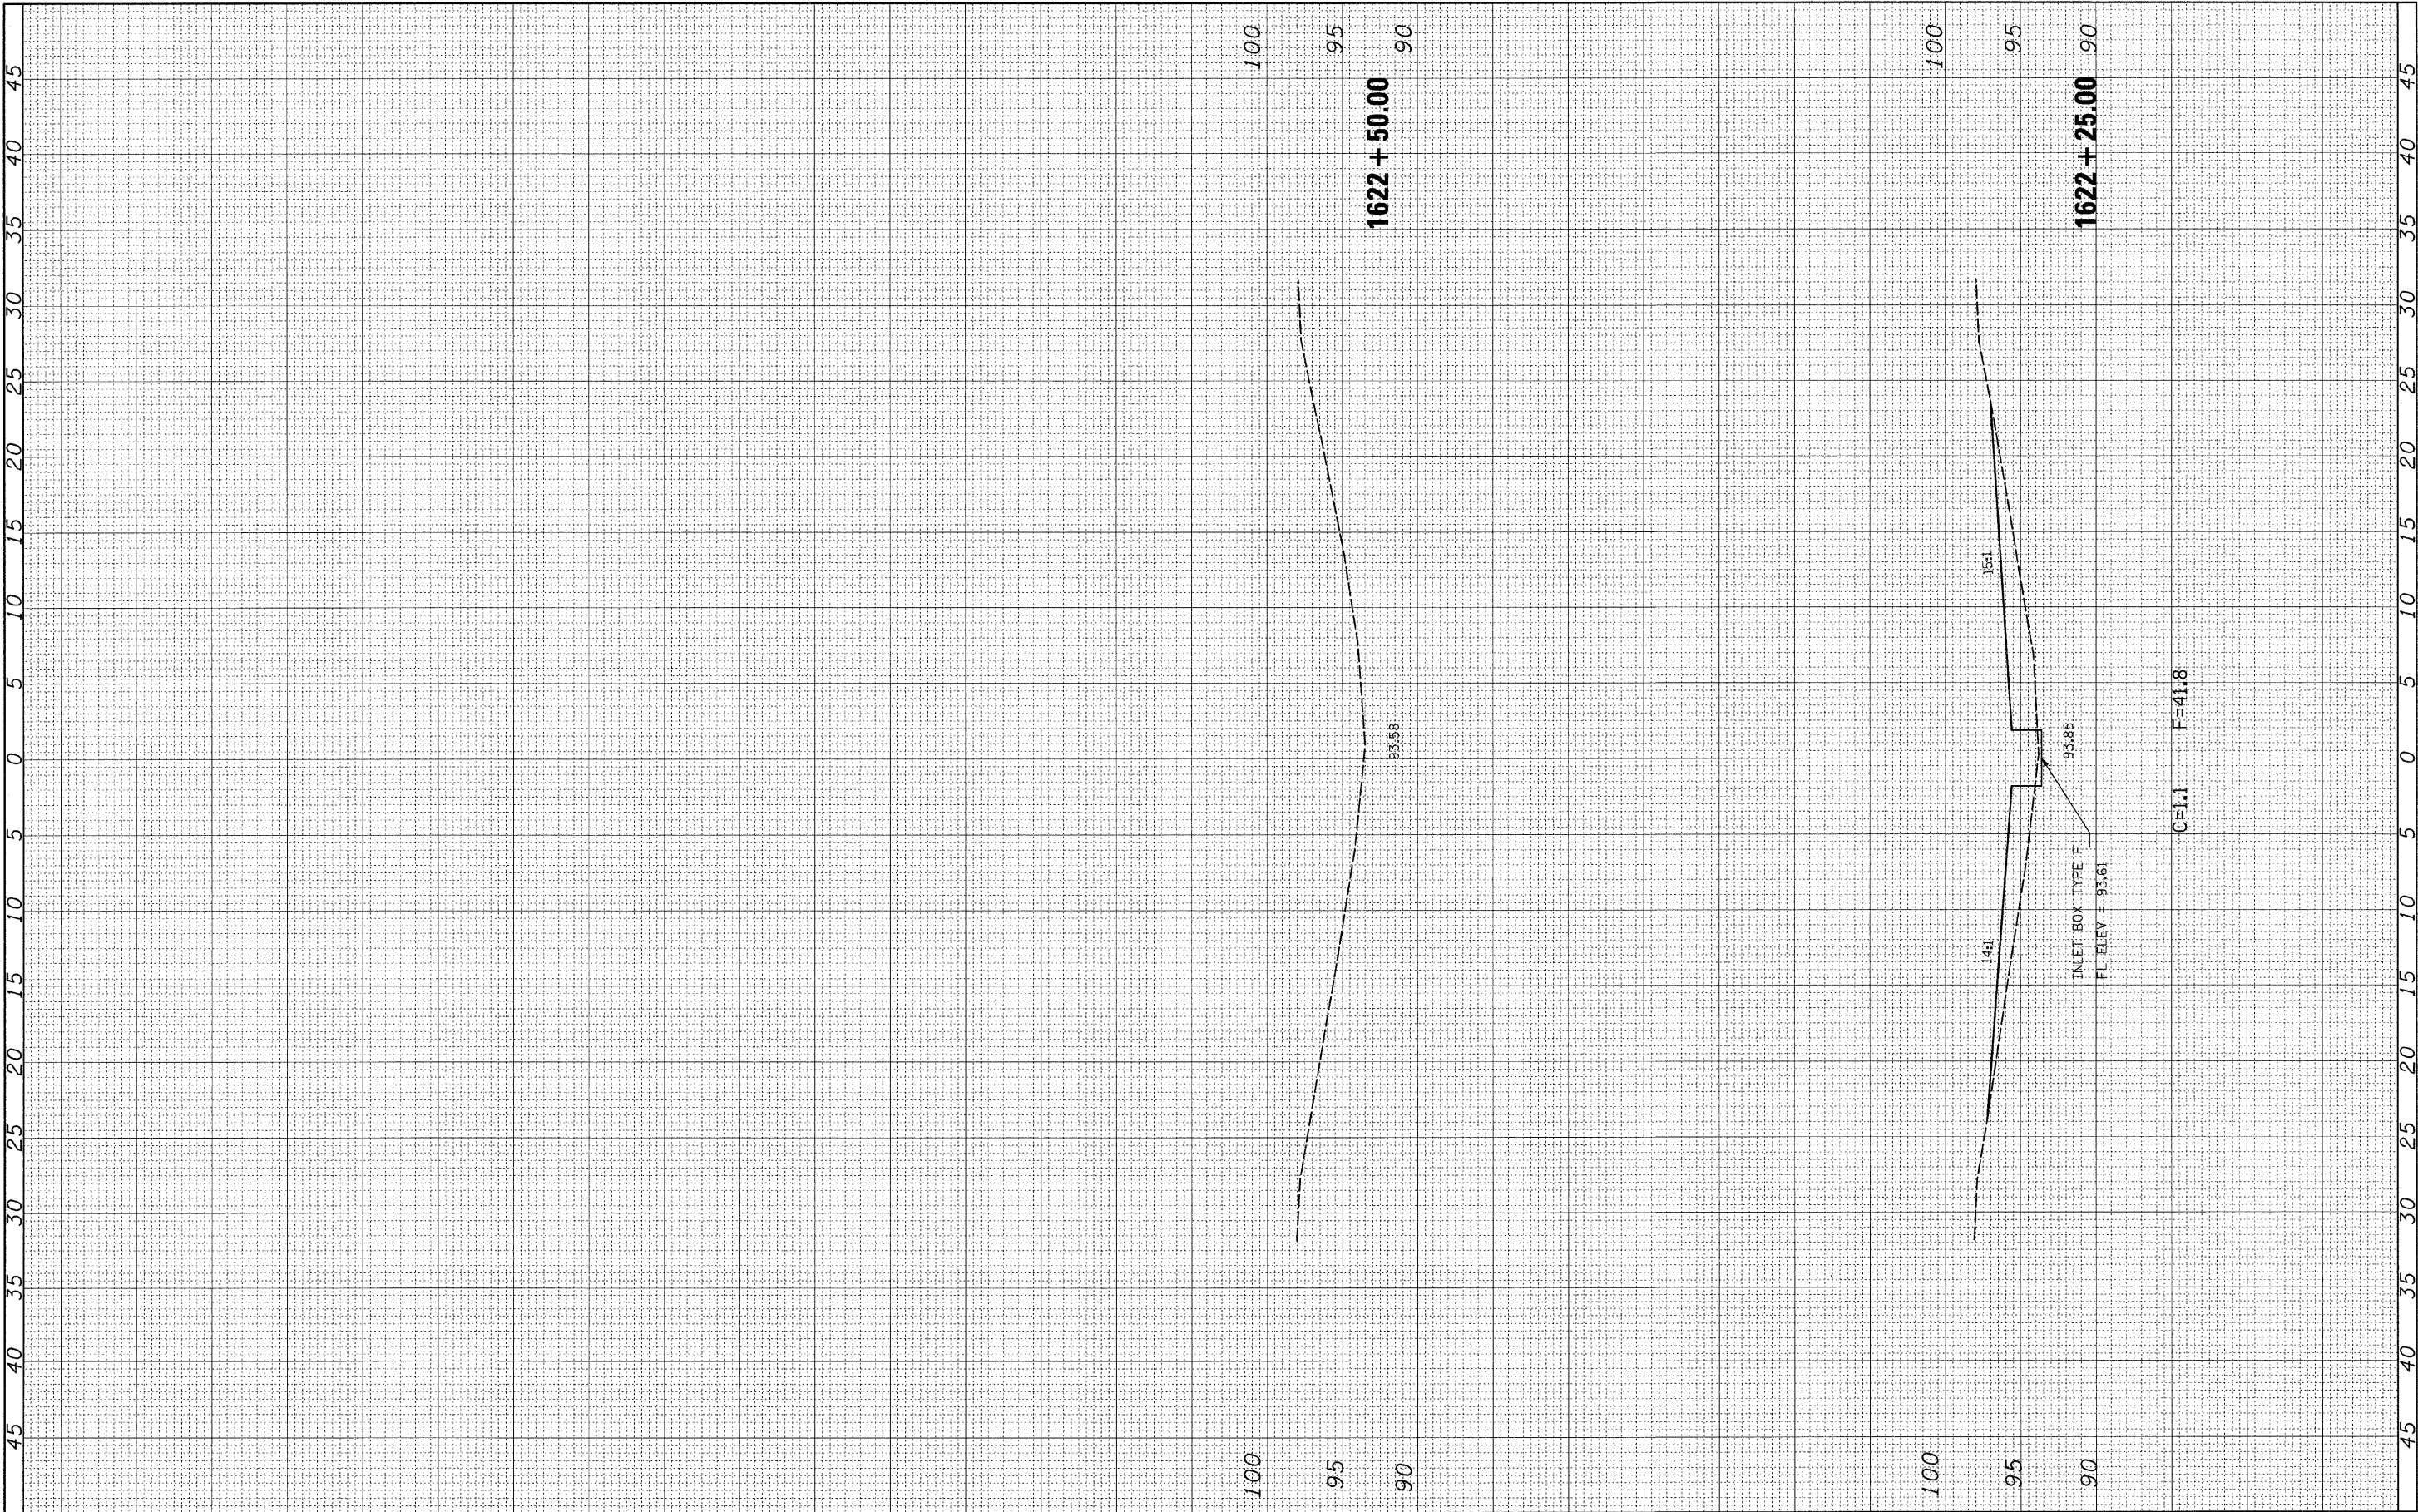

FILE NAME = c:\pw\work\PW\DOT\HIRTZELKL\dms54659\vd774314-ht-xasht-057.dgn	USER NAME = hirtzelkl		DESIGNED -	REVISED -	STATE OF ILLINOIS DEPARTMENT OF TRANSPORTATION	LOCATION 3 CROSS-SECTIONS - SN 025-0057			F.A.I. RTE. 70	SECTION D-7 Safety 2009-2	COUNTY Effingham	TOTAL SHEETS 85	SHEET NO. 31
	PLOT SCALE = 5.0000 ' / IN.		DRAWN -	REVISED -		SCALE: 1" = 5'			SHEET NO. 8 OF 8 SHEETS		STA. 1622+25.00 TO STA. 1622+50.00		
	PLOT DATE = 1/29/2009		CHECKED -	REVISED -		FED. ROAD DIST. NO.			ILLINOIS FED. AID PROJECT		CONTRACT NO. 74314		
			DATE -	REVISED -									

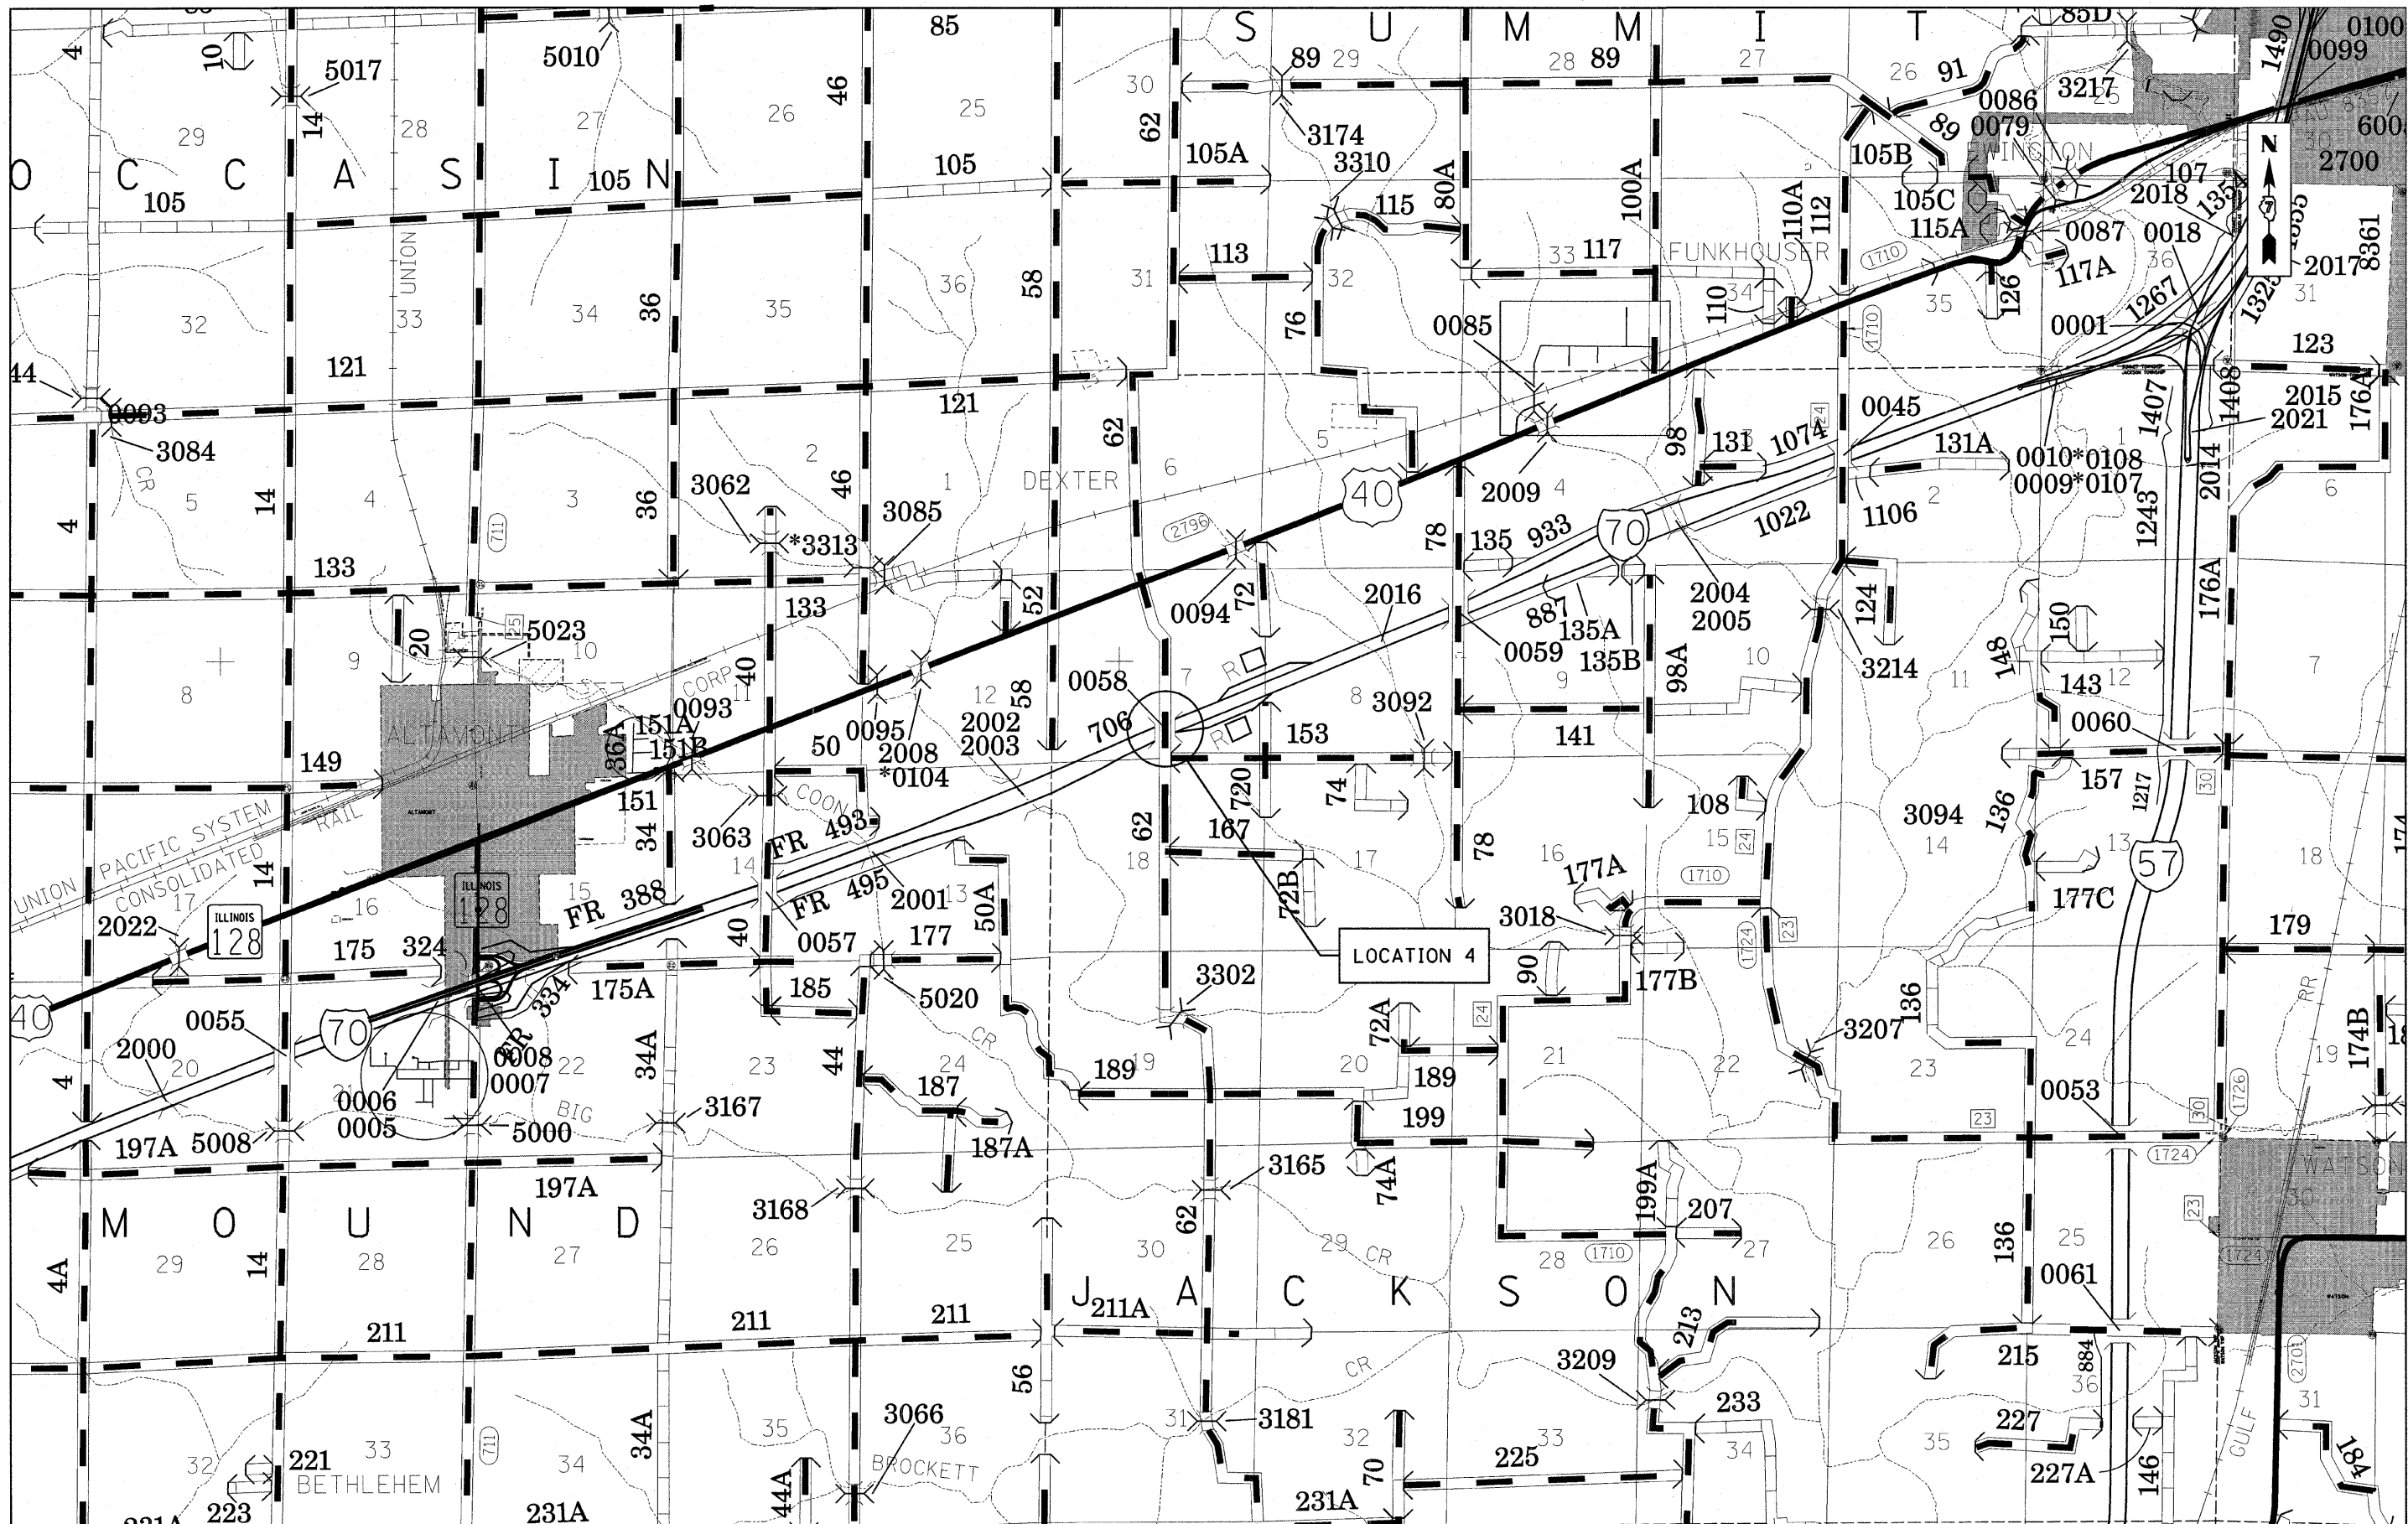


FILE NAME =	USER NAME = steffennk	DESIGNED -	REVISED -	STATE OF ILLINOIS DEPARTMENT OF TRANSPORTATION	LOCATION 4				F.A.I.	SECTION		COUNTY	TOTAL	SHEET				
c:\pwork\PIWIDOT\STEFFENK\dms54658\	74314-shr-loomap.dgn	DRAWN -	REVISED -		S.N. 025-0058				RTE.	70		D-7 Safety 2009-2	Effingham	85	32			
PLOT SCALE = 20.0000' / IN.	CHECKED -	REVISED -	REVISED -		SCALE:				SHEET NO. 1 OF 8 SHEETS		STA.	TO STA.						
PLOT DATE = 1/29/2009	DATE -	REVISED -	REVISED -		FED. ROAD DIST. NO.		ILLINOIS FED. AID PROJECT											
															CONTRACT NO. 74314			

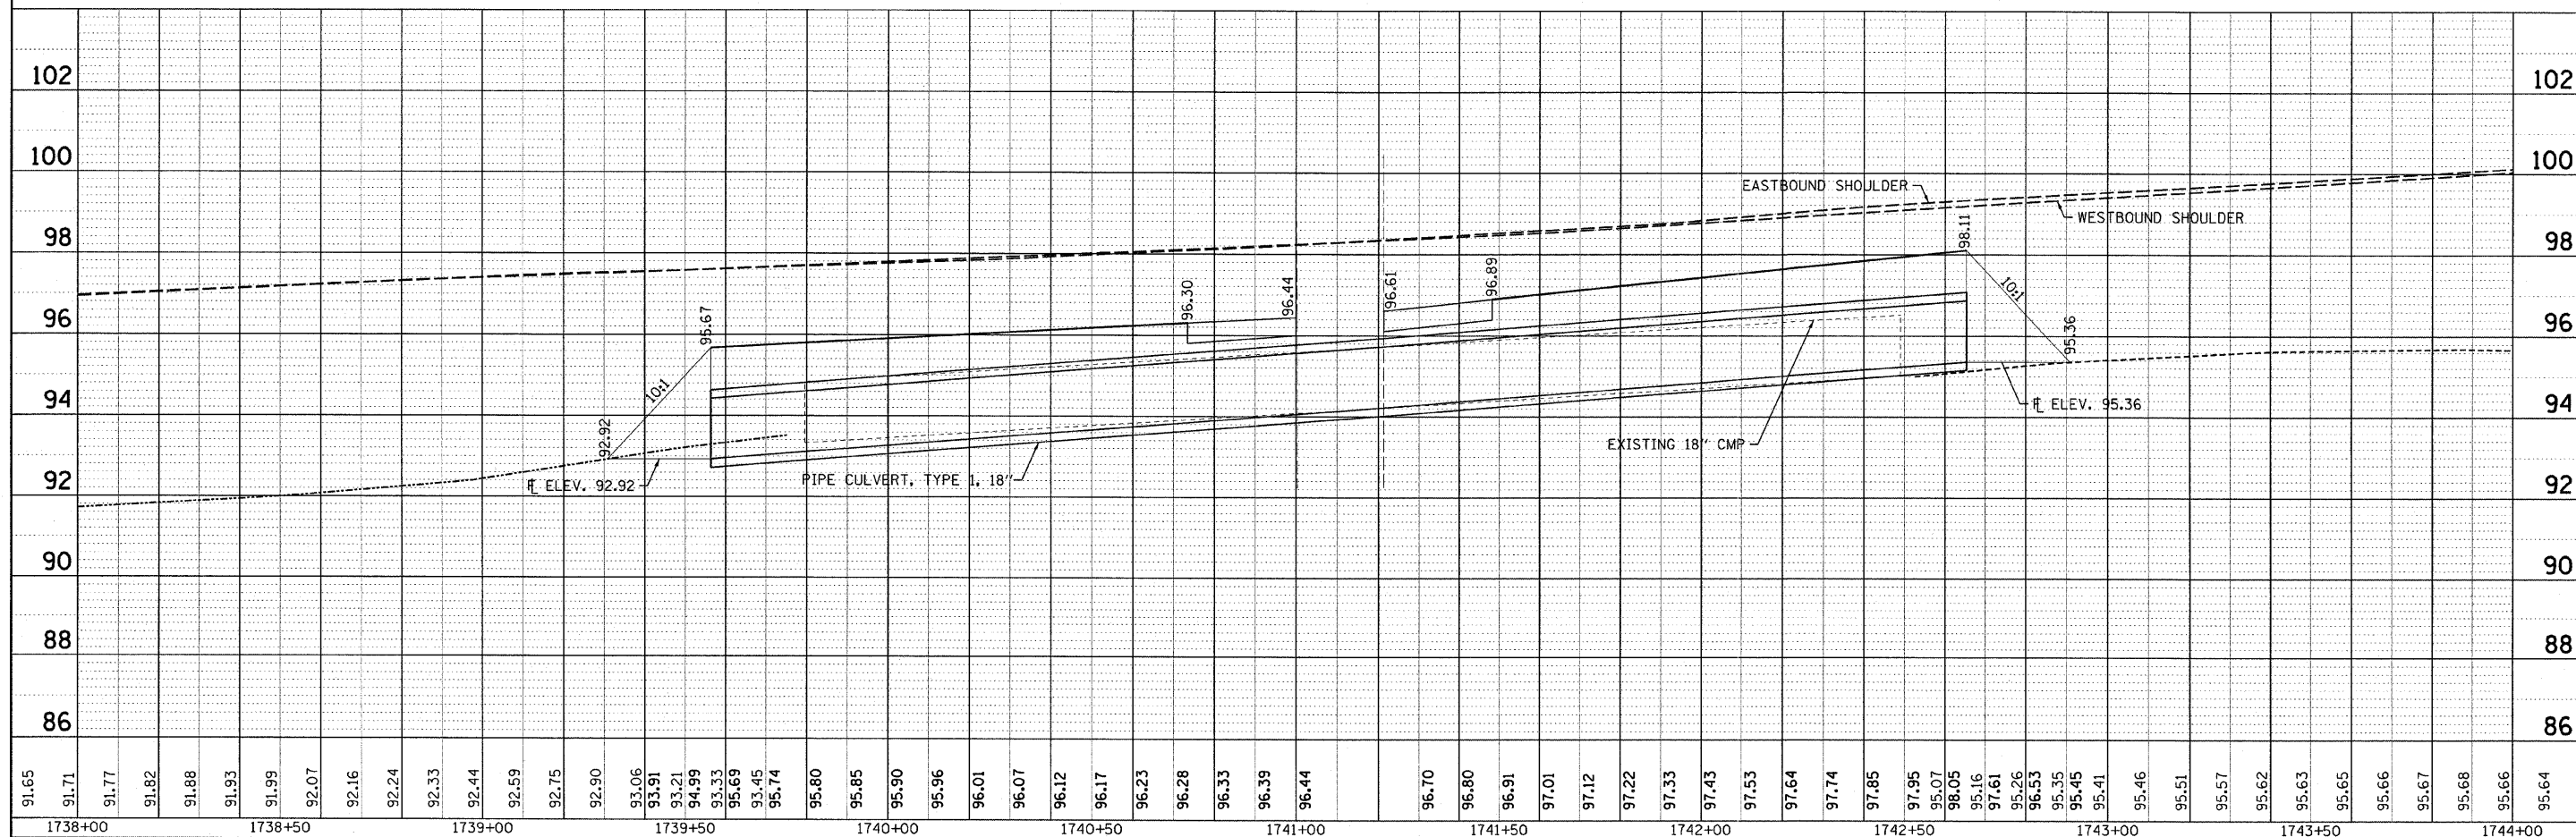 

FILE NAME =	USER NAME = steffennk	DESIGNED -	REVISED -	STATE OF ILLINOIS DEPARTMENT OF TRANSPORTATION				LOCATION 4 S.N. 025-0058				F.A.I. RTE.	SECTION	COUNTY	TOTAL SHEETS	SHEET NO.
ct:\pw\work\PWIDOT\STEFFENK\dm54658\0774314-sh1-pp-0058.dgn	DRAWN -	REVISED -										70	D-7 Safety 2009-2	Effingham	85	33
PLOT SCALE = 20.0000' / IN.	CHECKED -	REVISED -										CONTRACT NO. 74314				
PLOT DATE = 1/29/2009	DATE -	REVISED -														
				SCALE: 1"=20'	SHEET NO. 2 OF 8 SHEETS		STA. 1738+00 TO STA. 1744+00		FED. ROAD DIST. NO. ILLINOIS FED. AID PROJECT							

ORIGINAL SURVEY	BY	DATE
SURVEYED		
NOTED		
PLOTTED		
REPLATE		
AREAS CHECKED		


FINAL SURVEY	DATE
SURVEYED	
NOTED	
PLOTTED	
REPLATE	
AREAS CHECKED	

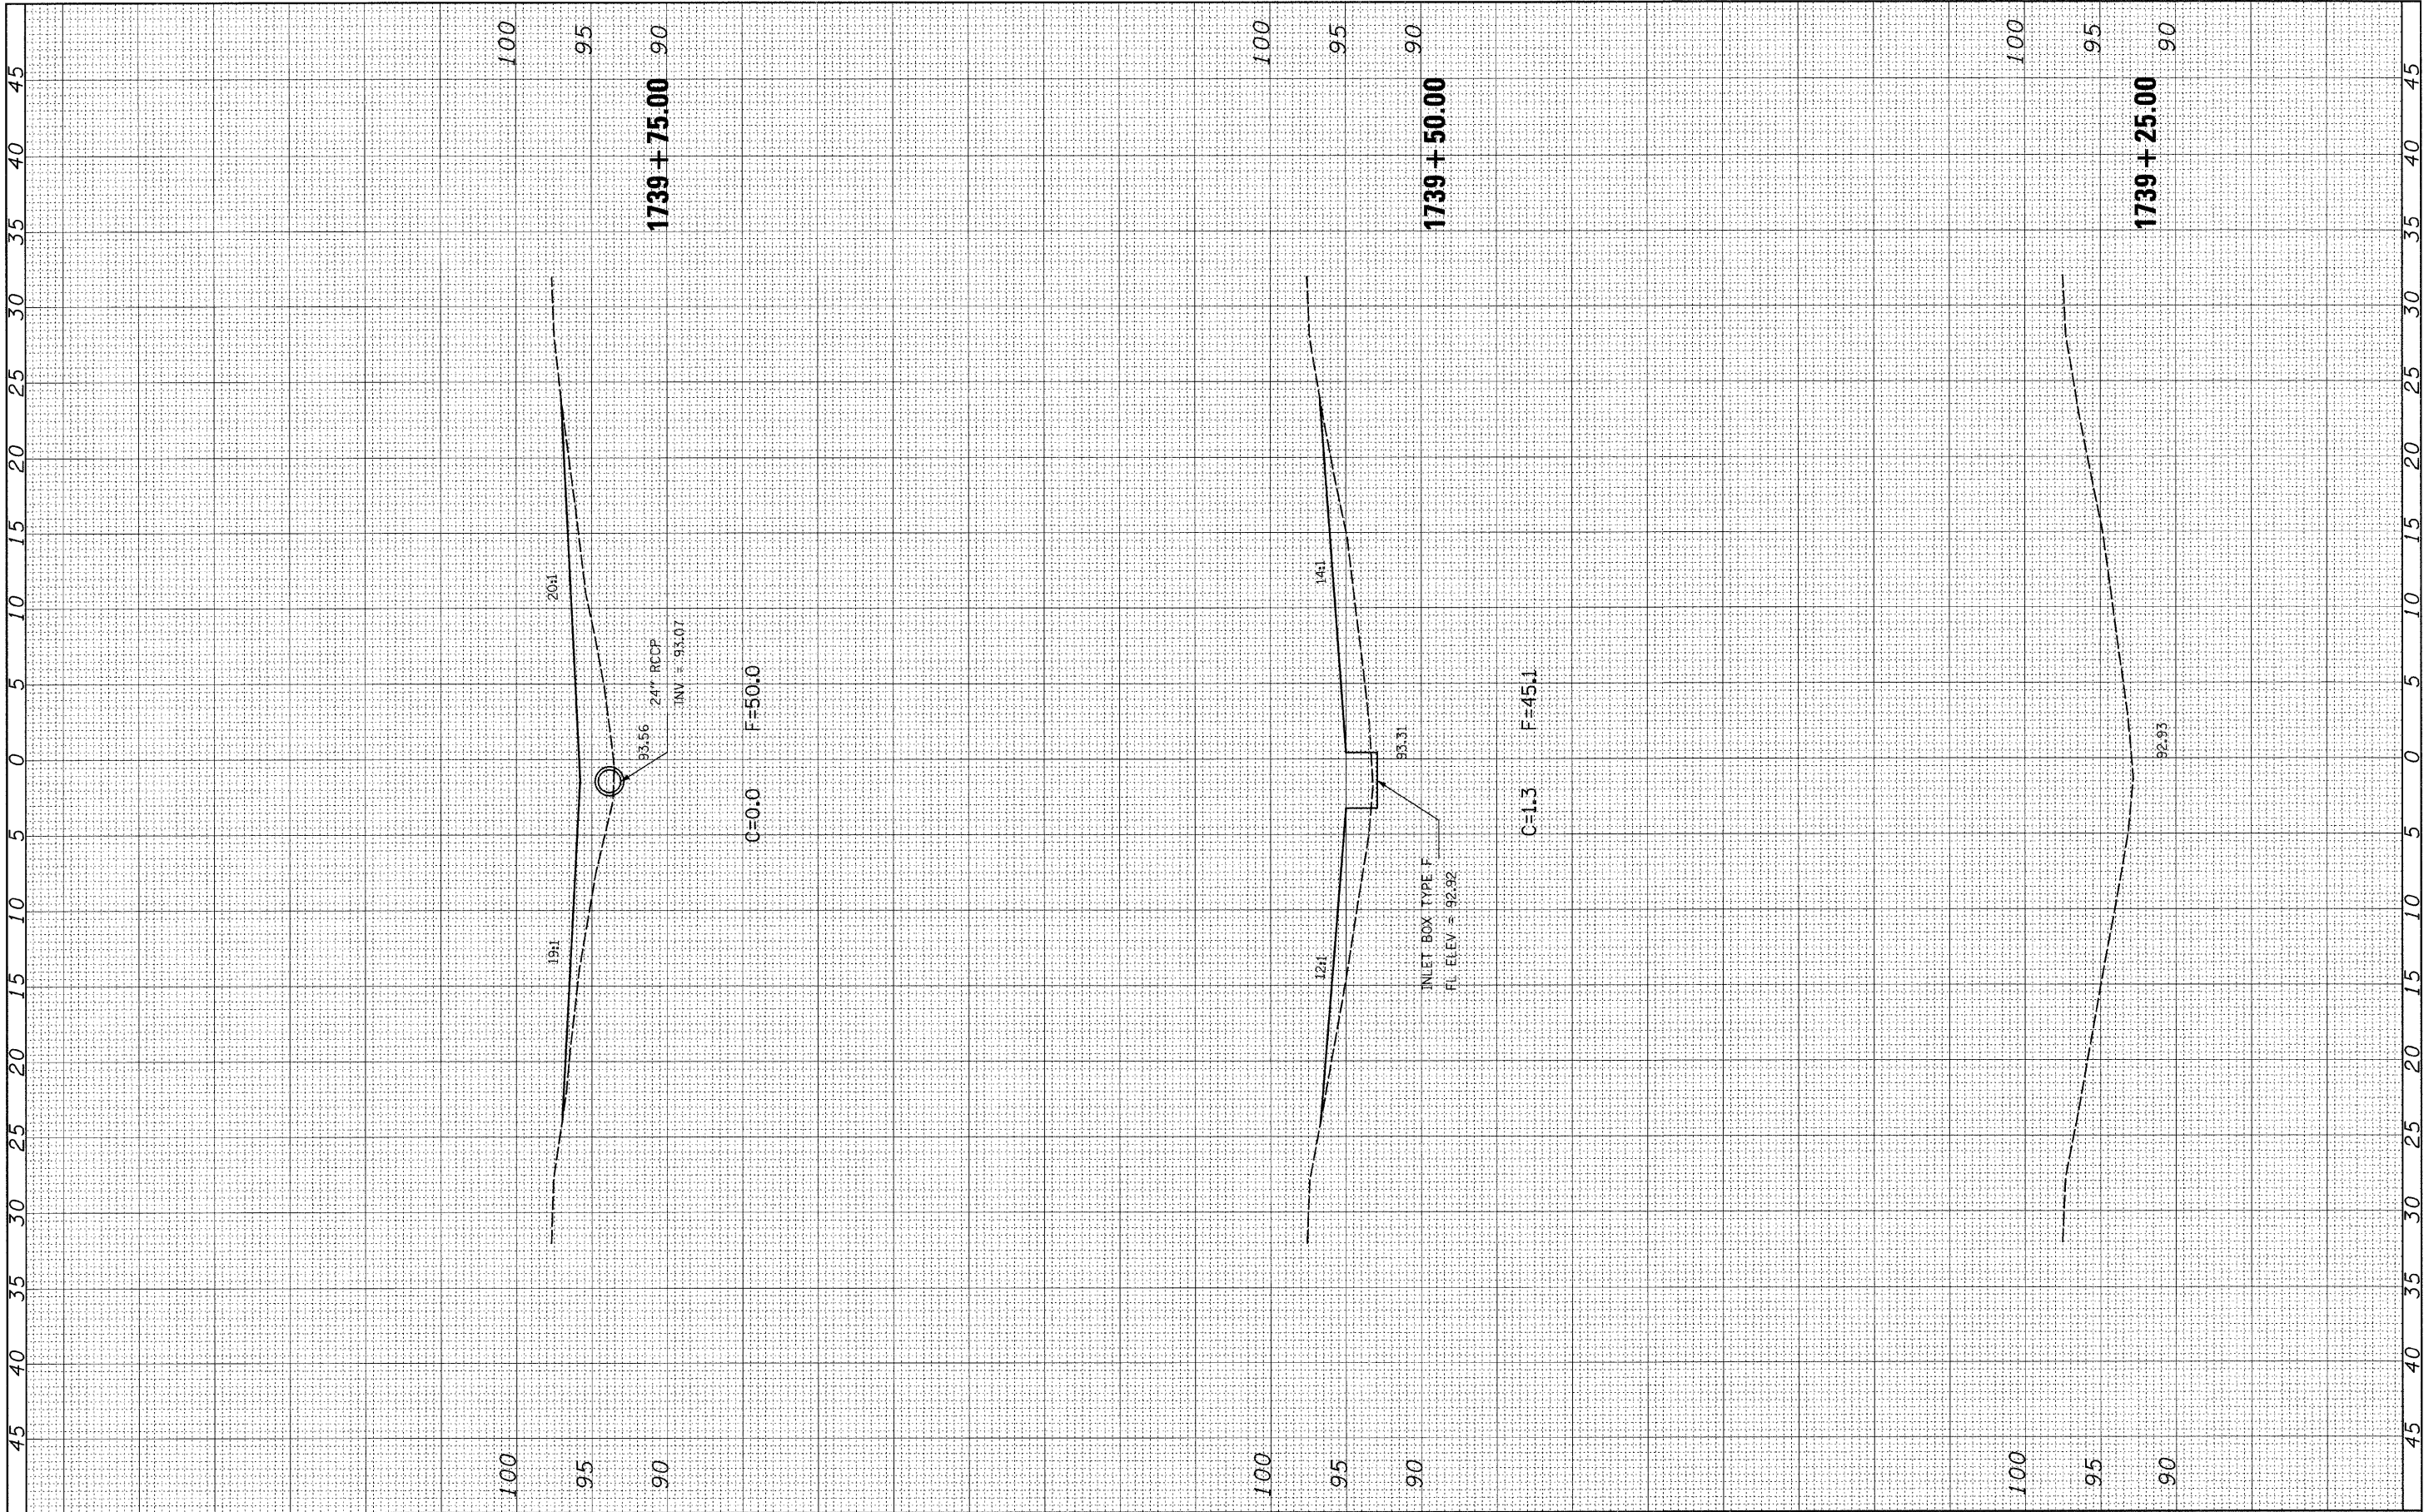

FILE NAME =	USER NAME = hirtzelkl	DESIGNED -	REVISED -	STATE OF ILLINOIS DEPARTMENT OF TRANSPORTATION				LOCATION 4 CROSS-SECTIONS - SN 025-0058				F.A.I. RTE.	SECTION	COUNTY	TOTAL SHEETS	SHEET NO.
c:\pwork\PWIDOT\HIRTZELKL\dms54659\d774314-ht-xssht-058.dgn		DRAWN -	REVISED -									70	D-7 Safety 2009-2	Effingham	85	34
PLOT SCALE = 5.0000 ' / IN.		CHECKED -	REVISED -									CONTRACT NO. 74314				
PLOT DATE = 1/29/2009		DATE -	REVISED -									FED. ROAD DIST. NO. [ILLINOIS] FED. AID PROJECT				
SCALE: 1" = 5'				SHEET NO. 3 OF 8 SHEETS				STA. 1739+25.00 TO STA. 1739+75.00								

ORIGINAL SURVEY	BY	DATE
SURVEYED		
PLOTTED		
NOTE BOOK		
NO.		


FINAL SURVEY	DATE
NOTE BOOK	
NO.	

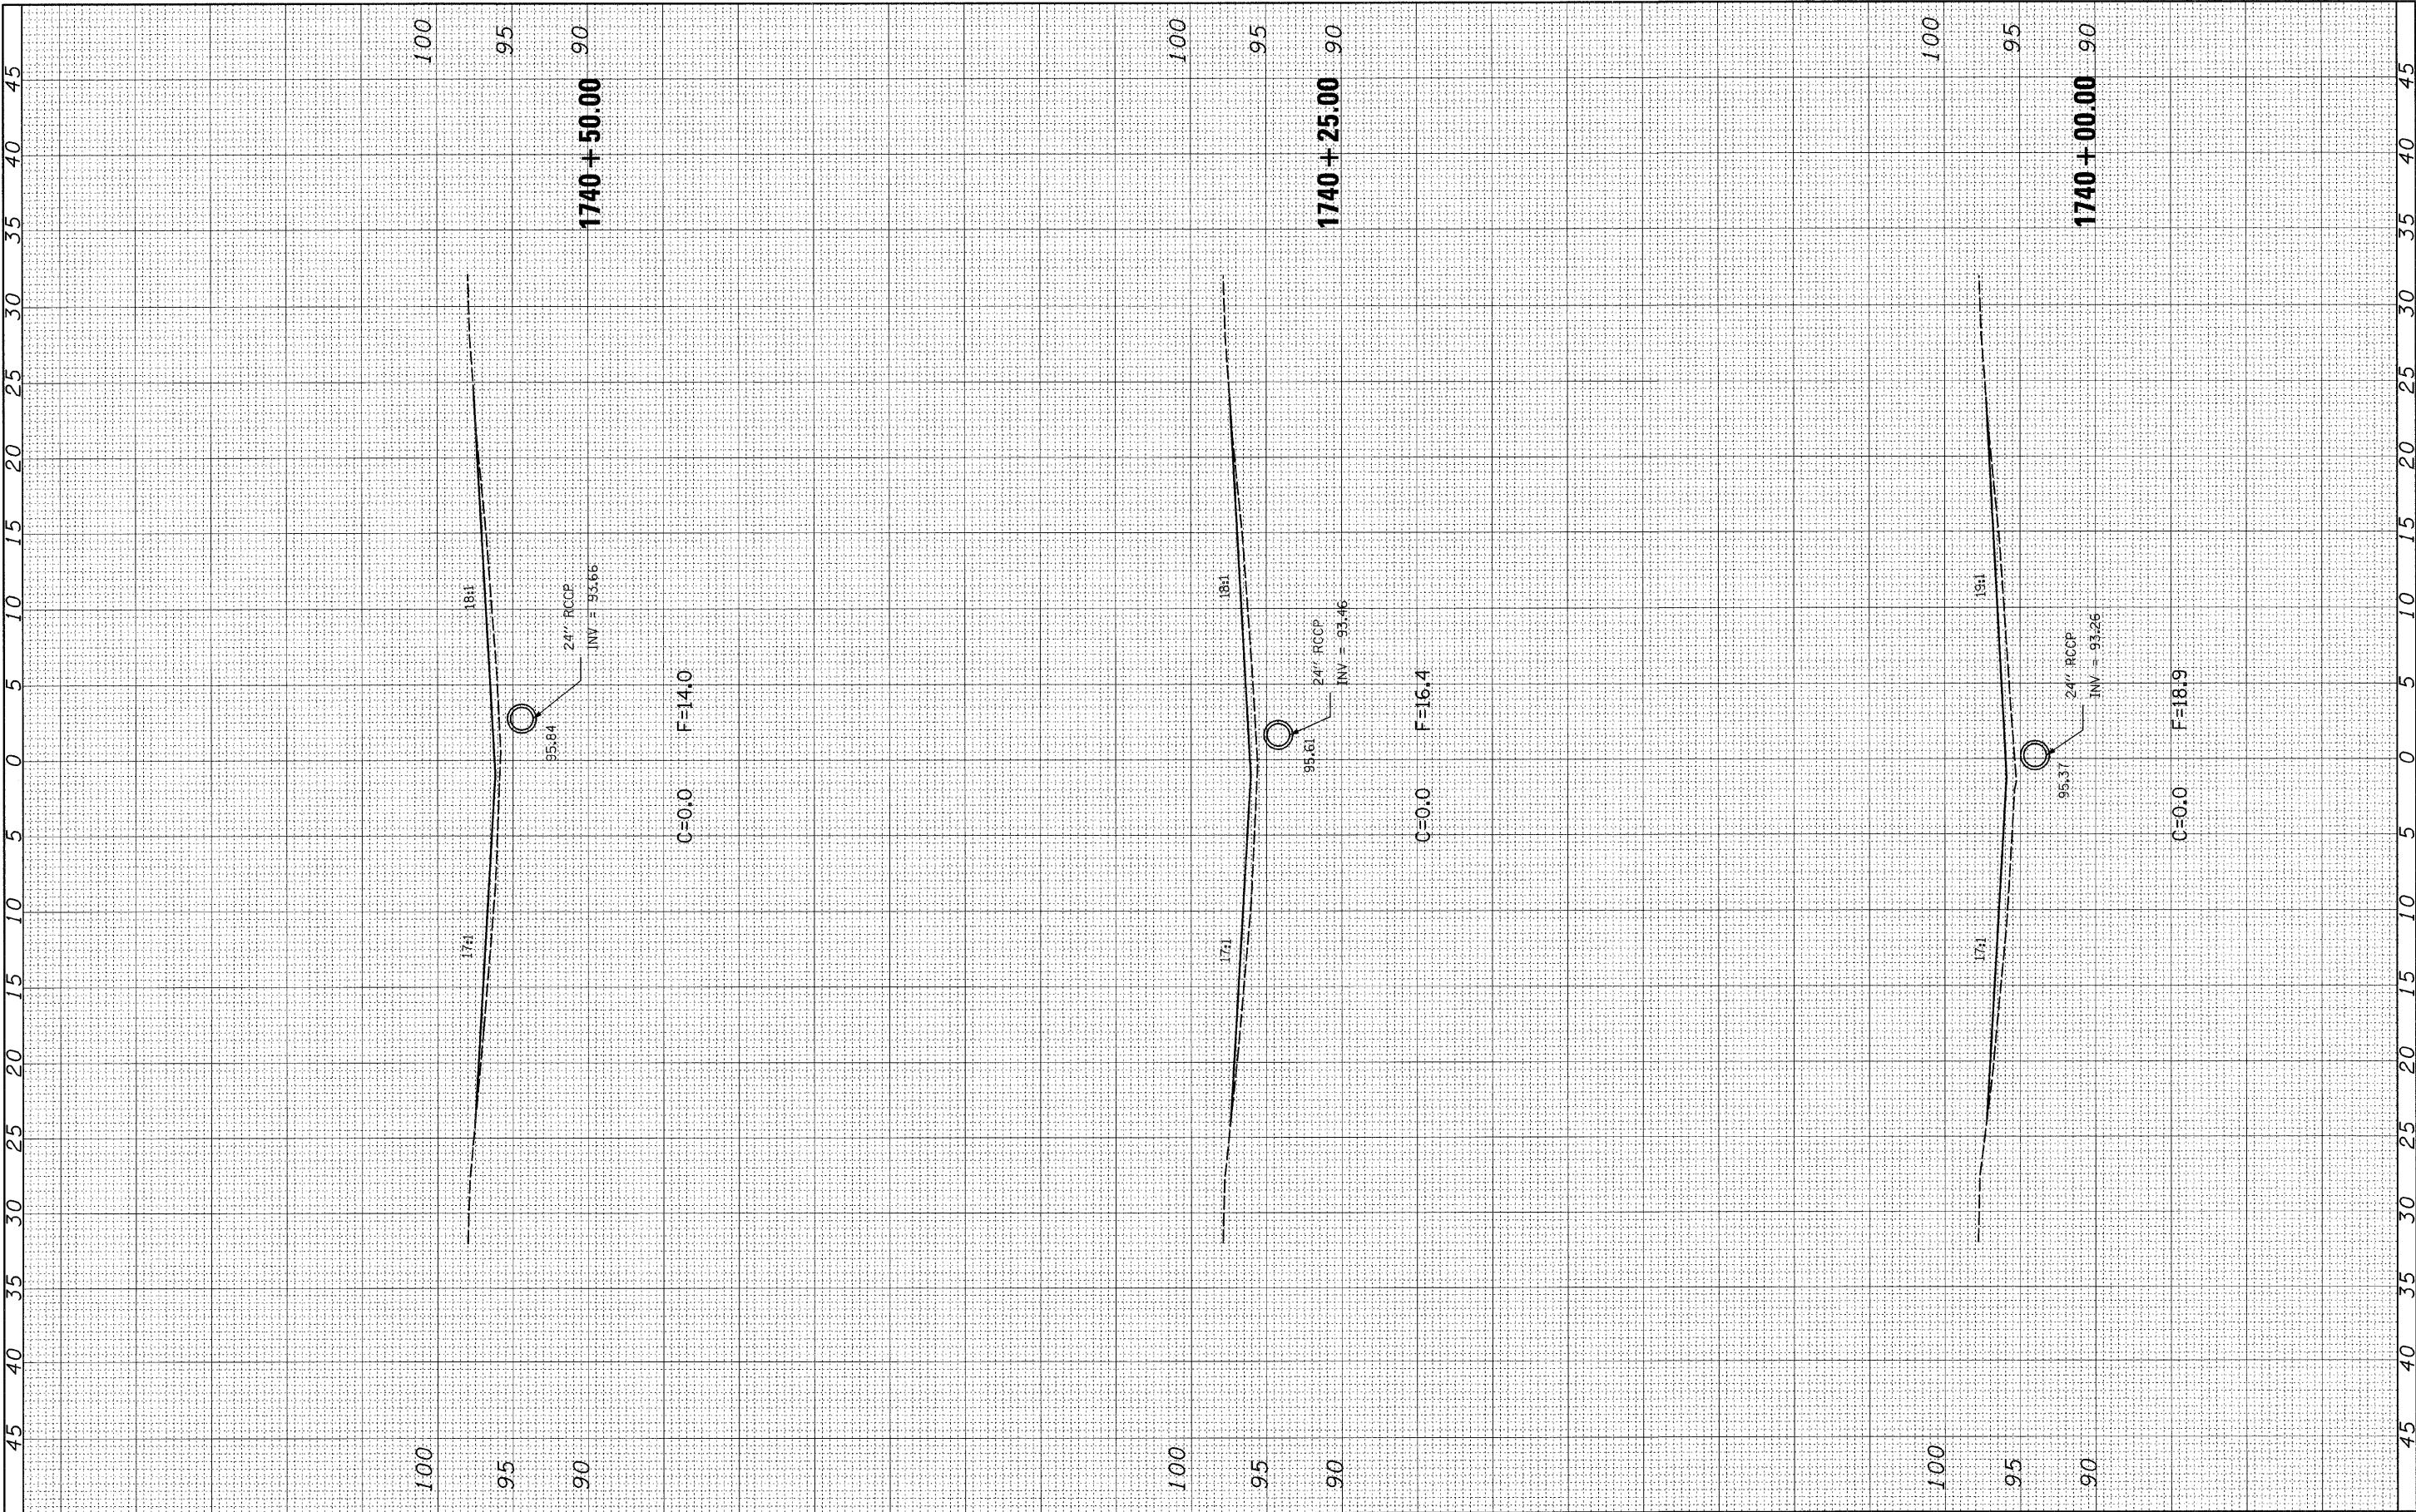

FILE NAME = c:\pw_work\PW\DOT\HJRTZELKL\dms54659\d774314-ht-xssht-258.dgn	USER NAME = hjrtzelkl	DESIGNED -	REVISED -	STATE OF ILLINOIS DEPARTMENT OF TRANSPORTATION	LOCATION 4 CROSS-SECTIONS - SN 025-0058			F.A.I. RTE.	SECTION	COUNTY	TOTAL SHEETS	SHEET NO.
		DRAWN -	REVISED -		SCALE: 1" = 5'			70	0-7 Safety 2009-2	Effingham	85	35
		CHECKED -	REVISED -		SHEET NO. 4 OF 8 SHEETS			CONTRACT NO. 74314				
		DATE -	REVISED -		STA. 1740+00.00 TO STA. 1740+50.00			FED. ROAD DIST. NO. ILLINOIS FED. AID PROJECT				


FINAL SURVEY	BY	DATE
NOTED BOOK		
NO		

ORIGINAL SURVEY		BY	DATE
NOTE BOOK	SURVEYED		
	PLOTTED		
	TEMPLATE		
	AREAS		
	AREAS CHECKED		

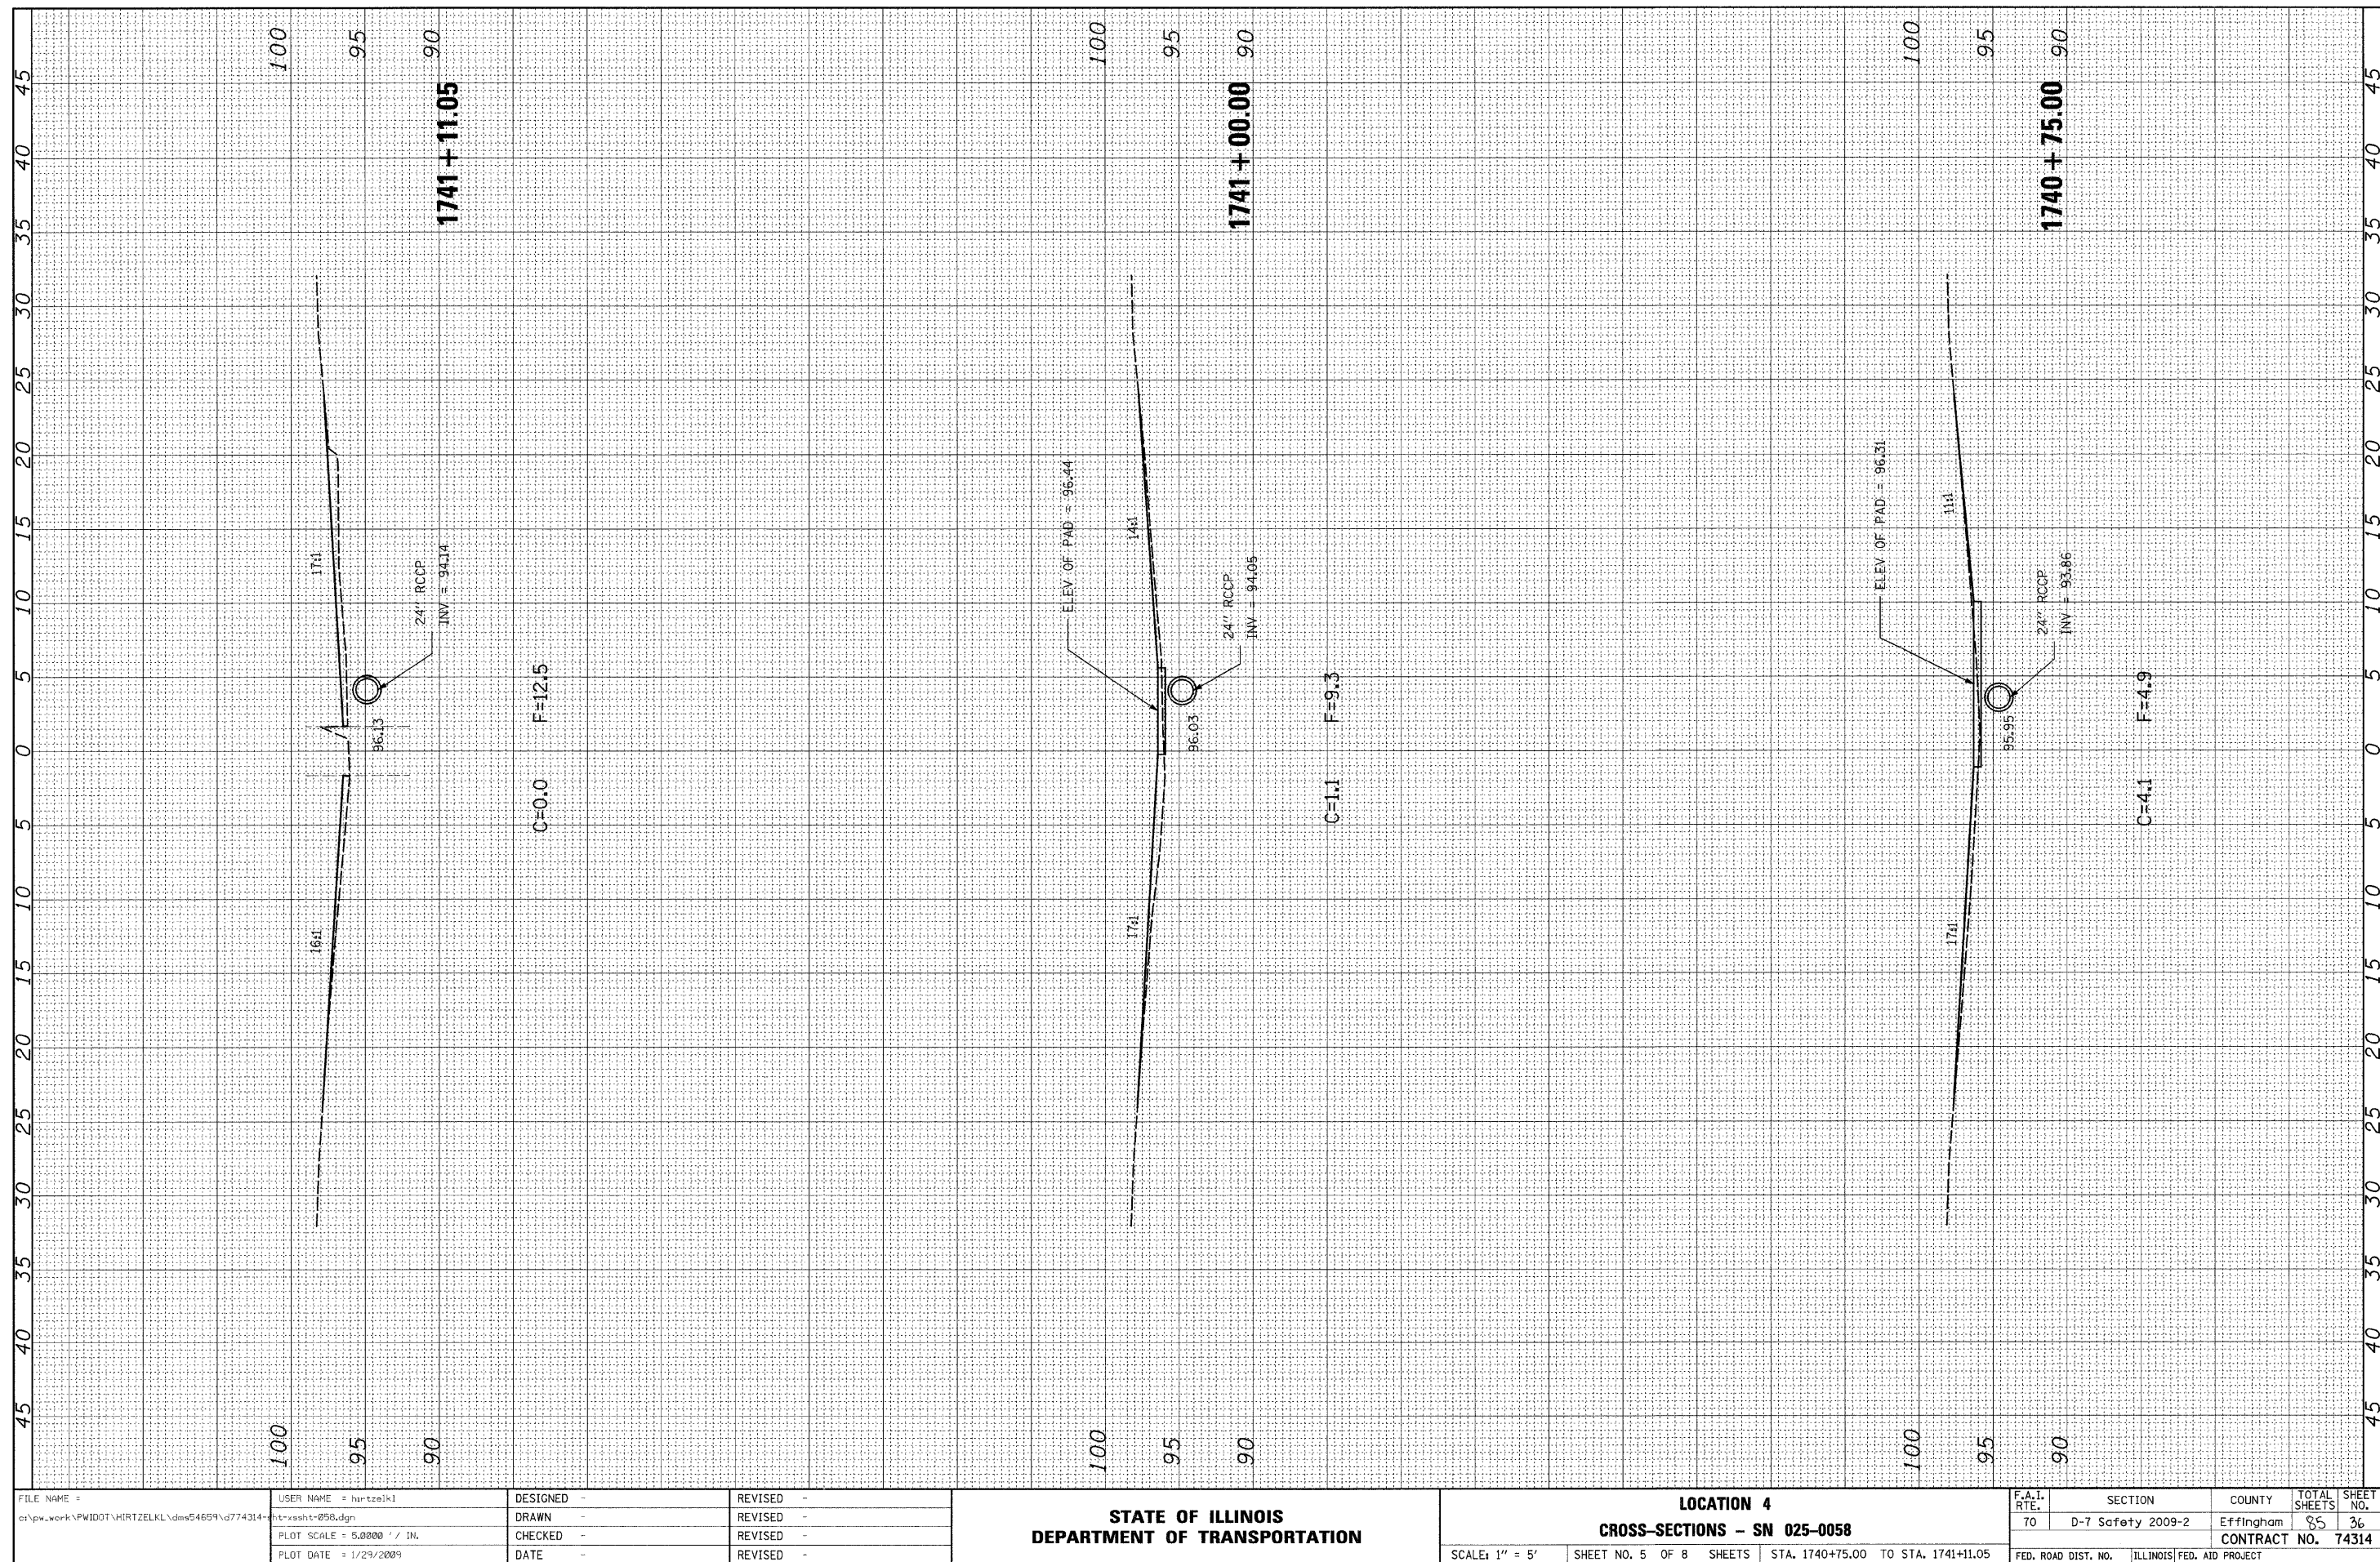


ORIGINAL SURVEY	SURVEYED	BY	DATE
NOTE BOOK	PLOTTED		
NO.	TEMPLATE		
	AREAS CHECKED		

FINAL SURVEY	SURVEYED	BY	DATE
NOTE BOOK	PLOTTED		
NO.	TEMPLATE		
	AREAS CHECKED		

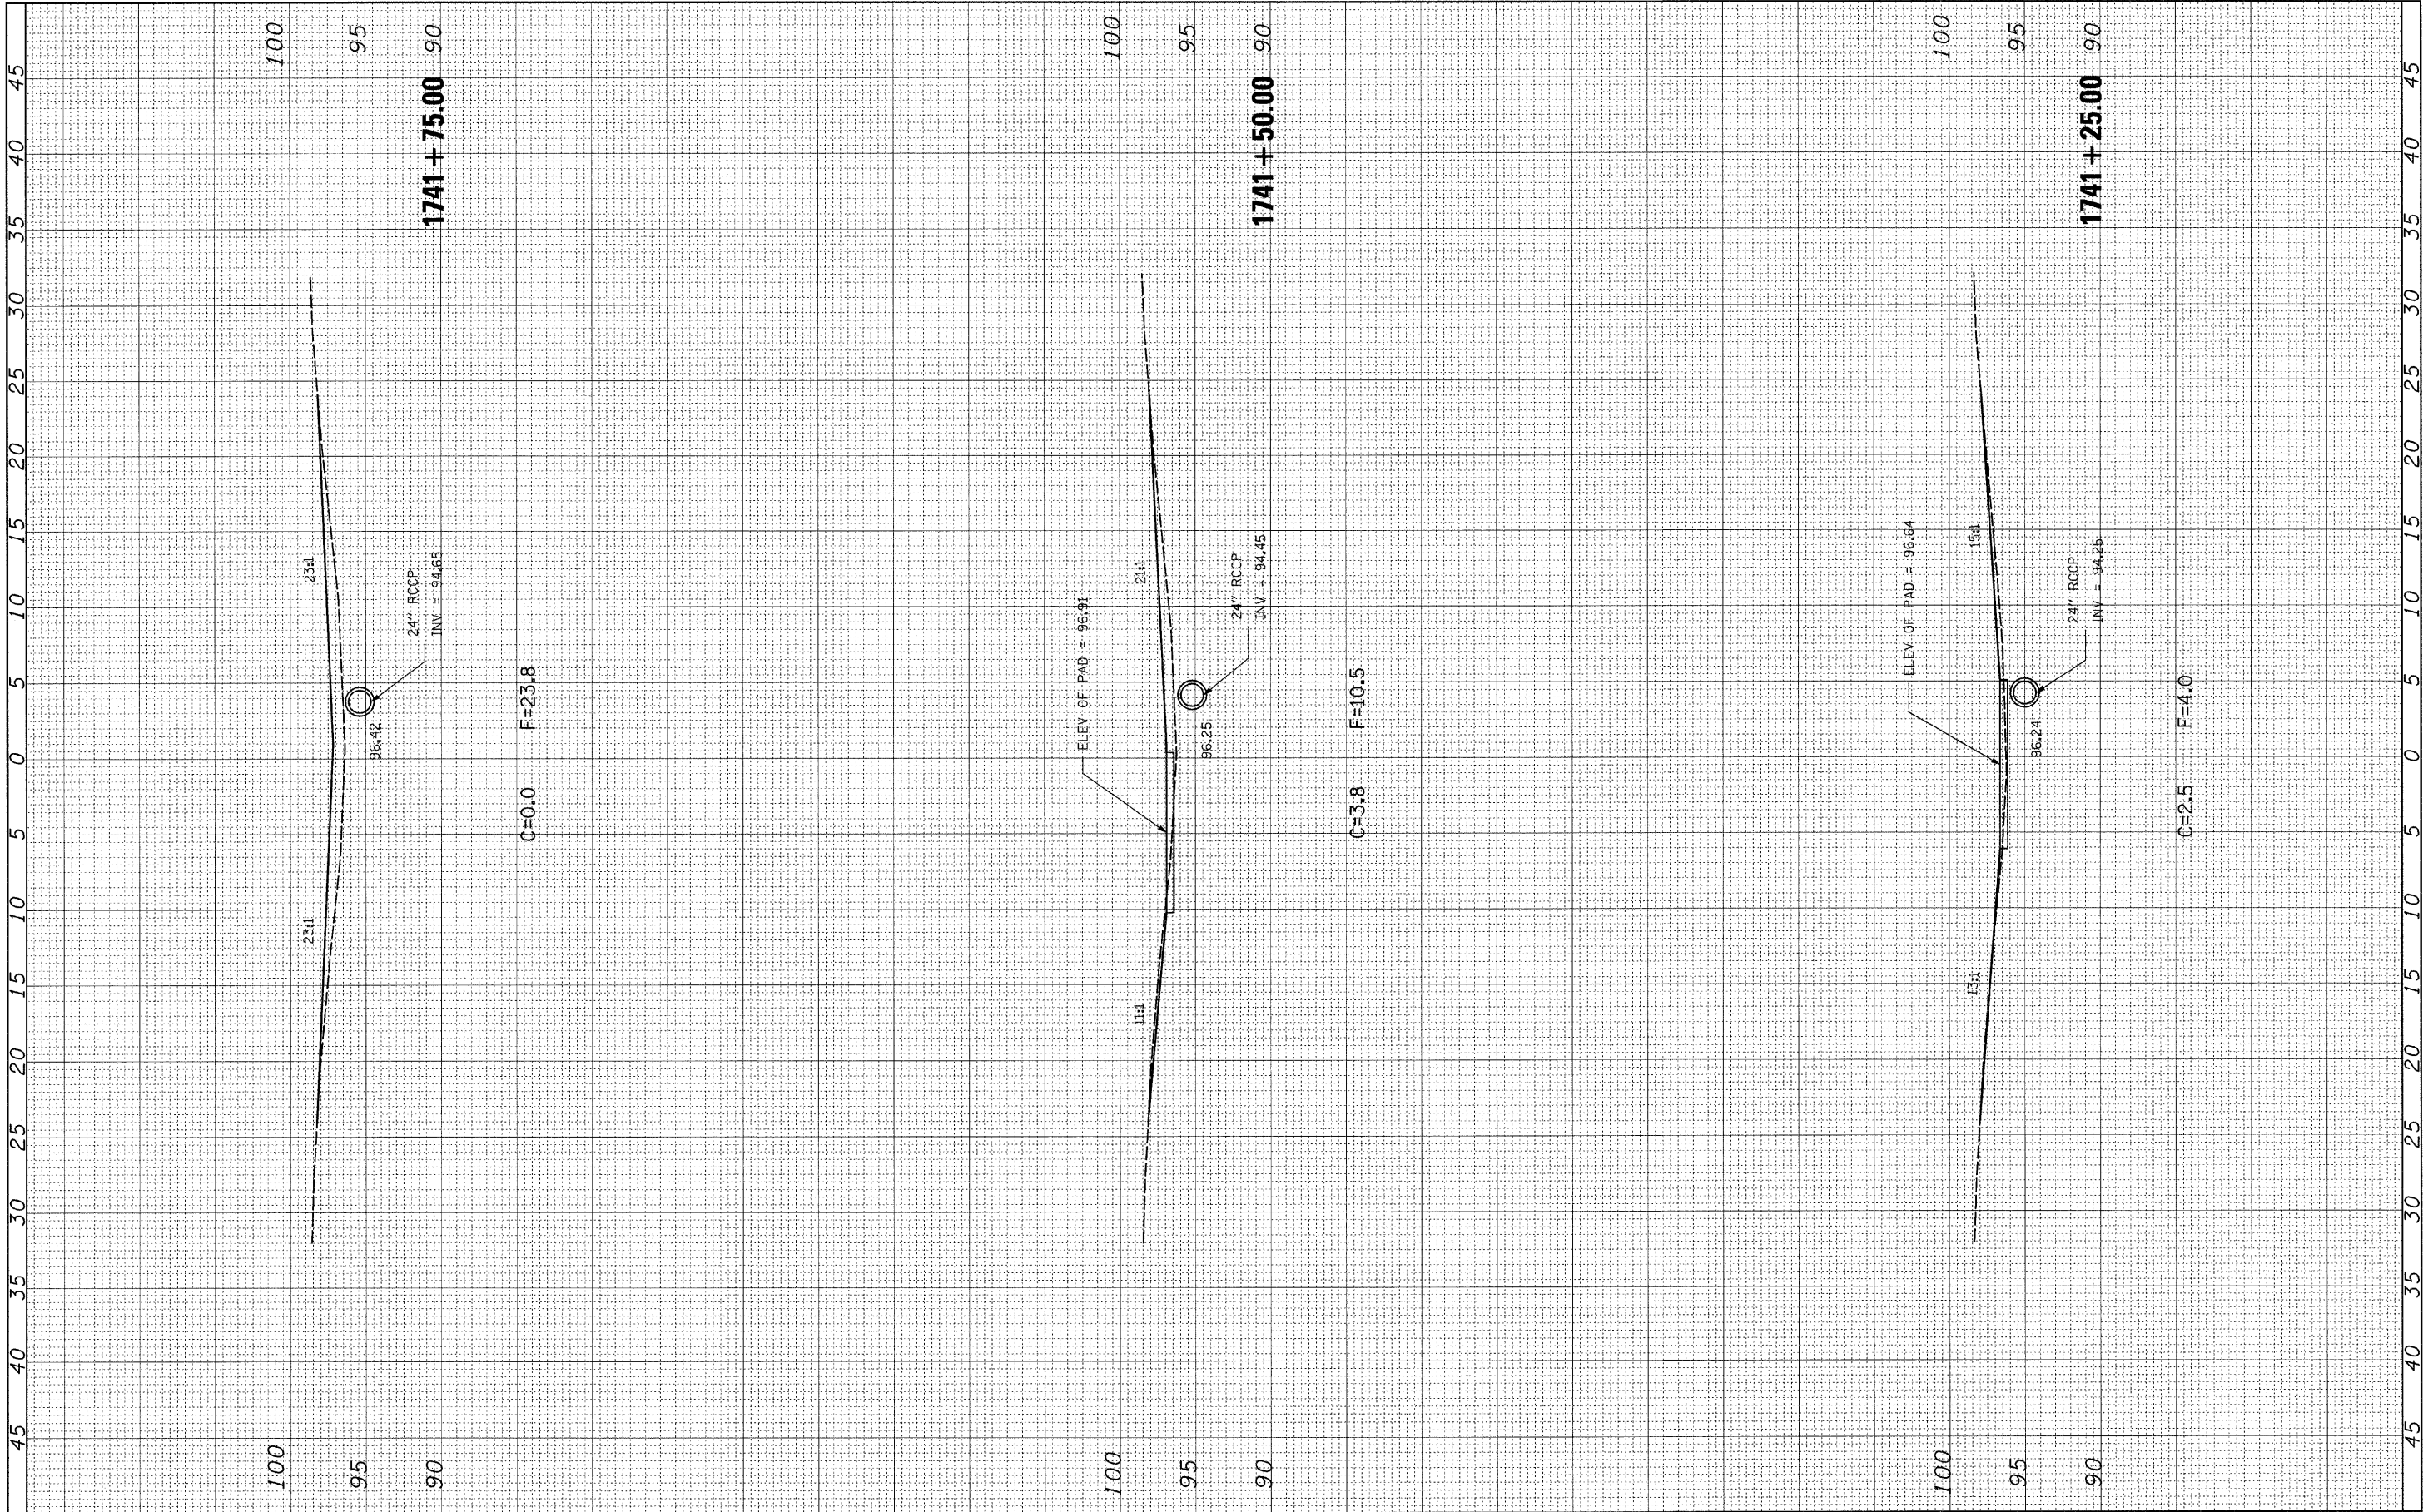


OPTIONAL		BY	DATE
SURVEY			
NOTE BOOK			
NO.			

FINAL		SURVEY	DATE
NOTE BOOK			
NO.			

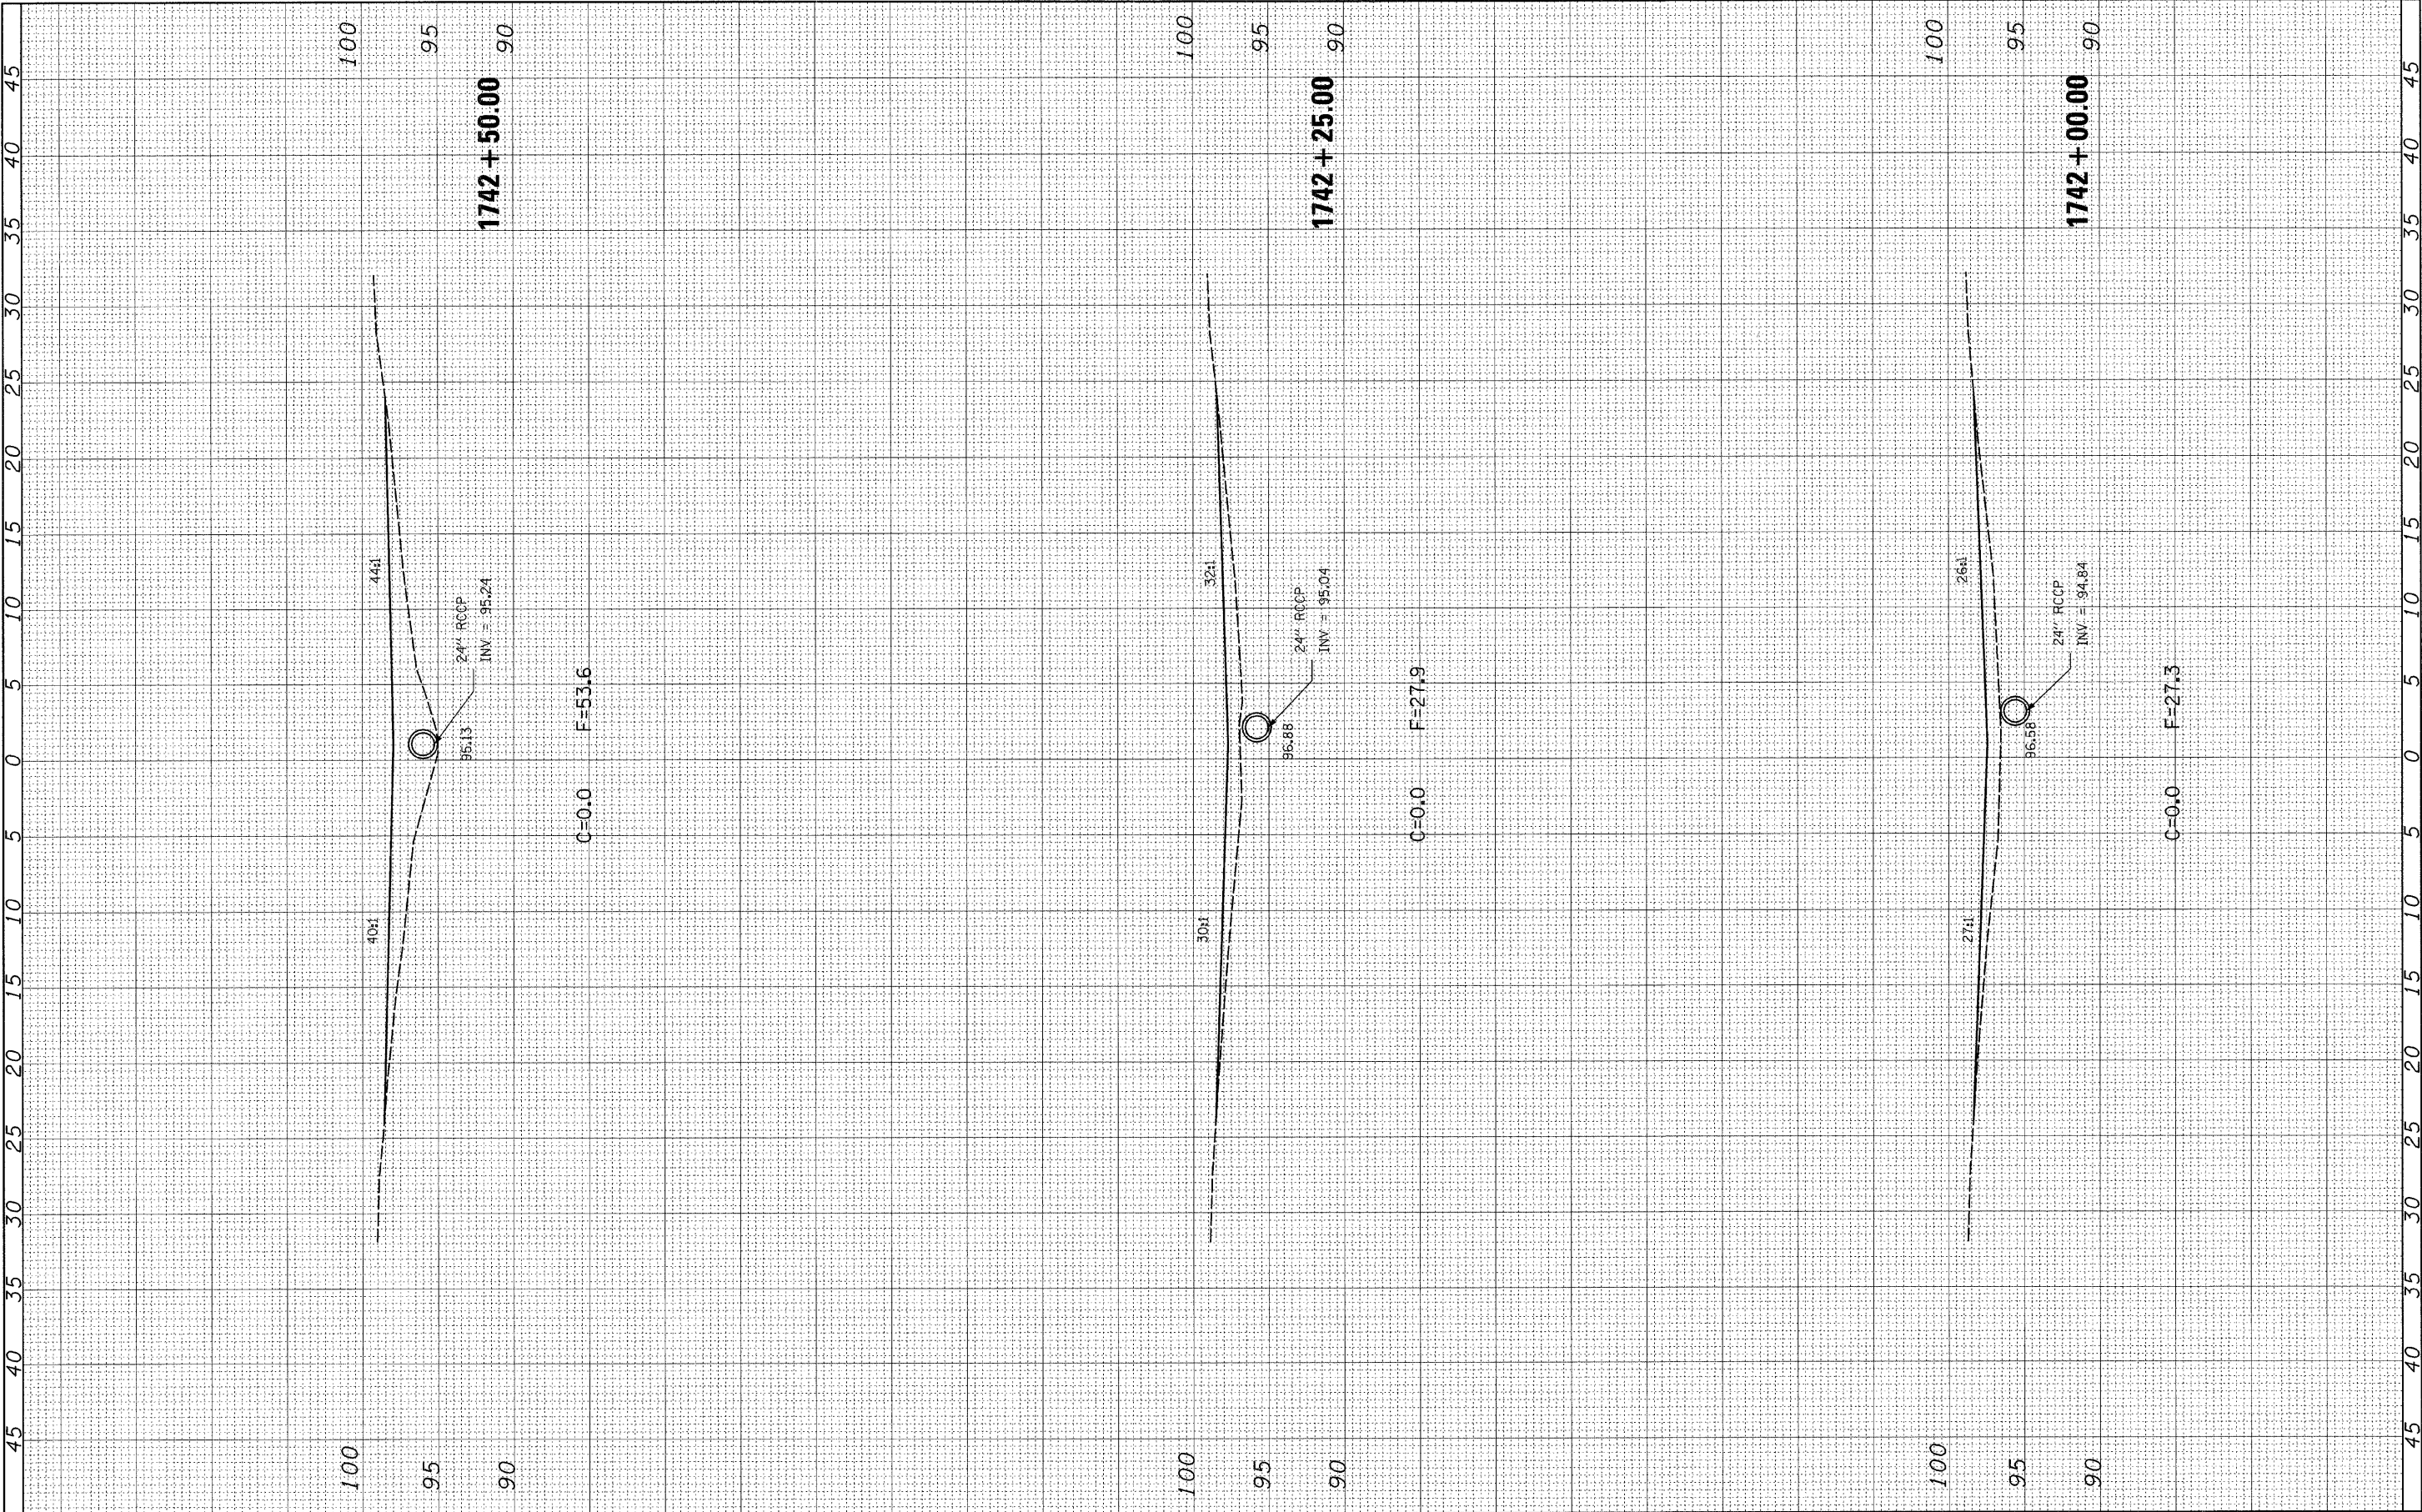


ORIGINAL		BY		DATE	
SURVEY					
NOTE BOOK					
NO.					

FINAL		SURVEY		DATE	
NOTE BOOK		PLOTTED			
NO.		TEMPLATE			
		AREAS CHECKED			


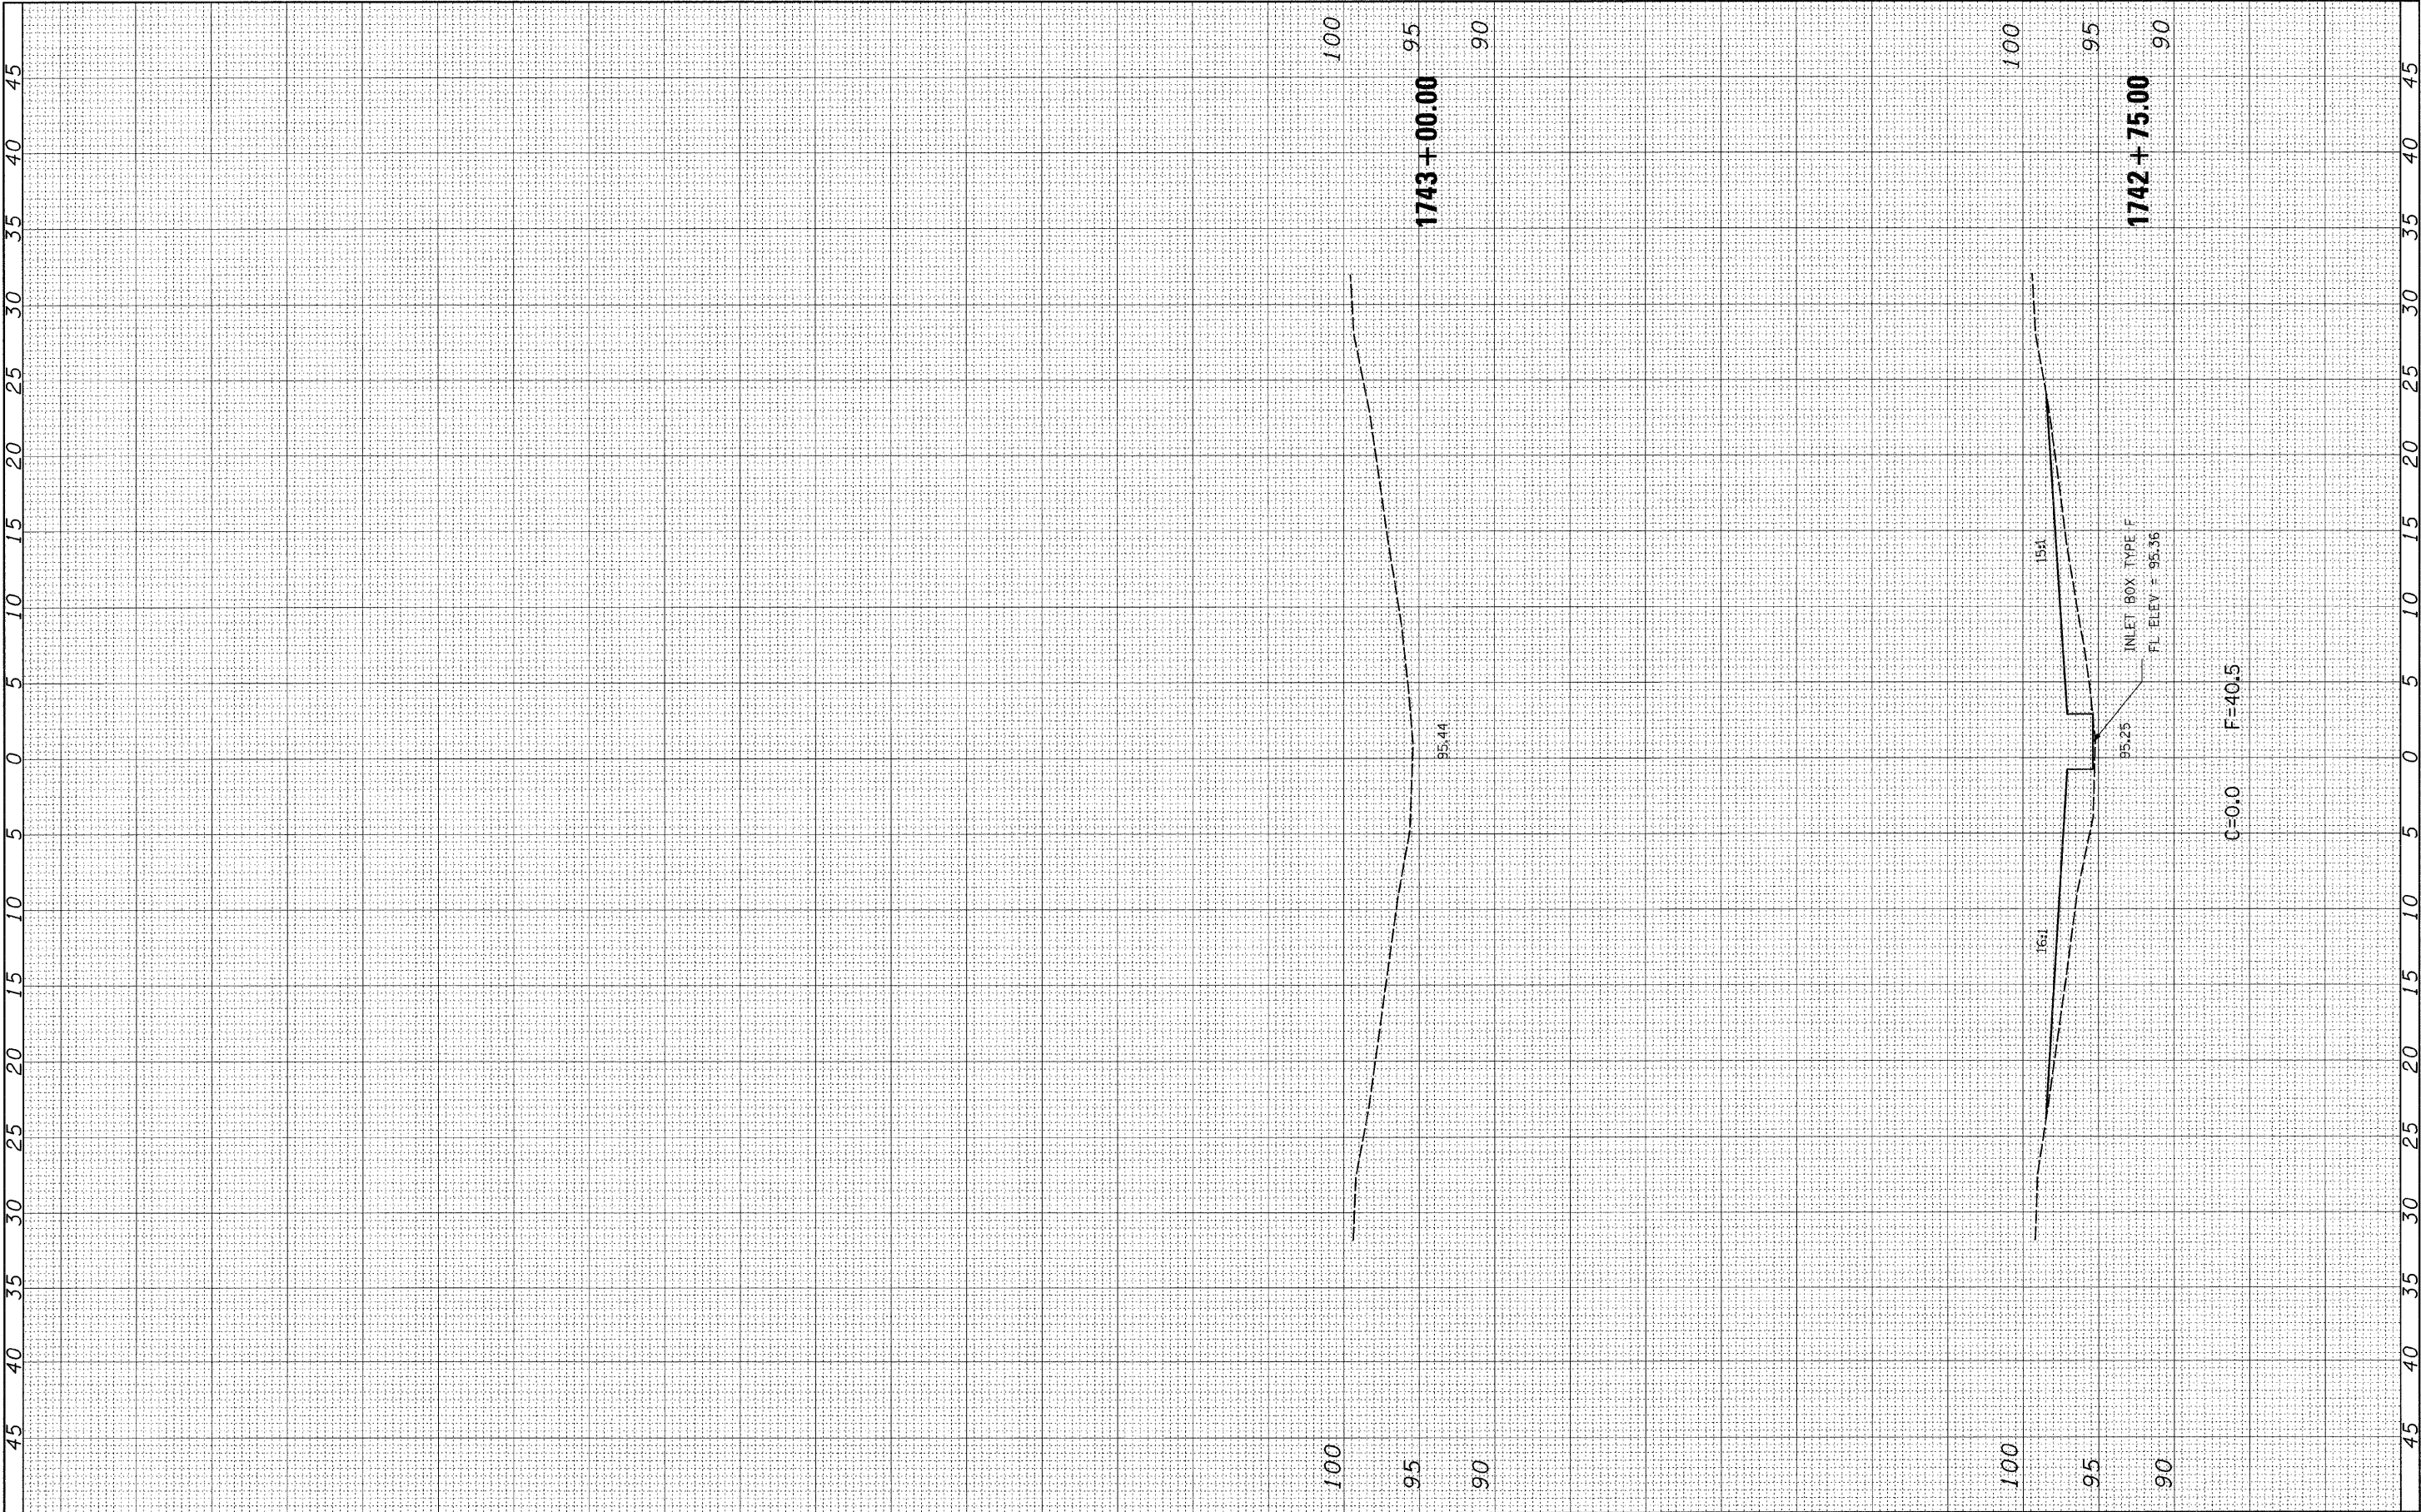


FILE NAME = c:\pw_work\PW100T\HURTZELK\des54859\d774314-ht-xssht-058.dgn	USER NAME = hurtzelk1	DESIGNED -	REVISED -	STATE OF ILLINOIS DEPARTMENT OF TRANSPORTATION	LOCATION 4 CROSS-SECTIONS - SN 025-0058	F.A.I. RTE.		SECTION	COUNTY	TOTAL SHEETS	SHEET NO.
	DRAWN -	REVISED -	70			D-7 Safety 2009-2	Effingham	85	31		
	PLOT SCALE = 5.0000' / IN.	CHECKED -	REVISED -			CONTRACT NO. 74314					
	PLOT DATE = 1/29/2009	DATE -	REVISED -			FED. ROAD DIST. NO. ILLINOIS FED. AID PROJECT					
						SCALE: 1" = 5'	SHEET NO. 8 OF 8 SHEETS	STA. 1742+75.00 TO STA. 1743+00.00			

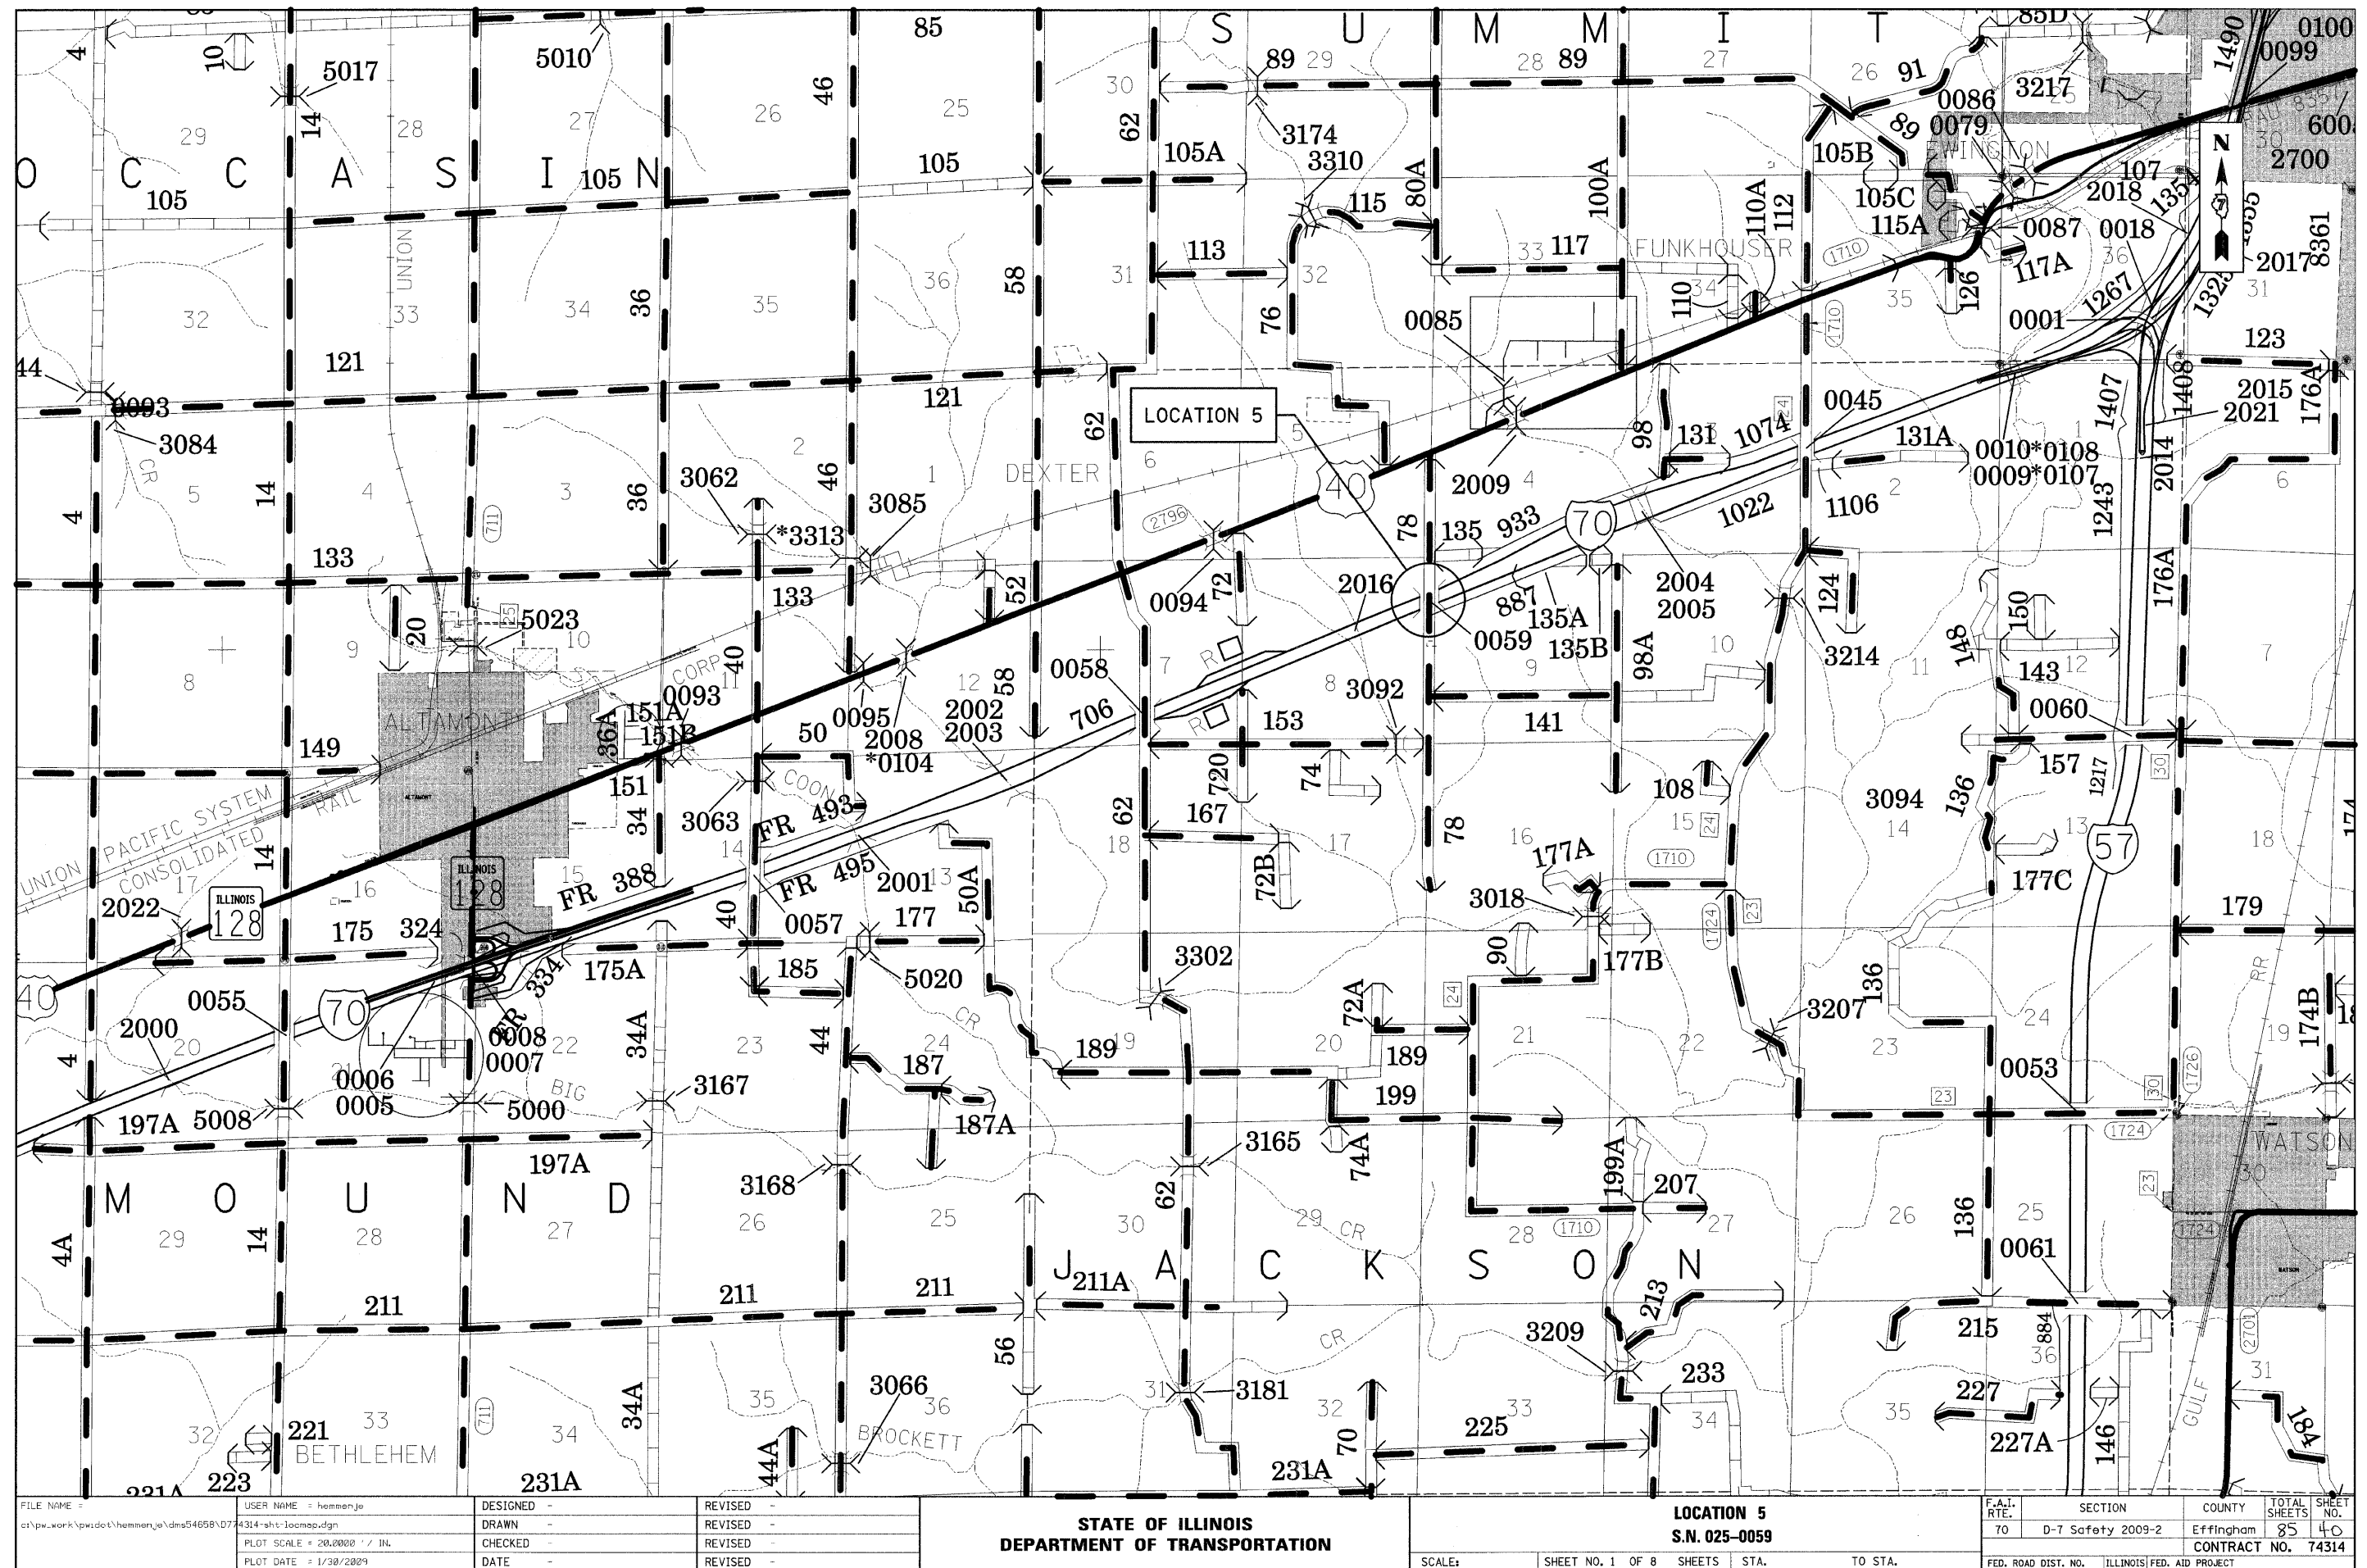


DATE	BY	DESIGNED	CHECKED	PLANNED	NOTED
PLAN		NO. BOOK	NO. CHECKED	NO. FILED	NO. FILED

DATE	BY	DESIGNED	CHECKED	PLANNED	NOTED
PROFILE		NO. BOOK	NO. CHECKED	NO. FILED	NO. FILED

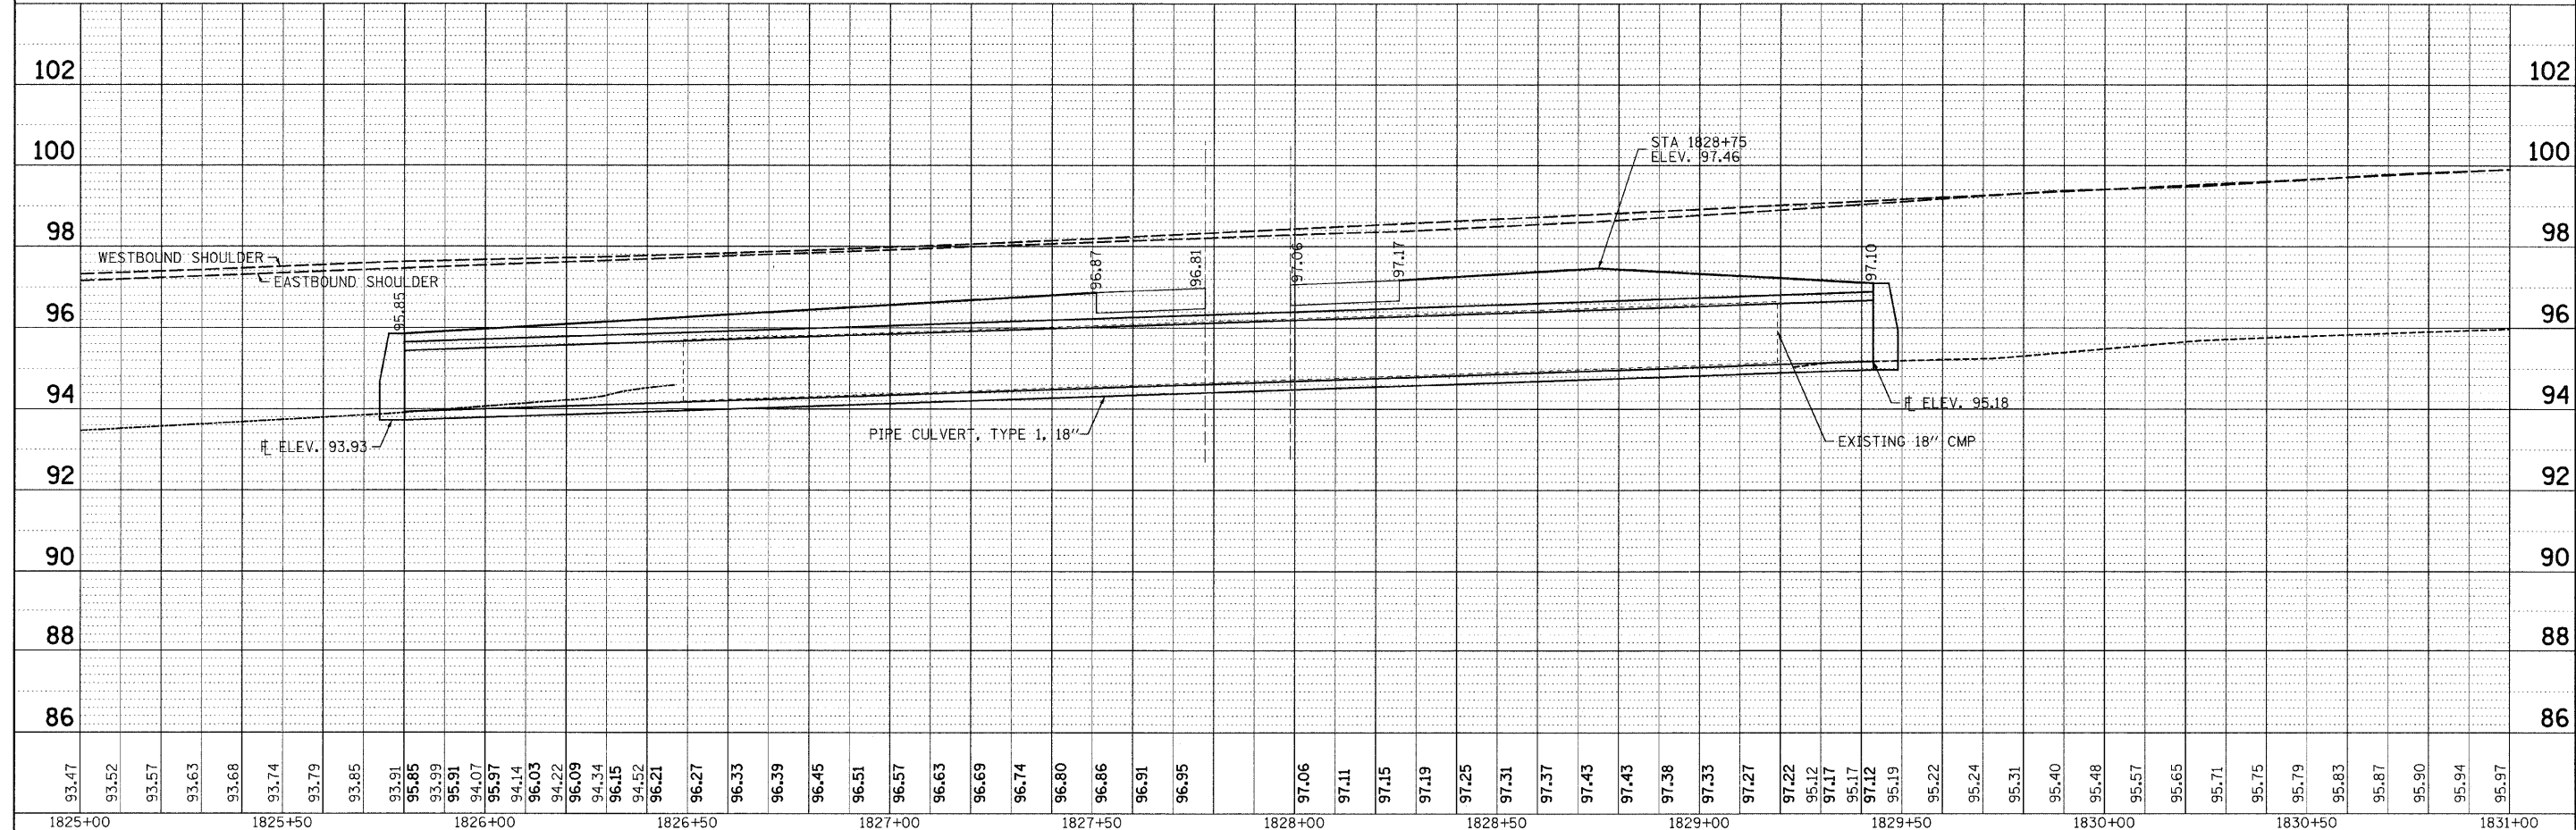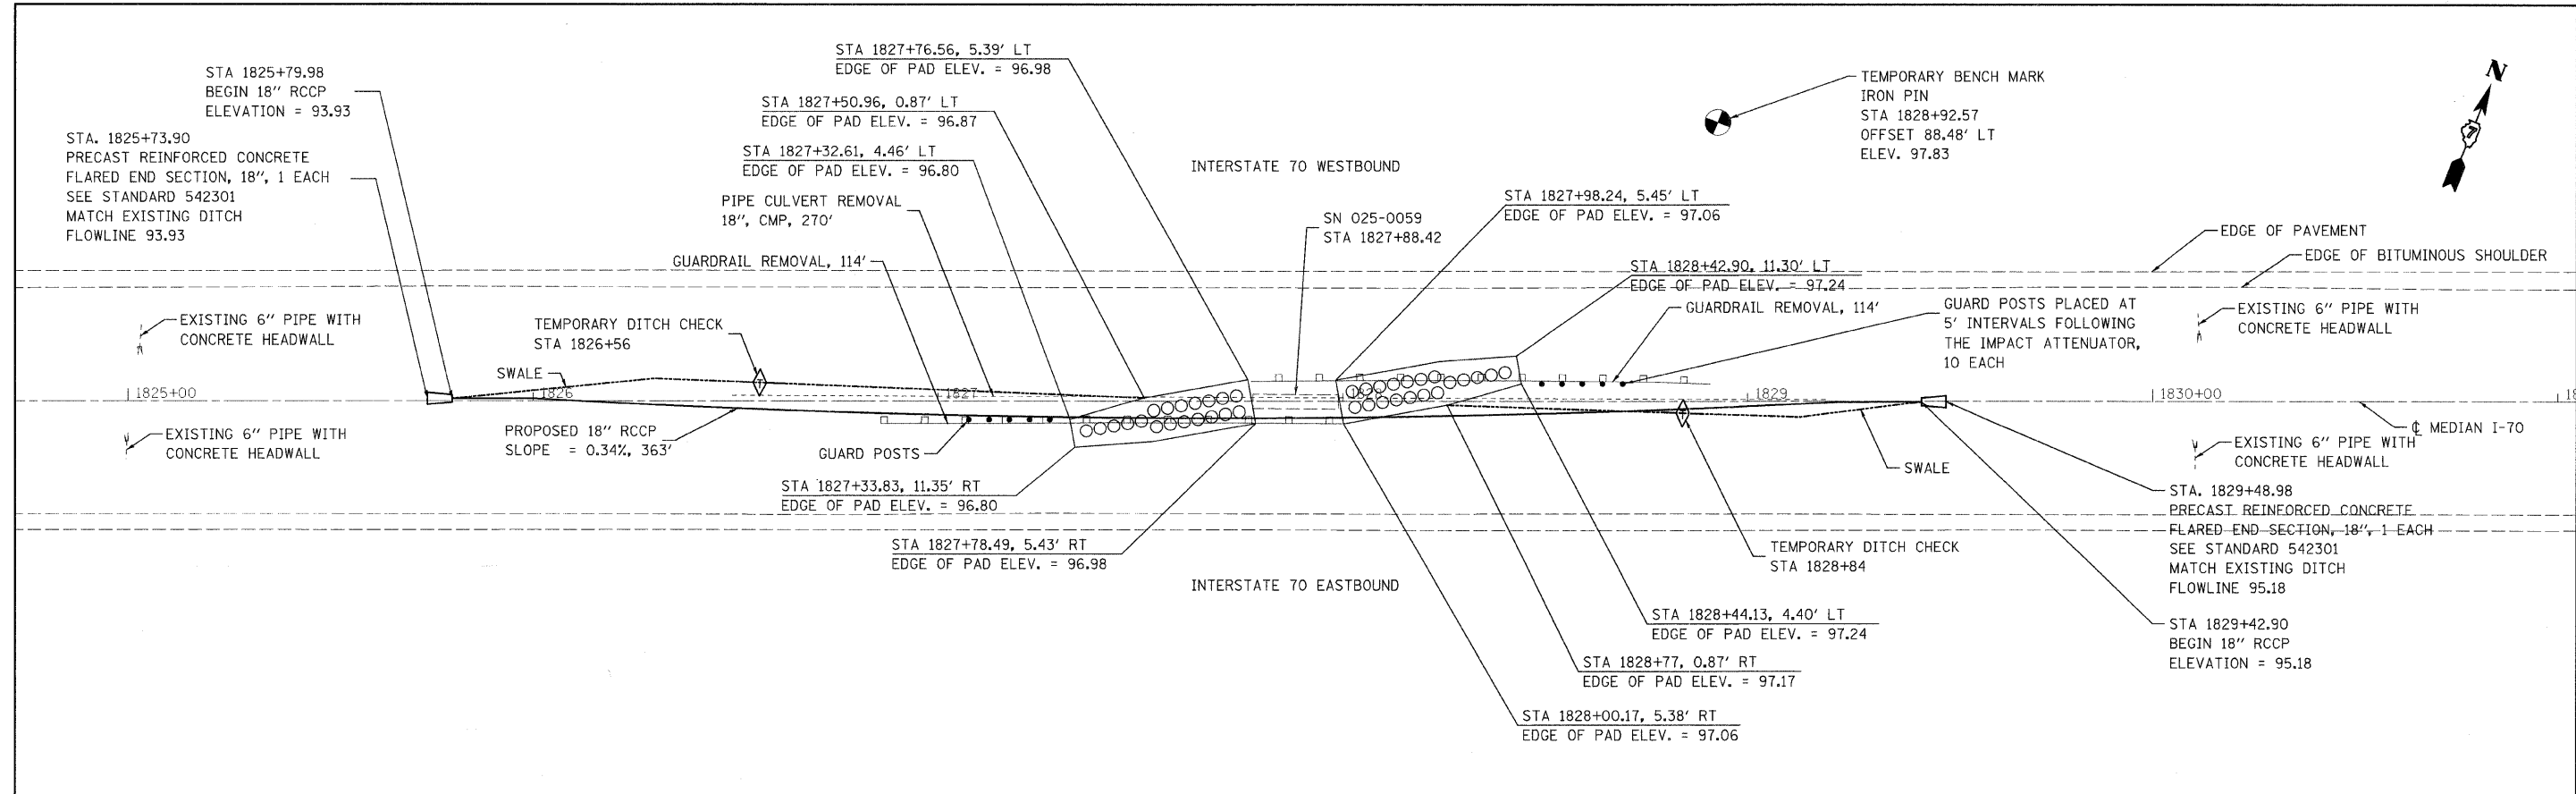


FILE NAME =	USER NAME = hemmenje	DESIGNED -	REVISED -	STATE OF ILLINOIS	LOCATION 5	F.A.I. RTE.	SECTION	COUNTY	TOTAL SHEETS
ct:\pw\work\PKWIDOT\HEMMENJE\dms54659\077	314-sht-pp-0059.dgn	DRAWN -	REVISED -	DEPARTMENT OF TRANSPORTATION	S.N. 025-0059	70	D-7 Safety 2009-2	Effingham	85
PLOT SCALE = 20.0000' / 1" IN.	CHECKED -	REVISOR -	REVISOR -						41
PLOT DATE = 1/30/2009	DATE -	REVISOR -	REVISOR -						CONTRACT NO. 74314
SCALE: 1"=20'					SHEET NO. 2 OF 8 SHEETS		STA. 1825+00 TO STA. 1831+00		FED. ROAD DIST. NO. ILLINOIS FED. AID PROJECT

ORIGINAL	SURVEYED _____		BY _____	DATE _____
SURVEY	PLOTTED _____			
NOTE BOOK	TEMPLATE _____			
	AREAS _____			
	AREAS CHECKED _____			

 

ORIGINAL SURVEY	SURVEYED	BY	DATE
NOTE BOOK	PLOTTED		
NO.	DATE		
	AREAS CHECKED		


FINAL SURVEY	SURVEYED	BY	DATE
NOTE BOOK	PLOTTED		
NO.	DATE		
	AREAS CHECKED		

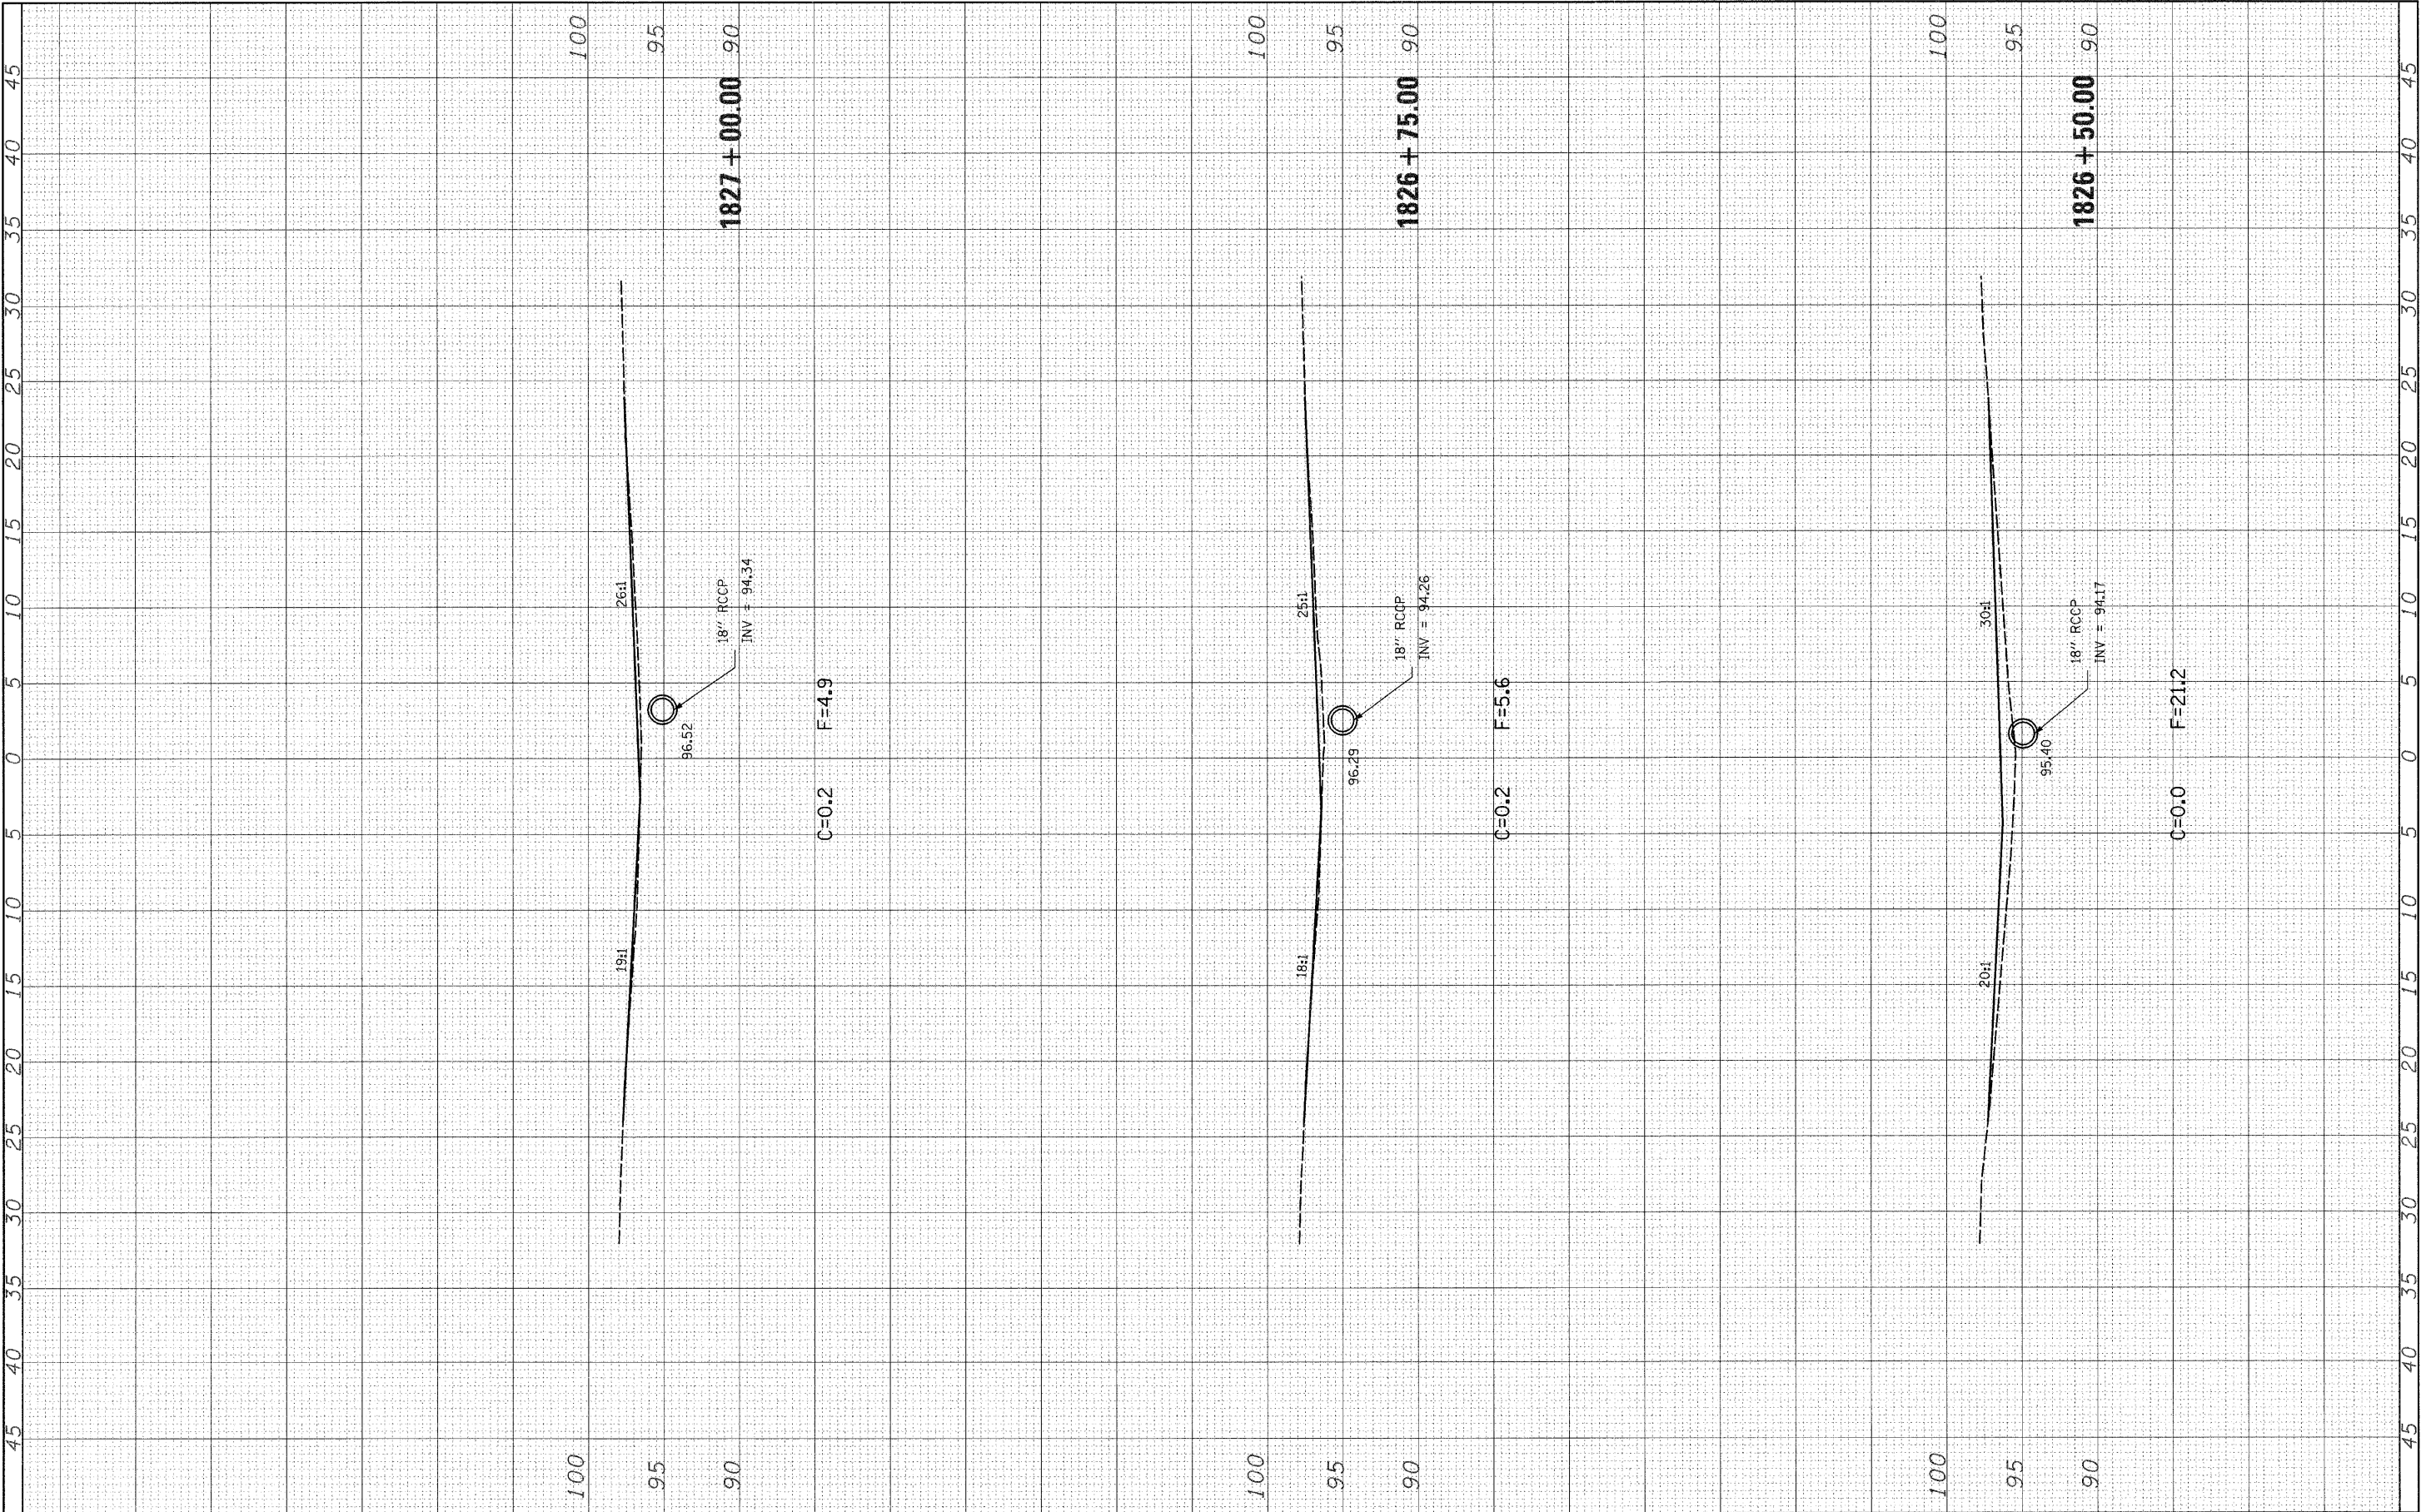

FILE NAME =	USER NAME = hirtzelkl	DESIGNED -	REVISED -	STATE OF ILLINOIS DEPARTMENT OF TRANSPORTATION	LOCATION 5 CROSS-SECTIONS – SN 025-0059	F.A.I. RTE.	SECTION	COUNTY	TOTAL SHEETS	SHEET NO.
c:\pw_work\PWIDOT\HIRTZELKL\dms54659\d774314-ht-xssht-259.dgn	DRAWN -	REVISED -	70			D-7 Safety 2009-2	Effingham	95	43	
PLOT SCALE = 5.0000' / 1" IN.	CHECKED -	REVISED -	CONTRACT NO. 74314							
PLOT DATE = 1/29/2009	DATE -	REVISED -	ILLINOIS FED. AID PROJECT							
SCALE: 1" = 5'						SHEET NO. 4 OF 8 SHEETS	STA. 1826+50.00 TO STA. 1827+00.00			

FINAL	SURVEYED	DATE
SURVEY	PLOTTED	
NOTE BOOK	DATE	
NO.	AREAS	
	CHECKED	


ORIGINAL	BY	DATE
SURVEY		
NOTE BOOK		
NO.		

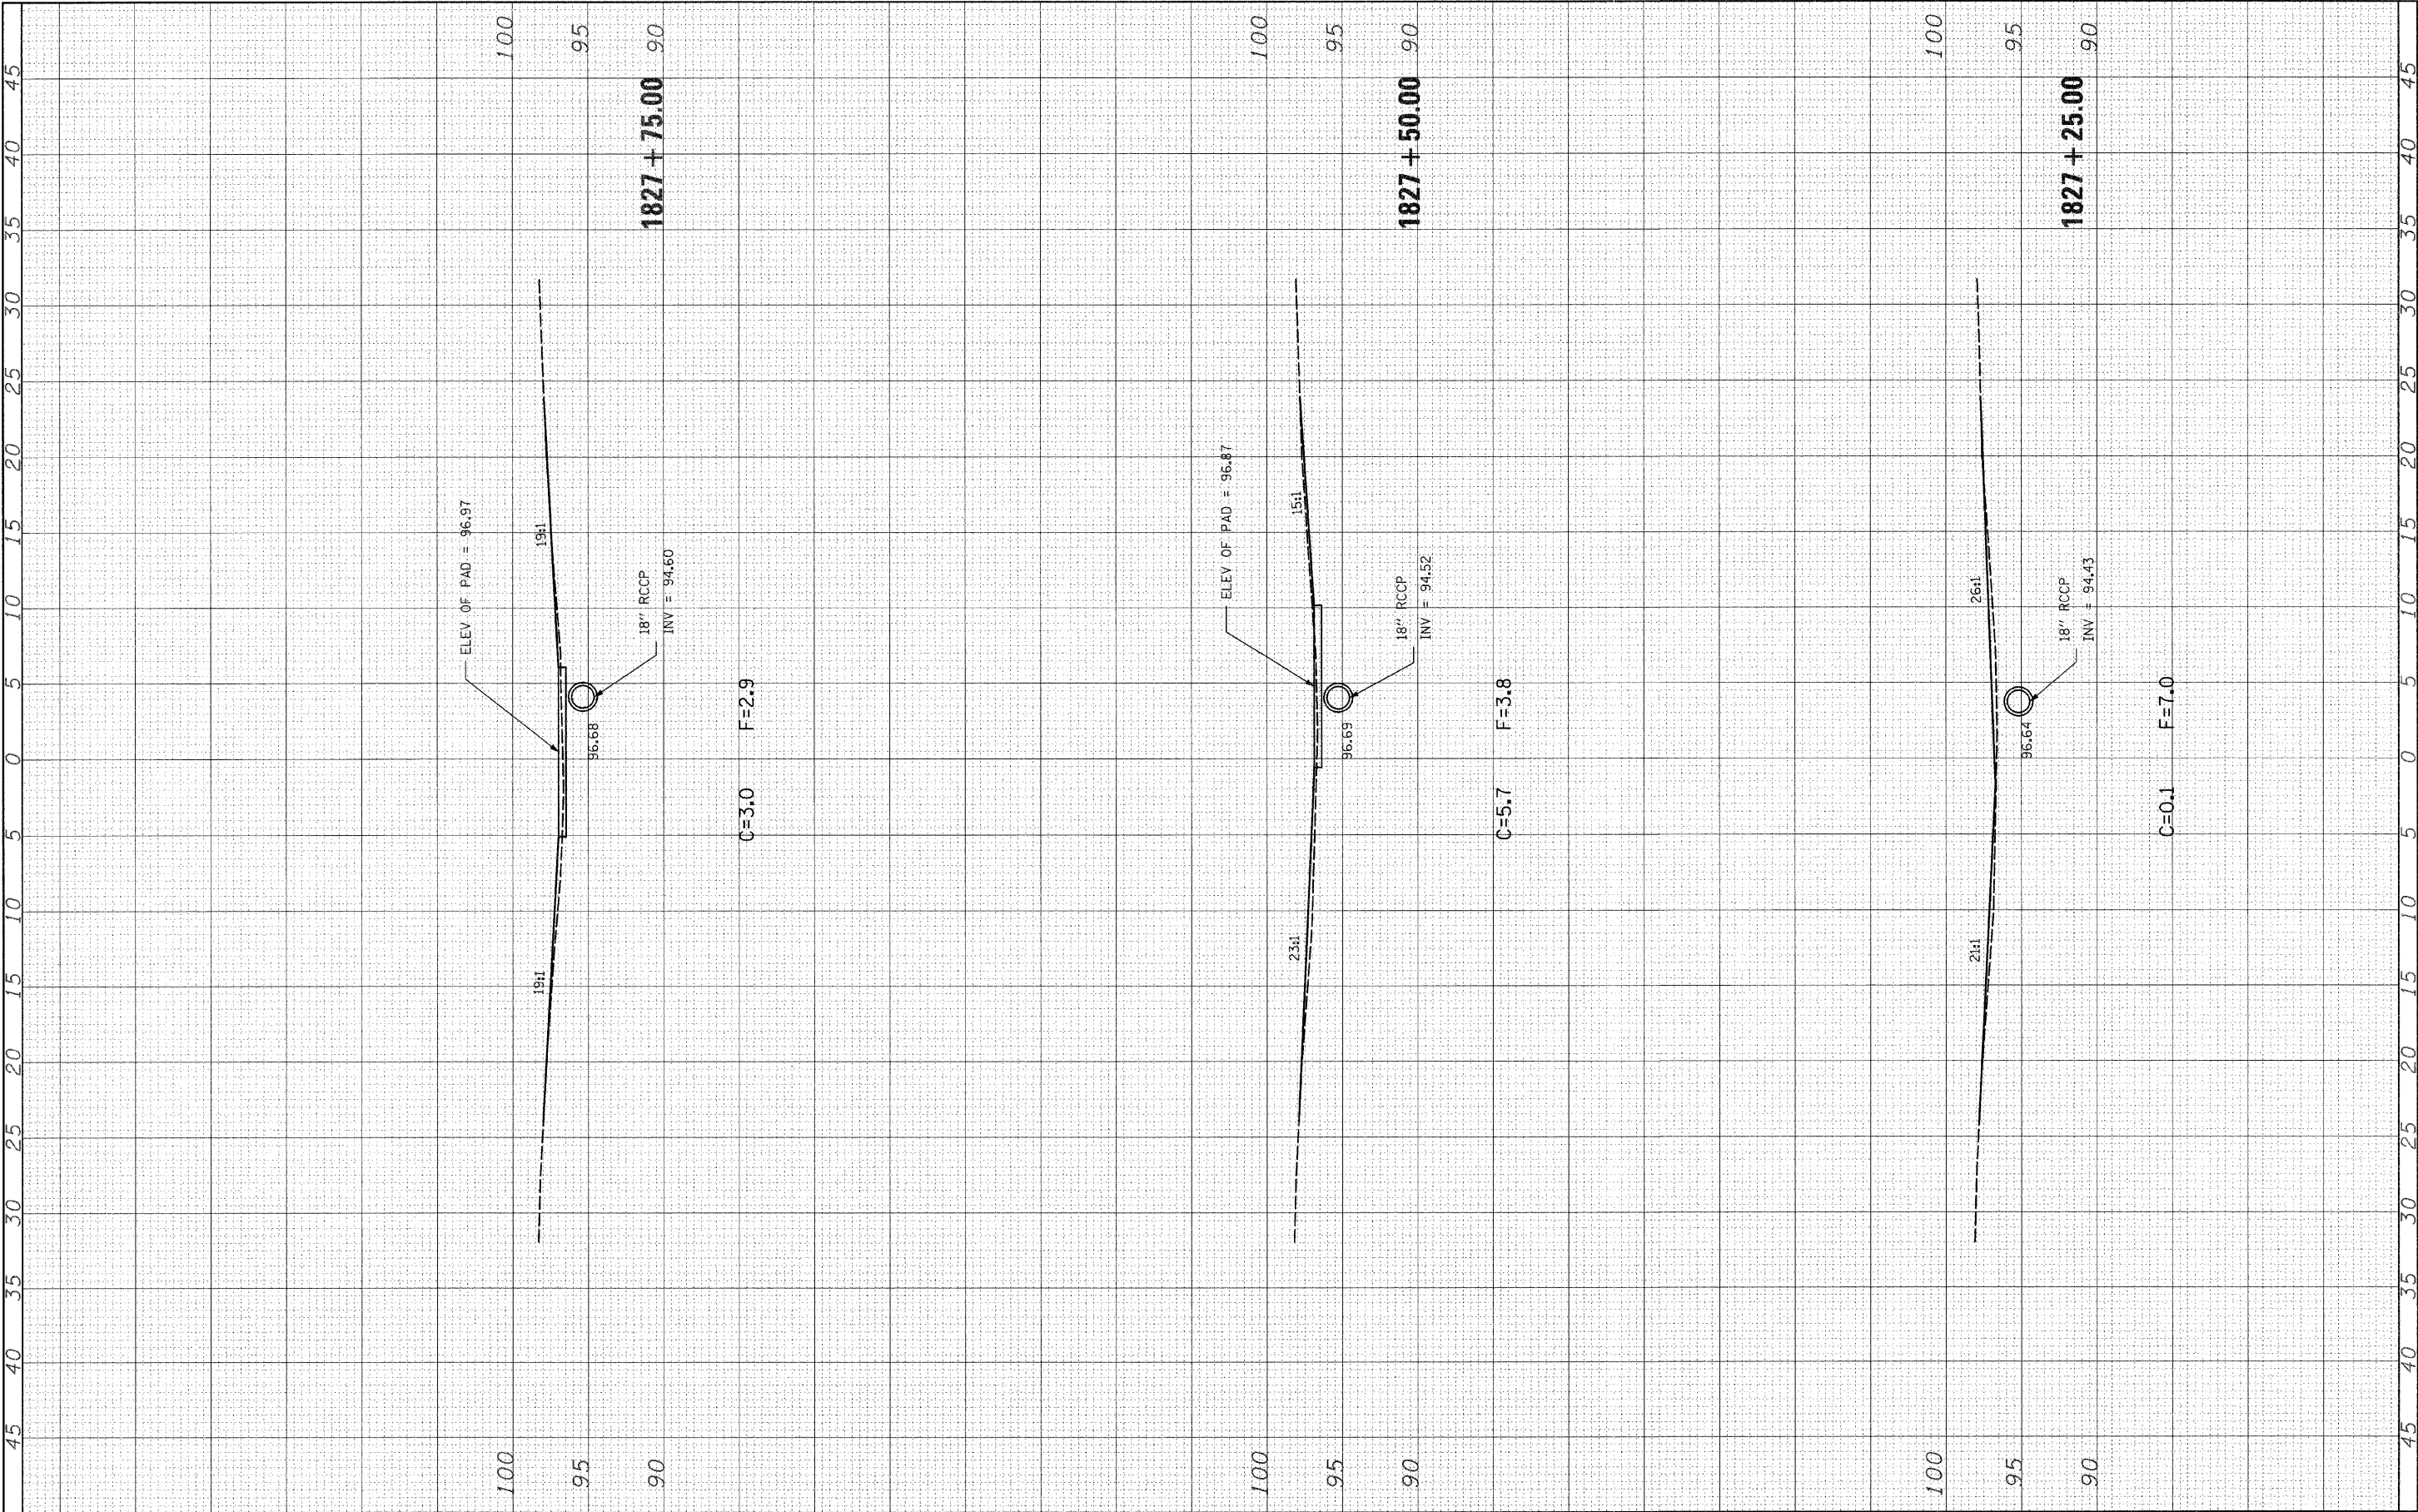

FILE NAME =	USER NAME = hirtzelkl	DESIGNED -	REVISED -	STATE OF ILLINOIS DEPARTMENT OF TRANSPORTATION				LOCATION 5 CROSS-SECTIONS - SN 025-0059				F.A.I. RTE.	SECTION	COUNTY	TOTAL SHEETS	SHEET NO.
c:\pw_work\PWIDOT\HIRTZELKL\dms54659\d774314-ent-xssht-059.dgn		DRAWN -	REVISED -									70	0-7 Safety 2009-2	Effingham	85	44
PLOT SCALE = 5,000.00 ' / IN.		CHECKED -	REVISED -									CONTRACT NO. 74314				
PLOT DATE = 1/29/2009		DATE -	REVISED -									ILLINOIS FED. AID PROJECT				
				SCALE: 1" = 5'				SHEET NO. 5 OF 8 SHEETS				STA. 1827+25.00 TO STA. 1827+75.00				

ORIGINAL	SURVEYED	BY	DATE
SURVEY	PLOTTED		
NOTE BOOK	TEMPLATE		
NO.	AREAS CHECKED		


FINAL	SURVEYED	DATE
SURVEY	PLOTTED	
NOTE BOOK	TEMPLATE	
NO.	AREAS CHECKED	

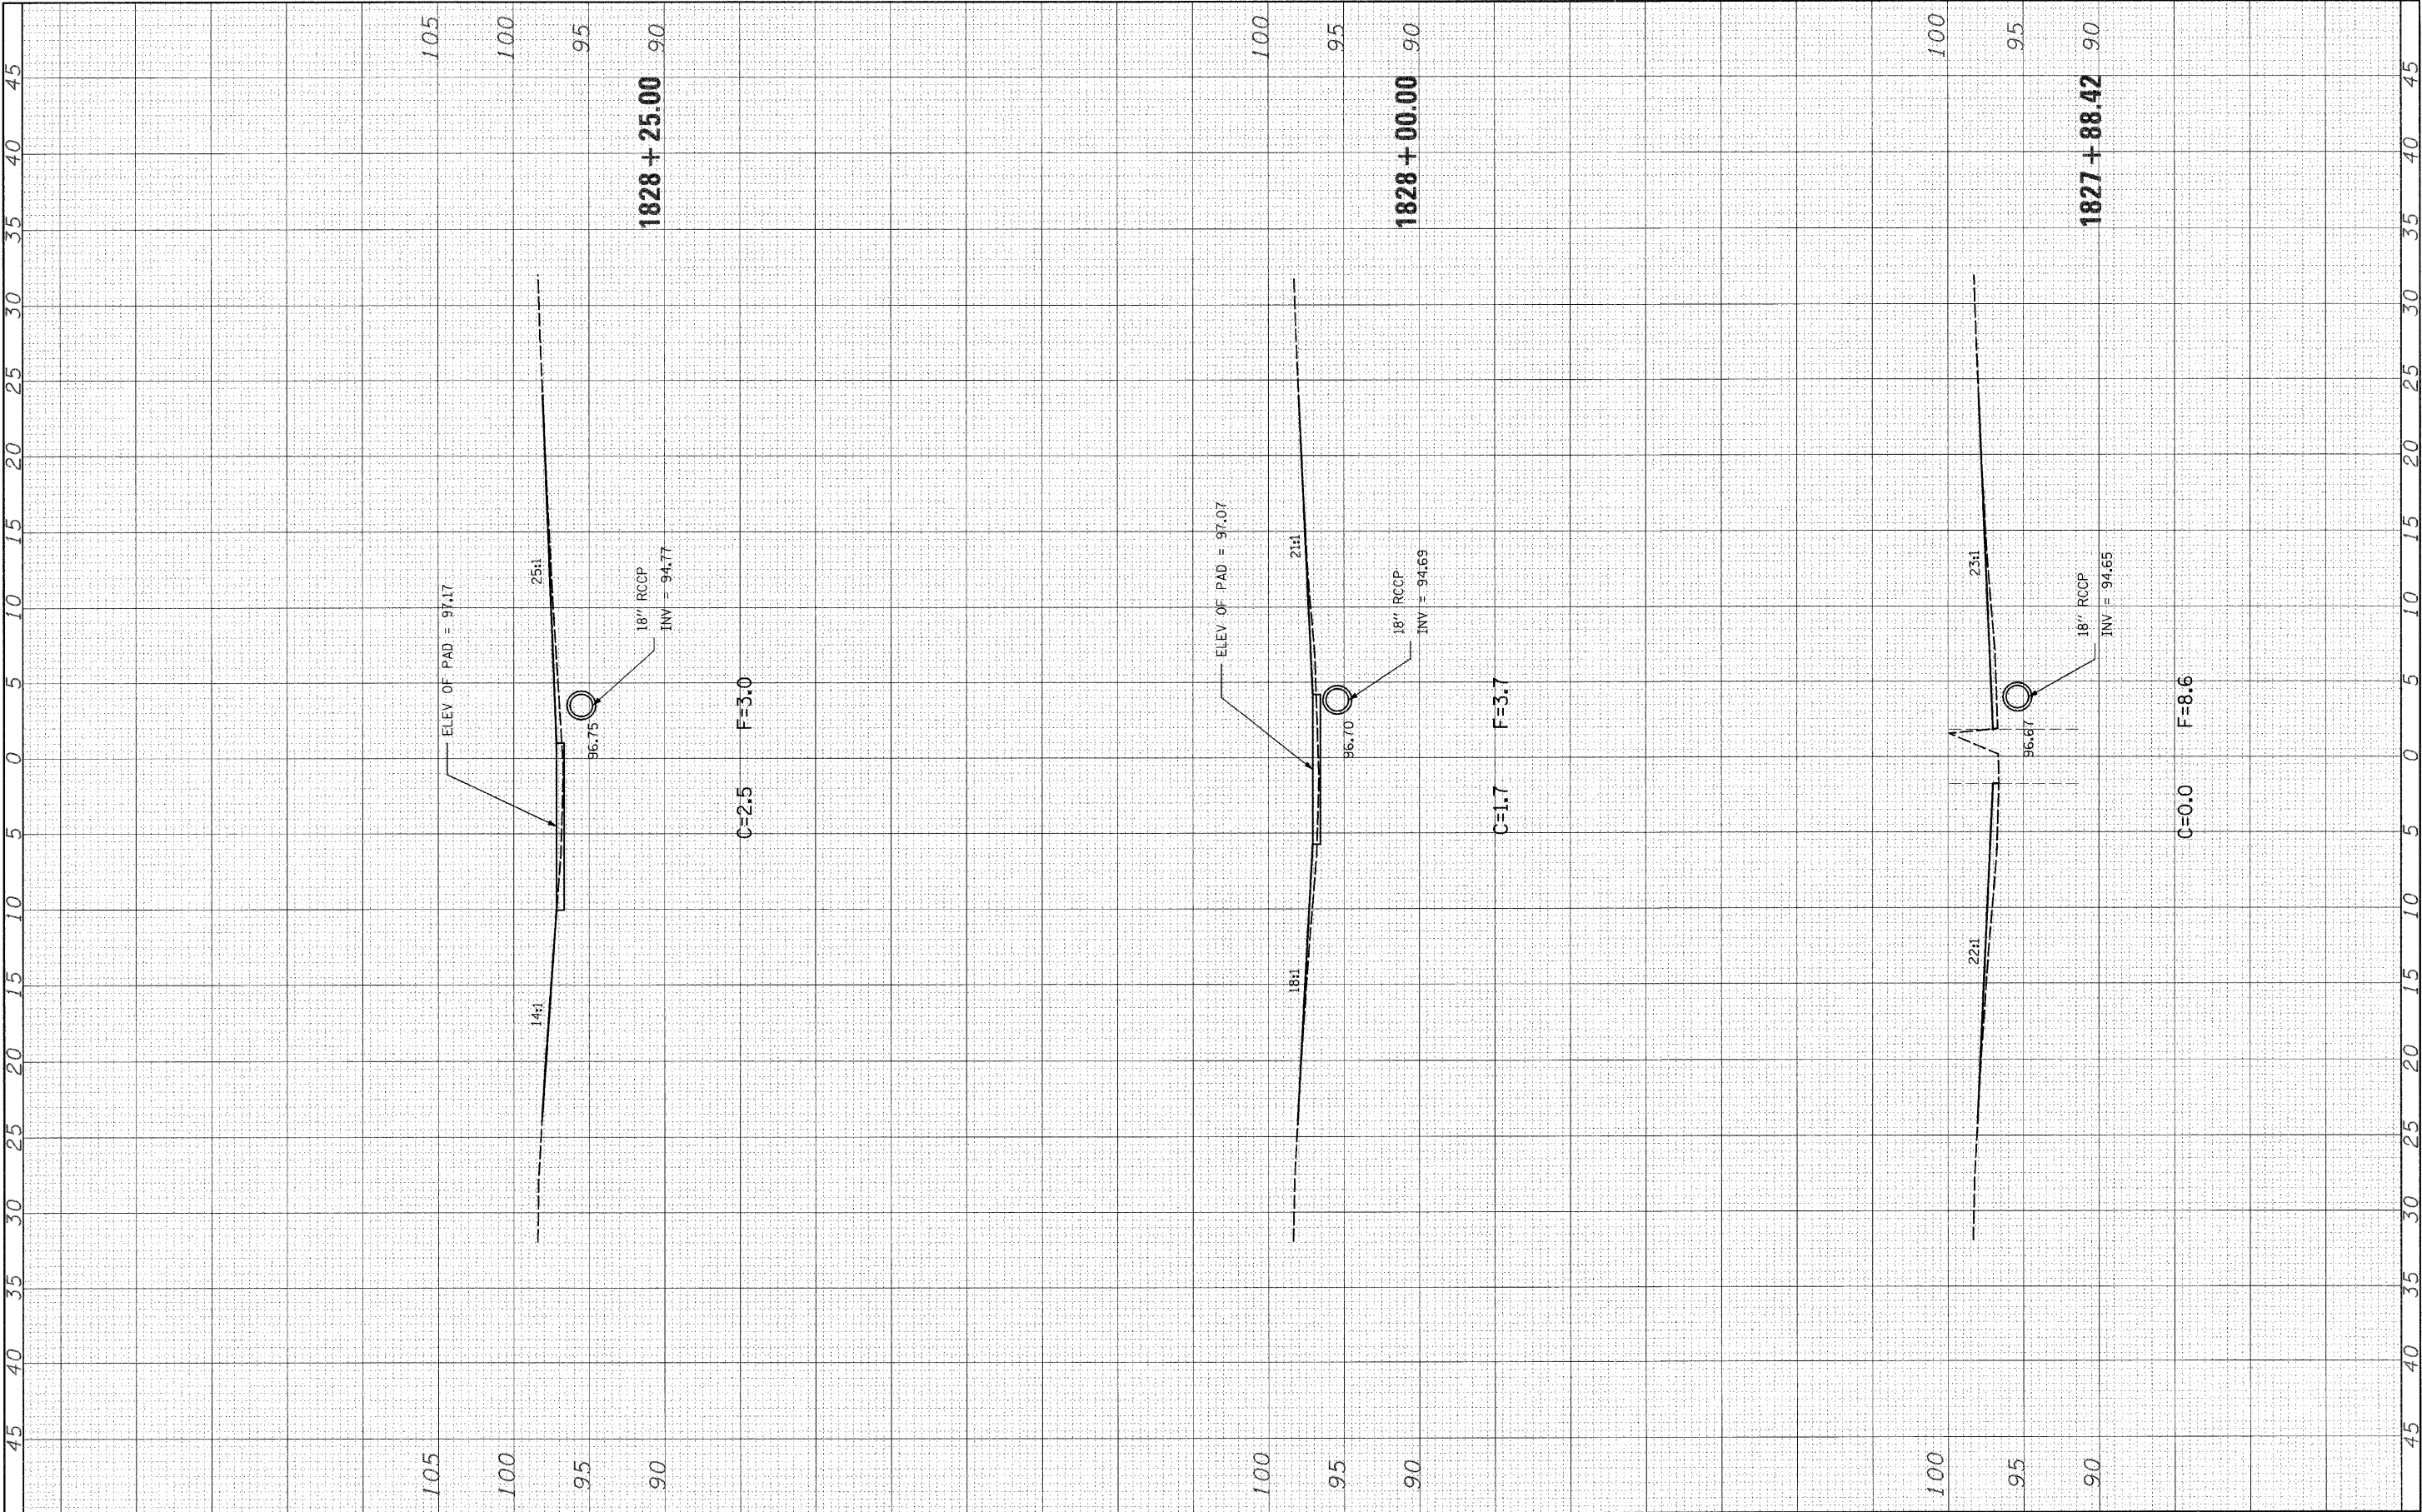

FILE NAME =	USER NAME = hirtzelkl	DESIGNED -	REVISED -	STATE OF ILLINOIS DEPARTMENT OF TRANSPORTATION		LOCATION 5 CROSS-SECTIONS - SN 025-0059		F.A.I. RTE.	SECTION	COUNTY	TOTAL SHEETS	SHEET NO.
ca:\pw\work\PWIDOT\HIRTZELKL\dms54659\d774314-ssht-259.dgn		DRAWN -	REVISED -					70	D-7 Safety 2009-2	Effingham	85	45
PLOT SCALE = 5,00000 ' / IN.		CHECKED -	REVISED -					CONTRACT NO. 74314				
PLOT DATE = 1/29/2009		DATE -	REVISED -					ILLINOIS FED. AID PROJECT				
				SCALE: 1" = 5'		SHEET NO. 6 OF 8 SHEETS		STA. 1827+88.42 TO STA. 1828+25.00				

ORIGINAL SURVEY	BY	DATE
NOTED		
NO.		


FINAL SURVEY	SURVEYED	DATE
NOTED		
NO.		

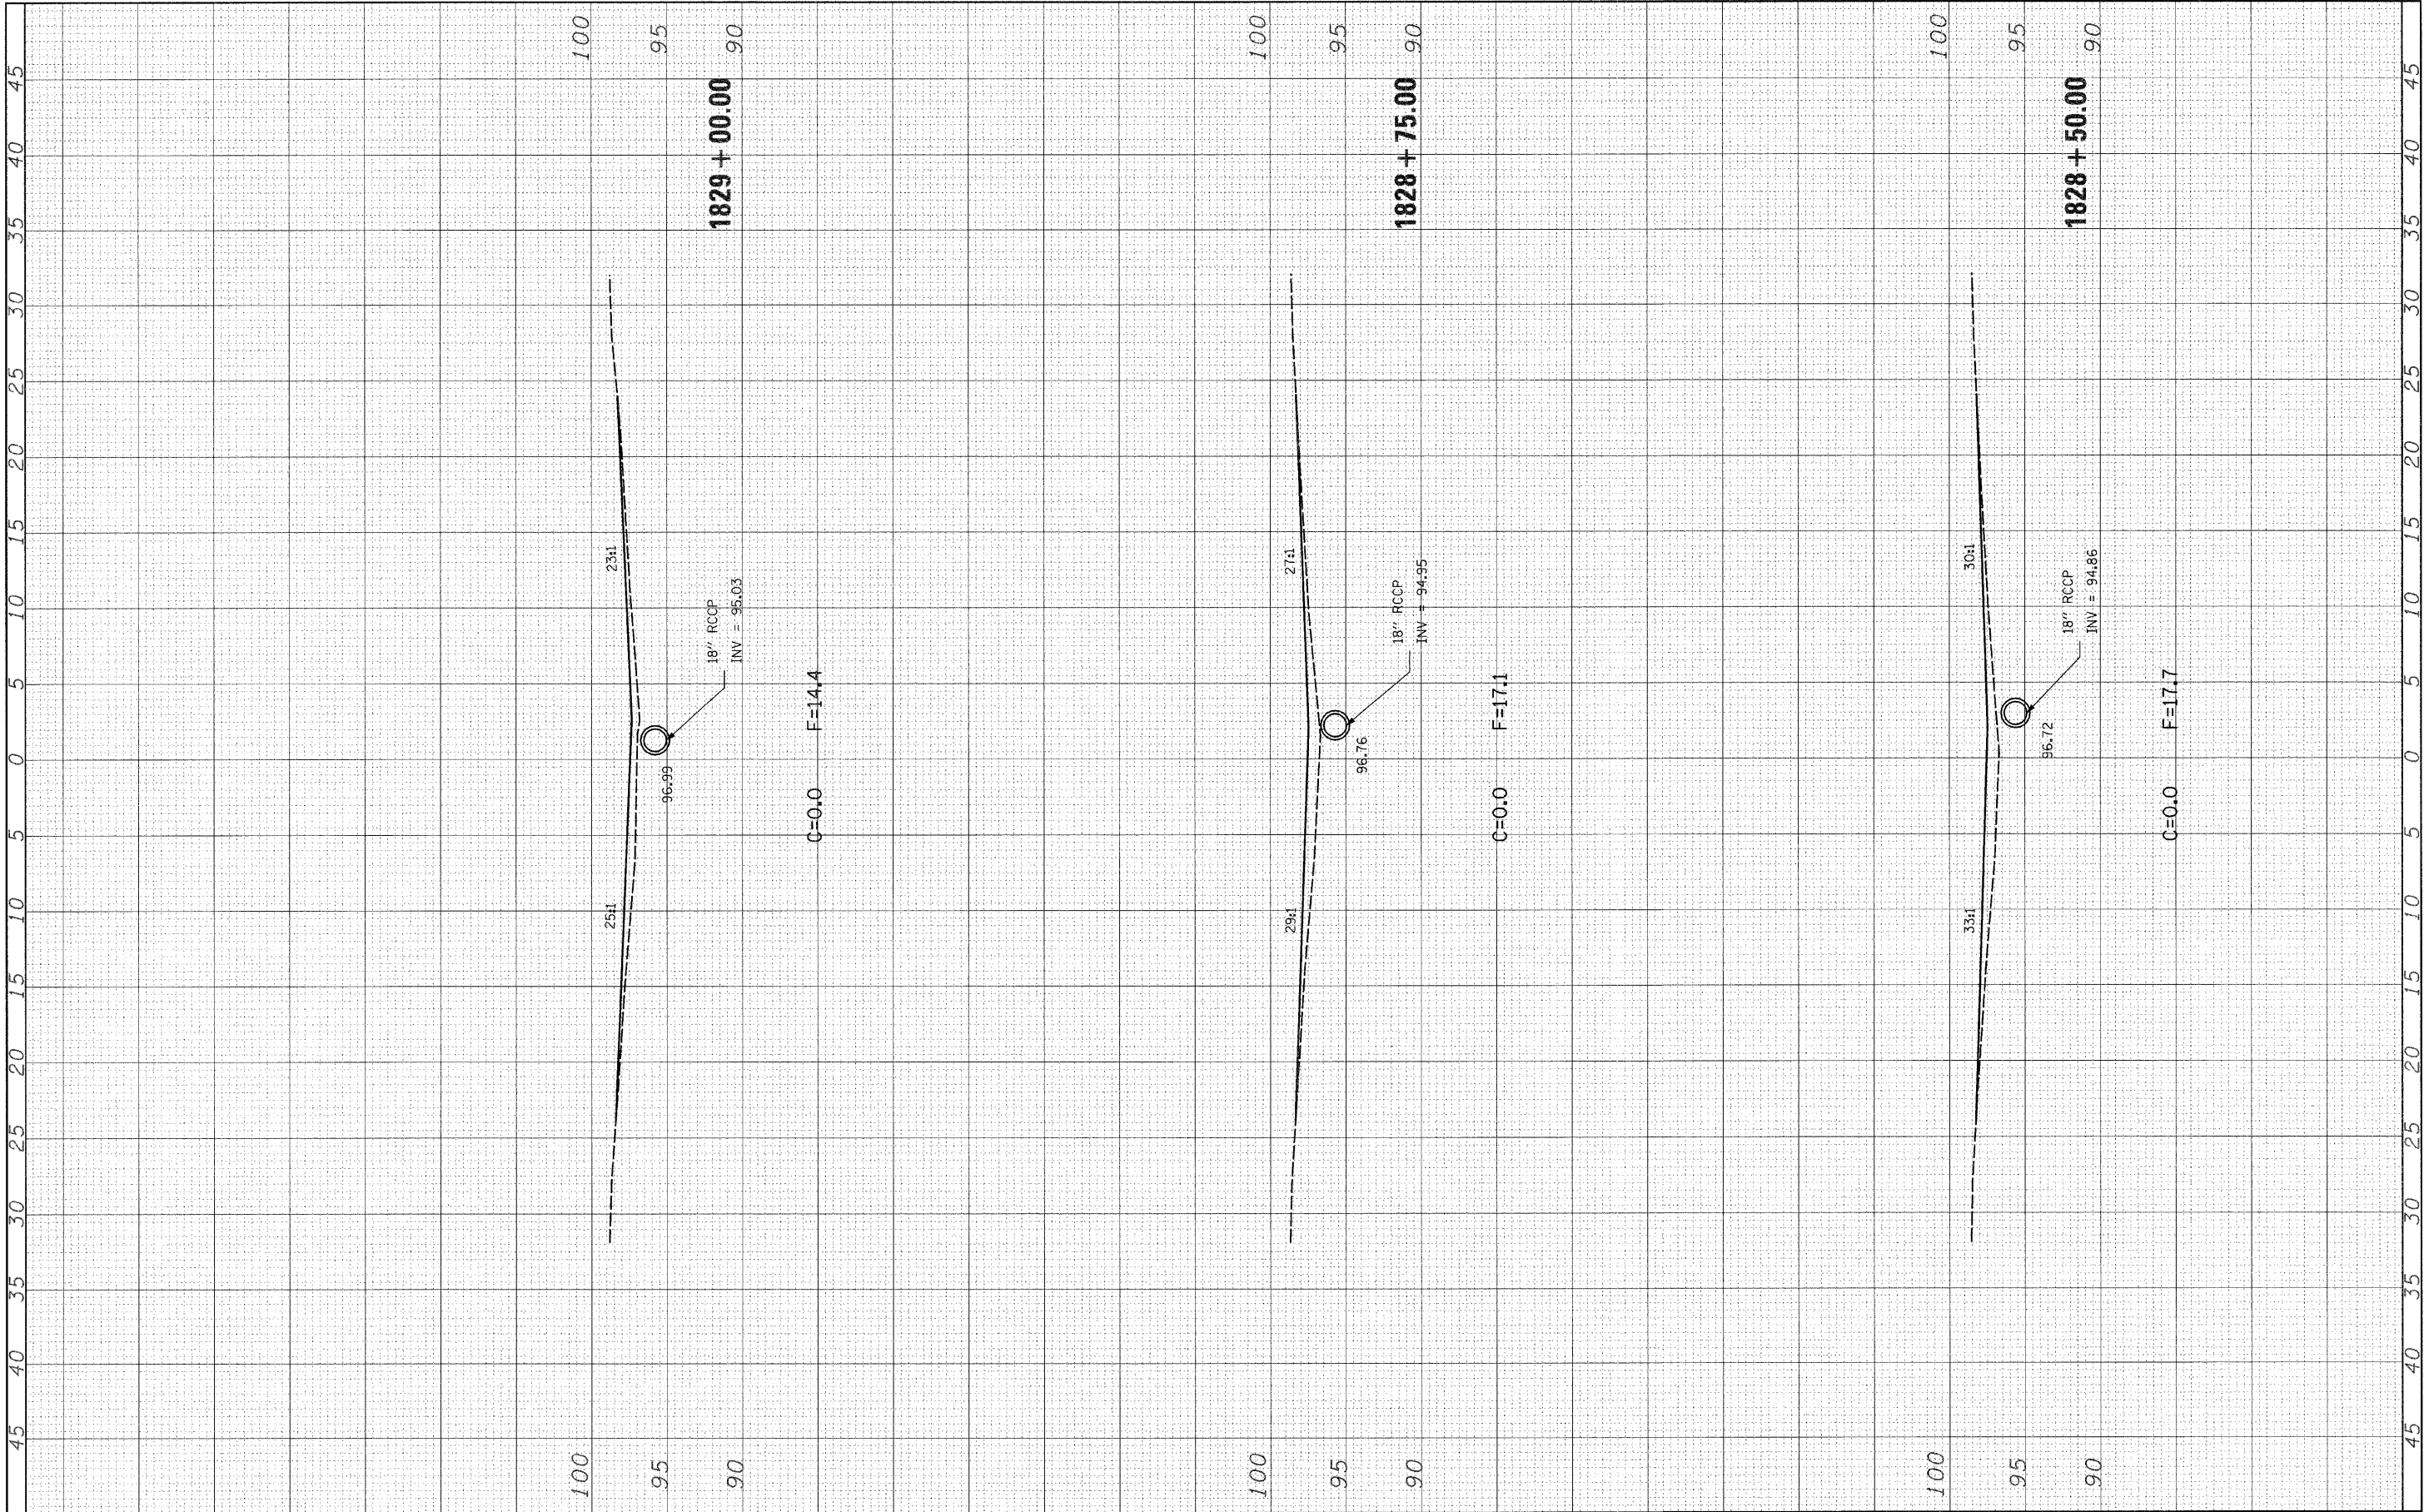


FILE NAME =	USER NAME = hrtzelkl	DESIGNED -	REVISED -	STATE OF ILLINOIS DEPARTMENT OF TRANSPORTATION				LOCATION 5 CROSS-SECTIONS - SN 025-0059				F.A.I. RTE.	SECTION	COUNTY	TOTAL SHEETS	SHEET NO.
c:\pwork\PWIDOT\HRTZELKL\dms54659\774314-ht-xsh-259.dgn		DRAWN -	REVISED -									70	D-7 Safety 2009-2	Effingham	85	46
PLOT SCALE = 5.0000' / 1" IN.		CHECKED -	REVISED -									CONTRACT NO. 74314				
PLOT DATE = 1/29/2009		DATE -	REVISED -									ILLINOIS FED. AID PROJECT				
				SCALE: 1" = 5'				SHEET NO. 7 OF 8 SHEETS				STA. 1828+50.00 TO STA. 1829+00.00				

ORIGINAL	SURVEYED	BY	DATE
SURVEY	PLOTTED		
NOTE BOOK	REVISAL		
NO.	AREAS CHECKED		

FINAL	SURVEYED	DATE
SURVEY	PLOTTED	
NOTE BOOK	REVISAL	
NO.	AREAS CHECKED	

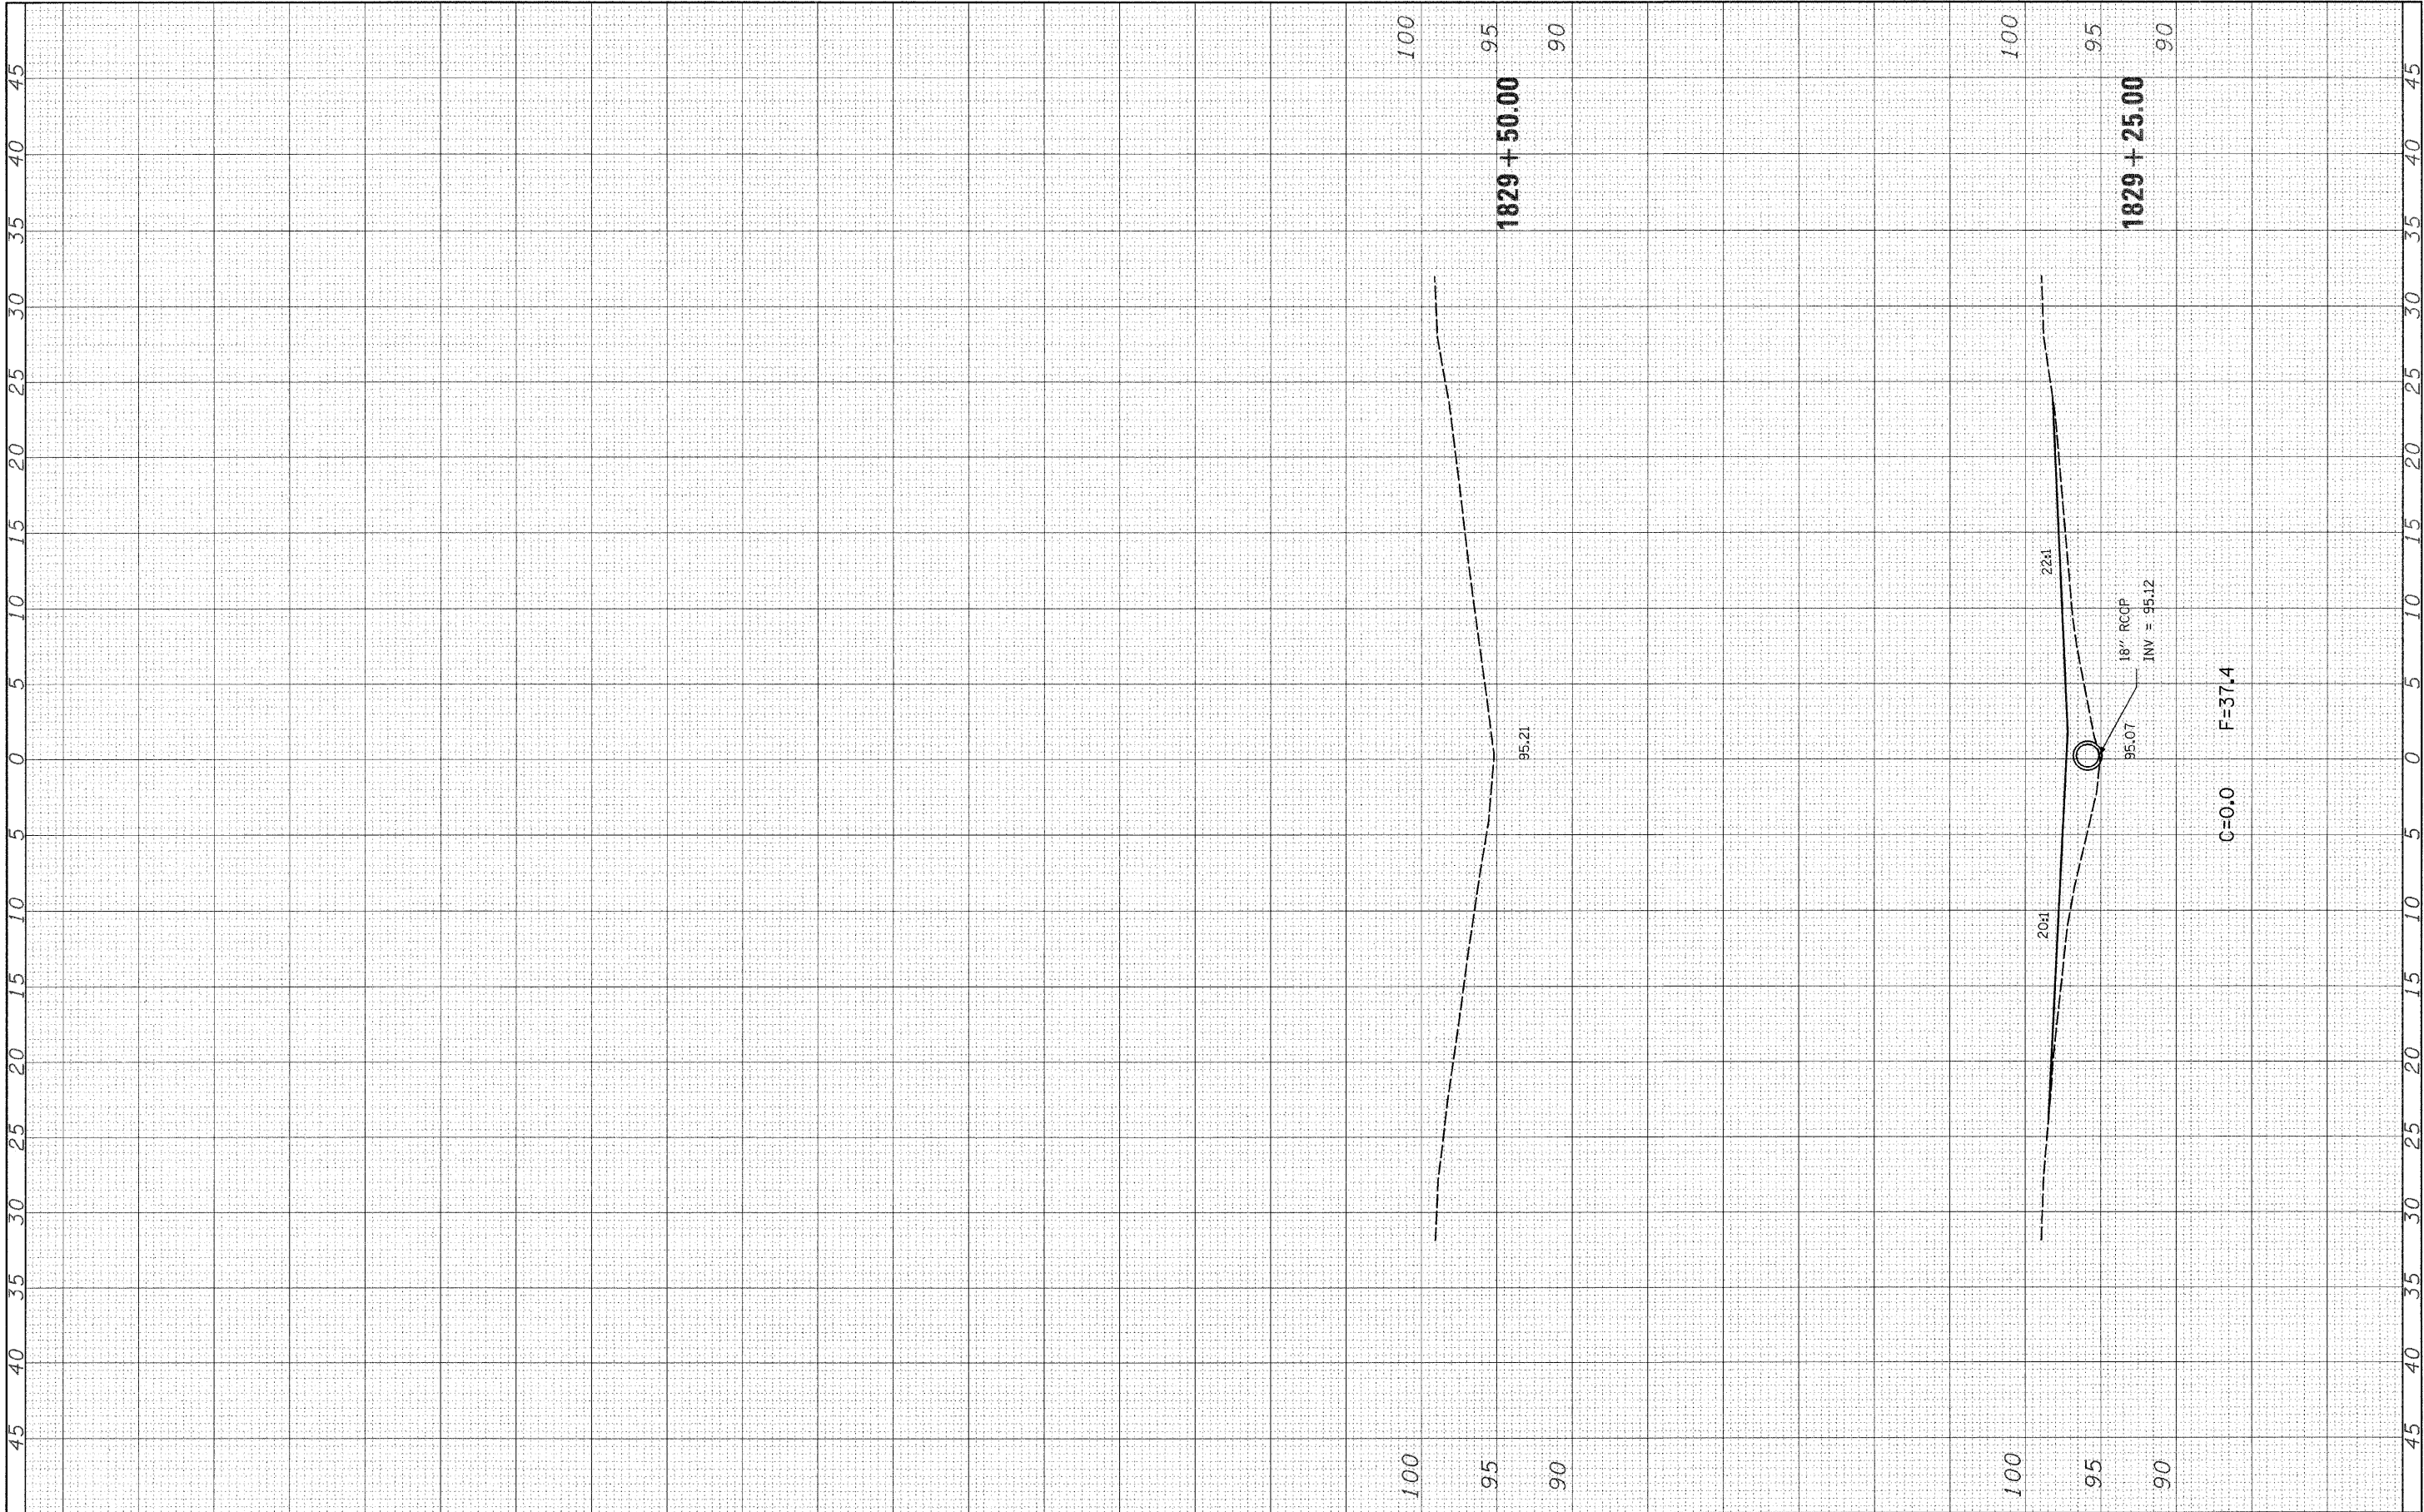



FILE NAME =	USER NAME = hirtzelkl	DESIGNED -	REVISED -	STATE OF ILLINOIS DEPARTMENT OF TRANSPORTATION	LOCATION 5 CROSS-SECTIONS - SN 025-0059			F.A.I. RTE.	SECTION	COUNTY	TOTAL SHEETS	SHEET NO.
c:\pwork\pwwd001\HIRTZELKL\dms54659\d774314-htxssht-059.dgn		DRAWN -	REVISED -		70	D-7 Safety 2009-2	Effingham	85	47			
PLOT SCALE = 5.0000' / IN.		CHECKED -	REVISED -		CONTRACT NO. 74314							
PLOT DATE = 1/29/2009		DATE -	REVISED -		SCALE: 1" = 5'	SHEET NO. 8 OF 8 SHEETS	STA. 1829+25.00 TO STA. 1829+50.00	ILLINOIS FED. AID PROJECT				

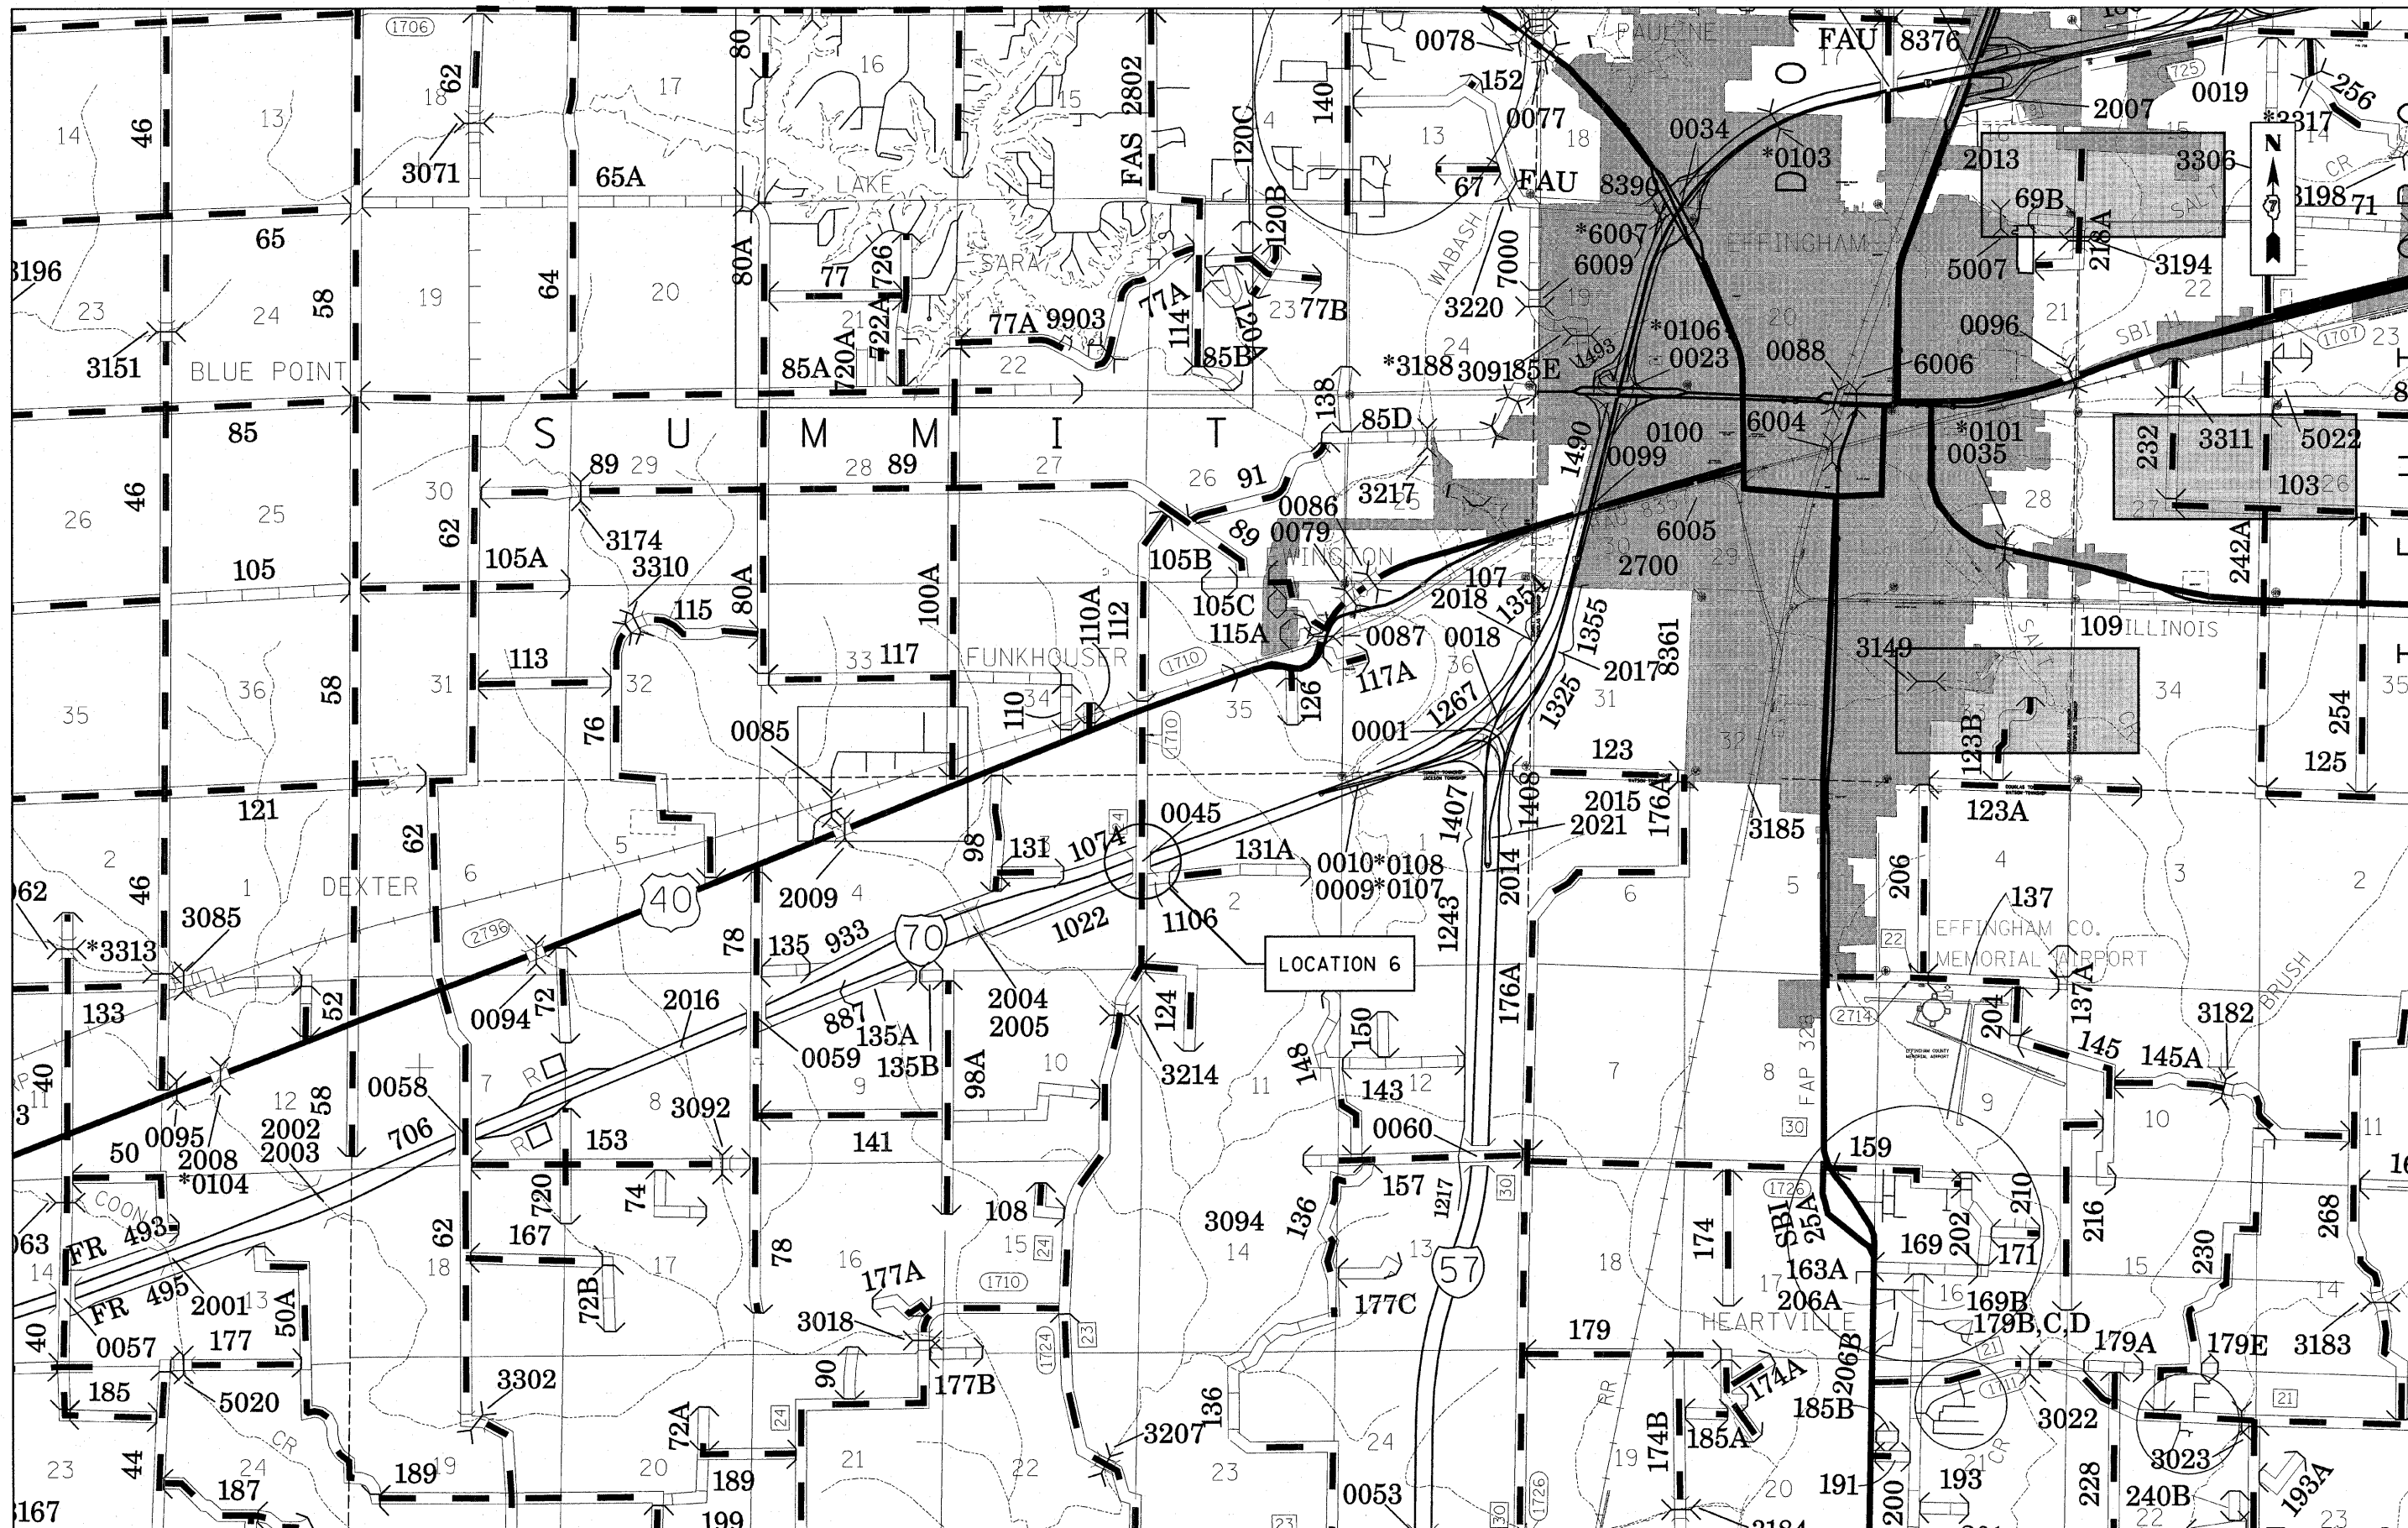

FILE NAME =	USER NAME = steffennk	DESIGNED -	REVISED -	STATE OF ILLINOIS DEPARTMENT OF TRANSPORTATION		LOCATION 6 S.N. 025-0045		F.A.I. RTE.	SECTION	COUNTY	TOTAL SHEETS	SHEET NO.
c:\pwork\p\WIDOT\STEFFENK\dms54658\	74314-shr-locmap.dgn	DRAWN -	REVISED -					70	D-7 Safety 2009-2	Effingham	85	48
	PLOT SCALE = 20.0000' / IN.	CHECKED -	REVISED -									
	PLOT DATE = 1/29/2009	DATE	REVISED									
				SCALE:		SHEET NO. 1 OF 7 SHEETS STA.		TO STA.		FED. ROAD DIST. NO. ILLINOIS FED. AID PROJECT		
										CONTRACT NO. 74314		

PLAN	SURVEYED	DATE
NO.	BY	
NOTE BOOK	PLOTTED	
NO.	CHECKED	
	BY	
	NOTES	
	STRUCTURE	
	NOTES	
	CHKD	


PROFILE	SURVEYED	DATE
NO.	BY	
NOTE BOOK	PLOTTED	
NO.	CHECKED	
	BY	
	NOTES	
	STRUCTURE	
	NOTES	
	CHKD	

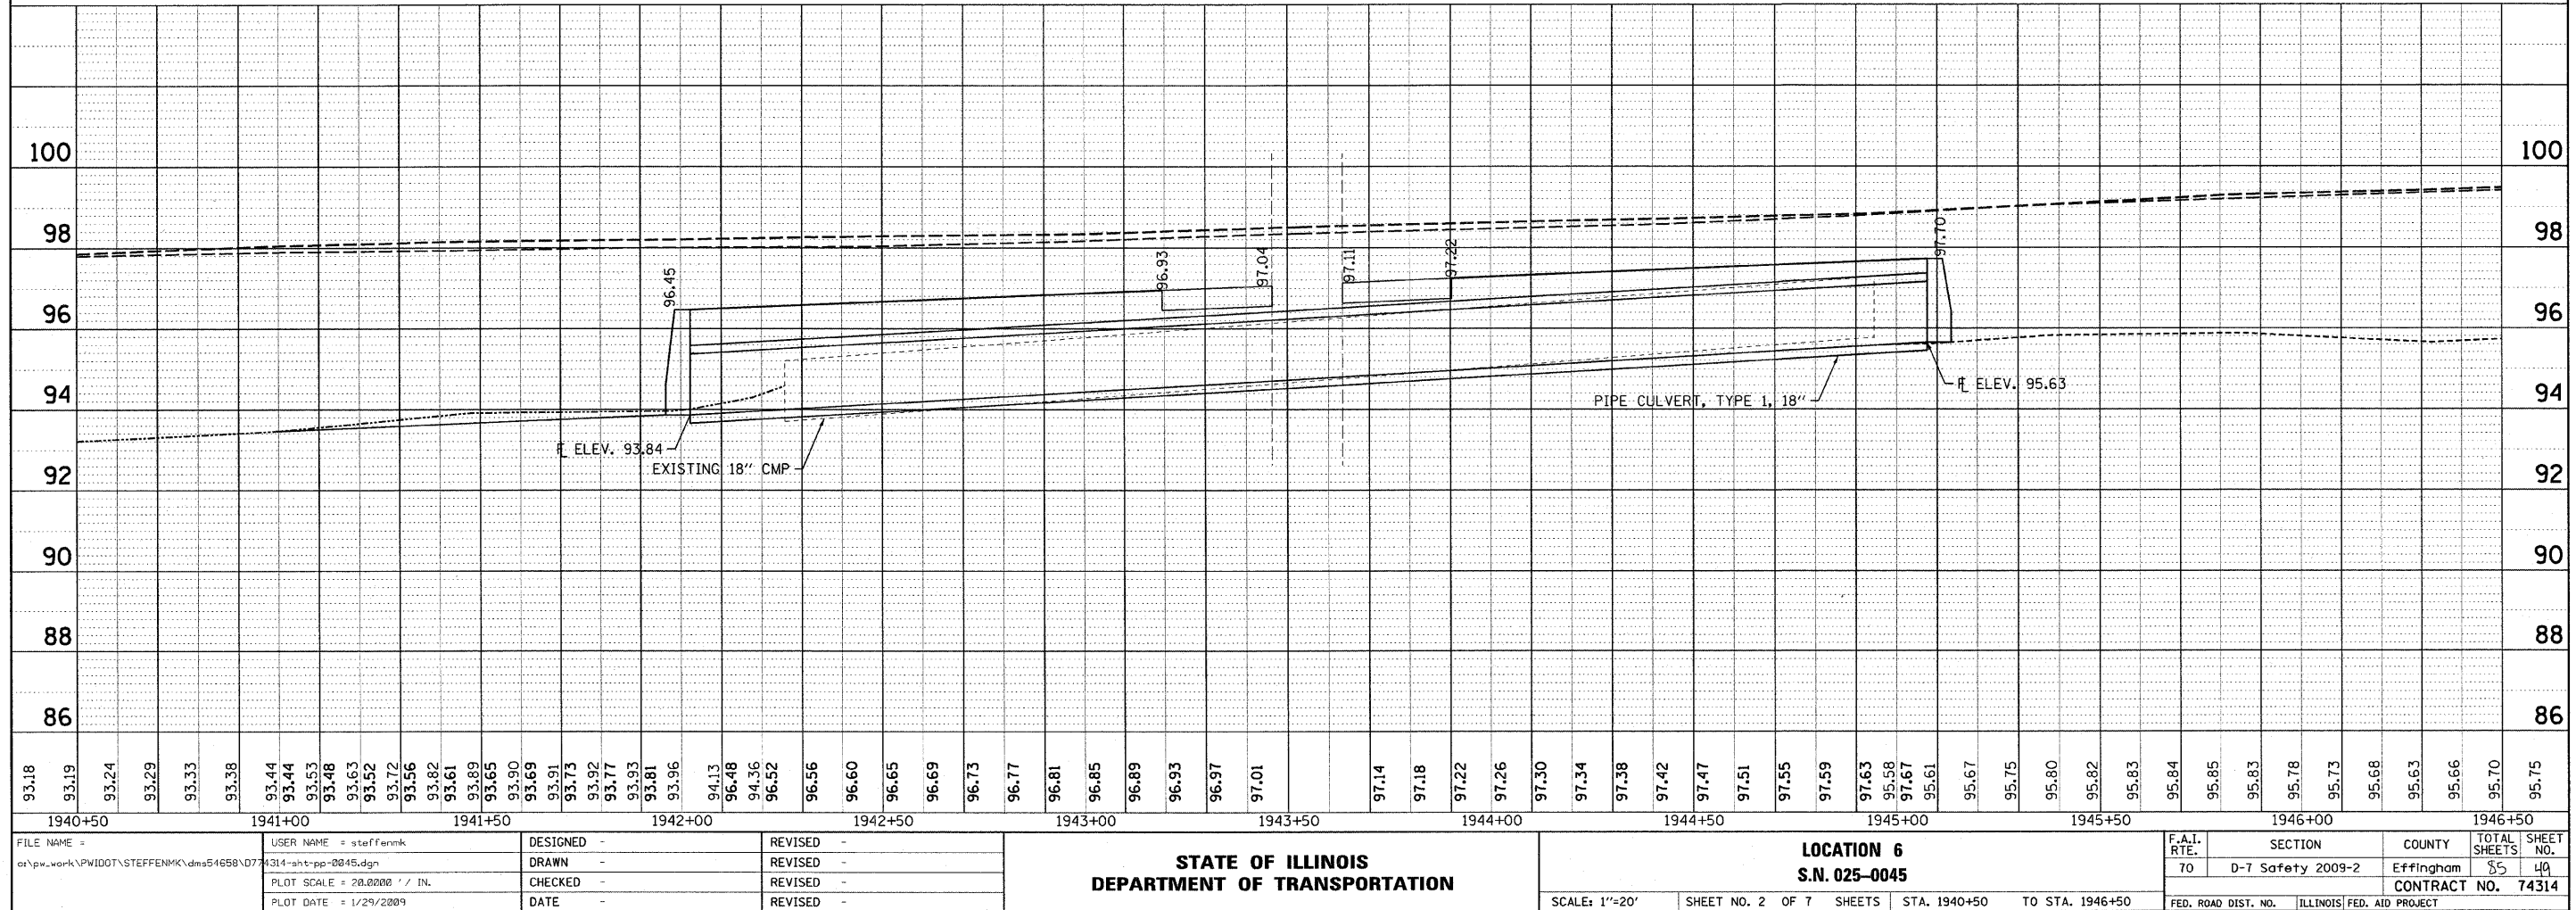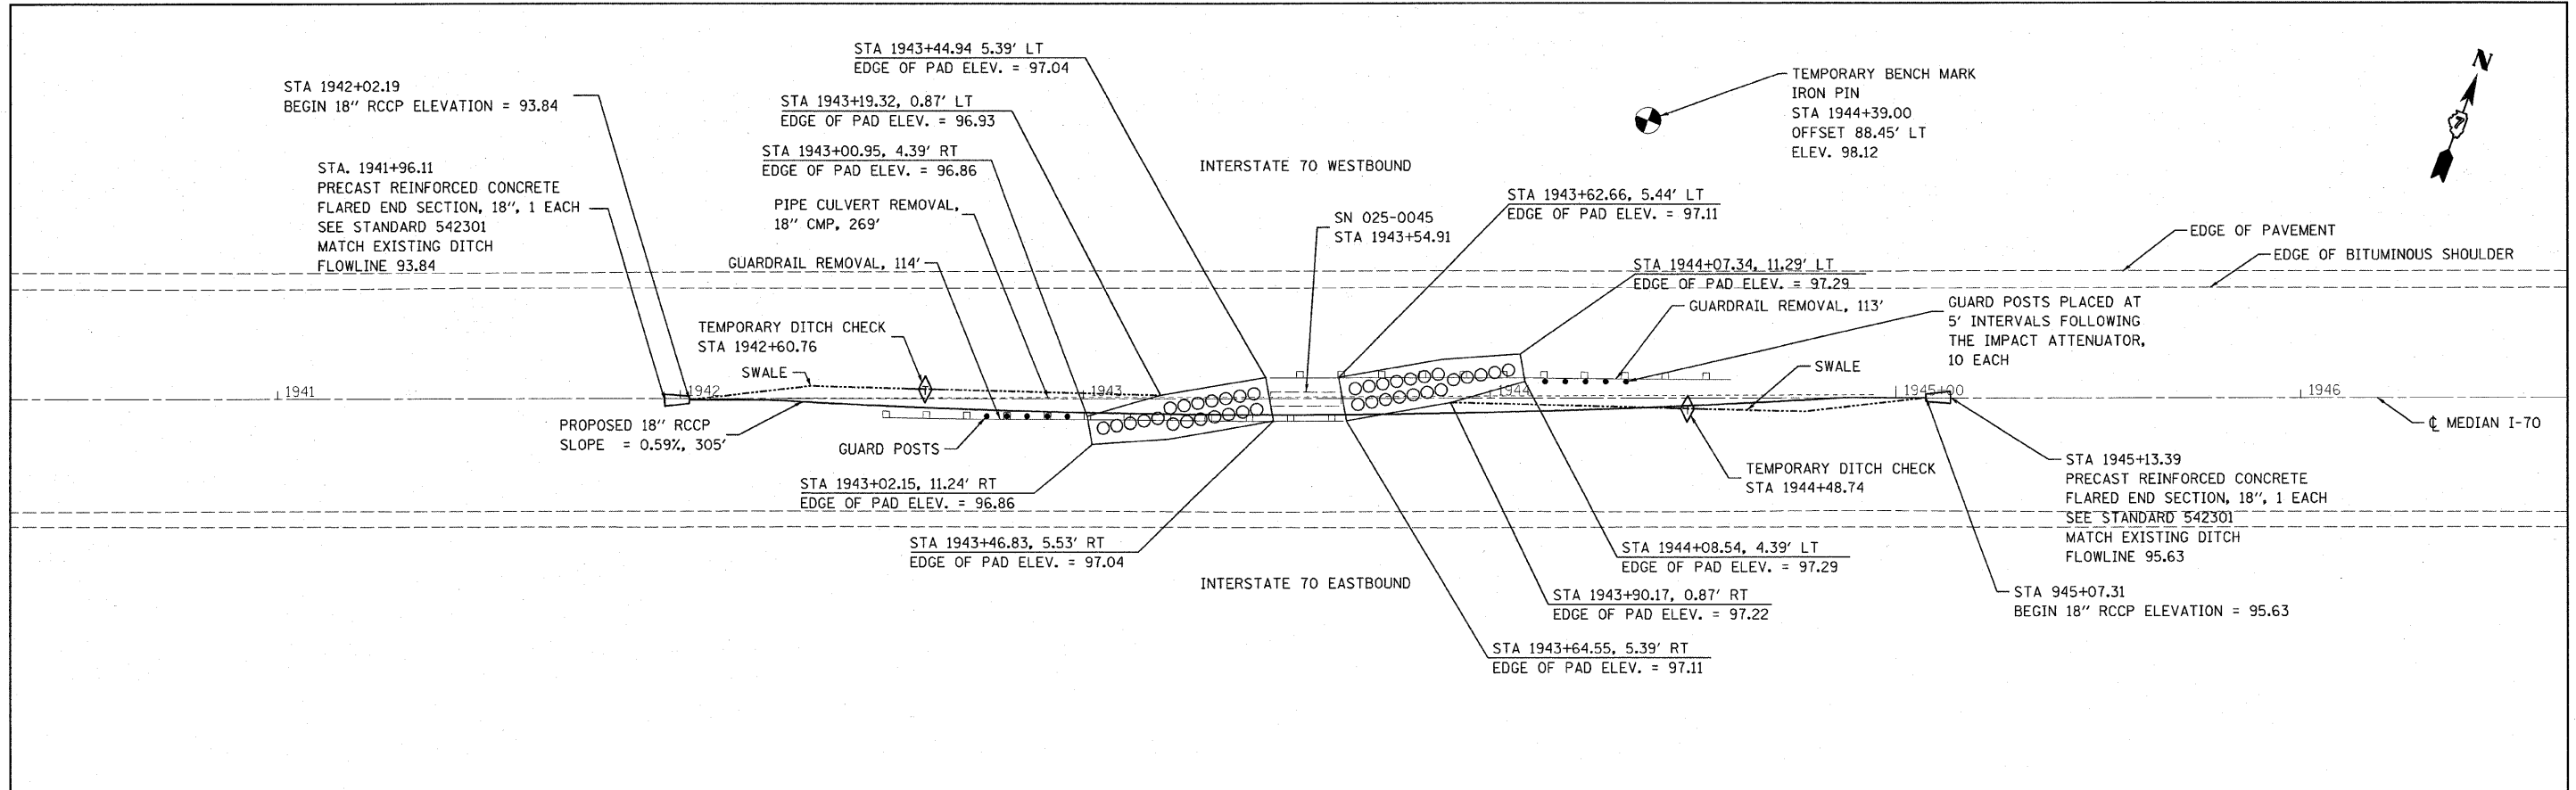

FILE NAME =	USER NAME = steffennk	DESIGNED -	REVISED -	STATE OF ILLINOIS DEPARTMENT OF TRANSPORTATION	LOCATION 6 S.N. 025-0045	SCALE: 1"=20'	SHEET NO. 2 OF 7 SHEETS	STA. 1940+50 TO STA. 1946+50	F.A.I. RTE.	SECTION	COUNTY	TOTAL SHEETS	SHEET NO.
or\p\work\PW100T\STEFFENMK\dms54658\077	4314-shr-pp-2045.dgn	DRAWN -	REVISED -						70	D-7 Safety 2009-2	Effingham	85	40
	PLOT SCALE = 20,0000' / IN.	CHECKED -	REVISED -										
	PLOT DATE = 1/29/2009	DATE -	REVISED -										
										CONTRACT NO. 74314			


FINAL	SURVED	DATE
SURVEY	DATE	
NOTE BOOK	TEMPLATE	
NO.	AREAS CHECKED	

ORIGINAL	BY	DATE
SURVEY		
NOTE BOOK		
NO.	AREAS CHECKED	

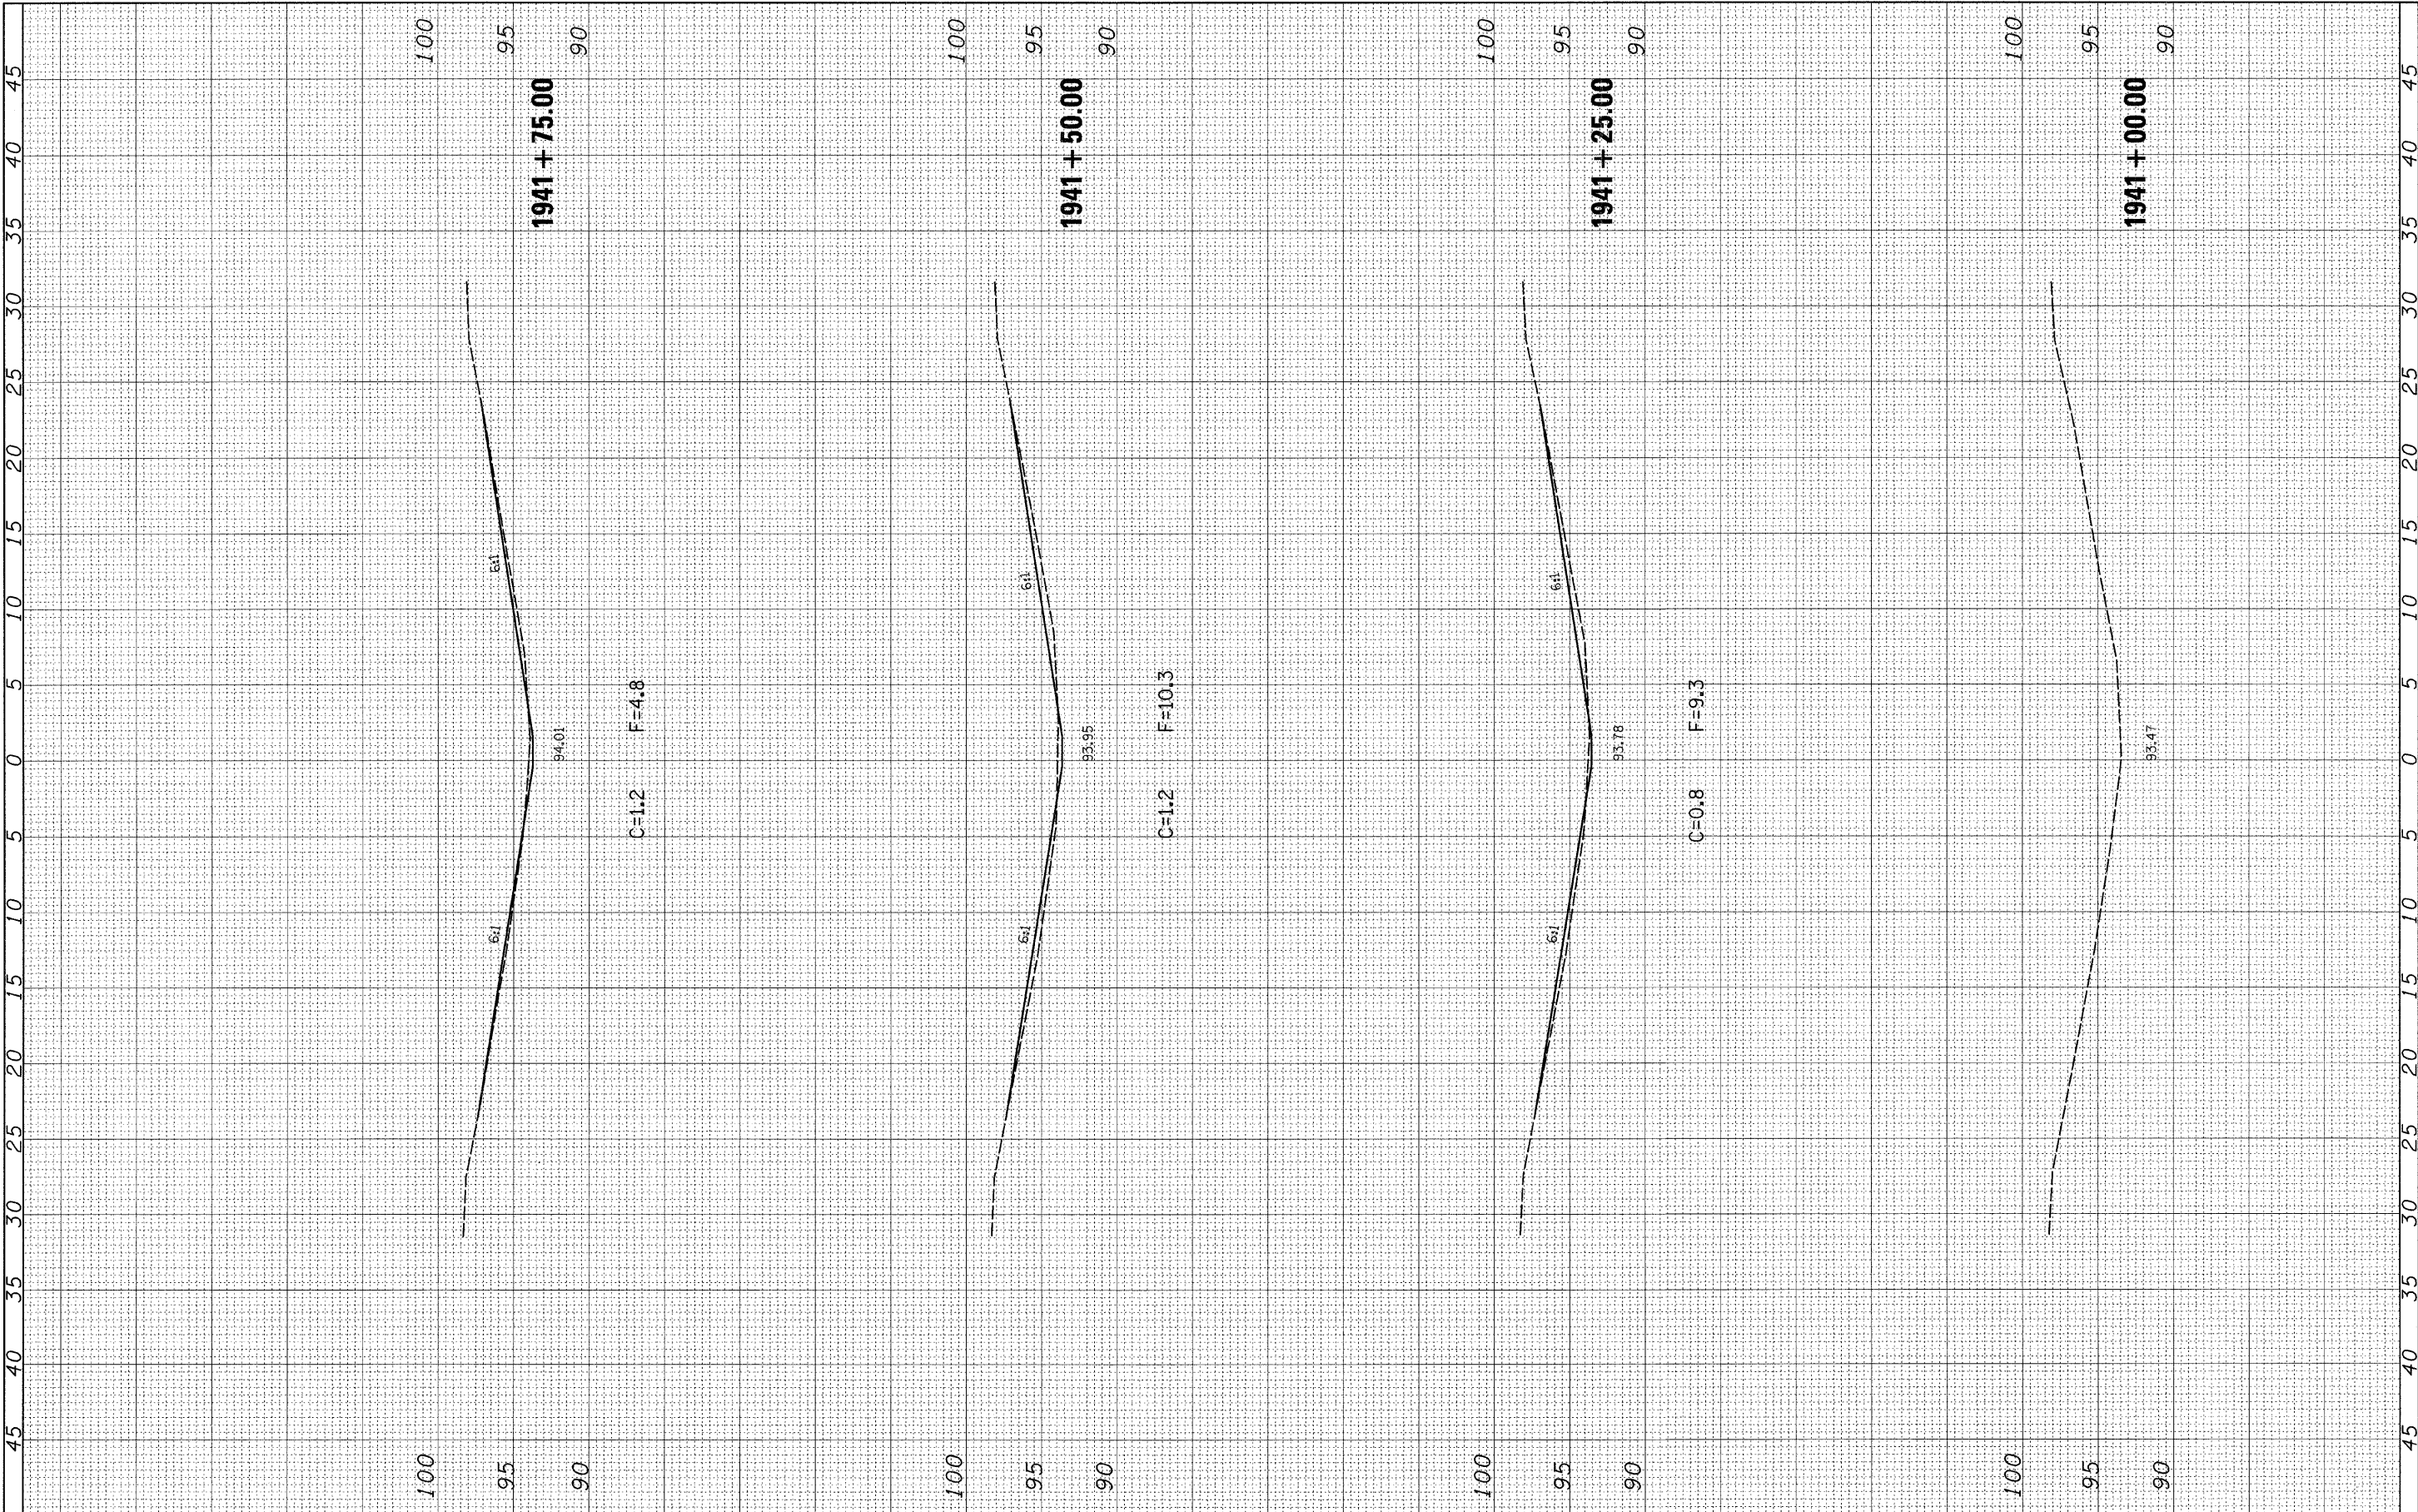


ORIGINAL		BY		DATE	
SURVEY					
NOTE BOOK					
AREAS					
CHECKED					

FINAL		BY		DATE	
SURVEY					
NOTE BOOK					
AREAS					
CHECKED					

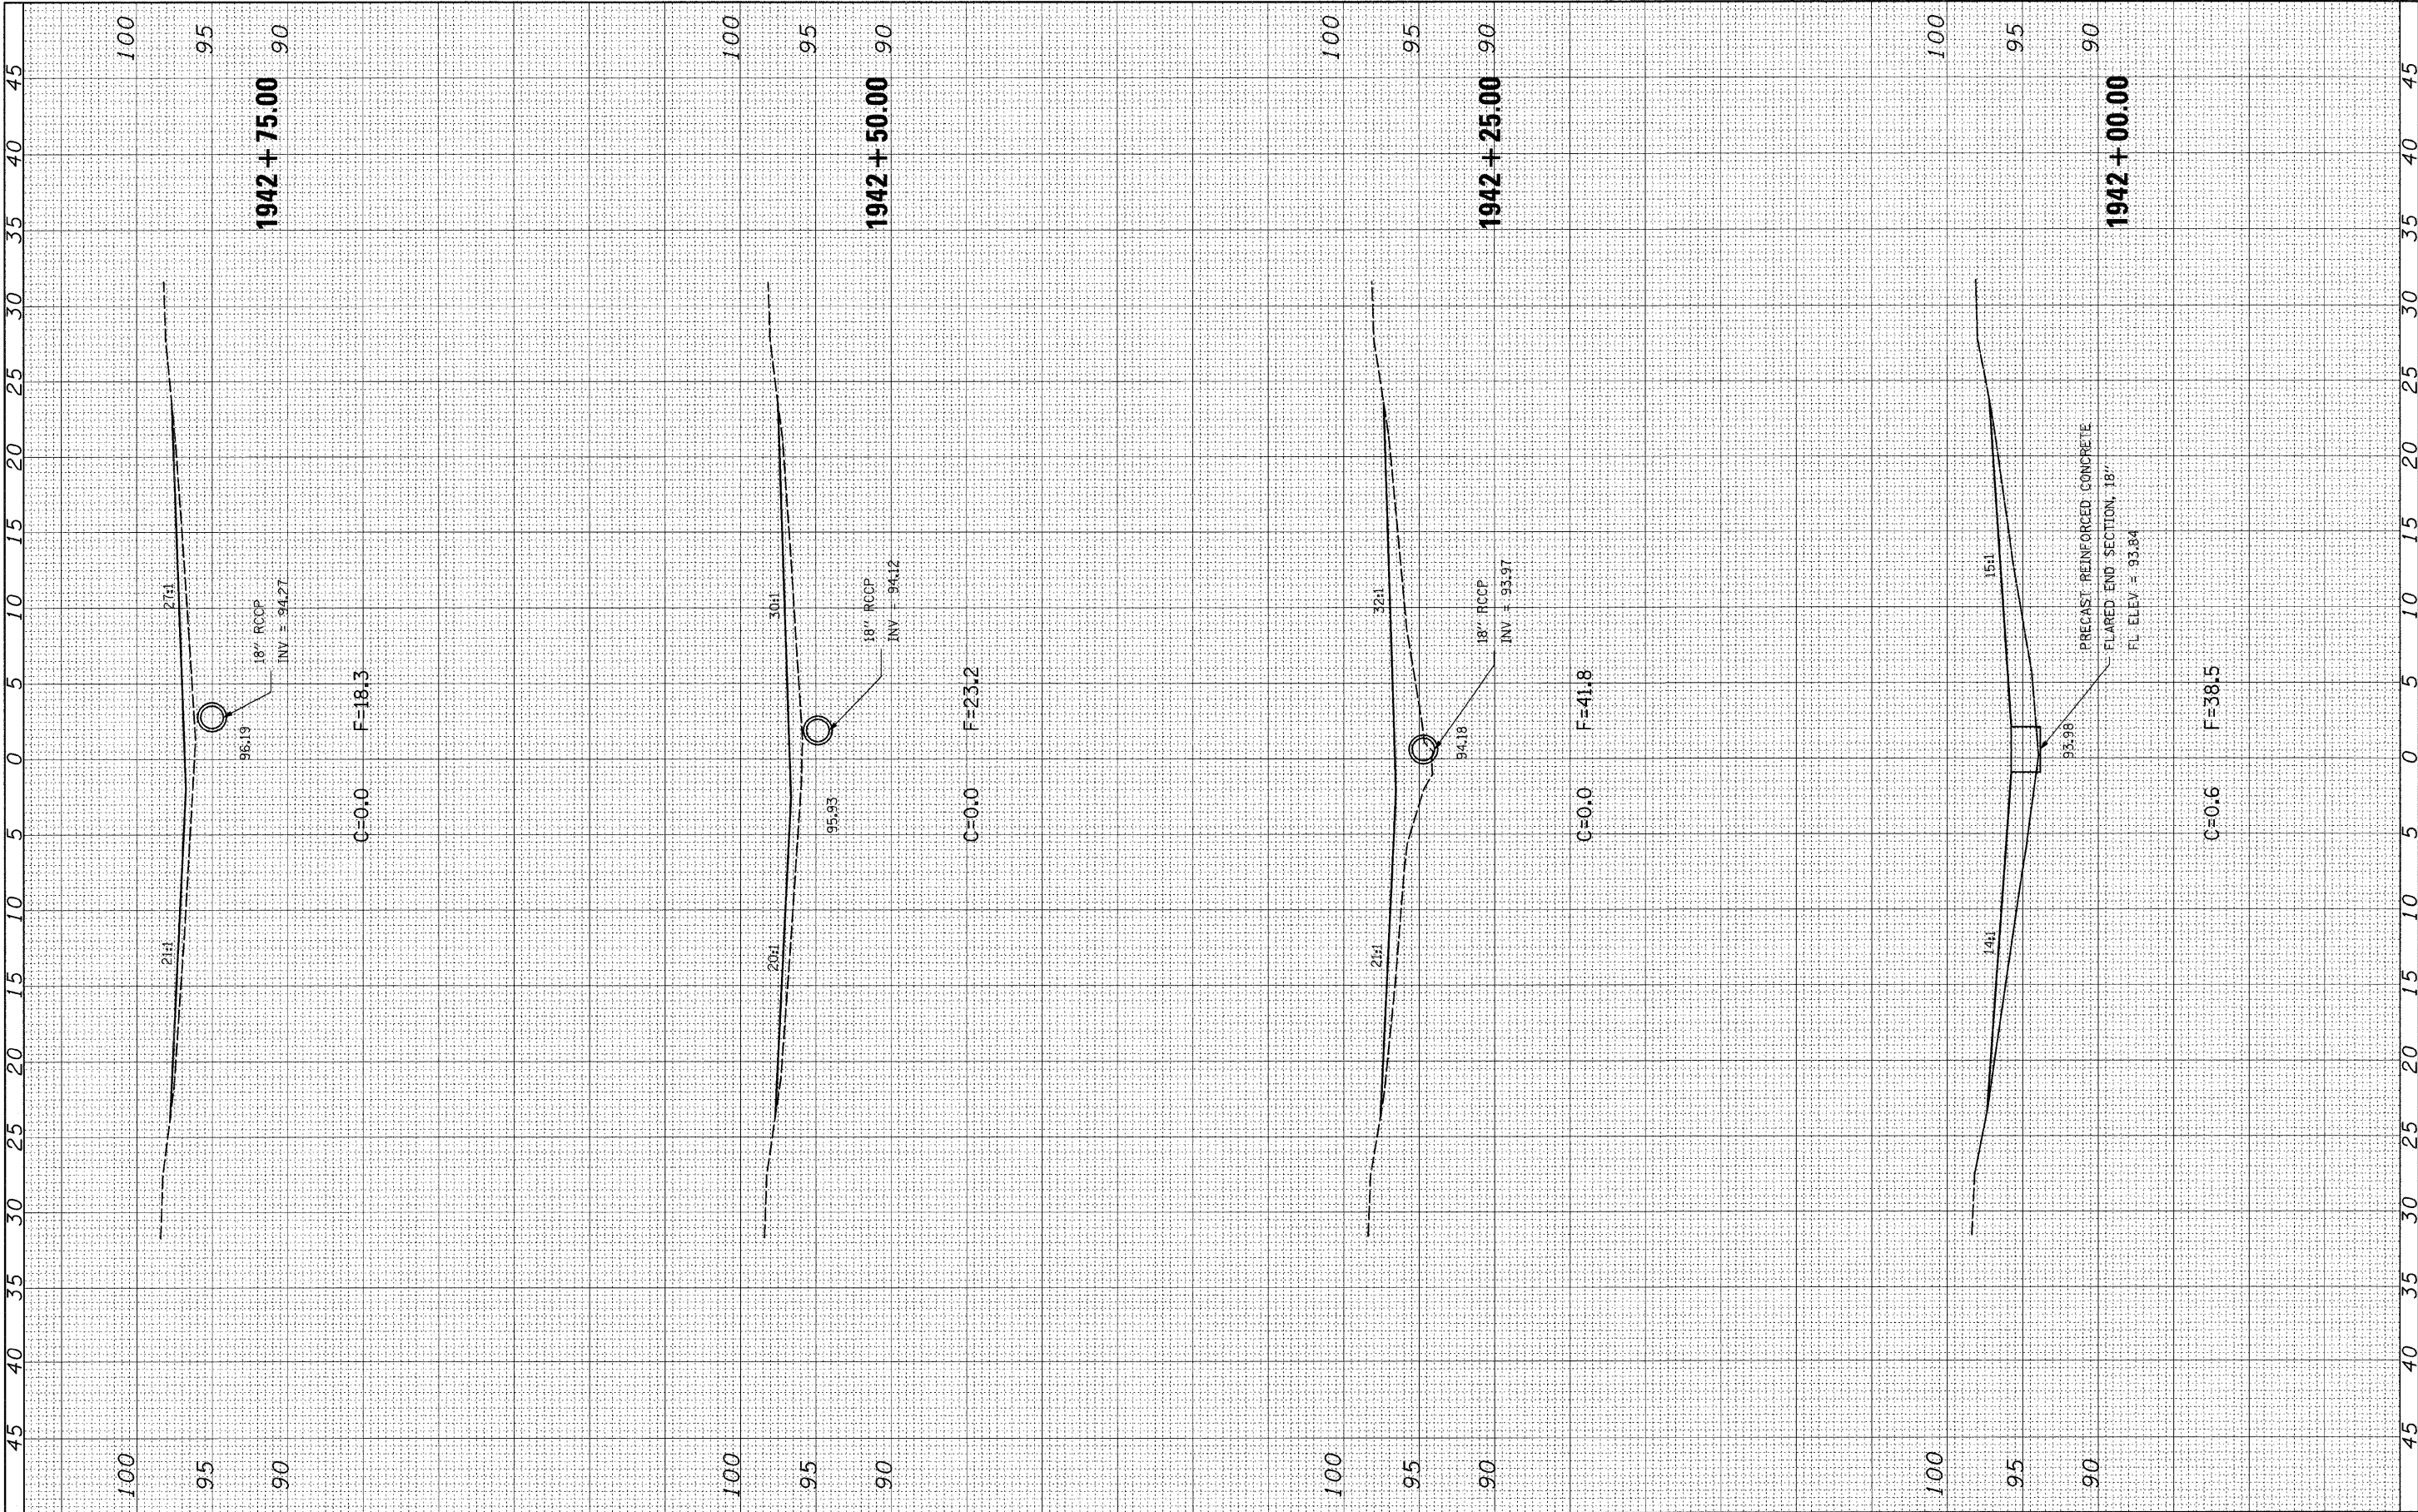


ORIGINAL SURVEY	BY	DATE
NOTE BOOK		
NO.		

FINAL SURVEY	BY	DATE
NOTE BOOK		
NO.		

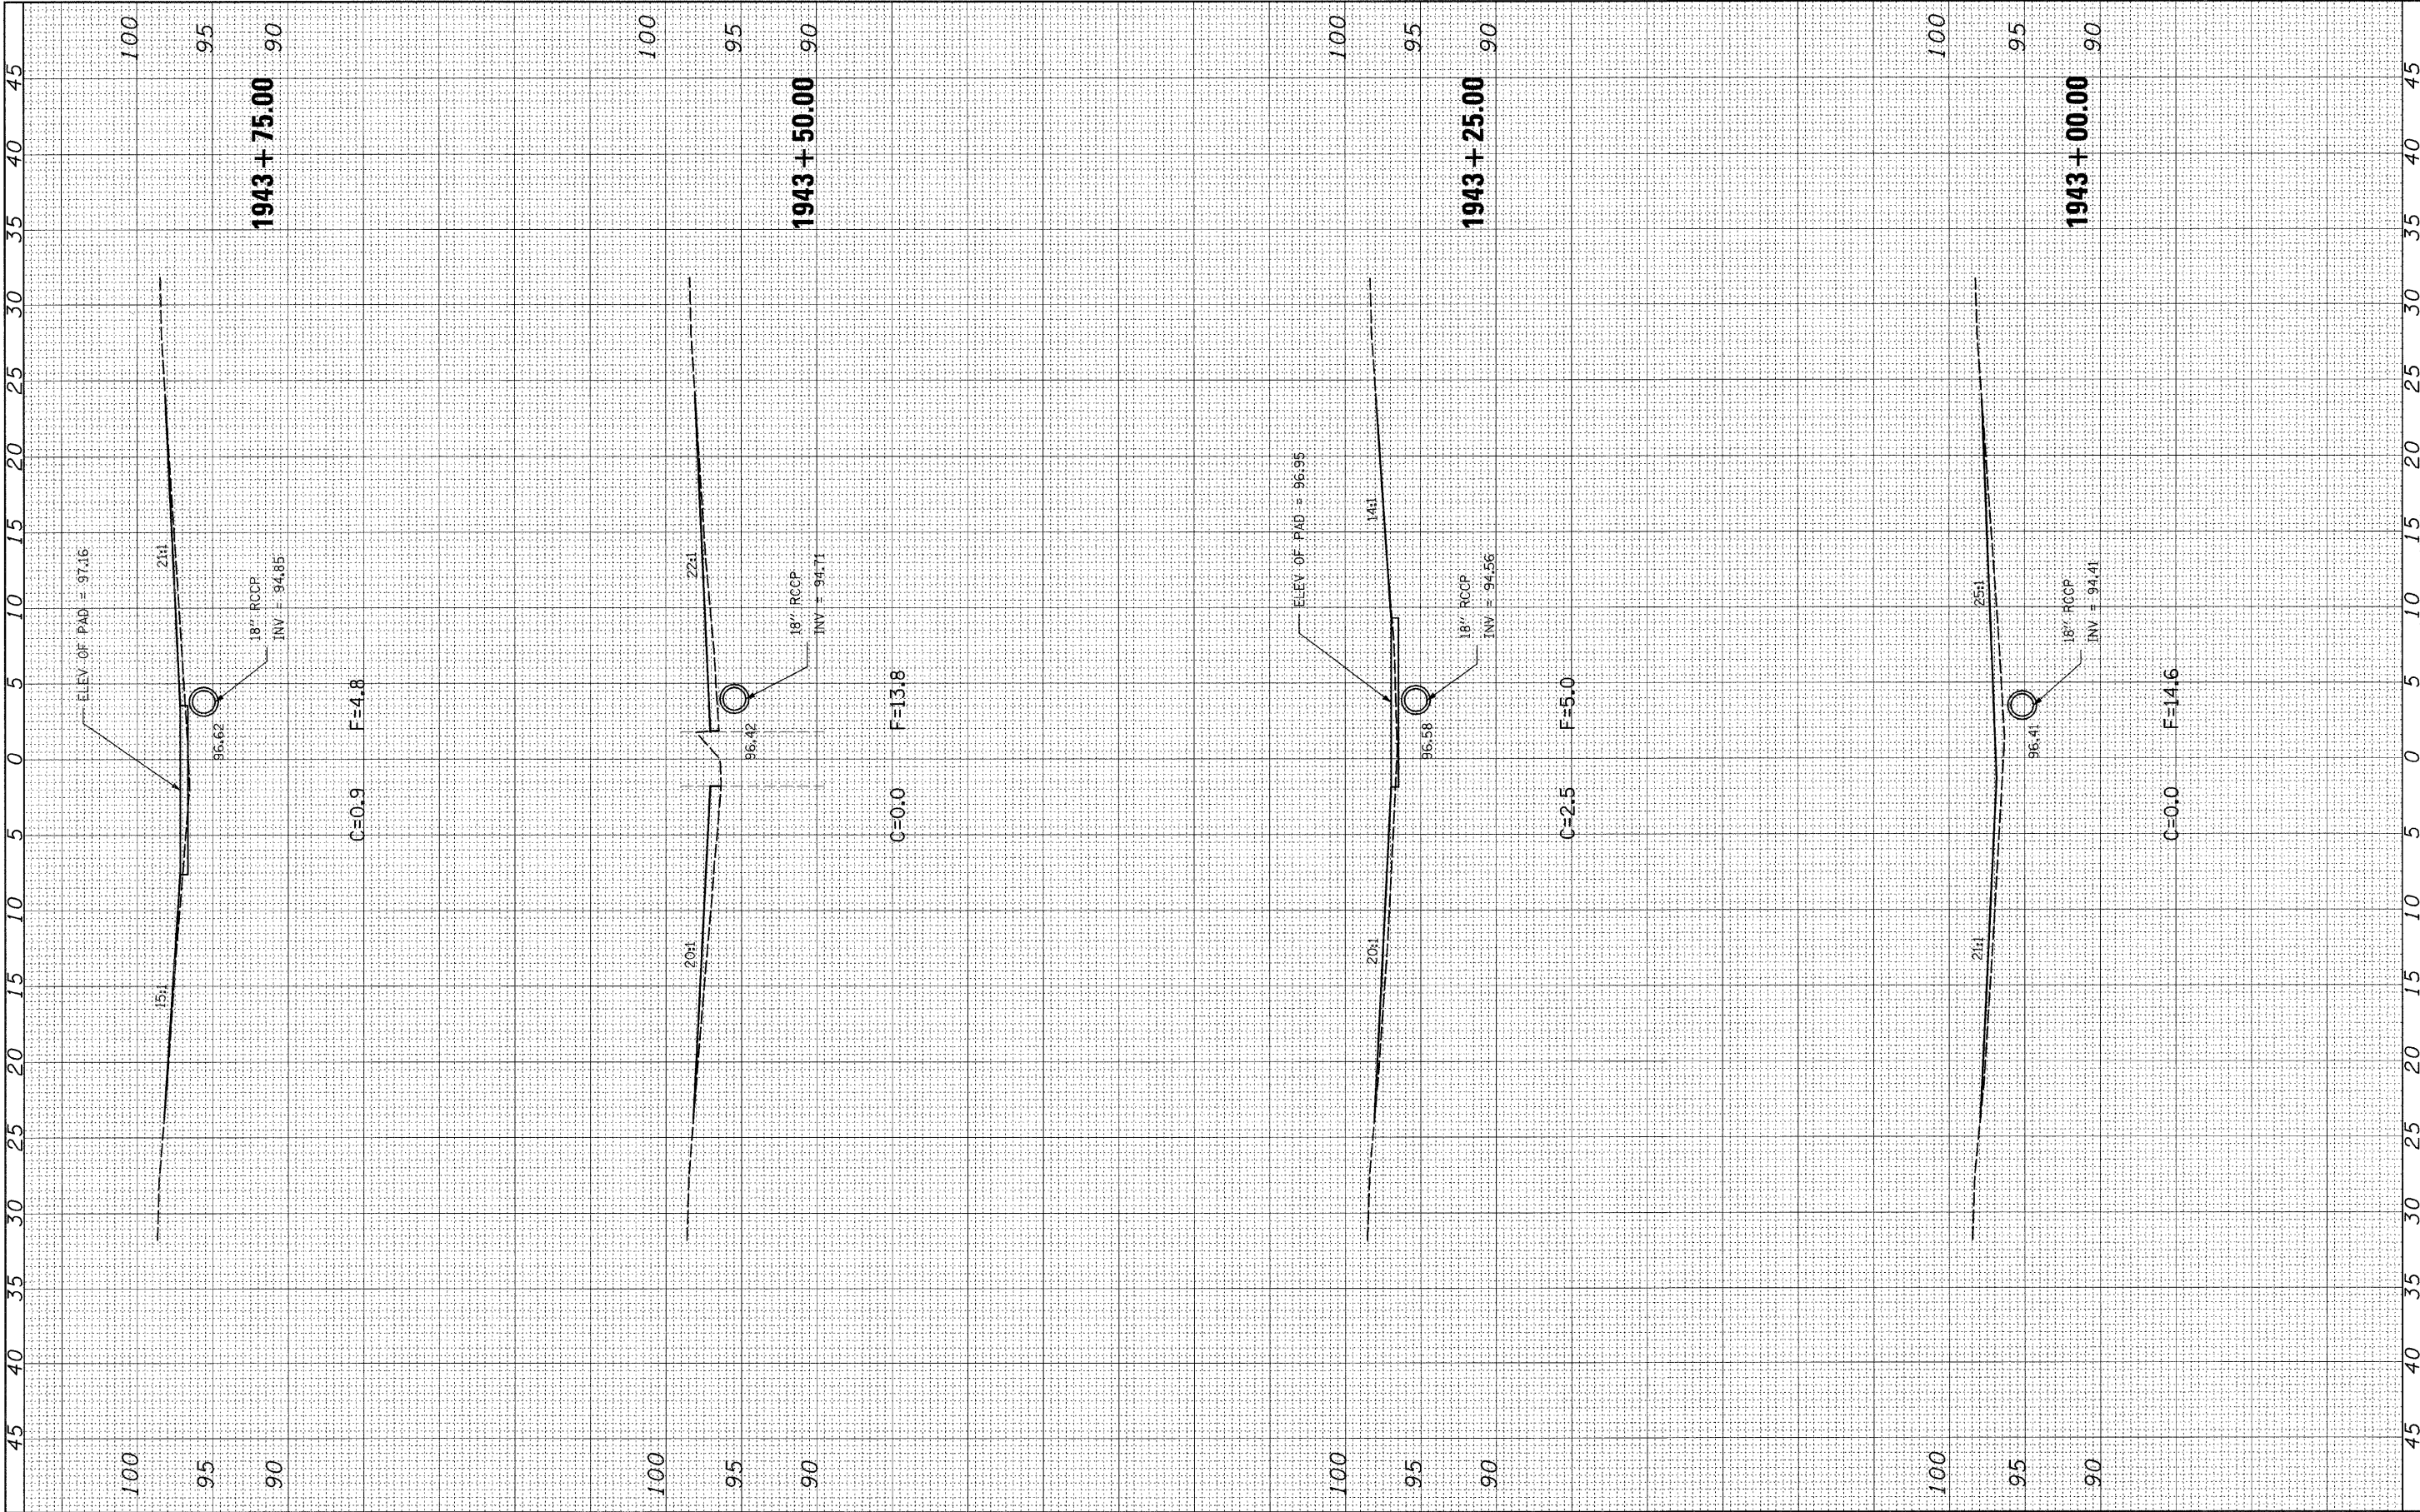

ORIGINAL	SURVEYED	BY	DATE
SURVEY	DATE		
NOTE BOOK	TEMPLATE		
NO.	AREAS CHECKED		


FINAL	SURVEYED	BY	DATE
SURVEY	DATE		
NOTE BOOK	TEMPLATE		
NO.	AREAS CHECKED		

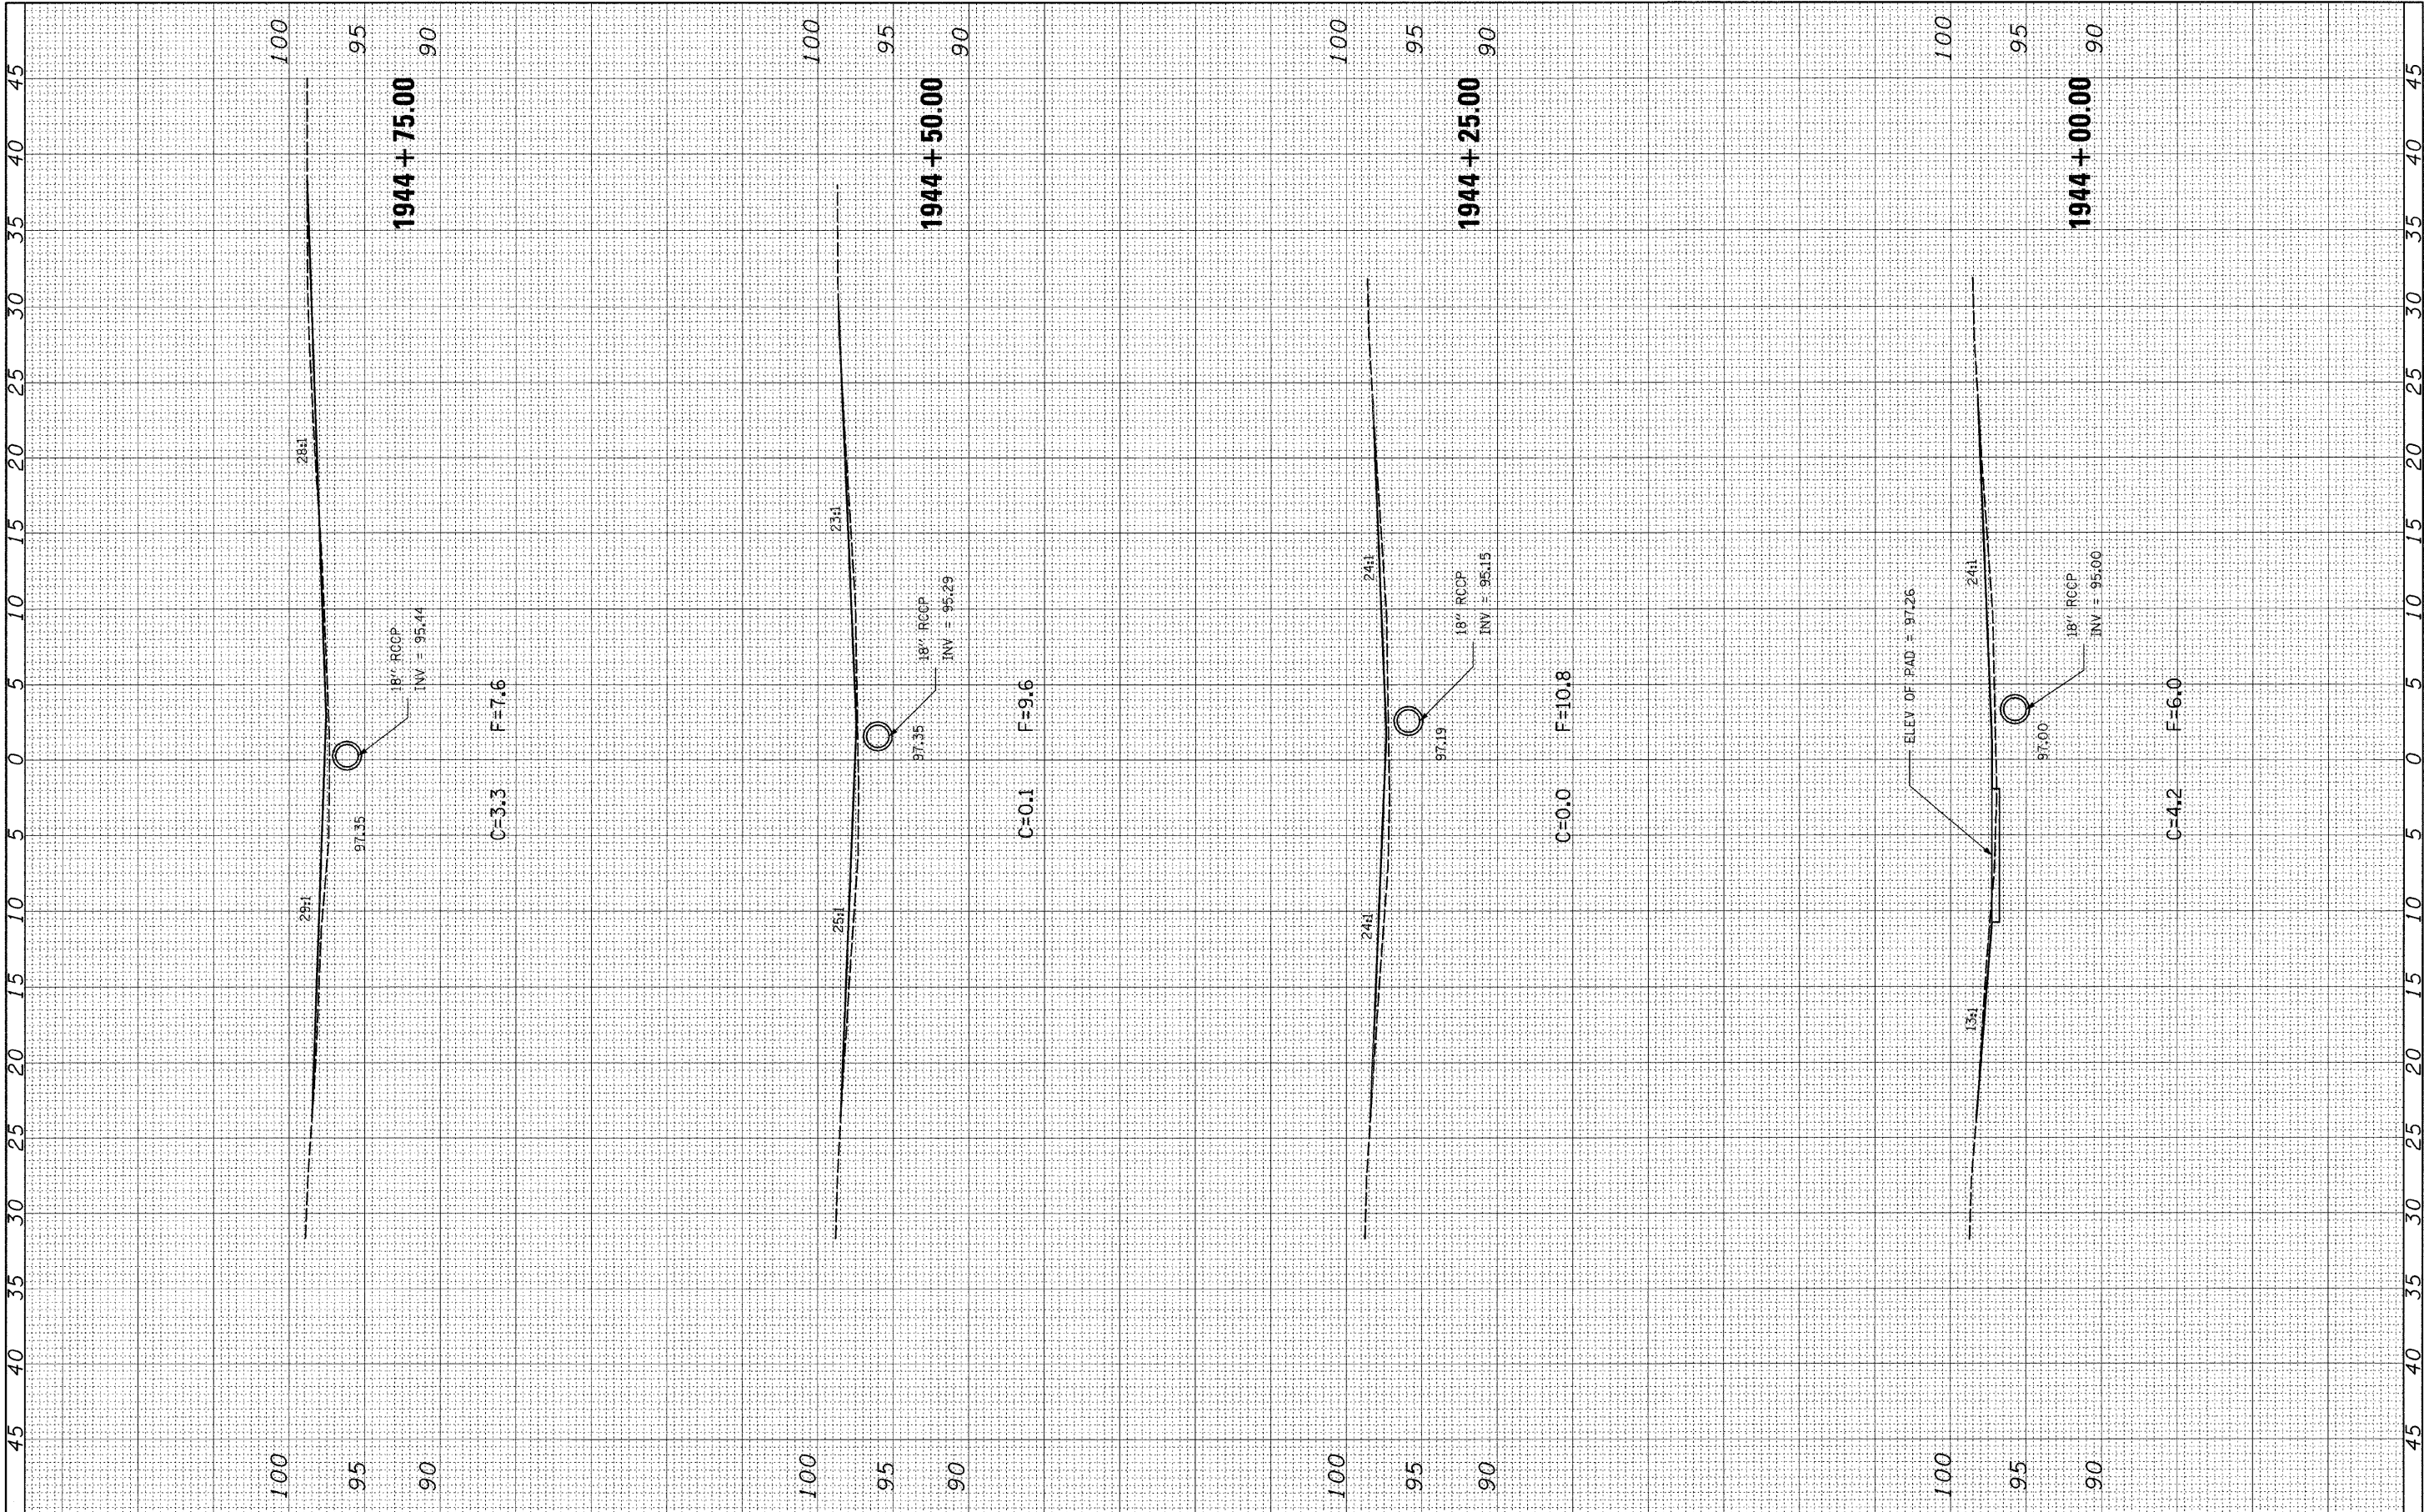


FILE NAME =	USER NAME = hrtzelkl	DESIGNED -	REVISED -	STATE OF ILLINOIS DEPARTMENT OF TRANSPORTATION				LOCATION 6 CROSS-SECTIONS - SN 025-0045				F.A.I. RTE.	SECTION	COUNTY	TOTAL SHEETS	SHEET NO.
cs:\pw_work\PWD01\HIRTZELKL\dms54659\vd774314\hrtzelkl-045.dgn		DRAWN -	REVISED -									70	D-7 Safety 2009-2	Effingham	25	53
PLOT SCALE = 5.0000' / IN.		CHECKED -	REVISED -									CONTRACT NO. 74314				
PLOT DATE = 1/29/2009		DATE -	REVISED -									ILLINOIS FED. AID PROJECT				
				SCALE: 1" = 5'				SHEET NO. 6 OF 7 SHEETS				STA. 1944+00.00 TO STA. 1944+75.00				



ORIGINAL		BY	DATE
SURVEY			
NOTE BOOK			
NO.			

FINAL		BY	DATE
SURVEY			
NOTE BOOK			
NO.			

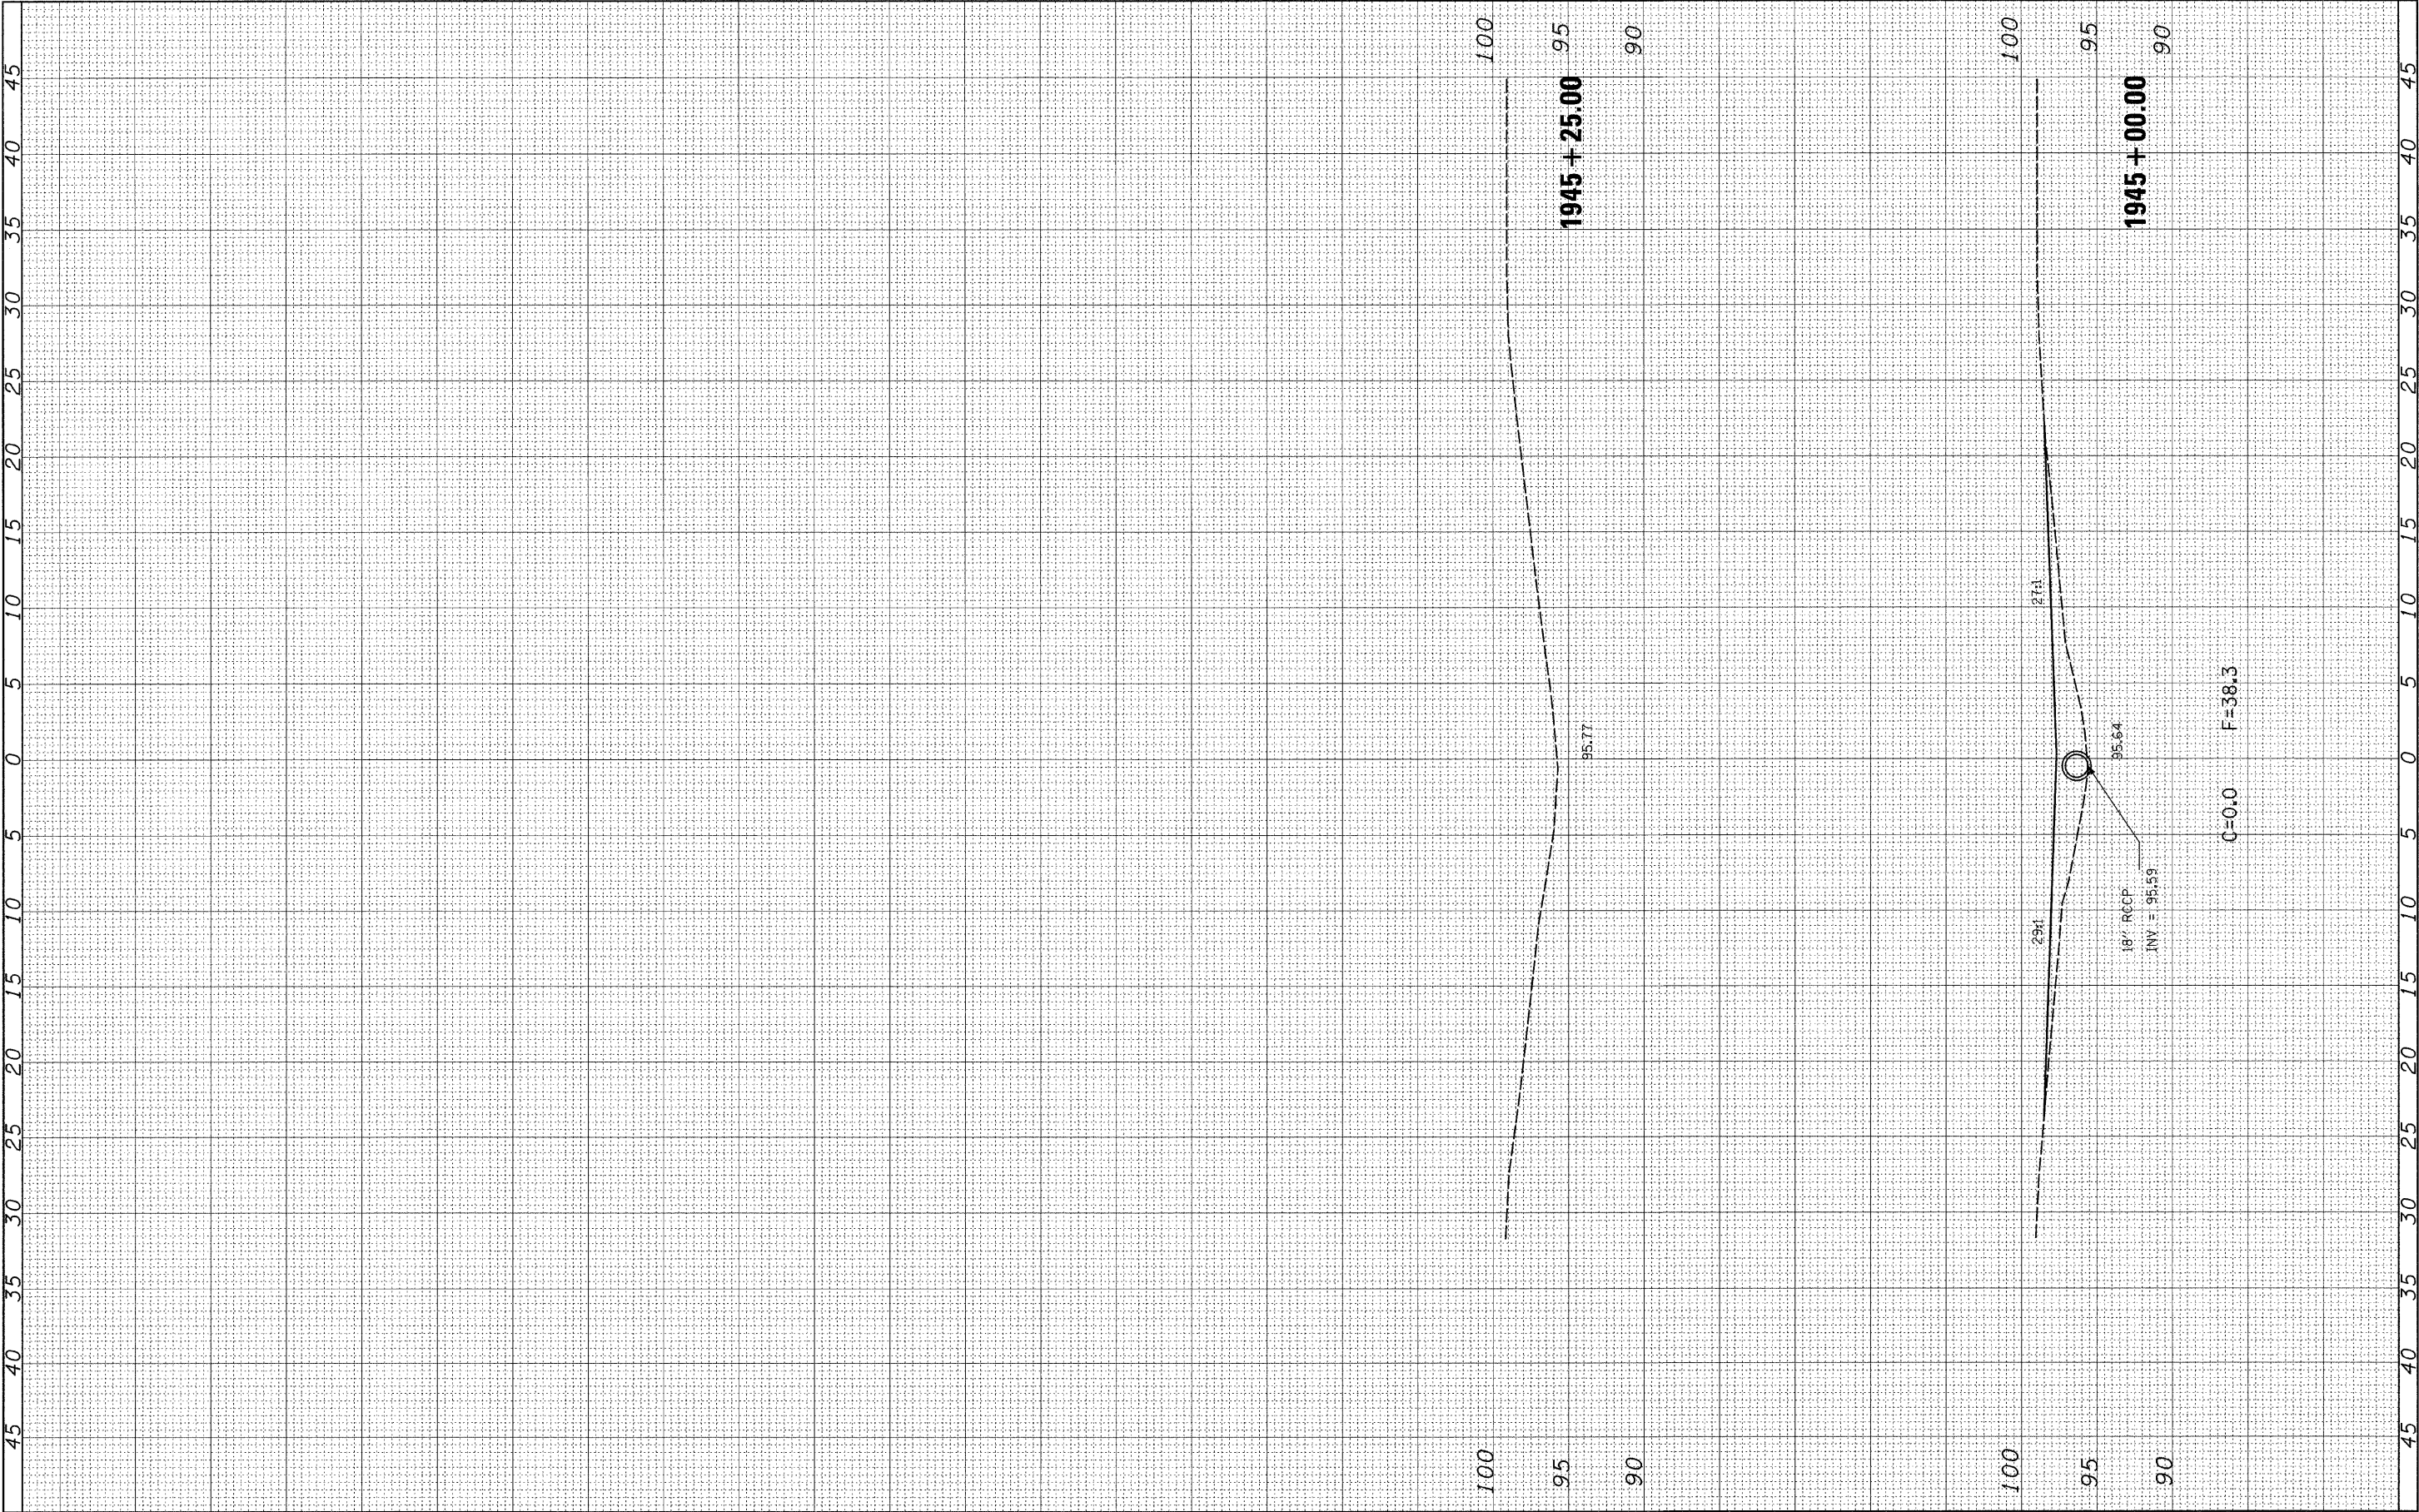

FILE NAME =	USER NAME = hirtzelkl	DESIGNED -	REVISED -	STATE OF ILLINOIS DEPARTMENT OF TRANSPORTATION	LOCATION 6			F.A.I. RTE.	SECTION	COUNTY	TOTAL SHEETS	SHEET NO.
c:\pwork\PWIDOT\HIRTZELKL\dms54659\vd774314-ent-ssht-045.dgn	DRAWN -	REVISED -	REVISED -		CROSS-SECTIONS - SN 025-0045			70	D-7 Safety 2009-2	Effingham	85	54
	PLOT SCALE = 5,0000 ' / IN.	CHECKED -	REVISED -					CONTRACT NO. 74314				
	PLOT DATE = 1/29/2009	DATE -	REVISED -					ILLINOIS FED. AID PROJECT				
					SCALE: 1" = 5'			SHEET NO. 7 OF 7 SHEETS	STA. 1945+00.00 TO STA. 1945+25.00			

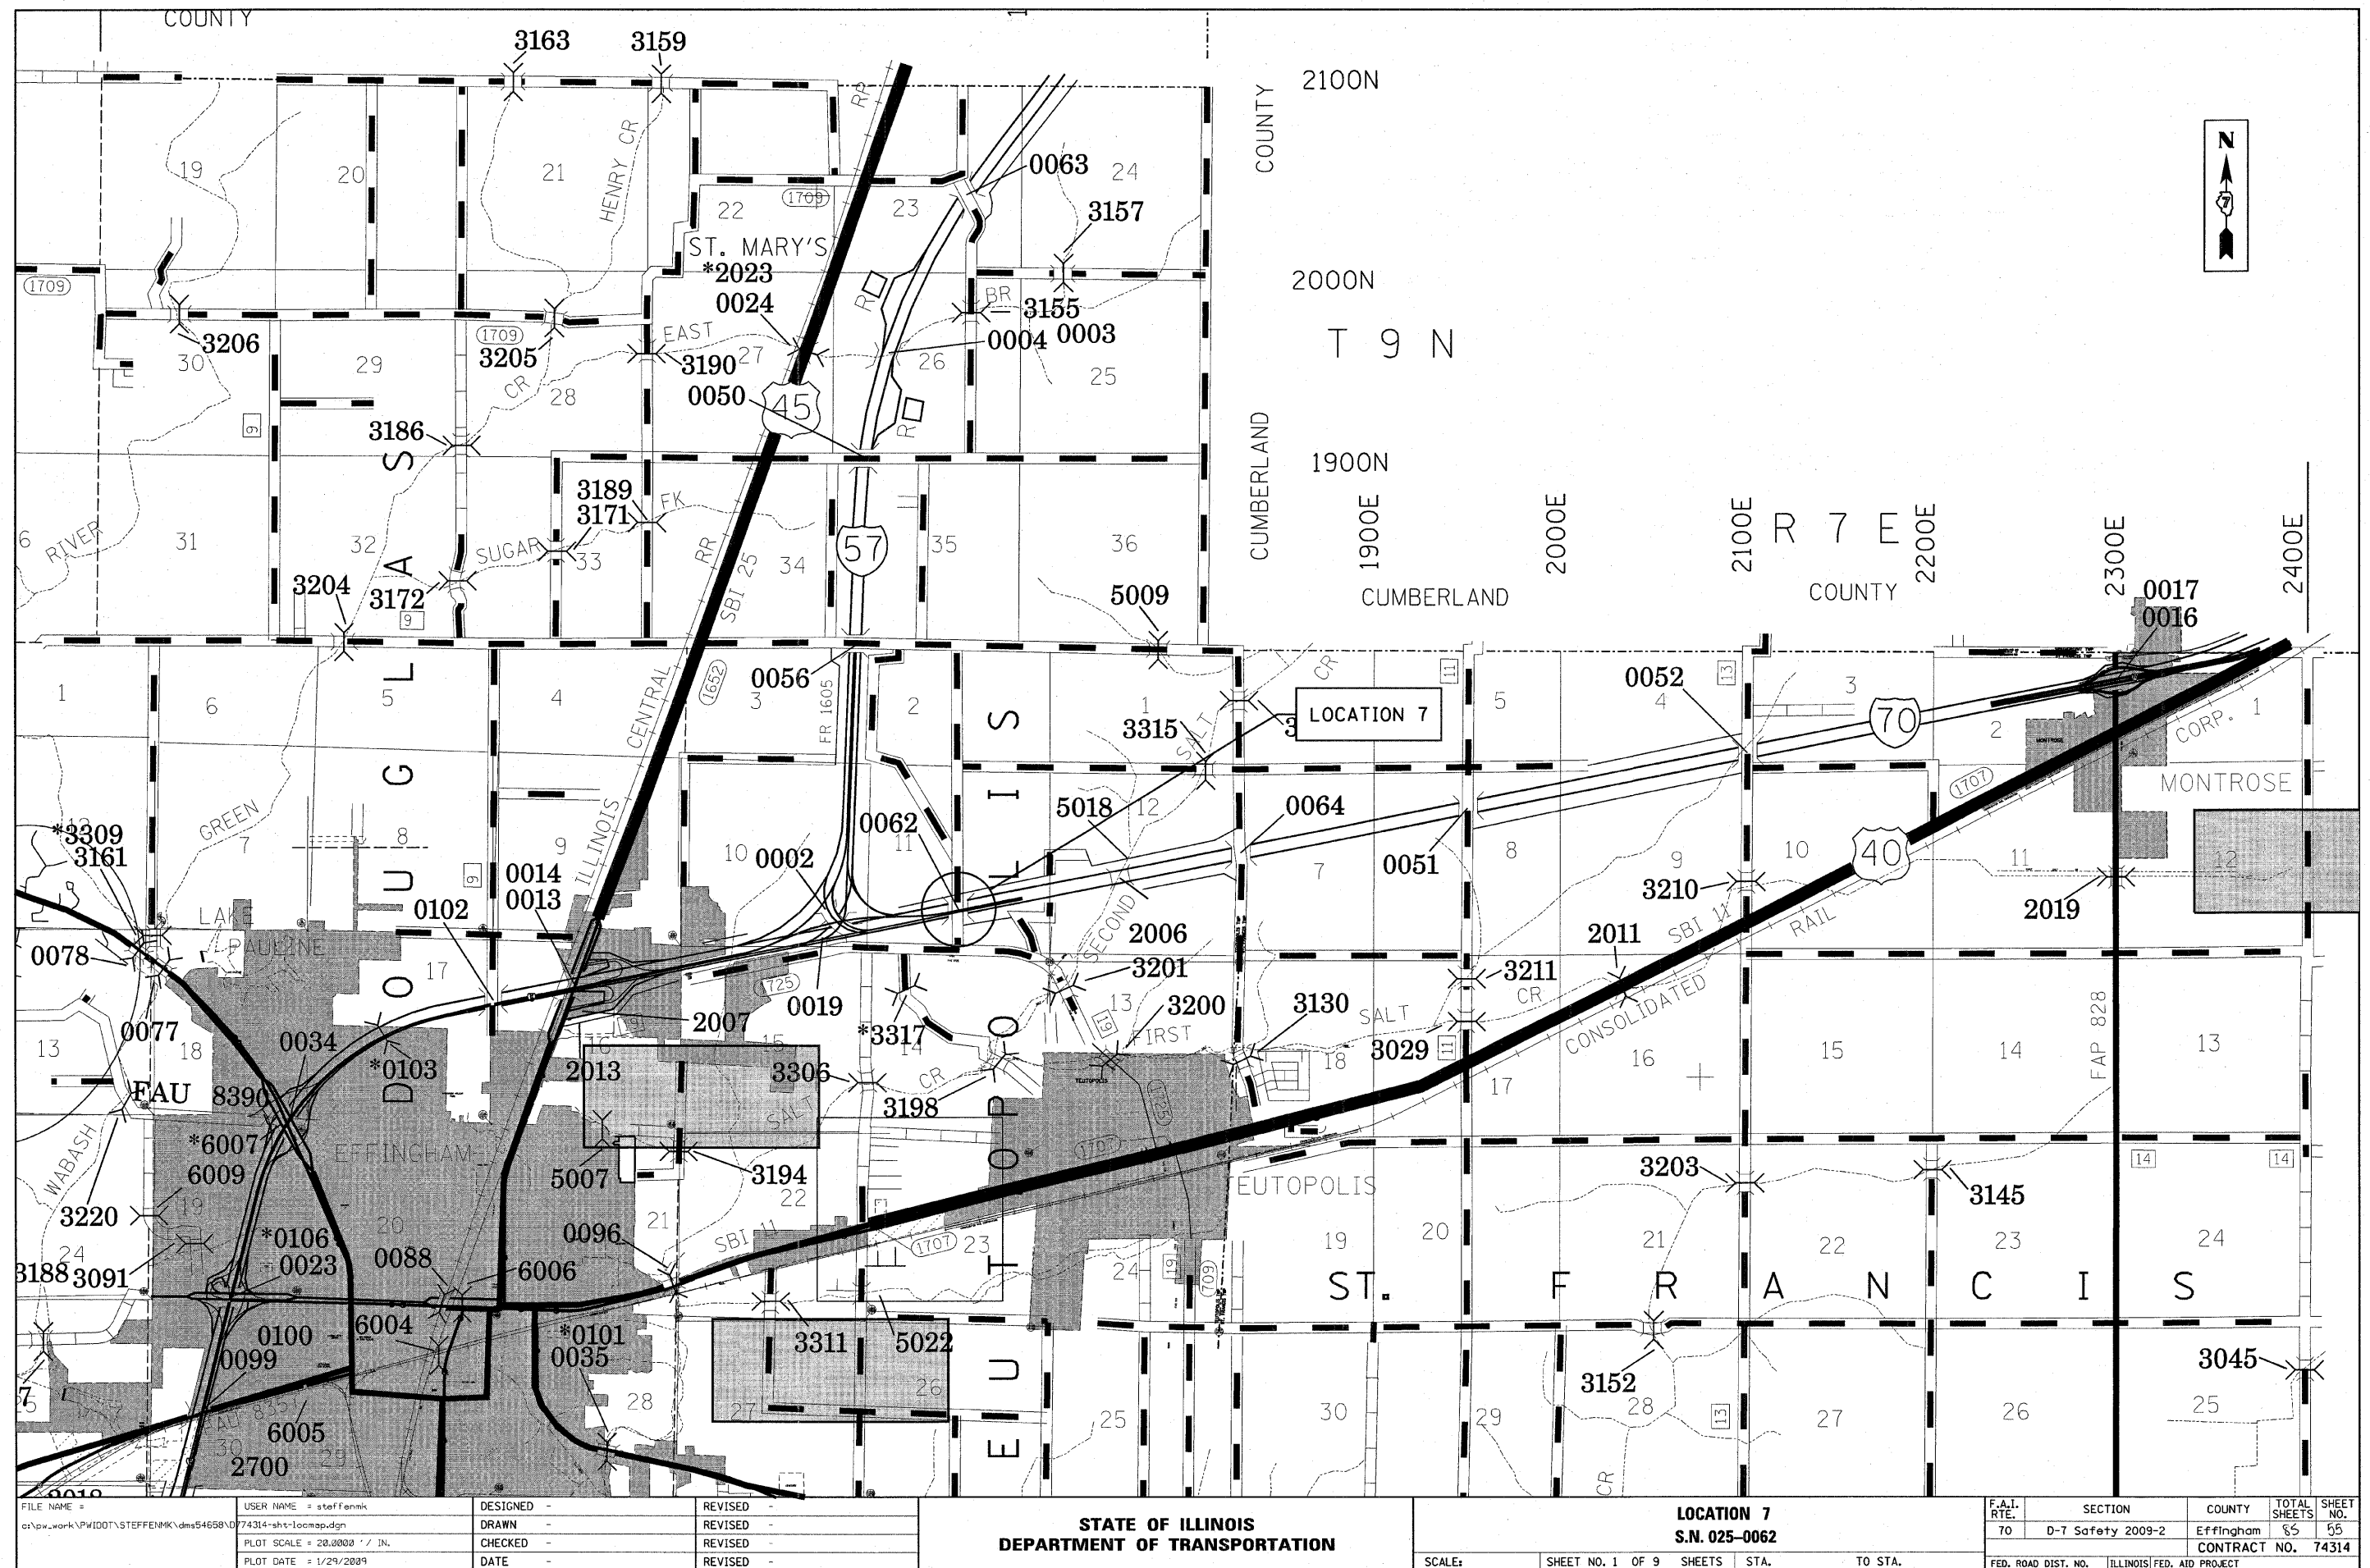


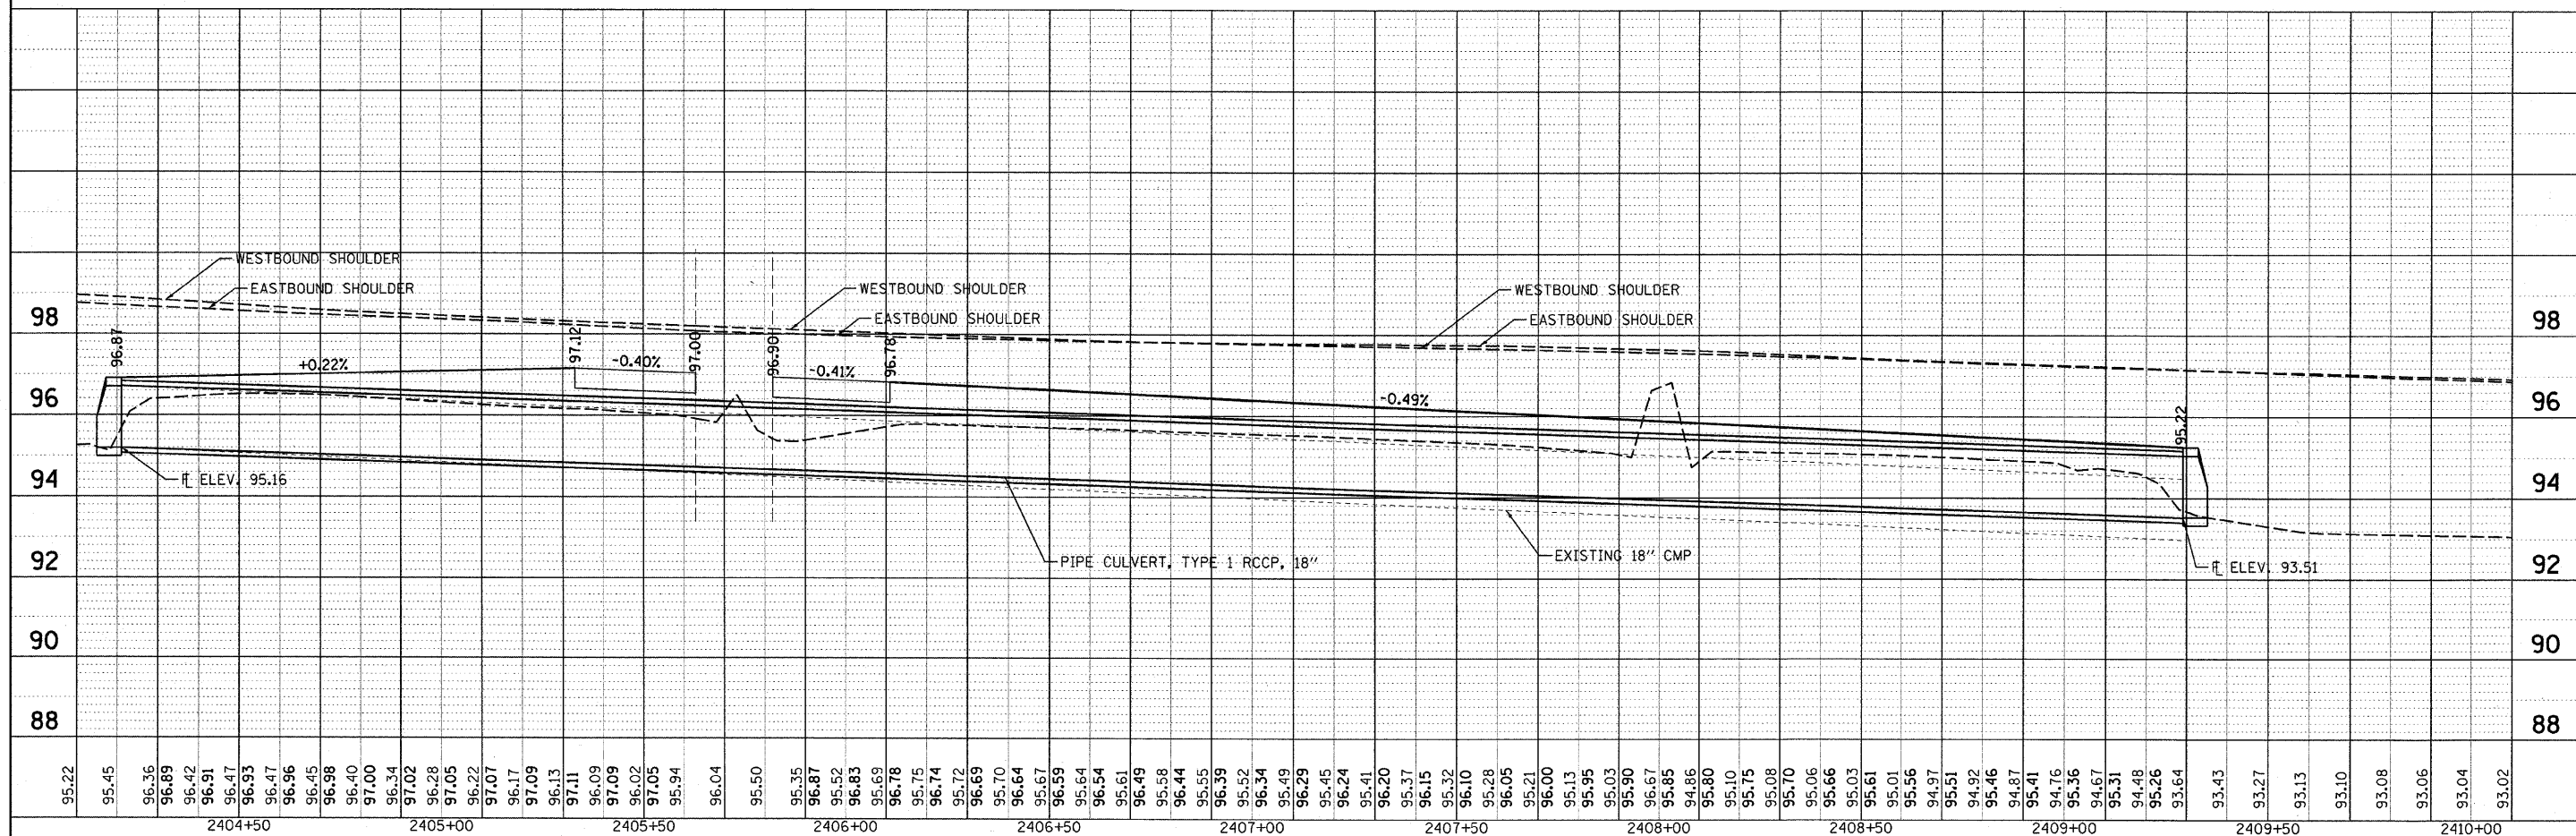 

FILE NAME =	USER NAME = steffenmk	DESIGNED -	REVISED -	STATE OF ILLINOIS DEPARTMENT OF TRANSPORTATION	LOCATION 7 S.N. 025-0062	F.A.I. RTE.		SECTION	COUNTY	TOTAL SHEETS	SHEET NO.
ct\pw_work\PWIDOT\STEFFENMK\dms54658\074314-shr-pp-0062.dgn	DRAWN -	REVISED -	70			D-7 Safety Section 2009-2	Effingham	85	56		
PLOT SCALE = 20.0000' / IN.	CHECKED -	REVISED -	CONTRACT NO. 74314								
PLOT DATE = 1/29/2009	DATE -	REVISED -									
				SCALE: 1"=20'	SHEET NO. 2	OF 9	SHEETS	STA. 2404+10	TO STA. 2410+10	FED. ROAD DIST. NO. ILLINOIS FED. AID PROJECT	

ORIGINAL	SURVEYED	BY	DATE
NOTE BOOK	TEMPLATE		
NO.	AREAS CHECKED		


FINAL	SURVEYED	BY	DATE
NOTE BOOK	TEMPLATE		
NO.	AREAS CHECKED		

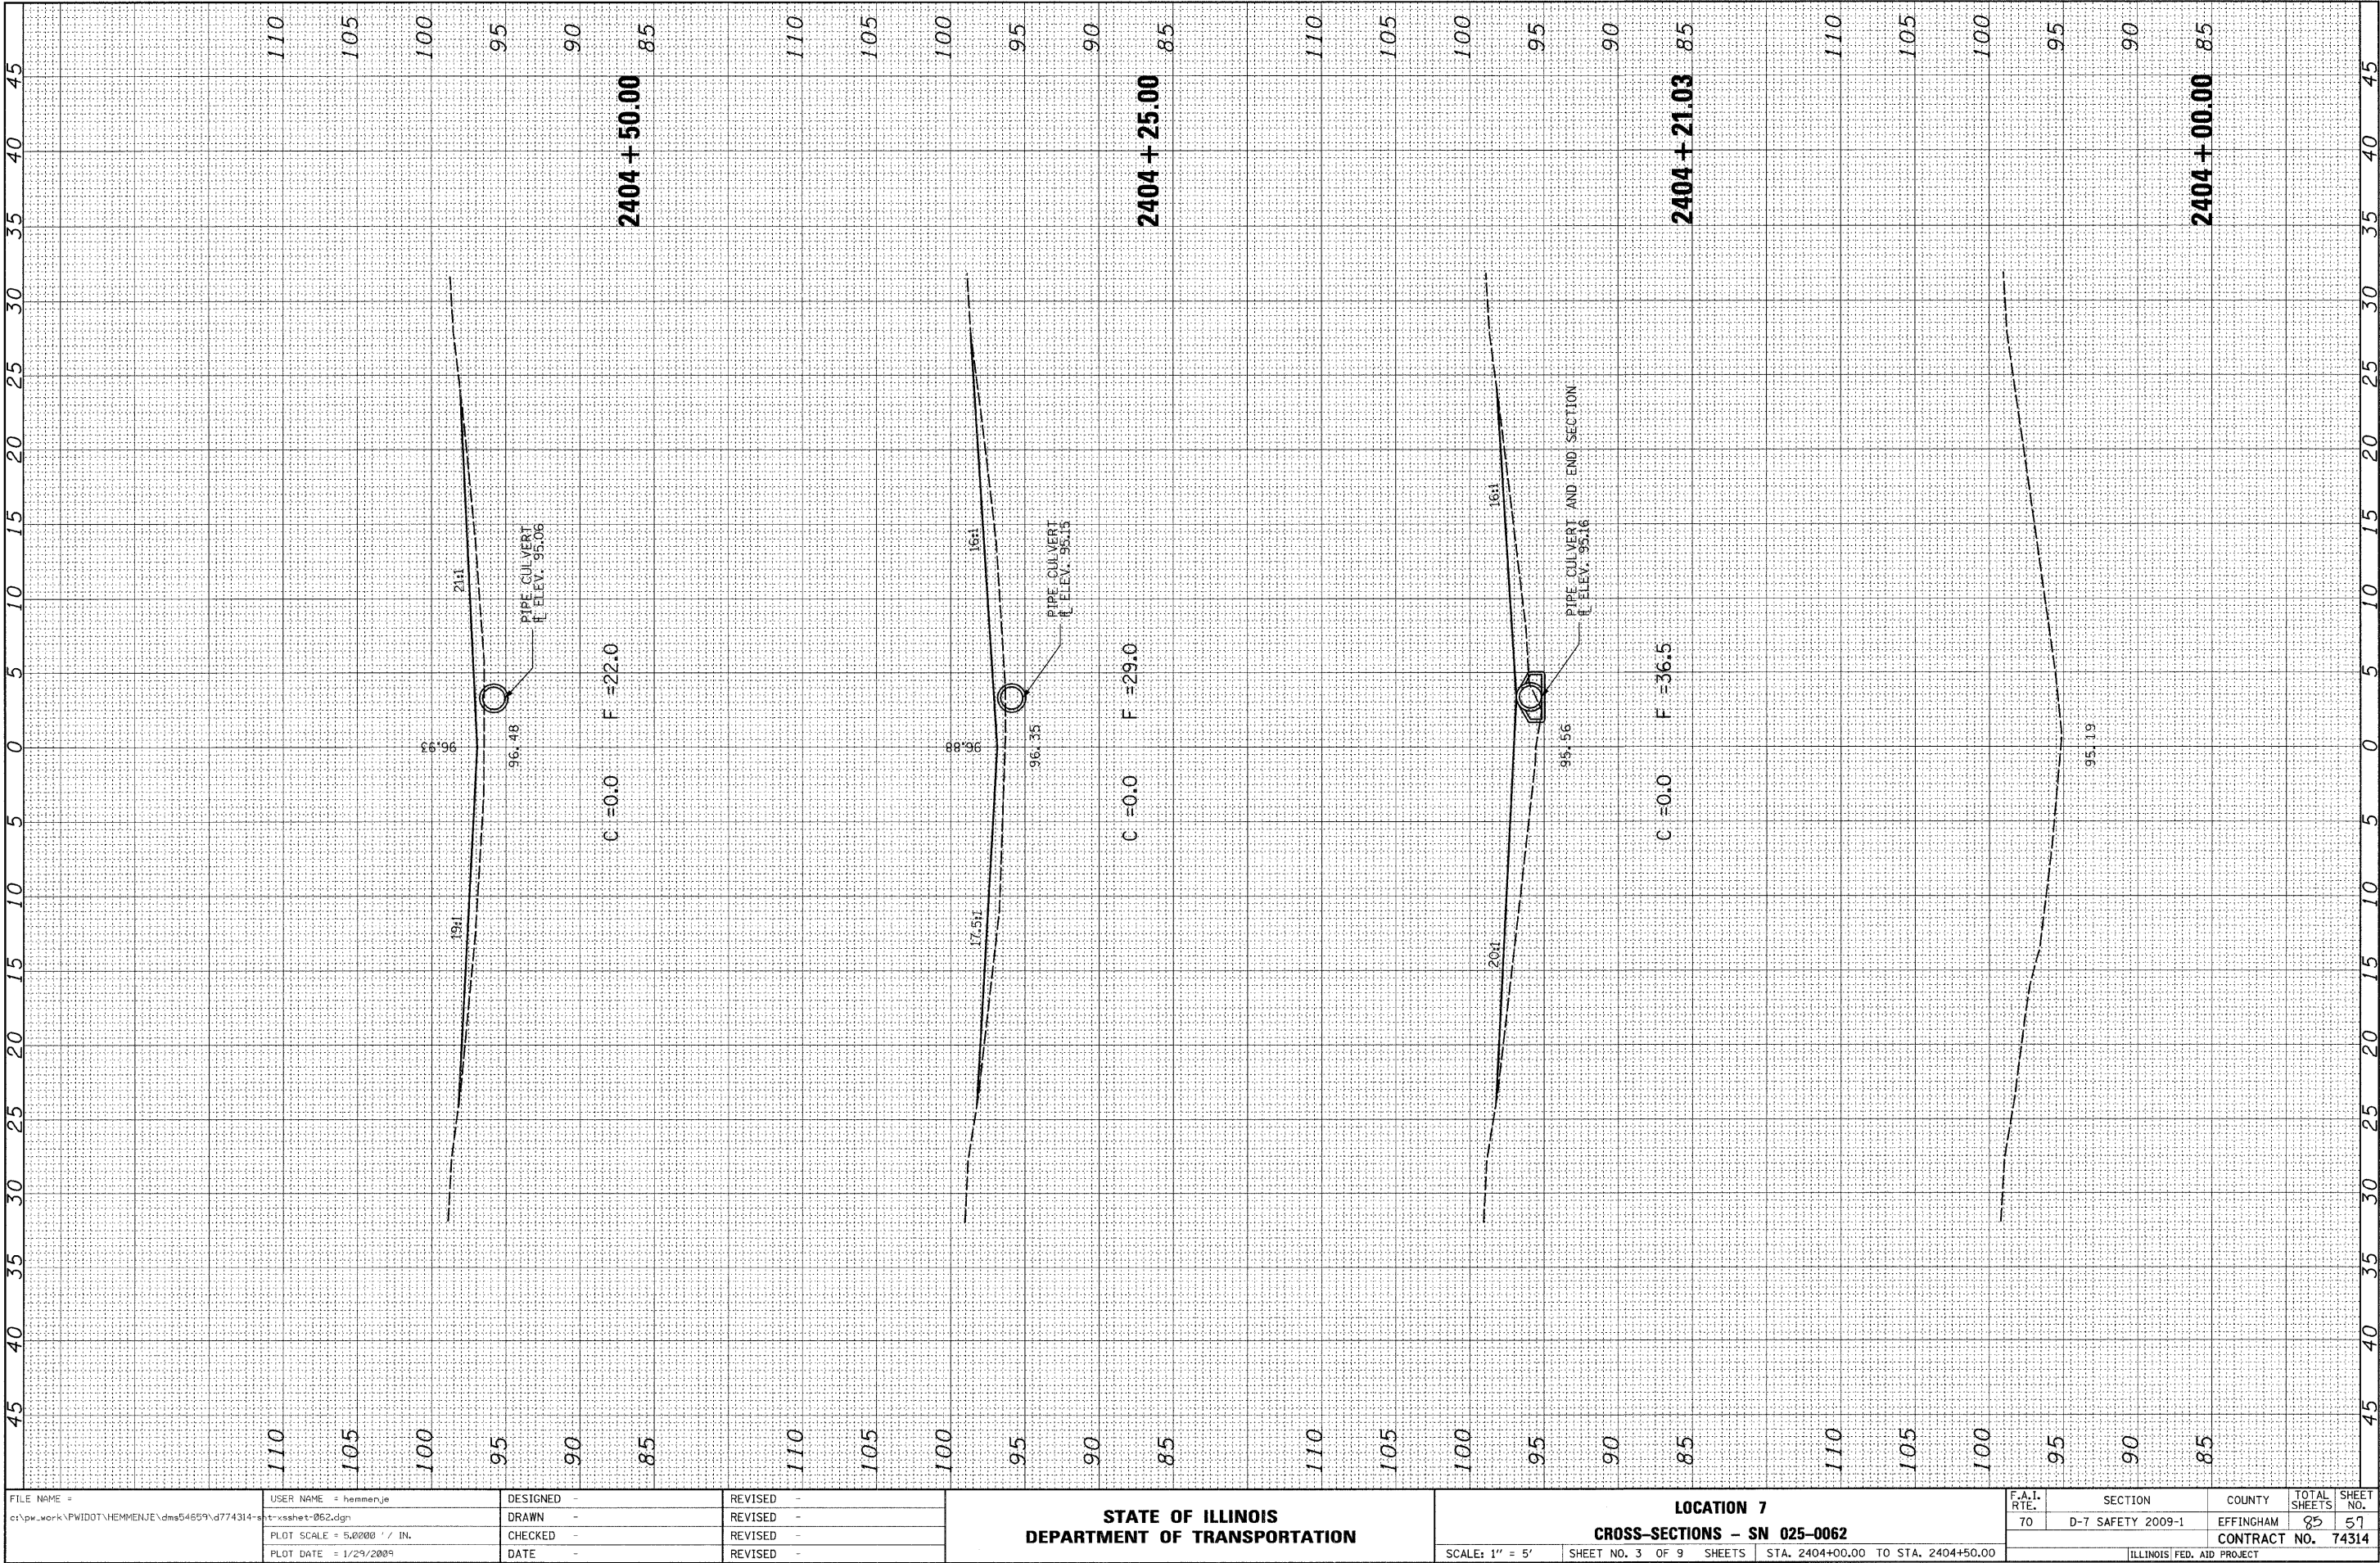

FILE NAME =	USER NAME = hemmenje	DESIGNED -	REVISED -	STATE OF ILLINOIS DEPARTMENT OF TRANSPORTATION	LOCATION 7 CROSS-SECTIONS - SN 025-0062	F.A.I. RTE.	SECTION	COUNTY	TOTAL SHEETS	SHEET NO.	
c:\pw_work\PWIDOT\HEMMENJE\dm54659\4774314-shr-ssahet-062.dgn	DRAWN -	REVISED -									
	PLOT SCALE = 5.0000 ' / IN.	CHECKED -	REVISED -								
	PLOT DATE = 1/29/2009	DATE -	REVISED -								
				SCALE: 1" = 5'	SHEET NO. 3 OF 9 SHEETS	STA. 2404+00.00 TO STA. 2404+50.00					
								ILLINOIS FED. AID PROJECT			
								CONTRACT NO. 74314			


ORIGINAL	SURVEYED	BY	DATE
NOTE BOOK	NO. _____		
AREAS CHECKED			

ORIGINAL	SURVEYED	BY	DATE
NOTE BOOK	NO. _____		
AREAS CHECKED			

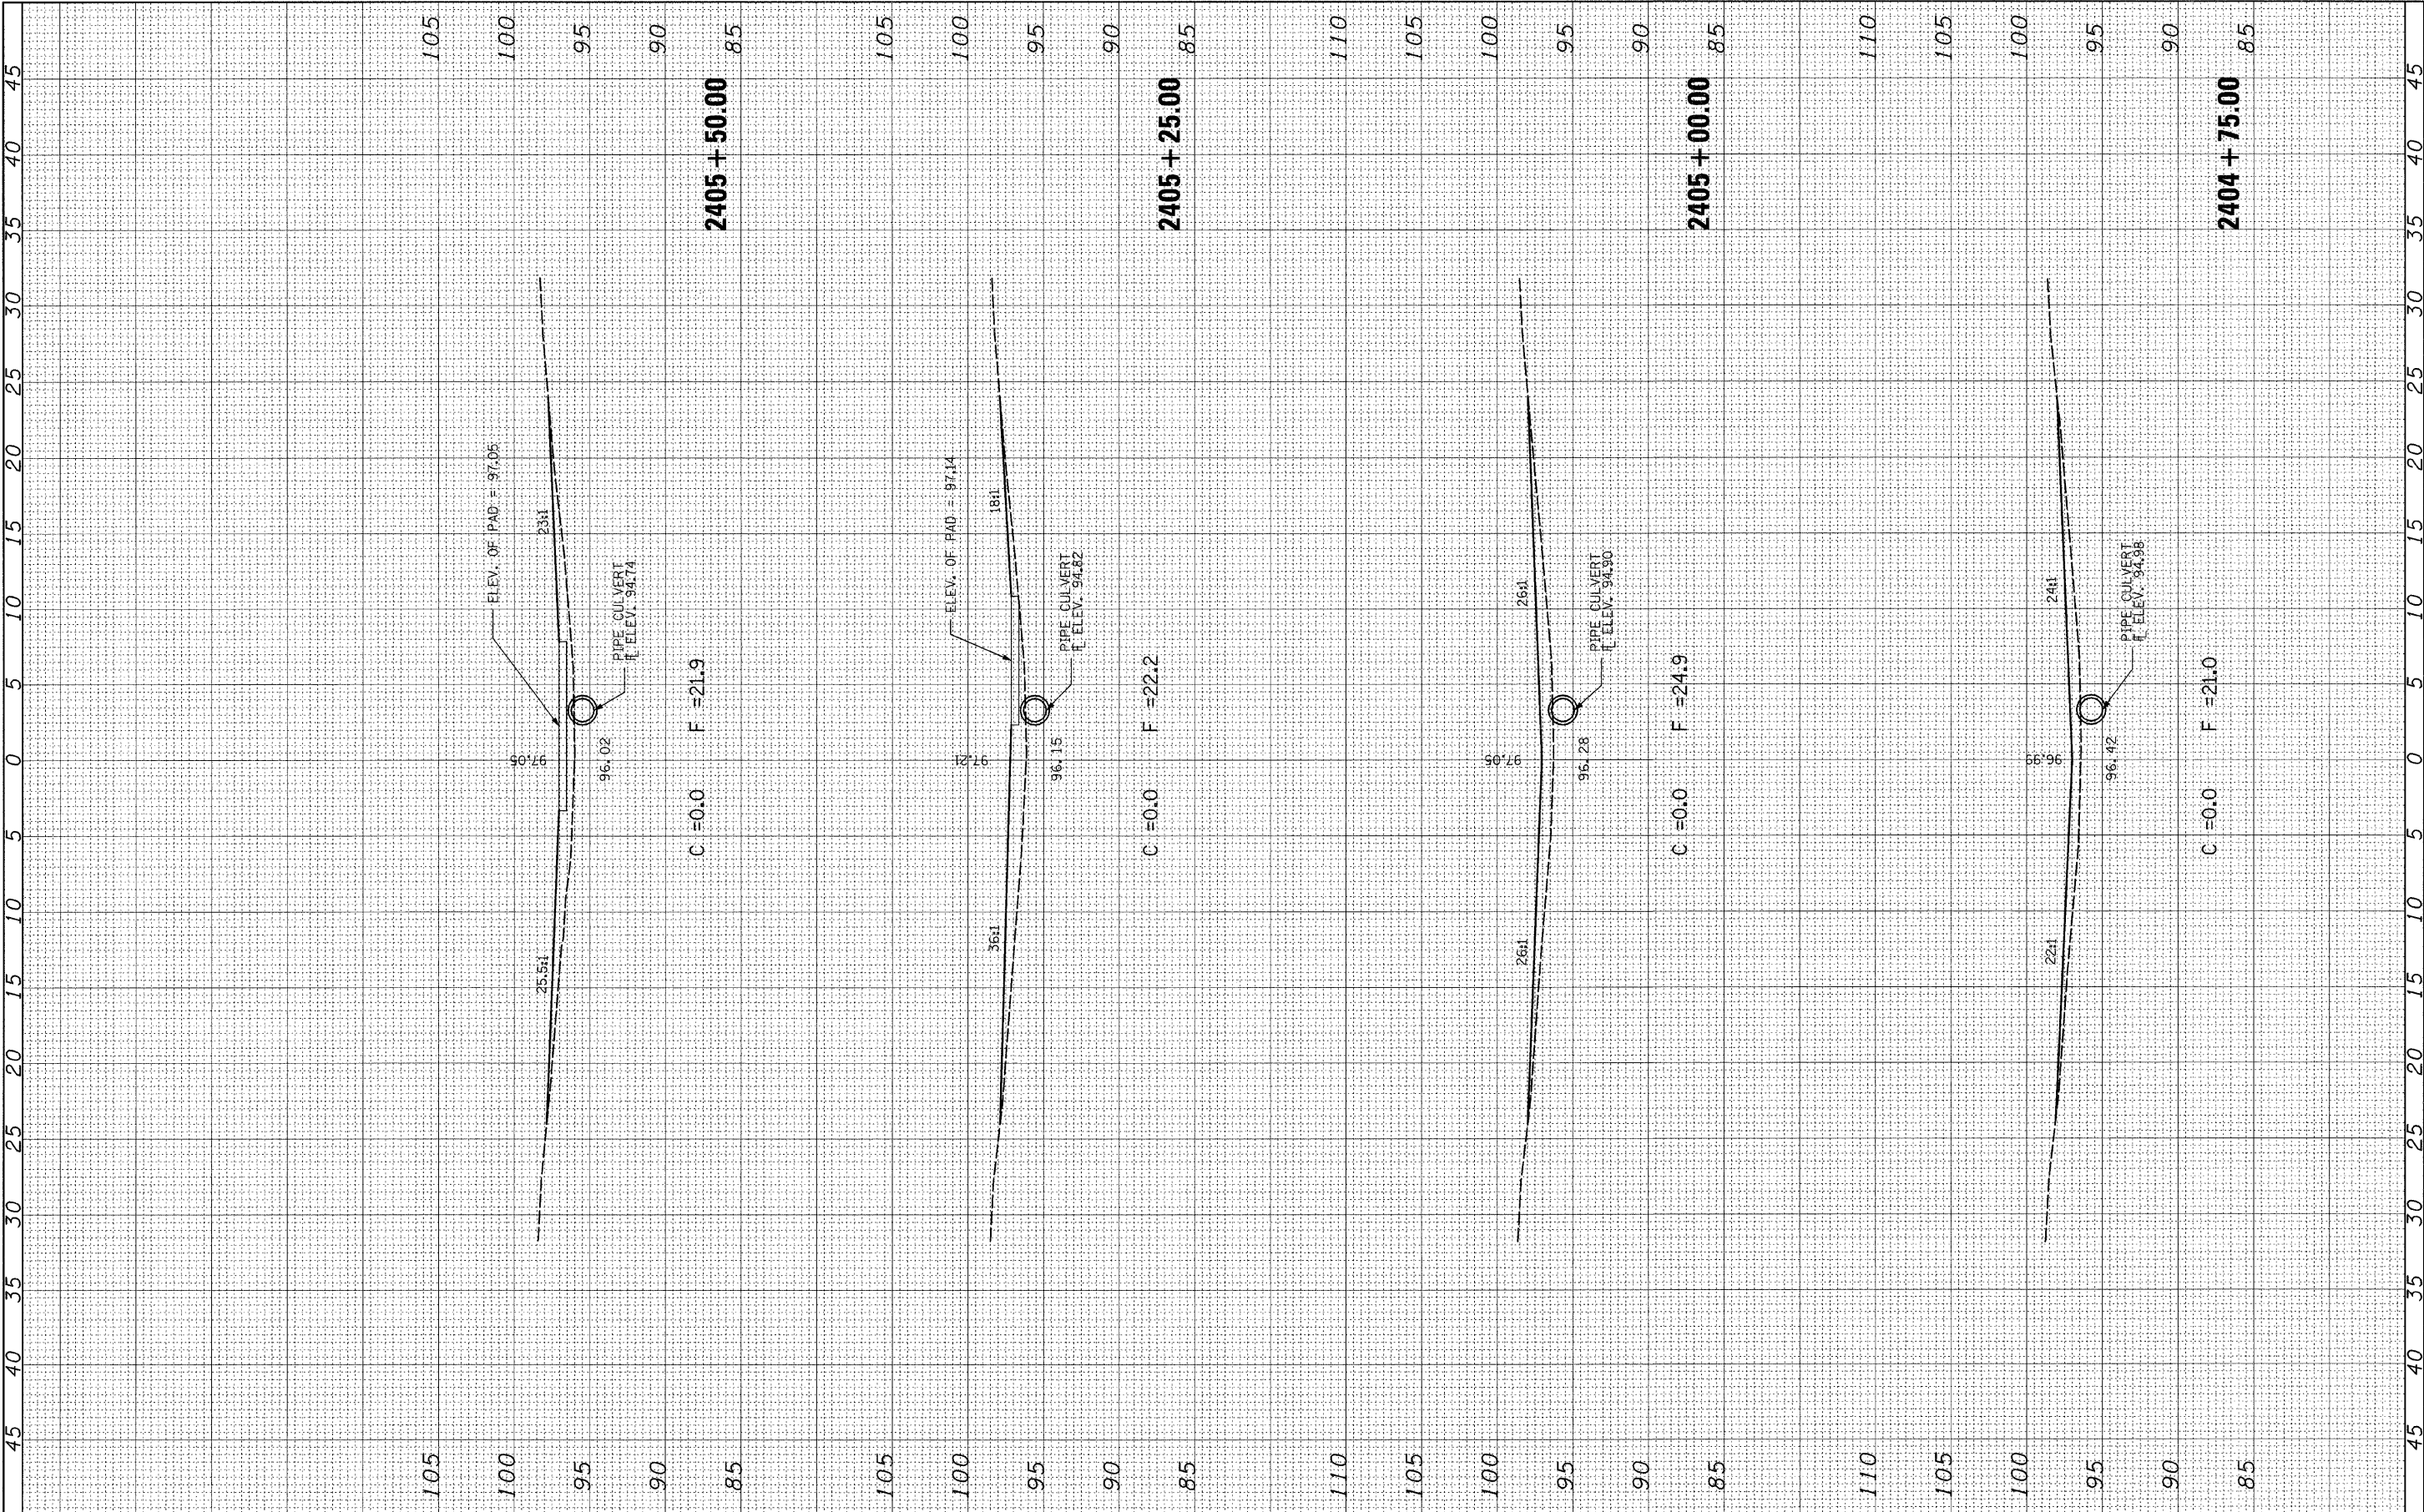


ORIGINAL SURVEY	SURVEYED	BY	DATE
NOTE BOOK	NO.		
TEMPLATE	AREAS CHECKED		

ORIGINAL SURVEY	SURVEYED	BY	DATE
NOTE BOOK	NO.		
TEMPLATE	AREAS CHECKED		

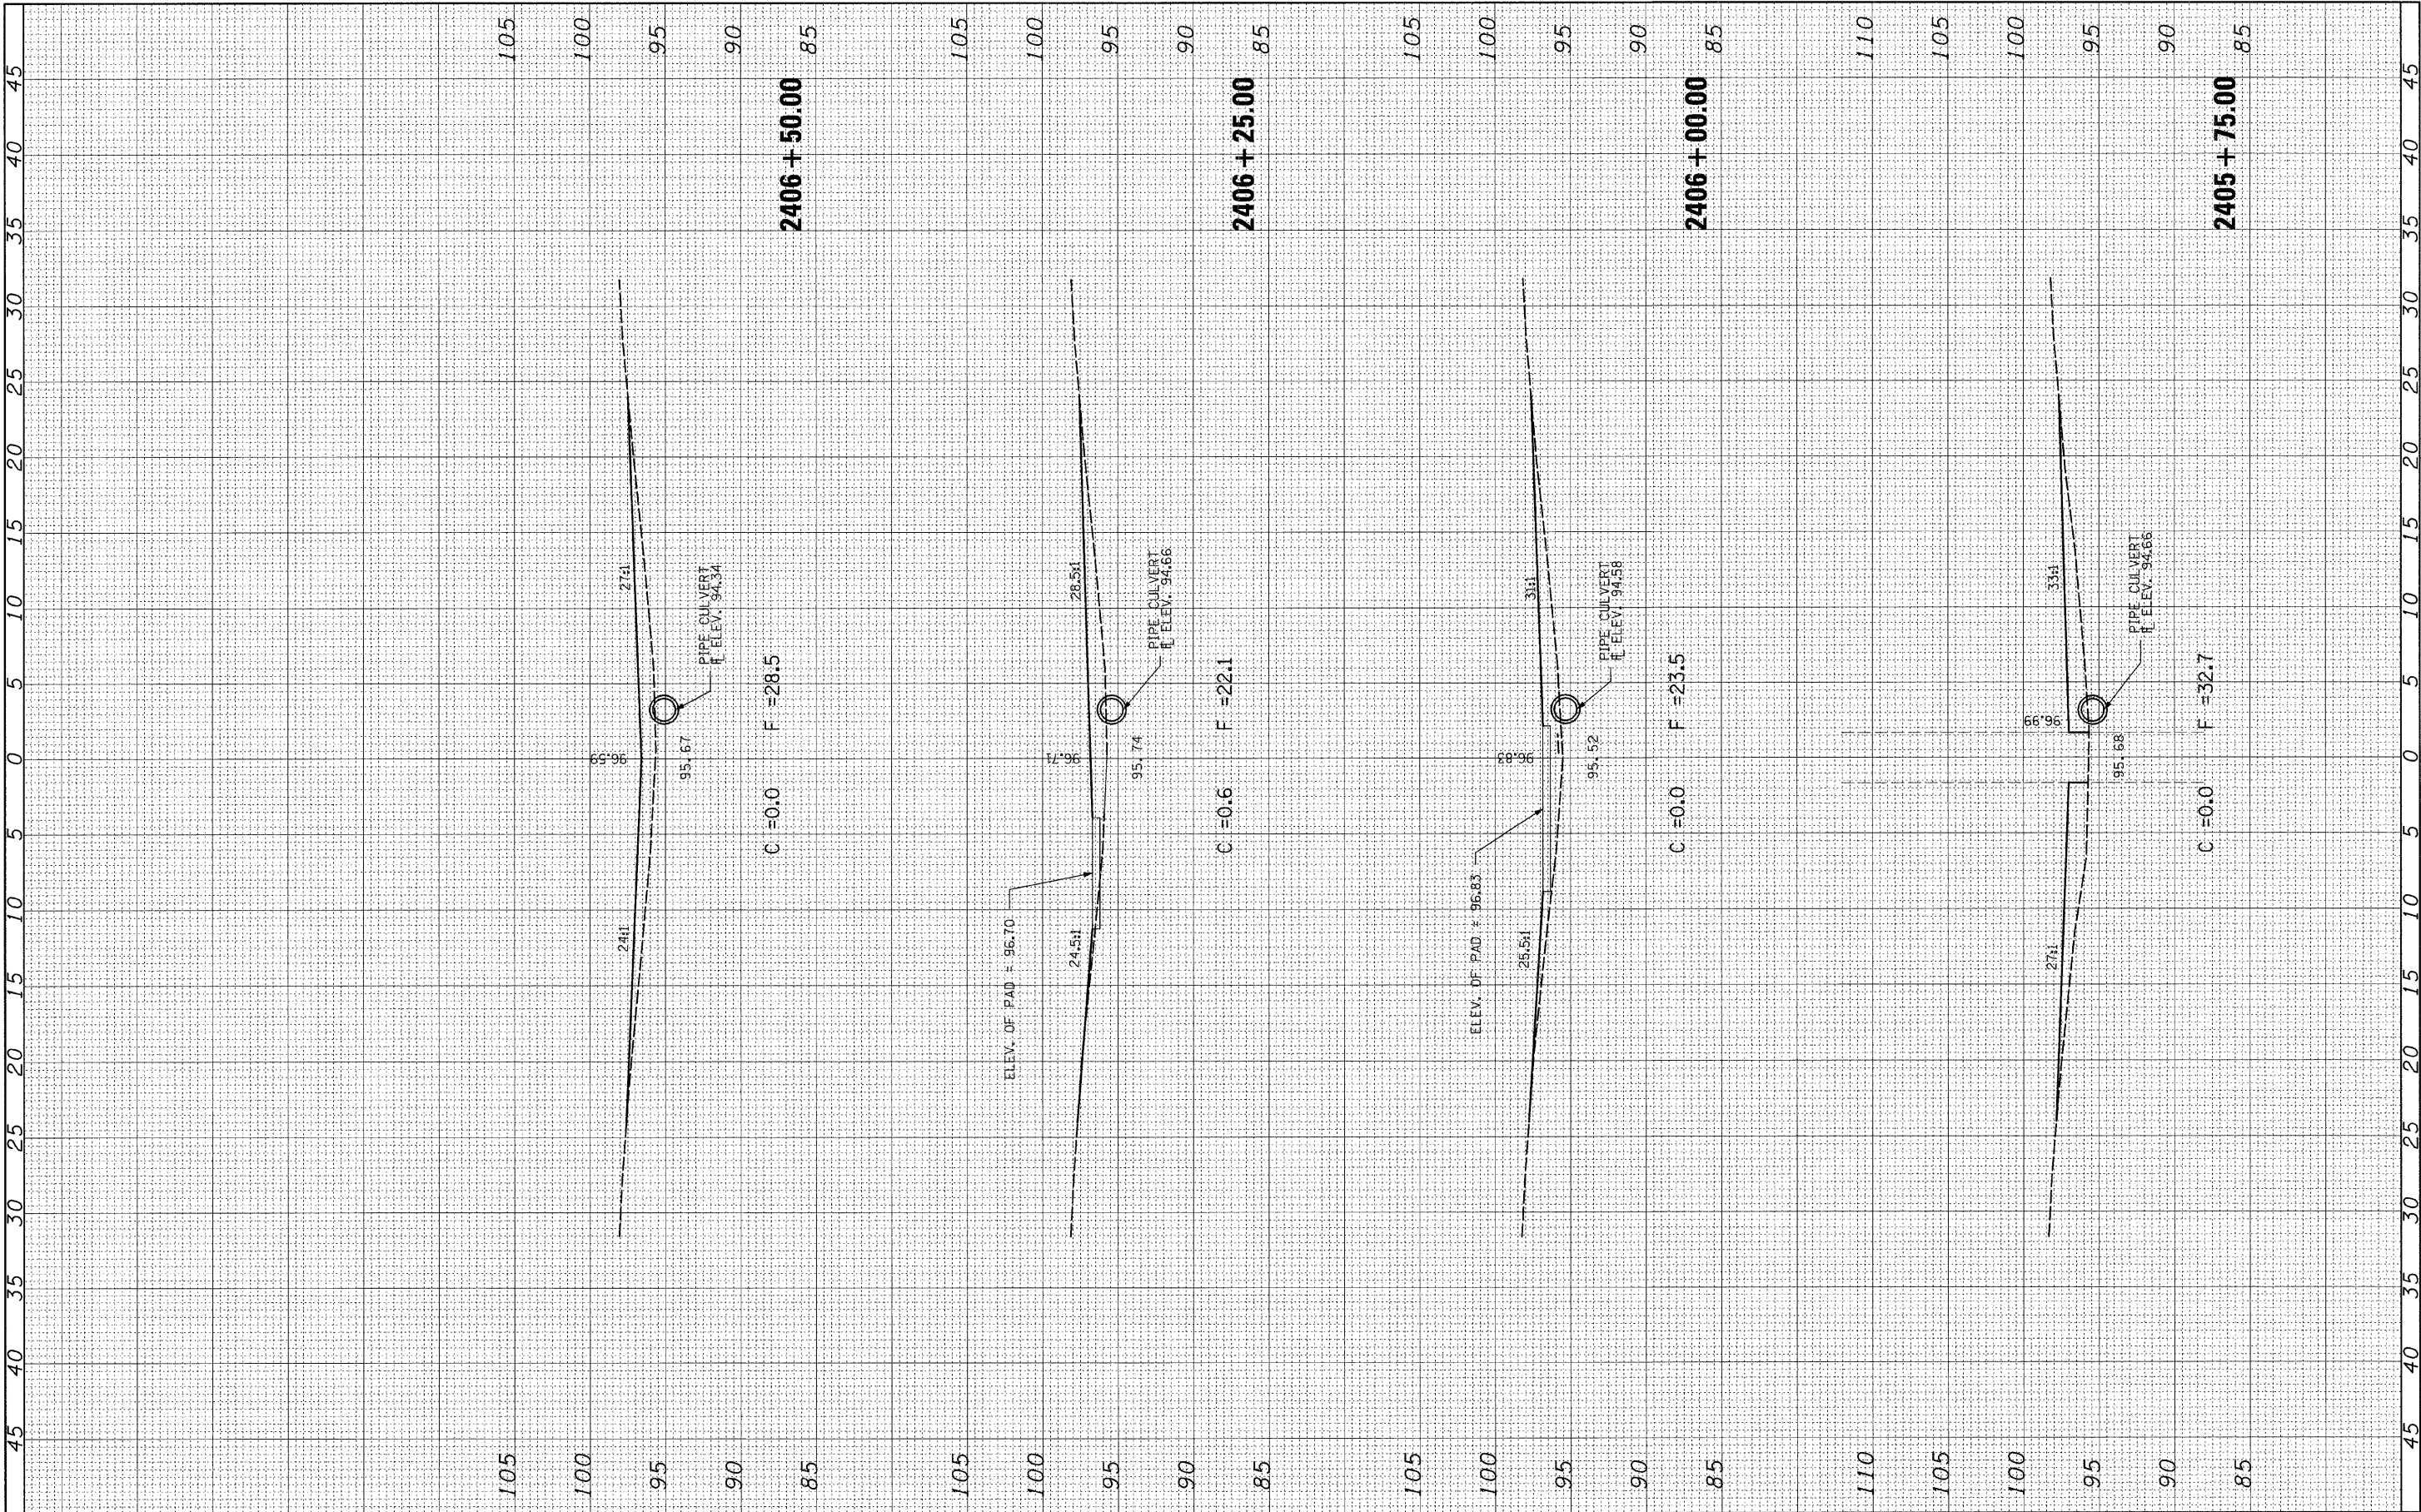

ORIGINAL SURVEY	SURVEYED	BY	DATE
NOTE BOOK	NO. _____	NO. _____	NO. _____
AREAS CHECKED	AREAS CHECKED	AREAS CHECKED	AREAS CHECKED


ORIGINAL SURVEY	SURVEYED	BY	DATE
NOTE BOOK	NO. _____	NO. _____	NO. _____
AREAS CHECKED	AREAS CHECKED	AREAS CHECKED	AREAS CHECKED

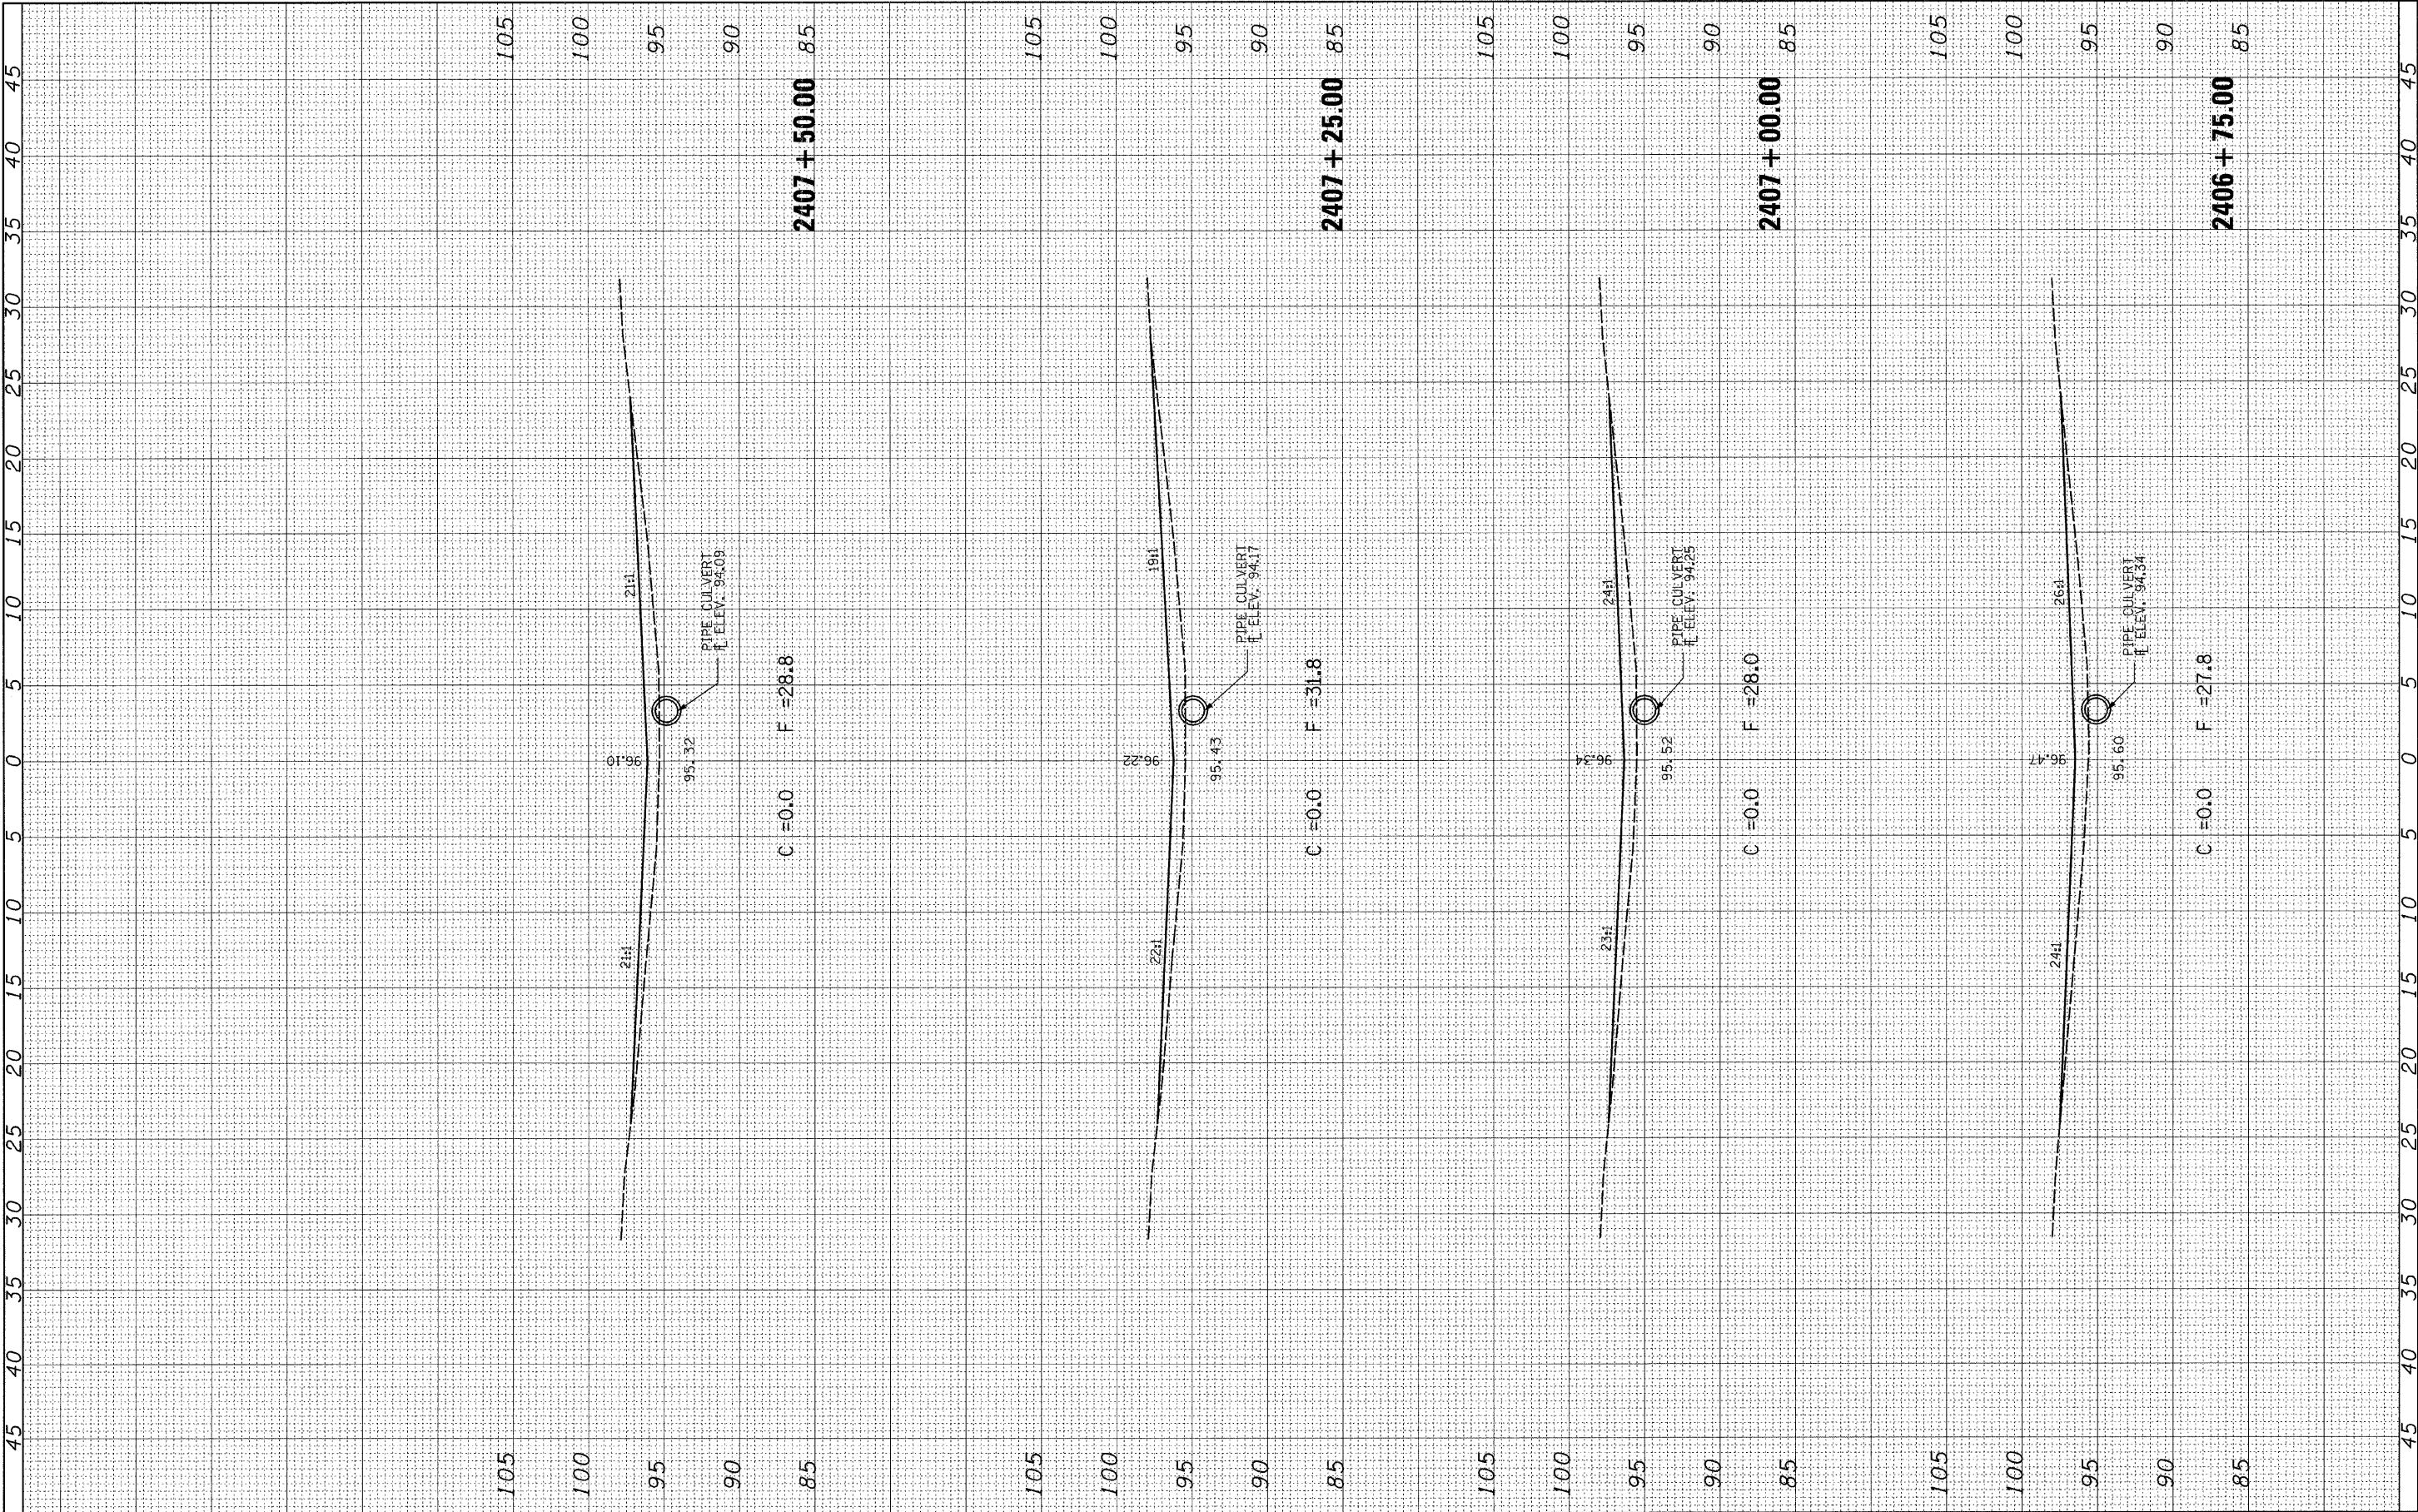

FILE NAME =		USER NAME = hemmenje		DESIGNED -		REVISED -		STATE OF ILLINOIS DEPARTMENT OF TRANSPORTATION										LOCATION 7					F.A.I. RTE.	SECTION		COUNTY	TOTAL SHEETS	SHEET NO.
c:\pw\work\PWIDOT\HEMMENJE\dms54659\4774314\sheet-062.dgn				DRAWN -		REVISED -												70	D-7 SAFETY 2009-1		EFFINGHAM	95	60					
PLOT SCALE = 5.0000 ' / IN.				CHECKED -		REVISED -																		CONTRACT NO. 74314				
PLOT DATE = 1/29/2009				DATE -		REVISED -																		ILLINOIS FED. AID PROJECT				
								SCALE: 1" = 5 ' SHEET NO. 6 OF 9 SHEETS STA. 2406+75.00 TO STA. 2407+50.00																				


FINAL	SURVEYED	BY	DATE
NO.	NOTE BOOK	NO.	NO.
	TEMPLATE		
	AREAS		
	AREAS CHECKED		

ORIGINAL	SURVEYED	BY	DATE
NO.	NOTE BOOK	NO.	NO.
	TEMPLATE		
	AREAS		
	AREAS CHECKED		

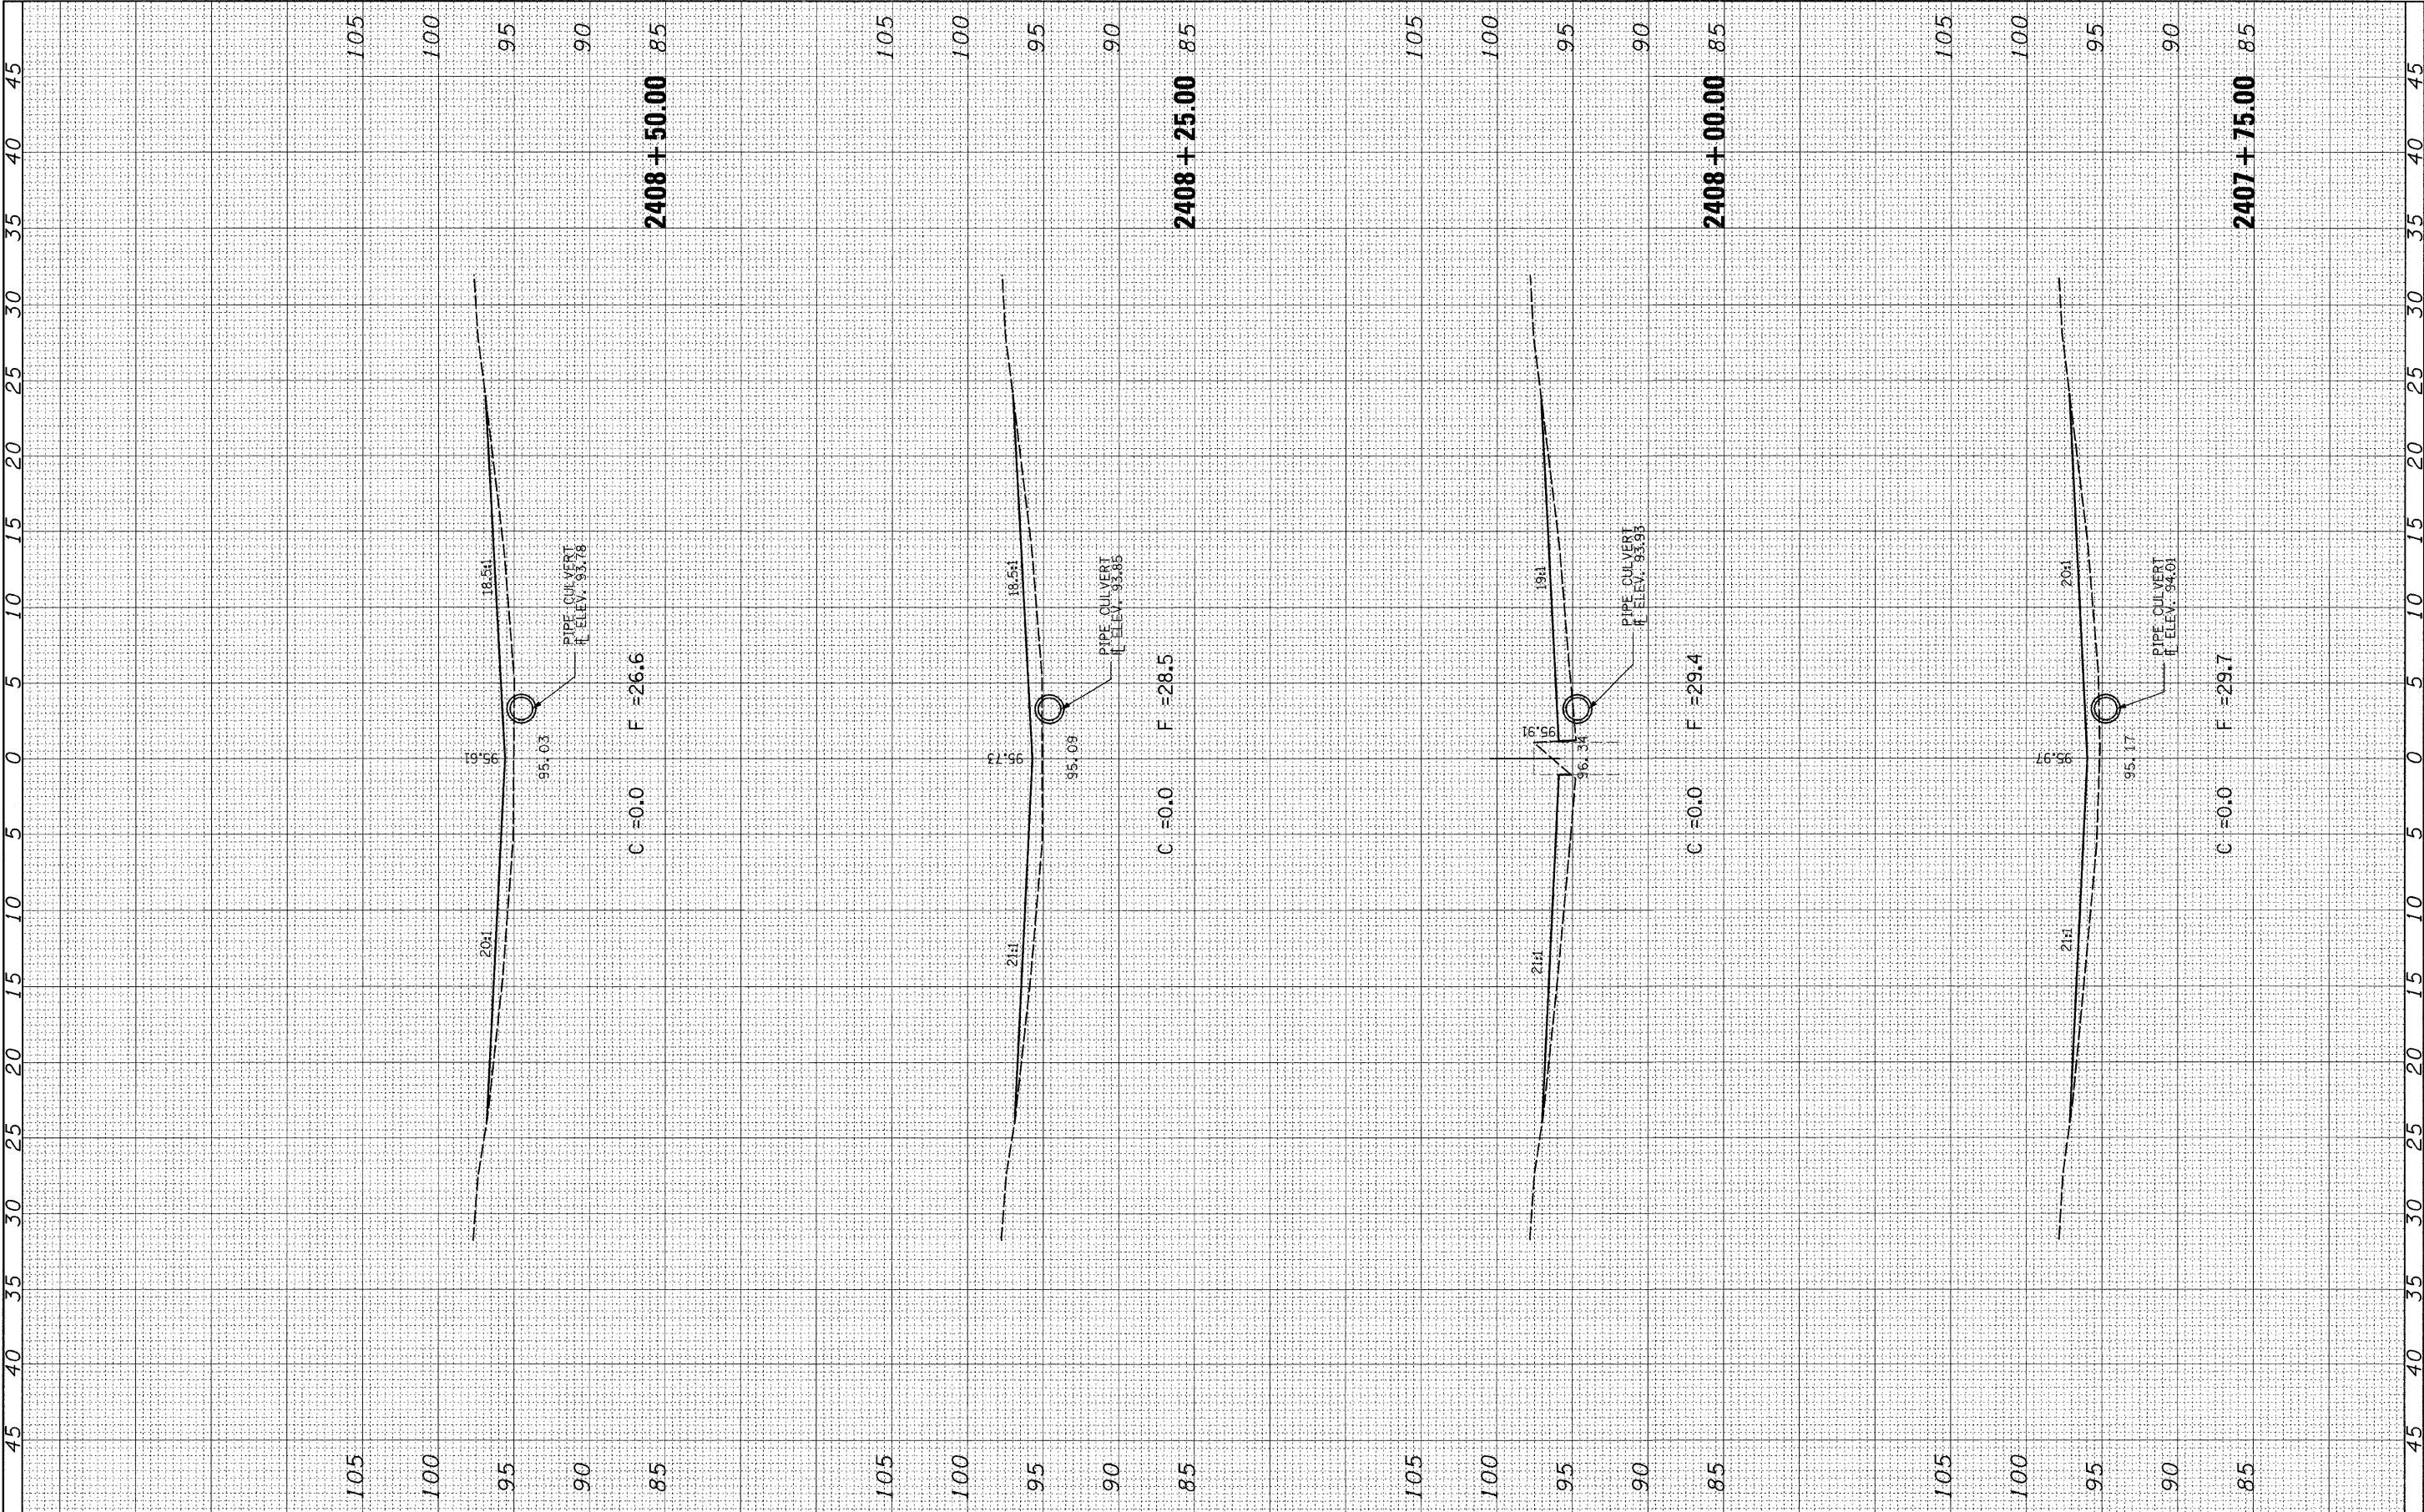


ORIGINAL SURVEY	SURVEYED	BY	DATE
NOTE BOOK	PLOTTED		
NO.	AREA	AREA	AREA


ORIGINAL SURVEY	SURVEYED	BY	DATE
NOTE BOOK	PLOTTED		
NO.	AREA	AREA	AREA

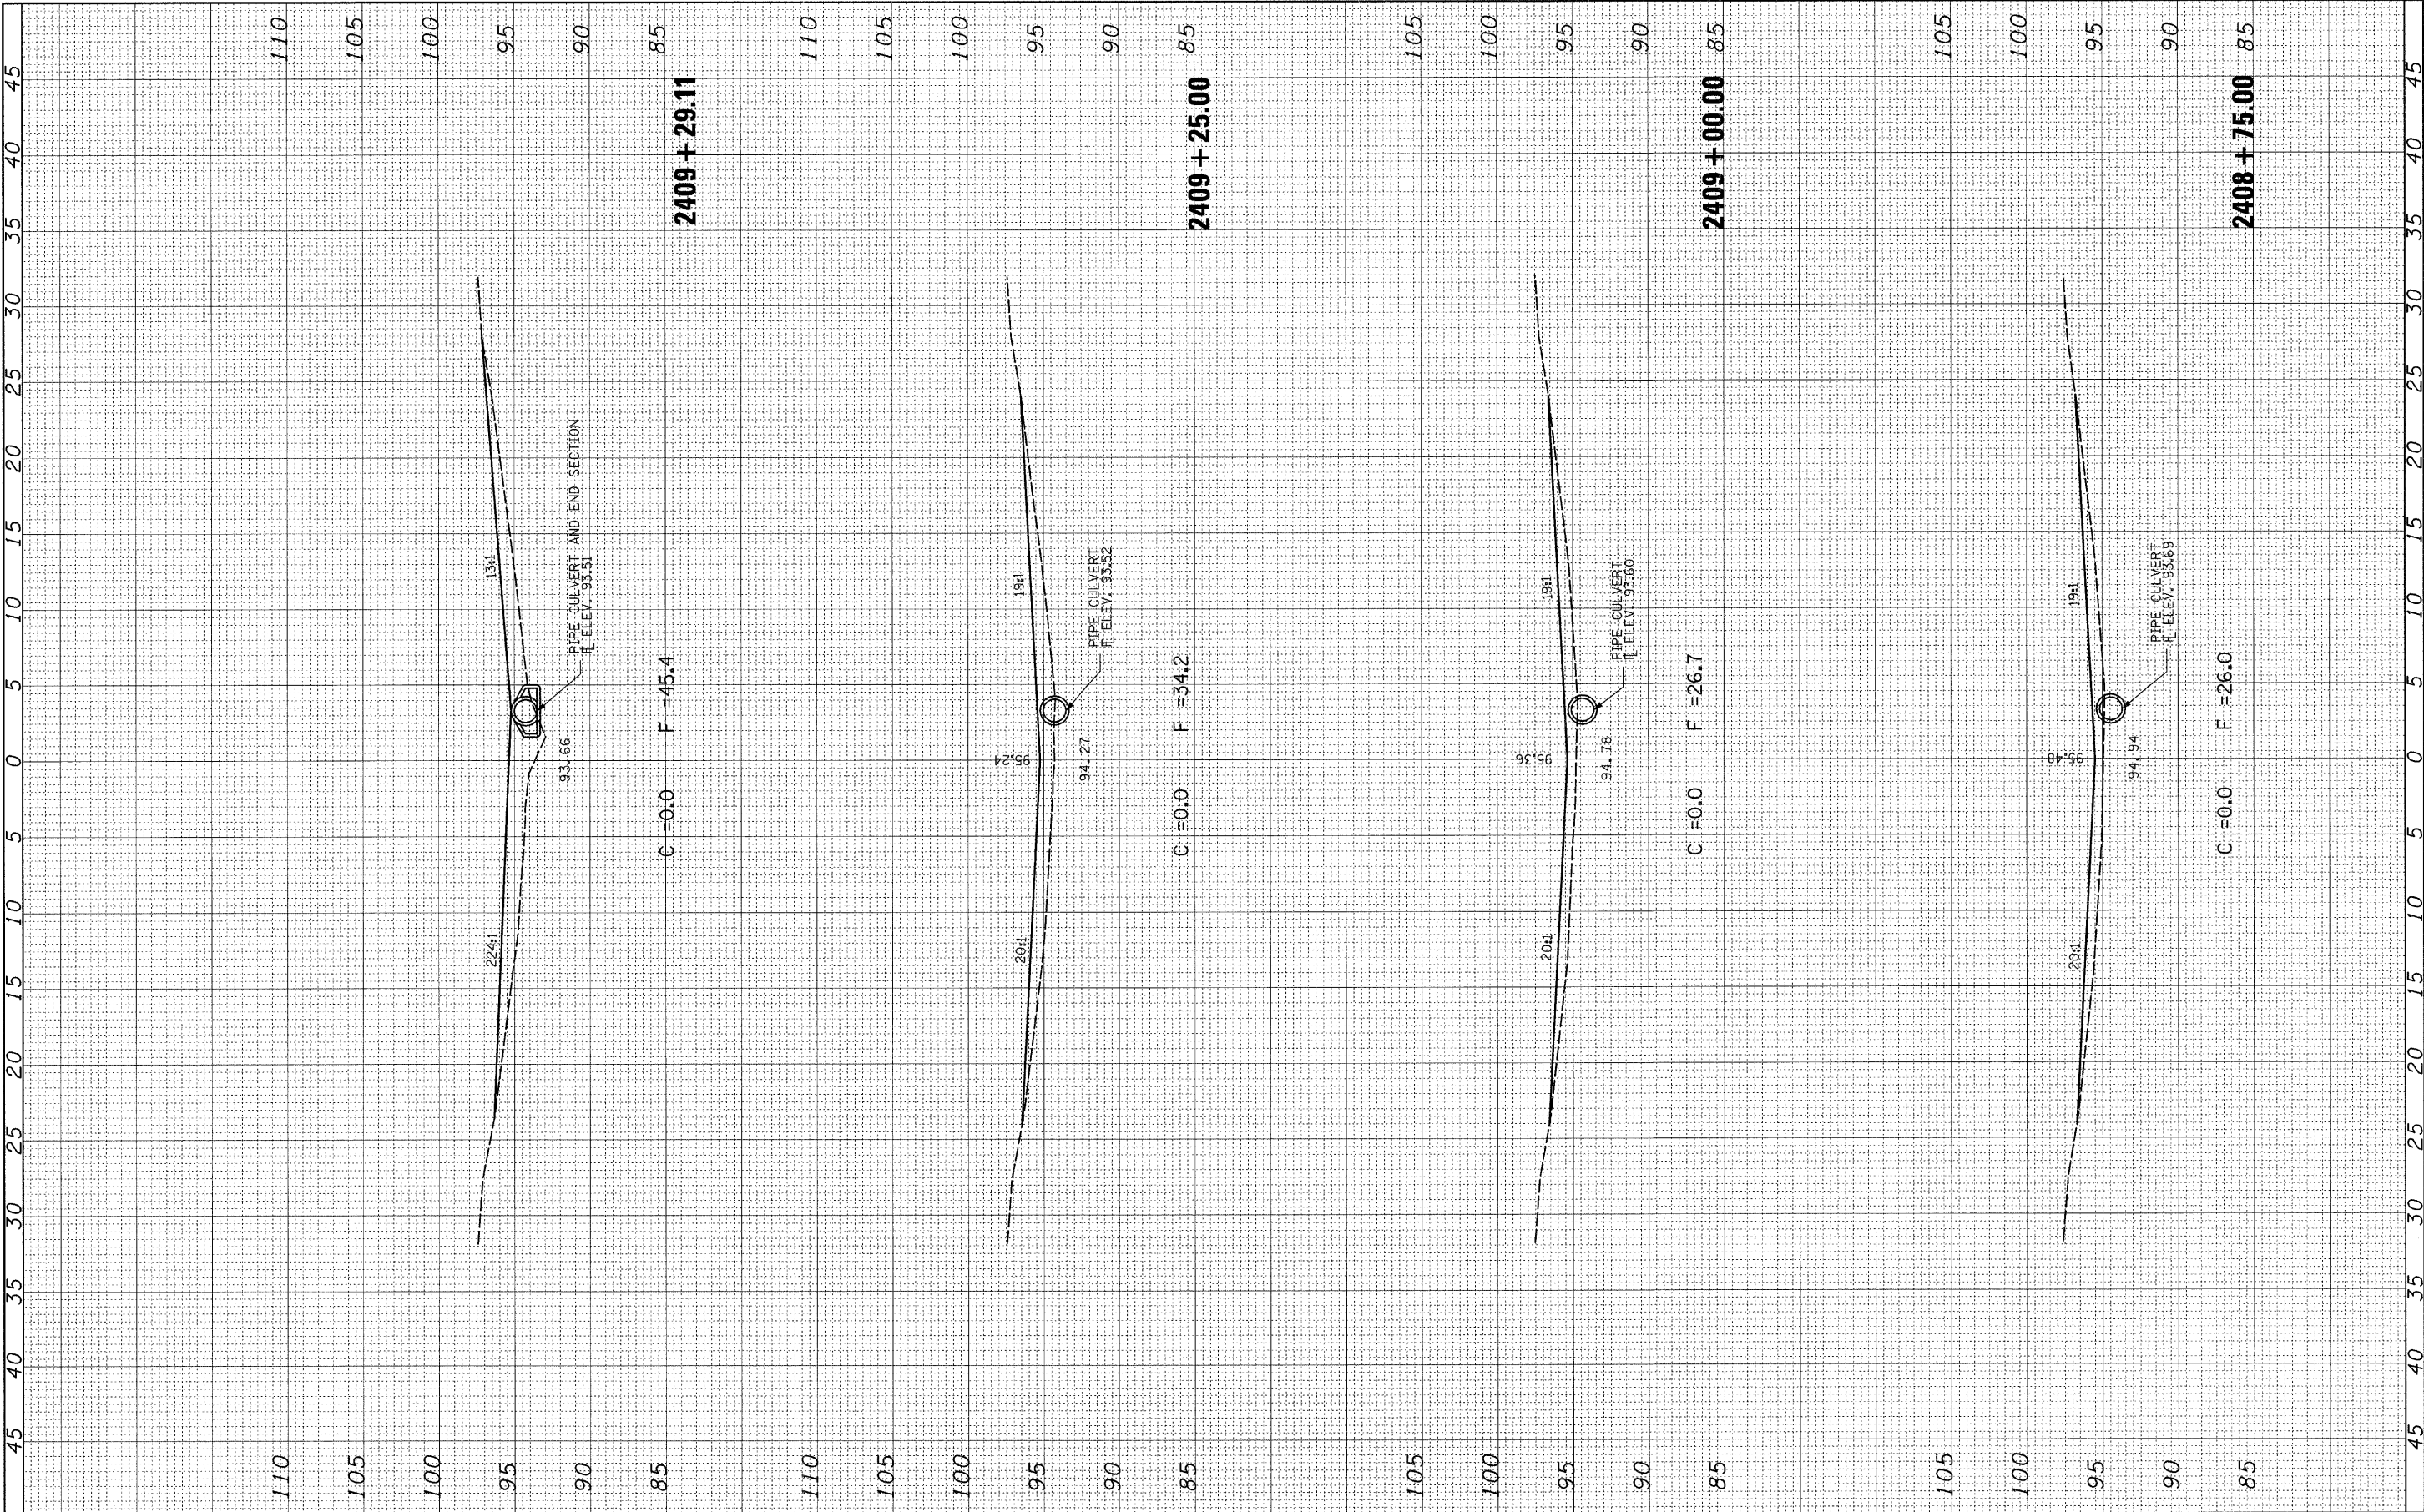

FINAL	SURVEYED	BY	DATE
SURVEY	PLOTTED		
NOTE BOOK	REVIEWED		
NO.	TEMPLATE		
	AREAS		
	CHECKED		



ORIGINAL	SURVEYED	BY	DATE
SURVEY	PLOTTED		
NOTE BOOK	REVIEWED		
NO.	TEMPLATE		
	AREAS		
	CHECKED		

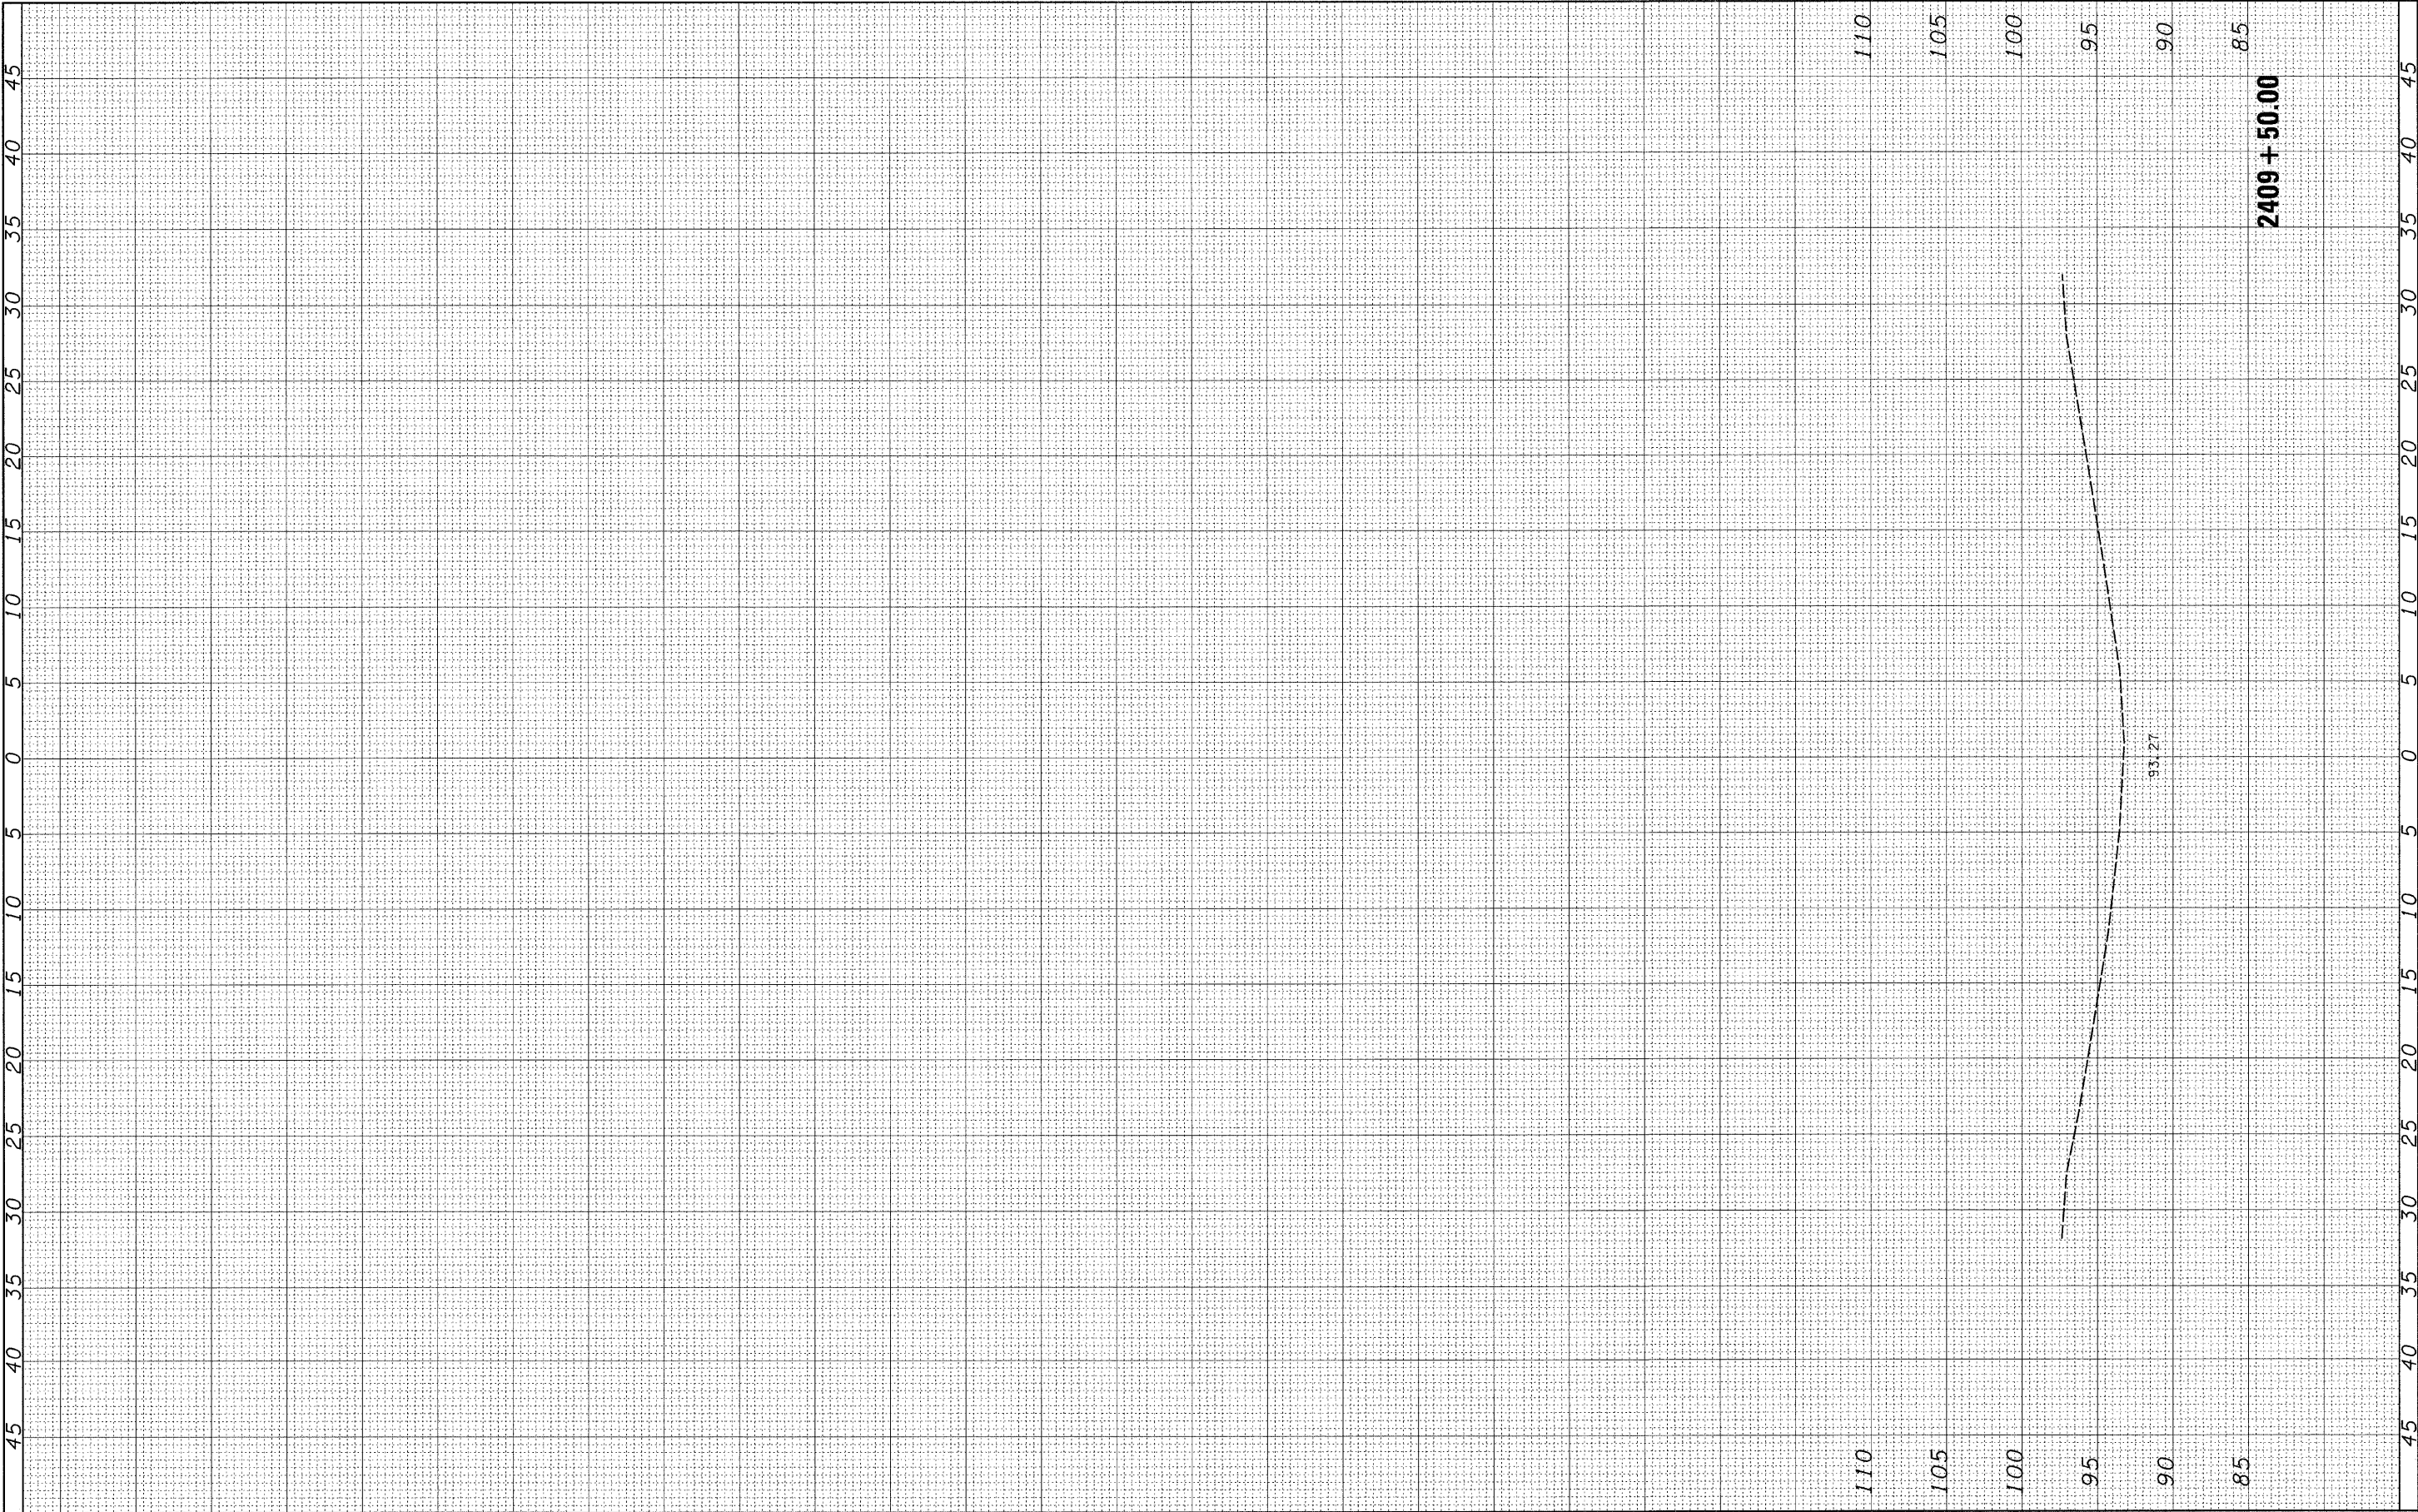

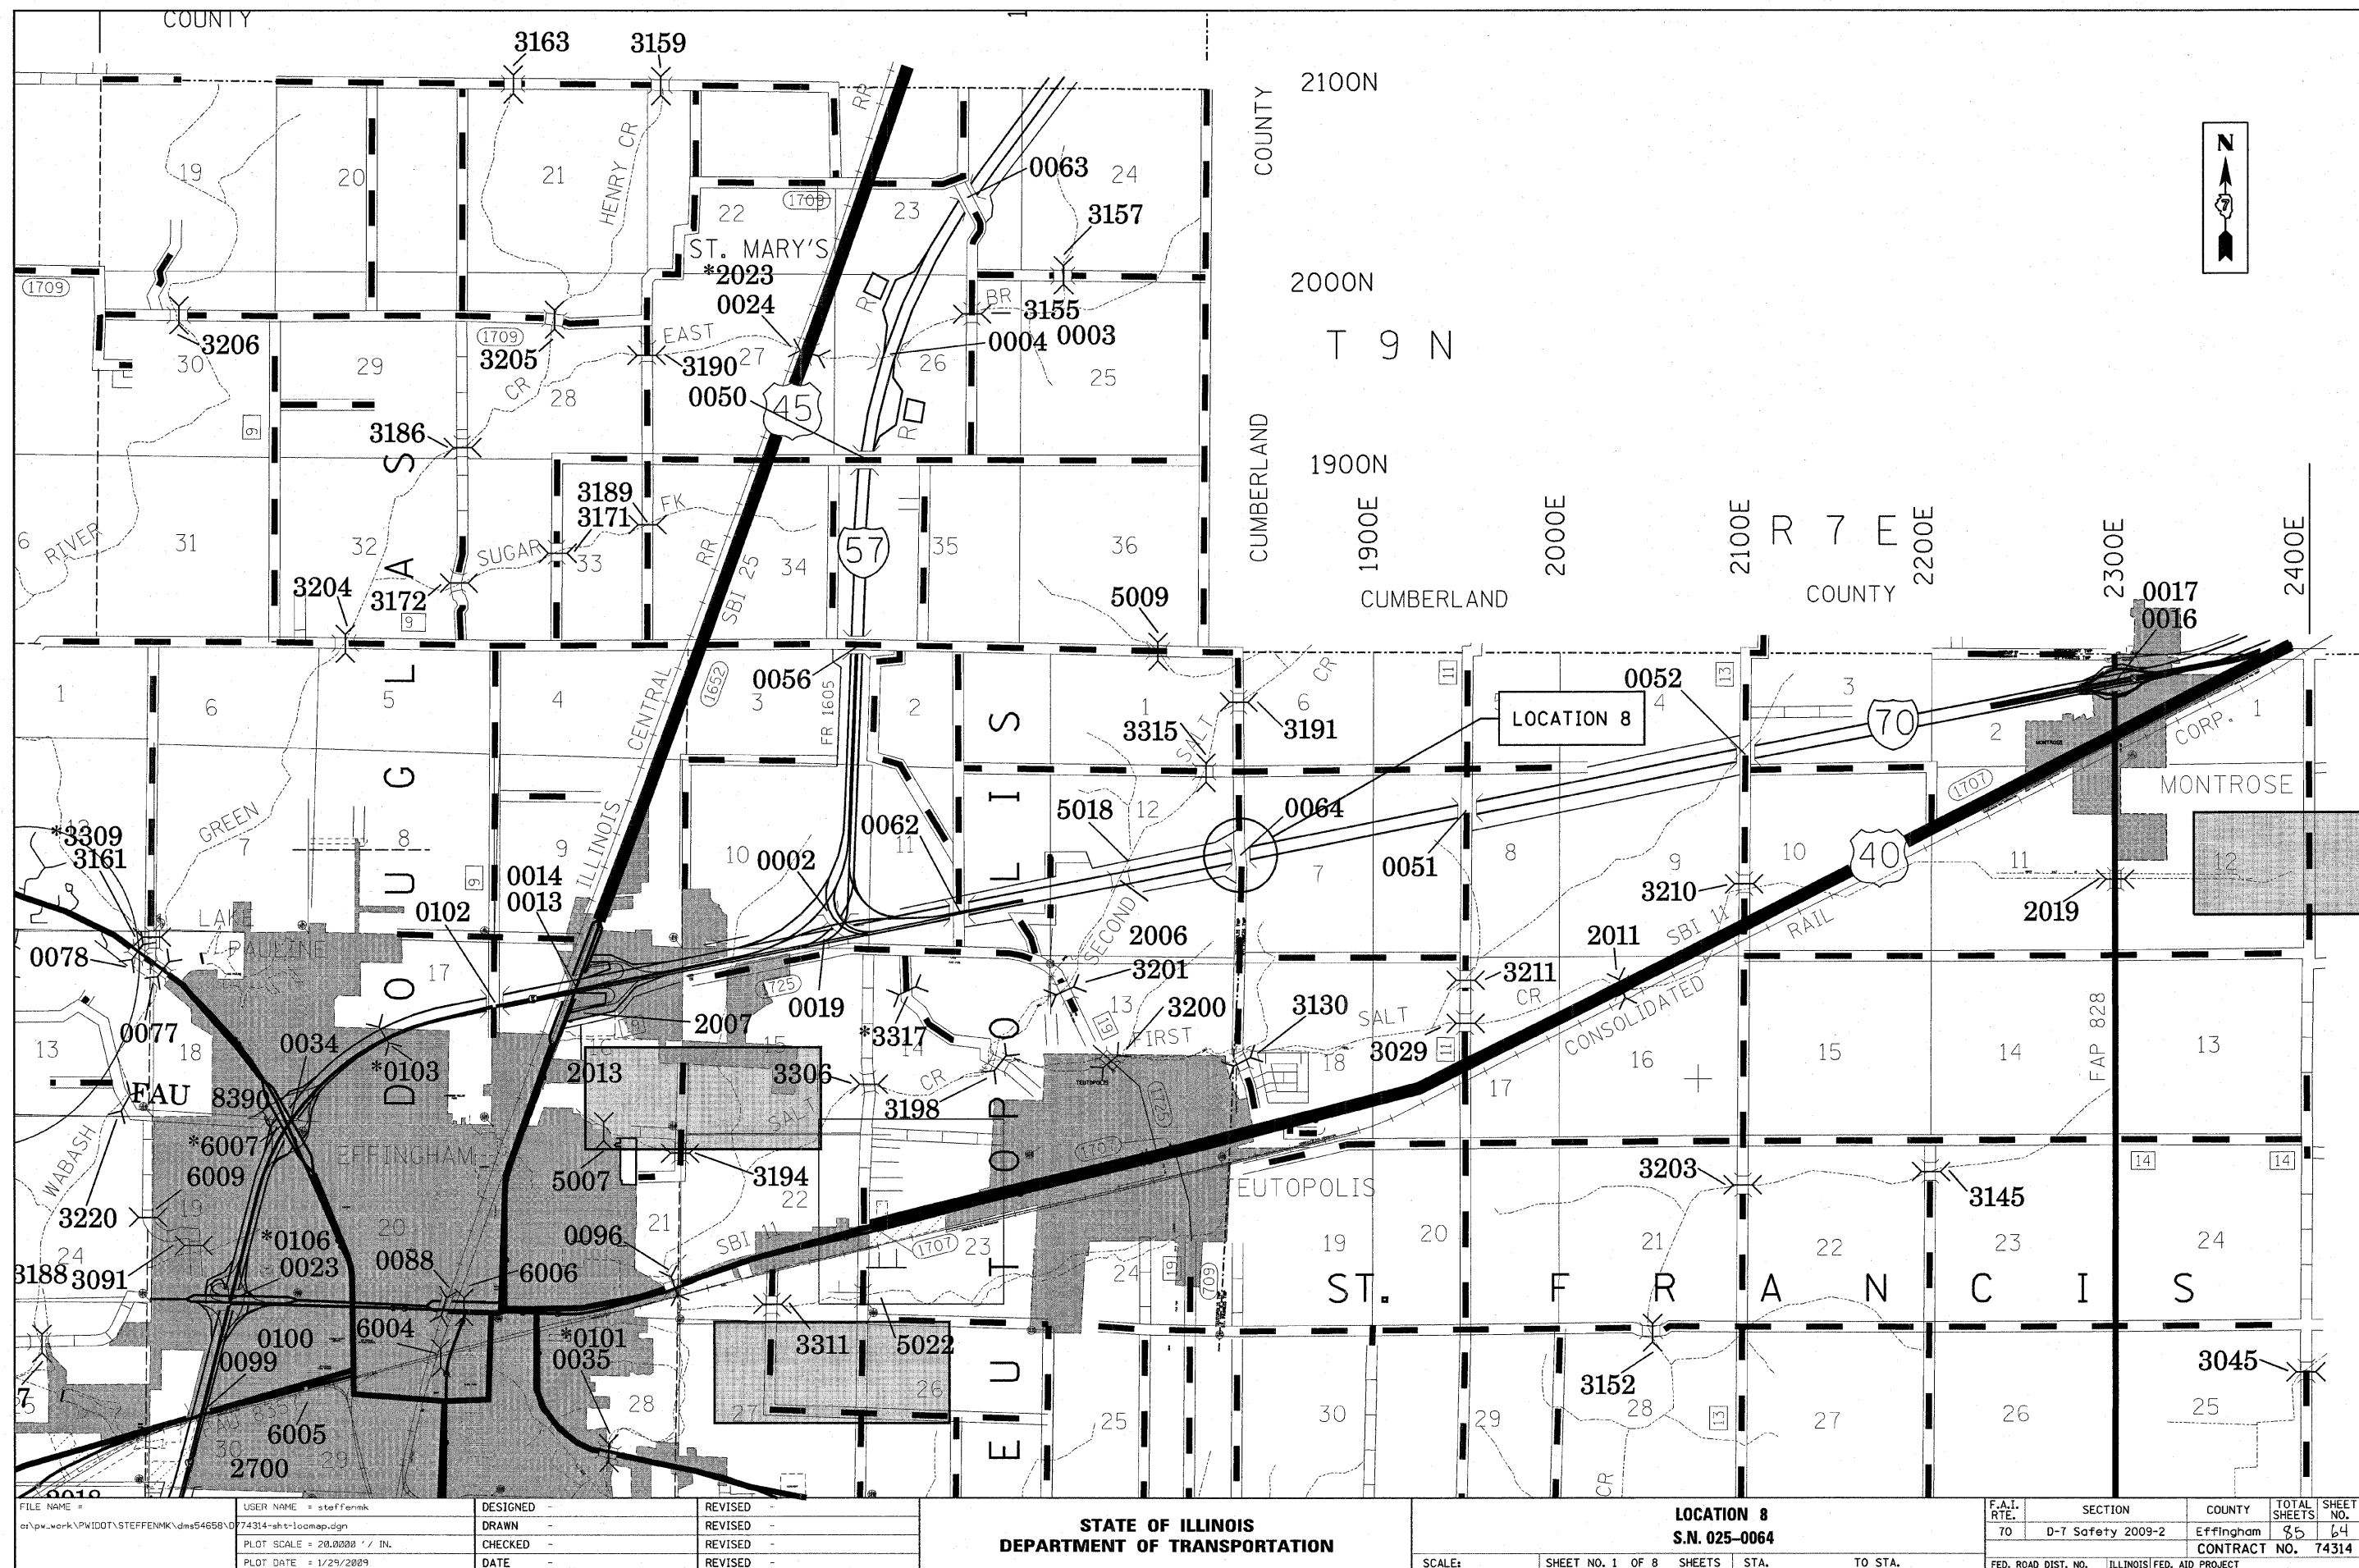

PLAN	SURVEYED	BY	DATE
NO.	NOTED		
NO.	NOTED		
NO.	NOTED		


PROFILE	SURVEYED	BY	DATE
NO.	NOTED		
NO.	NOTED		
NO.	NOTED		

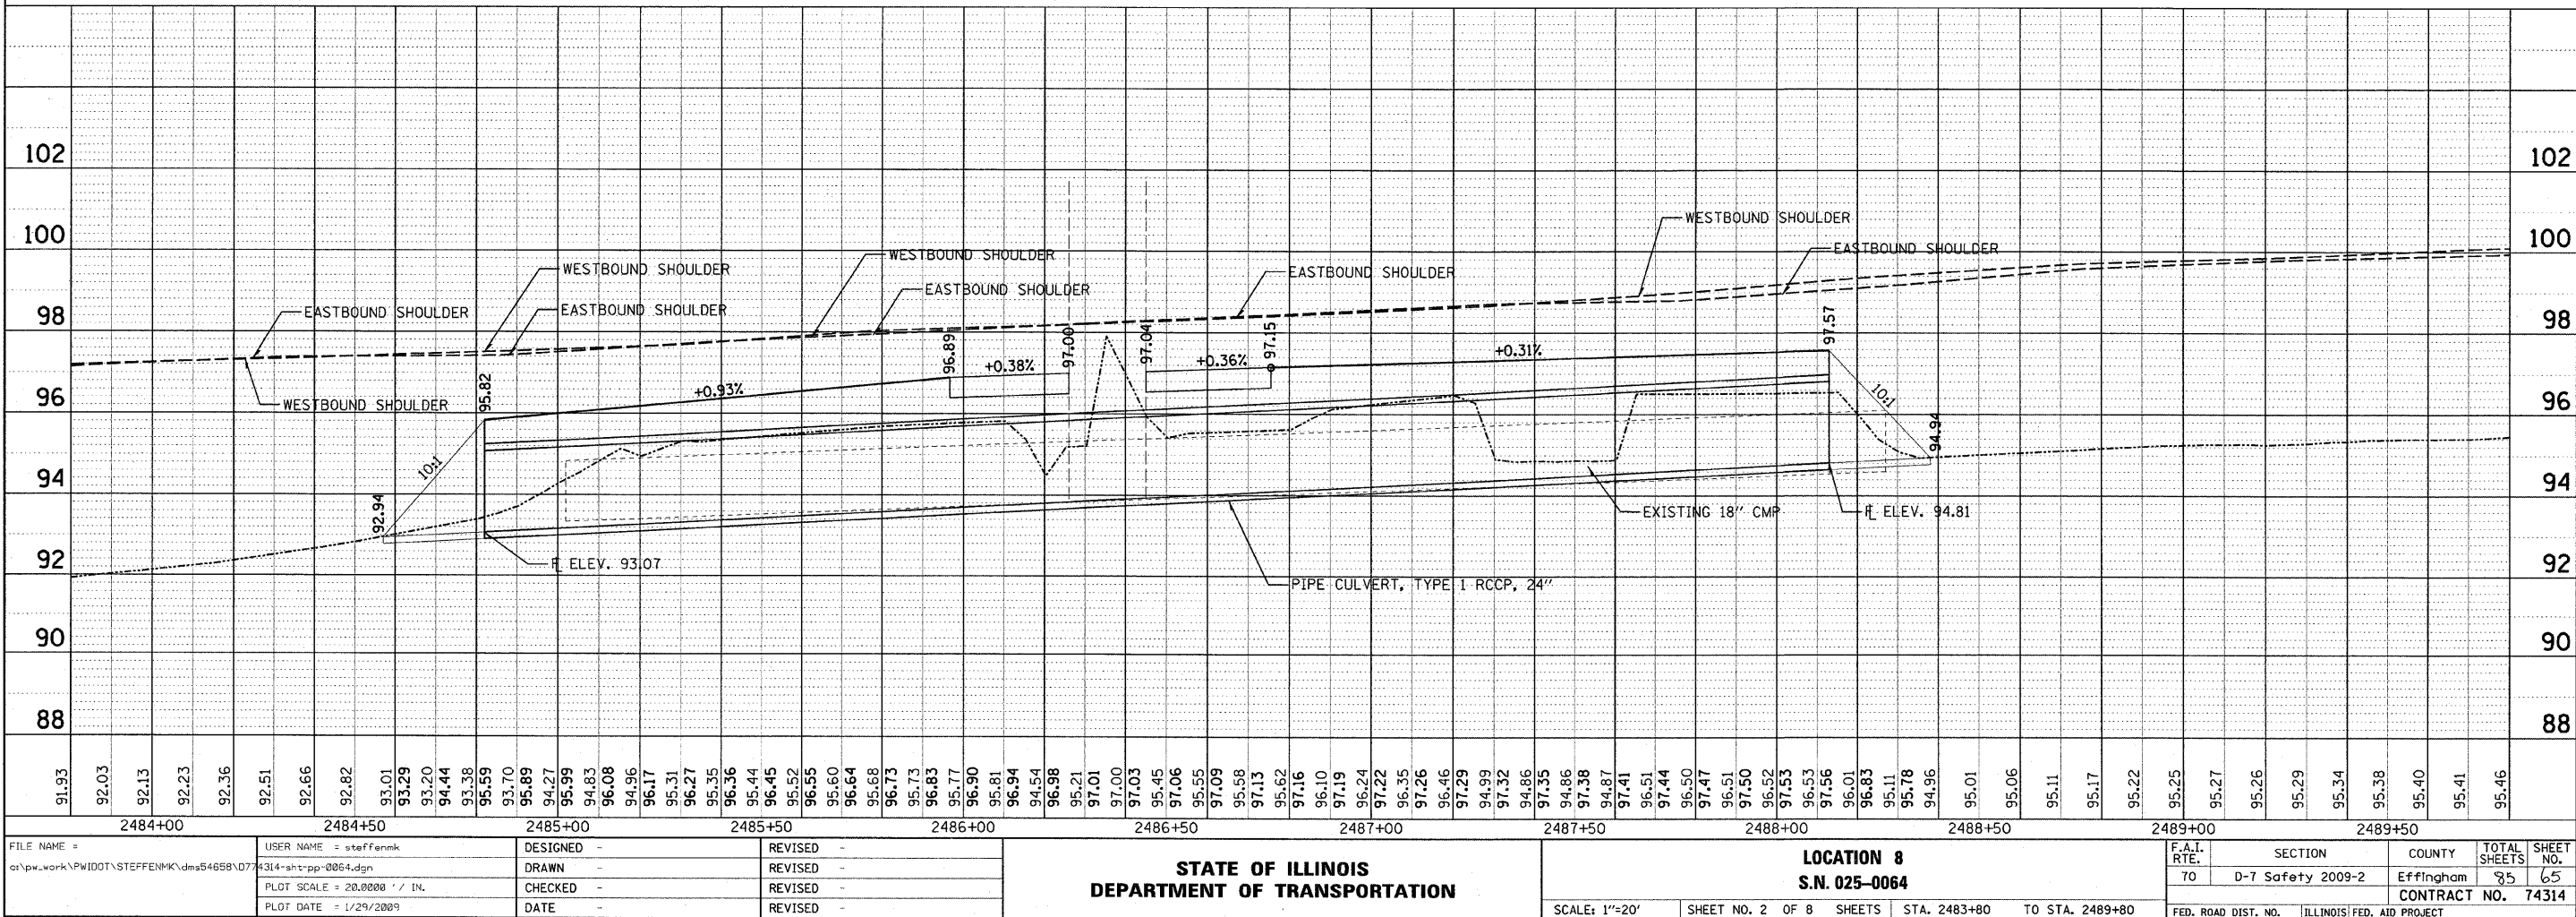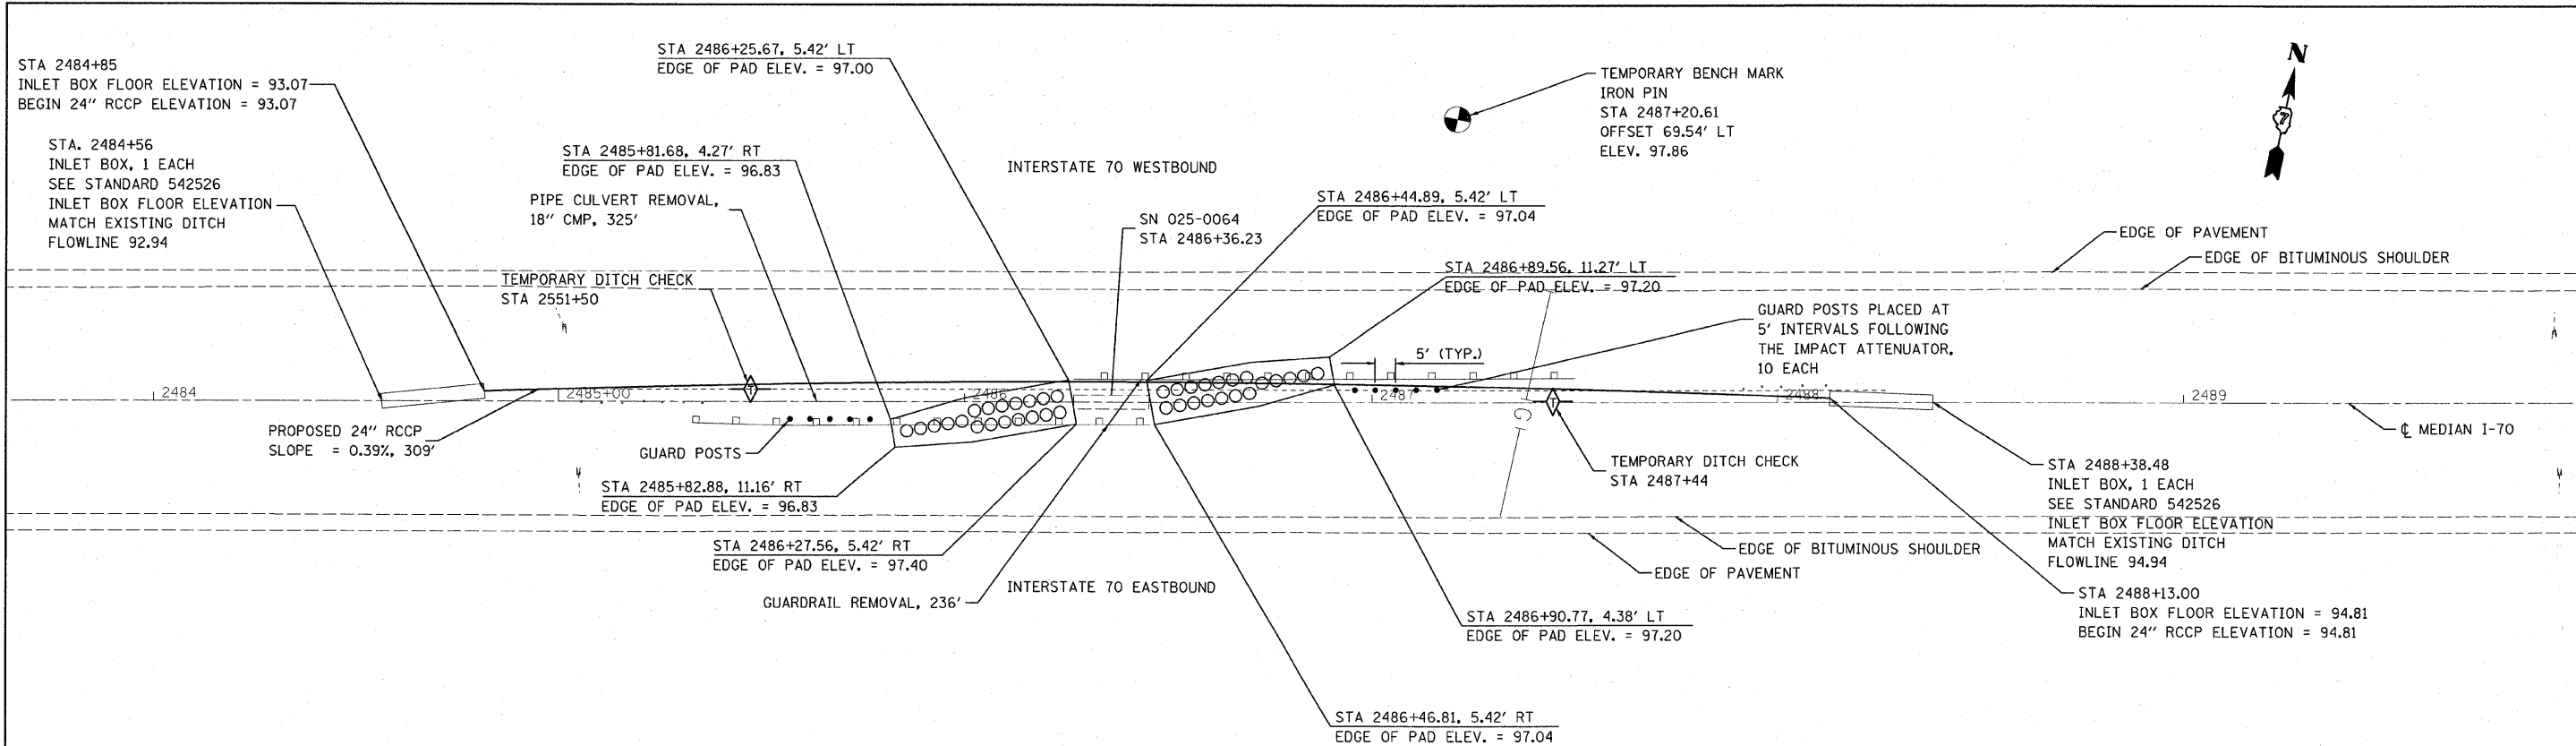

FILE NAME =	USER NAME = steffennk	DESIGNED -	REVISED -	STATE OF ILLINOIS		LOCATION 8		F.A.I. RTE.	SECTION	COUNTY	TOTAL SHEETS	SHEET NO.
en:\pw\work\PWIDOT\STEFFENMK\dms54658\074314-shr-pp-0064.dgn		DRAWN -	REVISED -	DEPARTMENT OF TRANSPORTATION		S.N. 025-0064		70	D-7 Safety 2009-2	Effingham	85	65
PLOT SCALE = 20.0000' / IN.		CHECKED -	REVISED -					FED. ROAD DIST. NO.		ILLINOIS FED. AID PROJECT	CONTRACT NO. 74314	
PLOT DATE = 1/29/2009		DATE -	REVISED -					SCALE: 1"=20'		SHEET NO. 2 OF 8 SHEETS	STA. 2483+80 TO STA. 2489+80	


ORIGINAL SURVEY	SURVEYED	BY	DATE
NOTE BOOK	PLOTTED		
NO.	AREAS CHECKED		

FINAL SURVEY	SURVEYED	BY	DATE
NOTE BOOK	PLOTTED		
NO.	AREAS CHECKED		

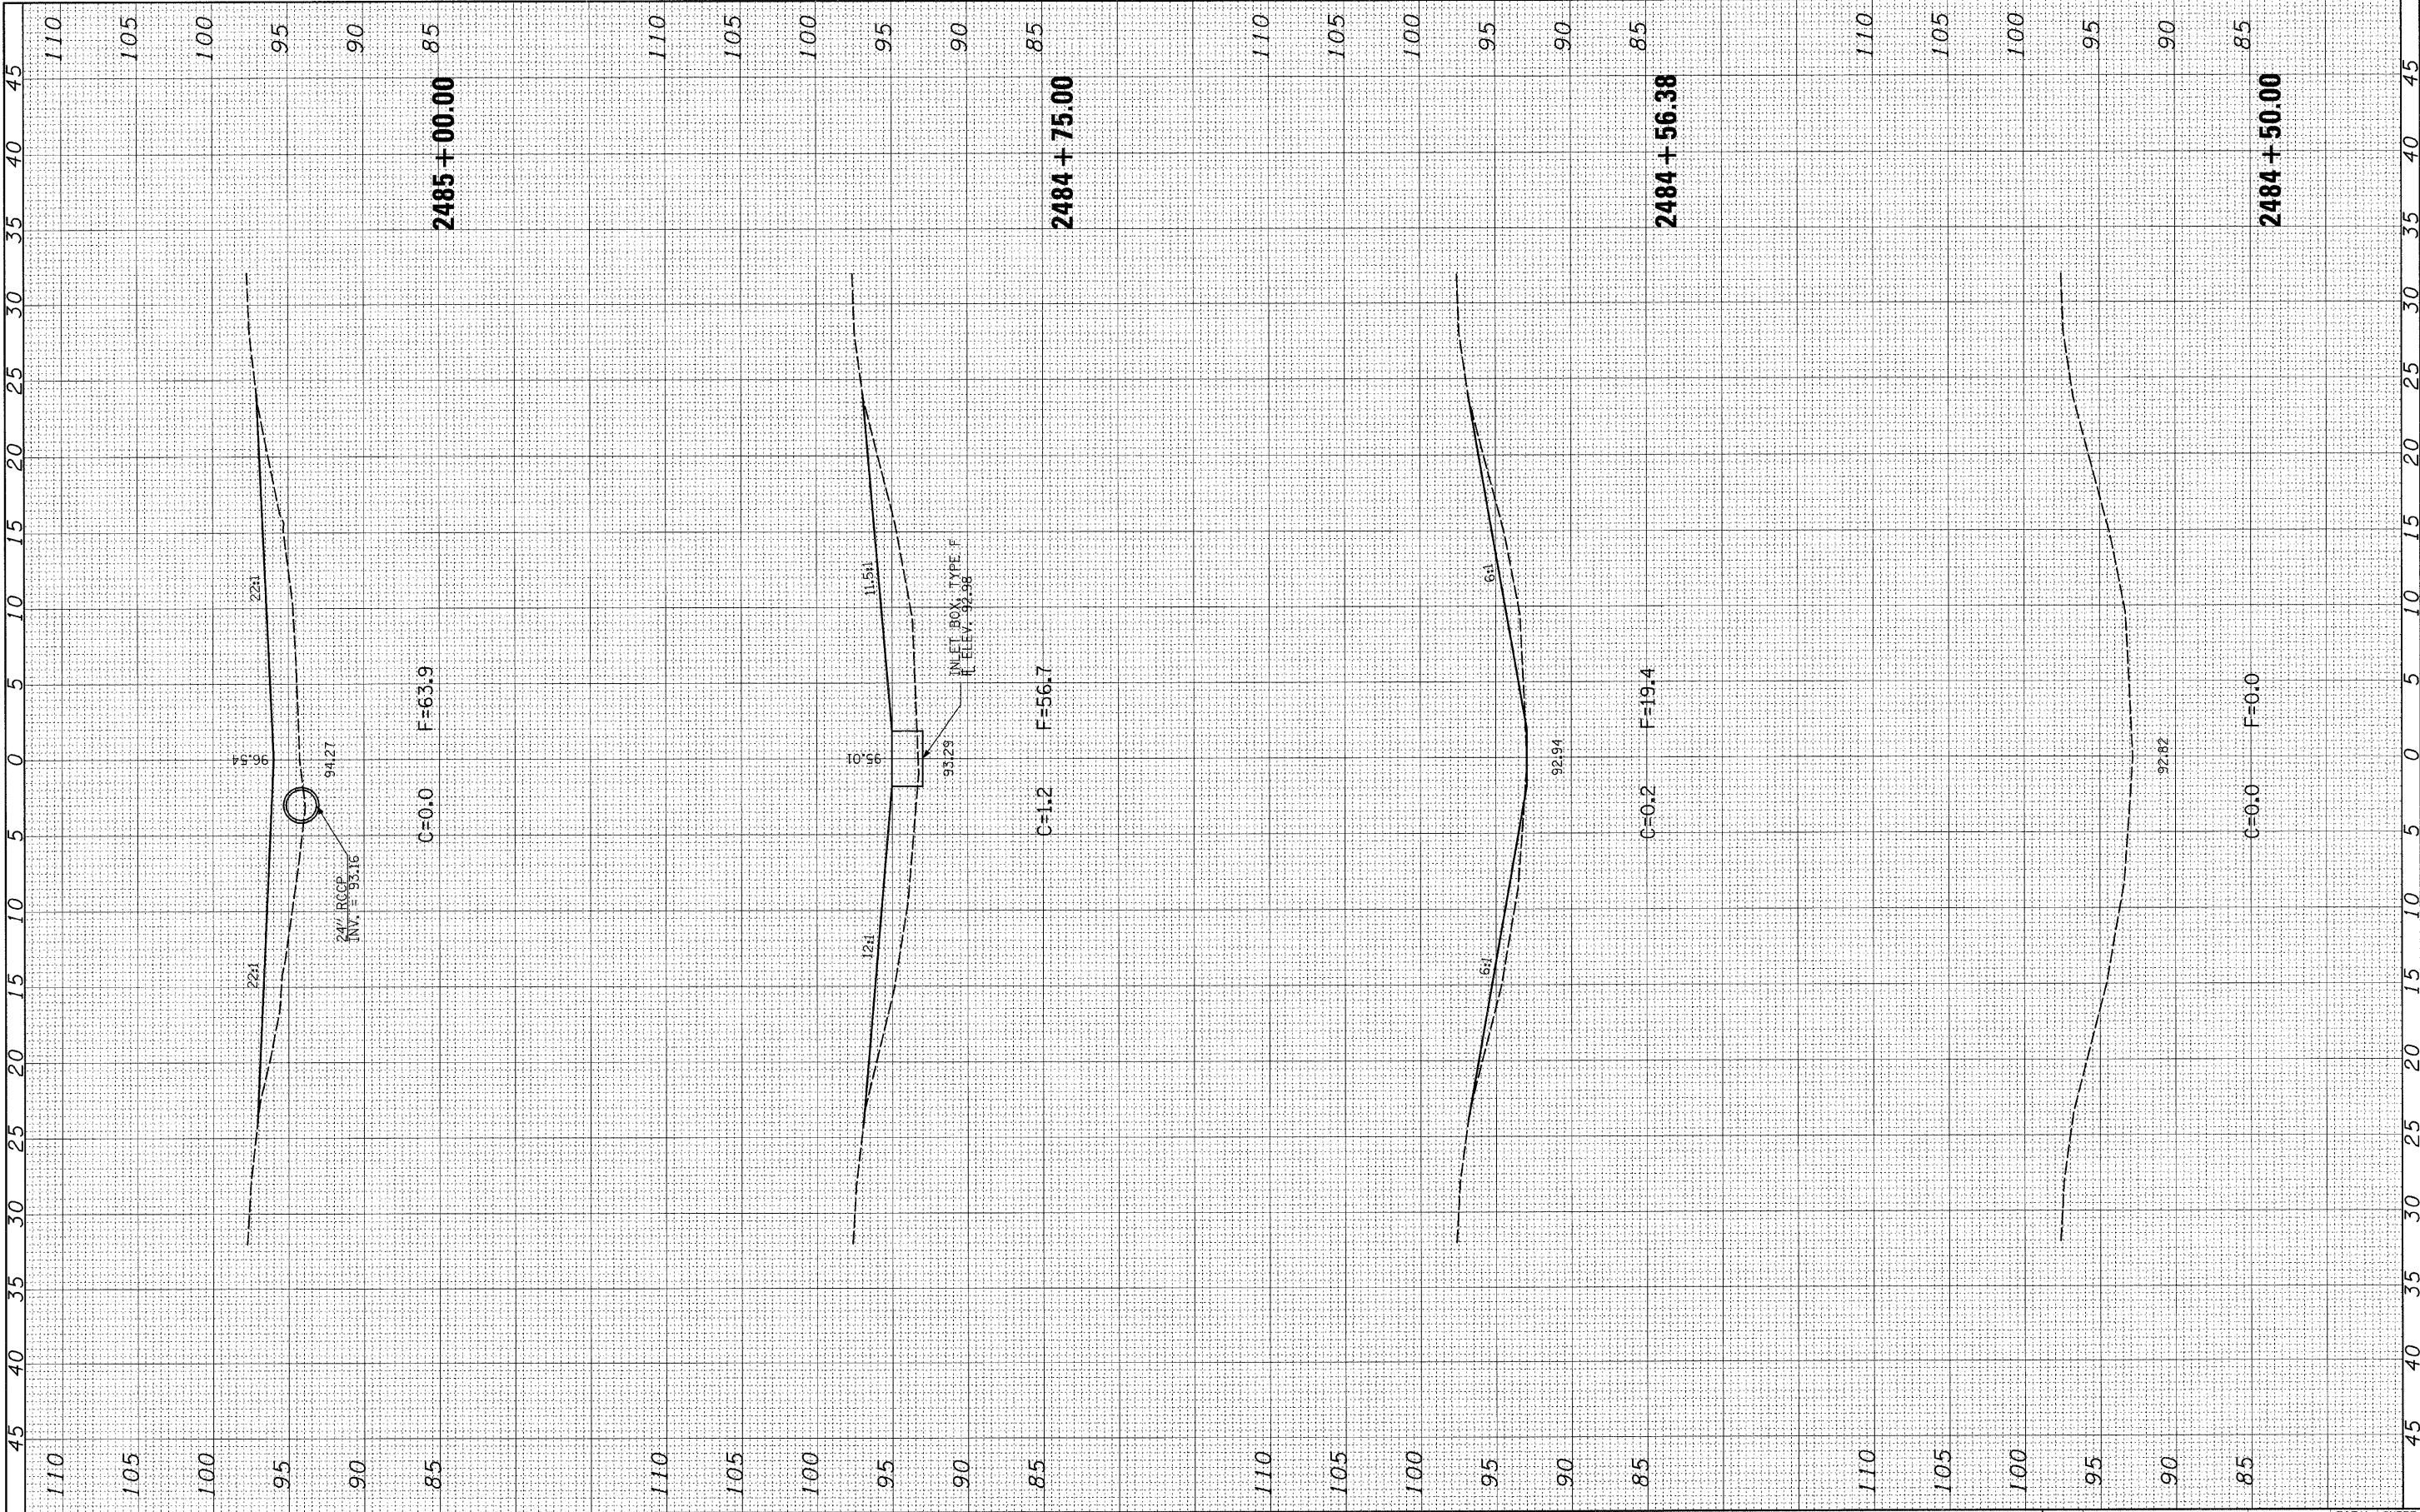

FINAL	DATE	BY	DATE
SURVEY			
NOTED			
NO.			


ORIGINAL	DATE	BY	DATE
SURVEY			
NOTED			
NO.			

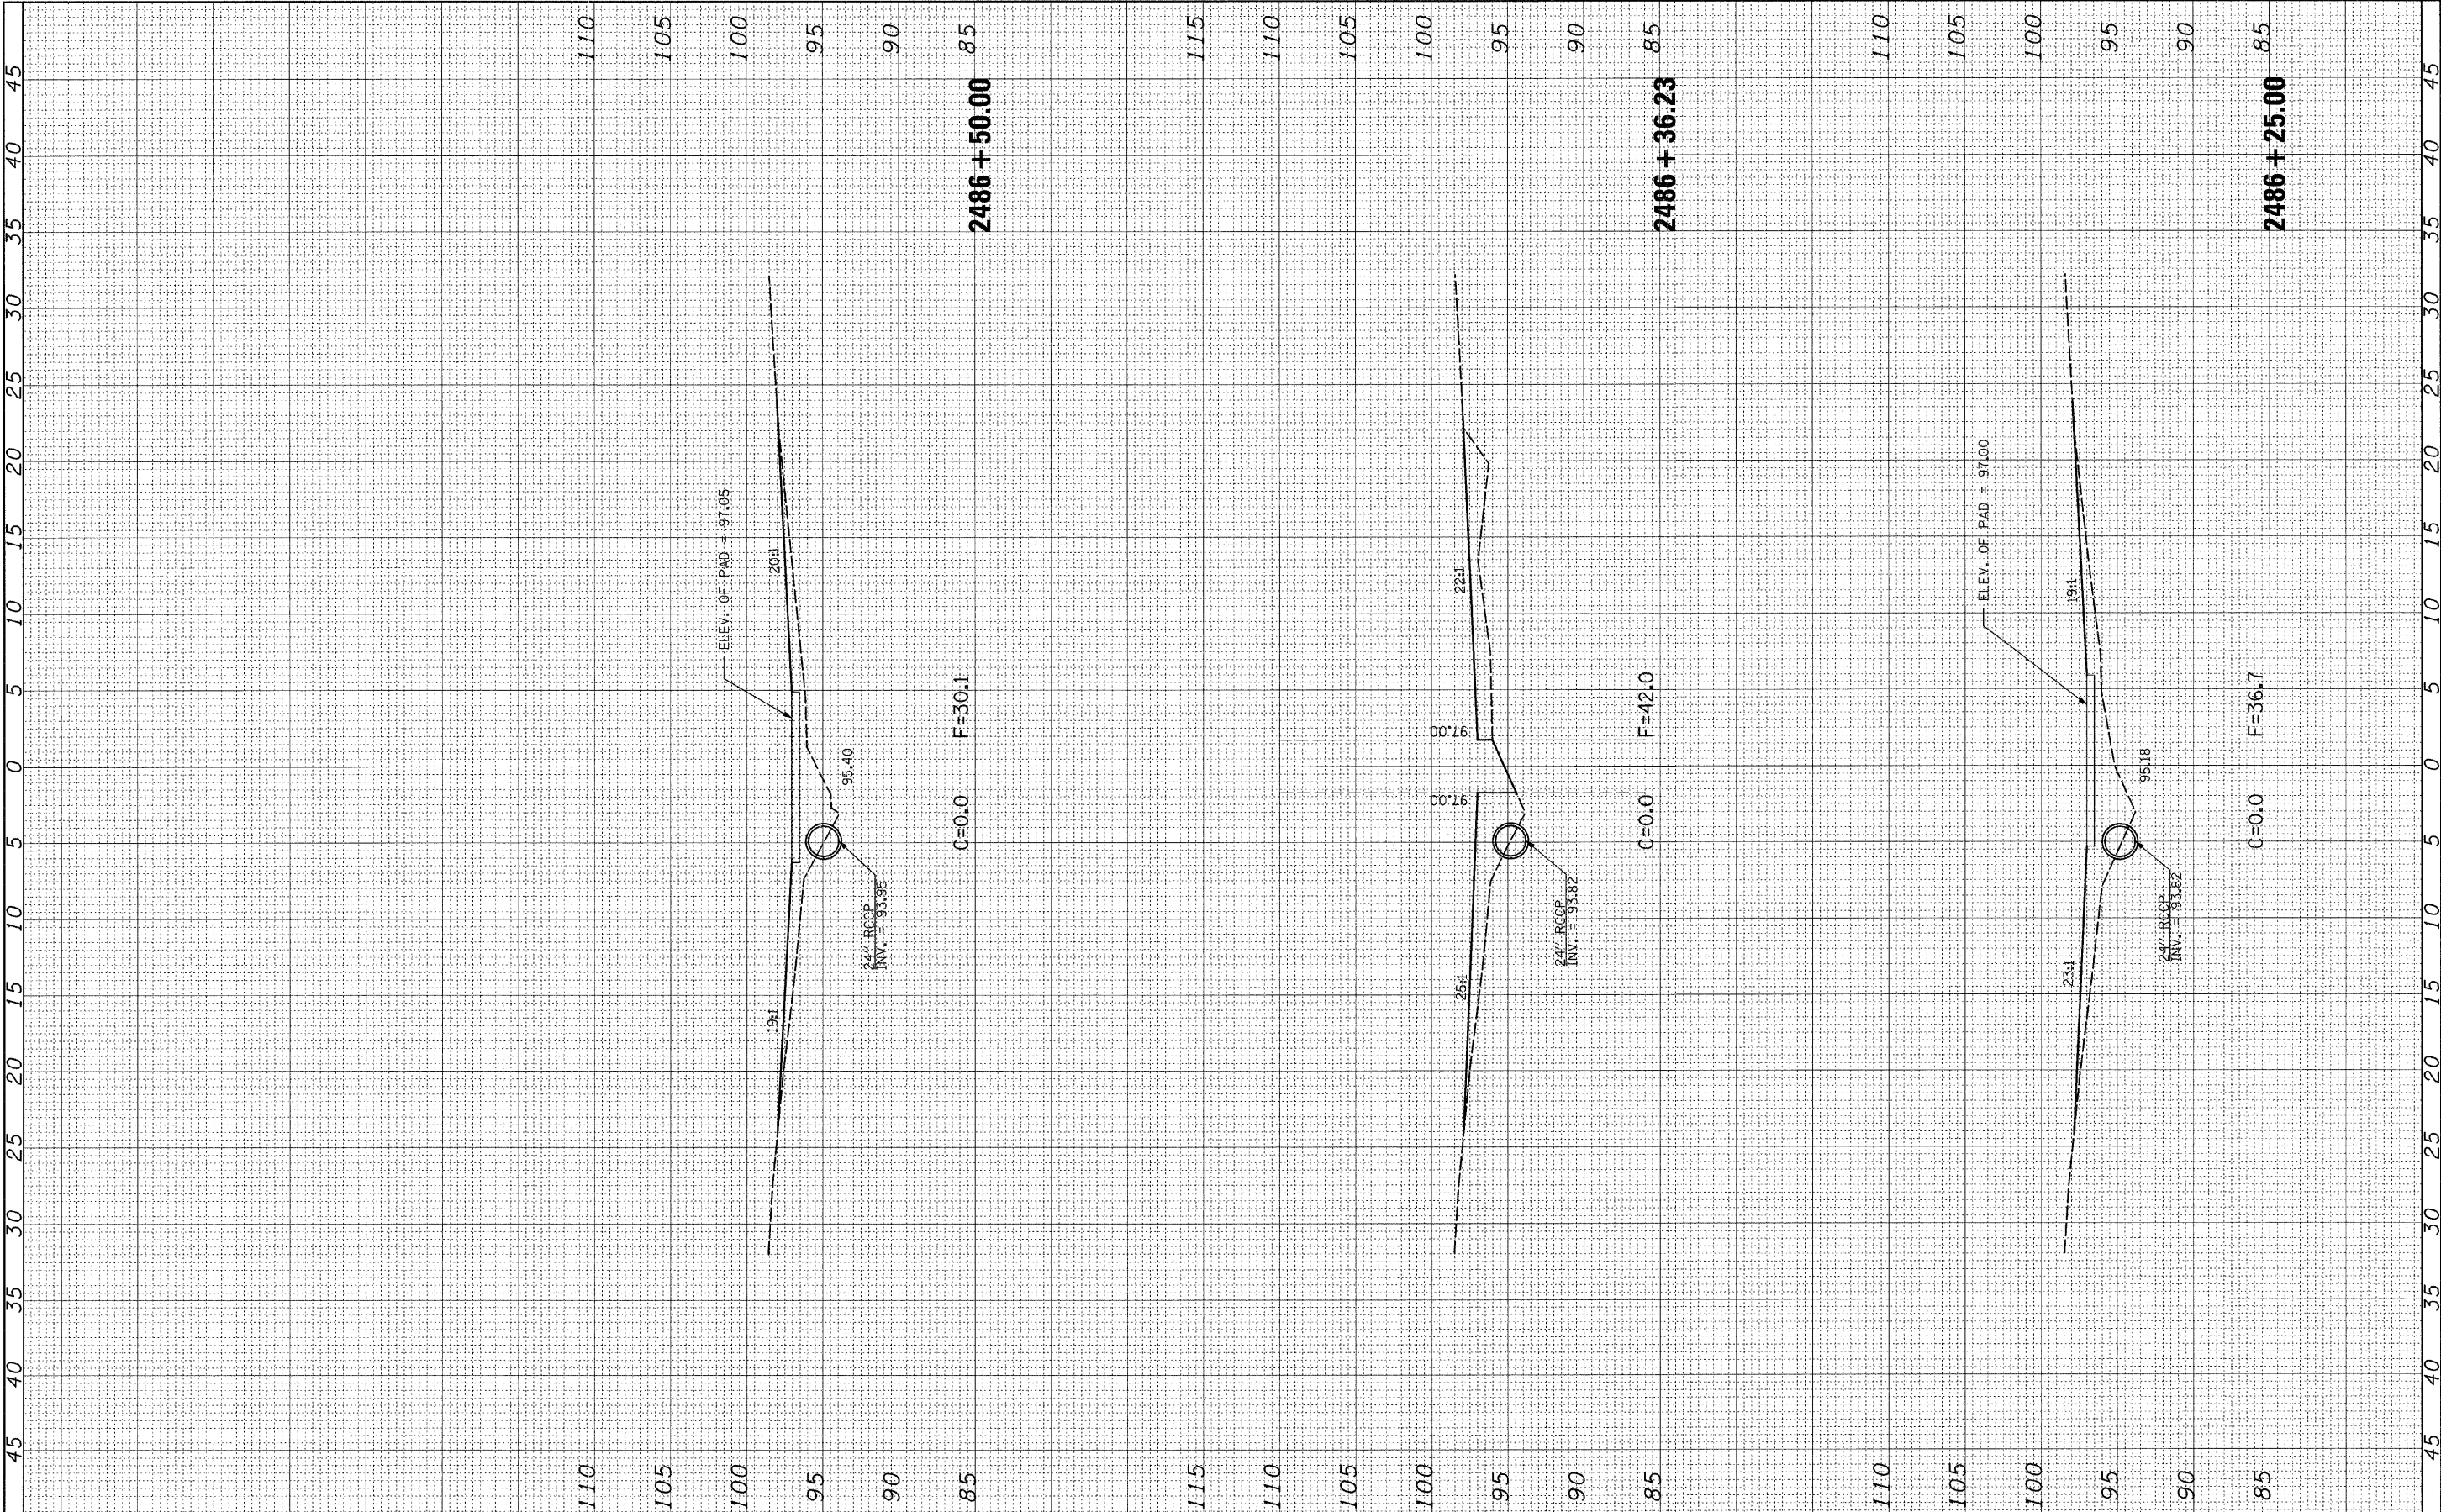

FILE NAME =	USER NAME = hemmenje	DESIGNED -	REVISED -	STATE OF ILLINOIS DEPARTMENT OF TRANSPORTATION	LOCATION 8			F.A.I. RTE.	SECTION	COUNTY	TOTAL SHEETS	SHEET NO.
cr:\pw\work\pwsdot\hemmenje\dms54559\0774314-sh	cr:\pw\work\pwsdot\hemmenje\dms54559\0774314-sh	DRAWN -	REVISED -		CROSS-SECTIONS - SN 025-0064			70	D-7 Safety 2009-2	Effingham	85	68
PLOT SCALE = 5,0000' / IN.	PLOT DATE = 1/29/2009	CHECKED -	REVISED -		SCALE: 1" = 5'			CONTRACT NO. 74314				
PLOT DATE = 1/29/2009		DATE -	REVISED -		SHEET NO. 5 OF 8 SHEETS			STA. 2486+25.00 TO STA. 2486+50.00				

ORIGINAL	SURVETED	BY	DATE
SURVEY	FLOTTED		
NOTE BOOK	REPLATE		
NO.	AREAS CHECKED		


FINAL	SURVETED	BY	DATE
SURVEY	FLOTTED		
NOTE BOOK	REPLATE		
NO.	AREAS CHECKED		

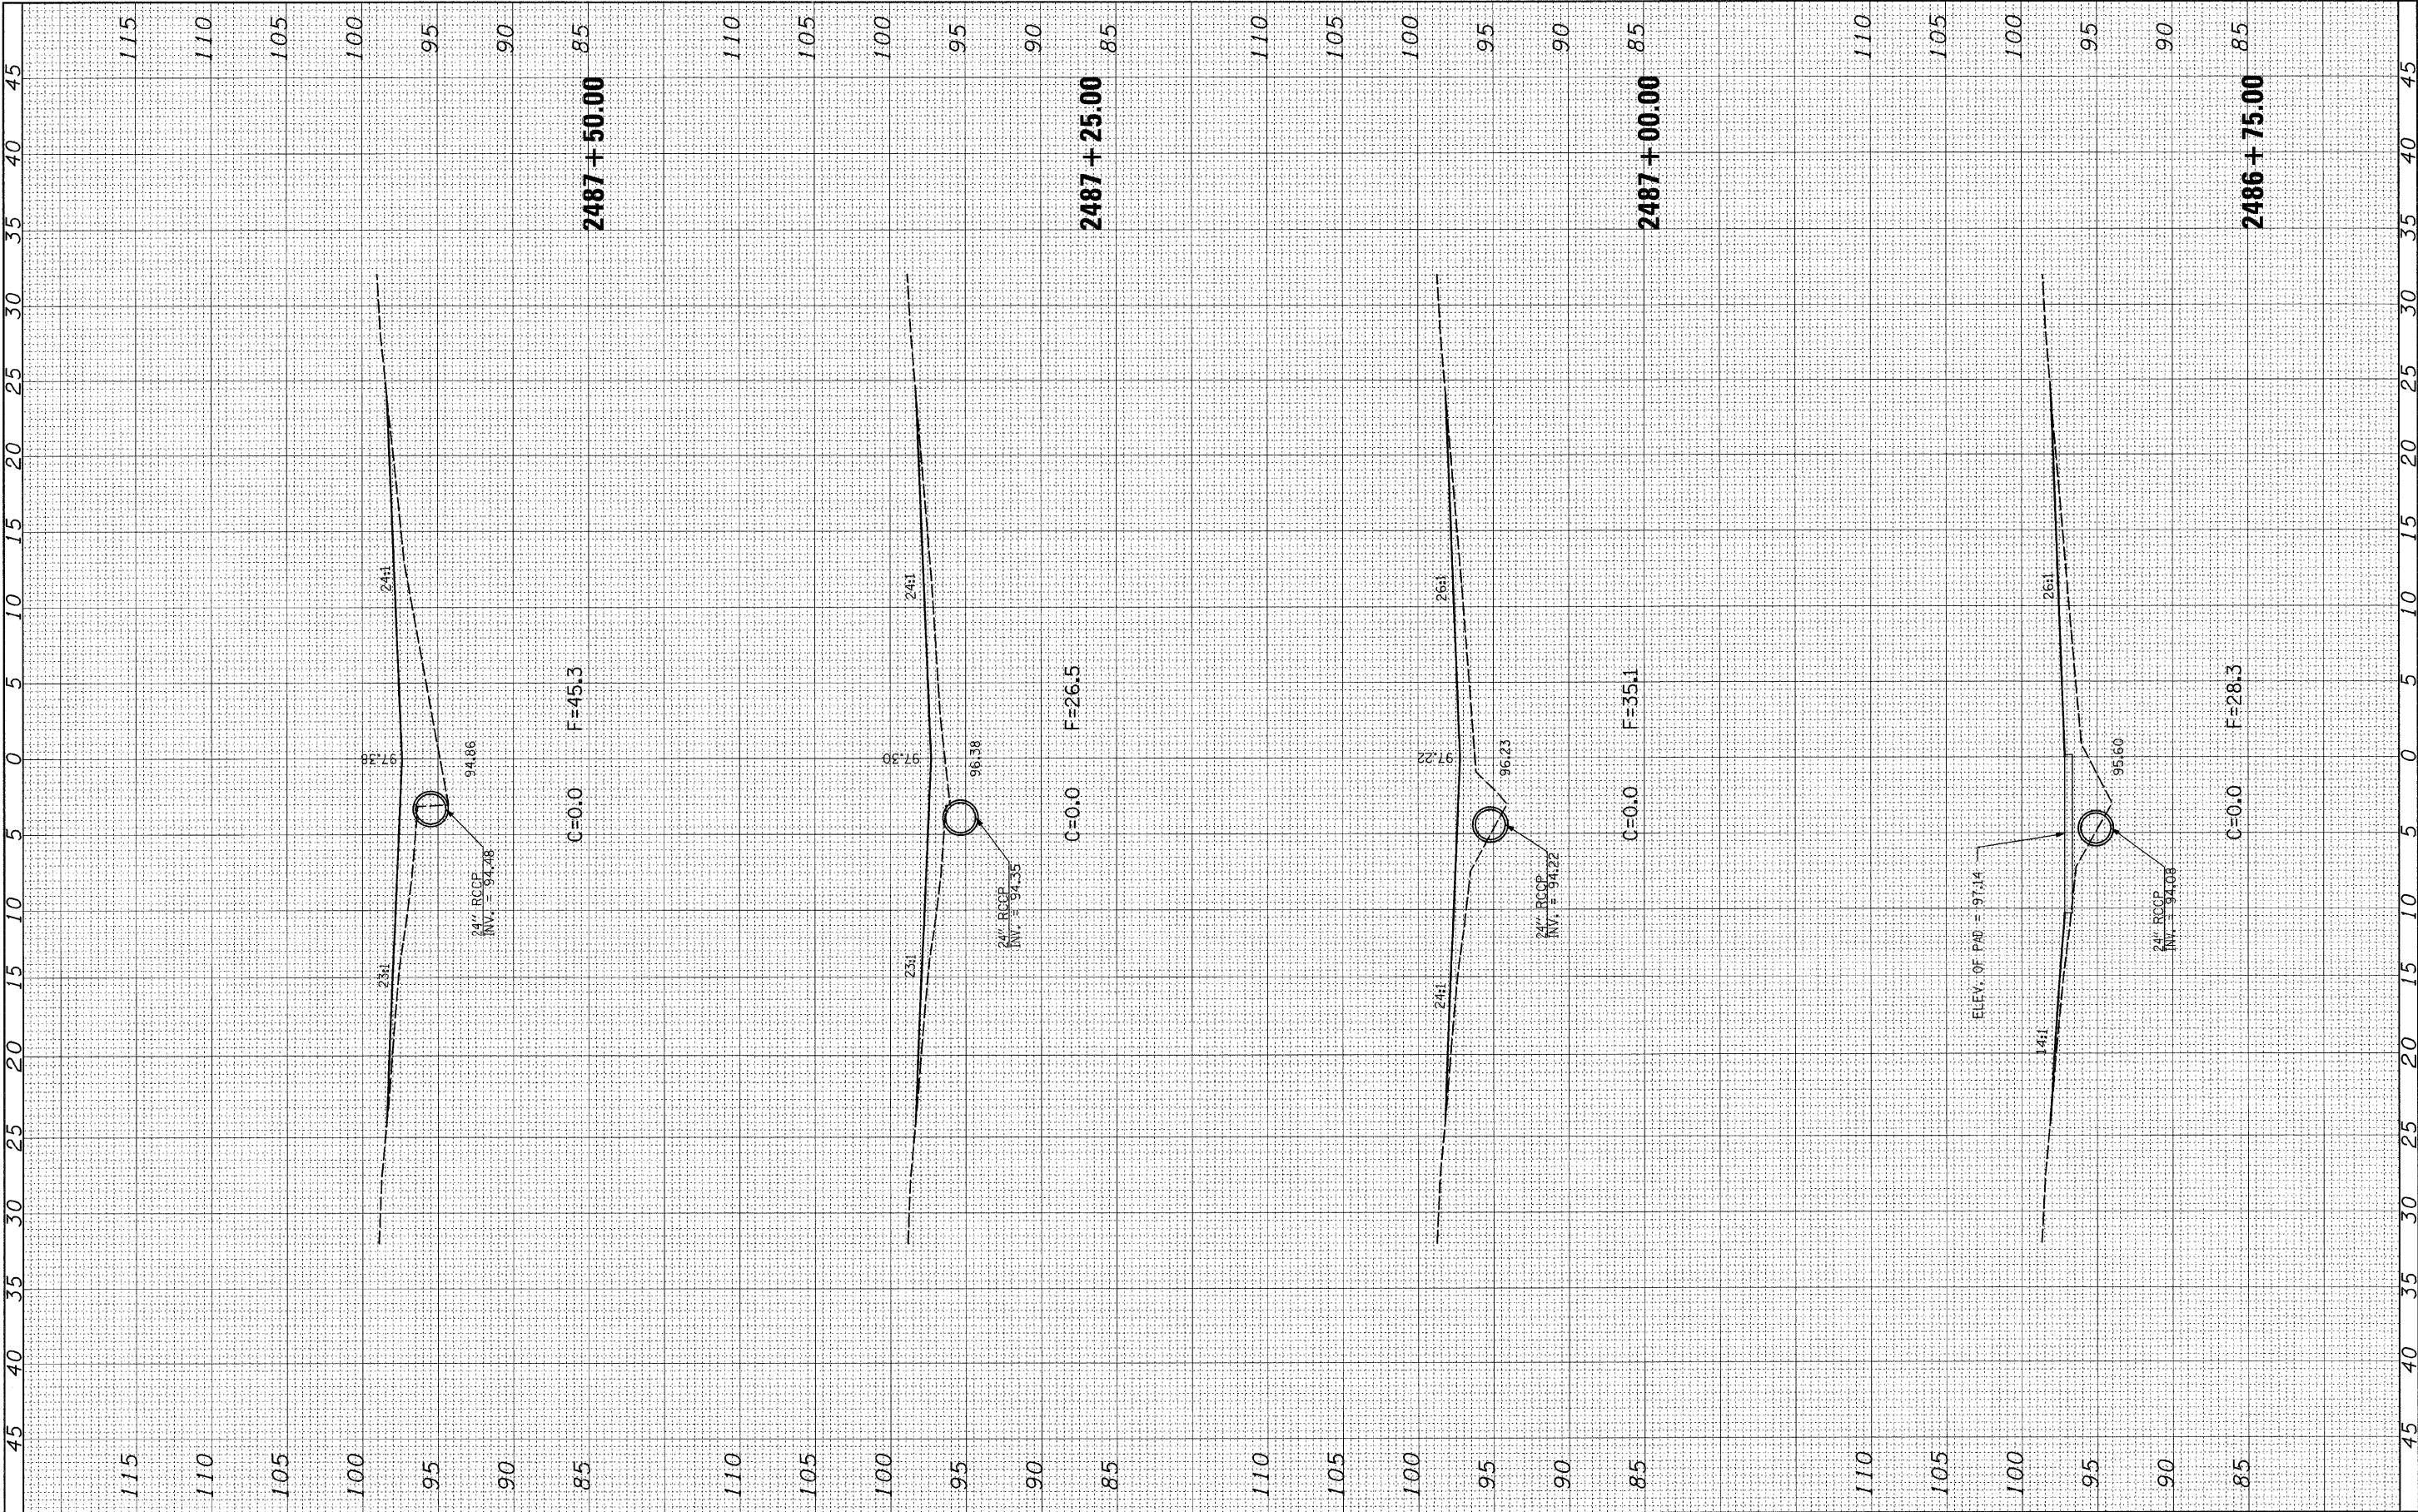

FILE NAME = c:\pwork\PWIDOT\HEMME\JE\dms54659\0774314-sht-ssht--064.dgn	USER NAME = hemmeje	DESIGNED -	REVISED -	STATE OF ILLINOIS DEPARTMENT OF TRANSPORTATION				LOCATION 8 CROSS-SECTIONS - SN 025-0064				F.A.I. RTE.	SECTION	COUNTY	TOTAL SHEETS	SHEET NO.
		DRAWN -	REVISED -									70	0-7 Safety 2009-2	Effingham	85	69
	PLOT SCALE = 5,00000 ' / IN.	CHECKED -	REVISED -									CONTRACT NO. 74314				
	PLOT DATE = 1/29/2009	DATE -	REVISED -									FED. ROAD DIST. NO. ILLINOIS FED. AID PROJECT				
				SCALE: 1" = 5'				SHEET NO. 6 OF 8 SHEETS				STA. 2486+75.00 TO STA. 2487+50.00				

ORIGINAL SURVEY	BY	DATE
SURVEYED		
PLOTTED		
NOTE BOOK		
NO.		


FINAL SURVEY	BY	DATE
SURVEYED		
PLOTTED		
NOTE BOOK		
NO.		

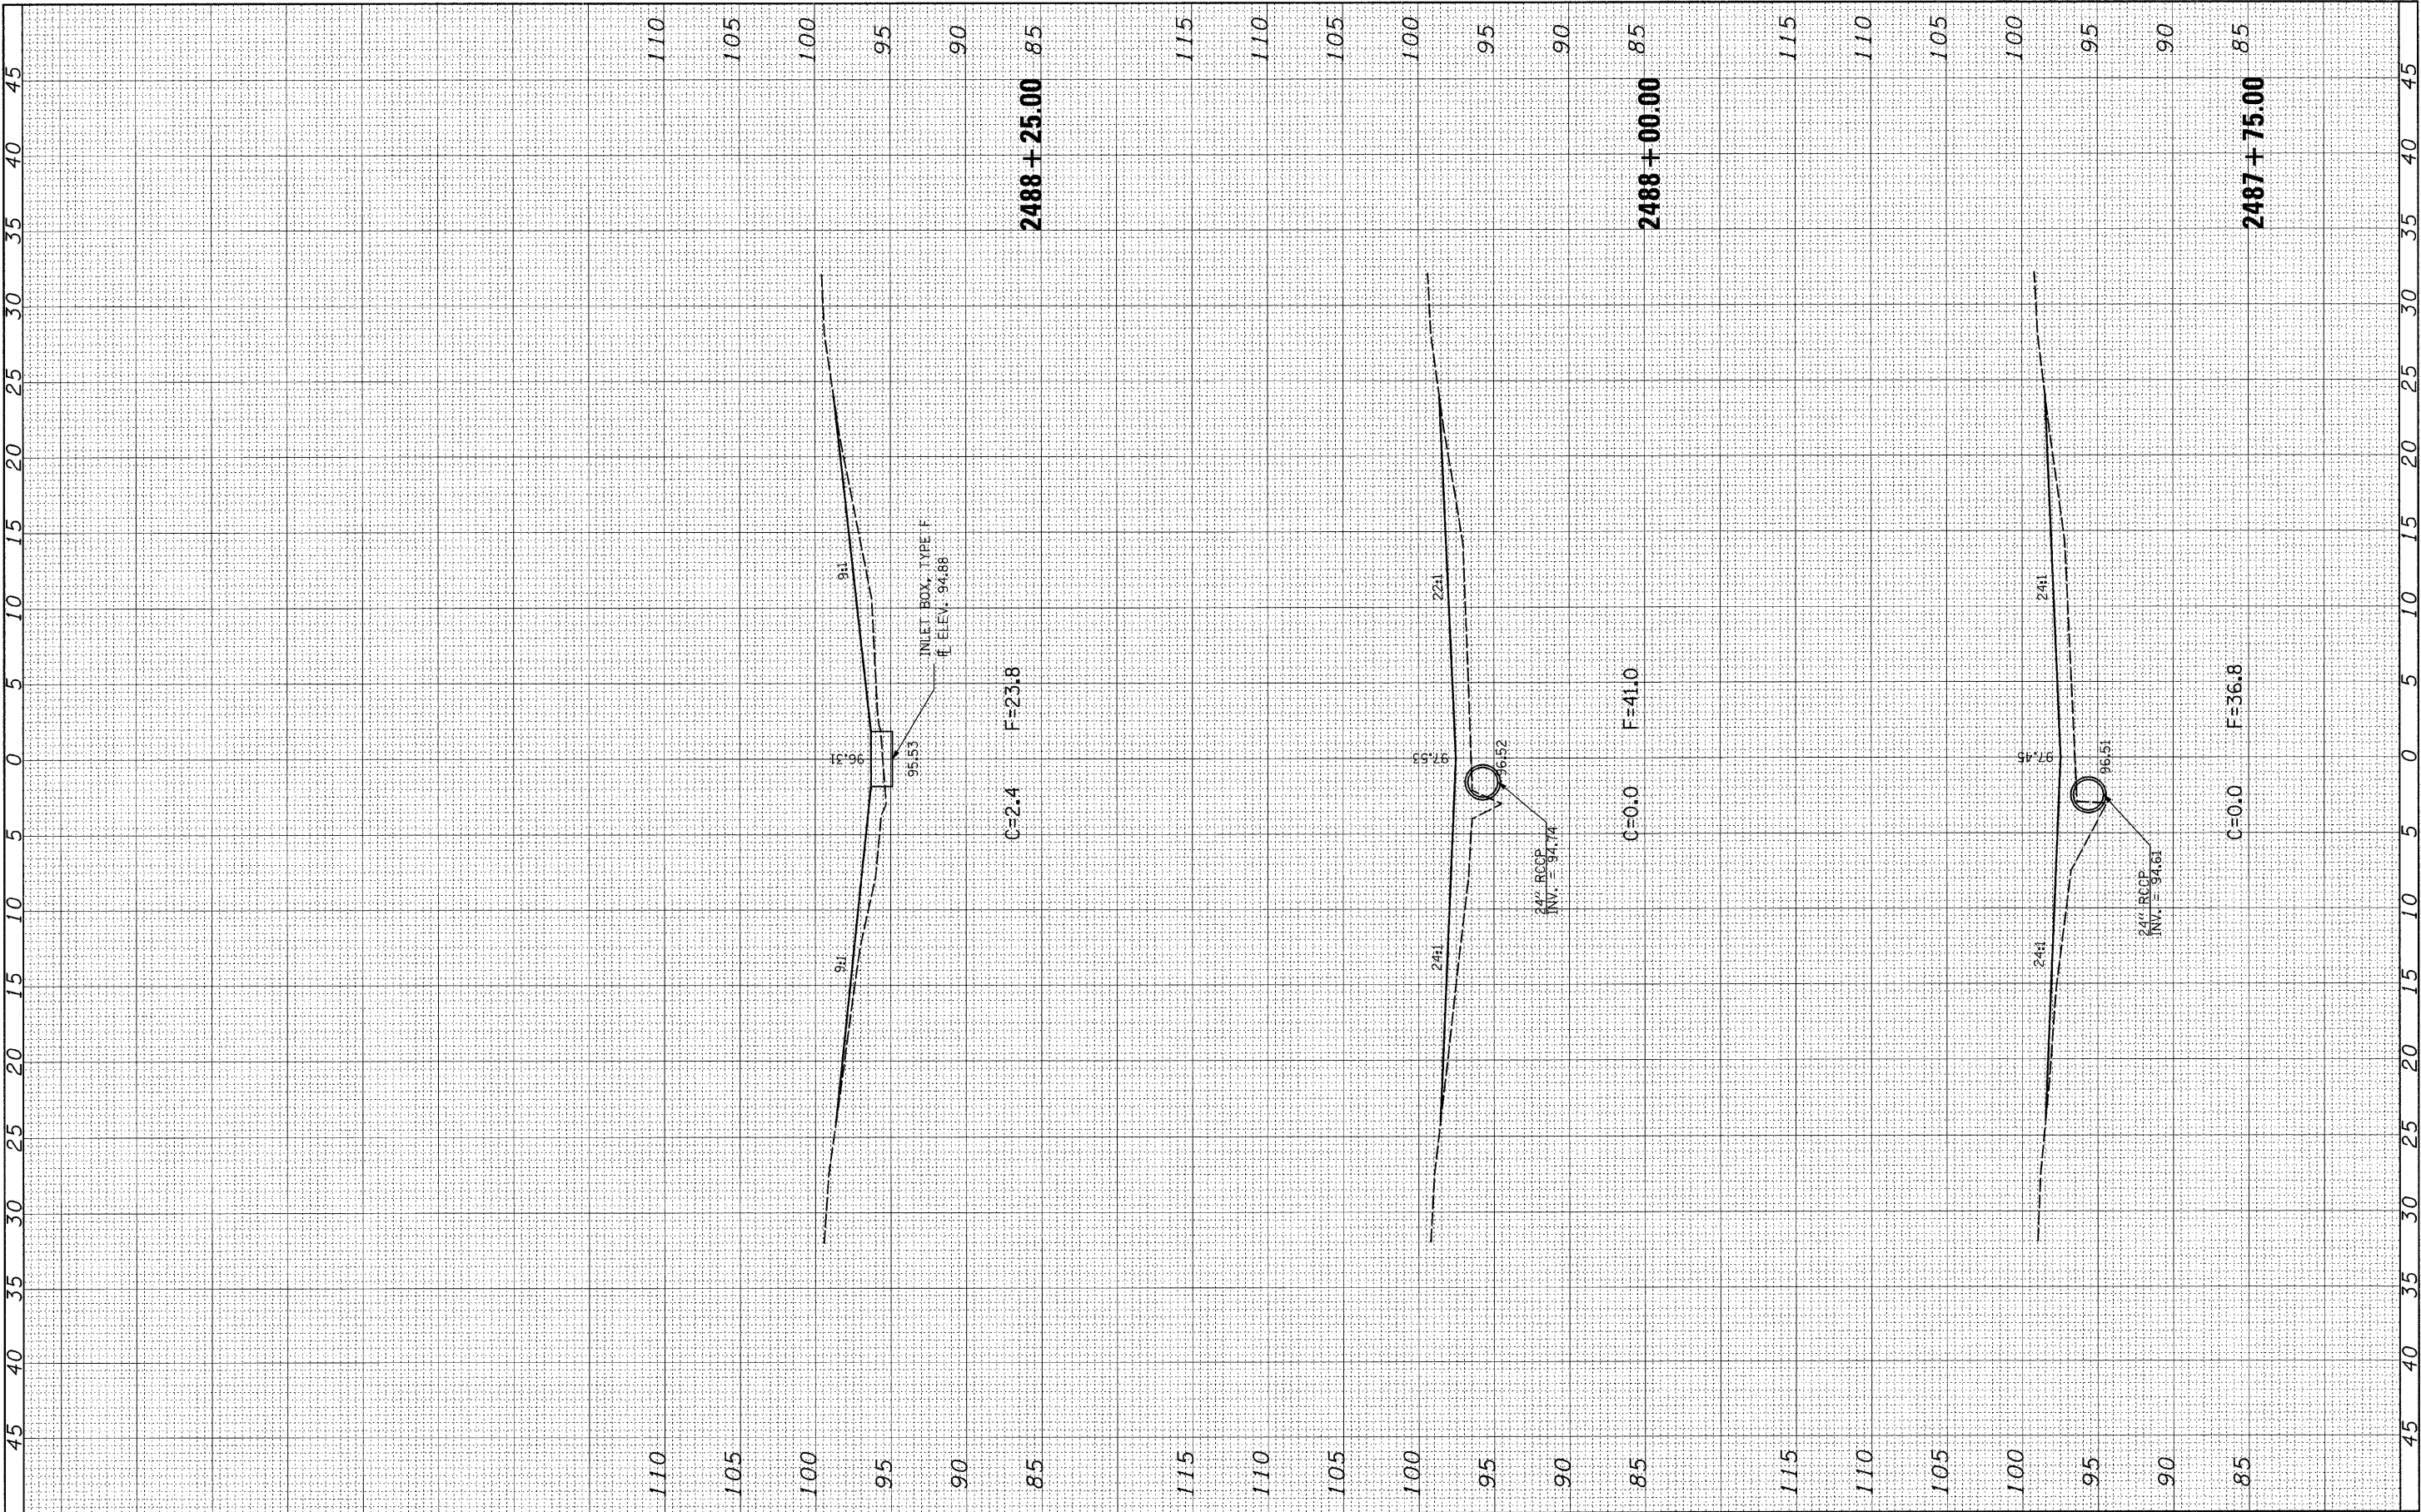


FILE NAME = c:\pw\work\PW\DOT\HEMMENJE\dm54659\0774314-sht-xssht--064.dgn	USER NAME = hemmenje	DESIGNED -	REVISED -	STATE OF ILLINOIS DEPARTMENT OF TRANSPORTATION				LOCATION 8 CROSS-SECTIONS - SN 025-0064				F.A.I. RTE.	SECTION	COUNTY	TOTAL SHEETS	SHEET NO.
		DRAWN -	REVISED -									70	D-7 Safety 2009-2	Effingham	85	70
		CHECKED -	REVISED -									CONTRACT NO. 74314				
		DATE -	REVISED -									FED. ROAD DIST. NO. [ILLINOIS] FED. AID PROJECT				
PLOT SCALE = 5,0000' / IN. PLOT DATE = 1/29/2009				SCALE: 1" = 5'				SHEET NO. 7 OF 8 SHEETS				STA. 2487+75.00 TO STA. 2488+25.00				

FINAL	SURVEYED	BY	DATE
SURVEY	PLOTTED		
NOTE BOOK	TEMPLATE		
NO.	AREAS CHECKED		

ORIGINAL	SURVEYED	BY	DATE
SURVEY	PLOTTED		
NOTE BOOK	TEMPLATE		
NO.	AREAS CHECKED		

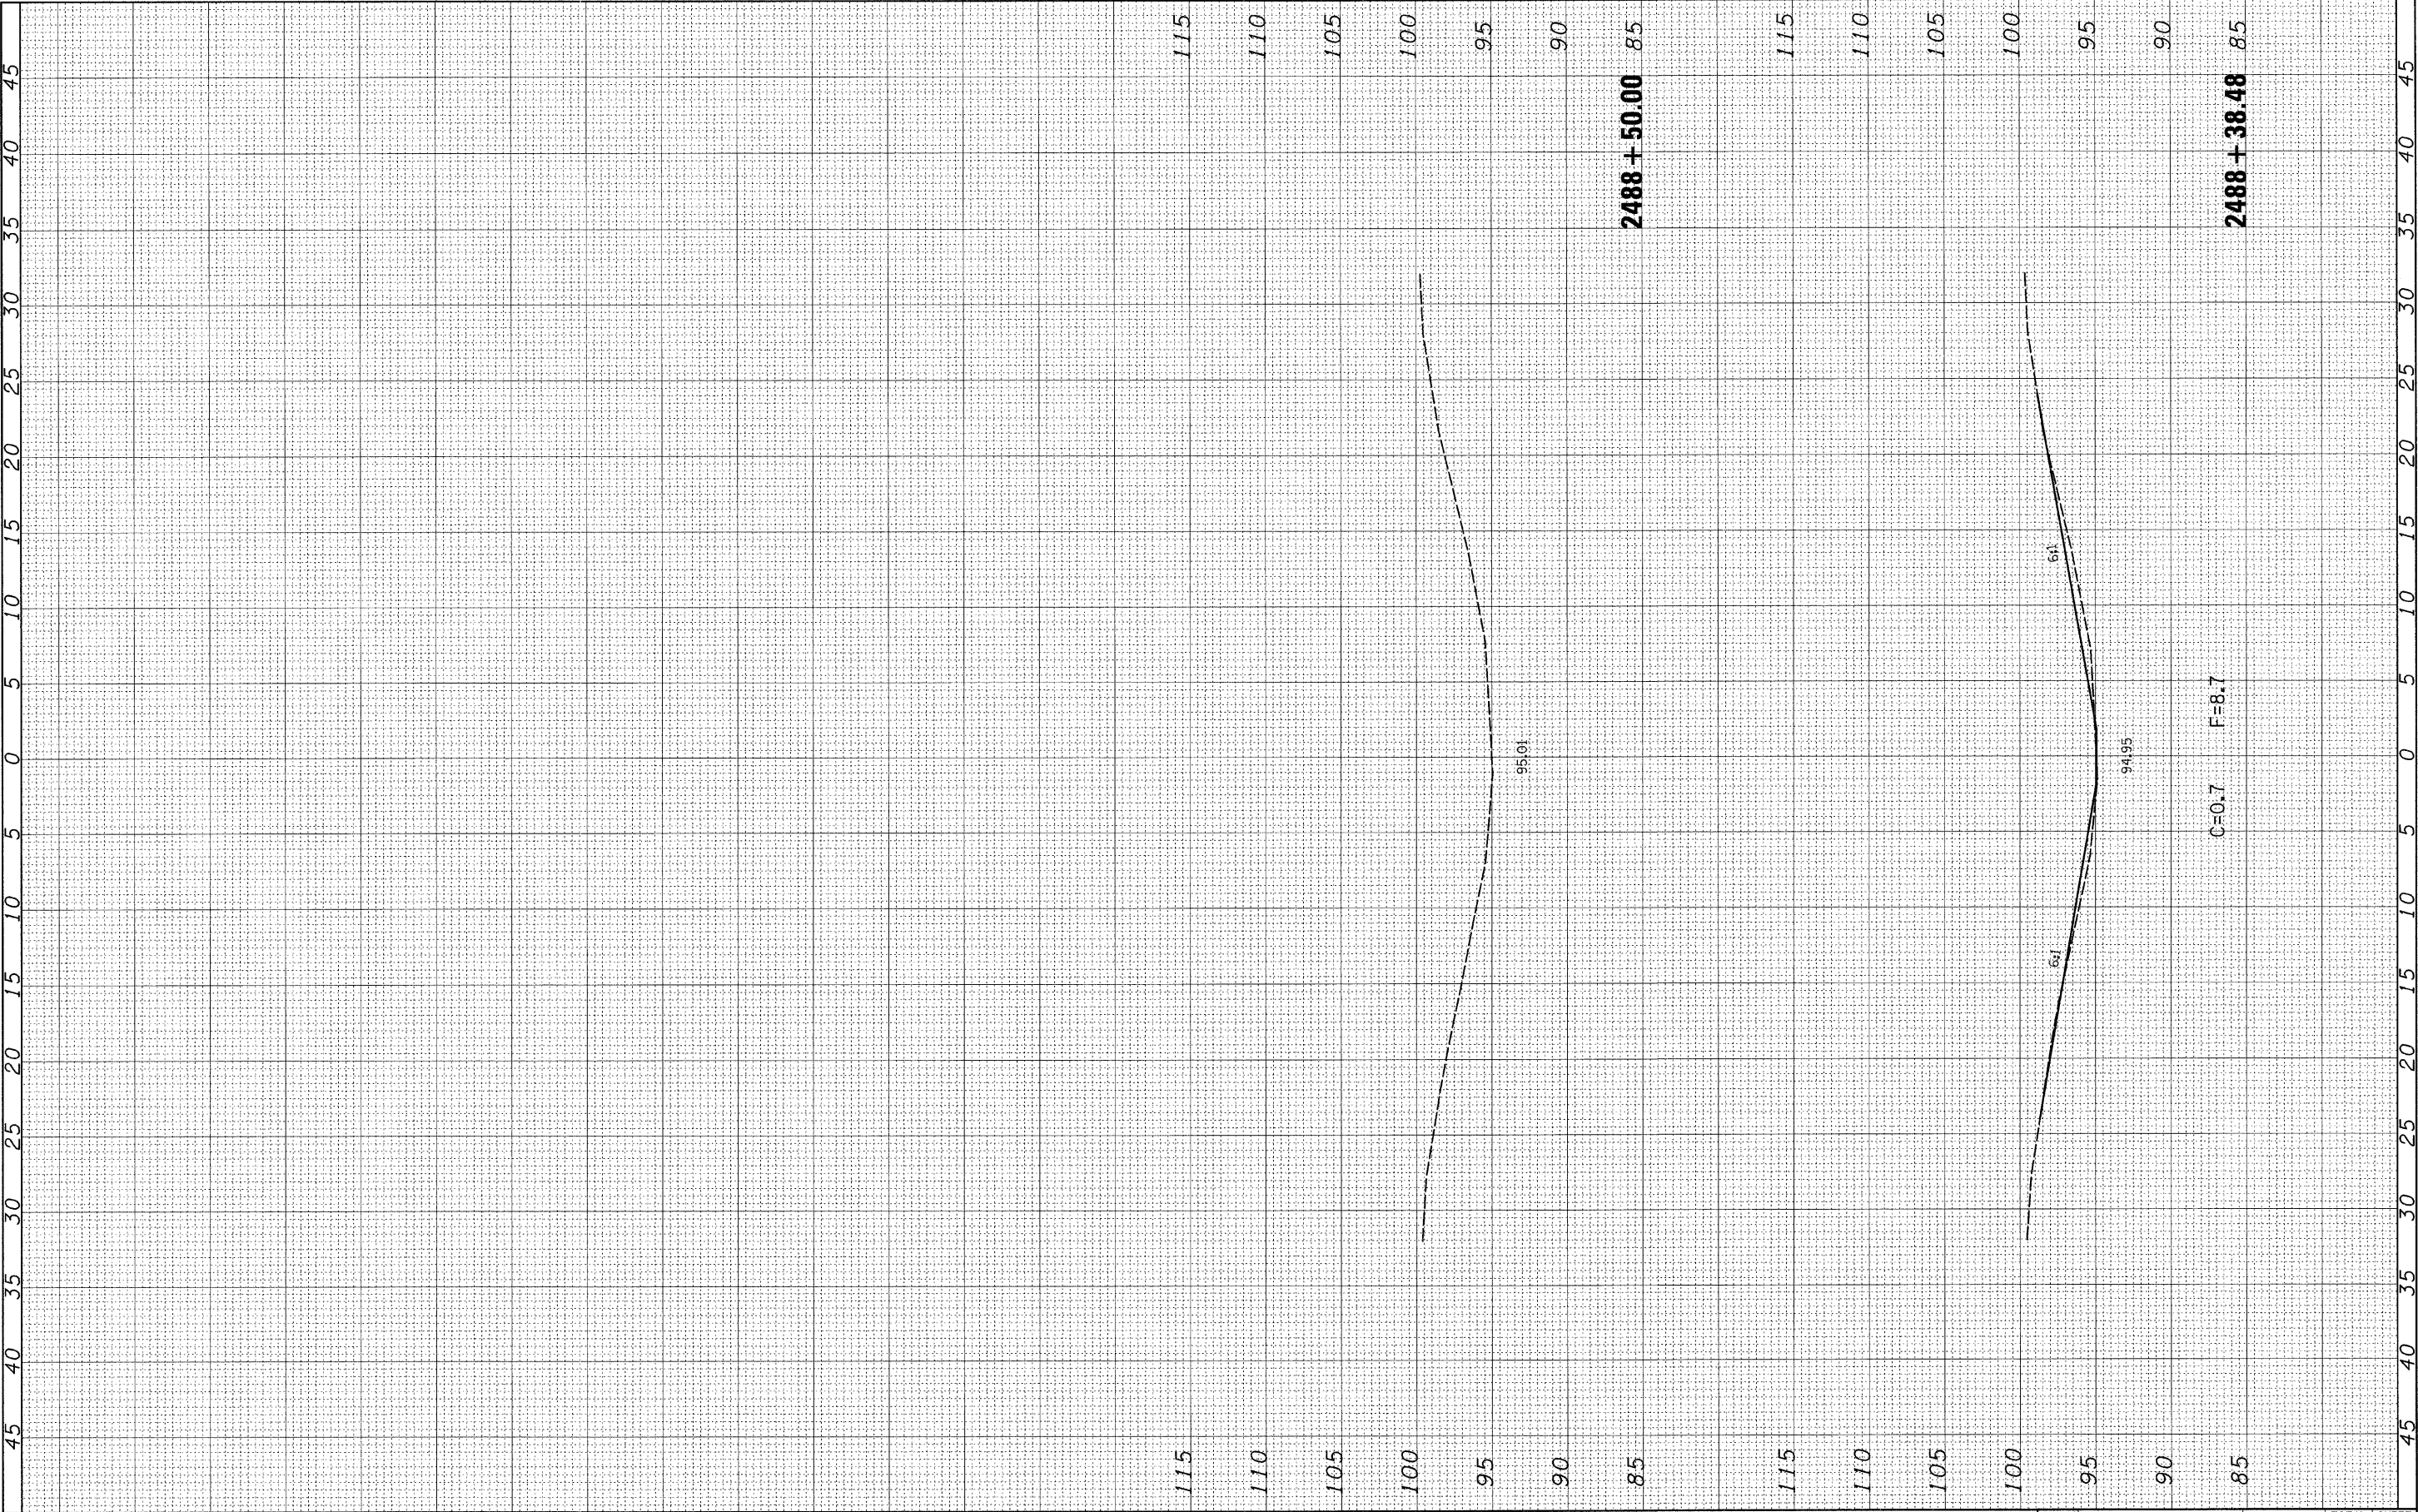


FILE NAME =	USER NAME = hemmenje	DESIGNED -	REVISED -	STATE OF ILLINOIS DEPARTMENT OF TRANSPORTATION	LOCATION 8 CROSS-SECTIONS - SN 025-0064			F.A.I. RTE.	SECTION	COUNTY	TOTAL SHEETS	SHEET NO.
c:\pw\work\VPWIDOT\HEMMENJE\dms54659\0774314-shr-vssht--064.dgn		DRAWN -	REVISED -					70	D-7 Safety 2009-2	Effingham	85	11
	PLOT SCALE = 5,0000' / IN.	CHECKED -	REVISED -							CONTRACT NO. 74314		
	PLOT DATE = 1/29/2009	DATE -	REVISED -									
					SCALE: 1" = 5'	SHEET NO. 8 OF 8 SHEETS	STA. 2488+38.48 TO STA. 2488+50.00	FED. ROAD DIST. NO.	ILLINOIS	FED. AID PROJECT		

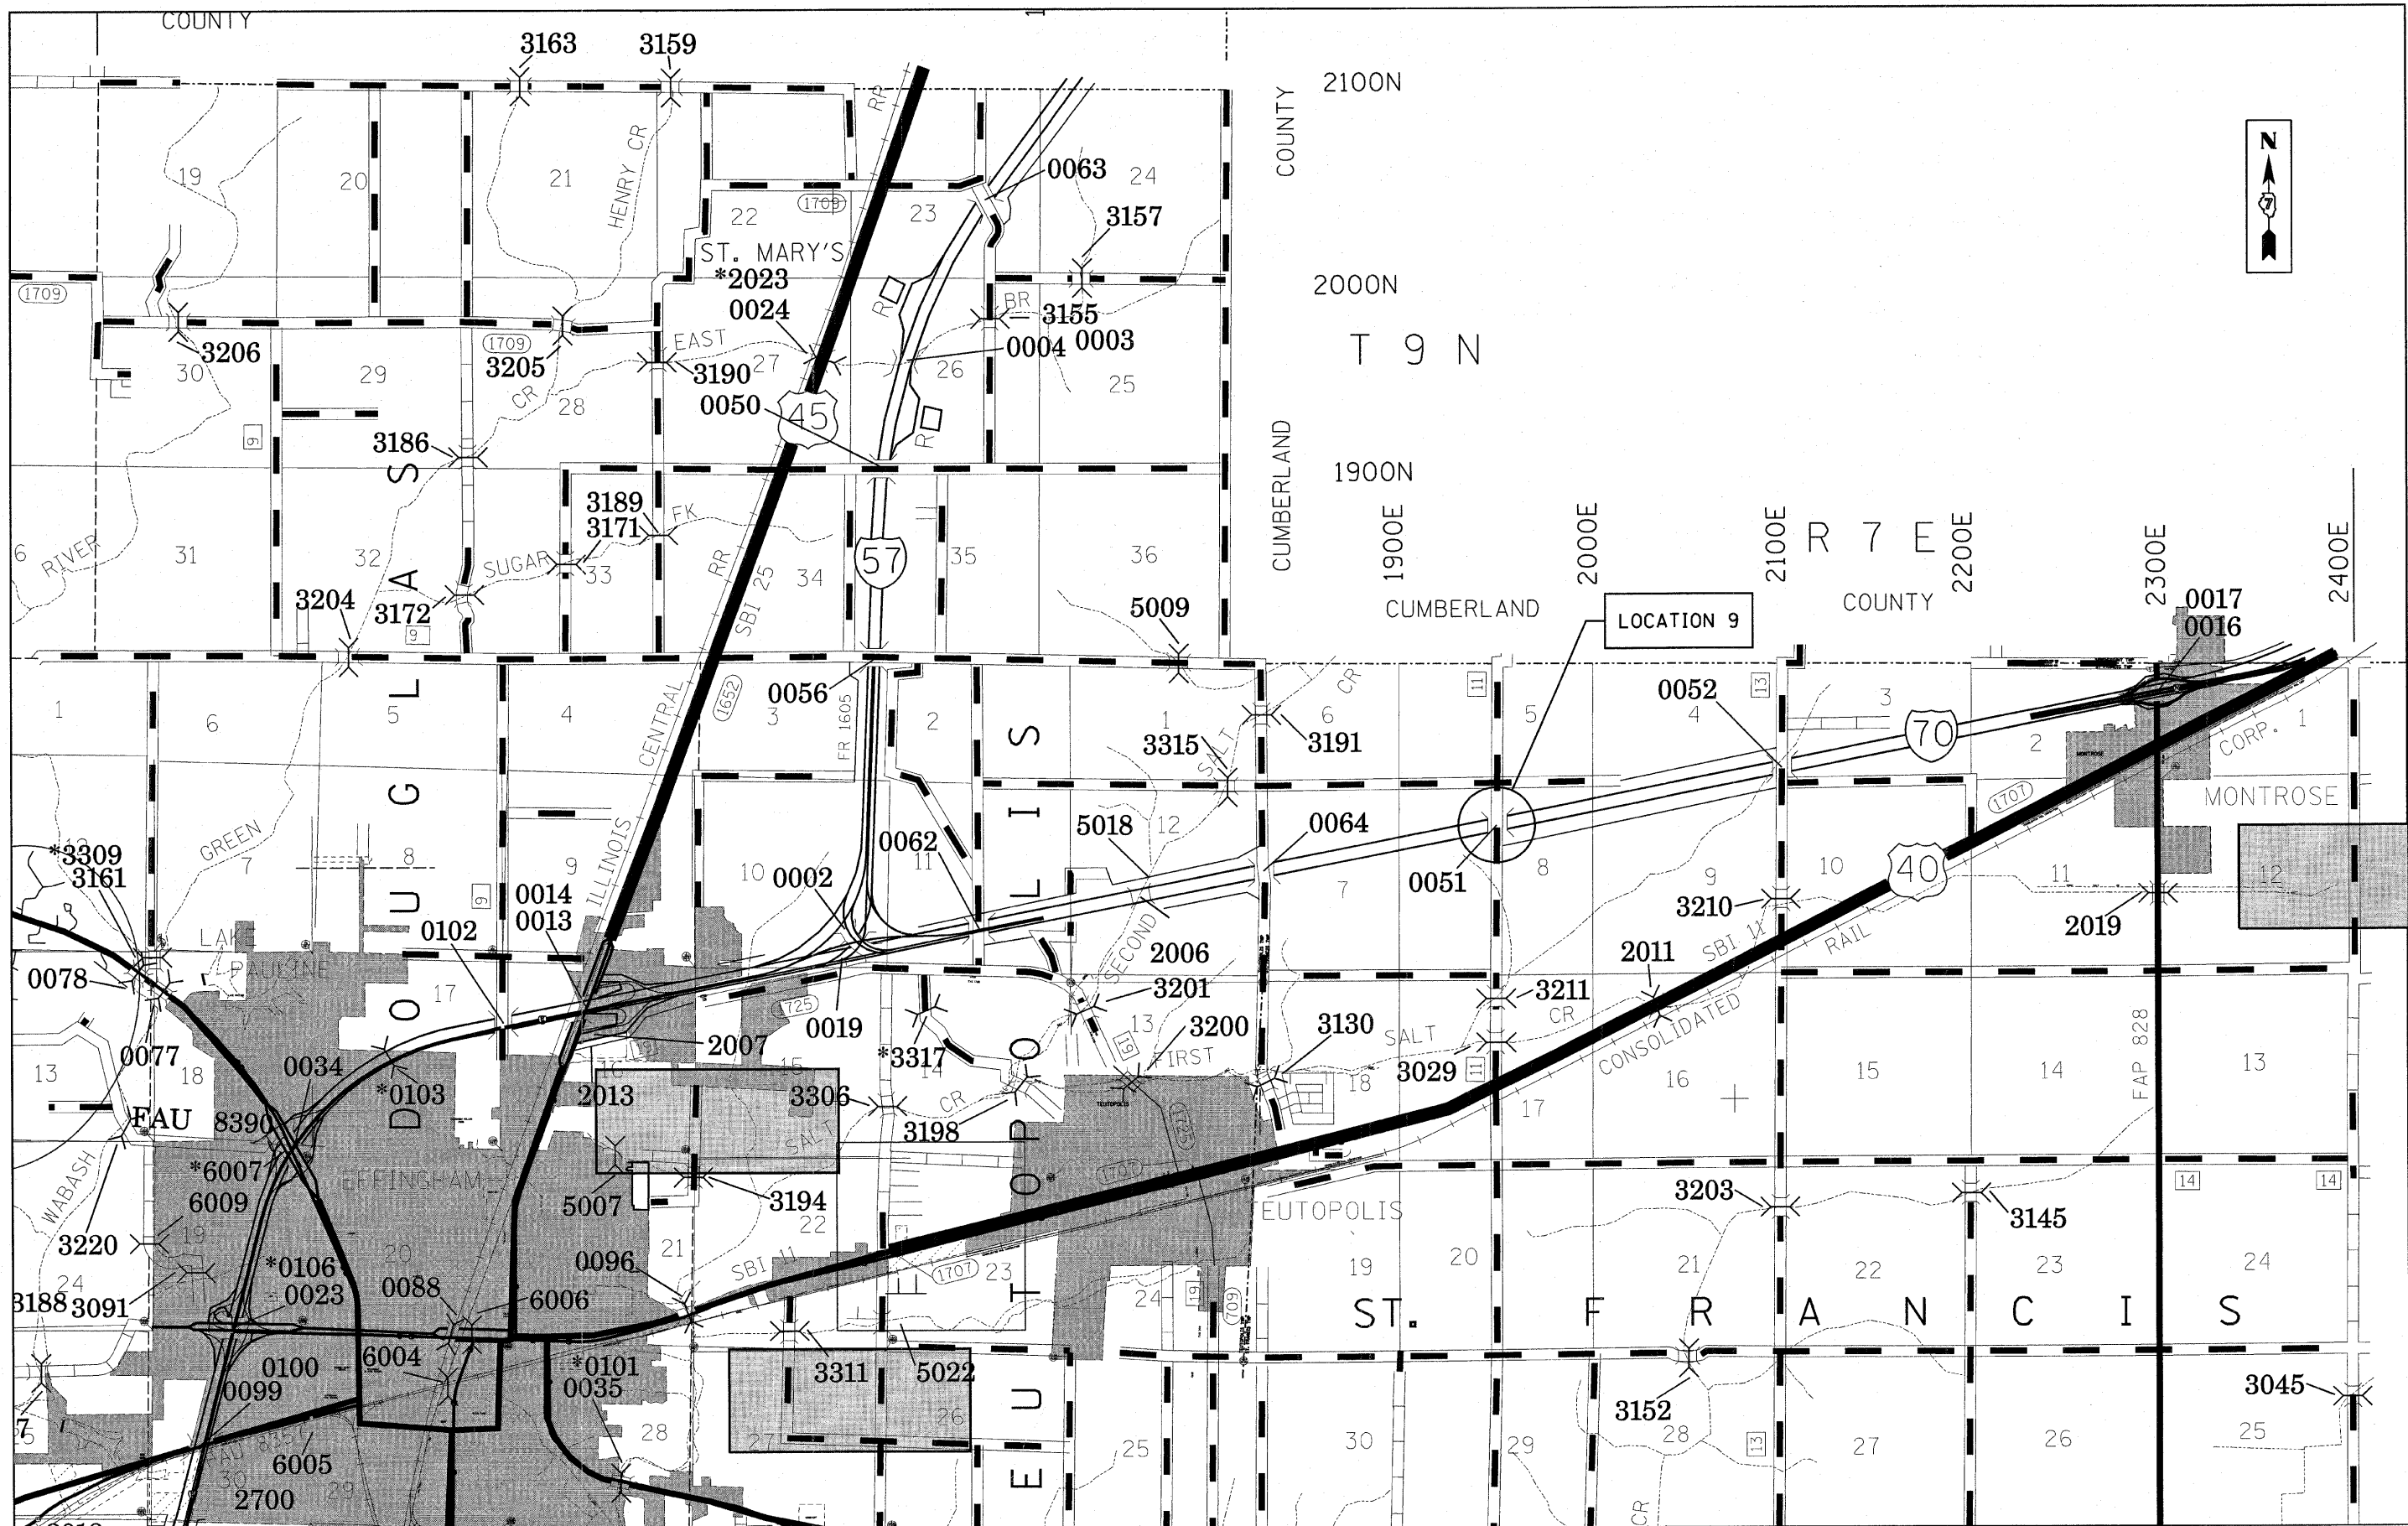

FILE NAME =		USER NAME = steffanmk		DESIGNED -		REVISED -		STATE OF ILLINOIS DEPARTMENT OF TRANSPORTATION				LOCATION 9 S.N. 025-0051				F.A.I. RTE.		SECTION		COUNTY		TOTAL SHEETS		SHEET NO.					
c:\pw\work\VPWIDOT\STEFFENMK\dms54658\074314-sh1-locmap.dgn		PLOT SCALE = 20.0000' / IN.		DRAWN -		REVISED -										70		D-7 Safety 2009-2		Effingham		85		72					
PLOT DATE = 1/29/2009		DATE -		CHECKED -		REVISED -										SCALE:		SHEET NO. 1 OF 7 SHEETS		STA.		TO STA.		FED. ROAD DIST. NO.		ILLINOIS FED. AID PROJECT		CONTRACT NO. 74314	



PLAN	SURVEYED	BY	DATE
NOTE BOOK	ALIGNED		
NO.	RT. OF WAY CHECKED		
	CADD FILE NAME		

PROFILE		BY	DATE
SURVEYED _____			
PLOTTED _____			
GRADES CHECKED _____			
B.M. NOTED _____			
STRUCTURE NOTATIONS CHKD _____			
NOTE BOOK _____			
NO. _____			

 

STA. 2550+72
INLET BOX 1 EACH
SEE STANDARD 542526
INLET BOX FLOOR ELEVATION
MATCH EXISTING DITCH
FLOWLINE 93.41


TEMPORARY BENCH MARK
IRON PIN
STA. 2553+47.24
OFFSET 71.52' LT
ELEV. 97.41

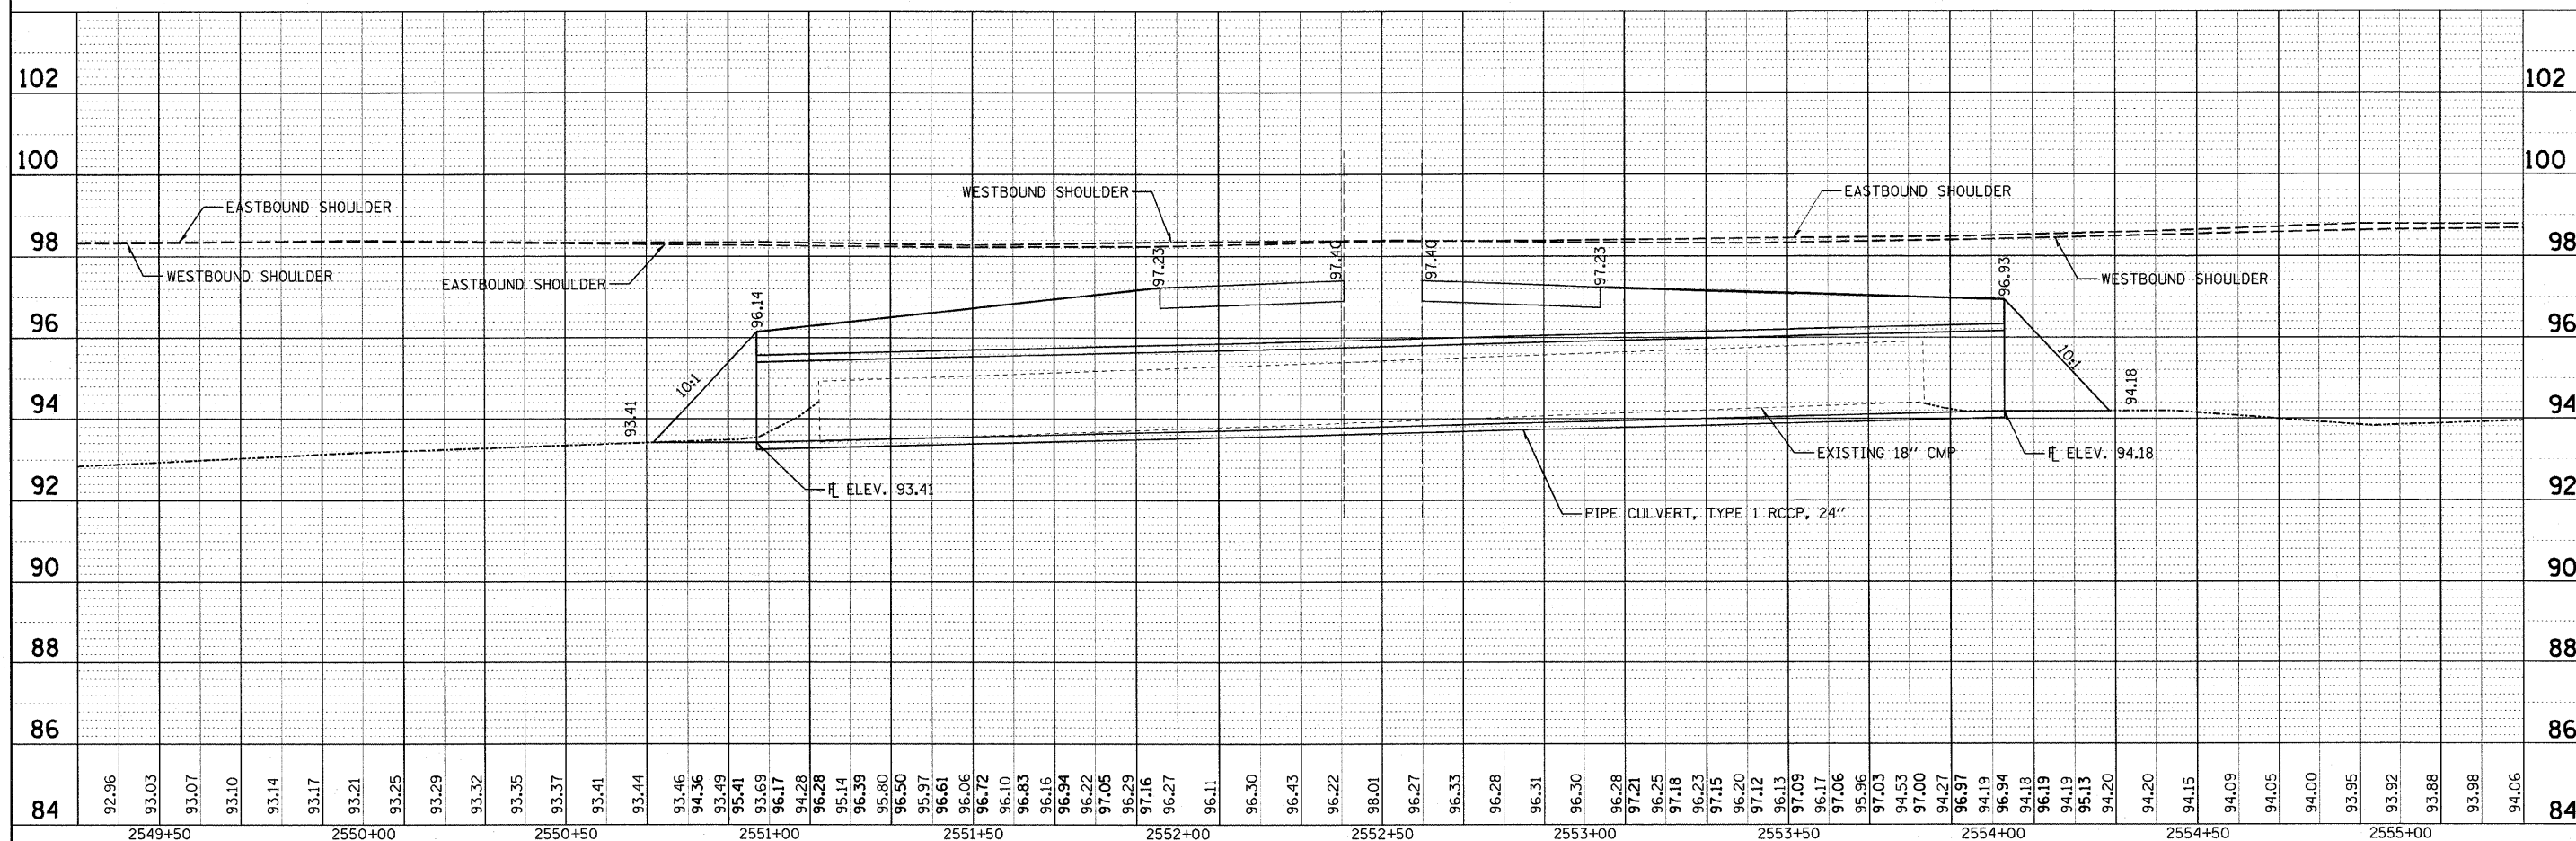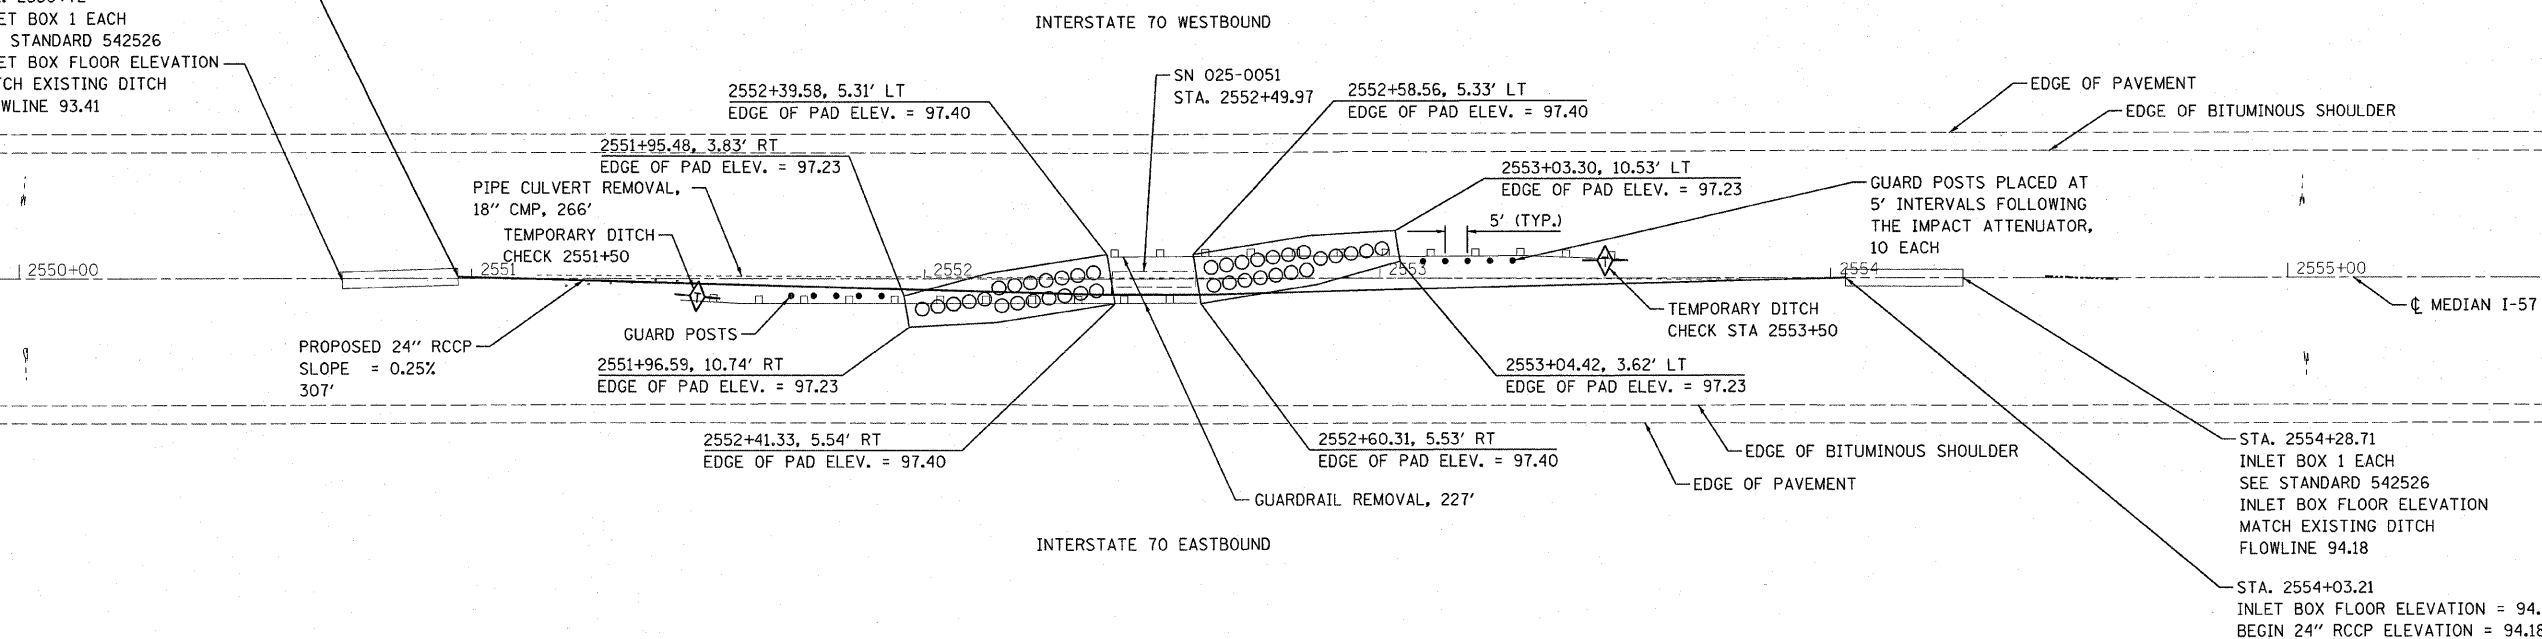


FILE NAME =	USER NAME = steffennmk	DESIGNED -	REVISED -	STATE OF ILLINOIS DEPARTMENT OF TRANSPORTATION	LOCATION 9 S.N. 025-0051	F.A.I. RTE.		SECTION	COUNTY	TOTAL SHEETS	SHEET NO.
ct\pw_work\p\WIDOT\STEFFENN\K\dms54658\0774314-sht-pp-0051.dgn	DRAWN -	REVISED -	70			D-7 Safety 2009-2	Effingham	85	73		
PLOT SCALE = 20.0000' / IN.	CHECKED -	REVISED -	CONTRACT NO. 74314								
PLOT DATE = 1/29/2009	DATE -	REVISED -	FED. ROAD DIST. NO. ILLINOIS FED. AID PROJECT								
				SCALE: 1"=20'	SHEET NO. 2 OF 7 SHEETS	STA. 2549+40 TO STA. 2555+30					

ORIGINAL	SURVEYED	BY	DATE
SUBJECT	PLOTTED		
NOTE BOOK	REVISIONS		
NO.	AREAS CHECKED		

FINAL	SURVEYED	BY	DATE
SUBJECT	PLOTTED		
NOTE BOOK	REVISIONS		
NO.	AREAS CHECKED		

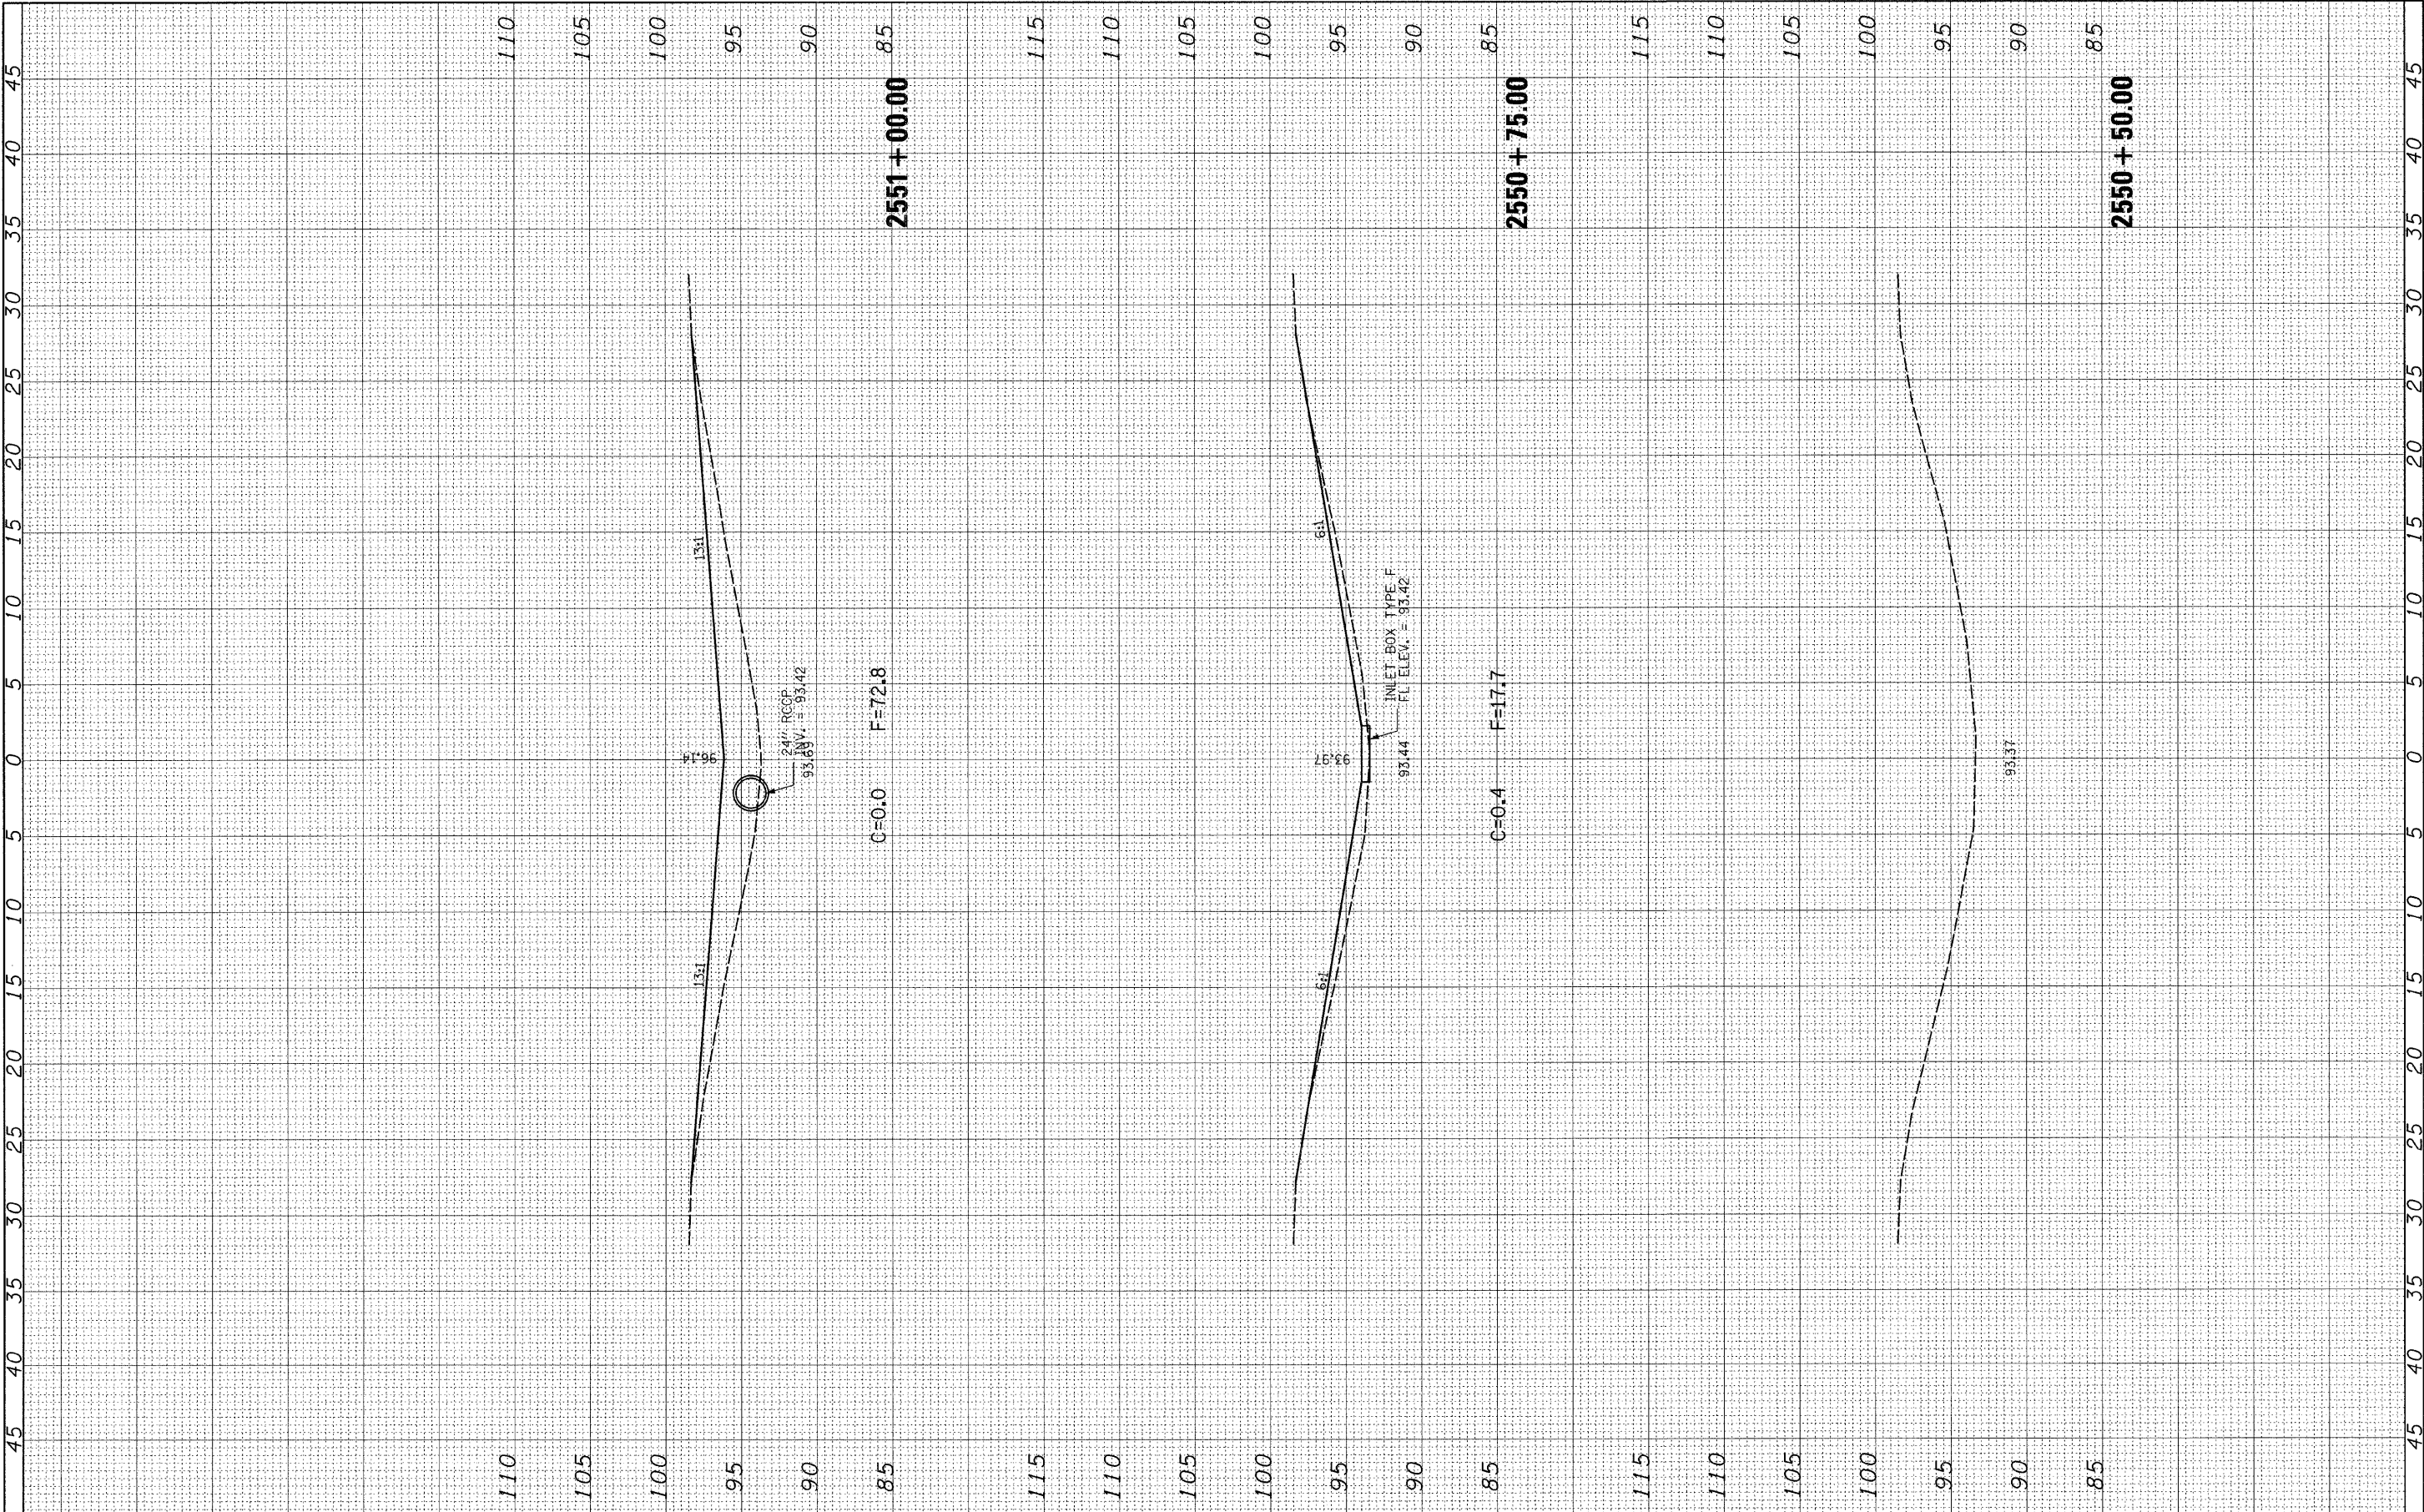


FINAL SURVEY	SURVEYED	BY	DATE
NOTE BOOK	PLOTTED		
	TEMPLATE		
	AREAS		
NO. _____	AREAS CHECKED _____		

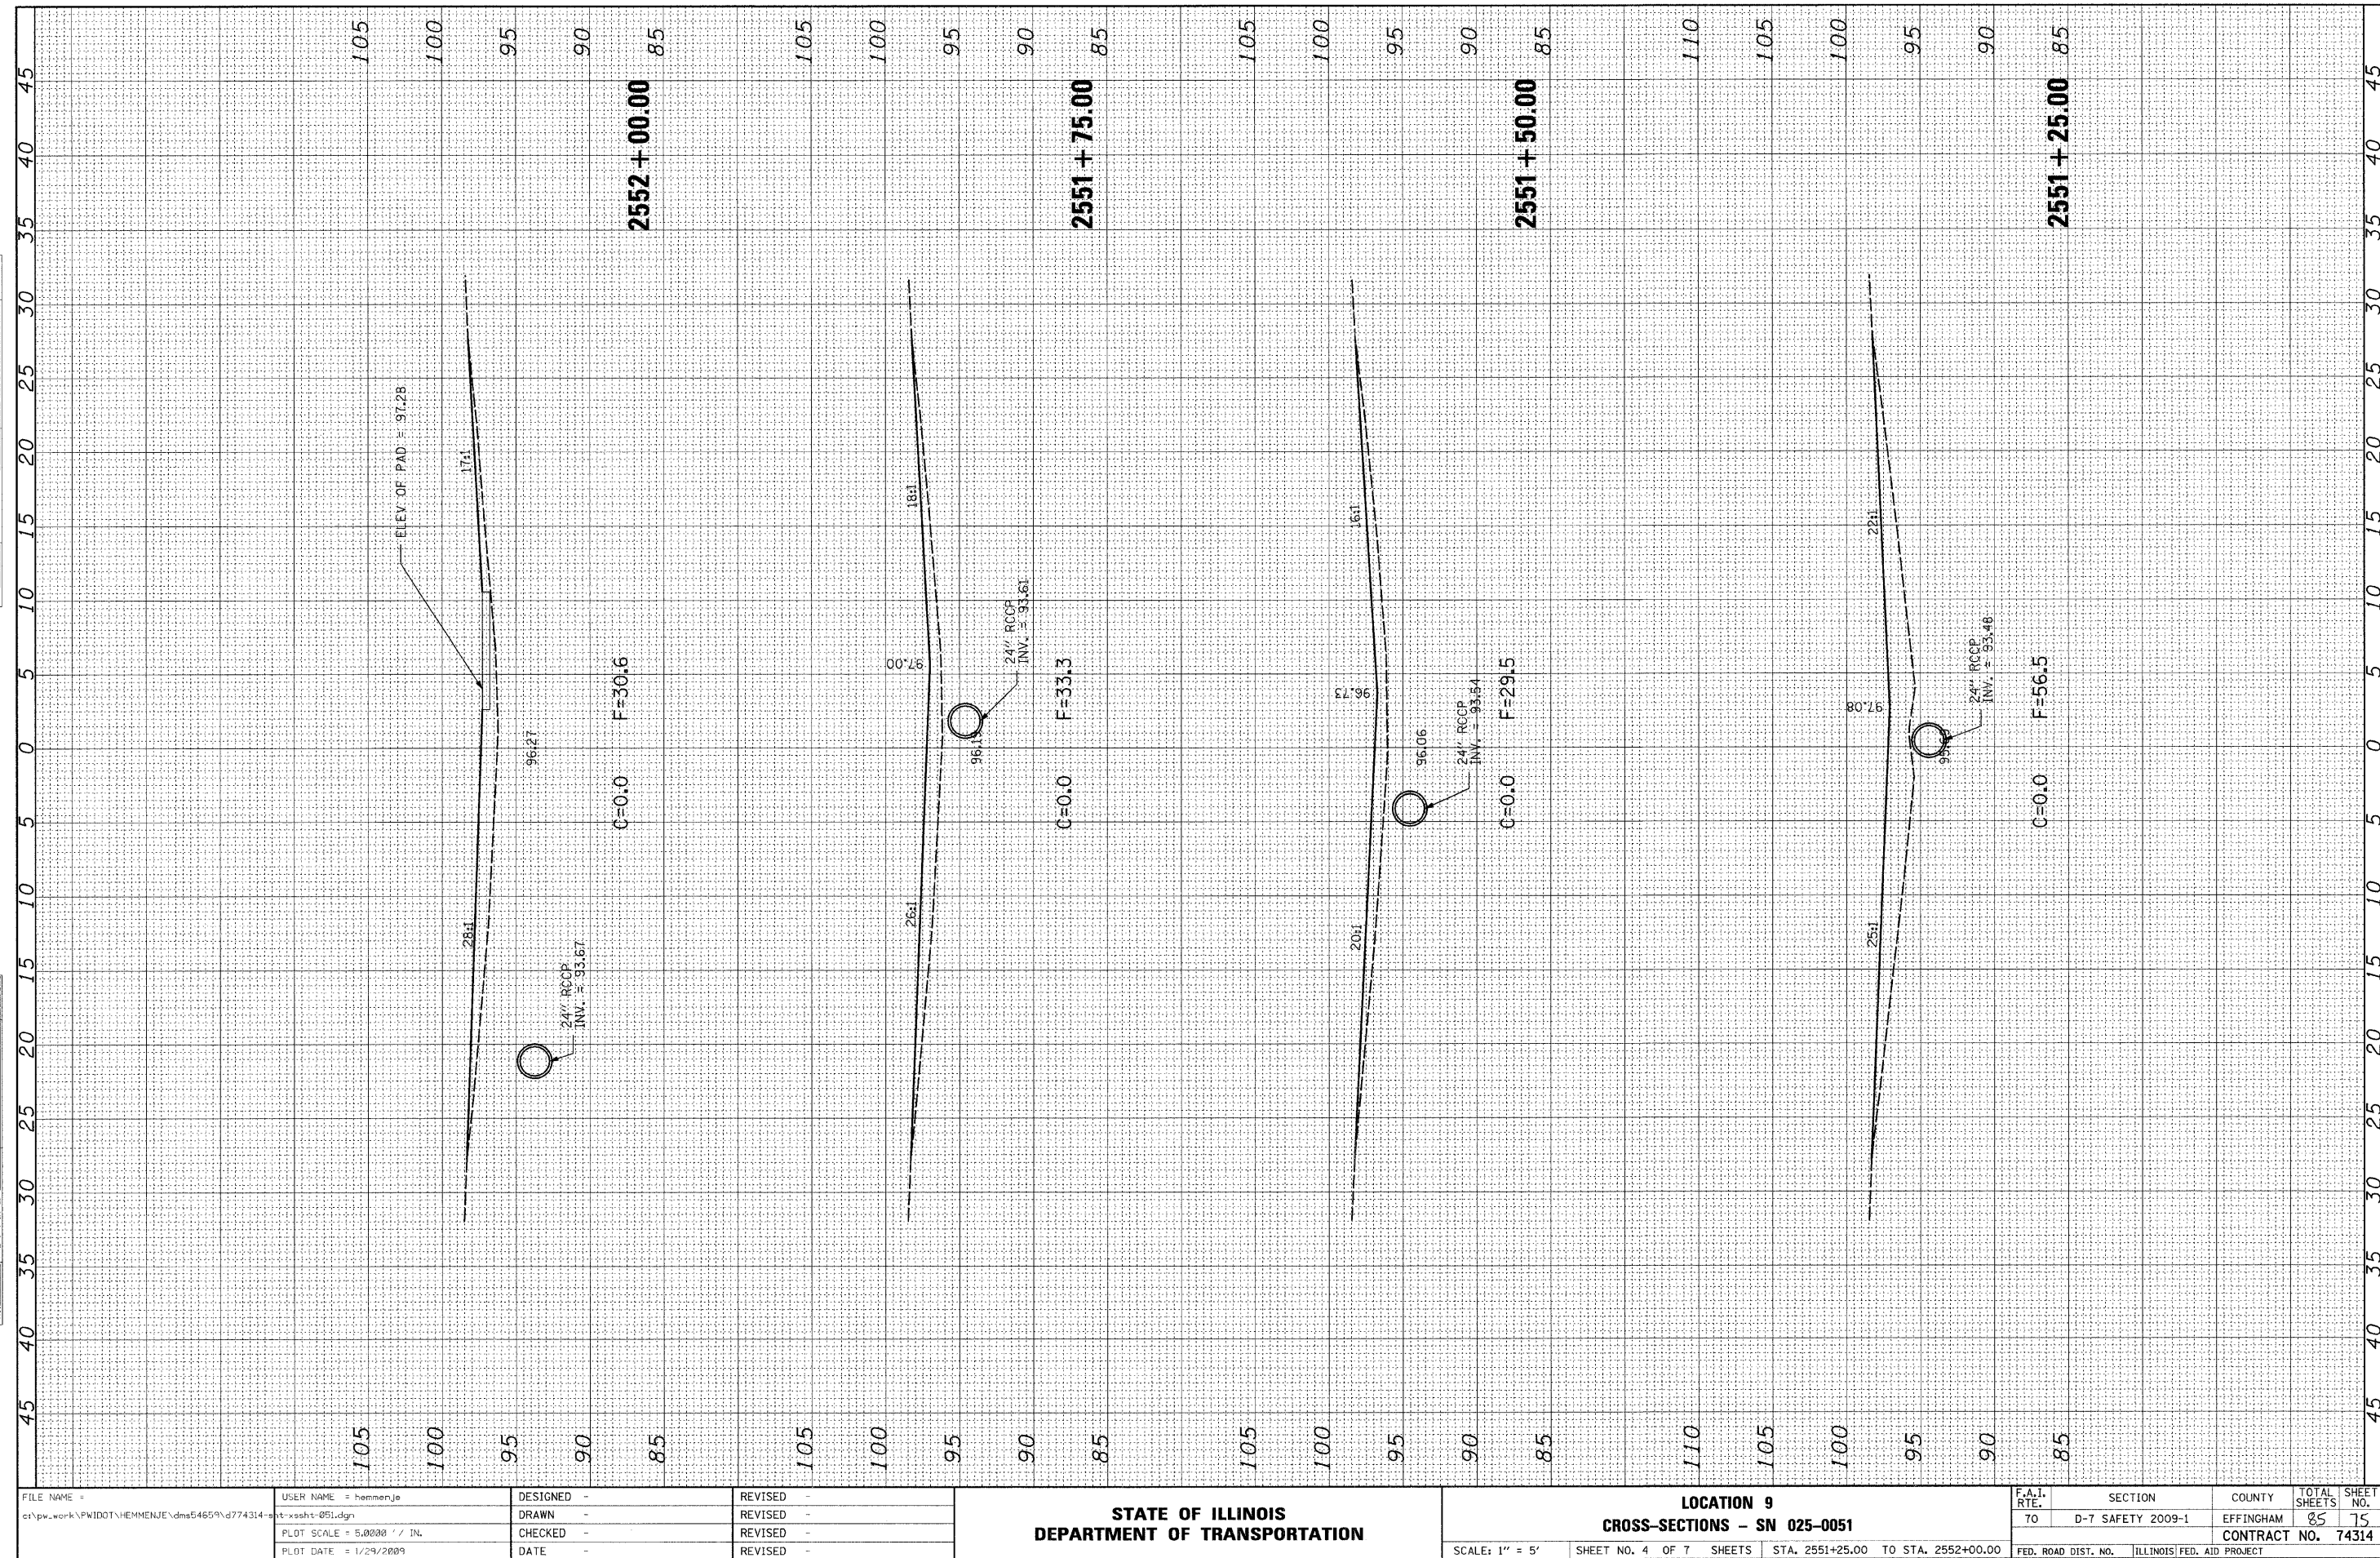


FINAL SURVEY	BY	DATE
NOTED		
NOTED		
NOTED		
NO.		

ORIGINAL SURVEY	BY	DATE
NOTED		
NOTED		
NOTED		
NO.		

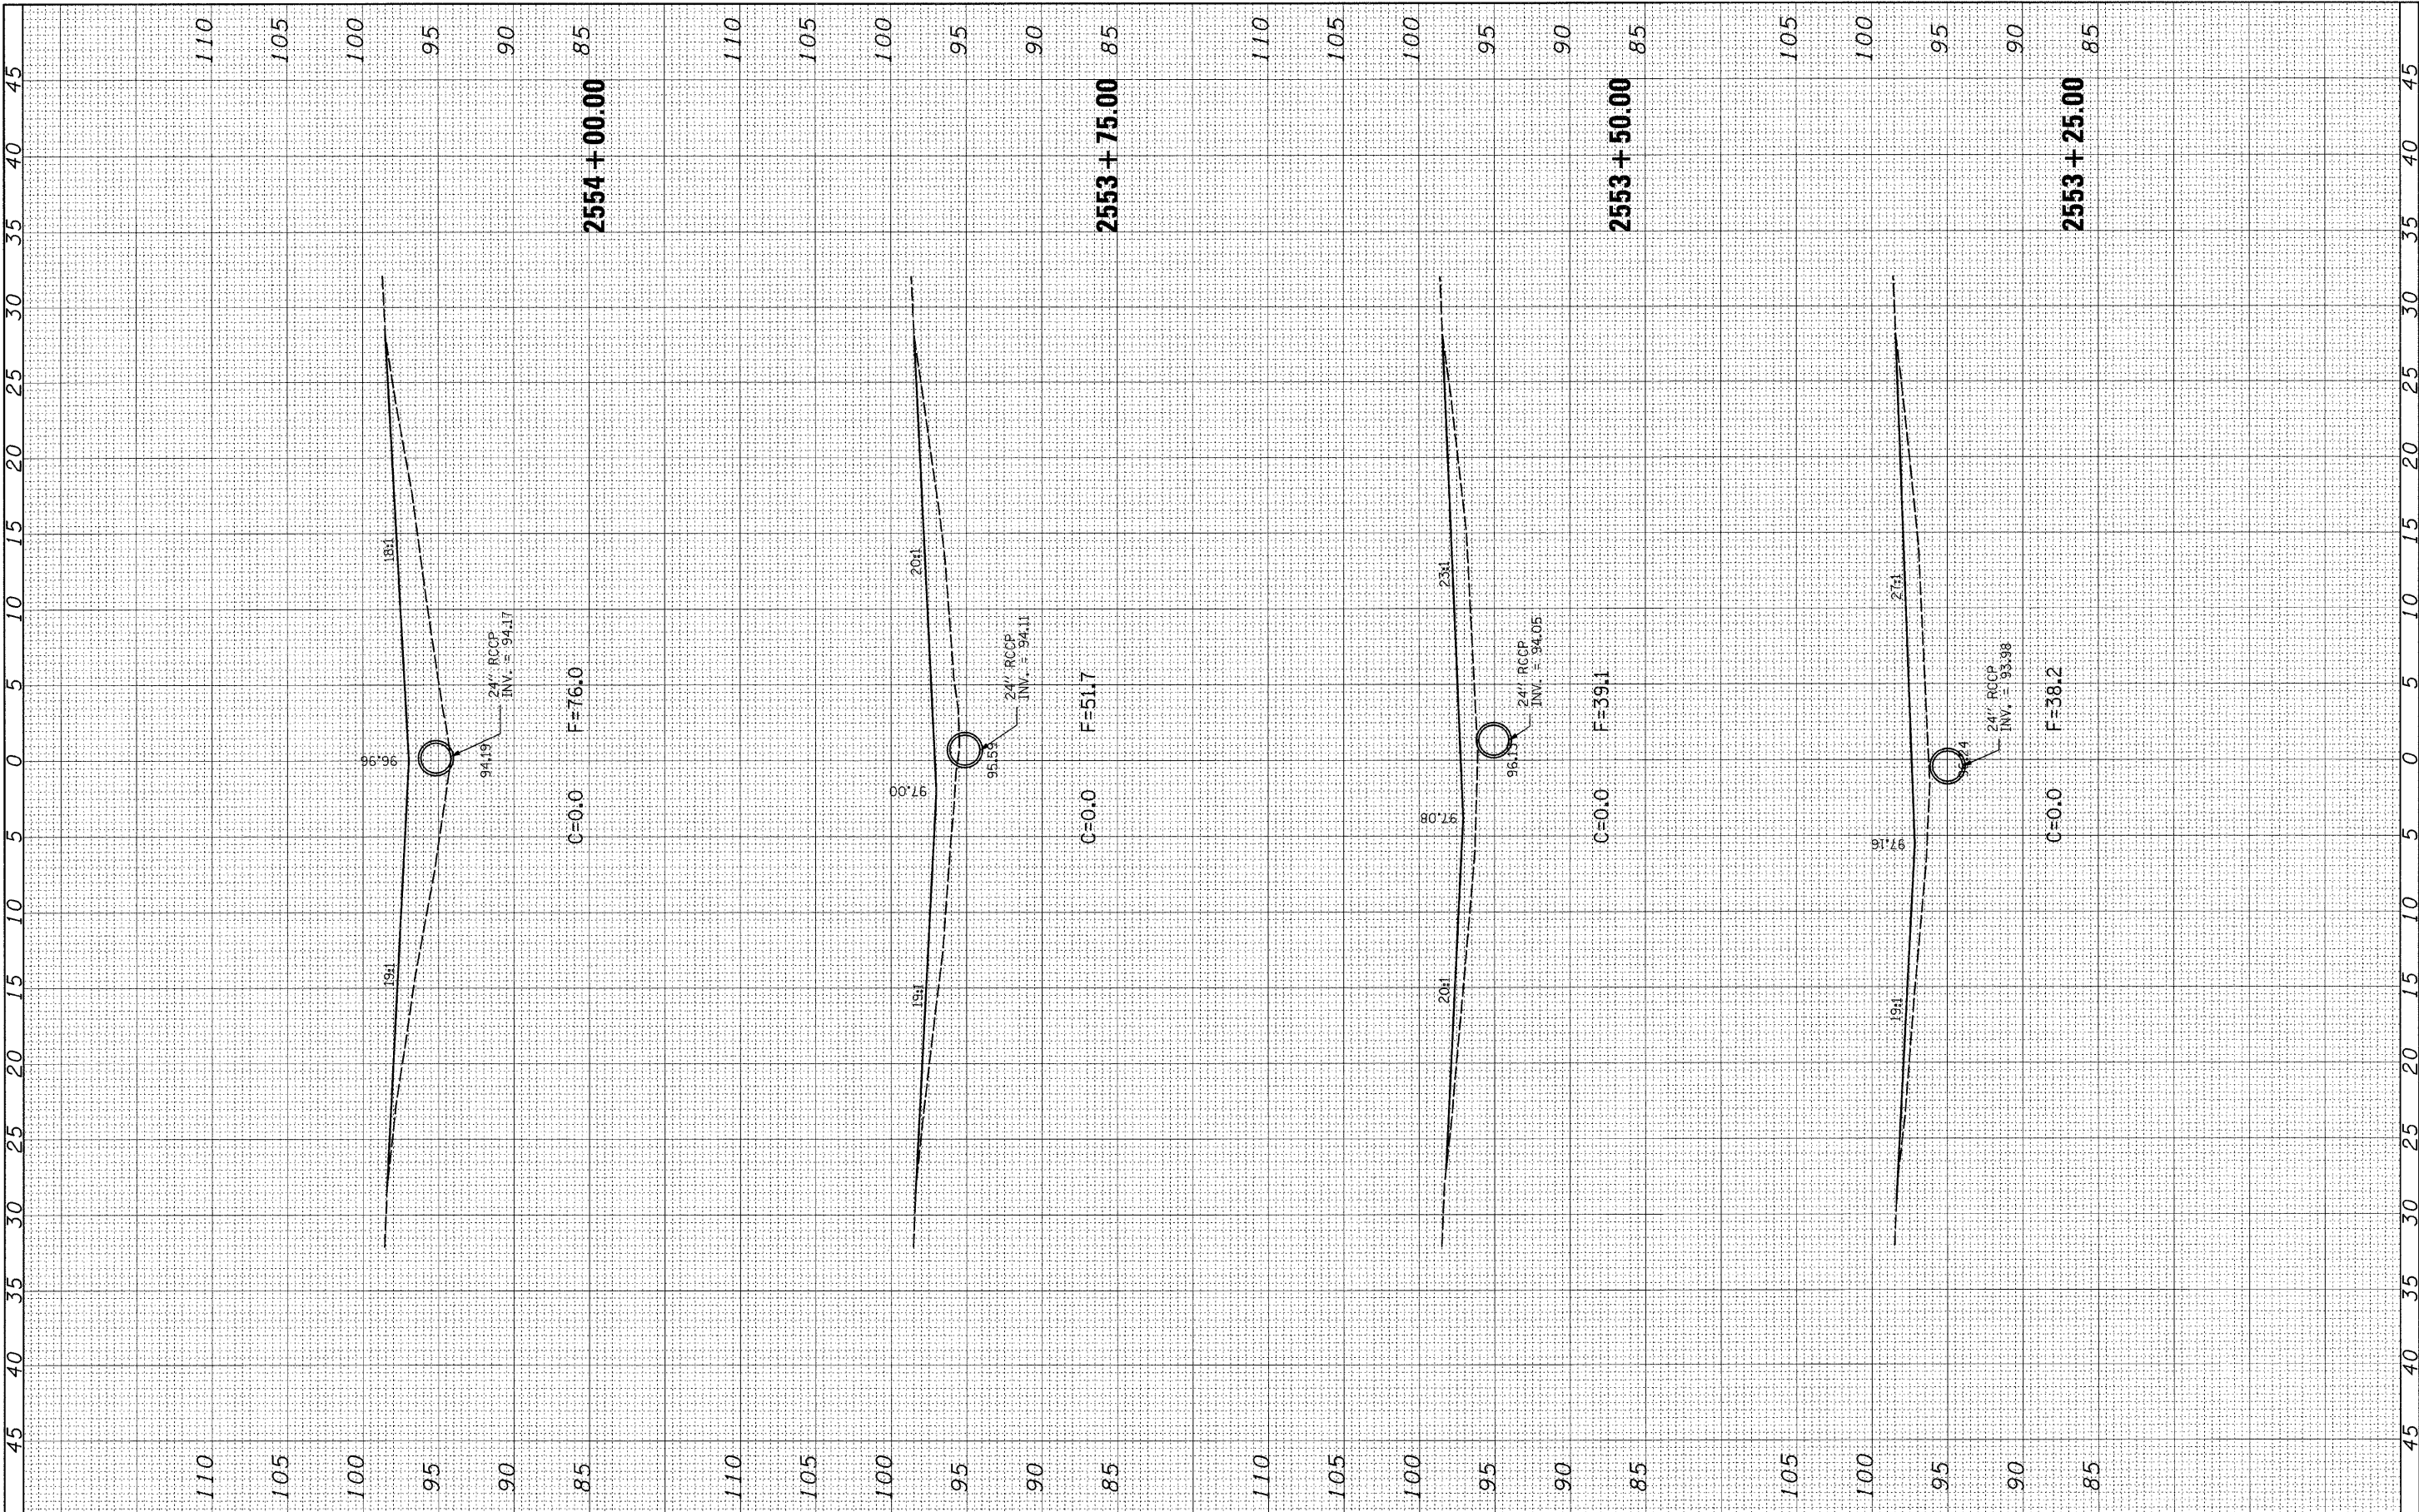


FILE NAME =	USER NAME = hemmenje	DESIGNED -	REVISED -	STATE OF ILLINOIS DEPARTMENT OF TRANSPORTATION	LOCATION 9 CROSS-SECTIONS - SN 025-0051				F.A.I. RTE.	SECTION	COUNTY	TOTAL SHEETS	SHEET NO.
c:\pw\work\PWIDOT\HEMMENJE\dms54659\vd774314-ent-ssht-051.dgn		DRAWN -	REVISED -		70	D-7 SAFETY 2009-1	EFFINGHAM	85	77				
PLOT SCALE = 5,0000' / IN.		CHECKED -	REVISED -		CONTRACT NO. 74314								
PLOT DATE = 1/29/2009		DATE -	REVISED -										
				SCALE: 1" = 5'	SHEET NO. 6 OF 7 SHEETS	STA. 2553+25.00 TO STA. 2554+00.00		FED. ROAD DIST. NO. ILLINOIS FED. AID PROJECT					



FINAL SURVEY	SURVEYED _____	BY _____	DATE _____
NOTE BOOK	PLOTTED _____		
	TEMPLATE _____		
	AREAS _____		
NO. _____	AREAS CHECKED _____		

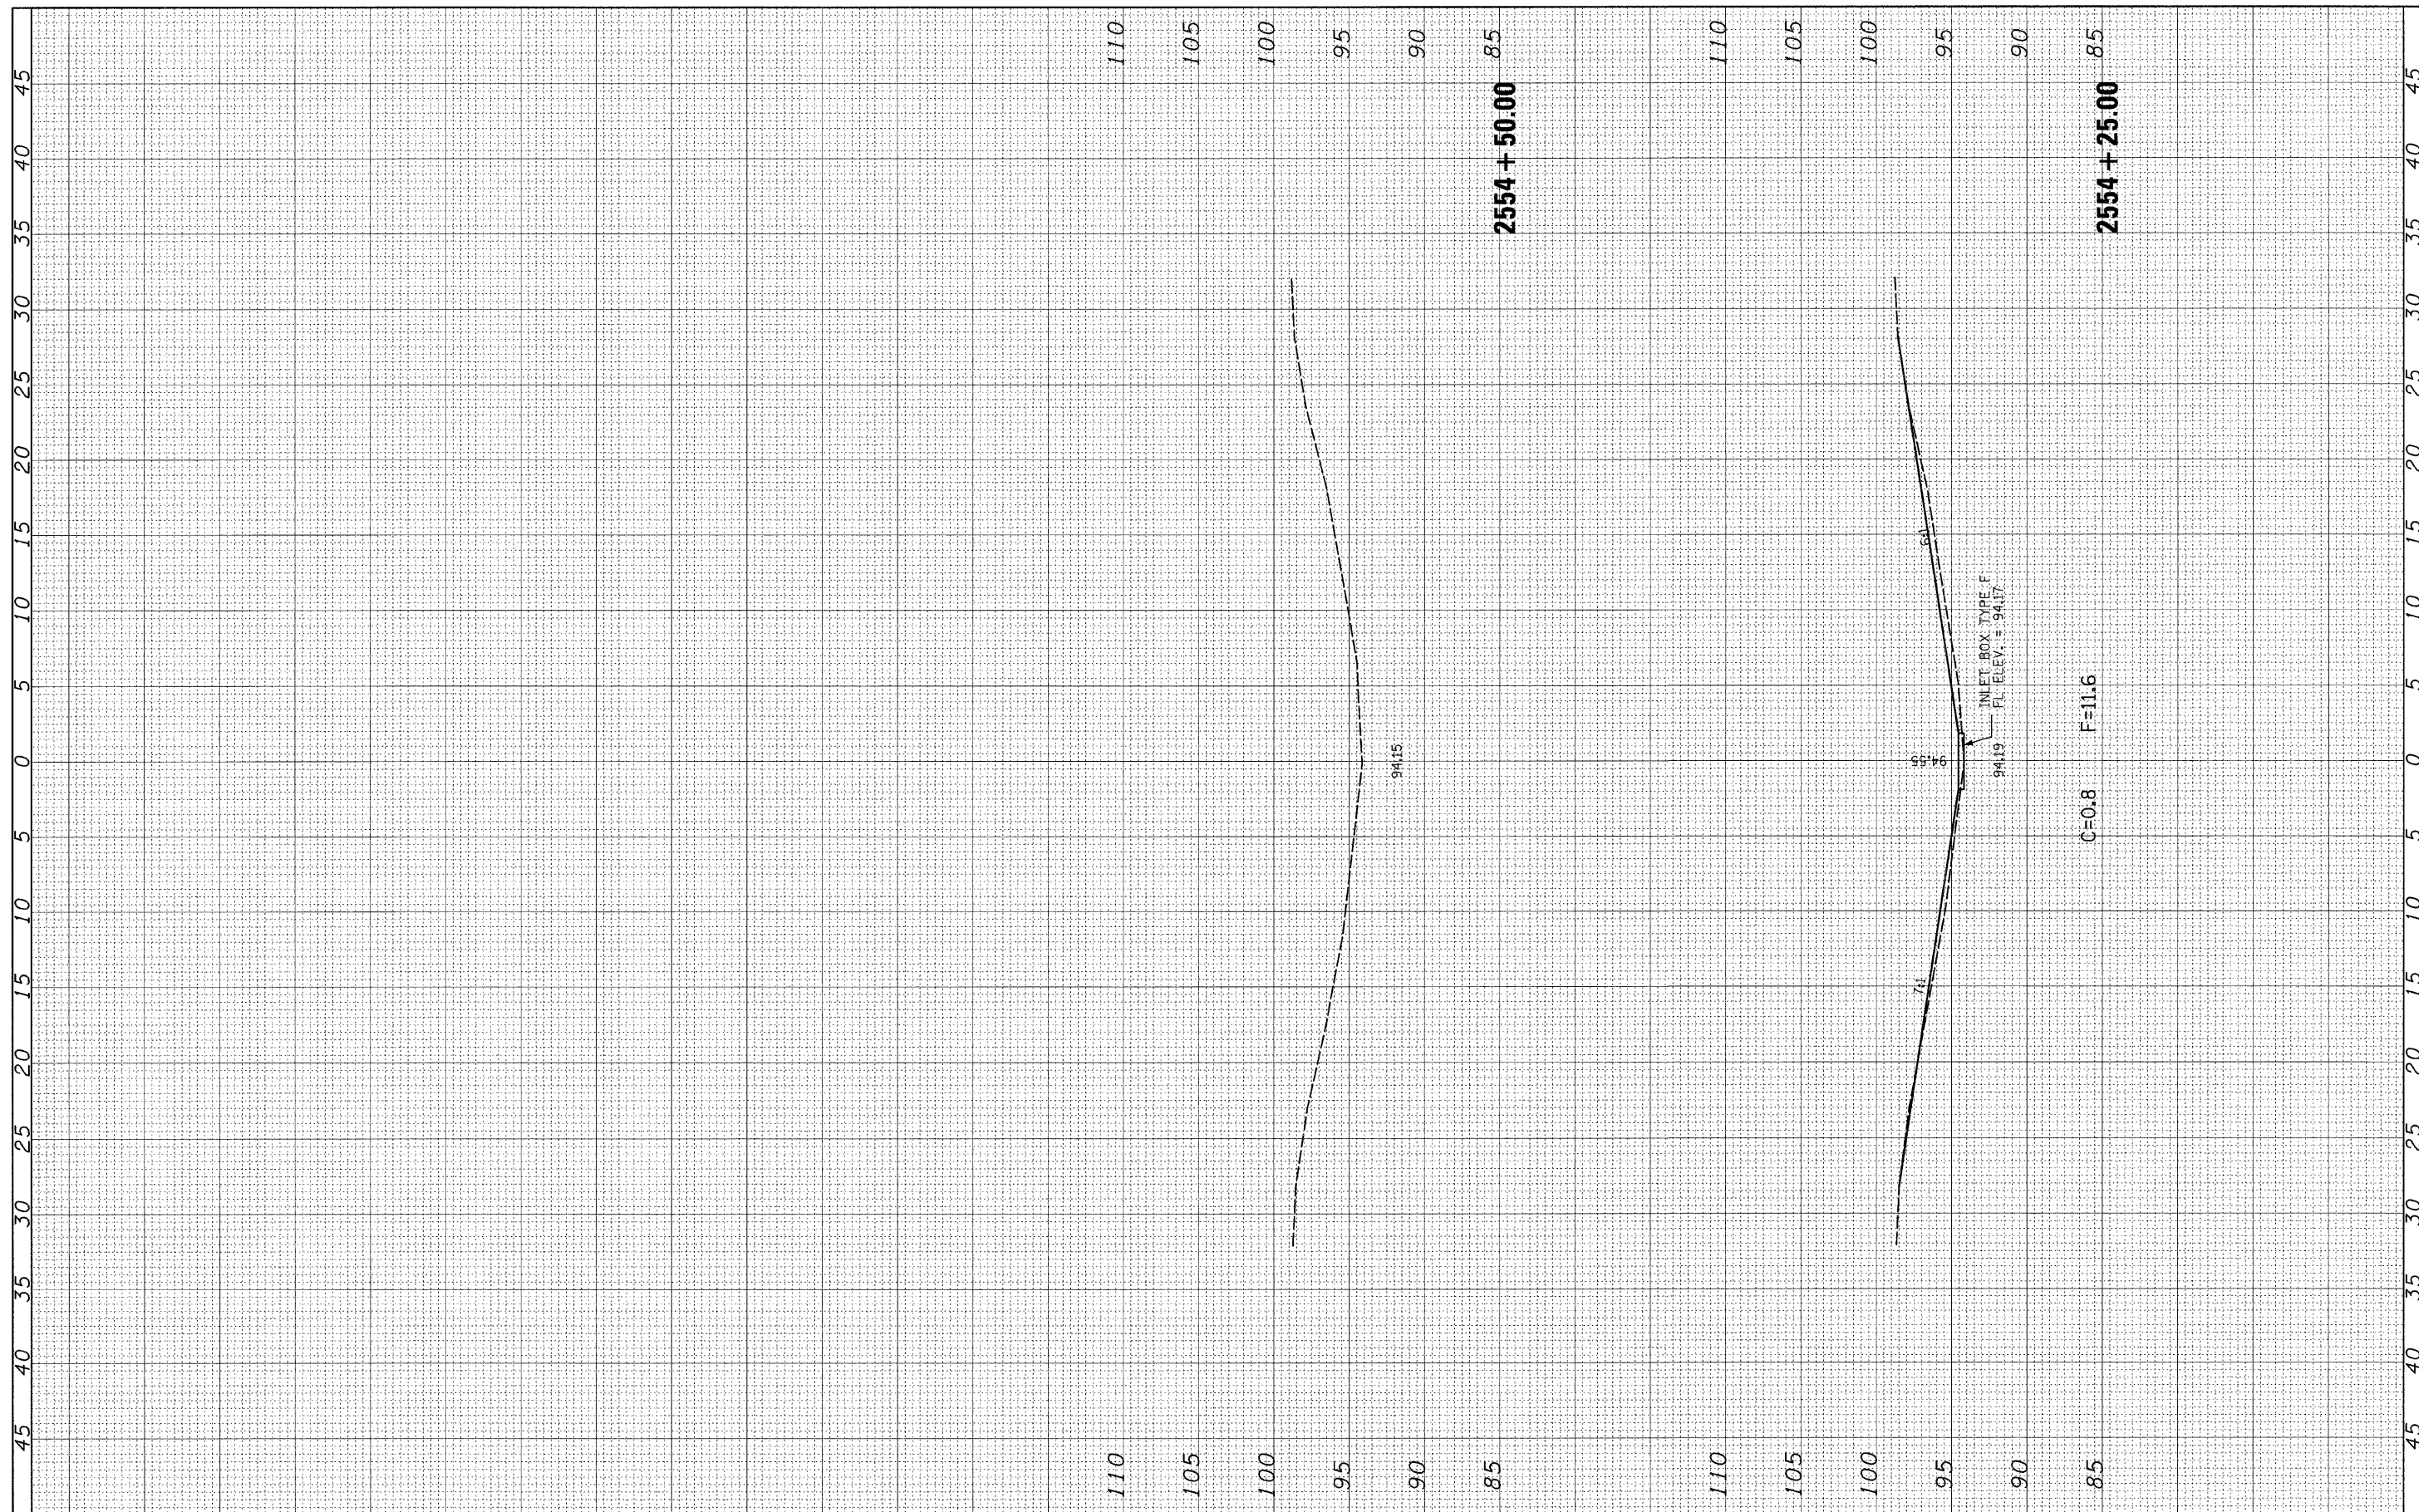

FILE NAME =	USER NAME = hemmenje	DESIGNED -	REVISED -	STATE OF ILLINOIS DEPARTMENT OF TRANSPORTATION	LOCATION 9 CROSS-SECTIONS - SN 025-0051			F.A.I. RTE.	SECTION	COUNTY	TOTAL SHEETS
c:\pw\work\PWIDOT\HEMMENJE\dms54659\0774314-sh	t-wsht-051.dgn	DRAWN -	REVISED -		70	D-7 SAFETY 2009-1	EFFINGHAM	85	78		
		PLOT SCALE = 5.0000' / 1".	CHECKED -		REVISED -				CONTRACT NO. 74314		
		PLOT DATE = 1/29/2009	DATE -		REVISED -	SCALE: 1" = 5'	SHEET NO. 7 OF 7 SHEETS	STA. 2554+25.00 TO STA. 2554+50.00	FED. ROAD DIST. NO.	ILLINOIS FED. AID PROJECT	

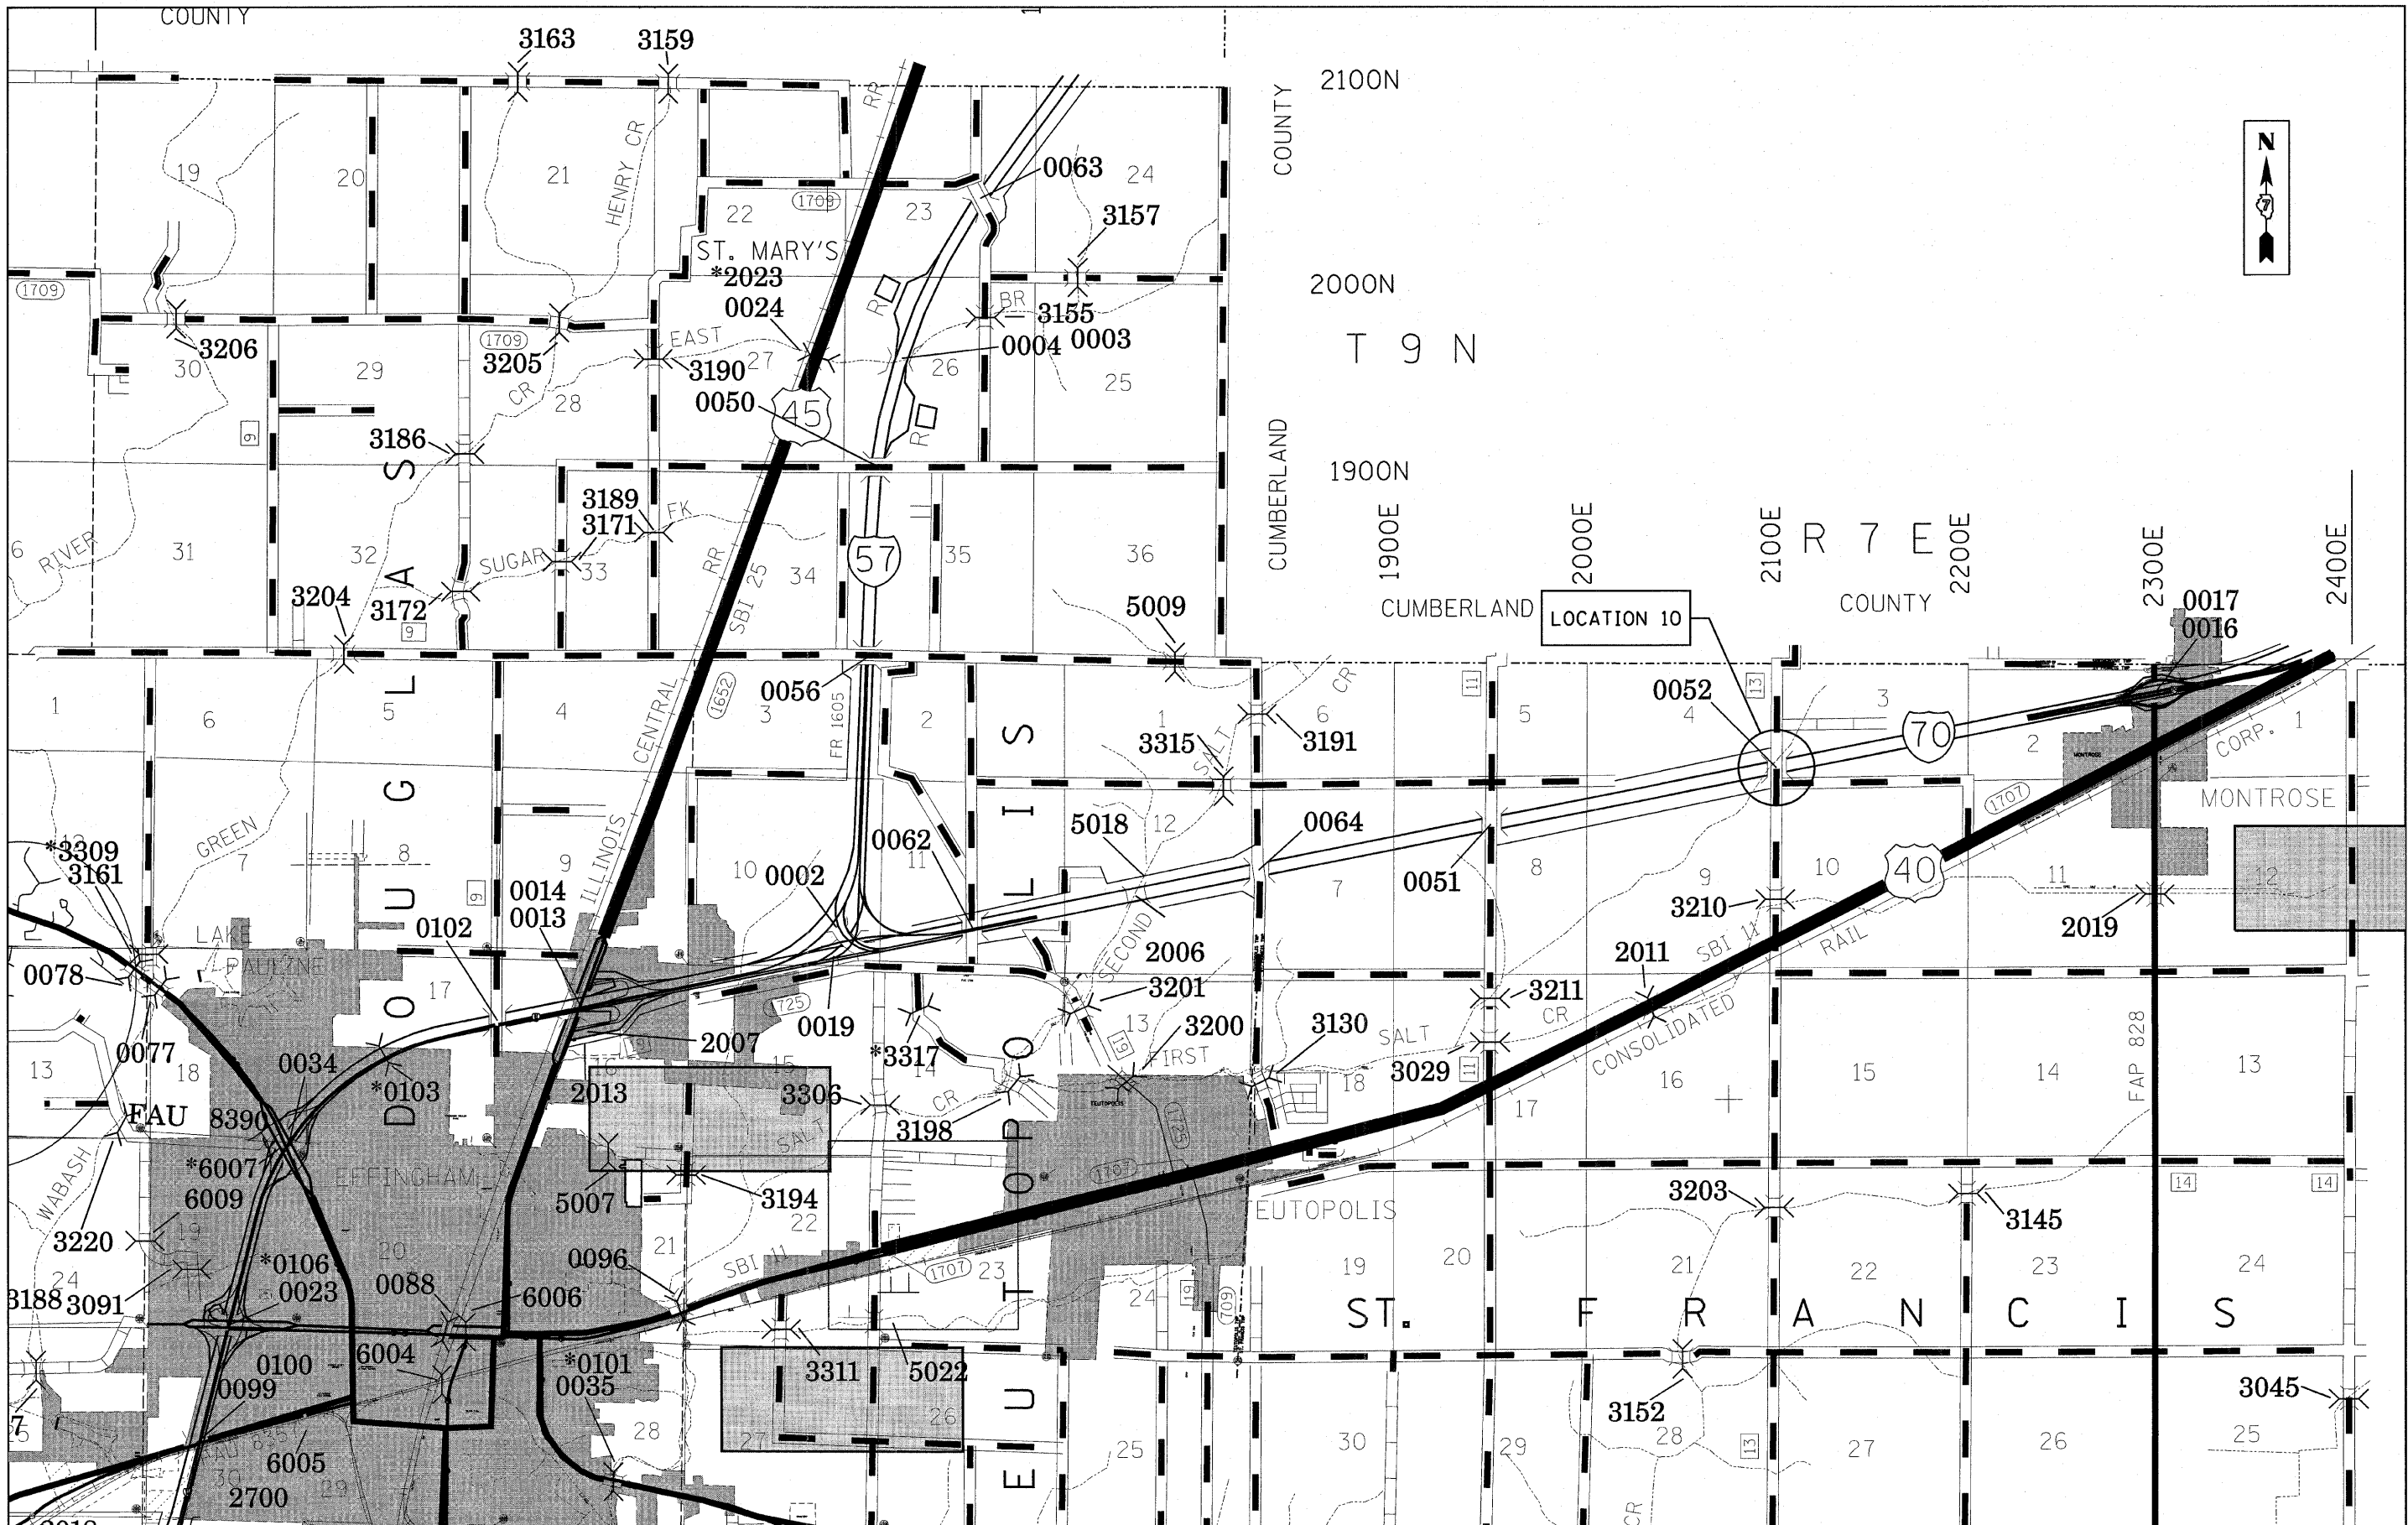


FILE NAME =	USER NAME = steffennk	DESIGNED -	REVISED -	STATE OF ILLINOIS DEPARTMENT OF TRANSPORTATION	LOCATION 10			F.A.I. RTE.	SECTION	COUNTY	TOTAL SHEETS	SHEET NO.
c:\pwork\PWIDOT\STEFFENMK\dms54658\074314-shr-locmap.dgn	74314-shr-locmap.dgn	DRAWN -	REVISED -		S.N. 025-0052			70	D-7 Safety 2009-2	Effingham	85	79
PLOT SCALE = 20.0000' / IN.	CHECKED -	REVISED -						CONTRACT NO. 74314				
PLOT DATE = 1/29/2009	DATE -	REVISED -						FED. ROAD DIST. NO. ILLINOIS FED. AID PROJECT				
				SCALE:	SHEET NO. 1 OF 7 SHEETS		STA.	TO STA.				

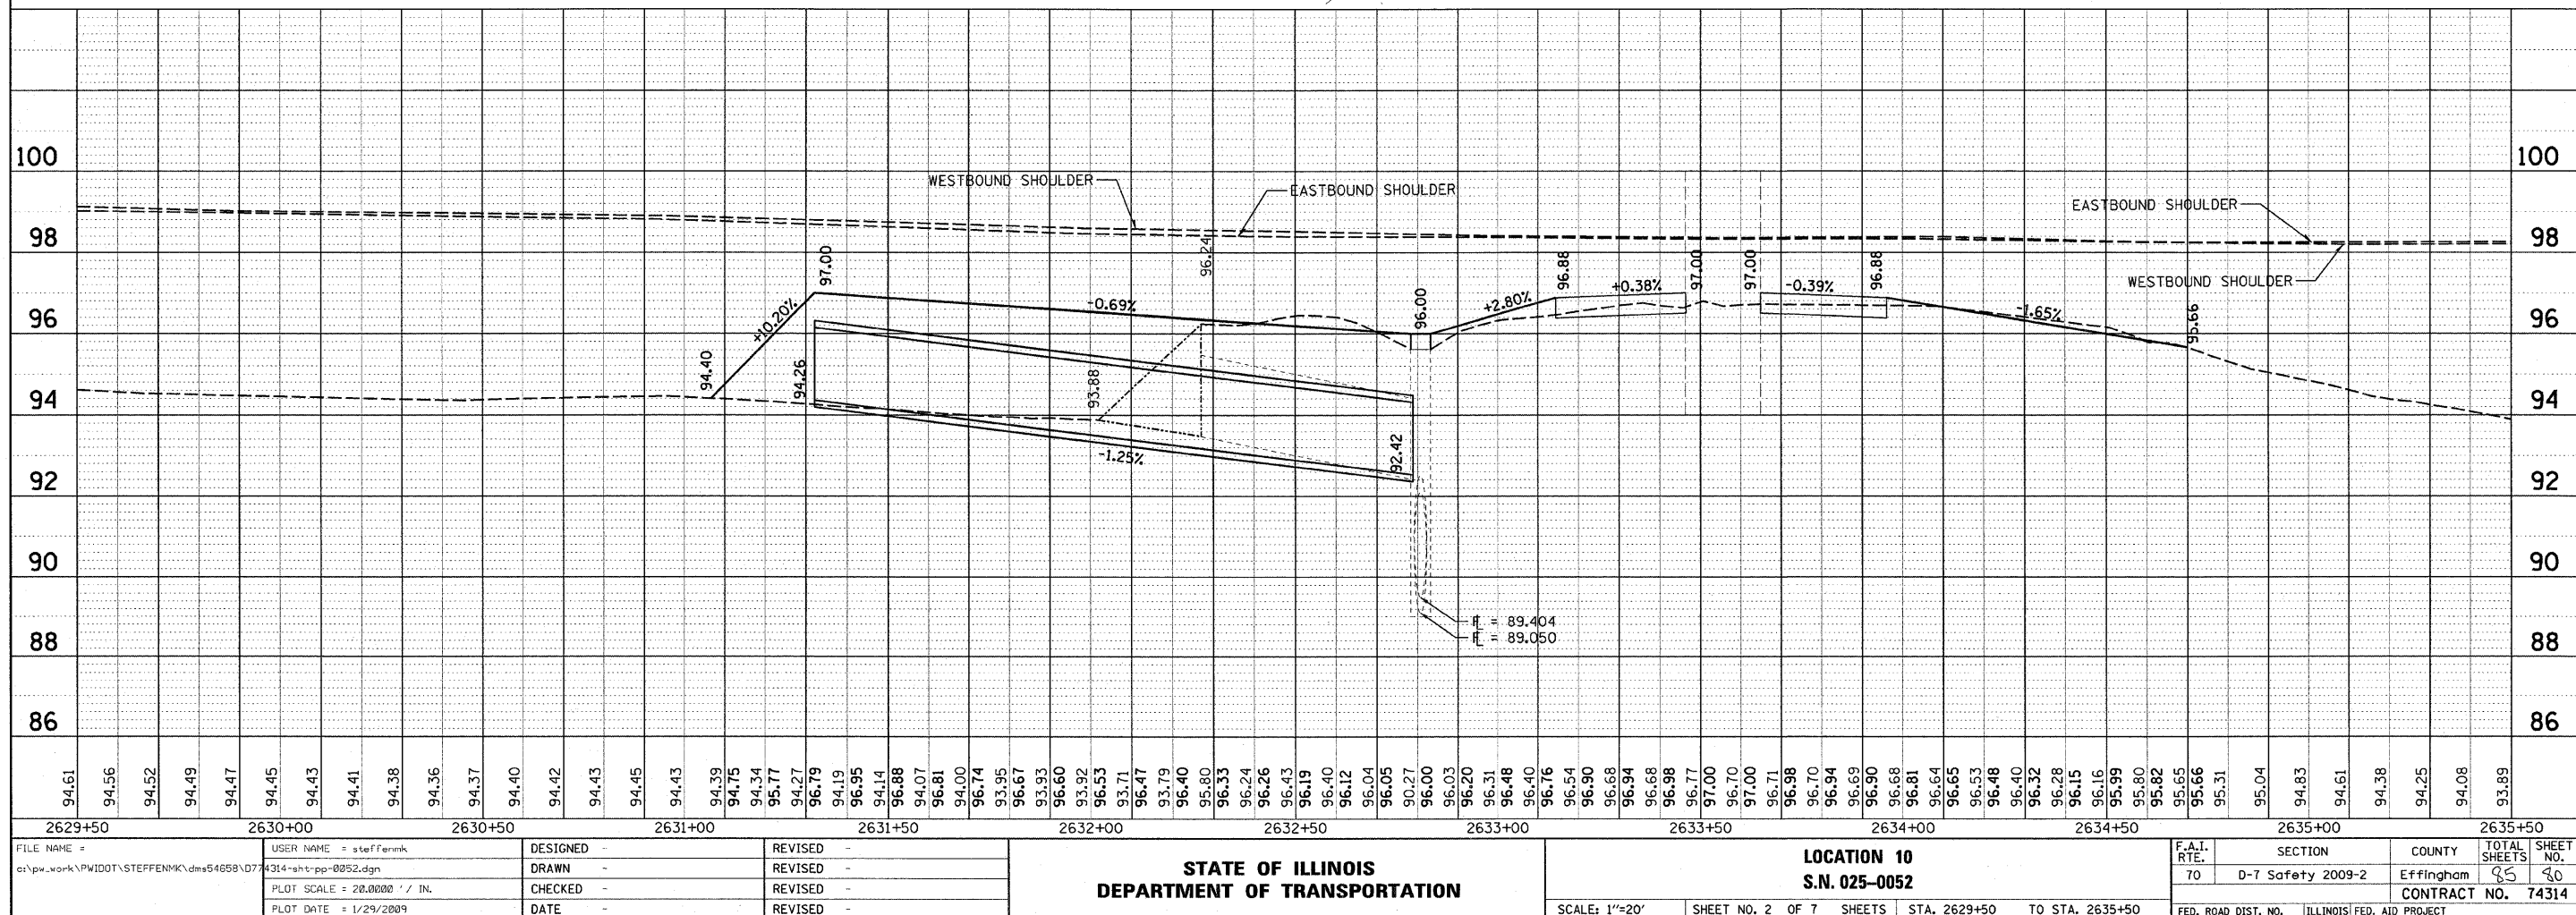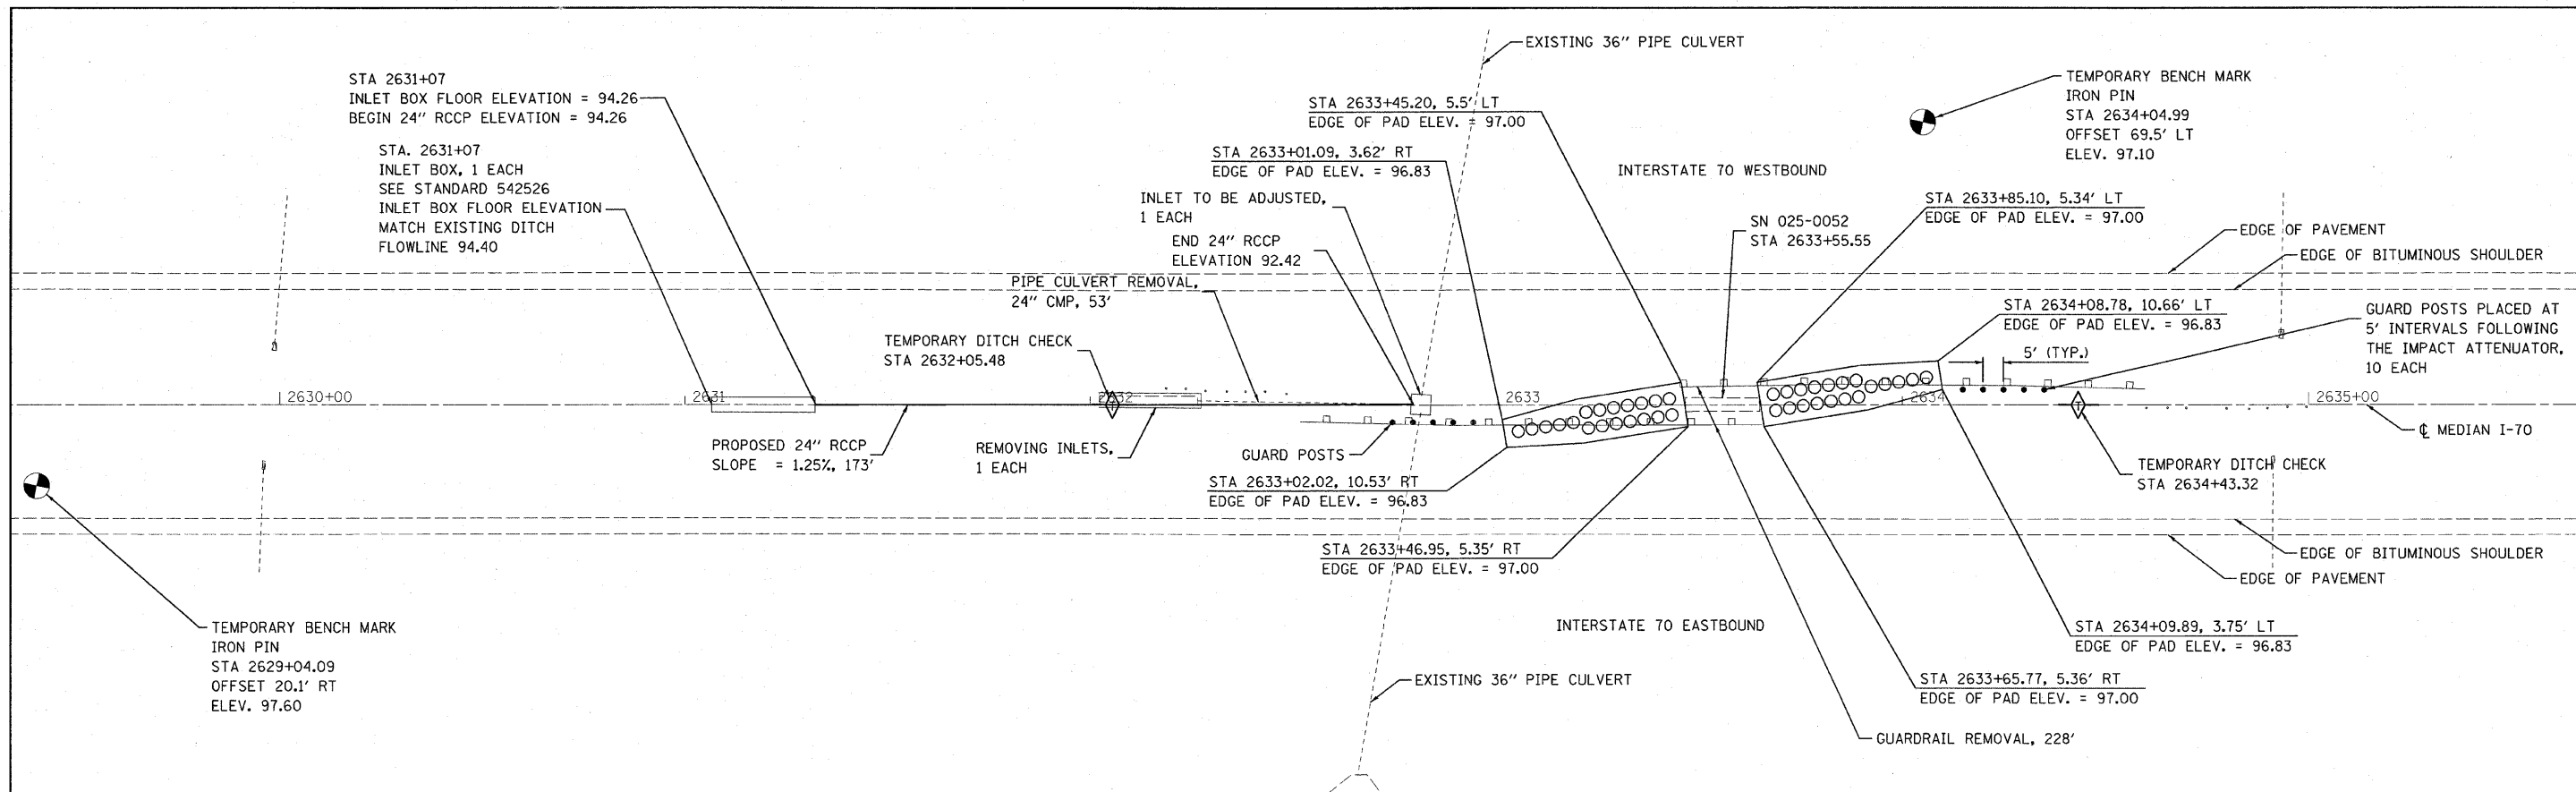


ORIGINAL	SURVEY	BY	DATE
NO.	NOTE BOOK		
	PLOTTED		
	TEMPLATE		
	AREAS		
	CHECKED		

FINAL	SURVEY	BY	DATE
NO.	NOTE BOOK		
	PLOTTED		
	TEMPLATE		
	AREAS		
	CHECKED		

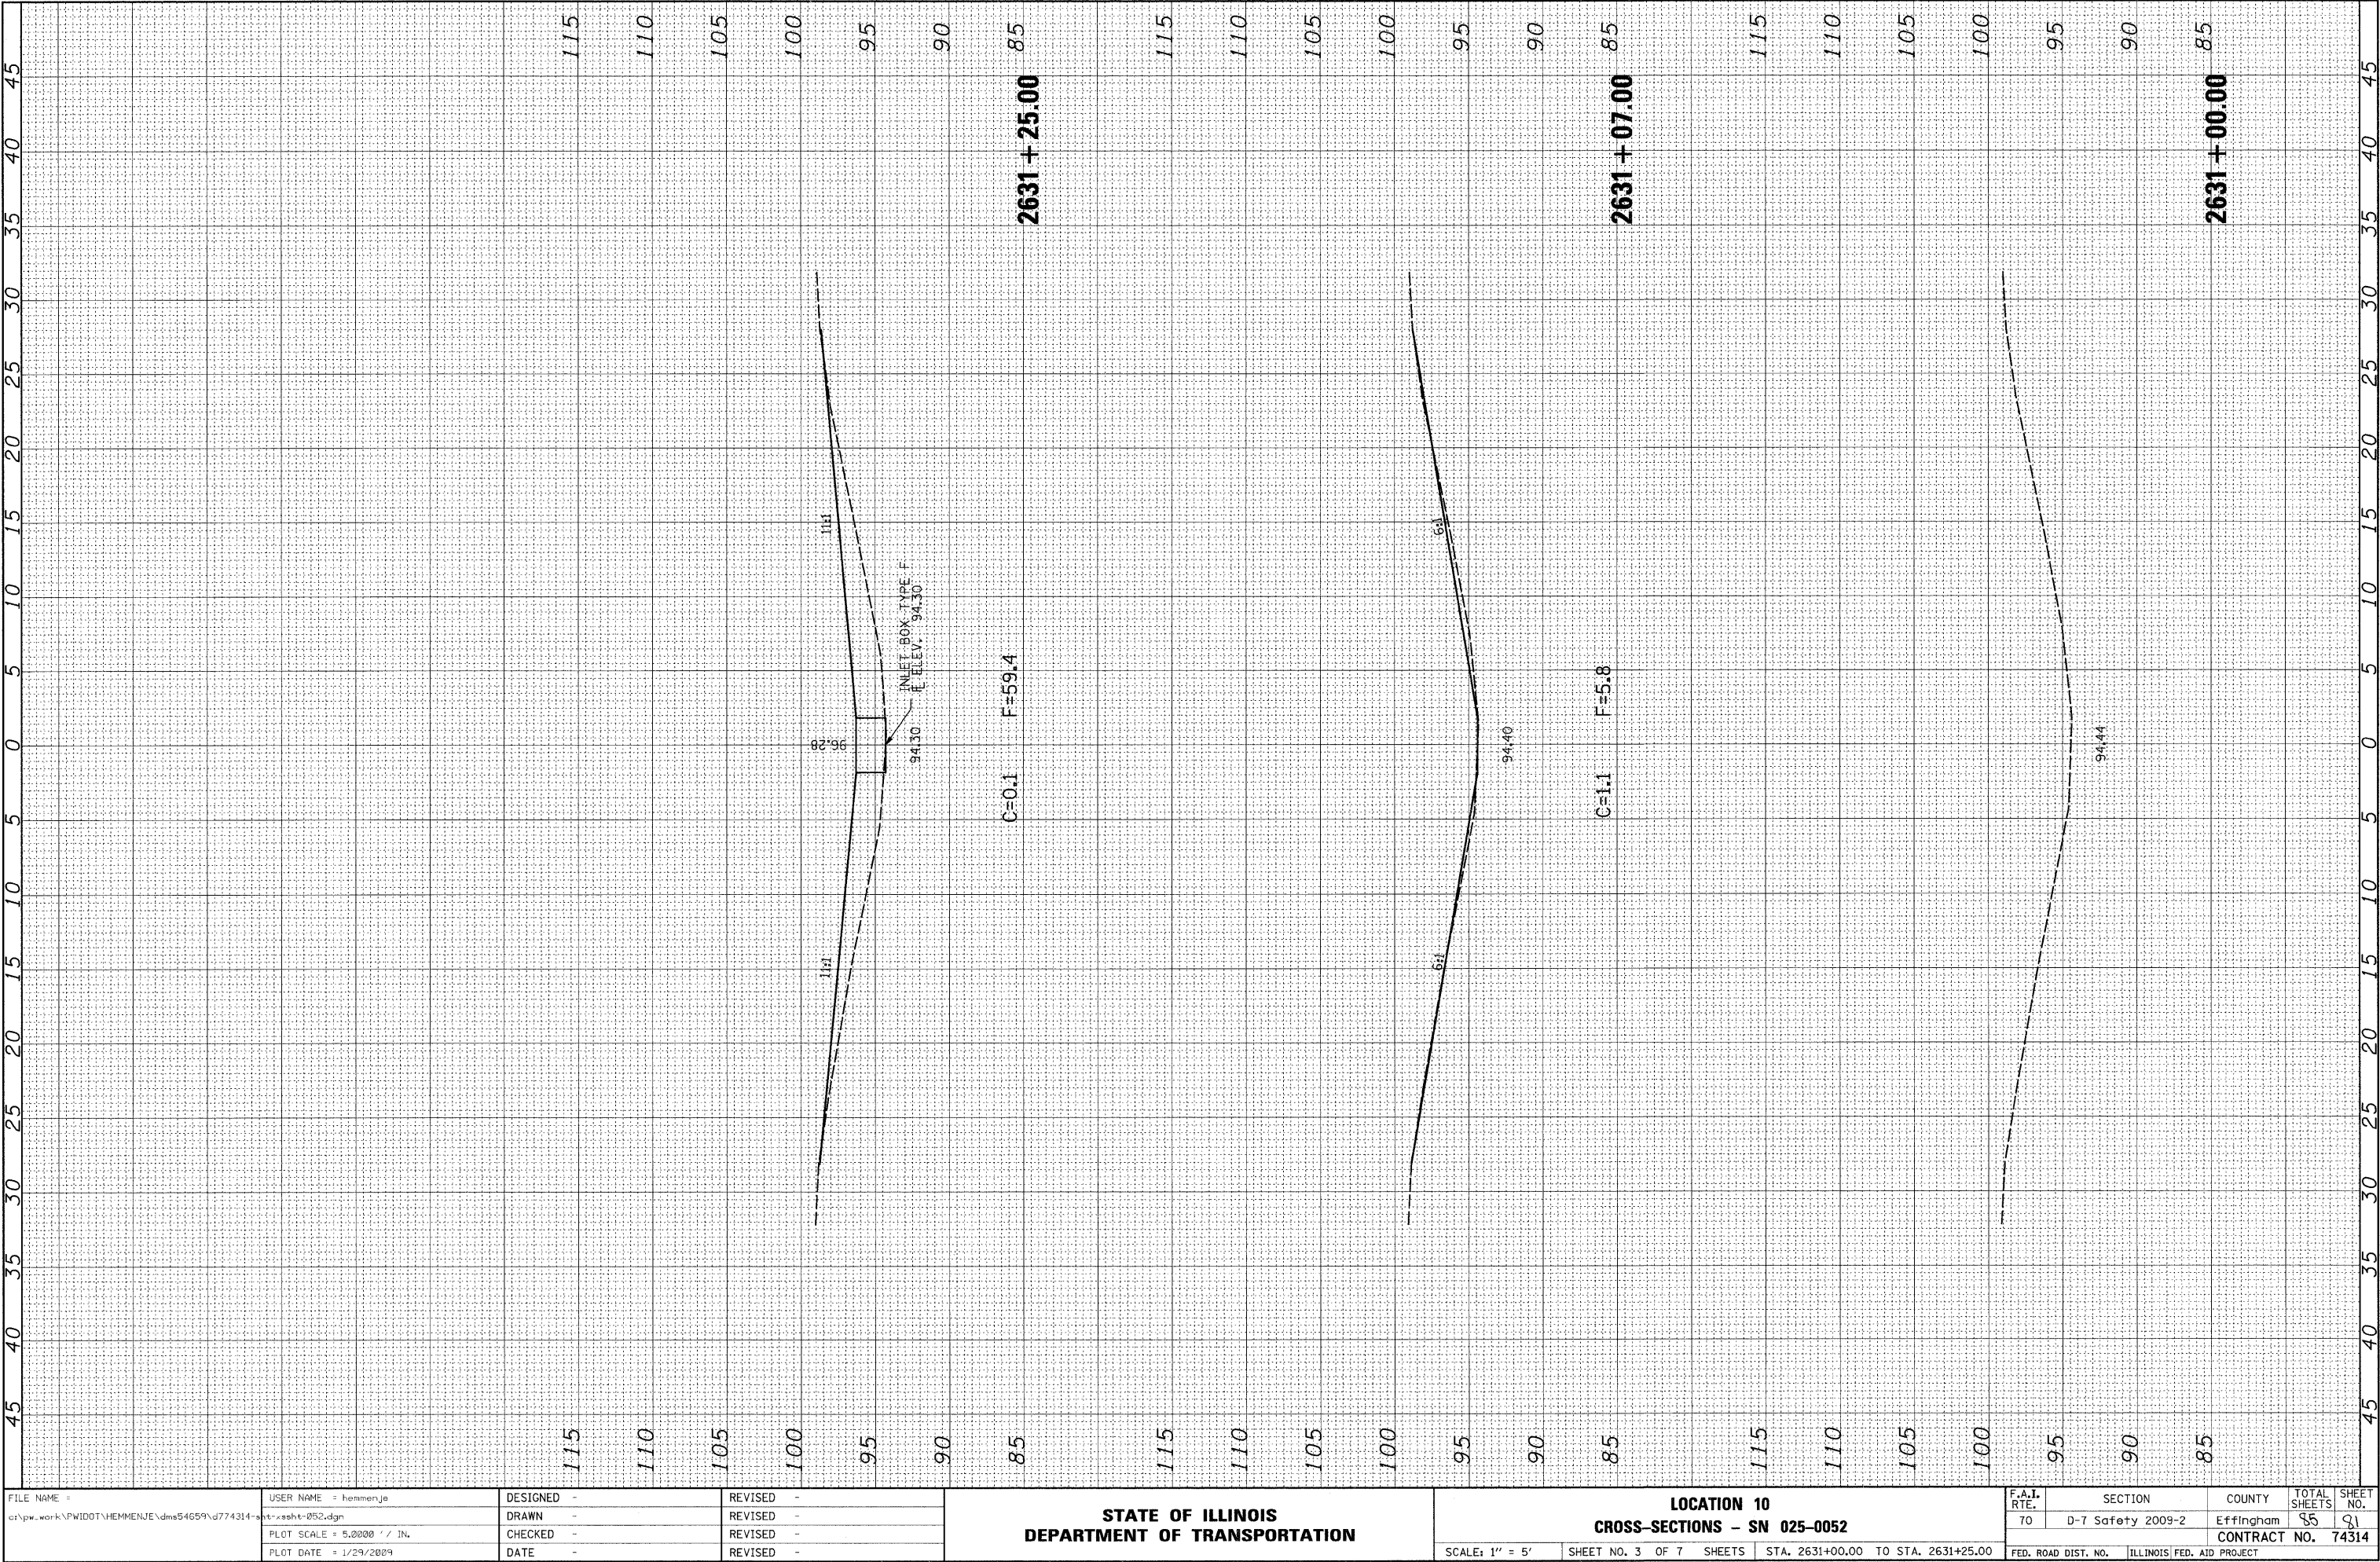


FINAL	DATE
SURVEY	BY
NOTE BOOK	
NO.	

ORIGINAL	DATE
SURVEY	BY
NOTE BOOK	
NO.	

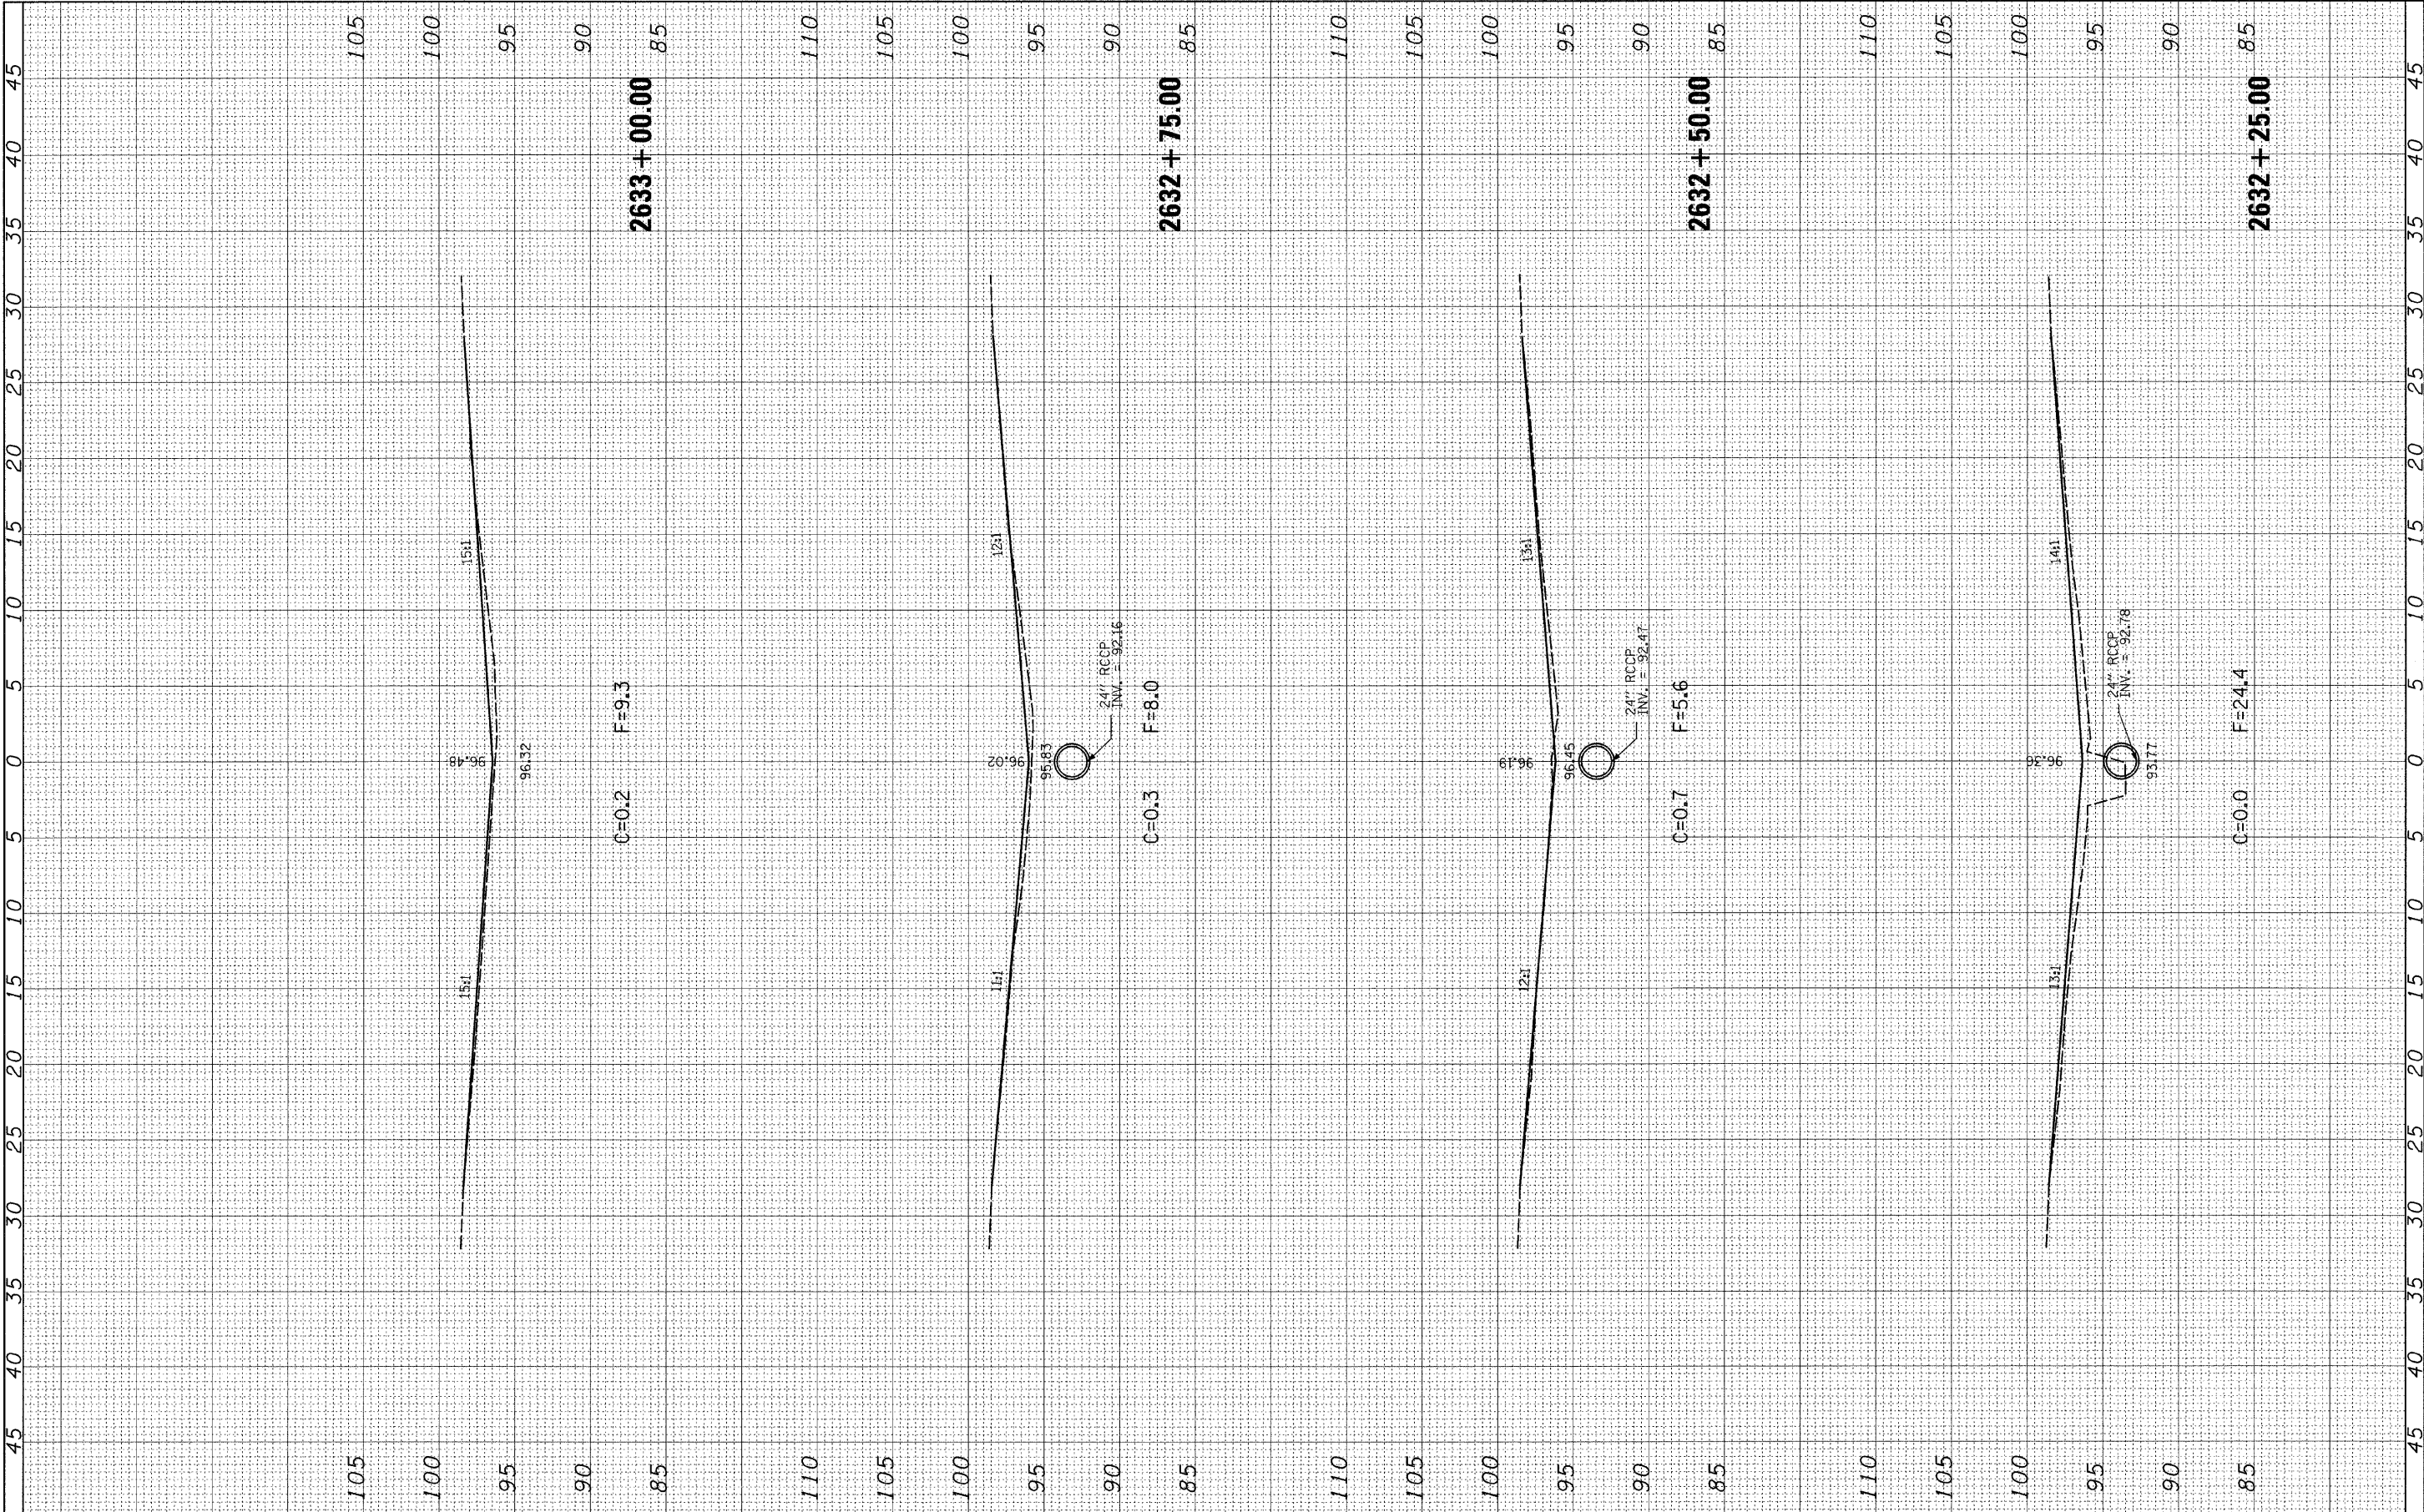

ORIGINAL SURVEY	SURVEYED	BY	DATE
NOTE BOOK	REPLACES		
NO.	TEMPLATE		
	AREAS		
	CHECKED		


ORIGINAL SURVEY	SURVEYED	BY	DATE
NOTE BOOK	REPLACES		
NO.	TEMPLATE		
	AREAS		
	CHECKED		

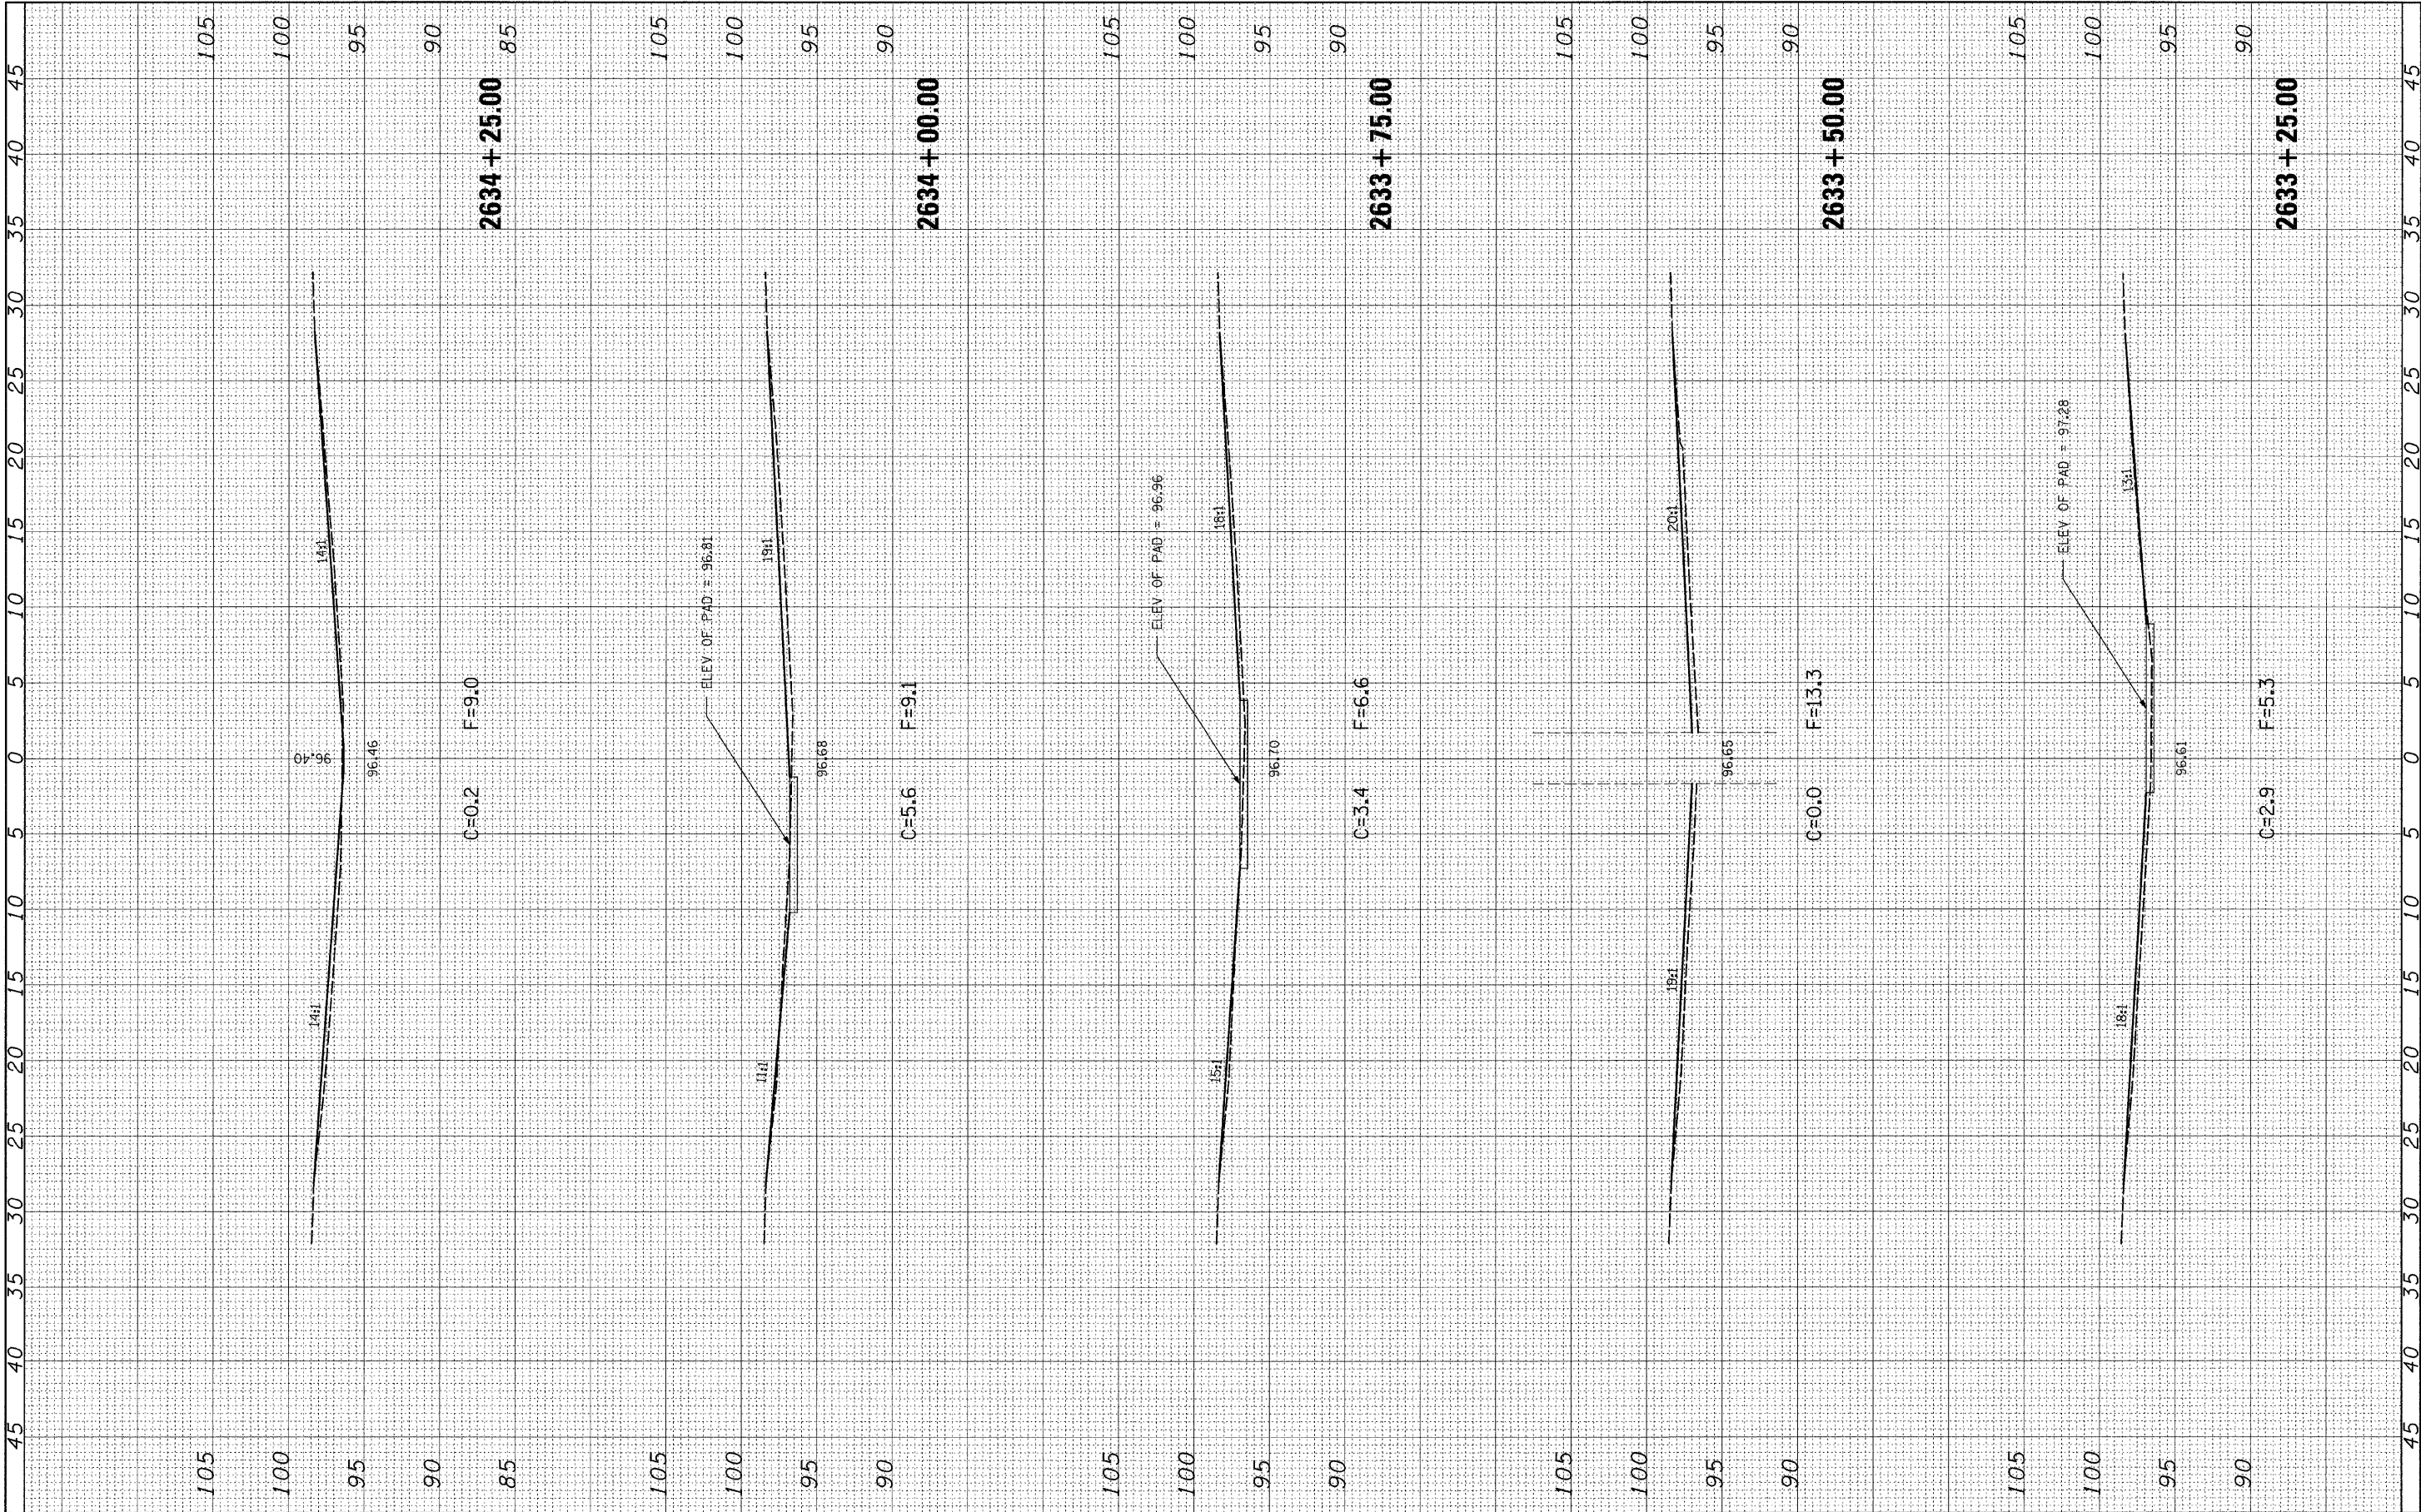

FILE NAME = c:\pw_work\PWIDOT\HEMMENJE\dms54659\d774314-052.dgn	USER NAME = hemmenje	DESIGNED -	REVISED -	STATE OF ILLINOIS DEPARTMENT OF TRANSPORTATION	LOCATION 10 CROSS-SECTIONS - SN 025-0052	F.A.I. RTE.		SECTION	COUNTY	TOTAL SHEETS	SHEET NO.
PLOT SCALE = 5,000' / IN.	PLOT DATE = 1/29/2009	DRAWN -	REVISED -			70	D-7 Safety 2009-2	Effingham	95	84	
		CHECKED -	REVISED -			CONTRACT NO. 74314					
		DATE -	REVISED -			FED. ROAD DIST. NO. ILLINOIS FED. AID PROJECT					
				SCALE: 1" = 5'	SHEET NO. 6 OF 7 SHEETS	STA. 2633+25.00 TO STA. 2634+25.00					

FINAL	SURVEYED	BY	DATE
SURVEY	TEMPLATE		
NOTE BOOK	AREAS		
NO.	CHECKED		

ORIGINAL	SURVEYED	BY	DATE
SURVEY	TEMPLATE		
NOTE BOOK	AREAS		
NO.	CHECKED		

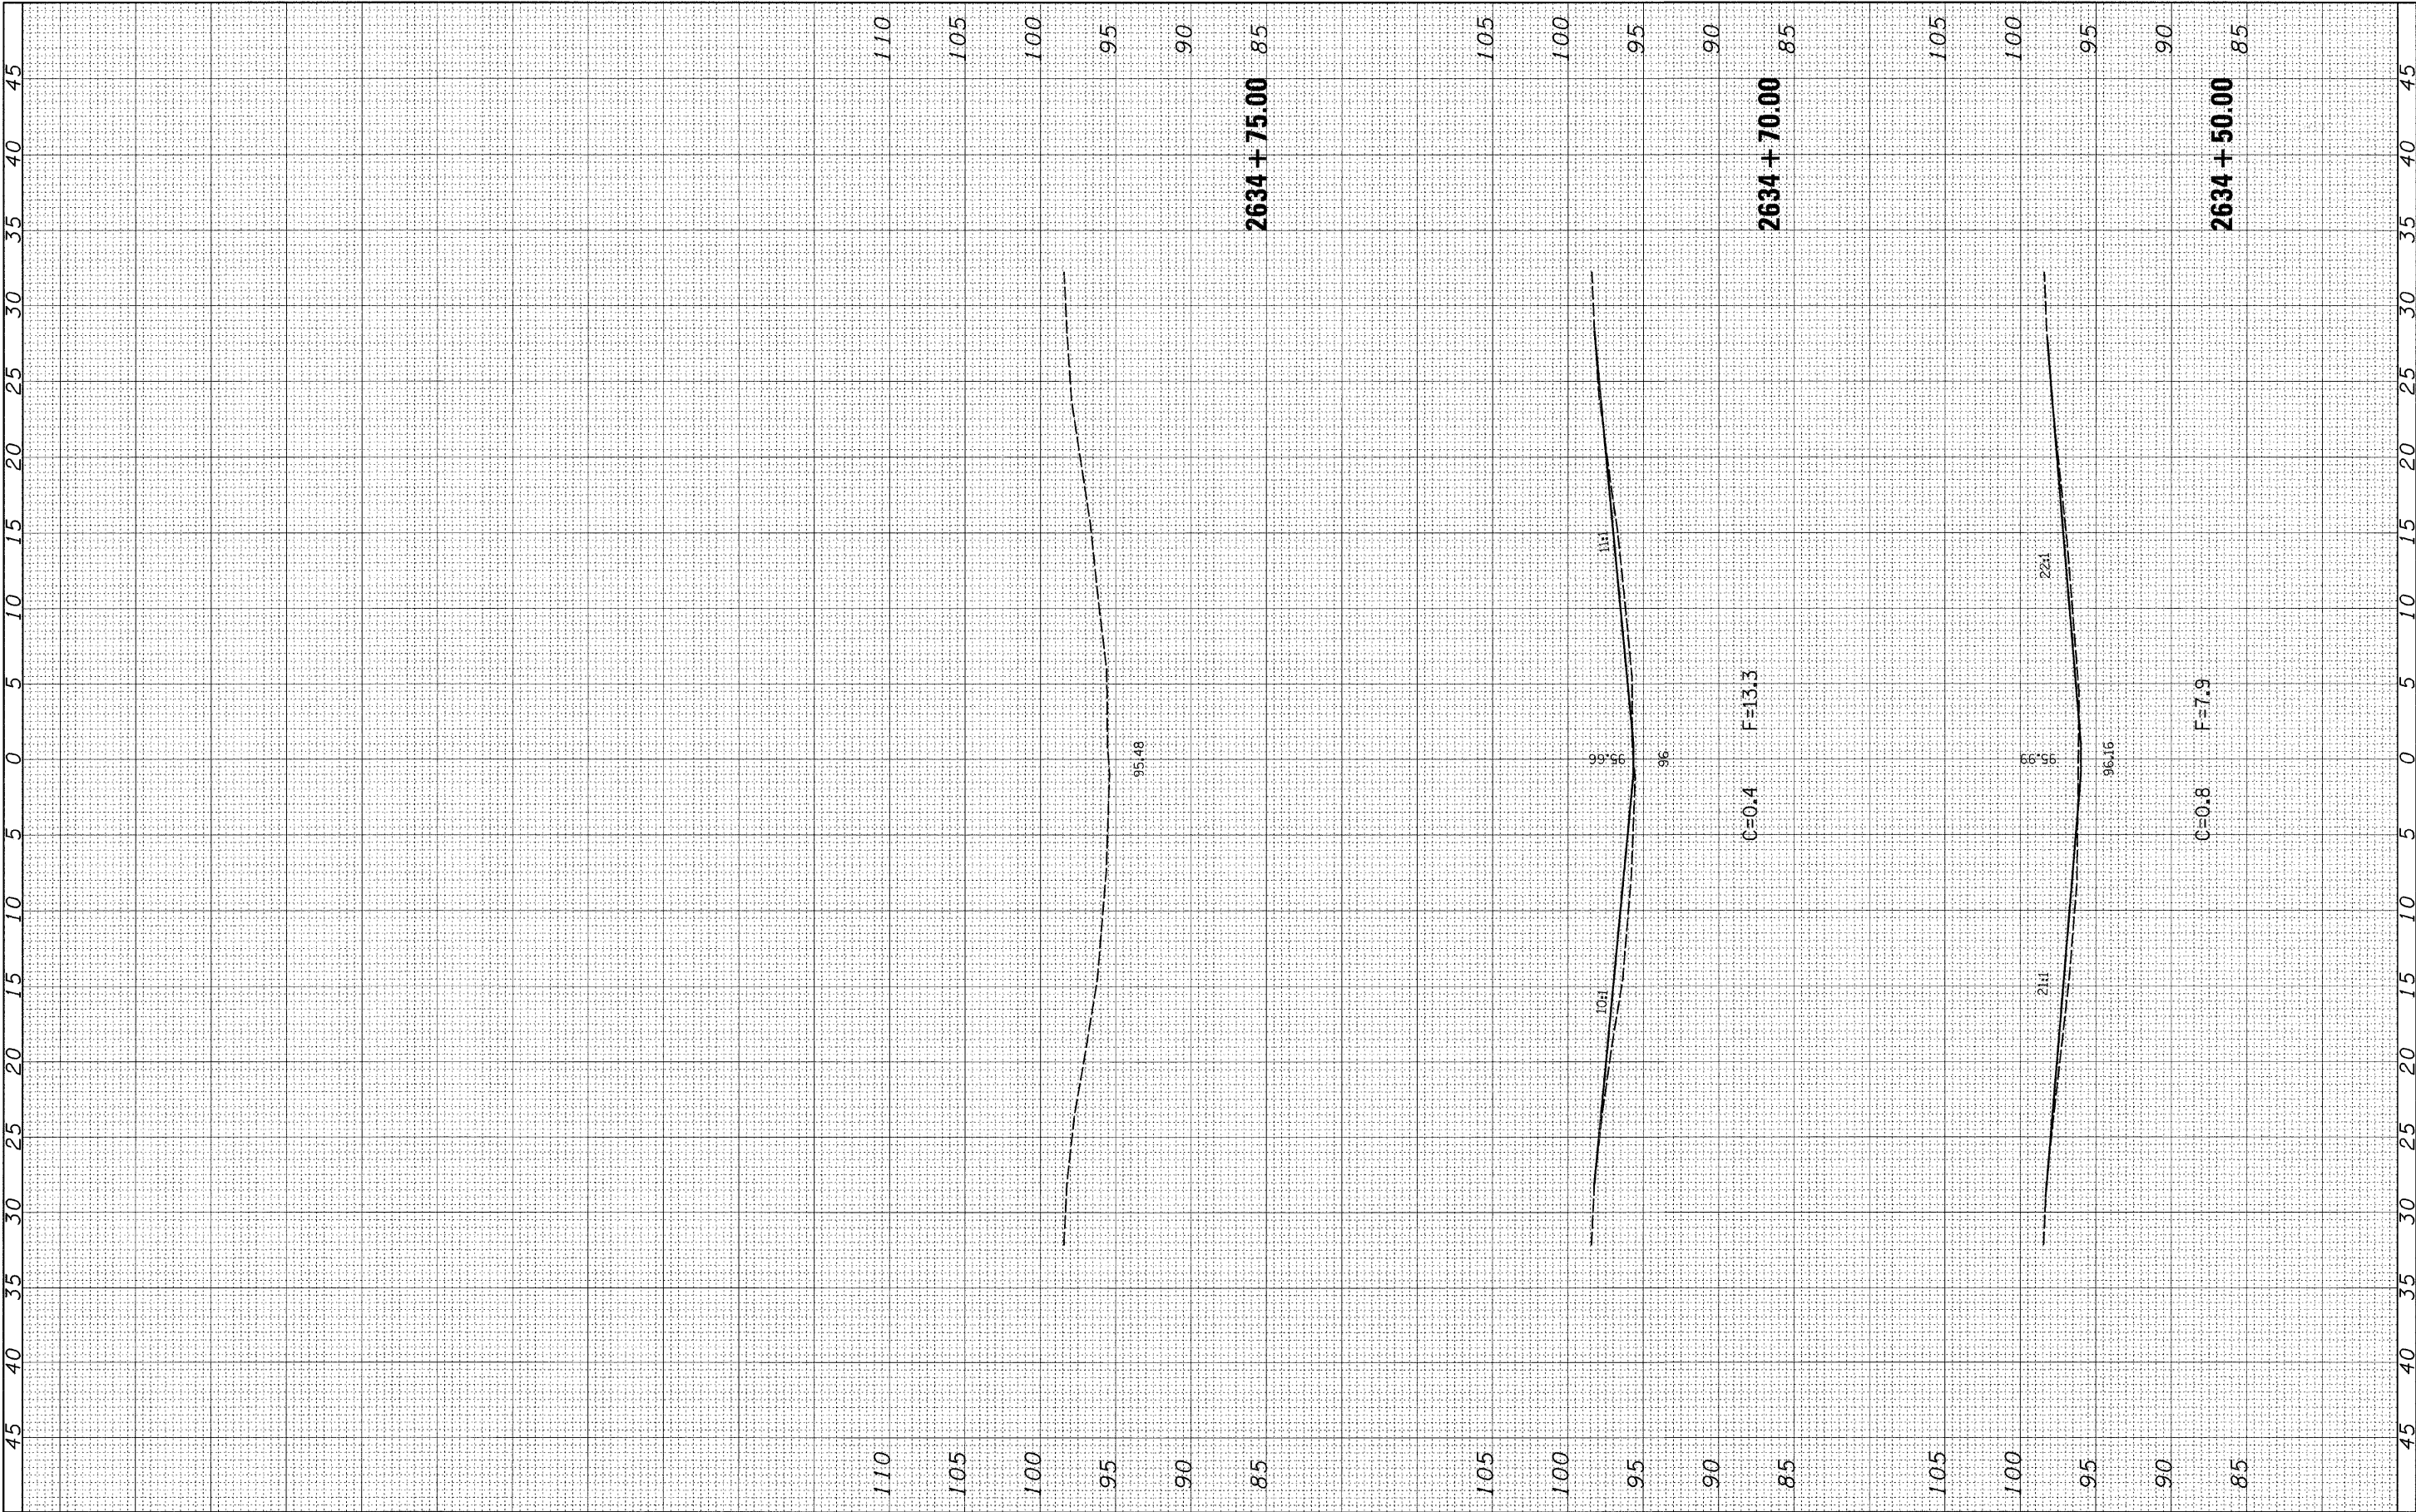

FILE NAME =	USER NAME = hemmenje	DESIGNED -	REVISED -	STATE OF ILLINOIS DEPARTMENT OF TRANSPORTATION	LOCATION 10				F.A.I. RTE.	SECTION	COUNTY	TOTAL SHEETS	SHEET NO.
c:\p\work\FWIDOT\HEMMENJE\dms54659\4774314-1	ct-xssht-052.dgn	DRAWN -	REVISED -		CROSS-SECTIONS - SN 025-0052				70	D-7 Safety 2009-2	Effingham	85	85
PLOT SCALE = 5.0000' / IN.		CHECKED -	REVISED -								CONTRACT NO. 74314		
PLOT DATE = 1/29/2009		DATE -	REVISED -		SCALE: 1" = 5'				SHEET NO. 7 OF 7 SHEETS		STA. 2634+50.00 TO STA. 2634+75.00		FED. ROAD DIST. NO. ILLINOIS FED. AID PROJECT