

FEDERAL AID PROGRAM ENGINEER: CARMEN E. RAMOS, PE SCHAUMBURG, IL

04-25-2025 LETTING ITEM 166

STATE OF ILLINOIS
DEPARTMENT OF TRANSPORTATION
**PLANS FOR PROPOSED
FEDERAL AID HIGHWAY**

FOR INDEX OF SHEETS, SEE SHEET NO. 2

TRAFFIC DATA:

MUIRHEAD ROAD

ADT = 2,400

POSTED SPEED LIMIT = 45 MPH

FUNCTIONAL CLASSIFICATION = LOCAL ROAD

PLATO ROAD

ADT = 3,450

POSTED SPEED LIMIT = 50 MPH

FUNCTIONAL CLASSIFICATION = MINOR ARTERIAL

**T.R. 2110 /MUIRHEAD ROAD OVER
CHICAGO, CENTRAL AND PACIFIC RAILROAD
PLATO TOWNSHIP HIGHWAY DISTRICT
SECTION NO: 17-12082-01-BR
PROJECT NO: ZU0Q(834)
BRIDGE RECONSTRUCTION
KANE COUNTY
C-91-020-18**



FULL SIZE PLANS HAVE BEEN PREPARED USING STANDARD
ENGINEERING SCALES. REDUCED SIZED PLANS WILL NOT
CONFORM TO STANDARD SCALES. IN MAKING MEASUREMENTS
ON REDUCED PLANS, THE ABOVE SCALES MAY BE USED.


J.U.L.I.E.
JOINT UTILITY LOCATION INFORMATION FOR EXCAVATION
1-800-892-0123
OR 811

**PROJECT ENGINEER
PROJECT MANAGER**

CONTRACT NO. 61K26

**PRINTED BY THE AUTHORITY
OF THE STATE OF ILLINOIS**

IMPROVEMENT BEGINS
MUIRHEAD ROAD
STA. 15+11.58

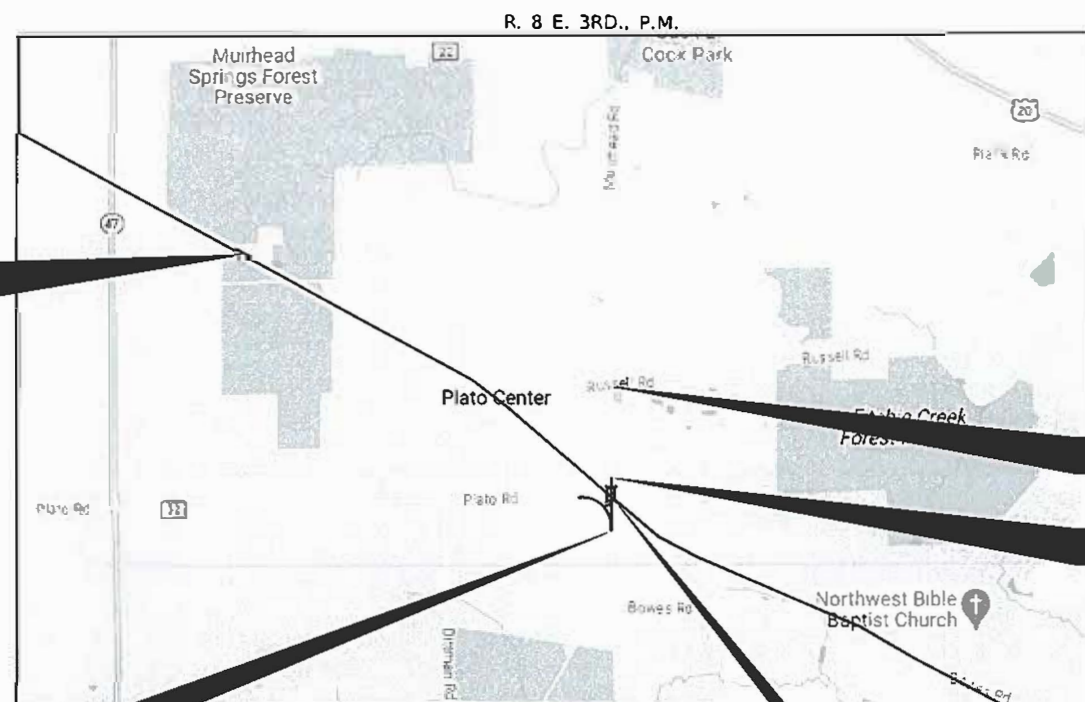

GROSS LENGTH = 2973.42 FT. = 0.563 MILE
NET LENGTH = 2973.42 FT. = 0.563 MILE

STA.
STEEL W-BEAM SUPERSTRUCTURE
ON INTEGRAL ABUTMENTS
AND EXISTING CONCRETE PIERS
5 SPANS: 20'-2" BK-BK ABUT.
42'-0" RDWY., SKEW = 0°
EXISTING STRUCTURE NO. 045-3132



LOCATION OF SECTION INDICATED THUS: -

AGENCY RESPONSIBLE FOR LETTING

**LOCAL AGENCY
PLATO TOWNSHIP**

APPROVED 12-1-23
Highway Commissioner

PASSED January 3, 2024
DATE

DISTRICT ENGINEER OF LOCAL ROADS & STREETS

**RELEASING FOR BID
BASED ON LIMITED
REVIEW January 3, 2024**
DATE

Regional Engineer

DATE: 01/02/2024
Licensed Professional Engineer
ANDRE A. JUNGEMANN
062-074501
STATE OF ILLINOIS
EXPIRES: 11/30/2025

HAMPTON, LENZINI AND RENWICK, INC.
CIVIL ENGINEERS - STRUCTURAL ENGINEERS - LAND SURVEYORS
1707 N RANDALL ROAD, SUITE 100
ELGIN, ILLINOIS 60123
847.697.6700 www.hlrengineering.com
184.000959
ILLINOIS PROFESSIONAL DESIGN FIRM L5 / PE / SE CORPORATION

PROJECT NUMBER: 22-0816.130 DATE: 1/2/2024

INDEX OF SHEETS

SHEET NO.	DESCRIPTION
1.	TITLE SHEET
2.	INDEX OF SHEETS, HIGHWAY STANDARDS AND GENERAL NOTES
3-7.	SUMMARY OF QUANTITIES
8-9.	TYPICAL CROSS SECTIONS
10-12.	SCHEDULE OF QUANTITIES
13-16.	ALIGNMENT, TIES AND BENCHMARKS
17-21.	PLAN AND PROFILE
22.	DETOUR PLAN
23-26.	EROSION CONTROL PLANS
27.	GRADING PLAN
28.	DETAIL PLAN
29-32.	PAVEMENT MARKING PLANS
33-67.	STRUCTURAL PLANS
68-84.	STATION CROSS SECTIONS
85-88.	IDOT DISTRICT 1 DETAILS

HIGHWAY STANDARDS

000001-08	STANDARD SYMBOLS, ABBREVIATIONS, AND PATTERNS
001001-02	AREAS OF REINFORCEMENT BARS
001006	DECIMAL OF AN INCH AND OF A FOOT
280001-07	TEMPORARY EROSION CONTROL SYSTEMS
420406	PAVEMENT CONNECTOR (HMA) FOR BRIDGE APPROACH SLAB
515001-04	NAME PLATE FOR BRIDGES
542301-03	PRECAST REINFORCED CONCRETE FLARED END SECTION
601001-05	PIPE UNDERDRAIN
610001-09	SHOULDER INLET WITH CURB
630001-13	STEEL PLATE BEAM GUARDRAIL
630201-07	PCC-HMA STABILIZATION AT STEEL PLATE BEAM GUARDRAIL
630301-09	SHOULDER WIDENING FOR TYPE 1 GUARDRAIL TERMINALS
631031-18	TRAFFIC BARRIER TERMINAL, TYPE 6
701001-02	OFF-RD OPERATIONS, 2L, 2W, MORE THAN 15' (4.5mm) AWAY
701006-05	OFF-RD OPERATIONS, 2L, 2W, 15' TO 24" FROM PAVEMENT EDGE
701201-05	LANE CLOSURE, 2L, 2W, DAY ONLY, FOR SPEEDS ≥ 45 MPH
701301-04	LANE CLOSURE, 2L, 2W, SHORT TIME OPERATIONS
701306-04	LANE CLOSURE, 2L, 2W, SLOW MOVING OPERATIONS DAY ONLY, FOR SPEEDS ≥ 45 MPH
701311-03	LANE CLOSURE, 2L, 2W, MOVING OPERATIONS - DAY ONLY
701326-04	LANE CLOUSRE, 2L, 2W, PAVEMENT WIDENING, FOR SPEEDS ≥ 45 MPH
701501-06	URBAN LANE CLOSURE, 2L, 2W, UNDIVIDED
701901-10	TRAFFIC CONTROL DEVICES
720001-01	SIGN PANEL MOUNTING DETAILS
720006-04	SIGN PANEL ERECTION DETAILS
720011-01	METAL POSTS FOR SIGNS, MARKERS AND DELINEATORS
728001-01	TELESCOPING STEEL SIGN SUPPORT
782006-01	GUARDRAIL AND BARRIER WALL REFLECTOR MOUNTING DETAILS

DISTRICT 1 STANDARDS

BD-51	BENCHING DETAIL FOR EMBANKMENT WIDENING
TC-10	TRAFFIC CONTROL AND PROTECTION FOR SIDE ROADS, INTERSECTIONS, AND DRIVEWAYS
TC-13	DISTRICT ONE TYPICAL PAVEMENT MARKINGS
TC-16	SHORT TERM PAVEMENT MARKING LETTERS AND SYMBOLS

GENERAL NOTES

SPECIFICATIONS, STANDARDS AND SPECIAL PROVISIONS	
1.	ALL CONSTRUCTION SHALL BE DONE IN ACCORDANCE WITH THE "STANDARD SPECIFICATIONS FOR ROAD AND BRIDGE CONSTRUCTION," ADOPTED JANUARY 1, 2022 (HEREIN AFTER REFERRED TO AS THE STANDARD SPECIFICATIONS); THE "SUPPLIMENTAL SPECIFICATIONS AND RECURRING SPECIAL PROVISIONS," ADOPTED JANUARY 1, 2024; THE LATEST EDITION OF THE "ILLINOIS MANUAL ON UNIFORM TRAFFIC CONTROL DEVICES FOR STREETS AND HIGHWAYS"; THE "DETAILS" IN THE PLANS AND THE "SPECIAL PROVISIONS" INCLUDED IN THE CONTRACT DOCUMENTS.
2.	ANY REFERENCE TO STANDARDS THROUGHOUT THE PLANS OR SPECIAL PROVISIONS SHALL BE INTERPRETED AS THE LATEST STANDARD OF THE DEPARTMENT.
3.	ALL TRAFFIC CONTROL AND OTHER ADVISORY SIGNS NEEDED FOR CONSTRUCTION ARE TO BE FURNISHED BY THE CONTRACTOR IN ACCORDANCE WITH ARTICLE 107.14 OF THE STANDARD SPECIFICATIONS.
4.	THE FOLLOWING RATES OF APPLICATION HAVE BEEN USED IN CALCULATING THE PLAN QUANTITIES: AGGREGATE BASE COURSE AND SHOULDERS POROUS GRANULAR EMBANKMENT 2.05 TONS/CU. YD. 1.50 TONS/CU. YD.
5.	THE SUBGRADE STABILITY SHALL BE VERIFIED BY PROOF ROLLING WITH A FULLY LOADED TANDEM-AXLE TRUCK.
6.	GEOTECHNICAL FABRIC FOR GROUND STABILIZATION AND/OR AGGREGATE SUBGRADE IMPROVEMENT (CU YD) HAVE BEEN PROVIDED FOR USE AT THE LOCATIONS INDICATED FOR SOILS THAT TEND TO BE UNSTABLE AND/OR UNSUITABLE. THE ACTUAL NEED FOR REMOVAL AND REPLACEMENT WITH ABOVE ITEM WILL BE DETERMINED IN THE FIELD AT THE TIME OF CONSTRUCTION BY THE GEOTECHNICAL ENGINEER. ALL POTENTIALLY UNSTABLE SOILS SHOULD BE TESTED WITH A STATIC OR DYNAMIC CONE PENETROMETER AND TREATED IN ACCORDANCE WITH ARTICLE 301.04 OF THE SSRBC AND IDOT SUBGRADE STABILITY MANUAL. IF UNSTABLE AND/OR UNSUITABLE SOILS ARE NOT ENCOUNTERED, THEN THE QUANTITY SHALL BE DEDUCTED AND NO ADDITIONAL COMPENSATION WILL BE DUE TO THE CONTRACTOR.
7.	ANY AGGREGATE SUBGRADE IMPROVEMENT CONTAMINATED AND/OR DAMAGED BY THE CONTRACTOR'S VEHICLES AND/OR EQUIPMENTS IS TO BE REMOVED AND REPLACED AS DIRECT BY THE ENGINEER AT CONTRACTOR EXPENSE.
8.	THE AGGREGATE GRADATION FOR THE AGGREGATE SUBGRADE IMPROVEMENT 12" LOWER LIFT SHALL BE CS 1 OR RR 1.
9.	PIPE UNDERDRAINS SHALL BE INSTALLED ACCORDING TO SECTION 601 OF THE SSRBC AND STANDARD 601001.05. TOP OF PIPE UNDERDRAINS SHALL BE PLACED MINIMUM 6" BELOW THE AGGREGATE SUBGRADE IMPROVEMENT LAYER. THE COST OF MAKING PIPE UNDERDRAINS CONNECTIONS TO DRAINAGE STRUCTURES SHALL BE INCLUDED IN THE COST OF THE PIPE UNDERDRAINS.
10.	BACKFILLING STORM SEWER CONSTRUCTED UNDER THE ROADWAY SPECIFIED UNDER ART. 550.07(b,c) OF THE SSRBC WILL NOT BE ALLOWED.
11.	IT IS THE CONTRACTORS SOLE RESPONSIBILTY TO COORDINATE WITH THE CC&P RAILROAD WHENEVER CONSTRUCTION ACTIVITY IS WITHIN 25 FEET OF THE RR ROW. THE CONTRACTOR SHALL RETAIN FLAGMEN EMPLOYED AND DESIGNATED BY THE CC&P RAILROAD TO MONITOR ONCOMING TRAIN TRAFFIC, AND ADVISE THE CONTRACTOR PERSONNEL WHEN ACTIVITY ON OR NEAR THE RAILROAD ROW MAY PROCEED. THIS ITEM WILL BE PAID FOR ACCORDING TO ARTICLE 107.12 AND WILL BE REIMBURSED ACCORDING TO ARTICLE 109.05.

COMMITMENTS

LIST OF ALL COMMITMENTS	
1.	NRR TREE REMOVAL RESTRICTION: TREES SHALL NOT BE CLEARED BETWEEN APRIL 1 AND SEPTEMBER 30. TREES IN THE RIGHT-OF-WAY CAN BE REMOVED OR TRIMMED BECAUSE OF SAFETY CONCERNS AT ANY TIME.

MODEL: General Notes 1
FILE NAME: P:\22\220616\Cad\02 Design\CADD_Sheets\220616-rht-gennotes.dgn

 HAMPTON, LENZINI AND RENWICK, INC. 1707 N RANDALL ROAD, SUITE 100 ELGIN, ILLINOIS 60123 ILLINOIS PROFESSIONAL DESIGN FIRM LS / PE / SE CORP. 184-000959	USER NAME	■ ajungermann	DESIGNED	-	REVISED	-	PLATO TOWNSHIP ROAD DISTRICT	MUIRHEAD ROAD OVER CHICAGO CENTRAL AND PACIFIC RAILROAD INDEX OF SHEETS, HIGHWAY STANDARDS AND GENERAL NOTES					F.A. RTE.	SECTION	COUNTY	TOTAL SHEETS	SHEET NO.	
			DRAWN	-	REVISED	-								17-12082-01-BR	KANE	88	2	
	PLOT SCALE	■ 0.16666667' / in.	CHECKED	-	REVISED	-								CONTRACT NO. 61K26				
	PLOT DATE	■ 3/18/2025	DATE	-	REVISED	-								ILLINOIS FED. AID PROJECT				
					SCALE:	SHEET	OF	SHEETS	STA.	TO STA.								

ITEM NO.	ITEM	UNIT	TOTAL QUANTITY	CONSTRUCTION CODE			NON PARTICIPATING 100% LOCAL 0005 68
				0004	0010	0042	
				ROADWAY	STRUCTURES	TRAINEES	
20200100	EARTH EXCAVATION	CU YD	307	239			
20201200	REMOVAL AND DISPOSAL OF UNSUITABLE MATERIAL	CU YD	41	41			
20400800	FURNISHED EXCAVATION	CU YD	3122	3122			
20800150	TRENCH BACKFILL	CU YD	4.1	4.1			
21001000	GEOTECHNICAL FABRIC FOR GROUND STABILIZATION	SQ YD	44.4	44.4			
21101615	TOPSOIL FURNISH AND PLACE, 4"	SQ YD	3294	3294			
25000210	SEEDING, CLASS 2A	ACRE	0.7	0.7			
25000400	NITROGEN FERTILIZER NUTRIENT	POUND	64	64			
25000500	PHOSPHORUS FERTILIZER NUTRIENT	POUND	64	64			
25000600	POTASSIUM FERTILIZER NUTRIENT	POUND	64	64			
25100630	EROSION CONTROL BLANKET	SQ YD	3294	3294			
28000400	PERIMETER EROSION BARRIER	FOOT	1918	1918			
28000500	INLET AND PIPE PROTECTION	EACH	2	2			
28100105	STONE RIPRAP, CLASS A3	SQ YD	62.8	62.8			
30300112	AGGREGATE SUBGRADE IMPROVEMENT 12"	SQ YD	3379	3152			227
40200900	AGGREGATE SURFACE COURSE, TYPE B	CU YD	7.7	7.7			
40201000	AGGREGATE FOR TEMPORARY ACCESS	TON	29.5	29.5			
40600275	BITUMINOUS MATERIALS (PRIME COAT)	POUND	649.9	649.9			
40600290	BITUMINOUS MATERIALS (TACK COAT)	POUND	3788.2	1067.7			2720.5
40600370	LONGITUDINAL JOINT SEALANT	FOOT	3235	1030			2205

* SPECIALTY ITEMS

 HAMPTON, LENZINI AND RENWICK, INC. 1515 W. FARM ROAD, SUITE 200 ELGIN, ILLINOIS 60120 815/399-1100 815/399-1101	USER NAME = dJungemann	DESIGNED -	REVISED -	PLATO TOWNSHIP ROAD DISTRICT	MUIRHEAD ROAD OVER CHICAGO CENTRAL AND PACIFIC RAILROAD SUMMARY OF QUANTITIES	SCALE: SHEET OF SHEETS STA. TO STA.	F.A. RTE. SECTION COUNTY TOTAL SHEETS SHEET NO.	17-12082-03-0R KANE 88 3	CONTRACT NO. 61K26
	PLOT SCALE = 0.16666667"/in.	DRAWN -	REVISED -						
	PLOT DATE = 12/16/2023	CHECKED -	REVISED -						
		DATE REVISED -							

SUMMARY OF QUANTITIES							
ITEM NO.	ITEM	UNIT	TOTAL QUANTITY	CONSTRUCTION CODE			NON PARTICIPATING 100% LOCAL
				0004 ROADWAY	0010 STRUCTURES	0042 TRAINEES	
40603080	HOT-MIX ASPHALT BINDER COURSE, IL-19.0, N50	TON	526	526			
40604060	HOT-MIX ASPHALT SURFACE COURSE, IL-9.5, MIX "D", N50	TON	1024	339			685
42000070	PAVEMENT CONNECTOR (HMA) FOR BRIDGE APPROACH SLAB	SQ YD	85	85			
42300300	PORTLAND CEMENT CONCRETE DRIVEWAY PAVEMENT, 7 INCH	SQ YD	148	148			
44000100	PAVEMENT REMOVAL	SQ YD	2773	2773			
44000155	HOT-MIX ASPHALT SURFACE REMOVAL, 1 1/2"	SQ YD	5966				5966
44000157	HOT-MIX ASPHALT SURFACE REMOVAL, 2"	SQ YD	1581	1581			
44000200	DRIVEWAY PAVEMENT REMOVAL	SQ YD	445.2	95.8			349.4
48102100	AGGREGATE WEDGE SHOULDER, TYPE B	TON	257				257
48203021	HOT-MIX ASPHALT SHOULDERS, 6"	SQ YD	1208	1155			53
50100100	REMOVAL OF EXISTING STRUCTURES	EACH	1		1		
50102400	CONCRETE REMOVAL	CU YD	41.5		41.5		
50104650	SLOPE WALL REMOVAL	SQ YD	207		207		
50105220	PIPE CULVERT REMOVAL	FOOT	118		118		
50200100	STRUCTURE EXCAVATION	CU YD	20		20		
50300225	CONCRETE STRUCTURES	CU YD	185.8		185.8		
50300255	CONCRETE SUPERSTRUCTURE	CU YD	274.6		274.6		
50300260	BRIDGE DECK GROOVING	SQ YD	1088		1088		
50300280	CONCRETE ENCASEMENT	CU YD	33.4		33.4		
50300300	PROTECTIVE COAT	SQ YD	1326		1326		

* SPECIALTY ITEMS

WORK: General Notes 1

FILE: 170721166.dwg

DATE: 11/14/2024

USER: jlungermann

*** SPECIALTY ITEMS**

PLATO TOWNSHIP
ROAD DISTRICT

HAMPTON, LEZHNI AND RENWICK, INC.

1191 W. HANFORD ROAD SUITE 100
ELGIN, ILLINOIS 60120

BLUES PROFESSIONAL DESIGN FIRM
18 PFEIFFER CAMP, ELGIN, ILLINOIS 60120

**PLATO TOWNSHIP
ROAD DISTRICT**

MUIRHEAD ROAD OVER CHICAGO CENTRAL AND PACIFIC RAILROAD

SUMMARY OF QUANTITIES

SCALE:	SHEET	OF	SHEETS	STA.	TO STA.	F.A. RTE.	SECTION	COUNTY	TOTAL SHEETS	SHEET NO.
							17-12082-01-BR	KANE	88	4
									CONTRACT NO. 61K26	
									ILLINOIS FED. AID PROJECT	

ITEM NO.	ITEM	UNIT	TOTAL QUANTITY	CONSTRUCTION CODE			NON PARTICIPATING 100% LOCAL 0005
				0004	0010	0042	
				ROADWAY	STRUCTURES	TRAINEES	
50301350	CONCRETE SUPERSTRUCTURE (APPROACH SLAB)	CU YD	113.6		113.6		
50500105	FURNISHING AND ERECTING STRUCTURAL STEEL	L SUM	1		1		
50500505	STUD SHEAR CONNECTORS	EACH	8328		8328		
50800205	REINFORCEMENT BARS, EPOXY COATED	POUND	164180		164180		
51100100	SLOPE WALL 4 INCH	SQ YD	153		153		
51201900	FURNISHING STEEL PILES HP14X89	FOOT	995		995		
51202305	DRIVING PILES	FOOT	995		995		
51203900	TEST PILE STEEL HP14X89	EACH	4		4		
52100010	ELASTOMERIC BEARING ASSEMBLY, TYPE I	EACH	12		12		
52100510	ANCHOR BOLTS, 3/4"	EACH	24		24		
52100520	ANCHOR BOLTS, 1"	EACH	48		48		
54213669	PRECAST REINFORCED CONCRETE FLARED END SECTIONS 24"	EACH	2		2		
550A0120	STORM SEWERS, CLASS A, TYPE 1 24"	FOOT	104	104			
58600101	GRANULAR BACKFILL FOR STRUCTURES	CU YD	218		218		
59100100	GEOCOMPOSITE WALL DRAIN	SQ YD	109		109		
60108204	PIPE UNDERDRAINS, TYPE 2, 4"	FOOT	100	100			
60146304	PIPE UNDERDRAINS FOR STRUCTURES 4"	FOOT	203		203		
63000001	STEEL PLATE BEAM GUARDRAIL, TYPE A, 6 FOOT POSTS	FOOT	818.75	818.75			
63100085	TRAFFIC BARRIER TERMINAL, TYPE 6	EACH	4	4			
63100167	TRAFFIC BARRIER TERMINAL, TYPE 1 (SPECIAL) TANGENT	EACH	3	3			

*SPECIALTY ITEMS

MODEL: General Issues 2 FILE NAME: P:\2023\2023-01-UR-KANZ-ROAD DISTRICT.DWG	*SPECIALTY ITEMS	
---	--	--

SUMMARY OF QUANTITIES							
ITEM NO.	ITEM	UNIT	TOTAL QUANTITY	CONSTRUCTION CODE			NON PARTICIPATING 100% LOCAL 0005
				0004	0010	0042	
				ROADWAY	STRUCTURES	TRAINEES	
63200310	GUARDRAIL REMOVAL	FOOT	1224	1224			
* 66900200	NON-SPECIAL WASTE DISPOSAL	CU YD	20	20			
* 66900530	SOIL DISPOSAL ANALYSIS	EACH	1	1			
* 66901001	REGULATED SUBSTANCES PRE-CONSTRUCTION PLAN	L SUM	1	1			
* 66901003	REGULATED SUBSTANCES FINAL CONSTRUCTION REPORT	L SUM	1	1			
* 66901006	REGULATED SUBSTANCES MONITORING	CAL DA	2	2			
67100100	MOBILIZATION	L SUM	1	1			
70107025	CHANGEABLE MESSAGE SIGN	CAL DA	125	125			
* 72000100	SIGN PANEL - TYPE 1	SQ FT	46.5	46.5			
+ 72000200	SIGN PANEL - TYPE 2	SQ FT	14.25	14.25			
72400100	REMOVE SIGN PANEL ASSEMBLY - TYPE A	EACH	6	6			
+ 72501000	TERMINAL MARKER - DIRECT APPLIED	EACH	3	3			
+ 72800100	TELESCOPING STEEL SIGN SUPPORT	FOOT	110	110			
* 78009000	MODIFIED URETHANE PAVEMENT MARKING - LETTERS AND SYMBOLS MODIFIED	SQ FT	135.9	86.1			49.8
+ 78009004	URETHANE PAVEMENT MARKING - LINE 4"	FOOT	10605	7907			2698
+ 78009006	MODIFIED URETHANE PAVEMENT MARKING - LINE 6"	FOOT	1094	1094			
+ 78009012	MODIFIED URETHANE PAVEMENT MARKING - LINE 12"	FOOT	176	176			
+ 78009024	MODIFIED URETHANE PAVEMENT MARKING - LINE 24"	FOOT	54	42			12
+ 78200005	GUARDRAIL REFLECTORS, TYPE A	EACH	45	45			
Z0012654	STRUCTURAL REPAIR OF CONCRETE (DEPTH EQUAL TO OR LESS THAN 5 INCHES)	SQ FT	40	40			

*SPECIALTY ITEMS

*SPECIALTY ITEMS																							
HAMPTON, LENZINI AND RENWICK, INC. 1141 W. HANCOCK AVENUE SUITE 100 EVANSTON, ILLINOIS 60201		USER NAME = SPURSEMAN		DESIGNED - DRAWN -		REVISED - REVISED -		PLATO TOWNSHIP ROAD DISTRICT		MUIRHEAD ROAD OVER CHICAGO CENTRAL AND PACIFIC RAILROAD SUMMARY OF QUANTITIES				F.A. SITE		SECTION		COUNTY		TOTAL SHEETS		SHEET NO.	
ALL RIGHTS RESERVED TO HAMPTON, LENZINI AND RENWICK FROM 10/17/2018 TO 10/17/2024		PLOT SCALE = 0.3665667"/in.		CHECKED -		REVISED -								17-12082-01-BR		KANE		BB		G			
PLOT DATE = 7/23/2024		DATE -		REVISED -		CONTRACT NO. 61K26								ILLINOIS PROJECT									
SCALE:		SHEET		OF		SHEETS		STA.		TO STA.													

SUMMARY OF QUANTITIES							
ITEM NO.	ITEM	UNIT	TOTAL QUANTITY	CONSTRUCTION CODE			NON PARTICIPATING 100% LOCAL <i>0005</i>
				0004	0010	0042	
				ROADWAY	STRUCTURES	TRAINEES	
Z0013798	CONSTRUCTION LAYOUT	L SUM	1	1			
Z0048665	RAILROAD PROTECTIVE LIABILITY INSURANCE	L SUM	1	1			
Z0076600	TRAINEES	HOUR	1000			1000	
Z0076604	TRAINEES TRAINING PROGRAM GRADUATE	HOUR	1000			1000	
X4060280	HOT-MIX ASPHALT DRIVEWAY PAVEMENT, 3"	SQ YD	350				350
X4230710	PORTLAND CEMENT CONCRETE DRIVEWAY PAVEMENT, 6 INCH (SPECIAL)	SQ YD	43	43			
X5150110	NAME PLATES (SPECIAL)	EACH	1	1			
X7010216	TRAFFIC CONTROL AND PROTECTION, (SPECIAL)	L SUM	1	1			
XX006821	CONCRETE TRUCK WASHOUT	L SUM	1		1		

* SPECIALTY ITEM

MODEL: General Notes 1
FILE NAME: P:\0072320616\CA-002 Design\CA02_Sheets\020816-Sub-SC00-05.dgn

 HAMPTON, LENZINI AND RENWICK, INC. 1197 N KANSAS AVE SUITE 100 ELGIN, ILLINOIS 60120 ILLINOIS PROFESSIONAL DESIGN FIRM LS / PE / SE CORP. 184.020153	USER NAME = ajungermann	DESIGNED -	REVISED -	PLATO TOWNSHIP ROAD DISTRICT	MUIRHEAD ROAD OVER CHICAGO CENTRAL AND PACIFIC RAILROAD SUMMARY OF QUANTITIES					F.A. RTE.	SECTION	COUNTY	TOTAL SHEETS	SHEET NO.
	PLOT SCALE = 0.16666667' / 1 in.	DRAWN -	REVISED -								17-12082-01-BR	KANE	88	7
	PLOT DATE = 3/19/2025	CHECKED -	REVISED -											
		DATE -	REVISED -											
					SCALE:	SHEET	OF	SHEETS	STA.	TO STA.	ILLINOIS FED. AID PROJECT CONTRACT NO. 61K26			

EXISTING LEGEND

- A

EXISTING ASPHALT PAVEMENT
- B

EXISTING AGGREGATE BASE
- C

EXISTING ASPHALT SHOULDER
- D

EXISTING AGGREGATE SHOULDER
- E

EXISTING GUARDRAIL (TO BE REMOVED)

REMOVAL ITEMS

PROPOSED LEGEND

- 1

PROPOSED HMA SURFACE COURSE, IL-9.5, MIX "D", N50, 2"
- 2

PROPOSED HMA BINDER COURSE, IL-19.0, N50, 6.5"
- 3

PROPOSED AGGREGATE SUBGRADE IMPROVEMENT, 12"
- 4

PROPOSED HMA SHOULDER, 6"
- 5

PROPOSED AGGREGATE WEDGE SHOULDER, TYPE B
- 6

PROPOSED STEEL PLATE BEAM GUARDRAIL, TYPE A
- 7

PROPOSED SEEDING, CLASS 2A
TOPSOIL, FURNISH AND PLACE, 4"
- 8


PROPOSED RESURFACING CONSISTING OF:
HOT-MIX ASPHALT SURFACE REMOVAL, 1.5"
HMA SURFACE COURSE, IL-9.5, MIX "D", N50, 2"
- 9

PROPOSED FURNISHED EXCAVATION




HOT-MIX ASPHALT MIXTURE REQUIREMENTS		QMP
MIXTURE TYPE	AIR VOIDS @ N ₁₀₀	
PAVEMENT RECONSTRUCTION		
HOT-MIX ASPHALT SURFACE COURSE, IL-9.5, MIX "D", N50; 2"	4% @ 50 Gyr.	LR 1030-2
HOT-MIX ASPHALT BINDER COURSE, IL-19.0, N50; 6.5"	4% @ 50 Gyr.	LR 1030-2
HMA SHOULDER 6"		
HOT-MIX ASPHALT SURFACE COURSE, IL-9.5, MIX "D", N50; 2"	4% @ 50 Gyr.	LR 1030-2
HOT-MIX ASPHALT BINDER COURSE, IL-19.0, N50; 4"	4% @ 50 Gyr.	LR 1030-2
PAVEMENT RESURFACING		
HOT-MIX ASPHALT SURFACE COURSE, IL-9.5, MIX "D", N50; 2"	4% @ 50 Gyr.	LR 1030-2
BRIDGE APPROACH CONNECTOR PAVEMENT		
HOT-MIX ASPHALT SURFACE COURSE, IL-9.5, MIX "D", N50; 2"	4% @ 50 Gyr.	LR 1030-2
HOT-MIX ASPHALT BINDER COURSE, IL-19.0, N50 (VAR DEPTH)	4% @ 50 Gyr.	LR 1030-2
HMA DRIVEWAY PAVEMENT 3"		
HOT-MIX ASPHALT SURFACE COURSE, IL-9.5, MIX "D", N50; 3" (IN 2 LIFTS)	4% @ 50 Gyr.	LR 1030-2
QMP Designations: Quality Control/Quality Assurance (QC/QA); PER LR1030-2		

NOTE 1==> THE UNIT WEIGHT USED TO CALCULATE ALL HMA SURFACE MIXTURE QUANTITIES IS 112 LBS/SQ YD/IN.

THE "AC TYPE" SHALL BE "PG 58-28" UNLESS MODIFIED BY RECLAIMED MATERIALS SPECIFICATION.

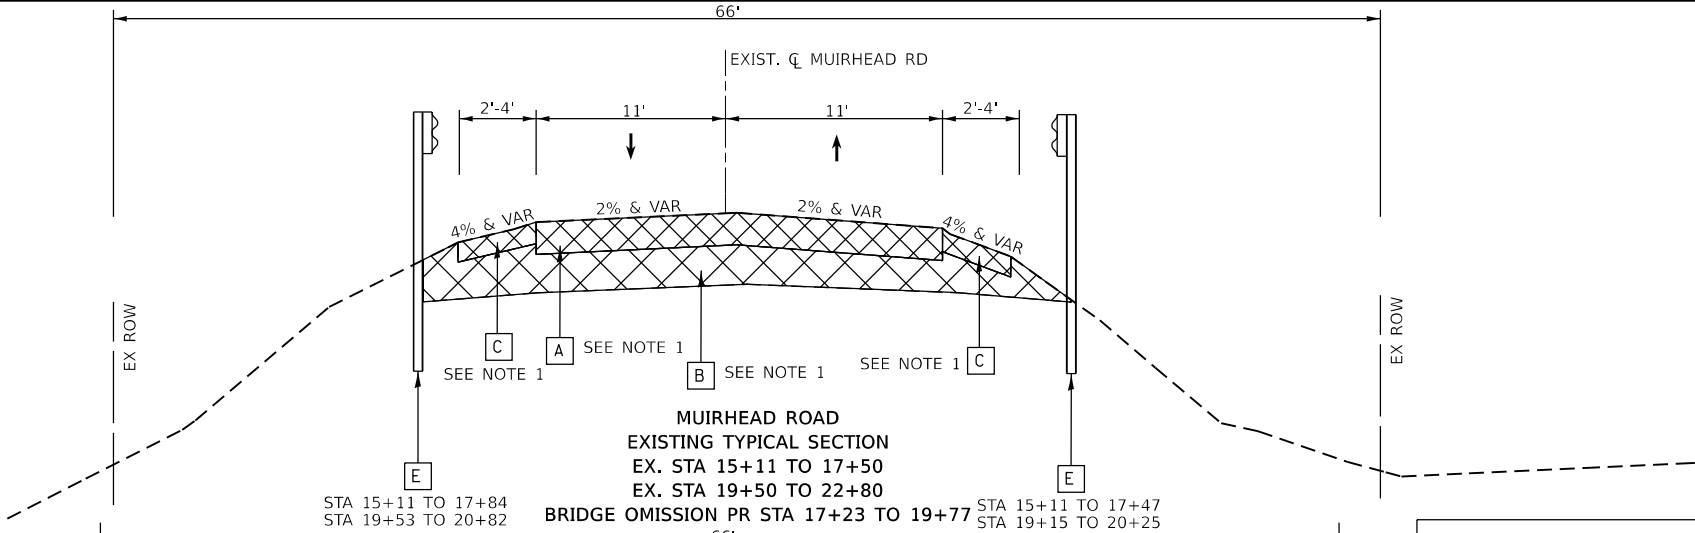

- NOTES:
- PAVEMENT AND SHOULDER REMOVAL FROM STA 15+11 TO 23+30. PAVEMENT RESURFACING FROM STA 23+30 TO 44+85.

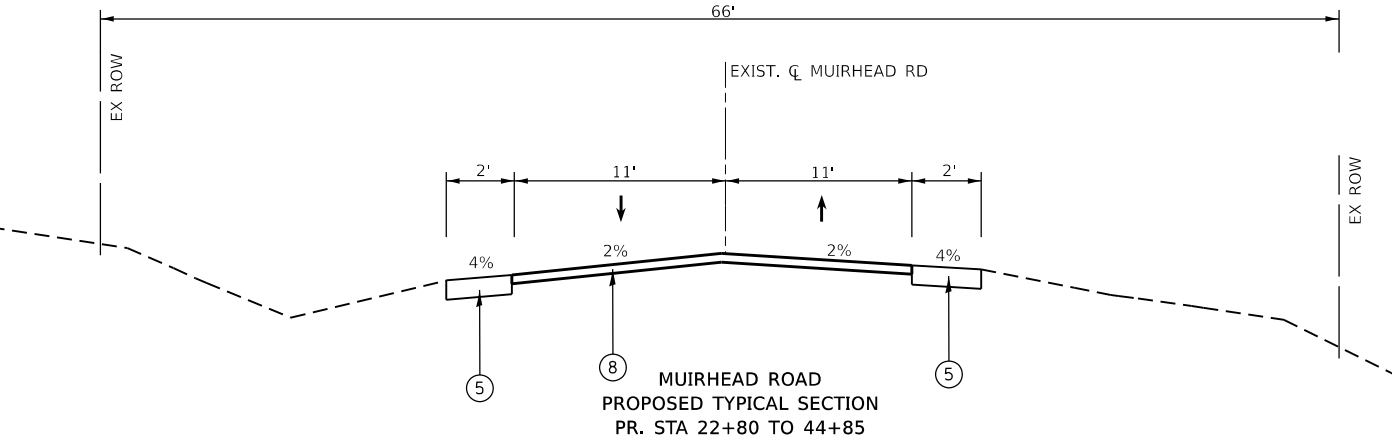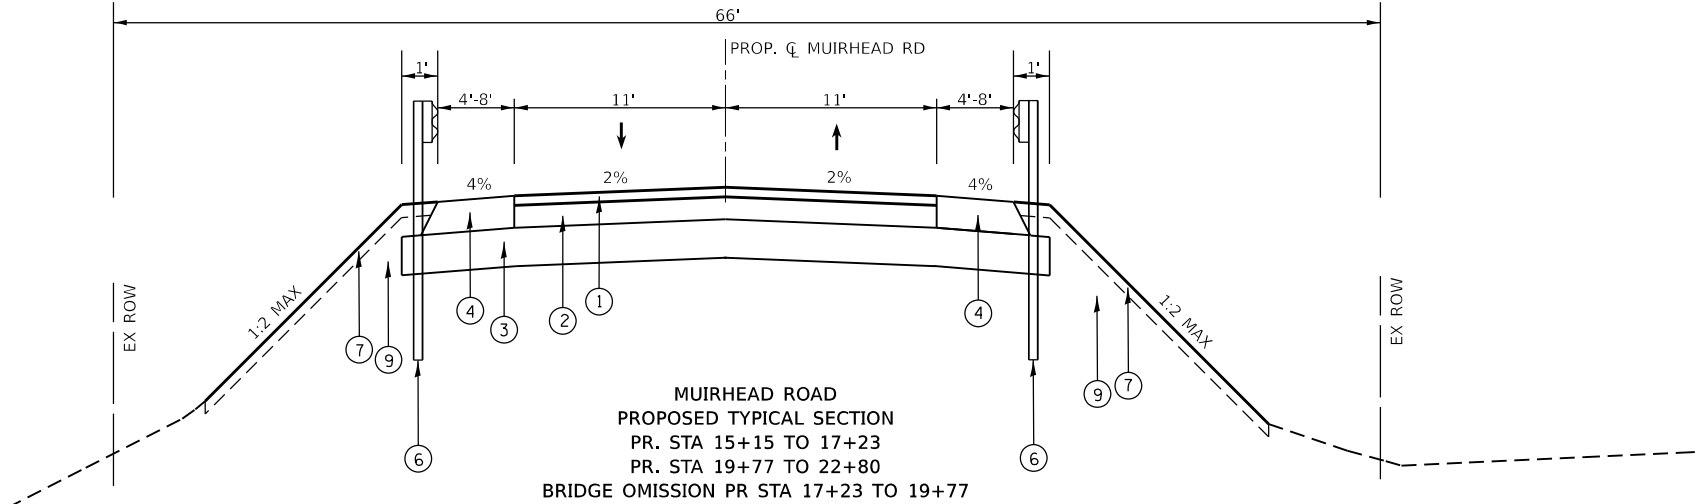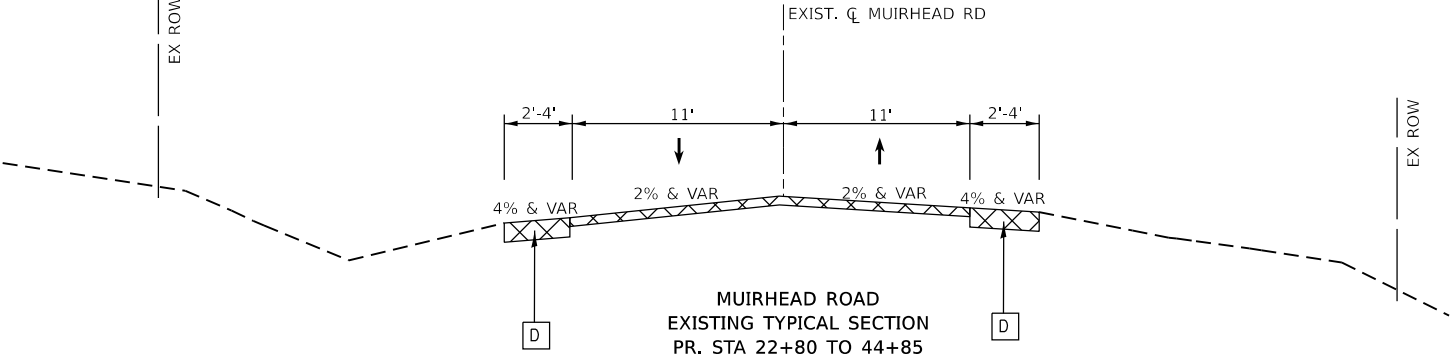



MODEL: Muirhead Typ Sections
FILE NAME: P132222208-01-CAD02-Design/CADD Sheets/220616-shs-typical.dgn

HAMPTON, LENZINI AND RENWICK, INC. 1707 N RANDALL ROAD, SUITE 100 ELGIN, ILLINOIS 60123 ILLINOIS PROFESSIONAL DESIGN FIRM LS / PE / SE CORP. 184-000059 HLR	USER NAME	= ajungermann	DESIGNED	-	REVISED	-	PLATO TOWNSHIP ROAD DISTRICT	MUIRHEAD ROAD OVER CHICAGO CENTRAL AND PACIFIC RAILROAD MUIRHEAD ROAD TYPICAL SECTIONS				F.A. RTE.	SECTION	COUNTY	TOTAL SHEETS	SHEET NO.
			DRAWN	-	REVISED	-							17-12082-01-BR	KANE	88	8
	PLOT SCALE	= 0.16666667 ' / in.	CHECKED	-	REVISED	-						CONTRACT NO. 61K26				
	PLOT DATE	= 3/18/2025	DATE	-	REVISED	-						ILLINOIS FED. AID PROJECT				
	SCALE: SHEET OF SHEETS STA. TO STA.															

A	EXISTING ASPHALT PAVEMENT
B	EXISTING ASPHALT SHOULDER
C	EXISTING AGGREGATE SHOULDER
D	EXISTING GUARDRAIL (TO BE REMOVED)
E	HOT-MIX ASPHALT SURFACE REMOVAL, 2.0"

PROPOSED LEGEND

- PLATO ROAD
EXISTING TYPICAL SECTION
STA 108+00 TO 113+27

 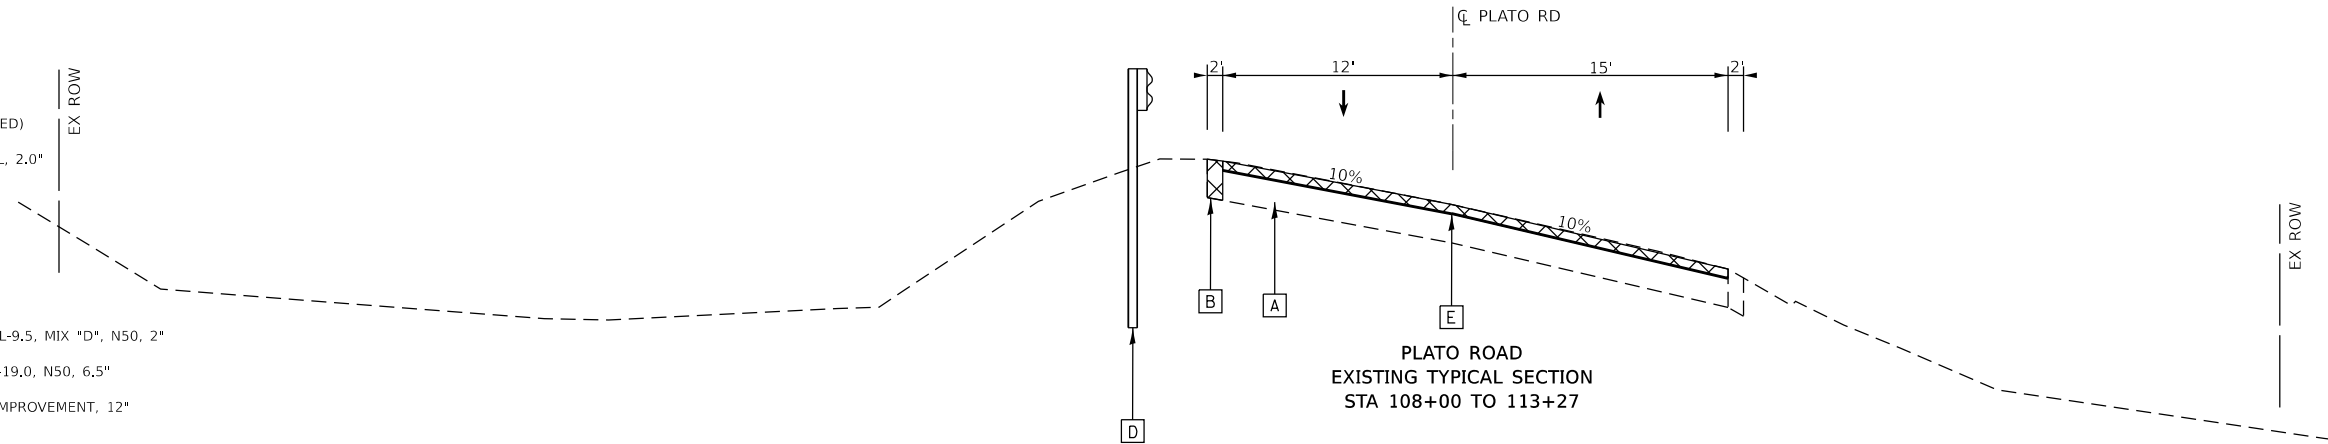

USER NAME = ajungermann	DESIGNED -	REVISED -	PLATO TOWNSHIP ROAD DISTRICT	MUIRHEAD ROAD OVER CHICAGO CENTRAL AND PACIFIC RAILROAD PLATO ROAD TYPICAL SECTIONS	F.A. RTE.	SECTION	COUNTY	TOTAL SHEETS	SHEET NO.	
	DRAWN -	REVISED -				17-12082-01-BR	KANE	88	9	
PLOT SCALE = 0.16666667' / in.	CHECKED -	REVISED -			CONTRACT NO. 61K26					
PLOT DATE = 3/18/2025	DATE -	REVISED -			SCALE:	SHEET	OF	SHEETS	STA.	TO STA.

MODEL: Sched.dwg, 1
FILE NAME: P:\2022\220616\Cad002_Design\CADD_Sheets\220616-rt-sched.dwg

REMOVAL SCHEDULE									
			40201000	44000100	44000155	44000157	44000200	63200310	72400100
STATION REFERENCE	STATION REFERENCE		AGGREGATE FOR TEMPORARY ACCESS (TON)	PAVEMENT REMOVAL (SQ YD)	HMA, SURFACE REMOVAL, 1.5" (SQ YD)	HMA, SURFACE REMOVAL, 2" (SQ YD)	DRIVEWAY PAVEMENT REMOVAL (SQ YD)	GUARDRAIL REMOVAL (FOOT)	REMOVE SIGN PANEL ASSEMBLY - TYPE A (EACH)
15+45	17+50			1895					
19+50	22+80			878					
22+80	39+40	1660			2029				
22+80	42+06	1926			2354				
39+40	41+38	198			286				
41+38	41+57	19			36				
41+57	44+85	328			765				
42+06	42+18	12			21				
42+18	44+85	267			475				
108+00	113+27	527				1581			
DRIVEWAYS									
20+42	RIGHT		15.4						
21+79	LEFT		14.1				42.3		
25+98	LEFT						36.2		
28+03	LEFT						47.4		
30+16	RIGHT						30.4		
30+59	LEFT						38.9		
32+36	RIGHT						34.9		
33+64	LEFT						40.6		
39+40	RIGHT						30.0		
39+42	LEFT						44.4		
40+18	RIGHT						35.4		
41+94	RIGHT						11.2		
111+06	LEFT						53.5		
108+00	17+66.5	LEFT						284	
15+30	16+37	MIDDLE						435	
15+56	17+46.5	RIGHT						265	
19+53	20+81.5	LEFT						130	
19+49.5	19+49.5	RIGHT						110	
16+04.5		R1-1							1
16+33.7		R1-1							1
22+16.2		W3-1							1
109+39.4		W1-8							1
111+10.2		W1-8							1
112+48.9		W1-8							1
TOTALS			29.5	2773	5966	1581	445.2	1224	6

SIGNING SCHEDULE					
			72000100	72000200	72800100
STA/REF	SIGN CODE	DESCRIPTION	SIGN PANEL - TYPE 1 (SQ FT)	SIGN PANEL - TYPE 2 (SQ FT)	TELESCOPING STEEL SIGN SUPPORT (FOOT)
15+52.1	R1-1	STOP SIGN	9		10
	D3-1	"PLATO ROAD"		1.5	
16+26.9	W1-6R	ONE DIRECTION ARROW (RIGHT)	8		10
17+03.3	W1-6R	ONE DIRECTION ARROW (RIGHT)	6		10
	W13-1aP	ADVISORY CONFIRMATION 25 MPH	5		
20+89.5	W1-1	HORIZONTAL ALIGNMENT	6.25		10
	W13-1P	ADVISORY 25 MPH		2.25	
22+16.6	W3-1	STOP AHEAD ADVISORY	6.25		10
	W16-8P	"PLATO ROAD"		1.5	
108+04.6	W1-8	CHEVRON		1.5	10
108+52.2	W1-8	CHEVRON		1.5	10
108+99.4	W1-8	CHEVRON		1.5	10
109+86.3	W1-7	DOUBLE ARROW	6		
110+41.4	W1-8	CHEVRON		1.5	10
110+88.7	W1-8	CHEVRON		1.5	10
111+36.1	W1-8	CHEVRON		1.5	10
TOTALS			46.5	14.25	110

	HAMPTON, LENZINI AND RENWICK, INC. 1707 N RANDALL ROAD, SUITE 100 ELGIN, ILLINOIS 60123 ILLINOIS PROFESSIONAL DESIGN FIRM L.S. / P.E. / S.E. CORP. 184-000059		USER NAME ■ ajungermann		DESIGNED -	REVISED -
					DRAWN -	REVISED -
			PLOT SCALE ■ 0.16666667 ' / in.		CHECKED -	REVISED -
			PLOT DATE ■ 3/18/2025		DATE -	REVISED -

PLATO TOWNSHIP
ROAD DISTRICT

MUIRHEAD ROAD OVER CHICAGO CENTRAL AND PACIFIC RAILROAD
SCHEDULE OF QUANTITIES

SCALE: SHEET OF SHEETS STA. TO STA.

DRAINAGE AND UTILITY SCHEDULE							
			20800150	28100105	50105220	54213669	550A0120
STATION REFERENCE	STATION REFERENCE	LENGTH (FOOT)	TRENCH BACKFILL (CU YD)	STONE RIPRAP, CLASS A3 (SQ YD)	PIPE CULVERT REMOVAL (FOOT)	PRECAST REINFORCED CONCRETE FLARED END SECTIONS 24" (EACH)	STORM SEWERS, CLASS A, TYPE 1 24" (FOOT)
15+72.5			4.1			1	104
17+03	17+21			9.2			
17+20	17+55			25.7			
19+43	19+60			13.7			
19+77	19+95			11.2			
109+62					60		
110+48.5				3.0		1	
110+49.5	110+72.2				58		
TOTALS			4.1	62.8	118	2	104

GUARDRAIL SCHEDULE							
			63000001	63100085	63100167	72501000	78200005
STATION REFERENCE	STATION REFERENCE	QUADRANT	STEEL PLATE BEAM GUARDRAIL, TYPE A, 6 FOOT POSTS (FOOT)	TRAFFIC BARRIER TERMINAL, TYPE 6 (EACH)	TRAFFIC BARRIER TERMINAL, TYPE 1 (SPECIAL) TANGENT (EACH)	TERMINAL MARKER - DIRECT APPLIED (EACH)	GUARDRAIL REFLECTORS, TYPE A (EACH)
108+00	17+56	SW	337.50	1			24
17+22	110+87.5	SE	281.25	1	1	1	16.5
19+58	20+33.5	NE	93.75	1	1	1	1.5
19+93	20+83	NW	106.25	1	1	1	2.5
TOTALS			818.75	4	3	3	45

PAVEMENT MARKING SCHEDULE									
					78009000	78009004	78009006	78009012	78009024
STA/REF BEGIN	STA/REF END	LENGTH (FOOT)	LINE TYPE / COLOR W = WHITE Y = YELLOW	DESCRIPTION	MODIFIED URETHANE PAVEMENT MARKING - LETTERS AND SYMBOLS (SQ FT)	MODIFIED URETHANE PAVEMENT MARKING - LINE 4" (FOOT)	MODIFIED URETHANE PAVEMENT MARKING - LINE 6" (FOOT)	MODIFIED URETHANE PAVEMENT MARKING - LINE 12" (FOOT)	MODIFIED URETHANE PAVEMENT MARKING - LINE 24" (FOOT)
15+45			W	STOP BAR					42
15+46	44+85	2939	W	RIGHT EDGE LINE		2939		64	
15+46	44+85	2939	W	LEFT EDGE LINE		2939		64	
15+46	18+55	309	Y	CENTERLINE		618			
18+55	22+82	427	Y	SOLID (L), DASH (R)		533.75			
22+48.5			W	AHEAD	29				
22+64			W	STOP	20.8				
23+88	26+18	230	Y	SOLID (L), DASH (R)		287.5			
26+18	29+33	315	Y	DASH CENTERLINE		78.75			
29+33	39+63	1030	Y	DASH (L), SOLID (R)		1287.5			
39+09			W	STOP	20.8				
39+24.5			W	AHEAD	29				
39+63	44+85	522	Y	CENTERLINE		1044			
44+83			W	STOP BAR					12
108+00	109+41	141	Y	CENTERLINE		282			
108+00	109+41	141	W	SOLID EDGELINE (L)			141	8	
108+00	113+27	527	W	SOLID EDGELINE (R)			527		
109+41	110+42	101	Y	DASH CENTERLINE		25.25			
110+42	113+27	285	Y	CENTERLINE		570			
110+42	113+27	285	W	SOLID EDGELINE (L)			285	40	
110+42	111+53	111	W	SOLID TURN LANE			111		
111+14			W	RIGHT ARROW	15.5				
111+39			W	ONLY	20.8				
111+53	112+72	119	W	DASH TURN LANE			29.75		
TOTALS					135.9	10605	1094	176	54

F.A. RTE.	SECTION		COUNTY	TOTAL SHEETS	SHEET NO.
	17-12082-01-BR		KANE	88	10
			CONTRACT NO. 61K26		
ILLINOIS			FED. AID PROJECT		

MODEL General Notes 1
FILE NAME: P:\22222222\616\Cad02_Design\CADD_Sheets\2220616-rt-500-06.dgn

EARTHWORK					
AVERAGE END AREA			VOLUME		
	EARTH EXCAVATION	EMBANKMENT	EARTH EXCAVATION (A)	EMBANKMENT (B)	DIFFERENCE (I) I=0.85(A)-B
STATION	(SQ FT)	(SQ FT)	(CU YD)	(CU YD)	(CU YD)
MUIRHEAD ROAD					
15+25.00	30.7	1.2			
			0.0	0.0	0.0
15+50.00	0.3	430.7			
			14.3	199.9	-187.8
15+75.00	0.2	410.4			
			0.2	389.4	-389.2
16+00.00	0.2	290.6			
			0.2	324.5	-324.4
16+25.00	1.6	111.2			
			0.8	186.0	-185.3
16+50.00	0.9	14.8			
			1.1	58.3	-57.4
16+75.00	0.4	29.6			
			0.6	20.6	-20.1
17+00.00	0.3	50.2			
			0.3	36.9	-36.6
17+25.00	0.3	78.0			
			0.3	59.3	-59.1
17+50.00	0.4	102.0			
			0.3	83.3	-83.0
17+75.00	0.5	112.1			
			0.4	99.1	-98.8
18+00.00	0.5	126.6			
			0.5	110.5	-110.1
18+25.00	0.6	131.6			
			0.5	119.5	-119.1
18+50.00	0.9	139.5			
			0.7	125.5	-124.9
18+75.00	0.4	248.9			
			0.6	179.8	-179.3
19+00.00	0.3	213.0			
			0.3	213.8	-213.6
19+25.00	0.4	155.4			
			0.3	170.6	-170.3
19+50.00	0.4	130.5			
			0.4	132.3	-132.0
19+75.00	0.3	134.9			
			0.4	122.9	-122.6
20+00.00	0.3	128.5			
			0.3	122.0	-121.7
20+25.00	0.3	109.1			
			0.3	110.0	-109.8
20+50.00	0.3	87.6			
			0.3	91.1	-90.8
20+75.00	0.3	77.2			
			0.3	76.3	-76.0
21+00.00	0.4	53.1			
			0.3	60.3	-60.0
21+25.00	0.4	33.0			
			0.4	39.8	-39.5
21+50.00	0.4	18.1			
			0.3	23.6	-23.4
21+75.00	0.8	3.7			
			0.5	10.1	-9.6

EARTHWORK					
AVERAGE END AREA			VOLUME		
	EARTH EXCAVATION	EMBANKMENT	EARTH EXCAVATION (A)	EMBANKMENT (B)	DIFFERENCE (I) I=0.85(A)-B
STATION	(SQ FT)	(SQ FT)	(CU YD)	(CU YD)	(CU YD)
MUIRHEAD ROAD					
22+00.00	7.9	0.3			
			4.0	1.8	1.6
22+25.00	16.6	0.0			
			11.4	0.1	9.5
22+50.00	22.7	0.0			
			18.2	0.0	15.5
22+75.00	27.1	0.0			
			23.1	0.0	19.6
23+00.00	31.0	0.0			
			26.9	0.0	22.9
23+25.00	28.8	0.0			
			27.7	0.0	23.5
23+50.00	0.0	0.0			
			13.3	0.0	11.3
23+75.00	0.0	0.0			
			0.0	0.0	0.0
24+00.00	0.0	0.0			
			0.0	0.0	0.0
24+25.00	0.0	0.0			
			0.0	0.0	0.0
24+50.00	0.0	0.0			
			0.0	0.0	0.0
24+75.00	0.0	0.0			
			0.0	0.0	0.0
25+00.00	0.0	0.0			
			0.0	0.0	0.0
25+25.00	0.0	0.0			
			0.0	0.0	0.0
25+50.00	0.0	0.0			
			0.0	0.0	0.0
25+75.00	0.0	0.0			
			0.0	0.0	0.0
26+00.00	0.0	0.0			
			0.0	0.0	0.0
26+25.00	0.0	0.0			
			0.0	0.0	0.0
26+50.00	0.0	0.0			
			0.0	0.0	0.0
26+75.00	0.0	0.0			
			0.0	0.0	0.0
26+99.75	0.0	0.0			
Grand Total:			149.7	3167.5	-3040.3

EARTHWORK					
AVERAGE END AREA			VOLUME		
	EARTH EXCAVATION	EMBANKMENT	EARTH EXCAVATION (A)	EMBANKMENT (B)	DIFFERENCE (I) I=0.85(A)-B
STATION	(SQ FT)	(SQ FT)	(CU YD)	(CU YD)	(CU YD)
PLATO ROAD					
110+00.00	6.8	178.8			
			0.0	0.0	0.0
110+50.00	5.0	31.2			
			10.9	194.4	-185.1
111+00.00	8.3	1.6			
			12.4	30.4	-19.9
111+50.00	24.5	0.0			
			30.4	1.4	24.4
112+00.00	21.2	0.0			
			42.4	0.0	36.0
112+50.00	16.0	0.0			
			34.5	0.0	29.3
113+00.00	12.2	5.9			
			26.2	5.5	16.7
Grand Total:			156.7	231.7	-98.5

EARTHWORK SUMMARY					
LOCATION	EARTH EXCAVATION	EXCAVATION FOR STRUCTURE *	EXCAVATION AVAILABLE FOR EMBANKMENT ADJUSTED FOR SHRINKAGE 15%	EMBANKMENT	EARTHWORK BALANCE
	(CU YD)	(CU YD)	(CU YD)	(CU YD)	WASTE (+) OR SHORTAGE (-) (CU YD)
MUIRHEAD ROAD					
STA. 15+25 TO 27+00	150		128	3168	-3041
		20	17		17
PLATO ROAD					
STA. 110+00 TO 113+00	157		133	232	-99
PROJECT TOTAL	307	20	278	3400	-3122



*FOR INFORMATION ONLY

BM 2 RRS SOUTHEAST CORNER
CHIPPEWA & MUIRHEAD

STA. 22+74.97, 26.51' RT
ELEV. 922.87

SEE SHEET 16 FOR CONTROL
POINT DESCRIPTIONS


MUIRHEAD ROAD			
TYPE	STATION	NORTHING	EASTING
POT	15+11.58	1949621.355	960505.666
PC	15+46.41	1949643.362	960532.658
PI	16+39.76	1949702.352	960605.008
PT	17+20.42	1949795.698	960604.056
PI	20+86.77	1950162.028	960600.318
PI	26+99.75	1950774.979	960594.03
PI	41+93.92	1952269.032	960575.258
PI	46+76.35	1952751.429	960570.128
POT	49+52.54	1953027.621	960568.203

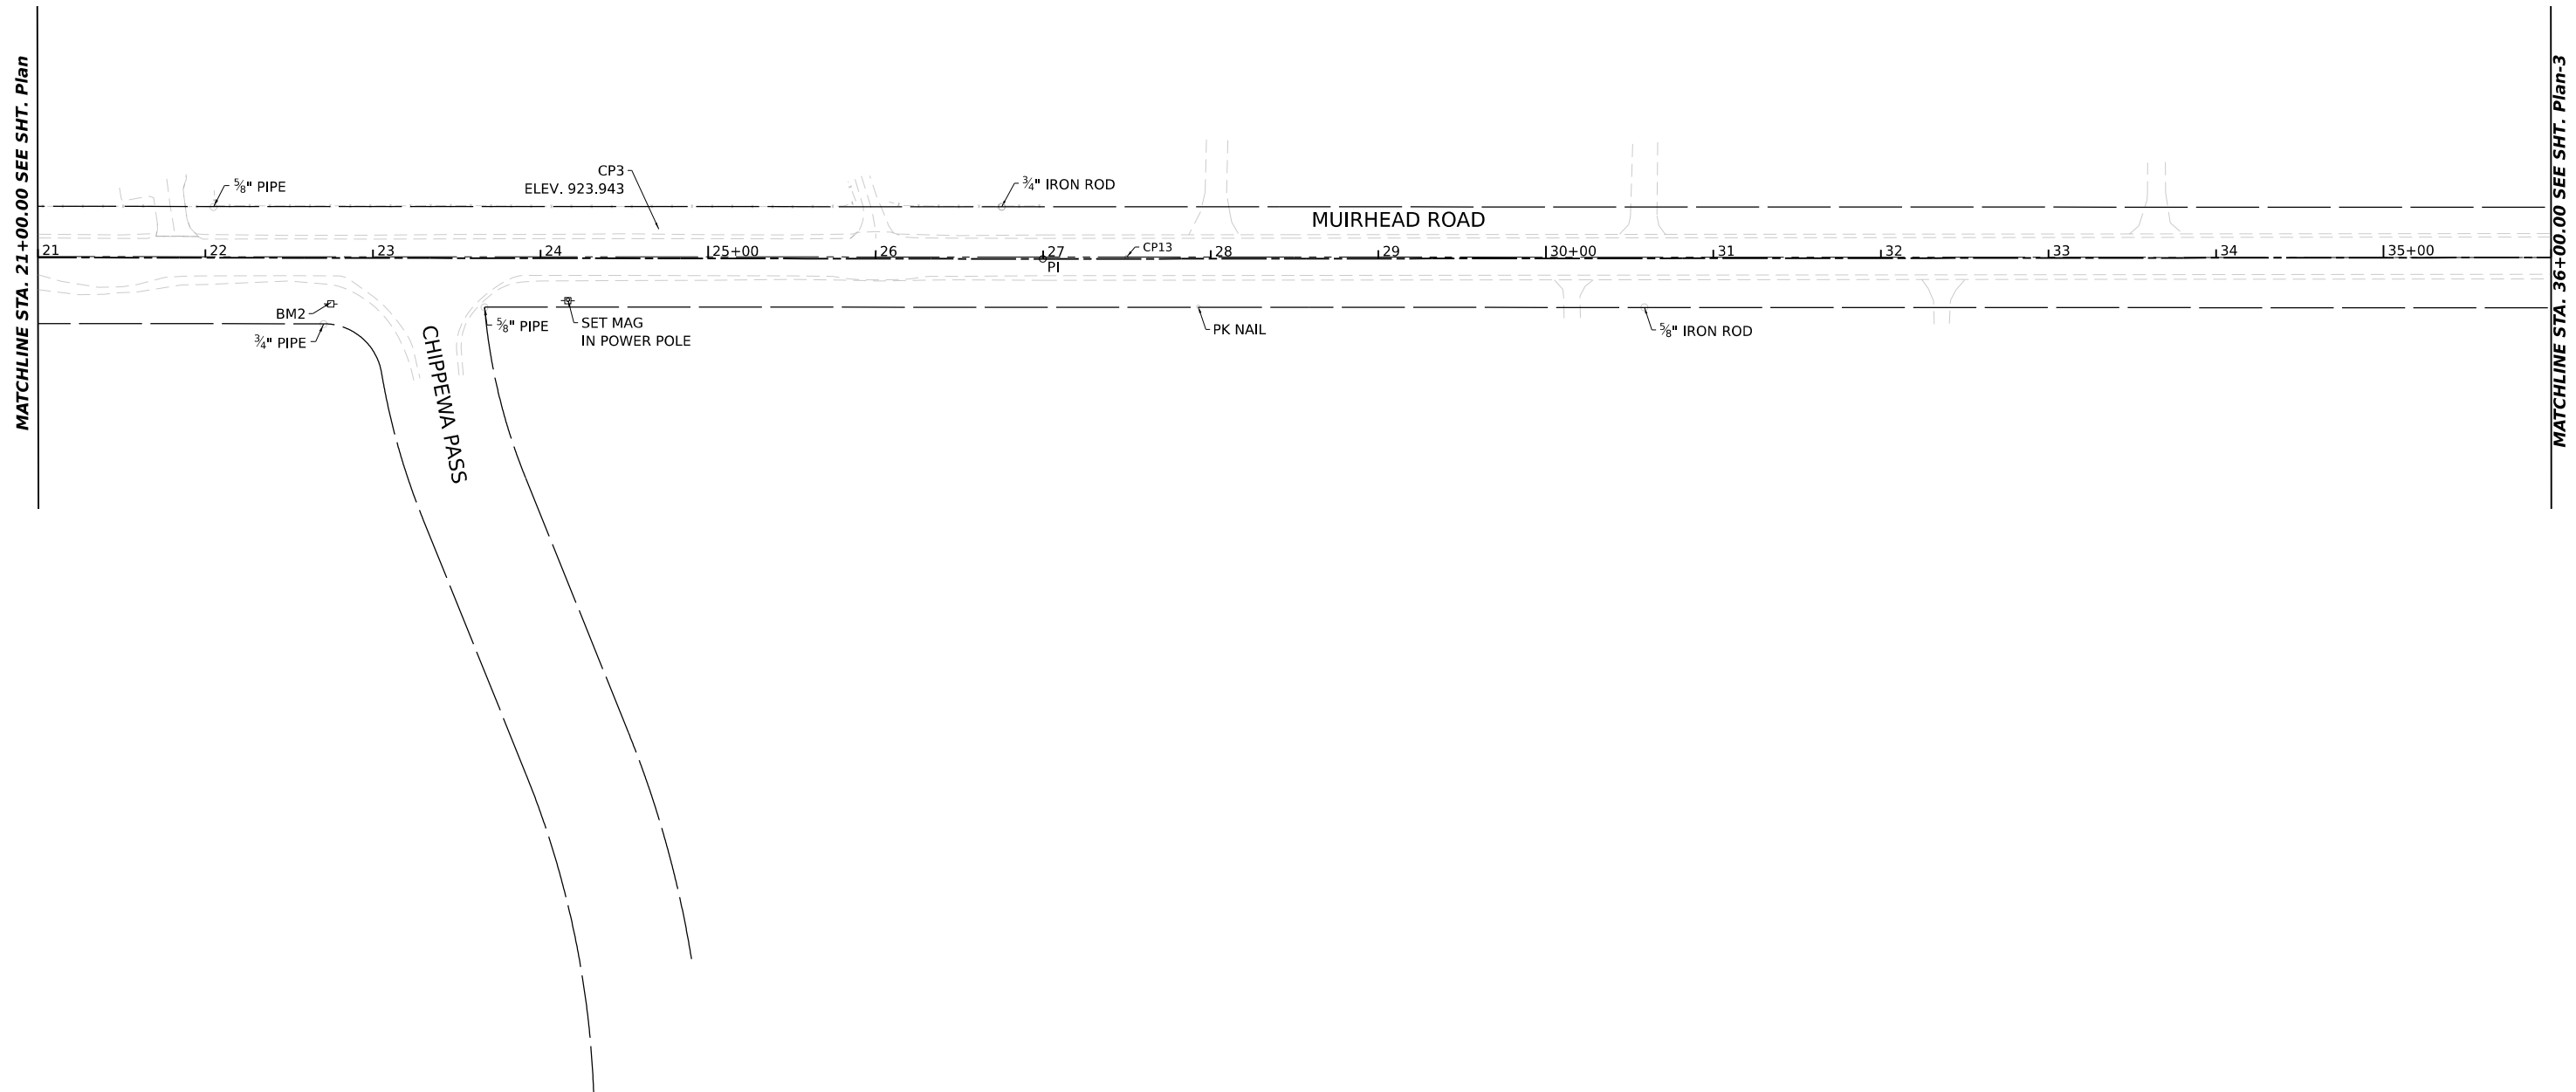 


**MUIRHEAD ROAD OVER CHICAGO CENTRAL AND PACIFIC RAILROAD
ALIGNMENT, TIES & BENCHMARKS**

F.A. RTE.	SECTION	COUNTY	TOTAL SHEETS	SHEET NO.
	17-12082-01-BR	KANE	88	14
		CONTRACT NO. <u>61K26</u>		
	ILLINOIS	FED. AID PROJECT		

MUIRHEAD ROAD			
TYPE	STATION	NORTHING	EASTING
POT	15+11.58	1949621.355	960505.666
PC	15+46.41	1949643.362	960532.658
PI	16+39.76	1949702.352	960605.008
PT	17+20.42	1949795.698	960604.056
PI	20+86.77	1950162.028	960600.318
PI	26+99.75	1950774.979	960594.03
PI	41+93.92	1952269.032	960575.258
PI	46+76.35	1952751.429	960570.128
POT	49+52.54	1953027.621	960568.203

 


MATCHLINE STA. 36+00.00 SEE SHT. Plan-2

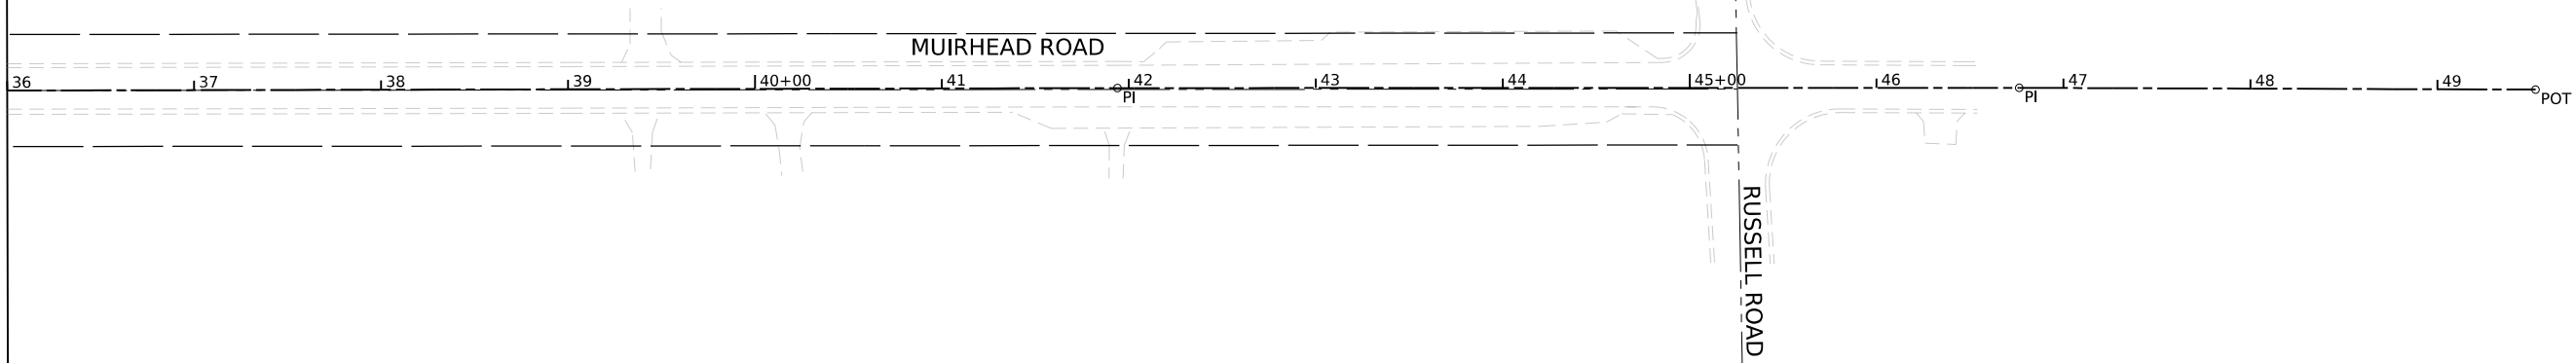


MODEL: P_MUIRHEAD_Plan-3 (Sheet)
FILE NAME: P:\22222222\2025\03\CA002_Design\CADD_Sheets\220616-rht-ATE.dgn

 HAMPTON, LENZINI AND RENWICK, INC. 1707 N RANDALL ROAD, SUITE 100 ELGIN, ILLINOIS 60123 ILLINOIS PROFESSIONAL DESIGN FIRM LS / PE / SE CORP. 184-000669	USER NAME ■ ajungermann	DESIGNED - ____	REVISED - ____	PLATO TOWNSHIP ROAD DISTRICT	MUIRHEAD ROAD OVER CHICAGO CENTRAL AND PACIFIC RAILROAD ALIGNMENT, TIES & BENCHMARKS				F.A. RTE.	SECTION	COUNTY	TOTAL SHEETS	SHEET NO.
	PLOT SCALE ■ 0.16666667 ' / in.	DRAWN - ____	REVISED - ____							17-12082-01-BR	KANE	88	15
	PLOT DATE ■ 3/18/2025	CHECKED - ____	REVISED - ____						CONTRACT NO. 61K26				
		DATE - ____	REVISED - ____						ILLINOIS FED. AID PROJECT				
					SCALE: 1"=50'	SHEET 3	OF 4 SHEETS	STA.	TO STA.				

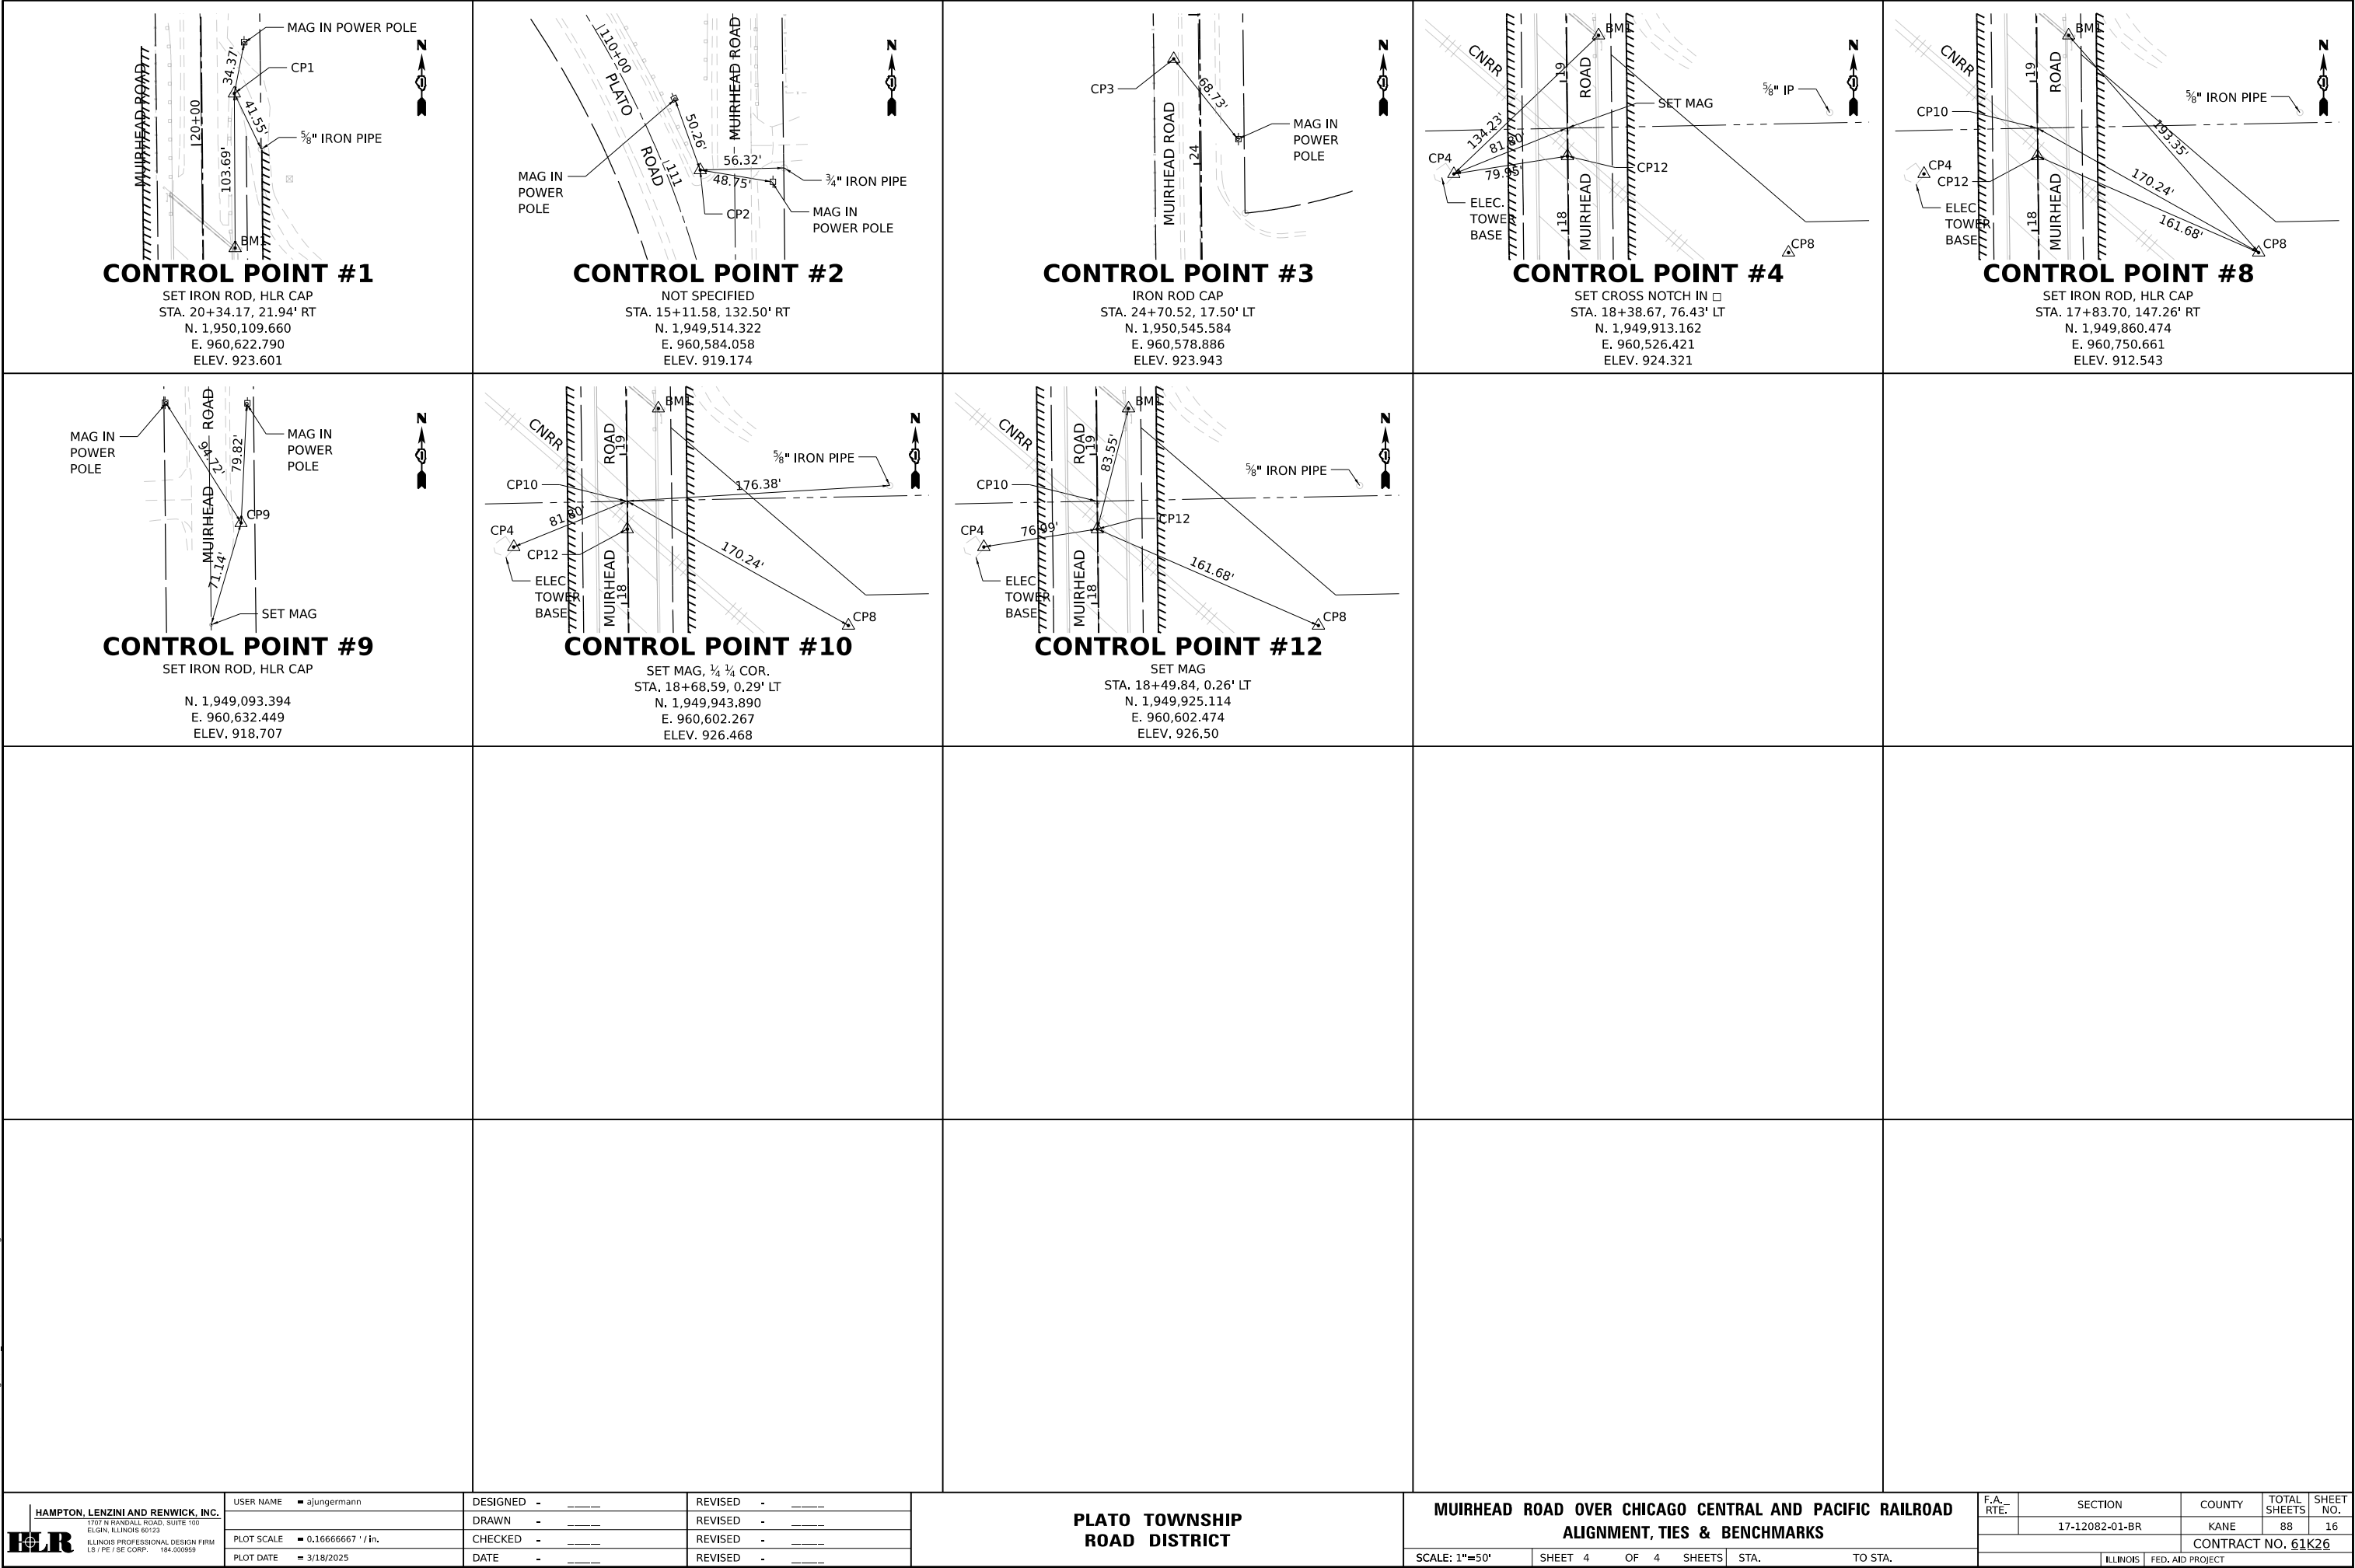

 HAMPTON, LENZINI AND RENWICK, INC. 1707 N RANDALL ROAD, SUITE 100 ELGIN, ILLINOIS 60123 ILLINOIS PROFESSIONAL DESIGN FIRM LS / PE / SE CORP. 184-000669	USER NAME = ajungermann	DESIGNED - _____	REVISED - _____	PLATO TOWNSHIP ROAD DISTRICT	MUIRHEAD ROAD OVER CHICAGO CENTRAL AND PACIFIC RAILROAD ALIGNMENT, TIES & BENCHMARKS			F.A. RTE.	SECTION	COUNTY	TOTAL SHEETS	SHEET NO.
	DRAWN - _____	REVISD - _____	REVISD - _____		SCALE: 1"=50'				17-12082-01-BR	KANE	88	16
	PLOT SCALE = 0.16666667 ' / in.	CHECKED - _____	REVISED - _____		SHEET 4 OF 4 SHEETS			CONTRACT NO. 61K26				
	PLOT DATE = 3/18/2025	DATE - _____	REVISED - _____		STA. TO STA.			ILLINOIS FED. AID PROJECT				



PROFILE			BY	DATE
	SURVEYED			
	PLOTTED			
NOTE BOOK	GRADES CHECKED			
NO. _____	B.M. NOTED			
	STRUCTURE NOTATIONS CHK'D			

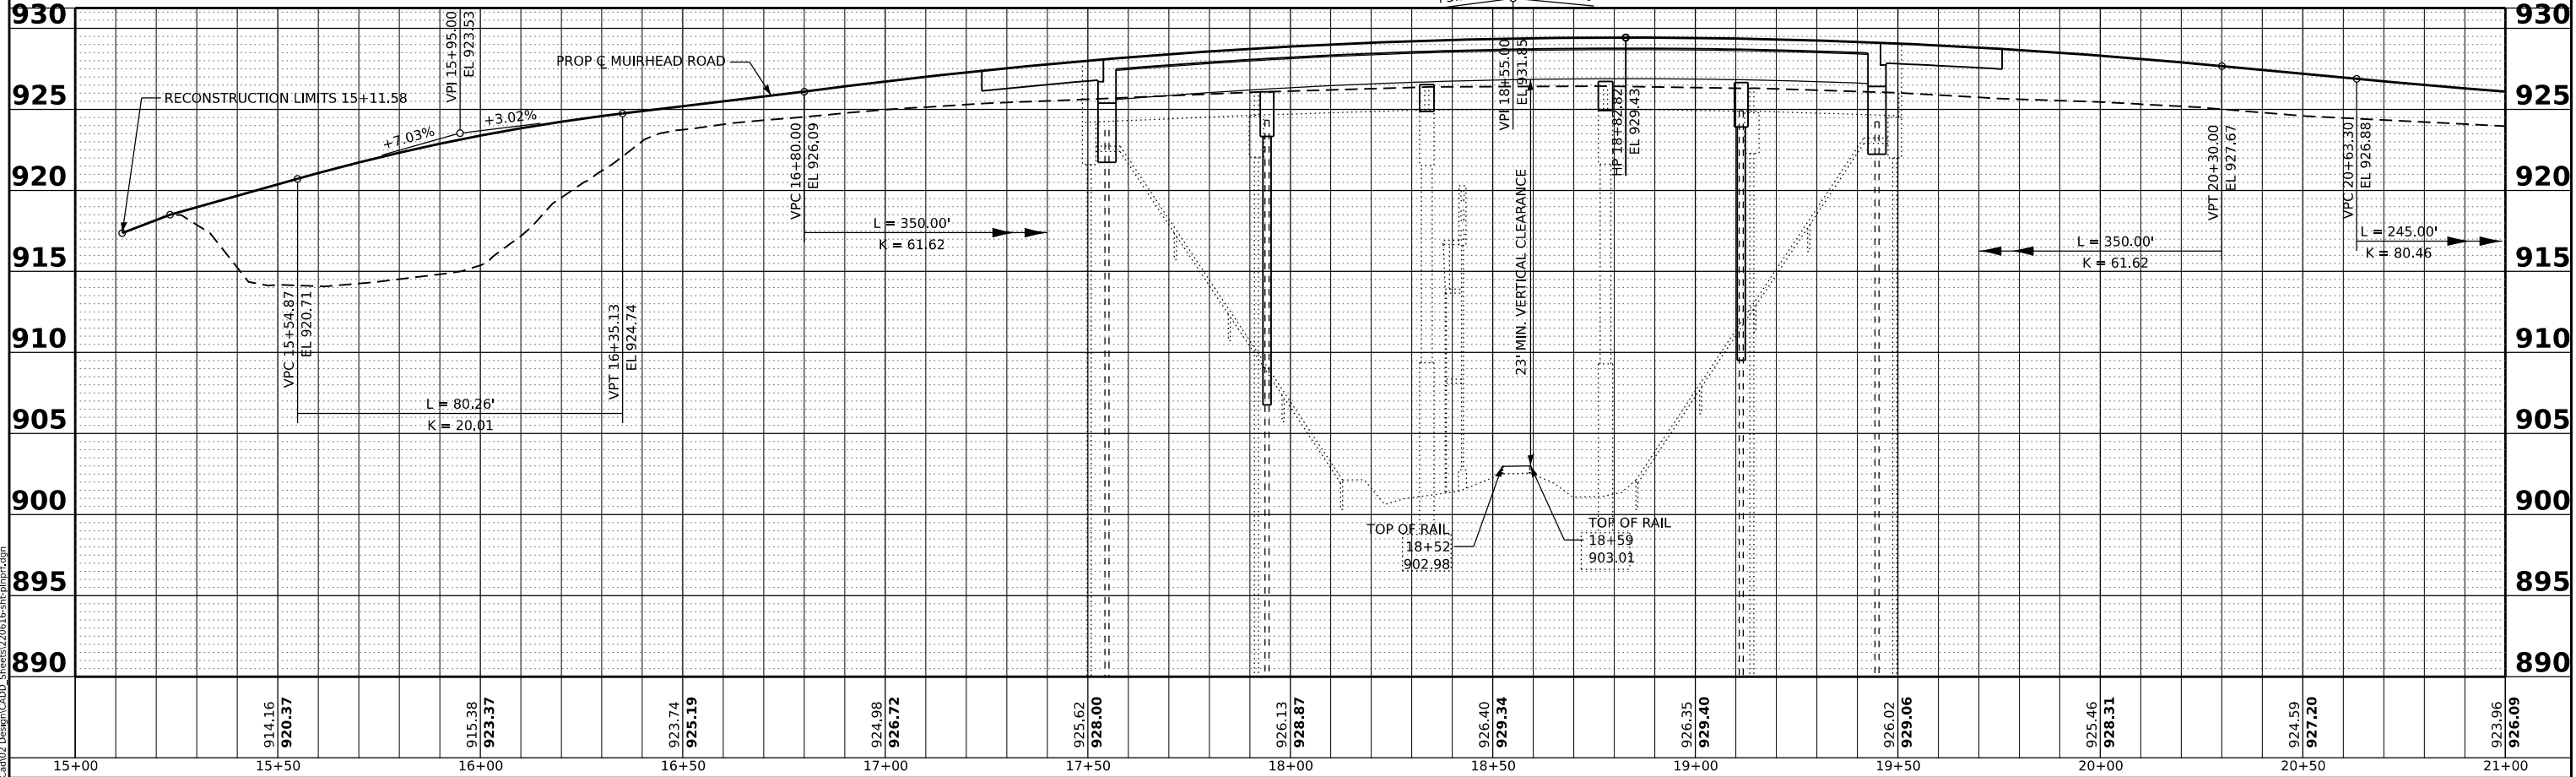

 HAMPTON, LENZINI AND RENWICK, INC. 1707 N RANDALL ROAD, SUITE 105 ELGIN, ILLINOIS 60123 ILLINOIS PROFESSIONAL DESIGN FIRM LS / PE / SE CORP. 164-000959	USER NAME ■ ajungermann	DESIGNED -	REVISED -	PLATO TOWNSHIP ROAD DISTRICT	MUIRHEAD ROAD OVER CHICAGO, CENTRAL AND PACIFIC RAILROAD PLAN AND PROFILE					F.A. RTE.	SECTION	COUNTY	TOTAL SHEETS	SHEET NO.
		DRAWN -	REVISED -				17-12082-01-BR	KANE	88	17				
	PLOT SCALE ■ 0.16666667 ' / in.	CHECKED -	REVISED -			CONTRACT NO. 61K26								
	PLOT DATE ■ 3/18/2025	DATE -	REVISED -		SCALE: 1"=20'	SHEET	OF	SHEETS	STA.	TO STA.				
											ILLINOIS	FED. AID PROJECT		

PLAN	SURVEYED PLOTTED ALIGNMENT CHECKED AS SHOWN CADD FILE NAME	BY	DATE
NOTE BOOK NO.			

PROFILE	SURVEYED PLOTTED GRADES CHECKED STRUCTURE NOTATIONS CHKD	BY	DATE
NOTE BOOK NO.			

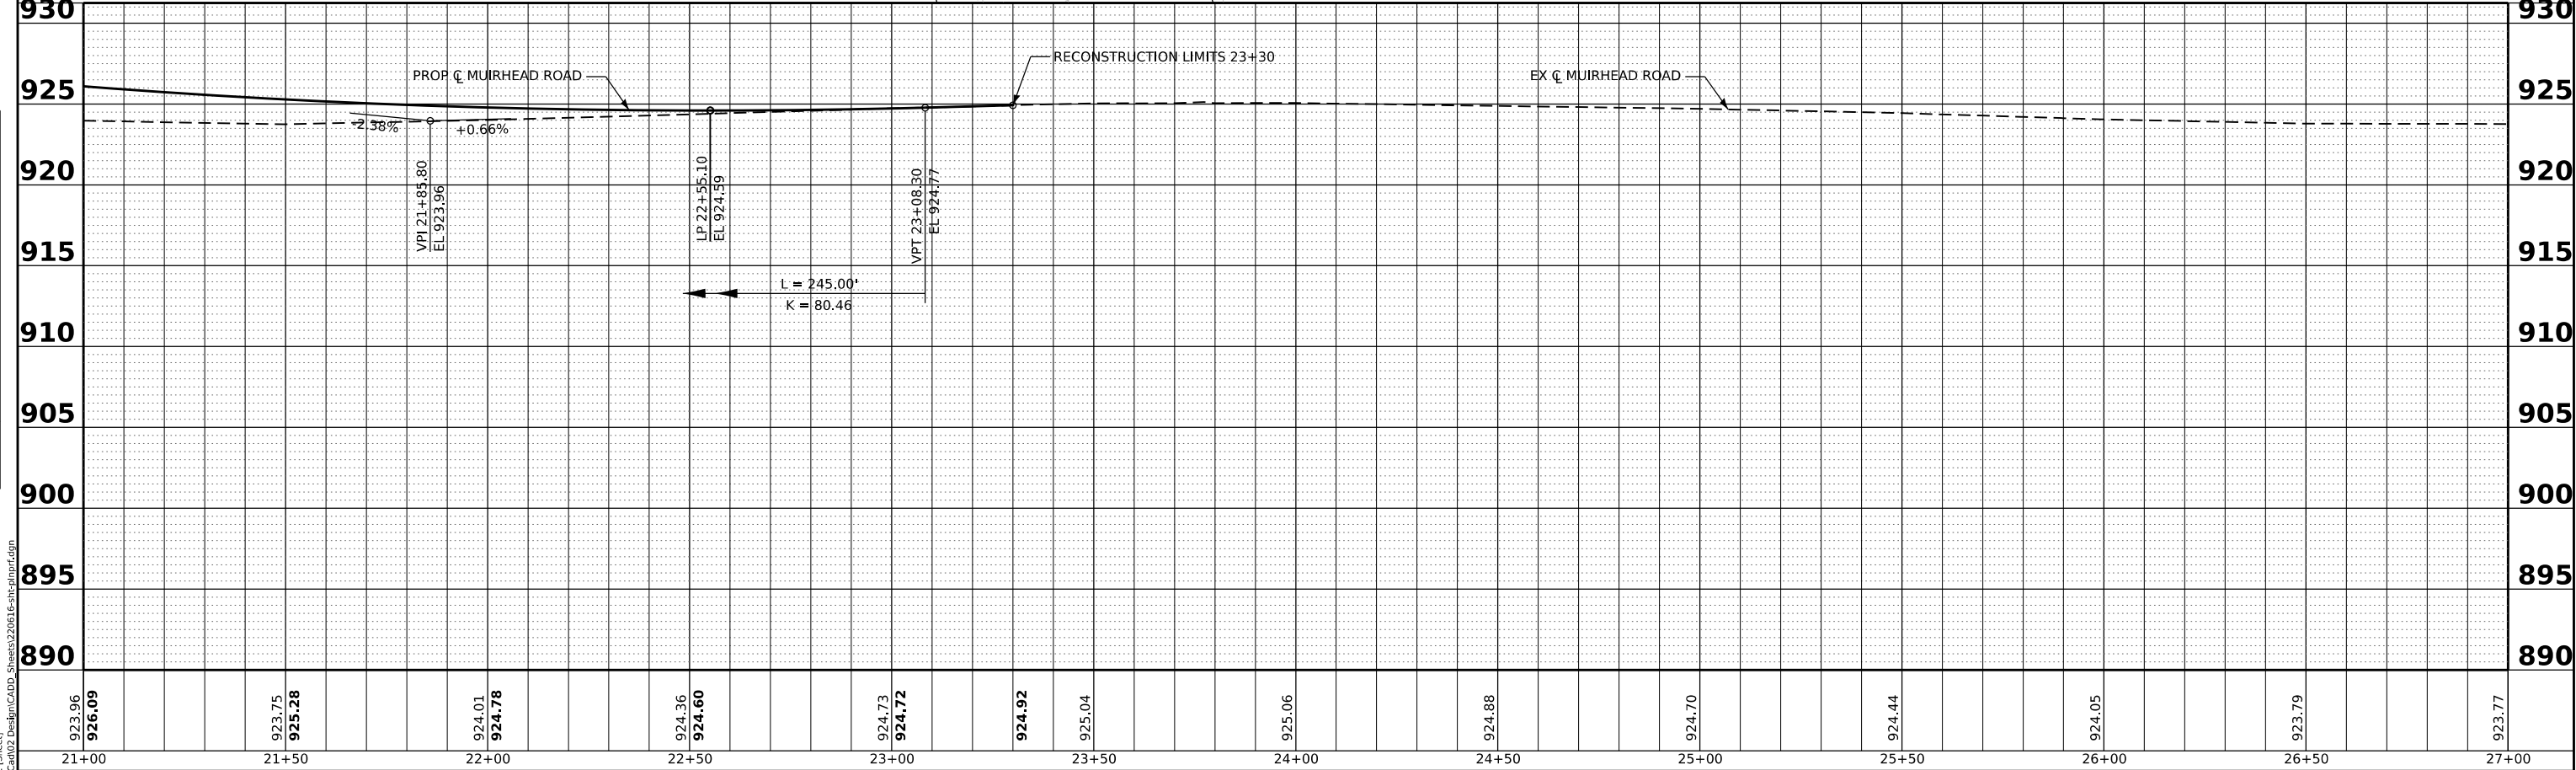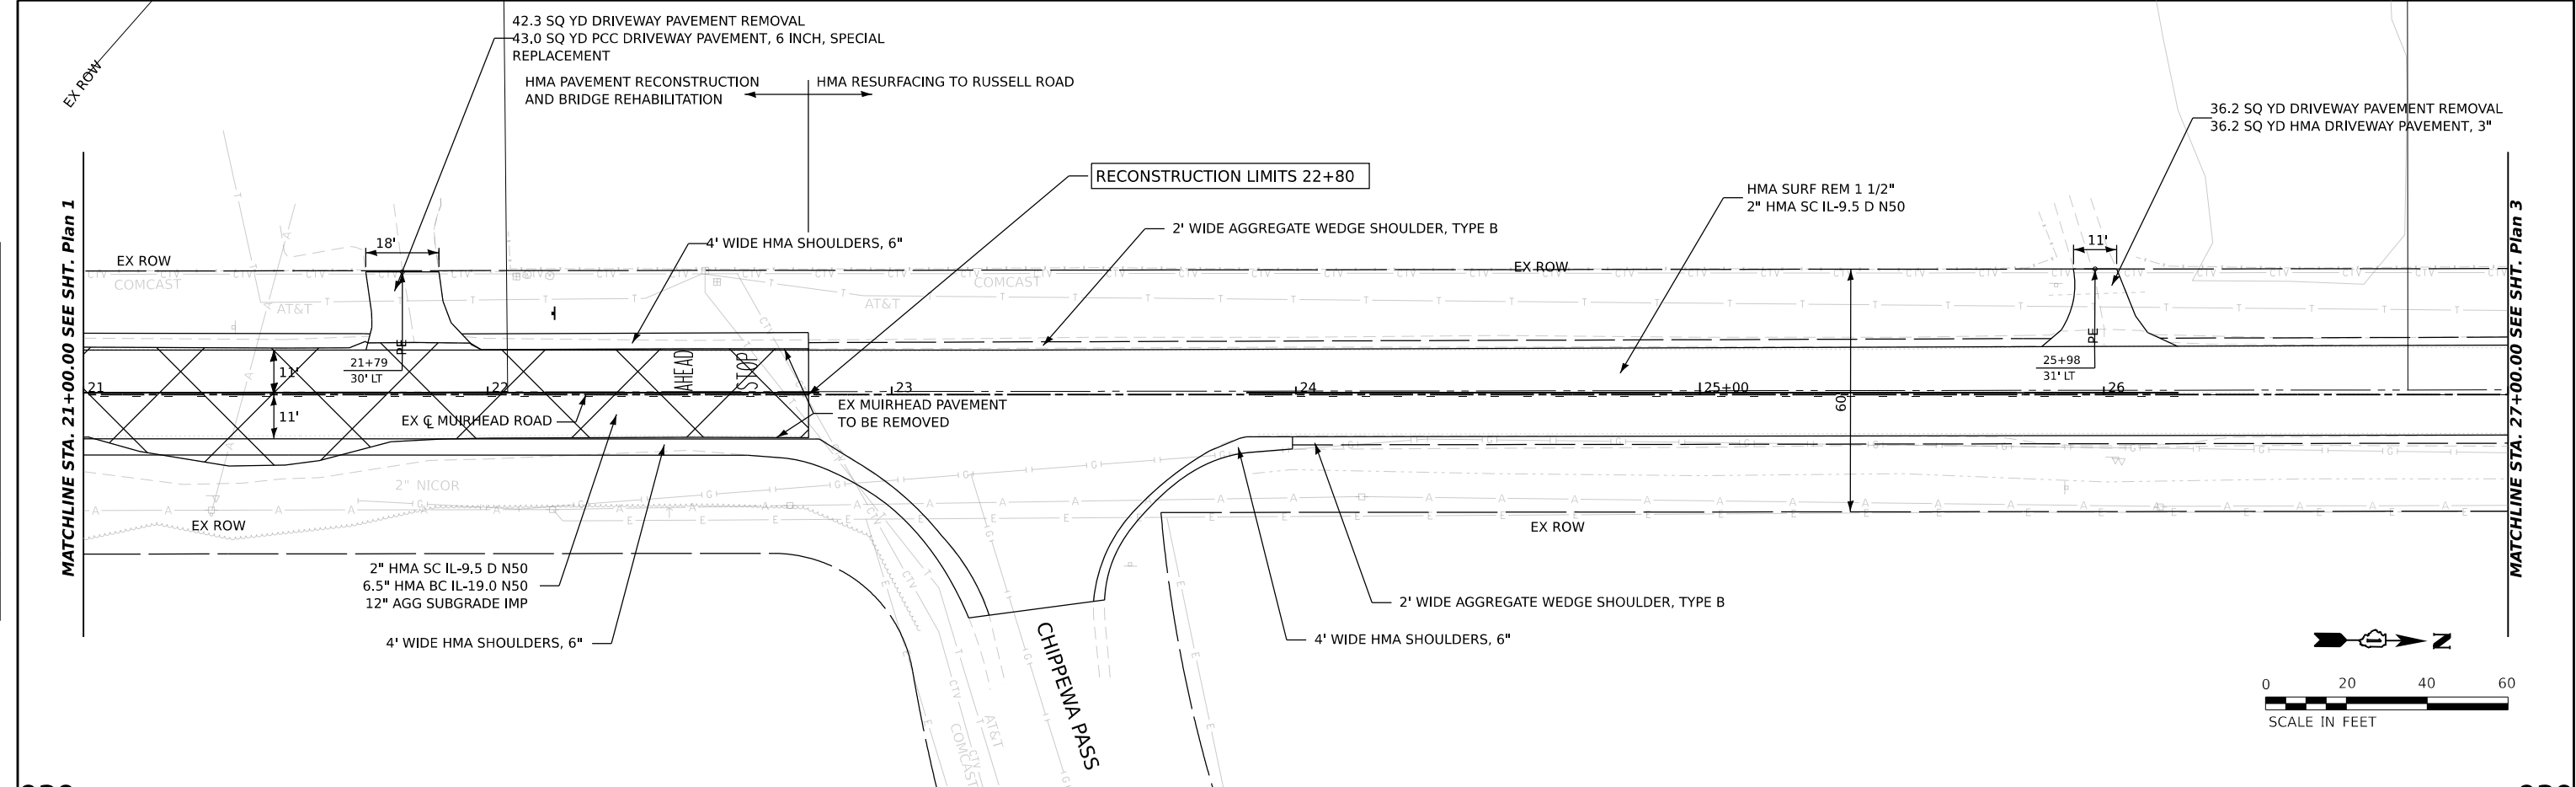




MODEL: P_MUIRHEAD - Plan 2 (Sheet)
FILE NAME: P3202222061616Cad02 DesignCADD_Sheets220616-shcphn.rfdgn

HAMPTON, LENZINI AND RENWICK, INC. 1707 N RANDALL ROAD, SUITE 100 ELGIN, ILLINOIS 60123 ILLINOIS PROFESSIONAL DESIGN FIRM LS / PE / SE CORP. 184.000959	USER NAME ■ ajungermann	DESIGNED -	REVISED -	PLATO TOWNSHIP ROAD DISTRICT	MUIRHEAD ROAD OVER CHICAGO, CENTRAL AND PACIFIC RAILROAD PLAN AND PROFILE				F.A. RTE.	SECTION	COUNTY	TOTAL SHEETS	SHEET NO.
	PLOT SCALE ■ 0.16666667' / in.	DRAWN -	REVISED -							17-12082-01-BR	KANE	88	18
	PLOT DATE ■ 3/18/2025	CHECKED -	REVISED -							CONTRACT NO. 61K26			
		DATE -	REVISED -							ILLINOIS	FED. AID PROJECT		
					SCALE: 1"=20'	SHEET	OF	SHEETS	STA.	TO STA.			

PLAN	SURVEYED PLOTTED ALIGNMENT CHECKED CADD FILE NAME	BY	DATE
NOTE BOOK NO.			

PROFILE	SURVEYED PLOTTED GRADES CHECKED STRUCTURE NOTATIONS CHKD	BY	DATE
NOTE BOOK NO.			

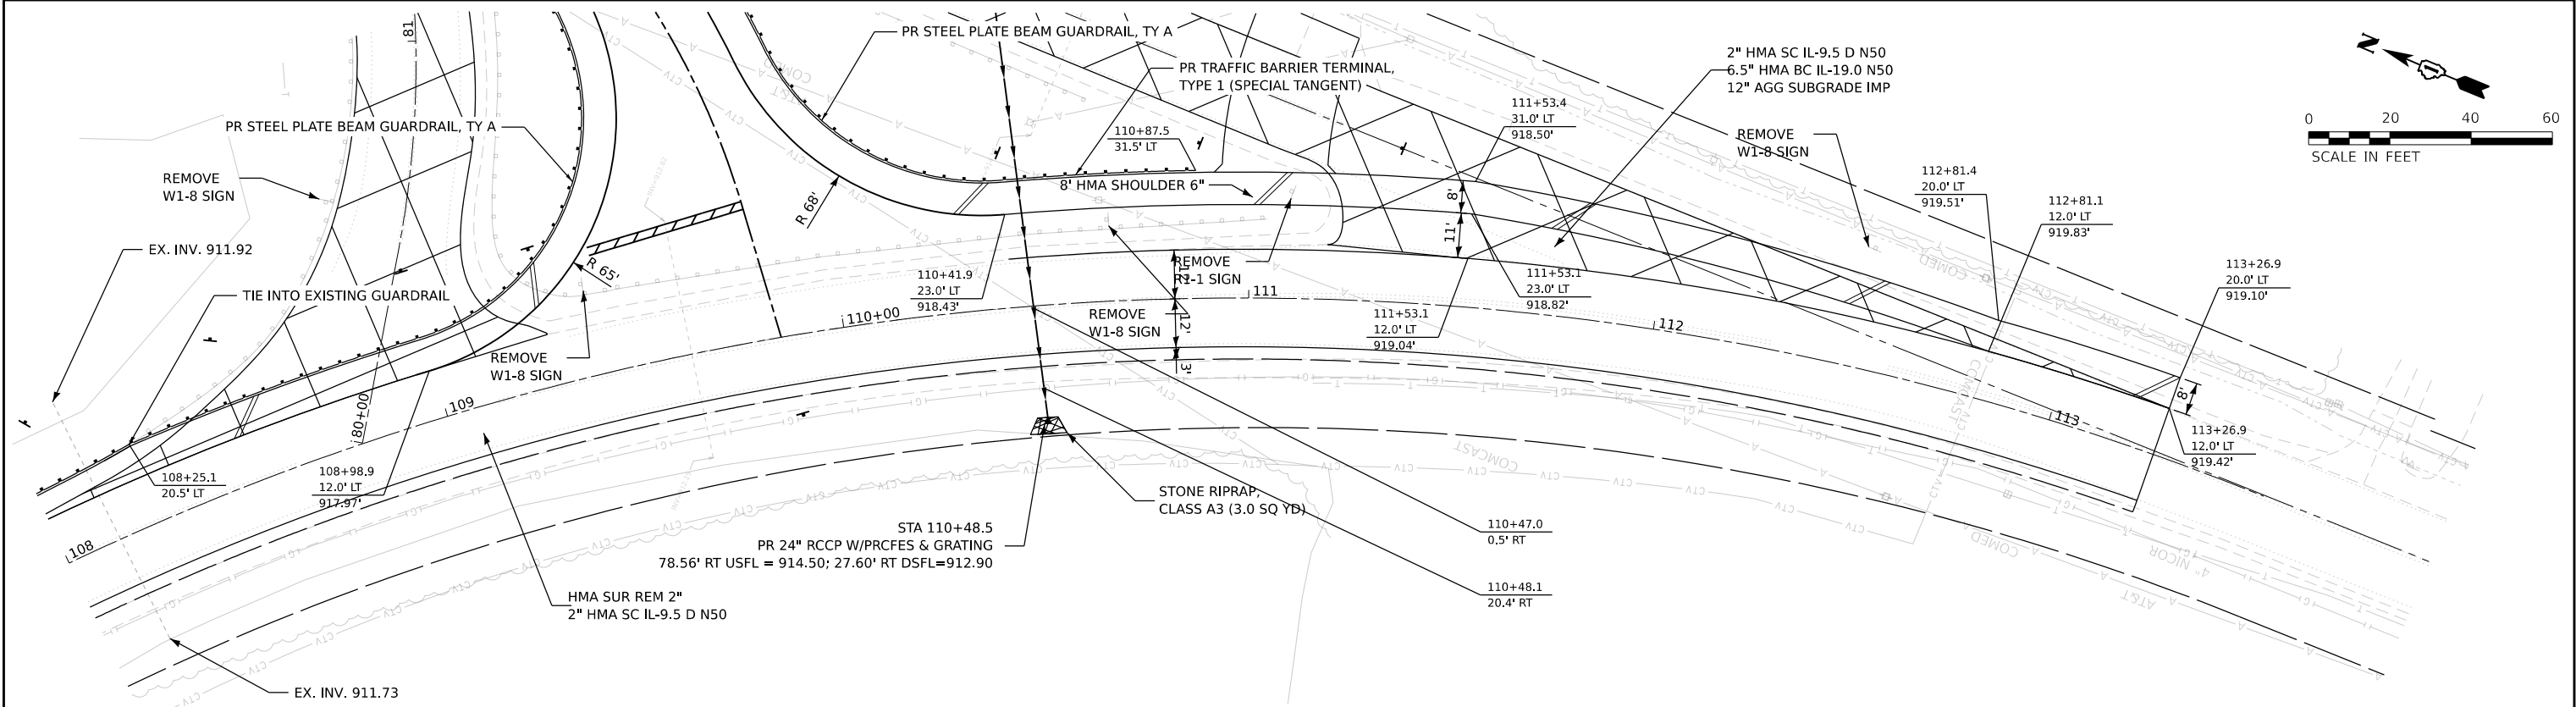

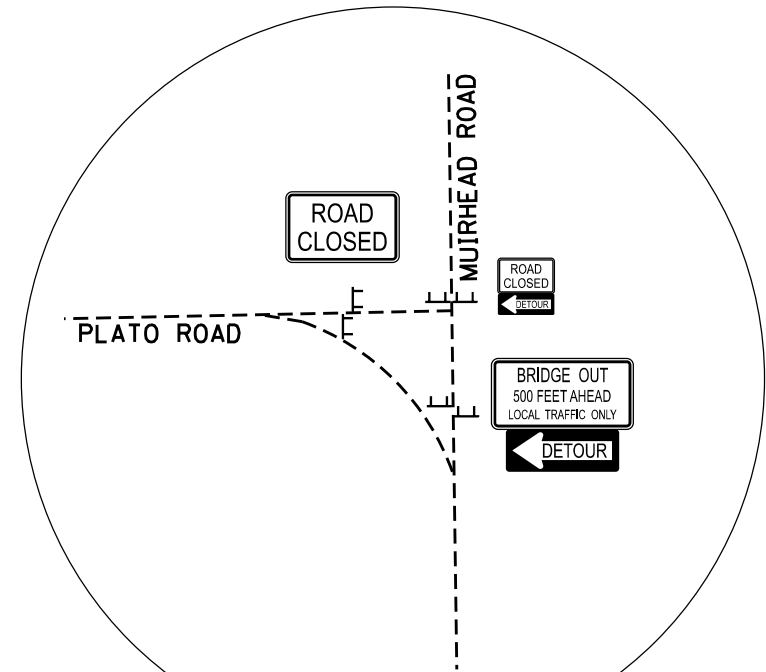
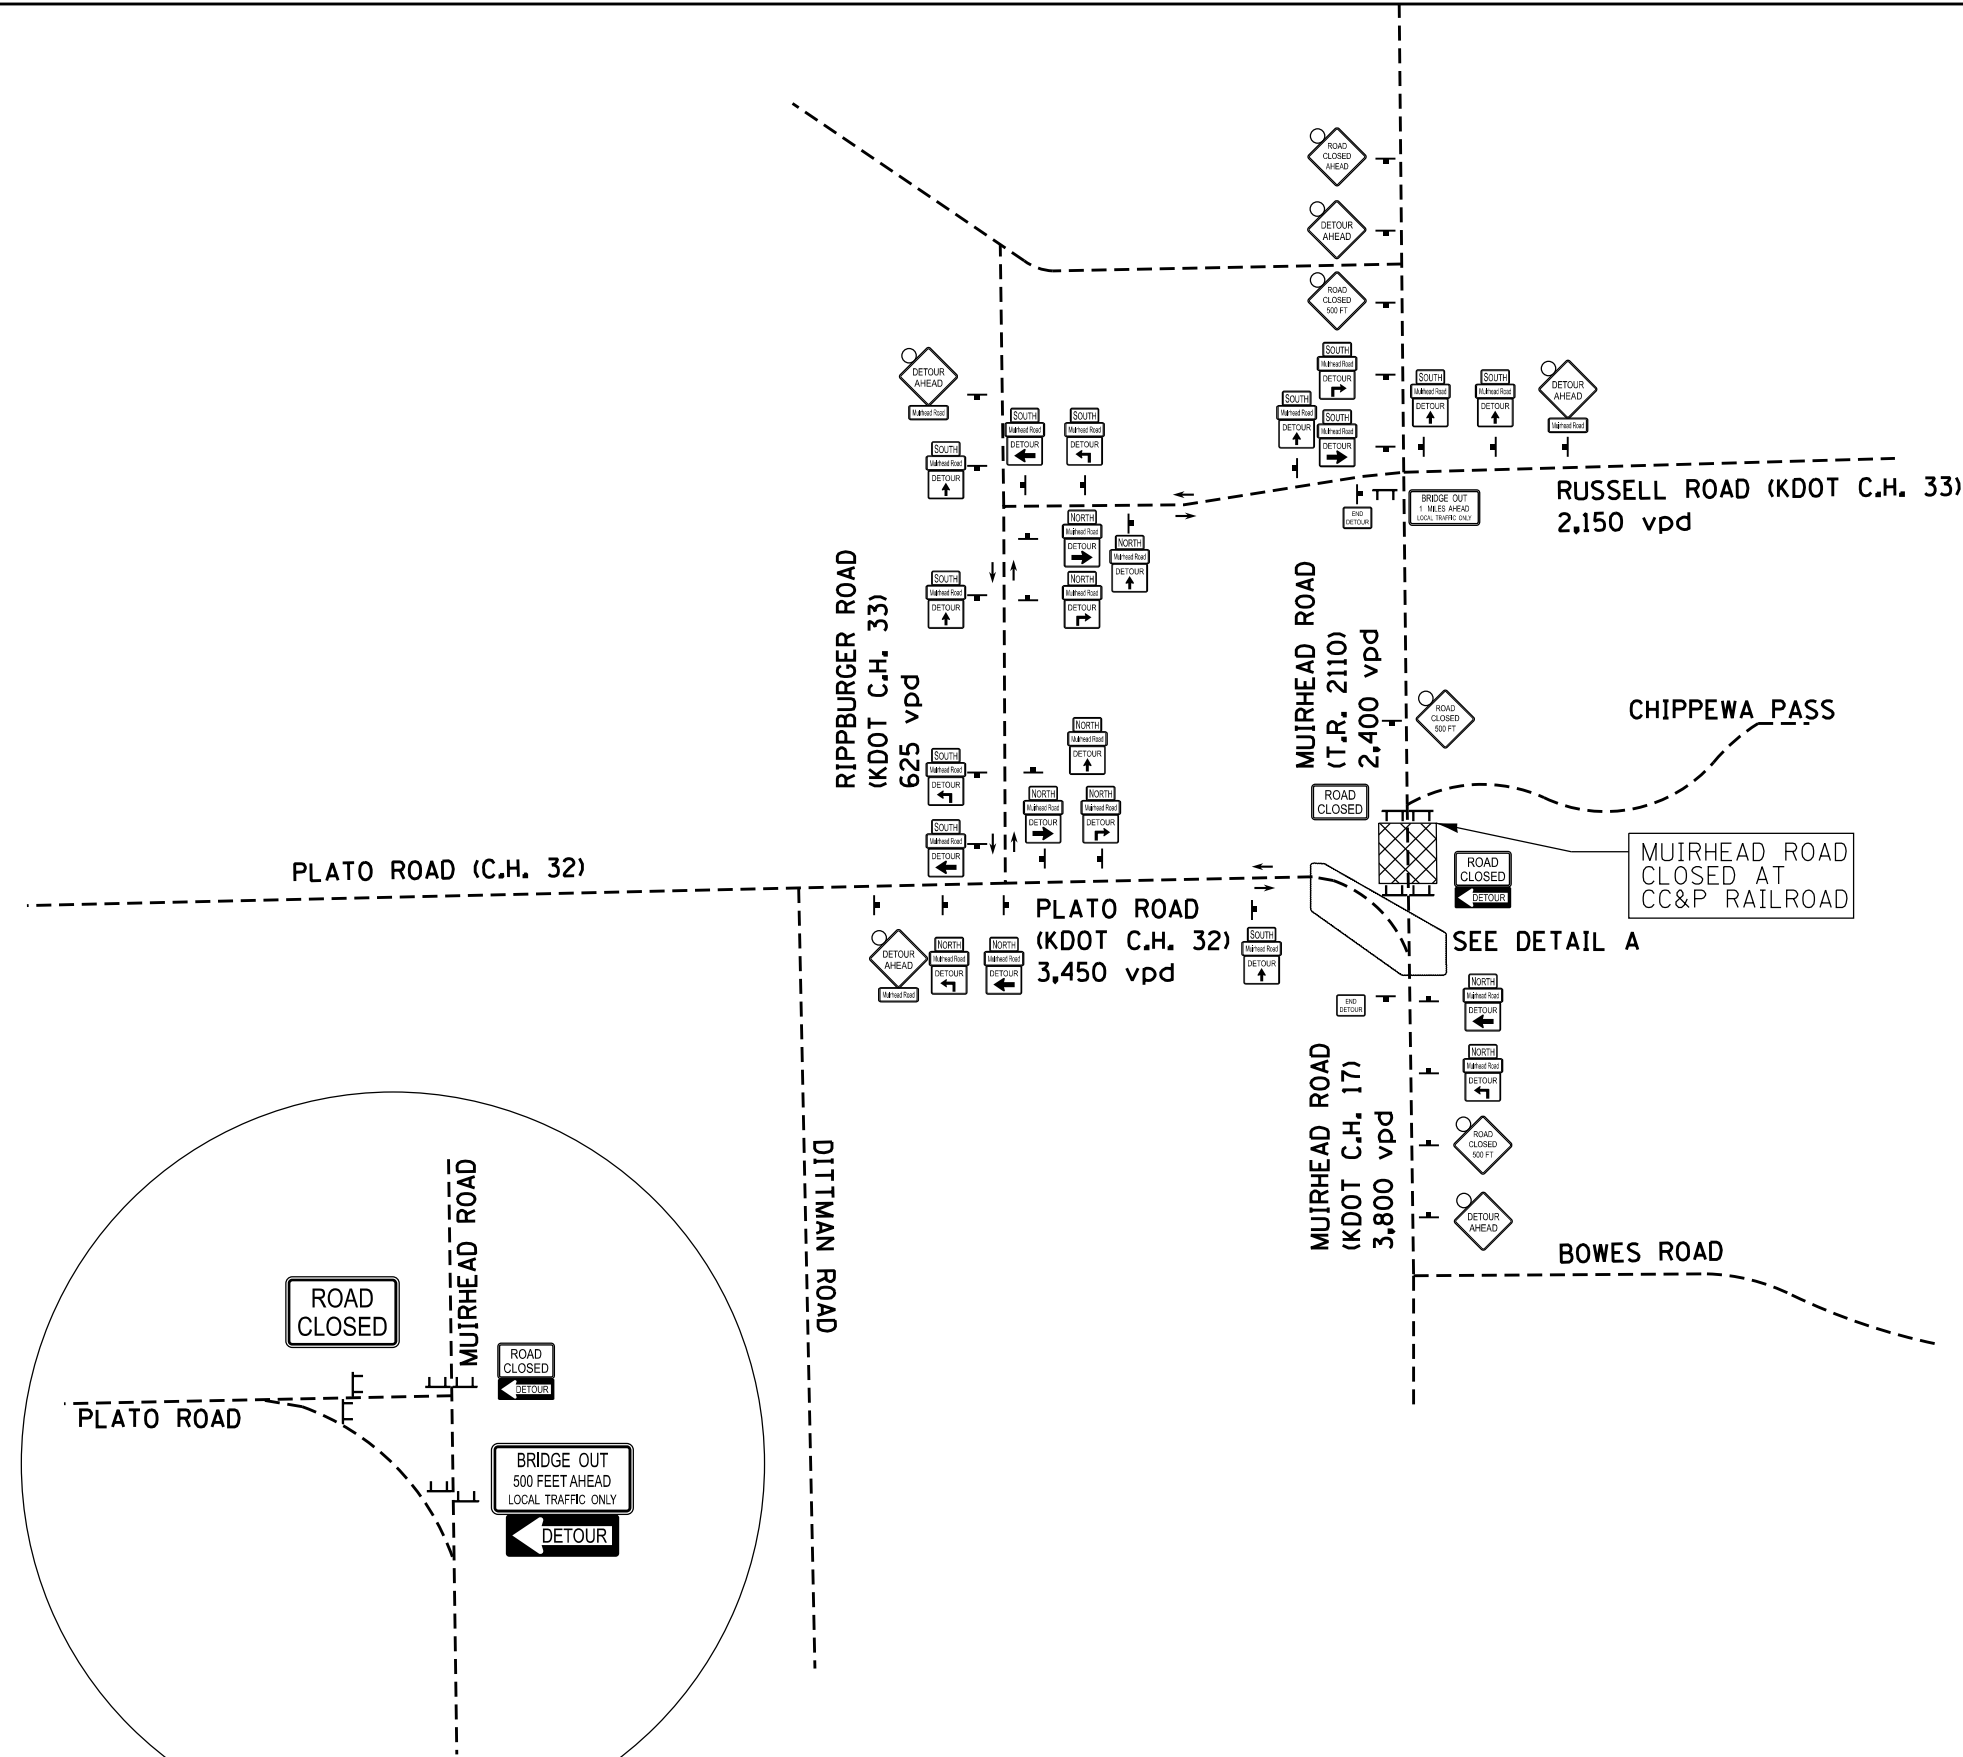


DETOUR SIGN TYPE AND SIZE
ALL SIGN COLORS SHALL BE
ACCORDING TO THE LATEST
EDITION OF THE MUTCD



	W20-3	48"x48"
	W20-3	48"x48"
	W20-2	48"x48"
	R11-2	48"x30"
	M4-10L	48"x18"
	M4-10R	48"x18"
	M4-9	48"x36"
	M4-9	48"x36"
	M4-9	48"x36"
	M4-9	48"x36"
	M4-9	48"x36"
	M3-1(O)	21"x12"
	M3-3(O)	21"x12"
	M4-8A	24"x18"
	R11-3b	60"x30"
	R11-3b	60"x30"
	W16-8P	36"x18"
	TYPE III BARRICADE	
	SIGN	
	LIGHT	


MODEL: P. MUIRHEAD - Plan 1 (Sheet)
FILE NAME: P:\2022\22265616\Ca002 Design\CADD Sheets\22265616\ca002detour.dgn

 HAMPTON, LENZINI AND RENWICK, INC. 1707 N RANDALL ROAD, SUITE 100 ELGIN, ILLINOIS 60123 ILLINOIS PROFESSIONAL DESIGN FIRM LS / PE / SE CORP. 184.000959	USER NAME = ajungermann		DESIGNED -	REVISED -	PLATO TOWNSHIP ROAD DISTRICT	MUIRHEAD ROAD OVER CHICAGO CENTRAL AND PACIFIC RAILROAD				F.A. RTE.	SECTION	COUNTY	TOTAL SHEETS	SHEET NO.
	DRAWN -		REVIS	REVISED -		DETOUR PLAN					17-12082-01-BR	KANE	88	28
	PLOT SCALE = 0.16666633' / in.		CHECKED -	REVISED -						CONTRACT NO. 61K26				
	PLOT DATE = 3/18/2025		DATE -	REVISED -		SCALE:	SHEET	OF	SHEETS	STA.	TO	STA.	ILLINOIS FED. AID PROJECT	

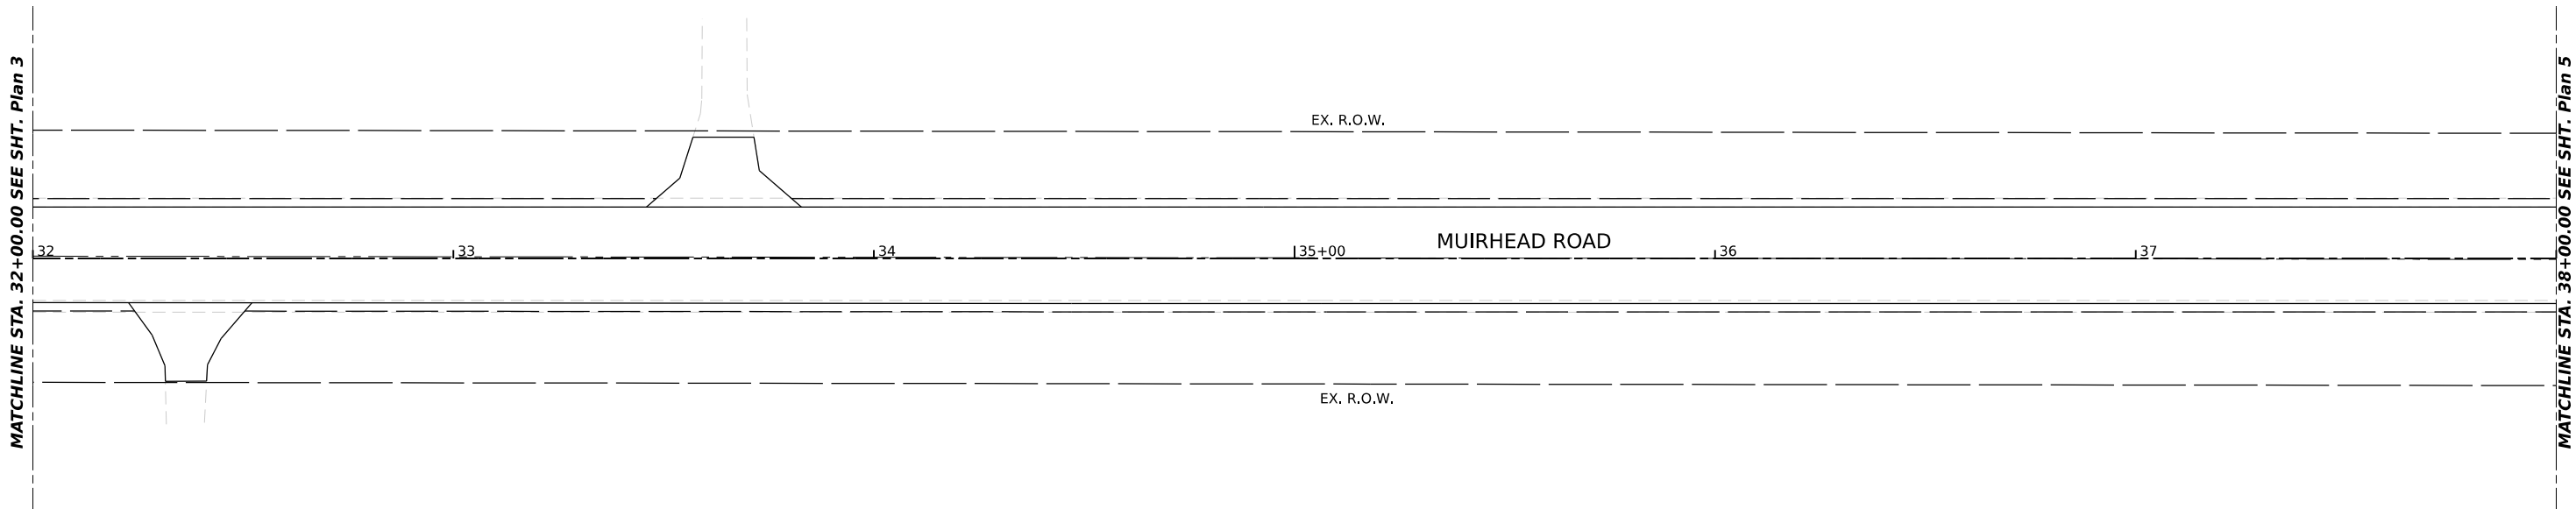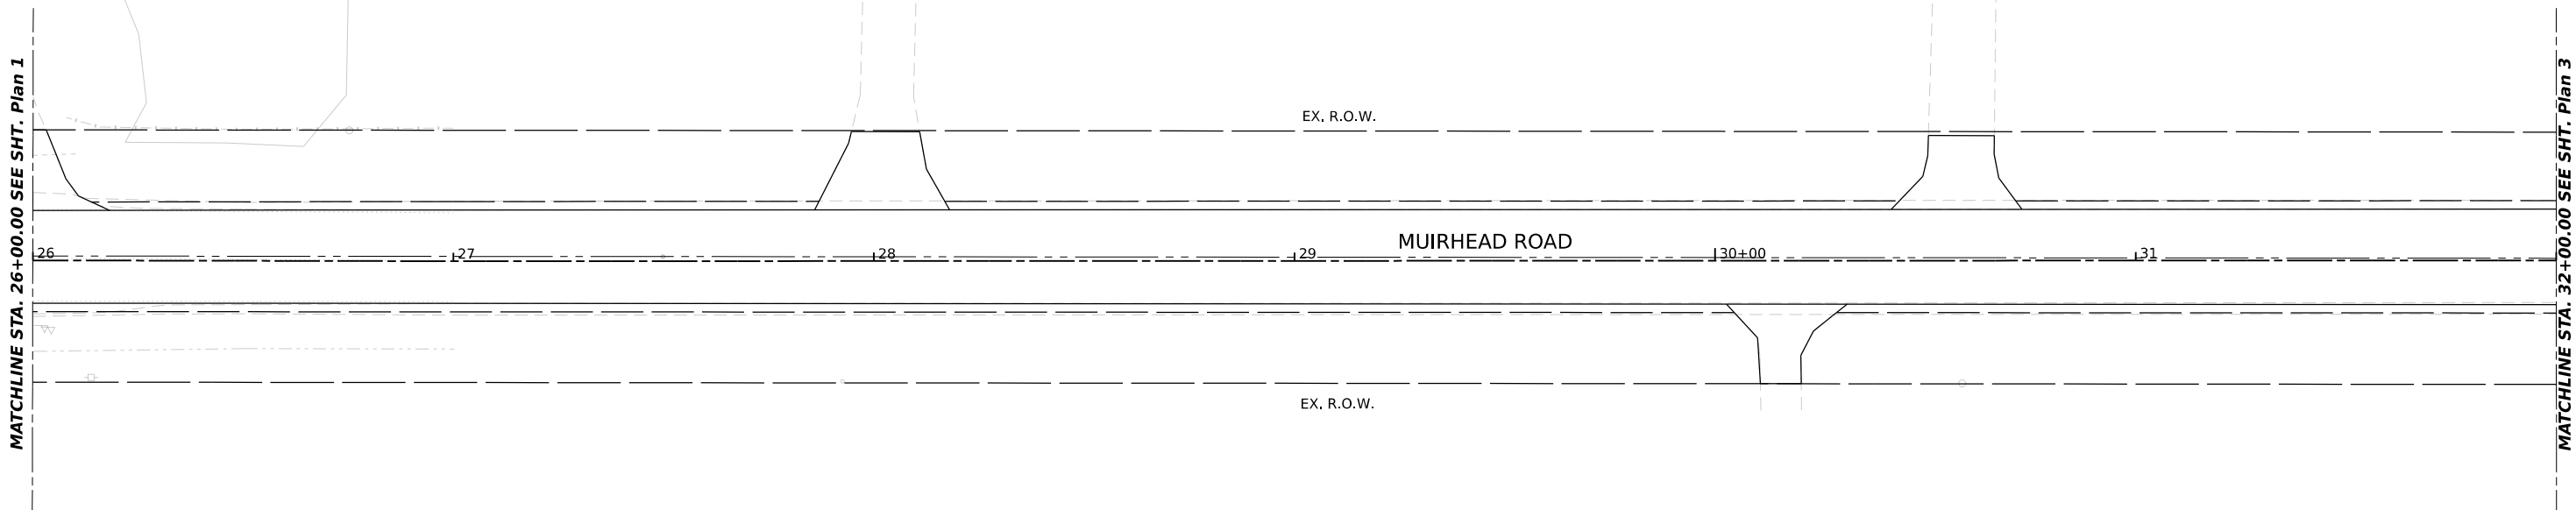

 HAMPTON, LENZINI AND RENWICK, INC. 1707 N RANDALL ROAD, SUITE 100 ELGIN, ILLINOIS 60123 ILLINOIS PROFESSIONAL DESIGN FIRM LS / PE / SE CORP., 18J000559	USER NAME = ajungermann	DESIGNED -	REVISED -	PLATO TOWNSHIP ROAD DISTRICT	MUIRHEAD ROAD OVER CHICAGO, CENTRAL AND PACIFIC RAILROAD EROSION CONTROL PLANS					F.A. RTE.	SECTION		COUNTY	TOTAL SHEETS	SHEET NO.
		DRAWN -	REVISED -								17-12082-01-BR		KANE	88	24
	PLOT SCALE = 0.16666667 ' / in.	CHECKED -	REVISED -		CONTRACT NO. 61K26										
	PLOT DATE = 3/18/2025	DATE -	REVISED -		SCALE: 1"=20' SHEET 2 OF 3 SHEETS STA. TO STA.										
					ILLINOIS FED. AID PROJECT										

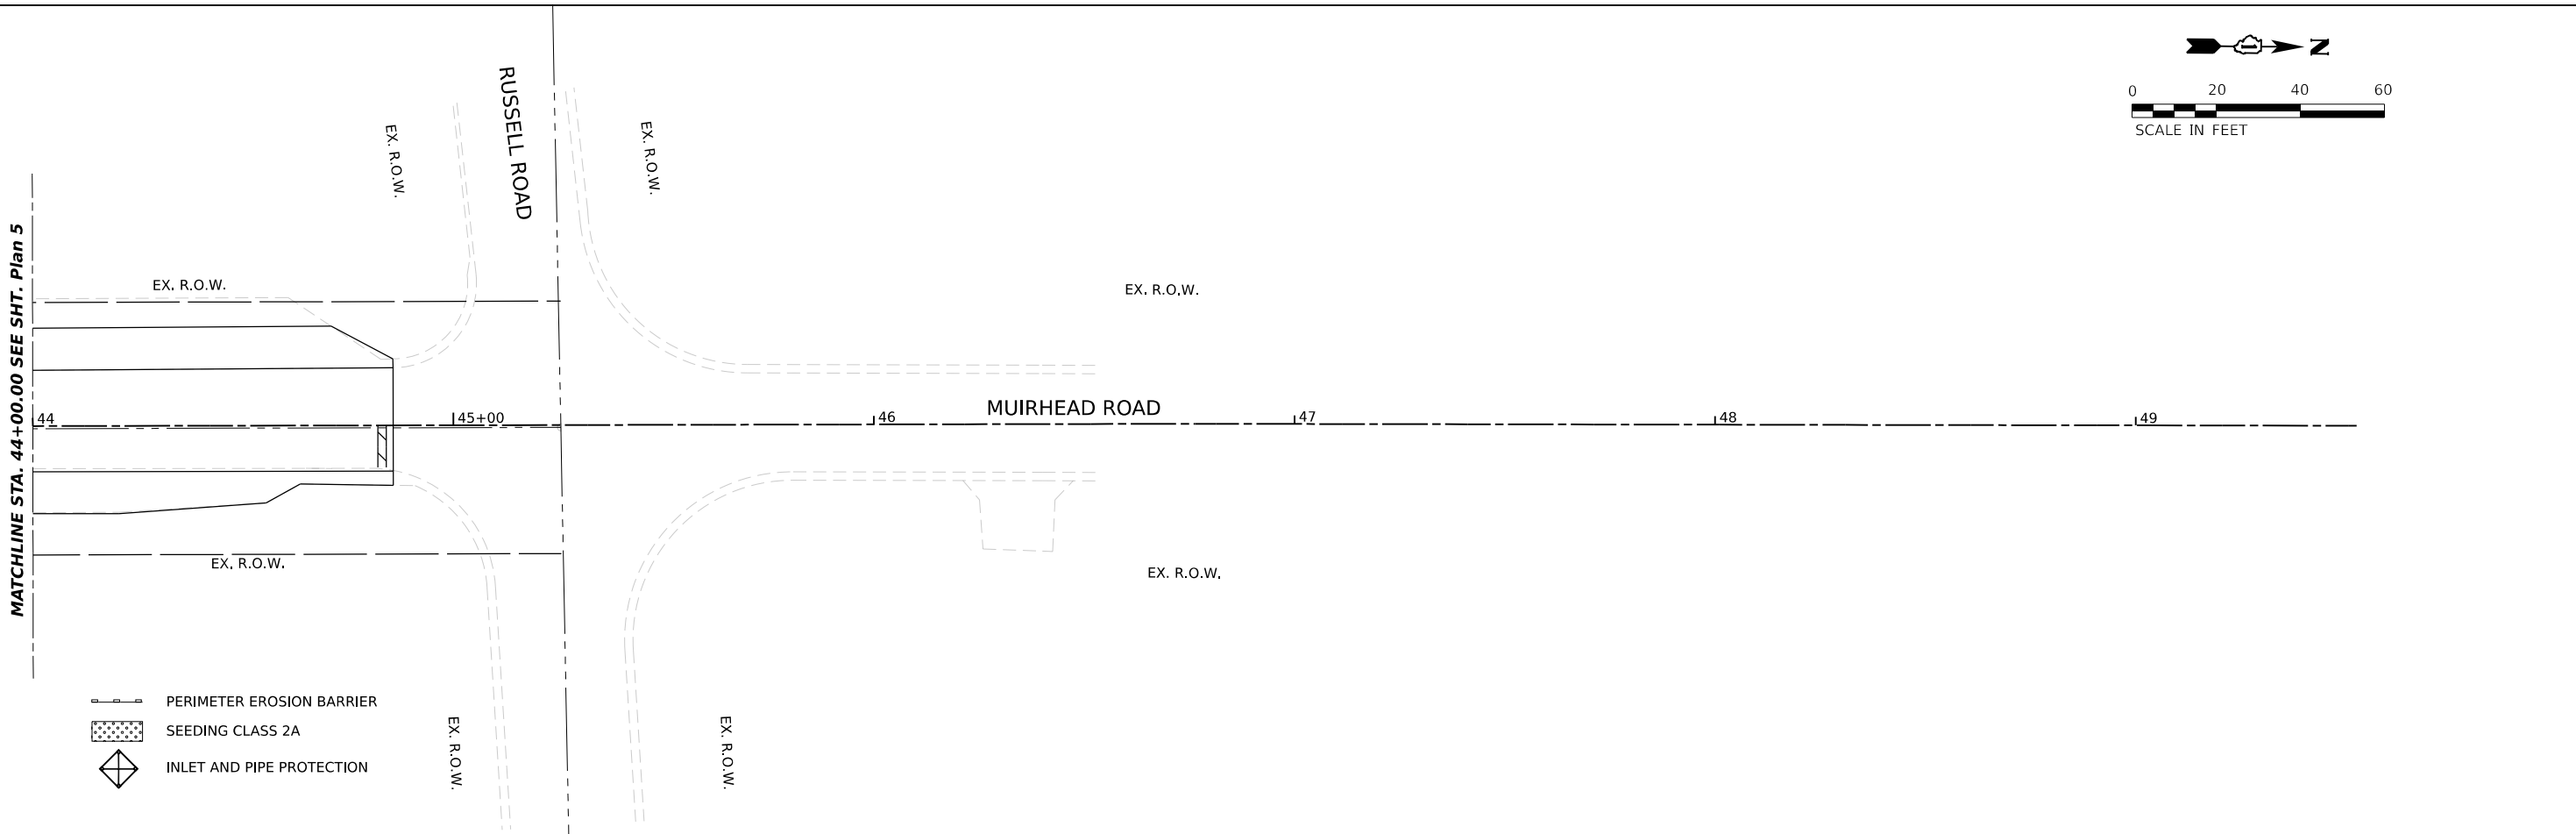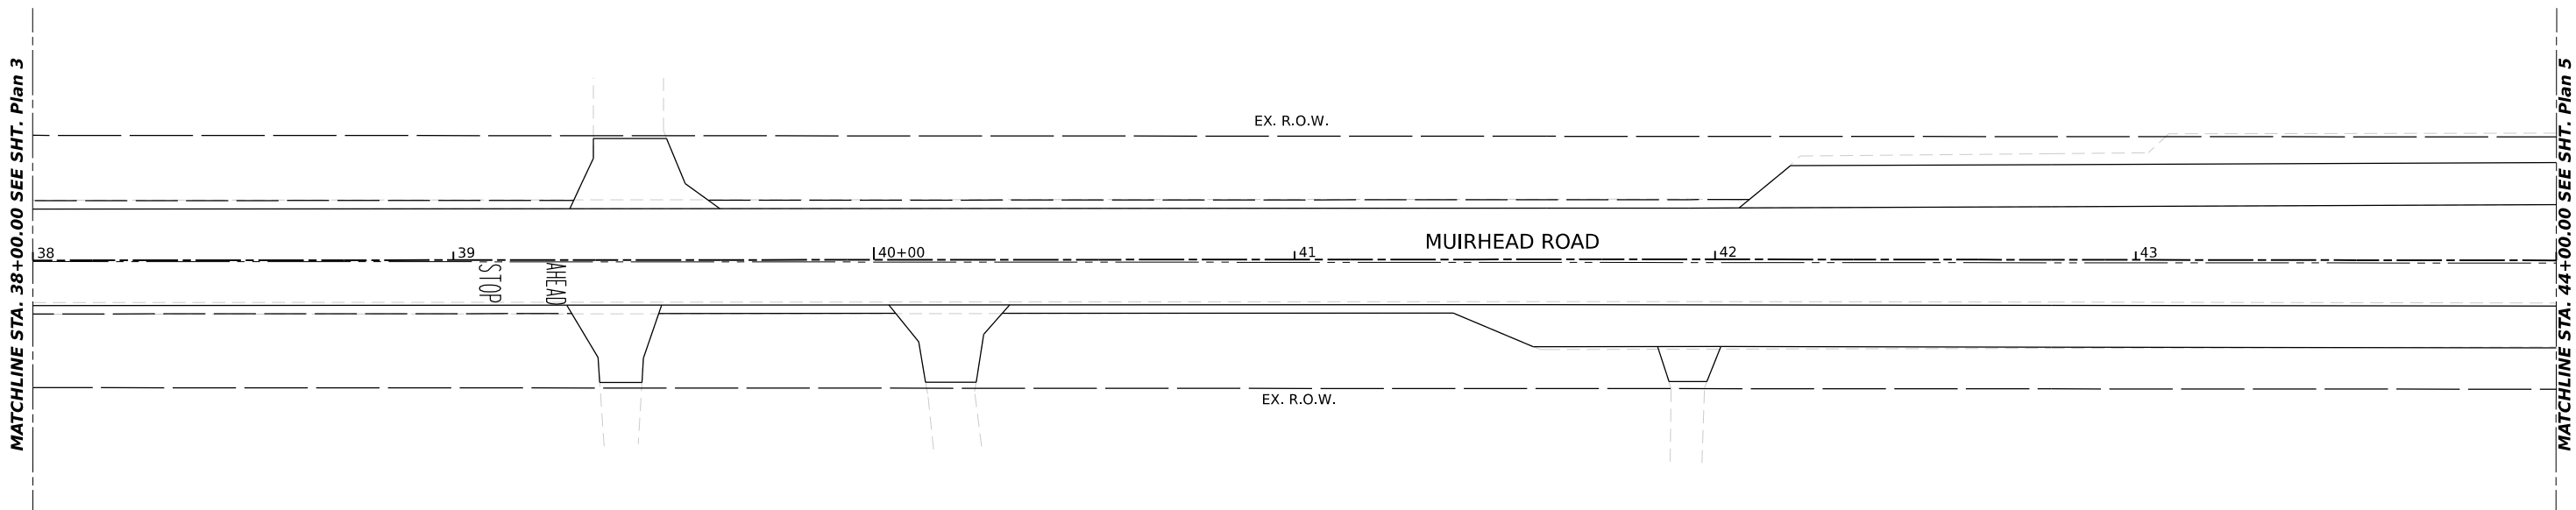

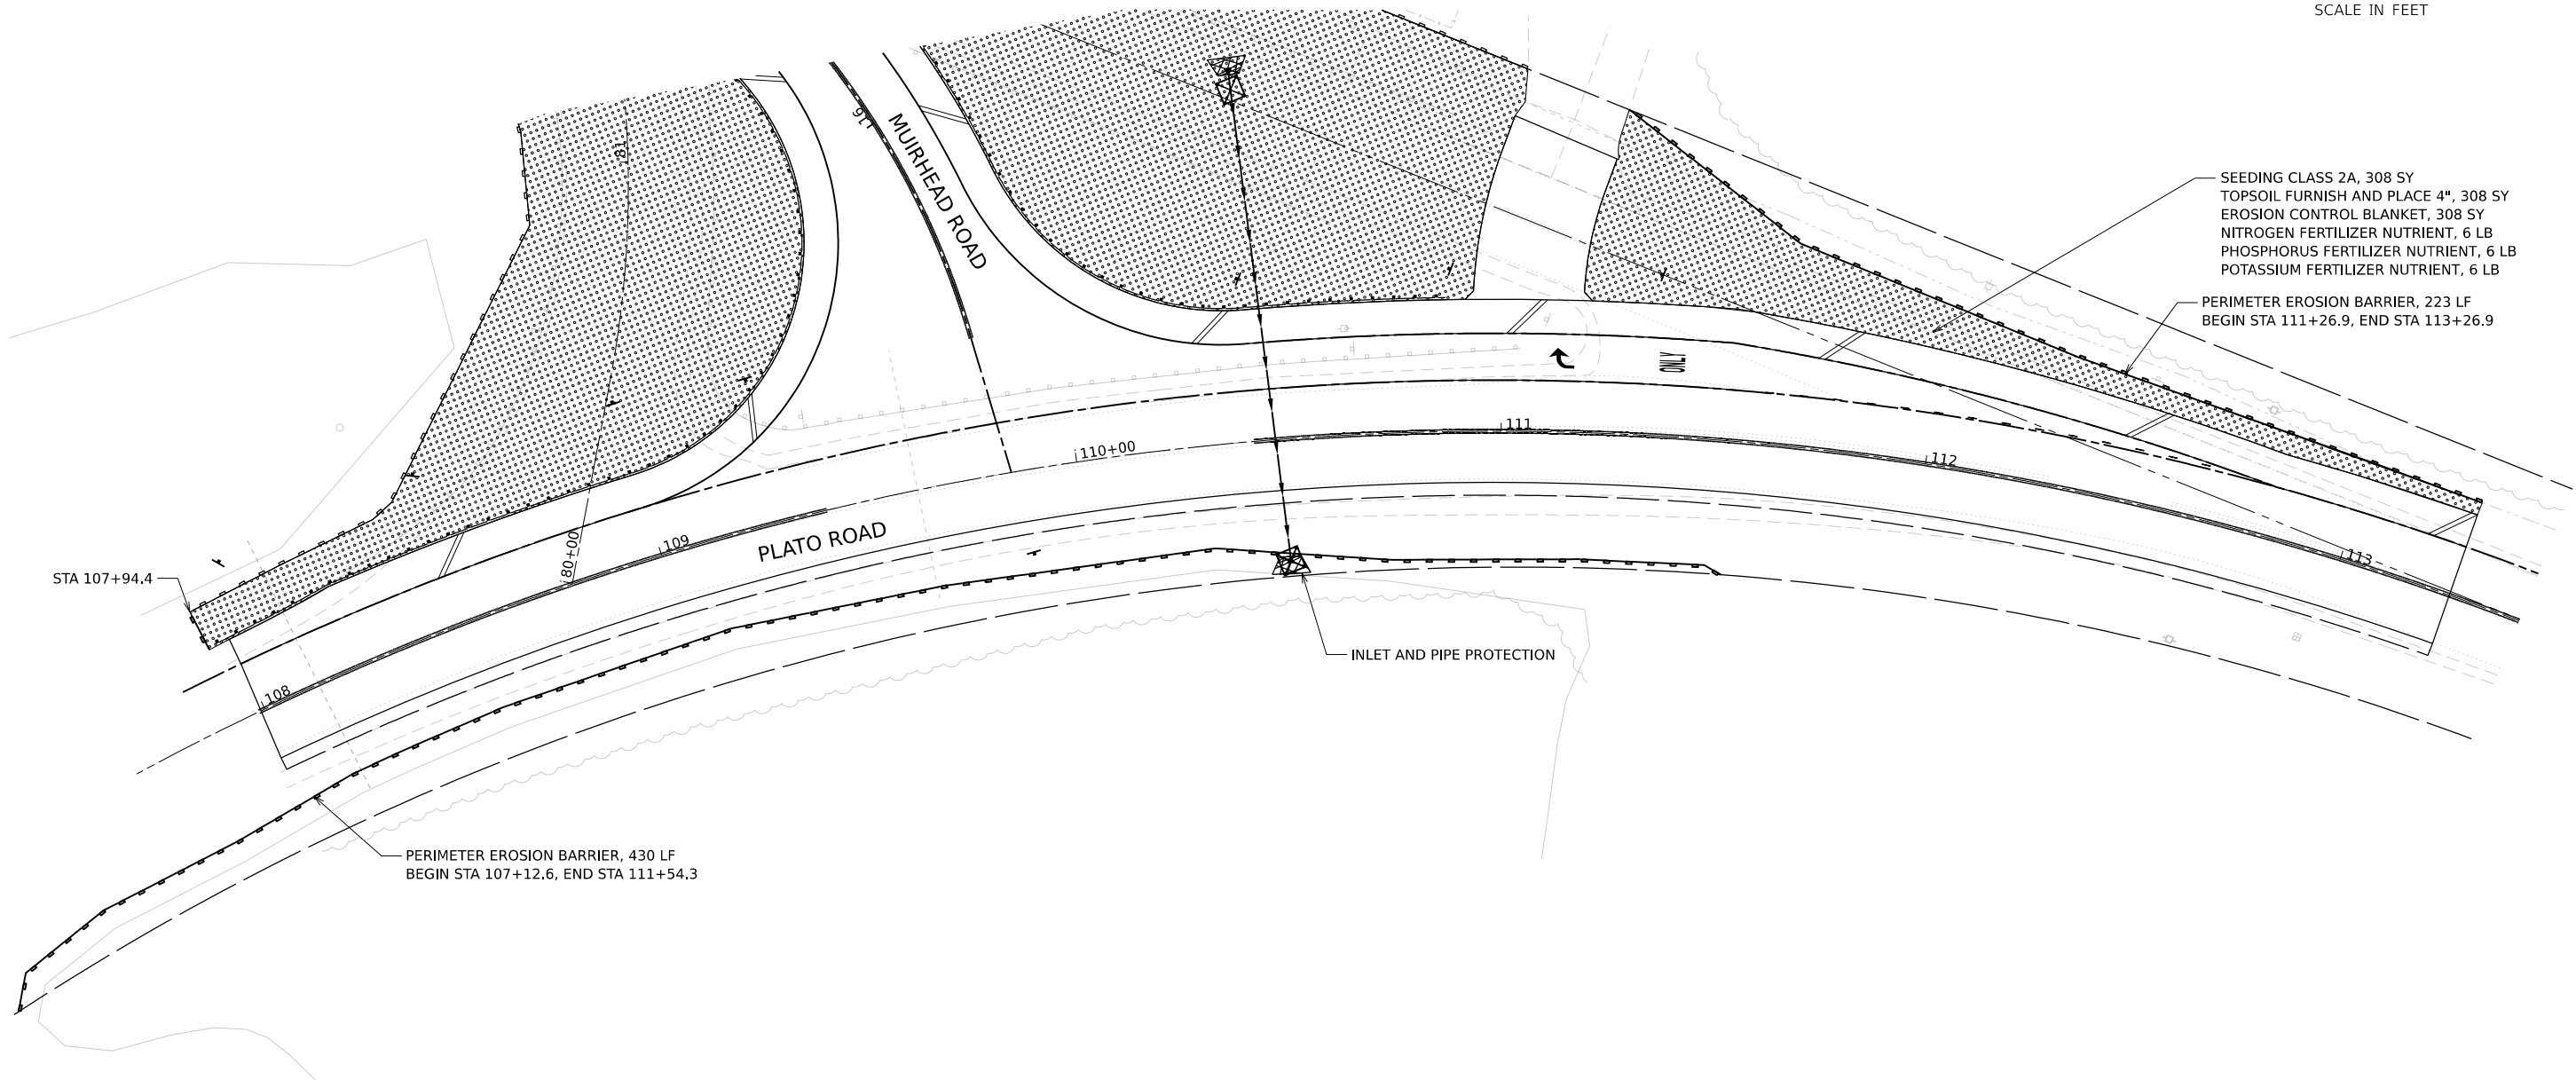

- PERIMETER EROSION BARRIER, 223 LF
BEGIN STA 111+26.9, END STA 113+26.9

- PERIMETER EROSION BARRIER, 430 LF
BEGIN STA 107+12.6, END STA 111+54.3

— INLET AND PIPE PROTECTION

 PERIMETER EROSION BARRIER

 SEEDING CLASS 2A

PLOT SCALE = 0.16666633


CHECKED	-
DATE	

REVISED	-
REVISED	-


SCALE:	SHEET	OF	SHEETS	STA.	TO STA.
--------	-------	----	--------	------	---------



F.A. RTE.	SECTION	COUNTY	TOTAL SHEETS	SHEET NO.
	17-12082-01-BR	KANE	88	26
		CONTRACT NO. 61K26		
ILLINOIS		FED. AID PROJECT		

MODEL: P: MUIRHEAD - Plan 1 (Sheet)
FILE NAME: P:\2022\22265616\Ca002 Design\CADD Sheets\220616fe-hydrgrading.dgn

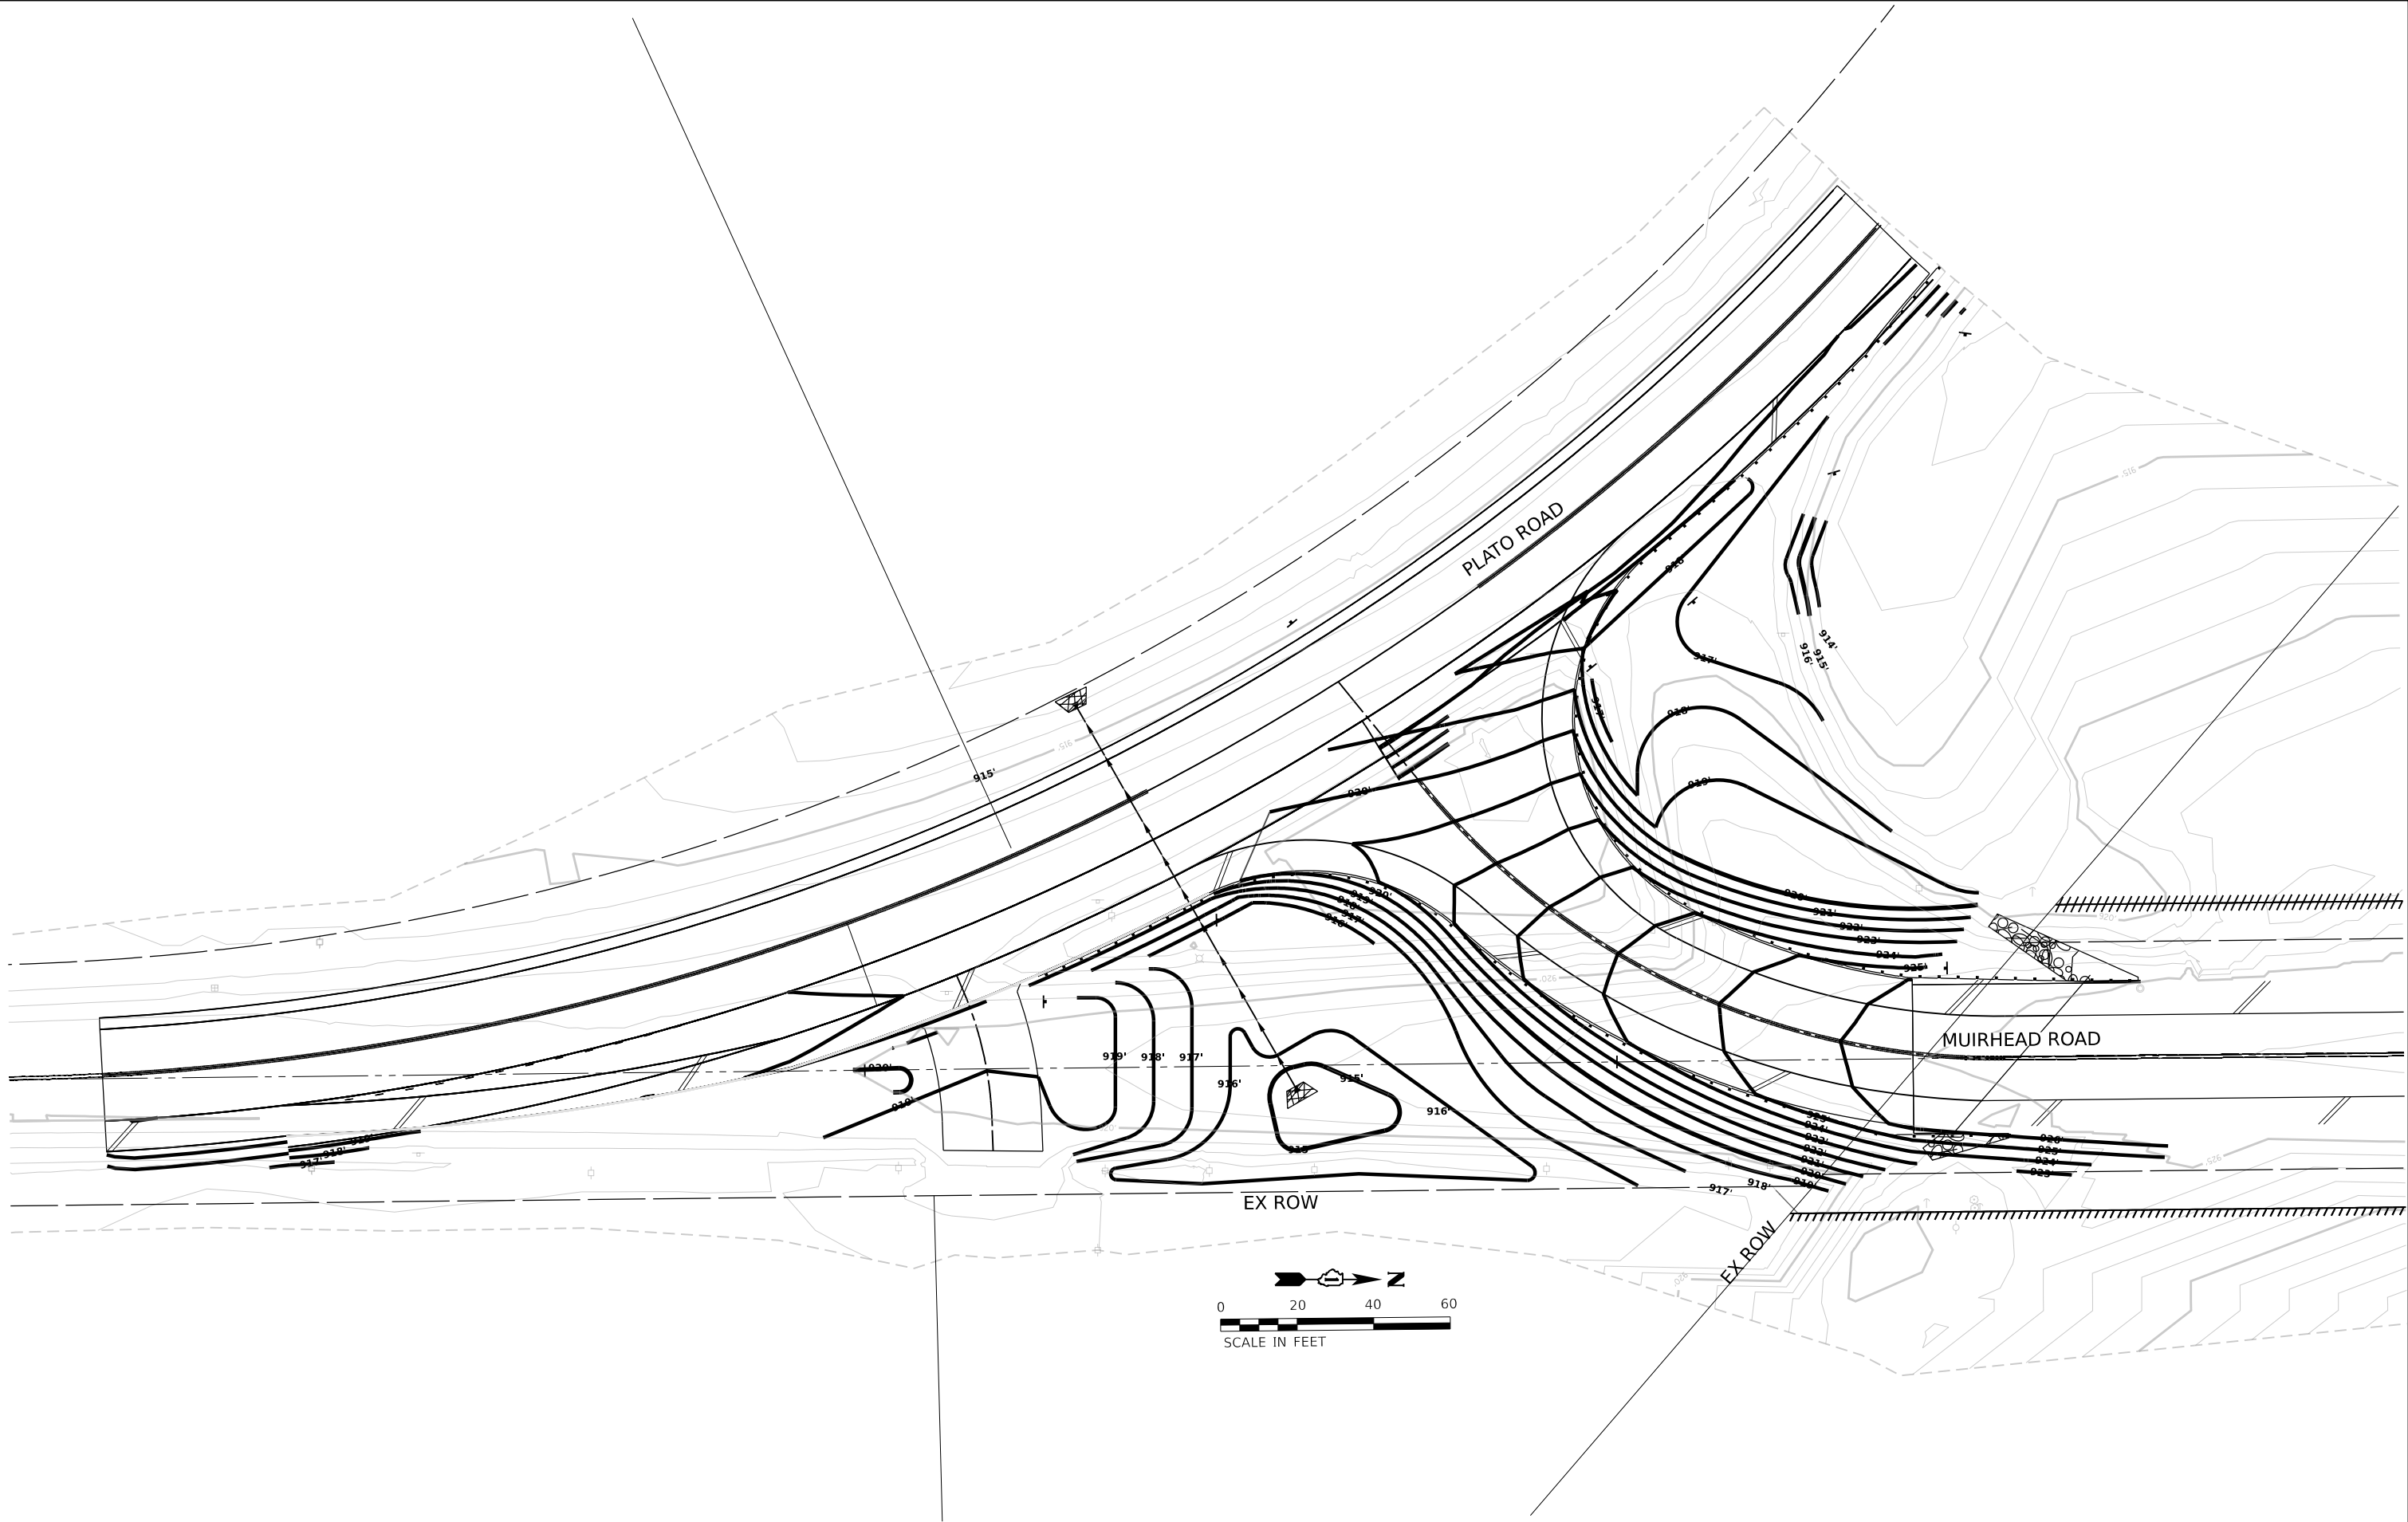

HAMPTON, LENZINI AND RENWICK, INC. 1707 N RANDALL ROAD, SUITE 100 ELGIN, ILLINOIS 60123 ILLINOIS PROFESSIONAL DESIGN FIRM LS / PE / SE CORP. 184.000959 HLR	USER NAME = ajungermann	DESIGNED -	REVISED -	PLATO TOWNSHIP ROAD DISTRICT	MUIRHEAD ROAD OVER CHICAGO CENTRAL AND PACIFIC RAILROAD GRADING PLAN				F.A. RTE.	SECTION	COUNTY	TOTAL SHEETS	SHEET NO.
		DRAWN -	REVISED -		SCALE:	SHEET	OF	SHEETS	STA.	TO STA.	KANE	88	27
	PLOT SCALE = 0.16666633' / in.	CHECKED -	REVISED -										
	PLOT DATE = 3/18/2025	DATE -	REVISED -										
										CONTRACT NO. 61K26			
										ILLINOIS FED. AID PROJECT			


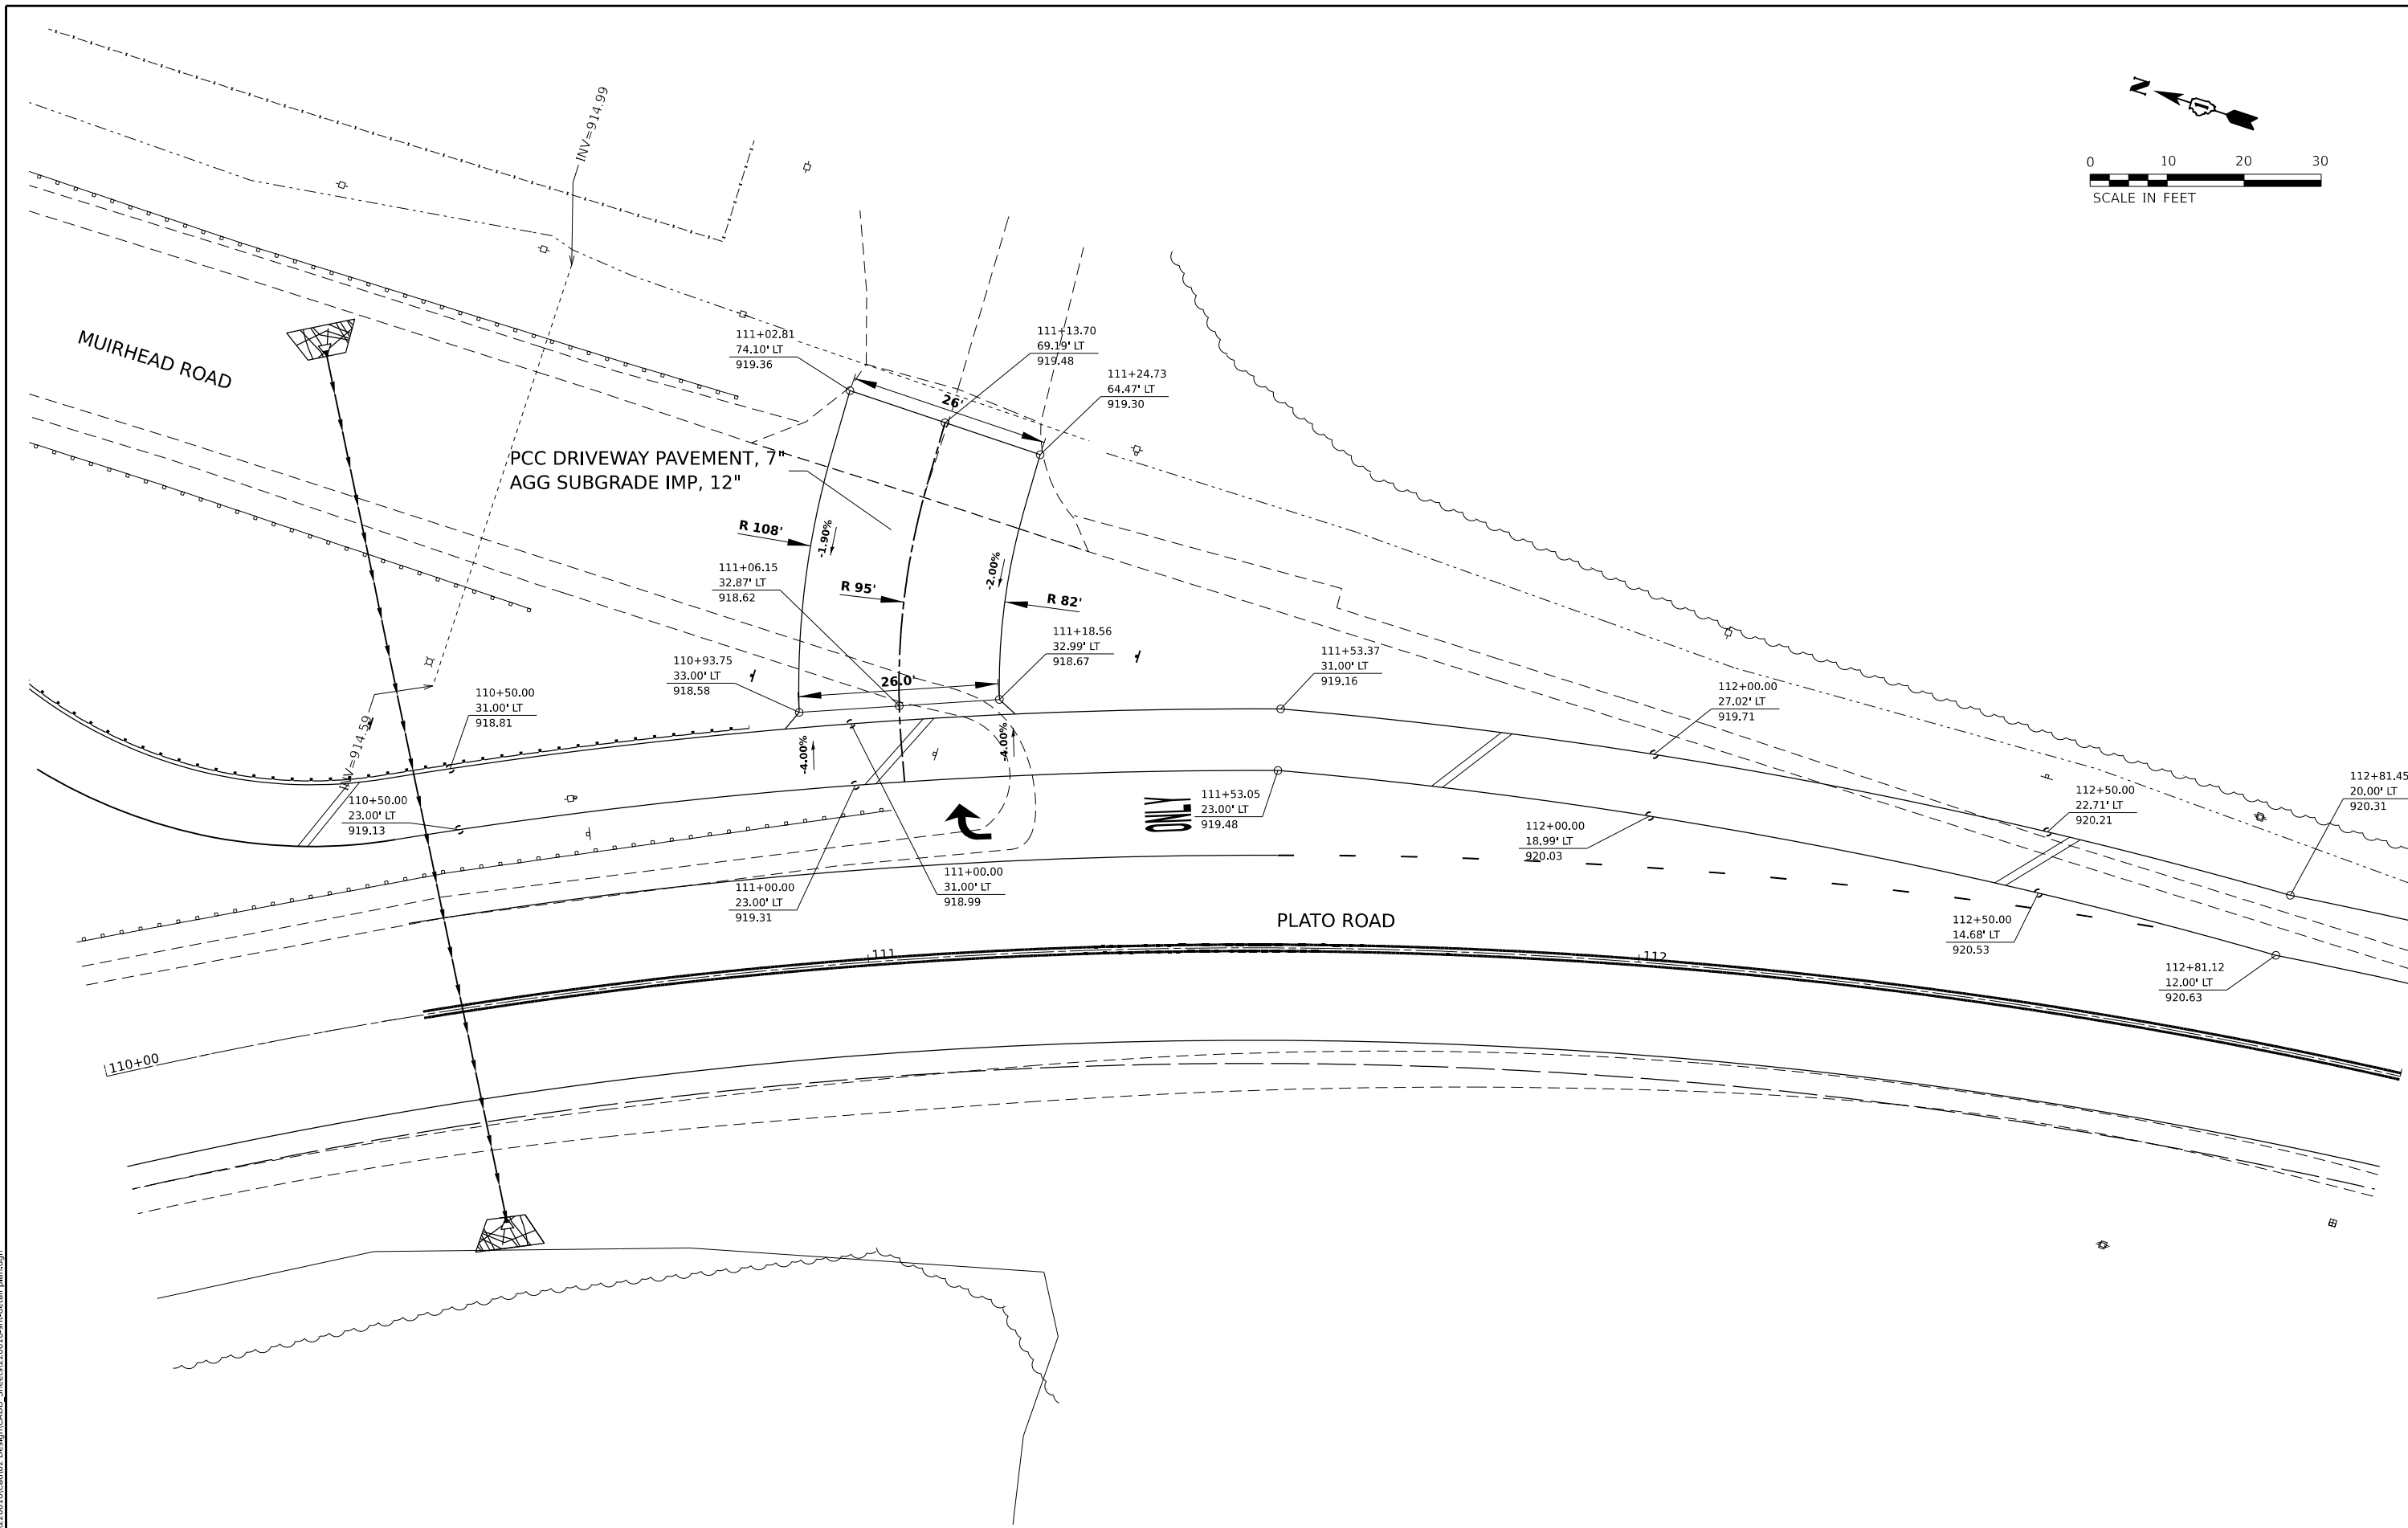


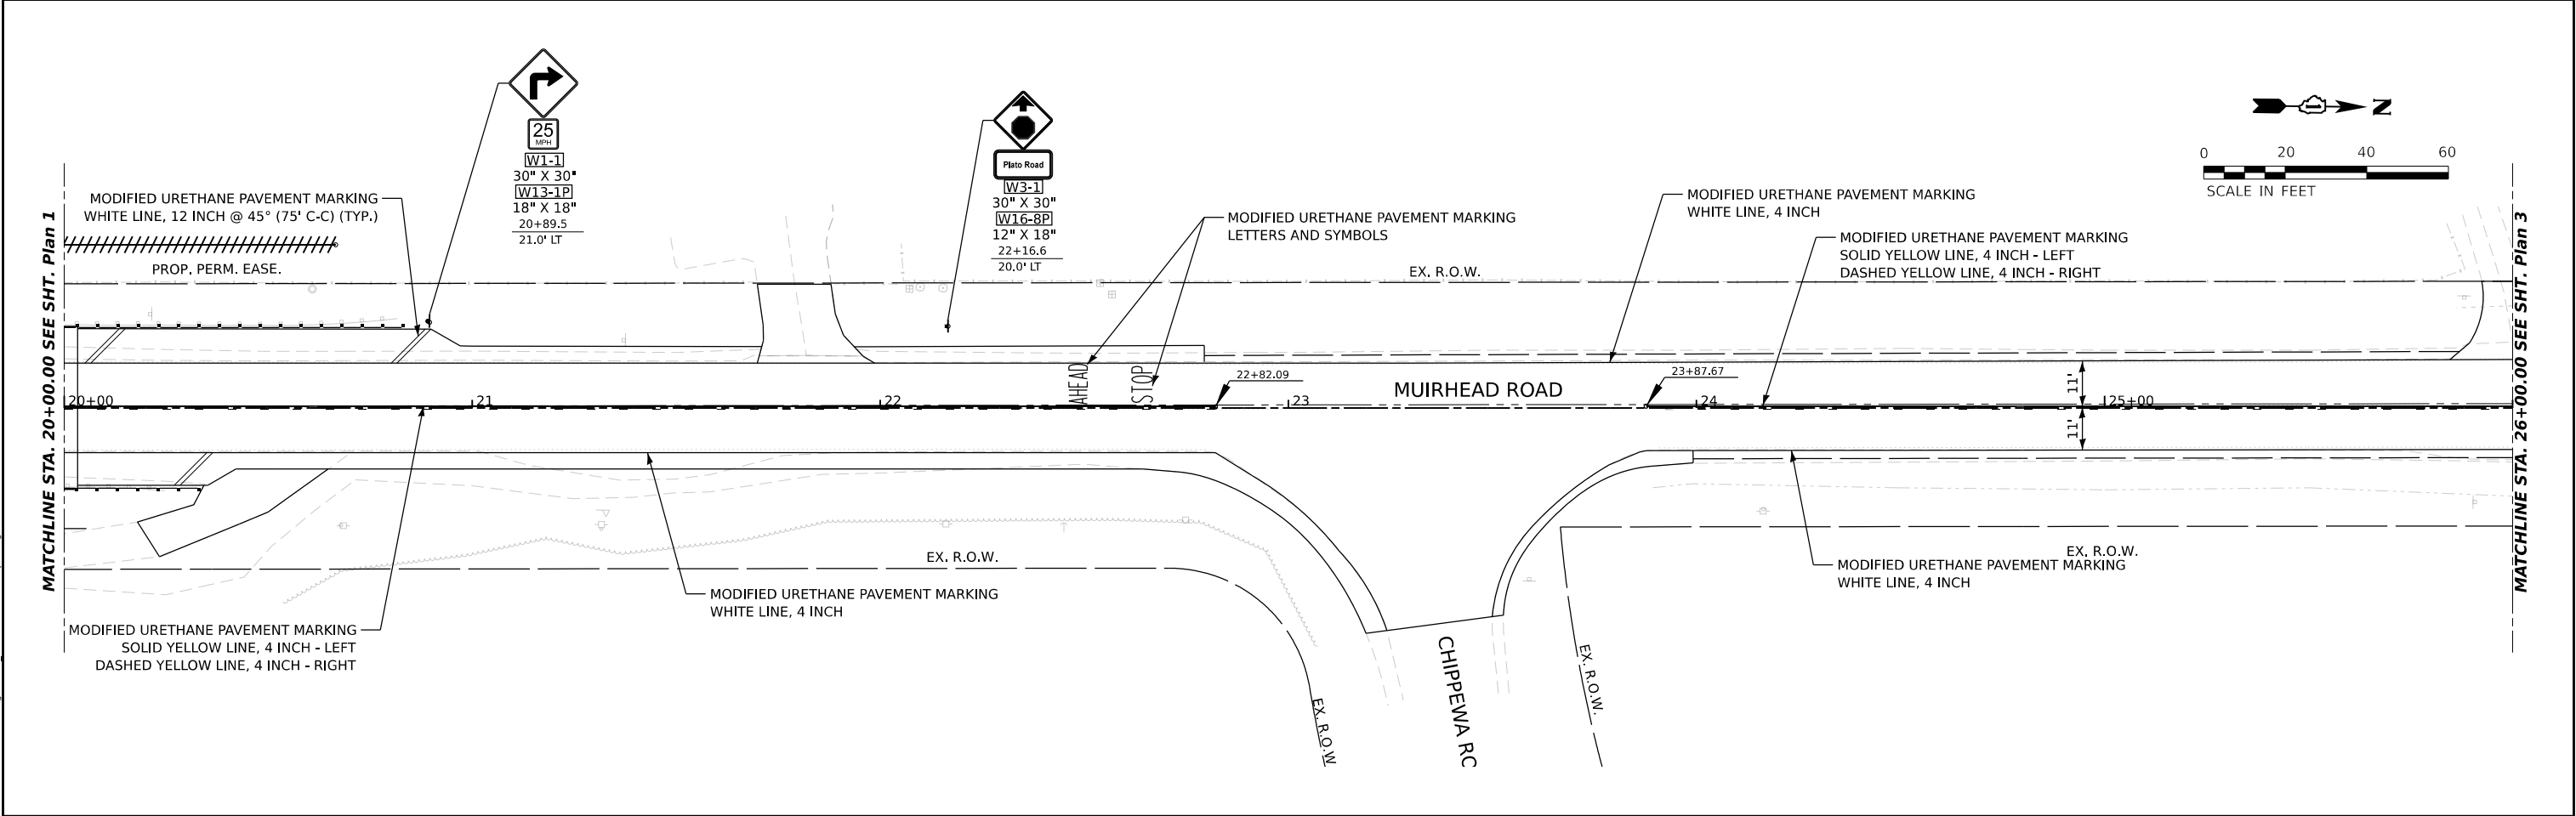
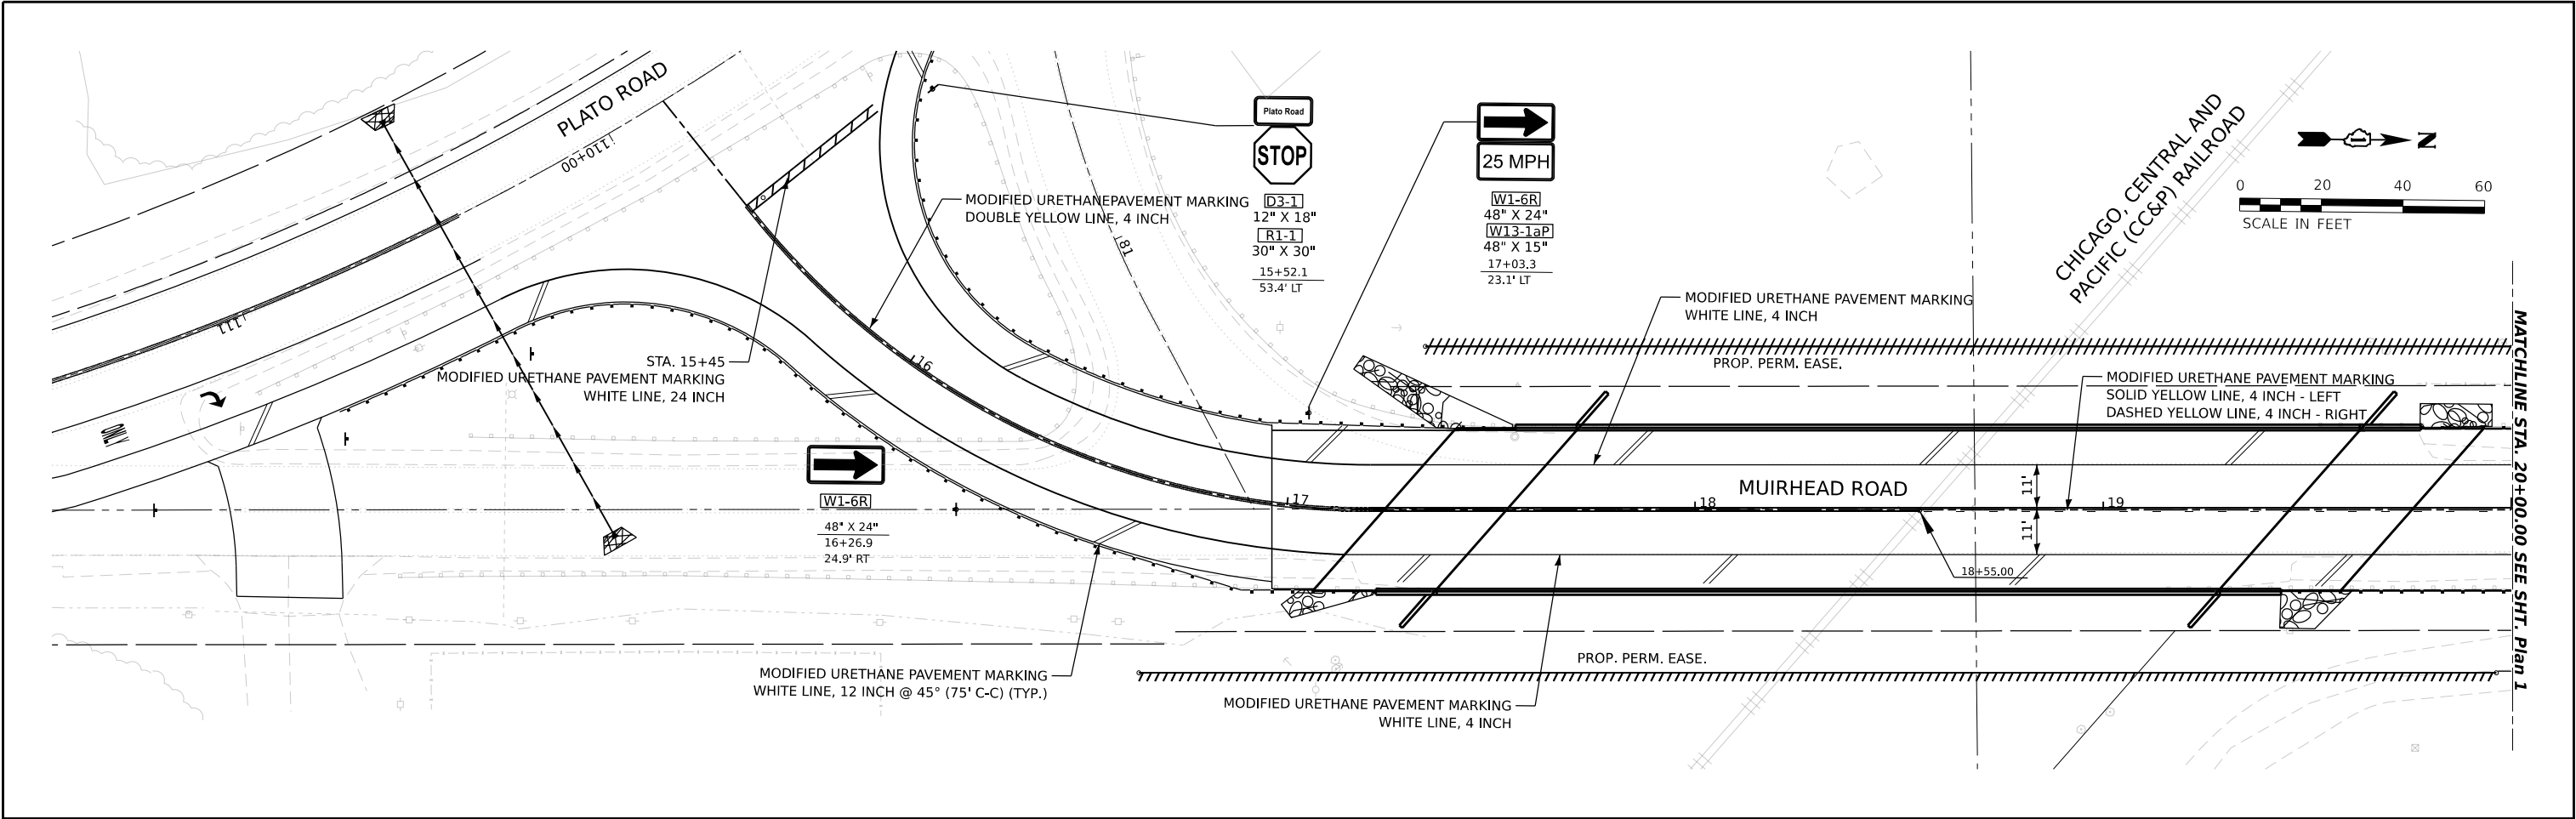


HAMPTON, LENZINI AND RENWICK, INC. 1707 N RANDALL ROAD, SUITE 100 ELGIN, ILLINOIS 60123 ILLINOIS PROFESSIONAL DESIGN FIRM LS / PE / SE CORP., 184,000959 ELR	USER NAME	■ ajungermann	DESIGNED	-	PLATO TOWNSHIP ROAD DISTRICT	MUIRHEAD ROAD OVER CHICAGO, CENTRAL AND PACIFIC RAILROAD PAVEMENT MARKING PLANS				F.A. RTE.	SECTION	COUNTY	TOTAL SHEETS	SHEET NO.
	DRAWN	-	REVIS	-						17-12082-01-BR	KANE	88	29	
	PLOT SCALE	■ 0.16666667' / in.	CHECKED	-						CONTRACT NO. 61K26				
	PLOT DATE	■ 3/18/2025	DATE	-		REVISED	-	SCALE: 1"=20'	SHEET 1	OF 3	SHEETS	STA.	TO STA.	ILLINOIS FED. AID PROJECT

MODEL: P_MUIRHEAD_Plan 3 (Sheet)
FILE NAME: P:\22222222\22222222\22222222\Design\CADD_Sheets\22222222\6-rtb-gmk.dgn

 HAMPTON, LENZINI AND RENWICK, INC. 1707 N RANDALL ROAD, SUITE 100 ELGIN, ILLINOIS 60123 ILLINOIS PROFESSIONAL DESIGN FIRM LS / PE / SE CORP., 184,000959	USER NAME ■ ajungermann	DESIGNED -	REVISED -	PLATO TOWNSHIP ROAD DISTRICT	MUIRHEAD ROAD OVER CHICAGO, CENTRAL AND PACIFIC RAILROAD PAVEMENT MARKING PLANS				F.A. RTE.	SECTION	COUNTY	TOTAL SHEETS	SHEET NO.
	PLOT SCALE ■ 0.16666667 ' / in.	DRAWN -	REVISED -		SCALE: 1"=20'				17-12082-01-BR	KANE	88	30	
	PLOT DATE ■ 3/18/2025	CHECKED -	REVISED -		SHEET 2	OF 3	SHEETS	STA.	TO STA.	CONTRACT NO. 61K26			
		DATE -	REVISED -						ILLINOIS		FED. AID PROJECT		

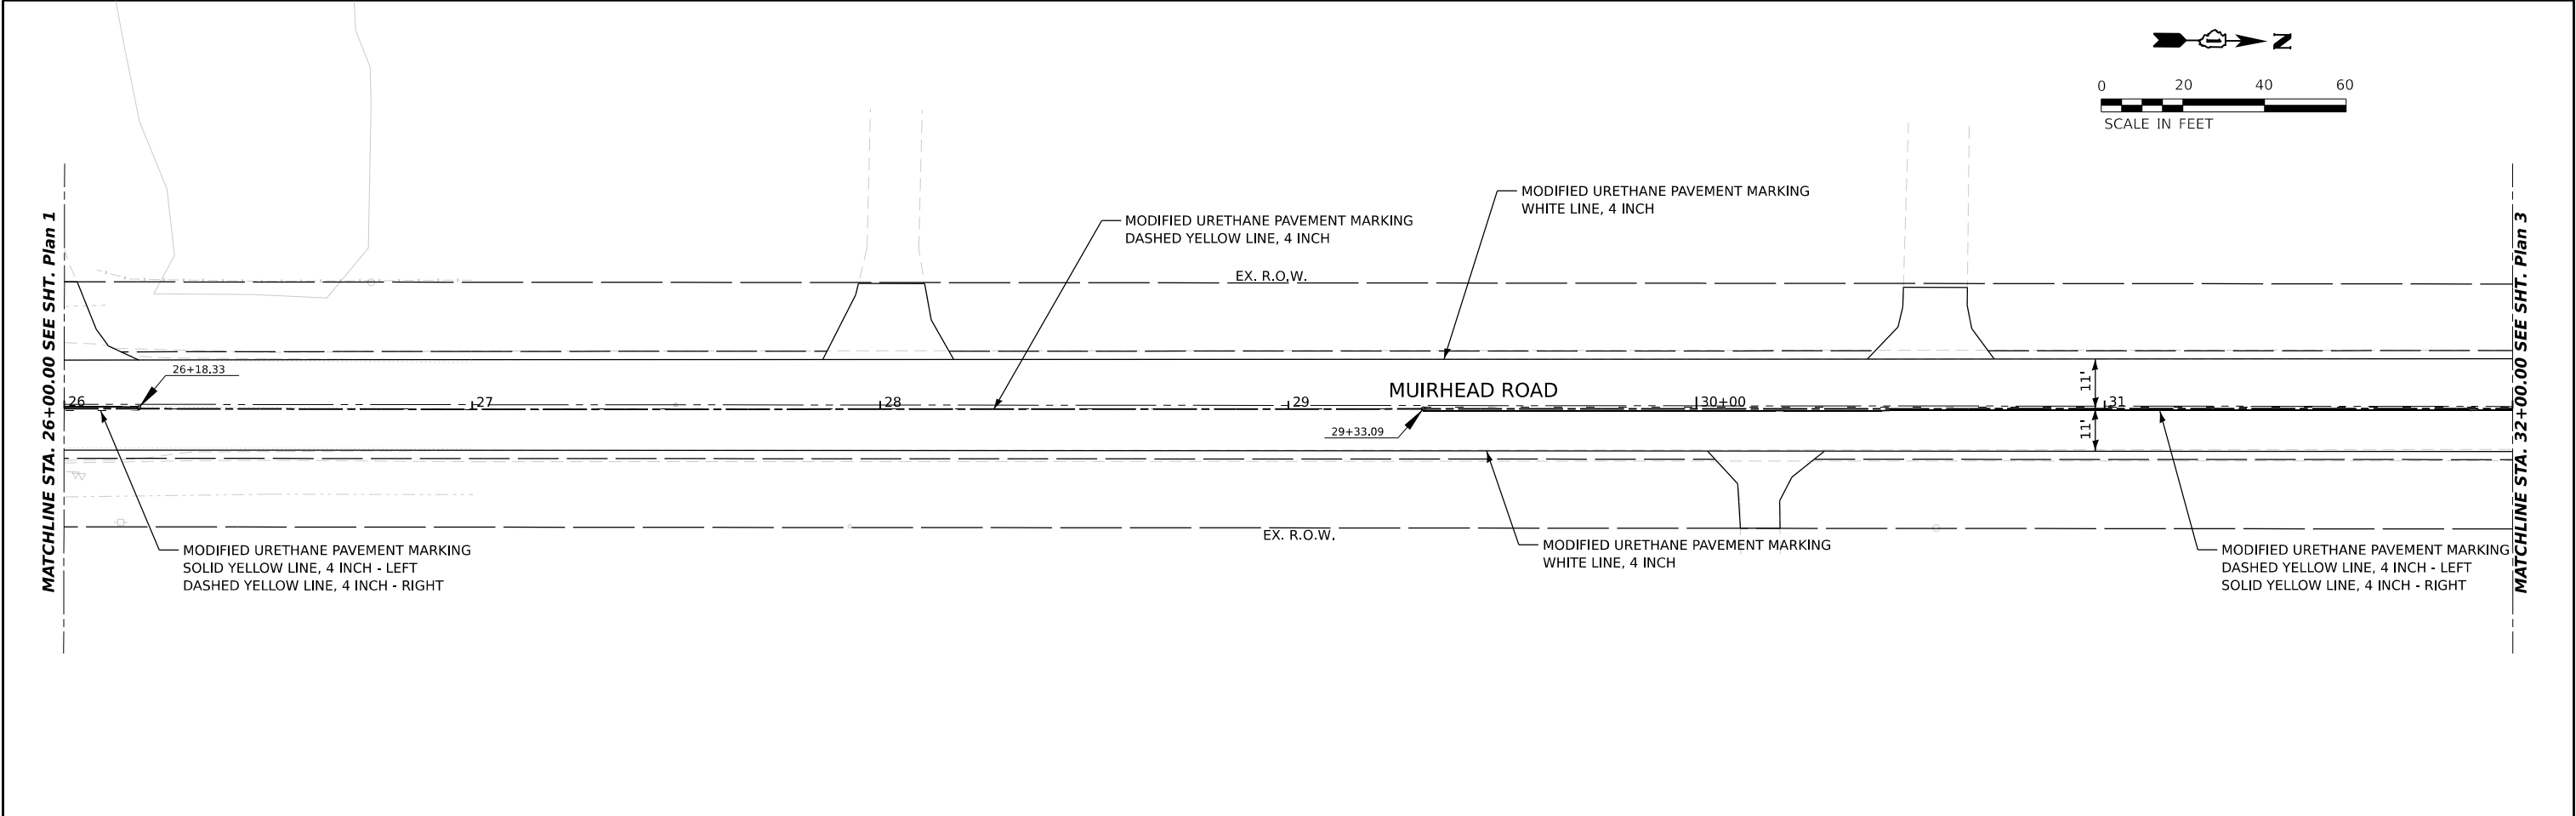
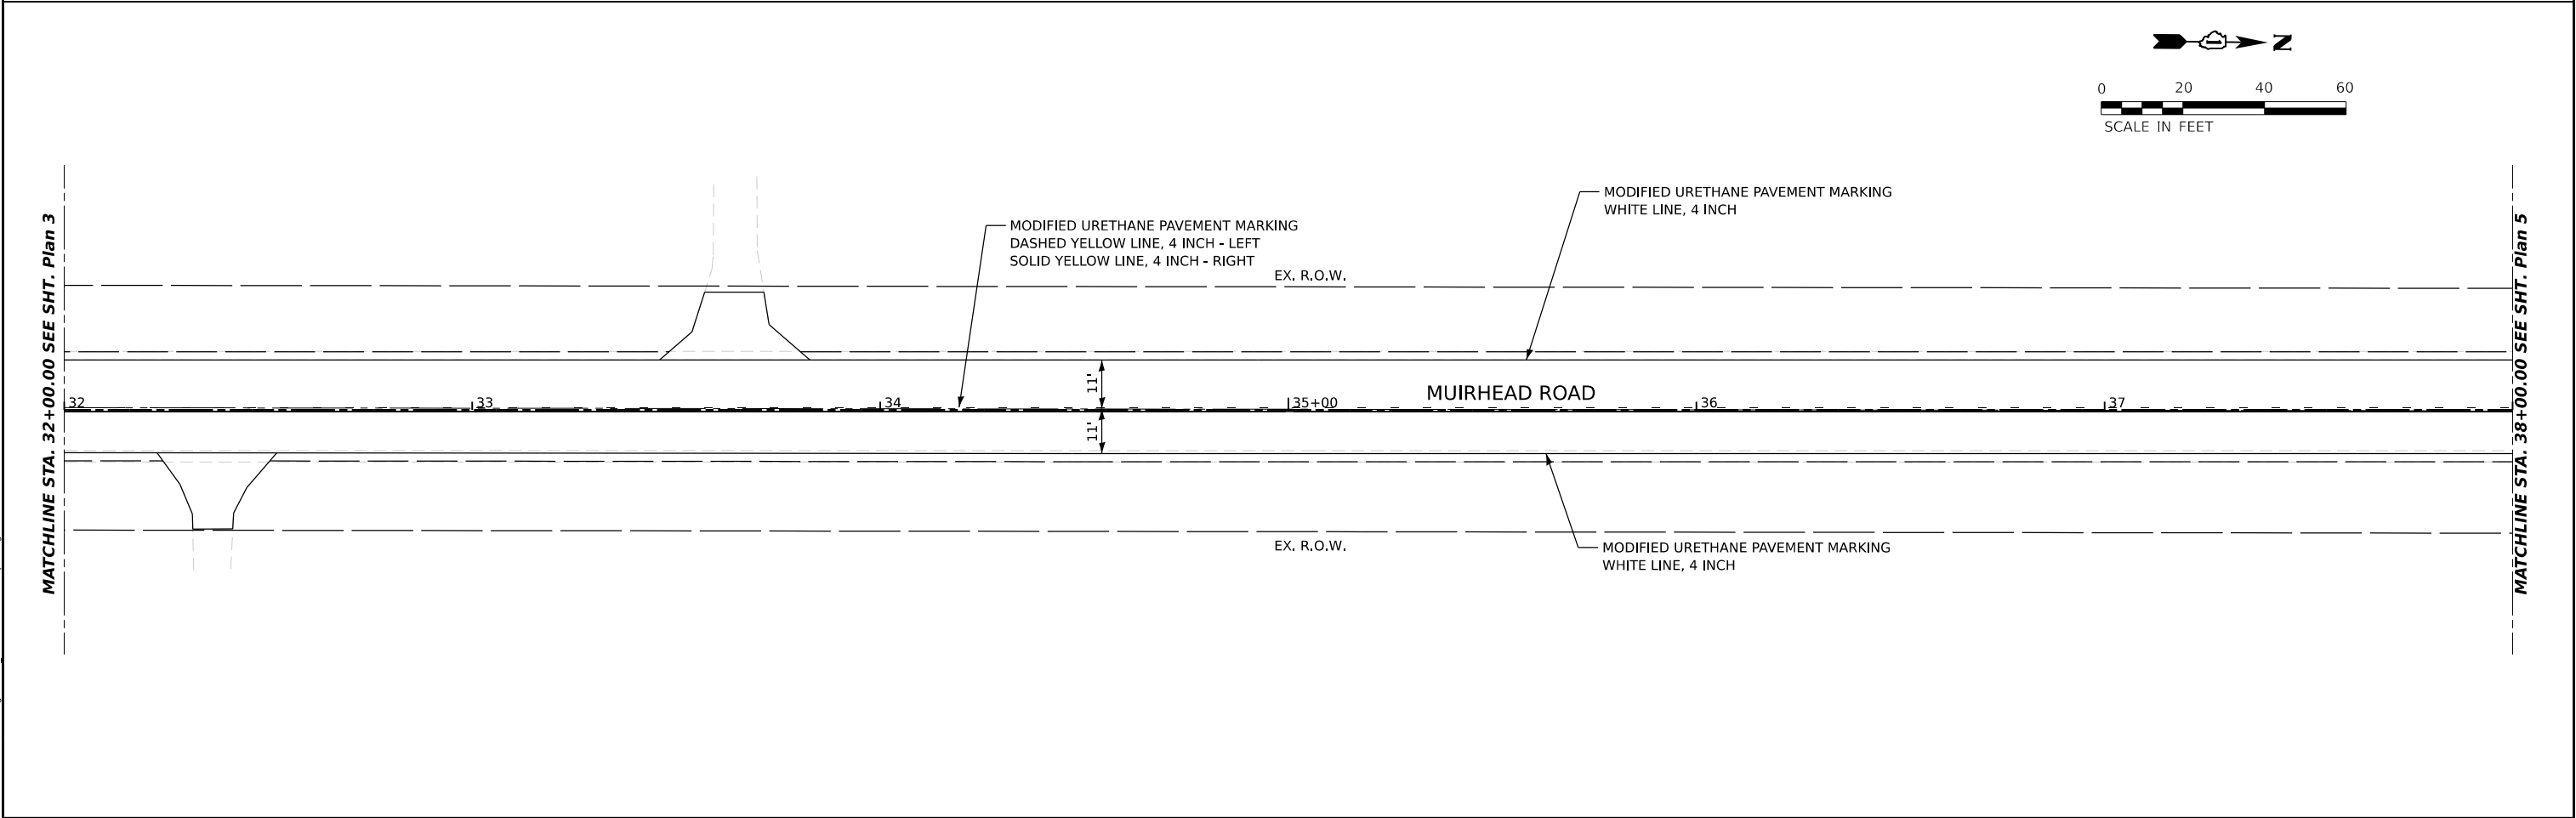


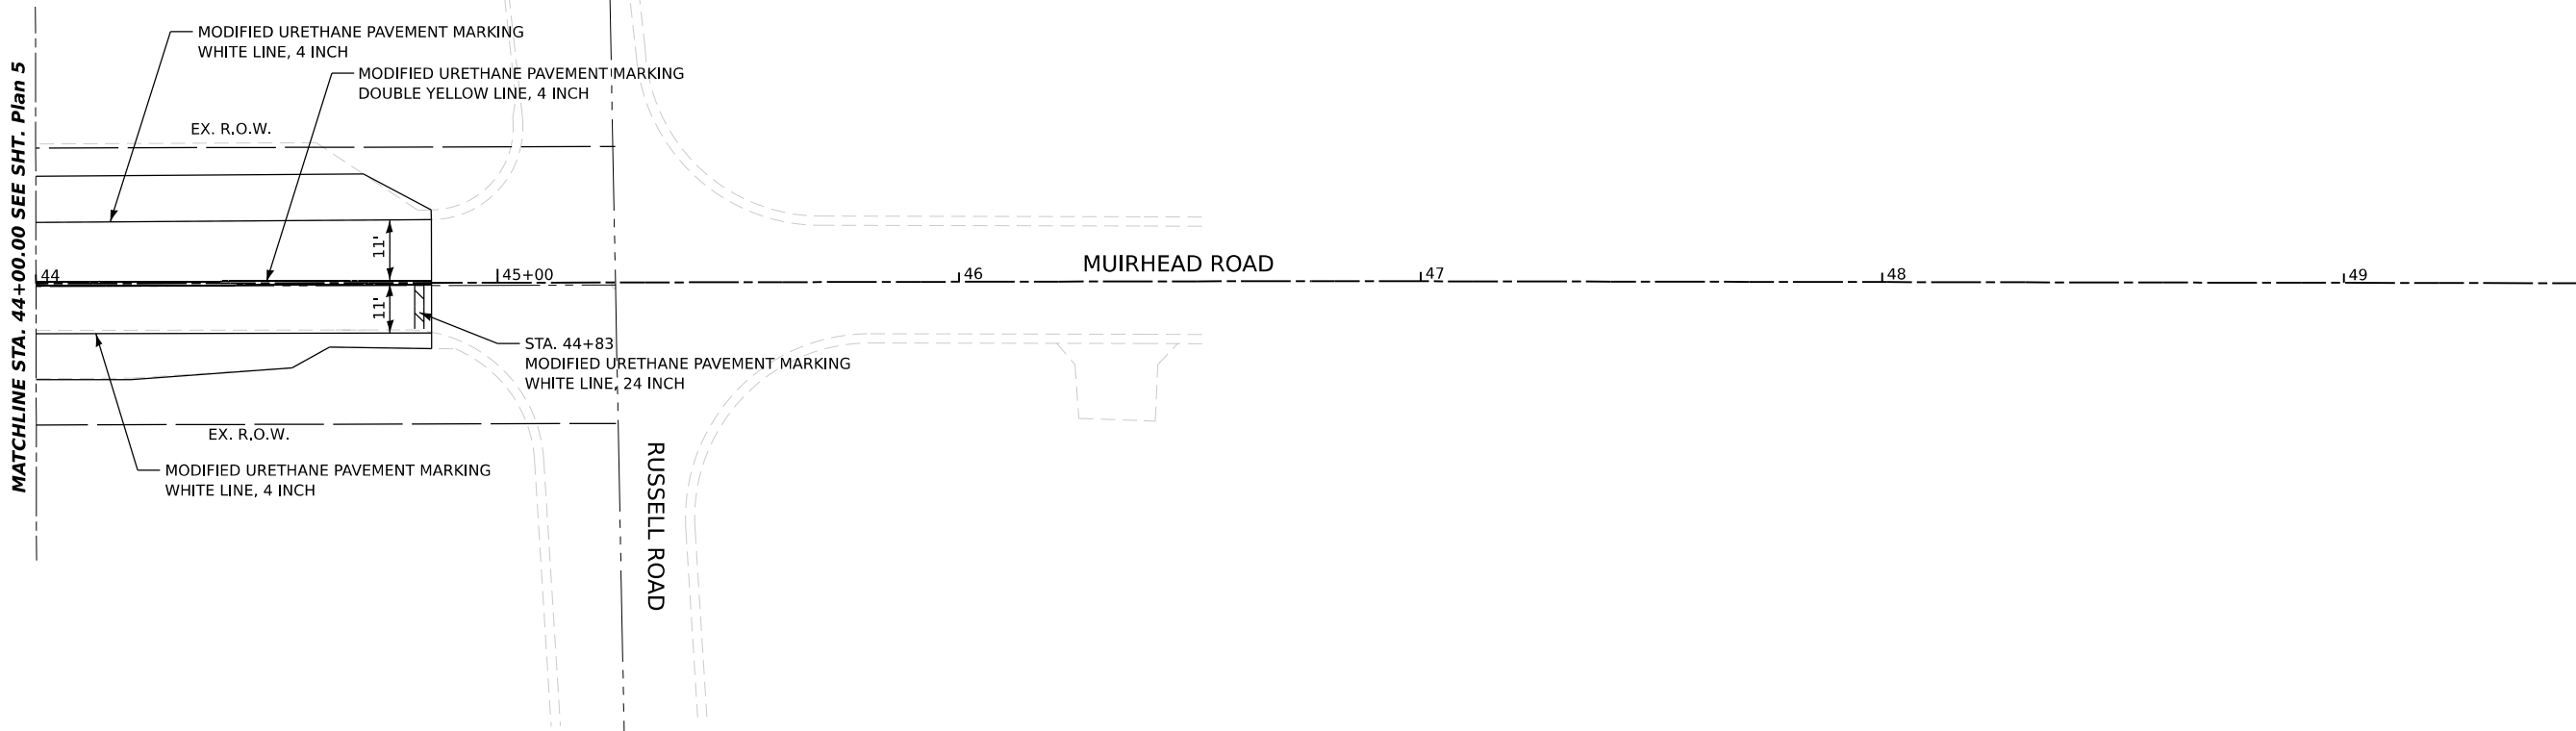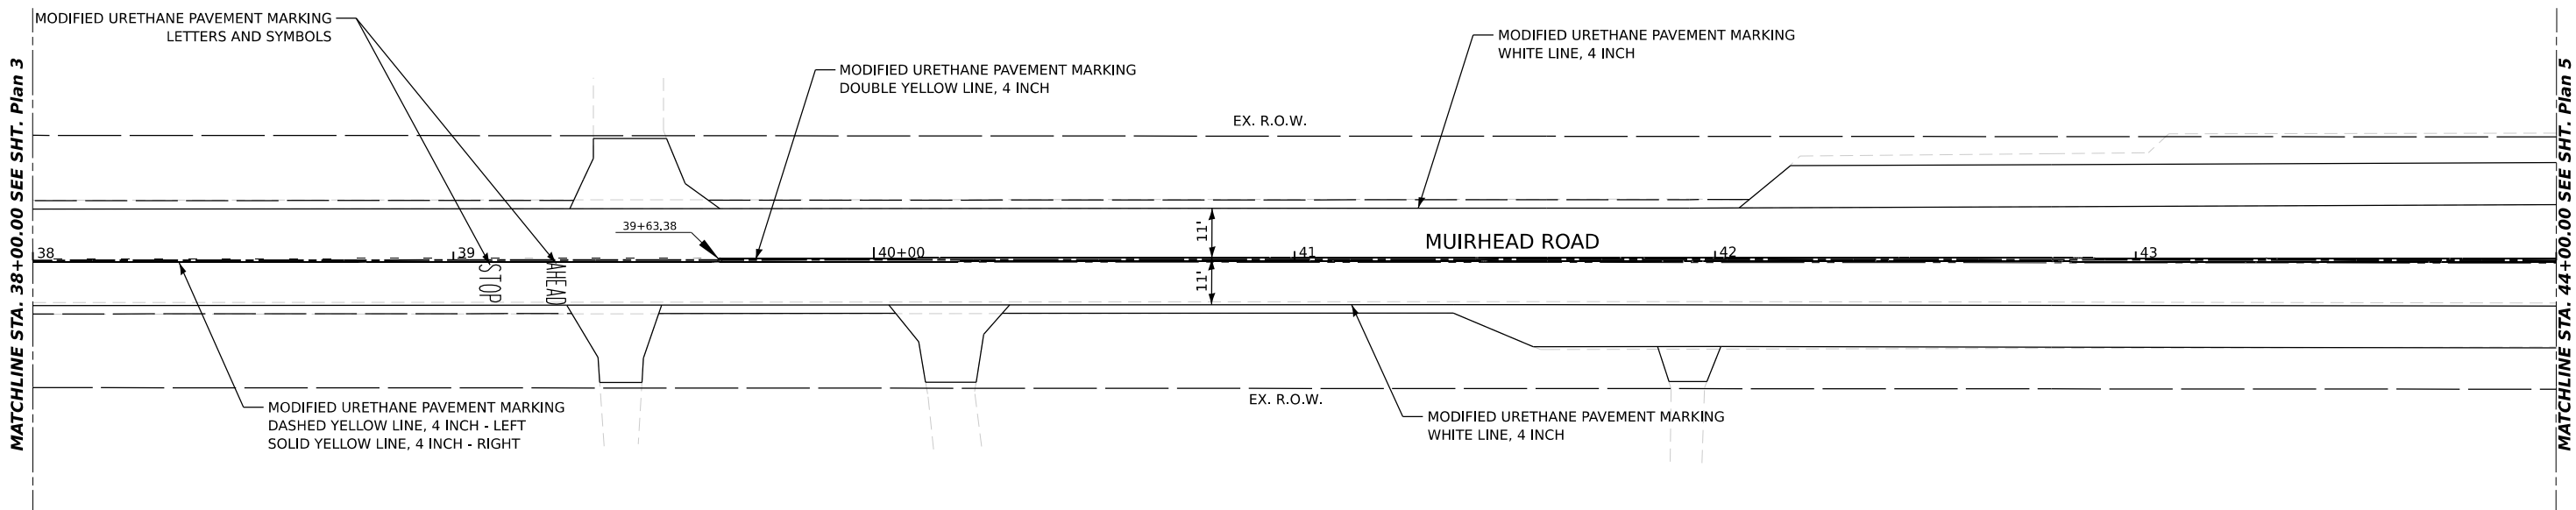

BENCHMARK: Cross notch in "□" on northeast wingwall. Station 19+30.52, 21.45' Rt., Elev. 925.77.

EXISTING STRUCTURE NO. 043-3132 built in 1988 as C.H. 17, Sec. 87-00082-00-BR. Existing structure consists of five precast prestressed concrete deck beam spans. Beams are supported on stub abutments on metal shell piles, pile bent caps supported by concrete piles, and multiple column piers supported on spread footings. The back to back of abutments length is 20'-2 3/8" and the out to out bridge deck width is 42'-0". Superstructure to be removed and replaced with reinforced concrete deck slab and rolled steel beams. Abutments and Piers 1 and 4 to be removed and replaced. Traffic to be maintained utilizing road closure and detour route.

Salvage: None.

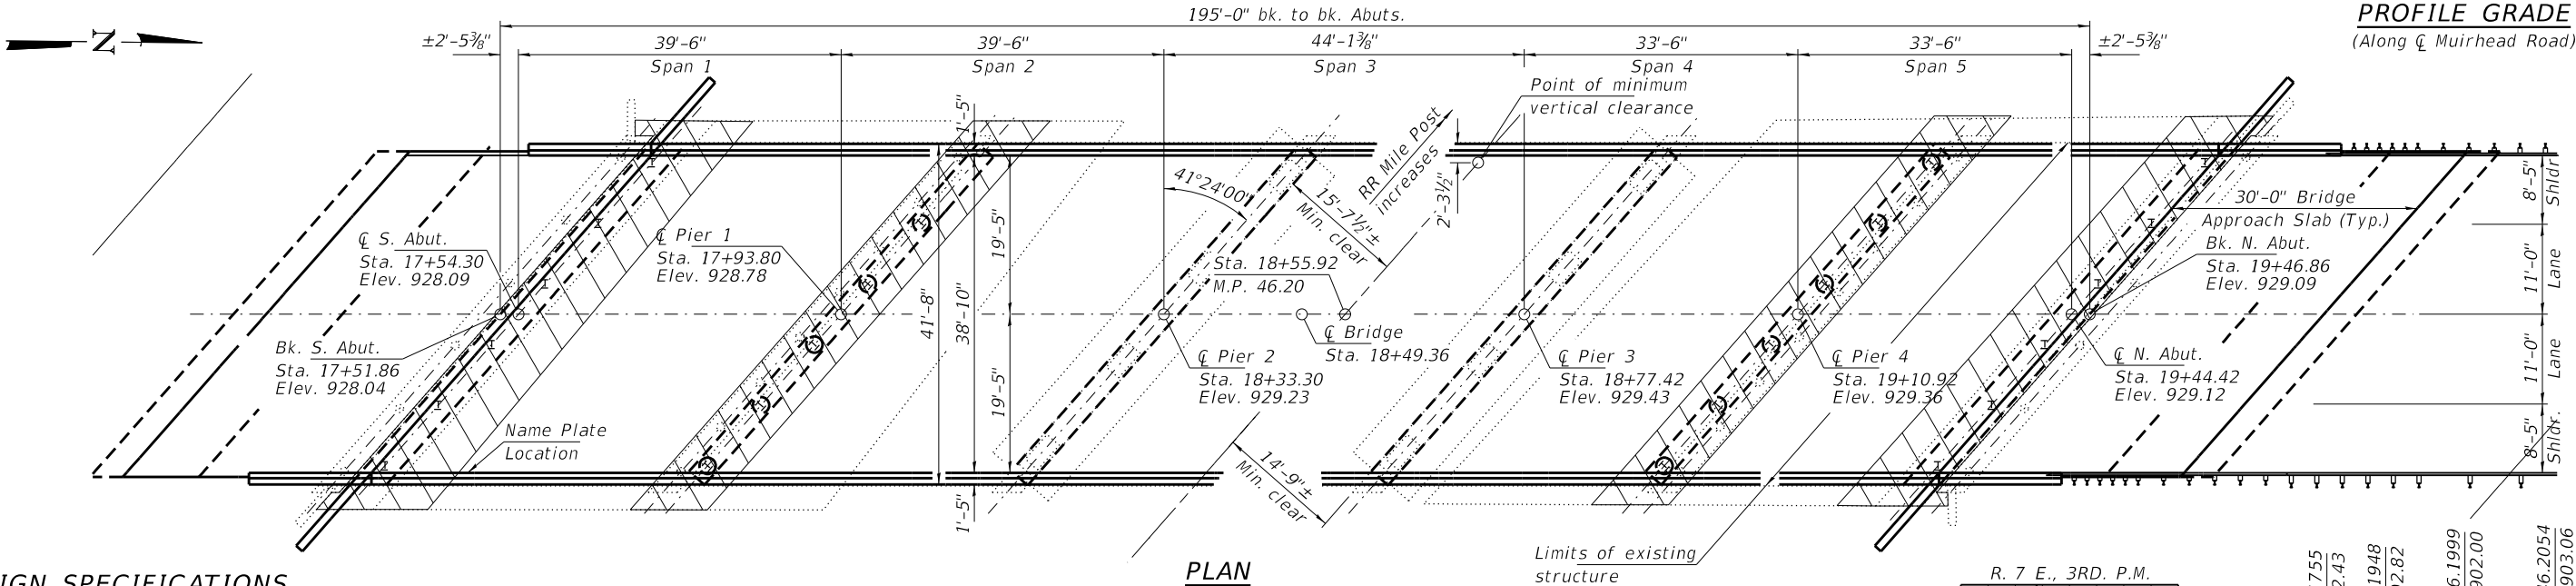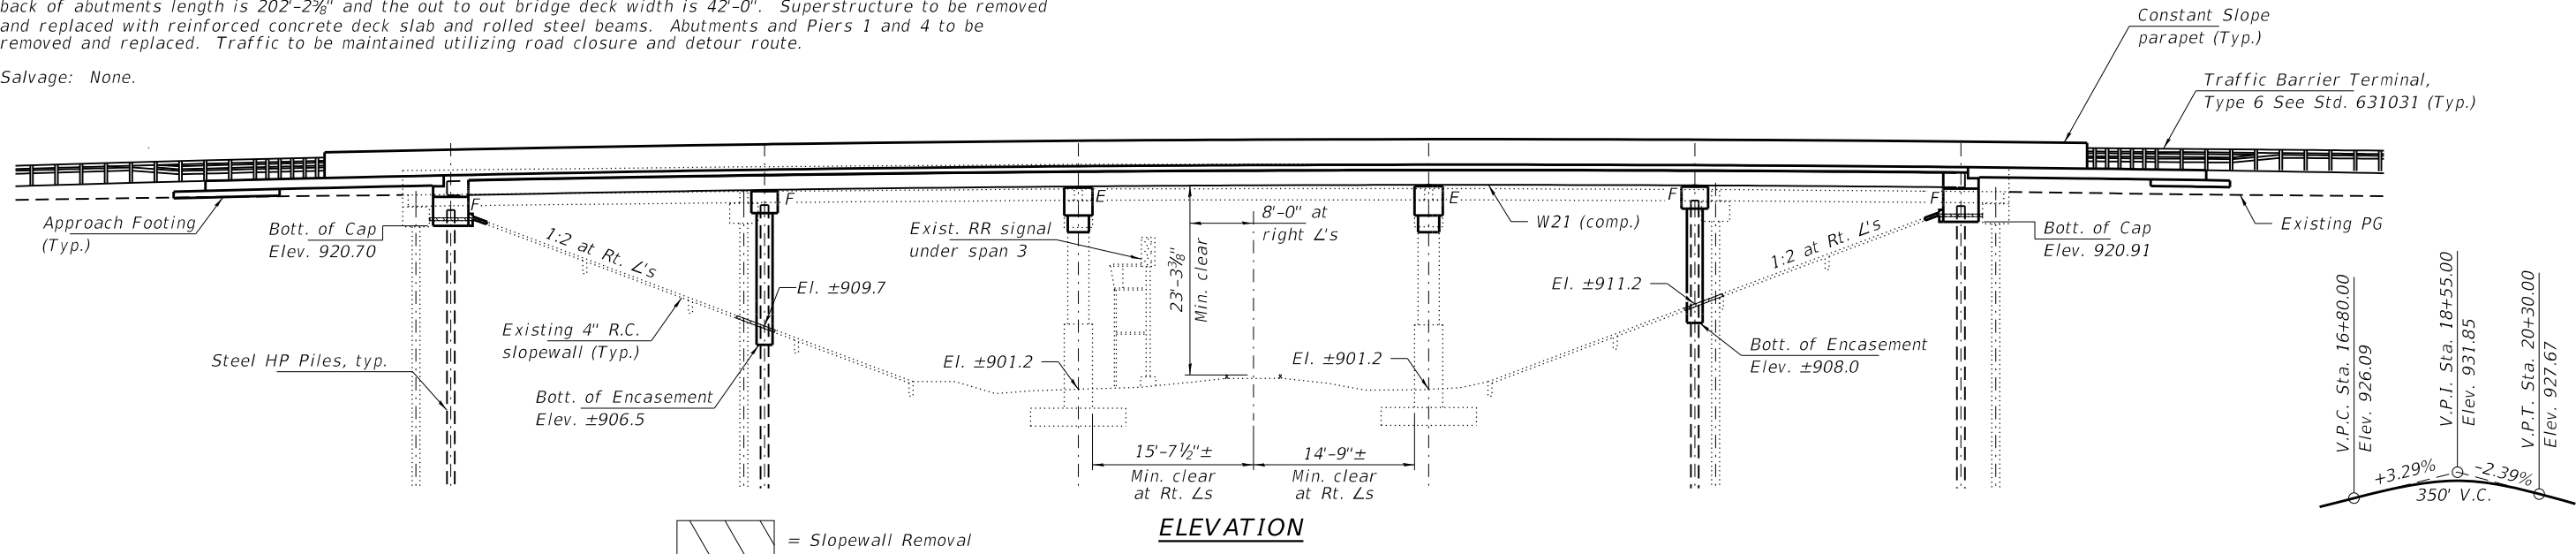

DESIGN SPECIFICATIONS

2020 AASHTO LRFD Bridge Design Specifications, 9th Edition

LOADING HL-93

Allow 50#/sq. ft. for future wearing surface.

LOADING HS20-44

Existing Conditions - Substructure.

DESIGN STRESSES

NEW CONSTRUCTION

f'c = 4,000 psi (Superstructure)
f'c = 3,500 psi (Substructure)
fy = 60,000 psi (Reinf.)
fy = 50,000 (M270 Grade 50W)

EXISTING CONSTRUCTION


fc = 1,400 psi (Substructure)
fs = 20,000 psi (Reinf.)

SEISMIC DATA

Seismic Performance Zone (SPZ) = 1
Design Spectral Acceleration at 1.0 sec. (SD1) = 0.124g
Design Spectral Acceleration at 0.2 sec. (SDS) = 0.238g
Soil Site Class = E

I certify that to the best of my knowledge, information and belief, this bridge design is structurally adequate for the design loading shown on the plans. The design is an economical one for the style of structure and complies with requirements of the current "AASHTO LRFD Specifications."

IAN P. NILAUSEN 1/18/2024
ILLINOIS STRUCTURAL NO. 081-008439

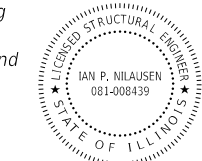

Expires 11-30-2024

INDEX OF SHEETS


1. General Plan & Elevation
2. General Details
- 3-6. Top of Slab Elevations
7. Top of South Approach Slab Elevations
8. Top of North Approach Slab Elevations
9. Superstructure
10. Superstructure Details
11. Diaphragm Details
- 12-13. Bridge Approach Slab Details
14. Structural Steel
- 15-16. Structural Steel Details
17. Bearing Details
18. South Abutment
19. North Abutment
20. Pier 1
21. Pier 2
22. Pier 3
23. Pier 4
24. HP Pile Details
25. Existing Borings
- 26-35. Existing Structure Plans

CN R.R.
RE-BUILT 202_ BY
ELGIN ROAD DISTRICT
KANE COUNTY
SEC. 17-12082-01-BR
LOADING HL-93
STR. NO. 045-9132


NAME PLATE

See Std. 515001

Existing name plate shall be cleaned and relocated next to new name plate. Cost included with Name Plates (Special).

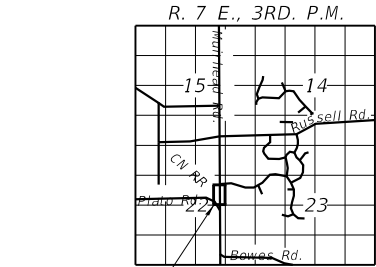

LOCATION SKETCH

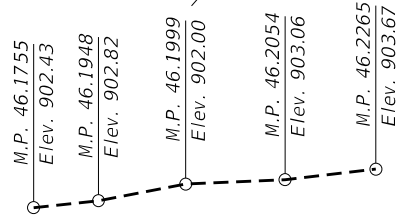

PROFILE GRADE
(C Railroad)

GENERAL PLAN & ELEVATION
MUIRHEAD ROAD (T.R. 2110)
OVER CANADIAN NATIONAL RR
SECTION 17-12082-01-BR
KANE COUNTY
STATION 18+49.36
STRUCTURE NO. 045-9132

FILE NAME = P:\2022\220616\Cad\02 Design\CADD_Sheets\220616-shd-bridge.dgn	DESIGNED - I.P.N.	REVISED - -
HAMPTON, LENZINI AND RENWICK, INC. 3035 STEVENSON DRIVE, SUITE 201 SPRINGFIELD, ILLINOIS 62703 ILLINOIS PROFESSIONAL DESIGN FIRM L.S. / P.E. / S.E. CORP. 184.000959	CHECKED - S.T.M.	REVISED - -
USER NAME = Inlausen	DRAWN - I.P.N.	REVISED - -
PLOT SCALE =	CHECKED - S.T.M.	REVISED - -
PLOT DATE = 1/18/2024		

STATE OF ILLINOIS
DEPARTMENT OF TRANSPORTATION

GENERAL PLAN & ELEVATION
STRUCTURE NO. 045-9132

SHEET NO. 1 OF 35 SHEETS

T.R.	SECTION	COUNTY	TOTAL SHEETS	SHEET NO.
2110	17-12082-01-BR	KANE	84	33
MUIRHEAD ROAD / CNRR R.R.		CONTRACT NO. 61K26		
ILLINOIS		FED. AID PROJECT NO. 2U0Q(831)		

GENERAL NOTES

Fasteners shall be ASTM F 3125 Grade A325 Type 1, mechanically galvanized bolts in painted or coated metallized areas. Fasteners shall be ASTM F 3125 Grade A325 Type 1, hot-dipped galvanized in uncoated areas. Fasteners shall be ASTM F3125 Grade A325 Type 3 weathering steel bolts in unpainted areas. Bolts 7/8 in. diameter, holes 15/16 in. diameter, unless otherwise noted.

Calculated weight of Structural Steel = 184,670 lbs.
All structural steel shall be AASHTO M270 Grade 50W.
No field welding is permitted except as specified in the contract documents.
Reinforcement bars designated (E) shall be epoxy coated.

The finishing machine rails shall be placed on the top of the top flange of the exterior beams within the deck pour. Beam blocks shall be placed between beams at all tie locations in each bay for the full width of the deck pour.

Slipforming of the parapets is not allowed.
Bearing seat surfaces shall be constructed or adjusted to the designated elevations within a tolerance of 1/8 in. (0.01 ft.). Adjustment shall be made either by grinding the surface or by shimming the bearings.

Plan dimensions and details relative to the existing structure have been taken from existing plans are subject to nominal construction variations. The Contactor shall field verify existing dimensions and details affecting new construction and make necessary approved adjustments prior to construction or ordering of materials. Such variations shall not be cause for additional compensation for a change in scope of the work, however, the Contractor will be paid for the quantity actually furnished at the unit price bid for the work.

Structural steel shall be painted for a distance equal to the depth of the embedment into the concrete cap plus 18 in. Painted areas shall be primed in the shop with a Department-approved zinc rich primer. Field painting will not be required.

TOTAL BILL OF MATERIAL

ITEM	UNIT	SUPER	SUB	OTHER	TOTAL
Removal of Existing Structures	Each	1			1
Concrete Removal	Cu. Yd.		41.5		41.5
Slope Wall Removal	Sq. Yd.			207	207
Structure Excavation	Cu. Yd.		20		20
Concrete Structures	Cu. Yd.		185.8		185.8
Concrete Superstructure	Cu. Yd.	274.6			274.6
Bridge Deck Grooving	Sq. Yd.	1,088			1,088
Concrete Encasement	Cu. Yd.		33.4		33.4
Protective Coat	Sq. Yd.	1,305	21		1,326
Concrete Superstructure (Approach Slab)	Cu. Yd.	113.6			113.6
Furnishing and Erecting Structural Steel	L. Sum	1			1
Stud Shear Connectors	Each	8,328			8,328
Reinforcement Bars, Epoxy Coated	Pound	129,320	34,860		164,180
Slope Wall 4"	Sq. Yd.			153	153
Furnishing Steel Piles HP14x89	Foot		995		995
Driving Piles	Foot		995		995
Test Pile Steel HP14x89	Each		4		4
Elastomeric Bearing Assembly, Type I	Each	12			12
Anchor Bolts, 3/4"	Each	24			24
Anchor Bolts, 1"	Each	48			48
Granular Backfill for Structures	Cu. Yd.		218		218
Geocomposite Wall Drain	Sq. Yd.		109		109
Pipe Underdrains for Structures 4"	Foot		203		203
Structural Repair of Concrete (Depth Equal to or Less Than 5")	Sq. Ft.		40		40
Name Plates (Special)	Each	1			1


TYPICAL ABUTMENT SLOPEWALL DETAILS

(South Abutment shown, North Abutment similar)
Slopewall Removal hatching not shown for clarity.

TYPICAL PIER SLOPEWALL DETAILS

(Pier 1 shown, Pier 4 similar)
Slopewall Removal hatching not shown for clarity.

SECTION THRU
CONCRETE SLOPEWALL
AT PIER

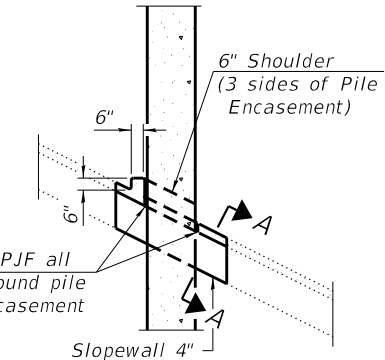

SECTION A-A

Slope wall shall be reinforced with welded wire fabric, 6 in. x 6 in. - W4.0 x W4.0, weighing 58 lbs. per 100 sq. ft.

SECTION THRU INTEGRAL ABUTMENT


(Horiz. dim. at Rt. L's)

Note:

All drainage system components shall extend to 2'-0" from the end of each wingwall except an outlet pipe shall extend until intersecting with the side slopes. The pipes shall drain into concrete headwalls (See Article 601.05 of the Standard Specifications and Highway Standard 601101).


*Included in the cost of Pipe Underdrains for Structures (See Special Provisions).

FILE NAME = P:\2022\220616\Cad\02 Desgn\CADD_Sheets\220616-sh-4bridge.dgn		DESIGNED - I.P.N.		REVISED - -		STATE OF ILLINOIS DEPARTMENT OF TRANSPORTATION					GENERAL DETAILS							
 HAMPTON, LENZINI AND RENWICK, INC. 3035 STEVENSON DRIVE, SUITE 201 SPRINGFIELD, ILLINOIS 62703 ILLINOIS PROFESSIONAL DESIGN FIRM LS / PE / SE CORP. 184.000959		USER NAME = Inlausen		CHECKED - S.T.M.							REVISED - _____		T.R.	SECTION		COUNTY	TOTAL SHEETS	SHEET NO.
		PLOT SCALE =		DRAWN - I.P.N.							REVISED - _____		2110	17-12082-01-BR		KANE	84	34
		PLOT DATE = 1/18/2024		CHECKED - S.T.M.							REVISED - _____		MUIRHEAD ROAD / CNNN R.R.					
						SHEET NO. 2 OF 35 SHEETS						CONTRACT NO. 61K26						
												ILLINOIS FED. AID PROJECT NO. 2U0Q(831)						

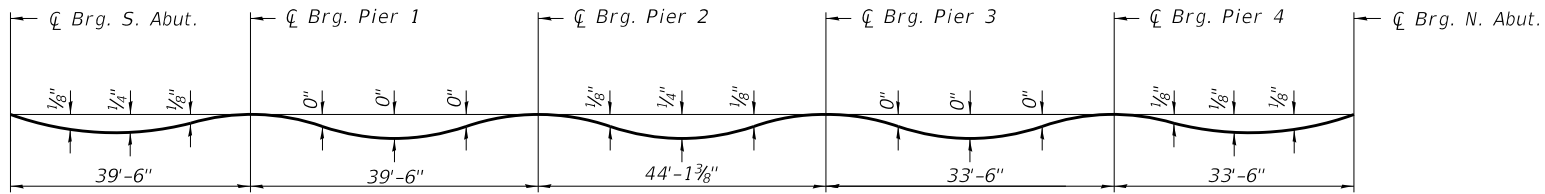


DEAD LOAD DEFLECTION DIAGRAM
(Includes weight of concrete only.)

Note:
The above deflections are not to be used in the field if the engineer is working from the grade elevations adjusted for dead load deflections as shown below.

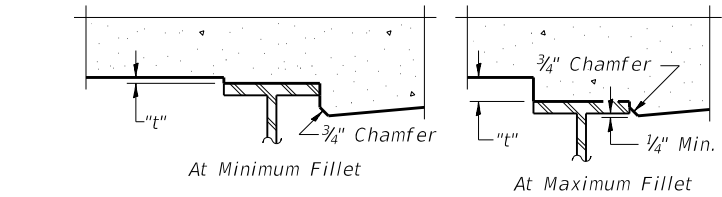

To determine "t": After all structural steel has been erected, elevations of the top flanges of the beams shall be taken at intervals shown below. These elevations subtracted from the "Theoretical Grade Elevations Adjusted for Dead Load Deflection" shown below, minus slab thickness, equals the fillet heights "t" above top flange of beams.

FILLET HEIGHTS

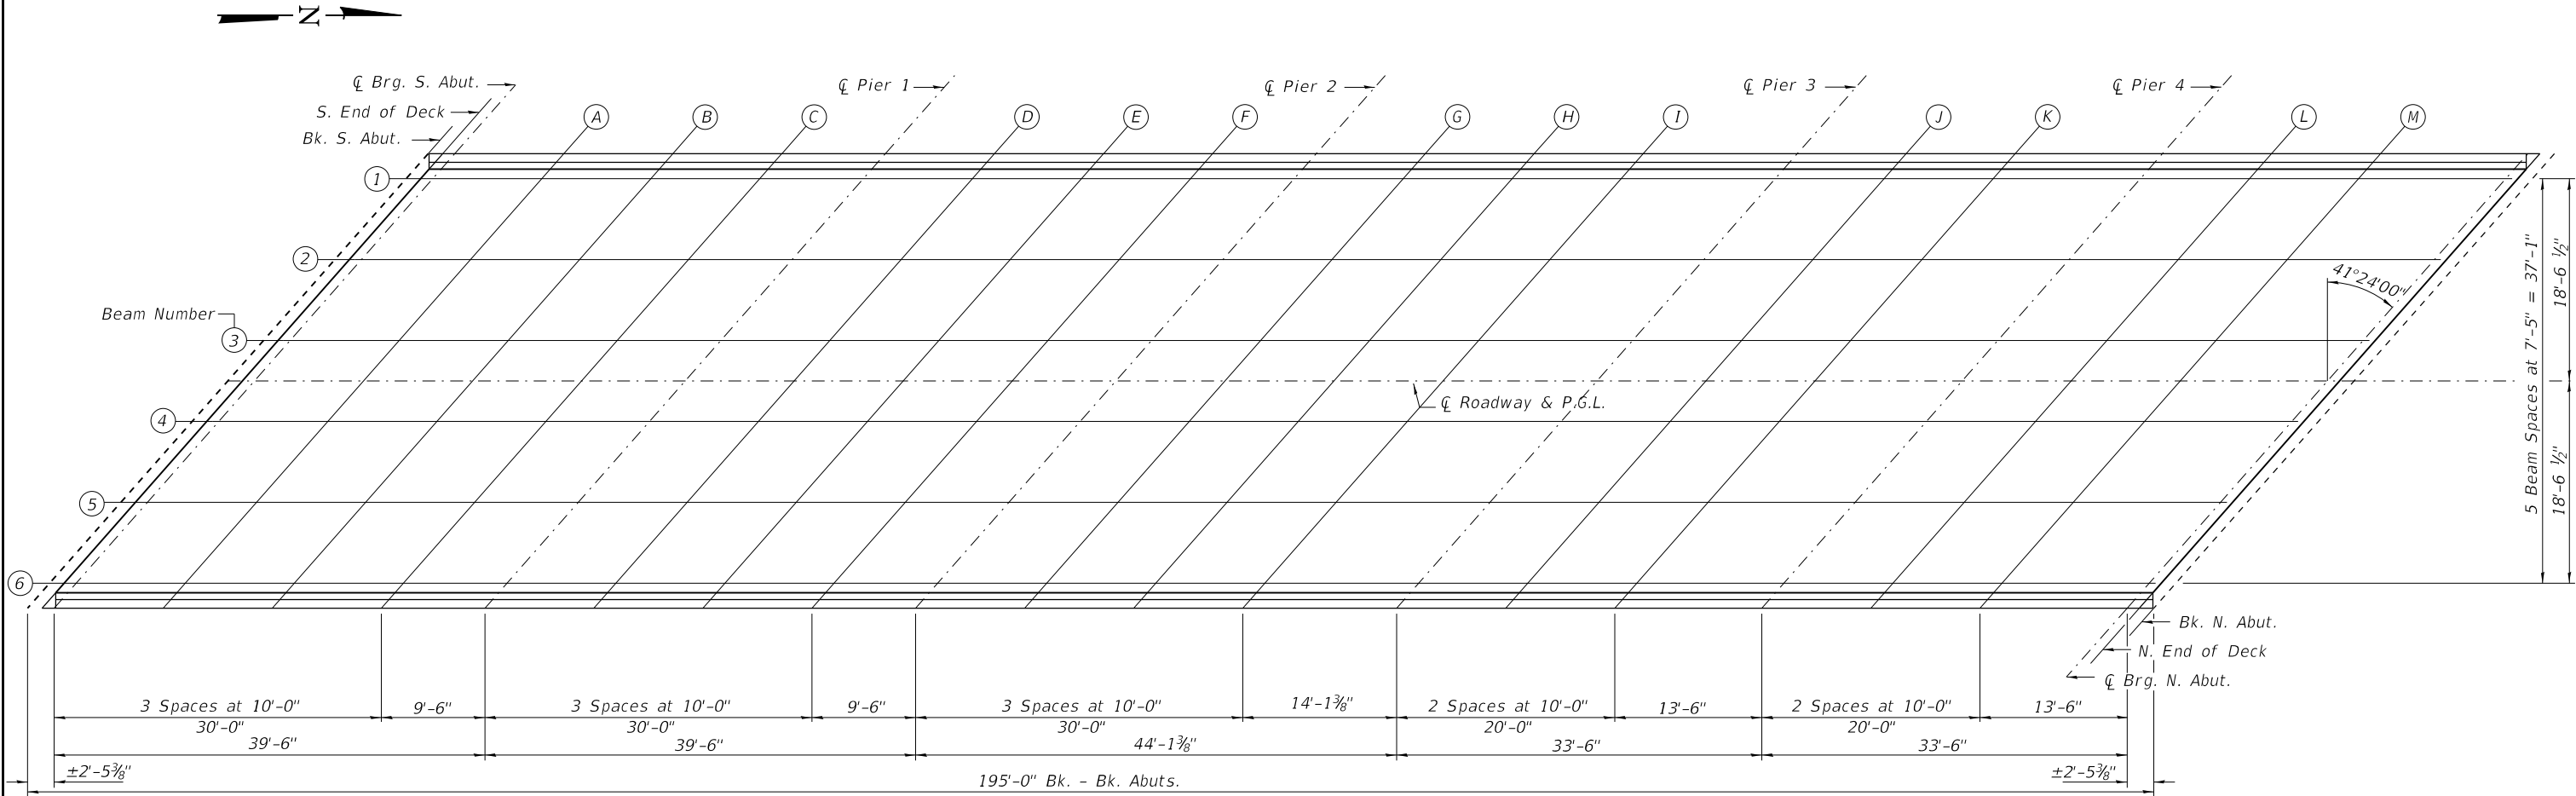

PLAN

E-S 2-17-2017

FILE NAME = P:\2022\220616\Cad\02 Design\CADD_Sheets\220616-sh4-bridge.dgn		DESIGNED - I.P.N.	REVISED -	STATE OF ILLINOIS DEPARTMENT OF TRANSPORTATION	TOP OF SLAB ELEVATIONS STRUCTURE NO. 045-9132	T.R.	SECTION	COUNTY	TOTAL SHEETS	SHEET NO.
 HAMPTON, LENZINI AND RENWICK, INC. 3035 STEVENSON DRIVE, SUITE 201 SPRINGFIELD, ILLINOIS 62703 ILLINOIS PROFESSIONAL DESIGN FIRM LS / PE / SE CORP. 184.000959	USER NAME = Inlausen	CHECKED - S.T.M.	REVISED -			2110	17-12082-01-BR	KANE	84	35
	PLOT SCALE =	DRAWN - I.P.N.	REVISED -			MUIRHEAD ROAD / CANNON R.R.				
	PLOT DATE = 1/18/2024	CHECKED - S.T.M.	REVISED -			CONTRACT NO. 61K26				
SHEET NO. 3 OF 35 SHEETS						ILLINOIS FED. AID PROJECT NO. ZU0Q(831)				

BEAM 3				
Location	Station	Offset	Theoretical Grade Elevations	Theoretical Grade Elevations Adjusted for Dead Load Deflection
Bk S Abut	17+55.13	-3.71'	928.05	928.05
S End Deck	17+56.46	-3.71'	928.08	928.08
☒ Brg S Abut	17+57.57	-3.71'	928.10	928.10
A	17+67.57	-3.71'	928.29	928.31
B	17+77.57	-3.71'	928.47	928.49
C	17+87.57	-3.71'	928.64	928.65
☒ Pier 1	17+97.07	-3.71'	928.78	928.78
D	18+07.07	-3.71'	928.91	928.91
E	18+17.07	-3.71'	929.02	929.02
F	18+27.07	-3.71'	929.12	929.12
☒ Pier 2	18+36.57	-3.71'	929.20	929.20
G	18+46.57	-3.71'	929.27	929.28
H	18+56.57	-3.71'	929.32	929.33
I	18+66.57	-3.71'	929.35	929.36
☒ Pier 3	18+80.68	-3.71'	929.37	929.37
J	18+90.68	-3.71'	929.37	929.37
K	19+00.68	-3.71'	929.35	929.35
☒ Pier 4	19+14.18	-3.71'	929.29	929.29
L	19+24.18	-3.71'	929.23	929.24
M	19+34.18	-3.71'	929.16	929.17
☒ Brg N Abut	19+47.68	-3.71'	929.03	929.03
N End Deck	19+48.80	-3.71'	929.02	929.02
Bk N Abut	19+50.13	-3.71'	929.00	929.00

☒ STRUCTURE, ROADWAY & P.G.L.				
Location	Station	Offset	Theoretical Grade Elevations	Theoretical Grade Elevations Adjusted for Dead Load Deflection
Bk S Abut	17+51.86	0.00'	928.04	928.04
S End Deck	17+53.19	0.00'	928.06	928.06
☒ Brg S Abut	17+54.30	0.00'	928.09	928.09
A	17+64.30	0.00'	928.29	928.30
B	17+74.30	0.00'	928.47	928.49
C	17+84.30	0.00'	928.64	928.65
☒ Pier 1	17+93.80	0.00'	928.78	928.78
D	18+03.80	0.00'	928.92	928.92
E	18+13.80	0.00'	929.04	929.04
F	18+23.80	0.00'	929.15	929.15
☒ Pier 2	18+33.30	0.00'	929.23	929.23
G	18+43.30	0.00'	929.30	929.31
H	18+53.30	0.00'	929.36	929.37
I	18+63.30	0.00'	929.40	929.41
☒ Pier 3	18+77.42	0.00'	929.43	929.43
J	18+87.42	0.00'	929.43	929.42
K	18+97.42	0.00'	929.41	929.41
☒ Pier 4	19+10.92	0.00'	929.36	929.36
L	19+20.92	0.00'	929.31	929.32
M	19+30.92	0.00'	929.24	929.25
☒ Brg N Abut	19+44.42	0.00'	929.12	929.12
N End Deck	19+45.53	0.00'	929.11	929.11
Bk N Abut	19+46.86	0.00'	929.09	929.09

BEAM 4				
Location	Station	Offset	Theoretical Grade Elevations	Theoretical Grade Elevations Adjusted for Dead Load Deflection
Bk S Abut	17+48.59	3.71'	927.91	927.91
S End Deck	17+49.92	3.71'	927.94	927.94
☒ Brg S Abut	17+51.03	3.71'	927.96	927.96
A	17+61.03	3.71'	928.17	928.18
B	17+71.03	3.71'	928.36	928.38
C	17+81.03	3.71'	928.53	928.54
☒ Pier 1	17+90.53	3.71'	928.68	928.68
D	18+00.53	3.71'	928.82	928.82
E	18+10.53	3.71'	928.95	928.95
F	18+20.53	3.71'	929.06	929.06
☒ Pier 2	18+30.03	3.71'	929.06	929.06
G	18+40.03	3.71'	929.15	929.15
H	18+50.03	3.71'	929.22	929.23
I	18+60.03	3.71'	929.28	929.30
☒ Pier 3	18+74.15	3.71'	929.33	929.34
J	18+84.15	3.71'	929.37	929.37
K	18+94.15	3.71'	929.37	929.37
☒ Pier 4	19+07.65	3.71'	929.37	929.37
L	19+17.65	3.71'	929.36	929.36
M	19+27.65	3.71'	929.32	929.32
☒ Brg N Abut	19+41.15	3.71'	929.27	929.28
N End Deck	19+42.26	3.71'	929.21	929.22
Bk N Abut	19+43.59	3.71'	929.10	929.10

BEAM 5				
Location	Station	Offset	Theoretical Grade Elevations	Theoretical Grade Elevations Adjusted for Dead Load Deflection
Bk S Abut	17+42.05	11.13'	927.65	927.65
S End Deck	17+43.38	11.13'	927.68	927.68
⌒ Brg S Abut	17+44.49	11.13'	927.71	927.71
A	17+54.49	11.13'	927.92	927.94
B	17+64.49	11.13'	928.12	928.14
C	17+74.49	11.13'	928.31	928.32
⌒ Pier 1	17+83.99	11.13'	928.47	928.47
D	17+93.99	11.13'	928.62	928.62
E	18+03.99	11.13'	928.76	928.76
F	18+13.99	11.13'	928.88	928.88
⌒ Pier 2	18+23.49	11.13'	928.98	928.98
G	18+33.49	11.13'	929.06	929.07
H	18+43.49	11.13'	929.14	929.15
I	18+53.49	11.13'	929.19	929.21
⌒ Pier 3	18+67.61	11.13'	929.24	929.24
J	18+77.61	11.13'	929.26	929.26
K	18+87.61	11.13'	929.26	929.26
⌒ Pier 4	19+01.11	11.13'	929.23	929.23
L	19+11.11	11.13'	929.20	929.20
M	19+21.11	11.13'	929.14	929.15
⌒ Brg N Abut	19+34.61	11.13'	929.04	929.04
N End Deck	19+35.72	11.13'	929.03	929.03
Bk N Abut	19+37.05	11.13'	929.02	929.02

BEAM 6				
Location	Station	Offset	Theoretical Grade Elevations	Theoretical Grade Elevations Adjusted for Dead Load Deflection
Bk S Abut	17+35.51	18.54'	927.39	927.39
S End Deck	17+36.84	18.54'	927.42	927.42
⌒ Brg S Abut	17+37.95	18.54'	927.45	927.45
A	17+47.95	18.54'	927.67	927.69
B	17+57.95	18.54'	927.88	927.90
C	17+67.95	18.54'	928.08	928.09
⌒ Pier 1	17+77.45	18.54'	928.25	928.25
D	17+87.45	18.54'	928.41	928.41
E	17+97.45	18.54'	928.56	928.56
F	18+07.45	18.54'	928.69	928.69
⌒ Pier 2	18+16.95	18.54'	928.80	928.80
G	18+26.95	18.54'	928.90	928.91
H	18+36.95	18.54'	928.98	929.00
I	18+46.95	18.54'	929.05	929.06
⌒ Pier 3	18+61.07	18.54'	929.11	929.11
J	18+71.07	18.54'	929.14	929.14
K	18+81.07	18.54'	929.15	929.15
⌒ Pier 4	18+94.57	18.54'	929.14	929.14
L	19+04.57	18.54'	929.11	929.12
M	19+14.57	18.54'	929.07	929.08
⌒ Brg N Abut	19+28.07	18.54'	928.98	928.98
N End Deck	19+29.18	18.54'	928.98	928.98
Bk N Abut	19+30.51	18.54'	928.97	928.97

RT. FACE OF BARRIER				
Location	Station	Offset	Theoretical Grade Elevations	Theoretical Grade Elevations Adjusted for Dead Load Deflection
Bk S Abut	17+34.74	19.42'	927.36	927.36
S End Deck	17+36.07	19.42'	927.39	927.39
⌒ Brg S Abut	17+37.18	19.42'	927.42	927.42
A	17+47.18	19.42'	927.64	927.66
B	17+57.18	19.42'	927.86	927.87
C	17+67.18	19.42'	928.05	928.06
⌒ Pier 1	17+76.68	19.42'	928.22	928.22
D	17+86.68	19.42'	928.39	928.39
E	17+96.68	19.42'	928.53	928.54
F	18+06.68	19.42'	928.67	928.67
⌒ Pier 2	18+16.18	19.42'	928.78	928.78
G	18+26.18	19.42'	928.88	928.89
H	18+36.18	19.42'	928.96	928.98
I	18+46.18	19.42'	929.03	929.04
⌒ Pier 3	18+60.30	19.42'	929.10	929.10
J	18+70.30	19.42'	929.12	929.12
K	18+80.30	19.42'	929.14	929.14
⌒ Pier 4	18+93.80	19.42'	929.13	929.13
L	19+03.80	19.42'	929.10	929.11
M	19+13.80	19.42'	929.06	929.07
⌒ Brg N Abut	19+27.30	19.42'	928.98	928.98
N End Deck	19+28.41	19.42'	928.97	928.97
Bk N Abut	19+29.74	19.42'	928.96	928.96

E-S

2-17-2017

FILE NAME = P:\2022\220616\Cad\02 Design\CADD_Sheets\220616-sh4-bridge.dgn		DESIGNED - I.P.N.	REVISED -	STATE OF ILLINOIS DEPARTMENT OF TRANSPORTATION	TOP OF SLAB ELEVATIONS STRUCTURE NO. 045-9132	T.R.	SECTION	COUNTY	TOTAL SHEETS	SHEET NO.	
HAMPTON, LENZINI AND RENWICK, INC. 3035 STEVENSON DRIVE, SUITE 201 SPRINGFIELD, ILLINOIS 62703		USER NAME = Inlausen	CHECKED - S.T.M.			REVISED -	2110	17-12082-01-BR	KANE	84	38
ILLINOIS PROFESSIONAL DESIGN FIRM LS / PE / SE CORP. 184.000959		PLOT SCALE =	DRAWN - I.P.N.			REVISED -	MUIRHEAD ROAD / CNNN R.R.				
PLOT DATE = 1/18/2024		CHECKED - S.T.M.	REVISED -			CONTRACT NO. 61K26					
SHEET NO. 6 OF 35 SHEETS						ILLINOIS FED. AID PROJECT NO. ZU0Q(831)					

LT. FACE OF BARRIER

Location	Station	Offset	Theoretical Grade Elevations
S. End S. Aprpr. Slab	17+40.31	-19.42'	927.49
A	17+50.31	-19.42'	927.71
B	17+60.31	-19.42'	927.92
N. End S. Aprpr. Slab	17+70.31	-19.42'	928.11

LT. EDGE OF ROADWAY

Location	Station	Offset	Theoretical Grade Elevations
S. End S. Aprpr. Slab	17+32.89	-11.00'	927.44
A	17+42.89	-11.00'	927.67
B	17+52.89	-11.00'	927.89
N. End S. Aprpr. Slab	17+62.89	-11.00'	928.10

CL STRUCTURE, ROADWAY & P.G.L.


Location	Station	Offset	Theoretical Grade Elevations
S. End S. Aprpr. Slab	17+23.19	0.00'	927.36
A	17+33.19	0.00'	927.61
B	17+43.19	0.00'	927.85
N. End S. Aprpr. Slab	17+53.19	0.00'	928.06

RT. EDGE OF ROADWAY

Location	Station	Offset	Theoretical Grade Elevations
S. End S. Aprpr. Slab	17+13.49	11.00'	926.94
A	17+23.49	11.00'	927.20
B	17+33.49	11.00'	927.45
N. End S. Aprpr. Slab	17+43.49	11.00'	927.69

RT. FACE OF BARRIER

Location	Station	Offset	Theoretical Grade Elevations
S. End S. Aprpr. Slab	17+06.07	19.42'	926.60
A	17+16.07	19.42'	926.88
B	17+26.07	19.42'	927.14
N. End S. Aprpr. Slab	17+36.07	19.42'	927.39

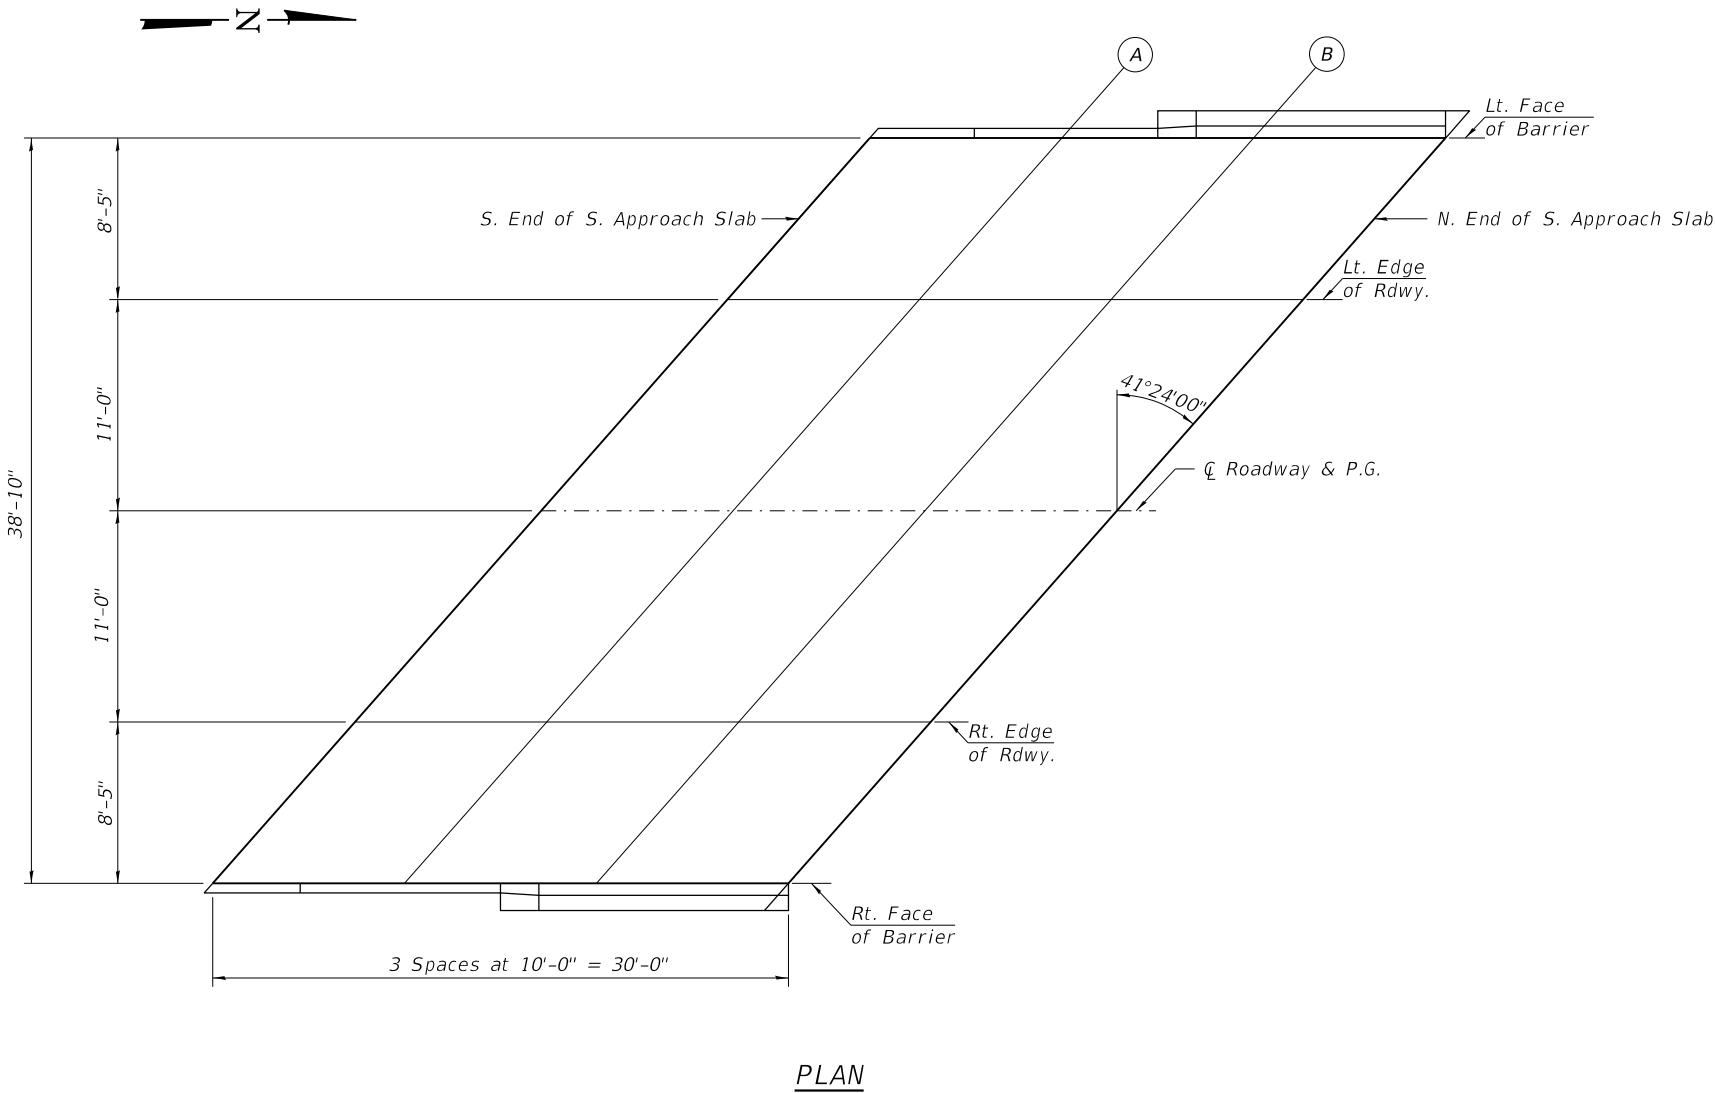

LT. FACE OF BARRIER

Location	Station	Offset	Theoretical Grade Elevations
S. End N. Appr. Slab	19+62.64	-19.42'	928.62
A	19+72.64	-19.42'	928.48
B	19+82.64	-19.42'	928.33
N. End N. Appr. Slab	19+92.64	-19.42'	928.16

LT. EDGE OF ROADWAY

Location	Station	Offset	Theoretical Grade Elevations
S. End N. Appr. Slab	19+55.22	-11.00'	928.84
A	19+65.22	-11.00'	928.71
B	19+75.22	-11.00'	928.57
N. End N. Appr. Slab	19+85.22	-11.00'	928.41

CL STRUCTURE, ROADWAY & P.G.L.


Location	Station	Offset	Theoretical Grade Elevations
S. End N. Appr. Slab	19+45.53	0.00'	929.11
A	19+55.53	0.00'	929.00
B	19+65.53	0.00'	928.87
N. End N. Appr. Slab	19+75.53	0.00'	928.73

RT. EDGE OF ROADWAY


Location	Station	Offset	Theoretical Grade Elevations
S. End N. Appr. Slab	19+35.83	11.00'	929.03
A	19+45.83	11.00'	928.94
B	19+55.83	11.00'	928.83
N. End N. Appr. Slab	19+65.83	11.00'	928.70

RT. FACE OF BARRIER

Location	Station	Offset	Theoretical Grade Elevations
S. End N. Appr. Slab	19+28.41	19.42'	928.97
A	19+38.41	19.42'	928.89
B	19+48.41	19.42'	928.79
N. End N. Appr. Slab	19+58.41	19.42'	928.67

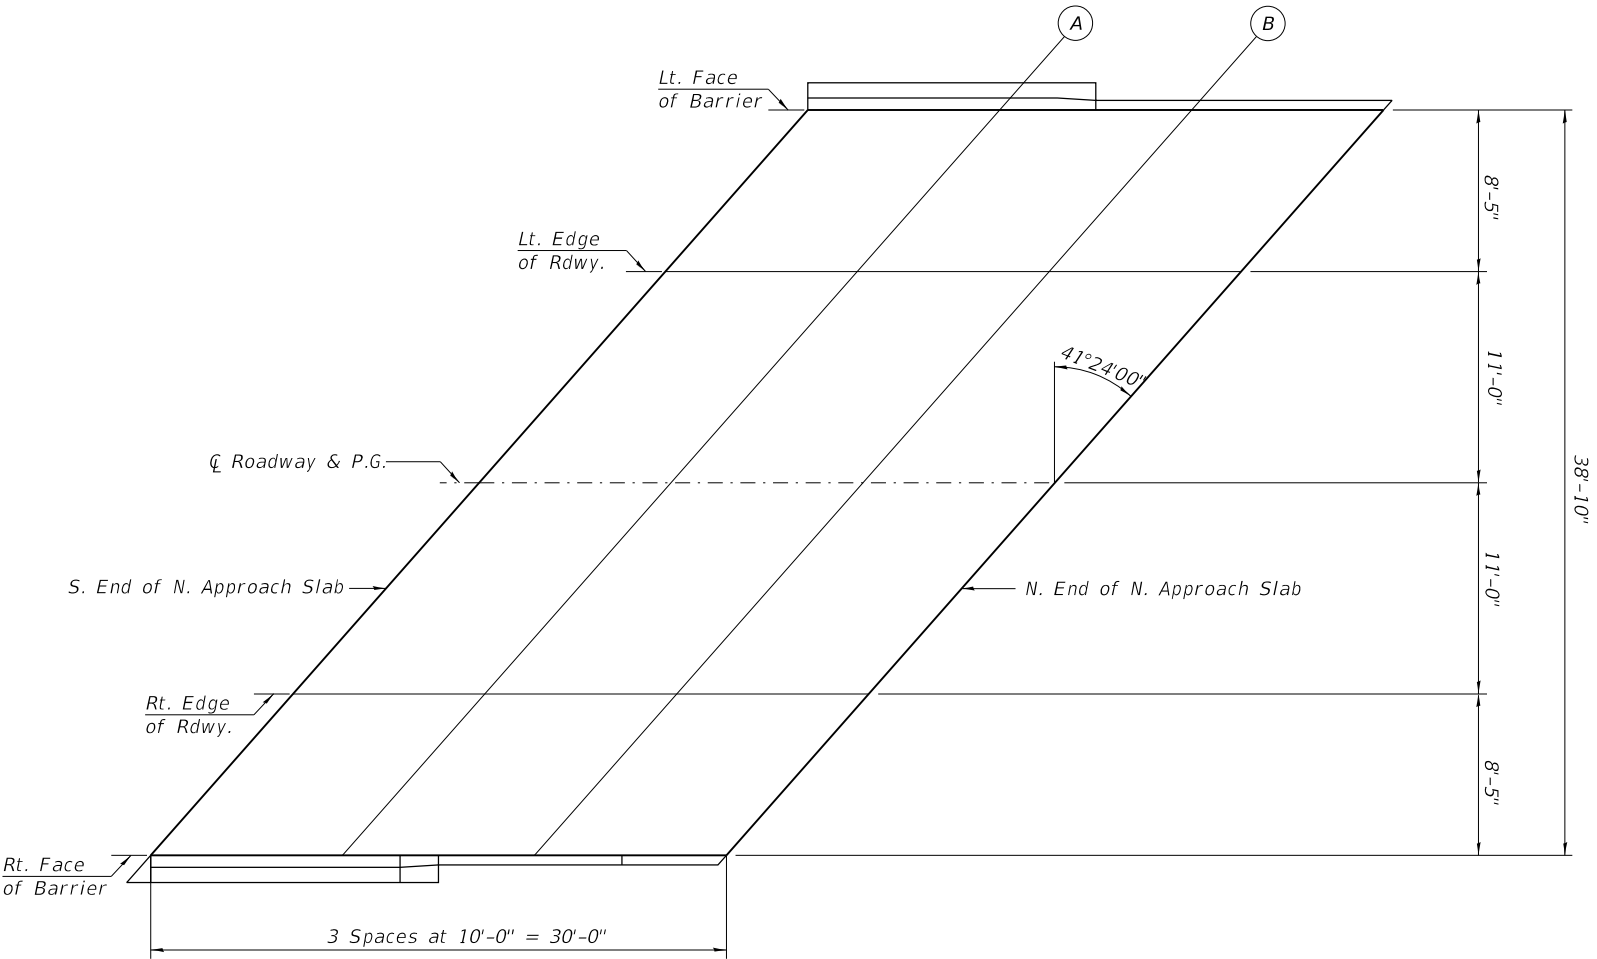

PLAN

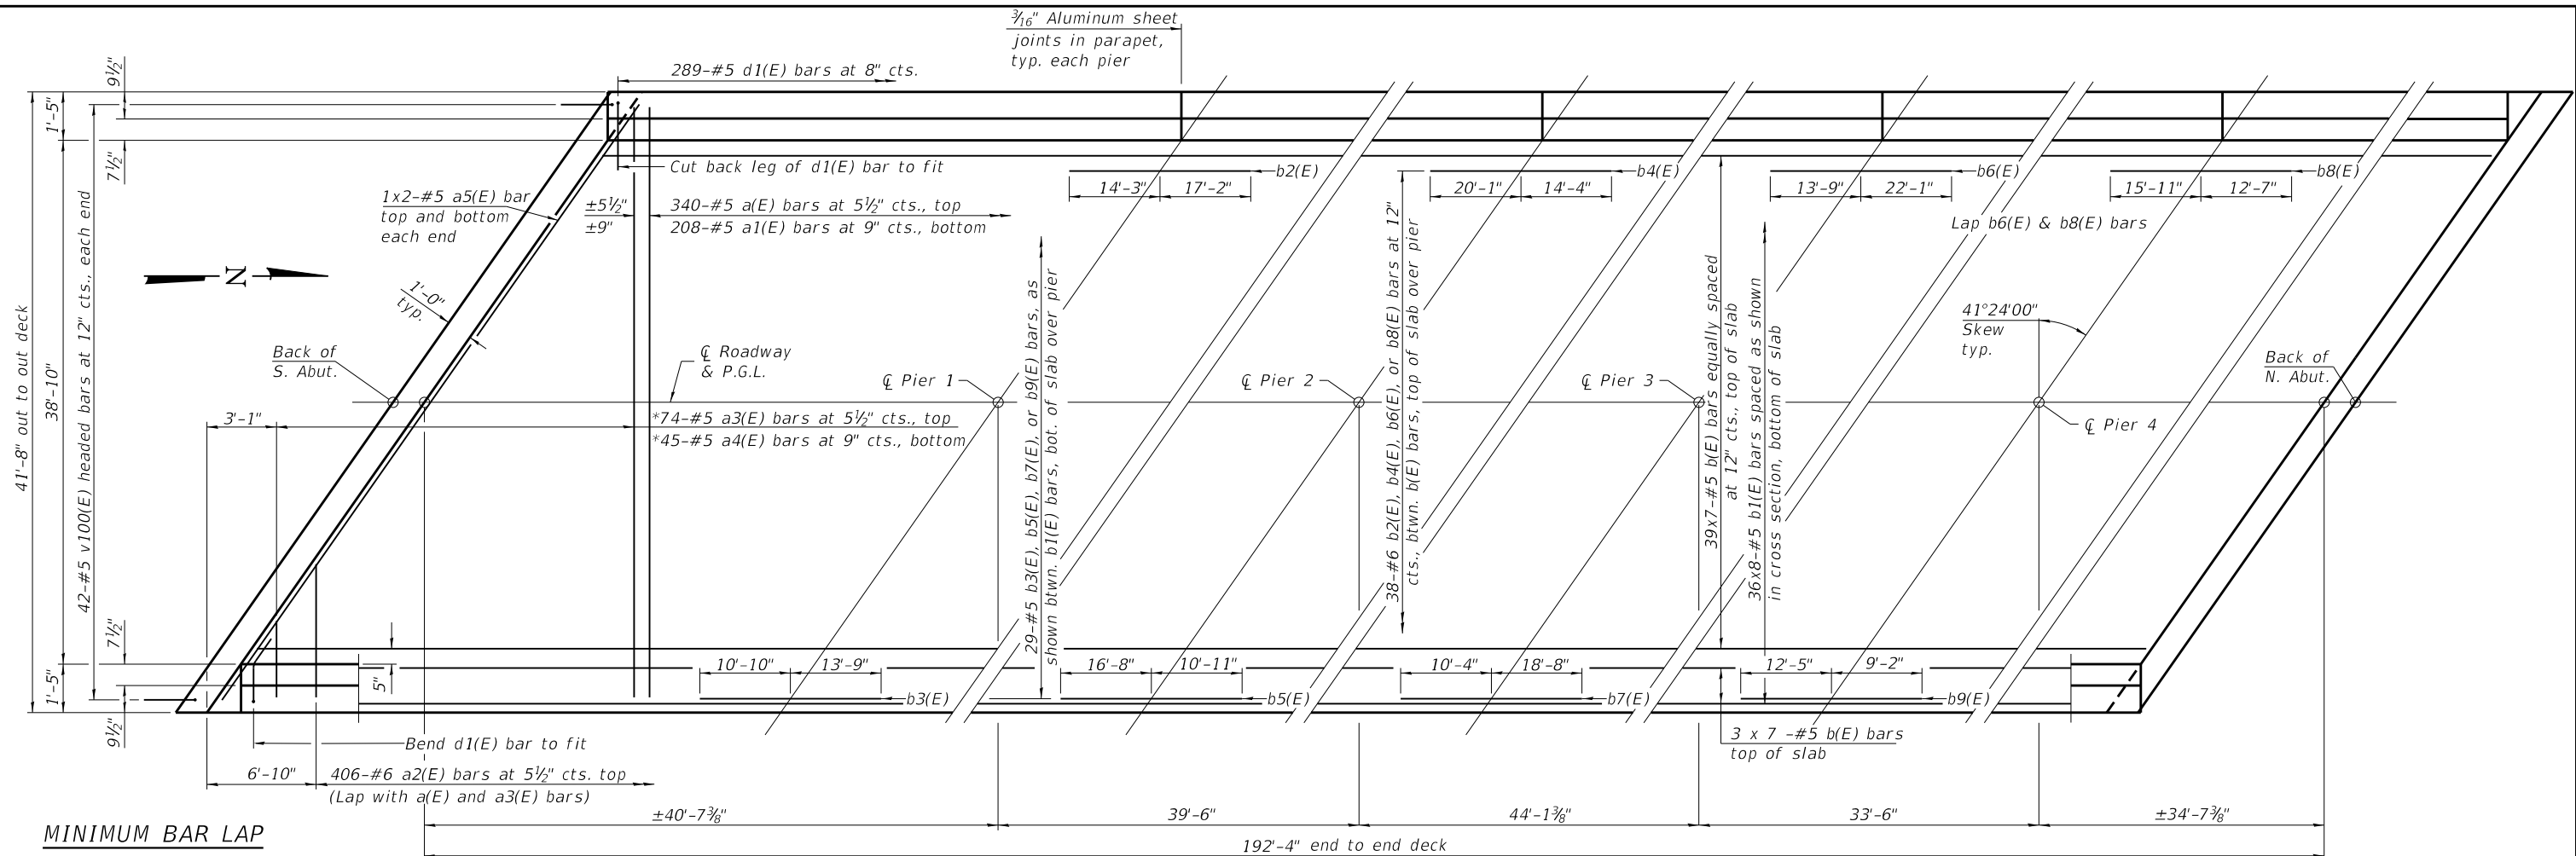


MINIMUM BAR LAP

#5 bar = 3'-6"
#6 bar = 4'-5"

* See Field Cutting Diagram
on sheet 10 of 35.

Notes:
See sheet 10 of 35 for superstructure details
and Bill of Material.
Bars indicated thus 39 x 7-#5 etc. indicates
39 lines of bars with 7 lengths per line.

PARTIAL PLAN

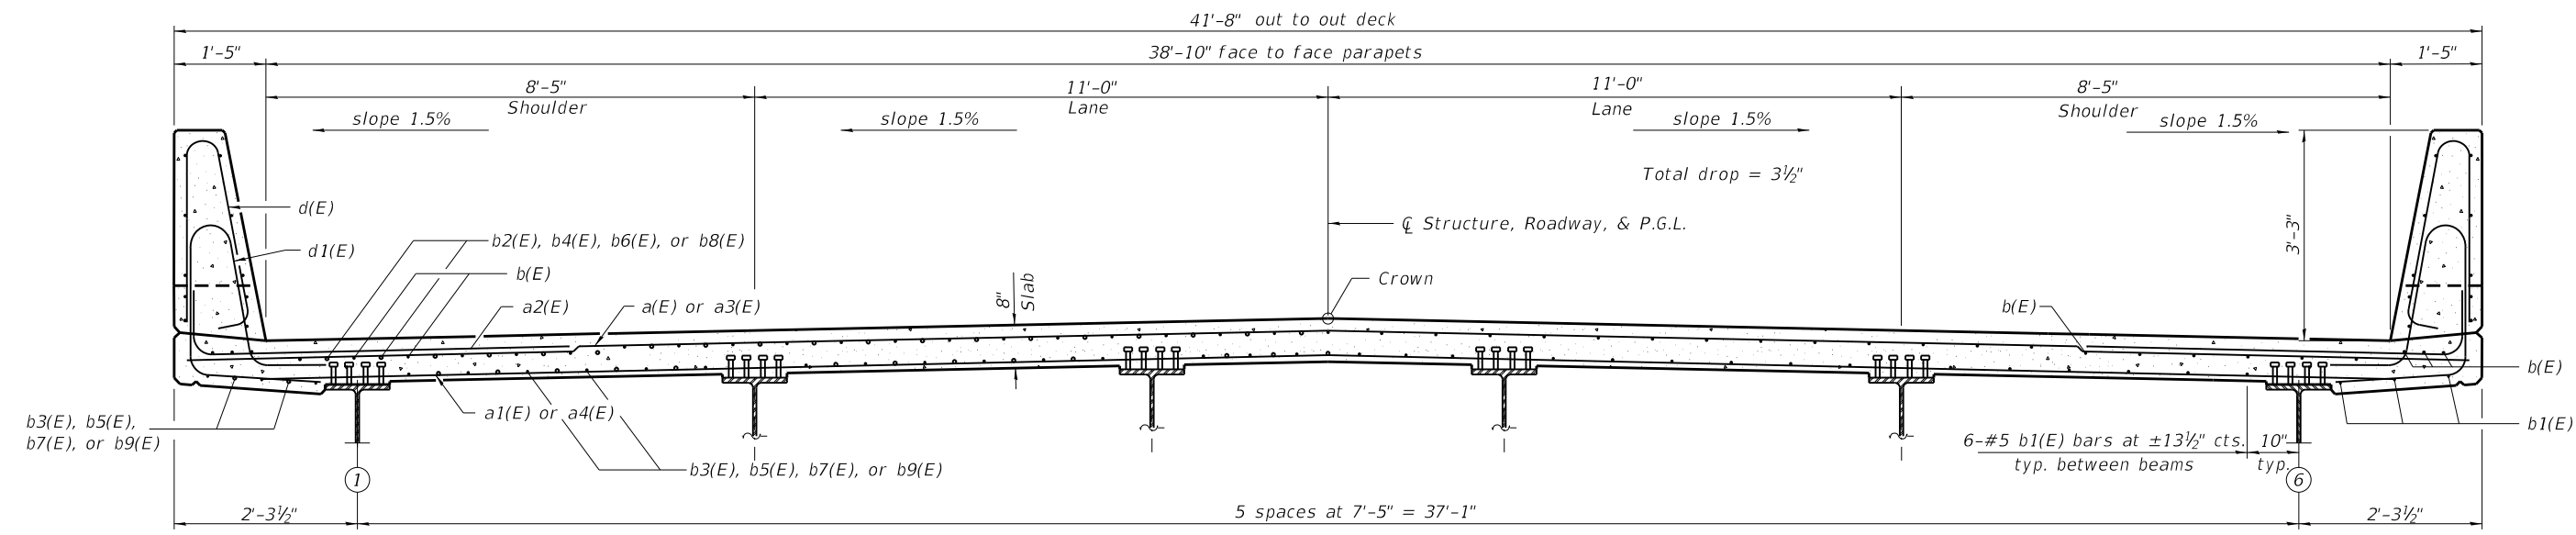

NEAR PIER


NEAR MIDSPAN

CROSS SECTION


(Looking North)

SI-SB-2-L(>30°) 5-15-2023

FILE NAME = P:\2022\220616\Cad\02 Design\CADD_Sheets\220616-shd-bridge.dgn		DESIGNED - I.P.N.	REVISED -	STATE OF ILLINOIS DEPARTMENT OF TRANSPORTATION	SUPERSTRUCTURE STRUCTURE NO. 045-9132	T.R.	SECTION	COUNTY	TOTAL SHEETS	SHEET NO.
 HAMPTON, LENZINI AND RENWICK, INC. 3035 STEVENSON DRIVE, SUITE 201 SPRINGFIELD, ILLINOIS 62703 ILLINOIS PROFESSIONAL DESIGN FIRM L.S. / P.E. / S.E. CORP. 184.000959	USER NAME = Inlausen	CHECKED - S.T.M.	REVISED -			2110	17-12082-01-BR	KANE	84	41
	PLOT SCALE =	DRAWN - I.P.N.	REVISED -			MUIRHEAD ROAD / CNRN R.R.				
	PLOT DATE = 1/18/2024	CHECKED - S.T.M.	REVISED -			CONTRACT NO. 61K26				
	SHEET NO. 9 OF 35 SHEETS					ILLINOIS FED. AID PROJECT NO. ZU0Q(831)				

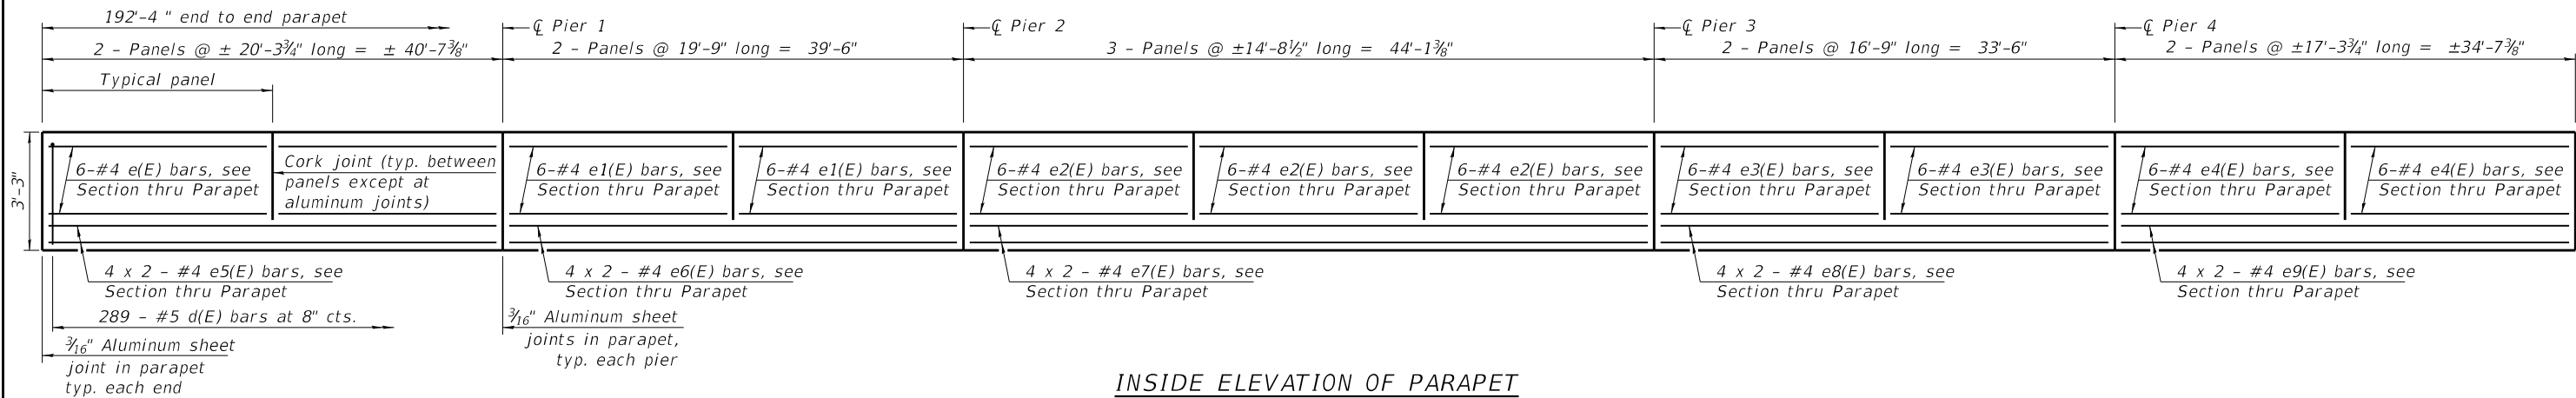


INSIDE ELEVATION OF PARAPET

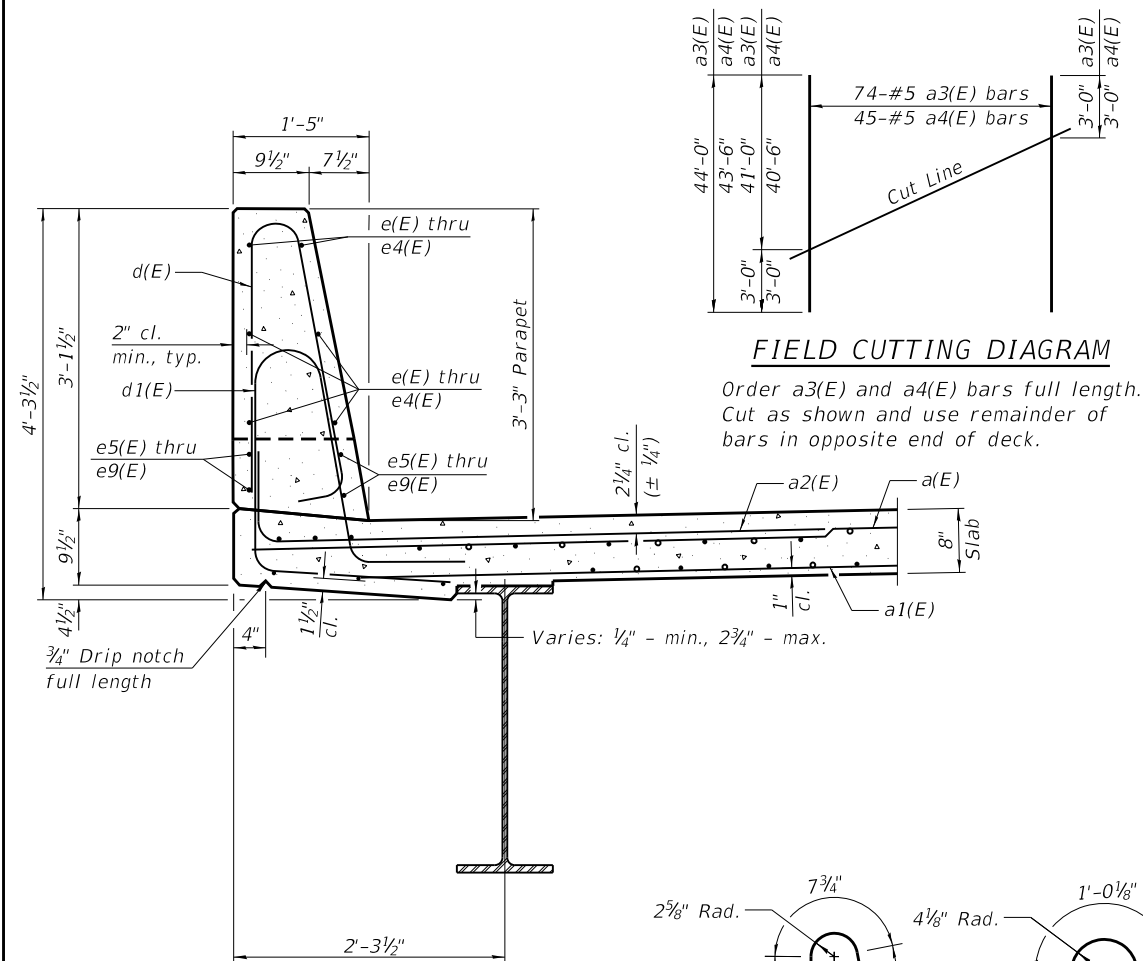

FIELD CUTTING DIAGRAM

Order a3(E) and a4(E) bars full length. Cut as shown and use remainder of bars in opposite end of deck.

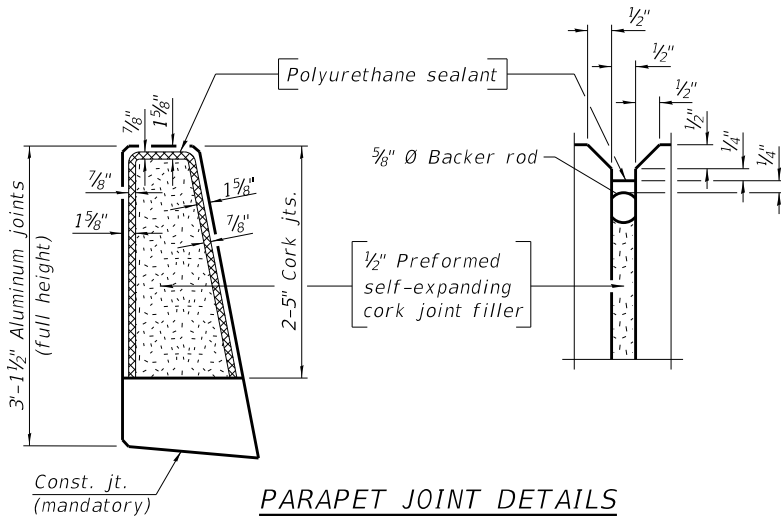

PARAPET JOINT DETAILS

Notes:

The 3/16" min. aluminum sheet shall be ASTM B 209 alloy 3003-H14 and coated with 5 mils of either bitumen paint or epoxy paint to minimize reaction with wet concrete. Cost included with Concrete Superstructure.


The polyurethane sealant shall be according to Article 1050.04 of the Std. Spec. and the color shall be gray.

Headed bars shall conform to ASTM A970 with threaded attachment; Class HA; and reinforcement bars conforming to ASTM A706. Cost included with Reinforcement Bars, Epoxy Coated.


MINIMUM BAR LAP

#4 bar = 2'-5"


SECTION THRU PARAPET

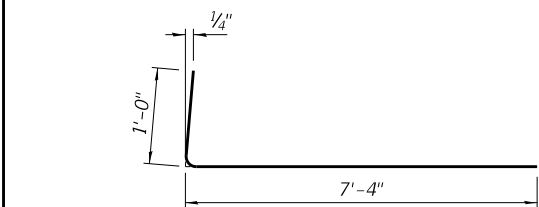


BAR a2(E)

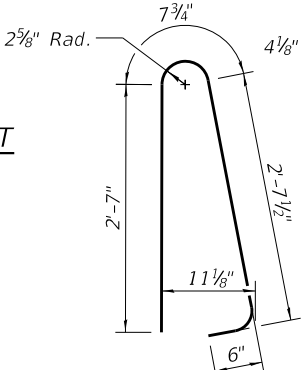

BAR d(E)

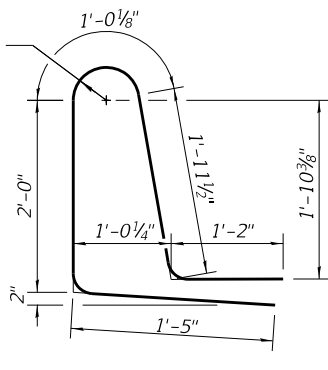


BAR d1(E)

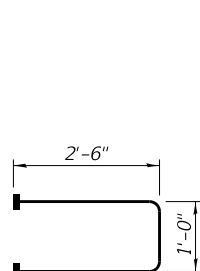


BAR s100(E)

(Headed)

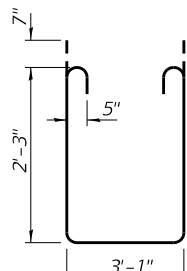

BAR s101(E)

 


BAR v100(E)

(Headed)

SUPERSTRUCTURE
BILL OF MATERIAL


Bar	No.	Size	Length	Shape
a(E)	340	#5	41'-4"	—
a1(E)	208	#5	41'-4"	—
a2(E)	812	#6	8'-4"	└
a3(E)	74	#5	44'-0"	—
a4(E)	45	#5	43'-6"	—
a5(E)	8	#5	29'-4"	—
b(E)	315	#5	30'-6"	—
b1(E)	288	#5	27'-1"	—
b2(E)	38	#6	31'-5"	—
b3(E)	29	#5	24'-7"	—
b4(E)	38	#6	34'-5"	—
b5(E)	29	#5	27'-7"	—
b6(E)	38	#6	35'-10"	—
b7(E)	29	#5	29'-0"	—
b8(E)	38	#6	28'-6"	—
b9(E)	29	#5	21'-7"	—
d(E)	578	#5	6'-5"	└
d1(E)	578	#5	7'-7"	└
e(E)	24	#4	19'-11"	—
e1(E)	24	#4	19'-5"	—
e2(E)	36	#4	14'-4"	—
e3(E)	24	#4	16'-5"	—
e4(E)	24	#4	16'-11"	—
e5(E)	16	#4	21'-5"	—
e6(E)	16	#4	20'-10"	—
e7(E)	16	#4	23'-2"	—
e8(E)	16	#4	17'-10"	—
e9(E)	16	#4	18'-5"	—
m10(E)	12	#6	29'-5"	—
m11(E)	20	#6	9'-4"	—
m12(E)	8	#6	2'-6"	—
s100(E)	78	#5	6'-0"	└
s101(E)	78	#5	8'-9"	└
v100(E)	84	#5	3'-1"	└
Concrete Superstructure			Cu. Yds.	266.8
Bridge Deck Grooving			Sq. Yds.	830
Protective Coat			Sq. Yds.	1,005
Reinforcement Bars, Epoxy Coated			Lbs.	81,560
Name Plates (Special)			Each	1

Bars indicated thus 4 x 2-#4 etc. indicates 4 line of bars with 2 lengths per line.

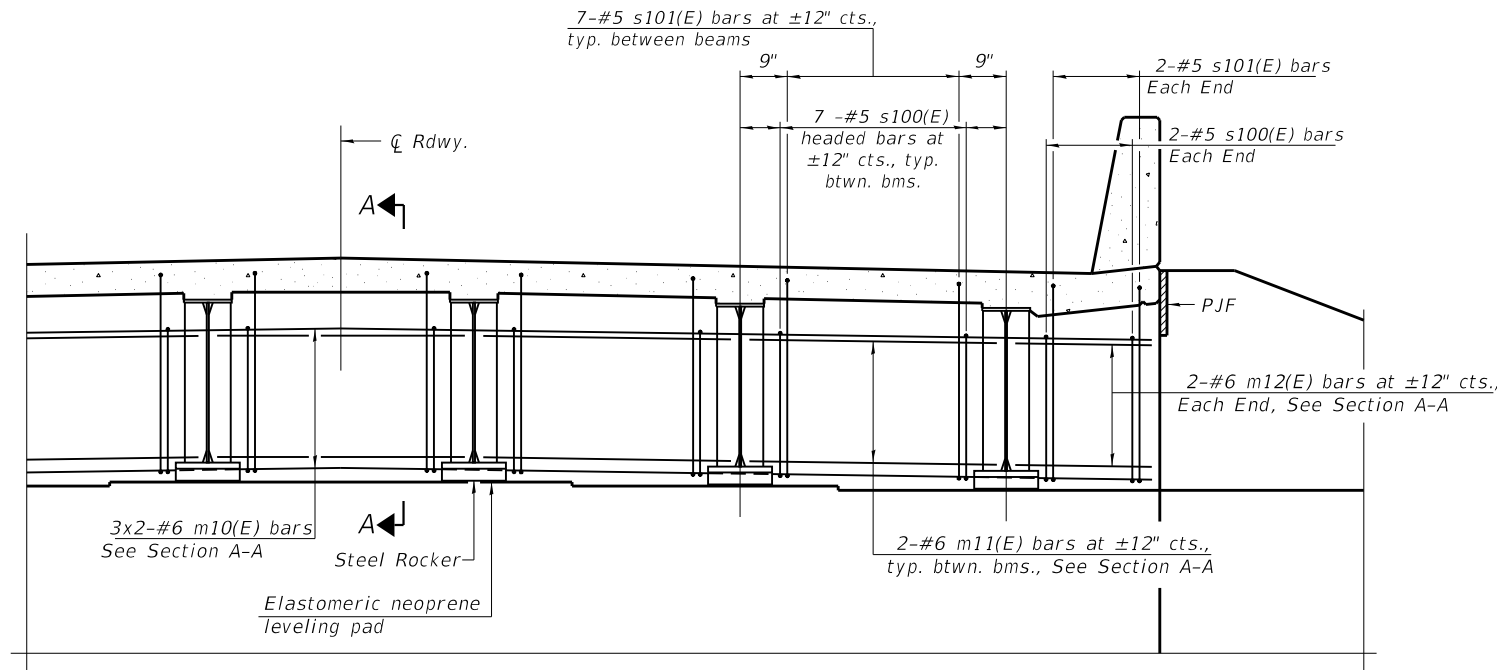

MINIMUM BAR LAP
#6 bar = 3'-7"

DIAPHRAGM AT ABUTMENT

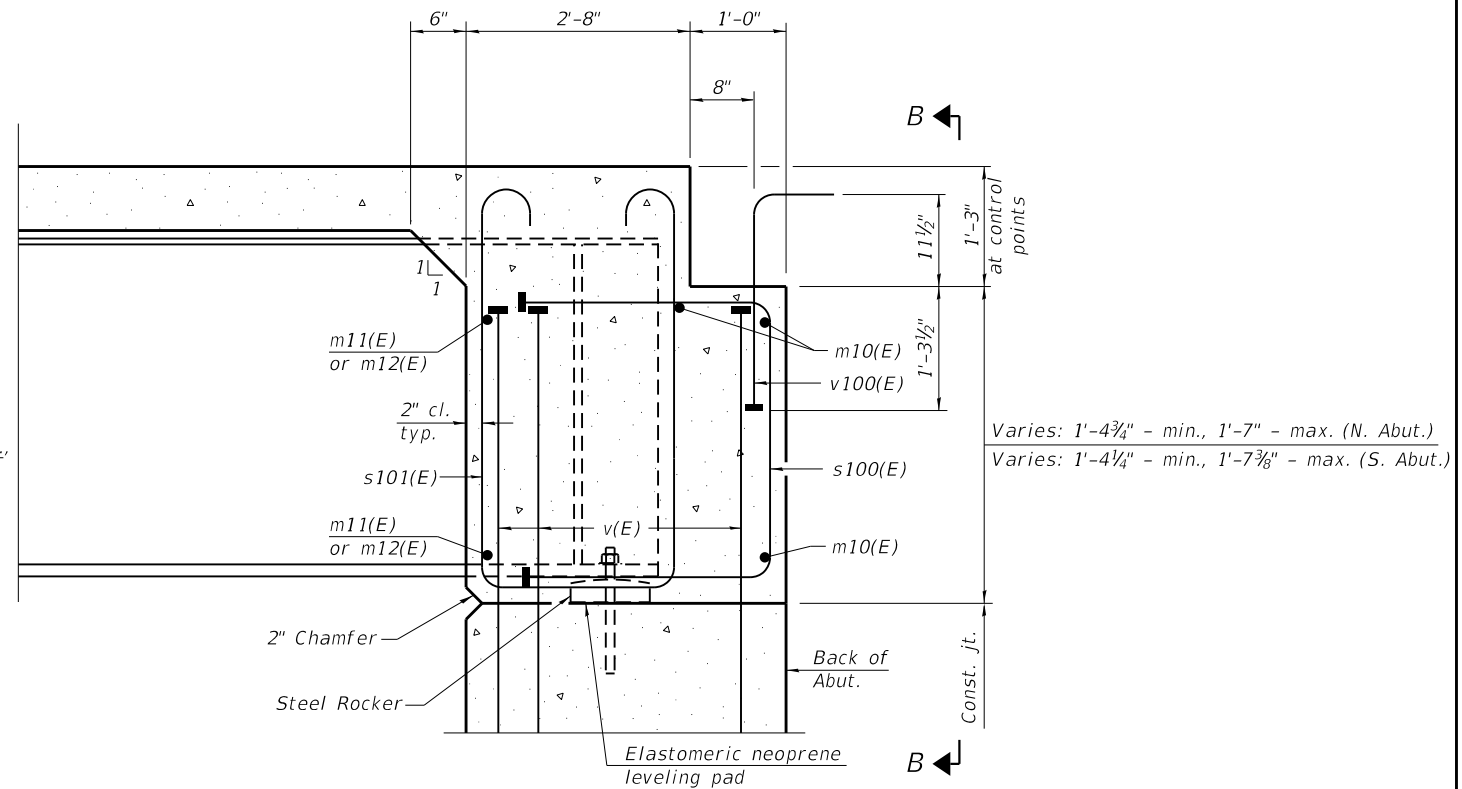

SECTION A-A
(at Rt. L's)

DETAILS FOR DOWNSTATION DIAPHRAGM

Location	Station	Offset	Control Point Elevation	Diaphragm Height
Lt. Control Pt.	17+68.98	-19.42'	926.83	1'-5 7/8"
CL Control Pt.	17+51.86	0.00'	926.79	1'-6 3/4"
Rt. Control Pt.	17+34.74	19.42'	926.11	1'-4 7/8"


Location	Slope Between Control Points
Lt.	0.19% ←
Rt.	-2.62% →

DETAILS FOR UPSTATION DIAPHRAGM


(left and right looking downstation)

Location	Station	Offset	Control Point Elevation	Diaphragm Height
Lt. Control Pt.	19+29.74	19.42'	927.71	1'-5 3/4"
CL Control Pt.	19+46.86	0.00'	927.84	1'-6 3/4"
Rt. Control Pt.	19+63.98	-19.42'	927.35	1'-5 1/4"

Location	Slope Between Control Points
Lt.	-0.53% ←
Rt.	-1.90% →

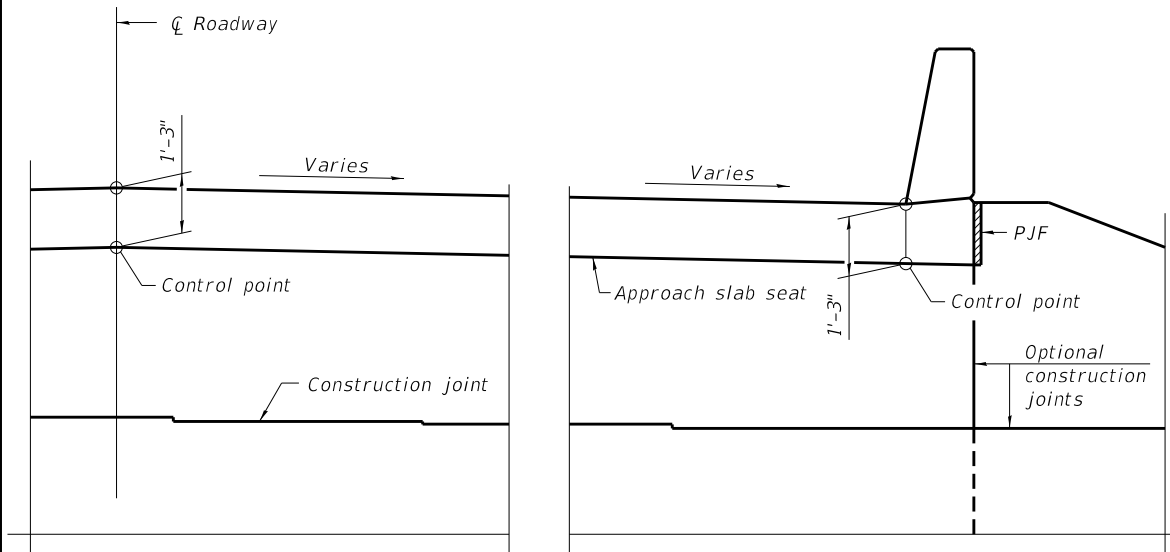


VIEW B-B

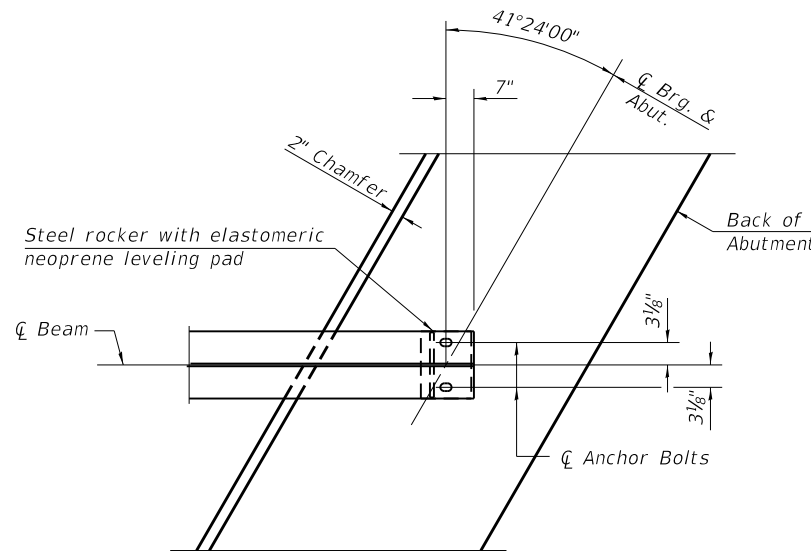

PLAN AT ABUTMENT
(Showing bottom flange of beam)


Notes:
See sheet 10 of 35 for superstructure details and Bill of Material.
See sheet 12 of 35 for PJF details.
The s100(E) and s101(E) bars shall be placed parallel to the beams.
Spacing for these bars shall be at right angles to the beams.
The approach slab seat shall have a constant slope determined from the control points shown.

DIA-SB-L 2-1-2023

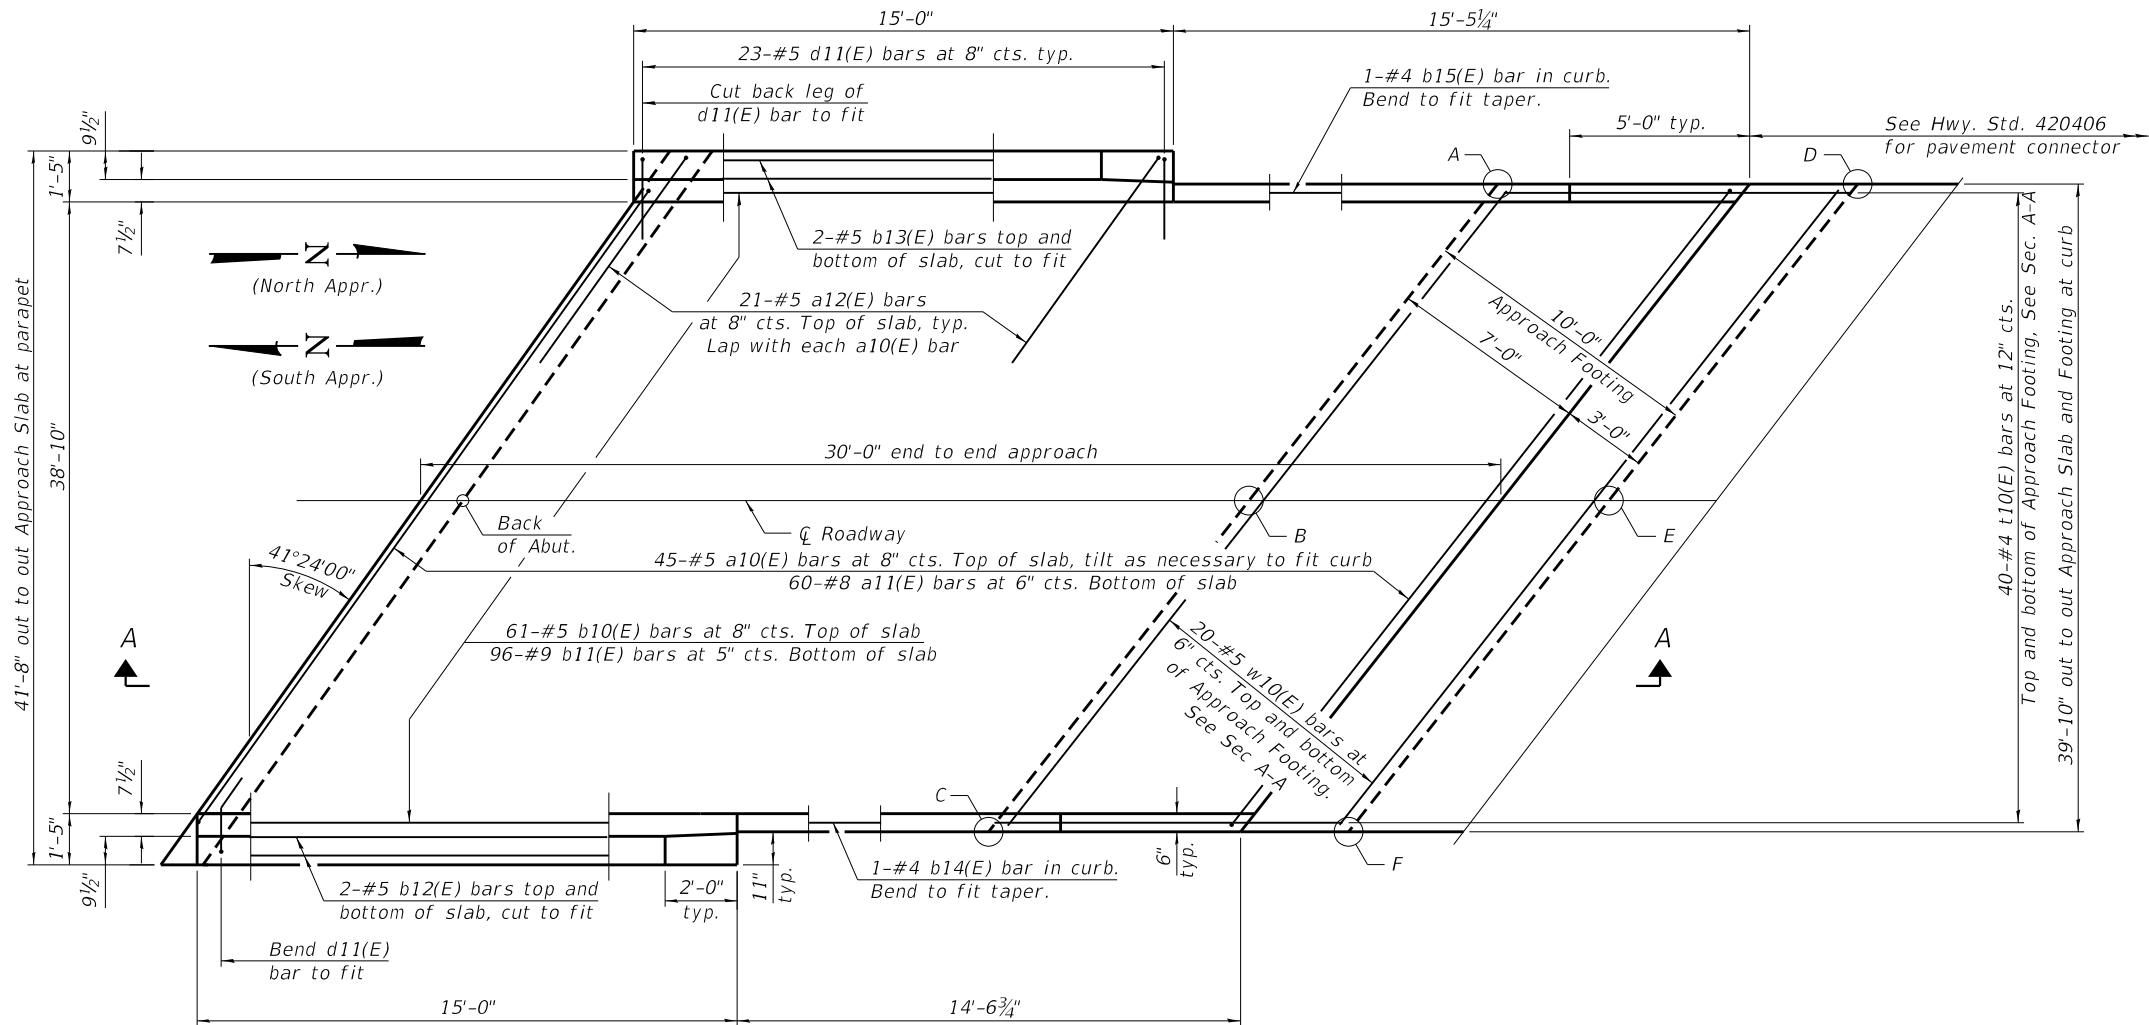


PLAN

(N approach slab shown; S approach slab similar by 180° rotation)

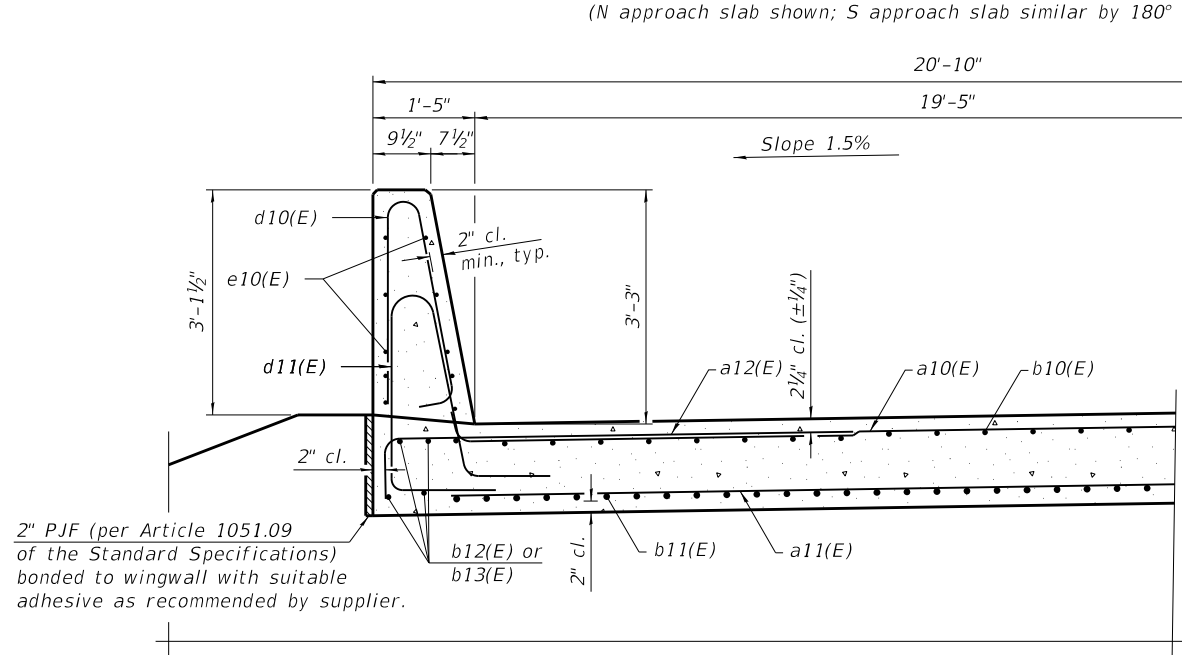

NEAR ABUTMENT

CROSS SECTION

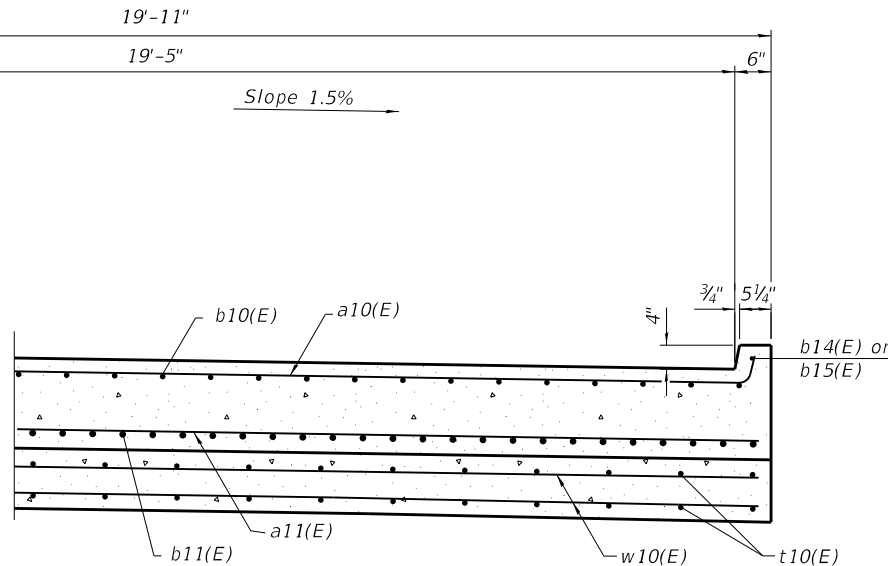

AT APPROACH FOOTING

TOP & BOTTOM ELEVATIONS FOR DOWNSTATION
APPROACH FOOTING

Location	Station	Offset	Top of Footing Elevations	Bottom of Footing Elevations
A	17+14.96	19.92'	925.58	924.75
B	17+32.52	0.00'	926.34	925.51
C	17+50.08	-19.92'	926.44	925.60
D	17+01.63	19.92'	925.20	924.37
E	17+19.19	0.00'	926.01	925.17
F	17+36.75	-19.92'	926.14	925.30


TOP & BOTTOM ELEVATIONS FOR UPSTATION
APPROACH FOOTING

Location	Station	Offset	Top of Footing Elevations	Bottom of Footing Elevations
A	19+83.75	-19.92'	927.04	926.21
B	19+66.19	0.00'	927.61	926.78
C	19+48.64	19.92'	927.52	926.68
D	19+97.08	-19.92'	926.81	925.97
E	19+79.53	0.00'	927.42	926.59
F	19+61.97	19.92'	927.36	926.52

BAIA-CIP-39CS-L(>30°) 5-15-2023


(Sheet 1 of 2)

FILE NAME = P:\2022\220616\Cad\02 Design\CADD_Sheets\220616-shl-bridge.dgn	DESIGNED - I.P.N.	REVISED -	STATE OF ILLINOIS DEPARTMENT OF TRANSPORTATION	BRIDGE APPROACH SLAB DETAILS STRUCTURE NO. 045-9132	T.R.	SECTION	COUNTY	TOTAL SHEETS	SHEET NO.
HAMPTON, LENZINI AND RENWICK, INC. 3035 STEVENSON DRIVE, SUITE 201 SPRINGFIELD, ILLINOIS 62703 ILLINOIS PROFESSIONAL DESIGN FIRM L.S. / P.E. / S.E. CORP. 184.000959	USER NAME = Inlausen	CHECKED - S.T.M.			2110	17-12082-01-BR	KANE	84	44
PLOT SCALE =	DRAWN - I.P.N.	REVISED -			MUIRHEAD ROAD / CNRN R.R. CONTRACT NO. 61K26				
PLOT DATE = 1/18/2024	CHECKED - S.T.M.	REVISED -			SHEET NO. 12 OF 35 SHEETS				

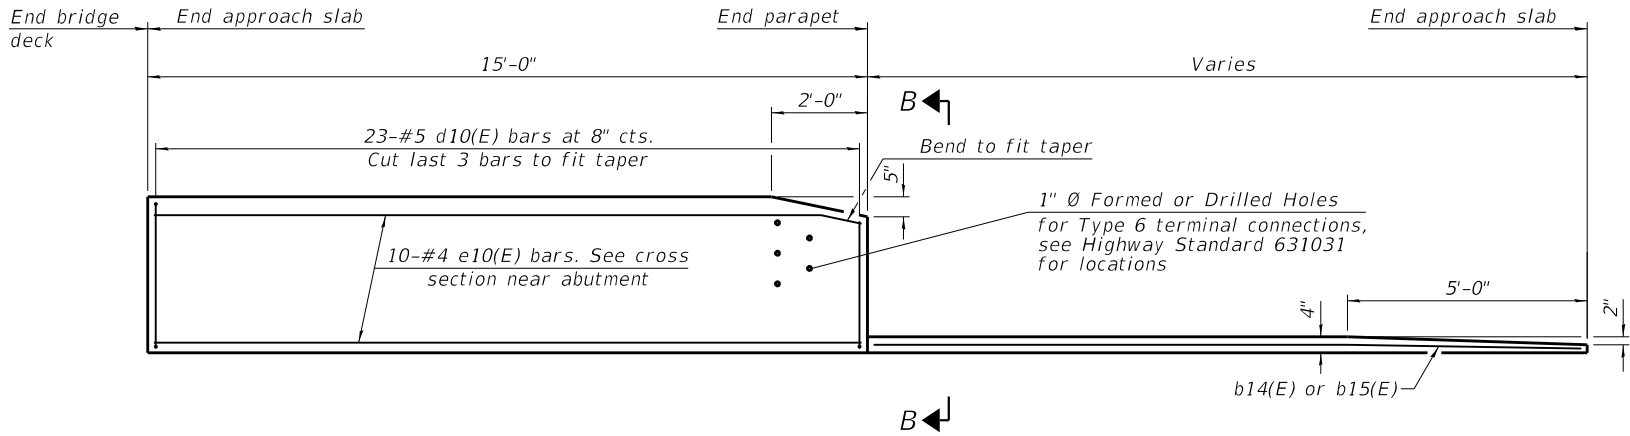


INSIDE ELEVATION OF PARAPET AND CURB


Notes:
Parapet concrete shall be paid for as Concrete Superstructure.
Approach slab shall be paid for as Concrete Superstructure (Approach Slab).
Approach footing concrete shall be paid for as Concrete Structures.
The approach footing maximum applied service bearing pressure (Q_{max}) = 2.0 ksf.
Cost of excavation for approach footing included with Concrete Structures.
For Granular Backfill for Structures and drainage treatment details, see sheet 2 of 35.

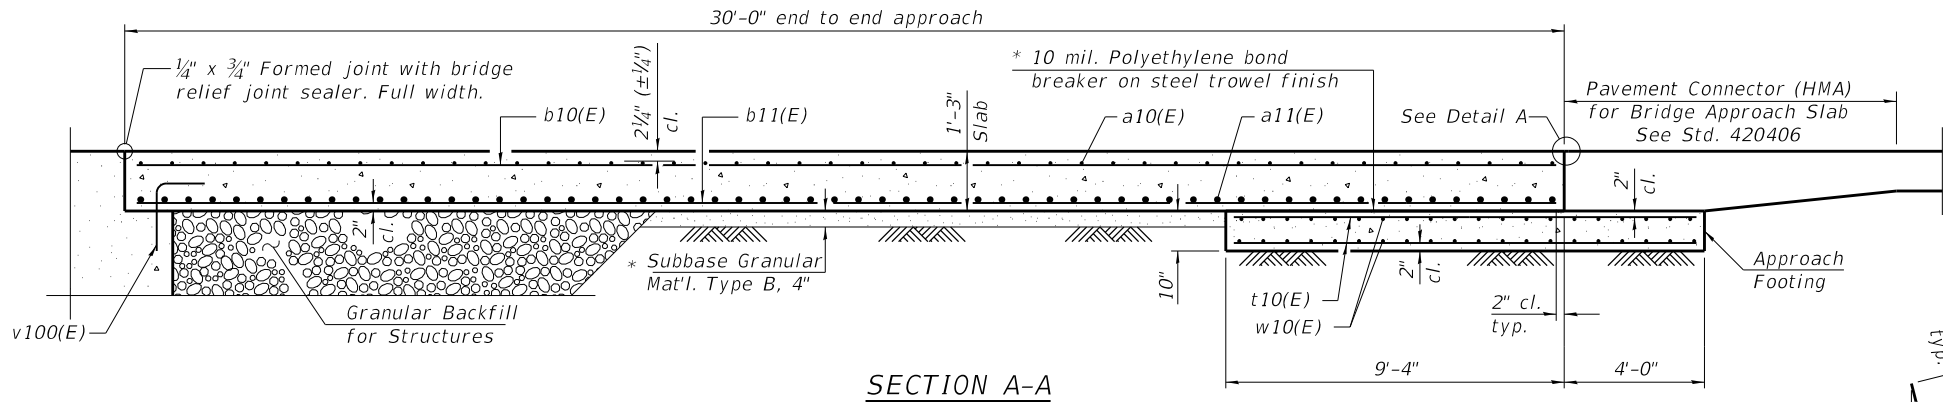


SECTION A-A

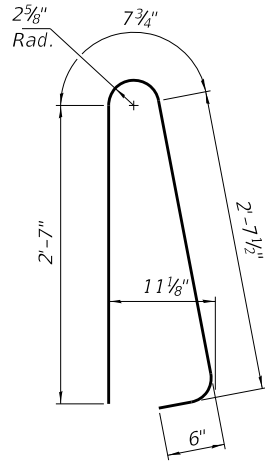


BAR d10(E)

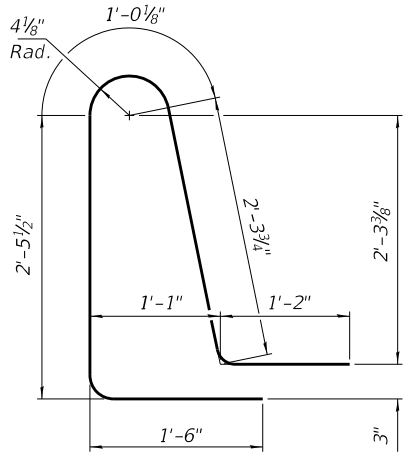


BAR d11(E)

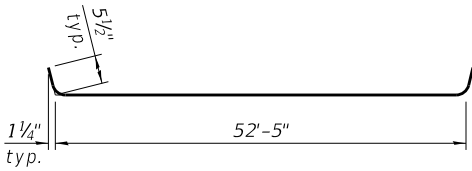


BAR a10(E)

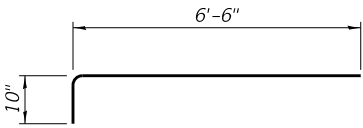

BAR a12(E)

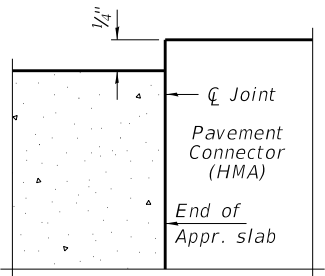

DETAIL A

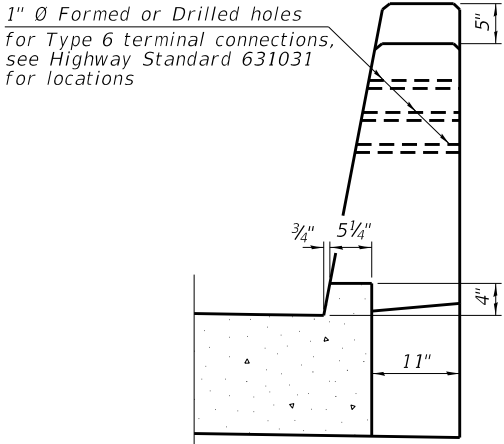

VIEW B-B


TWO APPROACHES
BILL OF MATERIAL

Bar	No.	Size	Length	Shape
a10(E)	90	#5	53'-4"	
a11(E)	120	#8	52'-7"	
a12(E)	84	#5	7'-4"	
b10(E)	122	#5	29'-8"	
b11(E)	192	#9	29'-8"	
b12(E)	8	#5	15'-8"	
b13(E)	8	#5	14'-5"	
b14(E)	2	#4	14'-4"	
b15(E)	2	#4	14'-10"	
d10(E)	92	#5	6'-5"	
d11(E)	92	#5	8'-6"	
e10(E)	40	#4	14'-8"	
t10(E)	160	#4	12'-10"	
w10(E)	80	#5	52'-7"	
Concrete Structures			Cu. Yd.	24.4
Concrete Superstructure			Cu. Yd.	7.8
Bridge Deck Grooving			Sq. Yd.	258
Protective Coat			Sq. Yd.	300
Concrete Superstructure (Approach Slab)			Cu. Yd.	113.6
Reinforcement Bars, Epoxy Coated			Pound	53,520


* Cost included with Concrete Superstructure (Approach Slab).
** Per manufacturer recommendations

BAIA-CIP-39CS-L(>30°) 5-15-2023


(Sheet 2 of 2)

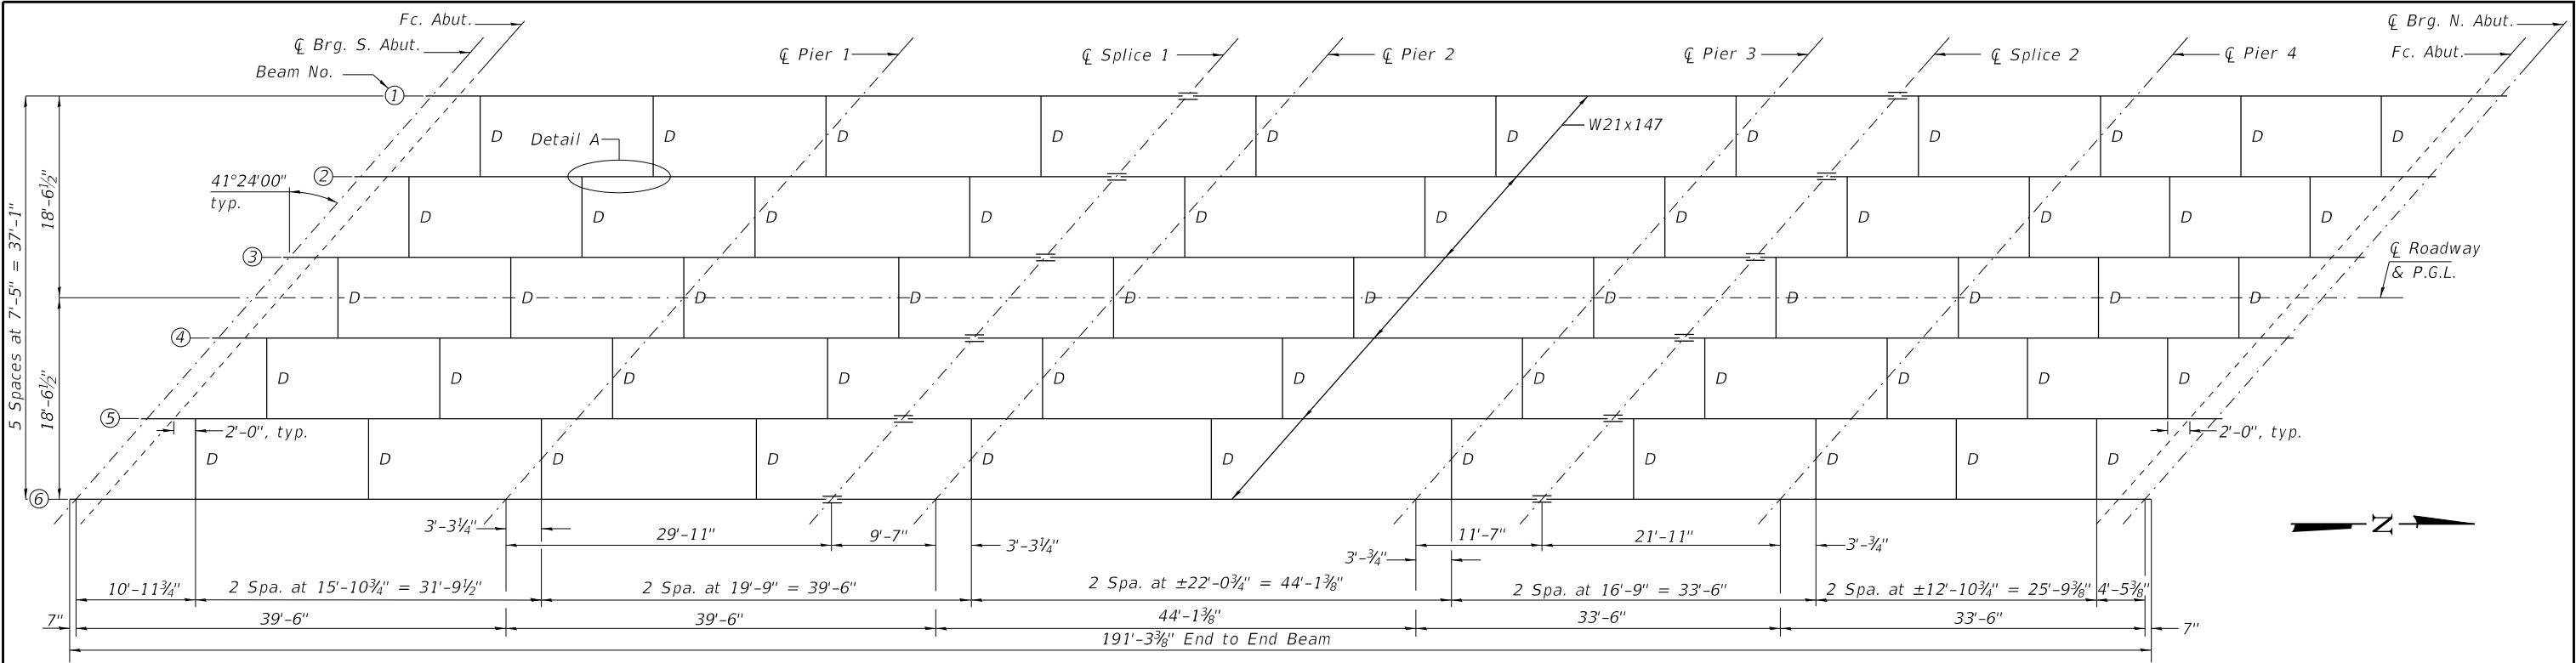

FRAMING PLAN

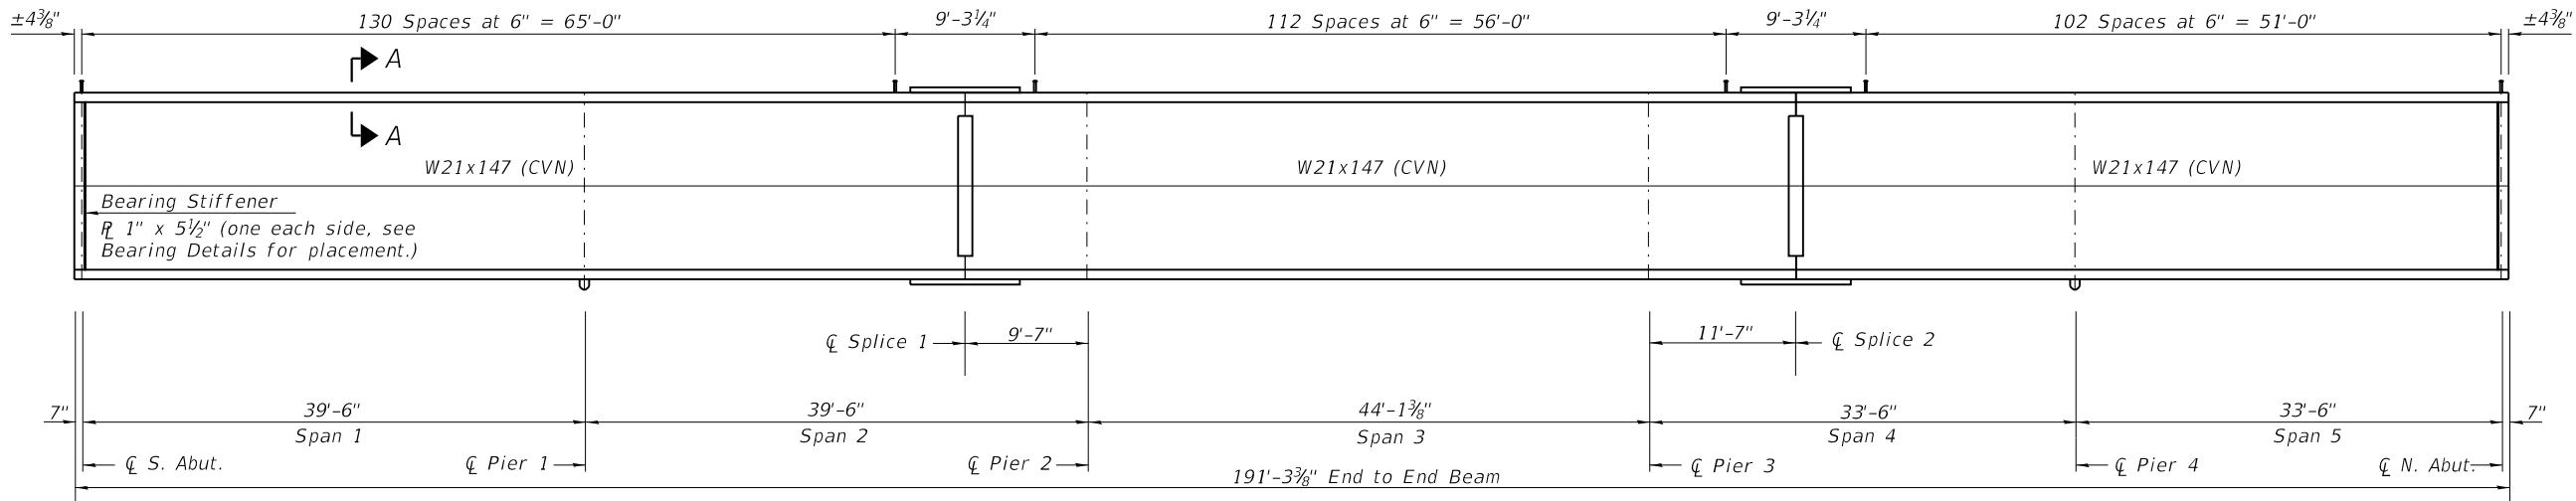

BEAM ELEVATION

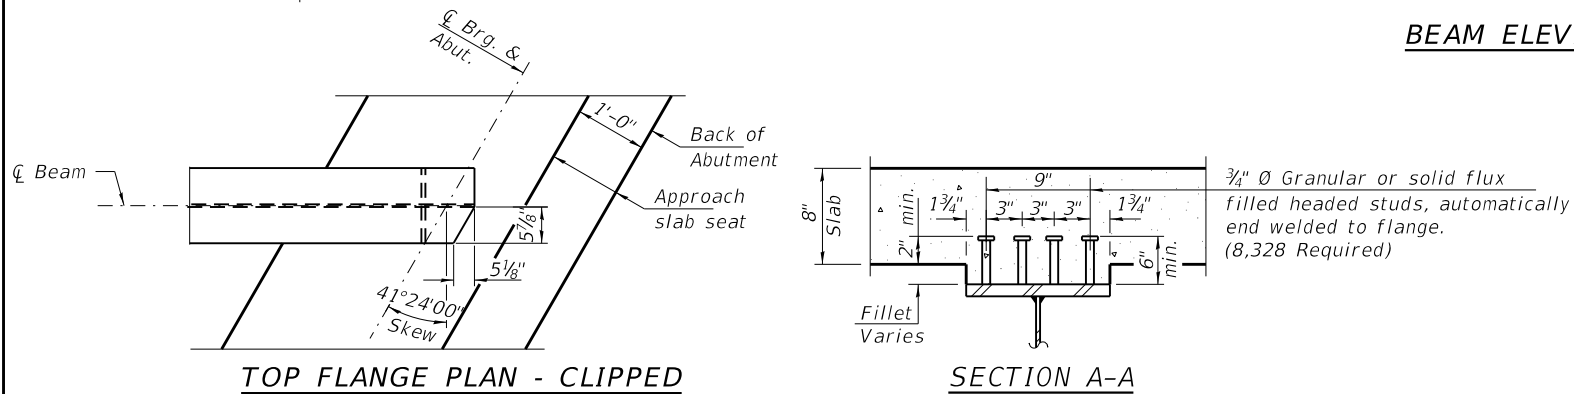

TOP FLANGE PLAN - CLIPPED

SECTION A-A

All cross frames or diaphragms between beams or girders shall be installed with erection pins and bolts in accordance with the erection plan approved by the Engineer. Individual cross frames or diaphragms at supports may be temporarily disconnected to install bearing anchor bolts.

Load carrying components designated "CVN" shall conform to the Charpy-V-Notch Impact Energy Requirement, Zone 2.


TOP OF BEAM ELEVATIONS

Location	BEAM 1	BEAM 2	BEAM 3	BEAM 4	BEAM 5	BEAM 6
℄ Brg S Abut	927.40	927.39	927.37	927.23	926.98	926.72
℄ Pier 1	927.84	927.87	927.89	927.80	927.58	927.36
℄ Splice 1	928.17	928.23	928.29	928.22	928.04	927.85
℄ Pier 2	928.18	928.26	928.32	928.27	928.10	927.92
℄ Pier 3	928.26	928.38	928.49	928.48	928.36	928.23
℄ Splice 2	928.28	928.41	928.53	928.54	928.43	928.31
℄ Pier 4	928.14	928.29	928.44	928.47	928.38	928.29
℄ Brg N Abut	927.93	928.12	928.30	928.37	928.31	928.25

INTERIOR GIRDER MOMENT TABLE										
		0.4 Sp. 1	Pier 1	0.5 Sp. 2	Pier 2	0.5 Sp. 3	Pier 3	0.5 Sp. 4	Pier 4	0.6 Sp. 5
I_s	(in ⁴)	3,630	3,630	3,630	3,630	3,630	3,630	3,630	3,630	3,630
I_c (n)	(in ⁴)	10,941	10,941	10,941	10,941	10,941	10,941	10,941	10,941	10,941
I_c (3n)	(in ⁴)	8,014	8,014	8,014	8,014	8,014	8,014	8,014	8,014	8,014
I_c (cr)	(in ⁴)	-	5,254	-	5,254	-	5,254	-	5,254	-
S_s	(in ³)	329	329	329	329	329	329	329	329	329
S_c (n)	(in ³)	509	509	509	509	509	509	509	509	509
S_c (3n)	(in ³)	457	457	457	457	457	457	457	457	457
S_c (cr)	(in ³)	-	387	-	387	-	387	-	387	-
S_x	(in ³)	560	680	526	676	551	671	517	660	547
DC1	(k/')	0.932	0.932	0.932	0.932	0.932	0.932	0.932	0.932	0.932
M_{DC1}	('k)	116	-147	39	-138	95	-125	19	-100	86
DC2	(k/')	0.175	0.175	0.175	0.175	0.175	0.175	0.175	0.175	0.175
M_{DC2}	('k)	22	-28	7	-26	18	-23	3	-19	16
DW	(k/')	0.371	0.371	0.371	0.371	0.371	0.371	0.371	0.371	0.371
M_{DW}	('k)	46	-59	16	-55	38	-50	7	-40	34
LLDF		0.638	0.638	0.638	0.629	0.620	0.641	0.667	0.667	0.667
M_{LL+IM}	('k)	369	-288	302	-282	322	-280	262	-244	315
f_1 (Strength I)	(ksi)	15	-15	15	-15	15	-15	15	-15	15
$M_u + \frac{1}{3} f_1 S_x$	('k)	1,119	-1,094	829	-1,062	992	-1,030	713	-910	957
$\phi_f M_n$	('k)	2,334	-1,327	2,193	-1,314	2,297	-1,297	2,155	-1,263	2,279
f_s DC1	(ksi)	4.2	-5.4	1.4	-5.0	3.5	-4.5	0.7	-3.6	3.1
f_s DC2	(ksi)	0.6	-0.9	0.2	-0.8	0.5	-0.7	0.1	-0.6	0.4
f_s DW	(ksi)	1.2	-1.8	0.4	-1.7	1.0	-1.5	0.2	-1.2	0.9
f_s (LL+IM)	(ksi)	8.7	-8.9	7.1	-8.7	7.6	-8.7	6.2	-7.6	7.4
f_1 (Service II)	(ksi)	10.0	-10.0	10.0	-10.0	10.0	-10.0	10.0	-10.0	10.0
$f_s + f_1/2$ (Service II)	(ksi)	22.3	-24.7	16.3	-23.9	19.8	-23.1	14.0	-20.3	19.1
Service II Resistance	(ksi)	47.5	47.5	47.5	47.5	47.5	47.5	47.5	47.5	47.5
$f_s + f_1/3$ (Strength I)	(ksi)	28.0	-31.1	20.1	-30.1	24.7	-29.1	17.1	-25.4	23.8
$\phi_f F_n$	(ksi)	50.0	35.1	50.0	35.1	50.0	35.1	50.0	35.1	50.0
V_f	(k)	27.9	-	30.1	-	28.6	-	30.6	-	26.9

GIRDER REACTION TABLE						
	S. Abut.	Pier 1	Pier 2	Pier 3	Pier 4	N. Abut.
LLDF	0.952	0.952	0.955	0.951	0.944	0.944
OCF	1.232	1.232	1.236	1.231	1.221	1.221
R_{DC1} (k)	14.7	40.8	39.0	36.6	33.4	12.6
R_{DC2} (k)	2.8	7.7	7.3	6.9	6.3	2.4
R_{DW} (k)	5.8	16.2	15.5	14.6	13.3	5.0
R_{LL} (k)	60.0	92.3	91.9	90.3	85.5	55.1
R_{IM} (k)	16.2	20.8	20.7	20.6	20.0	15.1
R_{Total} (Strength I)(Impact) (k)	163.9	282.8	278.2	270.2	254.2	149.1
R_{Total} (Strength I)(No Impact) (k)	135.5	246.4	242.1	234.2	219.2	122.7


E NAME = P:\2022\220616\Cad\02 Design\CADD_Sheets\220616-sh-bt-bridge.dgn		DESIGNED - I.P.N.		REVISED -		STATE OF ILLINOIS DEPARTMENT OF TRANSPORTATION	STRUCTURAL STEEL DETAILS STRUCTURE NO. 045-9132				T.R.	SECTION	COUNTY	TOTAL SHEETS	SHEET NO.
HAMPTON, LENZINI AND RENWICK, INC. 3085 STEVENSON DRIVE, SUITE 201 SPRINGFIELD, ILLINOIS 62703		USER NAME = Inlausen		CHECKED - S.T.M.			REVISED -		2110	17-12082-01-BR	KANE	84	47		
ILLINOIS PROFESSIONAL DESIGN FIRM LS / PE / SE CORP. 184.009959		PLOT SCALE =		DRAWN - I.P.N.			REVISED -		MUIRHEAD ROAD / CNNN R.R. CONTRACT NO. 61K26						
PLOT DATE = 1/18/2024		CHECKED - S.T.M.		REVISED -			SHEET NO. 15 OF 35 SHEETS								
								ILLINOIS FED. AID PROJECT NO. 2U0Q(831)							

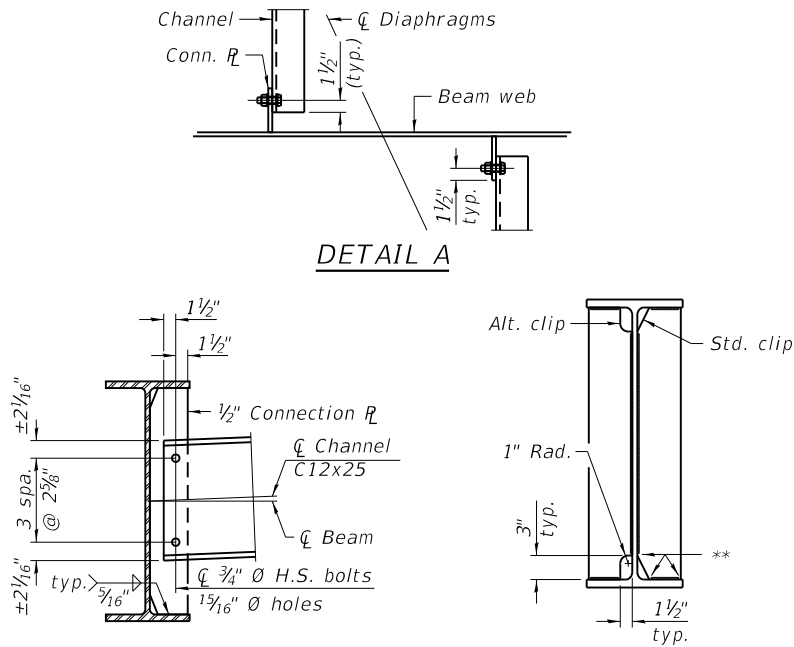

INTERIOR DIAPHRAGM

WELD LIMITS AND CLIP DETAILS

** Stop welds 1/4" (±1/8") from edges as shown. Typical.

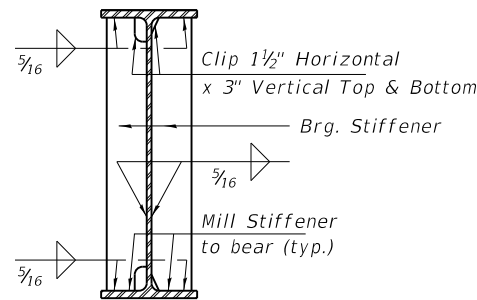


SECTION THRU BEARING STIFFENER

(Bearing Stiffeners at abutments)
See Beam Elevation for dimensions of bearing stiffeners.

BILL OF MATERIAL


Item	Unit	Total
Furnishing and Erecting Structural Steel	L Sum	1
Stud Shear Connectors	Each	8,328

Notes:
Two hardened washers required for each set of oversized holes.
Alternate channels of equal depth and larger weight are permitted to facilitate material acquisition. Alternate channels, if utilized, shall be provided at no additional cost to the Department.
Beams shall be braced for stability during erection and remain braced until the deck is poured and cured.

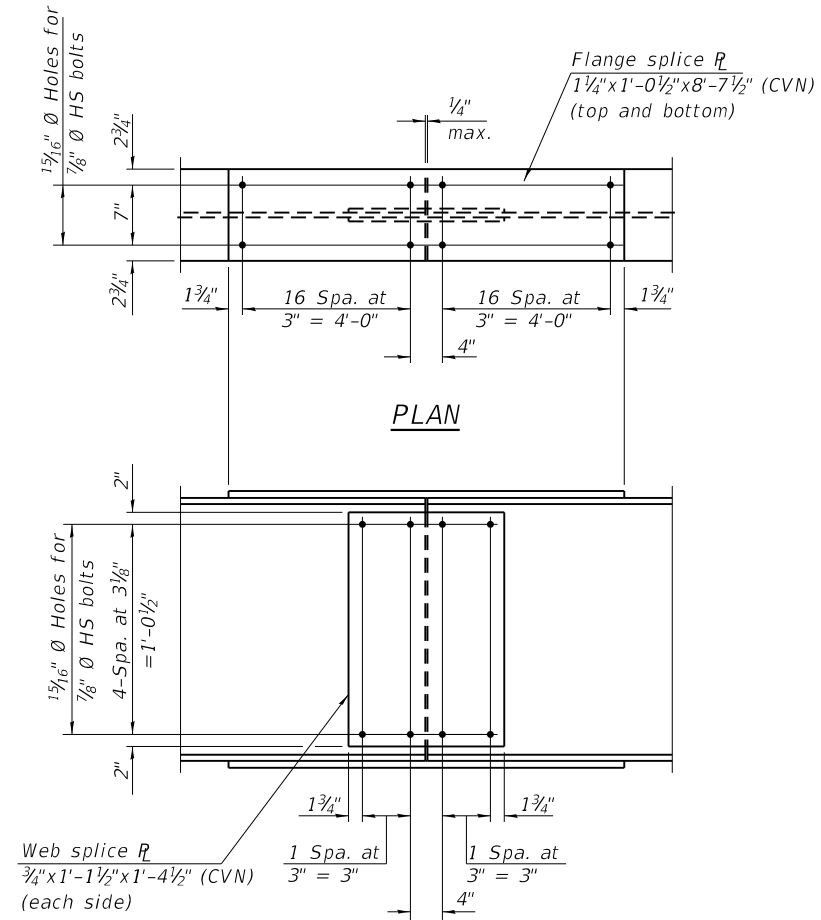


ELEVATION


SPLICE DETAIL
(12 Required)

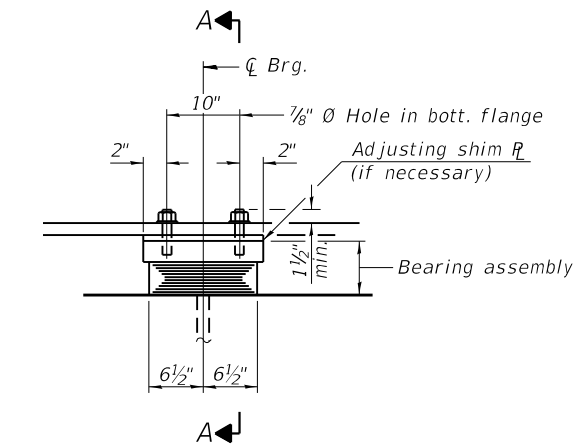


ELEVATION AT PIERS 2 & 3

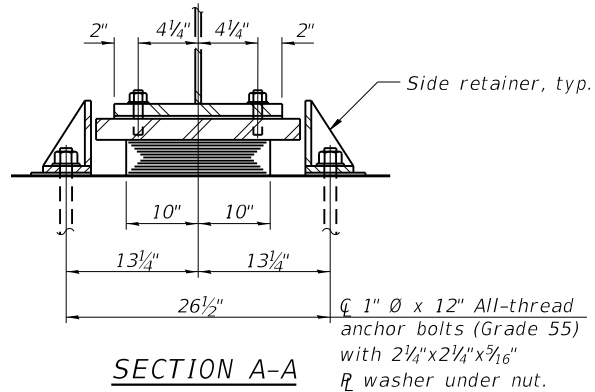

SECTION A-A

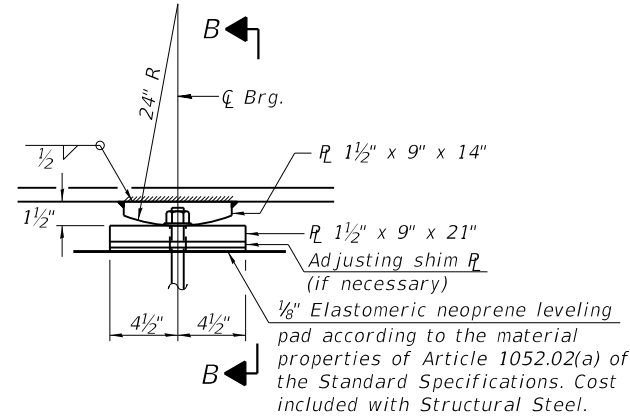


ELEVATION AT PIERS 1 & 4

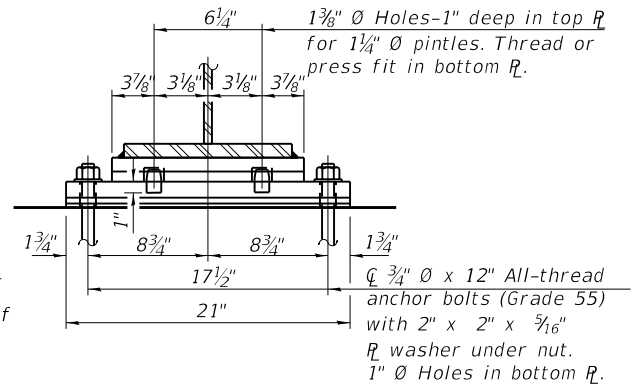

SECTION B-B


EXPANSION PIER TYPE I ELASTOMERIC EXP. BRG.

FIXED PIER BEARING

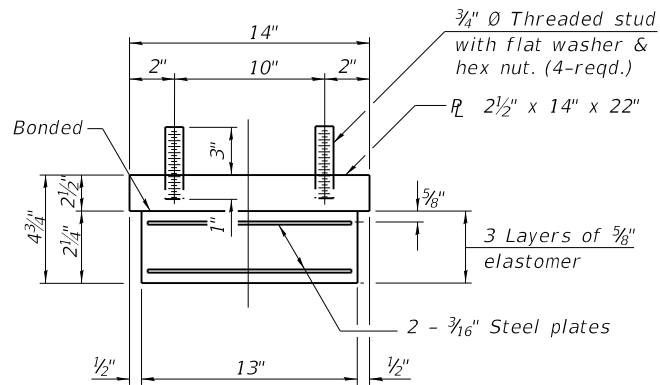


BEARING ASSEMBLY


Shim plates shall be placed atop bearing assembly, they shall not be placed under bearing assembly.

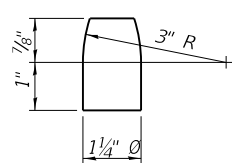

PINTLE

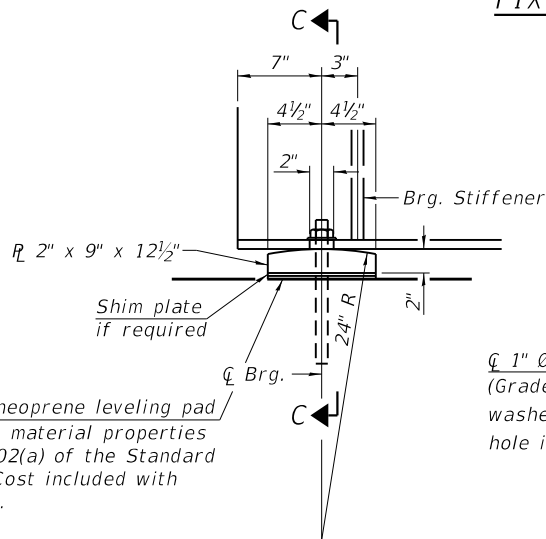

ELEVATION AT ABUTMENTS

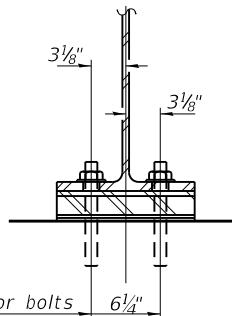

SECTION C-C


1/8" Elastomeric neoprene leveling pad according to the material properties of Article 1052.02(a) of the Standard Specifications. Cost included with Structural Steel.

1" Ø x 12" All-thread anchor bolts (Grade 55) with 2 1/4" x 2 1/4" x 5/16" R washer under nut. 1 3/8" x 2" slotted hole in flange. 1 1/2" Ø Holes in bearing plate.

INTEGRAL ABUTMENT FIXED BEARING

REQUIRED BEARING FILL PLATES

BEAM LINE	Ø BRG S ABUT	Ø PIER 1	Ø PIER 2	Ø PIER 3	Ø PIER 4	Ø BRG N ABUT
1	3/8"	-	-	-	-	-
2	1/4"	1/2"	-	-	-	-
3	-	-	-	1/8"	-	-
4	-	-	1/8"	-	3/8"	-
5	-	-	-	-	-	1/8"
6	-	-	-	-	-	1/8"

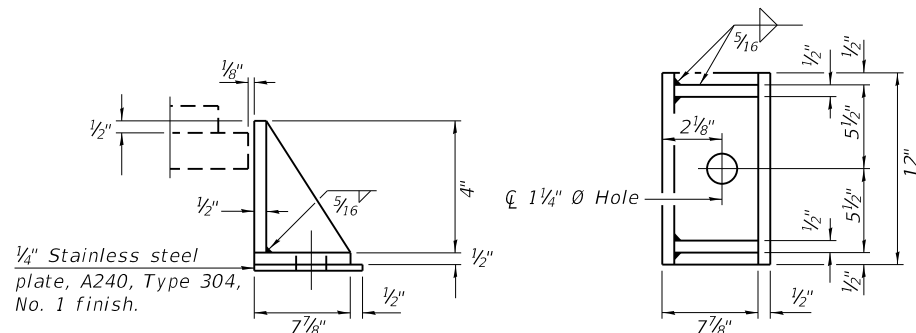

SIDE RETAINER

Equivalent rolled angle with stiffeners will be allowed in lieu of welded plates.

Notes:

Side retainers and stainless steel plates shall be included in the cost of Elastomeric Bearing Assembly, Type I.

Anchor bolts and side retainers at all supports shall be installed as each member is erected unless an equivalent temporary means of lateral restraint is used.




Fixed bearing plates, connection bolts, fill plates, and shim plates shall be included in the cost of Furnishing and Erecting Structural Steel.

Two 1/8 in. adjusting shims shall be provided for each bearing in addition to all other plates or shims and placed as shown on bearing details.

BILL OF MATERIAL

Item	Unit	Total
Elastomeric Bearing Assembly Type I	Each	12
Anchor Bolts, 3/4"	Each	24
Anchor Bolts, 1"	Each	48

1-2E-1 6-15-2019

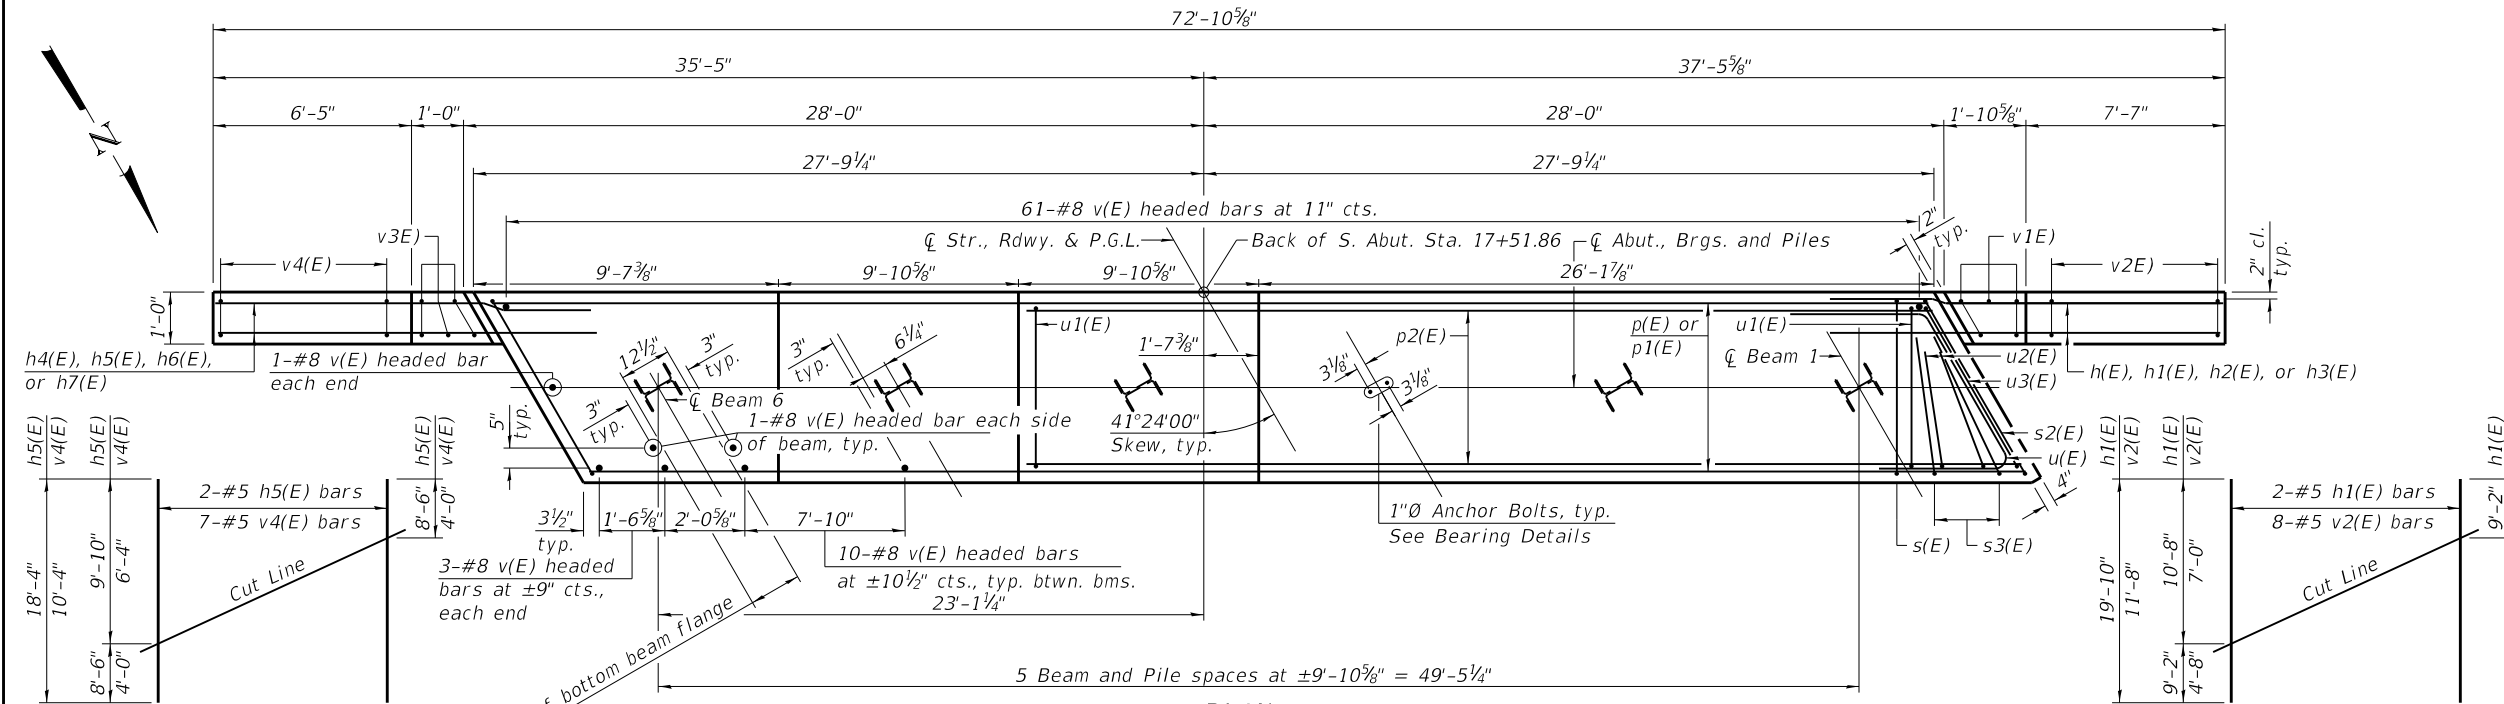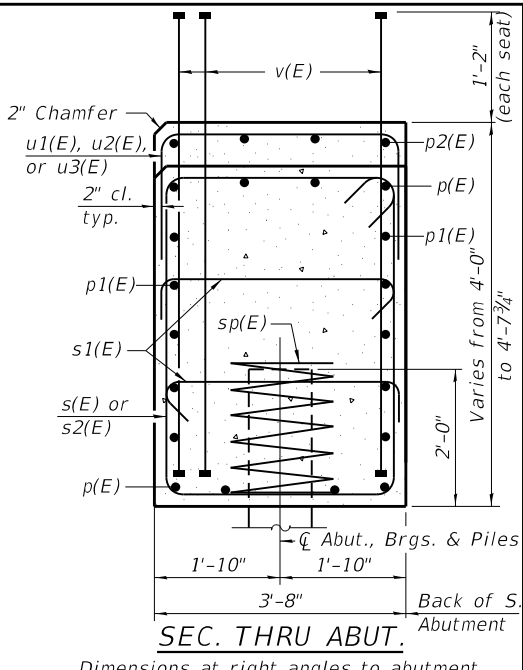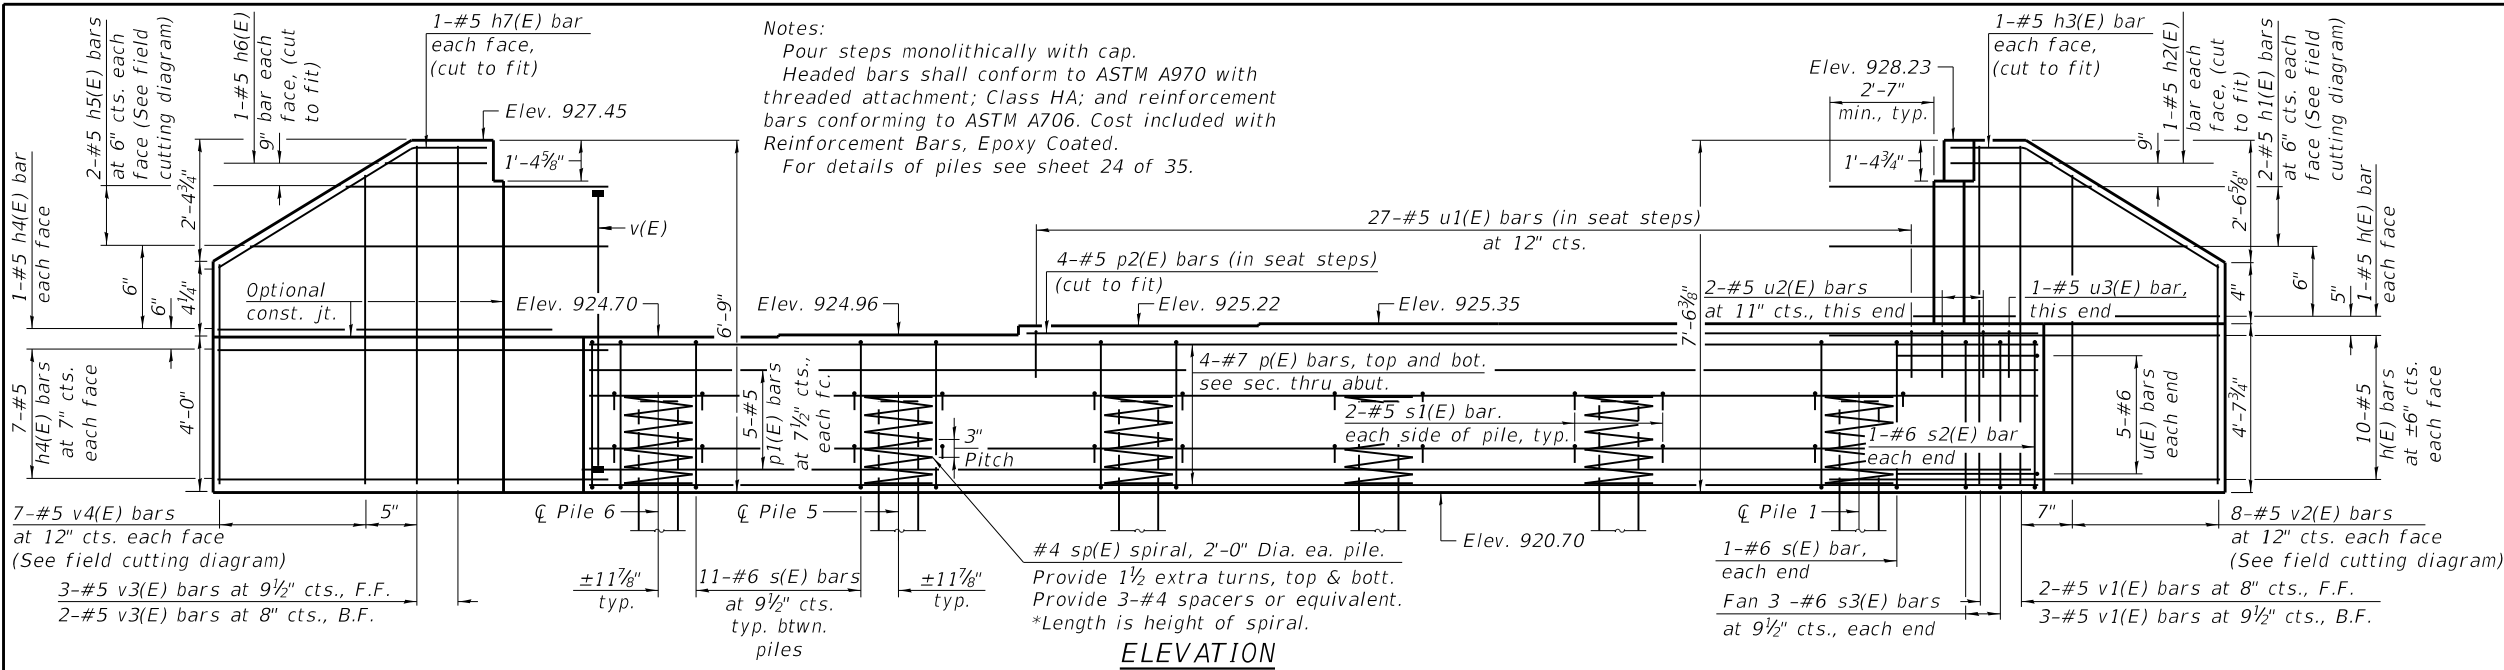


BILL OF MATERIAL

Bar	No.	Size	Length	Shape
h(E)	22	#5	12'-2"	—
h1(E)	2	#5	19'-10"	—
h2(E)	2	#5	3'-9"	—
h3(E)	2	#5	9'-4"	—
h4(E)	16	#5	11'-0"	—
h5(E)	2	#5	18'-4"	—
h6(E)	2	#5	3'-3"	—
h7(E)	2	#5	8'-2"	—
p(E)	8	#7	55'-1"	—
p1(E)	10	#5	55'-1"	—
p2(E)	4	#5	28'-8"	—
s(E)	57	#6	15'-4"	□
s1(E)	24	#5	4'-4"	□
s2(E)	2	#6	17'-4"	□
s3(E)	6	#6	9'-4"	□
sp(E)	6	#4	2'-0"	≡
u(E)	10	#6	12'-11"	┘
u1(E)	20	#5	8'-2"	┘
u2(E)	2	#5	4'-8"	┘
u3(E)	1	#5	9'-2"	┘
v(E)	131	#8	5'-0"	—
v1(E)	5	#5	7'-2"	—
v2(E)	8	#5	11'-8"	—
v3(E)	5	#5	6'-5"	—
v4(E)	7	#5	10'-4"	—
Structure Excavation			Cu. Yd.	10
Concrete Structures			Cu. Yd.	37.6
Protective Coat			Sq. Yd.	10
Reinforcement Bars, Epoxy Coated			Pound	6,460
Furnishing Steel Piles, HP14X89			Foot	210
Driving Piles			Foot	210
Test Steel Pile, HP14X89			Each	1
Granular Backfill for Structures			Cu. Yd.	98
Geocomposite Wall Drain			Sq. Yd.	48
Pipe Underdrains for Structures 4"			Foot	98

FIELD CUTTING DIAGRAM

Order h5(E) and v4(E) full length. Cut as shown and use remainder of bars in opposite face.

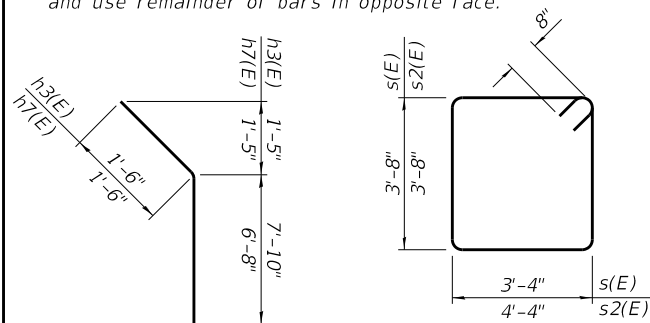

PILE DATA




Type: HP14X89
Nominal Required Bearing: 259 k/pile
Factored Resistance Available: 142 k/pile
Est. Length: 42'
No. Production Piles: 5
No. Test Piles: 1

FIELD CUTTING DIAGRAM

Order h1(E) and v2(E) full length. Cut as shown and use remainder of bars in opposite face.





BARS h3(E) & h7(E) **BARS s(E) & s2(E)** **BAR s1(E)** **BAR s3(E)** **BAR u(E)** **BAR u1(E)** **BAR u2(E)** **BAR u3(E)** **BAR v(E) (Headed)**

AI-SBS-L 6-15-2019

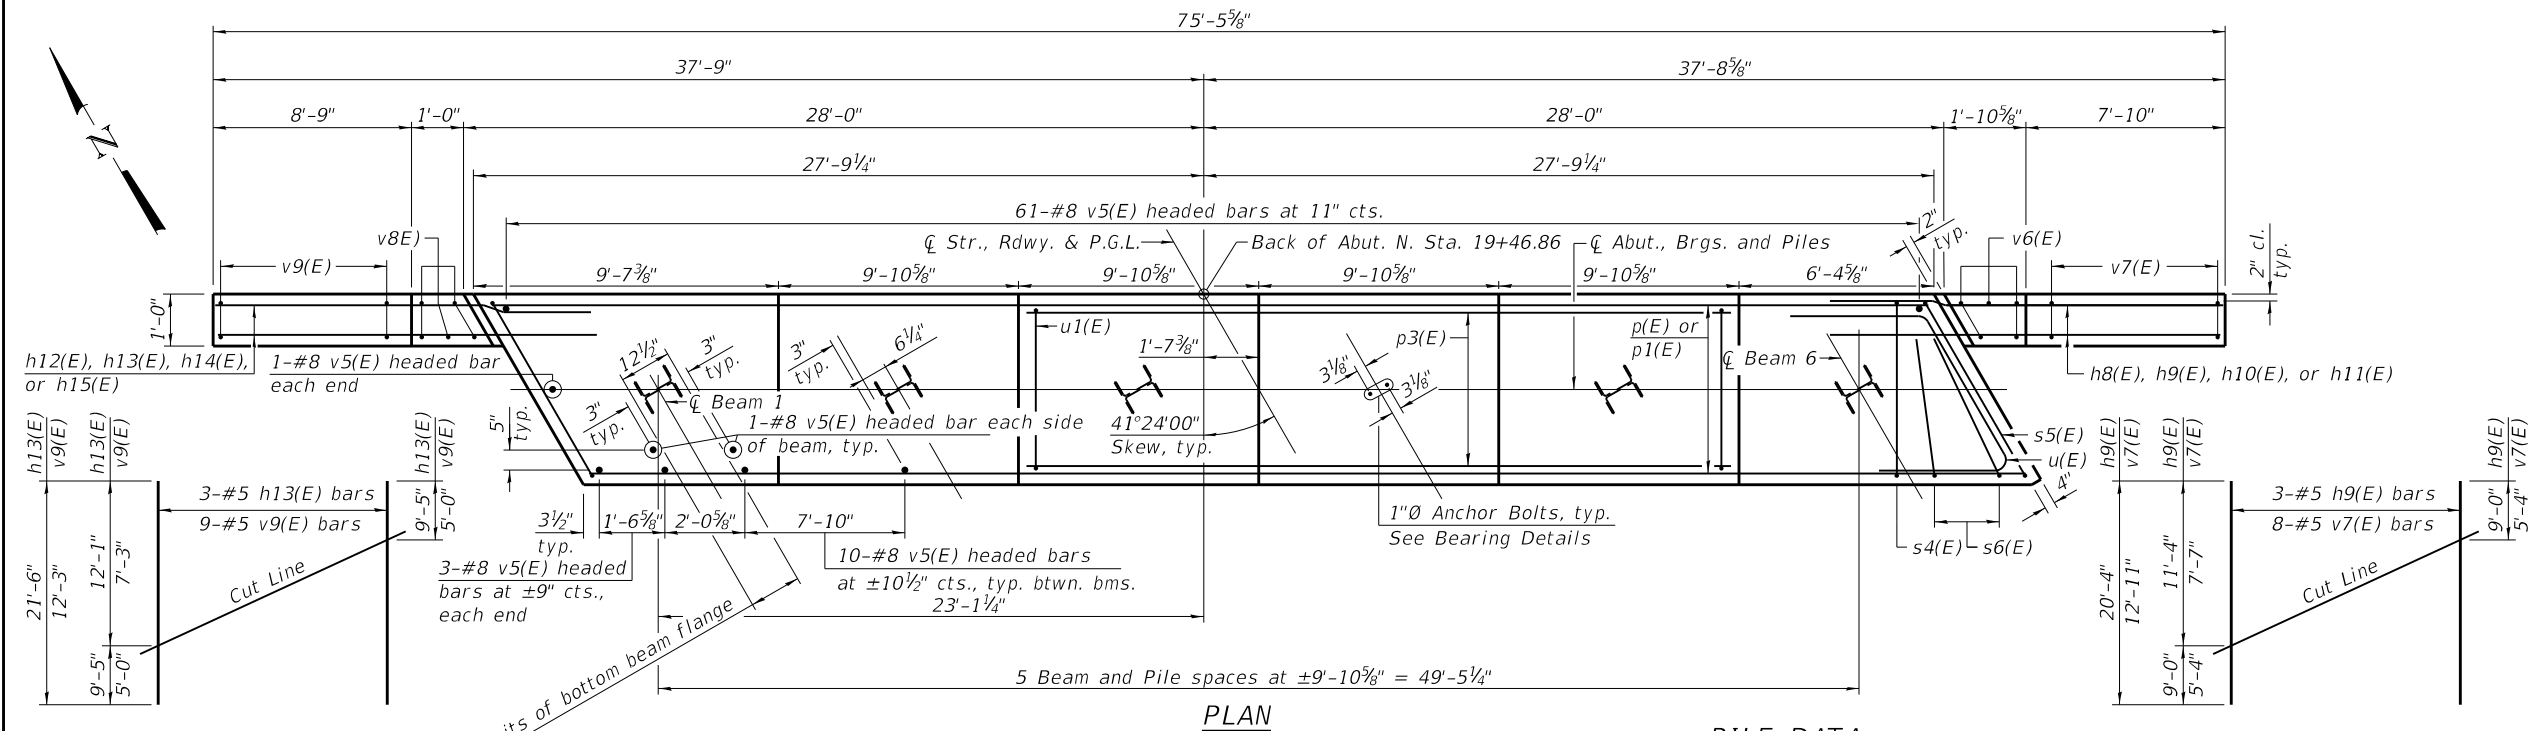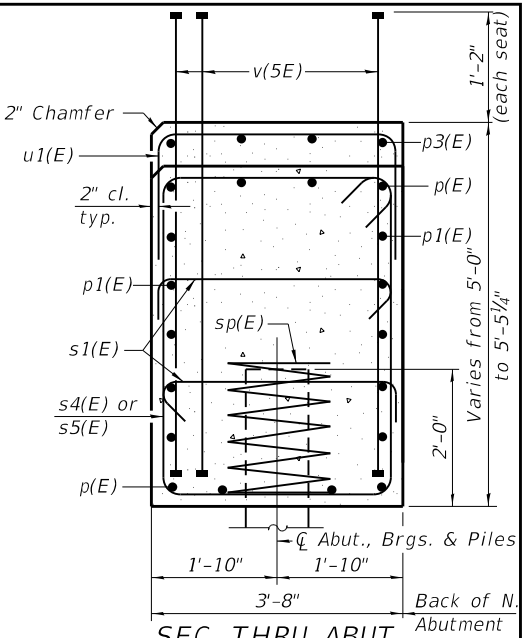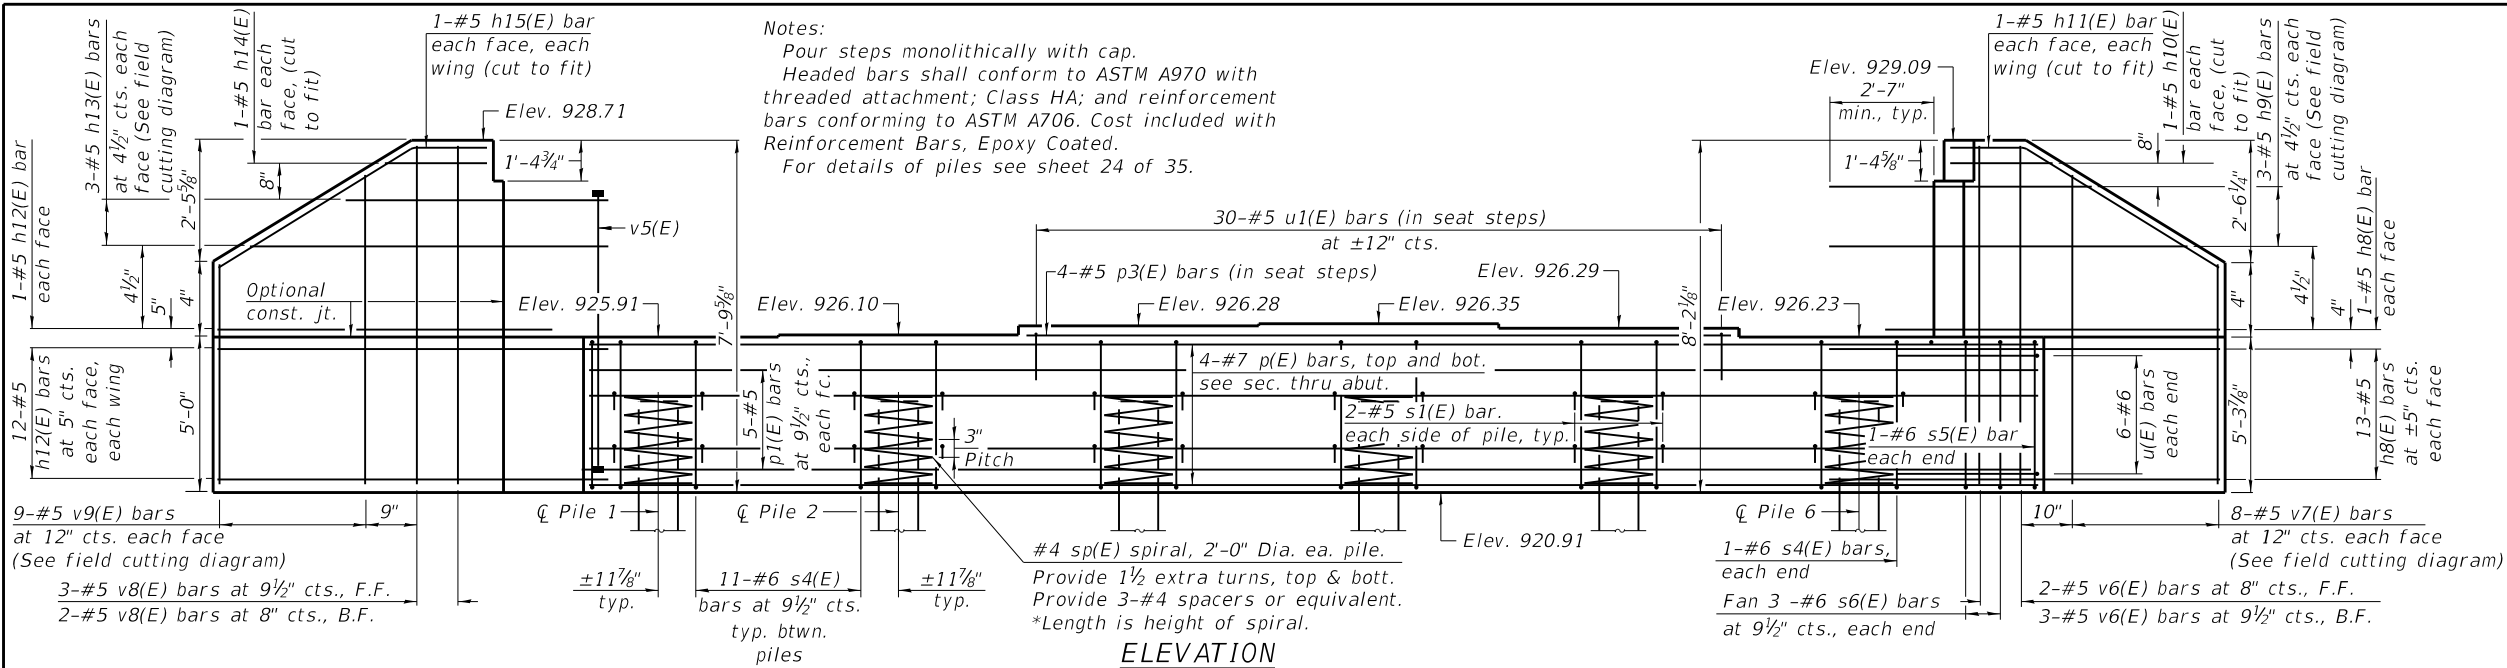

FIELD CUTTING DIAGRAM

Order h13(E) and v9(E) full length. Cut as shown and use remainder of bars in opposite face.

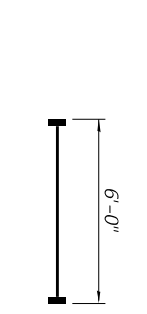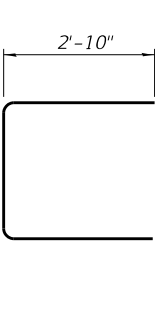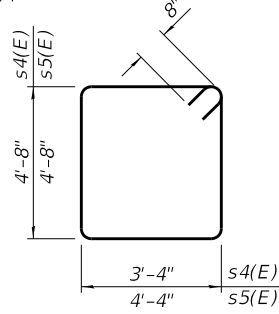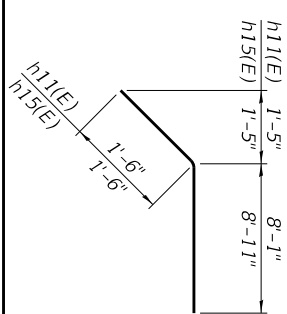

PILE DATA

Type: HP14X89
Nominal Required Bearing: 253 k/pile
Factored Resistance Available: 139 k/pile
Est. Length: 44'
No. Production Piles: 5
No. Test Piles: 1

FIELD CUTTING DIAGRAM


Order h9(E) and v7(E) full length. Cut as shown and use remainder of bars in opposite face.

BILL OF MATERIAL


Bar	No.	Size	Length	Shape
h8(E)	28	#5	12'-5"	—
h9(E)	3	#5	20'-4"	—
h10(E)	2	#5	3'-9"	—
h11(E)	2	#5	9'-7"	—
h12(E)	26	#5	13'-4"	—
h13(E)	3	#5	21'-6"	—
h14(E)	2	#5	3'-10"	—
h15(E)	2	#5	10'-5"	—
p(E)	8	#7	55'-1"	—
p1(E)	10	#5	55'-1"	—
p3(E)	4	#5	29'-3"	—
s1(E)	24	#5	4'-4"	—
s4(E)	57	#6	17'-4"	—
s5(E)	2	#6	19'-4"	—
s6(E)	6	#6	10'-4"	—
* sp(E)	6	#4	2'-0"	—
u(E)	12	#6	12'-11"	—
u1(E)	30	#5	8'-2"	—
v5(E)	131	#8	6'-0"	—
v6(E)	5	#5	7'-10"	—
v7(E)	8	#5	12'-11"	—
v8(E)	5	#5	7'-5"	—
v9(E)	9	#5	12'-3"	—
Structure Excavation	Cu. Yd.	10		
Concrete Structures	Cu. Yd.	45.0		
Protective Coat	Sq. Yd.	11		
Reinforcement Bars, Epoxy Coated	Pound	7,420		
Furnishing Steel Piles, HP14X89	Foot	220		
Driving Piles	Foot	220		
Test Steel Pile, HP14X89	Each	1		
Granular Backfill for Structures	Cu. Yd.	120		
Geocomposite Wall Drain	Sq. Yd.	61		
Pipe Underdrains for Structures 4"	Foot	105		

AI-SBS-L 6-15-2019


FILE NAME = P:\2022\220616\Cad\02 Design\CADD_Sheets\220616-sh4-bridge.dgn	DESIGNED - I.P.N.	REVISED -	STATE OF ILLINOIS DEPARTMENT OF TRANSPORTATION	NORTH ABUTMENT STRUCTURE NO. 045-9132	SHEET NO. 19 OF 35 SHEETS	T.R.	SECTION	COUNTY	TOTAL SHEETS	SHEET NO.
HAMPTON, LENZINI AND RENWICK, INC.	USER NAME = Inlausen	CHECKED - S.T.M.				2110	17-12082-01-BR	KANE	84	51
3035 STEVENSON DRIVE, SUITE 201 SPRINGFIELD, ILLINOIS 62703 ILLINOIS PROFESSIONAL DESIGN FIRM L.S. / P.E. / S.E. CORP. 184.000959	PLOT SCALE =	DRAWN - I.P.N.				CONTRACT NO. 61K26				
	PLOT DATE = 1/18/2024	CHECKED - S.T.M.				ILLINOIS FED. AID PROJECT NO. ZU0Q(831)				

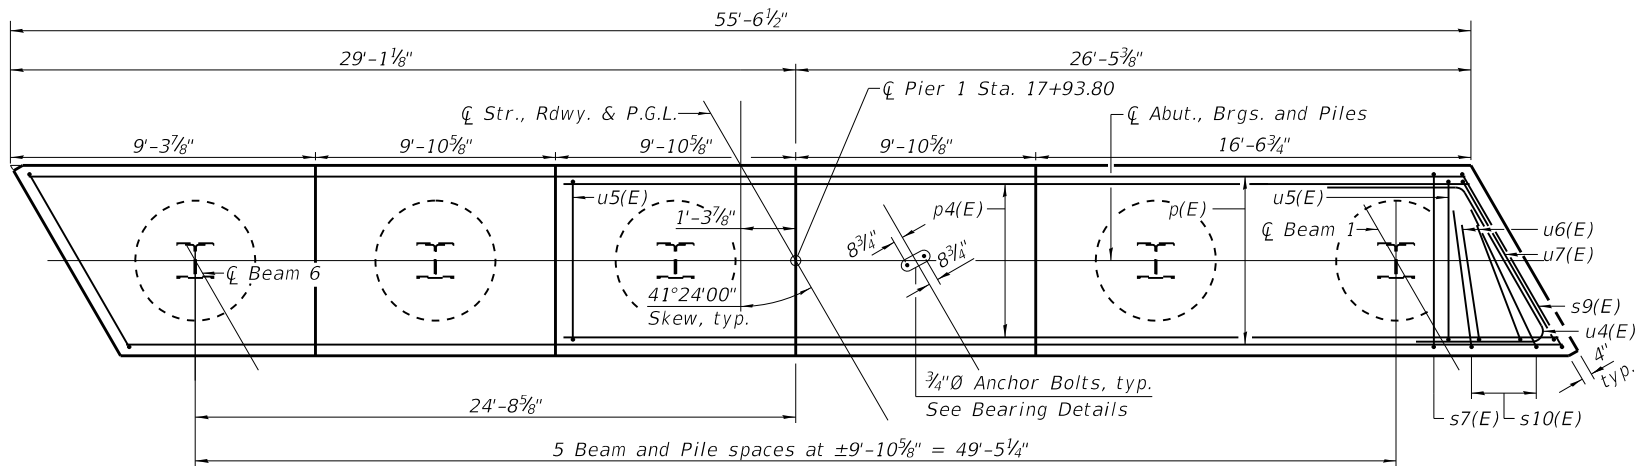

PLAN

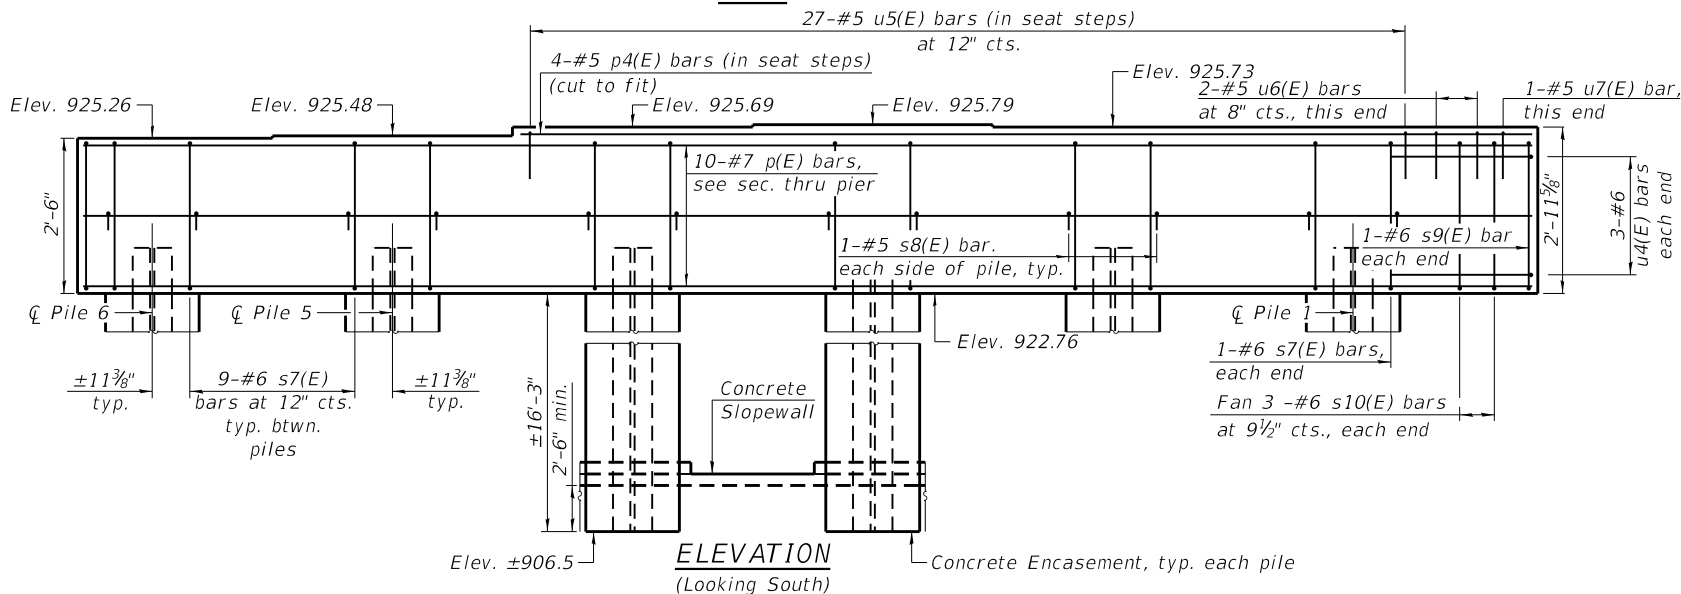

ELEVATION
(Looking South)

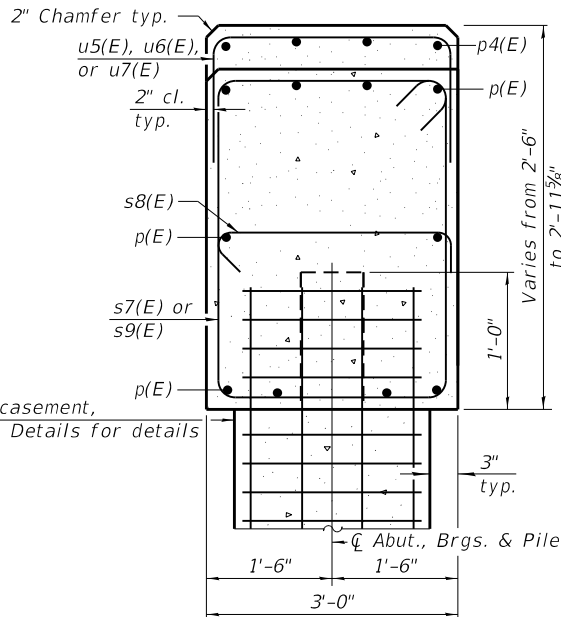

SEC. THRU PIER

Dimensions at right angles to abutment.


Notes:
Pour steps monolithically with cap.
For details of piles see sheet 24 of 35.

PILE DATA

Type: HP14X89
Nominal Required Bearing: 335 k/pile
Factored Resistance Available: 184 k/pile
Est. Length: 60'
No. Production Piles: 5
No. Test Piles: 1

BILL OF MATERIAL

Bar	No.	Size	Length	Shape
p(E)	10	#7	55'-1"	
p4(E)	4	#5	38'-3"	
s7(E)	47	#6	11'-0"	
s8(E)	12	#5	3'-8"	
s9(E)	2	#6	12'-6"	
s10(E)	6	#6	7'-2"	
u4(E)	6	#6	12'-0"	
u5(E)	37	#5	7'-6"	
u6(E)	2	#5	4'-5"	
u7(E)	1	#5	8'-3"	
Concrete Structures			Cu. Yd.	17.6
Concrete Encasement			Cu. Yd.	17.1
Reinforcement Bars, Epoxy Coated			Pound	2,630
Furnishing Steel Piles, HP14X89			Foot	300
Driving Piles			Foot	300
Test Steel Pile, HP14X89			Each	1

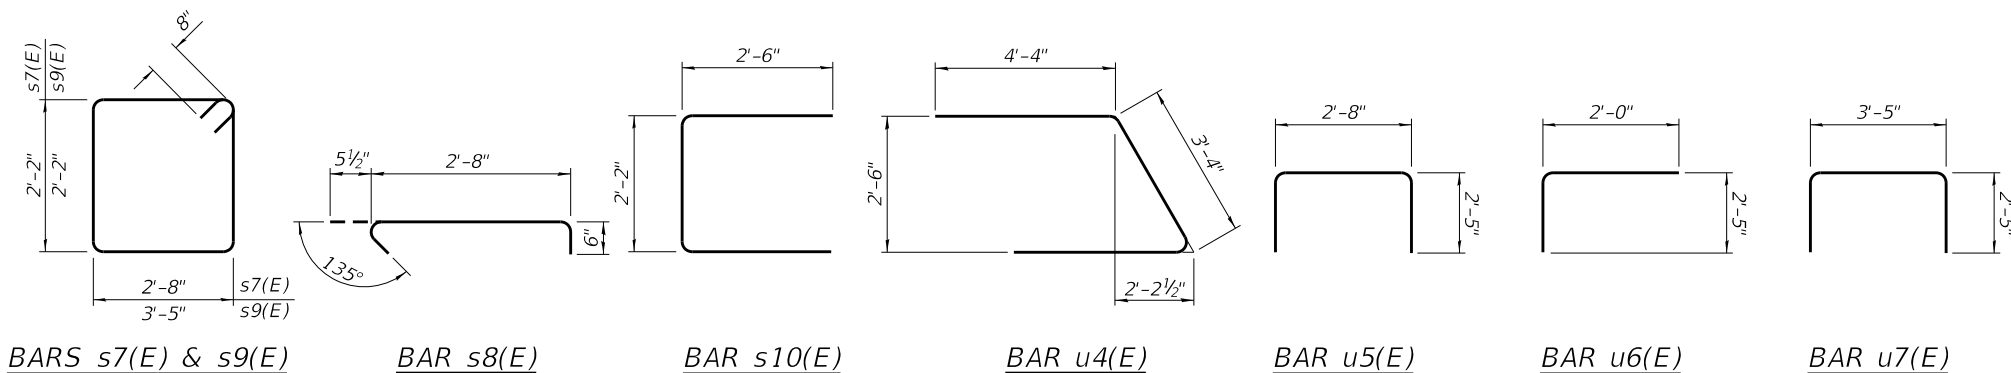

BARS s7(E) & s9(E)

BAR s8(E)


BAR s10(E)

BAR u4(E)


BAR u5(E)

BAR u6(E)

BAR u7(E)

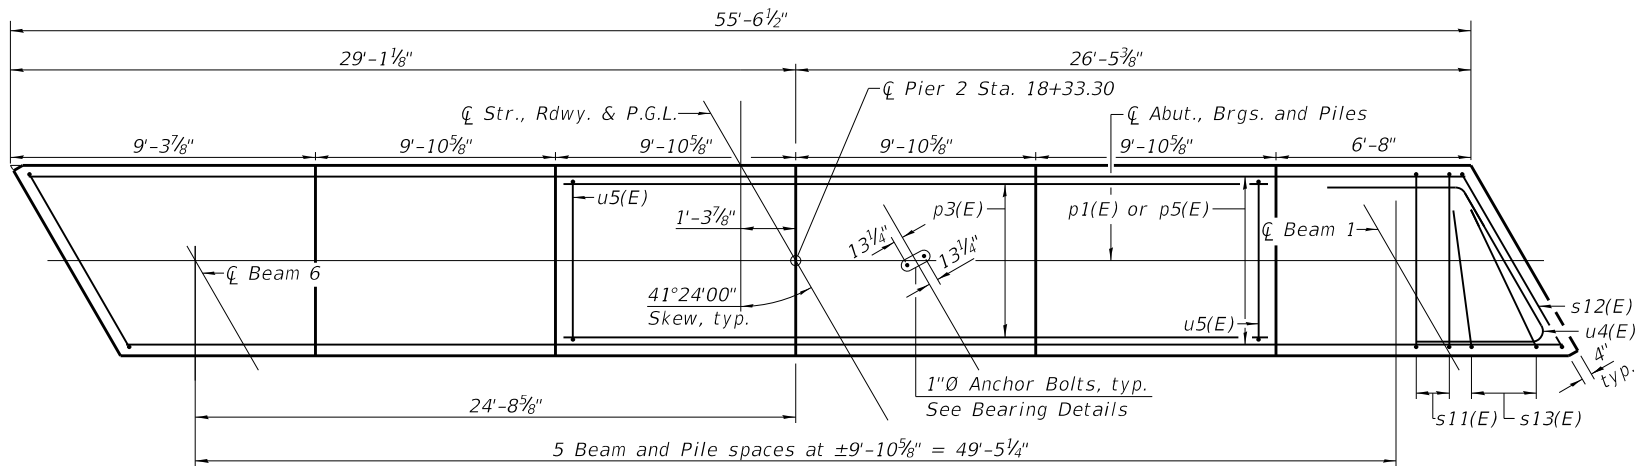


PLAN

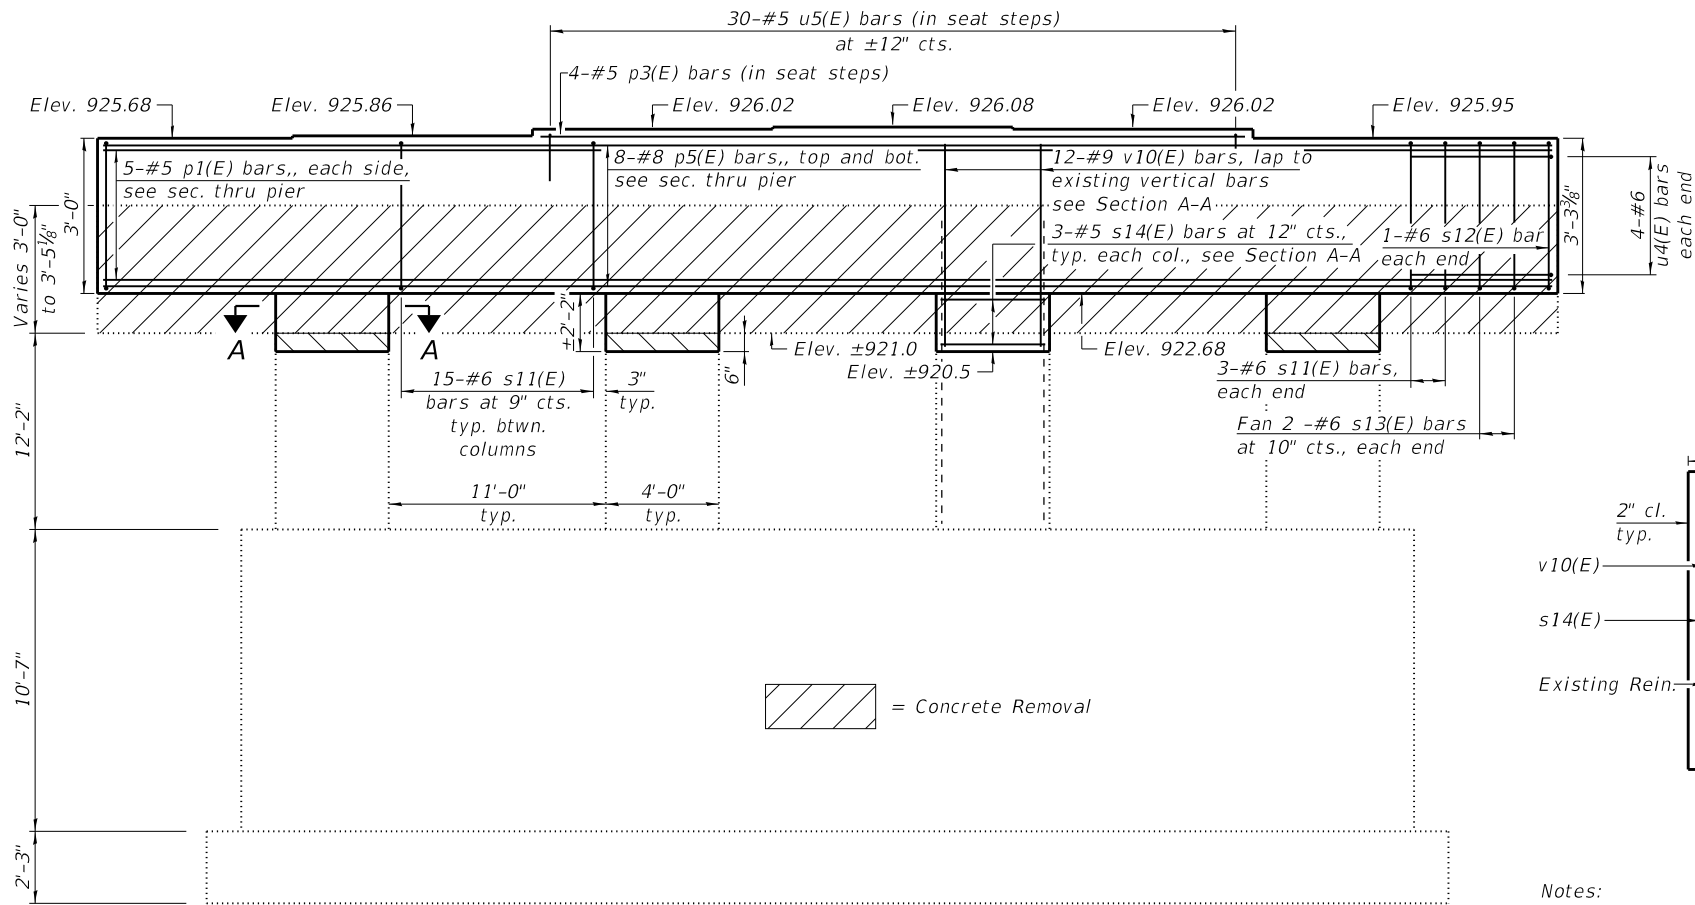


ELEVATION


(Looking South)

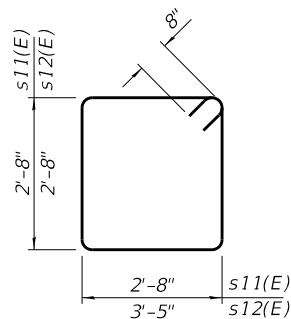


BARS s11(E) & s12(E)

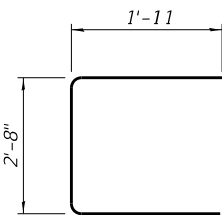

BAR s13(E)

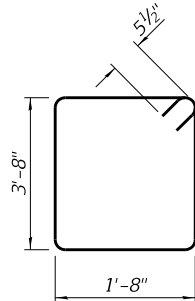


BAR s14(E)

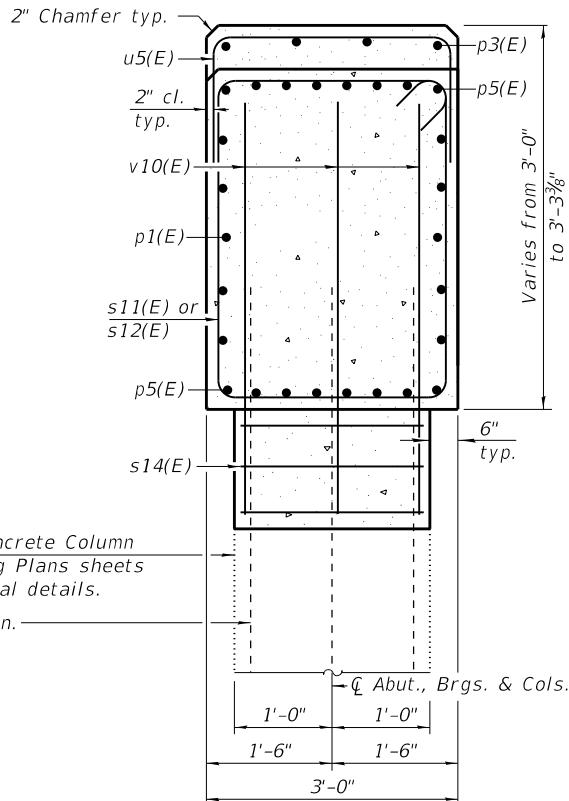

SEC. THRU PIER

Dimensions at right angles to abutment.
(existing pier cap not shown for clarity)


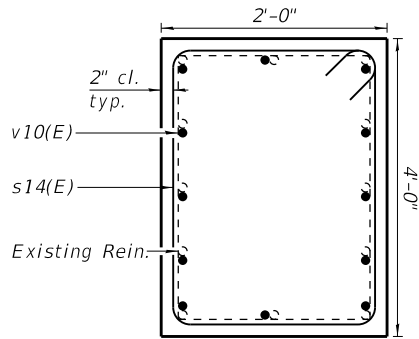


SECTION A-A


BILL OF MATERIAL

Bar	No.	Size	Length	Shape
p1(E)	10	#5	55'-1"	
p3(E)	4	#5	29'-3"	
p5(E)	16	#8	55'-1"	
s11(E)	51	#6	12'-0"	
s12(E)	2	#6	13'-6"	
s13(E)	4	#6	6'-6"	
s14(E)	12	#5	11'-7"	
u4(E)	8	#6	12'-0"	
u5(E)	30	#5	7'-6"	
v10(E)	48	#9	5'-0"	
Concrete Removal		Cu. Yd.	20.8	
Concrete Structures		Cu. Yd.	22.7	
Reinforcement Bars, Epoxy Coated		Pound	5,390	
Structural Repair of Concrete (Depth Equal to or Less Than 5 Inches)		Sq. Ft.	16	


Notes:
Pour steps monolithically with cap.
Concrete damaged during Concrete Removal shall be repaired at the expense of the Contractor.
Structural Repair of Concrete shall be used to repair existing deterioration to areas of the pier columns and crashwalls as directed by the Engineer after Concrete Removal. The Contractor will be paid for the final quantity determined in the field and actually furnished at the unit price bid for the work.
Existing reinforcement shall be cleaned, straightened and incorporated into the new construction. Cost included with Concrete Removal.

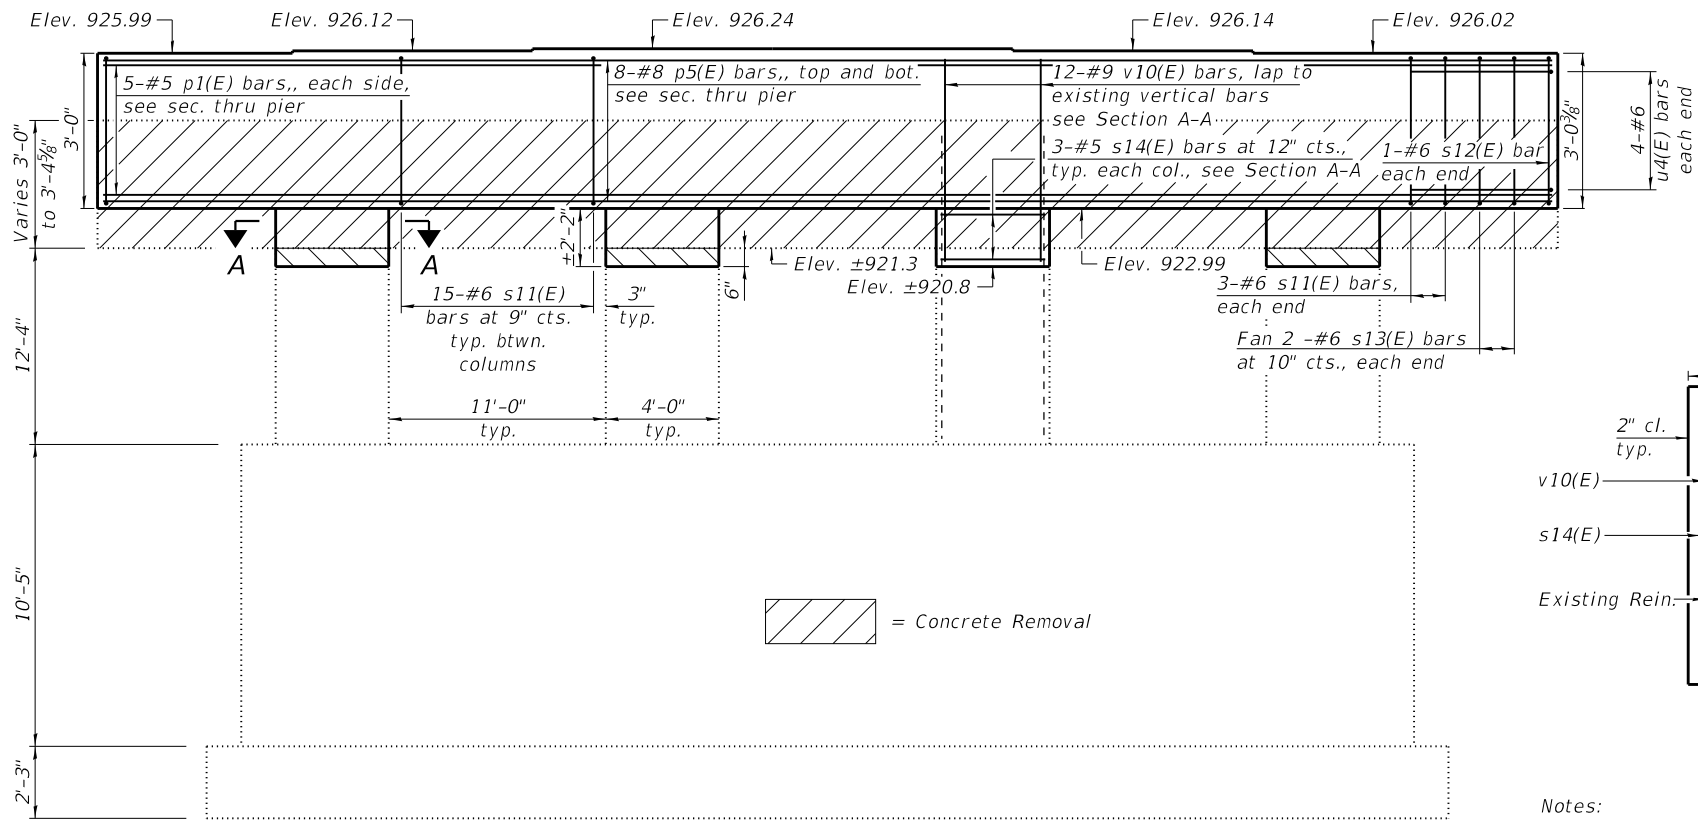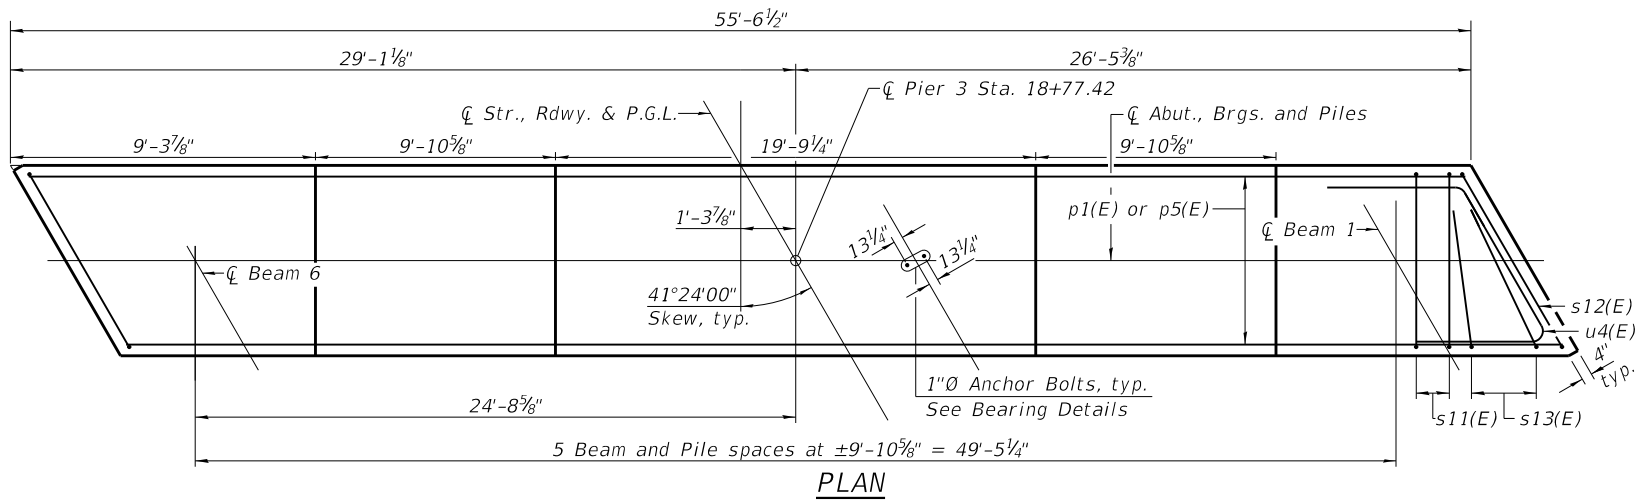

ELEVATION
(Looking South)

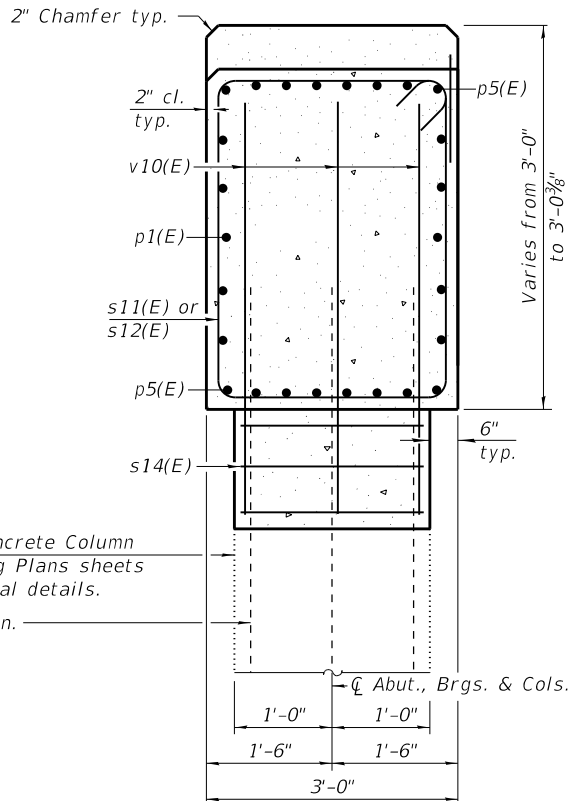

SEC. THRU PIER
Dimensions at right angles to abutment.
(existing pier cap not shown for clarity)

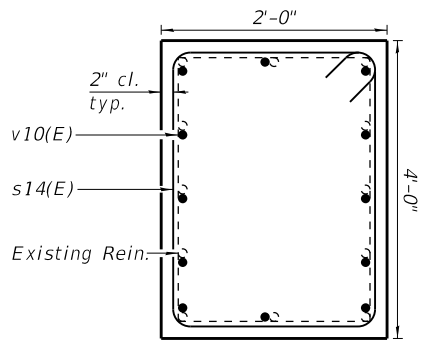


SECTION A-A

BILL OF MATERIAL

Bar	No.	Size	Length	Shape
p1(E)	10	#5	55'-1"	—
p5(E)	16	#8	55'-1"	—
s11(E)	33	#6	12'-0"	□
s12(E)	2	#6	13'-6"	□
s13(E)	4	#6	6'-6"	□
s14(E)	12	#5	11'-7"	□
u4(E)	8	#6	12'-0"	⌋
v10(E)	48	#9	5'-0"	—
Concrete Removal			Cu. Yd.	20.7
Concrete Structures			Cu. Yd.	21.9
Reinforcement Bars, Epoxy Coated			Pound	5,040
Structural Repair of Concrete (Depth Equal to or Less Than 5 Inches)			Sq. Ft.	24

Notes:
Pour steps monolithically with cap.
Concrete damaged during Concrete Removal shall be repaired at the expense of the Contractor.
Structural Repair of Concrete shall be used to repair existing deterioration to areas of the pier columns and crashwalls as directed by the Engineer after Concrete Removal. The Contractor will be paid for the final quantity determined in the field and actually furnished at the unit price bid for the work.
Existing reinforcement shall be cleaned, straightened and incorporated into the new construction. Cost included with Concrete Removal.

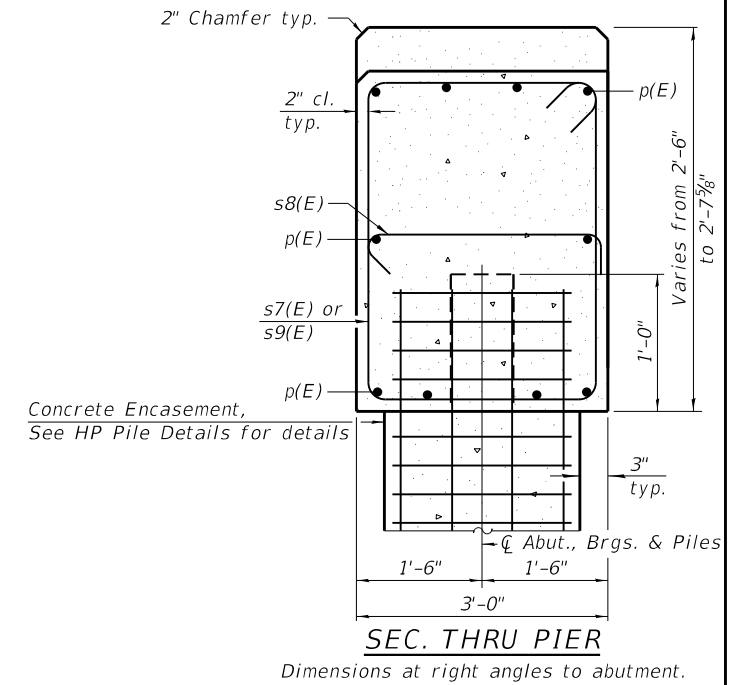


PILE DATA

Type: HP14X89
Nominal Required Bearing: 295 k/pile
Factored Resistance Available: 162 k/pile
Est. Length: 53'
No. Production Piles: 5
No. Test Piles: 1


BILL OF MATERIAL

Bar	No.	Size	Length	Shape
p(E)	10	#7	55'-1"	
s7(E)	47	#6	11'-0"	
s8(E)	12	#5	3'-8"	
s9(E)	2	#6	12'-6"	
s10(E)	6	#6	7'-2"	
u4(E)	6	#6	12'-0"	
Concrete Structures			Cu. Yd.	16.6
Concrete Encasement			Cu. Yd.	16.3
Reinforcement Bars, Epoxy Coated			Pound	2,160
Furnishing Steel Piles, HP14X89			Foot	265
Driving Piles			Foot	265
Test Steel Pile, HP14X89			Each	1

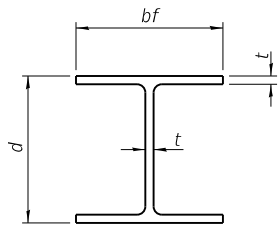


STEEL PILE TABLE


Designation	Depth d	Flange width bf	Web and Flange thickness t	Encasement diameter A
HP 14x117	14¼"	14⅞"	1⅜"	30"
x102	14"	14¾"	1⅜"	30"
x89	13⅞"	14¾"	⅝"	30"
x73	13⅝"	14⅝"	½"	30"
HP 12x84	12¼"	12¼"	1⅜"	24"
x74	12⅛"	12¼"	⅝"	24"
x63	12"	12⅞"	½"	24"
x53	11¾"	12"	⅞"	24"
HP 10x57	10"	10¼"	⅞"	24"
x42	9¾"	10⅞"	⅞"	24"
HP 8x36	8"	8⅞"	⅞"	18"

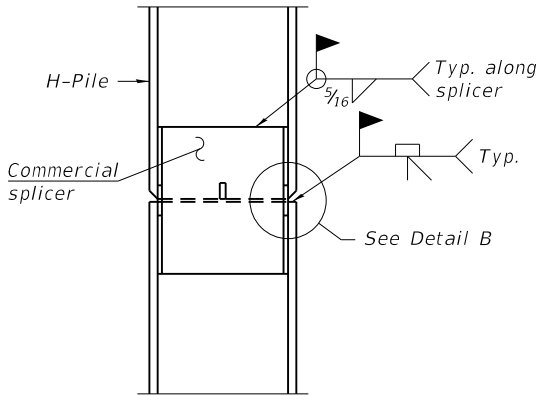

ELEVATION

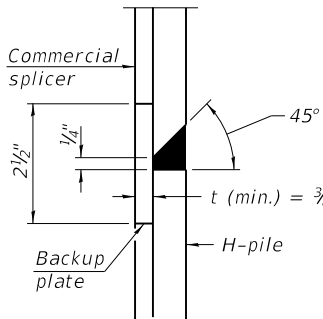


DETAIL "B"

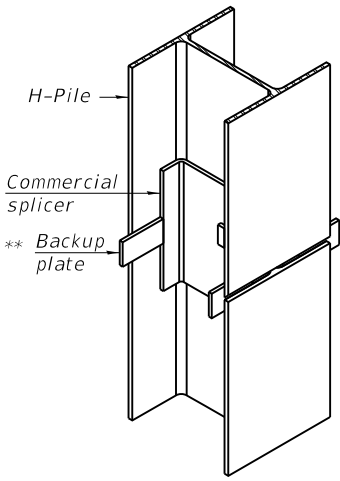

ISOMETRIC VIEW

WELDED COMMERCIAL SPLICE

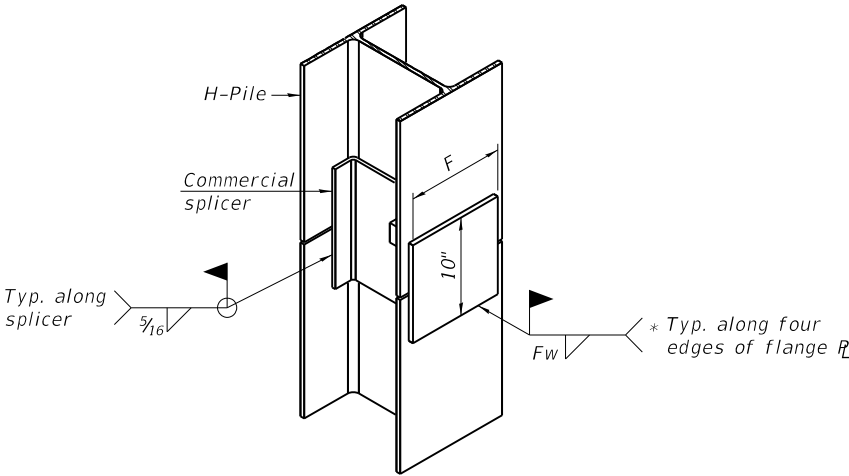


ISOMETRIC VIEW

WELDED COMMERCIAL SPLICE ALTERNATE


* Interrupt welds ¼" from end of web and/or each flange.

** Remove portions of backup plates that extend outside the flanges.

*** Weld size per pile shoe manufacturer (⅝" min.).

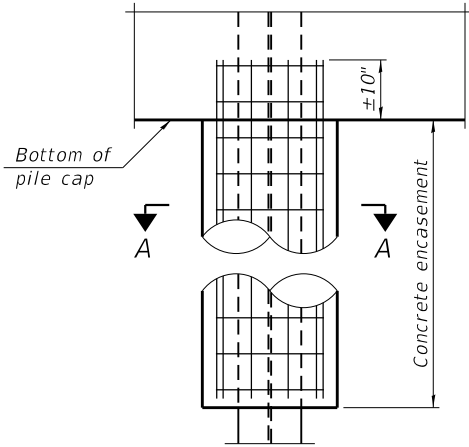


ELEVATION

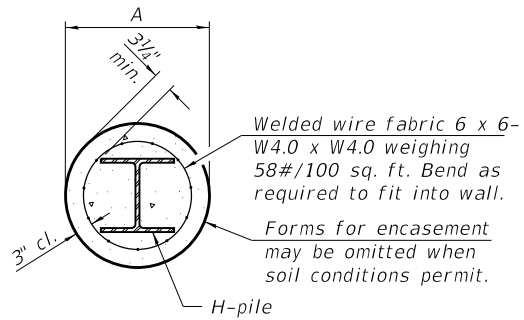


SECTION A-A

INDIVIDUAL PILE
CONCRETE ENCASUREMENT
(when specified)

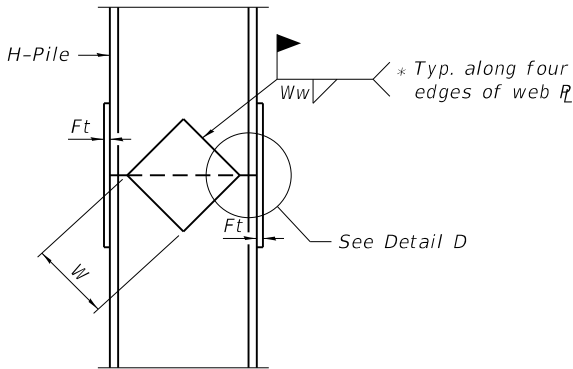


ELEVATION

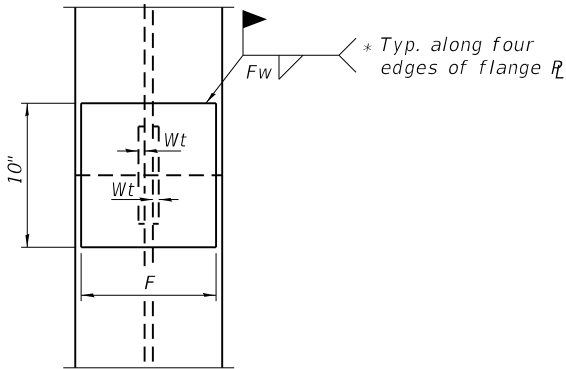

END VIEW

Designation	F	Ft	Fw	W	Wt	Ww
HP 14x117	12½"	1"	⅞"	7¾"	⅝"	½"
x102	12½"	⅞"	¾"	7¾"	⅝"	½"
x89	12½"	¾"	1⅜"	7¾"	⅝"	½"
x73	12½"	⅝"	⅞"	7¾"	⅝"	½"
HP 12x84	10"	⅞"	1⅜"	6½"	⅝"	½"
x74	10"	⅞"	1⅜"	6½"	⅝"	½"
x63	10"	⅝"	½"	6½"	½"	⅜"
x53	10"	⅝"	½"	6½"	½"	⅜"
HP 10x57	8"	¾"	⅜"	5¼"	½"	⅜"
x42	8"	⅝"	⅜"	5¼"	½"	⅜"
HP 8x36	7"	⅝"	⅜"	4¼"	½"	⅜"

WELDED PLATE FIELD SPLICE

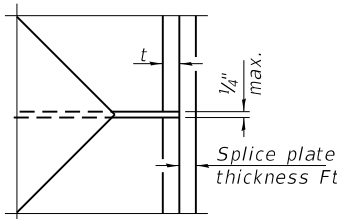


DETAIL D

Note:
The steel H-piles shall be according to
AASHTO M270 Grade 50.

F-HP 5-15-2023

FILE NAME = P:\2022\220616\Cad\02 Desgn\CADD_Sheets\220616-shf-bridge.dgn		DESIGNED - I.P.N.	REVISED -	STATE OF ILLINOIS DEPARTMENT OF TRANSPORTATION	HP PILE DETAILS STRUCTURE NO. 045-9132					T.R.	SECTION	COUNTY	TOTAL SHEETS	SHEET NO.
 HAMPTON, LENZINI AND RENWICK, INC. 3035 STEVENSON DRIVE, SUITE 201 SPRINGFIELD, ILLINOIS 62703 ILLINOIS PROFESSIONAL DESIGN FIRM L.S. / P.E. / S.E. CORP. 184.000959	USER NAME = Inlausen	CHECKED - S.T.M.	REVISED -		2110	17-12082-01-BR	KANE	84	56					
	PLOT SCALE =	DRAWN - I.P.N.	REVISED -		MUIRHEAD ROAD / CNRN R.R.									
	PLOT DATE = 1/18/2024	CHECKED - S.T.M.	REVISED -		CONTRACT NO. 61K26									
	SHEET NO. 24 OF 35 SHEETS					ILLINOIS FED. AID PROJECT NO. ZU0Q(831)								

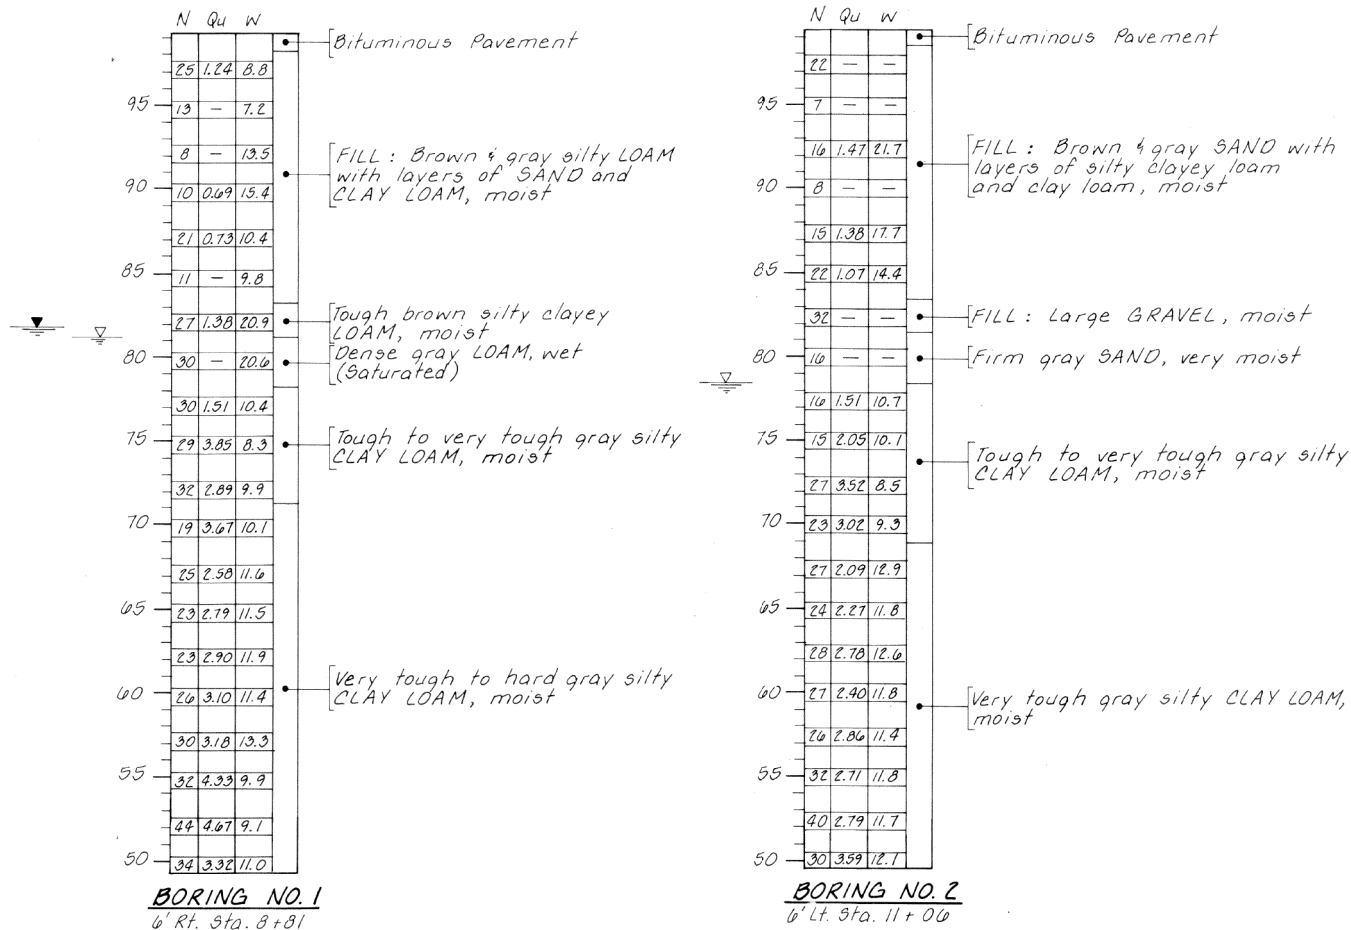

BORING DATA


N - Standard Penetration Test - Blows per foot to drive 2" O.D. Split Spoon Sampler 12" with 140# hammer falling 30".
Qu - Unconfined Compressive Strength - Tons/Sq. Ft.
W - Water Content - Percentage of oven dry weight - %
Water Table at end of boring
Water Table while drilling

BORINGS
SECTION 87-00082-00-BR
MUIRHEAD ROAD OVER
CHICAGO CENTRAL R.R.
KANE COUNTY
STATION 9+94

COLLINS AND RICE
CONSULTING ENGINEERS

DESIGNED A.R.K. CHECKED Z.B.U.
DRAWN M.G. DATE 6-17-88 NO. 2269

ROUTE NO.	SECTION	COUNTY	TOTAL SHEETS	SHEET NO.
CH. 17	87-00082-00-BR	KANE	10	8
FED. ROAD DIST. NO. 7	ILLINOIS PROJECT			

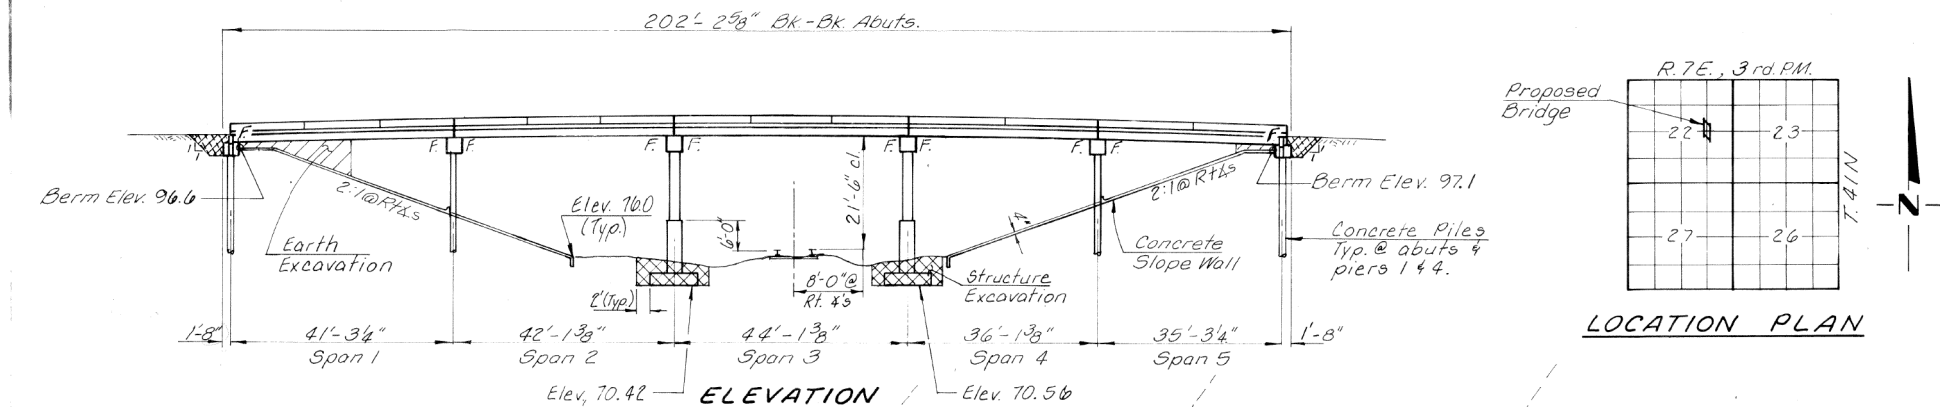

LOCATION PLAN

CHICAGO CENTRAL R.R.
BUILT 198- BY
KANE COUNTY
SEC. 87-00082-00-BR
STR. NO. 045-333
LOADING HS20


LETTERING FOR NAME PLATE
See Standard 2113

GENERAL NOTES

The Contractor shall drive one concrete test pile in a permanent location at Pier 1 and at the North Abutment, as directed by the Engineer, before ordering the remainder of the piles.

TOTAL BILL OF MATERIAL

ITEM	UNIT	SUPER	SUB	TOTAL
Precast Prestressed Concrete Deck Beams (17" Depth)	Sq. Ft.	8,400		8,400
Class X Concrete	Cu. Yd.		322.4	322.4
Reinforcement Bars	Pound		39,490	39,490
Name Plates	Each	1		1
Reinforcement Bars (Epoxy Coated)	Pound	3,290		3,290
Waterproofing Membrane System	Sq. Yd.	863		863
Portland Cement Mortar Fairing Course	Lin. Ft.	650		650
Leveling Binder (Machine Method)	Ton	18		18
Bit. Conc. Surf. Cree., Mix. C, Cl. I	Ton	72		72
Slopewall 4"	Sq. Yd.		680	680
Concrete Piles	Lin. Ft.		994	994
Test Pile Concrete	Each		2	2
Structure Excavation	Cu. Yd.		347	347
Class X Concrete Superstructure	Cu. Yd.	45.1		45.1
Protective Coat	Sq. Yd.	164		164

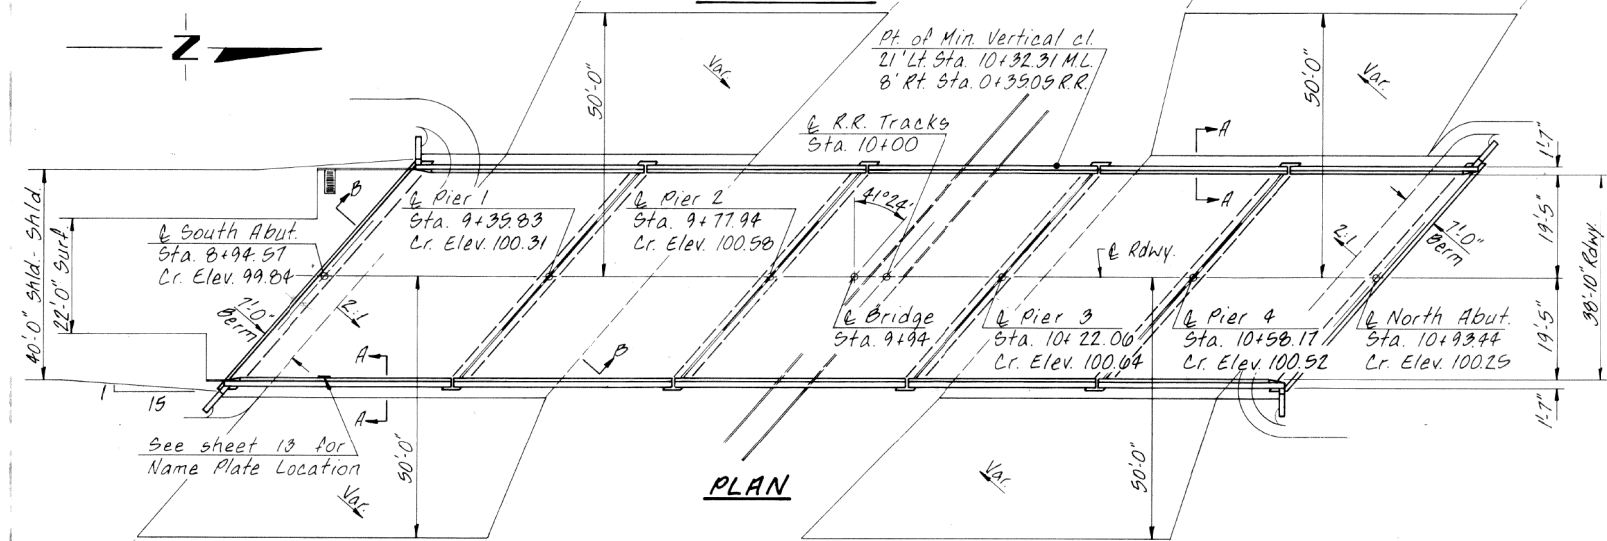


PROFILE GRADE

Note:
The slopes under the proposed bridge shall be excavated as shown with 2:1 side slopes within the limits of the proposed slopewall then taper to the existing slopes as shown, or as directed by the Engineer. Suitable excavated material to be used in the embankment.

SECTION A-A

SECTION B-B

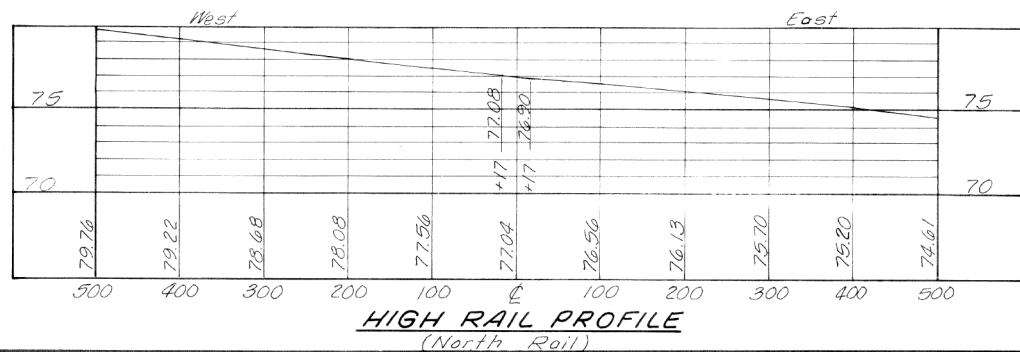

DESIGN STRESSES

f'_c = 5,000 p.s.i. (Prestressed Beams)
 f'_{ci} = 4,000 p.s.i. (Spans 1, 2, 4 & 5 - Prest. Bms.)
 f'_{ci} = 4,900 p.s.i. (Span 3 - Prest. Bms.)
 f'_c = 1,400 p.s.i. (Class X Concrete)
 f'_s = 270,000 p.s.i. (Prestressed Strands)
 f_{si} = 189,000 p.s.i. (Prestressed Strands)
 f_s = 20,000 p.s.i. (Reinf. Bars - Field Units)
 f_y = 60,000 p.s.i. (Reinf. Bars - Precast Units)
 n = 9 (Class X Concrete)
LOADING HS20-44
Design Specifications: A.A.S.H.T.O. 1983 & 1984 to 1987 Interims.
25#/Sq. Ft. included in dead load for future wearing surface.

I certify that to the best of my knowledge, information and belief, this bridge design is structurally adequate for the design loading shown on the plans. The design is an economical one for the style of structure and complies with requirements of the current "AASHTO Standard Specifications for Highway Bridges".


Frederick J. Stone Jr.
ILLINOIS STRUCTURAL NO. 2934

GENERAL PLAN & ELEVATION
SECTION 87-00082-00-BR
MUIRHEAD ROAD OVER
CHICAGO CENTRAL R.R.
KANE COUNTY
STATION 9+94

COLLINS AND RICE
CONSULTING ENGINEERS

DESIGNED A.R.K. CHECKED Z.B.U.
DRAWN M.B. DATE 6-17-88 NO. 2269


FILE NAME = P:\2022\220616\Cad\02 Design\CADD_Sheets\220616-shd-bridge.dgn	DESIGNED - I.P.N.	REVISED -	EXISTING PLANS STRUCTURE NO. 045-9132	T.R.	SECTION	COUNTY	TOTAL SHEETS	SHEET NO.
HAMPTON, LENZINI AND RENWICK, INC. 3035 STEVENSON DRIVE, SUITE 201 SPRINGFIELD, ILLINOIS 62703 ILLINOIS PROFESSIONAL DESIGN FIRM L.S. / P.E. / S.E. CORP. 184.000959	USER NAME = Inlausen	CHECKED - S.T.M.	STATE OF ILLINOIS DEPARTMENT OF TRANSPORTATION	2110	17-12082-01-BR	KANE	84	58
PLOT SCALE =	DRAWN - I.P.N.	REVISED -			MUIRHEAD ROAD / CNRN R.R.		CONTRACT NO. 61K26	
PLOT DATE = 1/18/2024	CHECKED - S.T.M.	REVISED -					ILLINOIS FED. AID PROJECT NO. 2U0Q(831)	
			SHEET NO. 26 OF 35 SHEETS					

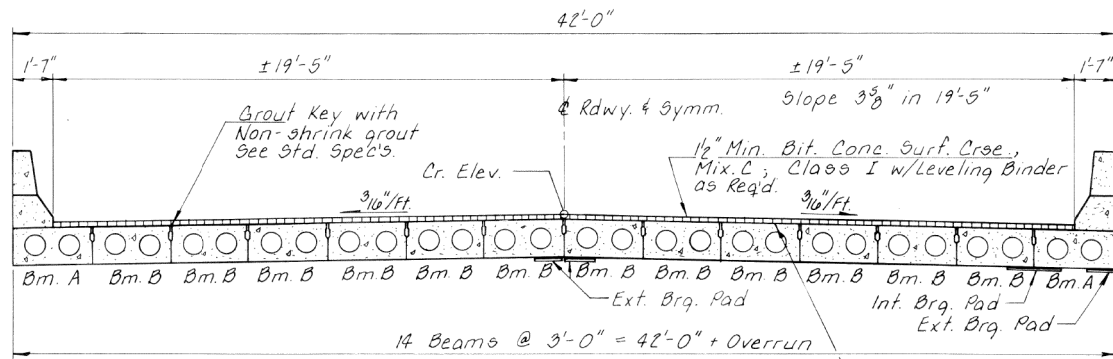

CROSS SECTION


Note: The top surface of the beams shall be finished in accordance with Art. 505.00 of the Standard Specifications except that the surface shall not be roughened by brooming. The finished surface shall be free of depressions or high spots with sharp corners, and the edge of keys shall be rounded or chamfered a minimum of $\frac{1}{4}$ ".

Note: A Calcium Nitrite Corrosion Inhibitor, as covered in the Special Provisions, shall be used in the concrete for precast prestressed concrete deck beams.

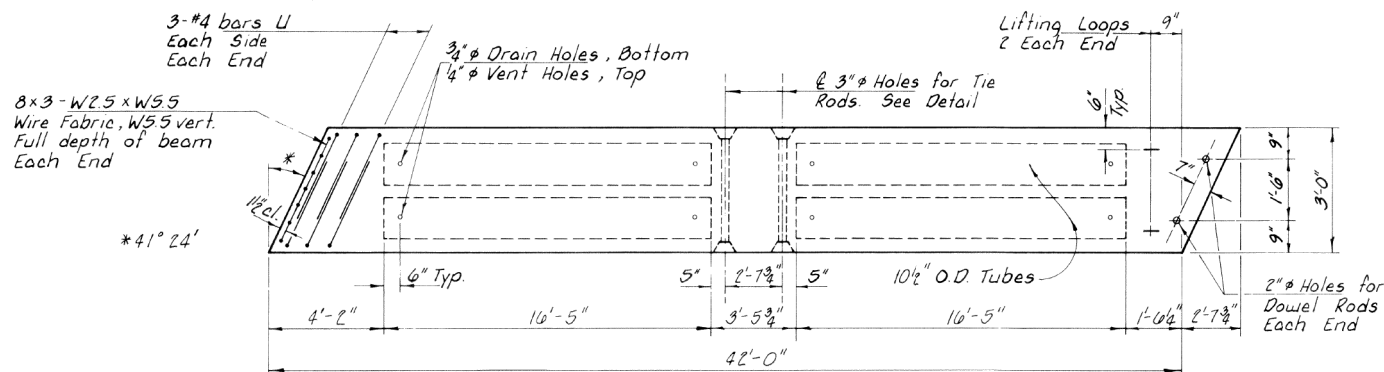


TYPICAL PLAN OF BEAMS


Bars $d(E)$, $d_1(E)$ & $d_2(E)$ to be placed before Beam A is poured. See sheet 13 for bar spacing.

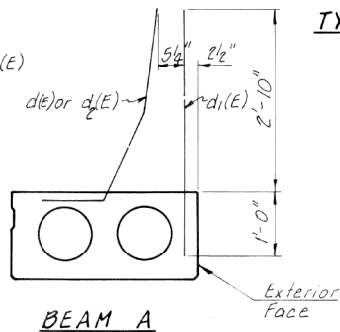


BEAM A

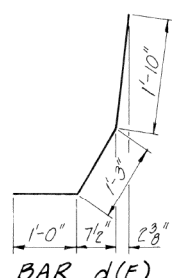

BAR d(E)

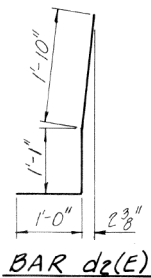


BAR d2(E)

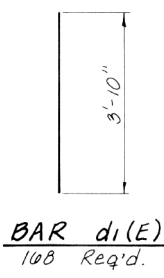

BAR d1(E)


Note: Reinforcement bars designated (E) shall be epoxy coated.

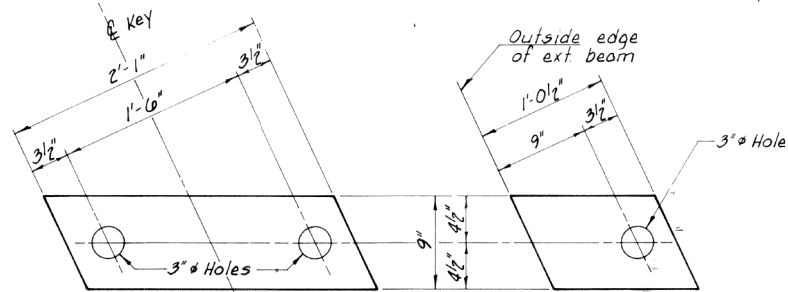


INTERIOR
(40 Req'd.)

EXTERIOR
(10 Req'd.)


BEARING PAD DETAILS

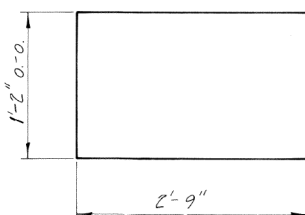

BAR U

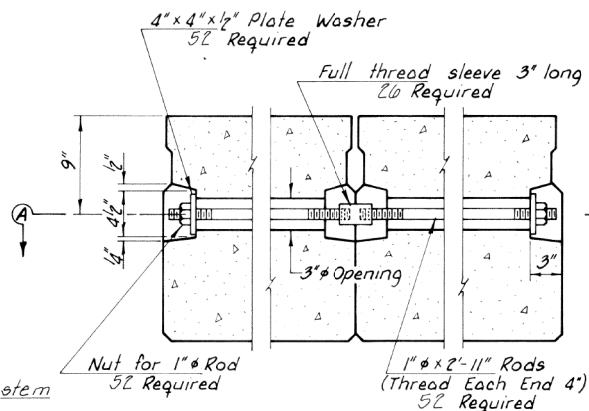

TRANSVERSE TIE ROD DETAIL

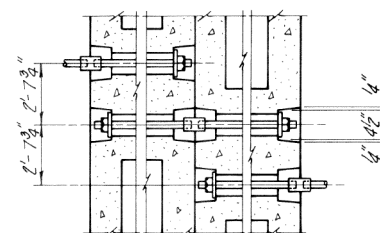


SECTION A-A

NOTES

Required Release Strength, P_{ci} , shall be 4,000 p.s.i.
Prestressing steel shall be non-galvanized high strength, stress-relieved 7-wire strand, Grade 270.
The nominal diameter shall be $\frac{1}{2}$ " and the nominal cross-sectional area shall be 0.153 sq. in.
Lifting loops shall be 7-wire stress relieved, 2- $\frac{1}{2}$ " ϕ - 270 ksi strands.
The 1" rods in the transverse tie assembly shall be tightened to a snug fit & the threads set. Pockets that receive tie rods on outside shall be filled with grout after ties are in place.
Reinforcement bars shall conform to AASHTO: M-31 or M-53, Grade 60.
The bearing seat surfaces shall be adjusted by shimming to assure firm and even bearing. Two $\frac{1}{8}$ " fabric adjusting shims of the dimensions of the Exterior Bearing Pad shall be provided for each bearing.
Keyway surfaces shall be cleaned to remove form oil and other bond breaking material prior to shipment of the beams. Cleaning shall be done by sandblasting the keyway areas between top of the beam and bottom edge of the key.
An equal substitution of the low-relaxation strands for the stress-relieved strands will be permitted.


Note: See sheet 12 for Sections at abuts. and piers.

Note: Omit key on exterior face of outside beams.

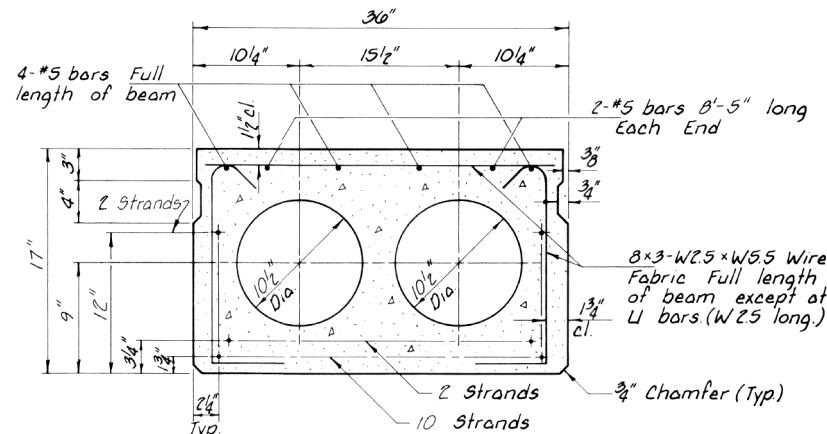

TYPICAL SECTION THRU BEAM

14 - $\frac{1}{2}$ " Strands Stressed to 20,900 Lbs. Each. Place strands symmetrically about ϕ of beam. Use Standard Grid Pattern.

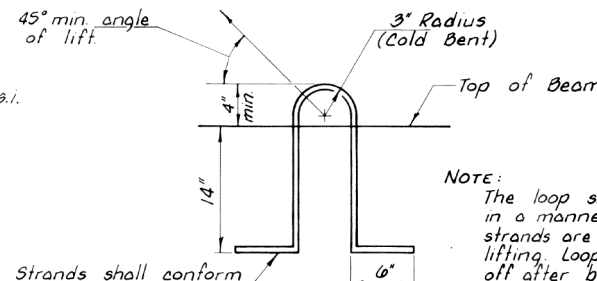

LIFTING LOOP DETAIL

Approved alternate may be substituted for the above.

BILL OF MATERIAL


ITEM	UNIT	QUANTITY
Precast Prestressed Concrete Deck Beams (17' Depth)	Sq. Ft.	3,528
P.C. Mortar Fairing Course	Lin. Ft.	273
Waterproofing Membrane System	Sq. Yd.	362
Leveling Binder (Machine Method)	Ton	8
Bif. Conc. Surf. Crse., Mix C, Cl. I	Ton	30

SUPERSTRUCTURE - SPANS 142
SECTION 87-00082-00-BR
MUIRHEAD ROAD OVER
CHICAGO CENTRAL R.R.
KANE COUNTY
STATION 9+94

COLLINS AND RICE
CONSULTING ENGINEERS

DESIGNED A.R.K. CHECKED Z.B.U.
DRAWN M.G. DATE 6-17-88 NO. 2269


ROUTE NO.	SECTION	COUNTY	TOTAL SHEETS	SHEET NO.
CH. 17	87-00082-00-BR	KANE	20	11
FED. ROAD DIST. NO. 7	ILLINOIS PROJECT			

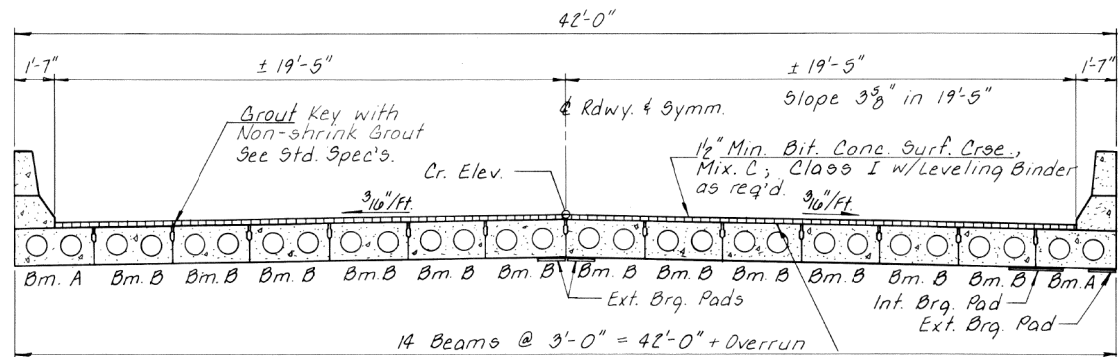

CROSS SECTION


Note: The top surface of the beams shall be finished in accordance with Art. 505.00 of the Standard Specifications except that the surface shall not be roughened by brooming. The finished surface shall be free of depressions or high spots with sharp corners, and the edge of keys shall be rounded or chamfered a minimum of 1/4".

Note: A Calcium Nitrite Corrosion Inhibitor, as covered in the Special Provisions, shall be used in the concrete for precast prestressed concrete deck beams.

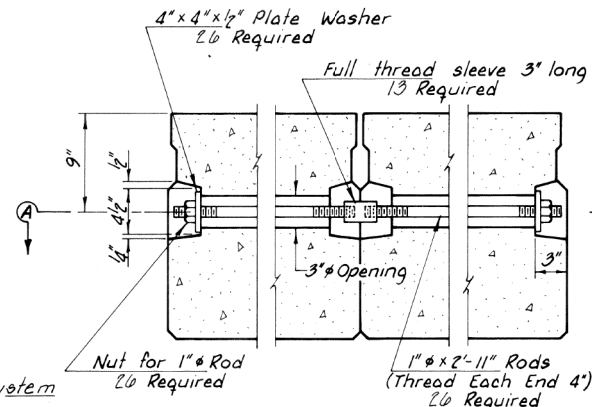


TRANSVERSE TIE ROD DETAIL

Note: Omit key on exterior face of outside beams.

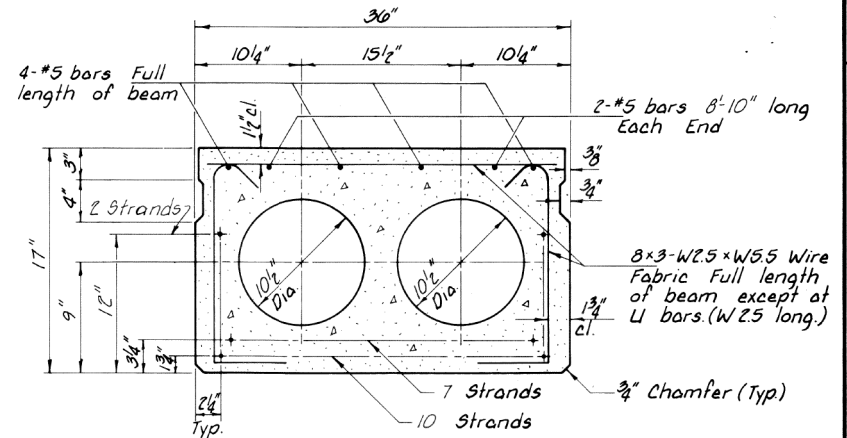

NOTE: Omit key on exterior face of outside beams.


ROUTE NO.	SECTION	COUNTY	TOTAL SHEETS	SHEET NO.
C.H. 17	87-00082	KANE	20	12
FED. ROAD DIST. NO. 7	-00-BR	ILLINOIS PROJECT		

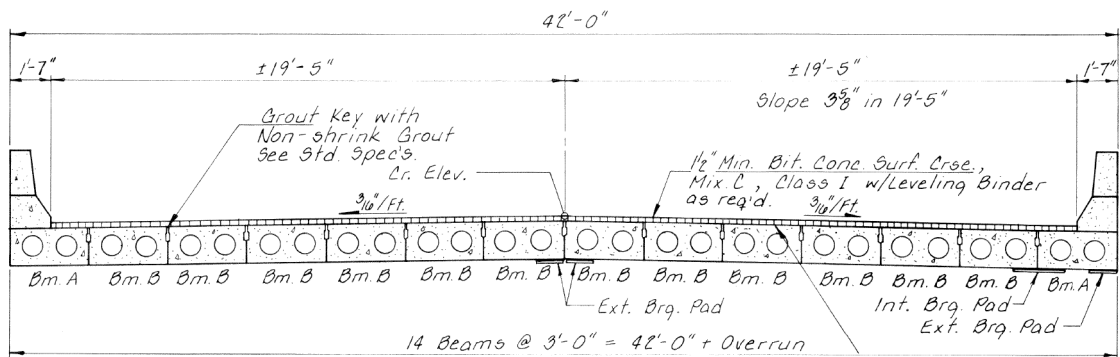

CROSS SECTION


Note: The top surface of the beams shall be finished in accordance with Article 505.06 of the Standard Specifications except that the surface shall not be roughened by brooming. The finished surface shall be free of depressions or high spots with sharp corners, and the top edge of keys shall be rounded or chamfered a minimum of 1/4".

Note: A Calcium Nitrite Corrosion Inhibitor, as covered in the Special Provisions, shall be used in the concrete for precast prestressed concrete deck beams.

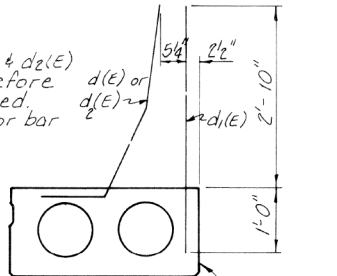


BEAM A

Note: Reinforcement bars designated (E) shall be epoxy coated.

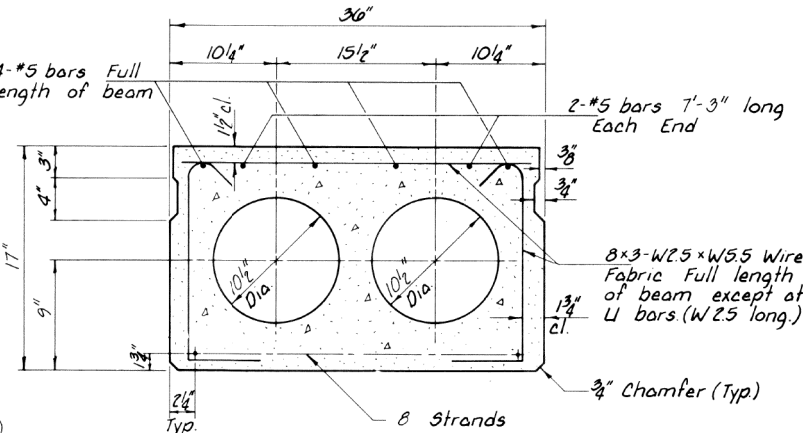


TYPICAL SECTION THRU BEAM

8 - 1/2" Strands Stressed to 28,900 Lbs. Each. Place strands symmetrically about C of beam. Use Standard Grid Pattern.

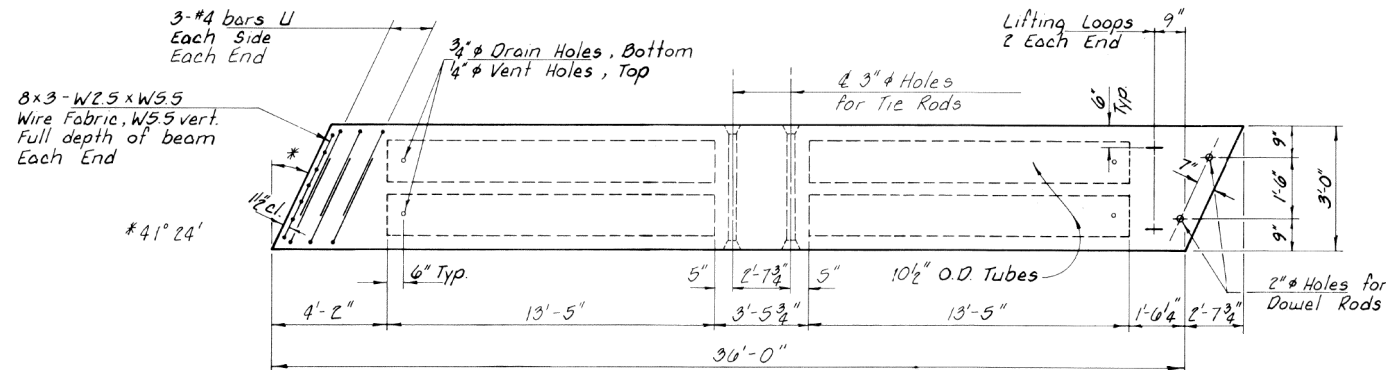


TYPICAL PLAN OF BEAMS


Note: See sheet 10 for Transverse Tie Details.

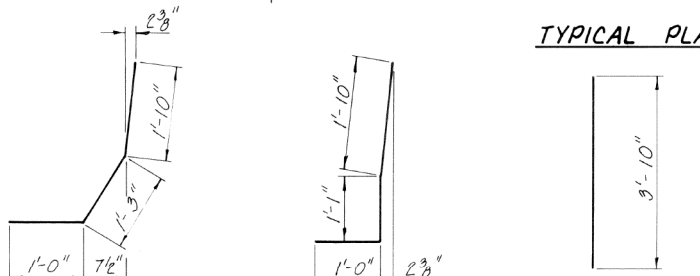

BAR d(E) 140 Req'd.
BAR d2(E) 6 Req'd.
BAR d1(E) 144 Req'd.

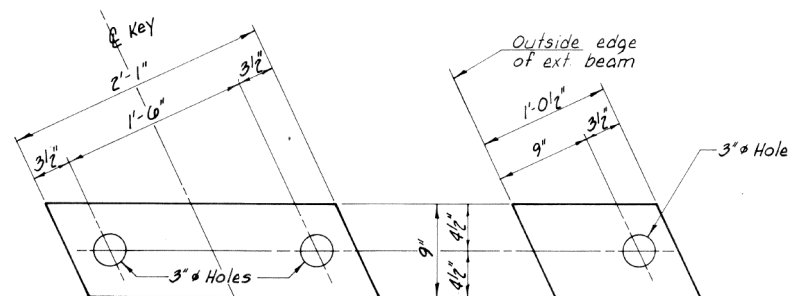


INTERIOR (48 Req'd.)
EXTERIOR (16 Req'd.)
BEARING PAD DETAILS

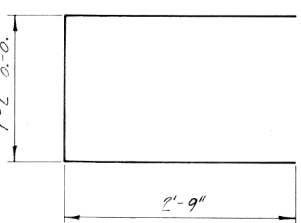

BAR U & U1

Hatched area to be poured after beams are in place.

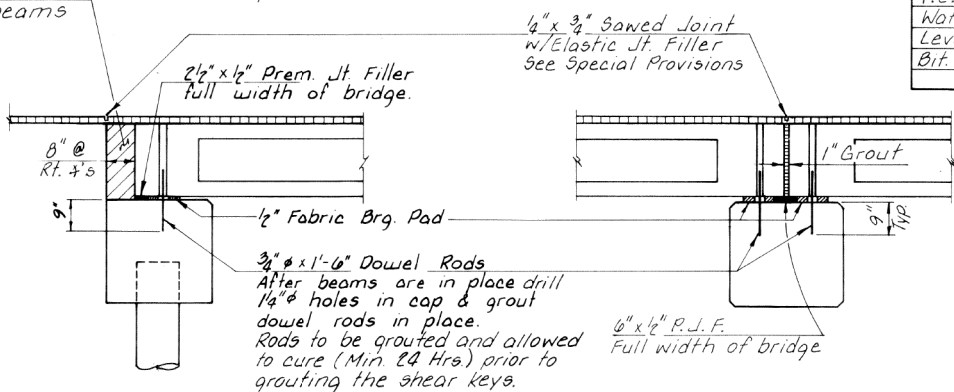


SECTION AT ABUTMENTS

SECTION AT PIERS

NOTES

Prestressing steel shall be non-galvanized high strength, stress-relieved 7-wire strand, Grade 270. The nominal diameter shall be 1/2" and the nominal cross-sectional area shall be 0.153 sq. in. Lifting loops shall be 7-wire stress relieved, 2-1/2" - 270 ksi strands. Reinforcement bars shall conform to AASHTO M-31 or M-53, Grade 60. The bearing seat surfaces shall be adjusted by shimming to assure firm & even bearing. Two 1/8" fabric adjusting shims of the dimensions of the Exterior Bearing Pad shall be provided for each bearing. Keyway surfaces shall be cleaned to remove form oil and other bond breaking material prior to shipment of the beams. Cleaning shall be done by sand blasting the keyway areas between top of the beam and the bottom edge of the key. Required Release Strength, f_{cr}, shall be 4,000 p.s.i. An equal substitution of the low relaxation strands for the stress-relieved strands will be permitted.

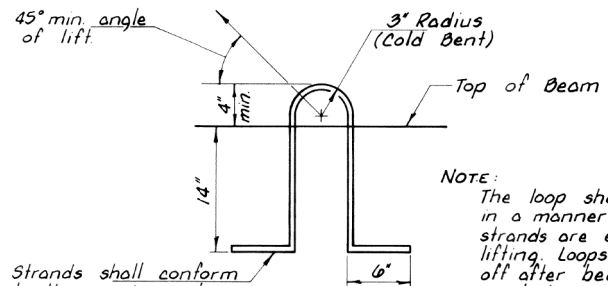

LIFTING LOOP DETAIL

Approved alternate may be substituted for the above.

BILL OF MATERIAL


ITEM	UNIT	QUANTITY
Precast Prestressed Concrete Deck Beams (17" Depth)	Sq. Ft.	3,024
P.C. Mortar Fairing Course	Lin. Ft.	234
Waterproofing Membrane System	Sq. Yd.	311
Leveling Binder (Machine Method)	Ton	4
Bit. Conc. Surf. Crse., Mix. C, Cl. I	Ton	26

SUPERSTRUCTURE, SPANS 445
SECTION 87-00082-00-BR
MUIRHEAD ROAD OVER
CHICAGO CENTRAL R.R.
KANE COUNTY
STATION 9+94


COLLINS AND RICE
CONSULTING ENGINEERS

DESIGNED A.R.K. CHECKED Z.B.U.
DRAWN M.G. DATE 6-17-88 NO. 2209


ROUTE NO.	SECTION	COUNTY	TOTAL SHEETS	SHEET NO.
CH. 17	87-00082-00-BR	KANE	20	14
FED. ROAD DIST. NO. 7	ILLINOIS PROJECT			

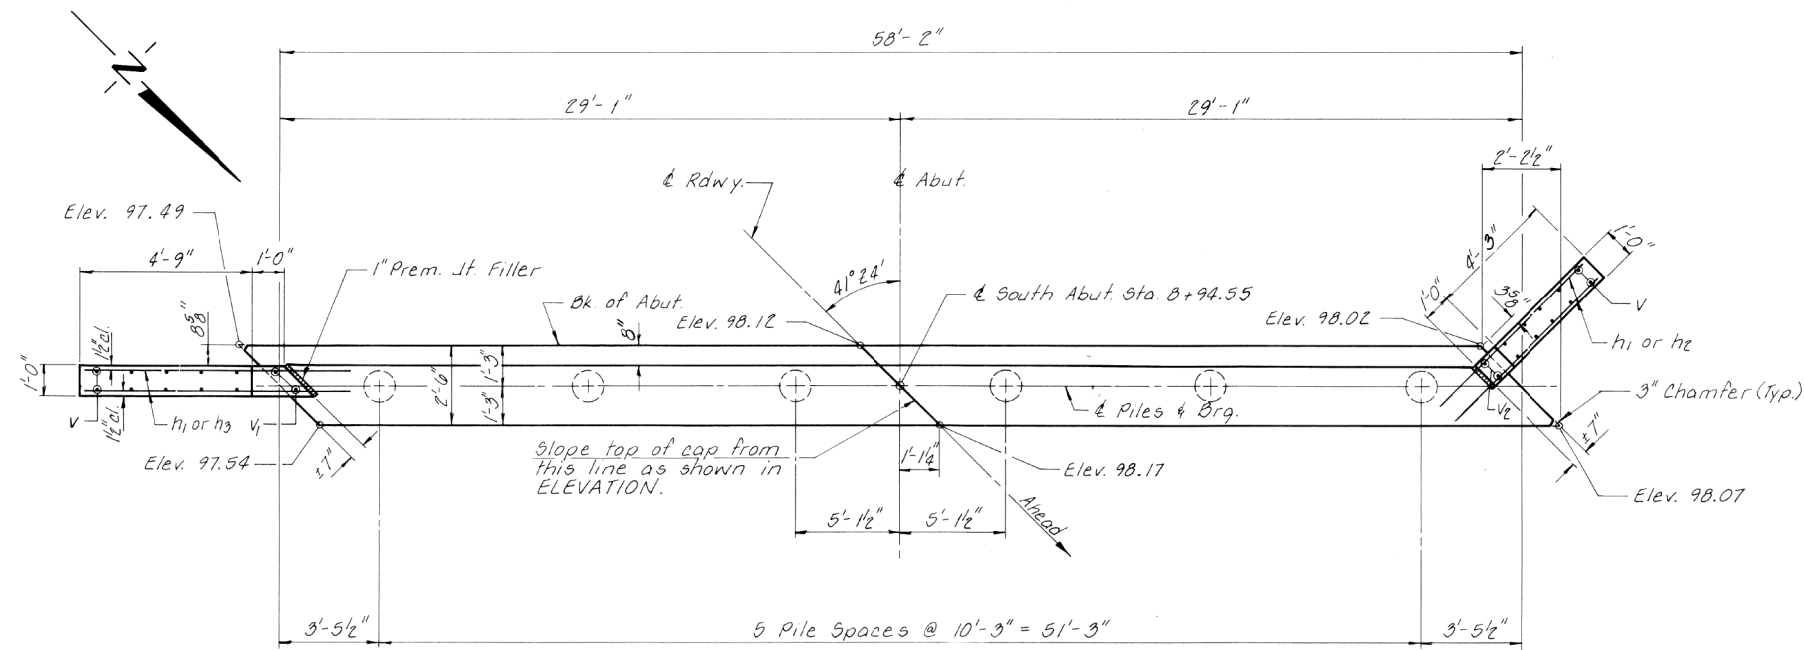


PLAN

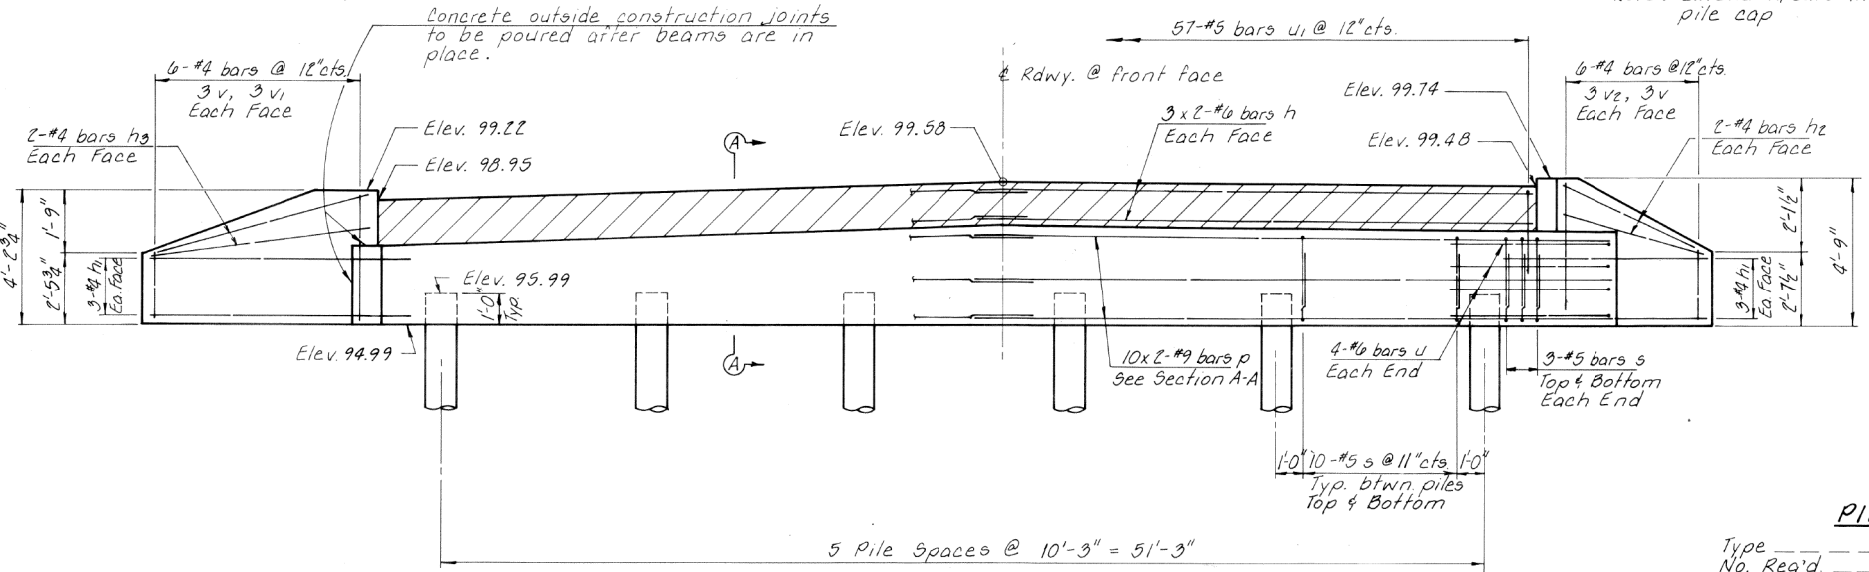

ELEVATION
(LOOKING SOUTH)

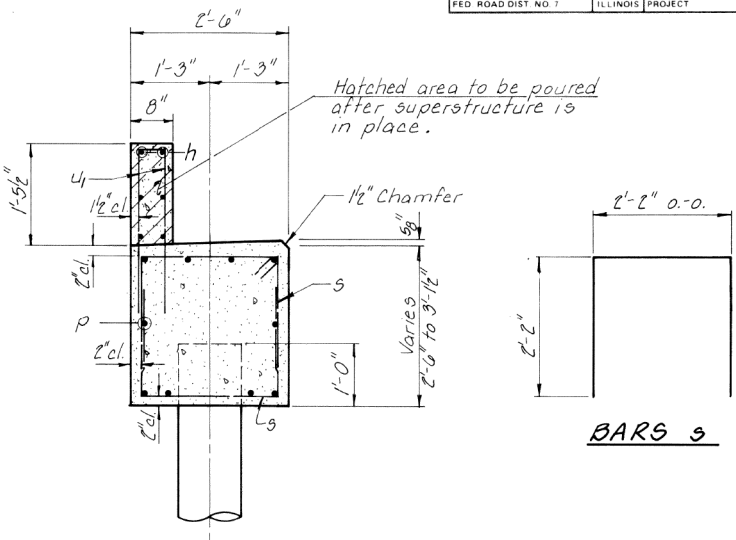

SECTION A-A
(LOOKING WEST)

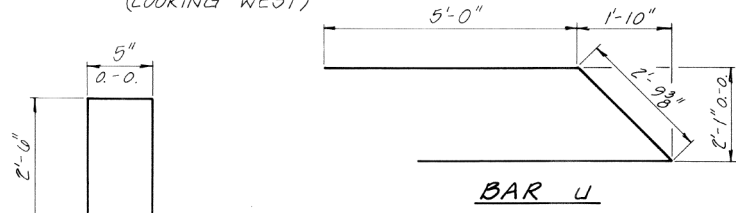

BAR U1

MIN. BAR LAPS
#6 --- 1'-5"
#9 --- 4'-4"

BILL OF MATERIAL - SOUTH ABUT.

BAR	NO.	SIZE	LENGTH	SHAPE
h	12	#4	29'-3"	
h1	12	#4	6'-9"	
h2	4	#4	5'-0"	
h3	4	#4	5'-6"	
p	20	#9	31'-1"	
s	112	#5	6'-6"	□
u	8	#6	12'-10"	▤
u1	57	#5	5'-5"	▤
v	12	#4	2'-5"	
v1	6	#4	3'-5"	
v2	6	#4	3'-11"	
Class X Concrete			Cu. Yd.	19.4
Reinforcement Bars			Pound	4,010
Concrete Piles			Lin. Ft.	252
Structure Excavation			Cu. Yd.	40

See sheet 20 for pile alternates.

PILE DATA


Type --- Concrete
No. Req'd. --- 6
Capacity --- 36 Tons/Pile
Est. Length --- 42 feet/Pile

SOUTH ABUTMENT
SECTION 87-00082-00-BR
MUIRHEAD ROAD OVER
CHICAGO CENTRAL R.R.
KANE COUNTY
STATION 9+94


COLLINS AND RICE
CONSULTING ENGINEERS

DESIGNED A.R.K. CHECKED Z.B.U.
DRAWN M.G. DATE 6-17-88 NO. 2269


ROUTE NO.	SECTION	COUNTY	TOTAL SHEETS	SHEET NO.
CH. 17	87-00082-00-BR	KANE	20	15
FED. ROAD DIST. NO. 7	ILLINOIS PROJECT			

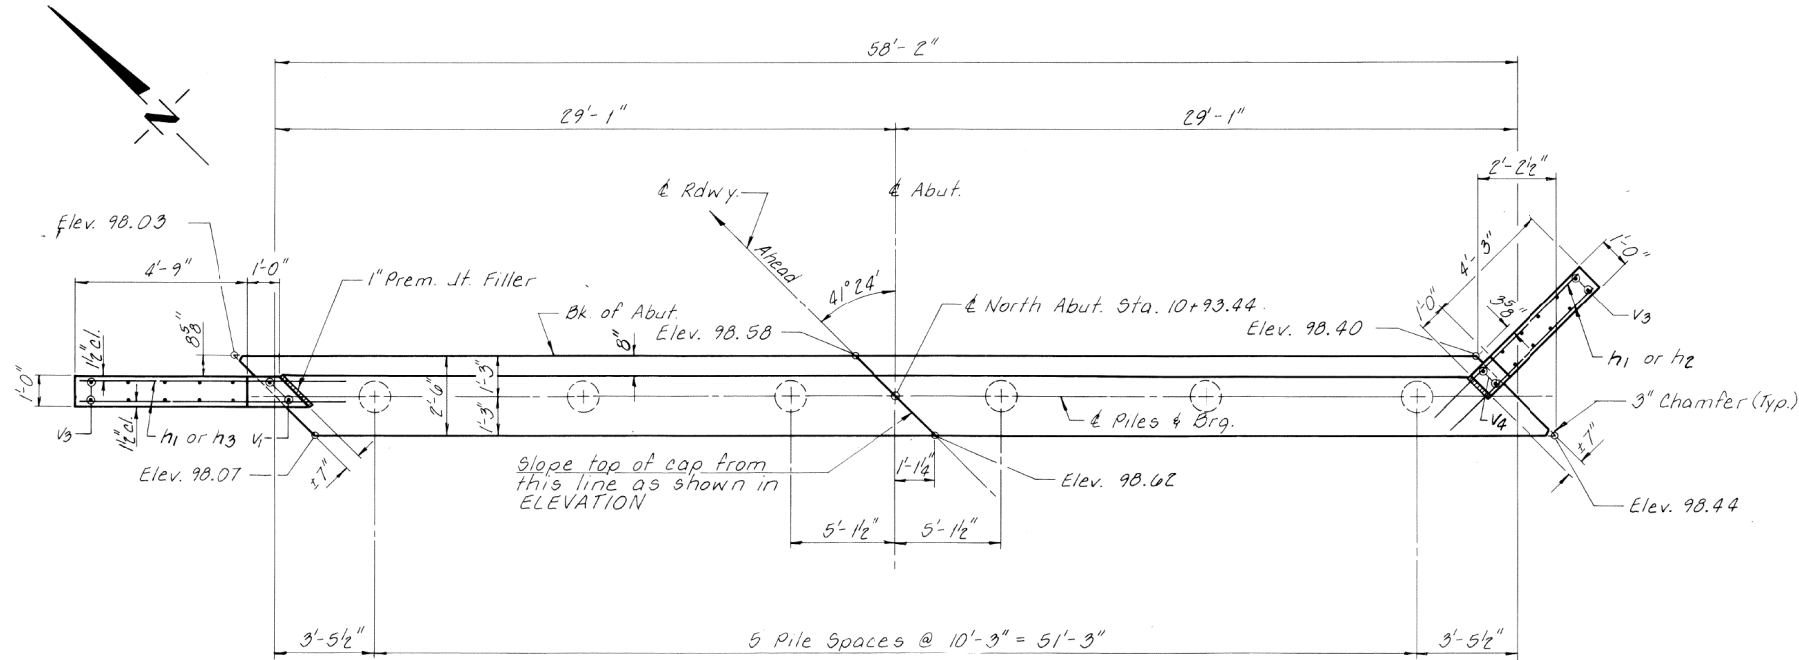


PLAN

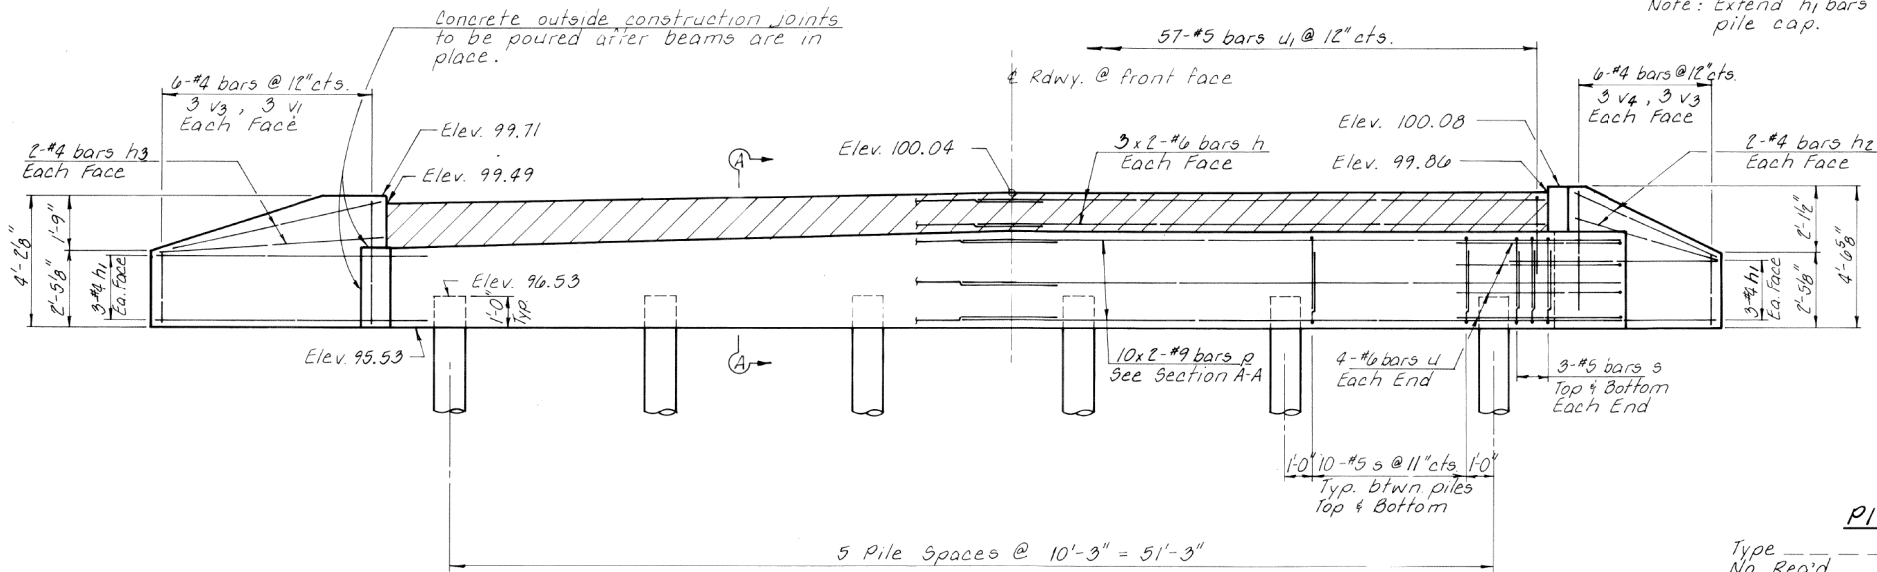

ELEVATION
(LOOKING NORTH)

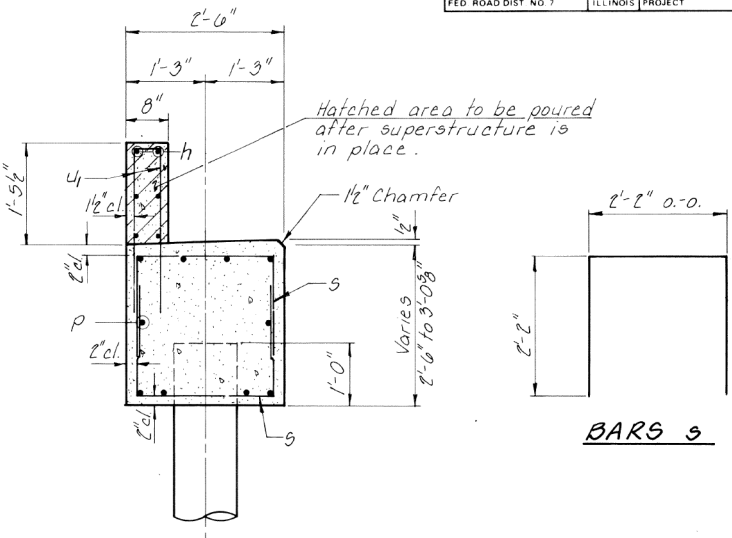

SECTION A-A
(LOOKING EAST)

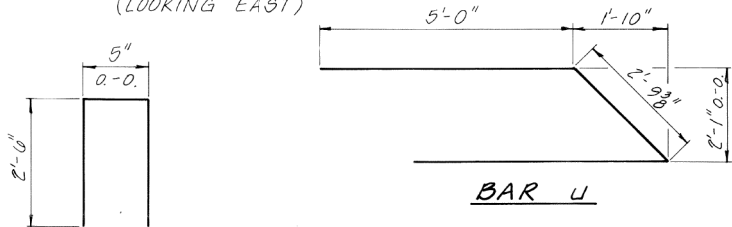

BAR U1

BILL OF MATERIAL - NORTH ABUT.

BAR	NO.	SIZE	LENGTH	SHAPE
h	12	#4	29'-3"	
h1	12	#4	6'-9"	
h2	4	#4	5'-0"	
h3	4	#4	5'-6"	
p	20	#9	31'-1"	
s	112	#5	6'-6"	□
u	8	#6	12'-10"	▵
u1	57	#5	5'-5"	□
v1	6	#4	3'-5"	
v3	12	#4	2'-3"	
v4	6	#4	3'-9"	

Class X Concrete	Cu. Yd.	18.9
Reinforcement Bars	Pound	4,010
Concrete Piles	Lin. Ft.	135
Test Pile Concrete	Each	1
Structure Excavation	Cu. Yd.	40

See sheet 20 for pile alternates.

MIN. BAR LAPS
#6 ----- 1'-5"
#9 ----- 4'-4"

PILE DATA


Type ----- Concrete
No. Req'd ----- 6*
Capacity ----- 33 Tons/Pile
Est. Length ----- 27 Feet/Pile
*includes one concrete test pile to be driven in a permanent location.

NORTH ABUTMENT
SECTION 87-00082-00-BR
MUIRHEAD ROAD OVER
CHICAGO CENTRAL R.R.
KANE COUNTY
STATION 9+94

COLLINS AND RICE
CONSULTING ENGINEERS


DESIGNED A.R.K. CHECKED Z.B.U.
DRAWN M.G. DATE 6-17-08 NO. 2269

ROUTE NO.	SECTION	COUNTY	TOTAL SHEETS	SHEET NO.
C.H. 17	87-00082 -00-BR	KANE	20	16
FED. ROAD DIST. NO. 7		ILLINOIS	PROJECT	

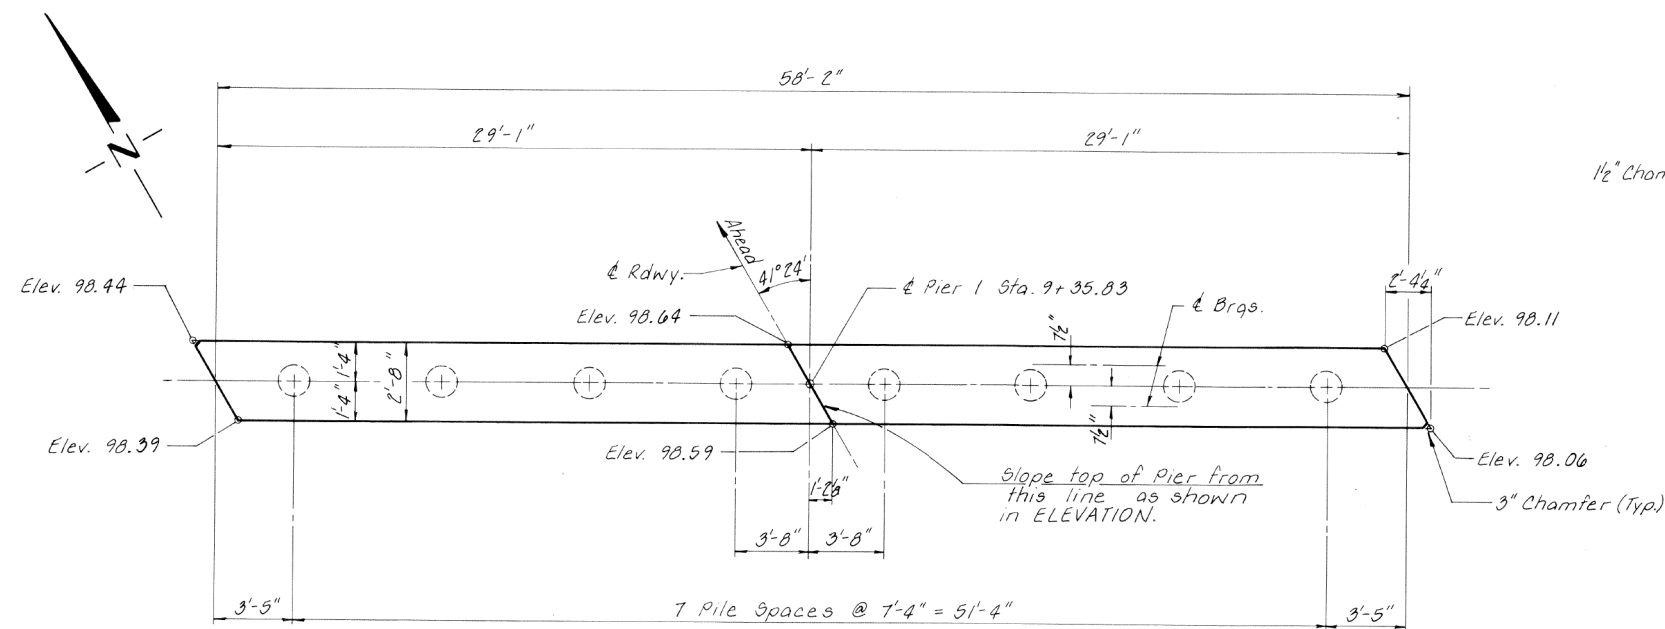


PLAN


Note: Elevations shown in PLAN are to top of cap.
Bars indicated thus 3x2-#3 etc. indicates 3 lines of bars with 2 lengths per line.

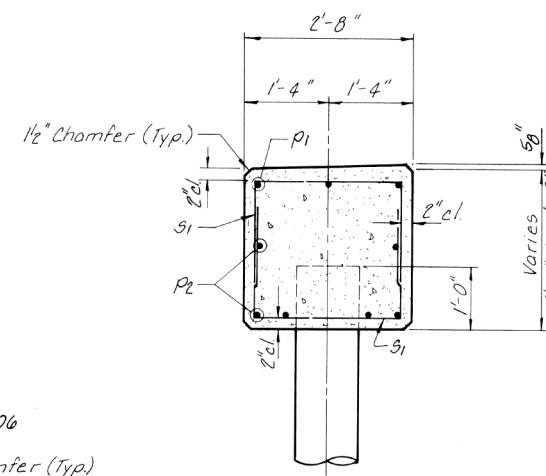

SECTION A-A
(LOOKING WEST)

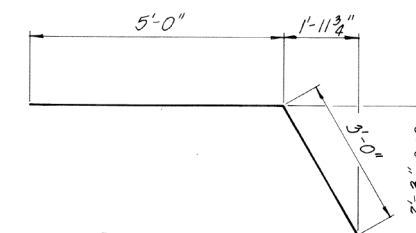

BAR U2

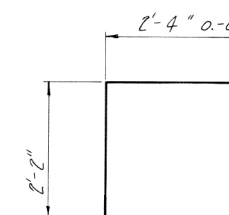

BAR SI


MIN. BAR LAPS

#7 _____ 1'-11"
#8 _____ 3'-5"

BILL OF MATERIAL - PIER 1

BAR	NO.	SIZE	LENGTH	SHAPE
p1	6	#8	30'-8"	—
p2	12	#7	29'-11"	—
g1	110	#5	6'-8"	□
u2	8	#6	13'-0"	≡
Class X Concrete			Cu Yd	16.3
Reinforcement Bars			Pound	2,150
Concrete Piles			Lin. Ft.	287
Test Pile Concrete			Each	1

See sheet 20 for pile alternates.

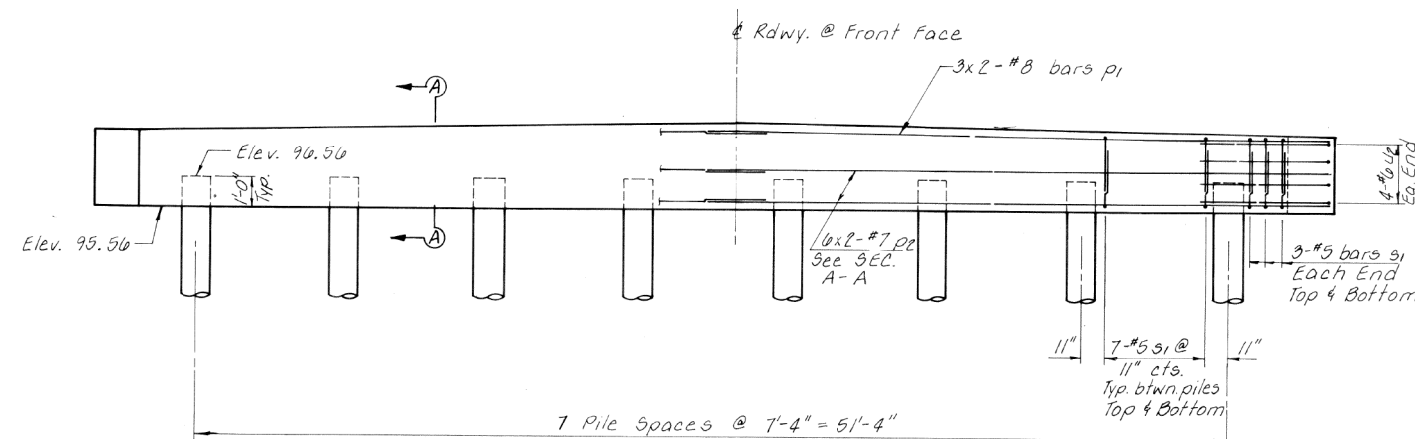

ELEVATION
(LOOKING NORTH)

PILE DATA

Type _____ Concrete
No. Req'd. _____ 8*
Capacity _____ 41 Tons/Pile
Est. Length _____ 41 Feet/Pile
*Includes one concrete test pile to
be driven in a permanent location.






PIER 1

SECTION 87-00082-00-BR
MUIRHEAD ROAD OVER
CHICAGO CENTRAL R.R.
KANE COUNTY
STATION 9+94

COLLINS AND RICE
CONSULTING ENGINEERS

DESIGNED *A.R.K.* CHECKED *Z.B.U.*
DRAWN *M.G.* DATE *6-17-88* NO. *2269*

ROUTE NO.	SECTION	COUNTY	TOTAL SHEETS	SHEET NO.
CH. 17	87-00082-00-BR	KANE	80	17
FED. ROAD DIST. NO. 7	ILLINOIS PROJECT			

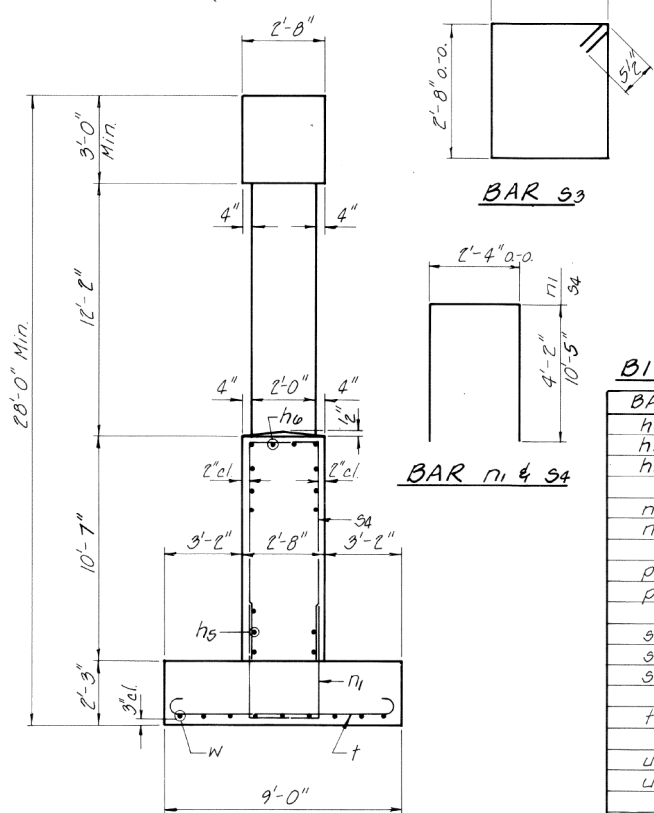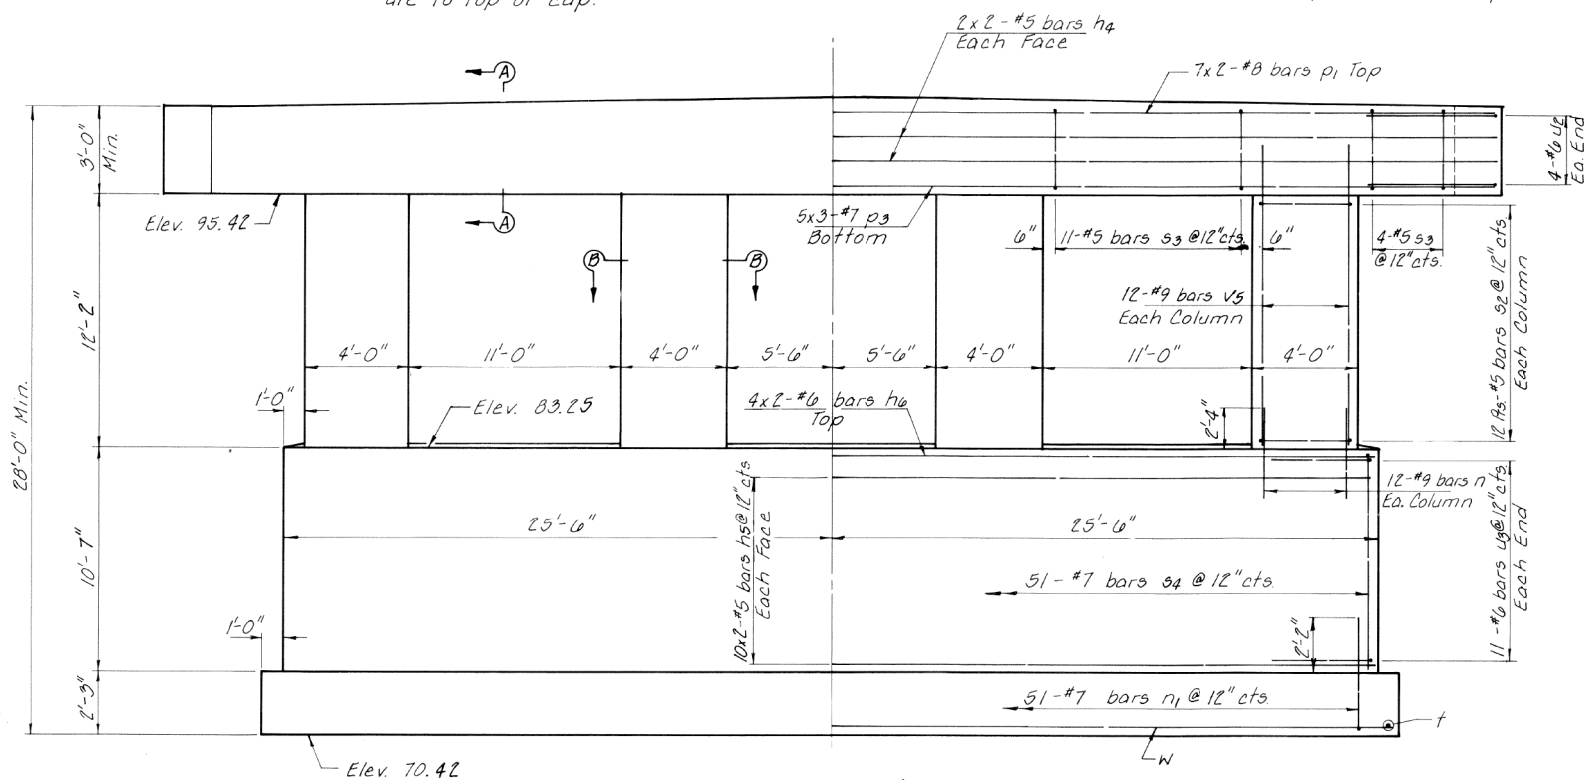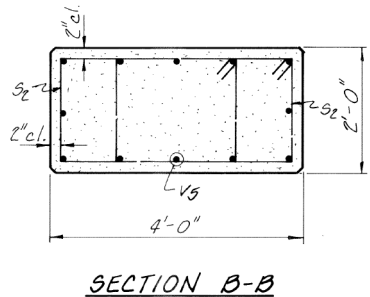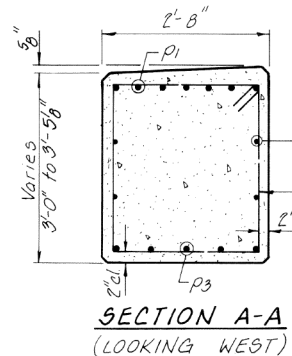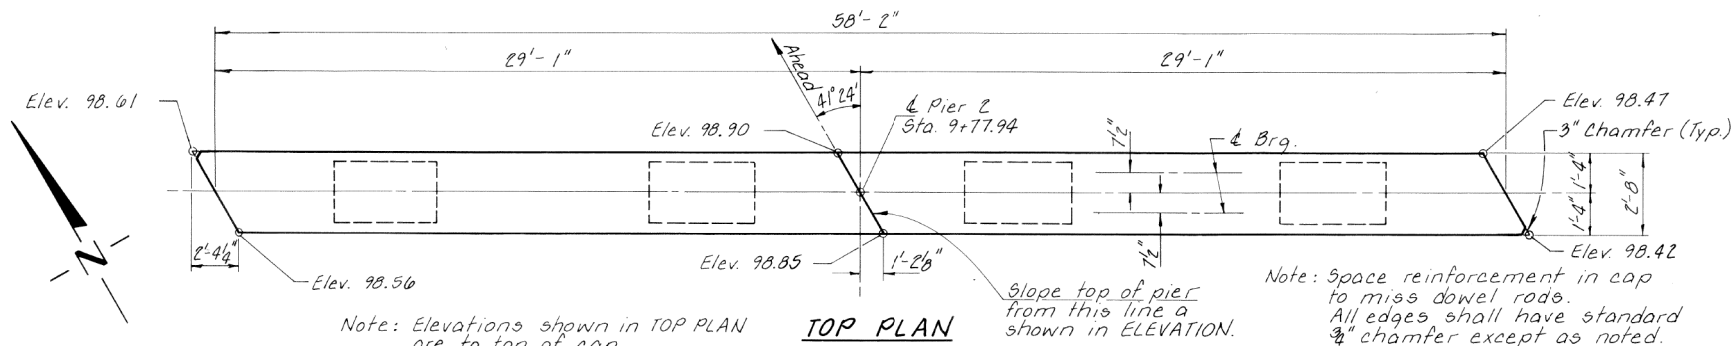

BILL OF MATERIAL - PIER 2

BAR	NO.	SIZE	LENGTH	SHAPE
h4	8	#5	29'-8"	
h5	40	#5	26'-1"	
h6	8	#6	26'-4"	
n1	48	#9	4'-8"	
n2	51	#7	10'-8"	
p1	14	#8	30'-8"	
p3	15	#7	20'-7"	
s3	96	#5	9'-9"	
s4	41	#5	10'-11"	
s4	51	#7	23'-2"	
t	53	#7	10'-4"	
u2	8	#6	13'-0"	
u3	22	#6	9'-2"	
v5	48	#9	14'-5"	
w	18	#5	27'-1"	
x				

Class X Concrete	Cu. Yd.	126.5
Reinforcement Bars	Pound	13,600
Structure Excavation	Cu. Yd.	134

PIER 2
SECTION 87-00082-00-BR
MUIRHEAD ROAD OVER
CHICAGO CENTRAL R.R.
KANE COUNTY
STATION 9+94

COLLINS AND RICE
CONSULTING ENGINEERS

DESIGNED A.R.K. CHECKED Z.B.U.
DRAWN M.G. DATE 6-17-88 NO. 2269

FILE NAME = P:\2022\220616\Cad\02 Design\CADD_Sheets\220616-shd-bridge.dgn	DESIGNED - I.P.N.	REVISED -
HAMPTON, LENZINI AND RENWICK, INC.	CHECKED - S.T.M.	REVISED -
3035 STEVENSON DRIVE, SUITE 201	DRAWN - I.P.N.	REVISED -
SPRINGFIELD, ILLINOIS 62703	CHECKED - S.T.M.	REVISED -
ILLINOIS PROFESSIONAL DESIGN FIRM		
LS / PE / SE CORP. 184.000959		

STATE OF ILLINOIS
DEPARTMENT OF TRANSPORTATION

EXISTING PLANS
STRUCTURE NO. 045-9132










SHEET NO. 33 OF 35 SHEETS

T.R.	SECTION	COUNTY	TOTAL SHEETS	SHEET NO.
2110	17-12082-01-BR	KANE	84	65
	MUIRHEAD ROAD / CNRR R.R.			

CONTRACT NO. 61K26

ILLINOIS FED. AID PROJECT NO. ZU0Q(831)

ROUTE NO.	SECTION	COUNTY	TOTAL SHEETS	SHEET NO.
CH. 17	87-00082-00-BR	KANE	20	18
FED. ROAD DIST. NO. 7	ILLINOIS PROJECT			

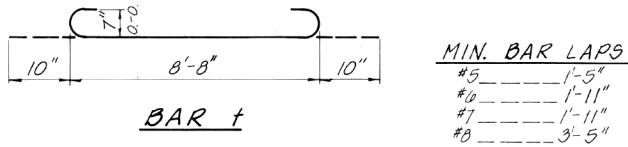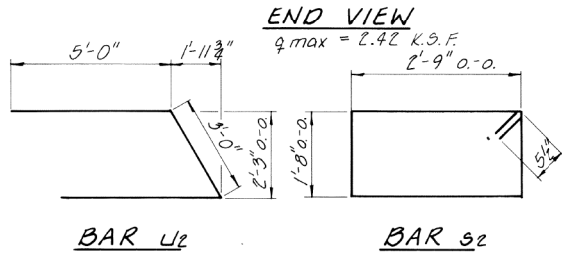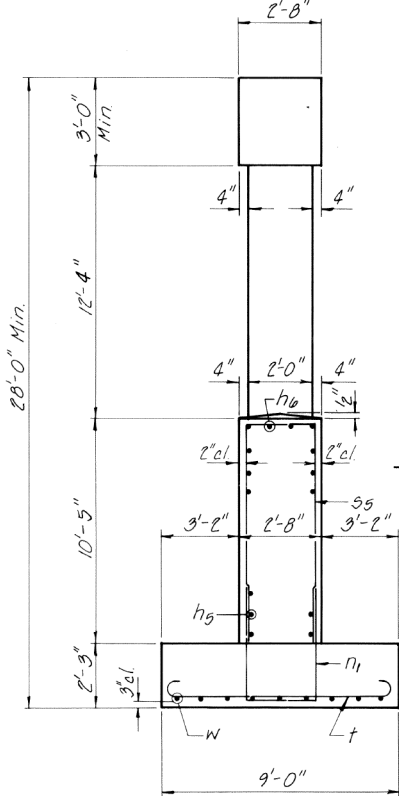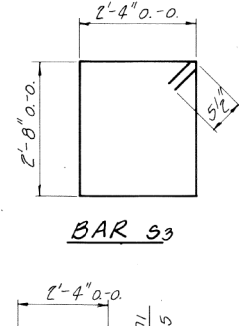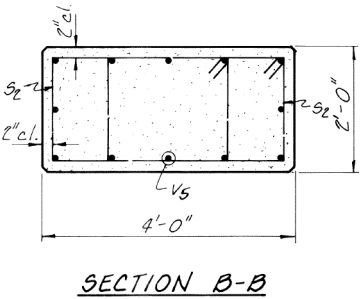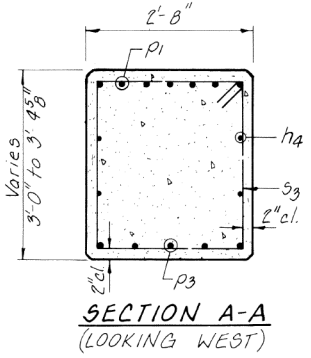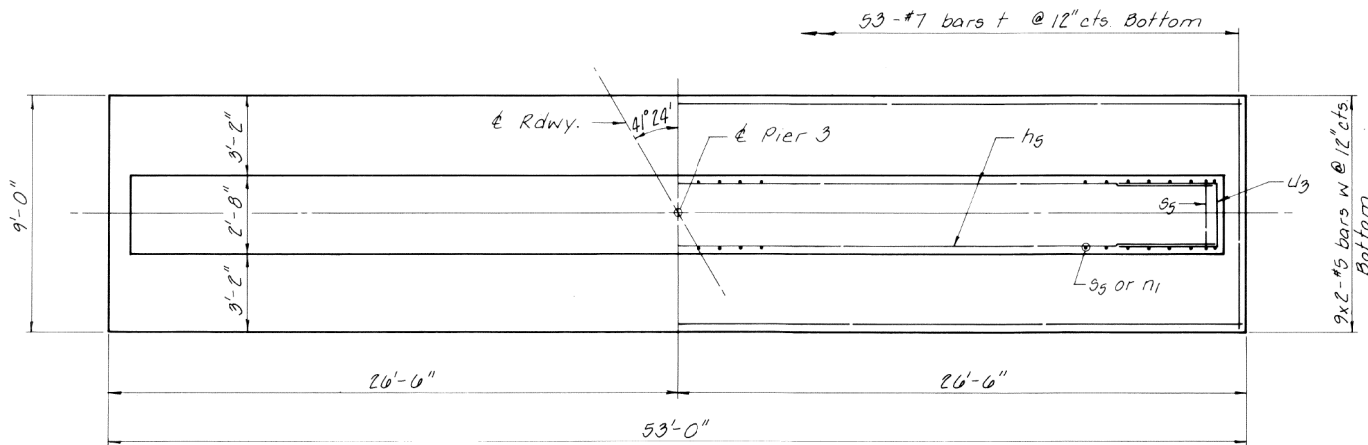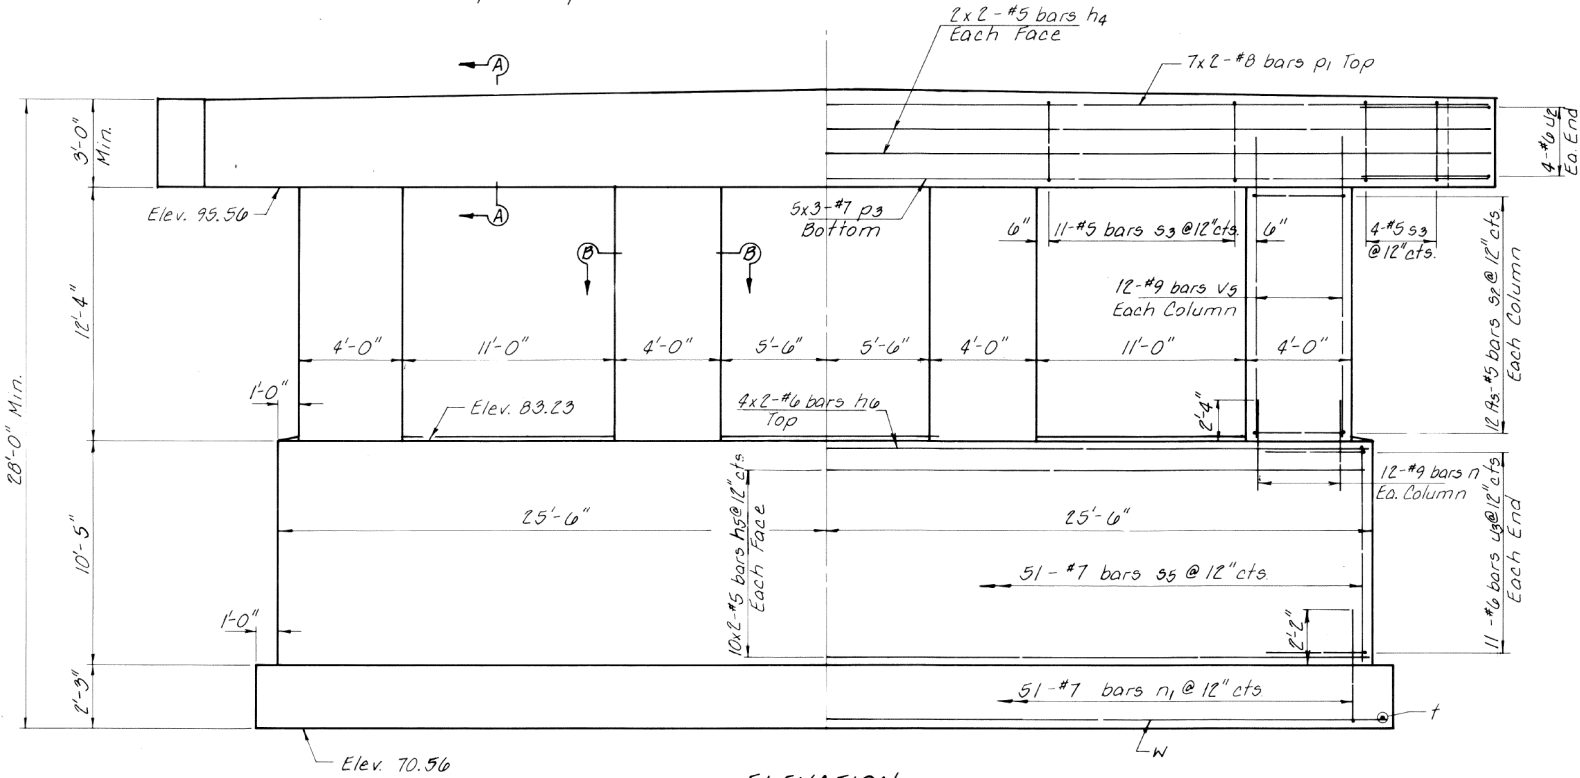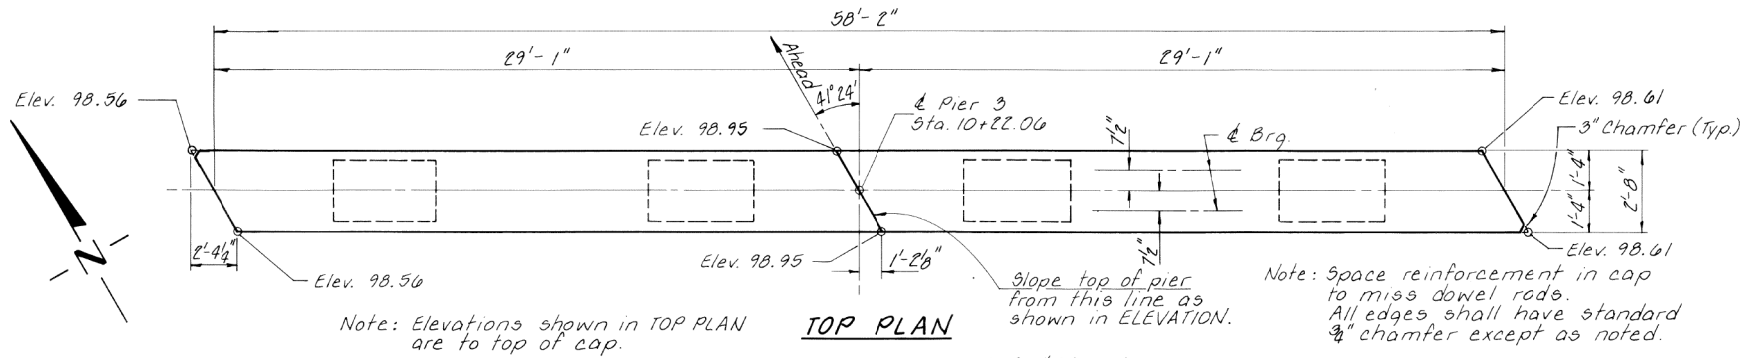

BILL OF MATERIAL - PIER 3

BAR	NO.	SIZE	LENGTH	SHAPE
h4	8	#5	29'-8"	
h5	40	#5	26'-1"	
h6	8	#6	26'-4"	
n	48	#9	4'-8"	
n1	51	#7	10'-8"	□
p1	14	#8	30'-8"	
p3	15	#7	20'-7"	
s2	96	#5	9'-9"	□
s3	41	#5	10'-11"	□
s5	51	#7	22'-10"	□
t	53	#7	10'-4"	U
u2	8	#6	13'-0"	U
u3	22	#6	9'-2"	U
v5	48	#9	14'-5"	
w	18	#5	27'-1"	

Class X Concrete	Cu Yd	125.4
Reinforcement Bars	Pound	13,570
Structure Excavation	Cu Yd	133

PIER 3
SECTION 87-00082-00-BR
MUIRHEAD ROAD OVER
CHICAGO CENTRAL R.R.
KANE COUNTY
STATION 9+94

COLLINS AND RICE
CONSULTING ENGINEERS

DESIGNED **A.R.K.** CHECKED **Z.B.U.**
DRAWN **M.G.** DATE **6-17-88** NO. **2269**

FILE NAME = P:\2022\220616\Cad\02 Design\CADD_Sheets\220616-shf-4rdg.dgn	DESIGNED - I.P.N.	REVISED -
HAMPTON, LENZINI AND RENWICK, INC. 3035 STEVENSON DRIVE, SUITE 201 SPRINGFIELD, ILLINOIS 62703 ILLINOIS PROFESSIONAL DESIGN FIRM L.S. / P.E. / S.E. CORP. 184.000959	USER NAME = Inlausen	REVISED -
PLOT SCALE =	DRAWN - I.P.N.	REVISED -
PLOT DATE = 1/18/2024	CHECKED - S.T.M.	REVISED -


STATE OF ILLINOIS
DEPARTMENT OF TRANSPORTATION

EXISTING PLANS
STRUCTURE NO. 045-9132

SHEET NO. 34 OF 35 SHEETS


T.R.	SECTION	COUNTY	TOTAL SHEETS	SHEET NO.
2110	17-12082-01-BR	KANE	84	66
	MUIRHEAD ROAD / CNRR R.R.		CONTRACT NO. 61K26	
		ILLINOIS	FED. AID PROJECT NO. ZU0Q(831)	

ROUTE NO.	SECTION	COUNTY	TOTAL SHEETS	SHEET NO.
C.H. 17	87-00082-00-BR	KANE	20	19
FED. ROAD DIST. NO. 7		ILLINOIS PROJECT		

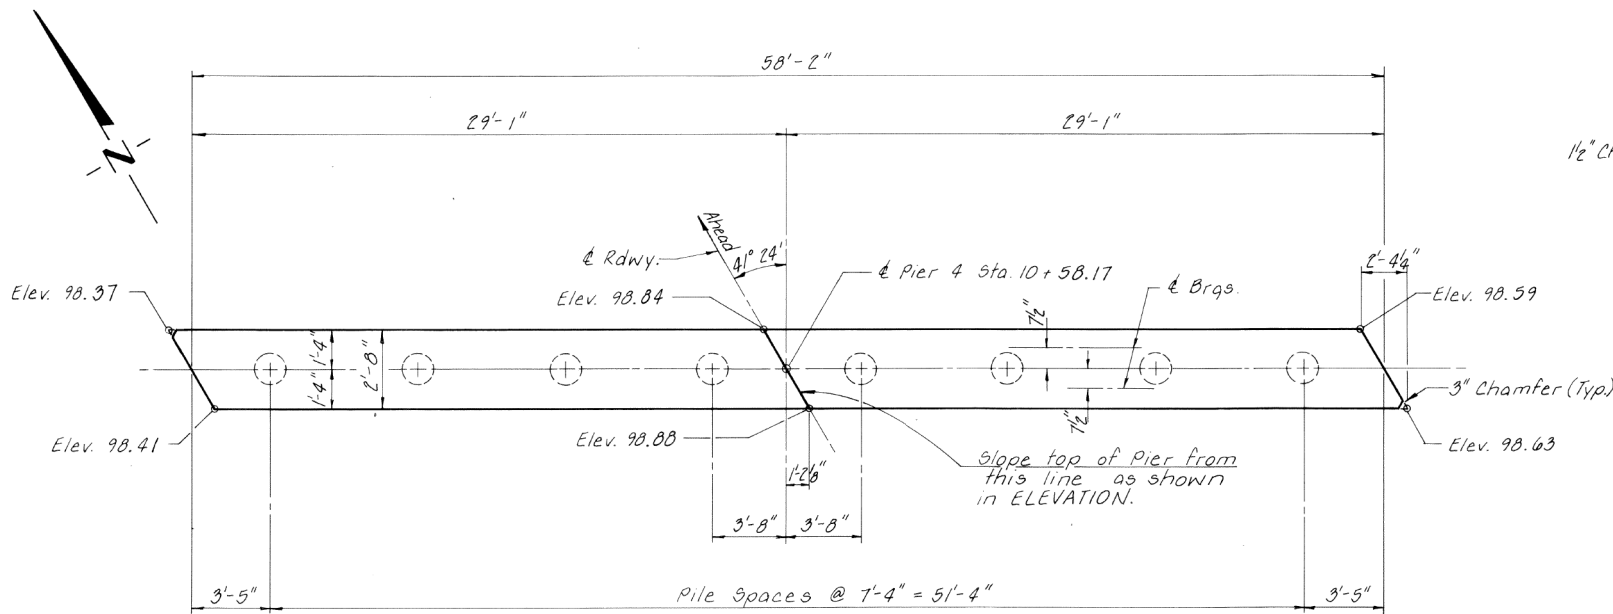


PLAN


Note: Elevations shown in PLAN are to top of cap. Bars indicated thus 3x2-#8 etc. indicates 3 line of bars with 2 lengths per line.

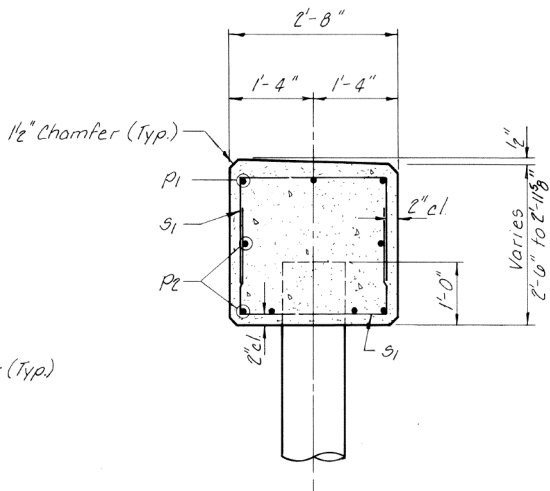

SECTION A-A
(LOOKING WEST)

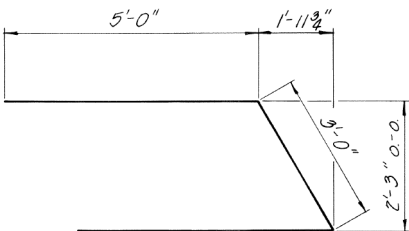

BAR U2

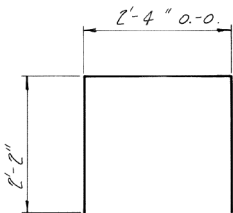

BAR S1


MIN. BAR LAPS

#7 --- 1'-11"
#8 --- 3'-5"

BILL OF MATERIAL - PIER 4

BAR	NO.	SIZE	LENGTH	SHAPE
P1	6	#8	30'-8"	—
P2	12	#7	29'-11"	—
S1	110	#5	6'-8"	□
U2	8	#6	13'-0"	≡
Class X Concrete Cu. Yd. 15.9				
Reinforcement Bars Pound 2,150				
Concrete Piles Lin. Ft. 320				

See sheet 20 for pile alternates.

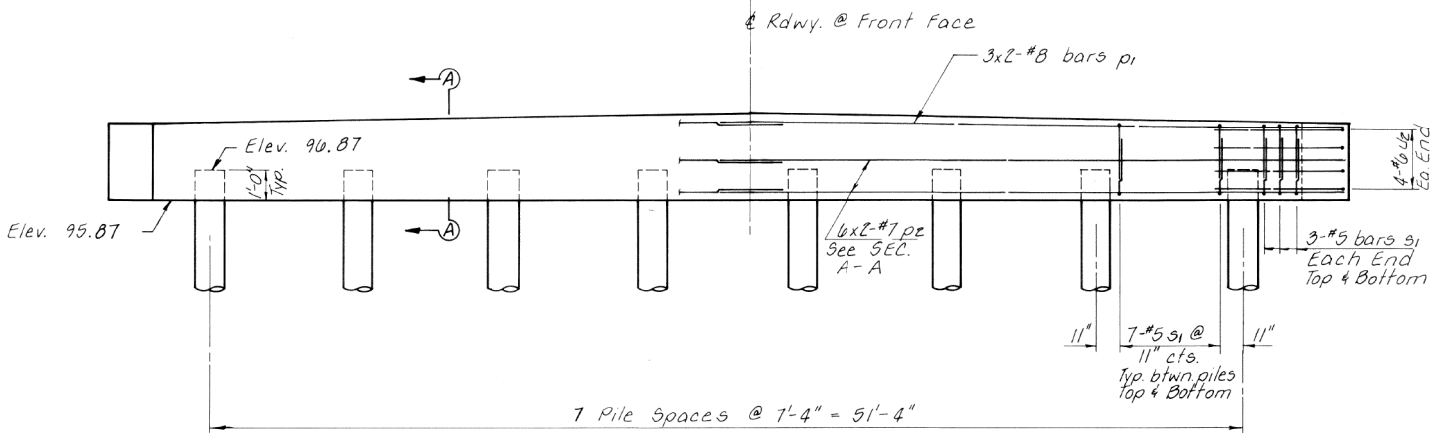

ELEVATION
(LOOKING NORTH)

PILE DATA

Type --- Concrete
No. Req'd --- 8
Capacity --- 37 Tons/pile
Est. Length --- 40 Feet/pile


PIER 4 SECTION 87-00082-00-BR MUIRHEAD ROAD OVER CHICAGO CENTRAL R.R. KANE COUNTY STATION 9+94	
COLLINS AND RICE CONSULTING ENGINEERS	
DESIGNED A.R.K. DRAWN M.G.	CHECKED Z.B.U. DATE 6-17-88 NO. 2269

FILE NAME = P:\2022\220616\Cad\02 Design\CADD_Sheets\220616-shr-4rdge.dgn	DESIGNED - I.P.N.	REVISED -	STATE OF ILLINOIS DEPARTMENT OF TRANSPORTATION	EXISTING PLANS STRUCTURE NO. 045-9132	SHEET NO. 35 OF 35 SHEETS	T.R.	SECTION	COUNTY	TOTAL SHEETS	SHEET NO.
HAMPTON, LENZINI AND RENWICK, INC. 3035 STEVENSON DRIVE, SUITE 201 SPRINGFIELD, ILLINOIS 62703 ILLINOIS PROFESSIONAL DESIGN FIRM LS / PE / SE CORP. 184.000959	USER NAME = Inlausen	CHECKED - S.T.M.				2110	17-12082-01-BR	KANE	84	67
PLOT SCALE =	DRAWN - I.P.N.	REVISED -				MUIRHEAD ROAD / CNRN R.R. CONTRACT NO. 61K26				
PLOT DATE = 1/18/2024	CHECKED - S.T.M.	REVISED -				ILLINOIS FED. AID PROJECT NO. ZU0Q(831)				


FINAL SURVEY	SURVEYED PLOTTED NOTE BOOK	BY	DATE
NO.	AREAS CHECKED	NO.	DATE

ORIGINAL SURVEY	SURVEYED PLOTTED NOTE BOOK	BY	DATE
NO.	AREAS CHECKED	NO.	DATE


MODEL: P_MUIRHEAD - 15+25.00 [Sheet]
FILE NAME: P:\2022\220616\17-12082-01-15+25.00.dgn

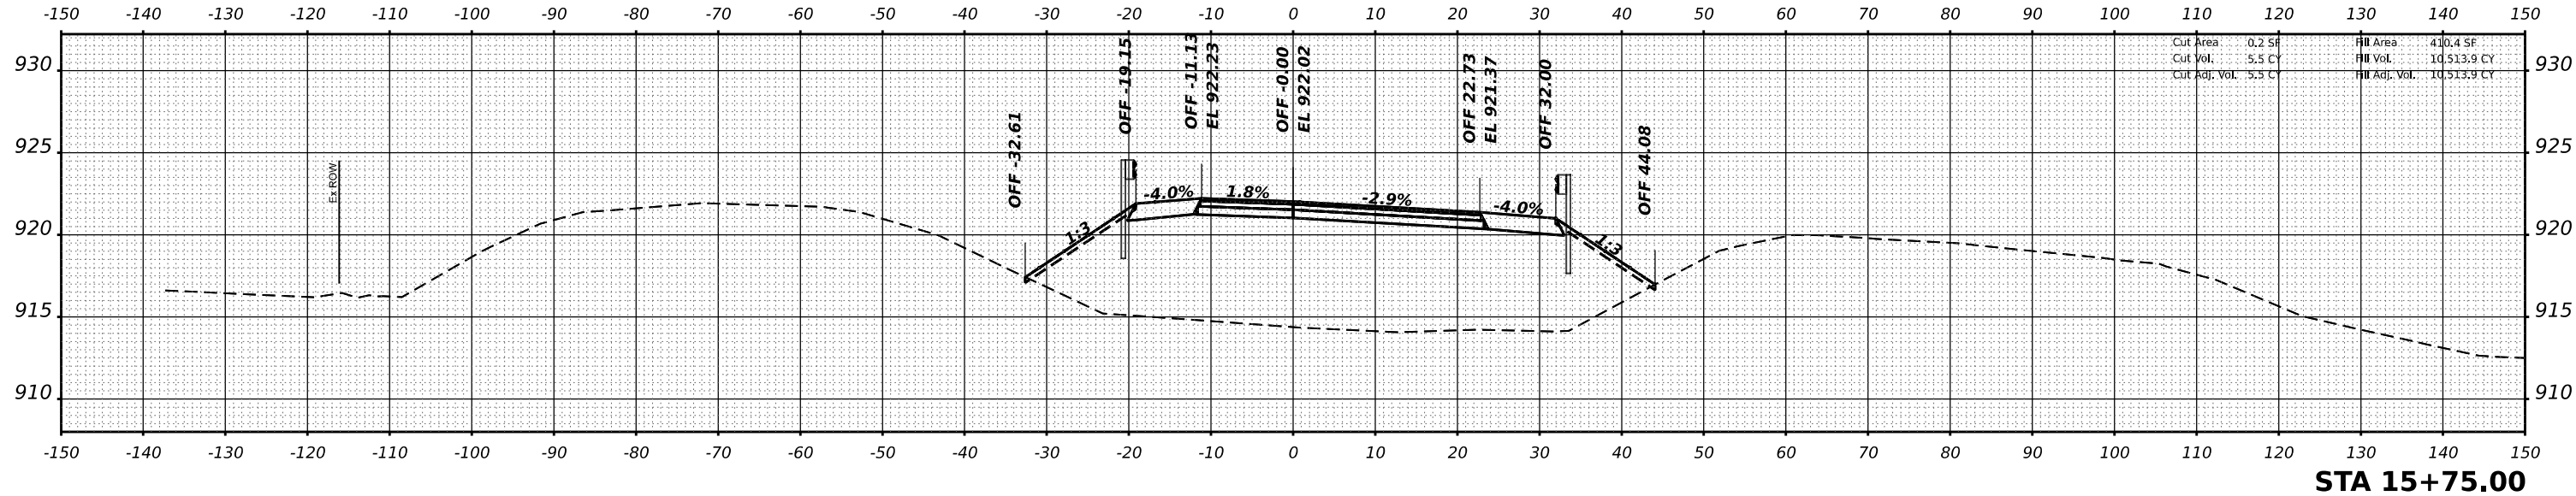


STA 15+75.00

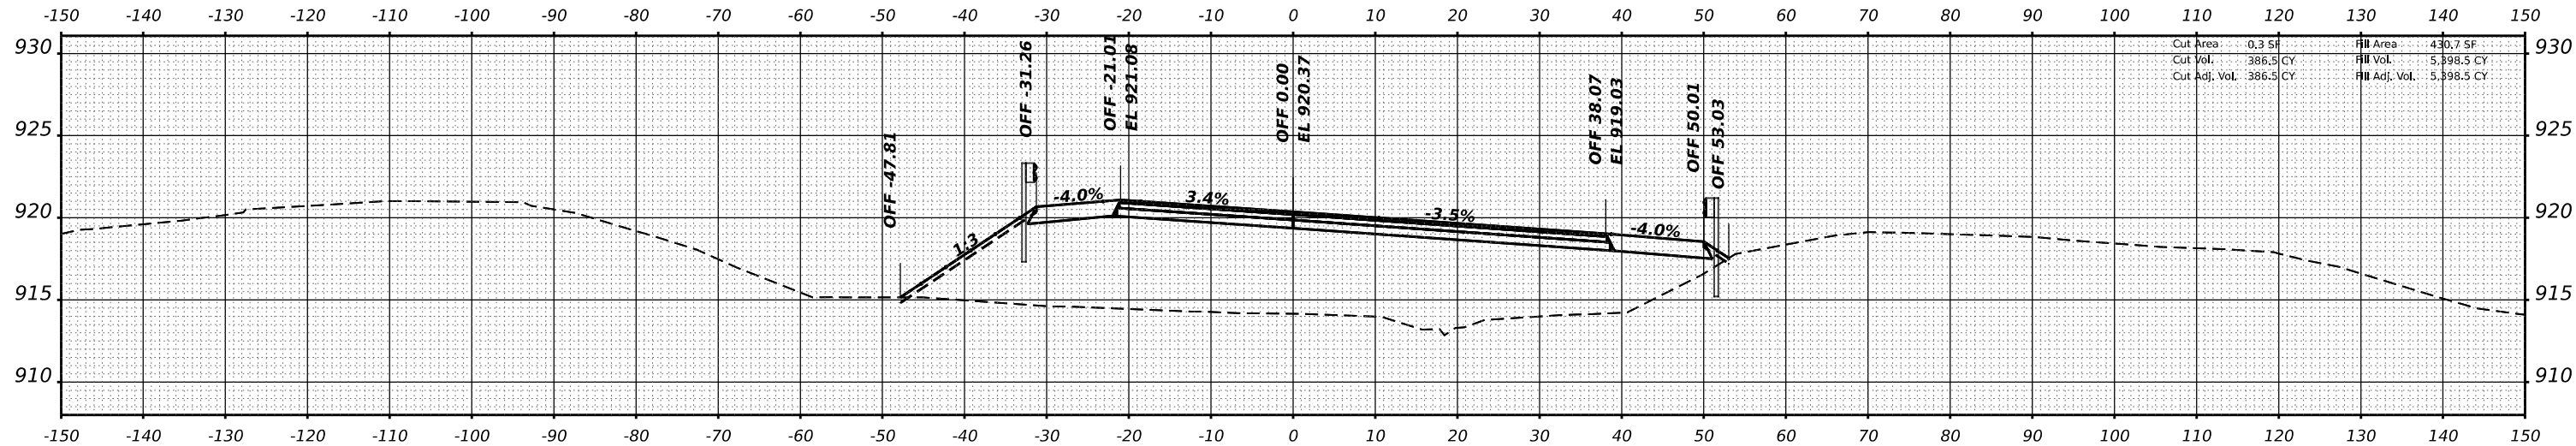

STA 15+50.00

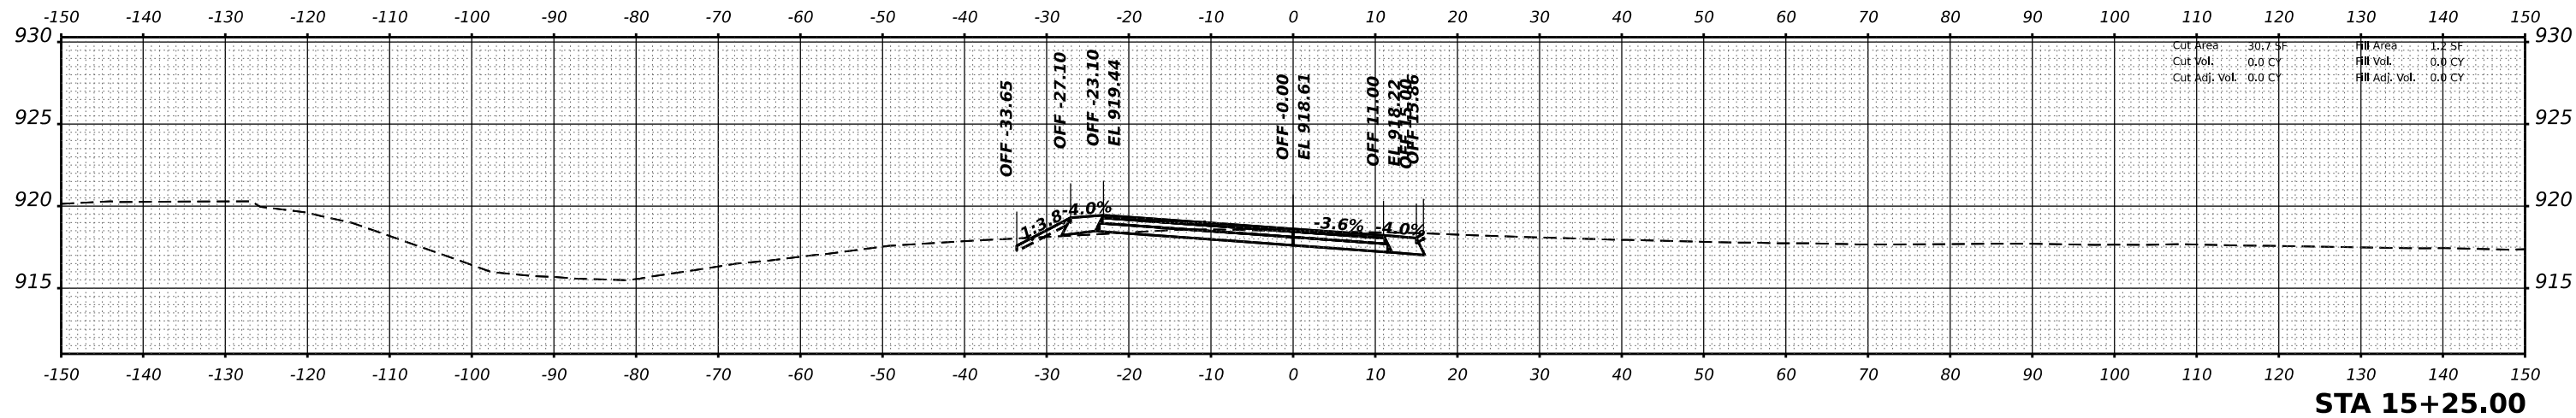

STA 15+25.00

 

USER NAME	ajungermann	DESIGNED	-	REVISED	-
		DRAWN	-	REVISED	-
PLOT SCALE	0.16666667' / in.	CHECKED	-	REVISED	-
PLOT DATE	3/18/2025	DATE	-	REVISED	-

PLATO TOWNSHIP
ROAD DISTRICT


MUIRHEAD ROAD OVER CHICAGO, CENTRAL AND PACIFIC RAILROAD

SCALE: SHEET OF SHEETS STA.

F.A. RTE.	SECTION	COUNTY	TOTAL SHEETS	SHEET NO.
			88	68
			CONTRACT NO. 61K26	
			ILLINOIS FED. AID PROJECT	


ORIGINAL SURVEY			BY _____	DATE _____
NOTE BOOK	SURVEYED _____			
	PLOTTED _____			
	TEMPLATE _____			
	AREAS _____			
NO. _____	AREAS CHECKED _____			

MODEL: P_MUIRHEAD - 16+00.00 [Sheet]

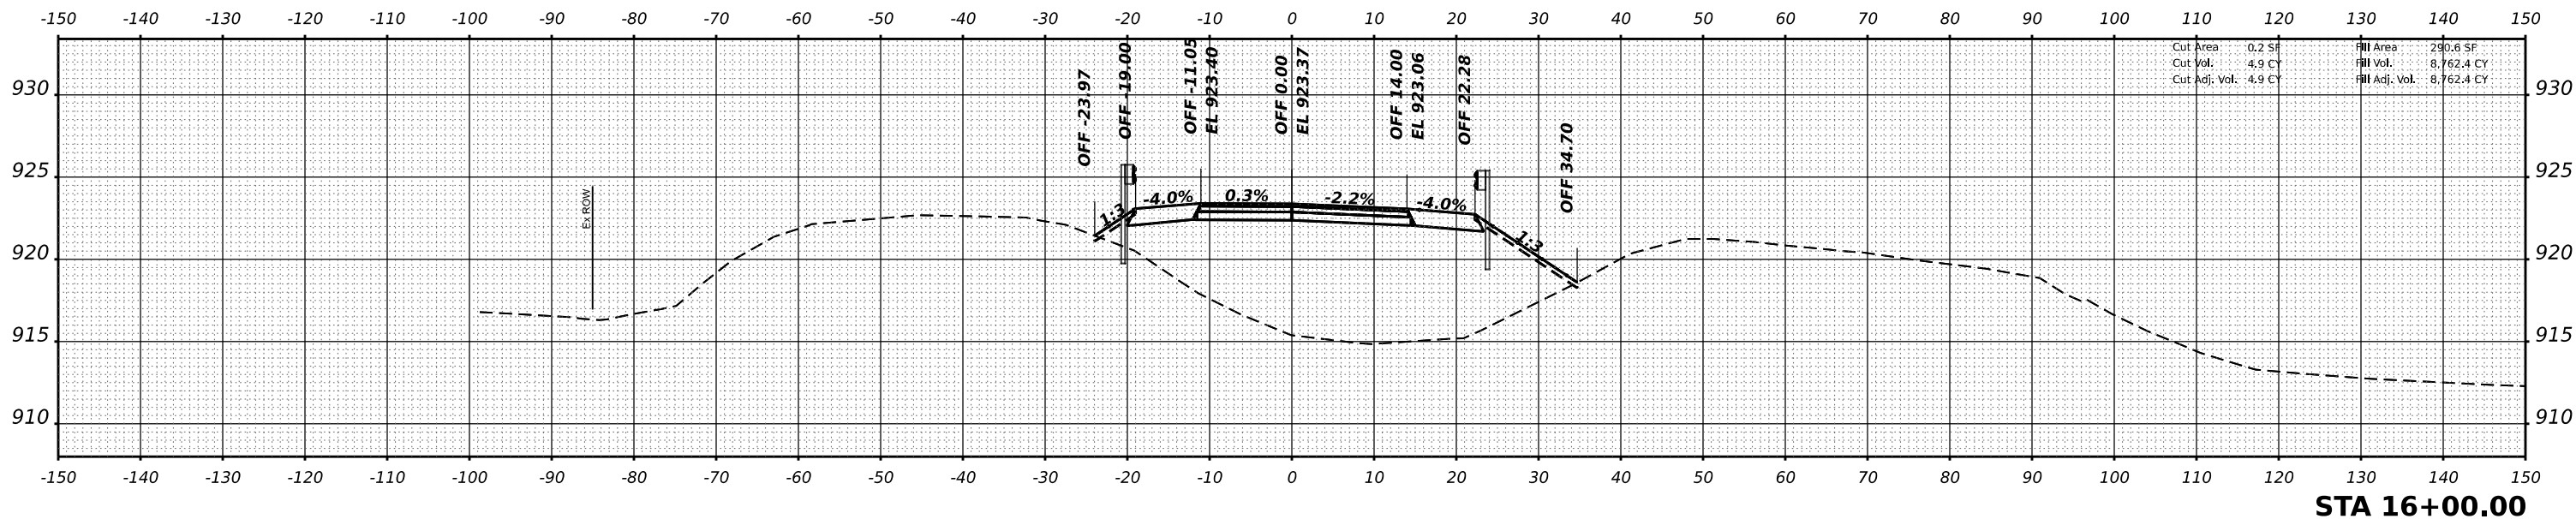


 HAMPTON, LENZINI AND RENWICK, INC. 1707 N RANDALL ROAD, SUITE 100 ELGIN, ILLINOIS 60123 ILLINOIS PROFESSIONAL DESIGN FIRM LS / PE / SE CORP. (84-000959)	USER NAME = ajungermann	DESIGNED -	REVISED -	PLATO TOWNSHIP ROAD DISTRICT	MUIRHEAD ROAD OVER CHICAGO, CENTRAL AND PACIFIC RAILROAD				F.A. RTE.	SECTION	COUNTY	TOTAL SHEETS	SHEET NO.
		DRAWN -	REVISED -			17-12082-01-BR	KANE	88	69				
	PLOT SCALE = 0.16666633' / in.	CHECKED -	REVISED -		CONTRACT NO. 61K26								
	PLOT DATE = 3/18/2025	DATE -	REVISED -		SCALE:	SHEET	OF	SHEETS	STA.				
	ILLINOIS FED. AID PROJECT												


FINAL SURVEY NOTE BOOK NO.	SURVEYED PLOTTED TEMPLATE AREAS CHECKED	BY	DATE

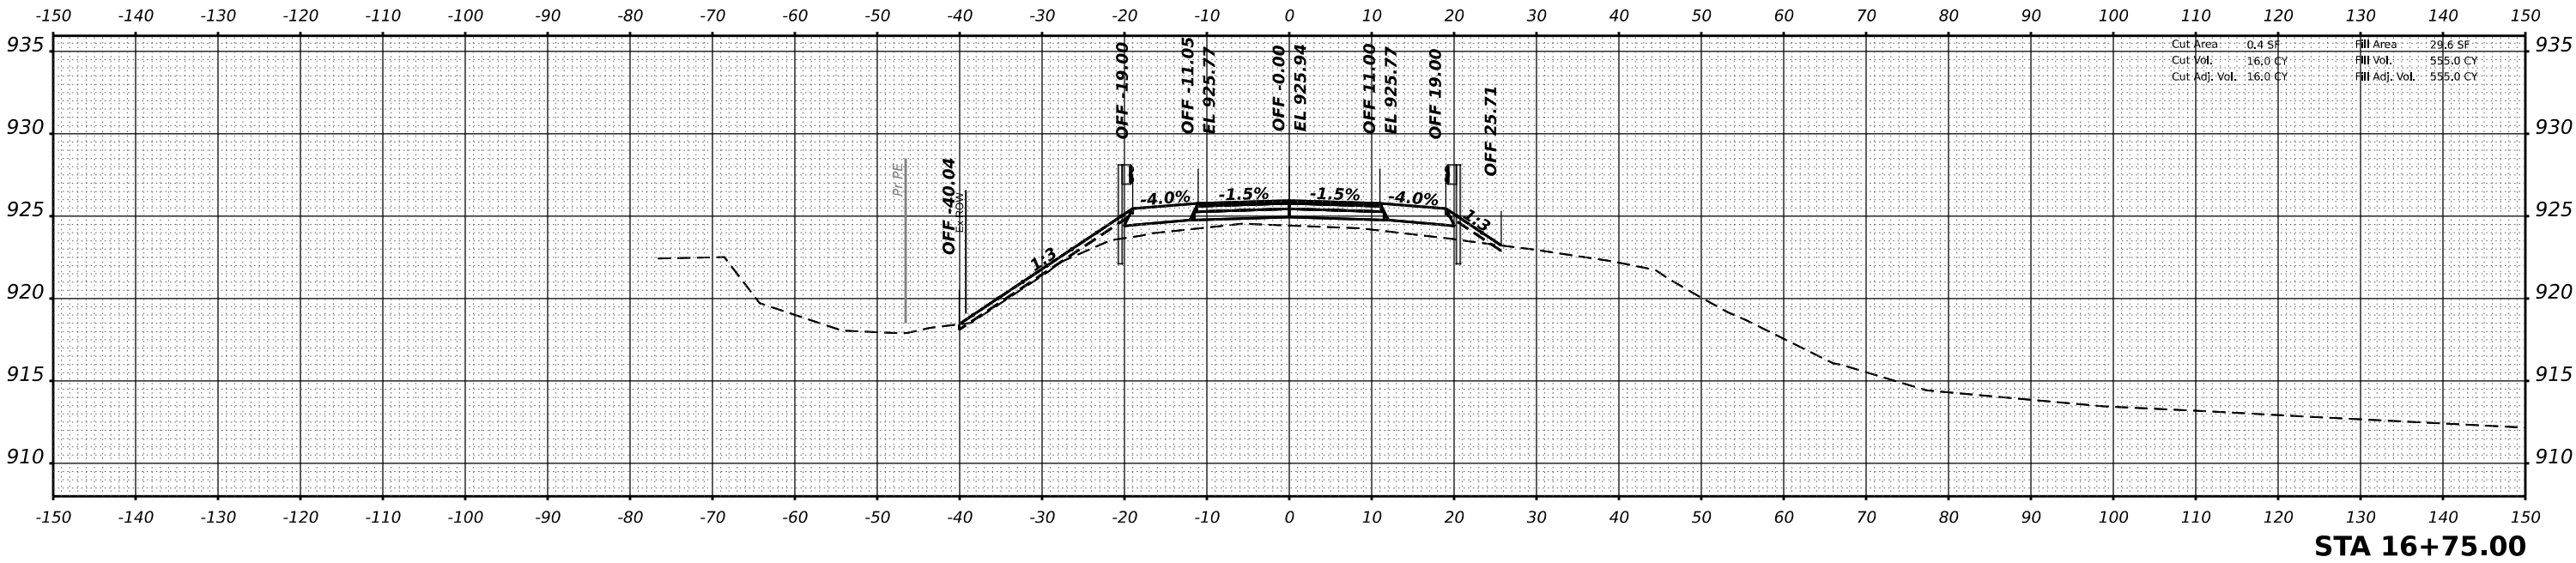

ORIGINAL SURVEY NOTE BOOK NO.	SURVEYED PLOTTED TEMPLATE AREAS CHECKED	BY	DATE

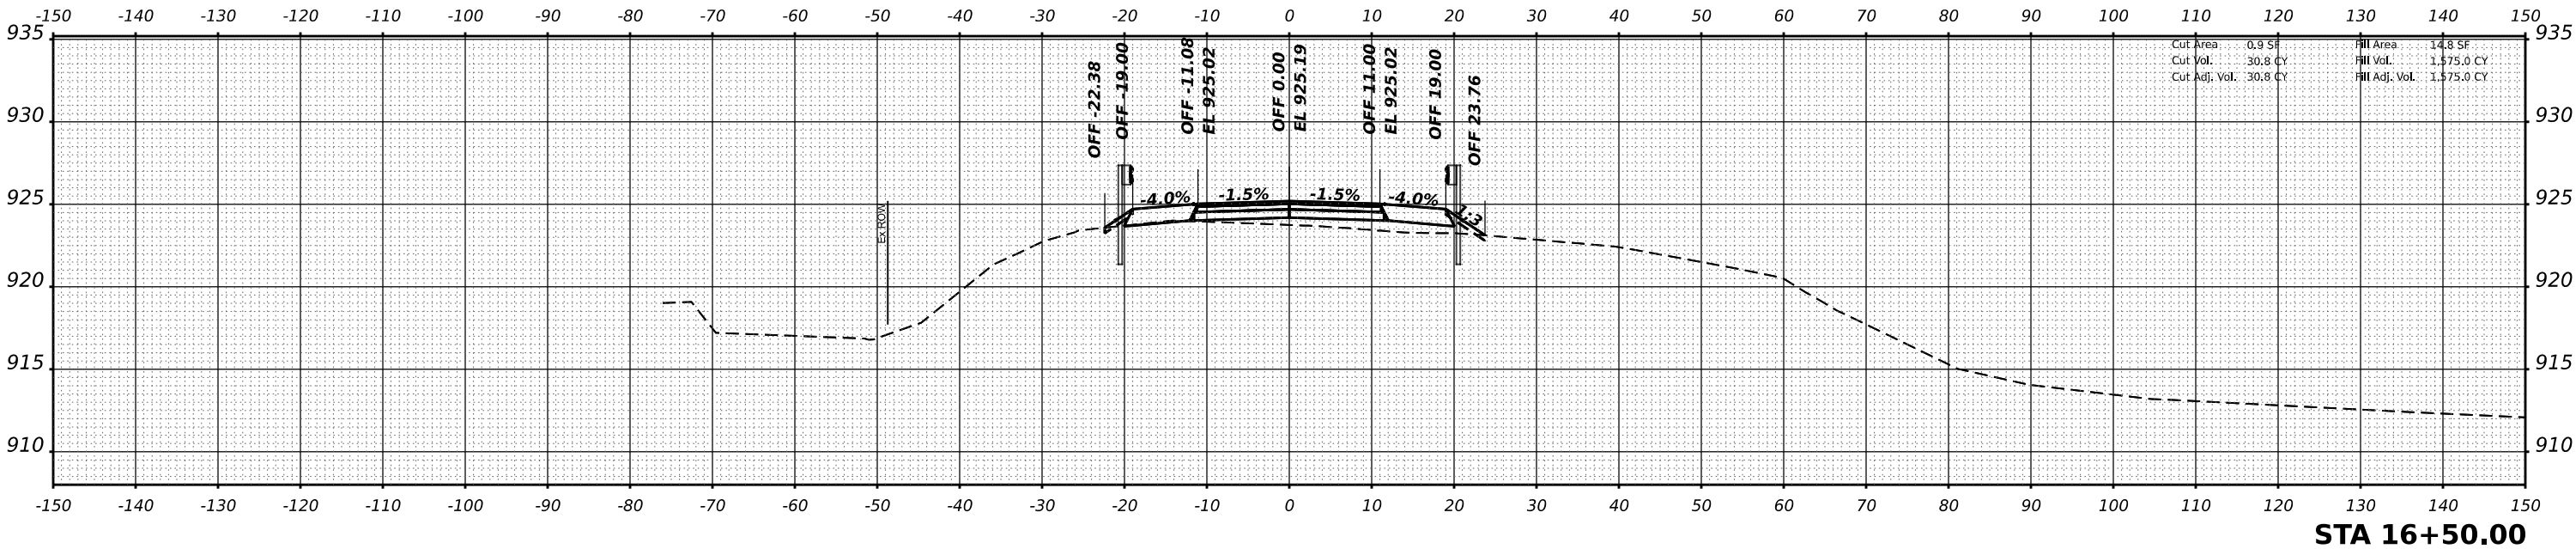

MODEL: P. MUIRHEAD - 16+50.00 [Sheet]
FILE NAME: P:\02222206\02222206\02222206\Design\CADD_Sheets\220616\chico's Muirhead.dgn

 

USER NAME	= ajungermann	DESIGNED	-	REVISED	-
		DRAWN	-	REVISED	-
PLOT SCALE	= 0.16666633' / in.	CHECKED	-	REVISED	-
PLOT DATE	= 3/18/2025	DATE	-	REVISED	-


PLATO TOWNSHIP
ROAD DISTRICT

MUIRHEAD ROAD OVER CHICAGO, CENTRAL AND PACIFIC RAILROAD

SCALE: SHEET OF SHEETS STA.


F.A. RTE.	SECTION	COUNTY	TOTAL SHEETS	SHEET NO.
	17-12082-01-BR	KANE	88	70
CONTRACT NO. 61K26				
ILLINOIS FED. AID PROJECT				

FINAL SURVEY NOTE BOOK NO.	SURVEYED PLOTTED TEMPLATE AREAS CHECKED	BY	DATE

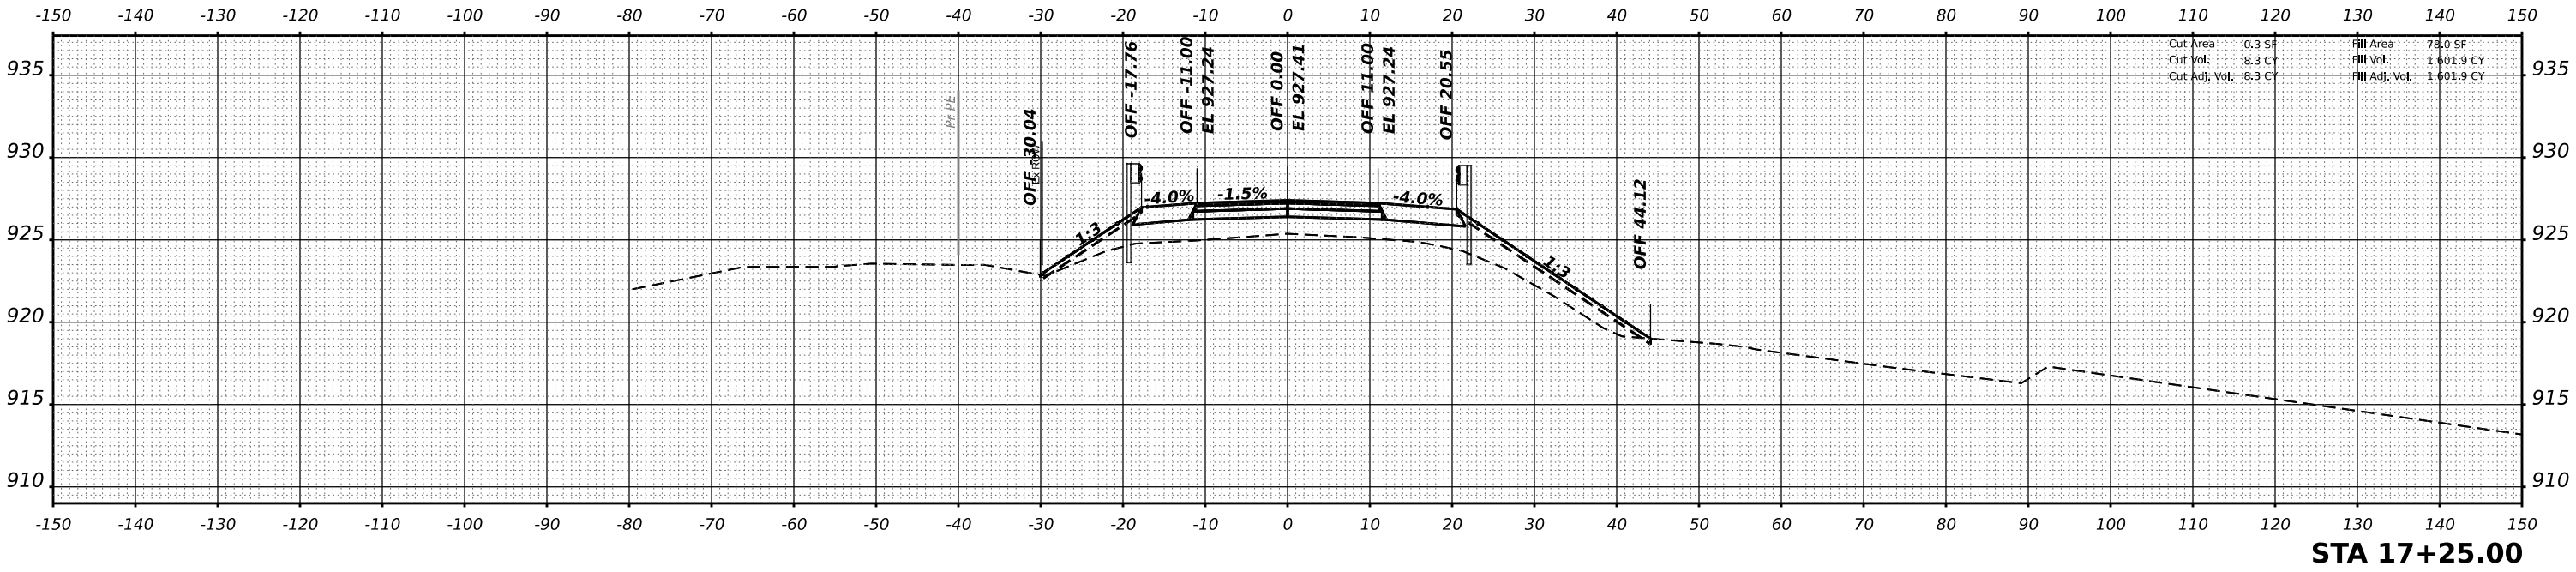


STA 17+25.00

ORIGINAL SURVEY NOTE BOOK NO.	SURVEYED PLOTTED TEMPLATE AREAS CHECKED	BY	DATE

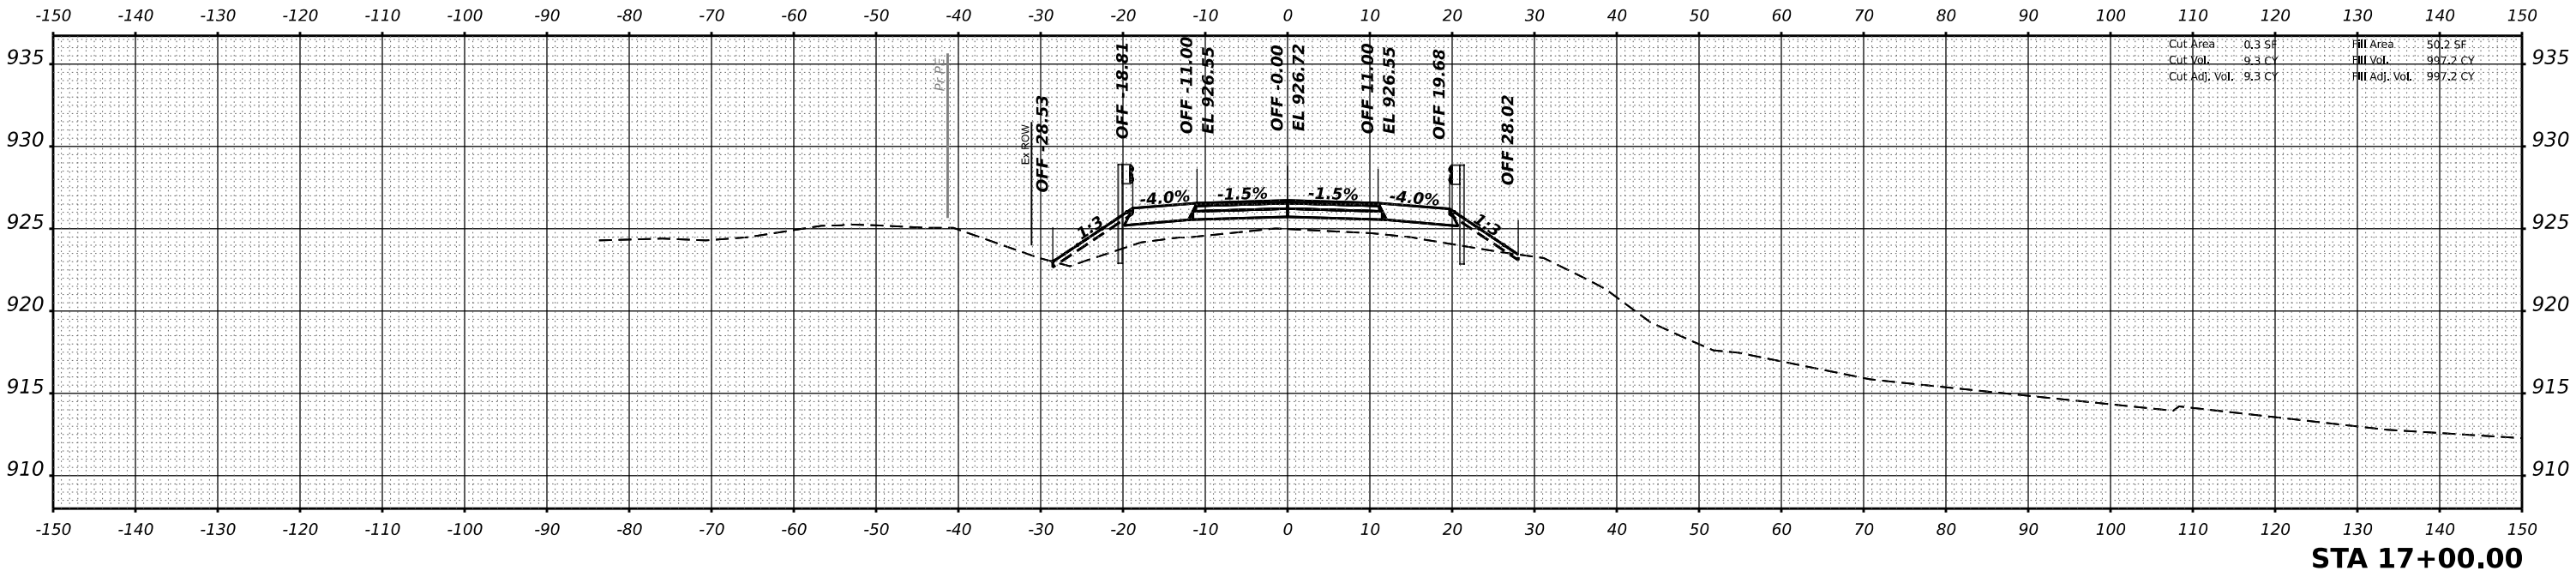

STA 17+00.00

MODEL: P. MUIRHEAD - 17+00.00 (Sheet)
FILE NAME: P:\2022\220616\Card02 Design\CADD_Sheets\220616\Sheet's Muirhead.dgn

 

USER NAME	= ajungermann	DESIGNED	-	REVISED	-
		DRAWN	-	REVISED	-
PLOT SCALE	= 0.16666633' / in.	CHECKED	-	REVISED	-
PLOT DATE	= 3/18/2025	DATE	-	REVISED	-

PLATO TOWNSHIP
ROAD DISTRICT

MUIRHEAD ROAD OVER CHICAGO, CENTRAL AND PACIFIC RAILROAD

SCALE: SHEET OF SHEETS STA.

F.A. RTE.	SECTION	COUNTY	TOTAL SHEETS	SHEET NO.
	17-12082-01-BR	KANE	88	71
CONTRACT NO. 61K26				
ILLINOIS / FED. AID PROJECT				


ORIGINAL SURVEY	SURVEYED _____	BY _____	DATE _____
	PLOTTED _____		
NOTE BOOK	TEMPLATE _____		
	AREAS _____		
NO. _____	AREAS CHECKED _____		

HLR **HAMPTON, LENZINI AND RENWICK, INC.**
1707 N RANDALL ROAD, SUITE 100
ELGIN, ILLINOIS 60123
ILLINOIS PROFESSIONAL DESIGN FIRM
LS / PE / SE CORP. 184.000959

**PLATO TOWNSHIP
ROAD DISTRICT**

SCALE:	SHEET	OF	SHEETS	STA.
--------	-------	----	--------	------



STA 17+75.00

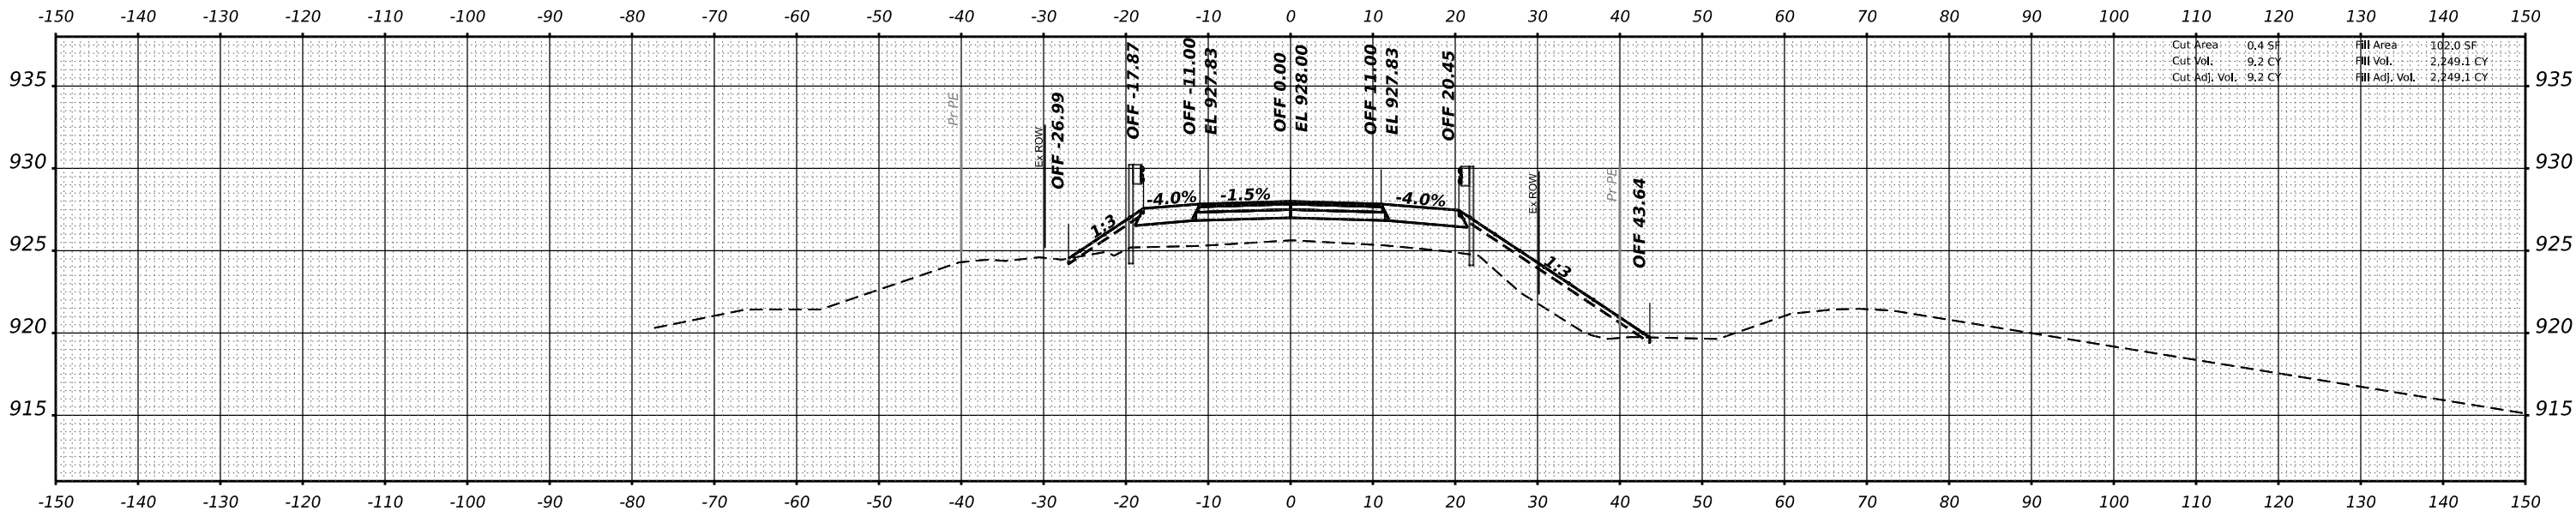

FINAL SURVEY	SURVEYED PLOTTED TEMPLATE AREAS CHECKED	BY	DATE
NO.	NOTE BOOK		

ORIGINAL SURVEY	SURVEYED PLOTTED TEMPLATE AREAS CHECKED	BY	DATE
NO.	NOTE BOOK		

MODEL: P. MUIRHEAD - 18+00.00 (Sheet)
FILE NAME: P:\2022\220616\Card2 Design\CADD_Sheets\220616\chris_Altmeida.dgn

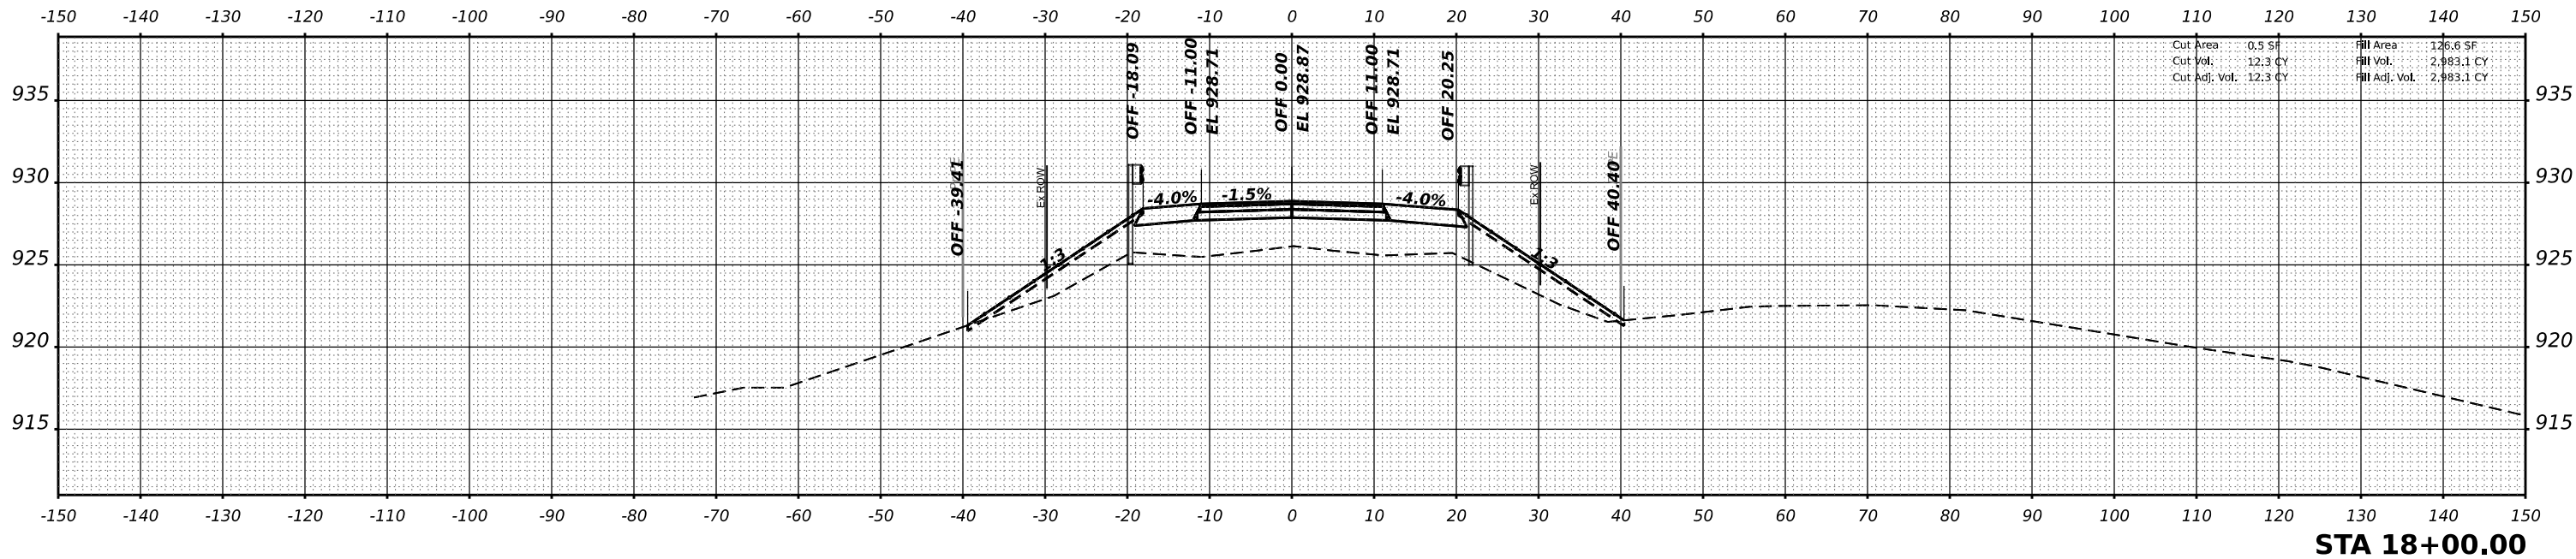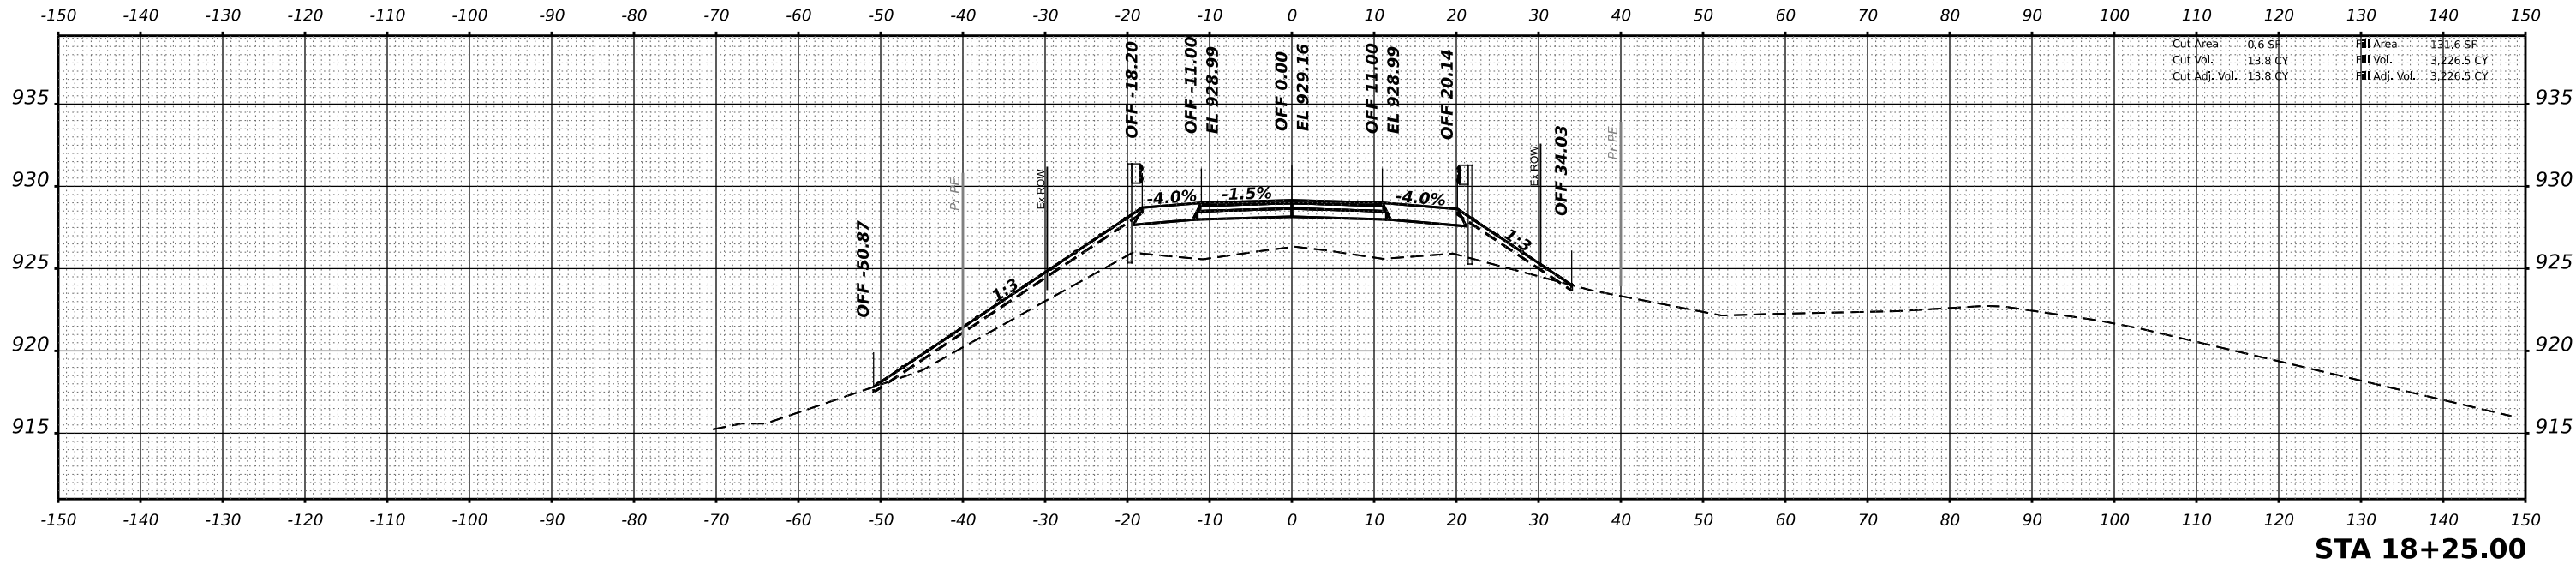



HAMPTON, LENZINI AND RENWICK, INC.
1707 N RANDALL ROAD, SUITE 100
ELGIN, ILLINOIS 60123
ILLINOIS PROFESSIONAL DESIGN FIRM
LS / PE / SE CORP. 18-000099

USER NAME	= ajungermann	DESIGNED	-	REVISED	-
		DRAWN	-	REVISED	-
PLOT SCALE	= 0.16666633" / in.	CHECKED	-	REVISED	-
PLOT DATE	= 3/18/2025	DATE	-	REVISED	-

**PLATO TOWNSHIP
ROAD DISTRICT**

MUIRHEAD ROAD OVER CHICAGO, CENTRAL AND PACIFIC RAILROAD



SCALE: SHEET OF SHEETS STA.

F.A. RTE.	SECTION	COUNTY	TOTAL SHEETS	SHEET NO.
	17-12082-01-BR	KANE	88	73
CONTRACT NO. 61K26				
ILLINOIS		FED. AID PROJECT		

FINAL SURVEY	BY	DATE	SURVEYED	PLOTTED	TEMPLATE	AREAS	CHECKED
NO.							

ORIGINAL SURVEY	BY	DATE	SURVEYED	PLOTTED	TEMPLATE	AREAS	CHECKED
NO.							

MODEL: P. MUIRHEAD - 18+50.00 (Sheet)
FILE NAME: P:\2022\220616\Card02 Design\CADD_Sheets\220616\chc02s_Altmhead.dgn

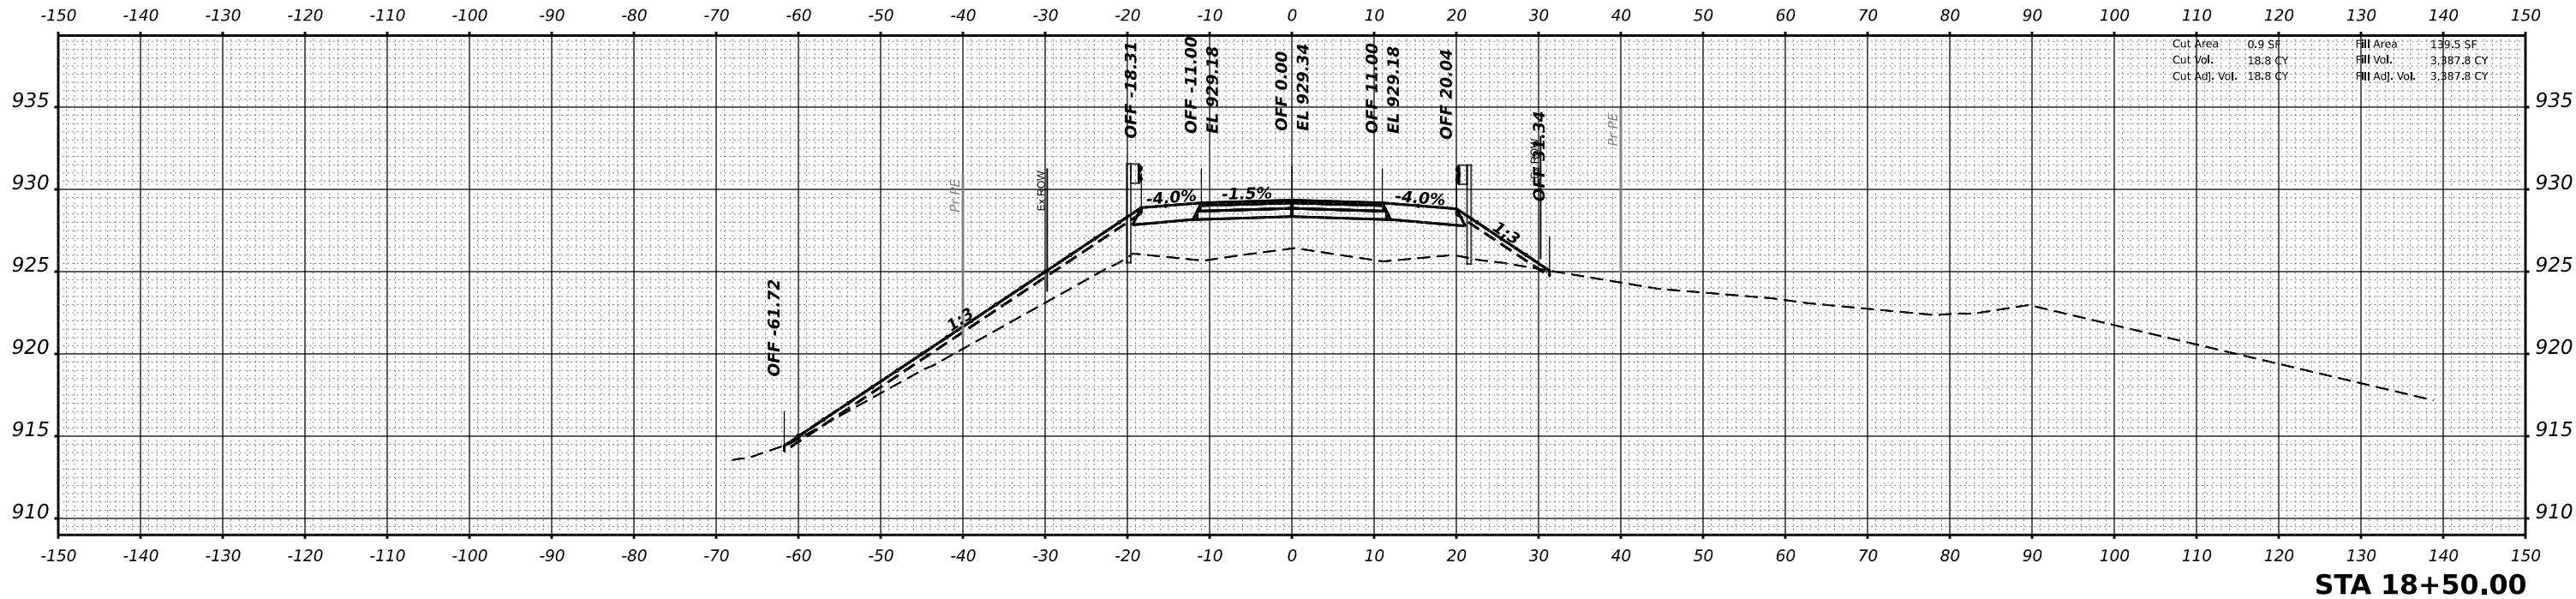
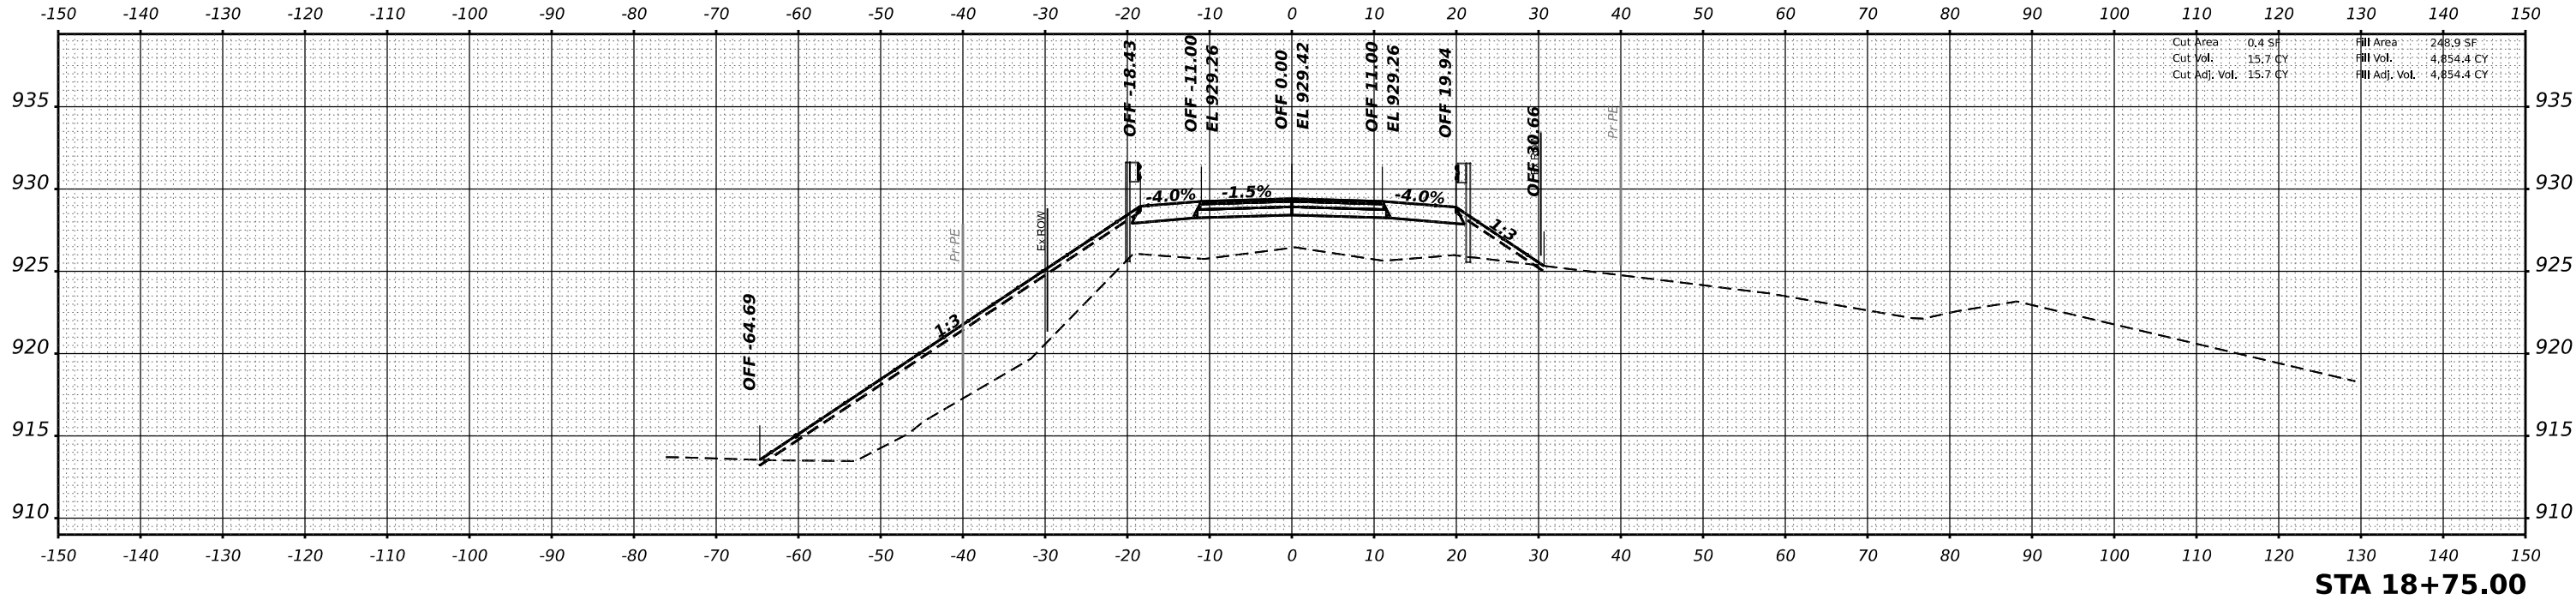


 HAMPTON, LENZINI AND RENWICK, INC. 1707 N RANDALL ROAD, SUITE 100 ELGIN, ILLINOIS 60123 ILLINOIS PROFESSIONAL DESIGN FIRM LS / PE / SE CORP. 184200099	USER NAME = ajungermann		DESIGNED -		REVISED -		PLATO TOWNSHIP ROAD DISTRICT	MUIRHEAD ROAD OVER CHICAGO, CENTRAL AND PACIFIC RAILROAD				F.A. RTE.	SECTION		COUNTY	TOTAL SHEETS	SHEET NO.
	DRAWN -		REVISED -		REVISED -			17-12082-01-BR				KANE	88	74			
	PLOT SCALE = 0.16666633' / in.		CHECKED -		REVISED -							CONTRACT NO. 61K26					
	PLOT DATE = 3/18/2025		DATE -		REVISED -			SCALE:				SHEET	OF	SHEETS	STA.		
												ILLINOIS		FED. AID PROJECT			

FINAL SURVEY	SURVEYED PLOTTED NOTE BOOK NO.	BY	DATE

ORIGINAL SURVEY	SURVEYED PLOTTED NOTE BOOK NO.	BY	DATE

MODEL: P. MUIRHEAD - 19+00.00 (Sheet)
FILE NAME: P:\0222220616\Card02 Design\CADD_Sheets\220616\chico's Muirhead.dgn

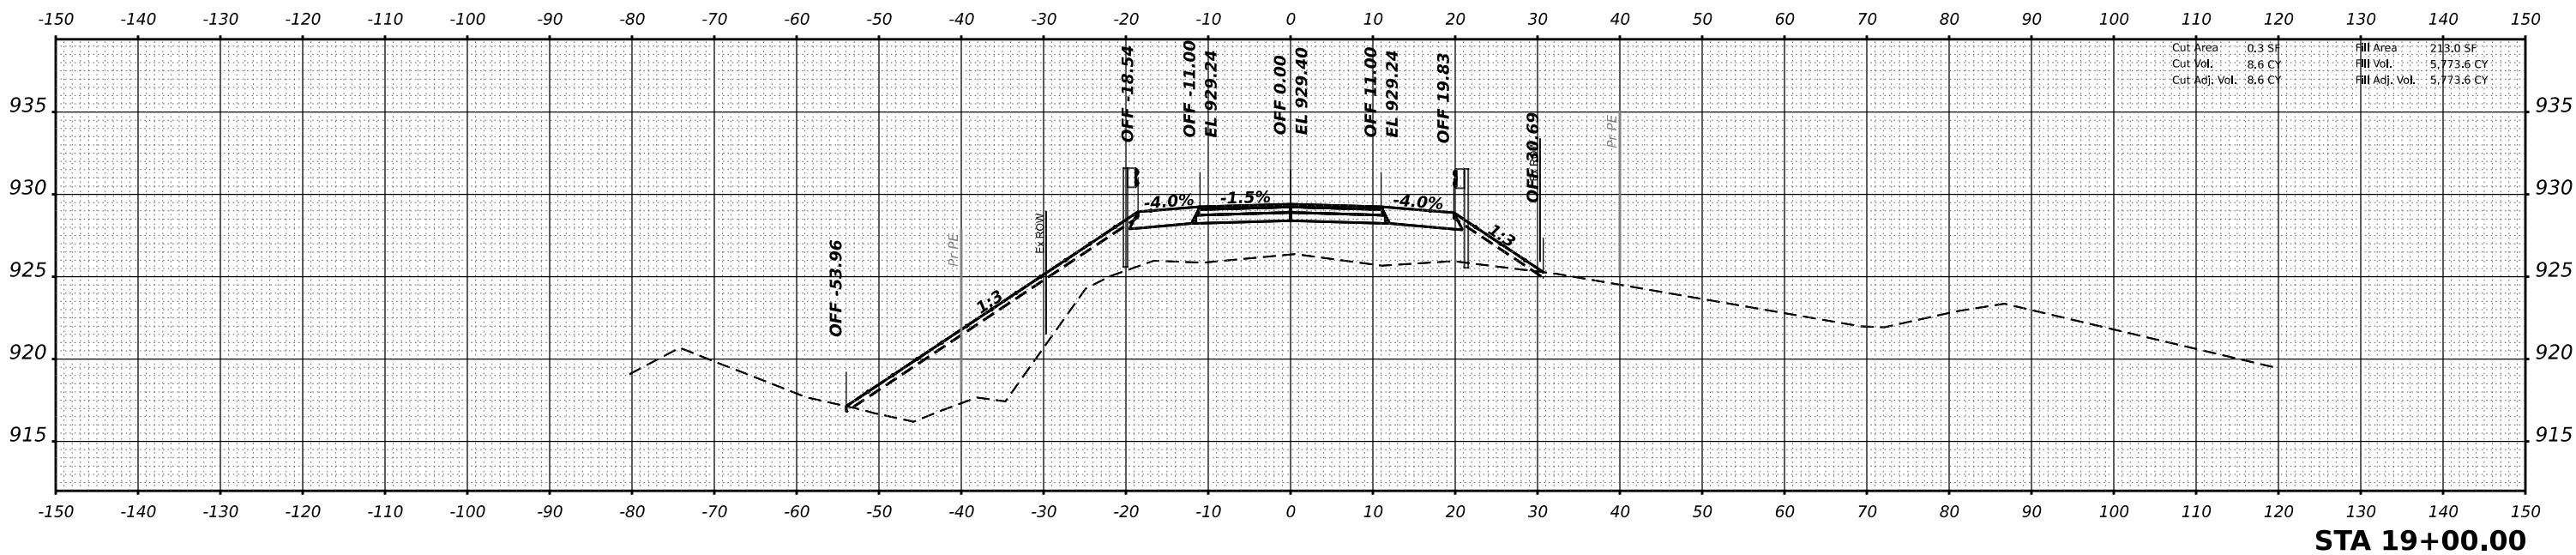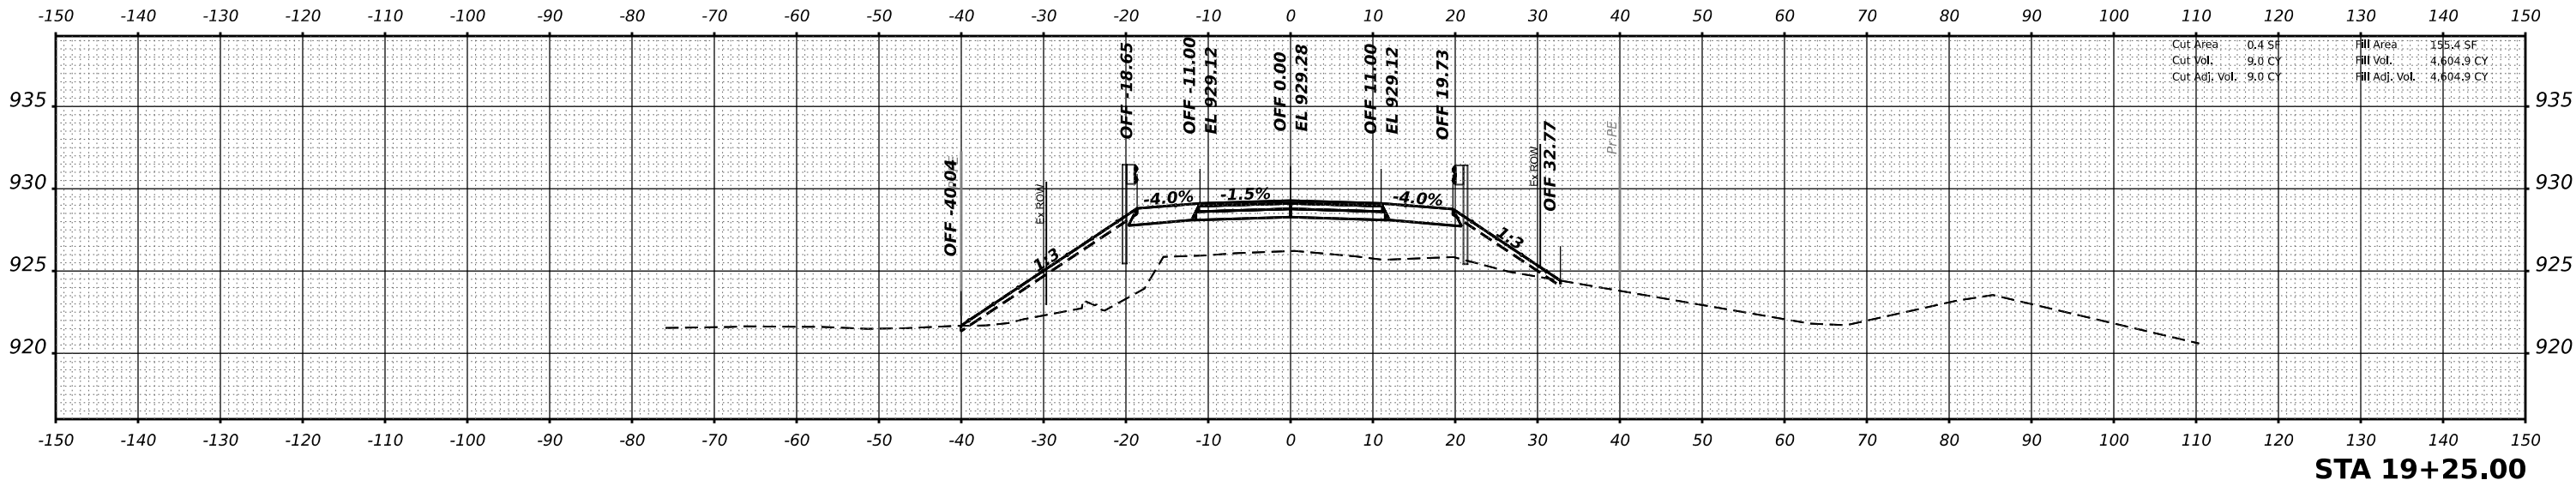


HAMPTON, LENZINI AND RENWICK, INC. 1707 N RANDALL ROAD, SUITE 100 ELGIN, ILLINOIS 60123 ILLINOIS PROFESSIONAL DESIGN FIRM LS / PE / SE CORP. 184-000099	USER NAME = ajungermann	DESIGNED -	REVISED -	PLATO TOWNSHIP ROAD DISTRICT	MUIRHEAD ROAD OVER CHICAGO, CENTRAL AND PACIFIC RAILROAD				F.A. RTE.	SECTION	COUNTY	TOTAL SHEETS	SHEET NO.
	DRAWN -	DRAWN -	REVISED -							17-12082-01-BR	KANE	88	75
	PLOT SCALE = 0.16666633 ' / in.	CHECKED -	REVISED -							CONTRACT NO. 61K26			
	PLOT DATE = 3/18/2025	DATE -	REVISED -										
					SCALE:	SHEET	OF	SHEETS	STA.				


FINAL SURVEY	SURVEYED PLOTTED TEMPLATE AREAS AREAS CHECKED	BY	DATE
NOTE BOOK			
NO.			

ORIGINAL SURVEY	SURVEYED _____	BY _____	DATE _____
	PLOTTED _____		
	TEMPLATE _____		
	AREAS _____		
NO. _____	AREAS CHECKED _____		


MODEL: P. MUIRHEAD - 19+50.00 (Sheet)
FILE NAME: P:\2022\220616\Card02 Design\CADD_Sheets\220616\chico's Muirhead.dgn

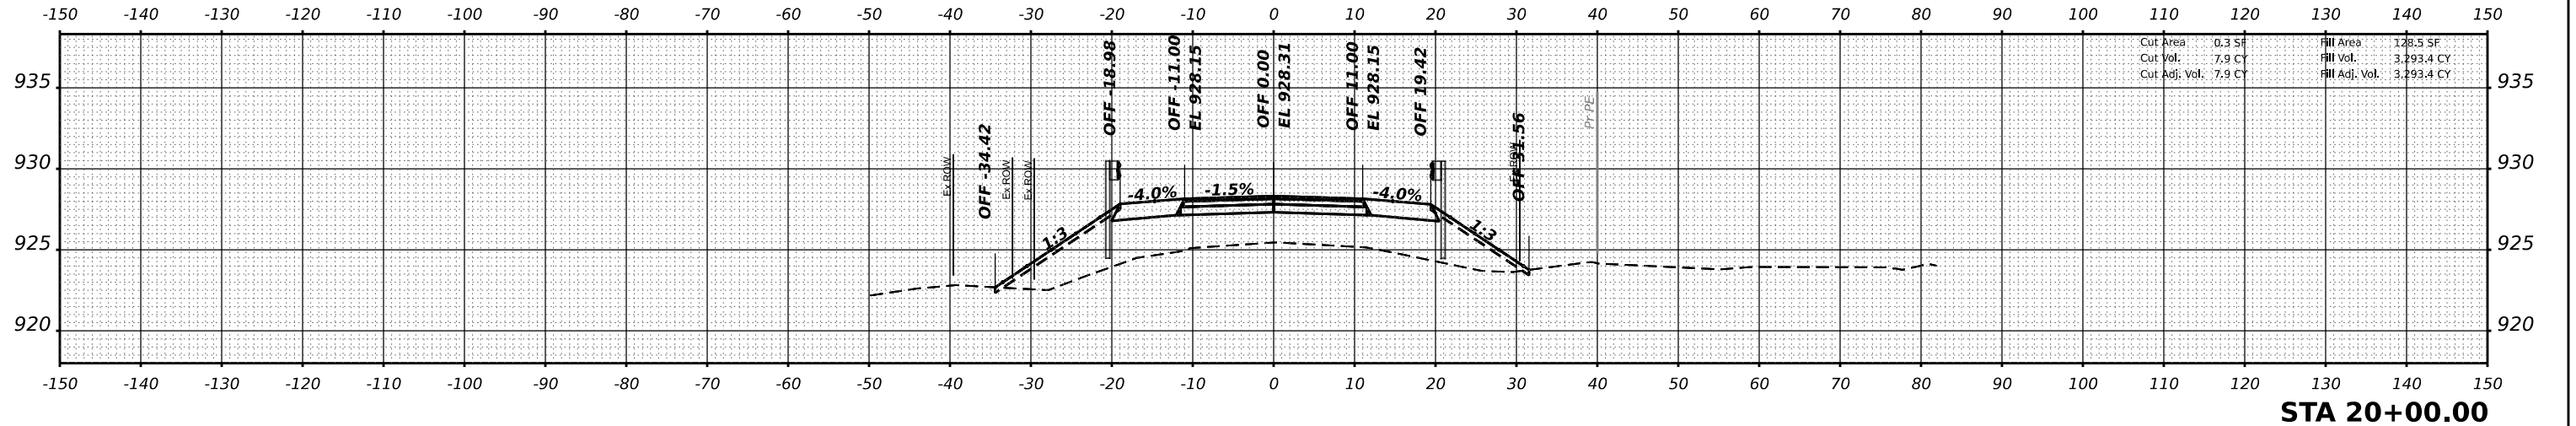

STA 20+00.00

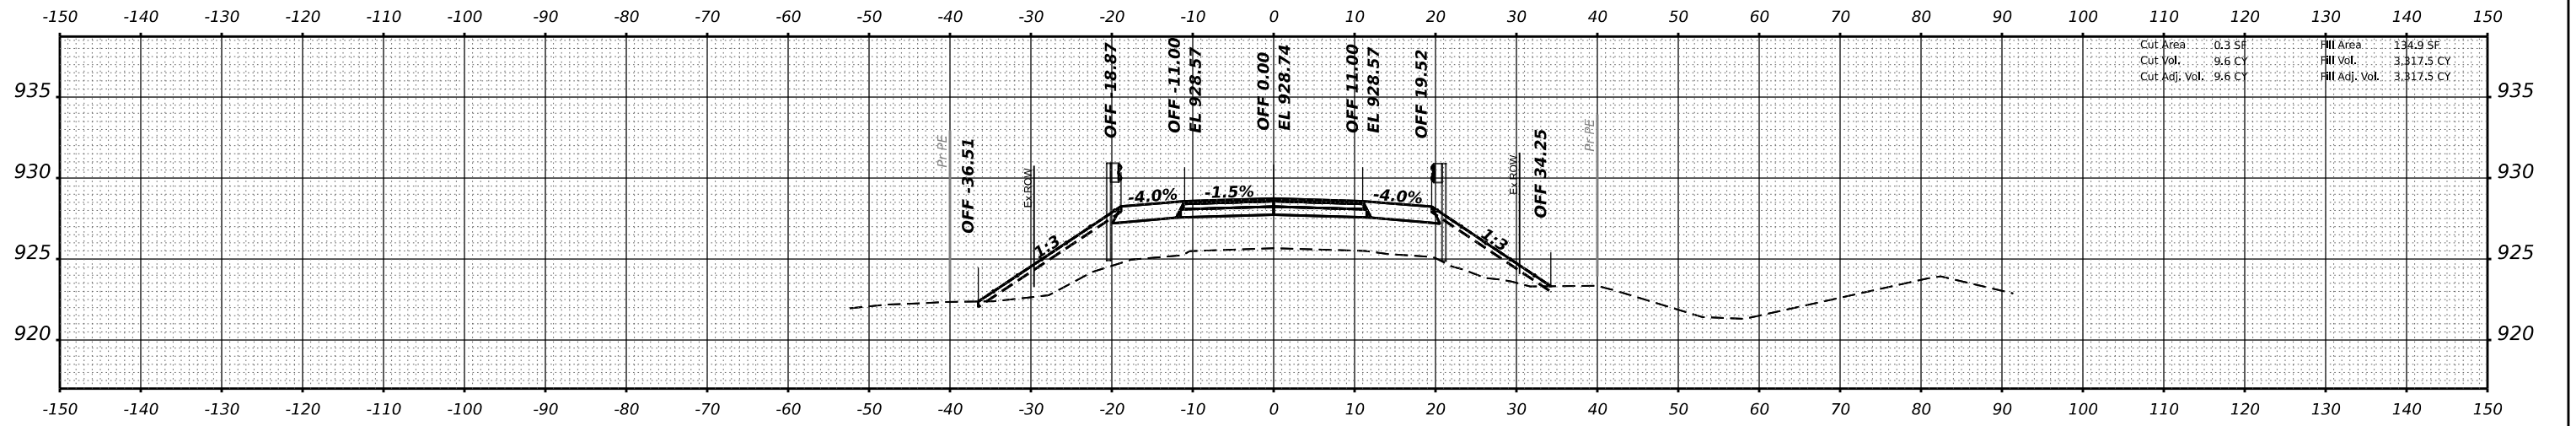


STA 19+75.00

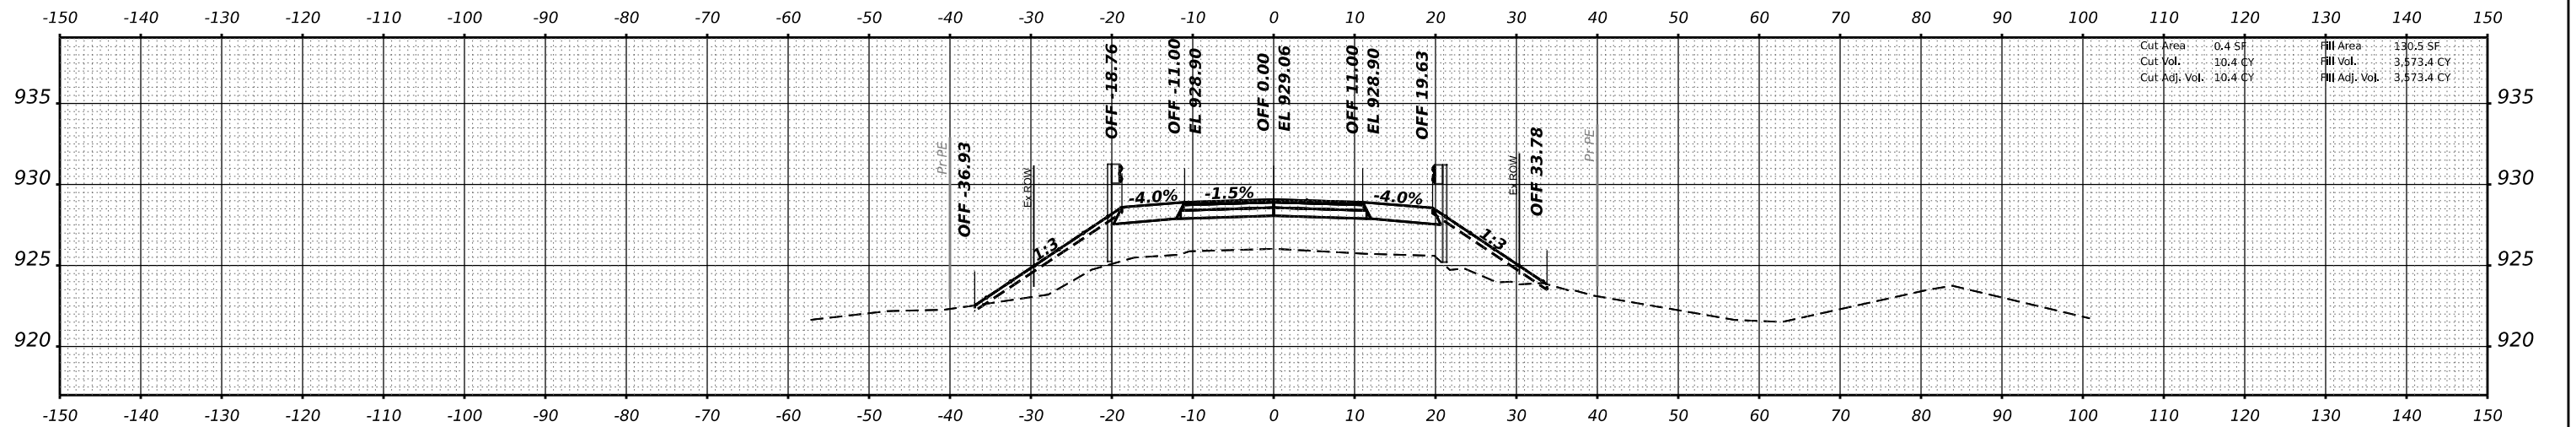

STA 19+50.00


HAMPTON, LENZINI AND RENWICK, INC. 1707 N RANDALL ROAD, SUITE 100 ELGIN, ILLINOIS 60123 ILLINOIS PROFESSIONAL DESIGN FIRM LS / PE / SE CORP. 18-000959 	USER NAME = ajungermann	DESIGNED -	REVISED -	PLATO TOWNSHIP ROAD DISTRICT	MUIRHEAD ROAD OVER CHICAGO, CENTRAL AND PACIFIC RAILROAD				F.A. RTE.	SECTION	COUNTY	TOTAL SHEETS	SHEET NO.
		DRAWN -	REVISED -										
	PLOT SCALE = 0.16666633' / in.	CHECKED -	REVISED -										
	PLOT DATE = 3/18/2025	DATE -	REVISED -										
SCALE:		SHEET	OF	SHEETS	STA.			ILLINOIS		FED. AID PROJECT			

FINAL SURVEY	NO.	SURVEYED PLOTTED TEMPLATE AREAS CHECKED	BY	DATE

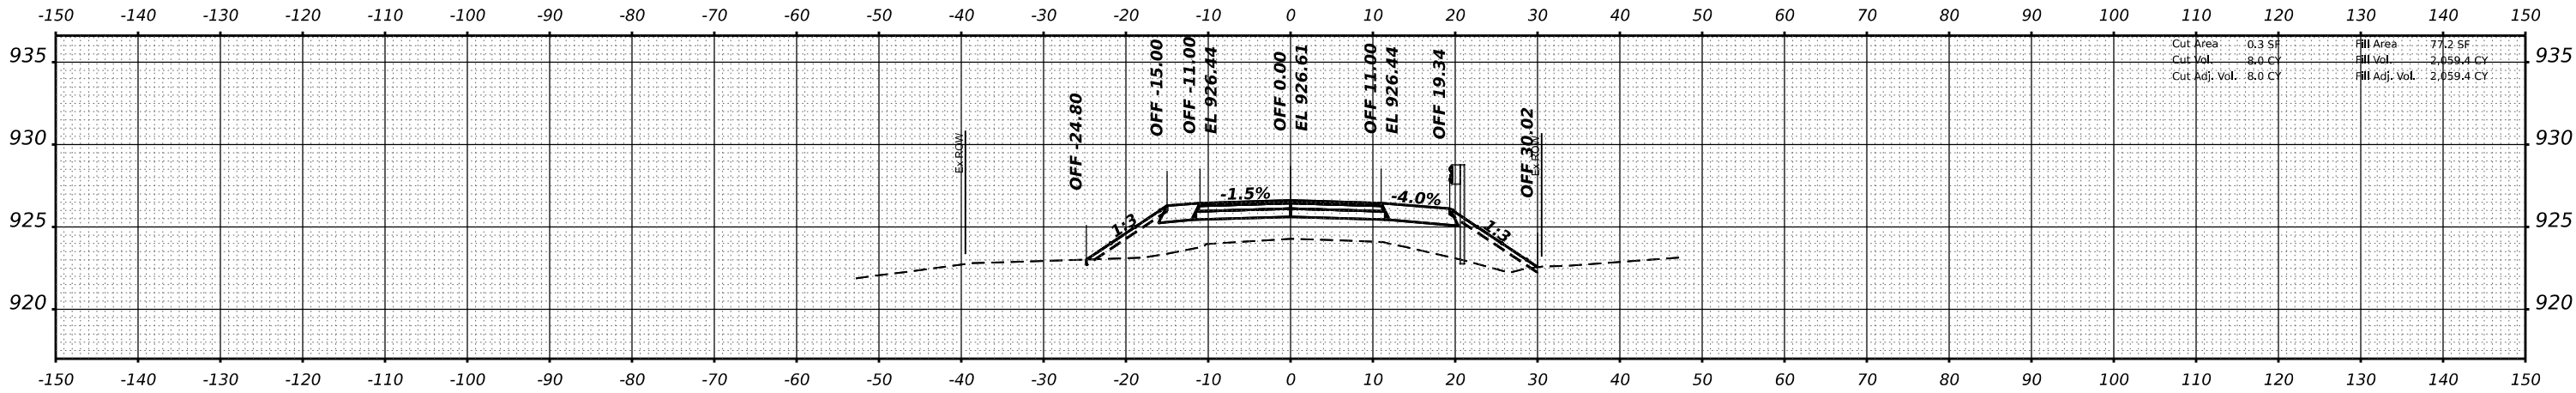


STA 20+75.00

ORIGINAL SURVEY	NO.	SURVEYED PLOTTED TEMPLATE AREAS CHECKED	BY	DATE

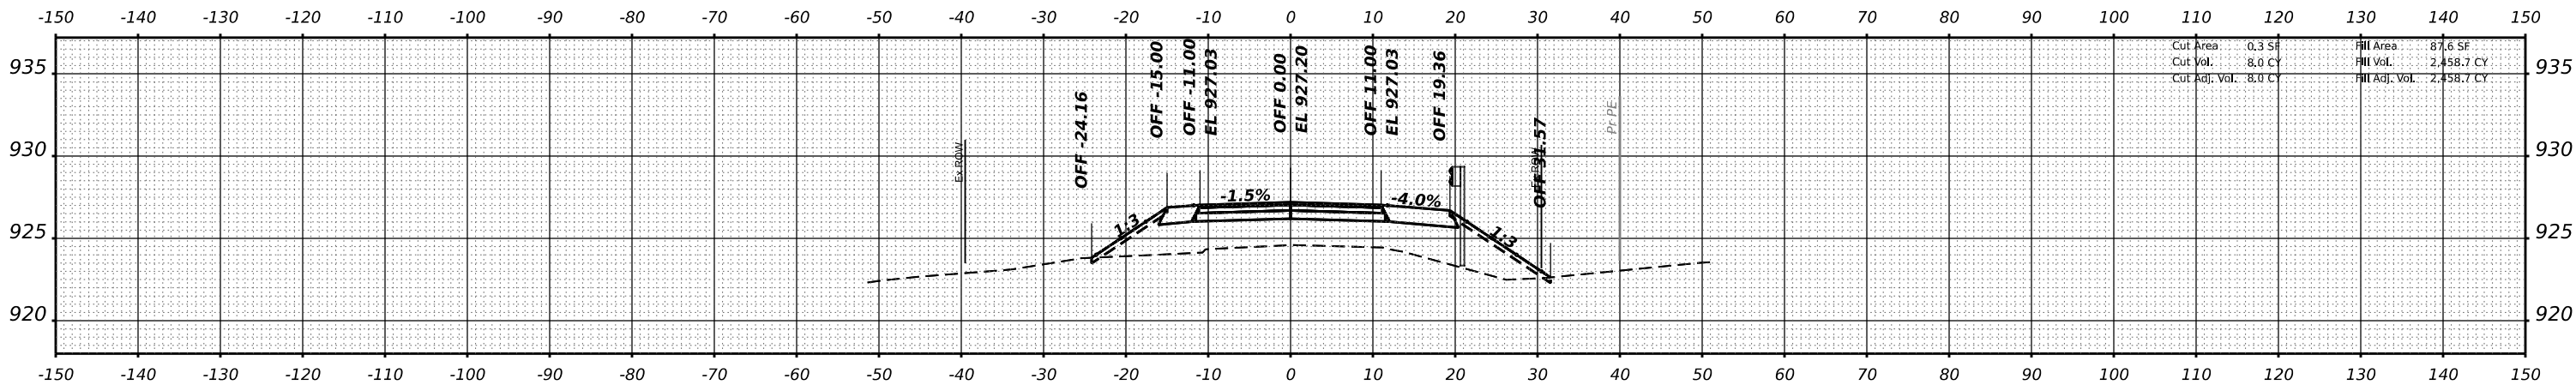


STA 20+50.00

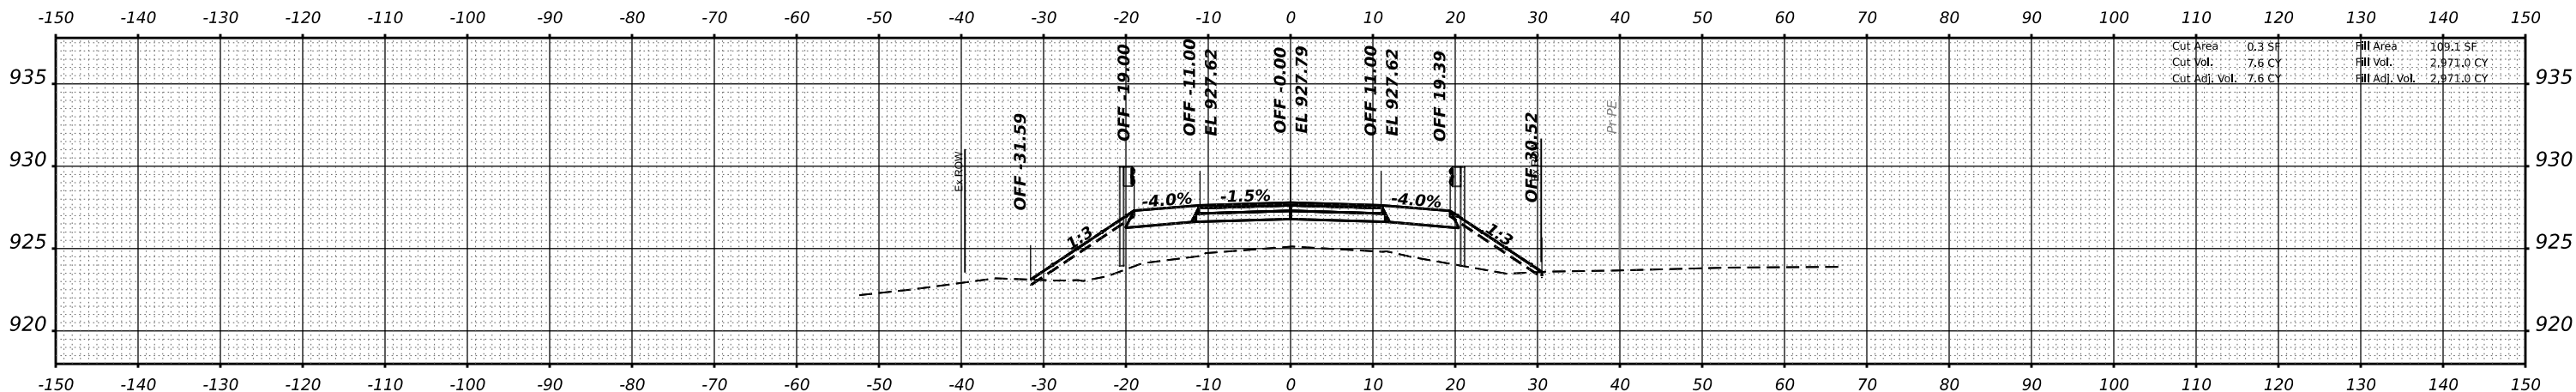

STA 20+25.00

MODEL: P. MUIRHEAD - 20+25.00 (Sheet)
FILE NAME: P:\2022\220616\Card02 Design\CADD_Sheets\220616\chico's Muirhead.dgn

 

USER NAME =	ajungermann	DESIGNED -	REVISED -
		DRAWN -	REVISED -
PLOT SCALE =	0.16666633' / in.	CHECKED -	REVISED -
PLOT DATE =	3/18/2025	DATE -	REVISED -


PLATO TOWNSHIP
ROAD DISTRICT

MUIRHEAD ROAD OVER CHICAGO, CENTRAL AND PACIFIC RAILROAD

SCALE: SHEET OF SHEETS STA.

F.A. RTE.	SECTION	COUNTY	TOTAL SHEETS	SHEET NO.
	17-12082-01-BR	KANE	88	77
		CONTRACT NO. 61K26		
ILLINOIS		FED. AID PROJECT		

FINAL SURVEY	SURVEYED PLOTTED	BY	DATE
NOTE BOOK NO.	TEMPLATE AREAS CHECKED		

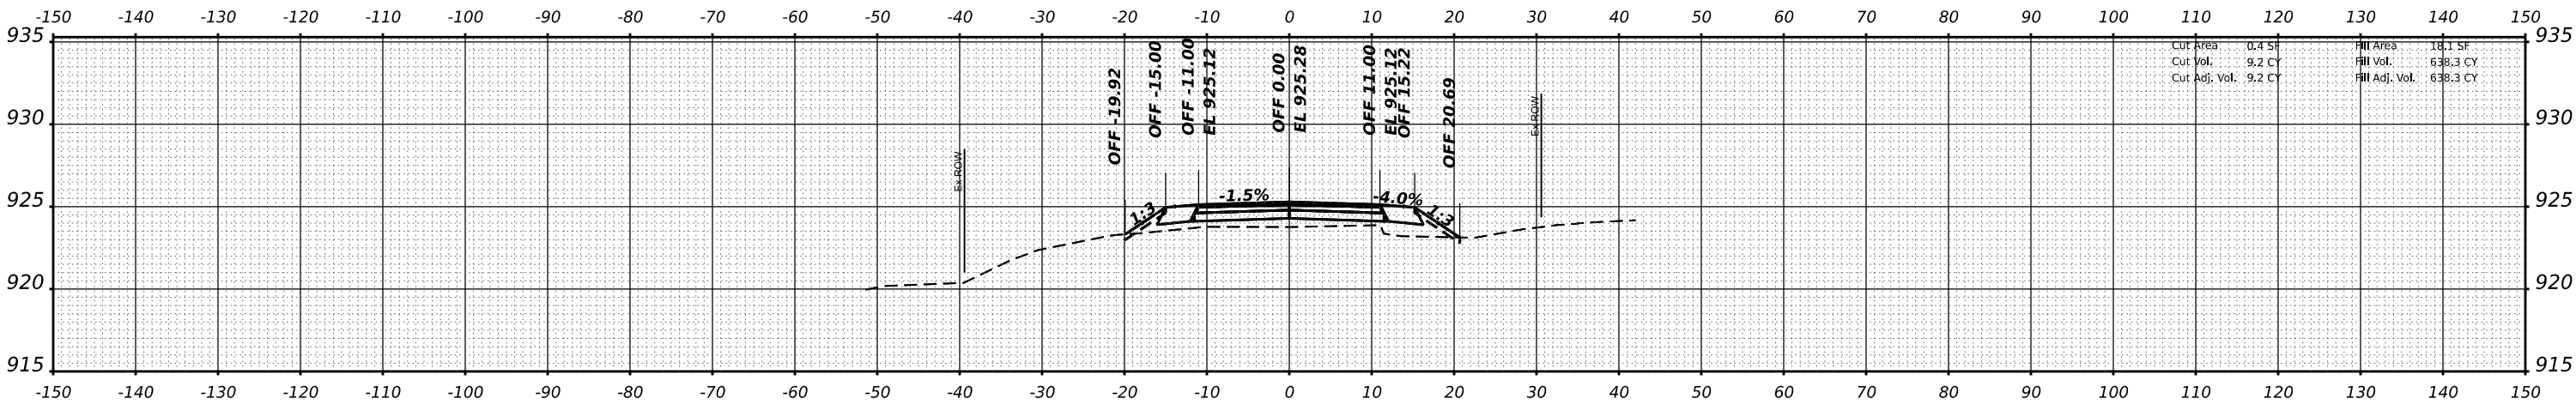


STA 21+50.00

Cut Area 0.4 SF
Cut Vol. 9.2 CY
Cut Adj. Vol. 9.2 CY

Fill Area 18.1 SF
Fill Vol. 638.3 CY
Fill Adj. Vol. 638.3 CY


ORIGINAL SURVEY	SURVEYED PLOTTED	BY	DATE
NOTE BOOK NO.	TEMPLATE AREAS CHECKED		

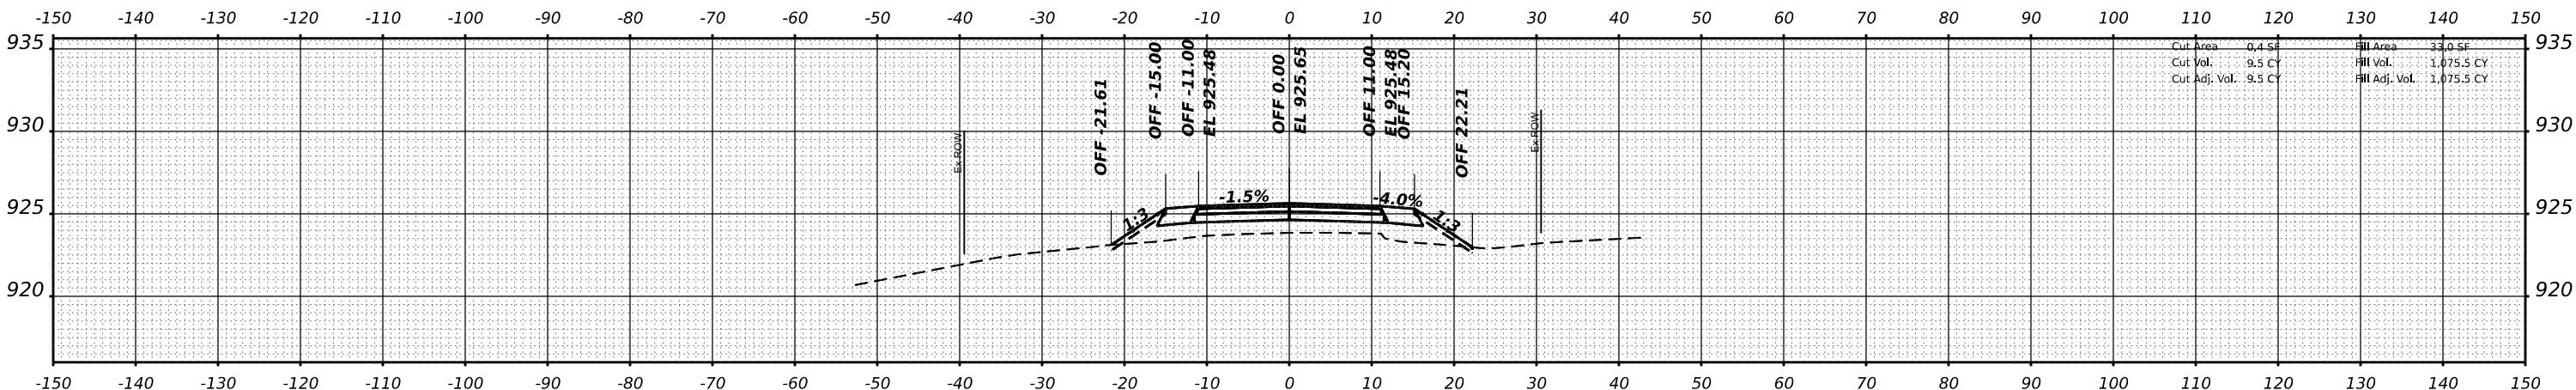

STA 21+25.00

Cut Area 0.4 SF
Cut Vol. 9.5 CY
Cut Adj. Vol. 9.5 CY

Fill Area 33.0 SF
Fill Vol. 1,075.5 CY
Fill Adj. Vol. 1,075.5 CY

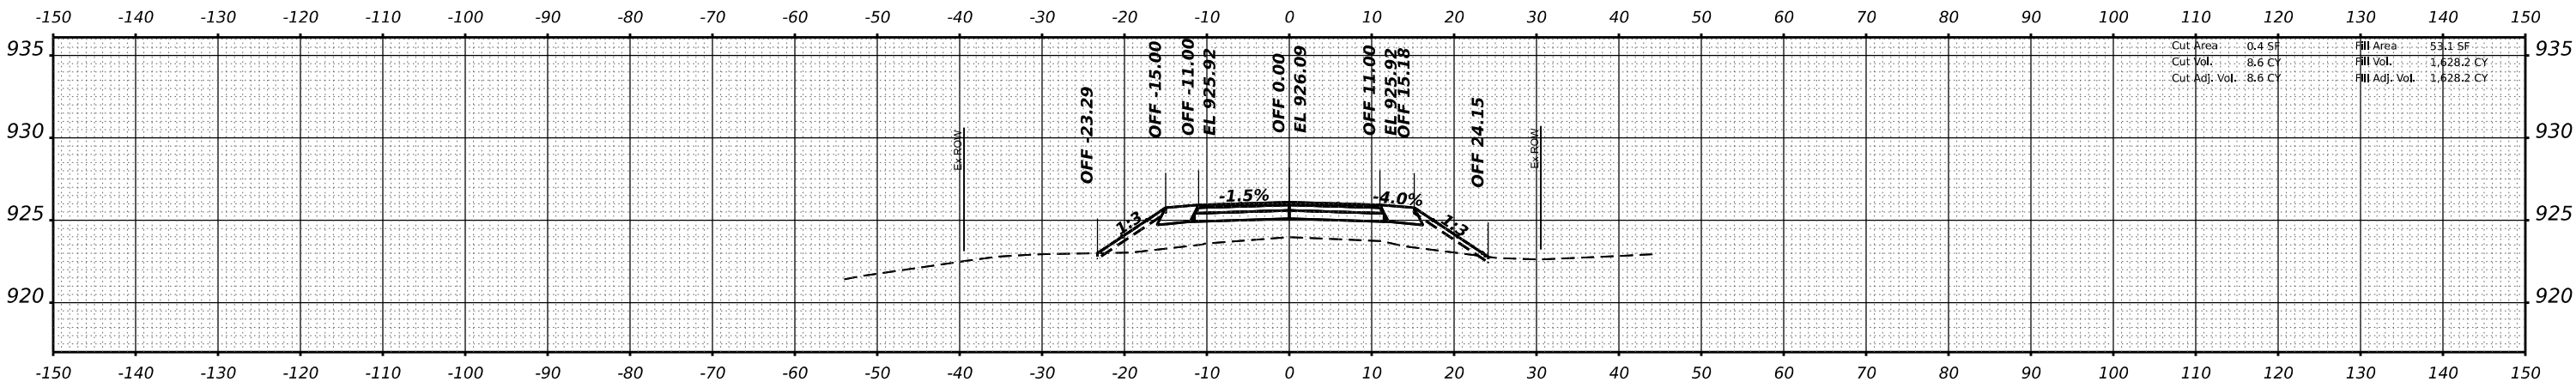


STA 21+00.00

Cut Area 0.4 SF
Cut Vol. 8.6 CY
Cut Adj. Vol. 8.6 CY

Fill Area 53.1 SF
Fill Vol. 1,628.2 CY
Fill Adj. Vol. 1,628.2 CY

MODEL: P. MUIRHEAD - 21+00.00 (Sheet)
FILE NAME: P:\2022\220616\Card02 Design\CADD_Sheets\220616\chico's Muirhead.dgn

 

USER NAME =	ajungermann	DESIGNED -	REVISED -
		DRAWN -	REVISED -
PLOT SCALE =	0.16666633' / in.	CHECKED -	REVISED -
PLOT DATE =	3/18/2025	DATE -	REVISED -

PLATO TOWNSHIP
ROAD DISTRICT

MUIRHEAD ROAD OVER CHICAGO, CENTRAL AND PACIFIC RAILROAD


SCALE: SHEET OF SHEETS STA.

F.A. RTE.	SECTION	COUNTY	TOTAL SHEETS	SHEET NO.
	17-12082-01-BR	KANE	88	78
CONTRACT NO. 61K26				
ILLINOIS FED. AID PROJECT				


FINAL SURVEY	SURVEYED PLOTTED TEMPLATE AREAS CHECKED	BY	DATE
NO.	NO.	NO.	NO.

ORIGINAL SURVEY	SURVEYED PLOTTED TEMPLATE AREAS CHECKED	BY	DATE
NO.	NO.	NO.	NO.


MODEL: P. MUIRHEAD - 21+75.00 [Sheet]
FILE NAME: P:\2022\220616\Card02 Design\CADD_Sheets\220616\chico's Muirhead.dgn

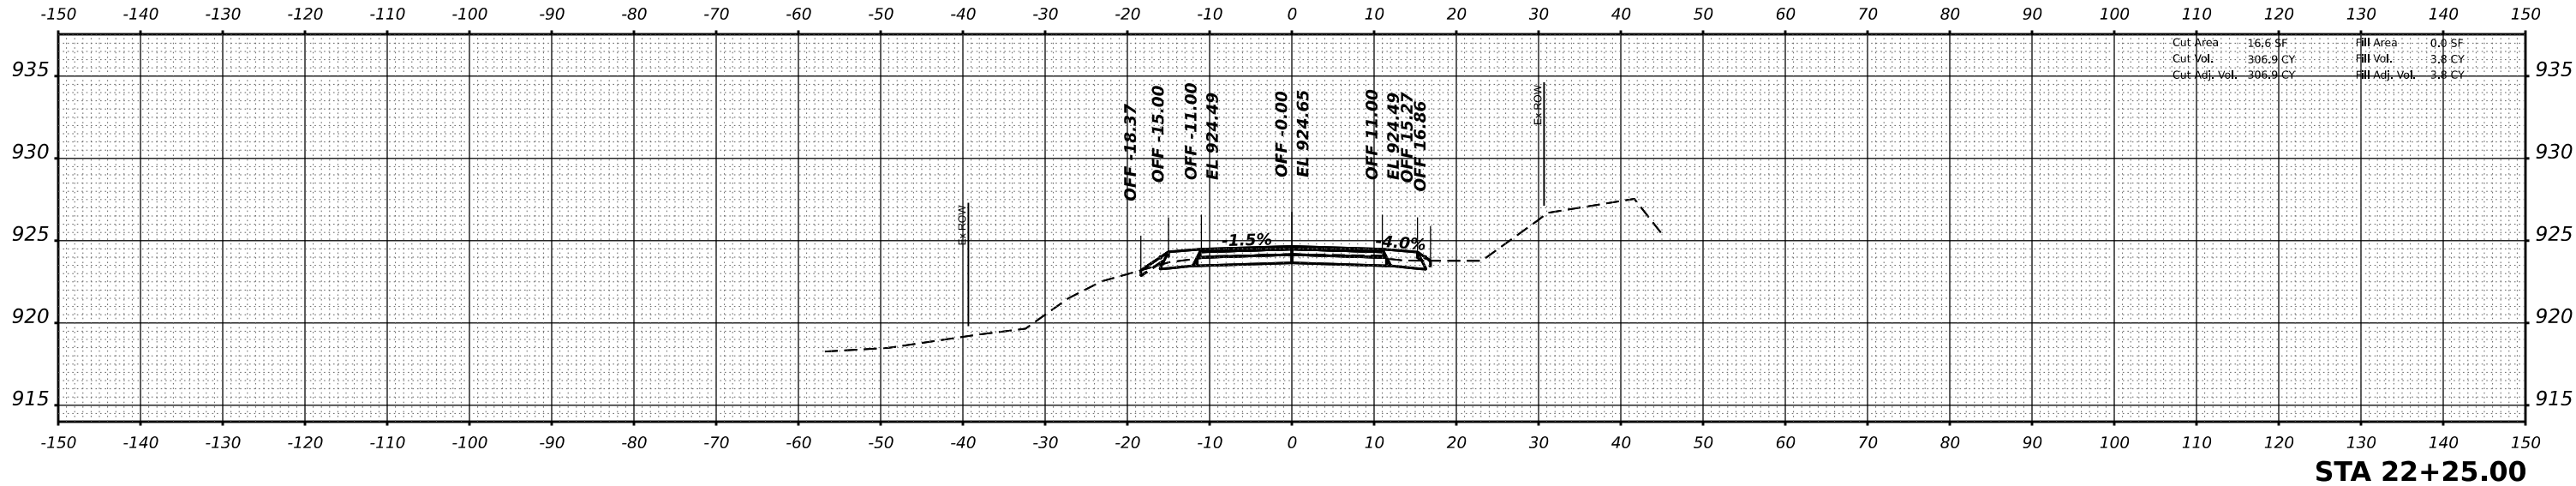

STA 22+25.00

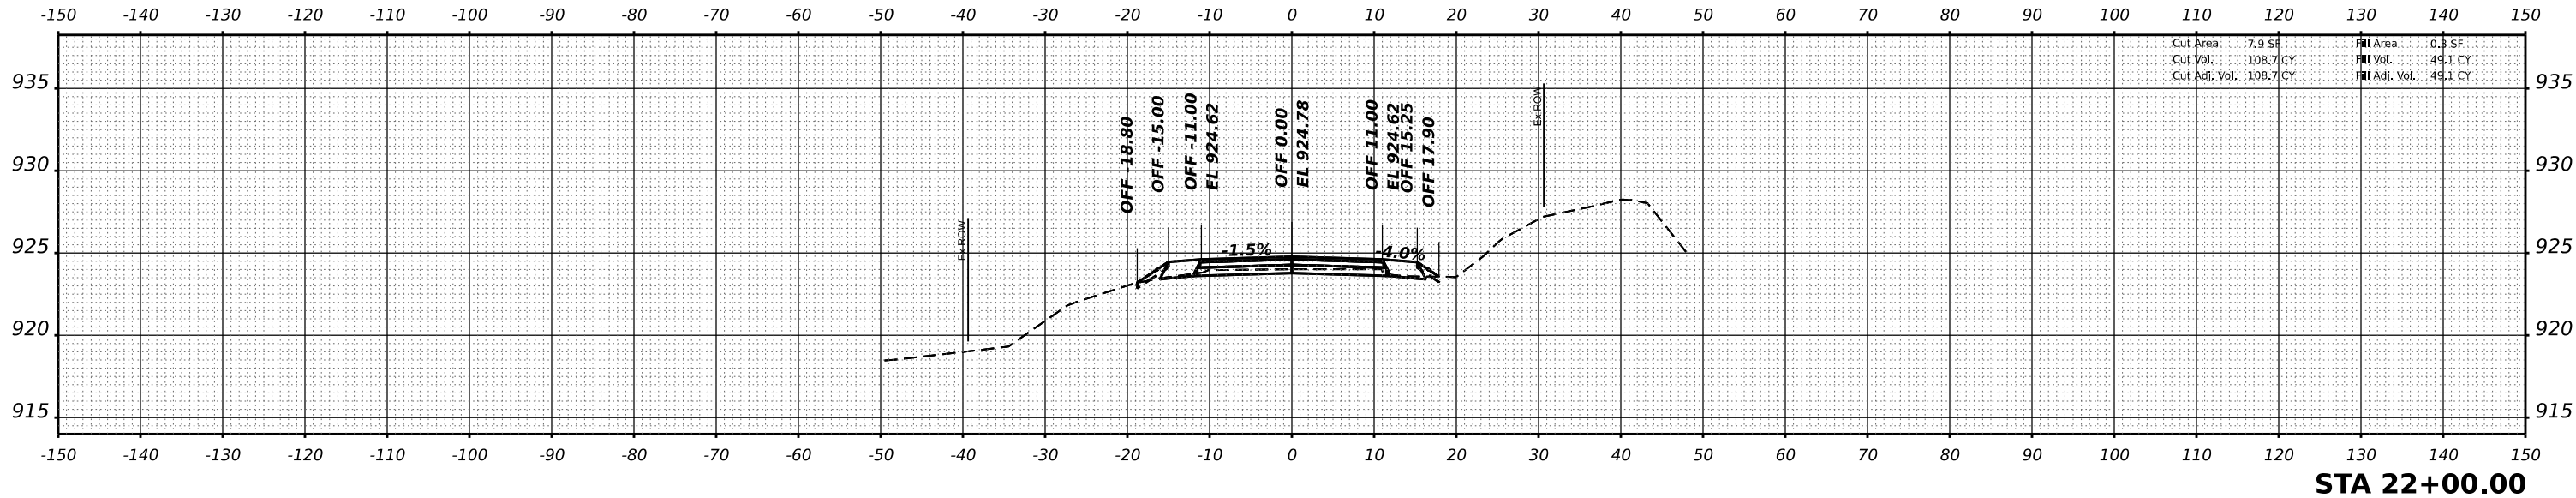

STA 22+00.00



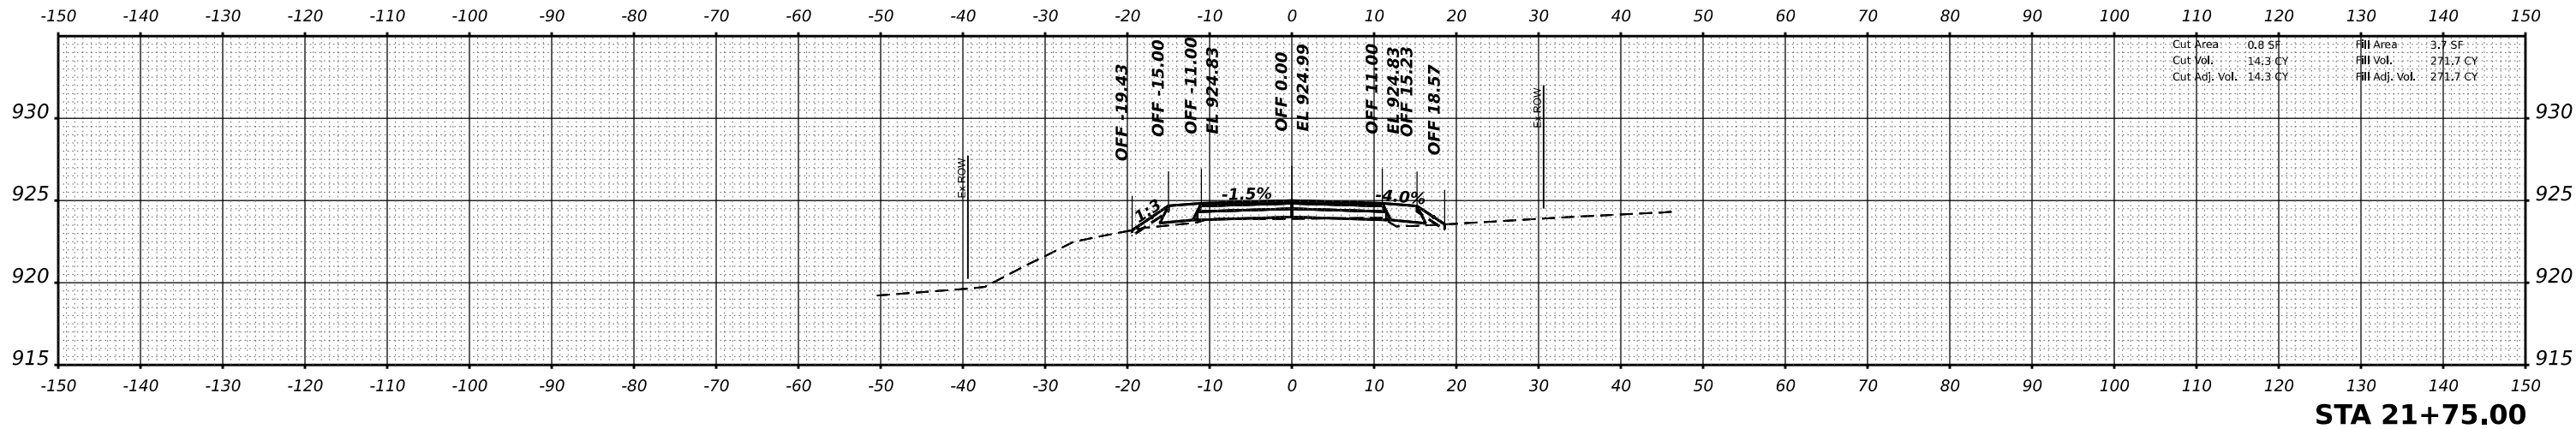


STA 21+75.00

FINAL SURVEY	SURVEYED	BY	DATE
	PLOTTED		
	TEMPLATE		
	AREAS		
NO.	NOTE BOOK		


ORIGINAL SURVEY	SURVEYED	BY	DATE
	PLOTTED		
	TEMPLATE		
	AREAS		
NO.	NOTE BOOK		

MODEL: P. MUIRHEAD - 22+50.00 (Sheet)
FILE NAME: P:\2022\220616\cadd\Design\CADD_Sheets\220616\chicos\Auiroad.dgn

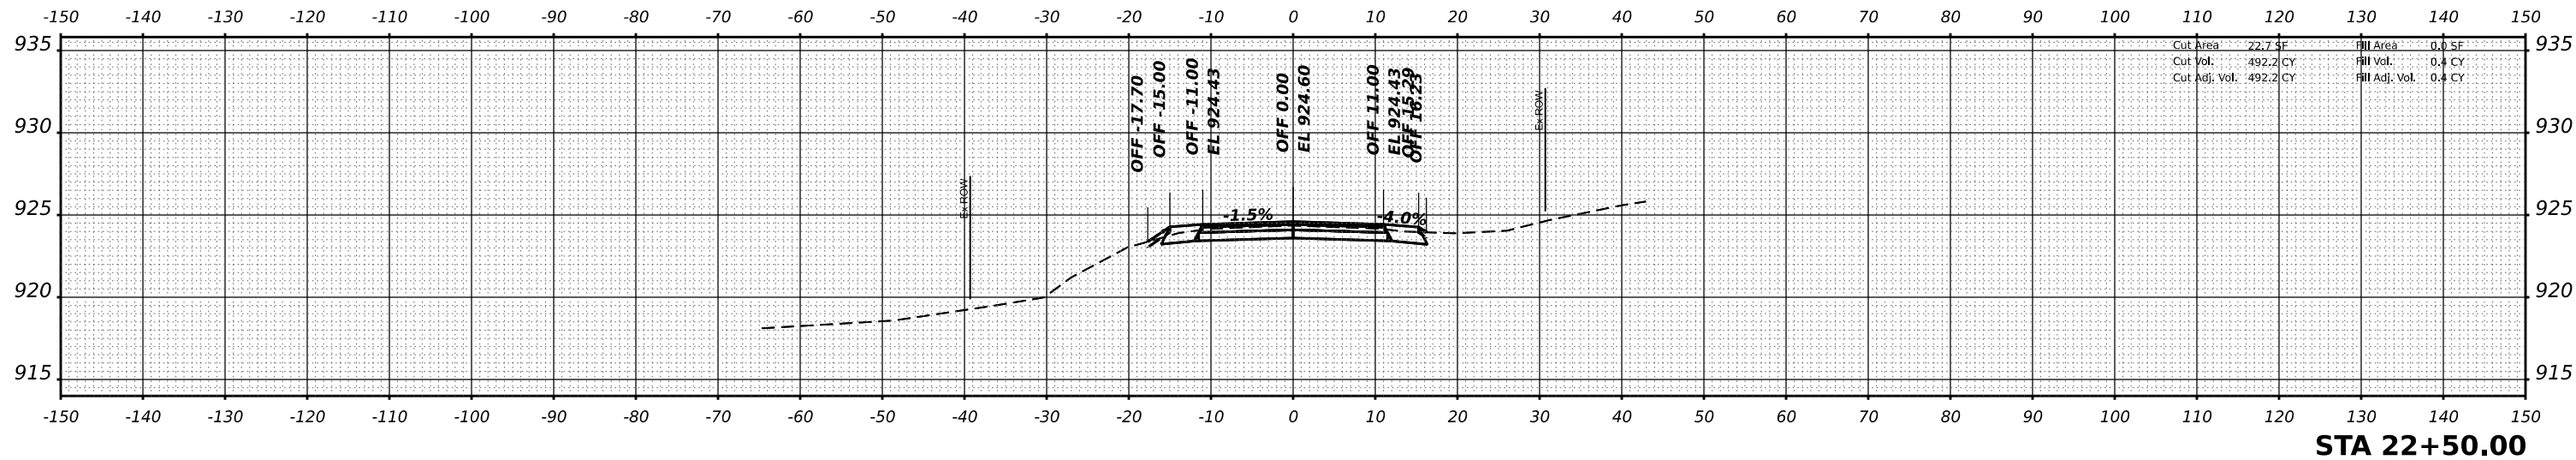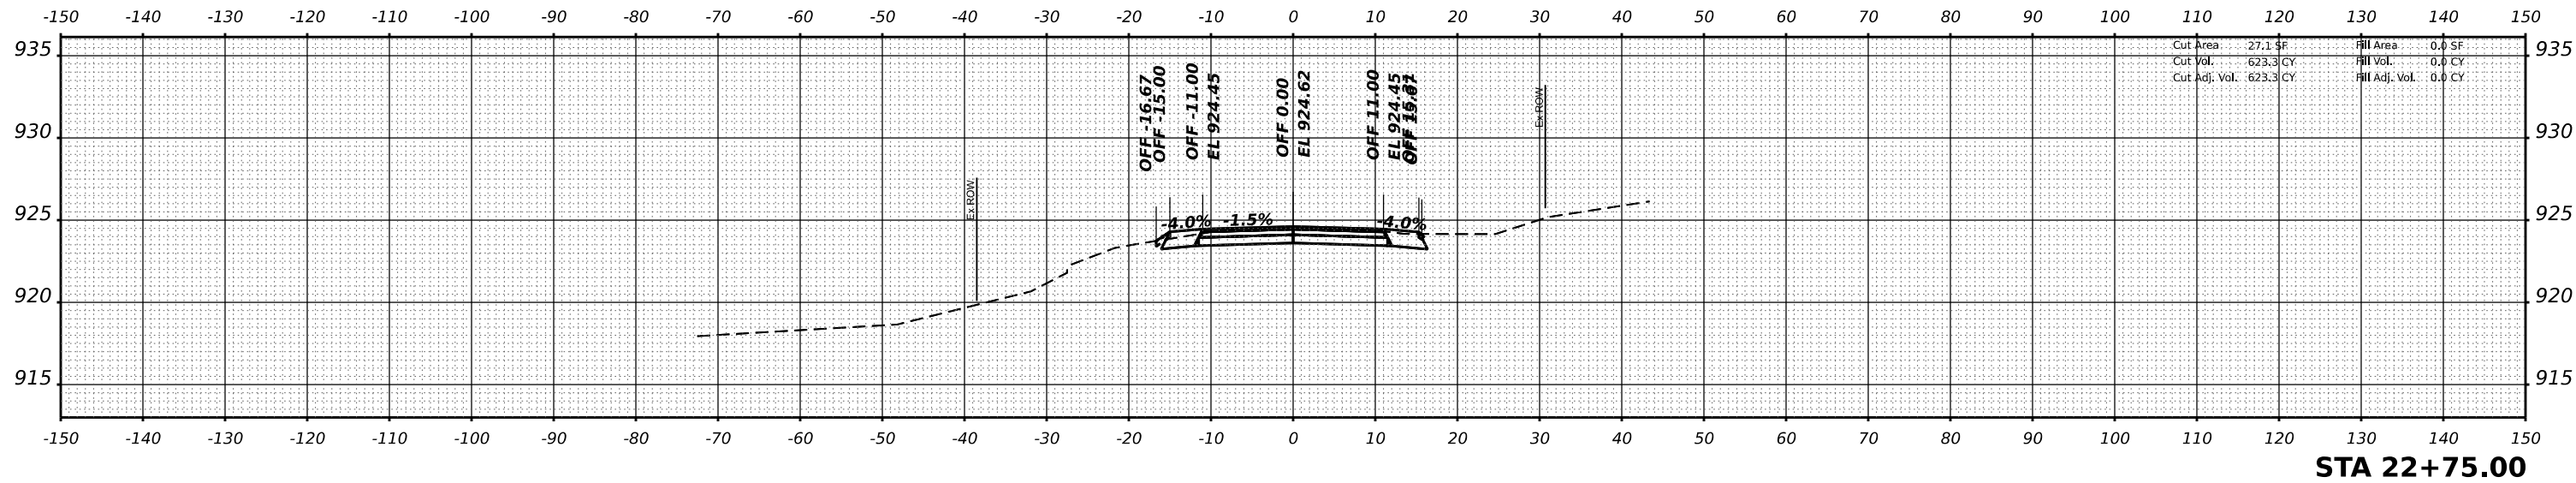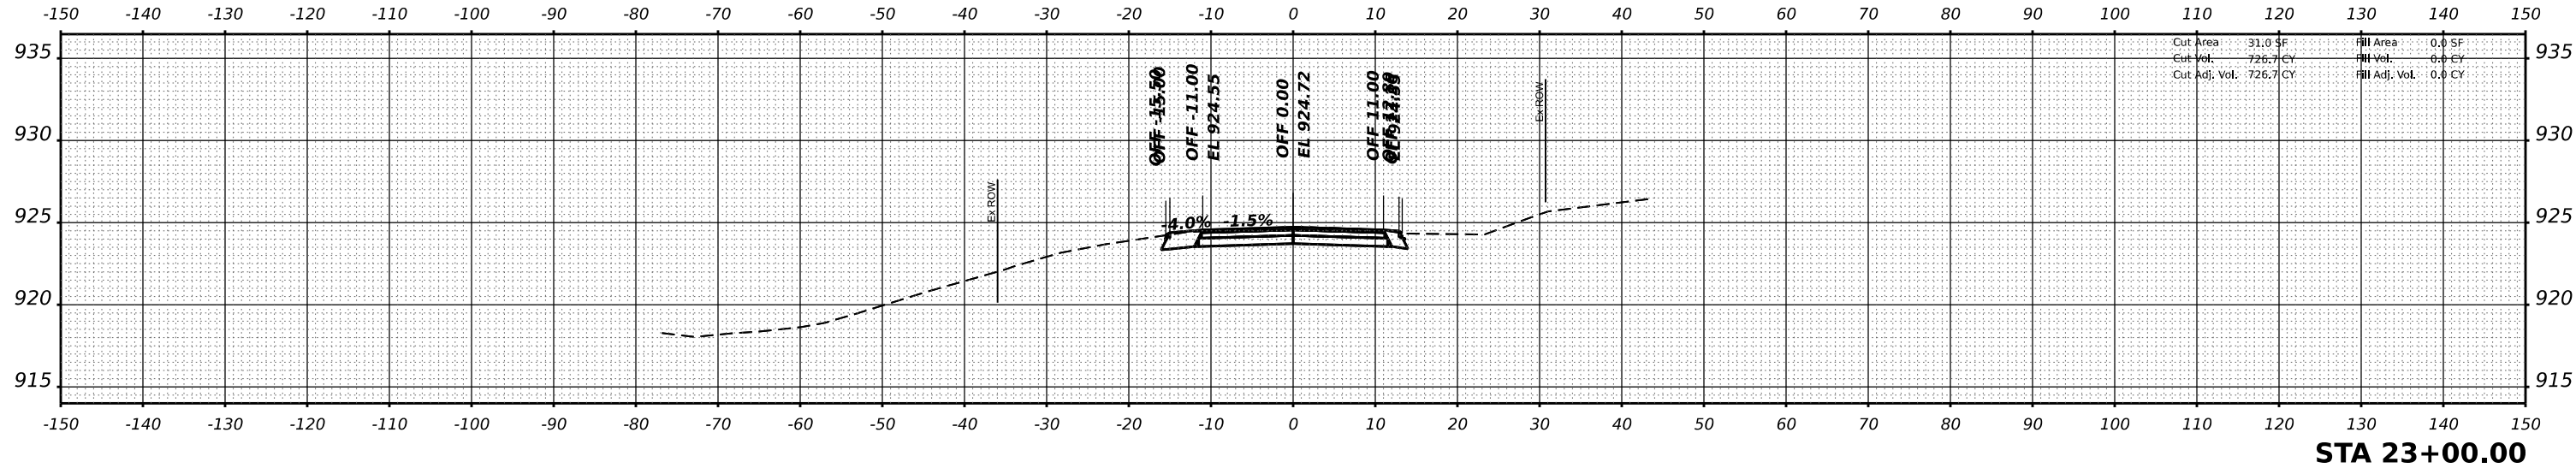

ORIGINAL SURVEY			BY		DATE
NOTE BOOK					
	SURVEYED				
	PLOTTED				
	TEMPLATE				
	AREAS				
	AREAS CHECKED				
NO.					


MODEL: E_PLATO - 110+00.00-3 [Sheet]
FILE NAME: P:\2022\220616\Cad\02 Design\CADD_Sheets\220616-sh1-xs_Plato.dgn

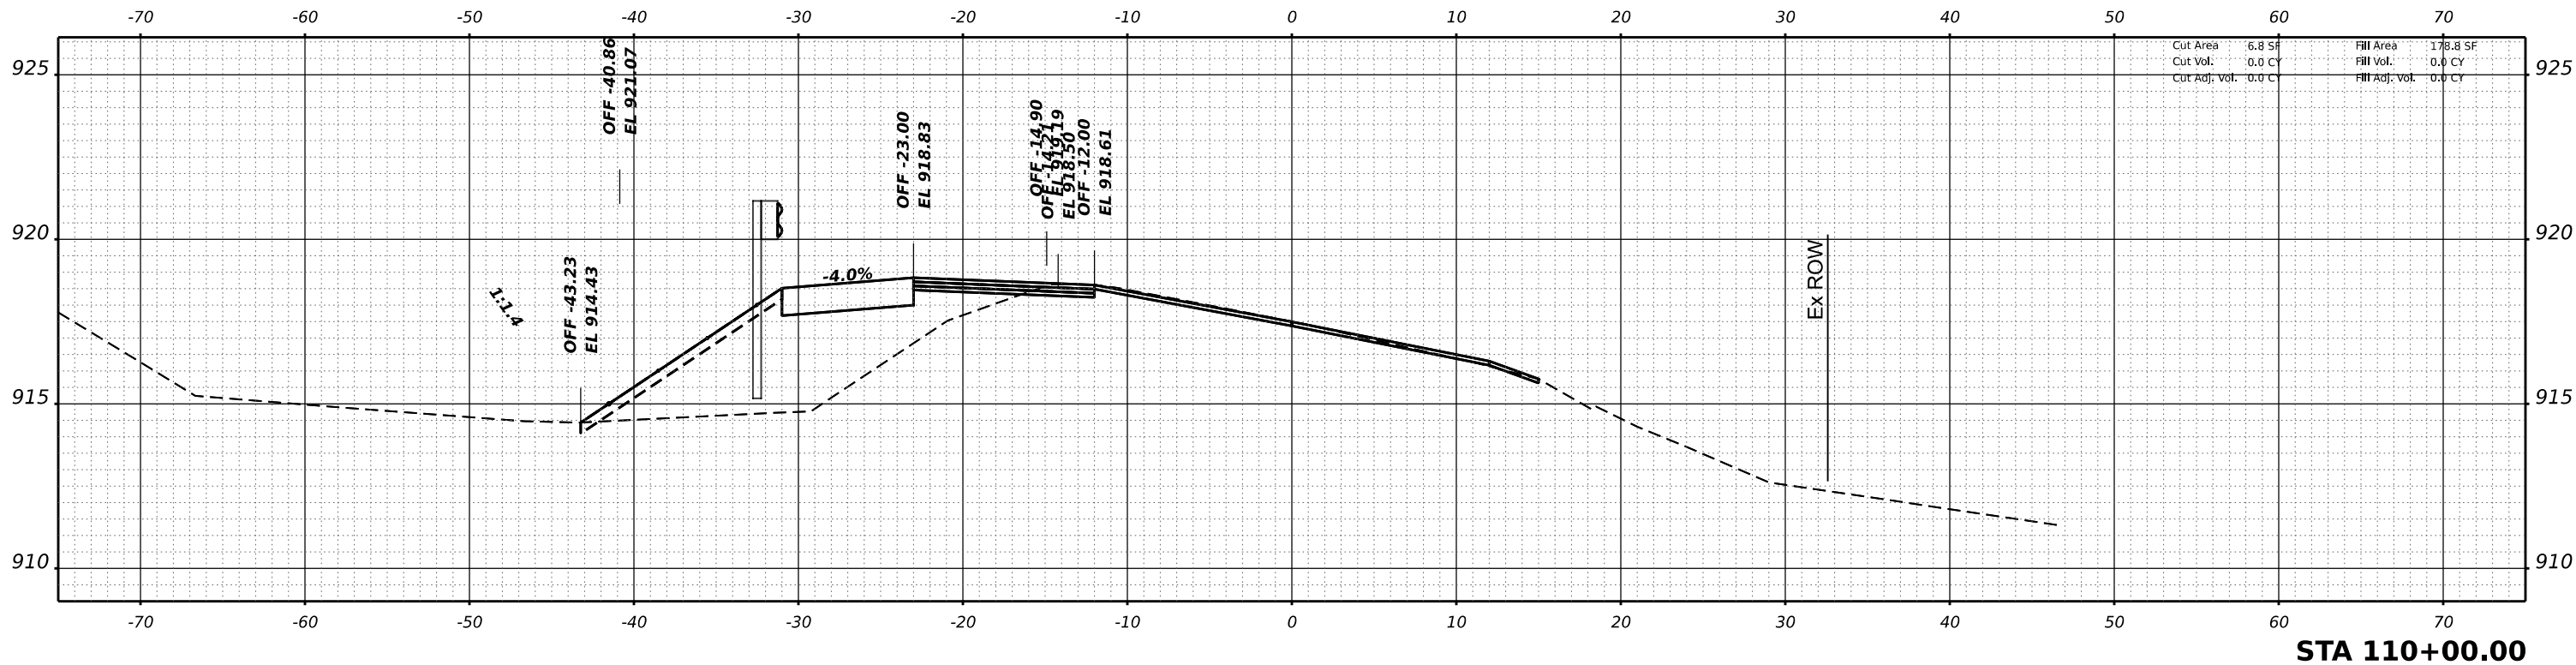

 HAMPTON, LENZINI AND RENWICK, INC. 1707 N RANDALL ROAD, SUITE 100 ELGIN, ILLINOIS 60123 ILLINOIS PROFESSIONAL DESIGN FIRM LS / PE / SE CORP. / 84-000959	USER NAME = ajungermann	DESIGNED -	REVISED -	PLATO TOWNSHIP ROAD DISTRICT	MUIRHEAD ROAD OVER CHICAGO, CENTRAL AND PACIFIC RAILROAD				F.A. RTE.	SECTION	COUNTY	TOTAL SHEETS	SHEET NO.
		DRAWN -	REVISED -								17-12082-01-BR	KANE	88
	PLOT SCALE = 0.16666633' / in.	CHECKED -	REVISED -		CONTRACT NO. 61K26								
	PLOT DATE = 3/18/2025	DATE -	REVISED -		SCALE:	SHEET	OF	SHEETS	STA.				
										ILLINOIS	FED. AID PROJECT		

ORIGINAL SURVEY		SURVEYED _____	BY _____	DATE _____
NOTE BOOK		PLOTTED _____		
		TEMP-LATE _____		
NO _____		AREAS _____		
		AREAS CHECKED _____		

MODEL: E_PLATO - 111+00.00-3 [Sheet]
FILE NAME: P:\2022\220616\Cad\02 Design\CADD Sheets\220616-sht-xs Plato.dgn

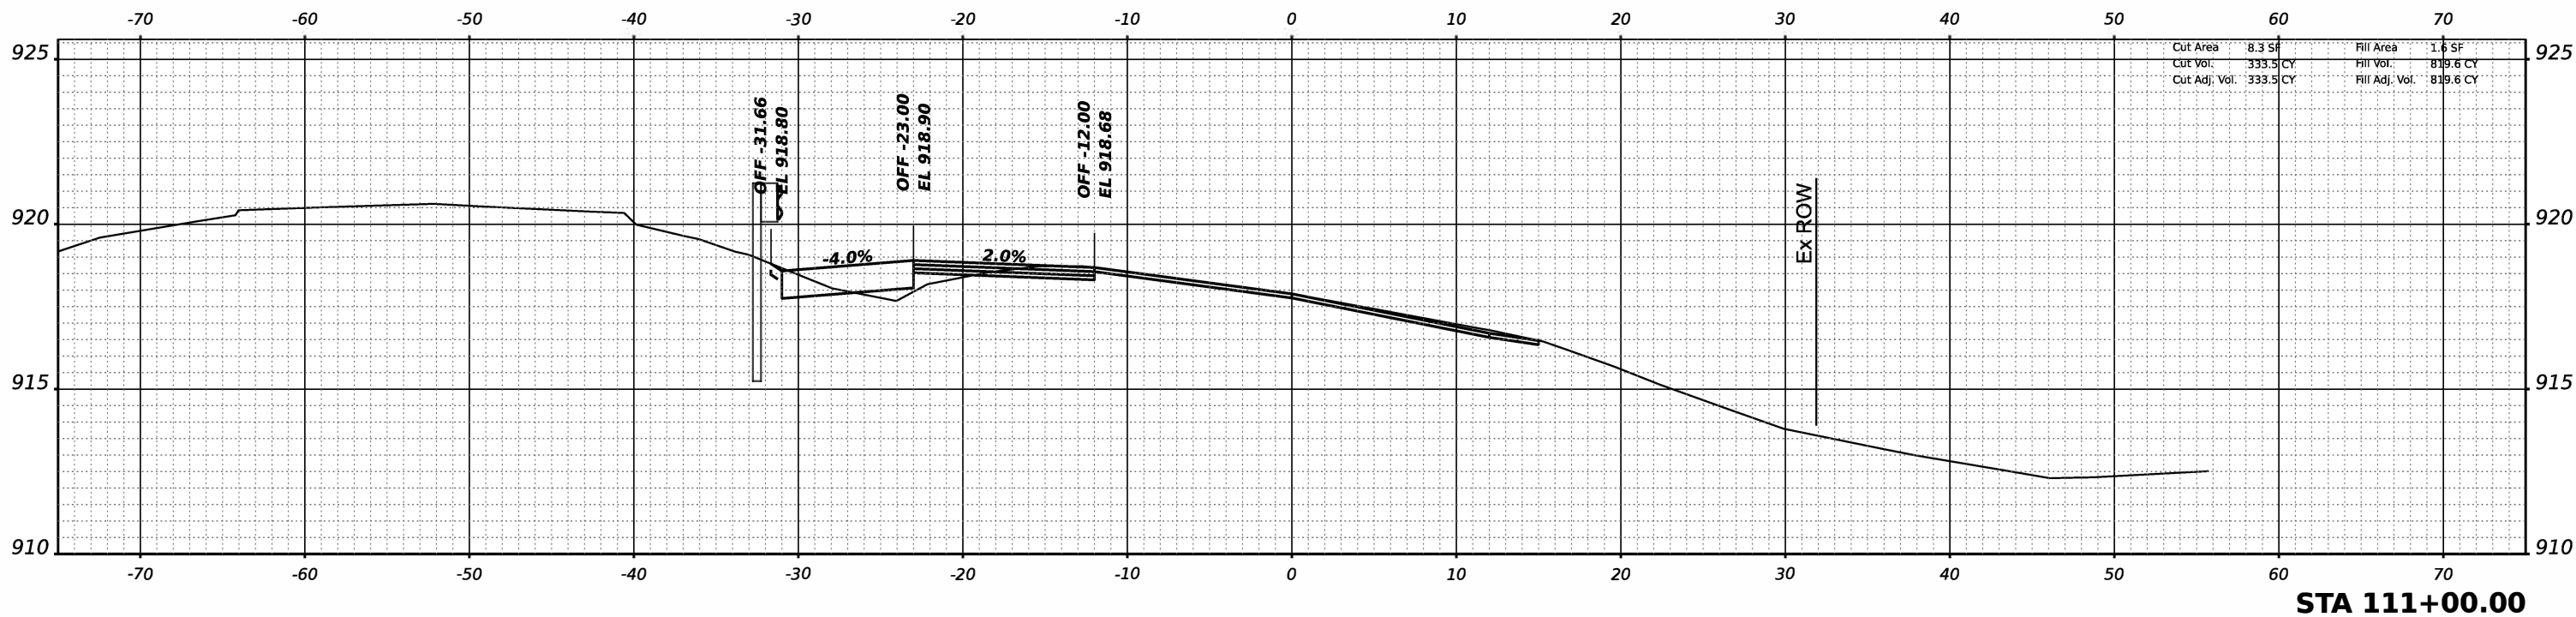


 HAMPTON, LENZINI AND RENWICK, INC. 1727 N RANDALL ROAD, SUITE 100 ELGIN, ILLINOIS 60120 ILLINOIS PROFESSIONAL DESIGN FIRM L5 / PE / SE CORP. 184.000959	U SR NAME = ajungermann	DESIGNED -	REVISED -	PLATO TOWNSHIP ROAD DISTRICT	MUIRHEAD ROAD OVER CHICAGO, CENTRAL AND PACIFIC RAILROAD				F.A. RTE.	SECTION	COUNTY	TOTAL SHEETS	SHEET NO.
		DRAWN -	REVISED -				17-12082-01-BR	KANE	88	82			
	PLOT SCALE = 0.16666633' / in.	CHECKED -	REVISED -			CONTRACT NO.		61K26					
	PLOT DATE = 3/18/2025	DATE -	REVISED -			SCALE:	SHEET	OF	SHEETS	STA.			


FINAL	SURVEYED	BY	DATE
SURVEY	PLOTTED		
NOTE BOOK	TEMPLATE		
NO.	AREAS CHECKED		

ORIGINAL	SURVEYED	BY	DATE
SURVEY	PLOTTED		
NOTE BOOK	TEMPLATE		
NO.	AREAS CHECKED		


MODEL: E_PLATO - 112+00.00-3 [Sheet]
FILE NAME: P:\02222266\02222266.dgn

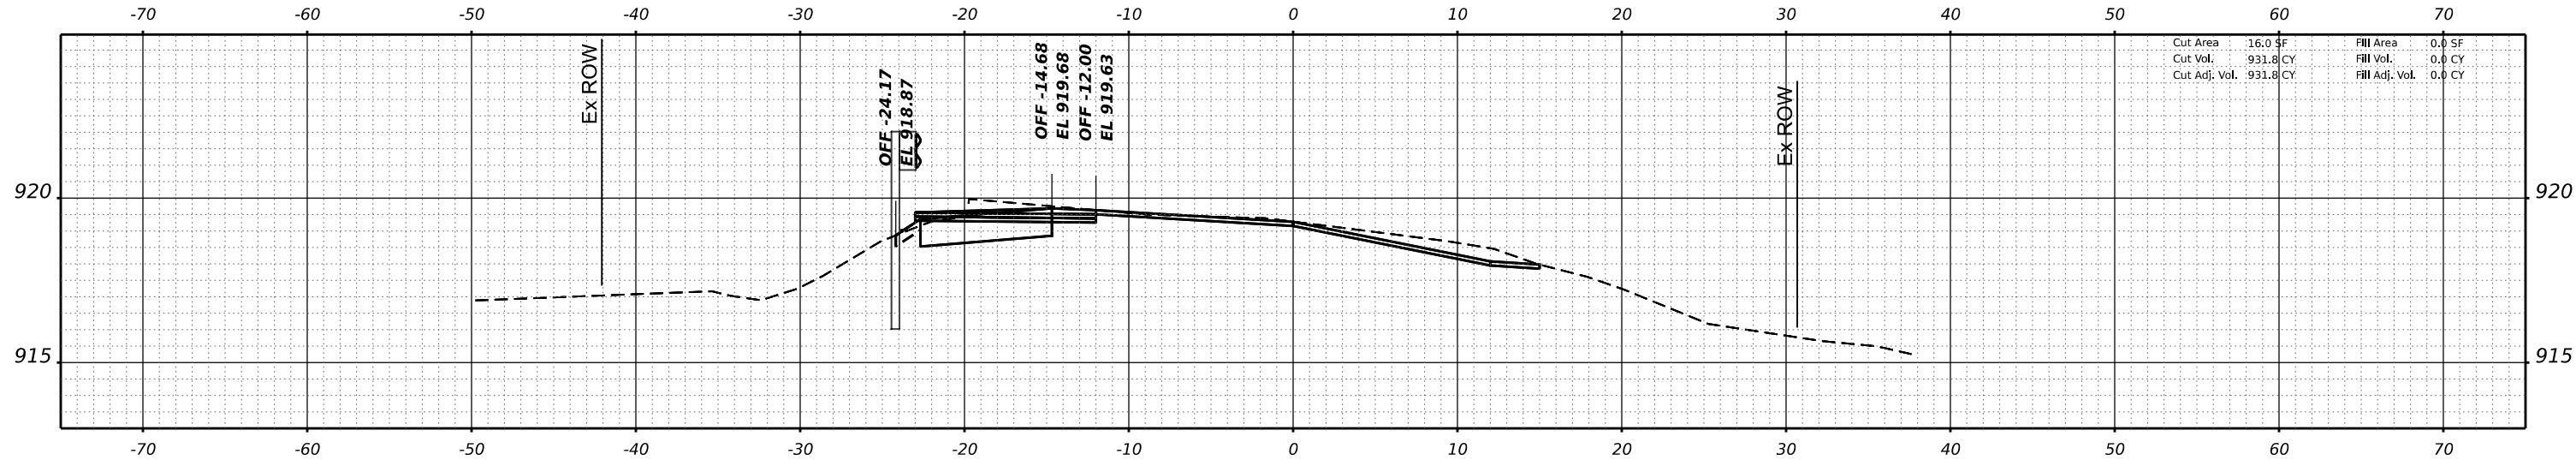

STA 112+50.00

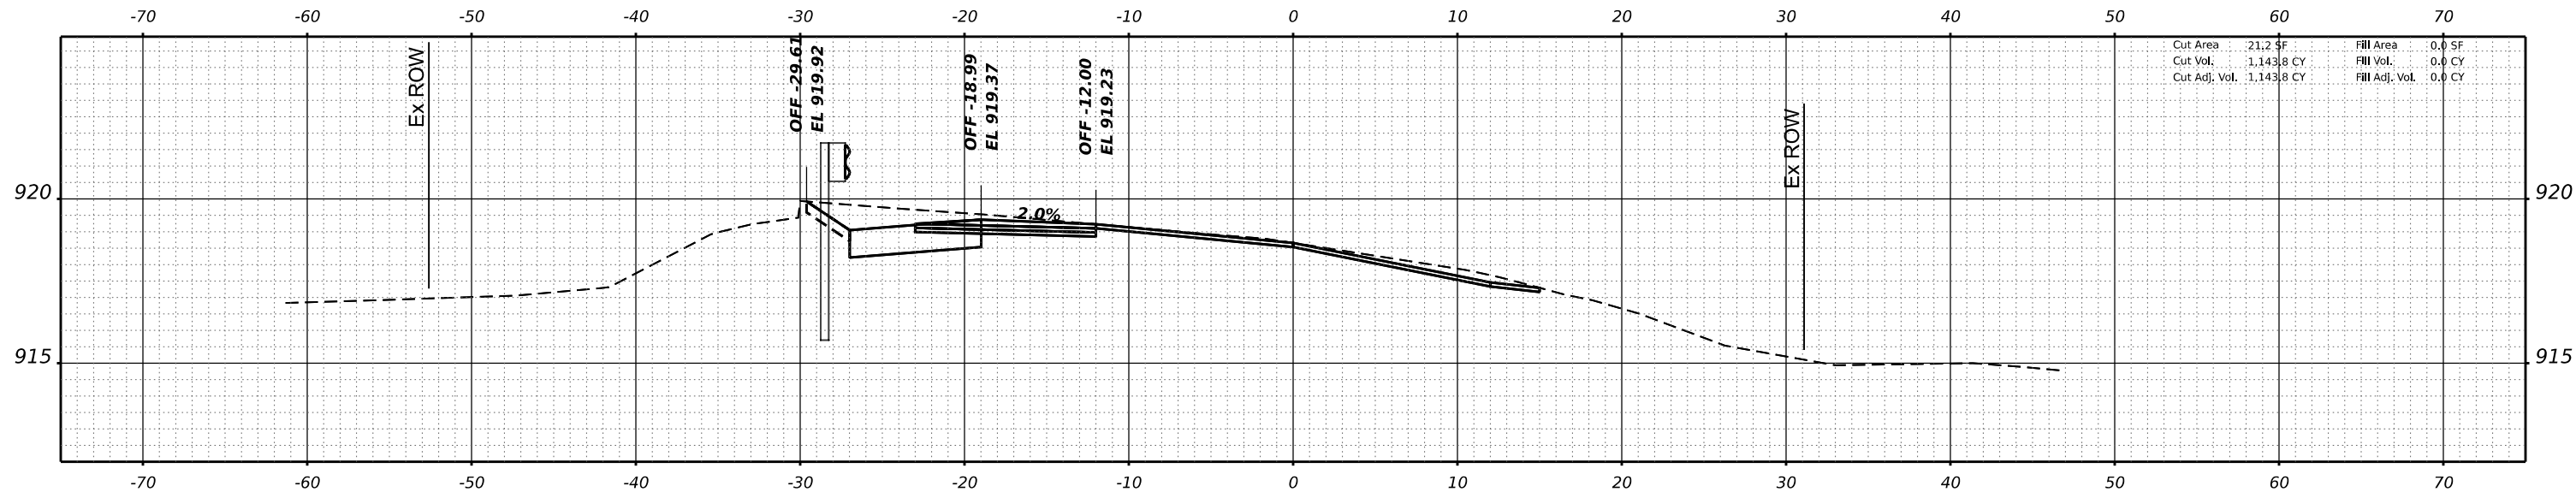


STA 112+00.00

 HAMPTON, LENZINI AND RENWICK, INC. 1707 N RANDALL ROAD, SUITE 100 ELGIN, ILLINOIS 60123 ILLINOIS PROFESSIONAL DESIGN FIRM LS / PE / SE CORP. 18-000959	USER NAME = ajungermann		DESIGNED -	REVISED -	PLATO TOWNSHIP ROAD DISTRICT	MUIRHEAD ROAD OVER CHICAGO, CENTRAL AND PACIFIC RAILROAD				F.A. RTE.	SECTION	COUNTY	TOTAL SHEETS	SHEET NO.
	DRAWN -		REVIS	ED							17-12082-01-BR	KANE	88	83
	PLOT SCALE = 0.16666633' / in.		CHECKED -	REVISED -						CONTRACT NO. 61K26				
	PLOT DATE = 3/18/2025		DATE -	REVISED -						ILLINOIS FED. AID PROJECT				
									SCALE:	SHEET	OF	SHEETS	STA.	

FINAL SURVEY	NO.	SURVEYED PLOTTED TEMPLATE AREAS CHECKED	BY	DATE

ORIGINAL SURVEY	NO.	SURVEYED PLOTTED TEMPLATE AREAS CHECKED	BY	DATE

MODEL: E_PLATO - 113+00.00-3 [Sheet]
FILE NAME: P:\02222260\6016\6016.dgn

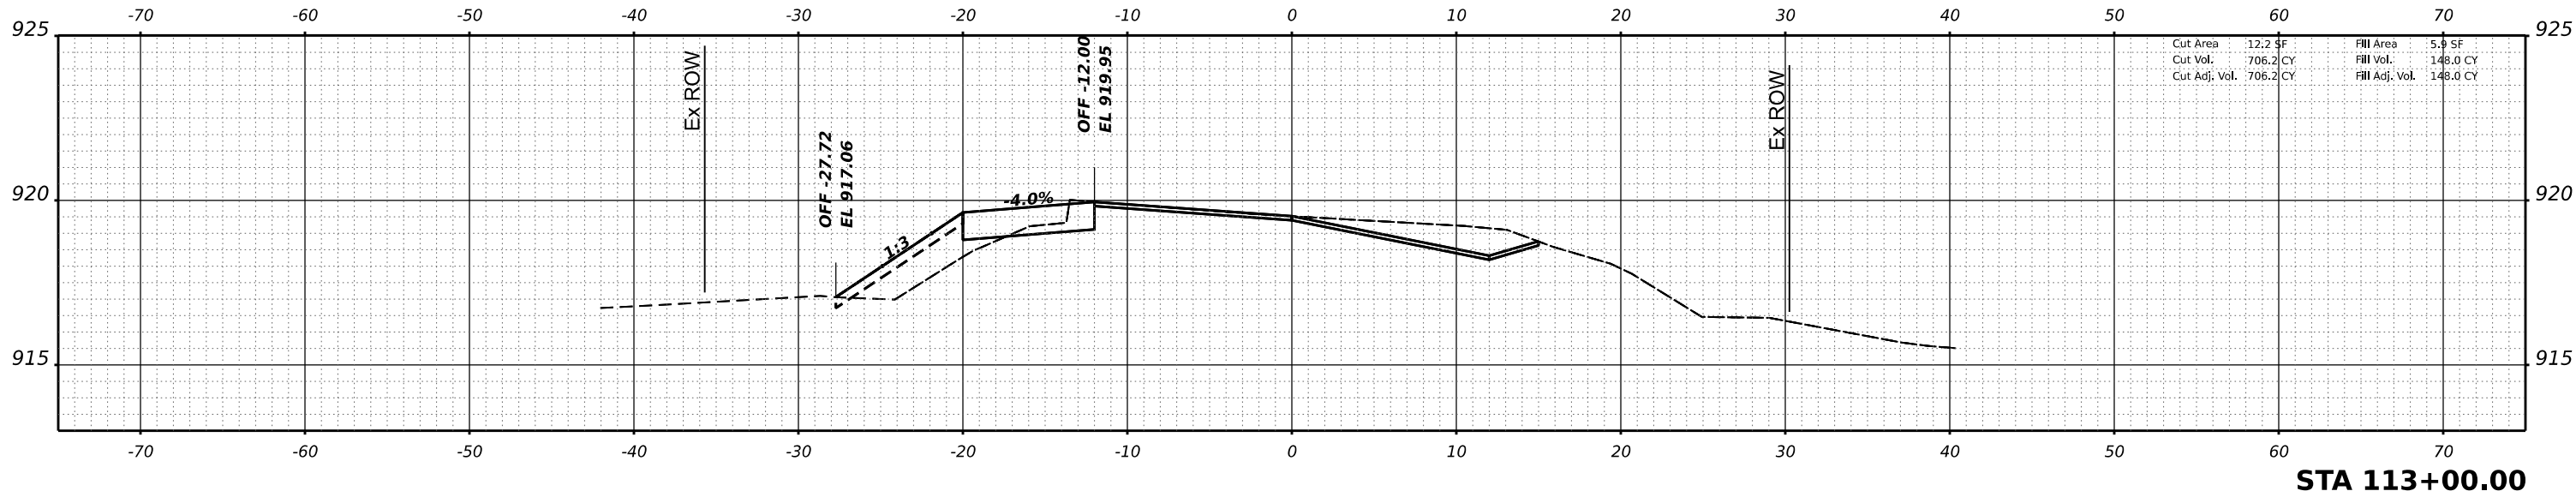



HAMPTON, LENZINI AND RENWICK, INC.
1707 N RANDALL ROAD, SUITE 100
ELGIN, ILLINOIS 60123
ILLINOIS PROFESSIONAL DESIGN FIRM
LS / PE / SE CORP. 18-000099


USER NAME =	ajungermann	DESIGNED -	REVISED -
DRAWN -		REVISIED -	
PLOT SCALE =	0.16666633" / in.	CHECKED -	REVISED -
PLOT DATE =	3/18/2025	DATE -	REVISED -

PLATO TOWNSHIP
ROAD DISTRICT

MUIRHEAD ROAD OVER CHICAGO, CENTRAL AND PACIFIC RAILROAD

SCALE: SHEET OF SHEETS STA.

F.A. RTE.	SECTION	COUNTY	TOTAL SHEETS	SHEET NO.
	17-12082-01-BR	KANE	88	84
CONTRACT NO. 61K26				
ILLINOIS		FED. AID PROJECT		

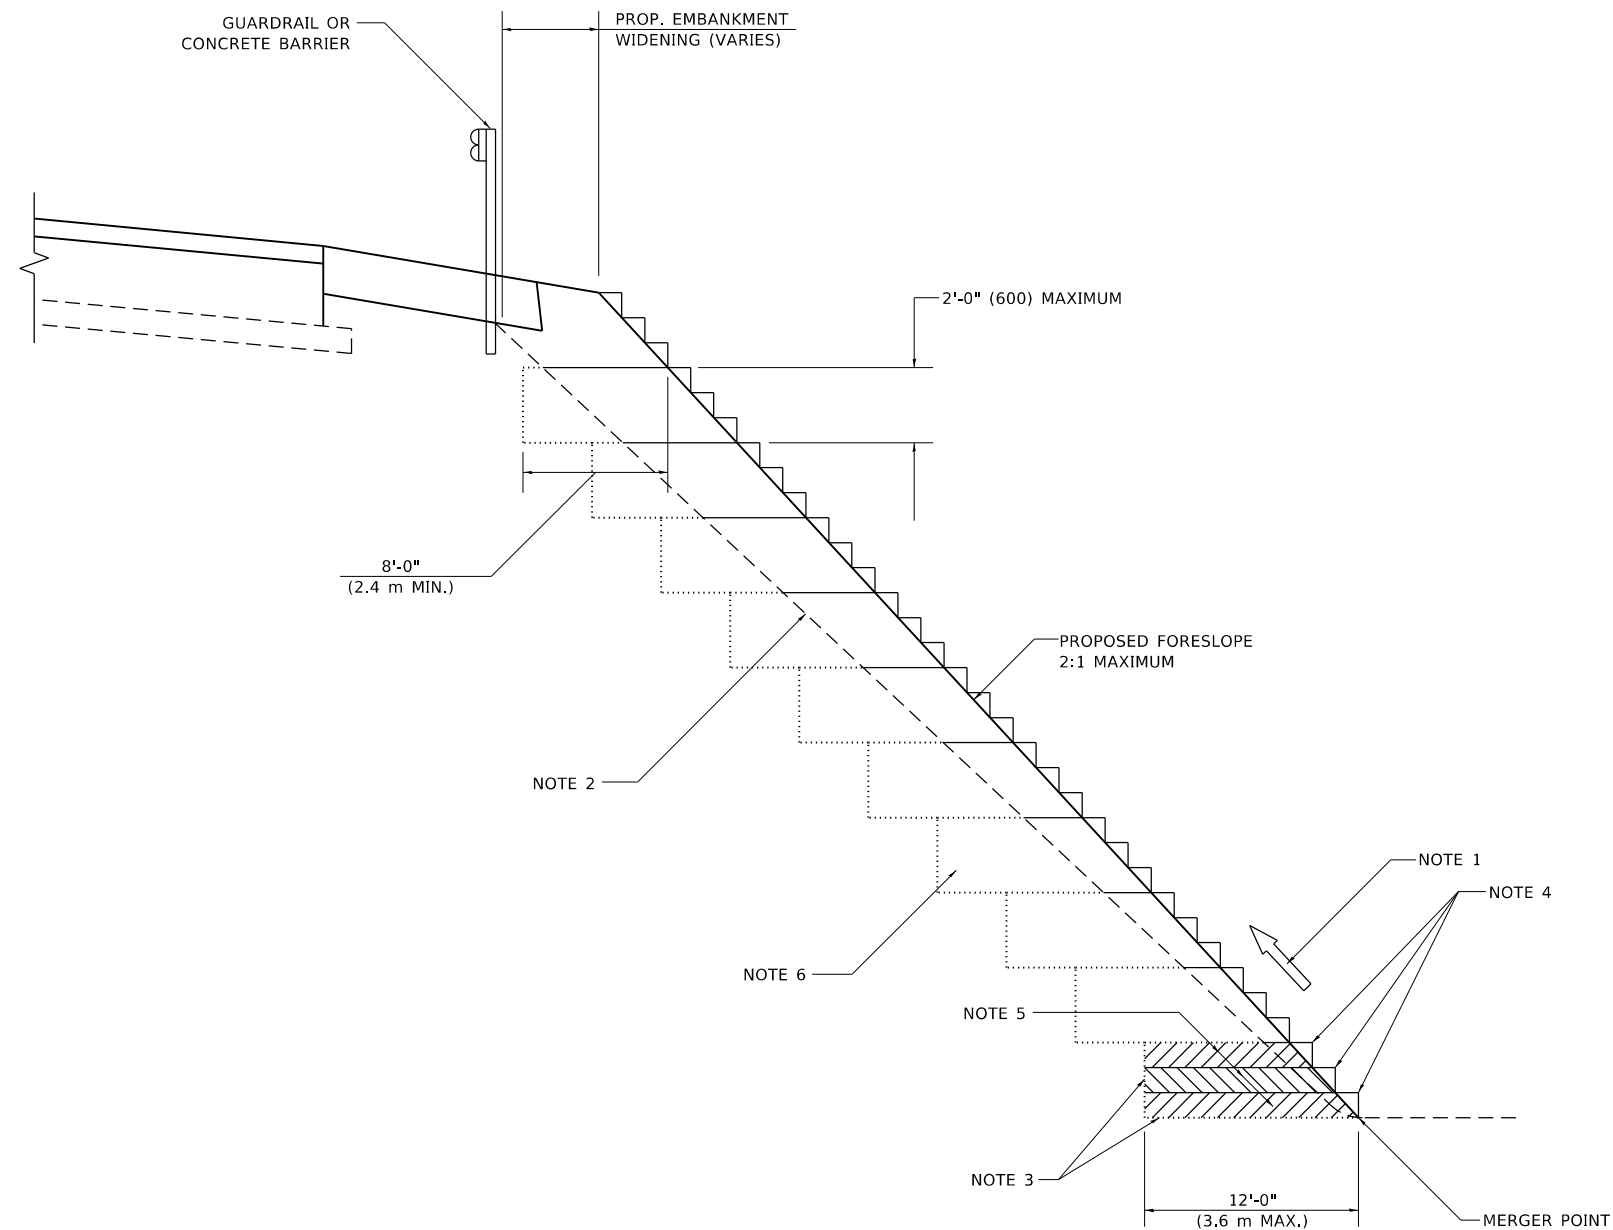

GENERAL NOTES

1. CONSTRUCT SUCCEEDING BENCH CUTS AND EMBANKMENT PLACEMENT AND COMPACTION FROM BOTTOM TO TOP IN STAIRSTEP FASHION.
2. EXISTING FORESLOPE PREPARED IN ACCORDANCE WITH ARTICLE 205.03 OF THE STANDARD SPECIFICATIONS.
3. BENCH CUT EXISTING SLOPE TYPICAL FOR EACH STEP.
4. TRIM TO FINAL SLOPE.
5. EQUAL 8-INCH (200) LIFTS OF EMBANKMENT COMPACTED IN ACCORDANCE WITH ARTICLE 205.05 OF THE STANDARD SPECIFICATIONS.


BASIS OF PAYMENT

1. EXCAVATION OF BENCH CUTS WITHIN EXISTING EMBANKMENT WILL BE PAID FOR AT THE CONTRACT UNIT PRICE PER CUBIC METER OR CUBIC YARD FOR "EARTH EXCAVATION". THIS PRICE WILL INCLUDE ALL LABOR AND MATERIAL, NO ADDITIONAL COMPENSATION WILL BE ALLOWED.

ALL DIMENSIONS ARE IN INCHES (MILLIMETERS)
UNLESS OTHERWISE SHOWN.

FILE NAME: DMS	USER NAME = Lawrence,DeManche	DESIGNED -	REVISED - K. SMITH 11-18-22	STATE OF ILLINOIS DEPARTMENT OF TRANSPORTATION	BENCHING DETAIL FOR EMBANKMENT WIDENING				F.A. RTE.	SECTION	COUNTY	TOTAL SHEETS	SHEET NO.
		DRAWN - CADD	REVISED -									88	85
	PLOT SCALE = 100,0000 ' / in.	CHECKED - S.E.B.	REVISED -		BD-51				CONTRACT NO. 61K26				
	PLOT DATE = 11/18/2022	DATE - 06-16-04	REVISED -		SCALE: NONE	SHEET 1	OF 1 SHEETS	STA.	TO STA.	ILLINOIS FED. AID PROJECT			

MODEL: Default
FILE: \\nrt1c2-pw\ulicet-pw.bentley.com\FW\DOT\Documents\DOT_Offices\DI\rdct_1\Projects\DI\H542232\ACADD\B3a\CAD\sheet.ttc10.dgn

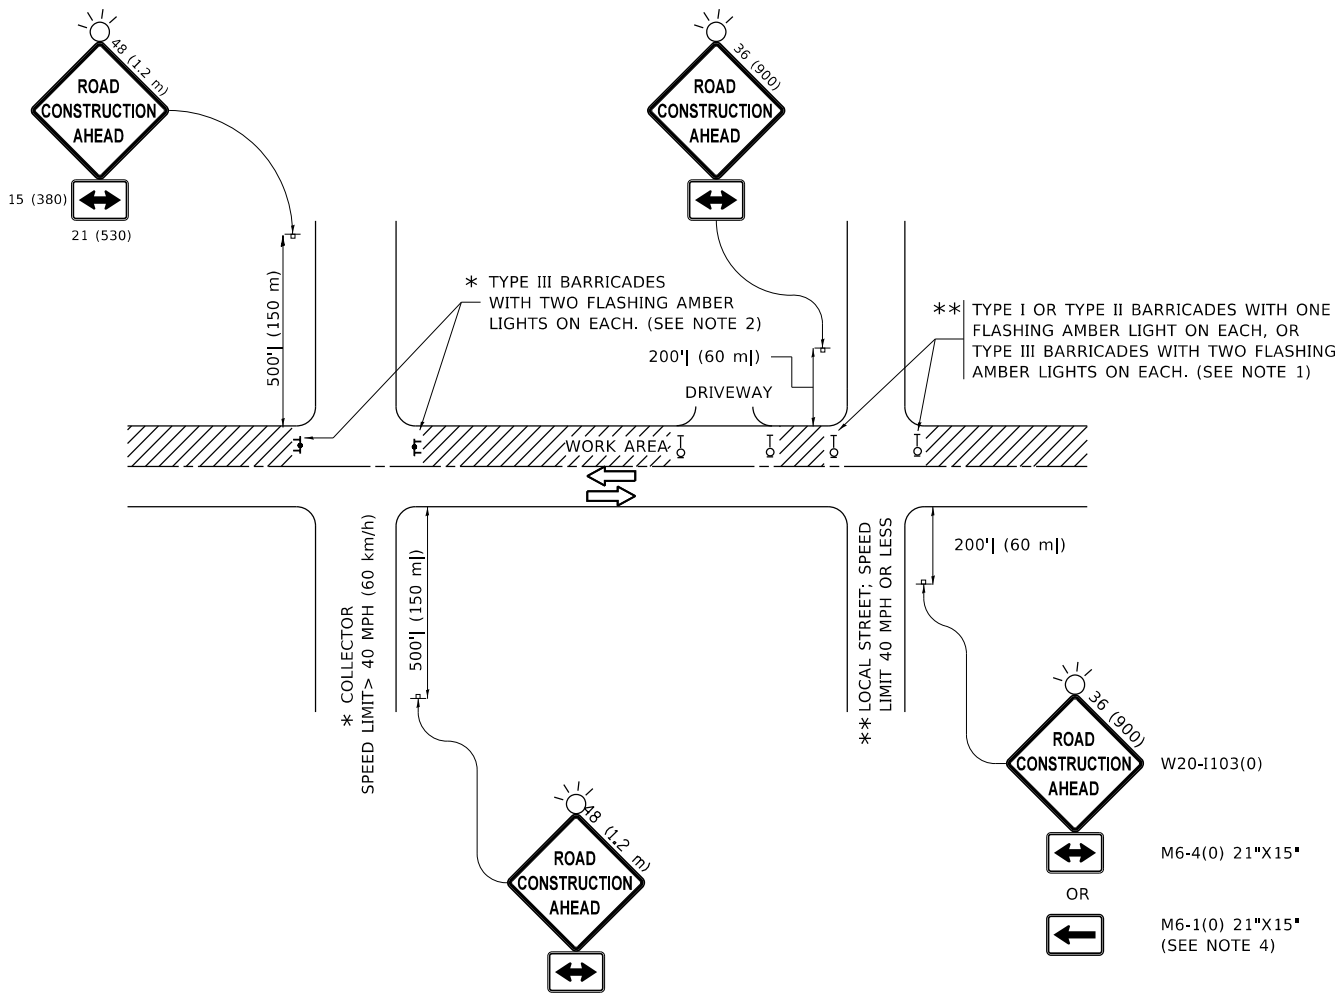


NOTES:

- SIDE ROAD WITH A SPEED LIMIT OF 40 MPH (60 km/h) OR LESS AS SHOWN ON THE DRAWING AND AS DIRECTED BY THE ENGINEER:
 - ONE "ROAD CONSTRUCTION AHEAD" SIGN 36 x 36 (900x900) WITH A FLASHER MOUNTED ON IT APPROXIMATELY 200' (60 m) IN ADVANCE OF THE MAIN ROUTE.
 - THE CLOSED PORTION OF THE MAIN ROUTE SHALL BE PROTECTED BY BLOCKING WITH TYPE I, TYPE II OR TYPE III BARRICADES, 1/3 OF THE CROSS SECTION OF THE CLOSED PORTION.
- SIDE ROAD WITH A SPEED LIMIT GREATER THAN 40 MPH (60 km/h) AS SHOWN ON THE DRAWING AND AS DIRECTED BY THE ENGINEER:
 - ONE "ROAD CONSTRUCTION AHEAD" SIGN 48 x 48 (1.2 m x 1.2 m) WITH A FLASHER MOUNTED ON IT APPROXIMATELY 500' (150 m) IN ADVANCE OF THE MAIN ROUTE.
 - THE CLOSED PORTION OF THE MAIN ROUTE SHALL BE PROTECTED BY BLOCKING WITH TYPE III BARRICADES, 1/2 OF THE CROSS SECTION OF THE CLOSED PORTION.
- CONES MAY BE SUBSTITUTED FOR BARRICADES OR DRUMS AT HALF THE SPACING DURING DAY OPERATIONS. CONES SHALL BE A MINIMUM OF 28 (710) IN HEIGHT.
- WHEN THE SIDE ROAD LIES BETWEEN THE BEGINNING OF THE MAINLINE SIGNING AND THE WORK ZONE, A SINGLE HEADED ARROW (M6-1) SHALL BE USED IN LIEU OF THE DOUBLE HEADED ARROW (M6-4).
- WHEN WORK IS BEING PERFORMED ON A SIDE ROAD OR DRIVEWAY, FOLLOW THE APPLICABLE STANDARD(S). THE DIRECTIONAL ARROW (M6-1 OR M6-4) SHALL BE COVERED OR REMOVED WHEN NO LONGER CONSISTENT WITH THE TRAFFIC CONTROL SET-UP.
- ADVANCE WARNING SIGNS ARE TO BE OMITTED ON DRIVEWAYS UNLESS OTHERWISE SPECIFIED IN THE PLANS OR BY THE ENGINEER.
- THE TRAFFIC CONTROL AND PROTECTION FOR SIDE ROADS, INTERSECTIONS, AND DRIVEWAYS SHALL BE INCLUDED IN THE COST OF SPECIFIED TRAFFIC CONTROL STANDARDS OR ITEMS.


All dimensions are in inches (millimeters) unless otherwise shown.

	USER NAME = Lawrence,DeManche	DESIGNED - L.H.A.	REVISED - T. RAMMACHER 01-06-00	STATE OF ILLINOIS DEPARTMENT OF TRANSPORTATION	TRAFFIC CONTROL AND PROTECTION FOR SIDE ROADS, INTERSECTIONS, AND DRIVEWAYS				F.A. RTE.	SECTION	COUNTY	TOTAL SHEETS	SHEET NO.
		DRAWN -	REVISED - A. SCHUETZE 07-01-13									88	86
	PLOT SCALE = 100,0000 ' / in.	CHECKED -	REVISED - A. SCHUETZE 09-15-16		TC-10		CONTRACT NO. 61K26						
	PLOT DATE = 5/3/2024	DATE - 06-89	REVISED - D. SENDERAK 05-03-24		SCALE: NONE	SHEET 1	OF 1 SHEETS	STA.	TO STA.	ILLINOIS	FED. AID PROJECT		


MODEL: Default
FILE NAME: p:\u00084EBID\NTEG\Illinois.gov\p\WIDOT\Documents\DOT_Offices\District_1\Projects\DUHS422\23\CADData\CADSheet\TC13.dgn
13-Jan-24/2019 10:34:37 AM User=foam

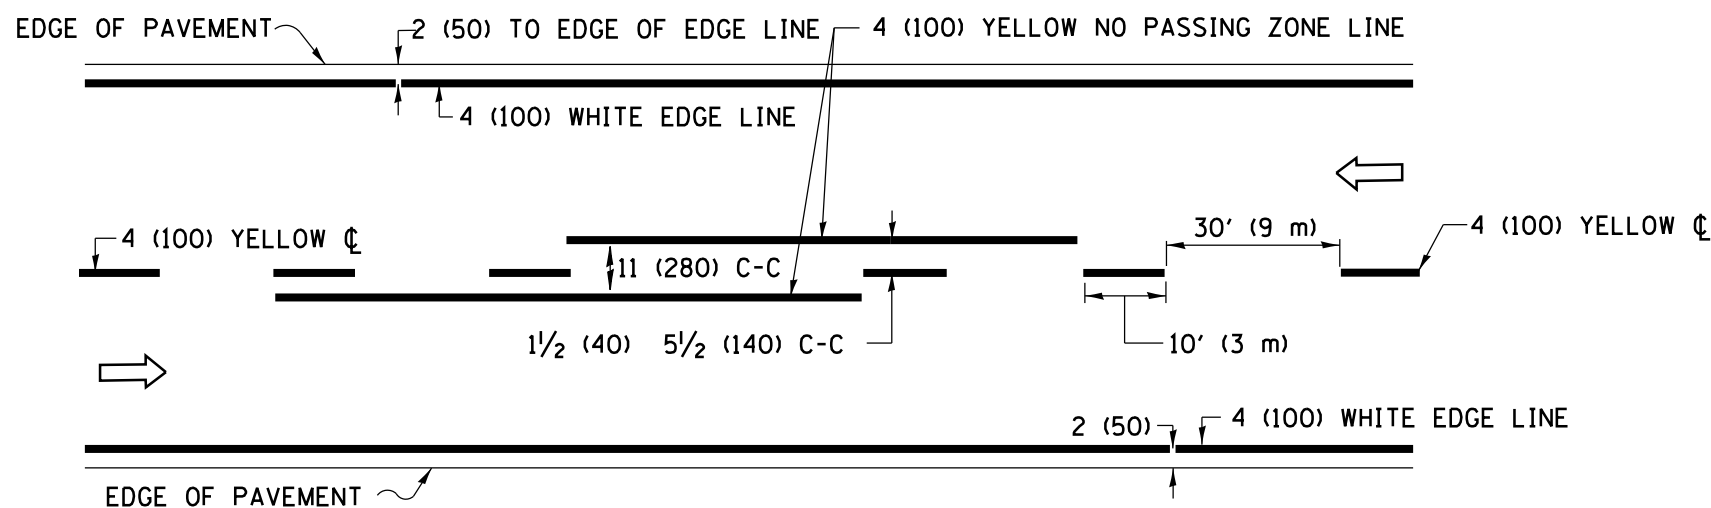


2-LANE ROADWAY

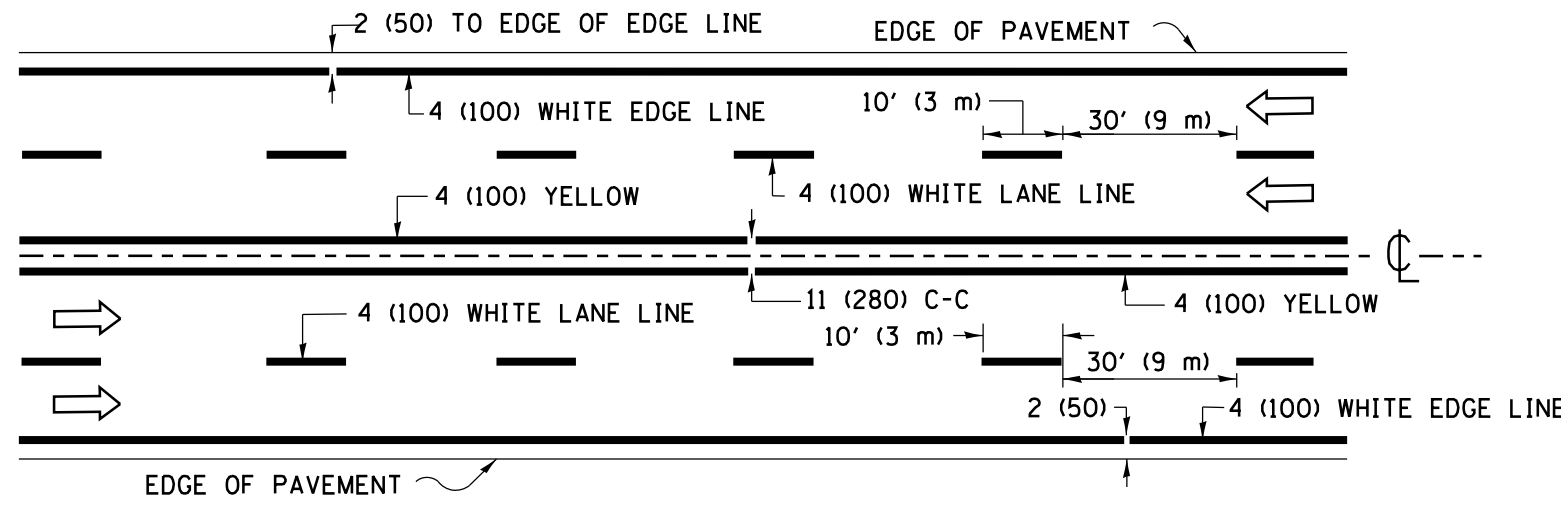

MULTI-LANE UNDIVIDED

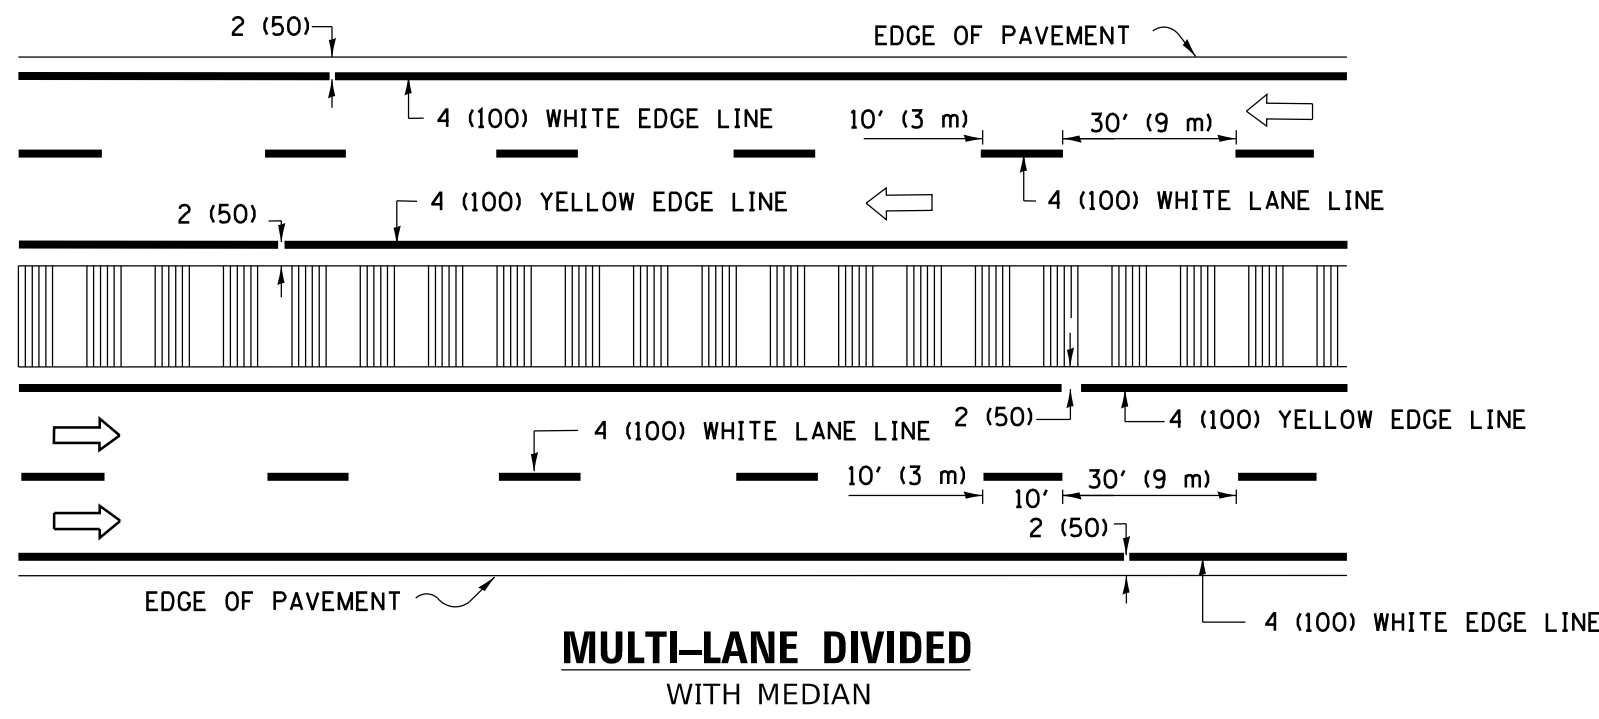


TYPICAL LANE AND EDGE LINE MARKING

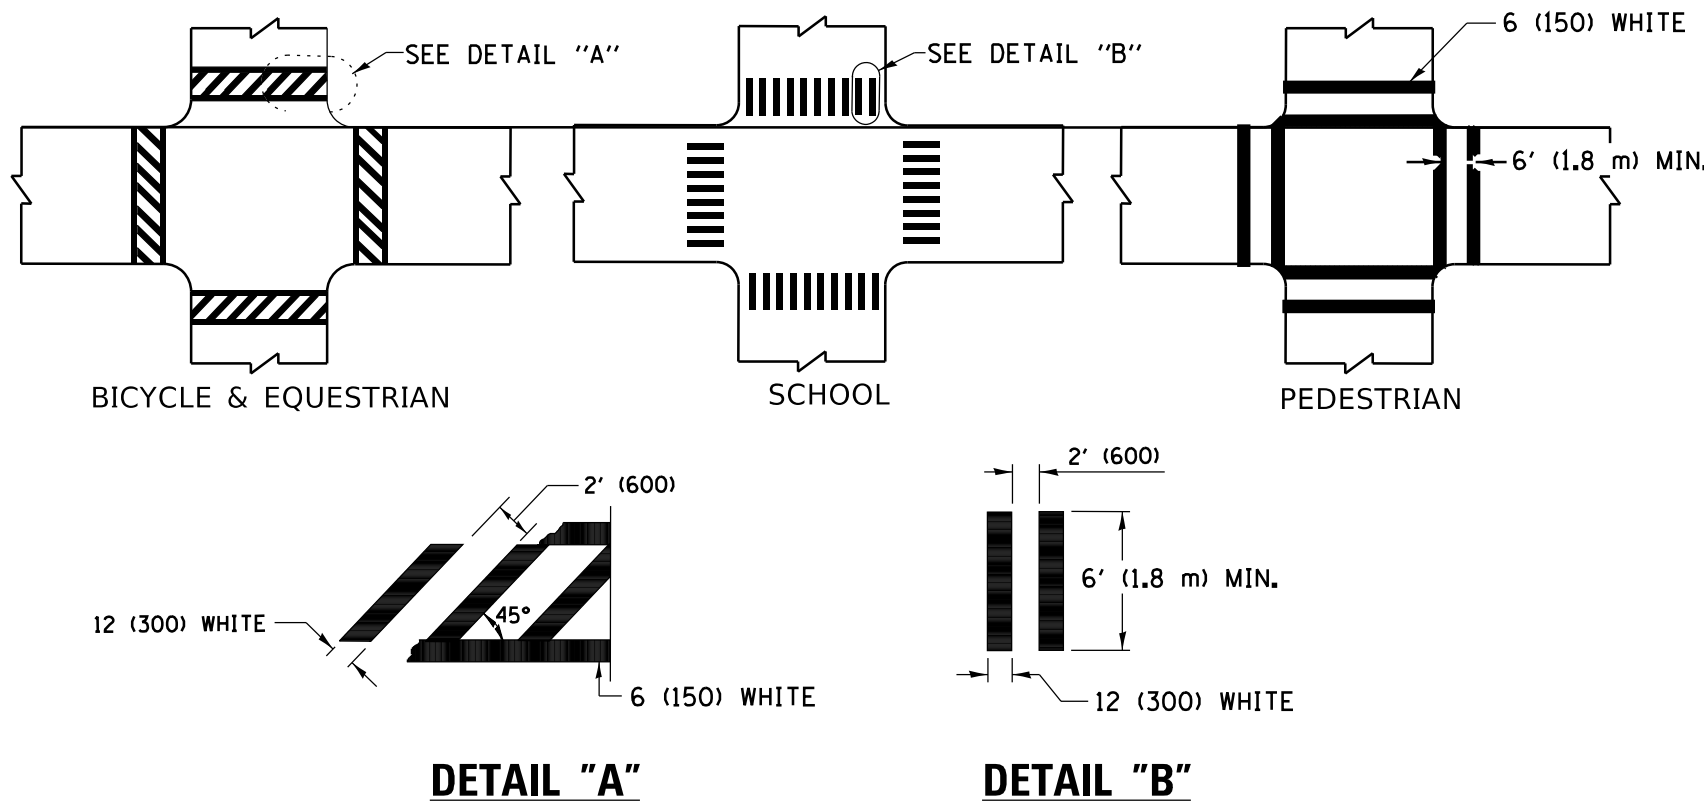


TYPICAL CROSSWALK MARKING

* MARKINGS SHALL BE INSTALLED PARALLEL TO THE CENTERLINE OF THE ROAD WHICH IT CROSSES

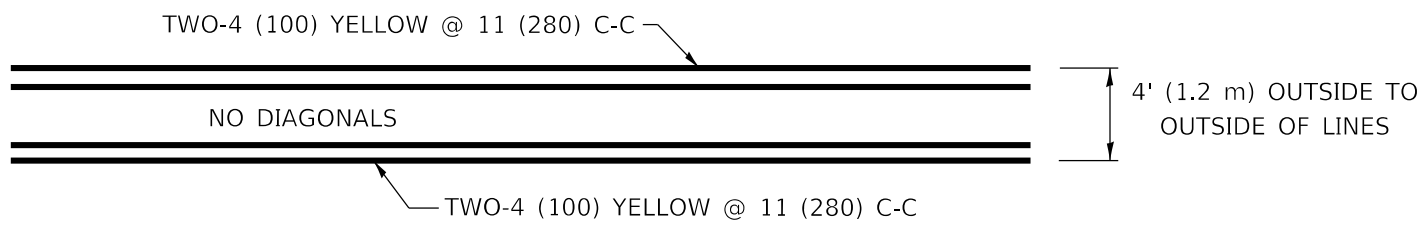


4' (1.2 m) WIDE MEDIANS ONLY

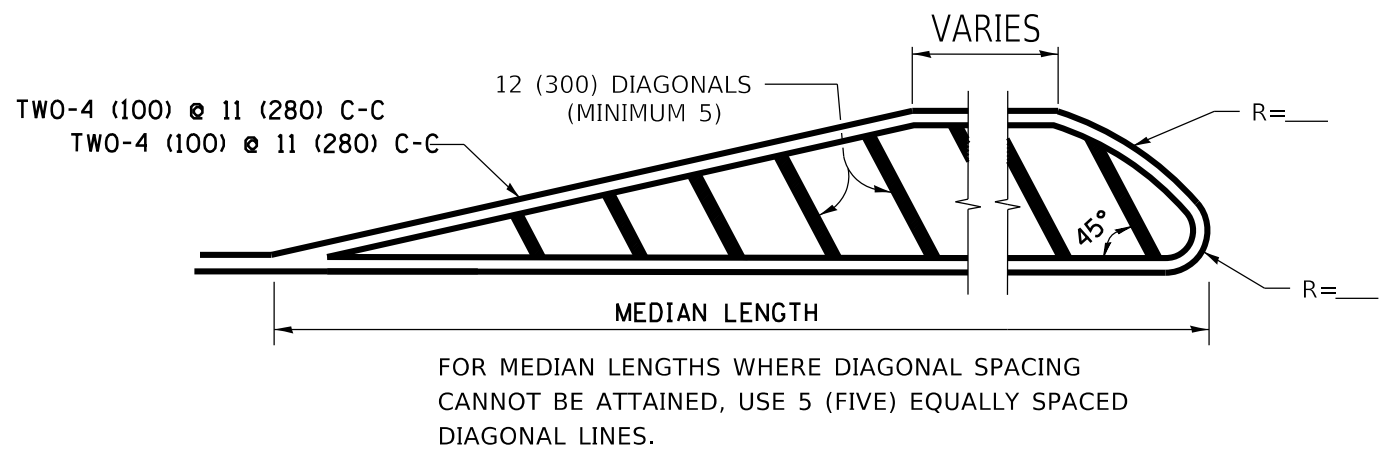


DIAGONAL LINE SPACING: 50' (15 m) C-C (LESS THAN 30MPH (50 km/h))
75' (25 m) C-C 30MPH (50 km/h) TO 45MPH (70 km/h))
150' (45 m) C-C (MORE THAN 45MPH (70 km/h))

MEDIANS OVER 4' (1.2 m) WIDE

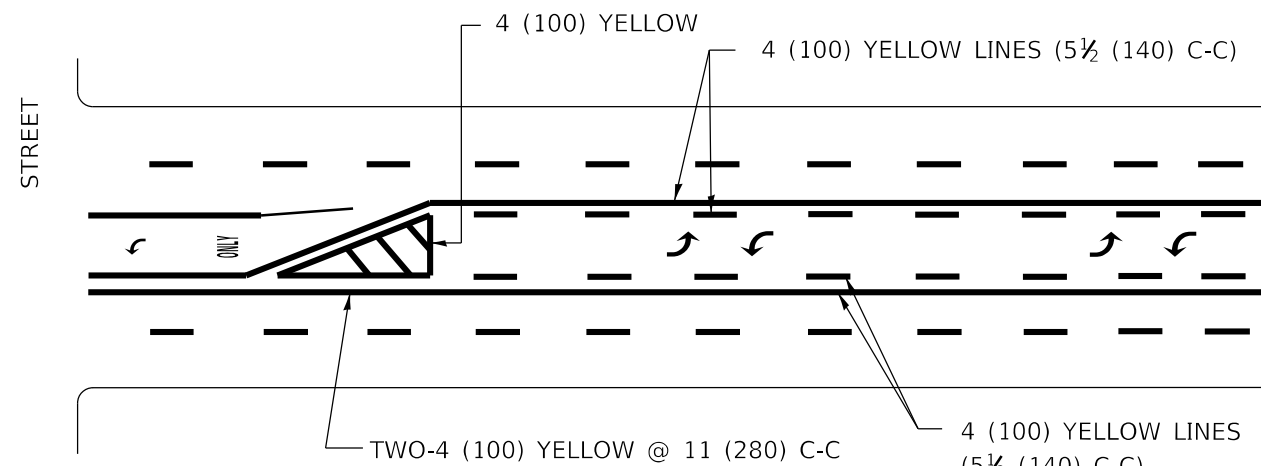


A MINIMUM OF TWO PAIRS OF TURN ARROWS SHALL BE USED, WHITE IN COLOR. ADDITIONAL PAIRS SHALL BE PLACED AT 200' (60 m) TO 300' (90 m) INTERVALS.

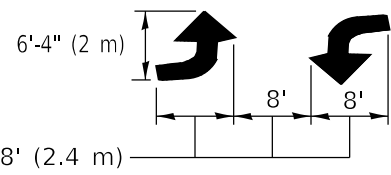

MEDIAN WITH TWO-WAY LEFT TURN LANE

TYPICAL PAINTED MEDIAN MARKING

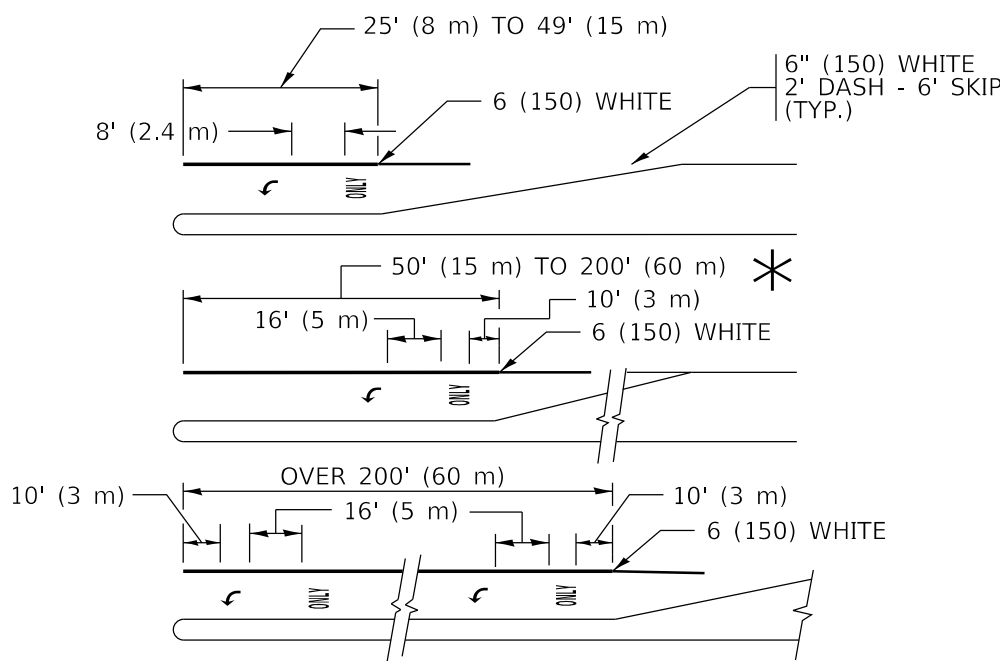



FULL SIZE LETTERS 8' (2.4 m) AND ARROWS SHALL BE USED.

AREA = 15.6 SQ. FT. (1.5 m²) ONLY AREA = 20.8 SQ. FT. (1.9 m²)


* TURN LANES IN EXCESS OF 400' (120 m) IN LENGTH MAY HAVE AN ADDITIONAL SET OF ARROW - "ONLY" INSTALLED MIDWAY BETWEEN THE OTHER TWO SETS OF ARROW - "ONLY".

TYPICAL LEFT (OR RIGHT) TURN LANE


TYPICAL TURN LANE MARKING

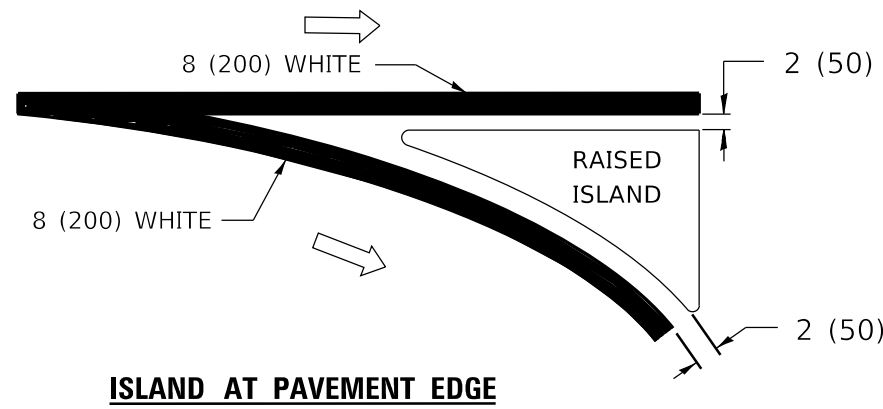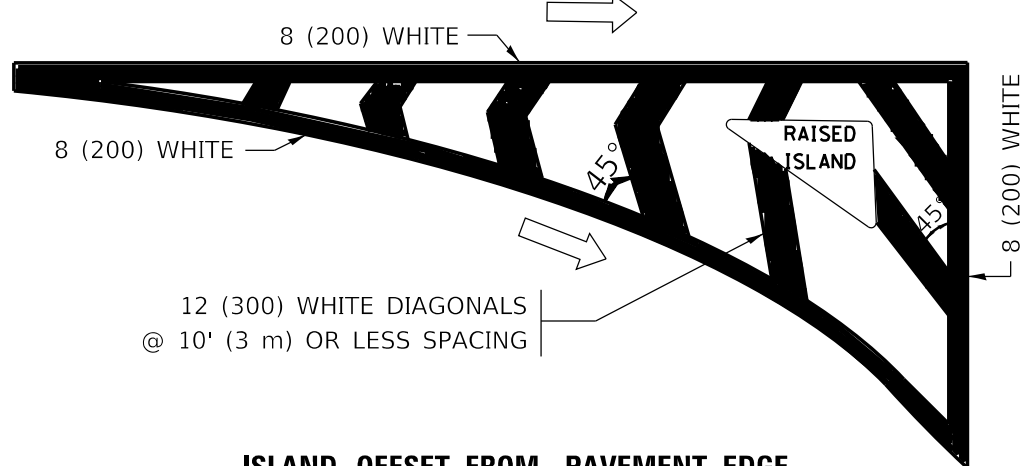

TYPICAL ISLAND MARKING

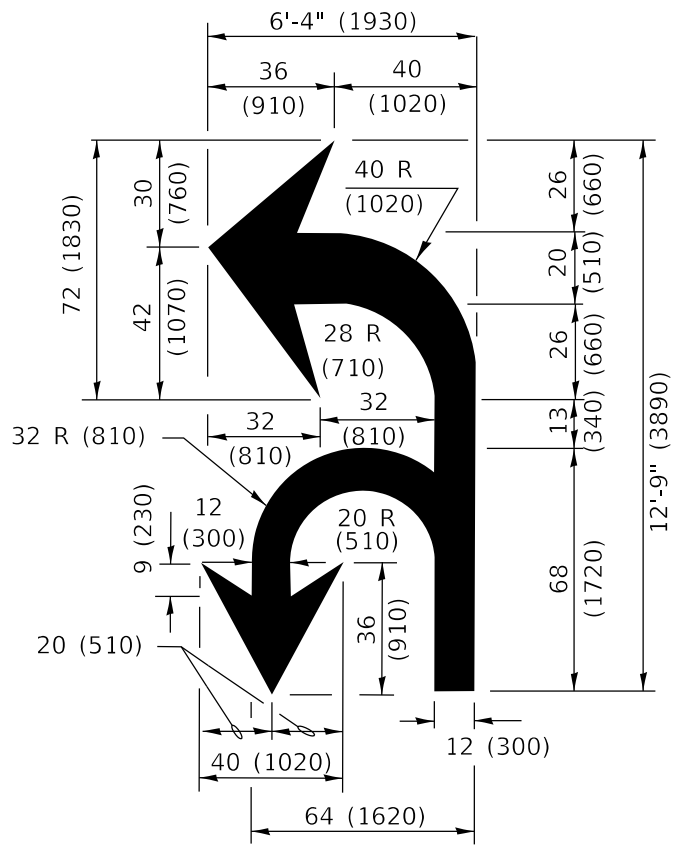

COMBINATION LEFT AND U-TURN

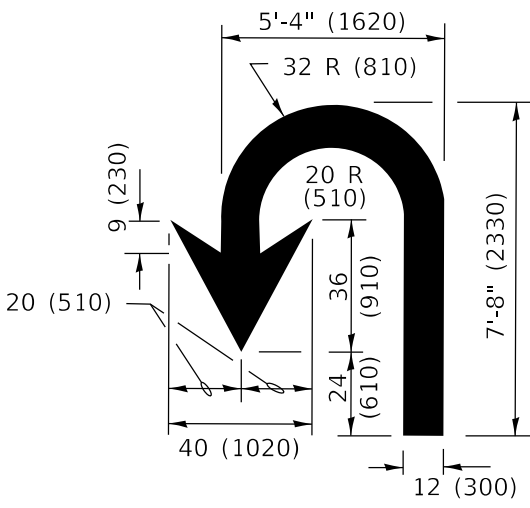

LANE REDUCTION TRANSITION

* LANE REDUCTION ARROWS REQUIRED AT SPEEDS OF 45 MPH OR GREATER OR WHEN SPECIFIED IN PLANS.

D(FT)	SPEED LIMIT
345	30
425	35
500	40
580	45
665	50
750	55

TYPE OF MARKING	WIDTH OF LINE	PATTERN	COLOR	SPACING / REMARKS
CENTERLINE ON 2 LANE PAVEMENT	4 (100)	SKIP-DASH	YELLOW	10' (3 m) LINE WITH 30' (9 m) SPACE
CENTERLINE ON MULTI-LANE UNDIVIDED PAVEMENT	2 @ 4 (100)	SOLID	YELLOW	11 (280) C-C
NO PASSING ZONE LINES: FOR ONE DIRECTION FOR BOTH DIRECTIONS	4 (100) 2 @ 4 (100)	SOLID SOLID	YELLOW YELLOW	5½ (140) C-C FROM SKIP-DASH CENTERLINE 11 (280) C-C OMIT SKIP-DASH CENTERLINE BETWEEN
LANE LINES	4 (100) 5 (125) ON FREEWAYS	SKIP-DASH SKIP-DASH	WHITE WHITE	10' (3 m) LINE WITH 30' (9 m) SPACE
DOTTED LINES (EXTENSIONS OF CENTER, LANE OR TURN LANE MARKINGS)	SAME AS LINE BEING EXTENDED	SKIP-DASH	SAME AS LINE BEING EXTENDED	2' (600) LINE WITH 6' (1.8 m) SPACE
EDGE LINES	4 (100)	SOLID	YELLOW-LEFT WHITE-RIGHT	OUTLINE MEDIANS IN YELLOW
TURN LANE MARKINGS	6 (150) LINE: FULL SIZE LETTERS & SYMBOLS (8' (2.4m))	SOLID	WHITE	SEE TYPICAL TURN LANE MARKING DETAIL
TWO WAY LEFT TURN MARKING	2 @ 4 (100) EACH DIRECTION 8' (2.4m) LEFT ARROW	SKIP-DASH AND SOLID IN PAIRS	YELLOW WHITE	10' (3 m) LINE WITH 30' (9 m) SPACE FOR SKIP-DASH; 5½ (140) C-C BETWEEN SOLID LINE AND SKIP-DASH LINE SEE TYPICAL TWO-WAY LEFT TURN MARKING DETAIL
CROSSWALK LINES (PEDESTRIAN) A. DIAGONALS (BIKE & EQUESTRIAN) B. LONGTUDINAL BARS (SCHOOL)	2 @ 6 (150) 12 (300) @ 45° 12 (300) @ 90°	SOLID SOLID SOLID	WHITE WHITE WHITE	NOT LESS THAN 6' (1.8 m) APART 2' (600) APART 2' (600) APART SEE TYPICAL CROSSWALK MARKING DETAILS.
STOP LINES	24 (600)	SOLID	WHITE	PLACE 4' (1.2 m) IN ADVANCE OF AND PARALLEL TO CROSSWALK, IF PRESENT. OTHERWISE, PLACE AT DESIRED STOPPING POINT. PARALLEL TO CROSSROAD CENTERLINE, WHERE POSSIBLE
PAINTED MEDIANS	2 @ 4 (100) WITH 12 (300) DIAGONALS @ 45° NO DIAGONALS USED FOR 4' (1.2 m) WIDE MEDIANS	SOLID	YELLOW: TWO WAY TRAFFIC WHITE: ONE WAY TRAFFIC	11 (280) C-C FOR THE DOUBLE LINE SEE TYPICAL PAINTED MEDIAN MARKING.
GORE MARKING AND CHANNELIZING LINES	8 (200) WITH 12 (300) DIAGONALS @ 45°	SOLID	WHITE	DIAGONALS: 15' (4.5 m) C-C (LESS THAN 30MPH (50 km/h)) 20' (6 m) C-C 30MPH (50 km/h) TO 45MPH (70 km/h)) 30' (9 m) C-C (OVER 45MPH (70 km/h))
RAILROAD CROSSING	24 (600) TRANSVERSE LINES: "RR" IS 6' (1.8 m) LETTERS: 16 (400) LINE FOR "X"	SOLID	WHITE	SEE STATE STANDARD 780001 AREA OF: "R"=3.6 SQ. FT. (0.33 m ²) EACH "X"=54.0 SQ. FT. (5.0 m ²)
SHOULDER DIAGONALS (REQUIRED FOR SHOULDERS ≥ 8')	12 (300) @ 45°	SOLID	WHITE - RIGHT YELLOW - LEFT	50' (15 m) C-C (LESS THAN 30MPH (50 km/h)) 75' (25 m) C-C (30 MPH (50 km/h) TO 45MPH (70 km/h)) 150' (45 m) C-C (OVER 45MPH (70 km/h))
U TURN ARROW	SEE DETAIL	SOLID	WHITE	16.3 SF
2 ARROW COMBINATION LEFT AND U TURN	SEE DETAIL	SOLID	WHITE	30.4 SF

FOR FURTHER DETAILS ON PAVEMENT MARKING REFER TO STANDARD SPECIFICATIONS FOR ROAD AND BRIDGE CONSTRUCTION AND STATE STANDARD 780001.

All dimensions are in inches (millimeters) unless otherwise shown.


USER NAME = foote[m]	DESIGNED - EVERS	REVISED - C. JUCIUS 09-09-09
	DRAWN -	REVISED - C. JUCIUS 07-01-13
PLOT SCALE = 50.0000 ' / in.	CHECKED -	REVISED - C. JUCIUS 12-21-15
PLOT DATE = 3/4/2019	DATE - 03-19-90	REVISED - C. JUCIUS 04-12-16

STATE OF ILLINOIS DEPARTMENT OF TRANSPORTATION

DISTRICT ONE TYPICAL PAVEMENT MARKINGS



SCALE: NONE	SHEET 1 OF 2 SHEETS	STA. TO STA.
-------------	---------------------	--------------

F.A. RTE.	SECTION	COUNTY	TOTAL SHEETS	SHEET NO.
			88	87
TC-13		CONTRACT NO. 61K26		
		ILLINOIS FED. AID PROJECT		

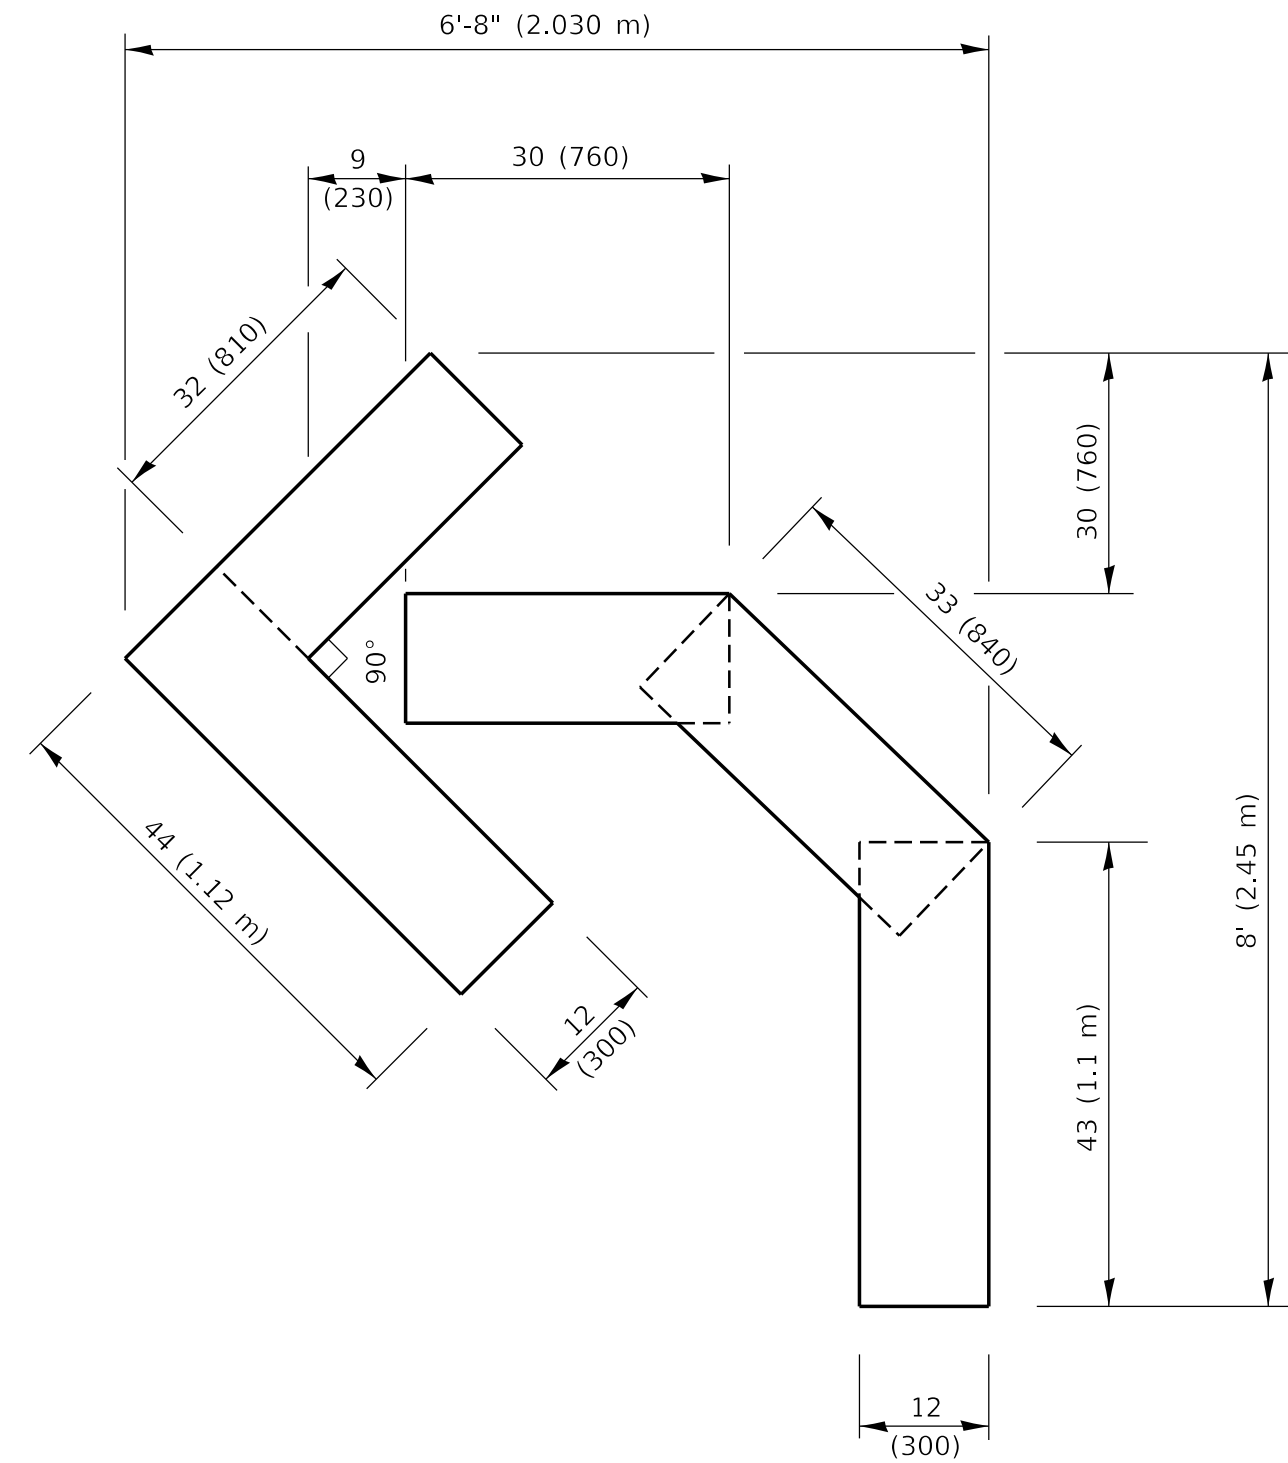


QUANTITY

4 (100) LINE = 45.5 ft. (13.9 m)
15.2 sq. ft. (1.41 sq. m)

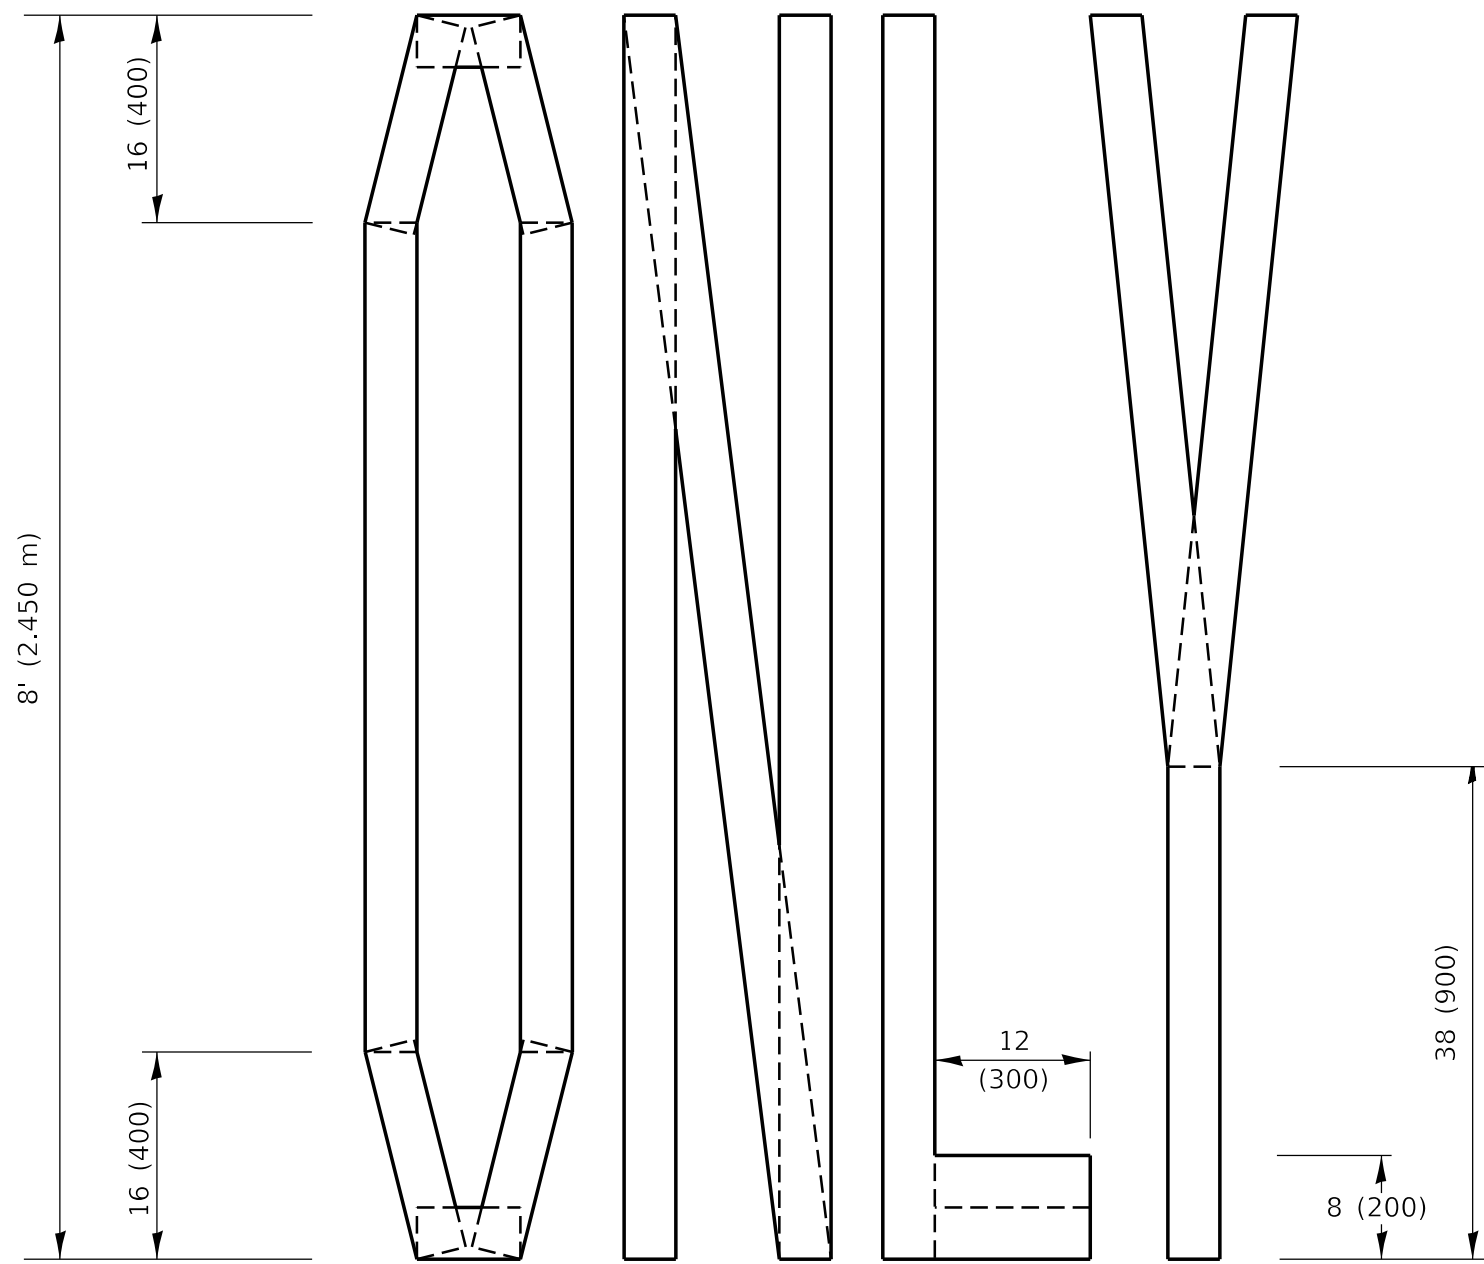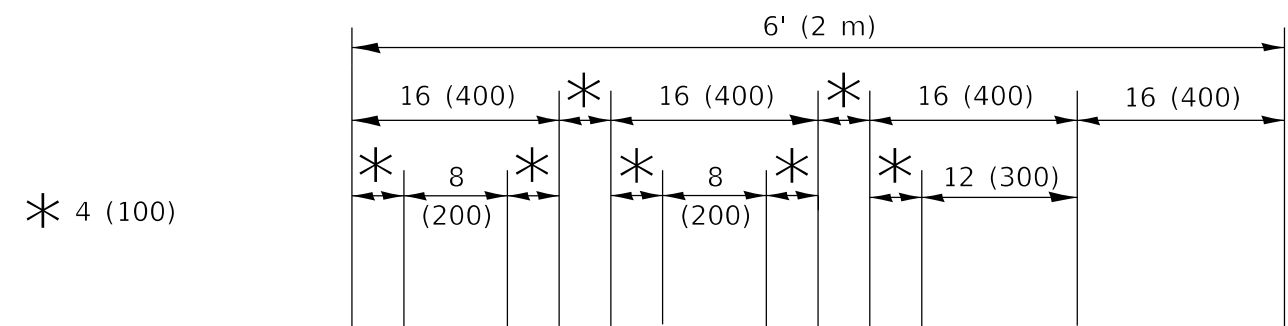

QUANTITY

4 (100) LINE = 64.1 ft. (19.5 m)
21.4 sq. ft. (1.99 sq. m)

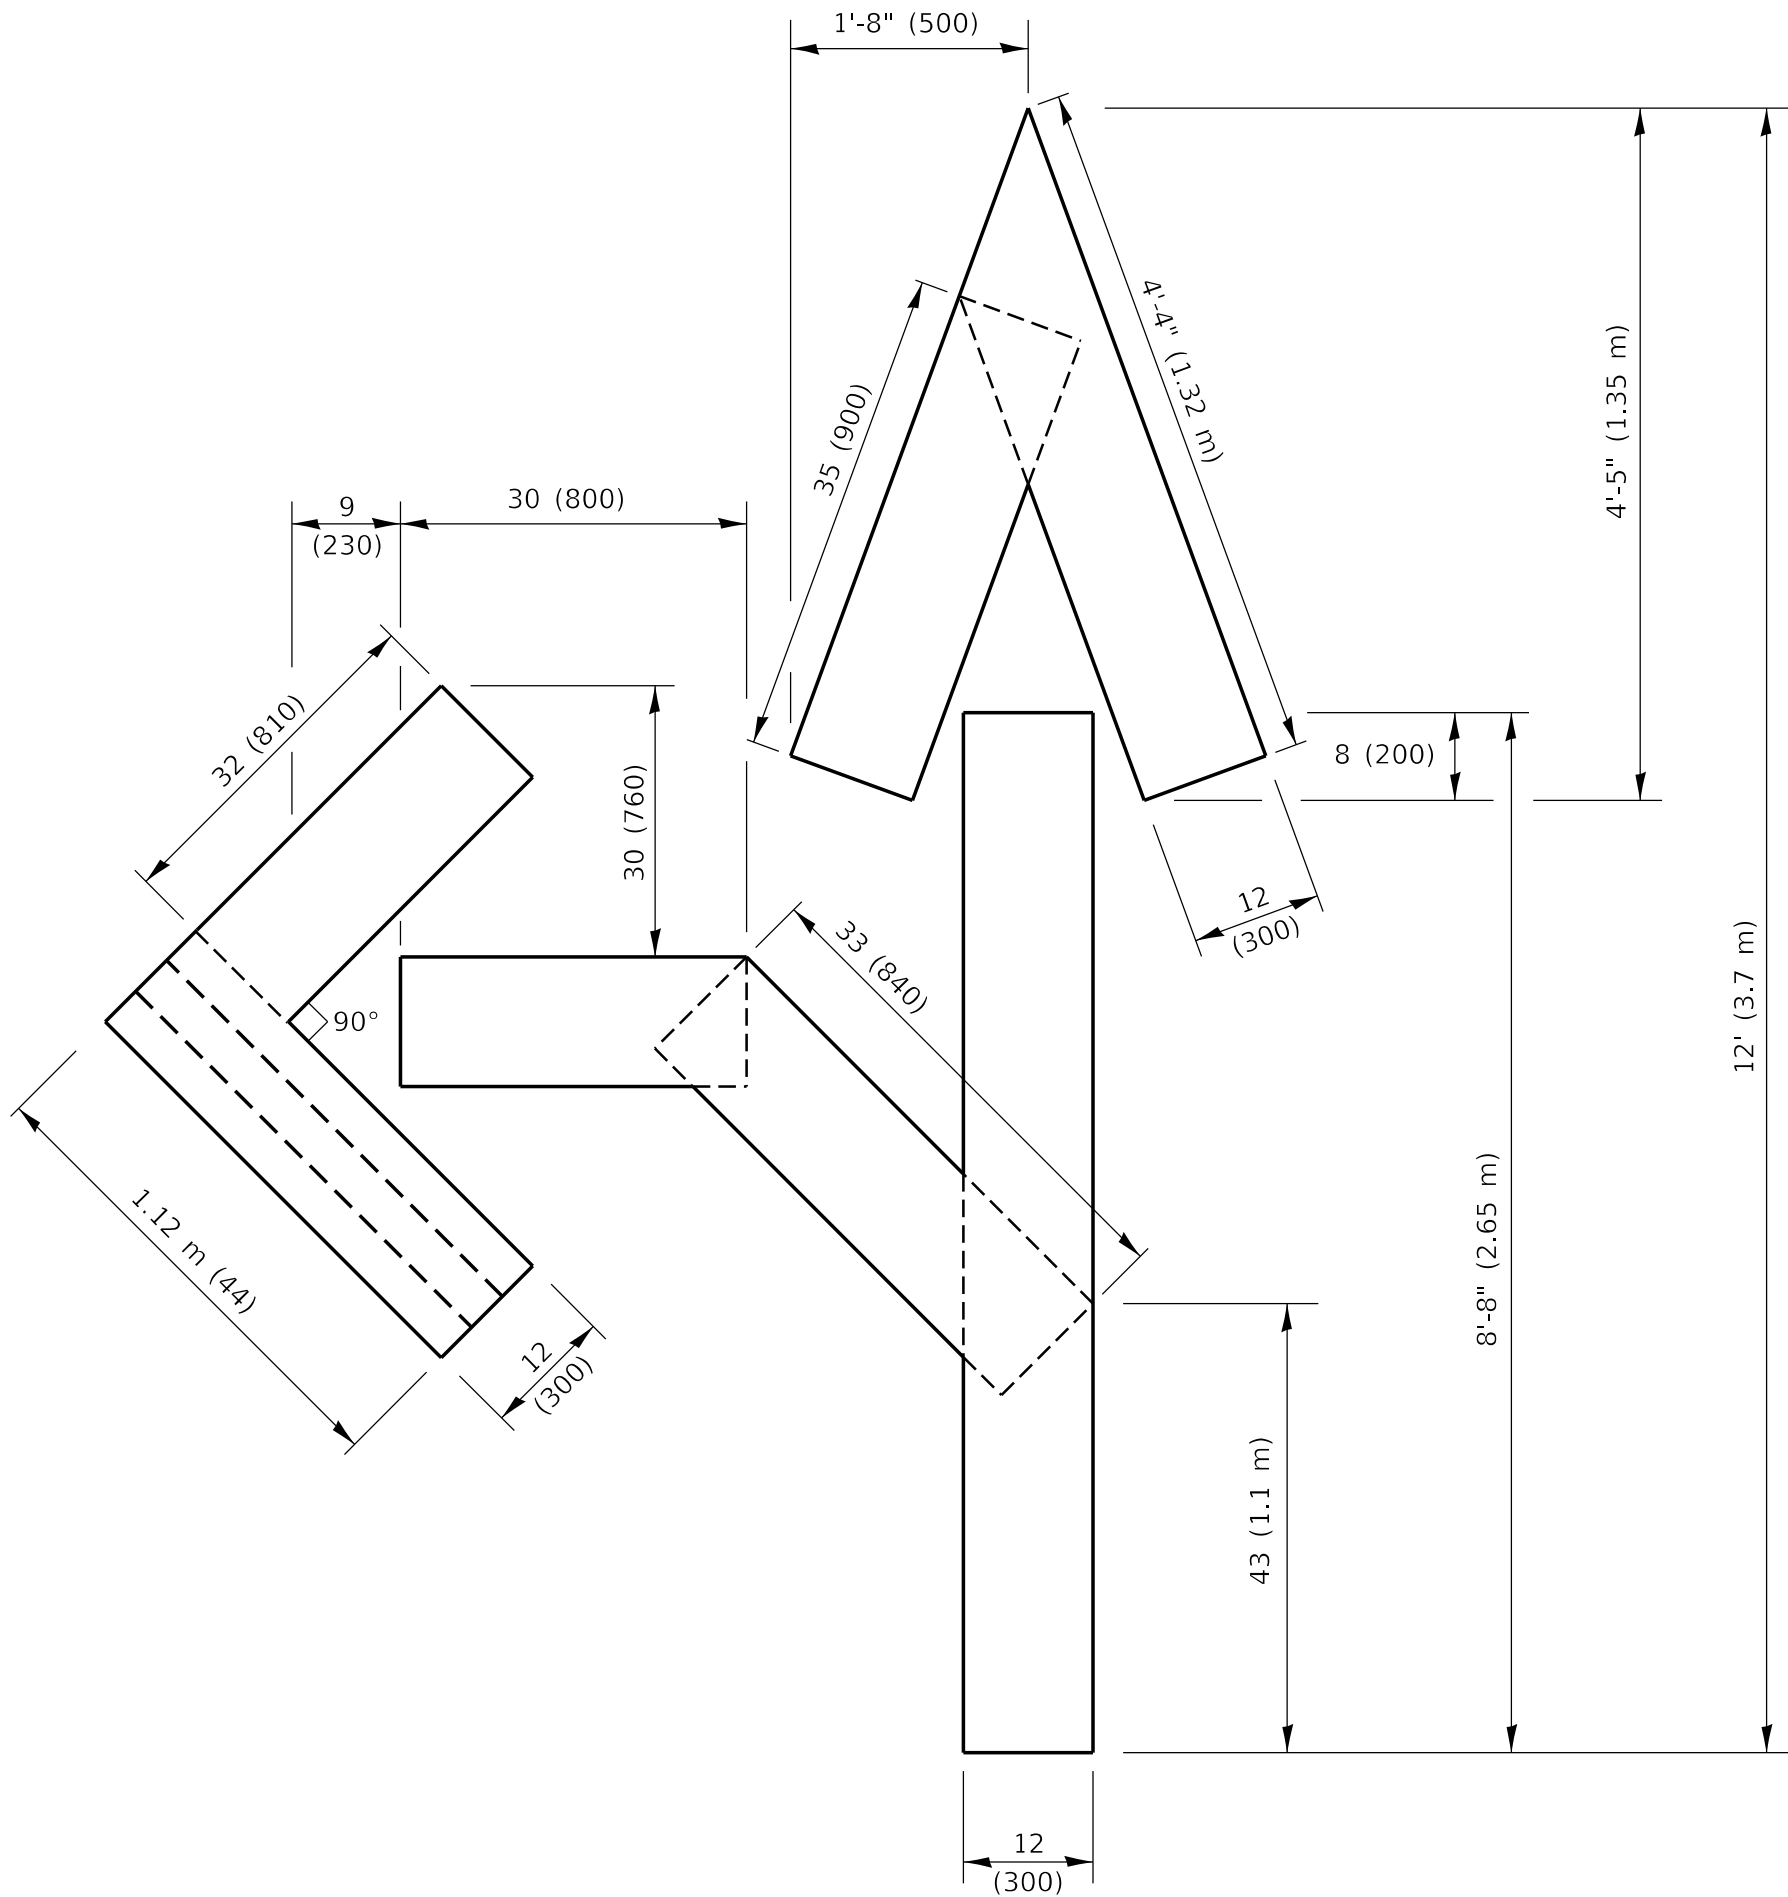


QUANTITY

4 (100) LINE = 82.5 ft. (25.1 m)
27.5 sq. ft. (2.53 sq. m)

NOTE:

ALL QUANTITIES OF PLACEMENT ARE REPRESENTED
IN LINEAR FEET OF 4" LINES TO MATCH THE
4" TEMPORARY TAPE PAY ITEM AND REPRESENTS
THE TOTAL QUANTITY OF 4" TAPE REQUIRED.

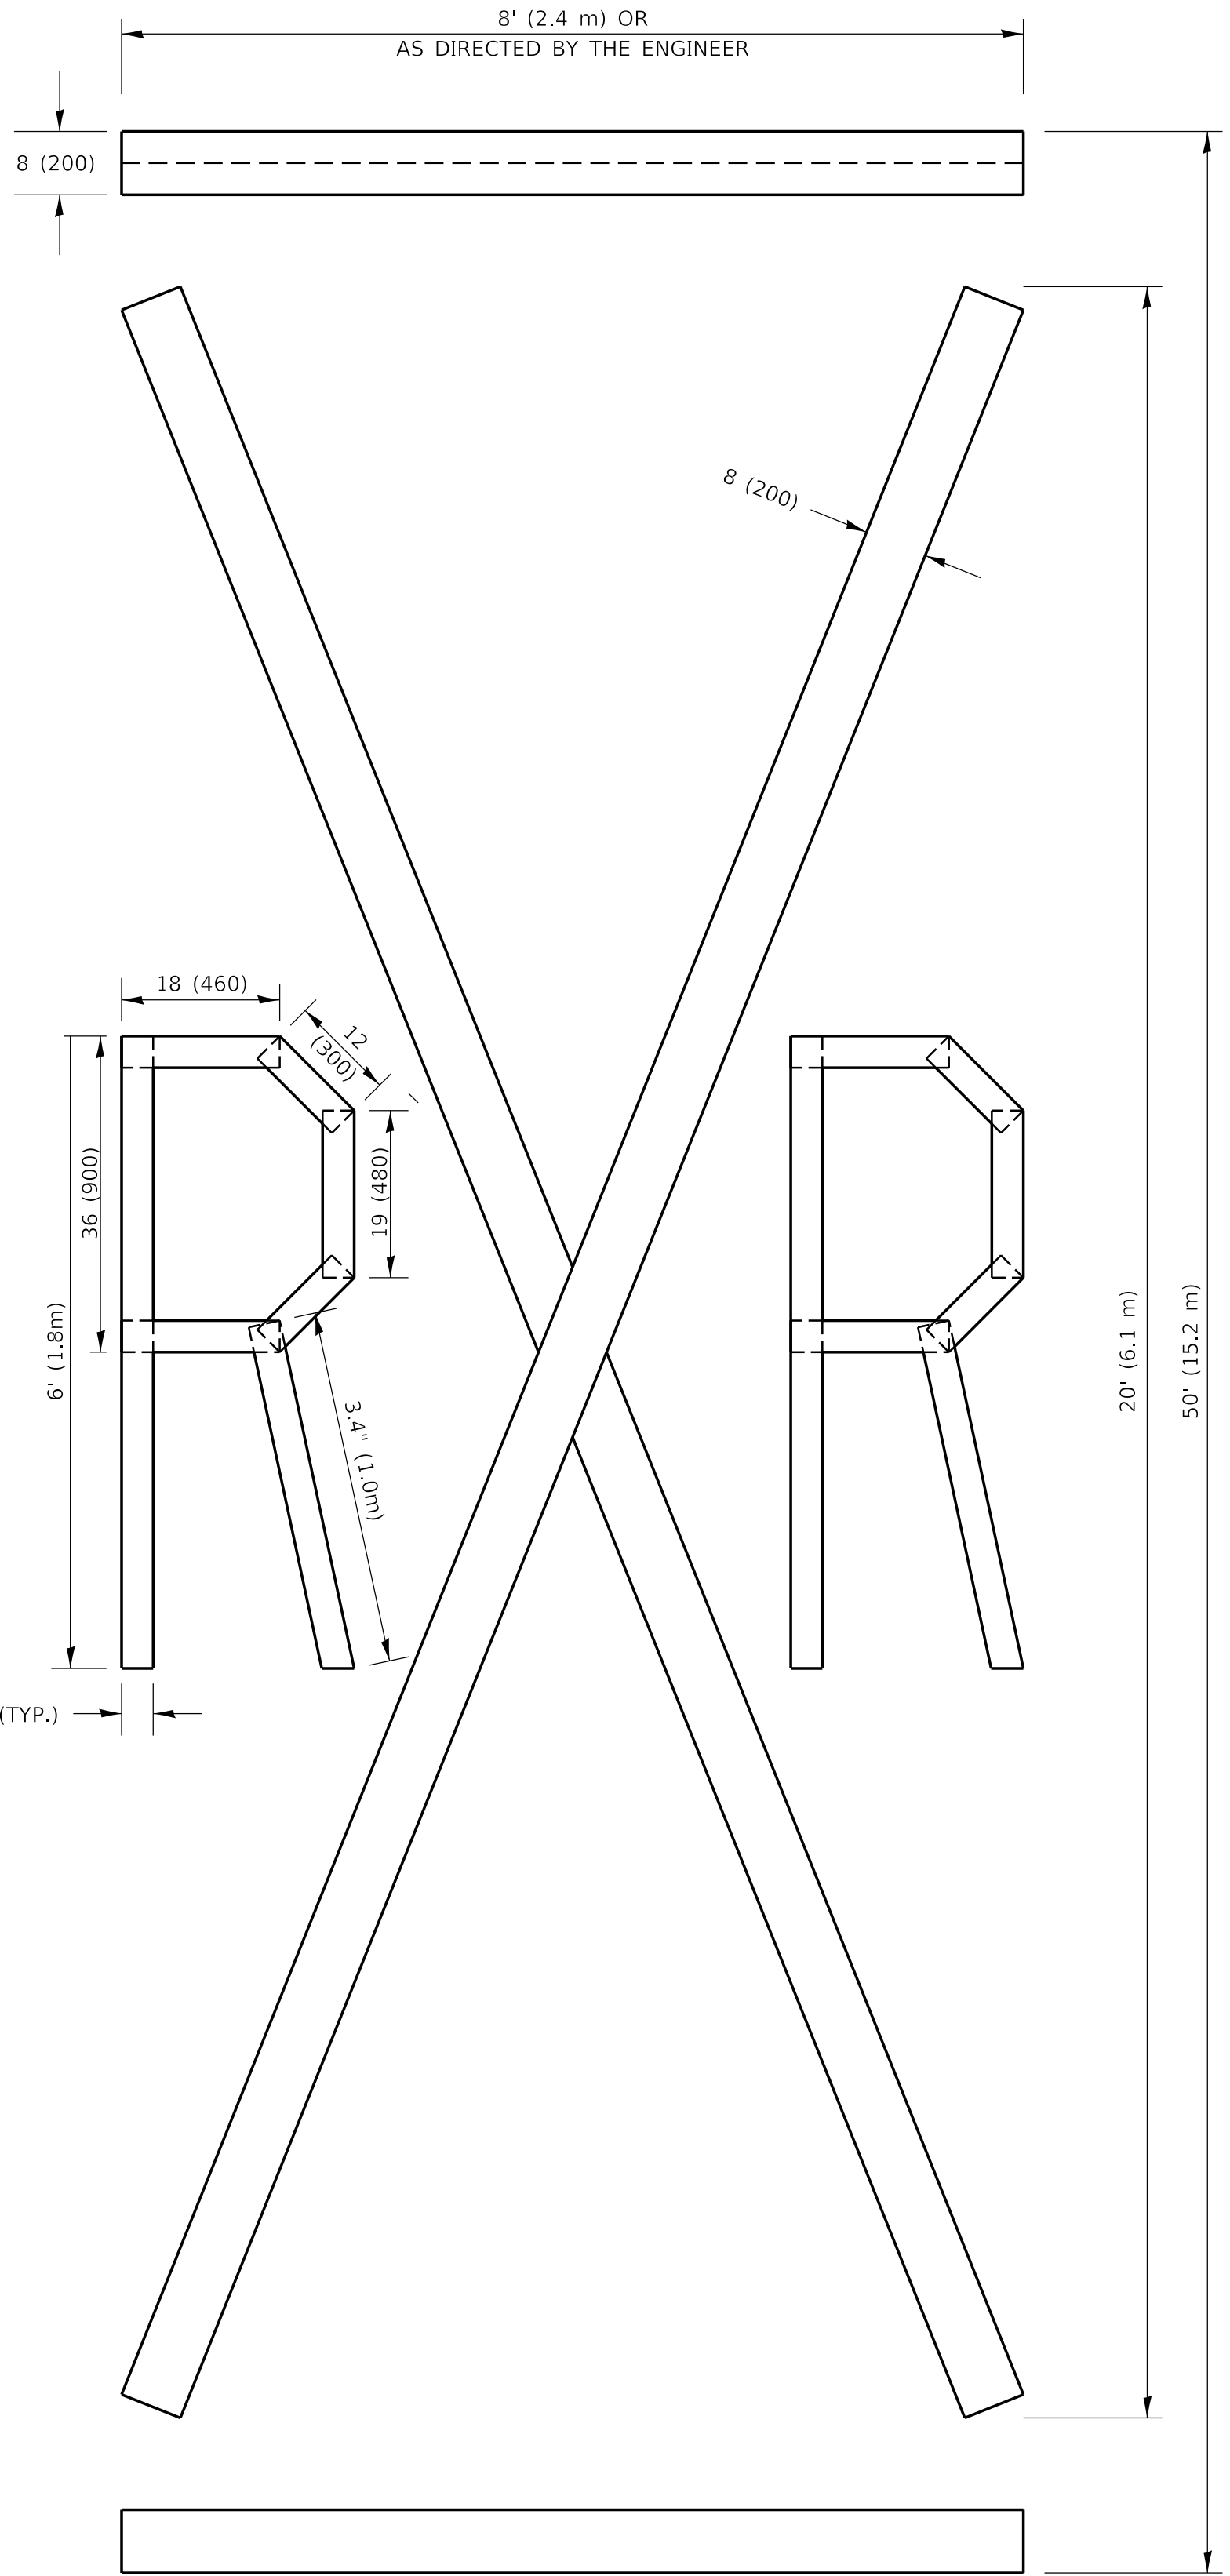

QUANTITY

4 (100) LINE = 225.9 ft. (68.9 m)
75.3 sq. ft. (6.99 sq. m)

All dimensions are in inches (millimeters)
unless otherwise shown.

MODEL: Default
FILE NAME: P:\V\U08\FED\NTEG\Illinois.gov-P\UIDOT Documents\IDOT Office\District 1\Projects\DU542724\CADData\CAD sheets\16.dgn

USER NAME = footemj	DESIGNED -	REVISED - T. RAMMACHER 03-02-98
	DRAWN -	REVISED - E. GOMEZ 08-28-00
PLOT SCALE = 50.0068 ' / in.	CHECKED -	REVISED - E. GOMEZ 08-28-00
PLOT DATE = 3/4/2019	DATE - 09-18-94	REVISED - A. SCHUETZE 09-15-16

STATE OF ILLINOIS
DEPARTMENT OF TRANSPORTATION

SHORT TERM PAVEMENT MARKING LETTERS AND SYMBOLS

SCALE: NONE SHEET 1 OF 1 SHEETS STA. TO STA.

F.A. RTE.	SECTION	COUNTY	TOTAL SHEETS	SHEET NO.
			88	88
TC-16		CONTRACT NO. 61K26		
		ILLINOIS	FED. AID PROJECT	