


[illegible][illegible]

SIGN DETAIL
N.T.S.

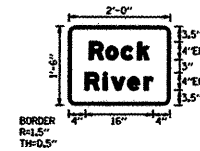

SIGN NUMBER	Rock River
WIDTH x HIGHT.	2'-0" x 1'-6"
BORDER WIDTH	0.6"
CORNER RADIUS	1.5"
MOUNTING	Ground
BACKGROUND	TYPE: Reflective COLOR: Green
LEGEND/BORDER	TYPE: Reflective COLOR: White/White


[illegible]

Panel Style:
Dimensions are in inches tenths

Letter locations are panel edge to lower left corner

[illegible]

SIGN DETAIL
N.T.S.

 

SIGN NUMBER	10th Ave. Park (Blue)
WIDTH x HIGHT.	3'-0" x 0'-6"
BORDER WIDTH	0.5"
CORNER RADIUS	1.5"
MOUNTING	Ground
BACKGROUND	TYPE: Reflective
	COLOR: Green
LEGEND/BORDER	TYPE: Reflective
	COLOR: White/White


SYMBOL	ROT	X	Y	WID	H
6-7 (Bike)	0	2	1.5	5.2	3
6-2 (Arrow)	270	31	2	2	3

Panel Style:
Dimensions are in inches tenths

Letter locations are panel edge to lower left corner

[illegible]

SIGN DETAIL
N.T.S.

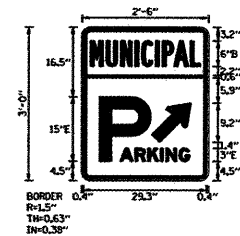

SIGN NUMBER	Municipal Parking
WIDTH x HIGHT.	2'-6" x 3'-0"
BORDER WIDTH	0.63"
CORNER RADIUS	1.5"
MOUNTING	Ground
BACKGROUND	TYPE: Reflective
	COLOR: White
LEGEND/BORDER	TYPE: Reflective
	COLOR: Green/Green


[illegible]

Panel Style:
Dimensions are in inches, tenths

Letter locations are panel edge to lower left corner

[illegible]

SIGN DETAIL
N.T.S.

 



SIGN NUMBER	Nelson Park (Blue)
WIDTH x HIGHT	3'-0" x 0'-6"
BORDER WIDTH	0.5"
CORNER RADIUS	1.5"
MOUNTING	Ground
BACKGROUND	TYPE: Reflective
	COLOR: Green
LEGEND/BORDER	TYPE: Reflective
	COLOR: White/White

SYMBOL	ROT	X	Y	WID	HT
6-7 (Ells)	0	2	1.5	5.2	3
6-2 (Arrow)	270	31	2	2	3


Panel Style: _____
Dimensions are in _____ inches tenths

Letter locations are panel edge to lower left corner


[illegible]

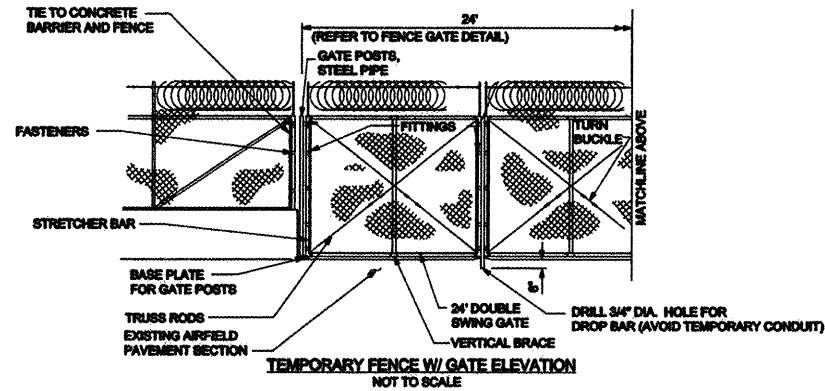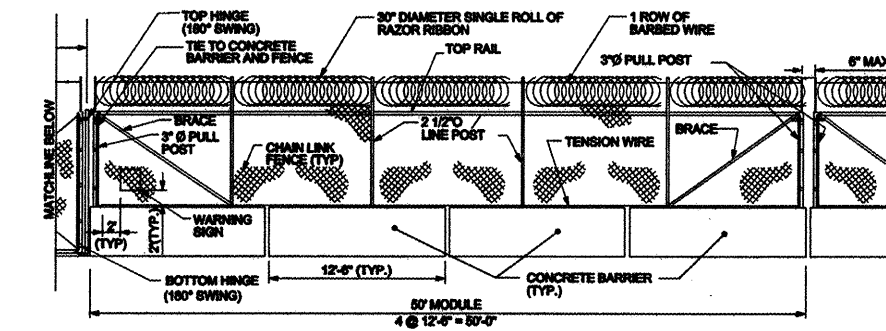

TEMPORARY FENCE W/ GATE ELEVATION
NOT TO SCALE

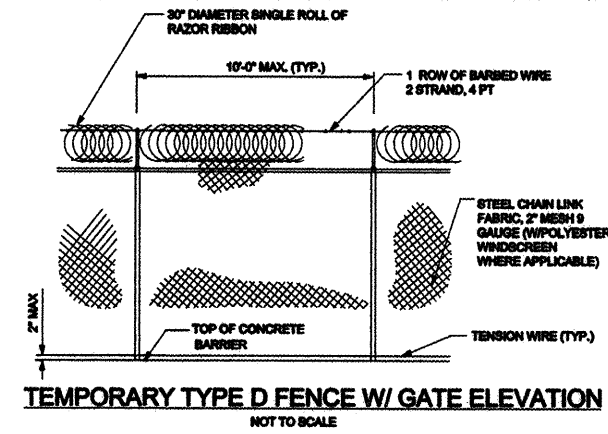


TEMPORARY TYPE D FENCE W/ GATE ELEVATION
NOT TO SCALE

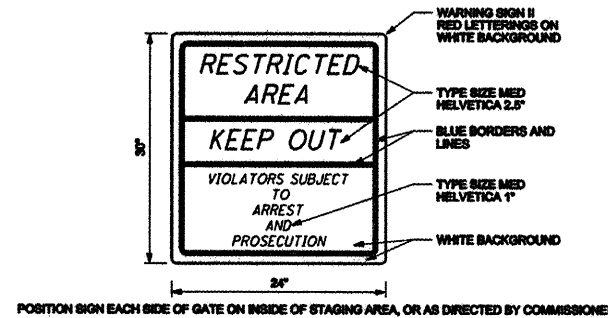


POSITION SIGN EACH SIDE OF GATE ON INSIDE OF STAGING AREA, OR AS DIRECTED BY COMMISSIONER.

WARNING SIGN DETAIL
NOT TO SCALE

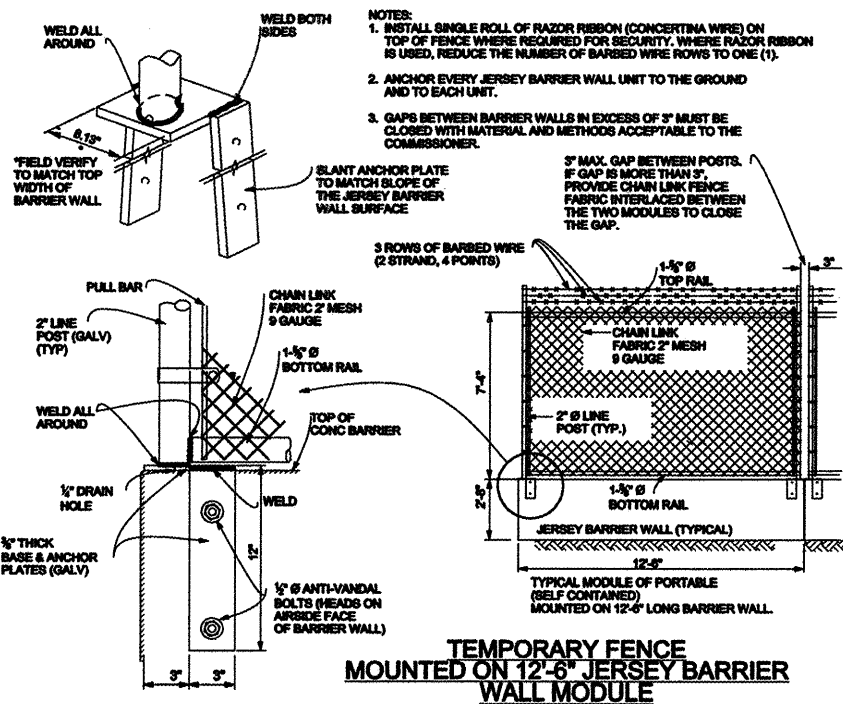


TEMPORARY FENCE MOUNTED ON 12'-6" JERSEY BARRIER WALL MODULE

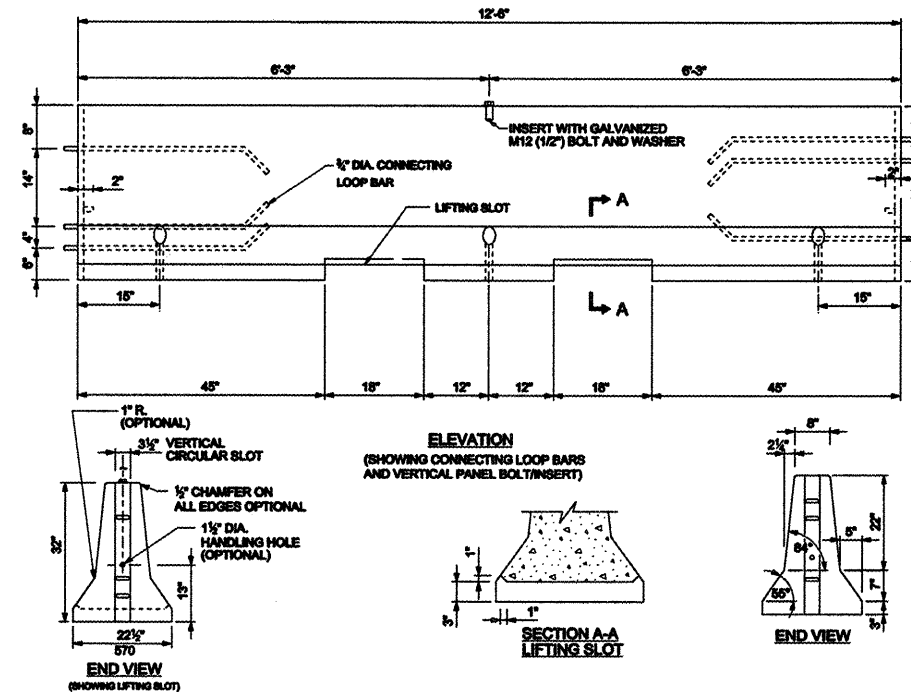


CONCRETE BARRIER FOR TEMPORARY FENCE
NOT TO SCALE


PROFILE	SURVEYED	BY	DATE
	PLOTTED		
	NOTE BOOK GRADES CHECKED		
	NO. _____ B.M. NOTED STRUCTURE NOTATIONS CHANGED		

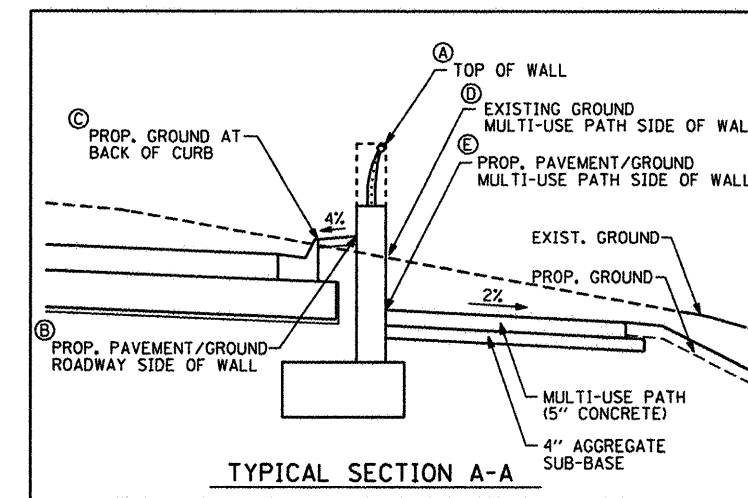


BILL OF MATERIALS				
BAR	NO	SIZE	LENGTH	SHAPE
h60(E)	18	*5	40'-5"	
h61(E)	6	*5	16'-2"	
h62(E)	4	*5	17'-1"	
h63(E)	12	*5	39'-8"	
h64(E)	10	*5	32'-6"	
h65(E)	6	*5	13'-4"	
h66(E)	4	*5	10'-6"	
n60(E)	38	*6	8'-7"	
n61(E)	28	*6	6'-5"	
n62(E)	25	*6	6'-11"	
n63(E)	25	*6	8'-5"	
n64(E)	17	*6	5'-11"	
†60(E)	99	*6	10'-5"	
†61(E)	40	*6	6'-0"	
†62(E)	54	*5	6'-0"	
†63(E)	14	*6	3'-0"	
†64(E)	19	*5	3'-0"	
v60(E)	29	*5	6'-8"	
v61(E)	28	*6	8'-9"	
v62(E)	22	*5	10'-8"	
v63(E)	25	*6	6'-8"	
v64(E)	25	*5	9'-1"	
v65(E)	25	*5	6'-6"	
v66(E)	17	*5	4'-0"	
w60(E)	30	*5	25'-8"	
w61(E)	30	*5	15'-0"	
w62(E)	30	*5	9'-8"	
w63(E)	36	*5	21'-8"	
w64(E)	10	*5	13'-2"	
CONCRETE STRUCTURES			CU. YD.	74.9
REINFORCEMENT BARS, EPOXY COATED			POUND	9800
STRUCTURE EXCAVATION			CU. YD.	499

- ## NOTES
1. EXCAVATION REQUIRED FOR INSTALLATION OF THE PROPOSED RETAINING WALL SHALL PAID AT THE CONTRACT UNIT COST FOR STRUCTURE EXCAVATION.
 2. SEE SHEETS 34 & 65 FOR SITE GRADING DETAILS IN THE VICINITY OF THE PROPOSED RETAINING WALL.
 3. IT IS NOT ANTICIPATED THAT THE INSTALLATION OF A TEMPORARY EARTH RETAINING SYSTEM WILL BE REQUIRED FOR THE INSTALLATION OF THE PROPOSED RETAINING WALL. THE COST OF ANY TEMPORARY SYSTEM SHALL NOT BE PAID SEPARATELY AND SHALL BE INCLUDED IN THE CONTRACT UNIT COSTS FOR THE PAY ITEMS ASSOCIATED WITH THE WALL CONSTRUCTION.
 4. PROPOSED WALL ALIGNMENT AND COORDINATE INFORMATION FOR LAYOUT IS PROVIDED ON SHEET 34.
 5. PROPOSED RAILING DETAILS ARE SHOWN ON SHEET 109 AND SHALL BE PAID AS "PARAPET RAILING, SPECIAL".
 6. PROPOSED ELECTRICAL CONDUIT AND JUNCTION BOX DETAILS ARE PROVIDED ON SHEET 122 & 116.
 7. SEE RETAINING WALL DETAILS ON SHEET 104A

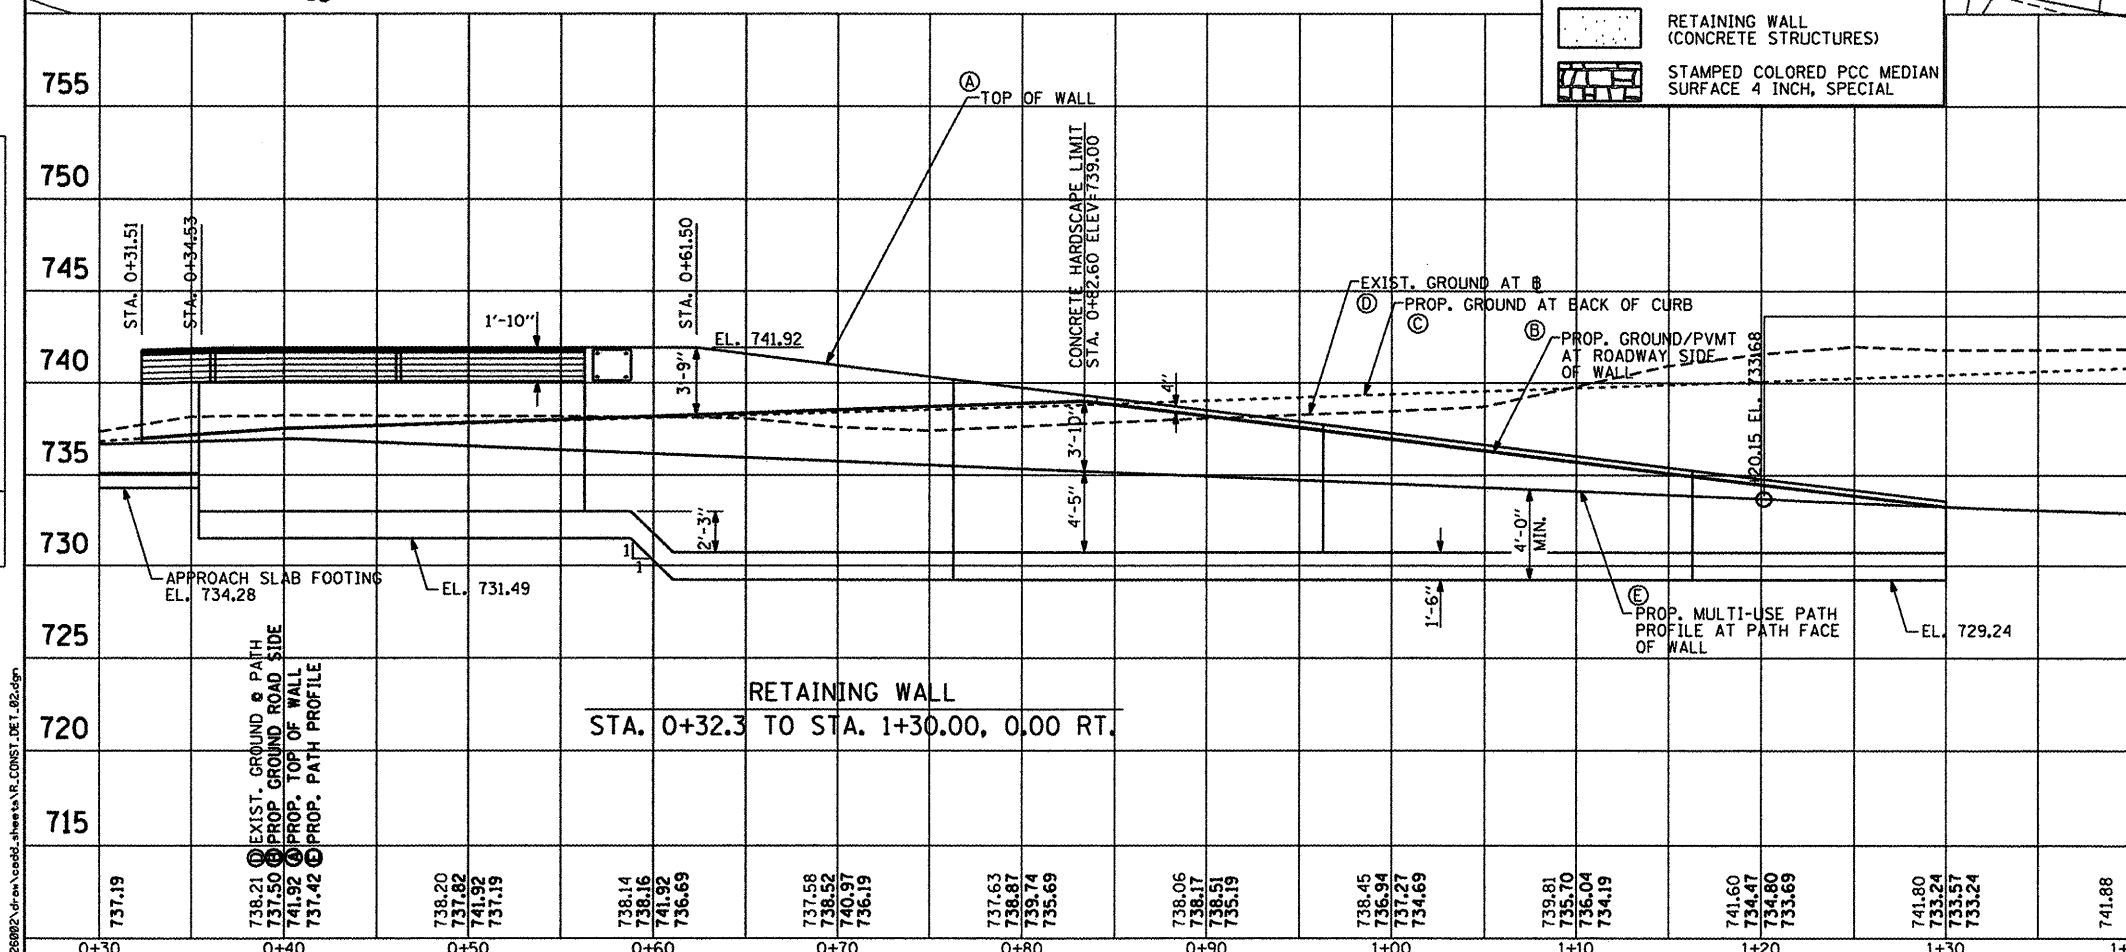


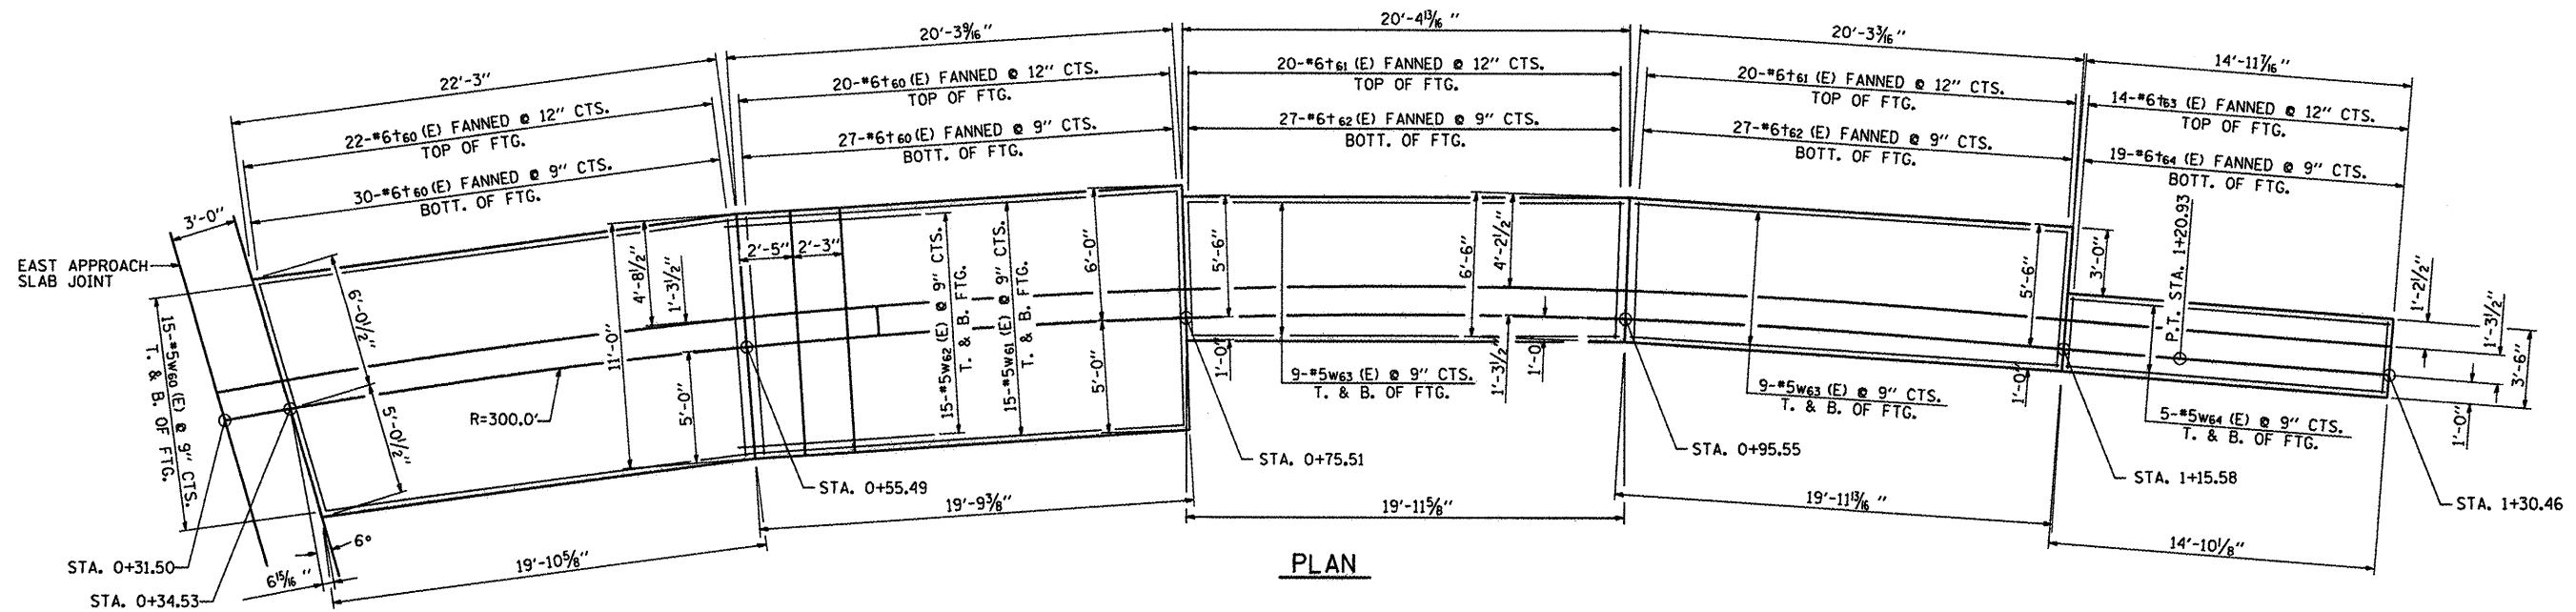


PLAN

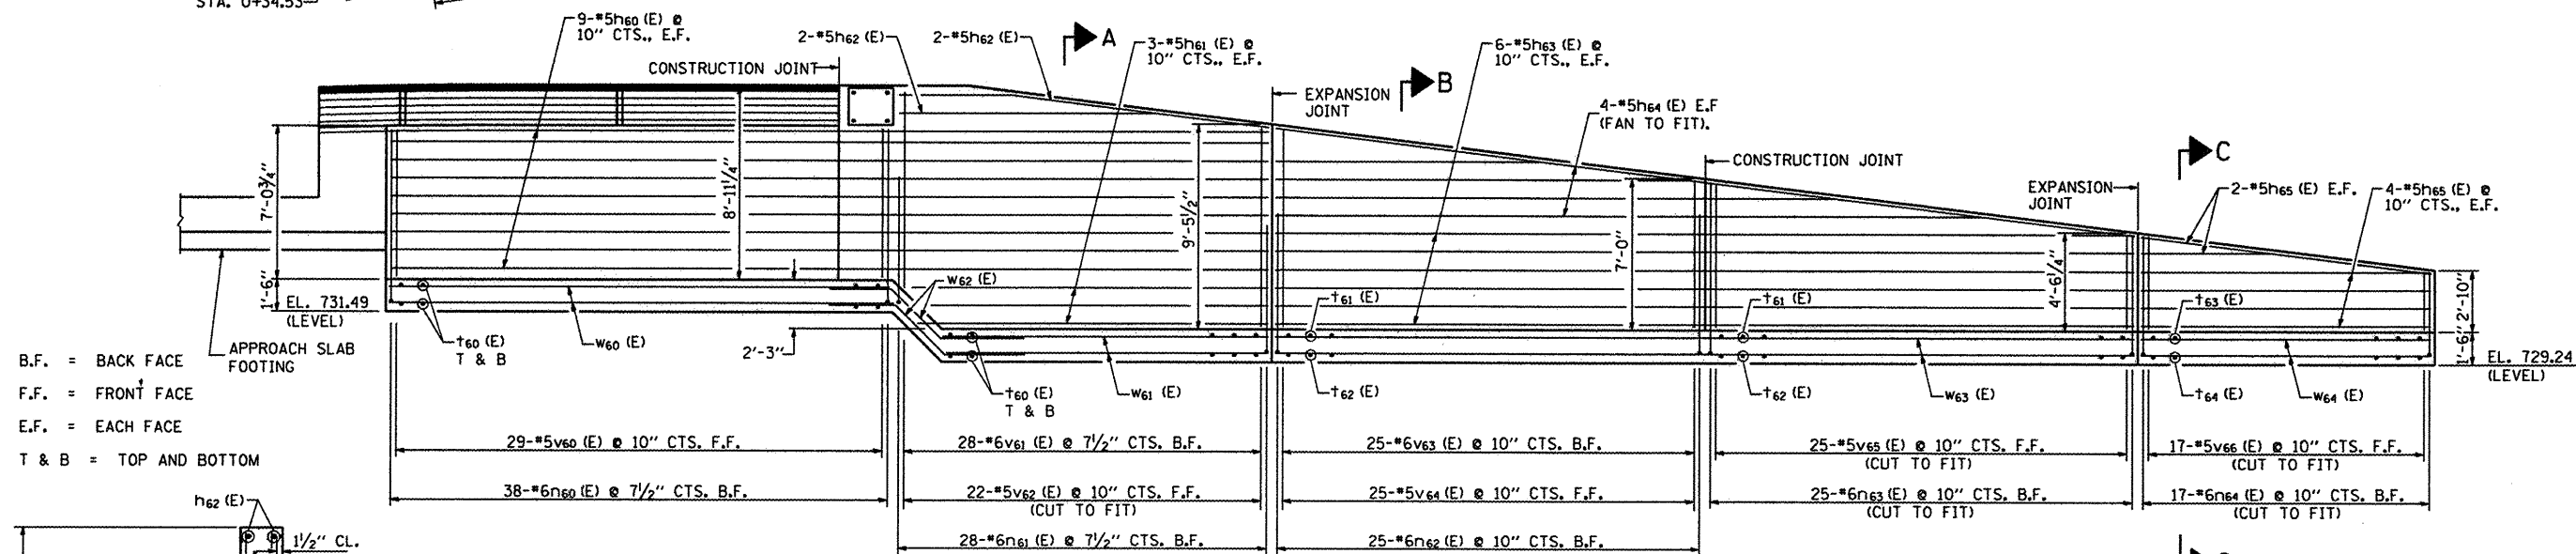


ELEVATION

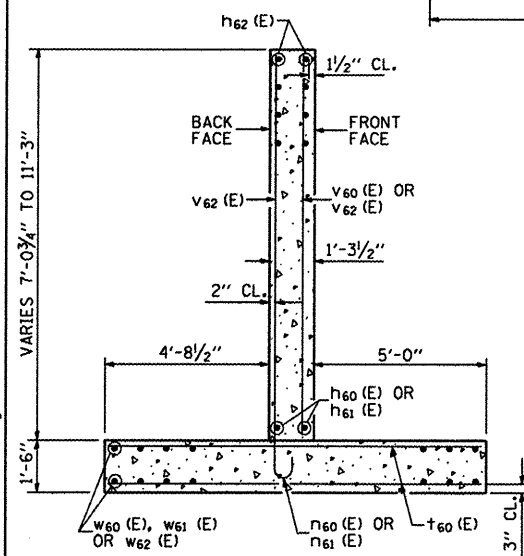


SECTION A-A

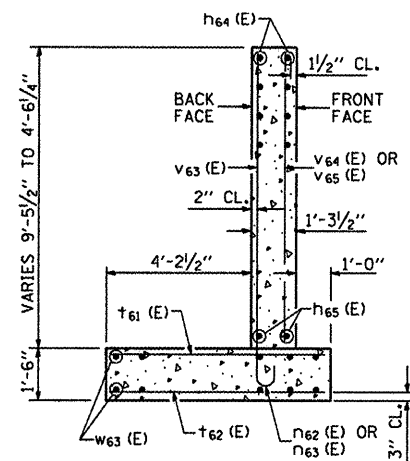


SECTION B-B

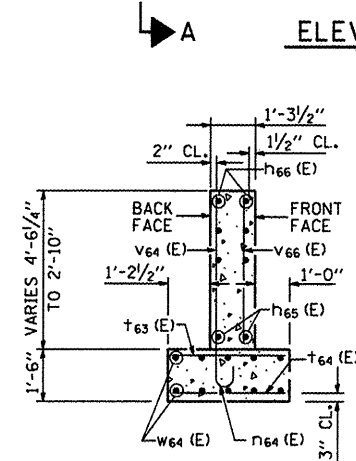


SECTION C-C

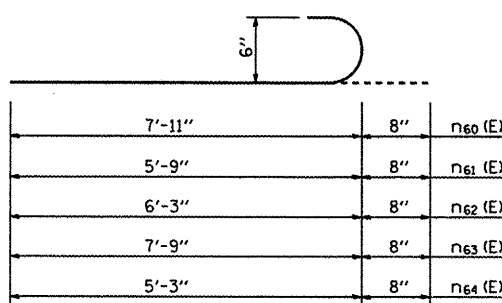

BAR n60 (E) THRU n64 (E)

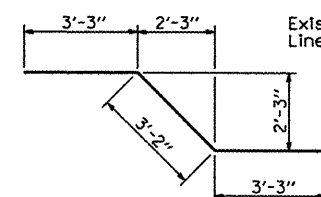

BAR w62 (E)

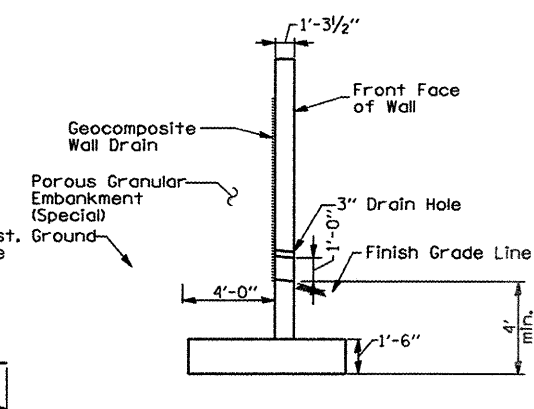

SECTION THRU CONCRETE RETAINING WALL

•Looking east•
WEEP HOLE SPACING SHALL BE AT
± 8'-0" HORIZONTALLY



USER NAME = Steve Prange	DESIGNED - SJP / MNB	REVISED -
DRAWN - ERD	REVISED -	
PLOT SCALE = 8.0000' / IN.	CHECKED - SJP	REVISED -
PLOT DATE = 02/04/11	DATE - 02/04/2011	REVISED -

CITY OF ROCKFORD
MORGAN STREET BRIDGE


CONSTRUCTION DETAILS - 2A

SCALE: N/A SHEET NO. 3 OF 9 SHEETS STA. N/A TO STA. N/A


F.A. RTE.	SECTION	COUNTY	TOTAL SHEETS	SHEET NO.
5077	99-00493-00-BR	WINNEBAGO	253	104A
CONTRACT NO. 85529				

FED. ROAD DIST. NO. 2 [ILLINOIS] FED. AID PROJECT BRM-509965


INLET SPECIAL NO. 1 & 2

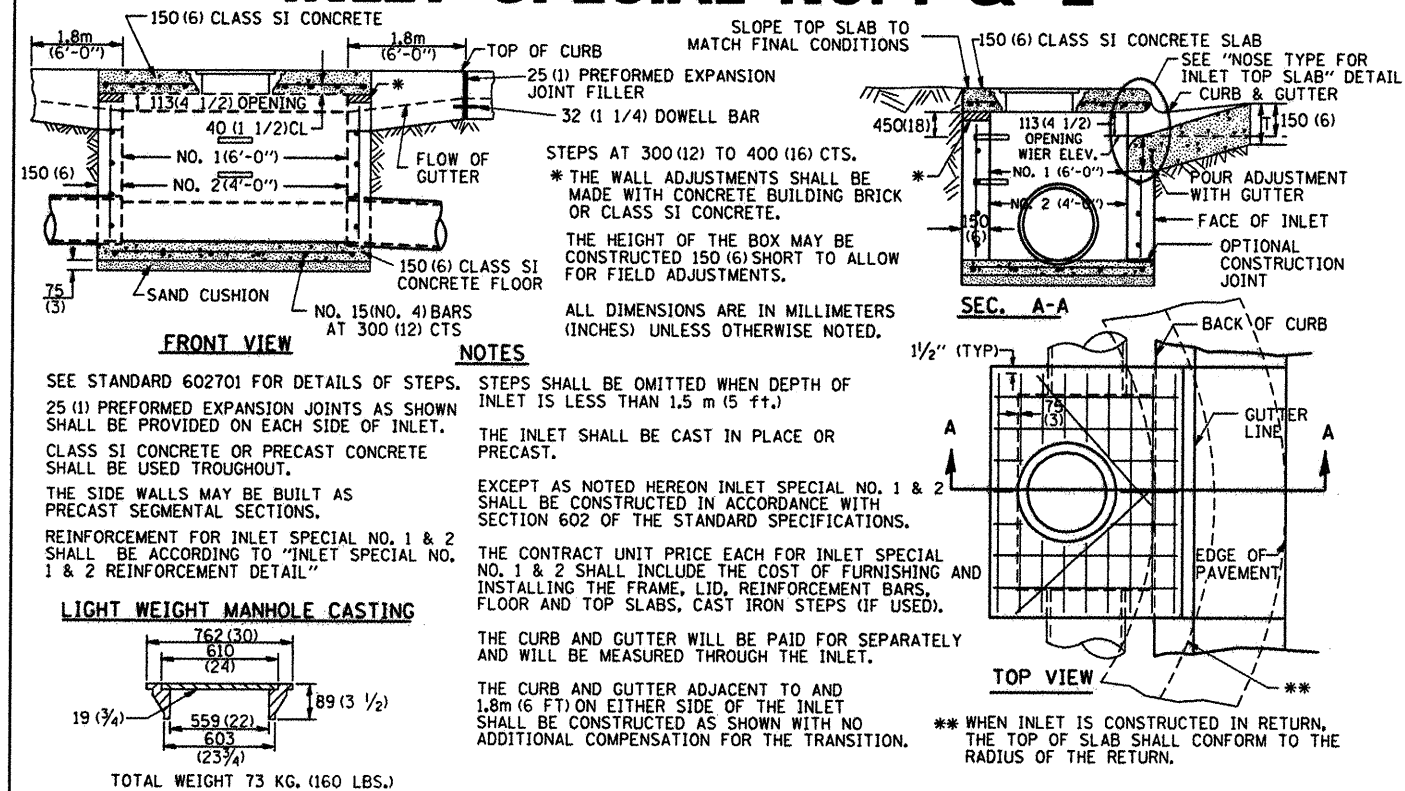


INLET BOX, SPECIAL

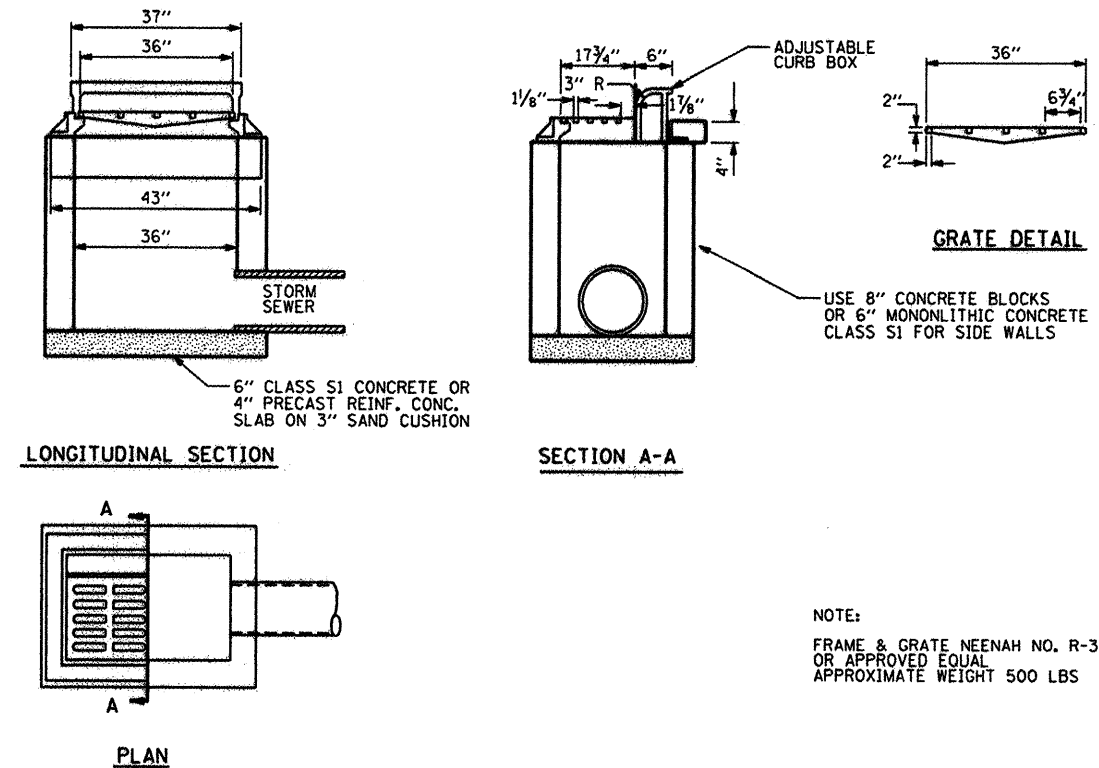

NOSE TYPE FOR INLET TOP SLAB

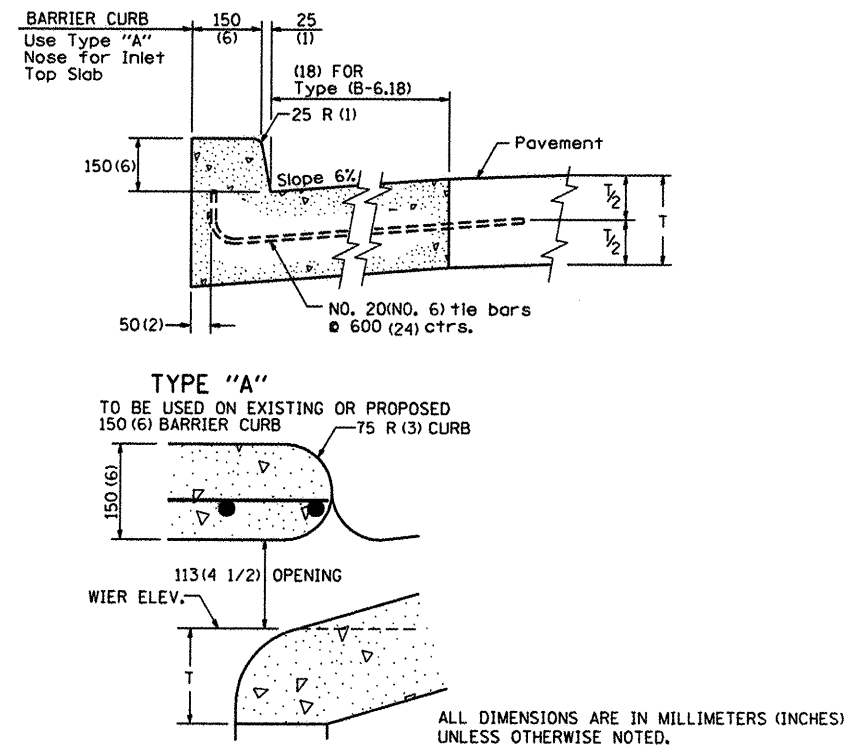

INLET SPECIAL NO. 1, 2 REINFORCEMENT DETAIL

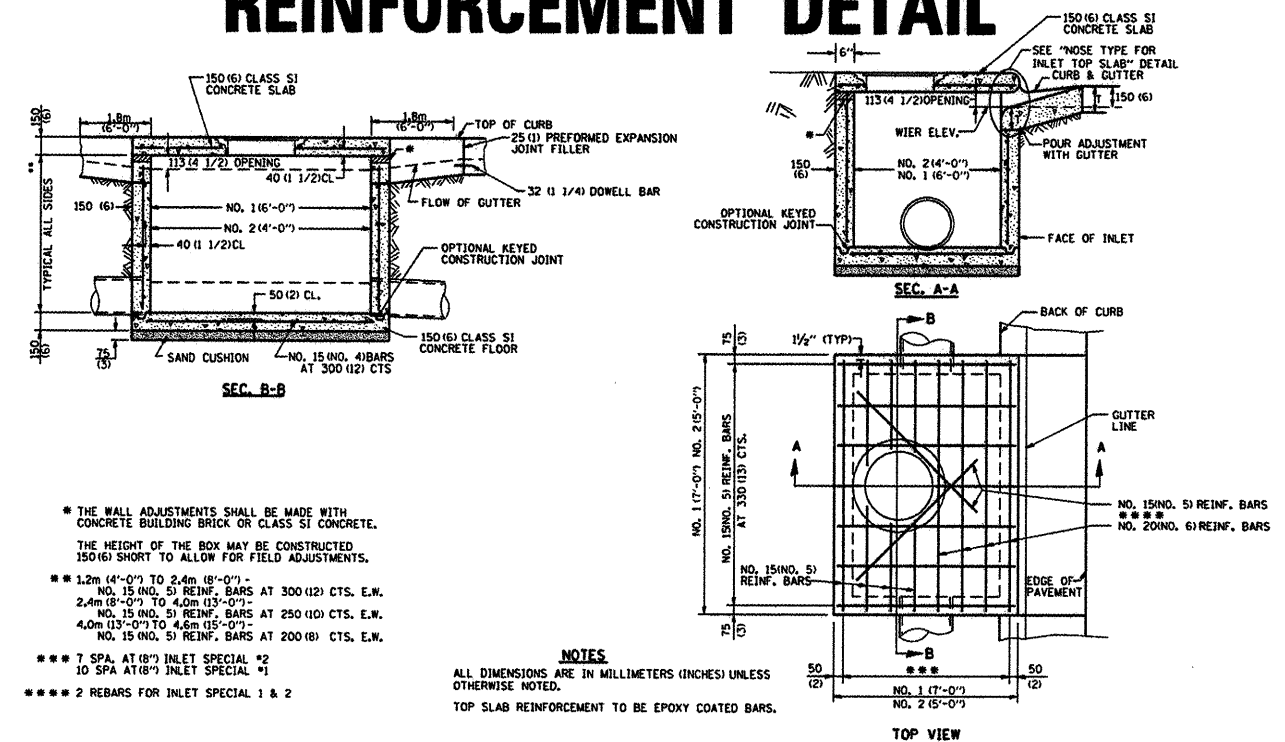

Invent For 00200022.dwg added sheets to CONSET DET. 08.dgn




USER NAME = Steve Prange	DESIGNED - SJP / MNB	REVISED -
DRAWN - ERD	REVISED -	
PLOT SCALE = 48.0000' / IN.	CHECKED - SJP	REVISED -
PLOT DATE = 02/04/11	DATE - 02/04/2011	REVISED -

**CITY OF ROCKFORD
MORGAN STREET BRIDGE**


CONSTRUCTION DETAILS - 3

SCALE: N/A SHEET NO. 4 OF 9 SHEETS STA. N/A TO STA. N/A

F.A. RTE.	SECTION	COUNTY	TOTAL SHEETS	SHEET NO.
5077	99-00493-00-BR	WINNEBAGO	253	105
CONTRACT NO. 85529				
FED. ROAD DIST. NO. 2 ILLINOIS FED. AID PROJECT BRN-509965				

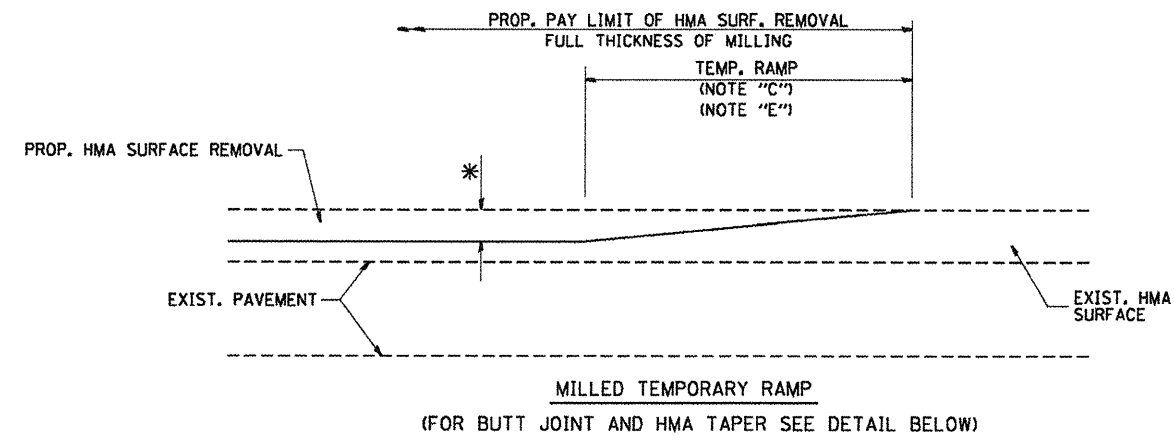


OPTION 1

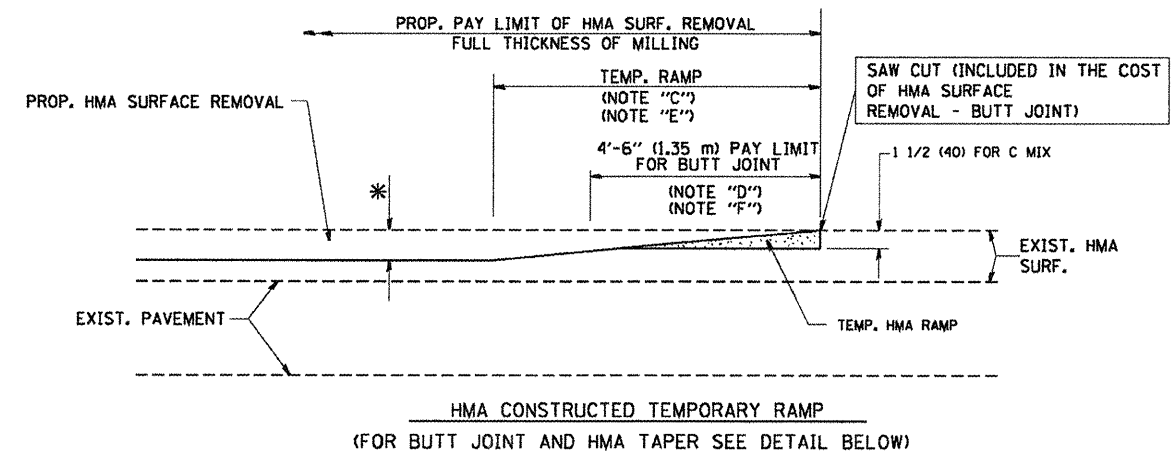


OPTION 2


TYPICAL TEMPORARY RAMP

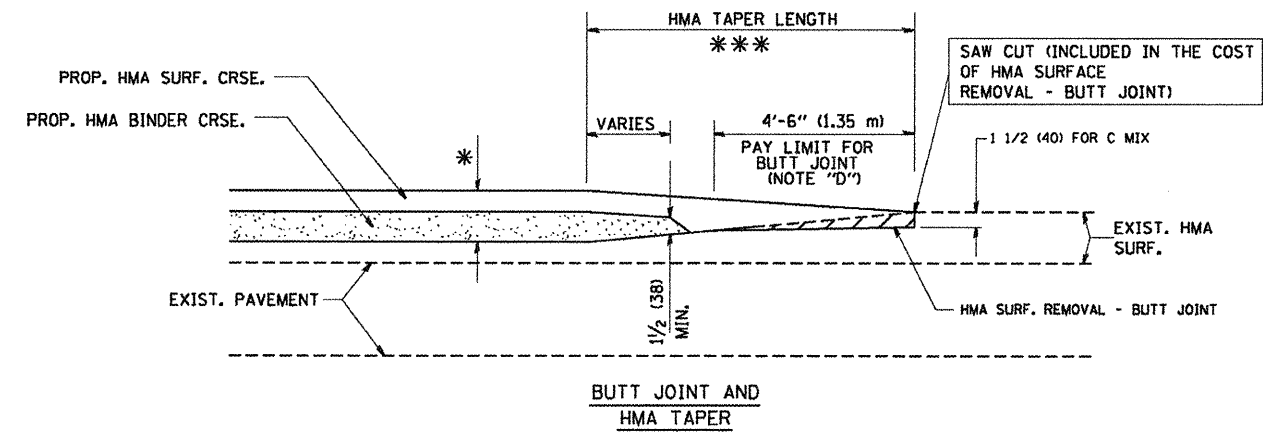

TYPICAL BUTT JOINT AND HMA TAPER FOR MILLING AND RESURFACING

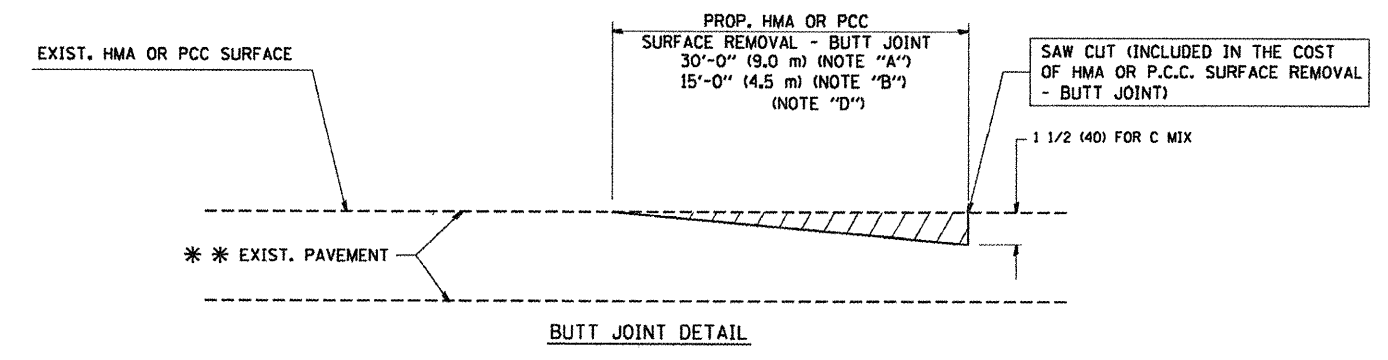

BUTT JOINT DETAIL

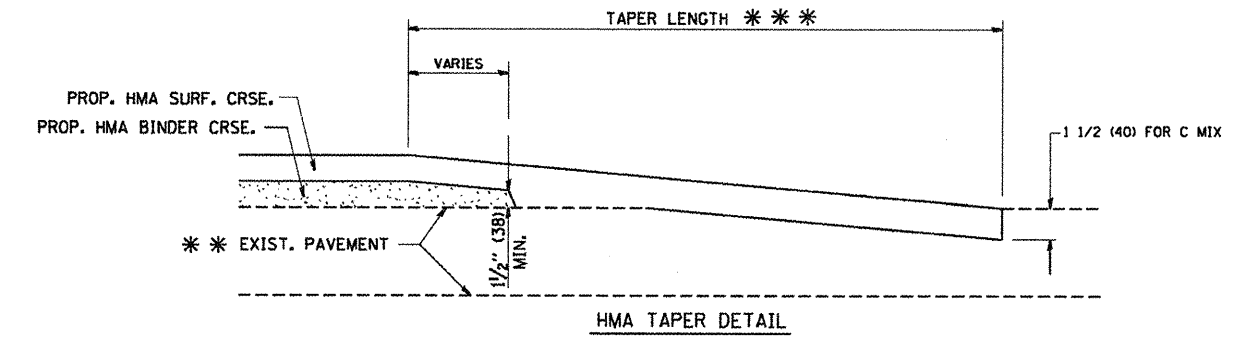

HMA TAPER DETAIL

TYPICAL BUTT JOINT AND HMA TAPER FOR RESURFACING ONLY

* * PC CONCRETE, HMA OR HMA RESURFACED PAVEMENT.

NOTES

- A: MAINLINE ROADWAYS AND MAJOR SIDE ROADS.
- B: MINOR SIDE ROADS.
- C: THE TEMP. RAMP SHALL BE CONSTRUCTED IMMEDIATELY UPON REMOVAL OF THE EXISTING HMA SURFACE.
- D: THE BUTT JOINT SHALL BE CONSTRUCTED IMMEDIATELY PRIOR TO PLACING THE PROPOSED HMA COURSES.
- E: TAPER THE TEMP. RAMP AT A RATE OF 3'-0" (900 mm) PER 1 INCH (25 mm) OF MILLING THICKNESS.
- F: INSTALLATION AND REMOVAL OF THE 4'-6" (1.35 m) TEMP. RAMP IS INCLUDED IN COST OF HMA SURFACE REMOVAL - BUTT JOINT
- G: SEE ARTICLE 406.08 AND 406.14 OF THE STANDARD SPECIFICATIONS FOR "HMA AND/OR PCC SURFACE REMOVAL, BUTT JOINT".
- * SEE TYPICAL SECTIONS FOR MILLING THICKNESS.
- * * * 20'-0" (6.1 m) PER 1 (25) RESURFACING (NOTE "A")
10'-0" (3.0 m) PER 1 (25) RESURFACING (NOTE "B")

BASIS OF PAYMENT:

THE BUTT JOINT WILL BE PAID FOR AT THE CONTRACT UNIT PRICE PER SQUARE YARD (SQUARE METER) FOR "HOT-MIX ASPHALT SURFACE REMOVAL - BUTT JOINT" OR FOR "PORTLAND CEMENT CONCRETE SURFACE REMOVAL - BUTT JOINT".

ALL DIMENSIONS ARE IN INCHES (MILLIMETERS) UNLESS OTHERWISE SHOWN.

I:\rockford\8828802\draw\cadd\sheet\PR_CONST_DET_04.dgn


CMT CRAWFORD, MURPHY & TILLY, INC. CONSULTING ENGINEERS License No. 184-00063	USER NAME = Steve Prange		DESIGNED - SJP / MNB	REVISED -	CITY OF ROCKFORD MORGAN STREET BRIDGE	CONSTRUCTION DETAILS - 4		F.A. RTE.	SECTION	COUNTY	TOTAL SHEETS	SHEET NO.
	DRAWN - ERD		CHECKED - SJP	REVISED -		SCALE: N/A		5077	99-00493-00-BR	WINNEBAGO	253	106
	PLOT SCALE = 40,0000' / IN.		DATE - 02/04/2011	REVISED -		SHEET NO. 5 OF 9 SHEETS		CONTRACT NO. 85529				
	PLOT DATE = 02/04/11					STA. N/A TO STA. N/A		FED. ROAD DIST. NO. 2 ILLINOIS FED. AID PROJECT BRW-5059651				

FRAME EXTENSION INTO PAVEMENT	INNER HOOP REINFORCEMENT DIAMETER	SEMI CIRCULAR FORM DIAMETER	OUTER HOOP REINFORCEMENT DIAMETER
UP TO 8" (200)	3'-6" (1.1 m)	4'-0" (1.2 m)	5'-0" (1.5 m)
> 8" (200) TO 14" (360)	4'-0" (1.2 m)	4'-6" (1.4 m)	5'-0" (1.5 m)

DESIGNER NOTE:
THIS DETAIL IS TO BE USED
WHEN THE GUTTER FLAG IS
LESS THAN 24"

NOTES :

1. THE ROUNDOUT AND ADDED REINFORCEMENT WILL NOT BE PAID SEPARATELY, BUT SHALL BE INCLUDED IN THE CONTRACT UNIT PRICE FOR THE PAVEMENT.
2. TRANSVERSE JOINTS MAY BE MOVED TO ACCOMMODATE ROUNDOUT, EDGE OF CIRCULAR JOINT SHALL BE MINIMUM 12" (300) FROM TRANSVERSE JOINT. RELOCATED TRANSVERSE JOINT SHALL BE CONTINUOUS FROM EDGE OF PAVEMENT TO EDGE OF PAVEMENT.
3. SEMI-CIRCULAR FORM SHALL BE REMOVED PRIOR TO DRILL AND GROUT OF TIE BARS.
4. ALL REINFORCED BARS SHALL BE EPOXY COATED.
5. DRILL AND GROUT IS PREFERRED, HOWEVER TIE BARS CAN BE POURED IN PLACE IF CLEARANCE IS PROVIDED TO OUTER EDGE OF FRAME. MINIMUM 2" (50) CLEARANCE.
6. WOOD SHIMS SHALL BE USED TO ADJUST ALL FRAMES. AFTER ADJUSTING MORTAR HAS CURED, THE WOOD SHIMS SHALL BE REMOVED AND THE VOIDS UNDER THE FRAMES FILLED WITH NON SHRINK GROUT.
7. HOOP REINFORCEMENT SHALL BE ONE PIECE CONSTRUCTION.
8. CIRCULAR FRAMES AND GRATES MAY BE SUBSTITUTED.
9. CURB DOWELS MUST BE PLACED LEVEL & TRUE TO ALLOW CONTRACTION MOVEMENT.

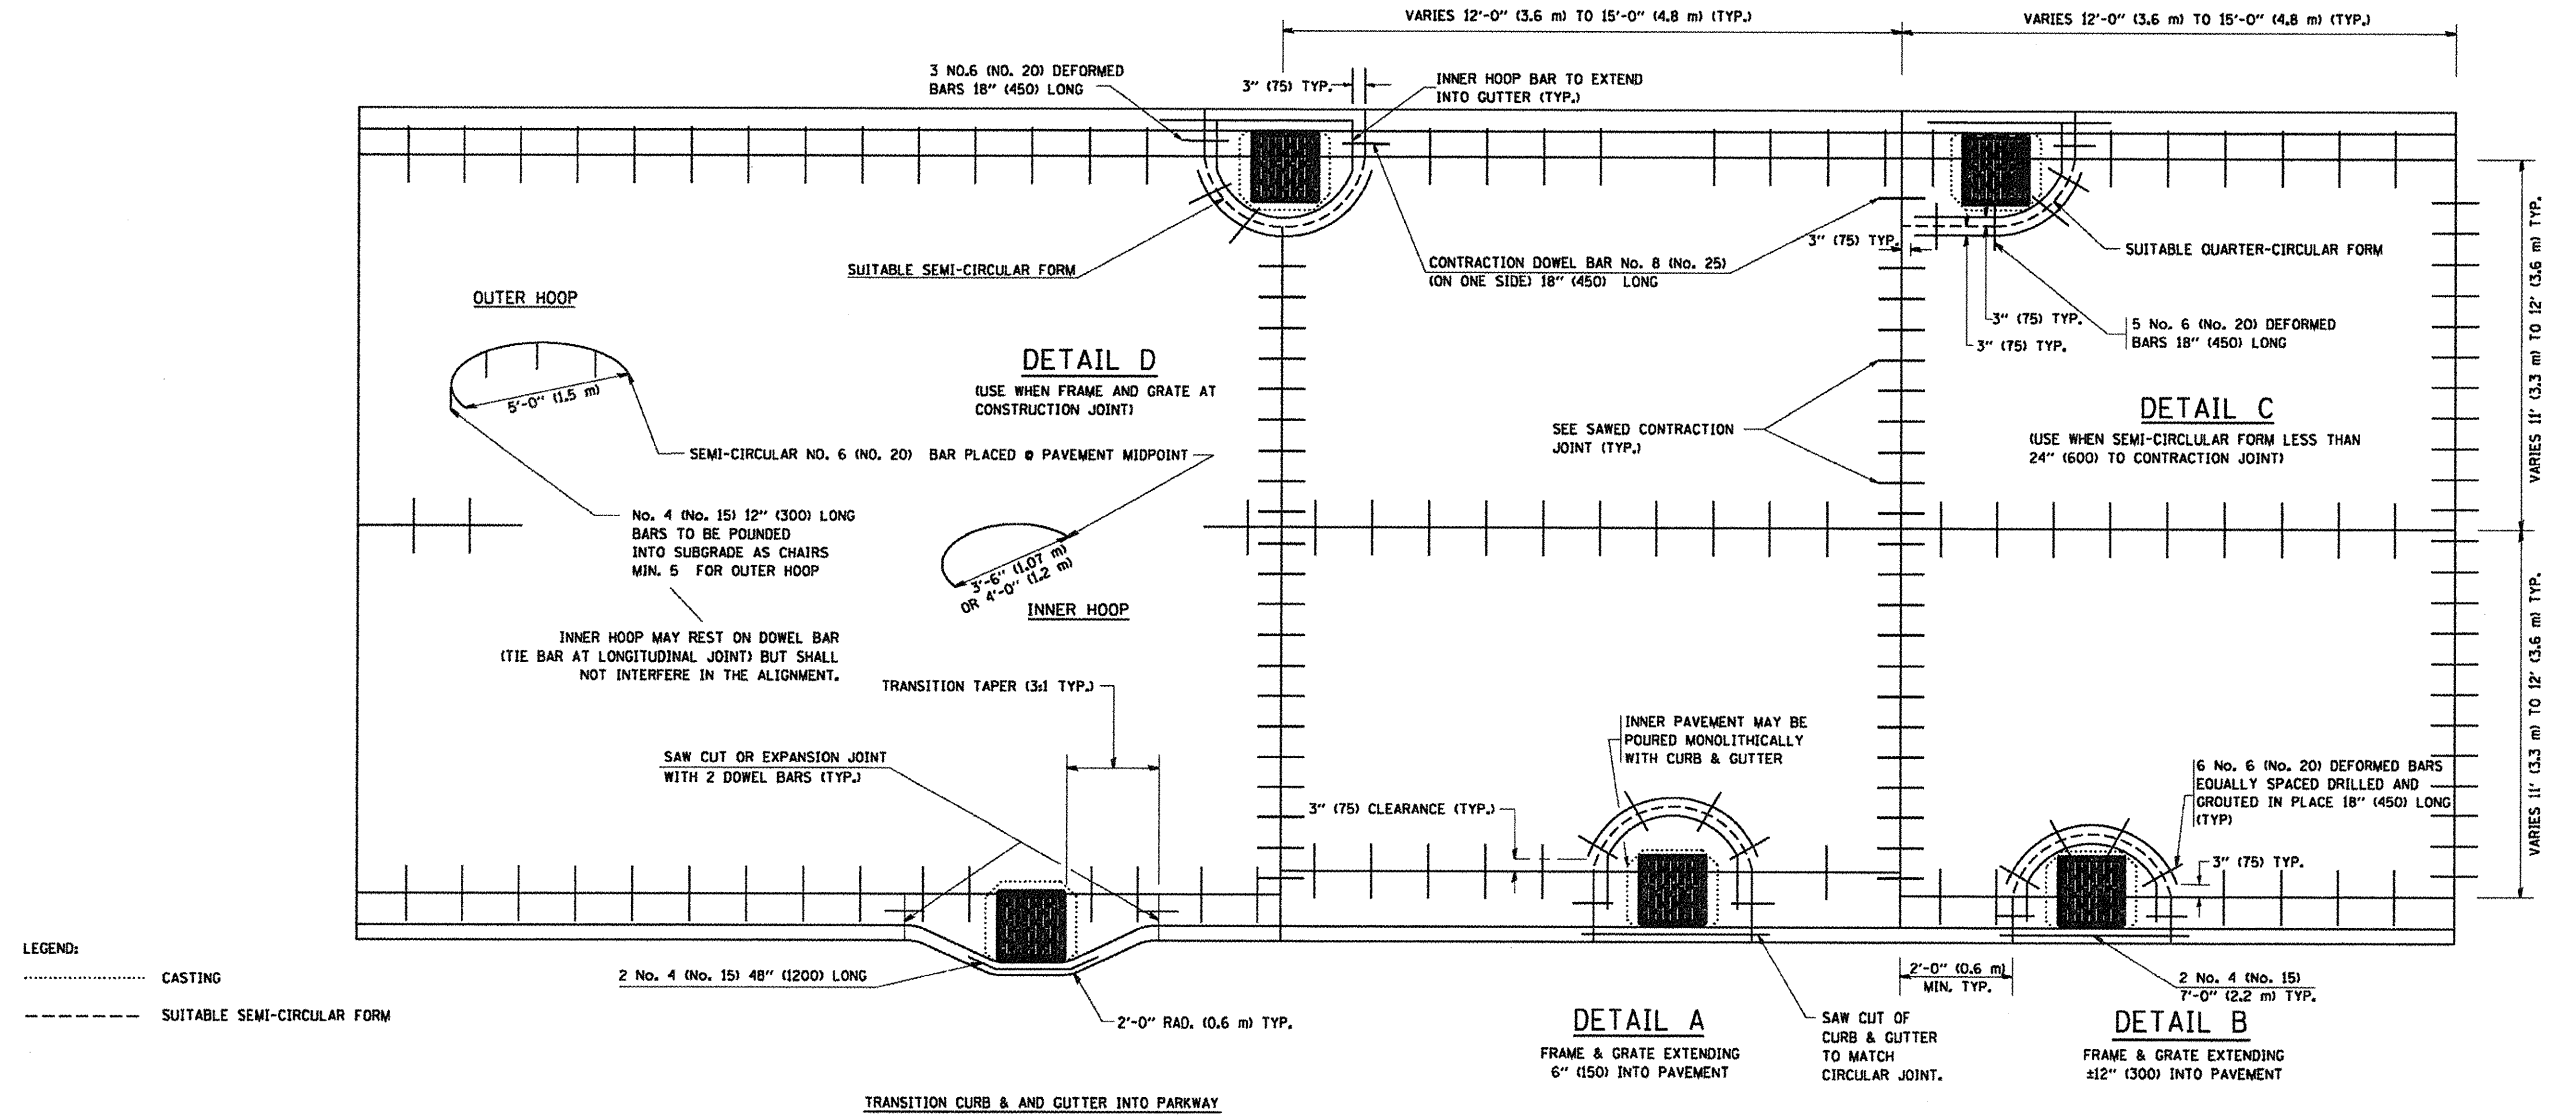

ALL DIMENSIONS ARE IN INCHES
(MILLIMETERS) UNLESS OTHERWISE NOTED



USER NAME = Steve Prange	DESIGNED - SJP / MNB	REVISED -
PLOT SCALE = 40,0000' / IN.	DRAWN - ERO	REVISED -
PLOT DATE = 02/04/11	CHECKED - SJP	REVISED -
	DATE - 02/04/2011	REVISED -







CITY OF ROCKFORD
MORGAN STREET BRIDGE

CONSTRUCTION DETAILS - 5



SCALE: N/A SHEET NO. 6 OF 9 SHEETS STA. N/A TO STA. N/A

F.A. RTE.	SECTION	COUNTY	TOTAL SHEETS	SHEET NO.
5077	99-00493-00-BR	WINNEBAGO	253	107
CONTRACT NO. 85529				
FED. ROAD DIST. NO. 2 ILLINOIS FED. AID PROJECT BRM-509965				

NOTES:
1. SEE SHEET 149 & 149A FOR RAILING DETAILS.

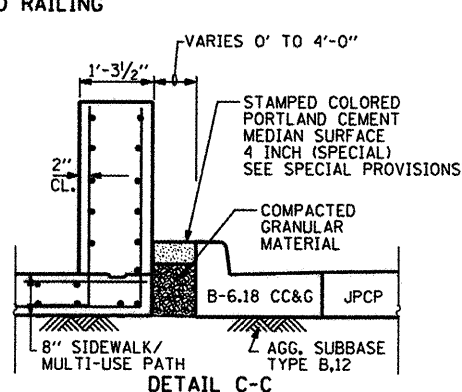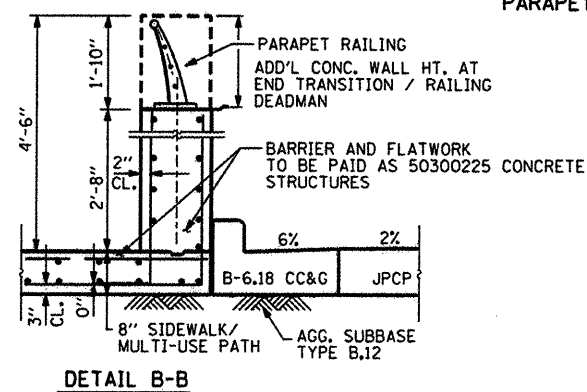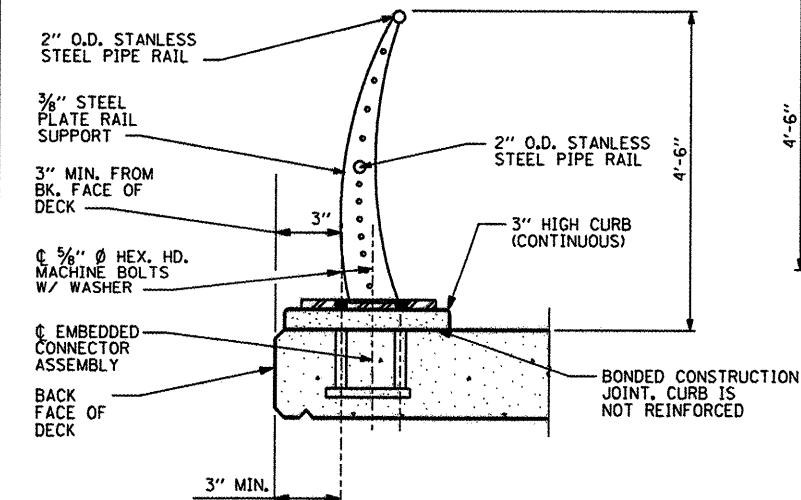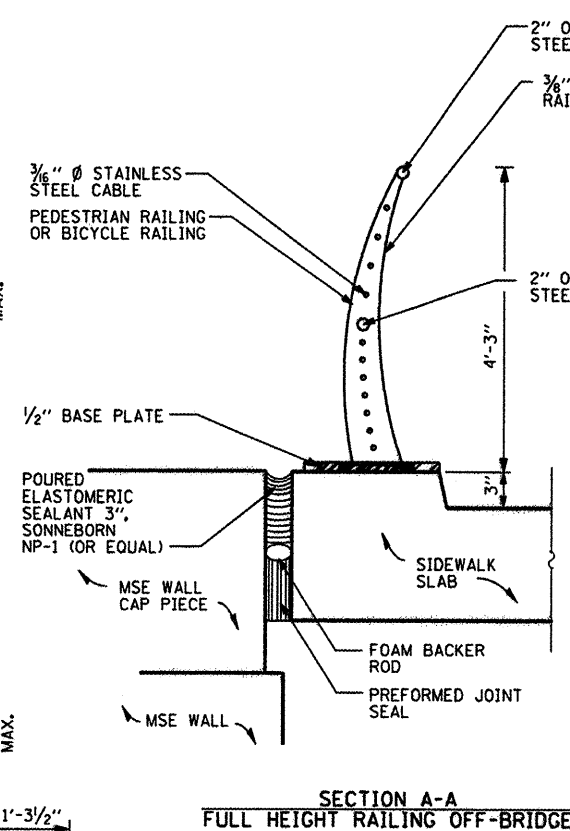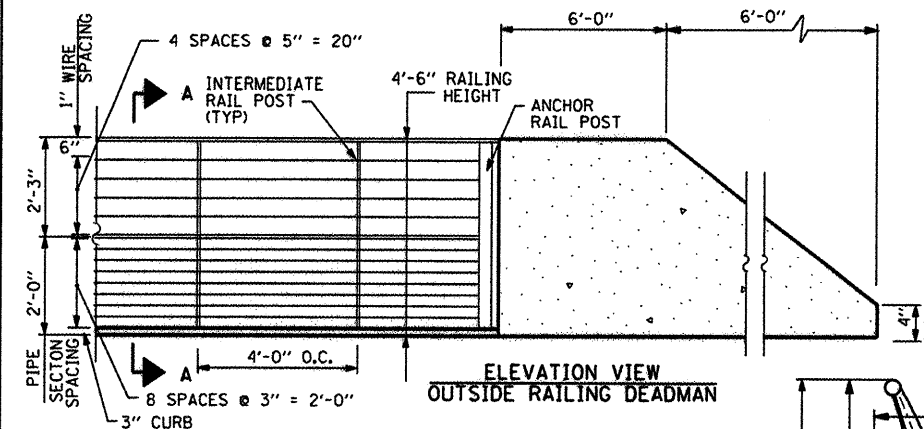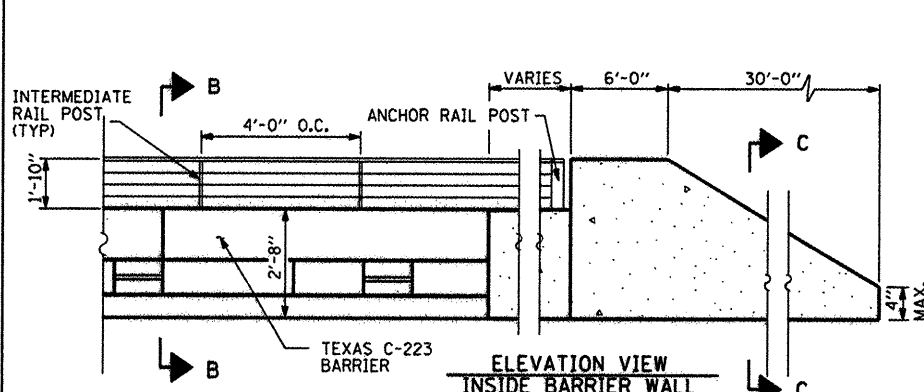

NOTES: 1. ALL STATIONS ARE PROVIDED AT C OF WALL

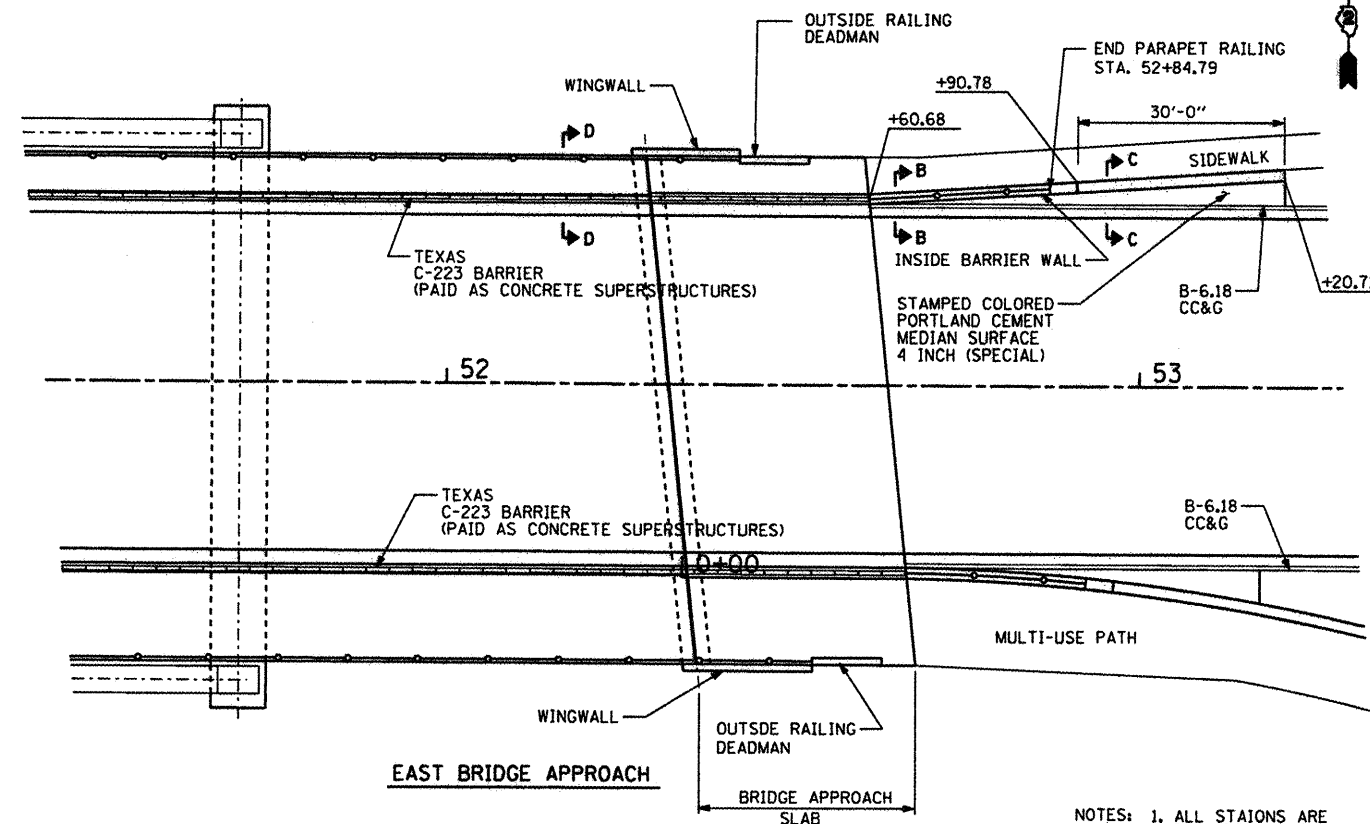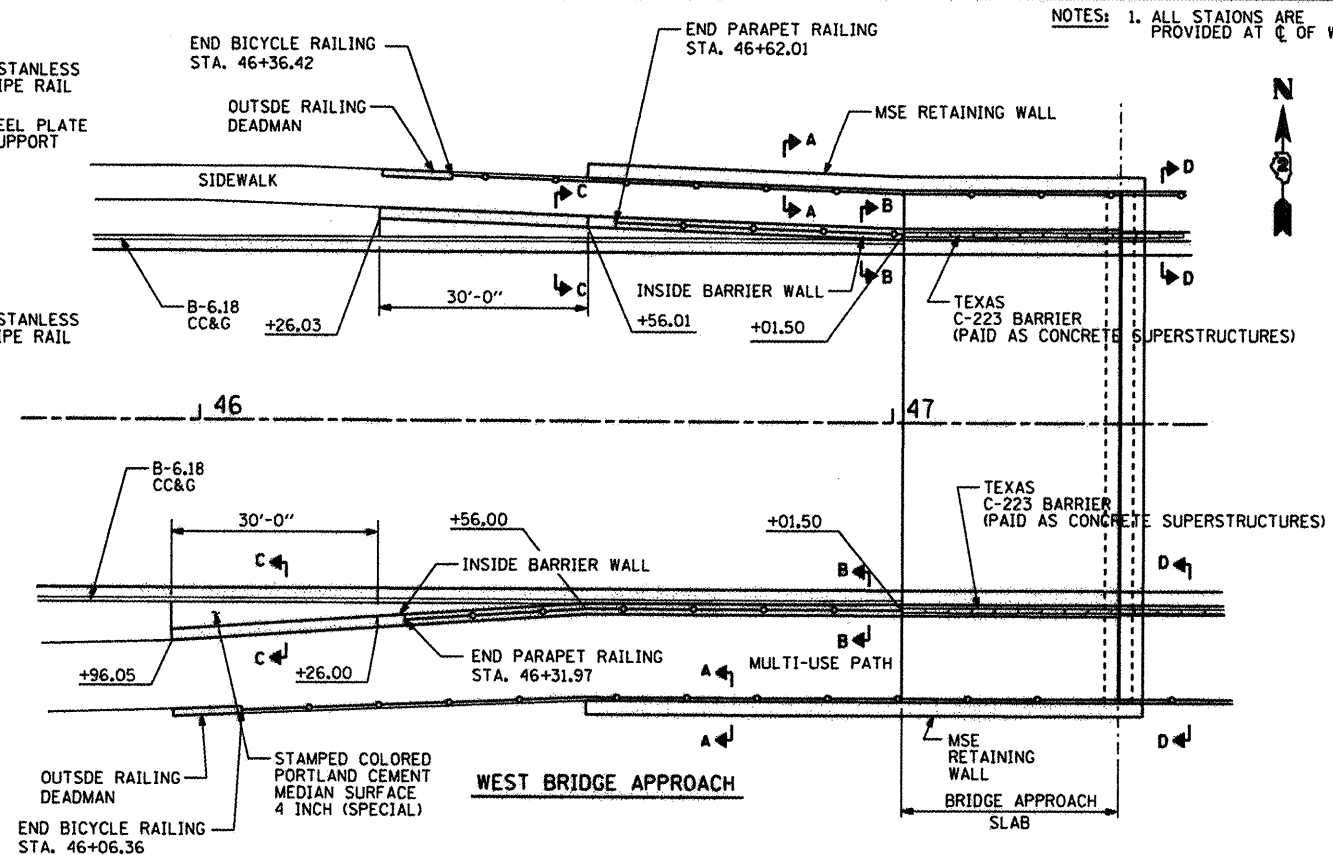

NOTES: 1. ALL STATIONS ARE PROVIDED AT C OF WALL



USER NAME = Steve Prange	DESIGNED - SJP / MNB	REVISED -
PLOT SCALE = 40,000 / 1 IN.	DRAWN - ERD	REVISED -
PLOT DATE = 02/04/11	CHECKED - SJP	REVISED -
	DATE - 02/04/2011	REVISED -

CITY OF ROCKFORD
MORGAN STREET BRIDGE


CONSTRUCTION DETAILS - 7

SCALE: N/A	SHEET NO. 8 OF 9 SHEETS	STA. N/A TO STA. N/A
------------	-------------------------	----------------------

F.A. RTE.	SECTION	COUNTY	TOTAL SHEETS	SHEET NO.
5077	99-00493-00-BR	WINNEBAGO	253	109
CONTRACT NO. 85529				
FED. ROAD DIST. NO. 2 ILLINOIS FED. AID PROJECT BRM-509965				



*ORDER e82 (E) BARS FULL LENGTH, CUT AS SHOWN
IN FIELD CUTTING DIAGRAM AND USE REMAINDER
IN OPPOSITE FACE OF WALL.

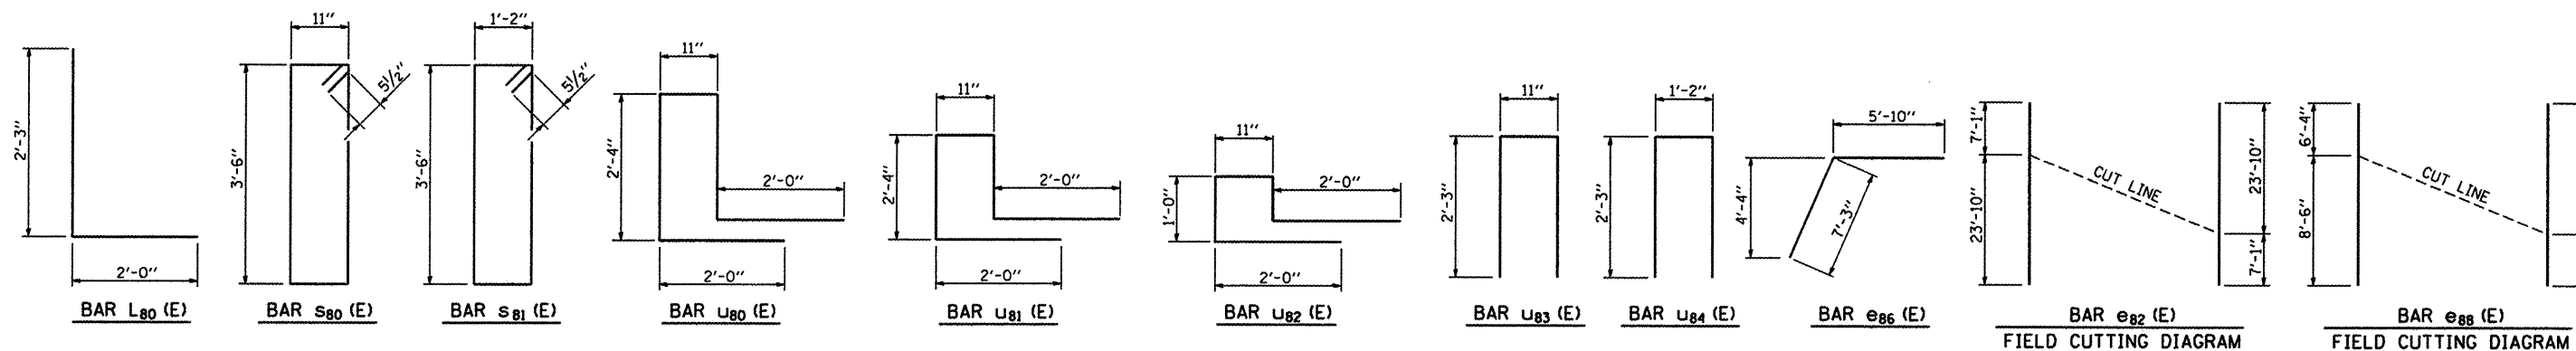[illegible]

USER NAME	= Steve Prange
PLOT SCALE	= 8.0000 ' / IN.
PLOT DATE	= 02/04/11

DESIGNED - SJP / MNB	REVISED -
DRAWN - ERD	REVISED -
CHECKED - SJP	REVISED -
DATE - 02/04/2011	REVISED -

REVISED	-
REVISED	-
REVISED	-
REVISED	-

CITY OF ROCKFORD
MORGAN STREET BRIDGE

CONSTRUCTION DETAILS – 7A

SCALE: N/A	SHEET NO. 9 OF 9 SHEETS	STA. N/A TO STA. N/A
------------	-------------------------	----------------------

F.A. RTE.	SECTION	COUNTY	TOTAL SHEETS	SHE NO.
5077	99-00493-00-BR	WINNEBAGO	253	10
CONTRACT NO. 8552				
FED. ROAD DIST. NO. 2 ILLINOIS FED. AID PROJECT BRM-509865				

PROFILE	SURVEYED	BY	DATE
	PLOTTED		
NOTE BOOK NO.	GRADES CHECKED		
	B.M. NOTED		
	STRUCTURE NOTATIONS CHECKED		

SANITARY NOTES:

- ALL WORK WITHIN THE PUBLIC RIGHT-OF-WAY SHALL BE PERFORMED IN ACCORDANCE WITH THE STANDARD SPECIFICATIONS FOR ROAD AND BRIDGE CONSTRUCTION IN ILLINOIS (CURRENT EDITION), AND THE REQUIREMENTS OF ILLINOIS D.O.T., AND THE CITY OF ROCKFORD, DEPARTMENT OF PUBLIC WORKS.
- THE ILLINOIS D.O.T., THE CITY OF ROCKFORD, THE R.R.W.R.D. AND ALL PROPERTY OWNERS SHALL BE CONTACTED 48 HOURS MINIMUM, PRIOR TO CONSTRUCTION.
- THE SANITARY SEWER SHALL BE CONSTRUCTED IN ACCORDANCE WITH THE STANDARD SPECIFICATIONS FOR WATER AND SEWER MAIN CONSTRUCTION IN ILLINOIS (CURRENT EDITION), AND THE REQUIREMENTS OF THE R.R.W.R.D.
- ALL MANHOLE DEPTHS AND PROPOSED MANHOLE RIM ELEVATIONS MUST BE FIELD VERIFIED PRIOR TO CONSTRUCTION.
- SEWER MAIN AND SERVICE LOCATIONS ARE APPROXIMATE AND MAY BE ALTERED AS THE CONDITIONS WARRANT. ALTERED MAIN OR SERVICE ALIGNMENTS MUST REMAIN DEEP ENOUGH TO PROVIDE GRAVITY SERVICE TO THE LOWEST LEVEL OF THE STRUCTURE ON THE PARCEL SERVED. REVISED SERVICE ALIGNMENTS SHALL REMAIN WITHIN THE LIMITS OF THE PARCEL SERVED.
- ALL SANITARY SEWER PIPE SHALL BE PVC (WMO/SDR 26), PER ASTM D-2241 WITH ASTM D-3139 JOINTS. PIPE BEDDING FOR SANITARY SEWER MAINS AND SERVICES SHALL BE CLASS 1A, PER ASTM D-2321-74.
- ALL WORK SHALL COMPLY WITH I.E.P.A. STANDARDS AND SPECIFICATIONS FOR SOIL EROSION AND SEDIMENT CONTROL.
- UPON COMPLETION OF CONSTRUCTION, ALL MANHOLE CASTINGS SHALL BE EXPOSED AND SET TO FINAL GRADE.
- NEW SANITARY MANHOLES SHALL BE VACUUM TESTED IN ACCORDANCE WITH ASTM C1244.
- ALL SANITARY SEWER SHALL BE AIR AND DEFLECTION TESTED PER RRWRD REQUIREMENTS.
- A RRWRD INSPECTOR MUST BE PRESENT AT ALL TIMES FOR ALL SANITARY SEWER CONSTRUCTION.
- TRENCH BACKFILL FOR ALL SANITARY SEWER REMOVAL SHALL BE INCLUDED IN THE COST FOR SANITARY REMOVAL ITEMS.

NOTE: ALL UTILITIES MAY NOT BE SHOWN AND THE LOCATIONS SHOWN ARE ONLY APPROXIMATE. THE CONTRACTOR SHALL VERIFY/ASCERTAIN ALL UTILITY LOCATIONS BY CONTACTING J.U.L.I.E. AND ALL UTILITIES NOT ON THE J.U.L.I.E. NETWORK.

CITY OF ROCKFORD
11-27-282-006

MORGAN STREET

MORGAN STREET CL

RECONSTRUCT SAN.
MH #009-134
(SEE DETAIL SHEET 3 OF 5)

MODIFIED JUNCTION CHAMBER

REMOVE SAN.
MH #009-176

NEELY
11-27-285-002

TRIAL GULF RAILROAD COMPANY
11-27-500-007

REMOVE/ABANDON
SAN. SEWER
(156', 8")

NEELY
11-27-286-003

REMOVE SAN.
MH #009-175

NEELY
11-27-286-004

REMOVE/ABANDON
SAN. SEWER
(232', 8")

MARCELLUS
11-26-153-003

REMOVE SAN.
MH #009-139

REMOVE/ABANDON
SAN. SEWER
(108', 8")

ADJUST SAN.
MH #009-141

ADJUST SAN.
MH #009-135

REMOVE SAN.
MH #009-140

CITY OF ROCKFORD
11-26-154-001

PROPOSED GRADE LINE AT PROP. CL

PROPOSED STORM SEWER PROFILE

PROPOSED RIM ELEV.=715.00

PROPOSED 48" MH RISER IN ACCORDANCE WITH RRWRD STD. DETAIL

EXIST. TOP OF VAULT ELEV.=700.00

60" SAN. SEWER (TO REMAIN)

SAN. SEWER INVERT ELEV.=690.66

Station	Elevation
708.37	707.97
708.21	707.70
708.18	707.61
708.21	707.67
708.44	707.91
708.65	708.30
708.89	708.86
709.18	709.48
709.60	710.13
710.19	710.62
710.79	711.47
711.57	712.16
712.29	712.84
713.02	713.53
713.81	714.22
714.62	714.91
715.36	715.60
716.10	716.28
716.86	716.97
717.62	717.66
718.36	718.35
719.10	719.03
719.83	719.72
720.59	720.41

1. ALL WORK WITHIN THE PUBLIC RIGHT-OF-WAY SHALL BE COMPLETED IN ACCORDANCE WITH THE STANDARD SPECIFICATIONS FOR ROAD AND BRIDGE CONSTRUCTION IN ILLINOIS (CURRENT EDITION), AND THE REQUIREMENTS OF ILLINOIS D.O.T. AND THE CITY OF ROCKFORD, DEPARTMENT OF PUBLIC WORKS.
2. THE ILLINOIS D.O.T., THE CITY OF ROCKFORD, THE R.R.W.R.D. AND ALL PROPERTY OWNERS SHALL BE CONTACTED 48 HOURS MINIMUM, PRIOR TO CONSTRUCTION.
3. THE SANITARY SEWER SHALL BE CONSTRUCTED IN ACCORDANCE WITH THE STANDARD SPECIFICATIONS FOR WATER AND SEWER MAIN CONSTRUCTION IN ILLINOIS (CURRENT EDITION), AND THE REQUIREMENTS OF THE R.R.W.R.D.
4. ALL MANHOLE DEPTHS AND PROPOSED MANHOLE RIM ELEVATIONS MUST BE FIELD VERIFIED PRIOR TO CONSTRUCTION.
5. SEWER MAIN AND SERVICE LOCATIONS ARE APPROXIMATE AND MAY BE ALTERED AS THE CONDITIONS WARRANT. ALTERED MAIN OR SERVICE ALIGNMENTS MUST REMAIN DEEP ENOUGH TO PROVIDE GRAVITY SERVICE TO THE LOWEST LEVEL OF THE STRUCTURE ON THE PARCEL SERVED. REVISED SERVICE ALIGNMENTS SHALL REMAIN WITHIN THE LIMITS OF THE PARCEL SERVED.
6. ALL SANITARY SEWER PIPE SHALL BE PVC (MNO/SDR 26), PER ASTM D-2241 WITH ASTM D-3139 JOINTS. PIPE BEDDING FOR SANITARY SEWER MAINS AND SERVICES SHALL BE CLASS 1A, PER ASTM D-2321-74.
7. ALL WORK SHALL COMPLY WITH I.E.P.A. STANDARDS AND SPECIFICATIONS FOR SOIL EROSION AND SEDIMENT CONTROL.
8. UPON COMPLETION OF CONSTRUCTION, ALL MANHOLE CASTINGS SHALL BE EXPOSED AND SET TO FINAL GRADE.
9. NEW SANITARY MANHOLES SHALL BE VACUUM TESTED IN ACCORDANCE WITH ASTM C1244.
10. ALL SANITARY SEWER SHALL BE AIR AND DEFLECTION TESTED PER RRWRD REQUIREMENTS.
11. A RRWRD INSPECTOR MUST BE PRESENT AT ALL TIMES FOR ALL SANITARY SEWER CONSTRUCTION.
12. TRENCH BACKFILL FOR ALL SANITARY SEWER REMOVAL SHALL BE INCLUDED IN THE COST FOR SANITARY REMOVAL ITEMS.

CMT

©Copyright CMT, Inc.

CRAWFORD, MURPHY & TELY, INC.,

CONSULTING ENGINEERS

License No. 184-00063

USER NAME = Steve Prange

DESIGNED SJP / MNB

REVISED -

DRAWN ERD

REVISED -

CHECKED SJP

REVISED -

PLOT SCALE = 48.0000 ' / IN.

DATE 02/04/11

DATE 02/04/2011

REVISED -

CITY OF ROCKFORD

MORGAN STREET BRIDGE

PROPOSED SANITARY SEWER RELOCATION

MORGAN STREET /COLLEGE AVENUE

SCALE: 1" = 20'

SHEET NO. 1 OF 5 SHEETS

STA. 40+60 TO STA. 46+60

F.A. RTE.

SECTION

COUNTY

TOTAL SHEETS

SHEET NO.

5077

99-00493-00-BR

WINNEBAGO




253







110

CONTRACT NO. 85529

FED. ROAD DIST. NO. 2 ILLINOIS

FED. AID PROJECT BRM-5099(65)

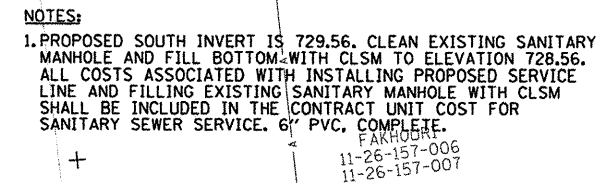 
 


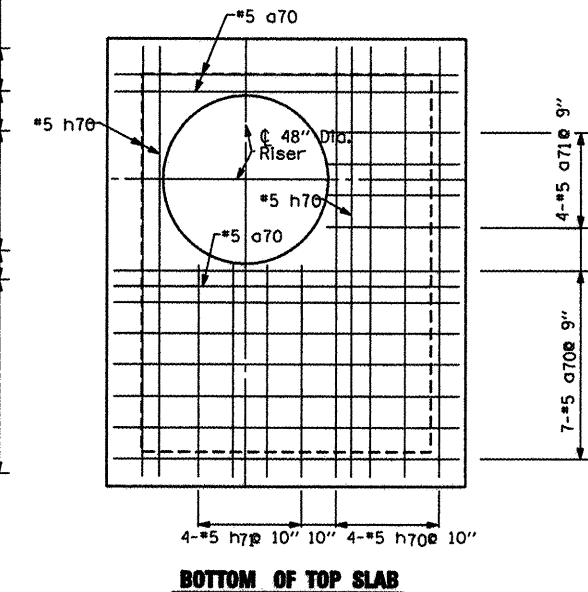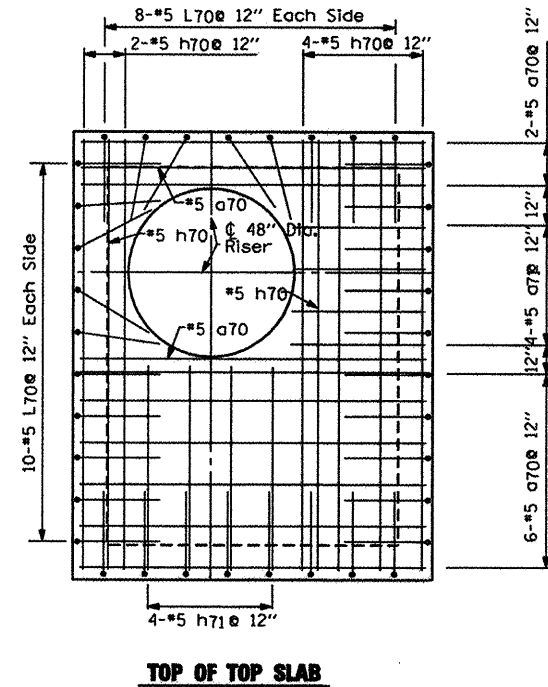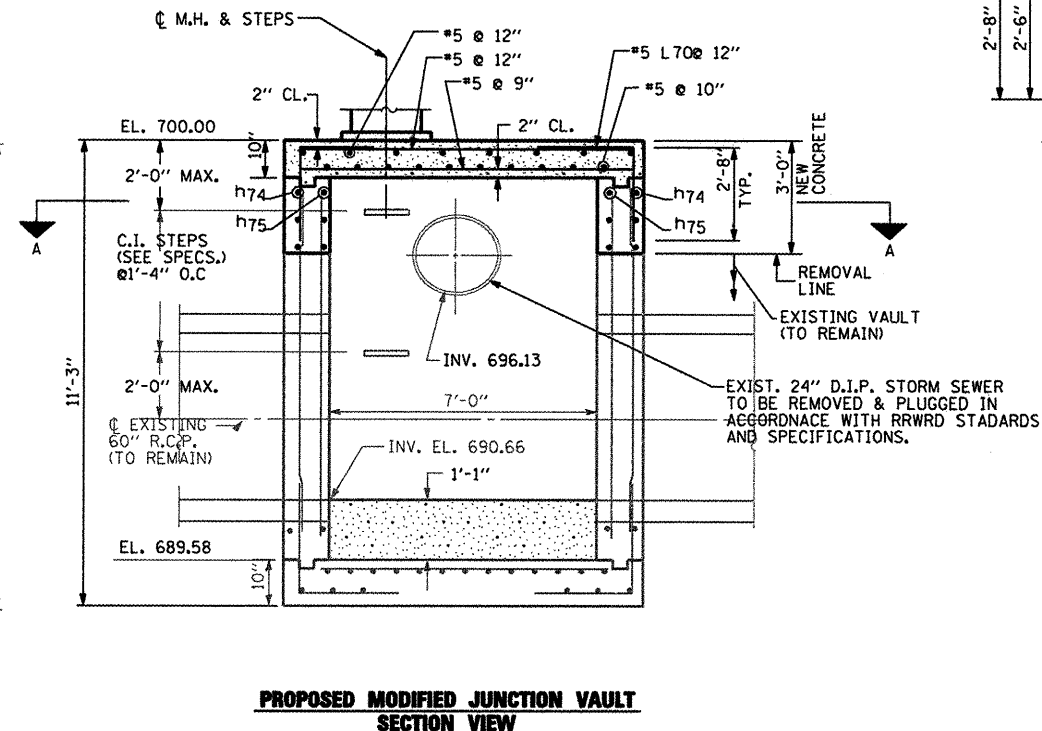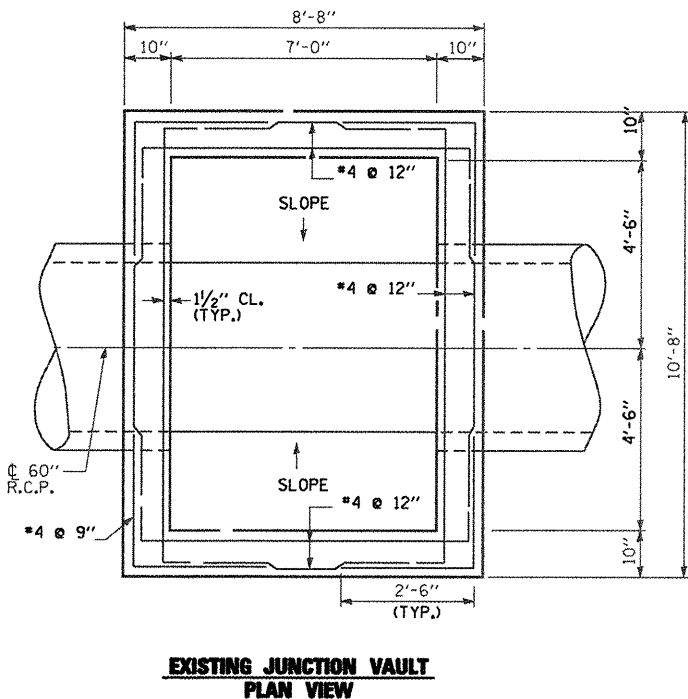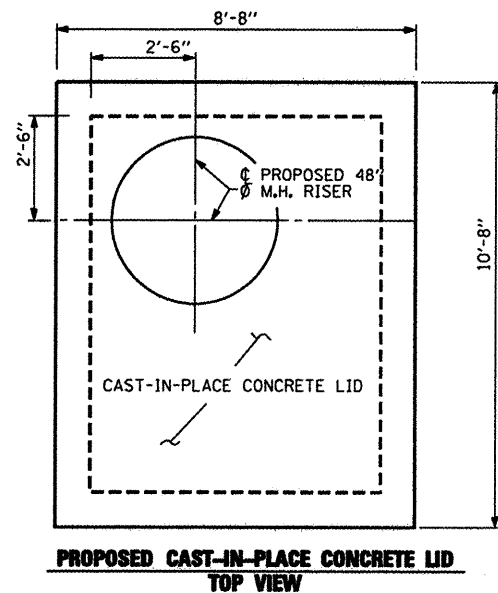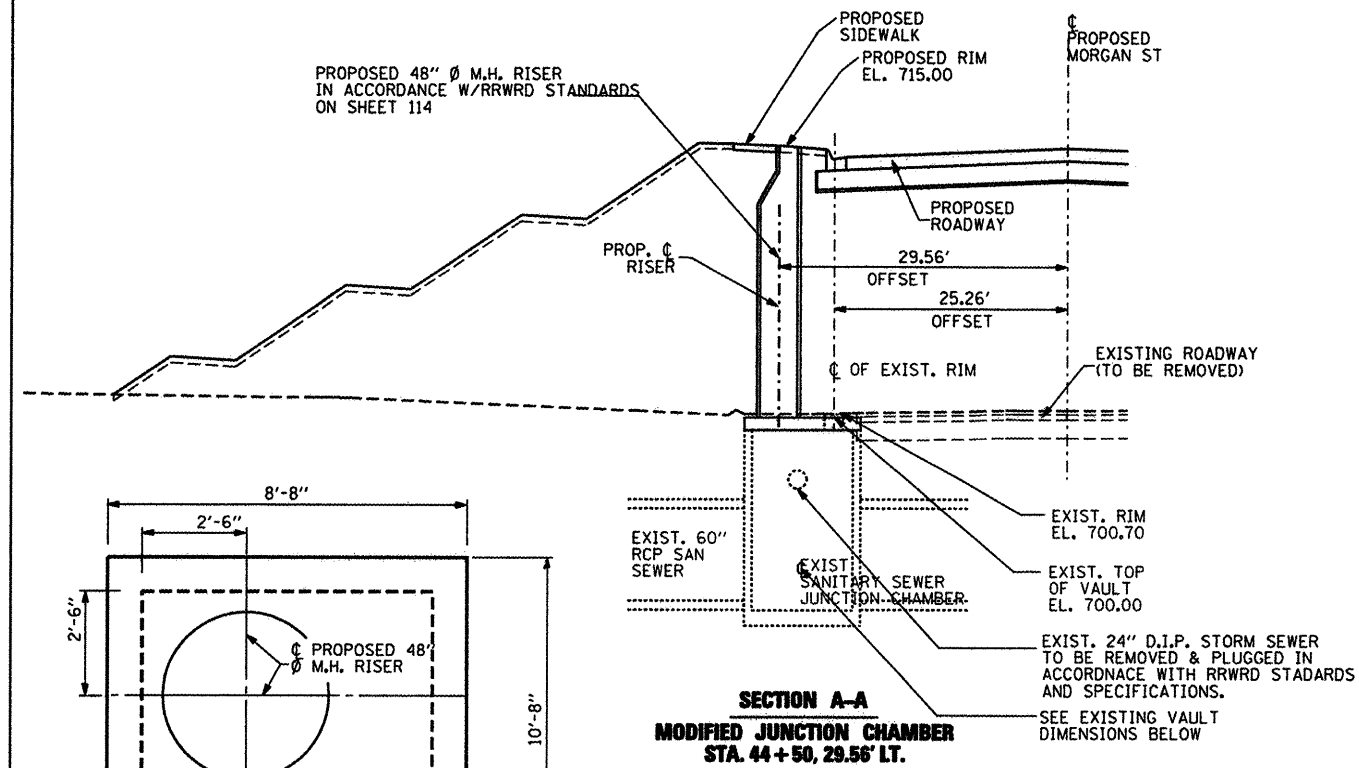

**PROPOSED MODIFIED JUNCTION VAULT
CAST-IN-PLACE CONCRETE LID REINFORCEMENT
TOP VIEW**



**MODIFIED JUNCTION CHAMBER
BILL OF MATERIALS**

Bar	No.	Size	Length	Shape
a70	20	#5	8'-4"	
a71	8	#5	3'-0"	
h70	15	#5	39'-0"	
h71	8	#5	39'-0"	
h72	6	#4	8'-4"	
h73	6	#4	9'-8"	
h74	6	#4	10'-4"	
h75	6	#4	11'-8"	
L70	36	#5	4'-8"	
L71	12	#4	5'-0"	
Structure Excavation			Cu. Yd.	46
Concrete Structures			Cu. Yd.	5.3
Reinforcement Bars			Pound	1,510

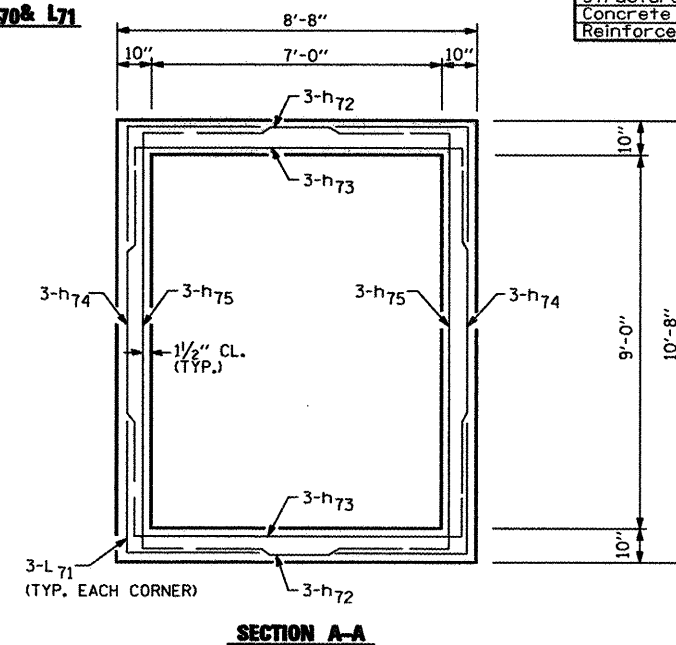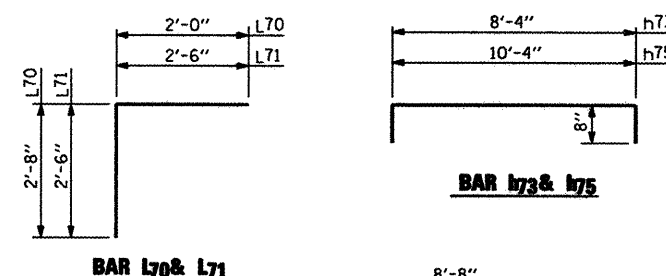

SECTION A-A

L:\PROJECTS\RD\0226002\Drawings\CADD\Sheet\CONSTR\DET_SANITARY_83.dgn

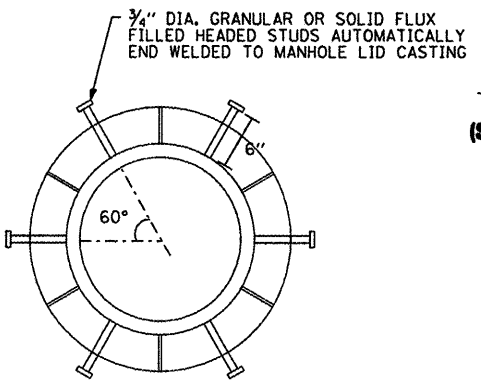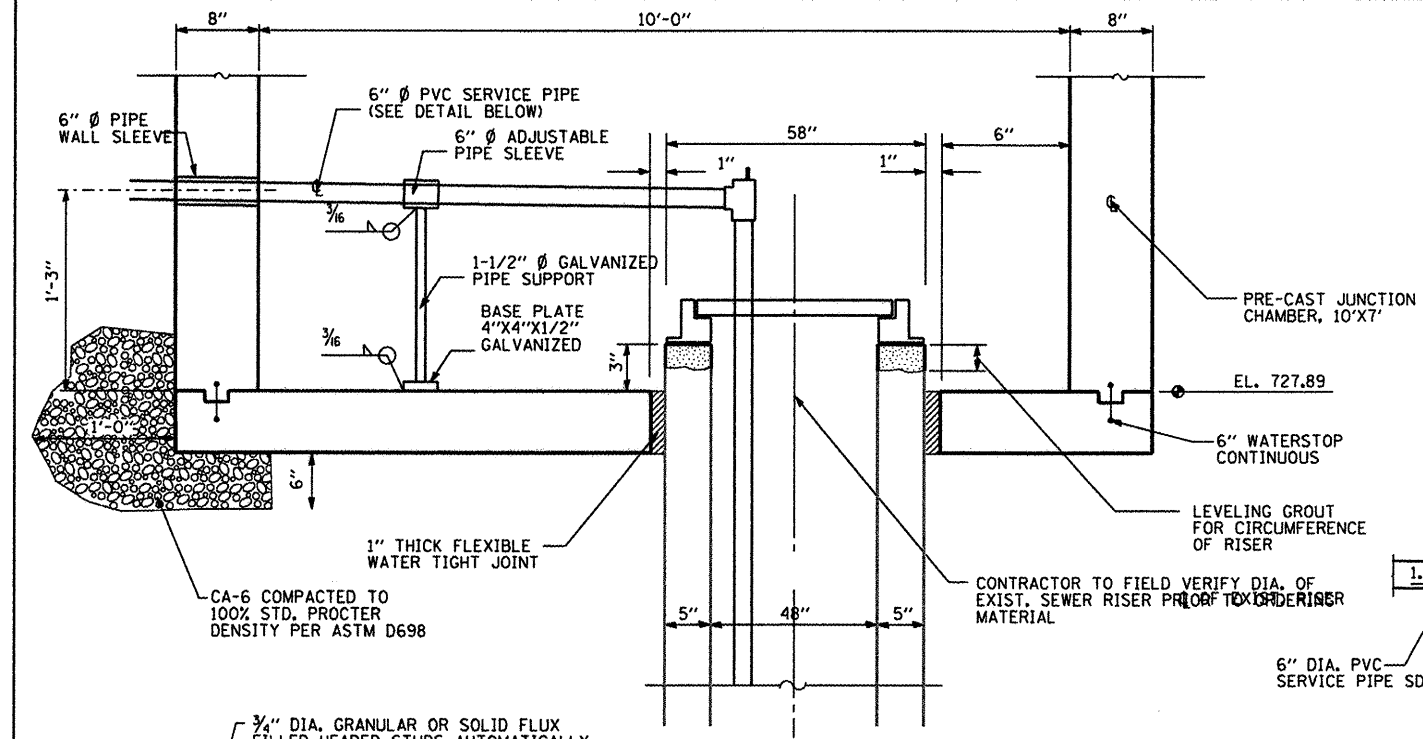


MANHOLE CASTING THROUGH APPROACH SLAB
SECTION A-A


JUNCTION CHAMBER, SPECIAL
TYPICAL SECTION @ BASE 10' X 7'
(SEE ADDITIONAL DETAILS ON SHEET 113)

JUNCTION CHAMBER, SPECIAL
BILL OF MATERIALS


STRUCTURE EXCAVATION	CU. YD.	113
JUNCTION CHAMBER, SPECIAL	EACH	1

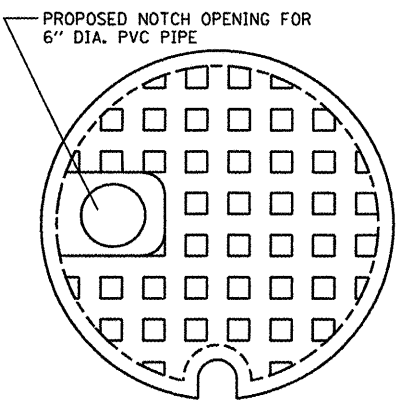


MANHOLE LID DETAIL - INSIDE CHAMBER
PLAN VIEW

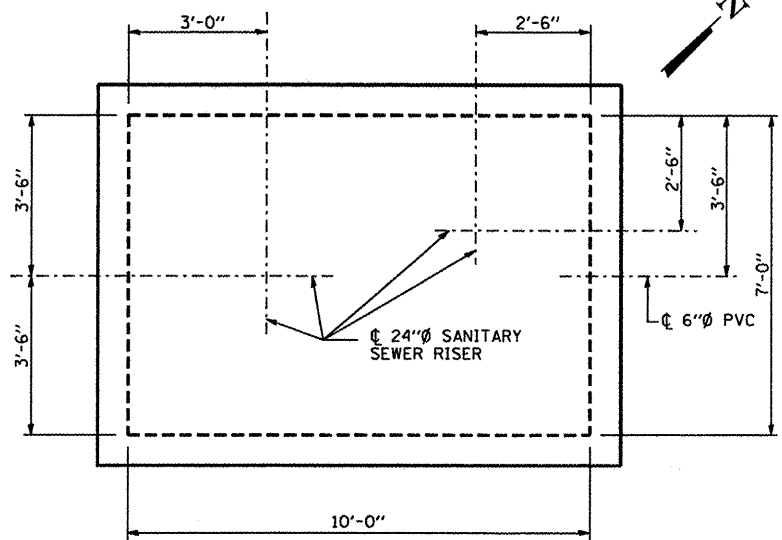


JUNCTION CHAMBER, SPECIAL
TOP VIEW

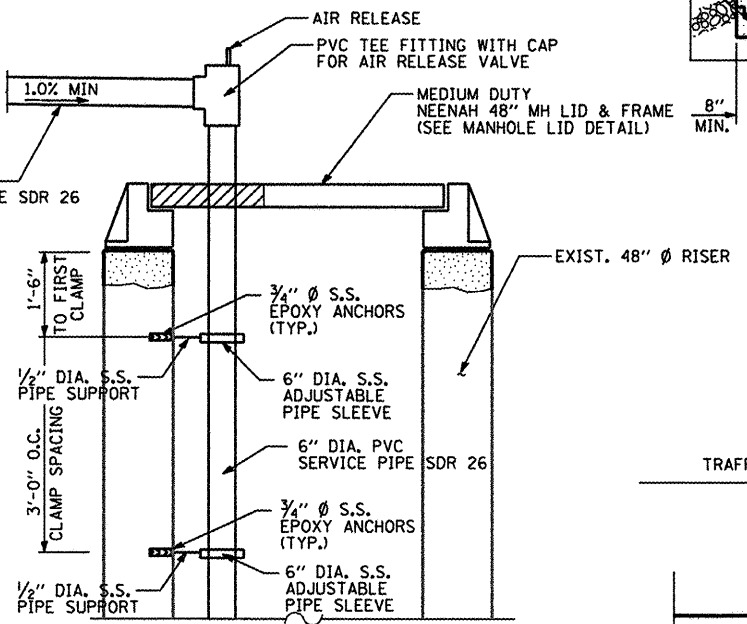

JUNCTION CHAMBER, SPECIAL
CHURCH SERVICE PIPE DETAIL INTO EXIST. 48" DIA. RISER

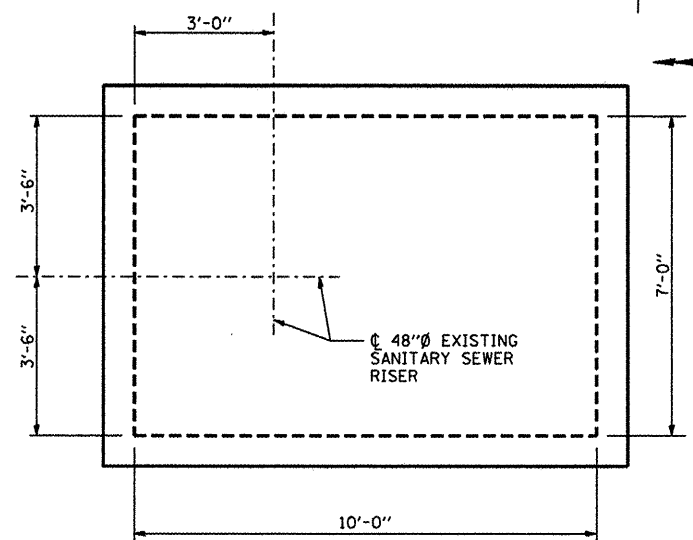


JUNCTION CHAMBER, SPECIAL
BOTTOM VIEW

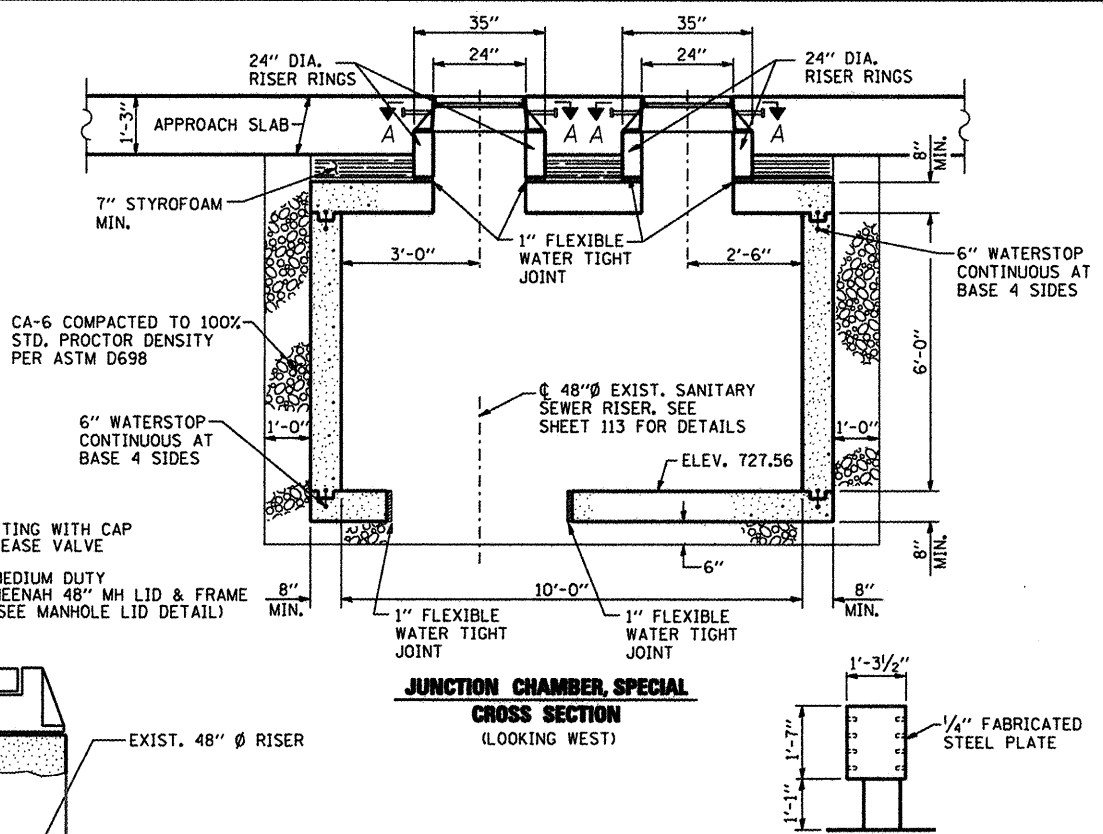


JUNCTION CHAMBER, SPECIAL
CROSS SECTION
(LOOKING WEST)

SECTION-PARAPET WALL INSERT

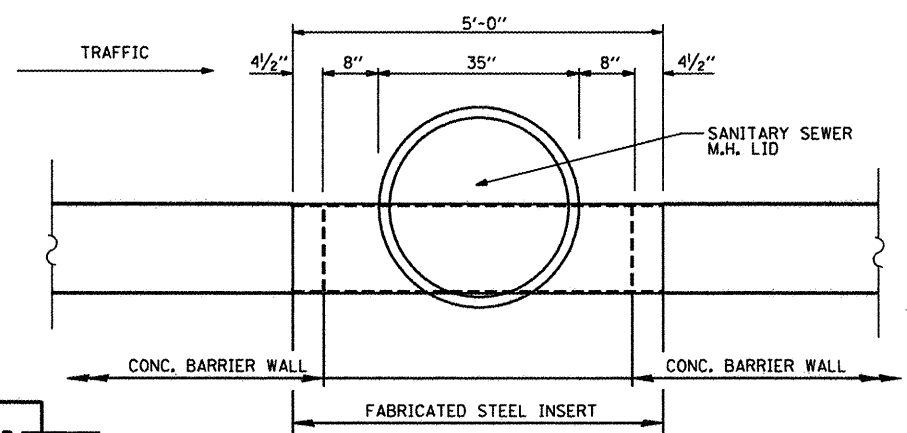

STEEL FABRICATED PARAPET WALL INSERT
PLAN VIEW

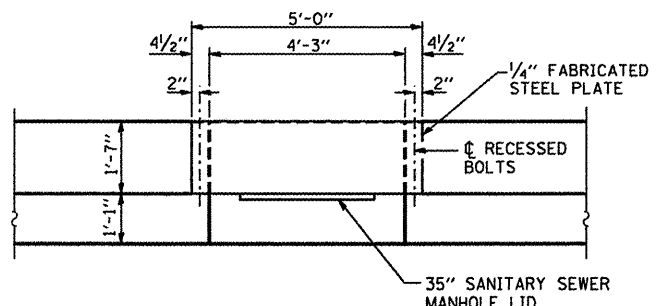

ELEVATION-PARAPET WALL INSERT

L:\ROCKFORD\0028002\00-CAAD-Sheets\AR.CONST.DET.SANITARY_04.dgn

CMT
CRAWFORD, MURPHY & TILLY, INC.
CONSULTING ENGINEERS
License No. 184-000613


USER NAME = Steve Prange	DESIGNED - SJP / MNB	REVISED -
	DRAWN - ERD	REVISED -
PLOT SCALE = 48,000 ' / IN.	CHECKED - SJP	REVISED -
PLOT DATE = 02/04/11	DATE - 02/04/2011	REVISED -


**CITY OF ROCKFORD
MORGAN STREET BRIDGE**

**PROPOSED SANITARY SEWER RELOCATION
CONSTRUCTION DETAILS**

SCALE: N/A SHEET NO. 4 OF 5 SHEETS STA. TO STA.

F.A. RTE.	SECTION	COUNTY	TOTAL SHEETS	SHEET NO.
5077	99-00493-00-BR	WINNEBAGO	253	113
CONTRACT NO. 85529				
FED. ROAD DIST. NO. 2 [ILLINOIS] FED. AID PROJECT BRW-509965				

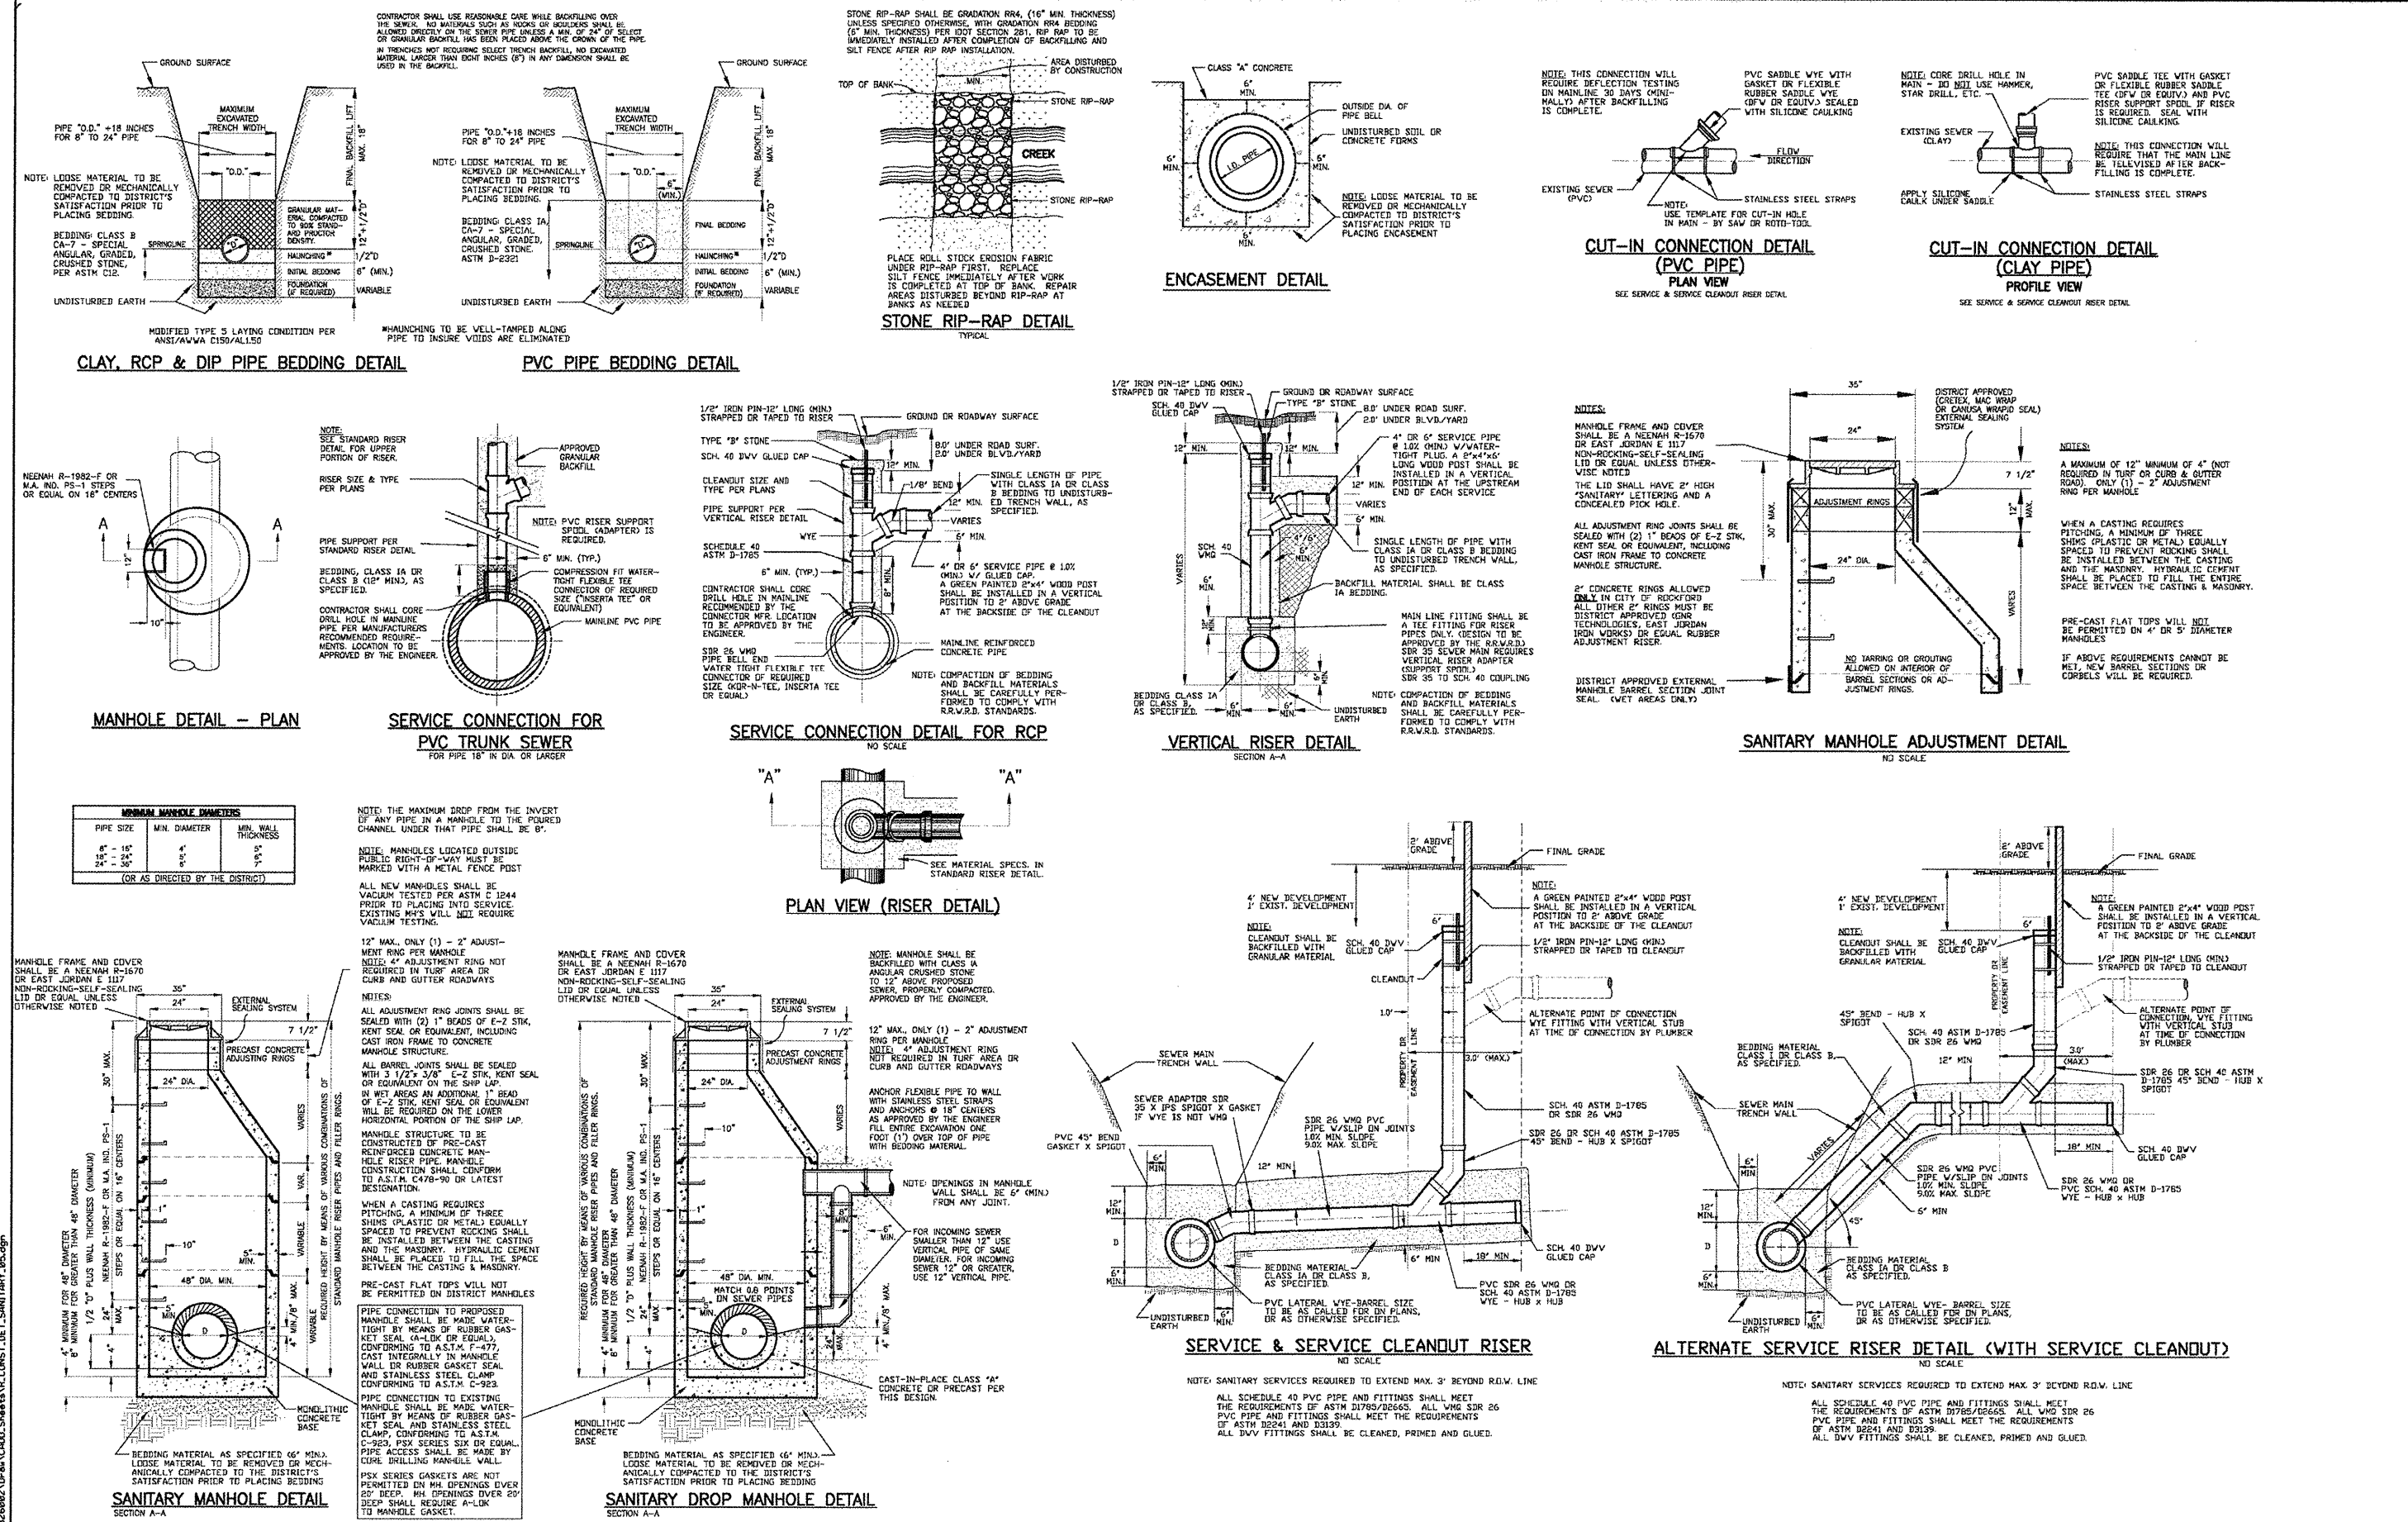


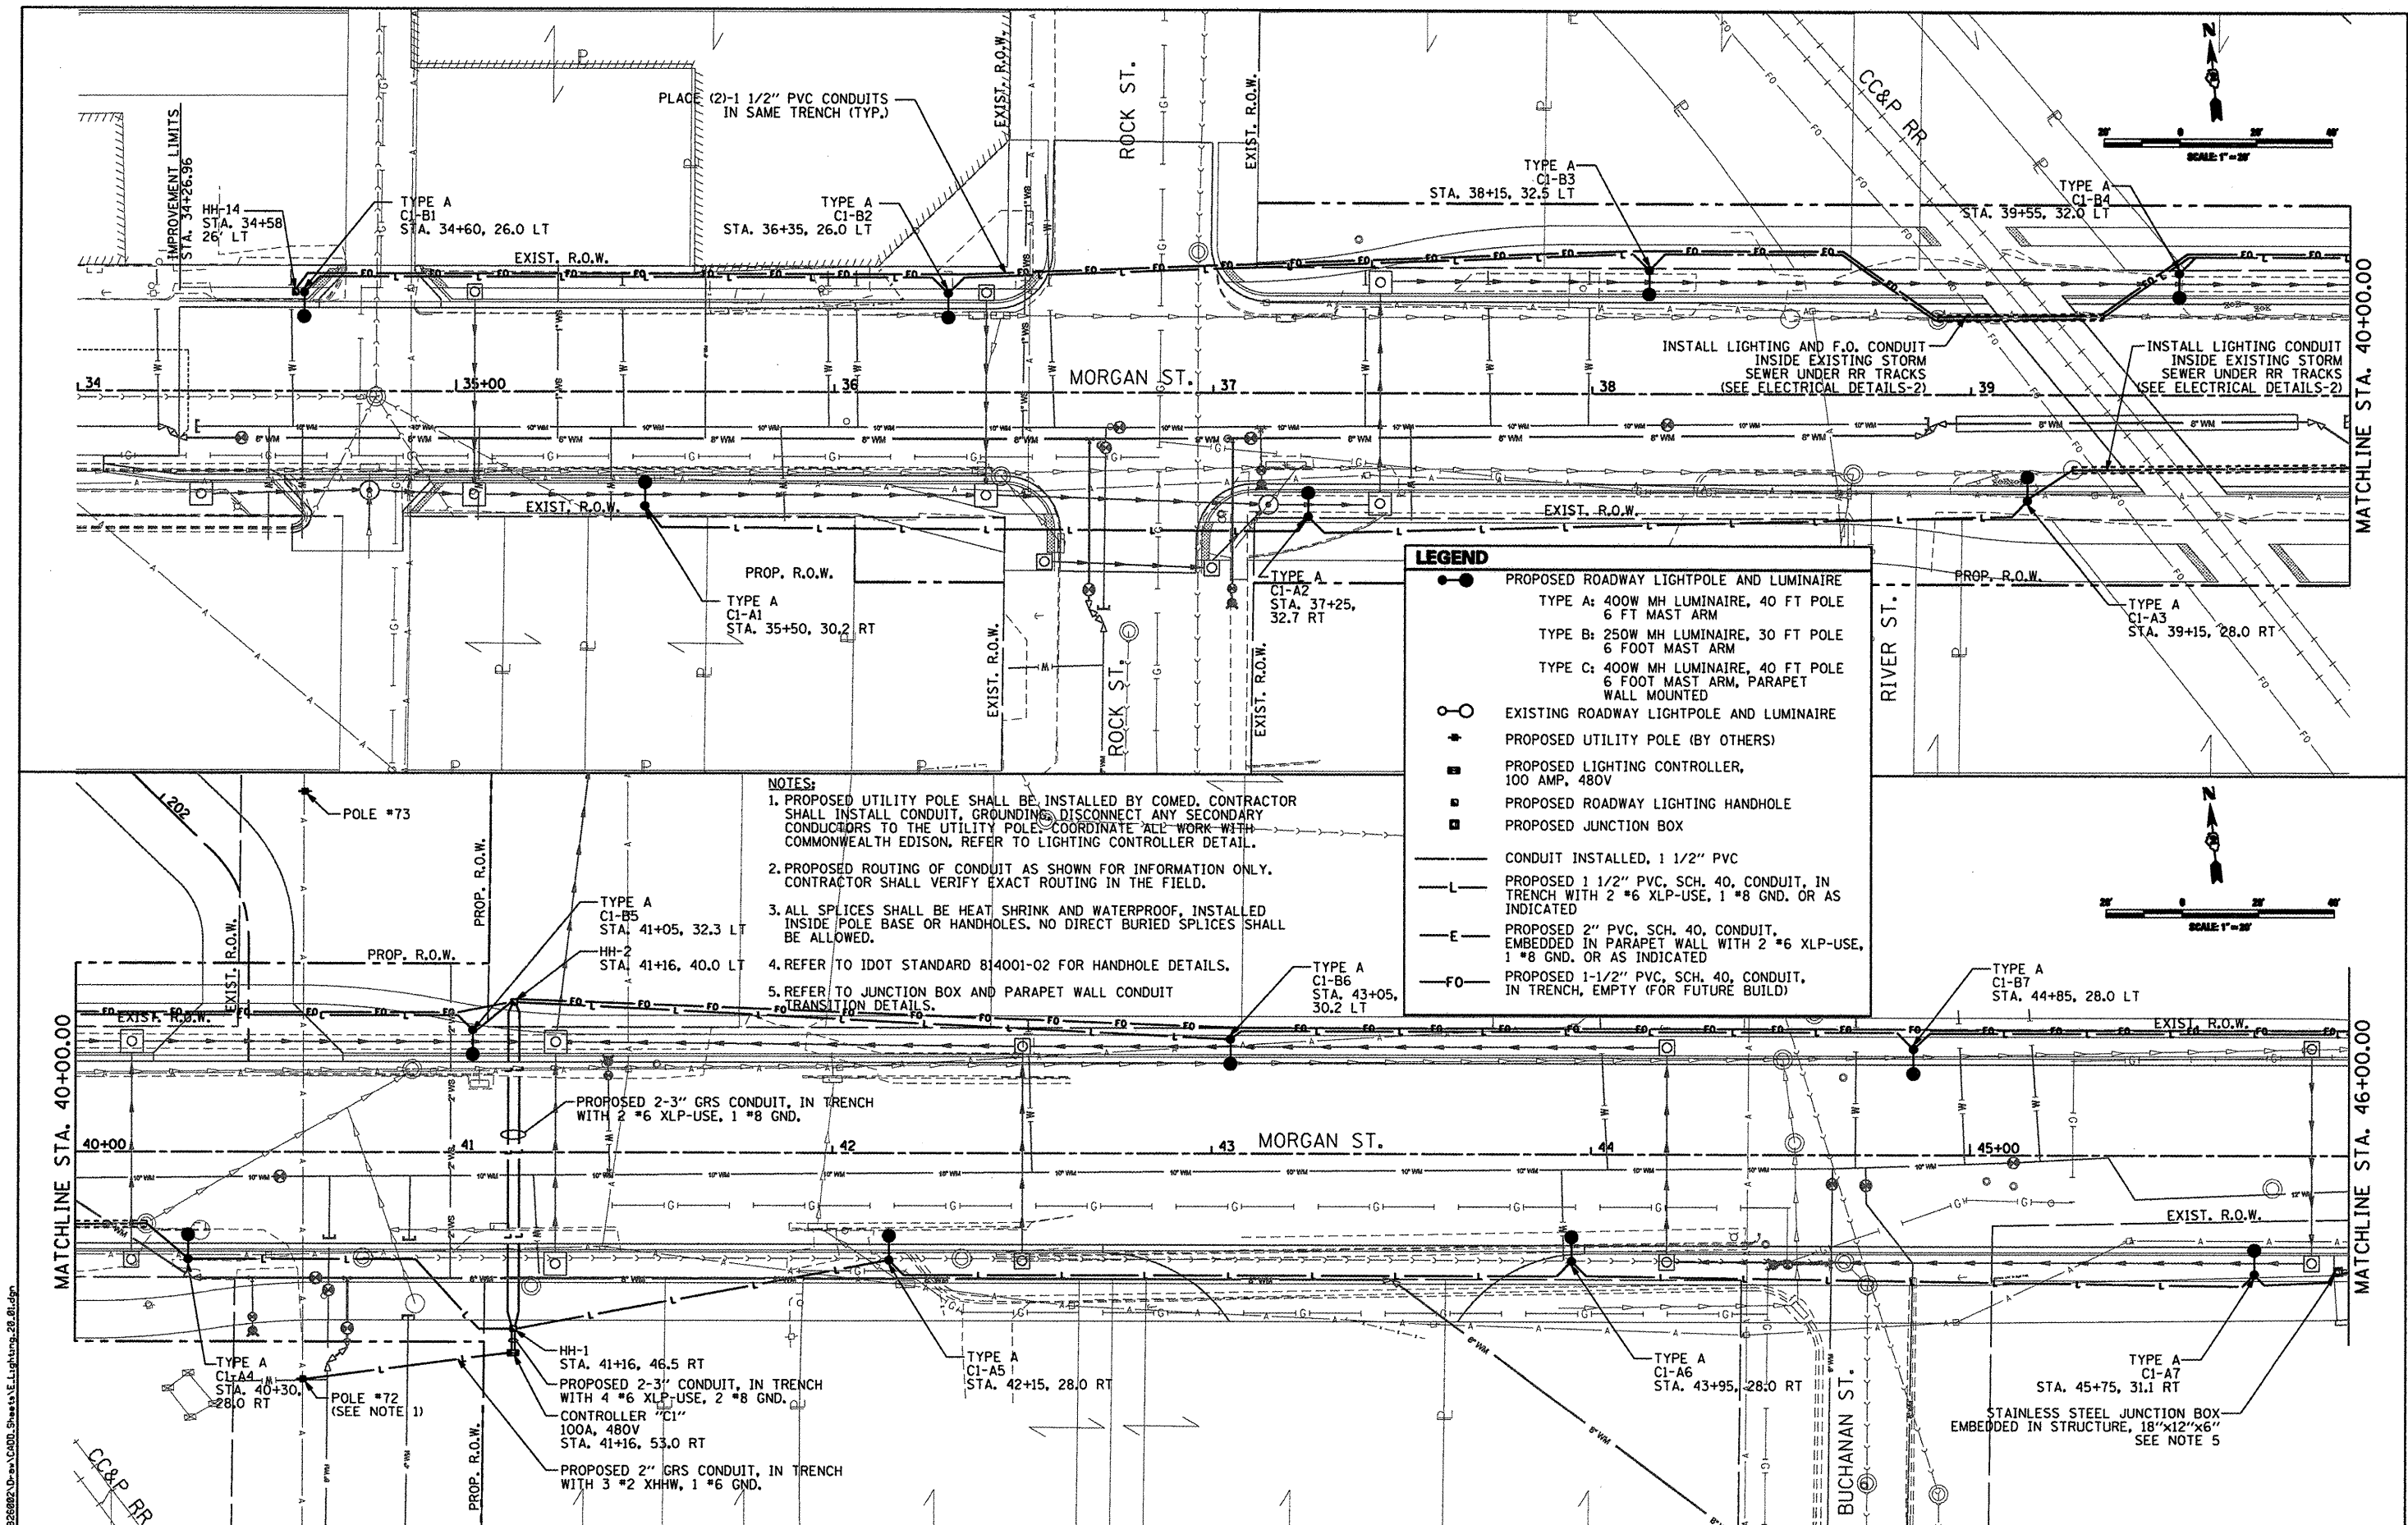


- NOTES:**
1. PROPOSED UTILITY POLE SHALL BE INSTALLED BY COMED. CONTRACTOR SHALL INSTALL CONDUIT, GROUNDING, DISCONNECT ANY SECONDARY CONDUCTORS TO THE UTILITY POLE. COORDINATE ALL WORK WITH COMMONWEALTH EDISON. REFER TO LIGHTING CONTROLLER DETAIL.
 2. PROPOSED ROUTING OF CONDUIT AS SHOWN FOR INFORMATION ONLY. CONTRACTOR SHALL VERIFY EXACT ROUTING IN THE FIELD.
 3. ALL SPLICES SHALL BE HEAT SHRINK AND WATERPROOF, INSTALLED INSIDE POLE BASE OR HANDHOLES. NO DIRECT BURIED SPLICES SHALL BE ALLOWED.
 4. REFER TO IDOT STANDARD 814001-02 FOR HANDHOLE DETAILS.
 5. REFER TO JUNCTION BOX AND PARAPET WALL CONDUIT TRANSITION DETAILS.


LEGEND

- PROPOSED ROADWAY LIGHTPOLE AND LUMINAIRE
 - TYPE A: 400W MH LUMINAIRE, 40 FT POLE, 6 FT MAST ARM
 - TYPE B: 250W MH LUMINAIRE, 30 FT POLE, 6 FOOT MAST ARM
 - TYPE C: 400W MH LUMINAIRE, 40 FT POLE, 6 FOOT MAST ARM, PARAPET WALL MOUNTED
- EXISTING ROADWAY LIGHTPOLE AND LUMINAIRE
- PROPOSED UTILITY POLE (BY OTHERS)
- PROPOSED LIGHTING CONTROLLER, 100 AMP, 480V
- PROPOSED ROADWAY LIGHTING HANDHOLE
- PROPOSED JUNCTION BOX
- CONDUIT INSTALLED, 1 1/2" PVC
- PROPOSED 1 1/2" PVC, SCH. 40, CONDUIT, IN TRENCH WITH 2 #6 XLP-USE, 1 #8 GND. OR AS INDICATED
- E— PROPOSED 2" PVC, SCH. 40, CONDUIT, EMBEDDED IN PARAPET WALL WITH 2 #6 XLP-USE, 1 #8 GND. OR AS INDICATED
- FO— PROPOSED 1-1/2" PVC, SCH. 40, CONDUIT, IN TRENCH, EMPTY (FOR FUTURE BUILD)

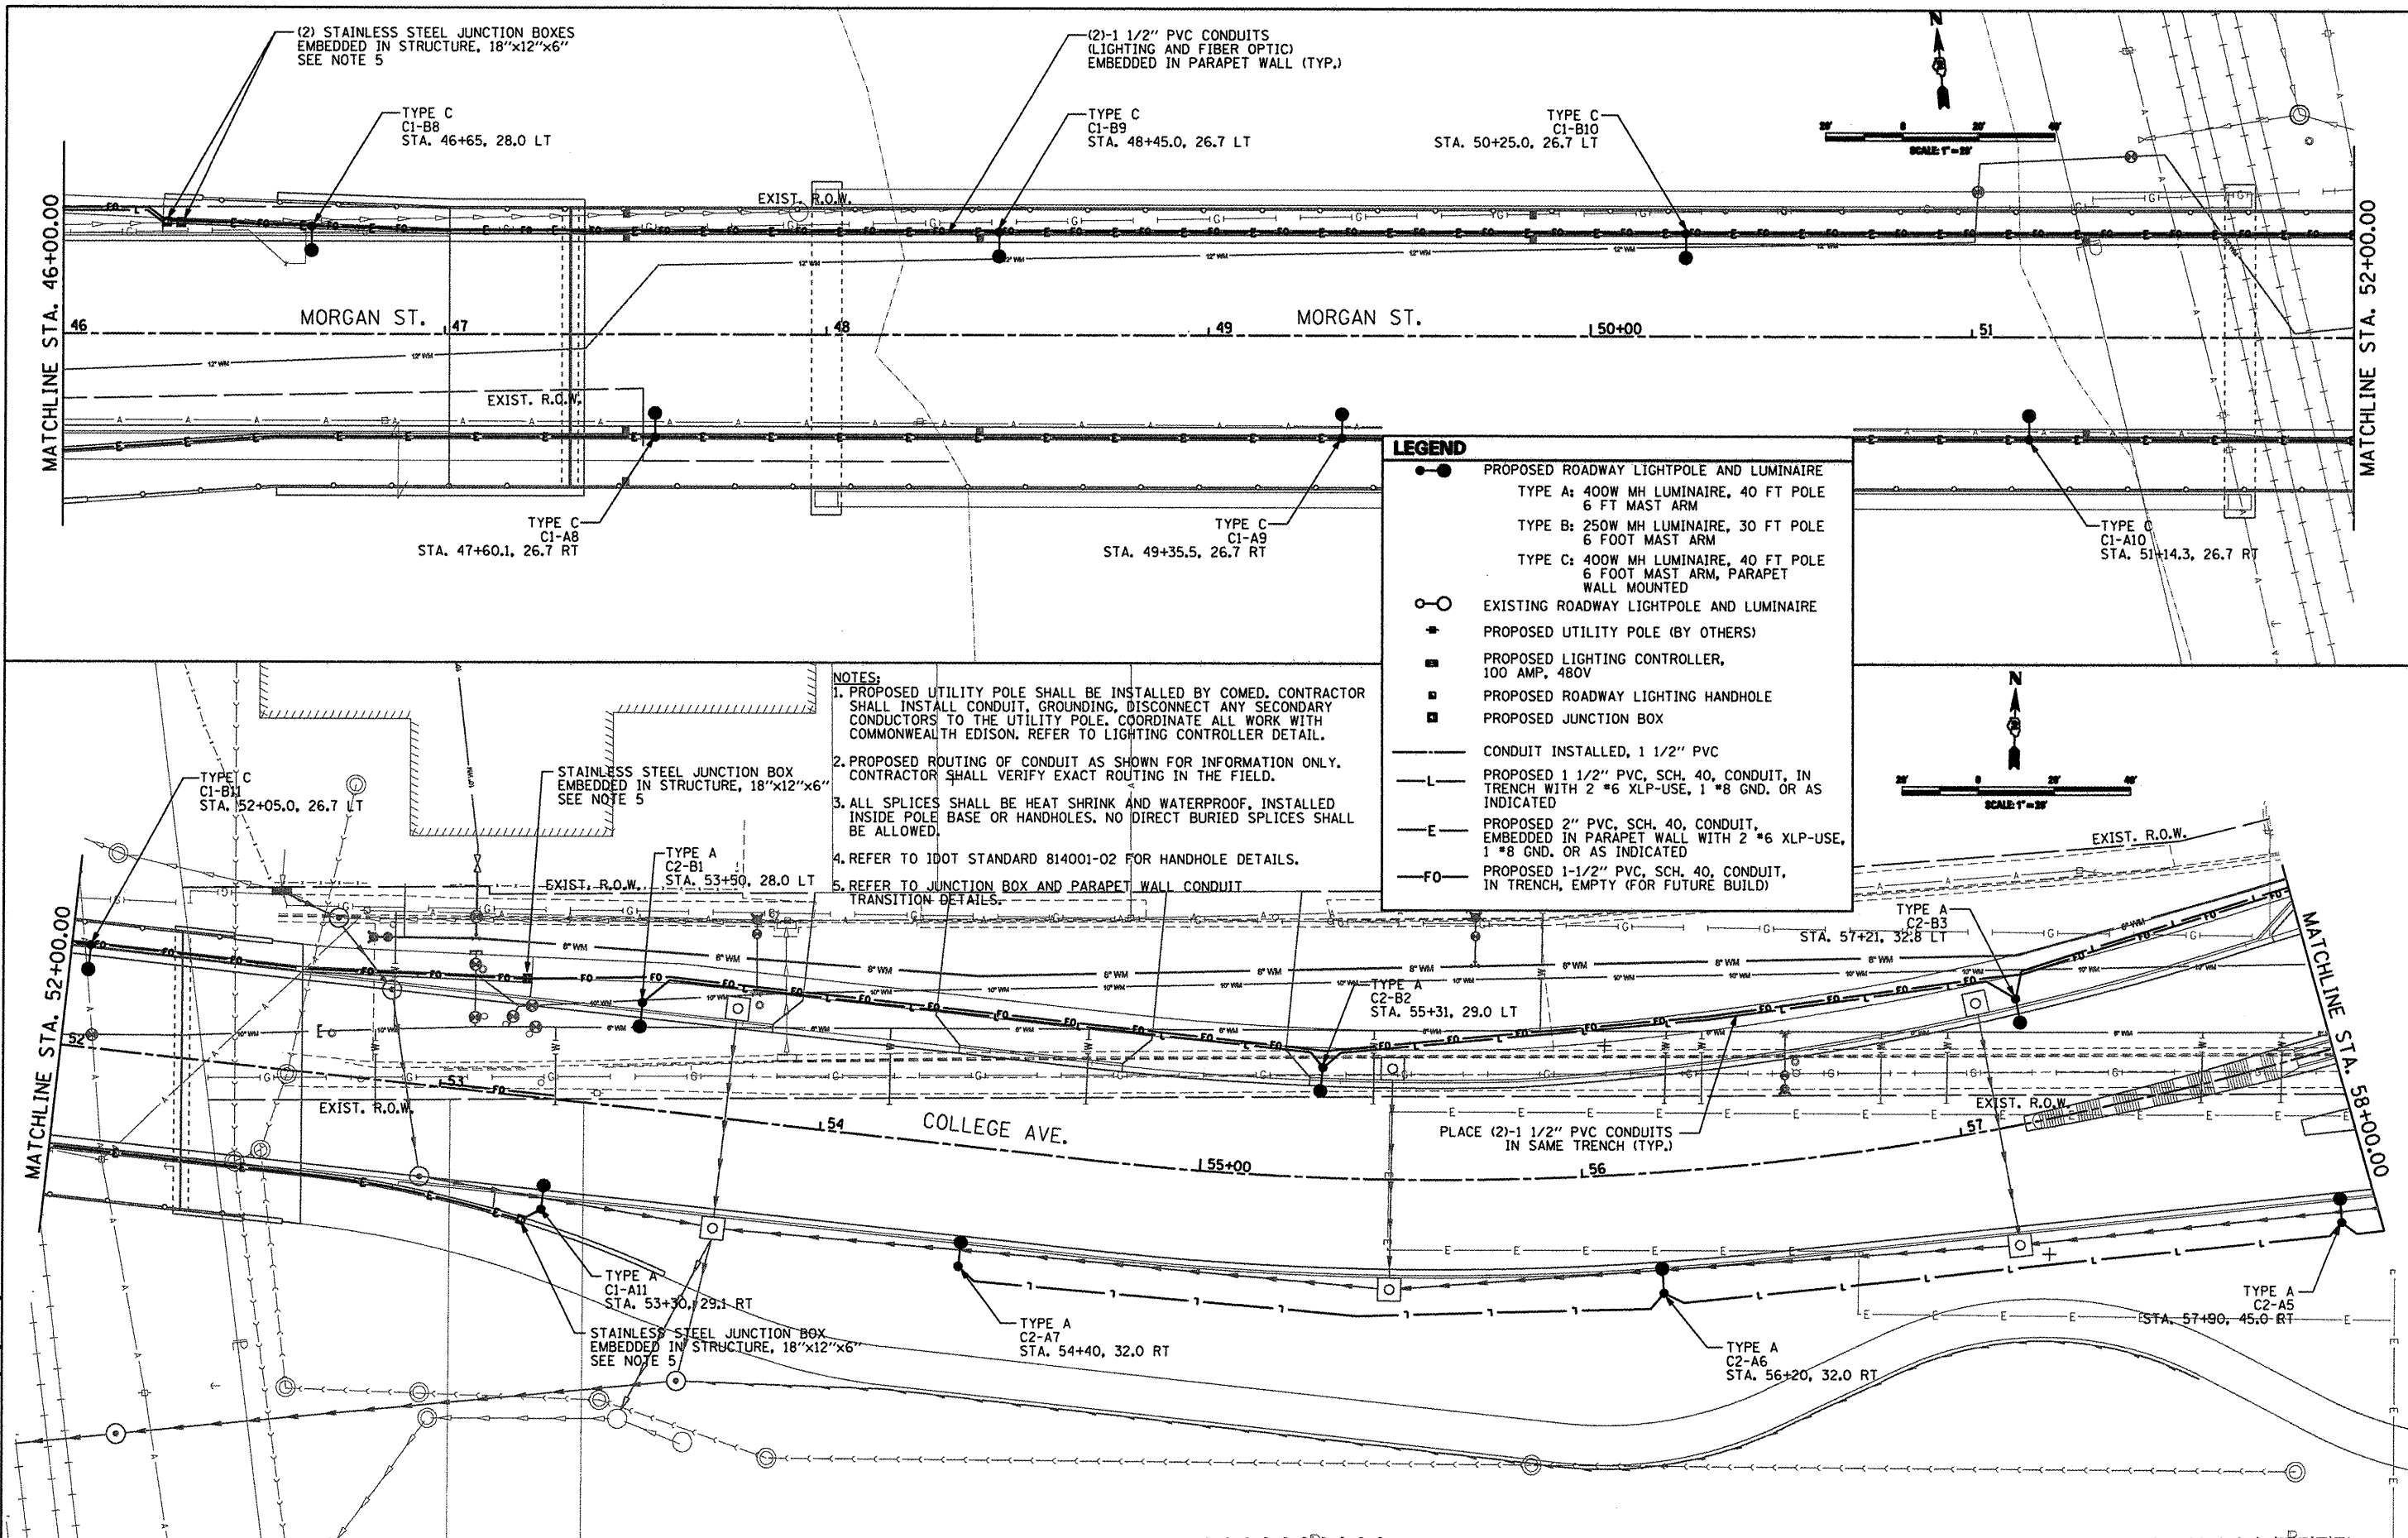

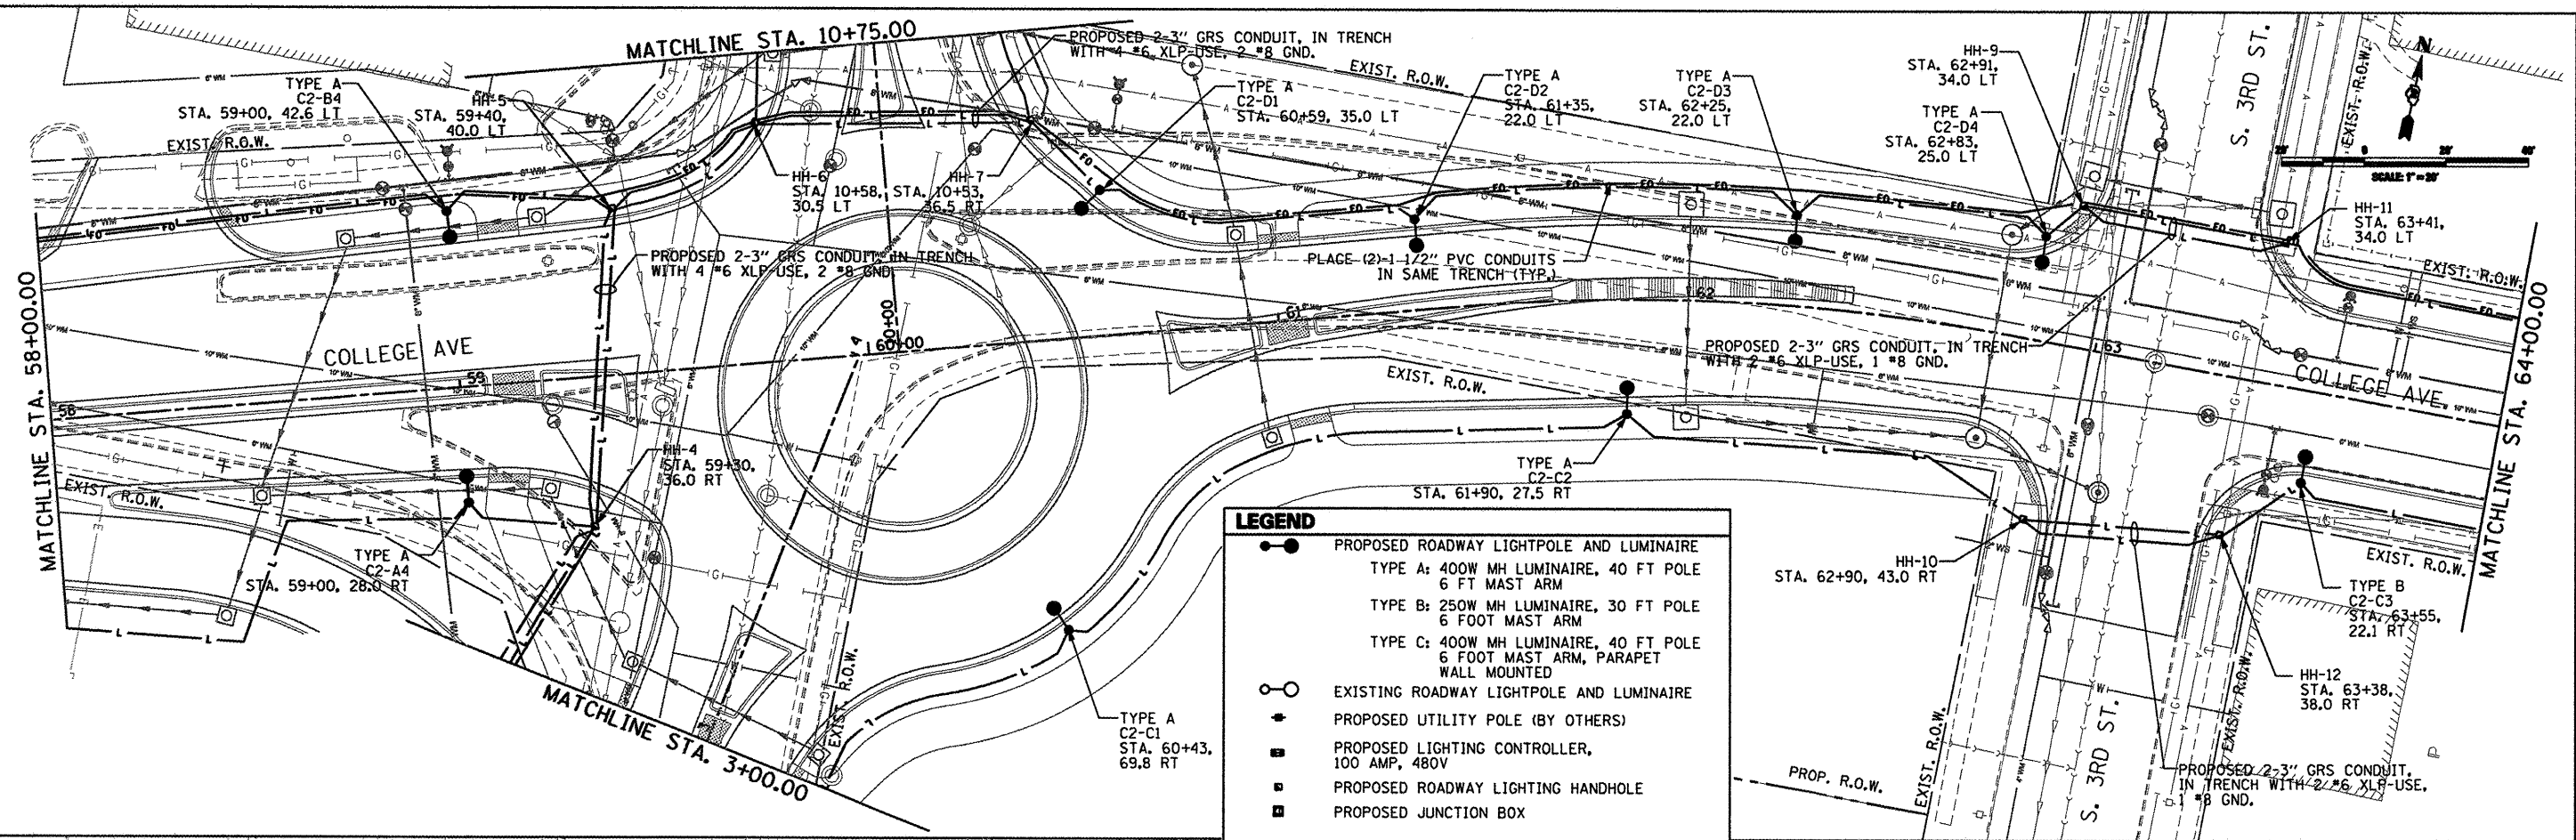

- NOTES:**
1. PROPOSED UTILITY POLE SHALL BE INSTALLED BY COMED. CONTRACTOR SHALL INSTALL CONDUIT, GROUNDING, DISCONNECT ANY SECONDARY CONDUCTORS TO THE UTILITY POLE. COORDINATE ALL WORK WITH COMMONWEALTH EDISON. REFER TO LIGHTING CONTROLLER DETAIL.
 2. PROPOSED ROUTING OF CONDUIT AS SHOWN FOR INFORMATION ONLY. CONTRACTOR SHALL VERIFY EXACT ROUTING IN THE FIELD.
 3. ALL SPLICES SHALL BE HEAT SHRINK AND WATERPROOF, INSTALLED INSIDE POLE BASE OR HANDHOLES. NO DIRECT BURIED SPLICES SHALL BE ALLOWED.
 4. REFER TO IDOT STANDARD 814001-02 FOR HANDHOLE DETAILS.
 5. REFER TO JUNCTION BOX AND PARAPET WALL CONDUIT TRANSITION DETAILS.

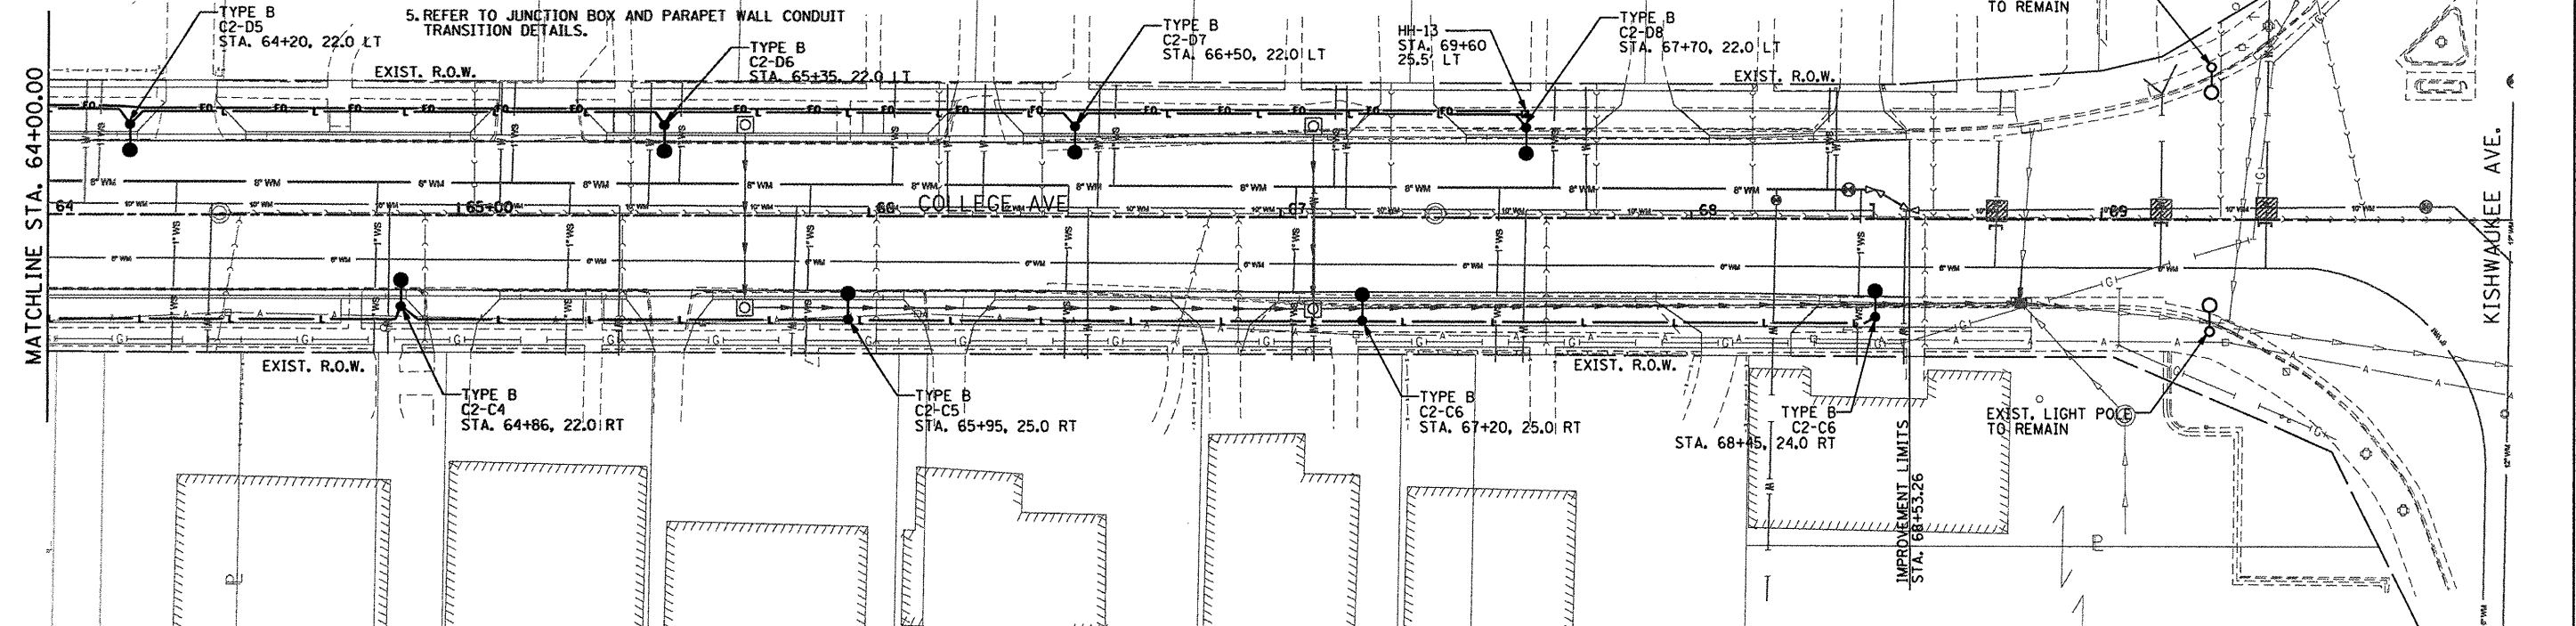

USER NAME = Steve Prange
 PLOT SCALE = 48,0000' / IN.
 PLOT DATE = 02/04/11

DESIGNED - SJP / MNB
 DRAWN - ERD
 CHECKED - SJP
 DATE - 02/04/2011

REVISED -
 REVISED -
 REVISED -
 REVISED -

**CITY OF ROCKFORD
 MORGAN STREET BRIDGE**

**ROADWAY LIGHTING PLAN
 MORGAN STREET / COLLEGE AVENUE**

SCALE: 1"=20' SHEET NO. 3 OF 4 SHEETS STA. 58+00 TO STA.




F.A. RTE.	SECTION	COUNTY	TOTAL SHEETS	SHEET NO.
5077	99-00493-00-BR	WINNEBAGO	253	117
CONTRACT NO. 85529				
FED. ROAD DIST. NO. 2 ILLINOIS FED. AID PROJECT BRW-5099651				

NOTES:

1. PROPOSED UTILITY POLE SHALL BE INSTALLED BY COMED. CONTRACTOR SHALL INSTALL CONDUIT, GROUNDING, DISCONNECT ANY SECONDARY CONDUCTORS TO THE UTILITY POLE. COORDINATE ALL WORK WITH COMMONWEALTH EDISON. REFER TO LIGHTING CONTROLLER DETAIL.
2. PROPOSED ROUTING OF CONDUIT AS SHOWN FOR INFORMATION ONLY. CONTRACTOR SHALL VERIFY EXACT ROUTING IN THE FIELD.
3. ALL SPLICES SHALL BE HEAT SHRINK AND WATERPROOF, INSTALLED INSIDE POLE BASE OR HANDHOLES. NO DIRECT BURIED SPLICES SHALL BE ALLOWED.
4. REFER TO IDOT STANDARD 814001-02 FOR HANDHOLE DETAILS.
5. REFER TO JUNCTION BOX AND PARAPET WALL CONDUIT TRANSITION DETAILS.

LEGEND

- PROPOSED ROADWAY LIGHTPOLE AND LUMINAIRE
 - TYPE A: 400W MH LUMINAIRE, 40 FT POLE 6 FT MAST ARM
 - TYPE B: 250W MH LUMINAIRE, 30 FT POLE 6 FOOT MAST ARM
 - TYPE C: 400W MH LUMINAIRE, 40 FT POLE 6 FOOT MAST ARM, PARAPET WALL MOUNTED
- EXISTING ROADWAY LIGHTPOLE AND LUMINAIRE
- PROPOSED UTILITY POLE (BY OTHERS)
- PROPOSED LIGHTING CONTROLLER, 100 AMP, 480V
- PROPOSED ROADWAY LIGHTING HANDHOLE
- PROPOSED JUNCTION BOX
- CONDUIT INSTALLED, 1 1/2" PVC
- PROPOSED 1 1/2" PVC, SCH. 40, CONDUIT, IN TRENCH WITH 2 #6 XLP-USE, 1 #8 GND. OR AS INDICATED
- PROPOSED 2" PVC, SCH. 40, CONDUIT, EMBEDDED IN PARAPET WALL WITH 2 #6 XLP-USE, 1 #8 GND. OR AS INDICATED
- PROPOSED 1-1/2" PVC, SCH. 40, CONDUIT, IN TRENCH, EMPTY (FOR FUTURE BUILD)

 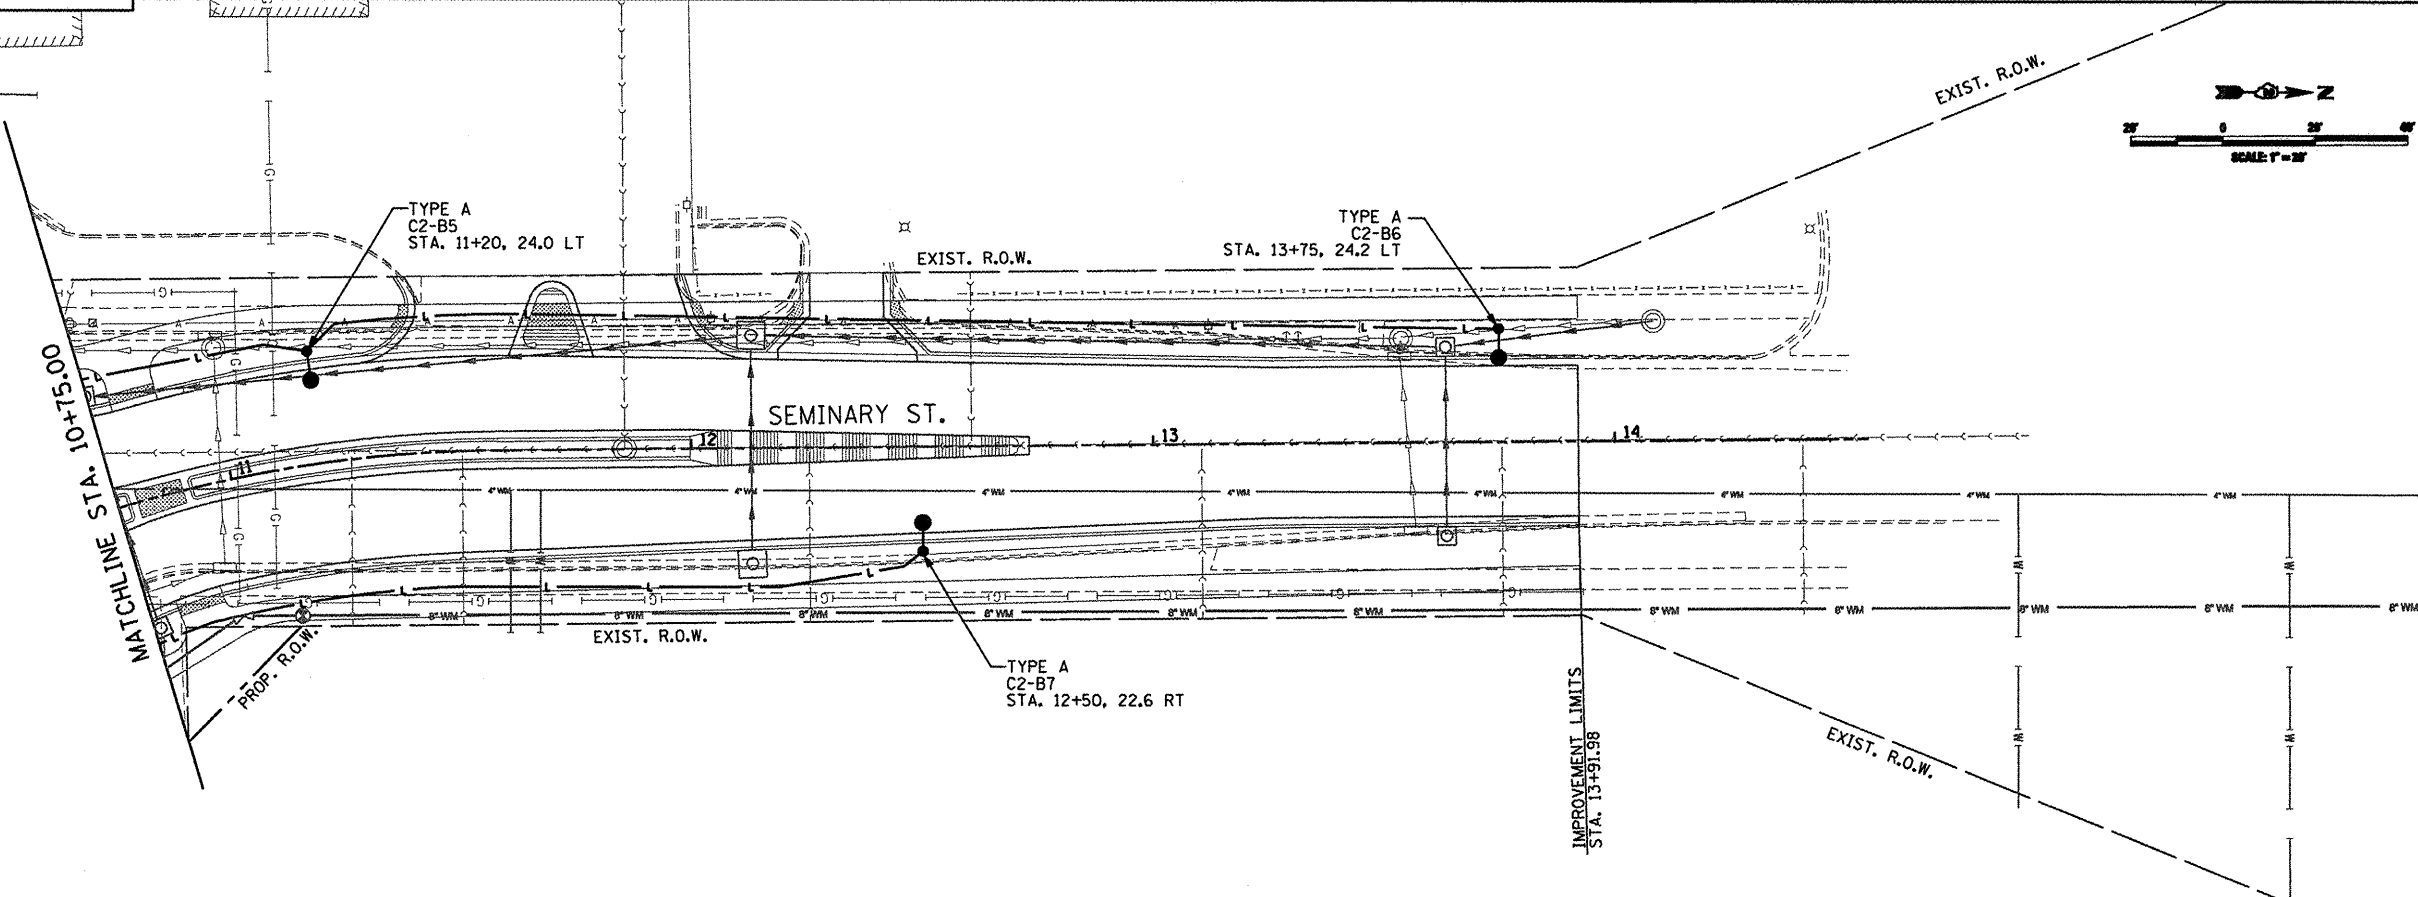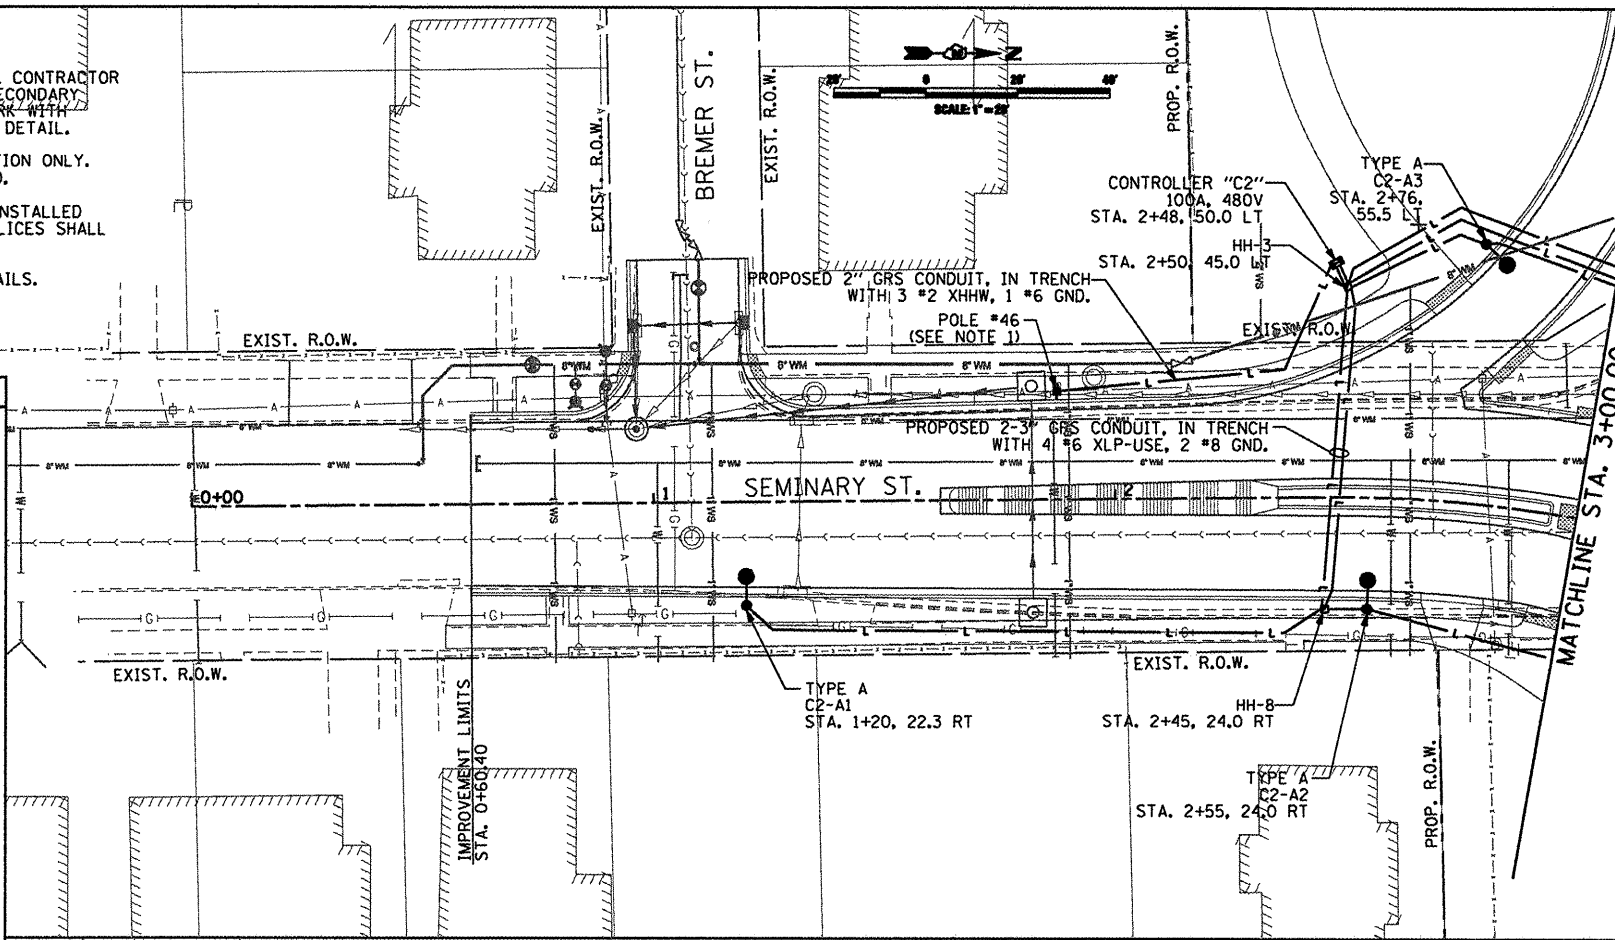


USER NAME - Steve Prange	DESIGNED - SJP / MNB	REVISED -
DRAWN - ERD	REVISOR -	
PLOT SCALE - 40,000 / IN.	CHECKED - SJP	REVISOR -
PLOT DATE - 02/04/11	DATE - 02/04/2011	REVISOR -

CITY OF ROCKFORD
MORGAN STREET BRIDGE


ROADWAY LIGHTING PLAN
SEMINARY STREET

SCALE: 1"=20' SHEET NO. 4 OF 4 SHEETS STA. TO STA.


F.A. FILE NO.	SECTION	COUNTY	TOTAL SHEETS	SHEET NO.
5077	99-00493-00-BR	WINNEBAGO	253	118
CONTRACT NO. 85529				
FED. ROAD DIST. NO. 2 ILLINOIS FED. AID PROJECT BRM-5098651				

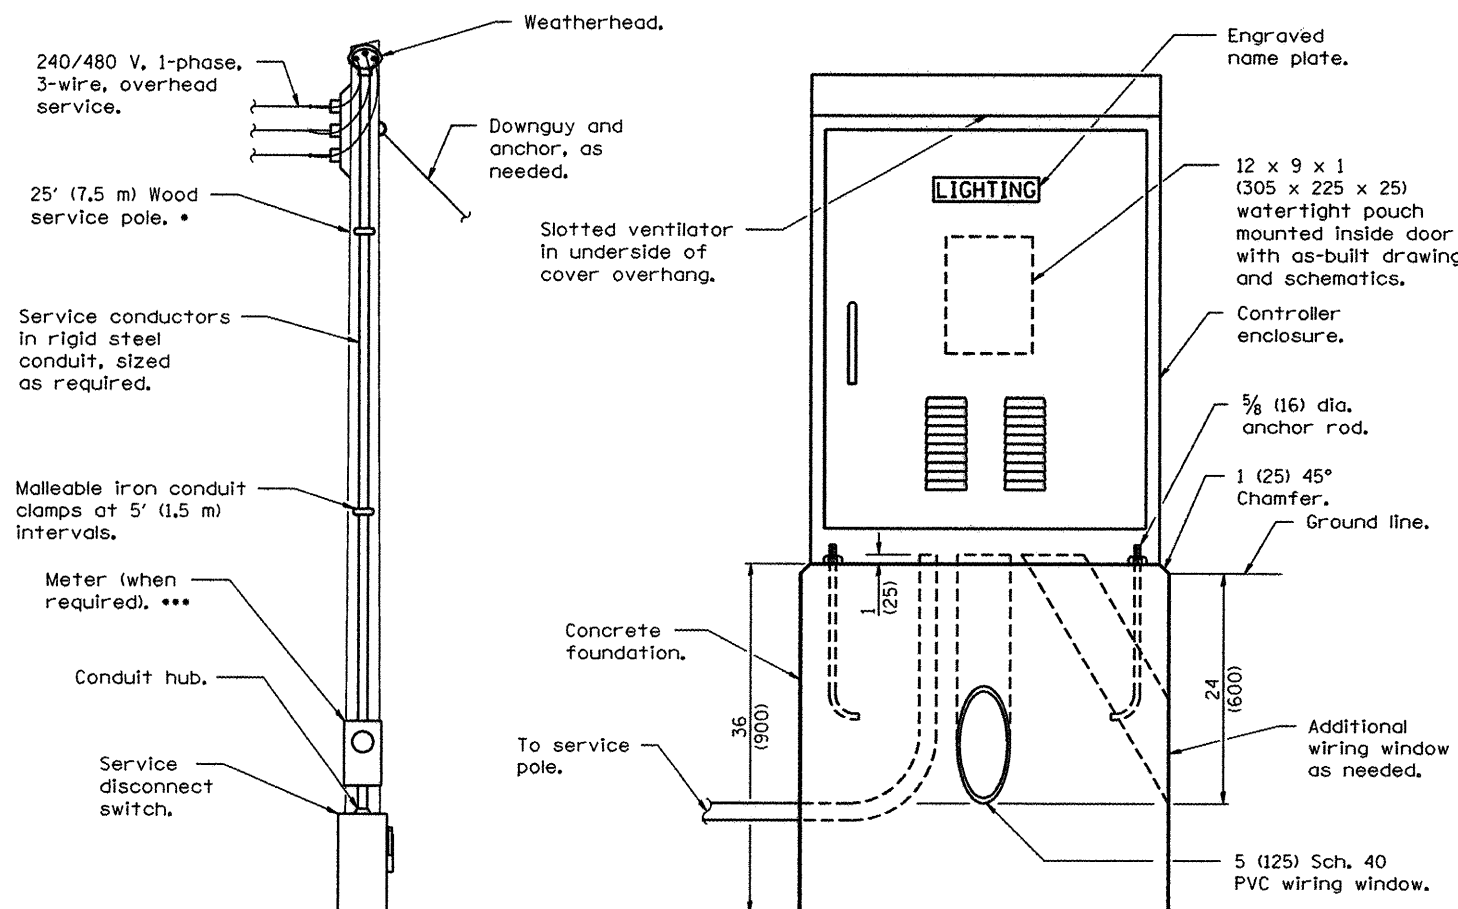


LIGHTING CONTROLLER

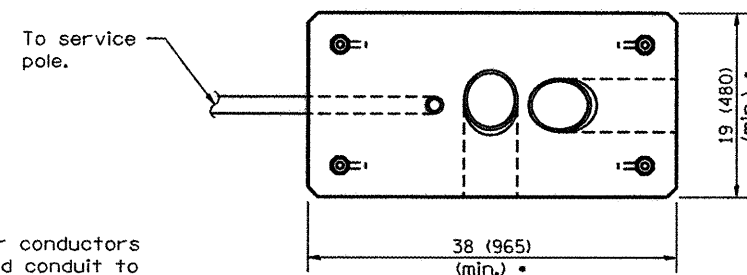

FOUNDATION (PLAN)
(Work pad not shown.)

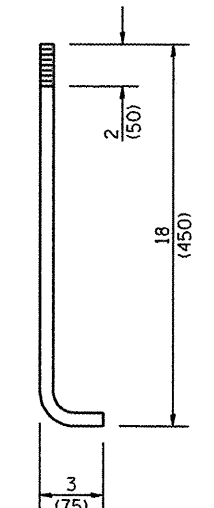

ANCHOR ROD DETAIL

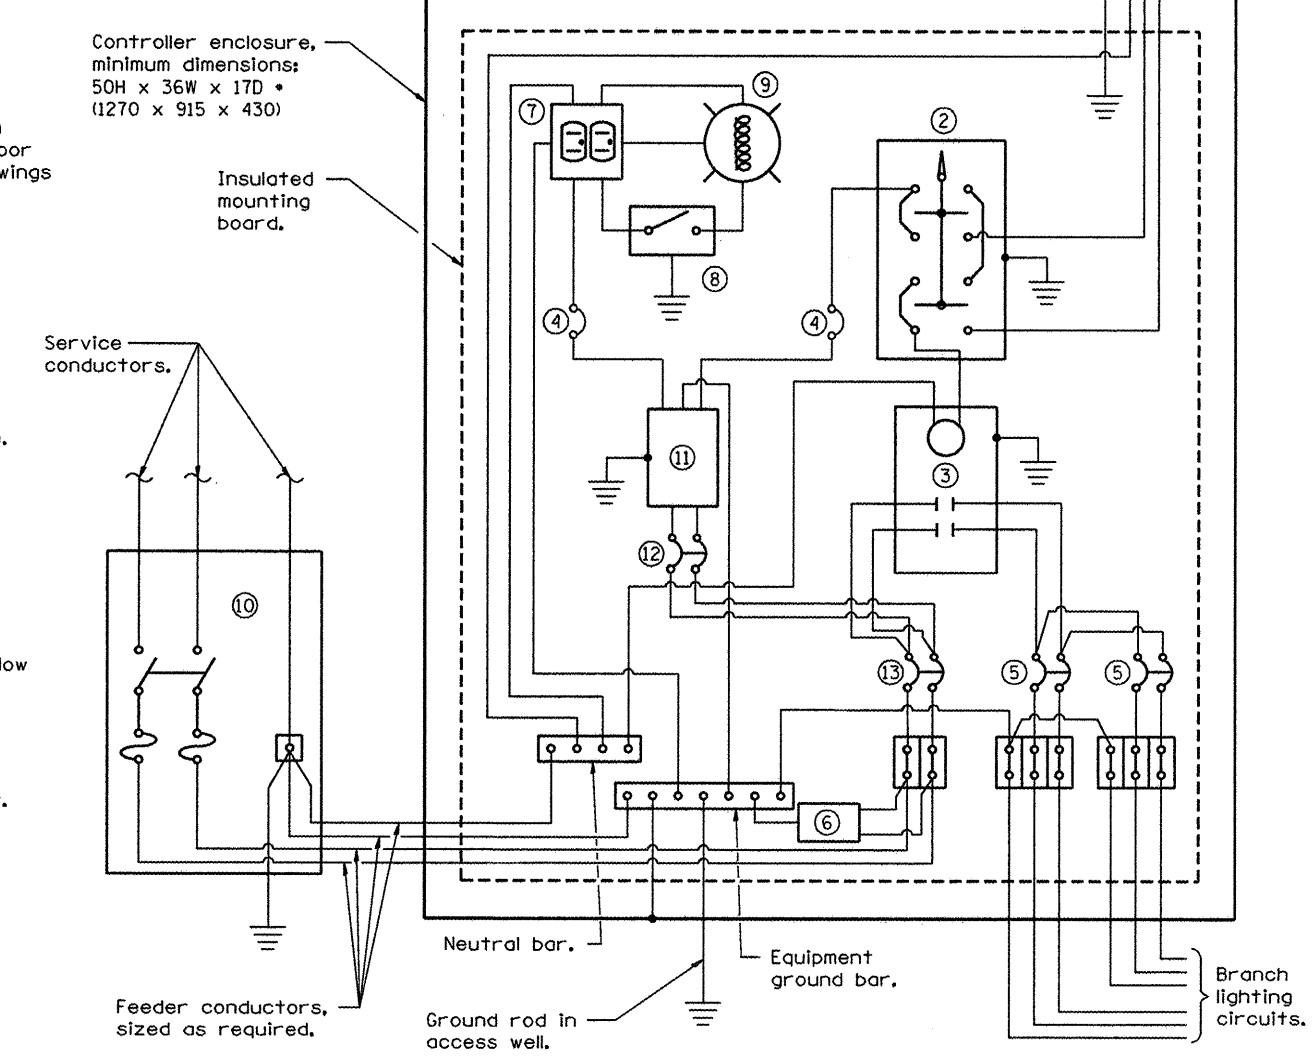

CONTROL SCHEMATIC

- ① Photocell with integral surge arrester.
- ② HAND-OFF-AUTO selector switch.
- ③ 100 amp*, electrically held contactor.
- ④ 15 amp, 1-pole circuit breaker.
- ⑤ 20 amp*, 2-pole circuit breaker (two spares required but not shown).
- ⑥ Surge arrester.
- ⑦ GFCI duplex receptacle.
- ⑧ Single-pole, single-throw switch.
- ⑨ Incandescent luminaire, enclosed and gasketed with 100 watt lamp.
- ⑩ Service disconnect switch - 2-pole, 3-wire, 100 amp*, fused at 100 amp*, solid neutral in NEMA 4X enclosure having lockable external handle.
- ⑪ Transformer - 1KVA*, 480V primary, 120/240V secondary, single-phase, 60Hz.
- ⑫ 15 amp, 2-pole circuit breaker.
- ⑬ 100 amp*, 2-pole circuit breaker.

* Size larger as needed.

All dimensions are in inches (millimeters) unless otherwise shown.


ELECTRIC SERVICE INSTALLATION

- Size larger as needed.
- ** Or as directed by Utility Company.
- *** When cold sequencing is required, provide a meter disconnect switch as directed by Utility Company.

**LIGHTING CONTROLLER
BASE MOUNTED, 480V**

STANDARD 825026-01

L:\PROJECTS\022882-01\022882-01.dwg, Sheets\Lighting_Details.dwg

 


USER NAME - Steve Prange	DESIGNED - SJP / MNB	REVISED -
DRAWN - ERD	REVISIONS -	
PLOT SCALE = 40,0000' / IN.	CHECKED - SJP	REVISIONS -
PLOT DATE = 02/04/11	DATE - 02/04/2011	REVISIONS -

**CITY OF ROCKFORD
MORGAN STREET BRIDGE**

ELECTRICAL DETAILS - 1


SCALE: N/A SHEET NO. 1 OF 8 SHEETS STA. TO STA.

F.A. RTE.	SECTION	COUNTY	TOTAL SHEETS	SHEET NO.
5077	99-00493-00-BR	WINNEBAGO	253	119
CONTRACT NO. 85529				
FED. ROAD DIST. NO. 2 ILLINOIS FED. AID PROJECT BRW-509965				

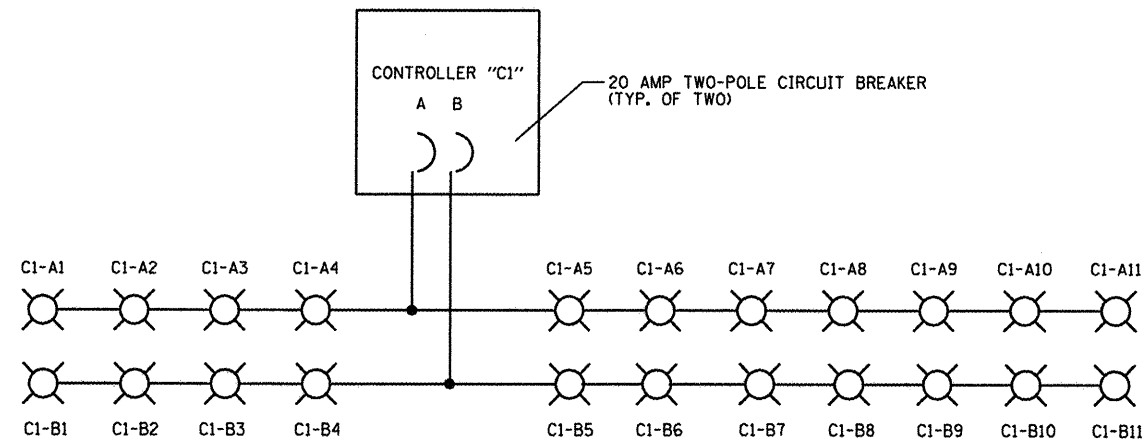


ROADWAY LIGHTING CONTROLLER "C1" ONE-LINE

CONTROLLER "C1" LOAD SCHEDULE		
CIRCUIT #	AMPERES	WATTAGE
A	11.45	4400
B	11.45	4400

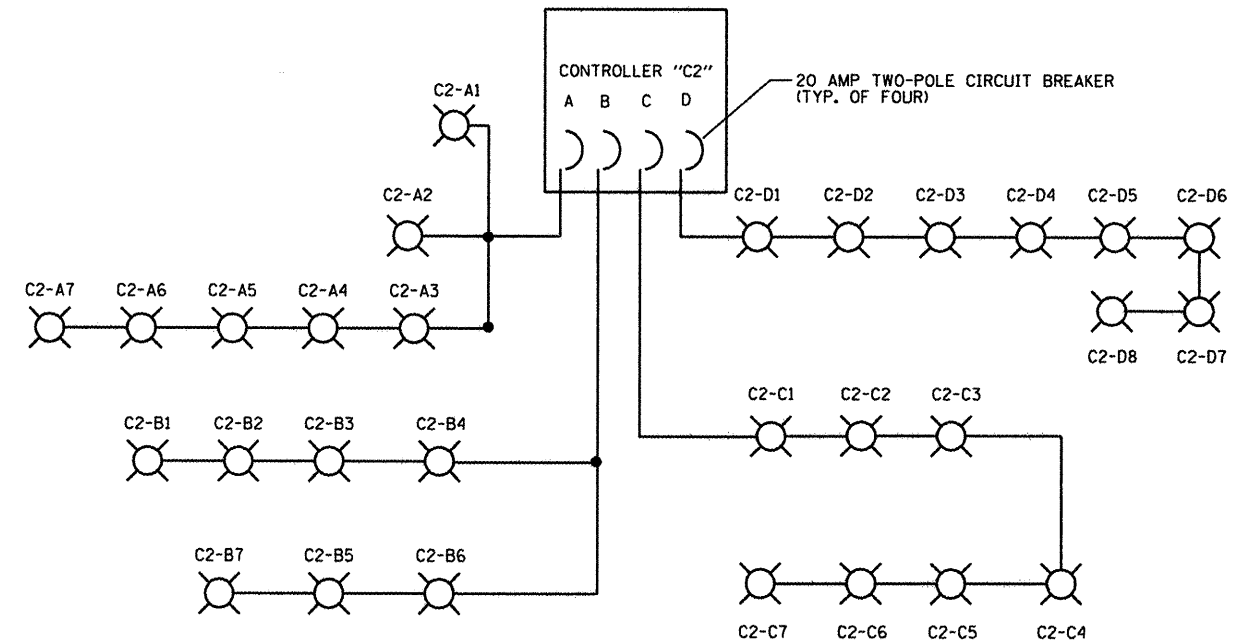

ROADWAY LIGHTING CONTROLLER "C2" ONE-LINE

CONTROLLER "C2" LOAD SCHEDULE		
CIRCUIT #	AMPERES	WATTAGE
A	7.29	2800
B	6.25	2400
C	5.33	2050
D	6.77	2600

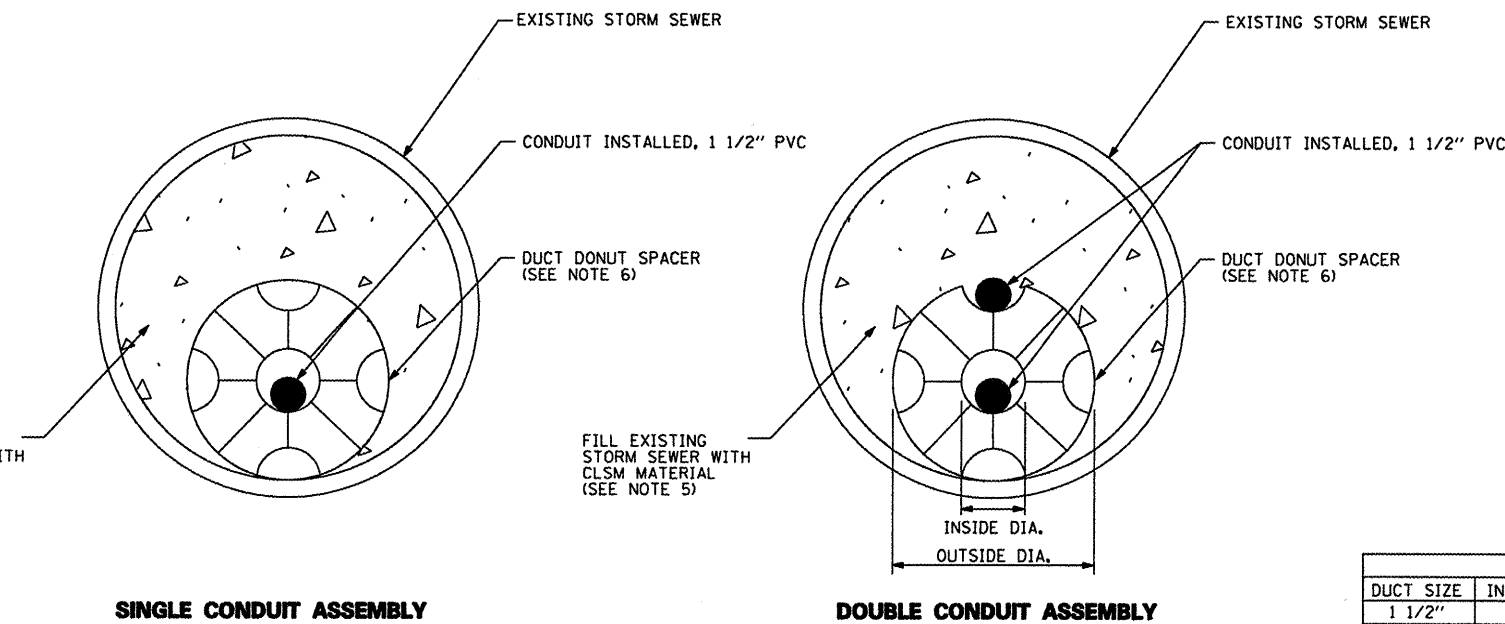

SINGLE CONDUIT ASSEMBLY

DOUBLE CONDUIT ASSEMBLY

CONDUIT INSTALLED, 1 1/2" PVC WITH SPACERS

NOTES:

1. USE ONE DUCT SPACER FOR EVERY 5 FEET OF EXISTING STORM SEWER CASING.
2. INSTALL DUCT SPACERS PERPENDICULAR TO CONDUITS TO REDUCE THE TENDENCY OF CONDUITS TO CORKSCREW.
3. CONTRACTOR MUST COORDINATE WITH DUCT SPACER MANUFACTURER ON INSTALLATION MEANS TO PREVENT THE DUCTBANK FROM ROTATING DURING INSTALLATION. DUCT SPACERS MUST BE HELD IN PLACE WITH NON-METALLIC STRAPS AND HOLD DOWN BARS.
4. THE DUCTBANK MUST BE HELD IN POSITION AT BOTH ENDS TO ACCOMMODATE POSSIBLE UNEVEN THRUST LOADS THAT MAY BE GENERATED DURING THE GROUTING OPERATION.
5. THE COST FOR FILLING THE EXISTING STORM SEWER WITH CLSM SHALL BE INCLUDED IN THE CONTRACT UNIT COST FOR CONDUIT INSTALLED, 1 1/2" PVC.
6. THE COST FOR DUCT DONUT SPACERS AND ANY ASSOCIATED STRAPS USED TO HOLD THE CONDUIT IN PLACE SHALL BE INCLUDED IN THE CONTRACT UNIT COST FOR CONDUIT INSTALLED, 1 1/2" PVC.

DUCT DONUT SPACER SPECIFICATIONS			
DUCT SIZE	INSIDE DIAMETER	OUTSIDE DIAMETER	THICKNESS
1 1/2"	2 3/4"	8 3/4"	1 1/4"

FILL EXISTING STORM SEWER WITH CLSM MATERIAL (SEE NOTE 5)

FILL EXISTING STORM SEWER WITH CLSM MATERIAL (SEE NOTE 5)



USER NAME = Steve Prange	DESIGNED - SJP / MNB	REVISED -
PLOT SCALE = 40,000' / IN.	DRAWN - ERD	REVISED -
PLOT DATE = 02/04/11	CHECKED - SJP	REVISED -
	DATE - 02/04/2011	REVISED -

CITY OF ROCKFORD
MORGAN STREET BRIDGE

ELECTRICAL DETAILS - 2

SCALE: N/A SHEET NO. 2 OF 8 SHEETS STA. TO STA.

F.A. RTE.	SECTION	COUNTY	TOTAL SHEETS	SHEET NO.
5077	99-00493-00-BR	WINNEBAGO	253	120
CONTRACT NO. 85529				
FED. ROAD DIST. NO. 2 [ILLINOIS] FED. AID PROJECT BRM-509965				



1. REFER TO IDOT STANDARD DWG. BE-301 FOR LIGHT POLE DETAILS. (SHEETS 124 & 125)
2. REFER TO IDOT STANDARD DWG. BE-702 FOR POLE WIRING AND TRENCH DETAILS. (SHEET 126)

LUMINAIRE SCHEDULE					
TYPE	DESCRIPTION	MANUFACTURER	POLE	LAMP	VOLTAGE
TYPE A	DOMUS 55 SERIES, TYPE III CUTOFF CATALOG DMS55-400MH-SG3-480V	LUMEC	VALMONT 40 FT M.H., 6 FT. MAST ARM ON CONCRETE FOUNDATION	400W M.H.	480 V
TYPE B	DOMUS 55 SERIES, TYPE III CUTOFF CATALOG DMS55-250MH-SG3-480V	LUMEC	VALMONT 30 FT M.H., 6 FT. MAST ARM ON CONCRETE FOUNDATION	250W M.H.	480 V
TYPE C	DOMUS 55 SERIES, TYPE III CUTOFF CATALOG DMS55-400MH-SG3-480V	LUMEC	VALMONT 40 FT M.H., 6 FT. MAST ARM ON PARAPET WALL MOUNTED	400W M.H.	480 V



F.A. RTE.	SECTION	COUNTY	TOTAL SHEETS	SHEET NO.
5077	99-00493-00-BR	WINNEBAGO	253	122
CONTRACT NO. 85529				
FED. ROAD DIST. NO. 2 ILLINOIS FED. AID PROJECT BRM-50996(S)				

L:\ROCKFORD\0826002\Draw\CADD_Sheets\E_Lighting-Details-04.dgn

24" x 36" PG Style (Stackable) Assembly
and 24" x 36" PD Style Assembly

SPECIFICATIONS/DATA

Covers (Blank unless logo is specified)

DESCRIPTION	PART NO.	WEIGHT #	DESIGN/TEST LOAD #	ANSI TIER*
W/2 Bolts	PG2436CA00	100 (45 kg)	8,000 / 12,000	8
Gasketed w/2 Bolts	PG2436CG00	100 (45 kg)	8,000 / 12,000	8
2-Piece w/2 Bolts	PG2436CS00	122 (55 kg)	8,000 / 12,000	8
No Bolts	PG2436WA00	100 (45 kg)	8,000 / 12,000	8
Heavy Duty w/2 Bolts	PG2436HA00	115 (52 kg)	15,000 / 22,500	15
Gasketed Heavy Duty w/2 Bolts	PG2436HG00	115 (52 kg)	15,000 / 22,500	15
Heavy Duty 2-Piece w/2 Bolts	PG2436HS00	122 (55 kg)	15,000 / 22,500	15
Heavy Duty w/2 Bolts	PG2436HH00	122 (55 kg)	22,500 / 33,750	22

* Gasketed covers and bolt grommets must be used with a gasketed box. Gaskets reduce the inflow of fluids but do not make the enclosure water tight.

PG Boxes (Stackable with self-aligning, replaceable EZ Nut) **24" - 42" Deep boxes must be used as bottom of any stack.)

DESCRIPTION	PART NO.	WEIGHT #	DIMENSION A	DIMENSION B	DESIGN/TEST LOAD #	ANSI TIER*
Open Bottom	PG2436BA18	141 (64 kg)	18" (457 mm)	15" (381 mm)	22,500 / 33,750	22
	PG2436BA24	180 (81.6 kg)	24" (610 mm)	21" (533 mm)	22,500 / 33,750	22
	PG2436BA30	196 (88.9 kg)	30" (762 mm)	27" (686 mm)	22,500 / 33,750	22
	PG2436BA36	254 (115 kg)	36" (914 mm)	33" (838 mm)	22,500 / 33,750	22
	PG2436BA42	293 (133 kg)	42" (1067 mm)	39" (991 mm)	22,500 / 33,750	22
Open Bottom w/2 Mouseholes	PG2436BB18	139 (63.1 kg)	18" (457 mm)	15" (381 mm)	22,500 / 33,750	22
	PG2436BB24	178 (80.7 kg)	24" (610 mm)	21" (533 mm)	22,500 / 33,750	22
	PG2436BB30	194 (88.0 kg)	30" (762 mm)	27" (686 mm)	22,500 / 33,750	22
	PG2436BB36	252 (114 kg)	36" (914 mm)	33" (838 mm)	22,500 / 33,750	22
	PG2436BB42	293 (133 kg)	42" (1067 mm)	39" (991 mm)	22,500 / 33,750	22
Solid Bottom	PG2436DA18	171 (78 kg)	18 1/2" (470 mm)	15" (381 mm)	22,500 / 33,750	22
	PG2436DA24	228 (103.4 kg)	24 1/2" (622 mm)	21" (533 mm)	22,500 / 33,750	22
	PG2436DA30	238 (107.0 kg)	30 1/2" (775 mm)	27" (686 mm)	22,500 / 33,750	22
	PG2436DA36	282 (128 kg)	36 1/2" (927 mm)	33" (838 mm)	22,500 / 33,750	22
	PG2436DA42	321 (146 kg)	42 1/2" (1080 mm)	39" (991 mm)	22,500 / 33,750	22

PD Boxes

DESCRIPTION	PART NO.	WEIGHT #	DIMENSION D	DIMENSION E	DESIGN/TEST LOAD #	ANSI TIER*
Open Bottom	PD2436BA18	159 (72 kg)	18" (457 mm)	15" (381 mm)	22,500 / 33,750	22
	PD2436BA26	199 (90 kg)	26" (660 mm)	23" (584 mm)	22,500 / 33,750	22
	PD2436BA48	313 (142 kg)	48" (1219 mm)	45" (1143 mm)	22,500 / 33,750	22
Open Bottom w/2 Mouseholes	PD2436BB18	157 (71 kg)	18" (457 mm)	15" (381 mm)	22,500 / 33,750	22
	PD2436BB26	197 (89 kg)	26" (660 mm)	23" (584 mm)	22,500 / 33,750	22
	PD2436BB48	311 (141 kg)	48" (1219 mm)	45" (1143 mm)	22,500 / 33,750	22
Open Bottom w/Gasket	PD2436BG18	159 (72 kg)	18" (457 mm)	15" (381 mm)	22,500 / 33,750	22
	PD2436BG26	199 (90 kg)	26" (660 mm)	23" (584 mm)	22,500 / 33,750	22
	PD2436BG48	313 (142 kg)	48" (1219 mm)	45" (1143 mm)	22,500 / 33,750	22




Extensions (For use under 18" deep box only, one per box.)

DESCRIPTION	PART NO.	WEIGHT #	DIMENSION F	DIMENSION G	DESIGN/TEST LOAD #	ANSI TIER*
Open Bottom	PG2436EA08	81 (37 kg)	8 3/4" (222 mm)	1" (25 mm)	22,500 / 33,750	22
Solid Bottom	PG2436RA08	95 (43.1 kg)	9 1/4" (235 mm)	N/A	22,500 / 33,750	22

Dimensions & weights in parentheses are metric equivalent.


* Loadings comply with ANSI/SCTE 77 (see page 9).

HANDHOLES
24"x36" PG STYLE (STACKABLE) ASSEMBLY
AND 24"x36" PD STYLE ASSEMBLY

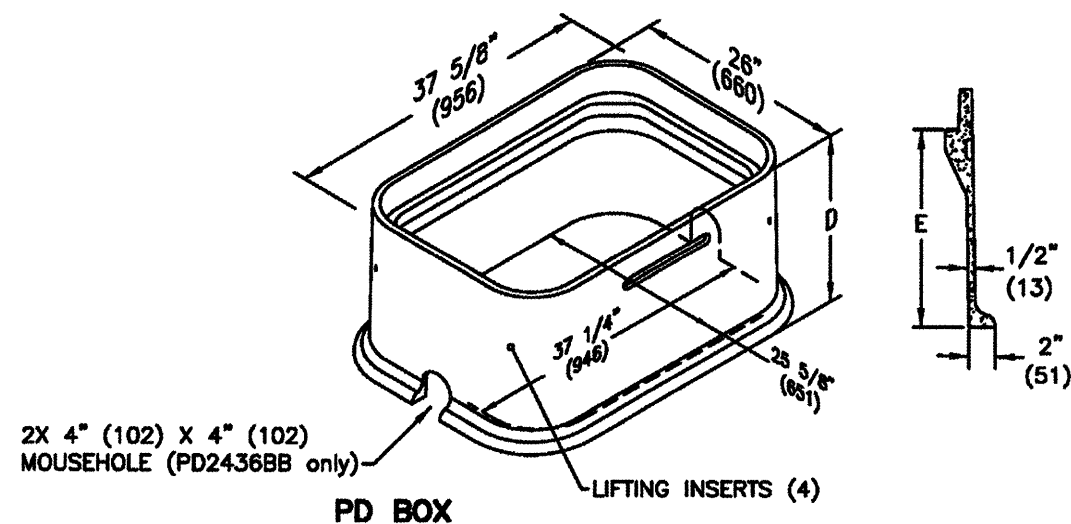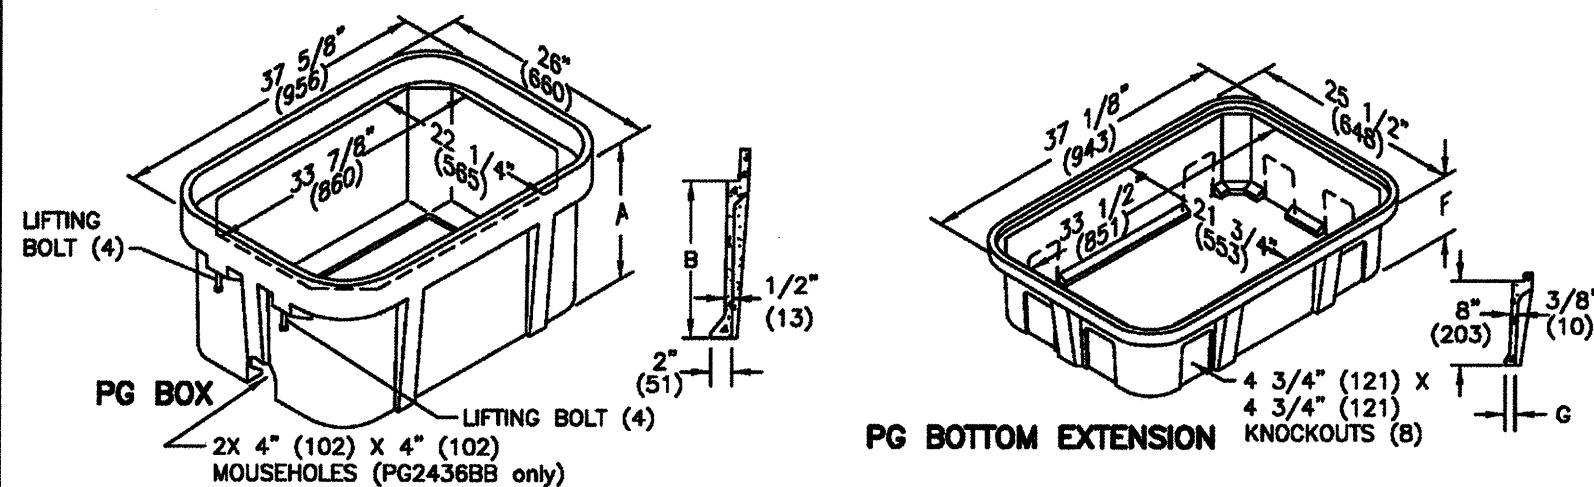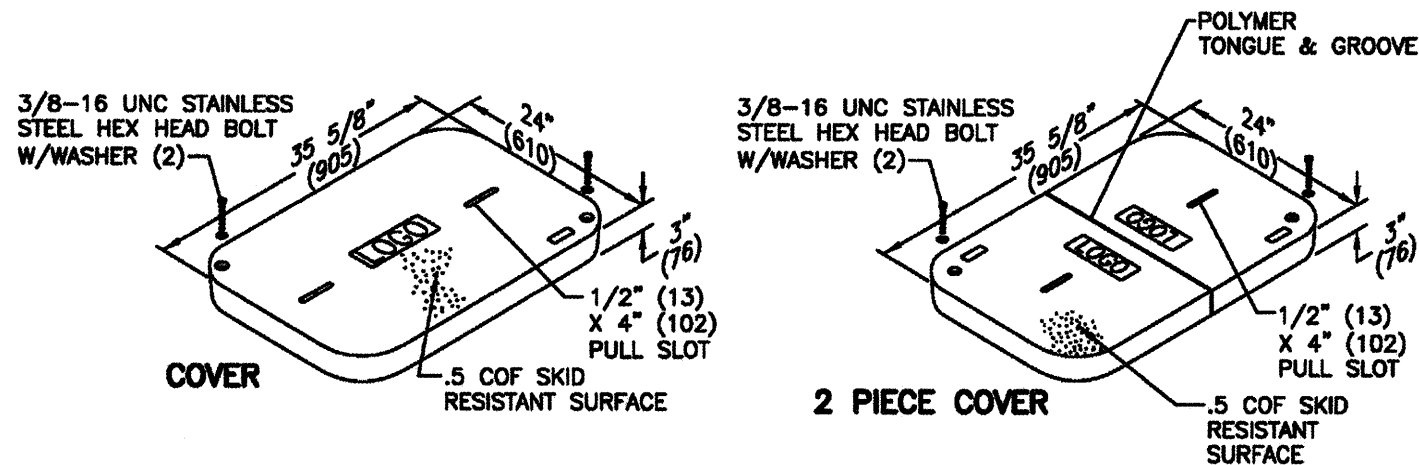


LIGHT POLE FOUNDATION DEPTH TABLE
40 FT. (12.192 m) TO 47.5 FT. (14.478 m) MOUNTING HEIGHT


SOIL CONDITIONS	DESIGN DEPTH "D" OF FOUNDATION	
	SINGLE ARM POLE	TWIN ARM POLE
SOFT CLAY Du = 0.375 TON/SQ. FT.	13'-0" (3.96 m)	15'-0" (4.57 m)
MEDIUM CLAY Du = 0.75 TON/SQ. FT.	9'-6" (2.93 m)	10'-9" (3.23 m)
STIFF CLAY Du = 1.50 TON/SQ. FT.	7'-0" (2.13 m)	8'-0" (2.44 m)
LOOSE SAND φ = 34°	9'-0" (2.74 m)	10'-0" (3.05 m)
MEDIUM SAND φ = 37.5°	8'-3" (2.52 m)	9'-0" (2.74 m)
DENSE SAND φ = 40°	7'-9" (2.36 m)	9'-0" (2.74 m)

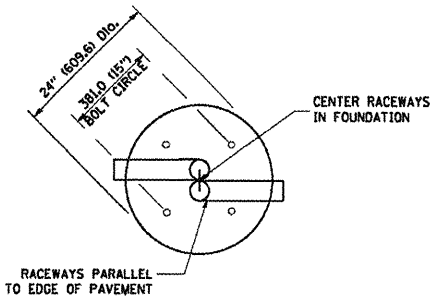


TOP VIEW

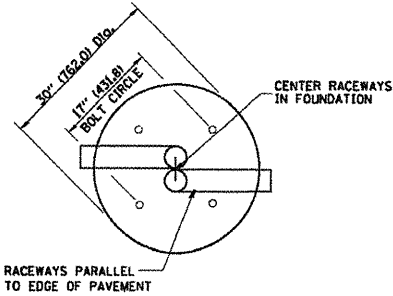


TOP VIEW

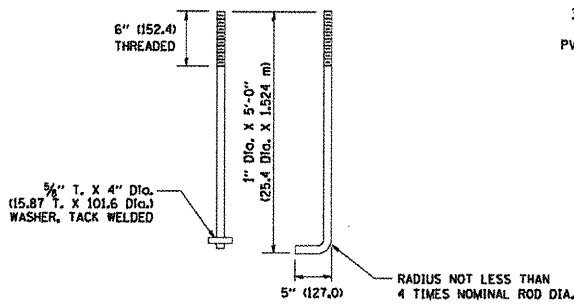


ANCHOR ROD DETAIL

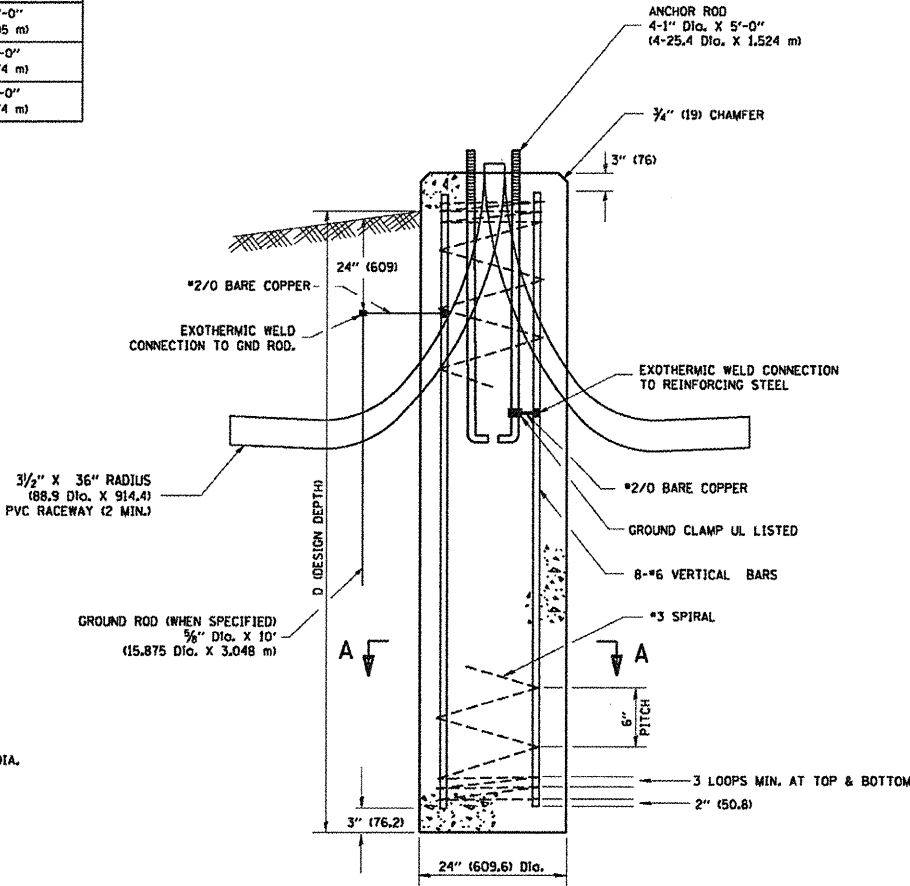


FOUNDATION DETAIL

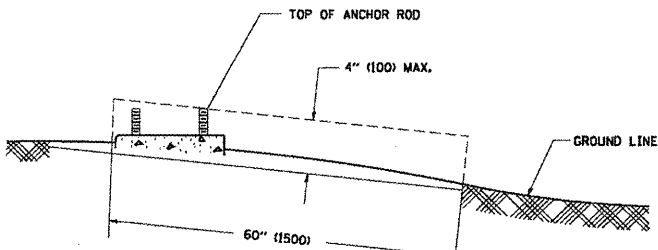

FOUNDATION EXTENSION DETAIL

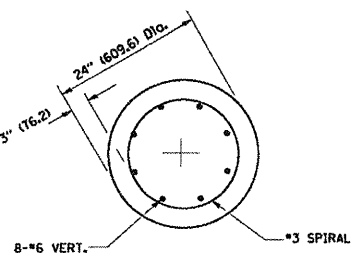

SECTION A-A


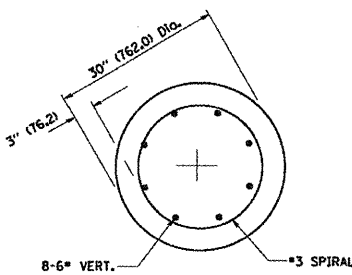


SECTION A-A

NOTES


- ALL DIMENSIONS ARE IN INCHES (MILLIMETERS) UNLESS OTHERWISE SHOWN.
- THE ANCHOR RODS AND RACEWAYS SHALL BE PROPERLY SECURED IN PLACE BEFORE THE CONCRETE IS PLACED.
- THE FOUNDATION SHALL NOT PROTRUDE MORE THAN 4 IN. (100 MM) ABOVE THE FINISHED GRADE WITHIN A 60 IN. (1.5 m) CHORD ACROSS THE FOUNDATION, WITH ANCHOR RODS INCLUDED, IN ACCORDANCE WITH AASHTO GUIDELINES. IF THE FOUNDATION HEIGHT, INCLUDING ANCHOR RODS, EXTENDS BEYOND THESE SPECIFIED LIMITS, THE FOUNDATION SHALL BE REPLACED AT THE CONTRACTOR'S EXPENSE. SEE FOUNDATION EXTENSION DETAIL.
- THE HOLE FOR THE FOUNDATION SHALL BE MADE BY DRILLING WITH AN AUGER, OF THE SAME DIAMETER AS THE FOUNDATION. IF SOIL CONDITIONS REQUIRE THE USE OF A LINER TO FORM THE HOLE, THE LINER SHALL BE WITHDRAWN AS THE CONCRETE IS DEPOSITED.
- THE TOP OF THE FOUNDATION SHALL BE CONSTRUCTED LEVEL. A LINER OR FORM SHALL BE USED TO PRODUCE A UNIFORM SMOOTH SIDE TO THE TOP OF THE FOUNDATION. FOUNDATION TOP SHALL BE CHAMFERED 3/4-IN. (20 mm).
- THE CONCRETE SHALL BE CLASS SI. CONCRETE SHALL CURE ACCORDING TO ARTICLE 1020.13 BEFORE LIGHT POLES ARE INSTALLED.
- THE ANCHOR ROD SHALL BE A HOOK ROD TYPE. COLD BENDING OF THE ANCHOR ROD WILL NOT BE ALLOWED. THE RADIUS OF THE HOOK BEND SHALL NOT BE LESS THAN 4 TIMES THE NOMINAL DIAMETER OF THE ANCHOR ROD. A TACK WELDED ANCHOR ROD MAY BE SUBSTITUTED WITH THE APPROVAL OF THE ENGINEER.
- THE ANCHOR RODS SHALL BE ACCORDING TO ASTM F1554 GRADE 725 (GRADE 105). NUTS SHALL BE HEXAGON NUTS ACCORDING TO ASTM A 194 2H OR ASTM A 563 DH, AND WASHERS SHALL BE ACCORDING TO ASTM F 436.
- ANCHOR RODS, NUTS AND WASHERS SHALL BE COMPLETELY GALVANIZED BY EITHER THE HOT-DIPPED PROCESS CONFORMING WITH AASHTO M 232, THE MECHANICAL PLATING METHOD CONFORMING TO AASHTO M 298, CLASS 50 WITH A MAXIMUM COATING THICKNESS OF 150 UM(6 MILS) OR THE ELECTROLYTIC PROCESS ACCORDING TO ASTM F 1136.
- THE ANCHOR RODS SHALL BE THREADED A MINIMUM OF 6 INCHES (150 mm) WITH A MINIMUM OF 3 INCHES (75 mm) OF THREADED ANCHOR ROD EMBEDDED IN THE FOUNDATION.
- ANCHOR RODS SHALL PROJECT 2 3/4" (69.9 mm) ABOVE THE TOP OF THE FOUNDATION. IF BREAKAWAY COUPLINGS ARE SPECIFIED, THE CONTRACTOR SHALL CAREFULLY COORDINATE THE ANCHOR ROD PROJECTION WITH THE INSTALLATION REQUIREMENTS OF THE BREAKAWAY COUPLINGS.
- THE CONTRACTOR SHALL USE A #3 SPIRAL AT 6" (152.4 mm) PITCH OR MAY SUBSTITUTE #3 TIES AT 12" (304.8 mm) O.C. WITH THE APPROVAL OF THE ENGINEER.
- THE CABLE TRENCHES AND FOUNDATION SHALL BE BACK FILLED AND COMPACTED AS SPECIFIED BEFORE THE LIGHT POLE IS ERECTED.
- THE RACEWAYS SHALL PROJECT 1" (25.4 mm) ABOVE THE TOP OF THE FOUNDATION.

LIGHT POLE FOUNDATION
40' (12.192 m) TO 47' 1/2' (14.478 m) M.H. 15" (381 mm) BOLT CIRCLE

  


1. ALL DIMENSIONS ARE IN INCHES UNLESS OTHERWISE SHOWN.
2. LEVEL LIGHT POLE PLATES, USING THE FLANGE NUTS, PRIOR TO POURING THE PARAPET WALL. THE TOP OF THE PLATE SHALL BE AT THE SAME ELEVATION AS THE FINISHED CONCRETE PARAPET.
3. THE COST OF ANCHOR BOLTS, LEVELING PLATE AND FOUNDATION IS INCLUDED IN THE COST OF THE LIGHT POLE.
4. SEE STRUCTURAL PLAN SHEET 139 FOR LIGHT BLISTER REINFORCEMENT DETAILS.

**LIGHT POLE MOUNTED ON CONCRETE PARAPET WALL
15" BOLT CIRCLE**

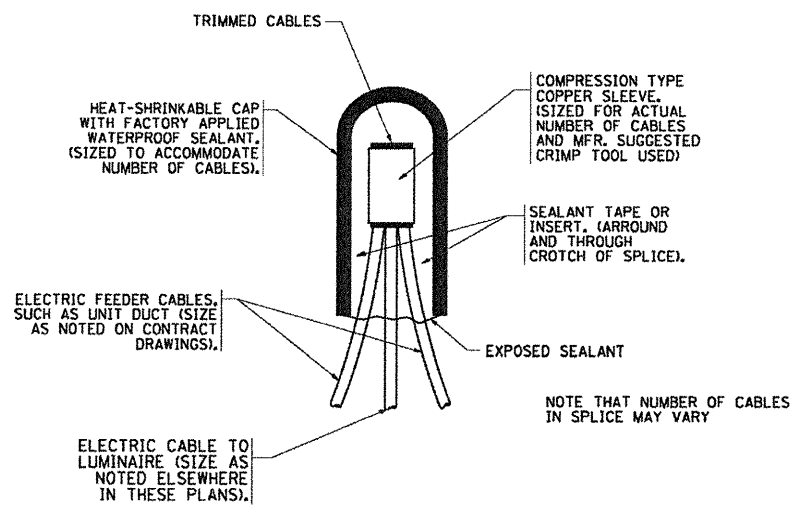

TYPICAL SPLICE DETAIL

N.T.S.

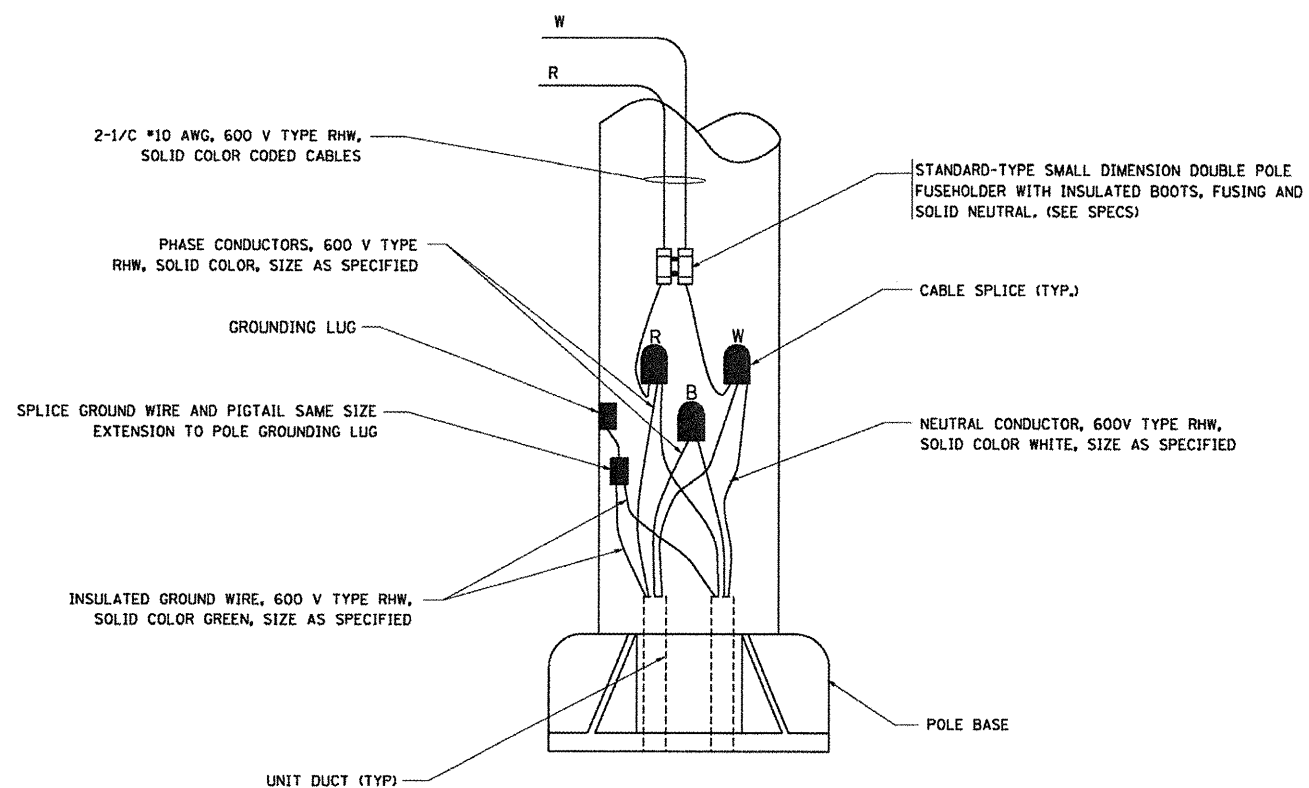

POLE WIRING DETAIL

N.T.S.

**MISC. ELECTRICAL DETAILS
SHEET A**

L:\PROJECTS\0826002\Drawings\000_Sheets\E_Lighting_Details_08.dgn



USER NAME = Steve Prange	DESIGNED - SJP / MNB	REVISED -
	DRAWN - ERD	REVISED -
PLOT SCALE = 40,000' / IN.	CHECKED - SJP	REVISED -
PLOT DATE = 02/04/11	DATE - 02/04/2011	REVISED -

**CITY OF ROCKFORD
MORGAN STREET BRIDGE**

ELECTRICAL DETAILS -- 8

SCALE: N/A SHEET NO. 8 OF 8 SHEETS STA. TO STA.

F.A. RTE.	SECTION	COUNTY	TOTAL SHEETS	SHEET NO.
5077	99-00493-00-BR	WINNEBAGO	253	126
CONTRACT NO. 85529				
FED. ROAD DIST. NO. 2 ILLINOIS FED. AID PROJECT BRM-509965				

BENCH MARK:

#25 Chiseled "X" on existing sidewalk Sta. 42+59.19, 21.11' Rt., Elevation = 709.61
#28 Iron Pin (5/8") on west side of RR track Sta. 51+52.10, 43.04' Lt., Elevation = 710.40

EXISTING STRUCTURE:

S.N. 101-6132, originally built in 1916 and rehabilitated in 1959, 1983 and 1993. The existing structure is an eight span open spandrel reinforced concrete arch bridge. West approach is a single span with prestressed precast concrete box beams. East approach is a two span structure with prestressed precast concrete box beams. Substructure consists of concrete abutments and piers supported on timber piles. Back to back of approach-abutment measures 797'-7 5/8" and out to out width of deck is 50'-0". Structure is to be removed and replaced using road closure. Traffic is to be detoured.


PROPOSED IMPROVEMENTS:

Existing structure to be removed and replaced with a three span bridge with composite welded plate girder end spans and a steel tied arch middle span supported on concrete abutments and piers. The proposed structure is 503'-3 3/8" back to back of abutments and 73'-2" out to out of deck.

Salvage name plate, metal pedestrian railing along southside of bridge, entire length.

DESIGN SCOUR ELEVATION TABLE


	W. Abut.	Pier 1	Pier 2	E. Abut.
Design Scour Elevation (ft.)	690.11	682.93	696.09	726.71

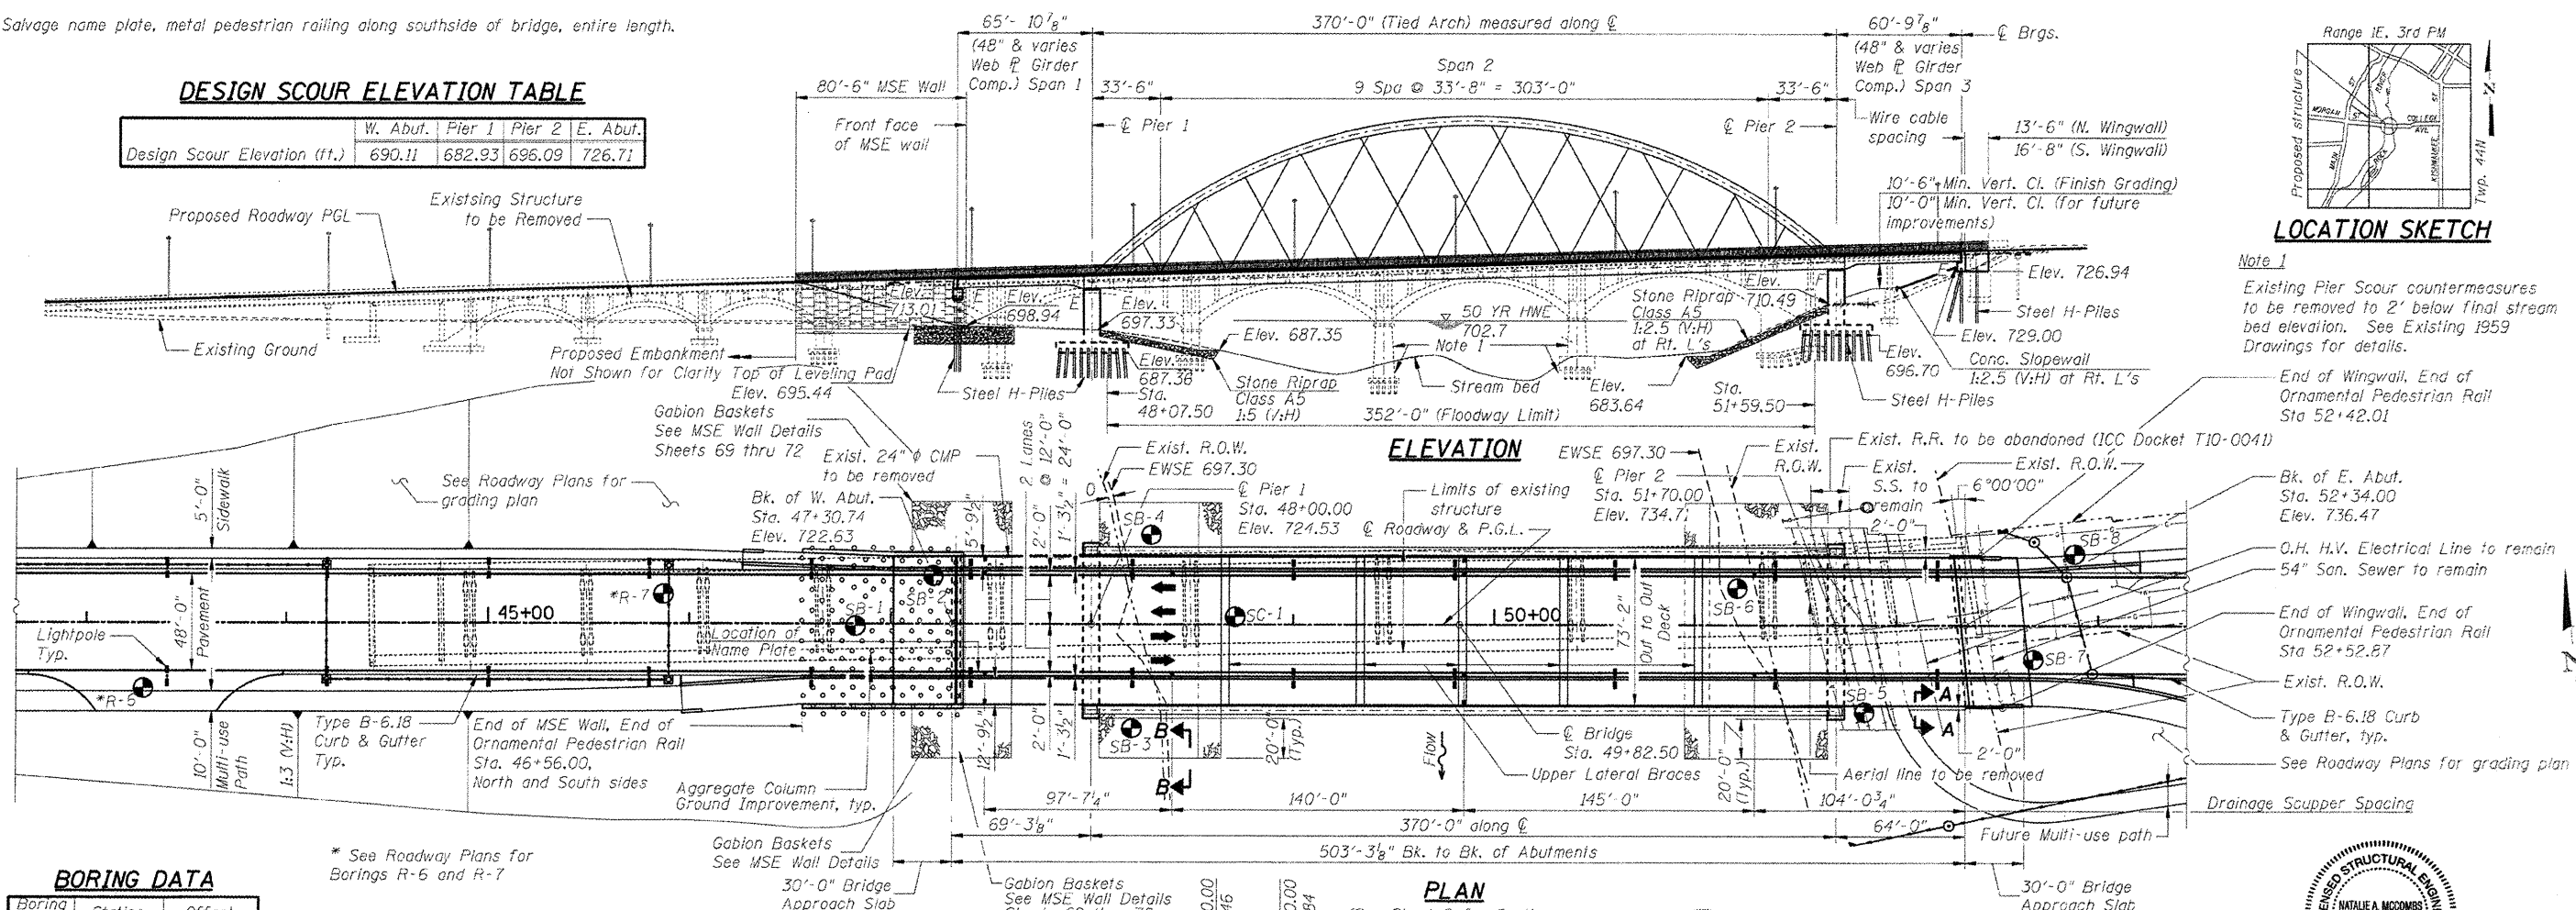

BORING DATA

Boring No.	Station	Offset
*R-6	43+28.32	32.55' RT.
*R-7	45+87.33	14.61' LT.
SB-1	46+82.22	1.02' RT.
SB-2	47+21.39	23.72' LT.
SB-3	48+19.89	51.94' RT.
SB-4	48+29.52	44.00' LT.
SC-1	48+71.26	3.72' LT.
SB-5	51+83.95	43.36' RT.
SB-6	51+21.36	18.06' LT.
SB-7	52+68.13	16.92' RT.
SD-8	52+88.48	34.95' LT.

* See Roadway Plans for Borings R-6 and R-7

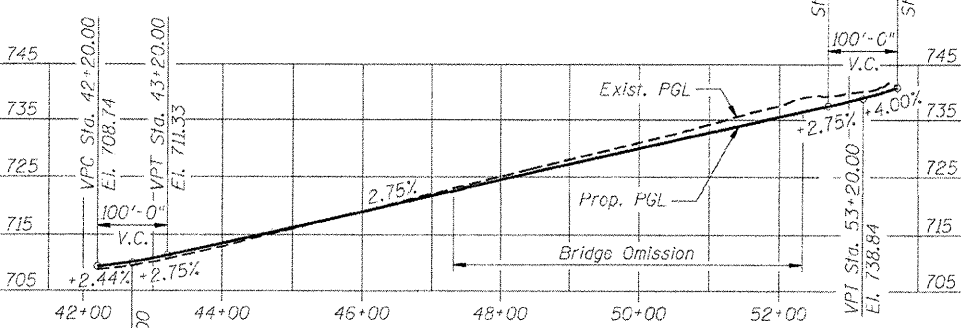

PROFILE GRADE
(along roadway)

PLAN
(See Sheet 2 for Sections A-A and B-B)

"I certify that to the best of my knowledge, information and belief, this design is structurally adequate for the design loading shown on the plans. The design is an economical one for the style of the structure and complies with the requirements of the current 'AASHTO Standard Specifications for Highway Bridges, 17th Edition.'"

WATERWAY INFORMATION

Drainage Area = 6535 sq. mi.			Low Grade Elev. 721.3 @ Sta. - 47+30						
Flood	Freq. Yr.	Q	Opening Sq. Ft.		Nat. H.W.E.	Head - Ft.		Headwater El.	
		C.F.S.	Exist.	Prop.		Exist.	Prop.	Exist.	Prop.
Design	50	39500	4610	6384	702.7	0	0	702.7	702.7
Base	100	44500	5090	6672	703.6	0	0	703.6	703.6
Overtopping	N/A	N/A	N/A	N/A	N/A	N/A	N/A	N/A	N/A
Max. Calc.	500	56500	7200	7824	707.2	0	0	707.2	707.2


INDEX OF SHEETS

S-1	General Plan and Elevation
S-2	General Data
S-3	Erection Sequence
S-4	Deck Pouring Sequence
S-5	Footings Layout
S-6	Deck Elevations - I
S-7	Deck Elevations - II
S-8	Deck Elevations - III
S-9	West Bridge Approach Slab Elevations
S-10	East Bridge Approach Slab Elevations
S-11	Deck Plan & Cross Section - I
S-12	Deck Plan & Cross Section - II
S-13	Superstructure Details - I
S-14	Superstructure Details - II
S-15	Preformed Joint Strip Seal Details
S-15A	Finger Plate Exp. Joint Details - I
S-15B	Finger Plate Exp. Joint Details - II
S-16	Drainage Scupper, DS-12
S-17	West Bridge Approach Slab Details - I
S-18	West Bridge Approach Slab Details - II
S-19	East Bridge Approach Slab Details - I
S-20	East Bridge Approach Slab Details - II
S-21	North Parapet Details - I
S-21A	North Parapet Details - II
S-22	South Parapet Details - I
S-22A	South Parapet Details - II
S-23	Railing Details - I
S-23A	Railing Details - II
S-24	Framing Plan & Details - I - Approach Spans
S-25	Framing Plan & Details - II - Approach Spans
S-26	Tied Arch Geometry
S-27	Hanger Geometry Work point Data
S-28	Tied Arch Half Elevation
S-29	Tied Arch Camber
S-30	Tied Arch End TO and TII
S-31	Tied Arch End Details - I
S-32	Tied Arch End Details - II
S-33	Tied Arch End Details - III
S-34	Arch Rib RS1 to RS3 and RS10 to RS8
S-35	Arch Rib RS3 to RS5 and RS8 to RS6
S-36	Arch Rib RS5 to RS6
S-37	Arch Rib Field Splice Details - I
S-38	Arch Rib Field Splice Details - II
S-39	Arch Rib/Upper Lat. Bracing Misc. Details
S-40	Upper Lateral Bracing Details
S-41	Tie Girder TS1 to TS2 and TS6 to TS5
S-42	Tie Girder TS2 to TS3 and TS5 to TS4
S-43	Tie Girder TS3 to TS4
S-44	Tie Girder Splice Details - I
S-45	Tie Girder Splice Details - II
S-46	Tie Girder Miscellaneous Details
S-47	Arch Rib Hanger Details - I
S-48	Arch Rib Hanger Details - II
S-49	Tie Girder Hanger Details - I
S-50	Tie Girder Hanger Details - II
S-51	Hanger Schedule
S-52	Hanger Replacement Sequence and Details
S-53	Framing Plan - Arch Span
S-54	End Floorbeam Elevation and Section
S-55	End Floorbeam Details
S-56	Intermediate Floorbeam Elevation and Section
S-57	Intermediate Floorbeam Details
S-58	Miscellaneous Floorbeam Details
S-59	Floorbeam Camber
S-60	Stringer Elevations and Details
S-61	Stringer Connection Details
S-62	Lower Lateral Bracing Details
S-63	Bearing Details - Approach Spans
S-64	Bearing Details - Arch Span
S-65	Not Used
S-66	West Abutment
S-67	East Abutment
S-68	Abutment Details
S-69	MSE Wall Details - I
S-70	MSE Wall Details - II
S-71	MSE Wall Details - III
S-72	MSE Wall Details - IV
S-73	Pier 1
S-74	Pier 2


S-75	Piling Details
S-76	Bar Splicer Details
S-77	Boring Log - I
S-78	Boring Log - II
S-79	Boring Log - III

GENERAL NOTES

- Fasteners shall be AASHTO M164 Type 3, bolts. Bolts $\frac{7}{8}$ in. ϕ in holes $\frac{15}{16}$ in. ϕ , or bolts 1 in. ϕ in holes $\frac{1}{16}$ in. ϕ unless otherwise noted.
- Calculated weight of Structural Steel:
 - Arch span - Primary members = 2,587,390
 - Approach span - Girder and Cross frame = 290,950
 - Arch span - Intermediate floorbeam, Stringer and Lower lateral bracing = 836,430
 - Bolts and splices = 561,340
- All structural steel shall be AASHTO M 270 Grade 50W. Steel designated as M270 Grade 50 T3, M270 Grade 50 F3 (FCM), or "WTR" shall conform to mandatory supplemental impact/notch toughness properties for Zone 3.
- No field welding is permitted except as specified in the contract documents.
- Reinforcement bars shall conform to the requirements of ASTM A 706 Gr 60.
- Reinforcement bars designated (E) shall be epoxy coated.
- If the Contractor elects to use cantilever forming brackets on the exterior beams or girders, the brackets shall be placed at the same locations as required for the hardwood blocks in Article 503.06(b) of the Standard Specifications. If additional cantilever forming brackets are required, hardwood blocking shall be wedged between the exterior and first interior beam at each of these additional bracket locations.
- Bearing seat surfaces shall be constructed or adjusted to their designated elevations within a tolerance of $\frac{1}{8}$ inch (0.01 ft.). Adjustment shall be made either by grinding the surface or by shimming the bearings.
- Concrete Sealer shall be applied to all exposed surfaces of the backwalls, bridge seats, and front faces of pile caps of the West and East Abutments.
- The Inorganic Zinc Rich Primer / Acrylic / Acrylic Paint System shall be used for shop and field painting of new structural steel except where otherwise noted. The color of the final finish coat for all interior exposed steel surfaces shall be gray, Munsell No. 5B 7/1. The interior surfaces of all box section of the Tied Arch structure shall be primed and painted white. The color of the final finish coat for the exterior and bottom flange of the Approach Span fascia beams shall be Light Grey, Munsell No. NB. The color of the final finish coat for the exterior surfaces of the Tied Arch structure shall be Light Grey, Munsell No. NB. See Special Provision for "Cleaning and Painting New Metal Structures."
- Layout of slope protection system may be varied in the field to suit ground conditions as directed by the Engineer.
- U.N.O. denotes Unless Noted Otherwise.
- A sign which reads, "DANGER - CONFINED SPACE - ENTER BY PERMIT ONLY" and meets OSHA Standard 1910.146 shall be permanently affixed (welds not permitted) onto each access opening on the structure. The cost of the sign and attachment hardware shall be included in "Furnishing and Erecting Structural Steel". The sign shall be fabricated from steel plate 7"x10"x0.08" and shall be in accordance with the Standard Specifications.

 


SECTION A-A

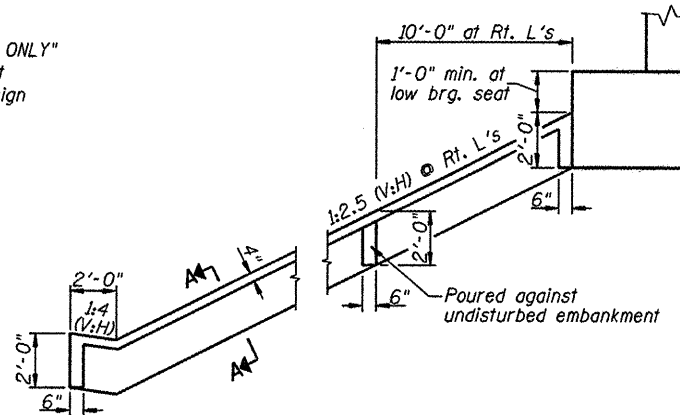

SECTION THRU CONCRETE SLOPEWALL
(Horiz. dim. @ Rt. L's)

Slope wall shall be reinforced with welded wire fabric, 6 in. x 6 in. - W4.0 x W4.0, weighing 58 lbs. per 100 sq. ft.

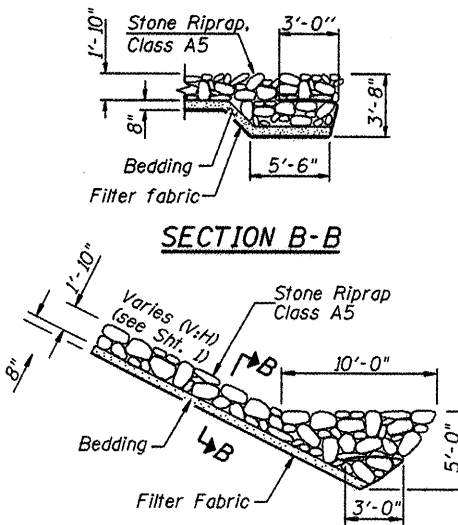

SECTION B-B

SECTION THRU RIPRAP SLOPEWALL
(Horiz. dim. @ Rt. L's)



TIED ARCH WARNING SIGN
OSHA Std. 1910.146


ROCK RIVER
BUILT 20... BY
CITY OF ROCKFORD
SEC. 99-00493-00-BR
FA RTE 5077 STA. 49+82.50
STR. NO. 101-6108 LOADING HS-25

NAME PLATE
See Std. 515001

TOTAL BILL OF MATERIAL


Item	Unit	Super	Sub	Total
Stone Riprap, Class A5	Sq Yd	-	1,961	1,961
Filter Fabric	Sq Yd	-	2,033	2,033
Gabions	Cu Yd	-	1,450	1,450
Removal of Existing Structures	Each	-	-	-
Structure Excavation	Cu Yd	-	2,995	2,995
Cofferdam Excavation	Cu Yd	-	1,130	1,130
Cofferdam (Location 1)	Each	-	2	2
Concrete Structures	Cu Yd	45.3	1,259.4	1,304.7
Concrete Superstructures	Cu Yd	1,288.7	-	1,288.7
Bridge Deck Grooving	Sq. Yd.	3,088	-	3,088
Seal Coat Concrete	Cu Yd	-	229.1	229.1
Concrete Encasement	Cu Yd	-	6.3	6.3
Form Liner Textured Surface	Sq Ft	-	1,627	1,627
Protective Coat	Sq Yd	5,054	34	5,088
Furnishing and Erecting Structural Steel	L Sum	1	-	1
Stud Shear Connectors	Each	25,881	-	25,881
Reinforcement Bars	Pound	-	1,510	1,510
Reinforcement Bars, Epoxy Coated	Pound	361,560	163,410	524,970
Bar Splicers	Each	-	148	148
Slope Wall 4 Inch	Sq Yd	-	296	296
Furnishing Steel Piles HP12x53	Foot	-	20,196	20,196
Driving Piles	Foot	-	20,196	20,196
Test Pile Steel HP12x53	Each	-	4	4
Pile Shoes	Each	-	229	229
Name Plates	Each	1	-	1
Preformed Joint Strip Seal	Foot	74	-	74
Finger Plate Expansion Joint, 6 1/2"	Foot	72	-	72
Elastomeric Bearing Assembly, Type I	Each	9	-	9
Elastomeric Bearing Assembly, Type III	Each	9	-	9
Anchor Bolts, 1"	Each	36	-	36
Anchor Bolts, 1 1/2"	Each	16	-	16
Anchor Bolts, 2"	Each	16	-	16
Concrete Sealer	Sq Ft	-	1,778	1,778
Geocomposite Wall Drain	Sq Yd	-	78	78
Anti-Graffiti Protection System	Sq Ft	-	10,921	10,921
High Load Multi-Rotational Bearings, Fixed - 2750k	Each	2	-	2
Aggregate Column Ground Improvement	L Sum	-	1	1
Porous Granular Embankment, Special	Cu Yd	-	153	153
Bicycle Railing, Special	Foot	1,253	-	1,253
Parapet Railing, Special	Foot	1,281	-	1,281
High Load Multi-Rotational Bearings, Guided Expansion - 2800K	Each	2	-	2
Drainage Scuppers, DS-12	Each	12	-	12
Mechanically Stabilized Earth Retaining Wall	Sq Ft	-	5,163	5,163
Pipe Underdrains for Structures 4"	Foot	-	80	80

Note: The cost of salvaging the existing Name Plate and Metal Pedestrian Rail will be included in Removal of Existing Structures. See Special Provisions.

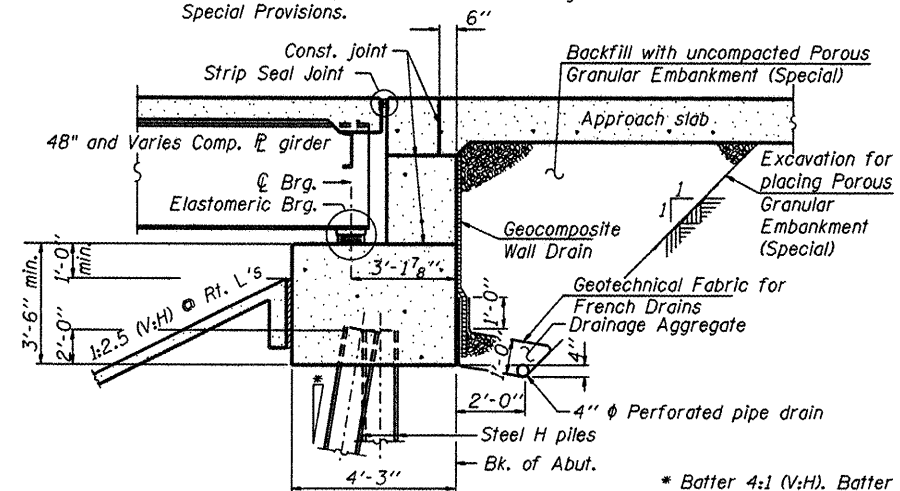

SECTION THRU EAST ABUTMENT
(Horiz. dim. @ Rt. L's)

* Batter 4:1 (V:H). Batter alternate piles.

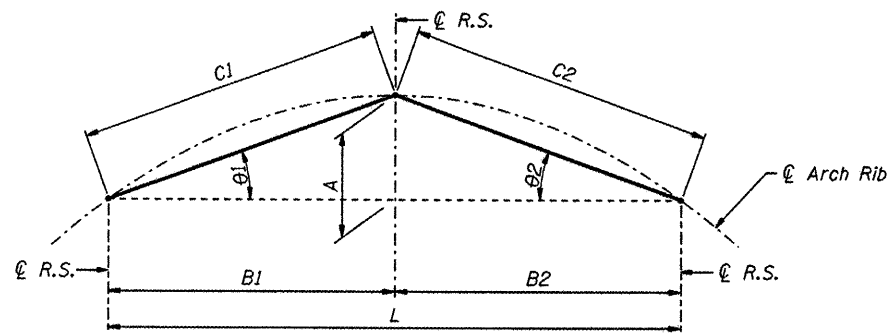

LAYDOWN DIMENSIONS								
UNITS: FEET, DEGREES								
RIB SECTION	C1	theta1	C2	theta2	A	B1	B2	L
RS1 to RS3	29.020	4.048	51.583	2.276	2.049	28.948	51.542	80.490
RS2 to RS4	51.583	3.623	38.364	4.874	3.260	51.480	38.225	89.705
RS3 to RS5	38.364	5.455	48.537	4.309	3.647	38.190	48.399	86.589
RS4 to RS6	48.537	4.228	34.467	5.959	3.579	48.405	34.281	82.686
RS5 to RS7	34.467	5.959	48.537	4.228	3.578	34.281	48.405	82.686
RS6 to RS8	48.537	4.309	38.364	5.455	3.647	48.399	38.190	86.589
RS7 to RS9	38.364	4.874	51.583	3.623	3.260	38.225	51.480	89.705
RS8 to RS10	51.583	2.278	29.020	4.052	2.051	51.542	28.948	80.490

Fabrication Laydown:

1. The contractor shall verify deflections, camber, and laydown dimensions shown on the plans.
2. Arch ribs shall be cambered as shown on Sheet 29 of 79.
3. Tie Girders shall be cambered as shown on Sheet 29 of 79.
4. Rib lengths shall be verified and field splices fitted by progressive laydown of three rib sections. The table shows dimensions for any two adjacent sections.
5. Tie Girder lengths shall be verified and field splices fitted by progressive laydown of three tie girder sections.
6. See Special Provisions for additional requirements.


Erection Procedure Limitations:

1. If existing or proposed foundations are used to support falsework, an erection analysis shall be submitted to the Engineer for review.
2. If erection towers are used, potential obstacles shall be identified by on-site inspection and resolved prior to bid.
3. The contractor must submit his own detailed erection procedures for approval. The ribs and tie girders must be erected and repositioned if needed so that the final shape and location will be as shown in these plans. The erection analysis shall include erection forces on Pier 1 and Pier 2 and an analysis of these same piers.
4. Erection of Floor system shall follow procedure described on this sheet.
5. Erect hangers and deck structural steel symmetrically so as to not lock-in arch distortions.
6. Provisions shall be made so that the expansion bearings will be in their final (neutral) position as indicated on the bearing sheets after erection is complete.
7. See Special Provisions for additional requirements.

Erection Procedure for Floor System:

1. Erect floorbeams and make connection to tie girder.
2. Erect stringers and fully bolt all splice plates for the fixed connections.
3. For the stringer slotted connection plates, all bolts shall be tightened to a "finger tight" condition only. Any bolts tightened to more than "finger tight" shall be loosened prior to placing any deck concrete.
4. Deck concrete for pours 1 thru 8 shall be placed in the order shown on sheet 4 of 79.
5. After deck concrete for pours 1 thru 8 has achieved design strength, all bolts in the stringer slotted connection shall be fully tightened.
6. Deck concrete for pours 9 thru 15 shall be placed in the order shown on sheet 4 of 79.
7. See Special Provisions for additional requirements.

I:\rockford\0826082\Draw\CADD\Sheets\5.03A_Erection Sequence 1.dgn

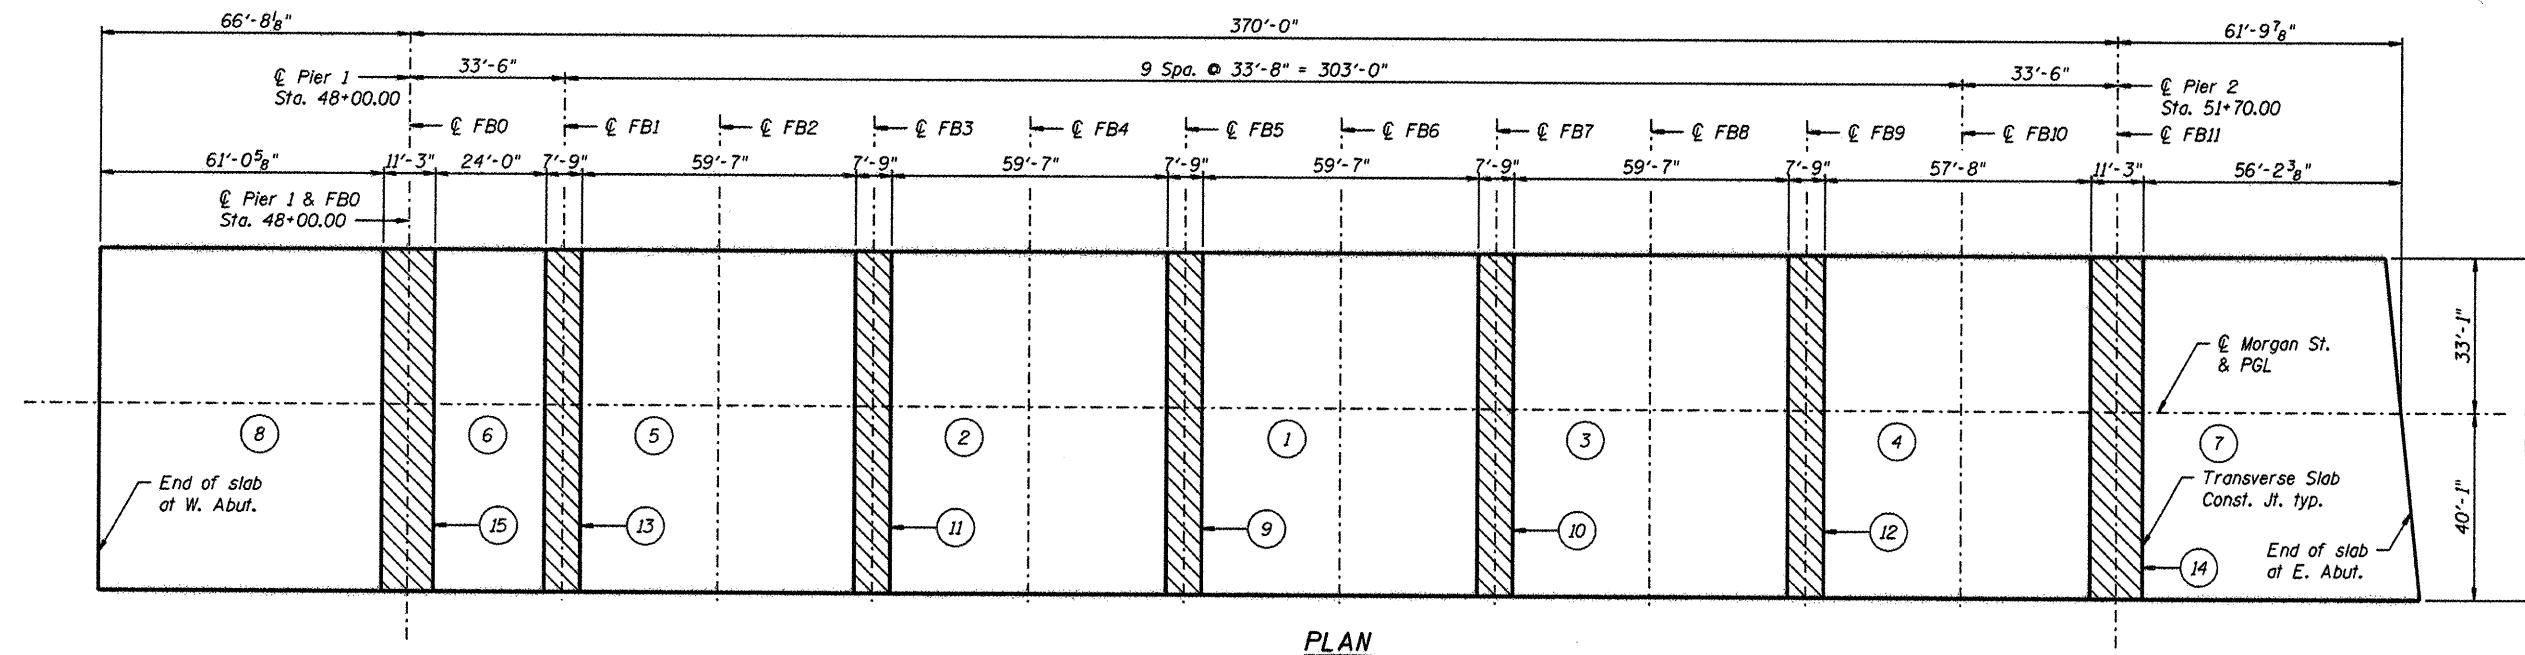

CONSTRUCTION SEQUENCE

1. Cast slab pours 1-8.
2. Tighten stringer to floorbeam connection bolts at slotted hole locations.
3. Cast closure pours 9-15.

CONCRETE PLACING SEQUENCE

Circled numbers indicate placing sequence. There are no alternate placing sequences allowed. The contractor may place barrier rail continuously from one end to the other.

NOTE:

When the deck pour is stopped for the day at one or more of the transverse bonded construction joints in the deck pouring sequence as shown, the next pour shall not be made until both of the following are met:

1. At least 72 hours shall have elapsed from the end of the previous pour.
2. The concrete strength shall have attained a minimum flexural strength of 650 psi or a minimum compressive strength of 3500 psi.

L:\ROCKFORD\082608\Draw\CAAD_Sheets\S.05_Deck_Pouring_Sequence.dgn



HNTB


DESIGNED - PA, JDJ, BPD, CJW	REVISED -
DRAWN - GLD	REVISED -
CHECKED - RJK	REVISED -
DATE - 02/04/2011	REVISED -

**CITY OF ROCKFORD
MORGAN STREET BRIDGE**

**DECK POURING SEQUENCE
STRUCTURE NO. 101-6108**

SCALE: SHEET NO. 4 OF 79 SHEETS STA. 47+00.74 TO STA. 52+63.50

F.A.U. RTE.	SECTION	COUNTY	TOTAL SHEETS	SHEET NO.
5077	99-00493-00-BR	WINNEBAGO	253	130
CONTRACT NO. 85529				
FED. ROAD DIST. NO. 2 ILLINOIS FED. AID PROJECT BRN-50991651				

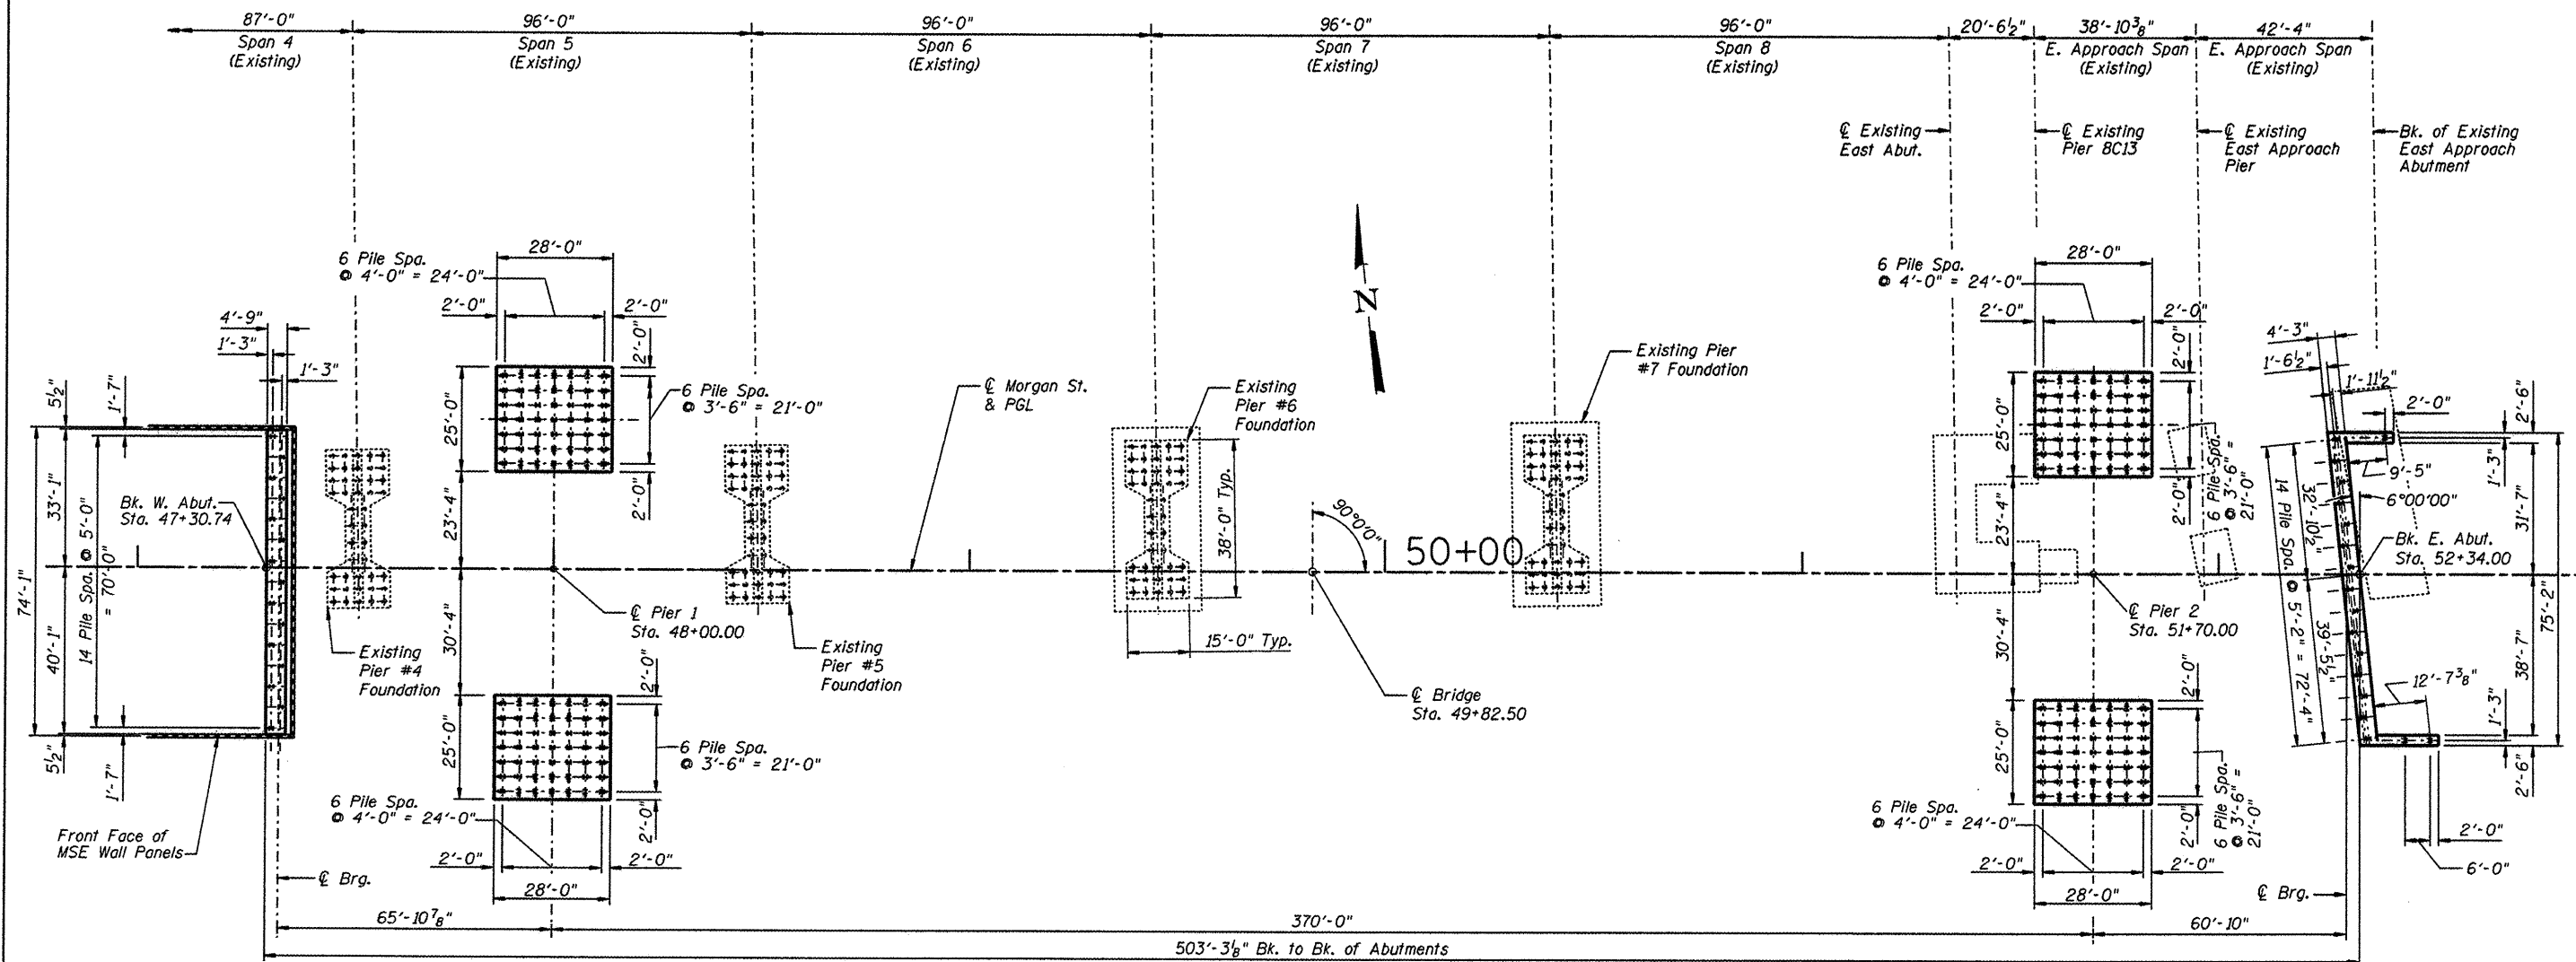

FOOTING LAYOUT

- Notes:
1. See Sheets 66 thru 68 of 79 for Abutment details.
 2. See Sheets 69 thru 72 of 79 for MSE Wall details.
 3. See Sheets 73 and 74 of 79 for Pier details.

L:\VOCAL\PROJ\022882\Drawings\022882-Footing Layout.dgn

CMT
CHAMBERLAIN, MURPHY & TOLLY, INC.
CONSULTING ENGINEERS
License No. 184-000613

HNTB

DESIGNED - PA, JDJ, BPD, CJW	REVISED -
DRAWN - GLD	REVISED -
CHECKED - RJK	REVISED -
DATE - 02/04/2011	REVISED -



**CITY OF ROCKFORD
MORGAN STREET BRIDGE**

**FOOTING LAYOUT
STRUCTURE NO. 101-6108**


SCALE: SHEET NO. 5 OF 79 SHEETS STA. 47+00.74 TO STA. 52+63.50

F.A.U. R.T.E.	SECTION	COUNTY	TOTAL SHEETS	SHEET NO.
5077	99-00493-00-BR	WINNEBAGO	253	131
CONTRACT NO. 85529				
FED. ROAD DIST. NO. 2 ILLINOIS FED. AID PROJECT BRM-509165				

L:\ROCKFORD\0825882\0825882.dwg\CA00.Sheets\5.07_Deck Elevation 1.dgn

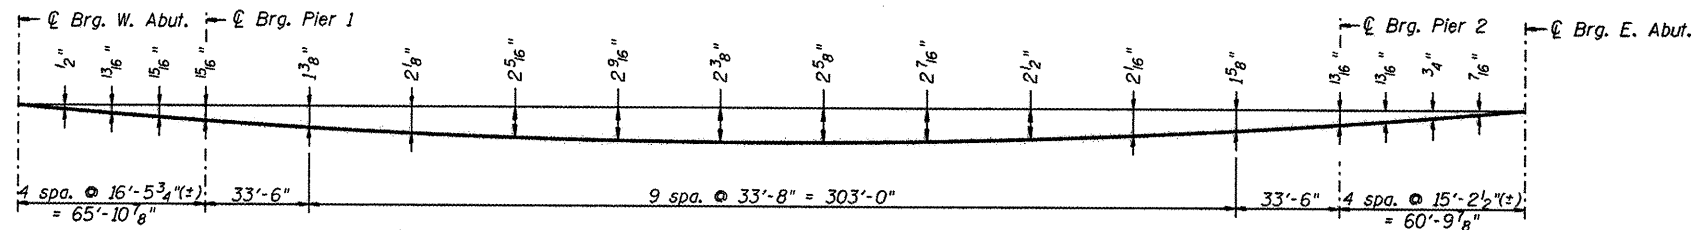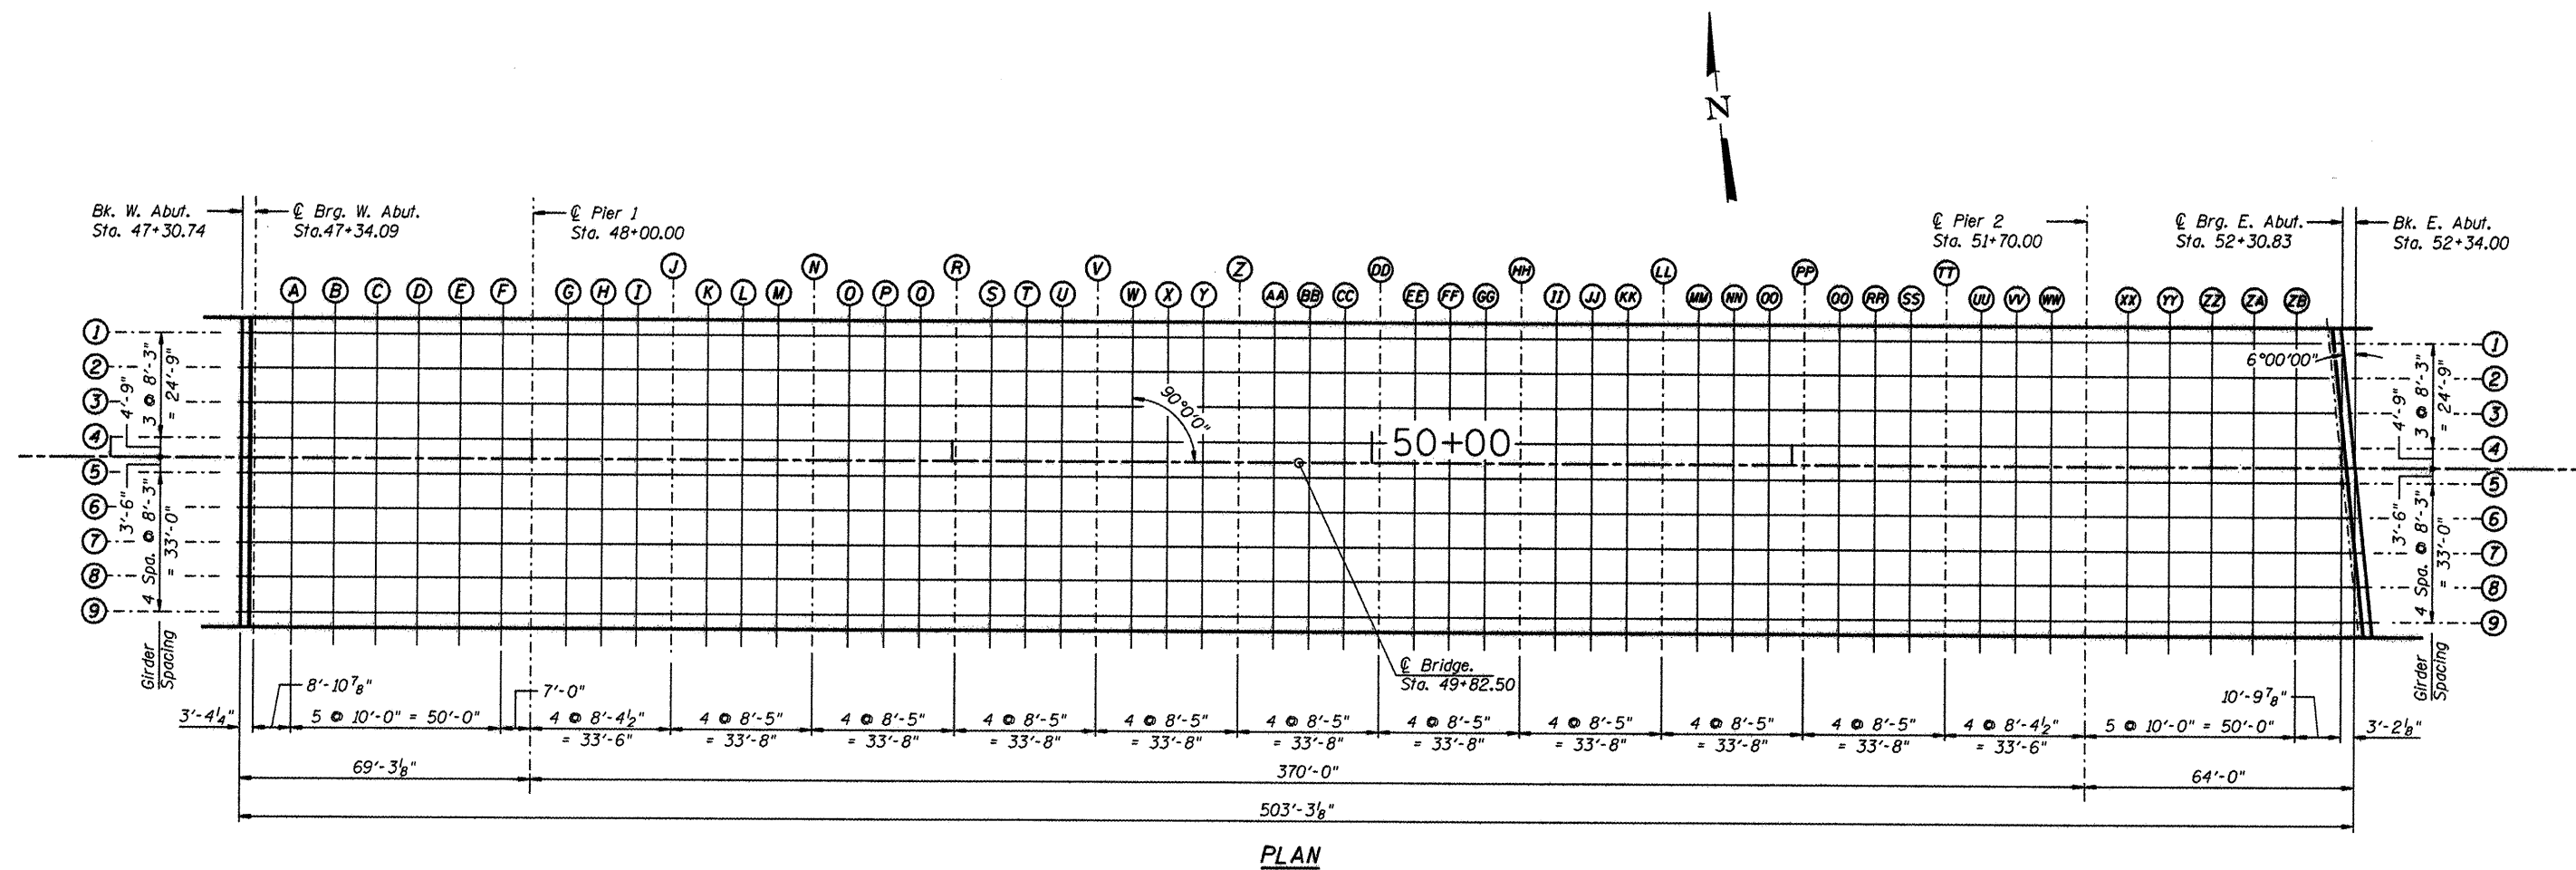

DEAD LOAD DEFLECTION DIAGRAM
(INCLUDES WEIGHT OF CONCRETE ONLY)
Note: The above deflections are not to be used in the field if the engineer is working from the grade elevations adjusted for dead load deflections as shown on the following sheets.

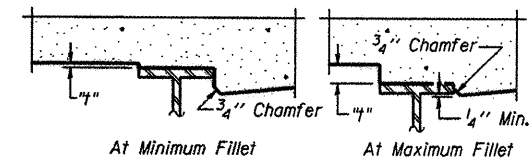

To determine "t". After all structural steel has been erected, elevations of the top flanges of the girders shall be taken at intervals shown on the following sheets. These elevations subtracted from the "Theoretical Grade Elevations Adjusted for Dead Load Deflection" shown this sheet, minus slab thickness, equals the fillet heights "t" above top flange of girders.

FILLET HEIGHTS

CMT
CRAWFORD, MURPHY & TILLY, INC.
CONSULTING ENGINEERS
License No. 08-000613

HNTB

DESIGNED - PA, JDJ, BPD, CJW
DRAWN - GLD
CHECKED - RJK
DATE - 02/04/2011

REVISED -
REVISED -
REVISED -
REVISED -

**CITY OF ROCKFORD
MORGAN STREET BRIDGE**

**DECK ELEVATIONS - I
STRUCTURE NO. 101-6108**

SCALE: SHEET NO. 6 OF 79 SHEETS STA. 47+00.74 TO STA. 52+63.50

F.A.U. RTE.	SECTION	COUNTY	TOTAL SHEETS	SHEET NO.
5077	99-00493-00-BR	WINNEBAGO	253	132
CONTRACT NO. 85529				
FED. ROAD DIST. NO. 2 ILLINOIS FED. AID PROJECT BRM-5099(65)				

GIRDER/STRINGER 1

Location	Station	Offset (ft)	Theoretical Grade Elevations	Theoretical Grade Elevations Adjusted for DL Deflection
Bk. W. Abut.	47+30.74	-29.50	722.08	722.08
CL Brg. W. Abut.	47+34.09	-29.50	722.17	722.17
A	47+43.00	-29.50	722.41	722.42
B	47+53.00	-29.50	722.69	722.70
C	47+63.00	-29.50	722.96	722.98
D	47+73.00	-29.50	723.24	723.26
E	47+83.00	-29.50	723.51	723.53
F	47+93.00	-29.50	723.79	723.81
CL Brg. Pier 1	48+00.00	-29.50	723.98	724.00
G	48+08.38	-29.50	724.21	724.24
H	48+16.75	-29.50	724.44	724.48
I	48+25.13	-29.50	724.67	724.73
J	48+33.50	-29.50	724.90	724.97
K	48+41.92	-29.50	725.13	725.22
L	48+50.33	-29.50	725.37	725.46
M	48+58.75	-29.50	725.60	725.70
N	48+67.17	-29.50	725.83	725.93
O	48+75.58	-29.50	726.06	726.14
P	48+84.00	-29.50	726.29	726.42
Q	48+92.42	-29.50	726.52	726.65
R	49+00.83	-29.50	726.75	726.88
S	49+09.25	-29.50	726.99	727.13
T	49+17.67	-29.50	727.22	727.36
U	49+26.08	-29.50	727.45	727.59
V	49+34.50	-29.50	727.68	727.82
W	49+42.92	-29.50	727.91	728.06
X	49+51.33	-29.50	728.14	728.29
Y	49+59.75	-29.50	728.38	728.52
Z	49+68.17	-29.50	728.61	728.75
AA	49+76.58	-29.50	728.84	728.99
BB	49+85.00	-29.50	729.07	729.22
CC	49+93.42	-29.50	729.30	729.45
DD	50+01.83	-29.50	729.53	729.68
EE	50+10.25	-29.50	729.76	729.91
FF	50+18.67	-29.50	730.00	730.15
GG	50+27.08	-29.50	730.23	730.37
HH	50+35.50	-29.50	730.46	730.60
II	50+43.92	-29.50	730.69	730.84
JJ	50+52.33	-29.50	730.92	731.07
KK	50+60.75	-29.50	731.15	731.29
LL	50+69.17	-29.50	731.38	731.52
MM	50+77.58	-29.50	731.62	731.75
NN	50+86.00	-29.50	731.85	731.98
OO	50+94.42	-29.50	732.08	732.20
PP	51+02.83	-29.50	732.31	732.42
QQ	51+11.25	-29.50	732.54	732.65
RR	51+19.67	-29.50	732.77	732.87
SS	51+28.08	-29.50	733.00	733.09
TT	51+36.50	-29.50	733.24	733.30
UU	51+44.88	-29.50	733.47	733.52
VV	51+53.25	-29.50	733.70	733.74
WW	51+61.63	-29.50	733.93	733.96
CL Brg. Pier 2	51+70.00	-29.50	734.16	734.18
XX	51+80.00	-29.50	734.43	734.45
YY	51+90.00	-29.50	734.71	734.72
ZZ	52+00.00	-29.50	734.98	734.99
ZA	52+10.00	-29.50	735.26	735.27
ZB	52+20.00	-29.50	735.53	735.54
CL Brg. E. Abut.	52+27.73	-29.50	735.75	735.75
Bk. E. Abut.	52+30.90	-29.50	735.83	735.83

GIRDER/STRINGER 2

Location	Station	Offset (ft)	Theoretical Grade Elevations	Theoretical Grade Elevations Adjusted for DL Deflection
Bk. W. Abut.	47+30.74	-21.25	722.25	722.25
CL Brg. W. Abut.	47+34.09	-21.25	722.34	722.34
A	47+43.00	-21.25	722.59	722.60
B	47+53.00	-21.25	722.86	722.89
C	47+63.00	-21.25	723.14	723.17
D	47+73.00	-21.25	723.41	723.45
E	47+83.00	-21.25	723.69	723.73
F	47+93.00	-21.25	723.96	724.00
CL Brg. Pier 1	48+00.00	-21.25	724.15	724.20
G	48+08.38	-21.25	724.38	724.43
H	48+16.75	-21.25	724.61	724.68
I	48+25.13	-21.25	724.84	724.92
J	48+33.50	-21.25	725.07	725.16
K	48+41.92	-21.25	725.31	725.41
L	48+50.33	-21.25	725.54	725.66
M	48+58.75	-21.25	725.77	725.90
N	48+67.17	-21.25	726.00	726.14
O	48+75.58	-21.25	726.23	726.38
P	48+84.00	-21.25	726.46	726.62
Q	48+92.42	-21.25	726.70	726.85
R	49+00.83	-21.25	726.93	727.08
S	49+09.25	-21.25	727.16	727.33
T	49+17.67	-21.25	727.39	727.56
U	49+26.08	-21.25	727.62	727.79
V	49+34.50	-21.25	727.85	728.02
W	49+42.92	-21.25	728.08	728.26
X	49+51.33	-21.25	728.32	728.49
Y	49+59.75	-21.25	728.55	728.72
Z	49+68.17	-21.25	728.78	728.94
AA	49+76.58	-21.25	729.01	729.18
BB	49+85.00	-21.25	729.24	729.42
CC	49+93.42	-21.25	729.47	729.65
DD	50+01.83	-21.25	729.70	729.88
EE	50+10.25	-21.25	729.94	730.11
FF	50+18.67	-21.25	730.17	730.35
GG	50+27.08	-21.25	730.40	730.57
HH	50+35.50	-21.25	730.63	730.80
II	50+43.92	-21.25	730.86	731.04
JJ	50+52.33	-21.25	731.09	731.27
KK	50+60.75	-21.25	731.32	731.50
LL	50+69.17	-21.25	731.56	731.72
MM	50+77.58	-21.25	731.79	731.95
NN	50+86.00	-21.25	732.02	732.18
OO	50+94.42	-21.25	732.25	732.40
PP	51+02.83	-21.25	732.48	732.62
QQ	51+11.25	-21.25	732.71	732.85
RR	51+19.67	-21.25	732.95	733.07
SS	51+28.08	-21.25	733.18	733.29
TT	51+36.50	-21.25	733.41	733.50
UU	51+44.88	-21.25	733.64	733.72
VV	51+53.25	-21.25	733.87	733.94
WW	51+61.63	-21.25	734.10	734.15
CL Brg. Pier 2	51+70.00	-21.25	734.33	734.37
XX	51+80.00	-21.25	734.60	734.64
YY	51+90.00	-21.25	734.88	734.91
ZZ	52+00.00	-21.25	735.15	735.19
ZA	52+10.00	-21.25	735.43	735.45
ZB	52+20.00	-21.25	735.70	735.72
CL Brg. E. Abut.	52+28.60	-21.25	735.94	735.94
Bk. E. Abut.	52+31.77	-21.25	736.03	736.03

GIRDER/STRINGER 3

Location	Station	Offset (ft)	Theoretical Grade Elevations	Theoretical Grade Elevations Adjusted for DL Deflection
Bk. W. Abut.	47+30.74	-13.00	722.42	722.42
CL Brg. W. Abut.	47+34.09	-13.00	722.51	722.51
A	47+43.00	-13.00	722.76	722.78
B	47+53.00	-13.00	723.03	723.07
C	47+63.00	-13.00	723.31	723.36
D	47+73.00	-13.00	723.58	723.64
E	47+83.00	-13.00	723.86	723.92
F	47+93.00	-13.00	724.13	724.19
CL Brg. Pier 1	48+00.00	-13.00	724.33	724.39
G	48+08.38	-13.00	724.56	724.62
H	48+16.75	-13.00	724.79	724.87
I	48+25.13	-13.00	725.02	725.11
J	48+33.50	-13.00	725.25	725.35
K	48+41.92	-13.00	725.48	725.60
L	48+50.33	-13.00	725.71	725.85
M	48+58.75	-13.00	725.94	726.09
N	48+67.17	-13.00	726.17	726.33
O	48+75.58	-13.00	726.40	726.57
P	48+84.00	-13.00	726.64	726.82
Q	48+92.42	-13.00	726.87	727.05
R	49+00.83	-13.00	727.10	727.28
S	49+09.25	-13.00	727.33	727.52
T	49+17.67	-13.00	727.56	727.76
U	49+26.08	-13.00	727.79	727.99
V	49+34.50	-13.00	728.02	728.22
W	49+42.92	-13.00	728.26	728.45
X	49+51.33	-13.00	728.49	728.69
Y	49+59.75	-13.00	728.72	728.91
Z	49+68.17	-13.00	728.95	729.13
AA	49+76.58	-13.00	729.18	729.38
BB	49+85.00	-13.00	729.41	729.61
CC	49+93.42	-13.00	729.64	729.84
DD	50+01.83	-13.00	729.88	730.07
EE	50+10.25	-13.00	730.11	730.31
FF	50+18.67	-13.00	730.34	730.54
GG	50+27.08	-13.00	730.57	730.77
HH	50+35.50	-13.00	730.80	730.99
II	50+43.92	-13.00	731.03	731.23
JJ	50+52.33	-13.00	731.27	731.46
KK	50+60.75	-13.00	731.50	731.69
LL	50+69.17	-13.00	731.73	731.92
MM	50+77.58	-13.00	731.96	732.15
NN	50+86.00	-13.00	732.19	732.37
OO	50+94.42	-13.00	732.42	732.59
PP	51+02.83	-13.00	732.65	732.81
QQ	51+11.25	-13.00	732.89	733.04
RR	51+19.67	-13.00	733.12	733.26
SS	51+28.08	-13.00	733.35	733.48
TT	51+36.50	-13.00	733.58	733.70
UU	51+44.88	-13.00	733.81	733.91
VV	51+53.25	-13.00	734.04	734.13
WW	51+61.63	-13.00	734.27	734.34
CL Brg. Pier 2	51+70.00	-13.00	734.50	734.55
XX	51+80.00	-13.00	734.78	734.83
YY	51+90.00	-13.00	735.05	735.10
ZZ	52+00.00	-13.00	735.33	735.37
ZA	52+10.00	-13.00	735.60	735.64
ZB	52+20.00	-13.00	735.88	735.89
CL Brg. E. Abut.	52+29.46	-13.00	736.14	736.14
Bk. E. Abut.	52+32.64	-13.00	736.22	736.22

GIRDER/STRINGER 4

Location	Station	Offset (ft)	Theoretical Grade Elevations	Theoretical Grade Elevations Adjusted for DL Deflection
Bk. W. Abut.	47+30.74	-4.75	722.55	722.55
CL Brg. W. Abut.	47+34.09	-4.75	722.65	722.65
A	47+43.00	-4.75	722.89	722.91
B	47+53.00	-4.75	723.17	723.21
C	47+63.00	-4.75	723.44	723.50
D	47+73.00	-4.75	723.72	723.78
E	47+83.00	-4.75	723.99	724.06
F	47+93.00	-4.75	724.27	724.34
CL Brg. Pier 1	48+00.00	-4.75	724.46	724.53
G	48+08.38	-4.75	724.69	724.77
H	48+16.75	-4.75	724.92	725.01
I	48+25.13	-4.75	725.15	725.25
J	48+33.50	-4.75	725.38	725.49
K	48+41.92	-4.75	725.61	725.75
L	48+50.33	-4.75	725.84	726.00
M	48+58.75	-4.75	726.08	726.24
N	48+67.17	-4.75	726.31	726.48
O	48+75.58	-4.75	726.54	726.72
P	48+84.00	-4.75	726.77	726.96
Q	48+92.42	-4.75	727.00	727.20
R	49+00.83	-4.75	727.23	727.42
S	49+09.25	-4.75	727.46	727.67
T	49+17.67	-4.75	727.70	727.91
U	49+26.08	-4.75	727.93	728.14
V	49+34.50	-4.75	728.16	728.37
W	49+42.92	-4.75	728.39	728.60
X	49+51.33	-4.75	728.62	728.84
Y	49+59.75	-4.75	728.85	729.06
Z	49+68.17	-4.75	729.08	729.28
AA	49+76.58	-4.75	729.32	729.52
BB	49+85.00	-4.75	729.55	729.76
CC	49+93.42	-4.75	729.78	729.99
DD	50+01.83	-4.75	730.01	730.22
EE	50+10.25	-4.75	730.24	730.46
FF	50+18.67	-4.75	730.47	730.69
GG	50+27.08	-4.75	730.70	730.91
HH	50+35.50	-4.75	730.94	731.13
II	50+43.92	-4.75	731.17	731.38
JJ	50+52.33	-4.75	731.40	731.61
KK	50+60.75	-4.75	731.63	731.84
LL	50+69.17	-4.75	731.86	732.07
MM	50+77.58	-4.75	732.09	732.30
NN	50+86.00	-4.75	732.33	732.52
OO	50+94.42	-4.75	732.56	732.74
PP	51+02.83	-4.75	732.79	732.96
QQ	51+11.25	-4.75	733.02	733.19
RR	51+19.67	-4.75	733.25	733.41
SS	51+28.08	-4.75	733.48	733.63
TT	51+36.50	-4.75	733.71	733.84
UU	51+44.88	-4.75	733.94	734.06
VV	51+53.25	-4.75	734.17	734.28
WW	51+61.63	-4.75	734.41	734.49
CL Brg. Pier 2	51+70.00	-4.75	734.64	734.70
XX	51+80.00	-4.75	734.91	734.98
YY	51+90.00	-4.75	735.19	735.25
ZZ	52+00.00	-4.75	735.46	735.52
ZA	52+10.00	-4.75	735.74	735.78
ZB	52+20.00	-4.75	736.01	736.03
CL Brg. E. Abut.	52+30.33	-4.75	736.29	736.29
Bk. F. Abut.	52+33.50	-4.75	736.38	736.38

GIRDER/STRINGER 5

Location	Station	Offset (ft)	Theoretical Grade Elevations	Theoretical Grade Elevations Adjusted for DL Deflection
Bk. W. Abut.	47+30.74	3.50	722.57	722.57
CL Brg. W. Abut.	47+34.09	3.50	722.67	722.67
A	47+43.00	3.50	722.91	722.93
B	47+53.00	3.50	723.19	723.23
C	47+63.00	3.50	723.46	723.52
D	47+73.00	3.50	723.74	723.81
E	47+83.00	3.50	724.01	724.09
F	47+93.00	3.50	724.29	724.36
CL Brg. Pier 1	48+00.00	3.50	724.48	724.56
G	48+08.38	3.50	724.71	724.79
H	48+16.75	3.50	724.94	725.04
I	48+25.13	3.50	725.17	725.28
J	48+33.50	3.50	725.40	725.52
K	48+41.92	3.50	725.63	725.77
L	48+50.33	3.50	725.86	726.02
M	48+58.75	3.50	726.09	726.26
N	48+67.17	3.50	726.33	726.51
O	48+75.58	3.50	726.56	726.75
P	48+84.00	3.50	726.79	726.99
Q	48+92.42	3.50	727.02	727.22
R	49+00.83	3.50	727.25	727.45
S	49+09.25	3.50	727.48	727.69
T	49+17.67	3.50	727.71	727.93
U	49+26.08	3.50	727.95	728.16
V	49+34.50	3.50	728.18	728.39
W	49+42.92	3.50	728.41	728.63
X	49+51.33	3.50	728.64	728.86
Y	49+59.75	3.50	728.87	729.09
Z	49+68.17	3.50	729.10	729.30
AA	49+76.58	3.50	729.34	729.55
BB	49+85.00	3.50	729.57	729.79
CC	49+93.42	3.50	729.80	730.02
DD	50+01.83	3.50	730.03	730.25
EE	50+10.25	3.50	730.26	730.48
FF	50+18.67	3.50	730.49	730.71
GG	50+27.08	3.50	730.72	730.94
HH	50+35.50	3.50	730.96	731.16
II	50+43.92	3.50	731.19	731.40
JJ	50+52.33	3.50	731.42	731.64
KK	50+60.75	3.50	731.65	731.87
LL	50+69.17	3.50	731.88	732.09
MM	50+77.58	3.50	732.11	732.32
NN	50+86.00	3.50	732.34	732.55
OO	50+94.42	3.50	732.58	732.77
PP	51+02.83	3.50	732.81	732.98
QQ	51+11.25	3.50	733.04	733.21
RR	51+19.67	3.50	733.27	733.44
SS	51+28.08	3.50	733.50	733.66
TT	51+36.50	3.50	733.73	733.87
UU	51+44.88	3.50	733.96	734.08
VV	51+53.25	3.50	734.19	734.30
WW	51+61.63	3.50	734.42	734.51
CL Brg. Pier 2	51+70.00	3.50	734.65	734.72
XX	51+80.00	3.50	734.93	735.00
YY	51+90.00	3.50	735.20	735.27
ZZ	52+00.00	3.50	735.48	735.54
ZA	52+10.00	3.50	735.76	735.80
ZB	52+20.00	3.50	736.03	736.06
CL Brg. E. Abut.	52+31.20	3.50	736.34	736.34
Bk. E. Abut.	52+34.37	3.50	736.43	736.43

GIRDER/STRINGER 6

Location	Station	Offset (ft)	Theoretical Grade Elevations	Theoretical Grade Elevations Adjusted for DL Deflection
Bk. W. Abut.	47+30.74	11.75	722.45	722.45
CL Brg. W. Abut.	47+34.09	11.75	722.54	722.54
A	47+43.00	11.75	722.78	722.80
B	47+53.00	11.75	723.06	723.10
C	47+63.00	11.75	723.33	723.39
D	47+73.00	11.75	723.61	723.67
E	47+83.00	11.75	723.88	723.95
F	47+93.00	11.75	724.16	724.23
CL Brg. Pier 1	48+00.00	11.75	724.35	724.42
G	48+08.38	11.75	724.58	724.66
H	48+16.75	11.75	724.81	724.90
I	48+25.13	11.75	725.04	725.14
J	48+33.50	11.75	725.27	725.38
K	48+41.92	11.75	725.50	725.64
L	48+50.33	11.75	725.73	725.89
M	48+58.75	11.75	725.97	726.13
N	48+67.17	11.75	726.20	726.37
O	48+75.58	11.75	726.43	726.61
P	48+84.00	11.75	726.66	726.85
Q	48+92.42	11.75	726.89	727.09
R	49+00.83	11.75	727.12	727.31
S	49+09.25	11.75	727.35	727.56
T	49+17.67	11.75	727.59	727.80
U	49+26.08	11.75	727.82	728.03
V	49+34.50	11.75	728.05	728.26
W	49+42.92	11.75	728.28	728.49
X	49+51.33	11.75	728.51	728.73
Y	49+59.75	11.75	728.74	728.95
Z	49+68.17	11.75	728.97	729.17
AA	49+76.58	11.75	729.21	729.41
BB	49+85.00	11.75	729.44	729.65
CC	49+93.42	11.75	729.67	729.88
DD	50+01.83	11.75	729.90	730.11
EE	50+10.25	11.75	730.13	730.35
FF	50+18.67	11.75	730.36	730.58
GG	50+27.08	11.75	730.60	730.80
HH	50+35.50	11.75	730.83	731.02
II	50+43.92	11.75	731.06	731.27
JJ	50+52.33	11.75	731.29	731.50
KK	50+60.75	11.75	731.52	731.73
LL	50+69.17	11.75	731.75	731.96
MM	50+77.58	11.75	731.98	732.19
NN	50+86.00	11.75	732.22	732.41
OO	50+94.42	11.75	732.45	732.63
PP	51+02.83	11.75	732.68	732.85
QQ	51+11.25	11.75	732.91	733.08
RR	51+19.67	11.75	733.14	733.30
SS	51+28.08	11.75	733.37	733.52
TT	51+36.50	11.75	733.60	733.74
UU	51+44.88	11.75	733.83	733.95
VV	51+53.25	11.75	734.07	734.17
WW	51+61.63	11.75	734.30	734.38
CL Brg. Pier 2	51+70.00	11.75	734.53	734.59
XX	51+80.00	11.75	734.80	734.87
YY	51+90.00	11.75	735.08	735.14
ZZ	52+00.00	11.75	735.35	735.41
ZA	52+10.00	11.75	735.63	735.67
ZB	52+20.00	11.75	735.90	735.93
CL Brg. E. Abut.	52+32.06	11.75	736.23	736.23
Bk. E. Abut.	52+35.24	11.75	736.32	736.32

GIRDER/STRINGER 7

Location	Station	Offset (ft)	Theoretical Grade Elevations	Theoretical Grade Elevations Adjusted for DL Deflection
Bk. W. Abut.	47+30.74	20.00	722.27	722.27
CL Brg. W. Abut.	47+34.09	20.00	722.37	722.37
A	47+43.00	20.00	722.61	722.63
B	47+53.00	20.00	722.89	722.92
C	47+63.00	20.00	723.16	723.21
D	47+73.00	20.00	723.44	723.49
E	47+83.00	20.00	723.71	723.77
F	47+93.00	20.00	723.99	724.05
CL Brg. Pier 1	48+00.00	20.00	724.18	724.24
G	48+08.38	20.00	724.41	724.48
H	48+16.75	20.00	724.64	724.72
I	48+25.13	20.00	724.87	724.96
J	48+33.50	20.00	725.10	725.20
K	48+41.92	20.00	725.33	725.46
L	48+50.33	20.00	725.56	725.71
M	48+58.75	20.00	725.80	725.95
N	48+67.17	20.00	726.03	726.19
O	48+75.58	20.00	726.26	726.43
P	48+84.00	20.00	726.49	726.67
Q	48+92.42	20.00	726.72	726.90
R	49+00.83	20.00	726.95	727.13
S	49+09.25	20.00	727.18	727.37
T	49+17.67	20.00	727.42	727.61
U	49+26.08	20.00	727.65	727.84
V	49+34.50	20.00	727.88	728.07
W	49+42.92	20.00	728.11	728.31
X	49+51.33	20.00	728.34	728.54
Y	49+59.75	20.00	728.57	728.77
Z	49+68.17	20.00	728.80	728.99
AA	49+76.58	20.00	729.04	729.23
BB	49+85.00	20.00	729.27	729.47
CC	49+93.42	20.00	729.50	729.70
DD	50+01.83	20.00	729.73	729.93
EE	50+10.25	20.00	729.96	730.16
FF	50+18.67	20.00	730.19	730.39
GG	50+27.08	20.00	730.42	730.62
HH	50+35.50	20.00	730.66	730.84
II	50+43.92	20.00	730.89	731.08
JJ	50+52.33	20.00	731.12	731.32
KK	50+60.75	20.00	731.35	731.55
LL	50+69.17	20.00	731.58	731.77
MM	50+77.58	20.00	731.81	732.00
NN	50+86.00	20.00	732.05	732.23
OO	50+94.42	20.00	732.28	732.45
PP	51+02.83	20.00	732.51	732.66
QQ	51+11.25	20.00	732.74	732.89
RR	51+19.67	20.00	732.97	733.12
SS	51+28.08	20.00	733.20	733.34
TT	51+36.50	20.00	733.43	733.55
UU	51+44.88	20.00	733.66	733.77
VV	51+53.25	20.00	733.89	733.98
WW	51+61.63	20.00	734.13	734.20
CL Brg. Pier 2	51+70.00	20.00	734.36	734.41
XX	51+80.00	20.00	734.63	734.69
YY	51+90.00	20.00	734.91	734.96
ZZ	52+00.00	20.00	735.18	735.23
ZA	52+10.00	20.00	735.46	735.50
ZB	52+20.00	20.00	735.73	735.76
CL Brg. E. Abut.	52+32.93	20.00	736.09	736.09
Bk. E. Abut.	52+36.11	20.00	736.17	736.17

GIRDER/STRINGER 8

Location	Station	Offset (ft)	Theoretical Grade Elevations	Theoretical Grade Elevations Adjusted for DL Deflection
Bk. W. Abut.	47+30.74	28.25	722.10	722.10
CL Brg. W. Abut.	47+34.09	28.25	722.19	722.19
A	47+43.00	28.25	722.44	722.45
B	47+53.00	28.25	722.71	722.74
C	47+63.00	28.25	722.99	723.03
D	47+73.00	28.25	723.26	723.30
E	47+83.00	28.25	723.54	723.58
F	47+93.00	28.25	723.81	723.86
CL Brg. Pier 1	48+00.00	28.25	724.01	724.05
G	48+08.38	28.25	724.24	724.29
H	48+16.75	28.25	724.47	724.53
I	48+25.13	28.25	724.70	724.77
J	48+33.50	28.25	724.93	725.01
K	48+41.92	28.25	725.16	725.27
L	48+50.33	28.25	725.39	725.51
M	48+58.75	28.25	725.62	725.75
N	48+67.17	28.25	725.85	725.99
O	48+75.58	28.25	726.09	726.23
P	48+84.00	28.25	726.32	726.47
Q	48+92.42	28.25	726.55	726.71
R	49+00.83	28.25	726.78	726.94
S	49+09.25	28.25	727.01	727.18
T	49+17.67	28.25	727.24	727.42
U	49+26.08	28.25	727.48	727.65
V	49+34.50	28.25	727.71	727.88
W	49+42.92	28.25	727.94	728.11
X	49+51.33	28.25	728.17	728.35
Y	49+59.75	28.25	728.40	728.58
Z	49+68.17	28.25	728.63	728.80
AA	49+76.58	28.25	728.86	729.04
BB	49+85.00	28.25	729.10	729.27
CC	49+93.42	28.25	729.33	729.50
DD	50+01.83	28.25	729.56	729.73
EE	50+10.25	28.25	729.79	729.97
FF	50+18.67	28.25	730.02	730.20
GG	50+27.08	28.25	730.25	730.43
HH	50+35.50	28.25	730.48	730.65
II	50+43.92	28.25	730.72	730.89
JJ	50+52.33	28.25	730.95	731.12
KK	50+60.75	28.25	731.18	731.35
LL	50+69.17	28.25	731.41	731.58
MM	50+77.58	28.25	731.64	731.81
NN	50+86.00	28.25	731.87	732.03
OO	50+94.42	28.25	732.10	732.25
PP	51+02.83	28.25	732.34	732.47
QQ	51+11.25	28.25	732.57	732.70
RR	51+19.67	28.25	732.80	732.92
SS	51+28.08	28.25	733.03	733.14
TT	51+36.50	28.25	733.26	733.36
UU	51+44.88	28.25	733.49	733.58
VV	51+53.25	28.25	733.72	733.79
WW	51+61.63	28.25	733.95	734.01
CL Brg. Pier 2	51+70.00	28.25	734.18	734.22
XX	51+80.00	28.25	734.46	734.50
YY	51+90.00	28.25	734.73	734.77
ZZ	52+00.00	28.25	735.01	735.05
ZA	52+10.00	28.25	735.28	735.31
ZB	52+20.00	28.25	735.56	735.58
CL Brg. E. Abut.	52+33.80	28.25	735.94	735.94
Bk. E. Abut.	52+36.97	28.25	736.03	736.03

NORTH EDGE OF SLAB

Location	Station	Offset	Theoretical Grade Elevations
W. End of E. Appr.	52+30.02	-33.08	735.73
B1	52+40.02	-33.08	736.00
B2	52+50.02	-33.08	736.28
E. End of E. Appr.	52+60.02	-33.08	736.55

SOUTH EDGE OF NORTH LANE

Location	Station	Offset	Theoretical Grade Elevations
W. End of E. Appr.	52+32.24	-12.00	736.23
B1	52+42.24	-12.00	736.51
B2	52+52.24	-12.00	736.78
E. End of E. Appr.	52+62.24	-12.00	737.06

CL MORGAN ST. & PGL


Location	Station	Offset	Theoretical Grade Elevations
W. End of E. Appr.	52+33.50	0.00	736.46
B1	52+43.50	0.00	736.73
B2	52+53.50	0.00	737.01
E. End of E. Appr.	52+63.50	0.00	737.28

NORTH EDGE OF SOUTH LANE

Location	Station	Offset	Theoretical Grade Elevations
W. End of E. Appr.	52+34.76	12.00	736.30
B1	52+44.76	12.00	736.58
B2	52+54.76	12.00	736.85
E. End of E. Appr.	52+64.76	12.00	737.13

SOUTH EDGE OF SLAB

Location	Station	Offset	Theoretical Grade Elevations
W. End of E. Appr.	52+37.71	40.08	735.80
B1	52+47.71	40.08	736.07
B2	52+57.71	40.08	736.35
E. End of E. Appr.	52+67.71	40.08	736.62

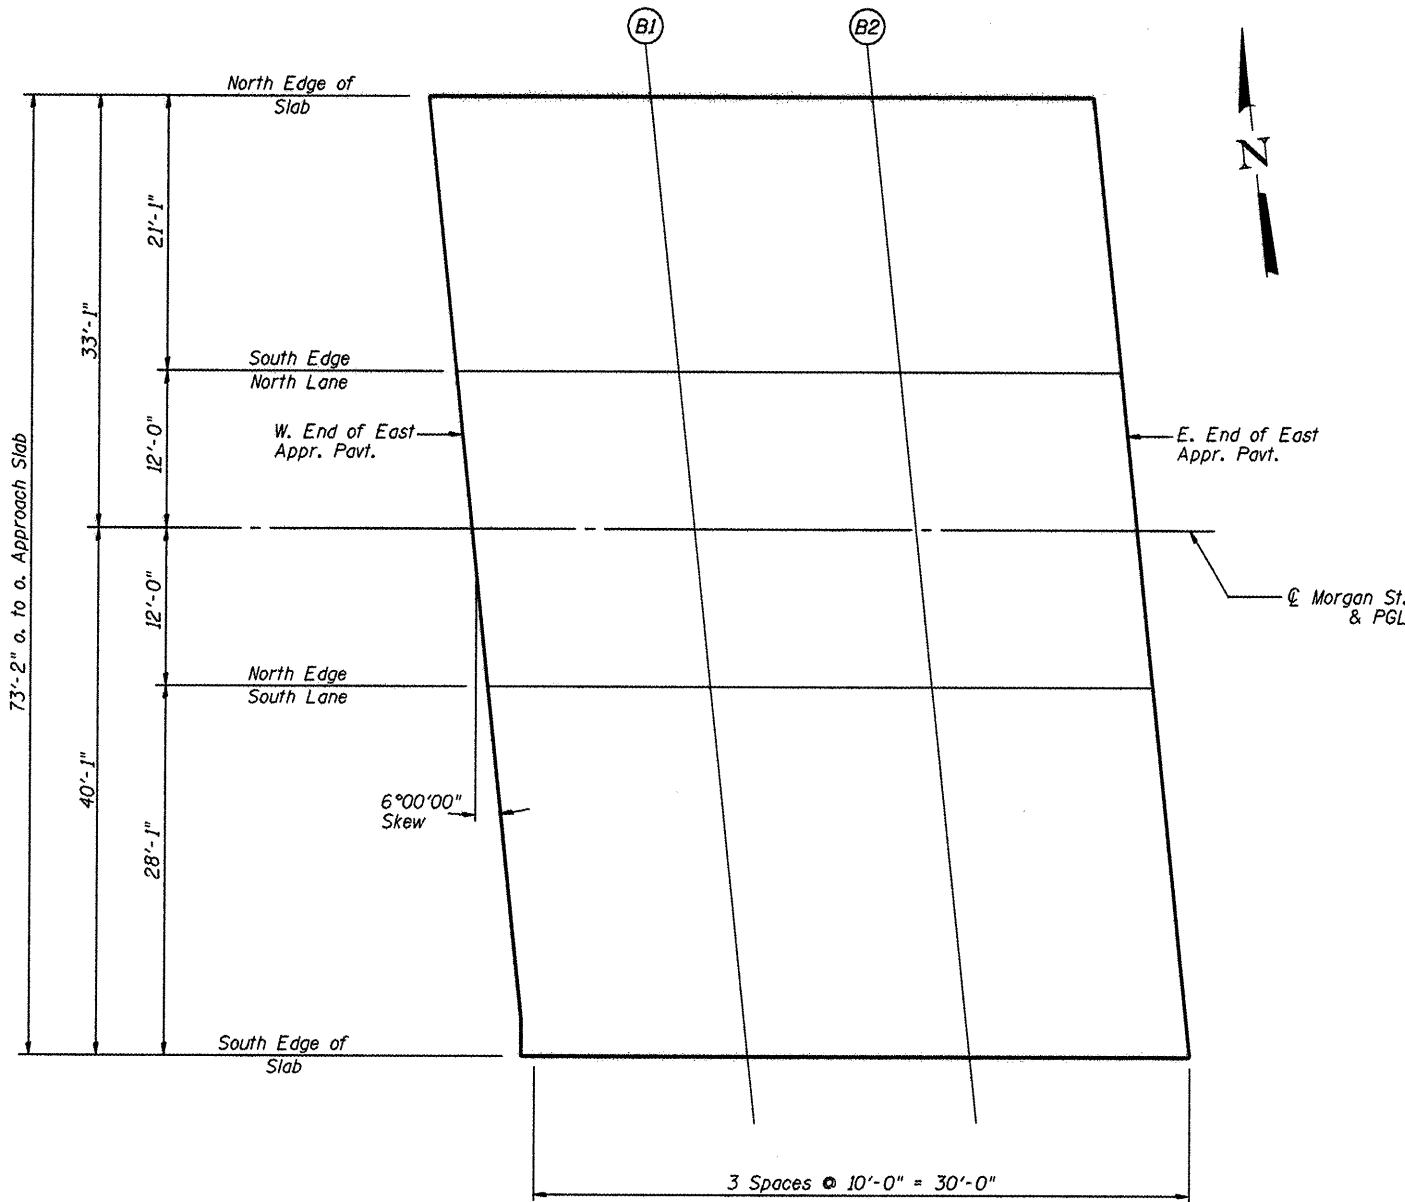

PLAN - EAST APPROACH

L:\ROCKFORD\862602\Drawings\CAD\Sheets\11.E.APP.SLAB ELEV.dgn



HNTB


DESIGNED - PA, JDJ, BPD, CJW	REVISED -
DRAWN - GLD	REVISED -
CHECKED - RJK	REVISED -
DATE - 02/04/2011	REVISED -

CITY OF ROCKFORD
MORGAN STREET BRIDGE

EAST BRIDGE APPROACH SLAB ELEVATIONS
STRUCTURE NO. 101-6108


SCALE: SHEET NO. 10 OF 79 SHEETS STA. 47+00.74 TO STA. 52+63.50

F.A.U. RTE.	SECTION	COUNTY	TOTAL SHEETS	SHEET NO.
5077	99-00493-00-BR	WINNEBAGO	253	136
CONTRACT NO. 85529				
FED. ROAD DIST. NO. 2 ILLINOIS FED. AID PROJECT BRN-509865				

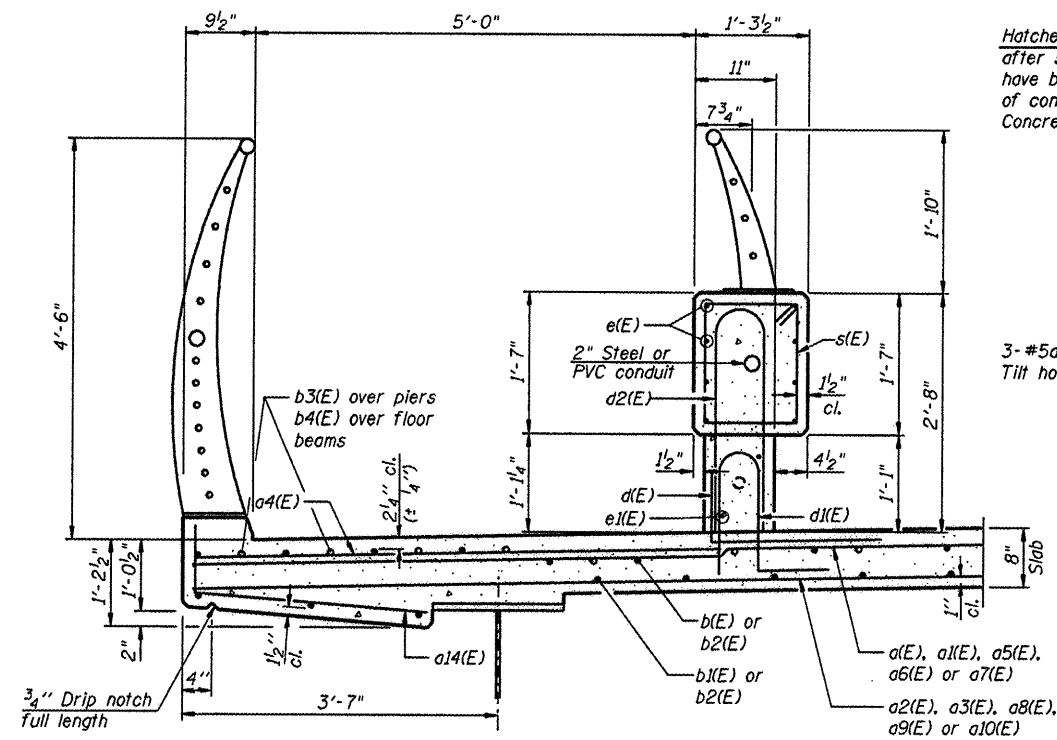


SECTION THRU PARAPET


(North Parapet Shown,
South Parapet Similar)

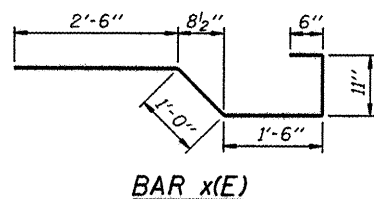

BAR x(E)

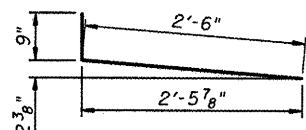


BAR a14(E)

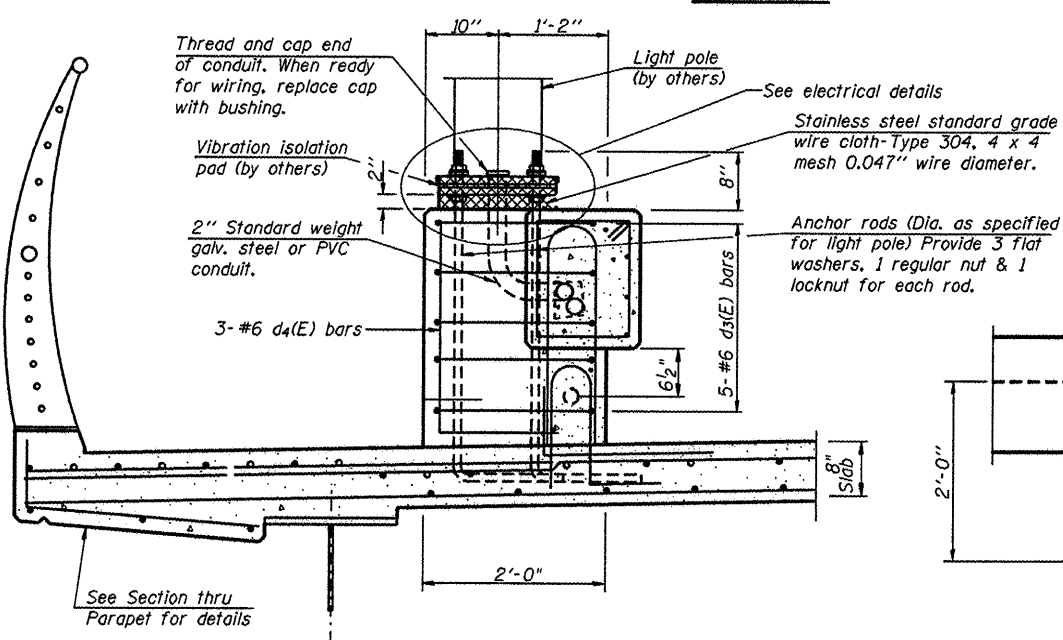


SECTION C-C

NOTE:
Cost of stainless steel wire cloth, electrical conduit,
anchor rods and vibration isolation pad to be included
in the price for Light Pole, Aluminum, 40 Ft.
M.H., 6 Ft. Mast Arm.

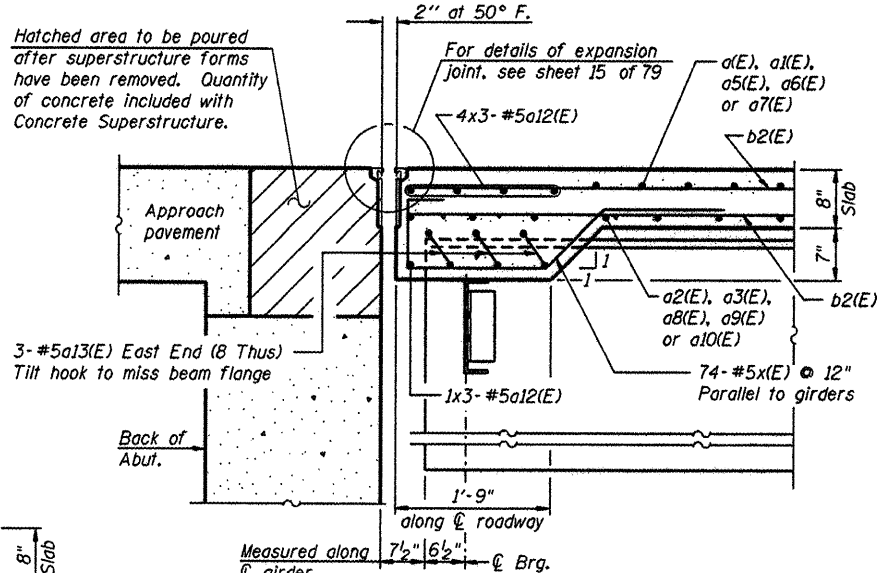


SECTION B-B

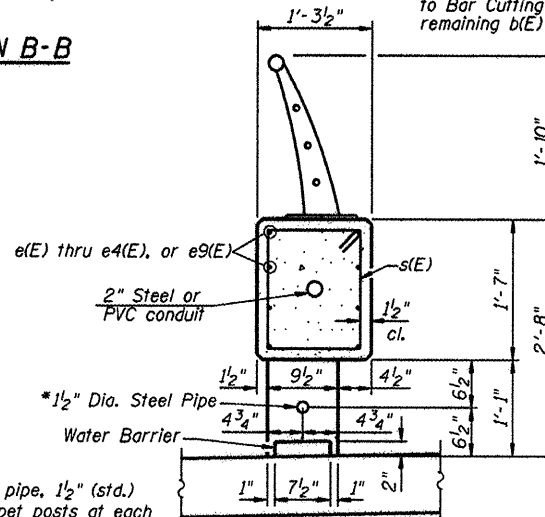


SECTION THRU PARAPET
AT OPENING

(North Parapet Shown,
South Parapet Similar)

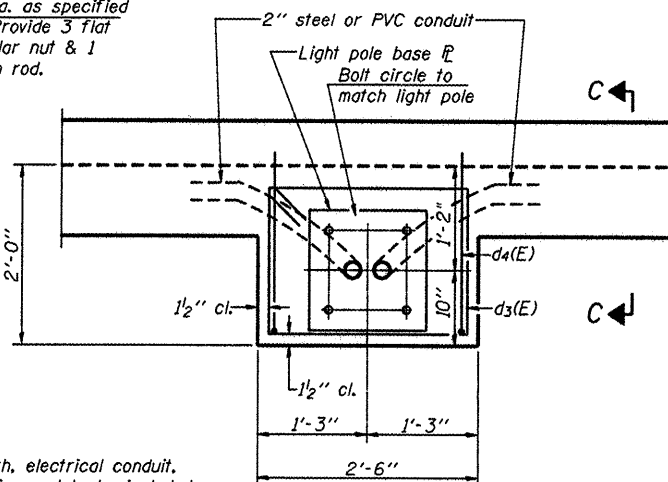


PLAN

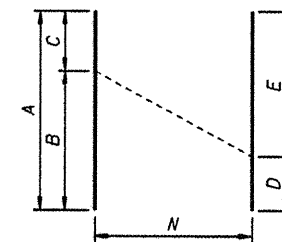


BAR CUTTING DIAGRAM

Bar	N Bars	A	B	C	D	E
a5(E)	3	28'-2"	22'-10"	5'-4"	14'-1"	14'-1"
a6(E)	3	30'-1"	26'-0"	4'-1"	17'-3"	12'-10"
a7(E)	3	27'-10"	22'-8"	5'-2"	13'-11"	13'-11"
a8(E)	2	31'-2"	26'-4"	4'-10"	19'-2"	12'-0"
a9(E)	1	22'-1"	14'-8"	7'-5"	-	-
a10(E)	2	33'-1"	27'-3"	5'-10"	20'-1"	13'-0"
b2(E)	74	21'-11"	14'-9"	7'-2"	10'-11"	11'-0"


Order A5(E) thru A10(E) bars full length. Cut according
to Bar Cutting diagram a(E). Use remainder to splice with
remaining. Order b2(E) bars full length. Cut according
to Bar Cutting diagram. Use remainder to splice with
remaining b(E) or b1(E) bars.

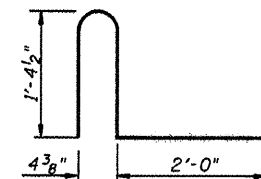


BAR d1(E)

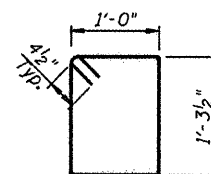


BAR s50(E)

 


BAR d(E)

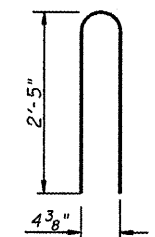


BAR d2(E)

 


BAR d4(E)

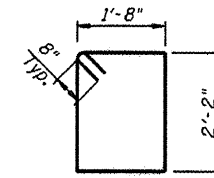

BAR d3(E)

 

BAR a13(E)

 


BAR x1(E)


SUPERSTRUCTURE BILL OF MATERIAL

Bar	No.	Size	Length	Shape
a(E)	1085	#5	27'-4"	
a1(E)	2171	#5	25'-0"	
a2(E)	664	#5	19'-0"	
a3(E)	1326	#5	29'-2"	
a4(E)	1088	#6	6'-6"	
a5(E)	3	#5	28'-2"	
a6(E)	3	#5	30'-1"	
a7(E)	3	#5	27'-10"	
a8(E)	2	#5	31'-2"	
a9(E)	1	#5	22'-1"	
a10(E)	2	#5	33'-1"	
a12(E)	15	#5	25'-11"	
a13(E)	24	#5	9'-2"	
a14(E)	2176	#5	2'-11"	
a15(E)	96	#5	2'-0"	
b(E)	1406	#5	27'-10"	
b1(E)	1364	#5	24'-4"	
b2(E)	74	#5	21'-11"	
b3(E)	292	#5	32'-0"	
b4(E)	584	#5	15'-0"	
d(E)	1356	#5	3'-3"	
d1(E)	1356	#5	3'-9 1/2"	
d2(E)	1356	#5	5'-0 1/2"	
d3(E)	30	#6	9'-0"	
d4(E)	18	#6	3'-10"	
e(E)	32	#5	33'-2"	
e1(E)	32	#5	47'-9"	
e2(E)	80	#5	43'-9"	
e3(E)	32	#5	28'-6"	
e4(E)	16	#5	29'-2"	
e5(E)	16	#5	8'-5"	
e6(E)	16	#5	5'-9"	
e7(E)	164	#5	3'-9"	
e8(E)	8	#5	6'-5"	
e9(E)	16	#5	32'-0"	
e10(E)	8	#5	7'-10"	
s50(E)	2018	#4	5'-4"	
x(E)	74	#5	6'-5"	
x1(E)	74	#5	4'-9"	
Reinforcement Bars,		Pound	290,520	
Epoxy Coated				
Concrete		Cu. Yds.	1,057.1	
Superstructure				
Bridge Deck Grooving		Sq. Yds.	2,760	
Protective Coat		Sq. Yds.	4,540	

Bars indicated thus 1 x 2 - #8 etc. indicates
1 line of bars with 2 lengths per line.

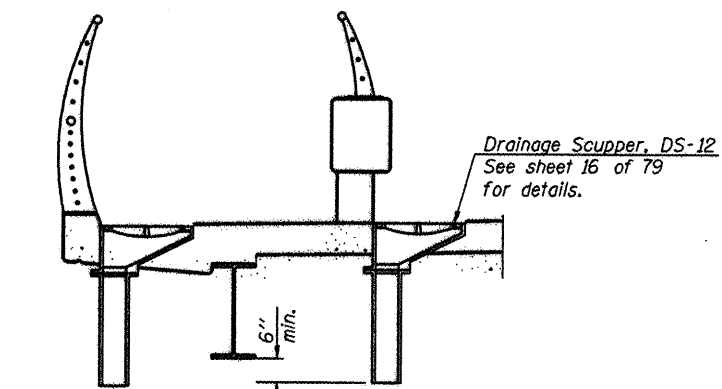


SECTION C-C

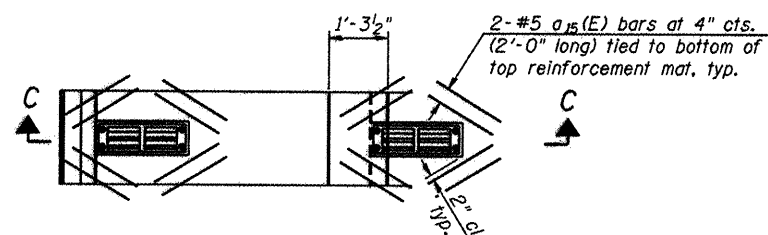


PLAN

Note:
Cut longitudinal reinforcement to clear drainage scuppers.

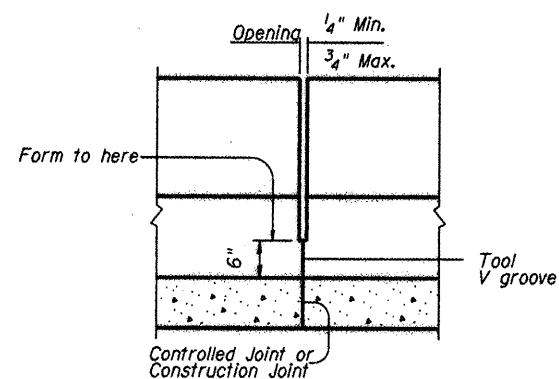

POST JOINT DETAIL

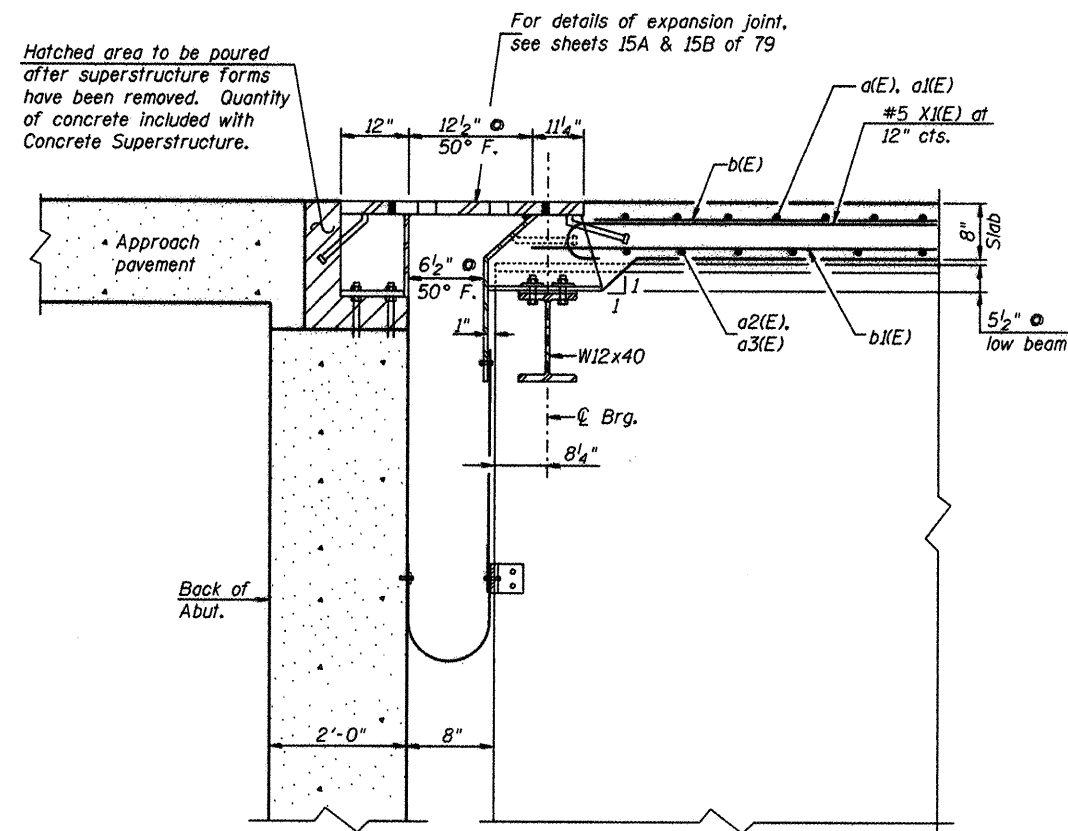

SECTION A-A

L:\ROCKFORD\882682\Drawings\CD\Sheets\14-Superstructure Details.dgn

CMT
CRAWFORD, MURPHY & TULLY, INC.
CONSULTING ENGINEERS
License No. 024-000613

HNTB


DESIGNED - PA, JDJ, BPD, CJW	REVISED -
DRAWN - GLD	REVISED -
CHECKED - RJK	REVISED -
DATE - 02/04/2011	REVISED -

**CITY OF ROCKFORD
MORGAN STREET BRIDGE**

**SUPERSTRUCTURE DETAILS - II
STRUCTURE NO. 101-6108**

SCALE: SHEET NO. 14 OF 79 SHEETS STA. 47+00.74 TO STA. 52+63.50


F.A.J. RTE.	SECTION	COUNTY	TOTAL SHEETS	SHEET NO.
5077	99-00493-00-BR	WINNEBAGO	253	140
CONTRACT NO. 85529				
FED. ROAD DIST. NO. 2 ILLINOIS FED. AID PROJECT BRN-5099165				

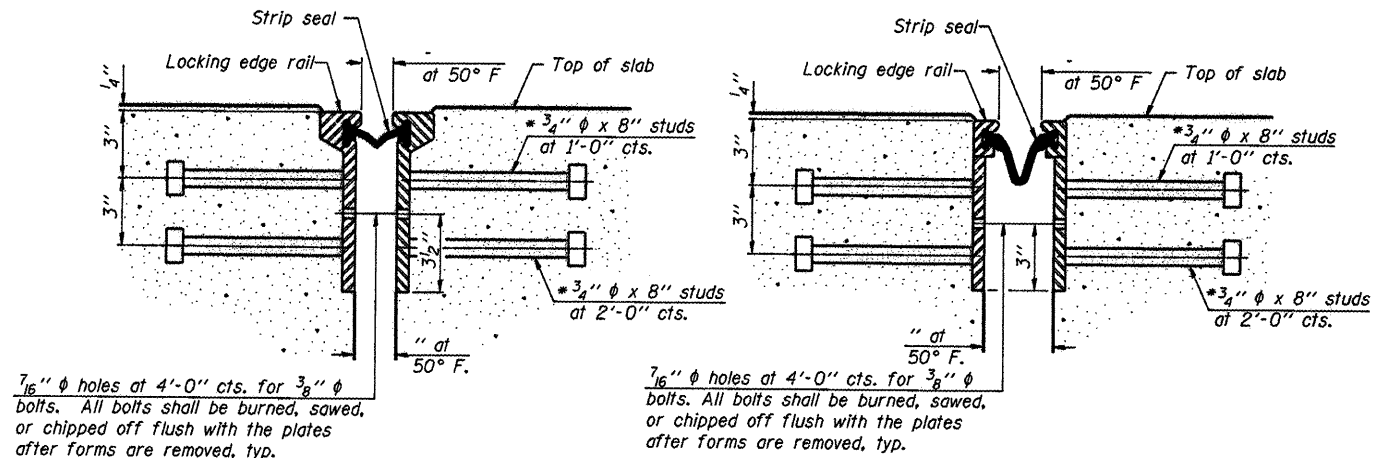

SECTION THRU
ROLLED RAIL JOINT

SECTION THRU
WELDED RAIL JOINT

* Granular or solid flux filled headed studs conforming to Article 1006.32 of the Std. Specs., automatically end welded.

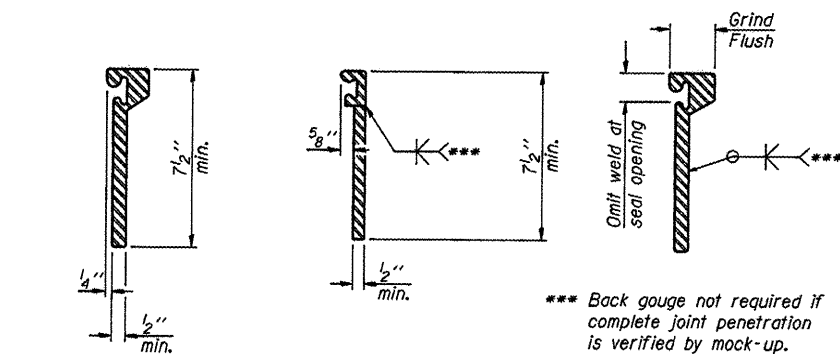


ROLLED
EXTRUDED RAIL

WELDED RAIL

LOCKING EDGE
RAIL SPLICE

The inside of the locking edge rail groove shall be free of weld residue.
Rolled rail shown, welded rail similar.

LOCKING EDGE RAILS

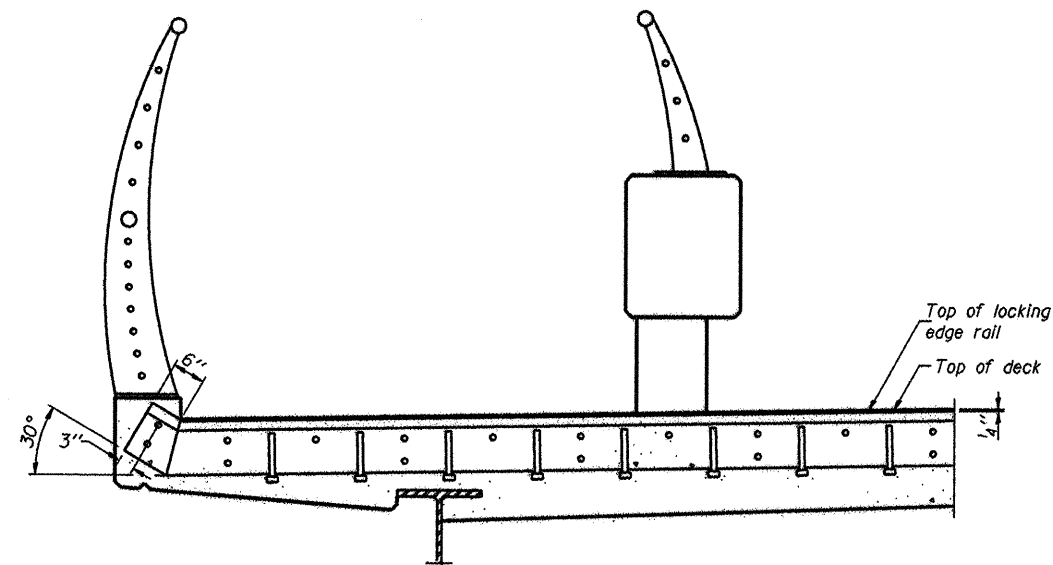

AT SIDEWALK (SIMILAR AT MULTI-USE PATH)

Shorter plates with a single row of studs at 12" cts. may be necessary on medians which are shallower than 9". See manufacturer's recommendation.

TYPICAL END TREATMENTS

Notes:

The strip seal shall be made continuous and shall have a minimum thickness of 1/4". The configuration of the strip seal shall match the configuration of the Locking Edge Rails. Open or "webbed" strip seal gland configurations are not permitted. The gland shall be sized for a maximum rated movement of 4 inches.

The Locking Edge Rails depicted are conceptual only, except for the minimum dimensions shown. The actual configuration of the Locking Edge Rails and matching strip seal may vary from manufacturer to manufacturer. Flanged edge rails will not be allowed. Locking Edge Rails may be spliced at slope discontinuities.

The manufacturer's recommended installation methods shall be followed.

The joint opening and deck dimensions detailed on the superstructure are based on a rolled rail expansion joint. If the Contractor elects to use the welded rail expansion joint, the opening and deck dimensions shall be modified according to the dimensions detailed on this sheet. Required modifications shall be made at no additional cost to the State.

All steel components shall be galvanized after fabrication according to Article 520.03 of the Standard Specifications.

Maximum space between rail segments at stage lines shall be 3/16", sealed with a suitable sealant.

Parapet plates and anchorage studs for skews > 30° included in the cost of Preformed Joint Strip Seal.

BILL OF MATERIAL

Item	Unit	Total
Preformed Joint Strip Seal	Foot	74

EJ-SSJ

7-1-10



HNTB


DESIGNED -	PA, JDJ, BPD, CJW	REVISED -
DRAWN -	GLD	REVISED -
CHECKED -	RJK	REVISED -
DATE -	02/04/2011	REVISED -

CITY OF ROCKFORD
MORGAN STREET BRIDGE


PREFORMED JOINT STRIP SEAL
STRUCTURE NO. 101-6108

SCALE: SHEET NO. 15 OF 79 SHEETS STA. 47+00.74 TO STA. 52+63.50

F.A.U. RTE.	SECTION	COUNTY	TOTAL SHEETS	SHEET NO.
5077	99-00493-00-BR	WINNEBAGO	253	141
CONTRACT NO. 85529				
FED. ROAD DIST. NO. 2 ILLINOIS FED. AID PROJECT BRM-5099(65)				

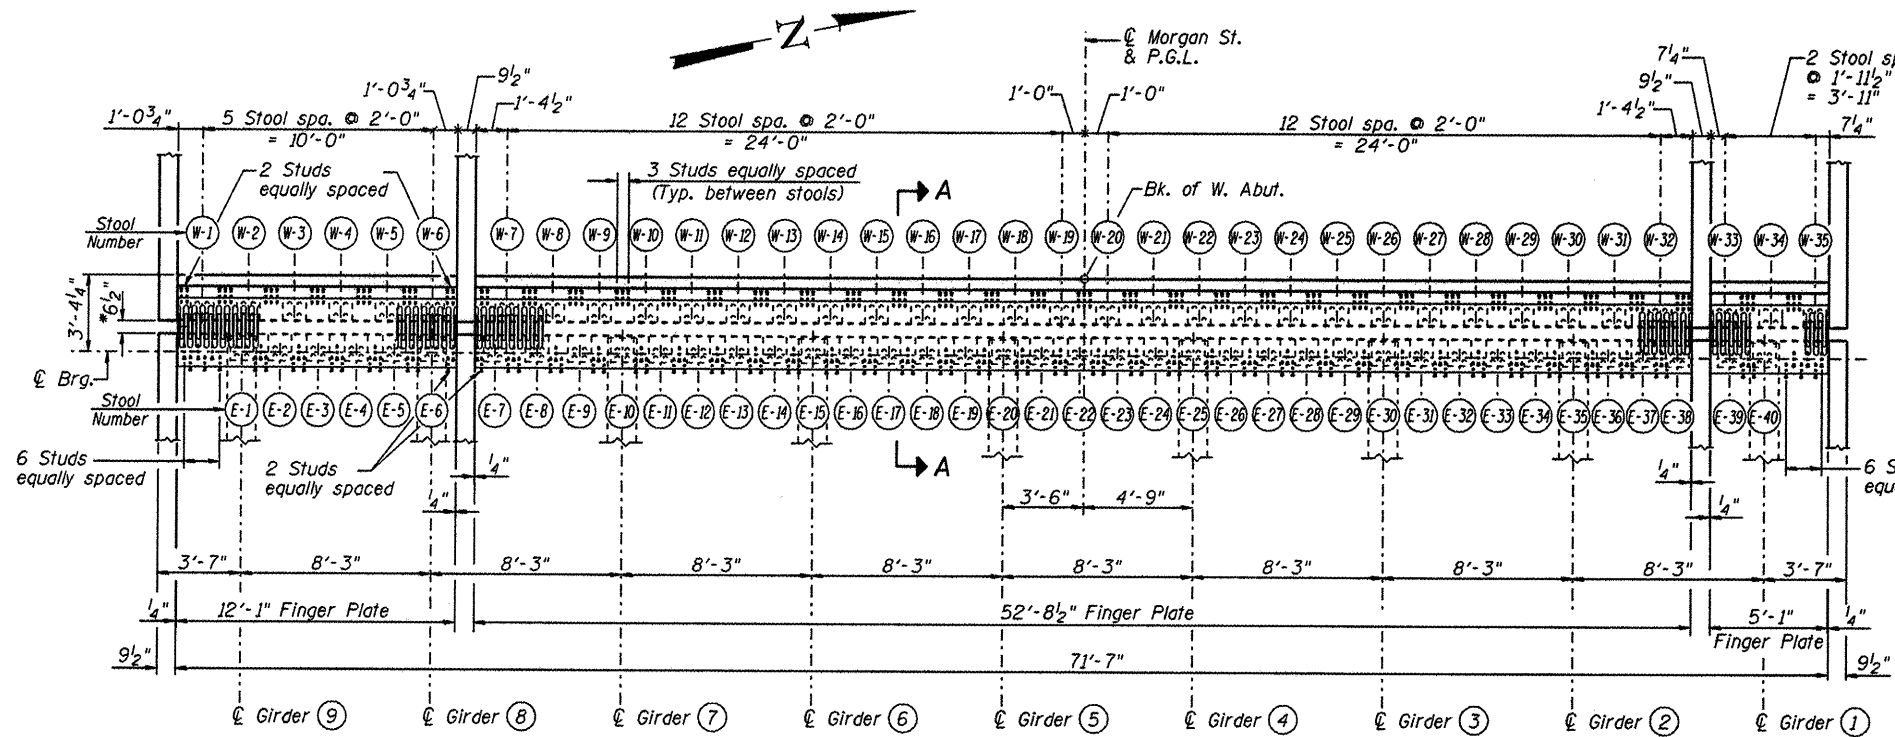

PLAN

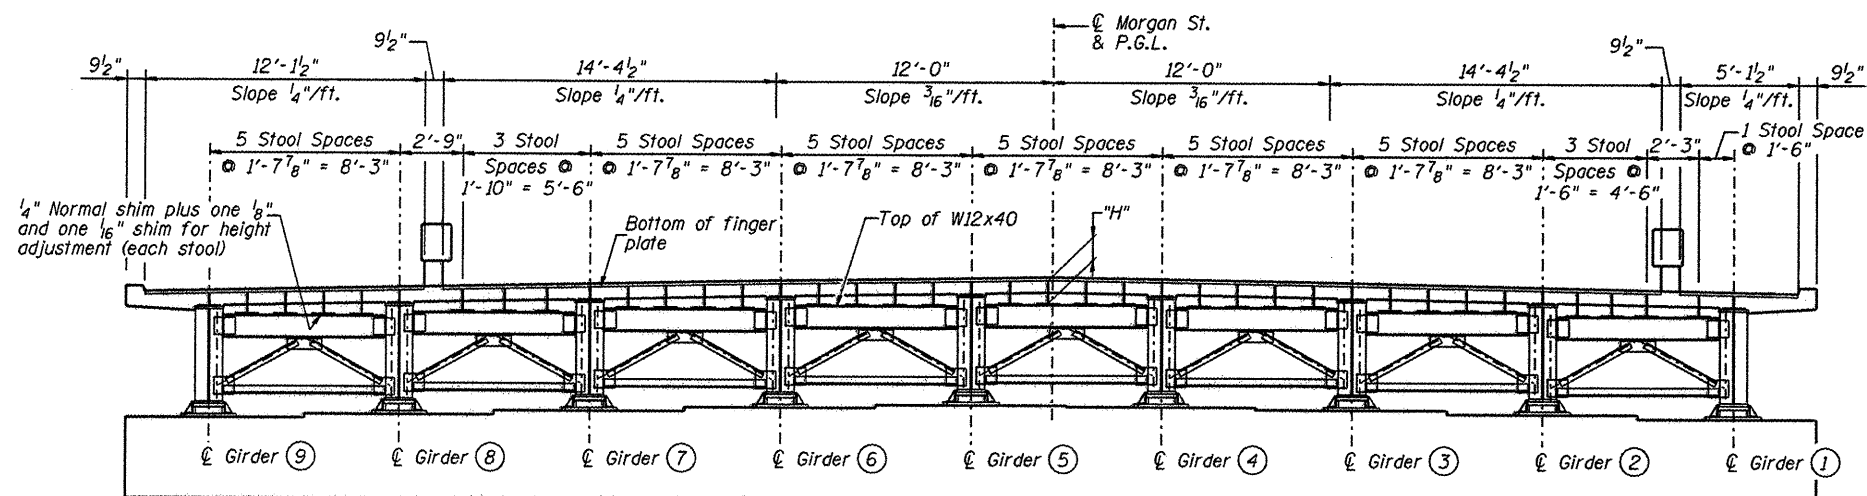

ELEVATION

TABLE OF STOOL HEIGHTS "H"



Stool Number	W-1	W-2	W-3	W-4	W-5	W-6	W-7	W-8	W-9	W-10	W-11	W-12	W-13	W-14	W-15	W-16	W-17	W-18	W-19	W-20
Height, (inches)	9 1/4"	9 1/4"	9 1/4"	9 1/4"	9 1/4"	9 1/4"	9 1/4"	9 1/4"	9 1/4"	9 1/4"	9 1/4"	9 1/4"	9 1/4"	9 1/4"	9 1/4"	9 1/4"	9 1/4"	9 1/4"	9 1/4"	9 1/4"

Stool Number	W-21	W-22	W-23	W-24	W-25	W-26	W-27	W-28	W-29	W-30	W-31	W-32	W-33	W-34	W-35
Height, (inches)	9 1/4"	9 1/4"	9 1/4"	9 1/4"	9 1/4"	9 1/4"	9 1/4"	9 1/4"	9 1/4"	9 1/4"	9 1/4"	9 1/4"	9 1/4"	9 1/4"	9 1/4"

Stool Number	E-1	E-2	E-3	E-4	E-5	E-6	E-7	E-8	E-9	E-10	E-11	E-12	E-13	E-14	E-15	E-16	E-17	E-18	E-19	E-20
Height, (inches)	7 1/8"	11 1/16"	12 1/16"	12 1/2"	12 5/16"	7 3/16"	12"	12 7/16"	12 7/8"	7 1/16"	11 5/8"	12"	12 7/16"	12 7/8"	7 3/16"	11 5/8"	11 1/16"	12 1/4"	12 9/16"	7 3/16"

Stool Number	E-21	E-22	E-23	E-24	E-25	E-26	E-27	E-28	E-29	E-30	E-31	E-32	E-33	E-34	E-35	E-36	E-37	E-38	E-39	E-40
Height, (inches)	12 5/16"	12 5/8"	12 7/16"	12 1/8"	7 1/16"	12 1/16"	12 3/8"	12 1/8"	11 3/4"	7 1/4"	12 7/8"	12 1/2"	12 1/8"	11 5/8"	7 1/8"	13"	12 5/8"	12 1/4"	11 1/16"	7 3/16"










Stool heights shown in the table are calculated from the top of W12x40 to bottom of finger plate and are theoretical. Heights shown are at $\bar{C}$ bearing and cross frame and include 1/4" nominal shims. Contractor shall field verify elevation of supporting element and adjust stool heights accordingly. Cost included in unit price bid for Furnishing and Erecting Structural steel.

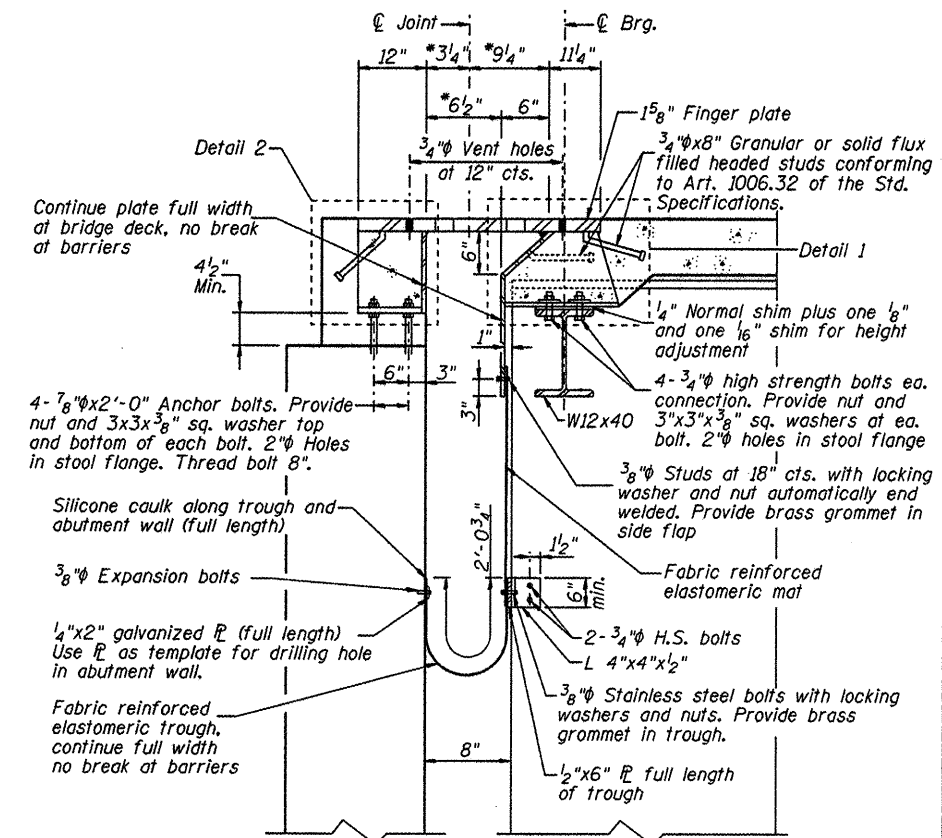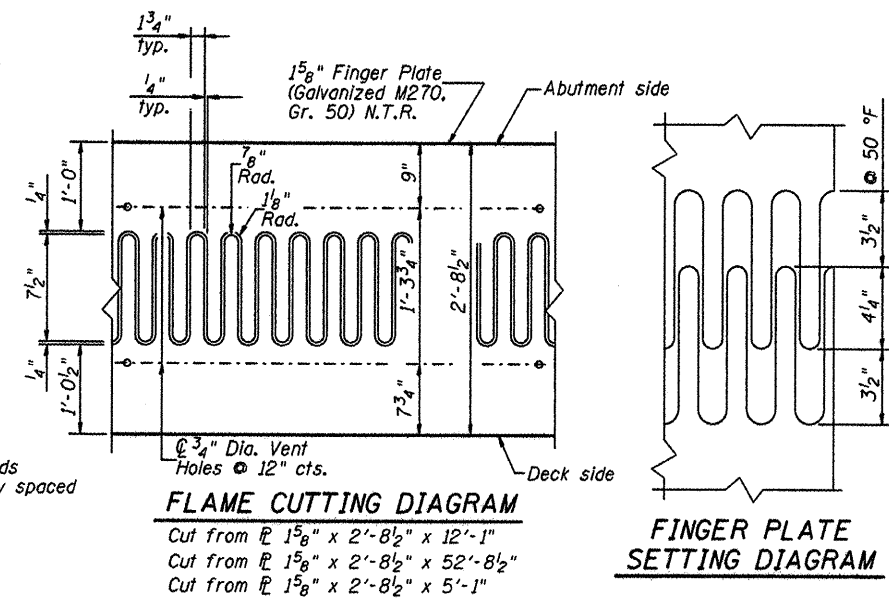


SECTION A-A
*Dimensions shown are at 50° F.

NOTES:


- Steel for finger plate shall be galvanized AASHTO M270, Gr. 50.
- The finger plate shall be flame cut as provided in Article 505.04(k) of the Standard Specifications using a 1/4" wide cut.
- All dimensions for expansion gaps at 50°F. except as noted.
- For Detail 1, Detail 2 & additional notes see Sheet 15B of 79.
- Finger plate expansion joints shall be assembled in their final relative position with the ends in place for shop inspection and acceptance.

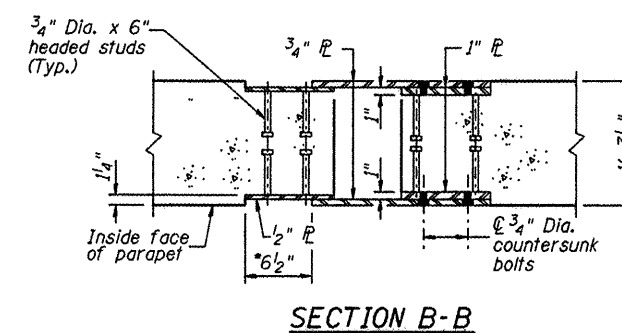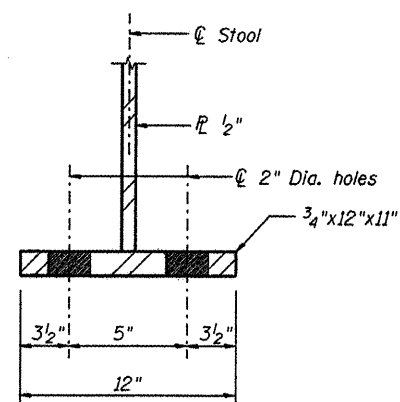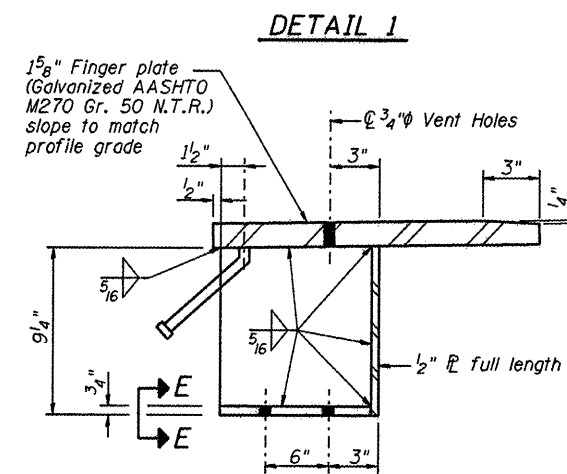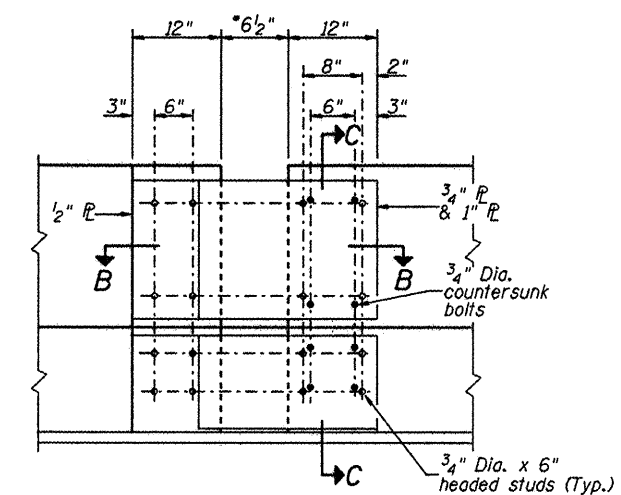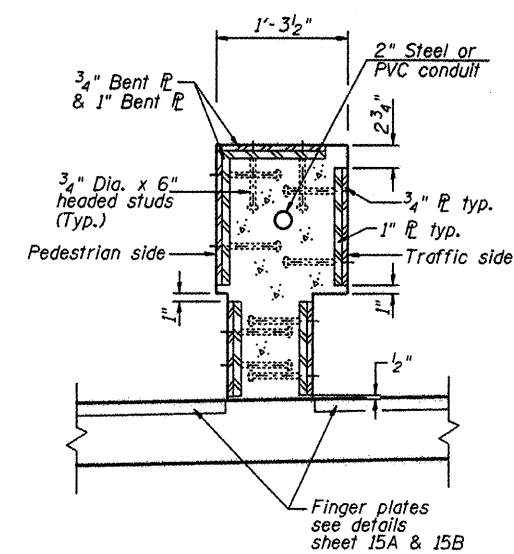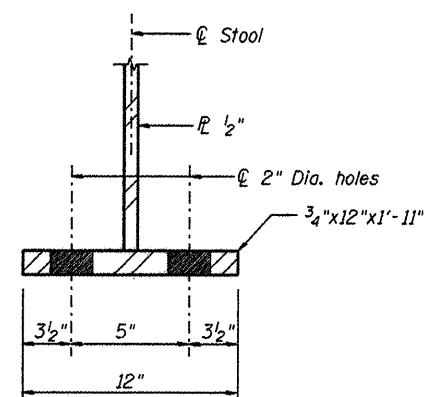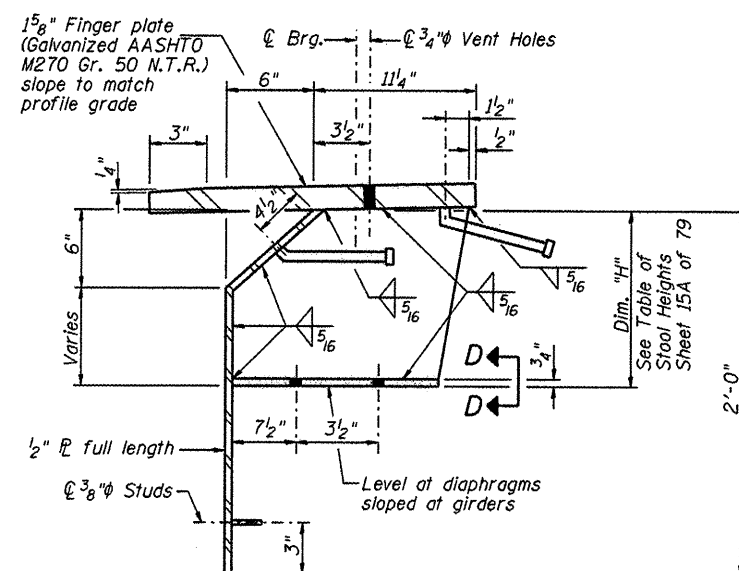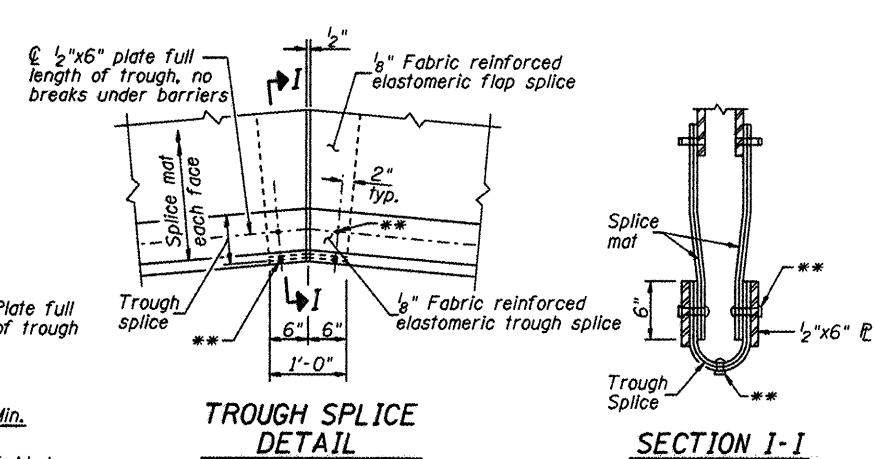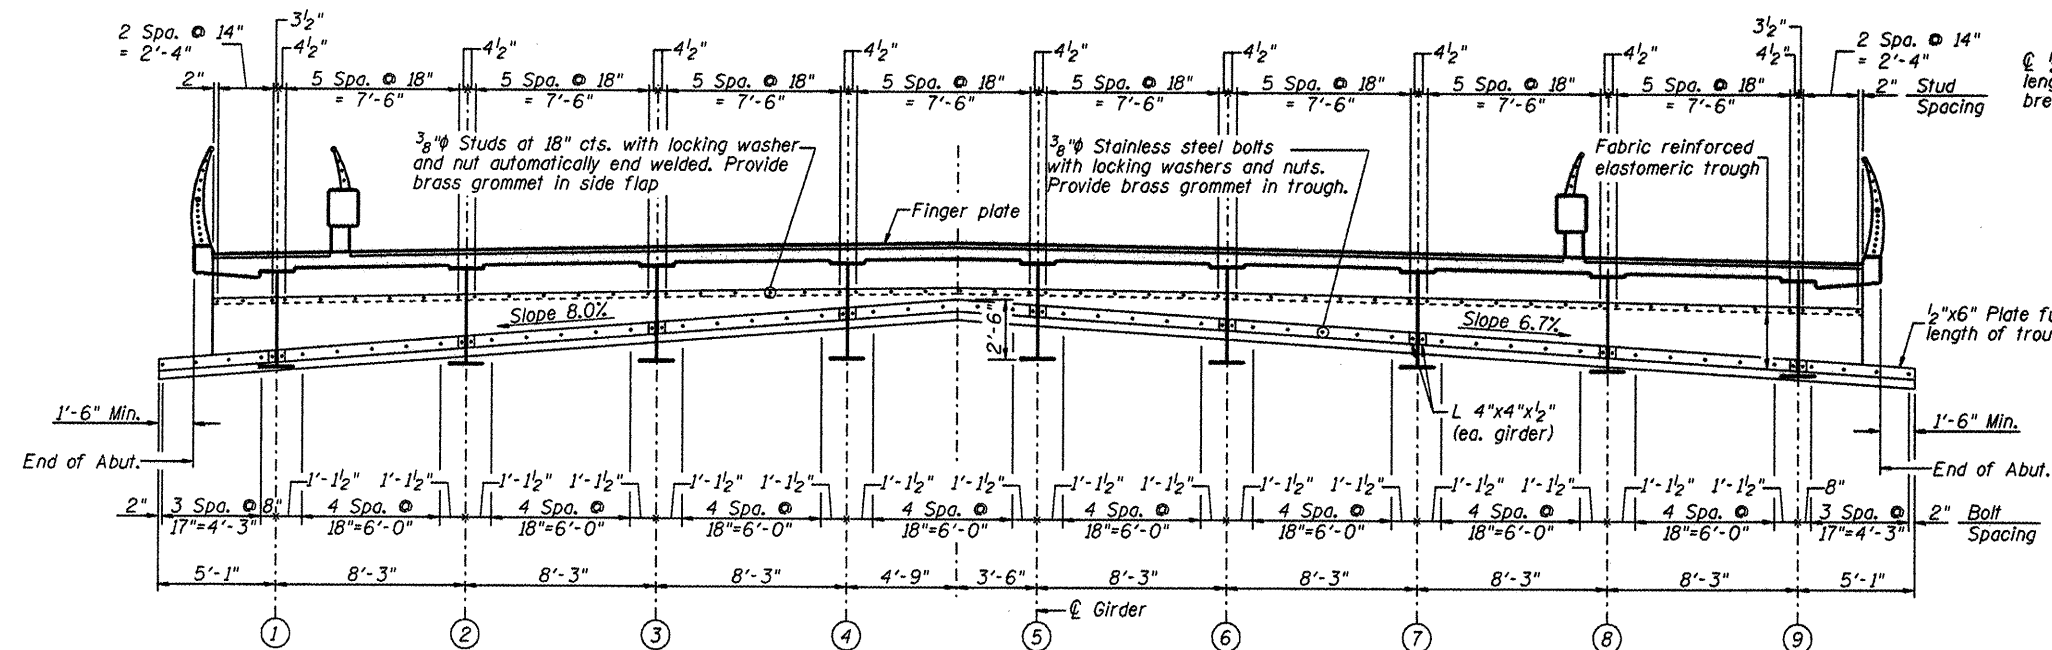

BILL OF MATERIAL		
Item	Unit	Quantity
Finger Plate Expansion Joint, 6½"	Foot	72

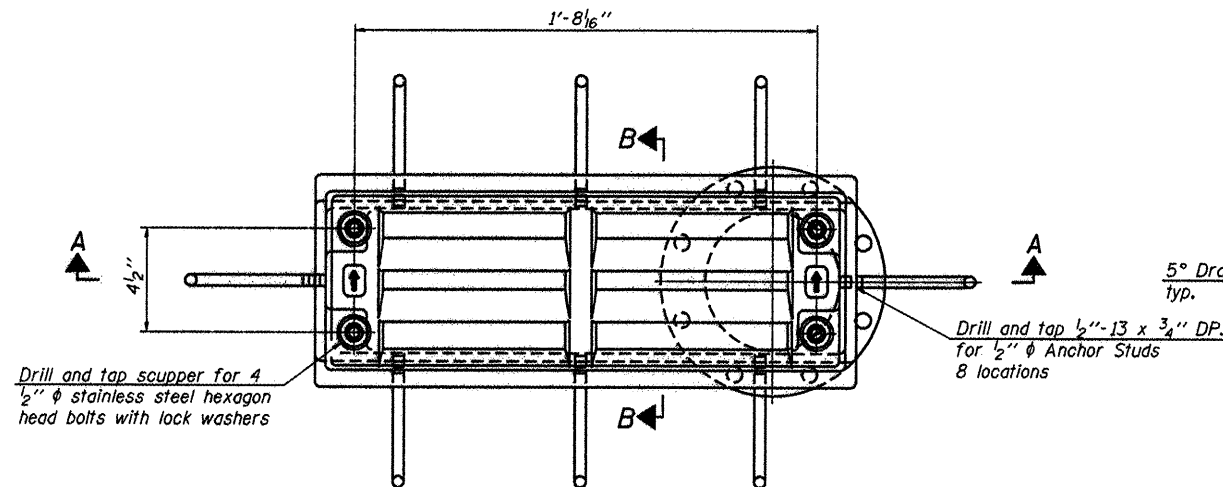


PLAN

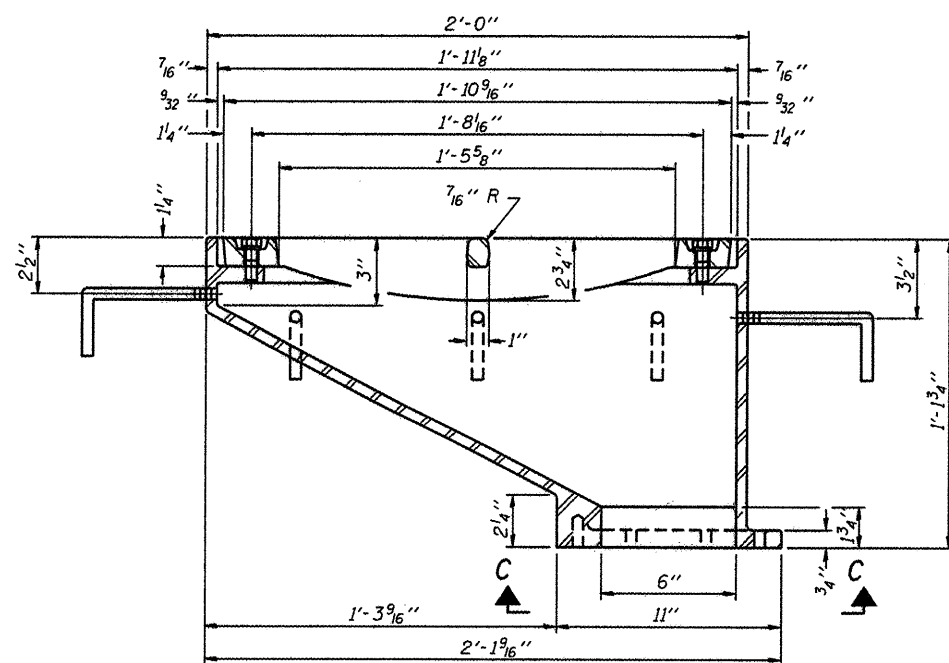


SECTION A-A


See sheet 14 of 79 for scupper location relative to parapet.

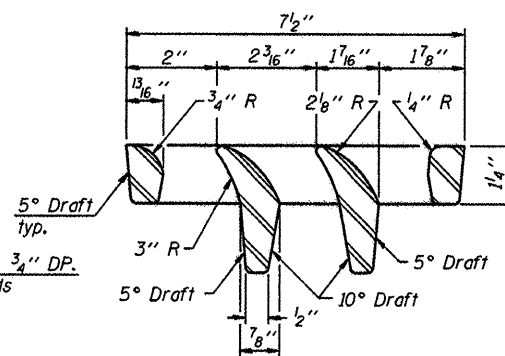


VANE GRATE DETAIL

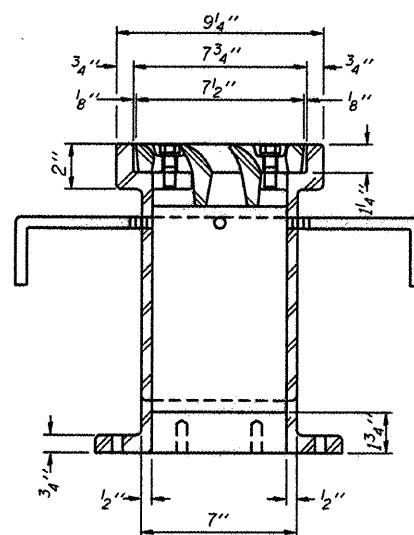

SECTION B-B

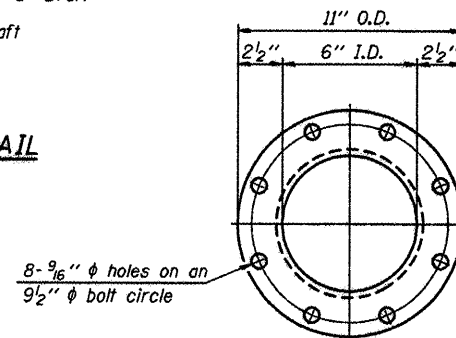

DOWNSPOUT

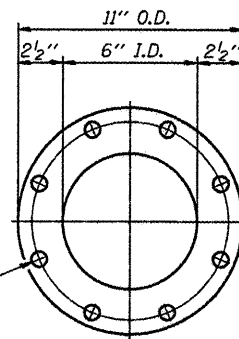

VIEW C-C

Drill and tap 8 holes for 1/2"-13 bolts on a 9 1/2" ϕ bolt circle. (2 blind holes are 1 1/4" deep, 6 thru holes)

Notes:

All cast iron parts shall be gray iron conforming to the requirements of AASHTO M 105, Class 35B.

Bolts, anchor studs, washers and nuts shall conform to the requirements of ASTM A 307 and shall be galvanized according to AASHTO M 232.

Downspouts located on the exterior side of a painted steel fascia beam shall be painted with the finish coat specified for the exterior side of the fascia beam.


As an alternate, bolts, anchor studs, washers and nuts may be stainless steel according to Article 1006.29(d) of the Standard Specifications.

Structural steel weldments of equal sections and of the same configuration may be substituted for the cast iron scupper frame. Fillet or full penetration welds shall be used for the weldments. Details shall be submitted to the Engineer for approval. Structural steel weldments shall not be substituted for the cast iron scupper grate. Structural steel frames and downspouts shall be galvanized according to AASHTO M111.


The Contractor shall take appropriate measures to assure that Protective Coat is not applied to the scupper.

Cost of the Grate, Frame, Downspout, Anchor Studs, Bolts, Washers and Nuts including complete installation of the scupper shall be paid for at the contract unit price each for Drainage Scupper, DS-12.

Alternate fiberglass downspout conforming to ASTM D 2996 with a short-time rupture strength hoop tensile stress of 30,000 psi min. may be used in lieu of the cast iron or steel equivalent.

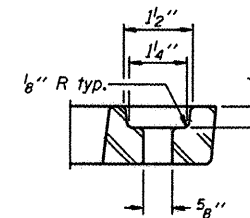

BOLT HOLE DETAIL

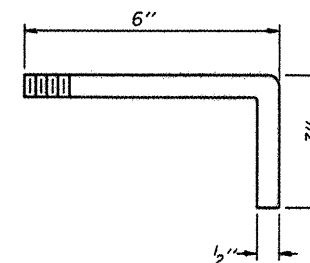

ANCHOR STUD DETAIL

BILL OF MATERIAL

ITEM	UNIT	QUANTITY
Drainage Scupper, DS-12	Each	12

DS-12

7-1-10



HNTB


DESIGNED - PA, JDJ, BPD, CJW	REVISED -
DRAWN - GLD	REVISED -
CHECKED - RJK	REVISED -
DATE - 02/04/2011	REVISED -

CITY OF ROCKFORD
MORGAN STREET BRIDGE

DRAINAGE SCUPPER, DS-12
STRUCTURE NO. 101-6108

SCALE: SHEET NO. 16 OF 79 SHEETS STA. 47+00.74 TO STA. 52+63.50

F.A.U. RTE.	SECTION	COUNTY	TOTAL SHEETS	SHEET NO.
5077	99-00493-00-BR	WINNEBAGO	253	142
CONTRACT NO. 85529				
FED. ROAD DIST. NO. 2 (ILLINOIS) FED. AID PROJECT BRW-5099165				

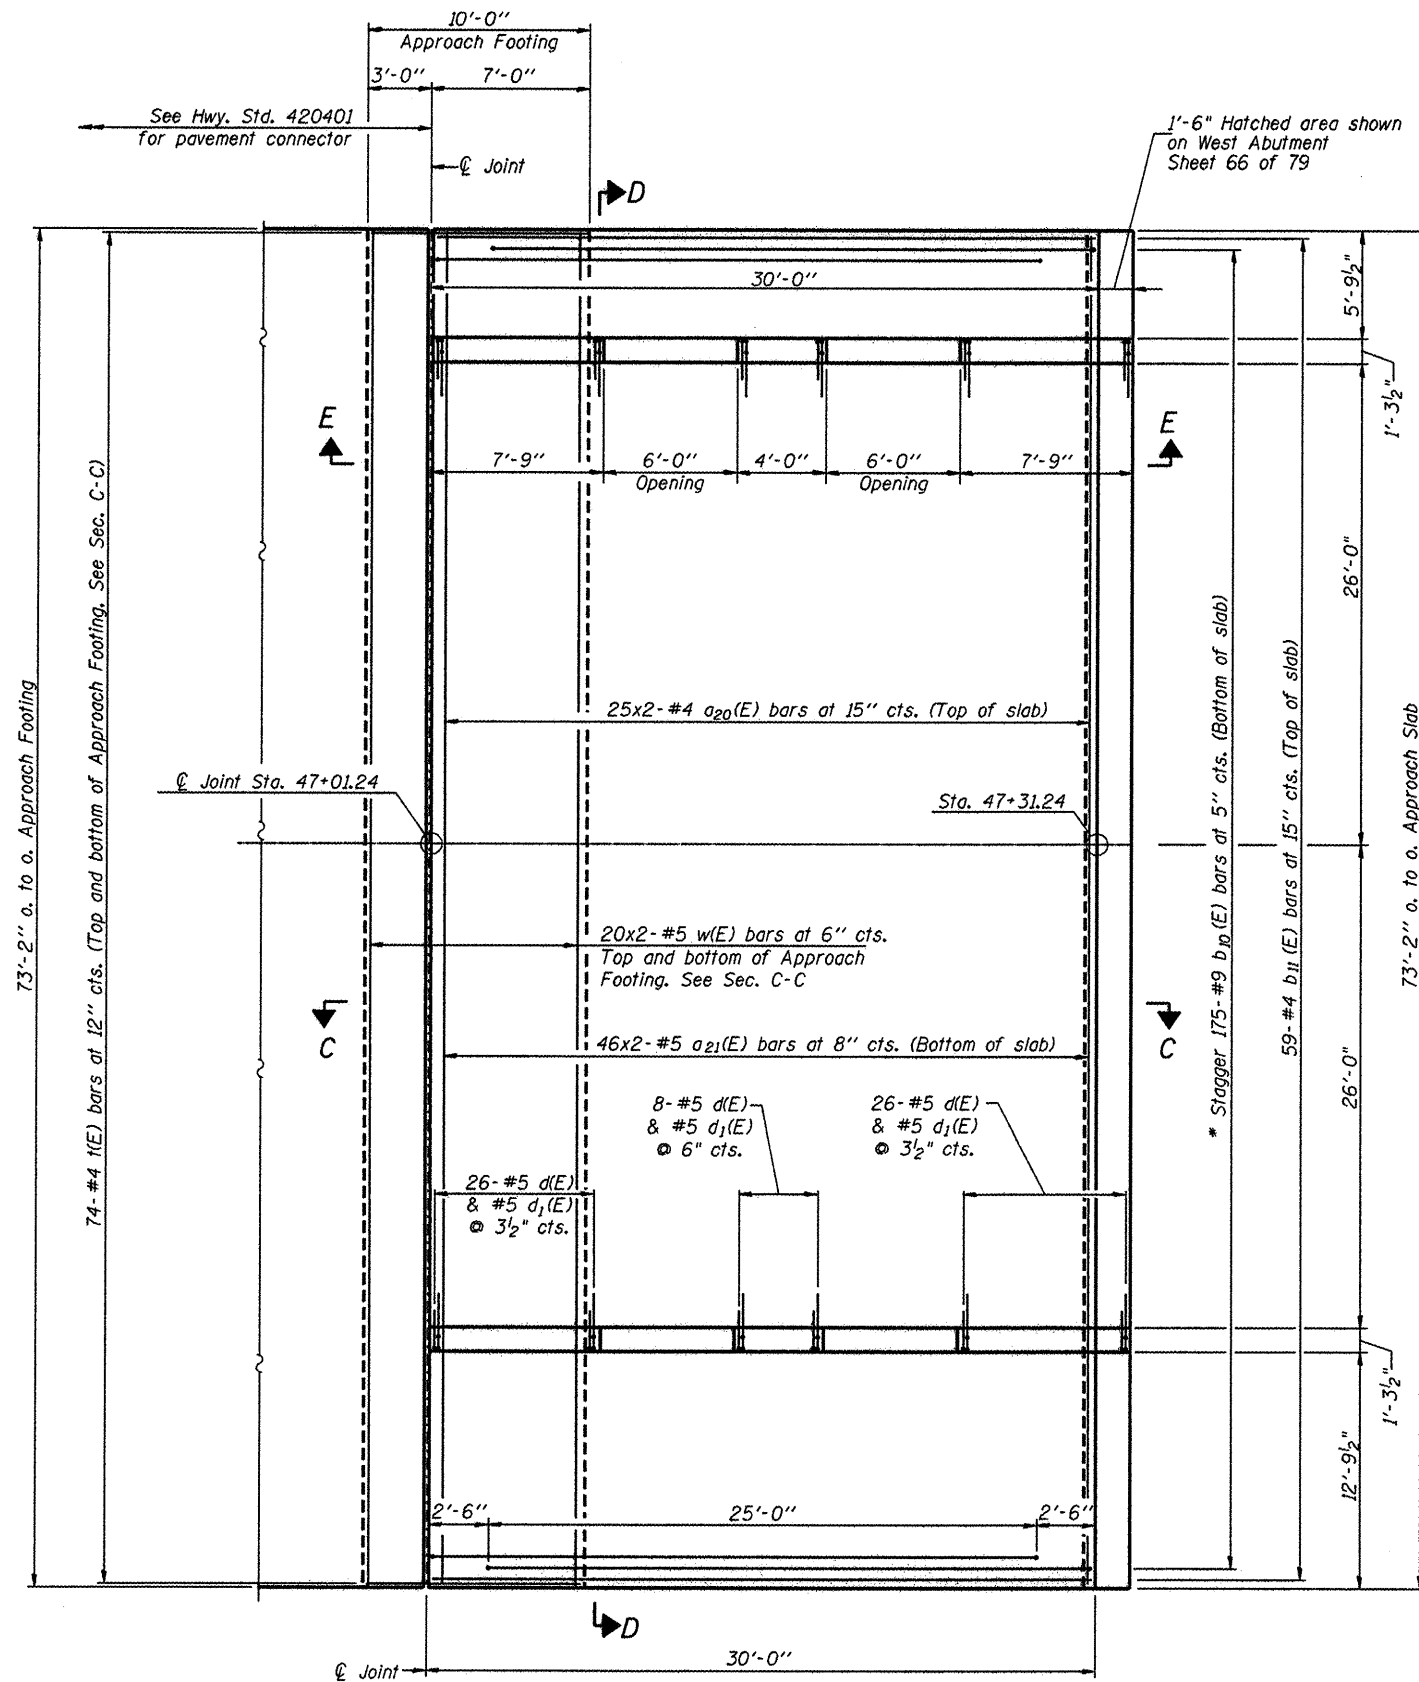


PLAN

* Tilt #9 b_p(E) bars as required to maintain clearance.


Notes:
See sheet 18 of 79 for Sections C-C, D-D & F-F.
a₂₀(E) and a₂₁(E) bar spacings measured along $\bar{C}$ Rdwy.

*** Cost included with Concrete Superstructure.

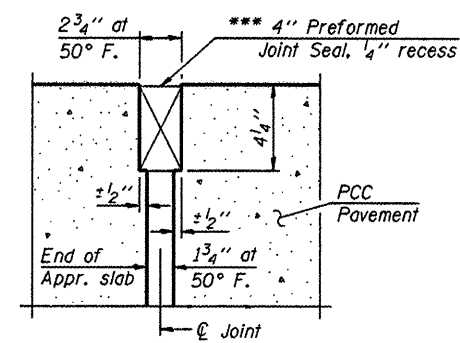


RIGID PAVEMENT

DETAIL A

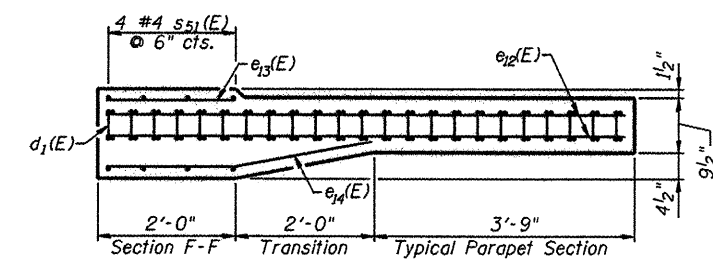

SECTION B-B

*Distance to first anchor post on roadway parapet.
2'-6" (North parapet)
3'-6" (South Abutment)

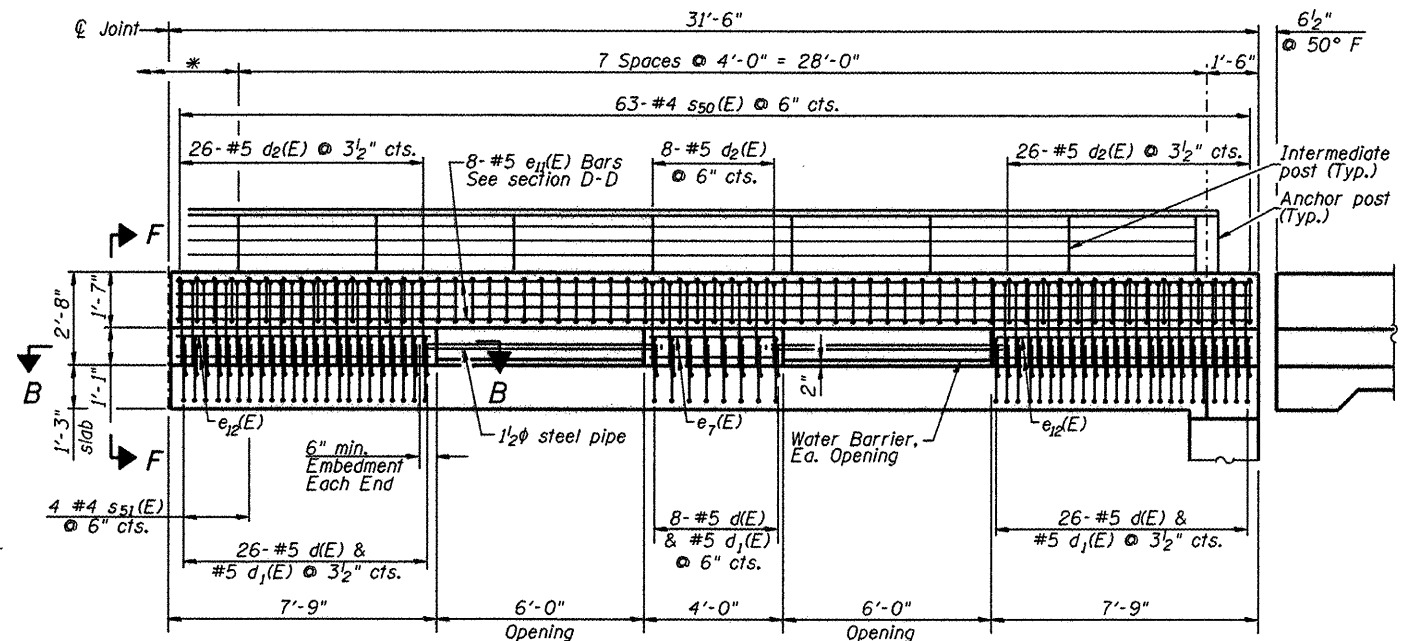

VIEW E-E

L:\ROCKFORD\082682\0-00\CA00.Sheets\17.W.BRIDGE APP SLAB DTLS.LOON

CMT
CRAWFORD, MURPHY & TALLY, INC.
CONSULTING ENGINEERS
License No. 84-00063

HNTB


DESIGNED - PA, JDJ, BPD, CJW	REVISED -
DRAWN - GLD	REVISED -
CHECKED - RJK	REVISED -
DATE - 02/04/2011	REVISED -

CITY OF ROCKFORD
MORGAN STREET BRIDGE

WEST BRIDGE APPROACH SLAB DETAILS - I
STRUCTURE NO. 101-6108


SCALE: SHEET NO. 17 OF 79 SHEETS STA. 47+00.74 TO STA. 52+63.50

F.A.U. RTE.	SECTION	COUNTY	TOTAL SHEETS	SHEET NO.
5077	99-00493-00-BR	WINNEBAGO	253	143
CONTRACT NO. 85529				
FED. ROAD DIST. NO. 2 [ILLINOIS] FED. AID PROJECT BRM-50991651				











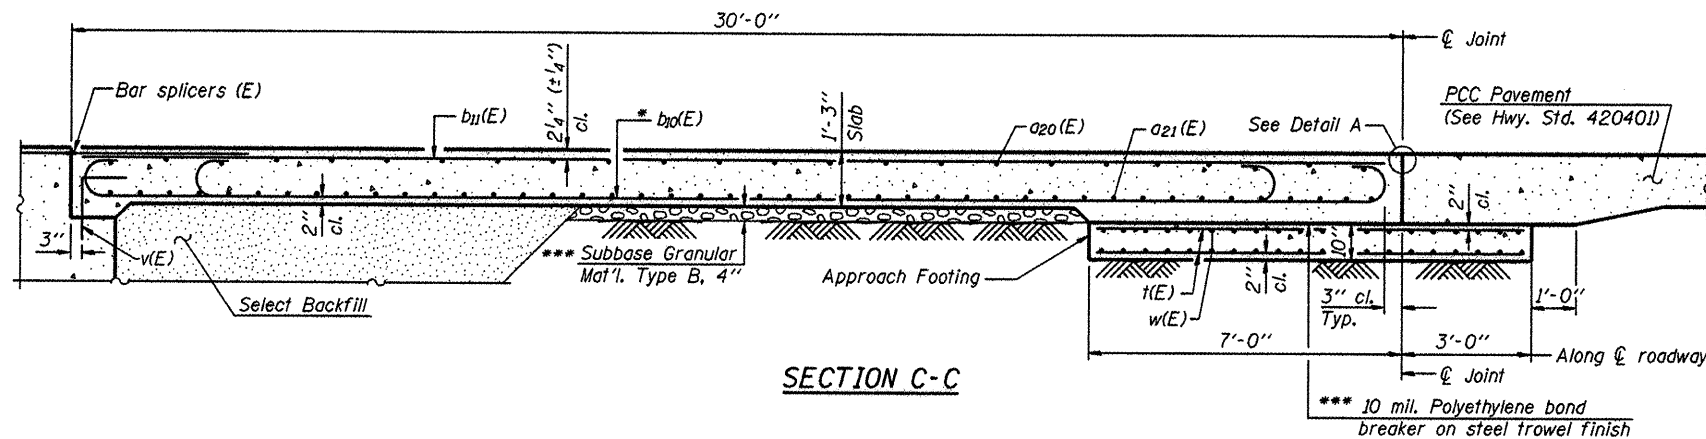


Notes:

See sheet 17 of 79 for Detail A and Section F-F.
 Approach slab and parapet concrete shall be paid for as Concrete Superstructure.
 Approach footing concrete shall be paid for as Concrete Structures.
 Reinforcement shall be paid for as Reinforcement Bars, Epoxy Coated.
 For w(E) bar details, see sheet 66 of 79.
 The approach footing maximum applied service bearing pressure (Q_{max}) = 2.0 ksf.
 For bar splicer details, see sheet 76 of 79.
 Cost of excavation for approach footing included with Concrete Structures.
 For Select Backfill placement and MSE wall Treatment, see sheets 69 thru 72 of 79.
 For additional parapet details, see sheet 13 of 79.

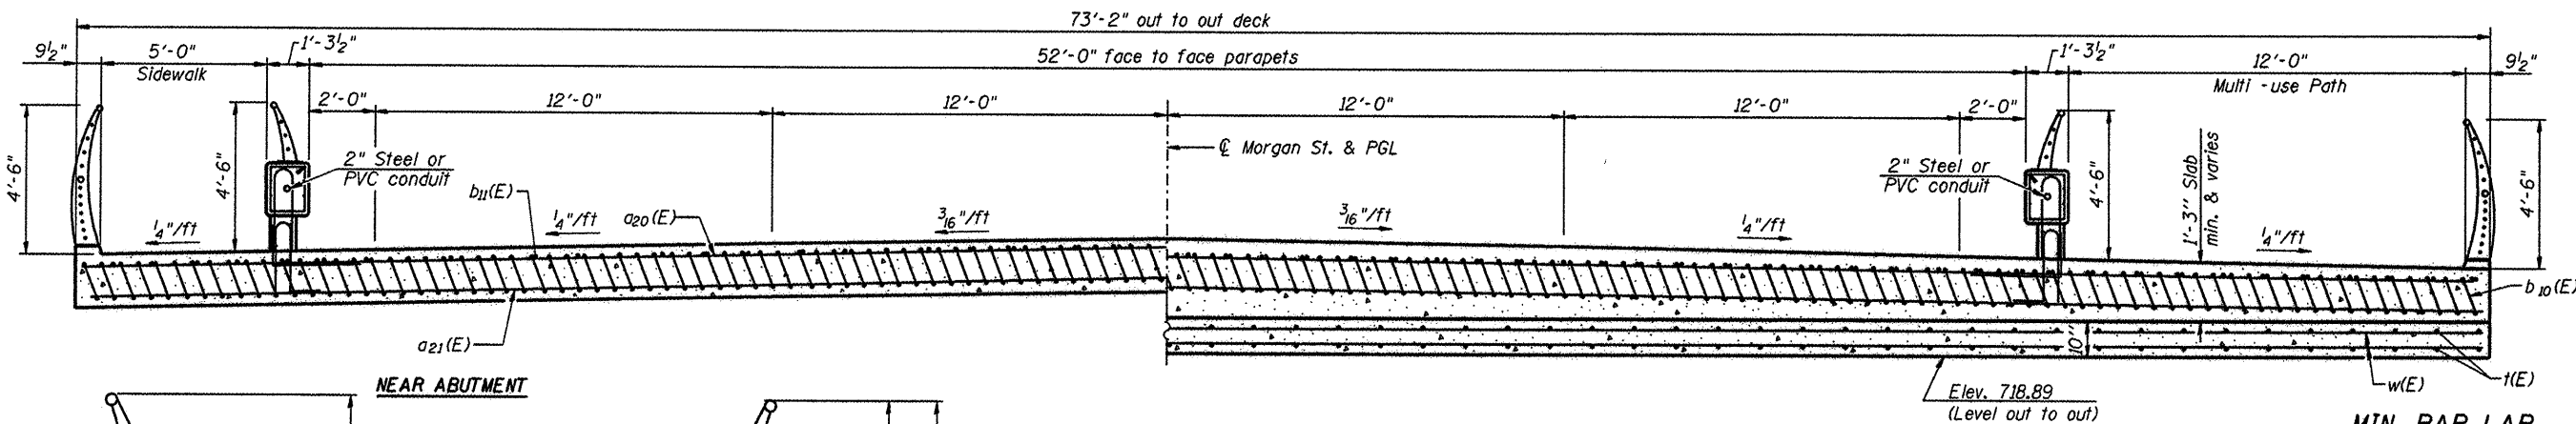

MIN. BAR LAP
 #4 bar = 2'-7"
 #5 bar = 3'-3"

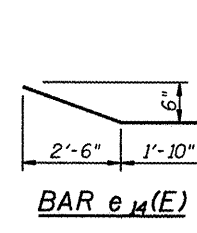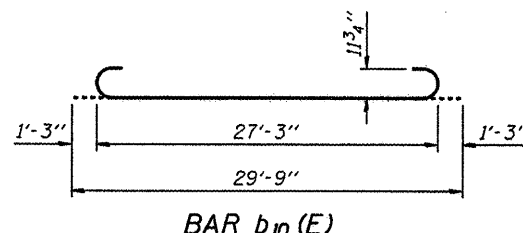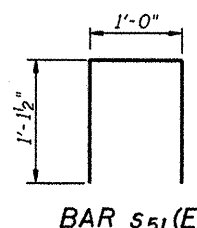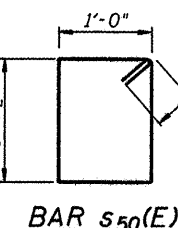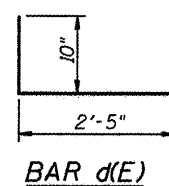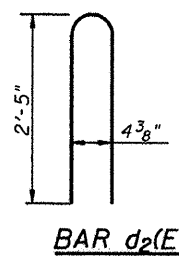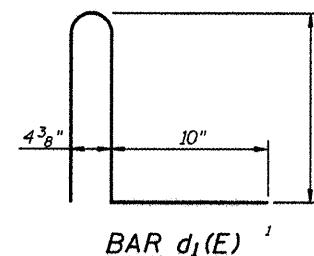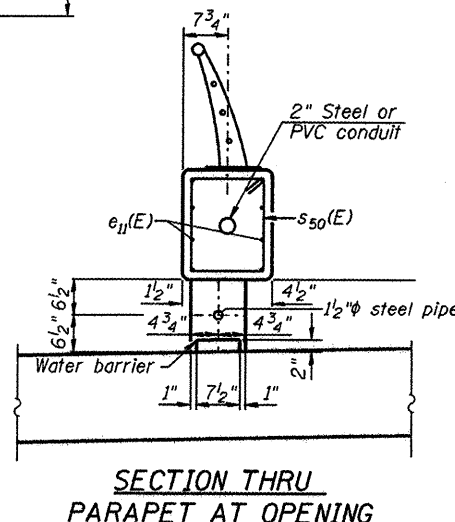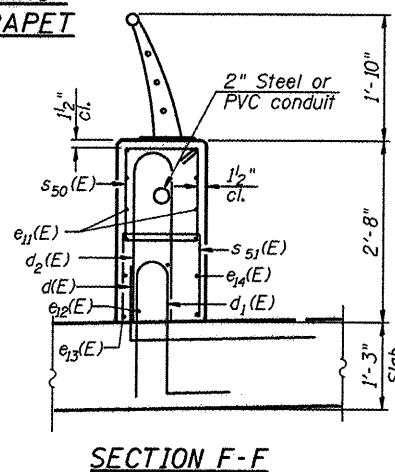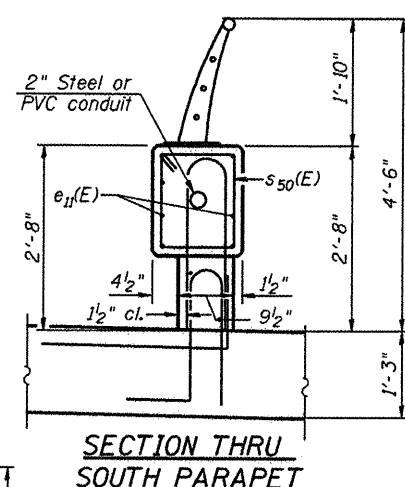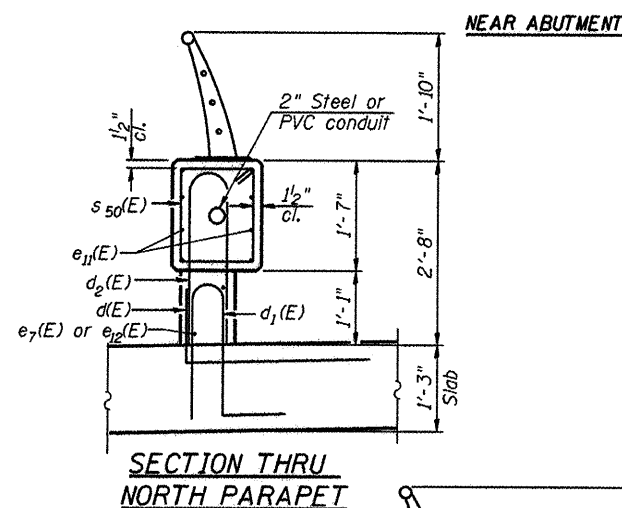


AT APPROACH FOOTING

* Tilt #9 b10(E) bars as required to maintain clearance.
 *** Cost included with Concrete Superstructure.

WEST APPROACH BILL OF MATERIAL

Bar	No.	Size	Length	Shape
a20(E)	50	#4	37'-9"	
a21(E)	92	#5	38'-1"	
b10(E)	175	#9	29'-9"	
b11(E)	59	#4	29'-8"	
d(E)	120	#5	3'-3"	
d1(E)	120	#5	3'-9 1/2"	
d2(E)	120	#5	5'-0 1/2"	
e11(E)	16	#5	31'-2"	
e12(E)	8	#5	7'-6"	
e7(E)	4	#5	3'-9"	
e13(E)	4	#5	1'-9"	
e14(E)	4	#5	5'-5"	
s50(E)	126	#4	5'-4"	
s51(E)	8	#4	3'-3"	
t(E)	148	#4	9'-8"	
w(E)	80	#5	38'-1"	
Concrete Superstructure		Cu. Yd.	115.8	
Concrete Structures		Cu. Yd.	22.6	
Reinforcement Bars, Epoxy Coated		Pound	30,530	
Bridge Deck Grooving		Sq. Yd.	164.0	
Protective Coat		Sq. Yd.	257.0	

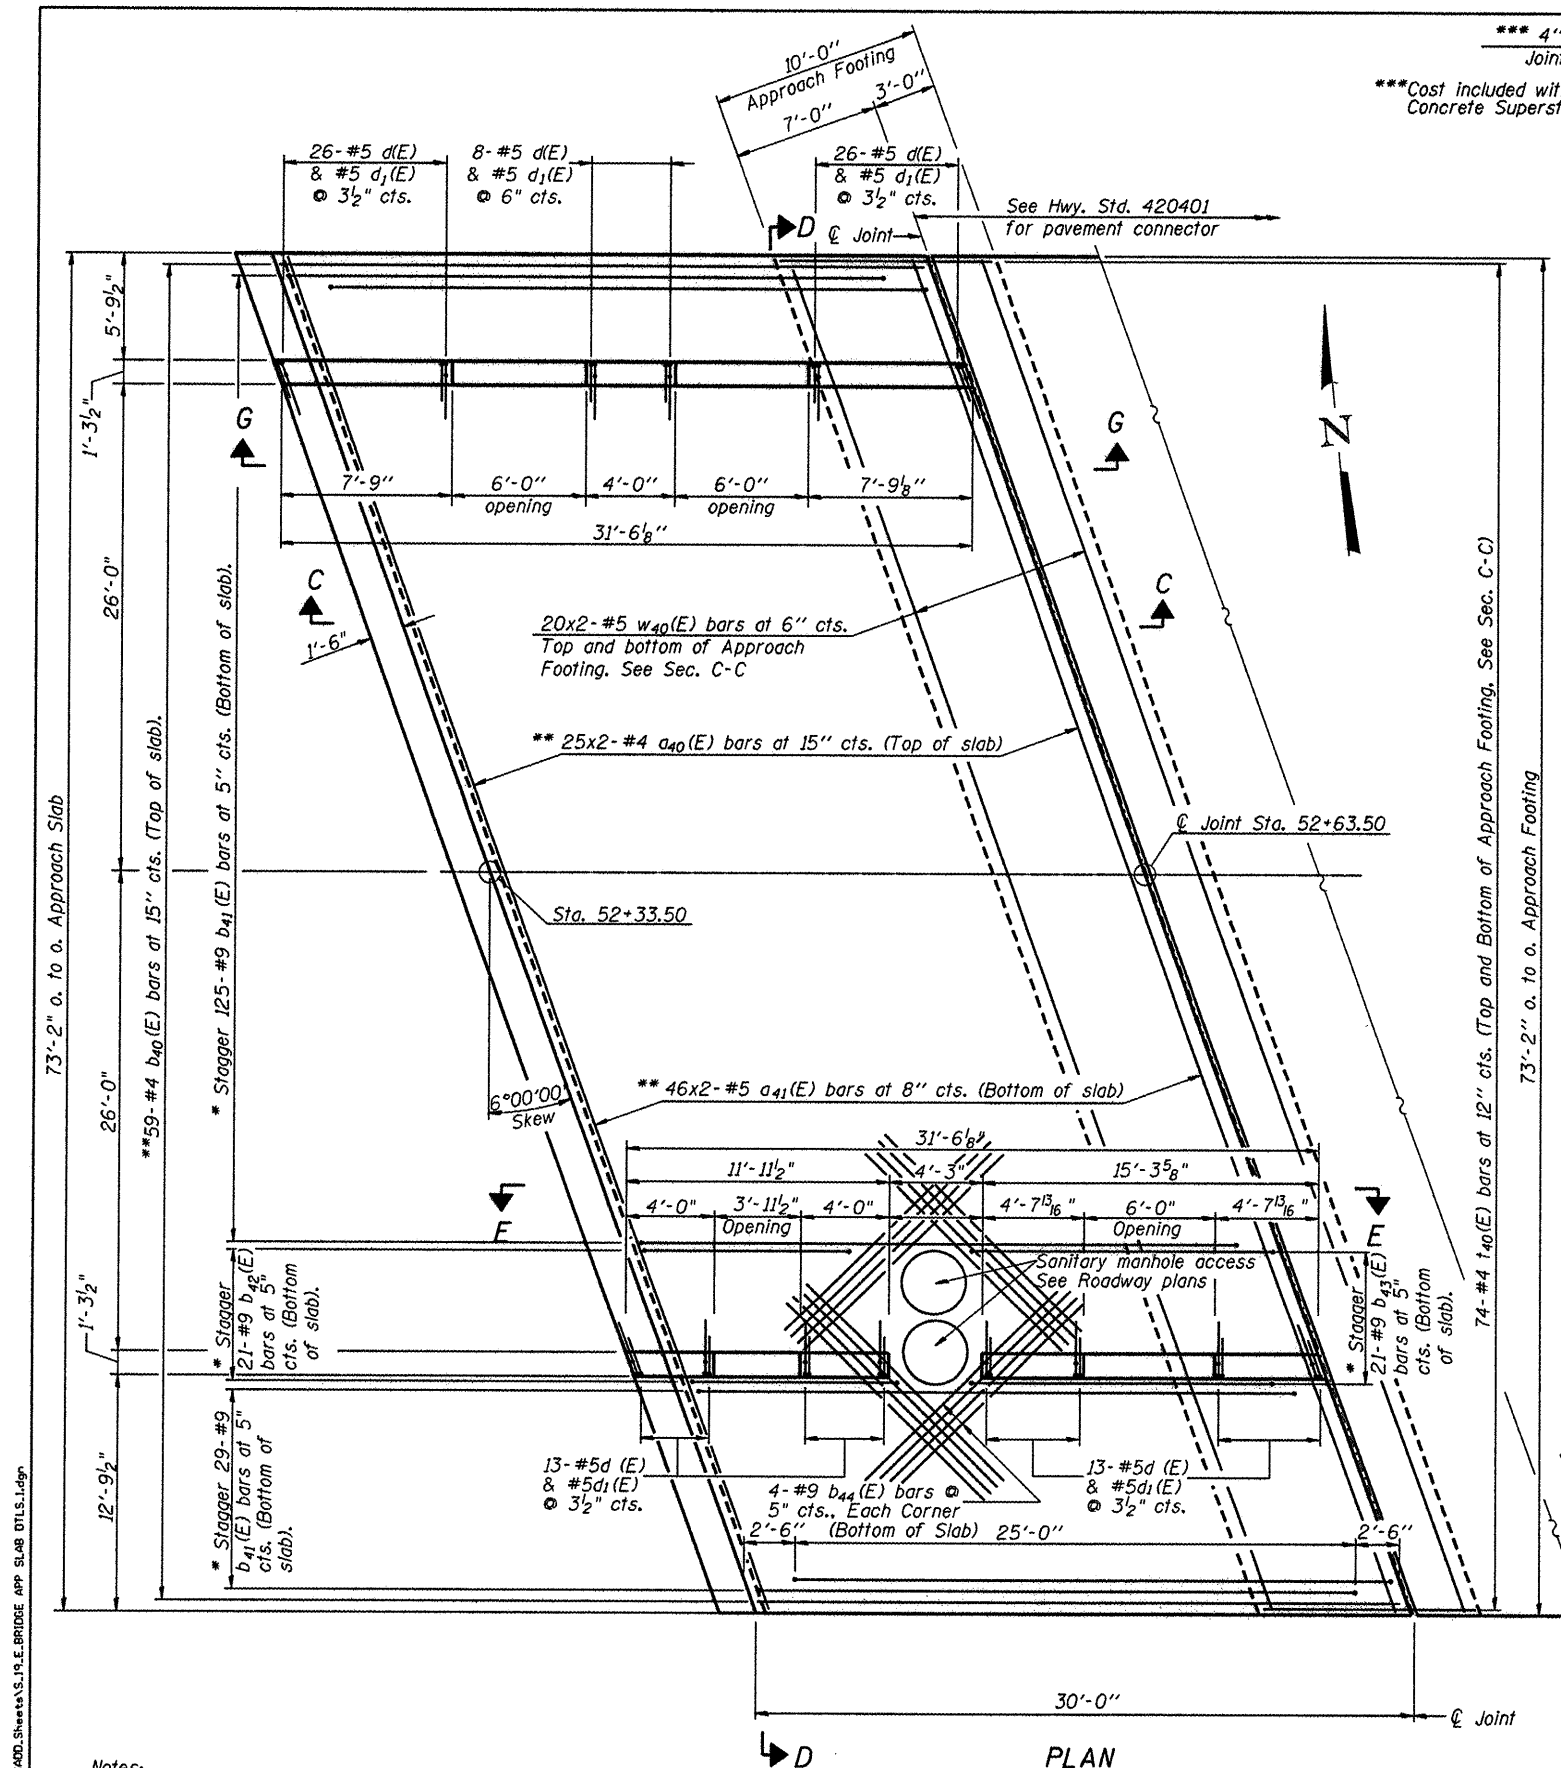


PLAN


Notes:
See sheet 20 off 9 for Sections C-C, D-D & F-F.
a40(E) and a41(E) bar spacings measured along C Rdwy.

* Tilt #9 b41(E), #9 b42(E), and #9 b43(E) bars as required to maintain clearance.
** Cut a40(E), a41(E), and b40(E) bars to fit around proposed sewer junction box openings.


*** 4" Preformed Joint Seal, 1/4" recess
*** Cost included with Concrete Superstructure.

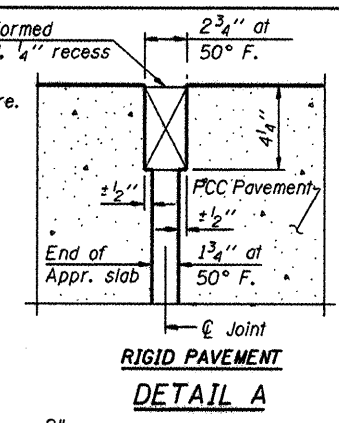


DETAIL A
RIGID PAVEMENT

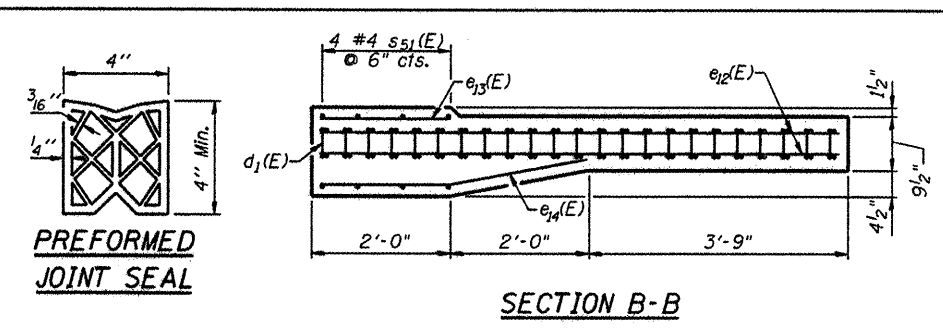

SECTION B-B

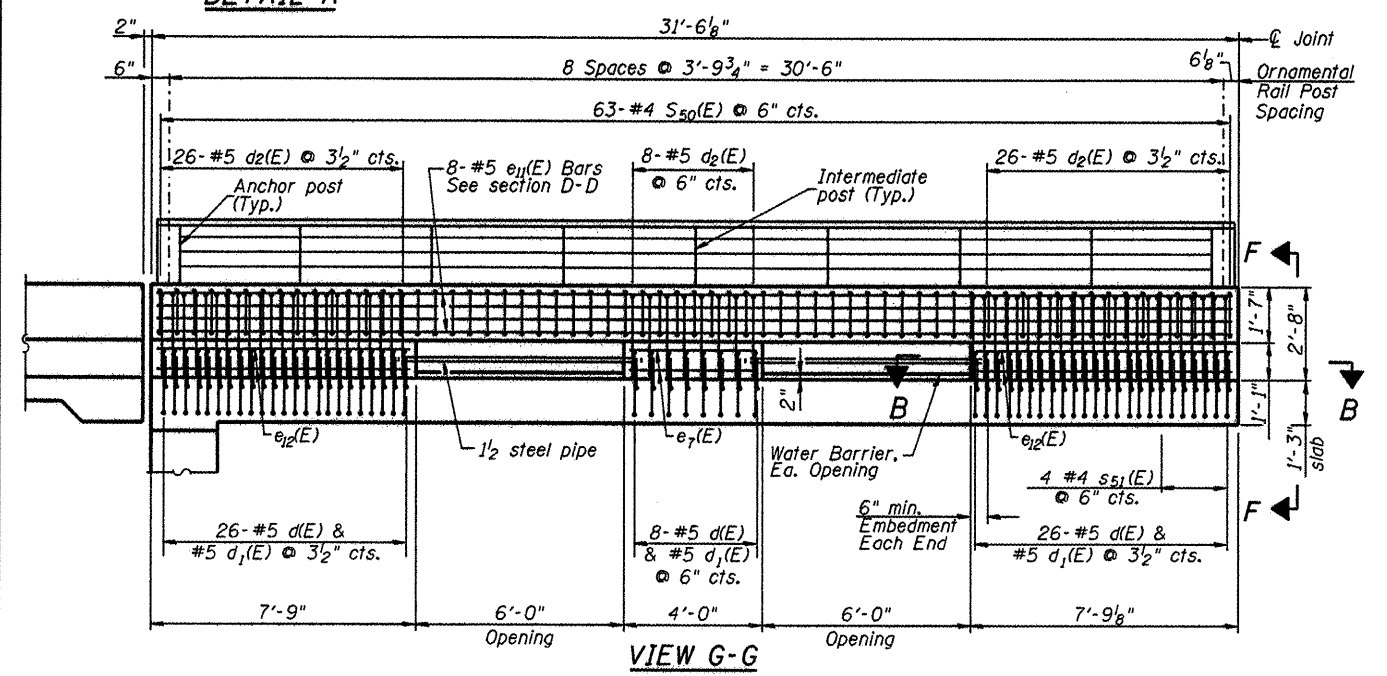

VIEW G-G

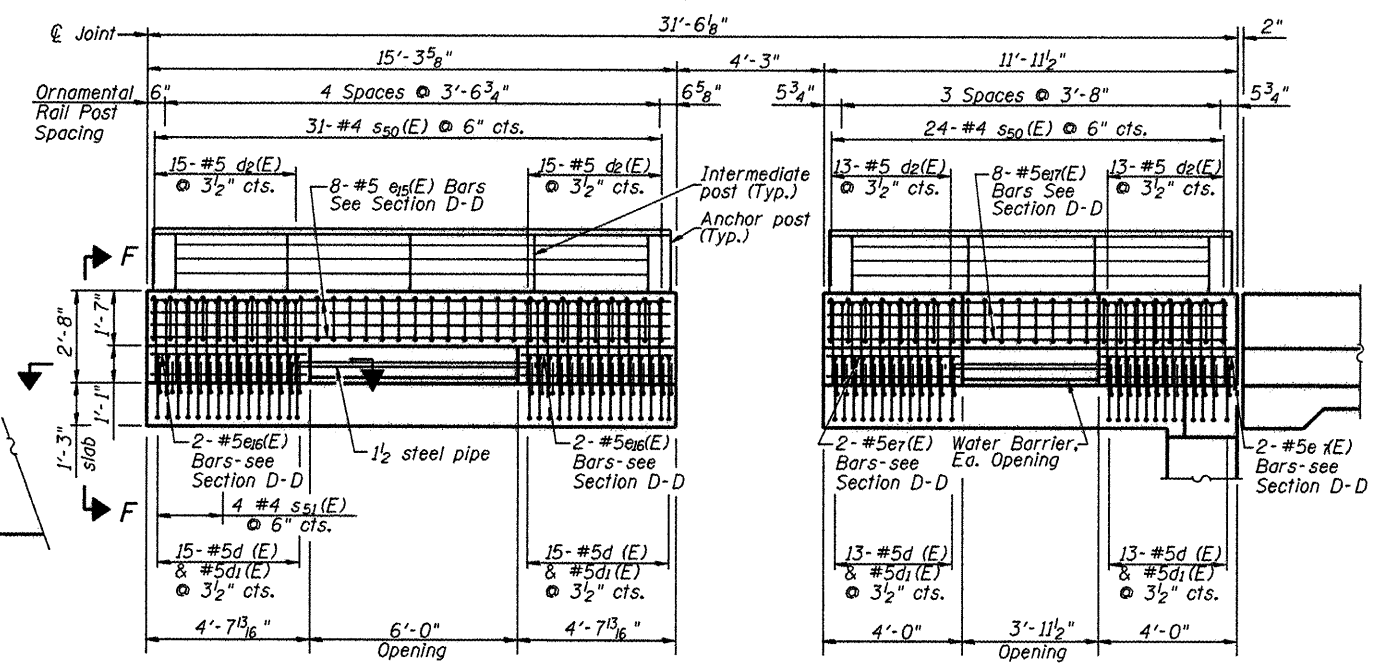

VIEW E-E

L:\ROCKFORD\882682\0-00\CAMD\Sheets\19.E.BRIDGE APP SLAB DTLS.dgn



HNTB



DESIGNED - PA, JDJ, BPD, CJW	REVISED -
DRAWN - GLD	REVISED -
CHECKED - RJK	REVISED -
DATE - 02/04/2011	REVISED -


**CITY OF ROCKFORD
MORGAN STREET BRIDGE**

**EAST BRIDGE APPROACH SLAB DETAILS - I
STRUCTURE NO. 101-6108**

SCALE: SHEET NO. 19 OF 79 SHEETS STA. 47+00.74 TO STA. 52+63.50

F.A.U. RTE.	SECTION	COUNTY	TOTAL SHEETS	SHEET NO.
5077	99-00493-00-BR	WINNEBAGO	253	145
CONTRACT NO. 85529				
FED. ROAD DIST. NO. 2 ILLINOIS FED. AID PROJECT BRM-5091651				

 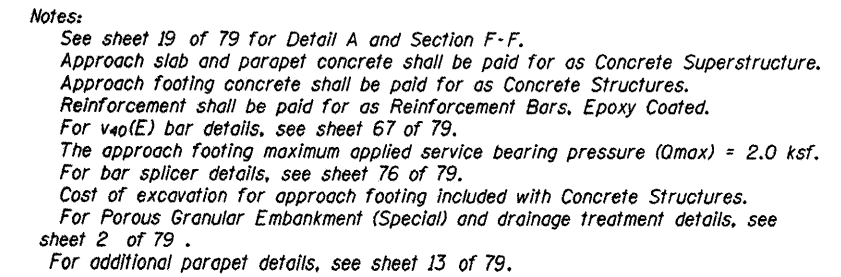

 

Technical drawing of a concrete bridge parapet cross-section, showing reinforcement details, dimensions, and material specifications.

Overall Dimensions:

- Total width: 370'-0"
- Segment widths: 44'-0", 44'-0", 44'-0"

Reinforcement Details:

- Top Reinforcement:** 88-#4sso(E) Bars @ 6" cts. (5 spaces @ 4'-0" = 20'-0" and 9 spaces @ 4'-0" = 36'-0")
- Intermediate Post (Typ.):** 9 spaces @ 4'-0" = 36'-0"
- Anchor post (Typ.):** 5 spaces @ 4'-0" = 20'-0"
- Bottom Reinforcement:** 12-#5 d(E) bars @ 3 1/2" (Typ. 4'-0" EP)
- Steel Pipe:** 1 1/2" (Std.) (1.900" O.D., 0.145" Wall thickness) Cast in Place
- Concrete Post Spacing:** 4'-0" EP, 6'-0" O, 4'-0" IP, 6'-0" O, 4'-0" IP, 6'-0" O, 4'-0" IP, 6'-0" O, 4'-0" EP, 4'-0" EP, 6'-0" O, 4'-0" IP, 6'-0" O, 4'-0" IP, 6'-0" O, 4'-0" EP, 4'-0" EP, 6'-0" O, 4'-0" IP, 6'-0" O, 4'-0" IP, 6'-0" O, 4'-0" IP, 6'-0" O, 4'-0" EP



Matchlines:

- MATCHLINE STA. 48+48.00
- MATCHLINE STA. 49+80.00

Notes:

- Parapet Post Spacing (See Note)
- Concrete Post Spacing
- NOTF.

NOTE:
Pedestrian Rail Post Spacing shall be the same
as the Parapet Rail Post Spacing, U.N.O.

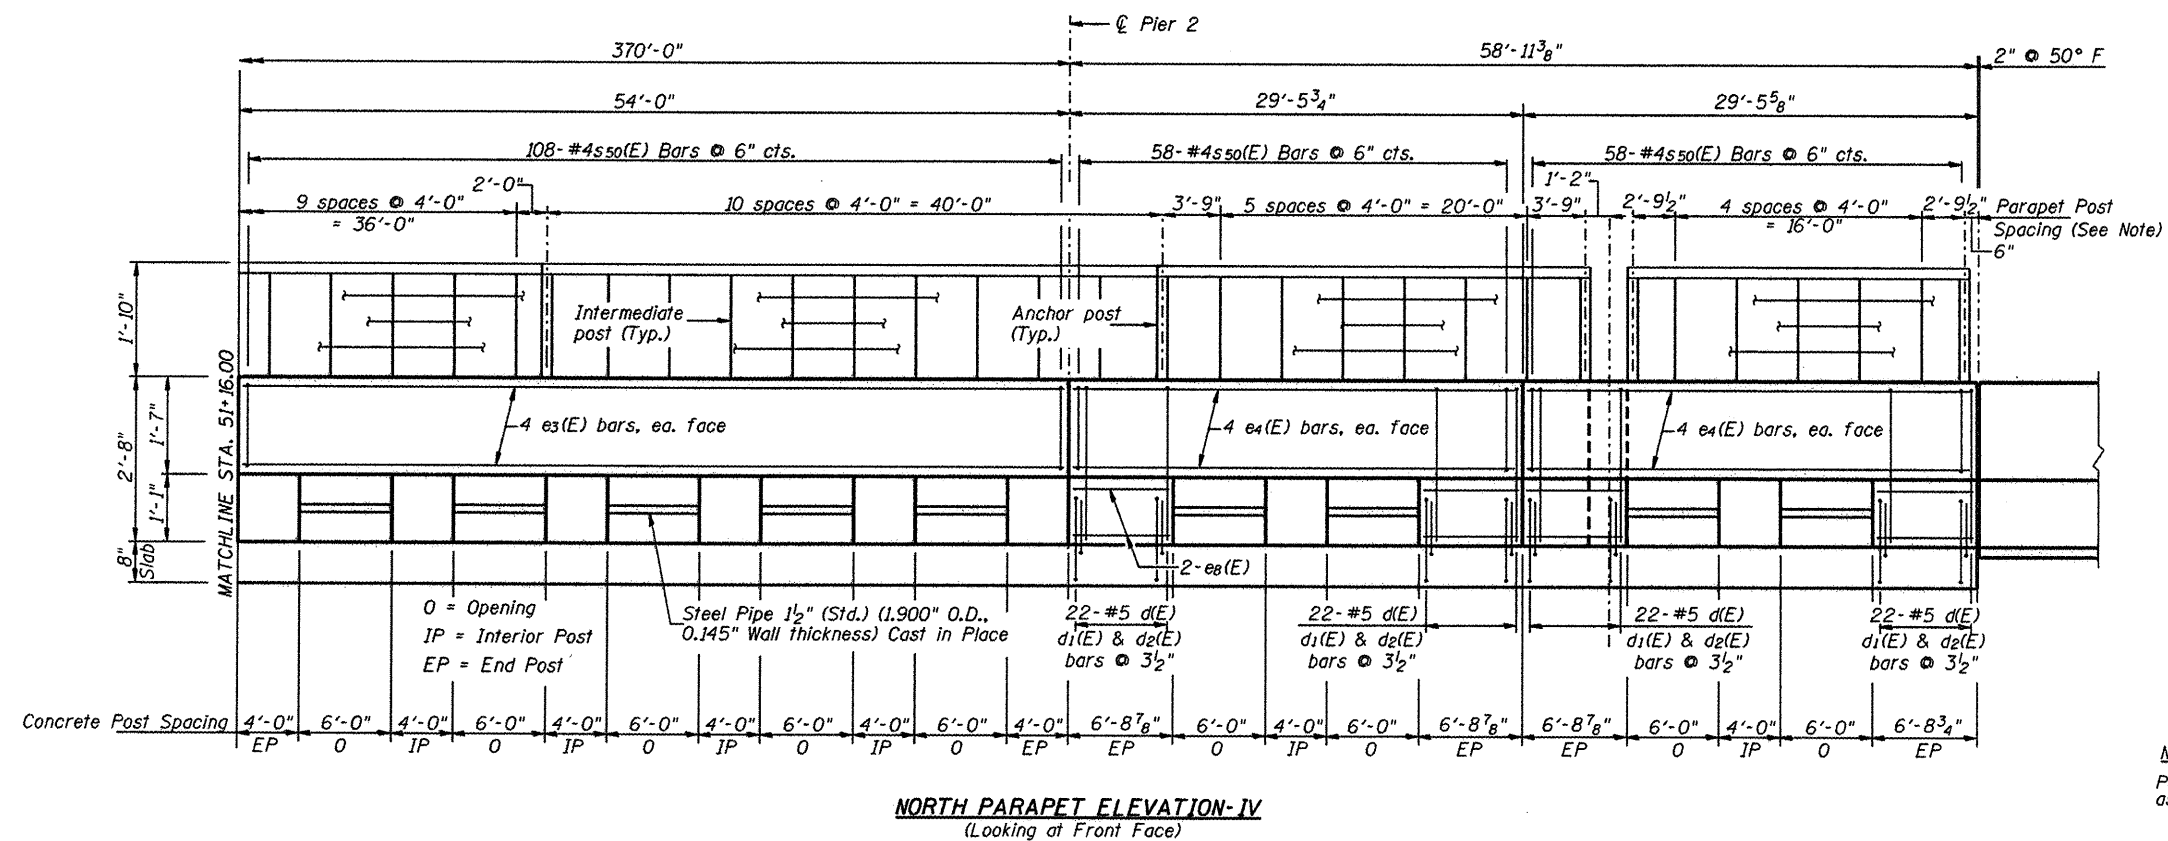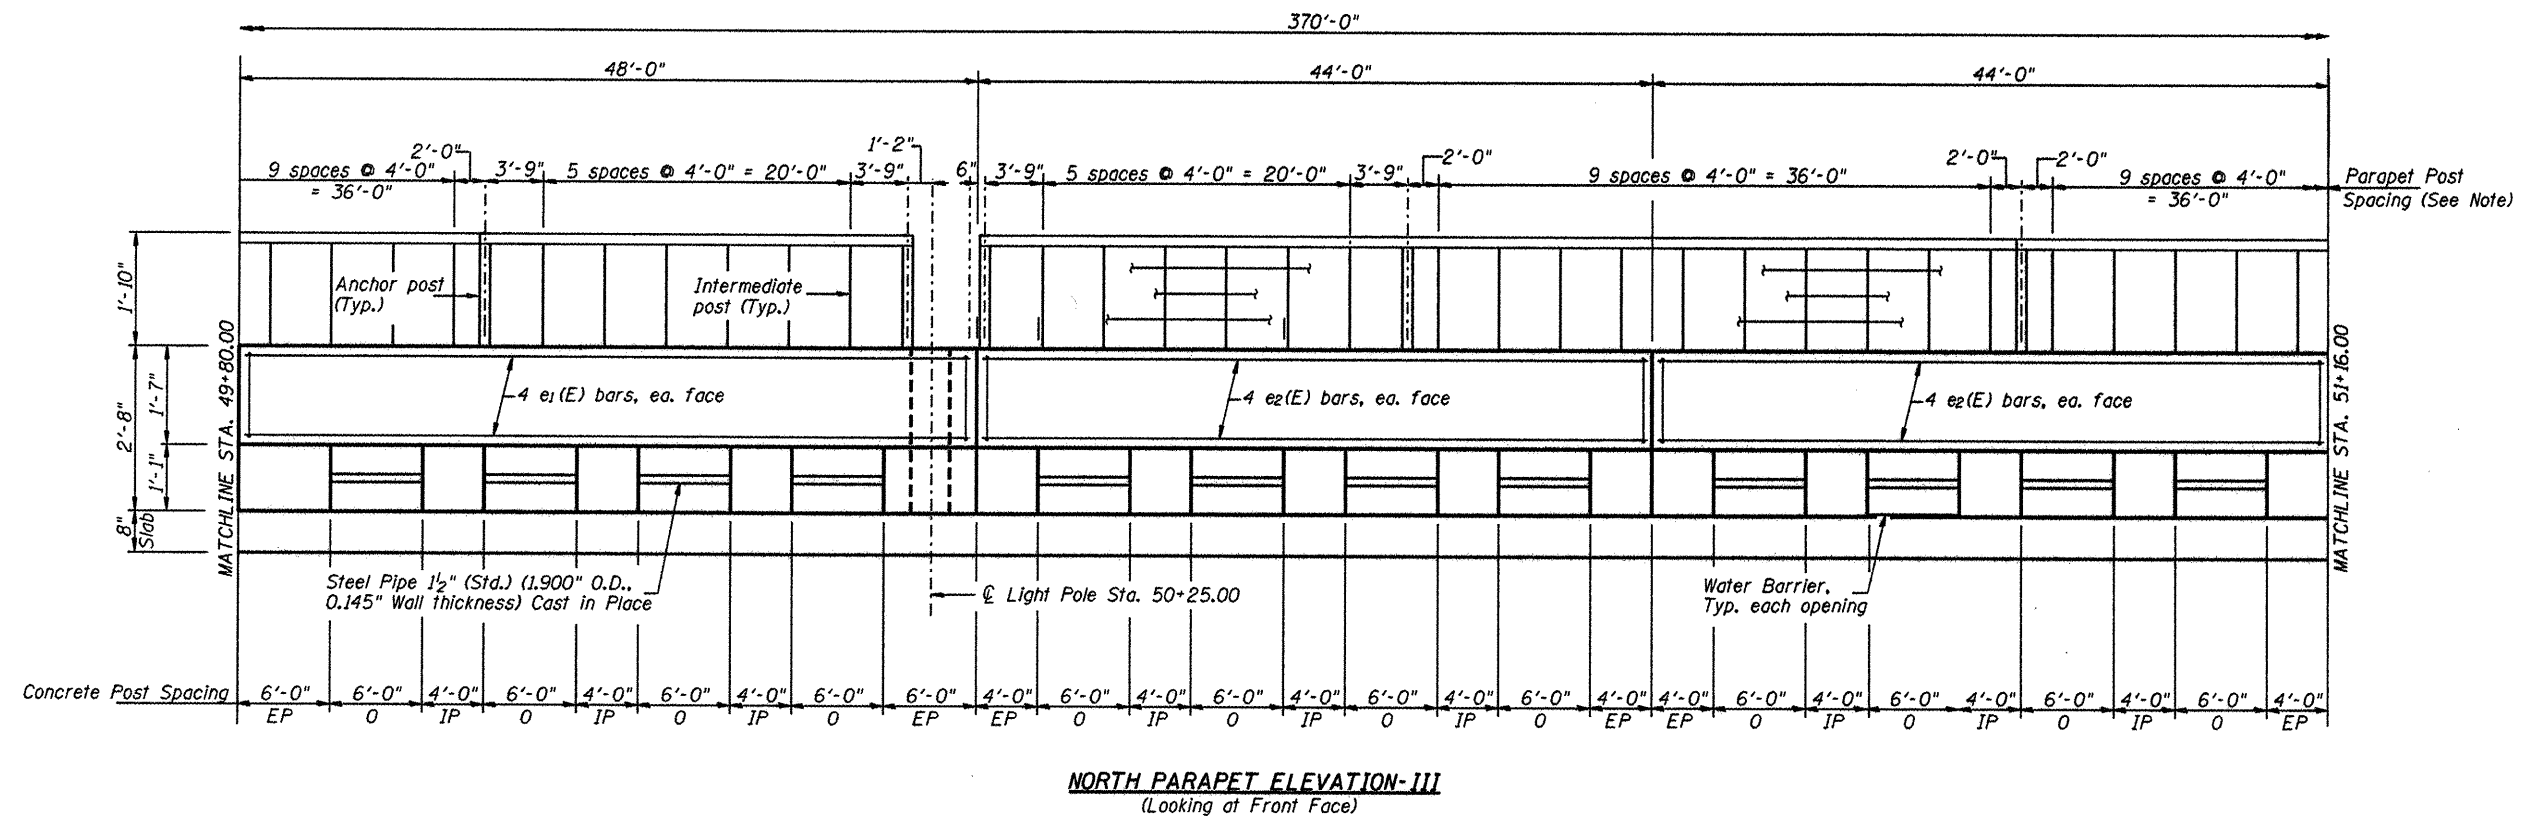

NOTE:

Pedestrian Rail Post Spacing shall be the same as the Parapet Rail Post Spacing, U.N.O.



HNTB

DESIGNED - PA, JDJ, BPD, CJW	REVISED -
DRAWN - GLD	REVISED -
CHECKED - RJK	REVISED -
DATE - 02/04/2011	REVISED -

CITY OF ROCKFORD
MORGAN STREET BRIDGE





NORTH PARAPET DETAILS - II
STRUCTURE NO. 101-6108

SCALE:	SHEET NO. 21A OF 79 SHEETS	STA. 47+00.74 TO STA. 52+63.50
--------	----------------------------	--------------------------------

F.A.U. RTE.	SECTION	COUNTY	TOTAL SHEETS	SHEET NO.
5077	99-00493-00-BR	WINNEBAGO	253	147A
		CONTRACT NO. 85529		
FED. ROAD DIST. NO. 2 ILLINOIS		FED. AID PROJECT BRN-5091(65)		





Pedestrian Rail Post Spacing shall be the same as the Parapet Rail Post Spacing, U.N.O.

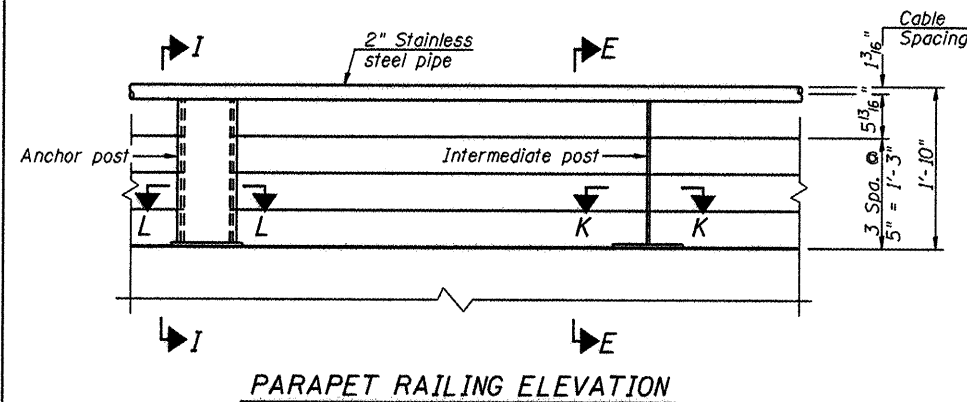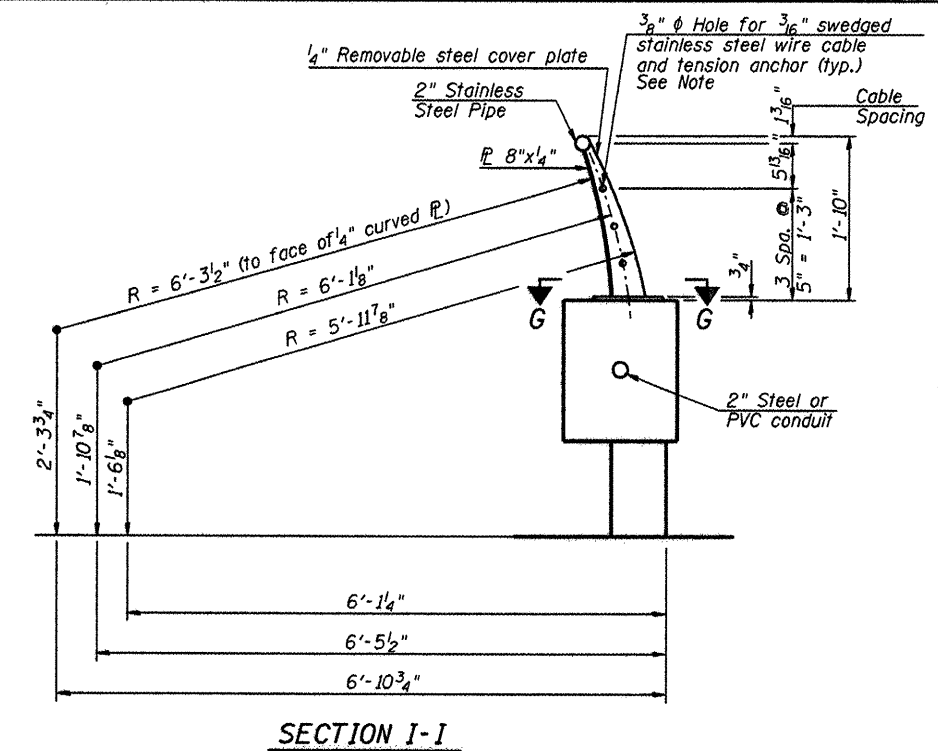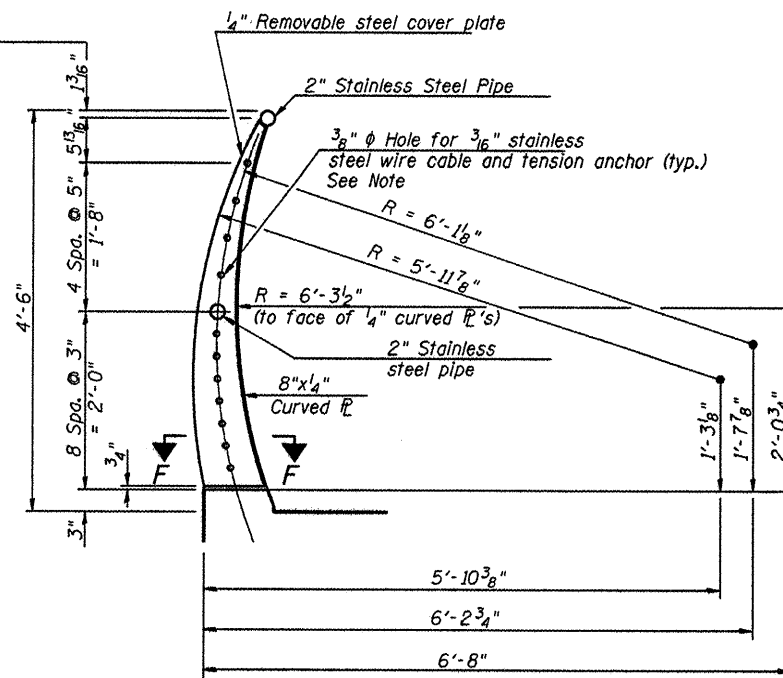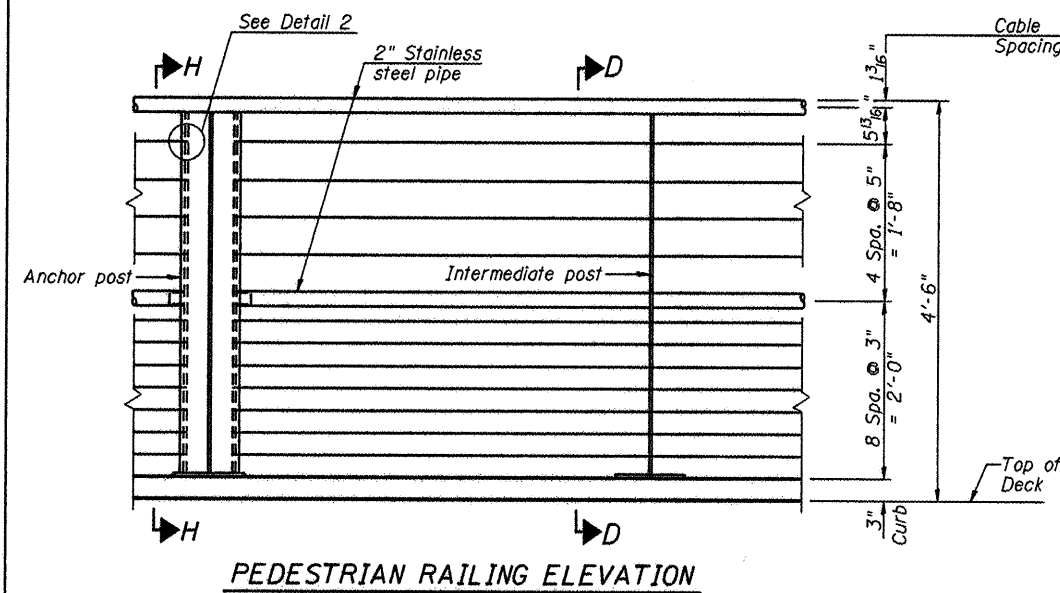



NOTE:

Offset holes for cables in anchor posts to allow for proper installation of wire cable tension anchors.

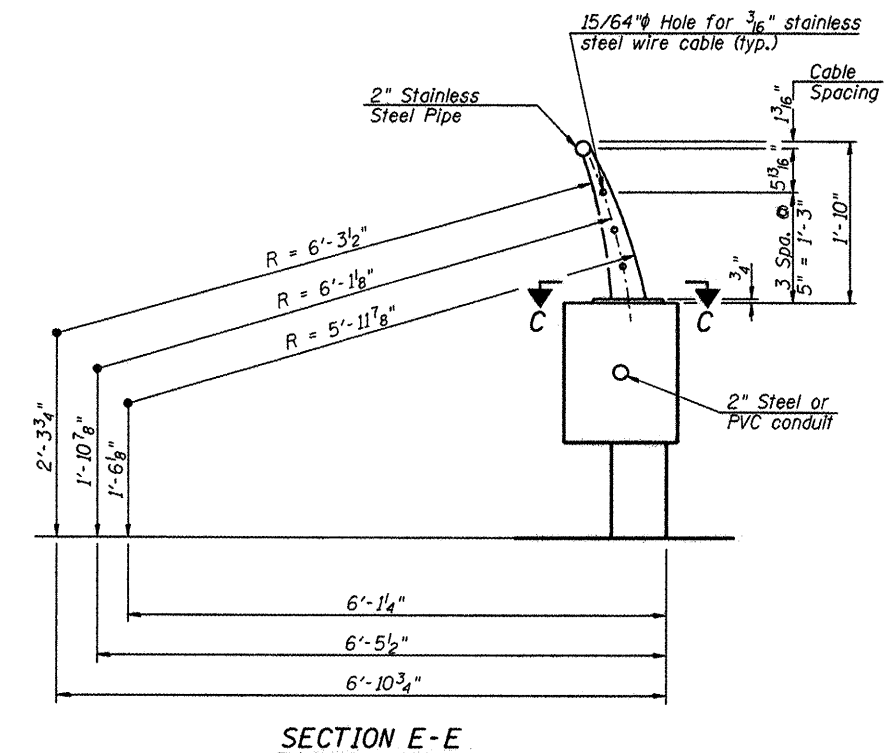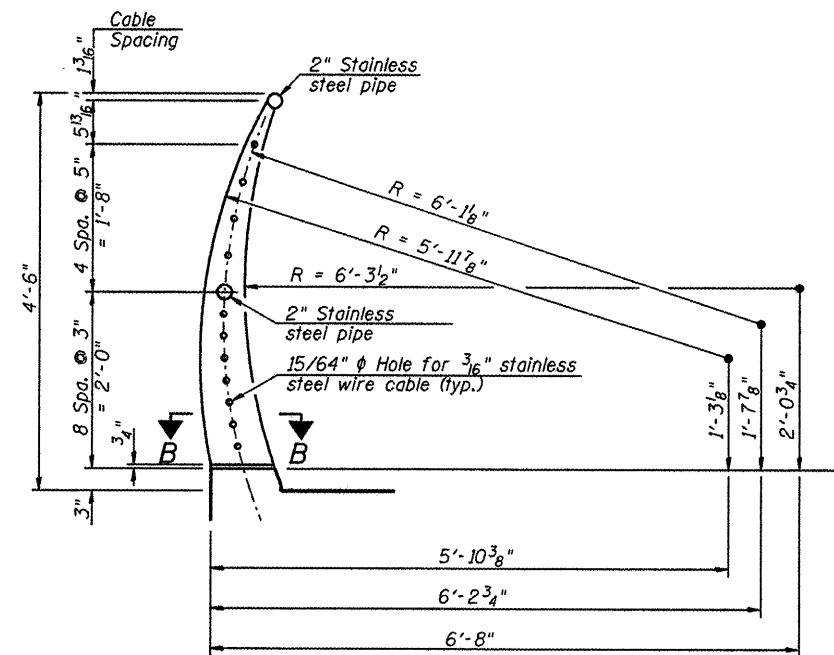

NOTES:

1. Work this sheet with Sheet 23A.
2. For rail post spacing, see sheets 17, 19 & 21 thru 22A.

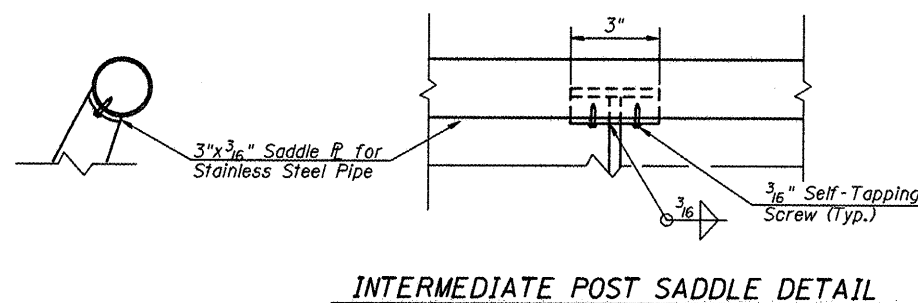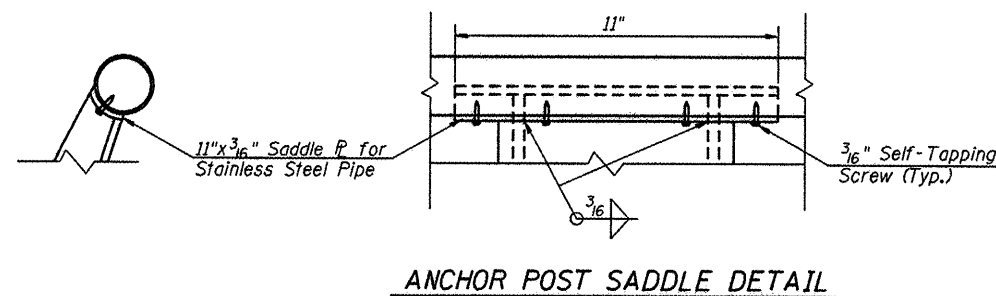

L:\PROJECTS\0826802\0826802.dwg, Sheets 25, Railing Details.dgn

CMT
CRAWFORD, MURPHY & TALLY, INC.
CONSULTING ENGINEERS
License No. 084-000613

HNTB

DESIGNED - PA, JDJ, BPD, CJW
DRAWN - GLD
CHECKED - RJK
DATE - 02/04/2011


REVISED -
REVISED -
REVISED -
REVISED -

**CITY OF ROCKFORD
MORGAN STREET BRIDGE**


**RAILING DETAILS
STRUCTURE NO. 101-6108**

SCALE: SHEET NO. 23 OF 79 SHEETS STA. 47+00.74 TO STA. 52+63.50

F.A.U. RTE.	SECTION	COUNTY	TOTAL SHEETS	SHEET NO.
5077	99-00493-00-BR	WINNEBAGO	253	149
CONTRACT NO. 85529				
FED. ROAD DIST. NO. 2 ILLINOIS FED. AID PROJECT BRW-50591651				

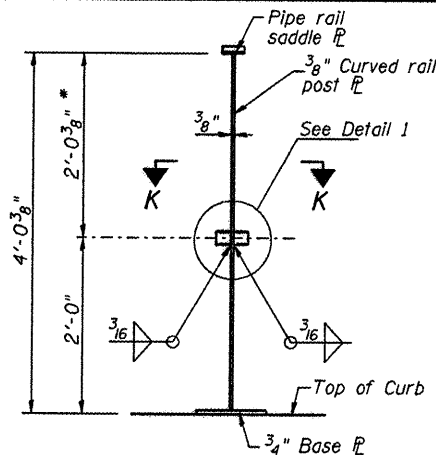


BICYCLE RAIL INTERMEDIATE POST ELEVATION

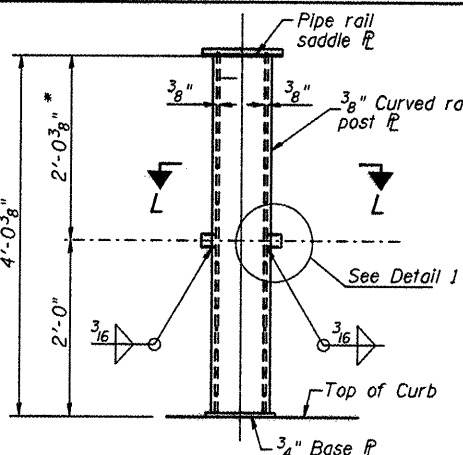


BICYCLE RAIL ANCHOR POST ELEVATION


*Dimension at front edge of rail post to bottom of saddle. See sheet 25 of 79 for details.

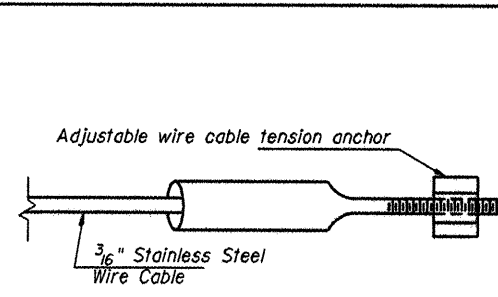


DETAIL 2 WIRE CABLE ANCHOR SYSTEM

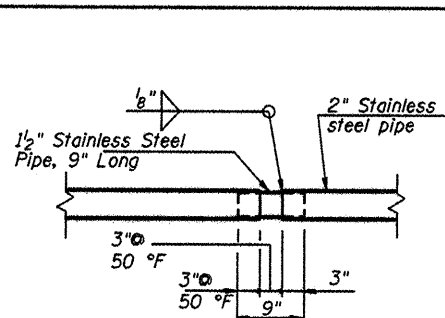



STAINLESS STEEL PIPE EXPANSION JOINT

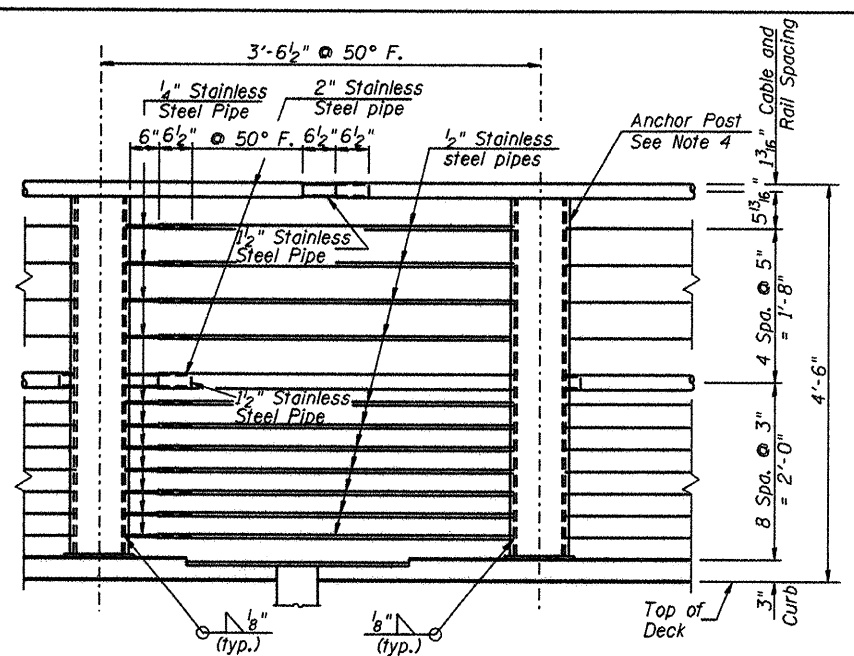



PEDESTRIAN RAILING ELEVATION AT FINGERPLATE JOINT

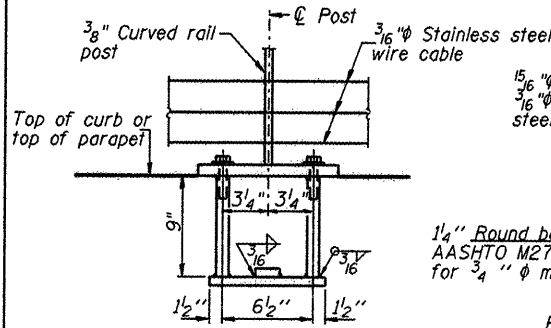

ANCHOR BOLT DETAILS
Use at Base Plates 1 and 2

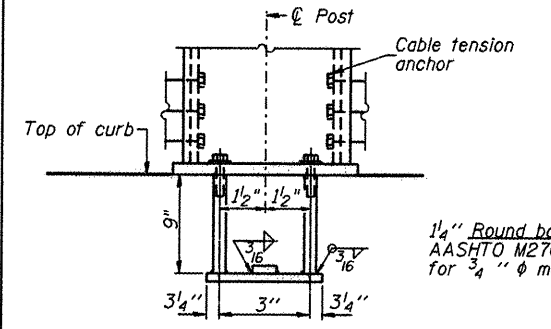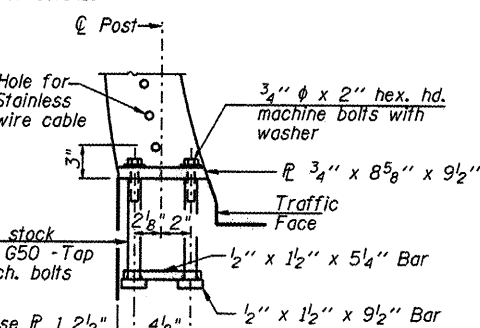


ANCHOR BOLT DETAILS
Use at Base Plate 3

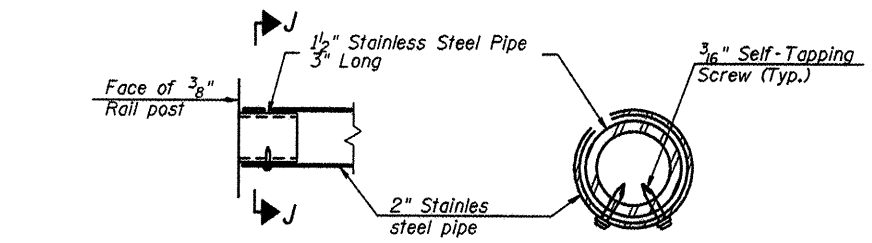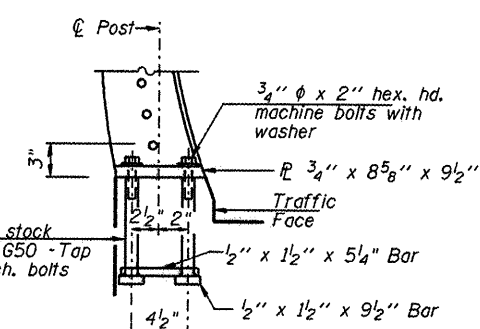


DETAIL 1 STAINLESS STEEL PIPE SUPPORT


SECTION J-J

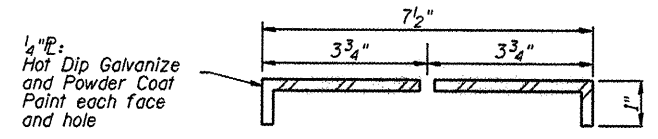

DETAIL 2

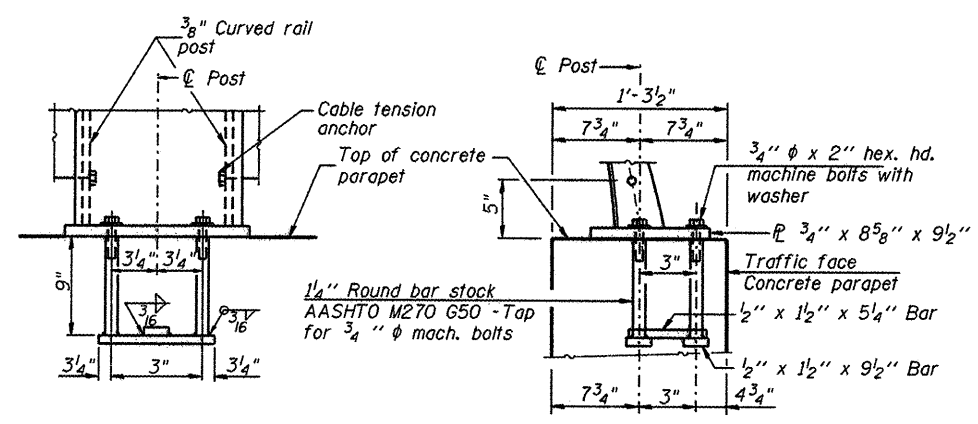


ANCHOR BOLT DETAILS
Use at Base Plate 4

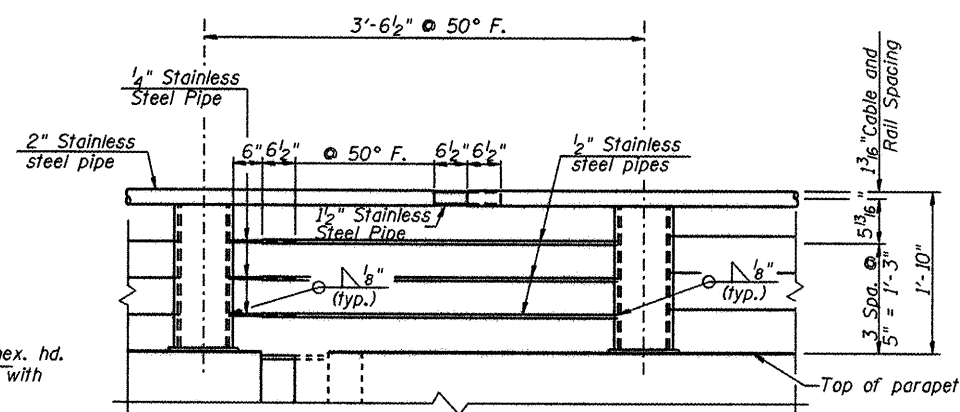


PARAPET RAILING ELEVATION AT FINGERPLATE JOINT

- NOTES:**
- Coating for the Rail Post Steel shall be Light Gray powder coat.
 - For cable tension anchors, see special provisions.
 - Work this sheet with sheet 25 of 79.
 - Curved Plates in Anchor Posts immediately adjacent to the finger plate expansion joint shall be solid plate stock in order to accommodate steel rods and pipes welded to the face of the plate.
 - Offset holes for stainless steel wire cable in anchor posts, by no more than 3/8" in any direction to allow for proper tightening of wire rope anchor system.

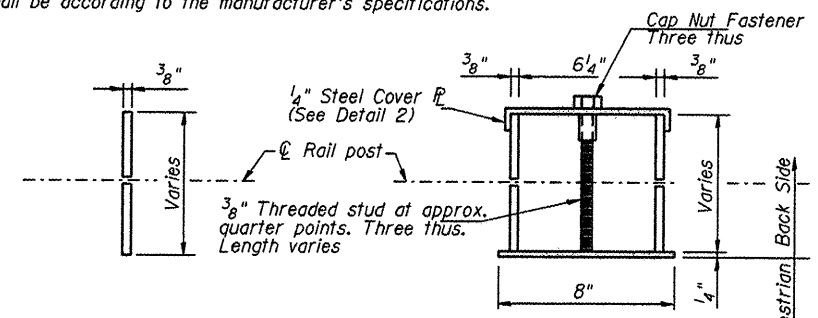


SECTION K-K

SECTION L-L

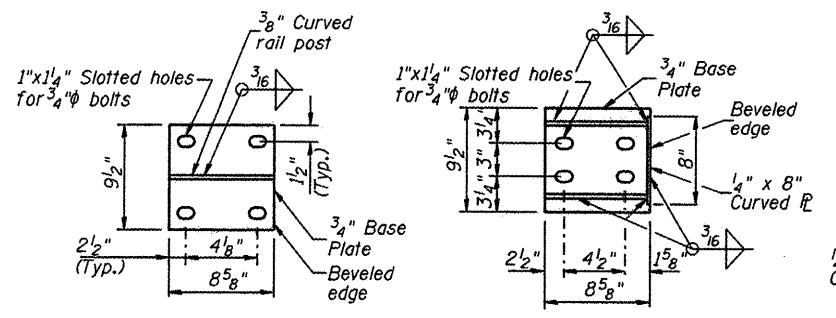

VIEW B-B
BASE PLATE 1

VIEW F-F
BASE PLATE 3

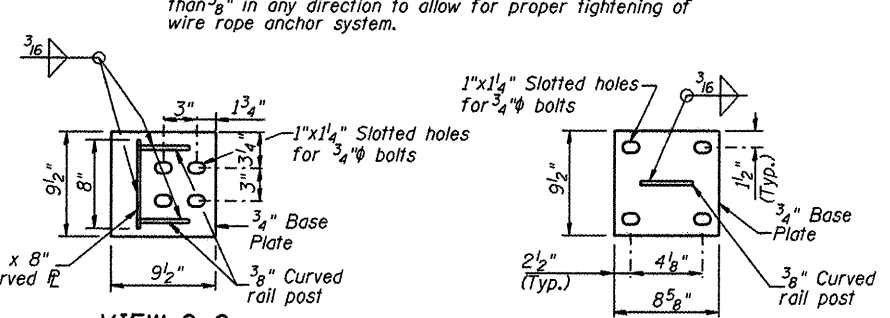


VIEW G-G
BASE PLATE 4

VIEW C-C
BASE PLATE 2

V:\Bentley\Bentley\Drawings\Railings\Railings Detail.dgn




- GIRDER ELEVATION - SPAN 1

 


TOP OF WEB ELEVATIONS				
Girder	¢ Brg. E. Abut.	Pier 1	Pier 2	¢ Brg. W. Abut.
1	721.35	723.16	733.33	734.92
2	721.52	723.33	733.51	735.12
3	721.69	723.50	733.68	735.31
4	721.82	723.64	733.81	735.47
5	721.84	723.66	733.83	735.52
6	721.71	723.53	733.70	735.41
7	721.54	723.36	733.53	735.26
8	721.37	723.18	733.36	735.12
9	721.20	723.01	733.19	734.97

BILL OF MATERIAL


Item	Unit	Total
Stud Shear Connectors	Each	3.26

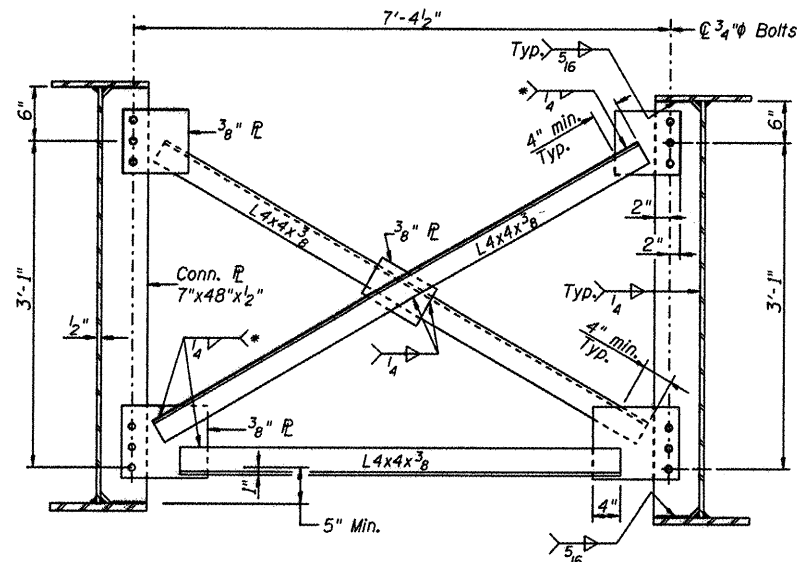

INTERIOR CROSS FRAME, CF1
(32 Required)

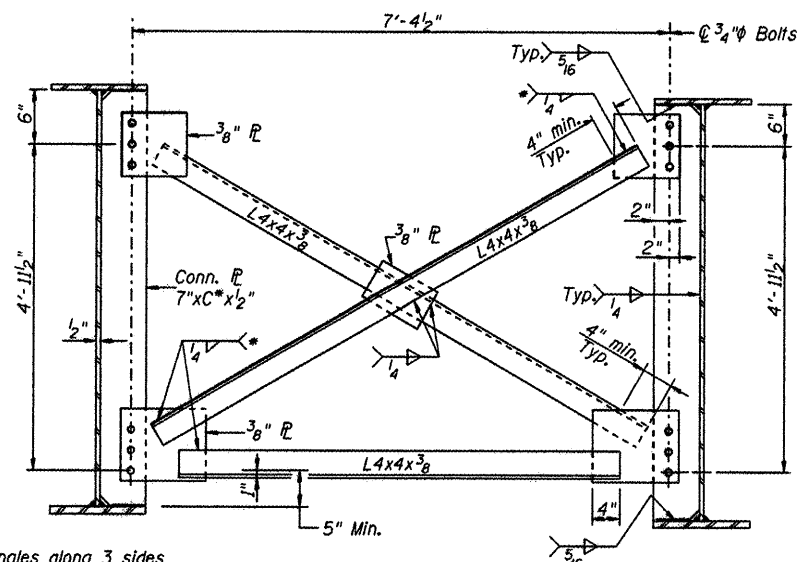

INTERIOR CROSS FRAME, CF2
(16 Required)

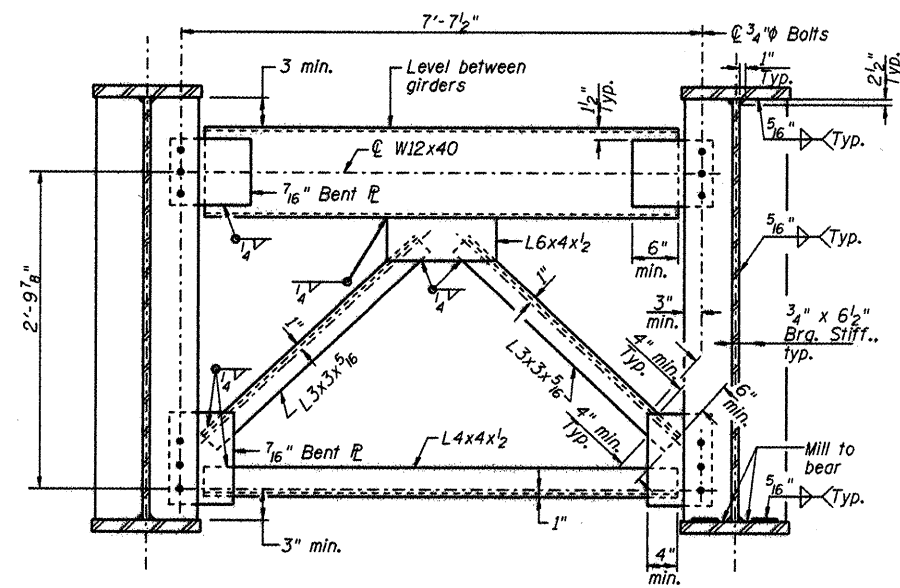


END CROSS FRAME, CF
(8 Required)

All cross frames shall be installed as steel is erected and secured with erection pins and bolts except as otherwise noted. Individual cross frames at supports may be temporarily disconnected to install bearing anchor rods.


Detail 1/16" diameter holes for all 3/4" diameter bolts.

Two hardened washers required for each set of oversized holes.

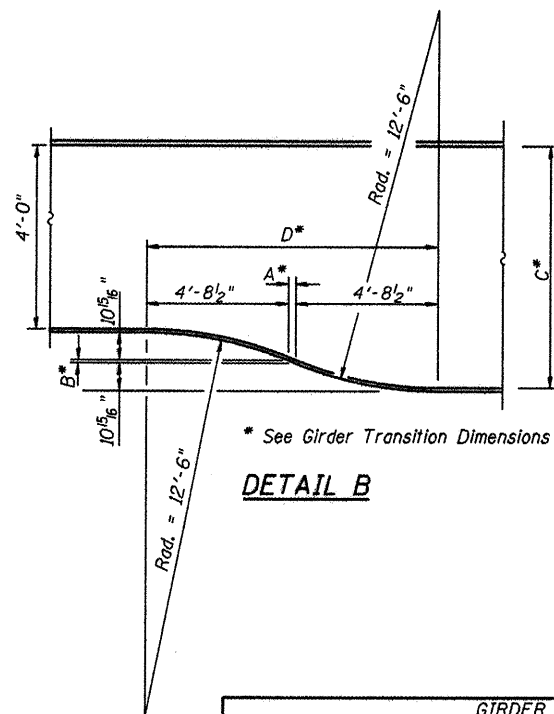


* See Girder Transition Dimensions Table

DETAIL B

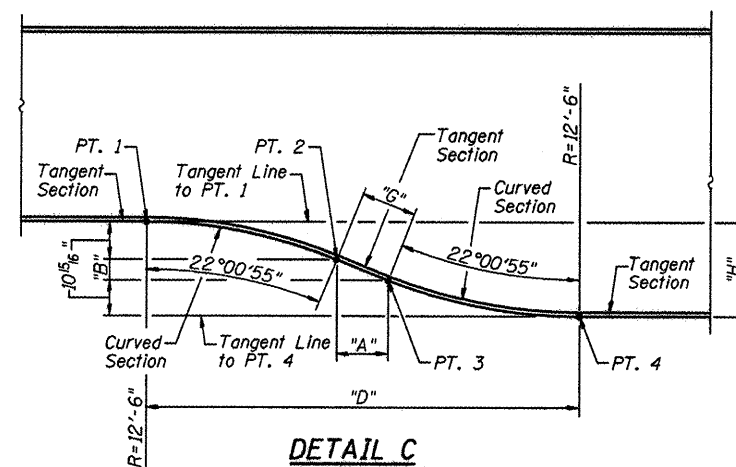

DETAIL C

GIRDER DEPTH TRANSITION DIMENSIONS								
Girder	A	B	C	D	E	F	G	H
1	5'-8"	2'-11 1/2"	6'-0 3/4"	9'-10 3/4"	45'-2 1/4"	36'-10 3/4"	6'-11 1/2"	2'-11 1/2"
2	9'-8"	4'-8"	6'-4 1/2"	10'-2 3/4"	44'-10 1/4"	37'-4 3/4"	10'-8"	2'-2 3/4"
3	1'-1 1/2"	6'-11 1/2"	6'-5 1/2"	10'-6 5/8"	44'-6 5/8"	37'-11 3/8"	15"	2'-4 1/2"
4	1'-4 1/8"	8'-8"	6'-6 1/8"	10'-9 1/8"	44'-3 3/8"	38'-6 1/8"	18 9/16"	2'-6 1/8"
5	1'-4 1/8"	8'-8"	6'-6 1/8"	10'-9 1/8"	44'-2 1/8"	39'-4 1/8"	18 9/16"	2'-6 1/8"
6	1'-1 1/2"	7'-11 1/2"	6'-5 1/2"	10'-6 5/8"	44'-5 1/8"	40'-5 1/8"	15"	2'-5 1/2"
7	10"	5'-3 1/2"	6'-3 1/2"	10'-3"	44'-9 5/8"	41'-8 5/8"	11 1/4"	2'-3 1/2"
8	4'-5 1/2"	2'-11 1/2"	6'-1 1/2"	9'-9 5/8"	45'-3 5/8"	43'-0 5/8"	4 1/2"	2'-5 1/2"
9	15 1/2"	2'-8"	5'-10 1/2"	9'-5 1/2"	45'-6 1/2"	44'-2 1/2"	1"	1'-10 1/4"

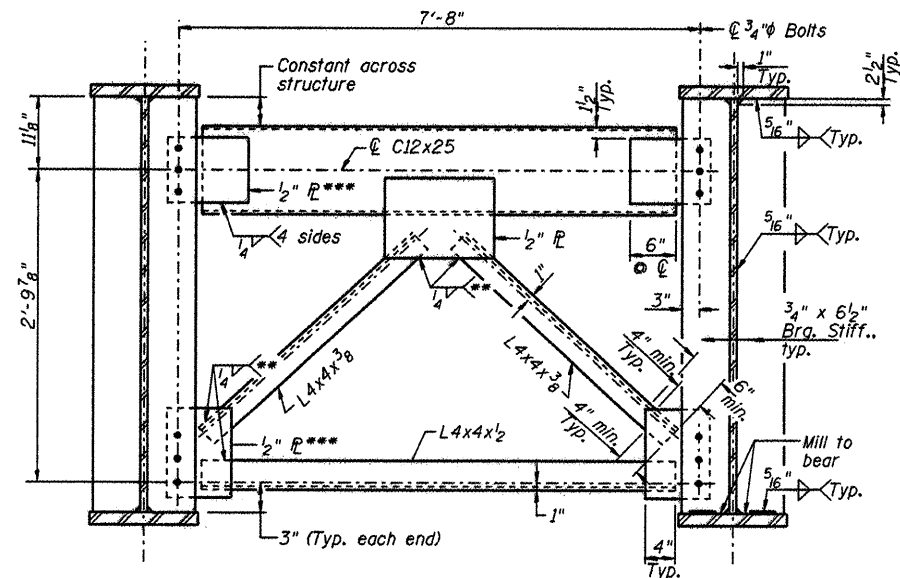

END CROSS FRAME, CF3
(8 Required)

** Weld on near side of 1/2" plate
*** 1/2" Plate to be bent

L:\R000\CFD\085529\2-G-01\CAD\Sheets\5.25A-Framing Plan-DeLApproach 2.dgn

CMT
CRAWFORD, MURPHY & TULLY, INC.
CONSULTING ENGINEERS
License No. 024-000615

HNTB

DESIGNED - PA, JDJ, BPD, CJW
DRAWN - GLD
CHECKED - RJK
DATE - 02/04/2011


REVISED -
REVISED -
REVISED -
REVISED -

CITY OF ROCKFORD
MORGAN STREET BRIDGE


FRAMING PLAN & DETAILS - II - APPROACH SPANS
STRUCTURE NO. 101-6108

SCALE: SHEET NO.25 OF 79 SHEETS STA. 47+00.74 TO STA. 52+63.50

F.A.U. RTE.	SECTION	COUNTY	TOTAL SHEETS	SHEET NO.
5077	99-00493-00-BR	WINNEBAGO	253	151
CONTRACT NO. 85529				
FED. ROAD DIST. NO. 2 (ILLINOIS) FED. AID PROJECT BRN-5099651				

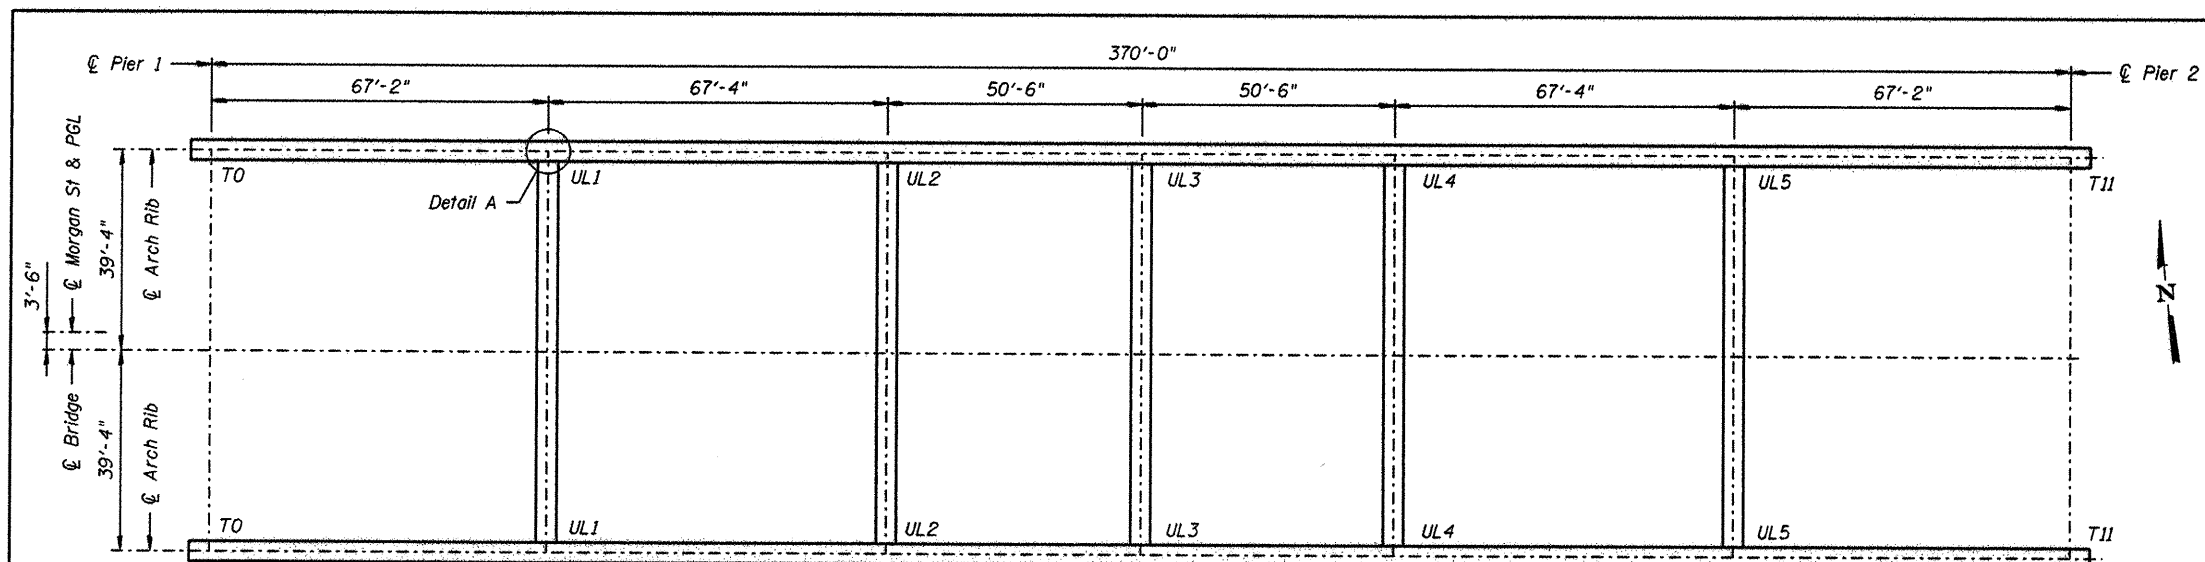

PLAN - ARCH RIB AND UPPER LATERALS

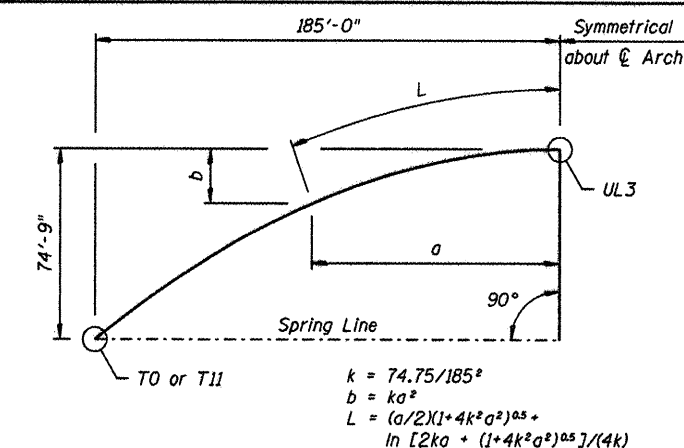


ARCH RIB GEOMETRY

Working Point	X (Feet)	Y (Feet)
UL1	67.167	44.425
UL2	134.500	69.180
UL3	185.000	74.750
UL4	235.500	69.180
UL5	302.833	44.425
T0	0.000	0.000
T1	33.500	0.000
T2	67.167	0.000
T3	100.833	0.000
T4	134.500	0.000
T5	168.167	0.000
T6	201.833	0.000
T7	235.500	0.000
T8	269.167	0.000
T9	302.833	0.000
T10	336.500	0.000
T11	370.000	0.000


ARCH WORKING POINTS

Splice Point	X (Feet)	Y (Feet)
TS1	15.000	0.000
TS2	84.000	0.000
TS3	151.333	0.000
TS4	218.667	0.000
TS5	286.000	0.000
TS6	355.000	0.000
RS1	14.726	11.427
RS2	38.588	27.931
RS3	83.955	52.450
RS4	120.011	65.525
RS5	167.771	74.102
RS6	202.229	74.102
RS7	249.989	65.525
RS8	286.045	52.450
RS9	331.412	27.931
RS10	355.274	11.427

SPLICE POINTS

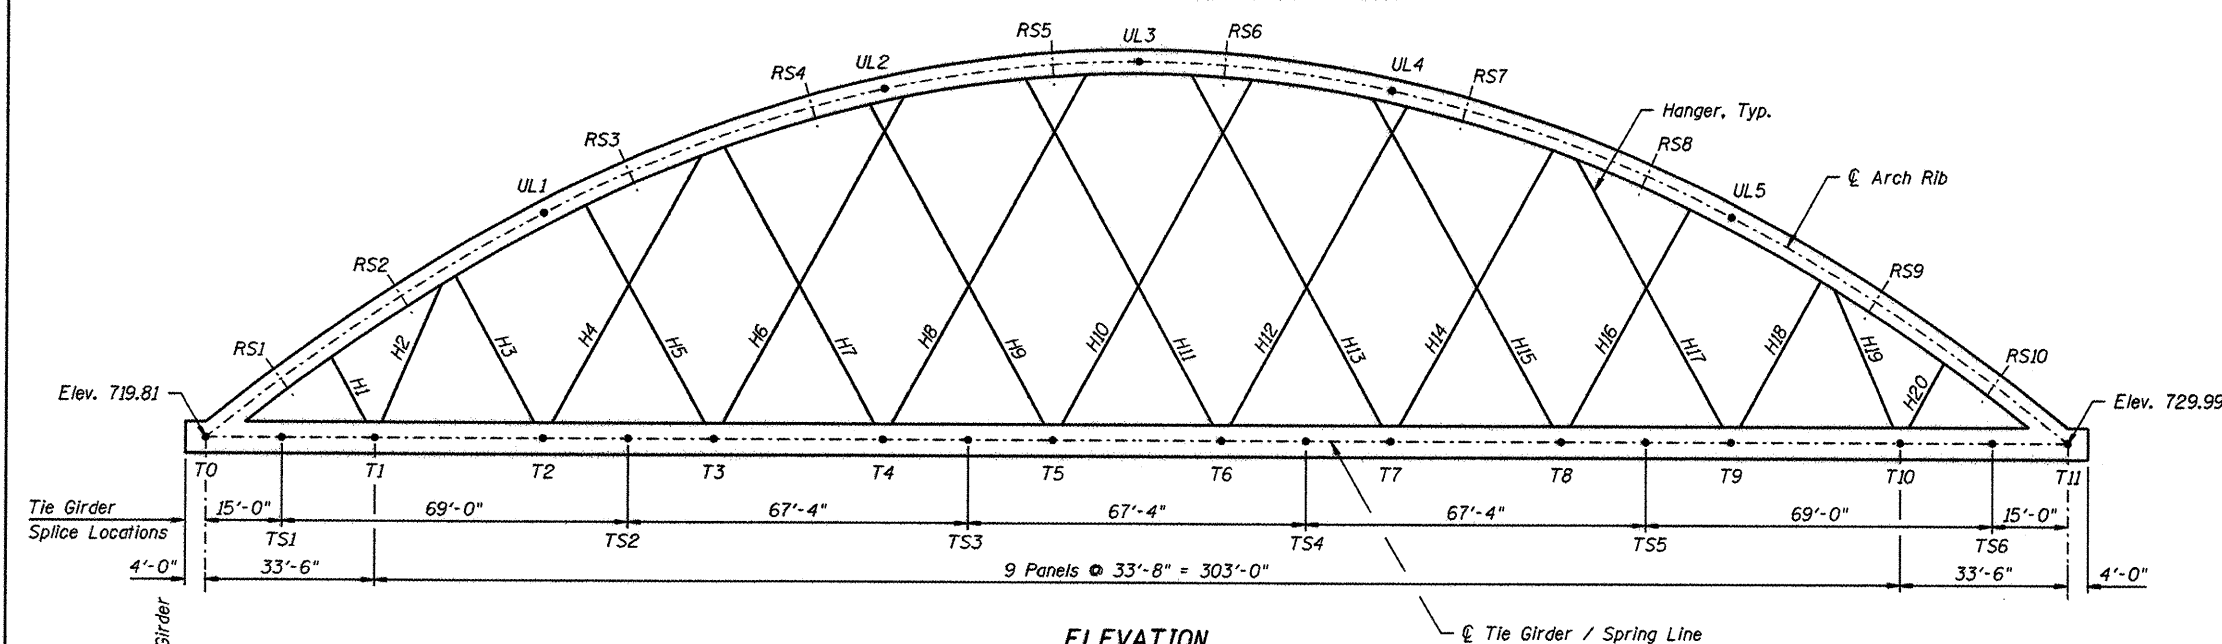


ELEVATION

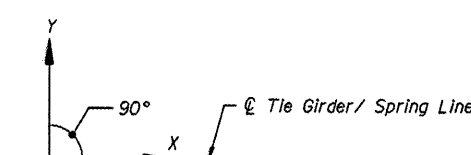

LOCAL COORDINATE SYSTEM

Notes:
 The ϕ Tie Girder is parallel to profile grade.
 All dimensions are along or perpendicular to spring line.
 Working points use local coordinate system.
 See sheet 27 of 79 for Hanger geometry.
 See sheet 62 of 79 for connection Details B through F.
 See sheet 40 of 79 for connection Detail A.

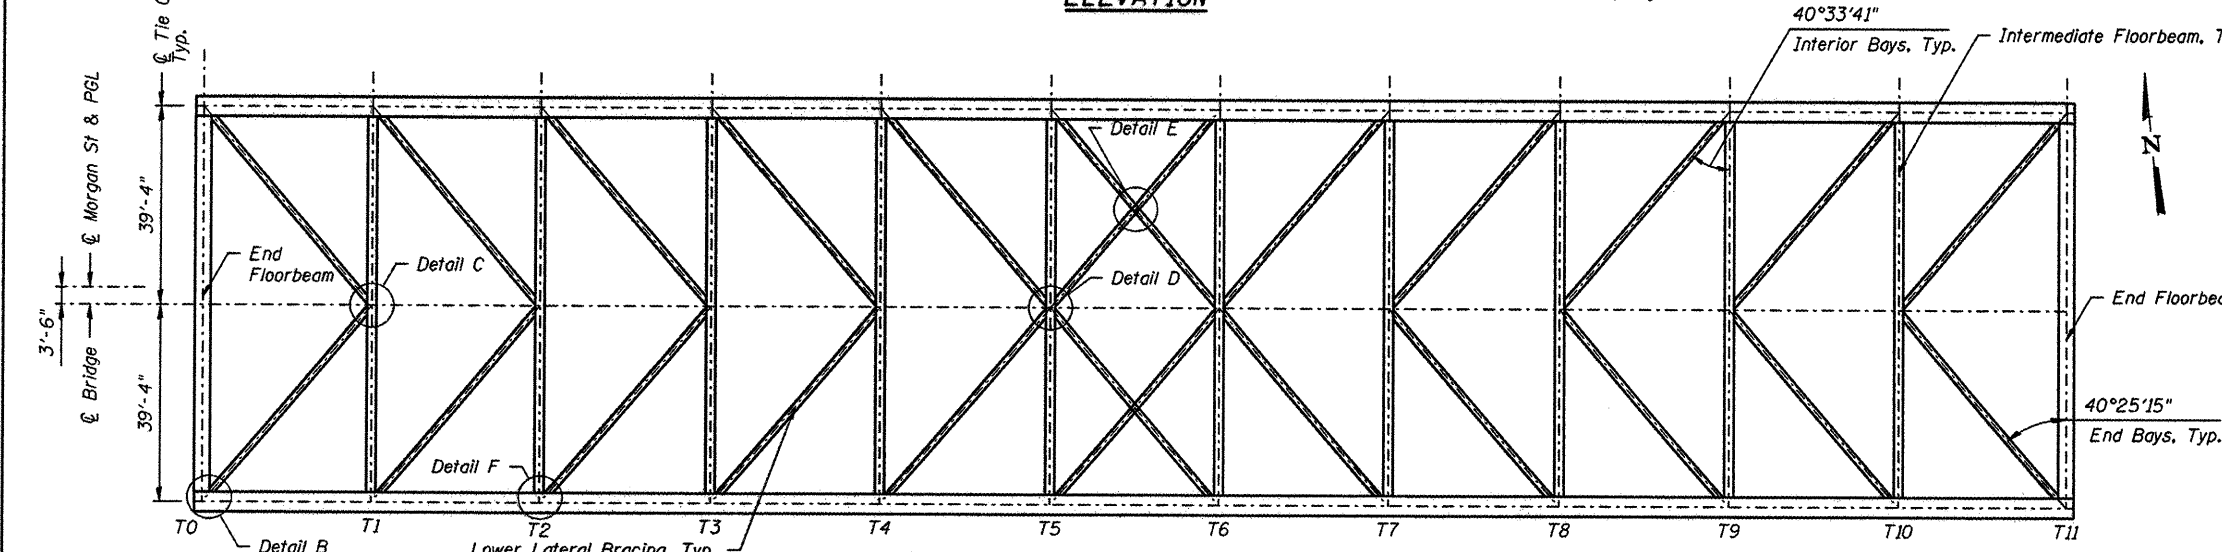

PLAN - TIE GIRDERS & LOWER LATERALS



DESIGNED - PA, JDJ, BPD, CJW	REVISED -
DRAWN - GLD	REVISED -
CHECKED - RJK	REVISED -
DATE - 02/04/2011	REVISED -

CITY OF ROCKFORD
MORGAN STREET BRIDGE

TIED ARCH GEOMETRY
STRUCTURE NO. 101-6108

SCALE: SHEET NO. 26 OF 79 SHEETS STA. 47+00.74 TO STA. 52+63.50


F.A.U. RTE.	SECTION	COUNTY	TOTAL SHEETS	SHEET NO.
5077	99-00493-00-BR	WINNEBAGO	253	152
CONTRACT NO. 85529				
FED. ROAD DIST. NO. 2 (ILLINOIS) FED. AID PROJECT BRN-509965				



**** Length L shown is straight line dimension measured from C Pin to C Pin and does not include sag.**




L:\ROCKFORD\0826002\Draw\CAOD_Sheets\S.28_Hanger Work Point Data.dgn

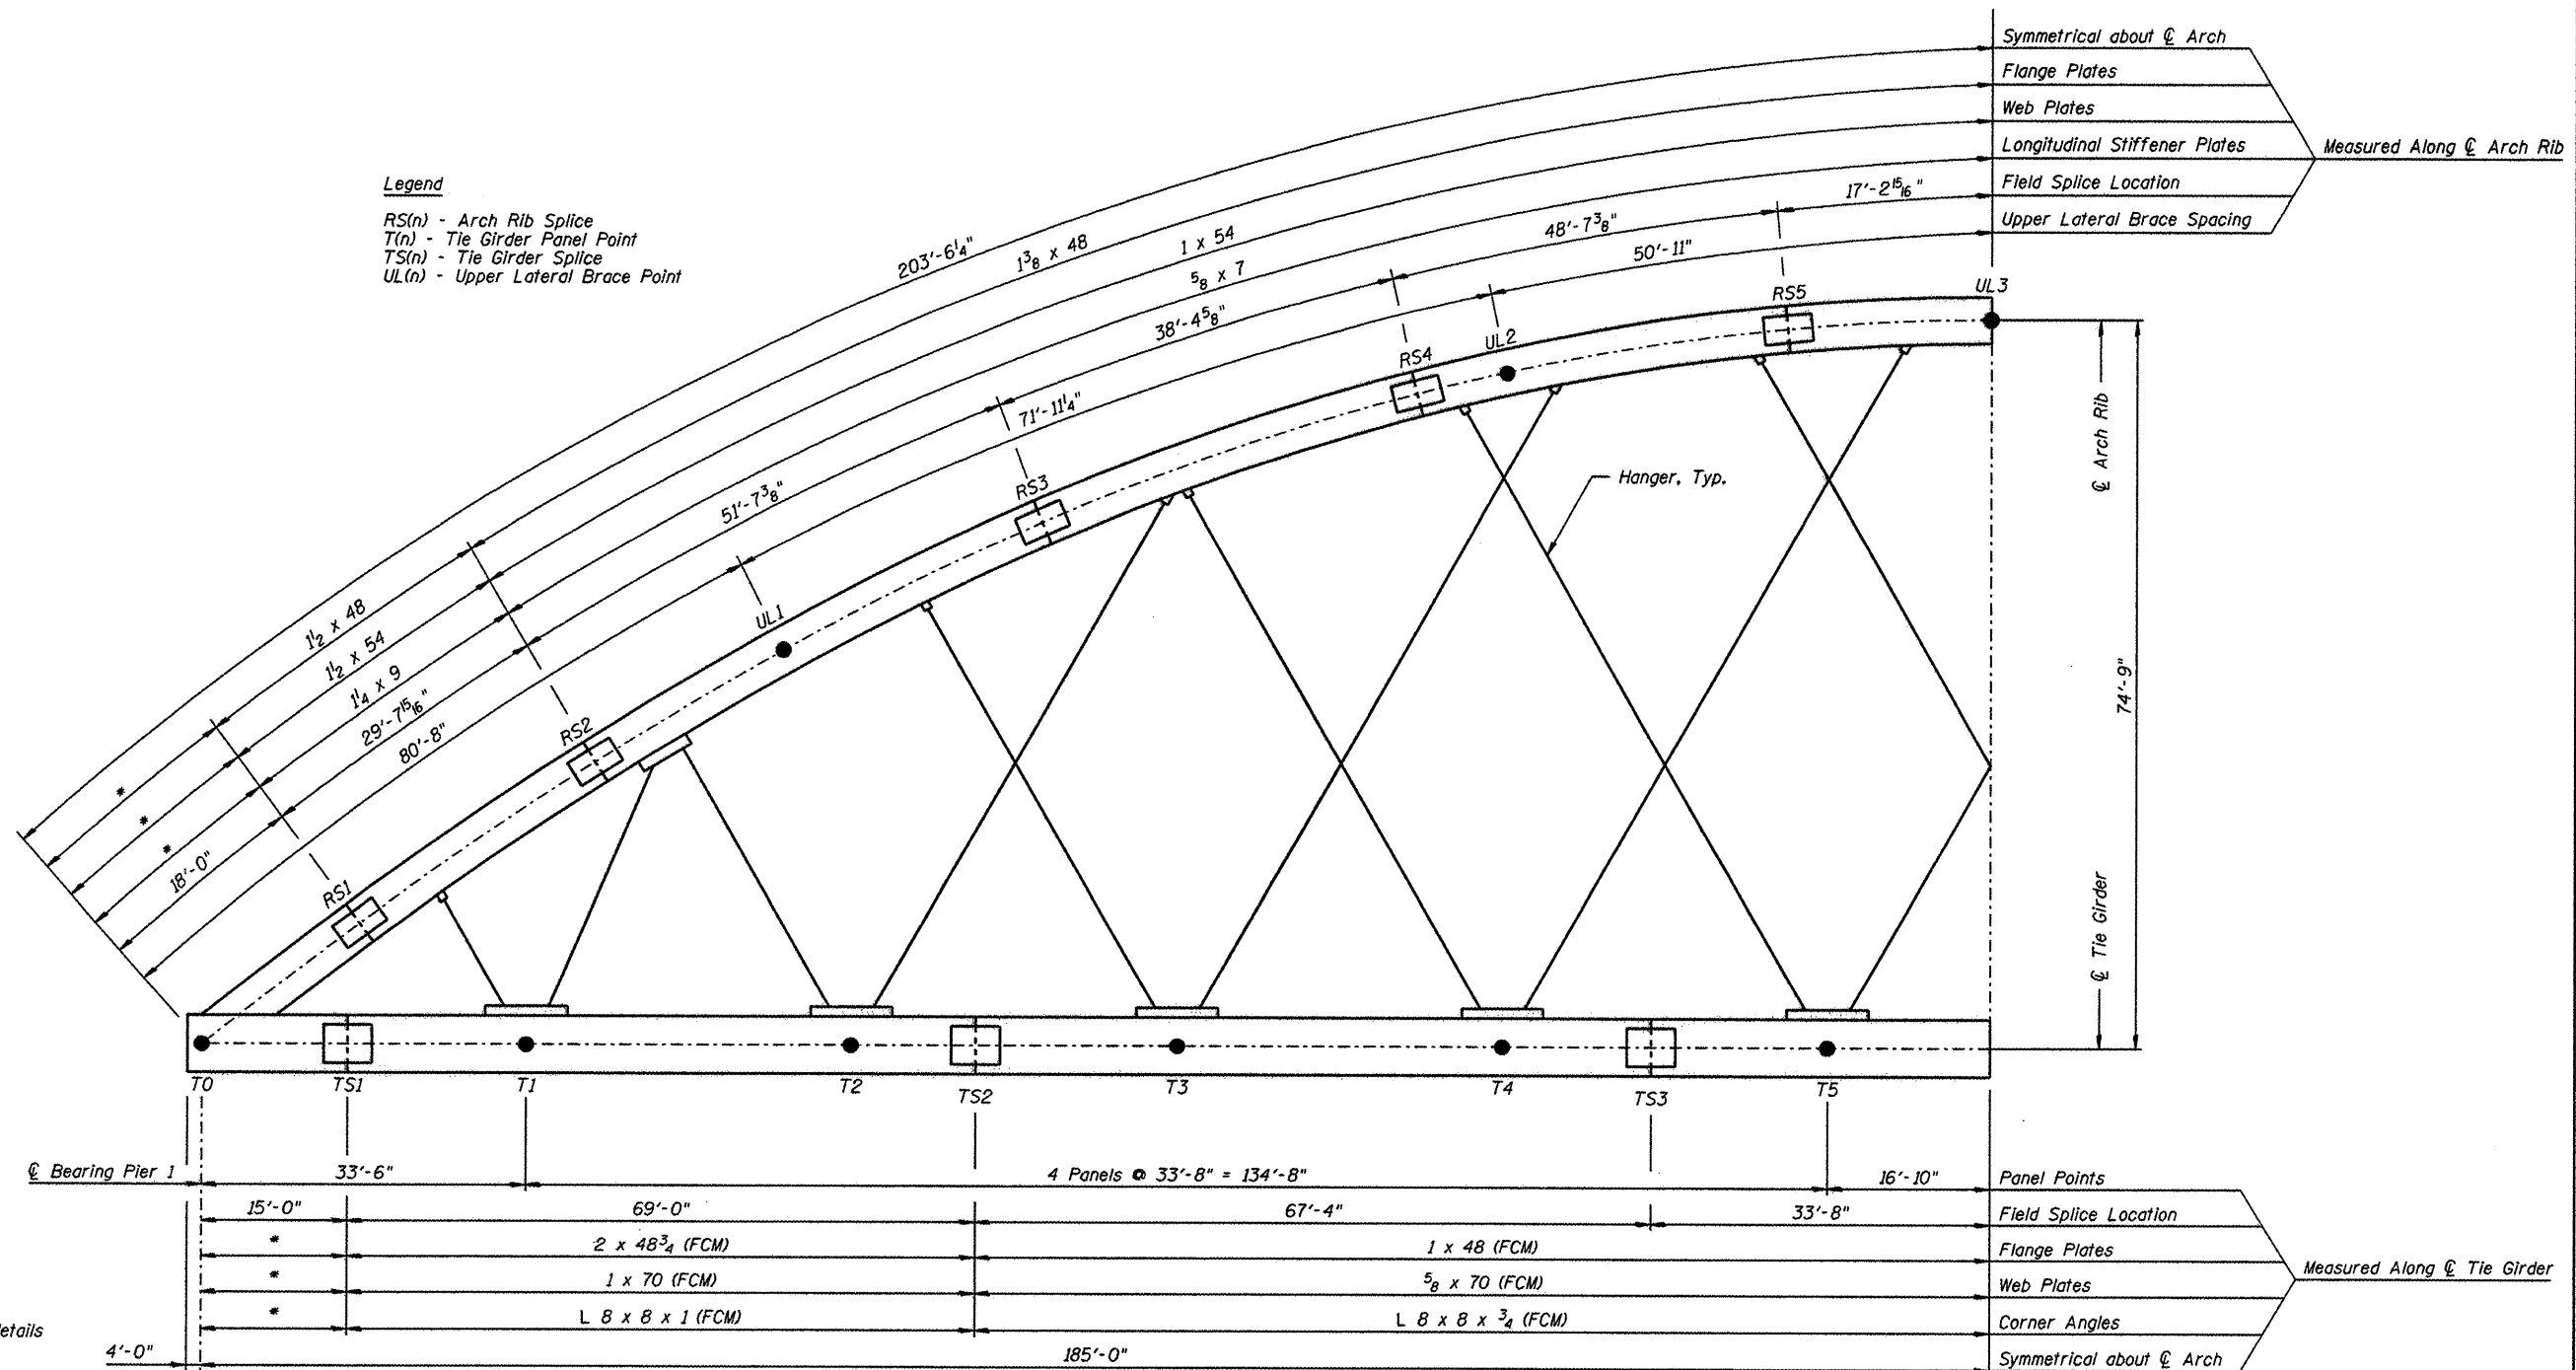

HALF ELEVATION


Notes:

See sheets 26 and 27 of 79 for Tied Arch Geometry and Hanger Work Point data.
See Sheets 30 thru 33 of 79 for Tied Arch End details.
FCM denotes Fracture Critical Member.
See sheets 41 thru 46 of 79 for Tie Girder and Tie Girder Splice details.
See sheets 34 thru 39 of 79 for Arch Rib and Arch Rib details.

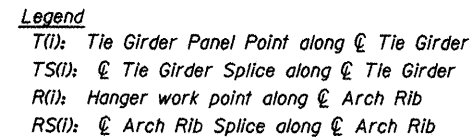


	ARCH RIB CAMBER											
Work Point	Steel Only		Slab Only		Barriers		Total Camber		Final Arch Coord. (I)		Cambered Arch Coord.	
	dX (ft)	dY (ft)	dX (ft)	dY (ft)	dX (ft)	dY (ft)	dX (ft)	dY (ft)	X (ft)	Y (ft)	X (ft)	Y (ft)
T0	0.039	0.000	0.040	0.000	0.004	0.000	0.084	0.000	0.000	0.000	0.084	0.000
RS1	0.028	0.016	0.029	0.017	0.002	0.002	0.060	0.035	14.726	11.427	14.786	11.462
R1	0.023	0.025	0.024	0.026	0.002	0.003	0.049	0.054	23.602	17.856	23.651	17.911
RS2	0.017	0.038	0.017	0.040	0.001	0.005	0.035	0.083	38.588	27.931	38.623	28.014
R2	0.014	0.045	0.014	0.048	0.000	0.006	0.028	0.099	48.342	33.961	48.370	34.061
R3	0.011	0.059	0.010	0.063	0.000	0.008	0.021	0.130	74.248	47.960	74.270	48.090
RS3	0.011	0.062	0.010	0.067	0.000	0.009	0.021	0.137	83.955	52.450	83.976	52.588
R4	0.012	0.066	0.011	0.071	0.000	0.009	0.022	0.147	99.816	58.902	99.839	59.048
R5	0.012	0.066	0.011	0.072	0.000	0.009	0.023	0.147	101.505	59.524	101.528	59.671
RS4	0.013	0.070	0.013	0.074	0.001	0.009	0.026	0.153	120.011	65.525	120.037	65.679
R6	0.014	0.072	0.014	0.075	0.001	0.010	0.028	0.157	130.348	68.227	130.376	68.384
R7	0.015	0.073	0.015	0.076	0.001	0.010	0.031	0.159	139.794	70.287	139.824	70.446
R8	0.017	0.074	0.018	0.077	0.001	0.010	0.036	0.161	161.091	73.501	161.127	73.663
RS5	0.018	0.075	0.018	0.077	0.001	0.010	0.038	0.162	167.771	74.102	167.809	74.264
R9	0.019	0.075	0.020	0.078	0.002	0.010	0.040	0.163	175.833	74.566	175.873	74.729
R10	0.021	0.075	0.022	0.078	0.002	0.010	0.045	0.163	194.167	74.566	194.212	74.729
RS6	0.022	0.075	0.023	0.078	0.002	0.010	0.047	0.162	202.229	74.102	202.276	74.264
R11	0.023	0.074	0.024	0.077	0.002	0.010	0.049	0.162	208.909	73.501	208.958	73.663
R12	0.025	0.073	0.027	0.077	0.003	0.010	0.054	0.160	230.206	70.287	230.260	70.447
R13	0.026	0.072	0.028	0.076	0.003	0.010	0.057	0.158	239.652	68.227	239.708	68.385
RS7	0.027	0.070	0.029	0.075	0.003	0.010	0.059	0.155	249.989	65.525	250.048	65.680
R14	0.028	0.067	0.031	0.073	0.003	0.009	0.062	0.149	268.495	59.524	268.557	59.673
R15	0.028	0.066	0.031	0.073	0.003	0.009	0.063	0.148	270.184	58.902	270.246	59.050
RS8	0.029	0.062	0.032	0.068	0.004	0.009	0.064	0.139	286.045	52.450	286.109	52.590
R16	0.029	0.060	0.032	0.065	0.004	0.008	0.064	0.133	295.752	47.960	295.816	48.093
R17	0.026	0.046	0.028	0.050	0.003	0.006	0.058	0.103	321.658	33.961	321.716	34.064
RS9	0.023	0.039	0.025	0.042	0.003	0.005	0.051	0.086	331.412	27.931	331.463	28.018
R18	0.017	0.026	0.018	0.028	0.002	0.003	0.037	0.057	346.398	17.856	346.435	17.914
RS10	0.011	0.017	0.013	0.018	0.001	0.002	0.026	0.038	355.274	11.427	355.299	11.464
T11	0.000	0.000	0.000	0.000	0.000	0.000	0.000	0.000	370.000	0.000	370.000	0.000

Notes:
 "Steel Only" camber represents the amount of deflection due to all structural steel. Erection deflections are not included.
 "Slab Only" camber represents the amount of deflection due to the 8" deck slab.
 "Barriers" camber represent the amount of deflection due to barriers, railings, utilities and other items added after deck has cured.
 Camber Tables are based on total dead loads and are not adjusted for erection sequence or erection deflections.
 The Contractor shall fabricate Tie Girders such that under total dead load, the top of the Tie Girder is parallel with the profile gradeline.
 The Contractor shall fabricate the Arch Rib such that under total dead load the Arch Rib follows the rib geometry shown on sheet 26 of 79.
 The Contractor shall verify the deflections, camber, and laydown dimensions shown in the Plans.

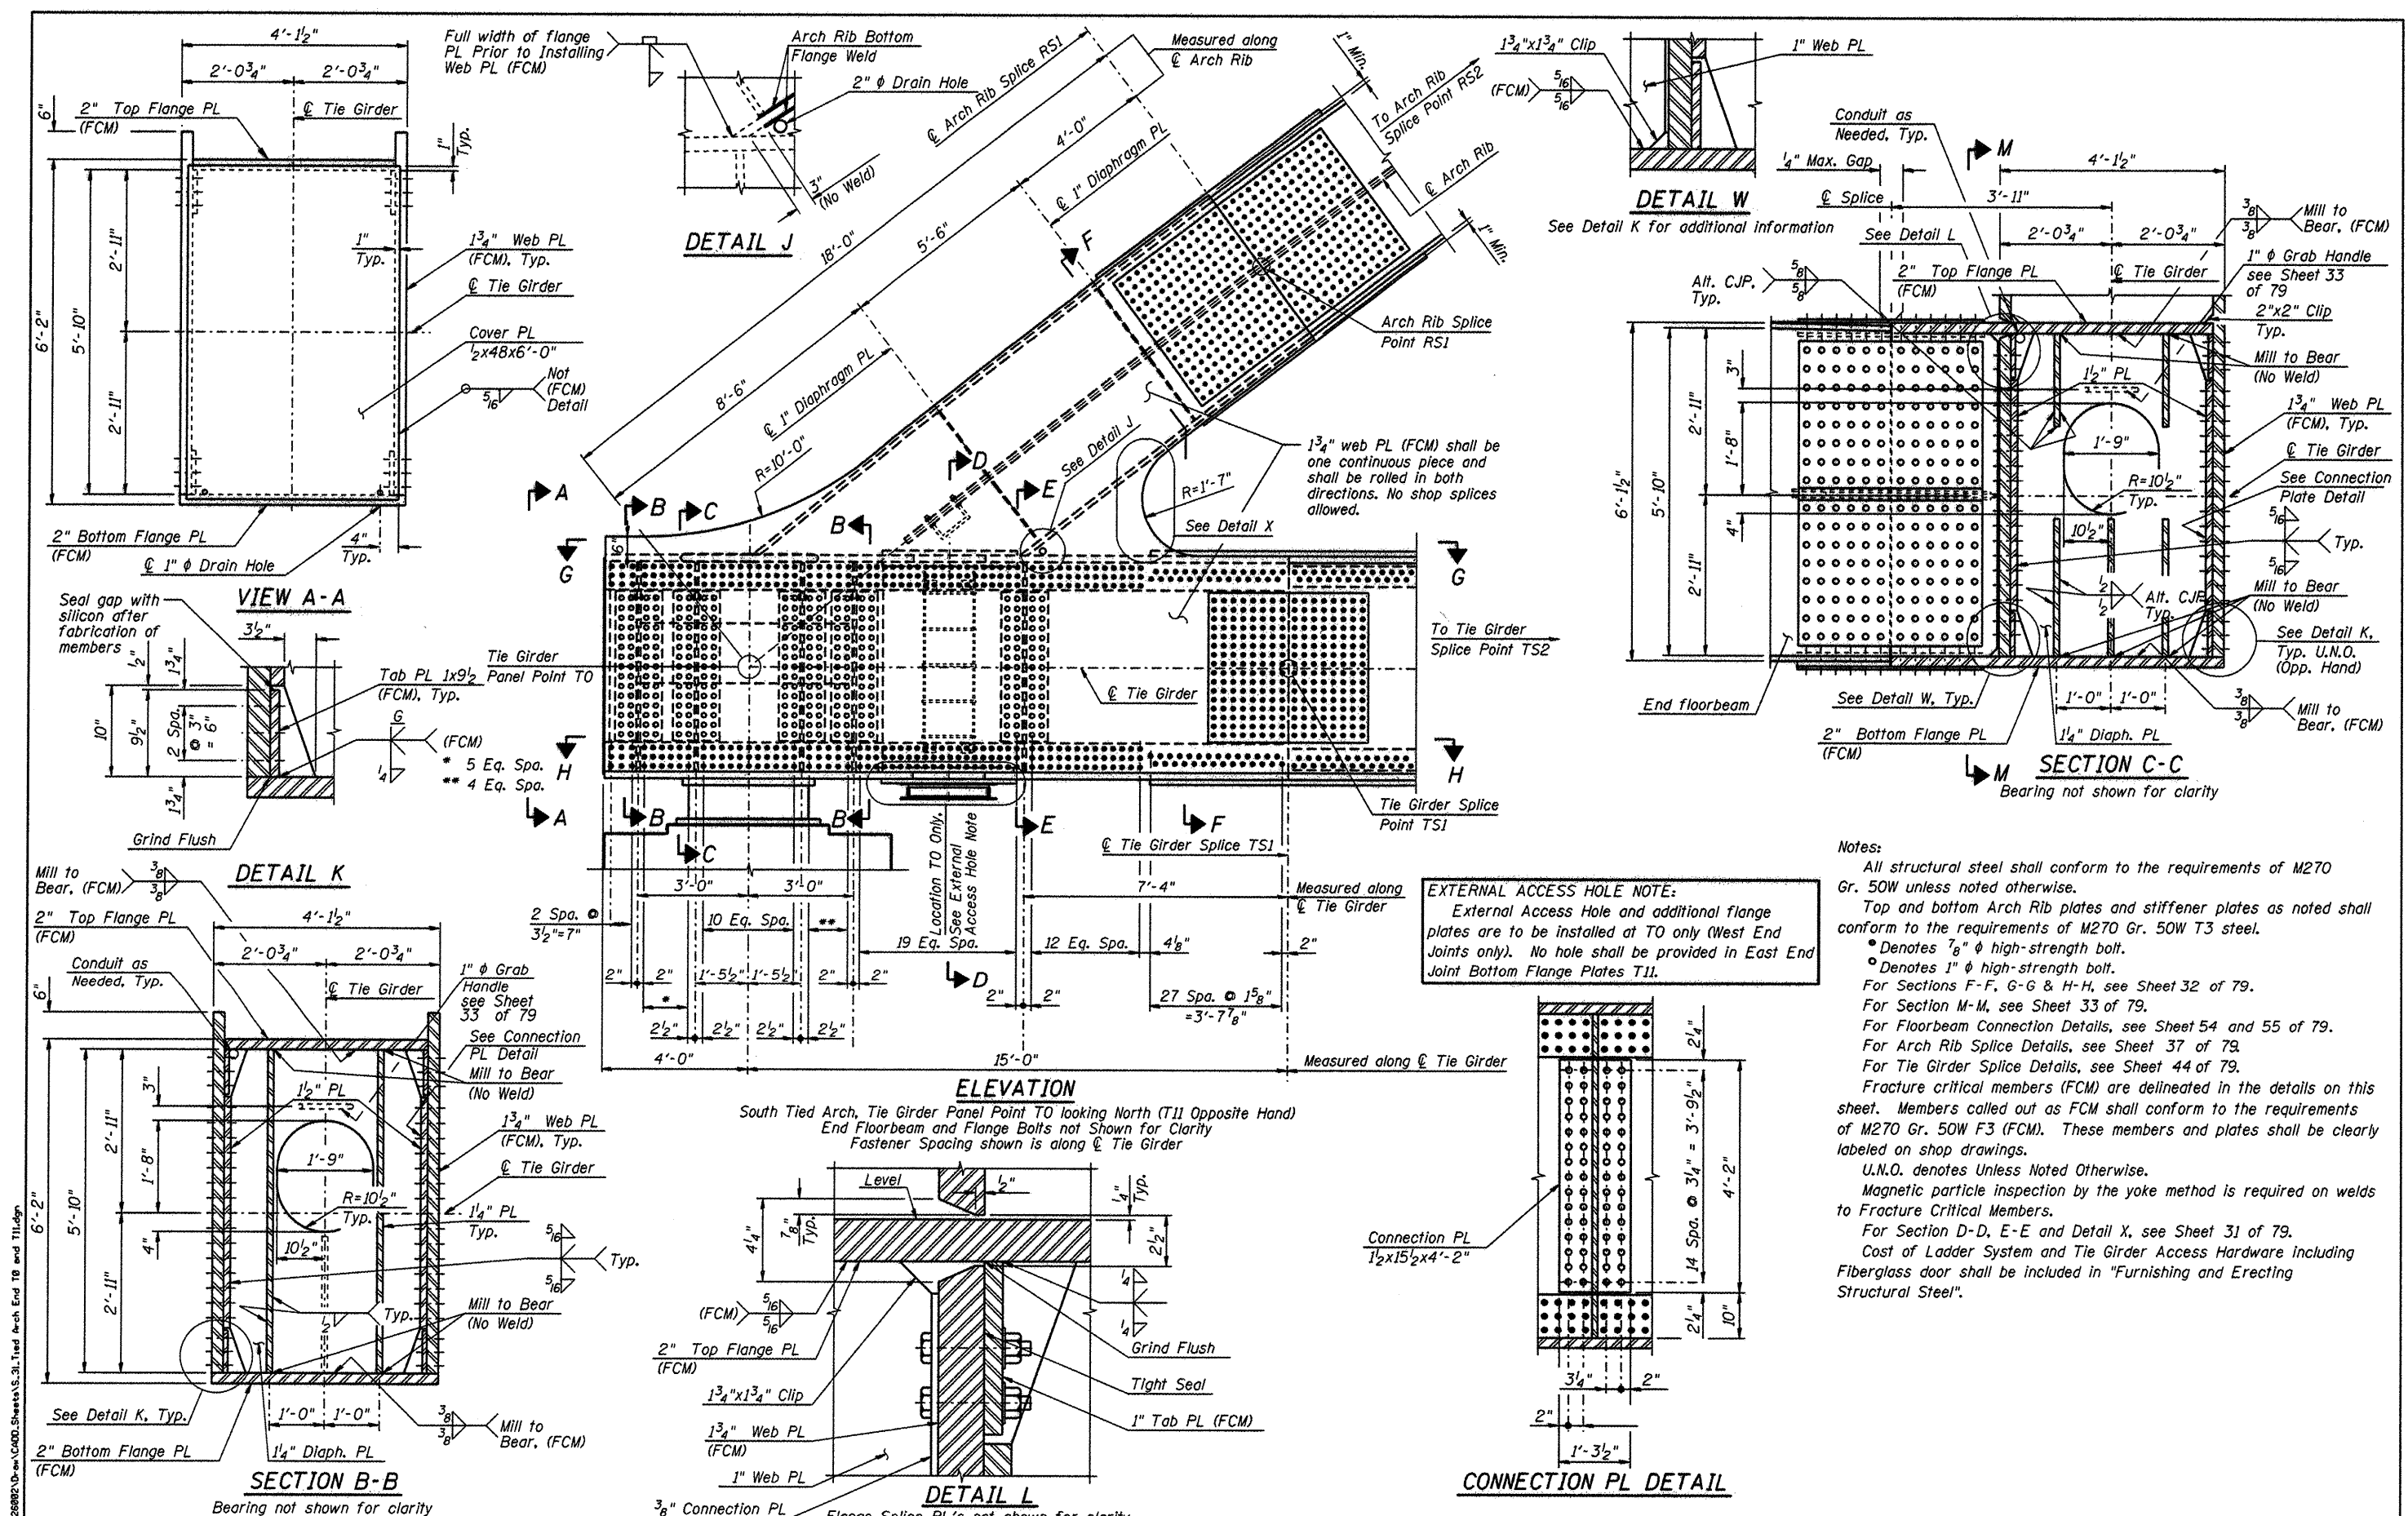


Notes:


- All structural steel shall conform to the requirements of M270 Gr. 50W unless noted otherwise.
- Top and bottom Arch Rib plates and stiffener plates as noted shall conform to the requirements of M270 Gr. 50W T3 steel.
- Denotes 7/8" φ high-strength bolt.
- Denotes 1" φ high-strength bolt.
- For Sections F-F, G-G & H-H, see Sheet 32 of 79.
- For Section M-M, see Sheet 33 of 79.
- For Floorbeam Connection Details, see Sheet 54 and 55 of 79.
- For Arch Rib Splice Details, see Sheet 37 of 79.
- For Tie Girder Splice Details, see Sheet 44 of 79.
- Fracture critical members (FCM) are delineated in the details on this sheet. Members called out as FCM shall conform to the requirements of M270 Gr. 50W F3 (FCM). These members and plates shall be clearly labeled on shop drawings.
- U.N.O. denotes Unless Noted Otherwise.
- Magnetic particle inspection by the yoke method is required on welds to Fracture Critical Members.
- For Section D-D, E-E and Detail X, see Sheet 31 of 79.
- Cost of Ladder System and Tie Girder Access Hardware including Fiberglass door shall be included in "Furnishing and Erecting Structural Steel".

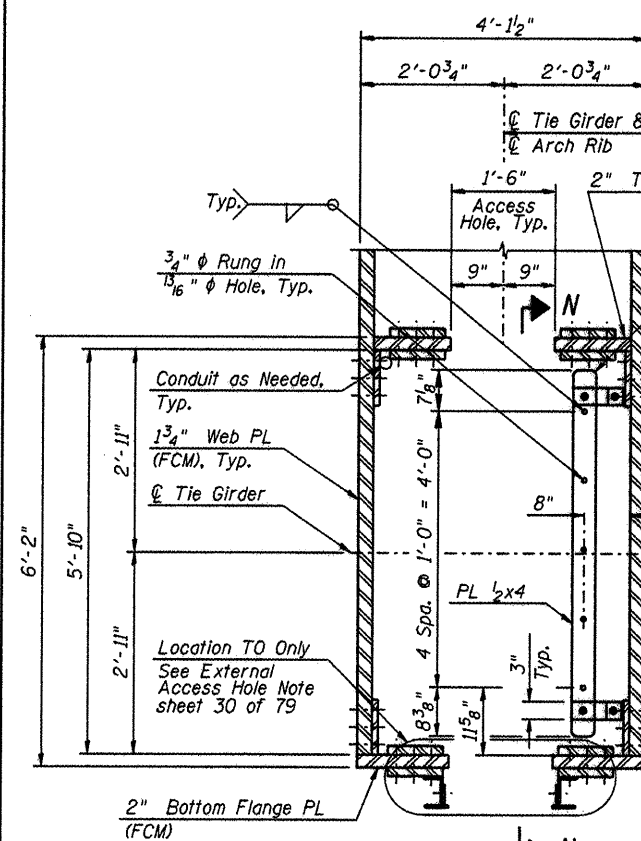


SECTION D-D

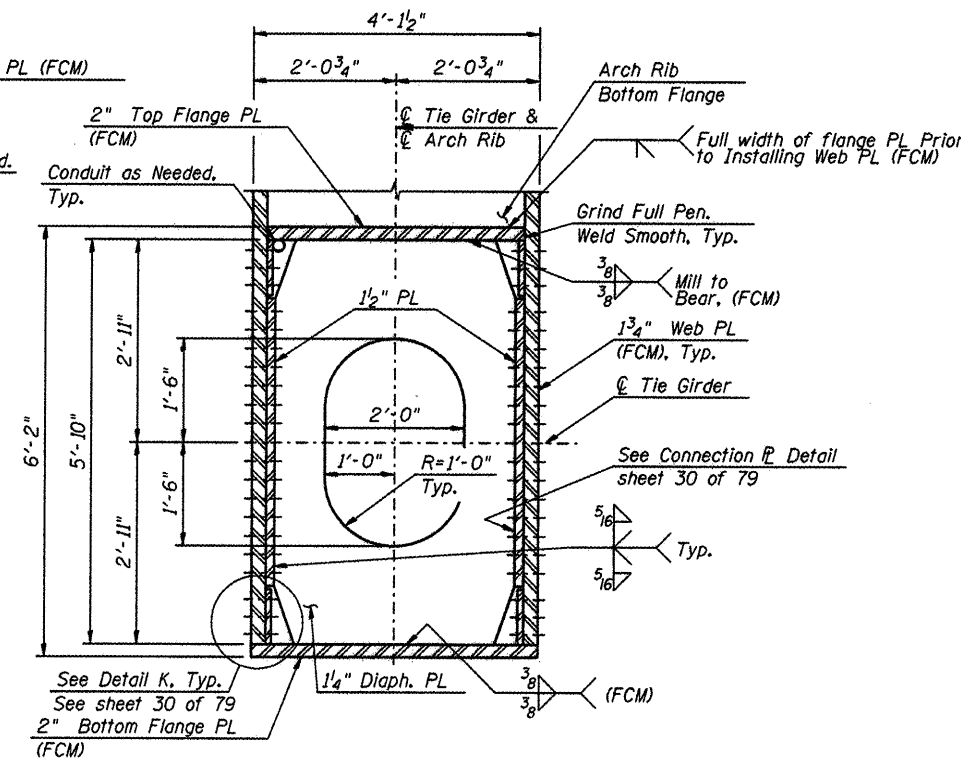


SECTION E-E

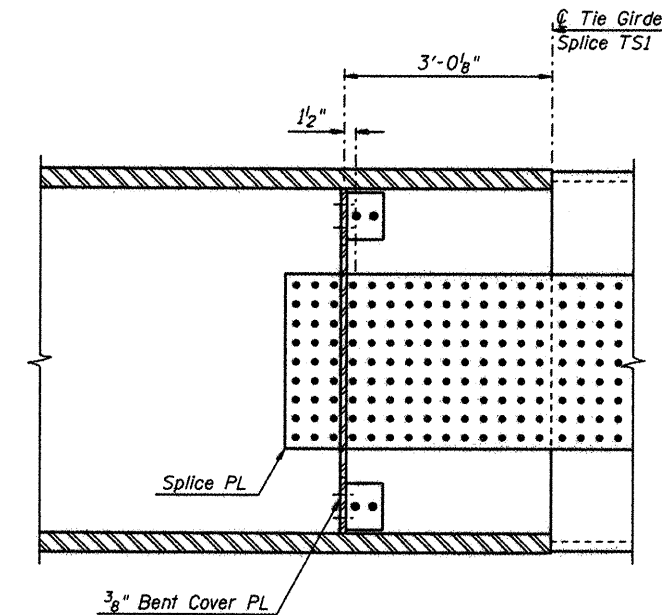

SECTION Z-Z

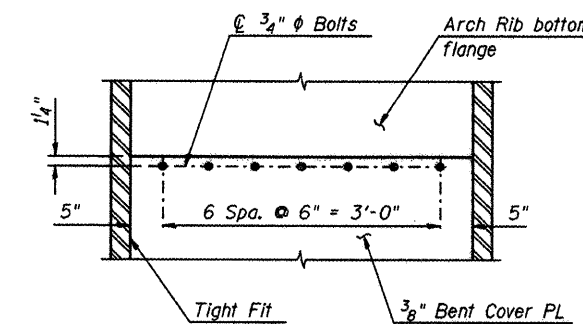


SECTION AA-AA

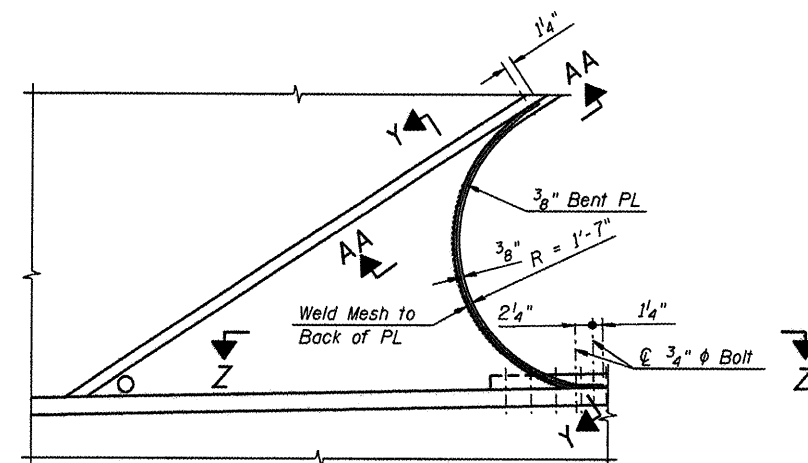

DETAIL X

Web plate not shown for clarity

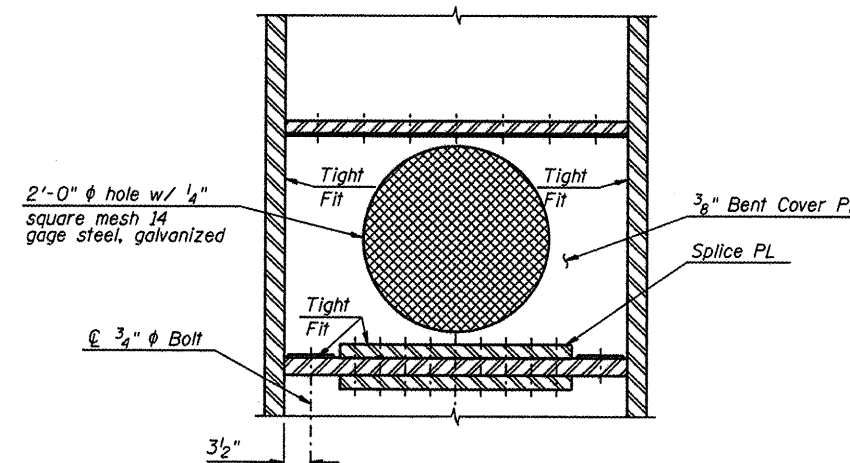


SECTION Y-Y

Notes:
For Section N-N, see Sheet 33 of 79.
For Access Hole details, see Sheet 33 of 79.
Care shall be taken by the Contractor to minimize distortion during welding.




*Tie Girder web splice plates
not shown for clarity*

Note:
Use same detail at both 1"
Arch Rib Diaphragm Plates as
shown on sheet 31 of 79.

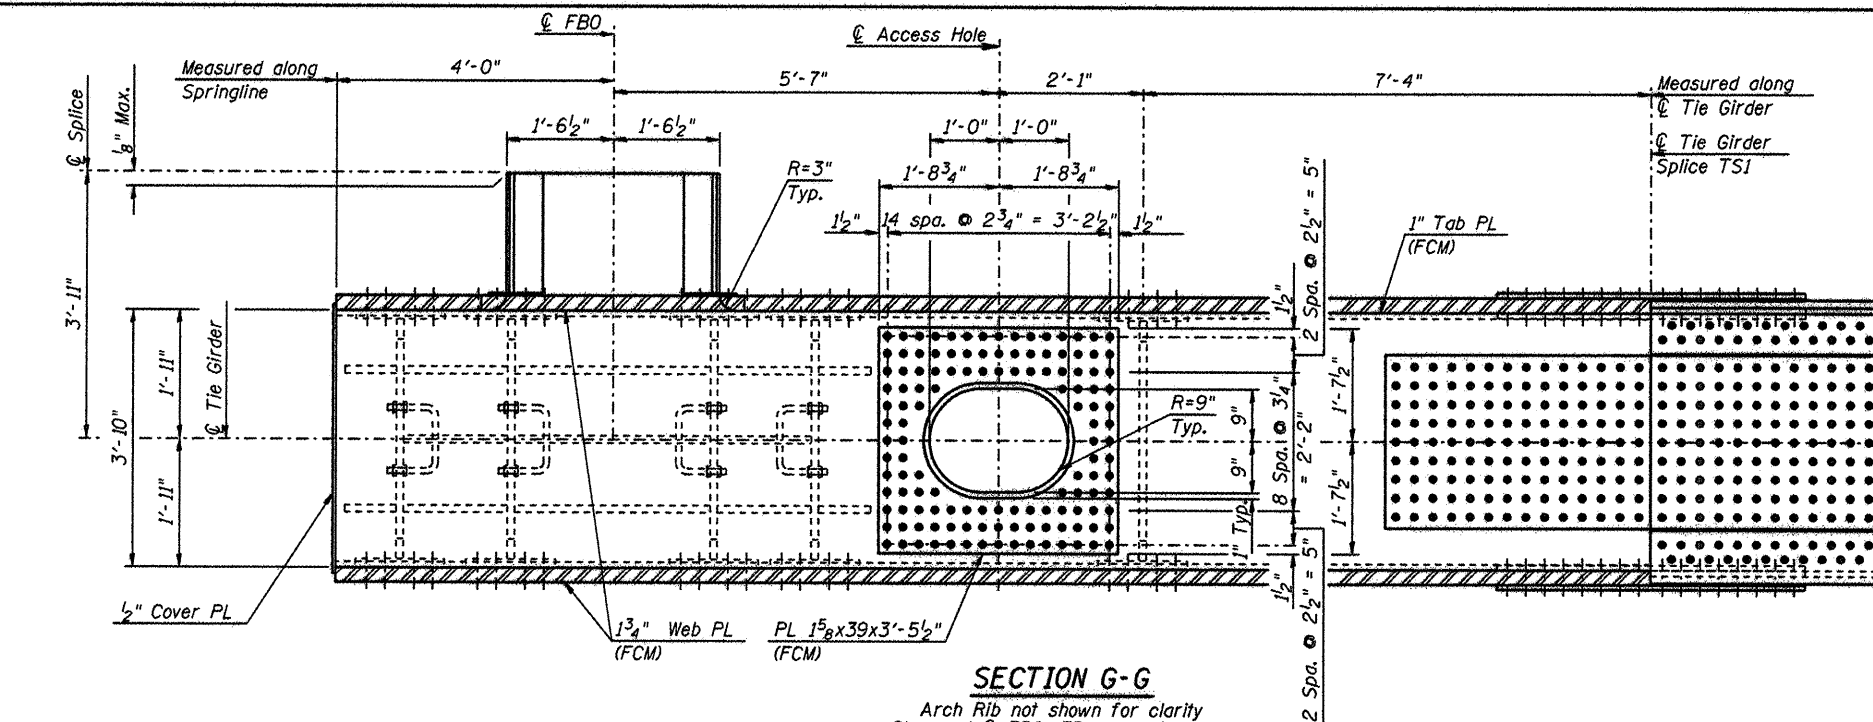

SECTION G-G

Arch Rib not shown for clarity
Shown at C FBO, FB11 opposite hand
(Bolts in Tab PL not shown for clarity)

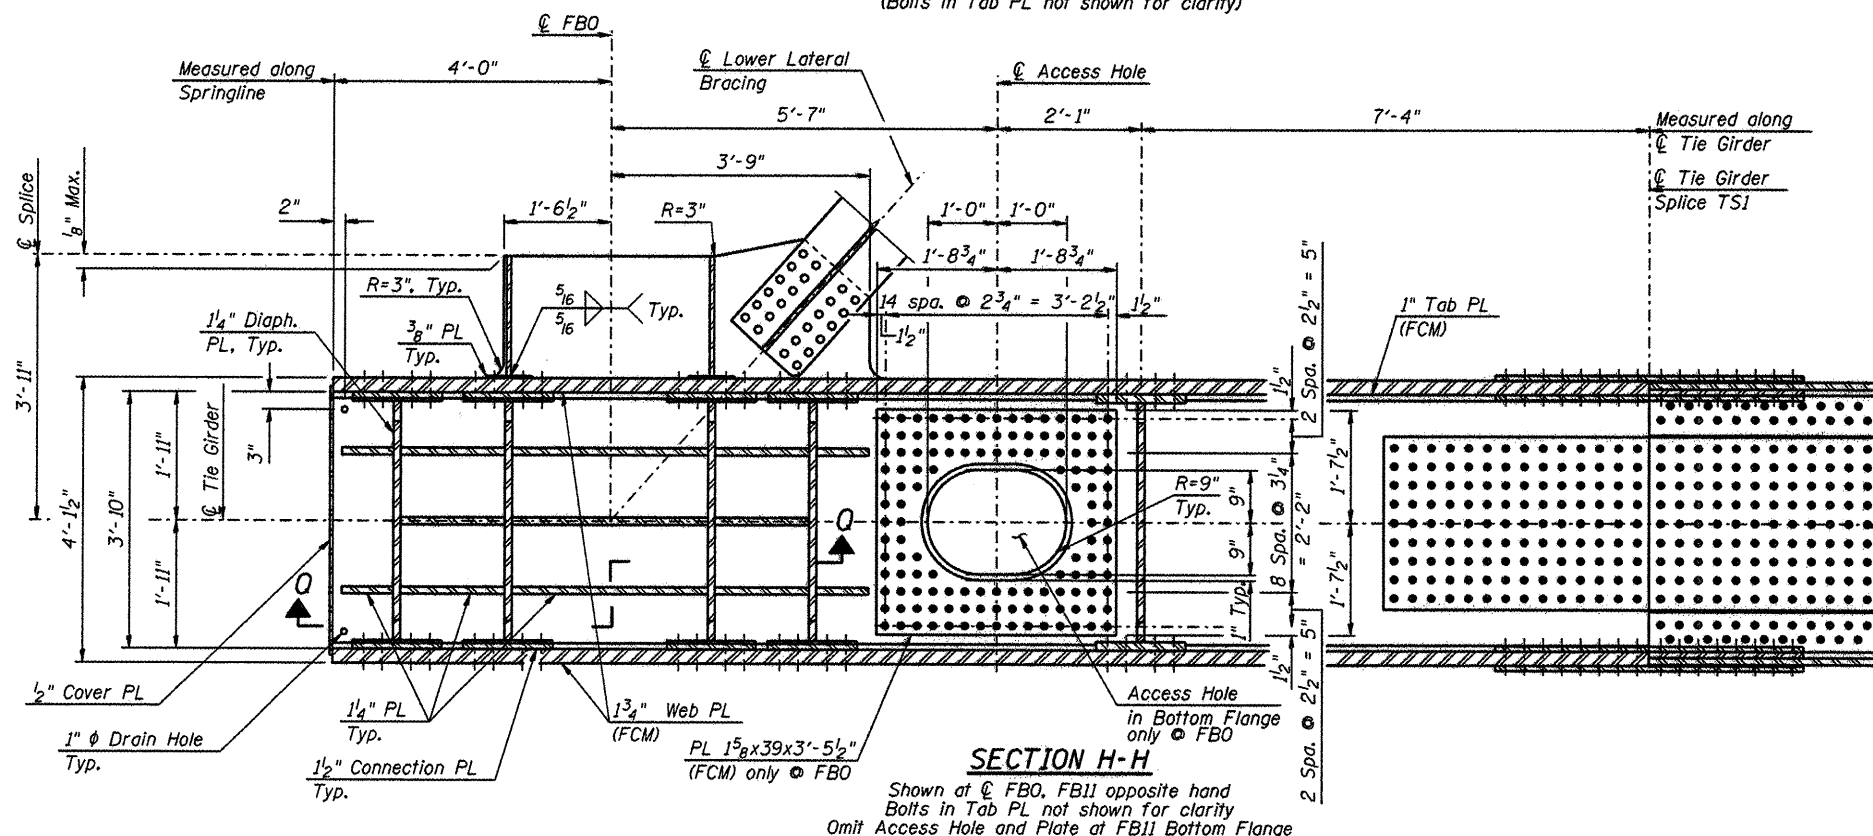

SECTION H-H

Shown at C FBO, FBII opposite hand
Bolts in Tab PL not shown for clarity
Omit Access Hole and Plate at FBII Bottom Flange

- Denotes 7/8" ϕ high-strength bolt.
- Denotes 1" ϕ high-strength bolt.

For Section O-0, see Sheet 33 of 79.
 For Lower Lateral Bracing Details, see Sheet 62 of 79.
 For additional notes and details, see Sheets 30, 31 and 33 of 79.
 For Location of Sections F-F, G-G and H-H, see Sheet 30 of 79.





DESIGNED - PA, JDJ, BPD, CJW	REVISED -
DRAWN - GLD	REVISED -
CHECKED - RJK	REVISED -
DATE - 02/04/2011	REVISED -



**CITY OF ROCKFORD
MORGAN STREET BRIDGE**

TIED ARCH END DETAILS - II
STRUCTURE NO. 101-6108

F.A.U. RTE.	SECTION	COUNTY	TOTAL SHEETS	SHEE NO.
5077	99-00493-00-BR	WINNEBAGO	253	158
CONTRACT NO. 85529				
FED. ROAD DIST. NO. 2 ILLINOIS FED. AID PROJECT BRN-5099(65)				

  

Notes:
Install Fiberglass door per manufacturer's recommendations.
Door shall be heavy duty and water tight. Fiberglass door shall
be approved by the Engineer.

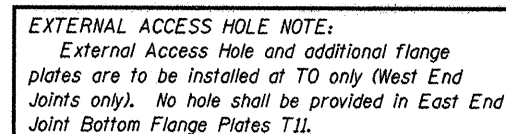 

Fiberglass Door not shown for clarity
Section at West End Joints TO only.
No access hole in bottom flange at
East End Joints T11.



Detail at West End Joints TO only.
No access hole in bottom flange at
East End Joints T11.

Notes:

- Denotes 7/8" ϕ high-strength bolt.
- Denotes 1" ϕ high-strength bolt.

For Floorbeam Connection, see Sheet 54 and 55 of 79.

For additional notes and details, see Sheets 30, 31 and 32 of 79.

For location of Section M-M, see Sheet 30 of 79.

For location of Section N-N, see Sheet 31 of 79.

For location of Section Q-Q, see Sheet 32 of 79.



(Hanger Plate Angles not shown for clarity.)
(See section C-C for Additional Information)



Notes:

Bolts shall be $\frac{7}{8}$ " ϕ high strength bolts.


Upper Lateral Bracing Flange Plates, and Web Plates shall conform to the requirements of AASHTO M270 Gr. 50W T3.

Connection Plates shall conform to the requirements of AASHTO M270 Gr. 50W.

See sheets 37 thru 38 of 79 for Arch Rib Splice Details.







See sheet 26 of 79 for Upper Lateral Bracing work points.

L:\PROJECTS\09526822\Drawings\CAAD_Sheets\3.25_Arch Rib RS3 to RS6.dgn

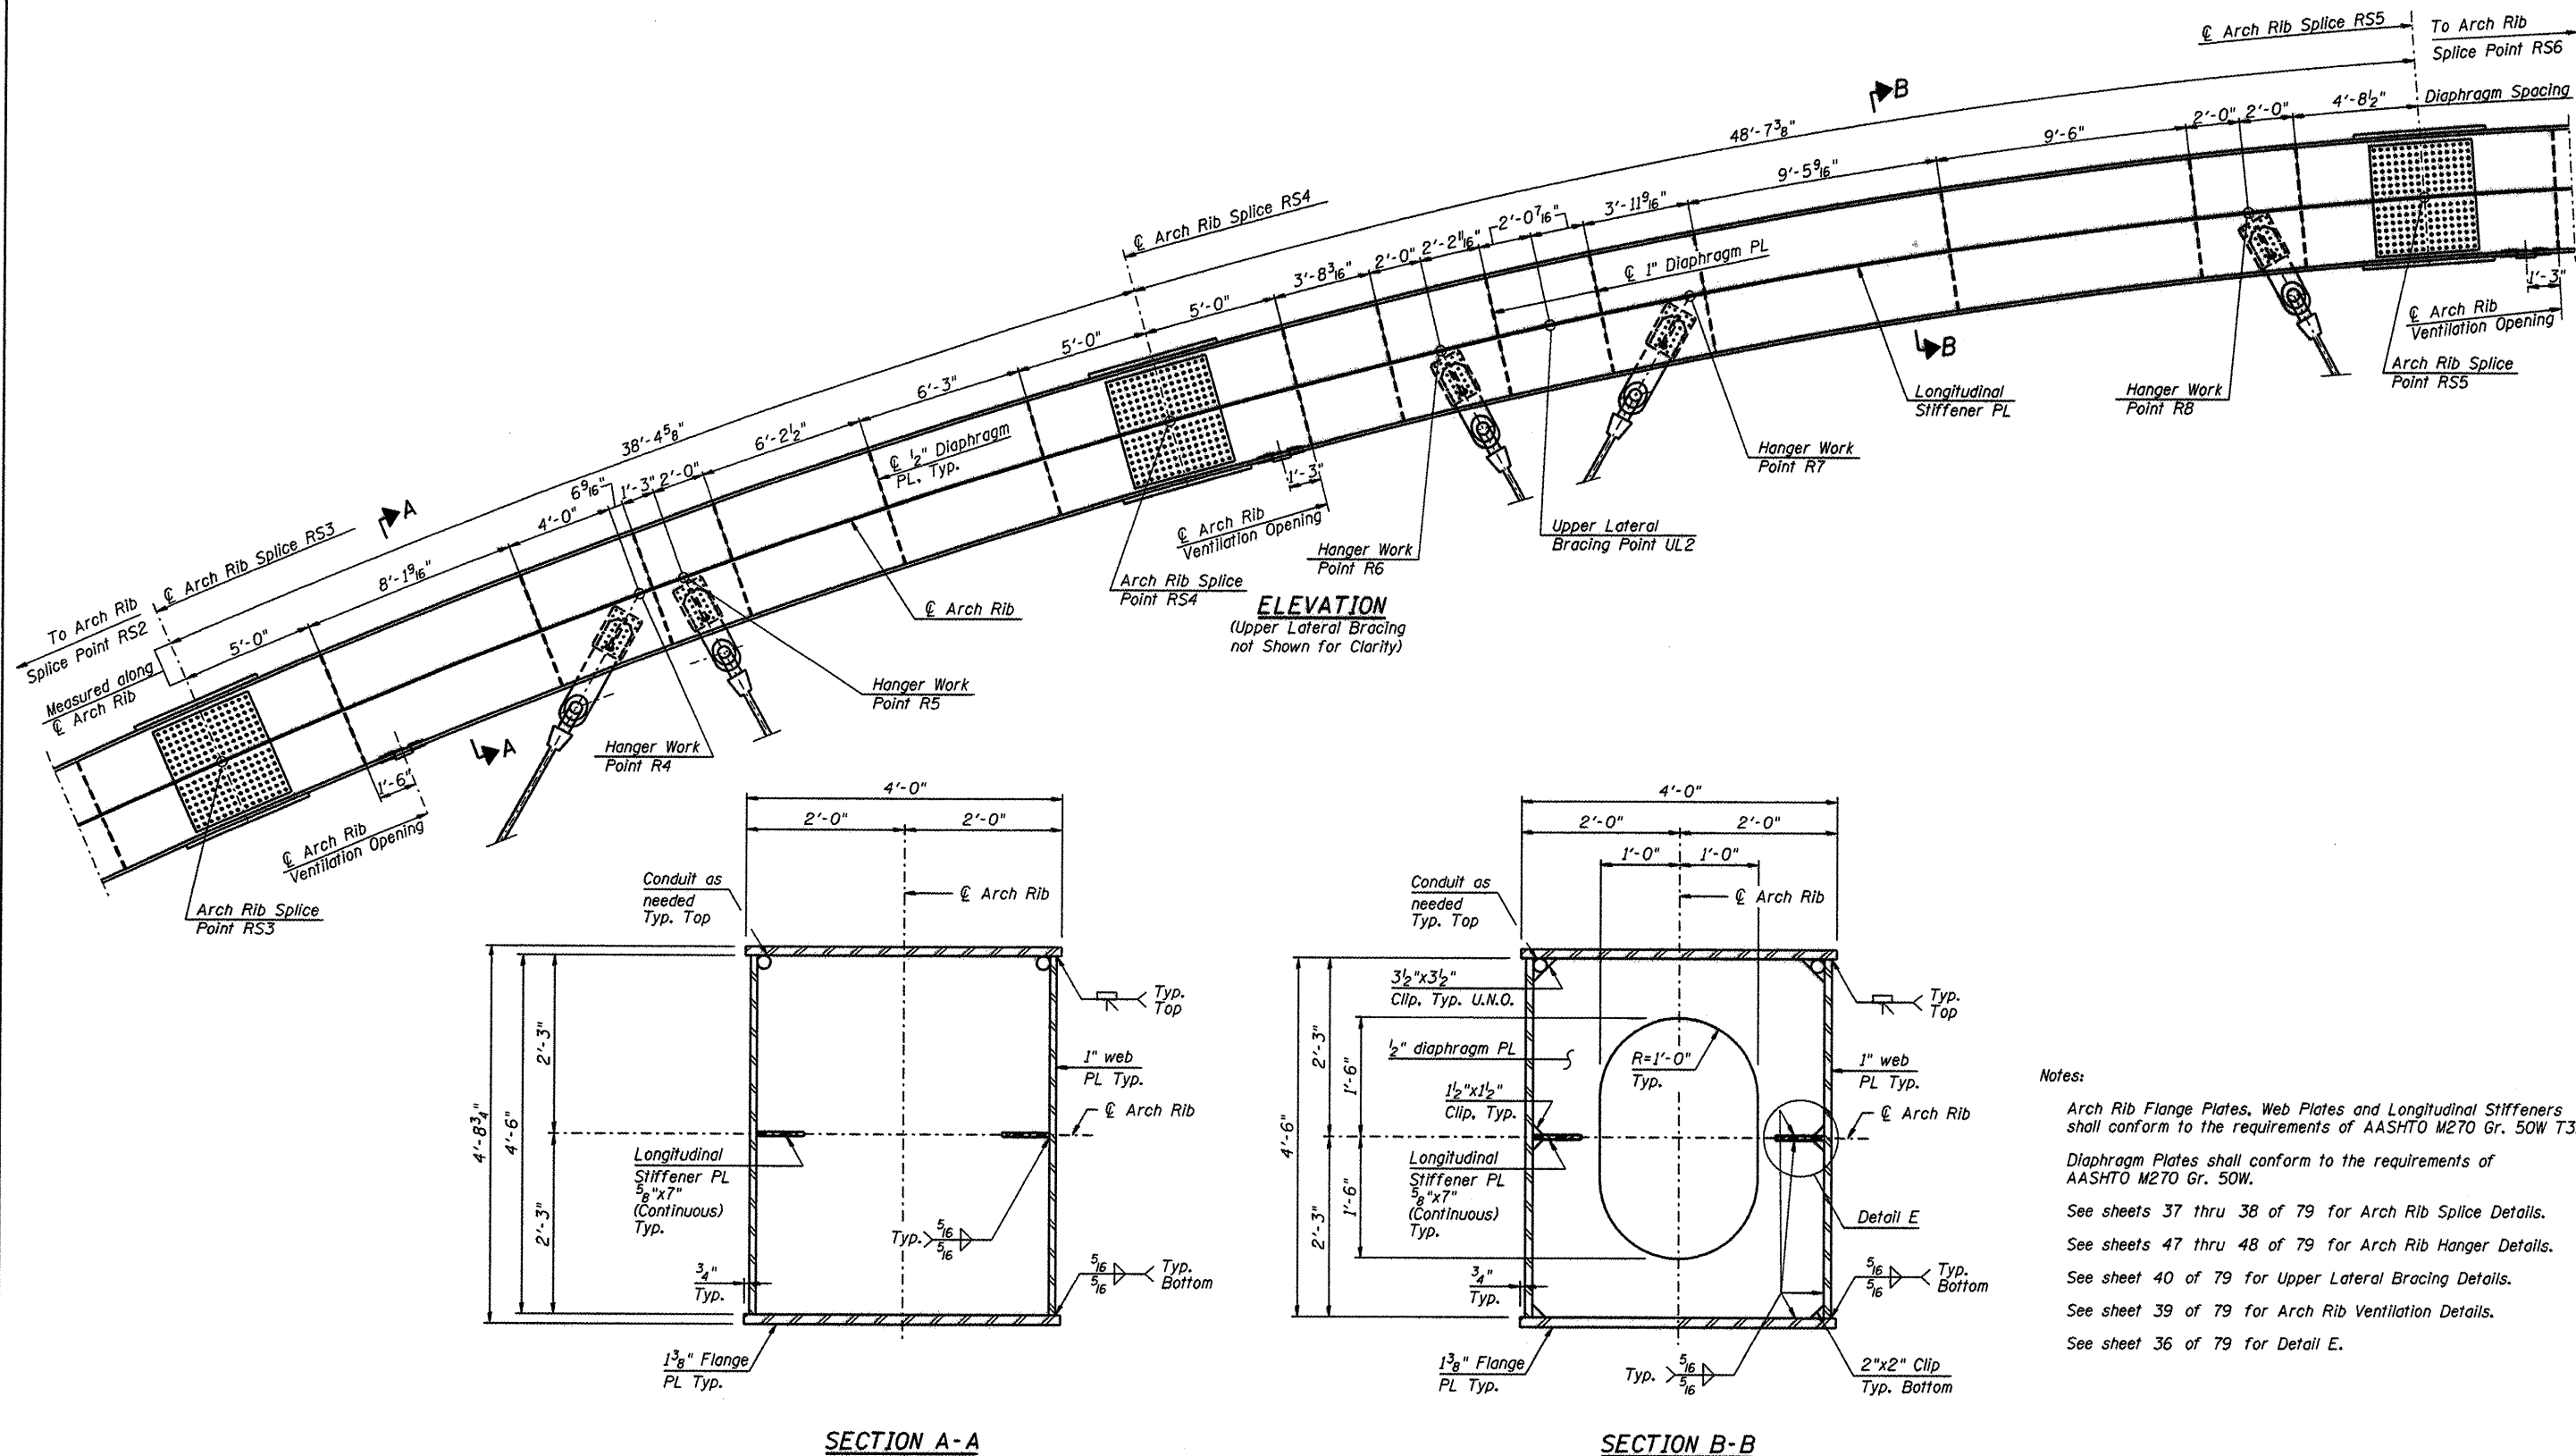

Notes:


- Arch Rib Flange Plates, Web Plates and Longitudinal Stiffeners shall conform to the requirements of AASHTO M270 Gr. 50W T3.
- Diaphragm Plates shall conform to the requirements of AASHTO M270 Gr. 50W.
- See sheets 37 thru 38 of 79 for Arch Rib Splice Details.
- See sheets 47 thru 48 of 79 for Arch Rib Hanger Details.
- See sheet 40 of 79 for Upper Lateral Bracing Details.
- See sheet 39 of 79 for Arch Rib Ventilation Details.
- See sheet 36 of 79 for Detail E.

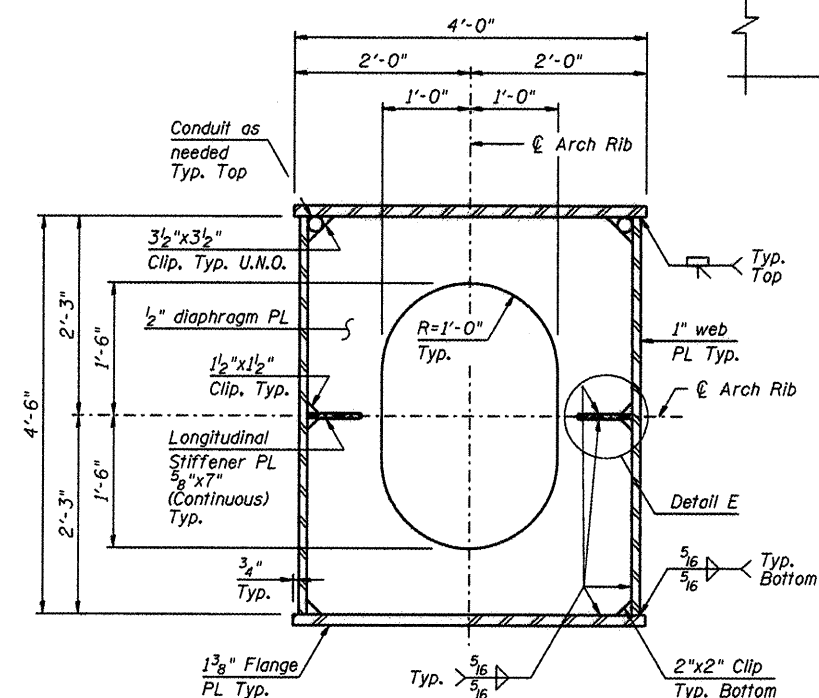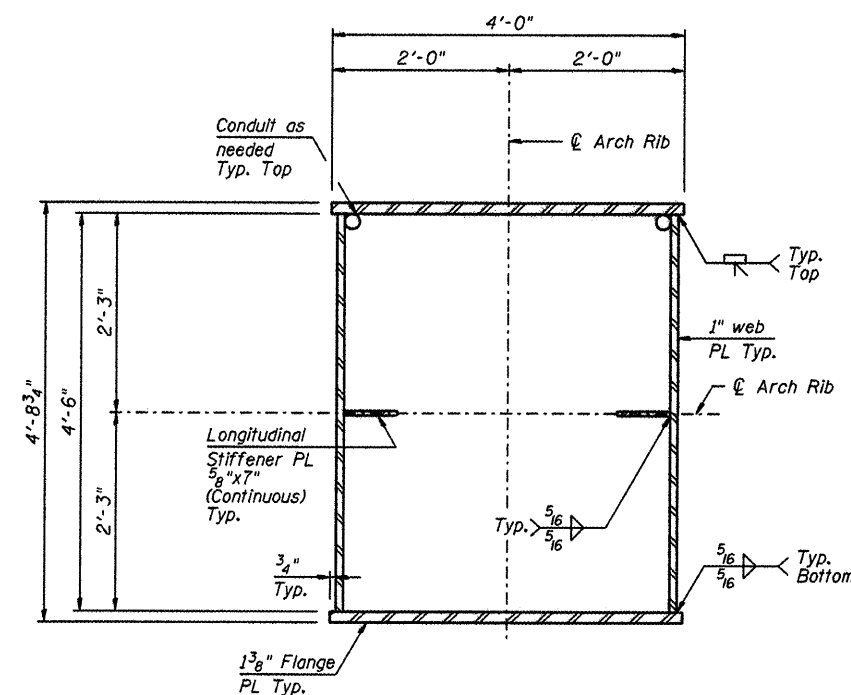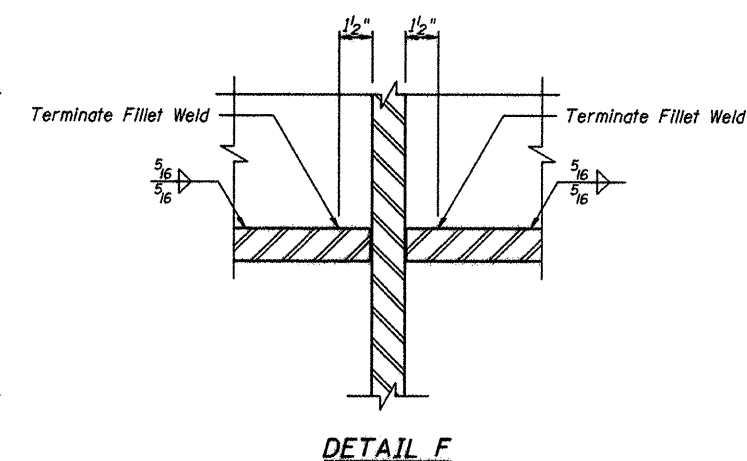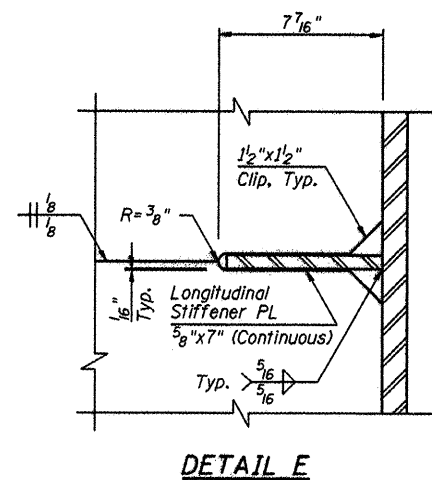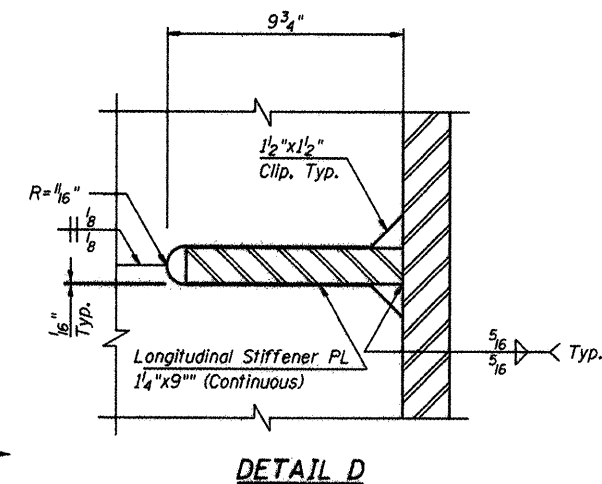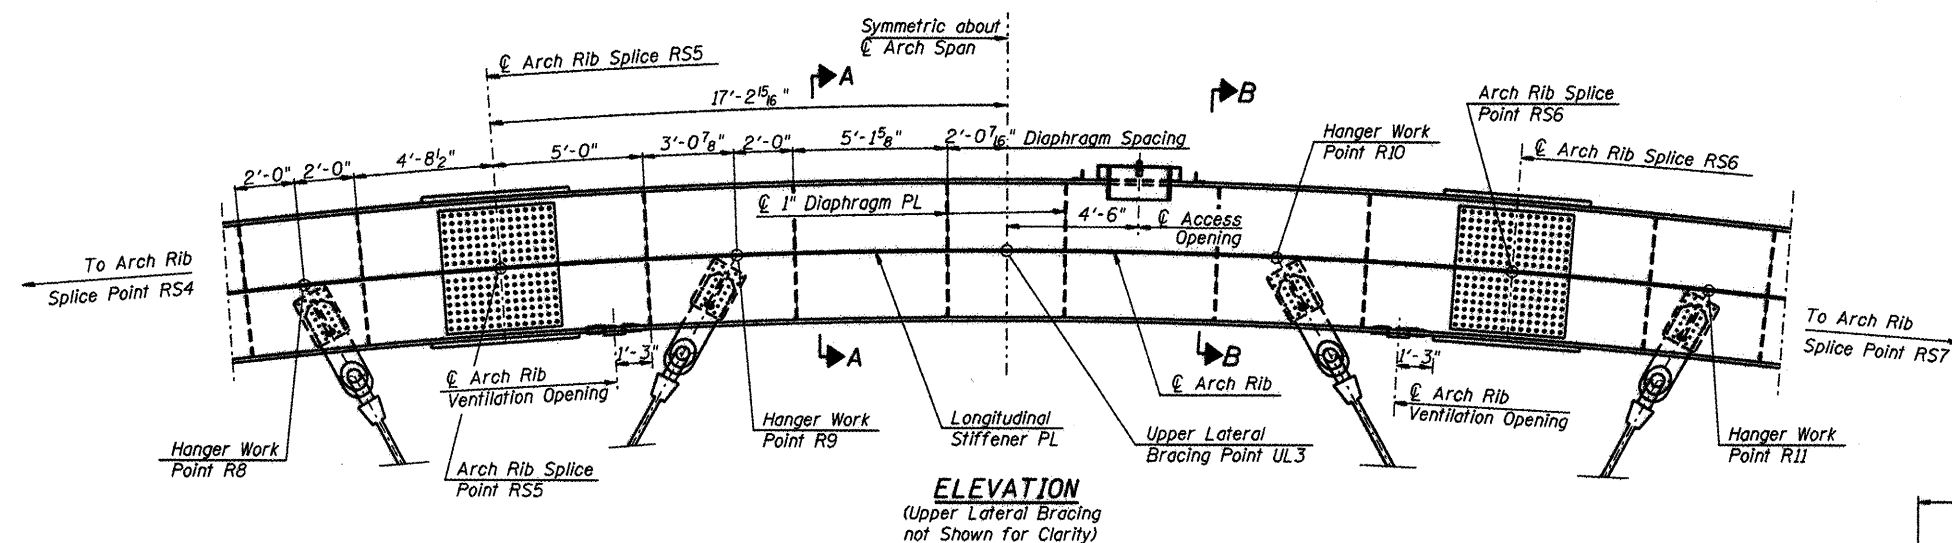

Notes:

- Arch Rib Flange Plates, Web Plates and Longitudinal Stiffeners shall conform to the requirements of AASHTO M270 Gr. 50W T3.
- Diaphragm Plates shall conform to the requirements of AASHTO M270 Gr. 50W.
- See sheets 37 thru 38 of 79 for Arch Rib Splice Details.
- See sheets 47 thru 48 of 79 for Arch Rib Hanger Details.
- See sheet 40 of 79 for Upper Lateral Bracing Details.
- See sheet 39 of 79 for Arch Rib Ventilation Details.
- See sheets 34 thru 35 of 79 for location of Details D, E and F.

L:\PROJECTS\00258822\Drawings\Sheet\36.Rib RS5 to RS6.dgn

 

HNTB

DESIGNED - PA, JDJ, BPD, CJW	REVISED -
DRAWN - GLD	REVISED -
CHECKED - RJK	REVISED -
DATE - 02/04/2011	REVISED -

**CITY OF ROCKFORD
MORGAN STREET BRIDGE**


**ARCH RIB RS5 TO RS6
STRUCTURE NO. 101-6108**

SCALE:


SHEET NO. 36 OF 79 SHEETS

STA. 47+00.74 TO STA. 52+63.50


F.A.U. RTE.	SECTION	COUNTY	TOTAL SHEETS	SHEET NO.
5077	99-00493-00-BR	WINNEBAGO	253	162
CONTRACT NO. 85529				
FED. ROAD DIST. NO. 2 [ILLINOIS] FED. AID PROJECT BRN-50991651				

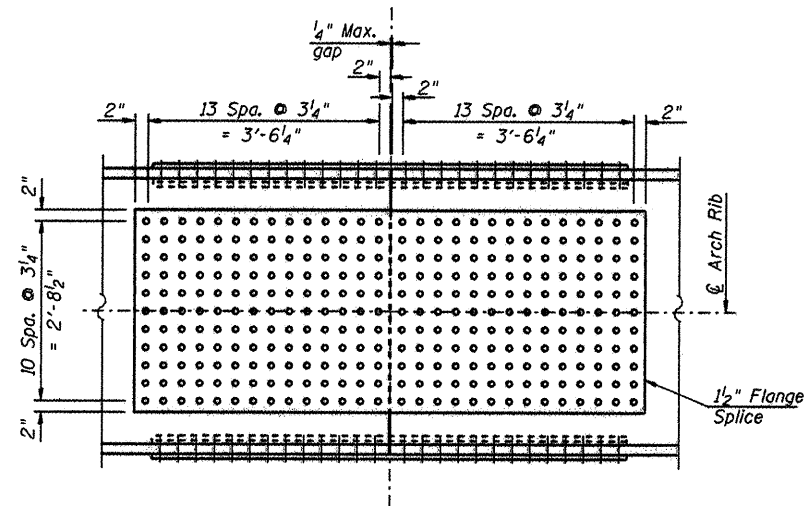


TOP VIEW - RS1 TOP & BOTTOM FLANGE SPLICE
(RS10 Opposite Hand)

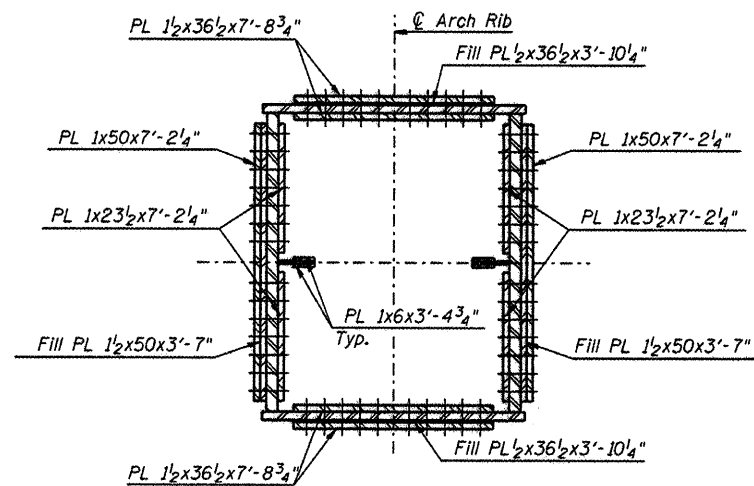


SECTION A-A

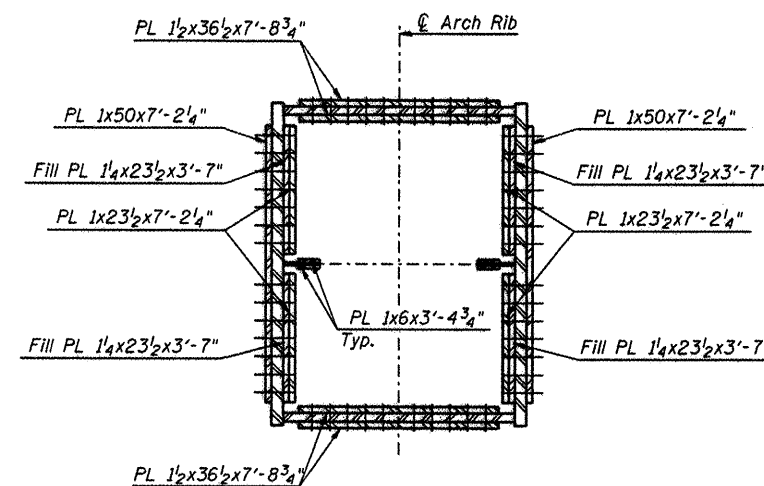

SECTION C-C

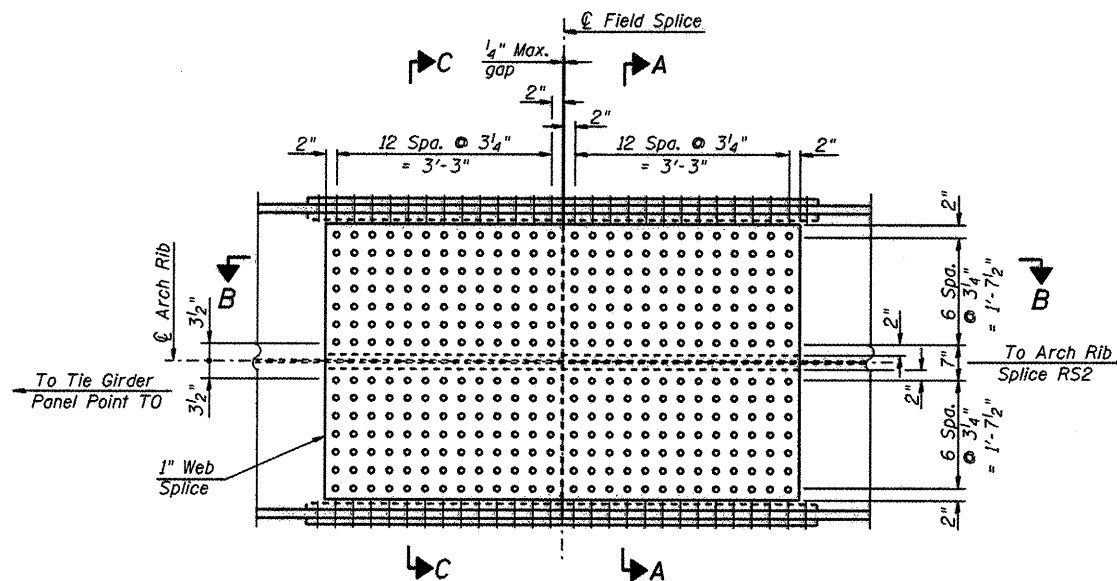

ARCH RIB SPLICE RS1 - WEB SPLICE
(RS10 Opposite Hand)

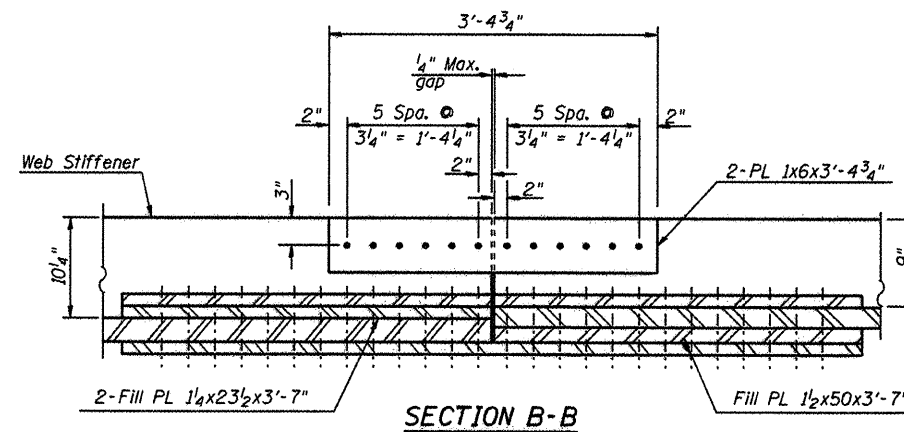


SECTION B-B

Notes:


Bolts shall be 7/8" ϕ high-strength bolts.

Splice plates and fill plates shall conform to the requirements of M270 Gr. 50W T3.

For Arch Rib Elevation and Section Details, See sheets 34 thru 36 of 79.

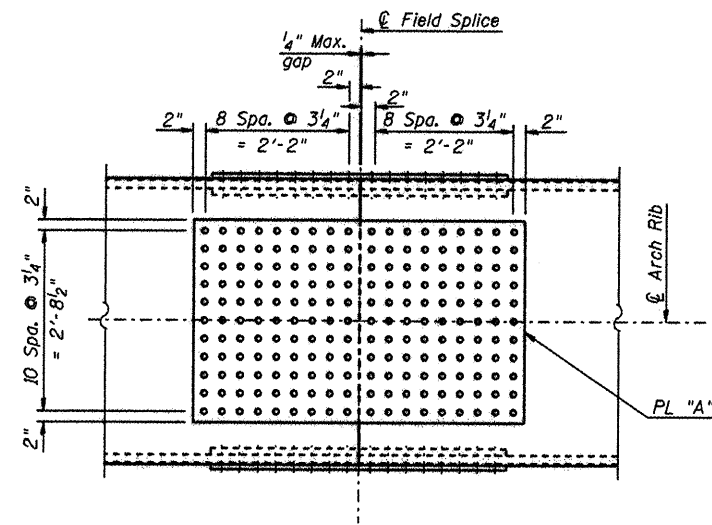


TOP VIEW - RS2 THRU RS5 TOP & BOTTOM FLANGE SPLICE
(RS6 Thru RS9 Opposite Hand)
RS2 Shown

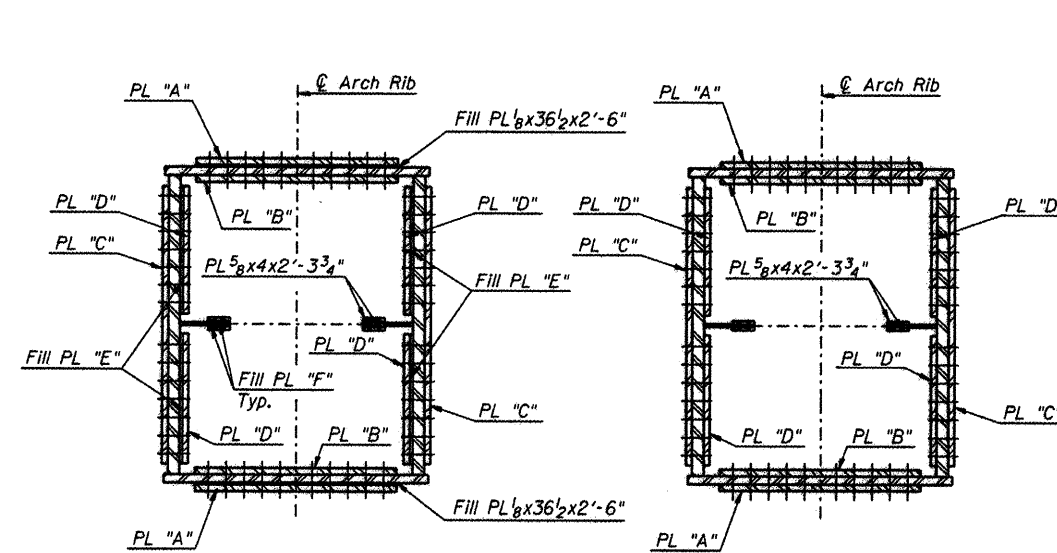


SECTION A-A


SECTION B-B
RS3 Shown

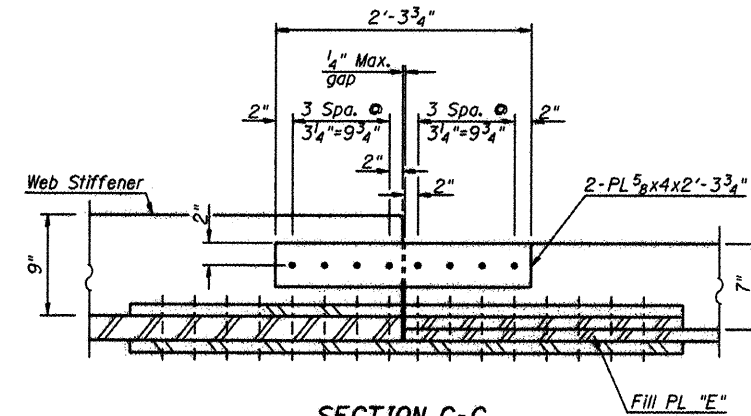


SECTION C-C

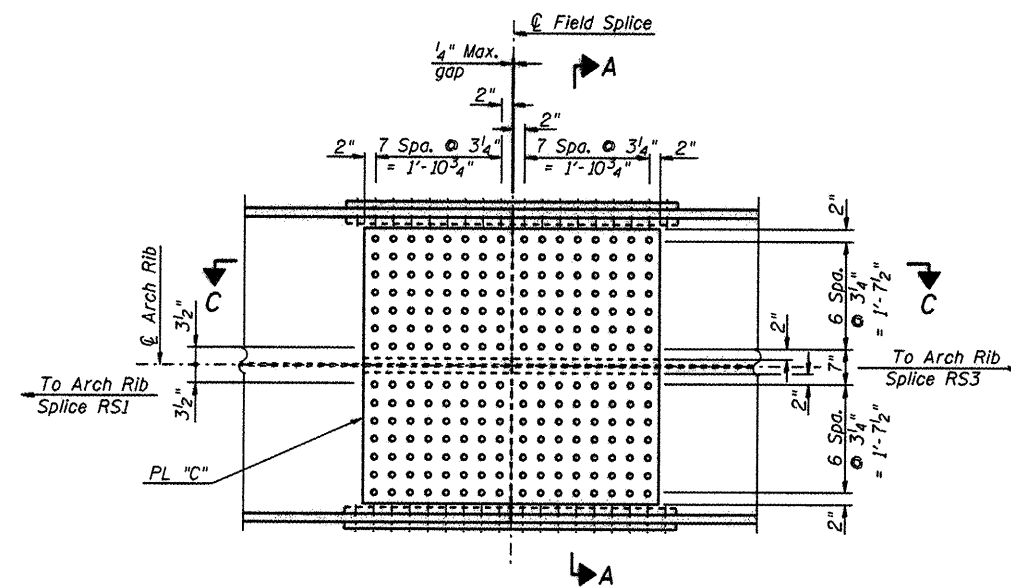

ARCH RIB SPLICE RS2 - WEB SPLICE
(RS9 Opposite Hand)

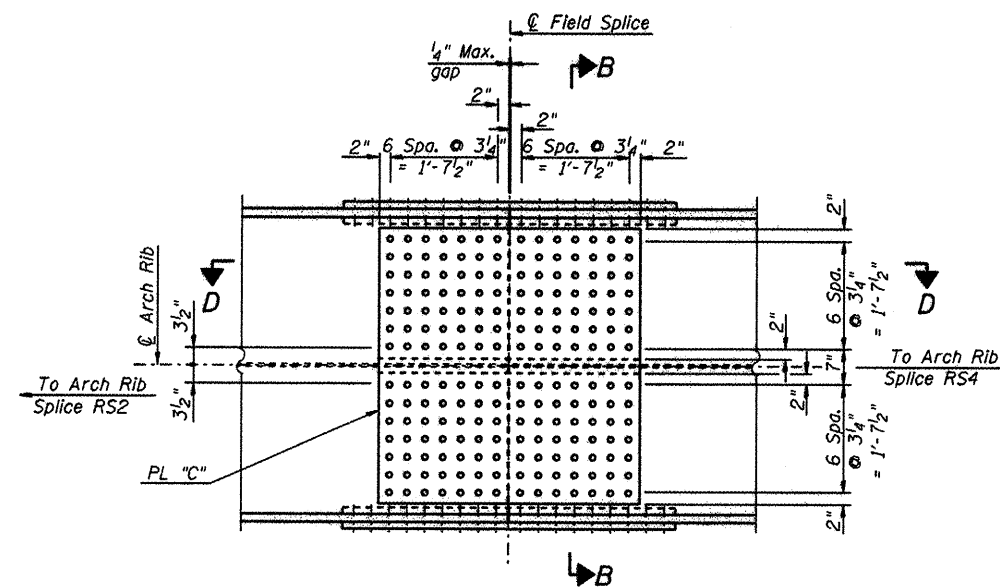

ARCH RIB SPLICE RS3 THRU RS5 - WEB SPLICE
(RS6 Thru RS8 Opposite Hand)
RS3 Shown

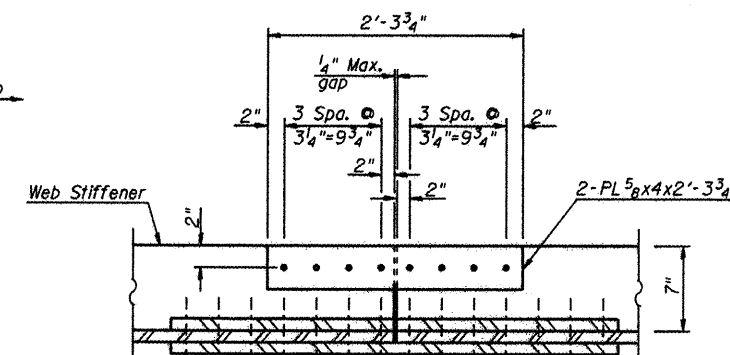

SECTION D-D

TABLE OF FIELD SPLICE DATA						
LOCATION	PL "A"	PL "B"	PL "C"	PL "D"	PL "E"	PL "F"
RS2, RS9	1 x 36 1/2" x 5'-0 1/4"	1 x 36 1/2" x 5'-0 1/4"	7/8 x 50 x 4'-5 3/4"	7/8 x 23 1/2" x 4'-5 3/4"	1/2 x 23 1/2" x 2'-2 3/4"	5/16 x 4 x 1'-1 3/4"
RS3, RS8	1 x 36 1/2" x 5'-0 1/4"	1 x 36 1/2" x 5'-0 1/4"	3/4 x 50 x 3'-11 1/4"	3/4 x 23 1/2" x 3'-11 1/4"		
RS4, RS7	1 x 36 1/2" x 5'-0 1/4"	1 x 36 1/2" x 5'-0 1/4"	3/4 x 50 x 3'-11 1/4"	3/4 x 23 1/2" x 3'-11 1/4"		
RS5, RS6	1 x 36 1/2" x 5'-0 1/4"	1 x 36 1/2" x 5'-0 1/4"	3/4 x 50 x 3'-11 1/4"	3/4 x 23 1/2" x 3'-11 1/4"		

Notes:

Bolts shall be 7/8" ϕ high-strength bolts.

Splice plates and fill plates shall conform to the requirements of M270 Gr. 50W T3.

For Arch Rib Elevation and Section Details, See sheets 34 thru 36 of 79.

L:\PROJECTS\082682\Drawings\CD\Drawings\38_Rib_Splice_Details.dwg



HNTB


DESIGNED - PA, JDJ, BPD, CJW	REVISED -
DRAWN - GLD	REVISED -
CHECKED - RJK	REVISED -
DATE - 02/04/2011	REVISED -

**CITY OF ROCKFORD
MORGAN STREET BRIDGE**


**ARCH RIB FIELD SPLICE DETAILS - II
STRUCTURE NO. 101-6108**

SCALE: SHEET NO. 38 OF 79 SHEETS STA. 47+00.74 TO STA. 52+63.50


F.A.U. RTE.	SECTION	COUNTY	TOTAL SHEETS	SHEET NO.
5077	99-00493-00-BR	WINNEBAGO	253	164
CONTRACT NO. 85529				
FED. ROAD DIST. NO. 2 (ILLINOIS) FED. AID PROJECT BRN-5099(65)				

 


For Tie Girder Details, see Sheets 41 thru 43 and 46 of 79.

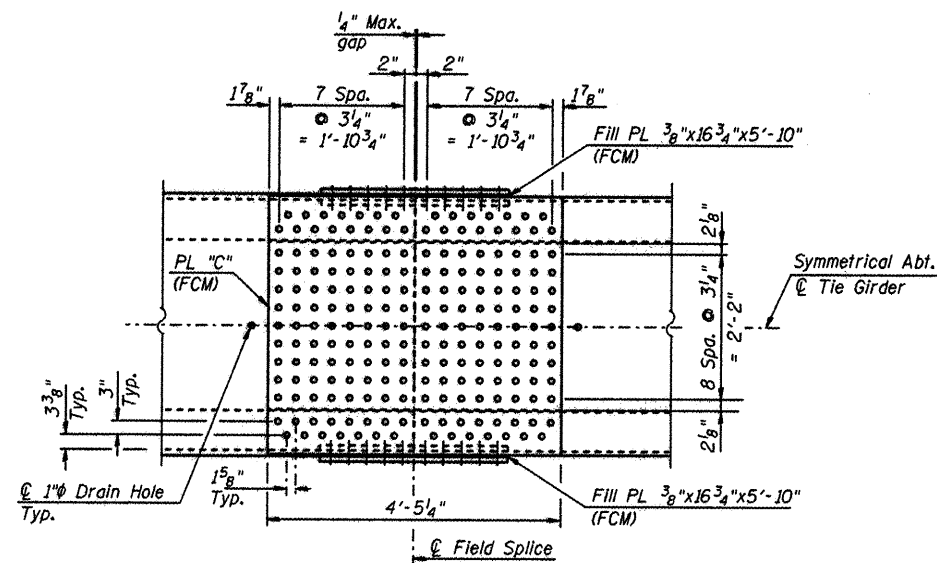

TOP VIEW-TS2 TOP & BOTTOM FLANGE SPLICE
(TS5 Opposite Hand)

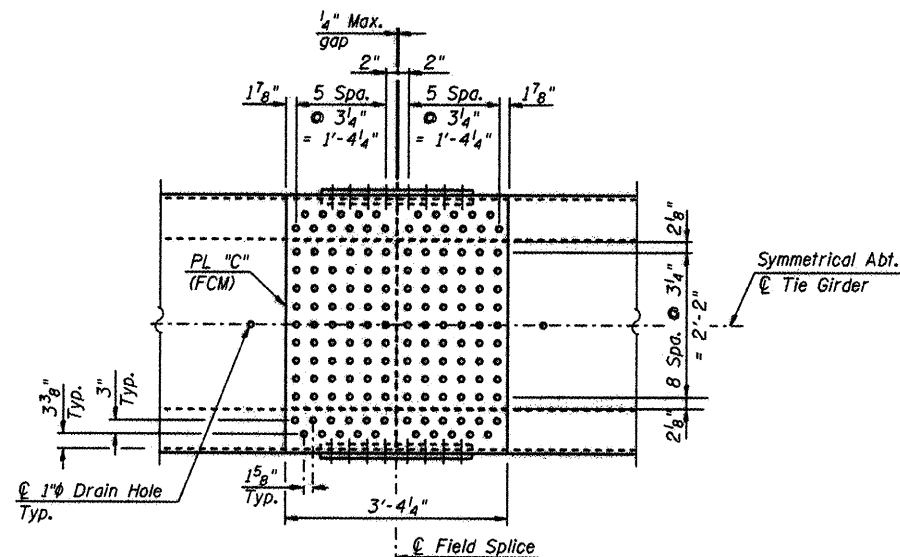


TOP VIEW-TS3 TOP & BOTTOM FLANGE SPLICE
(TS4 Opposite Hand)

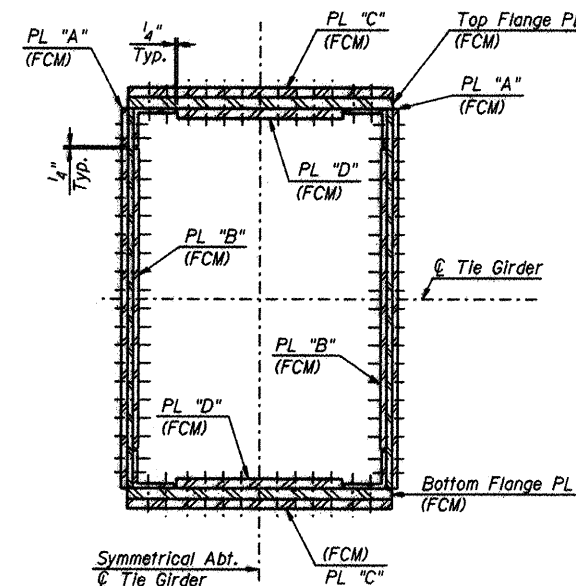


SECTION A-A

SPLICE PLATE DIMENSIONS				
LOCATION	A	B	C	D
TS2, TS5	3/4x33 3/4x5'-10"	3/4x33 3/4x4'-5 1/2"	7/8x48x4'-5 1/4"	7/8x30 1/4x4'-5 1/4"
TS3, TS4	2x33 3/4x5'-10"	2x33 3/4x4'-5 1/2"	7/8x48x3'-4 1/4"	7/8x30 1/4x3'-4 1/4"

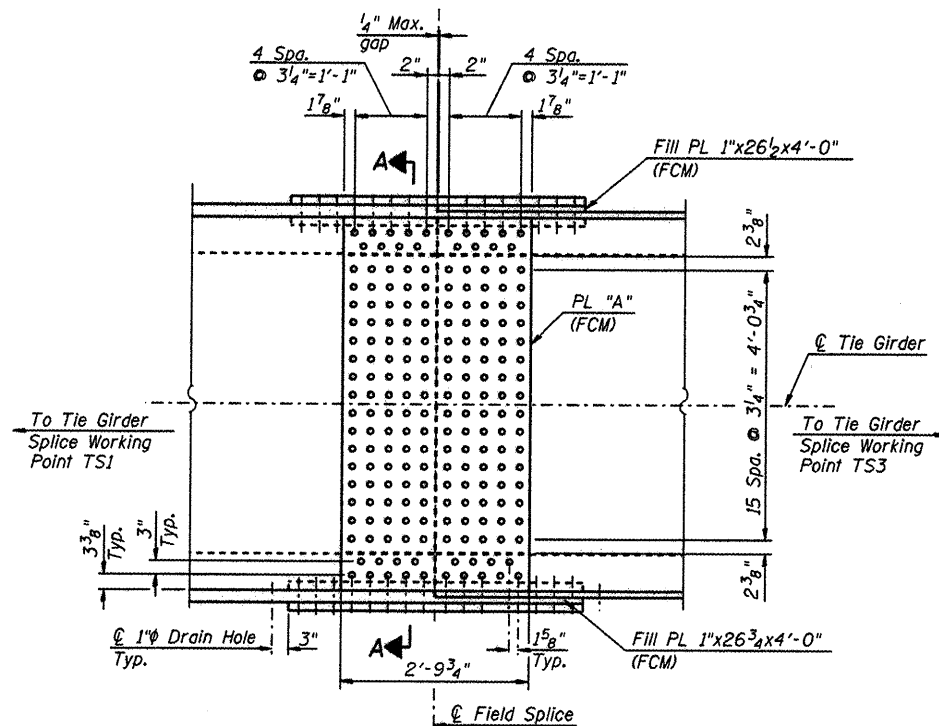

TIE GIRDER SPLICE TS2 - WEB SPLICE
(TS5 Opposite Hand)

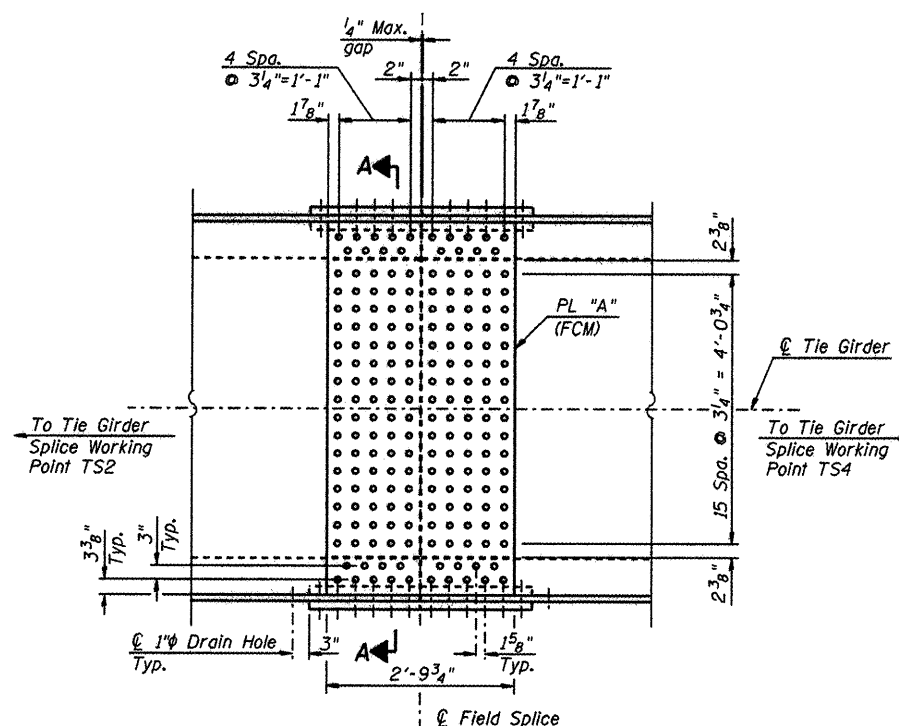

TIE GIRDER SPLICE TS3 - WEB SPLICE
(TS4 Opposite Hand)

Notes:

Fracture Critical Members (FCM) are delineated in the details on this sheet. Members called out as FCM shall be M270 Gr. 50W F3(FCM). These members and plates shall be clearly labeled on shop drawings.

Bolts shall be 7/8" ϕ high-strength bolts.

For Tie Girder Splices TS1 and TS6, see Sheet 44 of 79.

For Tie Girder Details, see Sheets 41 thru 43 and 46 of 79.

L:\PROJECTS\2010\20100400\Drawings\45-Tie Girder-Splice Details 2.dgn




Shown @ Hanger Work Point TH1
Other Locations Similar - See Table of Dimensions on this Sheet.



Shown @ Hanger Work Point TH1
Other Locations Similar - See Table of Dimensions on this Sheet.



Shown @ Hanger Work Point TH1
Other Locations Similar - See Table of Dimensions on this Sheet.

 

4" Max.
3 $\frac{5}{8}$ " Min. C Diaphragm
(Type 2)


 4" Max.
 35" Min.

* Dimension "A" Measured along $\angle$ Tie Girder

Notes:

- Denotes $7/8"$ ϕ high-strength bolt.
- Denotes $1"$ ϕ high-strength bolt.


For Tie Girder Hanger Details, see Sheets 49 and 50 of 79.

For Top of Floorbeam Connection Details, see Sheets 56 and 57 of 79.

For Bottom of Floorbeam Connection Details, see Lower Lateral Bracing Details, on Sheet 62 of 79.


U.N.O. denotes unless noted otherwise.

For Locations of Sections E-E, F-F, G-G and H-H, see Sheets 41 thru 43 of 79.

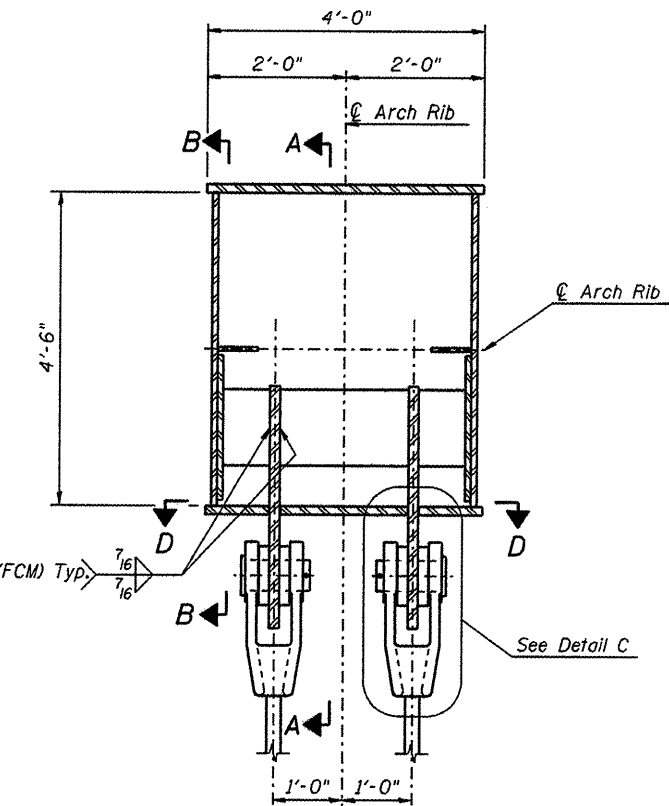


HANGER CONNECTION DETAIL


Typical at locations R1, R3 thru R16 and R18
Shown @ Hanger Work Point R7
other locations similar

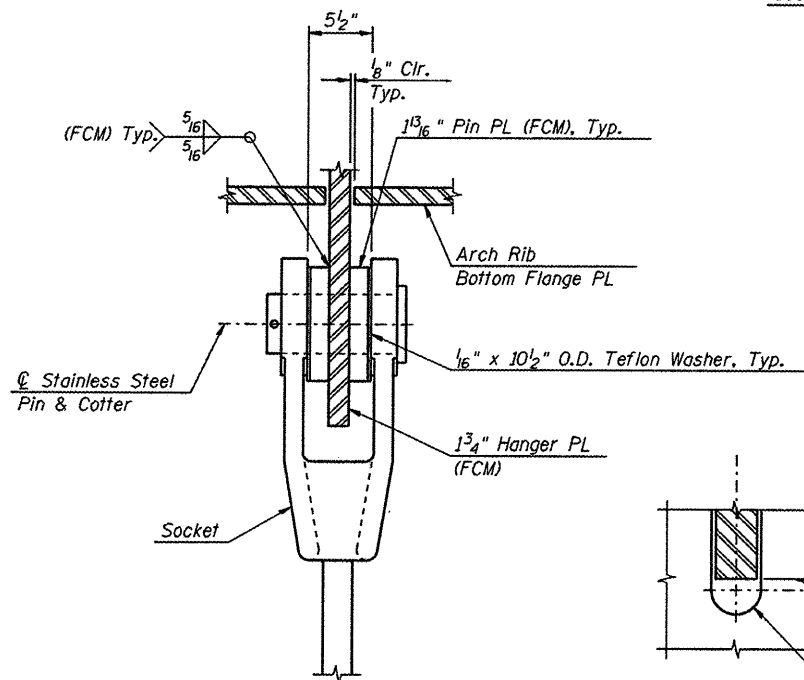


DETAIL C

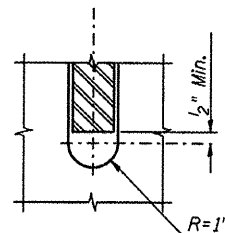


DETAIL E

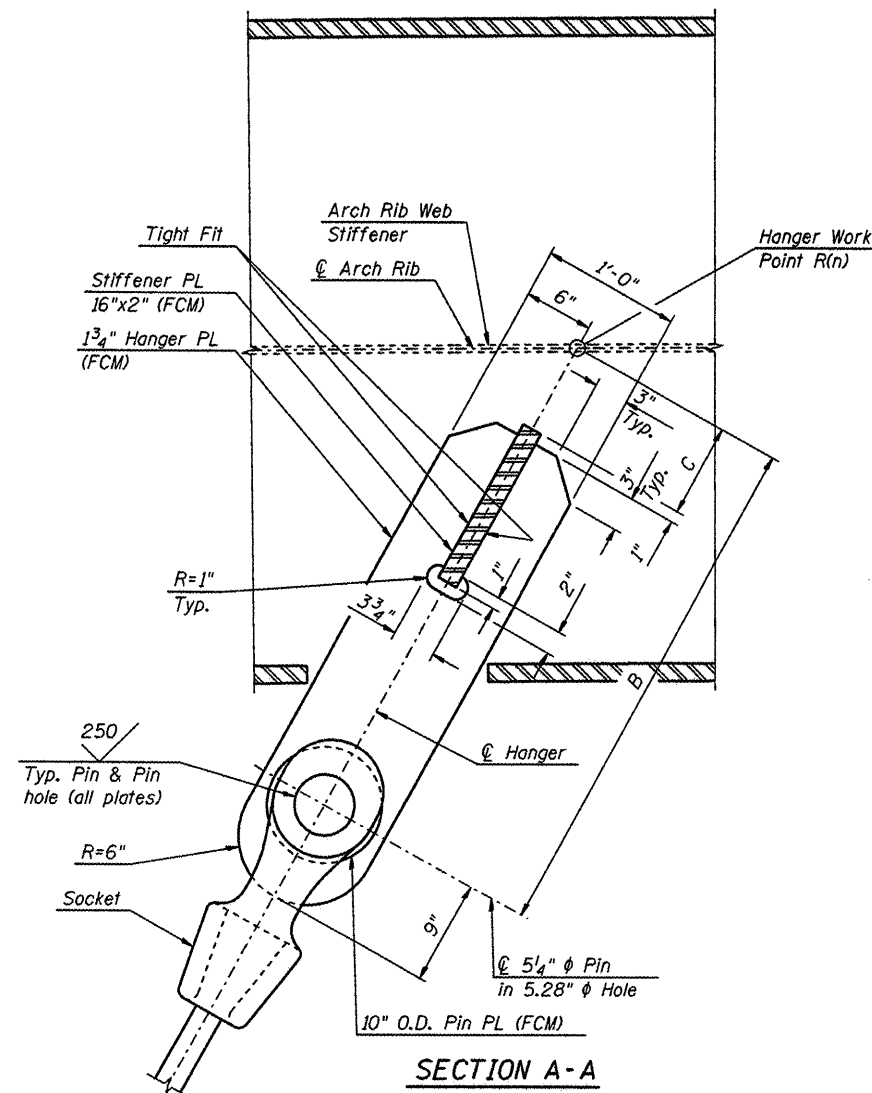

SECTION A-A

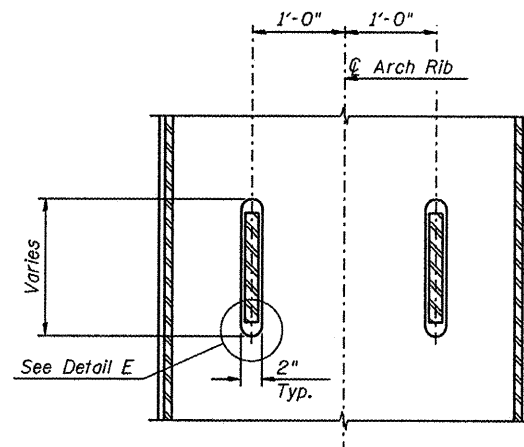

SECTION D-D

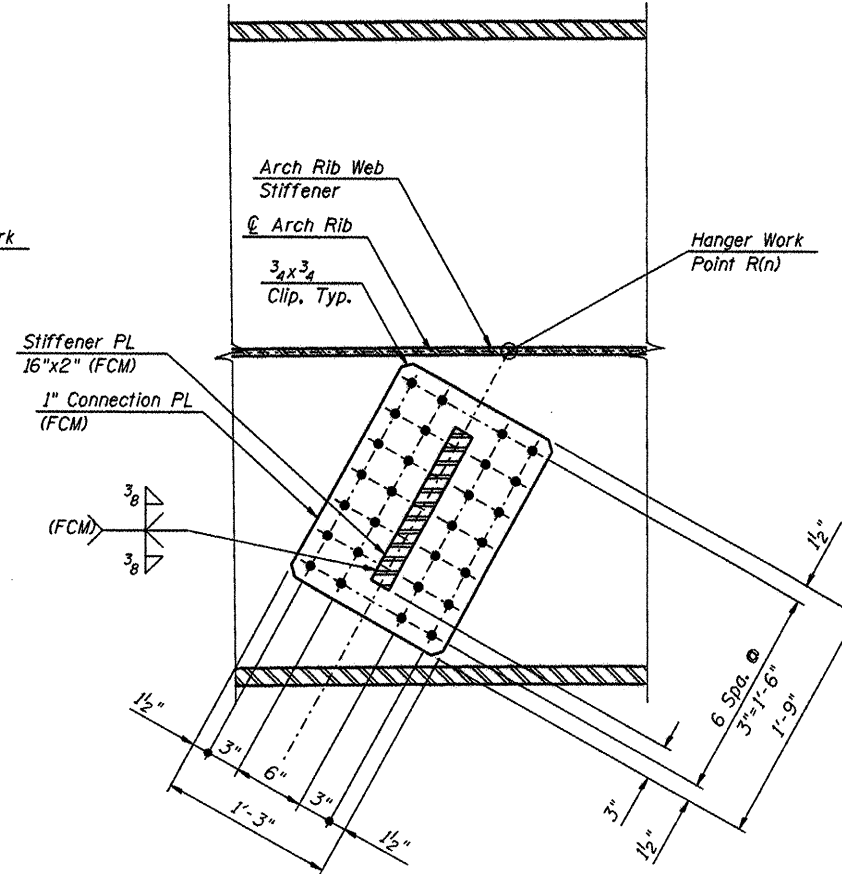

SECTION B-B

TABLE OF DIMENSIONS		
HANGER WORK POINT R(n)	B	C
R1	3'-3 1/8"	5 9/16"
R3	3'-2 9/16"	5 1/2"
R4	4'-11 9/16"	1'-0 3/4"
R5	3'-2 15/16"	5 5/8"
R6	3'-4 1/8"	6"
R7	4'-2 13/16"	9 1/16"
R8	3'-6 5/16"	6 1/16"
R9	3'-9 3/4"	7 13/16"
R10	3'-9 3/4"	7 13/16"
R11	3'-6 5/16"	6 1/16"
R12	4'-2 13/16"	9 1/16"
R13	3'-4 1/8"	6"
R14	3'-2 5/16"	5 5/8"
R15	4'-11 9/16"	1'-0 3/4"
R16	3'-2 9/16"	5 1/2"
R18	3'-3 1/8"	5 9/16"

Notes:

Fracture Critical Members (FCM) are delineated in the details on this sheet. Members called out as FCM shall conform to the requirements of M270 Gr. 50W F3 (FCM). These members shall be clearly labeled on shop drawings.

Magnetic particle inspection by the yoke method is required on welds to Fracture Critical Members.

Cotter and pins shall conform to the requirements of ASTM A276, A304N stainless steel with $F_y = 35$ ksi.

Dimensions for socket connection to hanger plate are based on the Open Strand Socket, 2400 Series as manufactured by Clodfelter Bridge and Structures International, Inc. Details from other manufacturers - Muncy Machine and Tool Company, Muncy PA or The Crosby Group LLC, Tulsa, OK may differ.

Socket shop drawings and calculations, sealed by a registered structural engineer in the State of Illinois, must be sent to the Engineer for approval.


For Arch Rib Details, see Sheets 34 thru 39 of 79.

All bolts shall be 7/8" ϕ high-strength bolts.

For additional Arch Rib Hanger Details, see Sheet 48 of 79.


For Hanger Details at hanger work points R2 and R17, see Sheet 48 of 79.

L:\ROCKFORD\0826002\Draw\CADD\Sheets\AS.47_Rib Hanger Details 1.dgn

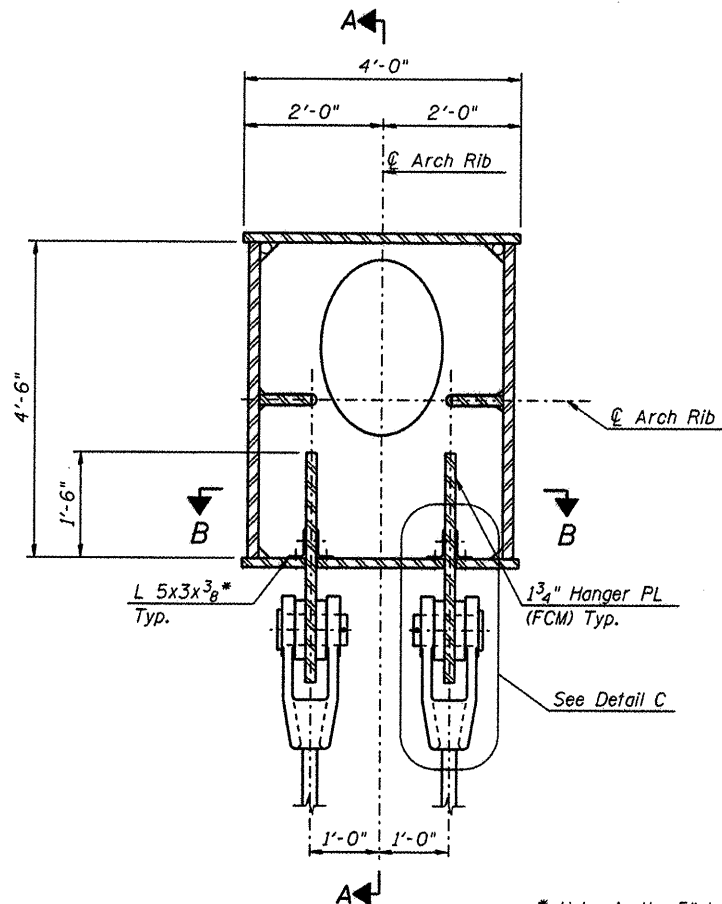


HANGER CONNECTION DETAIL
Typical at locations R2 and R17

* Holes in the 5" leg shall be oversized.
Holes in the 3" leg shall be standard holes.

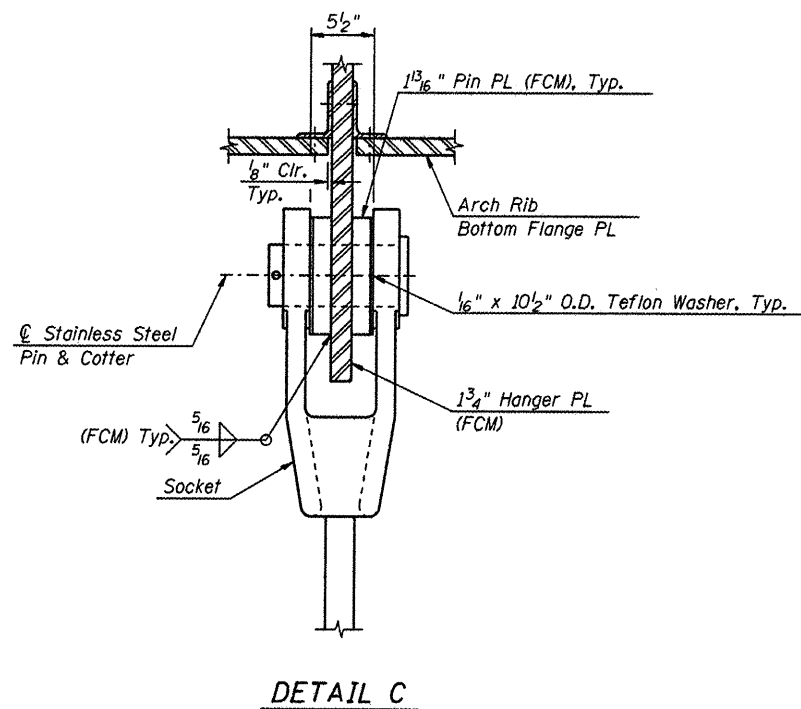


DETAIL C

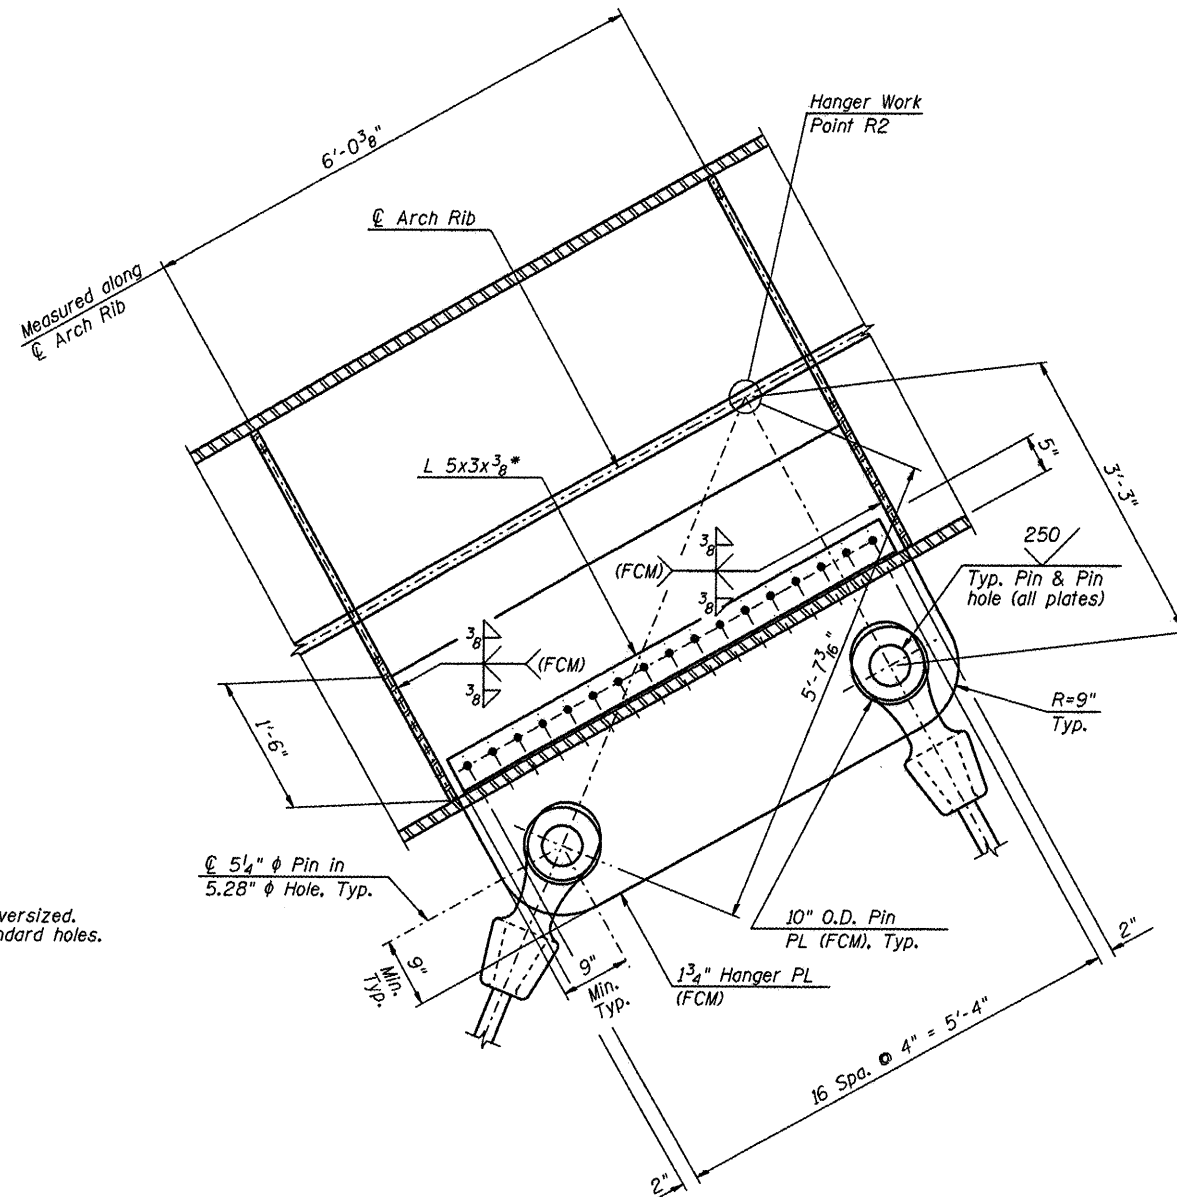


SECTION A-A

Shown at Hanger Work Point R2
Hanger Work Point R17 opposite hand

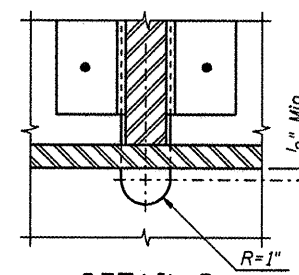

DETAIL D

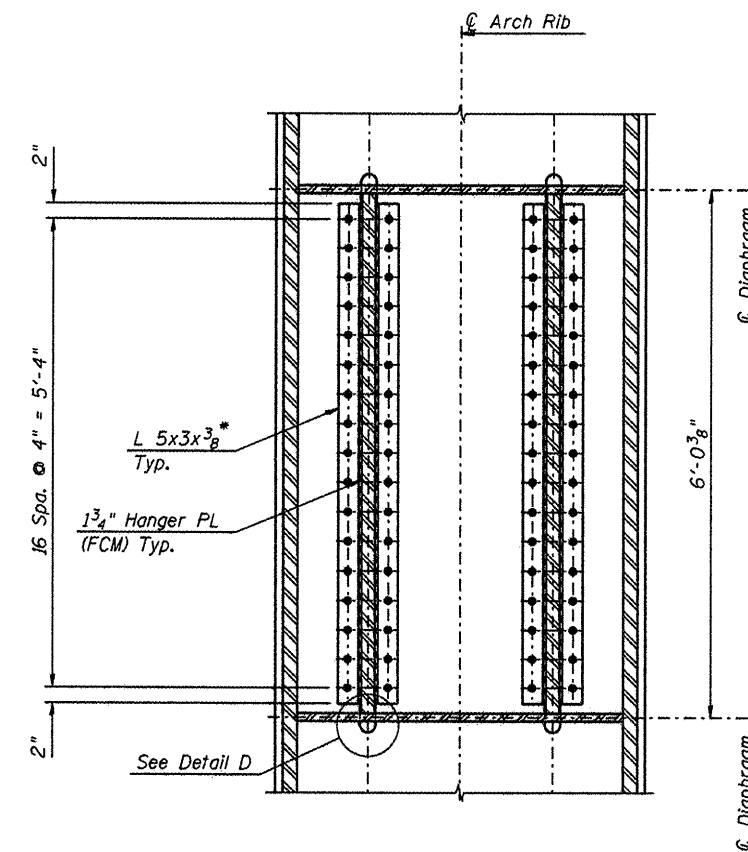

SECTION B-B

Notes:

Fracture Critical Members (FCM) are delineated in the details on this sheet. Members called out as FCM shall conform to the requirements of M270 Gr. 50W F3 (FCM). These members shall be clearly labeled on shop drawings.

Magnetic particle inspection by the yoke method is required on welds to Fracture Critical Members.

Cotter and pins shall conform to the requirements of ASTM A276, A304N stainless steel with $F_y = 35$ ksi.

Dimensions for socket connection to hanger plate are based on the Open Strand Socket, 2400 Series as manufactured by Clodfelter Bridge and Structures International, Inc. Details from other manufacturers - Muncy Machine and Tool Company, Muncy PA or The Crosby Group LLC, Tulsa, OK may differ.

Socket shop drawings and calculations, sealed by a registered structural engineer in the State of Illinois, must be sent to the Engineer for approval.

All bolts shall be 7/8" ϕ high-strength bolts.

For Arch Rib Details, see Sheets 34 thru 39 of 79.

For Hanger Details at hanger work points R1, R3 thru R16 and, R18, see Sheet 47 of 79.

L:\ROCKFORD\0826082\0-arch\CAD\Drawings\48_Rib_Hanger_Details.dgn

CMT
CRAWFORD, MURPHY & TALLY, INC.
CONSULTING ENGINEERS
License No. 04-000613

HNTB

DESIGNED - PA, JDJ, BPD, CJW	REVISED -
DRAWN - GLD	REVISED -
CHECKED - RJK	REVISED -
DATE - 02/04/2011	REVISED -

**CITY OF ROCKFORD
MORGAN STREET BRIDGE**





**ARCH RIB HANGER DETAILS - II
STRUCTURE NO. 101-6108**

SCALE: SHEET NO. 48 OF 79 SHEETS STA. 47+00.74 TO STA. 52+63.50



F.A.I. RTE.	SECTION	COUNTY	TOTAL SHEETS	SHEET NO.
5077	99-00493-00-BR	WINNEBAGO	253	174
FED. ROAD DIST. NO. 2 [ILLINOIS] FED. AID PROJECT BRW-50591651			CONTRACT NO. 85529	

TABLE OF DIMENSIONS										
HANGER WORK POINT AT TIE GIRDER TH(n)	A	B	C	D	E	F	G	H	J	K
TH1 (H1)	3'-3"	4'-11 ⁷ / ₁₆ "	-	10	2'-8 ¹ / ₂ "	10	2'-8 ¹ / ₂ "	3'-6"	3	9 ³ / ₄ "
TH1 (H2)	2'-9"	-	4'-8 ³ / ₄ "	8	2'-2"	9	2'-5 ¹ / ₄ "	3'-3"	2	6 ¹ / ₂ "
TH2 Thru TH9	3'-3"	4'-11 ⁷ / ₁₆ "	4'-11 ⁷ / ₁₆ "	10	2'-8 ¹ / ₂ "	10	2'-8 ¹ / ₂ "	3'-6"	3	9 ³ / ₄ "
TH10 (H19)	3'-3"	4'-8 ³ / ₄ "	-	8	2'-2"	9	2'-5 ¹ / ₄ "	3'-3"	2	6 ¹ / ₂ "
TH10 (H20)	2'-9"	-	4'-11 ⁷ / ₁₆ "	10	2'-8 ¹ / ₂ "	10	2'-8 ¹ / ₂ "	3'-6"	3	9 ³ / ₄ "


** Dimension "A" measured along ϕ Tie Girder

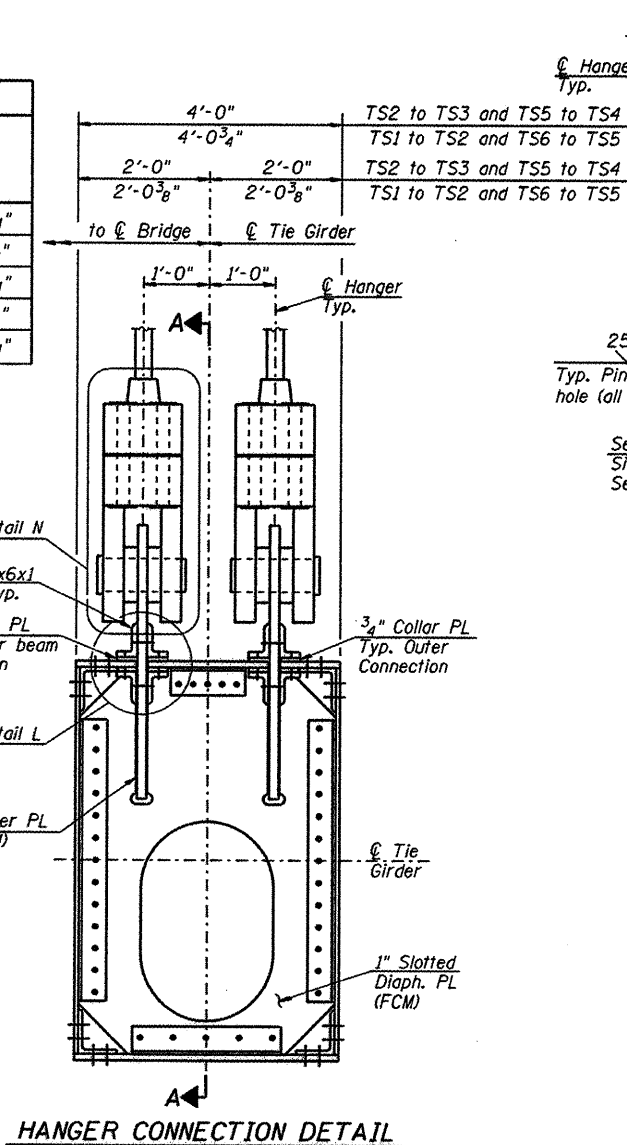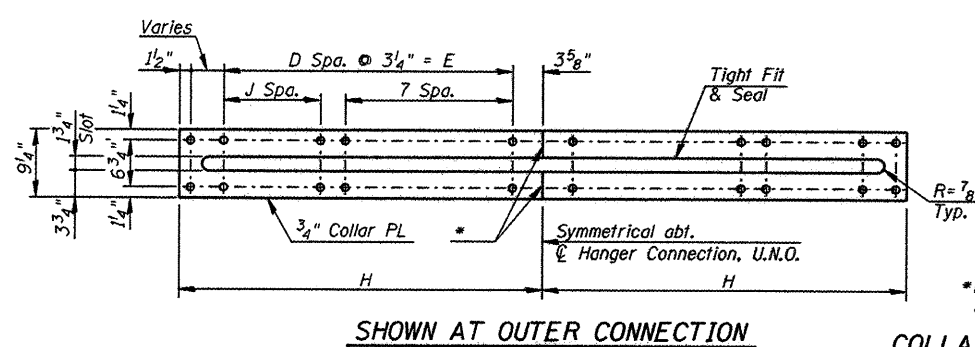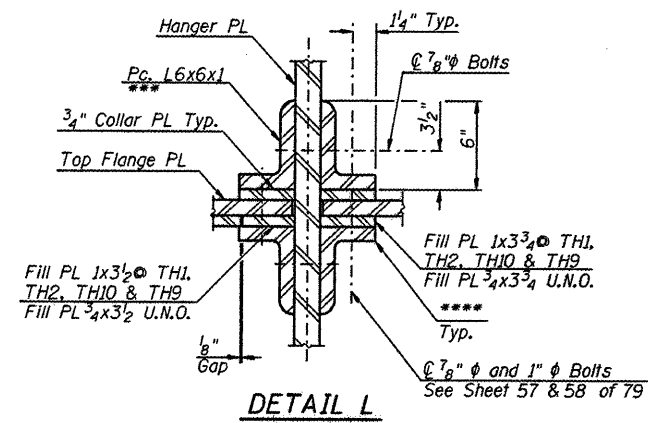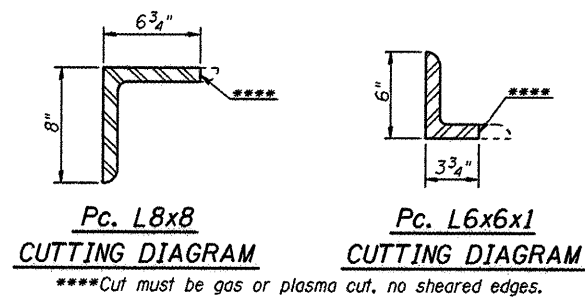

*Provide Silicone Joint Sealant

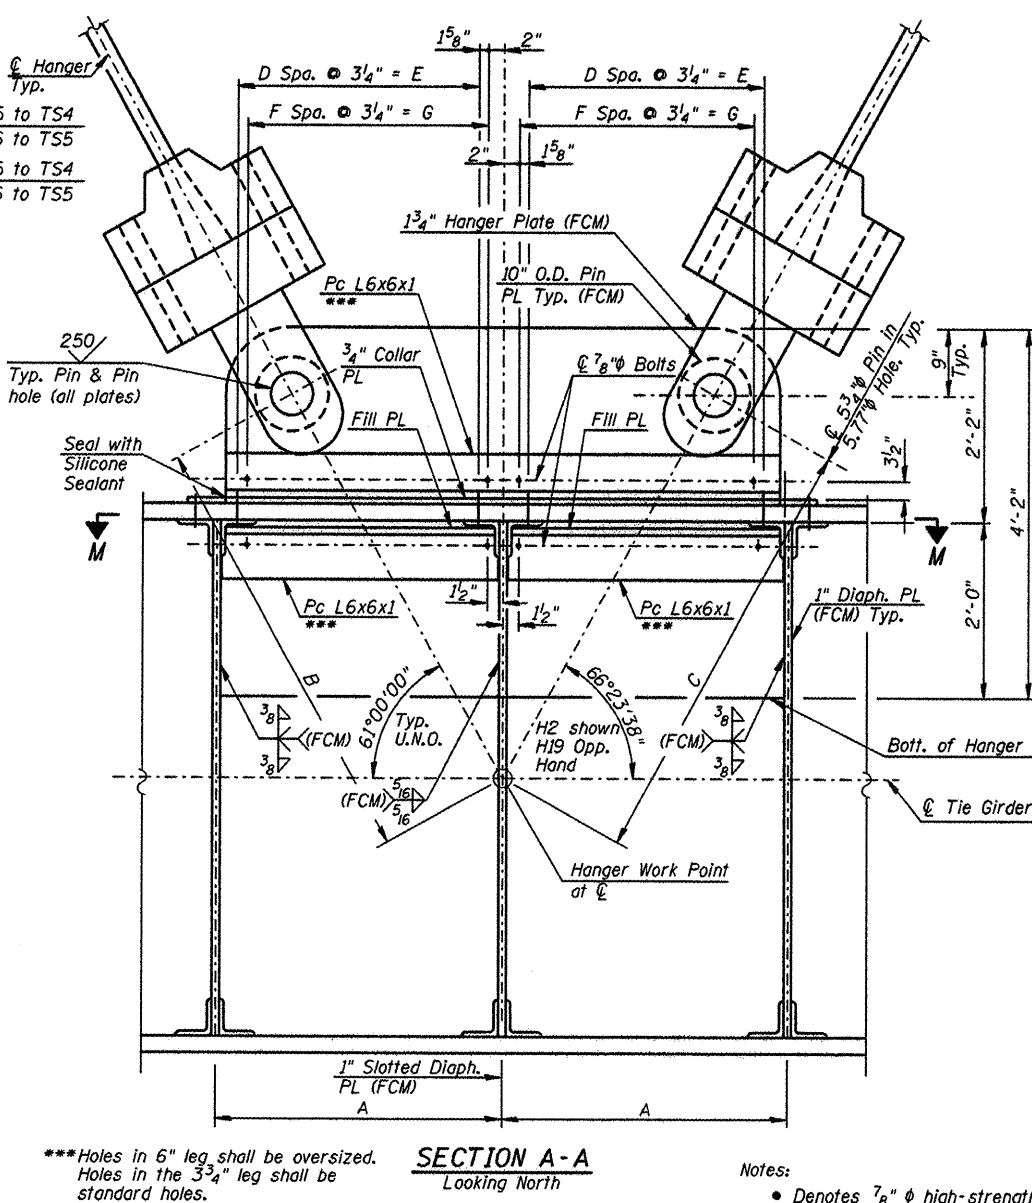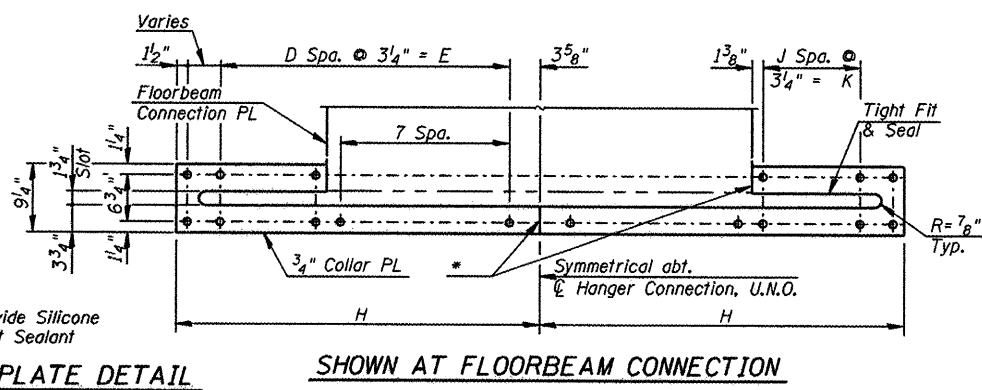


***Holes in 6" leg shall be oversized. Holes in the 3 3/4" leg shall be standard holes.

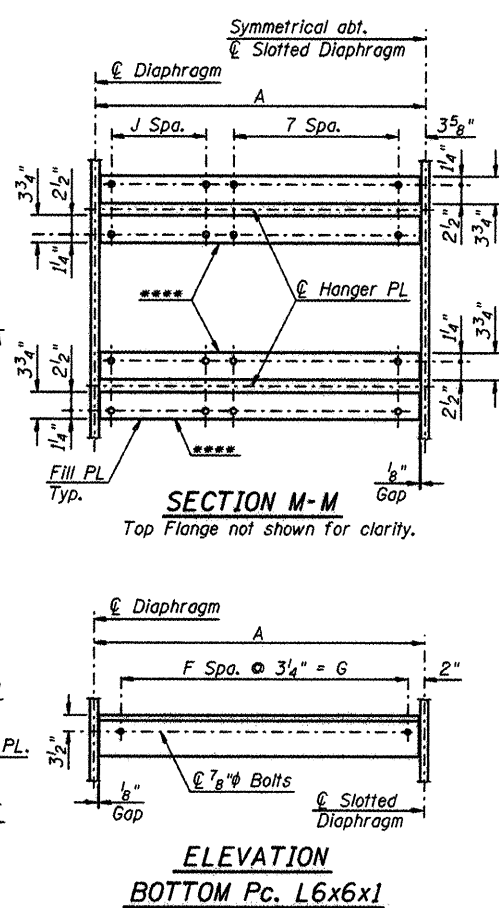


Notes:

- Denotes 7/8" ϕ high-strength bolt.
- Denotes 1" ϕ high-strength bolt.
- Fracture Critical Members (FCM) are delineated in the details on this sheet. Members called out as FCM shall be M270 Gr. 50 F3(FCM). These members and plates shall be clearly labeled on shop drawings.
- Magnetic particle inspection by the yoke method is required on welds to fracture critical members.
- Hanger Plate to Tie Girder connection angles shall conform to the requirements of M270 Gr. 50W.
- Cotter pins and pins shall conform to the requirements of ASTM A276 A304N stainless steel with Fy=35 ksi.
- All structural steel shall conform to the requirements of M270 Gr. 50W, unless noted otherwise.
- For Detail N and additional Tie Girder Hanger Details, see Sheet 50 of 79.
- For additional Tie Girder Details, see Sheets 41 thru 46 of 79.
- U.N.O. denotes unless noted otherwise.

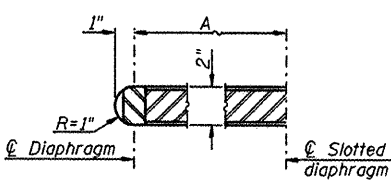


L:\PROJECTS\RD0026882\Drawings\CD00_Sheets\6-46_Tie Girder Hanger Details.dwg

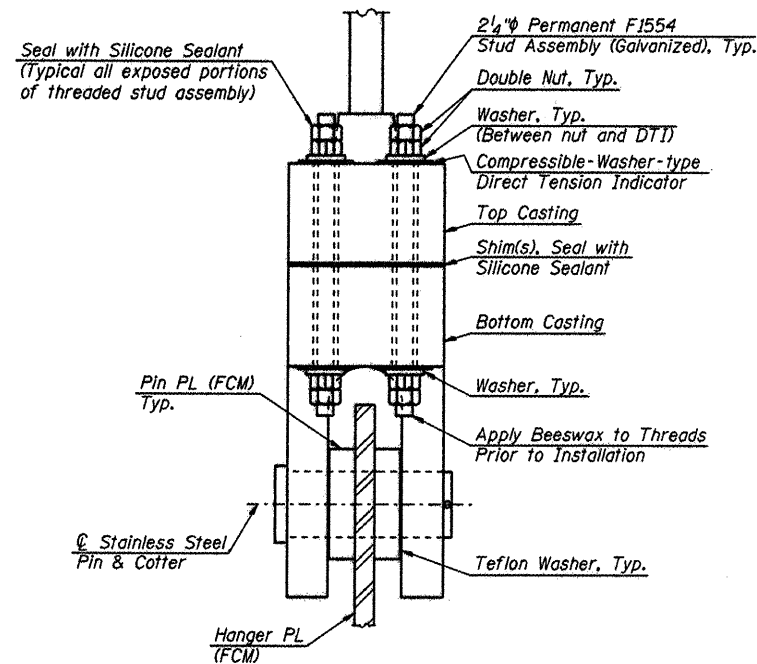




TYPICAL CASTING ASSEMBLY

NOTE:
2 1/4" F1554 STUDS SHALL NOT BE
TORQUED MORE THAN ONCE.


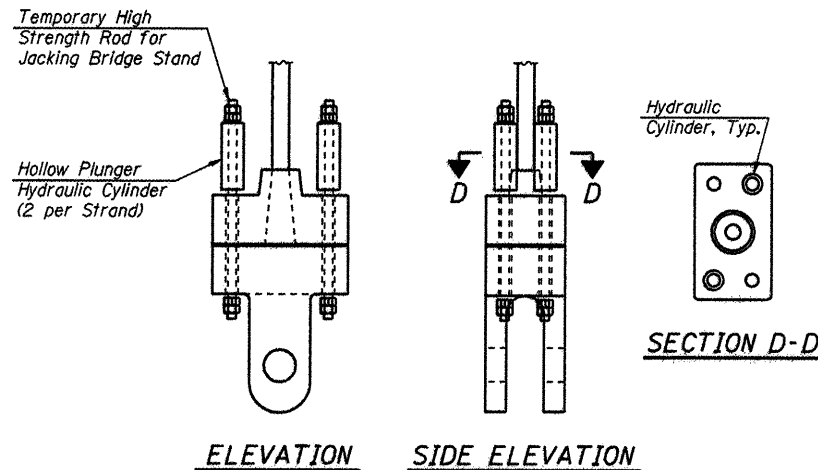


JACKING DETAIL


Note:
After completion of jacking of both hangers per
location, temporary jacking rods shall be changed
out in pairs to permanent threaded studs under
dead load only. Pressure in all jacks for a given
pair of hangers shall be equalized.

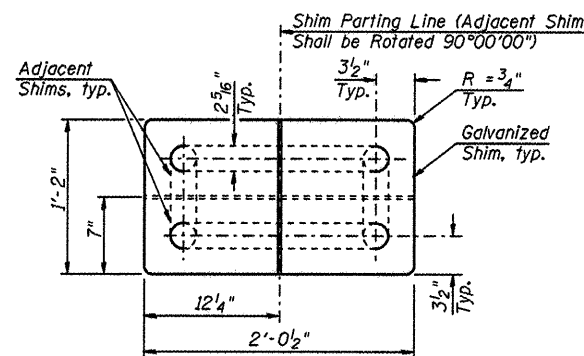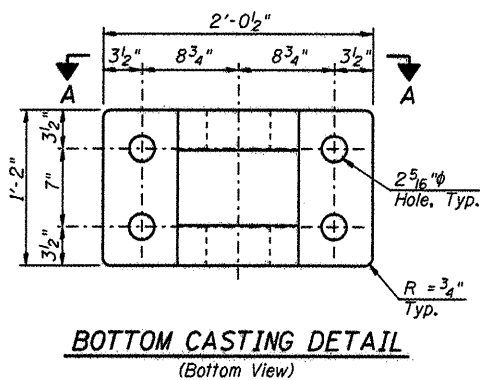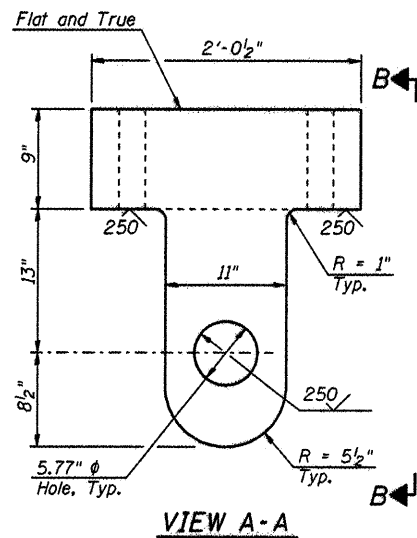

Note:
Seal perimeter of Shim Pack with silicone sealant.
Provide shim stock galvanized and of varying
thicknesses to accommodate a maximum shim pack
thickness of 2 1/2". Shim thickness shall vary from
1/32" thick to 1/4" thick. Total thickness of shim
pack shall not exceed 2 1/2". Nominal thickness of
shim pack is 1/4".

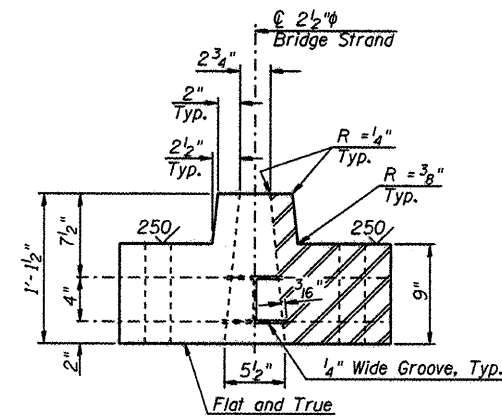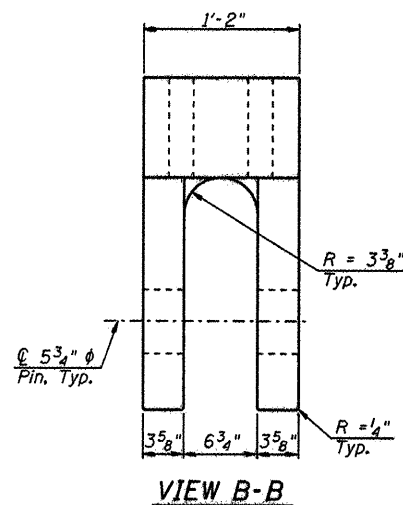

NOTE:
ALL FOUR CABLES AT ONE
LOCATION SHALL BE STRESSED
SIMULTANEOUSLY DURING ERECTION.

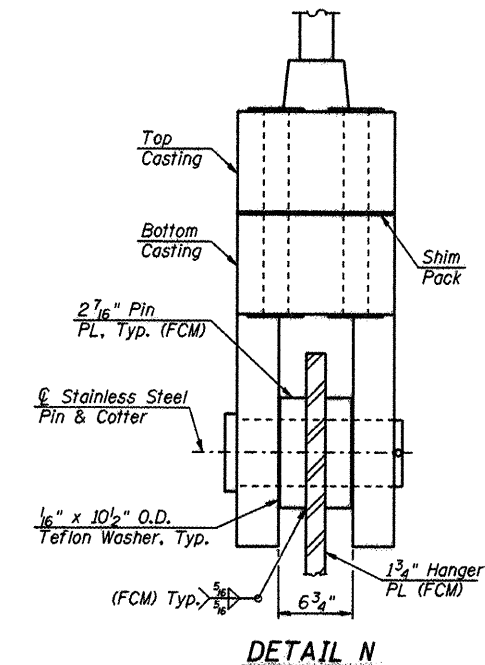

Notes:
Cotter and pin shall conform to the requirements of ASTM A276,
A304N stainless steel with $F_y = 35$ ksi.
The 2 1/4" Studs shall conform to the requirements of ASTM F1554
Gr. 105. The Studs shall also meet the supplementary requirements of
paragraph S5 of F1554. The contractor shall install the studs to a
pretension of between 100 and 110 kips. Galvanize studs in accordance
to the requirements of ASTM F2329.
Compressible-Washer-Type direct tensions indicators shall be installed
to prove the 2 1/4" Stud tension. The direct tension indicators (DTI'S) shall
be supplied in accordance with ASTM F959 except for the compressive
strength which is non-standard. The DTI'S shall be zinc coated. The
DTI supplier shall provide inspection and acceptance criteria to install the
bats to the pretension specified. At a minimum, inspection and acceptance
shall be accomplished through the use of feeler gauges to measure the
compression gaps in the installed DTI'S. The DTI supplier shall provide a
test report for establishing the inspection and acceptance criteria. At a
minimum, the DTI supplier shall test an additional 5 DTI'S under hardened
flat washers, similar to those that will be used in production, at a load of
105 kip in order to determine the inspection and acceptance criteria. All
DTI'S including those used for testing, shall be supplied from the same lot.
Washers shall conform to the requirements of ASTM F436. Nuts shall
conform to the requirements of ASTM A563 Grade DH Heavy Hex.
Galvanize in accordance to the requirements of ASTM A153.
Alloy Steel Casting shall conform to the requirements of ASTM A148,
Gr. 80-50 (annealed and galvanized).
For location of Detail N and additional Tie Girder Hanger Details, see
Sheet 49 of 79.

L:\PROJECTS\022882\Drawings\10400 Sheets\10400 Tie Girder Hanger Details 2.dgn

CMT
CRAWFORD, MURPHY & TOLLY, INC.
CONSULTING ENGINEERS
License No. 184-000613

HNTB

DESIGNED - PA, JDJ, BPD, CJW	REVISED -
DRAWN - GLD	REVISED -
CHECKED - RJK	REVISED -
DATE - 02/04/2011	REVISED -

CITY OF ROCKFORD
MORGAN STREET BRIDGE

TIE GIRDER HANGER DETAILS - II
STRUCTURE NO. 101-6108

SCALE: SHEET NO. 50 OF 79 SHEETS STA. 47+00.74 TO STA. 52+63.50


F.A.U. RTE.	SECTION	COUNTY	TOTAL SHEETS	SHEET NO.
5077	99-00493-00-BR	WINNEBAGO	253	176
CONTRACT NO. 85529				
FED. ROAD DIST. NO. 2 ILLINOIS FED. AID PROJECT BRN-50991651				

Legend

H(n) - Hanger Member

R(n) - Hanger work point along ϕ Arch Rib

TH(n) - Hanger work point along ϕ Tie Girder

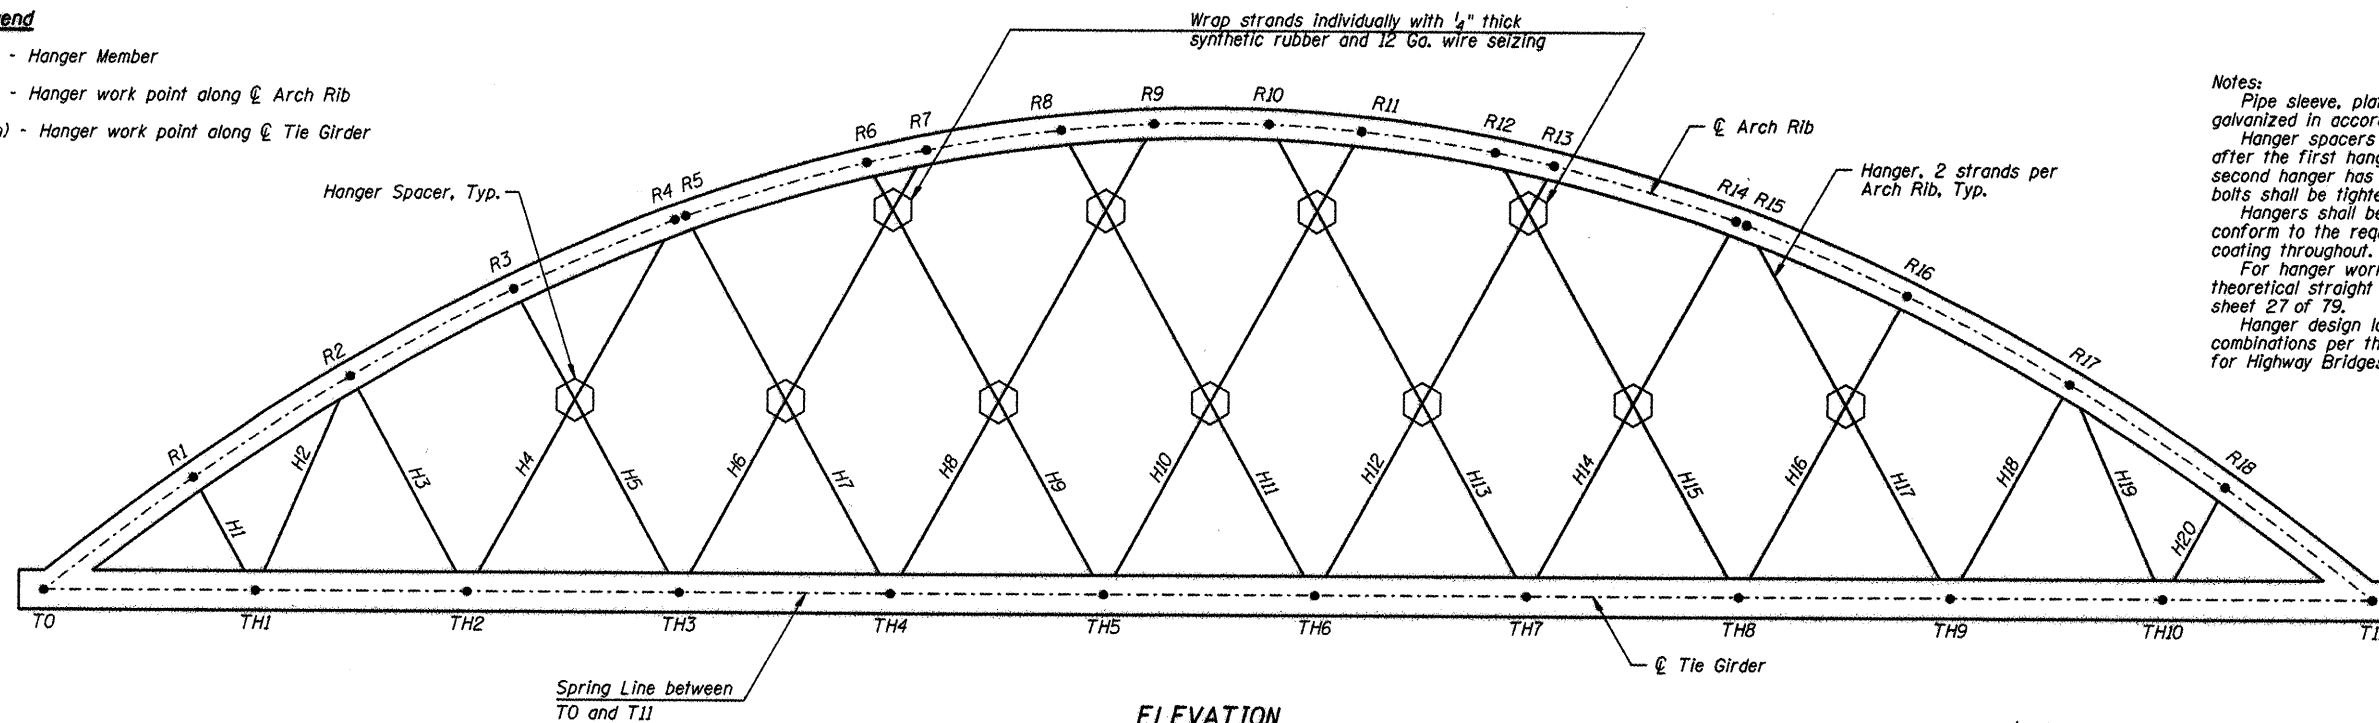

ELEVATION

Notes:


Pipe sleeve, plate, U-bolts, nuts and washers shall be galvanized in accordance with ASTM A153.

Hanger spacers shall be installed, but not tightened, after the first hanger has been fully tensioned. After the second hanger has been fully tensioned, the hanger spacer bolts shall be tightened.

Hangers shall be galvanized structural strand and shall conform to the requirements of ASTM A586 with Class C coating throughout.

For hanger work points and hanger length based on the theoretical straight line dimensions from ϕ pin to ϕ pin, see sheet 27 of 79.

Hanger design loads are based on the Service Load combinations per the 2002 AASHTO Standard Specifications for Highway Bridges.

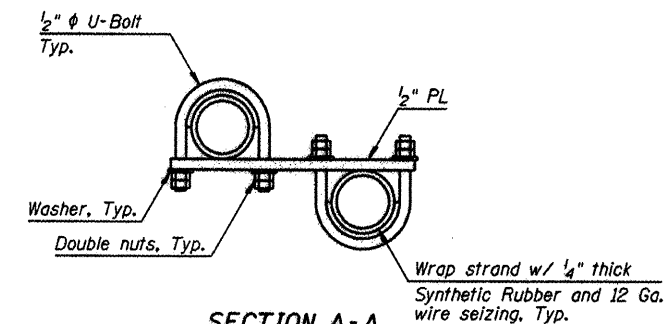

SECTION A-A

One plate shown for clarity

Hanger H(n)	Struct. Strand Dia. (In.)	No. Strands Required Per Rib	Gross Metallic Area (Sq. In.)	Loads (Kips)							
				Service						Factored	
				DL - A	DL - B	FWS	Max.	Min.	Max.	Min.	Max.
H1	2.5	2	3.75	79	8	23	144	104	214	136	
H2	2.5	2	3.75	21	2	8	70	16	116	14	
H3	2.5	2	3.75	117	12	35	220	158	330	206	
H4	2.5	2	3.75	80	7	23	185	82	297	89	
H5	2.5	2	3.75	124	13	39	242	168	368	217	
H6	2.5	2	3.75	110	11	33	246	123	393	138	
H7	2.5	2	3.75	121	12	38	244	155	375	193	
H8	2.5	2	3.75	114	12	36	252	132	402	150	
H9	2.5	2	3.75	108	12	36	235	134	367	160	
H10	2.5	2	3.75	106	12	36	238	126	377	146	
H11	2.5	2	3.75	111	12	36	244	131	385	153	
H12	2.5	2	3.75	109	12	36	234	134	367	160	
H13	2.5	2	3.75	115	12	36	255	132	403	152	
H14	2.5	2	3.75	115	12	38	239	149	367	185	
H15	2.5	2	3.75	117	11	34	254	129	402	148	
H16	2.5	2	3.75	124	13	39	243	167	368	216	
H17	2.5	2	3.75	86	7	24	193	88	307	100	
H18	2.5	2	3.75	112	12	35	216	149	323	194	
H19	2.5	2	3.75	31	3	9	81	28	130	31	
H20	2.5	2	3.75	83	8	22	149	107	219	139	

Notes:


Loads shown in table are per hanger (2 strands per hanger).

DL - A is the cable force due to steel and wet concrete.

DL - B is the cable force due to superimposed Dead loads (Barriers).


FWS is the cable force due to Future Wearing Surface.

Structural Steel Pipe, ASTM A53
3" ϕ x 1'-0" Std. pipe
Cut in half, Typ.

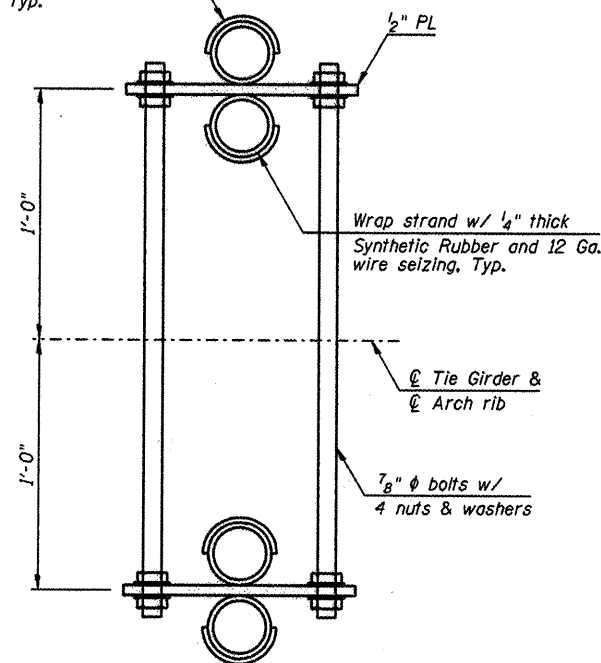

SECTION B-B

Provide 1/4" radius on edge of PL
and end of Std. Pipe to prevent
damage of cables

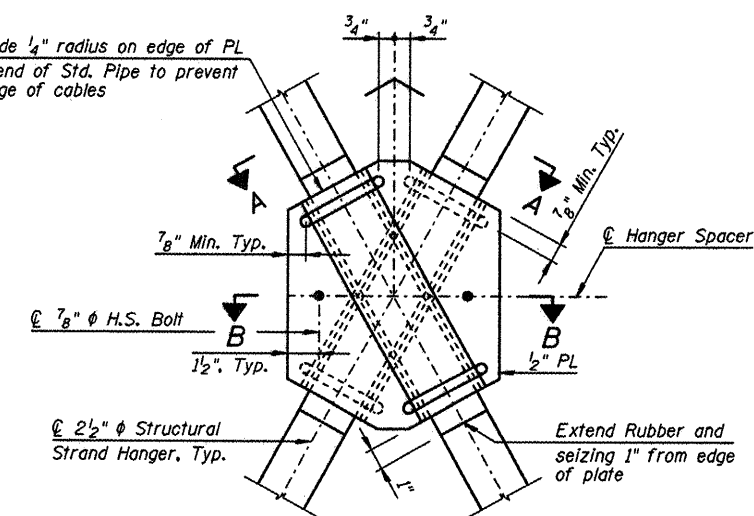

HANGER SPACER DETAIL

L:\PROJECTS\0826082\Drawings\0826082.dwg Hanger Schedule.dgn



HNTB

DESIGNED - PA, JDJ, BPD, CJW	REVISED -
DRAWN - GLD	REVISED -
CHECKED - RJK	REVISED -
DATE - 02/04/2011	REVISED -

**CITY OF ROCKFORD
MORGAN STREET BRIDGE**

**HANGER SCHEDULE
STRUCTURE NO. 101-6108**

SCALE: SHEET NO. 51 OF 79 SHEETS STA. 47+00.74 TO STA. 52+63.50

F.A.U. RTE.	SECTION	COUNTY	TOTAL SHEETS	SHEET NO.
5077	99-00493-00-BR	WINNEBAGO	253	177
CONTRACT NO. 85529				
FED. ROAD DIST. NO. 2 (ILLINOIS) FED. AID PROJECT BRN-5099651				

1. New hangers and materials shall conform to the details shown in plans.
2. Restrict all traffic to the curb lane on opposite side of hanger being replaced. Traffic control will be required.
3. Only one single hanger can be replaced at a time. At the Tie Girder Hanger Connection, remove bolts B as shown in the Jacking Diagram. Install temporary high strength rods and jacks, 2 required per hanger.
4. Increase tension in jack to transfer the load to the jacks. Remove the remaining bolts A as shown in the Jacking Diagram.
5. Slowly decrease the tension in the jacks until the hanger is slack and can be removed from the temporary high strength rods and the Tie Girder Hanger Connection.
6. Remove stainless steel pin at Arch Rib Hanger Connection. Remove cable.
7. Inspect stainless steel pins and hanger plates.
8. Place new cable at the Arch Rib Hanger Connection and install stainless steel pin.
9. Tension and install anchor bolts in the Tie Girder Hanger Connection as designated on Sheet 50 of T9.
10. Seal new shim pack with silicone sealant.

1. New hangers and materials shall conform to the details shown in plans.
2. Restrict all traffic to the curb lane on opposite side of hanger being replaced. Traffic control will be required.
3. Only one single hanger can be replaced at a time. At the Tie Girder Hanger Connection, remove bolts B as shown in the Jacking Diagram. Install temporary high strength rods and jacks, 2 required per hanger.
4. Increase tension in jack to transfer the load to the jacks. Remove the remaining bolts A as shown in the Jacking Diagram.
5. Slowly decrease the tension in the jacks until the hanger is slack and can be removed from the temporary high strength rods and the Tie Girder Hanger Connection.
6. Remove stainless steel pin at Arch Rib Hanger Connection. Remove cable.
7. Inspect stainless steel pins and hanger plates.
8. Place new cable at the Arch Rib Hanger Connection and install stainless steel pin.
9. Tension and install anchor bolts in the Tie Girder Hanger Connection as designated on Sheet 50 of T9.
10. Seal new shim pack with silicone sealant.

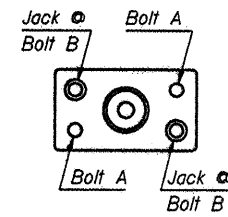


Diagram of a Jack (Typ.) showing a vertical rod passing through a horizontal block with a hook at the bottom.

JACKING DIAGRAM

L:\ROCKFORD\0826002\Draw\CADD_Sheets\S_52_Manger Replacement Details.dgn



HNTB

DESIGNED - PA, JDJ, BPD, CJW	REVISED -
DRAWN - GLD	REVISED -
CHECKED - RJK	REVISED -
DATE - 02/04/2011	REVISED -

**CITY OF ROCKFORD
MORGAN STREET BRIDGE**


HANGER REPLACEMENT SEQUENCE AND DETAILS

SCALE:	SHEET NO. 52 OF 79 SHEETS	STA. 47+00.74 TO STA. 52+63.50
--------	---------------------------	--------------------------------

F.A.U. RTE.	SECTION	COUNTY	TOTAL SHEETS	SHEET NO.
5077	99-00493-00-BR	WINNEBAGO	253	178
			CONTRACT NO. 85529	
FED. ROAD DIST. NO. 2	ILLINOIS	FED. AID PROJECT BRM-5099(65)		

Legend

- (SI) Denotes stringer "I"
- Denotes fixed stringer connection
- Denotes slotted stringer connection

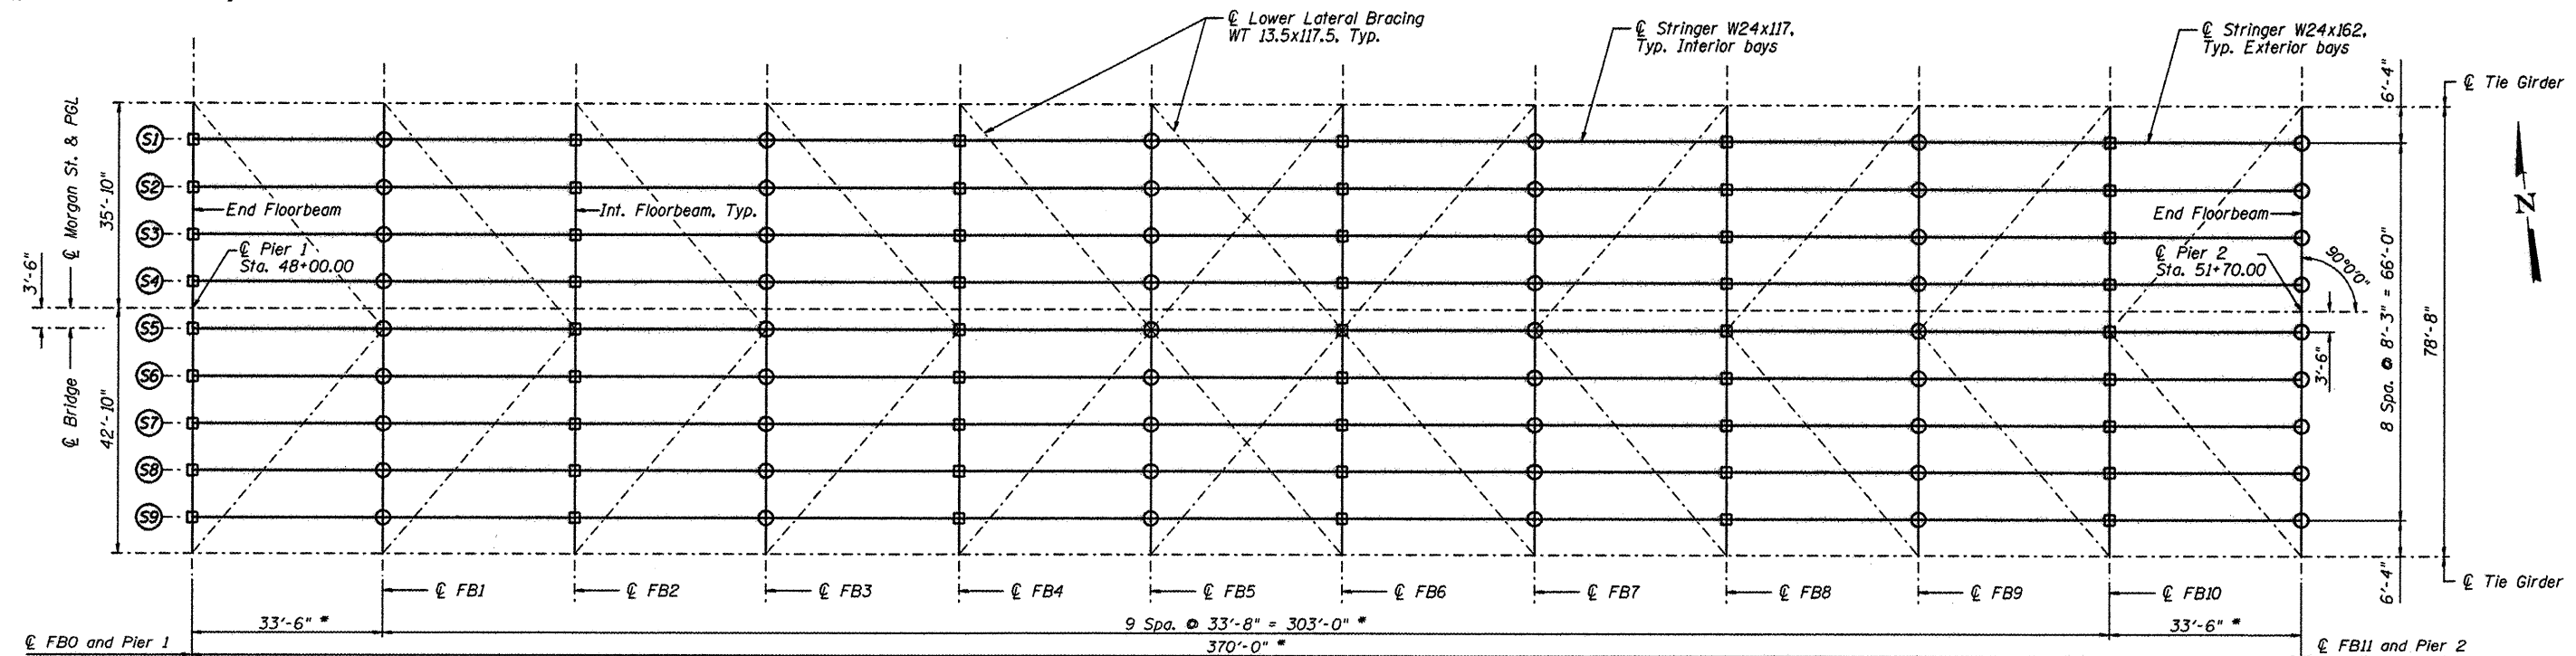

FRAMING PLAN - SPAN 2

* Dimensions are measured along Spring Line.

Notes:
 See sheet 11 of 79 for typical cross section.
 See sheets 60 and 61 of 79 for Stringer details.
 See sheets 54 and 55 of 79 for End Floorbeam details.
 See sheets 56 thru 58 of 79 for Intermediate Floorbeam details.
 See sheet 62 of 79 for Lower Lateral Bracing details.
 Stringer webs shall be placed vertical.

L:\PROJECTS\2010\2010-0000\Drawings\2010-0000_Sheet\53_Arch Framing Plan.dgn



HNTB


DESIGNED - PA, JDJ, BPD, CJW	REVISED -
DRAWN - GLD	REVISED -
CHECKED - RJK	REVISED -
DATE - 02/04/2011	REVISED -


**CITY OF ROCKFORD
MORGAN STREET BRIDGE**

**FRAMING PLAN - ARCH SPAN
STRUCTURE NO. 101-6108**


SCALE: SHEET NO. 53 OF 79 SHEETS STA. 47+00.74 TO STA. 52+63.50

F.A.U. RTE.	SECTION	COUNTY	TOTAL SHEETS	SHEET NO.
5077	99-00493-00-BR	WINNEBAGO	253	179
CONTRACT NO. 85529				
FED. ROAD DIST. NO. 2 [ILLINOIS] FED. AID PROJECT BRN-5099(6S)				

 


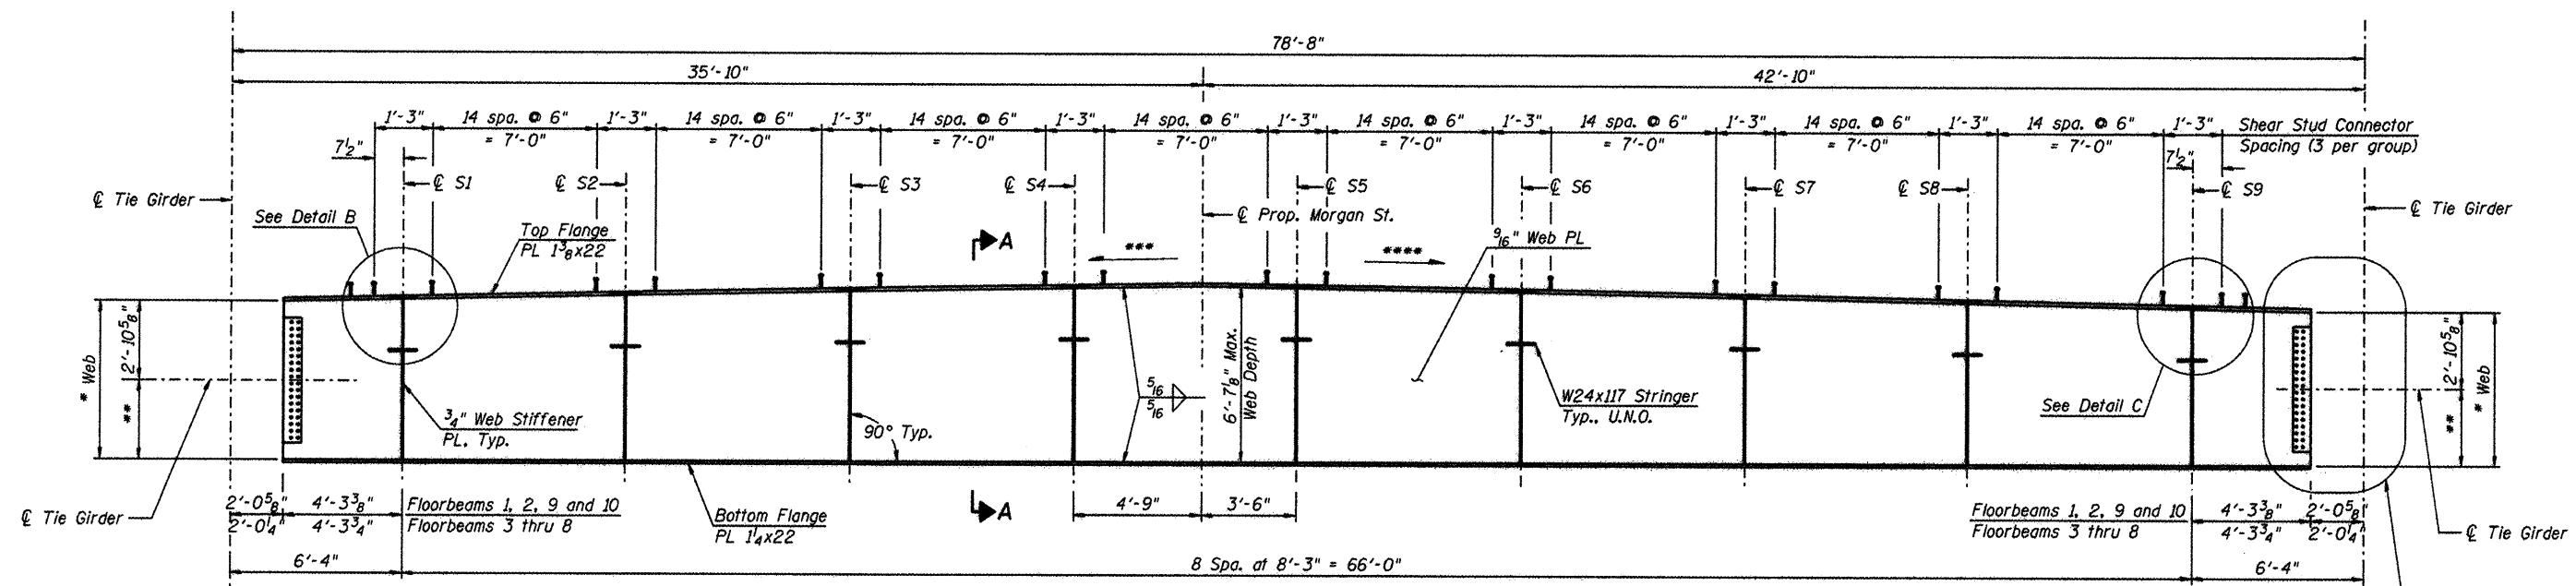


ELEVATION

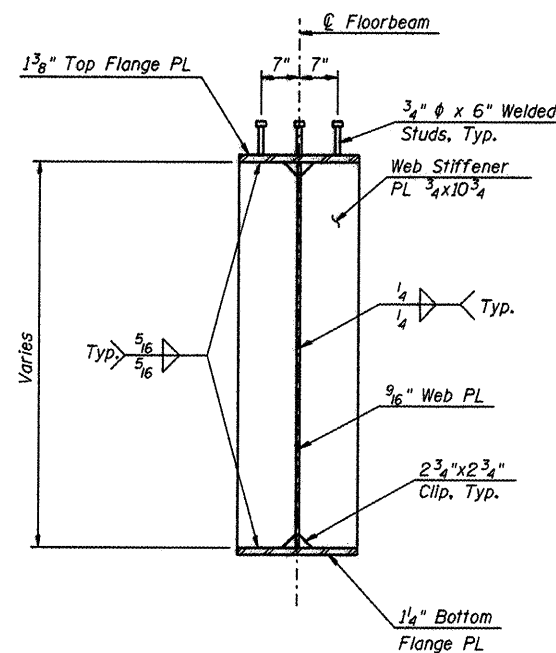

SECTION A-A

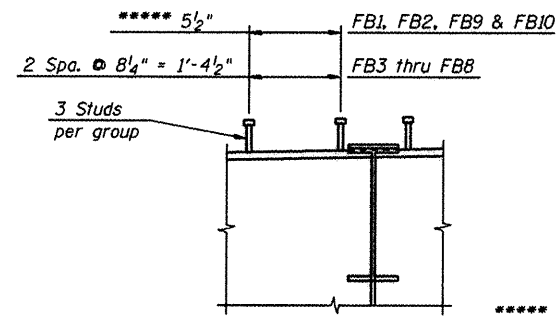

DETAIL B

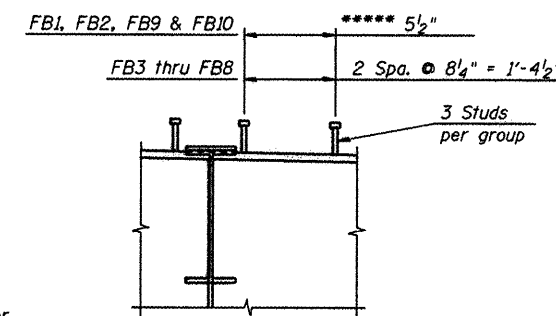

DETAIL C

***** See Sheet 58 for additional studs on fill plate.

- * 5'-9 3/8" at FB3 thru FB8
- 5'-10 3/8" at FB1, FB2, FB9 and FB10
- ** 2'-10 3/4" at FB3 thru FB8
- 2'-11 3/4" at FB1, FB2, FB9 and FB10
- *** 0.024'/ft at FB3 thru FB8
- 0.022'/ft at FB1, FB2, FB9 and FB10
- **** 0.020'/ft at FB3 thru FB8
- 0.018'/ft at FB1, FB2, FB9 and FB10

Notes:
For Framing Plan, see Sheet 53 of 79.
For Stringer Details, see Sheets 60 and 61 of 79.
For Floorbeam Camber and Deflections, see Sheet 59 of 79.
Floorbeam flange and web plates, splice plates and connection angles shall conform to the requirements of M270 Grade 50W T3.
For Lower Lateral Bracing Details, see Sheet 62 of 79.

BILL OF MATERIAL

Item	Unit	Total
Stud Shear Connectors	Each	3,772

L:\ROCKFORD\00256822\Drawings\CADD\Sheets\5.56.Int.Floorbeam.dgn

CMT
CRAWFORD, MURPHY & TULLY, INC.
CONSULTING ENGINEERS
License No. 184-000613

HNTB

DESIGNED - PA, JDJ, BPD, CJW
DRAWN - GLD
CHECKED - RJK
DATE - 02/04/2011


REVISED -
REVISED -
REVISED -
REVISED -

**CITY OF ROCKFORD
MORGAN STREET BRIDGE**


**INTERMEDIATE FLOORBEAM ELEVATION AND SECTION
STRUCTURE NO. 101-6108**

SCALE: SHEET NO. 56 OF 79 SHEETS STA. 47+00.74 TO STA. 52+63.50


F.A.J. RTE.	SECTION	COUNTY	TOTAL SHEETS	SHEET NO.
5077	99-00493-00-BR	WINNEBAGO	253	182
CONTRACT NO. 85529				
FED. ROAD DIST. NO. 2 ILLINOIS FED. AID PROJECT BRM-5099(65)				

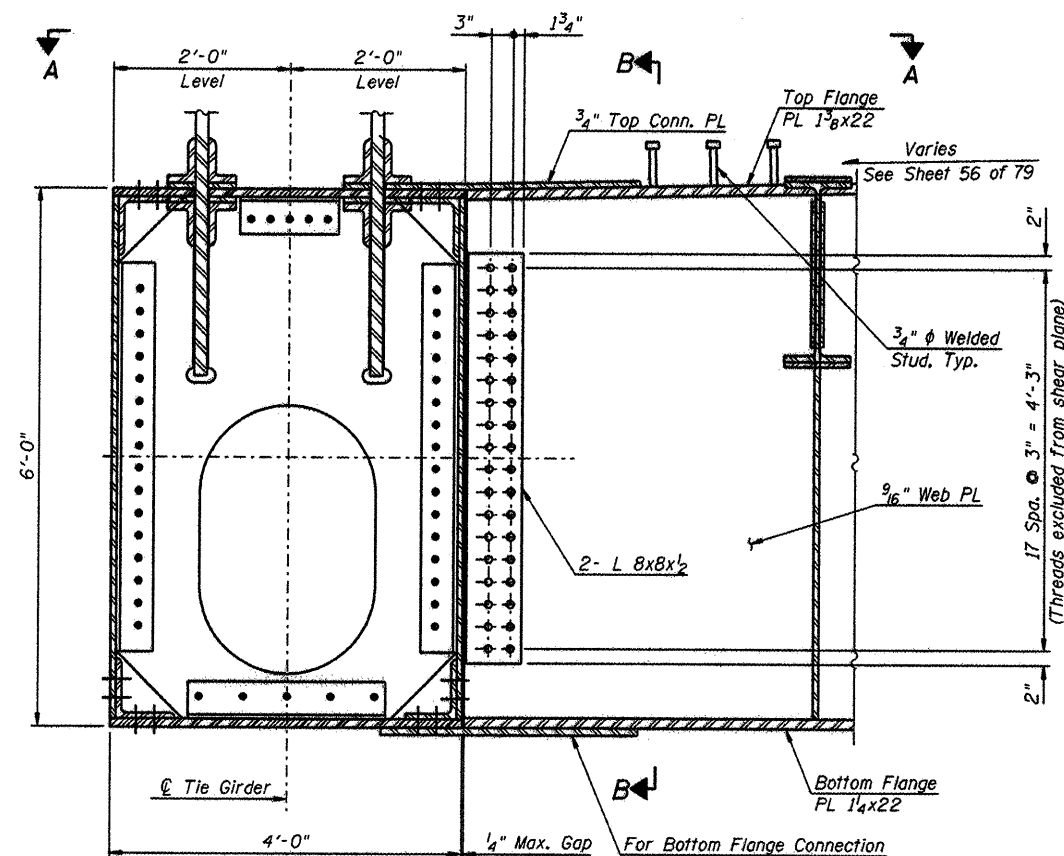

SECTION THRU SPLICE
(Floorbeams 3 thru 8)

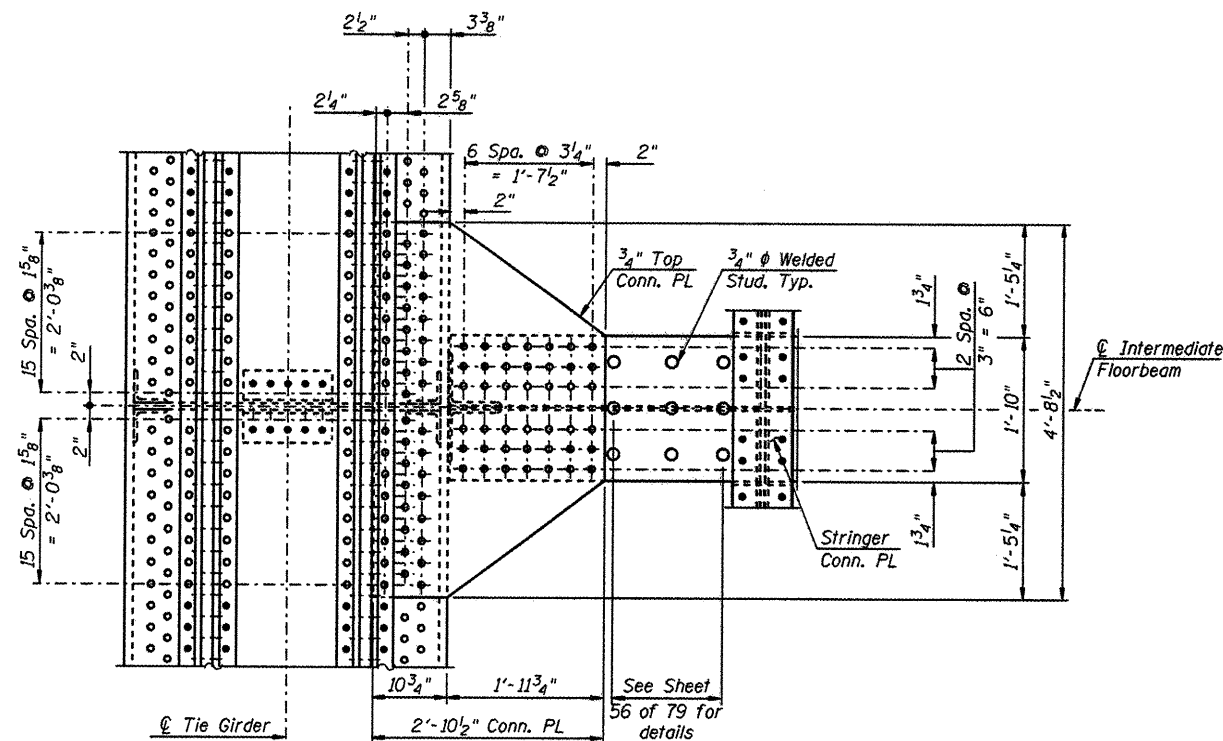

VIEW A-A

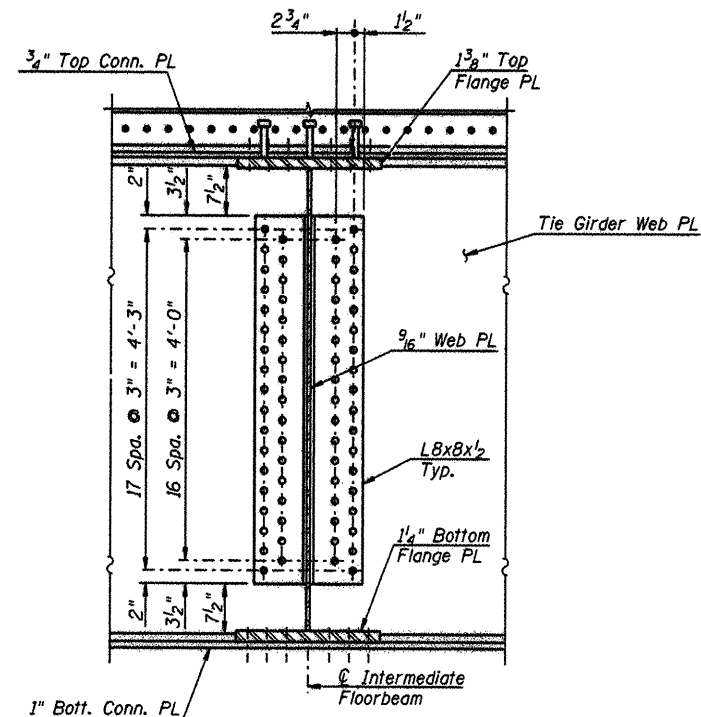

SECTION B-B
(Bolts in Tie Girder not shown for clarity)

- Notes:
- Denotes 7/8" φ high-strength bolt.
 - Denotes 1" φ high-strength bolt.
 - For Intermediate Floorbeam Elevation and additional notes, see Sheet 56 of 79.
 - For Tie Girder Details, see Sheets 41 thru 43 and 46 of 79.
 - For Tie Girder Hanger Details, see Sheets 49 and 50 of 79.

L:\ROCKFORD\0825802\0825802-00-00-0000-Sheet 57 of 79 Int Floorbeam Details 1.dgn



HNTB


DESIGNED - PA, JDJ, BPD, CJW	REVISED -
DRAWN - GLD	REVISED -
CHECKED - RJK	REVISED -
DATE - 02/04/2011	REVISED -

**CITY OF ROCKFORD
MORGAN STREET BRIDGE**

**INTERMEDIATE FLOORBEAM DETAILS
STRUCTURE NO. 101-6108**


SCALE: SHEET NO. 57 OF 79 SHEETS STA. 47+00.74 TO STA. 52+63.50

F.A.U. RTE.	SECTION	COUNTY	TOTAL SHEETS	SHEET NO.
5077	99-00493-00-BR	WINNEBAGO	253	183
CONTRACT NO. 85529				
FED. ROAD DIST. NO. 2 ILLINOIS FED. AID PROJECT BRM-5099(65)				

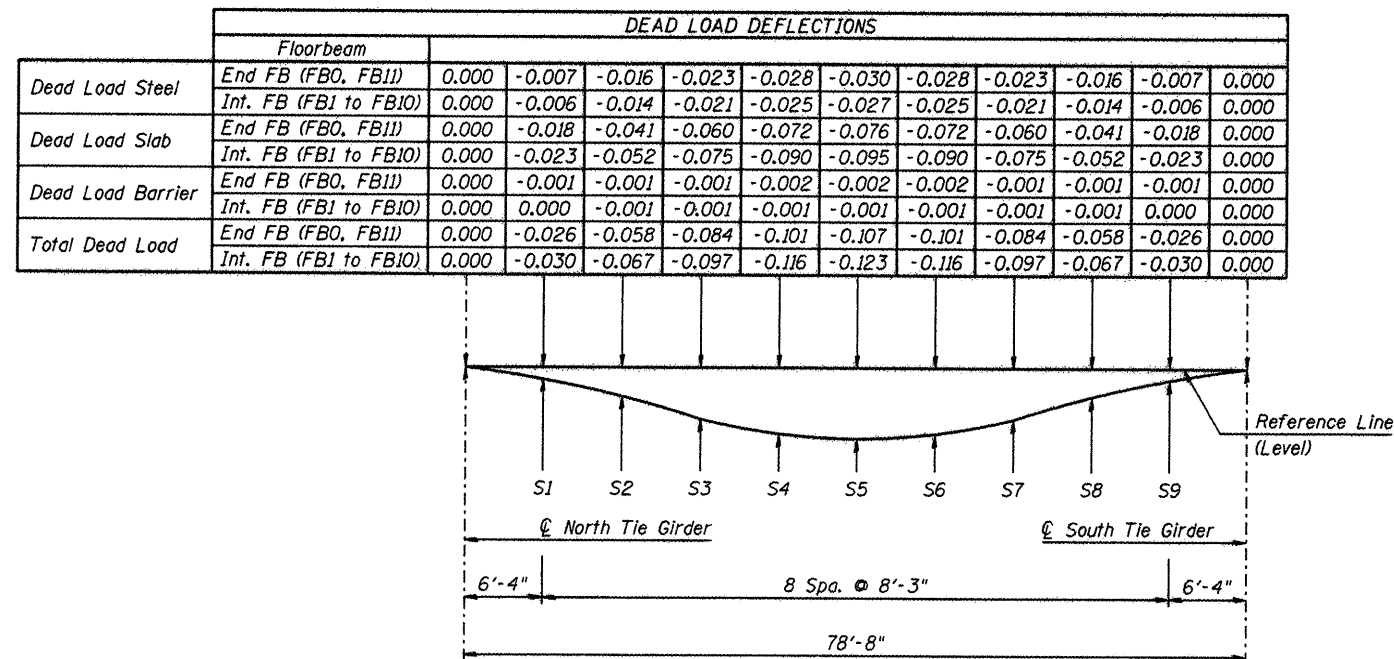

FLOORBEAMS - DEAD LOAD DEFLECTIONS


Units are feet, and are at $\odot$ of Stringers and ends of Floorbeam.
- indicates downward deflection

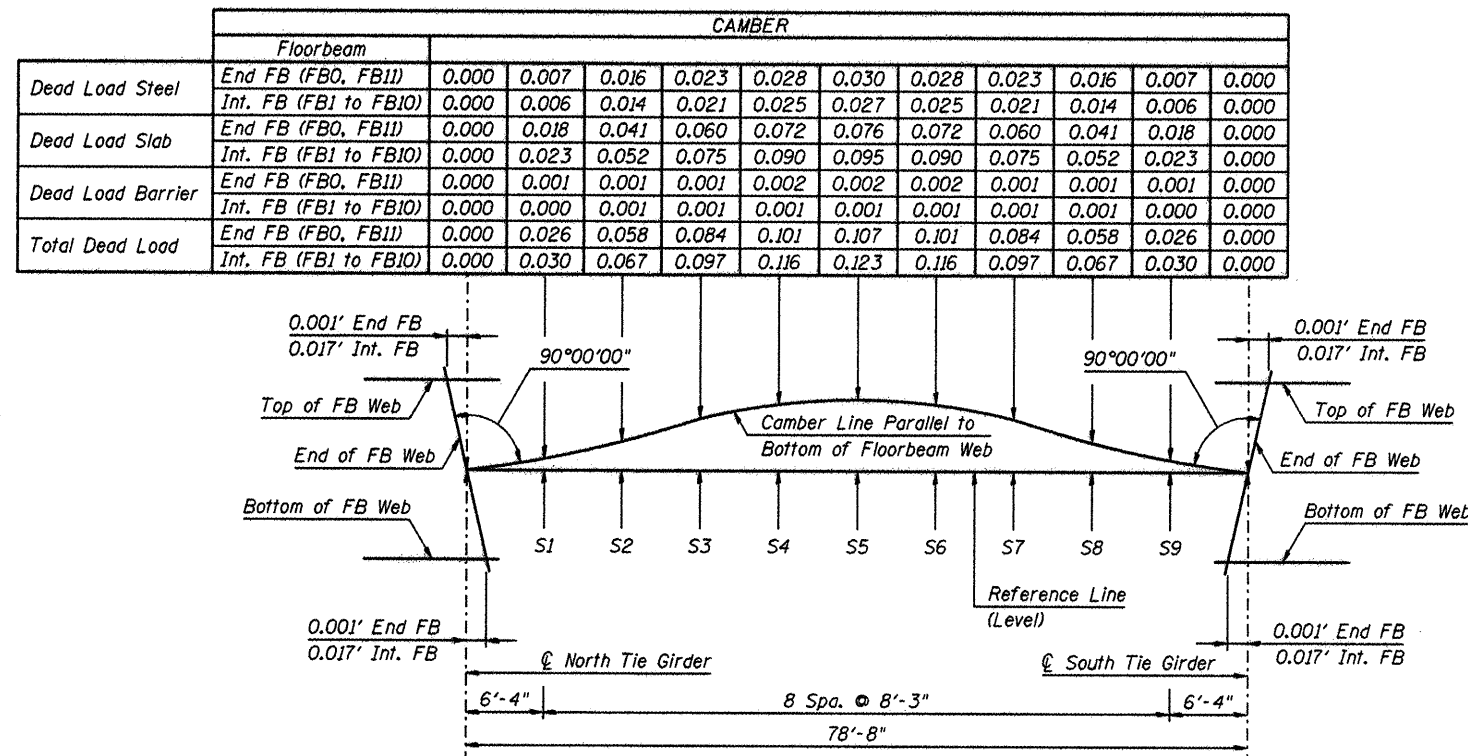

FLOORBEAMS - CAMBER

Units are feet, and are at $\odot$ of Stringers and ends of Floorbeam.
+ indicates downward deflection


		DEAD LOAD DEFLECTIONS				
		Stringers				
Dead Load Steel	End Str. (S1, S9)	0.000	0.001	0.001	0.000	0.000
	Int. Str. (S2 to S8)	0.000	0.003	0.003	0.002	0.000
Dead Load Slab	End Str. (S1, S9)	0.000	0.002	0.000	-0.001	0.000
	Int. Str. (S2 to S8)	0.000	0.004	0.002	0.000	0.000
Dead Load Barrier	End Str. (S1, S9)	0.000	0.000	-0.001	0.000	0.000
	Int. Str. (S2 to S8)	0.000	0.000	0.001	0.000	0.000
Total Dead Load	End Str. (S1, S9)	0.000	0.003	0.000	-0.001	0.000
	Int. Str. (S2 to S8)	0.000	0.008	0.006	0.003	0.000

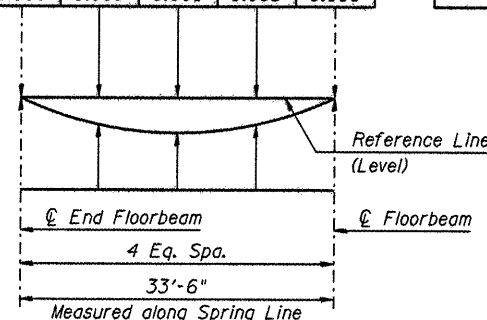

STRINGERS - DEAD LOAD DEFLECTIONS (EXTERIOR BAY - WEST)

Units are feet and are at quarter points of spans.
+ indicates downward deflection


		DEAD LOAD DEFLECTIONS				
		Stringers				
Dead Load Steel	End Str. (S1, S9)	0.000	-0.001	-0.001	-0.001	0.000
	Int. Str. (S2 to S8)	0.000	0.000	-0.002	-0.002	0.000
Dead Load Slab	End Str. (S1, S9)	0.000	-0.003	-0.004	-0.002	0.000
	Int. Str. (S2 to S8)	0.000	-0.002	-0.004	-0.003	0.000
Dead Load Barrier	End Str. (S1, S9)	0.000	0.000	-0.001	0.000	0.000
	Int. Str. (S2 to S8)	0.000	0.000	0.001	0.000	0.000
Total Dead Load	End Str. (S1, S9)	0.000	-0.003	-0.007	-0.004	0.000
	Int. Str. (S2 to S8)	0.000	-0.002	-0.005	-0.004	0.000

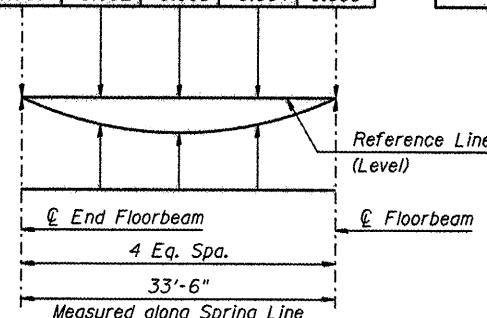

STRINGERS - DEAD LOAD DEFLECTIONS (EXTERIOR BAY - EAST)

Units are feet and are at quarter points of spans.
+ indicates downward deflection


		DEAD LOAD DEFLECTIONS				
		Stringers				
Dead Load Steel	End Str. (S1, S9)	0.000	-0.001	-0.001	-0.001	0.000
	Int. Str. (S2 to S8)	0.000	-0.001	-0.002	-0.001	0.000
Dead Load Slab	End Str. (S1, S9)	0.000	-0.007	-0.008	-0.004	0.000
	Int. Str. (S2 to S8)	0.000	-0.009	-0.011	-0.006	0.000
Dead Load Barrier	End Str. (S1, S9)	0.000	-0.001	-0.002	-0.001	0.000
	Int. Str. (S2 to S8)	0.000	0.000	0.000	0.000	0.000
Total Dead Load	End Str. (S1, S9)	0.000	-0.009	-0.012	-0.007	0.000
	Int. Str. (S2 to S8)	0.000	-0.010	-0.013	-0.008	0.000

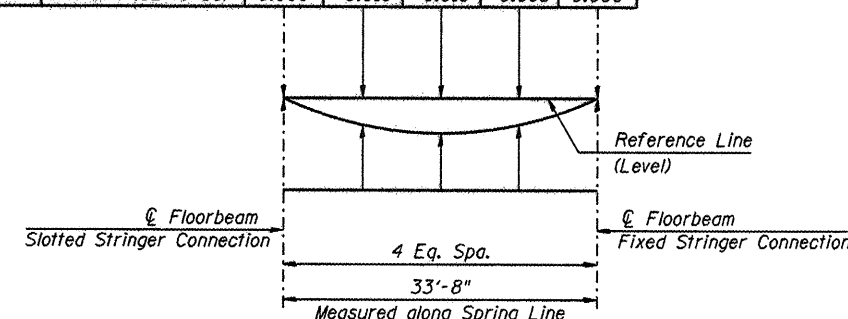


STRINGERS - DEAD LOAD DEFLECTIONS (INTERIOR BAYS)

Units are feet and are at quarter points of spans.
+ indicates downward deflection


Notes:
Ends of floorbeams shall be plumb under total dead load.
The floorbeams shall be fabricated such that under total dead load the top of the floorbeam web will be parallel to the finished slab cross slope defined by the Roadway Surface Elevations on Sheets 7 and 8.
"Dead Load Steel" ordinates represent the amount of deflection due to all structural steel. Deflections due to erection stresses are not included.
"Dead Load Slab" ordinates represent the amount of deflection due to the slab (B").
"Dead Load Barrier" ordinates represent the amount of deflection due to the barriers.
Stringers are not cambered and shall be fabricated with natural camber concaved down.
S(n) denotes stringer number.

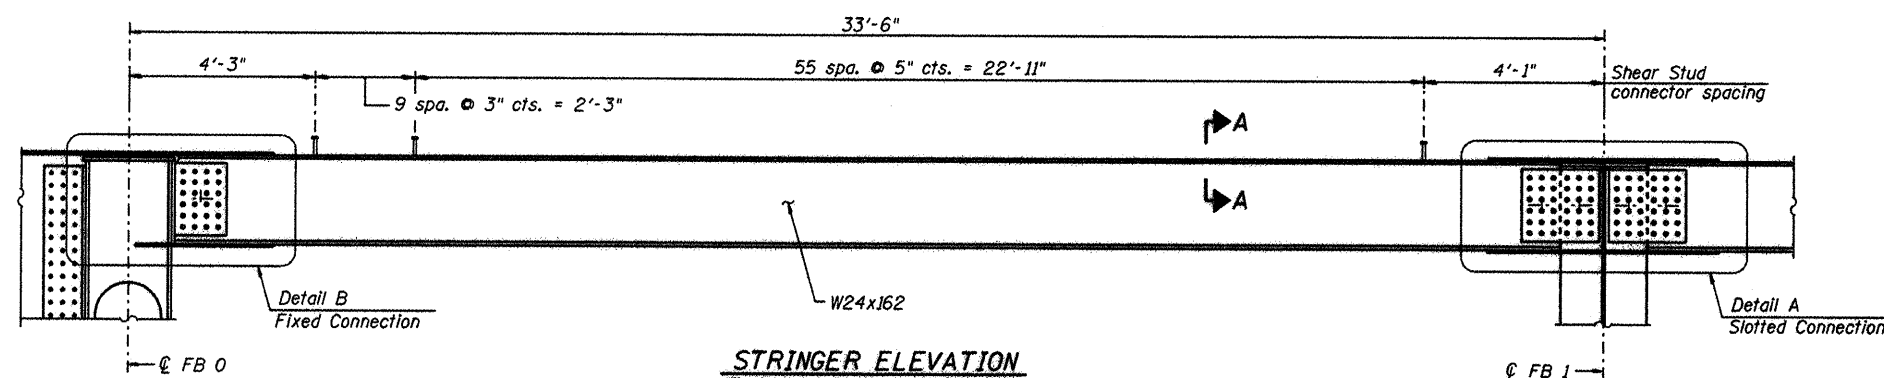


STRINGER ELEVATION
(Typical for Stringers S1 Thru S9)

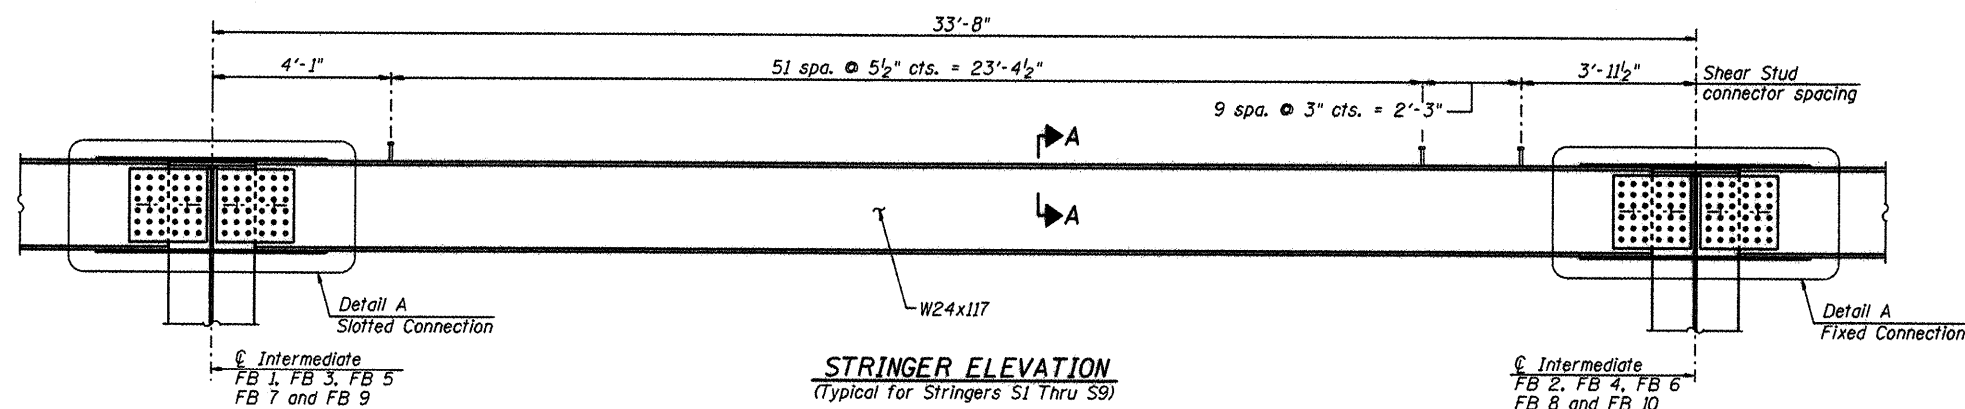


STRINGER ELEVATION
(Typical for Stringers S1 Thru S9)

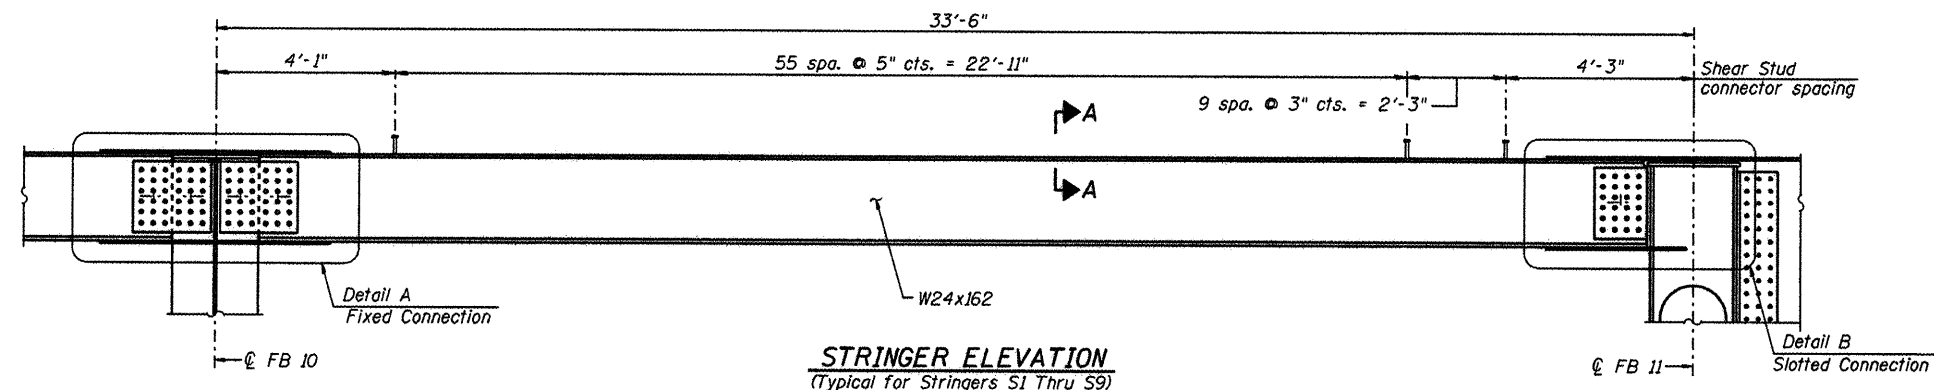


STRINGER ELEVATION
(Typical for Stringers S1 Thru S9)

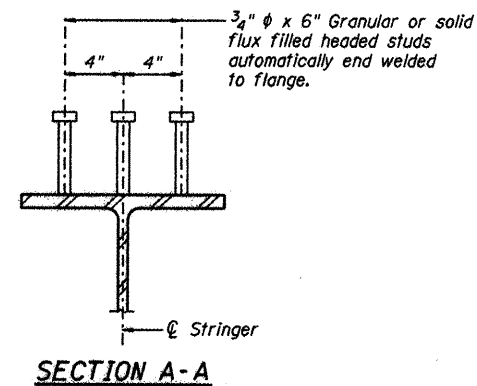

SECTION A-A

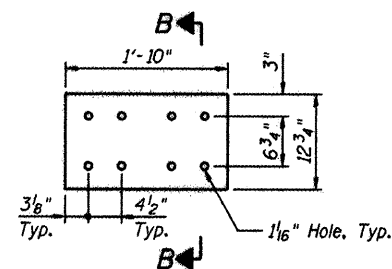


INTERMEDIATE FLOORBEAM

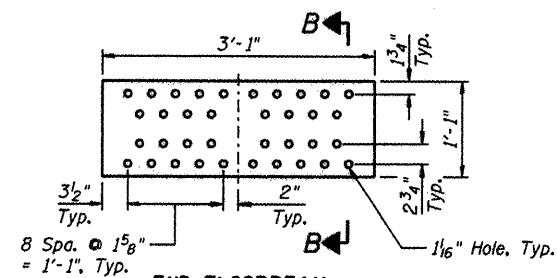

END FLOORBEAM

BEVEL SHIM PLATE DETAIL

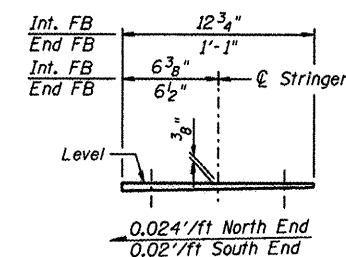


SECTION B-B


BILL OF MATERIAL

Item	Unit	Total
Stud Shear Connectors	Each	18,333


Notes:
For Details A and B, see Sheet 61 of 79.
For location of Bevel Shim P, see Sheet 61 of 79.

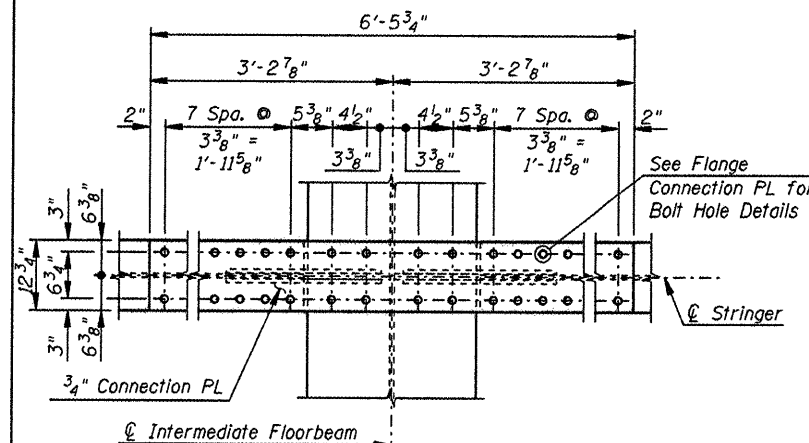


VIEW A-A

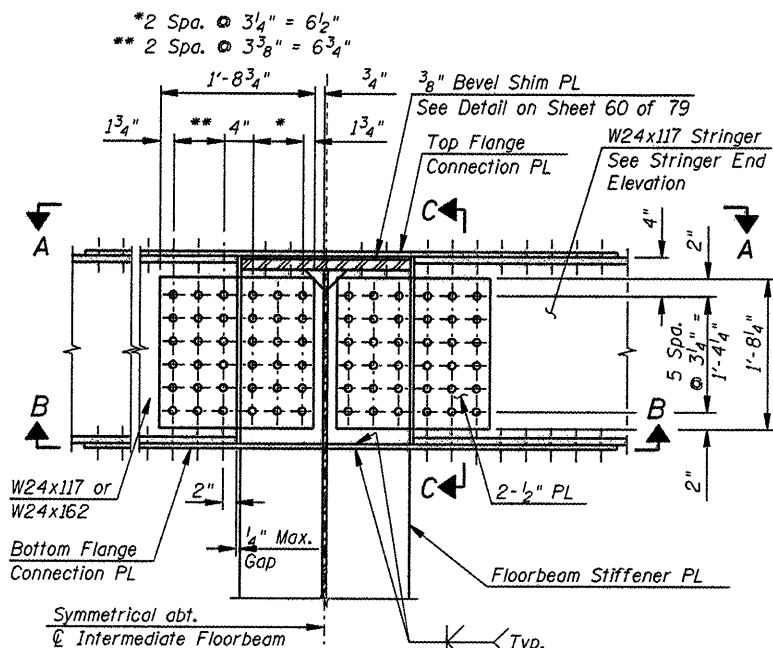

DETAIL A

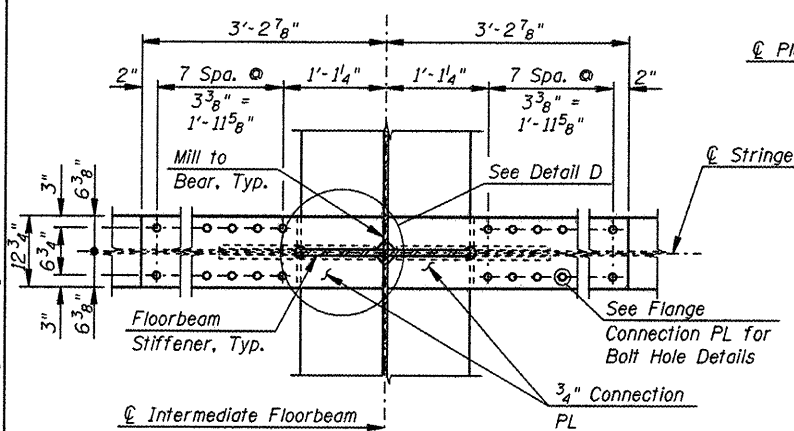


VIEW B-B

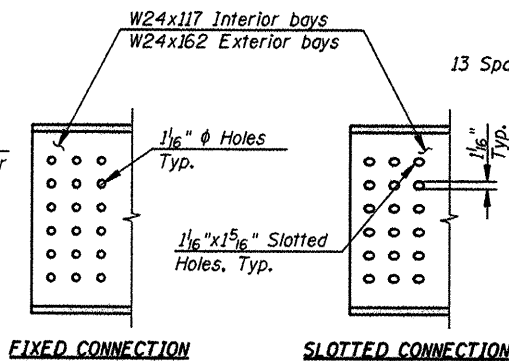


FIXED CONNECTION SLOTTED CONNECTION
STRINGER END ELEVATION
AT WEB PLATE CONNECTION

Notes:
Use standard 1 1/8" ϕ holes for 1" ϕ bolts on stringer webs at connections denoted as "Fixed".
Use 1 1/8" x 1 5/16" slotted holes for 1" ϕ bolts on stringer webs at connections denoted as "Slotted".
Bolt holes in web connection plates and FB stiffener PL shall be 1 1/8" ϕ holes for 1" ϕ bolts.

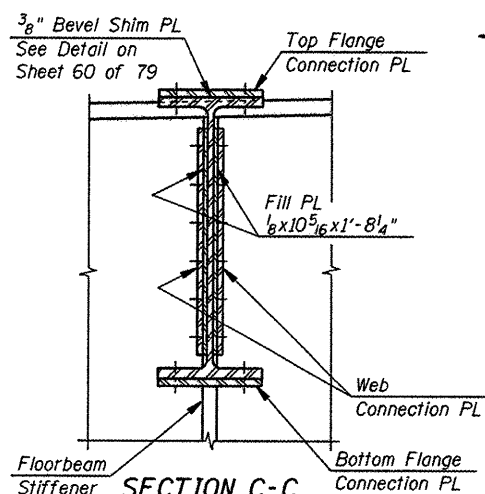


SECTION C-C

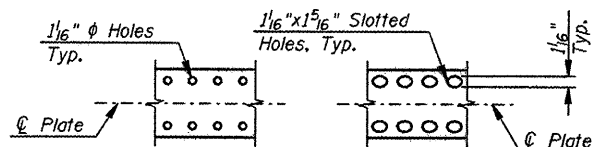


FIXED CONNECTION SLOTTED CONNECTION
PART PLAN
FLANGE CONNECTION PL


Notes:
Use standard 1 1/8" ϕ holes for 1" ϕ bolts on all flange connection plates at connections denoted as "Fixed".
Use 1 1/8" x 1 5/16" slotted holes for 1" ϕ bolts on all flange connection plates at connections denoted as "Slotted".
Bolt holes in stringer flanges and floorbeam flanges shall be 1 1/8" ϕ holes for 1" ϕ bolts.

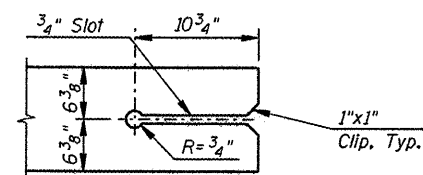


DETAIL D

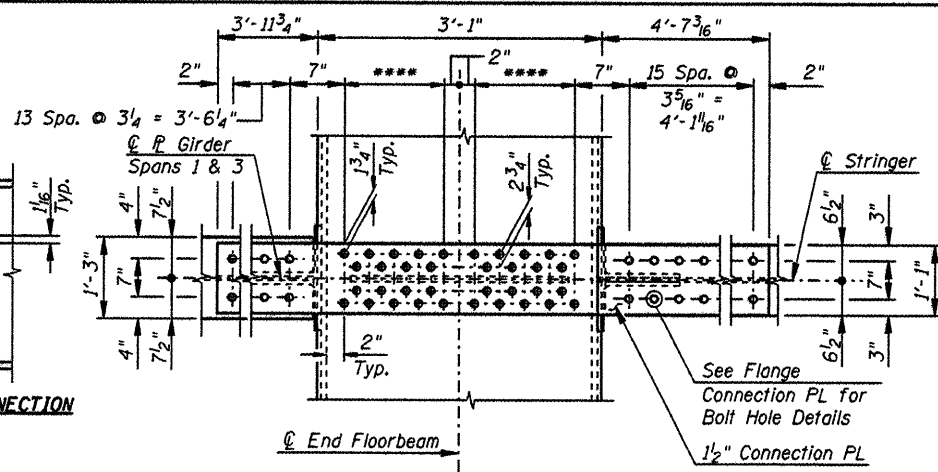


VIEW E-E

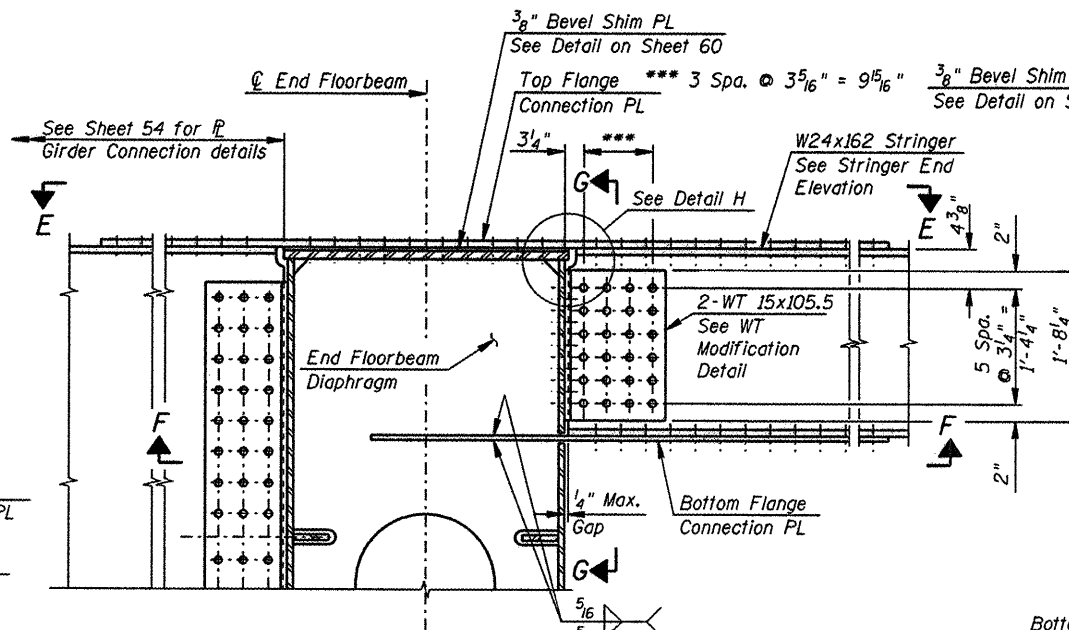


DETAIL B

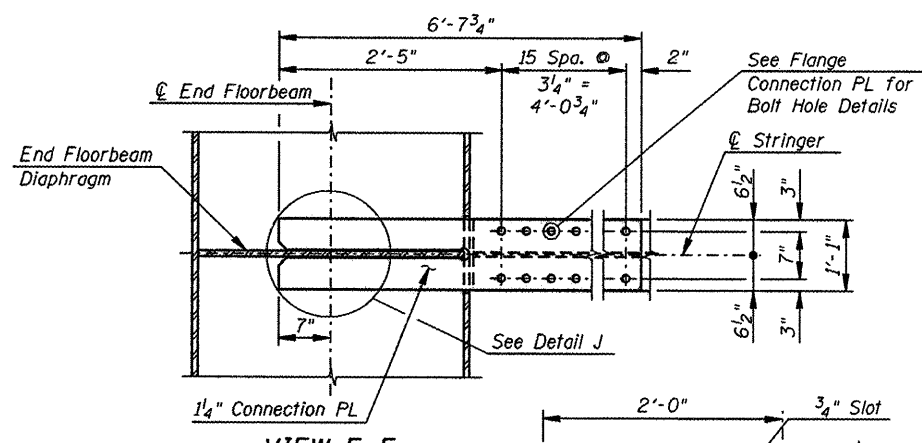


VIEW F-F

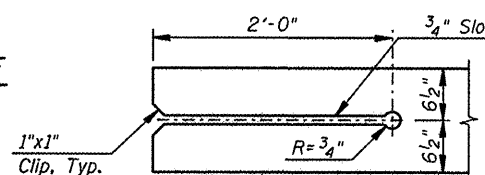


DETAIL J

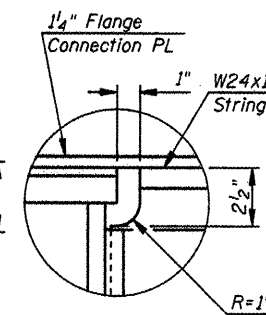

DETAIL H

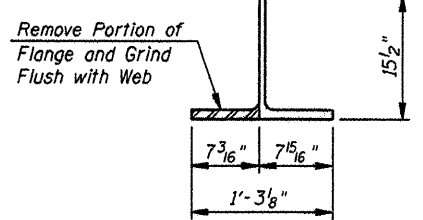

WT MODIFICATION DETAIL

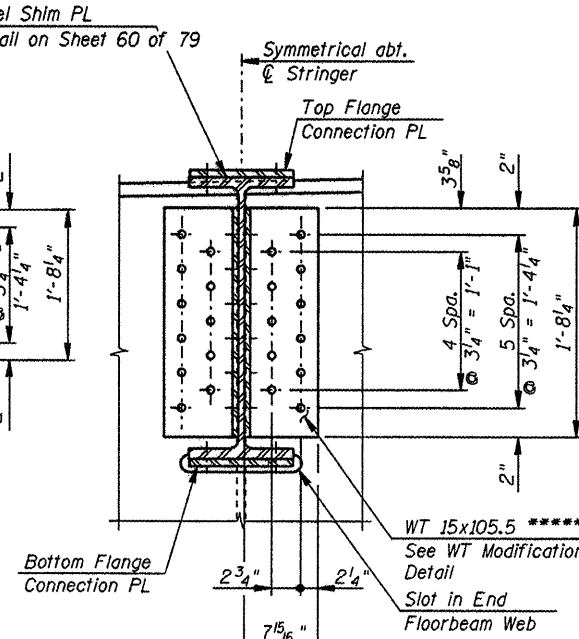


SECTION G-G

***** WT shape may be replaced with a 3/4" Bent PL at Contractors option.


Notes:
 ϕ Denotes 1" ϕ high-strength bolt.
For End Floorbeam details, see sheets 54 and 55 of 79.
For Intermediate Floorbeam details, see sheets 56 thru 57 of 79.
For additional notes and locations of Details A and B, see sheet 60 of 79.

NOTE:
BOLTS IN SLOTTED CONNECTION SHALL BE FINGER TIGHT UNTIL SLAB IS POURED. BOLTS SHALL BE FULLY TIGHTENED AFTER SLAB HAS BEEN POURED. SEE SHEET 4 OF 79.

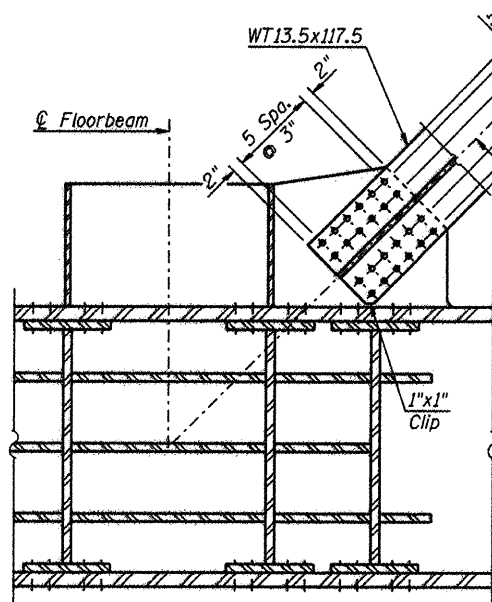

DETAIL B

Shown at Tie Girder Panel Point T0
Tie Girder Panel Point T11 Opposite Hand
Typical @ 4 Locations

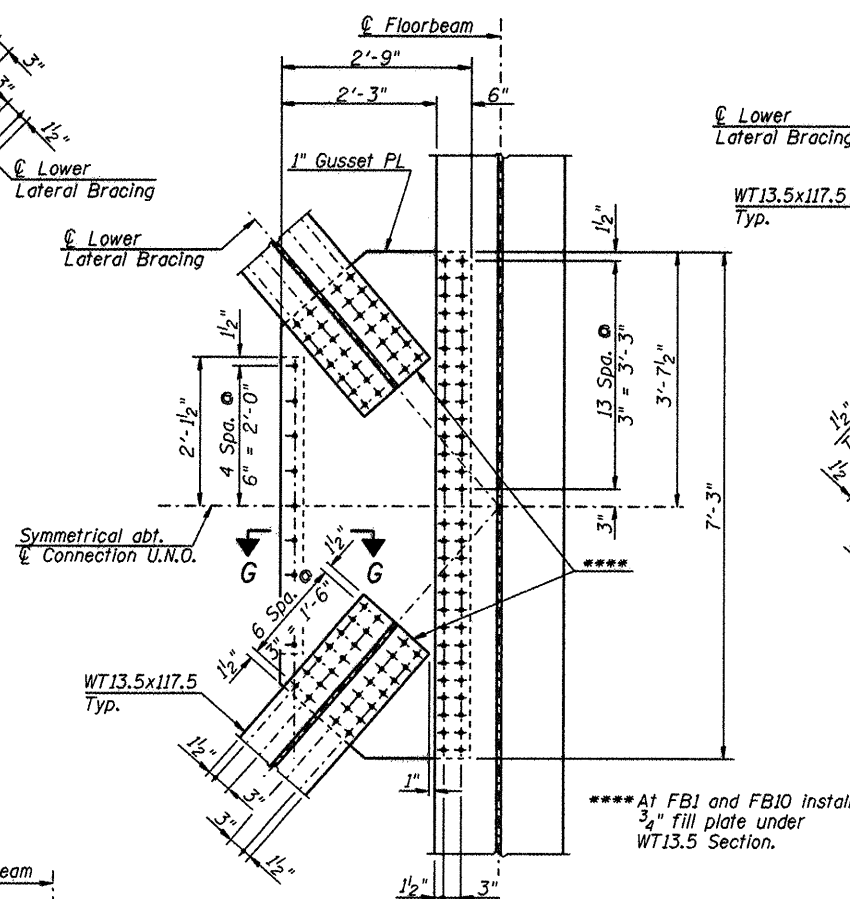


DETAIL C

Typical @ 8 Locations

* 2'-11 1/8" @ FB1, FB2, FB9 & FB10
2'-10 3/4" @ FB3 thru FB8


** 11 3/8" @ FB1, FB2, FB9 & FB10
11" @ FB3 thru FB8

*** 3 3/8" @ FB1, FB2, FB9 & FB10
3 3/8" @ FB3 thru FB8

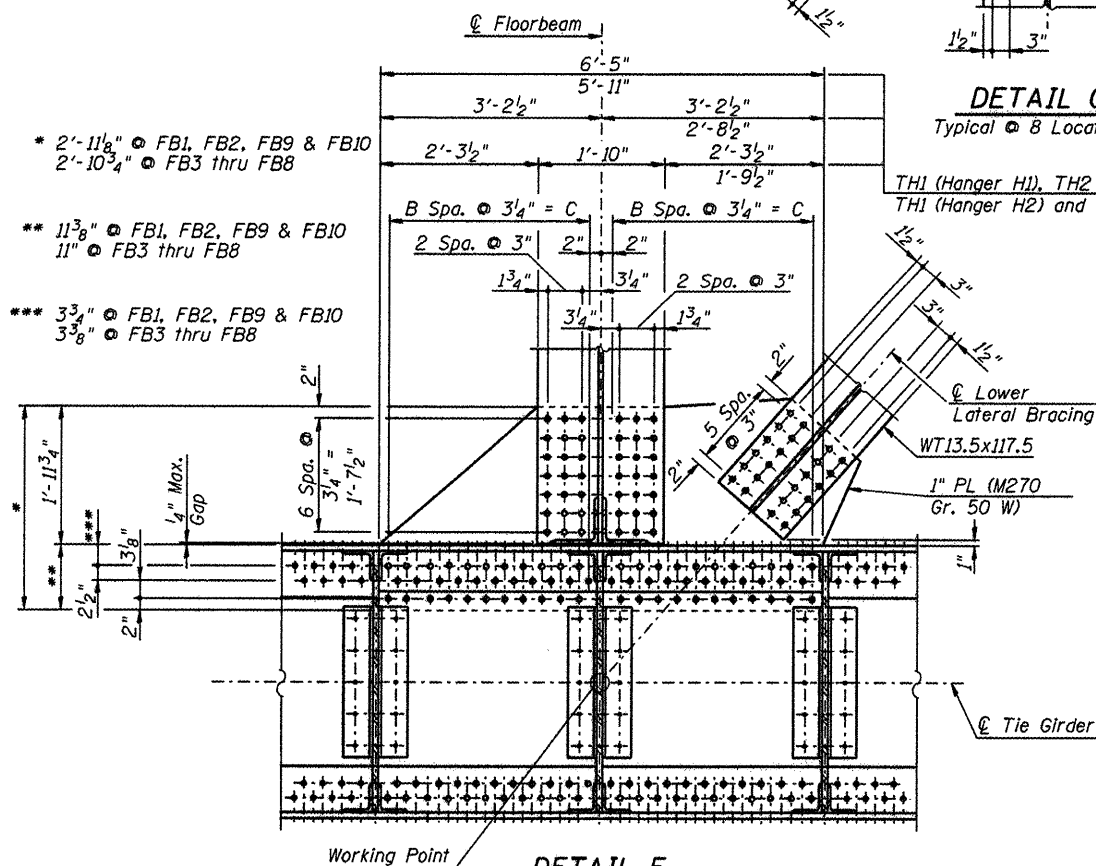


DETAIL F

Shown at Tie Girder Panel Point T3, EB
Other Locations Similar, Typical @ 20 Locations

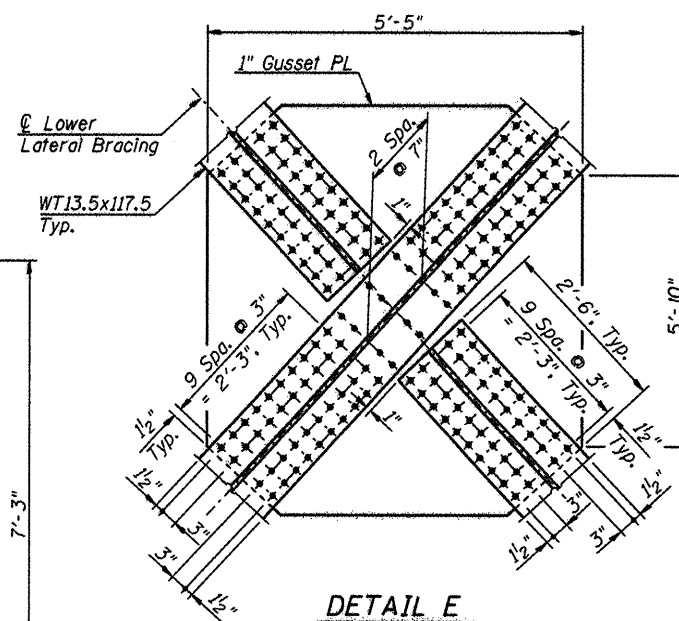


DETAIL E

Typical @ 2 Locations

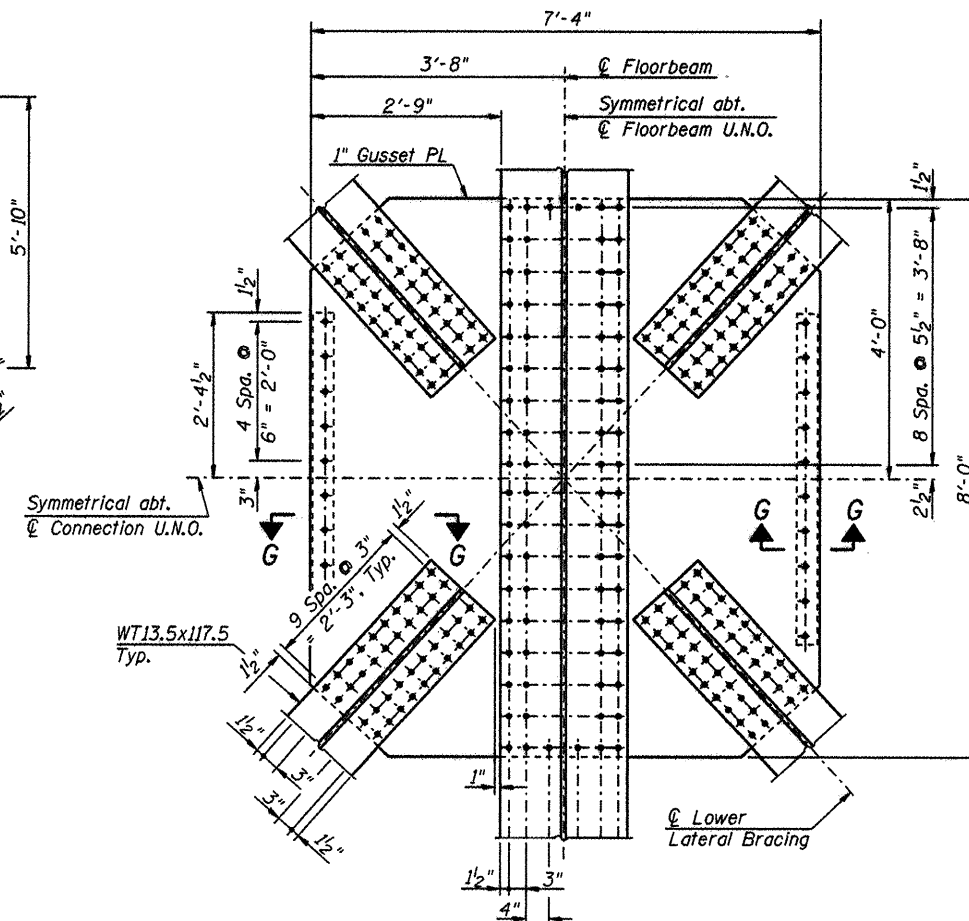

DETAIL D


Typical @ 2 Locations

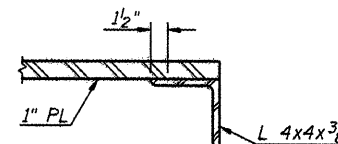

SECTION G-G

Notes:

- Denotes 7/8" high-strength bolt.
- Denotes 1" high-strength bolt.
- U.N.O. denotes Unless Noted Otherwise.
- Lower Lateral Bracing plates shown in Details C, E and F, shall conform the requirements of M270 Gr. 50W U.N.O.
- For locations of Details B, C, D, E & F, see Sheet 26 of 79.
- For Tie Girder Details, see Sheets 41 thru 43 of 79.
- For Floorbeam Details, see Sheets 54 thru 57 of 79.
- Lower Lateral Bracing Members shall conform to the requirements of M270 Gr. 50W U.N.O.
- For dimensions B and C, see Sheet 46 of 79.

 


SECTION A-A

4 1" ϕ x 12" Anchor bolts
(ASTM A307 Grade 36) with
2 1/4" x 2 1/4" x 5/16" ϕ washer
under nut.




TYPE III ELASTOMERIC EXP. BRG.

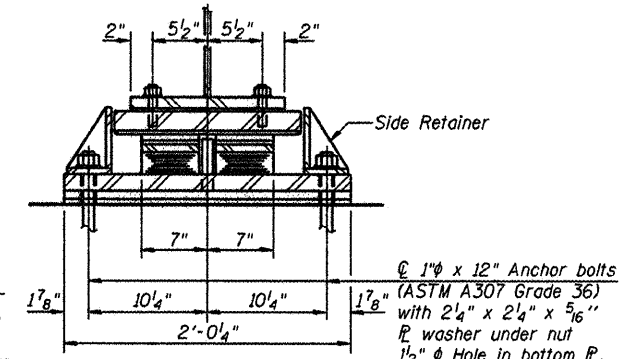


SECTION A-A



Note:
Shim plates shall not be placed
under Bearing Assembly.

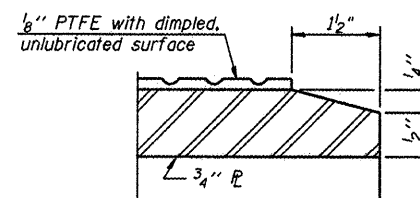

SECTION THRU PTFE

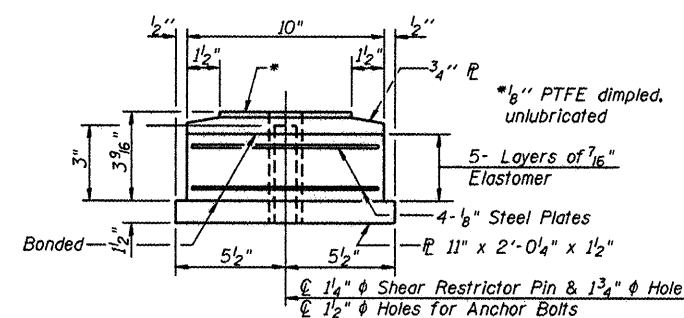

BOTTOM BEARING ASSEMBLY

Notes:

Anchor bolts shall be ASTM F1554 all-thread of the grade and diameter specified. ASTM A307 Grade C anchor bolts may be used in lieu of ASTM F1554 Grade 36 (Fy=36ksi). The corresponding specified grade of AASHTO M314 anchor bolts may be used in lieu of ASTM F1554.

Anchor bolts for Type III bearings shall be placed in holes drilled in the concrete through holes in the bottom bearing plate after members are in place. Side retainers shall be placed after bolts are installed.

Anchor bolts for side retainers may be cast in place or installed in holes drilled before or after members are in place for Type I bearings.

Drilled and set anchor bolts shall be installed according to Article 521.06 of the Standard Specifications.


Side retainers and other steel members required for the elastomeric bearing assembly shall be included in the cost of Elastomeric Bearing Assembly, Type I & Type III.

The $\frac{1}{8}$ " PTFE sheet shall be bonded directly to the top steel plate with a two-component, medium viscosity epoxy resin, conforming to the requirements of the Federal Specification MMM-A-134, Type 1. The bond agent shall be applied on the full area of the contact surfaces.

Bonding of $\frac{1}{8}$ " PTFE sheet during vulcanizing process will be permitted provided the process and method of adjusting assembly height is approved by the Engineer.


The structural steel plates of the Bearing Assembly shall conform to the requirements of AASHTO M 270 Grade 50W.

Two $\frac{1}{8}$ in. adjusting shims shall be provided for each bearing in addition to all other plates or shims and placed as shown on bearing details.

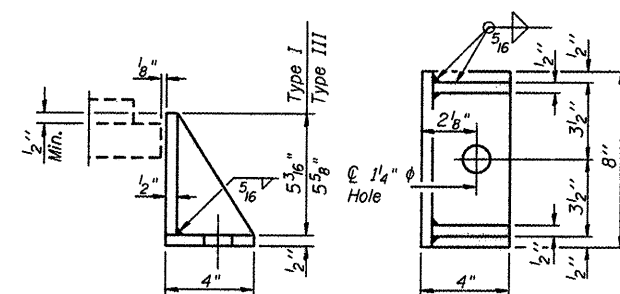

SIDE RETAINER FOR TYPE I & TYPE III

Equivalent rolled angle with stiffeners
will be allowed in lieu of welded plates.


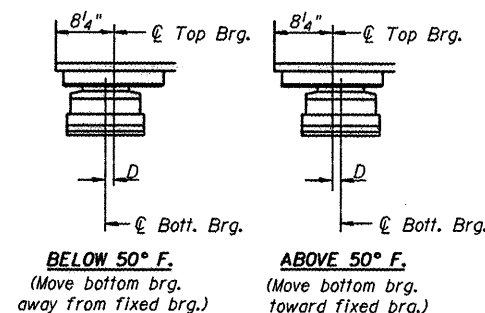


SETTING ANCHOR BOLTS AT EXP. BRG.

$D = \frac{1}{8}$ " per each 100' of expansion
for every 15° temp. change from
the normal temp. of 50° F.

BILL OF MATERIAL



Item	Unit	Total
Elastomeric Bearing Assembly Type I	Each	9
Elastomeric Bearing Assembly Type III	Each	9
Anchor Bolts, 1"	Each	36

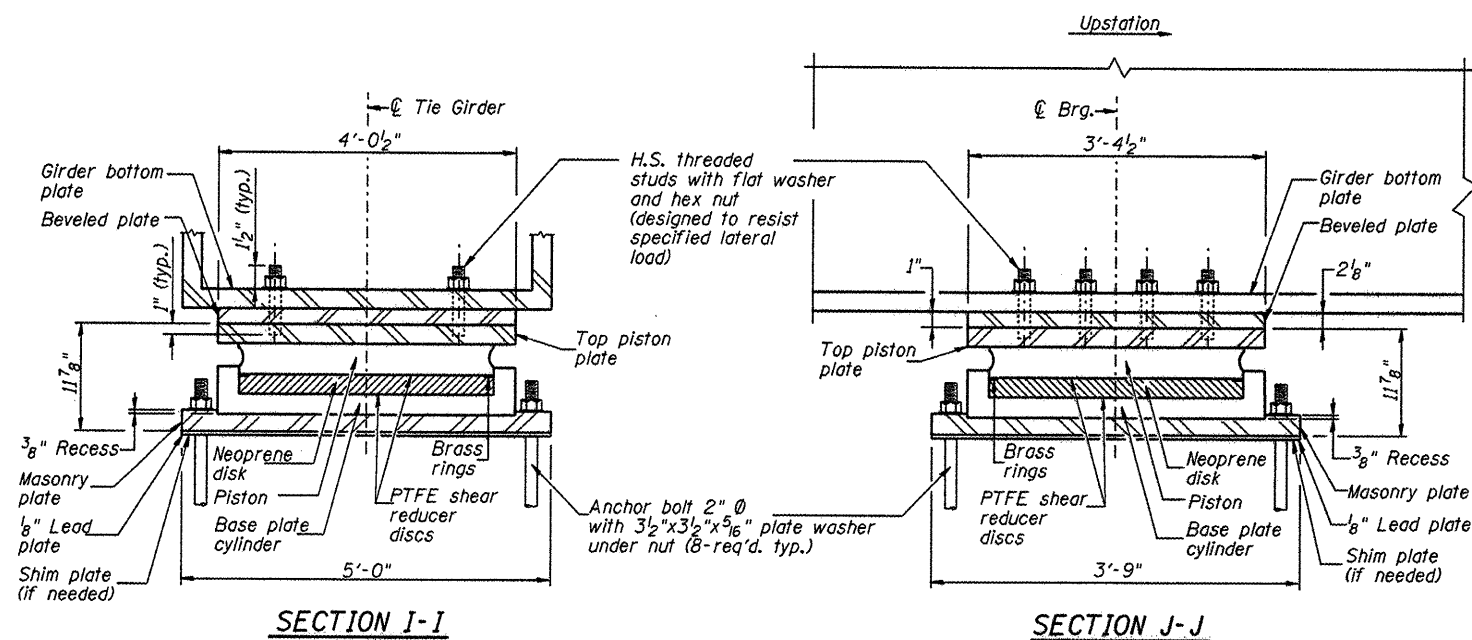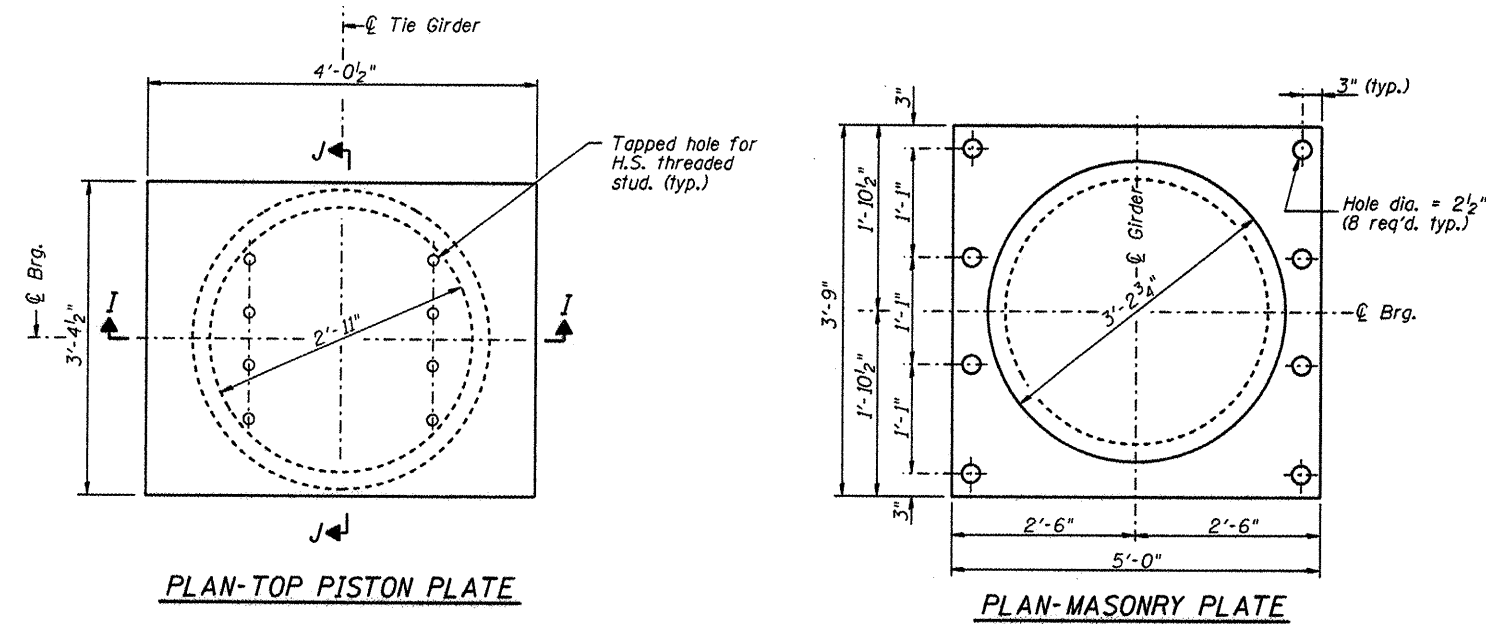

FIXED HLMR BEARING
(Pier 2)

BEARING LOADINGS

Location	Vert. Loads (kips)	Lat. Load (kips)
Pier 1	2,800	460
Pier 2	2,750	950

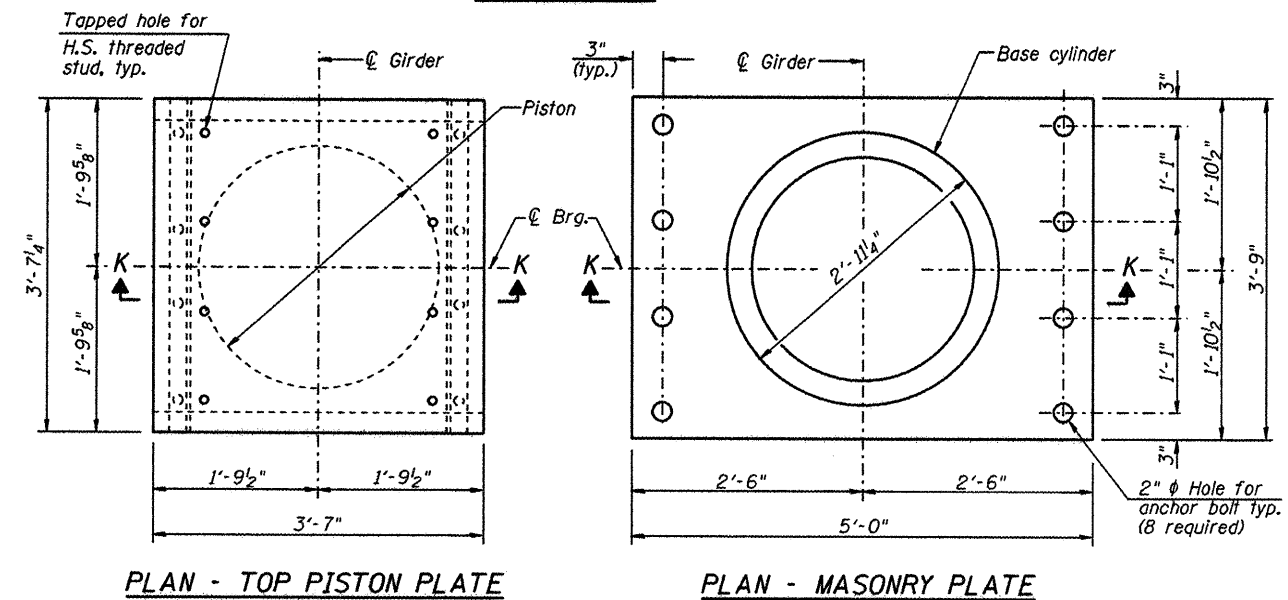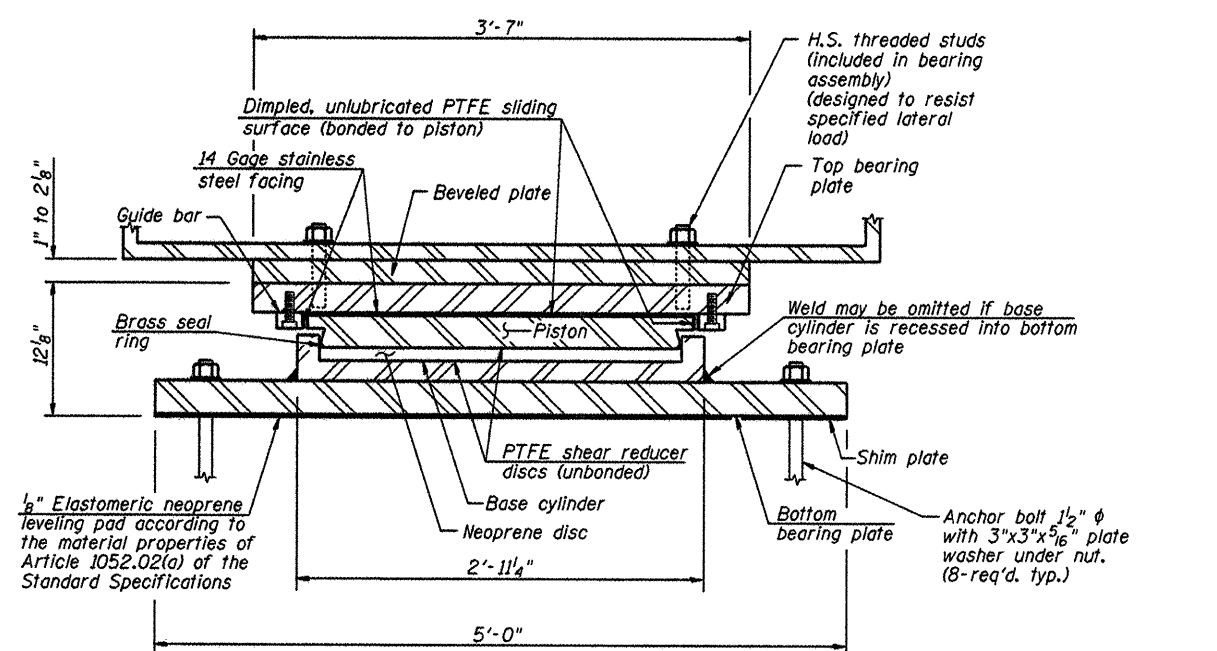

GUIDED EXPANSION HLMR BEARING
(Pier 1)

NOTES:




Anchor bolts shall be ASTM F1554 all-thread 1 1/2" ϕ x 18" (Pier 1) and 2" ϕ x 24" (Pier 2), Grade 105. The corresponding specified grade of AASHTO M314 anchor bolts may be used in lieu of ASTM F1554.

The structural steel plates of the Bearing Assembly shall conform to the requirements of AASHTO M 270 Grade 50W.

Two 1/8 in. adjusting shims shall be provided for each bearing in addition to all other plates or shims and placed as shown on bearing details.

BILL OF MATERIAL

ITEM	UNIT	QUANTITY
High Load Multi-Rotational Bearing, Fixed - 2750K	Each	2
High Load Multi-Rotational Bearing, Guided Expansion - 2800K	Each	2
Anchor Bolts, 1 1/2"	Each	16
Anchor Bolts, 2"	Each	16

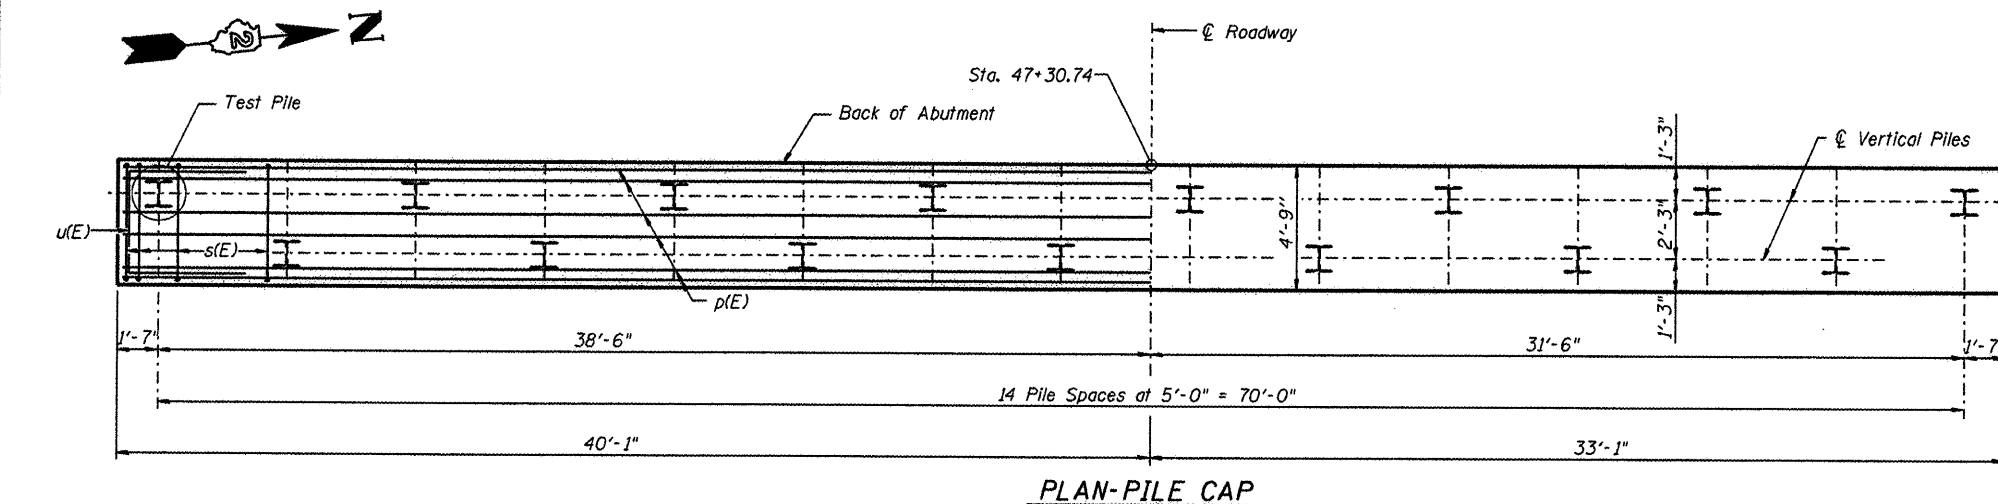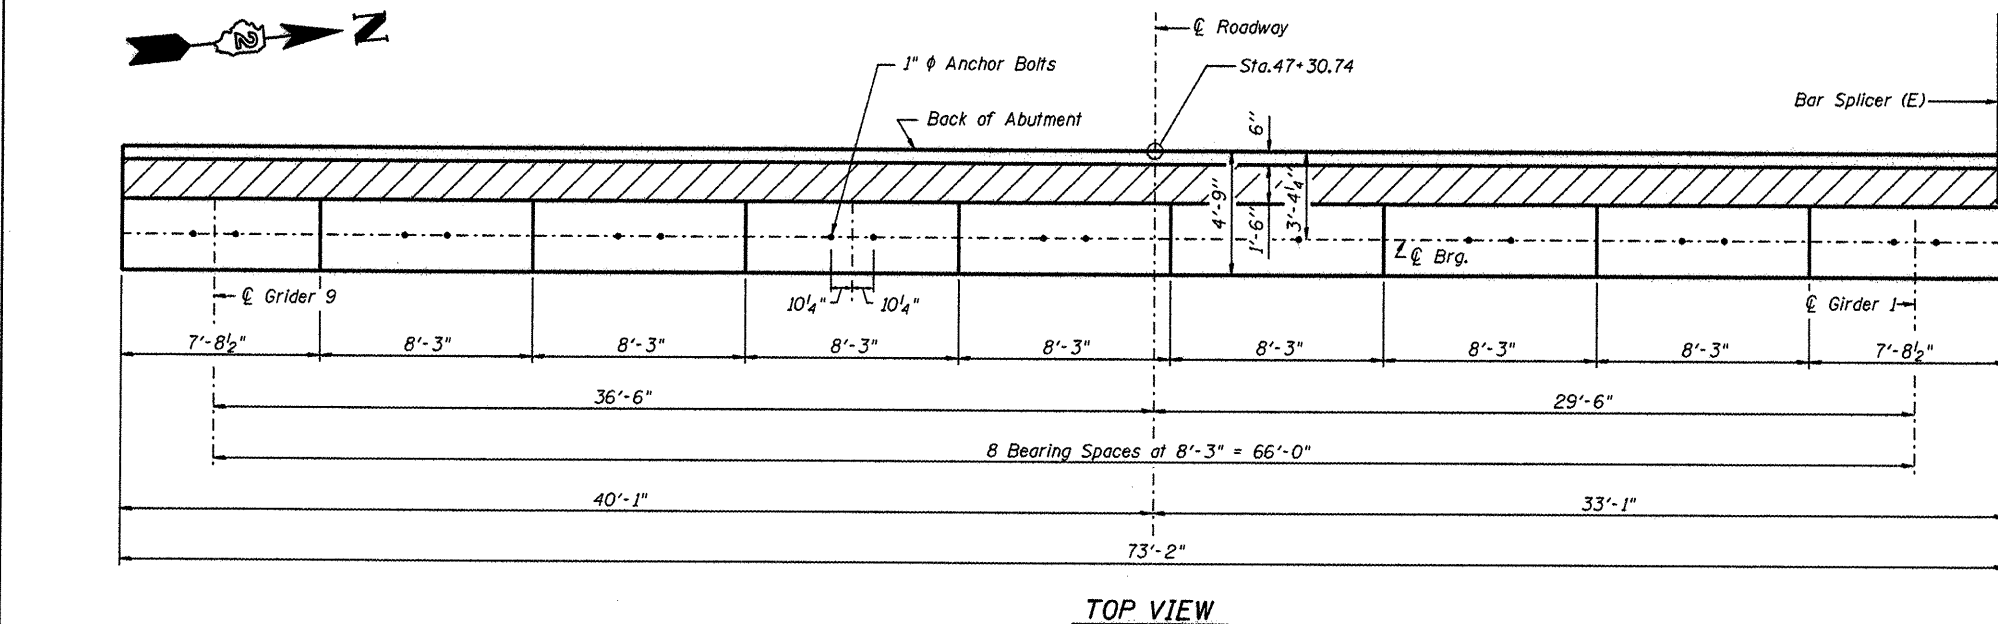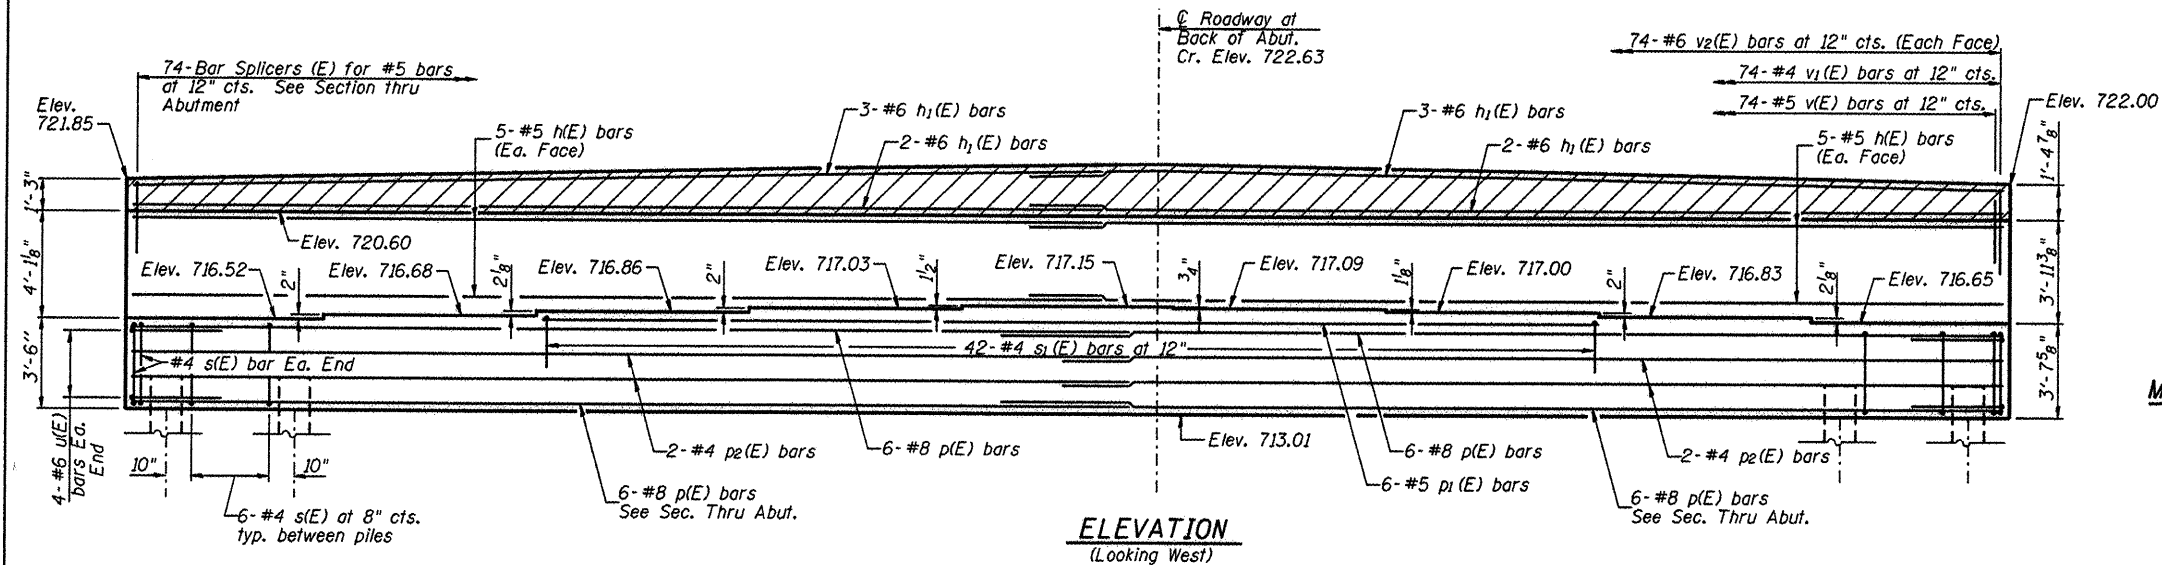


MIN. BAR LAPS

#4	=	2'-7"
#5	=	3'-3"
#6	=	3'-10"
#8	=	6'-9"

PILE DATA


Type: HP 12x53, with Pile Shoes
 Nominal Required Bearing: 360k
 Allowable Resistance Available: 120 k
 Est. Length: 94'
 No. Production Piles: 14
 No. Test Piles: 1

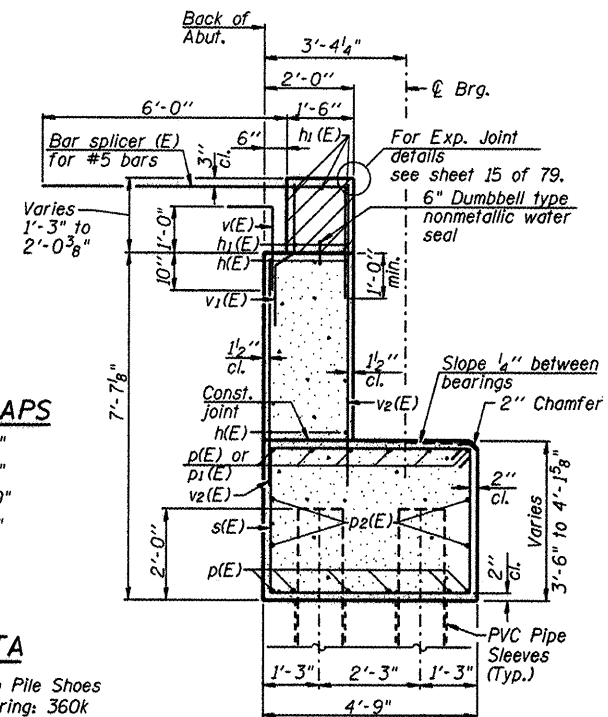




SECTION THRU WEST ABUTMENT

WEST ABUTMENT BILL OF MATERIAL

Bar	No.	Size	Length	Shape
h(E)	20	#5	38'-1"	
h1(E)	10	#6	38'-4"	
p(E)	24	#8	39'-10"	
p1(E)	6	#5	40'-11"	
p2(E)	8	#4	37'-9"	
s(E)	88	#4	15'-11"	
s1(E)	42	#4	8'-5"	
u(E)	8	#6	11'-4"	
v(E)	74	#5	3'-9"	
v1(E)	74	#4	3'-8"	
v2(E)	148	#6	6'-4"	
Concrete Structures			Cu. Yd.	69.9
Reinforcement Bars, Epoxy Coated			Pound	7,570
Furnishing Steel Piles HP 12x53			Foot	1,316
Driving Piles			Foot	1,316
Test Pile Steel HP 12x53			Each	1
Concrete Sealer			Sq. Ft.	890
Bar Splicers			Each	74
Pile Shoes			Each	15

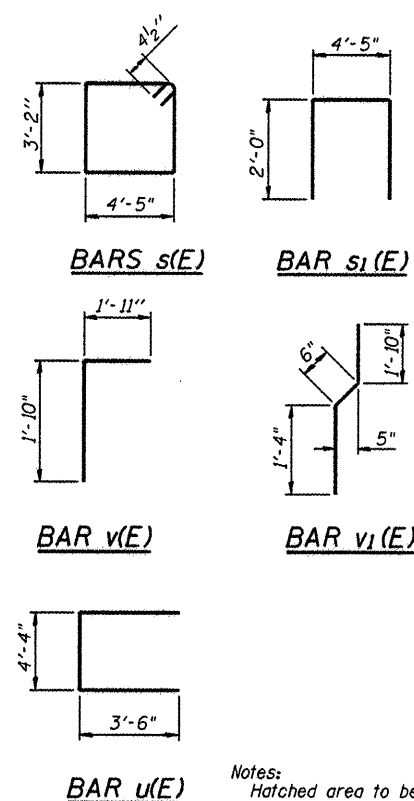

Notes:
 Hatched area to be poured after superstructure false work has been removed. Quantity of concrete included with Concrete Superstructure.
 Space reinforcement in cap to miss anchor bolts.
 Four steps monolithically with cap.
 PVC Pipe Sleeves shall be provided for each pile in the West Abutment. Cost shall be included in Furnishing Steel Piles HP 12x53.

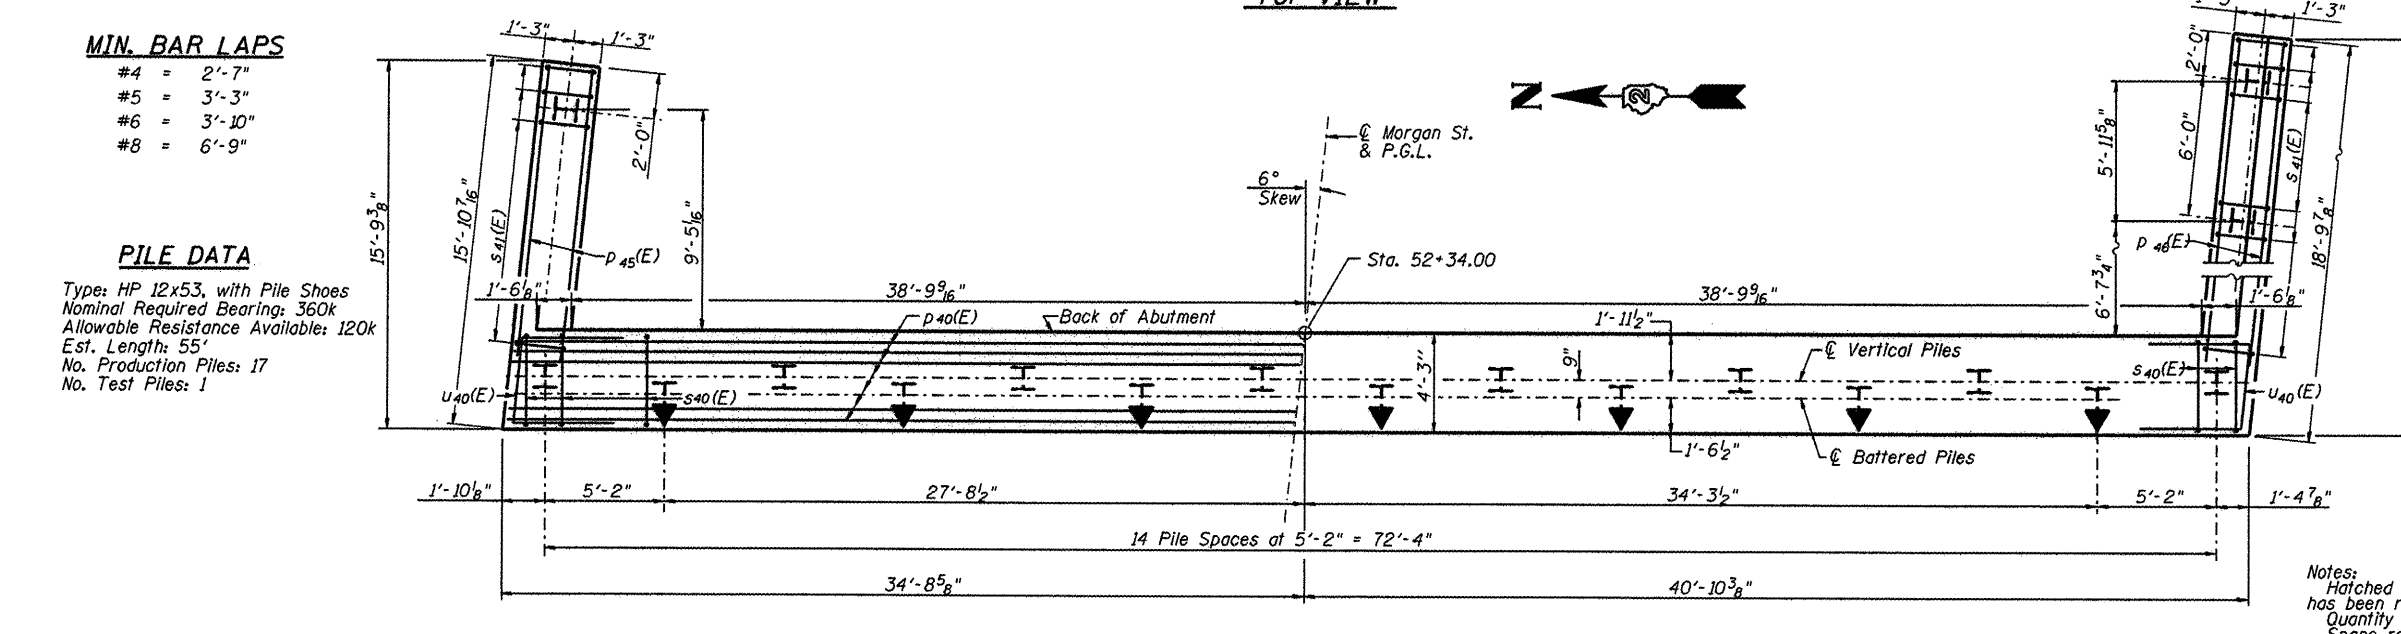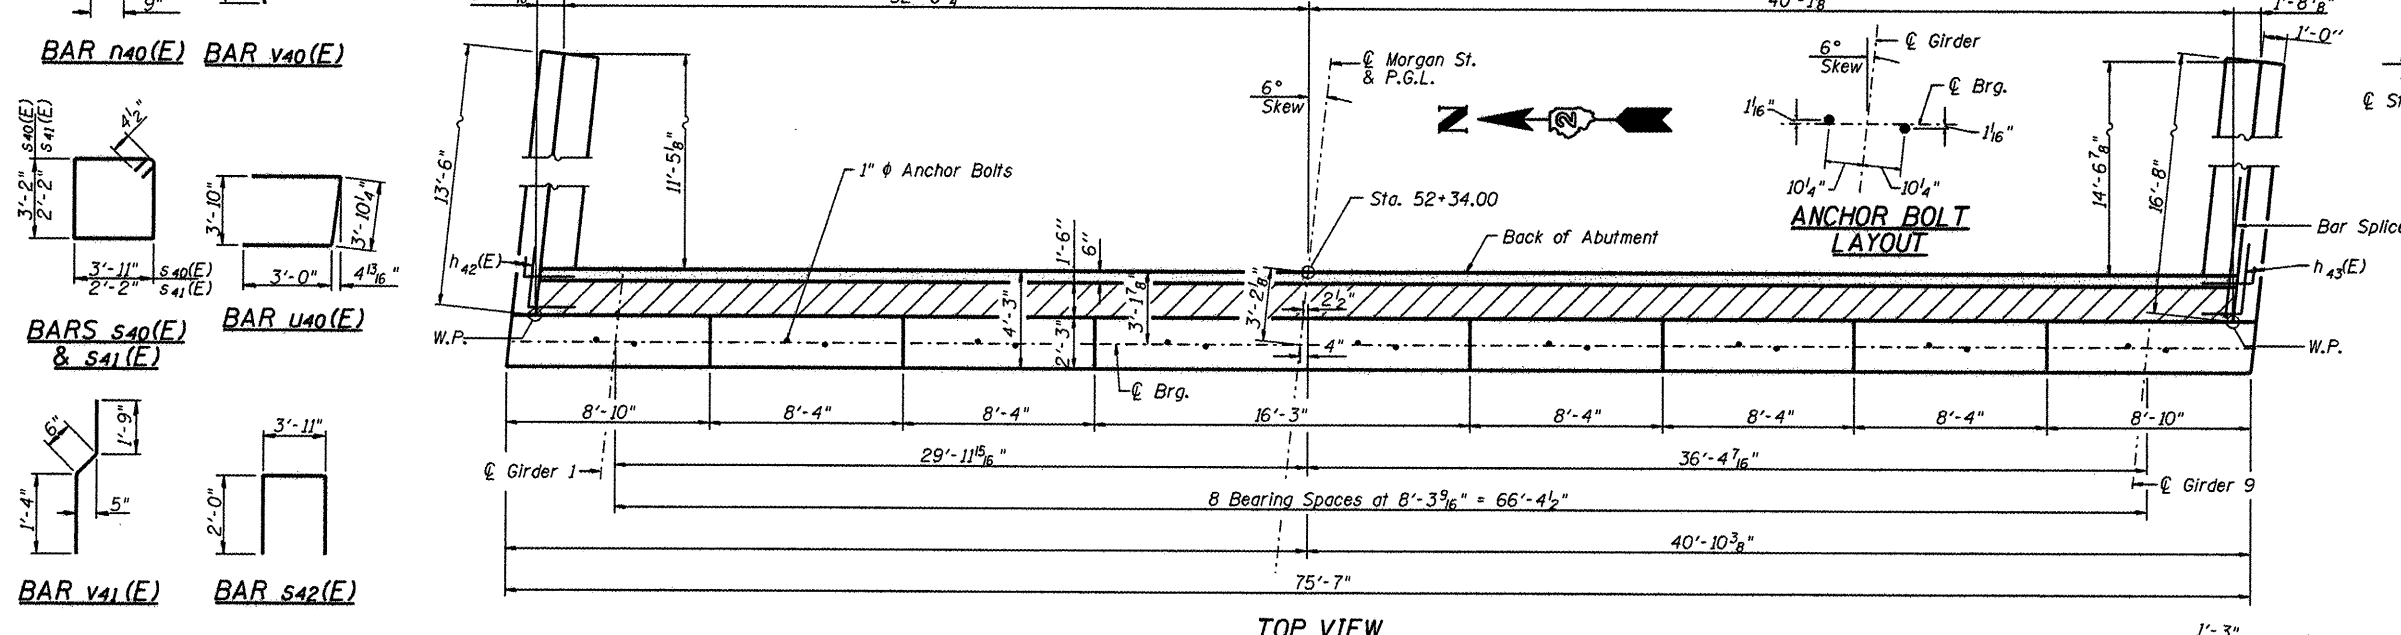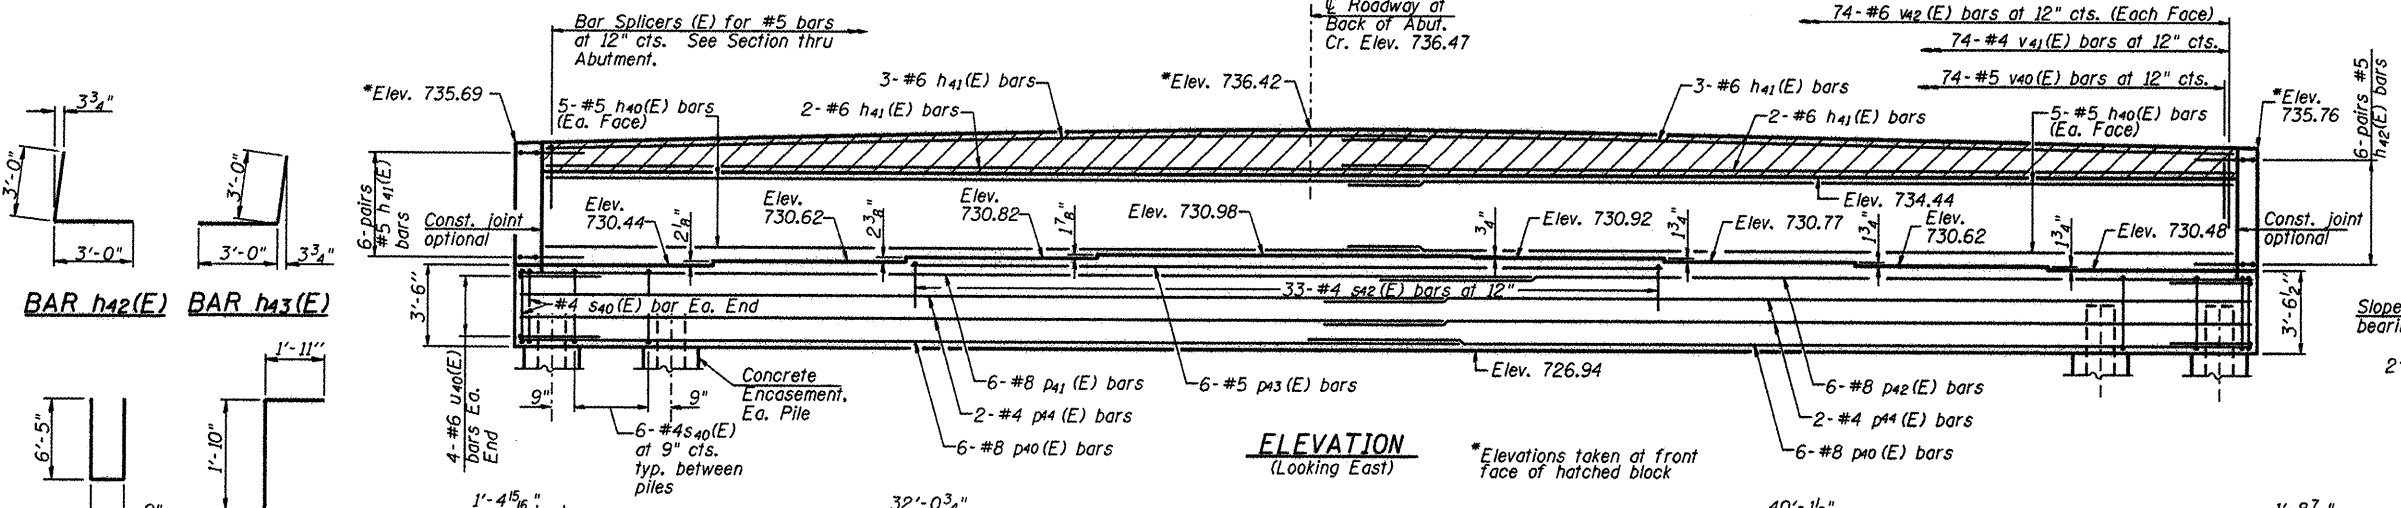


MIN. BAR LAPS

#4	=	2'-7"
#5	=	3'-3"
#6	=	3'-10"
#8	=	6'-9"

PILE DATA

Type: HP 12x53, with Pile Shoes
 Nominal Required Bearing: 360k
 Allowable Resistance Available: 120k
 Est. Length: 55'
 No. Production Piles: 17
 No. Test Piles: 1

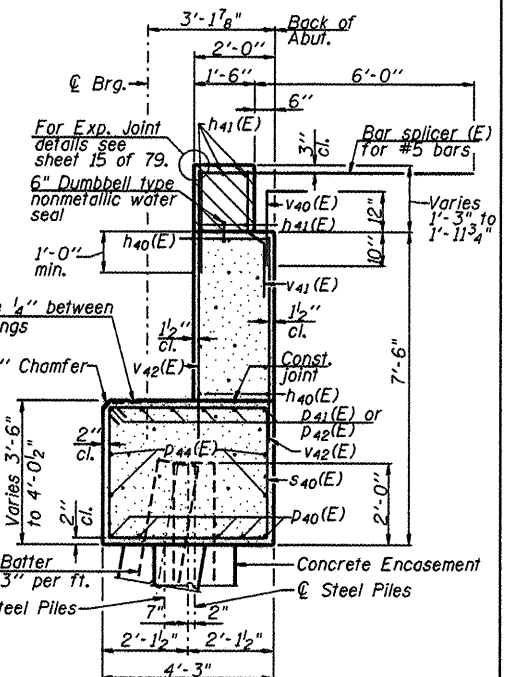


EAST ABUTMENT BILL OF MATERIAL


Bar	No.	Size	Length	Shape
h40(E)	20	#5	38'-4"	
h41(E)	10	#6	38'-7"	
h42(E)	12	#5	6'-0"	
h43(E)	12	#5	6'-0"	
h44(E)	12	#4	13'-2"	
h45(E)	28	#4	16'-4"	
h40(E)	31	#6	13'-7"	
p40(E)	12	#8	42'-0"	
p41(E)	6	#8	44'-0"	
p42(E)	6	#8	37'-11"	
p43(E)	6	#5	32'-7"	
p44(E)	8	#4	38'-11"	
p45(E)	6	#7	13'-0"	
p46(E)	6	#7	16'-2"	
s40(E)	88	#4	14'-11"	
s41(E)	29	#4	9'-5"	
s42(E)	33	#4	7'-11"	
u40(E)	8	#6	9'-10"	
v40(E)	74	#5	3'-9"	
v41(E)	74	#4	3'-7"	
v42(E)	148	#6	6'-9"	
v43(E)	62	#6	5'-3"	
Bar Splicers	Each	74		
Concrete Structures	Cu. Yd.	78.6		
Reinforcement Bars, Epoxy Coated	Pound	9,640		
Furnishing Steel Piles HP 12x53	Foot	935		
Driving Piles	Foot	935		
Test Pile Steel HP 12x53	Each	1		
Concrete Encasement	Cu. Yd.	6.3		
Concrete Sealer	Sq. Ft.	888		
Pile Shoes	Each	18		
Protective Coat	Sq. Yd.	34		

For details of Bar Splicers, see sheet 76 of 79.
 For details of piles and Concrete Encasement, see sheet 75 of 79.


Notes:
 Hatched area to be poured after superstructure false work has been removed.
 Quantity of concrete included with Concrete Superstructure.
 Space reinforcement in cap to miss anchor bolts.
 Four steps monolithically with cap.
 Quantity of concrete in end post included with Concrete Superstructure.

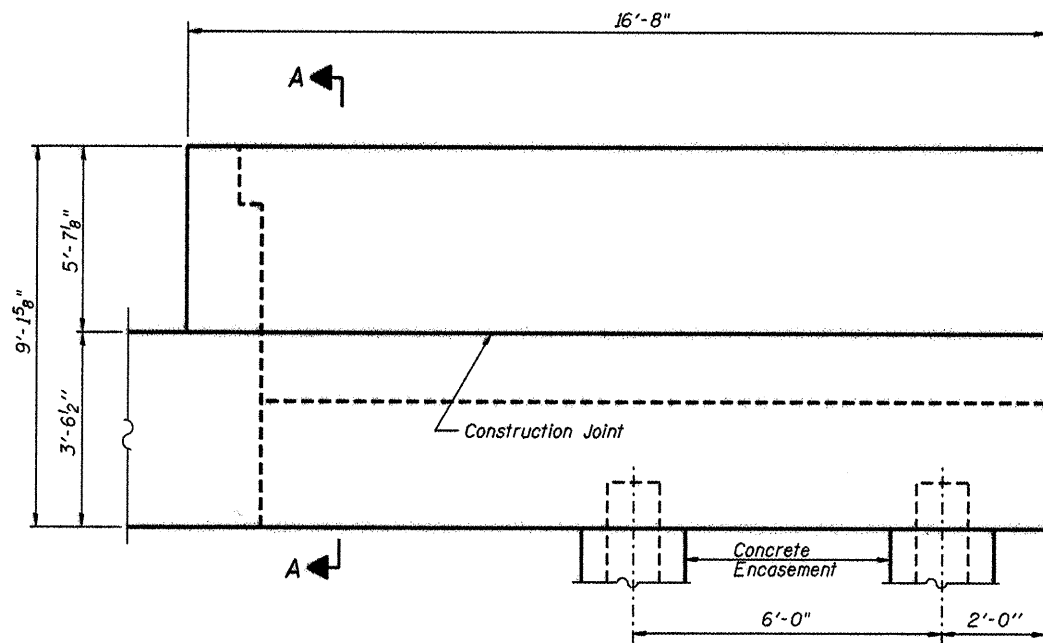


WING WALL ELEVATION
Showing Dimensions
(South Wing Looking North)

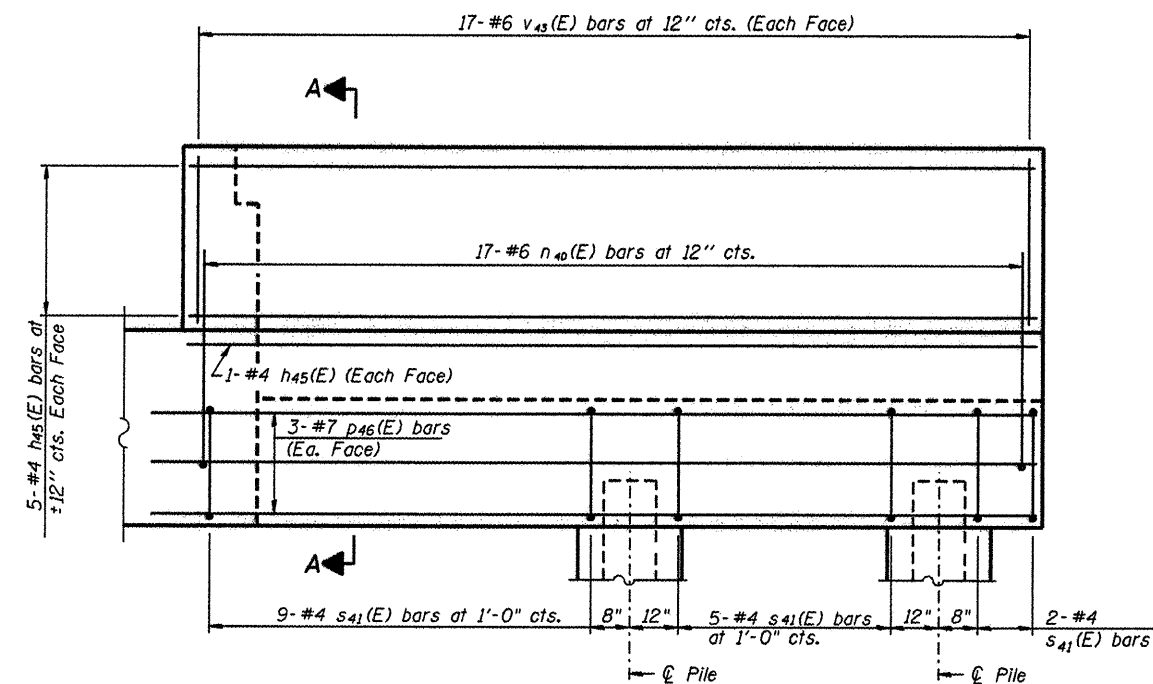


WING WALL ELEVATION
Showing Reinforcement
(South Wing Looking North)

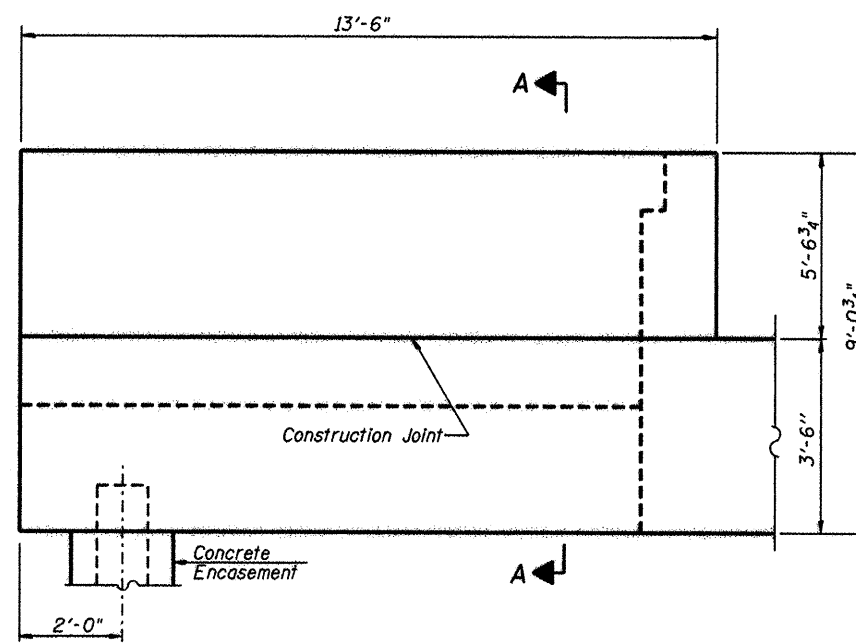

WING WALL ELEVATION
Showing Dimensions
(North Wing Looking South)

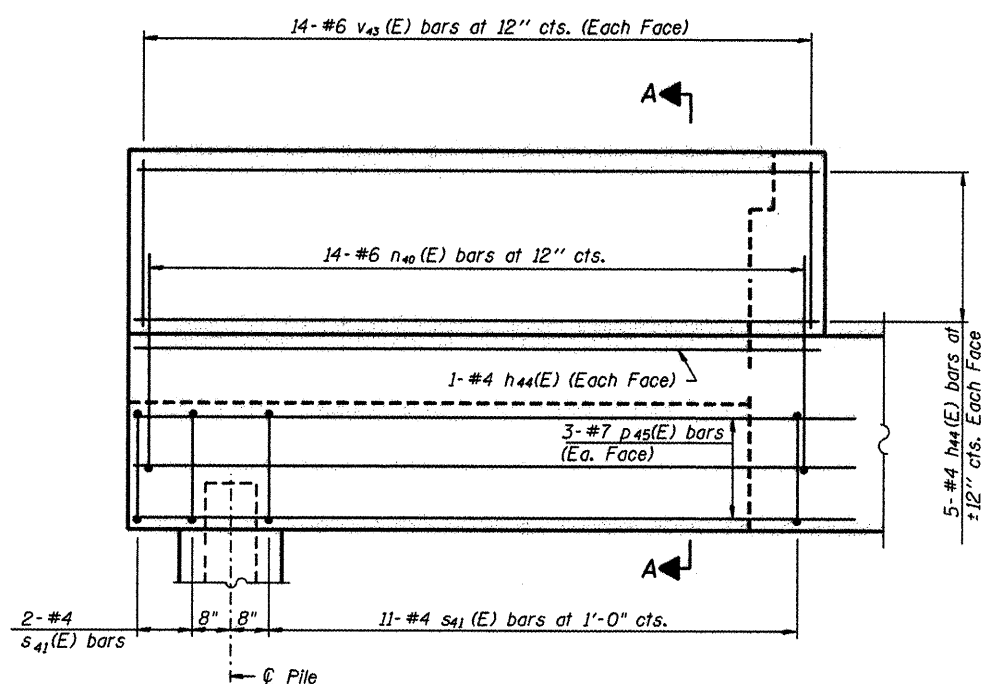

WING WALL ELEVATION
Showing Reinforcement
(North Wing Looking South)

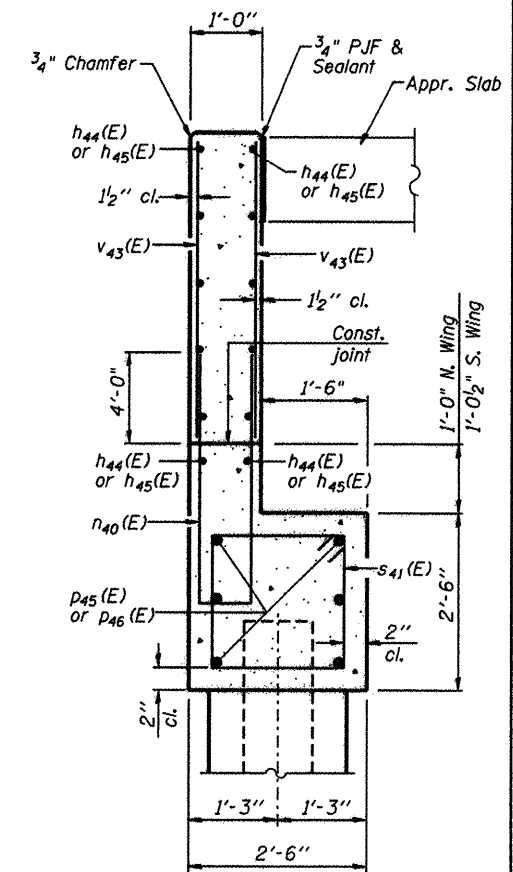

SECTION A-A

LA:\ROCKFORD\0826002\Drawings\CA00 Sheets\5.68 Abutment Details.dgn

CMT
CRAWFORD, MURPHY & TILLY, INC.
CONSULTING ENGINEERS
License No. 04-000613

HNTB



DESIGNED - PA, JDJ, BPD, CJW	REVISED -
DRAWN - GLD	REVISED -
CHECKED - RJK	REVISED -
DATE - 02/04/2011	REVISED -

CITY OF ROCKFORD
MORGAN STREET BRIDGE

ABUTMENT DETAILS
STRUCTURE NO. 101-6108

SCALE: SHEET NO. 68 OF 79 SHEETS STA. 47+00.74 TO STA. 52+63.50

F.A.U. RTE.	SECTION	COUNTY	TOTAL SHEETS	SHEET NO.
5077	99-00493-00-BR	WINNEBAGO	253	194
CONTRACT NO. 85529				
FED. ROAD DIST. NO. 2 (ILLINOIS) FED. AID PROJECT BRM-5099465				

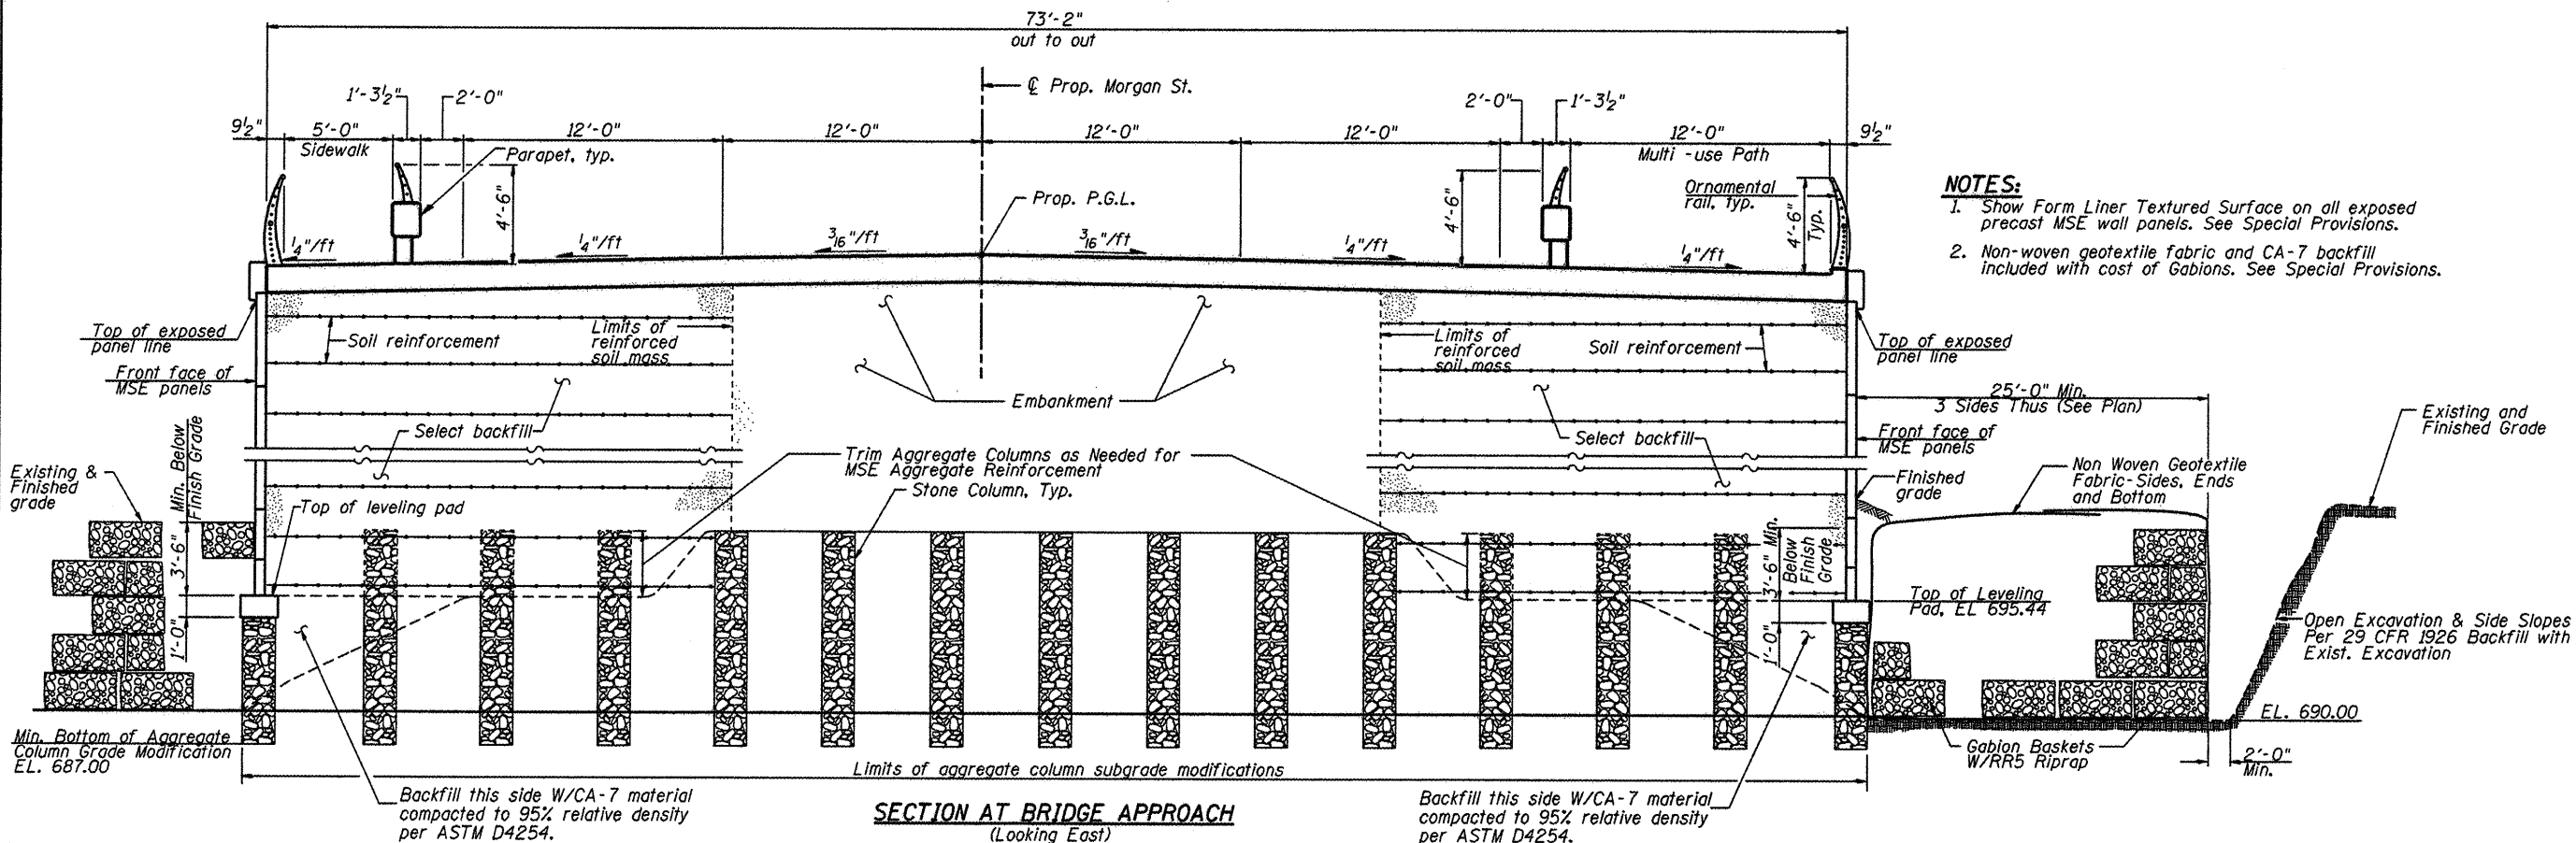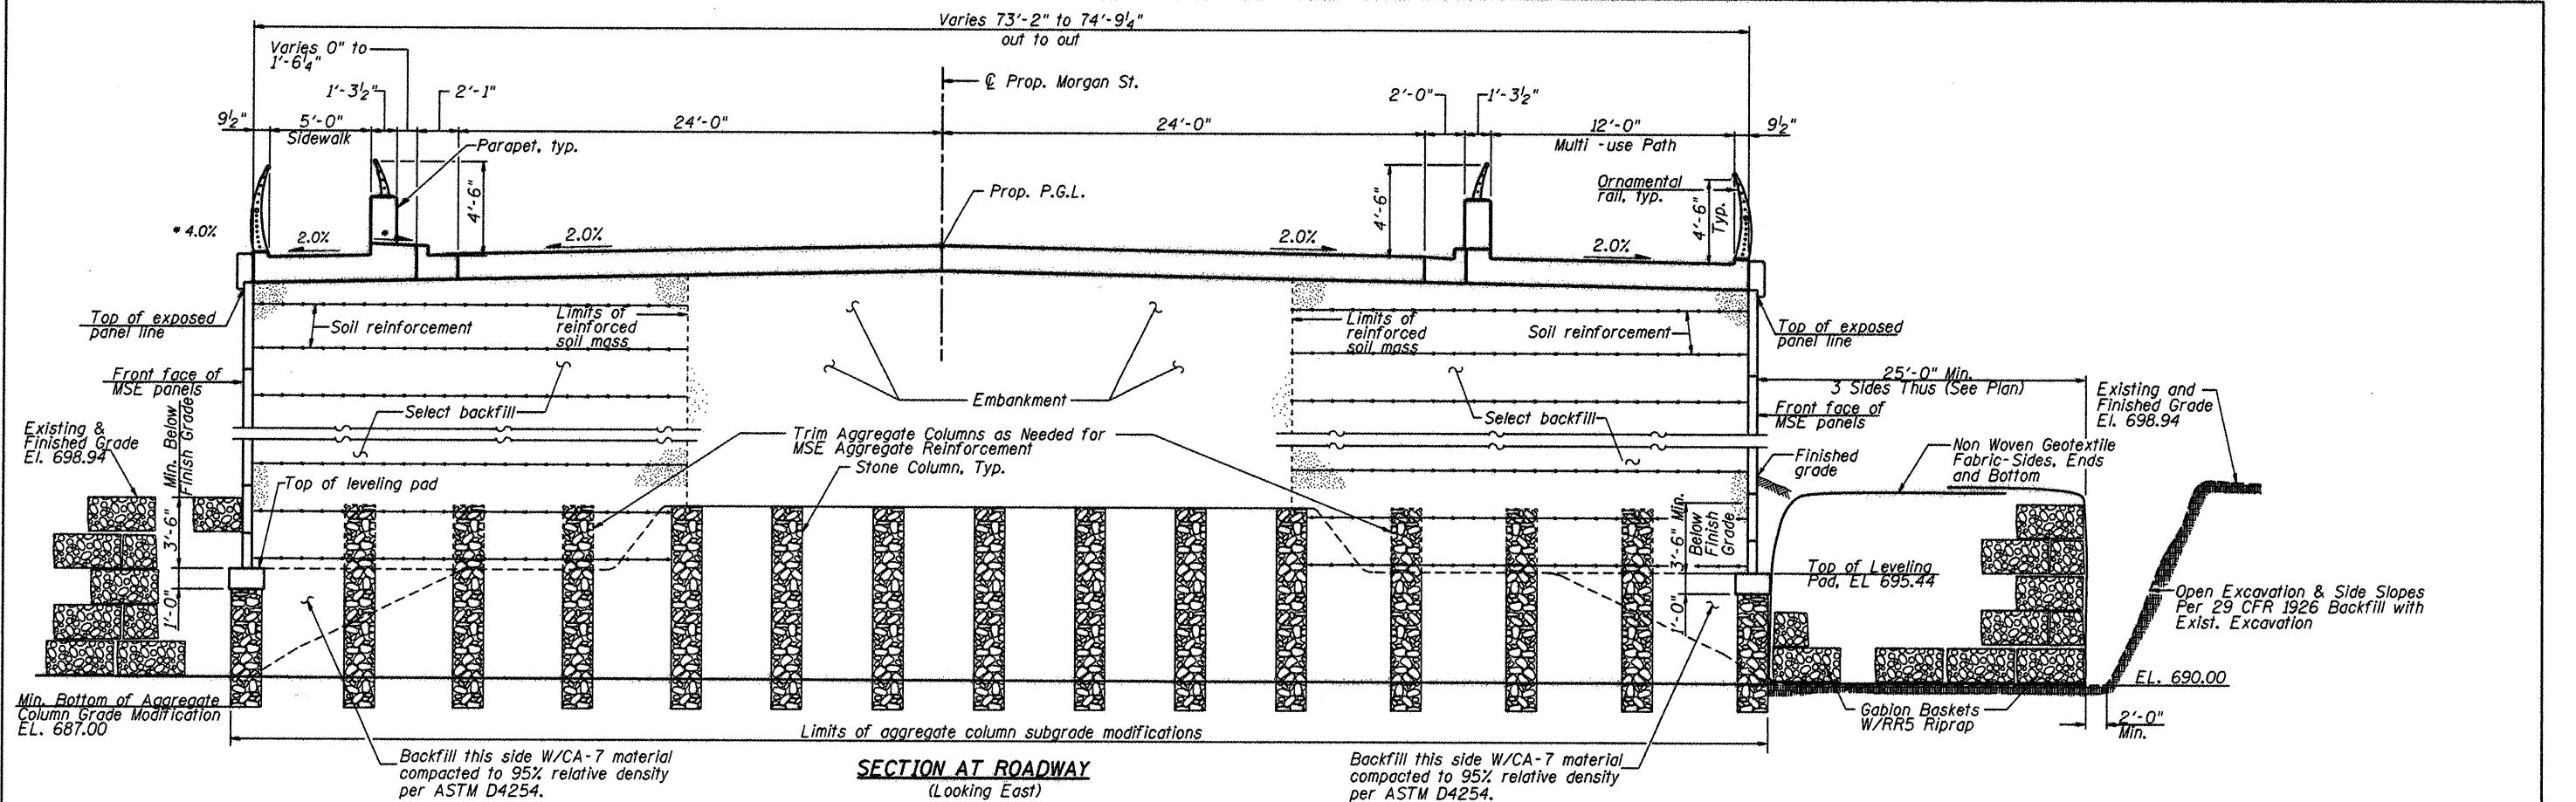

- NOTES:**
1. Show Form Liner Textured Surface on all exposed precast MSE wall panels. See Special Provisions.
 2. Non-woven geotextile fabric and CA-7 backfill included with cost of Gabions. See Special Provisions.

CMT
CHAMBERLAIN, MURPHY & TULLY, INC.
CONSULTING ENGINEERS
License No. 084-000613

HNTB


DESIGNED - PA, JDJ, BPD, CJW	REVISED -
DRAWN - GLD	REVISED -
CHECKED - RJK	REVISED -
DATE - 02/04/2011	REVISED -

CITY OF ROCKFORD
MORGAN STREET BRIDGE


MSE WALL DETAILS - I
STRUCTURE NO. 101-6108

SCALE: SHEET NO. 69 OF 79 SHEETS STA. 47+00.74 TO STA. 52+63.50

F.A.U. RTE.	SECTION	COUNTY	TOTAL SHEETS	SHEET NO.
5077	99-00493-00-BR	WINNEBAGO	253	195
CONTRACT NO. 85529				
FED. ROAD DIST. NO. 2 (ILLINOIS) FED. AID PROJECT BRN-5099651				

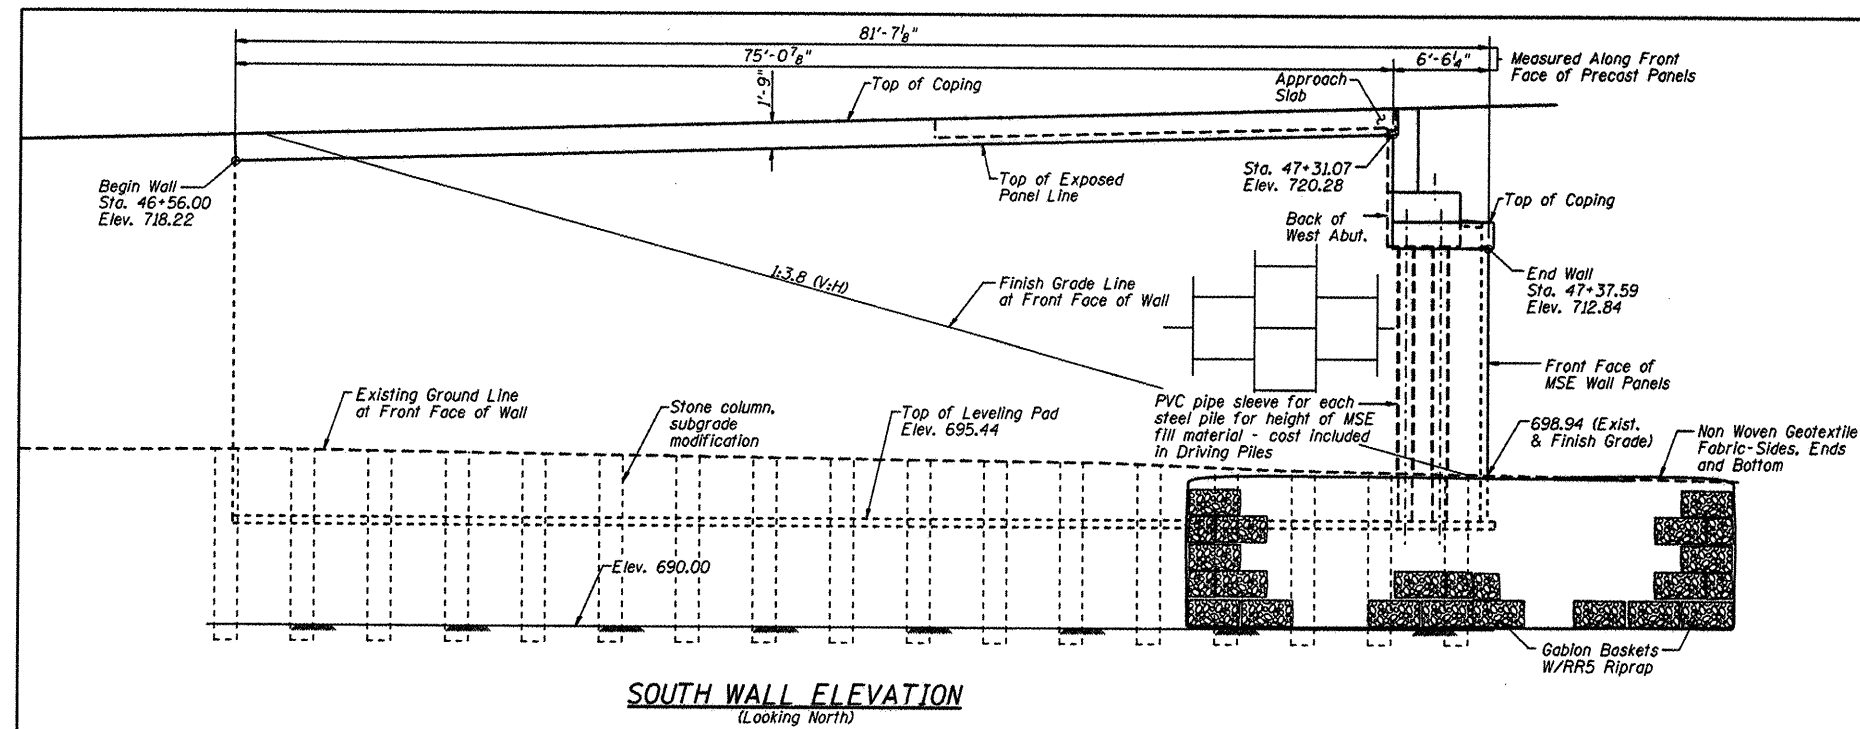


Note:
Show Form Liner Textured Surface on all exposed precast MSE wall panels.

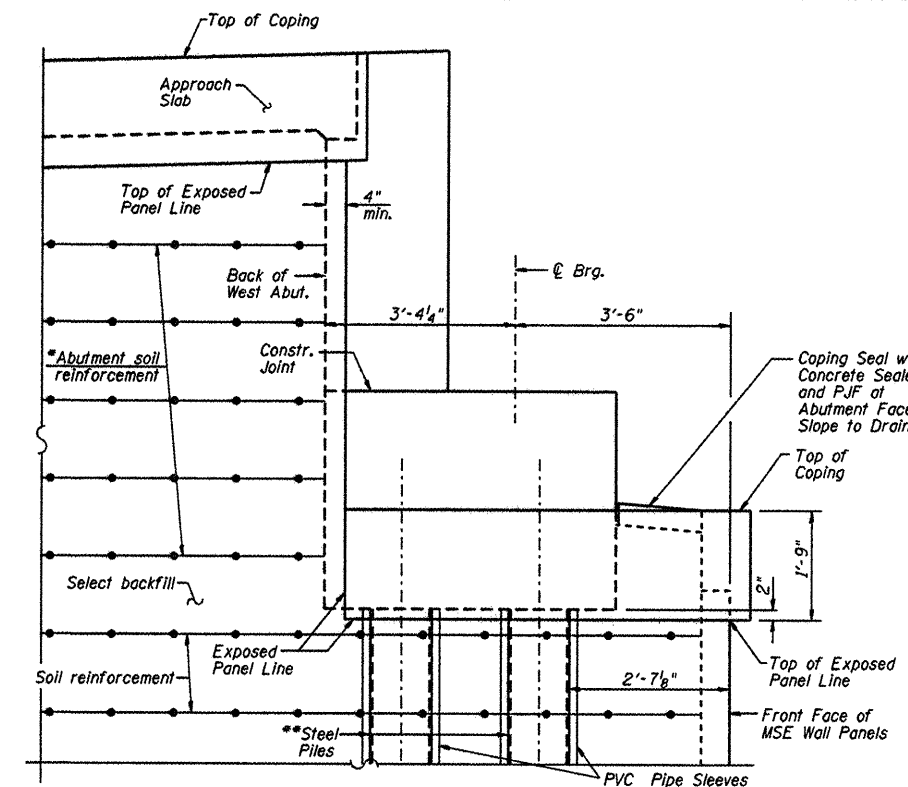


SECTION THRU ABUTMENT

*The M.S.E. wall supplier shall design the abutment soil reinforcement to resist a horizontal force of 2.1 kips/ft. of abutment.

** Piles shall be driven prior to placement of the reinforced select fill and coated with coal tar epoxy from the bottom of the select fill to 1" above the base of the abutment. The cost of the coal tar epoxy coating shall be included with the cost of the Furnishing Piles.

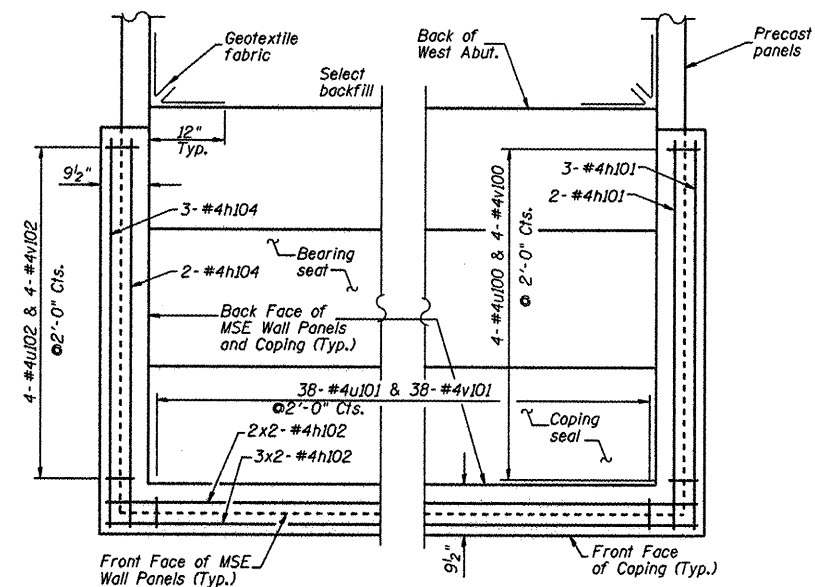

COPING REINFORCEMENT PLAN AT ABUTMENT

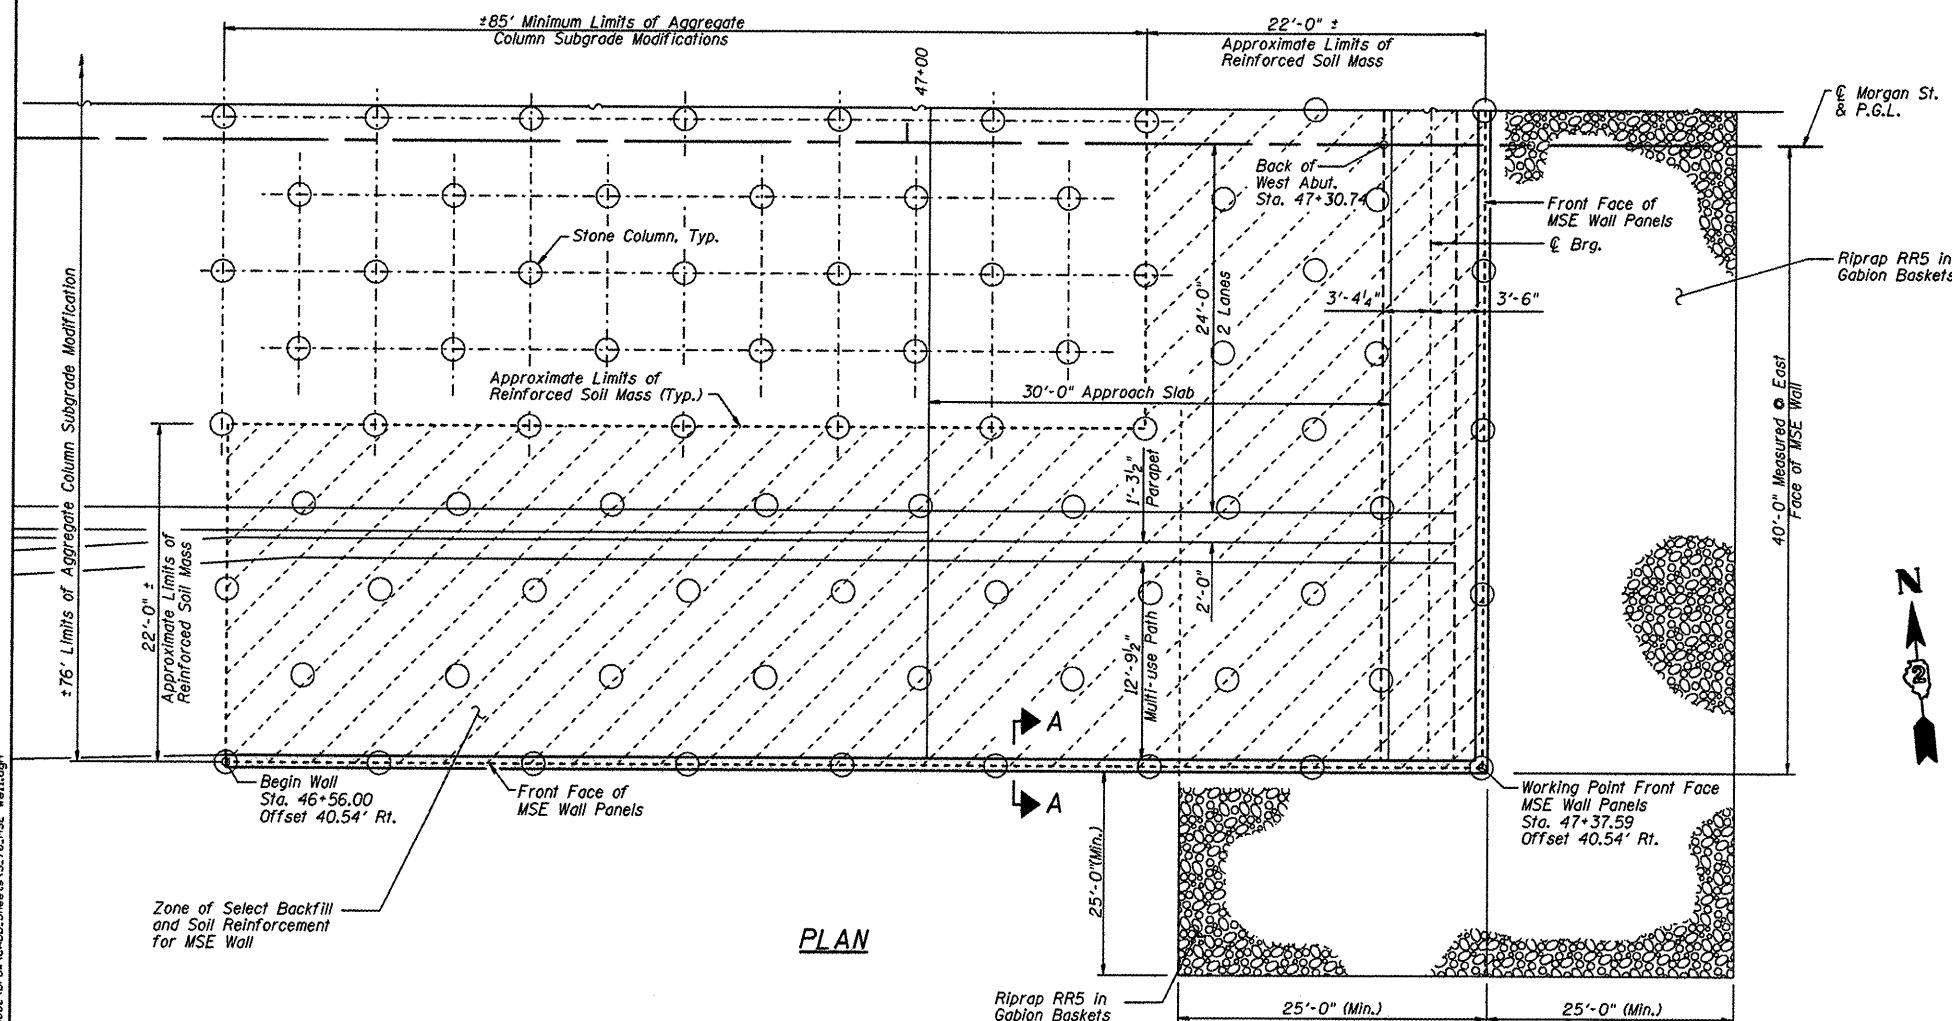

CMT
CRAWFORD, MURPHY & TALLY, INC.
CONSULTING ENGINEERS
License No. 04-000615

HNTB

DESIGNED - PA, JDJ, BPD, CJW
DRAWN - GLD
CHECKED - RJK
DATE - 02/04/2011

REVISED -
REVISED -
REVISED -
REVISED -

CITY OF ROCKFORD
MORGAN STREET BRIDGE

MSE WALL DETAILS - II
STRUCTURE NO. 101-6108

SCALE: SHEET NO. 70 OF 79 SHEETS STA. 47+00.74 TO STA. 52+63.50

F.A.U. RTE.	SECTION	COUNTY	TOTAL SHEETS	SHEET NO.
5077	99-00493-00-BR	WINNEBAGO	253	196
CONTRACT NO. 85529				
FED. ROAD DIST. NO. 2 ILLINOIS FED. AID PROJECT BRW-5059165				

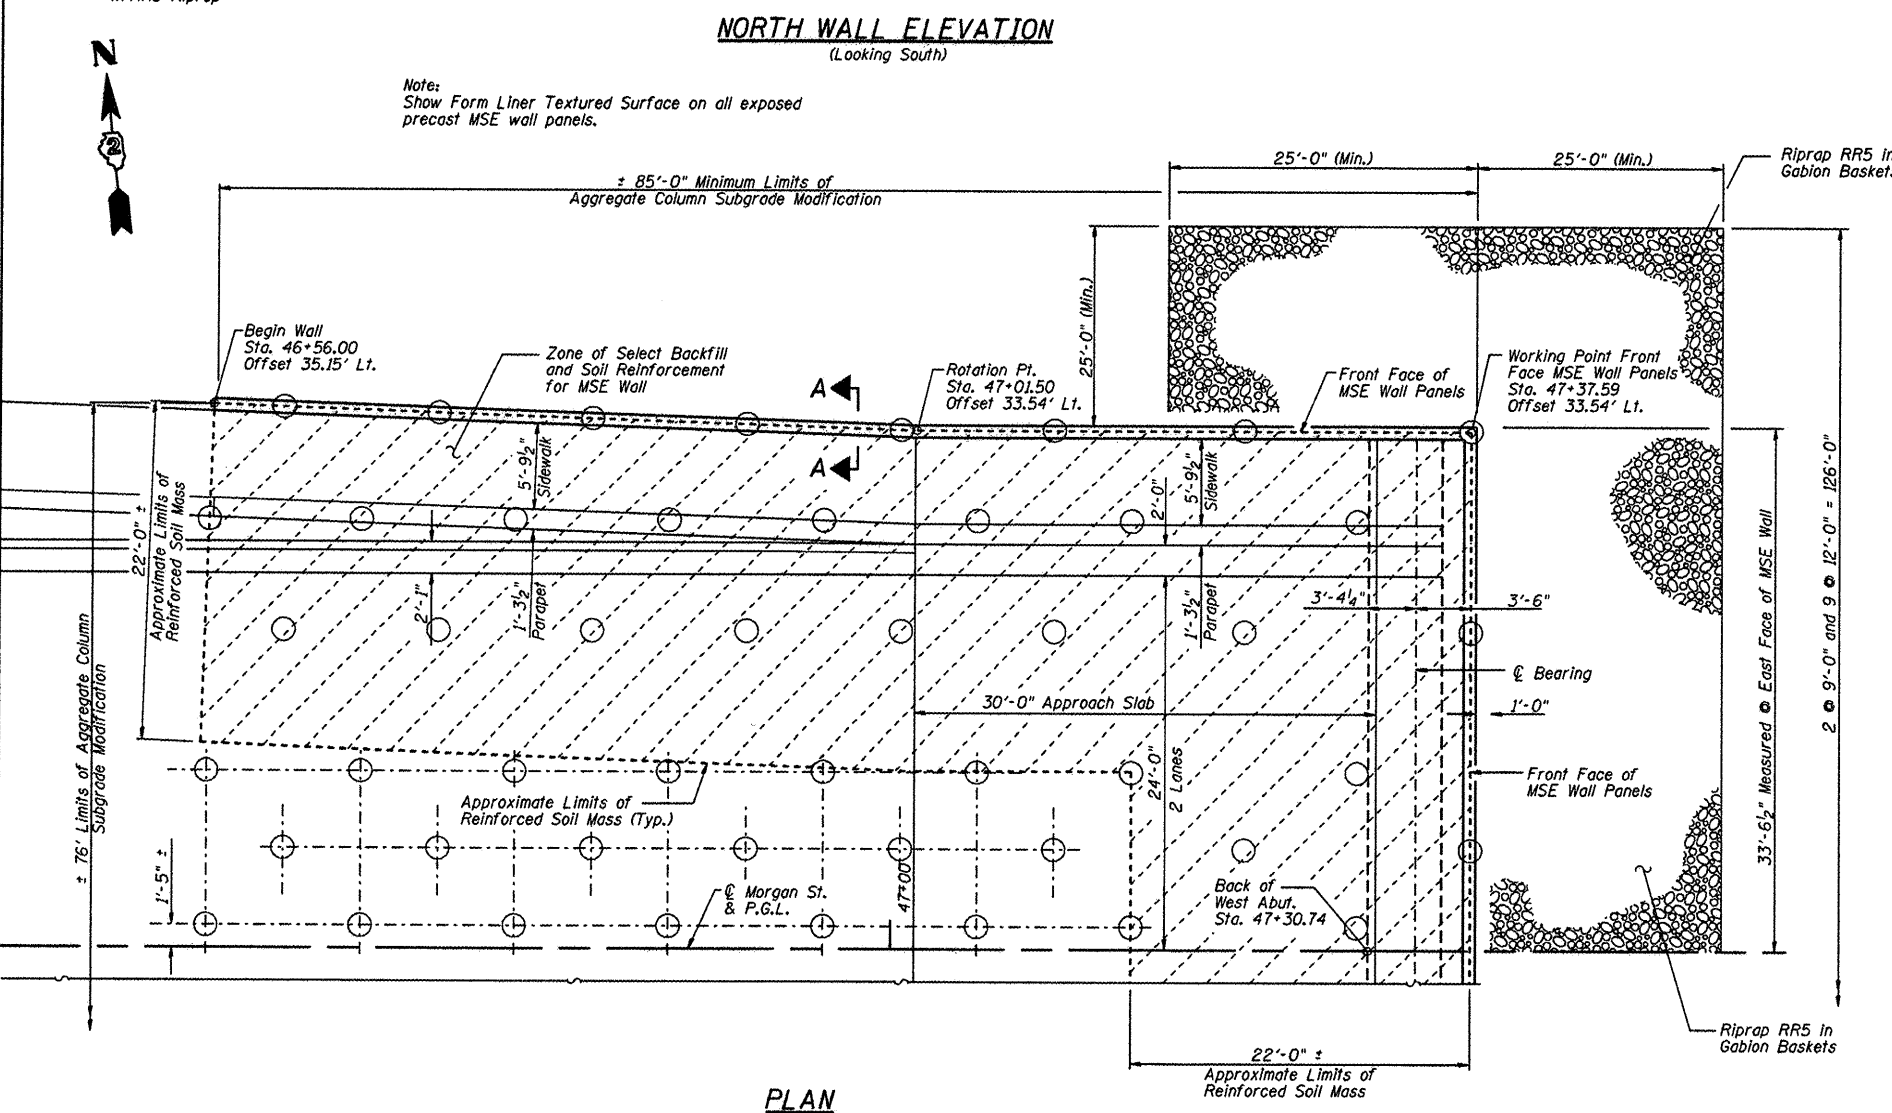


Diagram illustrating the cross-section of a column. The central square core has a side length of $5\frac{1}{2}"$. The vertical bars on the left and right have a height of $1'-1"$. The vertical bar on the right has a height of $1'-5"$.


BAR #100, #101, & #102

MIN BAR LAPS

#4 = 2'-7"

Bar	No.	Size	Length	Shape	Wall
h100	10	#4	39'-0"	_____	North
h101	5	#4	6'-3"	_____	North
h102	10	#4	38'-6"	_____	Abutment
h103	10	#4	39'-0"	_____	South
h104	5	#4	6'-3"	_____	South
u100	43	#4	2'-11½"	□_____	North
u101	38	#4	2'-11½"	□_____	Abutment
u102	43	#4	2'-11½"	□_____	South
v100	43	#4	1'-5"	_____	North
v101	38	#4	1'-5"	_____	Abutment
v102	43	#4	1'-5"	_____	South
Concrete Structures			Cu. Yd.	10.9	
Reinforcing Steel			Pound	1,180	
Concrete Sealer			Sq. Ft.	120	

* For information purposes only. Cost of C.I.P. Coping and Coping Seal Concrete including: Concrete Structures, Reinforcing Steel and Concrete Sealer will be included for payment in the contract unit price for Mechanically Stabilized Earth Retaining Wall.

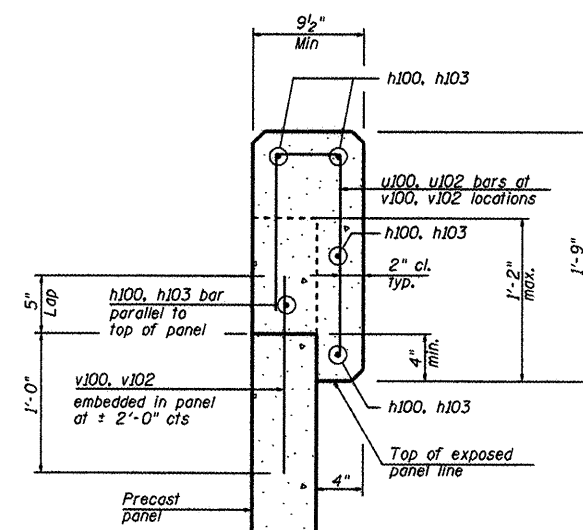

SECTION A-A

AGGREGATE COLUMN GROUND IMPROVEMENT PERFORMANCE CRITERIA

1. Maximum total settlement not to exceed 1 inch (differential settlement 0.6 inch) after completing wall and embankment construction.
2. Bearing Capacity 3,500 psf minimum.
3. Seismic Data:
 - a) Seismic Performance Category (SPC) = A
 - b) Horiz. Bedrock Acceleration Coefficient (A) = 0.033g
 - c) Site Coefficient (S) = 1.2

BILL OF MATERIAL

Mechanically Stabilized Earth Retaining Wall	Sq. Yd.	5,163
Gabions	Cu. Yd.	1,450




HNTB


DESIGNED - PA, JDJ, BPD, CJW	REVISED -
DRAWN - GLD	REVISED -
CHECKED - RJK	REVISED -
DATE - 02/04/2011	REVISED -

CITY OF ROCKFORD
MORGAN STREET BRIDGE


MSE WALL DETAILS - III
STRUCTURE NO. 101-6108

F.A.U. RTE.	SECTION	COUNTY	TOTAL SHEETS	SHEET NO.
5077	99-00493-00-BR	WINNEBAGO	253	197
CONTRACT NO. 85529				
FED. ROAD DIST. NO. 2 ILLINOIS FED. AID PROJECT BRW-5059H(65)				

 

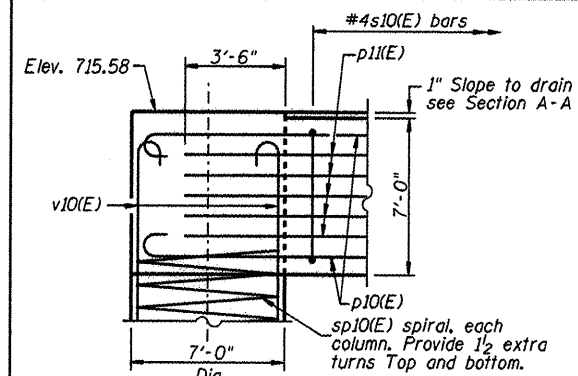


DETAIL 1

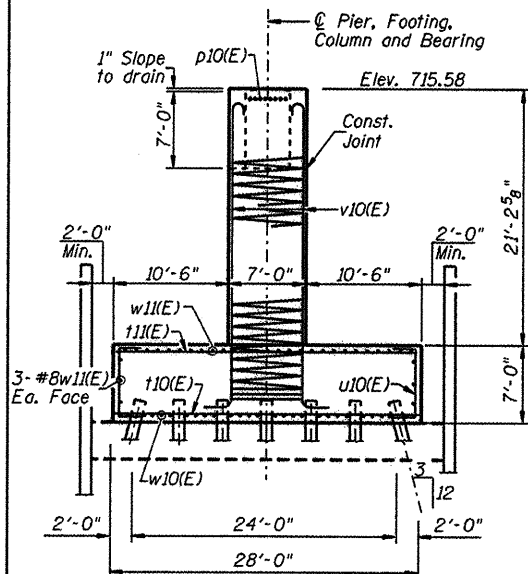


END VIEW
(Looking North)


BEARING SEAT ELEVATIONS	
LOCATION	ELEVATION
Column 1	715.58
Column 2	715.58

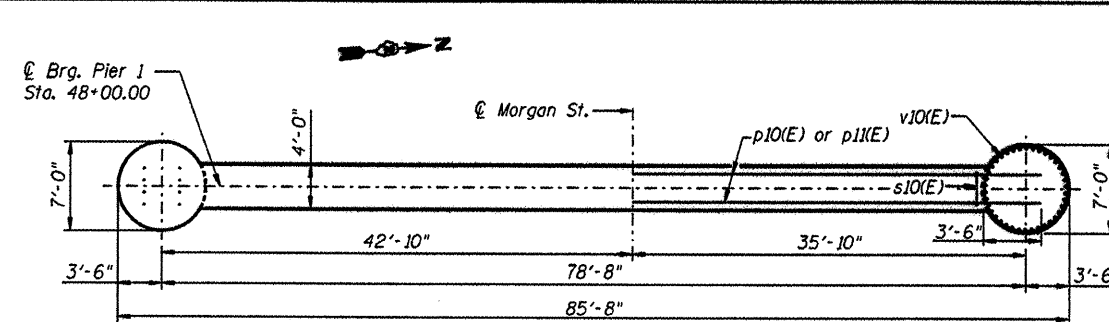


PLAN

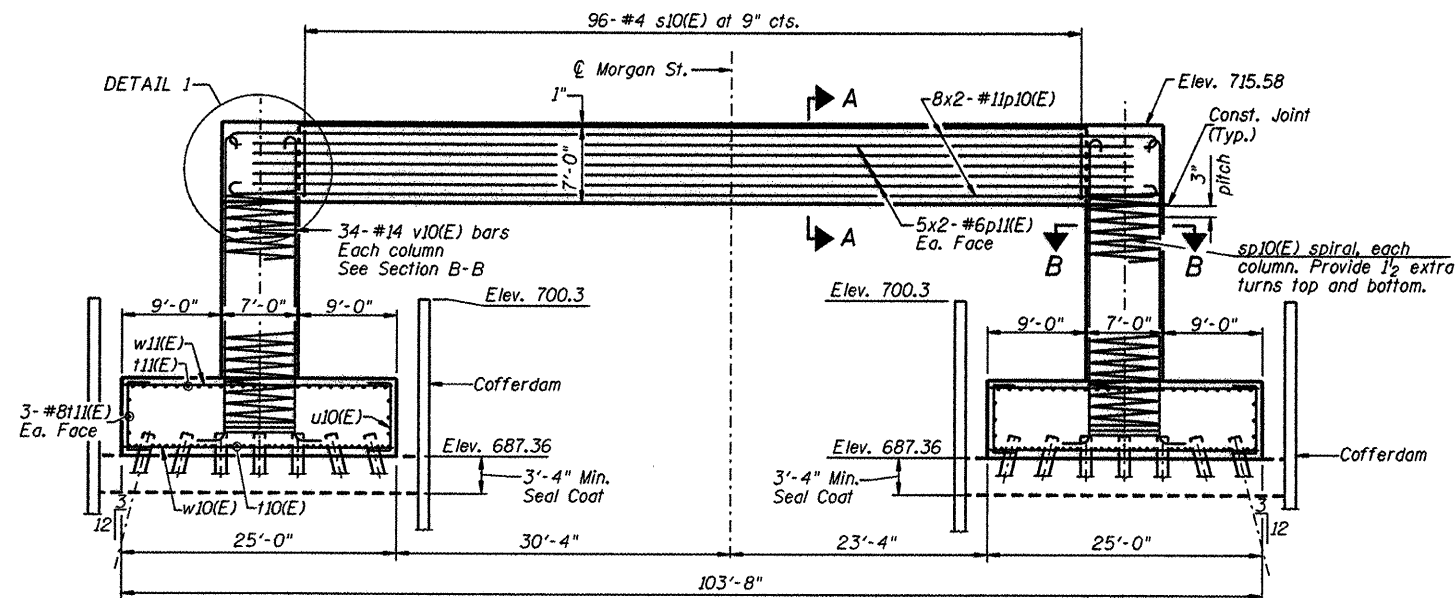

ELEVATION

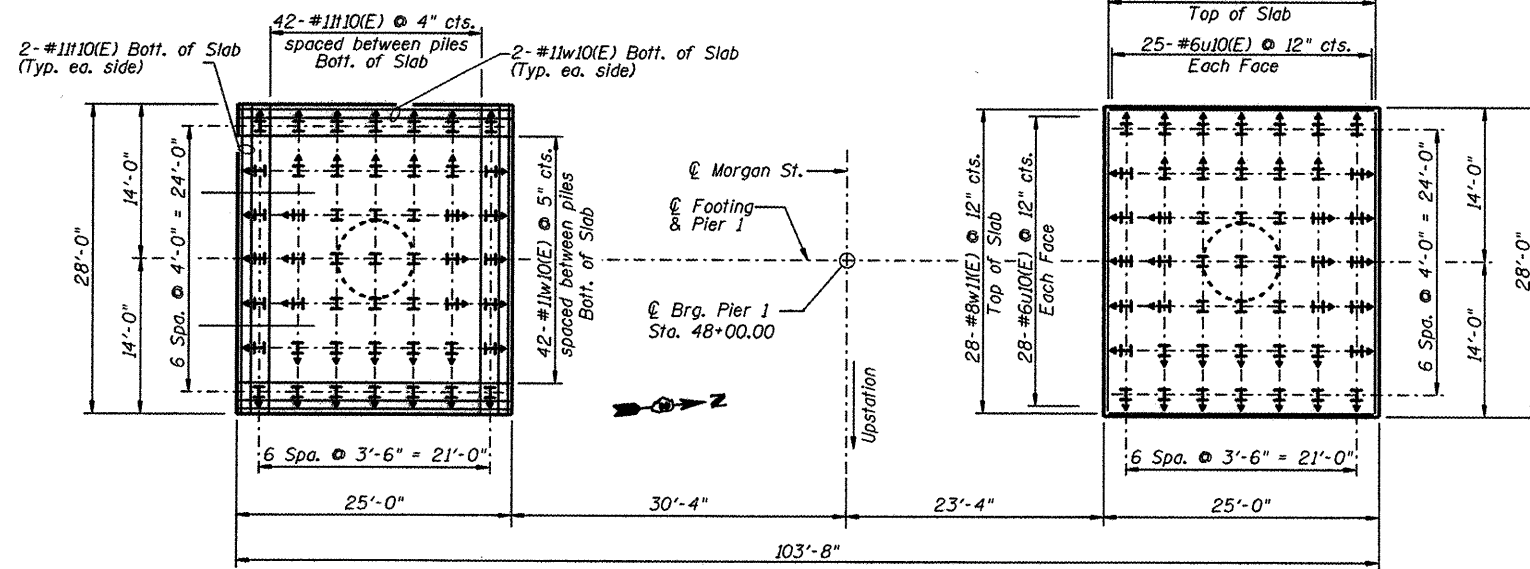


FOOTING PLAN

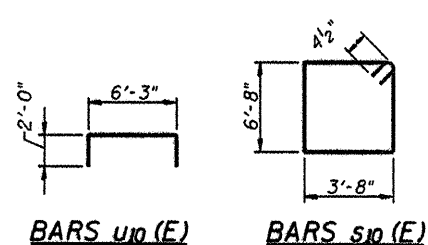


BARS u10(E)


BARS s10(E)

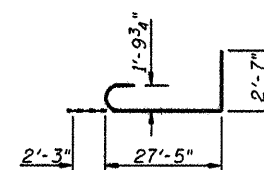


BAR v10(E)

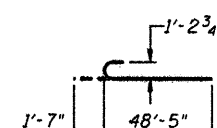

BAR p10(E)

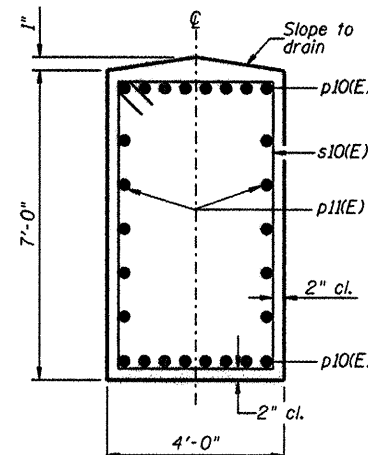


SECTION A-A

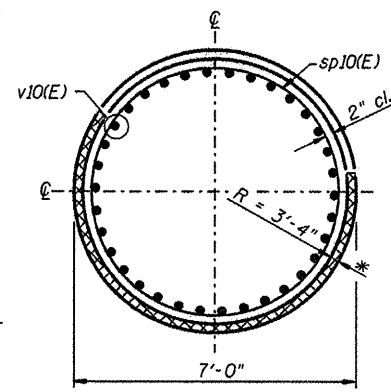

SECTION B-B

* 2" Allowance for concrete form liner. Form liner is not allowed to intrude on 3'-4" radius. Additional concrete required will be paid for under Form Liner Textured Surface.

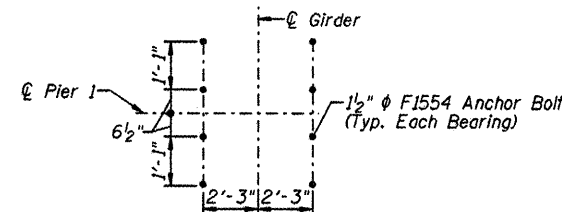

ANCHOR BOLT INSTALLATION DETAIL

PIER 1
BILL OF MATERIAL

Bar	No.	Size	Length	Shape
p10(E)	32	#11	50'-0"	
p11(E)	20	#6	41'-4"	
s10(E)	96	#4	21'-5"	
sp10(E)	2	#5	1127'-0"	
t10(E)	92	#11	27'-6"	
t11(E)	62	#8	27'-6"	
u10(E)	212	#6	10'-3"	
v10(E)	68	#14	32'-3"	
w10(E)	92	#11	24'-6"	
w11(E)	68	#8	24'-6"	
Cofferdam Excavation				Cu. Yd. 1130
Concrete Structures				Cu. Yd. 498.2
Seal Coat Concrete				Cu. Yd. 229.1
Form Liner Textured Surface				Sq. Ft. 880
Reinforcement Bars, Epoxy Coated				Pound 67,930
Furnishing Piles, HP 12x53				Foot 8924
Driving Piles				Foot 8924
Test Pile Steel HP 12x53				Each 1
Pile Shoes				Each 98

For details of piles and Concrete Encasement, see sheet 75 of 79.

Notes:
The Contractor shall make allowance for the deflection of forms, shrinkage and settlement of falsework, and allowance for dead load deflection in construction of the pier tie beam.
Seal coat thickness design is based on the Estimated Water Surface Elevation (EWSE). Cofferdam design details and proposed changes in seal coat thickness shall be submitted to the Engineer for approval with the cofferdam design.

MIN. BAR LAPS

#6 = 3'-10"
#11 = 13'-7"

PILE DATA

Type: HP 12x53, with Pile Shoes
Nominal Required Bearing: 360 Kips
Allowable Resistance Available: 119 Kips
Est. Length: 92 ft.
No. Production Piles: 97
No. Test Piles: 1

1:\PROJECTS\0826082\Drawings\CD\Sheets\S.73_Pier 1.dgn

CMT
CRANFORD, MURPHY & TILLY, INC.
CONSULTING ENGINEERS
License No. 04-000613

HNTB

DESIGNED -	PA, JDJ, BPD, CJW	REVISED -	
DRAWN -	GLD	REVISED -	
CHECKED -	RJK	REVISED -	
DATE -	02/04/2011	REVISED -	


**CITY OF ROCKFORD
MORGAN STREET BRIDGE**

**PIER - 1
STRUCTURE NO. 101-6108**


SCALE: SHEET NO. 73 OF 79 SHEETS STA. 47+00.74 TO STA. 52+63.50

F.A.U. RTE.	SECTION	COUNTY	TOTAL SHEETS	SHEET NO.
5077	99-00493-00-BR	WINNEBAGO	253	199
				CONTRACT NO. 85529

FED. ROAD DIST. NO. 2 (ILLINOIS) FED. AID PROJECT BRM-5099651

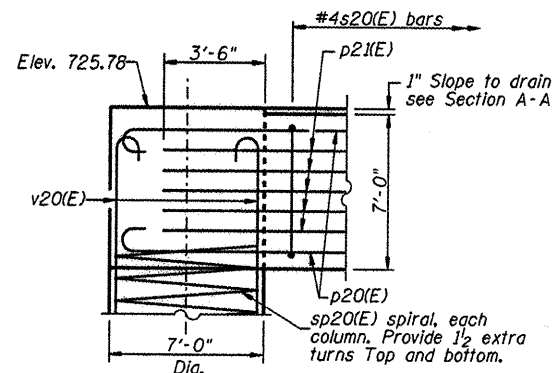


DETAIL 1

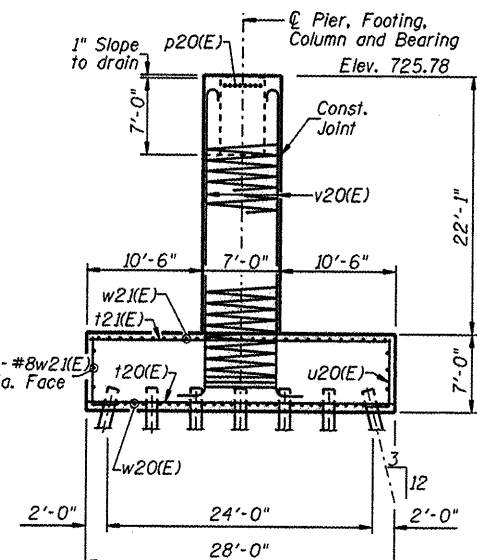


END VIEW
(Looking North)


BEARING SEAT ELEVATIONS	
LOCATION	ELEVATION
Column 1	725.78
Column 2	725.78

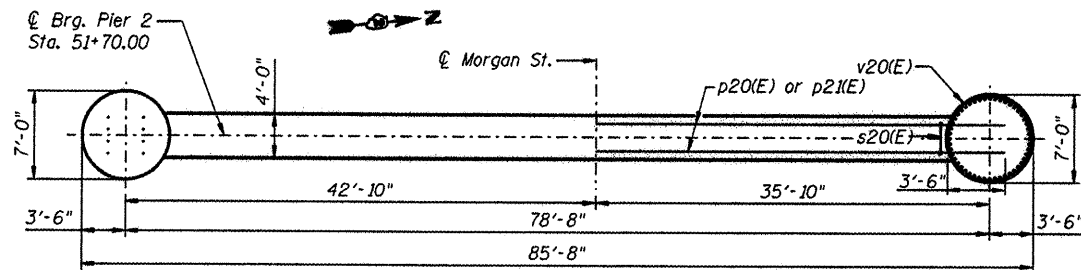






PLAN

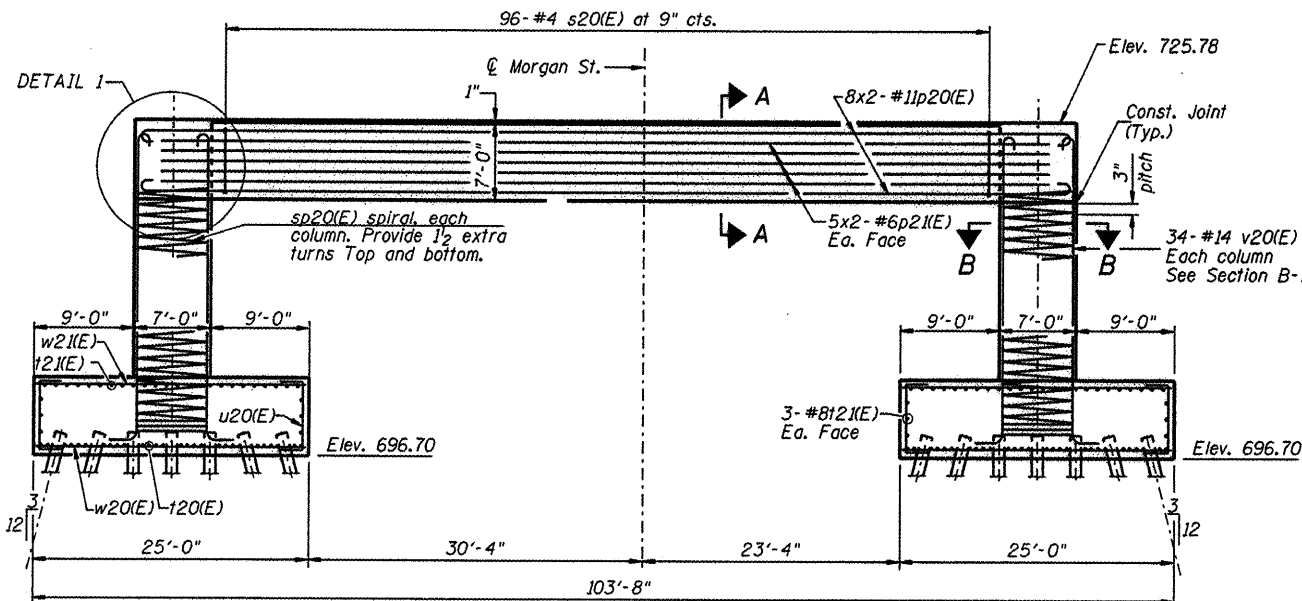


ELEVATION

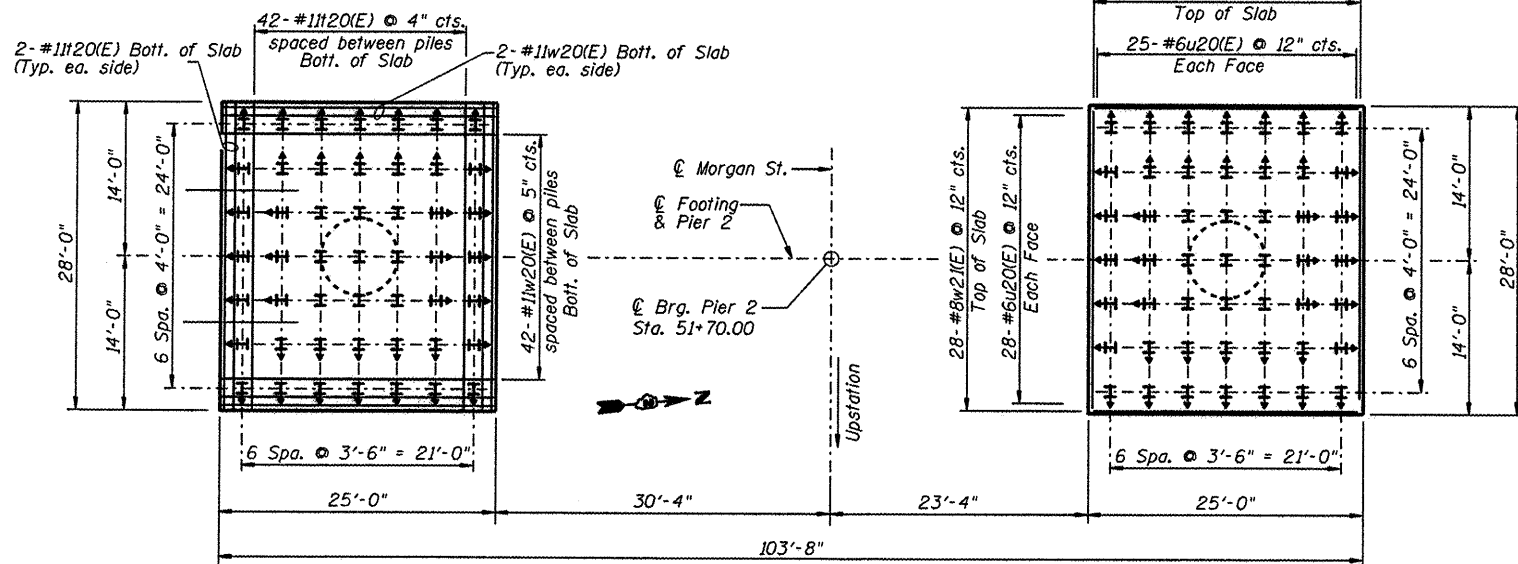

FOOTING PLAN

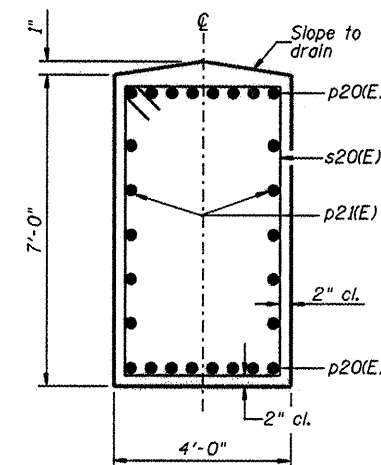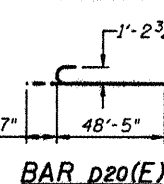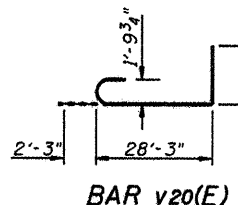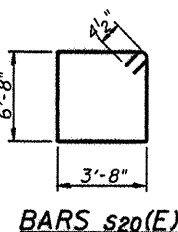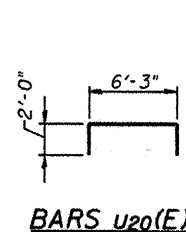


SECTION A-A

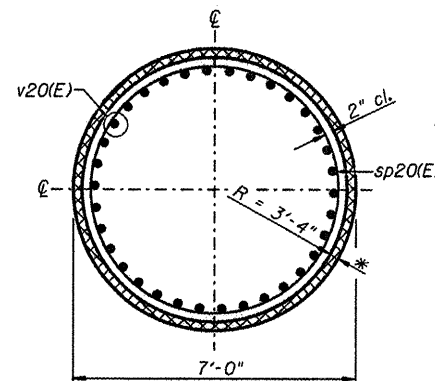

SECTION B-B

*2" Allowance for concrete form liner. Form liner is not allowed to intrude on 3'-4" radius. Additional concrete required will be paid for under Form Liner Textured Surface.

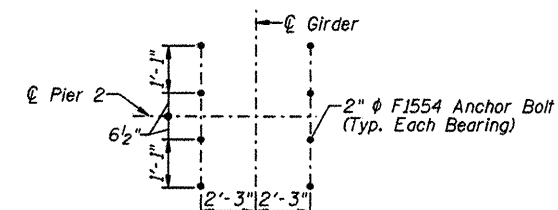

ANCHOR BOLT INSTALLATION DETAIL

PIER 2
BILL OF MATERIAL

Bar	No.	Size	Length	Shape
p20(E)	32	#11	50'-0"	C
p21(E)	20	#6	41'-4"	C
s20(E)	96	#4	21'-5"	D
sp20(E)	2	#5	1167'-0"	W
t20(E)	92	#11	27'-6"	C
t21(E)	62	#8	27'-6"	C
u20(E)	212	#6	10'-3"	D
v20(E)	68	#14	33'-1"	C
w20(E)	92	#11	24'-6"	C
w21(E)	68	#8	24'-6"	C
Structure Excavation Cu. Yd.				
				1169
Concrete Structures Cu. Yd.				
				500.7
Form Liner Textured Surface Sq. Ft.				
				748
Reinforcement Bars, Epoxy Coated Pound				
				68,450
Furnishing Piles, HP 12x53 Foot				
				9021
Driving Piles Foot				
				9021
Test Pile Steel HP 12x53 Each				
				1
Pile Shoes Each				
				98

For details of piles and Concrete Encasement, see sheet 75 of 79.

Notes:

- The Contractor shall make allowance for the deflection of forms, shrinkage and settlement of falsework, and allowance for dead load deflection in construction of the pier tie beam.
- Should the Contractor deem that dewatering is necessary or that a temporary cofferdam or temporary excavation support system is necessary to complete the work, the Contractor shall include such costs with Driving Piles. No additional compensation will be considered or made.

MIN. BAR LAPS

#6 = 3'-10"
#11 = 13'-7"

PILE DATA

Type: HP 12x53, with Pile Shoes
Nominal Required Bearing: 360 Kips
Allowable Resistance Available: 119 Kips
Est. Length: 93 ft.
No. Production Piles: 97
No. Test Piles: 1

L:\PROJECTS\0226862\0226862.dwg 11/14/2010 11:14:11 AM 11/14/2010 11:14:11 AM

CMT
CRAWFORD, MURPHY & TILLY, INC.
CONSULTING ENGINEERS
License No. 184-000613

HNTB

DESIGNED - PA, JDJ, BPD, CJW
DRAWN - GLD
CHECKED - RJK
DATE - 02/04/2011

REVISED -
REVISED -
REVISED -
REVISED -

**CITY OF ROCKFORD
MORGAN STREET BRIDGE**

**PIER - 2
STRUCTURE NO. 101-6108**

SCALE: SHEET NO. 74 OF 79 SHEETS STA. 47+00.74 TO STA. 52+63.50

F.A.U. RTE.	SECTION	COUNTY	TOTAL SHEETS	SHEET NO.
5077	99-00493-00-BR	WINNEBAGO	253	200
CONTRACT NO. 85529				
FED. ROAD DIST. NO. 2 ILLINOIS FED. AID PROJECT BRM-509165				