






MODEL: Default  
FILE NAME: P:\4312-WB\c\l\ugag\Rehab\CADD\Structural\_Roadway (MM)\D46844-sh-SignCn3.dgn

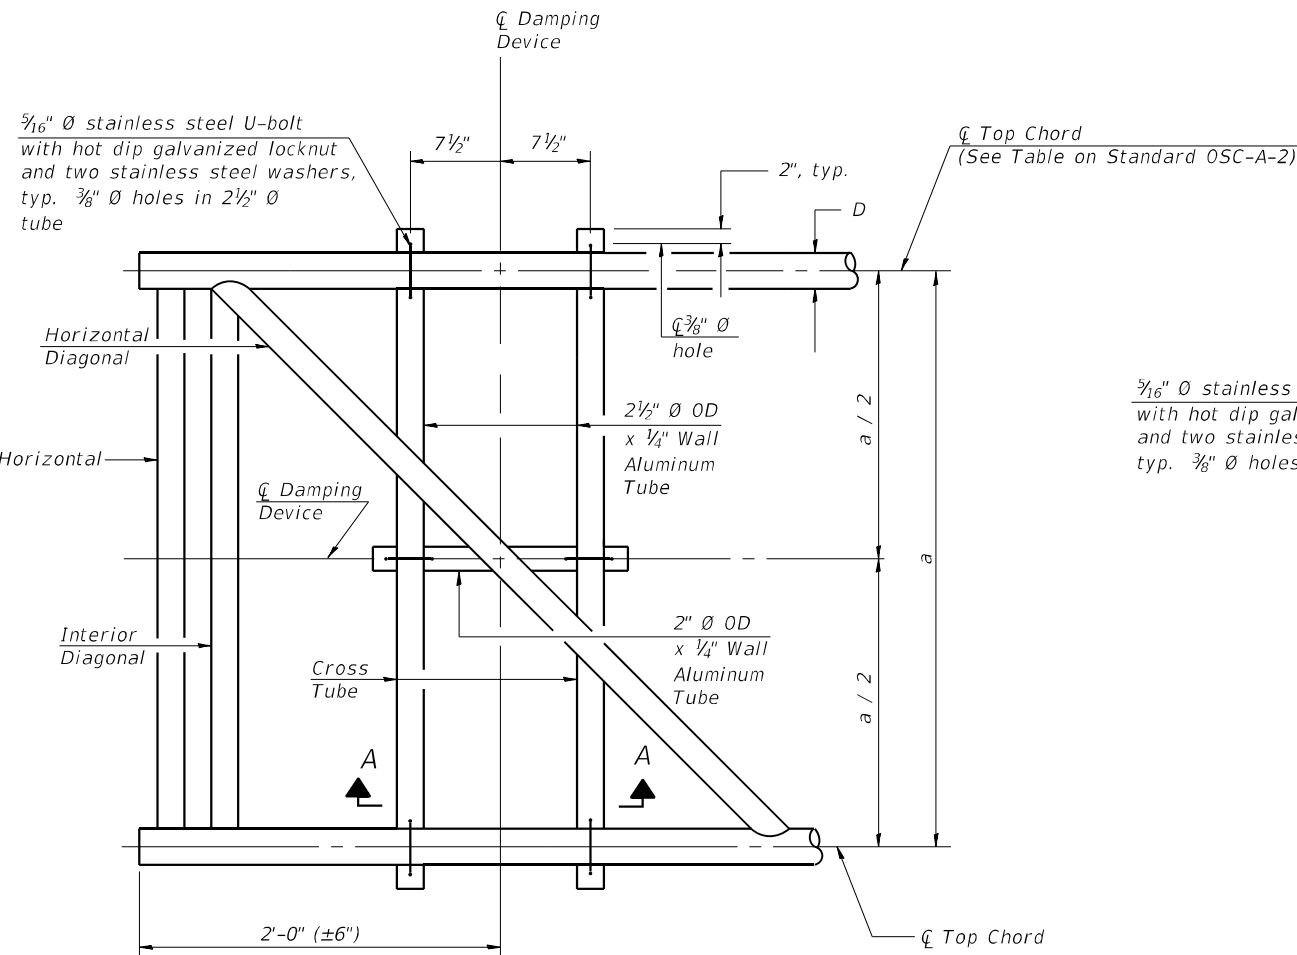


PLAN DETAIL

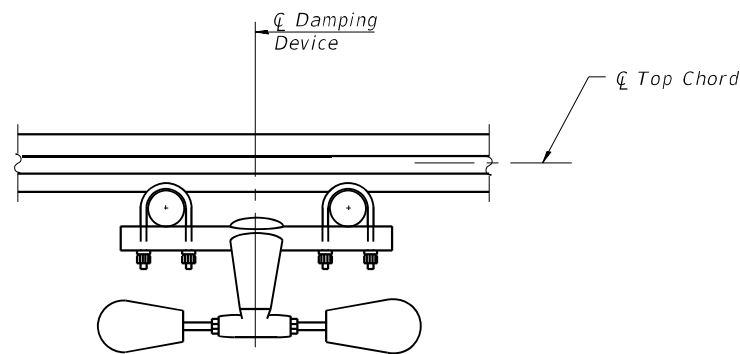


SECTION A-A

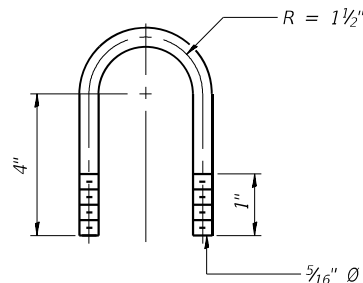

DAMPING DEVICE MOUNTING  
TUBE U-BOLT DETAIL  
(Typical)

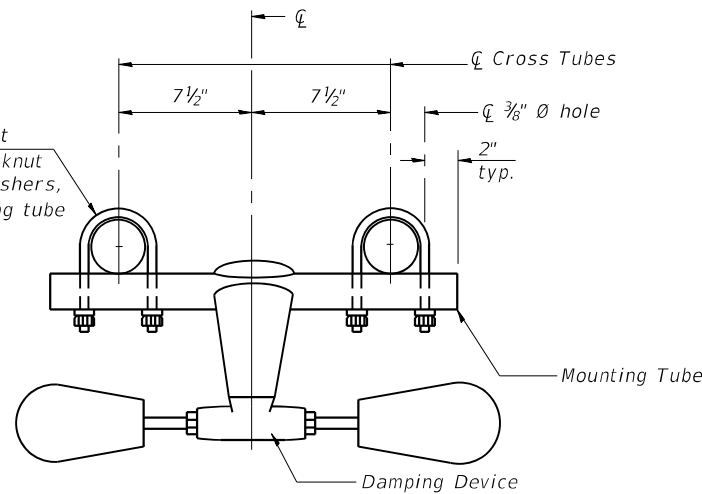


TRUSS DAMPING  
DEVICE CONNECTION DETAIL

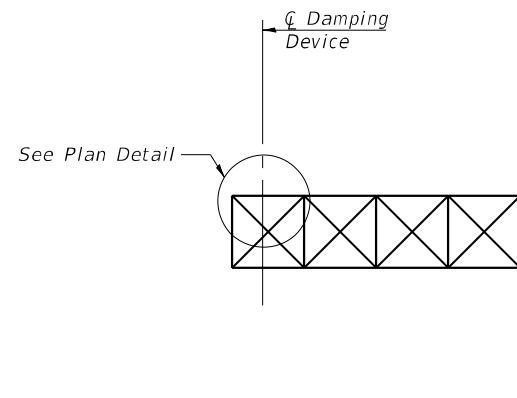

ELEVATION  
Aluminum Cantilever  
Sign Structure

GENERAL NOTES

- Damper: One damper per truss. (31 lbs. Stockbridge-Type Aluminum-29" minimum between ends of weights)
- Materials: Aluminum tubes shall be ASTM B221 alloy 6061 temper T6

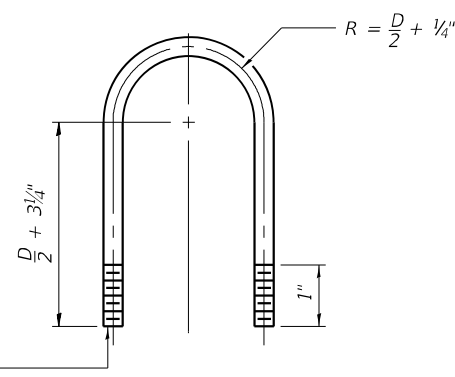

TOP CHORD TO CROSS TUBE  
U-BOLT DETAIL  
(Typical)

OSC-A-D

5-15-2023



|                             |                  |           |
|-----------------------------|------------------|-----------|
| USER NAME = AECook          | DESIGNED -       | REVISED - |
| PLOT SCALE = 0:2,0000' = 1" | DRAWN -          | REVISED - |
| PLOT DATE = 1/20/2025       | CHECKED -        | REVISED - |
|                             | DATE = 1/20/2025 | REVISED - |

STATE OF ILLINOIS  
DEPARTMENT OF TRANSPORTATION


CANTILEVER SIGN STRUCTURE  
DAMPING DEVICE

SCALE: N.T.S. SHEET 3 OF 8 SHEETS STA. TO STA.

| F.A.P. RTE.               | SECTION                    | COUNTY  | TOTAL SHEETS | SHEET NO. |
|---------------------------|----------------------------|---------|--------------|-----------|
| 317                       | (15B-1)BP,BRR; (14HB-1)BRR | PEO/TAZ | 418          | 102       |
| CONTRACT NO. 68E44        |                            |         |              |           |
| ILLINOIS FED. AID PROJECT |                            |         |              |           |




MODEL: Default  
FILE NAME: P:\4312-WB\c\ClugageRchab\CADD\Structural\_Roadway (MM)\D468E44-sh-5ignCn4.dgn

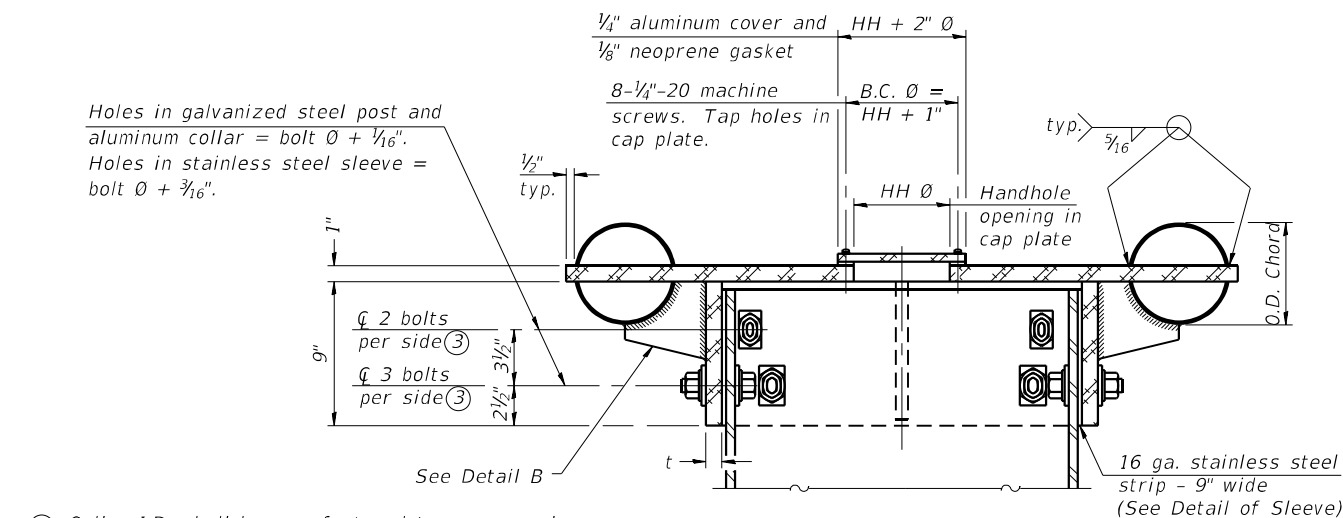


- ④ Collar I.D. shall be manufactured to correspond to O.D. of actual galvanized post and stainless steel sleeve plus  $\frac{1}{8}$ " ( $\pm \frac{1}{16}$ "). Maximum gap between post and collar at any location equals  $\frac{1}{8}$ " before tightening bolts.

### SECTION B-B

Bolts, washers (including contoured washers), and locknuts shall be stainless steel.

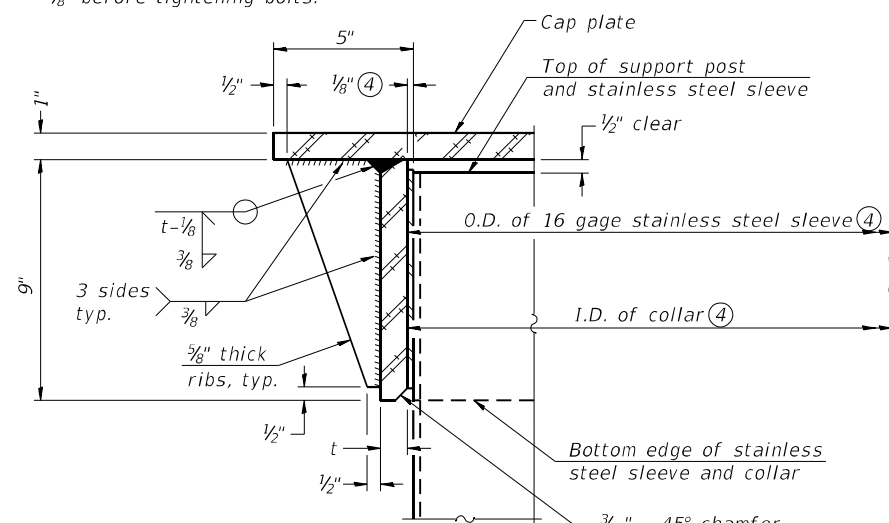


### DETAIL A (Two locations)

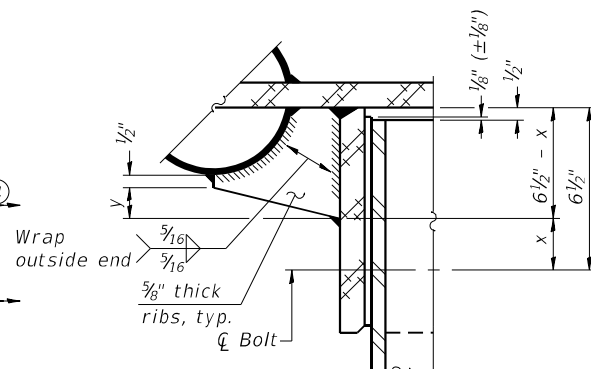


### DETAIL B

Two locations  
(For details not shown, see Detail C)

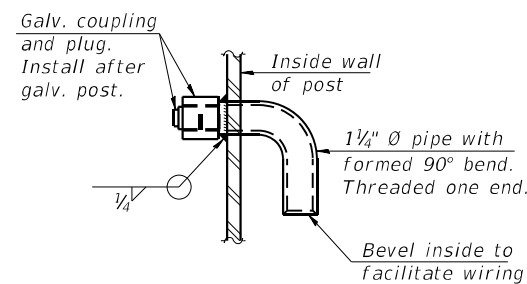


### DETAIL D

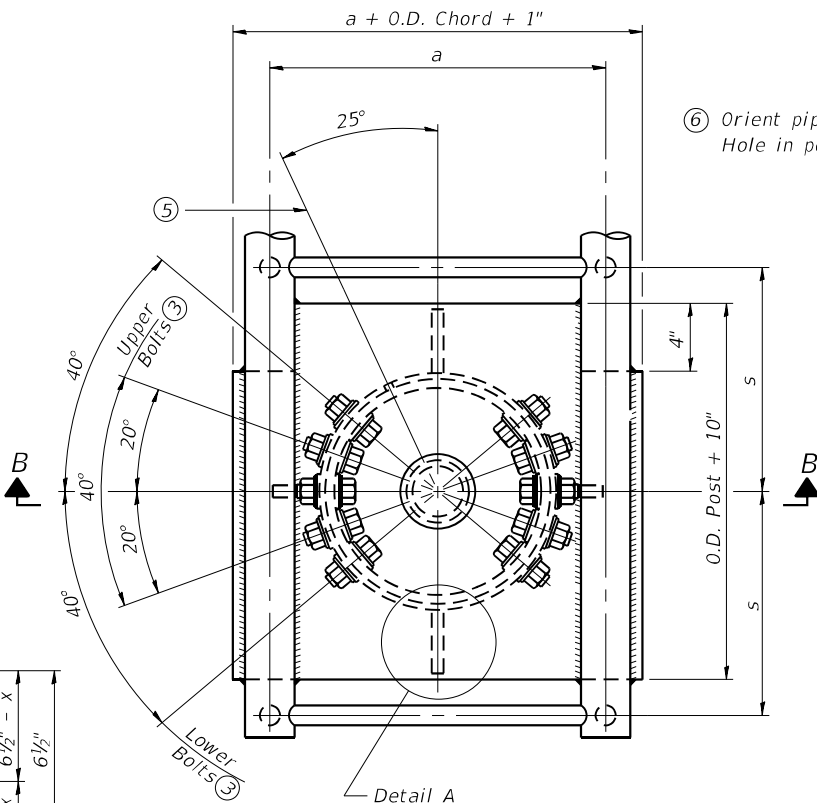


### PLAN VIEW - TOP OF COLUMN

- ⑤ Optional full penetration weld in collar.  
(Two locations maximum....(180° apart)....X-ray or UT 100%)

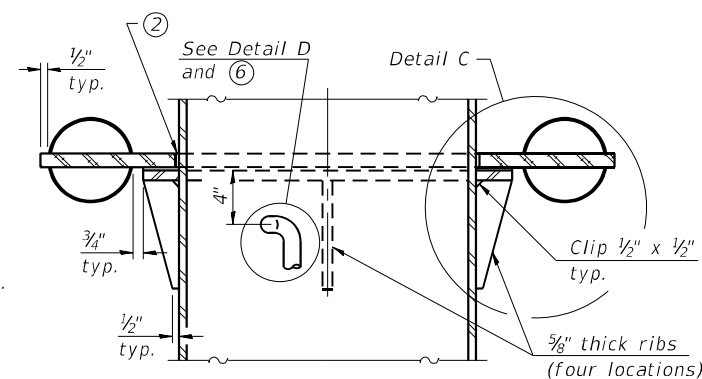


### SECTION C-C

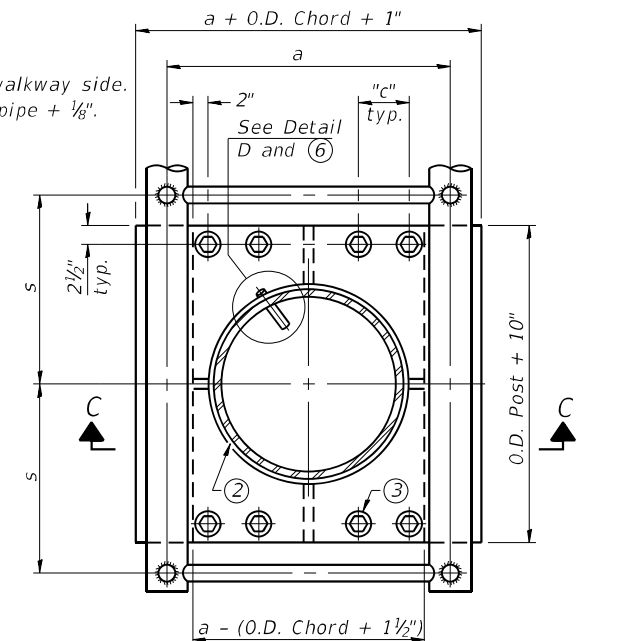

### SECTION THRU POST ABOVE LOWER CHORDS

Hole in aluminum plate  
(and 16 ga. stnl. stl. sheet)  
to be O.D. post +  $\frac{1}{2}$ "

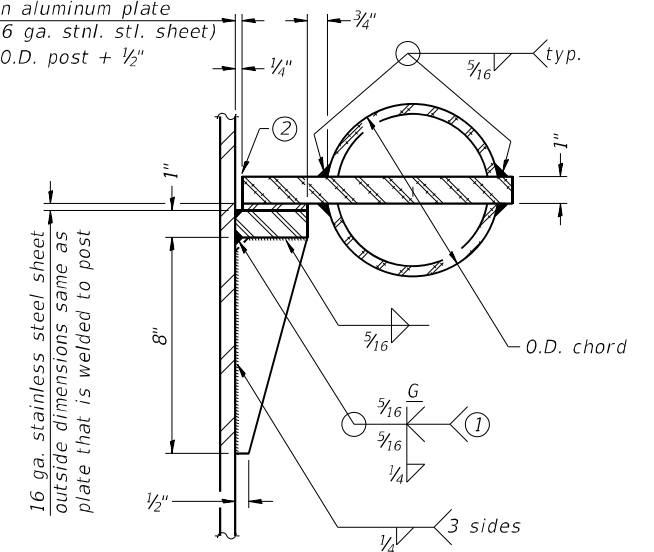

### DETAIL C

### CONTOURED WASHERS

| Bolt Size | Contoured Washers |        |
|-----------|-------------------|--------|
|           | Hole Dia.         | B      |
| 7/8"      | 1"                | 2 1/2" |
| 1"        | 1 1/8"            | 3"     |
| 1 1/4"    | 1 3/8"            | 3 1/4" |

### DETAIL OF STAINLESS STEEL SLEEVE

Weld to post after galvanizing.  
(Prepare post surface to insure tight, uniform fit and allow welding.)  
Welds to be 1 1/2" long at 6" cts.  
along top edge and at 1/4" opening.

| Truss Type            | Post Size       | Upper & Lower Connection Bolt Diameter ③ | Lower Juncture Bolt Spacing Dimension "c" ③ | Opening in Cap Plate "HH" | Collar Thickness (t) | Side Ribs |        |
|-----------------------|-----------------|------------------------------------------|---------------------------------------------|---------------------------|----------------------|-----------|--------|
| I-C-A                 | 16" Ø (83#/'')  | 7/8"                                     | 3 1/4"                                      | 8"                        | 5/8"                 | 1 3/4"    | 2 1/4" |
| II-C-A                | 24" Ø (125#/'') | 1"                                       | 3 1/2"                                      | 12"                       | 7/8"                 | 2"        | 1 1/4" |
| III-C-A (35' max.)    | 24" Ø (125#/'') | 1 1/4"                                   | 3 1/2"                                      | 12"                       | 7/8"                 | 2"        | 1"     |
| III-C-A (>35' to 40') | 24" Ø (171#/'') | 1 1/4"                                   | 3 1/2"                                      | 12"                       | 7/8"                 | 2"        | 1"     |

- ① Grind top if required to fully seat aluminum plate and stainless steel sheet.
- ② After tightening lower connection bolts, fill gap with non-hardening, silicone caulk suitable for exterior exposure and acceptable to the Engineer. Cost is included in Overhead Sign Structure Cantilever.
- ③ Upper and lower connection bolts in collar and bolts at lower chord connection shall be high strength with matching locknuts. Connection bolts shall have 2 stainless steel flat washers each.

OSC-A-3

5-15-2023



|                                |                  |           |
|--------------------------------|------------------|-----------|
| USER NAME = AECook             | DESIGNED -       | REVISED - |
| PLOT SCALE = 0:2,0000 "/>1 in. | DRAWN -          | REVISED - |
| PLOT DATE = 1/20/2025          | CHECKED -        | REVISED - |
|                                | DATE = 1/20/2025 | REVISED - |






STATE OF ILLINOIS  
DEPARTMENT OF TRANSPORTATION

CANTILEVER SIGN STRUCTURE - JUNCTURE DETAILS  
ALUMINUM TRUSS & STEEL POST

SCALE: N.T.S. SHEET 4 OF 8 SHEETS STA. TO STA.

| F.A.P. RTE.               | SECTION                    | COUNTY  | TOTAL SHEETS | SHEET NO. |
|---------------------------|----------------------------|---------|--------------|-----------|
| 317                       | (15B-1)BP,BRR; (14HB-1)BRR | PEO/TAZ | 418          | 103       |
| CONTRACT NO. 68E44        |                            |         |              |           |
| ILLINOIS FED. AID PROJECT |                            |         |              |           |

MODEL: Default  
FILE NAME: P:\4312-WB\c\ClugageRchab\CADD\Structural\_Roadway (MM)\D46844-sh-5\gnCn5.dgn

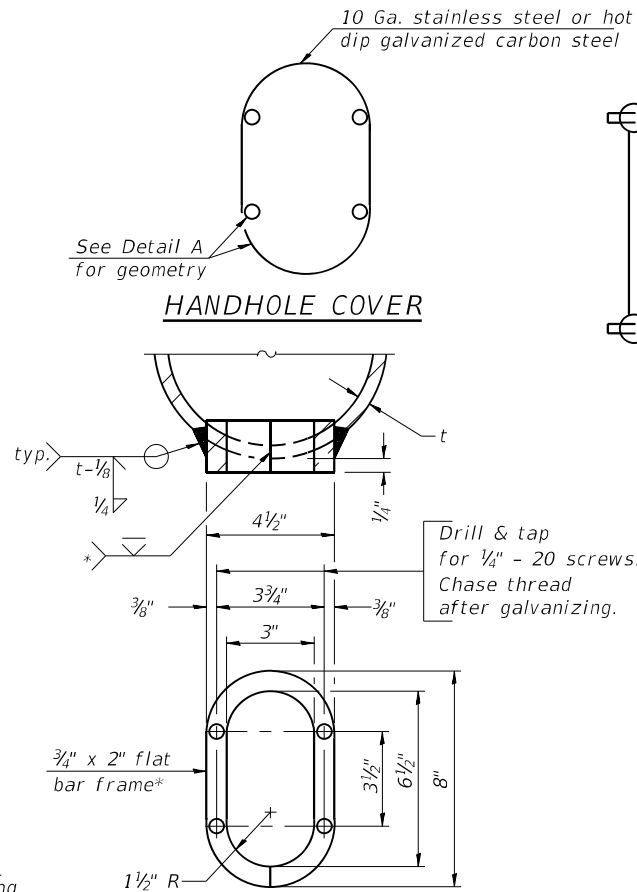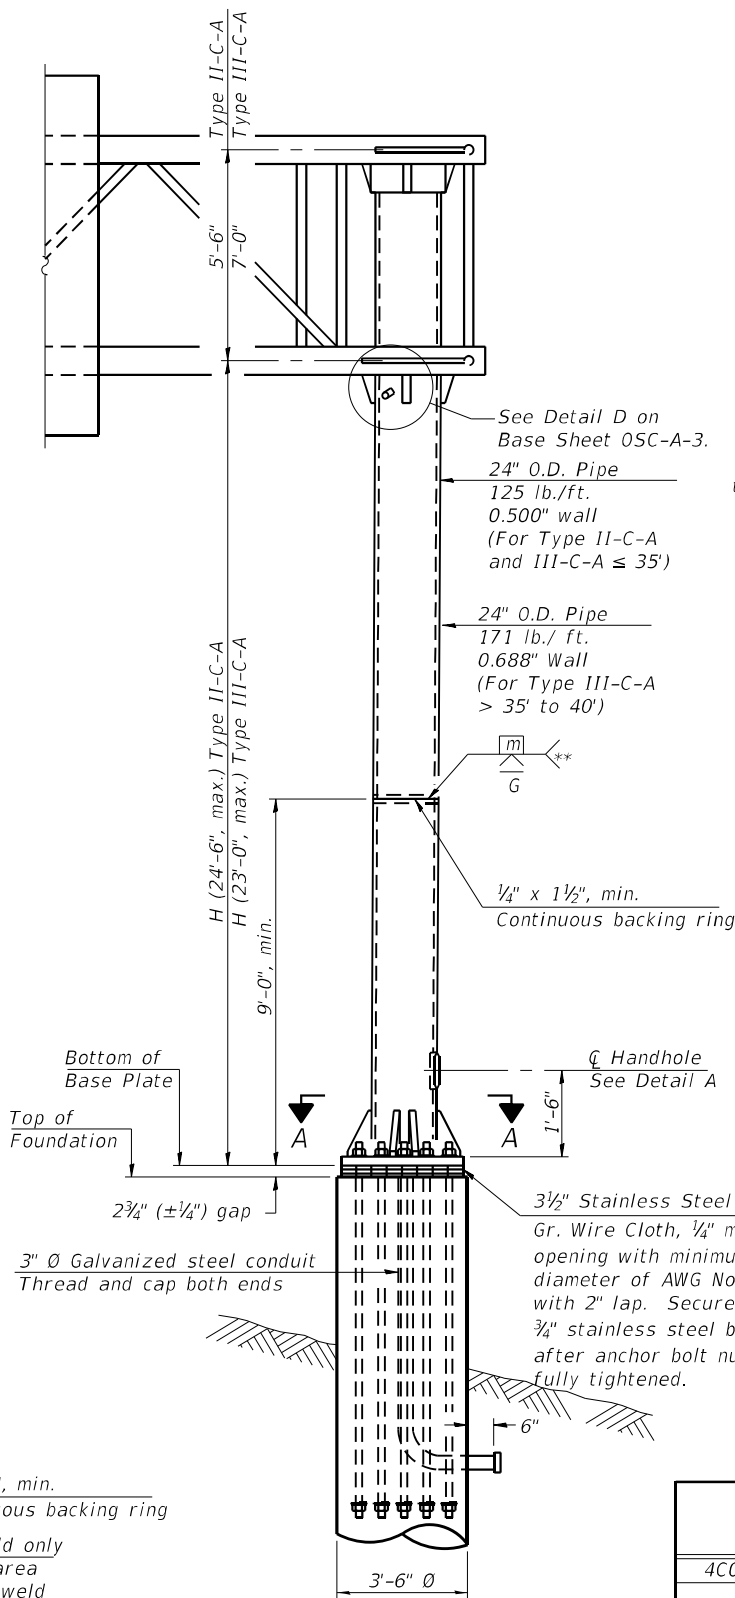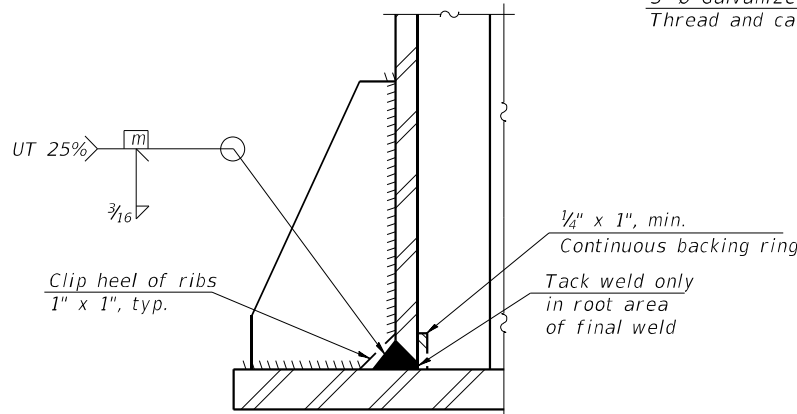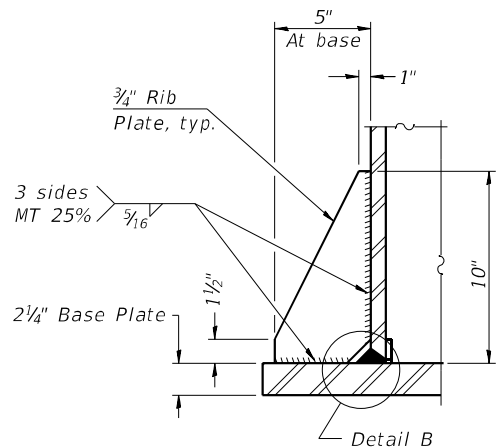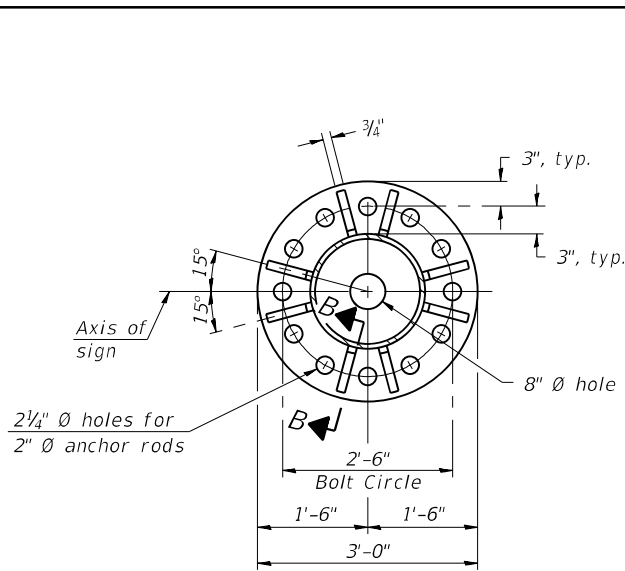


Provide 8" x 4 1/2" cover. Outside corners = 2 1/4" radius. Provide 4-5/16" Ø holes in cover for 1/4" - 20 round head hot dip galvanized or stainless steel machine screws. (See cover details.)

\* Bent bars may be butt welded top and bottom or bottom only. In lieu of fabricated handhole frame as shown, may cut from 2" plate (rolling direction vertical). All cut faces to be ground to ANSI Roughness of 500µ in or less.

\*\* Butt welded joint in post is only allowed for post heights (H) over 20 ft. in length. If used, weld procedure must be preapproved by Engineer and joint shall receive 100% RT or UT (tension criteria) at Contractor's expense.

| Structure Number | Station   | H          |
|------------------|-----------|------------|
| 4C090U024L000.46 | 249+42.00 | 18'-9 3/4" |
|                  |           |            |
|                  |           |            |
Note: "H" based on 15'-0" or actual sign height, whichever is greater.

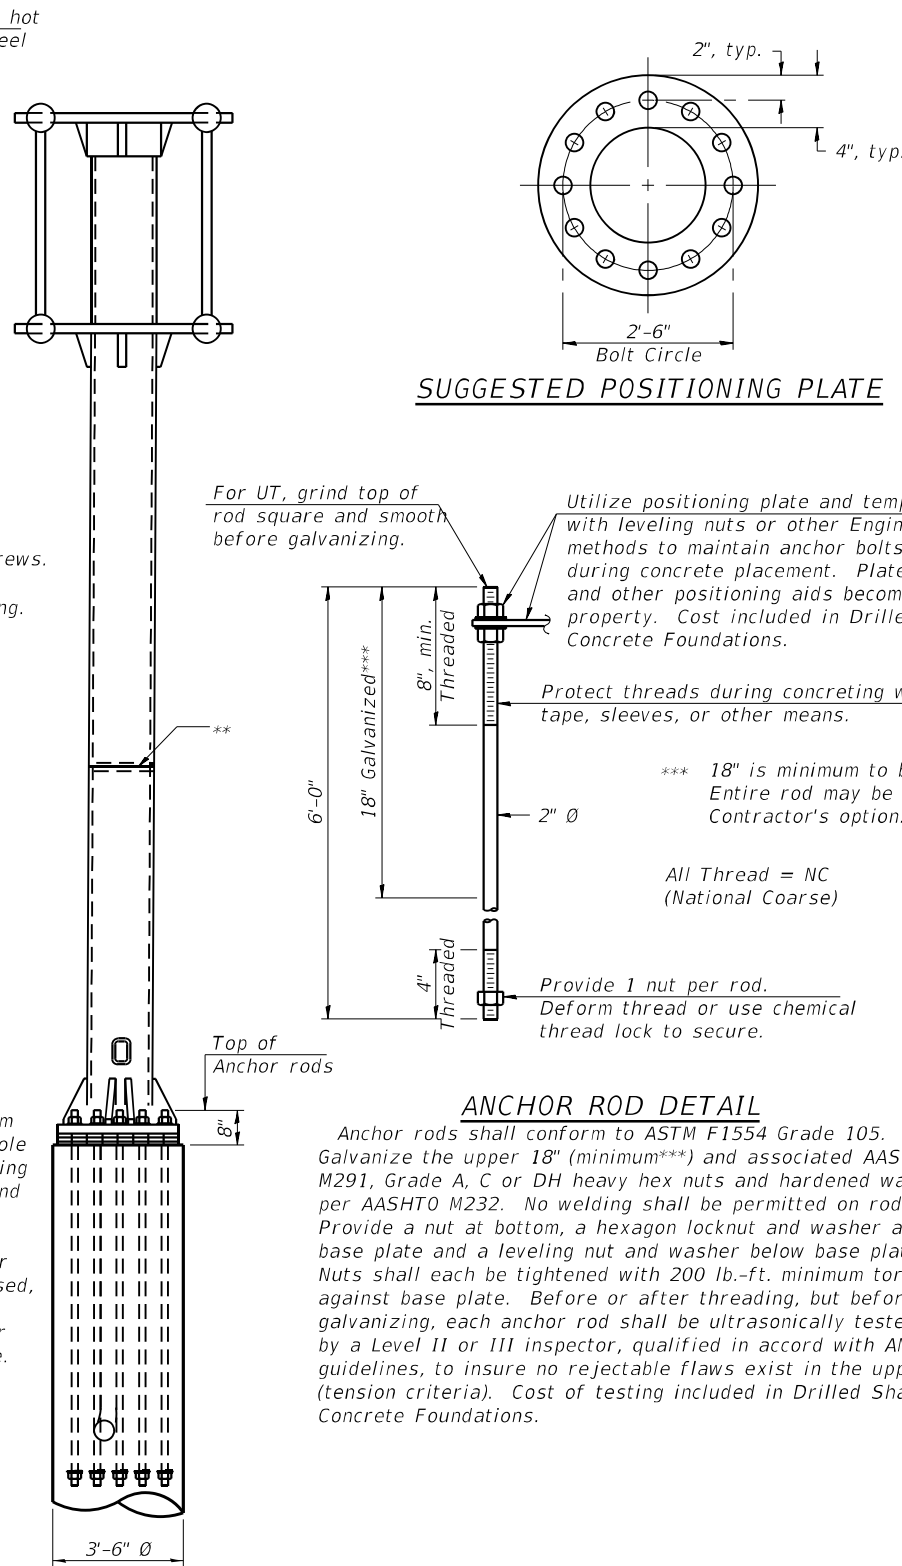

#### ANCHOR ROD DETAIL

Anchor rods shall conform to ASTM F1554 Grade 105. Galvanize the upper 18" (minimum\*\*\* ) and associated AASHTO M291, Grade A, C or DH heavy hex nuts and hardened washers per AASHTO M232. No welding shall be permitted on rods. Provide a nut at bottom, a hexagon locknut and washer above base plate and a leveling nut and washer below base plate. Nuts shall each be tightened with 200 lb.-ft. minimum torque against base plate. Before or after threading, but before galvanizing, each anchor rod shall be ultrasonically tested (UT) by a Level II or III inspector, qualified in accord with ANSI guidelines, to insure no rejectable flaws exist in the upper 18" (tension criteria). Cost of testing included in Drilled Shaft Concrete Foundations.

OSC-A-5

5-15-2023



USER NAME = AECook  
PLOT SCALE = 0:2,0000 "/in.  
PLOT DATE = 1/20/2025

DESIGNED -  
DRAWN -  
CHECKED -  
DATE - 1/20/2025


REVISED -  
REVISED -  
REVISED -  
REVISED -

STATE OF ILLINOIS  
DEPARTMENT OF TRANSPORTATION

CANTILEVER SIGN STRUCTURES - TYPE II-C-A & III-C-A  
TRUSS SUPPORT POST - ALUMINUM TRUSS & STEEL POST

SCALE: N.T.S. SHEET 5 OF 8 SHEETS STA. TO STA.


| F.A.P. RTE.              | SECTION                    | COUNTY  | TOTAL SHEETS | SHEET NO. |
|--------------------------|----------------------------|---------|--------------|-----------|
| 317                      | (15B-1)BP,BRR; (14HB-1)BRR | PEO/TAZ | 418          | 104       |
| CONTRACT NO. 68E44       |                            |         |              |           |
| ILLINOIS FED.AID PROJECT |                            |         |              |           |

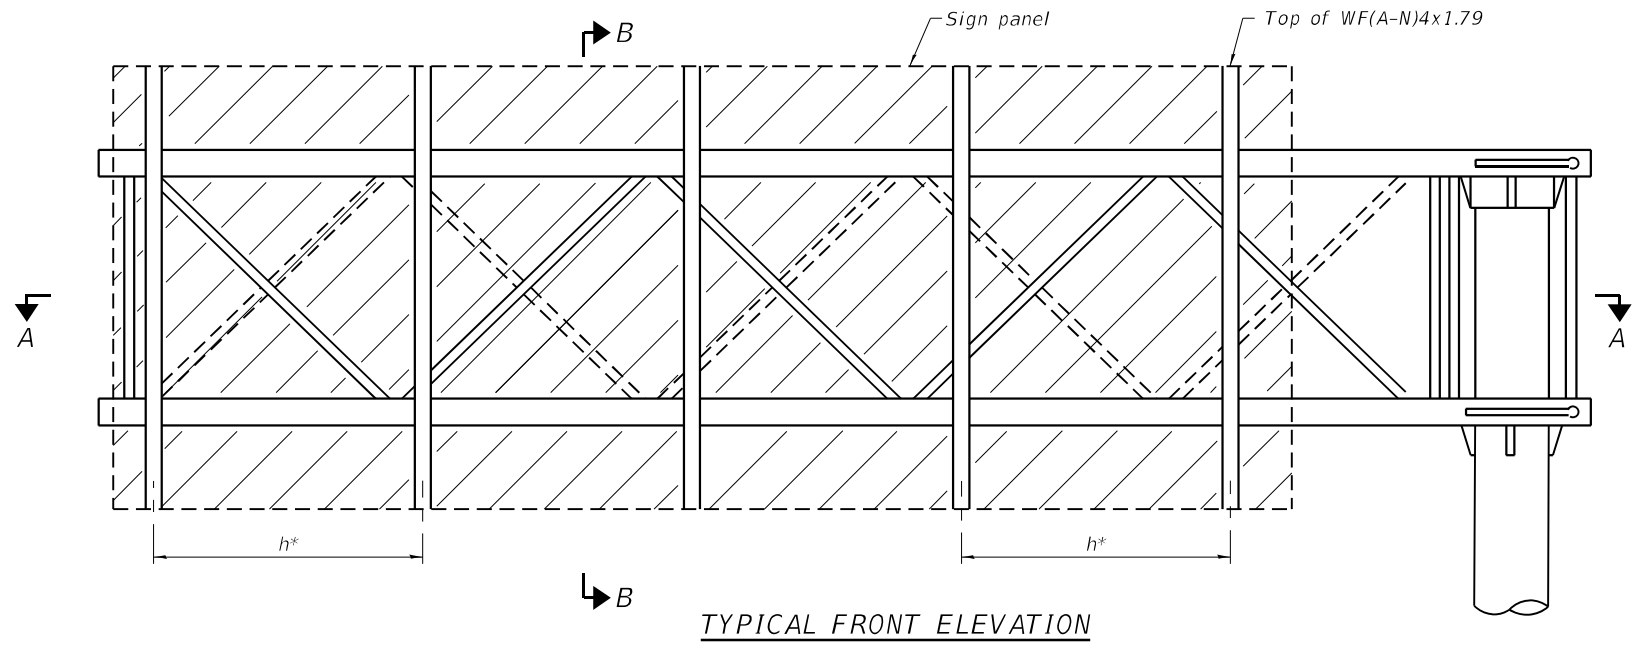

BRACKET TABLE

| WF(A-N)4x1.79<br>ASTM B308, Alloy 6061-T6 |                          |                                |
|-------------------------------------------|--------------------------|--------------------------------|
| Sign Width                                |                          | Number<br>Brackets<br>Required |
| Greater Than                              | Less Than or<br>Equal To |                                |
|                                           | 8'-0"                    | 2                              |
| 8'-0"                                     | 14'-0"                   | 3                              |
| 14'-0"                                    | 20'-0"                   | 4                              |
| 20'-0"                                    | 26'-0"                   | 5                              |
| 26'-0"                                    | 32'-0"                   | 6                              |

| Structure<br>Number | Station   | TGL    |
|---------------------|-----------|--------|
| 4C090U024L000.46    | 249+42.00 | 26'-0" |
|                     |           |        |
|                     |           |        |
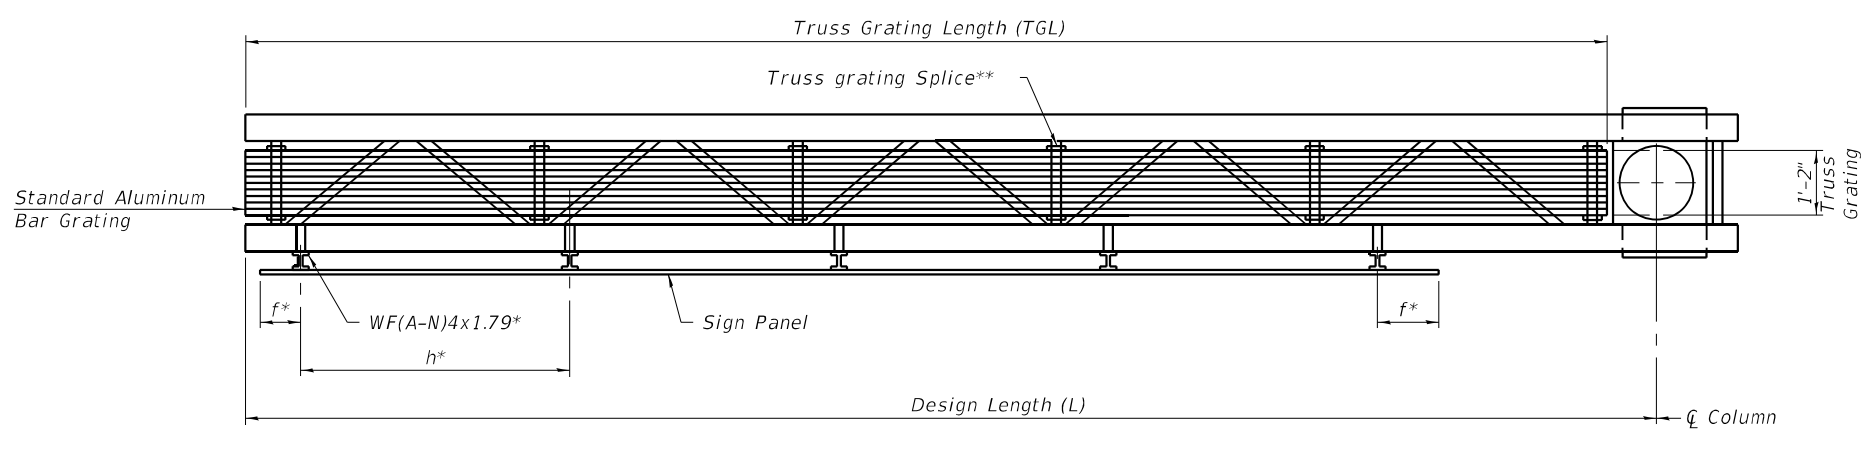

- \* Space sign brackets WF(A-N)4x1.79 for efficiency and within limits shown:  
  
f = 12" maximum, 4" minimum (End of sign to C of nearest bracket)  
h = 6'-0" maximum (C to C sign support brackets, WF(A-N)4x1.79)
- \*\* Use and location of grating splices are optional, based on lengths needed and material availability.


Notes:  
For details of sign placement, sign brackets, truss gratings, grating splices, and Section B-B, see Base Sheet OSC-A-7-NW.  
Truss grating to facilitate inspection shall run full length of cantilevers. Cost of truss grating is included in Overhaed Sign Structure Cantilever.  
Truss grating dimensions are nominal and may vary (width 1/2"±, depth 1/2"±) based on available standard widths.

MODEL: Default  
FILE NAME: P:\4312-WB\c\JugagcRehab\CADD\Structural\_Roadway (MM)\D468E44-sh-SignCn6.dgn  
1/20/2025 7:35:11 AM

OSC-A-6-NW

5-15-2023

|                           |            |           |
|---------------------------|------------|-----------|
| USER NAME = AECook        | DESIGNED - | REVISED - |
| PLOT SCALE = 0:2,0000 "/> |            |           |

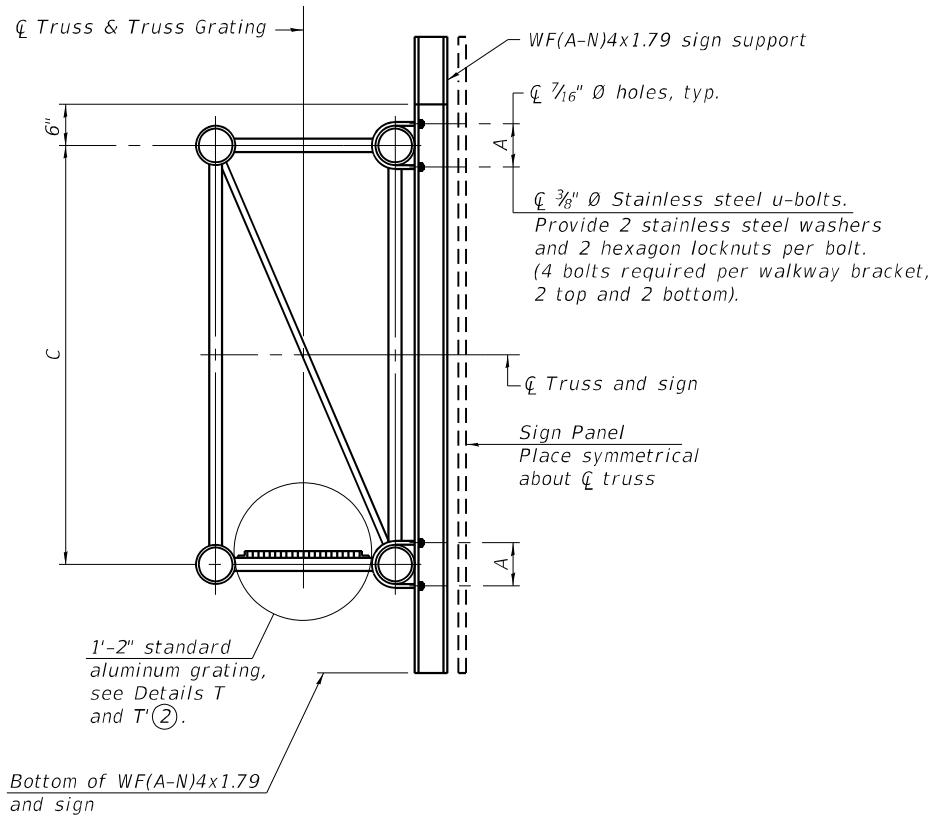

SECTION B-B


SPECIFICATIONS FOR STANDARD ALUMINUM GRATING

Main Bearing Bars (MBB) shall be 3/16" x 1 1/2" on 1 3/16" centers and conform to ASTM B211 Alloy 6061-T6.  
Cross bars (CB) shall be 3/16" x 1 1/2" on 4" centers and conform to ASTM B221 Alloy 6063-T5 or 6061-T6.


OR

Aluminum Grating with modified "t" sections for main bearing bars shall meet the following requirements:  
Main bars shall conform to ASTM B221 Alloy 6061-T6 and have a minimum section modulus equal to 0.0705 in.<sup>3</sup> per bar, a depth of 1 1/2", spaced on 1 3/16" centers.  
Cross bars shall conform to ASTM B221 Alloy 6063-T5 or T-42 and spaced on 4" centers.

| Structure Number | Station   | A      | C     |
|------------------|-----------|--------|-------|
| 4C090U024L000.46 | 249+42.00 | 6 7/8" | 5'-6" |
|                  |           |        |       |
|                  |           |        |       |
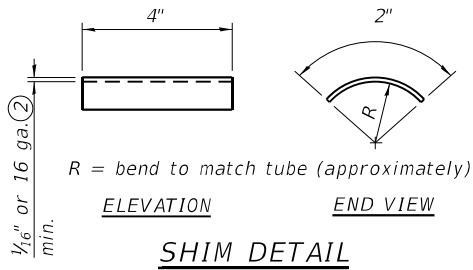


- Drilling holes in grating may be done in shop or field, based on Contractor's preference and subject to accurate alignment.
- Stainless steel shims shall be placed as shown in Detail T if needed to compensate for alignment variations between horizontal and diagonal pipes beyond adjustment provided by angles. Thicker shims may be used subject to shims performing properly.
- Tube to grating gap may vary from 0 to 1/2", max. to align walkway, allow for camber, etc.

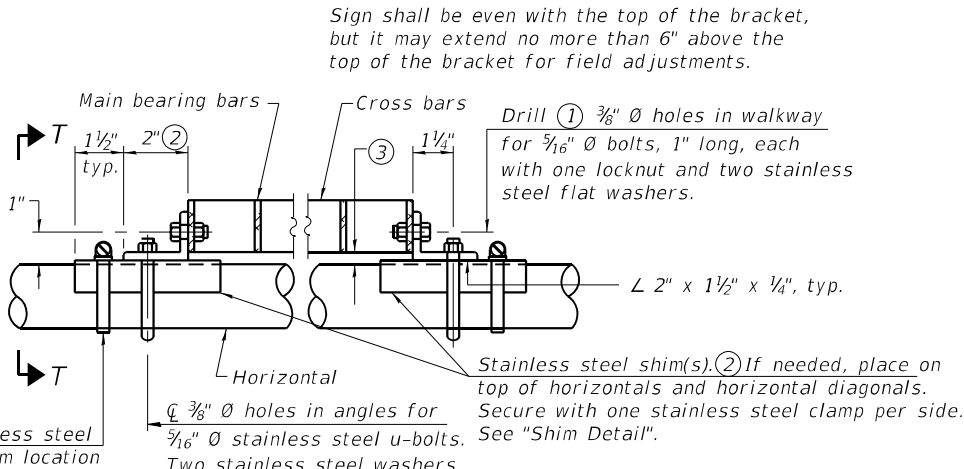


DETAIL T

(Continuous Truss grating)

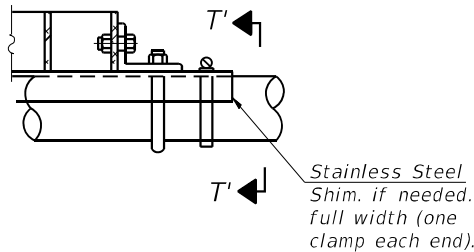


DETAIL T'

(Truss grating splice)  
Details not shown same as Detail T.  
Alternate materials may be used subject to the Engineer's review and approval.

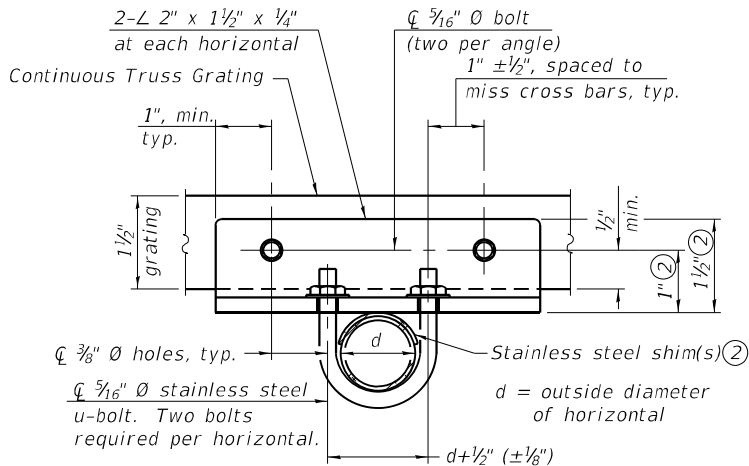

SECTION T-T

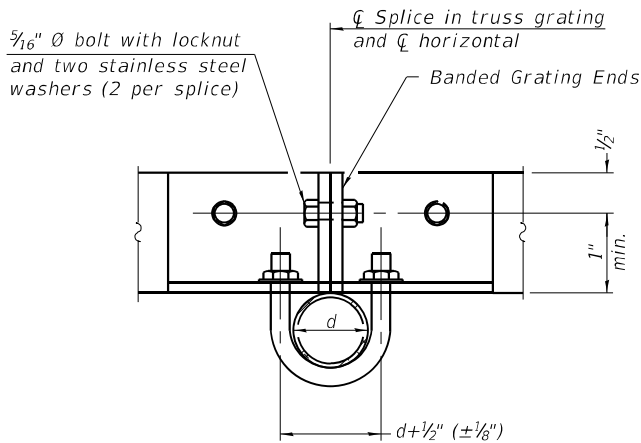

SECTION T'-T'

OSC-A-7-NW

5-15-2023



STATE OF ILLINOIS  
DEPARTMENT OF TRANSPORTATION

CANTILEVER SIGN STRUCTURES - WALKWAY DETAILS  
ALUMINUM TRUSS & STEEL POST

SCALE: N.T.S. SHEET 7 OF 8 SHEETS STA. TO STA.

| F.A.P. RTE.               | SECTION                    | COUNTY  | TOTAL SHEETS | SHEET NO. |
|---------------------------|----------------------------|---------|--------------|-----------|
| 317                       | (15B-1)BP,BRR; (14HB-1)BRR | PEO/TAZ | 418          | 106       |
| CONTRACT NO. 68E44        |                            |         |              |           |
| ILLINOIS FED. AID PROJECT |                            |         |              |           |

\* Grind anchor rod to bright finish at ground clamp location before installing clamp.

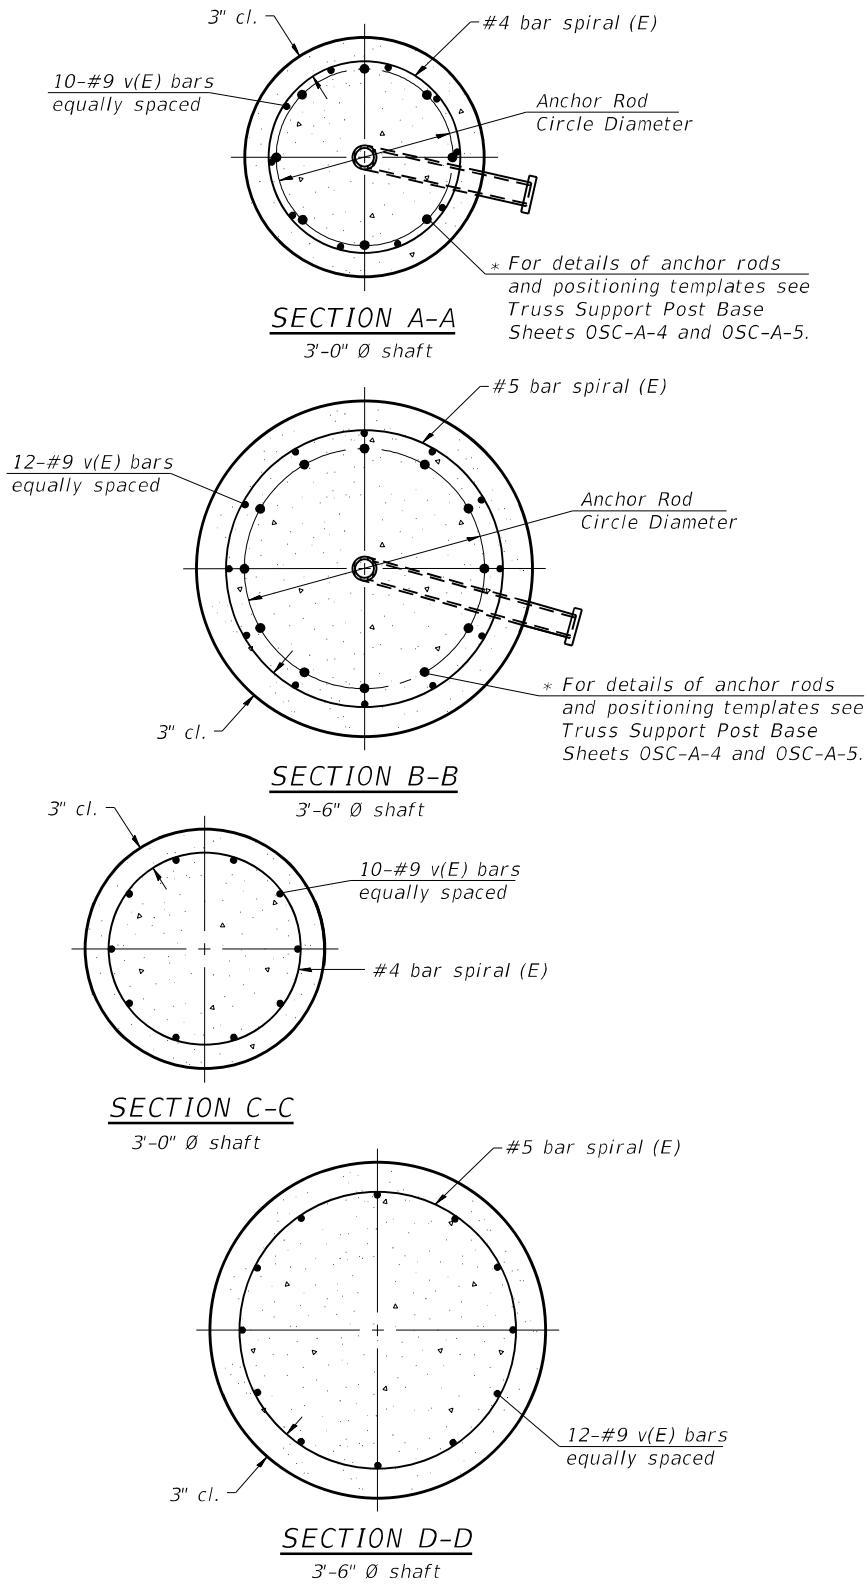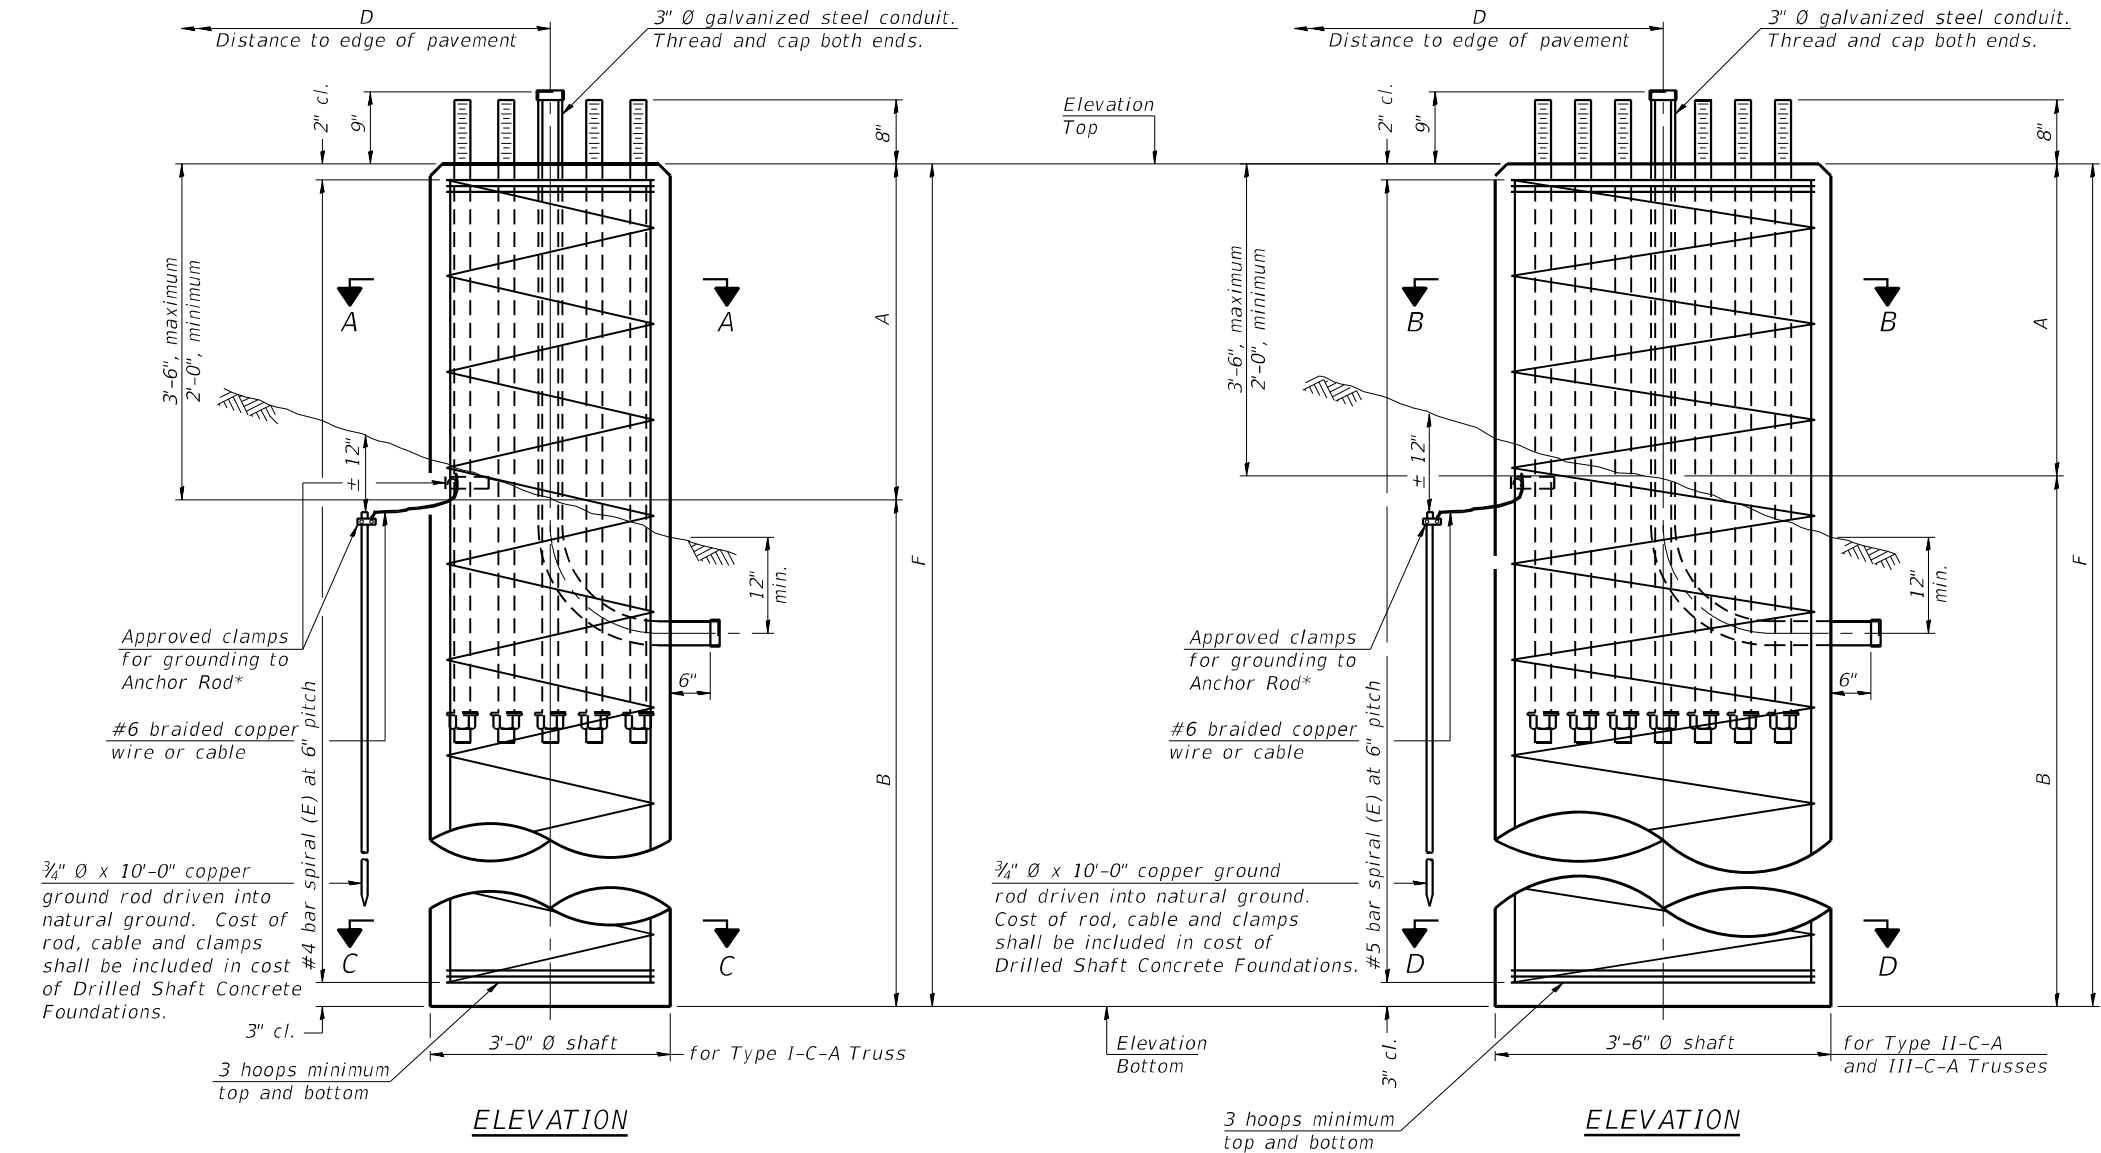

**NOTES:**

The foundation dimensions shown in the Foundation Design Table are based on the presence of mostly cohesive soils with an average Unconfined Compressive Strength ( $Q_u$ ) of at least 1.25 tsf, which must be determined by previous soil investigations at the jobsite. When other conditions are indicated, the boring data will be included in the plans and the foundation dimensions shown in the Foundation Data Table will be the result of site specific designs.

If the conditions encountered are different than those indicated, the Contractor shall notify the Engineer to determine if the foundation dimensions need to be modified. If dimensions "B" or "F" are revised by more than 12" by the Contractor, "as-built" plans shall be prepared and submitted to the District Bureau of Operations for future reference.

No sonotubes or decomposable forms shall be used below the lower conduit entrance. Permanent metal forms or other shielding may not be left in place below that elevation without the Engineer's written permission.

Concrete shall be placed monolithically, without construction joints.

Backfill shall be placed per Article 502 of Standard Specification and prior to erection of support column.

A normal surface finish followed by a Concrete Sealer application will be required on concrete surfaces above the lowest elevation 6" below finished ground line. Cost included in "Drilled Shaft Concrete Foundation".

| FOUNDATION DESIGN TABLE |                 |                                |                                 |                     |                |             |               |                                 |
|-------------------------|-----------------|--------------------------------|---------------------------------|---------------------|----------------|-------------|---------------|---------------------------------|
| Truss Type              | Post Base Sheet | Maximum Cantilever Length (ft) | Maximum Total Sign Area (sq ft) | Shaft Diameter (in) | "B" Depth (ft) | Anchor Rods |               | Anchor Rod Circle Diameter (in) |
|                         |                 |                                |                                 |                     |                | No.         | Diameter (in) |                                 |
| I-C-A                   | OSC-A-4         | 25                             | 170                             | 3.0                 | 16.0           | 8           | 2             | 22                              |
| II-C-A                  | OSC-A-5         | 30                             | 170                             | 3.5                 | 17.0           | 12          | 2             | 30                              |
| II-C-A                  | OSC-A-5         | 30                             | 340                             | 3.5                 | 21.5           | 12          | 2             | 30                              |
| III-C-A                 | OSC-A-5         | 35                             | 170                             | 3.5                 | 19.0           | 12          | 2             | 30                              |
| III-C-A                 | OSC-A-5         | 35                             | 250                             | 3.5                 | 22.5           | 12          | 2             | 30                              |
| III-C-A                 | OSC-A-5         | 35                             | 400                             | 3.5                 | 26.5           | 12          | 2             | 30                              |
| III-C-A                 | OSC-A-5         | 40                             | 400                             | 3.5                 | 32.0           | 12          | 2             | 30                              |

| FOUNDATION DATA TABLE |           |            |                |               |                  |       |       |        |        |                               |
|-----------------------|-----------|------------|----------------|---------------|------------------|-------|-------|--------|--------|-------------------------------|
| Structure Number      | Station   | Truss Type | Shaft Diameter | Elevation Top | Elevation Bottom | $Q_u$ | A     | B      | F      | Class DS Concrete Cubic Yards |
| 4C090U024L000.46      | 249+42.00 | II-C-A     | 3'-6"          | 465.13        | 439.13           | 3.3   | 2'-0" | 24'-0" | 26'-0" | 9.3                           |
|                       |           |            |                |               |                  |       |       |        |        |                               |
OSC-A-9

5-15-2023


STATE OF ILLINOIS  
DEPARTMENT OF TRANSPORTATION

CANTILEVER SIGN STRUCTURES - DRILLED SHAFT  
ALUMINUM TRUSS & STEEL POST

SCALE: N.T.S. SHEET 8 OF 8 SHEETS STA. TO STA.

| F.A.P. RTE.              | SECTION                    | COUNTY  | TOTAL SHEETS | SHEET NO. |
|--------------------------|----------------------------|---------|--------------|-----------|
| 317                      | (15B-1)BP,BRR; (14HB-1)BRR | PEO/TAZ | 418          | 107       |
| CONTRACT NO. 68E44       |                            |         |              |           |
| ILLINOIS FED.AID PROJECT |                            |         |              |           |

SIGN DETAIL  
NOT TO SCALE

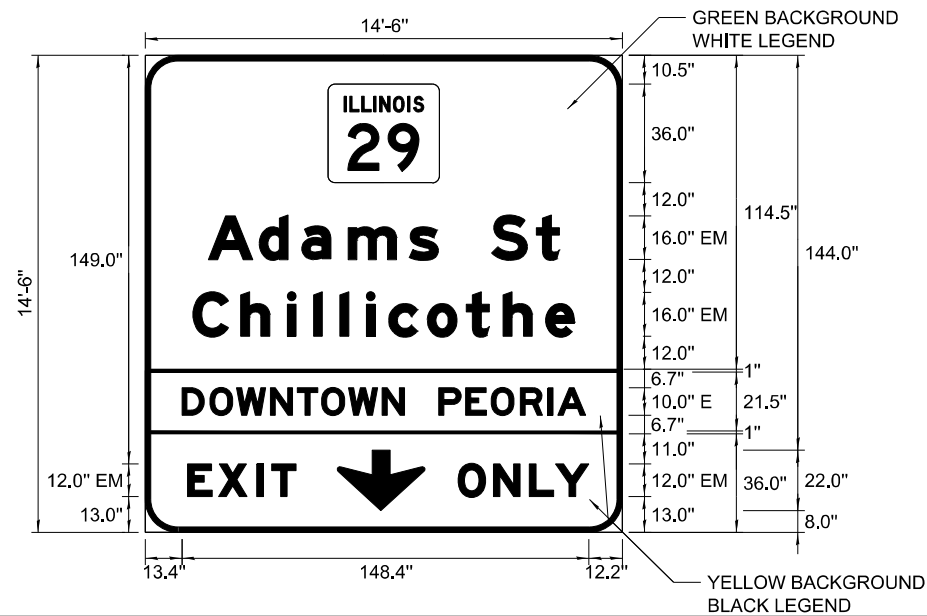

|               |                     |
|---------------|---------------------|
| SIGN NUMBER   | SGN-TR-01-P         |
| WIDTH x HGHT. | 14'-6" x 14'-6"     |
| BORDER WIDTH  | 2"                  |
| CORNER RADIUS | 12"                 |
| MOUNTING      | Ground              |
| BACKGROUND    | TYPE: Reflective    |
|               | COLOR: Green/Yellow |
| LEGEND/BORDER | TYPE: Reflective    |
|               | COLOR: White/Black  |

| SYMBOL            | ROT | X     | Y     | WID  | HT    |
|-------------------|-----|-------|-------|------|-------|
| MI-H100A-2-32-15D | 0   | 66.75 | 127.5 | 40.5 | 36    |
| ARDOWN            | 0   | 70    | 8.03  | 32   | 21.96 |
|                   |     |       |       |      |       |
|                   |     |       |       |      |       |
|                   |     |       |       |      |       |
|                   |     |       |       |      |       |


Panel Style: guide\_fwy\_overhead\_dtwm peoria.ssi  
Dimensions are in inches.tenths

Letter locations are panel edge to lower left corner

[illegible]



SIGN DETAIL  
NOT TO SCALE

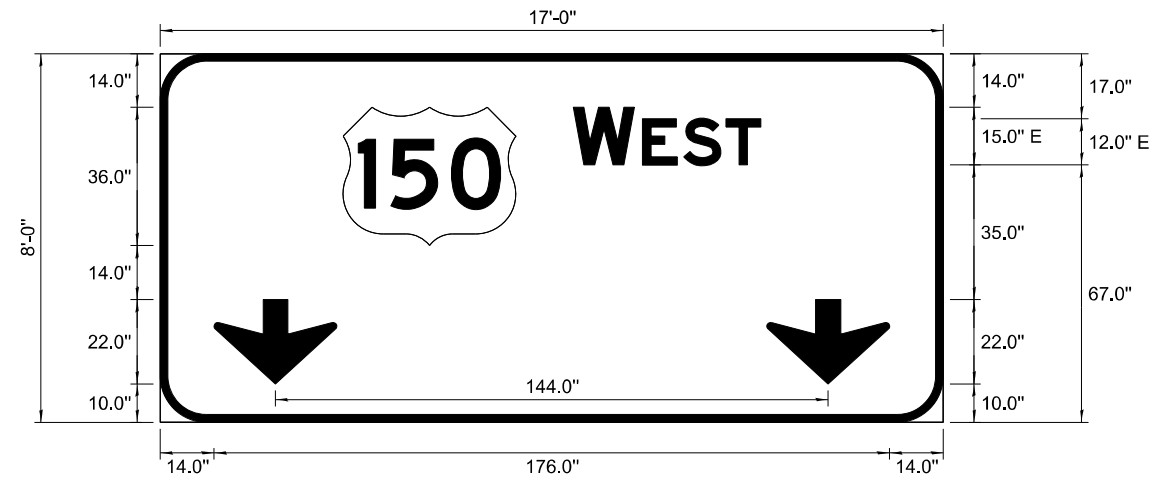

Panel Style: guide\_fwy\_overhead.ssi  
Dimensions are in inches.tenths


|               |                    |
|---------------|--------------------|
| SIGN NUMBER   | SGN-TR-02-P        |
| WIDTH x HGHT. | 17'-0" x 8'-0"     |
| BORDER WIDTH  | 2"                 |
| CORNER RADIUS | 12"                |
| MOUNTING      | Overhead           |
| BACKGROUND    | TYPE: Reflective   |
|               | COLOR: Green       |
| LEGEND/BORDER | TYPE: Reflective   |
|               | COLOR: White/White |

| SYMBOL  | ROT | X     | Y  | WID   | HT    |
|---------|-----|-------|----|-------|-------|
| M1_4    | 0   | 47.61 | 46 | 45    | 36    |
| ARDDOWN | 0   | 14.01 | 10 | 31.99 | 21.96 |
| ARDDOWN | 0   | 158   | 10 | 31.99 | 21.96 |
|         |     |       |    |       |       |
|         |     |       |    |       |       |
|         |     |       |    |       |       |
|         |     |       |    |       |       |

Letter locations are panel edge to lower left corner

[illegible]

SIGN DETAIL  
NOT TO SCALE

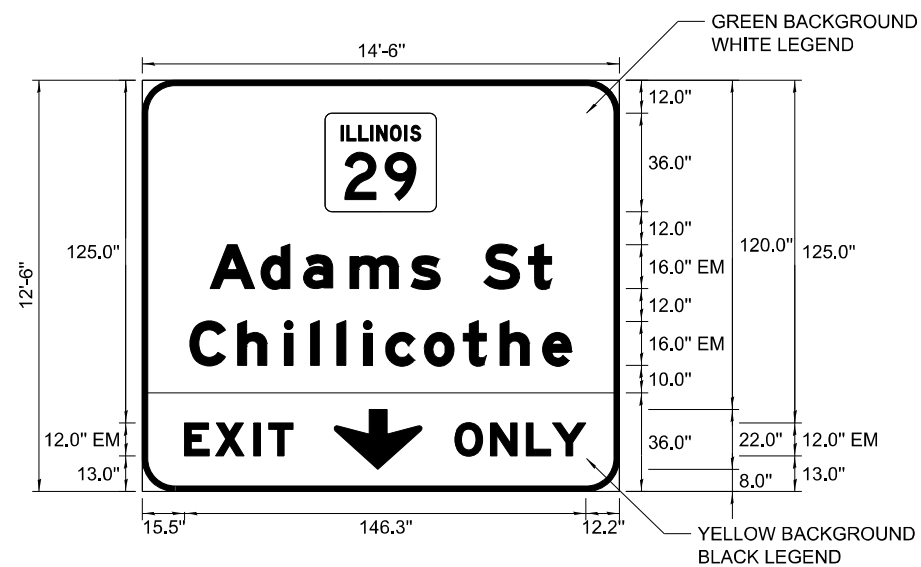

|               |                     |
|---------------|---------------------|
| SIGN NUMBER   | SGN-BR-03-P         |
| WIDTH x HGHT. | 14'-6" x 12'-6"     |
| BORDER WIDTH  | 2"                  |
| CORNER RADIUS | 12"                 |
| MOUNTING      | Overhead            |
| BACKGROUND    | TYPE: Reflective    |
|               | COLOR: Green/Yellow |
| LEGEND/BORDER | TYPE: Reflective    |
|               | COLOR: White/Black  |

| SYMBOL            | ROT | X     | Y    | WID  | HT    |
|-------------------|-----|-------|------|------|-------|
| M1-H100A-2-32-15D | 0   | 66.75 | 102  | 40.5 | 36    |
| ARDOWN            | 0   | 70    | 8.02 | 32   | 21.96 |
|                   |     |       |      |      |       |
|                   |     |       |      |      |       |
|                   |     |       |      |      |       |
|                   |     |       |      |      |       |


Panel Style: guide\_fwy\_overhead.ssi  
Dimensions are in inches.tenths

Letter locations are panel edge to lower left corner

[illegible]



SIGN DETAIL  
NOT TO SCALE

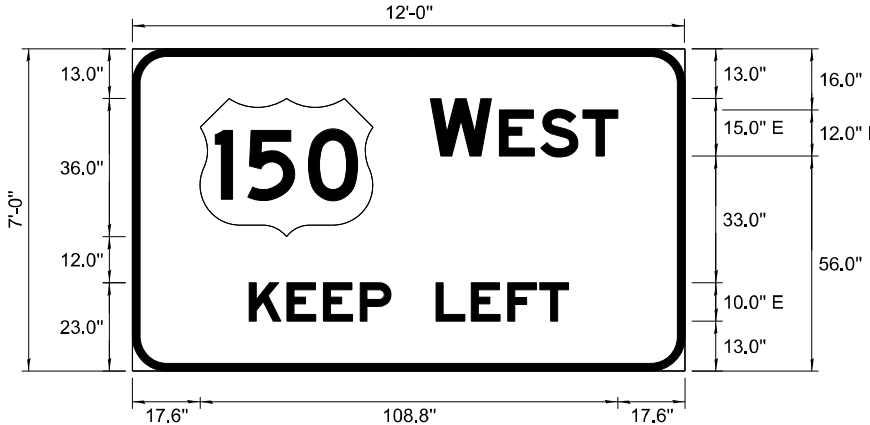

|                |                |             |
|----------------|----------------|-------------|
| SIGN NUMBER    | SGN-BR-04-P    |             |
| WIDTH x HIGHT. | 12'-0" x 7'-0" |             |
| BORDER WIDTH   | 2"             |             |
| CORNER RADIUS  | 9"             |             |
| MOUNTING       | Ground         |             |
| BACKGROUND     | TYPE:          | Reflective  |
|                | COLOR:         | Green       |
| LEGEND/BORDER  | TYPE:          | Reflective  |
|                | COLOR:         | White/White |


[illegible]

Panel Style: guide\_fwy\_pull-thru\_IDOT.ss  
Dimensions are in inches.tenths

Letter locations are panel edge to lower left corner

[illegible]

SIGN DETAIL  
NOT TO SCALE

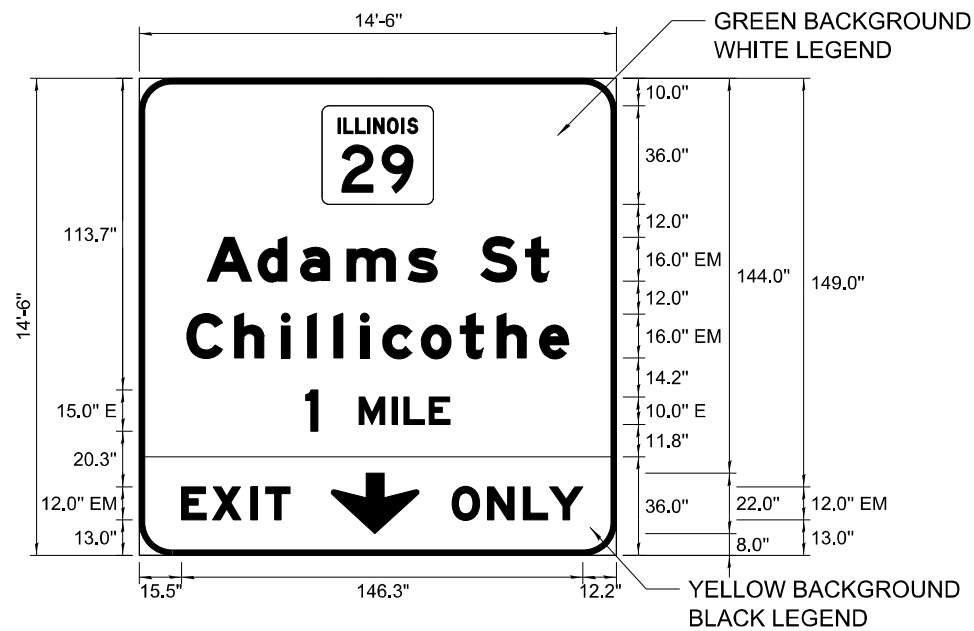

|               |                    |
|---------------|--------------------|
| SIGN NUMBER   | SGN-TR-05-P        |
| WIDTH x HGHT. | 14'-6" x 14'-6"    |
| BORDER WIDTH  | 2"                 |
| CORNER RADIUS | 12"                |
| MOUNTING      | Overhead           |
| BACKGROUND    | TYPE: Reflective   |
|               | COLOR: GreenYellow |
| LEGEND/BORDER | TYPE: Reflective   |
|               | COLOR: WhiteBlack  |









| SYMBOL            | ROT | X     | Y    | WID  | HT    |
|-------------------|-----|-------|------|------|-------|
| M1-H100A-2-32-15D | 0   | 66.75 | 128  | 40.5 | 36    |
| ARDOWN            | 0   | 70    | 8.02 | 32   | 21.96 |
|                   |     |       |      |      |       |
|                   |     |       |      |      |       |
Panel Style: guide\_fwy\_overhead.ssi  
Dimensions are in inches.tenths

Letter locations are panel edge to lower left corner

[illegible]



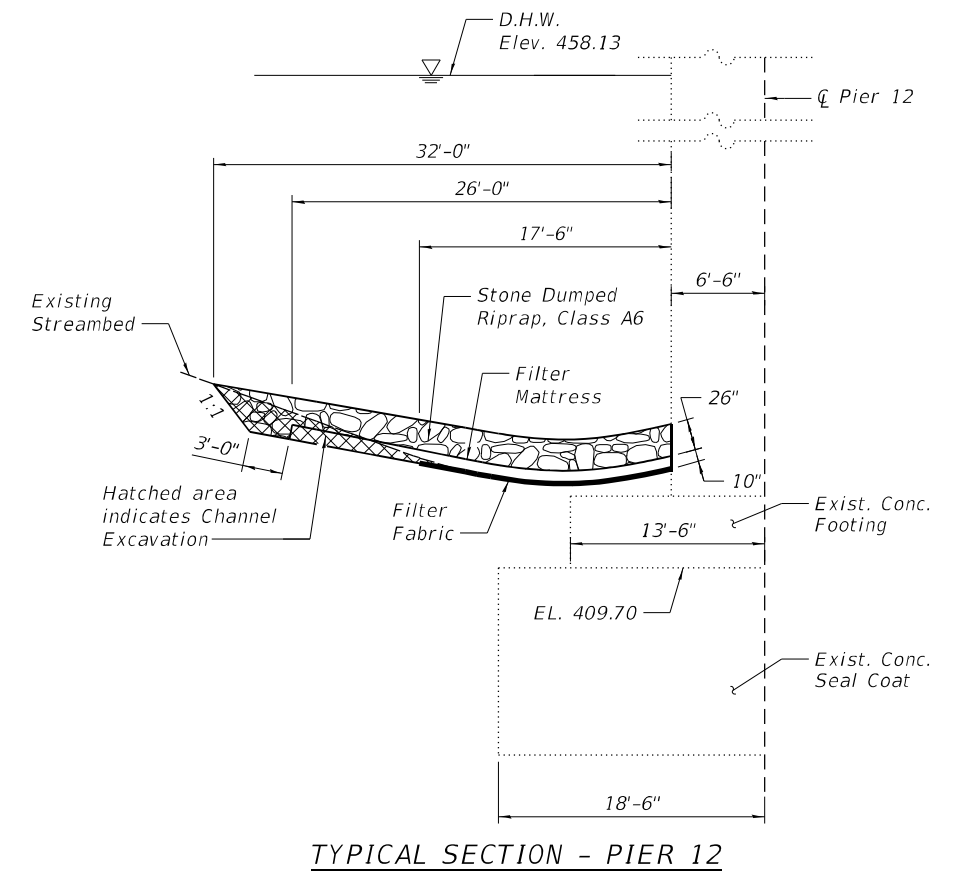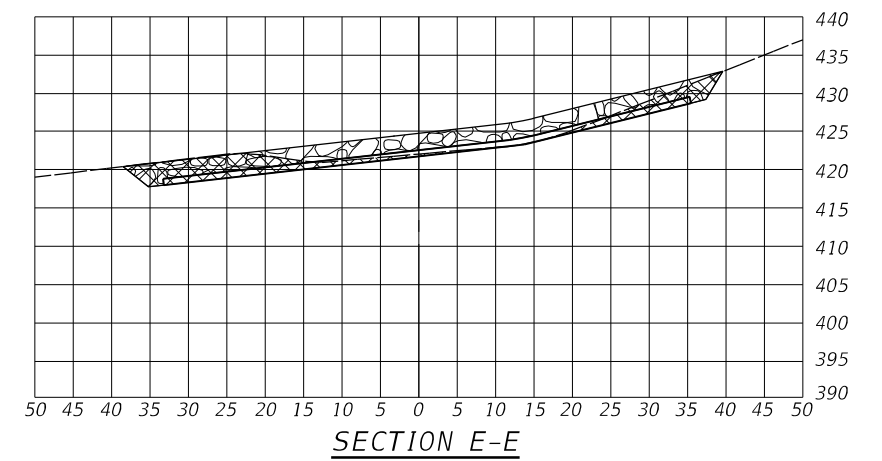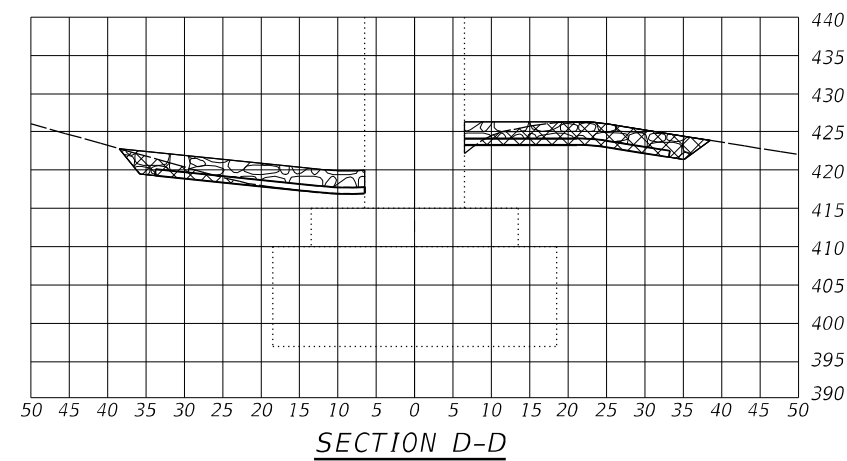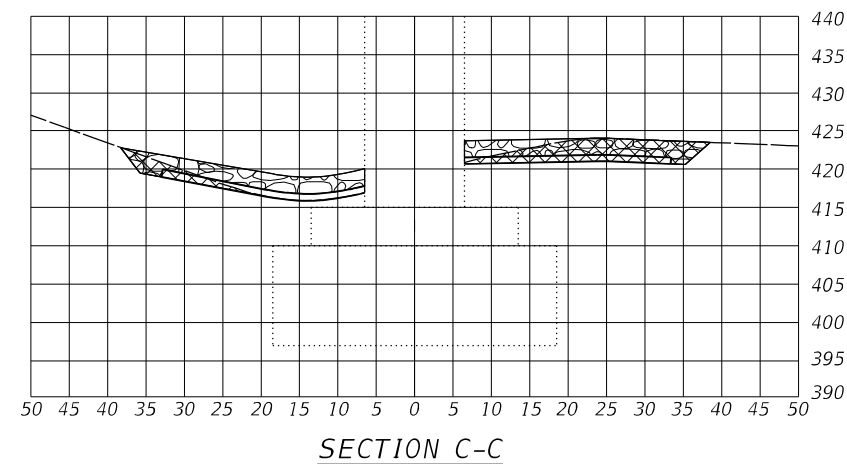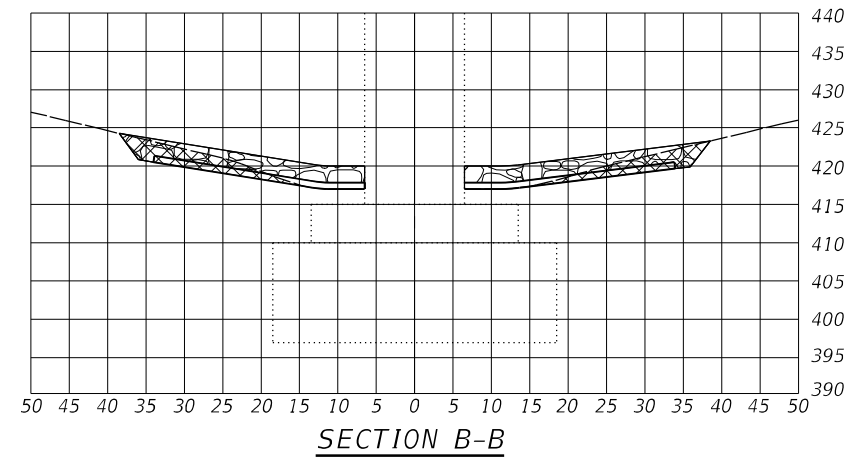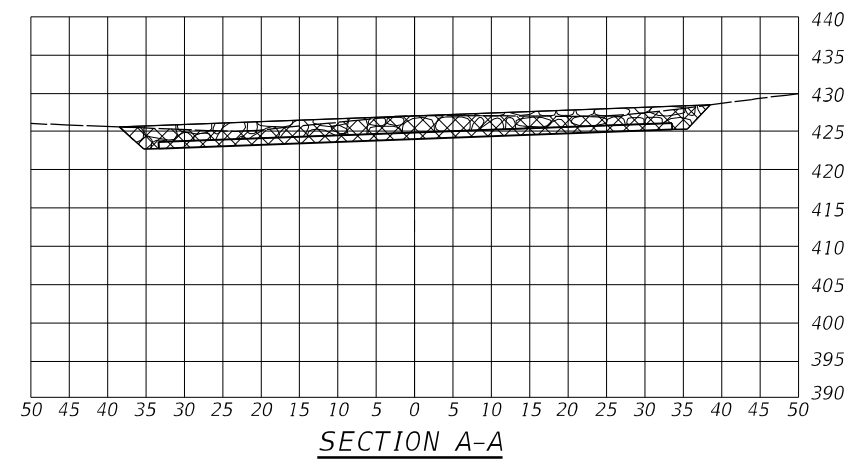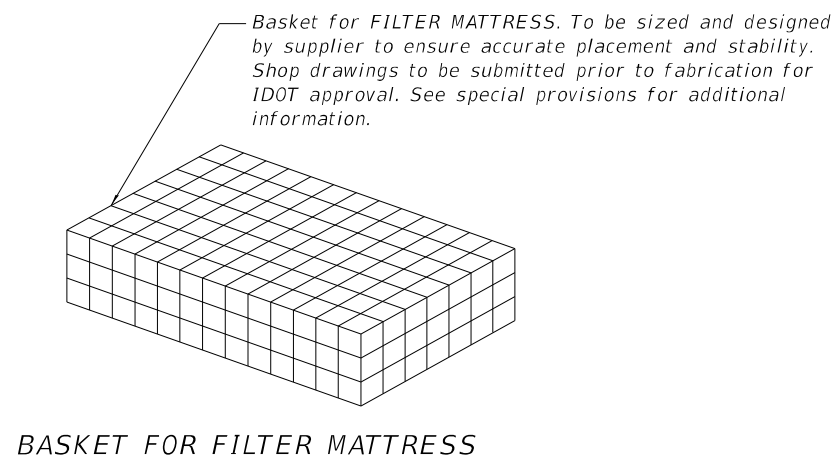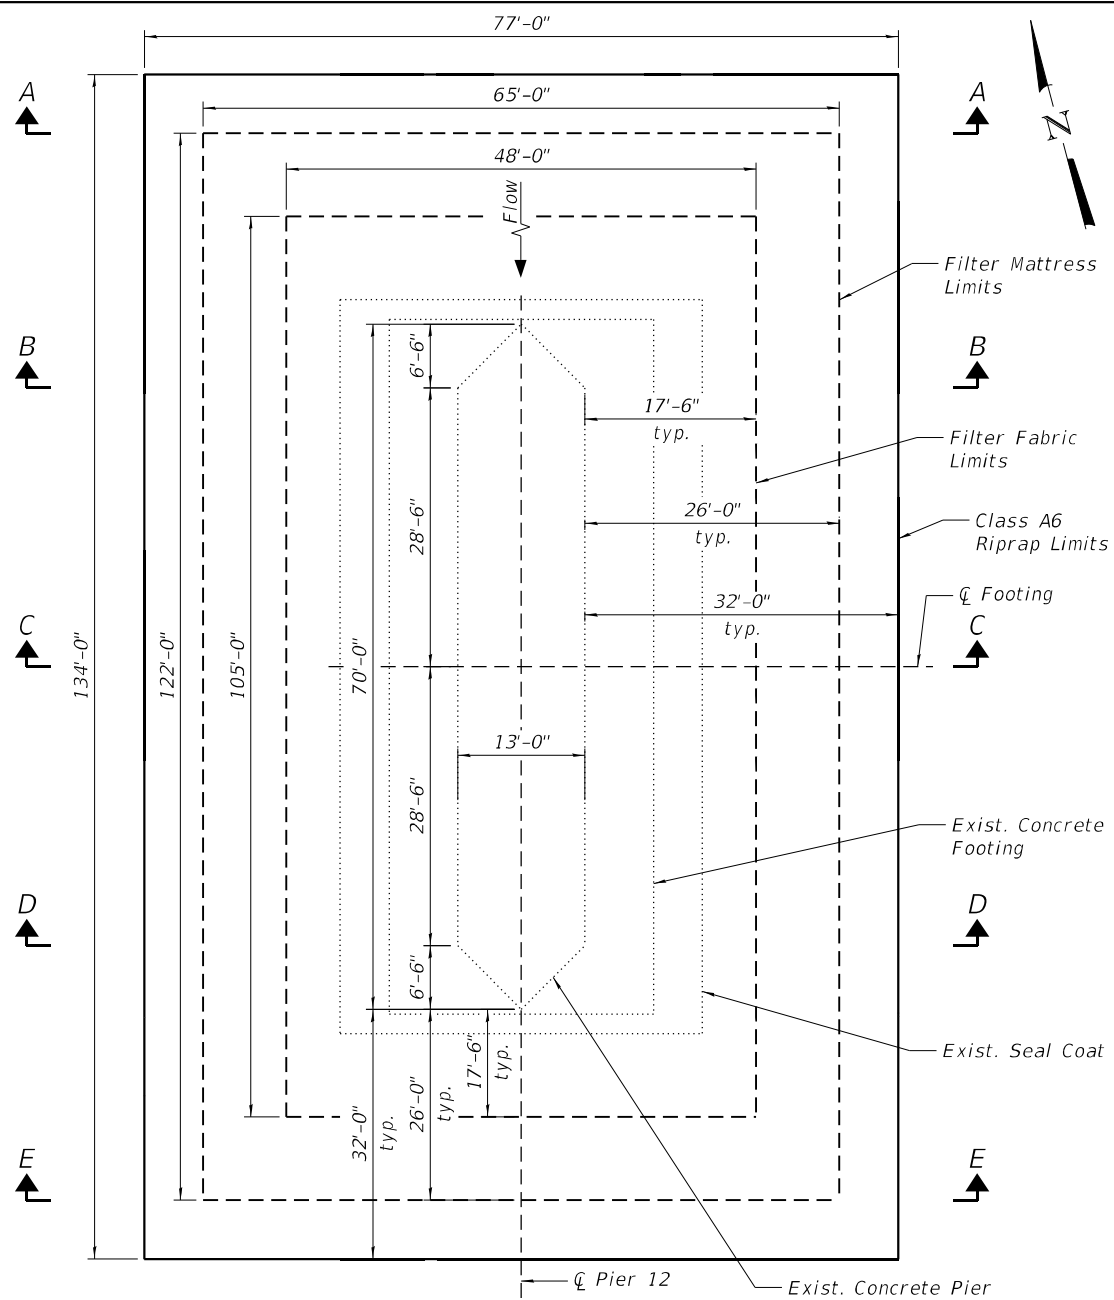

Notes:

Layout of the scour countermeasure system may be varied to suit ground conditions in the field as directed by the Engineer.

Fill scour holes as needed using Stone Dumped Riprap, Class A1 to develop a smooth surface for placement of filter mattress.








Cost of filter fabric included with Filter Mattress.

Channel excavation beyond the limits shown for Stone Dumped Riprap, Class A6 or Filter Mattress will not be measured for payment.

PIER 12  
BILL OF MATERIAL

| Item                             | Unit    | Quantity |
|----------------------------------|---------|----------|
| Channel Excavation               | Cu. Yd. | 558      |
| Stone Dumped Riprap,<br>Class A6 | Ton     | 1,151    |
| Stone Dumped Riprap,<br>Class A1 | Ton     | 2        |
| Filter Mattress                  | Sq. Yd. | 790      |

MODEL: Default  
FILE NAME: P:\M312-WB\CLUGAGE\Rehab\CADD\Structural\_Roadway (MM)\D46844-sh-Scour2.dgn

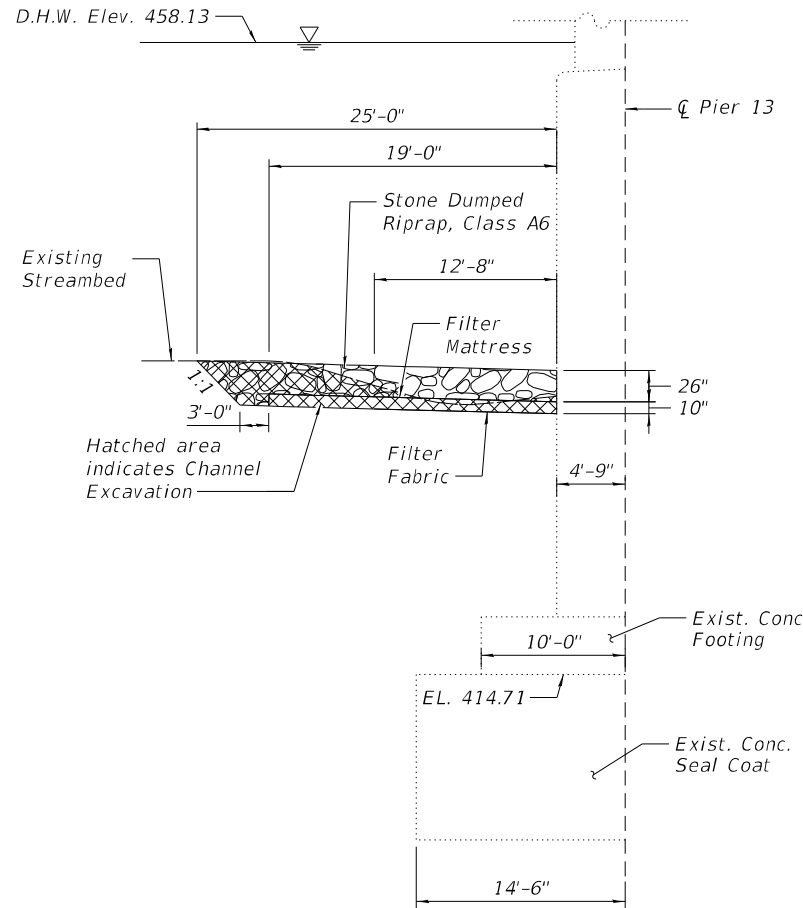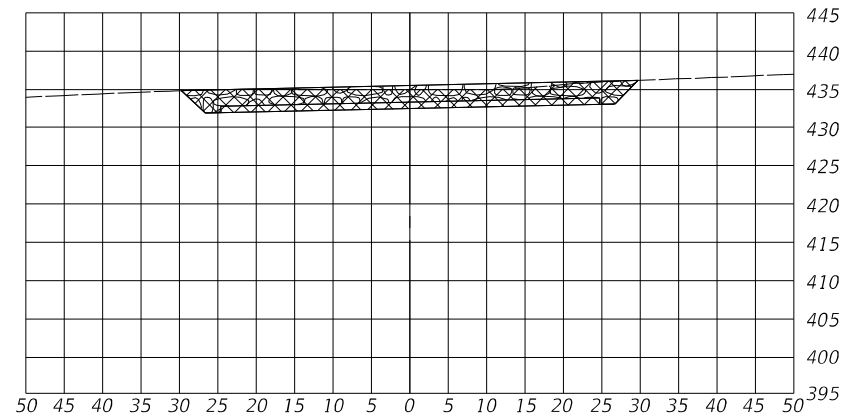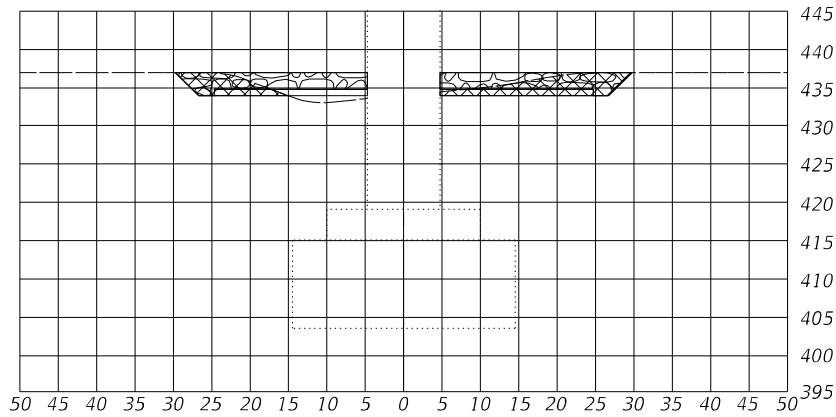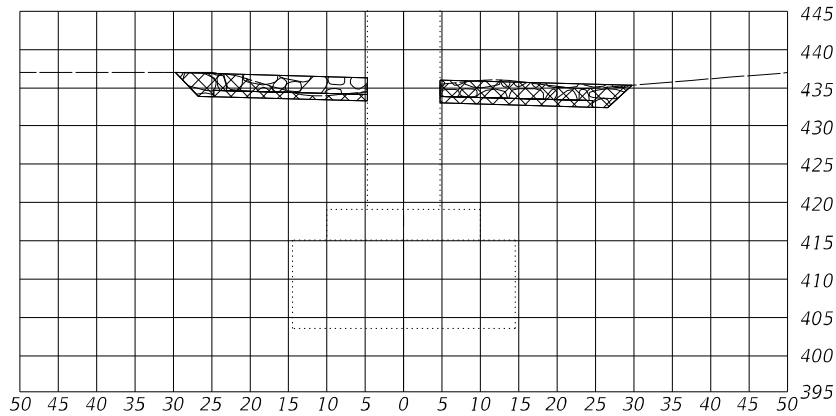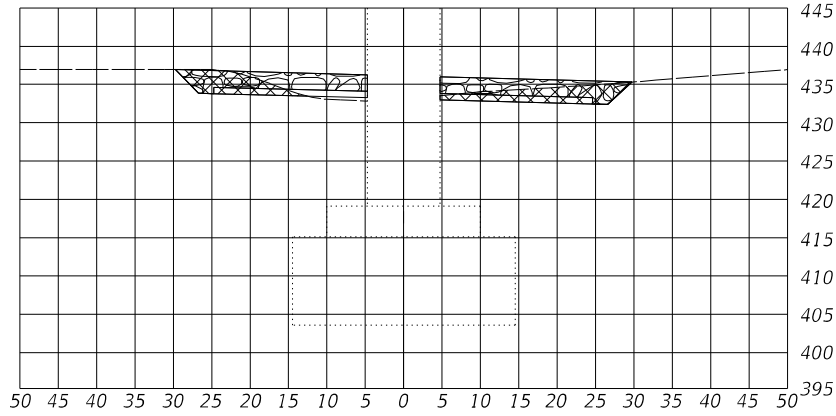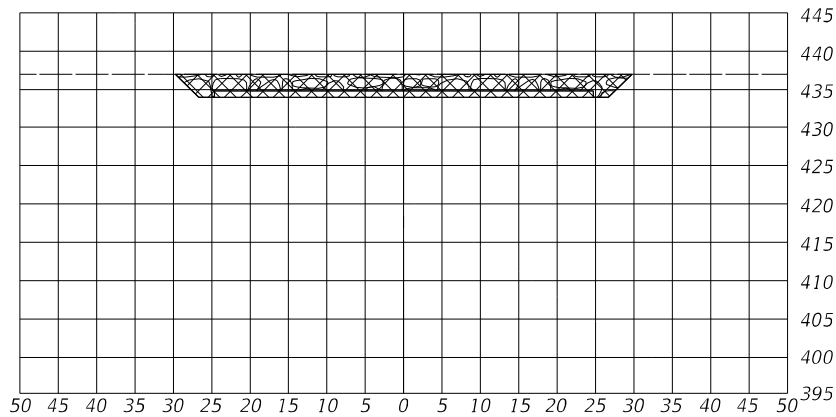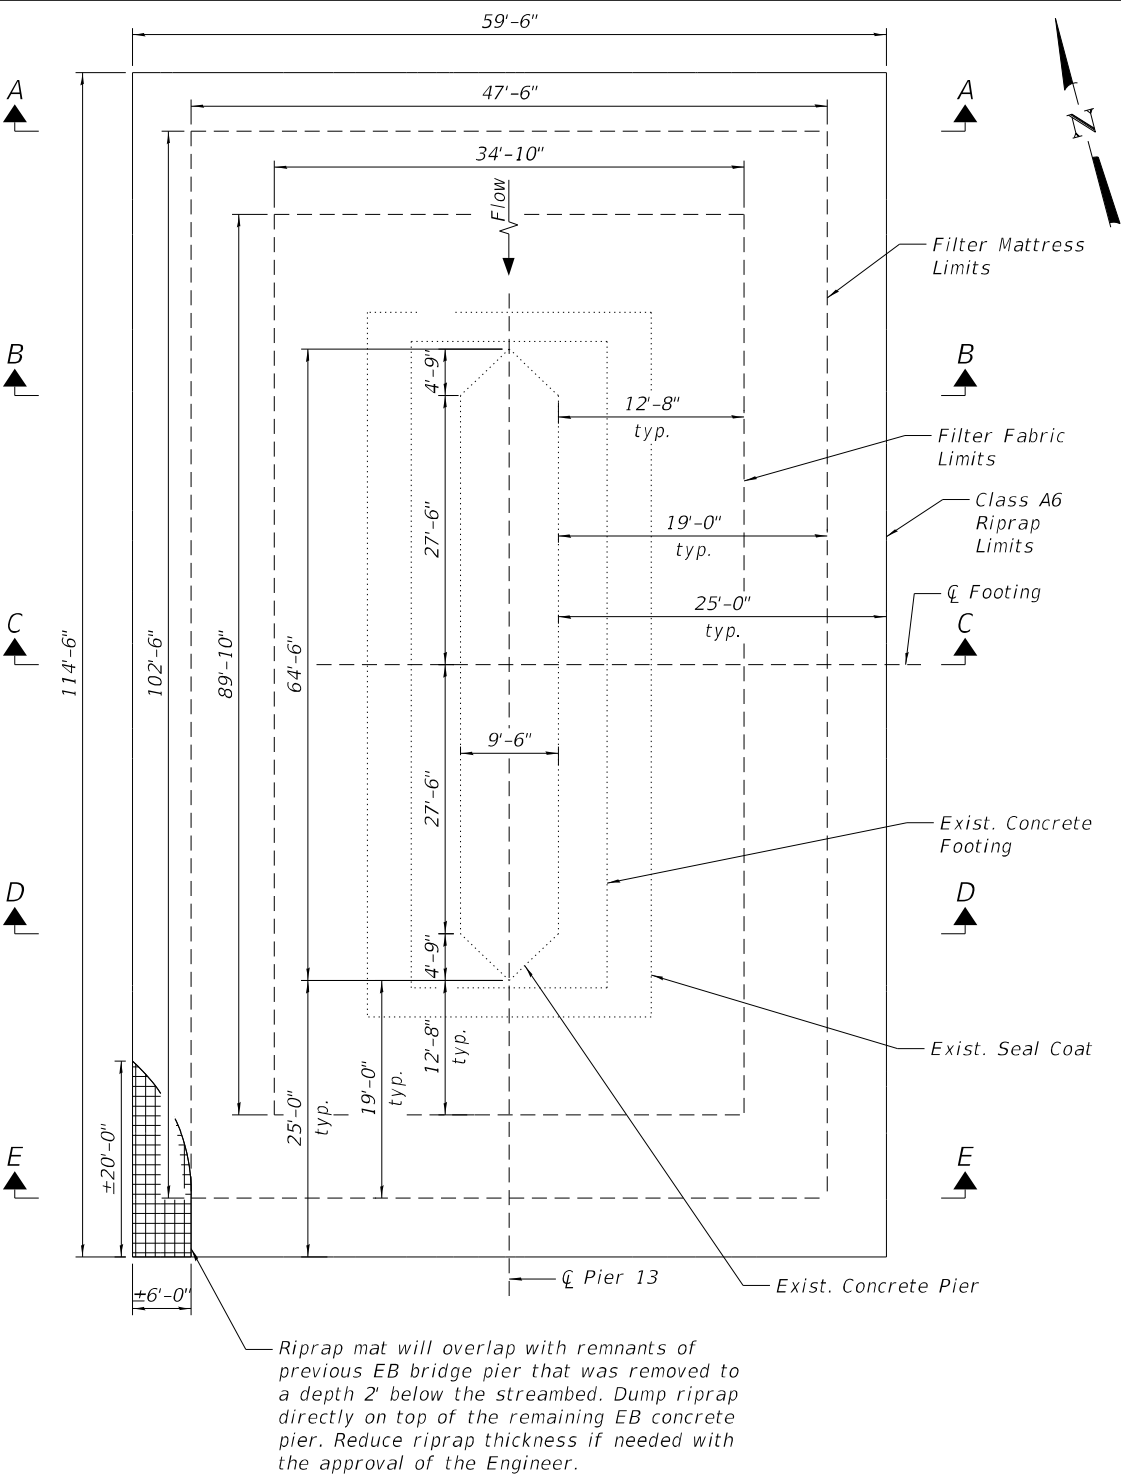

Notes:  
For filter mattress basket details, see sheet 110 of 406.  
For notes, see sheet 110 of 406.

### PIER 13 BILL OF MATERIAL

| Item                          | Unit    | Quantity |
|-------------------------------|---------|----------|
| Channel Excavation            | Cu. Yd. | 496      |
| Stone Dumped Riprap, Class A6 | Ton     | 755      |
| Stone Dumped Riprap, Class A1 | Ton     | 12       |
| Filter Mattress               | Sq. Yd. | 478      |



|                          |                  |           |
|--------------------------|------------------|-----------|
| USER NAME = AECook       | DESIGNED - SEC   | REVISED - |
|                          | DRAWN - ATH      | REVISED - |
| PLOT SCALE = 0.1667"/in. | CHECKED - YSS    | REVISED - |
| PLOT DATE = 1/20/2025    | DATE - 1/20/2025 | REVISED - |








STATE OF ILLINOIS  
DEPARTMENT OF TRANSPORTATION

US 150 WESTBOUND McCLUGAGE BRIDGE PROJECT  
SCOUR COUNTERMEASURES - 2

SCALE: N.T.S. SHEET 2 OF 8 SHEETS STA. 230+52.77 TO STA. 230+52.77

| F.A.P. RTE.        | SECTION                    | COUNTY  | TOTAL SHEETS | SHEET NO.        |
|--------------------|----------------------------|---------|--------------|------------------|
| 317                | (15B-1)BP,BRR; (14HB-1)BRR | PEO/TAZ | 418          | 115              |
| CONTRACT NO. 68E44 |                            |         |              |                  |
| ILLINOIS           |                            |         |              | FED. AID PROJECT |

MODEL: Default  
FILE NAME: P:\4312-WB\McClugageRchab\CADD\Structural\_Roadway (MM)\D46844-sh-Scour3.dgn

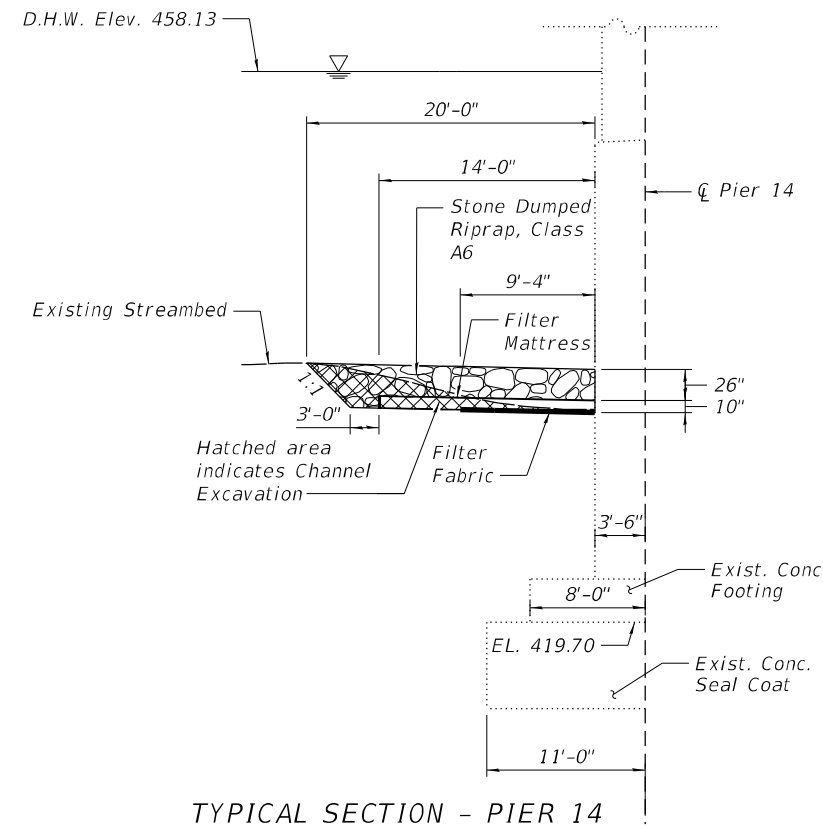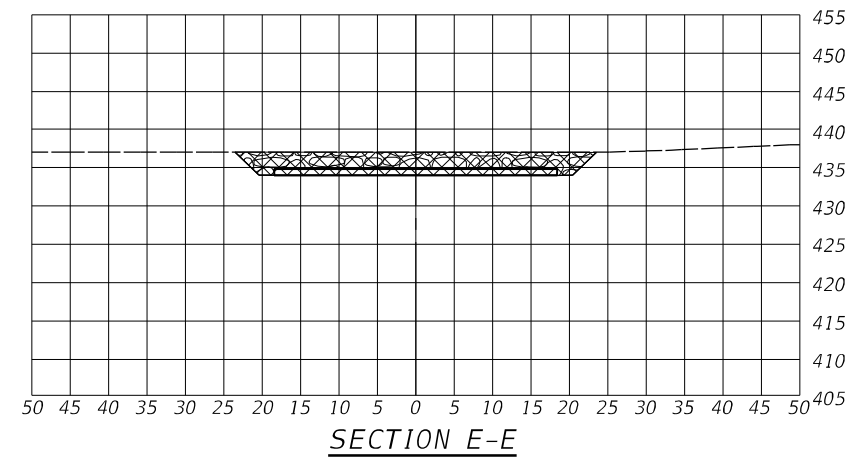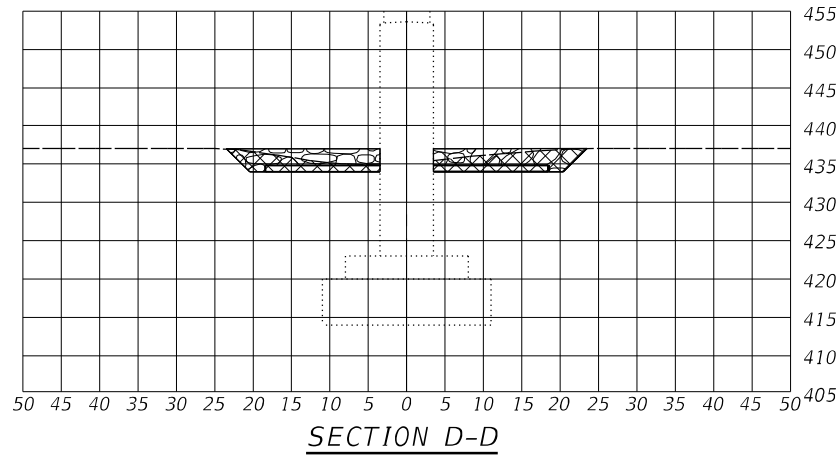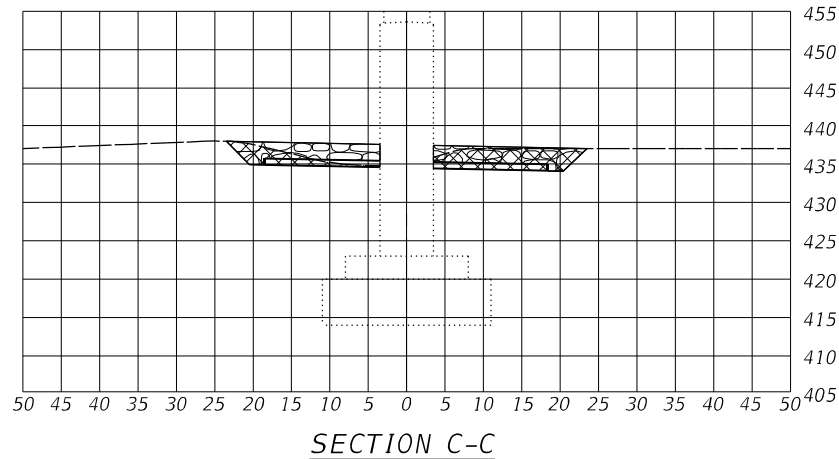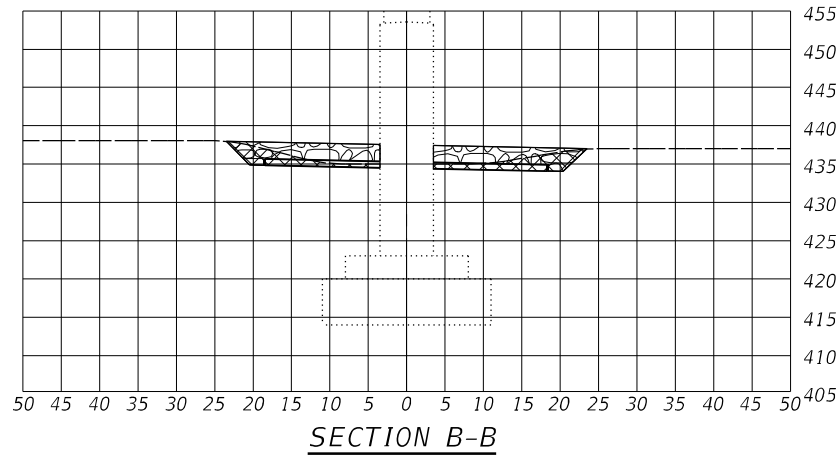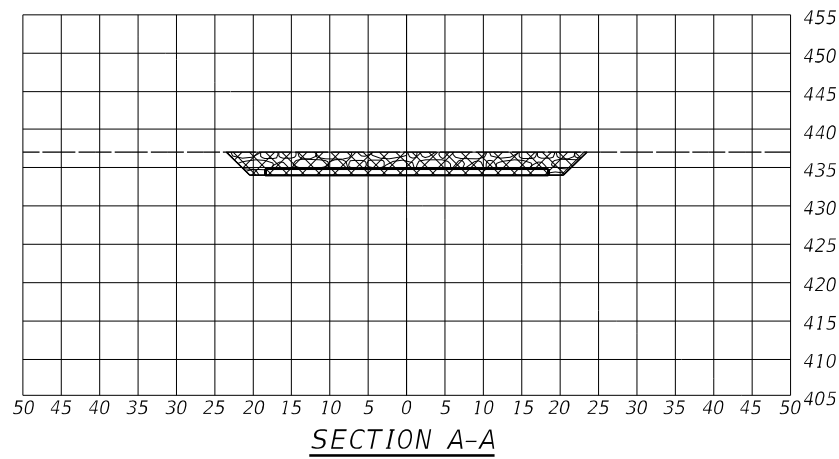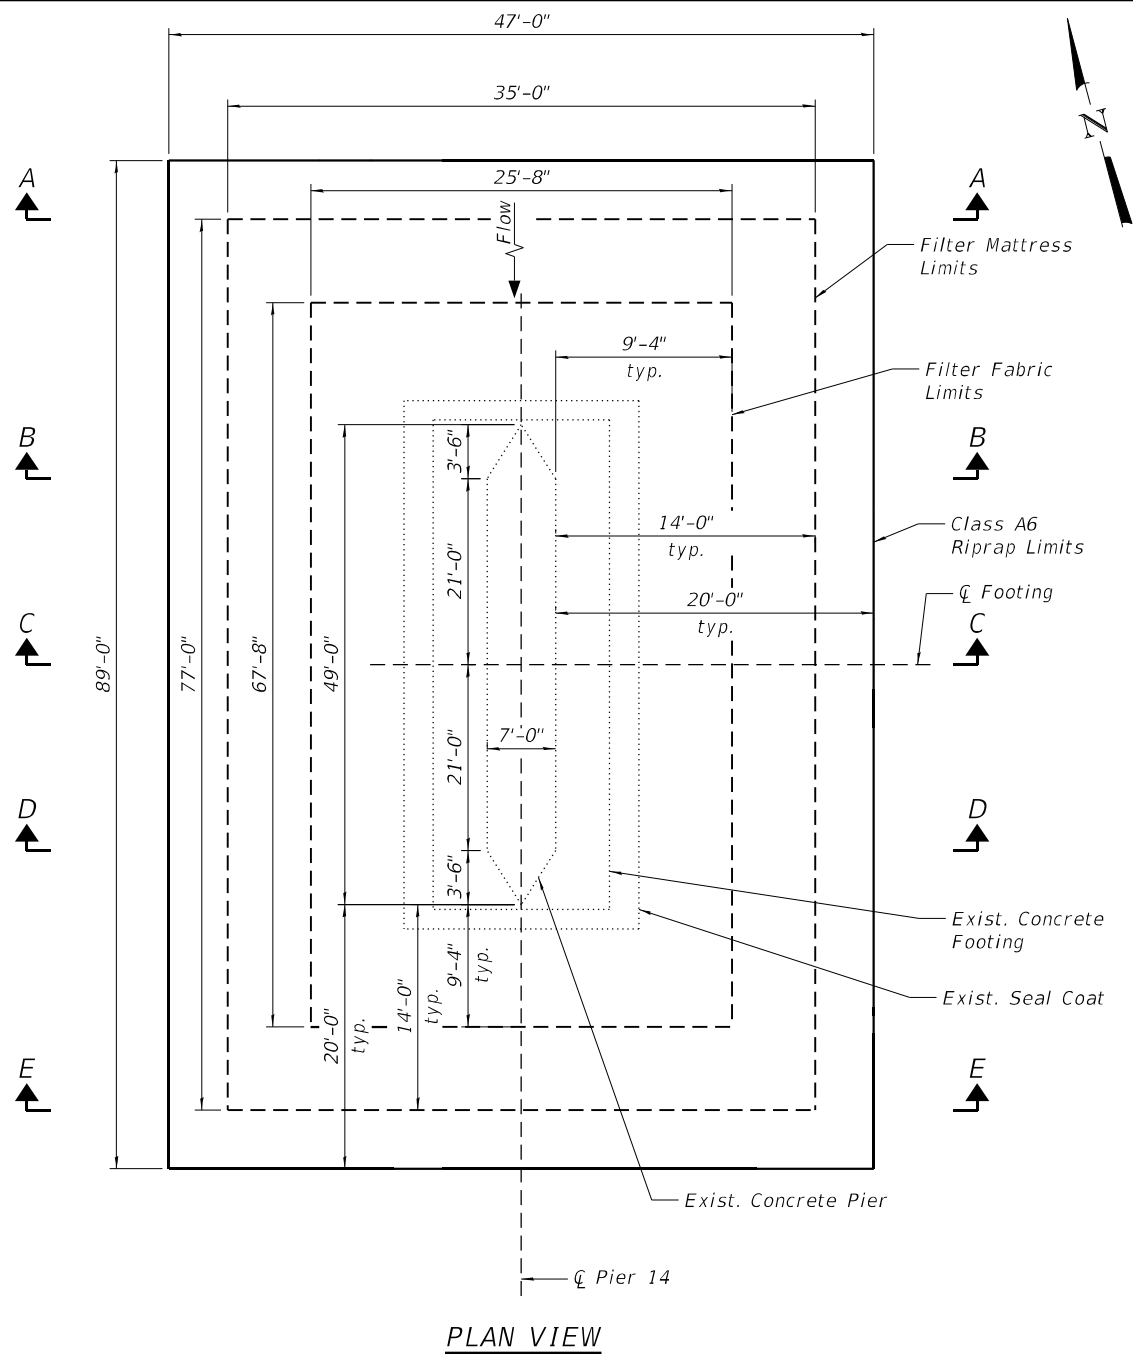

Notes:  
For filter mattress basket details, see sheet 114 of 406.  
For notes, see sheet 114 of 406.

### PIER 14 BILL OF MATERIAL

| Item                          | Unit    | Quantity |
|-------------------------------|---------|----------|
| Channel Excavation            | Cu. Yd. | 312      |
| Stone Dumped Riprap, Class A6 | Ton     | 470      |
| Filter Mattress               | Sq. Yd. | 265      |



|                          |                  |           |
|--------------------------|------------------|-----------|
| USER NAME = AECook       | DESIGNED - SEC   | REVISED - |
|                          | DRAWN - ATH      | REVISED - |
| PLOT SCALE = 0.1667"/in. | CHECKED - YSS    | REVISED - |
| PLOT DATE = 1/20/2025    | DATE - 1/20/2025 | REVISED - |

STATE OF ILLINOIS  
DEPARTMENT OF TRANSPORTATION

US 150 WESTBOUND McCLUGAGE BRIDGE PROJECT  
SCOUR COUNTERMEASURES - 3

SCALE: N.T.S. SHEET 3 OF 8 SHEETS STA. 232+15.60 TO STA. 232+15.60

| F.A.P. RTE.               | SECTION                    | COUNTY  | TOTAL SHEETS | SHEET NO. |
|---------------------------|----------------------------|---------|--------------|-----------|
| 317                       | (15B-1)BP,BRR; (14HB-1)BRR | PEO/TAZ | 418          | 116       |
| CONTRACT NO. 68E44        |                            |         |              |           |
| ILLINOIS FED. AID PROJECT |                            |         |              |           |



MODEL: Default  
FILE NAME: P:\4312-WB\cClugageRchab\CADD\Structural\_Roadway (MM)\D468E44-sh-Scour4.dgn




|                            |                  |           |
|----------------------------|------------------|-----------|
| USER NAME = AECook         | DESIGNED - SEC   | REVISED - |
|                            | DRAWN - ATH      | REVISED - |
| PLOT SCALE = 0.1667' / in. | CHECKED - YSS    | REVISED - |
| PLOT DATE = 1/20/2025      | DATE - 1/20/2025 | REVISED - |

STATE OF ILLINOIS  
DEPARTMENT OF TRANSPORTATION


US 150 WESTBOUND McCLUGAGE BRIDGE PROJECT  
SCOUR COUNTERMEASURES - 4

SCALE: N.T.S. SHEET 4 OF 8 SHEETS STA. 237+46.19 TO STA. 237+46.19


| F.A.P.<br>RTE.            | SECTION                    | COUNTY  | TOTAL<br>SHEETS | SHEET<br>NO. |
|---------------------------|----------------------------|---------|-----------------|--------------|
| 317                       | (15B-1)BP,BRR; (14HB-1)BRR | PEO/TAZ | 418             | 117          |
| CONTRACT NO. 68E44        |                            |         |                 |              |
| ILLINOIS FED. AID PROJECT |                            |         |                 |              |

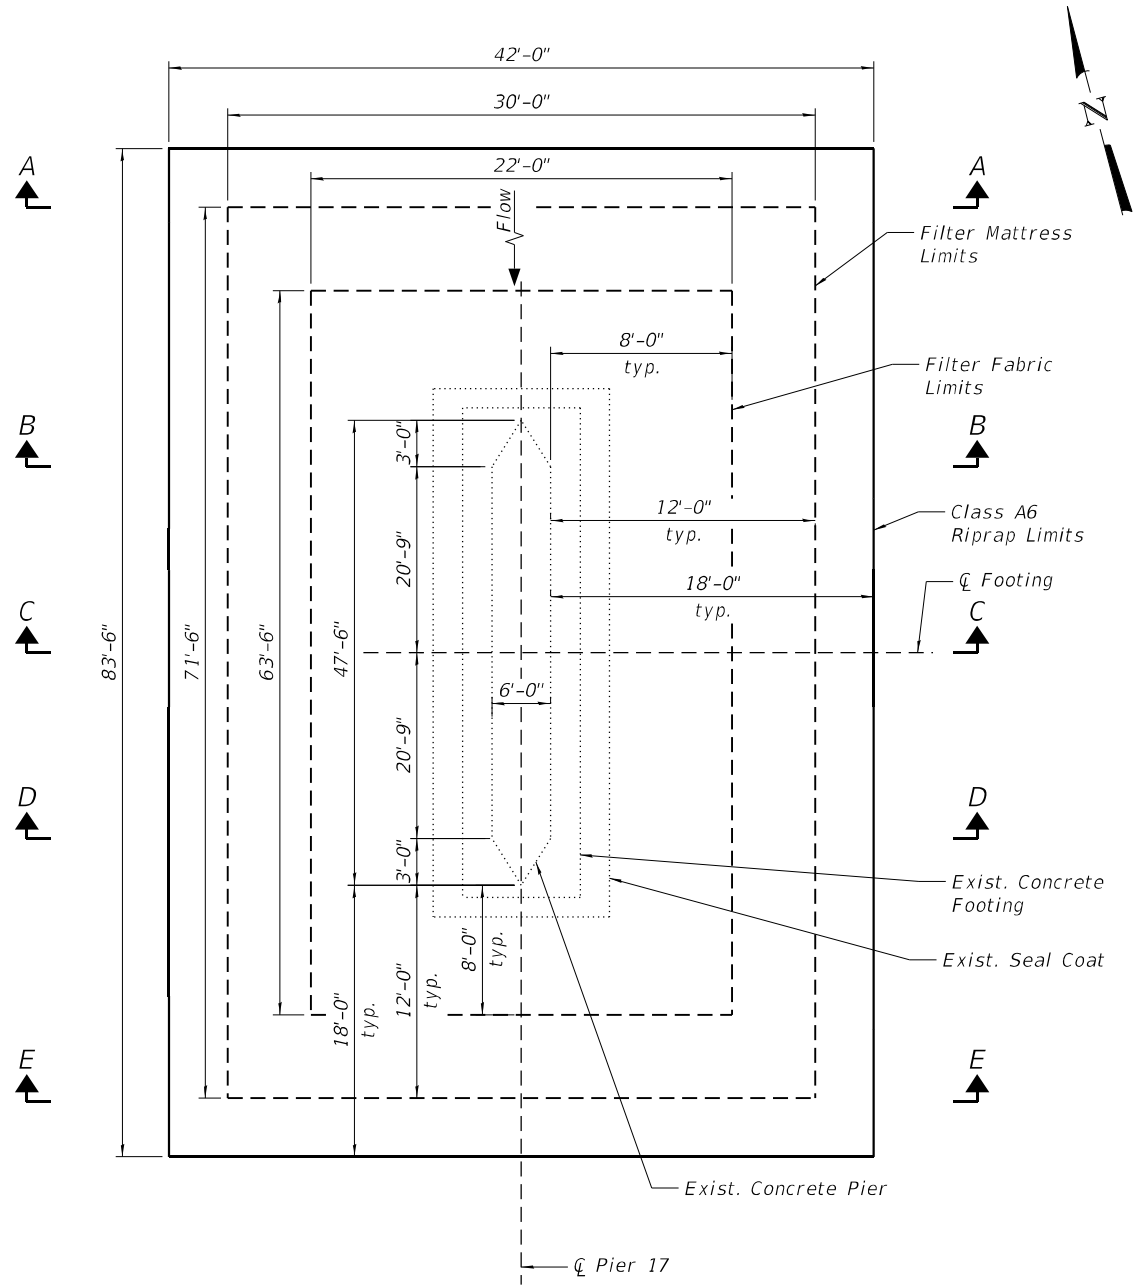


PLAN VIEW

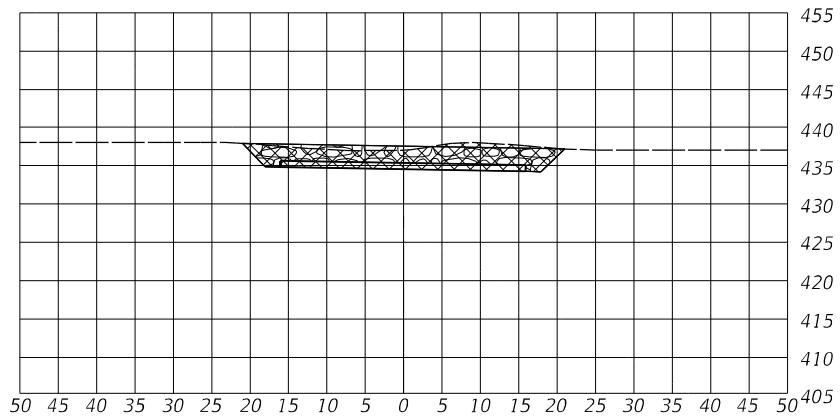


SECTION A-A

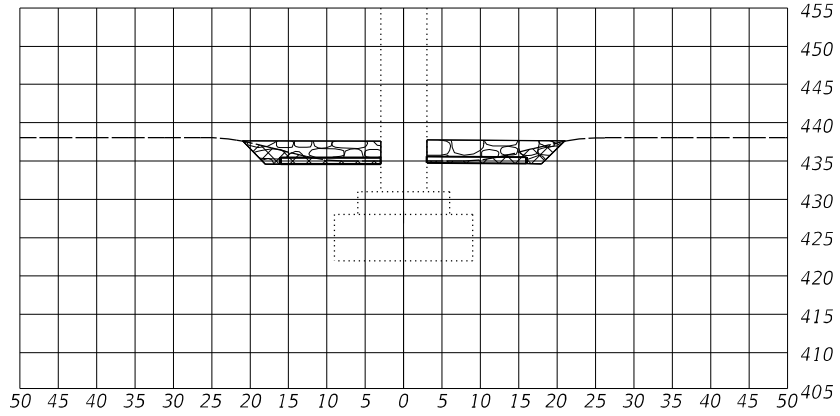


SECTION B-B

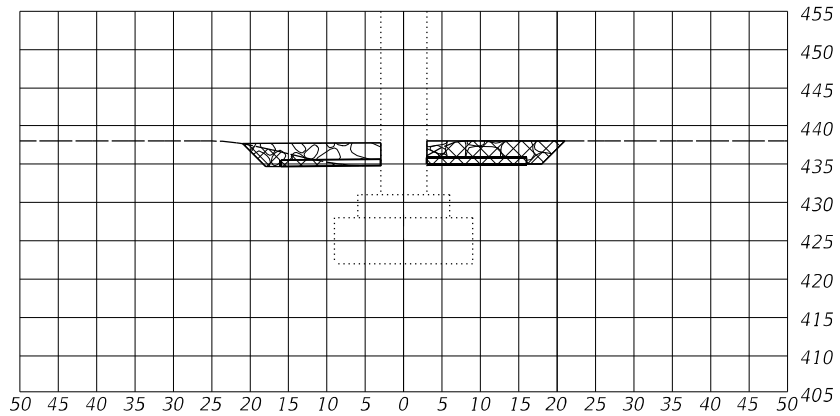


SECTION C-C

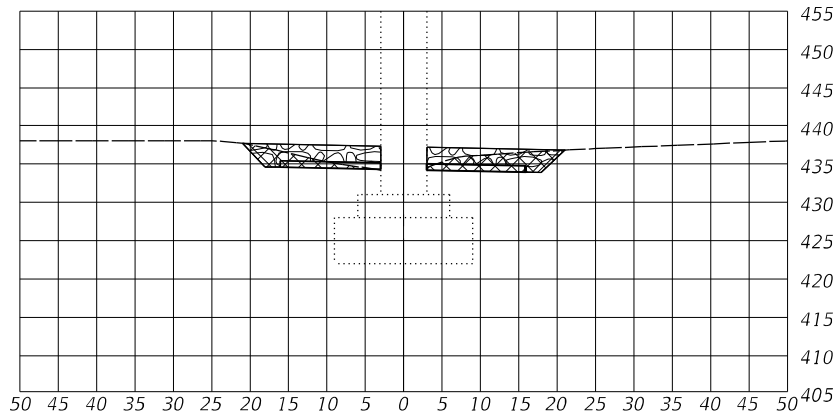

SECTION D-D

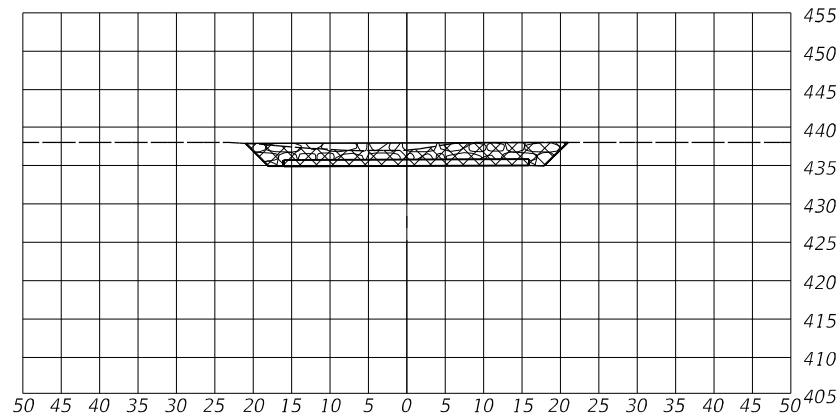

SECTION E-E

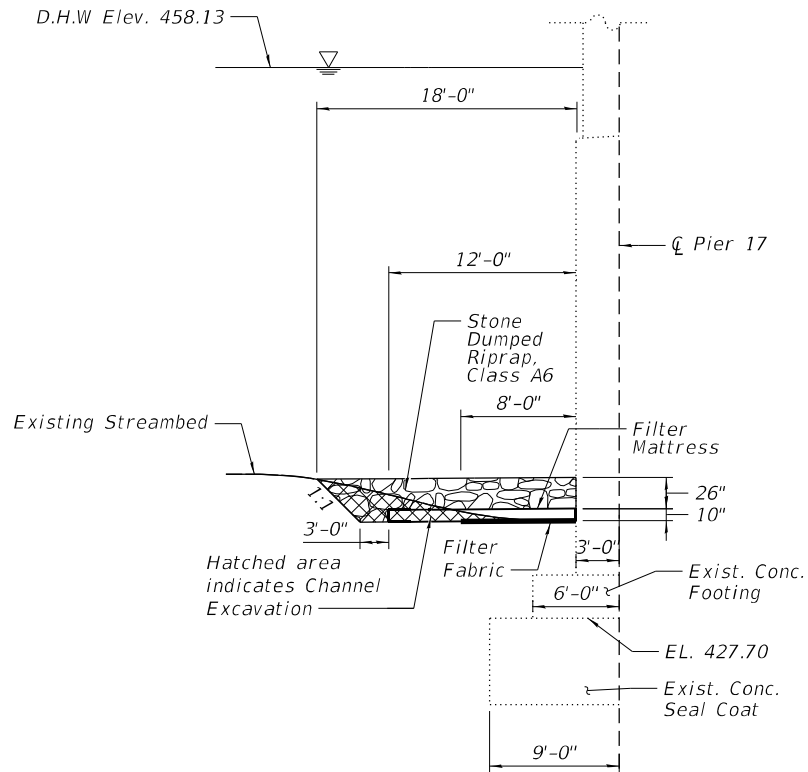

TYPICAL SECTION - PIER 17

Notes:  
For filter mattress basket details, see  
sheet 114 of 406.  
For notes, see sheet 114 of 406.

PIER 17  
BILL OF MATERIAL

| Item                             | Unit    | Quantity |
|----------------------------------|---------|----------|
| Channel Excavation               | Cu. Yd. | 229      |
| Stone Dumped Riprap,<br>Class A6 | Ton     | 394      |
| Stone Dumped Riprap,<br>Class A1 | Ton     | 1        |
| Filter Mattress                  | Sq. Yd. | 209      |

MODEL: Default  
FILE NAME: P:\4312-WB\cClugageRchab\CADD\Structural\_Roadway (MM)\D468E44-sh-Scour5.dgn




|                            |                  |           |
|----------------------------|------------------|-----------|
| USER NAME = AECook         | DESIGNED - SEC   | REVISED - |
|                            | DRAWN - ATH      | REVISED - |
| PLOT SCALE = 0.1667' / in. | CHECKED - YSS    | REVISED - |
| PLOT DATE = 1/20/2025      | DATE - 1/20/2025 | REVISED - |

STATE OF ILLINOIS  
DEPARTMENT OF TRANSPORTATION


US 150 WESTBOUND McCLUGAGE BRIDGE PROJECT  
SCOUR COUNTERMEASURES - 5

SCALE: N.T.S. SHEET 5 OF 8 SHEETS STA. 239+52.27 TO STA. 239+52.27


| F.A.P.<br>RTE.           | SECTION                    | COUNTY  | TOTAL<br>SHEETS | SHEET<br>NO. |
|--------------------------|----------------------------|---------|-----------------|--------------|
| 317                      | (15B-1)BP,BRR; (14HB-1)BRR | PEO/TAZ | 418             | 118          |
| CONTRACT NO. 68E44       |                            |         |                 |              |
| ILLINOIS FED.AID PROJECT |                            |         |                 |              |

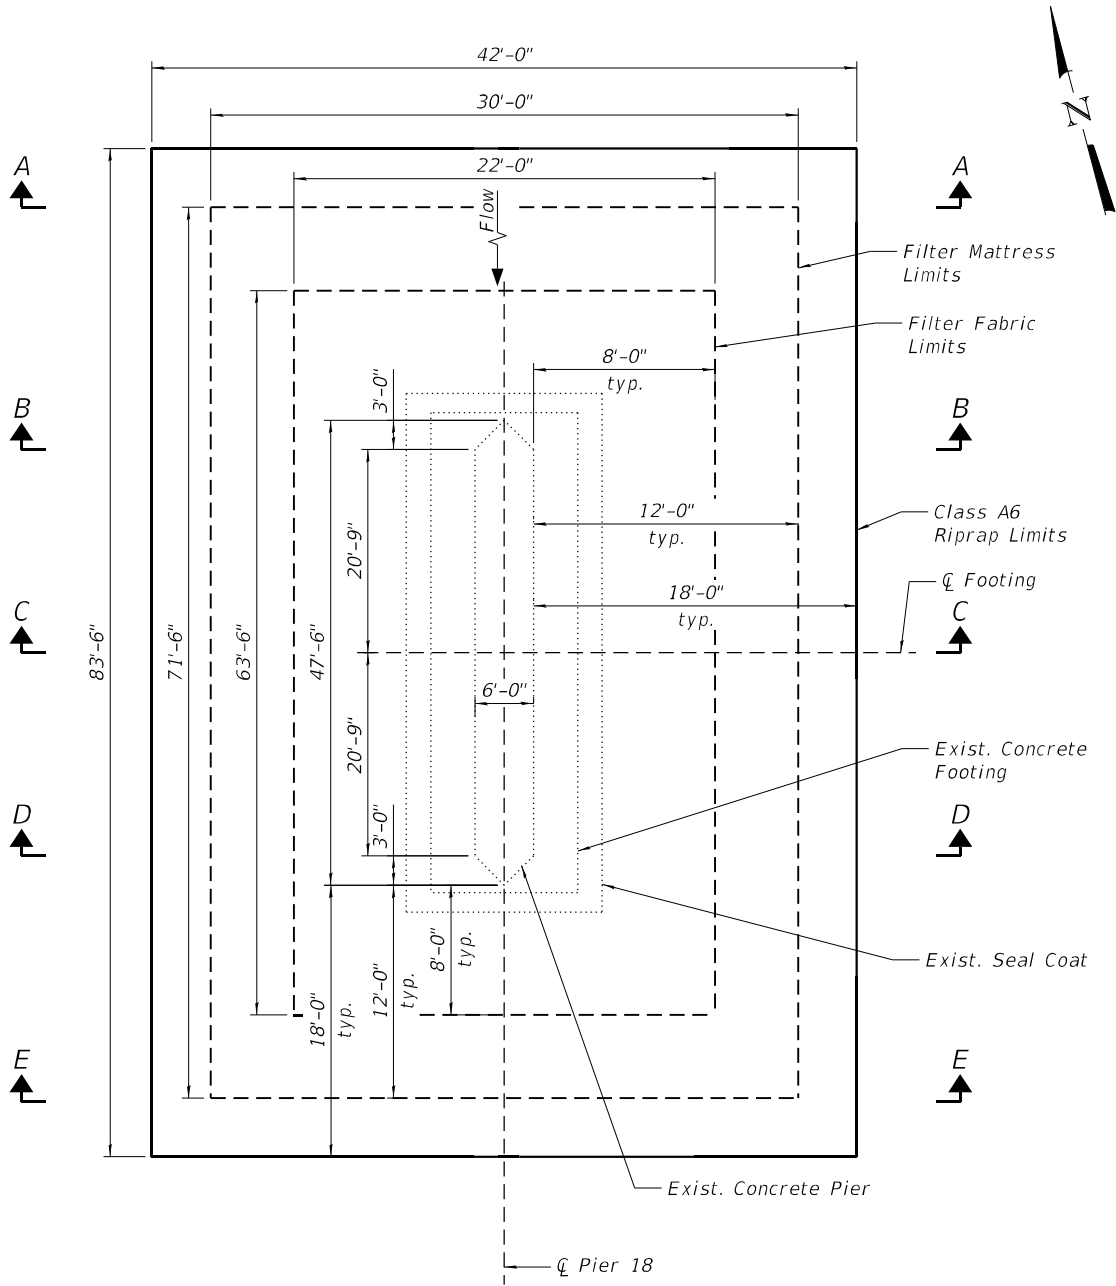


PLAN VIEW

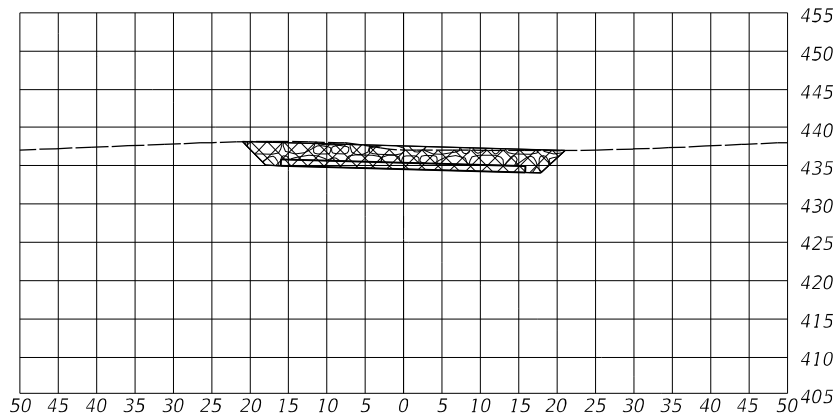


SECTION A-A

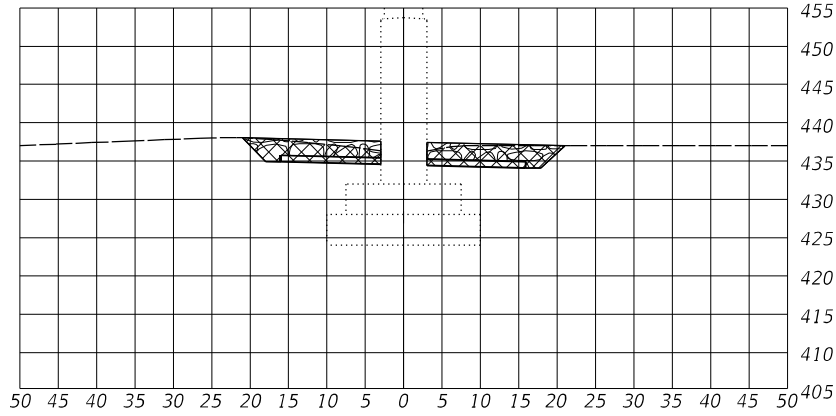


SECTION B-B

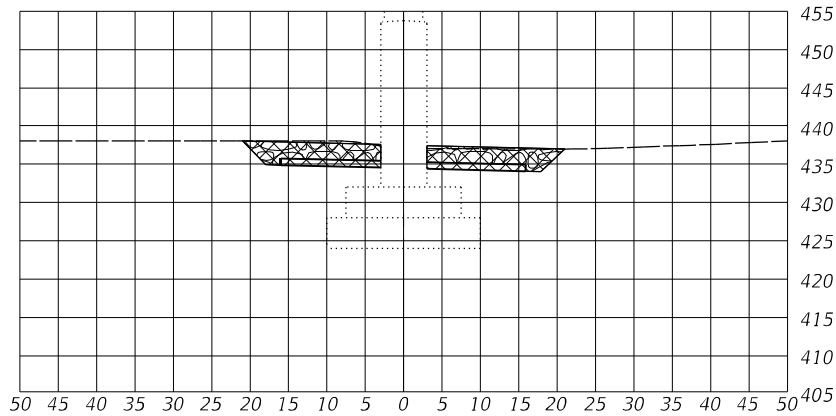


SECTION C-C

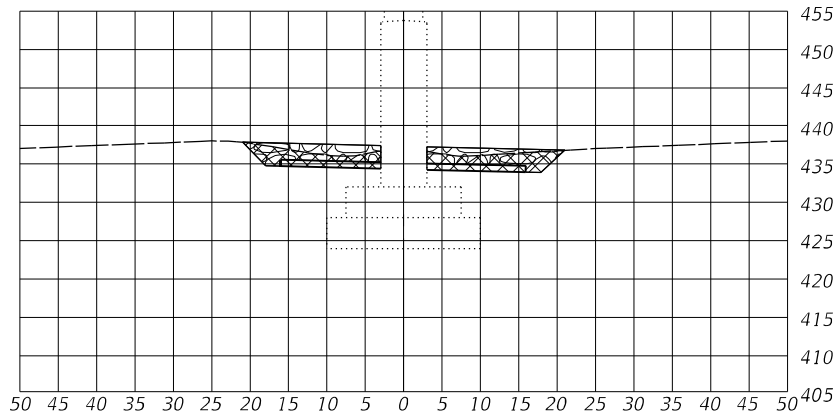

SECTION D-D

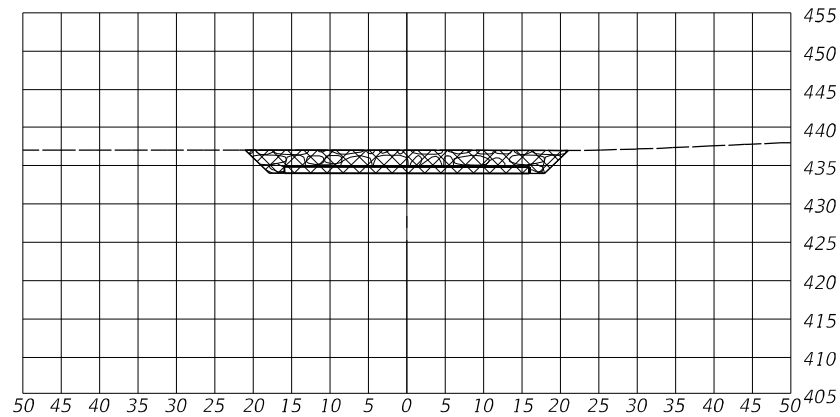

SECTION E-E

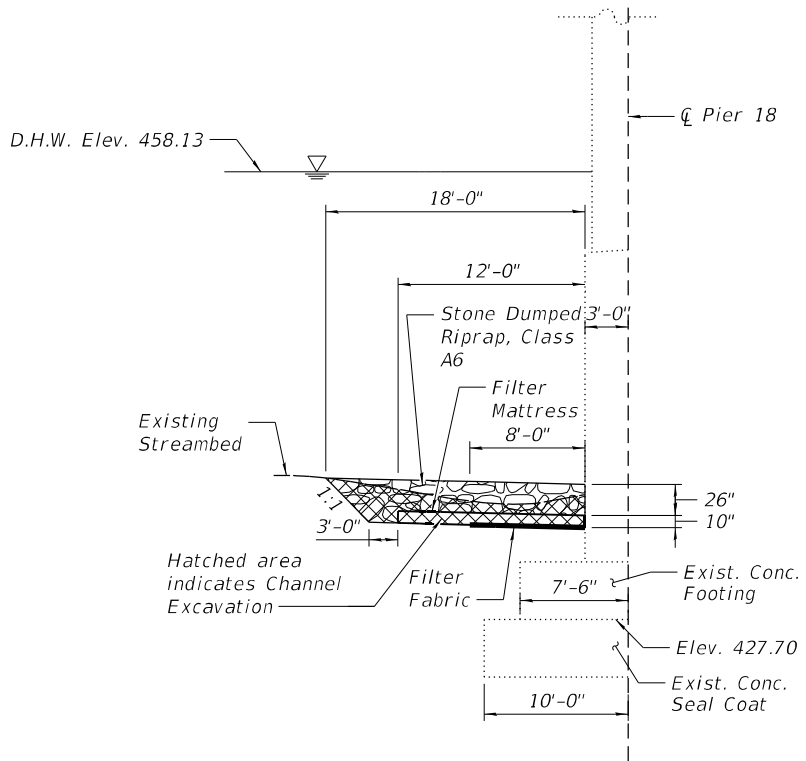

TYPICAL SECTION - PIER 18

Notes:  
For filter mattress basket details, see sheet 114 of 406.  
For notes, see sheet 114 of 406.

PIER 18  
BILL OF MATERIAL

| Item                          | Unit    | Quantity |
|-------------------------------|---------|----------|
| Channel Excavation            | Cu. Yd. | 302      |
| Stone Dumped Riprap, Class A6 | Ton     | 394      |
| Filter Mattress               | Sq. Yd. | 209      |



MODEL: Default  
FILE NAME: P:\4312-WB\cClugageRchab\CADD\Structural\_Roadway (JM)\D46844-sh-Scour6.dgn  
1/20/2025 7:33:14 AM




|                            |                  |           |
|----------------------------|------------------|-----------|
| USER NAME = AECook         | DESIGNED - SEC   | REVISED - |
|                            | DRAWN - ATH      | REVISED - |
| PLOT SCALE = 0.1667' / in. | CHECKED - YSS    | REVISED - |
| PLOT DATE = 1/20/2025      | DATE - 1/20/2025 | REVISED - |

STATE OF ILLINOIS  
DEPARTMENT OF TRANSPORTATION


US 150 WESTBOUND McCLUGAGE BRIDGE PROJECT  
SCOUR COUNTERMEASURES - 6

SCALE: N.T.S. SHEET 6 OF 8 SHEETS STA. 241+14.52 TO STA. 241+14.52


| F.A.P.<br>RTE.            | SECTION                    | COUNTY  | TOTAL<br>SHEETS | SHEET<br>NO. |
|---------------------------|----------------------------|---------|-----------------|--------------|
| 317                       | (15B-1)BP,BRR; (14HB-1)BRR | PEO/TAZ | 418             | 119          |
| CONTRACT NO. 68E44        |                            |         |                 |              |
| ILLINOIS FED. AID PROJECT |                            |         |                 |              |

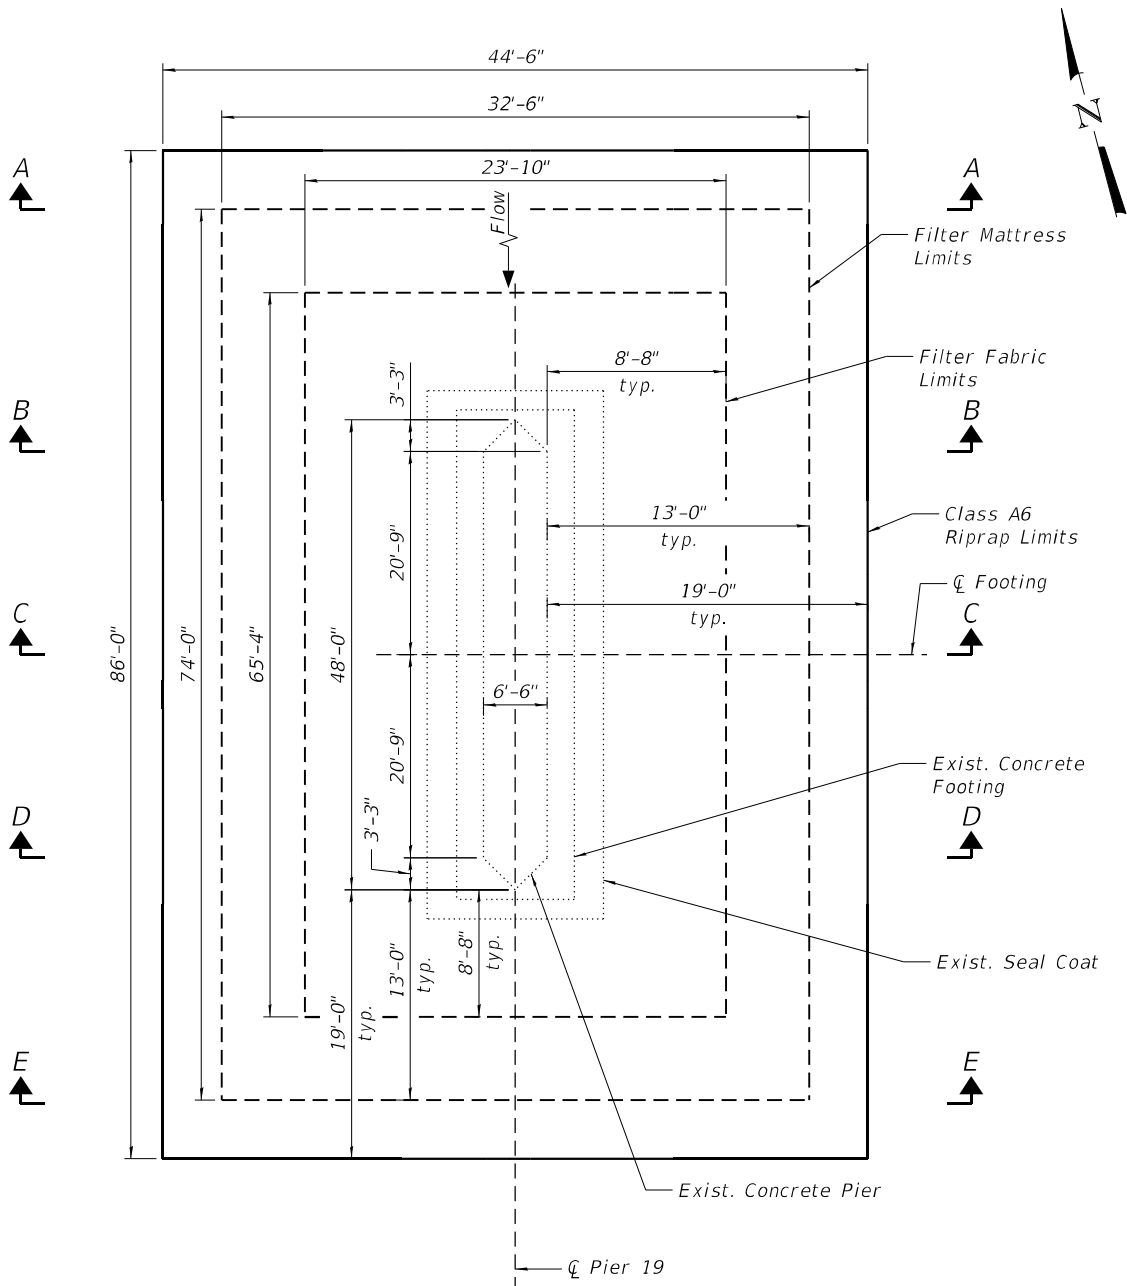


PLAN VIEW

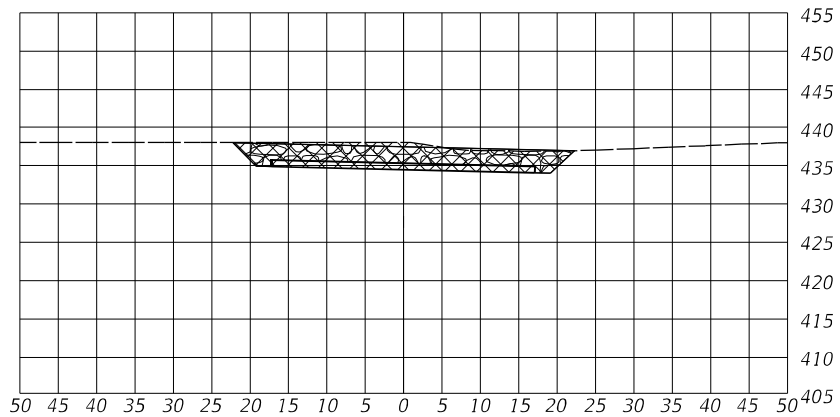


SECTION A-A

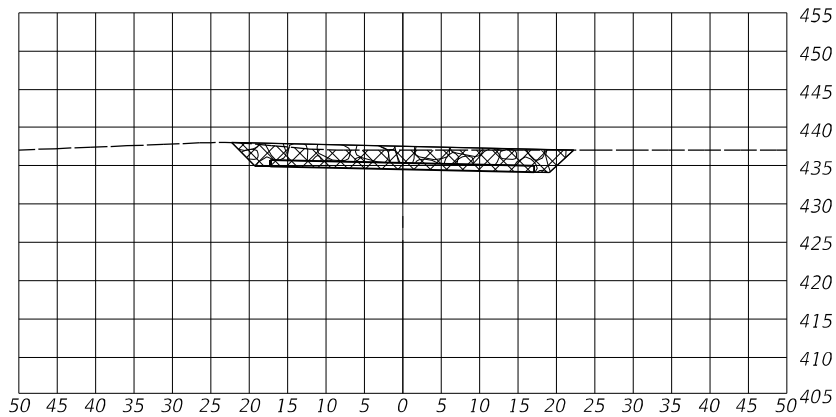


SECTION E-E

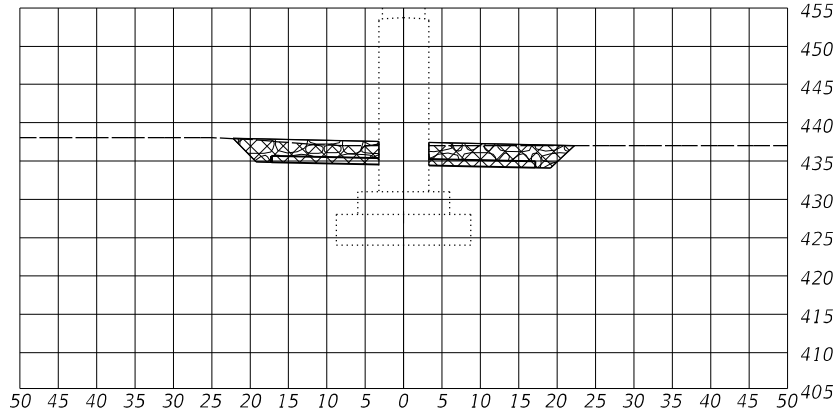


SECTION B-B

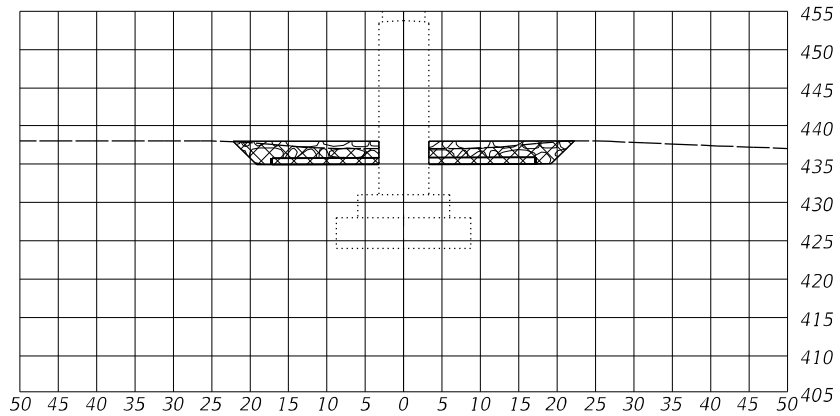

SECTION C-C

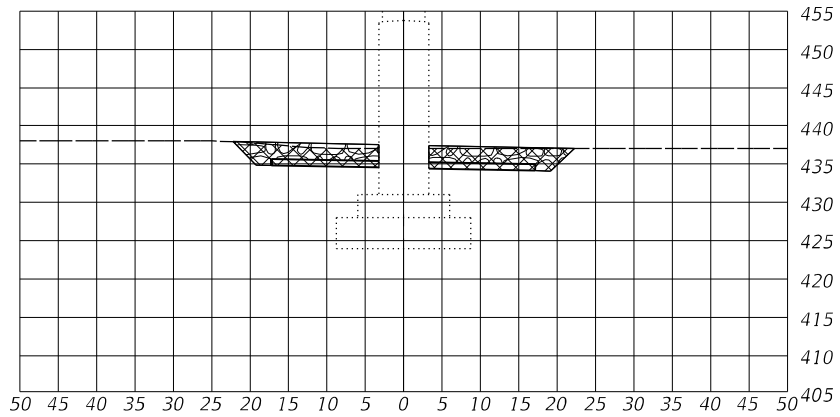

SECTION D-D

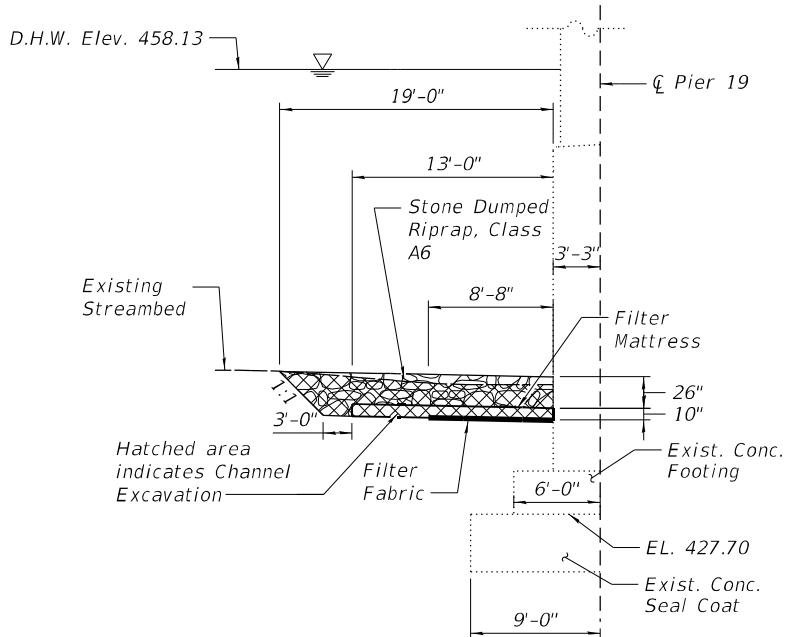

TYPICAL SECTION - PIER 19

Notes:  
For filter mattress basket details, see sheet 110 of 406.  
For notes, see sheet 110 of 406.

PIER 19  
BILL OF MATERIAL

| Item                          | Unit    | Quantity |
|-------------------------------|---------|----------|
| Channel Excavation            | Cu. Yd. | 325      |
| Stone Dumped Riprap, Class A6 | Ton     | 430      |
| Filter Mattress               | Sq. Yd. | 235      |

MODEL: Default  
FILE NAME: P:\4312-WB\cClugageRchab\CADD\Structural\_Roadway (MM)\D46844-sh-Scour7.dgn



|            |                 |
|------------|-----------------|
| USER NAME  | = AECook        |
| DESIGNED   | - SEC           |
| DRAWN      | - ATH           |
| PLOT SCALE | = 0.1667" / in. |
| PLOT DATE  | = 1/20/2025     |

|          |             |
|----------|-------------|
| DESIGNED | - SEC       |
| DRAWN    | - ATH       |
| CHECKED  | - YSS       |
| DATE     | - 1/20/2025 |


|         |   |
|---------|---|
| REVISED | - |
| REVISED | - |
| REVISED | - |
| REVISED | - |

STATE OF ILLINOIS  
DEPARTMENT OF TRANSPORTATION


US 150 WESTBOUND McCLUGAGE BRIDGE PROJECT  
SCOUR COUNTERMEASURES - 7

SCALE: N.T.S. SHEET 7 OF 8 SHEETS STA. 242+76.77 TO STA. 242+76.77


|                    |                            |         |                           |              |
|--------------------|----------------------------|---------|---------------------------|--------------|
| F.A.P.<br>RTE.     | SECTION                    | COUNTY  | TOTAL<br>SHEETS           | SHEET<br>NO. |
| 317                | (15B-1)BP,BRR; (14HB-1)BRR | PEO/TAZ | 418                       | 120          |
| CONTRACT NO. 68E44 |                            |         | ILLINOIS FED. AID PROJECT |              |

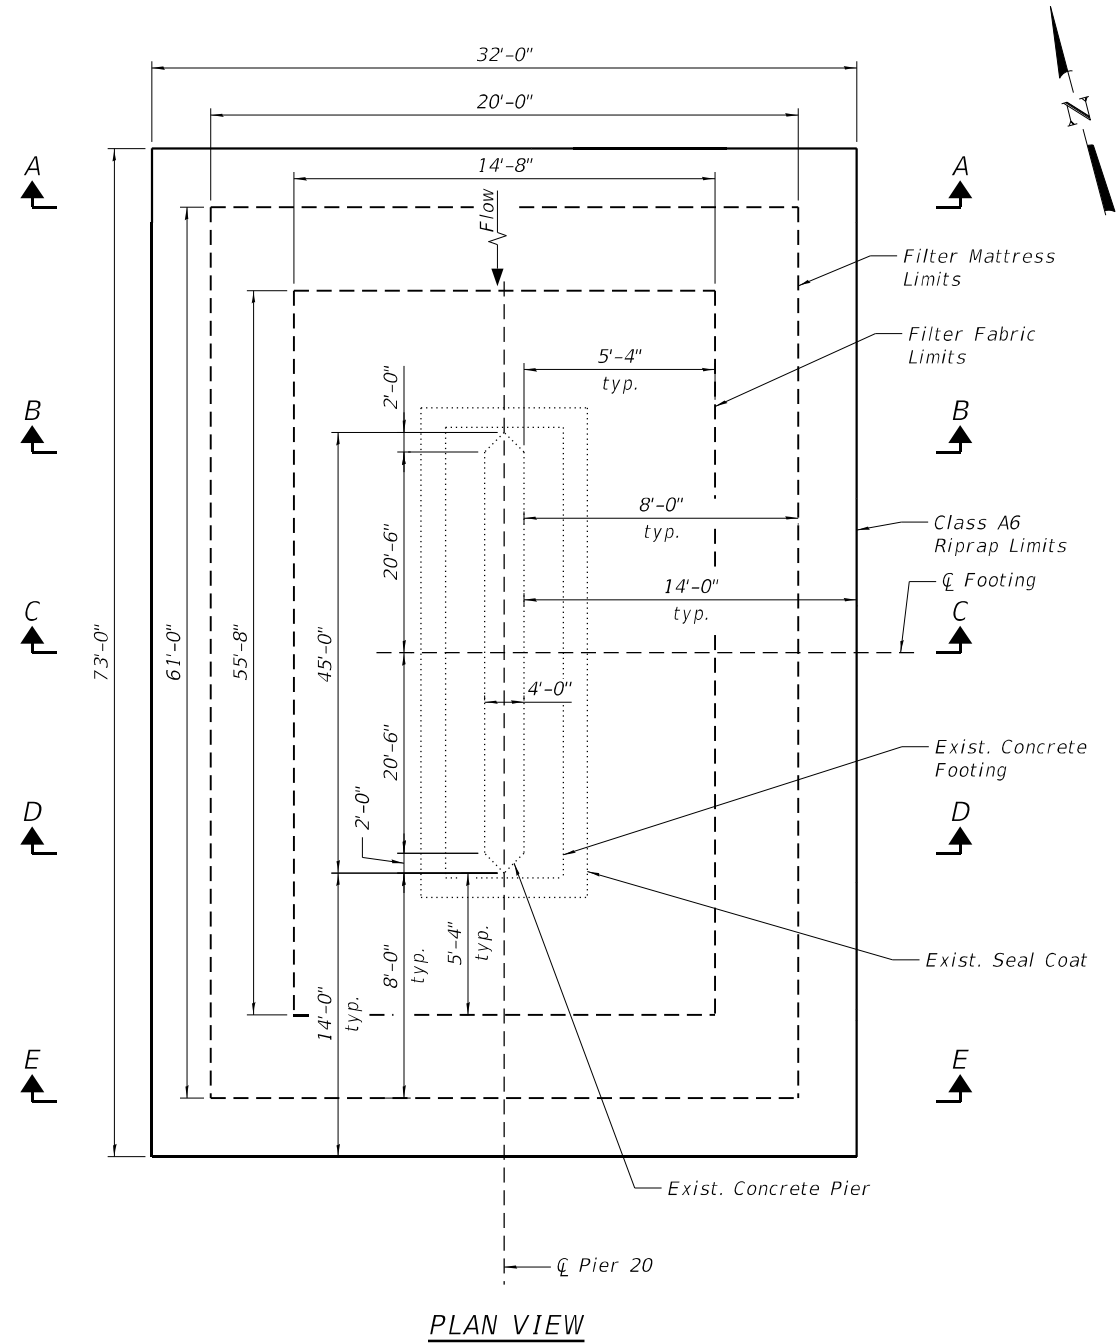


PLAN VIEW

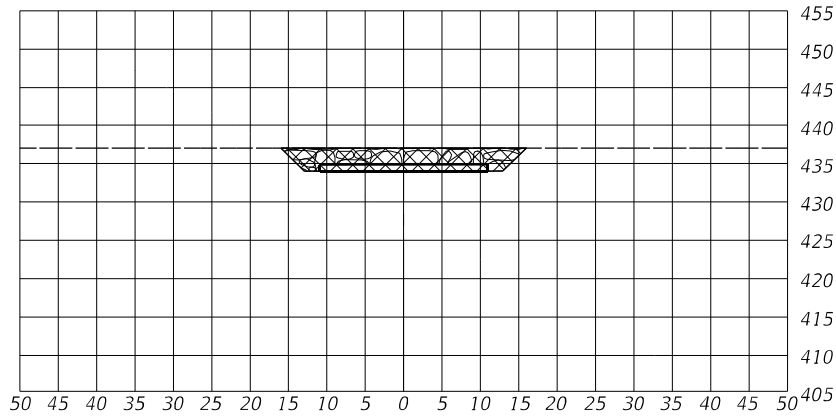


SECTION A-A

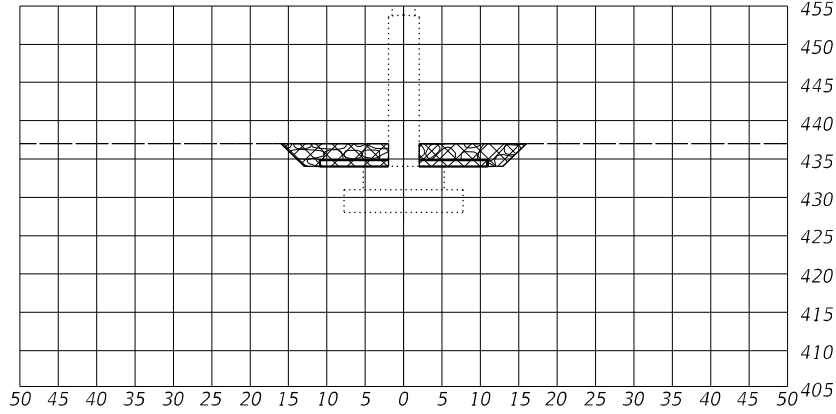


SECTION B-B

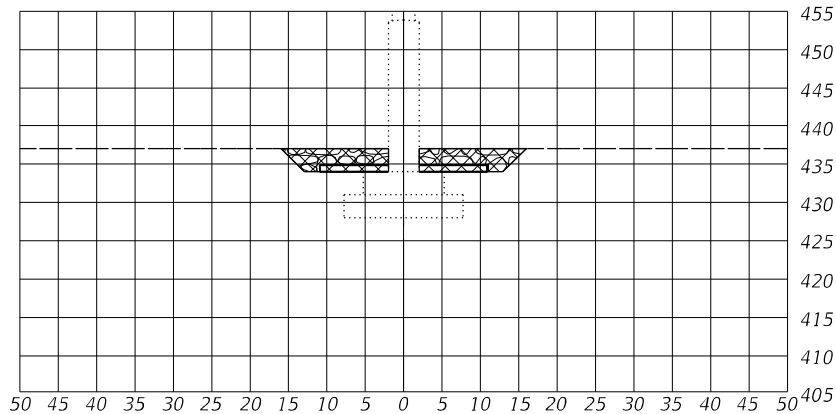


SECTION C-C

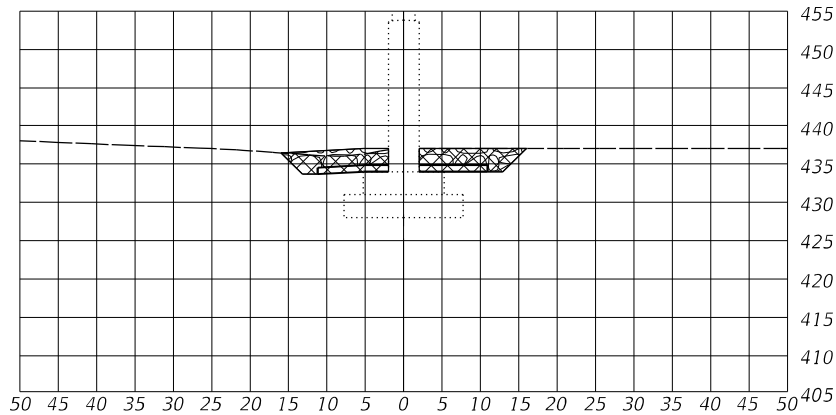

SECTION D-D

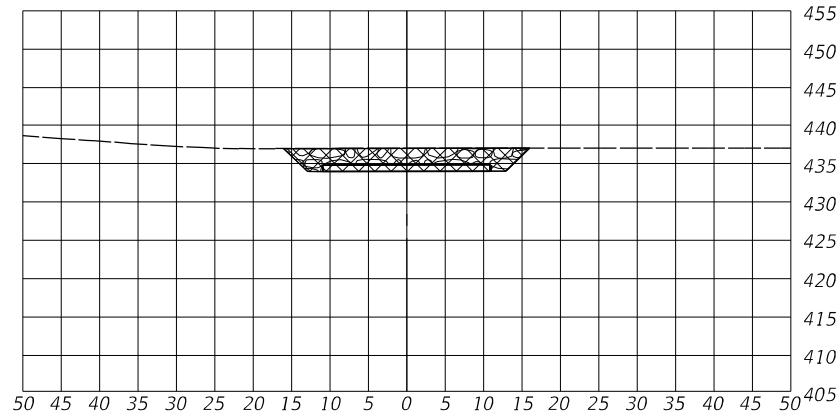

SECTION E-E

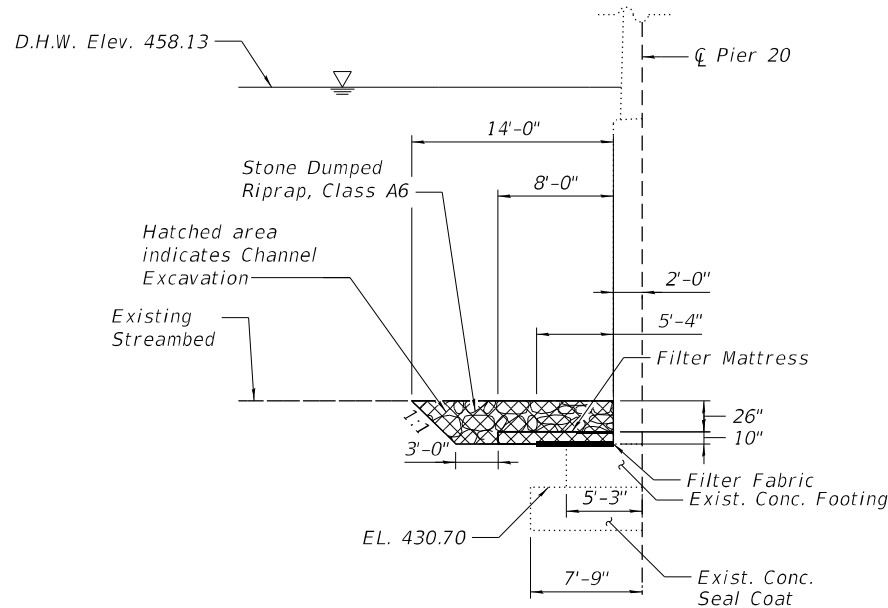

TYPICAL SECTION - PIER 20

Notes:  
For filter mattress basket details, see  
sheet 110 of 406.  
For notes, see sheet 110 of 406.

PIER 20  
BILL OF MATERIAL

| Item                             | Unit    | Quantity |
|----------------------------------|---------|----------|
| Channel Excavation               | Cu. Yd. | 211      |
| Stone Dumped Riprap,<br>Class A6 | Ton     | 263      |
| Filter Mattress                  | Sq. Yd. | 117      |

MODEL: Default  
FILE NAME: P:\4312-WB\cClugageRchab\CADD\Structural\_Roadway (MM)\D46844-sh-Scour8.dgn




|                            |                  |           |
|----------------------------|------------------|-----------|
| USER NAME = AECook         | DESIGNED - SEC   | REVISED - |
|                            | DRAWN - ATH      | REVISED - |
| PLOT SCALE = 0.1667" / ft. | CHECKED - YSS    | REVISED - |
| PLOT DATE = 1/20/2025      | DATE - 1/20/2025 | REVISED - |

STATE OF ILLINOIS  
DEPARTMENT OF TRANSPORTATION


US 150 WESTBOUND McCLUGAGE BRIDGE PROJECT  
SCOUR COUNTERMEASURES - 8

SCALE: N.T.S. SHEET 8 OF 8 SHEETS STA. 244+82.85 TO STA. 244+82.85


| F.A.P. RTE.               | SECTION                    | COUNTY  | TOTAL SHEETS | SHEET NO. |
|---------------------------|----------------------------|---------|--------------|-----------|
| 317                       | (15B-1)BP,BRR; (14HB-1)BRR | PEO/TAZ | 418          | 121       |
| CONTRACT NO. 68E44        |                            |         |              |           |
| ILLINOIS FED. AID PROJECT |                            |         |              |           |

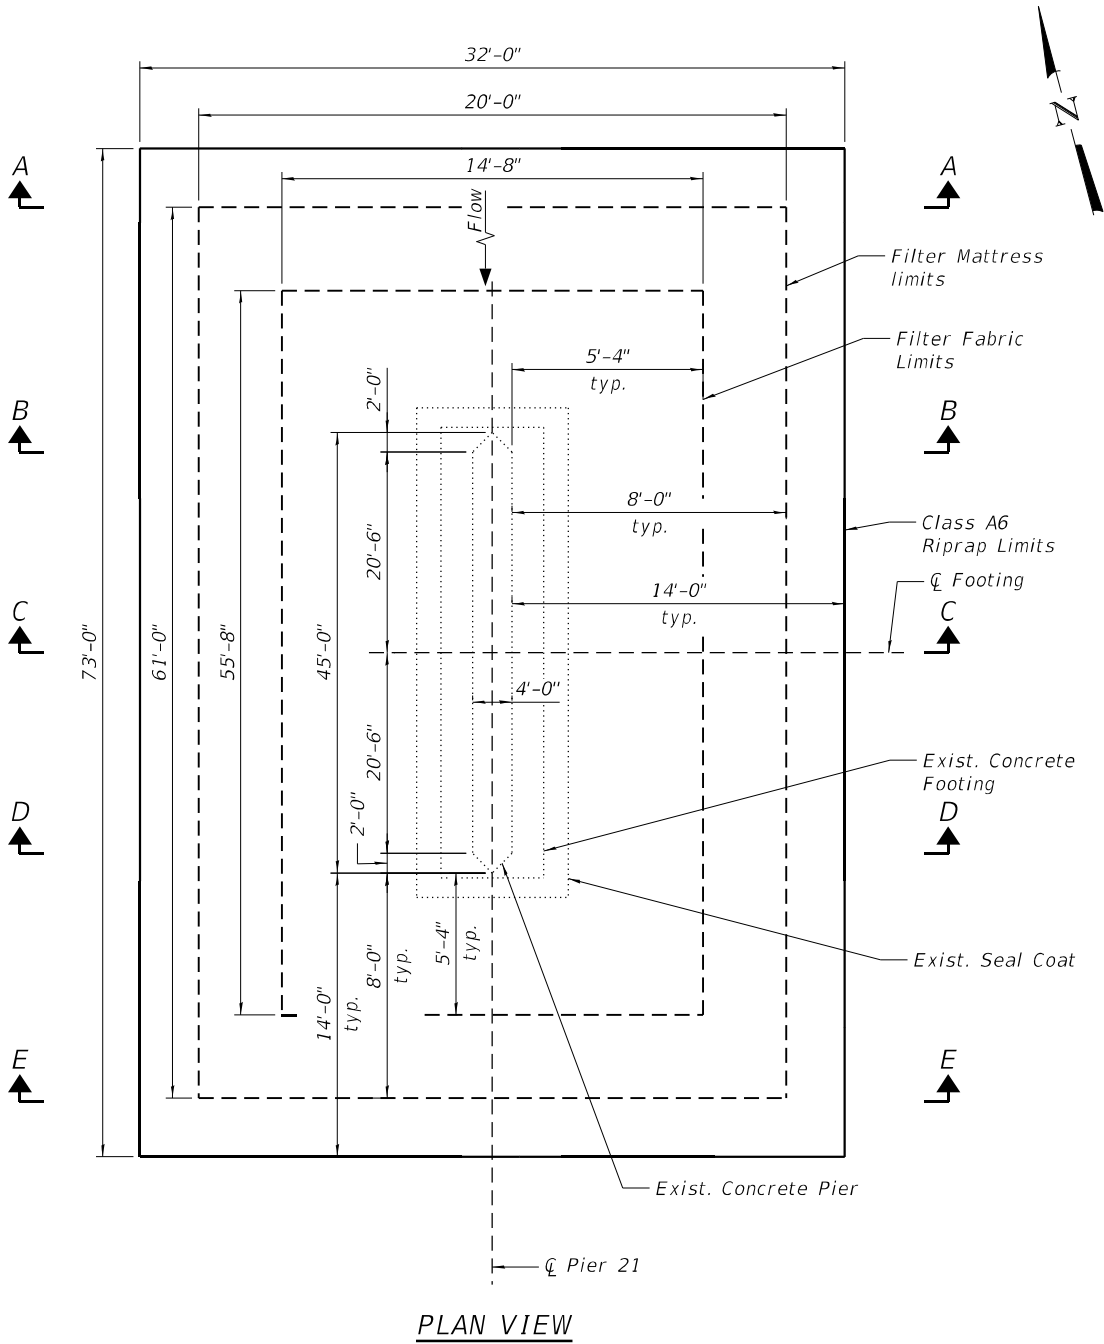


PLAN VIEW

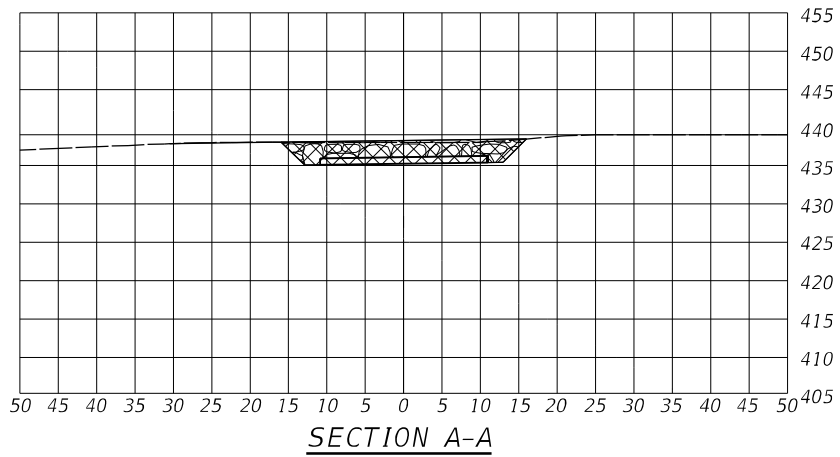


SECTION A-A

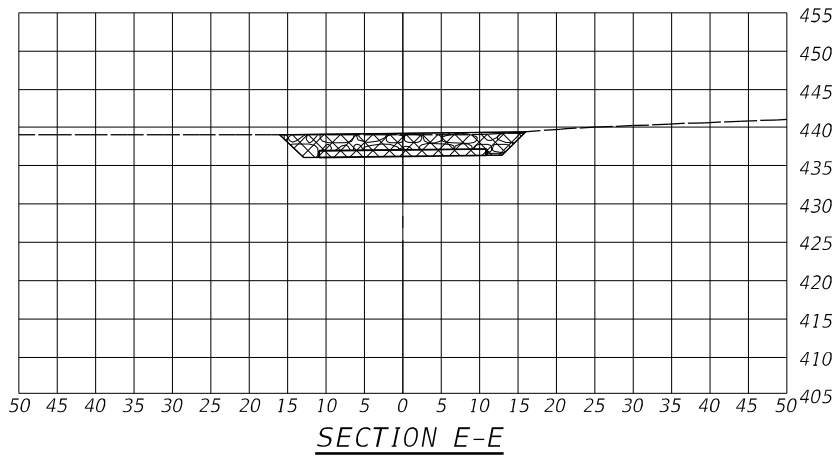


SECTION E-E

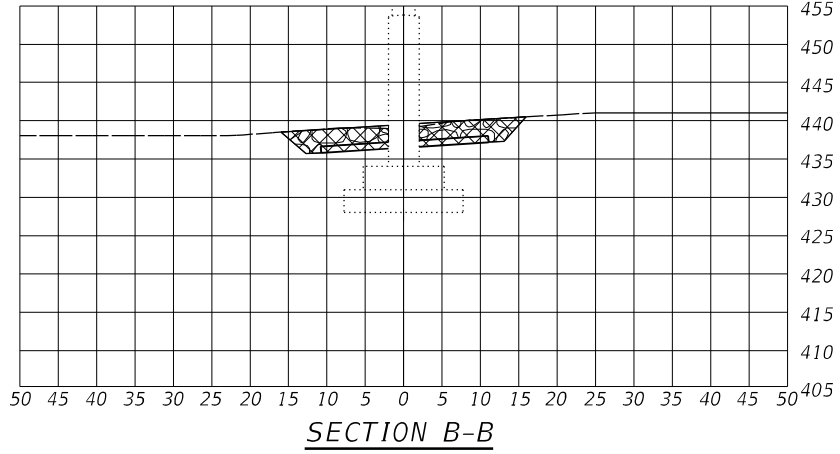


SECTION B-B

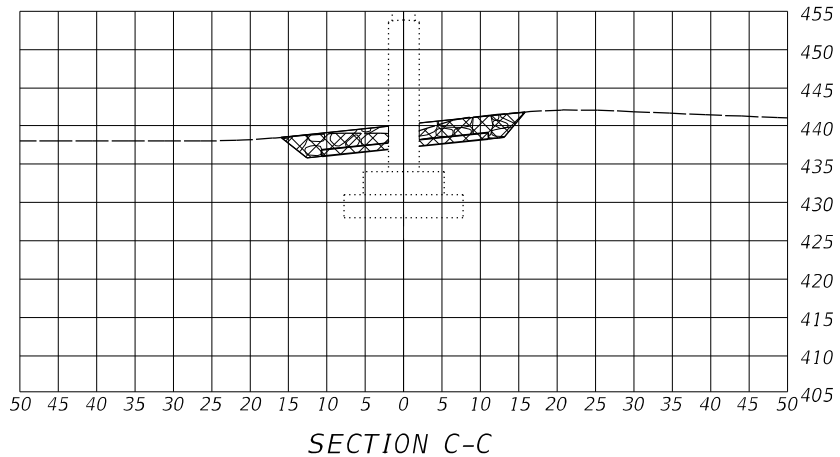

SECTION C-C

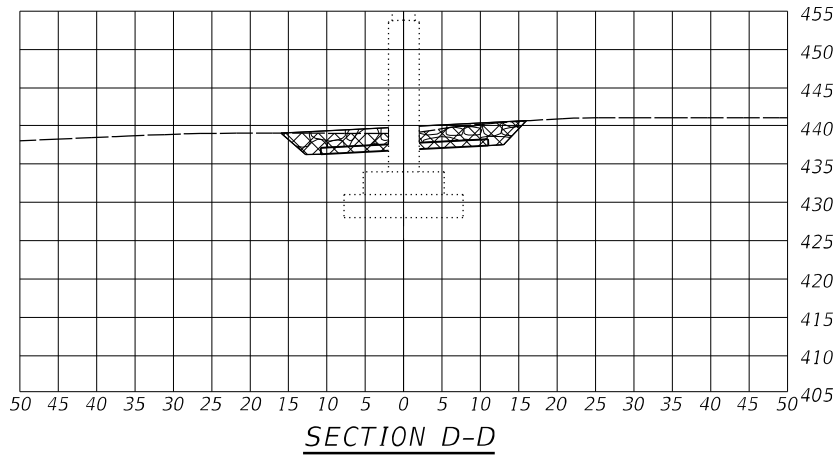

SECTION D-D


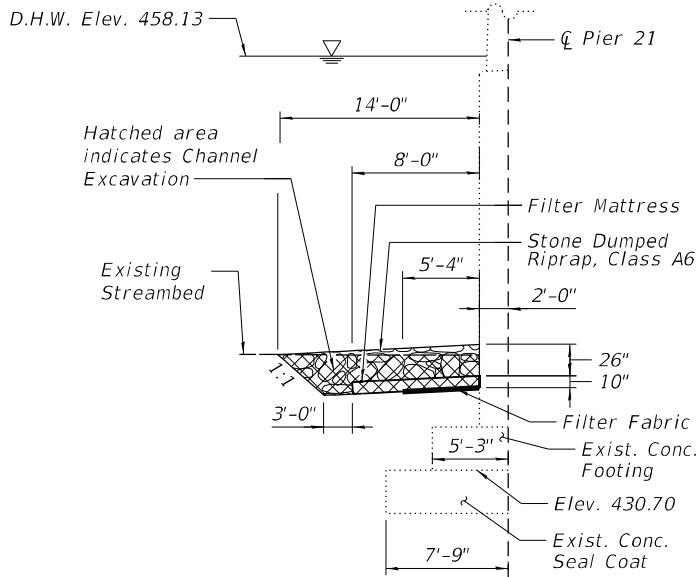


TYPICAL SECTION - PIER 21

Notes:  
For filter mattress basket details, see sheet 110 of 406.  
For notes, see sheet 110 of 406.

PIER 21  
BILL OF MATERIAL

| Item                          | Unit    | Quantity |
|-------------------------------|---------|----------|
| Channel Excavation            | Cu. Yd. | 200      |
| Stone Dumped Riprap, Class A6 | Ton     | 263      |
| Filter Mattress               | Sq. Yd. | 117      |

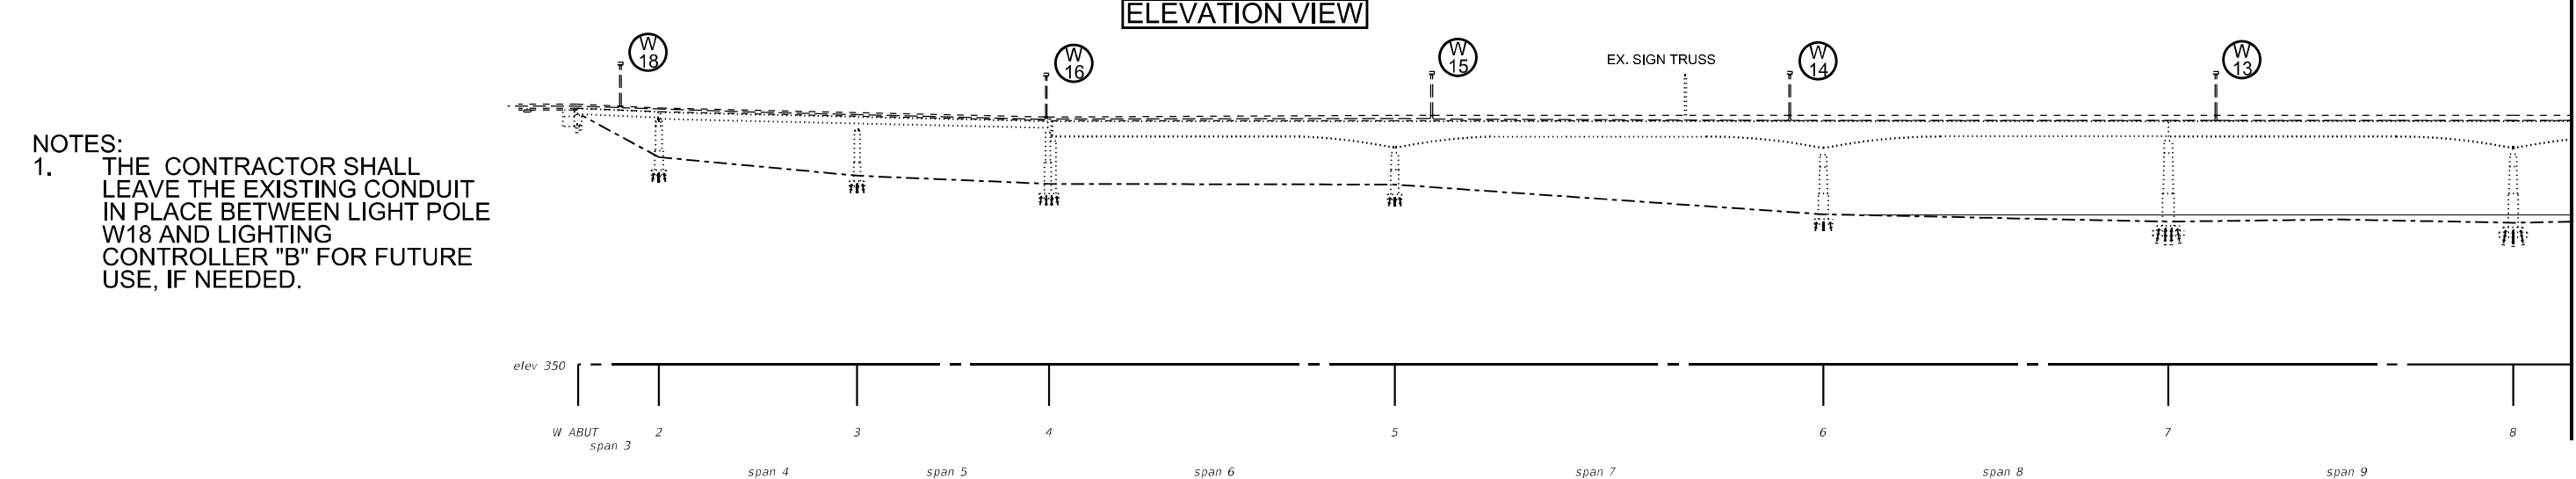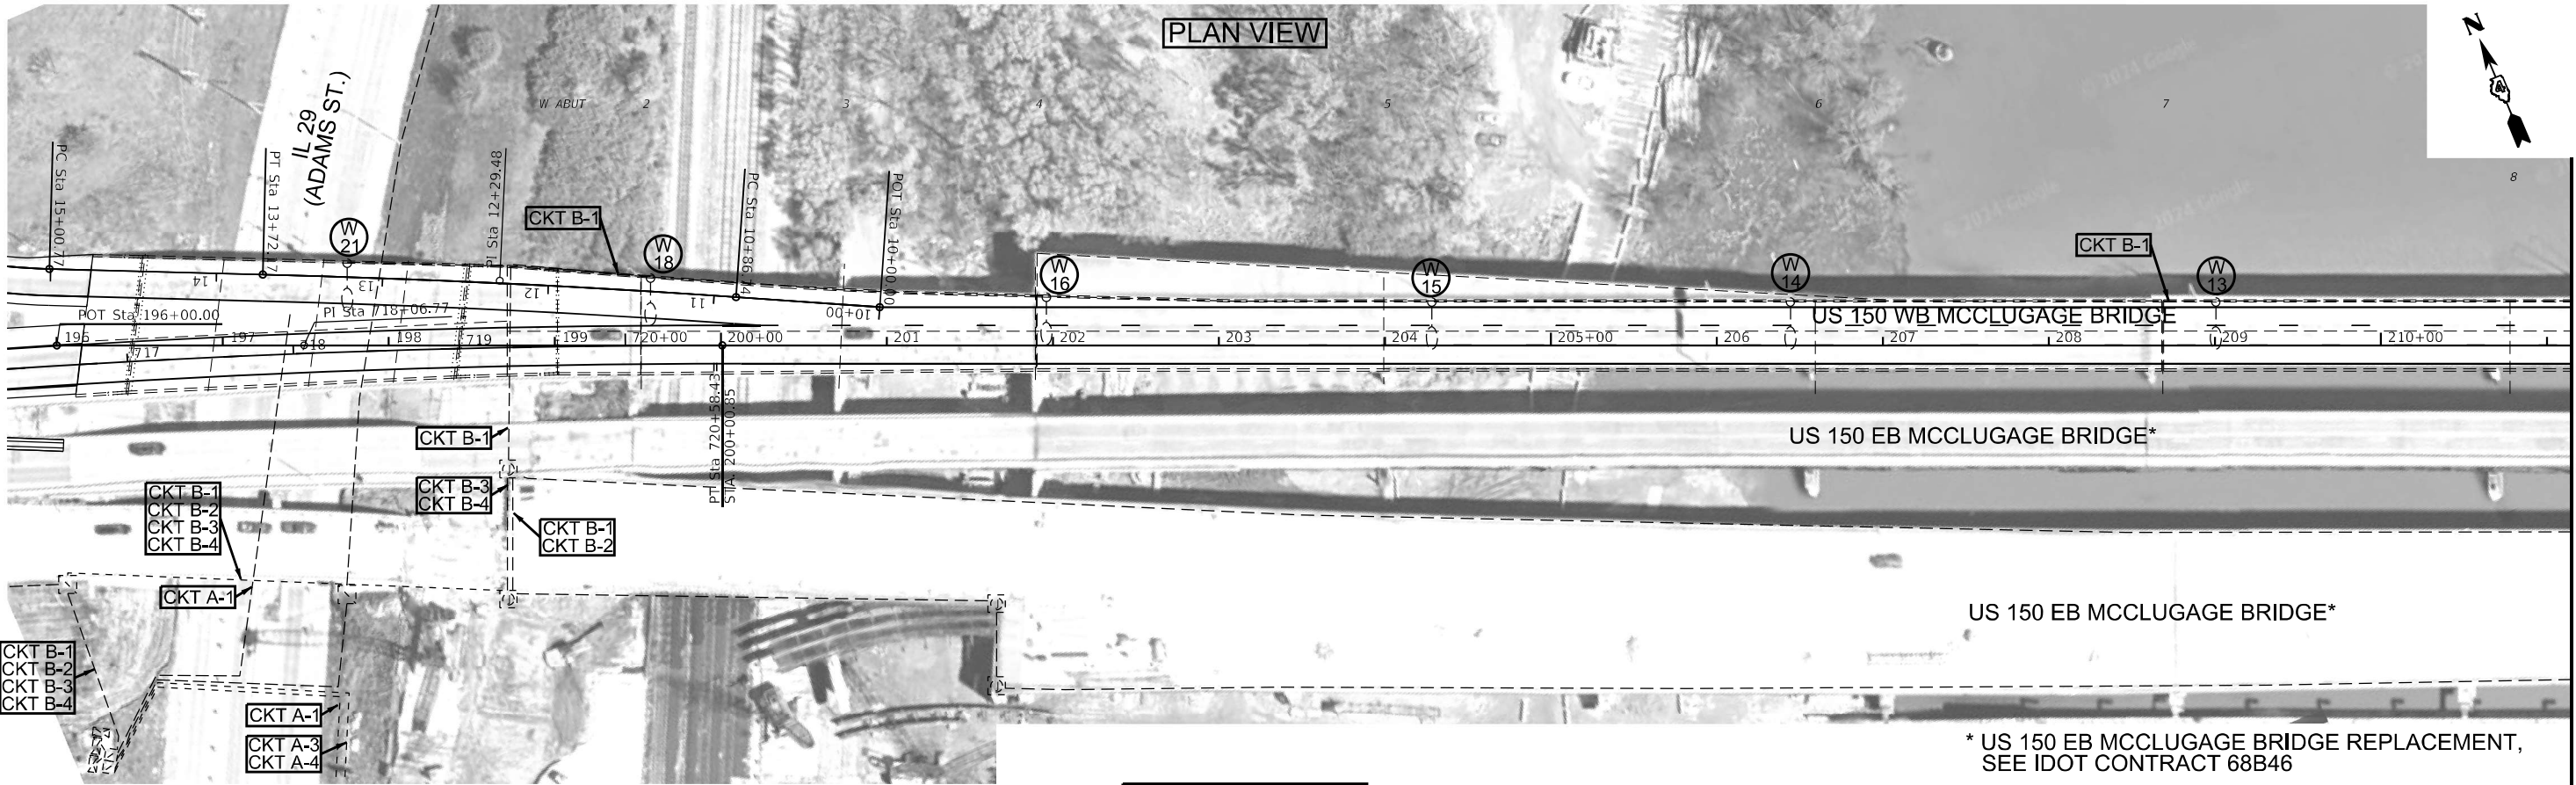

NOTES:  
1. THE CONTRACTOR SHALL LEAVE THE EXISTING CONDUIT IN PLACE BETWEEN LIGHT POLE W18 AND LIGHTING CONTROLLER "B" FOR FUTURE USE, IF NEEDED.

|   |                                                                                  |
|---|----------------------------------------------------------------------------------|
| REMOVE EXISTING LIGHTING SYSTEM - QTY. 1.0 LUMP SUM                                                 |                                                                                  |
| (INCLUDES ALL ITEMS LISTED BELOW FROM STA. 196+00 TO STA. 257+30)                                   |                                                                                  |
| THE FOLLOWING ITEMS SHALL BE REMOVED AND DISPOSED OF BY THE CONTRACTOR OFF OF THE RIGHT-OF-WAY:     |                                                                                  |
| QTY.                                                                                                | ITEM                                                                             |
| 4.0                                                                                                 | NAVIGATION LUMINAIRE 360 DEGREE GREEN & REFLECTOR                                |
| 4.0                                                                                                 | NAVIGATION LUMINAIRE 180 DEGREE RED & REFLECTOR                                  |
| 3.0                                                                                                 | LIGHT POLE, ALUMINUM, 50 FT. M.H.                                                |
| 3.0                                                                                                 | LIGHT POLE FOUNDATION                                                            |
| ALL                                                                                                 | ELECTRICAL CABLE IN CONDUIT                                                      |
| ALL                                                                                                 | CONDUIT, JUNCTION BOXES, ATTACHMENT BRACKETS NOT USED IN PROPOSED LIGHTING PLANS |
| THE FOLLOWING ITEMS SHALL BE REMOVED AND DELIVERED TO IDOT PEORIA WEST MAINTENANCE FACILITY AT 6500 |                                                                                  |
| QTY.                                                                                                | ITEM                                                                             |
| 14.0                                                                                                | LIGHT POLE, GALVANIZED STEEL, 45 FT. M.H.                                        |
| 24.0                                                                                                | LED LUMINAIRE                                                                    |

| BILL OF MATERIALS               |       |      |
|---------------------------------|-------|------|
| ITEM DESCRIPTION                | UNIT  | QTY. |
| REMOVE EXISTING LIGHTING SYSTEM | L SUM | 1.0  |

STATE OF ILLINOIS  
DEPARTMENT OF TRANSPORTATION

EXISTING LIGHTING REMOVAL ITEMS  
US 150 WB MCCLUGAGE BRIDGE


NOT TO SCALE

|                            |            |           |
|----------------------------|------------|-----------|
| USER NAME = trevor.hanson  | DESIGNED - | REVISED - |
| PLOT SCALE = 101.58' / in. | DRAWN -    | REVISED - |
| PLOT DATE = 3/13/2025      | CHECKED -  | REVISED - |
|                            | DATE -     | REVISED - |

SCALE: SHEET OF SHEETS STA. TO STA.

| F.A.P. RTE.               | SECTION                    | COUNTY  | TOTAL SHEETS | SHEET NO. |
|---------------------------|----------------------------|---------|--------------|-----------|
| 317                       | (15B-1)BP,BRR; (14HB-1)BRR | PEO/TAZ | 406          | 122       |
| ILLINOIS FED. AID PROJECT |                            |         |              |           |


PLAN VIEW

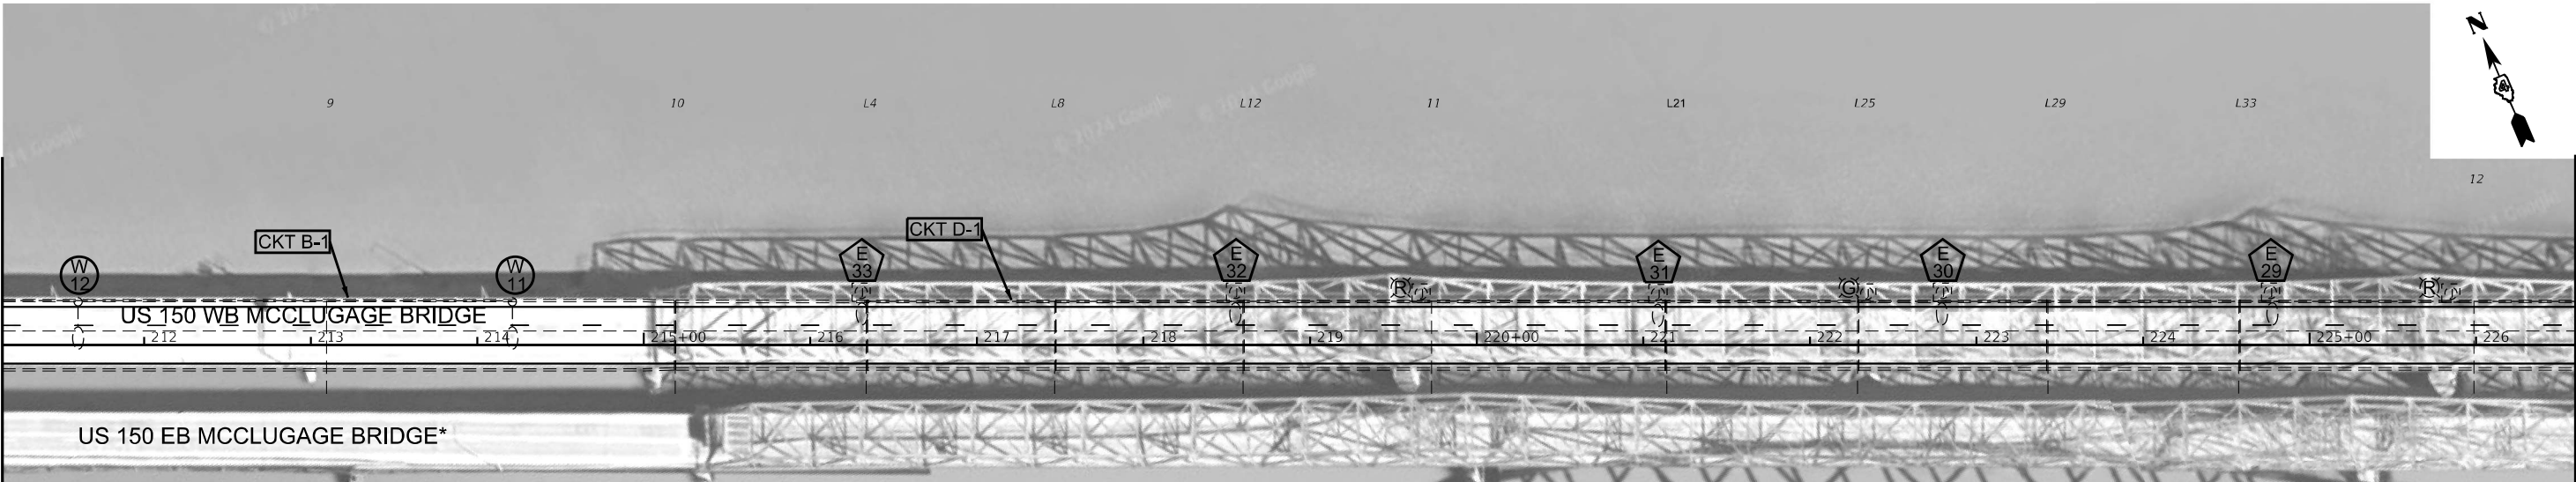

US 150 EB MCCLUGAGE BRIDGE\*

\* US 150 EB MCCLUGAGE BRIDGE REPLACEMENT,  
SEE IDOT CONTRACT 68B46

ELEVATION VIEW

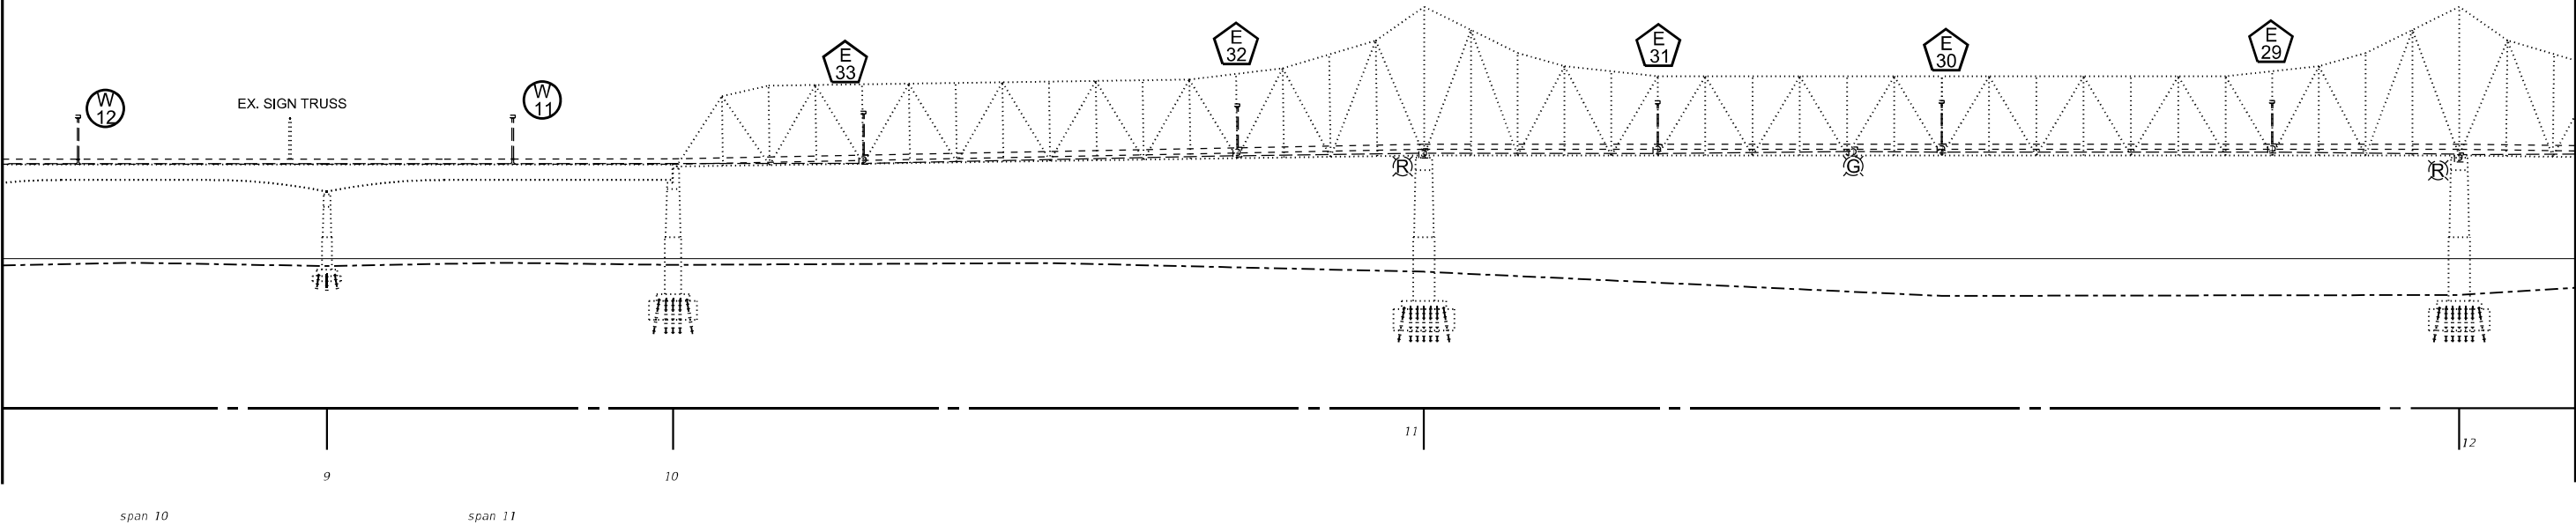

NOT TO SCALE

MODEL: Default  
FILE: \\nautilus\csc\esr1\Trevor\hanson\OneDrive - State of Illinois - Dept. of Innovation & Technology\68E44 WB McClugage Lighting\LightingDesign.dgn

|            |                 |          |   |
|------------|-----------------|----------|---|
| USER NAME  | = trevor.hanson | DESIGNED | - |
| DRAWN      | -               | REVISED  | - |
| PLOT SCALE | = 101.58' / in. | CHECKED  | - |
| PLOT DATE  | = 3/13/2025     | DATE     | - |


STATE OF ILLINOIS  
DEPARTMENT OF TRANSPORTATION

EXISTING LIGHTING REMOVAL ITEMS  
US 150 WB MCCLUGAGE BRIDGE – CONTINUED


SCALE: SHEET OF SHEETS STA. TO STA.

| F.A.P. RTE. | SECTION                    | COUNTY             | TOTAL SHEETS     | SHEET NO. |
|-------------|----------------------------|--------------------|------------------|-----------|
| 317         | (15B-1)BP,BRR; (14HB-1)BRR | PEO/TAZ            | 406              | 123       |
|             |                            | CONTRACT NO. 68E44 |                  |           |
|             |                            | ILLINOIS           | FED. AID PROJECT |           |

PLAN VIEW

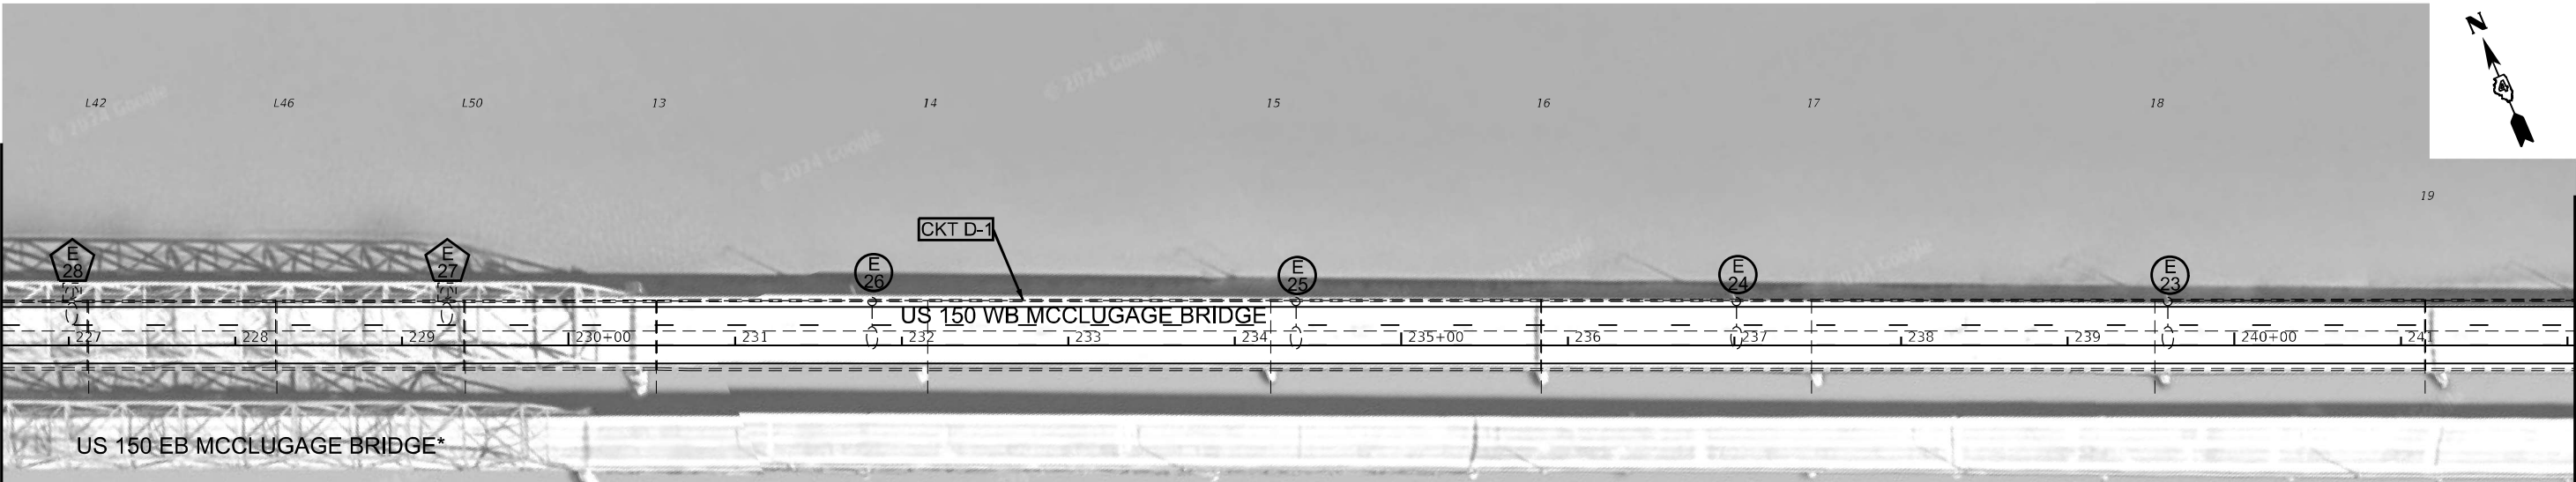

ELEVATION VIEW

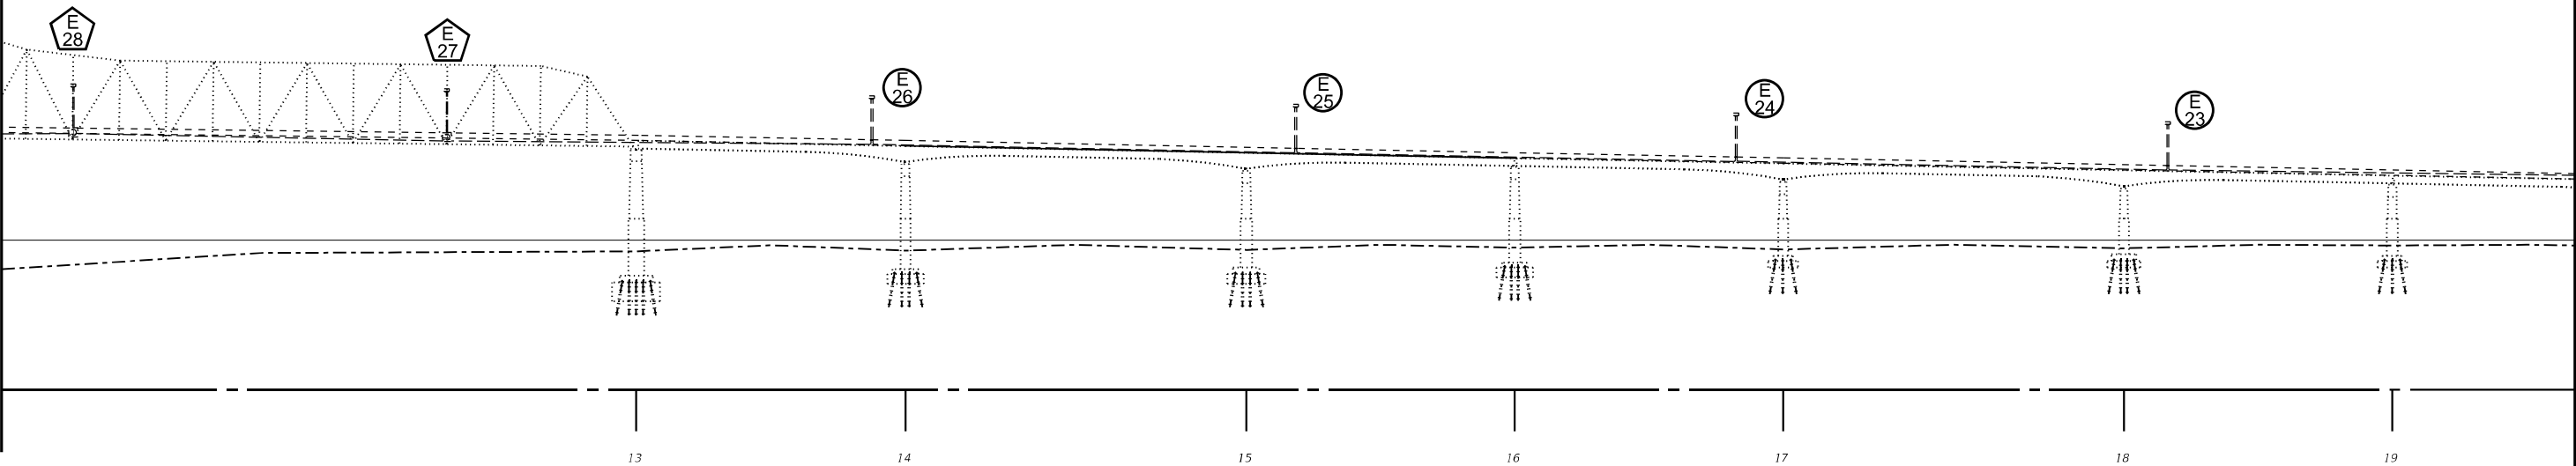

MATCHLINE US 150 STA. 226+59.00

MATCHLINE US 150 STA. 242+05.00

\* US 150 EB MCCLUGAGE BRIDGE REPLACEMENT,  
SEE IDOT CONTRACT 68B46

NOT TO SCALE

MODEL: Default  
FILE: \\nautilus\csc\users\Trevor.Hanson\OneDrive - State of Illinois - Dept. of Innovation & Technology\68E44 WB McClugage Lighting\LightingDesign.dgn

|                            |            |           |
|----------------------------|------------|-----------|
| USER NAME = trevor.hanson  | DESIGNED - | REVISED - |
|                            | DRAWN -    | REVISED - |
| PLOT SCALE = 101.58' / in. | CHECKED -  | REVISED - |
| PLOT DATE = 3/13/2025      | DATE -     | REVISED - |

STATE OF ILLINOIS  
DEPARTMENT OF TRANSPORTATION

EXISTING LIGHTING REMOVAL ITEMS  
US 150 WB MCCLUGAGE BRIDGE – CONTINUED

SCALE: SHEET OF SHEETS STA. TO STA.

| F.A.P. RTE.               | SECTION                    | COUNTY  | TOTAL SHEETS | SHEET NO. |
|---------------------------|----------------------------|---------|--------------|-----------|
| 317                       | (15B-1)BP,BRR; (14HB-1)BRR | PEO/TAZ | 406          | 124       |
| CONTRACT NO. 68E44        |                            |         |              |           |
| ILLINOIS FED. AID PROJECT |                            |         |              |           |




PLAN VIEW



\* US 150 EB MCCLUGAGE BRIDGE REPLACEMENT,  
SEE IDOT CONTRACT 68B46

NOTES:  
1. THE CONTRACTOR SHALL MODIFY THE EXISTING LIGHTING  
CONTROLLER "D" TO ADD THE PROPOSED CIRCUITS 4 & 5.

ELEVATION VIEW

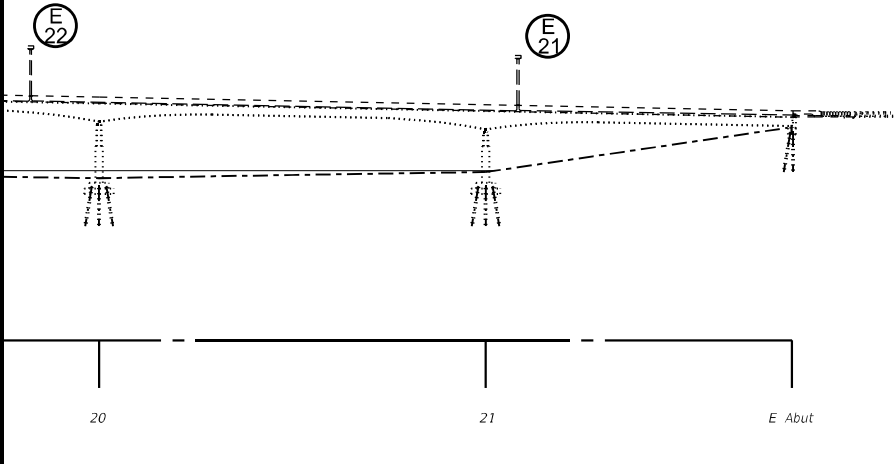

NOT TO SCALE

MODEL: Default  
FILE: \\nautilus\csc\scs\Treavor\hanson\OneDrive - State of Illinois - Dept. of Innovation & Technology\68E44 WB McClugage Lighting\68E44-LightingDesign.dgn

|                            |            |           |
|----------------------------|------------|-----------|
| USER NAME = trevor.hanson  | DESIGNED - | REVISED - |
|                            | DRAWN -    | REVISED - |
| PLOT SCALE = 101.58' / in. | CHECKED -  | REVISED - |
| PLOT DATE = 3/13/2025      | DATE -     | REVISED - |

STATE OF ILLINOIS  
DEPARTMENT OF TRANSPORTATION

EXISTING LIGHTING REMOVAL ITEMS  
US 150 WB MCCLUGAGE BRIDGE - CONTINUED

SCALE: SHEET OF SHEETS STA. TO STA.

| F.A.P. RTE.               | SECTION                    | COUNTY  | TOTAL SHEETS | SHEET NO. |
|---------------------------|----------------------------|---------|--------------|-----------|
| 317                       | (15B-1)BP,BRR; (14HB-1)BRR | PEO/TAZ | 406          | 125       |
| CONTRACT NO. 68E44        |                            |         |              |           |
| ILLINOIS FED. AID PROJECT |                            |         |              |           |



MODEL Default  
FILE Name: C:\Users\Trevor.Hanson\OneDrive - State of Illinois - Dept. of Innovation & Technology\68E44 WB McClugage Lighting\Lighting Design.dgn

FINAL SUBMITTAL

MODEL Default  
FILE Name: C:\Users\Trevor.Hanson\OneDrive - State of Illinois - Dept. of Innovation & Technology\68E44 WB McClugage Lighting\Lighting Design.dgn


| LOAD TABLE              |         |             |               |
|-------------------------|---------|-------------|---------------|
| LIGHTING CONTROLLER "B" |         |             |               |
| 480/240V, 100AMP        |         |             |               |
| CIRCUIT                 | BREAKER | RED<br>AMPS | BLACK<br>AMPS |
| 1                       | 20-1P   | 4.2         |               |
|                         | 20-1P   |             | 2.5           |
| 2                       | 20-1P   | 3.3         |               |
|                         | 20-1P   |             | 5.0           |
|                         | TOTAL:  | 7.5 AMPS    |               |
|                         |         | @480V       |               |

FOR INFORMATION ONLY

ALL ROADWAY LUMINAIRES ARE  
TO BE WIRED 240V TO NEUTRAL

US150E BRIDGE  
LIGHTING

US150W BRIDGE  
LIGHTING

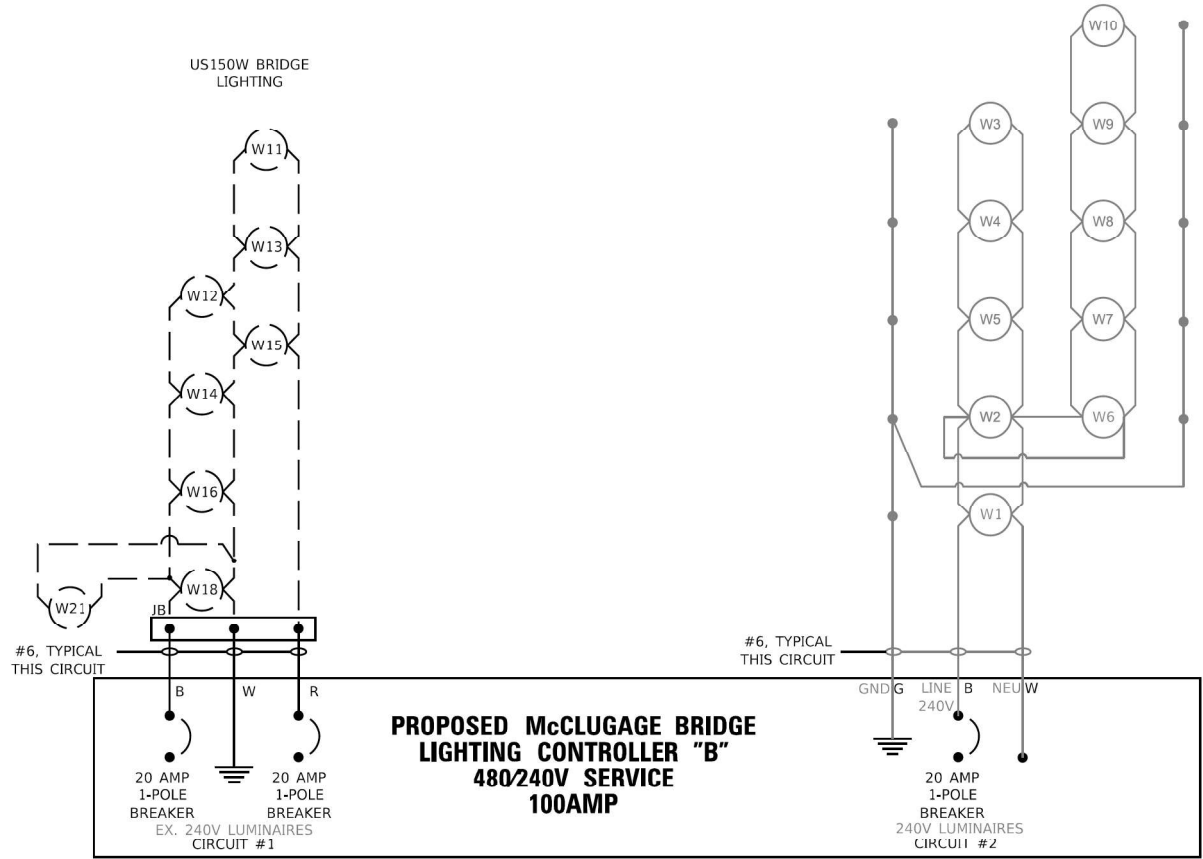

WEST McClUGAGE BRIDGE PROPOSED WIRING DIAGRAM

NOTE:  
EXISTING CIRCUITING TO REMAIN IS BASED ON AS-BUILT  
INFORMATION. SEE EXISTING WIRING DIAGRAM ON SHEET LTG-18 FOR REFERENCE.

|   |                            |                   |           |                                                   |                                                                                            |                   |                                        |                  |                      |                   |                                          |  |  |
|---|----------------------------|-------------------|-----------|---------------------------------------------------|--------------------------------------------------------------------------------------------|-------------------|----------------------------------------|------------------|----------------------|-------------------|------------------------------------------|--|--|
| <b>TYLIN INTERNATIONAL</b><br>200 S. WACKER DR.<br>SUITE 1400<br>CHICAGO, IL 60606<br>TEL: 312-777-2500 | USER NAME = howalder       | DESIGNED - SF     | REVISED - | STATE OF ILLINOIS<br>DEPARTMENT OF TRANSPORTATION | US 150 EASTBOUND McCLUGAGE BRIDGE PROJECT<br>PROPOSED LIGHTING CONTROLLER CIRCUIT DIAGRAMS | F.A.P<br>RTE. 317 | SECTION<br>[15B;((102-1),(14HB))]BR]BR | COUNTY<br>PEORIA | TOTAL SHEETS<br>1361 | SHEET NO.<br>631R |                                          |  |  |
|   |                            | DRAWN - SF        | REVISED - |                                                   |                                                                                            |                   |                                        |                  |                      |                   |                                          |  |  |
|   | PLOT SCALE = 100.00' / in. | CHECKED -         | REVISED - |                                                   |                                                                                            |                   |                                        |                  |                      |                   |                                          |  |  |
|   | PLOT DATE = 5/12/2021      | DATE = 11/28/2018 | REVISED - |                                                   |                                                                                            |                   |                                        |                  |                      |                   |                                          |  |  |
|   |                            |                   |           |                                                   | SCALE: NONE                                                                                | SHEET 2           | OF 5                                   | SHEETS           | STA. N/A             | TO STA. N/A       | CONTRACT NO. 68B46                       |  |  |
|   |                            |                   |           |                                                   |                                                                                            |                   |                                        |                  |                      |                   | ILLINOIS FED. AID PROJECT NHPP-YRP3(905) |  |  |


LTG-19

LEGEND:

- EXISTING CIRCUIT WIRING
- PROPOSED CIRCUIT WIRING
- EXISTING OR SALVAGED ROADWAY LUMINAIRE
- PROPOSED ROADWAY LUMINAIRE
- PROPOSED PARK LUMINAIRE
- PROPOSED MAINTENANCE LUMINAIRE
- PROPOSED WATERWAY OBSTRUCTION WARNING LUMINAIRE, GREEN CHANNEL CENTER
- PROPOSED WATERWAY OBSTRUCTION WARNING LUMINAIRE, RED CHANNEL MARGIN
- PROPOSED GFCI 20AMP DUPLEX RECEPTACLE
- EXISTING UNDERPASS LUMINAIRE
- PROPOSED UNDERPASS LUMINAIRE

ROADWAY LIGHTING CONDUCTORS  
ARE TO BE INSTALLED IN CONDUIT#1  
(NORTH SIDE OF PARAPET)

ARCH LIGHTING AND RECEPTACLE  
CONDUCTORS ARE TO BE  
INSTALLED IN CONDUIT#2  
(NORTH SIDE OF PARAPET)

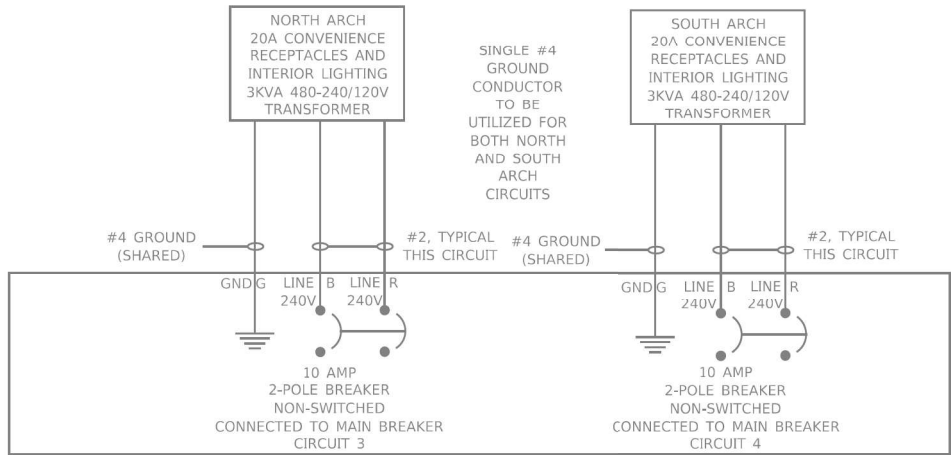

|                             |            |           |                                                   |                                                  |                    |                            |         |                 |              |
|-----------------------------|------------|-----------|---------------------------------------------------|--------------------------------------------------|--------------------|----------------------------|---------|-----------------|--------------|
| USER NAME = trevor.hanson   | DESIGNED - | REVISED - | STATE OF ILLINOIS<br>DEPARTMENT OF TRANSPORTATION | EXISTING LIGHTING CONTROLLER "B" CIRCUIT DIAGRAM | F.A.P.<br>RTE.     | SECTION                    | COUNTY  | TOTAL<br>SHEETS | SHEET<br>NO. |
|                             | DRAWN -    | REVISED - |                                                   |                                                  | 317                | (15B-1)BP,BRR; (14HB-1)BRR | PEO/TAZ | 406             | 126          |
| PLOT SCALE = 101.58 ' / in. | CHECKED -  | REVISED - |                                                   |                                                  | CONTRACT NO. 68E44 |                            |         |                 |              |
| PLOT DATE = 3/13/2025       | DATE -     | REVISED - |                                                   |                                                  |                    |                            |         |                 |              |
|                             |            |           |                                                   |                                                  | SCALE:             | SHEET                      | OF      | SHEETS          | STA.         |
|                             |            |           | ILLINOIS FED. AID PROJECT                         |                                                  |                    |                            |         |                 |              |




MODEL Default  
FILE Name: C:\Users\Trevor.Hanson\OneDrive - State of Illinois - Dept. of Innovation & Technology\68E44 WB McClugage Lighting\Lighting Plan Sheets\68B46 - Sheet 633 (Lighting Sheet 21) (3-20-21).dgn

FINAL SUBMITTAL

MODEL Default  
FILE Name: C:\Users\Trevor.Hanson\OneDrive - State of Illinois - Dept. of Innovation & Technology\68E44 WB McClugage Lighting\Lighting Plan Sheets\68B46 - Sheet 633 (Lighting Sheet 21) (3-20-21).dgn

FOR INFORMATION ONLY

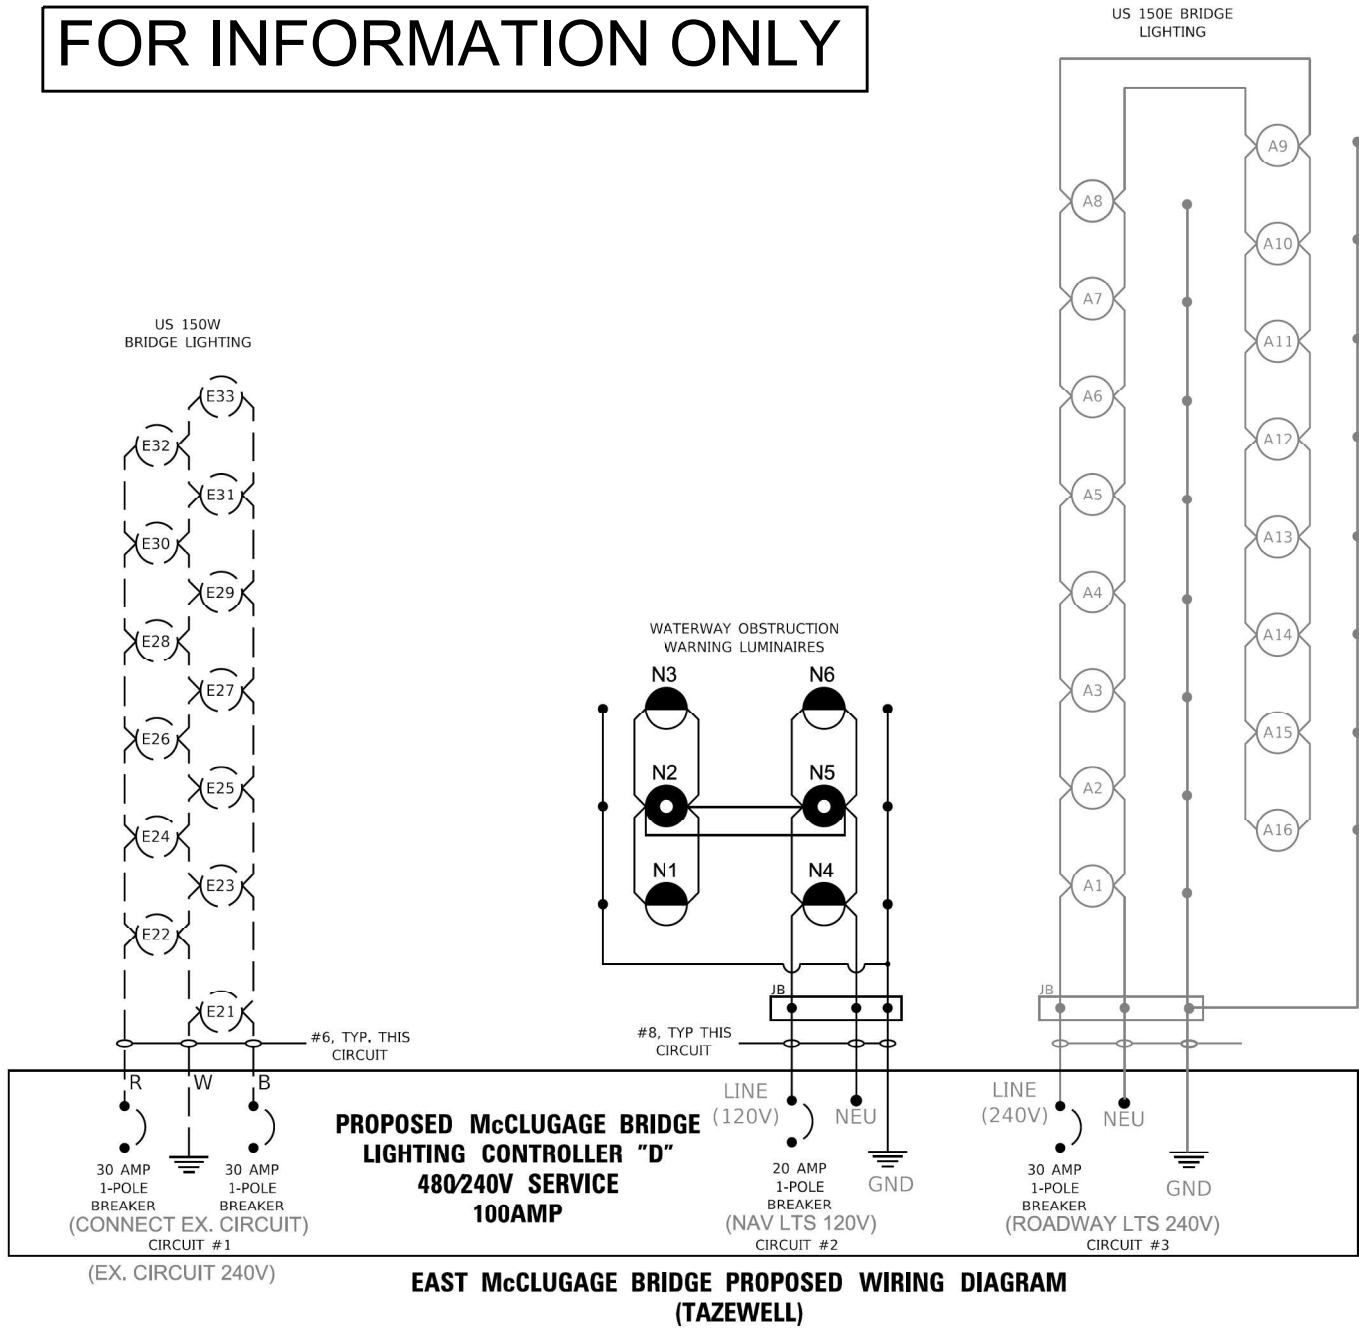

LEGEND:

- — — EXISTING CIRCUIT WIRING
- — — PROPOSED CIRCUIT WIRING
- (#) EXISTING OR SALVAGED ROADWAY LUMINAIRE
- (#) PROPOSED ROADWAY LUMINAIRE
- ◇# PROPOSED PARK LUMINAIRE
- # PROPOSED MAINTENANCE LUMINAIRE
- PROPOSED WATERWAY OBSTRUCTION WARNING LUMINAIRE, GREEN CHANNEL CENTER
- ◐ PROPOSED WATERWAY OBSTRUCTION WARNING LUMINAIRE, RED CHANNEL MARGIN
- ◑ PROPOSED GFCI 20AMP DUPLEX RECEPTACLE
- [U-3] EXISTING UNDERPASS LUMINAIRE
- [U-1] PROPOSED UNDERPASS LUMINAIRE

| LOAD TABLE              |                |           |            |
|-------------------------|----------------|-----------|------------|
| LIGHTING CONTROLLER "D" |                |           |            |
| 480/240V, 100AMP        |                |           |            |
| CIRCUIT                 | BREAKER        | RED AMPS  | BLACK AMPS |
| 1                       | 30-1P<br>30-1P | 5.8       | 5.0        |
| 2                       | 20-1P          | 0.6       |            |
| 3                       | 30-1P<br>30-1P | 6.7       | 6.7        |
|                         | TOTAL:         | 12.4 AMPS |            |
|                         |                | @480V     |            |

ALL ROADWAY LUMINAIRES ARE  
TO BE WIRED 240V TO NEUTRAL

ALL NAVIGATIONAL LIGHTS ARE  
TO BE WIRED 120V TO NEUTRAL

TYLIN INTERNATIONAL  
200 S. WACKER DR.  
SUITE 1400  
CHICAGO, IL 60606  
TEL: 312-777-2500

USER NAME = howald  
DESIGNED - SF  
DRAWN - SF  
PLOT SCALE = 100.00' / in.  
CHECKED -  
PLOT DATE = 5/12/2021  
DATE - 11/28/2018  
REVISED -

DESIGNED - SF  
DRAWN - SF  
CHECKED -  
DATE - 11/28/2018  
REVISED -

STATE OF ILLINOIS  
DEPARTMENT OF TRANSPORTATION

US 150 EASTBOUND McCLUGAGE BRIDGE PROJECT  
PROPOSED LIGHTING CONTROLLER CIRCUIT DIAGRAMS

SCALE: NONE SHEET 4 OF 5 SHEETS STA. N/A TO STA. N/A

F.A.P. RTE. 317 SECTION (15B-1)BP,BRR; (14HB-1)BRJBR COUNTY TAZEWELL TOTAL SHEETS 1361 SHEET NO. 633R CONTRACT NO. 68B46

REVISED ERM LTG-21

USER NAME = trevor.hanson  
DESIGNED -  
DRAWN -  
PLOT SCALE = 101.58' / in.  
CHECKED -  
PLOT DATE = 3/13/2025  
DATE -

DESIGNED -  
DRAWN -  
CHECKED -  
DATE -  
REVISED -

STATE OF ILLINOIS  
DEPARTMENT OF TRANSPORTATION

EXISTING LIGHTING CONTROLLER "D" CIRCUIT DIAGRAM

SCALE: SHEET OF SHEETS STA. TO STA.

F.A.P. RTE. 317 SECTION (15B-1)BP,BRR; (14HB-1)BRR COUNTY PEO/TAZ TOTAL SHEETS 406 SHEET NO. 127 CONTRACT NO. 68E44

ILLINOIS FED. AID PROJECT

MODEL Default  
FILE Name: C:\Users\Trevor.Hanson\OneDrive - State of Illinois - Dept. of Innovation & Technology\68E44 WB McClugage Lighting\Lighting Design.dgn

FINAL SUBMITTAL

MODEL Default  
FILE Name: C:\Users\Trevor.Hanson\OneDrive - State of Illinois - Dept. of Innovation & Technology\68E44 WB McClugage Lighting\Lighting Design.dgn

| LOAD TABLE              |         |                    |               |
|-------------------------|---------|--------------------|---------------|
| LIGHTING CONTROLLER "E" |         |                    |               |
| 480/240V, 100AMP        |         |                    |               |
| CIRCUIT                 | BREAKER | RED<br>AMPS        | BLACK<br>AMPS |
| 1                       | 30-2P   | 8.1                | 8.1           |
| 2                       | 30 2P   | 6.1                | 6             |
| 3                       | 30-2P   | 10                 | 10            |
| 4                       | 20-1P   | 2.5                |               |
| TOTAL:                  |         | 25.8 AMPS<br>@480V |               |


FOR INFORMATION ONLY

NOTE:  
PROPOSED PEDESTRIAN PATHWAY LUMINAIRES  
ARE TO BE WIRED INTO ROADWAY LIGHTING  
LUMINAIRE CIRCUIT WITH WIRING LEADS TO  
BE SPLICED AT POLE BASE OR INSIDE PROPOSED  
TRANSFORMER BASE

TAZEWELL ROADWAY  
LIGHTING

LEGEND:

- EXISTING CIRCUIT WIRING
- PROPOSED CIRCUIT WIRING
- (#) EXISTING OR SALVAGED ROADWAY LUMINAIRE
- (#) PROPOSED ROADWAY LUMINAIRE
- ◆# PROPOSED PARK LUMINAIRE
- # PROPOSED MAINTENANCE LUMINAIRE
- VLW PED PROPOSED PEDESTRIAN PATHWAY LUMINAIRE (VLW)
- PROPOSED WATERWAY OBSTRUCTION WARNING LUMINAIRE, GREEN CHANNEL CENTER
- ◐ PROPOSED WATERWAY OBSTRUCTION WARNING LUMINAIRE, RED CHANNEL MARGIN
- ◑ PROPOSED GFCI 20AMP DUPLEX RECEPTACLE
- U-3 EXISTING UNDERPASS LUMINAIRE
- U-1 PROPOSED UNDERPASS LUMINAIRE

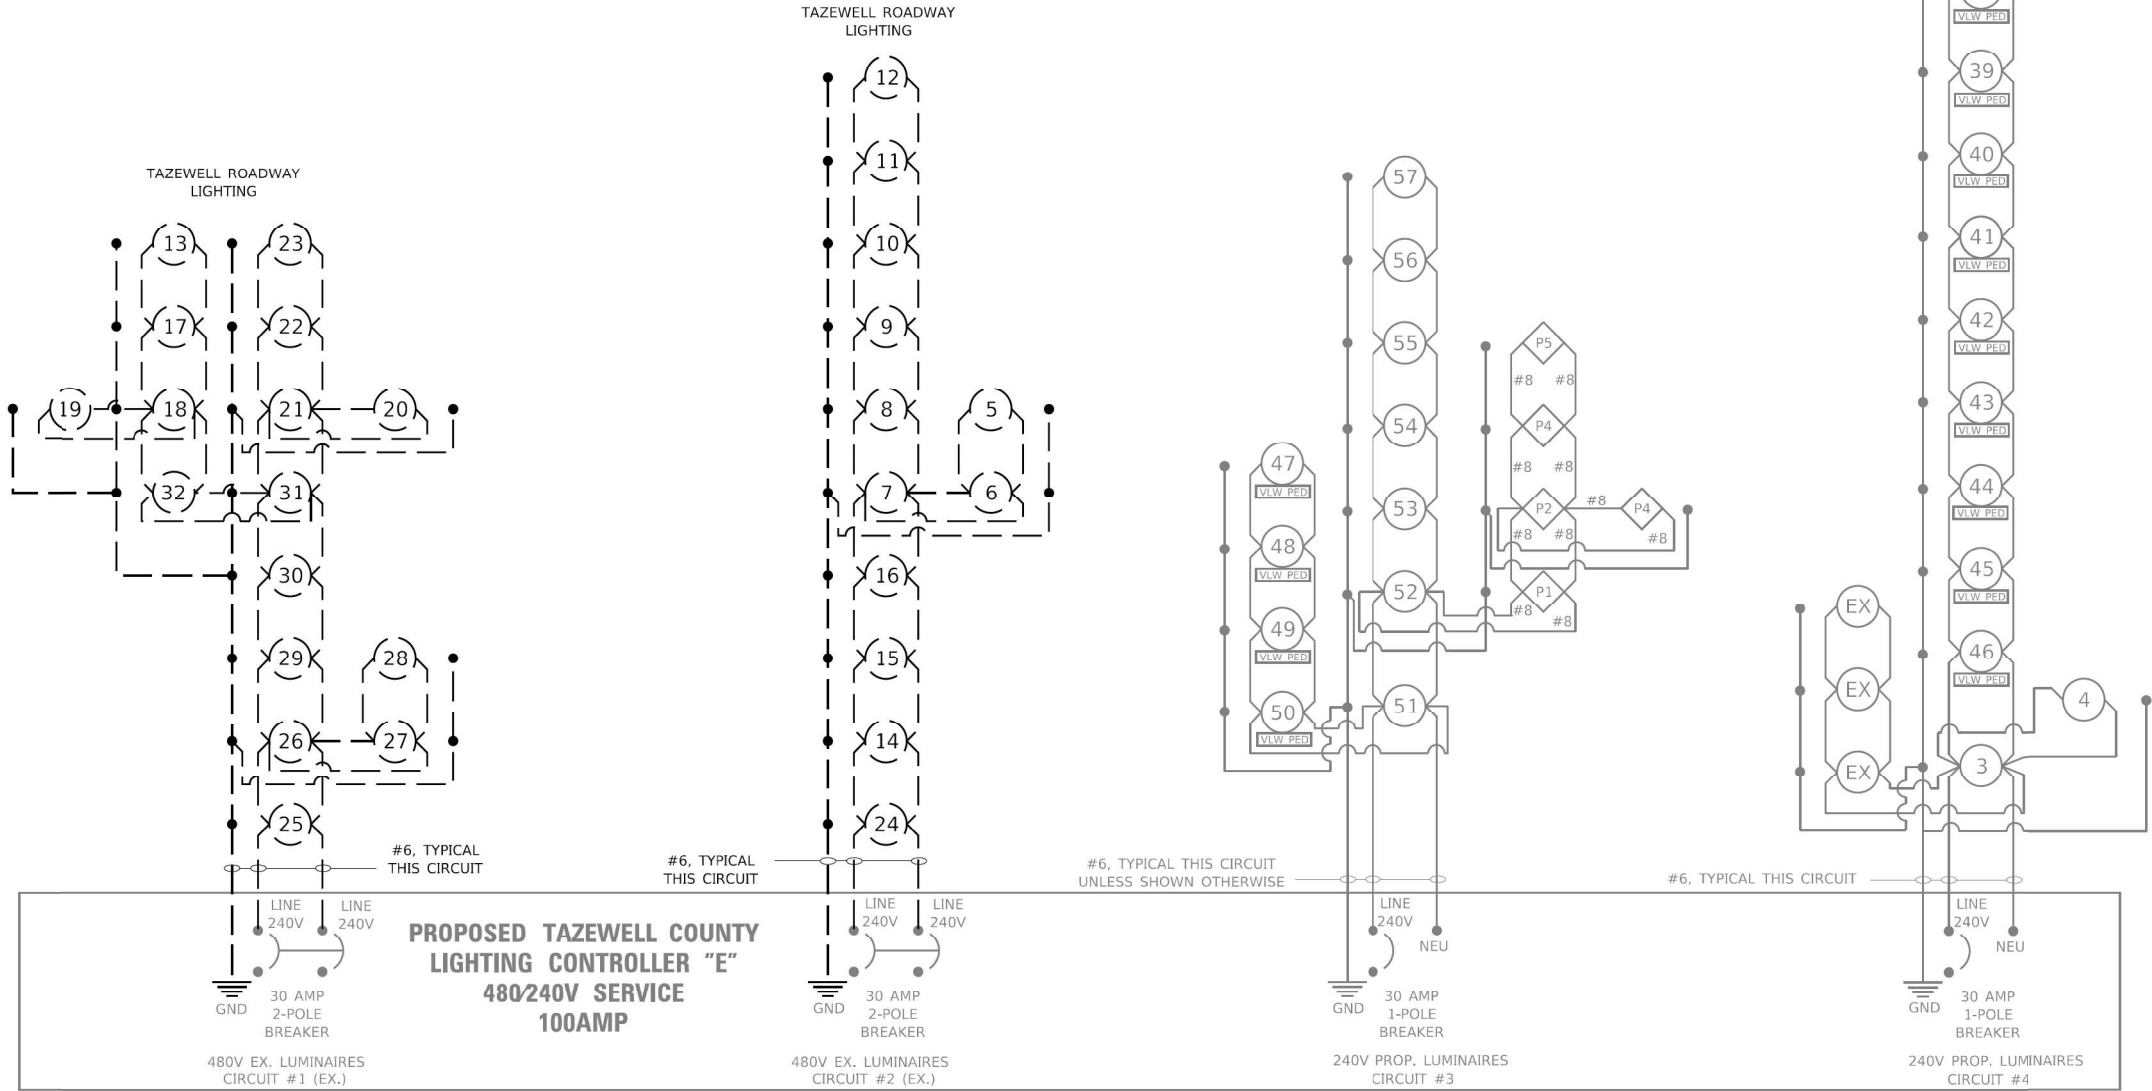

NOTE:  
EXISTING CIRCUITING TO REMAIN IS BASED ON AS-BUILT  
INFORMATION.

**TYLIN INTERNATIONAL**  
200 S. WACKER DR.  
SUITE 1400  
CHICAGO, IL 60606  
TEL: 312-777-2500

USER NAME = howald  
PLOT SCALE = 100.00' / in.  
PLOT DATE = 5/12/2021

DESIGNED - SF  
DRAWN - SF  
CHECKED -  
DATE - 11/28/2018

REVISED -  
REVISED -  
REVISED -  
REVISED -

STATE OF ILLINOIS  
DEPARTMENT OF TRANSPORTATION

US 150 EASTBOUND MCCLUGAGE BRIDGE PROJECT  
PROPOSED LIGHTING CONTROLLER CIRCUIT DIAGRAMS

SCALE: NONE SHEET 5 OF 5 SHEETS STA. N/A TO STA. N/A

F.A.P. RTE. 317 SECTION (15B-1)BP,BRR; (14HB-1)BRJBR COUNTY TAZEWELL TOTAL SHEETS 1361 SHEET NO. 634R CONTRACT NO. 68B46

REVISED ERT LTG-22

USER NAME = trevor.hanson  
PLOT SCALE = 101.58' / in.  
PLOT DATE = 3/13/2025

DESIGNED -  
DRAWN -  
CHECKED -  
DATE -

REVISED -  
REVISED -  
REVISED -  
REVISED -

STATE OF ILLINOIS  
DEPARTMENT OF TRANSPORTATION

EXISTING LIGHTING CONTROLLER "E" CIRCUIT DIAGRAM

SCALE: SHEET OF SHEETS STA. TO STA.

F.A.P. RTE. 317 SECTION (15B-1)BP,BRR; (14HB-1)BRJBR COUNTY PEO/TAZ TOTAL SHEETS 406 SHEET NO. 128 CONTRACT NO. 68E44 ILLINOIS FED. AID PROJECT NHPP-YR3(905)

MODEL: Default  
FILE NAME: C:\Users\Trevor.Hanson\OneDrive - State of Illinois & Technology\68E44 WB McCluggage Lighting\D468E44-LightingDesign.dgn

MODEL: Default  
FILE NAME: C:\U



Print Form

Reset Form

Luminaire Performance Table

Project

|          |                 |                       |          |
|----------|-----------------|-----------------------|----------|
| Date     | Contract Number | Section Number        | County   |
| 03/11/25 | 68E44           | (15B-1)BP,BRR;(14HB-1 | Tazewell |

|                     |              |
|---------------------|--------------|
| Marked Route Number | Municipality |
| US150               |              |

Roadway

|                         |                               |              |                        |              |
|-------------------------|-------------------------------|--------------|------------------------|--------------|
| Lane Width (see note 4) | Number and Direction of lanes | Median Width | Surface Classification | Q-Zero Value |
| 12FT                    | 3 One Direction               | 0            | R3                     | 0.07         |

Structure

|                 |            |                       |                      |
|-----------------|------------|-----------------------|----------------------|
| Mounting Height | Arm Length | Set-Back (see note 1) | Number of Luminaries |
| 45FT            | 15FT       | 1FT                   | 1                    |

Luminaire

|                             |                         |                      |
|-----------------------------|-------------------------|----------------------|
| Description                 | Transverse Distribution | Lateral Distribution |
| LED, ROADWAY, DESIGNATION G | TYPE III                | Medium               |

|                               |              |         |                  |
|-------------------------------|--------------|---------|------------------|
| Total Light Loss Factor (LLF) | B-U-G Rating | Shields | Dimming Protocol |
| Refer to Notes 6 and 7        | U=0          | NA      | 0-10V            |

Layout

|         |               |
|---------|---------------|
| Spacing | Configuration |
| 230FT   | Single Sided  |

Performance (see notes 5 and 6)

|                                            |                                                      |
|--------------------------------------------|------------------------------------------------------|
| Average Illuminance, E <sub>AVE</sub> (fc) | Uniformity Ratio, E <sub>AVE</sub> /E <sub>MIN</sub> |
| NA                                         |                                                      |

|                                             |                                                      |                                                      |                                                           |
|---------------------------------------------|------------------------------------------------------|------------------------------------------------------|-----------------------------------------------------------|
| Average Luminance, L <sub>AVE</sub> (cd/m²) | Uniformity Ratio, L <sub>AVE</sub> /L <sub>MIN</sub> | Uniformity Ratio, L <sub>MAX</sub> /L <sub>MIN</sub> | Veiling Luminance Ratio, L <sub>v</sub> /L <sub>AVE</sub> |
| ≥ 0.6                                       | ≤ 3.5                                                | ≤ 6.0                                                | ≤ 0.3                                                     |

Light Tresspass (see notes 5 and 7)

|                               |                                                    |                                                  |
|-------------------------------|----------------------------------------------------|--------------------------------------------------|
| Distance to ROW (behind pole) | Max. Horizontal Illuminance at ROW, E <sub>H</sub> | Max. Vertical Illuminance at ROW, E <sub>V</sub> |
|                               |                                                    |                                                  |

Notes

- Set-Back is from Edge of Pavement (white line).
- Lighting calculations shall be performed with all luminaires oriented toward and perpendicular to the roadway.
- Performance requirements shall be the minimum acceptable standards of photometric performance for the luminaire, based on the given conditions listed above.
- Lane width is the width of each **individual** lane, not to be confused with total roadway width.
- Compliance with performance criteria shall be held to one significant digit.
- Photometric calculations for roadways shall be performed with a total light loss factor of 0.7
- Light trespass calculations shall be performed with a total light loss factor of 1.0 and with horizontal calculations performed at grade and vertical calculations performed with calculation points located three feet above grade.
- Luminaire performance table is intended to define the luminaire and does not necessarily match any specific roadway geometry, mounting height, setback, or arm length.

Printed 03/12/25

BDE 5630 (Rev. 06/06/24)

WATERWAY OBSTRUCTION WARNING LUMINAIRE SCHEDULE

| LABEL | ROUTE     | STATION | CIRCUIT | LUMINAIRE TYPE               |
|-------|-----------|---------|---------|------------------------------|
| N1    | US 150 WB | 225+71  | D-4*    | WWOWL, LED, 180 DEGREE RED   |
| N2    | US 150 WB | 225+71  | D-4*    | WWOWL, LED, 180 DEGREE RED   |
| N3    | US 150 WB | 222+62  | D-4*    | WWOWL, LED, 360 DEGREE GREEN |
| N4    | US 150 WB | 222+62  | D-4*    | WWOWL, LED, 360 DEGREE GREEN |
| N5    | US 150 WB | 219+57  | D-4*    | WWOWL, LED, 180 DEGREE RED   |
| N6    | US 150 WB | 219+57  | D-4*    | WWOWL, LED, 180 DEGREE RED   |

\* LIGHTING CONTROLLER D SHALL BE MODIFIED TO ACCOMMODATE CIRCUIT D-4

ROADWAY LIGHTING SCHEDULE

| LABEL | ROUTE                  | STATION | CIRCUIT | LIGHT POLE INSTALLATION |                       |                       |                     | TRUSS MOUNTED         |                  | LUMINAIRE TYPE |
|-------|------------------------|---------|---------|-------------------------|-----------------------|-----------------------|---------------------|-----------------------|------------------|----------------|
|       |                        |         |         | POLE TYPE               | MOUNTING HEIGHT (FT.) | MAST ARM LENGTH (FT.) | FOUNDATION TYPE     | MOUNTING HEIGHT (FT.) | MOUNTING BRACKET |                |
| W11   | US 150 WB              | 214+21  | B-1     | GALV STL                | 45.0                  | 15.0                  | PARAPET WALL*       |                       |                  | LUM LED RDWY G |
| W12   | US 150 WB              | 211+60  | B-1     | GALV STL                | 45.0                  | 15.0                  | PARAPET WALL*       |                       |                  | LUM LED RDWY G |
| W13   | US 150 WB              | 209+01  | B-1     | GALV STL                | 45.0                  | 15.0                  | PARAPET WALL*       |                       |                  | LUM LED RDWY G |
| W14   | US 150 WB              | 206+44  | B-1     | GALV STL                | 45.0                  | 15.0                  | PARAPET WALL*       |                       |                  | LUM LED RDWY G |
| W15   | US 150 WB              | 204+28  | B-1     | GALV STL                | 45.0                  | 15.0                  | PARAPET WALL*       |                       |                  | LUM LED RDWY G |
| W16   | US 150 WB              | 201+96  | B-1     | GALV STL                | 45.0                  | 15.0                  | PARAPET WALL*       |                       |                  | LUM LED RDWY G |
| W18   | US 150 WB<br>EXIT RAMP | 00+38   | B-1     | GALV STL                | 45.0                  | 15.0                  | PARAPET WALL*       |                       |                  | LUM LED RDWY G |
| W21   | US 150 WB<br>EXIT RAMP | 13+28   | B-1     | GALV STL                | 45.0                  | 15.0                  | PARAPET WALL*       |                       |                  | LUM LED RDWY G |
| E21   | US 150 WB              | 244+78  | D-1     | GALV STL                | 45.0                  | 15.0                  | PARAPET WALL*       |                       |                  | LUM LED RDWY G |
| E22   | US 150 WB              | 242+20  | D-1     | GALV STL                | 45.0                  | 15.0                  | PARAPET WALL*       |                       |                  | LUM LED RDWY G |
| E23   | US 150 WB              | 239+60  | D-1     | GALV STL                | 45.0                  | 15.0                  | PARAPET WALL*       |                       |                  | LUM LED RDWY G |
| E24   | US 150 WB              | 237+03  | D-1     | GALV STL                | 45.0                  | 15.0                  | PARAPET WALL*       |                       |                  | LUM LED RDWY G |
| E25   | US 150 WB              | 234+37  | D-1     | GALV STL                | 45.0                  | 15.0                  | PARAPET WALL*       |                       |                  | LUM LED RDWY G |
| E26   | US 150 WB              | 231+82  | D-1     | GALV STL                | 45.0                  | 15.0                  | PARAPET WALL*       |                       |                  | LUM LED RDWY G |
| E27   | US 150 WB              | 229+31  | D-1     |                         |                       |                       |                     | 45.0                  | RE-USE EXISTING  | LUM LED RDWY G |
| E28   | US 150 WB              | 227+10  | D-1     |                         |                       |                       |                     | 45.0                  | RE-USE EXISTING  | LUM LED RDWY G |
| E29   | US 150 WB              | 224+73  | D-1     |                         |                       |                       |                     | 45.0                  | RE-USE EXISTING  | LUM LED RDWY G |
| E30   | US 150 WB              | 222+92  | D-1     |                         |                       |                       |                     | 45.0                  | RE-USE EXISTING  | LUM LED RDWY G |
| E31   | US 150 WB              | 220+99  | D-1     |                         |                       |                       |                     | 45.0                  | RE-USE EXISTING  | LUM LED RDWY G |
| E32   | US 150 WB              | 218+60  | D-1     |                         |                       |                       |                     | 45.0                  | RE-USE EXISTING  | LUM LED RDWY G |
| E33   | US 150 WB              | 216+35  | D-1     |                         |                       |                       |                     | 45.0                  | RE-USE EXISTING  | LUM LED RDWY G |
| 33    | US 150 WB              | 247+30  | D-5**   | GALV STL                | 45.0                  | 15.0                  | METAL, 15BC 8 5/8X6 |                       |                  | LUM LED RDWY G |
| 34    | US 150 WB              | 249+72  | D-5**   | GALV STL                | 45.0                  | 15.0                  | METAL, 15BC 8 5/8X6 |                       |                  | LUM LED RDWY G |
| 35    | US 150 WB              | 251+85  | D-5**   | GALV STL                | 50.0                  | 15.0                  | METAL, 15BC 8 5/8X8 |                       |                  | LUM LED RDWY G |
| 36    | US 150 WB              | 253+92  | D-5**   | GALV STL                | 50.0                  | 15.0                  | METAL, 15BC 8 5/8X8 |                       |                  | LUM LED RDWY G |
| 37    | US 150 WB              | 257+12  | D-5**   | GALV STL                | 50.0                  | 15.0                  | METAL, 15BC 8 5/8X8 |                       |                  | LUM LED RDWY G |

\* LIGHT POLE ANCHOR BOLTS TO BE INSTALLED IN PROPOSED CONCRETE PARAPET WALL BLISTER AS SHOWN IN PLANS

\*\* LIGHTING CONTROLLER D SHALL BE MODIFIED TO ACCOMMODATE CIRCUIT D-5

LIGHTING SCHEDULE OF QUANTITY

| ITEM NUMBER | ITEM DESCRIPTION                                                                  | UNIT  | TOTAL QTY. | BRIDGE OVER IL 29 (ADAMS ST.) | US 150 WB MCCLUGAGE BRIDGE |
|-------------|-----------------------------------------------------------------------------------|-------|------------|-------------------------------|----------------------------|
| 81028350    | UNDERGROUND CONDUIT, PVC, 2" DIA.                                                 | FOOT  | 720.0      | 600.0                         | 120.0                      |
| 81100300    | CONDUIT ATTACHED TO STRUCTURE, 1" DIA., GALVANIZED STEEL                          | FOOT  | 615.0      |                               | 615.0                      |
| 81200220    | CONDUIT EMBEDDED IN STRUCTURE, 1 1/2" DIA., PVC                                   | FOOT  | 4843.0     | 415.0                         | 4428.0                     |
| 81300220    | JUNCTION BOX, STAINLESS STEEL, ATTACHED TO STRUCTURE, 6" X 6" X 4"                | EACH  | 7.0        |                               | 7.0                        |
| 81300320    | JUNCTION BOX, STAINLESS STEEL, ATTACHED TO STRUCTURE, 8" X 8" X 6"                | EACH  | 7.0        |                               | 7.0                        |
| 81300600    | JUNCTION BOX, STAINLESS STEEL, ATTACHED TO STRUCTURE, 14" X 8" X 6"               | EACH  | 7.0        |                               | 7.0                        |
| 81603035    | UNIT DUCT, 600V, 2-1C NO.6, 1/C NO.6 GROUND, (XLP-TYPE USE), 1" DIA. POLYETHYLENE | FOOT  | 1121.0     |                               | 1121.0                     |
| 81702120    | ELECTRIC CABLE IN CONDUIT, 600V (XLP-TYPE USE) 1/C NO. 8                          | FOOT  | 6572.0     |                               | 6572.0                     |
| 81702130    | ELECTRIC CABLE IN CONDUIT, 600V (XLP-TYPE USE) 1/C NO. 6                          | FOOT  | 16321.5    | 438.5                         | 15883.0                    |
| 82110007    | LUMINAIRE, LED, ROADWAY, OUTPUT DESIGNATION G                                     | EACH  | 26.0       | 2.0                           | 24.0                       |
| 82200608    | WATERWAY OBSTRUCTION WARNING LUMINAIRE, LED, 180 DEGREE RED                       | EACH  | 4.0        |                               | 4.0                        |
| 82200609    | WATERWAY OBSTRUCTION WARNING LUMINAIRE, LED, 360 DEGREE GREEN                     | EACH  | 2.0        |                               | 2.0                        |
| 83060450    | LIGHT POLE, GALVANIZED STEEL, 45 FT. M.H., 15 FT. MAST ARM                        | EACH  | 16.0       | 2.0                           | 14.0                       |
| 83060550    | LIGHT POLE, GALVANIZED STEEL, 50 FT. M.H., 15 FT. MAST ARM                        | EACH  | 3.0        |                               | 3.0                        |
| 83600356    | LIGHT POLE FOUNDATION, METAL, 15" BOLT CIRCLE, 8 5/8" X 6'                        | EACH  | 2.0        |                               | 2.0                        |
| 83600358    | LIGHT POLE FOUNDATION, METAL, 15" BOLT CIRCLE, 8 5/8" X 8'                        | EACH  | 3.0        |                               | 3.0                        |
| 87900100    | DRILL EXISTING FOUNDATION                                                         | EACH  | 1.0        |                               | 1.0                        |
| X0327739    | MISCELLANEOUS ELECTRICAL WORK                                                     | L SUM | 1.0        |                               | 1.0                        |
| X8440128    | REMOVE EXISTING LIGHTING SYSTEM                                                   | L SUM | 1.0        |                               | 1.0                        |
| X8950130    | MODIFY EXISTING LIGHTING CONTROLLER                                               | EACH  | 1.0        |                               | 1.0                        |

STATE OF ILLINOIS  
DEPARTMENT OF TRANSPORTATION


PROPOSED LIGHTING SCHEDULES

SCALE: SHEET OF SHEETS STA. TO STA.

|                           |                            |         |              |                    |
|---------------------------|----------------------------|---------|--------------|--------------------|
| F.A.P. RTE.               | SECTION                    | COUNTY  | TOTAL SHEETS | SHEET NO.          |
| 317                       | (15B-1)BP,BRR; (14HB-1)BRR | PEO/TAZ | 406          | 130                |
|                           |                            |         |              | CONTRACT NO. 68E44 |
| ILLINOIS FED. AID PROJECT |                            |         |              |                    |



PLAN VIEW

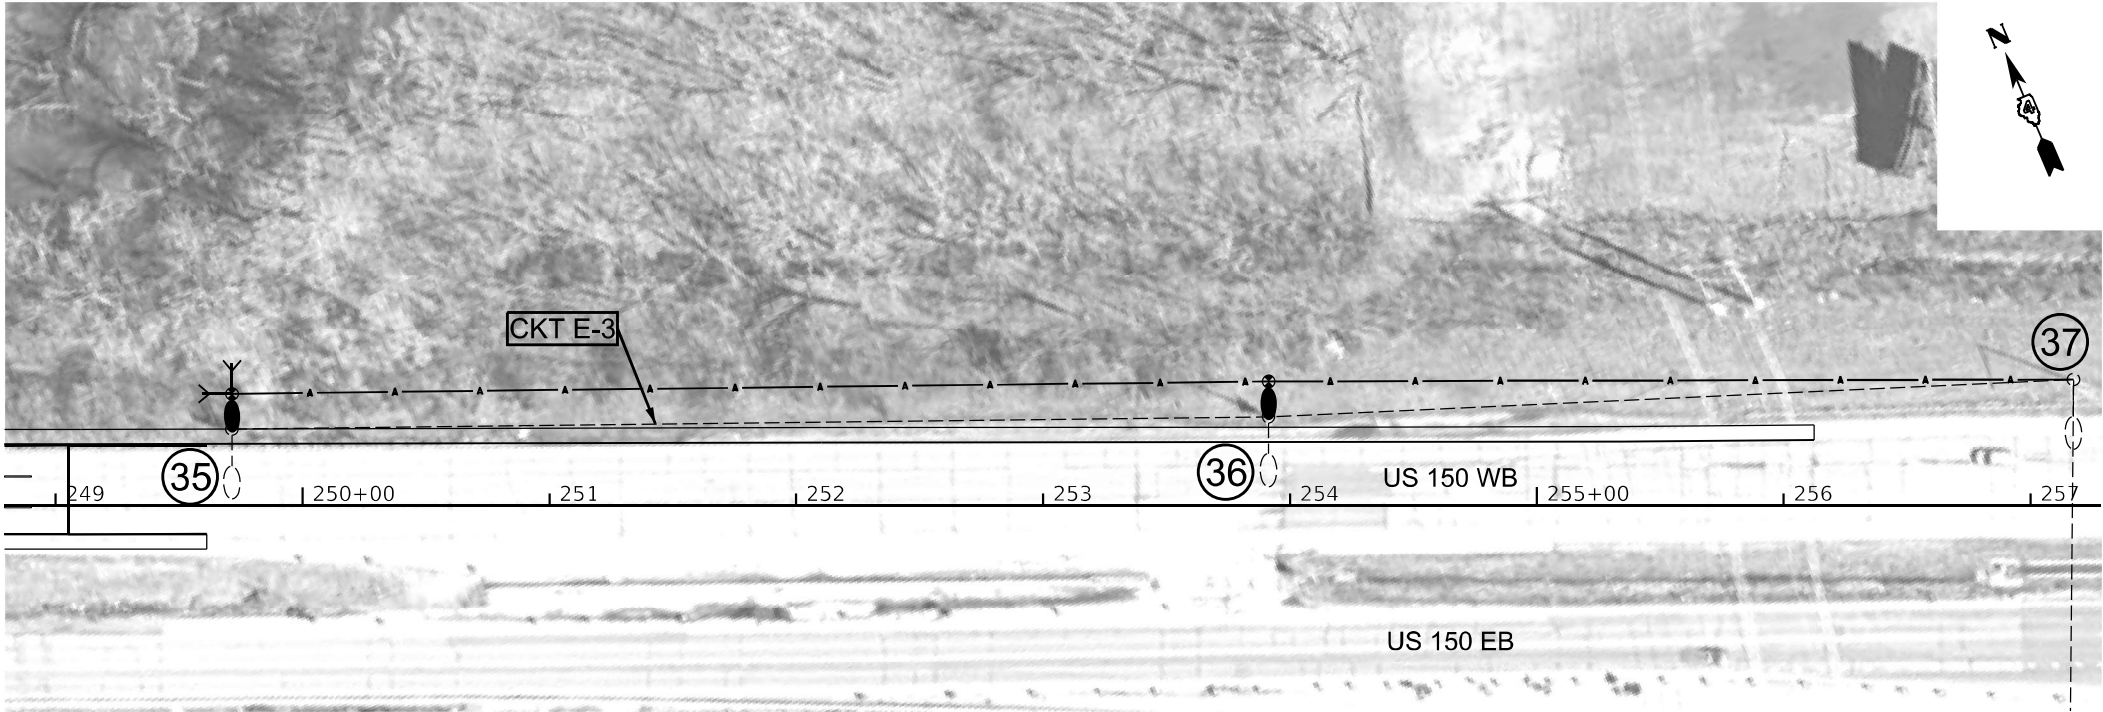

| BILL OF MATERIALS             |       |      |
|-------------------------------|-------|------|
| ITEM DESCRIPTION              | UNIT  | QTY. |
| MISCELLANEOUS ELECTRICAL WORK | L SUM | 1.0  |

CROSSOVER LIGHTING NOTES:

- ALL WORK RELATED TO THE TEMPORARY CROSSOVER LIGHTING SHALL BE INCLUDED IN THE PAY ITEM "MISCELLANEOUS ELECTRICAL WORK."
- TEMPORARY WOOD POLES SHALL BE SET BACK OUTSIDE OF THE CLEAR ZONE AND OUTSIDE OF THE PROPOSED ROAD WORK, AS APPROVED BY THE RESIDENT ENGINEER.
- THE LOCATION OF ALL UTILITIES AND PRIVATELY OWNED FACILITIES SHALL BE FIELD VERIFIED BY THE CONTRACTOR PRIOR TO THE INSTALLATION OF ANY COMPONENTS.
- THE CONTRACTOR SHALL VERIFY FIELD CONDITIONS PRIOR TO BIDDING. THERE WILL BE NO ADDITIONAL COMPENSATION FOR CLAIMS THAT ARISE FROM A FAILURE TO FULLY INVESTIGATE EXISTING FIELD CONDITIONS.
- GUY WIRE ANCHORS SHALL BE INSTALLED AS NECESSARY TO THE SATISFACTION OF THE RESIDENT ENGINEER.
- POLE HEIGHT SHALL BE INCREASED AS NECESSARY TO MAINTAIN REQUIRED CLEARANCE OF AERIAL CABLE OVER THE ROADWAY AND LUMINAIRE MOUNTING HEIGHT OF 45 FT. ABOVE THE ROADWAY.
- THE CONTRACTOR SHALL RELOCATE THE EXISTING LUMINAIRES AND MOUNTING BRACKETS FROM THE EXISTING LIGHT POLES 35 AND 36 TO THE TEMPORARY WOOD POLES AT THOSE LOCATIONS.
- AT THE CONCLUSION OF THIS PROJECT, THE CONTRACTOR SHALL REMOVE THE CROSSOVER LIGHTING IN ITS ENTIRETY. THE LUMINAIRES WILL BECOME THE PROPERTY OF THE DEPARTMENT AND THE CONTRACTOR SHALL DELIVER THEM TO THE IDOT TRAFFIC BUILDING AT 1025 W. DETWEILLER DR. PEORIA. THE CONTRACTOR SHALL NOTIFY TONY BRIDSON AT 309-370-7522 ATLEAST 48 HOURS BEFORE DELIVERY. THE CONTRACTOR SHALL DISPOSE OF ALL OTHER ITEMS.
- THE TEMPORARY WOOD POLES SHALL BE INSTALLED WITHIN 15 FT. OF THE EXISTING LIGHT POLES.
- ALL LABOR AND MATERIALS REQUIRED TO CONNECT THE RELOCATED LUMINAIRES ON THE TEMPORARY WOOD POLES TO THE EXISTING LIGHTING SYSTEM SHALL BE INCLUDED IN THE PAY ITEM "MISCELLANEOUS ELECTRICAL WORK."

LEGEND

|  |   |
|--|---|
|  | EXISTING LIGHT POLE AND LED LUMINAIRE                                                                  |
|  | PROPOSED TEMPORARY WOOD POLE, 60 FT., CLASS 3, WITH 15 FT. MAST ARM, RELOCATED EXISITING LED LUMINAIRE |
|  | EXISTING UNIT DUCT                                                                                     |
|  | PROPOSED AERIAL CABLE, SIZED AS NEEDED                                                                 |
|  | LIGHT POLE NUMBER                                                                                      |


MODEL: Default  
FILE: \\nlp-cs\users\trevor.hanson\OneDrive - State of Illinois - Dept. of Innovation & Technology\68E44 WB McClurg Lighting\LightingDesign.dgn

|  |                             |            |           |                                                   |                                                             |  |       |    |                    |                            |         |                 |              |
|--|-----------------------------|------------|-----------|---------------------------------------------------|-------------------------------------------------------------|--|-------|----|--------------------|----------------------------|---------|-----------------|--------------|
|  | USER NAME = trevor.hanson   | DESIGNED - | REVISED - | STATE OF ILLINOIS<br>DEPARTMENT OF TRANSPORTATION | PROPOSED CROSSOVER LIGHTING (MISCELLANEOUS ELECTRICAL WORK) |  |       |    | F.A.P.<br>RTE.     | SECTION                    | COUNTY  | TOTAL<br>SHEETS | SHEET<br>NO. |
|  |                             | DRAWN -    | REVISED - |                                                   |                                                             |  |       |    | 317                | (15B-1)BP,BRR; (14HB-1)BRR | PEO/TAZ | 406             | 131          |
|  | PLOT SCALE = 101.58 ' / in. | CHECKED -  | REVISED - |                                                   |                                                             |  |       |    | CONTRACT NO. 68E44 |                            |         |                 |              |
|  | PLOT DATE = 3/13/2025       | DATE -     | REVISED - |                                                   | SCALE:                                                      |  | SHEET | OF | SHEETS             | STA.                       | TO STA. |                 |              |
|  | ILLINOIS FED. AID PROJECT   |            |           |                                                   |                                                             |  |       |    |                    |                            |         |                 |              |

PLAN VIEW



ELEVATION VIEW

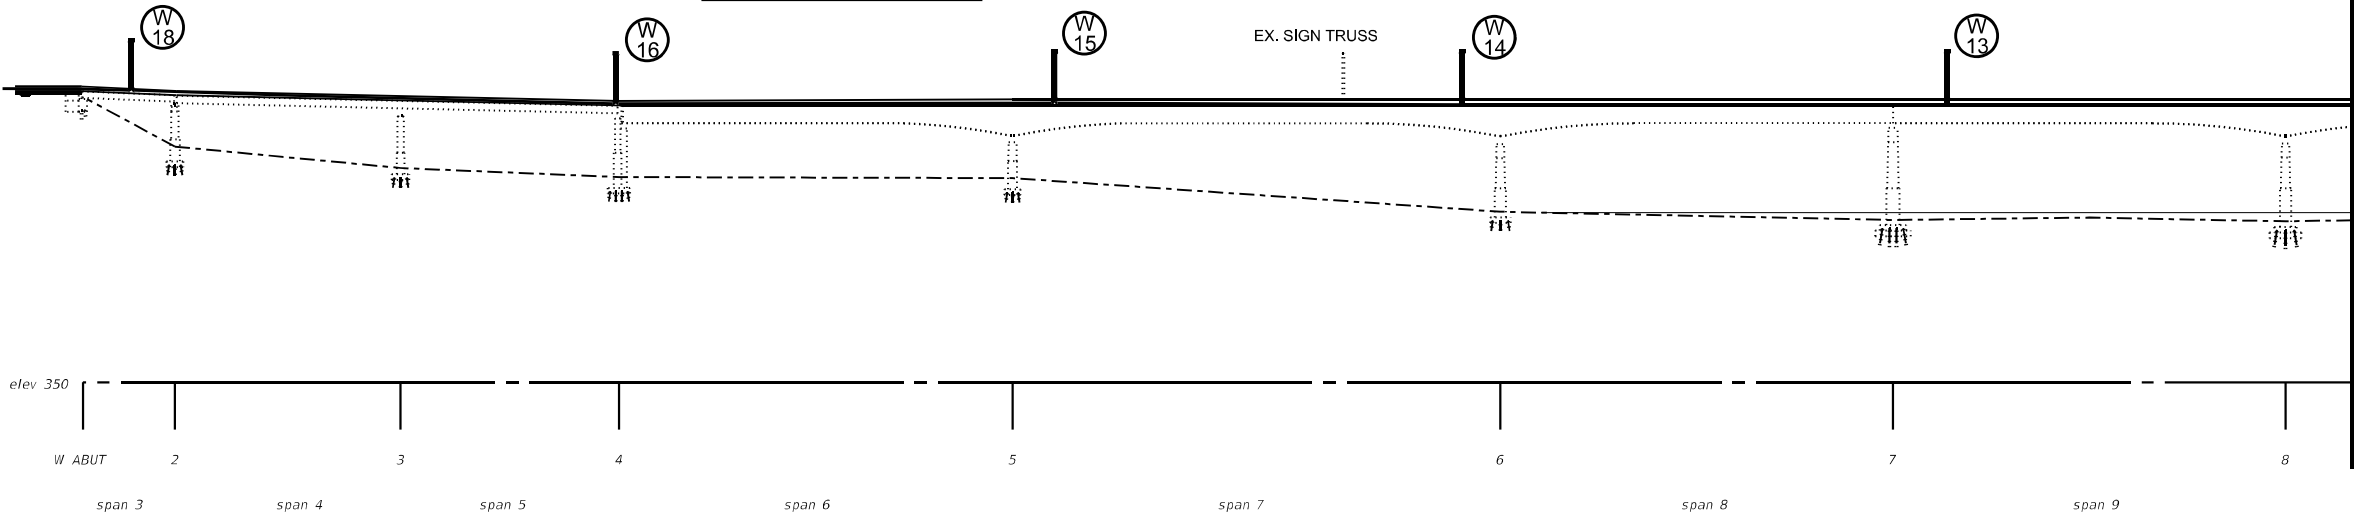

| BILL OF MATERIALS                                          |      |        |
|------------------------------------------------------------|------|--------|
| LIGHTING (STA. 196+00 TO STA. 211+15)                      |      |        |
| ITEM DESCRIPTION                                           | UNIT | QTY.   |
| UNDERGROUND CONDUIT, PVC, 2" DIA.                          | FOOT | 600.0  |
| CONDUIT EMBEDDED IN STRUCTURE, 1 1/2" DIA., PVC            | FOOT | 1342.0 |
| ELECTRIC CABLE IN CONDUIT, 600V (XLP-TYPE USE) 1/C NO. 6   | FOOT | 4288.5 |
| LUMINAIRE, LED, ROADWAY, OUTPUT DESIGNATION G              | EACH | 6.0    |
| LIGHT POLE, GALVANIZED STEEL, 45 FT. M.H., 15 FT. MAST ARM | EACH | 6.0    |

| CONDUIT/ DUCT LEGEND |   |
|----------------------|---|
|                      | ELECTRIC CABLE IN CONDUIT, 600V (XLP-TYPE USE) 1/C NO. 6 X 3 IN CONDUIT EMBEDDED IN STRUCTURE, 1 1/2" DIA. PVC                                                               |
|                      | ELECTRIC CABLE IN CONDUIT, 600V (XLP-TYPE USE) 1/C NO. 6 X 3, ELECTRIC CABLE IN CONDUIT, 600V (XLP-TYPE USE) 1/C NO. 8 X 2 IN CONDUIT EMBEDDED IN STRUCTURE, 1 1/2" DIA. PVC |
|                      | ELECTRIC CABLE IN CONDUIT, 600V (XLP-TYPE USE) 1/C NO. 8 X 3 IN CONDUIT ATTACHED TO STRUCTURE, 1" DIA. GALVANIZED STEEL                                                      |
|                      | ELECTRIC CABLE IN CONDUIT, 600V (XLP-TYPE USE) 1/C NO. 6 X 3, ELECTRIC CABLE IN CONDUIT, 600V (XLP-TYPE USE) 1/C NO. 8 X 2 IN UNDERGROUND CONDUIT, PVC 2"                    |
|                      | UNIT DUCT, 600V, 2-1C NO.6, 1/C NO.6 GROUND, (XLP-TYPE USE), 1" DIA. POLYETHYLENE                                                                                            |

| LEGEND |                                                               |
|--------|---------------------------------------------------------------|
|        | PROPOSED GALVANIZED STEEL LIGHT POLE, WITH LED LUMINAIRE      |
|        | PROPOSED LED LUMINAIRE INSTALLED ON EX. TRUSS MOUNTED BRACKET |
|        | PROPOSED JUNCTION BOX, STAINLESS STEEL, ATTACHED TO STRUCTURE |
|        | PROPOSED WWOL LUMINAIRE, RED (180°)                           |
|        | PROPOSED WWOL LUMINAIRE, GREEN (360°)                         |
|        | LIGHT POLE NUMBER                                             |
|        | TRUSS MOUNTED LUMINAIRE NUMBER                                |
|        | WWOL LUMINAIRE NUMBER                                         |

NOT TO SCALE

|                            |            |           |
|----------------------------|------------|-----------|
| USER NAME = trevor.hanson  | DESIGNED - | REVISED - |
| PLOT SCALE = 101.58' / in. | DRAWN -    | REVISED - |
| PLOT DATE = 3/13/2025      | CHECKED -  | REVISED - |
|                            | DATE -     | REVISED - |


STATE OF ILLINOIS  
DEPARTMENT OF TRANSPORTATION

| PROPOSED LIGHTING IMPROVEMENTS<br>US 150 WB MCCLUGAGE BRIDGE |       |           |              |
|--------------------------------------------------------------|-------|-----------|--------------|
| SCALE:                                                       | SHEET | OF SHEETS | STA. TO STA. |

| F.A.P. RTE.               | SECTION                    | COUNTY  | TOTAL SHEETS | SHEET NO. |
|---------------------------|----------------------------|---------|--------------|-----------|
| 317                       | (15B-1)BP.BRR; (14HB-1)BRR | PEO/TAZ | 406          | 132       |
| CONTRACT NO. 68E44        |                            |         |              |           |
| ILLINOIS FED. AID PROJECT |                            |         |              |           |

MODEL: Default  
FILE: \\usdot\csc\scs\Treva\hanson\OneDrive - State of Illinois - Dept. of Innovation & Technology\Lighting\68E44 WB McClugage Lighting\68E44-LightingDesign.dgn


PLAN VIEW

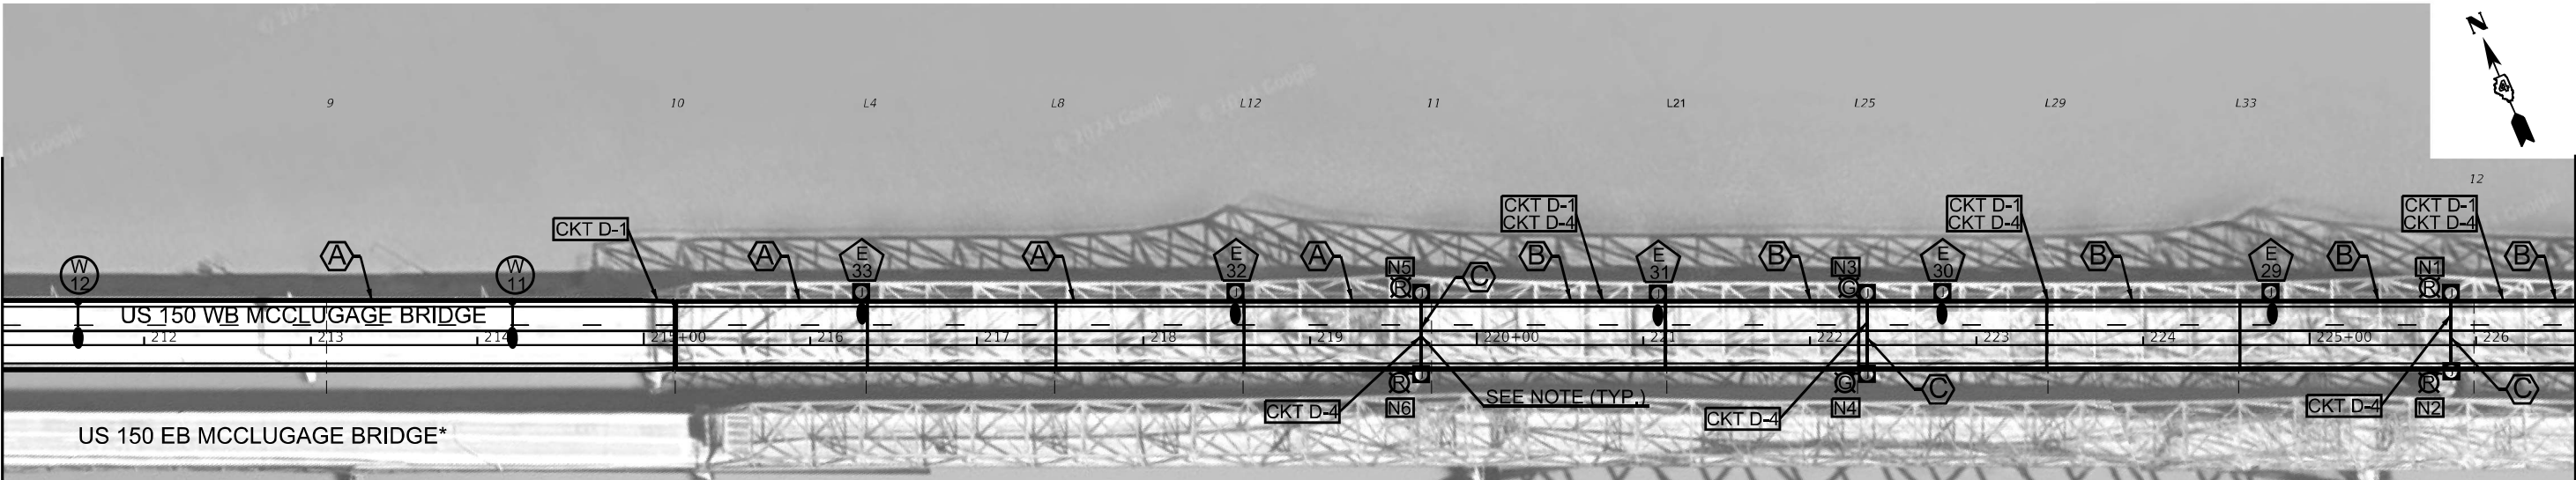

\* US 150 EB MCCLUGAGE BRIDGE REPLACEMENT,  
SEE IDOT CONTRACT 68B46

- NOTES:
- THE CONDUIT BETWEEN WWOL JUNCTION BOXES SHALL BE INSTALLED 25 FT. UP THE VERTICAL MEMBER ON THE NORTH SIDE OF THE BRIDGE, 50 FT. ALONG THE SWAY BRACING, AND 25 FT. DOWN THE VERTICAL MEMBER ON THE SOUTH SIDE OF THE BRIDGE.

ELEVATION VIEW

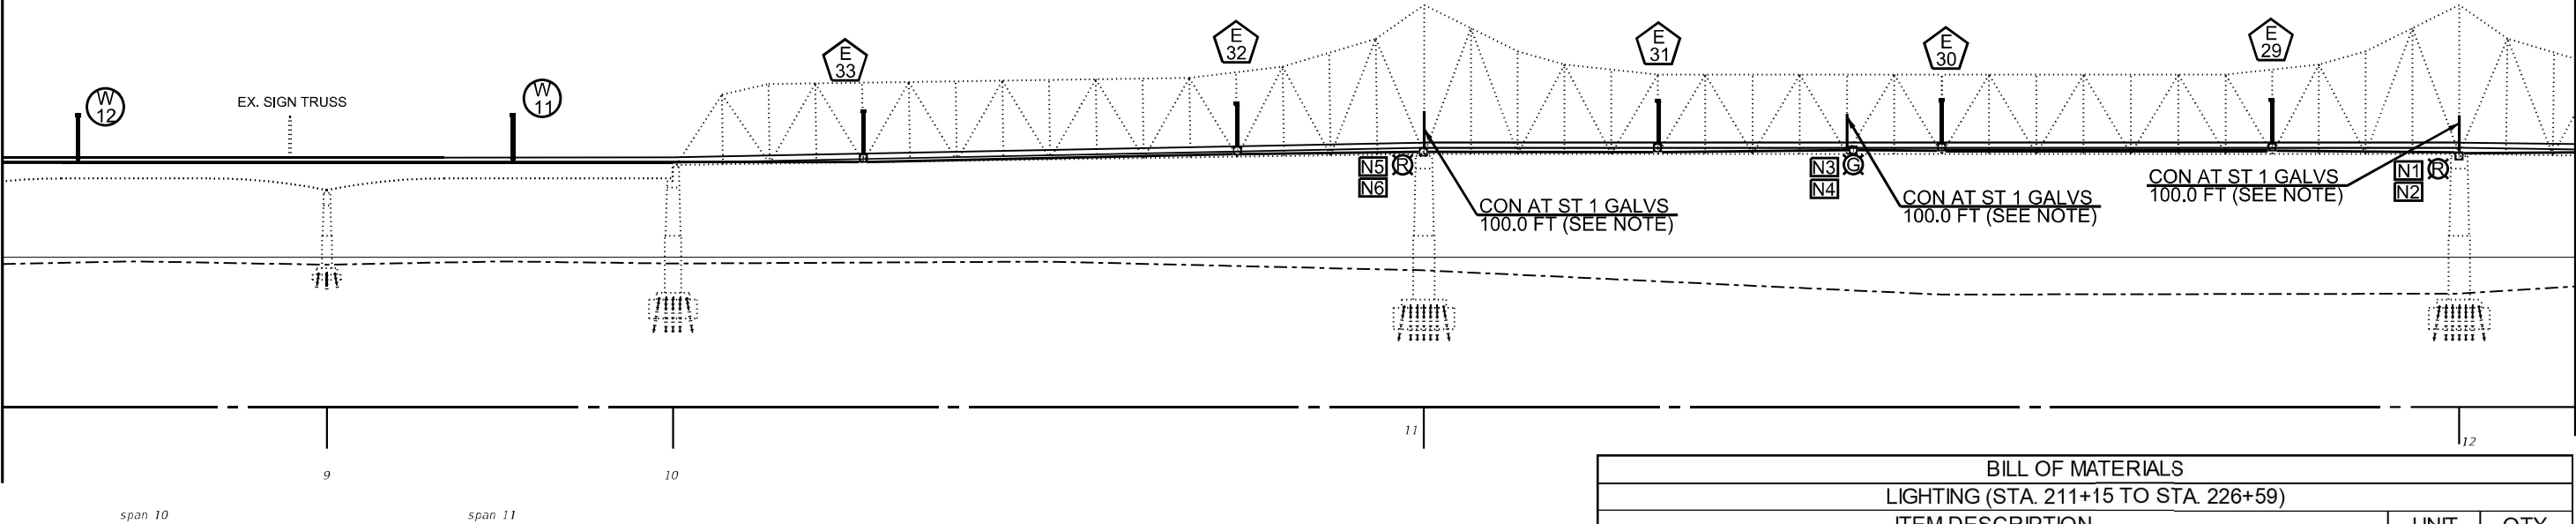

CONDUIT/ DUCT LEGEND

- A** ELECTRIC CABLE IN CONDUIT, 600V (XLP-TYPE USE) 1/C NO. 6 X 3 IN CONDUIT EMBEDDED IN STRUCTURE, 1 1/2" DIA. PVC
- B** ELECTRIC CABLE IN CONDUIT, 600V (XLP-TYPE USE) 1/C NO. 6 X 3, ELECTRIC CABLE IN CONDUIT, 600V (XLP-TYPE USE) 1/C NO. 8 X 2 IN CONDUIT EMBEDDED IN STRUCTURE, 1 1/2" DIA. PVC
- C** ELECTRIC CABLE IN CONDUIT, 600V (XLP-TYPE USE) 1/C NO. 8 X 3 IN CONDUIT ATTACHED TO STRUCTURE, 1" DIA. GALVANIZED STEEL
- D** ELECTRIC CABLE IN CONDUIT, 600V (XLP-TYPE USE) 1/C NO. 6 X 3, ELECTRIC CABLE IN CONDUIT, 600V (XLP-TYPE USE) 1/C NO. 8 X 2 IN UNDERGROUND CONDUIT, PVC 2"
- E** UNIT DUCT, 600V, 2-1C NO.6, 1/C NO.6 GROUND, (XLP-TYPE USE), 1" DIA. POLYETHYLENE

LEGEND

- PROPOSED GALVANIZED STEEL LIGHT POLE, WITH LED LUMINAIRE
- PROPOSED LED LUMINAIRE INSTALLED ON EX. TRUSS MOUNTED BRACKET
- PROPOSED JUNCTION BOX, STAINLESS STEEL, ATTACHED TO STRUCTURE
- PROPOSED WWOL LUMINAIRE, RED (180°)
- PROPOSED WWOL LUMINAIRE, GREEN (360°)
- LIGHT POLE NUMBER
- TRUSS MOUNTED LUMINAIRE NUMBER
- WWOL LUMINAIRE NUMBER

BILL OF MATERIALS

LIGHTING (STA. 211+15 TO STA. 226+59)

| ITEM DESCRIPTION                                                    | UNIT | QTY.   |
|---------------------------------------------------------------------|------|--------|
| CONDUIT ATTACHED TO STRUCTURE, 1" DIA., GALVANIZED STEEL            | FOOT | 525.0  |
| CONDUIT EMBEDDED IN STRUCTURE, 1 1/2" DIA. PVC                      | FOOT | 1545.0 |
| JUNCTION BOX, STAINLESS STEEL, ATTACHED TO STRUCTURE, 6" X 6" X 4"  | EACH | 5.0    |
| JUNCTION BOX, STAINLESS STEEL, ATTACHED TO STRUCTURE, 8" X 8" X 6"  | EACH | 5.0    |
| JUNCTION BOX, STAINLESS STEEL, ATTACHED TO STRUCTURE, 14" X 8" X 6" | EACH | 6.0    |
| ELECTRIC CABLE IN CONDUIT, 600V (XLP-TYPE USE) 1/C NO. 8            | FOOT | 2339.0 |
| ELECTRIC CABLE IN CONDUIT, 600V (XLP-TYPE USE) 1/C NO. 6            | FOOT | 5433.0 |
| LUMINAIRE, LED, ROADWAY, OUTPUT DESIGNATION G                       | EACH | 7.0    |
| WATERWAY OBSTRUCTION WARNING LUMINAIRE, LED, 180 DEGREE RED         | EACH | 4.0    |
| WATERWAY OBSTRUCTION WARNING LUMINAIRE, LED, 360 DEGREE GREEN       | EACH | 2.0    |
| LIGHT POLE, GALVANIZED STEEL, 45 FT. M.H., 15 FT. MAST ARM          | EACH | 2.0    |

NOT TO SCALE


STATE OF ILLINOIS  
DEPARTMENT OF TRANSPORTATION

PROPOSED LIGHTING IMPROVEMENTS  
US 150 WB MCCLUGAGE BRIDGE - CONTINUED

SCALE: SHEET OF SHEETS STA. TO STA.


| F.A.P. RTE.               | SECTION                    | COUNTY  | TOTAL SHEETS | SHEET NO. |
|---------------------------|----------------------------|---------|--------------|-----------|
| 317                       | (15B-1)BP,BRR; (14HB-1)BRR | PEO/TAZ | 406          | 133       |
| CONTRACT NO. 68E44        |                            |         |              |           |
| ILLINOIS FED. AID PROJECT |                            |         |              |           |

PLAN VIEW

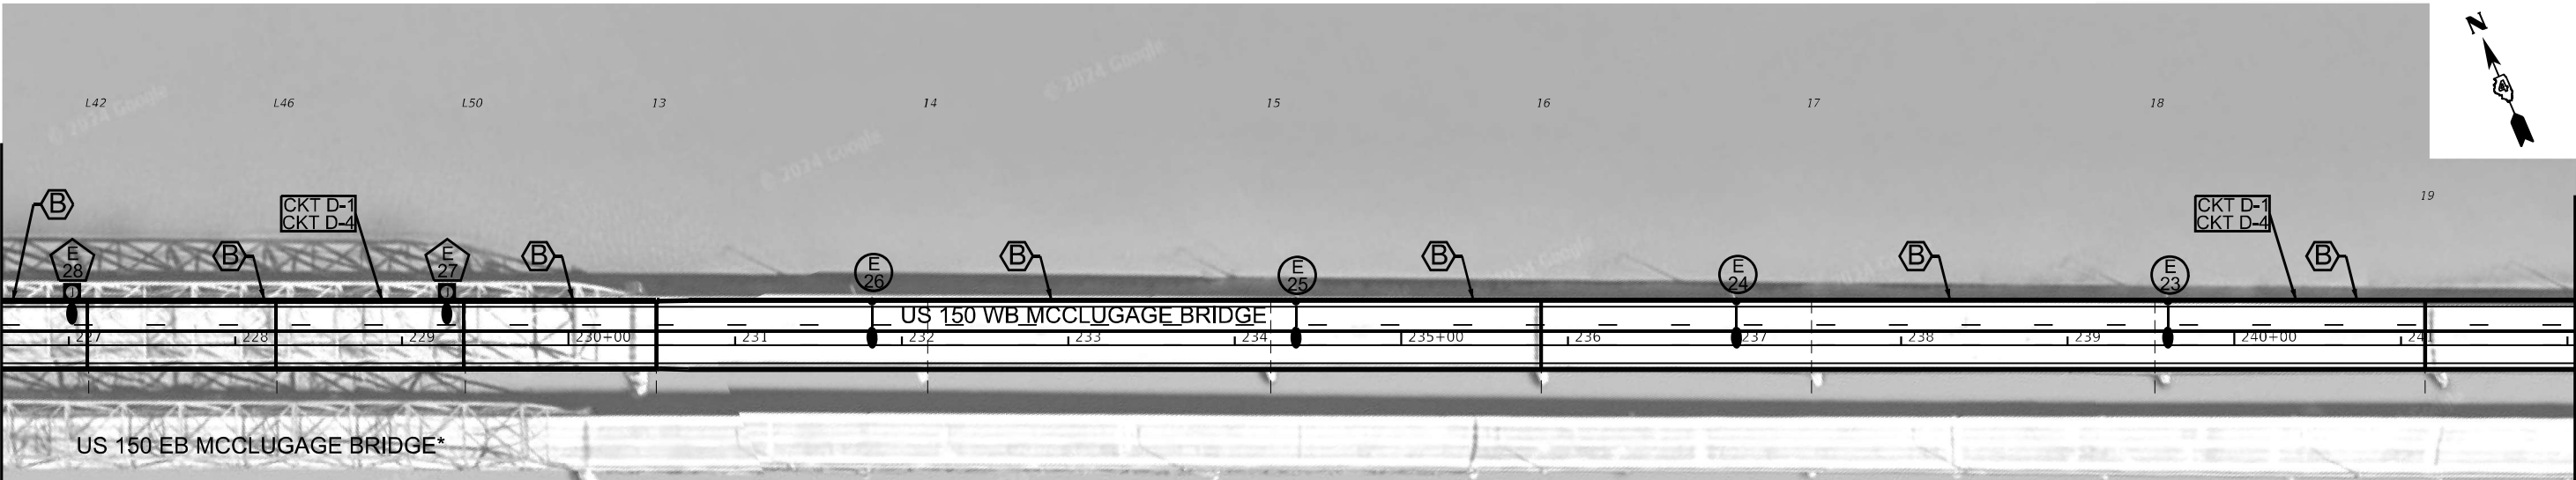

\* US 150 EB MCCLUGAGE BRIDGE REPLACEMENT,  
SEE IDOT CONTRACT 68B46

ELEVATION VIEW

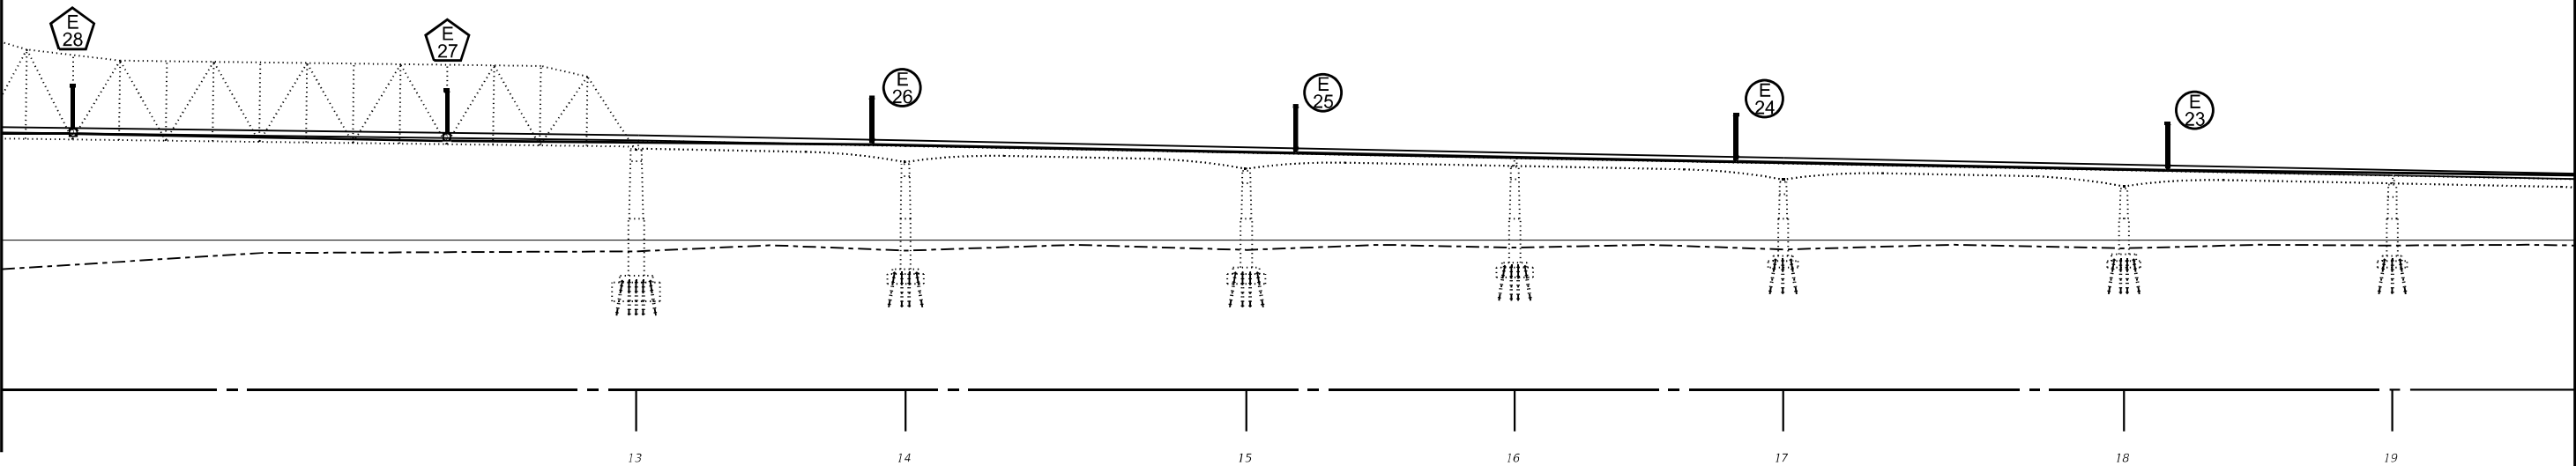

CONDUIT/ DUCT LEGEND

- ELECTRIC CABLE IN CONDUIT, 600V (XLP-TYPE USE) 1/C NO. 6 X 3 IN CONDUIT EMBEDDED IN STRUCTURE, 1 1/2" DIA. PVC
- ELECTRIC CABLE IN CONDUIT, 600V (XLP-TYPE USE) 1/C NO. 6 X 3, ELECTRIC CABLE IN CONDUIT, 600V (XLP-TYPE USE) 1/C NO. 8 X 2 IN CONDUIT EMBEDDED IN STRUCTURE, 1 1/2" DIA. PVC
- ELECTRIC CABLE IN CONDUIT, 600V (XLP-TYPE USE) 1/C NO. 8 X 3 IN CONDUIT ATTACHED TO STRUCTURE, 1" DIA. GALVANIZED STEEL
- ELECTRIC CABLE IN CONDUIT, 600V (XLP-TYPE USE) 1/C NO. 6 X 3, ELECTRIC CABLE IN CONDUIT, 600V (XLP-TYPE USE) 1/C NO. 8 X 2 IN UNDERGROUND CONDUIT, PVC 2"
- UNIT DUCT, 600V, 2-1C NO.6, 1/C NO.6 GROUND, (XLP-TYPE USE), 1" DIA. POLYETHYLENE

LEGEND

- PROPOSED GALVANIZED STEEL LIGHT POLE, WITH LED LUMINAIRE
- PROPOSED LED LUMINAIRE INSTALLED ON EX. TRUSS MOUNTED BRACKET
- PROPOSED JUNCTION BOX, STAINLESS STEEL, ATTACHED TO STRUCTURE
- PROPOSED WWOL LUMINAIRE, RED (180°)
- PROPOSED WWOL LUMINAIRE, GREEN (360°)
- LIGHT POLE NUMBER
- TRUSS MOUNTED LUMINAIRE NUMBER
- WWOL LUMINAIRE NUMBER

BILL OF MATERIALS

LIGHTING (STA. 226+59 TO STA. 242+05)

| ITEM DESCRIPTION                                                   | UNIT | QTY.   |
|--------------------------------------------------------------------|------|--------|
| CONDUIT ATTACHED TO STRUCTURE, 1" DIA., GALVANIZED STEEL           | FOOT | 90.0   |
| CONDUIT EMBEDDED IN STRUCTURE, 1 1/2" DIA., PVC                    | FOOT | 1545.0 |
| JUNCTION BOX, STAINLESS STEEL, ATTACHED TO STRUCTURE, 6" X 6" X 4" | EACH | 2.0    |
| JUNCTION BOX, STAINLESS STEEL, ATTACHED TO STRUCTURE, 8" X 8" X 6" | EACH | 2.0    |
| ELECTRIC CABLE IN CONDUIT, 600V (XLP-TYPE USE) 1/C NO. 8           | FOOT | 3108.0 |
| ELECTRIC CABLE IN CONDUIT, 600V (XLP-TYPE USE) 1/C NO. 6           | FOOT | 4900.5 |
| LUMINAIRE, LED, ROADWAY, OUTPUT DESIGNATION G                      | EACH | 6.0    |
| LIGHT POLE, GALVANIZED STEEL, 45 FT. M.H., 15 FT. MAST ARM         | EACH | 4.0    |

NOT TO SCALE

STATE OF ILLINOIS  
DEPARTMENT OF TRANSPORTATION


PROPOSED LIGHTING IMPROVEMENTS  
US 150 WB MCCLUGAGE BRIDGE - CONTINUED

SCALE: SHEET OF SHEETS STA. TO STA.

| F.A.P. RTE.               | SECTION                    | COUNTY  | TOTAL SHEETS | SHEET NO. |
|---------------------------|----------------------------|---------|--------------|-----------|
| 317                       | (15B-1)BP,BRR; (14HB-1)BRR | PEO/TAZ | 406          | 134       |
| CONTRACT NO. 68E44        |                            |         |              |           |
| ILLINOIS FED. AID PROJECT |                            |         |              |           |




PLAN VIEW

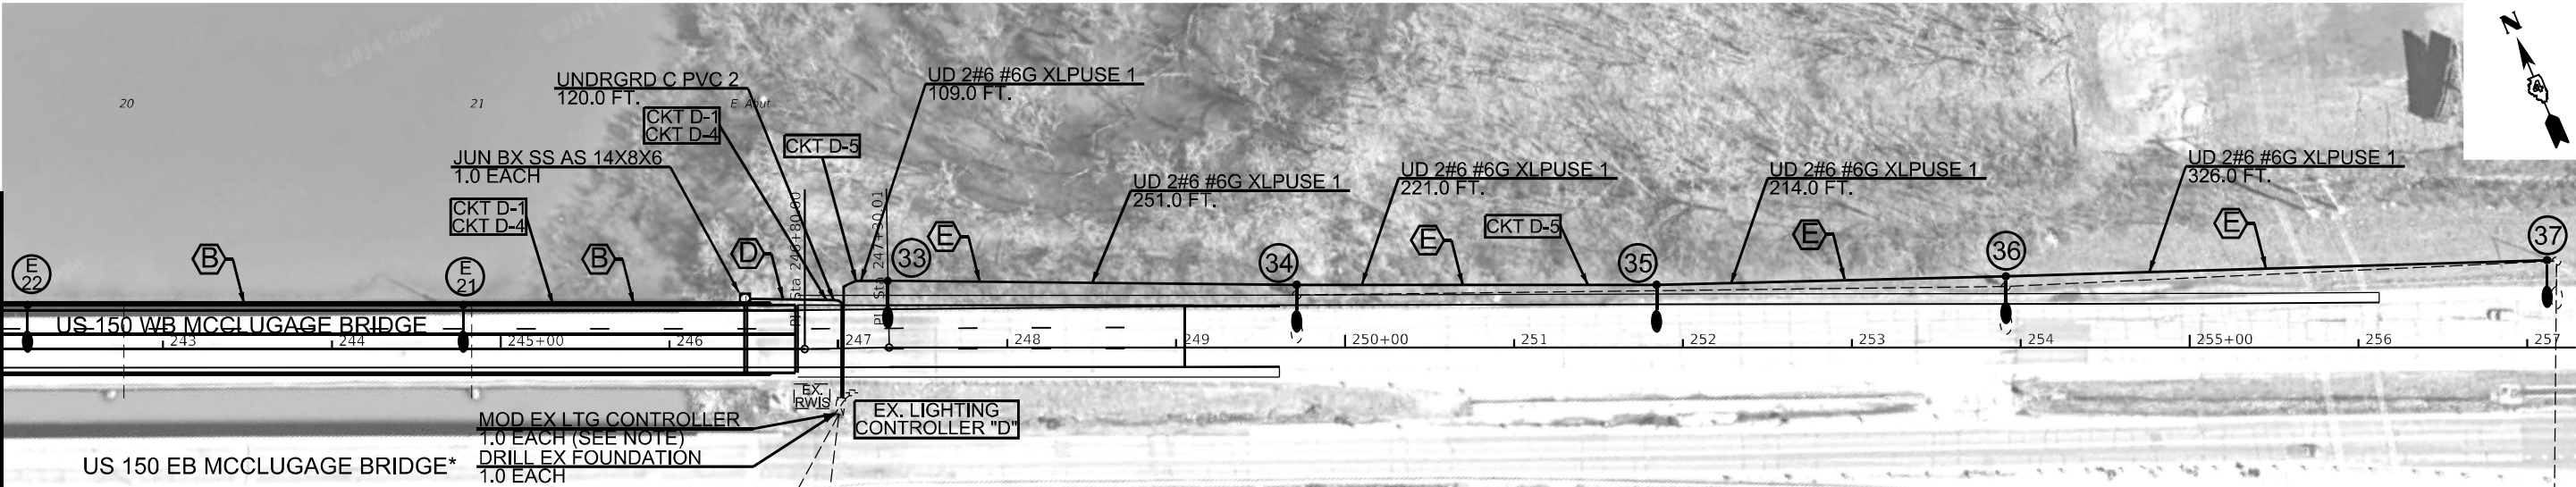

\* US 150 EB MCCLUGAGE BRIDGE REPLACEMENT, SEE IDOT CONTRACT 68B46

- NOTES:
1. THE CONTRACTOR SHALL MODIFY THE EXISTING LIGHTING CONTROLLER "D" TO ADD THE PROPOSED CIRCUITS 4 & 5. THE COST OF THIS WORK SHALL BE INCLUDED IN THE BID PRICE OF THE PAY ITEM "MODIFY EXISTING LIGHTING CONTROLLER."
  - 2.

ELEVATION VIEW

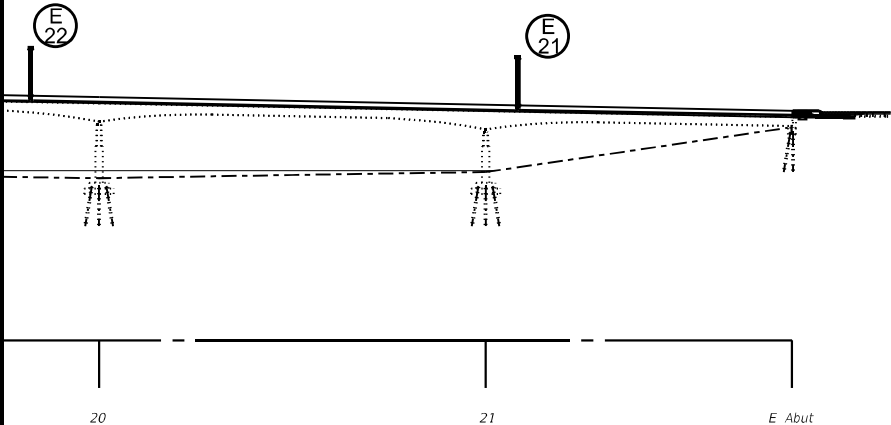

CONDUIT/ DUCT LEGEND

- (A) ELECTRIC CABLE IN CONDUIT, 600V (XLP-TYPE USE) 1/C NO. 6 X 3 IN CONDUIT EMBEDDED IN STRUCTURE, 1 1/2" DIA. PVC
- (B) ELECTRIC CABLE IN CONDUIT, 600V (XLP-TYPE USE) 1/C NO. 6 X 3, ELECTRIC CABLE IN CONDUIT, 600V (XLP-TYPE USE) 1/C NO. 8 X 2 IN CONDUIT EMBEDDED IN STRUCTURE, 1 1/2" DIA. PVC
- (C) ELECTRIC CABLE IN CONDUIT, 600V (XLP-TYPE USE) 1/C NO. 8 X 3 IN CONDUIT ATTACHED TO STRUCTURE, 1" DIA. GALVANIZED STEEL
- (D) ELECTRIC CABLE IN CONDUIT, 600V (XLP-TYPE USE) 1/C NO. 6 X 3, ELECTRIC CABLE IN CONDUIT, 600V (XLP-TYPE USE) 1/C NO. 8 X 2 IN UNDERGROUND CONDUIT, PVC 2"
- (E) UNIT DUCT, 600V, 2-1C NO.6, 1/C NO.6 GROUND, (XLP-TYPE USE), 1" DIA. POLYETHYLENE

LEGEND

- PROPOSED GALVANIZED STEEL LIGHT POLE, WITH LED LUMINAIRE
- PROPOSED LED LUMINAIRE INSTALLED ON EX. TRUSS MOUNTED BRACKET
- PROPOSED JUNCTION BOX, STAINLESS STEEL, ATTACHED TO STRUCTURE
- PROPOSED WWOL LUMINAIRE, RED (180°)
- PROPOSED WWOL LUMINAIRE, GREEN (360°)
- LIGHT POLE NUMBER
- TRUSS MOUNTED LUMINAIRE NUMBER
- WWOL LUMINAIRE NUMBER

BILL OF MATERIALS

LIGHTING (STA. 242+05 TO STA. 257+30)

| ITEM DESCRIPTION                                                                  | UNIT | QTY.   |
|-----------------------------------------------------------------------------------|------|--------|
| UNDERGROUND CONDUIT, PVC, 2" DIA.                                                 | FOOT | 120.0  |
| CONDUIT EMBEDDED IN STRUCTURE, 1 1/2" DIA., PVC                                   | FOOT | 441.0  |
| JUNCTION BOX, STAINLESS STEEL, ATTACHED TO STRUCTURE, 14" X 8" X 6"               | EACH | 1.0    |
| UNIT DUCT, 600V, 2-1C NO.6, 1/C NO.6 GROUND, (XLP-TYPE USE), 1" DIA. POLYETHYLENE | FOOT | 1121.0 |
| ELECTRIC CABLE IN CONDUIT, 600V (XLP-TYPE USE) 1/C NO. 8                          | FOOT | 1125.0 |
| ELECTRIC CABLE IN CONDUIT, 600V (XLP-TYPE USE) 1/C NO. 6                          | FOOT | 1699.5 |
| LUMINAIRE, LED, ROADWAY, OUTPUT DESIGNATION G                                     | EACH | 7.0    |
| LIGHT POLE, GALVANIZED STEEL, 45 FT. M.H., 15 FT. MAST ARM                        | EACH | 4.0    |
| LIGHT POLE, GALVANIZED STEEL, 50 FT. M.H., 15 FT. MAST ARM                        | EACH | 3.0    |
| LIGHT POLE FOUNDATION, METAL, 15" BOLT CIRCLE, 8 5/8" X 6'                        | EACH | 2.0    |
| LIGHT POLE FOUNDATION, METAL, 15" BOLT CIRCLE, 8 5/8" X 8'                        | EACH | 3.0    |
| DRILL EXISTING FOUNDATION                                                         | EACH | 1.0    |
| MODIFY EXISTING LIGHTING CONTROLLER                                               | EACH | 1.0    |

NOT TO SCALE

MODEL: Default  
FILE: \\us150\csc\68B46\Trevor\hanson\OneDrive - State of Illinois - Dept. of Innovation & Technology\68B44 WB McClugage Lighting\68B44 WB McClugage Lighting\Design.dgn

|                            |            |           |
|----------------------------|------------|-----------|
| USER NAME = trevor.hanson  | DESIGNED - | REVISED - |
| DRAWN -                    | REVISED -  |           |
| PLOT SCALE = 101.58' / in. | CHECKED -  | REVISED - |
| PLOT DATE = 3/13/2025      | DATE -     | REVISED - |


STATE OF ILLINOIS  
DEPARTMENT OF TRANSPORTATION

PROPOSED LIGHTING IMPROVEMENTS  
US 150 WB MCCLUGAGE BRIDGE - CONTINUED

SCALE: SHEET OF SHEETS STA. TO STA.

| F.A.P. RTE.               | SECTION                    | COUNTY  | TOTAL SHEETS | SHEET NO. |
|---------------------------|----------------------------|---------|--------------|-----------|
| 317                       | (15B-1)BP.BRR; (14HB-1)BRR | PEO/TAZ | 406          | 135       |
| CONTRACT NO. 68E44        |                            |         |              |           |
| ILLINOIS FED. AID PROJECT |                            |         |              |           |

MODEL: Default  
FILE: \\mclugage\csc\Users\Trevor.Hanson\OneDrive - State of Illinois - Dept. of Innovation & Technology\68E44 WB McClugage Lighting\LightingDesign.dgn

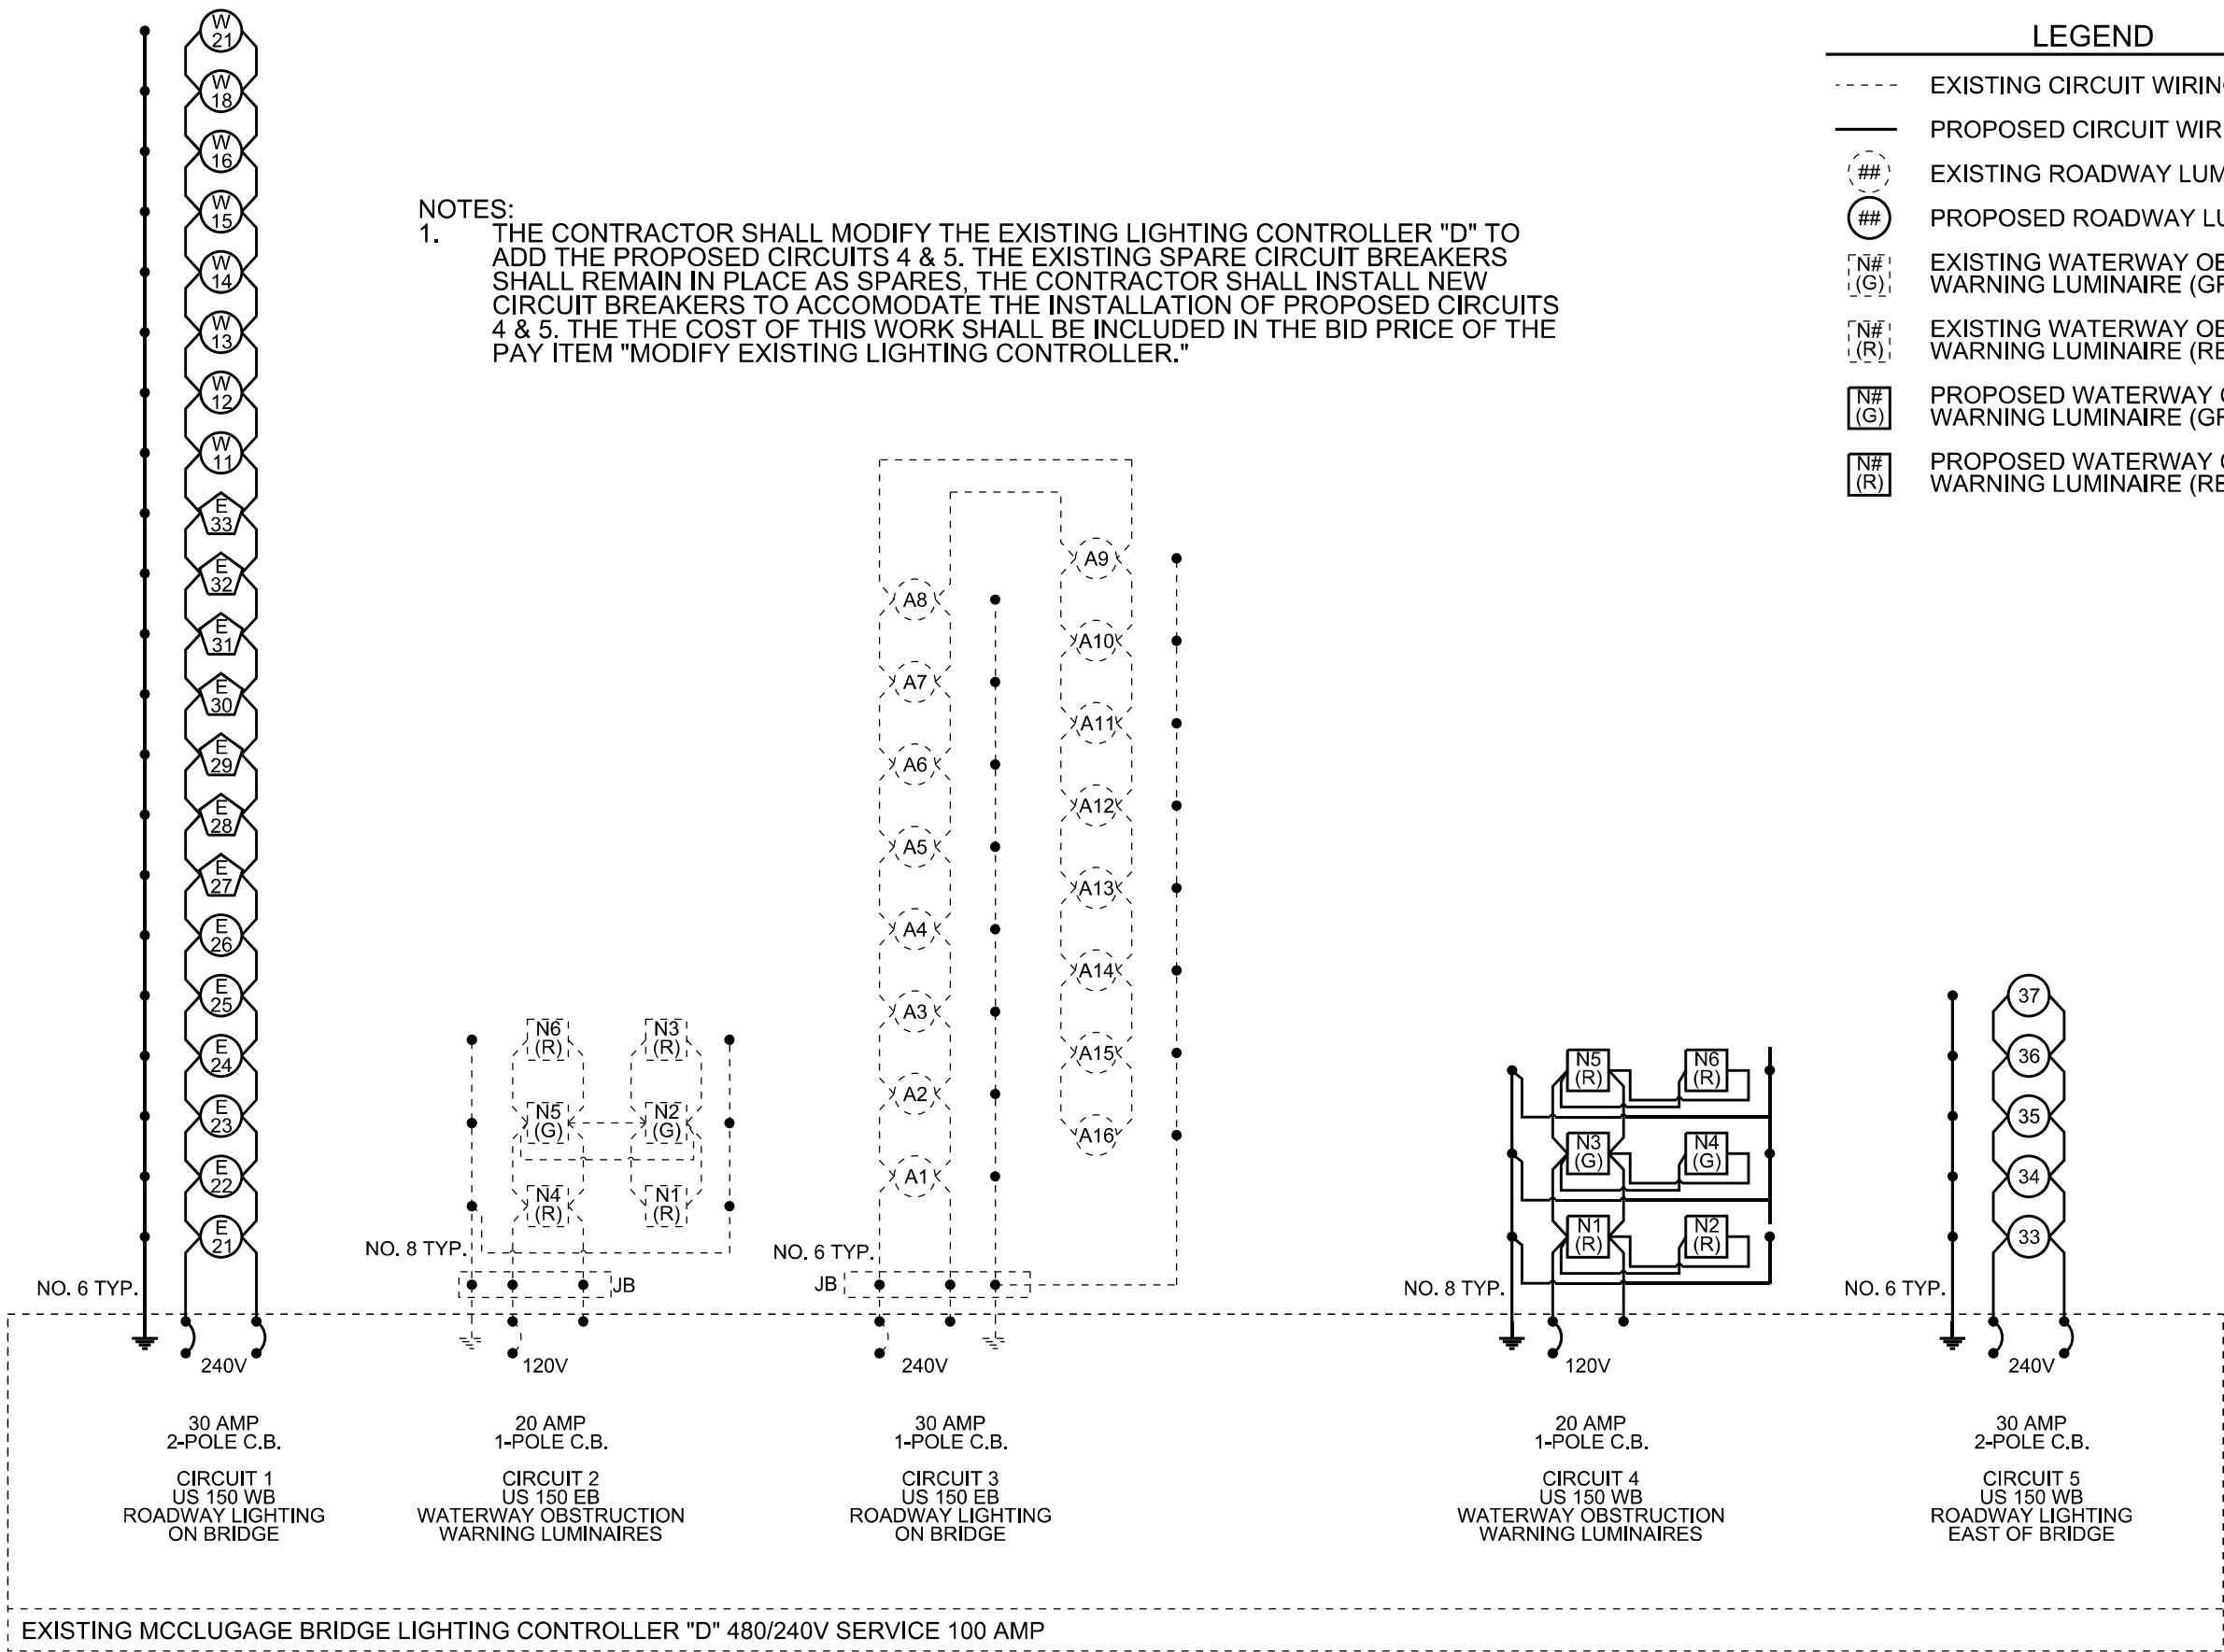

THE EXISTING SPARE CIRCUIT BREAKERS SHALL REMAIN IN PLACE AS SPARES.

NOT TO SCALE


|                            |            |           |
|----------------------------|------------|-----------|
| USER NAME = trevor.hanson  | DESIGNED - | REVISED - |
| DRAWN -                    | REVISED -  |           |
| PLOT SCALE = 101.58' / in. | CHECKED -  | REVISED - |
| PLOT DATE = 3/13/2025      | DATE -     | REVISED - |

STATE OF ILLINOIS  
DEPARTMENT OF TRANSPORTATION

LIGHTING CONTROLLER "D" CIRCUIT DIAGRAM

SCALE: SHEET OF SHEETS STA. TO STA.

| F.A.P. RTE.               | SECTION                    | COUNTY  | TOTAL SHEETS | SHEET NO. |
|---------------------------|----------------------------|---------|--------------|-----------|
| 317                       | (15B-1)BP,BRR; (14HB-1)BRR | PEO/TAZ | 406          | 136       |
| CONTRACT NO. 68E44        |                            |         |              |           |
| ILLINOIS FED. AID PROJECT |                            |         |              |           |

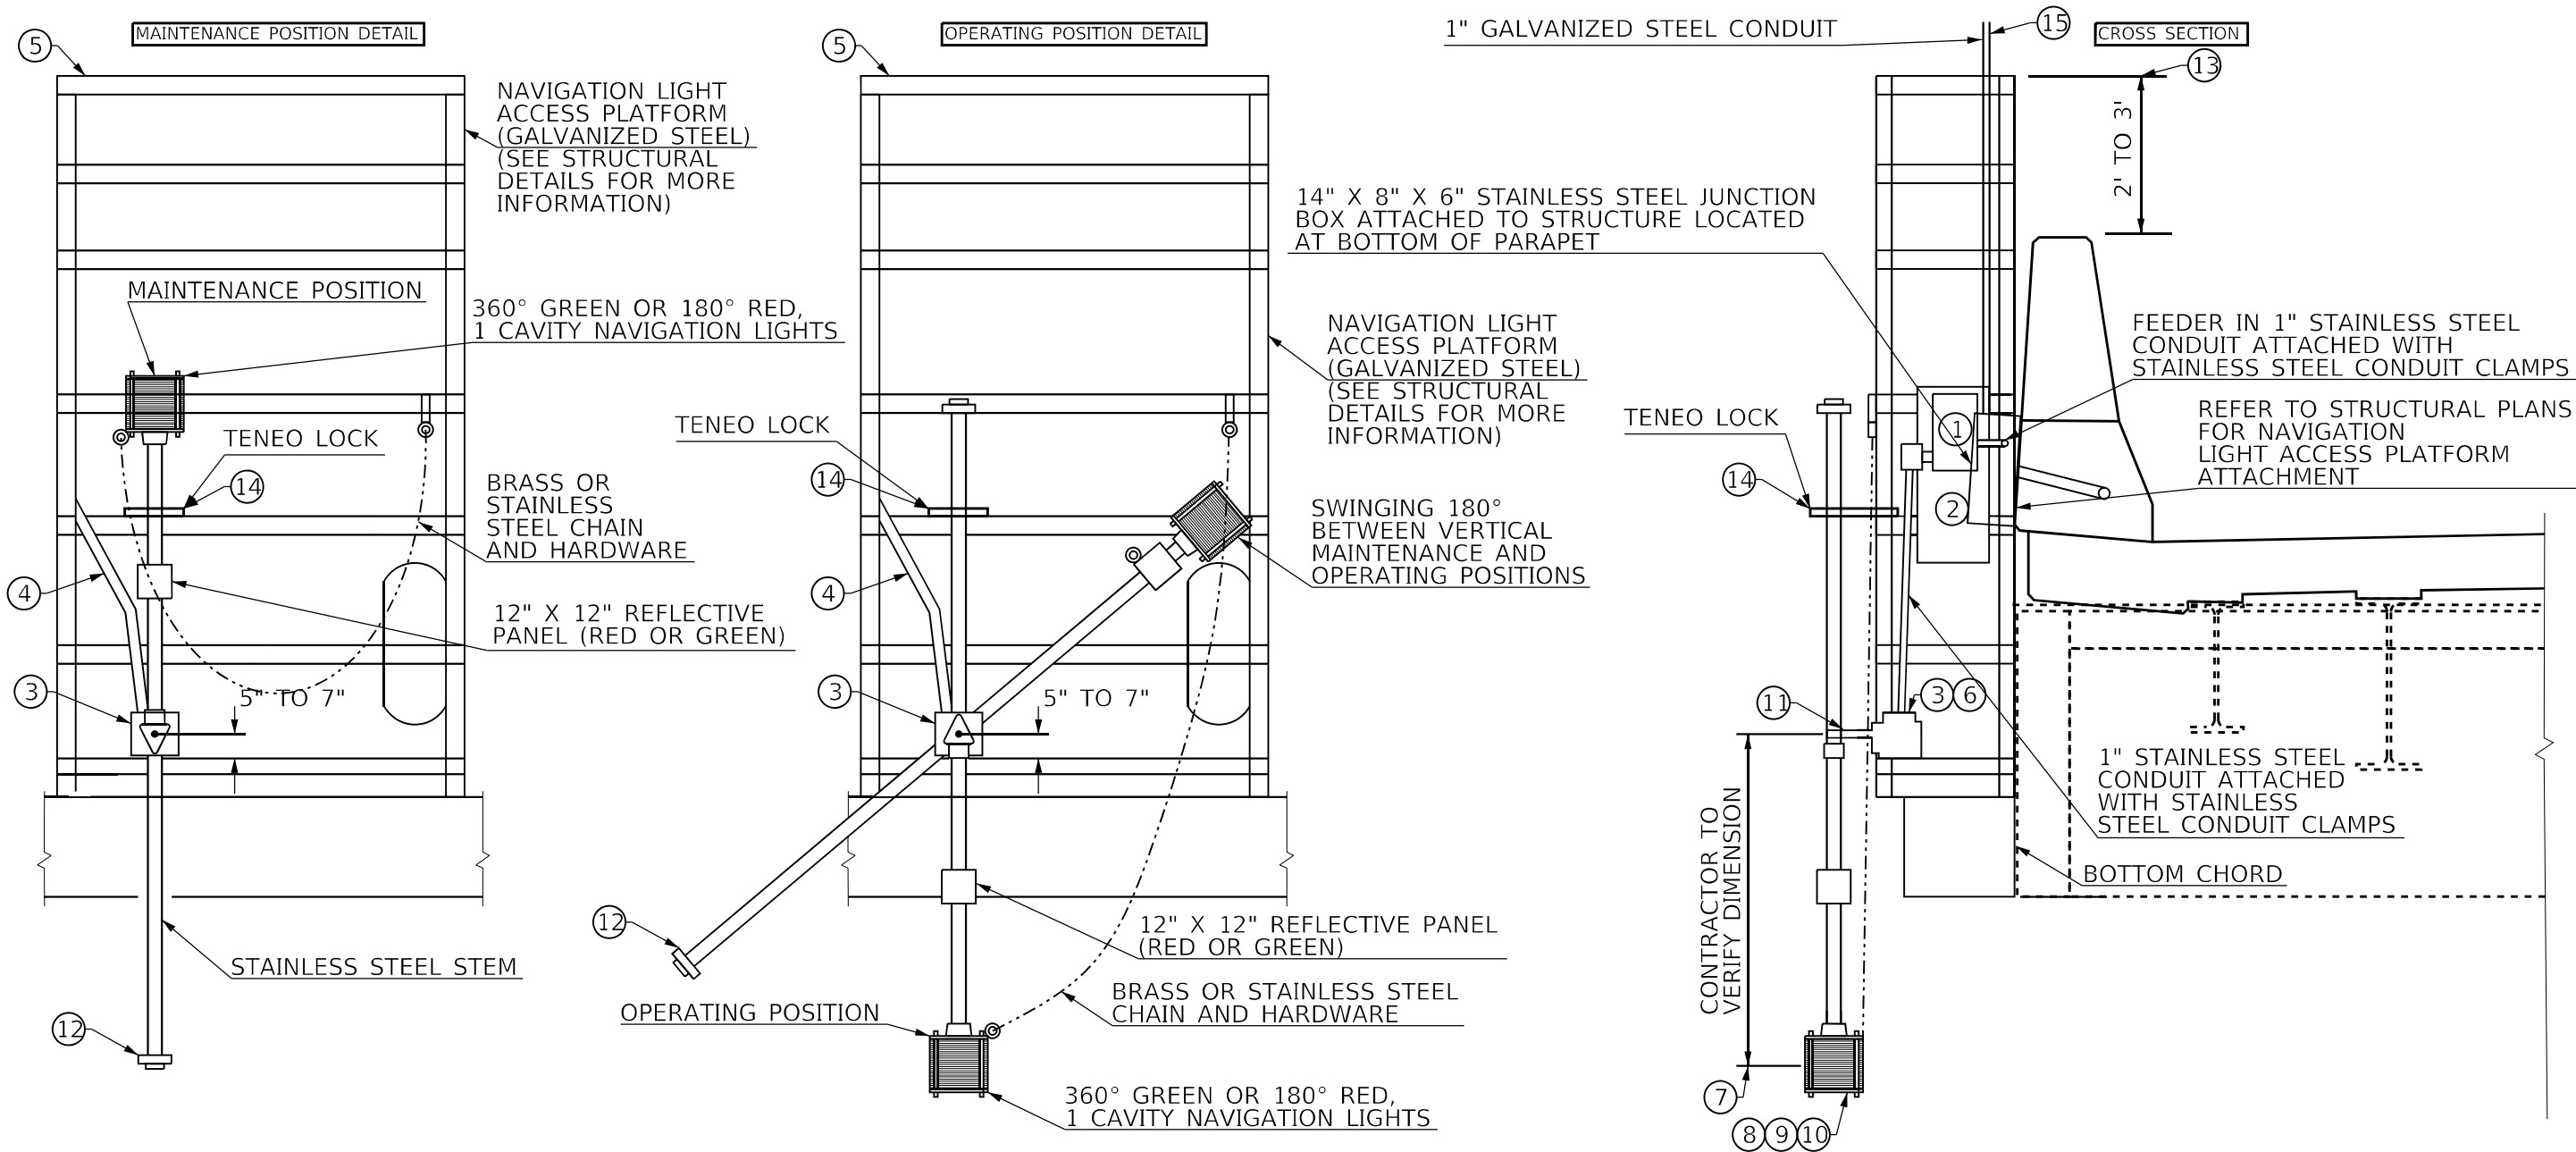

NOTES:

1. NEMA 4X STAINLESS STEEL JUNCTION BOX WITH 30 AMP DISCONNECT SWITCH IN WEATHERTIGHT CASE FUSE.
2. 3/16" STAINLESS STEEL MOUNTING PANEL FASTENED TO ACCESS PLATFORM WITH STAINLESS STEEL BOLTS, FLAT WASHERS, AND SELF-LOCKING NUTS.
3. STAINLESS STEEL JUNCTION BOX.
4. 1" STAINLESS STEEL CONDUIT.
5. SEE STRUCTURAL PLANS FOR NAVIGATION LIGHTING ACCESS PLATFORM DETAIL.
6. ALL NAVIGATION LIGHTS SHALL BE MOUNTED TO NAVIGATION LIGHT ACCESS PLATFORM AND ABLE TO SWING UP 180° FROM THE OPERATING POSITION TO THE MAINTENANCE POSITION. THE OPERATING POSITION AND MAINTENANCE POSITIONS SHALL BE LOCKED IN PLACE WITH A STAINLESS STEEL HINGED MECHANISM THAT IS PADLOCKABLE (TENELO LOCK.)
7. STEM PIPE LENGTH SHALL PLACE THE LIGHT FOCAL PLANE 2' BELOW THE BOTTOM CHORD.
8. NAVIGATION LIGHT HEADS SHALL BE MARINE-ALLOY BRONZE.
9. THE PROPOSED LIGHT FIXTURES SHALL CONTAIN SINGLE LED BULB MEDIUM (STANDARD) BASES.
10. THE PROPOSED LIGHT FIXTURE HINGED ACCESS DOOR SHALL BE TOOL-LESS AND PROVIDE ACCESS TO THE BULB FROM THE ACCESS PLATFORM.
11. SEALED, PERMANENTLY LUBRICATED, MAINTENANCE FREE SWIVEL.
12. COUNTERWEIGHT IS REQUIRED.
13. THE TOP RAILING OF THE NAVIGATION LIGHT ACCESS PLATFORM SHALL BE 2' TO 3' ABOVE THE TOP OF THE PROPOSED CONCRETE PARAPET.
14. TENELO LOCK, STAINLESS STEEL, WITH HINGED MECHANISM TO LOCK STEM IN OPERATING AND MAINTENANCE POSITIONS USING PADLOCK. (SEE LIGHTING DETAIL)
15. 1" GALVANIZED STEEL CONDUIT, ATTACHED TO STRUCTURE, CROSSING OVER ROADWAY TO ACCESS PLATFORM ON OPPOSITE SIDE OF BRIDGE

THE CONTRACTOR SHALL FURNISH AND INSTALL ONE NEMA 4X 30A DISCONNECT, STAINLESS STEEL CONDUIT, MOUNTING PLATE, BRACKETS, HARDWARE, STAINLESS STEEL STEM, REFLECTIVE PANEL, CHAIN AND HARDWARE, NAVIGATION LIGHT HEADS, FIXTURES, TENELO LOCK, AND OTHER ITEMS AS SHOWN ON THE WATERWAY OBSTRUCTION WARNING LUMINAIRE DETAIL. THE COST OF THESE ITEMS WILL NOT BE PAID FOR SEPARATELY, BUT SHALL BE INCLUDED IN THE COST OF THE PROPOSED WATERWAY OBSTRUCTION WARNING LUMINAIRES.

NOT TO SCALE

MODEL: Default  
FILE: \\miller\csc\projects\Trevor\hanson\OneDrive - State of Illinois - Dept. of Innovation & Technology\68E44 WB McClellan Lighting\LightingDesign.dgn

|                            |            |           |
|----------------------------|------------|-----------|
| USER NAME = trevor.hanson  | DESIGNED - | REVISED - |
| DRAWN -                    | REVISED -  |           |
| PLOT SCALE = 101.58' / in. | CHECKED -  | REVISED - |
| PLOT DATE = 3/13/2025      | DATE -     | REVISED - |


STATE OF ILLINOIS  
DEPARTMENT OF TRANSPORTATION

WATERWAY OBSTRUCTION WARNING LUMINAIRE DETAIL


SCALE: SHEET OF SHEETS STA. TO STA.

| F.A.P. RTE.               | SECTION                    | COUNTY  | TOTAL SHEETS | SHEET NO. |
|---------------------------|----------------------------|---------|--------------|-----------|
| 317                       | (15B-1)BP.BRR; (14HB-1)BRR | PEO/TAZ | 406          | 137       |
| CONTRACT NO. 68E44        |                            |         |              |           |
| ILLINOIS FED. AID PROJECT |                            |         |              |           |


LIGHTING DETAIL 1

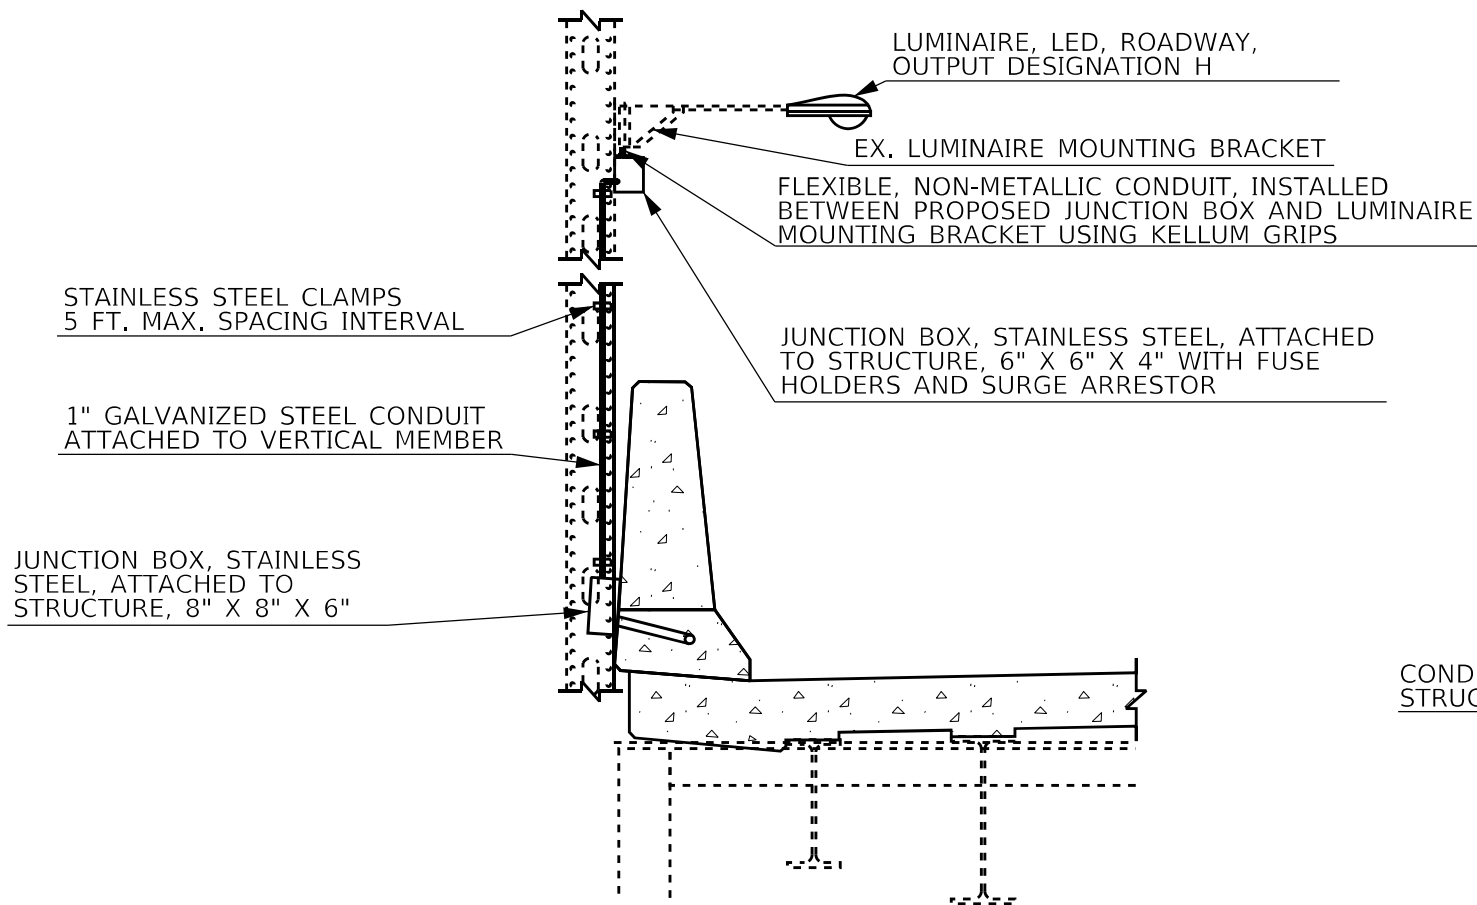

PLAN AT LIGHT POLE BLISTER CONDUIT DETAIL

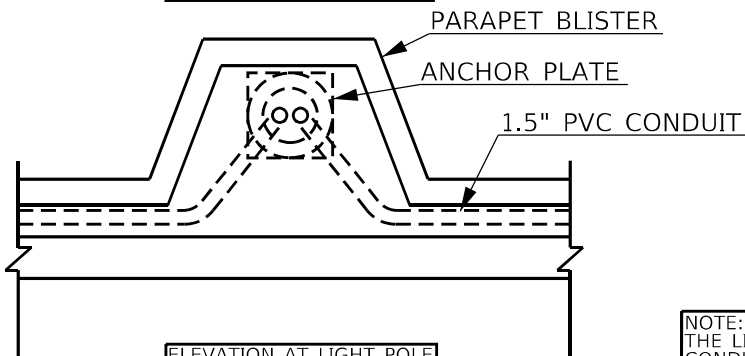


ELEVATION AT LIGHT POLE BLISTER CONDUIT DETAIL

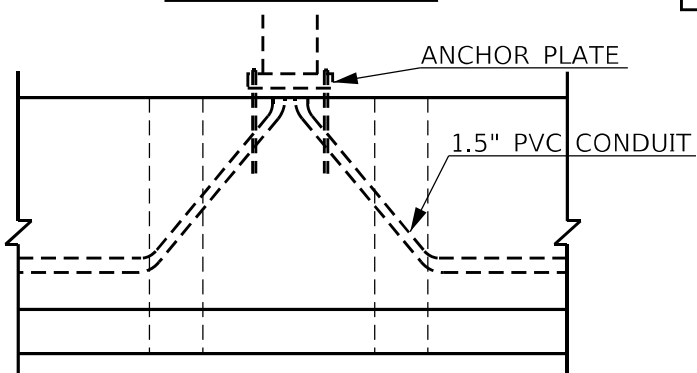


NOTE:  
THE LIGHT POLE BLISTER DETAILS ARE TO SHOW CONDUIT INSTALLATION, NOT BLISTER DIMENSIONS OR DETAILS

LIGHTING DETAIL 2

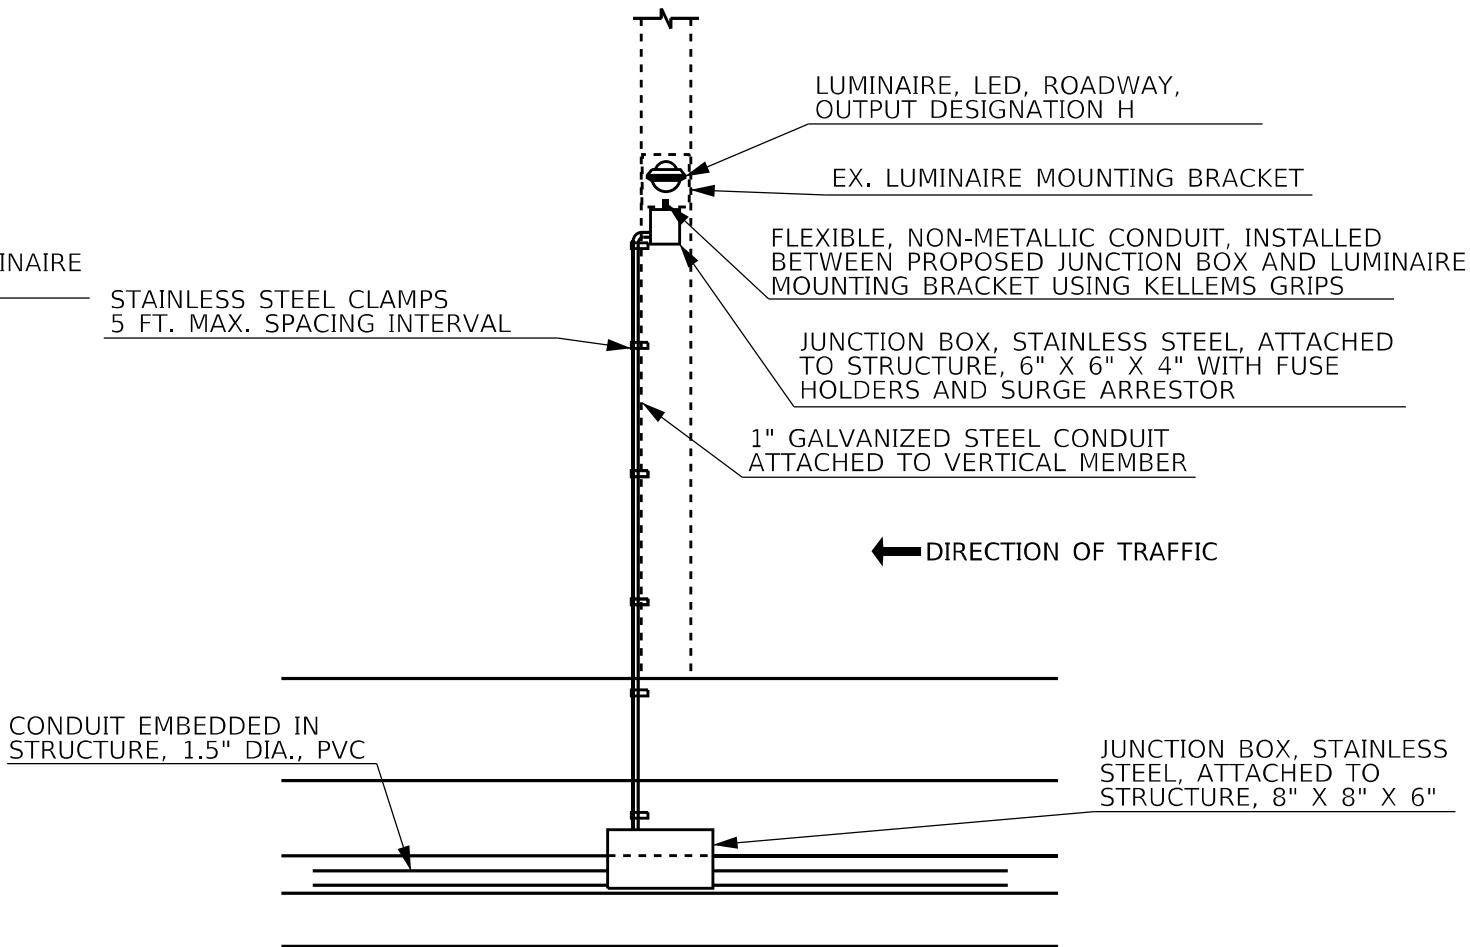


LIGHTING DETAIL 3  
TENELO LOCK

NOTE: USE 1/2" S.S. BOLTS AND NUTS FOR INSTALLING TENELO LOCK AND FIXTURES. TYPE AND LENGTH DETERMINED BY OTHERS.

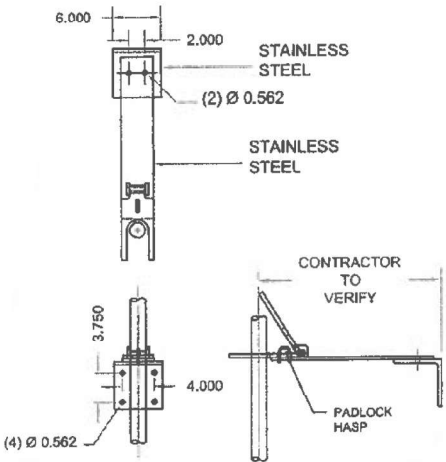

VIEWS OF TENELO LOCK

TENELO LOCK

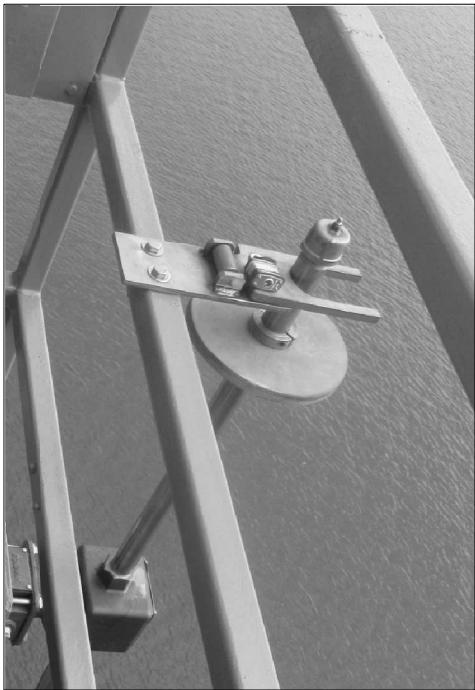

NOT TO SCALE

MODEL: Default  
FILE: \\nautilus\csc\Users\Trevor.Hanson\OneDrive - State of Illinois - Dept. of Innovation & Technology\68E44 WB McClurg Lighting\LightingDesign.dgn

|            |                 |          |   |         |   |
|------------|-----------------|----------|---|---------|---|
| USER NAME  | = trevor.hanson | DESIGNED | - | REVISED | - |
| DRAWN      | -               | REVIS    | - | REVISED | - |
| PLOT SCALE | = 101.58' / in. | CHECKED  | - | REVISED | - |
| PLOT DATE  | = 3/13/2025     | DATE     | - | REVISED | - |

STATE OF ILLINOIS  
DEPARTMENT OF TRANSPORTATION

LIGHTING DETAILS

SCALE: SHEET OF SHEETS STA. TO STA.



| F.A.P. RTE.               | SECTION                    | COUNTY  | TOTAL SHEETS | SHEET NO. |
|---------------------------|----------------------------|---------|--------------|-----------|
| 317                       | (15B-1)BP.BRR; (14HB-1)BRR | PEO/TAZ | 406          | 138       |
| CONTRACT NO. 68E44        |                            |         |              |           |
| ILLINOIS FED. AID PROJECT |                            |         |              |           |

Bench Mark: Brass disk grouted in concrete median at easterly back of curb of northbound NE Adams Street (IL 29) approximately 68' south of south face of bridge for EB US Route 150 over NE Adams Street (IL 29). N: 1,477,823.80 E: 2,466,074.68 Elev. 488.65

Existing Structure: S.N. 072-0168 built in 1995 as F.A.P. Route 317 (WB US Route 150), Section (14HB-1)BRR at Station 197+46.50. The structure consists of a four-span continuous steel multi-beam unit with a total structure length of 199'-9 3/8" back-to-back of abutments. The out-to-out width of the flared deck varies from 82'-3 1/8" to 68'-1 3/16". The structure carries two westbound lanes and a diverging off-ramp (Ramp D). The substructure units consist of stub abutments and multiple column grade separation piers. The stub abutments and piers are supported on concrete piles. The structure is skewed approximately 7 degrees.

Traffic: Bridge to be closed to traffic during construction.

Salvage: No salvage.

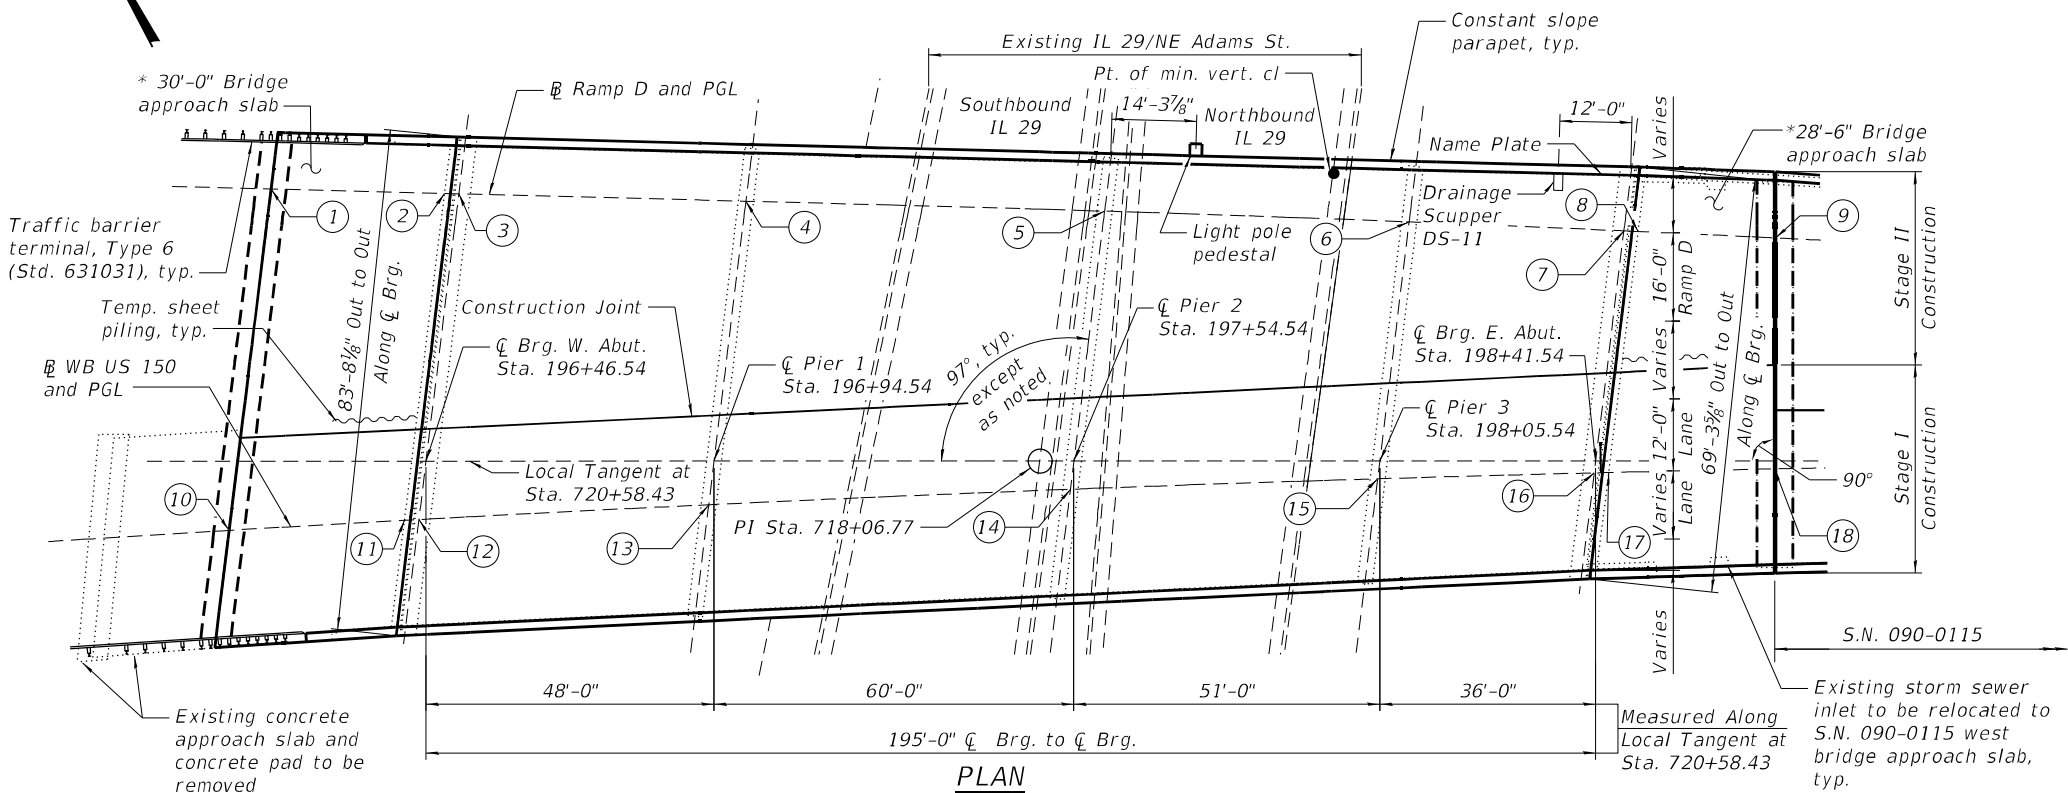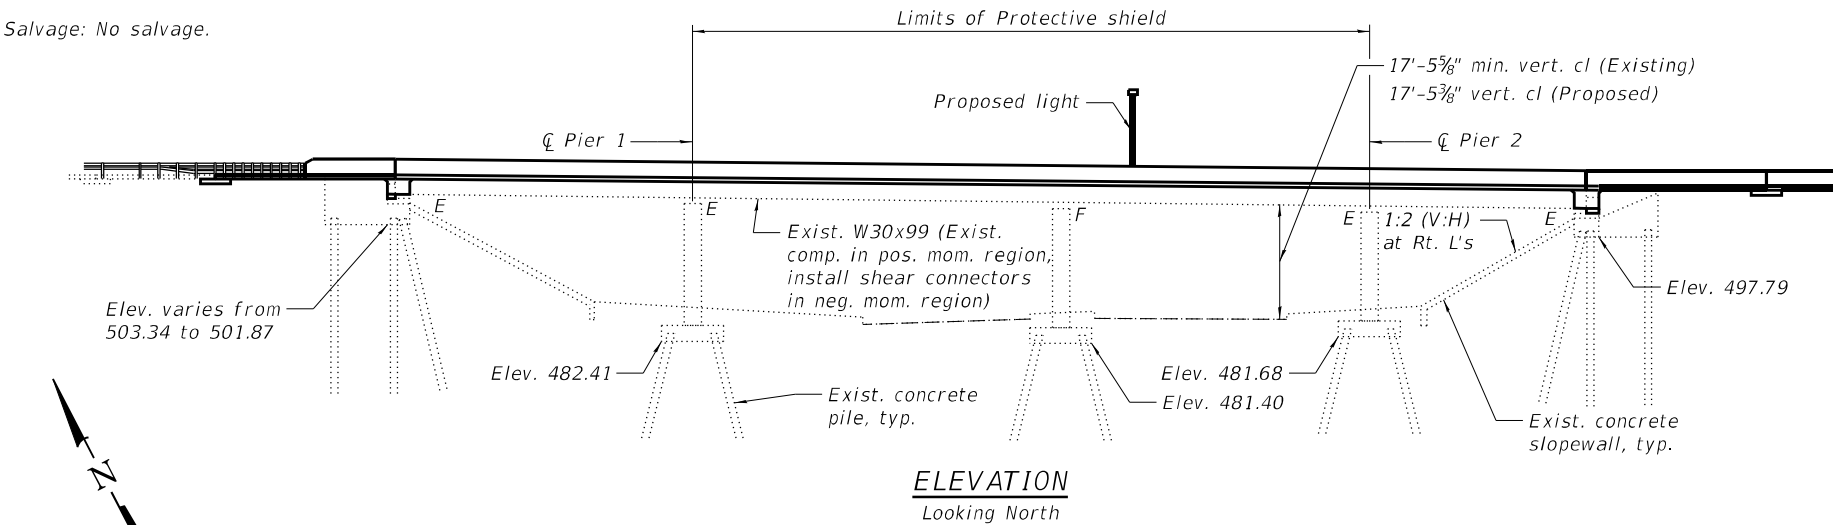

\* Measured Along Local Tangent at Sta. 720+58.43

|   | Location                | Station  | Elevation |
|---|-------------------------|----------|-----------|
| 1 | End of W. Approach Slab | 14+75.58 | 509.85    |
| 2 | Bk. W. Abut.            | 14+46.67 | 509.33    |
| 3 | ̑ Brg. W. Abut.         | 14+44.26 | 509.28    |
| 4 | ̑ Brg. Pier 1           | 13+96.40 | 508.34    |
| 5 | ̑ Brg. Pier 2           | 13+36.58 | 507.05    |
| 6 | ̑ Brg. Pier 3           | 12+85.76 | 505.95    |
| 7 | ̑ Brg. E. Abut.         | 12+49.92 | 505.15    |
| 8 | Bk. E. Abut.            | 12+47.55 | 505.09    |
| 9 | End of E. Approach Slab | 12+24.74 | 504.56    |

|    | Location                | Station   | Elevation |
|----|-------------------------|-----------|-----------|
| 10 | End of W. Approach Slab | 716+71.06 | 511.54    |
| 11 | Bk. W. Abut.            | 717+00.31 | 510.81    |
| 12 | ̑ Brg. W. Abut.         | 717+02.75 | 510.75    |
| 13 | ̑ Brg. Pier 1           | 717+51.11 | 509.54    |
| 14 | ̑ Brg. Pier 2           | 718+11.48 | 508.03    |
| 15 | ̑ Brg. Pier 3           | 718+62.73 | 506.75    |
| 16 | ̑ Brg. E. Abut.         | 718+98.86 | 505.85    |
| 17 | Bk. E. Abut.            | 719+01.24 | 505.79    |
| 18 | End of E. Approach Slab | 719+28.97 | 505.10    |

## SCOPE OF WORK

1. Remove parapets, deck, bridge approach slabs, top of abutment backwalls and upper portion of wingwalls.
2. Remove existing elastomeric bearings at the abutments and replace with new elastomeric bearings.
3. Reconfigure existing abutments and wingwalls to semi-integral abutment configuration.
4. Install shear connectors on beams in negative moment regions to make beams composite along their full length.
5. Construct new concrete semi-integral end diaphragms, deck, parapets, and bridge approach slabs.
6. Grind bridge deck smooth and to final elevations.
7. Clean and paint entire steel superstructure and bearings.
8. Perform epoxy crack injection and formed concrete repairs on substructure units.
9. Apply concrete sealer to abutment caps and backwalls.

## DESIGN SPECIFICATIONS

2002 AASHTO Standard Specifications for Highway Bridges, 17th Edition

## LOADING HS20-44

Allow 0#/sq. ft. for future wearing surface.

## DESIGN STRESSES

### FIELD UNITS (New Construction)

$f'_c = 4,000$  psi  
 $f_y = 60,000$  psi (Reinforcement)


### FIELD UNITS (Existing Construction)

$f'_c = 3,500$  psi  
 $f_y = 60,000$  psi (Reinforcement)  
 $f_y = 50,000$  psi (Structural steel)  
 $f_y = 36,000$  psi (Structural steel)

## SEISMIC DATA

Seismic Performance Category (SPC) = A  
Horizontal Bedrock Acceleration Coefficient (A) = 0.04g  
Site Coefficient (S) = 1.0


**APPROVED**  
For Structural Adequacy Only  
*[Signature]*  
Engineer of Bridges & Structures

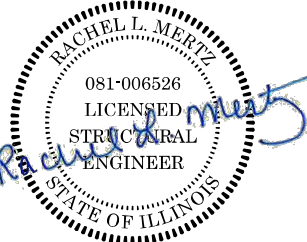

RACHEL L. MERTZ, S.E.

DATE SIGNED 1/17/2025

LICENSE EXP DATE 11/30/2026

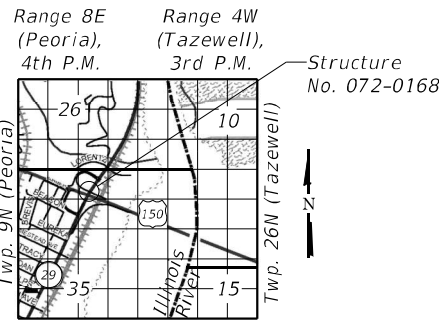

## LOCATION SKETCH

**GENERAL PLAN AND ELEVATION**  
**WB US 150 & RAMP D OVER IL 29 (ADAMS ST)**  
**F.A.P. ROUTE 317 - SEC. (14HB-1)BRR**  
**PEORIA COUNTY**  
**STATION 197+54.54**  
**STRUCTURE NO. 072-0168**

MODEL: Default  
FILE NAME: P:\4312-WB\c\Clugage\Rehab\CADD\Structural\_S\N 072-0168\_Adam\_ST\_Final\_Plans\0720168-68E44-001-GPE.dgn



|              |                |           |
|--------------|----------------|-----------|
| USER NAME =  | DESIGNED - YSS | REVISED - |
| PLOT SCALE = | CHECKED - RLM  | REVISED - |
| PLOT DATE =  | DRAWN - AEC    | REVISED - |
|              | CHECKED - RLM  | REVISED - |

**STATE OF ILLINOIS**  
**DEPARTMENT OF TRANSPORTATION**

SHEET S1 OF S32 SHEETS

| F.A.P. RTE.               | SECTION     | COUNTY | TOTAL SHEETS | SHEET NO. |
|---------------------------|-------------|--------|--------------|-----------|
| 317                       | (14HB-1)BRR | PEORIA | 418          | 139       |
| CONTRACT NO. 68E44        |             |        |              |           |
| ILLINOIS FED. AID PROJECT |             |        |              |           |



INDEX OF SHEETS

|     |                                                     |
|-----|-----------------------------------------------------|
| S1  | General Plan and Elevation                          |
| S2  | General Data                                        |
| S3  | Offset Sketch and Profiles                          |
| S4  | Stage Construction Details                          |
| S5  | Top of Slab Elevations - 1                          |
| S6  | Top of Slab Elevations - 2                          |
| S7  | Top of Slab Elevations - 3                          |
| S8  | Top of Slab Elevations - 4                          |
| S9  | Top of Approach Slab Elevations - 1                 |
| S10 | Top of Approach Slab Elevations - 2                 |
| S11 | Superstructure - Slab                               |
| S12 | Superstructure Details - 1                          |
| S13 | Superstructure Details - 2                          |
| S14 | Superstructure Details - 3                          |
| S15 | West Abutment Diaphragm Details                     |
| S16 | East Abutment Diaphragm Details                     |
| S17 | Bridge Approach Slab Details at West Abutment - 1   |
| S18 | Bridge Approach Slab Details at West Abutment - 2   |
| S19 | Bridge Approach Slab Details at West Abutment - 3   |
| S20 | Bridge Approach Slab Details at East Abutment - 1   |
| S21 | Bridge Approach Slab Details at East Abutment - 2   |
| S22 | Drainage Scuppers, DS-11                            |
| S23 | Shear Stud Details                                  |
| S24 | Moment and Reaction Tables                          |
| S25 | West Abutment Bearing Details                       |
| S26 | East Abutment Bearing Details                       |
| S27 | Abutment Concrete Removal Details                   |
| S28 | West Abutment                                       |
| S29 | East Abutment                                       |
| S30 | Substructure Repair Details                         |
| S31 | Concrete Parapet Slipforming Option                 |
| S32 | Bar Splicer Assembly and Mechanical Splicer Details |

GENERAL NOTES

Existing conduit for fiber optic utilities are attached to the underside of the bridge. Conduit is not expected to interfere with repairs and the Contractor shall take care to prevent damage to fiber optic conduit during construction. The Contractor can temporarily relocate fiber optic conduit during construction at his own expense with the approval of the Engineer. Fiber optic utilities are to remain in service during construction.

No field welding is permitted except as specified in the contract documents.

Reinforcement bars designated (E) shall be epoxy coated.

Prior to pouring the new concrete deck, all heavy or loose rust, loose mill scale, and other loose detrimental foreign material shall be removed from the surfaces in contact with concrete (SSPC-SP3 standards). Tightly adhered paint may remain unless otherwise noted. Removal shall be accomplished by methods that will not damage the steel and the cost will be paid for according to Article 109.04 of the Standard Specifications.

As directed by the Engineer, existing construction accessories welded to the top flange of beams and girders shall be removed. The weld areas shall be ground flush and inspected for cracks using magnetic particle testing (MT) or dye penetrant testing (PT) by qualified personnel approved by the Engineer. Any cracks that cannot be removed by grinding ¼ in. deep shall be identified and reported to the Bureau of Bridges & Structures for further disposition. The cost of removing welded accessories, grinding and inspecting weld areas and grinding cracks will be paid for according to Article 109.04 of the Standard Specifications.

If the Contractor elects to use cantilever forming brackets on the exterior beams or girders, the brackets shall be placed at the same locations as required for the hardwood blocks in Article 503.06(b) of the Standard Specifications. If additional cantilever forming brackets are required, hardwood blocking shall be wedged between the exterior and first interior beam at each of these additional bracket locations.

Plan dimensions and details relative to the existing structure have been taken from existing plans are subject to nominal construction variations. The Contractor shall field verify existing dimensions and details affecting new construction and make necessary approved adjustments prior to construction or ordering of materials. Such variations shall not be cause for additional compensation for a change in scope of the work, however, the Contractor will be paid for the quantity actually furnished at the unit price bid for the work.


GENERAL NOTES - CONTINUED

Cleaning and painting of the existing structural steel shall be as specified in the special provision for "Cleaning and Painting Existing Steel Structures". All beams, bearings, and other structural steel shall be cleaned per Near White Blast Cleaning-SSPC-SP10.

All exposed surfaces of the beams, bearings and other structural steel shall be painted according to the requirements of the Organic Zinc Rich Primer / Epoxy / Urethane paint system. The color of the final finish coat for all interior steel surfaces shall be Gray, Munsell No. 5B 7/1. The color of the final finish coat for the exterior and bottom flange of the fascia beams shall be Gray, Munsell No. 5B 7/1. All beams and other structural steel within the concrete diaphragm at the abutments shall receive one coat of the organic zinc-rich primer.

Containment of cleaning residue is required to control nuisance dust. See special provisions.

2" PJF (per Article 1051.09 of the Standard Specifications) full width and vertically at edges bonded to abutment cap with suitable adhesive as recommended by supplier.

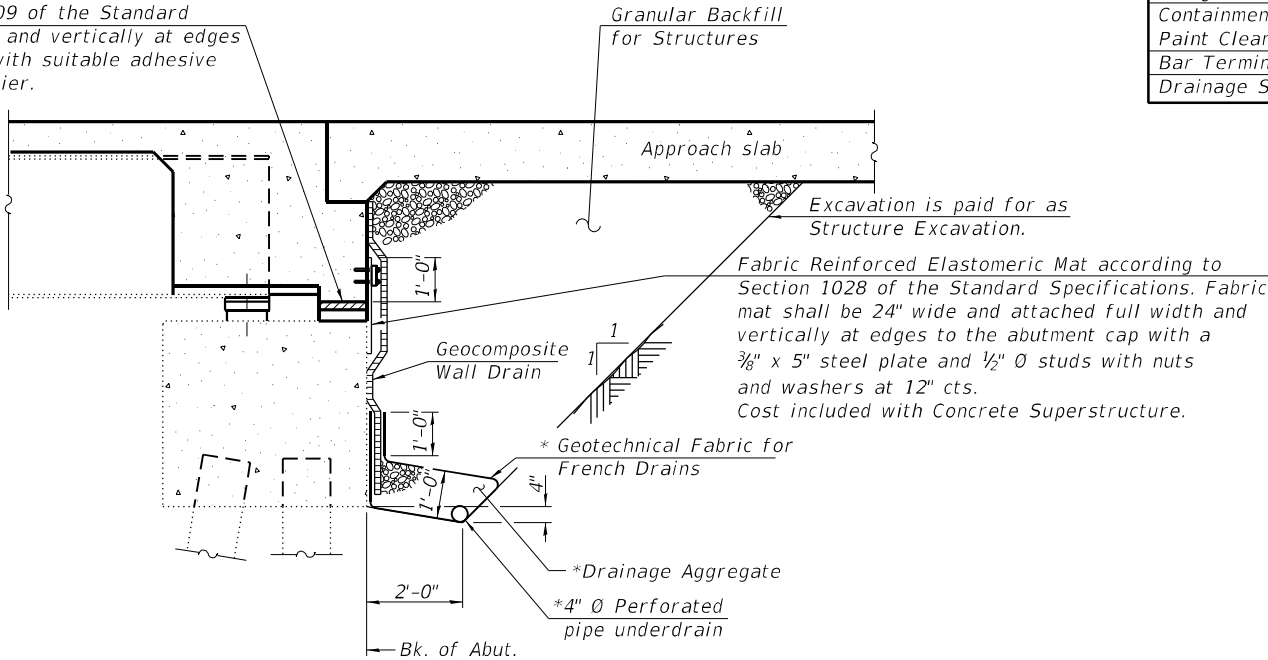

SECTION THRU SEMI-INTEGRAL ABUTMENT

(Horiz. dim. @ Rt. L's)

\*Included in the cost of Pipe Underdrains for Structures.

Note:

All drainage system components shall extend to the inside face of each wingwall except an outlet pipe shall extend until intersecting with the side slope of the north side of the bridge. The outlet pipe shall drain into a concrete headwall. (See Article 601.05 of the Standard Specifications and Highway Standard 601101).

TOTAL BILL OF MATERIAL

| ITEM                                                               | UNIT  | SUPER   | SUB  | TOTAL   |
|--------------------------------------------------------------------|-------|---------|------|---------|
| Concrete Removal                                                   | Cu Yd | -       | 70.5 | 70.5    |
| Removal of Existing Concrete Deck No. 1                            | Each  | 1       | -    | 1       |
| Protective Shield                                                  | Sq Yd | 932     | -    | 932     |
| Structure Excavation                                               | Cu Yd | -       | 184  | 184     |
| Concrete Structures                                                | Cu Yd | -       | 57.0 | 57.0    |
| Concrete Superstructure                                            | Cu Yd | 529.8   | -    | 529.8   |
| Protective Coat                                                    | Sq Yd | 2,293   | -    | 2,293   |
| Concrete Superstructure (Approach Slab)                            | Cu Yd | 203.0   | -    | 203.0   |
| Stud Shear Connectors                                              | Each  | 4,500   | -    | 4,500   |
| Reinforcement Bars, Epoxy Coated                                   | Pound | 217,430 | 30   | 217,460 |
| Bar Splicers                                                       | Each  | 920     | 96   | 1,016   |
| Name Plates                                                        | Each  | 1       | -    | 1       |
| Elastomeric Bearing Assembly, Type I                               | Each  | 20      | -    | 20      |
| Anchor Bolts, 3/4"                                                 | Each  | 80      | -    | 80      |
| Temporary Sheet Piling                                             | Sq Ft | -       | 335  | 335     |
| Granular Backfill for Structures                                   | Cu Yd | -       | 184  | 184     |
| Epoxy Crack Injection                                              | Foot  | -       | 46   | 46      |
| Geocomposite Wall Drain                                            | Sq Yd | -       | 107  | 107     |
| Pipe Underdrains for Structures 4"                                 | Foot  | -       | 269  | 269     |
| Jack and Remove Existing Bearings                                  | Each  | 20      | -    | 20      |
| Cleaning and Painting Steel Bridge No. 1                           | L Sum | 1       | -    | 1       |
| Diamond Grinding (Bridge Section)                                  | Sq Yd | 1,958   | -    | 1,958   |
| Bridge Deck Grooving (Longitudinal)                                | Sq Yd | 1,668   | -    | 1,668   |
| Containment and Disposal of Non-Lead Paint Cleaning Residues No. 1 | L Sum | 1       | -    | 1       |
| Bar Terminators                                                    | Each  | 475     | -    | 475     |
| Drainage Scuppers, DS-11                                           | Each  | 1       | -    | 1       |

STATION 197+54.54  
RE-BUILT 20\_\_ BY  
STATE OF ILLINOIS  
F.A.P. RTE. 317 SEC. (14HB-1)BRR  
LOADING HS20-44  
STRUCTURE NO. 072-0168

NAME PLATE

See Std. 515001

Existing Name Plate shall be cleaned and relocated next to new Name Plate. Cost included with Name Plates.

MODEL: Default  
FILE NAME: P:\4312-WB\c\Jlgagge\Rehab\CADD\Structural\_S\N 072-0168\_Adam SL\_Final\_Plans\0720168-68E44-002-GD.dgn  
3/7/2025 8:16:01 AM

|                                                                                     |                        |                |           |                                                   |                                        |                           |             |        |              |           |
|-------------------------------------------------------------------------------------|------------------------|----------------|-----------|---------------------------------------------------|----------------------------------------|---------------------------|-------------|--------|--------------|-----------|
|  | USER NAME =            | DESIGNED - YSS | REVISED - | STATE OF ILLINOIS<br>DEPARTMENT OF TRANSPORTATION | GENERAL DATA<br>STRUCTURE NO. 072-0168 | F.A.P. RTE.               | SECTION     | COUNTY | TOTAL SHEETS | SHEET NO. |
|                                                                                     |                        | CHECKED - RLM  | REVISED - |                                                   |                                        | 317                       | (14HB-1)BRR | PEORIA | 418          | 140       |
|                                                                                     | PLOT SCALE =           | DRAWN - AEC    | REVISED - |                                                   |                                        | CONTRACT NO. 68E44        |             |        |              |           |
|                                                                                     | PLOT DATE =            | CHECKED - RLM  | REVISED - |                                                   |                                        | ILLINOIS FED. AID PROJECT |             |        |              |           |
|                                                                                     | SHEET S2 OF S32 SHEETS |                |           |                                                   |                                        |                           |             |        |              |           |

CURVE DATA


WB US 150

P.I. Sta. = 718+06.77  
Δ = 4° 26' 20" (RT)  
D = 0° 52' 53"  
R = 6,500.00'  
T = 251.91'  
L = 503.57'  
E = 4.88'  
P.C. Sta. = 715+54.86  
P.T. Sta. = 720+58.43

CURVE DATA


Ramp D

P.I. Sta. = 12+29.48  
Δ = 2° 31' 03" (LT)  
D = 0° 52' 55"  
R = 6,496.00'  
T = 142.74'  
L = 285.43'  
E = 1.57'  
P.C. Sta. = 10+86.74  
P.T. Sta. = 13+72.17

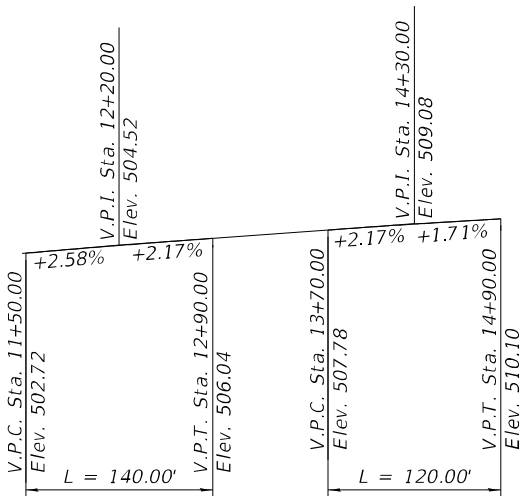


PROFILE GRADE

Ramp D

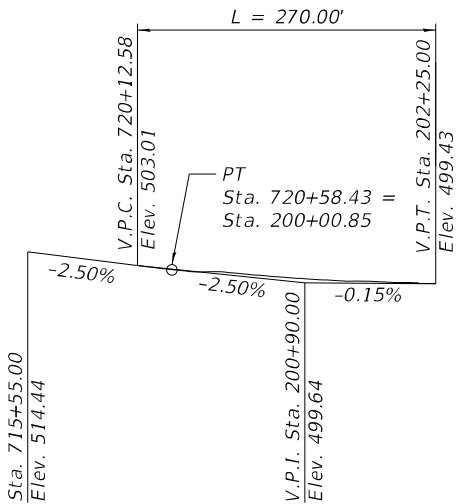

PROFILE GRADE

WB US 150

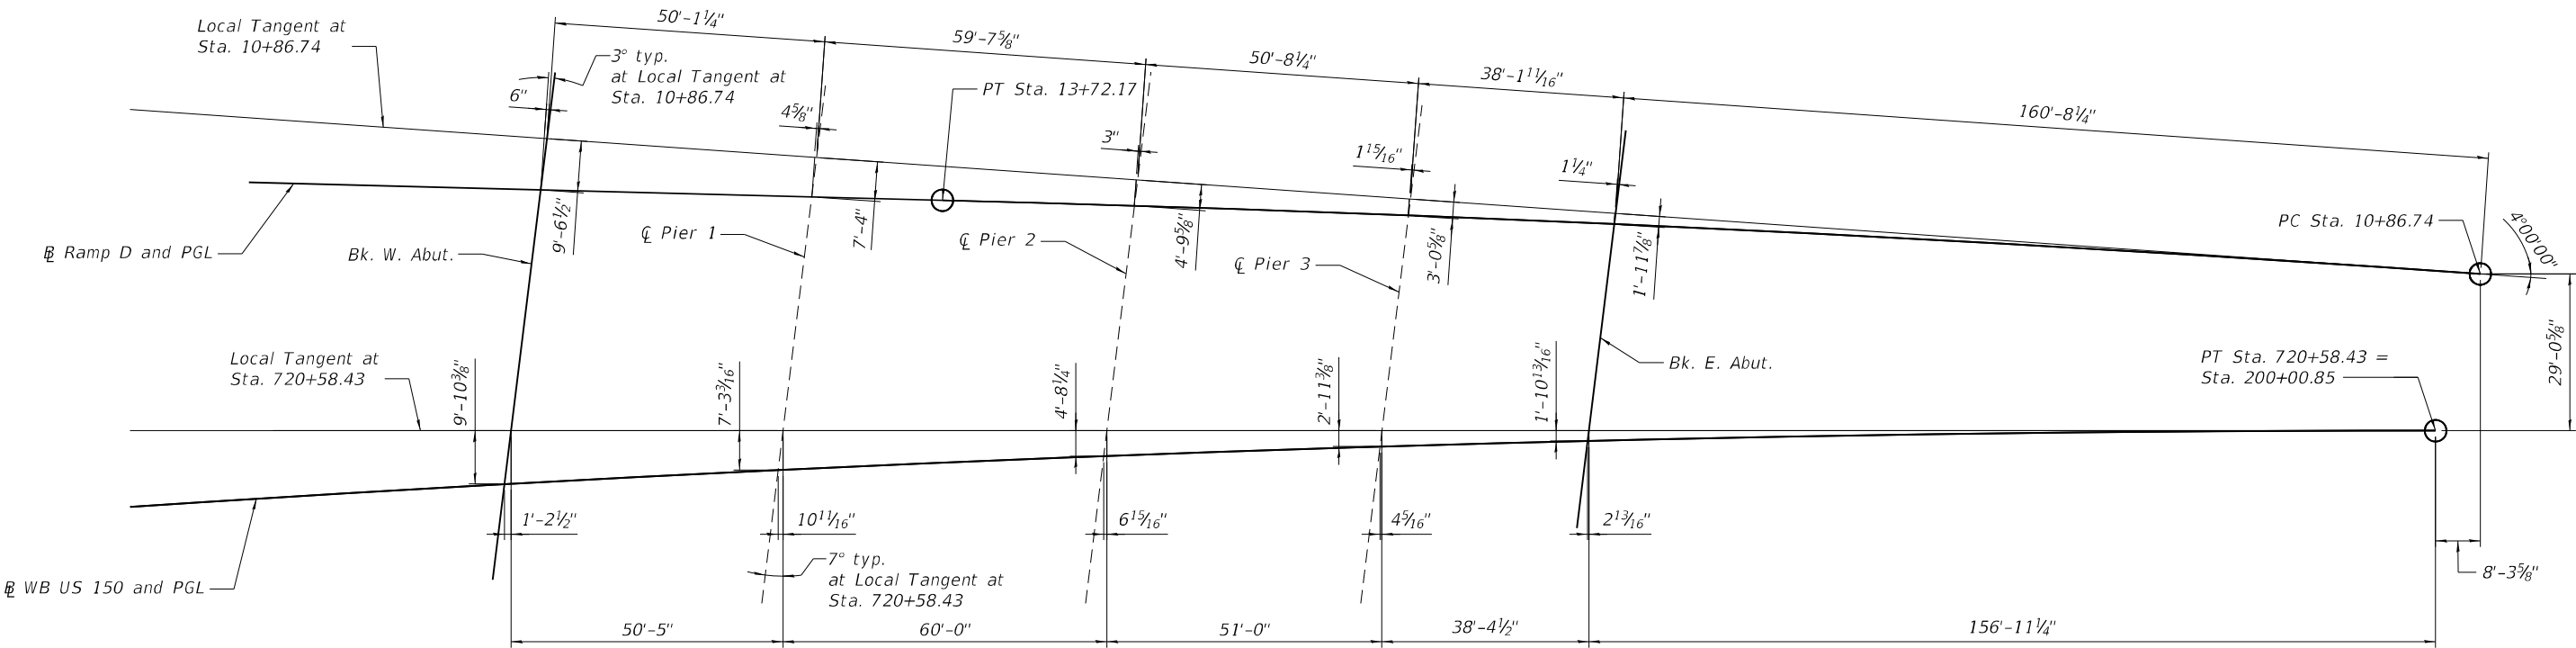

OFFSET SKETCH

Note:  
Up to 1/4" to be ground off the bridge deck and the bridge approach slabs. The Profile Grades show the final grade after grinding.

MODEL: Default  
FILE NAME: P:\4312-WB\c\JugateRehab\CADD\Structural\SN 072-0168\_Adam SL\_Final\_Plans\0720168-68E44-003-OffsetSketchProfiles.dgn




|            |   |          |   |     |         |   |
|------------|---|----------|---|-----|---------|---|
| USER NAME  | = | DESIGNED | - | YSS | REVISED | - |
|            |   | CHECKED  | - | RLM | REVISED | - |
| PLOT SCALE | = | DRAWN    | - | AEC | REVISED | - |
| PLOT DATE  | = | CHECKED  | - | YSS | REVISED | - |

STATE OF ILLINOIS  
DEPARTMENT OF TRANSPORTATION

OFFSET SKETCH AND PROFILES  
STRUCTURE NO. 072-0168


SHEET S3 OF S32 SHEETS

| F.A.P. RTE.        | SECTION     | COUNTY           | TOTAL SHEETS | SHEET NO. |
|--------------------|-------------|------------------|--------------|-----------|
| 317                | (14HB-1)BRR | PEORIA           | 418          | 141       |
| CONTRACT NO. 68E44 |             |                  |              |           |
| ILLINOIS           |             | FED. AID PROJECT |              |           |

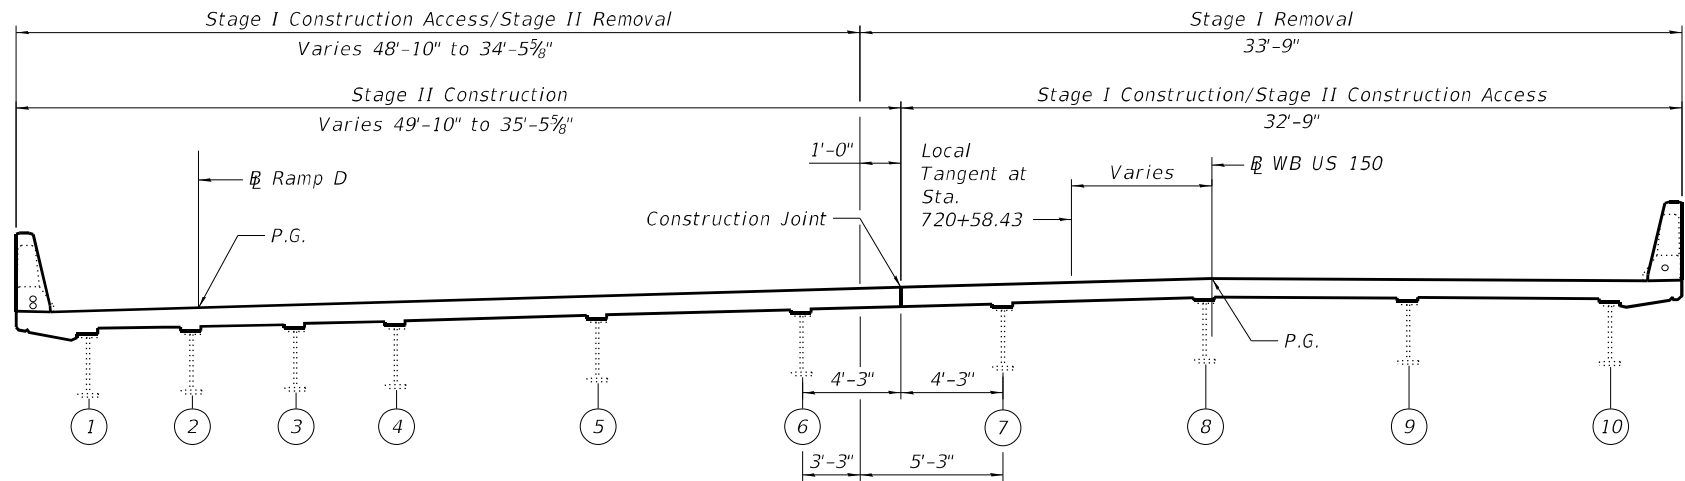


**STAGE CONSTRUCTION DETAILS**

Looking east  
Dimensions are at end of deck perpendicular to south edge of deck.

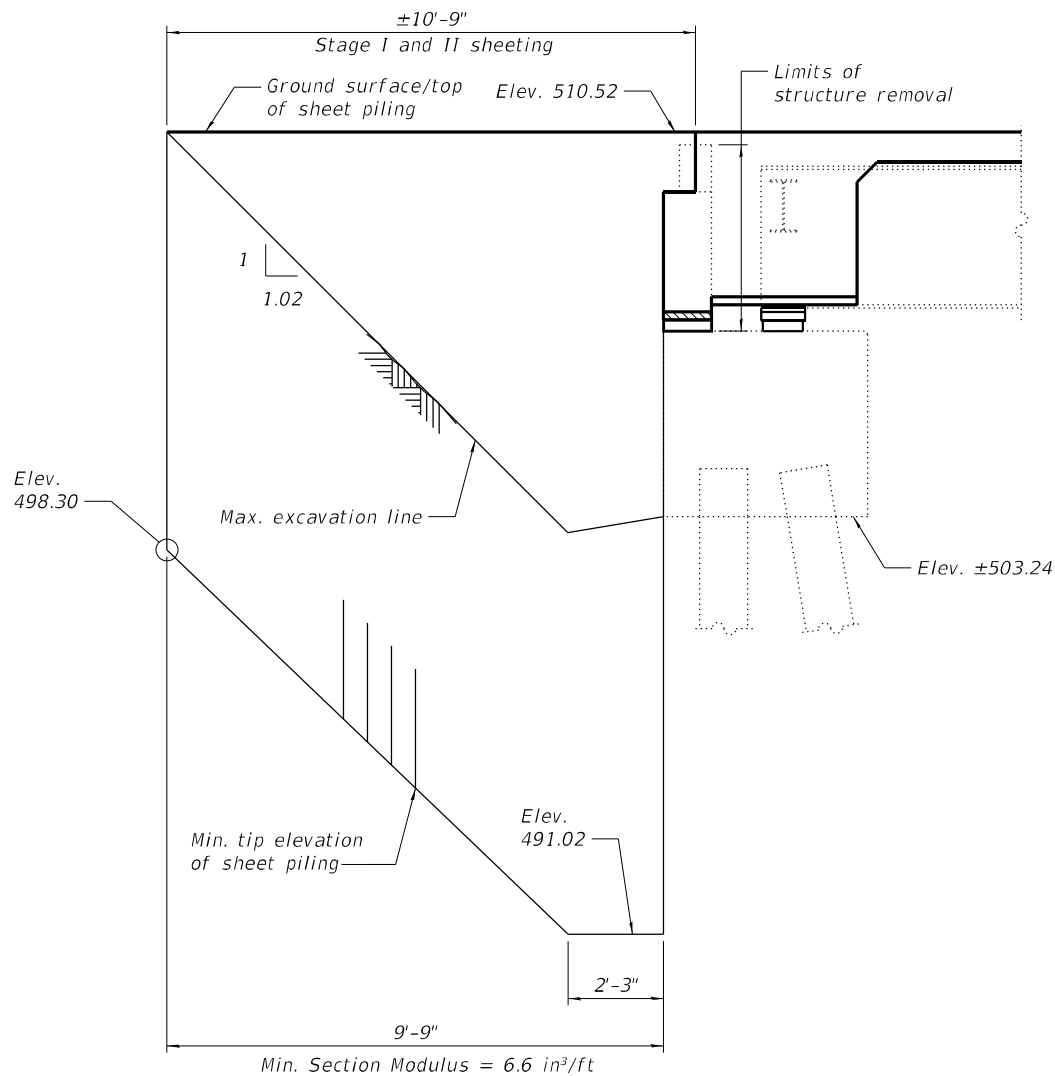

**TEMPORARY SHEET PILING**  
At West Abutment

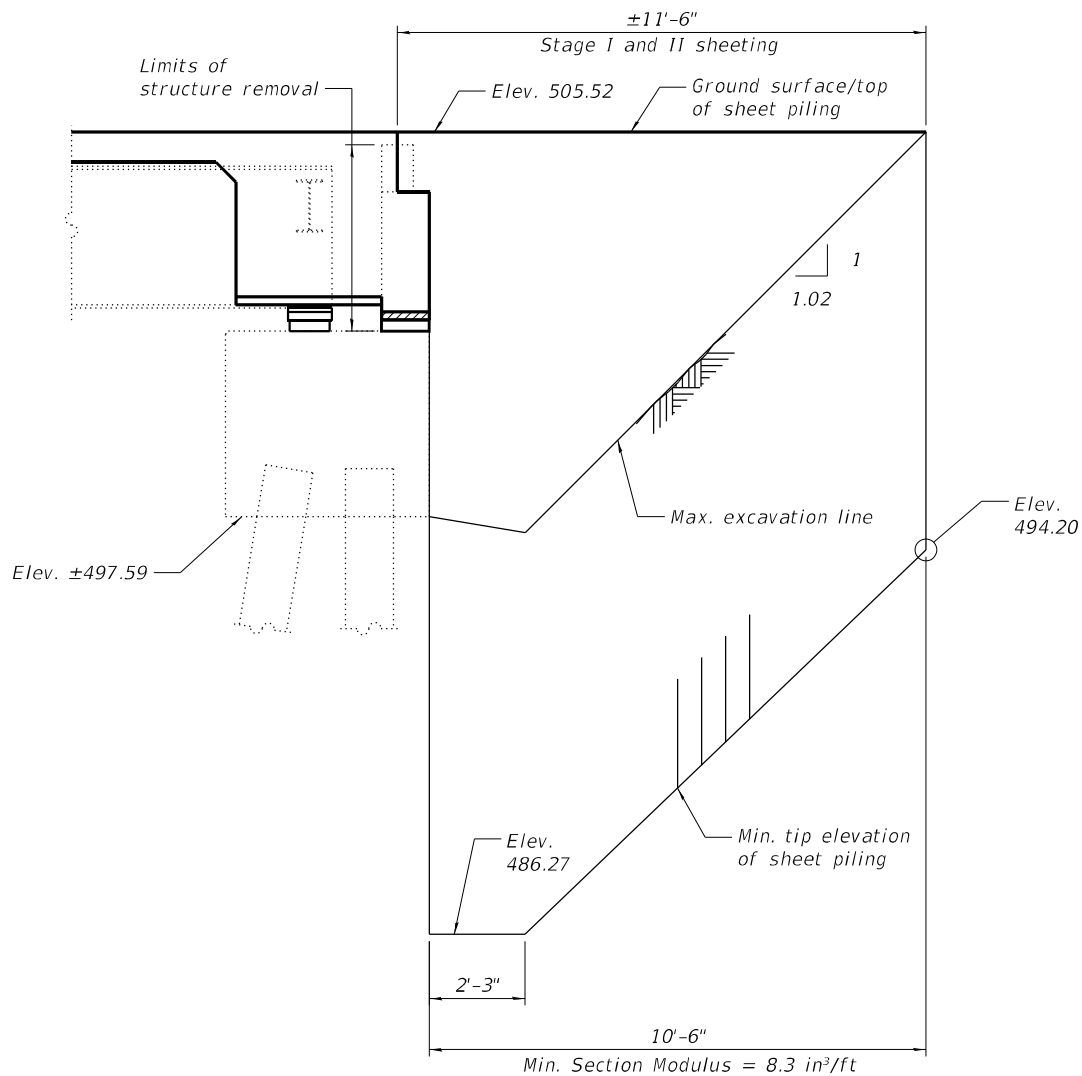

**TEMPORARY SHEET PILING**  
At East Abutment

Note:  
If the Contractor chooses to alter the temporary cantilevered sheet piling design requirements shown on the plan, a design submittal including plan details and calculations will be required for review and acceptance by the Engineer.

**BILL OF MATERIAL**

| Item                   | Unit    | Total |
|------------------------|---------|-------|
| Temporary Sheet Piling | Sq. Ft. | 335   |

MODEL: Default  
FILE NAME: P:\4312-WB\c\ClugageRchab\CADD\Structural\SN 072-0168\_Adam SL\_Final\_Plans\0720168-68E44-004-SigConst.dgn  
2/12/2025 8:37:01 PM



|              |                |           |
|--------------|----------------|-----------|
| USER NAME =  | DESIGNED - YSS | REVISED - |
|              | CHECKED - RLM  | REVISED - |
| PLOT SCALE = | DRAWN - AEC    | REVISED - |
| PLOT DATE =  | CHECKED - YSS  | REVISED - |

**STATE OF ILLINOIS  
DEPARTMENT OF TRANSPORTATION**


**STAGE CONSTRUCTION DETAILS  
STRUCTURE NO. 072-0168**

SHEET S4 OF S32 SHEETS

|                           |             |        |              |           |
|---------------------------|-------------|--------|--------------|-----------|
| F.A.P. RTE.               | SECTION     | COUNTY | TOTAL SHEETS | SHEET NO. |
| 317                       | (14HB-1)BRR | PEORIA | 418          | 142       |
| CONTRACT NO. 68E44        |             |        |              |           |
| ILLINOIS FED. AID PROJECT |             |        |              |           |




MODEL: Default  
FILE NAME: P:\4312-WB\c\l\gaggeRchab\CADD\Structural\\_SN 072-0168\_Adam\_S\l\_Final\_Plans\0720168-68E44-005-TOSE1.dgn

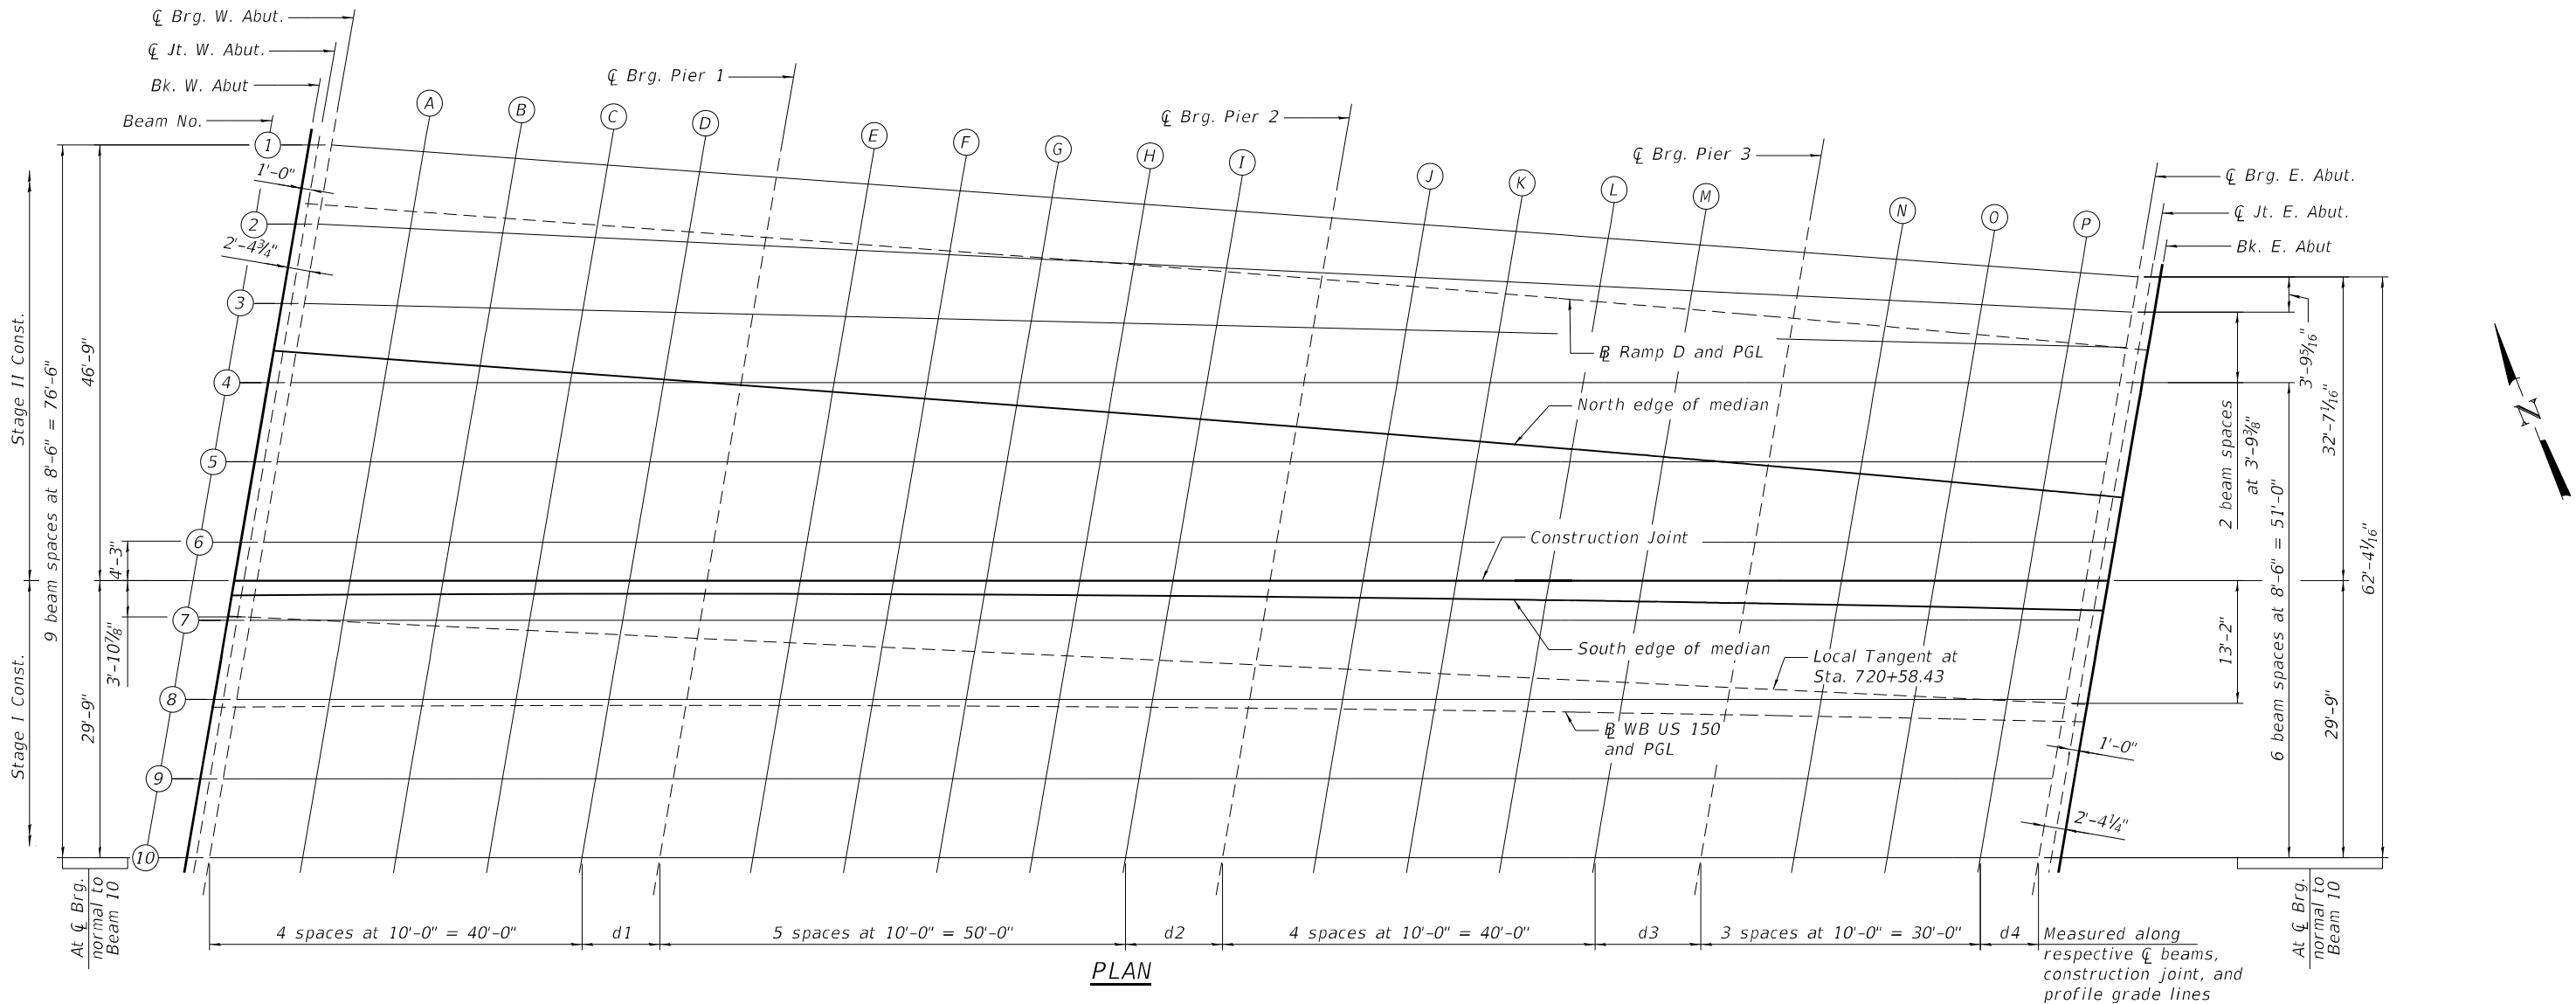

### SPAN DIMENSIONS

| Location           | d1                    | d2                    | d3                     | d4                    |
|--------------------|-----------------------|-----------------------|------------------------|-----------------------|
| Beam 1             | 7'-10 $\frac{3}{8}$ " | 9'-10"                | 10'-10 $\frac{1}{4}$ " | 5'-10 $\frac{3}{4}$ " |
| Beam 2             | 8'-0"                 | 9'-11 $\frac{1}{8}$ " | 10'-11 $\frac{1}{8}$ " | 6'-0"                 |
| Beam 3             | 8'-1 $\frac{3}{4}$ "  | 10'-2 $\frac{1}{4}$ " | 11'-1 $\frac{7}{8}$ "  | 6'-1 $\frac{3}{8}$ "  |
| Beams 4 thru 10    | 8'-4"                 | 10'-5"                | 11'-4 $\frac{1}{4}$ "  | 6'-3"                 |
| Ramp D and PGL     | 7'-10 $\frac{3}{8}$ " | 9'-9 $\frac{7}{8}$ "  | 10'-9 $\frac{3}{4}$ "  | 5'-10 $\frac{1}{8}$ " |
| Construction Joint | 8'-4"                 | 10'-5"                | 11'-4 $\frac{1}{4}$ "  | 6'-3"                 |
| WB US 150 and PGL  | 8'-4 $\frac{3}{8}$ "  | 10'-4 $\frac{1}{2}$ " | 11'-2 $\frac{7}{8}$ "  | 6'-1 $\frac{5}{8}$ "  |

All dimensions are measured along the respective centerlines of beams, construction joint, and profile grade lines.

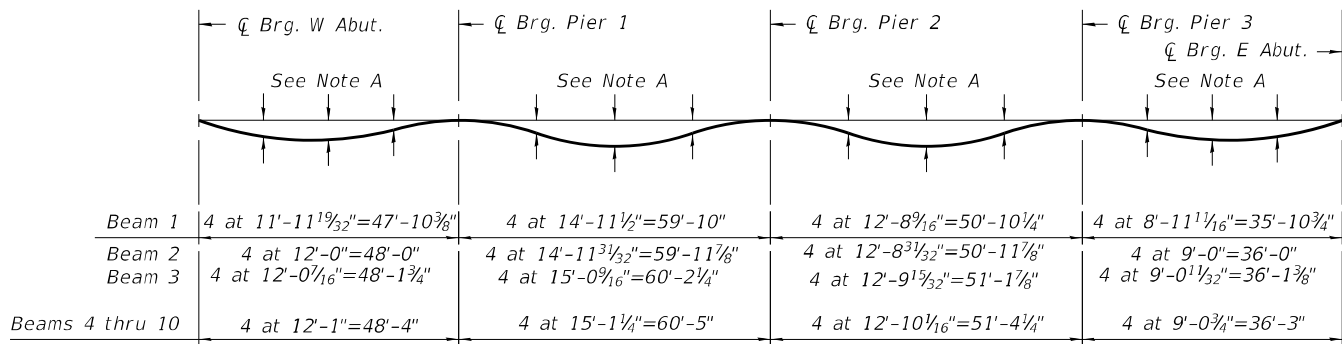

### DEAD LOAD DEFLECTION DIAGRAM


(Includes weight of concrete only.)

Note:

The above deflections are not to be used in the field if the engineer is working from the grade elevations adjusted for dead load deflections and grinding as shown on sheets S6 thru S8 of S32.

Note A:

Dead Load Deflections will be provided to the Contractor in accordance with the special provision "Contractor Requirements for Dead Load Deflection and Top of Slab Elevation Data."

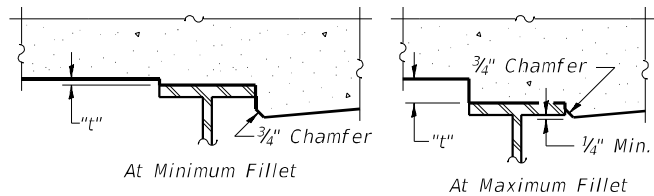

To determine "t": After all structural steel has been erected, elevations of the top flanges of the beams shall be taken at intervals shown on sheets S6 thru S8 of S32. These elevations subtracted from the "Theoretical Grade Elevations Adjusted for Dead Load Deflection and Grinding" shown on sheets S6 thru S8 of S32 minus the initial slab thickness prior to grinding, equals the fillet heights "t" above top flange of beams.

The slab is to be ground after curing to achieve smoothness, but the slab is not to be ground to elevations below the "Theoretical Grade Elevations" shown on sheets S6 thru S8 of S32. For grinding the deck, see Special Provisions.

### FILLET HEIGHTS



|              |                |           |
|--------------|----------------|-----------|
| USER NAME =  | DESIGNED - YSS | REVISED - |
| CHECKED - UB | REVIS          |           |
| PLOT SCALE = | DRAWN - ELK    | REVISED - |
| PLOT DATE =  | CHECKED - YSS  | REVISED - |

STATE OF ILLINOIS  
DEPARTMENT OF TRANSPORTATION

TOP OF SLAB ELEVATIONS - 1  
STRUCTURE NO. 072-0168

SHEET S5 OF S32 SHEETS

| F.A.P. RTE.               | SECTION     | COUNTY | TOTAL SHEETS | SHEET NO. |
|---------------------------|-------------|--------|--------------|-----------|
| 317                       | (14HB-1)BRR | PEORIA | 418          | 143       |
| CONTRACT NO. 68E44        |             |        |              |           |
| ILLINOIS FED. AID PROJECT |             |        |              |           |

MODEL: Default  
FILE NAME: P:\4312-WB\c\ClgagcRchab\CADD\Structural\\_SN 072-0168\_Adam SL\_Final\_Plans\0720168-68E44-006-T05E2.dgn

BEAM 1

| Location         | Station  | Offset | Theoretical<br>Grade<br>Elevations | Theoretical Grade<br>Elevations<br>Adjusted For Dead<br>Load Deflection<br>and Grinding |
|------------------|----------|--------|------------------------------------|-----------------------------------------------------------------------------------------|
| Bk. W. Abut.     | 14+46.05 | 6.47   | 509.08                             | See<br>Note A                                                                           |
| CL Jt. W. Abut.  | 14+45.04 | 6.47   | 509.07                             |                                                                                         |
| CL Brg. W. Abut. | 14+43.64 | 6.47   | 509.04                             |                                                                                         |
| A                | 14+33.64 | 6.47   | 508.87                             |                                                                                         |
| B                | 14+23.64 | 6.48   | 508.69                             |                                                                                         |
| C                | 14+13.64 | 6.48   | 508.51                             |                                                                                         |
| D                | 14+03.64 | 6.49   | 508.33                             |                                                                                         |
| CL Brg. Pier 1   | 13+95.77 | 6.49   | 508.18                             |                                                                                         |
| E                | 13+85.77 | 6.50   | 507.99                             |                                                                                         |
| F                | 13+75.77 | 6.50   | 507.77                             |                                                                                         |
| G                | 13+65.78 | 6.51   | 507.56                             |                                                                                         |
| H                | 13+55.79 | 6.53   | 507.34                             |                                                                                         |
| I                | 13+45.80 | 6.57   | 507.12                             |                                                                                         |
| CL Brg. Pier 2   | 13+35.97 | 6.62   | 506.91                             |                                                                                         |
| J                | 13+25.98 | 6.69   | 506.69                             |                                                                                         |
| K                | 13+16.00 | 6.77   | 506.47                             |                                                                                         |
| L                | 13+06.01 | 6.87   | 506.25                             |                                                                                         |
| M                | 12+96.02 | 6.99   | 506.03                             |                                                                                         |
| CL Brg. Pier 3   | 12+85.17 | 7.13   | 505.79                             |                                                                                         |
| N                | 12+75.18 | 7.28   | 505.57                             |                                                                                         |
| O                | 12+65.20 | 7.44   | 505.34                             |                                                                                         |
| P                | 12+55.21 | 7.61   | 505.12                             |                                                                                         |
| CL Brg. E. Abut. | 12+49.32 | 7.73   | 504.98                             |                                                                                         |
| CL Jt. E. Abut.  | 12+47.96 | 7.75   | 504.95                             |                                                                                         |
| Bk. E. Abut.     | 12+46.95 | 7.77   | 504.92                             |                                                                                         |

BEAM 3

| Location         | Station  | Offset | Theoretical<br>Grade<br>Elevations | Theoretical Grade<br>Elevations<br>Adjusted For Dead<br>Load Deflection<br>and Grinding |
|------------------|----------|--------|------------------------------------|-----------------------------------------------------------------------------------------|
| Bk. W. Abut.     | 14+47.72 | -10.82 | 509.74                             | See<br>Note A                                                                           |
| CL Jt. W. Abut.  | 14+46.71 | -10.77 | 509.72                             |                                                                                         |
| CL Brg. W. Abut. | 14+45.29 | -10.70 | 509.69                             |                                                                                         |
| A                | 14+35.31 | -10.21 | 509.45                             |                                                                                         |
| B                | 14+25.32 | -9.72  | 509.21                             |                                                                                         |
| C                | 14+15.33 | -9.22  | 508.97                             |                                                                                         |
| D                | 14+05.34 | -8.73  | 508.73                             |                                                                                         |
| CL Brg. Pier 1   | 13+97.20 | -8.33  | 508.54                             |                                                                                         |
| E                | 13+87.21 | -7.84  | 508.30                             |                                                                                         |
| F                | 13+77.23 | -7.34  | 508.08                             |                                                                                         |
| G                | 13+67.23 | -6.85  | 507.85                             |                                                                                         |
| H                | 13+57.24 | -6.34  | 507.63                             |                                                                                         |
| I                | 13+47.24 | -5.82  | 507.40                             |                                                                                         |
| CL Brg. Pier 2   | 13+37.06 | -5.27  | 507.17                             |                                                                                         |
| J                | 13+27.06 | -4.72  | 506.94                             |                                                                                         |
| K                | 13+17.07 | -4.15  | 506.71                             |                                                                                         |
| L                | 13+07.09 | -3.56  | 506.48                             |                                                                                         |
| M                | 12+97.10 | -2.96  | 506.25                             |                                                                                         |
| CL Brg. Pier 3   | 12+85.95 | -2.27  | 506.00                             |                                                                                         |
| N                | 12+75.97 | -1.64  | 505.77                             |                                                                                         |
| O                | 12+65.99 | -0.99  | 505.53                             |                                                                                         |
| P                | 12+56.01 | -0.33  | 505.29                             |                                                                                         |
| CL Brg. E. Abut. | 12+49.91 | 0.08   | 505.15                             |                                                                                         |
| CL Jt. E. Abut.  | 12+48.54 | 0.18   | 505.11                             |                                                                                         |
| Bk. E. Abut.     | 12+47.53 | 0.24   | 505.09                             |                                                                                         |

Ⓔ RAMP D AND PG

| Location         | Station  | Offset | Theoretical<br>Grade<br>Elevations | Theoretical Grade<br>Elevations<br>Adjusted For Dead<br>Load Deflection<br>and Grinding |
|------------------|----------|--------|------------------------------------|-----------------------------------------------------------------------------------------|
| Bk. W. Abut.     | 14+46.67 | 0.00   | 509.33                             | See<br>Note A                                                                           |
| CL Jt. W. Abut.  | 14+45.67 | 0.00   | 509.31                             |                                                                                         |
| CL Brg. W. Abut. | 14+44.26 | 0.00   | 509.28                             |                                                                                         |
| A                | 14+34.26 | 0.00   | 509.09                             |                                                                                         |
| B                | 14+24.26 | 0.00   | 508.90                             |                                                                                         |
| C                | 14+14.26 | 0.00   | 508.70                             |                                                                                         |
| D                | 14+04.26 | 0.00   | 508.50                             |                                                                                         |
| CL Brg. Pier 1   | 13+96.40 | 0.00   | 508.34                             |                                                                                         |
| E                | 13+86.40 | 0.00   | 508.13                             |                                                                                         |
| F                | 13+76.40 | 0.00   | 507.92                             |                                                                                         |
| G                | 13+66.40 | 0.00   | 507.70                             |                                                                                         |
| H                | 13+56.40 | 0.00   | 507.48                             |                                                                                         |
| I                | 13+46.40 | 0.00   | 507.27                             |                                                                                         |
| CL Brg. Pier 2   | 13+36.58 | 0.00   | 507.05                             |                                                                                         |
| J                | 13+26.58 | 0.00   | 506.83                             |                                                                                         |
| K                | 13+16.58 | 0.00   | 506.62                             |                                                                                         |
| L                | 13+06.58 | 0.00   | 506.40                             |                                                                                         |
| M                | 12+96.58 | 0.00   | 506.18                             |                                                                                         |
| CL Brg. Pier 3   | 12+85.76 | 0.00   | 505.95                             |                                                                                         |
| N                | 12+75.76 | 0.00   | 505.73                             |                                                                                         |
| O                | 12+65.76 | 0.00   | 505.51                             |                                                                                         |
| P                | 12+55.76 | 0.00   | 505.28                             |                                                                                         |
| CL Brg. E. Abut. | 12+49.92 | 0.00   | 505.15                             |                                                                                         |
| CL Jt. E. Abut.  | 12+48.56 | 0.00   | 505.12                             |                                                                                         |
| Bk. E. Abut.     | 12+47.55 | 0.00   | 505.09                             |                                                                                         |

NORTH EDGE OF MEDIAN

| Location         | Station  | Offset | Theoretical<br>Grade<br>Elevations | Theoretical Grade<br>Elevations<br>Adjusted For Dead<br>Load Deflection<br>and Grinding |
|------------------|----------|--------|------------------------------------|-----------------------------------------------------------------------------------------|
| Bk. W. Abut.     | 14+48.22 | -16.00 | 509.95                             | See<br>Note A                                                                           |
| CL Jt. W. Abut.  | 14+47.21 | -16.00 | 509.92                             |                                                                                         |
| CL Brg. W. Abut. | 14+45.81 | -16.00 | 509.89                             |                                                                                         |
| A                | 14+35.81 | -16.00 | 509.65                             |                                                                                         |
| B                | 14+25.81 | -16.00 | 509.41                             |                                                                                         |
| C                | 14+15.81 | -16.00 | 509.17                             |                                                                                         |
| D                | 14+05.81 | -16.00 | 508.92                             |                                                                                         |
| CL Brg. Pier 1   | 13+97.94 | -16.00 | 508.73                             |                                                                                         |
| E                | 13+87.94 | -16.00 | 508.48                             |                                                                                         |
| F                | 13+77.94 | -16.00 | 508.27                             |                                                                                         |
| G                | 13+67.93 | -16.00 | 508.05                             |                                                                                         |
| H                | 13+57.91 | -16.00 | 507.84                             |                                                                                         |
| I                | 13+47.88 | -16.00 | 507.62                             |                                                                                         |
| CL Brg. Pier 2   | 13+38.04 | -16.00 | 507.40                             |                                                                                         |
| J                | 13+28.01 | -16.00 | 507.19                             |                                                                                         |
| K                | 13+17.99 | -16.00 | 506.97                             |                                                                                         |
| L                | 13+07.96 | -16.00 | 506.75                             |                                                                                         |
| M                | 12+97.94 | -16.00 | 506.53                             |                                                                                         |
| CL Brg. Pier 3   | 12+87.10 | -16.00 | 506.30                             |                                                                                         |
| N                | 12+77.07 | -16.00 | 506.08                             |                                                                                         |
| O                | 12+67.05 | -16.00 | 505.86                             |                                                                                         |
| P                | 12+57.02 | -16.00 | 505.63                             |                                                                                         |
| CL Brg. E. Abut. | 12+51.16 | -16.00 | 505.50                             |                                                                                         |
| CL Jt. E. Abut.  | 12+49.80 | -16.00 | 505.46                             |                                                                                         |
| Bk. E. Abut.     | 12+48.79 | -16.00 | 505.44                             |                                                                                         |

BEAM 2

| Location         | Station  | Offset | Theoretical<br>Grade<br>Elevations | Theoretical Grade<br>Elevations<br>Adjusted For Dead<br>Load Deflection<br>and Grinding |
|------------------|----------|--------|------------------------------------|-----------------------------------------------------------------------------------------|
| Bk. W. Abut.     | 14+46.88 | -2.18  | 509.41                             | See<br>Note A                                                                           |
| CL Jt. W. Abut.  | 14+45.87 | -2.15  | 509.39                             |                                                                                         |
| CL Brg. W. Abut. | 14+44.47 | -2.12  | 509.36                             |                                                                                         |
| A                | 14+34.47 | -1.87  | 509.16                             |                                                                                         |
| B                | 14+24.47 | -1.62  | 508.95                             |                                                                                         |
| C                | 14+14.48 | -1.37  | 508.74                             |                                                                                         |
| D                | 14+04.48 | -1.12  | 508.53                             |                                                                                         |
| CL Brg. Pier 1   | 13+96.49 | -0.92  | 508.36                             |                                                                                         |
| E                | 13+86.49 | -0.67  | 508.14                             |                                                                                         |
| F                | 13+76.49 | -0.42  | 507.93                             |                                                                                         |
| G                | 13+66.50 | -0.17  | 507.70                             |                                                                                         |
| H                | 13+56.50 | 0.10   | 507.48                             |                                                                                         |
| I                | 13+46.50 | 0.38   | 507.26                             |                                                                                         |
| CL Brg. Pier 2   | 13+36.51 | 0.68   | 507.04                             |                                                                                         |
| J                | 13+26.52 | 0.99   | 506.81                             |                                                                                         |
| K                | 13+16.53 | 1.32   | 506.59                             |                                                                                         |
| L                | 13+06.54 | 1.66   | 506.37                             |                                                                                         |
| M                | 12+96.55 | 2.02   | 506.14                             |                                                                                         |
| CL Brg. Pier 3   | 12+85.56 | 2.43   | 505.90                             |                                                                                         |
| N                | 12+75.57 | 2.82   | 505.67                             |                                                                                         |
| O                | 12+65.59 | 3.23   | 505.44                             |                                                                                         |
| P                | 12+55.60 | 3.65   | 505.20                             |                                                                                         |
| CL Brg. E. Abut. | 12+49.61 | 3.91   | 505.06                             |                                                                                         |
| CL Jt. E. Abut.  | 12+48.25 | 3.97   | 505.03                             |                                                                                         |
| Bk. E. Abut.     | 12+47.24 | 4.01   | 505.01                             |                                                                                         |

Note:  
Offsets for Beams 1 thru 3 and the north edge of the median are measured from the Profile Grade for Ⓔ Ramp D.

Note A:  
Theoretical Grade Elevations Adjusted for Dead Load Deflection and Grinding will be provided to the Contractor in accordance with the special provision "Contractor Requirements for Dead Load Deflection and Top of Slab Elevation Data."



|            |   |          |   |     |         |   |
|------------|---|----------|---|-----|---------|---|
| USER NAME  | = | DESIGNED | - | YSS | REVISED | - |
|            |   | CHECKED  | - | UB  | REVISED | - |
| PLOT SCALE | = | DRAWN    | - | ELK | REVISED | - |
| PLOT DATE  | = | CHECKED  | - | YSS | REVISED | - |

STATE OF ILLINOIS  
DEPARTMENT OF TRANSPORTATION

TOP OF SLAB ELEVATIONS - 2  
STRUCTURE NO. 072-0168

SHEET S6 OF S32 SHEETS

| F.A.P.<br>RTE. | SECTION     | COUNTY             | TOTAL<br>SHEETS  | SHEET<br>NO. |
|----------------|-------------|--------------------|------------------|--------------|
| 317            | (14HB-1)BRR | PEORIA             | 418              | 144          |
|                |             | CONTRACT NO. 68E44 |                  |              |
|                |             | ILLINOIS           | FED. AID PROJECT |              |

MODEL: Default  
FILE NAME: P:\4312-WB\c\Cl\gagcRchab\CADD\Structural\\_SN\_072-0168\_Adam\_SL\_Final\_Plans\0720168-68E44-007-T05E3.dgn

BEAM 4

| Location         | Station  | Offset | Theoretical<br>Grade<br>Elevations | Theoretical Grade<br>Elevations<br>Adjusted For Dead<br>Load Deflection<br>and Grinding |
|------------------|----------|--------|------------------------------------|-----------------------------------------------------------------------------------------|
| Bk. W. Abut.     | 14+48.55 | -19.46 | 510.03                             | See<br>Note A                                                                           |
| CL Jt. W. Abut.  | 14+47.54 | -19.39 | 510.00                             |                                                                                         |
| CL Brg. W. Abut. | 14+46.12 | -19.28 | 509.97                             |                                                                                         |
| A                | 14+36.15 | -18.55 | 509.72                             |                                                                                         |
| B                | 14+26.18 | -17.82 | 509.46                             |                                                                                         |
| C                | 14+16.20 | -17.08 | 509.20                             |                                                                                         |
| D                | 14+06.23 | -16.35 | 508.94                             |                                                                                         |
| CL Brg. Pier 1   | 13+97.92 | -15.74 | 508.72                             |                                                                                         |
| E                | 13+87.94 | -15.01 | 508.46                             |                                                                                         |
| F                | 13+77.97 | -14.27 | 508.23                             |                                                                                         |
| G                | 13+67.99 | -13.54 | 508.00                             |                                                                                         |
| H                | 13+58.00 | -12.79 | 507.77                             |                                                                                         |
| I                | 13+48.01 | -12.03 | 507.54                             |                                                                                         |
| CL Brg. Pier 2   | 13+37.60 | -11.22 | 507.30                             |                                                                                         |
| J                | 13+27.61 | -10.42 | 507.07                             |                                                                                         |
| K                | 13+17.63 | -9.62  | 506.83                             |                                                                                         |
| L                | 13+07.65 | -8.79  | 506.60                             |                                                                                         |
| M                | 12+97.67 | -7.95  | 506.37                             |                                                                                         |
| CL Brg. Pier 3   | 12+86.35 | -6.98  | 506.10                             |                                                                                         |
| N                | 12+76.37 | -6.11  | 505.86                             |                                                                                         |
| O                | 12+66.40 | -5.22  | 505.63                             |                                                                                         |
| P                | 12+56.44 | -4.32  | 505.38                             |                                                                                         |
| CL Brg. E. Abut. | 12+50.21 | -3.74  | 505.23                             |                                                                                         |
| CL Jt. E. Abut.  | 12+48.84 | -3.62  | 505.20                             |                                                                                         |
| Bk. E. Abut.     | 12+47.83 | -3.52  | 505.17                             |                                                                                         |

CONSTRUCTION JOINT

| Location         | Station   | Offset | Theoretical<br>Grade<br>Elevations | Theoretical Grade<br>Elevations<br>Adjusted For Dead<br>Load Deflection<br>and Grinding |
|------------------|-----------|--------|------------------------------------|-----------------------------------------------------------------------------------------|
| Bk. W. Abut.     | 717+02.74 | -13.57 | 510.54                             | See<br>Note A                                                                           |
| CL Jt. W. Abut.  | 717+03.75 | -13.56 | 510.51                             |                                                                                         |
| CL Brg. W. Abut. | 717+05.16 | -13.55 | 510.48                             |                                                                                         |
| A                | 717+15.14 | -13.49 | 510.23                             |                                                                                         |
| B                | 717+25.12 | -13.45 | 509.98                             |                                                                                         |
| C                | 717+35.10 | -13.42 | 509.73                             |                                                                                         |
| D                | 717+45.08 | -13.40 | 509.48                             |                                                                                         |
| CL Brg. Pier 1   | 717+53.40 | -13.40 | 509.27                             |                                                                                         |
| E                | 717+63.38 | -13.42 | 509.02                             |                                                                                         |
| F                | 717+73.36 | -13.45 | 508.77                             |                                                                                         |
| G                | 717+83.34 | -13.49 | 508.53                             |                                                                                         |
| H                | 717+93.32 | -13.55 | 508.28                             |                                                                                         |
| I                | 718+03.30 | -13.62 | 508.03                             |                                                                                         |
| CL Brg. Pier 2   | 718+13.69 | -13.72 | 507.77                             |                                                                                         |
| J                | 718+23.67 | -13.82 | 507.52                             |                                                                                         |
| K                | 718+33.65 | -13.95 | 507.27                             |                                                                                         |
| L                | 718+43.63 | -14.08 | 507.02                             |                                                                                         |
| M                | 718+53.60 | -14.24 | 506.77                             |                                                                                         |
| CL Brg. Pier 3   | 718+64.94 | -14.43 | 506.49                             |                                                                                         |
| N                | 718+74.91 | -14.61 | 506.24                             |                                                                                         |
| O                | 718+84.89 | -14.81 | 506.00                             |                                                                                         |
| P                | 718+94.86 | -15.03 | 505.75                             |                                                                                         |
| CL Brg. E. Abut. | 719+01.10 | -15.17 | 505.59                             |                                                                                         |
| CL Jt. E. Abut.  | 719+02.47 | -15.20 | 505.56                             |                                                                                         |
| Bk. E. Abut.     | 719+03.48 | -15.23 | 505.53                             |                                                                                         |

BEAM 5

| Location         | Station  | Offset | Theoretical<br>Grade<br>Elevations | Theoretical Grade<br>Elevations<br>Adjusted For Dead<br>Load Deflection<br>and Grinding |
|------------------|----------|--------|------------------------------------|-----------------------------------------------------------------------------------------|
| Bk. W. Abut.     | 14+49.38 | -28.05 | 510.23                             | See<br>Note A                                                                           |
| CL Jt. W. Abut.  | 14+48.37 | -27.97 | 510.21                             |                                                                                         |
| CL Brg. W. Abut. | 14+46.95 | -27.87 | 510.17                             |                                                                                         |
| A                | 14+36.98 | -27.13 | 509.92                             |                                                                                         |
| B                | 14+27.01 | -26.40 | 509.67                             |                                                                                         |
| C                | 14+17.03 | -25.67 | 509.42                             |                                                                                         |
| D                | 14+07.06 | -24.94 | 509.16                             |                                                                                         |
| CL Brg. Pier 1   | 13+98.75 | -24.32 | 508.94                             |                                                                                         |
| E                | 13+88.77 | -23.59 | 508.68                             |                                                                                         |
| F                | 13+78.80 | -22.86 | 508.45                             |                                                                                         |
| G                | 13+68.82 | -22.12 | 508.21                             |                                                                                         |
| H                | 13+58.81 | -21.38 | 507.97                             |                                                                                         |
| I                | 13+48.81 | -20.62 | 507.73                             |                                                                                         |
| CL Brg. Pier 2   | 13+38.39 | -19.81 | 507.49                             |                                                                                         |
| J                | 13+28.39 | -19.01 | 507.25                             |                                                                                         |
| K                | 13+18.39 | -18.21 | 507.02                             |                                                                                         |
| L                | 13+08.40 | -17.38 | 506.78                             |                                                                                         |
| M                | 12+98.41 | -16.54 | 506.55                             |                                                                                         |
| CL Brg. Pier 3   | 12+87.06 | -15.57 | 506.29                             |                                                                                         |
| N                | 12+77.08 | -14.70 | 506.05                             |                                                                                         |
| O                | 12+67.10 | -13.81 | 505.81                             |                                                                                         |
| P                | 12+57.12 | -12.91 | 505.57                             |                                                                                         |
| CL Brg. E. Abut. | 12+50.88 | -12.34 | 505.42                             |                                                                                         |
| CL Jt. E. Abut.  | 12+49.50 | -12.21 | 505.38                             |                                                                                         |
| Bk. E. Abut.     | 12+48.49 | -12.12 | 505.36                             |                                                                                         |

SOUTH EDGE OF MEDIAN

| Location         | Station   | Offset | Theoretical<br>Grade<br>Elevations | Theoretical Grade<br>Elevations<br>Adjusted For Dead<br>Load Deflection<br>and Grinding |
|------------------|-----------|--------|------------------------------------|-----------------------------------------------------------------------------------------|
| Bk. W. Abut.     | 717+02.45 | -12.00 | 510.58                             | See<br>Note A                                                                           |
| CL Jt. W. Abut.  | 717+03.47 | -12.00 | 510.55                             |                                                                                         |
| CL Brg. W. Abut. | 717+04.89 | -12.00 | 510.52                             |                                                                                         |
| A                | 717+14.87 | -12.00 | 510.27                             |                                                                                         |
| B                | 717+24.85 | -12.00 | 510.02                             |                                                                                         |
| C                | 717+34.83 | -12.00 | 509.77                             |                                                                                         |
| D                | 717+44.81 | -12.00 | 509.52                             |                                                                                         |
| CL Brg. Pier 1   | 717+53.16 | -12.00 | 509.31                             |                                                                                         |
| E                | 717+63.14 | -12.00 | 509.06                             |                                                                                         |
| F                | 717+73.12 | -12.00 | 508.81                             |                                                                                         |
| G                | 717+83.11 | -12.00 | 508.56                             |                                                                                         |
| H                | 717+93.09 | -12.00 | 508.31                             |                                                                                         |
| I                | 718+03.07 | -12.00 | 508.06                             |                                                                                         |
| CL Brg. Pier 2   | 718+13.42 | -12.00 | 507.81                             |                                                                                         |
| J                | 718+23.40 | -12.00 | 507.56                             |                                                                                         |
| K                | 718+33.38 | -12.00 | 507.31                             |                                                                                         |
| L                | 718+43.36 | -12.00 | 507.06                             |                                                                                         |
| M                | 718+53.34 | -12.00 | 506.81                             |                                                                                         |
| CL Brg. Pier 3   | 718+64.56 | -12.00 | 506.53                             |                                                                                         |
| N                | 718+74.55 | -12.00 | 506.28                             |                                                                                         |
| O                | 718+84.53 | -12.00 | 506.03                             |                                                                                         |
| P                | 718+94.51 | -12.00 | 505.78                             |                                                                                         |
| CL Brg. E. Abut. | 719+00.63 | -12.00 | 505.63                             |                                                                                         |
| CL Jt. E. Abut.  | 719+02.00 | -12.00 | 505.59                             |                                                                                         |
| Bk. E. Abut.     | 719+03.01 | -12.00 | 505.57                             |                                                                                         |

BEAM 6

| Location         | Station  | Offset | Theoretical<br>Grade<br>Elevations | Theoretical Grade<br>Elevations<br>Adjusted For Dead<br>Load Deflection<br>and Grinding |
|------------------|----------|--------|------------------------------------|-----------------------------------------------------------------------------------------|
| Bk. W. Abut.     | 14+50.21 | -36.63 | 510.44                             | See<br>Note A                                                                           |
| CL Jt. W. Abut.  | 14+49.20 | -36.56 | 510.41                             |                                                                                         |
| CL Brg. W. Abut. | 14+47.78 | -36.45 | 510.38                             |                                                                                         |
| A                | 14+37.81 | -35.72 | 510.13                             |                                                                                         |
| B                | 14+27.84 | -34.99 | 509.88                             |                                                                                         |
| C                | 14+17.86 | -34.25 | 509.63                             |                                                                                         |
| D                | 14+07.89 | -33.52 | 509.38                             |                                                                                         |
| CL Brg. Pier 1   | 13+99.58 | -32.91 | 509.16                             |                                                                                         |
| E                | 13+89.60 | -32.17 | 508.91                             |                                                                                         |
| F                | 13+79.63 | -31.44 | 508.67                             |                                                                                         |
| G                | 13+69.64 | -30.71 | 508.42                             |                                                                                         |
| H                | 13+59.63 | -29.96 | 508.17                             |                                                                                         |
| I                | 13+49.61 | -29.20 | 507.93                             |                                                                                         |
| CL Brg. Pier 2   | 13+39.17 | -28.39 | 507.67                             |                                                                                         |
| J                | 13+29.16 | -27.60 | 507.43                             |                                                                                         |
| K                | 13+19.15 | -26.80 | 507.18                             |                                                                                         |
| L                | 13+09.15 | -25.97 | 506.94                             |                                                                                         |
| M                | 12+99.14 | -25.14 | 506.70                             |                                                                                         |
| CL Brg. Pier 3   | 12+87.78 | -24.17 | 506.42                             |                                                                                         |
| N                | 12+77.78 | -23.30 | 506.18                             |                                                                                         |
| O                | 12+67.79 | -22.41 | 505.94                             |                                                                                         |
| P                | 12+57.80 | -21.51 | 505.70                             |                                                                                         |
| CL Brg. E. Abut. | 12+51.55 | -20.94 | 505.55                             |                                                                                         |
| CL Jt. E. Abut.  | 12+50.17 | -20.81 | 505.51                             |                                                                                         |
| Bk. E. Abut.     | 12+49.16 | -20.72 | 505.49                             |                                                                                         |

Note:  
Offsets for Beams 4 thru 6 are measured from the Profile Grade for  $\frac{1}{2}$  Ramp D. Offsets for the construction joint and the south edge of median are measured from the Profile Grade for  $\frac{1}{2}$  WB US 150.

Note A:  
Theoretical Grade Elevations Adjusted for Dead Load Deflection and Grinding will be provided to the Contractor in accordance with the special provision "Contractor Requirements for Dead Load Deflection and Top of Slab Elevation Data."



|              |                |           |
|--------------|----------------|-----------|
| USER NAME =  | DESIGNED - YSS | REVISED - |
|              | CHECKED - UB   | REVISED - |
| PLOT SCALE = | DRAWN - ELK    | REVISED - |
| PLOT DATE =  | CHECKED - YSS  | REVISED - |

STATE OF ILLINOIS  
DEPARTMENT OF TRANSPORTATION

TOP OF SLAB ELEVATIONS - 3  
STRUCTURE NO. 072-0168

SHEET S7 OF S32 SHEETS

| F.A.P.<br>RTE. | SECTION     | COUNTY             | TOTAL<br>SHEETS  | SHEET<br>NO. |
|----------------|-------------|--------------------|------------------|--------------|
| 317            | (14HB-1)BRR | PEORIA             | 418              | 145          |
|                |             | CONTRACT NO. 68E44 |                  |              |
|                |             | ILLINOIS           | FED. AID PROJECT |              |

MODEL: Default  
FILE NAME: P:\4312-WB\c\ClgagcRchab\CADD\Structural\\_SN 072-0168\_Adam\_SL\_Final\_Plans\0720168-68E44-008-T05E4.dgn

BEAM 7

| Location         | Station   | Offset | Theoretical<br>Grade<br>Elevations | Theoretical Grade<br>Elevations<br>Adjusted For Dead<br>Load Deflection<br>and Grinding |
|------------------|-----------|--------|------------------------------------|-----------------------------------------------------------------------------------------|
| Bk. W. Abut.     | 717+01.98 | -9.33  | 510.63                             | See<br>Note A                                                                           |
| CL Jt. W. Abut.  | 717+02.99 | -9.32  | 510.60                             |                                                                                         |
| CL Brg. W. Abut. | 717+04.41 | -9.31  | 510.57                             |                                                                                         |
| A                | 717+14.39 | -9.25  | 510.32                             |                                                                                         |
| B                | 717+24.38 | -9.20  | 510.07                             |                                                                                         |
| C                | 717+34.36 | -9.17  | 509.82                             |                                                                                         |
| D                | 717+44.35 | -9.15  | 509.57                             |                                                                                         |
| CL Brg. Pier 1   | 717+52.68 | -9.15  | 509.37                             |                                                                                         |
| E                | 717+62.66 | -9.17  | 509.12                             |                                                                                         |
| F                | 717+72.65 | -9.19  | 508.87                             |                                                                                         |
| G                | 717+82.63 | -9.24  | 508.62                             |                                                                                         |
| H                | 717+92.62 | -9.29  | 508.37                             |                                                                                         |
| I                | 718+02.60 | -9.37  | 508.12                             |                                                                                         |
| CL Brg. Pier 2   | 718+13.01 | -9.46  | 507.85                             |                                                                                         |
| J                | 718+22.99 | -9.57  | 507.60                             |                                                                                         |
| K                | 718+32.98 | -9.69  | 507.35                             |                                                                                         |
| L                | 718+42.96 | -9.82  | 507.10                             |                                                                                         |
| M                | 718+52.95 | -9.97  | 506.85                             |                                                                                         |
| CL Brg. Pier 3   | 718+64.28 | -10.17 | 506.56                             |                                                                                         |
| N                | 718+74.27 | -10.35 | 506.31                             |                                                                                         |
| O                | 718+84.25 | -10.55 | 506.06                             |                                                                                         |
| P                | 718+94.23 | -10.76 | 505.81                             |                                                                                         |
| CL Brg. E. Abut. | 719+00.47 | -10.91 | 505.65                             |                                                                                         |
| CL Jt. E. Abut.  | 719+01.84 | -10.94 | 505.61                             |                                                                                         |
| Bk. E. Abut.     | 719+02.86 | -10.96 | 505.59                             |                                                                                         |

BEAM 9

| Location         | Station   | Offset | Theoretical<br>Grade<br>Elevations | Theoretical Grade<br>Elevations<br>Adjusted For Dead<br>Load Deflection<br>and Grinding |
|------------------|-----------|--------|------------------------------------|-----------------------------------------------------------------------------------------|
| Bk. W. Abut.     | 716+98.94 | 7.65   | 510.73                             | See<br>Note A                                                                           |
| CL Jt. W. Abut.  | 716+99.95 | 7.66   | 510.70                             |                                                                                         |
| CL Brg. W. Abut. | 717+01.37 | 7.67   | 510.67                             |                                                                                         |
| A                | 717+11.38 | 7.74   | 510.42                             |                                                                                         |
| B                | 717+21.40 | 7.79   | 510.17                             |                                                                                         |
| C                | 717+31.41 | 7.82   | 509.92                             |                                                                                         |
| D                | 717+41.42 | 7.84   | 509.67                             |                                                                                         |
| CL Brg. Pier 1   | 717+49.77 | 7.85   | 509.46                             |                                                                                         |
| E                | 717+59.78 | 7.84   | 509.21                             |                                                                                         |
| F                | 717+69.79 | 7.82   | 508.96                             |                                                                                         |
| G                | 717+79.80 | 7.78   | 508.71                             |                                                                                         |
| H                | 717+89.81 | 7.72   | 508.46                             |                                                                                         |
| I                | 717+99.83 | 7.65   | 508.21                             |                                                                                         |
| CL Brg. Pier 2   | 718+10.26 | 7.57   | 507.95                             |                                                                                         |
| J                | 718+20.27 | 7.46   | 507.70                             |                                                                                         |
| K                | 718+30.28 | 7.35   | 507.45                             |                                                                                         |
| L                | 718+40.29 | 7.22   | 507.21                             |                                                                                         |
| M                | 718+50.30 | 7.07   | 506.96                             |                                                                                         |
| CL Brg. Pier 3   | 718+61.67 | 6.88   | 506.68                             |                                                                                         |
| N                | 718+71.68 | 6.70   | 506.43                             |                                                                                         |
| O                | 718+81.69 | 6.51   | 506.18                             |                                                                                         |
| P                | 718+91.69 | 6.30   | 505.94                             |                                                                                         |
| CL Brg. E. Abut. | 718+97.95 | 6.16   | 505.78                             |                                                                                         |
| CL Jt. E. Abut.  | 718+99.33 | 6.13   | 505.75                             |                                                                                         |
| Bk. E. Abut.     | 719+00.34 | 6.10   | 505.72                             |                                                                                         |

BEAM 8

| Location         | Station   | Offset | Theoretical<br>Grade<br>Elevations | Theoretical Grade<br>Elevations<br>Adjusted For Dead<br>Load Deflection<br>and Grinding |
|------------------|-----------|--------|------------------------------------|-----------------------------------------------------------------------------------------|
| Bk. W. Abut.     | 717+00.46 | -0.84  | 510.79                             | See<br>Note A                                                                           |
| CL Jt. W. Abut.  | 717+01.47 | -0.83  | 510.77                             |                                                                                         |
| CL Brg. W. Abut. | 717+02.89 | -0.82  | 510.73                             |                                                                                         |
| A                | 717+12.89 | -0.76  | 510.49                             |                                                                                         |
| B                | 717+22.89 | -0.71  | 510.24                             |                                                                                         |
| C                | 717+32.89 | -0.67  | 509.99                             |                                                                                         |
| D                | 717+42.89 | -0.66  | 509.74                             |                                                                                         |
| CL Brg. Pier 1   | 717+51.22 | -0.65  | 509.53                             |                                                                                         |
| E                | 717+61.22 | -0.66  | 509.28                             |                                                                                         |
| F                | 717+71.22 | -0.69  | 509.03                             |                                                                                         |
| G                | 717+81.22 | -0.73  | 508.78                             |                                                                                         |
| H                | 717+91.22 | -0.79  | 508.53                             |                                                                                         |
| I                | 718+01.22 | -0.86  | 508.28                             |                                                                                         |
| CL Brg. Pier 2   | 718+11.64 | -0.95  | 508.02                             |                                                                                         |
| J                | 718+21.63 | -1.05  | 507.76                             |                                                                                         |
| K                | 718+31.63 | -1.17  | 507.51                             |                                                                                         |
| L                | 718+41.63 | -1.30  | 507.26                             |                                                                                         |
| M                | 718+51.63 | -1.45  | 507.01                             |                                                                                         |
| CL Brg. Pier 3   | 718+62.98 | -1.64  | 506.72                             |                                                                                         |
| N                | 718+72.97 | -1.82  | 506.47                             |                                                                                         |
| O                | 718+82.97 | -2.02  | 506.22                             |                                                                                         |
| P                | 718+92.96 | -2.23  | 505.97                             |                                                                                         |
| CL Brg. E. Abut. | 718+99.21 | -2.37  | 505.81                             |                                                                                         |
| CL Jt. E. Abut.  | 719+00.59 | -2.41  | 505.77                             |                                                                                         |
| Bk. E. Abut.     | 719+01.60 | -2.43  | 505.75                             |                                                                                         |

BEAM 10

| Location         | Station   | Offset | Theoretical<br>Grade<br>Elevations | Theoretical Grade<br>Elevations<br>Adjusted For Dead<br>Load Deflection<br>and Grinding |
|------------------|-----------|--------|------------------------------------|-----------------------------------------------------------------------------------------|
| Bk. W. Abut.     | 716+97.41 | 16.14  | 510.62                             | See<br>Note A                                                                           |
| CL Jt. W. Abut.  | 716+98.43 | 16.15  | 510.59                             |                                                                                         |
| CL Brg. W. Abut. | 716+99.85 | 16.16  | 510.56                             |                                                                                         |
| A                | 717+09.87 | 16.23  | 510.31                             |                                                                                         |
| B                | 717+19.90 | 16.28  | 510.05                             |                                                                                         |
| C                | 717+29.92 | 16.32  | 509.80                             |                                                                                         |
| D                | 717+39.95 | 16.34  | 509.55                             |                                                                                         |
| CL Brg. Pier 1   | 717+48.31 | 16.35  | 509.34                             |                                                                                         |
| E                | 717+58.33 | 16.34  | 509.09                             |                                                                                         |
| F                | 717+68.36 | 16.32  | 508.84                             |                                                                                         |
| G                | 717+78.38 | 16.28  | 508.59                             |                                                                                         |
| H                | 717+88.41 | 16.23  | 508.34                             |                                                                                         |
| I                | 717+98.43 | 16.16  | 508.09                             |                                                                                         |
| CL Brg. Pier 2   | 718+08.88 | 16.08  | 507.83                             |                                                                                         |
| J                | 718+18.90 | 15.98  | 507.59                             |                                                                                         |
| K                | 718+28.93 | 15.87  | 507.34                             |                                                                                         |
| L                | 718+38.95 | 15.74  | 507.09                             |                                                                                         |
| M                | 718+48.97 | 15.59  | 506.84                             |                                                                                         |
| CL Brg. Pier 3   | 718+60.36 | 15.41  | 506.56                             |                                                                                         |
| N                | 718+70.38 | 15.23  | 506.32                             |                                                                                         |
| O                | 718+80.40 | 15.04  | 506.07                             |                                                                                         |
| P                | 718+90.42 | 14.83  | 505.82                             |                                                                                         |
| CL Brg. E. Abut. | 718+96.69 | 14.69  | 505.67                             |                                                                                         |
| CL Jt. E. Abut.  | 718+98.07 | 14.66  | 505.63                             |                                                                                         |
| Bk. E. Abut.     | 718+99.08 | 14.63  | 505.61                             |                                                                                         |

WB US 150 AND PG

| Location         | Station   | Offset | Theoretical<br>Grade<br>Elevations | Theoretical Grade<br>Elevations<br>Adjusted For Dead<br>Load Deflection<br>and Grinding |
|------------------|-----------|--------|------------------------------------|-----------------------------------------------------------------------------------------|
| Bk. W. Abut.     | 717+00.31 | 0.00   | 510.81                             | See<br>Note A                                                                           |
| CL Jt. W. Abut.  | 717+01.32 | 0.00   | 510.79                             |                                                                                         |
| CL Brg. W. Abut. | 717+02.75 | 0.00   | 510.75                             |                                                                                         |
| A                | 717+12.75 | 0.00   | 510.50                             |                                                                                         |
| B                | 717+22.75 | 0.00   | 510.25                             |                                                                                         |
| C                | 717+32.75 | 0.00   | 510.00                             |                                                                                         |
| D                | 717+42.75 | 0.00   | 509.75                             |                                                                                         |
| CL Brg. Pier 1   | 717+51.11 | 0.00   | 509.54                             |                                                                                         |
| E                | 717+61.11 | 0.00   | 509.29                             |                                                                                         |
| F                | 717+71.11 | 0.00   | 509.04                             |                                                                                         |
| G                | 717+81.11 | 0.00   | 508.79                             |                                                                                         |
| H                | 717+91.11 | 0.00   | 508.54                             |                                                                                         |
| I                | 718+01.11 | 0.00   | 508.29                             |                                                                                         |
| CL Brg. Pier 2   | 718+11.48 | 0.00   | 508.03                             |                                                                                         |
| J                | 718+21.48 | 0.00   | 507.78                             |                                                                                         |
| K                | 718+31.48 | 0.00   | 507.53                             |                                                                                         |
| L                | 718+41.48 | 0.00   | 507.28                             |                                                                                         |
| M                | 718+51.48 | 0.00   | 507.04                             |                                                                                         |
| CL Brg. Pier 3   | 718+62.73 | 0.00   | 506.75                             |                                                                                         |
| N                | 718+72.73 | 0.00   | 506.50                             |                                                                                         |
| O                | 718+82.73 | 0.00   | 506.25                             |                                                                                         |
| P                | 718+92.73 | 0.00   | 506.00                             |                                                                                         |
| CL Brg. E. Abut. | 718+98.86 | 0.00   | 505.85                             |                                                                                         |
| CL Jt. E. Abut.  | 719+00.23 | 0.00   | 505.82                             |                                                                                         |
| Bk. E. Abut.     | 719+01.24 | 0.00   | 505.79                             |                                                                                         |

Note:  
Offsets for Beams 7 thru 10 are measured from the  
Profile Grade for WB US 150.

Note A:  
Theoretical Grade Elevations Adjusted for Dead Load  
Deflection and Grinding will be provided to the  
Contractor in accordance with the special provision  
"Contractor Requirements for Dead Load Deflection and  
Top of Slab Elevation Data."



|              |                |           |
|--------------|----------------|-----------|
| USER NAME =  | DESIGNED - YSS | REVISED - |
|              | CHECKED - UB   | REVISED - |
| PLOT SCALE = | DRAWN - ELK    | REVISED - |
| PLOT DATE =  | CHECKED - YSS  | REVISED - |

STATE OF ILLINOIS  
DEPARTMENT OF TRANSPORTATION

TOP OF SLAB ELEVATIONS - 4  
STRUCTURE NO. 072-0168

SHEET S8 OF S32 SHEETS

| F.A.P.<br>RTE. | SECTION     | COUNTY             | TOTAL<br>SHEETS  | SHEET<br>NO. |
|----------------|-------------|--------------------|------------------|--------------|
| 317            | (14HB-1)BRR | PEORIA             | 418              | 146          |
|                |             | CONTRACT NO. 68E44 |                  |              |
|                |             | ILLINOIS           | FED. AID PROJECT |              |

| <i>Location</i>                 | <i>Station</i>  | <i>Offset</i> | <i>Theoretical<br/>Grade<br/>Elevations</i> | <i>Theoretical Grade<br/>Elevations<br/>Adjusted For<br/>Grinding</i> |
|---------------------------------|-----------------|---------------|---------------------------------------------|-----------------------------------------------------------------------|
| <i>W. End West Appr. Pav't.</i> | <i>14+74.81</i> | <i>8.04</i>   | <i>509.48</i>                               | <i>509.50</i>                                                         |
| <i>A1</i>                       | <i>14+64.83</i> | <i>8.04</i>   | <i>509.33</i>                               | <i>509.35</i>                                                         |
| <i>A2</i>                       | <i>14+54.86</i> | <i>8.05</i>   | <i>509.17</i>                               | <i>509.19</i>                                                         |
| <i>E. End West Appr. Pav't.</i> | <i>14+44.89</i> | <i>8.05</i>   | <i>509.01</i>                               | <i>509.03</i>                                                         |

| <i>Location</i>                 | <i>Station</i>  | <i>Offset</i> | <i>Theoretical<br/>Grade<br/>Elevations</i> | <i>Theoretical Grade<br/>Elevations<br/>Adjusted For<br/>Grinding</i> |
|---------------------------------|-----------------|---------------|---------------------------------------------|-----------------------------------------------------------------------|
| <i>W. End West Appr. Pav't.</i> | <i>14+75.58</i> | <i>0.00</i>   | <i>509.85</i>                               | <i>509.87</i>                                                         |
| <i>A1</i>                       | <i>14+65.61</i> | <i>0.00</i>   | <i>509.68</i>                               | <i>509.70</i>                                                         |
| <i>A2</i>                       | <i>14+55.64</i> | <i>0.00</i>   | <i>509.49</i>                               | <i>509.52</i>                                                         |
| <i>E. End West Appr. Pav't.</i> | <i>14+45.67</i> | <i>0.00</i>   | <i>509.31</i>                               | <i>509.33</i>                                                         |

| <i>Location</i>                 | <i>Station</i>  | <i>Offset</i> | <i>Theoretical<br/>Grade<br/>Elevations</i> | <i>Theoretical Grade<br/>Elevations<br/>Adjusted For<br/>Grinding</i> |
|---------------------------------|-----------------|---------------|---------------------------------------------|-----------------------------------------------------------------------|
| <i>W. End West Appr. Pav't.</i> | <i>14+77.13</i> | <i>-16.00</i> | <i>510.60</i>                               | <i>510.63</i>                                                         |
| <i>A1</i>                       | <i>14+67.16</i> | <i>-16.00</i> | <i>510.38</i>                               | <i>510.40</i>                                                         |
| <i>A2</i>                       | <i>14+57.18</i> | <i>-16.00</i> | <i>510.15</i>                               | <i>510.17</i>                                                         |
| <i>E. End West Appr. Pav't.</i> | <i>14+47.21</i> | <i>-16.00</i> | <i>509.92</i>                               | <i>509.94</i>                                                         |

| <i>Location</i>                 | <i>Station</i>   | <i>Offset</i> | <i>Theoretical<br/>Grade<br/>Elevations</i> | <i>Theoretical Grade<br/>Elevations<br/>Adjusted For<br/>Grinding</i> |
|---------------------------------|------------------|---------------|---------------------------------------------|-----------------------------------------------------------------------|
| <i>W. End West Appr. Pav't.</i> | <i>716+73.60</i> | <i>-13.85</i> | <i>511.26</i>                               | <i>511.28</i>                                                         |
| <i>A1</i>                       | <i>716+83.65</i> | <i>-13.74</i> | <i>511.01</i>                               | <i>511.03</i>                                                         |
| <i>A2</i>                       | <i>716+93.70</i> | <i>-13.64</i> | <i>510.76</i>                               | <i>510.78</i>                                                         |
| <i>E. End West Appr. Pav't.</i> | <i>717+03.75</i> | <i>-13.56</i> | <i>510.51</i>                               | <i>510.54</i>                                                         |

| <i>Location</i>                 | <i>Station</i>   | <i>Offset</i> | <i>Theoretical<br/>Grade<br/>Elevations</i> | <i>Theoretical Grade<br/>Elevations<br/>Adjusted For<br/>Grinding</i> |
|---------------------------------|------------------|---------------|---------------------------------------------|-----------------------------------------------------------------------|
| <i>W. End West Appr. Pav't.</i> | <i>716+73.26</i> | <i>-12.00</i> | <i>511.31</i>                               | <i>511.33</i>                                                         |
| <i>A1</i>                       | <i>716+83.34</i> | <i>-12.00</i> | <i>511.05</i>                               | <i>511.08</i>                                                         |
| <i>A2</i>                       | <i>716+93.40</i> | <i>-12.00</i> | <i>510.80</i>                               | <i>510.82</i>                                                         |
| <i>E. End West Appr. Pav't.</i> | <i>717+03.47</i> | <i>-12.00</i> | <i>510.55</i>                               | <i>510.57</i>                                                         |

| <i>Location</i>                 | <i>Station</i> | <i>Offset</i> | <i>Theoretical<br/>Grade<br/>Elevations</i> | <i>Theoretical Grade<br/>Elevations<br/>Adjusted For<br/>Grinding</i> |
|---------------------------------|----------------|---------------|---------------------------------------------|-----------------------------------------------------------------------|
| <i>W. End West Appr. Pav't.</i> | 716+71.06      | 0.00          | 511.54                                      | 511.56                                                                |
| <i>A1</i>                       | 716+81.15      | 0.00          | 511.29                                      | 511.31                                                                |
| <i>A2</i>                       | 716+91.24      | 0.00          | 511.04                                      | 511.06                                                                |
| <i>E. End West Appr. Pav't.</i> | 717+01.32      | 0.00          | 510.79                                      | 510.81                                                                |

| <i>Location</i>                 | <i>Station</i>   | <i>Offset</i> | <i>Theoretical<br/>Grade<br/>Elevations</i> | <i>Theoretical Grade<br/>Elevations<br/>Adjusted For<br/>Grinding</i> |
|---------------------------------|------------------|---------------|---------------------------------------------|-----------------------------------------------------------------------|
| <i>W. End West Appr. Pav't.</i> | <i>716+68.90</i> | <i>11.76</i>  | <i>511.42</i>                               | <i>511.44</i>                                                         |
| <i>A1</i>                       | <i>716+79.01</i> | <i>11.74</i>  | <i>511.17</i>                               | <i>511.19</i>                                                         |
| <i>A2</i>                       | <i>716+89.12</i> | <i>11.72</i>  | <i>510.91</i>                               | <i>510.94</i>                                                         |
| <i>E. End West Appr. Pav't.</i> | <i>716+99.23</i> | <i>11.70</i>  | <i>510.66</i>                               | <i>510.68</i>                                                         |

| Location                 | Station   | Offset | Theoretical Grade Elevations | Theoretical Grade Elevations Adjusted For Grinding |
|--------------------------|-----------|--------|------------------------------|----------------------------------------------------|
| W. End West Appr. Pav't. | 716+67.75 | 17.96  | 511.32                       | 511.34                                             |
| A1                       | 716+77.88 | 17.89  | 511.07                       | 511.09                                             |
| A2                       | 716+88.01 | 17.82  | 510.82                       | 510.84                                             |
| E. End West Appr. Pav't. | 716+98.14 | 17.72  | 510.57                       | 510.59                                             |



Note:  
Offsets for the north edges of the shoulder, pavement and median are measured from the Profile Grade for  $\mathbb{B}$  Ramp D. Offsets for the construction joint and south edges of the median, pavement, and shoulder are measured from the Profile Grade for  $\mathbb{B}$  WB US 150.

NORTH EDGE OF SHOULDER

| Location                 | Station  | Offset | Theoretical Grade Elevations | Theoretical Grade Elevations Adjusted For Grinding |
|--------------------------|----------|--------|------------------------------|----------------------------------------------------|
| W. End East Appr. Pav't. | 12+47.83 | 9.34   | 504.91                       | 504.93                                             |
| A3                       | 12+37.89 | 9.44   | 504.68                       | 504.70                                             |
| A4                       | 12+27.94 | 9.56   | 504.45                       | 504.47                                             |
| E. End East Appr. Pav't. | 12+25.21 | 9.59   | 504.38                       | 504.40                                             |

NORTH EDGE OF PAVEMENT/ RAMP D AND PG

| Location                 | Station  | Offset | Theoretical Grade Elevations | Theoretical Grade Elevations Adjusted For Grinding |
|--------------------------|----------|--------|------------------------------|----------------------------------------------------|
| W. End East Appr. Pav't. | 12+48.56 | 0.00   | 505.12                       | 505.14                                             |
| A3                       | 12+38.60 | 0.00   | 504.89                       | 504.91                                             |
| A4                       | 12+28.65 | 0.00   | 504.65                       | 504.68                                             |
| E. End East Appr. Pav't. | 12+24.74 | 0.00   | 504.56                       | 504.58                                             |

NORTH EDGE OF MEDIAN

| Location                 | Station  | Offset | Theoretical Grade Elevations | Theoretical Grade Elevations Adjusted For Grinding |
|--------------------------|----------|--------|------------------------------|----------------------------------------------------|
| W. End East Appr. Pav't. | 12+49.80 | -16.00 | 505.46                       | 505.49                                             |
| A3                       | 12+39.82 | -16.00 | 505.23                       | 505.26                                             |
| A4                       | 12+29.84 | -16.00 | 505.00                       | 505.02                                             |
| E. End East Appr. Pav't. | 12+23.96 | -16.00 | 504.86                       | 504.88                                             |

CONSTRUCTION JOINT

| Location                 | Station   | Offset | Theoretical Grade Elevations | Theoretical Grade Elevations Adjusted For Grinding |
|--------------------------|-----------|--------|------------------------------|----------------------------------------------------|
| W. End East Appr. Pav't. | 719+02.47 | -15.20 | 505.56                       | 505.58                                             |
| A3                       | 719+12.52 | -15.45 | 505.31                       | 505.33                                             |
| A4                       | 719+22.56 | -15.71 | 505.06                       | 505.08                                             |
| E. End East Appr. Pav't. | 719+29.29 | -15.89 | 504.90                       | 504.92                                             |

SOUTH EDGE OF MEDIAN

| Location                 | Station   | Offset | Theoretical Grade Elevations | Theoretical Grade Elevations Adjusted For Grinding |
|--------------------------|-----------|--------|------------------------------|----------------------------------------------------|
| W. End East Appr. Pav't. | 719+02.00 | -12.00 | 505.59                       | 505.61                                             |
| A3                       | 719+12.01 | -12.00 | 505.34                       | 505.36                                             |
| A4                       | 719+22.02 | -12.00 | 505.09                       | 505.11                                             |
| E. End East Appr. Pav't. | 719+29.21 | -12.00 | 504.91                       | 504.93                                             |

WB US 150 AND PG


| Location                 | Station   | Offset | Theoretical Grade Elevations | Theoretical Grade Elevations Adjusted For Grinding |
|--------------------------|-----------|--------|------------------------------|----------------------------------------------------|
| W. End East Appr. Pav't. | 719+00.23 | 0.00   | 505.82                       | 505.84                                             |
| A3                       | 719+10.27 | 0.00   | 505.57                       | 505.59                                             |
| A4                       | 719+20.29 | 0.00   | 505.32                       | 505.34                                             |
| E. End East Appr. Pav't. | 719+28.97 | 0.00   | 505.10                       | 505.12                                             |

SOUTH EDGE OF PAVEMENT

| Location                 | Station   | Offset | Theoretical Grade Elevations | Theoretical Grade Elevations Adjusted For Grinding |
|--------------------------|-----------|--------|------------------------------|----------------------------------------------------|
| W. End East Appr. Pav't. | 718+98.56 | 11.30  | 505.69                       | 505.71                                             |
| A3                       | 719+08.62 | 11.28  | 505.44                       | 505.46                                             |
| A4                       | 719+18.67 | 11.26  | 505.19                       | 505.21                                             |
| E. End East Appr. Pav't. | 719+28.75 | 11.24  | 504.94                       | 504.96                                             |

SOUTH EDGE OF SHOULDER

| Location                 | Station   | Offset | Theoretical Grade Elevations | Theoretical Grade Elevations Adjusted For Grinding |
|--------------------------|-----------|--------|------------------------------|----------------------------------------------------|
| W. End East Appr. Pav't. | 718+97.83 | 16.25  | 505.61                       | 505.63                                             |
| A3                       | 719+07.90 | 16.17  | 505.36                       | 505.38                                             |
| A4                       | 719+17.97 | 16.07  | 505.11                       | 505.13                                             |
| E. End East Appr. Pav't. | 719+28.65 | 15.96  | 504.84                       | 504.86                                             |

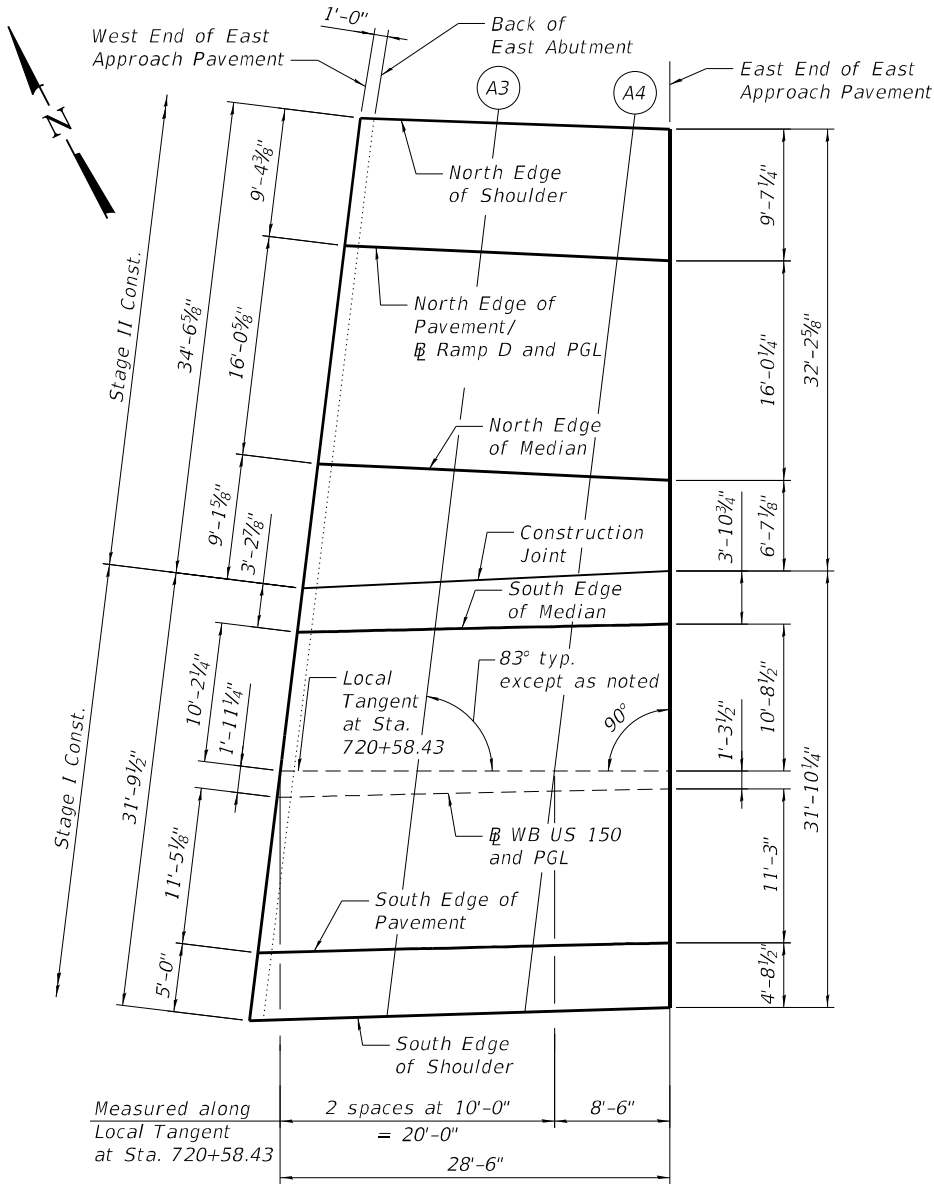


PLAN - EAST APPROACH

Note:  
Offsets for the north edges of the shoulder, pavement and median are measured from the Profile Grade for R Ramp D. Offsets for the construction joint and south edges of the median, pavement, and shoulder are measured from the Profile Grade for WB US 150.

MODEL: Default  
FILE NAME: P:\4312-WB\c\l\gagge\Rehab\CADD\Structural\SN 072-0168\_Adam SL\_Final\_Plans\0720168-68E44-010-TOAS\_2.dgn  
2/12/2025 8:37:25 PM



MODEL: Default  
FILE NAME: P:\4312-WB\c\JugagRchab\CADD\Structural\\_SN 072-0168\_Adam SL Final Plans\0720168-68E44-011-Sup\_Slab.dgn

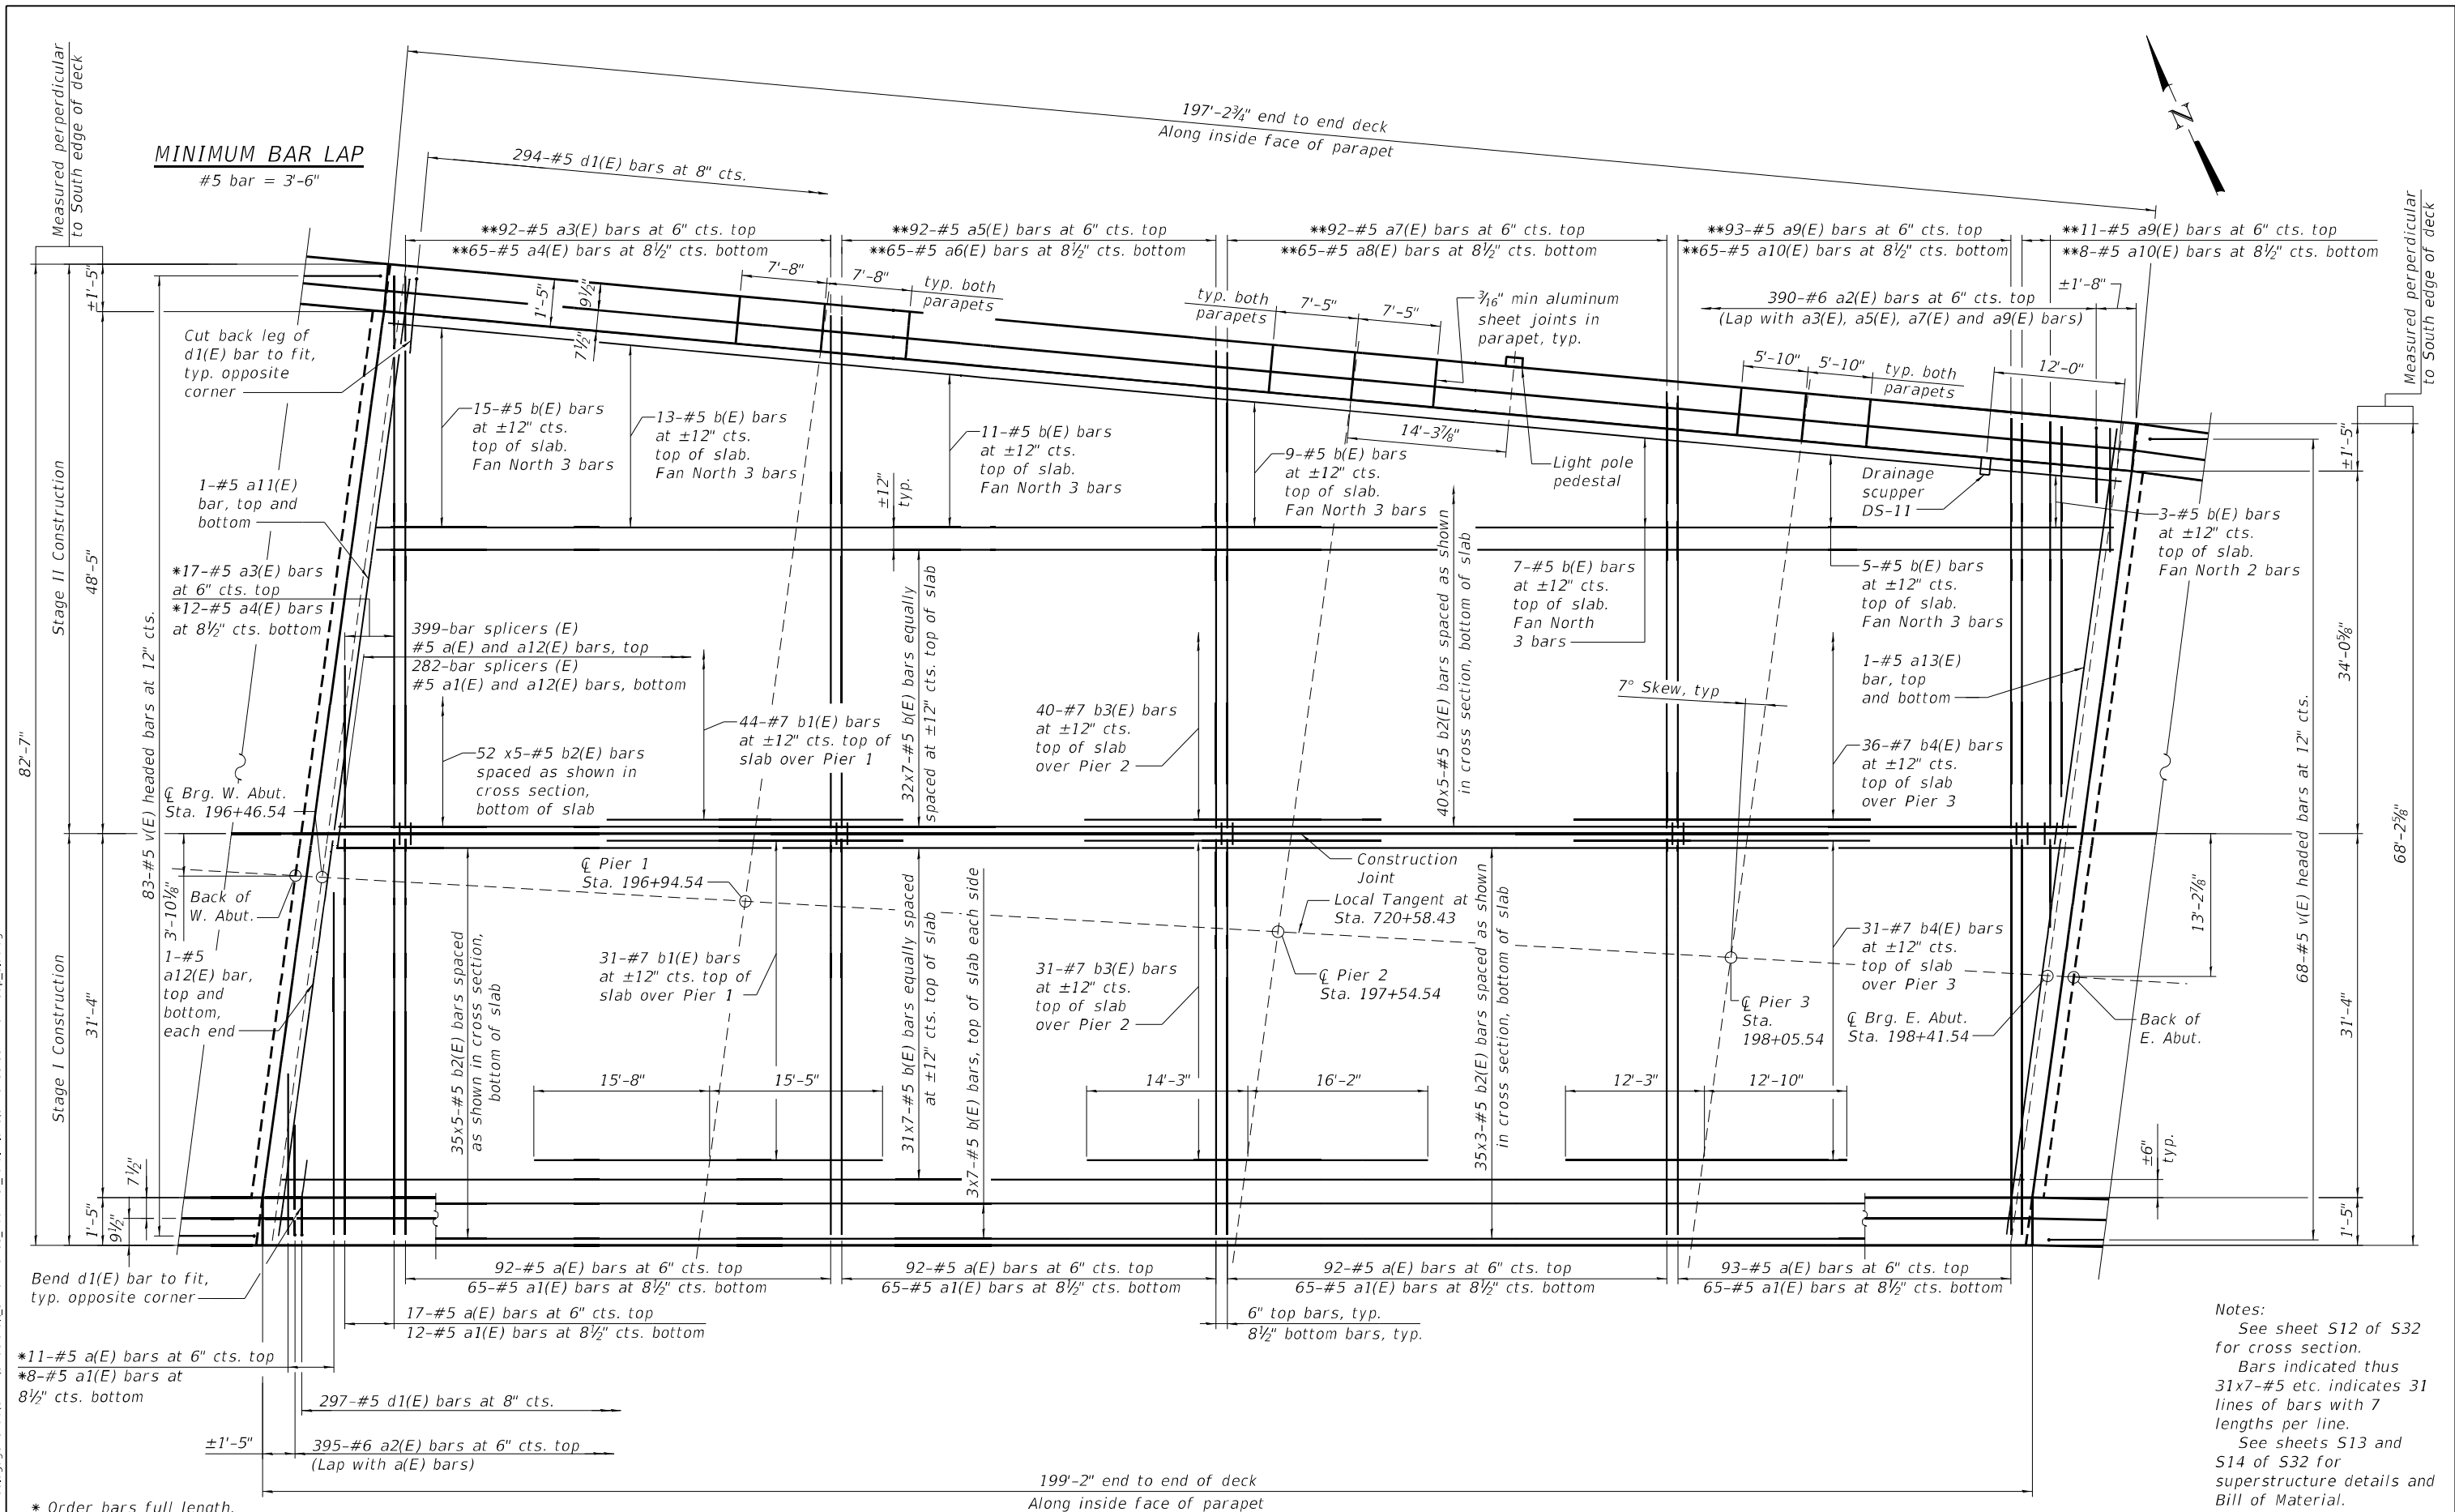

\* Order bars full length.  
Cut to fit skew and use remainder of bars in opposite end of deck.  
Only 12 of the cut a3(E) bars and 9 of the cut a4(E) bars will be needed at the opposite end.

\*\* Trim bars in field to fit.



|              |               |           |
|--------------|---------------|-----------|
| USER NAME =  | DESIGNED - YJ | REVISED - |
| CHECKED - UB | REVISIONS -   |           |
| PLOT SCALE = | DRAWN - AEC   | REVISED - |
| PLOT DATE =  | CHECKED - UB  | REVISED - |

STATE OF ILLINOIS  
DEPARTMENT OF TRANSPORTATION


SUPERSTRUCTURE - SLAB  
STRUCTURE NO. 072-0168

SHEET S11 OF S32 SHEETS

| F.A.P. RTE.               | SECTION     | COUNTY | TOTAL SHEETS | SHEET NO. |
|---------------------------|-------------|--------|--------------|-----------|
| 317                       | (14HB-1)BRR | PEORIA | 418          | 149       |
| CONTRACT NO. 68E44        |             |        |              |           |
| ILLINOIS FED. AID PROJECT |             |        |              |           |



MODEL: Default  
FILE NAME: P:\4312-WB\c\JugagRchab\CADD\Structural\SN 072-0168\_Adam SL\_Final Plans\0720168-68E44-012-Sup\_Details1.dgn

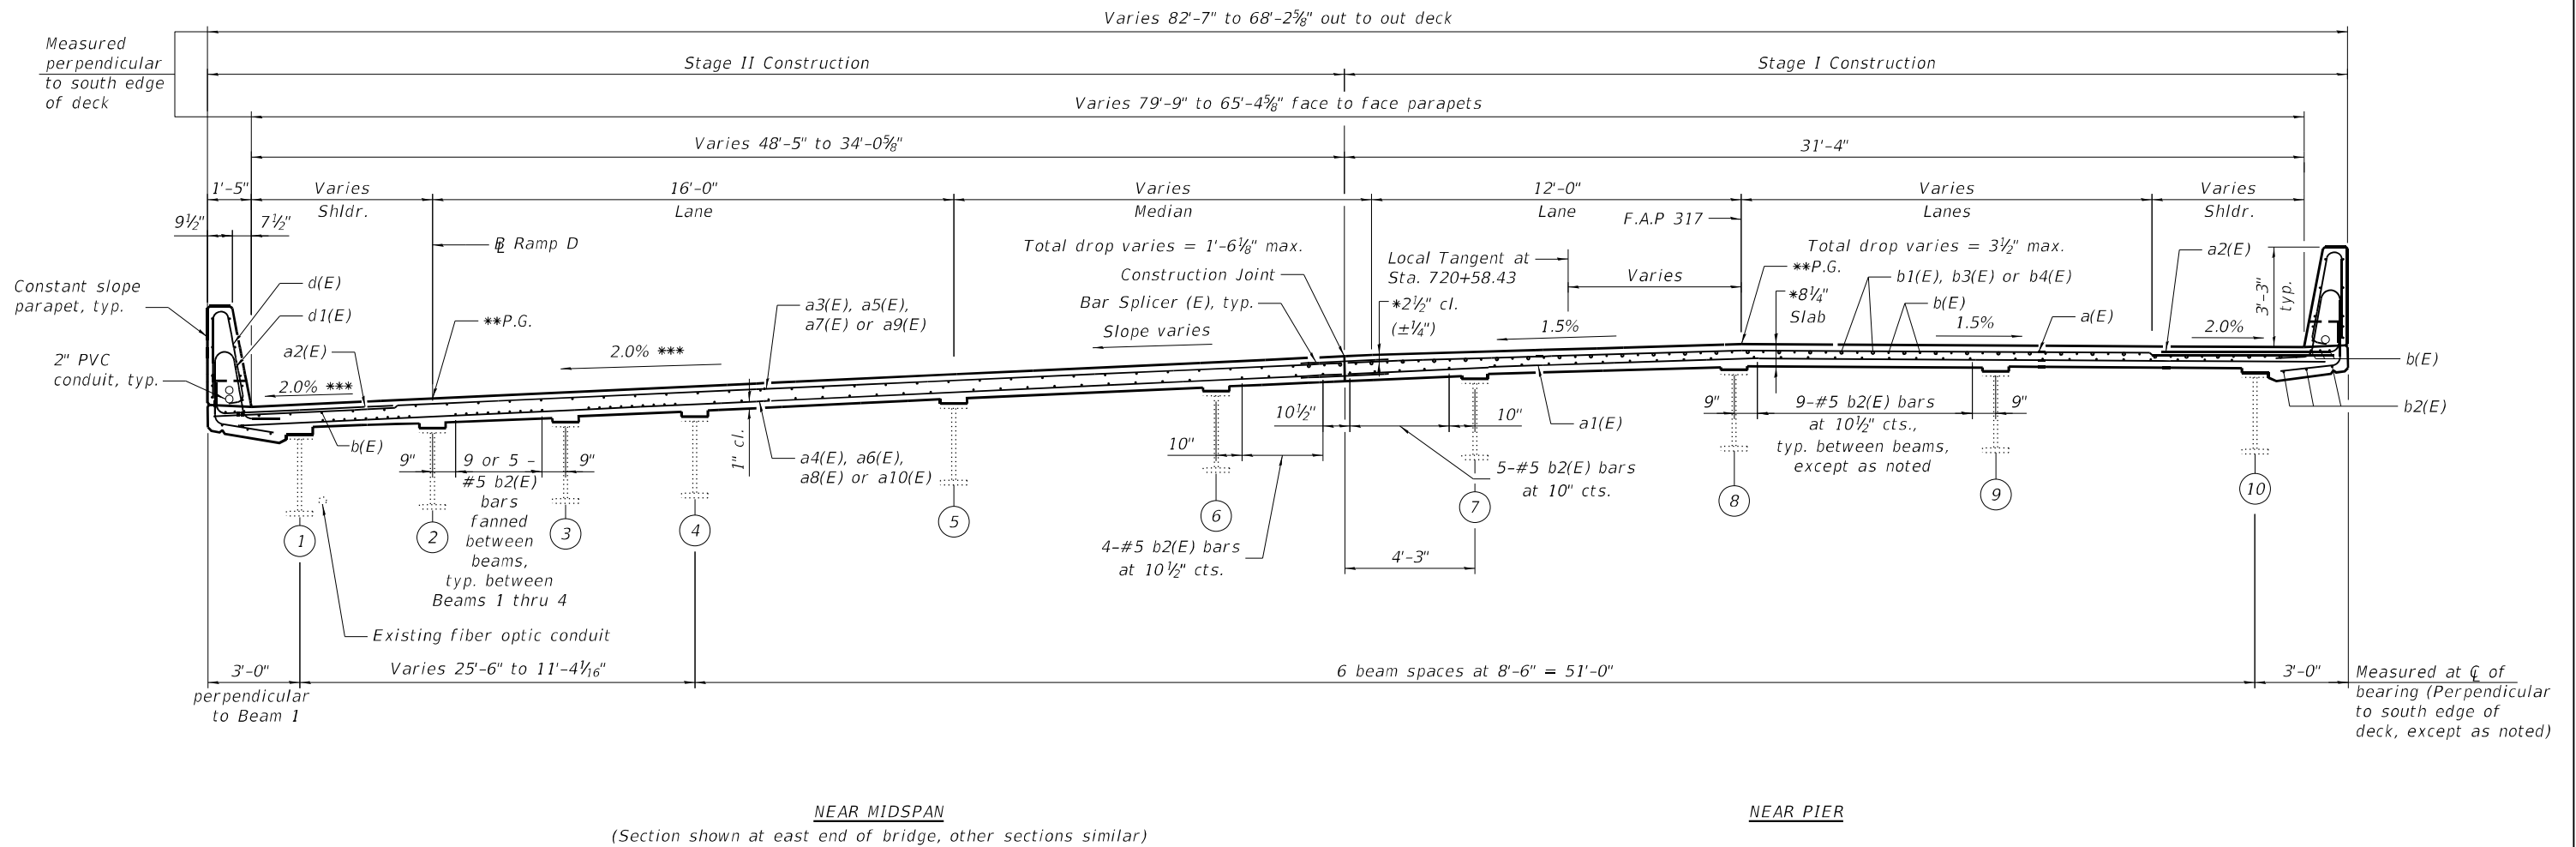

- \* Prior to grinding
- \*\* After grinding
- \*\*\* Superelevation transition begins at Sta. 13+90.00 to match the existing 5.18% slope at Sta. 15+00.00

Note:  
See sheets S13 and S14 of S32 for superstructure details and Bill of Material.



|              |               |           |
|--------------|---------------|-----------|
| USER NAME =  | DESIGNED - YJ | REVISED - |
|              | CHECKED - UB  | REVISED - |
| PLOT SCALE = | DRAWN - AEC   | REVISED - |
| PLOT DATE =  | CHECKED - UB  | REVISED - |




STATE OF ILLINOIS  
DEPARTMENT OF TRANSPORTATION

SUPERSTRUCTURE DETAILS - 1  
STRUCTURE NO. 072-0168



SHEET S12 OF S32 SHEETS

| F.A.P. RTE.               | SECTION     | COUNTY | TOTAL SHEETS | SHEET NO. |
|---------------------------|-------------|--------|--------------|-----------|
| 317                       | (14HB-1)BRR | PEORIA | 418          | 150       |
| CONTRACT NO. 68E44        |             |        |              |           |
| ILLINOIS FED. AID PROJECT |             |        |              |           |


MODEL: Default  
FILE NAME: P:\4312-WB\c\JugateRchab\CADD\Structural\SN 072-0168\_Adam SL Final Plans\0720168-68E44-013-Sup\_Details2.dgn  
2/12/2025 8:37:41 PM

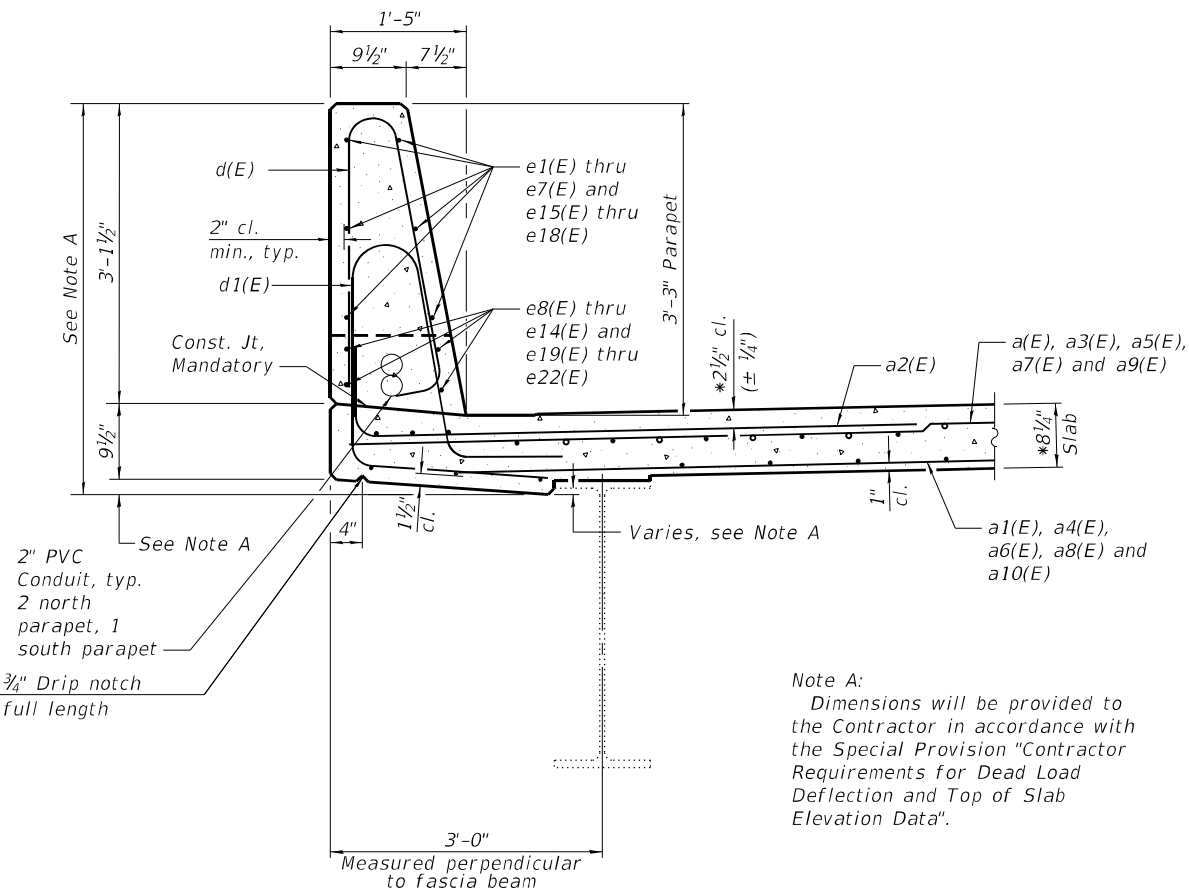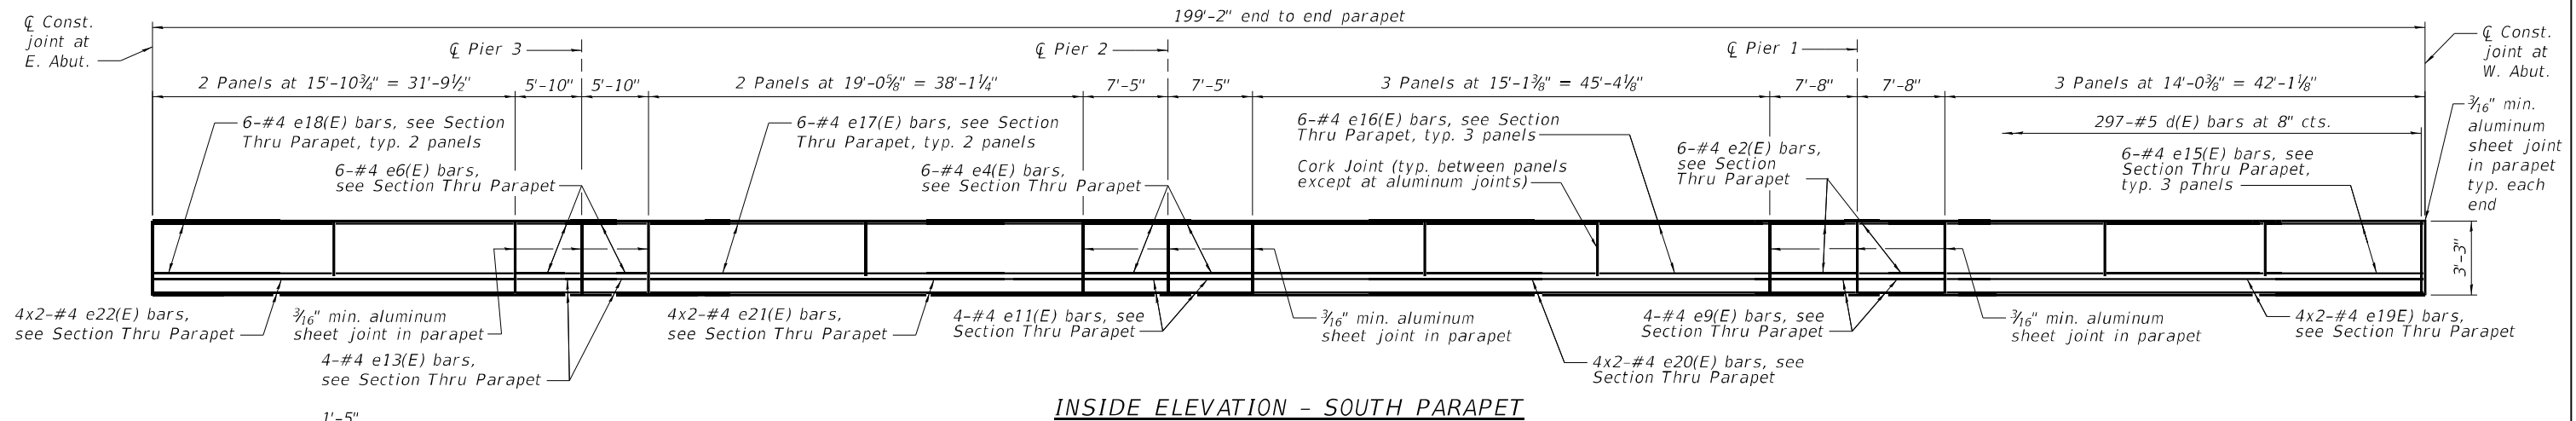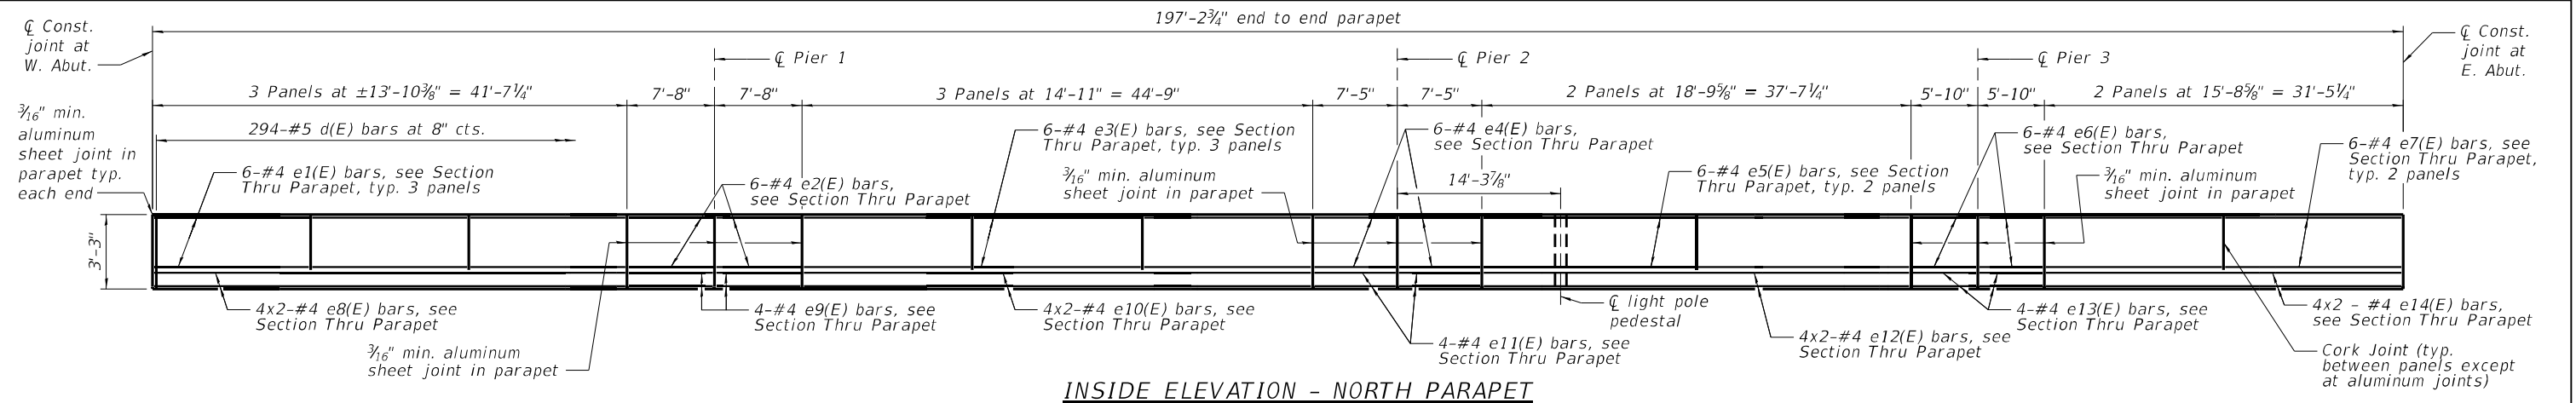

Note A:  
Dimensions will be provided to the Contractor in accordance with the Special Provision "Contractor Requirements for Dead Load Deflection and Top of Slab Elevation Data".

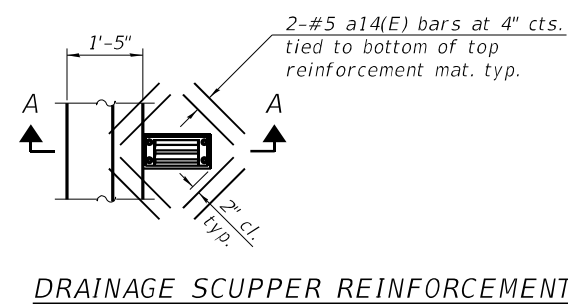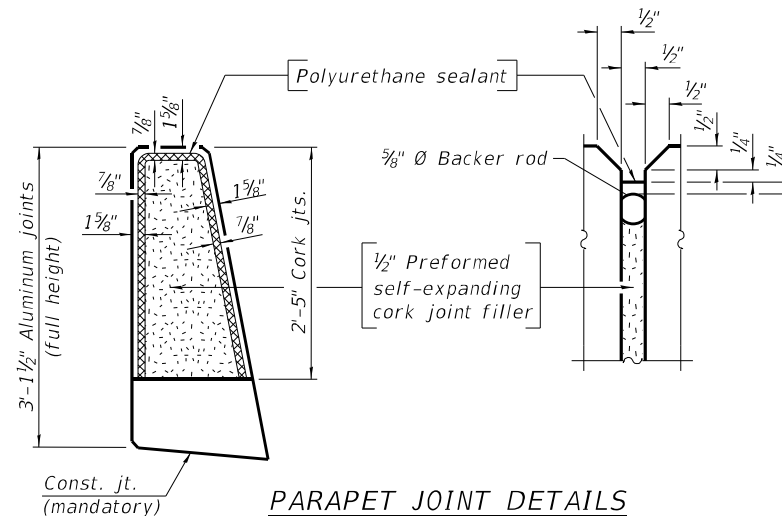

1 location required  
Note: Cut longitudinal reinforcement to clear drainage scuppers.

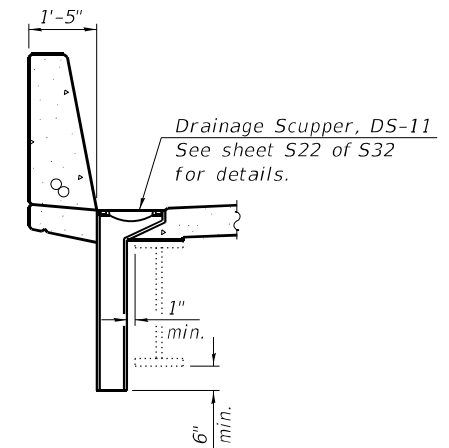

Notes:  
The 3/16" min. aluminum sheet shall be ASTM B 209 alloy 3003-H14 and coated with 5 mils of either bitumen paint or epoxy paint to minimize reaction with wet concrete. Cost included with Concrete Superstructure.  
The polyurethane sealant shall be according to Article 1050.04 of the Std. Spec. and the color shall be gray.

#### MINIMUM BAR LAP

#4 bar = 2'-5"


|                                                                                     |              |               |           |                                                   |                                                      |                           |                     |               |                  |               |
|-------------------------------------------------------------------------------------|--------------|---------------|-----------|---------------------------------------------------|------------------------------------------------------|---------------------------|---------------------|---------------|------------------|---------------|
|  | USER NAME =  | DESIGNED - YJ | REVISED - | STATE OF ILLINOIS<br>DEPARTMENT OF TRANSPORTATION | SUPERSTRUCTURE DETAILS - 2<br>STRUCTURE NO. 072-0168 | F.A.P. RTE. 317           | SECTION (14HB-1)BRR | COUNTY PEORIA | TOTAL SHEETS 418 | SHEET NO. 151 |
|                                                                                     | PLOT SCALE = | CHECKED - UB  | REVISED - |                                                   |                                                      |                           |                     |               |                  |               |
|                                                                                     | PLOT DATE =  | DRAWN - AEC   | REVISED - |                                                   |                                                      |                           |                     |               |                  |               |
|                                                                                     |              | CHECKED - UB  | REVISED - |                                                   |                                                      |                           |                     |               |                  |               |
| SHEET S13 OF S32 SHEETS                                                             |              |               |           |                                                   |                                                      | ILLINOIS FED. AID PROJECT |                     |               |                  |               |

SUPERSTRUCTURE  
BILL OF MATERIAL

| Bar    | No. | Size | Length  | Shape |
|--------|-----|------|---------|-------|
| a(E)   | 397 | #5   | 32'-5"  | ===== |
| a1(E)  | 280 | #5   | 32'-2"  | ===== |
| a2(E)  | 785 | #6   | 8'-4"   | ===== |
| a3(E)  | 109 | #5   | 49'-6"  | ===== |
| a4(E)  | 77  | #5   | 49'-3"  | ===== |
| a5(E)  | 92  | #5   | 46'-1"  | ===== |
| a6(E)  | 65  | #5   | 45'-10" | ===== |
| a7(E)  | 92  | #5   | 42'-9"  | ===== |
| a8(E)  | 65  | #5   | 42'-6"  | ===== |
| a9(E)  | 104 | #5   | 39'-5"  | ===== |
| a10(E) | 73  | #5   | 39'-2"  | ===== |
| a11(E) | 2   | #5   | 50'-2"  | ===== |
| a12(E) | 4   | #5   | 32'-11" | ===== |
| a13(E) | 2   | #5   | 35'-9"  | ===== |
| a14(E) | 8   | #5   | 1'-6"   | ===== |
| b(E)   | 546 | #5   | 31'-5"  | ===== |
| b1(E)  | 75  | #7   | 31'-1"  | ===== |
| b2(E)  | 660 | #5   | 27'-11" | ===== |
| b3(E)  | 71  | #7   | 30'-5"  | ===== |
| b4(E)  | 67  | #7   | 25'-1"  | ===== |
| d(E)   | 591 | #5   | 6'-4"   | ===== |
| d1(E)  | 591 | #5   | 8'-5"   | ===== |
| d2(E)  | 3   | #6   | 5'-7"   | ===== |
| d3(E)  | 6   | #6   | 10'-5"  | ===== |
| e1(E)  | 18  | #4   | 13'-6"  | ===== |
| e2(E)  | 24  | #4   | 7'-4"   | ===== |
| e3(E)  | 18  | #4   | 14'-7"  | ===== |
| e4(E)  | 24  | #4   | 7'-1"   | ===== |
| e5(E)  | 12  | #4   | 18'-6"  | ===== |
| e6(E)  | 24  | #4   | 5'-6"   | ===== |
| e7(E)  | 12  | #4   | 15'-5"  | ===== |
| e8(E)  | 8   | #4   | 23'-1"  | ===== |
| e9(E)  | 16  | #4   | 7'-4"   | ===== |
| e10(E) | 8   | #4   | 24'-8"  | ===== |
| e11(E) | 16  | #4   | 7'-1"   | ===== |
| e12(E) | 8   | #4   | 21'-1"  | ===== |
| e13(E) | 16  | #4   | 5'-6"   | ===== |
| e14(E) | 8   | #4   | 18'-0"  | ===== |
| e15(E) | 18  | #4   | 13'-8"  | ===== |
| e16(E) | 18  | #4   | 14'-9"  | ===== |
| e17(E) | 12  | #4   | 18'-9"  | ===== |
| e18(E) | 12  | #4   | 15'-7"  | ===== |
| e19(E) | 8   | #4   | 23'-4"  | ===== |
| e20(E) | 8   | #4   | 24'-11" | ===== |
| e21(E) | 8   | #4   | 21'-4"  | ===== |
| e22(E) | 8   | #4   | 18'-2"  | ===== |


SUPERSTRUCTURE  
BILL OF MATERIAL

| Bar                                 | No. | Size | Length  | Shape   |
|-------------------------------------|-----|------|---------|---------|
| m(E)                                | 20  | #6   | 32'-11" | =====   |
| m1(E)                               | 4   | #4   | 32'-11" | =====   |
| m2(E)                               | 20  | #6   | 27'-1"  | =====   |
| m3(E)                               | 4   | #4   | 26'-4"  | =====   |
| m4(E)                               | 20  | #6   | 19'-10" | =====   |
| m5(E)                               | 4   | #4   | 19'-1"  | =====   |
| s(E)                                | 144 | #5   | 8'-1"   | =====   |
| s1(E)                               | 162 | #5   | 7'-0"   | =====   |
| u(E)                                | 162 | #4   | 4'-2"   | =====   |
| v(E)                                | 151 | #5   | 3'-1"   | =====   |
| Concrete Superstructure             |     |      | Cu. Yd. | 518.7   |
| Protective Coat                     |     |      | Sq. Yd. | 1,787   |
| Reinforcement Bars,<br>Epoxy Coated |     |      | Pound   | 131,900 |

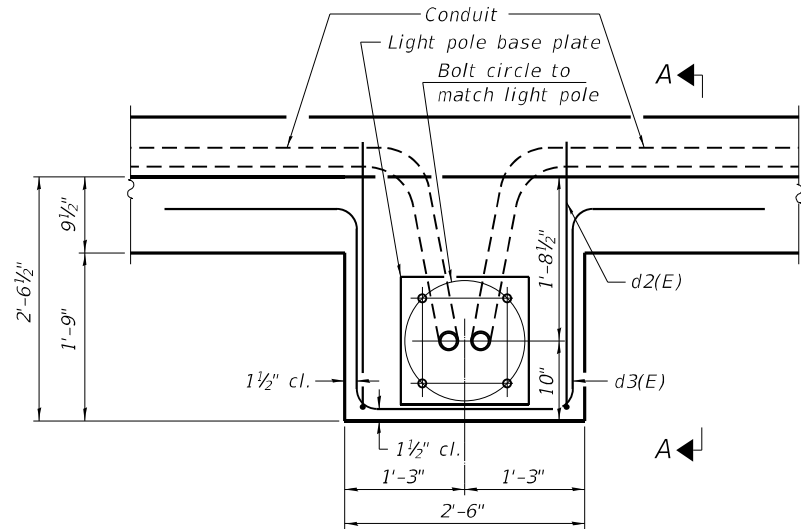


LIGHT POLE PEDESTAL PLAN


1 Location required  
See Highway Standard 812001.

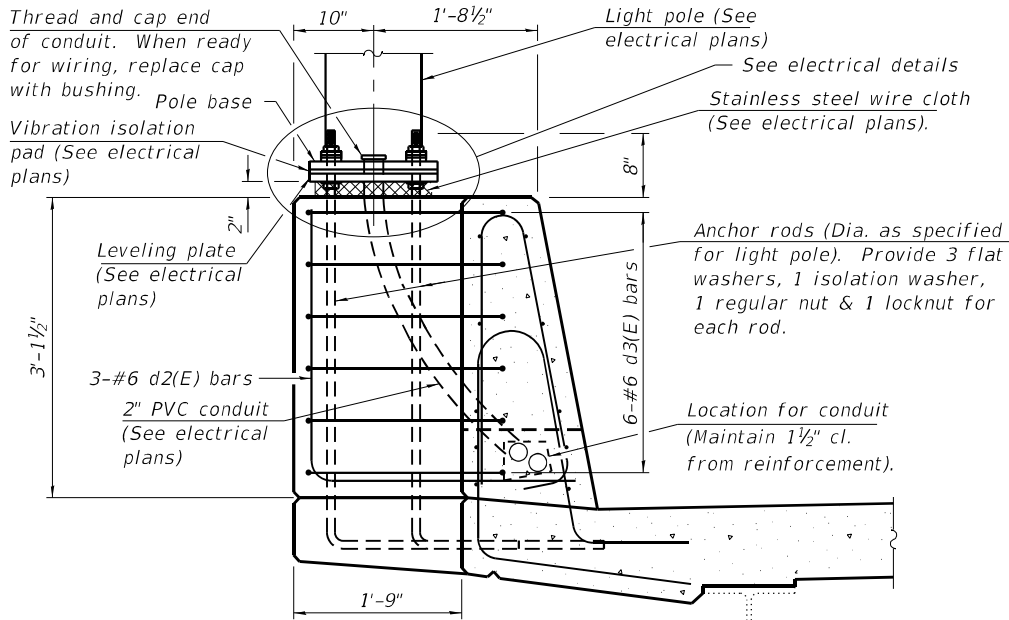


SECTION A-A

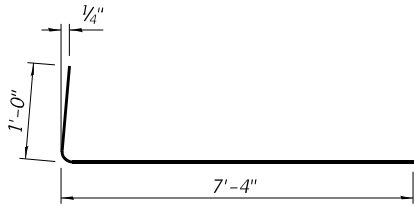


BAR a2(E)

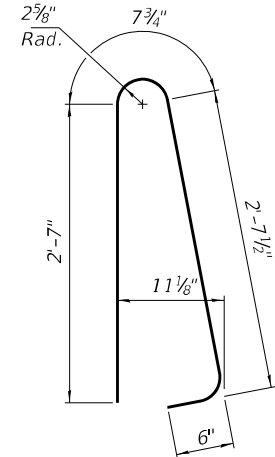

BAR d(E)

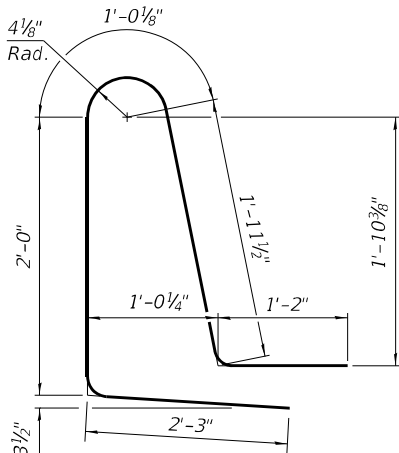


BAR d1(E)

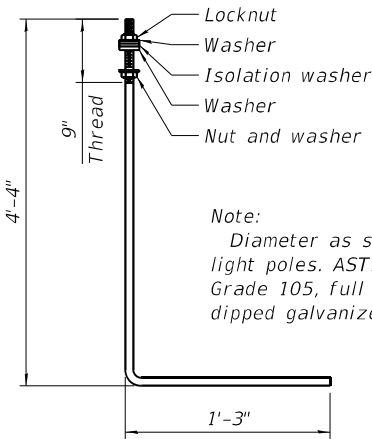


ANCHOR ROD


Note:  
Diameter as specified for  
light poles. ASTM F 1554  
Grade 105, full length hot  
dipped galvanized.

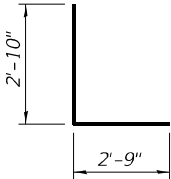

BAR d2(E)

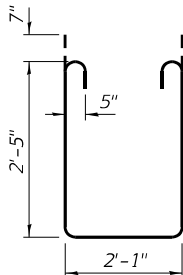


BAR s(E)

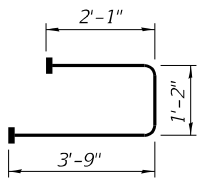


BAR s1(E)


(Headed. 324-#5 Bar terminators)

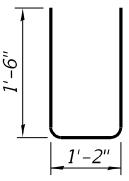

BAR u(E)

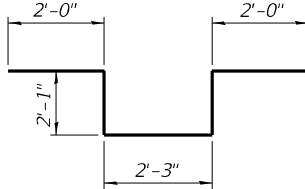

BAR d3(E)

 


BAR v(E)

(Headed. 151-#5 Bar terminators)

Notes:  
Cost of anchor rods is included with  
Concrete Superstructure.  
Apply protective coat to the top  
surface of the light pole pedestal  
according to Article 503.19 of the  
Standard Specifications.  
Bar terminators, paid for separately.  
See Total Bill of Material.




MODEL: Default  
FILE NAME: P:\4312-WB\c\ClugageRchab\CADD\Structural\_S\N 072-0168\_Adam SL\_Final Plans\0720168-68E44-016-EastAbutDiaphragm.dgn

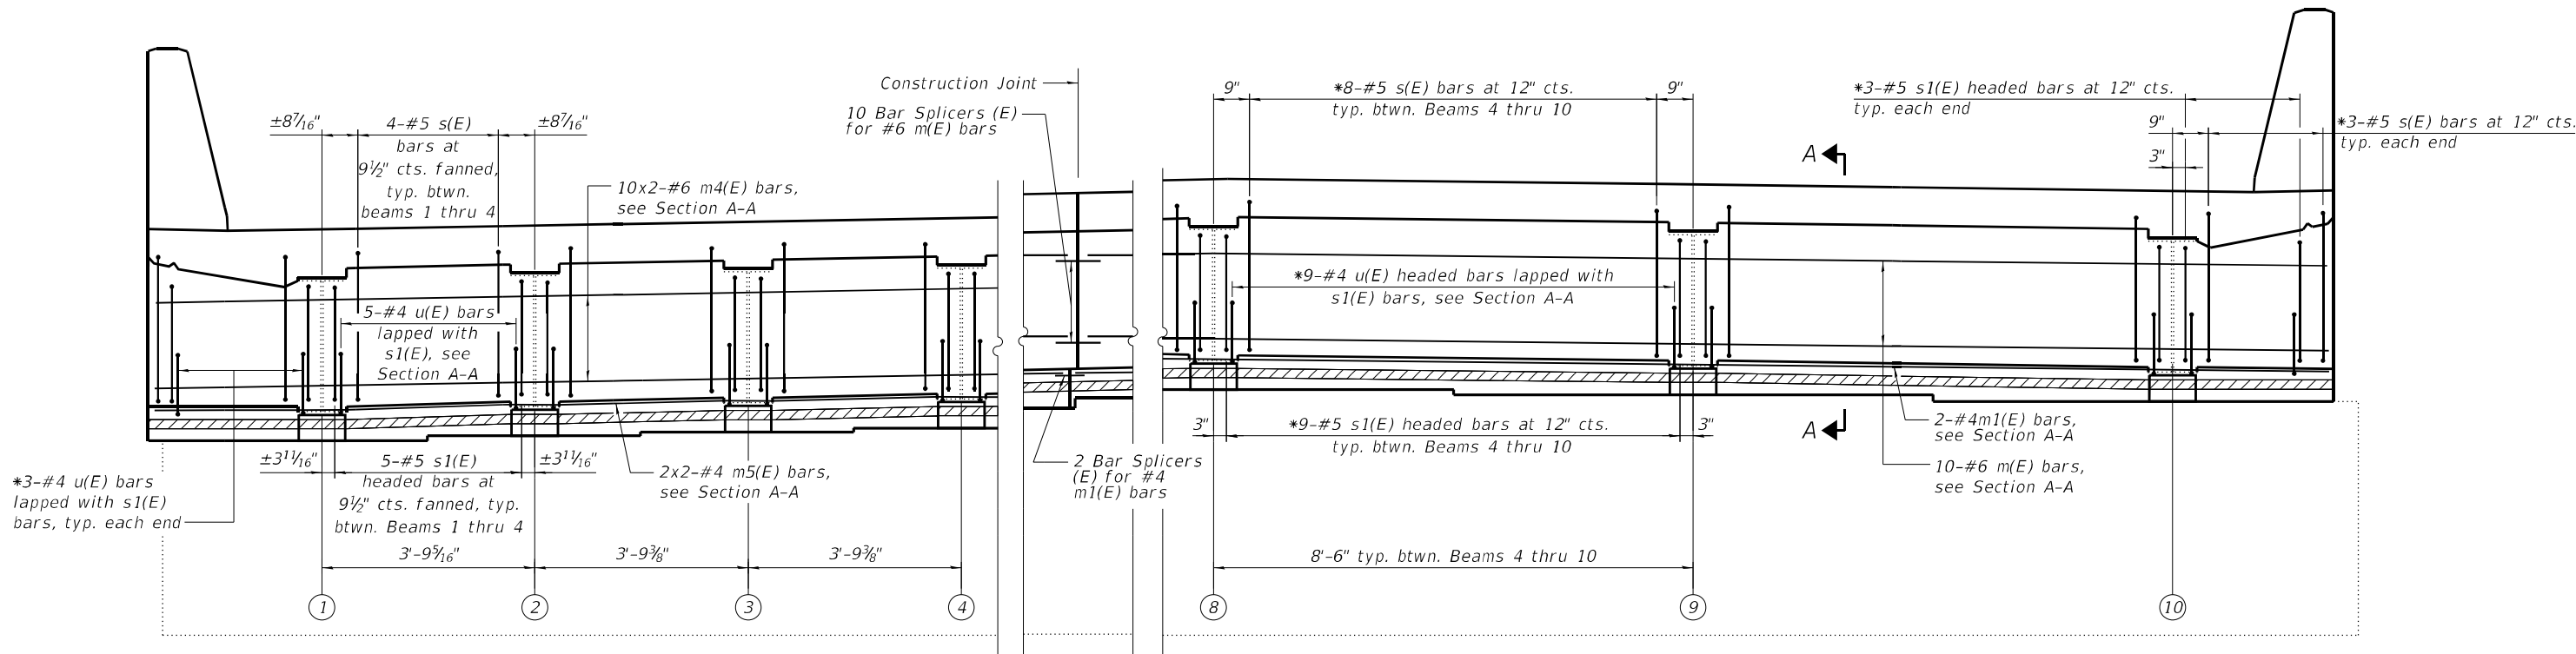

DIAPHRAGM ELEVATION AT EAST ABUTMENT


Looking east

Notes:  
Existing steel diaphragms between beams not shown for clarity.  
Beam spacing at  $\phi$  of bearing measured perpendicular to south edge of deck.

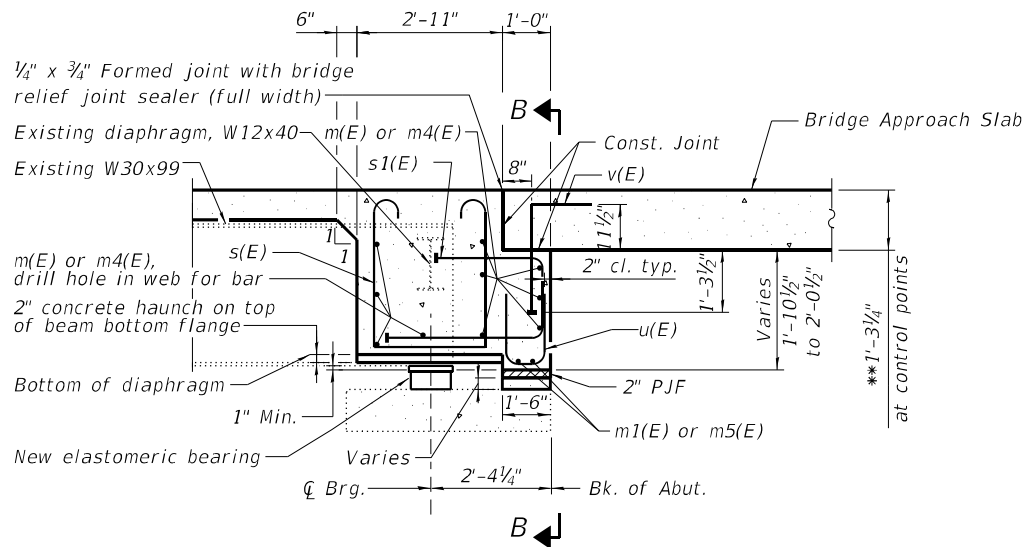

SECTION A-A

(Horiz. dim. at Rt. L's)

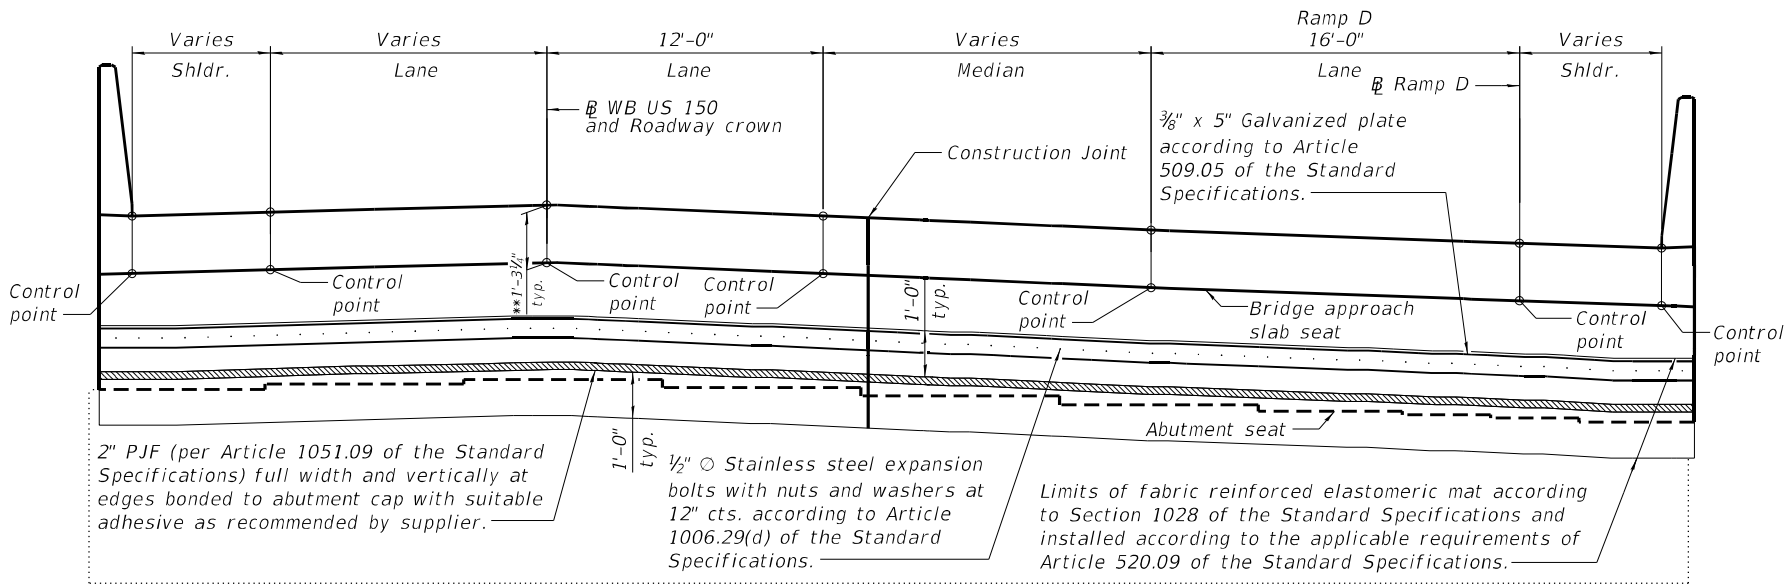

SECTION B-B

Notes:  
For concrete removal, see sheet S26 of S31.  
Cost of fabric reinforced elastomeric mat, galvanized plate, stainless steel expansion bolts with nuts and washers and preformed joint filler are included with Concrete Superstructure.  
Pay items and quantities for diaphragm are included with the Superstructure Bill of Material on sheet S14 of S31.  
For details of bars s(E), s1(E), u(E), and v(E) see sheet S14 of S31.  
The bridge approach slab seat shall have a constant slope between control points.  
For bearing details, see sheet S25 of S31.  
For reinforcement in new concrete below the 2\"/>

MINIMUM BAR LAP

#4 bar = 2'-5"  
#6 bar = 4'-0"

\* Place bars parallel to centerline of beams.  
\*\* Prior to grinding


STATE OF ILLINOIS  
DEPARTMENT OF TRANSPORTATION

EAST ABUTMENT DIAPHRAGM DETAILS  
STRUCTURE NO. 072-0168

SHEET S16 OF S32 SHEETS

| F.A.P. RTE.        | SECTION     | COUNTY | TOTAL SHEETS | SHEET NO. |
|--------------------|-------------|--------|--------------|-----------|
| 317                | (14HB-1)BRR | PEORIA | 418          | 154       |
| CONTRACT NO. 68E44 |             |        |              |           |

ILLINOIS FED. AID PROJECT

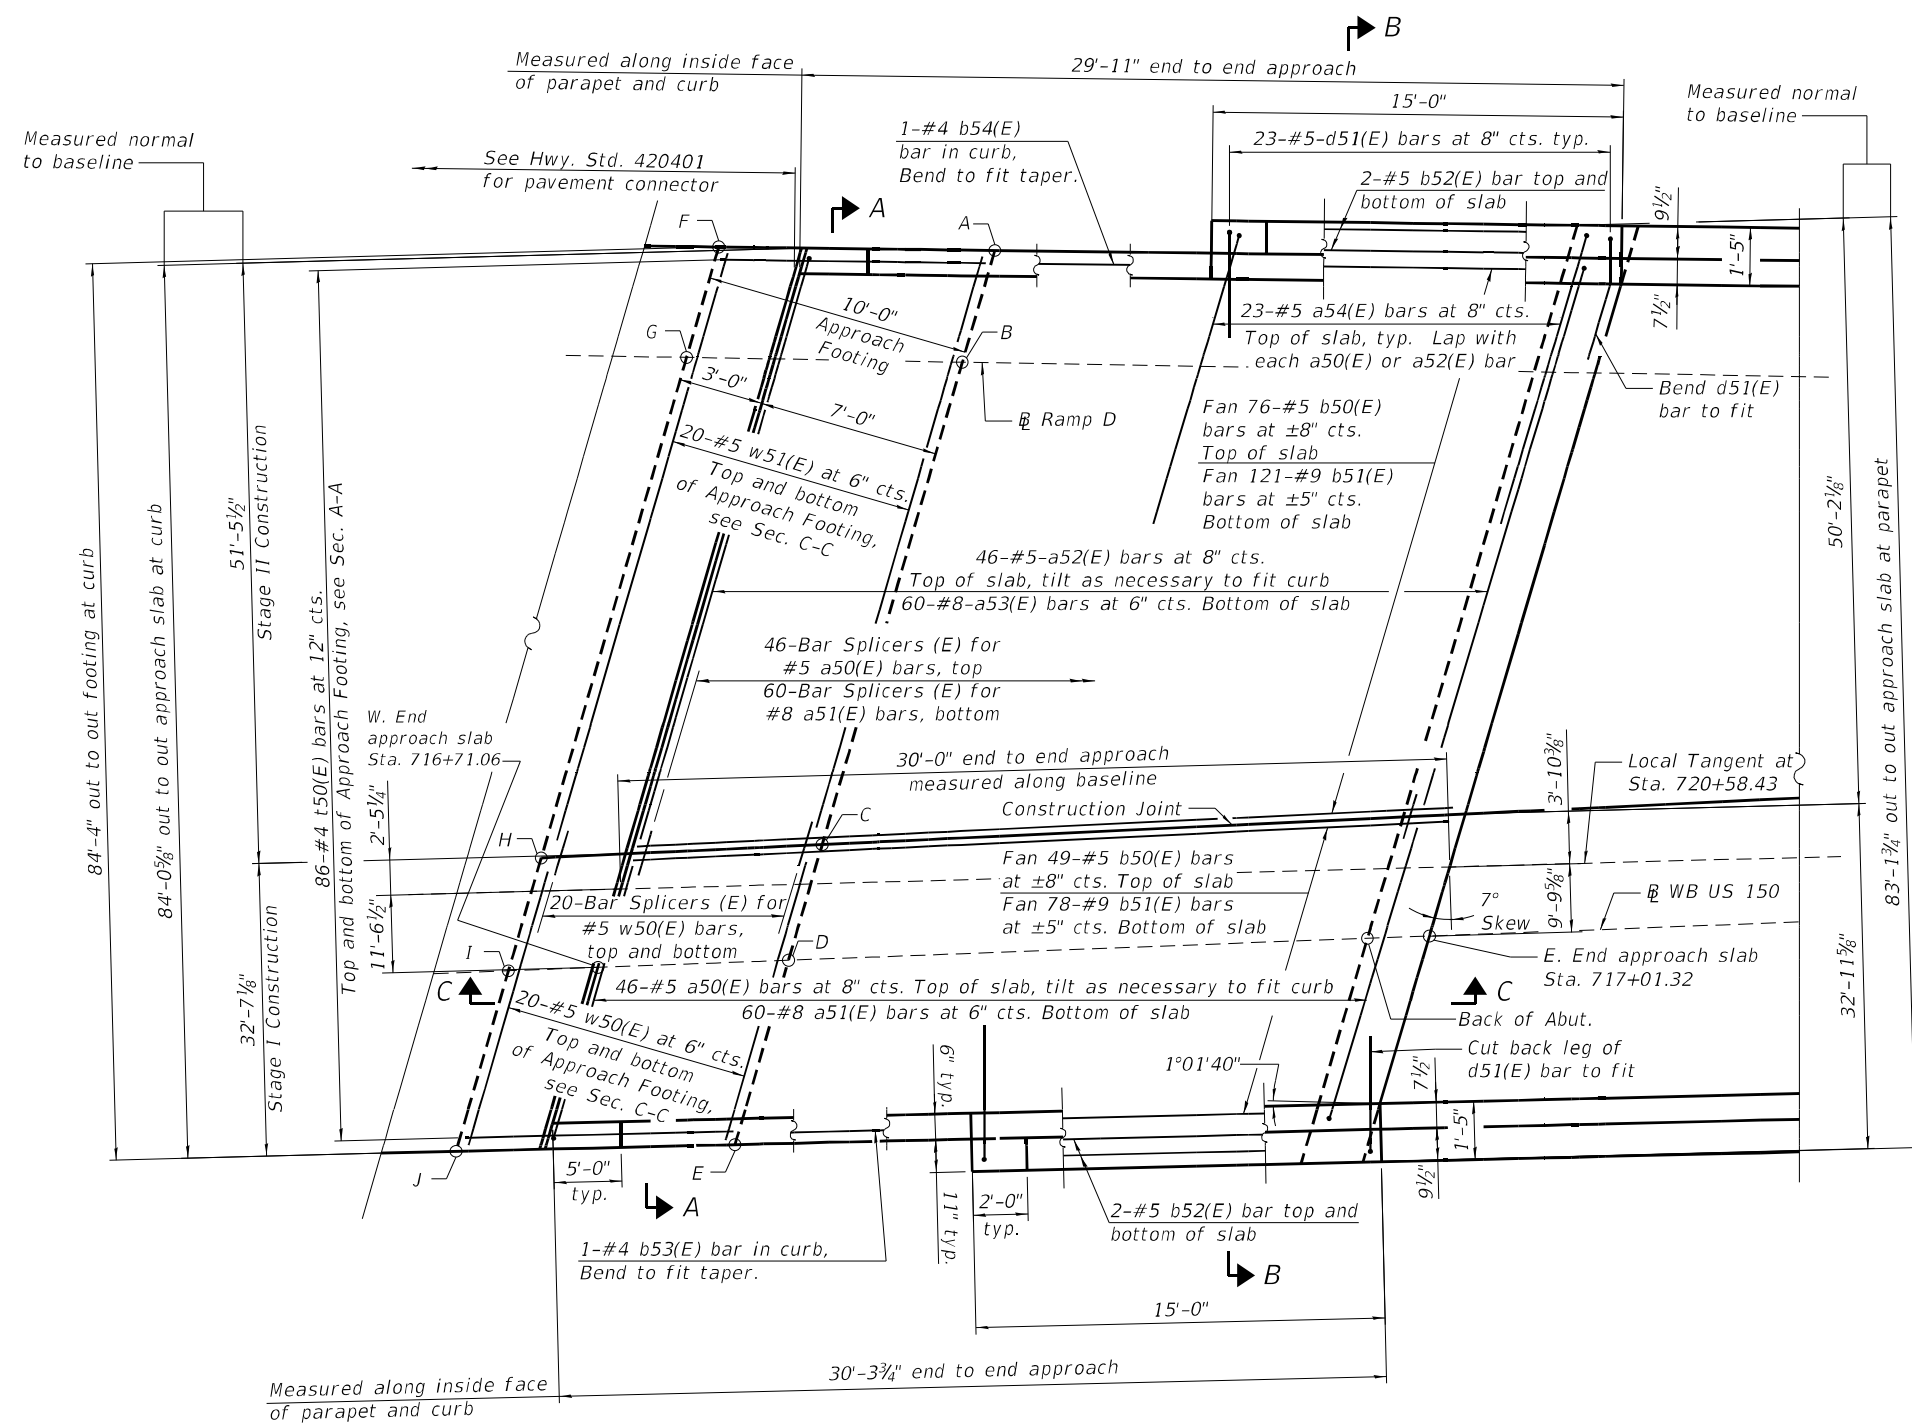


TOP AND BOTTOM ELEVATIONS  
FOR APPROACH FOOTING

PLAN - WEST BRIDGE APPROACH SLAB


Note:  
Trim a50(E) thru a53(E), b50(E),  
b51(E) and w51(E) bars in field to fit.

Notes:  
 See sheet S18 of S32 for Sections A-A and B-B.  
 See sheet S19 of S32 for approach slab details  
 and Bill of Materials.  
 See sheet S19 of S32 for parapet elevation and  
 Section C-C.



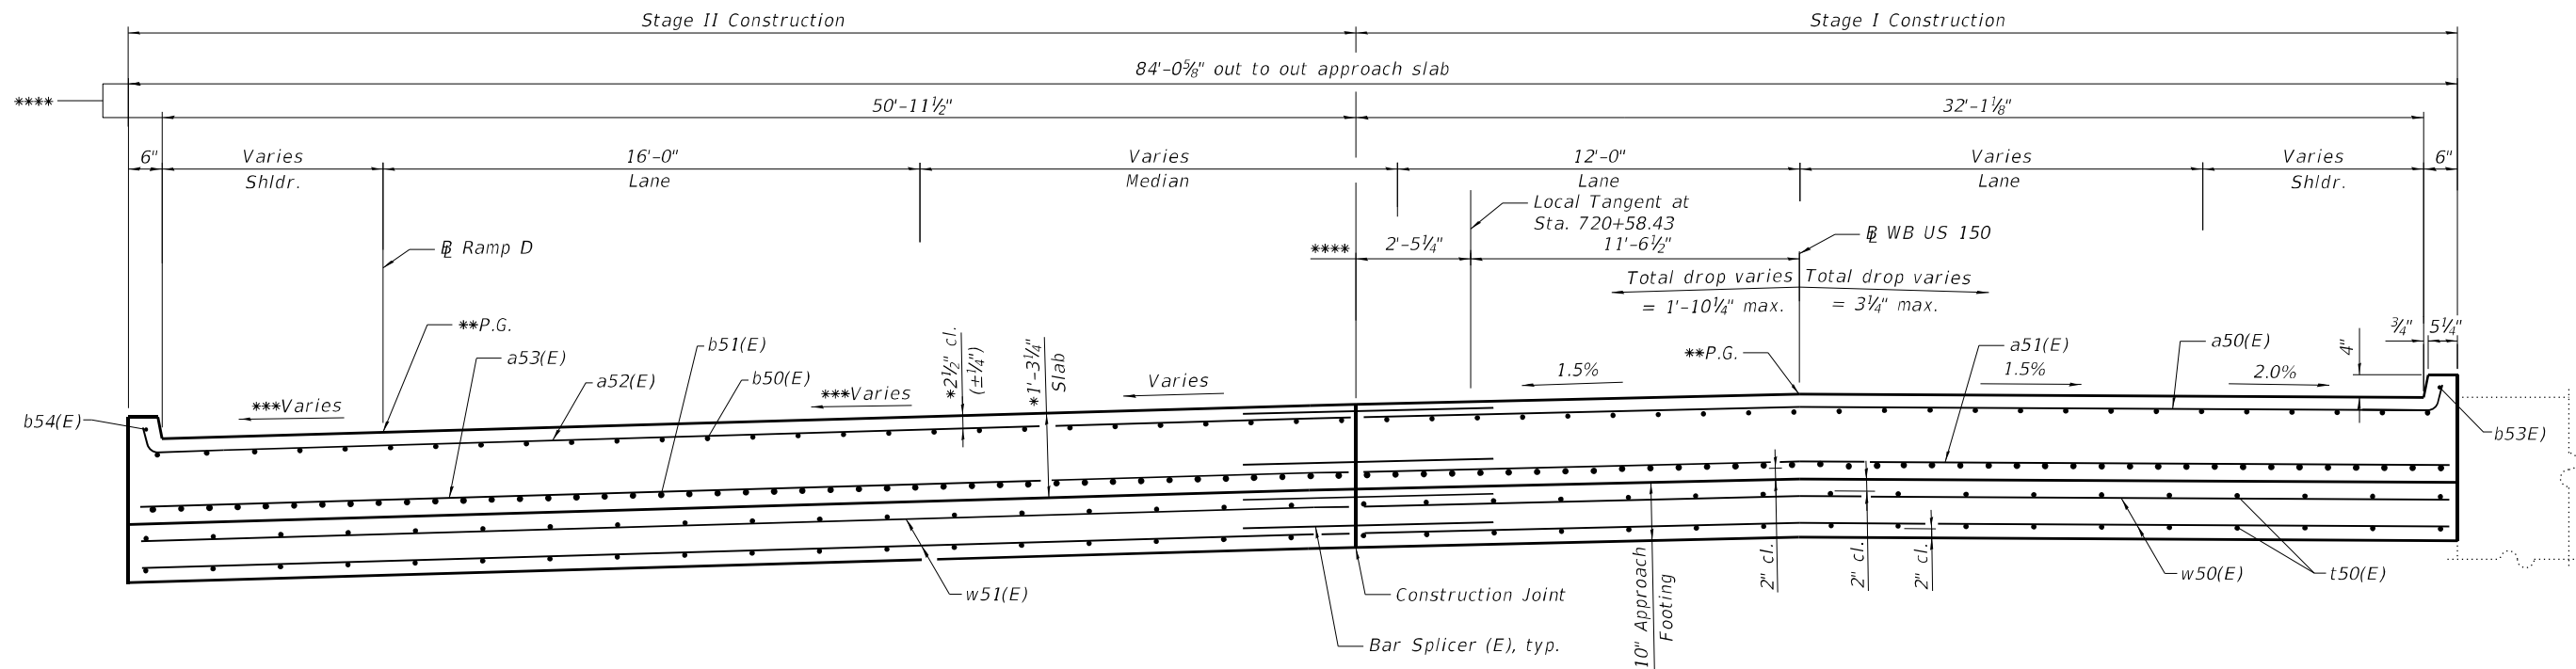

SECTION A-A

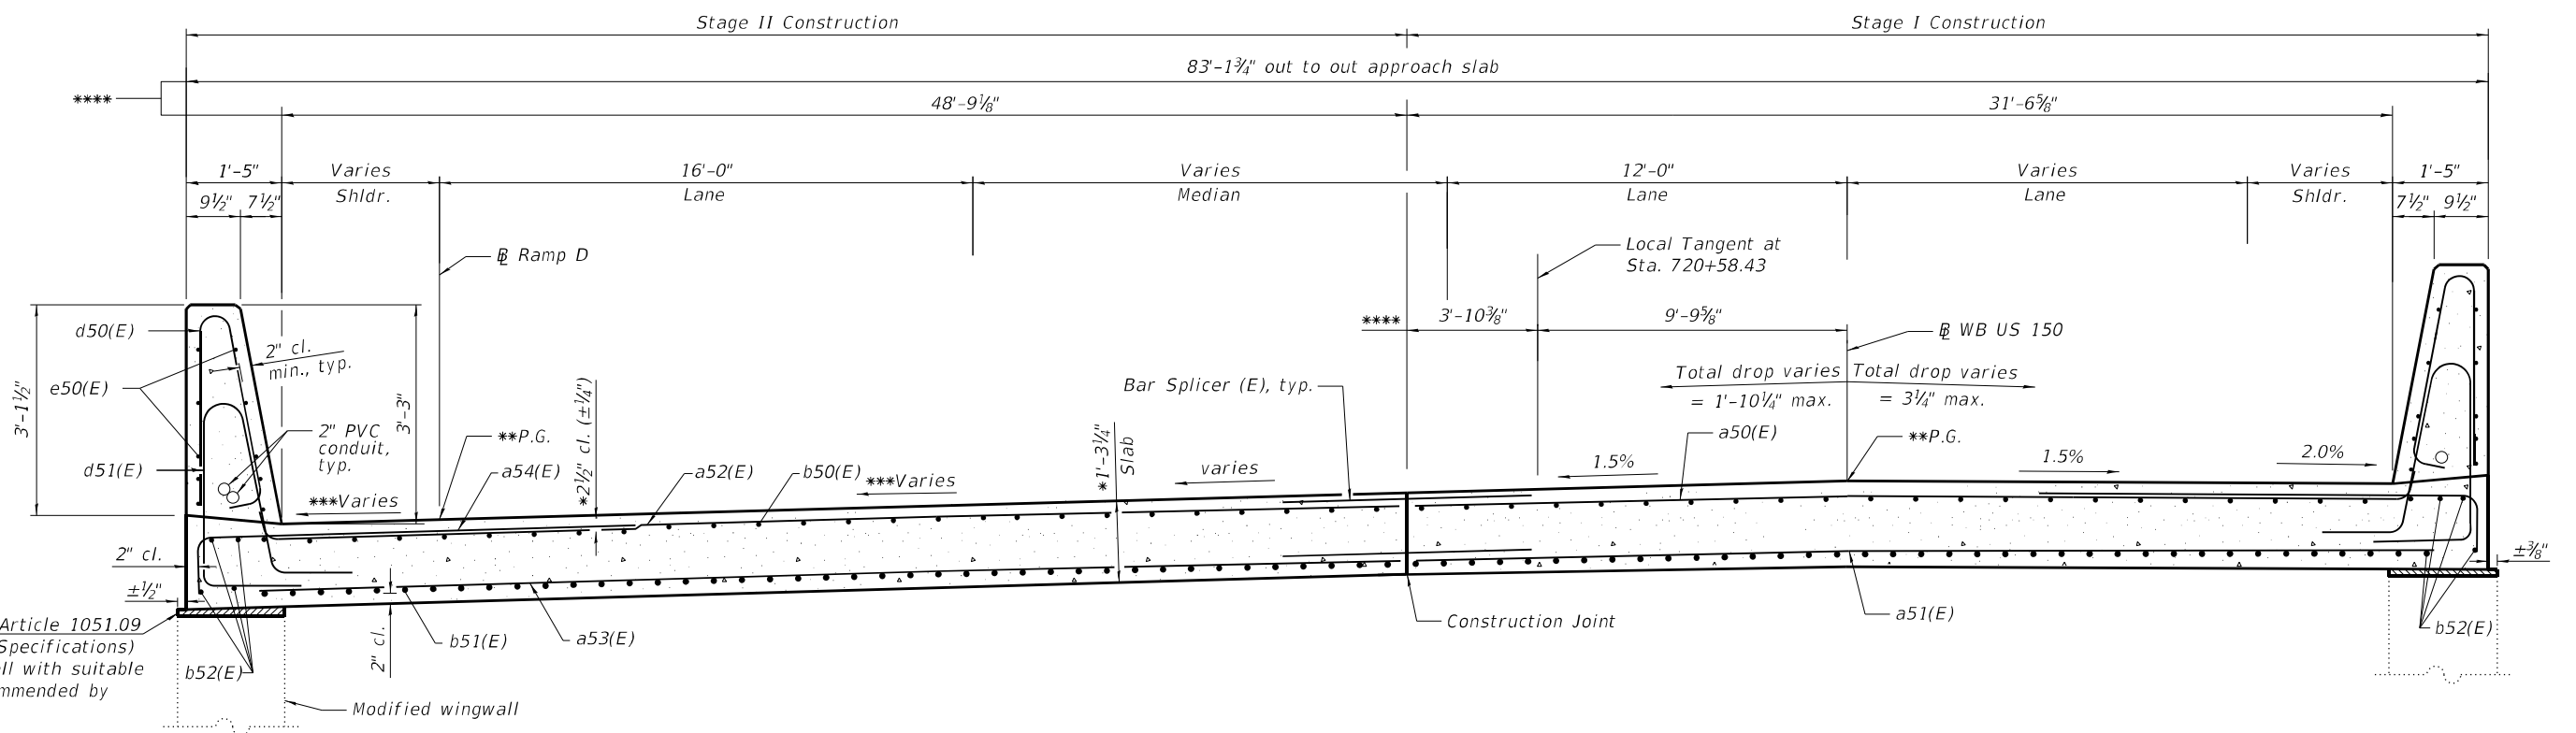

SECTION B-B

\* Prior to grinding  
 \*\* After grinding  
 \*\*\* Superelevation transition begins at Sta. 13+90.00 to match the existing 5.18% slope at Sta. 15+00.00  
 \*\*\*\* Dimensions measured perpendicular to Baseline at west end of approach slab in Section A-A and at east end of approach slab in Section B-B.

STATE OF ILLINOIS  
 DEPARTMENT OF TRANSPORTATION

BRIDGE APPROACH SLAB DETAILS AT WEST ABUTMENT - 2  
 STRUCTURE NO. 072-0168

SHEET S18 OF S32 SHEETS


| F.A.P. RTE.        | SECTION     | COUNTY | TOTAL SHEETS | SHEET NO. |
|--------------------|-------------|--------|--------------|-----------|
| 317                | (14HB-1)BRR | PEORIA | 418          | 156       |
| CONTRACT NO. 68E44 |             |        |              |           |

ILLINOIS FED. AID PROJECT




|              |               |           |
|--------------|---------------|-----------|
| USER NAME =  | DESIGNED - YJ | REVISED - |
| PLOT SCALE = | CHECKED - UB  | REVISED - |
| PLOT DATE =  | DRAWN - AEC   | REVISED - |
|              | CHECKED - UB  | REVISED - |

MODEL: Default  
 FILE NAME: P:\4312-WB\c\Clugage\Rehab\CADD\Structural\SN 072-0168\_Adam SL\_Final Plans\0720168-68E44-018-Sup\_Appr\Slab\Bis\WAbut2.dgn  
 2/12/2025 8:38:06 PM

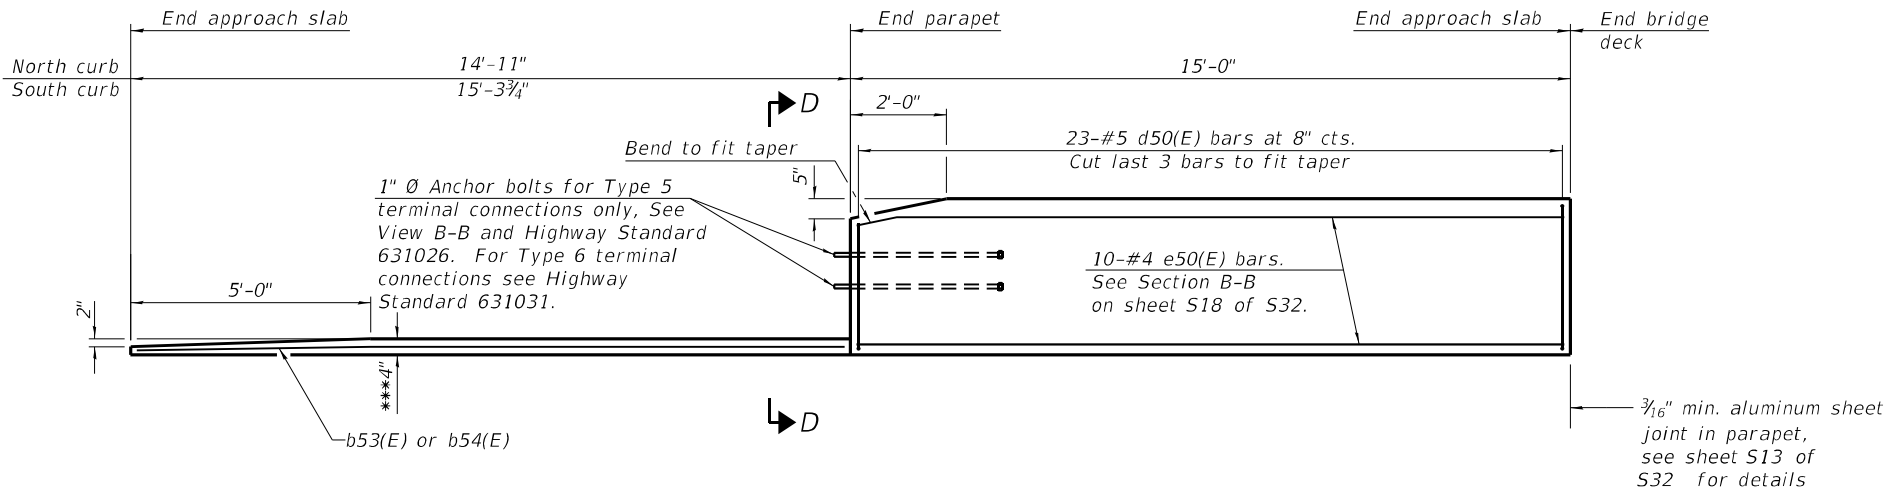


**INSIDE ELEVATION OF PARAPET AND CURB**

North parapet/curb shown, south parapet/curb opposite hand.

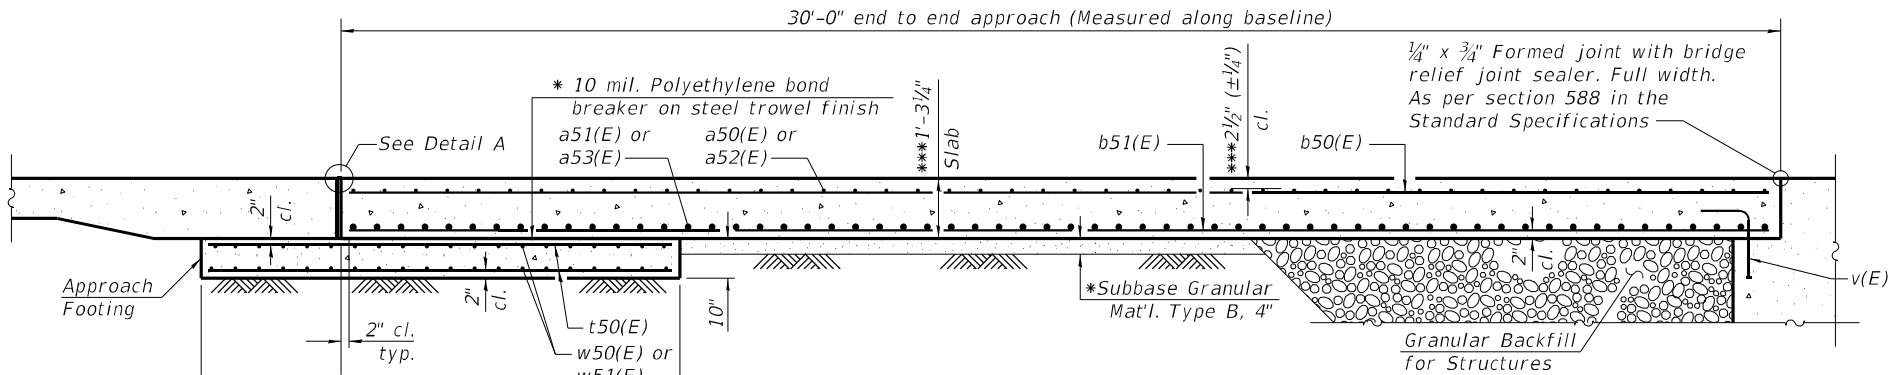


**SECTION C-C**

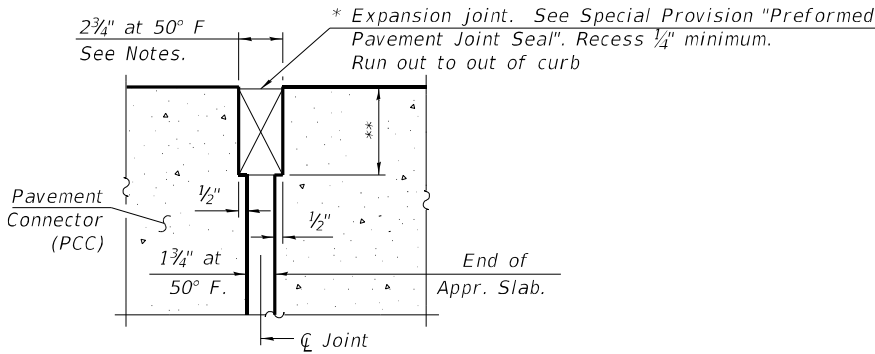


**DETAIL A**

(at Rt. L's)

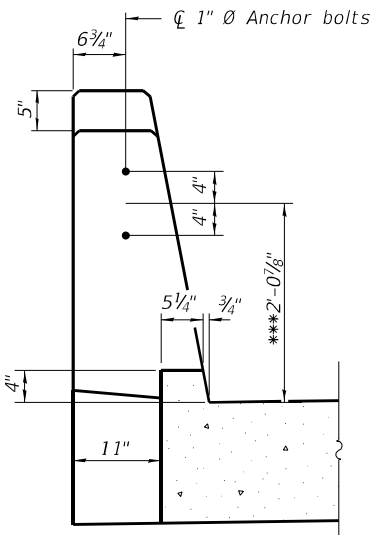


**VIEW D-D**


Notes:  
The joint opening shall be adjusted for temperature per Article 520.04 of the Standard Specifications. However, since this detail is for jointless structures, the length of bridge used to calculate the adjustment shall be equal to half the total bridge length plus the length of the bridge approach slab.  
Removal of both existing bridge approach slabs and parapet at the west approach shall be included with Removal of Existing Concrete Deck No. 1.  
Removal of both existing approach footings at the west approach shall be paid for as Concrete Removal.  
Parapet concrete shall be paid for as Concrete Superstructure.  
Approach slab shall be paid for as Concrete Superstructure (Approach Slab).  
Approach footing concrete shall be paid for as Concrete Structures.  
The approach footing maximum applied service bearing pressure (Qmax) = 2.0 ksf.  
Cost of excavation for approach footing included with Concrete Structures.  
For Granular Backfill for Structures and drainage treatment details, see sheet S15 of S32.  
Cost of preformed joint filler and adhesive included with Concrete Superstructure (Approach Slab).

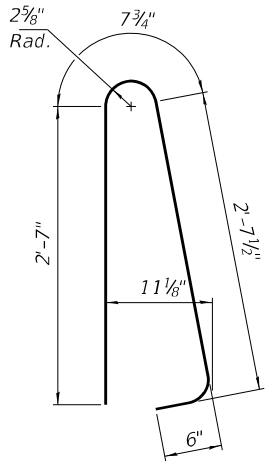


**BAR d50(E)**

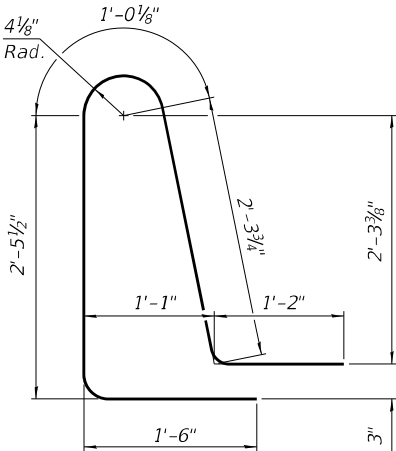


**BAR d51(E)**

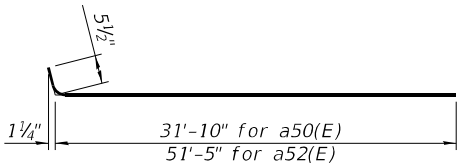

**BAR a50(E) AND a52(E)**

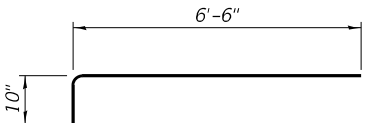

**BAR a54(E)**

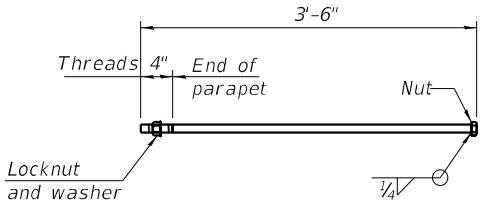

**\* 1" Ø ANCHOR BOLT**

(Anchor bolt assemblies shall be galvanized according to Article 1006.09 of the Standard Specifications)

**WEST APPROACH SLAB  
BILL OF MATERIAL**

| Bar                                     | No. | Size | Length  | Shape  |
|-----------------------------------------|-----|------|---------|--------|
| a50(E)                                  | 46  | #5   | 32'-4"  |        |
| a51(E)                                  | 60  | #8   | 32'-0"  |        |
| a52(E)                                  | 46  | #5   | 51'-11" |        |
| a53(E)                                  | 60  | #8   | 51'-6"  |        |
| a54(E)                                  | 46  | #5   | 7'-4"   |        |
| b50(E)                                  | 125 | #5   | 30'-0"  |        |
| b51(E)                                  | 199 | #9   | 30'-0"  |        |
| b52(E)                                  | 8   | #5   | 14'-8"  |        |
| b53(E)                                  | 1   | #4   | 15'-0"  |        |
| b54(E)                                  | 1   | #4   | 14'-7"  |        |
| d50(E)                                  | 46  | #5   | 6'-4"   |        |
| d51(E)                                  | 46  | #5   | 8'-5"   |        |
| e50(E)                                  | 20  | #4   | 14'-8"  |        |
| t50(E)                                  | 172 | #4   | 9'-8"   |        |
| w50(E)                                  | 40  | #5   | 32'-5"  |        |
| w51(E)                                  | 40  | #5   | 51'-0"  |        |
| Concrete Removal                        |     |      | Cu. Yd. | 26.0   |
| Concrete Superstructure                 |     |      | Cu. Yd. | 4.1    |
| Concrete Superstructure (Approach slab) |     |      | Cu. Yd. | 118.1  |
| Concrete Structures                     |     |      | Cu. Yd. | 26.1   |
| Protective Coat                         |     |      | Sq. Yd. | 289    |
| Reinforcement Bars, Epoxy Coated        |     |      | Pound   | 47,620 |

- \* Cost included with Concrete Superstructure (Approach Slab).
- \*\* Per manufacturer recommendations
- \*\*\* Prior to grinding

MODEL: Default  
FILE NAME: P:\4312-WB\c\ClugageRchab\CADD\Structural\SN 072-0168\_Adam SL\_Final Plans\0720168-68E44-019-Sub\_Appr\SlabDetails\WAbut3.dgn  
3/3/2025 6:50:42 AM



|              |               |           |
|--------------|---------------|-----------|
| USER NAME =  | DESIGNED - YJ | REVISED - |
| PLOT SCALE = | CHECKED - UB  | REVISED - |
| PLOT DATE =  | DRAWN - AEC   | REVISED - |
|              | CHECKED - UB  | REVISED - |

STATE OF ILLINOIS  
DEPARTMENT OF TRANSPORTATION

BRIDGE APPROACH SLAB DETAILS AT WEST ABUTMENT - 3  
STRUCTURE NO. 072-0168


SHEET S19 OF S32 SHEETS

| F.A.P. RTE.               | SECTION     | COUNTY | TOTAL SHEETS | SHEET NO. |
|---------------------------|-------------|--------|--------------|-----------|
| 317                       | (14HB-1)BRR | PEORIA | 418          | 157       |
| CONTRACT NO. 68E44        |             |        |              |           |
| ILLINOIS FED. AID PROJECT |             |        |              |           |




| East Approach |                 |           |        |        |        |
|---------------|-----------------|-----------|--------|--------|--------|
| Point         | Profile Grade   | Station   | Offset | Top    | Bottom |
| A             | Ramp D          | 12+32.19  | 10.92  | 503.27 | 502.44 |
| B             | Ramp D          | 12+31.68  | 0.00   | 503.48 | 502.64 |
| C             | W.B. F.A.P. 317 | 719+22.37 | -15.70 | 503.82 | 502.98 |
| D             | W.B. F.A.P. 317 | 719+22.04 | 0.00   | 504.02 | 503.19 |
| E             | W.B. F.A.P. 317 | 719+21.68 | 17.45  | 503.74 | 502.91 |
| F             | Ramp D          | 12+18.20  | 10.85  | 502.94 | 502.11 |
| G             | Ramp D          | 12+17.66  | 0.00   | 503.14 | 502.31 |
| H             | W.B. F.A.P. 317 | 719+36.35 | -16.09 | 503.47 | 502.64 |
| I             | W.B. F.A.P. 317 | 719+36.05 | 0.00   | 503.67 | 502.84 |
| J             | W.B. F.A.P. 317 | 719+35.72 | 17.32  | 503.39 | 502.56 |

Note:  
For Section A-A, approach slab details, and  
Bill of Material, see sheet S21 of S32.

 [illegible]


**BRIDGE APPROACH SLAB DETAILS AT EAST ABUTMENT - 1**  
**STRUCTURE NO. 072-0168**

|                    |             |                  |                 |              |
|--------------------|-------------|------------------|-----------------|--------------|
| F.A.P.<br>RTE.     | SECTION     | COUNTY           | TOTAL<br>SHEETS | SHEET<br>NO. |
| 317                | (14HB-1)BRR | PEORIA           | 418             | 158          |
| CONTRACT NO. 68E44 |             |                  |                 |              |
| ILLINOIS           |             | FED. AID PROJECT |                 |              |

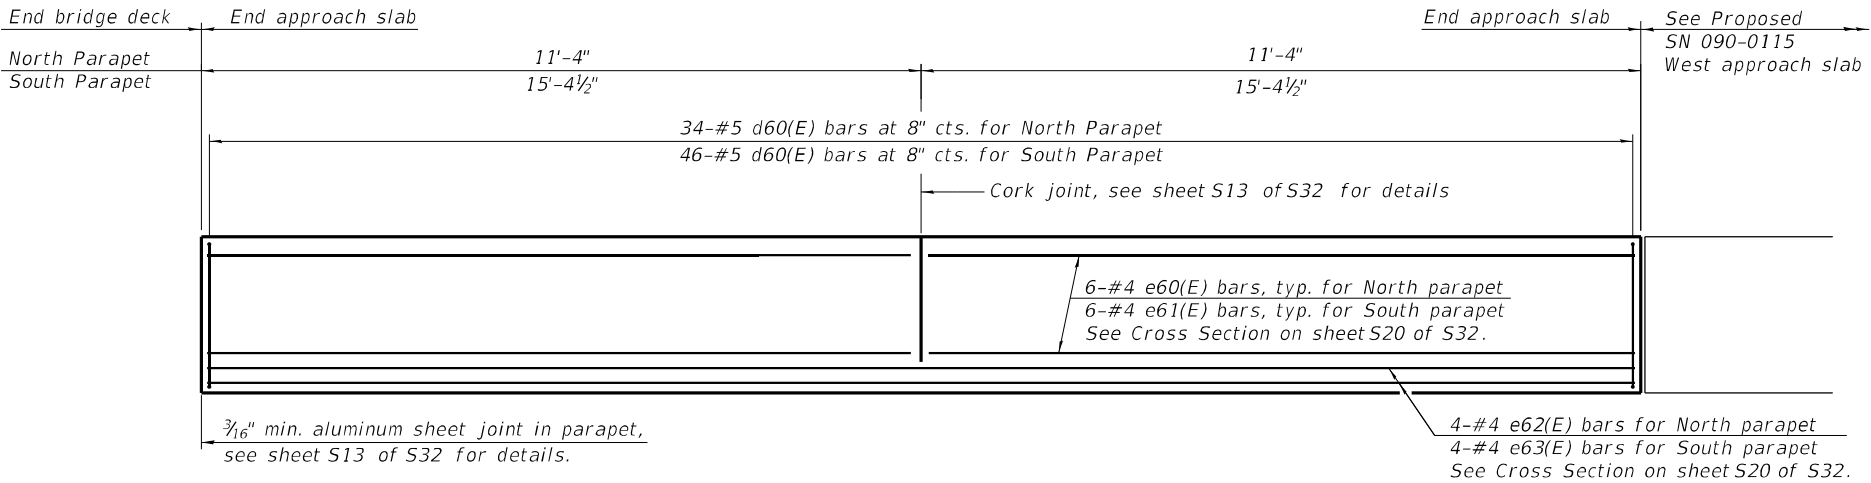


INSIDE ELEVATION OF PARAPET

North parapet shown, south parapet opposite hand.

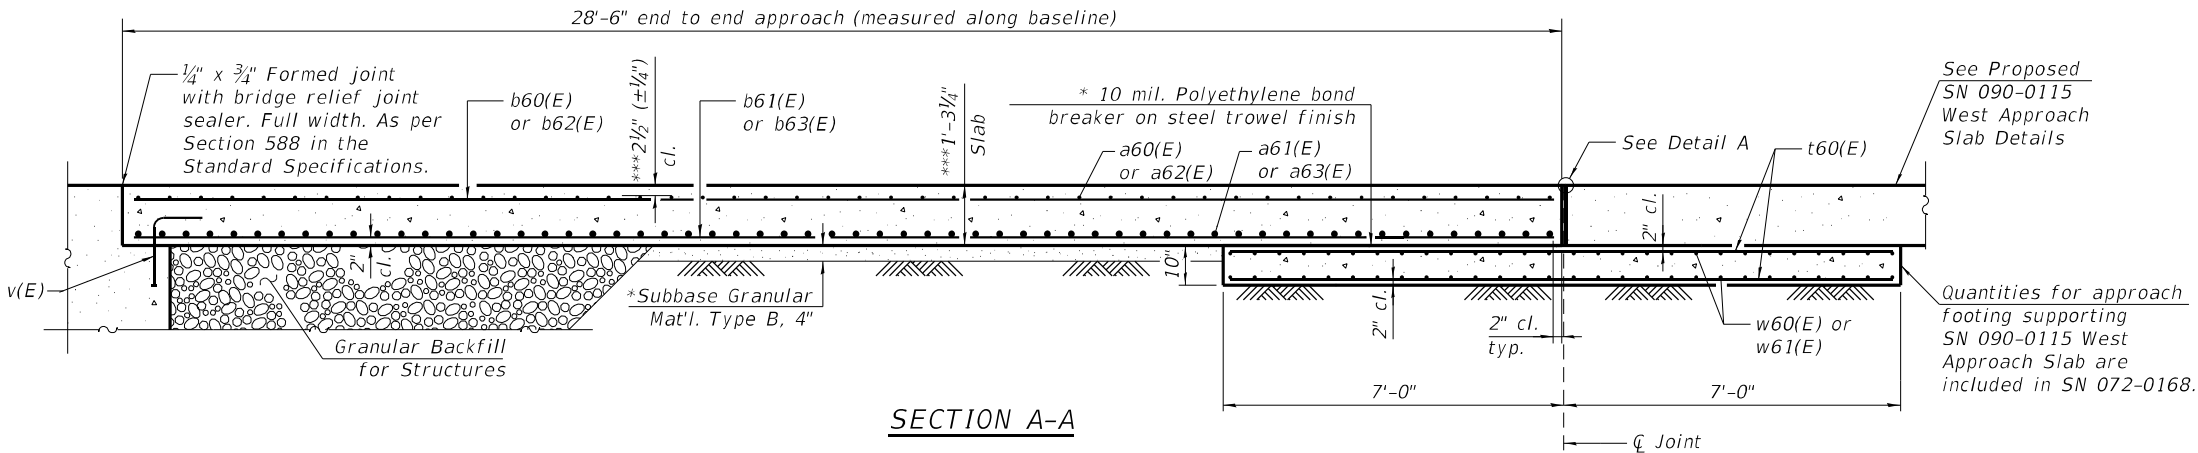

SECTION A-A

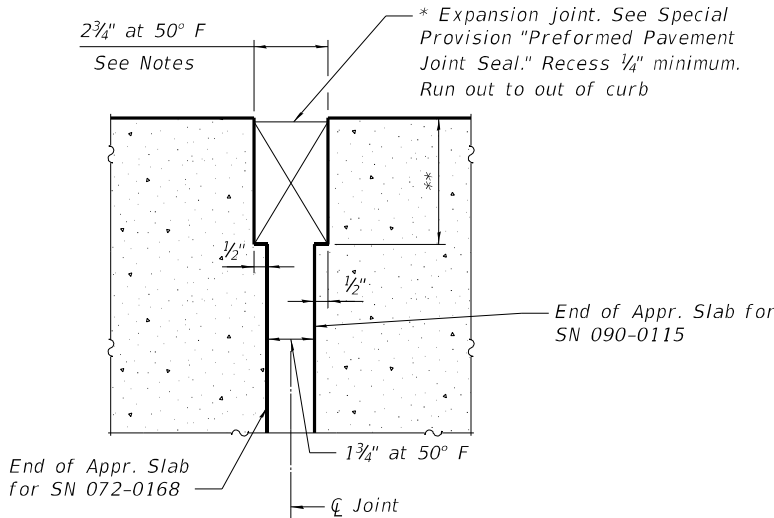

DETAIL A


(at Rt. L's)

\* Cost included with Concrete Superstructure (Approach Slab)  
\*\* Per Manufacturer recommendations  
\*\*\* Prior to grinding


Notes:  
The joint opening shall be adjusted for temperature per Article 520.04 of the Standard Specifications. However, since this detail is for jointless structures, the length of bridge used to calculate the adjustment shall be equal to half the total bridge length plus the bridge approach slab lengths of SN 072-0168 and SN 090-0115.  
Removal of the existing bridge approach slab and parapet shall be included with Removal of Existing Concrete Deck No. 1.  
Removal of the existing approach footing shall be paid for as Concrete Removal. The quantity of concrete removal for the portion of the existing approach footing supporting SN 090-0115 is included in SN 072-0168.  
Parapet concrete shall be paid for as Concrete Superstructure.  
Approach slab shall be paid for as Concrete Superstructure (Approach Slab).  
Approach footing concrete shall be paid for as Concrete Structures.  
The approach footing maximum applied service bearing pressure (Qmax) = 2.0 ksf.  
Cost of excavation for approach footing included with Concrete Structures.  
For Granular Backfill for Structures and drainage treatment details, see sheet S16 of S32.  
Cost of preformed joint filler and adhesive included with Concrete Superstructure (Approach Slab).

EAST APPROACH SLAB  
BILL OF MATERIAL


| Bar                                     | No. | Size | Length  | Shape  |
|-----------------------------------------|-----|------|---------|--------|
| a60(E)                                  | 47  | #5   | 32'-5"  |        |
| a61(E)                                  | 62  | #8   | 32'-1"  |        |
| a62(E)                                  | 47  | #5   | 35'-1"  |        |
| a63(E)                                  | 62  | #8   | 34'-9"  |        |
| a64(E)                                  | 94  | #5   | 7'-4"   |        |
| b60(E)                                  | 56  | #5   | 26'-5"  |        |
| b61(E)                                  | 69  | #9   | 26'-5"  |        |
| b62(E)                                  | 52  | #5   | 30'-4"  |        |
| b63(E)                                  | 65  | #9   | 30'-4"  |        |
| d60(E)                                  | 80  | #5   | 6'-4"   |        |
| d61(E)                                  | 80  | #5   | 8'-6"   |        |
| e60(E)                                  | 12  | #4   | 11'-0"  |        |
| e61(E)                                  | 12  | #4   | 15'-0"  |        |
| e62(E)                                  | 4   | #4   | 22'-3"  |        |
| e63(E)                                  | 4   | #4   | 30'-4"  |        |
| t60(E)                                  | 134 | #4   | 13'-8"  |        |
| w60(E)                                  | 56  | #5   | 33'-11" |        |
| w61(E)                                  | 56  | #5   | 33'-1"  |        |
| Concrete Removal                        |     |      | Cu. Yd. | 14.9   |
| Concrete Superstructure                 |     |      | Cu. Yd. | 7.0    |
| Concrete Superstructure (Approach Slab) |     |      | Cu. Yd. | 84.9   |
| Concrete Structures                     |     |      | Cu. Yd. | 28.9   |
| Protective Coat                         |     |      | Sq. Yd. | 217    |
| Reinforcement Bars, Epoxy Coated        |     |      | Pound   | 37,910 |

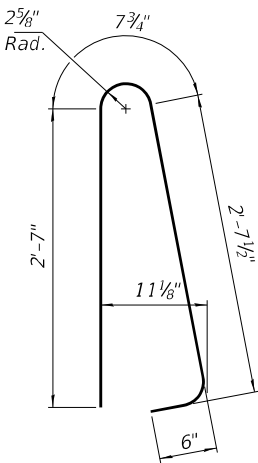

BAR d60(E)

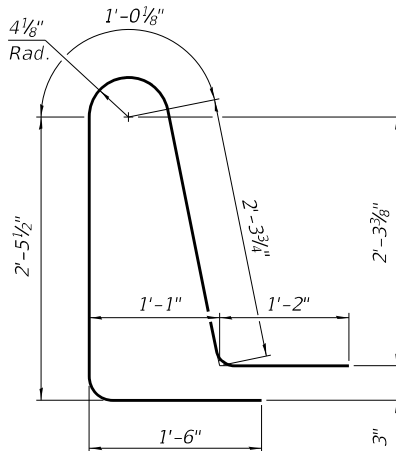

BAR d61(E)

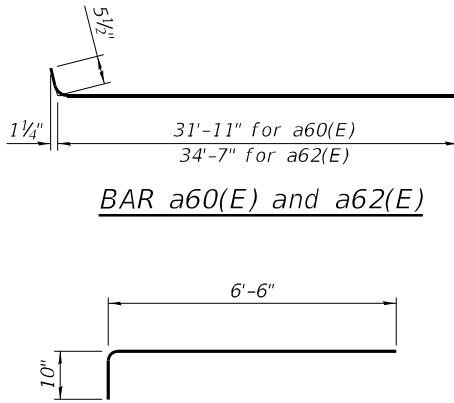

BAR a64(E)

MODEL: Default  
FILE NAME: P:\4312-WB\c\ClugageRchab\CADD\Structural\SN 072-0168\_Adam SL\_Final\_Plans\0720168-68E44-021-Sup\_ApprSlabDetailSEAbut2.dgn  
3/3/2025 6:54:39 AM






|            |   |          |   |     |         |   |
|------------|---|----------|---|-----|---------|---|
| USER NAME  | = | DESIGNED | - | YJ  | REVISED | - |
| PLOT SCALE | = | CHECKED  | - | UB  | REVISED | - |
| PLOT DATE  | = | DRAWN    | - | AEC | REVISED | - |
|            |   | CHECKED  | - | UB  | REVISED | - |

STATE OF ILLINOIS  
DEPARTMENT OF TRANSPORTATION

BRIDGE APPROACH SLAB DETAILS AT EAST ABUTMENT - 2  
STRUCTURE NO. 072-0168

SHEET S21 OF S32 SHEETS

| F.A.P. RTE.               | SECTION     | COUNTY | TOTAL SHEETS | SHEET NO. |
|---------------------------|-------------|--------|--------------|-----------|
| 317                       | (14HB-1)BRR | PEORIA | 418          | 159       |
| CONTRACT NO. 68E44        |             |        |              |           |
| ILLINOIS FED. AID PROJECT |             |        |              |           |

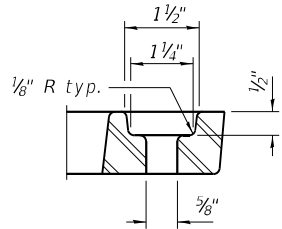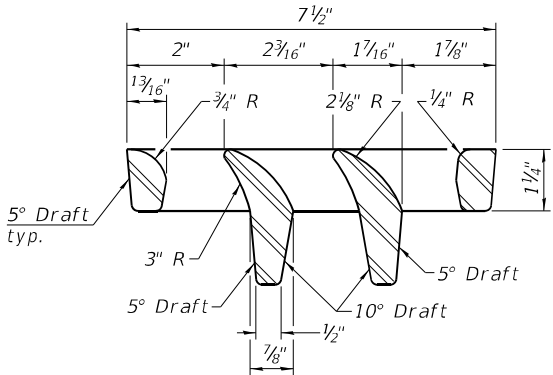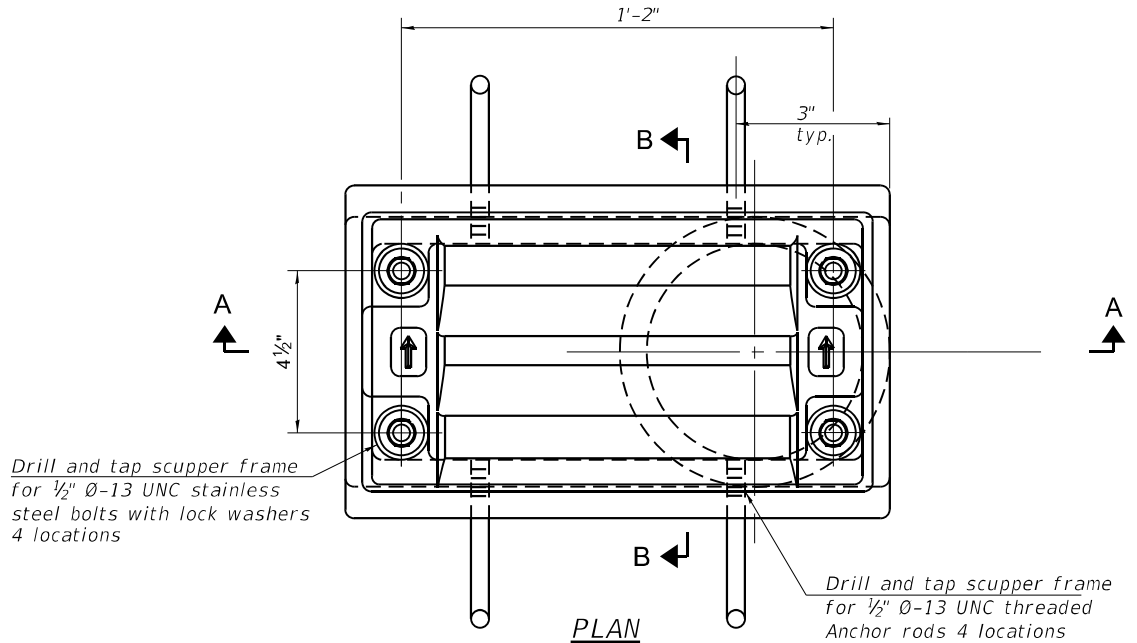

Notes:

All cast iron parts shall be gray iron conforming to the requirements of AASHTO M105, Class 35B and AASHTO M306.

Bolts, anchor rods, nuts and washers shall be according to ASTM A307 and shall be galvanized according to AASHTO M232. As an alternate stainless steel may be used.

Stainless steel hardware shall be according to Article 1006.29(d) of the Standard Specifications.

Structural steel weldments of equal sections and of the same configuration may be substituted for the cast iron scupper frames and downspouts; however, the scupper grates shall remain cast iron. Fillet or full penetration welds shall be used for the weldments. Details shall be submitted to the Engineer for approval.


Structural steel scupper frames and downspouts, when utilized, shall be galvanized according to AASHTO M111.

As an alternate, fiberglass may be used for downspouts according to ASTM D2996 with a short-time rupture strength hoop tensile stress of 30,000 psi min. in lieu of the cast iron or structural steel.




Exterior surfaces of downspouts and exterior exposed surfaces of the scupper frame below deck shall be treated as specified on sheet S2 of S32.

The Contractor shall take appropriate measures to assure that Protective Coat is not applied to the scupper.

Cost of the grate, frame, downspout, anchor rods, nuts and washers including complete installation of the scupper shall be paid for at the contract unit price for Drainage Scuppers, DS-11.

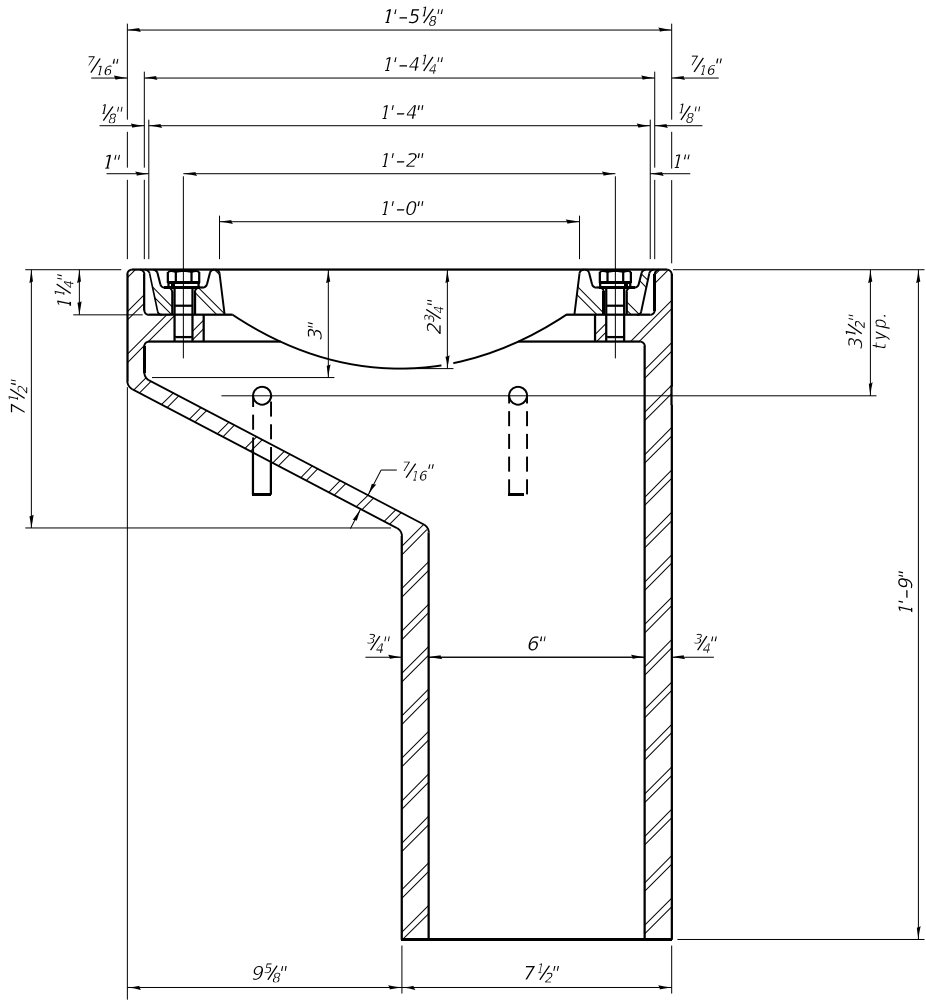

See sheet S13 of S32 for scupper location relative to parapet.

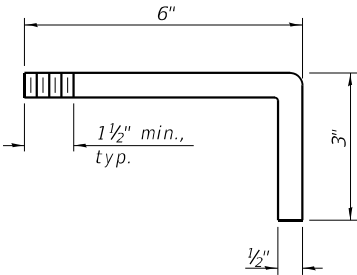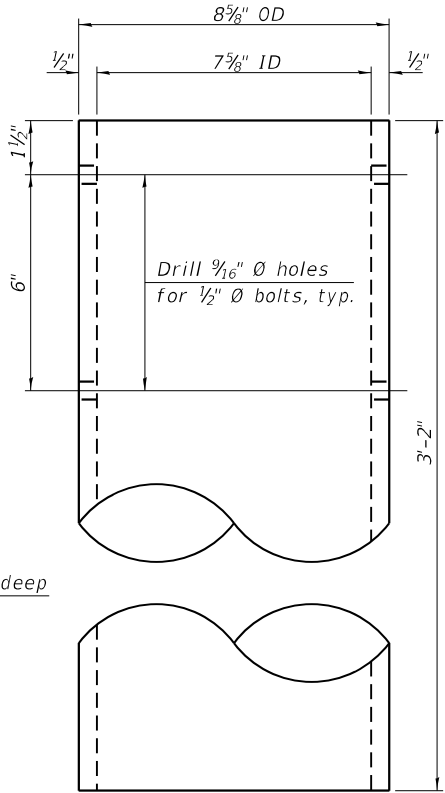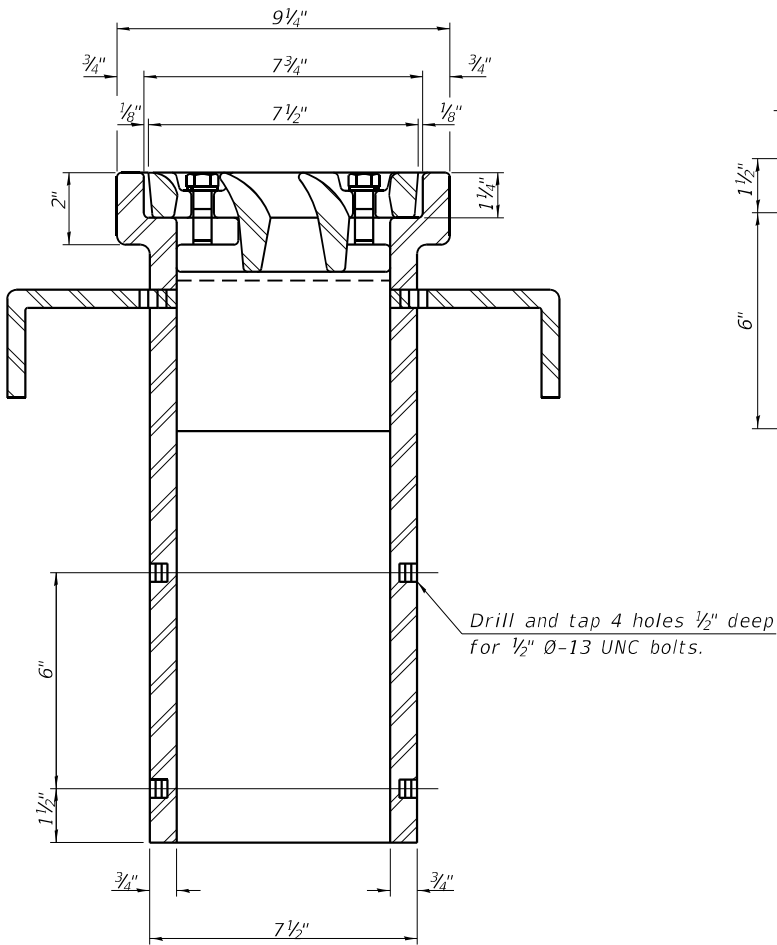

BILL OF MATERIAL

| ITEM                     | UNIT | QUANTITY |
|--------------------------|------|----------|
| Drainage Scuppers, DS-11 | Each | 1        |

DS-11

5-15-2023



|              |               |           |
|--------------|---------------|-----------|
| USER NAME =  | DESIGNED - UB | REVISED - |
|              | CHECKED - YSS | REVISED - |
| PLOT SCALE = | DRAWN - AEC   | REVISED - |
| PLOT DATE =  | CHECKED - UB  | REVISED - |

STATE OF ILLINOIS  
DEPARTMENT OF TRANSPORTATION


DRAINAGE SCUPPERS, DS-11  
STRUCTURE NO. 072-0168

SHEET S22 OF S32 SHEETS


| F.A.P. RTE.               | SECTION     | COUNTY | TOTAL SHEETS | SHEET NO. |
|---------------------------|-------------|--------|--------------|-----------|
| 317                       | (14HB-1)BRR | PEORIA | 418          | 160       |
| CONTRACT NO. 68E44        |             |        |              |           |
| ILLINOIS FED. AID PROJECT |             |        |              |           |

MODEL: Default  
FILE NAME: P:\4312-WB\c\ClugageRehab\CADD\Structural\SN 072-0168\_Adam SL\_Final Plans\0720168-68E44-022-DrainageScupper.dgn

MODEL: Default  
FILE NAME: P:\4312-WB\c\ClugageRehab\CADD\Structural\SN 072-0168\_Adam\_SL\_Final\_Plans\0720168-68E44-023-ShearStudDetails.dgn

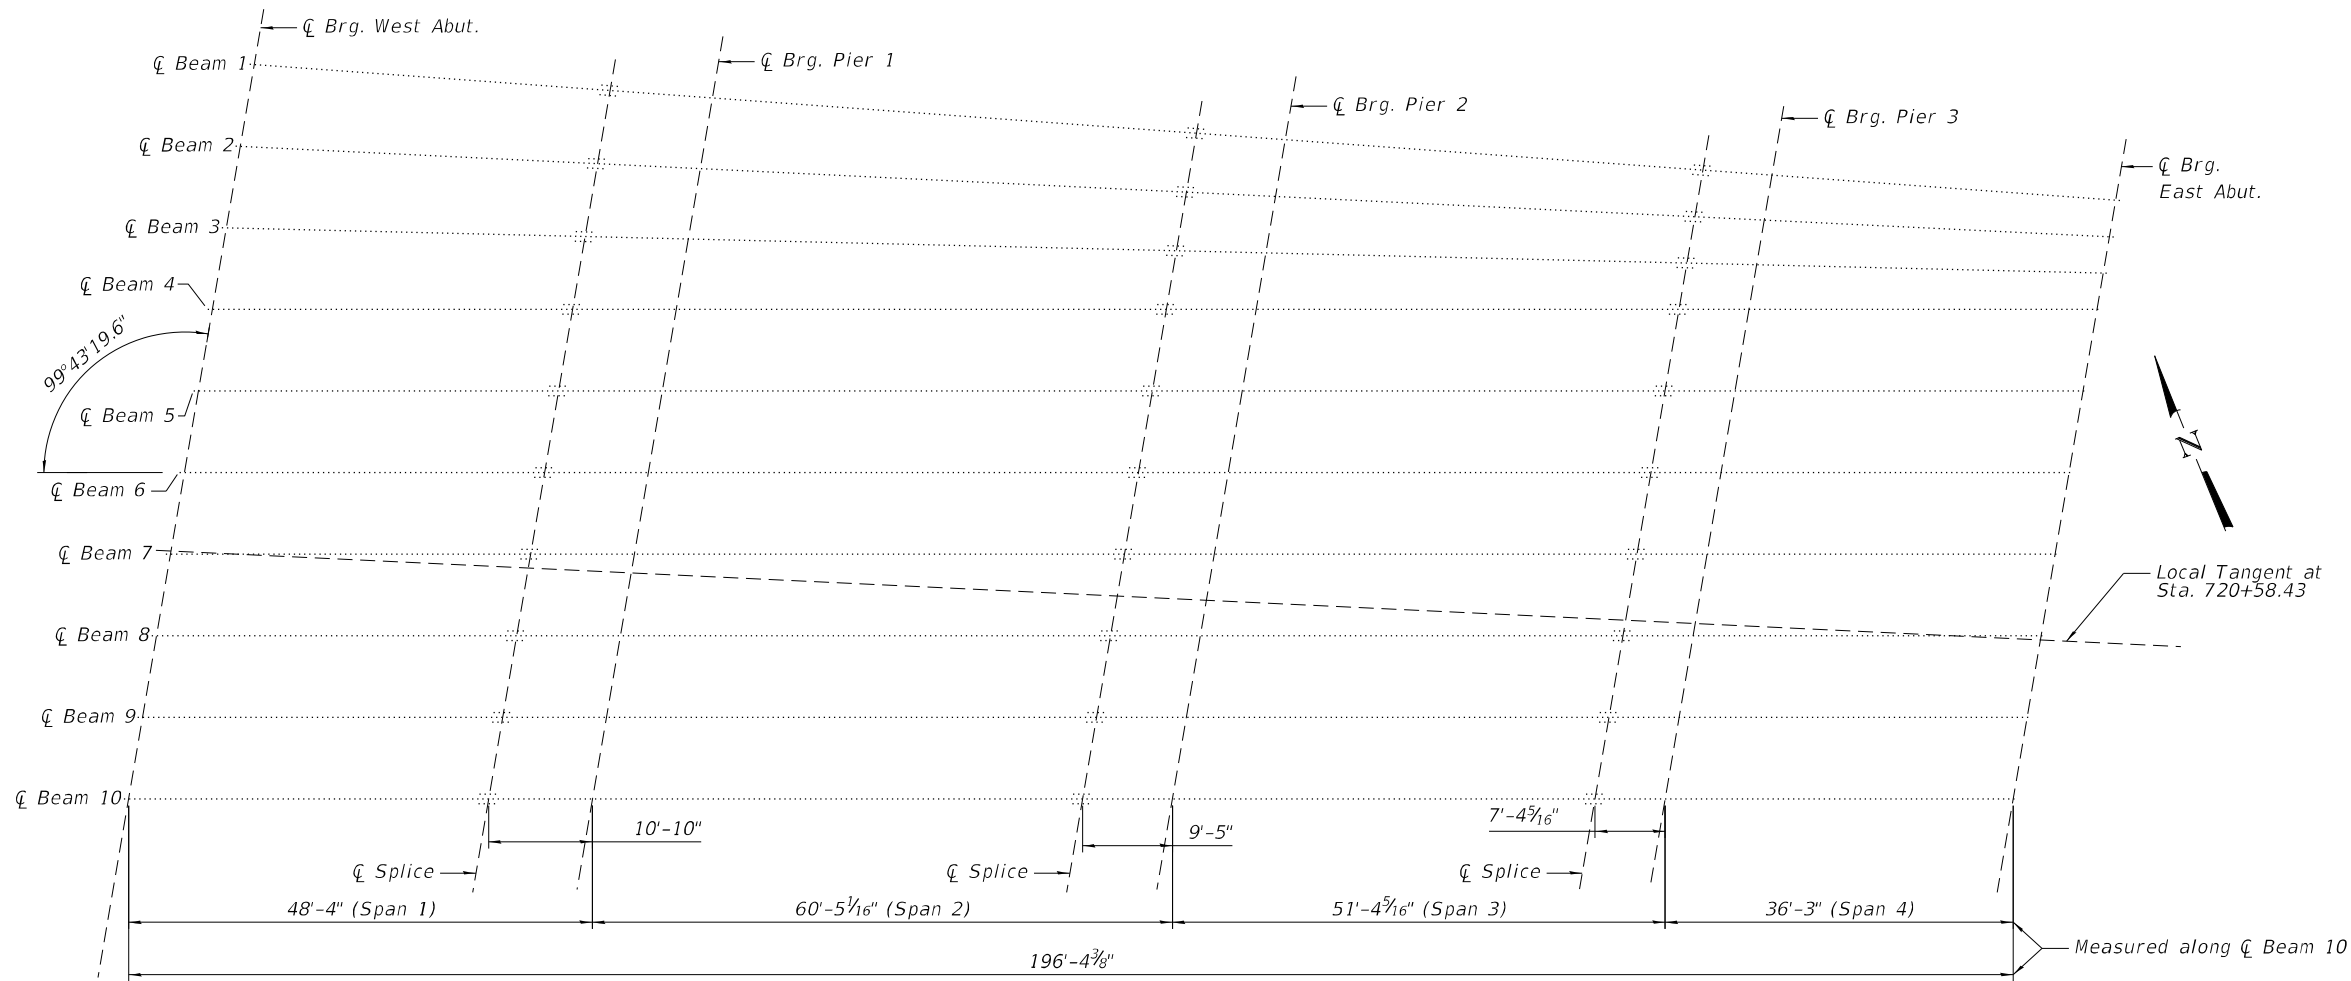


FRAMING PLAN

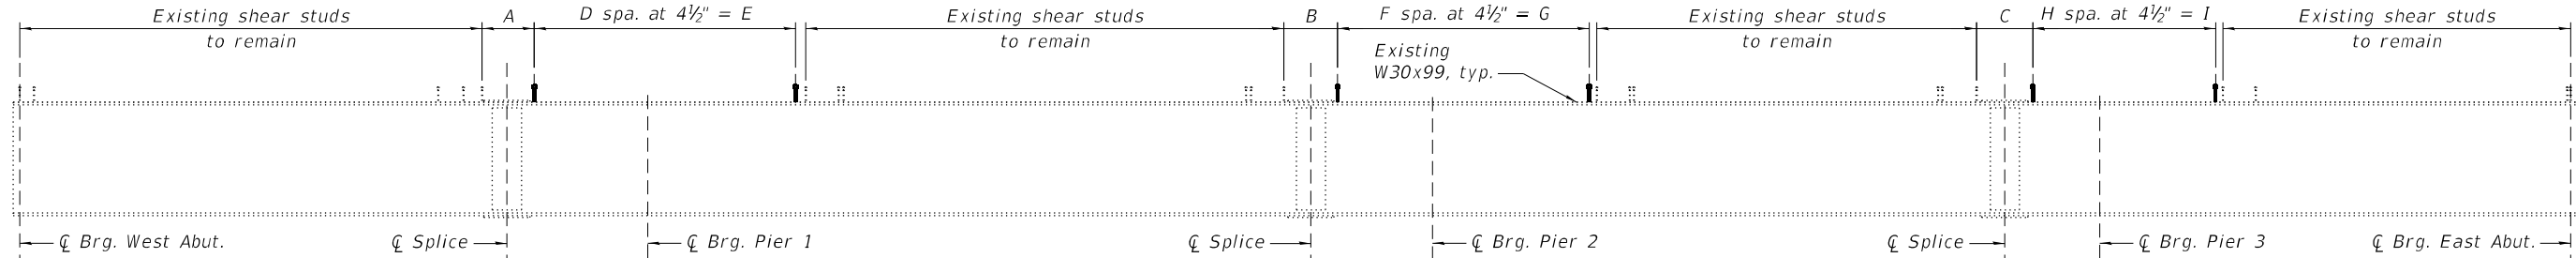

BEAMS 1 THRU 10

| Shear stud quantities and dimensions along beam CL |               |            |              |    |             |    |             |    |            |
|----------------------------------------------------|---------------|------------|--------------|----|-------------|----|-------------|----|------------|
|                                                    | A             | B          | C            | D  | E           | F  | G           | H  | I          |
| Beam 1                                             | 4'-0 5/8"     | 4'-1 1/4"  | 4'-2 3/8"    | 54 | 20'-3"      | 52 | 19'-6"      | 38 | 14'-3"     |
| Beam 2                                             | 3'-11 5/16"   | 4'-2 1/16" | 4'-3 1/16"   | 55 | 20'- 7 1/2" | 52 | 19'-6"      | 38 | 14'-3"     |
| Beam 3                                             | 4'-0 1/2"     | 4'-3 1/8"  | 4'-3 1/16"   | 55 | 20'-7 1/2"  | 52 | 19'-6"      | 38 | 14'-3"     |
| Beams 4-10                                         | 3'-11 1 1/16" | 4'-2 1/8"  | 4'-2 1 1/16" | 56 | 21'-0"      | 53 | 19'-10 1/2" | 39 | 14'-7 1/2" |

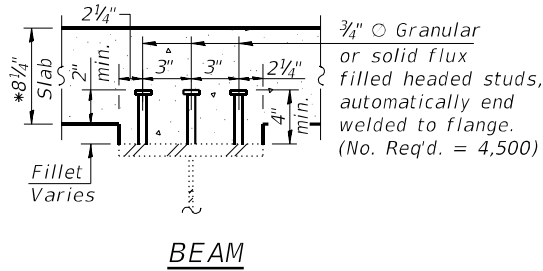

\* Prior to grinding



|              |                |           |
|--------------|----------------|-----------|
| USER NAME =  | DESIGNED - JDB | REVISED - |
| PLOT SCALE = | CHECKED - YSS  | REVISED - |
| PLOT DATE =  | DRAWN - ATH    | REVISED - |
|              | CHECKED - YSS  | REVISED - |

STATE OF ILLINOIS  
DEPARTMENT OF TRANSPORTATION

SHEAR STUD DETAILS  
STRUCTURE NO. 072-0168

SHEET S23 OF S32 SHEETS

| F.A.P. RTE.               | SECTION     | COUNTY | TOTAL SHEETS | SHEET NO. |
|---------------------------|-------------|--------|--------------|-----------|
| 317                       | (14HB-1)BRR | PEORIA | 418          | 161       |
| CONTRACT NO. 68E44        |             |        |              |           |
| ILLINOIS FED. AID PROJECT |             |        |              |           |

MODEL: Default  
FILE NAME: P:\4312-WB\ccl\gagcRehab\CADD\Structural\\_SN 072-Q168\_Adam\_SL\_Final\_Plans\0720168-68E44-02-4-MomRecTable.dgn

| INTERIOR GIRDER MOMENT TABLE (GIRDER 8) |                    |           |        |           |        |           |        |           |
|-----------------------------------------|--------------------|-----------|--------|-----------|--------|-----------|--------|-----------|
|                                         |                    | 0.4 Sp. 1 | Pier 1 | 0.5 Sp. 2 | Pier 2 | 0.5 Sp. 3 | Pier 3 | 0.6 Sp. 4 |
| <i>I<sub>s</sub></i>                    | (in <sup>4</sup> ) | 3,990     | 3,990  | 3,990     | 3,990  | 3,990     | 3,990  | 3,990     |
| <i>I<sub>c</sub>(n)</i>                 | (in <sup>4</sup> ) | 14,258    | -      | 14,258    | -      | 14,258    | -      | 14,258    |
| <i>I<sub>c</sub>(3n)</i>                | (in <sup>4</sup> ) | 11,146    | -      | 11,146    | -      | 11,146    | -      | 11,146    |
| <i>I<sub>c</sub>(cr)</i>                | (in <sup>4</sup> ) | -         | 7,121  | -         | 7,121  | -         | 7,121  | -         |
| <i>S<sub>s</sub></i>                    | (in <sup>3</sup> ) | 269       | 269    | 269       | 269    | 269       | 269    | 269       |
| <i>S<sub>c</sub>(n)</i>                 | (in <sup>3</sup> ) | 461       | -      | 461       | -      | 461       | -      | 461       |
| <i>S<sub>c</sub>(3n)</i>                | (in <sup>3</sup> ) | 422       | -      | 422       | -      | 422       | -      | 422       |
| <i>S<sub>c</sub>(cr)</i>                | (in <sup>3</sup> ) | -         | 356    | -         | 356    | -         | 356    | -         |
| <i>Z</i>                                | (in <sup>3</sup> ) | -         | -      | -         | -      | -         | -      | -         |
| <i>ℓ</i>                                | (k/')              | 1.03      | 1.03   | 1.03      | 1.03   | 1.03      | 1.03   | 1.03      |
| <i>Mℓ</i>                               | ('k)               | 163       | -318   | 172       | -283   | 106       | -187   | 88        |
| <i>sℓ</i>                               | (k/')              | 0.179     | 0.179  | 0.179     | 0.179  | 0.179     | 0.179  | 0.179     |
| <i>M<sub>sℓ</sub></i>                   | ('k)               | 28        | -55    | 30        | -49    | 18        | -32    | 15        |
| <i>Mℓ</i>                               | ('k)               | 371       | -303   | 379       | -295   | 309       | -230   | 243       |
| <i>MIM</i>                              | ('k)               | 107       | -84    | 103       | -81    | 87        | -69    | 72        |
| <i>ℓ<sub>3</sub> [Mℓ + ℓ]</i>           | ('k)               | 797       | -645   | 803       | -627   | 660       | -498   | 525       |
| <i>Ma</i>                               | ('k)               | 1,284     | -1,323 | 1,307     | -1246  | 1,019     | -933   | 816       |
| * <i>Mu</i>                             | ('k)               | 2,210     | -      | 2,688     | -      | 2,688     | -      | 2,353     |
| <i>fsℓ non-comp</i>                     | (ksi)              | 7.3       | -14.2  | 7.7       | -12.6  | 4.7       | -8.3   | 3.9       |
| <i>fsℓ (comp)</i>                       | (ksi)              | 0.8       | -1.9   | 0.9       | -1.7   | 0.5       | -1.1   | 0.4       |
| <i>fs ℓ<sub>3</sub> [Mℓ + Mℓ]</i>       | (ksi)              | 20.7      | -21.7  | 20.9      | -21.1  | 17.2      | -16.8  | 13.7      |
| <i>fs (Overload)</i>                    | (ksi)              | 28.8      | -37.8  | 29.5      | -35.4  | 22.4      | -26.2  | 18        |
| ** <i>fs (Total)</i>                    | (ksi)              | -         | -49.1  | -         | -46    | -         | -34.1  | -         |
| <i>VR</i>                               | (k)                | 48.7      | 52.4   | 42.2      | 53.1   | 43.8      | 54.8   | 46.4      |

\* Compact section  
\*\* Braced non-compact and partially braced section

| INTERIOR GIRDER REACTION TABLE (GIRDER 8) |     |          |        |        |        |         |
|-------------------------------------------|-----|----------|--------|--------|--------|---------|
|                                           |     | W. Abut. | Pier 1 | Pier 2 | Pier 3 | E. Abut |
| $R_{\bar{L}}$                             | (k) | 34.4     | 74.4   | 69.3   | 57.1   | 28.5    |
| $R_L$                                     | (k) | 44.4     | 52.4   | 52.2   | 51.8   | 41.4    |
| $R_t$                                     | (k) | 13.3     | 15.7   | 15.6   | 15.5   | 12.3    |
| $R_{Total}$                               | (k) | 92.1     | 142.5  | 137.1  | 124.4  | 82.2    |

*I<sub>s</sub>, S<sub>s</sub>*: Non-composite moment of inertia and section modulus of the steel section used for computing *fs*(Total and Overload) due to non-composite dead loads (in.<sup>4</sup> and in.<sup>3</sup>).

*I<sub>c</sub>(n), S<sub>c</sub>(n)*: Composite moment of inertia and section modulus of the steel and deck based upon the modular ratio, "n", used for computing *fs*(Total and Overload) due to short-term composite live loads (in.<sup>4</sup> and in.<sup>3</sup>).

*I<sub>c</sub>(3n), S<sub>c</sub>(3n)*: Composite moment of inertia and section modulus of the steel and deck based upon 3 times the modular ratio, "3n", used for computing *fs*(Total and Overload) due to long-term composite (superimposed) dead loads (in.<sup>4</sup> and in.<sup>3</sup>).

*I<sub>c</sub>(cr), S<sub>c</sub>(cr)*: Composite moment of inertia and section modulus of the steel and longitudinal deck reinforcement, used for computing *fs* (Total and Overload) in cracked sections, due to both short-term composite live loads and long-term composite (superimposed) dead loads (in.<sup>4</sup> and in.<sup>3</sup>).

*Z*: Plastic Section Modulus of the steel section in non-composite areas (in.<sup>3</sup>).

*ℓ*: Un-factored non-composite dead load (kips/ft.).

*Mℓ*: Un-factored moment due to non-composite dead load (kip-ft.).

*sℓ*: Un-factored long-term composite (superimposed) dead load (kips/ft.).

*M<sub>sℓ</sub>*: Un-factored moment due to long-term composite (superimposed) dead load (kip-ft.).

*Mℓ*: Un-factored live load moment (kip-ft.).

*MI*: Un-factored moment due to impact (kip-ft.).

*Ma*: Factored design moment (kip-ft.).

1.3 [*Mℓ* + *M<sub>sℓ</sub>* +  $\frac{5}{3}$  (*Mℓ* + *MI*)]

*Mu*: Compact composite moment capacity according to AASHTO LFD 10.50.1.1 or compact non-composite moment capacity according to AASHTO LFD 10.48.1 (kip-ft.).

*fs (Overload)*: Sum of stresses as computed from the moments below (ksi).

$Mℓ + M_{sℓ} + \frac{5}{3} (Mℓ + MI)$

*fs (Total)*: Sum of stresses as computed from the moments below on non-compact section (ksi).

1.3 [*Mℓ* + *M<sub>sℓ</sub>* +  $\frac{5}{3}$  (*Mℓ* + *MI*)]

*VR*: Maximumℓ + impact shear range within the composite portion of the span for stud shear connector design (kips).




|              |                |           |
|--------------|----------------|-----------|
| USER NAME =  | DESIGNED - YSS | REVISED - |
|              | CHECKED - RLM  | REVISED - |
| PLOT SCALE = | DRAWN - ELK    | REVISED - |
| PLOT DATE =  | CHECKED - RLM  | REVISED - |

STATE OF ILLINOIS  
DEPARTMENT OF TRANSPORTATION


MOMENT AND REACTION TABLES  
STRUCTURE NO. 072-0168

SHEET S24 OF S32 SHEETS

| F.A.P. RTE.        | SECTION     | COUNTY   | TOTAL SHEETS     | SHEET NO. |
|--------------------|-------------|----------|------------------|-----------|
| 317                | (14HB-1)BRR | PEORIA   | 418              | 162       |
| CONTRACT NO. 68E44 |             |          |                  |           |
|                    |             | ILLINOIS | FED. AID PROJECT |           |

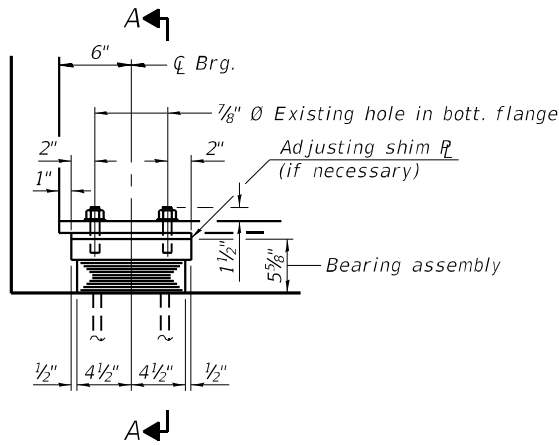


ELEVATION AT ABUT.

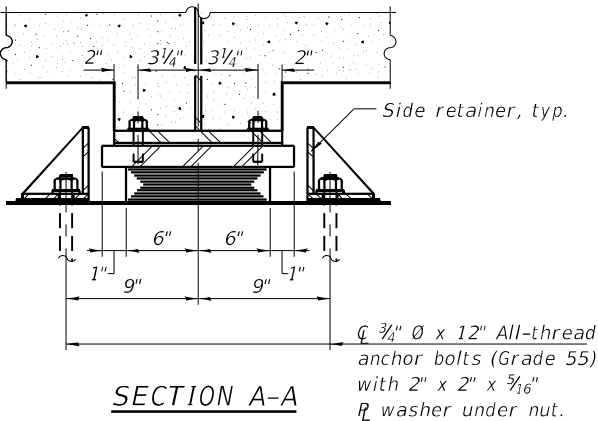


SECTION A-A

WEST ABUTMENT-TYPE I ELASTOMERIC EXP. BRG.

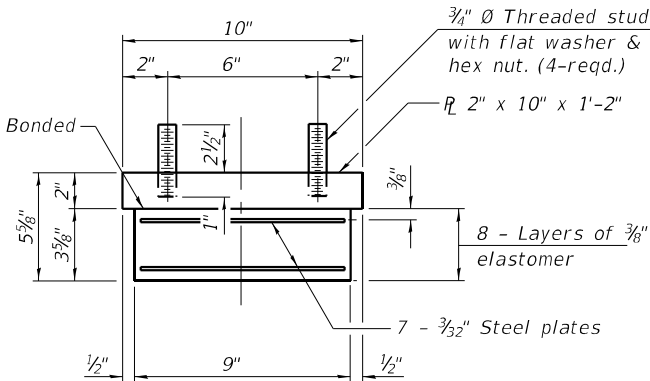

BEARING ASSEMBLY

Note:  
Shim plates shall not be placed under bearing assembly.

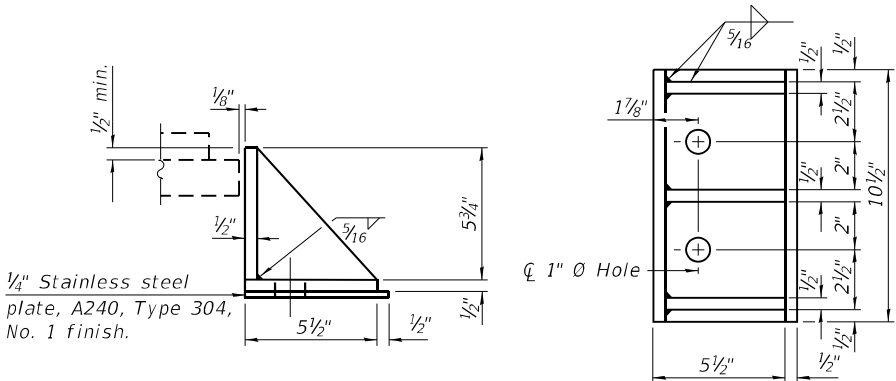

SIDE RETAINER

Equivalent rolled angle with stiffeners will be allowed in lieu of welded plates.

Notes:

Bearing replacements shall be performed after existing deck removal and prior to new deck & diaphragm placement.

Burn existing anchor bolts flush with existing concrete surface. Grind existing anchor bolt smooth and seal with epoxy. Cost included with "Jack and Remove Existing Bearings".

The structural steel plates of the Bearing Assembly shall conform to the requirements of AASHTO M270 Grade 50.

Two 1/8" adjusting shims shall be provided for each bearing in addition to all other plates or shims and placed as shown on bearing details.

Side retainers and stainless steel plates shall be included in the cost of Elastomeric Bearing Assembly, Type I.

All bearing plates, side retainers, threaded rods, anchor bolts, nuts, and washers, except stainless steel plates, shall be galvanized according to AASHTO M111 or M232, as applicable.

Maximum service dead load reaction per bearing with deck weight included is 25 kips.

The jack capacity provided shall be at a minimum 150% of the maximum service dead load reaction.

BILL OF MATERIAL

| Item                                 | Unit | Total |
|--------------------------------------|------|-------|
| Elastomeric Bearing Assembly, Type I | Each | 10    |
| Anchor Bolts, 3/4"                   | Each | 40    |
| Jack and Remove Existing Bearings    | Each | 10    |

MODEL: Default  
FILE NAME: P:\4312-WB\c\ClagageRchab\CADD\Structural\SN 072-0168\_Adam SL\_Final Plans\0720168-68E44-025-WAbutBrgDtl.sgn  
2/12/2025 8:38:37 PM

I-2E-1

5/15/2023



|              |                |           |
|--------------|----------------|-----------|
| USER NAME =  | DESIGNED - JAD | REVISED - |
|              | CHECKED - MAP  | REVISED - |
| PLOT SCALE = | DRAWN - AEC    | REVISED - |
| PLOT DATE =  | CHECKED - JAD  | REVISED - |


STATE OF ILLINOIS  
DEPARTMENT OF TRANSPORTATION

WEST ABUTMENT BEARING DETAILS  
STRUCTURE NO. 072-0168


SHEET S25 OF S32 SHEETS

| F.A.P. RTE.        | SECTION     | COUNTY           | TOTAL SHEETS | SHEET NO. |
|--------------------|-------------|------------------|--------------|-----------|
| 317                | (14HB-1)BRR | PEORIA           | 418          | 163       |
| CONTRACT NO. 68E44 |             |                  |              |           |
| ILLINOIS           |             | FED. AID PROJECT |              |           |



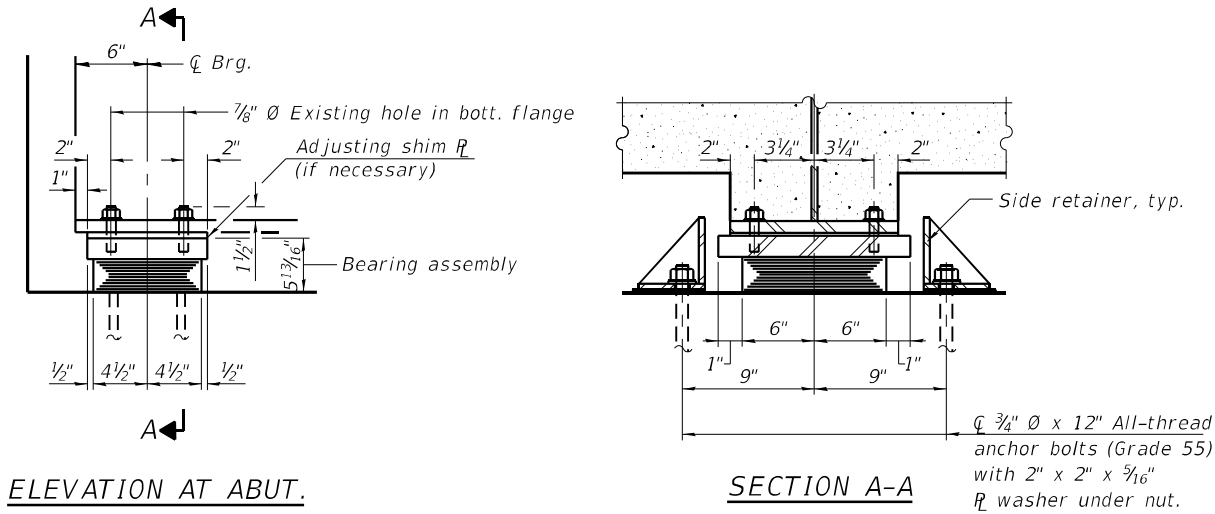


ELEVATION AT ABUT.  
SECTION A-A  
EAST ABUTMENT-TYPE I ELASTOMERIC EXP. BRG.

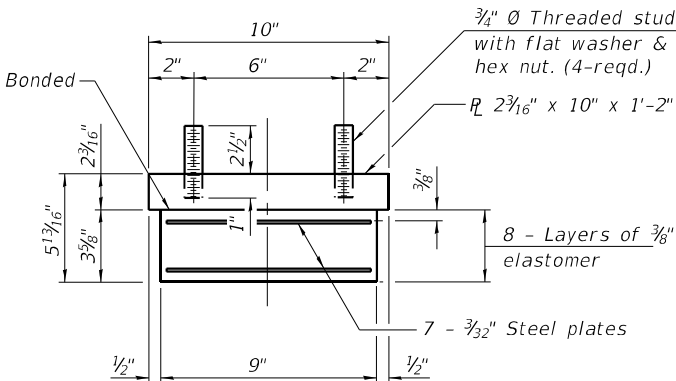

BEARING ASSEMBLY

Note:  
Shim plates shall not be placed under bearing assembly.

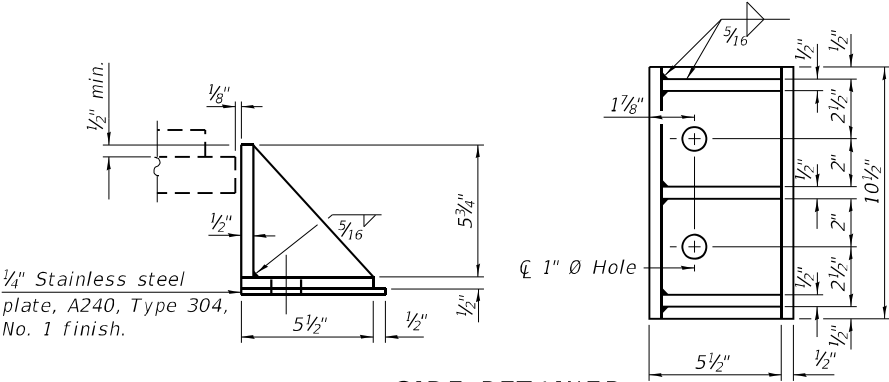

SIDE RETAINER  
Equivalent rolled angle with stiffeners will be allowed in lieu of welded plates.

Notes:  
Bearing replacements shall be performed after existing deck removal and prior to new deck & diaphragm placement.  
Burn existing anchor bolts flush with existing concrete surface. Grind existing anchor bolt smooth and seal with epoxy. Cost included with "Jack and Remove Existing Bearings".  
The structural steel plates of the Bearing Assembly shall conform to the requirements of AASHTO M270 Grade 50.  
Two 1/8" adjusting shims shall be provided for each bearing in addition to all other plates or shims and placed as shown on bearing details.  
Side retainers and stainless steel plates shall be included in the cost of Elastomeric Bearing Assembly, Type I.  
All bearing plates, side retainers, threaded rods, anchor bolts, nuts, and washers, except stainless steel plates, shall be galvanized according to AASHTO M111 or M232, as applicable.  
Maximum service dead load reaction per bearing with deck weight included is 18 kips.  
The jack capacity provided shall be at a minimum 150% of the maximum service dead load reaction.

BILL OF MATERIAL

| Item                                 | Unit | Total |
|--------------------------------------|------|-------|
| Elastomeric Bearing Assembly, Type I | Each | 10    |
| Anchor Bolts, 3/4"                   | Each | 40    |
| Jack and Remove Existing Bearings    | Each | 10    |

MODEL: Default  
FILE NAME: P:\4312-WB\c\ClugageRchab\CADD\Structural\SN 072-0168\_Adam SL\_Final Plans\0720168-68E44-02-6-EAabutBrgD1E.dgn  
2/12/2025 8:38:41 PM

I-2E-1

5/15/2023




|              |                |           |
|--------------|----------------|-----------|
| USER NAME =  | DESIGNED - JAD | REVISED - |
| PLOT SCALE = | CHECKED - MAP  | REVISED - |
| PLOT DATE =  | DRAWN - AEC    | REVISED - |
|              | CHECKED - JAD  | REVISED - |

STATE OF ILLINOIS  
DEPARTMENT OF TRANSPORTATION




EAST ABUTMENT BEARING DETAILS  
STRUCTURE NO. 072-0168

SHEET S26 OF S32 SHEETS

|                           |             |        |              |           |
|---------------------------|-------------|--------|--------------|-----------|
| F.A.P. RTE.               | SECTION     | COUNTY | TOTAL SHEETS | SHEET NO. |
| 317                       | (14HB-1)BRR | PEORIA | 418          | 164       |
| CONTRACT NO. 68E44        |             |        |              |           |
| ILLINOIS FED. AID PROJECT |             |        |              |           |

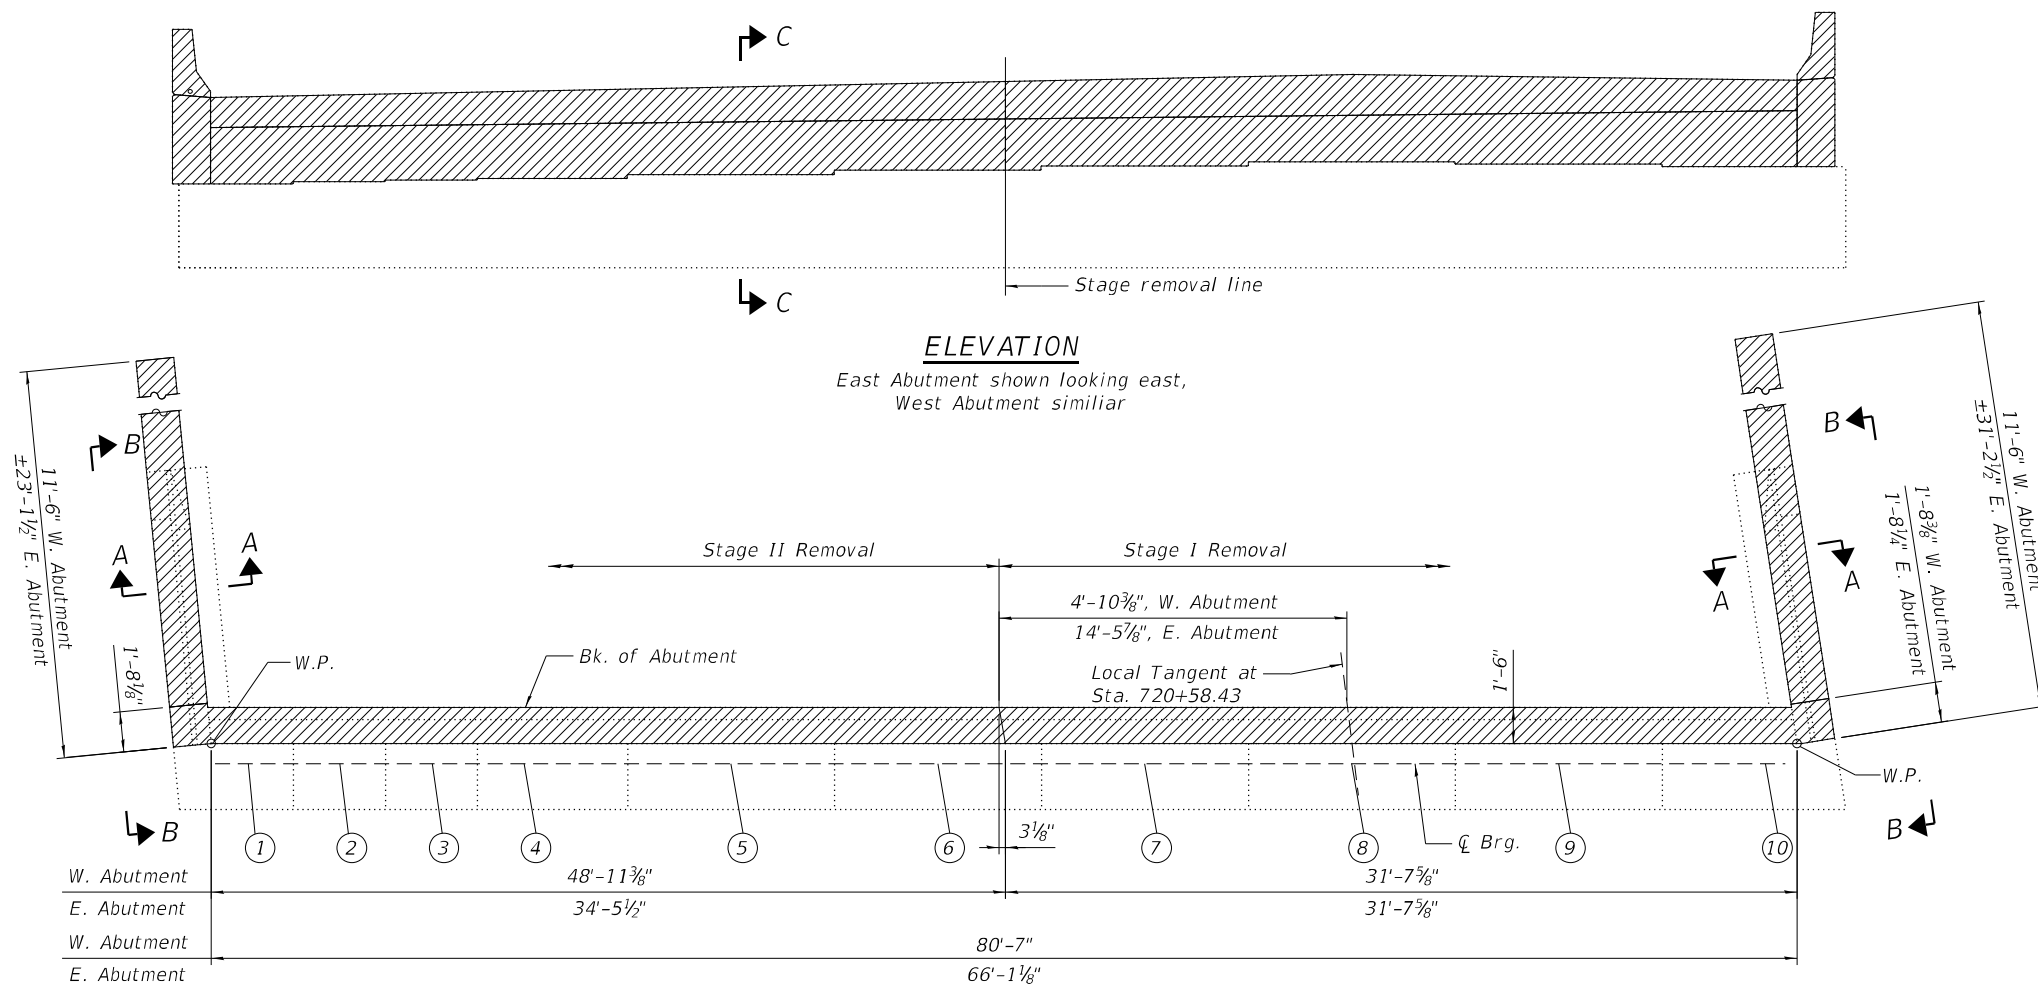

| <i>Abutment</i> | <i>Wingwall</i> | <i>Elev. A</i> | <i>Elev. B</i> |
|-----------------|-----------------|----------------|----------------|
| <i>West</i>     | <i>North</i>    | <i>507.56</i>  | <i>507.71</i>  |
| <i>West</i>     | <i>South</i>    | <i>509.15</i>  | <i>509.40</i>  |
| <i>East</i>     | <i>North</i>    | <i>503.44</i>  | <i>503.21</i>  |
| <i>East</i>     | <i>South</i>    | <i>504.13</i>  | <i>503.89</i>  |

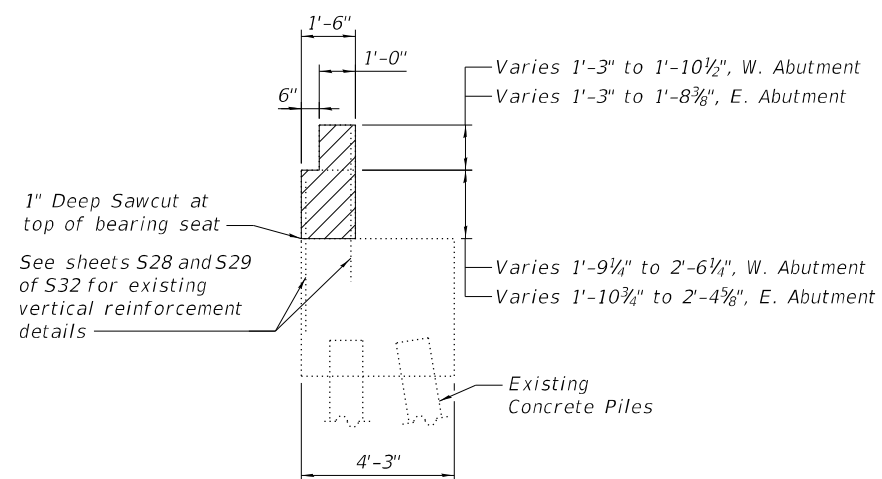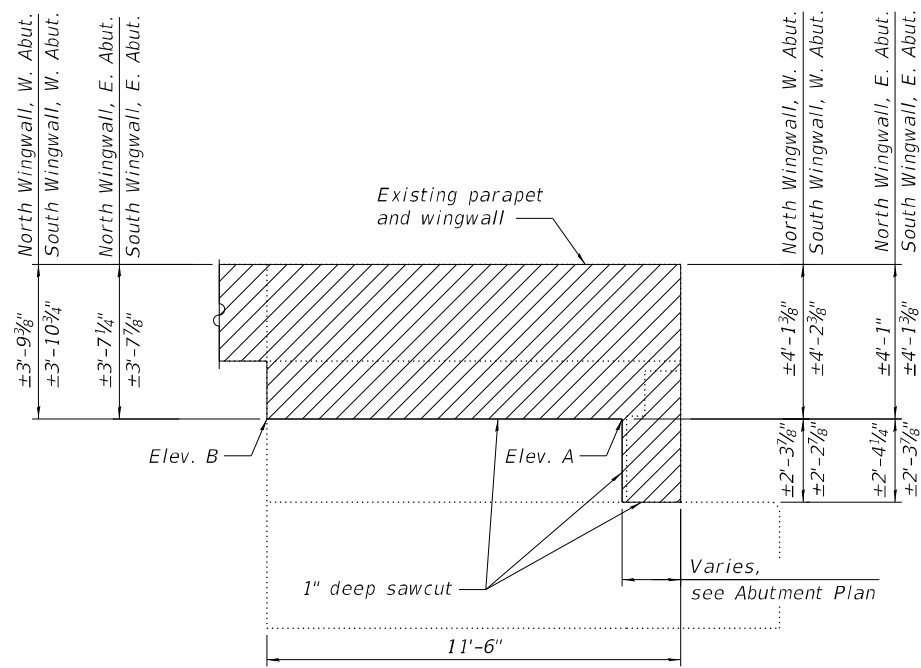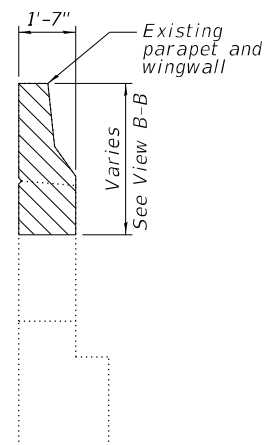

LEGEND:




EAST AND WEST ABUTMENTS  
BILL OF MATERIAL

| <i>Item</i>      | <i>Unit</i> | <i>Total</i> |
|------------------|-------------|--------------|
| Concrete Removal | Cu. Yd.     | 29.6         |

Note:  
Removal of the existing parapet shall be included with Removal of Existing Concrete Deck No. 1.




MODEL: Default  
FILE NAME: P:\4312-WB\c\l\gaggrchab\CADD\Structural\\_SN 072-0168\_Adam SL\_Final Plans\0720168-68E44-028-WAbutment.dgn

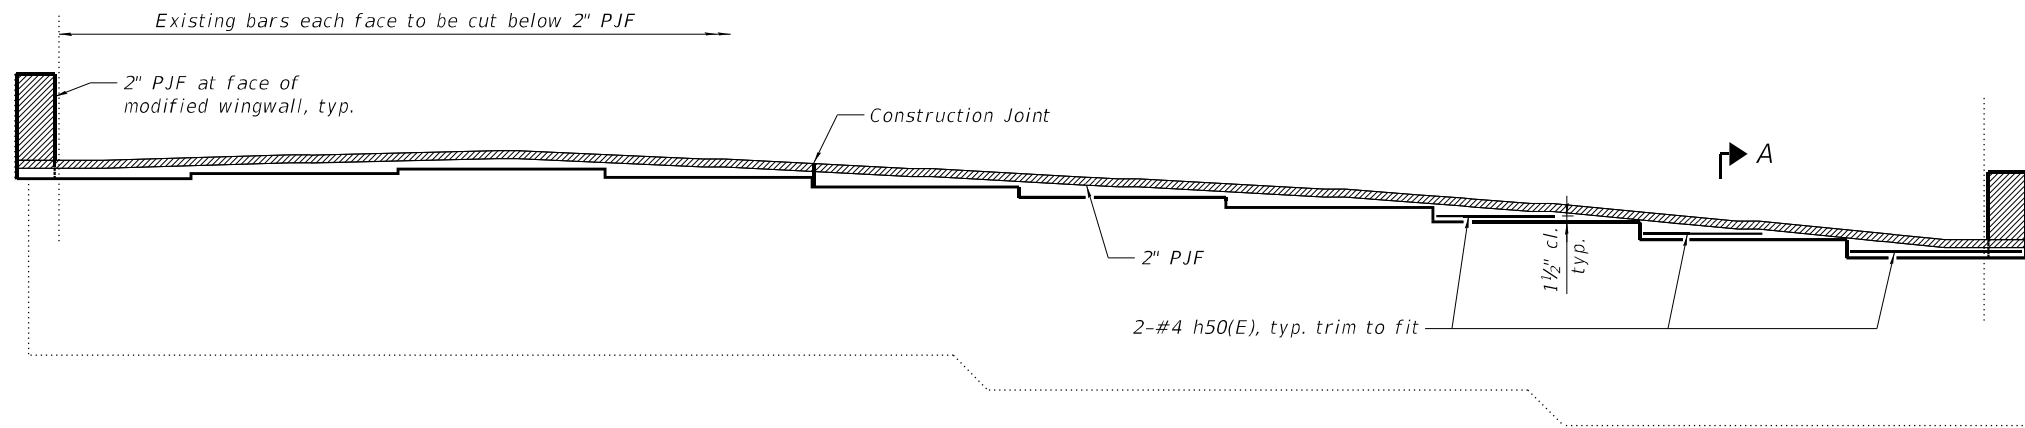


### ELEVATION - WEST ABUTMENT

Looking west  
Beams and bearings not shown for clarity.

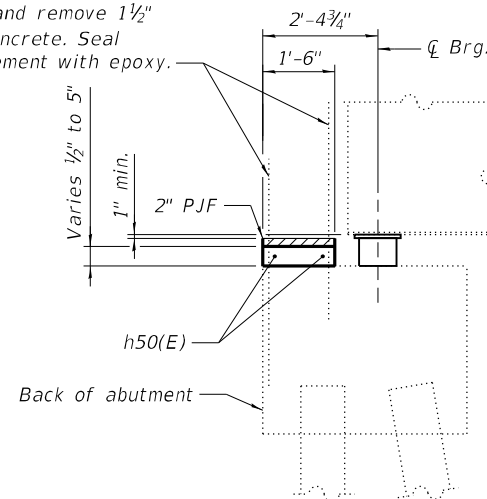

### SECTION A-A


Horiz. dim. at Rt. L's

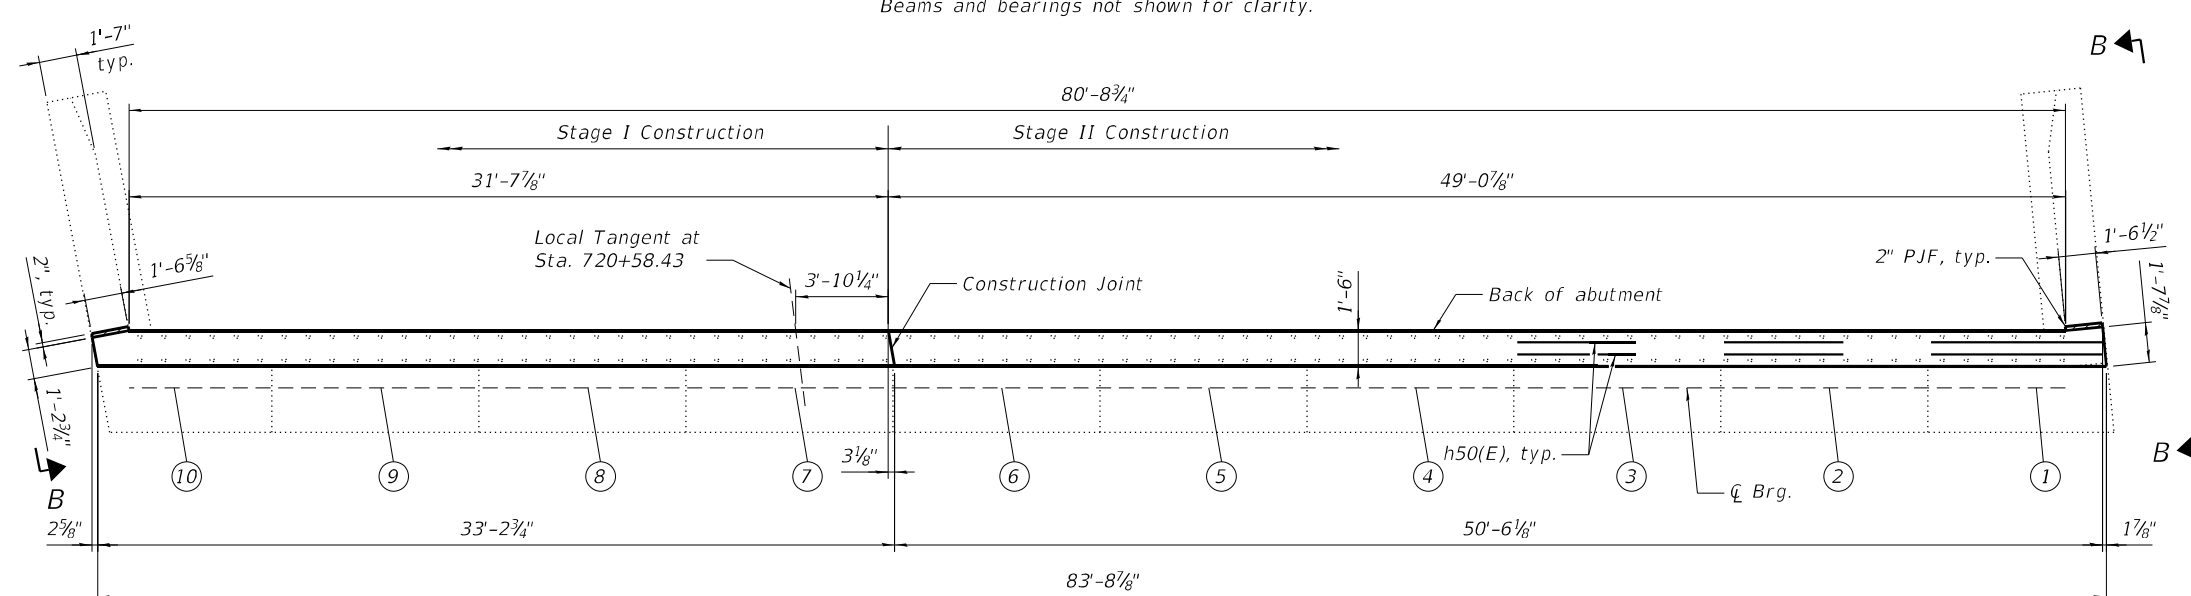

### ABUTMENT PLAN

### WEST ABUTMENT BILL OF MATERIAL

| Bar                                 | No. | Size | Length  | Shape |
|-------------------------------------|-----|------|---------|-------|
| h50(E)                              | 6   | 4    | 7'-1"   |       |
| Concrete Structures                 |     |      | Cu. Yd. | 1.1   |
| Reinforcement Bars,<br>Epoxy Coated |     |      | Pound   | 30    |

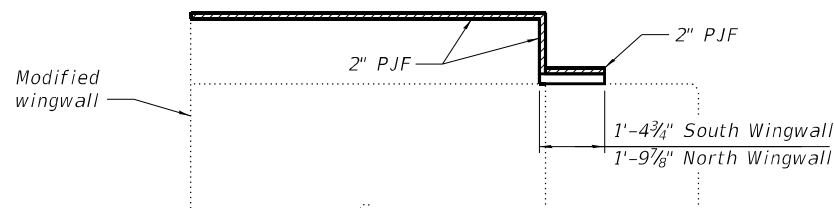

### VIEW B-B

South Wingwall shown, North Wingwall opposite hand.

Notes:  
For concrete removal, see sheet S27 or S32.  
Existing reinforcement bars extending into the removal area shall be cleaned, straightened, and incorporated into the new construction. Cost included with Concrete Removal. Any reinforcement bars that are damaged during concrete removal shall be replaced with an approved bar splicer or anchorage system at the Contractor's expense.




|              |               |           |
|--------------|---------------|-----------|
| USER NAME =  | DESIGNED - UB | REVISED - |
|              | CHECKED - YSS | REVISED - |
| PLOT SCALE = | DRAWN - AEC   | REVISED - |
| PLOT DATE =  | CHECKED - YSS | REVISED - |

STATE OF ILLINOIS  
DEPARTMENT OF TRANSPORTATION

WEST ABUTMENT  
STRUCTURE NO. 072-0168


SHEET S28 OF S32 SHEETS

| F.A.P. RTE.               | SECTION     | COUNTY | TOTAL SHEETS | SHEET NO. |
|---------------------------|-------------|--------|--------------|-----------|
| 317                       | (14HB-1)BRR | PEORIA | 418          | 166       |
| CONTRACT NO. 68E44        |             |        |              |           |
| ILLINOIS FED. AID PROJECT |             |        |              |           |

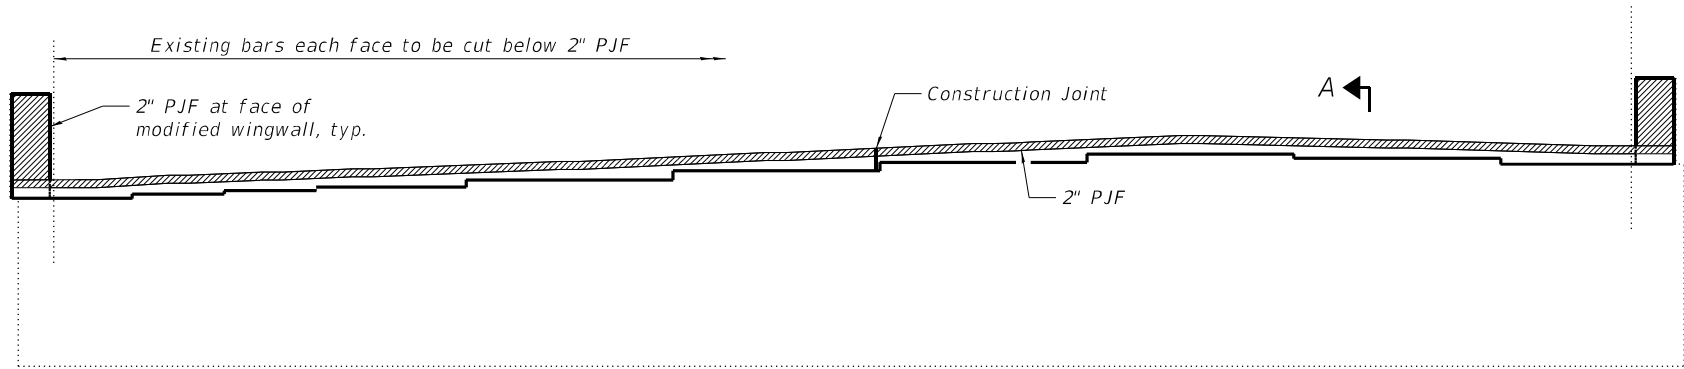


**ELEVATION - EAST ABUTMENT**

Looking east  
Beams and bearings not shown for clarity.

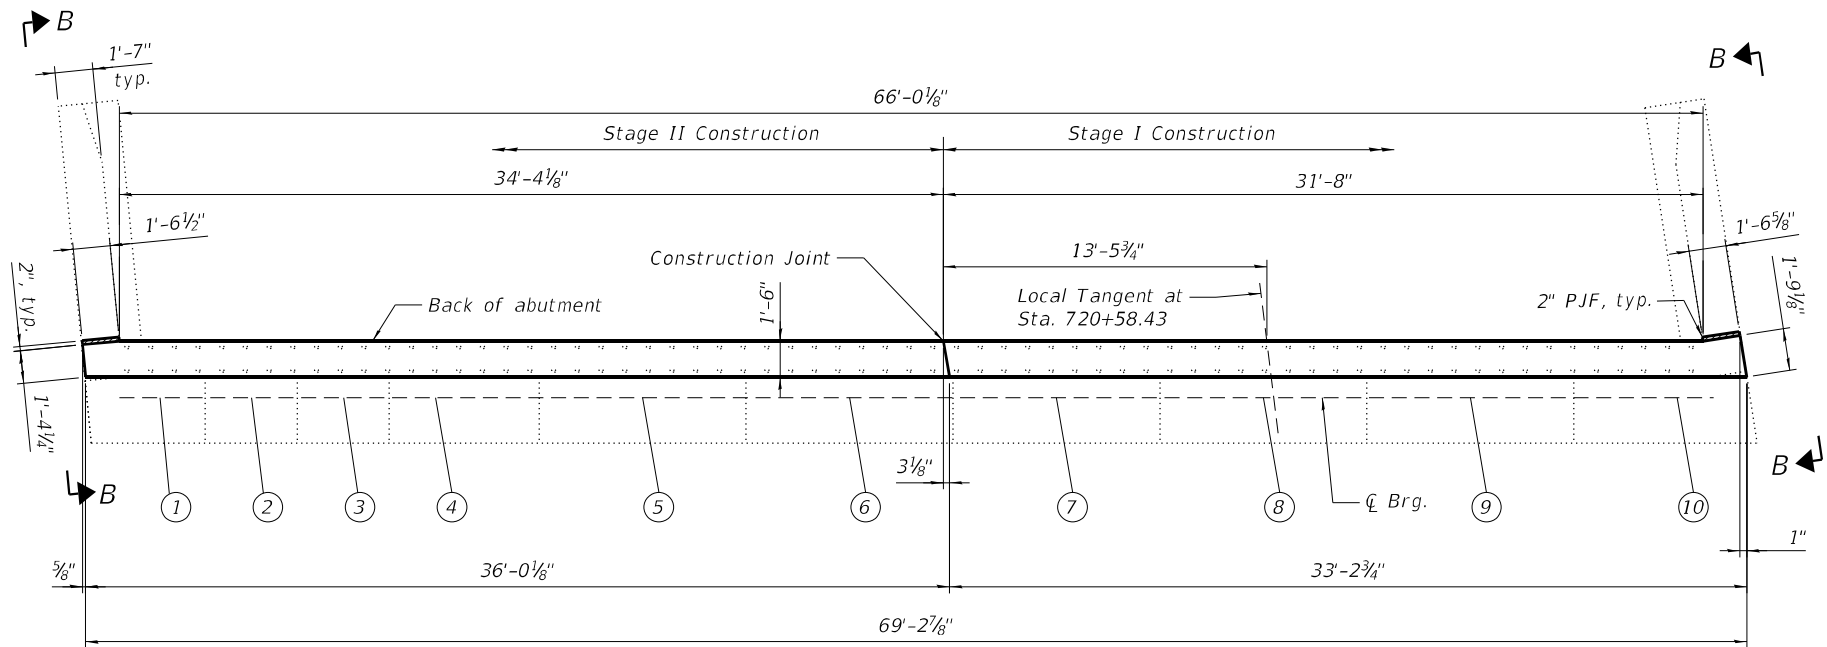


**ABUTMENT PLAN**

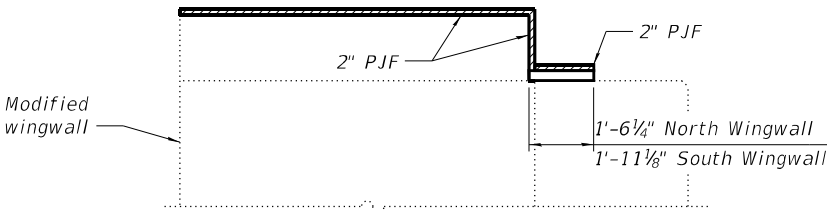

**VIEW B-B**

North Wingwall shown, South Wingwall opposite hand.

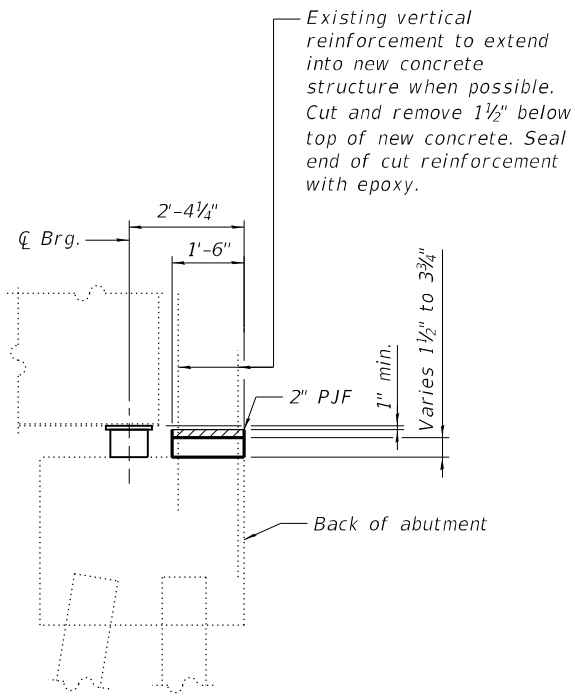

**SECTION A-A**

Horiz. dim. at Rt. L's

**EAST ABUTMENT**

**BILL OF MATERIAL**

| Item                | Unit    | Total |
|---------------------|---------|-------|
| Concrete Structures | Cu. Yd. | 0.9   |

Notes:  
For concrete removal, see sheet S27 of S32.  
Existing reinforcement bars extending into the removal area shall be cleaned, straightened, and incorporated into the new construction. Cost included with Concrete Removal. Any reinforcement bars that are damaged during concrete removal shall be replaced with an approved bar splicer or anchorage system at the Contractor's expense.

MODEL: Default  
FILE NAME: P:\4312-WB\c\JugaggeRchab\CADD\Structural\SN 072-0168\_Adam SL\_Final Plans\0720168-68E44-029-EAabutment.dgn




|              |               |           |
|--------------|---------------|-----------|
| USER NAME =  | DESIGNED - UB | REVISED - |
|              | CHECKED - YSS | REVISED - |
| PLOT SCALE = | DRAWN - AEC   | REVISED - |
| PLOT DATE =  | CHECKED - YSS | REVISED - |

STATE OF ILLINOIS  
DEPARTMENT OF TRANSPORTATION

EAST ABUTMENT  
STRUCTURE NO. 072-0168

SHEET S29 OF S32 SHEETS



| F.A.P. RTE.               | SECTION     | COUNTY | TOTAL SHEETS | SHEET NO. |
|---------------------------|-------------|--------|--------------|-----------|
| 317                       | (14HB-1)BRR | PEORIA | 418          | 167       |
| CONTRACT NO. 68E44        |             |        |              |           |
| ILLINOIS FED. AID PROJECT |             |        |              |           |

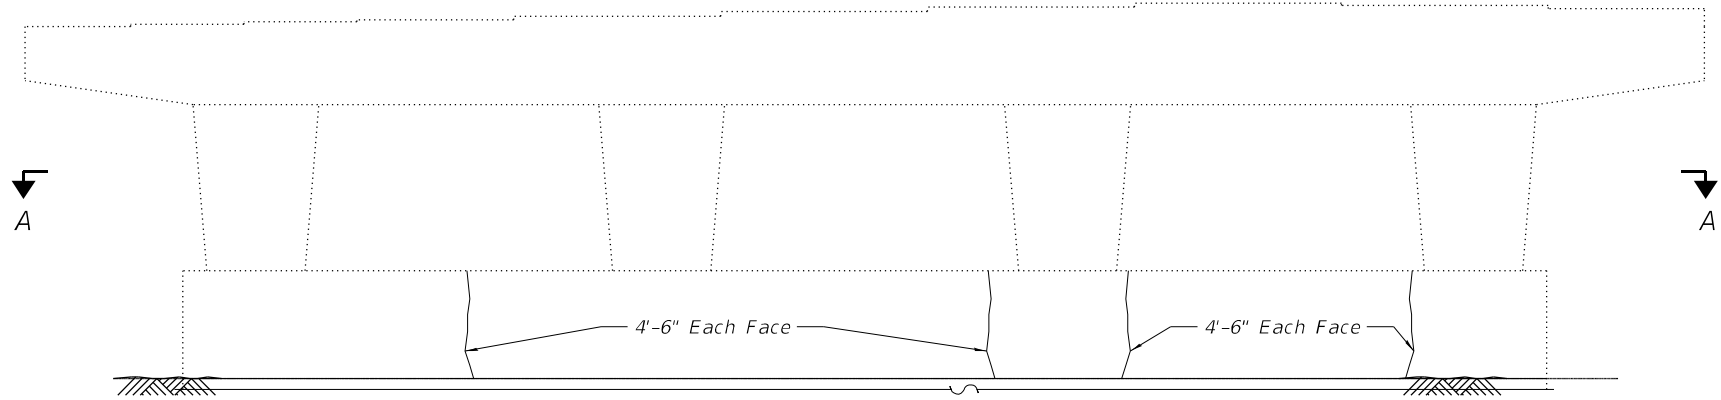

**PIER 2 PARTIAL ELEVATION**  
(West Face)

*Note:*  
Crack lengths shown are estimated. The limits of repair will be determined in the field by the Engineer.

**LEGEND:**

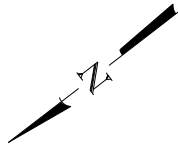 

**SECTION A-A**

**BILL OF MATERIAL**

| Item                  | Unit | Total |
|-----------------------|------|-------|
| Epoxy Crack Injection | Foot | 46    |

MODEL: Default  
FILE NAME: P:\4312-WB\VC\JugateRehab\CADD\Structural\\_SN 072-0168\_Adam SL\_Final Plans\0720168-68-68E44-030-SubstrRepDtls.dgn



|              |                |           |
|--------------|----------------|-----------|
| USER NAME =  | DESIGNED - PMS | REVISED - |
|              | CHECKED - RLM  | REVISED - |
| PLOT SCALE = | DRAWN - ATH    | REVISED - |
| PLOT DATE =  | CHECKED - RLM  | REVISED - |


**STATE OF ILLINOIS  
DEPARTMENT OF TRANSPORTATION**

**SUBSTRUCTURE REPAIR DETAILS  
STRUCTURE NO. 072-0168**

SHEET S30 OF S32 SHEETS

| F.A.P. RTE.        | SECTION     | COUNTY   | TOTAL SHEETS     | SHEET NO. |
|--------------------|-------------|----------|------------------|-----------|
| 317                | (14HB-1)BRR | PEORIA   | 418              | 168       |
| CONTRACT NO. 68E44 |             |          |                  |           |
|                    |             | ILLINOIS | FED. AID PROJECT |           |


MODEL: Default  
FILE NAME: P:\4312-WB\c\ClugageRchab\CADD\Structural\\_SN 072-0168\_Adam SL\_Final Plans\0720168-68E44-031-ConcParaSlipForm.dgn  
3/7/2025 8:16:07 AM

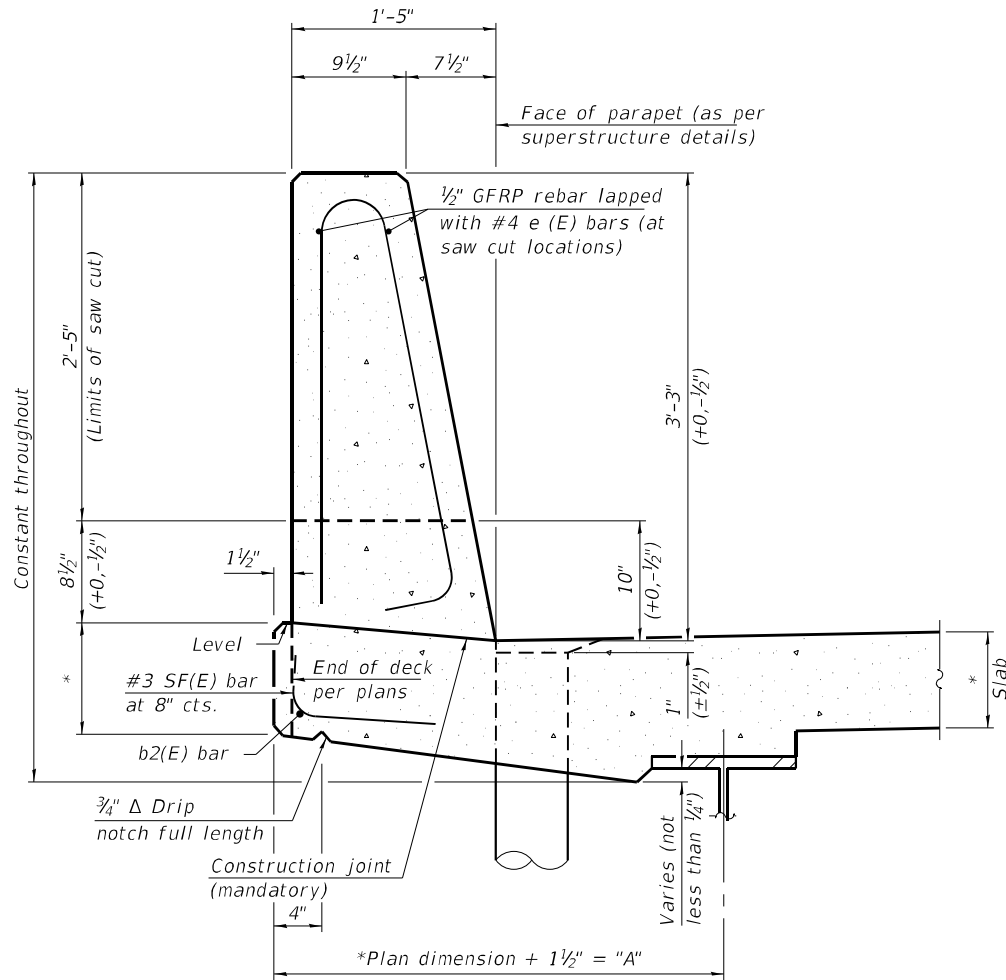


**39" CONSTANT-SLOPE  
PARAPET SECTION**  
(Showing dimensions, d(E), and 1/2" Ø GFRP rebar)

STEEL SUPERSTRUCTURES

\*See Superstructure Details.

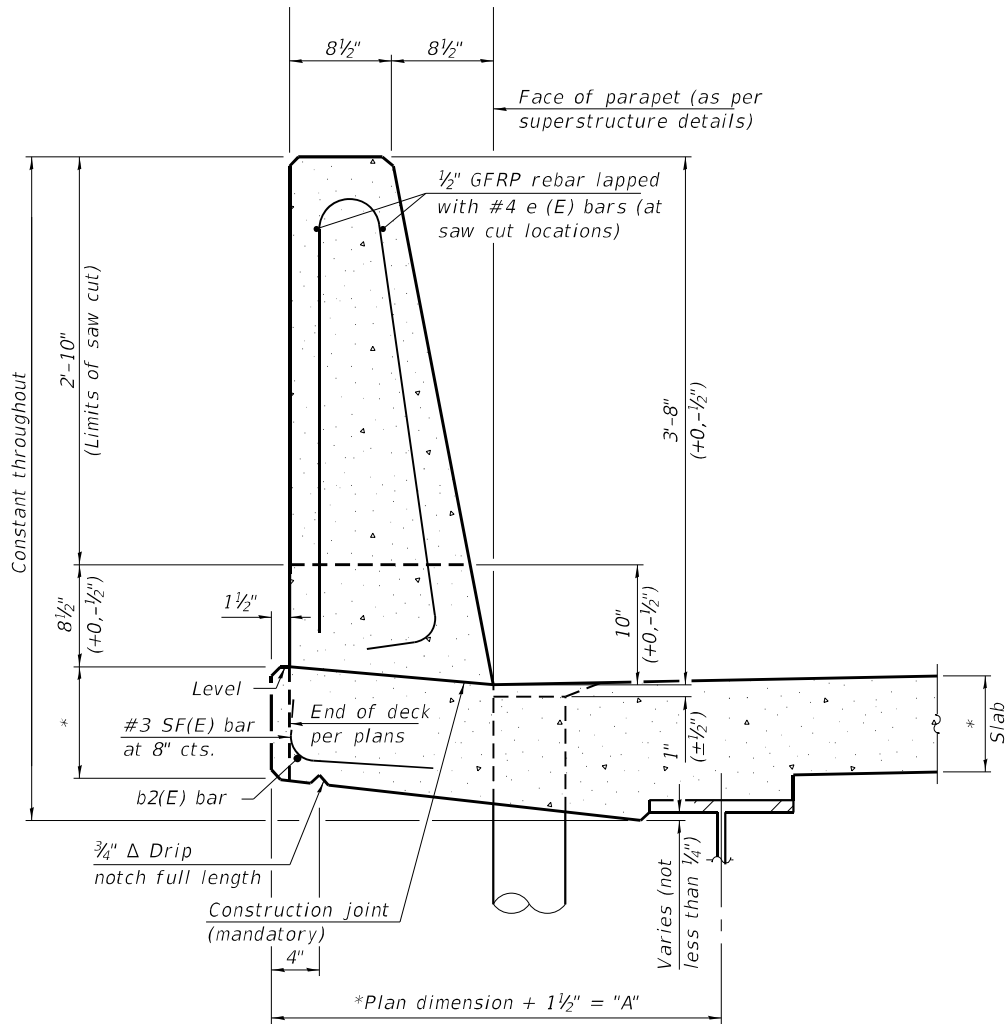


**44" CONSTANT-SLOPE  
PARAPET SECTION**  
(Showing dimensions, d(E), and 1/2" Ø GFRP rebar)

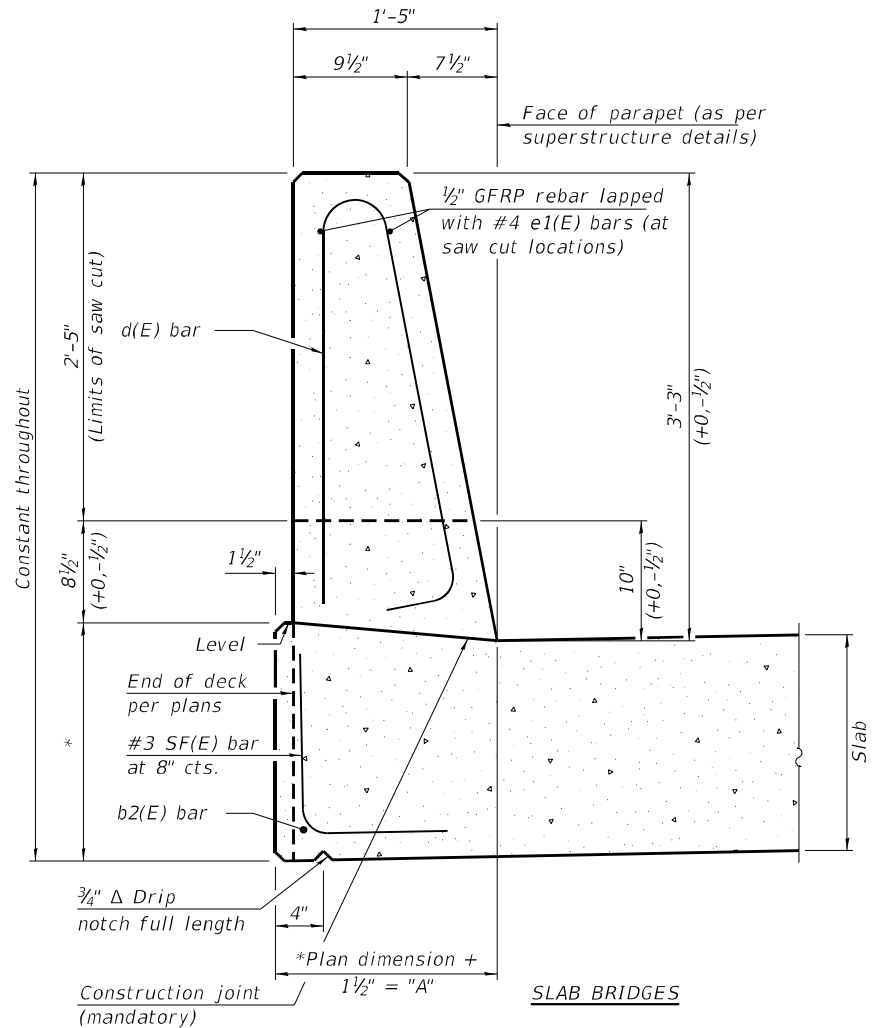


**39" CONSTANT-SLOPE  
PARAPET SECTION**  
(Showing dimensions, d(E), and 1/2" Ø GFRP rebar)

SLAB BRIDGES

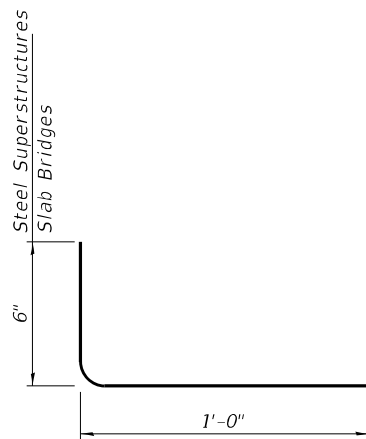

SF(E) BAR

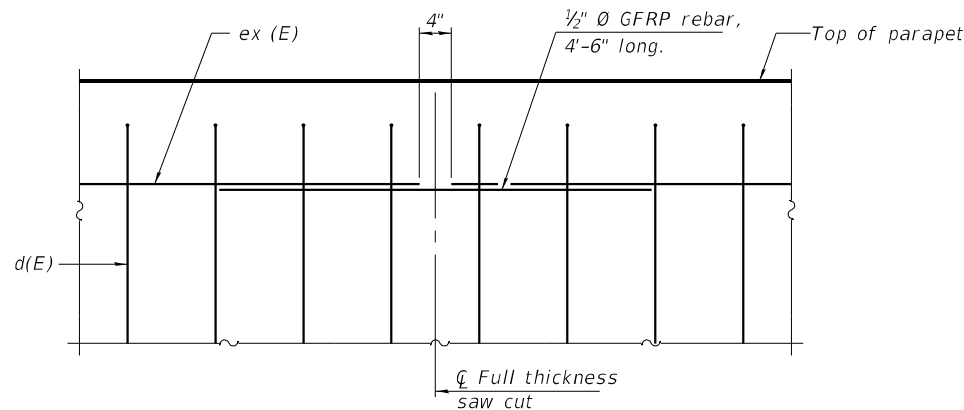

DETAIL - GFRP REBAR STIFFENING ELEVATION

(Place as shown in parapet section  
at each parapet joint location.)

Notes:  
All dimensions shall remain the same as shown on superstructure details, except dimension "A" which is to be revised as shown.  
Additional concrete needed to revise dimension "A" (39" and 44" parapets):  
Steel Superstructures: 0.00348 cu. yds./ft.  
Slab Bridge Superstructures: cu. yds./ft.  
Place full depth aluminum sheets as shown on superstructure details.  
Replace all cork joint filler locations with a full thickness saw cut.  
Steel and slab superstructures shown. Other superstructure types similar.




|              |               |           |
|--------------|---------------|-----------|
| USER NAME =  | DESIGNED - UB | REVISED - |
|              | CHECKED - RLM | REVISED - |
| PLOT SCALE = | DRAWN - AEC   | REVISED - |
| PLOT DATE =  | CHECKED - UB  | REVISED - |

**STATE OF ILLINOIS  
DEPARTMENT OF TRANSPORTATION**

**CONCRETE PARAPET SLIPFORMING OPTION  
STRUCTURE NO. 072-0168**

SHEET S31 OF S32 SHEETS

| F.A.P.<br>RTE.            | SECTION     | COUNTY | TOTAL<br>SHEETS | SHEET<br>NO. |
|---------------------------|-------------|--------|-----------------|--------------|
| 317                       | (14HB-1)BRR | PEORIA | 418             | 169          |
| CONTRACT NO. 68E44        |             |        |                 |              |
| ILLINOIS FED. AID PROJECT |             |        |                 |              |

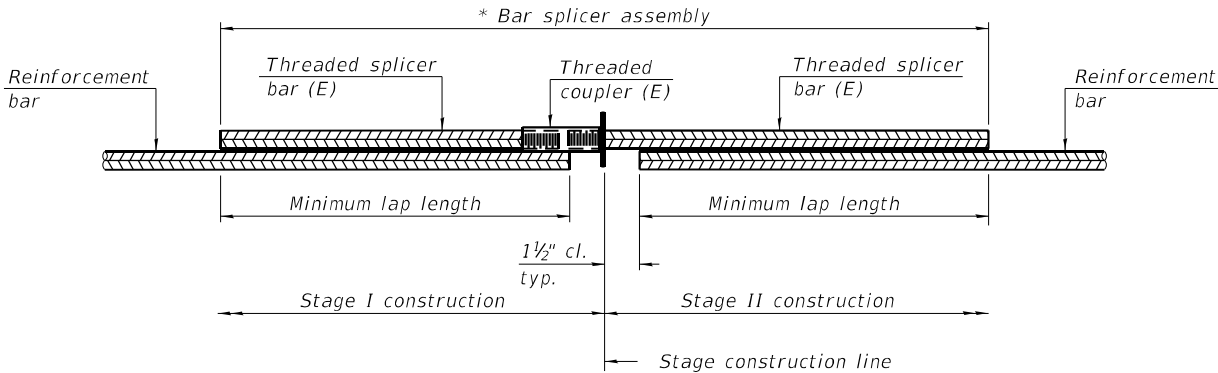


STANDARD BAR SPLICER ASSEMBLY PLAN

Only bar splicer assemblies as presented on the approved QPL list may be used.

Threaded splicer bar length = min. lap length + 1½" + thread length

\* Epoxy not required on Bar Splicer Assembly components used in conjunction with black bars.

| Location              | Bar size | No. assemblies required | Minimum lap length |
|-----------------------|----------|-------------------------|--------------------|
| Slab                  | #5       | 681                     | 3'-6"              |
| West Diaphragm        | #6       | 10                      | 4'-0"              |
| West Diaphragm        | #4       | 2                       | 2'-5"              |
| East Diaphragm        | #6       | 10                      | 4'-0"              |
| East Diaphragm        | #4       | 2                       | 2'-5"              |
| West Approach slab    | #5       | 46                      | 3'-4"              |
| West Approach slab    | #8       | 60                      | 4'-9"              |
| West Approach footing | #5       | 40                      | 3'-0"              |
| East Approach slab    | #5       | 47                      | 3'-4"              |
| East Approach slab    | #8       | 62                      | 4'-9"              |
| East Approach footing | #5       | 56                      | 3'-0"              |

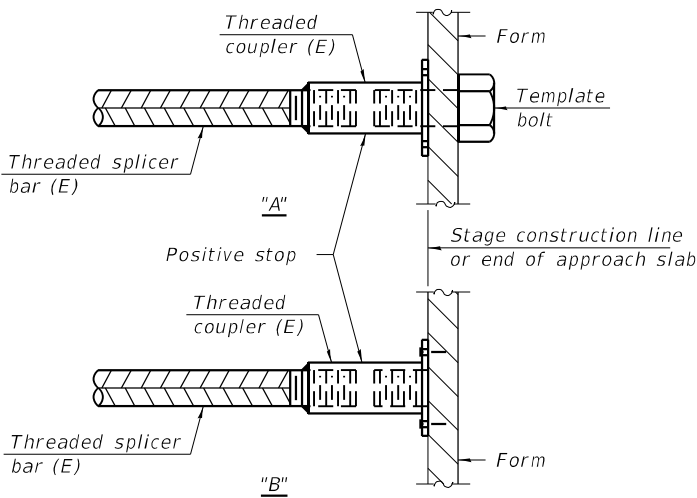


INSTALLATION AND SETTING METHODS

"A" : Set bar splicer assembly by means of a template bolt.

"B" : Set bar splicer assembly by nailing to wood forms or cementing to steel forms.

(E) : Indicates epoxy coating.

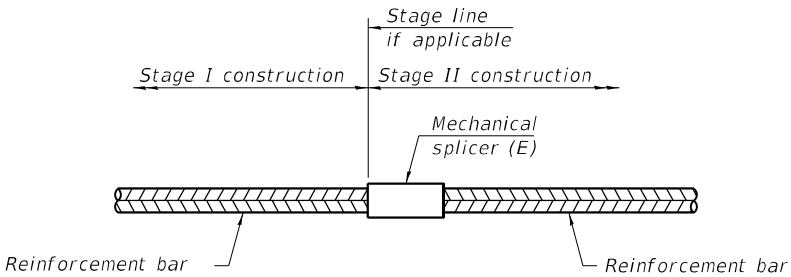

STANDARD MECHANICAL SPLICER

| Location | Bar size | No. assemblies required |
|----------|----------|-------------------------|
|          |          |                         |
|          |          |                         |
|          |          |                         |
|          |          |                         |

Notes:  
Splicer bars shall be deformed with threaded ends and have a minimum 60 ksi yield strength.  
All reinforcement shall be lapped and tied to the splicer bars.  
Bar splicer assemblies shall be epoxy coated according to the requirements for reinforcement bars. See Section 508 of the Standard Specifications.  
See approved list of bar splicer assemblies and mechanical splicers for alternatives.

BSD-1

5-15-2023



|              |               |           |
|--------------|---------------|-----------|
| USER NAME =  | DESIGNED - UB | REVISED - |
|              | CHECKED - YSS | REVISED - |
| PLOT SCALE = | DRAWN - AEC   | REVISED - |
| PLOT DATE =  | CHECKED - YSS | REVISED - |

STATE OF ILLINOIS  
DEPARTMENT OF TRANSPORTATION

BAR SPLICER ASSEMBLY AND MECHANICAL SPLICER DETAILS  
STRUCTURE NO. 072-0168

SHEET S32 OF S32 SHEETS

| F.A.P. RTE.        | SECTION     | COUNTY   | TOTAL SHEETS     | SHEET NO. |
|--------------------|-------------|----------|------------------|-----------|
| 317                | (14HB-1)BRR | PEORIA   | 418              | 170       |
| CONTRACT NO. 68E44 |             |          |                  |           |
|                    |             | ILLINOIS | FED. AID PROJECT |           |

Bench Marks: BM2516: Chiseled square on top of the west end of the northerly concrete barrier wall on the west abutment of westbound bridge of War Memorial Drive (US 150) over NE Adams Street (IL 29) at the exit ramp to NE Adams Street (IL 29). N: 1,478,049.48, E: 2,466,052.99, Elevation 511.94.

BM2519: Brass disk grouted in concrete median at easterly back of curb of northbound NE Adams Street (IL 29) approximately 68' south of south face of bridge for EB US Route 150 over NE Adams Street (IL 29). N: 1,477,823.80 E: 2,466,074.68 ELEV. 488.65.

BM6269: Chiseled square on top of east end of concrete barrier wall where it connects to guardrail in center median turnaround along US 150, east of the Illinois River. N: 1,475,847.93; E: 2,471,243.98, Elevation 464.49.

All elevations shown refer to NAVD 1988 Datum unless noted otherwise.

Existing Structure: The WB McClugage Bridge, S.N. 090-0115, was constructed in 1982 (F.A. Route 49, Section 15B-1,D,F&E) and the superstructure in Spans 3 thru 5 was reconstructed in 1995. The 21-span structure consists of a simply supported multi-beam span, a two-span continuous multi-girder unit and two three-span continuous haunched two-girder units on the west approach; a three-span cantilevered through truss with a suspended navigation span; and three three-span continuous haunched multi-girder units on the east approach. The total structure length is approximately 4,745' back-to-back of abutments and has a typical width of 42'-0" out-to-out of deck. The maximum out-to-out width of the flared deck at the west abutment is approximately 63'-10". The structure carries three-lanes and the minimum clear width between parapets is 38'-10".

The substructure units consist of concrete abutments and piers. The West Abutment and Piers 2 thru 4 are supported on concrete piles. Piers 5 thru 21 and the East Abutment are supported on steel H-piles. Pier 3 is skewed approximately 3 degrees.

Traffic: Bridge to be closed to traffic during construction.

Salvage: No salvage.

SCOPE OF WORK

- 1. Remove and replace existing concrete deck.
- 2. Make new deck composite by installing shear studs to select members.
- 3. Repair steel superstructure members.
- 4. Clean and paint entire steel superstructure and existing fixed bearings.
- 5. Replace select expansion bearings.
- 6. Clean clogged closed drainage system.
- 7. Remove and replace access platforms for navigation lights.
- 8. Remove and replace existing bridge approach slabs.
- 9. Perform concrete repairs to substructure.

LOADING HS20-44 (New Const.)

Allow 25#/sq. ft. for future wearing surface.

DESIGN SPECIFICATIONS (New Const.)

2002 AASHTO Standard Specifications for Highway Bridges, 17th Edition

DESIGN STRESSES

FIELD UNITS (New Const.)

f'c = 4,000 psi  
fy = 60,000 psi (reinforcement)  
fy = 50,000 psi (M270 Grade 50)  
fy = 36,000 psi (M270 Grade 36)

FIELD UNITS (Exist. Const. - Original)


fc = 1,400 psi  
fs = 20,000 psi (reinforcement)  
= 24,000 psi (reinforcement)  
fs = 20,000 psi (structural steel)  
fs = 27,000 psi (structural steel)

FIELD UNITS (Exist. Const. - 1995 Reconst.)

f'c = 3,500 psi  
fy = 60,000 psi (reinforcement)  
fy = 50,000 psi (structural steel)  
fy = 36,000 psi (structural steel)


SEISMIC DATA

Seismic Performance Category (SPC) = A  
Horizontal Bedrock Acceleration Coefficient (A) = 0.04g  
Site Coefficient (S) = 1.0

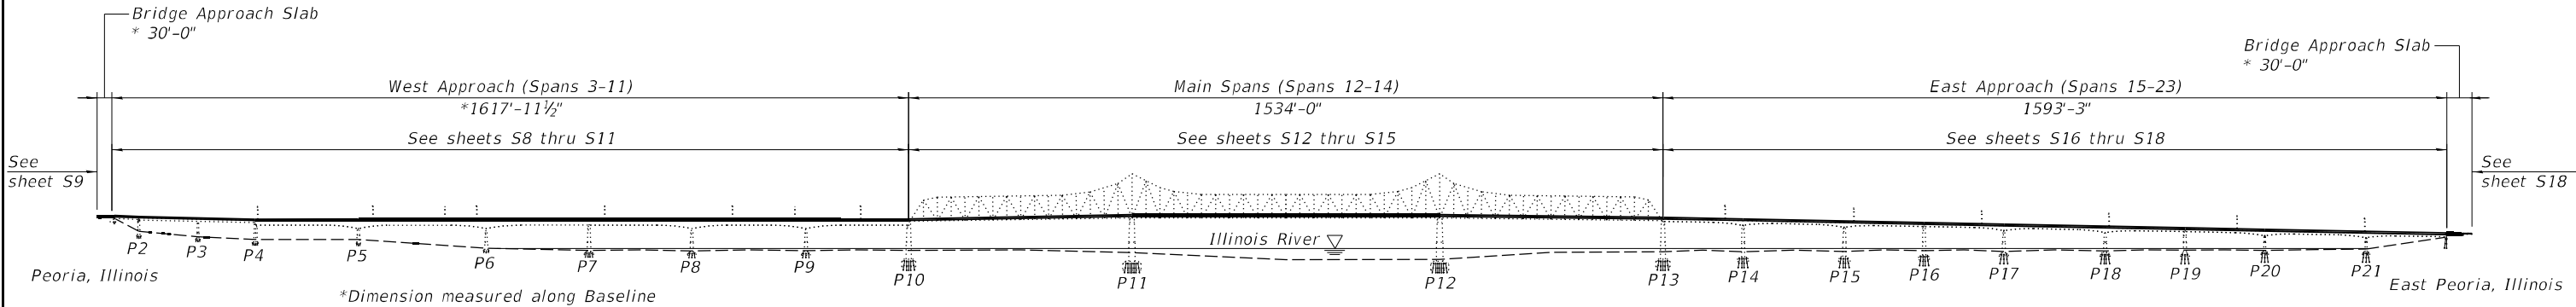

ELEVATION - WB McCLUGAGE BRIDGE

(Looking North)

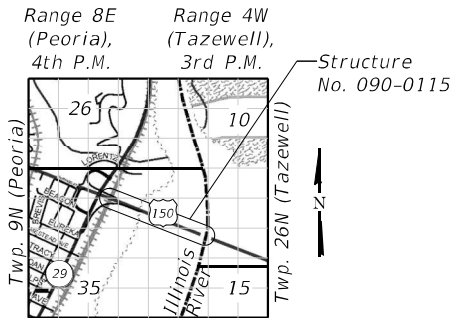

LOCATION SKETCH

DESIGN SCOUR ELEVATION TABLE

| Event/Limit State | Design Scour Elevations (ft.) |        |        |        |        |         |         |         |         |         |         |         |         |         |         |         |         | Item 113 |
|-------------------|-------------------------------|--------|--------|--------|--------|---------|---------|---------|---------|---------|---------|---------|---------|---------|---------|---------|---------|----------|
|                   | Pier 5                        | Pier 6 | Pier 7 | Pier 8 | Pier 9 | Pier 10 | Pier 11 | Pier 12 | Pier 13 | Pier 14 | Pier 15 | Pier 16 | Pier 17 | Pier 18 | Pier 19 | Pier 20 | Pier 21 |          |
| Q100              | 450.1                         | 436.4  | 430.5  | 430.3  | 430.3  | 424.8   | 398.0   | 385.3   | 398.7   | 413.1   | 416.0   | 420.2   | 420.0   | 420.5   | 417.5   | 421.6   | 424.3   | 5        |
| Q200              | 449.3                         | 435.6  | 429.7  | 429.5  | 429.5  | 422.6   | 397.1   | 384.4   | 397.8   | 412.9   | 415.8   | 420.0   | 419.8   | 420.3   | 417.3   | 421.4   | 424.1   |          |
| Design            | 449.7                         | 434.7  | 427.7  | 426.7  | 426.7  | 403.2   | 396.7   | 385.3   | 398.7   | 413.1   | 413.7   | 418.7   | 420.0   | 420.5   | 417.5   | 421.6   | 424.3   |          |

GENERAL ELEVATION  
W.B. U.S. ROUTE 150 (W.B. McCLUGAGE BRIDGE)  
OVER THE ILLINOIS RIVER (PUBLIC WATERS)  
AND TZPR RAILROAD  
F.A.P. ROUTE 317-SECTION (15B-1)BP,BRR  
PEORIA AND TAZEVELL COUNTIES  
STATION 222+85.77  
STRUCTURE NO. 090-0115

MODEL: Default  
FILE NAME: P:\4312-WB\WBMcClugageRchab\CADD\Structural\SN 090-0115\_WBMainBridge\_Final Plans\0900115-68E44-001-GenElev.dgn



|               |                |           |
|---------------|----------------|-----------|
| USER NAME =   | DESIGNED - YSS | REVISED - |
| CHECKED - RLM | REVISED -      |           |
| PLOT SCALE =  | DRAWN - AEC    | REVISED - |
| PLOT DATE =   | CHECKED - YSS  | REVISED - |

STATE OF ILLINOIS  
DEPARTMENT OF TRANSPORTATION

SHEET S1 OF S214 SHEETS

| F.A.P. RTE.               | SECTION       | COUNTY  | TOTAL SHEETS | SHEET NO. |
|---------------------------|---------------|---------|--------------|-----------|
| 317                       | (15B-1)BP,BRR | PEO/TAZ | 418          | 171       |
| CONTRACT NO. 68E44        |               |         |              |           |
| ILLINOIS FED. AID PROJECT |               |         |              |           |



MODEL: Default  
FILE NAME: P:\M312-WB\c\JugagcRchab\CADD\Structural\_S\N\_090-0115-WBMainBridge\_Final\_Plans\0900115-68E44-002-ShtInxBOM.dgn

| INDEX OF SHEETS |                                                    |
|-----------------|----------------------------------------------------|
| S1              | General Elevation                                  |
| S2              | Index of Sheets and Total Bill of Material         |
| S3              | General Notes                                      |
| S4              | Offset Sketch and Profiles                         |
| S5              | Stage Construction Details - 1                     |
| S6              | Stage Construction Details - 2                     |
| S7              | 2024 NBIS Reference Tables - 1                     |
| S8              | 2024 NBIS Reference Tables - 2                     |
| S9              | General Plan and Elevation Repair Schedule - 1     |
| S10             | General Plan and Elevation Repair Schedule - 2     |
| S11             | General Plan and Elevation Repair Schedule - 3     |
| S12             | General Plan and Elevation Repair Schedule - 4     |
| S13             | General Plan and Elevation Repair Schedule - 5     |
| S14             | General Plan and Elevation Repair Schedule - 6     |
| S15             | General Plan and Elevation Repair Schedule - 7     |
| S16             | General Plan and Elevation Repair Schedule - 8     |
| S17             | General Plan and Elevation Repair Schedule - 9     |
| S18             | General Plan and Elevation Repair Schedule - 10    |
| S19             | General Plan and Elevation Repair Schedule - 11    |
| S20             | Top of Slab Elevations - Span 3 - 1                |
| S21             | Top of Slab Elevations - Span 3 - 2                |
| S22             | Top of Slab Elevations - Span 3 - 3                |
| S23             | Top of Slab Elevations - Spans 4-5 - 1             |
| S24             | Top of Slab Elevations - Spans 4-5 - 2             |
| S25             | Top of Slab Elevations - Spans 4-5 - 3             |
| S26             | Top of Slab Elevations - Spans 6-8 - 1             |
| S27             | Top of Slab Elevations - Spans 6-8 - 2             |
| S28             | Top of Slab Elevations - Spans 6-8 - 3             |
| S29             | Top of Slab Elevations - Spans 6-8 - 4             |
| S30             | Top of Slab Elevations - Spans 6-8 - 5             |
| S31             | Top of Slab Elevations - Spans 9-11 - 1            |
| S32             | Top of Slab Elevations - Spans 9-11 - 2            |
| S33             | Top of Slab Elevations - Spans 9-11 - 3            |
| S34             | Top of Slab Elevations - Spans 9-11 - 4            |
| S35             | Top of Slab Elevations - Spans 12-14 - 1           |
| S36             | Top of Slab Elevations - Spans 12-14 - 2           |
| S37             | Top of Slab Elevations - Spans 12-14 - 3           |
| S38             | Top of Slab Elevations - Spans 12-14 - 4           |
| S39             | Top of Slab Elevations - Spans 12-14 - 5           |
| S40             | Top of Slab Elevations - Spans 12-14 - 6           |
| S41             | Top of Slab Elevations - Spans 12-14 - 7           |
| S42             | Top of Slab Elevations - Spans 12-14 - 8           |
| S43             | Top of Slab Elevations - Spans 12-14 - 9           |
| S44             | Top of Slab Elevations - Spans 12-14 - 10          |
| S45             | Top of Slab Elevations - Spans 15-17 - 1           |
| S46             | Top of Slab Elevations - Spans 15-17 - 2           |
| S47             | Top of Slab Elevations - Spans 15-17 - 3           |
| S48             | Top of Slab Elevations - Spans 15-17 - 4           |
| S49             | Top of Slab Elevations - Spans 18-20 - 1           |
| S50             | Top of Slab Elevations - Spans 18-20 - 2           |
| S51             | Top of Slab Elevations - Spans 18-20 - 3           |
| S52             | Top of Slab Elevations - Spans 18-20 - 4           |
| S53             | Top of Slab Elevations - Spans 21-23 - 1           |
| S54             | Top of Slab Elevations - Spans 21-23 - 2           |
| S55             | Top of Slab Elevations - Spans 21-23 - 3           |
| S56             | Top of Slab Elevations - Spans 21-23 - 4           |
| S57             | Top of Approach Slab Elevations - 1                |
| S58             | Top of Approach Slab Elevations - 2                |
| S59             | Superstructure - West Approach - Span 3            |
| S60             | Superstructure - West Approach - Spans 4-5         |
| S61             | Superstructure - West Approach - Span 6            |
| S62             | Superstructure - West Approach - Span 7            |
| S63             | Superstructure - West Approach - Span 8            |
| S64             | Superstructure - West Approach - Span 9            |
| S65             | Superstructure - West Approach - Span 10           |
| S66             | Superstructure - West Approach - Span 11           |
| S67             | Superstructure - West Approach - Cross Section - 1 |
| S68             | Superstructure - West Approach - Cross Section - 2 |
| S69             | Superstructure - West Approach - Cross Section - 3 |
| S70             | Superstructure - West Approach - Parapet - 1       |
| S71             | Superstructure - West Approach - Parapet - 2       |
| S72             | Superstructure - West Approach - Parapet - 3       |
| S73             | Superstructure - West Approach - Parapet - 4       |
| S74             | Superstructure - West Approach - Parapet - 5       |

| INDEX OF SHEETS (CONT.) |                                                       |
|-------------------------|-------------------------------------------------------|
| S75                     | Superstructure - West Approach - Details - 1          |
| S76                     | Superstructure - West Approach - Details - 2          |
| S77                     | Superstructure - West Approach - Details - 3          |
| S78                     | Superstructure - West Approach - Details - 4          |
| S79                     | Superstructure - West Approach - Details - 5          |
| S80                     | Superstructure - West Approach - Details - 6          |
| S81                     | Superstructure - West Approach - Details - 7          |
| S82                     | Truss Deck Removal and Replacement Sequence           |
| S83                     | Superstructure - Truss Spans - Slab Layout            |
| S84                     | Superstructure - Truss Spans - Slab A                 |
| S85                     | Superstructure - Truss Spans - Slab B                 |
| S86                     | Superstructure - Truss Spans - Slab C                 |
| S87                     | Superstructure - Truss Spans - Slab D                 |
| S88                     | Superstructure - Truss Spans - Slab E                 |
| S89                     | Superstructure - Truss Spans - Cross Section          |
| S90                     | Superstructure - Truss Spans - Parapet - 1            |
| S91                     | Superstructure - Truss Spans - Parapet - 2            |
| S92                     | Superstructure - Truss Spans - Details -1             |
| S93                     | Superstructure - Truss Spans - Details -2             |
| S94                     | Superstructure - Truss Spans - Details -3             |
| S95                     | Superstructure - East Approach - Slab Plan - 1        |
| S96                     | Superstructure - East Approach - Slab Plan - 2        |
| S97                     | Superstructure - East Approach - Slab Plan - 3        |
| S98                     | Superstructure - East Approach - Slab Plan - 4        |
| S99                     | Superstructure - East Approach - Slab Plan - 5        |
| S100                    | Superstructure - East Approach - Slab Plan - 6        |
| S101                    | Superstructure - East Approach - Cross Section        |
| S102                    | Superstructure - East Approach - Parapet - 1          |
| S103                    | Superstructure - East Approach - Parapet - 2          |
| S104                    | Superstructure - East Approach - Parapet - 3          |
| S105                    | Superstructure - East Approach - Details - 1          |
| S106                    | Superstructure - East Approach - Details - 2          |
| S107                    | Superstructure - East Approach - Details - 3          |
| S108                    | Pedestrian Railing - 1                                |
| S109                    | Pedestrian Railing - 2                                |
| S110                    | Bridge Approach Slab Details at West Abutment - 1     |
| S111                    | Bridge Approach Slab Details at West Abutment - 2     |
| S112                    | Bridge Approach Slab Details at East Abutment - 1     |
| S113                    | Bridge Approach Slab Details at East Abutment - 2     |
| S114                    | Drainage Scuppers Stations                            |
| S115                    | Drainage Scuppers, DS-11                              |
| S116                    | Drainage Scuppers, DS-33                              |
| S117                    | Closed Drainage System                                |
| S118                    | Preformed Joint Strip Seal                            |
| S119                    | Finger Plate Expansion Joint at Pier 4 - 1            |
| S120                    | Finger Plate Expansion Joint at Pier 4 - 2            |
| S121                    | Finger Plate Expansion Joint at Pier 4 - 3            |
| S122                    | Modular Expansion Joint at Pier 7 - 1                 |
| S123                    | Modular Expansion Joint at Pier 7 - 2                 |
| S124                    | Finger Plate Expansion Joint at Pier 10 - 1           |
| S125                    | Finger Plate Expansion Joint at Pier 10 - 2           |
| S126                    | Finger Plate Expansion Joint at Pier 10 - 3           |
| S127                    | Finger Plate Expansion Joint at Panel Point 21 - 1    |
| S128                    | Finger Plate Expansion Joint at Panel Point 21 - 2    |
| S129                    | Finger Plate Expansion Joint at Panel Point 21 - 3    |
| S130                    | Finger Plate Expansion Joint at Pier 13 - 1           |
| S131                    | Finger Plate Expansion Joint at Pier 13 - 2           |
| S132                    | Finger Plate Expansion Joint at Pier 13 - 3           |
| S133                    | Finger Plate Expansion Joint at Pier 16 and 19 - 1    |
| S134                    | Finger Plate Expansion Joint at Pier 16 and 19 - 2    |
| S135                    | Finger Plate Expansion Joint at Pier 16 and 19 - 3    |
| S136                    | Structural Steel Repairs - General Notes & Procedures |
| S137                    | West Approach - Shear Stud Details - 1                |
| S138                    | West Approach - Shear Stud Details - 2                |
| S139                    | West Approach - Shear Stud Details - 3                |
| S140                    | West Approach - Shear Stud Details - 4                |
| S141                    | West Approach - Shear Stud Details - 5                |
| S142                    | West Approach - Shear Stud Details - 6                |
| S143                    | West Approach - Shear Stud Details - 7                |
| S144                    | West Approach - Shear Stud Details - 8                |
| S145                    | West Approach - Shear Stud Details - 9                |
| S146                    | West Approach - Shear Stud Details - 10               |
| S147                    | West Approach - Girder Web Repair                     |
| S148                    | West Approach - Girder Web Strengthening              |

| INDEX OF SHEETS (CONT.) |                                                         |
|-------------------------|---------------------------------------------------------|
| S149                    | West Approach - Lateral Bracing Hanger Repair Details   |
| S150                    | West Approach - Cross Frame Repair Details              |
| S151                    | West Approach - Floorbeam Bottom Flange Repair          |
| S152                    | Main Spans - Shear Stud Details - 1                     |
| S153                    | Main Spans - Shear Stud Details - 2                     |
| S154                    | Main Spans - Shear Stud Details - 3                     |
| S155                    | Main Spans - Lower Chord Drain Details                  |
| S156                    | Main Spans - Guide Pin Repair Details                   |
| S157                    | Main Spans - Navigation Light Access Platforms - 1      |
| S158                    | Main Spans - Navigation Light Access Platforms - 2      |
| S159                    | Main Spans - Gusset Plate Repairs                       |
| S160                    | Main Spans - Floorbeam Retrofit Details - 1             |
| S161                    | Main Spans - Floorbeam Retrofit Details - 2             |
| S162                    | Main Spans - Floorbeam Replacement                      |
| S163                    | Main Spans - Floorbeam Repair Details - 1               |
| S164                    | Main Spans - Floorbeam Repair Details - 2               |
| S165                    | Main Spans - Floorbeam Repair Details - 3               |
| S166                    | Main Spans - Floorbeam Repair Details - 4               |
| S167                    | Main Spans - Floorbeam Repair Details - 5               |
| S168                    | Main Spans - Stringer Web Repair Details - 1            |
| S169                    | Main Spans - Stringer Web Repair Details - 2            |
| S170                    | Main Spans - Stringer Bottom Flange Repair              |
| S171                    | Main Spans - Lateral Bracing Repairs - 1                |
| S172                    | Main Spans - Lateral Bracing Repairs - 2                |
| S173                    | Main Spans - Lower Lateral Connection Plate Details - 1 |
| S174                    | Main Spans - Lower Lateral Connection Plate Details - 2 |
| S175                    | Main Spans - Lower Lateral Connection Plate Details - 3 |
| S176                    | Main Spans - Lower Lateral Connection Plate Details - 4 |
| S177                    | Main Spans - Lower Lateral Connection Plate Details - 5 |
| S178                    | Main Spans - Lower Lateral Connection Plate Details - 6 |
| S179                    | Miscellaneous Pin Repairs                               |
| S180                    | East Approach - Shear Stud Details                      |
| S181                    | East Approach - Girder Web Repairs                      |
| S182                    | Miscellaneous Fastener Repairs                          |
| S183                    | Miscellaneous Weld Repairs                              |
| S184                    | Bearing Replacement - 1                                 |
| S185                    | Bearing Replacement - 2                                 |
| S186                    | Bearing Replacement - 3                                 |
| S187                    | Bearing Replacement - 4                                 |
| S188                    | Bearing Replacement - 5                                 |
| S189                    | Bearing Replacement - 6                                 |
| S190                    | Bearing Replacement - 7                                 |
| S191                    | Bearing Replacement - 8                                 |
| S192                    | Bearing Replacement - 9                                 |
| S193                    | Bearing Replacement - 10                                |
| S194                    | HLMR Bearing Details - 1                                |
| S195                    | HLMR Bearing Details - 2                                |
| S196                    | HLMR Bearing Details - 3                                |
| S197                    | HLMR Bearing Details - 4                                |
| S198                    | HLMR Bearing Details - 5                                |
| S199                    | HLMR Bearing Details - 6                                |
| S200                    | HLMR Bearing Details - 7                                |
| S201                    | HLMR Bearing Details - 8                                |
| S202                    | West Abutment Modifications                             |
| S203                    | East Abutment Modifications                             |
| S204                    | Substructure Repair Details - 1                         |
| S205                    | Substructure Repair Details - 2                         |
| S206                    | Substructure Repair Details - 3                         |
| S207                    | Substructure Repair Details - 4                         |
| S208                    | Substructure Repair Details - 5                         |
| S209                    | Substructure Repair Details - 6                         |
| S210                    | Concrete Sealer - Substructure - 1                      |
| S211                    | Concrete Sealer - Substructure - 2                      |
| S212                    | Concrete Sealer - Substructure - 3                      |
| S213                    | Concrete Parapet Slipforming Option                     |
| S214                    | Bar Splicer Assembly and Mechanical Splicer Detail      |

| TOTAL BILL OF MATERIAL                                               |       |           |       |           |
|----------------------------------------------------------------------|-------|-----------|-------|-----------|
| ITEM                                                                 | UNIT  | SUPER     | SUB   | TOTAL     |
| Concrete Removal                                                     | Cu Yd | -         | 14.2  | 14.2      |
| Removal Of Existing Concrete Deck No. 2                              | Each  | 1         | -     | 1         |
| Protective Shield                                                    | Sq Yd | 3,527     | -     | 3,527     |
| Floor Drains                                                         | Each  | 173       | -     | 173       |
| Concrete Structures                                                  | Cu Yd | -         | 44.5  | 44.5      |
| Concrete Superstructure                                              | Cu Yd | 7,971.4   | -     | 7,971.4   |
| Protective Coat                                                      | Sq Yd | 26,057    | -     | 26,057    |
| Concrete Superstructure (Approach Slab)                              | Cu Yd | 153.2     | -     | 153.2     |
| Furnishing And Erecting Structural Steel                             | Pound | 37,300    | -     | 37,300    |
| Stud Shear Connectors                                                | Each  | 96,137    | -     | 96,137    |
| Reinforcement Bars, Epoxy Coated                                     | Pound | 2,029,400 | 7,960 | 2,037,360 |
| Bar Splicers                                                         | Each  | 16,214    | 44    | 16,258    |
| Mechanical Splicers                                                  | Each  | 53        | -     | 53        |
| Pedestrian Railing                                                   | Foot  | 519       | -     | 519       |
| Name Plates                                                          | Each  | 1         | -     | 1         |
| Preformed Joint Strip Seal                                           | Foot  | 504       | -     | 504       |
| Finger Plate Expansion Joint, 5"                                     | Foot  | 203.5     | -     | 203.5     |
| Finger Plate Expansion Joint, 6"                                     | Foot  | 39.5      | -     | 39.5      |
| Fabric Reinforced Elastomeric Trough                                 | Foot  | 270       | -     | 270       |
| Anchor Bolts, 1"                                                     | Each  | 144       | -     | 144       |
| Anchor Bolts, 1 1/4"                                                 | Each  | 68        | -     | 68        |
| Anchor Bolts, 1 1/2"                                                 | Each  | 16        | -     | 16        |
| Anchor Bolts, 2"                                                     | Each  | 16        | -     | 16        |
| Drainage System For Structures                                       | L Sum | 1         | -     | 1         |
| Concrete Sealer                                                      | Sq Ft | -         | 7,023 | 7,023     |
| Epoxy Crack Injection                                                | Foot  | -         | 224   | 224       |
| Jack And Remove Existing Bearings                                    | Each  | 61        | -     | 61        |
| Containment And Disposal Of Lead Paint                               |       |           |       |           |
| Cleaning Residues No. 1                                              | L Sum | 1         | -     | 1         |
| Cleaning And Painting Steel Bridge No. 2                             | L Sum | 1         | -     | 1         |
| Structural Repair Of Concrete (Depth Equal To Or Less Than 5 Inches) | Sq Ft | -         | 1,830 | 1,830     |
| Structural Repair Of Concrete (Depth Greater Than 5 Inches)          | Sq Ft | -         | 83    | 83        |
| Drainage Scuppers, DS-33                                             | Each  | 2         | -     | 2         |
| Diamond Grinding (Bridge Section)                                    | Sq Yd | 19,562    | -     | 19,562    |
| Modular Expansion Joint 12"                                          | Foot  | 43        | -     | 43        |
| Bolt Replacement                                                     | Each  | 65        | -     | 65        |
| Access Ladder                                                        | Each  | 5         | -     | 5         |
| Bridge Deck Grooving (Longitudinal)                                  | Sq Yd | 18,253    | -     | 18,253    |
| Structural Steel Removal                                             | Pound | 27,760    | -     | 27,760    |
| Structural Steel Repair                                              | Pound | 113,150   | 60    | 113,210   |
| Containment And Disposal Of Non-Lead Paint Cleaning Residues No. 2   | L Sum | 1         | -     | 1         |
| Bar Terminators                                                      | Each  | 626       | -     | 626       |
| High Load Multi-Rotational Bearings, Disc, Guided Expansion-200K     | Each  | 30        | -     | 30        |
| High Load Multi-Rotational Bearings, Disc, Guided Expansion-500K     | Each  | 2         | -     | 2         |
| High Load Multi-Rotational Bearings, Disc, Guided Expansion-600K     | Each  | 19        | -     | 19        |
| High Load Multi-Rotational Bearings, Disc, Guided Expansion-900K     | Each  | 2         | -     | 2         |
| High Load Multi-Rotational Bearings, Disc, Guided Expansion-1250K    | Each  | 4         | -     | 4         |
| Cleaning Drainage System                                             | L Sum | 1         | -     | 1         |
| Drainage Scuppers, DS-11                                             | Each  | 119       | -     | 119       |
| High Load Multi-Rotational Bearings, Disc, Guided Expansion-1500K    | Each  | 2         | -     | 2         |
| High Load Multi-Rotational Bearings, Disc, Guided Expansion-1750K    | Each  | 2         | -     | 2         |



|               |                |           |
|---------------|----------------|-----------|
| USER NAME =   | DESIGNED - YSS | REVISED - |
| CHECKED - RLM | REVISED -      |           |
| PLOT SCALE =  | DRAWN - AEC    | REVISED - |
| PLOT DATE =   | CHECKED - RLM  | REVISED - |

STATE OF ILLINOIS  
DEPARTMENT OF TRANSPORTATION

INDEX OF SHEETS AND TOTAL BILL OF MATERIAL  
STRUCTURE NO. 090-0115

SHEET S2 OF S214 SHEETS

| F.A.P. RTE.        | SECTION       | COUNTY           | TOTAL SHEETS | SHEET NO. |
|--------------------|---------------|------------------|--------------|-----------|
| 317                | (15B-1)BP,BRR | PEO/TAZ          | 418          | 172       |
| CONTRACT NO. 68E44 |               |                  |              |           |
| ILLINOIS           |               | FED. AID PROJECT |              |           |



GENERAL NOTES

Existing conduit for fiber optic utilities are attached to the underside of the bridge. Conduit is not expected to interfere with repairs and the Contractor shall take care to prevent damage to fiber optic conduit during construction. The Contractor can temporarily relocate fiber optic conduit during construction at his own expense with the approval of the Engineer. Fiber optic utilities are to remain in service during construction.

Fasteners shall be ASTM F3125 Grade A325 Type 1, mechanically galvanized bolts in painted areas, except as noted. Bolts 7/8 in. diameter, holes 1 1/16 in. diameter, unless otherwise noted. Fasteners connecting galvanized members or connecting a painted member to an unpainted galvanized member shall be ASTM F3125 Grade A325 Type 1, hot dip galvanized. See Special Provision for "Hot Dip Galvanizing for Structural Steel." Bolts 7/8 in. diameter, holes 1 1/16 in. diameter, unless otherwise noted.

Calculated weight of Furnishing and Erecting Structural Steel = 37,300 lbs (Grade 50)  
Calculated weight of Structural Steel Repair = 112,900 lbs (Grade 50)  
310 lbs (Grade 36)

All new structural steel shall be AASHTO M270 Grade 50, unless noted otherwise.

All new structural steel for bearing assemblies shall be hot-dip galvanized. See Special Provisions for "Hot Dip Galvanizing for Structural Steel."

No field welding is permitted except as specified in the contract documents.

Reinforcement bars designated (E) shall be epoxy coated.

Prior to pouring the new concrete deck, all heavy or loose rust, loose mill scale, and other loose detrimental foreign material shall be removed from the surfaces in contact with concrete (SSPC-SP3 standards). Tightly adhered paint may remain unless otherwise noted. Removal shall be accomplished by methods that will not damage the steel and the cost will be paid for according to Article 109.04 of the Standard Specifications.

As directed by the Engineer, existing construction accessories welded to the top flange of beams and girders shall be removed. The weld areas shall be ground flush and inspected for cracks using magnetic particle testing (MT) or dye penetrant testing (PT) by qualified personnel approved by the Engineer. Any cracks that cannot be removed by grinding 1/4 in. deep shall be identified and reported to the Bureau of Bridges & Structures for further disposition. The cost of removing welded accessories, grinding and inspecting weld areas and grinding cracks will be paid for according to Article 109.04 of the Standard Specifications.

If the Contractor elects to use cantilever forming brackets on the exterior beams or girders in Spans 4 thru 11 or 15 thru 23, the brackets shall be placed at the same locations as required for the hardwood blocks in Article 503.06(b) of the Standard Specifications. If additional cantilever forming brackets are required, hardwood blocking shall be wedged between the exterior and first interior beam at each of these additional bracket locations.

Bearing seat surfaces shall be constructed or adjusted to the designated elevations within a tolerance of 1/8 in. (0.01 ft.). Adjustment shall be made either by grinding the surface or by shimming the bearings.

A film forming Concrete Sealer shall be applied to horizontal surfaces of the designated areas of the new concrete pedestals at bearing replacements. A penetrating Concrete Sealer shall be applied to the vertical surfaces of the designated area of the new concrete pedestals at bearing replacement.

The Contractor shall obtain a construction permit from the Illinois Department of Natural Resources (IDNR), Office of Water Resources for any temporary construction activity placed in the water except cofferdams. This shall include the placement of material for run-arounds, causeways, etc. Any permit application by the Contractor shall refer to the IDNR 3704 Floodway Construction permit number allowing permanent construction as shown in the contract plans.

Plan dimensions and details relative to the existing structure have been taken from existing design plans and are subject to nominal construction variations. The Contractor shall field verify existing dimensions and details affecting new construction and make necessary approved adjustments prior to construction or ordering of materials. Such variations shall not be cause for additional compensation for a change in scope of the work, however, the Contractor will be paid for the quantity actually furnished at the unit price bid for the work.

The Contractor shall field verify all proposed plate and angle dimensions and spacing of holes prior to ordering steel.

Gaps between the existing steel and the new steel angles and/or cover plates, as well as abandoned holes to be covered by new steel plates and/or angles, shall be sealed with an approved polyurethane sealant. The sealant shall be compatible with the proposed paint system and shall be submitted to the Engineer for approval prior to use. All costs associated with the installation of the sealant shall be included with the cost for Structural Steel Repair.

Existing fixed steel bearing grease zerks shall be unclogged and greased using a molybdenum grease. The grease shall be submitted to the Engineer for approval prior to use. The cost of all work required to unclog and grease the grease zerks of the fixed bearings will not be measured separately for payment but shall be considered as incidental to the project.

If the analysis submitted by the Contractor for the jacking system to be used shows temporary stiffeners are required to prevent web crippling or buckling, the stiffeners shall be steel and bolted to the web. If stiffeners are not required, hardwood timbers shall be installed tightly between the top and bottom flange to prevent flange rotation.

Existing downspout supports shall be removed with the existing scuppers and/or floor drains as part of the concrete deck removal. Open holes in the steel members at the locations of the removed supports will be filled with new H.S. bolts matching the diameter of the previous fastener. The cost to furnish and install fasteners in open holes at removed downspout supports will be included with Removal of Existing Concrete Deck No. 2.

In Spans 6 through 23, the existing structural steel coating contains lead. The Contractor shall take appropriate precautions to address the presence of lead on this project.

The Organic Zinc Rich Primer / Epoxy / Urethane paint system shall be used for painting of new structural steel except where otherwise noted. The entire system shall be shop applied, with the exception that the exterior surfaces, masked off connection surfaces, and field installed fasteners, shall all be touched up and finish coated in the field. The color of the final finish coat for all interior steel surfaces below the deck shall be Gray, Munsell No. 5B 7/1. The color of the final finish coat for the truss superstructure members and the exterior and bottom flange of the fascia beams shall be Blue, Munsell No. 10B 3/6.

Cleaning and painting of the existing structural steel shall be as specified in the special provision for "Cleaning and Painting Existing Steel Structures". Steel members shall be cleaned per Near White Blast Cleaning, SSPC-SP10. Interior surfaces of box-shaped truss members will also be cleaned accordingly.

The designated areas cleaned per Near White Blast Cleaning and per Commercial Grade Power Tool Cleaning shall be painted according to the requirements of the Organic Zinc Rich Primer / Epoxy / Urethane paint system. The color of the final finish coat for all interior steel surfaces below the deck shall be Gray, Munsell No. 5B 7/1. The color of the final finish coat for the truss superstructure members, including the interior surfaces of box-shaped members, and the exterior and bottom flange of the fascia beams shall be Blue, Munsell No. 10B 3/6.

Cleaning and painting of existing structural steel in the areas of structural repairs or new structural installations shall be as specified in the special provision for Cleaning and Painting Contact Surface Areas of Existing Steel Structures.

The Contractor shall submit calculations and details demonstrating the structural integrity of the bridge is maintained under the additional imposed loads of the containment system. See special provisions.

A minimum of 4 air monitors will be required to monitor abrasive blasting operations at this site. See special provision for "Containment and Disposal of Lead Paint Cleaning Residues."

In Spans 3 through 5, containment of the non-lead cleaning residue is required to control nuisance dust. See special provisions.

SSPC QP1 and QP2 Contractor Certification is required for this Contract.

Existing caulking within the limits for cleaning and painting shall be removed, and new joint sealant shall be installed. Also, within the limits for cleaning and painting, joint sealant shall be installed around existing connection plates and at areas of pack rust between built-up plate members. The sealant shall be an approved polyurethane sealant, compatible with the proposed paint system, and shall be submitted to the Engineer for approval prior to use. All costs associated with the installation of sealant within the limits of cleaning and painting (excluding work required to install sealant around steel repairs within these limits) shall be included in the cost of Cleaning and Painting Steel Bridge No. 2.

The Contractor shall sequence construction in order to complete work in accordance with the required completion date. See the Special Provision for working restrictions.

The Contractor is required to provide Structural Assessment Reports for the proposed work. See Special Provision.

The Contractor shall retain the services of an engineering firm, prequalified in the IDOT consultant selection category of Structures-Major River Bridges, for preparation of the Structural Assessment Reports. Contractor's pre-approval shall not be applicable for this project. See Special Provision.

Current Ratings on File for Existing Structure  
Inventory: HS 16.8  
Operating: HS 29.0  
Live Load Restrictions: None

Inventory and Operating Ratings and Live Load Restrictions are provided for information only. Inventory and Operating Ratings are based on HS loading and configuration. Live Load Restrictions are based on Illinois legal loads and configurations. The Ratings and Live Load Restrictions are not necessarily representative of capacities to support the Contractor's equipment.

The Contractor is advised that the existing structure contains members that are in a deteriorated condition with reduced load carrying capacity. It is the Contractor's responsibility to account for the condition of the existing structure when developing construction procedures for the complete or partial removal, or replacement of the structure. An Existing Structure Information Package is available upon request as noted in the special provisions.

STATION 222+85.77  
RE-BUILT 20\_\_ BY  
STATE OF ILLINOIS  
F.A.P. RTE. 317 SEC. (15B-1)BP,BRR  
LOADING HS20-44  
STRUCTURE NO. 090-0115

NAME PLATE

See Std. 515001

Existing Name Plate shall be cleaned and relocated next to new Name Plate. Cost included with Name Plate.

MODEL: Default  
FILE NAME: P:\M312-WB\c\l\gagc\gchab\CADD\Structural\_SN 090-0115\_WBMainBridge\_Final Plans\0900115-68E44-003-Glt.dgn

|                                                                                     |              |                |           |                                                   |                                         |                           |               |         |              |           |
|-------------------------------------------------------------------------------------|--------------|----------------|-----------|---------------------------------------------------|-----------------------------------------|---------------------------|---------------|---------|--------------|-----------|
|  | USER NAME =  | DESIGNED - YSS | REVISED - | STATE OF ILLINOIS<br>DEPARTMENT OF TRANSPORTATION | GENERAL NOTES<br>STRUCTURE NO. 090-0115 | F.A.P. RTE.               | SECTION       | COUNTY  | TOTAL SHEETS | SHEET NO. |
|                                                                                     |              | CHECKED - RLM  | REVISED - |                                                   |                                         | 317                       | (15B-1)BP,BRR | PEO/TAZ | 418          | 173       |
|                                                                                     | PLOT SCALE = | DRAWN - AEC    | REVISED - |                                                   |                                         | CONTRACT NO. 68E44        |               |         |              |           |
|                                                                                     | PLOT DATE =  | CHECKED - RLM  | REVISED - |                                                   |                                         | ILLINOIS FED. AID PROJECT |               |         |              |           |
| SHEET S3 OF S214 SHEETS                                                             |              |                |           |                                                   |                                         |                           |               |         |              |           |



MODEL: Default  
FILE NAME: P:\4312-WB\c\JugateRahab\CADD\Structural\SN 090-0115\_WBMainBridge\_Final Plans\0900115-68E44-004-OffsetSketchProfiles.dgn

### CURVE DATA


WB US 150

P.I. Sta. = 718+06.77  
 $\Delta = 4^\circ 26' 20''$  (RT)  
 $D = 0^\circ 52' 53''$   
 $R = 6,500.00'$   
 $T = 251.91'$   
 $L = 503.57'$   
 $E = 4.88'$   
P.C. Sta. = 715+54.86  
P.T. Sta. = 720+58.43

### CURVE DATA


Ramp D

P.I. Sta. = 12+29.48  
 $\Delta = 2^\circ 31' 03''$  (LT)  
 $D = 0^\circ 52' 55''$   
 $R = 6,496.00'$   
 $T = 142.74'$   
 $L = 285.43'$   
 $E = 1.57'$   
P.C. Sta. = 10+86.74  
P.T. Sta. = 13+72.17

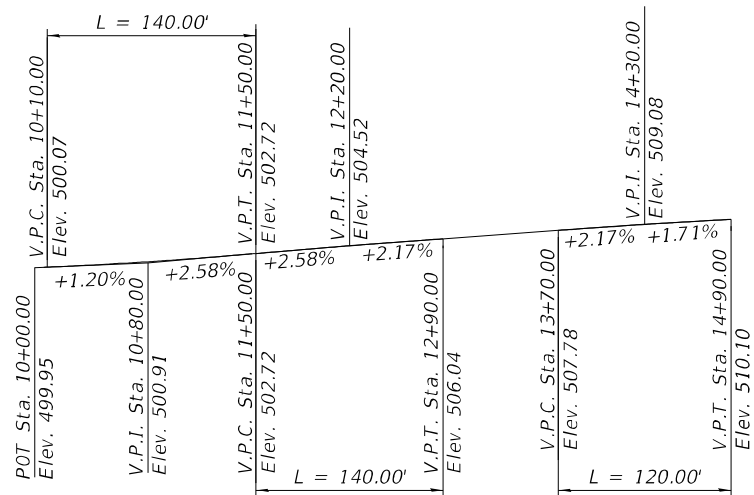


### PROFILE GRADE

Ramp D

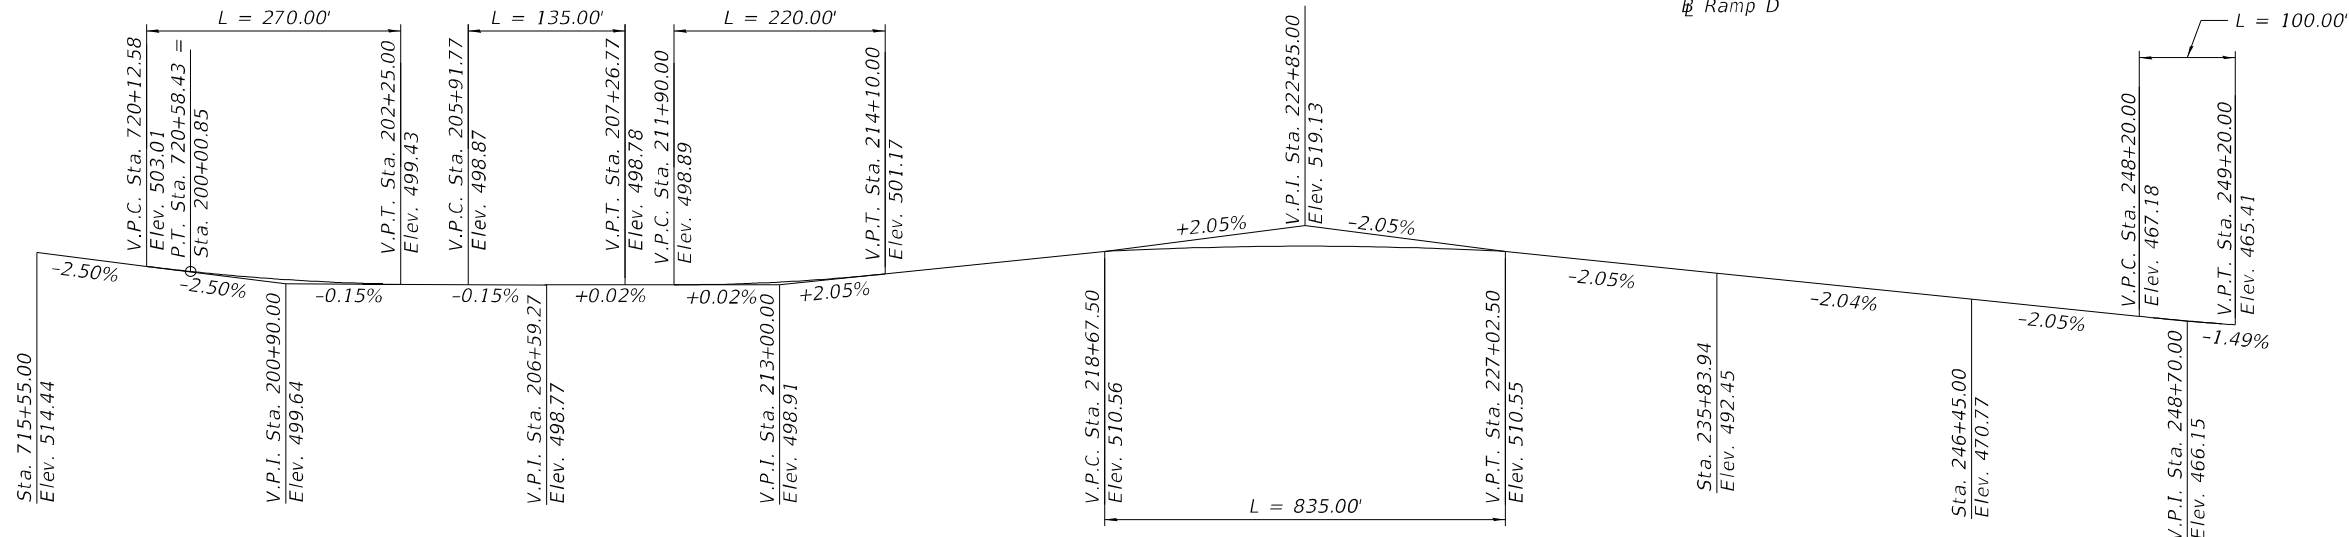

### PROFILE GRADE

WB US 150

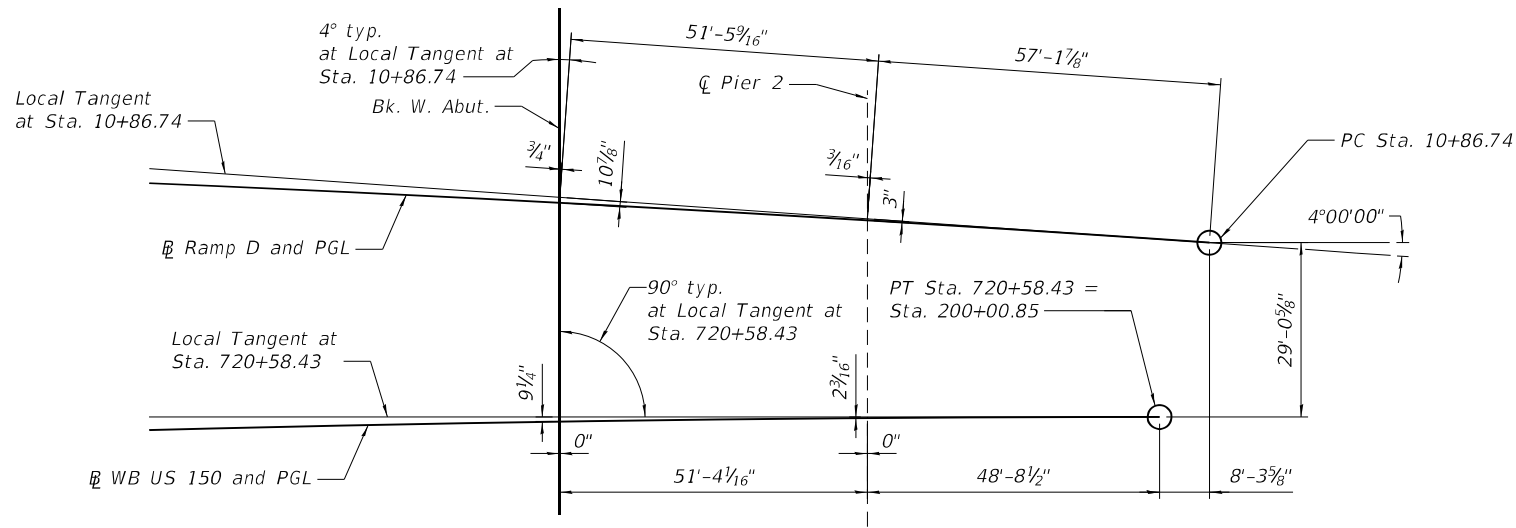

### OFFSET SKETCH

Note:  
Up to 1/4" to be ground off the bridge deck and the bridge approach slabs. The Profile Grades show the final grade after grinding.




|            |   |          |   |     |         |   |
|------------|---|----------|---|-----|---------|---|
| USER NAME  | = | DESIGNED | - | YSS | REVISED | - |
| PLOT SCALE | = | CHECKED  | - | RLM | REVISED | - |
| PLOT DATE  | = | DRAWN    | - | AEC | REVISED | - |
|            |   | CHECKED  | - | YSS | REVISED | - |

STATE OF ILLINOIS  
DEPARTMENT OF TRANSPORTATION

OFFSET SKETCH AND PROFILES  
STRUCTURE NO. 090-0115


SHEET S4 OF S214 SHEETS

|                           |               |         |              |           |
|---------------------------|---------------|---------|--------------|-----------|
| F.A.P. RTE.               | SECTION       | COUNTY  | TOTAL SHEETS | SHEET NO. |
| 317                       | (15B-1)BP,BRR | PEO/TAZ | 418          | 174       |
| CONTRACT NO. 68E44        |               |         |              |           |
| ILLINOIS FED. AID PROJECT |               |         |              |           |

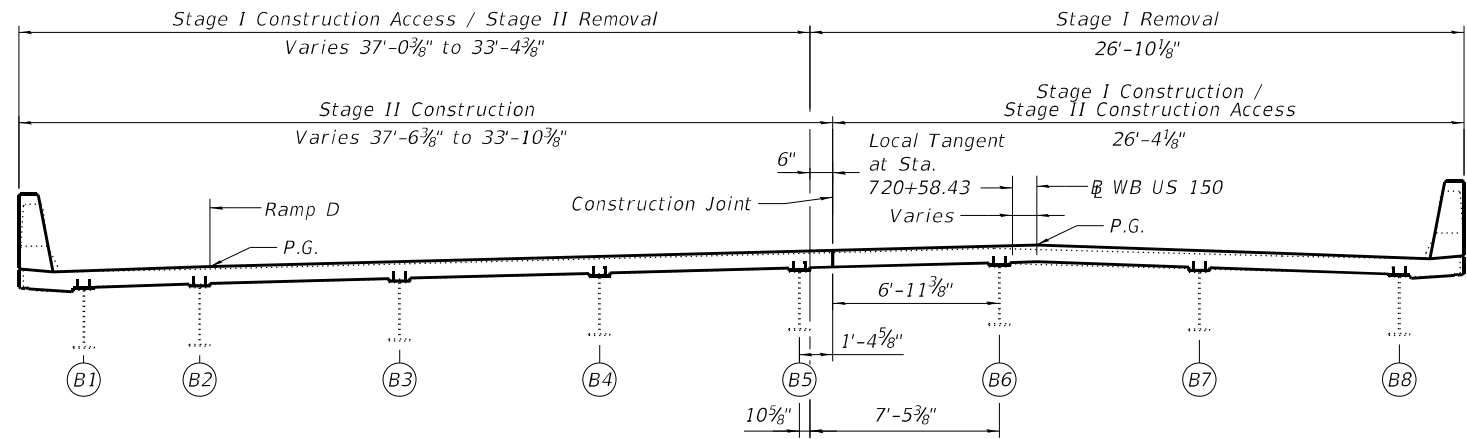


**STAGE CONSTRUCTION DETAILS - SPAN 3**

Looking East  
Dimesions are at end of deck perpendicular to Baseline

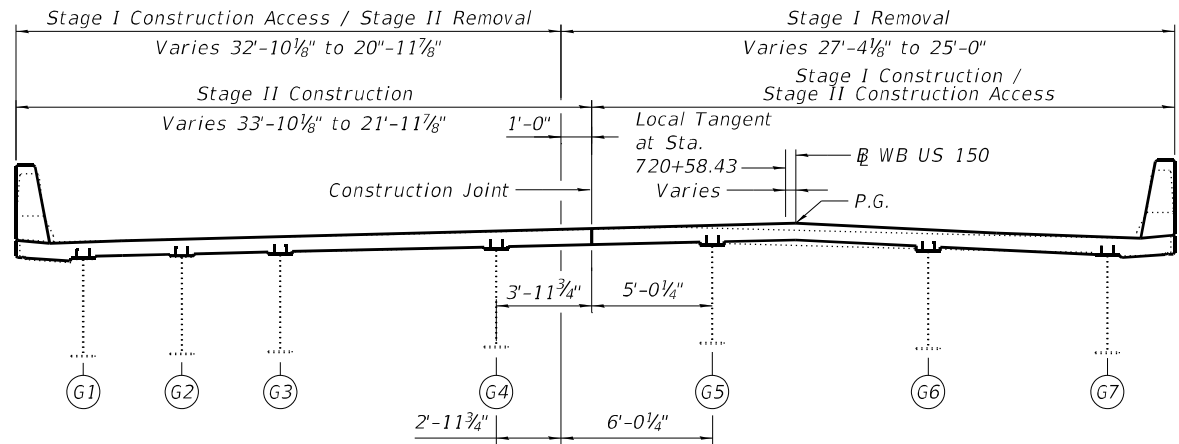

**STAGE CONSTRUCTION DETAILS - SPANS 4 AND 5**

Looking East  
Dimesions are at end of deck perpendicular to Baseline

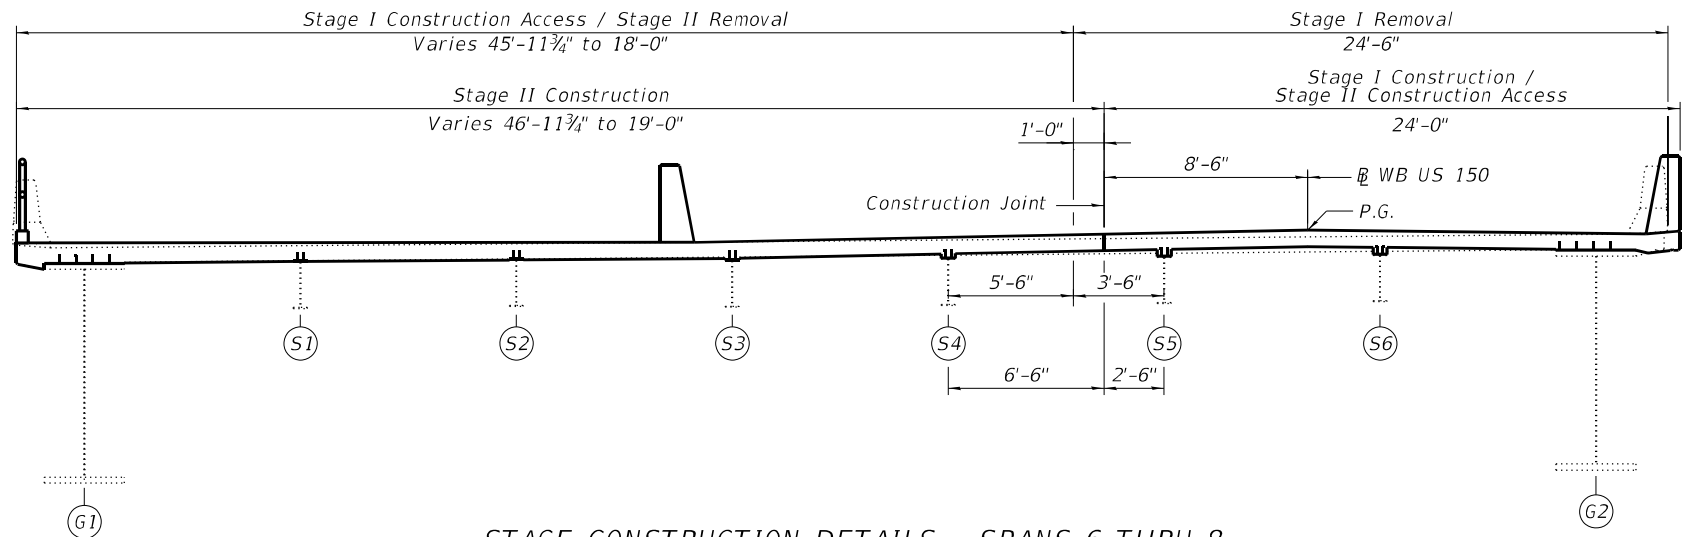

**STAGE CONSTRUCTION DETAILS - SPANS 6 THRU 8**

Looking East  
Dimesions are at end of deck perpendicular to Baseline

MODEL: Default  
FILE NAME: P:\4312-WB\c\JugageRehab\CADD\Structural\SN 090-0115\_WBMainBridge\_Final Plans\0900115-68E44-005-SigConst-1.dgn  
3/13/2025 12:37:23 PM




|              |                |           |
|--------------|----------------|-----------|
| USER NAME =  | DESIGNED - RLM | REVISED - |
|              | CHECKED - YSS  | REVISED - |
| PLOT SCALE = | DRAWN - ELK    | REVISED - |
| PLOT DATE =  | CHECKED - RLM  | REVISED - |

STATE OF ILLINOIS  
DEPARTMENT OF TRANSPORTATION


STAGE CONSTRUCTION DETAILS - 1  
STRUCTURE NO. 090-0115

SHEET S5 OF S214 SHEETS


|                           |               |         |              |           |
|---------------------------|---------------|---------|--------------|-----------|
| F.A.P. RTE.               | SECTION       | COUNTY  | TOTAL SHEETS | SHEET NO. |
| 317                       | (15B-1)BP,BRR | PEO/TAZ | 418          | 175       |
| CONTRACT NO. 68E44        |               |         |              |           |
| ILLINOIS FED. AID PROJECT |               |         |              |           |

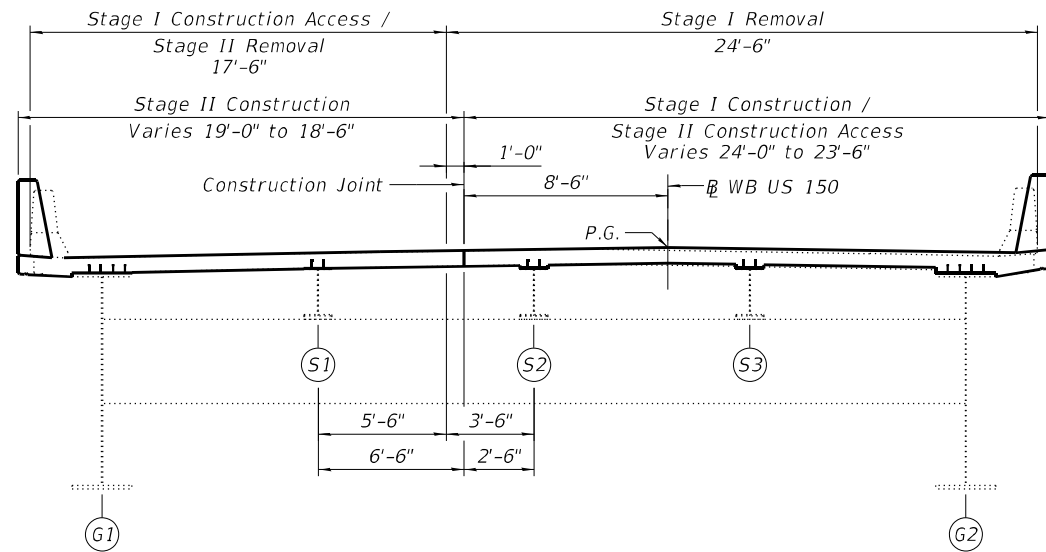

**STAGE CONSTRUCTION DETAILS - SPANS 9 THRU 11**  
Looking East

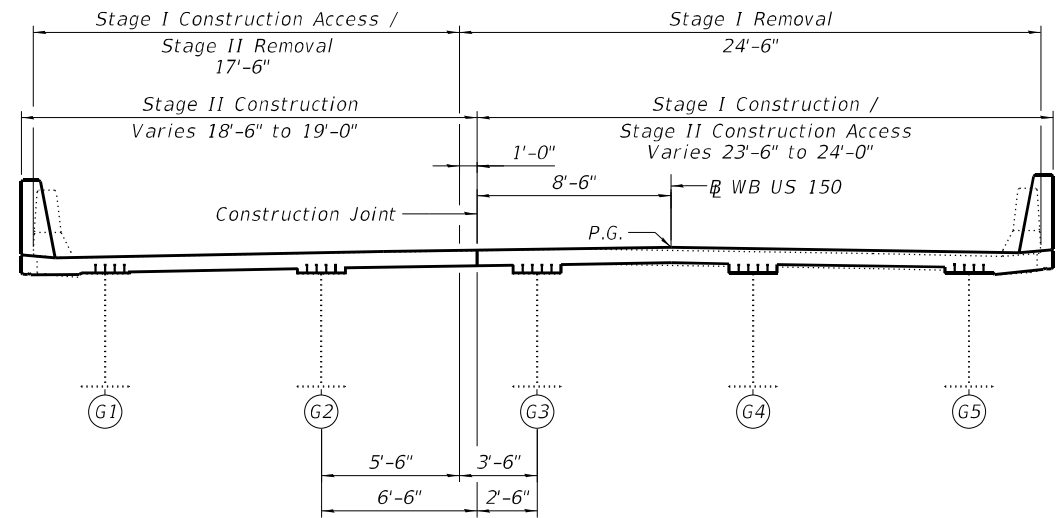

**STAGE CONSTRUCTION DETAILS - SPANS 15 THRU 23**  
Looking East

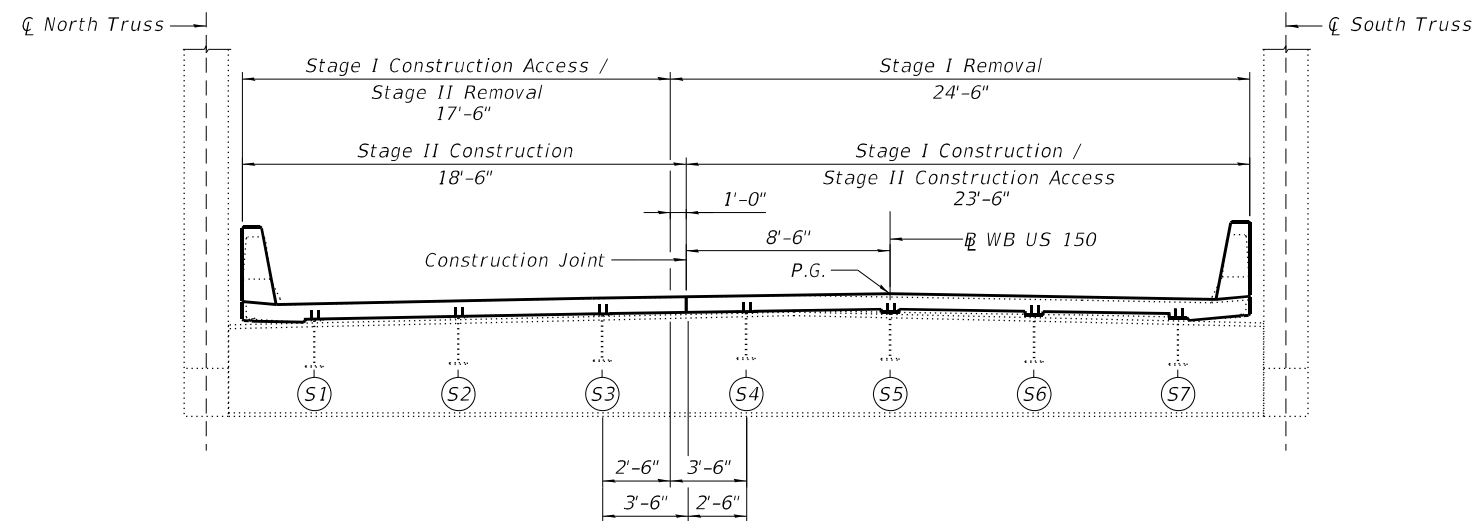

**STAGE CONSTRUCTION DETAILS - SPANS 12 THRU 14**  
Looking East

MODEL: Default  
FILE NAME: P:\4312-WB\VC\JugateRehab\CADD\Structural\SN 090-0115\_WBMainBridge\_Final Plans\0900115-68E44-006-SigConst-2.dgn



|              |                |           |
|--------------|----------------|-----------|
| USER NAME =  | DESIGNED - RLM | REVISED - |
|              | CHECKED - YSS  | REVISED - |
| PLOT SCALE = | DRAWN - ELK    | REVISED - |
| PLOT DATE =  | CHECKED - RLM  | REVISED - |

**STATE OF ILLINOIS  
DEPARTMENT OF TRANSPORTATION**

**STAGE CONSTRUCTION DETAILS - 2  
STRUCTURE NO. 090-0115**

SHEET S6 OF S214 SHEETS

| F.A.P. RTE.               | SECTION       | COUNTY  | TOTAL SHEETS | SHEET NO. |
|---------------------------|---------------|---------|--------------|-----------|
| 317                       | (15B-1)BP,BRR | PEO/TAZ | 418          | 176       |
| CONTRACT NO. 68E44        |               |         |              |           |
| ILLINOIS FED. AID PROJECT |               |         |              |           |

MODEL: Default  
FILE NAME: P:\M312-WB\cClgagcRchab\CADD\Structural\_S\N 090-0115\_WBMainBridge\_Final\_Plans\0900115-68E44-007-NBIS.1.dgn

| Repair<br>I.D.<br>No. | 04/25/2024 NBIS<br>Inspection<br>Deficiency<br>Item No. | Location                                                     | Sheet<br>No. of<br>S214 |
|-----------------------|---------------------------------------------------------|--------------------------------------------------------------|-------------------------|
| 2                     | 129                                                     | Girder 1 Bearing at Pier 4, Span 6                           | S182                    |
| 2                     | 98                                                      | Girder 2 Bearing at Pier 4, Span 6                           | S182                    |
| 2                     | 99                                                      | Girder 1 Bearing at Pier 6                                   | S183                    |
| 2                     | 100                                                     | Girder 2 Bearing at Pier 6                                   | S183                    |
| 2                     | 113                                                     | Girder 1 Bearing at Pier 7, Span 8                           | S184                    |
| 2                     | 114                                                     | Girder 2 Bearing at Pier 7, Span 8                           | S184                    |
| 2                     | 61                                                      | Girder 1 Bearing at Pier 8                                   | S185                    |
| 2                     | 186                                                     | Girder 1 Bearing at Pier 10, Span 11                         | S186                    |
| 2                     | 187                                                     | Girder 2 Bearing at Pier 10, Span 11                         | S186                    |
| 2                     | 41                                                      | Girder 1 Bearing at Pier 13, Span 15                         | S187                    |
| 2                     | 89                                                      | Girder 1 Bearing at Pier 17                                  | S188                    |
| 2                     | 47                                                      | Girder 2 Bearing at East Abutment                            | S190                    |
| 3                     | 49                                                      | Pier 2                                                       | S201                    |
| 3                     | 53                                                      | Pier 4                                                       | S201                    |
| 3                     | 22                                                      | Pier 7                                                       | S202                    |
| 3                     | 26                                                      | Pier 8                                                       | S202                    |
| 3                     | 63                                                      | Pier 9                                                       | S203                    |
| 3                     | 28                                                      | Pier 10                                                      | S203                    |
| 3                     | 76                                                      | Pier 12                                                      | S204                    |
| 3                     | 82                                                      | Pier 13                                                      | S204                    |
| 3                     | 85                                                      | Pier 15                                                      | S205                    |
| 3                     | 10                                                      | Pier 16                                                      | S205                    |
| 3                     | 88                                                      | Pier 17                                                      | S205                    |
| 3                     | 92                                                      | Pier 19                                                      | S206                    |
| 4                     | 173                                                     | Sign Structure near Pier 6                                   | Rdwy. Plans             |
| 4                     | 175                                                     | Sign Structure near Pier 9                                   | Rdwy. Plans             |
| 5*                    | 55                                                      | Span 7, Floorbeam 10 beneath Stringer 5                      | S181                    |
| 6                     | 115                                                     | Span 8, Girder 2 at Pier 7                                   | S144                    |
| 6                     | 184                                                     | Span 15, Girder 1 at Pier 13                                 | S179                    |
| 6                     | 211                                                     | Span 21, Girder 1 at Pier 19                                 | S179                    |
| 7                     | 20                                                      | Span 6, Middle of Lateral Bracing in Panels 3, 4, 5, 6 and 7 | S146                    |
| 10                    | 131                                                     | Span 9, Cross Frame at Pier 7 under Floorbeam 0              | S147                    |
| 11                    | 131                                                     | Span 9, Cross Frame at Pier 7 under Floorbeam 0              | S147                    |
| 12                    | 116                                                     | Span 9, Floorbeam 0                                          | S148                    |
| 12                    | 165                                                     | Span 13, Floorbeam 21                                        | S161                    |
| 12                    | 121                                                     | Span 13, Floorbeam 29                                        | S162                    |
| 12                    | 159                                                     | Span 14, Floorbeam 42                                        | S163                    |
| 12                    | 160                                                     | Span 14, Floorbeam 46                                        | S164                    |
| 12                    | 162                                                     | Span 14, Floorbeam 50                                        | S164                    |
| 13                    | 133                                                     | Span 12, L1S, Inside Gusset Plate                            | S156                    |
| 14                    | 71                                                      | Pier 11                                                      | S204                    |
| 15                    | 188                                                     | Span 13, L21N, Guide Pin                                     | S153                    |
| 15                    | 189                                                     | Span 13, L21S, Guide Pin                                     | S153                    |
| 16                    | 119                                                     | Span 13, L25N, Access Platform for Navigation Light          | S154                    |
| 18                    | 106                                                     | Pier 10, Closed Drainage System, North Side                  | S114                    |
| 19                    | 4                                                       | Span 13, L26N-L27N at L26N                                   | S181                    |
| 20                    | 117                                                     | Span 12, Stringer 7 at Floorbeam 4, Panel 5                  | S166                    |
| 20                    | 134                                                     | Span 12, Stringer 1 at Floorbeam 8, Panel 9                  | S166                    |
| 20                    | 135                                                     | Span 12, Stringer 2 at Floorbeam 8, Panel 9                  | S166                    |
| 20                    | 163                                                     | Span 12, Stringer 3 at Floorbeam 8, Panel 9                  | S166                    |
| 20                    | 136                                                     | Span 12, Stringer 4 at Floorbeam 8, Panel 9                  | S166                    |
| 20                    | 137                                                     | Span 12, Stringer 5 at Floorbeam 8, Panel 9                  | S166                    |
| 20                    | 138                                                     | Span 12, Stringer 6 at Floorbeam 8, Panel 9                  | S166                    |
| 20                    | 34                                                      | Span 12, Stringer 7 at Floorbeam 11, Panel 11                | S167                    |
| 20                    | 177                                                     | Span 12, Stringer 1 at Floorbeam 12, Panel 13                | S166                    |
| 20                    | 118                                                     | Span 12, Stringer 7 at Floorbeam 12, Panel 13                | S166                    |
| 20                    | 143                                                     | Span 13, Stringer 1 at Floorbeam 25, Panel 26                | S166                    |
| 20                    | 144                                                     | Span 13, Stringer 2 at Floorbeam 25, Panel 26                | S166                    |
| 20                    | 145                                                     | Span 13, Stringer 3 at Floorbeam 25, Panel 26                | S166                    |
| 20                    | 146                                                     | Span 13, Stringer 4 at Floorbeam 25, Panel 26                | S166                    |
| 20                    | 147                                                     | Span 13, Stringer 5 at Floorbeam 25, Panel 26                | S166                    |
| 20                    | 148                                                     | Span 13, Stringer 6 at Floorbeam 25, Panel 26                | S166                    |
| 20                    | 149                                                     | Span 13, Stringer 7 at Floorbeam 25, Panel 26                | S166                    |
| 20                    | 150                                                     | Span 13, Stringer 1 at Floorbeam 29, Panel 29                | S166                    |
| 20                    | 151                                                     | Span 13, Stringer 2 at Floorbeam 29, Panel 29                | S166                    |
| 20                    | 152                                                     | Span 13, Stringer 3 at Floorbeam 29, Panel 29                | S166                    |
| 20                    | 153                                                     | Span 13, Stringer 4 at Floorbeam 29, Panel 29                | S166                    |
| 20                    | 154                                                     | Span 13, Stringer 5 at Floorbeam 29, Panel 29                | S166                    |
| 20                    | 155                                                     | Span 13, Stringer 6 at Floorbeam 29, Panel 29                | S166                    |
| 20                    | 156                                                     | Span 13, Stringer 7 at Floorbeam 29, Panel 29                | S166                    |
| 20                    | 125                                                     | Span 14, Stringer 7 at Floorbeam 50, Panel 51                | S167                    |

\* Span 7 stringer numbering is based on the existing plans. Stringer 5 in the existing plans is equivalent to Stringer 4 in the NBIS Inspection Reports.

| Repair<br>I.D.<br>No. | 04/25/2024 NBIS<br>Inspection<br>Deficiency<br>Item No. | Location                                                                                | Sheet<br>No. of<br>S214 |
|-----------------------|---------------------------------------------------------|-----------------------------------------------------------------------------------------|-------------------------|
| 21                    | 164                                                     | Span 12, Floorbeam 12                                                                   | S165                    |
| 21                    | 165                                                     | Span 13, Floorbeam 21                                                                   | S161                    |
| 21                    | 121                                                     | Span 13, Floorbeam 29                                                                   | S162                    |
| 21                    | 159                                                     | Span 14, Floorbeam 42                                                                   | S163                    |
| 23                    | 32                                                      | Span 12, Lateral Bracing, L9S to Midpoint Floorbeam 10                                  | S169                    |
| 23                    | 166                                                     | Span 13, Lateral Bracing, L26S to Midpoint Floorbeam 27                                 | S169                    |
| 23                    | 167                                                     | Span 13, Lateral Bracing, Midpoint Floorbeam 27 to L28S                                 | S169                    |
| 23                    | 195                                                     | Span 13, Lateral Bracing, Midpoint Floorbeam 28 to L29N                                 | S169                    |
| 23                    | 179                                                     | Span 13, Lateral Bracing, L29S to Midpoint Floorbeam 28                                 | S169                    |
| 23                    | 157                                                     | Span 13, Lateral Bracing, L33S to Midpoint Floorbeam 32                                 | S170                    |
| 24                    | 197                                                     | Span 15, 2nd Cross Frame from Pier 14 between Girders 3 and 4                           | S181                    |
| 24                    | 201                                                     | Span 21, 2nd Cross Frame from Pier 20 between Girders 4 and 5                           | S181                    |
| 24                    | 212                                                     | Span 21, 4th Cross Frame from Pier 20 between Girders 2 and 3                           | S181                    |
| 25                    | 65                                                      | Span 12, Lateral Bracing Connection Plate at L4N                                        | S171                    |
| 25                    | 66                                                      | Span 12, Lateral Bracing Connection Plate at L4S                                        | S171                    |
| 25                    | 30                                                      | Span 12, Lateral Bracing Connection Plate at L7N                                        | S172                    |
| 25                    | 67                                                      | Span 12, Lateral Bracing Connection Plate at L9S                                        | S172                    |
| 25                    | 68                                                      | Span 12, Lateral Bracing Connection Plate at L12N                                       | S173                    |
| 25                    | 69                                                      | Span 12, Lateral Bracing Connection Plate at L12S                                       | S173                    |
| 25                    | 72                                                      | Span 13, Lateral Bracing Connection Plate at L18N                                       | S174                    |
| 25                    | 140                                                     | Span 13, Lateral Bracing Connection Plate at Midpoint Floorbeam 18                      | S174                    |
| 25                    | 142                                                     | Span 13, Lateral Bracing Connection Plate at L25N                                       | S175                    |
| 25                    | 179                                                     | Span 13, Lateral Bracing Connection Plate at L29S                                       | S175                    |
| 25                    | 158                                                     | Span 13, Lateral Bracing Connection Plate at Midpoint Floorbeam 38                      | S176                    |
| 25                    | 79                                                      | Span 14, Lateral Bracing Connection Plate at L42N                                       | S173                    |
| 25                    | 80                                                      | Span 14, Lateral Bracing Connection Plate at L42S                                       | S173                    |
| 25                    | 124                                                     | Span 14, Lateral Bracing Connection Plate at L46N                                       | S171                    |
| 25                    | 161                                                     | Span 14, Lateral Bracing Connection Plate at L46S                                       | S171                    |
| 25                    | 209                                                     | Span 14, Lateral Bracing Connection Plate at L50N                                       | S171                    |
| 26                    | 181                                                     | Span 14, Sway Brace Connection at L47S-U47S                                             | S181                    |
| 27                    | 77                                                      | Pier 12, North Truss Bearing                                                            | S177                    |
| 27                    | 78                                                      | Pier 12, South Truss Bearing                                                            | S177                    |
| 28                    | 190                                                     | Span 13, L33N, Truss Pin                                                                | S177                    |
| 29                    | 15                                                      | Span 14, Stringer 1 at Mid-panel, Panel 46                                              | S168                    |
| 30                    | 23                                                      | East Abutment Backwall                                                                  | S206                    |
| 31                    | 171                                                     | Pier 4, Junction Box at North Parapet                                                   | Elec. Plans             |
| 31                    | 54                                                      | Span 6, Conduit along Girder 1 near Floorbeam 6, Panel 7                                | Elec. Plans             |
| 31                    | 58                                                      | Span 8, Conduit along Girder 1 between Floorbeams 7 and 9                               | Elec. Plans             |
| 31                    | 203                                                     | Conduit along Girder 1 at Pier 7                                                        | Elec. Plans             |
| 31                    | 204                                                     | Conduit along Girder 2 at Pier 7                                                        | Elec. Plans             |
| 31                    | 174                                                     | Pier 9, Junction Box at North Parapet                                                   | Elec. Plans             |
| 31                    | 176                                                     | Span 11, Conduit along Girder 1 at Floorbeam 1                                          | Elec. Plans             |
| 31                    | 206                                                     | Pier 10, Conduit at South Bearing                                                       | Elec. Plans             |
| 31                    | 207                                                     | Pier 11, North Truss Navigation Light                                                   | Elec. Plans             |
| 31                    | 178                                                     | Span 13, Conduit at L20N                                                                | Elec. Plans             |
| 31                    | 75                                                      | Span 13, Junction Box at North Parapet between L37 and L38                              | Elec. Plans             |
| 31                    | 168                                                     | Span 14, Junction Box at North Parapet between L42 and L43                              | Elec. Plans             |
| 31                    | 185                                                     | Span 17, Conduit along Girder 1, 10' West of Pier 16                                    | Elec. Plans             |
| 31                    | 87                                                      | Span 18, Conduit along Girder 1, 10' East of Pier 16                                    | Elec. Plans             |
| 31                    | 91                                                      | Span 20, Conduit along Girder 1, 5' East of Pier 18                                     | Elec. Plans             |
| 31                    | 213                                                     | Span 22, Conduit along Girder 1 at Midspan                                              | Elec. Plans             |
| 31                    | 45                                                      | Span 23, Conduit between Girders 4 and 5, between 4th and 5th Cross Frames from Pier 21 | Elec. Plans             |
| 31                    | 95                                                      | Span 23, Conduit along Girder 1, 5' from East Abutment                                  | Elec. Plans             |
| 31                    | 202                                                     | Span 23, Conduit along Girder 5 at East Abutment                                        | Elec. Plans             |
| 31                    | 96                                                      | Span 23, Conduit at East Abutment between Girders 3 and 4                               | Elec. Plans             |
| 31                    | 128                                                     | Span 23, Conduit at East Abutment, South Corner                                         | Elec. Plans             |

Notes:  
See Sheets S9 thru S19 for repair identification numbers.



|              |                |           |
|--------------|----------------|-----------|
| USER NAME =  | DESIGNED - RLM | REVISED - |
|              | CHECKED - CSG  | REVISED - |
| PLOT SCALE = | DRAWN - AEC    | REVISED - |
| PLOT DATE =  | CHECKED - RLM  | REVISED - |

STATE OF ILLINOIS  
DEPARTMENT OF TRANSPORTATION

2024 NBIS REFERENCE TABLES - 1  
STRUCTURE NO. 090-0115


SHEET S7 OF S214 SHEETS

| F.A.P.<br>RTE.     | SECTION       | COUNTY   | TOTAL<br>SHEETS  | SHEET<br>NO. |
|--------------------|---------------|----------|------------------|--------------|
| 317                | (15B-1)BP,BRR | PEO/TAZ  | 418              | 177          |
| CONTRACT NO. 68E44 |               |          |                  |              |
|                    |               | ILLINOIS | FED. AID PROJECT |              |

MODEL: Default  
FILE NAME: P:\4312-WB\cClugageRchab\CADD\Structural\\_SN\_090-0115\_WBMainBridge\_Final\_Plans\0900115-68E44-008-NBIS2.dgn

| Repair I.D.            | 04/25/2024 NBIS<br>Inspection<br>Deficiency<br>Item No. | Location                                                              | Sheet<br>No. of<br>S214 |
|------------------------|---------------------------------------------------------|-----------------------------------------------------------------------|-------------------------|
| Structure Painting     | 1                                                       | All Spans, Structural Steel Throughout                                |                         |
| Structure Painting     | 123                                                     | Span 13, Strut at Floorbeam 33                                        |                         |
| Bridge Deck            | 2                                                       | All Spans, Bridge Deck, Throughout                                    |                         |
| Bridge Deck            | 3                                                       | All Spans, Deck Drains, Throughout                                    |                         |
| Bridge Deck            | 97                                                      | All Spans, Parapets, Throughout                                       |                         |
| Bridge Deck            | 52                                                      | Span 6, Drain Pipe Hanger at Pier 4                                   |                         |
| Bridge Deck            | 107                                                     | Span 12, Drain Pipe, South Side of Panel 10                           |                         |
| Expansion Joints       | 108                                                     | Span 13, Finger Plate Trough at L21                                   | S124                    |
| Expansion Joints       | 183                                                     | Pier 13, Finger Plate, Sliding Plate at North Parapet                 | S127                    |
| FB Flange to Web Welds | 165                                                     | Span 13, Floorbeam 21 at North and South Ends                         | S158                    |
| FB Flange to Web Welds | 180                                                     | Span 13, Floorbeam 34 at South End                                    | S158                    |
| FB Flange to Web Welds | 191                                                     | Span 14, Floorbeam 52 at South End                                    | S158                    |
| FB Flange to Web Welds | 182                                                     | Span 14, Floorbeam 54 at South End                                    | S157                    |
| Lower Chords           | 170                                                     | Spans 12 and 14, Lower Chords, L0 to L10 and L44 to L54               | S152                    |
| Misc. Fastener Repairs | 50                                                      | Span 4, Girder 3, at Field Splice                                     | S180                    |
| Misc. Fastener Repairs | 51                                                      | Span 5, Girder 5, at Field Splice                                     | S180                    |
| Misc. Fastener Repairs | 172                                                     | Span 7, Girder 1, 1st Splice East of Pier 5                           | S180                    |
| Misc. Fastener Repairs | 130                                                     | Span 7, Lateral Bracing at Girder 1, Floorbeam 5                      | S180                    |
| Misc. Fastener Repairs | 192                                                     | Span 8, Girder 1 between Floorbeams 2 and 3                           | S180                    |
| Misc. Fastener Repairs | 59                                                      | Span 9, Lateral Bracing at Midpoint Floorbeam 2                       | S180                    |
| Misc. Fastener Repairs | 60                                                      | Span 9, Floorbeam 9 at Girder 1                                       | S180                    |
| Misc. Fastener Repairs | 205                                                     | Span 11, Girder 1, 1st Splice East of Pier 5                          | S180                    |
| Misc. Fastener Repairs | 132                                                     | Span 12, Top Lateral Bracing, U15-U2N at U1S                          | S180                    |
| Misc. Fastener Repairs | 101                                                     | Span 12, Top Lateral Bracing, U8N-U9S at U8N                          | S180                    |
| Misc. Fastener Repairs | 193                                                     | Span 12, U16S, Inside Gusset Plate                                    | S180                    |
| Misc. Fastener Repairs | 194                                                     | Span 13, U17S, Outside Gusset Plate                                   | S180                    |
| Misc. Fastener Repairs | 102                                                     | Span 13, L22N-L23N, Web Splice at L23N                                | S180                    |
| Misc. Fastener Repairs | 141                                                     | Span 13, Lower Lateral Bracing, L23N to Midpoint Floorbeam 24 at L23N | S180                    |
| Misc. Fastener Repairs | 74                                                      | Span 13, U27N, Inside Gusset Plate                                    | S180                    |
| Misc. Fastener Repairs | 78                                                      | Pier 12, South Truss Bearing                                          | S180                    |
| Misc. Fastener Repairs | 40                                                      | Span 14, U39S, Inside Gusset Plate                                    | S180                    |
| Misc. Fastener Repairs | 81                                                      | Span 14, Stringer 7 at Floorbeam 46, Panel 46                         | S180                    |
| Misc. Fastener Repairs | 160                                                     | Span 14, North End of Floorbeam 46                                    | S180                    |
| Misc. Fastener Repairs | 208                                                     | Span 14, U47S, Gusset Plate                                           | S180                    |
| Misc. Fastener Repairs | 210                                                     | Span 14, Stringer 1 at Floorbeam 50, Panel 50                         | S180                    |
| Misc. Fastener Repairs | 198                                                     | Span 16, Lateral Bracing at Girder 5, 7th Connection from Pier 14     | S180                    |
| Misc. Fastener Repairs | 199                                                     | Span 16, Midspan of Girder 5, 4th drain from Pier 15                  | S180                    |
| Misc. Fastener Repairs | 83                                                      | Span 16, Girder 2, at Field Splice                                    | S180                    |
| Misc. Fastener Repairs | 84                                                      | Span 16, Lateral Bracing at Girder 1, 1st Connection West of Pier 15  | S180                    |
| Misc. Fastener Repairs | 110                                                     | Span 17, Girder 1, 30' East of Pier 15                                | S180                    |
| Misc. Fastener Repairs | 103                                                     | Span 17, Girder 5, 30' East of Pier 15                                | S180                    |
| Misc. Fastener Repairs | 42                                                      | Span 17, Girder 5, at 10th, 15th, and 20th Stiffeners West of Pier 16 | S180                    |
| Misc. Fastener Repairs | 104                                                     | Span 18, Girder 1, 20' West of Pier 17                                | S180                    |
| Misc. Fastener Repairs | 90                                                      | Span 19, Girder 1, at Web Field Splice, West End of Span              | S180                    |
| Misc. Fastener Repairs | 111                                                     | Span 19, Girder 5, 30' East of Pier 17 and 15' West of Pier 18        | S180                    |
| Misc. Fastener Repairs | 200                                                     | Span 19, Lateral Bracing at Girder 1, 9th Connection from Pier 17     | S180                    |
| Misc. Fastener Repairs | 43                                                      | Span 19, Girder 1, 30' West of Pier 18                                | S180                    |
| Misc. Fastener Repairs | 105                                                     | Span 20, Lateral Bracing at Girder 4, 7th Connection from Pier 18     | S180                    |
| Misc. Fastener Repairs | 126                                                     | Span 20, Girder 3, 4th Cross Frame from Pier 18                       | S180                    |
| Misc. Fastener Repairs | 127                                                     | Span 22, Girder 1, at 1st Drain East of Pier 20                       | S180                    |

MODEL: Default  
FILE NAME: P:\4312-WB\c\JugageRchab\CADD\Structural\_S\N 090-0115\_WBMainBridge\_Final Plans\0900115-68E44-009-Repair\Schedules01.dgn

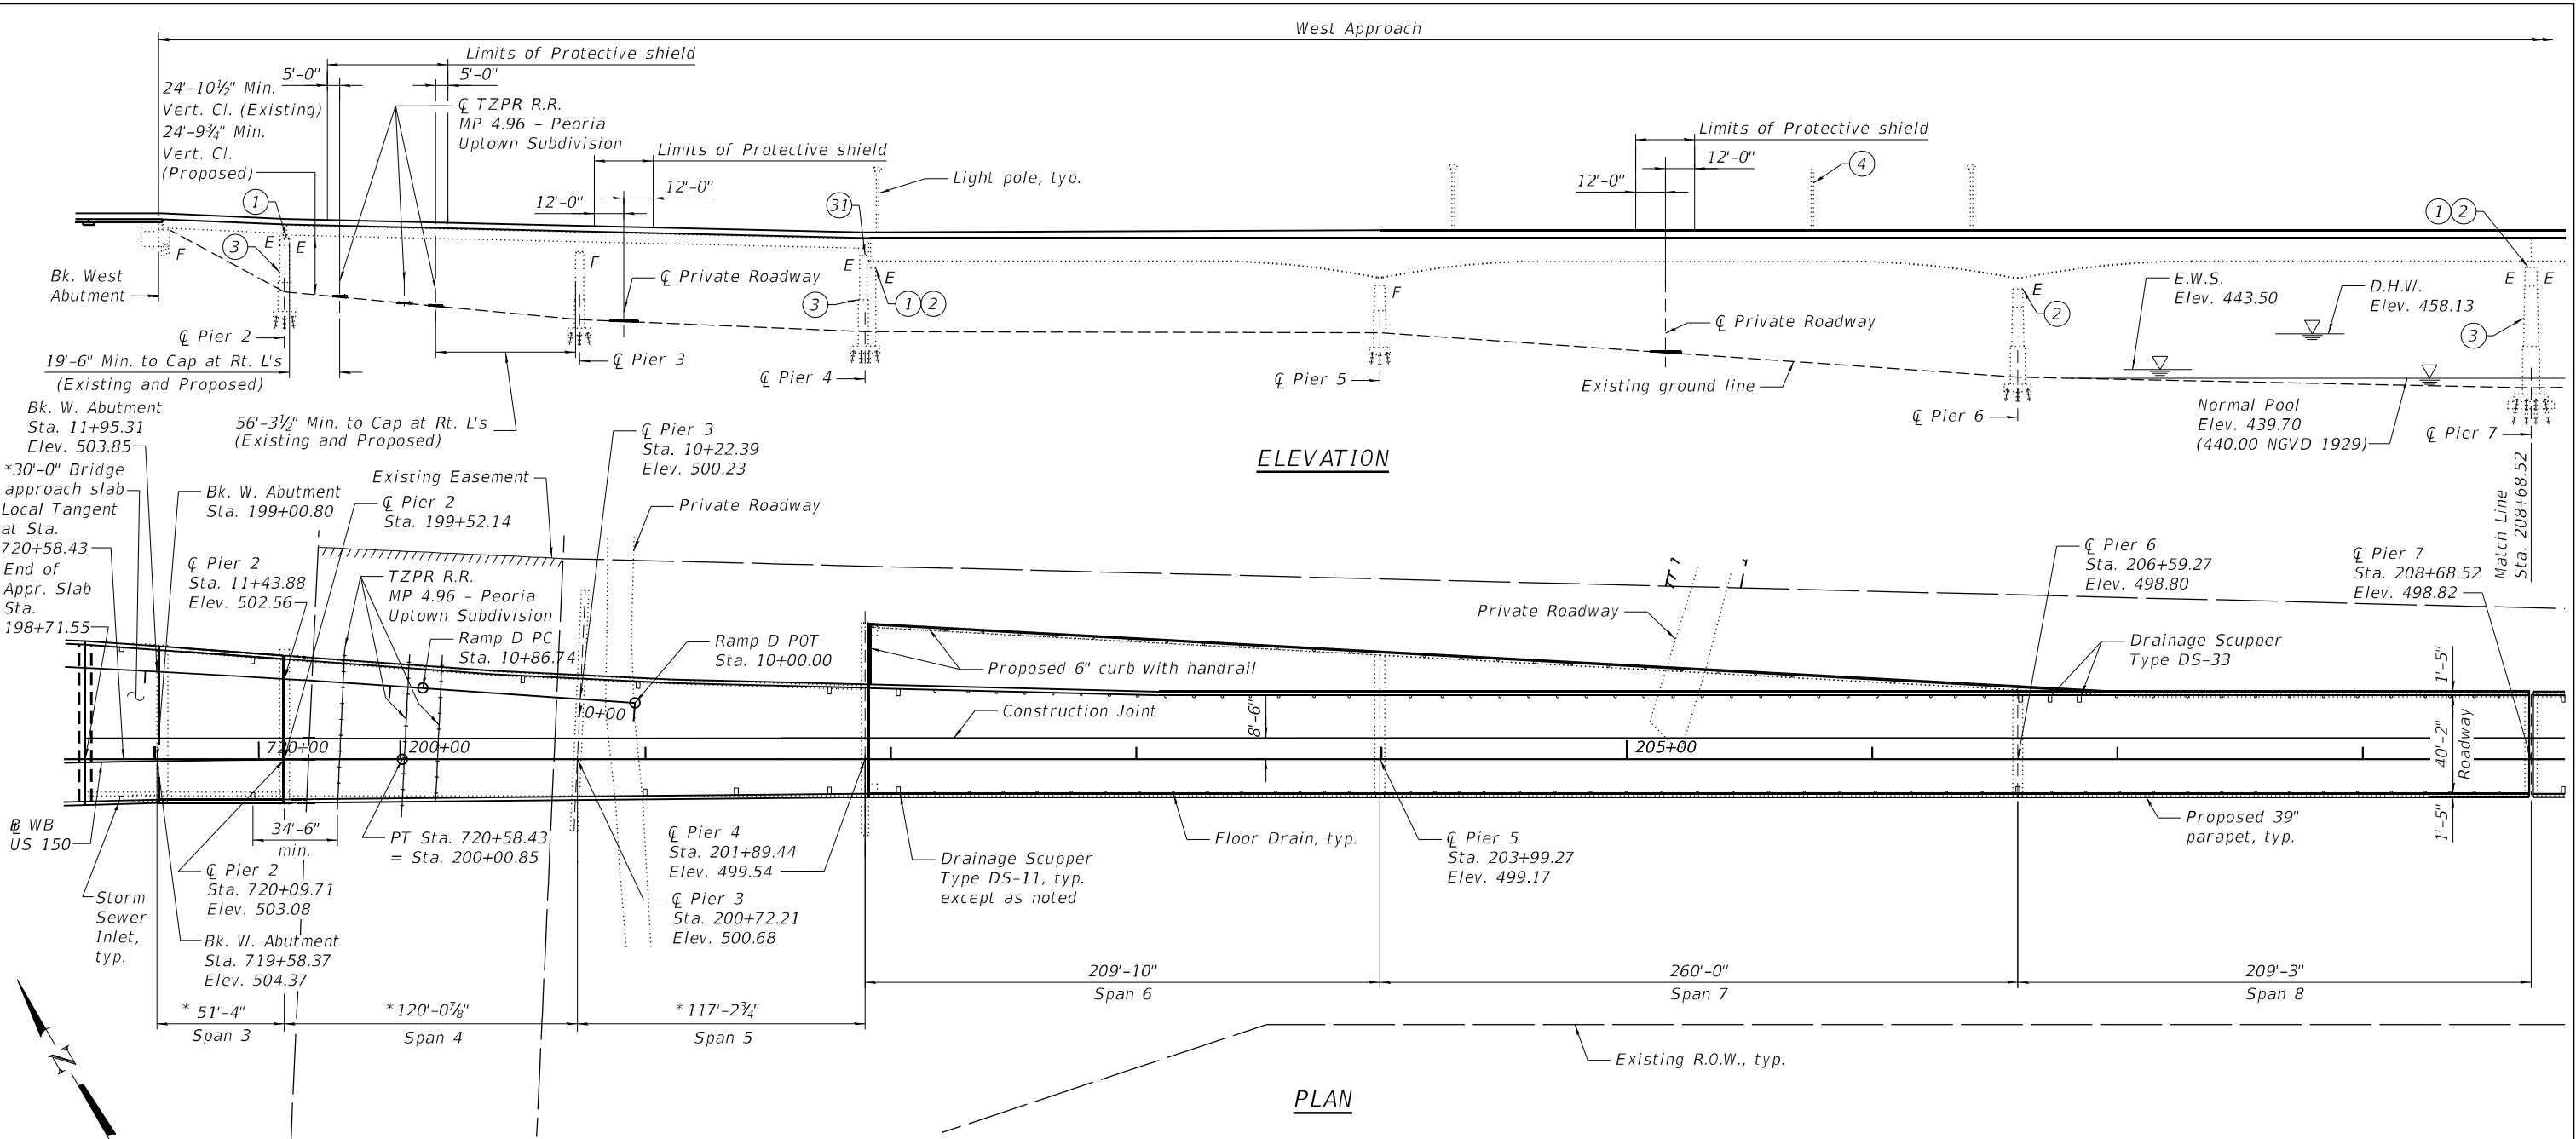

| WEST APPROACH REPAIR SCHEDULE - 1 |                                |   |   |
|-----------------------------------|--------------------------------|---|---|
| ID. NO.                           | Item                           | Location (NBIS Item Number)                                                                         | Action   |
| -                                 | Bridge Deck                    | West Abutment to East Abutment (2, 3, 52, 97)                                                       | Remove and replace bridge deck and parapets. Install shear studs in negative moment regions on existing beams in Spans 4 and 5 and along full length of existing girders and stringers in Spans 6 thru 8 as part of this work. |
| -                                 | Bridge Approach Slab           | West Bridge Approach Slab                                                                           | Remove and replace bridge approach slabs and parapets   |
| -                                 | Expansion Joints               | Expansion joints at Pier 2, Pier 4 and Pier 7                                                       | Replace expansion joints   |
| -                                 | Protective Coat                | West Bridge Approach Slab to East Bridge Approach Slab                                              | Apply protective coat to top of deck and parapets   |
| -                                 | Structure Painting             | West Abutment to East Abutment (1)                                                                  | Clean and paint entire superstructure and fixed bearings   |
| -                                 | Miscellaneous Fastener Repairs | Various members, Various locations (50, 51, 130, 172, 192)                                          | Replace defective or missing fasteners; fill misdrilled holes with bolts   |
| 1                                 | Concrete Sealer                | Pier 2, Pier 4 and Pier 7                                                                           | Apply concrete sealer to pier cap under expansion joints   |
| 2                                 | Bearings                       | Expansion bearings at Pier 4 (East bearings only) (98, 129), Pier 6 (99, 100) and Pier 7 (113, 114) | Replace expansion bearings   |
| 3                                 | Pier                           | Pier 2 (49), Pier 4 (53) and Pier 7 (22)                                                            | Structural Repair of Concrete and/or Epoxy Crack Sealing   |
| 4                                 | Sign Structure                 | Near Pier 6 (173)                                                                                   | Remove existing sign structure; install new sign structure in Span 5   |
| 31                                | Electrical Components**        | North Parapet at Pier 4 (171)                                                                       | Repair junction box   |


\* Dimensions measured along Baseline.

\*\* See Electrical Plans for repair and/or replacement details.


Notes:  
See Electrical Plans for lighting details.  
See Roadway Plans for sign structure details.  
Elevations shown on plan view are after grinding.




MODEL: Default  
FILE NAME: P:\4312-WB\c\ClugagcRchab\CADD\Structural\_SN 090-0115\_WBMainBridge\_Final Plans\0900115-68E44-010-Repairs\Schedules02.dgn

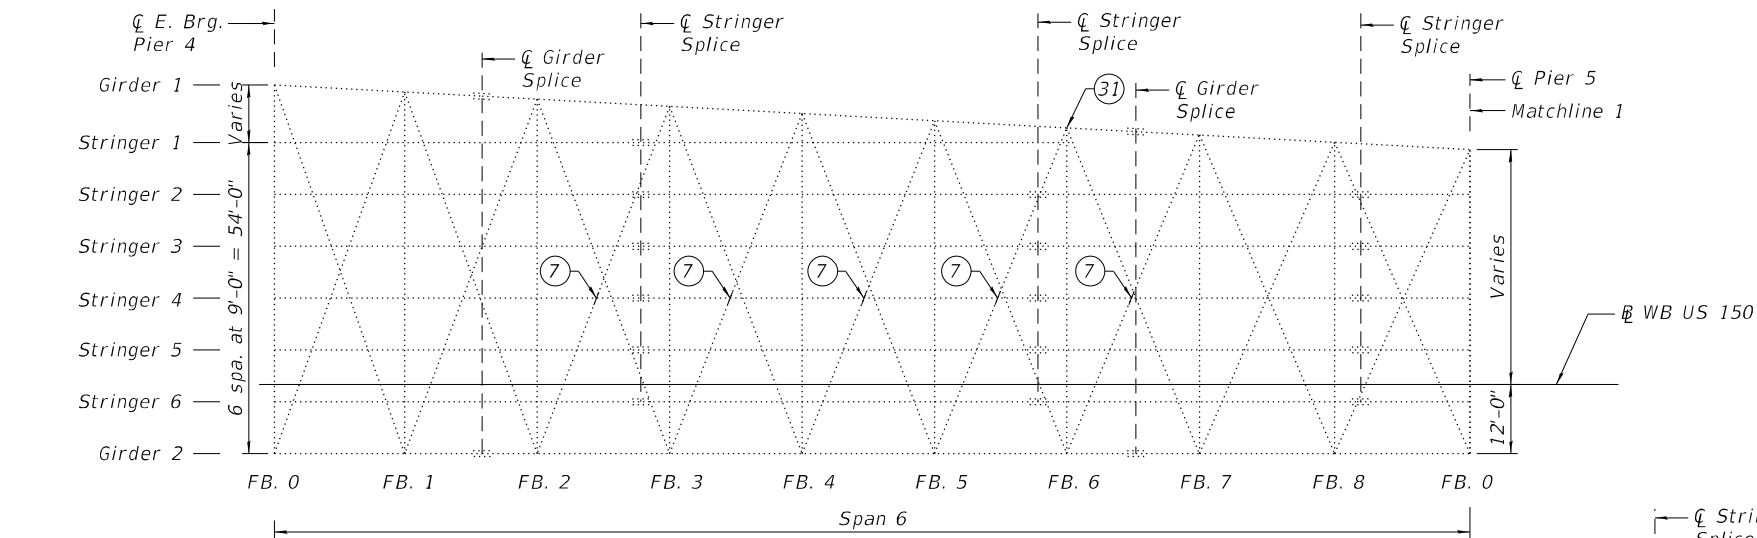

FRAMING PLAN - SPAN 6

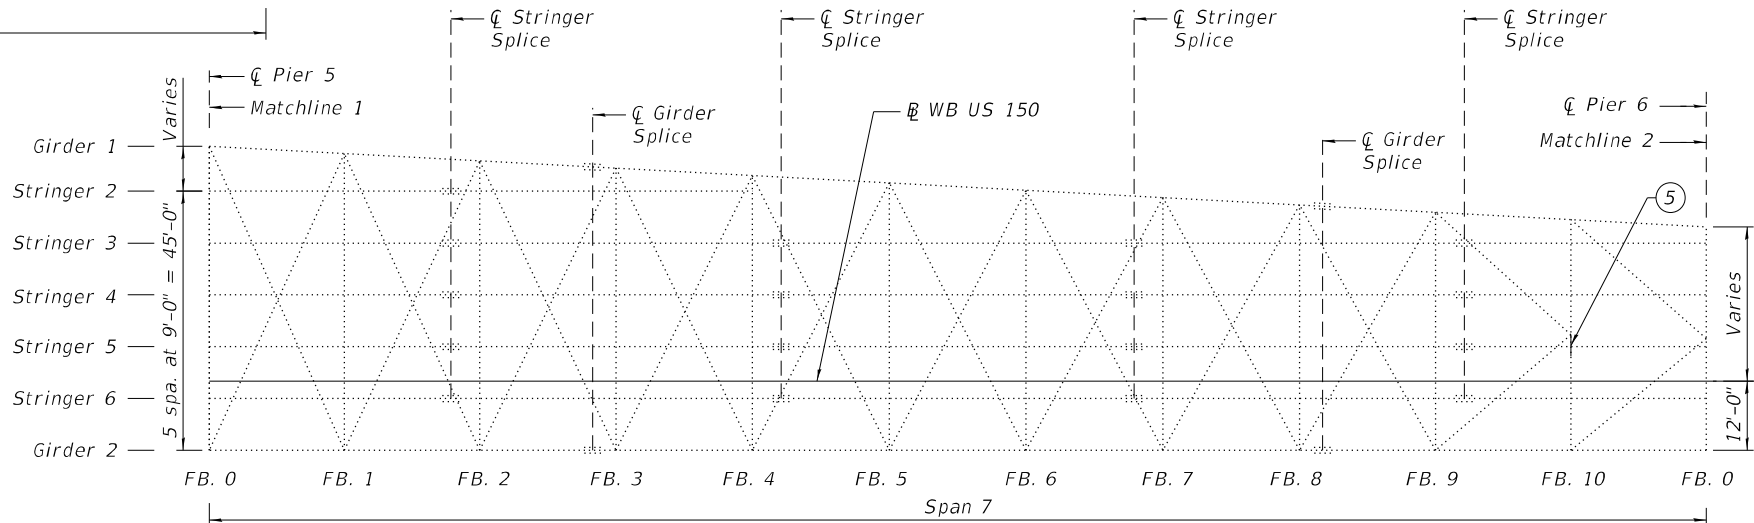

FRAMING PLAN - SPAN 7

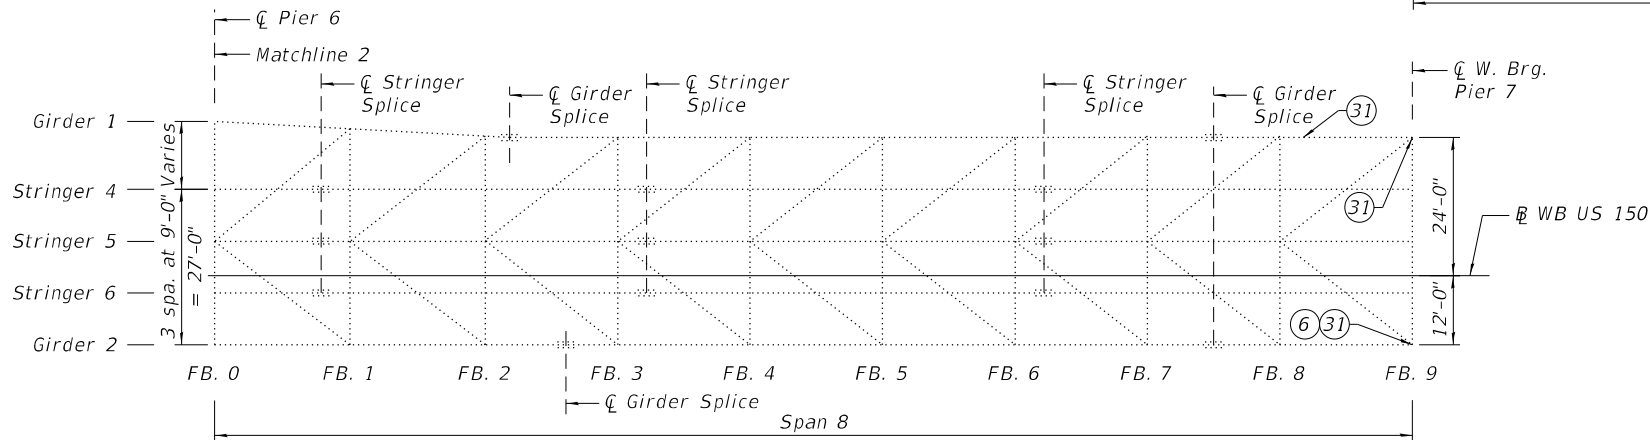


FRAMING PLAN - SPAN 8

\* See Electrical Plans for repair and/or replacement details.

| WEST APPROACH REPAIR SCHEDULE - 2 |                        |   |                                         |
|-----------------------------------|------------------------|---|-----------------------------------------|
| ID. NO.                           | Item                   | Location (NBIS Item Number)   | Action                                  |
| 5                                 | Floorbeam Stiffener    | Span 7, Stiffener at FB. 10 beneath Stringer 5, Panel 11 (55)                                                                                              | Repair cracked weld                     |
| 6                                 | Girder Web             | Span 8, Girder 2 at Pier 7 (115)   | Install web repair plates and/or angles |
| 7                                 | Lateral Bracing        | Span 6, Panels 3, 4, 5, 6 and 7 (20)   | Replace broken or missing hanger rod    |
| 31                                | Electrical Components* | Span 6, Girder 1 at FB. 6, Panel 7 (54); Span 8, Girder 1 between FB. 7 and FB. 9 (58); Span 8, Girder 1 at Pier 7 (203); Span 8, Girder 2 at Pier 7 (204) | Repair broken conduit                   |

MODEL: Default  
FILE NAME: P:\4312-WB\c\ClgaggeRchab\CADD\Structural\_SN\_090-0115\_WBMainBridge\_Final Plans\0900115-68E44-011-Repairschedules03.dgn

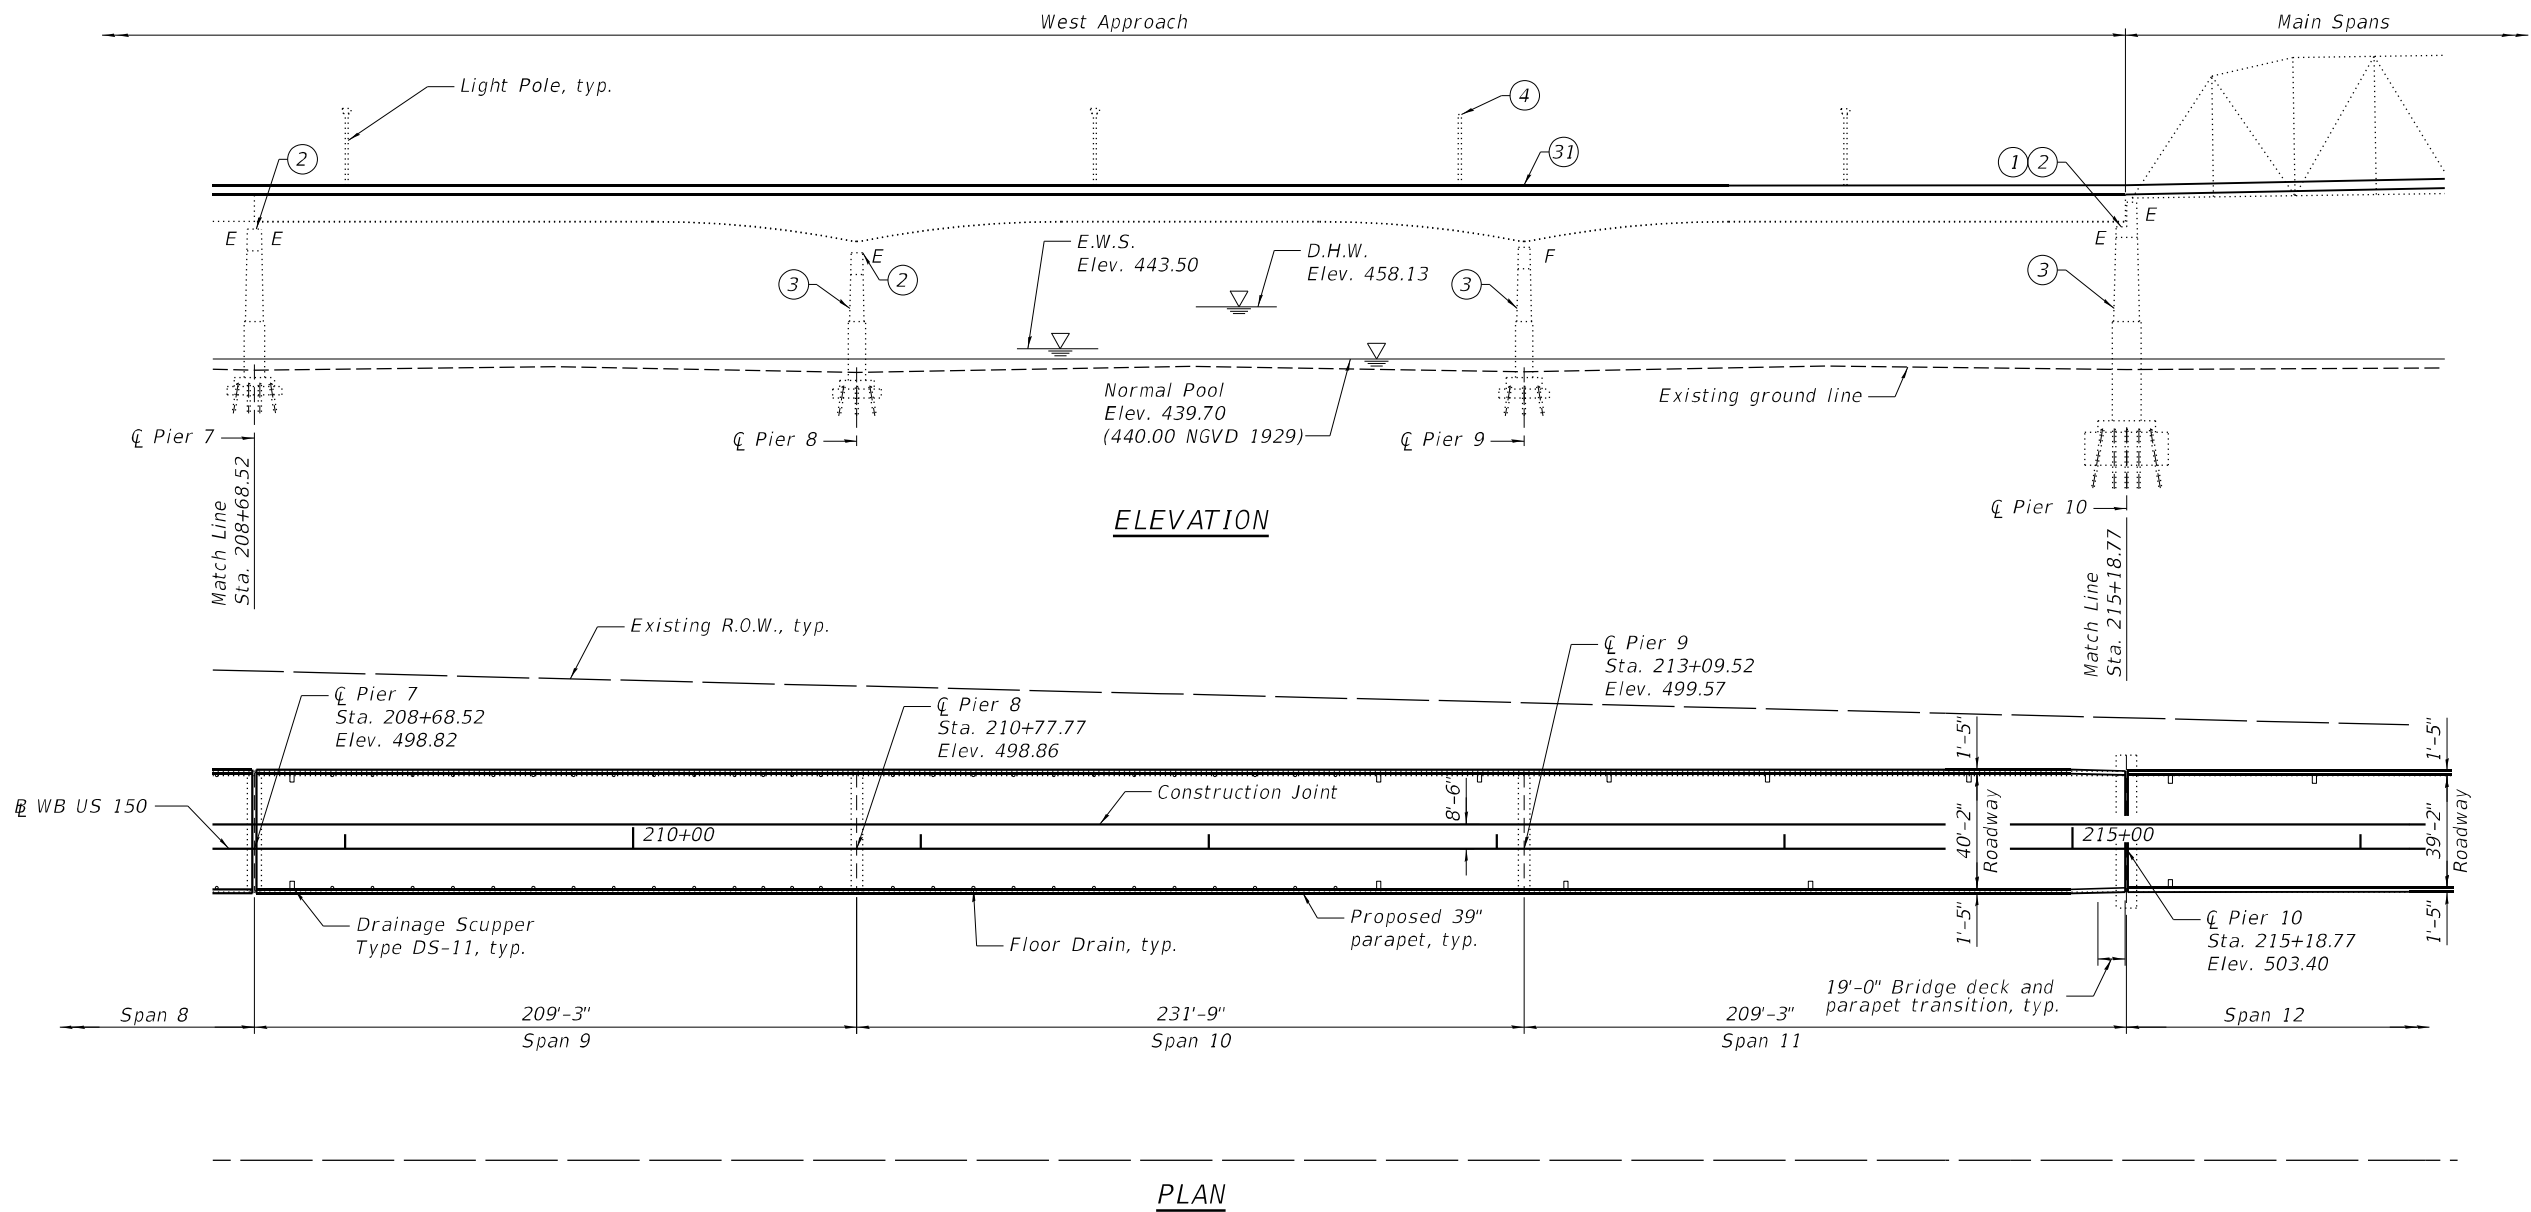

| WEST APPROACH REPAIR SCHEDULE - 3 |                                |                                                                  |   |
|-----------------------------------|--------------------------------|------------------------------------------------------------------|---|
| ID. NO.                           | Item                           | Location (NBIS Item Number)                                      | Action   |
| -                                 | Bridge Deck                    | West Abutment to East Abutment (2, 3, 97)                        | Remove and replace bridge deck and parapets. Install shear studs on existing girders and stringers in Spans 9 thru 11 as part of this work |
| -                                 | Expansion Joints               | Expansion joint at Pier 10 (106)                                 | Replace expansion joints   |
| -                                 | Protective Coat                | West Bridge Approach Slab to East Bridge Approach Slab           | Apply protective coat to top of deck and parapets                                                                                          |
| -                                 | Structure Painting             | West Abutment to East Abutment (1)                               | Clean and paint structural steel of entire superstructure and fixed bearings                                                               |
| -                                 | Miscellaneous Fastener Repairs | Various members, Various locations (59, 60 and 205)              | Replace defective or missing fasteners; fill misdrilled holes with bolts                                                                   |
| 1                                 | Concrete Sealer                | Pier 10                                                          | Apply concrete sealer to pier cap under expansion joints                                                                                   |
| 2                                 | Bearings                       | Expansion bearings at Pier 7, Pier 8 (61) and Pier 10 (186, 187) | Replace expansion bearings   |
| 3                                 | Pier                           | Piers 8 (26), 9 (63) and 10 (28)                                 | Structural Repair of Concrete and/or Epoxy Crack Sealing                                                                                   |
| 4                                 | Sign Structure                 | Near Pier 9 (175)                                                | Remove existing sign structure   |
| 31                                | Electrical Components*         | North Parapet at Pier 9 (174)                                    | Repair junction box   |

\* See Electrical Plans for repair and/or replacement details.

Notes:  
See Electrical Plans for lighting details.  
Elevations shown on plan view are after grinding.



|              |                |           |
|--------------|----------------|-----------|
| USER NAME =  | DESIGNED - YSS | REVISED - |
|              | CHECKED - RLM  | REVISED - |
| PLOT SCALE = | DRAWN - AEC    | REVISED - |
| PLOT DATE =  | CHECKED - RLM  | REVISED - |

STATE OF ILLINOIS  
DEPARTMENT OF TRANSPORTATION


GENERAL PLAN AND ELEVATION REPAIR SCHEDULE - 3  
STRUCTURE NO. 090-0115

SHEET S11 OF S214 SHEETS


| F.A.P. RTE.        | SECTION       | COUNTY           | TOTAL SHEETS | SHEET NO. |
|--------------------|---------------|------------------|--------------|-----------|
| 317                | (15B-1)BP,BRR | PEO/TAZ          | 418          | 181       |
| CONTRACT NO. 68E44 |               |                  |              |           |
| ILLINOIS           |               | FED. AID PROJECT |              |           |



MODEL: Default  
FILE NAME: P:\4312-WB\c\JugagcRehab\CADD\Structural\_SN 090-0115\_WBMainBridge\_Final Plans\0900115-68E44-012-Repair\Schedules04.dgn

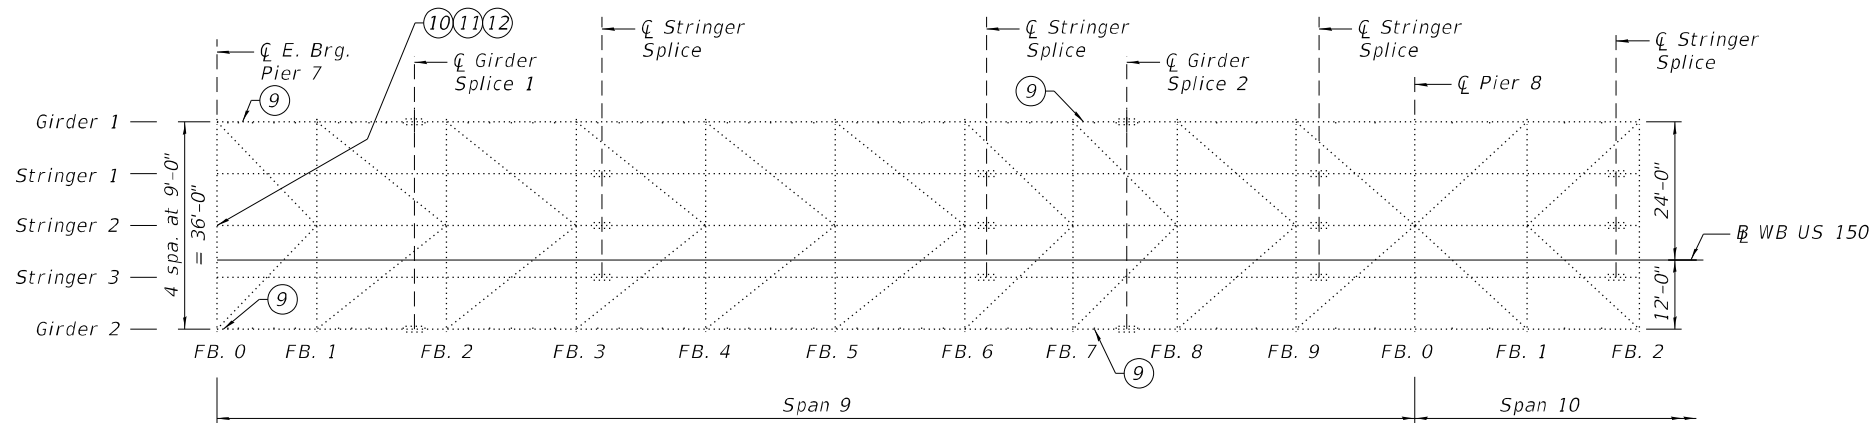

FRAMING PLAN - SPAN 9 AND SPAN 10 (PARTIAL)

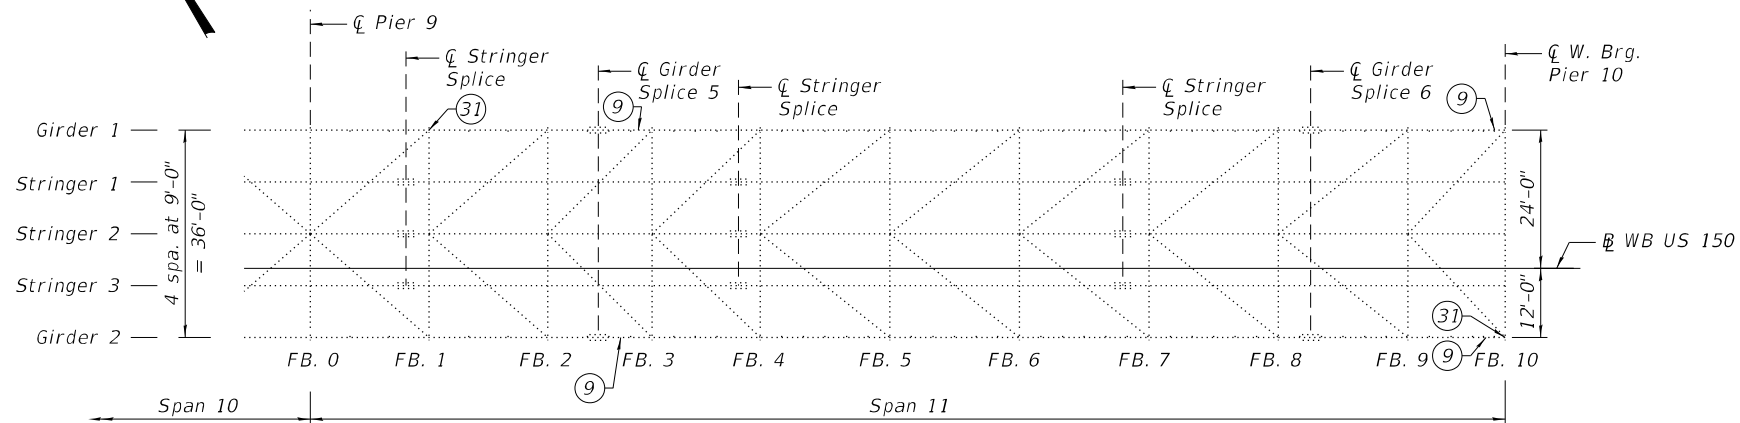

FRAMING PLAN - SPAN 11

\* See Electrical Plans for repair and/or replacement details.

| WEST APPROACH REPAIR SCHEDULE - 4 |                              |                                                                                      |                                          |
|-----------------------------------|------------------------------|--------------------------------------------------------------------------------------|------------------------------------------|
| ID. NO.                           | Item                         | Location (NBIS Item Number)                                                          | Action                                   |
| 9                                 | Girder Strengthening         | Spans 9 and 11, Girders 1 and 2, near Piers 7 and 10 and near Girder Splices 2 and 5 | Install additional transverse stiffeners |
| 10                                | Cross Frame Bottom Strut     | Span 9 at Pier 7 under FB. 0 (131)                                                   | Replace in-kind                          |
| 11                                | Cross Frame Diagonal Bracing | Span 9 at Pier 7 under FB. 0 (131)                                                   | Replace in-kind                          |
| 12                                | Floorbeam Flange             | Span 9, FB. 0, Bottom Flange, Full Length (116)                                      | Install repair plates and/or angles      |
| 31                                | Electrical Components*       | Span 11, Girder 1 at FB. 1 (176); Pier 10 at South Bearing (206)                     | Repair broken conduit                    |



|              |                |           |
|--------------|----------------|-----------|
| USER NAME =  | DESIGNED - YSS | REVISED - |
| PLOT SCALE = | CHECKED - RLM  | REVISED - |
| PLOT DATE =  | DRAWN - AEC    | REVISED - |
|              | CHECKED - RLM  | REVISED - |


STATE OF ILLINOIS  
DEPARTMENT OF TRANSPORTATION

GENERAL PLAN AND ELEVATION REPAIR SCHEDULE - 4  
STRUCTURE NO. 090-0115

SHEET S12 OF S214 SHEETS

| F.A.P. RTE.               | SECTION       | COUNTY  | TOTAL SHEETS | SHEET NO. |
|---------------------------|---------------|---------|--------------|-----------|
| 317                       | (15B-1)BP,BRR | PEO/TAZ | 418          | 182       |
| CONTRACT NO. 68E44        |               |         |              |           |
| ILLINOIS FED. AID PROJECT |               |         |              |           |

MODEL: Default  
FILE NAME: P:\4312-WB\c\JugagcRchab\CADD\Structural\SN 090-0115-WBMainBridge\_Final Plans\0900115-68E44-Q13-Repair\Schedules05.dgn

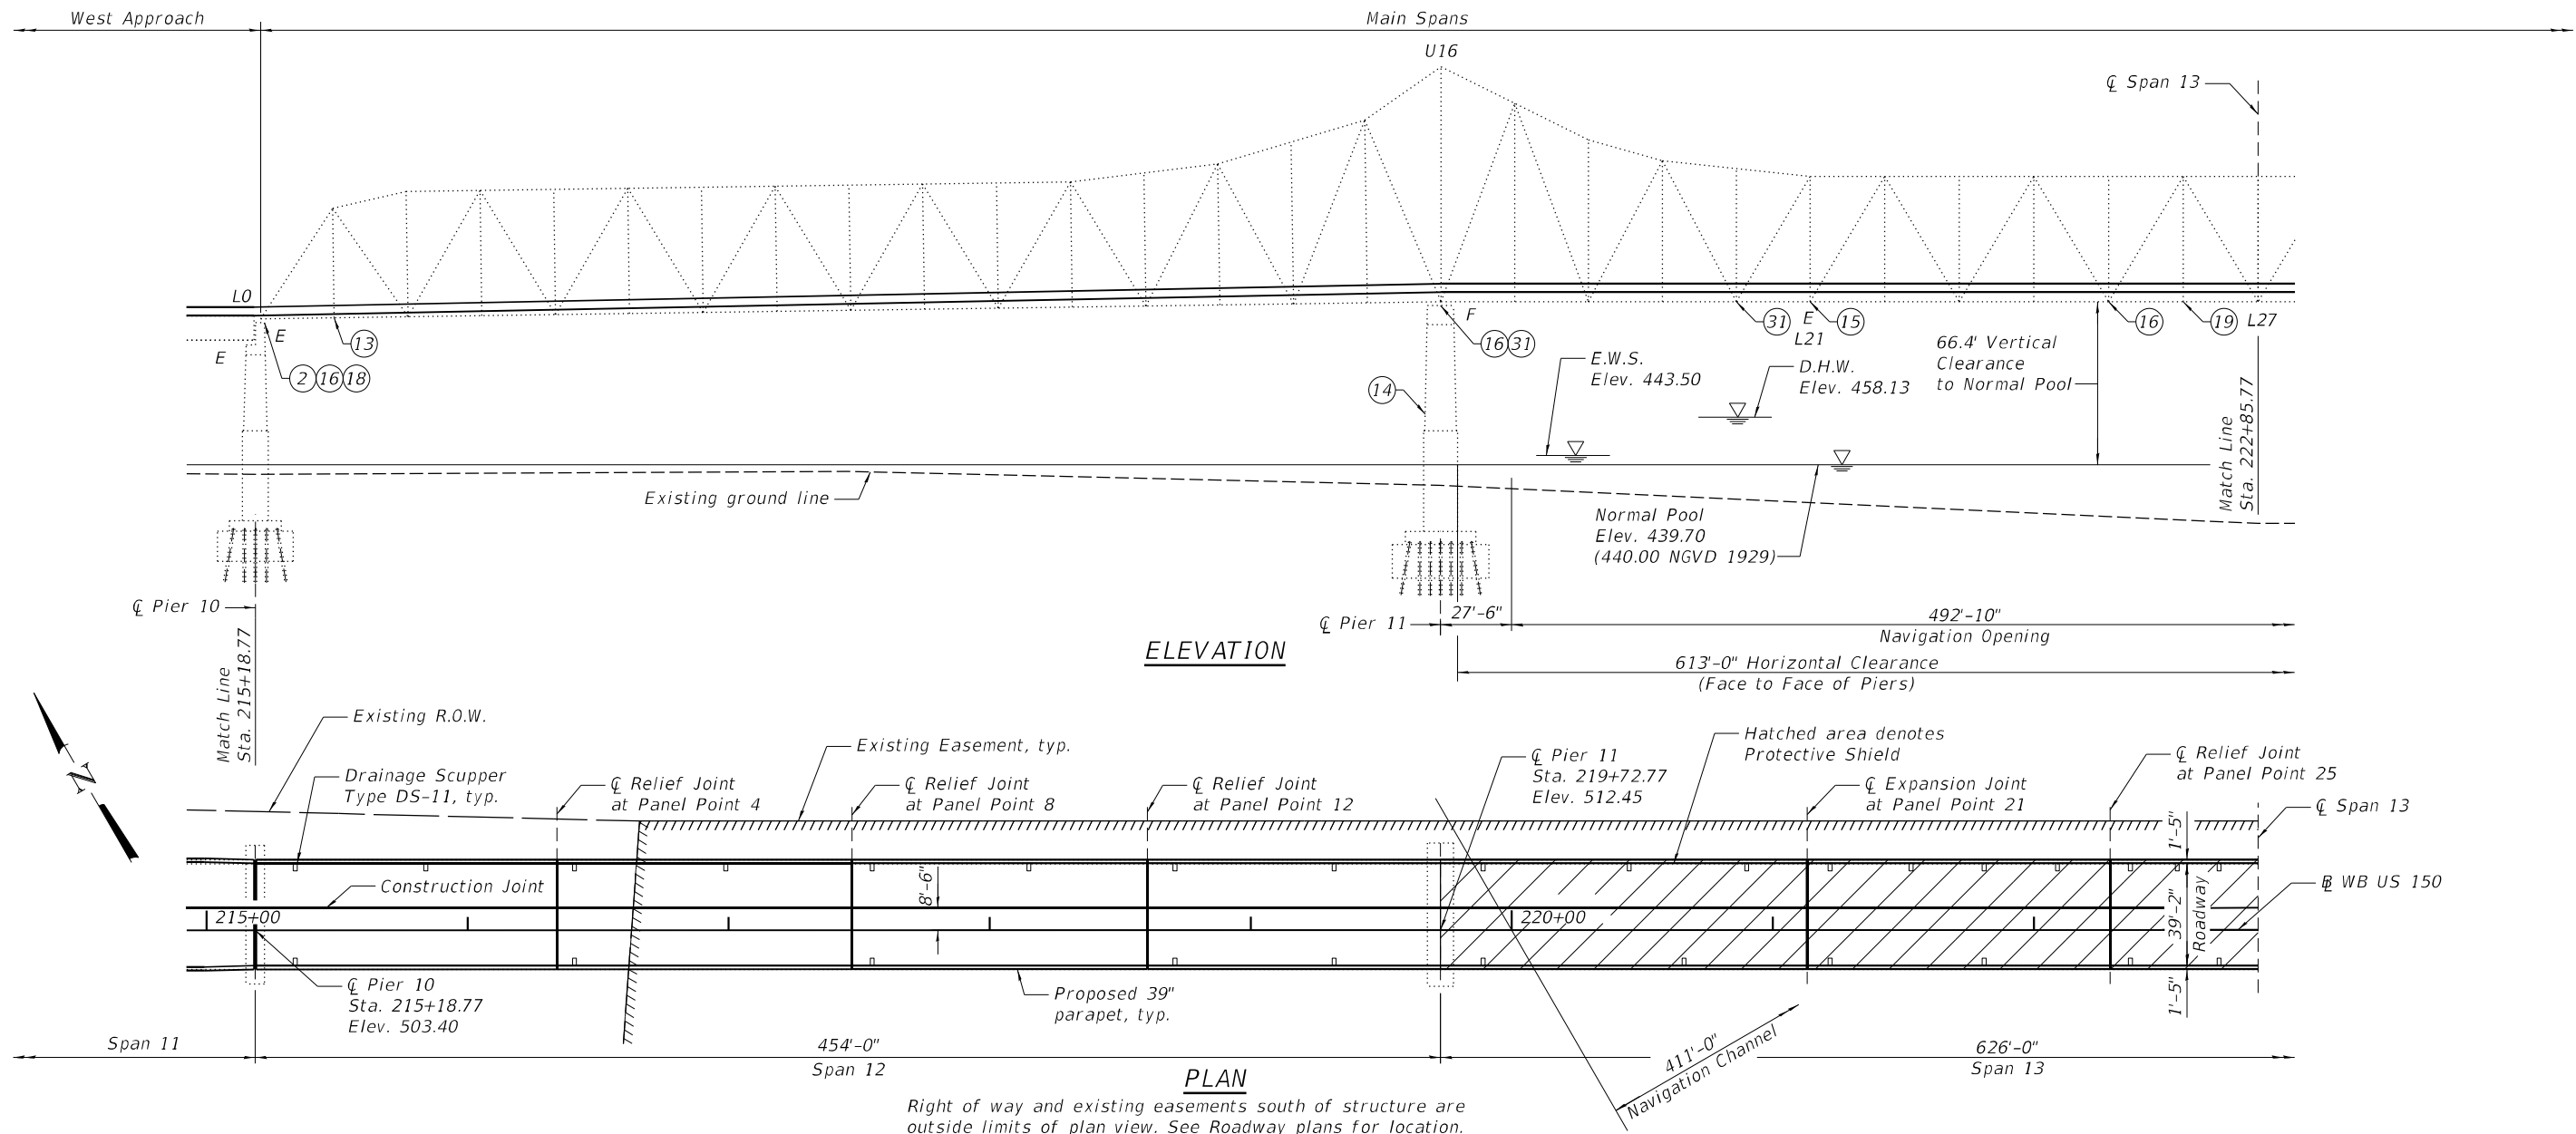


| MAIN SPAN REPAIR SCHEDULE - 1 |                                |                                                                   |   |
|-------------------------------|--------------------------------|-------------------------------------------------------------------|---|
| ID. NO.                       | Item                           | Location (NBIS Item Number)                                       | Action   |
| -                             | Bridge Deck                    | West Abutment to East Abutment (2, 3, 97, 107)                    | Remove and replace bridge deck and parapets. Install shear studs on existing stringers and floorbeams, except at FB0 and FB21C, as part of this work. |
| -                             | Expansion Joints               | Expansion joints at Panel Point 21 (108)                          | Replace expansion joints   |
| -                             | Relief Joints                  | Relief joints at Panel Points 4, 8, 12 and 25                     | Replace strip seals at stringer relief joints   |
| -                             | Protective Coat                | West Bridge Approach Slab to East Bridge Approach Slab            | Apply protective coat to top of deck and parapets   |
| -                             | Structure Painting             | West Abutment to East Abutment (1)                                | Clean and paint entire superstructure and fixed bearings                                                                                              |
| -                             | Miscellaneous Fastener Repairs | Various members, Various locations (101, 102, 132, 141, 193, 194) | Replace defective or missing fasteners; fill misdrilled holes with bolts                                                                              |
| -                             | Lower Chords                   | Full length (170)                                                 | Drill drain holes at panel points   |
| 2                             | Bearings                       | Expansion bearings at Pier 10                                     | Replace expansion bearings   |
| 13                            | Gusset Plate                   | L1S Inside Plate (133)                                            | Install repair plates and angles   |
| 14                            | Pier                           | Pier 11 (71)                                                      | Install steel straps over loose armor angle   |
| 15                            | Guide Pins                     | L21N (188) and L21S (189)                                         | Remove and replace existing guide pin and install repair plates                                                                                       |
| 16                            | Access Platforms               | At L0N, L16N and L25N (119)                                       | Reconstruct navigation light access platforms   |
| 18                            | Drainage System Repairs        | North side of Pier 10 (106)                                       | Clean clogged finger plate trough downspout   |
| 19                            | Welds                          | L26N-L27N at L26N (4)                                             | Grind cracked welds and remove unused bracket   |
| 31                            | Electrical Components*         | At L16N (207); At L20N (178)                                      | Repair broken navigation light and repair broken conduit                                                                                              |

\* See Electrical Plans for repair and/or replacement details.

Note:  
Elevations shown on plan view are after grinding.

MODEL: Default  
FILE NAME: P:\4312-WB\c\JugageRehab\CADD\Structural\\_{N 090-0115\_WBMainBridge\_Final Plans\0900115-68E44-014-Repair\Schedules06.dgn

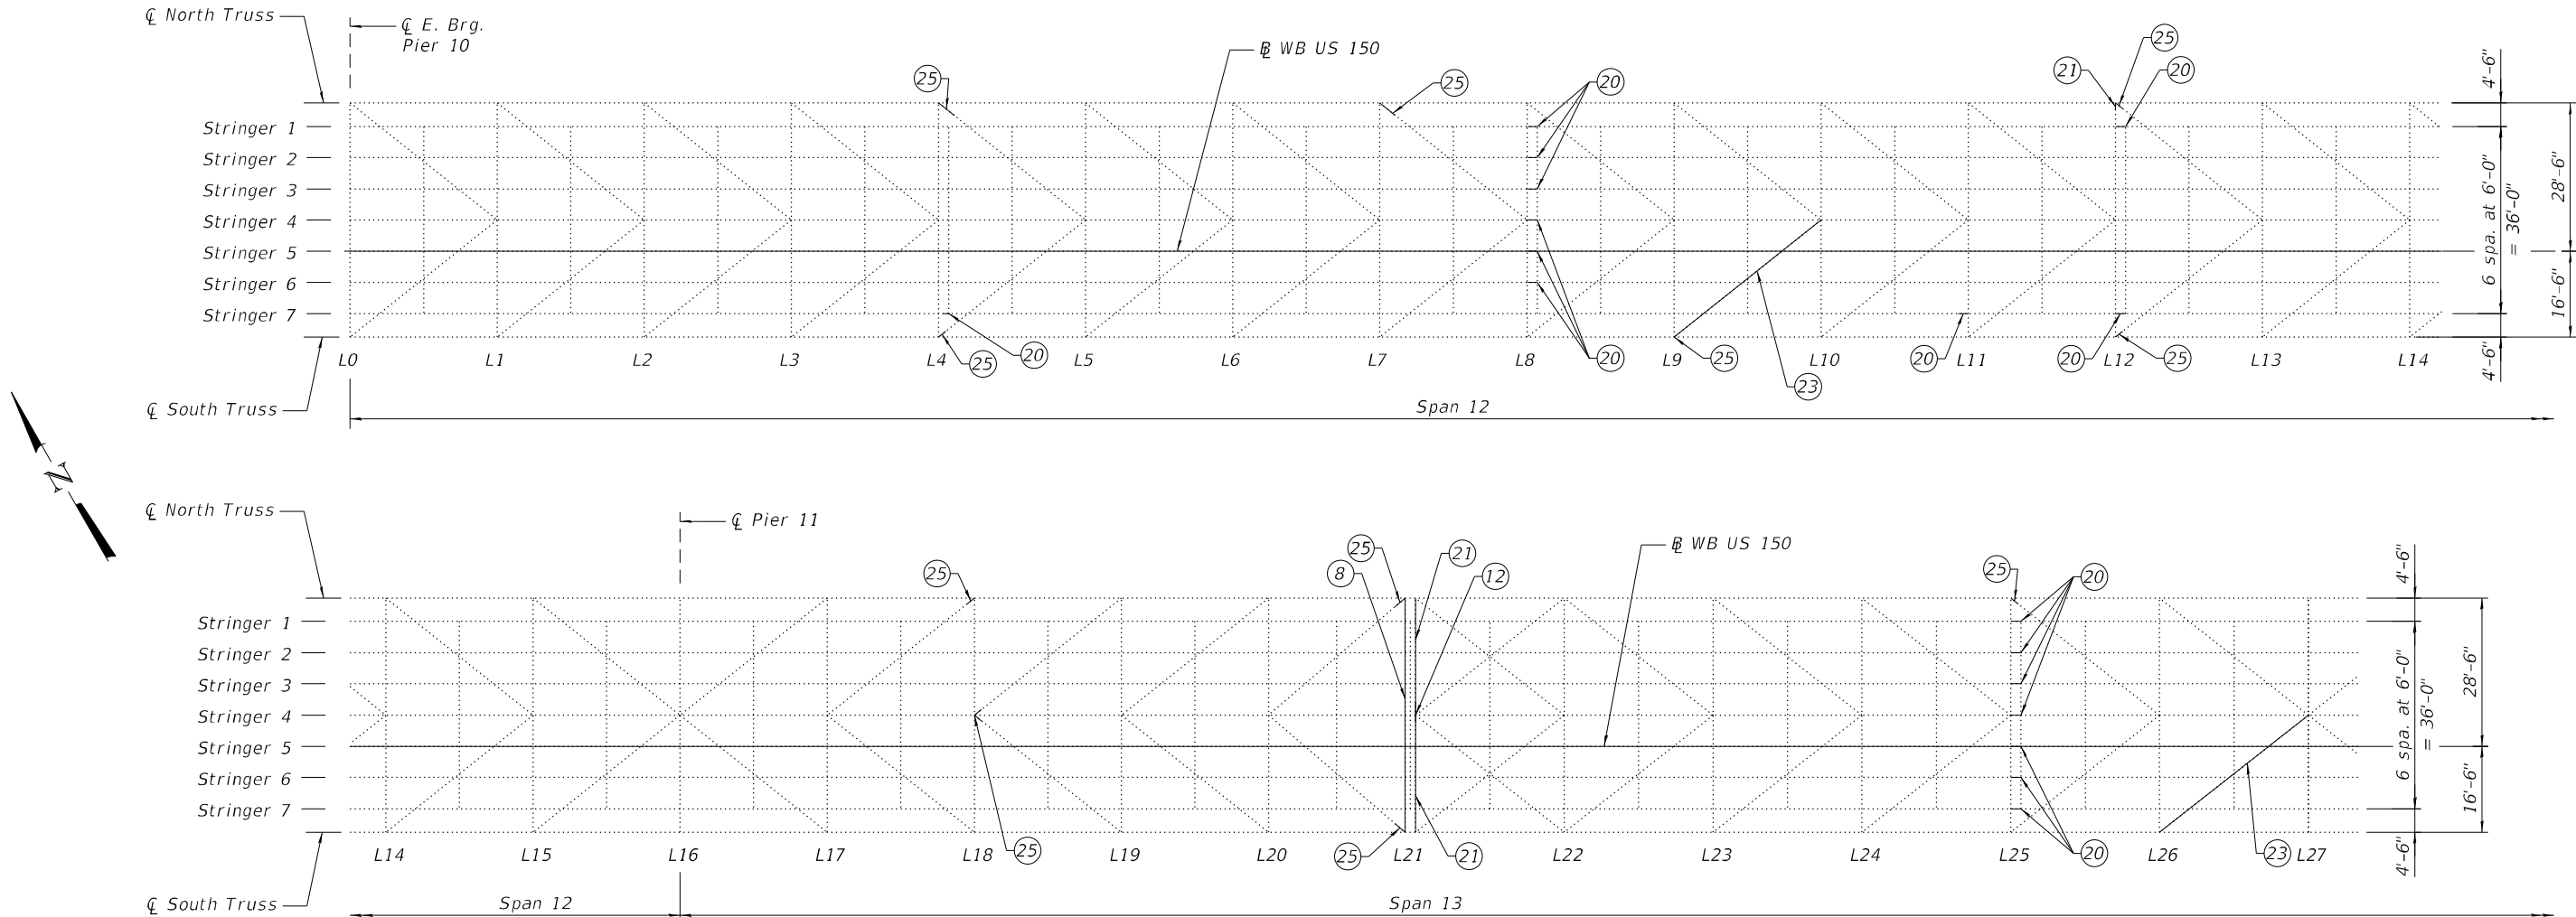

FRAMING PLAN

| MAIN SPAN REPAIR SCHEDULE - 2 |                                   |   |                                                                          |
|-------------------------------|-----------------------------------|---|--------------------------------------------------------------------------|
| ID. NO.                       | Item                              | Location (NBIS Item Number)   | Action                                                                   |
| -                             | Floorbeam Flange to Web Welds     | Both Ends of All Floorbeams except FB. 21C (165)   | Drill crack arrestor holes and/or install top flange stiffening retrofit |
| 8                             | Floorbeam Replacement             | FB. 21C   | Replace floorbeam                                                        |
| 12                            | Floorbeam Flange                  | FB. 21, Bottom Flange, Midspan (165)   | Install repair plates and/or angles                                      |
| 20                            | Stringer Web                      | Str. 7 at FB. 4, Pan. 5 (117); Str. 1 (134), 2 (135), 3 (163), 4 (136), 5 (137) and 6 (138) at FB. 8, Pan. 9; Str. 7 at FB. 11, Pan. 11 (34); Str. 1 (177) and 7 (118) at FB. 12, Pan. 13; Str. 1 (143), 2 (144), 3 (145), 4 (146), 5 (147), 6 (148), and 7 (149) at FB. 25, Pan. 26 | Install web repair plates and/or angles                                  |
| 21                            | Floorbeam Web                     | FB. 12, North End (164); FB. 21, North and South Ends (165)   | Install repair plates and/or angles                                      |
| 23                            | Lateral Bracing                   | L9S - FB. 10 (32); L26S - FB. 27 (166)   | Replace lateral bracing                                                  |
| 25                            | Lateral Bracing Connection Plates | At L4N (65), at L4S (66), at L7N (30) at L9S (67), at L12N (68), at L12S (69), at L18N (72), at Midpoint of FB. 18 (140), at L25N (142), at L21NE and at L21SE   | Replace connection plates                                                |



|              |                |           |
|--------------|----------------|-----------|
| USER NAME =  | DESIGNED - YSS | REVISED - |
|              | CHECKED - RLM  | REVISED - |
| PLOT SCALE = | DRAWN - AEC    | REVISED - |
| PLOT DATE =  | CHECKED - RLM  | REVISED - |


STATE OF ILLINOIS  
DEPARTMENT OF TRANSPORTATION

GENERAL PLAN AND ELEVATION REPAIR SCHEDULE - 6  
STRUCTURE NO. 090-0115

SHEET S14 OF S214 SHEETS

| F.A.P. RTE.        | SECTION       | COUNTY           | TOTAL SHEETS | SHEET NO. |
|--------------------|---------------|------------------|--------------|-----------|
| 317                | (15B-1)BP,BRR | PEO/TAZ          | 418          | 184       |
| CONTRACT NO. 68E44 |               |                  |              |           |
| ILLINOIS           |               | FED. AID PROJECT |              |           |

MODEL: Default  
FILE NAME: P:\4312-WB\c\l\gagcRchab\CADD\Structural\_S\N 090-0115\_WBMainBridge\_Final Plans\0900115-68E44-015-Repairschedules07.dgn

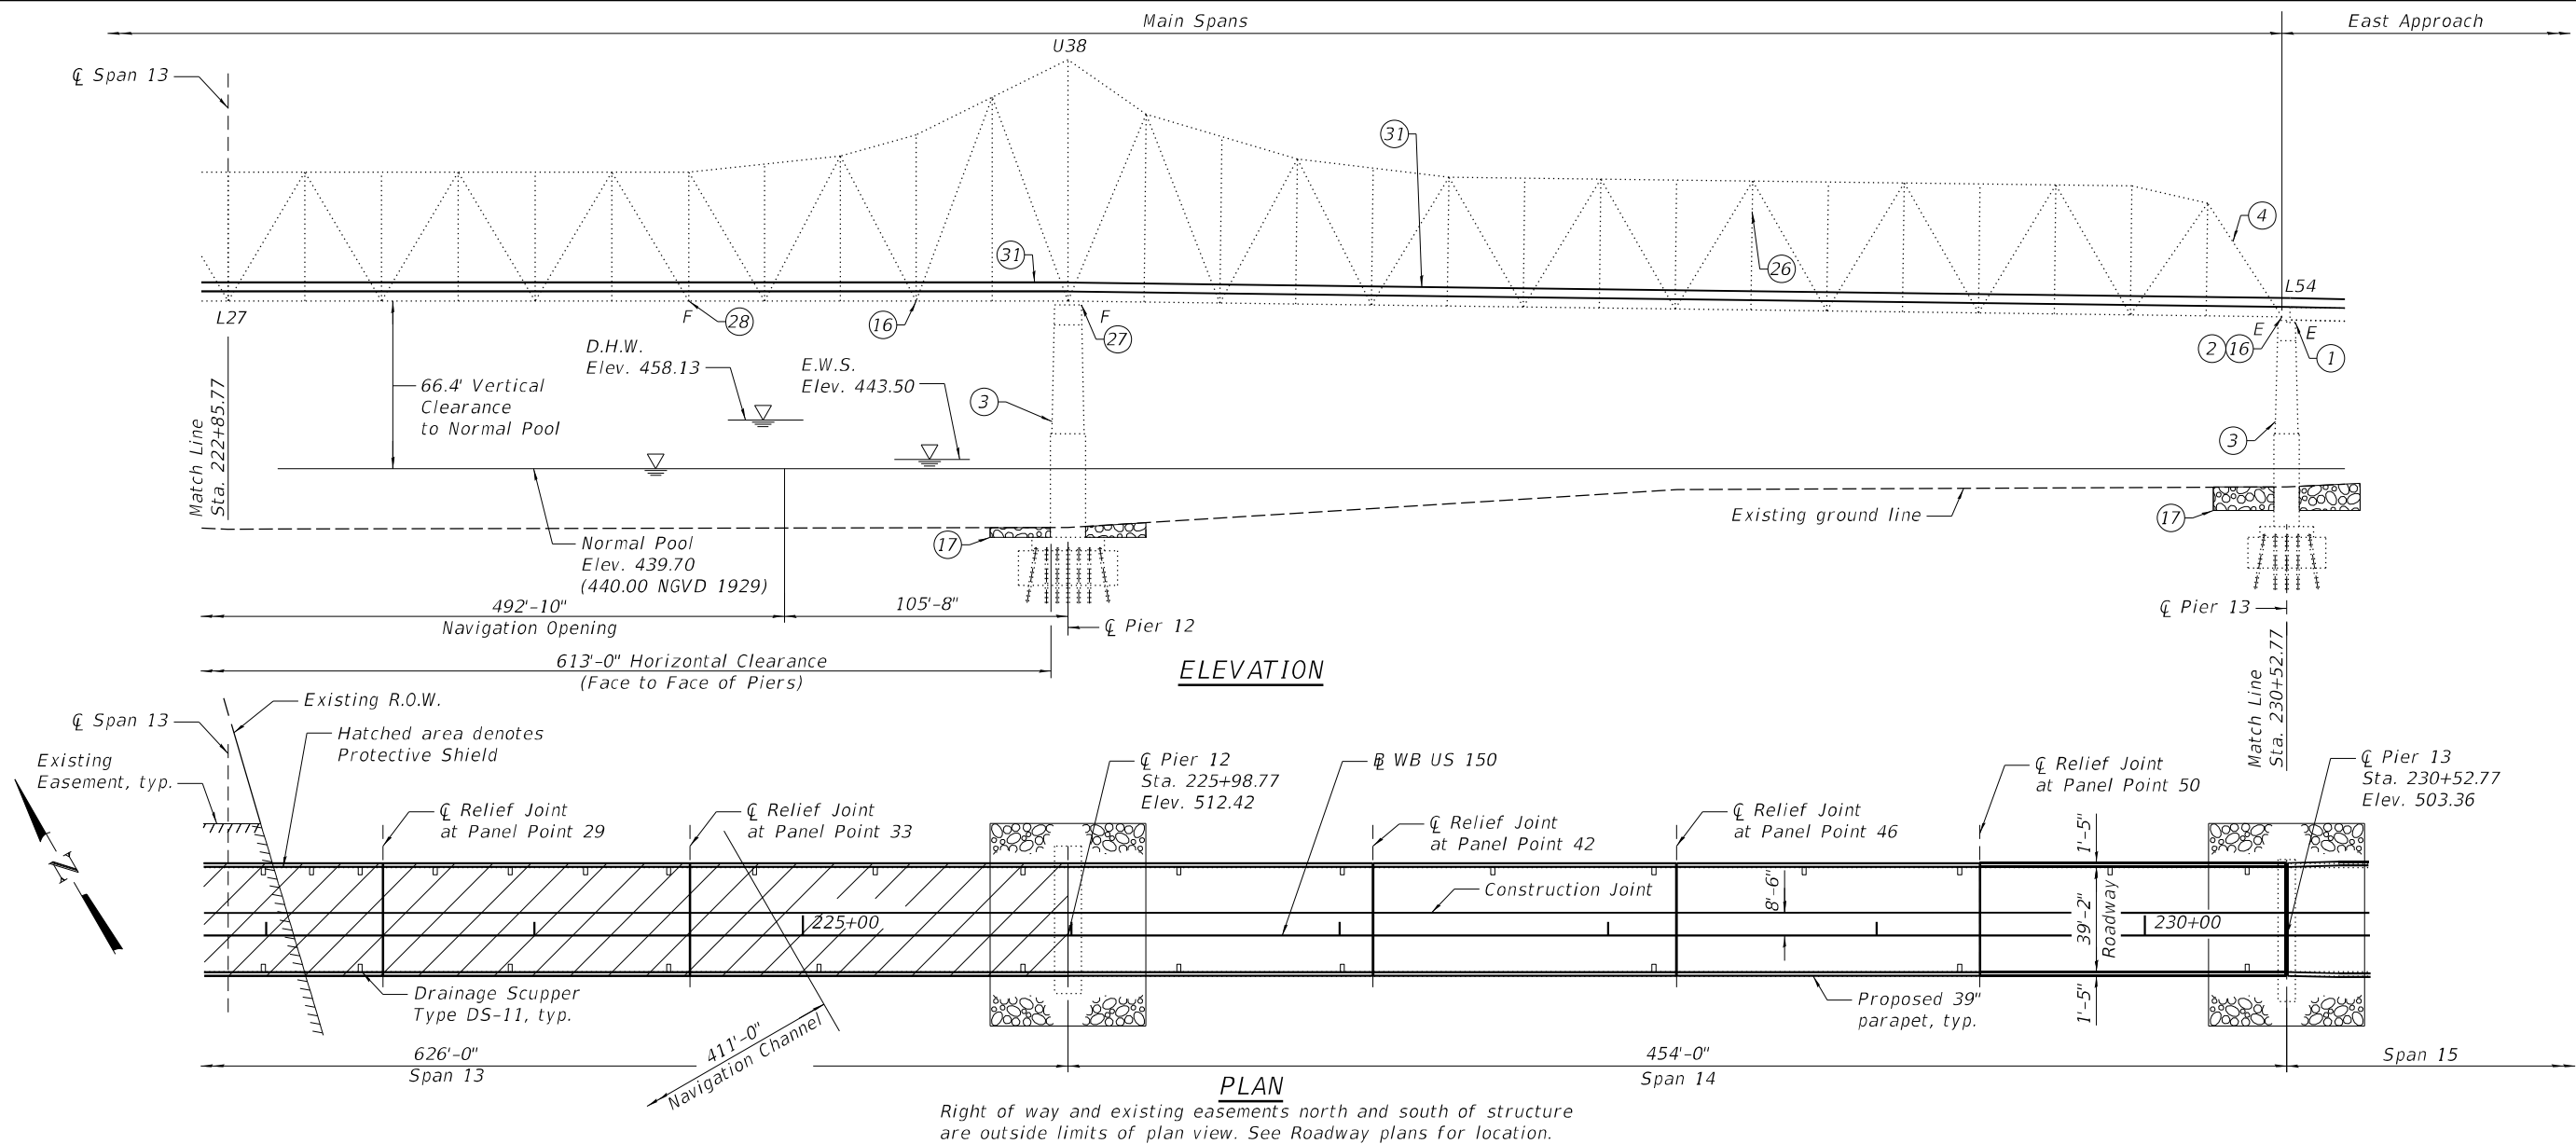


| MAIN SPAN REPAIR SCHEDULE - 3 |                                |                                                                                     |   |
|-------------------------------|--------------------------------|-------------------------------------------------------------------------------------|---|
| ID. NO.                       | Item                           | Location (NBIS Item Number)                                                         | Action   |
| -                             | Bridge Deck                    | West Abutment to East Abutment (2, 3, 97)                                           | Remove and replace bridge deck and parapets. Install shear studs on existing stringers and floorbeams, except at FB33C and FB 54, as part of this work. |
| -                             | Expansion Joints               | Expansion joint at Panel Point 33 and Pier 13 (183)                                 | Replace expansion joint   |
| -                             | Relief Joints                  | Relief Joints at Panel Points 29, 42, 46 and 50                                     | Replace strip seals at stringer relief joints   |
| -                             | Protective Coat                | West Bridge Approach Slab to East Bridge Approach Slab                              | Apply protective coat to top of deck and parapets   |
| -                             | Structure Painting             | West Abutment to East Abutment (1, 123)                                             | Clean and paint entire superstructure and fixed bearings                                                                                                |
| -                             | Miscellaneous Fastener Repairs | Various members, Various locations (40, 74, 78, 81, 160, 208, 210)                  | Replace defective or missing fasteners; fill misdrilled holes with bolts                                                                                |
| -                             | Lower Chords                   | Full length (170)                                                                   | Drill drain holes at panel points   |
| 1                             | Concrete Sealer                | Pier 13                                                                             | Apply concrete sealer to pier cap under expansion joints                                                                                                |
| 2                             | Bearings                       | Expansion bearings at Piers 13 (41)                                                 | Replace expansion bearings   |
| 3                             | Pier                           | Piers 12 (76) and 13 (82)                                                           | Structural Repair of Concrete and/or Epoxy Crack Sealing                                                                                                |
| 4                             | Sign Structure                 | East End of Truss                                                                   | Replace truss mounted sign structure   |
| 16                            | Access Platforms               | at L36N and L54N                                                                    | Reconstruct navigation light access platforms   |
| 17                            | Scour Countermeasure           | Piers 12 and 13                                                                     | Install filter mattress and riprap   |
| 26                            | Sway Bracing                   | Lower connection at L47S-U47S (181)                                                 | Repair cracked weld   |
| 27                            | Bearings                       | North (77) and South (78) bearings at Pier 12                                       | Replace missing cotter pins   |
| 28                            | Truss Pin Washer               | L33N, Inside face of truss (190)                                                    | Replace broken washer at truss pin   |
| 31                            | Electrical Components*         | North Parapet between L37N and L38N (75); North Parapet between L42N and L43N (168) | Repair junction box   |

\* See Electrical Plans for repair and/or replacement details.

Notes:  
Elevations shown on plan view are after grinding.  
See Roadway Plans for sign structure and scour countermeasure details.

|  |              |                |           |                                                   |                                                                          |                           |               |         |              |           |
|--|--------------|----------------|-----------|---------------------------------------------------|--------------------------------------------------------------------------|---------------------------|---------------|---------|--------------|-----------|
|  | USER NAME =  | DESIGNED - YSS | REVISED - | STATE OF ILLINOIS<br>DEPARTMENT OF TRANSPORTATION | GENERAL PLAN AND ELEVATION REPAIR SCHEDULE - 7<br>STRUCTURE NO. 090-0115 | F.A.P. RTE.               | SECTION       | COUNTY  | TOTAL SHEETS | SHEET NO. |
|  | PLOT SCALE = | CHECKED - RLM  | REVISED - |                                                   |                                                                          | 317                       | (15B-1)BP,BRR | PEO/TAZ | 418          | 185       |
|  | PLOT DATE =  | DRAWN - AEC    | REVISED - |                                                   |                                                                          | CONTRACT NO. 68E44        |               |         |              |           |
|  |              | CHECKED - RLM  | REVISED - |                                                   |                                                                          | ILLINOIS FED. AID PROJECT |               |         |              |           |

MODEL: Default  
FILE NAME: P:\4312-WB\c\ClgagcRchab\CADD\Structural\_SN 090-0115\_WBMainBridge\_Final Plans\0900115-68E44-016-Repair\Schedules08.dgn

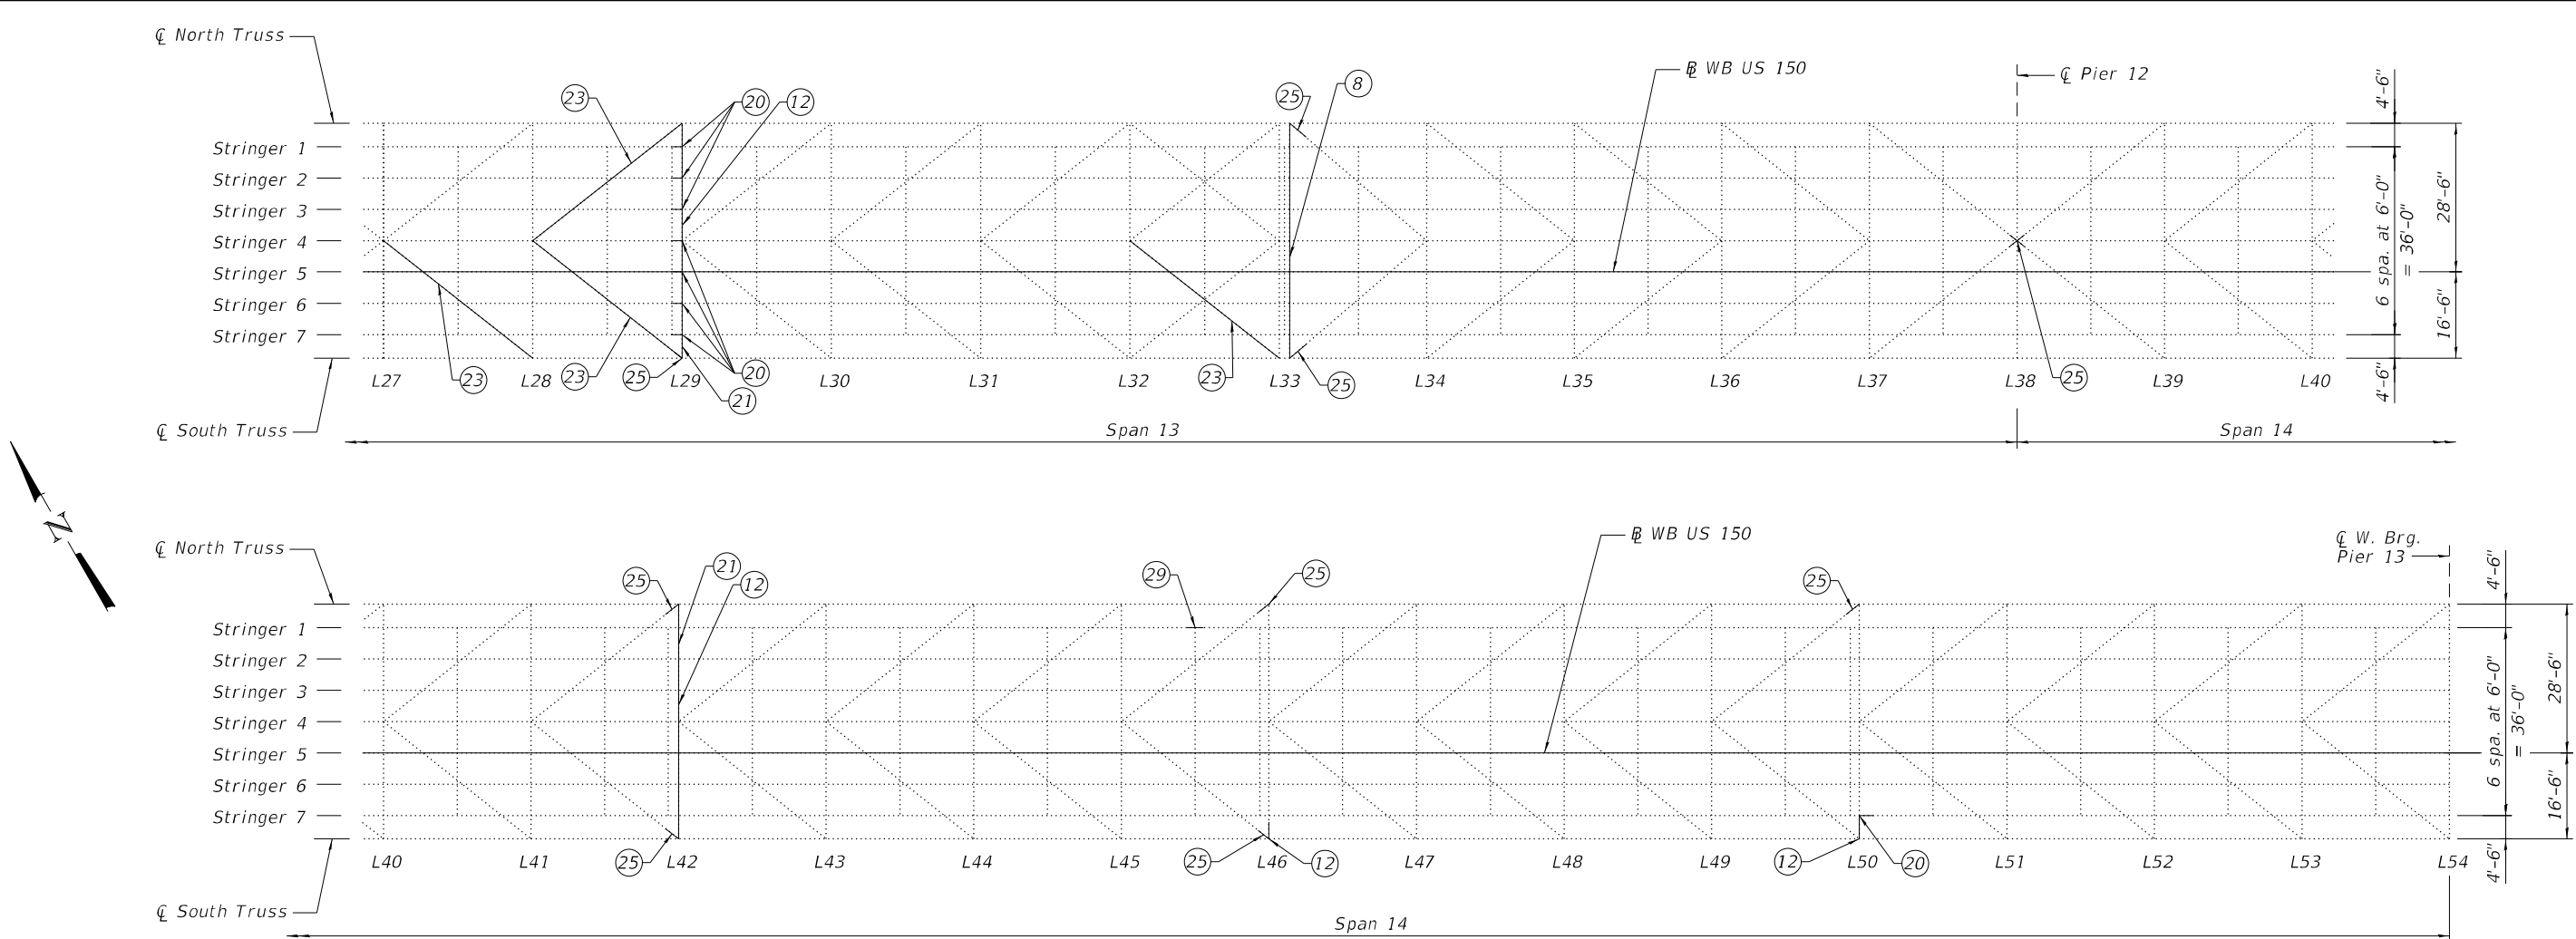

FRAMING PLAN

| MAIN SPAN REPAIR SCHEDULE - 4 |                                   |   |                                                                          |
|-------------------------------|-----------------------------------|---|--------------------------------------------------------------------------|
| ID. NO.                       | Item                              | Location (NBIS Item Number)   | Action                                                                   |
| -                             | Floorbeam Flange to Web Welds     | Both Ends of All Floorbeams except FB. 33C (180, 182, 191)   | Drill crack arrestor holes and/or install top flange stiffening retrofit |
| 8                             | Floorbeam Replacement             | FB. 33C   | Replace floorbeam                                                        |
| 12                            | Floorbeam Flange                  | FB. 29, Top and Bottom Flange, Full Length (121); FB. 42, Bottom Flange, Full Length (159); FB. 46, Bottom Flange, South End (160); FB. 50, Bottom Flange, South End (162)                                                                | Install repair plates and/or angles                                      |
| 20                            | Stringer Web                      | Str. 1 (150), 2 (151), 3 (152), 4 (153), 5 (154), 6 (155) and 7 (156) at FB. 29, Pan. 29; Str. 7 at FB. 50, Pan. 51 (125)   | Install web repair plates and/or angles                                  |
| 21                            | Floorbeam Web                     | FB. 29, South End (121); FB. 42, North End (159)   | Install web repair plates and/or angles                                  |
| 23                            | Lateral Bracing                   | FB. 27-L28S (167); FB. 28-L29S (179); FB. 28-L29N (195); FB. 32-L33S (157)   | Replace lateral bracing                                                  |
| 25                            | Lateral Bracing Connection Plates | FB. 28-L29S at L29S (179); FB. 32-L33NW at L33NW, FB. 32-L33SW at L33SW, L37N-FB. 38 at FB. 38 (158); FB. 41-L42N at L42N (79); FB. 41-L42S at L42S (80); FB. 45-L46N at L46N (124); FB. 45-L46S at L46S (161); L50N-FB. 49 at L50N (209) | Replace connection plates                                                |
| 29                            | Stringer Flange                   | Str. 1 at Midspan, Pan. 46 (15)   | Mechanically straighten bottom flange                                    |



|            |   |                |           |
|------------|---|----------------|-----------|
| USER NAME  | = | DESIGNED - YSS | REVISED - |
| PLOT SCALE | = | CHECKED - RLM  | REVISED - |
| PLOT DATE  | = | DRAWN - AEC    | REVISED - |
|            |   | CHECKED - RLM  | REVISED - |


STATE OF ILLINOIS  
DEPARTMENT OF TRANSPORTATION

GENERAL PLAN AND ELEVATION REPAIR SCHEDULE - 8  
STRUCTURE NO. 090-0115

SHEET S16 OF S214 SHEETS

| F.A.P. RTE.        | SECTION       | COUNTY           | TOTAL SHEETS | SHEET NO. |
|--------------------|---------------|------------------|--------------|-----------|
| 317                | (15B-1)BP,BRR | PEO/TAZ          | 418          | 186       |
| CONTRACT NO. 68E44 |               |                  |              |           |
| ILLINOIS           |               | FED. AID PROJECT |              |           |

MODEL: Default  
FILE NAME: P:\4312-WB\c\ClugageRchab\CADD\Structural\_S\N 090-0115\_WBMainBridge\_Final Plans\0900115-68E44-017-Repair\Schedules09.dgn

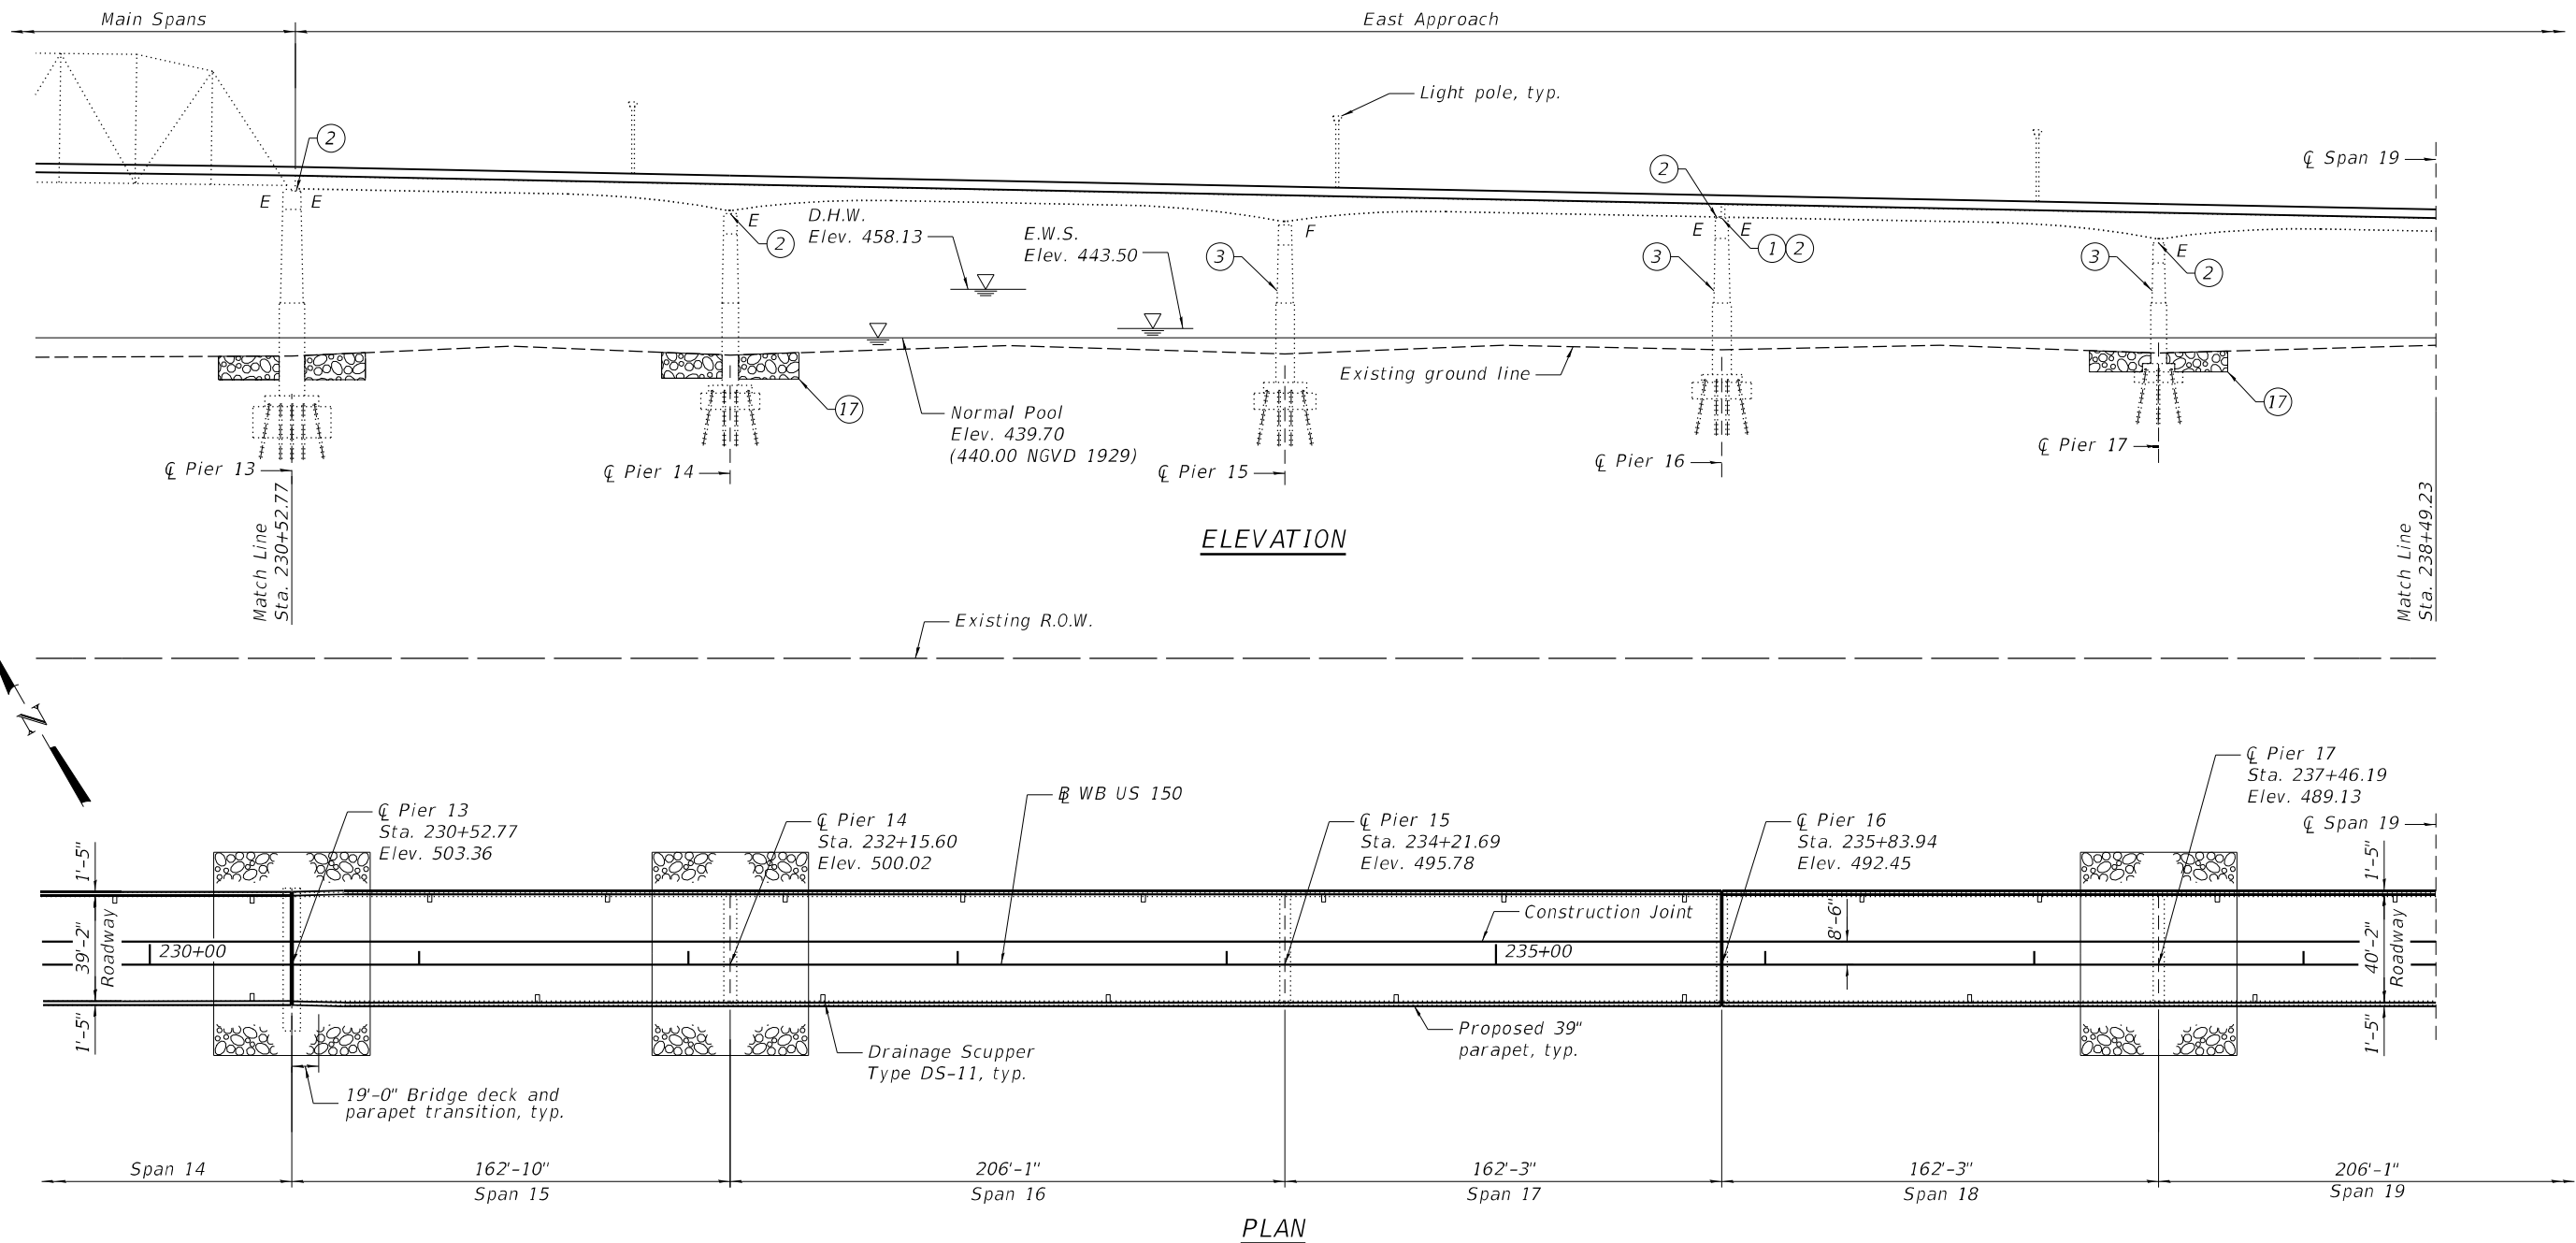

Right of way and existing easements south of structure are outside limits of plan view. See Roadway plans for location.

| EAST APPROACH REPAIR SCHEDULE - 1 |                                |                                                                                   |   |
|-----------------------------------|--------------------------------|-----------------------------------------------------------------------------------|---|
| ID. NO.                           | Item                           | Location (NBIS Item Number)                                                       | Action   |
| -                                 | Bridge Deck                    | West Abutment to East Abutment (2, 3, 97)                                         | Remove and replace bridge deck and parapets. Install shear studs on existing girders in Spans 15 thru 23 as part of this work. |
| -                                 | Expansion Joints               | Expansion joint at Pier 16                                                        | Replace expansion joint   |
| -                                 | Protective Coat                | West Bridge Approach Slab to East Bridge Approach Slab                            | Apply protective coat to top of deck and parapets                                                                              |
| -                                 | Structure Painting             | West Abutment to East Abutment (1)                                                | Clean and paint structural steel of entire superstructure and fixed bearings                                                   |
| -                                 | Miscellaneous Fastener Repairs | Various members, Various locations (42, 83, 84, 90, 103, 104, 110, 111, 198, 199) | Replace defective or missing fasteners; fill misdrilled holes with bolts                                                       |
| 1                                 | Concrete Sealer                | Pier 16                                                                           | Apply concrete sealer to pier cap under expansion joints                                                                       |
| 2                                 | Bearings                       | Expansion bearings at Piers 13 (41), 14, 16 and 17 (89)                           | Replace expansion bearings   |
| 3                                 | Pier                           | Piers 15 (85), 16 (10) and 17 (88)                                                | Structural Repair of Concrete and/or Epoxy Crack Sealing                                                                       |
| 17                                | Scour Countermeasure           | Piers 14 and 17                                                                   | Install filter mattress and riprap                                                                                             |

Notes:  
See Electrical Plans for lighting details.  
See Roadway Plans for scour countermeasure details.  
Elevations shown on plan view are after grinding.



|              |                |           |
|--------------|----------------|-----------|
| USER NAME =  | DESIGNED - YSS | REVISED - |
|              | CHECKED - RLM  | REVISED - |
| PLOT SCALE = | DRAWN - AEC    | REVISED - |
| PLOT DATE =  | CHECKED - RLM  | REVISED - |

STATE OF ILLINOIS  
DEPARTMENT OF TRANSPORTATION


GENERAL PLAN AND ELEVATION REPAIR SCHEDULE - 9  
STRUCTURE NO. 090-0115

SHEET S17 OF S214 SHEETS


| F.A.P. RTE.               | SECTION       | COUNTY  | TOTAL SHEETS | SHEET NO. |
|---------------------------|---------------|---------|--------------|-----------|
| 317                       | (15B-1)BP,BRR | PEO/TAZ | 418          | 187       |
| CONTRACT NO. 68E44        |               |         |              |           |
| ILLINOIS FED. AID PROJECT |               |         |              |           |



MODEL: Default  
FILE NAME: P:\4312-WB\c\JugaggeRchab\CADD\Structural\SN 090-0115\_WBMainBridge\_Final Plans\0900115-68E44-018-RepairSchedules10.dgn

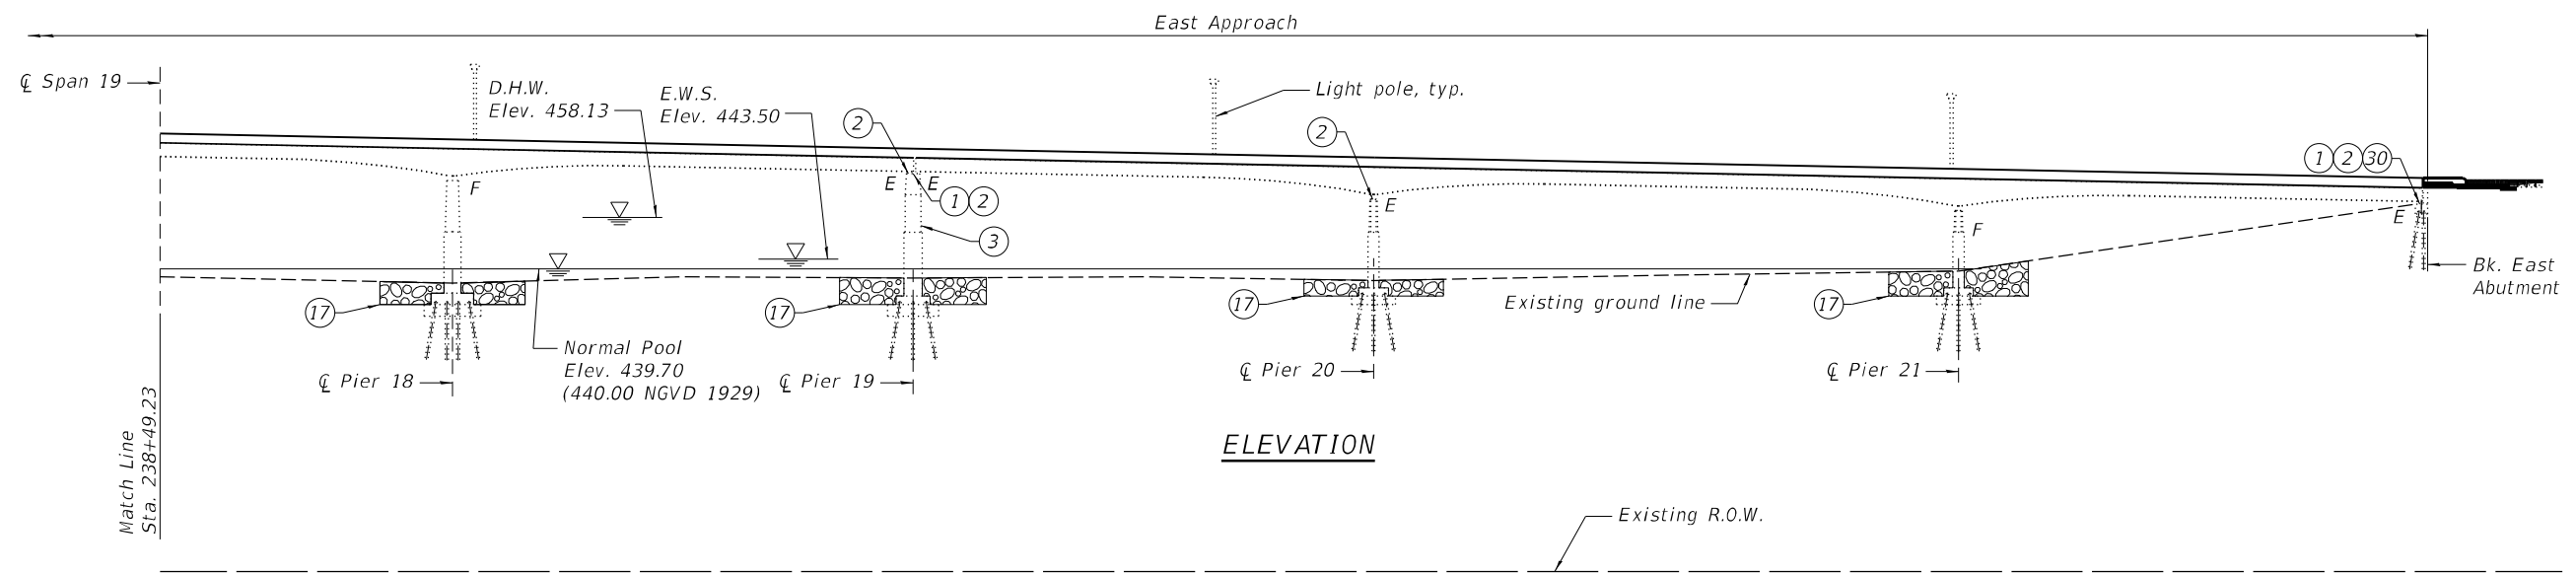

ELEVATION

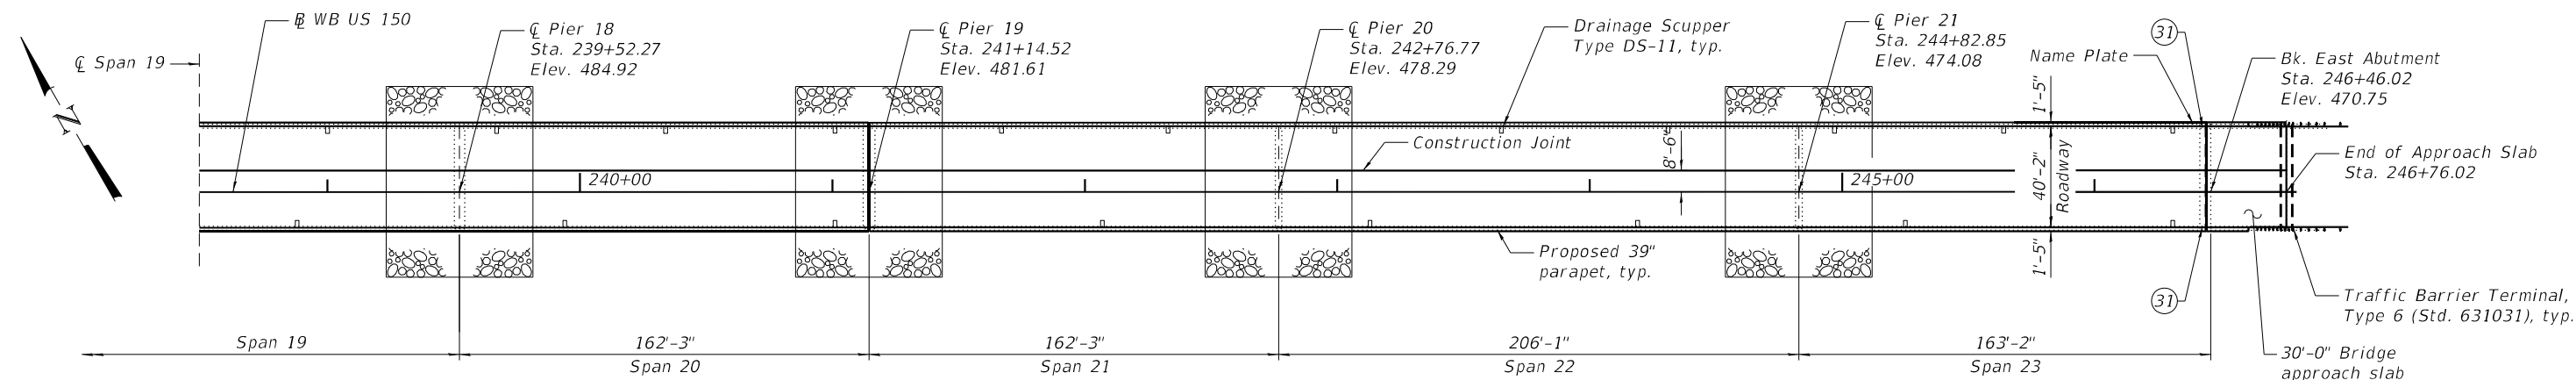

PLAN

Right of way and existing easements south of structure are outside limits of plan view. See Roadway plans for location.

| EAST APPROACH REPAIR SCHEDULE - 2 |                                |                                                                  |   |
|-----------------------------------|--------------------------------|------------------------------------------------------------------|---|
| ID. NO.                           | Item                           | Location (NBIS Item Number)                                      | Action   |
| -                                 | Bridge Deck                    | West Abutment to East Abutment (2, 3, 97)                        | Remove and replace bridge deck and parapets. Install shear studs on existing girders in Spans 15 thru 23 as part of this work |
| -                                 | Bridge Approach Slab           | East end of Bridge                                               | Remove and replace bridge approach slabs and parapets                                                                         |
| -                                 | Expansion Joints               | Expansion joints at Pier 19 and East Abutment                    | Replace expansion joints   |
| -                                 | Protective Coat                | West Bridge Approach Slab to East Bridge Approach Slab           | Apply protective coat to top of deck and parapets                                                                             |
| -                                 | Structure Painting             | West Abutment to East Abutment (1)                               | Clean and paint structural steel of entire superstructure and fixed bearings                                                  |
| -                                 | Miscellaneous Fastener Repairs | Various members, Various locations (43, 105, 111, 126, 127, 200) | Replace defective or missing fasteners; fill misdrilled holes with bolts                                                      |
| 1                                 | Concrete Sealer                | Pier 19 and East Abutment                                        | Apply concrete sealer to pier and abutment caps under expansion joints                                                        |
| 2                                 | Bearings                       | Expansion bearings at Piers 19, 20, and East Abutment (47)       | Replace expansion bearings   |
| 3                                 | Pier                           | Pier 19 (92)                                                     | Structural Repair of Concrete and/or Epoxy Crack Sealing                                                                      |
| 17                                | Scour Countermeasure           | Piers 18, 19, 20 and 21                                          | Install filter mattress and riprap                                                                                            |
| 30                                | Abutment                       | East Abutment (23)                                               | Structural Repair of Concrete and/or Epoxy Crack Sealing                                                                      |
| 31                                | Electrical Components*         | Span 23, North and South (128) ends of East Abutment             | Repair broken conduit   |

\* See Electrical Plans for repair and/or replacement details.

Notes:  
See Electrical Plans for lighting details.  
See Roadway Plans for scour countermeasure details.  
Elevations shown on plan view are after grinding.



|              |                |           |
|--------------|----------------|-----------|
| USER NAME =  | DESIGNED - YSS | REVISED - |
|              | CHECKED - RLM  | REVISED - |
| PLOT SCALE = | DRAWN - AEC    | REVISED - |
| PLOT DATE =  | CHECKED - RLM  | REVISED - |


STATE OF ILLINOIS  
DEPARTMENT OF TRANSPORTATION

GENERAL PLAN AND ELEVATION REPAIR SCHEDULE - 10  
STRUCTURE NO. 090-0115


SHEET S18 OF S214 SHEETS

| F.A.P. RTE.               | SECTION       | COUNTY  | TOTAL SHEETS | SHEET NO. |
|---------------------------|---------------|---------|--------------|-----------|
| 317                       | (15B-1)BP,BRR | PEO/TAZ | 418          | 188       |
| CONTRACT NO. 68E44        |               |         |              |           |
| ILLINOIS FED. AID PROJECT |               |         |              |           |


MODEL: Default  
FILE NAME: P:\4312-WB\c\JugagcRchab\CADD\Structural\SN\_090-0115\_WBMainBridge\_Final Plans\0900115-68E44-019-Repairs\Schedules11.dgn

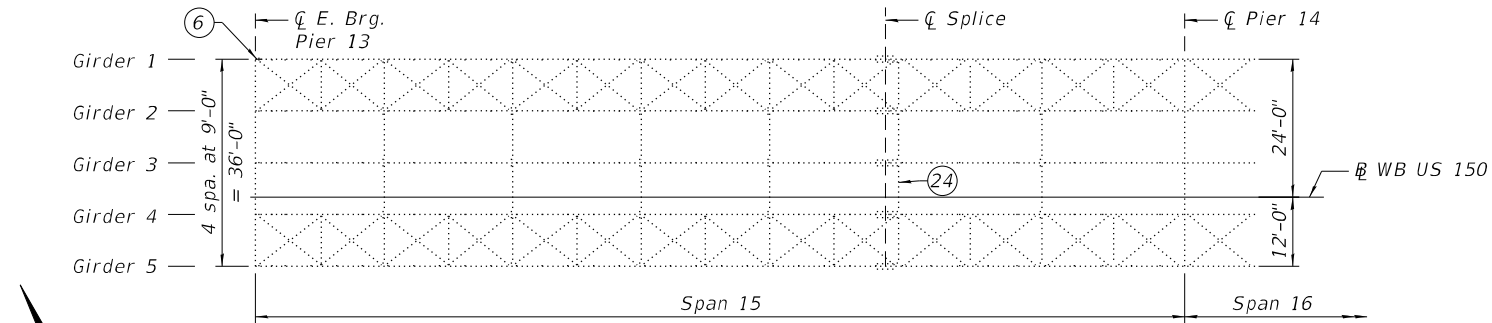


FRAMING PLAN - SPAN 15

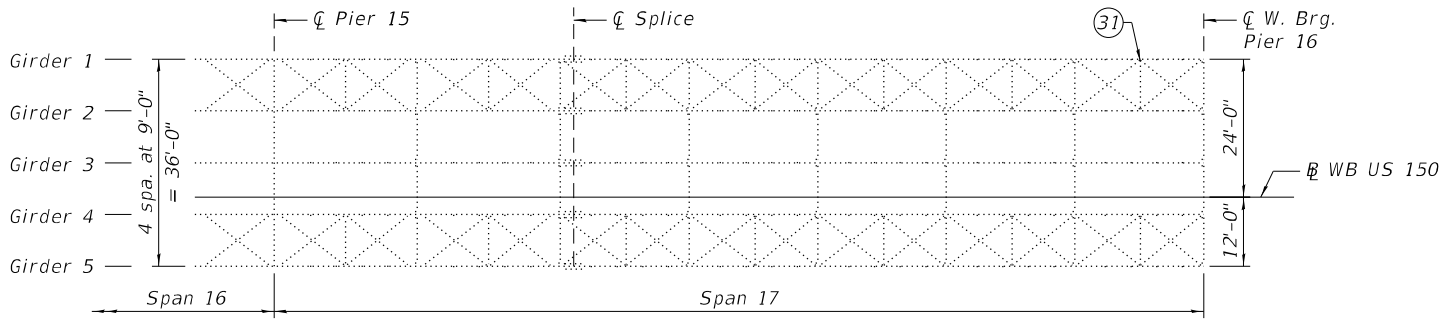


FRAMING PLAN - SPAN 17

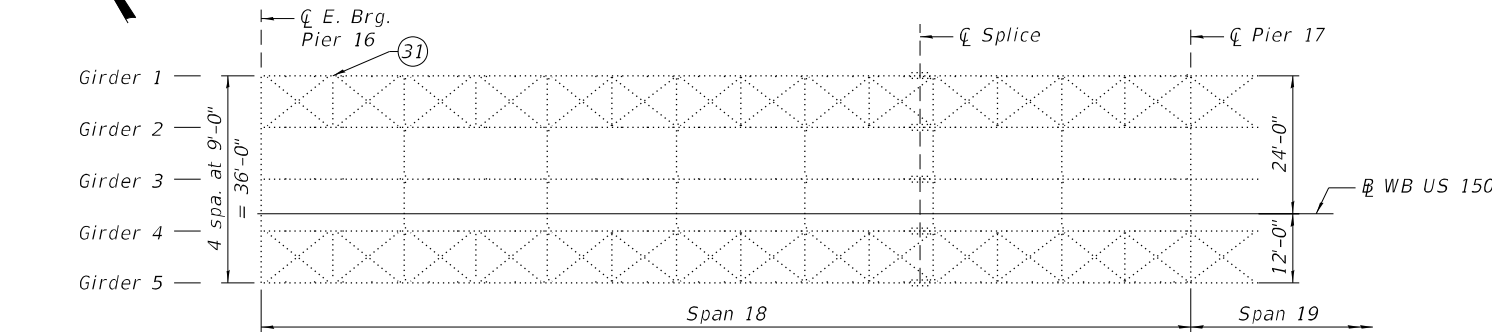

FRAMING PLAN - SPAN 18

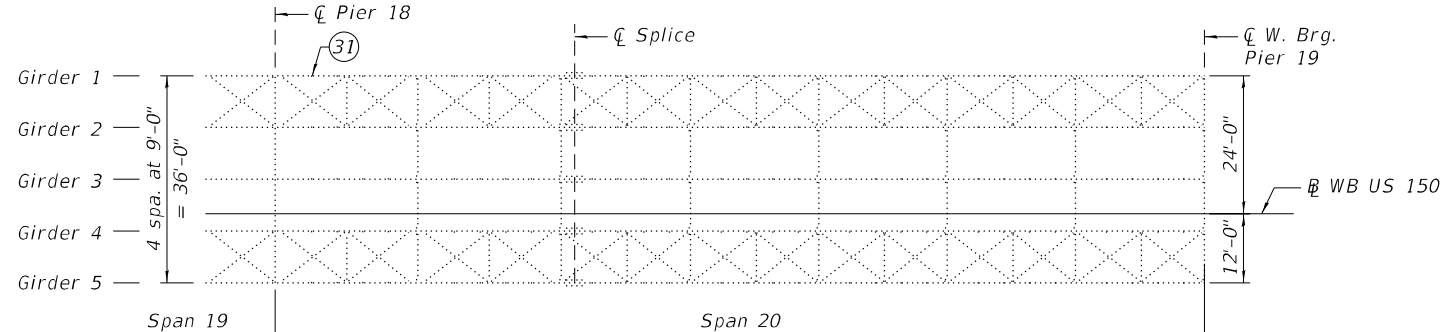

FRAMING PLAN - SPAN 20

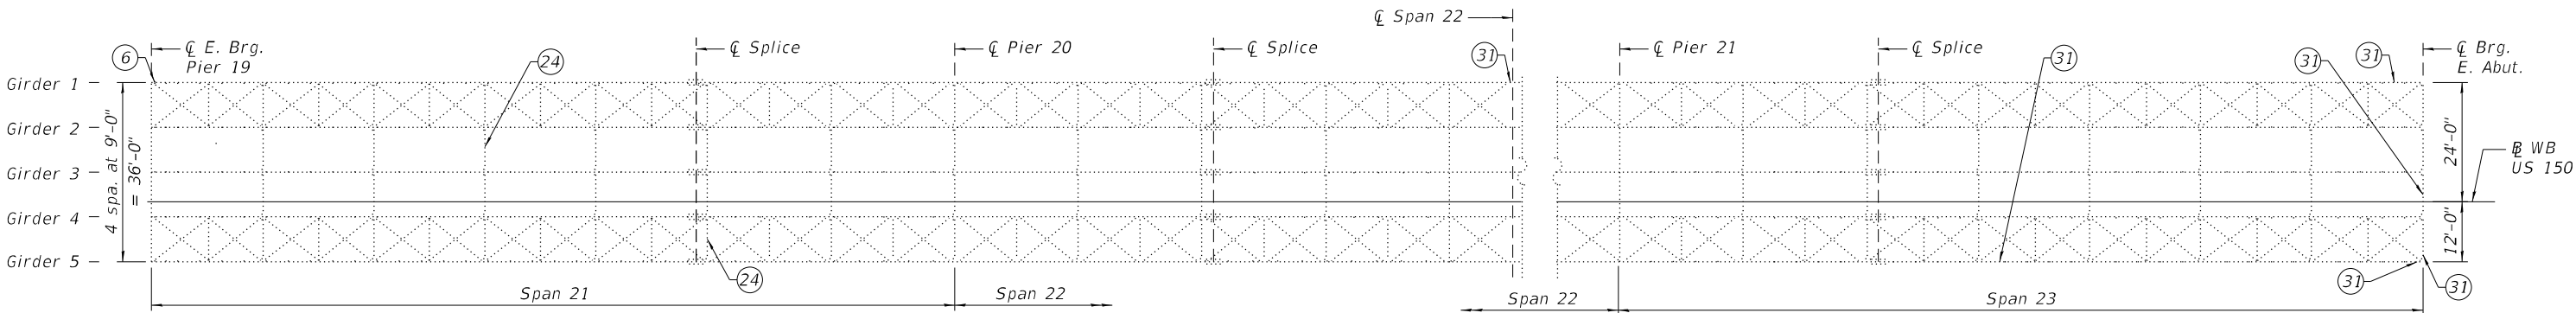


FRAMING PLAN - SPANS 21-23

| EAST APPROACH REPAIR SCHEDULE - 3 |                        |   |                                         |
|-----------------------------------|------------------------|---|-----------------------------------------|
| ID. NO.                           | Item                   | Location (NBIS Item Number)   | Action                                  |
| 6                                 | Girder Web             | Span 15, Girder 1 at Pier 13 (184); Span 21, Girder 1 at Pier 19 (Item 211)   | Install web repair plates and/or angles |
| 24                                | Cross Frame            | Span 15, 2nd Cross Frame from Pier 14 between Girders 3 and 4 (197); Span 21, 4th Cross Frame from Pier 20 between Girders 2 and 3 (212); Span 21, 2nd Cross Frame from Pier 20 between Girders 4 and 5 (201)   | Repair cracked weld                     |
| 31                                | Electrical Components* | Span 17, Girder 1, 10' West of Pier 16 (185); Span 18, Girder 1, 10' East of Pier 16 (87); Span 20, Girder 1, 5' East of Pier 18 (91); Span 22, Girder 1, Midspan (213); Span 23, East of 4th C.F. from Pier 21 between Girders 4 and 5 (45); Span 23, Girder 1, 5' from East Abutment (95); Span 23, at East Abutment between Girders 3 and 4 (96); Span 23, Girder 5, inside face at East Abutment (202); Span 23, South Corner of East Abutment (128) | Repair broken conduit                   |

\* See Electrical Plans for repair and/or replacement details.




MODEL: Default  
FILE NAME: P:\4312-WB\c\l\gagcRchab\CADD\Structural\_SN 090-0115\_WBMainBridge\_Final Plans\0900115-68E44-020-T05E-Span 3\_01.dgn

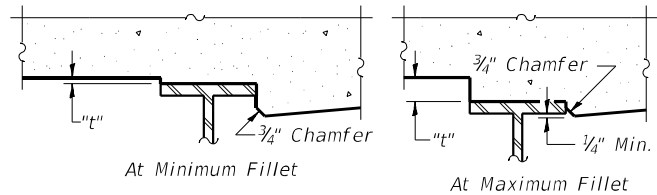

To determine "t": After all structural steel has been erected, elevations of the top flanges of the beams shall be taken at intervals shown on sheets S21 and S22 of S214. These elevations subtracted from the "Theoretical Grade Elevations Adjusted for Dead Load Deflection and Grinding" shown on sheets S21 and S22 of S214, minus the initial slab thickness prior to grinding, equals the fillet heights "t" above top flange of beams.


The slab is to be ground after curing to achieve smoothness, but the slab is not to be ground to elevations below the "Theoretical Grade Elevations" shown on sheets S21 and S22 of S214. For grinding the deck, see Special Provisions.

### FILLET HEIGHTS

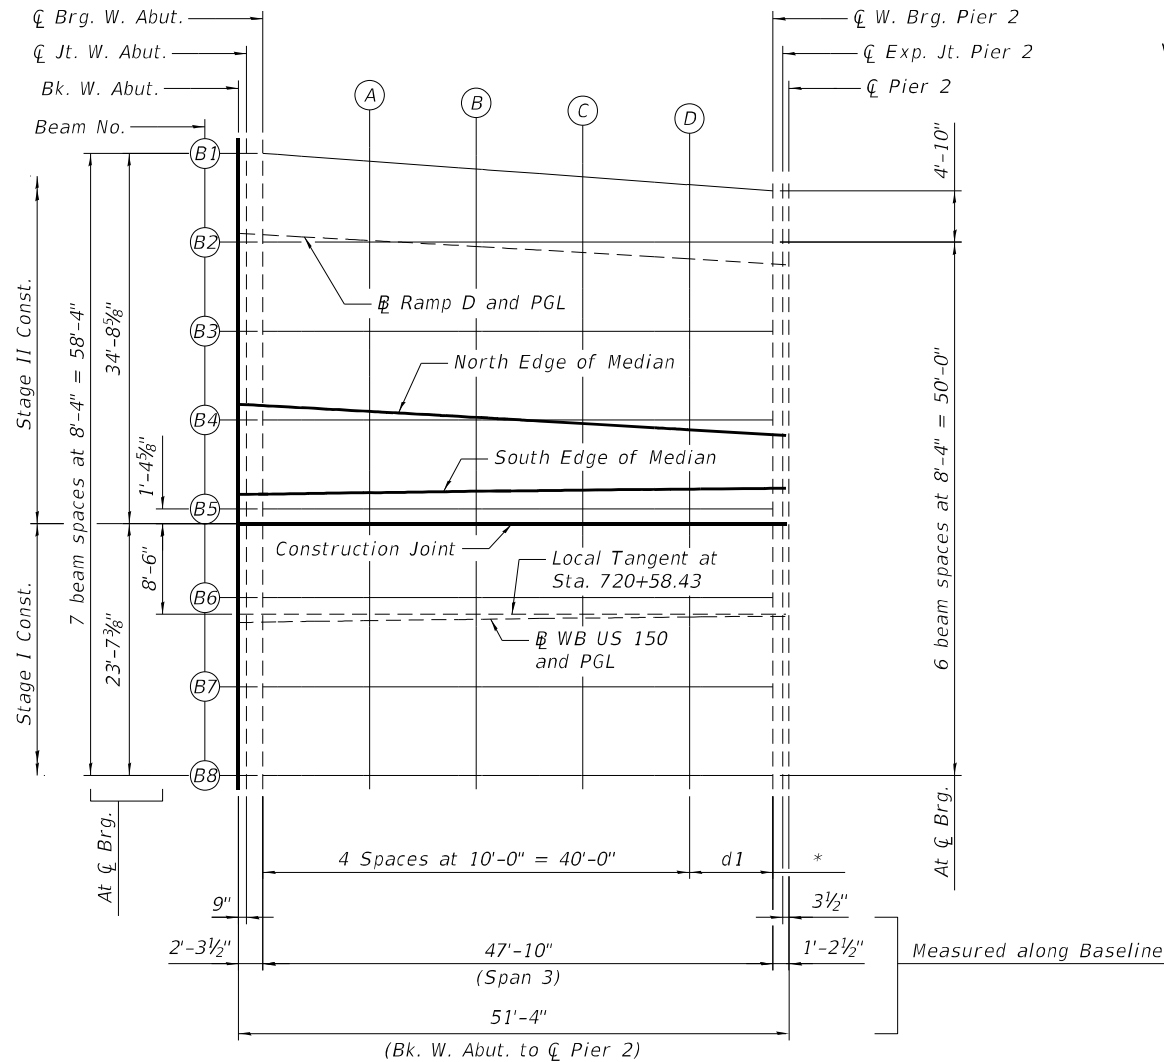

\* Measure along respective C/ beams, construction joint, and profile grade lines.

### PLAN

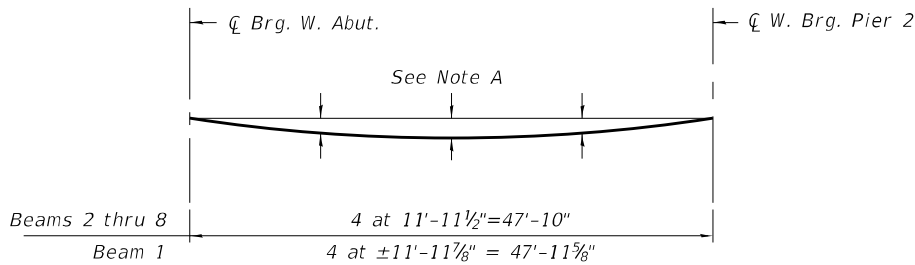

### DEAD LOAD DEFLECTION DIAGRAM

(Includes weight of concrete only.)

Note:

The above deflections are not to be used in the field if the Engineer is working from the grade elevations adjusted for dead load deflections and grinding as shown on sheets S21 and S22 of S214.

Note A:

Dead load deflections will be provided to the Contractor in accordance with the special provision "Contractor Requirements for Dead Load Deflection and Top of Slab Elevation Data."

### SPAN DIMENSIONS

| Location            | *d1        |
|---------------------|------------|
| Beam 1              | 7'-11 5/8" |
| Beams 2 thru 8      | 7'-10"     |
| B/WB US 150 and PGL | 7'-11"     |
| Construction Joint  | 7'-10"     |
| B/WB US 150 and PGL | 7'-10 1/8" |



|              |                |           |
|--------------|----------------|-----------|
| USER NAME =  | DESIGNED - YSS | REVISED - |
|              | CHECKED - UB   | REVISED - |
| PLOT SCALE = | DRAWN - ELK    | REVISED - |
| PLOT DATE =  | CHECKED - YSS  | REVISED - |

STATE OF ILLINOIS  
DEPARTMENT OF TRANSPORTATION

TOP OF SLAB ELEVATIONS - SPAN 3 - 1  
STRUCTURE NO. 090-0115

SHEET S20 OF S214 SHEETS

| F.A.P. RTE.               | SECTION       | COUNTY  | TOTAL SHEETS | SHEET NO. |
|---------------------------|---------------|---------|--------------|-----------|
| 317                       | (15B-1)BP,BRR | PEO/TAZ | 418          | 190       |
| CONTRACT NO. 68E44        |               |         |              |           |
| ILLINOIS FED. AID PROJECT |               |         |              |           |

MODEL: Default  
FILE NAME: P:\4312-WB\c\JuggerRehab\CADD\Structural\_S\ 090-0115\_WBMainBridge\_Final Plans\0900115-68E44-021-T05E-Span 3\_02.dgn

BEAM 1

| Location           | Station  | Offset | Theoretical<br>Grade<br>Elevations | Theoretical Grade<br>Elevations<br>Adjusted For Dead<br>Load Deflection<br>and Grinding |
|--------------------|----------|--------|------------------------------------|-----------------------------------------------------------------------------------------|
| Bk. W. Abut.       | 11+95.71 | 7.66   | 503.71                             | See<br>Note A                                                                           |
| CL Jt. W. Abut.    | 11+94.96 | 7.64   | 503.69                             |                                                                                         |
| CL Brg. W. Abut.   | 11+93.42 | 7.61   | 503.66                             |                                                                                         |
| A                  | 11+83.43 | 7.42   | 503.41                             |                                                                                         |
| B                  | 11+73.45 | 7.25   | 503.17                             |                                                                                         |
| C                  | 11+63.46 | 7.09   | 502.92                             |                                                                                         |
| D                  | 11+53.47 | 6.95   | 502.67                             |                                                                                         |
| CL W. Brg. Pier 2  | 11+45.51 | 6.85   | 502.46                             |                                                                                         |
| CL Exp. Jt. Pier 2 | 11+44.59 | 6.84   | 502.44                             |                                                                                         |

RAMP D AND PG

| Location           | Station  | Offset | Theoretical<br>Grade<br>Elevations | Theoretical Grade<br>Elevations<br>Adjusted For Dead<br>Load Deflection<br>and Grinding |
|--------------------|----------|--------|------------------------------------|-----------------------------------------------------------------------------------------|
| Bk. W. Abut.       | 11+95.31 | 0.00   | 503.85                             | See<br>Note A                                                                           |
| CL Jt. W. Abut.    | 11+94.56 | 0.00   | 503.84                             |                                                                                         |
| CL Brg. W. Abut.   | 11+93.01 | 0.00   | 503.80                             |                                                                                         |
| A                  | 11+83.01 | 0.00   | 503.55                             |                                                                                         |
| B                  | 11+73.01 | 0.00   | 503.30                             |                                                                                         |
| C                  | 11+63.01 | 0.00   | 503.05                             |                                                                                         |
| D                  | 11+53.01 | 0.00   | 502.79                             |                                                                                         |
| CL W. Brg. Pier 2  | 11+45.10 | 0.00   | 502.59                             |                                                                                         |
| CL Exp. Jt. Pier 2 | 11+44.18 | 0.00   | 502.57                             |                                                                                         |

BEAM 2

| Location           | Station  | Offset | Theoretical<br>Grade<br>Elevations | Theoretical Grade<br>Elevations<br>Adjusted For Dead<br>Load Deflection<br>and Grinding |
|--------------------|----------|--------|------------------------------------|-----------------------------------------------------------------------------------------|
| Bk. W. Abut.       | 11+95.26 | -0.83  | 503.87                             | See<br>Note A                                                                           |
| CL Jt. W. Abut.    | 11+94.51 | -0.79  | 503.85                             |                                                                                         |
| CL Brg. W. Abut.   | 11+92.97 | -0.71  | 503.81                             |                                                                                         |
| A                  | 11+82.99 | -0.17  | 503.55                             |                                                                                         |
| B                  | 11+73.00 | 0.39   | 503.29                             |                                                                                         |
| C                  | 11+63.02 | 0.96   | 503.03                             |                                                                                         |
| D                  | 11+53.04 | 1.55   | 502.76                             |                                                                                         |
| CL W. Brg. Pier 2  | 11+45.22 | 2.02   | 502.55                             |                                                                                         |
| CL Exp. Jt. Pier 2 | 11+44.30 | 2.08   | 502.53                             |                                                                                         |

BEAM 3

| Location           | Station  | Offset | Theoretical<br>Grade<br>Elevations | Theoretical Grade<br>Elevations<br>Adjusted For Dead<br>Load Deflection<br>and Grinding |
|--------------------|----------|--------|------------------------------------|-----------------------------------------------------------------------------------------|
| Bk. W. Abut.       | 11+94.82 | -9.15  | 504.03                             | See<br>Note A                                                                           |
| CL Jt. W. Abut.    | 11+94.07 | -9.11  | 504.01                             |                                                                                         |
| CL Brg. W. Abut.   | 11+92.53 | -9.03  | 503.97                             |                                                                                         |
| A                  | 11+82.53 | -8.49  | 503.71                             |                                                                                         |
| B                  | 11+72.53 | -7.93  | 503.45                             |                                                                                         |
| C                  | 11+62.54 | -7.36  | 503.18                             |                                                                                         |
| D                  | 11+52.54 | -6.77  | 502.92                             |                                                                                         |
| CL W. Brg. Pier 2  | 11+44.71 | -6.30  | 502.71                             |                                                                                         |
| CL Exp. Jt. Pier 2 | 11+43.80 | -6.24  | 502.68                             |                                                                                         |

NORTH EDGE OF MEDIAN

| Location           | Station  | Offset | Theoretical<br>Grade<br>Elevations | Theoretical Grade<br>Elevations<br>Adjusted For Dead<br>Load Deflection<br>and Grinding |
|--------------------|----------|--------|------------------------------------|-----------------------------------------------------------------------------------------|
| Bk. W. Abut.       | 11+94.46 | -16.00 | 504.15                             | See<br>Note A                                                                           |
| CL Jt. W. Abut.    | 11+93.70 | -16.00 | 504.14                             |                                                                                         |
| CL Brg. W. Abut.   | 11+92.15 | -16.00 | 504.10                             |                                                                                         |
| A                  | 11+82.13 | -16.00 | 503.85                             |                                                                                         |
| B                  | 11+72.11 | -16.00 | 503.60                             |                                                                                         |
| C                  | 11+62.08 | -16.00 | 503.35                             |                                                                                         |
| D                  | 11+52.06 | -16.00 | 503.09                             |                                                                                         |
| CL W. Brg. Pier 2  | 11+44.12 | -16.00 | 502.89                             |                                                                                         |
| CL Exp. Jt. Pier 2 | 11+43.20 | -16.00 | 502.86                             |                                                                                         |

BEAM 4

| Location           | Station  | Offset | Theoretical<br>Grade<br>Elevations | Theoretical Grade<br>Elevations<br>Adjusted For Dead<br>Load Deflection<br>and Grinding |
|--------------------|----------|--------|------------------------------------|-----------------------------------------------------------------------------------------|
| Bk. W. Abut.       | 11+94.38 | -17.48 | 504.16                             | See<br>Note A                                                                           |
| CL Jt. W. Abut.    | 11+93.63 | -17.44 | 504.14                             |                                                                                         |
| CL Brg. W. Abut.   | 11+92.08 | -17.35 | 504.10                             |                                                                                         |
| A                  | 11+82.07 | -16.81 | 503.85                             |                                                                                         |
| B                  | 11+72.06 | -16.25 | 503.60                             |                                                                                         |
| C                  | 11+62.05 | -15.68 | 503.34                             |                                                                                         |
| D                  | 11+52.05 | -15.09 | 503.07                             |                                                                                         |
| CL W. Brg. Pier 2  | 11+44.20 | -14.61 | 502.86                             |                                                                                         |
| CL Exp. Jt. Pier 2 | 11+43.29 | -14.56 | 502.84                             |                                                                                         |

SOUTH EDGE OF MEDIAN

| Location           | Station   | Offset | Theoretical<br>Grade<br>Elevations | Theoretical Grade<br>Elevations<br>Adjusted For Dead<br>Load Deflection<br>and Grinding |
|--------------------|-----------|--------|------------------------------------|-----------------------------------------------------------------------------------------|
| Bk. W. Abut.       | 719+58.56 | -12.00 | 504.18                             | See<br>Note A                                                                           |
| CL Jt. W. Abut.    | 719+59.31 | -12.00 | 504.16                             |                                                                                         |
| CL Brg. W. Abut.   | 719+60.84 | -12.00 | 504.12                             |                                                                                         |
| A                  | 719+70.83 | -12.00 | 503.87                             |                                                                                         |
| B                  | 719+80.81 | -12.00 | 503.63                             |                                                                                         |
| C                  | 719+90.79 | -12.00 | 503.38                             |                                                                                         |
| D                  | 720+00.77 | -12.00 | 503.13                             |                                                                                         |
| CL W. Brg. Pier 2  | 720+08.60 | -12.00 | 502.93                             |                                                                                         |
| CL Exp. Jt. Pier 2 | 720+09.51 | -12.00 | 502.91                             |                                                                                         |

BEAM 5

| Location           | Station   | Offset | Theoretical<br>Grade<br>Elevations | Theoretical Grade<br>Elevations<br>Adjusted For Dead<br>Load Deflection<br>and Grinding |
|--------------------|-----------|--------|------------------------------------|-----------------------------------------------------------------------------------------|
| Bk. W. Abut.       | 719+58.54 | -10.65 | 504.20                             | See<br>Note A                                                                           |
| CL Jt. W. Abut.    | 719+59.28 | -10.64 | 504.18                             |                                                                                         |
| CL Brg. W. Abut.   | 719+60.82 | -10.62 | 504.14                             |                                                                                         |
| A                  | 719+70.81 | -10.48 | 503.90                             |                                                                                         |
| B                  | 719+80.79 | -10.35 | 503.65                             |                                                                                         |
| C                  | 719+90.77 | -10.24 | 503.40                             |                                                                                         |
| D                  | 720+00.76 | -10.14 | 503.15                             |                                                                                         |
| CL W. Brg. Pier 2  | 720+08.58 | -10.08 | 502.96                             |                                                                                         |
| CL Exp. Jt. Pier 2 | 720+09.50 | -10.07 | 502.94                             |                                                                                         |

CONSTRUCTION JOINT

| Location           | Station   | Offset | Theoretical<br>Grade<br>Elevations | Theoretical Grade<br>Elevations<br>Adjusted For Dead<br>Load Deflection<br>and Grinding |
|--------------------|-----------|--------|------------------------------------|-----------------------------------------------------------------------------------------|
| Bk. W. Abut.       | 719+58.51 | -9.27  | 504.22                             | See<br>Note A                                                                           |
| CL Jt. W. Abut.    | 719+59.26 | -9.26  | 504.20                             |                                                                                         |
| CL Brg. W. Abut.   | 719+60.80 | -9.23  | 504.17                             |                                                                                         |
| A                  | 719+70.79 | -9.09  | 503.92                             |                                                                                         |
| B                  | 719+80.77 | -8.96  | 503.67                             |                                                                                         |
| C                  | 719+90.76 | -8.85  | 503.42                             |                                                                                         |
| D                  | 720+00.74 | -8.76  | 503.18                             |                                                                                         |
| CL W. Brg. Pier 2  | 720+08.57 | -8.69  | 502.98                             |                                                                                         |
| CL Exp. Jt. Pier 2 | 720+09.49 | -8.68  | 502.96                             |                                                                                         |

Note:  
Offsets for Beam 1 thru 4 and the north edge of the median are measured from the Profile Grade for R Ramp D. Offset for the south edge of median, Beam 5, and construction joint are measured from the Profile Grade for R WB US 150.

Note A:  
Theoretical Grade Elevations Adjusted for Dead Load Deflection and Grinding will be provided to the Contractor in accordance with the special provision "Contractor Requirements for Dead Load Deflection and Top of Slab Elevation Data."

MODEL: Default  
FILE NAME: P:\4312-WB\c\JugagcRchab\CADD\Structural\\_{N 090-0115\_WBMainBridge\_Final Plans\0900115-68E44-022-T05E-Span 3\_03.dgn

BEAM 6

| Location           | Station   | Offset | Theoretical<br>Grade<br>Elevations | Theoretical Grade<br>Elevations<br>Adjusted For Dead<br>Load Deflection<br>and Grinding |
|--------------------|-----------|--------|------------------------------------|-----------------------------------------------------------------------------------------|
| Bk. W. Abut.       | 719+58.41 | -2.32  | 504.33                             | <div>See<br/>Note A</div>                                                               |
| CL Jt. W. Abut.    | 719+59.16 | -2.31  | 504.31                             |                                                                                         |
| CL Brg. W. Abut.   | 719+60.70 | -2.29  | 504.27                             |                                                                                         |
| A                  | 719+70.69 | -2.14  | 504.03                             |                                                                                         |
| B                  | 719+80.69 | -2.02  | 503.78                             |                                                                                         |
| C                  | 719+90.69 | -1.91  | 503.53                             |                                                                                         |
| D                  | 720+00.68 | -1.81  | 503.28                             |                                                                                         |
| CL W. Brg. Pier 2  | 720+08.52 | -1.74  | 503.09                             |                                                                                         |
| CL Exp. Jt. Pier 2 | 720+09.44 | -1.74  | 503.06                             |                                                                                         |
|                    |           |        |                                    |                                                                                         |

WB US 150 AND PG

| Location           | Station   | Offset | Theoretical<br>Grade<br>Elevations | Theoretical Grade<br>Elevations<br>Adjusted For Dead<br>Load Deflection<br>and Grinding |
|--------------------|-----------|--------|------------------------------------|-----------------------------------------------------------------------------------------|
| Bk. W. Abut.       | 719+58.37 | 0.00   | 504.37                             | <div>See<br/>Note A</div>                                                               |
| CL Jt. W. Abut.    | 719+59.12 | 0.00   | 504.35                             |                                                                                         |
| CL Brg. W. Abut.   | 719+60.66 | 0.00   | 504.31                             |                                                                                         |
| A                  | 719+70.66 | 0.00   | 504.06                             |                                                                                         |
| B                  | 719+80.66 | 0.00   | 503.81                             |                                                                                         |
| C                  | 719+90.66 | 0.00   | 503.56                             |                                                                                         |
| D                  | 720+00.66 | 0.00   | 503.31                             |                                                                                         |
| CL W. Brg. Pier 2  | 720+08.51 | 0.00   | 503.11                             |                                                                                         |
| CL Exp. Jt. Pier 2 | 720+09.42 | 0.00   | 503.09                             |                                                                                         |
|                    |           |        |                                    |                                                                                         |

BEAM 7

| Location           | Station   | Offset | Theoretical<br>Grade<br>Elevations | Theoretical Grade<br>Elevations<br>Adjusted For Dead<br>Load Deflection<br>and Grinding |
|--------------------|-----------|--------|------------------------------------|-----------------------------------------------------------------------------------------|
| Bk. W. Abut.       | 719+58.28 | 6.01   | 504.28                             | <div>See<br/>Note A</div>                                                               |
| CL Jt. W. Abut.    | 719+59.03 | 6.02   | 504.26                             |                                                                                         |
| CL Brg. W. Abut.   | 719+60.57 | 6.05   | 504.22                             |                                                                                         |
| A                  | 719+70.58 | 6.19   | 503.97                             |                                                                                         |
| B                  | 719+80.59 | 6.32   | 503.72                             |                                                                                         |
| C                  | 719+90.60 | 6.43   | 503.46                             |                                                                                         |
| D                  | 720+00.61 | 6.52   | 503.21                             |                                                                                         |
| CL W. Brg. Pier 2  | 720+08.46 | 6.59   | 503.02                             |                                                                                         |
| CL Exp. Jt. Pier 2 | 720+09.37 | 6.60   | 502.99                             |                                                                                         |
|                    |           |        |                                    |                                                                                         |

BEAM 8

| Location           | Station   | Offset | Theoretical<br>Grade<br>Elevations | Theoretical Grade<br>Elevations<br>Adjusted For Dead<br>Load Deflection<br>and Grinding |
|--------------------|-----------|--------|------------------------------------|-----------------------------------------------------------------------------------------|
| Bk. W. Abut.       | 719+58.15 | 14.34  | 504.14                             | <div>See<br/>Note A</div>                                                               |
| CL Jt. W. Abut.    | 719+58.90 | 14.35  | 504.12                             |                                                                                         |
| CL Brg. W. Abut.   | 719+60.45 | 14.38  | 504.08                             |                                                                                         |
| A                  | 719+70.47 | 14.52  | 503.83                             |                                                                                         |
| B                  | 719+80.49 | 14.65  | 503.58                             |                                                                                         |
| C                  | 719+90.51 | 14.76  | 503.32                             |                                                                                         |
| D                  | 720+00.53 | 14.86  | 503.07                             |                                                                                         |
| CL W. Brg. Pier 2  | 720+08.39 | 14.92  | 502.87                             |                                                                                         |
| CL Exp. Jt. Pier 2 | 720+09.31 | 14.93  | 502.85                             |                                                                                         |
|                    |           |        |                                    |                                                                                         |

Note:  
Offsets for Beams 6 thru 8 are measured from the Profile Grade for WB US 150.

Note A:  
Theoretical Grade Elevations Adjusted for Dead Load Deflection and Grinding will be provided to the Contractor in accordance with the special provision "Contractor Requirements for Dead Load Deflection and Top of Slab Elevation Data."



|              |                |           |
|--------------|----------------|-----------|
| USER NAME =  | DESIGNED - YSS | REVISED - |
|              | CHECKED - UB   | REVISED - |
| PLOT SCALE = | DRAWN - JJE    | REVISED - |
| PLOT DATE =  | CHECKED - YSS  | REVISED - |




STATE OF ILLINOIS  
DEPARTMENT OF TRANSPORTATION

TOP OF SLAB ELEVATIONS - SPAN 3 - 3  
STRUCTURE NO. 090-0115

SHEET S22 OF S214 SHEETS

|                    |               |          |                  |              |
|--------------------|---------------|----------|------------------|--------------|
| F.A.P.<br>RTE.     | SECTION       | COUNTY   | TOTAL<br>SHEETS  | SHEET<br>NO. |
| 317                | (15B-1)BP,BRR | PEO/TAZ  | 418              | 192          |
| CONTRACT NO. 68E44 |               |          |                  |              |
|                    |               | ILLINOIS | FED. AID PROJECT |              |

MODEL: PLOTSHEET-54-S5\_1  
FILE NAME: P:\4312-WB\c\ClugageRchab\CADD\Structural\SN 090-0115\_WBMainBridge\_Final Plans\0900115-68E44-023-T05E-Spans 4-5\_01.dgn

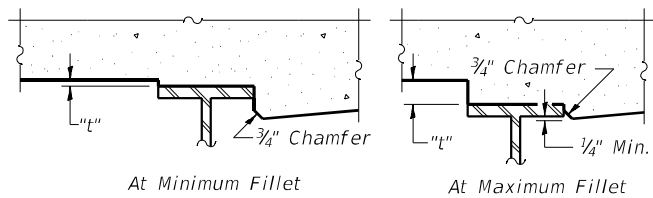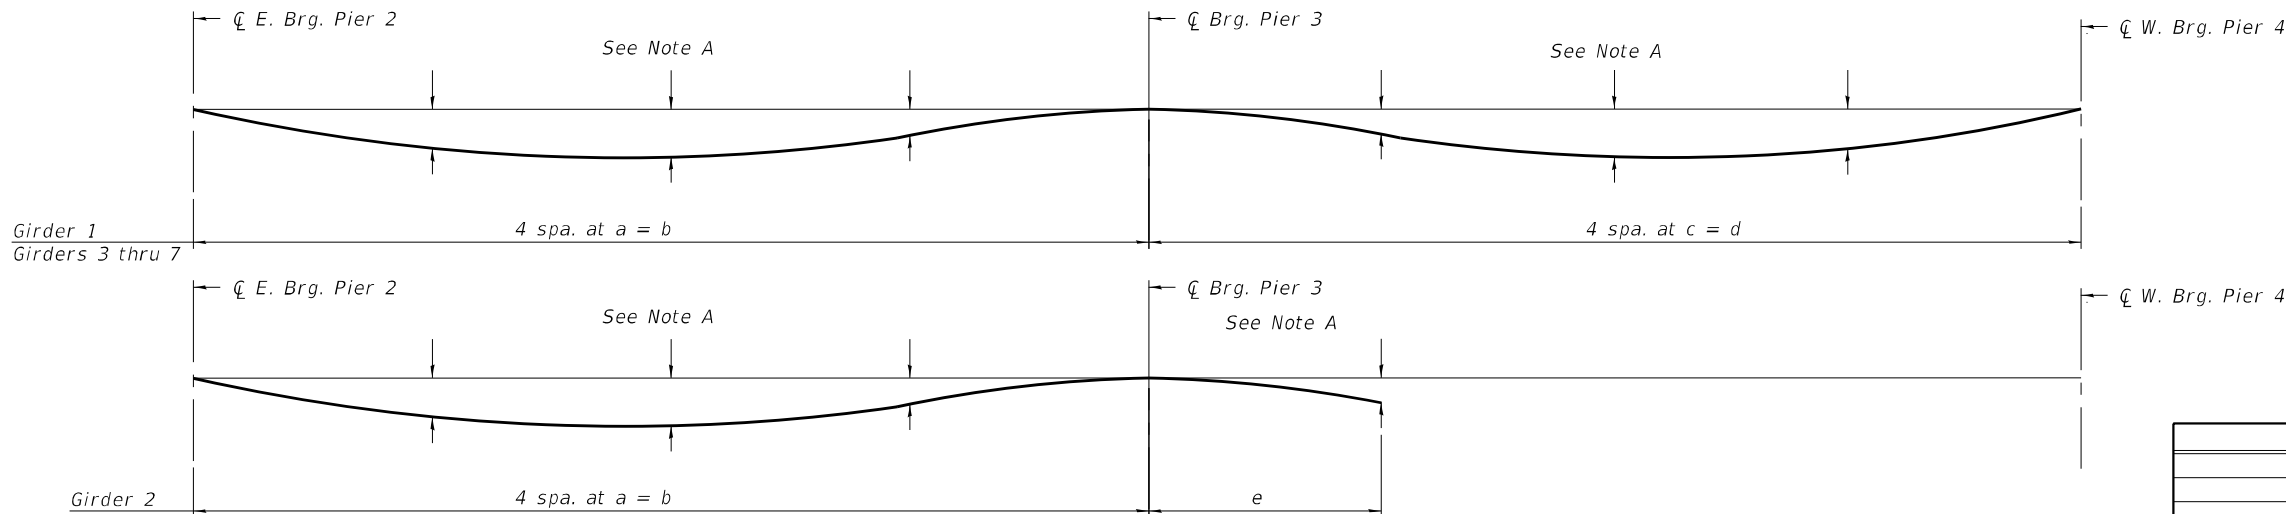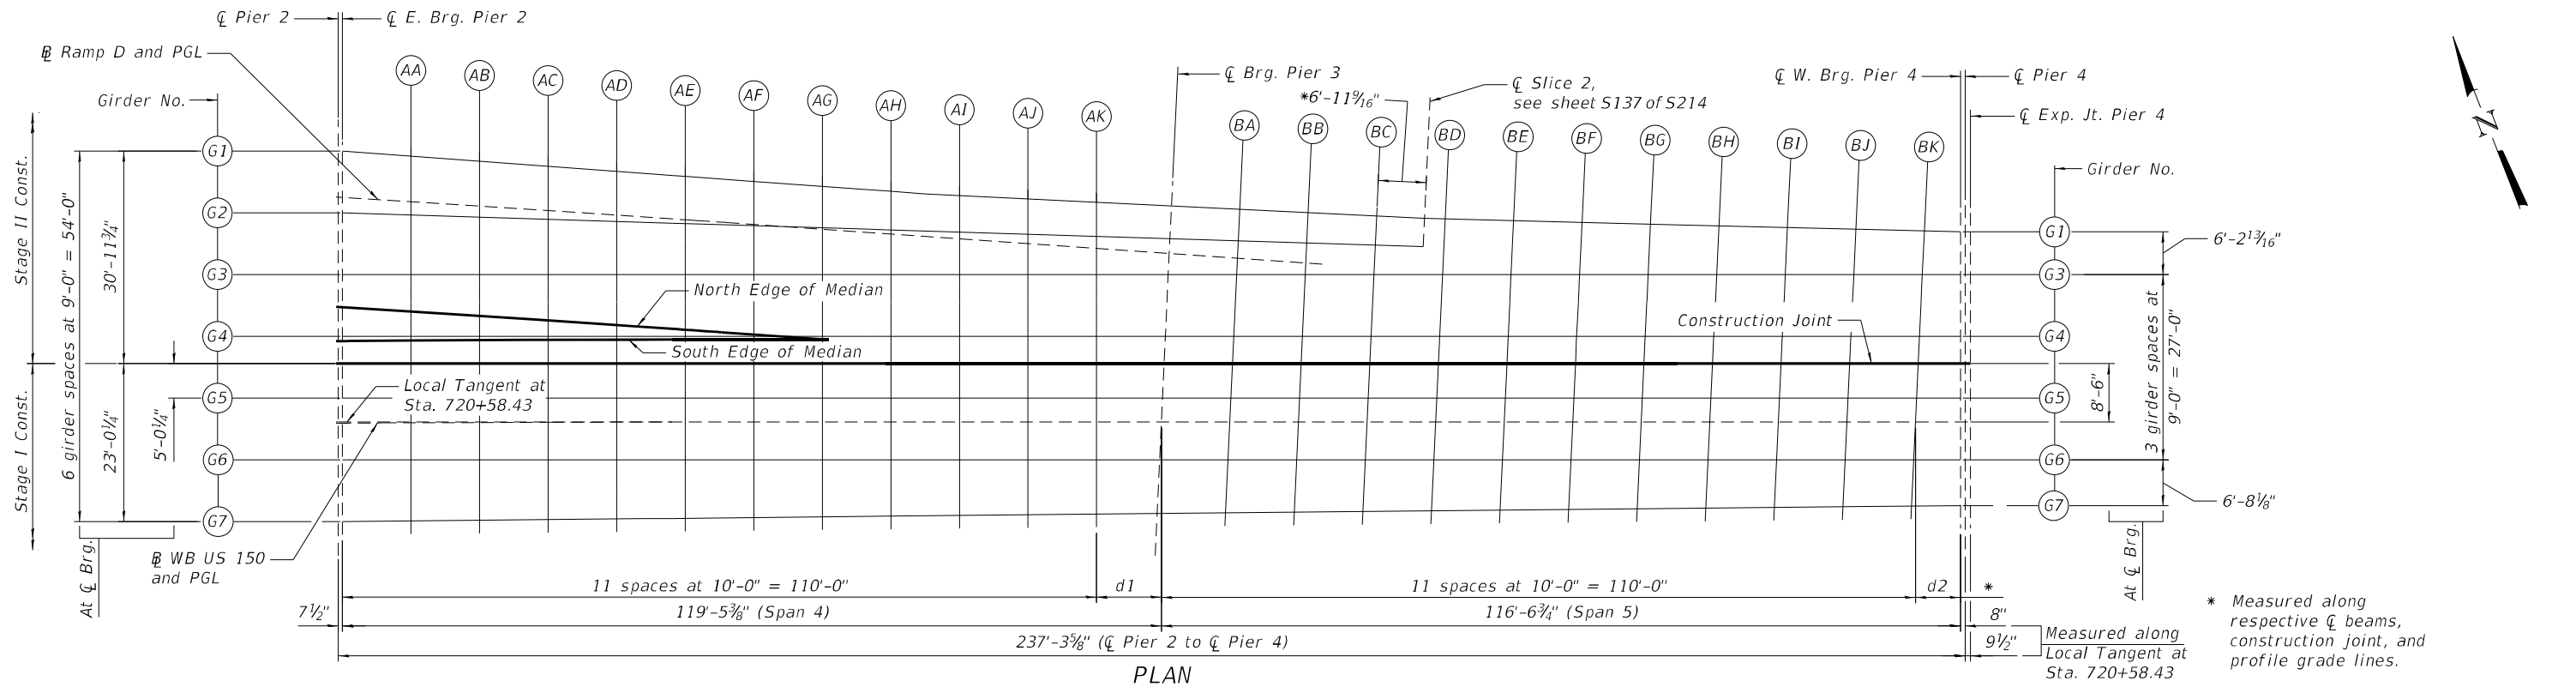

To determine "t": After all structural steel has been erected, elevations of the top flanges of the beams shall be taken at intervals shown on sheets S24 and S25 of S214. These elevations subtracted from the "Theoretical Grade Elevations Adjusted for Dead Load Deflection and Grinding" shown on sheets S24 and S25 of S214, minus the initial slab thickness prior to grinding, equals the fillet heights "t" above top flange of beams.

The slab is to be ground after curing to achieve smoothness, but the slab is not to be ground to elevations below the "Theoretical Grade Elevations" shown on sheets S24 and S25 of S214. For grinding the deck, see Special Provisions.

#### FILLET HEIGHTS

Note:  
The above deflections are not to be used in the field if the engineer is working from the grade elevations adjusted for dead load deflections and grinding as shown on sheets S24 and S25 of S214.

Note A:  
Dead load deflections will be provided to the Contractor in accordance with the special provision "Contractor Requirements for Dead Load Deflection and Top of Slab Elevation Data."

#### SPAN DIMENSIONS

| Location           | *d1           | *d2           |
|--------------------|---------------|---------------|
| Girder 1           | 11'-2 3/16"   | 5'-2"         |
| Girder 2           | 10'-8 1 3/16" | -             |
| Girder 3           | 10'-5 5/16"   | 5'-6 1 1/16"  |
| Girder 4           | 10'-0 5/16"   | 5'-11 1 1/16" |
| Girder 5           | 9'-7 1/4"     | 6'-4 3/4"     |
| Girder 6           | 9'-2 1/4"     | 6'-9 3/4"     |
| Girder 7           | 8'-9 1 5/16"  | 7'-2 3/16"    |
| Ramp D and PGL     | 10'-10 1/16"  | -             |
| Construction Joint | 9'-10 1/8"    | 6'-2"         |
| WB US 150 and PGL  | 9'-5 3/8"     | 6'-6 3/4"     |

#### GIRDER DIMENSIONS

| Location | a              | b              | c              | d               | e            |
|----------|----------------|----------------|----------------|-----------------|--------------|
| Girder 1 | 30'-3 3/16"    | 121'-2 1/8"    | 28'-9 1/2"     | 115'-2"         | -            |
| Girder 2 | 30'-2 1/4"     | 120'-8 1 5/16" | -              | -               | 36'-11 9/16" |
| Girder 3 | 30'-1 3/16"    | 120'-5 5/16"   | 28'-10 3/8"    | 115'-6 1 1/16"  | -            |
| Girder 4 | 30'-0 1/16"    | 120'-0 5/16"   | 28'-11 1 5/16" | 115'-11 1 1/16" | -            |
| Girder 5 | 29'-10 1 3/16" | 119'-7 1/4"    | 29'-1 1/16"    | 116'-4 3/4"     | -            |
| Girder 6 | 29'-9 9/16"    | 119'-2 1/4"    | 29'-2 1/16"    | 116'-9 3/4"     | -            |
| Girder 7 | 29'-8 1/2"     | 118'-9 1 3/16" | 29'-3 3/16"    | 117'-2 3/16"    | -            |



|              |                |           |
|--------------|----------------|-----------|
| USER NAME =  | DESIGNED - YSS | REVISED - |
| PLOT SCALE = | CHECKED - UB   | REVISED - |
| PLOT DATE =  | DRAWN - JJE    | REVISED - |
|              | CHECKED - YSS  | REVISED - |

STATE OF ILLINOIS  
DEPARTMENT OF TRANSPORTATION

TOP OF SLAB ELEVATIONS - SPANS 4-5 - 1  
STRUCTURE NO. 090-0115

SHEET S23 OF S214 SHEETS

|                           |               |         |              |           |
|---------------------------|---------------|---------|--------------|-----------|
| F.A.P. RTE.               | SECTION       | COUNTY  | TOTAL SHEETS | SHEET NO. |
| 317                       | (15B-1)BP,BRR | PEO/TAZ | 418          | 193       |
| CONTRACT NO. 68E44        |               |         |              |           |
| ILLINOIS FED. AID PROJECT |               |         |              |           |

MODEL: Default  
FILE NAME: P:\M312-WB\cClugagcRchab\CADD\Structural\\_SN\_090-0115\_WBMainBridge\_Final Plans\0900115-68E44-024-T05E-Spans 4-5\_02.dgn

| GIRDER 1           |           |        |                                    |                                                                                         |
|--------------------|-----------|--------|------------------------------------|-----------------------------------------------------------------------------------------|
| Location           | Station   | Offset | Theoretical<br>Grade<br>Elevations | Theoretical Grade<br>Elevations<br>Adjusted For Dead<br>Load Deflection<br>and Grinding |
| CL Pier 2          | 11+44.30  | 6.73   | 502.44                             | See<br>Note A                                                                           |
| CL E. Brg. Pier 2  | 11+43.67  | 6.72   | 502.42                             |                                                                                         |
| AA                 | 11+33.68  | 6.61   | 502.18                             |                                                                                         |
| AB                 | 11+23.69  | 6.51   | 501.94                             |                                                                                         |
| AC                 | 11+13.70  | 6.43   | 501.72                             |                                                                                         |
| AD                 | 11+03.71  | 6.36   | 501.50                             |                                                                                         |
| AE                 | 10+93.72  | 6.31   | 501.29                             |                                                                                         |
| AF                 | 10+83.73  | 6.27   | 501.10                             |                                                                                         |
| AG                 | 10+73.73  | 6.24   | 500.91                             |                                                                                         |
| AH                 | 200+32.55 | -33.64 | 500.72                             |                                                                                         |
| AI                 | 200+42.53 | -33.03 | 500.56                             |                                                                                         |
| AJ                 | 200+52.52 | -32.54 | 500.40                             |                                                                                         |
| AK                 | 200+62.50 | -32.05 | 500.25                             |                                                                                         |
| CL Brg. Pier 3     | 200+73.68 | -31.50 | 500.09                             |                                                                                         |
| BA                 | 200+83.66 | -31.01 | 499.96                             |                                                                                         |
| BB                 | 200+93.65 | -30.52 | 499.83                             |                                                                                         |
| BC                 | 201+03.64 | -30.03 | 499.72                             |                                                                                         |
| BD                 | 201+13.63 | -29.61 | 499.61                             |                                                                                         |
| BE                 | 201+23.63 | -29.36 | 499.51                             |                                                                                         |
| BF                 | 201+33.62 | -29.11 | 499.41                             |                                                                                         |
| BG                 | 201+43.62 | -28.85 | 499.33                             |                                                                                         |
| BH                 | 201+53.62 | -28.60 | 499.25                             |                                                                                         |
| BI                 | 201+63.61 | -28.35 | 499.18                             |                                                                                         |
| BJ                 | 201+73.61 | -28.10 | 499.12                             |                                                                                         |
| BK                 | 201+83.61 | -27.85 | 499.07                             |                                                                                         |
| CL W. Brg. Pier 4  | 201+88.77 | -27.72 | 499.05                             |                                                                                         |
| CL Pier 4          | 201+89.44 | -27.70 | 499.05                             |                                                                                         |
| CL Exp. Jt. Pier 4 | 201+90.23 | -27.68 | 499.05                             |                                                                                         |

| GIRDER 3           |           |        |                                    |                                                                                         |
|--------------------|-----------|--------|------------------------------------|-----------------------------------------------------------------------------------------|
| Location           | Station   | Offset | Theoretical<br>Grade<br>Elevations | Theoretical Grade<br>Elevations<br>Adjusted For Dead<br>Load Deflection<br>and Grinding |
| CL Pier 2          | 11+43.19  | -11.29 | 502.77                             | See<br>Note A                                                                           |
| CL E. Brg. Pier 2  | 11+42.57  | -11.25 | 502.75                             |                                                                                         |
| AA                 | 11+32.57  | -10.63 | 502.49                             |                                                                                         |
| AB                 | 11+22.58  | -9.99  | 502.25                             |                                                                                         |
| AC                 | 11+12.58  | -9.34  | 502.01                             |                                                                                         |
| AD                 | 11+02.59  | -8.68  | 501.78                             |                                                                                         |
| AE                 | 10+92.60  | -8.00  | 501.56                             |                                                                                         |
| AF                 | 10+82.62  | -7.30  | 501.35                             |                                                                                         |
| AG                 | 10+72.64  | -6.60  | 501.15                             |                                                                                         |
| AH                 | 200+32.76 | -21.48 | 500.96                             |                                                                                         |
| AI                 | 200+42.76 | -21.48 | 500.78                             |                                                                                         |
| AJ                 | 200+52.76 | -21.48 | 500.62                             |                                                                                         |
| AK                 | 200+62.76 | -21.48 | 500.45                             |                                                                                         |
| CL Brg. Pier 3     | 200+73.21 | -21.48 | 500.30                             |                                                                                         |
| BA                 | 200+83.21 | -21.48 | 500.15                             |                                                                                         |
| BB                 | 200+93.21 | -21.48 | 500.02                             |                                                                                         |
| BC                 | 201+03.21 | -21.48 | 499.89                             |                                                                                         |
| BD                 | 201+13.21 | -21.48 | 499.78                             |                                                                                         |
| BE                 | 201+23.21 | -21.48 | 499.67                             |                                                                                         |
| BF                 | 201+33.21 | -21.48 | 499.57                             |                                                                                         |
| BG                 | 201+43.21 | -21.48 | 499.48                             |                                                                                         |
| BH                 | 201+53.21 | -21.48 | 499.40                             |                                                                                         |
| BI                 | 201+63.21 | -21.48 | 499.32                             |                                                                                         |
| BJ                 | 201+73.21 | -21.48 | 499.26                             |                                                                                         |
| BK                 | 201+83.21 | -21.48 | 499.20                             |                                                                                         |
| CL W. Brg. Pier 4  | 201+88.77 | -21.48 | 499.18                             |                                                                                         |
| CL Pier 4          | 201+89.44 | -21.48 | 499.17                             |                                                                                         |
| CL Exp. Jt. Pier 4 | 201+90.23 | -21.48 | 499.17                             |                                                                                         |

| RAMP D AND PG     |           |        |                                    |                                                                                         |
|-------------------|-----------|--------|------------------------------------|-----------------------------------------------------------------------------------------|
| Location          | Station   | Offset | Theoretical<br>Grade<br>Elevations | Theoretical Grade<br>Elevations<br>Adjusted For Dead<br>Load Deflection<br>and Grinding |
| CL Pier 2         | 11+43.88  | 0.00   | 502.56                             | See<br>Note A                                                                           |
| CL E. Brg. Pier 2 | 11+43.26  | 0.00   | 502.54                             |                                                                                         |
| AA                | 11+33.26  | 0.00   | 502.30                             |                                                                                         |
| AB                | 11+23.26  | 0.00   | 502.06                             |                                                                                         |
| AC                | 11+13.26  | 0.00   | 501.83                             |                                                                                         |
| AD                | 11+03.26  | 0.00   | 501.62                             |                                                                                         |
| AE                | 10+93.26  | 0.00   | 501.41                             |                                                                                         |
| AF                | 10+83.26  | 0.00   | 501.21                             |                                                                                         |
| AG                | 10+73.26  | 0.00   | 501.03                             |                                                                                         |
| AH                | 200+32.58 | -27.41 | 500.85                             |                                                                                         |
| AI                | 200+42.56 | -26.72 | 500.68                             |                                                                                         |
| AJ                | 200+52.53 | -26.02 | 500.52                             |                                                                                         |
| AK                | 200+62.51 | -25.32 | 500.38                             |                                                                                         |
| CL Brg. Pier 3    | 200+73.35 | -24.56 | 500.23                             |                                                                                         |
| BA                | 200+83.33 | -23.86 | 500.10                             |                                                                                         |
| BB                | 200+93.30 | -23.17 | 499.98                             |                                                                                         |

| NORTH EDGE OF MEDIAN |          |        |                                    |                                                                                         |
|----------------------|----------|--------|------------------------------------|-----------------------------------------------------------------------------------------|
| Location             | Station  | Offset | Theoretical<br>Grade<br>Elevations | Theoretical Grade<br>Elevations<br>Adjusted For Dead<br>Load Deflection<br>and Grinding |
| CL Pier 2            | 11+42.90 | -16.00 | 502.86                             | See<br>Note A                                                                           |
| CL E. Brg. Pier 2    | 11+42.28 | -16.00 | 502.84                             |                                                                                         |
| AA                   | 11+32.25 | -16.00 | 502.59                             |                                                                                         |
| AB                   | 11+22.23 | -16.00 | 502.36                             |                                                                                         |
| AC                   | 11+12.20 | -16.00 | 502.13                             |                                                                                         |
| AD                   | 11+02.18 | -16.00 | 501.91                             |                                                                                         |
| AE                   | 10+92.15 | -16.00 | 501.71                             |                                                                                         |
| AF                   | 10+82.14 | -16.00 | 501.51                             |                                                                                         |
| AG                   | 10+72.14 | -16.00 | 501.33                             |                                                                                         |

Note:  
Offsets are measured from the Profile  
Grade for R Ramp D from Line AG to the West.  
Offsets are measured from the Profile Grade  
for WB US 150 from line AH to the East.

Note A:  
Theoretical Grade Elevations Adjusted for  
Dead Load Deflection and Grinding will be  
provided to the Contractor in accordance with  
the special provision "Contractor Requirements  
for Dead Load Deflection and Top of Slab  
Elevation Data."

| GIRDER 2          |           |        |                                    |                                                                                         |
|-------------------|-----------|--------|------------------------------------|-----------------------------------------------------------------------------------------|
| Location          | Station   | Offset | Theoretical<br>Grade<br>Elevations | Theoretical Grade<br>Elevations<br>Adjusted For Dead<br>Load Deflection<br>and Grinding |
| CL Pier 2         | 11+43.74  | -2.28  | 502.60                             | See<br>Note A                                                                           |
| CL E. Brg. Pier 2 | 11+43.12  | -2.26  | 502.59                             |                                                                                         |
| AA                | 11+33.12  | -1.96  | 502.33                             |                                                                                         |
| AB                | 11+23.12  | -1.63  | 502.09                             |                                                                                         |
| AC                | 11+13.13  | -1.29  | 501.86                             |                                                                                         |
| AD                | 11+03.13  | -0.94  | 501.63                             |                                                                                         |
| AE                | 10+93.14  | -0.57  | 501.42                             |                                                                                         |
| AF                | 10+83.14  | -0.18  | 501.22                             |                                                                                         |
| AG                | 10+73.15  | 0.20   | 501.02                             |                                                                                         |
| AH                | 200+32.72 | -27.99 | 500.83                             |                                                                                         |
| AI                | 200+42.72 | -27.68 | 500.66                             |                                                                                         |
| AJ                | 200+52.71 | -27.37 | 500.50                             |                                                                                         |
| AK                | 200+62.71 | -27.06 | 500.34                             |                                                                                         |
| CL Brg. Pier 3    | 200+73.45 | -26.73 | 500.19                             |                                                                                         |
| BA                | 200+83.45 | -26.42 | 500.05                             |                                                                                         |
| BB                | 200+93.44 | -26.11 | 499.92                             |                                                                                         |
| BC                | 201+03.44 | -25.80 | 499.80                             |                                                                                         |
| CL Splice 2       | 201+10.40 | -25.58 | 499.73                             |                                                                                         |

| GIRDER 4           |           |        |                                    |                                                                                         |
|--------------------|-----------|--------|------------------------------------|-----------------------------------------------------------------------------------------|
| Location           | Station   | Offset | Theoretical<br>Grade<br>Elevations | Theoretical Grade<br>Elevations<br>Adjusted For Dead<br>Load Deflection<br>and Grinding |
| CL Pier 2          | 11+42.64  | -20.27 | 502.89                             | See<br>Note A                                                                           |
| CL E. Brg. Pier 2  | 11+42.02  | -20.23 | 502.88                             |                                                                                         |
| AA                 | 11+32.01  | -19.61 | 502.63                             |                                                                                         |
| AB                 | 11+22.00  | -18.97 | 502.39                             |                                                                                         |
| AC                 | 11+11.99  | -18.32 | 502.16                             |                                                                                         |
| AD                 | 11+01.98  | -17.66 | 501.94                             |                                                                                         |
| AE                 | 10+91.98  | -16.98 | 501.73                             |                                                                                         |
| AF                 | 10+81.99  | -16.28 | 501.52                             |                                                                                         |
| AG                 | 10+72.01  | -15.58 | 501.32                             |                                                                                         |
| AH                 | 200+32.76 | -12.48 | 501.14                             |                                                                                         |
| AI                 | 200+42.76 | -12.48 | 500.96                             |                                                                                         |
| AJ                 | 200+52.76 | -12.48 | 500.80                             |                                                                                         |
| AK                 | 200+62.76 | -12.48 | 500.63                             |                                                                                         |
| CL Brg. Pier 3     | 200+72.79 | -12.48 | 500.48                             |                                                                                         |
| BA                 | 200+82.79 | -12.48 | 500.34                             |                                                                                         |
| BB                 | 200+92.79 | -12.48 | 500.20                             |                                                                                         |
| BC                 | 201+02.79 | -12.48 | 500.08                             |                                                                                         |
| BD                 | 201+12.79 | -12.48 | 499.96                             |                                                                                         |
| BE                 | 201+22.79 | -12.48 | 499.85                             |                                                                                         |
| BF                 | 201+32.79 | -12.48 | 499.75                             |                                                                                         |
| BG                 | 201+42.79 | -12.48 | 499.66                             |                                                                                         |
| BH                 | 201+52.79 | -12.48 | 499.58                             |                                                                                         |
| BI                 | 201+62.79 | -12.48 | 499.51                             |                                                                                         |
| BJ                 | 201+72.79 | -12.48 | 499.44                             |                                                                                         |
| BK                 | 201+82.79 | -12.48 | 499.39                             |                                                                                         |
| CL W. Brg. Pier 4  | 201+88.77 | -12.48 | 499.36                             |                                                                                         |
| CL Pier 4          | 201+89.44 | -12.48 | 499.35                             |                                                                                         |
| CL Exp. Jt. Pier 4 | 201+90.23 | -12.48 | 499.35                             |                                                                                         |



|              |                |           |
|--------------|----------------|-----------|
| USER NAME =  | DESIGNED - YSS | REVISED - |
|              | CHECKED - UB   | REVISED - |
| PLOT SCALE = | DRAWN - JJE    | REVISED - |
| PLOT DATE =  | CHECKED - YSS  | REVISED - |

STATE OF ILLINOIS  
DEPARTMENT OF TRANSPORTATION

TOP OF SLAB ELEVATIONS - SPANS 4-5 - 2  
STRUCTURE NO. 090-0115

SHEET S24 OF S214 SHEETS

|                    |               |                  |                 |              |
|--------------------|---------------|------------------|-----------------|--------------|
| F.A.P.<br>RTE.     | SECTION       | COUNTY           | TOTAL<br>SHEETS | SHEET<br>NO. |
| 317                | (15B-1)BP,BRR | PEO/TAZ          | 418             | 194          |
| CONTRACT NO. 68E44 |               |                  |                 |              |
| ILLINOIS           |               | FED. AID PROJECT |                 |              |

MODEL: Default  
FILE NAME: P:\M312-WB\cClugageRchab\CADD\Structural\_S\N 090-Q115\_WBMainBridge\_Final Plans\0900115-68E44-025-T05E-Spans 4-5\_03.dgn

| SOUTH EDGE OF MEDIAN |           |        |                              |                                                                             |
|----------------------|-----------|--------|------------------------------|-----------------------------------------------------------------------------|
| Location             | Station   | Offset | Theoretical Grade Elevations | Theoretical Grade Elevations Adjusted For Dead Load Deflection and Grinding |
| CL Pier 2            | 720+09.80 | -12.00 | 502.90                       | See Note A on sheet S24 of S214                                             |
| CL E. Brg. Pier 2    | 720+10.43 | -12.00 | 502.89                       |                                                                             |
| AA                   | 720+20.41 | -12.00 | 502.64                       |                                                                             |
| AB                   | 720+30.39 | -12.00 | 502.40                       |                                                                             |
| AC                   | 720+40.37 | -12.00 | 502.17                       |                                                                             |
| AD                   | 720+50.35 | -12.00 | 501.95                       |                                                                             |
| AE                   | 200+02.76 | -12.00 | 501.74                       |                                                                             |
| AF                   | 200+12.76 | -12.00 | 501.53                       |                                                                             |
| AG                   | 200+22.76 | -12.00 | 501.34                       |                                                                             |
|                      |           |        |                              |                                                                             |

| CONSTRUCTION JOINT |           |        |                              |                                                                             |
|--------------------|-----------|--------|------------------------------|-----------------------------------------------------------------------------|
| Location           | Station   | Offset | Theoretical Grade Elevations | Theoretical Grade Elevations Adjusted For Dead Load Deflection and Grinding |
| CL Pier 2          | 720+09.78 | -8.68  | 502.95                       | See Note A on sheet S24 of S214                                             |
| CL E. Brg. Pier 2  | 720+10.40 | -8.68  | 502.94                       |                                                                             |
| AA                 | 720+20.39 | -8.61  | 502.69                       |                                                                             |
| AB                 | 720+30.38 | -8.56  | 502.45                       |                                                                             |
| AC                 | 720+40.36 | -8.53  | 502.22                       |                                                                             |
| AD                 | 720+50.35 | -8.51  | 502.00                       |                                                                             |
| AE                 | 200+02.76 | -8.50  | 501.79                       |                                                                             |
| AF                 | 200+12.76 | -8.50  | 501.59                       |                                                                             |
| AG                 | 200+22.76 | -8.50  | 501.39                       |                                                                             |
| AH                 | 200+32.76 | -8.50  | 501.20                       |                                                                             |
| AI                 | 200+42.76 | -8.50  | 501.03                       |                                                                             |
| AJ                 | 200+52.76 | -8.50  | 500.86                       |                                                                             |
| AK                 | 200+62.76 | -8.50  | 500.70                       |                                                                             |
| CL Brg. Pier 3     | 200+72.60 | -8.50  | 500.55                       |                                                                             |
| BA                 | 200+82.60 | -8.50  | 500.40                       |                                                                             |
| BB                 | 200+92.60 | -8.50  | 500.27                       |                                                                             |
| BC                 | 201+02.60 | -8.50  | 500.14                       |                                                                             |
| BD                 | 201+12.60 | -8.50  | 500.03                       |                                                                             |
| BE                 | 201+22.60 | -8.50  | 499.92                       |                                                                             |
| BF                 | 201+32.60 | -8.50  | 499.82                       |                                                                             |
| BG                 | 201+42.60 | -8.50  | 499.73                       |                                                                             |
| BH                 | 201+52.60 | -8.50  | 499.64                       |                                                                             |
| BI                 | 201+62.60 | -8.50  | 499.57                       |                                                                             |
| BJ                 | 201+72.60 | -8.50  | 499.51                       |                                                                             |
| BK                 | 201+82.60 | -8.50  | 499.45                       |                                                                             |
| CL W. Brg. Pier 4  | 201+88.77 | -8.50  | 499.42                       |                                                                             |
| CL Pier 4          | 201+89.44 | -8.50  | 499.42                       |                                                                             |
| CL Exp. Jt. Pier 4 | 201+90.23 | -8.50  | 499.41                       |                                                                             |

| GIRDER 5           |           |        |                              |                                                                             |
|--------------------|-----------|--------|------------------------------|-----------------------------------------------------------------------------|
| Location           | Station   | Offset | Theoretical Grade Elevations | Theoretical Grade Elevations Adjusted For Dead Load Deflection and Grinding |
| CL Pier 2          | 720+09.74 | -3.66  | 503.03                       | See Note A on sheet S24 of S214                                             |
| CL E. Brg. Pier 2  | 720+10.37 | -3.66  | 503.01                       |                                                                             |
| AA                 | 720+20.36 | -3.59  | 502.77                       |                                                                             |
| AB                 | 720+30.36 | -3.54  | 502.53                       |                                                                             |
| AC                 | 720+40.35 | -3.50  | 502.30                       |                                                                             |
| AD                 | 720+50.34 | -3.48  | 502.08                       |                                                                             |
| AE                 | 200+02.76 | -3.48  | 501.87                       |                                                                             |
| AF                 | 200+12.76 | -3.48  | 501.66                       |                                                                             |
| AG                 | 200+22.76 | -3.48  | 501.47                       |                                                                             |
| AH                 | 200+32.76 | -3.48  | 501.28                       |                                                                             |
| AI                 | 200+42.76 | -3.48  | 501.10                       |                                                                             |
| AJ                 | 200+52.76 | -3.48  | 500.93                       |                                                                             |
| AK                 | 200+62.76 | -3.48  | 500.77                       |                                                                             |
| CL Brg. Pier 3     | 200+72.37 | -3.48  | 500.63                       |                                                                             |
| BA                 | 200+82.37 | -3.48  | 500.48                       |                                                                             |
| BB                 | 200+92.37 | -3.48  | 500.35                       |                                                                             |
| BC                 | 201+02.37 | -3.48  | 500.22                       |                                                                             |
| BD                 | 201+12.37 | -3.48  | 500.10                       |                                                                             |
| BE                 | 201+22.37 | -3.48  | 500.00                       |                                                                             |
| BF                 | 201+32.37 | -3.48  | 499.90                       |                                                                             |
| BG                 | 201+42.37 | -3.48  | 499.80                       |                                                                             |
| BH                 | 201+52.37 | -3.48  | 499.72                       |                                                                             |
| BI                 | 201+62.37 | -3.48  | 499.65                       |                                                                             |
| BJ                 | 201+72.37 | -3.48  | 499.58                       |                                                                             |
| BK                 | 201+82.37 | -3.48  | 499.53                       |                                                                             |
| CL W. Brg. Pier 4  | 201+88.77 | -3.48  | 499.49                       |                                                                             |
| CL Pier 4          | 201+89.44 | -3.48  | 499.49                       |                                                                             |
| CL Exp. Jt. Pier 4 | 201+90.23 | -3.48  | 499.49                       |                                                                             |

| WB US 150 AND PG   |           |        |                              |                                                                             |
|--------------------|-----------|--------|------------------------------|-----------------------------------------------------------------------------|
| Location           | Station   | Offset | Theoretical Grade Elevations | Theoretical Grade Elevations Adjusted For Dead Load Deflection and Grinding |
| CL Pier 2          | 720+09.71 | 0.00   | 503.08                       | See Note A on sheet S24 of S214                                             |
| CL E. Brg. Pier 2  | 720+10.34 | 0.00   | 503.07                       |                                                                             |
| AA                 | 720+20.34 | 0.00   | 502.82                       |                                                                             |
| AB                 | 720+30.34 | 0.00   | 502.58                       |                                                                             |
| AC                 | 720+40.34 | 0.00   | 502.35                       |                                                                             |
| AD                 | 720+50.34 | 0.00   | 502.13                       |                                                                             |
| AE                 | 200+02.76 | 0.00   | 501.92                       |                                                                             |
| AF                 | 200+12.76 | 0.00   | 501.71                       |                                                                             |
| AG                 | 200+22.76 | 0.00   | 501.52                       |                                                                             |
| AH                 | 200+32.76 | 0.00   | 501.33                       |                                                                             |
| AI                 | 200+42.76 | 0.00   | 501.15                       |                                                                             |
| AJ                 | 200+52.76 | 0.00   | 500.98                       |                                                                             |
| AK                 | 200+62.76 | 0.00   | 500.82                       |                                                                             |
| CL Brg. Pier 3     | 200+72.21 | 0.00   | 500.68                       |                                                                             |
| BA                 | 200+82.21 | 0.00   | 500.54                       |                                                                             |
| BB                 | 200+92.21 | 0.00   | 500.40                       |                                                                             |
| BC                 | 201+02.21 | 0.00   | 500.28                       |                                                                             |
| BD                 | 201+12.21 | 0.00   | 500.16                       |                                                                             |
| BE                 | 201+22.21 | 0.00   | 500.05                       |                                                                             |
| BF                 | 201+32.21 | 0.00   | 499.95                       |                                                                             |
| BG                 | 201+42.21 | 0.00   | 499.86                       |                                                                             |
| BH                 | 201+52.21 | 0.00   | 499.77                       |                                                                             |
| BI                 | 201+62.21 | 0.00   | 499.70                       |                                                                             |
| BJ                 | 201+72.21 | 0.00   | 499.64                       |                                                                             |
| BK                 | 201+82.21 | 0.00   | 499.58                       |                                                                             |
| CL W. Brg. Pier 4  | 201+88.77 | 0.00   | 499.55                       |                                                                             |
| CL Pier 4          | 201+89.44 | 0.00   | 499.54                       |                                                                             |
| CL Exp. Jt. Pier 4 | 201+90.23 | 0.00   | 499.54                       |                                                                             |

| GIRDER 6           |           |        |                              |                                                                             |
|--------------------|-----------|--------|------------------------------|-----------------------------------------------------------------------------|
| Location           | Station   | Offset | Theoretical Grade Elevations | Theoretical Grade Elevations Adjusted For Dead Load Deflection and Grinding |
| CL Pier 2          | 720+09.67 | 5.34   | 503.00                       | See Note A on sheet S24 of S214                                             |
| CL E. Brg. Pier 2  | 720+10.30 | 5.34   | 502.99                       |                                                                             |
| AA                 | 720+20.31 | 5.41   | 502.74                       |                                                                             |
| AB                 | 720+30.32 | 5.46   | 502.50                       |                                                                             |
| AC                 | 720+40.32 | 5.50   | 502.27                       |                                                                             |
| AD                 | 720+50.33 | 5.52   | 502.05                       |                                                                             |
| AE                 | 200+02.76 | 5.52   | 501.83                       |                                                                             |
| AF                 | 200+12.76 | 5.52   | 501.63                       |                                                                             |
| AG                 | 200+22.76 | 5.52   | 501.44                       |                                                                             |
| AH                 | 200+32.76 | 5.52   | 501.25                       |                                                                             |
| AI                 | 200+42.76 | 5.52   | 501.07                       |                                                                             |
| AJ                 | 200+52.76 | 5.52   | 500.90                       |                                                                             |
| AK                 | 200+62.76 | 5.52   | 500.74                       |                                                                             |
| CL Brg. Pier 3     | 200+71.95 | 5.52   | 500.60                       |                                                                             |
| BA                 | 200+81.95 | 5.52   | 500.46                       |                                                                             |
| BB                 | 200+91.95 | 5.52   | 500.32                       |                                                                             |
| BC                 | 201+01.95 | 5.52   | 500.20                       |                                                                             |
| BD                 | 201+11.95 | 5.52   | 500.08                       |                                                                             |
| BE                 | 201+21.95 | 5.52   | 499.97                       |                                                                             |
| BF                 | 201+31.95 | 5.52   | 499.87                       |                                                                             |
| BG                 | 201+41.95 | 5.52   | 499.78                       |                                                                             |
| BH                 | 201+51.95 | 5.52   | 499.69                       |                                                                             |
| BI                 | 201+61.95 | 5.52   | 499.62                       |                                                                             |
| BJ                 | 201+71.95 | 5.52   | 499.55                       |                                                                             |
| BK                 | 201+81.95 | 5.52   | 499.50                       |                                                                             |
| CL W. Brg. Pier 4  | 201+88.77 | 5.52   | 499.46                       |                                                                             |
| CL Pier 4          | 201+89.44 | 5.52   | 499.46                       |                                                                             |
| CL Exp. Jt. Pier 4 | 201+90.23 | 5.52   | 499.46                       |                                                                             |


| GIRDER 7           |           |        |                              |                                                                             |
|--------------------|-----------|--------|------------------------------|-----------------------------------------------------------------------------|
| Location           | Station   | Offset | Theoretical Grade Elevations | Theoretical Grade Elevations Adjusted For Dead Load Deflection and Grinding |
| CL Pier 2          | 720+09.61 | 14.34  | 502.85                       | See Note A on sheet S24 of S214                                             |
| CL E. Brg. Pier 2  | 720+10.23 | 14.34  | 502.84                       |                                                                             |
| AA                 | 720+20.26 | 14.31  | 502.59                       |                                                                             |
| AB                 | 720+30.28 | 14.26  | 502.35                       |                                                                             |
| AC                 | 720+40.30 | 14.20  | 502.12                       |                                                                             |
| AD                 | 720+50.32 | 14.12  | 501.90                       |                                                                             |
| AE                 | 200+02.76 | 14.03  | 501.69                       |                                                                             |
| AF                 | 200+12.76 | 13.93  | 501.49                       |                                                                             |
| AG                 | 200+22.76 | 13.83  | 501.30                       |                                                                             |
| AH                 | 200+32.76 | 13.73  | 501.11                       |                                                                             |
| AI                 | 200+42.76 | 13.64  | 500.94                       |                                                                             |
| AJ                 | 200+52.76 | 13.54  | 500.77                       |                                                                             |
| AK                 | 200+62.75 | 13.44  | 500.61                       |                                                                             |
| CL Brg. Pier 3     | 200+71.59 | 13.35  | 500.48                       |                                                                             |
| BA                 | 200+81.59 | 13.25  | 500.34                       |                                                                             |
| BB                 | 200+91.59 | 13.15  | 500.20                       |                                                                             |
| BC                 | 201+01.59 | 13.06  | 500.08                       |                                                                             |
| BD                 | 201+11.59 | 12.96  | 499.96                       |                                                                             |
| BE                 | 201+21.58 | 12.86  | 499.85                       |                                                                             |
| BF                 | 201+31.58 | 12.76  | 499.75                       |                                                                             |
| BG                 | 201+41.58 | 12.66  | 499.66                       |                                                                             |
| BH                 | 201+51.58 | 12.56  | 499.58                       |                                                                             |
| BI                 | 201+61.58 | 12.47  | 499.51                       |                                                                             |
| BJ                 | 201+71.58 | 12.37  | 499.45                       |                                                                             |
| BK                 | 201+81.58 | 12.27  | 499.39                       |                                                                             |
| CL W. Brg. Pier 4  | 201+88.77 | 12.20  | 499.36                       |                                                                             |
| CL Pier 4          | 201+89.44 | 12.19  | 499.35                       |                                                                             |
| CL Exp. Jt. Pier 4 | 201+90.23 | 12.18  | 499.35                       |                                                                             |

Note:  
Offsets for the south edge of median, construction joint, and Girders 5 thru 7 are measured from the Profile Grade for WB US 150.


|                                                                                     |              |                |           |                                                   |                                                                  |                           |               |         |              |           |
|-------------------------------------------------------------------------------------|--------------|----------------|-----------|---------------------------------------------------|------------------------------------------------------------------|---------------------------|---------------|---------|--------------|-----------|
|  | USER NAME =  | DESIGNED - YSS | REVISED - | STATE OF ILLINOIS<br>DEPARTMENT OF TRANSPORTATION | TOP OF SLAB ELEVATIONS - SPANS 4-5 - 3<br>STRUCTURE NO. 090-0115 | F.A.P. RTE.               | SECTION       | COUNTY  | TOTAL SHEETS | SHEET NO. |
|                                                                                     | CHECKED - UB | CHECKED - UB   | REVISED - |                                                   |                                                                  | 317                       | (15B-1)BP,BRR | PEO/TAZ | 418          | 195       |
|                                                                                     | PLOT SCALE = | DRAWN - JJE    | REVISED - |                                                   |                                                                  | CONTRACT NO. 68E44        |               |         |              |           |
|                                                                                     | PLOT DATE =  | CHECKED - YSS  | REVISED - |                                                   |                                                                  | ILLINOIS FED. AID PROJECT |               |         |              |           |



MODEL: PLOT-SHEET-56-S8.1  
FILE NAME: P:\4312-WB\c\ClugageRchab\CADD\Structural\_S\ 090-0115\_WBMainBridge\_Final Plans\0900115-68E44-026-T05E-Spans 6-8\_01.dgn

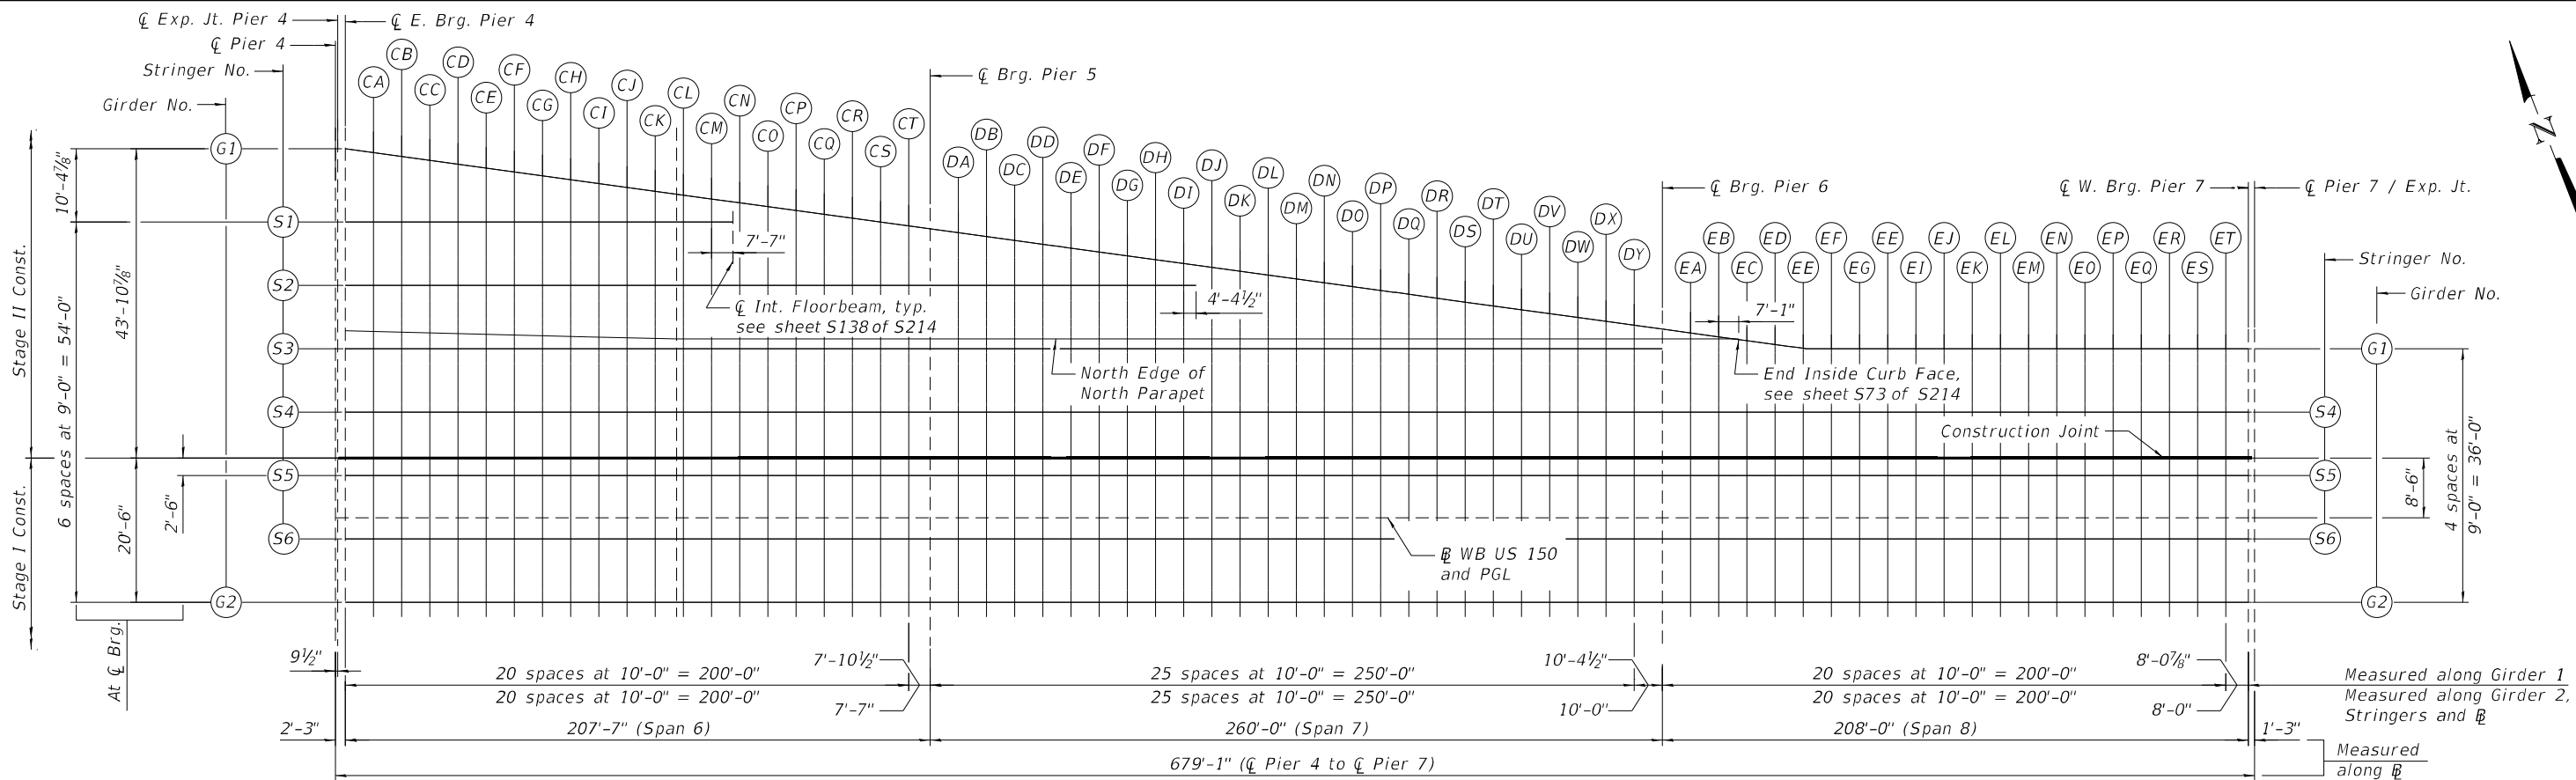


PLAN

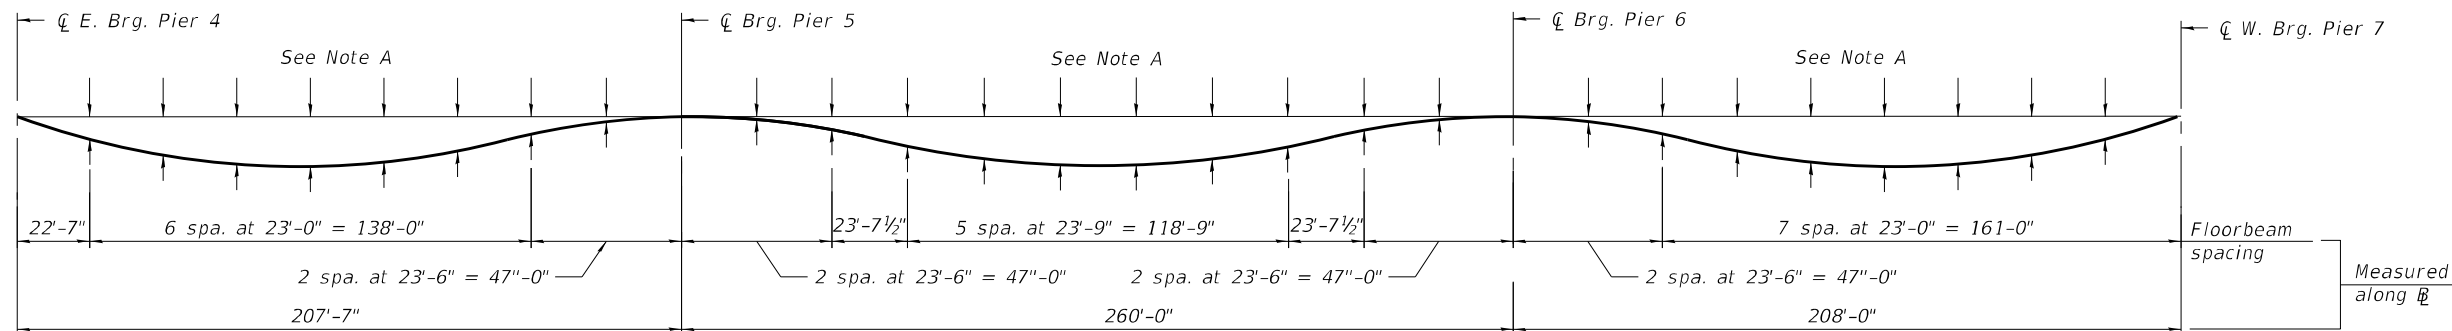

GIRDER

DEAD LOAD DEFLECTION DIAGRAM

Includes weight of concrete only.

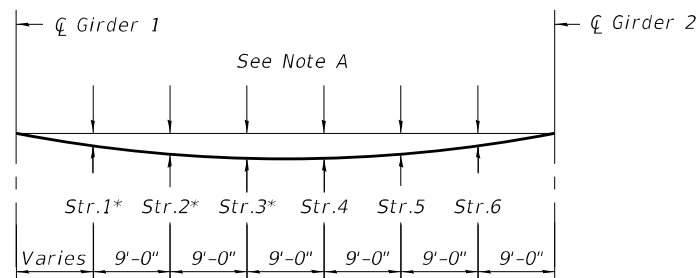


FLOORBEAM

DEAD LOAD DEFLECTION DIAGRAM

Includes weight of concrete only.

\* Str. 1, Str. 2, and Str. 3 terminate at various locations as shown on the plan view.

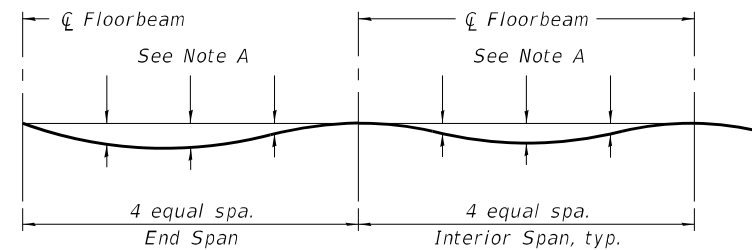

STRINGER

DEAD LOAD DEFLECTION DIAGRAM


Includes weight of concrete only.

Note:

The dead load deflections are not to be used in the field if the engineer is working from the grade elevations adjusted for dead load deflections and grinding as shown on sheets S27 thru S30 of S214.

Note A:

Dead load deflections will be provided to the Contractor in accordance with the special provision "Contractor Requirements for Dead Load Deflection and Top of Slab Elevation Data."

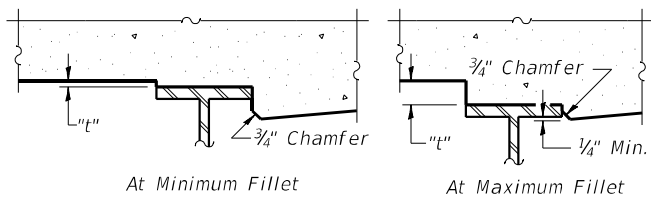

FILLET HEIGHTS

To determine "t": After all structural steel has been erected, elevations of the top flanges of the beams shall be taken at intervals shown on sheets S27 thru S30 of S214. These elevations subtracted from the "Theoretical Grade Elevations Adjusted for Dead Load Deflection and Grinding" shown on sheets S27 thru S30 of S214, minus the initial slab thickness prior to grinding, equals the fillet heights "t" above top flange of beams.

The slab is to be ground after curing to achieve smoothness, but the slab is not to be ground to elevations below the "Theoretical Grade Elevations" shown on sheets S27 thru S30 of S214. For grinding the deck, see Special Provisions.



|              |                |           |
|--------------|----------------|-----------|
| USER NAME =  | DESIGNED - YSS | REVISED - |
| PLOT SCALE = | CHECKED - UB   | REVISED - |
| PLOT DATE =  | DRAWN - JJE    | REVISED - |
|              | CHECKED - YSS  | REVISED - |

STATE OF ILLINOIS  
DEPARTMENT OF TRANSPORTATION

TOP OF SLAB ELEVATIONS - SPANS 6-8 - 1  
STRUCTURE NO. 090-0115

SHEET S26 OF S214 SHEETS

|                           |               |         |              |           |
|---------------------------|---------------|---------|--------------|-----------|
| F.A.P. RTE.               | SECTION       | COUNTY  | TOTAL SHEETS | SHEET NO. |
| 317                       | (15B-1)BP,BRR | PEO/TAZ | 418          | 196       |
| CONTRACT NO. 68E44        |               |         |              |           |
| ILLINOIS FED. AID PROJECT |               |         |              |           |

MODEL: Default  
FILE NAME: P:\4312-WB\cClgagcRchab\CADD\Structural\\_SN\_090-0115\_WBMainBridge\_Final\_Plans\0900115-68E44-027-TOSE-Spans 6-8\_02.dgn

| GIRDER 1             |           |        |                              |                                                                             |
|----------------------|-----------|--------|------------------------------|-----------------------------------------------------------------------------|
| Location             | Station   | Offset | Theoretical Grade Elevations | Theoretical Grade Elevations Adjusted For Dead Load Deflection and Grinding |
| CL E. Brg. Pier 4    | 201+91.69 | -52.41 | 499.44                       | See Note A                                                                  |
| CA                   | 202+01.68 | -51.86 | 498.55                       |                                                                             |
| CB                   | 202+11.66 | -51.31 | 498.40                       |                                                                             |
| CC                   | 202+21.65 | -50.77 | 498.28                       |                                                                             |
| CD                   | 202+31.63 | -50.22 | 498.17                       |                                                                             |
| CE                   | 202+41.62 | -49.67 | 498.07                       |                                                                             |
| CF                   | 202+51.60 | -49.13 | 498.02                       |                                                                             |
| CG                   | 202+61.59 | -48.58 | 497.96                       |                                                                             |
| CH                   | 202+71.57 | -48.03 | 497.90                       |                                                                             |
| CI                   | 202+81.56 | -47.49 | 497.84                       |                                                                             |
| CJ                   | 202+91.54 | -46.94 | 497.78                       |                                                                             |
| CK                   | 203+01.53 | -46.39 | 497.76                       |                                                                             |
| CL                   | 203+11.51 | -45.85 | 497.74                       |                                                                             |
| CM                   | 203+21.50 | -45.30 | 497.74                       |                                                                             |
| CN                   | 203+31.48 | -44.75 | 497.75                       |                                                                             |
| CO                   | 203+41.47 | -44.21 | 497.77                       |                                                                             |
| CP                   | 203+51.45 | -43.66 | 497.81                       |                                                                             |
| CQ                   | 203+61.44 | -43.11 | 497.85                       |                                                                             |
| CR                   | 203+71.42 | -42.57 | 497.86                       |                                                                             |
| CS                   | 203+81.41 | -42.02 | 497.87                       |                                                                             |
| CT                   | 203+91.39 | -41.48 | 497.89                       |                                                                             |
| CL Brg. Pier 5       | 203+99.27 | -41.04 | 497.93                       |                                                                             |
| DA                   | 204+09.26 | -40.50 | 497.98                       |                                                                             |
| DB                   | 204+19.24 | -39.95 | 498.01                       |                                                                             |
| DC                   | 204+29.23 | -39.40 | 498.03                       |                                                                             |
| DD                   | 204+39.21 | -38.86 | 498.04                       |                                                                             |
| DE                   | 204+49.20 | -38.31 | 498.05                       |                                                                             |
| DF                   | 204+59.18 | -37.76 | 498.07                       |                                                                             |
| DG                   | 204+69.17 | -37.22 | 498.07                       |                                                                             |
| DH                   | 204+79.15 | -36.67 | 498.05                       |                                                                             |
| DI                   | 204+89.14 | -36.13 | 498.03                       |                                                                             |
| DJ                   | 204+99.12 | -35.58 | 498.02                       |                                                                             |
| DK                   | 205+09.11 | -35.03 | 498.02                       |                                                                             |
| DL                   | 205+19.09 | -34.49 | 498.03                       |                                                                             |
| DM                   | 205+29.08 | -33.94 | 498.05                       |                                                                             |
| DN                   | 205+39.06 | -33.39 | 498.07                       |                                                                             |
| DO                   | 205+49.05 | -32.85 | 498.06                       |                                                                             |
| DP                   | 205+59.03 | -32.30 | 498.06                       |                                                                             |
| DQ                   | 205+69.02 | -31.75 | 498.07                       |                                                                             |
| DR                   | 205+79.00 | -31.21 | 498.12                       |                                                                             |
| DS                   | 205+88.99 | -30.66 | 498.16                       |                                                                             |
| DT                   | 205+98.97 | -30.11 | 498.18                       |                                                                             |
| DU                   | 206+08.96 | -29.57 | 498.20                       |                                                                             |
| DV                   | 206+18.94 | -29.02 | 498.23                       |                                                                             |
| DW                   | 206+28.93 | -28.47 | 498.25                       |                                                                             |
| DX                   | 206+38.91 | -27.93 | 498.27                       |                                                                             |
| DY                   | 206+48.90 | -27.38 | 498.32                       |                                                                             |
| CL Brg. Pier 6       | 206+59.27 | -26.81 | 498.32                       |                                                                             |
| EA                   | 206+69.25 | -26.26 | 498.33                       |                                                                             |
| EB                   | 206+79.24 | -25.72 | 498.33                       |                                                                             |
| EC                   | 206+89.22 | -25.17 | 498.34                       |                                                                             |
| ED                   | 206+99.21 | -24.62 | 498.35                       |                                                                             |
| EE                   | 207+09.19 | -24.07 | 498.36                       |                                                                             |
| EF                   | 207+19.19 | -24.00 | 498.36                       |                                                                             |
| EG                   | 207+29.19 | -24.00 | 498.37                       |                                                                             |
| EH                   | 207+39.19 | -24.00 | 498.37                       |                                                                             |
| EI                   | 207+49.19 | -24.00 | 498.37                       |                                                                             |
| EJ                   | 207+59.19 | -24.00 | 498.37                       |                                                                             |
| EK                   | 207+69.19 | -24.00 | 498.37                       |                                                                             |
| EL                   | 207+79.19 | -24.00 | 498.38                       |                                                                             |
| EM                   | 207+89.19 | -24.00 | 498.38                       |                                                                             |
| EN                   | 207+99.19 | -24.00 | 498.38                       |                                                                             |
| EO                   | 208+09.19 | -24.00 | 498.38                       |                                                                             |
| EP                   | 208+19.19 | -24.00 | 498.39                       |                                                                             |
| EQ                   | 208+29.19 | -24.00 | 498.39                       |                                                                             |
| ER                   | 208+39.19 | -24.00 | 498.39                       |                                                                             |
| ES                   | 208+49.19 | -24.00 | 498.39                       |                                                                             |
| ET                   | 208+59.19 | -24.00 | 498.39                       |                                                                             |
| CL W. Brg. Pier 7    | 208+67.27 | -24.00 | 498.40                       |                                                                             |
| CL Pier 7 / Exp. Jt. | 208+68.52 | -24.00 | 498.40                       |                                                                             |

| STRINGER 1        |           |        |                              |                                                                             |
|-------------------|-----------|--------|------------------------------|-----------------------------------------------------------------------------|
| Location          | Station   | Offset | Theoretical Grade Elevations | Theoretical Grade Elevations Adjusted For Dead Load Deflection and Grinding |
| CL E. Brg. Pier 4 | 201+91.69 | -42.00 | 499.53                       | See Note A                                                                  |
| CA                | 202+01.69 | -42.00 | 498.76                       |                                                                             |
| CB                | 202+11.69 | -42.00 | 498.60                       |                                                                             |
| CC                | 202+21.69 | -42.00 | 498.46                       |                                                                             |
| CD                | 202+31.69 | -42.00 | 498.34                       |                                                                             |
| CE                | 202+41.69 | -42.00 | 498.23                       |                                                                             |
| CF                | 202+51.69 | -42.00 | 498.17                       |                                                                             |
| CG                | 202+61.69 | -42.00 | 498.10                       |                                                                             |
| CH                | 202+71.69 | -42.00 | 498.02                       |                                                                             |
| CI                | 202+81.69 | -42.00 | 497.95                       |                                                                             |
| CJ                | 202+91.69 | -42.00 | 497.89                       |                                                                             |
| CK                | 203+01.69 | -42.00 | 497.86                       |                                                                             |
| CL                | 203+11.69 | -42.00 | 497.82                       |                                                                             |
| CM                | 203+21.69 | -42.00 | 497.81                       |                                                                             |
| CL Int. Floorbeam | 203+29.27 | -42.00 | 497.82                       |                                                                             |

| STRINGER 2        |           |        |                              |                                                                             |
|-------------------|-----------|--------|------------------------------|-----------------------------------------------------------------------------|
| Location          | Station   | Offset | Theoretical Grade Elevations | Theoretical Grade Elevations Adjusted For Dead Load Deflection and Grinding |
| CL E. Brg. Pier 4 | 201+91.69 | -33.00 | 499.10                       | See Note A                                                                  |
| CA                | 202+01.69 | -33.00 | 498.90                       |                                                                             |
| CB                | 202+11.69 | -33.00 | 498.84                       |                                                                             |
| CC                | 202+21.69 | -33.00 | 498.79                       |                                                                             |
| CD                | 202+31.69 | -33.00 | 498.74                       |                                                                             |
| CE                | 202+41.69 | -33.00 | 498.69                       |                                                                             |
| CF                | 202+51.69 | -33.00 | 498.65                       |                                                                             |
| CG                | 202+61.69 | -33.00 | 498.62                       |                                                                             |
| CH                | 202+71.69 | -33.00 | 498.57                       |                                                                             |
| CI                | 202+81.69 | -33.00 | 498.53                       |                                                                             |
| CJ                | 202+91.69 | -33.00 | 498.49                       |                                                                             |
| CK                | 203+01.69 | -33.00 | 498.47                       |                                                                             |
| CL                | 203+11.69 | -33.00 | 498.43                       |                                                                             |
| CM                | 203+21.69 | -33.00 | 498.42                       |                                                                             |
| CN                | 203+31.69 | -33.00 | 498.45                       |                                                                             |
| CO                | 203+41.69 | -33.00 | 498.44                       |                                                                             |
| CP                | 203+51.69 | -33.00 | 498.43                       |                                                                             |
| CQ                | 203+61.69 | -33.00 | 498.42                       |                                                                             |
| CR                | 203+71.69 | -33.00 | 498.41                       |                                                                             |
| CS                | 203+81.69 | -33.00 | 498.39                       |                                                                             |
| CT                | 203+91.69 | -33.00 | 498.38                       |                                                                             |
| CL Brg. Pier 5    | 203+99.27 | -33.00 | 498.38                       |                                                                             |
| DA                | 204+09.27 | -33.00 | 498.38                       |                                                                             |
| DB                | 204+19.27 | -33.00 | 498.37                       |                                                                             |
| DC                | 204+29.27 | -33.00 | 498.36                       |                                                                             |
| DD                | 204+39.27 | -33.00 | 498.34                       |                                                                             |
| DE                | 204+49.27 | -33.00 | 498.33                       |                                                                             |
| DF                | 204+59.27 | -33.00 | 498.32                       |                                                                             |
| DG                | 204+69.27 | -33.00 | 498.29                       |                                                                             |
| DH                | 204+79.27 | -33.00 | 498.26                       |                                                                             |
| DI                | 204+89.27 | -33.00 | 498.22                       |                                                                             |
| CL Int. Floorbeam | 204+93.65 | -33.00 | 498.21                       |                                                                             |

Note A:  
Theoretical Grade Elevations Adjusted for Dead Load Deflection and Grinding will be provided to the Contractor in accordance with the special provision "Contractor Requirements for Dead Load Deflection and Top of Slab Elevation Data."



MODEL: Default  
FILE NAME: P:\M312-WB\cClugageRchab\CADD\Structural\_S\N\_090-0115\_WBMainBridge\_Final\_Plan\0900115-68E44-028-T05E-Spans 6-8\_03.dgn

| NORTH EDGE OF NORTH PARAPET |           |        |                                    |                                                                                         |
|-----------------------------|-----------|--------|------------------------------------|-----------------------------------------------------------------------------------------|
| Location                    | Station   | Offset | Theoretical<br>Grade<br>Elevations | Theoretical Grade<br>Elevations<br>Adjusted For Dead<br>Load Deflection<br>and Grinding |
| CL E. Brg. Pier 4           | 201+91.69 | -30.45 | 498.98                             | See<br>Note A                                                                           |
| CA                          | 202+01.69 | -30.20 | 498.95                             |                                                                                         |
| CB                          | 202+11.68 | -29.95 | 498.92                             |                                                                                         |
| CC                          | 202+21.68 | -29.70 | 498.91                             |                                                                                         |
| CD                          | 202+31.68 | -29.45 | 498.89                             |                                                                                         |
| CE                          | 202+41.67 | -29.20 | 498.88                             |                                                                                         |
| CF                          | 202+51.67 | -28.95 | 498.87                             |                                                                                         |
| CG                          | 202+61.67 | -28.69 | 498.86                             |                                                                                         |
| CH                          | 202+71.66 | -28.44 | 498.85                             |                                                                                         |
| CI                          | 202+81.66 | -28.19 | 498.84                             |                                                                                         |
| CJ                          | 202+91.66 | -27.94 | 498.83                             |                                                                                         |
| CK                          | 203+01.66 | -27.69 | 498.82                             |                                                                                         |
| CL                          | 203+11.65 | -27.50 | 498.81                             |                                                                                         |
| CM                          | 203+21.65 | -27.50 | 498.80                             |                                                                                         |
| CN                          | 203+31.65 | -27.50 | 498.78                             |                                                                                         |
| CO                          | 203+41.65 | -27.50 | 498.77                             |                                                                                         |
| CP                          | 203+51.65 | -27.50 | 498.75                             |                                                                                         |
| CQ                          | 203+61.65 | -27.50 | 498.73                             |                                                                                         |
| CR                          | 203+71.65 | -27.50 | 498.72                             |                                                                                         |
| CS                          | 203+81.65 | -27.50 | 498.70                             |                                                                                         |
| CT                          | 203+91.65 | -27.50 | 498.69                             |                                                                                         |
| CL Brg. Pier 5              | 203+99.27 | -27.50 | 498.68                             | See<br>Note A                                                                           |
| DA                          | 204+09.27 | -27.50 | 498.66                             |                                                                                         |
| DB                          | 204+19.27 | -27.50 | 498.65                             |                                                                                         |
| DC                          | 204+29.27 | -27.50 | 498.63                             |                                                                                         |
| DD                          | 204+39.27 | -27.50 | 498.62                             |                                                                                         |
| DE                          | 204+49.27 | -27.50 | 498.60                             |                                                                                         |
| DF                          | 204+59.27 | -27.50 | 498.59                             |                                                                                         |
| DG                          | 204+69.27 | -27.50 | 498.57                             |                                                                                         |
| DH                          | 204+79.27 | -27.50 | 498.55                             |                                                                                         |
| DI                          | 204+89.27 | -27.50 | 498.54                             |                                                                                         |
| DJ                          | 204+99.27 | -27.50 | 498.52                             |                                                                                         |
| DK                          | 205+09.27 | -27.50 | 498.51                             |                                                                                         |
| DL                          | 205+19.27 | -27.50 | 498.49                             |                                                                                         |
| DM                          | 205+29.27 | -27.50 | 498.48                             |                                                                                         |
| DN                          | 205+39.27 | -27.50 | 498.46                             |                                                                                         |
| DO                          | 205+49.27 | -27.50 | 498.45                             |                                                                                         |
| DP                          | 205+59.27 | -27.50 | 498.43                             |                                                                                         |
| DQ                          | 205+69.27 | -27.50 | 498.42                             |                                                                                         |
| DR                          | 205+79.27 | -27.50 | 498.40                             |                                                                                         |
| DS                          | 205+89.27 | -27.50 | 498.39                             |                                                                                         |
| DT                          | 205+99.27 | -27.50 | 498.37                             |                                                                                         |
| DU                          | 206+09.27 | -27.50 | 498.36                             |                                                                                         |
| DV                          | 206+19.27 | -27.50 | 498.35                             |                                                                                         |
| DW                          | 206+29.27 | -27.50 | 498.33                             |                                                                                         |
| DX                          | 206+39.27 | -27.50 | 498.33                             |                                                                                         |
| DY                          | 206+49.27 | -27.50 | 498.32                             |                                                                                         |
| CL Brg. Pier 6              | 206+59.27 | -27.50 | 498.31                             | See<br>Note A                                                                           |
| EA                          | 206+69.27 | -27.50 | 498.30                             |                                                                                         |
| EB                          | 206+79.27 | -27.50 | 498.30                             |                                                                                         |
| End Inside Curb Face        | 206+86.35 | -27.50 | 498.30                             |                                                                                         |

| STRINGER 3        |           |        |                                    |                                                                                         |
|-------------------|-----------|--------|------------------------------------|-----------------------------------------------------------------------------------------|
| Location          | Station   | Offset | Theoretical<br>Grade<br>Elevations | Theoretical Grade<br>Elevations<br>Adjusted For Dead<br>Load Deflection<br>and Grinding |
| CL E. Brg. Pier 4 | 201+91.69 | -24.00 | 499.11                             | See<br>Note A                                                                           |
| CA                | 202+01.69 | -24.00 | 499.07                             |                                                                                         |
| CB                | 202+11.69 | -24.00 | 499.04                             |                                                                                         |
| CC                | 202+21.69 | -24.00 | 499.02                             |                                                                                         |
| CD                | 202+31.69 | -24.00 | 499.00                             |                                                                                         |
| CE                | 202+41.69 | -24.00 | 498.99                             |                                                                                         |
| CF                | 202+51.69 | -24.00 | 498.97                             |                                                                                         |
| CG                | 202+61.69 | -24.00 | 498.96                             |                                                                                         |
| CH                | 202+71.69 | -24.00 | 498.94                             |                                                                                         |
| CI                | 202+81.69 | -24.00 | 498.93                             |                                                                                         |
| CJ                | 202+91.69 | -24.00 | 498.91                             |                                                                                         |
| CK                | 203+01.69 | -24.00 | 498.90                             |                                                                                         |
| CL                | 203+11.69 | -24.00 | 498.88                             |                                                                                         |
| CM                | 203+21.69 | -24.00 | 498.87                             |                                                                                         |
| CN                | 203+31.69 | -24.00 | 498.85                             |                                                                                         |
| CO                | 203+41.69 | -24.00 | 498.84                             |                                                                                         |
| CP                | 203+51.69 | -24.00 | 498.82                             |                                                                                         |
| CQ                | 203+61.69 | -24.00 | 498.80                             |                                                                                         |
| CR                | 203+71.69 | -24.00 | 498.79                             |                                                                                         |
| CS                | 203+81.69 | -24.00 | 498.77                             |                                                                                         |
| CT                | 203+91.69 | -24.00 | 498.76                             |                                                                                         |
| CL Brg. Pier 5    | 203+99.27 | -24.00 | 498.75                             | See<br>Note A                                                                           |
| DA                | 204+09.27 | -24.00 | 498.73                             |                                                                                         |
| DB                | 204+19.27 | -24.00 | 498.72                             |                                                                                         |
| DC                | 204+29.27 | -24.00 | 498.70                             |                                                                                         |
| DD                | 204+39.27 | -24.00 | 498.69                             |                                                                                         |
| DE                | 204+49.27 | -24.00 | 498.67                             |                                                                                         |
| DF                | 204+59.27 | -24.00 | 498.66                             |                                                                                         |
| DG                | 204+69.27 | -24.00 | 498.64                             |                                                                                         |
| DH                | 204+79.27 | -24.00 | 498.62                             |                                                                                         |
| DI                | 204+89.27 | -24.00 | 498.61                             |                                                                                         |
| DJ                | 204+99.27 | -24.00 | 498.59                             |                                                                                         |
| DK                | 205+09.27 | -24.00 | 498.58                             |                                                                                         |
| DL                | 205+19.27 | -24.00 | 498.56                             |                                                                                         |
| DM                | 205+29.27 | -24.00 | 498.55                             |                                                                                         |
| DN                | 205+39.27 | -24.00 | 498.53                             |                                                                                         |
| DO                | 205+49.27 | -24.00 | 498.52                             |                                                                                         |
| DP                | 205+59.27 | -24.00 | 498.50                             |                                                                                         |
| DQ                | 205+69.27 | -24.00 | 498.49                             |                                                                                         |
| DR                | 205+79.27 | -24.00 | 498.47                             |                                                                                         |
| DS                | 205+89.27 | -24.00 | 498.46                             |                                                                                         |
| DT                | 205+99.27 | -24.00 | 498.44                             |                                                                                         |
| DU                | 206+09.27 | -24.00 | 498.43                             |                                                                                         |
| DV                | 206+19.27 | -24.00 | 498.42                             |                                                                                         |
| DW                | 206+29.27 | -24.00 | 498.40                             |                                                                                         |
| DX                | 206+39.27 | -24.00 | 498.40                             |                                                                                         |
| DY                | 206+49.27 | -24.00 | 498.39                             |                                                                                         |
| CL Brg. Pier 6    | 206+59.27 | -24.00 | 498.38                             | See<br>Note A                                                                           |
|                   |           |        |                                    |                                                                                         |
|                   |           |        |                                    |                                                                                         |

| STRINGER 4           |           |        |                                    |                                                                                         |
|----------------------|-----------|--------|------------------------------------|-----------------------------------------------------------------------------------------|
| Location             | Station   | Offset | Theoretical<br>Grade<br>Elevations | Theoretical Grade<br>Elevations<br>Adjusted For Dead<br>Load Deflection<br>and Grinding |
| CL E. Brg. Pier 4    | 201+91.69 | -15.00 | 499.29                             | See<br>Note A                                                                           |
| CA                   | 202+01.69 | -15.00 | 499.25                             |                                                                                         |
| CB                   | 202+11.69 | -15.00 | 499.22                             |                                                                                         |
| CC                   | 202+21.69 | -15.00 | 499.20                             |                                                                                         |
| CD                   | 202+31.69 | -15.00 | 499.18                             |                                                                                         |
| CE                   | 202+41.69 | -15.00 | 499.17                             |                                                                                         |
| CF                   | 202+51.69 | -15.00 | 499.15                             |                                                                                         |
| CG                   | 202+61.69 | -15.00 | 499.14                             |                                                                                         |
| CH                   | 202+71.69 | -15.00 | 499.12                             |                                                                                         |
| CI                   | 202+81.69 | -15.00 | 499.11                             |                                                                                         |
| CJ                   | 202+91.69 | -15.00 | 499.09                             |                                                                                         |
| CK                   | 203+01.69 | -15.00 | 499.08                             |                                                                                         |
| CL                   | 203+11.69 | -15.00 | 499.06                             |                                                                                         |
| CM                   | 203+21.69 | -15.00 | 499.05                             |                                                                                         |
| CN                   | 203+31.69 | -15.00 | 499.03                             |                                                                                         |
| CO                   | 203+41.69 | -15.00 | 499.02                             |                                                                                         |
| CP                   | 203+51.69 | -15.00 | 499.00                             |                                                                                         |
| CQ                   | 203+61.69 | -15.00 | 498.98                             |                                                                                         |
| CR                   | 203+71.69 | -15.00 | 498.97                             |                                                                                         |
| CS                   | 203+81.69 | -15.00 | 498.95                             |                                                                                         |
| CT                   | 203+91.69 | -15.00 | 498.94                             |                                                                                         |
| CL Brg. Pier 5       | 203+99.27 | -15.00 | 498.93                             | See<br>Note A                                                                           |
| DA                   | 204+09.27 | -15.00 | 498.91                             |                                                                                         |
| DB                   | 204+19.27 | -15.00 | 498.90                             |                                                                                         |
| DC                   | 204+29.27 | -15.00 | 498.88                             |                                                                                         |
| DD                   | 204+39.27 | -15.00 | 498.87                             |                                                                                         |
| DE                   | 204+49.27 | -15.00 | 498.85                             |                                                                                         |
| DF                   | 204+59.27 | -15.00 | 498.84                             |                                                                                         |
| DG                   | 204+69.27 | -15.00 | 498.82                             |                                                                                         |
| DH                   | 204+79.27 | -15.00 | 498.80                             |                                                                                         |
| DI                   | 204+89.27 | -15.00 | 498.79                             |                                                                                         |
| DJ                   | 204+99.27 | -15.00 | 498.77                             |                                                                                         |
| DK                   | 205+09.27 | -15.00 | 498.76                             |                                                                                         |
| DL                   | 205+19.27 | -15.00 | 498.74                             |                                                                                         |
| DM                   | 205+29.27 | -15.00 | 498.73                             |                                                                                         |
| DN                   | 205+39.27 | -15.00 | 498.71                             |                                                                                         |
| DO                   | 205+49.27 | -15.00 | 498.70                             |                                                                                         |
| DP                   | 205+59.27 | -15.00 | 498.68                             |                                                                                         |
| DQ                   | 205+69.27 | -15.00 | 498.67                             |                                                                                         |
| DR                   | 205+79.27 | -15.00 | 498.65                             |                                                                                         |
| DS                   | 205+89.27 | -15.00 | 498.64                             |                                                                                         |
| DT                   | 205+99.27 | -15.00 | 498.62                             |                                                                                         |
| DU                   | 206+09.27 | -15.00 | 498.61                             |                                                                                         |
| DV                   | 206+19.27 | -15.00 | 498.60                             |                                                                                         |
| DW                   | 206+29.27 | -15.00 | 498.58                             |                                                                                         |
| DX                   | 206+39.27 | -15.00 | 498.58                             |                                                                                         |
| DY                   | 206+49.27 | -15.00 | 498.57                             |                                                                                         |
| CL Brg. Pier 6       | 206+59.27 | -15.00 | 498.56                             | See<br>Note A                                                                           |
| EA                   | 206+69.27 | -15.00 | 498.55                             |                                                                                         |
| EB                   | 206+79.27 | -15.00 | 498.55                             |                                                                                         |
| EC                   | 206+89.27 | -15.00 | 498.55                             |                                                                                         |
| ED                   | 206+99.27 | -15.00 | 498.54                             |                                                                                         |
| EE                   | 207+09.27 | -15.00 | 498.54                             |                                                                                         |
| EF                   | 207+19.27 | -15.00 | 498.54                             |                                                                                         |
| EG                   | 207+29.27 | -15.00 | 498.55                             |                                                                                         |
| EH                   | 207+39.27 | -15.00 | 498.55                             |                                                                                         |
| EI                   | 207+49.27 | -15.00 | 498.55                             |                                                                                         |
| EJ                   | 207+59.27 | -15.00 | 498.55                             |                                                                                         |
| EK                   | 207+69.27 | -15.00 | 498.55                             |                                                                                         |
| EL                   | 207+79.27 | -15.00 | 498.56                             |                                                                                         |
| EM                   | 207+89.27 | -15.00 | 498.56                             |                                                                                         |
| EN                   | 207+99.27 | -15.00 | 498.56                             |                                                                                         |
| E0                   | 208+09.27 | -15.00 | 498.56                             |                                                                                         |
| EP                   | 208+19.27 | -15.00 | 498.57                             |                                                                                         |
| EQ                   | 208+29.27 | -15.00 | 498.57                             |                                                                                         |
| ER                   | 208+39.27 | -15.00 | 498.57                             |                                                                                         |
| ES                   | 208+49.27 | -15.00 | 498.57                             |                                                                                         |
| ET                   | 208+59.27 | -15.00 | 498.57                             |                                                                                         |
| CL W. Brg. Pier 7    | 208+67.27 | -15.00 | 498.58                             | See<br>Note A                                                                           |
| CL Pier 7 / Exp. Jt. | 208+68.52 | -15.00 | 498.58                             |                                                                                         |

Note A:  
Theoretical Grade Elevations Adjusted for  
Dead Load Deflection and Grinding will be provided  
to the Contractor in accordance with the special  
provision "Contractor Requirements for Dead Load  
Deflection and Top of Slab Elevation Data."

|                                                                                     |              |                |           |                                                   |                                                                  |                          |                           |               |          |                 |              |
|-------------------------------------------------------------------------------------|--------------|----------------|-----------|---------------------------------------------------|------------------------------------------------------------------|--------------------------|---------------------------|---------------|----------|-----------------|--------------|
|  | USER NAME =  | DESIGNED - YSS | REVISED - | STATE OF ILLINOIS<br>DEPARTMENT OF TRANSPORTATION | TOP OF SLAB ELEVATIONS - SPANS 6-8 - 3<br>STRUCTURE NO. 090-0115 | SHEET S28 OF S214 SHEETS | F.A.P.<br>RTE.            | SECTION       | COUNTY   | TOTAL<br>SHEETS | SHEET<br>NO. |
|                                                                                     | CHECKED - UB | REVIS          | ED -      |                                                   |                                                                  |                          | 317                       | (15B-1)BP,BRR | PEO/ITAZ | 418             | 198          |
|                                                                                     | PLOT SCALE = | DRAWN - JJE    | REVISED - |                                                   |                                                                  |                          | CONTRACT NO. 68E44        |               |          |                 |              |
|                                                                                     | PLOT DATE =  | CHECKED - YSS  | REVISED - |                                                   |                                                                  |                          | ILLINOIS FED. AID PROJECT |               |          |                 |              |

MODEL: Default  
FILE NAME: P:\M312-WB\c\JugageRchab\CADD\Structural\_S\N\_090-0115\_WBMainBridge\_Final\_Plans\0900115-68E44-029-T05E-Spans\_6-8\_04.dgn

| CONSTRUCTION JOINT   |           |        |                                    |                                                                                         |
|----------------------|-----------|--------|------------------------------------|-----------------------------------------------------------------------------------------|
| Location             | Station   | Offset | Theoretical<br>Grade<br>Elevations | Theoretical Grade<br>Elevations<br>Adjusted For Dead<br>Load Deflection<br>and Grinding |
| CL E. Brg. Pier 4    | 201+91.69 | -8.50  | 499.41                             | See<br>Note A                                                                           |
| CA                   | 202+01.69 | -8.50  | 499.37                             |                                                                                         |
| CB                   | 202+11.69 | -8.50  | 499.33                             |                                                                                         |
| CC                   | 202+21.69 | -8.50  | 499.31                             |                                                                                         |
| CD                   | 202+31.69 | -8.50  | 499.30                             |                                                                                         |
| CE                   | 202+41.69 | -8.50  | 499.28                             |                                                                                         |
| CF                   | 202+51.69 | -8.50  | 499.27                             |                                                                                         |
| CG                   | 202+61.69 | -8.50  | 499.25                             |                                                                                         |
| CH                   | 202+71.69 | -8.50  | 499.23                             |                                                                                         |
| CI                   | 202+81.69 | -8.50  | 499.22                             |                                                                                         |
| CJ                   | 202+91.69 | -8.50  | 499.20                             |                                                                                         |
| CK                   | 203+01.69 | -8.50  | 499.19                             |                                                                                         |
| CL                   | 203+11.69 | -8.50  | 499.17                             |                                                                                         |
| CM                   | 203+21.69 | -8.50  | 499.16                             |                                                                                         |
| CN                   | 203+31.69 | -8.50  | 499.14                             |                                                                                         |
| CO                   | 203+41.69 | -8.50  | 499.13                             |                                                                                         |
| CP                   | 203+51.69 | -8.50  | 499.11                             |                                                                                         |
| CQ                   | 203+61.69 | -8.50  | 499.10                             |                                                                                         |
| CR                   | 203+71.69 | -8.50  | 499.08                             |                                                                                         |
| CS                   | 203+81.69 | -8.50  | 499.07                             |                                                                                         |
| CT                   | 203+91.69 | -8.50  | 499.05                             |                                                                                         |
| CL Brg. Pier 5       | 203+99.27 | -8.50  | 499.04                             |                                                                                         |
| DA                   | 204+09.27 | -8.50  | 499.02                             |                                                                                         |
| DB                   | 204+19.27 | -8.50  | 499.01                             |                                                                                         |
| DC                   | 204+29.27 | -8.50  | 498.99                             |                                                                                         |
| DD                   | 204+39.27 | -8.50  | 498.98                             |                                                                                         |
| DE                   | 204+49.27 | -8.50  | 498.96                             |                                                                                         |
| DF                   | 204+59.27 | -8.50  | 498.95                             |                                                                                         |
| DG                   | 204+69.27 | -8.50  | 498.93                             |                                                                                         |
| DH                   | 204+79.27 | -8.50  | 498.92                             |                                                                                         |
| DI                   | 204+89.27 | -8.50  | 498.90                             |                                                                                         |
| DJ                   | 204+99.27 | -8.50  | 498.89                             |                                                                                         |
| DK                   | 205+09.27 | -8.50  | 498.87                             |                                                                                         |
| DL                   | 205+19.27 | -8.50  | 498.86                             |                                                                                         |
| DM                   | 205+29.27 | -8.50  | 498.84                             |                                                                                         |
| DN                   | 205+39.27 | -8.50  | 498.83                             |                                                                                         |
| DO                   | 205+49.27 | -8.50  | 498.81                             |                                                                                         |
| DP                   | 205+59.27 | -8.50  | 498.80                             |                                                                                         |
| DQ                   | 205+69.27 | -8.50  | 498.78                             |                                                                                         |
| DR                   | 205+79.27 | -8.50  | 498.76                             |                                                                                         |
| DS                   | 205+89.27 | -8.50  | 498.75                             |                                                                                         |
| DT                   | 205+99.27 | -8.50  | 498.73                             |                                                                                         |
| DU                   | 206+09.27 | -8.50  | 498.72                             |                                                                                         |
| DV                   | 206+19.27 | -8.50  | 498.71                             |                                                                                         |
| DW                   | 206+29.27 | -8.50  | 498.70                             |                                                                                         |
| DX                   | 206+39.27 | -8.50  | 498.69                             |                                                                                         |
| DY                   | 206+49.27 | -8.50  | 498.68                             |                                                                                         |
| CL Brg. Pier 6       | 206+59.27 | -8.50  | 498.67                             |                                                                                         |
| EA                   | 206+69.27 | -8.50  | 498.67                             |                                                                                         |
| EB                   | 206+79.27 | -8.50  | 498.66                             |                                                                                         |
| EC                   | 206+89.27 | -8.50  | 498.66                             |                                                                                         |
| ED                   | 206+99.27 | -8.50  | 498.66                             |                                                                                         |
| EE                   | 207+09.27 | -8.50  | 498.66                             |                                                                                         |
| EF                   | 207+19.27 | -8.50  | 498.66                             |                                                                                         |
| EG                   | 207+29.27 | -8.50  | 498.66                             |                                                                                         |
| EH                   | 207+39.27 | -8.50  | 498.66                             |                                                                                         |
| EI                   | 207+49.27 | -8.50  | 498.66                             |                                                                                         |
| EJ                   | 207+59.27 | -8.50  | 498.66                             |                                                                                         |
| EK                   | 207+69.27 | -8.50  | 498.67                             |                                                                                         |
| EL                   | 207+79.27 | -8.50  | 498.67                             |                                                                                         |
| EM                   | 207+89.27 | -8.50  | 498.67                             |                                                                                         |
| EN                   | 207+99.27 | -8.50  | 498.67                             |                                                                                         |
| EO                   | 208+09.27 | -8.50  | 498.68                             |                                                                                         |
| EP                   | 208+19.27 | -8.50  | 498.68                             |                                                                                         |
| EQ                   | 208+29.27 | -8.50  | 498.68                             |                                                                                         |
| ER                   | 208+39.27 | -8.50  | 498.68                             |                                                                                         |
| ES                   | 208+49.27 | -8.50  | 498.68                             |                                                                                         |
| ET                   | 208+59.27 | -8.50  | 498.69                             |                                                                                         |
| CL W. Brg. Pier 7    | 208+67.27 | -8.50  | 498.69                             |                                                                                         |
| CL Pier 7 / Exp. Jt. | 208+68.52 |        | 498.69                             |                                                                                         |

| STRINGER 5           |           |        |                                    |                                                                                         |
|----------------------|-----------|--------|------------------------------------|-----------------------------------------------------------------------------------------|
| Location             | Station   | Offset | Theoretical<br>Grade<br>Elevations | Theoretical Grade<br>Elevations<br>Adjusted For Dead<br>Load Deflection<br>and Grinding |
| CL E. Brg. Pier 4    | 201+91.69 | -6.00  | 499.44                             | See<br>Note A                                                                           |
| CA                   | 202+01.69 | -6.00  | 499.40                             |                                                                                         |
| CB                   | 202+11.69 | -6.00  | 499.37                             |                                                                                         |
| CC                   | 202+21.69 | -6.00  | 499.35                             |                                                                                         |
| CD                   | 202+31.69 | -6.00  | 499.33                             |                                                                                         |
| CE                   | 202+41.69 | -6.00  | 499.32                             |                                                                                         |
| CF                   | 202+51.69 | -6.00  | 499.30                             |                                                                                         |
| CG                   | 202+61.69 | -6.00  | 499.29                             |                                                                                         |
| CH                   | 202+71.69 | -6.00  | 499.27                             |                                                                                         |
| CI                   | 202+81.69 | -6.00  | 499.26                             |                                                                                         |
| CJ                   | 202+91.69 | -6.00  | 499.24                             |                                                                                         |
| CK                   | 203+01.69 | -6.00  | 499.23                             |                                                                                         |
| CL                   | 203+11.69 | -6.00  | 499.21                             |                                                                                         |
| CM                   | 203+21.69 | -6.00  | 499.20                             |                                                                                         |
| CN                   | 203+31.69 | -6.00  | 499.18                             |                                                                                         |
| CO                   | 203+41.69 | -6.00  | 499.17                             |                                                                                         |
| CP                   | 203+51.69 | -6.00  | 499.15                             |                                                                                         |
| CQ                   | 203+61.69 | -6.00  | 499.13                             |                                                                                         |
| CR                   | 203+71.69 | -6.00  | 499.12                             |                                                                                         |
| CS                   | 203+81.69 | -6.00  | 499.10                             |                                                                                         |
| CT                   | 203+91.69 | -6.00  | 499.09                             |                                                                                         |
| CL Brg. Pier 5       | 203+99.27 | -6.00  | 499.08                             |                                                                                         |
| DA                   | 204+09.27 | -6.00  | 499.06                             |                                                                                         |
| DB                   | 204+19.27 | -6.00  | 499.05                             |                                                                                         |
| DC                   | 204+29.27 | -6.00  | 499.03                             |                                                                                         |
| DD                   | 204+39.27 | -6.00  | 499.02                             |                                                                                         |
| DE                   | 204+49.27 | -6.00  | 499.00                             |                                                                                         |
| DF                   | 204+59.27 | -6.00  | 498.99                             |                                                                                         |
| DG                   | 204+69.27 | -6.00  | 498.97                             |                                                                                         |
| DH                   | 204+79.27 | -6.00  | 498.95                             |                                                                                         |
| DI                   | 204+89.27 | -6.00  | 498.94                             |                                                                                         |
| DJ                   | 204+99.27 | -6.00  | 498.92                             |                                                                                         |
| DK                   | 205+09.27 | -6.00  | 498.91                             |                                                                                         |
| DL                   | 205+19.27 | -6.00  | 498.89                             |                                                                                         |
| DM                   | 205+29.27 | -6.00  | 498.88                             |                                                                                         |
| DN                   | 205+39.27 | -6.00  | 498.86                             |                                                                                         |
| DO                   | 205+49.27 | -6.00  | 498.85                             |                                                                                         |
| DP                   | 205+59.27 | -6.00  | 498.83                             |                                                                                         |
| DQ                   | 205+69.27 | -6.00  | 498.82                             |                                                                                         |
| DR                   | 205+79.27 | -6.00  | 498.80                             |                                                                                         |
| DS                   | 205+89.27 | -6.00  | 498.79                             |                                                                                         |
| DT                   | 205+99.27 | -6.00  | 498.77                             |                                                                                         |
| DU                   | 206+09.27 | -6.00  | 498.76                             |                                                                                         |
| DV                   | 206+19.27 | -6.00  | 498.75                             |                                                                                         |
| DW                   | 206+29.27 | -6.00  | 498.73                             |                                                                                         |
| DX                   | 206+39.27 | -6.00  | 498.73                             |                                                                                         |
| DY                   | 206+49.27 | -6.00  | 498.72                             |                                                                                         |
| CL Brg. Pier 6       | 206+59.27 | -6.00  | 498.71                             |                                                                                         |
| EA                   | 206+69.27 | -6.00  | 498.70                             |                                                                                         |
| EB                   | 206+79.27 | -6.00  | 498.70                             |                                                                                         |
| EC                   | 206+89.27 | -6.00  | 498.70                             |                                                                                         |
| ED                   | 206+99.27 | -6.00  | 498.69                             |                                                                                         |
| EE                   | 207+09.27 | -6.00  | 498.69                             |                                                                                         |
| EF                   | 207+19.27 | -6.00  | 498.69                             |                                                                                         |
| EG                   | 207+29.27 | -6.00  | 498.70                             |                                                                                         |
| EH                   | 207+39.27 | -6.00  | 498.70                             |                                                                                         |
| EI                   | 207+49.27 | -6.00  | 498.70                             |                                                                                         |
| EJ                   | 207+59.27 | -6.00  | 498.70                             |                                                                                         |
| EK                   | 207+69.27 | -6.00  | 498.70                             |                                                                                         |
| EL                   | 207+79.27 | -6.00  | 498.71                             |                                                                                         |
| EM                   | 207+89.27 | -6.00  | 498.71                             |                                                                                         |
| EN                   | 207+99.27 | -6.00  | 498.71                             |                                                                                         |
| EO                   | 208+09.27 | -6.00  | 498.71                             |                                                                                         |
| EP                   | 208+19.27 | -6.00  | 498.72                             |                                                                                         |
| EQ                   | 208+29.27 | -6.00  | 498.72                             |                                                                                         |
| ER                   | 208+39.27 | -6.00  | 498.72                             |                                                                                         |
| ES                   | 208+49.27 | -6.00  | 498.72                             |                                                                                         |
| ET                   | 208+59.27 | -6.00  | 498.72                             |                                                                                         |
| CL W. Brg. Pier 7    | 208+67.27 | -6.00  | 498.73                             |                                                                                         |
| CL Pier 7 / Exp. Jt. | 208+68.52 | -6.00  | 498.73                             |                                                                                         |

| B WB US 150 AND PG   |           |        |                                    |                                                                                         |
|----------------------|-----------|--------|------------------------------------|-----------------------------------------------------------------------------------------|
| Location             | Station   | Offset | Theoretical<br>Grade<br>Elevations | Theoretical Grade<br>Elevations<br>Adjusted For Dead<br>Load Deflection<br>and Grinding |
| CL E. Brg. Pier 4    | 201+91.69 | 0.00   | 499.53                             | See<br>Note A                                                                           |
| CA                   | 202+01.69 | 0.00   | 499.49                             |                                                                                         |
| CB                   | 202+11.69 | 0.00   | 499.46                             |                                                                                         |
| CC                   | 202+21.69 | 0.00   | 499.44                             |                                                                                         |
| CD                   | 202+31.69 | 0.00   | 499.42                             |                                                                                         |
| CE                   | 202+41.69 | 0.00   | 499.41                             |                                                                                         |
| CF                   | 202+51.69 | 0.00   | 499.39                             |                                                                                         |
| CG                   | 202+61.69 | 0.00   | 499.38                             |                                                                                         |
| CH                   | 202+71.69 | 0.00   | 499.36                             |                                                                                         |
| CI                   | 202+81.69 | 0.00   | 499.35                             |                                                                                         |
| CJ                   | 202+91.69 | 0.00   | 499.33                             |                                                                                         |
| CK                   | 203+01.69 | 0.00   | 499.32                             |                                                                                         |
| CL                   | 203+11.69 | 0.00   | 499.30                             |                                                                                         |
| CM                   | 203+21.69 | 0.00   | 499.29                             |                                                                                         |
| CN                   | 203+31.69 | 0.00   | 499.27                             |                                                                                         |
| CO                   | 203+41.69 | 0.00   | 499.26                             |                                                                                         |
| CP                   | 203+51.69 | 0.00   | 499.24                             |                                                                                         |
| CQ                   | 203+61.69 | 0.00   | 499.22                             |                                                                                         |
| CR                   | 203+71.69 | 0.00   | 499.21                             |                                                                                         |
| CS                   | 203+81.69 | 0.00   | 499.19                             |                                                                                         |
| CT                   | 203+91.69 | 0.00   | 499.18                             |                                                                                         |
| CL Brg. Pier 5       | 203+99.27 | 0.00   | 499.17                             |                                                                                         |
| DA                   | 204+09.27 | 0.00   | 499.15                             |                                                                                         |
| DB                   | 204+19.27 | 0.00   | 499.14                             |                                                                                         |
| DC                   | 204+29.27 | 0.00   | 499.12                             |                                                                                         |
| DD                   | 204+39.27 | 0.00   | 499.11                             |                                                                                         |
| DE                   | 204+49.27 | 0.00   | 499.09                             |                                                                                         |
| DF                   | 204+59.27 | 0.00   | 499.08                             |                                                                                         |
| DG                   | 204+69.27 | 0.00   | 499.06                             |                                                                                         |
| DH                   | 204+79.27 | 0.00   | 499.04                             |                                                                                         |
| DI                   | 204+89.27 | 0.00   | 499.03                             |                                                                                         |
| DJ                   | 204+99.27 | 0.00   | 499.01                             |                                                                                         |
| DK                   | 205+09.27 | 0.00   | 499.00                             |                                                                                         |
| DL                   | 205+19.27 | 0.00   | 498.98                             |                                                                                         |
| DM                   | 205+29.27 | 0.00   | 498.97                             |                                                                                         |
| DN                   | 205+39.27 | 0.00   | 498.95                             |                                                                                         |
| DO                   | 205+49.27 | 0.00   | 498.94                             |                                                                                         |
| DP                   | 205+59.27 | 0.00   | 498.92                             |                                                                                         |
| DQ                   | 205+69.27 | 0.00   | 498.91                             |                                                                                         |
| DR                   | 205+79.27 | 0.00   | 498.89                             |                                                                                         |
| DS                   | 205+89.27 | 0.00   | 498.88                             |                                                                                         |
| DT                   | 205+99.27 | 0.00   | 498.86                             |                                                                                         |
| DU                   | 206+09.27 | 0.00   | 498.85                             |                                                                                         |
| DV                   | 206+19.27 | 0.00   | 498.84                             |                                                                                         |
| DW                   | 206+29.27 | 0.00   | 498.82                             |                                                                                         |
| DX                   | 206+39.27 | 0.00   | 498.82                             |                                                                                         |
| DY                   | 206+49.27 | 0.00   | 498.81                             |                                                                                         |
| CL Brg. Pier 6       | 206+59.27 | 0.00   | 498.80                             |                                                                                         |
| EA                   | 206+69.27 | 0.00   | 498.79                             |                                                                                         |
| EB                   | 206+79.27 | 0.00   | 498.79                             |                                                                                         |
| EC                   | 206+89.27 | 0.00   | 498.79                             |                                                                                         |
| ED                   | 206+99.27 | 0.00   | 498.78                             |                                                                                         |
| EE                   | 207+09.27 | 0.00   | 498.78                             |                                                                                         |
| EF                   | 207+19.27 | 0.00   | 498.78                             |                                                                                         |
| EG                   | 207+29.27 | 0.00   | 498.79                             |                                                                                         |
| EH                   | 207+39.27 | 0.00   | 498.79                             |                                                                                         |
| EI                   | 207+49.27 | 0.00   | 498.79                             |                                                                                         |
| EJ                   | 207+59.27 | 0.00   | 498.79                             |                                                                                         |
| EK                   | 207+69.27 | 0.00   | 498.79                             |                                                                                         |
| EL                   | 207+79.27 | 0.00   | 498.80                             |                                                                                         |
| EM                   | 207+89.27 | 0.00   | 498.80                             |                                                                                         |
| EN                   | 207+99.27 | 0.00   | 498.80                             |                                                                                         |
| EO                   | 208+09.27 | 0.00   | 498.80                             |                                                                                         |
| EP                   | 208+19.27 | 0.00   | 498.81                             |                                                                                         |
| EQ                   | 208+29.27 | 0.00   | 498.81                             |                                                                                         |
| ER                   | 208+39.27 | 0.00   | 498.81                             |                                                                                         |
| ES                   | 208+49.27 | 0.00   | 498.81                             |                                                                                         |
| ET                   | 208+59.27 | 0.00   | 498.81                             |                                                                                         |
| CL W. Brg. Pier 7    | 208+67.27 | 0.00   | 498.82                             |                                                                                         |
| CL Pier 7 / Exp. Jt. | 208+68.52 | 0.00   | 498.82                             |                                                                                         |

Note A:  
Theoretical Grade Elevations Adjusted for Dead Load Deflection and Grinding  
will be provided to the Contractor in accordance with the special provision  
"Contractor Requirements for Dead Load Deflection and Top of Slab Elevation Data."



|              |                |           |
|--------------|----------------|-----------|
| USER NAME =  | DESIGNED - YSS | REVISED - |
|              | CHECKED - UB   | REVISED - |
| PLOT SCALE = | DRAWN - JJE    | REVISED - |
| PLOT DATE =  | CHECKED - YSS  | REVISED - |

STATE OF ILLINOIS  
DEPARTMENT OF TRANSPORTATION

TOP OF SLAB ELEVATIONS - SPANS 6-8 - 4  
STRUCTURE NO. 090-0115

SHEET S29 OF S214 SHEETS

|                    |               |                  |                 |              |
|--------------------|---------------|------------------|-----------------|--------------|
| F.A.P.<br>RTE.     | SECTION       | COUNTY           | TOTAL<br>SHEETS | SHEET<br>NO. |
| 317                | (15B-1)BP,BRR | PEO/ITAZ         | 418             | 199          |
| CONTRACT NO. 68E44 |               |                  |                 |              |
| ILLINOIS           |               | FED. AID PROJECT |                 |              |

MODEL: Default  
FILE NAME: P:\4312-WB\c\JlgagcRchab\CADD\Structural\_S\N\_090+0115\_WBMainBridge\_Final\_Plan\0900115-68E44+030+T05E-Spans\_6-8\_05.dgn

| STRINGER 6           |           |        |                              |                                                                             |
|----------------------|-----------|--------|------------------------------|-----------------------------------------------------------------------------|
| Location             | Station   | Offset | Theoretical Grade Elevations | Theoretical Grade Elevations Adjusted For Dead Load Deflection and Grinding |
| CL E. Brg. Pier 4    | 201+91.69 | 3.00   | 499.49                       | See Note A                                                                  |
| CA                   | 202+01.69 | 3.00   | 499.45                       |                                                                             |
| CB                   | 202+11.69 | 3.00   | 499.42                       |                                                                             |
| CC                   | 202+21.69 | 3.00   | 499.39                       |                                                                             |
| CD                   | 202+31.69 | 3.00   | 499.38                       |                                                                             |
| CE                   | 202+41.69 | 3.00   | 499.36                       |                                                                             |
| CF                   | 202+51.69 | 3.00   | 499.35                       |                                                                             |
| CG                   | 202+61.69 | 3.00   | 499.33                       |                                                                             |
| CH                   | 202+71.69 | 3.00   | 499.32                       |                                                                             |
| CI                   | 202+81.69 | 3.00   | 499.30                       |                                                                             |
| CJ                   | 202+91.69 | 3.00   | 499.29                       |                                                                             |
| CK                   | 203+01.69 | 3.00   | 499.27                       |                                                                             |
| CL                   | 203+11.69 | 3.00   | 499.26                       |                                                                             |
| CM                   | 203+21.69 | 3.00   | 499.24                       |                                                                             |
| CN                   | 203+31.69 | 3.00   | 499.23                       |                                                                             |
| CO                   | 203+41.69 | 3.00   | 499.21                       |                                                                             |
| CP                   | 203+51.69 | 3.00   | 499.19                       |                                                                             |
| CQ                   | 203+61.69 | 3.00   | 499.18                       |                                                                             |
| CR                   | 203+71.69 | 3.00   | 499.16                       |                                                                             |
| CS                   | 203+81.69 | 3.00   | 499.15                       |                                                                             |
| CT                   | 203+91.69 | 3.00   | 499.13                       |                                                                             |
| CL Brg. Pier 5       | 203+99.27 | 3.00   | 499.12                       | See Note A                                                                  |
| DA                   | 204+09.27 | 3.00   | 499.11                       |                                                                             |
| DB                   | 204+19.27 | 3.00   | 499.09                       |                                                                             |
| DC                   | 204+29.27 | 3.00   | 499.08                       |                                                                             |
| DD                   | 204+39.27 | 3.00   | 499.06                       |                                                                             |
| DE                   | 204+49.27 | 3.00   | 499.05                       |                                                                             |
| DF                   | 204+59.27 | 3.00   | 499.03                       |                                                                             |
| DG                   | 204+69.27 | 3.00   | 499.02                       |                                                                             |
| DH                   | 204+79.27 | 3.00   | 499.00                       |                                                                             |
| DI                   | 204+89.27 | 3.00   | 498.98                       |                                                                             |
| DJ                   | 204+99.27 | 3.00   | 498.97                       |                                                                             |
| DK                   | 205+09.27 | 3.00   | 498.95                       |                                                                             |
| DL                   | 205+19.27 | 3.00   | 498.94                       |                                                                             |
| DM                   | 205+29.27 | 3.00   | 498.92                       |                                                                             |
| DN                   | 205+39.27 | 3.00   | 498.91                       |                                                                             |
| DO                   | 205+49.27 | 3.00   | 498.89                       |                                                                             |
| DP                   | 205+59.27 | 3.00   | 498.88                       |                                                                             |
| DQ                   | 205+69.27 | 3.00   | 498.86                       |                                                                             |
| DR                   | 205+79.27 | 3.00   | 498.85                       |                                                                             |
| DS                   | 205+89.27 | 3.00   | 498.83                       |                                                                             |
| DT                   | 205+99.27 | 3.00   | 498.82                       |                                                                             |
| DU                   | 206+09.27 | 3.00   | 498.80                       | See Note A                                                                  |
| DV                   | 206+19.27 | 3.00   | 498.79                       |                                                                             |
| DW                   | 206+29.27 | 3.00   | 498.78                       |                                                                             |
| DX                   | 206+39.27 | 3.00   | 498.77                       |                                                                             |
| DY                   | 206+49.27 | 3.00   | 498.76                       |                                                                             |
| CL Brg. Pier 6       | 206+59.27 | 3.00   | 498.75                       |                                                                             |
| EA                   | 206+69.27 | 3.00   | 498.75                       |                                                                             |
| EB                   | 206+79.27 | 3.00   | 498.74                       |                                                                             |
| EC                   | 206+89.27 | 3.00   | 498.74                       |                                                                             |
| ED                   | 206+99.27 | 3.00   | 498.74                       |                                                                             |
| EE                   | 207+09.27 | 3.00   | 498.74                       |                                                                             |
| EF                   | 207+19.27 | 3.00   | 498.74                       |                                                                             |
| EG                   | 207+29.27 | 3.00   | 498.74                       |                                                                             |
| EH                   | 207+39.27 | 3.00   | 498.74                       |                                                                             |
| EI                   | 207+49.27 | 3.00   | 498.74                       |                                                                             |
| EJ                   | 207+59.27 | 3.00   | 498.75                       |                                                                             |
| EK                   | 207+69.27 | 3.00   | 498.75                       |                                                                             |
| EL                   | 207+79.27 | 3.00   | 498.75                       |                                                                             |
| EM                   | 207+89.27 | 3.00   | 498.75                       |                                                                             |
| EN                   | 207+99.27 | 3.00   | 498.76                       |                                                                             |
| EO                   | 208+09.27 | 3.00   | 498.76                       |                                                                             |
| EP                   | 208+19.27 | 3.00   | 498.76                       |                                                                             |
| EQ                   | 208+29.27 | 3.00   | 498.76                       |                                                                             |
| ER                   | 208+39.27 | 3.00   | 498.76                       |                                                                             |
| ES                   | 208+49.27 | 3.00   | 498.77                       |                                                                             |
| ET                   | 208+59.27 | 3.00   | 498.77                       |                                                                             |
| CL W. Brg. Pier 7    | 208+67.27 | 3.00   | 498.77                       | See Note A                                                                  |
| CL Pier 7 / Exp. Jt. | 208+68.52 | 3.00   | 498.77                       |                                                                             |

| GIRDER 2             |           |        |                              |                                                                             |
|----------------------|-----------|--------|------------------------------|-----------------------------------------------------------------------------|
| Location             | Station   | Offset | Theoretical Grade Elevations | Theoretical Grade Elevations Adjusted For Dead Load Deflection and Grinding |
| CL E. Brg. Pier 4    | 201+91.69 | 12.00  | 499.35                       | See Note A                                                                  |
| CA                   | 202+01.69 | 12.00  | 499.31                       |                                                                             |
| CB                   | 202+11.69 | 12.00  | 499.28                       |                                                                             |
| CC                   | 202+21.69 | 12.00  | 499.25                       |                                                                             |
| CD                   | 202+31.69 | 12.00  | 499.24                       |                                                                             |
| CE                   | 202+41.69 | 12.00  | 499.22                       |                                                                             |
| CF                   | 202+51.69 | 12.00  | 499.21                       |                                                                             |
| CG                   | 202+61.69 | 12.00  | 499.19                       |                                                                             |
| CH                   | 202+71.69 | 12.00  | 499.18                       |                                                                             |
| CI                   | 202+81.69 | 12.00  | 499.16                       |                                                                             |
| CJ                   | 202+91.69 | 12.00  | 499.15                       |                                                                             |
| CK                   | 203+01.69 | 12.00  | 499.13                       |                                                                             |
| CL                   | 203+11.69 | 12.00  | 499.12                       |                                                                             |
| CM                   | 203+21.69 | 12.00  | 499.10                       |                                                                             |
| CN                   | 203+31.69 | 12.00  | 499.09                       |                                                                             |
| CO                   | 203+41.69 | 12.00  | 499.07                       |                                                                             |
| CP                   | 203+51.69 | 12.00  | 499.05                       |                                                                             |
| CQ                   | 203+61.69 | 12.00  | 499.04                       |                                                                             |
| CR                   | 203+71.69 | 12.00  | 499.02                       |                                                                             |
| CS                   | 203+81.69 | 12.00  | 499.01                       |                                                                             |
| CT                   | 203+91.69 | 12.00  | 498.99                       |                                                                             |
| CL Brg. Pier 5       | 203+99.27 | 12.00  | 498.98                       | See Note A                                                                  |
| DA                   | 204+09.27 | 12.00  | 498.97                       |                                                                             |
| DB                   | 204+19.27 | 12.00  | 498.95                       |                                                                             |
| DC                   | 204+29.27 | 12.00  | 498.94                       |                                                                             |
| DD                   | 204+39.27 | 12.00  | 498.92                       |                                                                             |
| DE                   | 204+49.27 | 12.00  | 498.91                       |                                                                             |
| DF                   | 204+59.27 | 12.00  | 498.89                       |                                                                             |
| DG                   | 204+69.27 | 12.00  | 498.88                       |                                                                             |
| DH                   | 204+79.27 | 12.00  | 498.86                       |                                                                             |
| DI                   | 204+89.27 | 12.00  | 498.84                       |                                                                             |
| DJ                   | 204+99.27 | 12.00  | 498.83                       |                                                                             |
| DK                   | 205+09.27 | 12.00  | 498.81                       |                                                                             |
| DL                   | 205+19.27 | 12.00  | 498.80                       |                                                                             |
| DM                   | 205+29.27 | 12.00  | 498.78                       |                                                                             |
| DN                   | 205+39.27 | 12.00  | 498.77                       |                                                                             |
| DO                   | 205+49.27 | 12.00  | 498.75                       |                                                                             |
| DP                   | 205+59.27 | 12.00  | 498.74                       |                                                                             |
| DQ                   | 205+69.27 | 12.00  | 498.72                       |                                                                             |
| DR                   | 205+79.27 | 12.00  | 498.71                       |                                                                             |
| DS                   | 205+89.27 | 12.00  | 498.69                       |                                                                             |
| DT                   | 205+99.27 | 12.00  | 498.68                       |                                                                             |
| DU                   | 206+09.27 | 12.00  | 498.66                       | See Note A                                                                  |
| DV                   | 206+19.27 | 12.00  | 498.65                       |                                                                             |
| DW                   | 206+29.27 | 12.00  | 498.64                       |                                                                             |
| DX                   | 206+39.27 | 12.00  | 498.63                       |                                                                             |
| DY                   | 206+49.27 | 12.00  | 498.62                       |                                                                             |
| CL Brg. Pier 6       | 206+59.27 | 12.00  | 498.61                       |                                                                             |
| EA                   | 206+69.27 | 12.00  | 498.61                       |                                                                             |
| EB                   | 206+79.27 | 12.00  | 498.60                       |                                                                             |
| EC                   | 206+89.27 | 12.00  | 498.60                       |                                                                             |
| ED                   | 206+99.27 | 12.00  | 498.60                       |                                                                             |
| EE                   | 207+09.27 | 12.00  | 498.60                       |                                                                             |
| EF                   | 207+19.27 | 12.00  | 498.60                       |                                                                             |
| EG                   | 207+29.27 | 12.00  | 498.60                       |                                                                             |
| EH                   | 207+39.27 | 12.00  | 498.60                       |                                                                             |
| EI                   | 207+49.27 | 12.00  | 498.60                       |                                                                             |
| EJ                   | 207+59.27 | 12.00  | 498.61                       |                                                                             |
| EK                   | 207+69.27 | 12.00  | 498.61                       |                                                                             |
| EL                   | 207+79.27 | 12.00  | 498.61                       |                                                                             |
| EM                   | 207+89.27 | 12.00  | 498.61                       |                                                                             |
| EN                   | 207+99.27 | 12.00  | 498.62                       |                                                                             |
| EO                   | 208+09.27 | 12.00  | 498.62                       |                                                                             |
| EP                   | 208+19.27 | 12.00  | 498.62                       |                                                                             |
| EQ                   | 208+29.27 | 12.00  | 498.62                       |                                                                             |
| ER                   | 208+39.27 | 12.00  | 498.62                       |                                                                             |
| ES                   | 208+49.27 | 12.00  | 498.63                       |                                                                             |
| ET                   | 208+59.27 | 12.00  | 498.63                       |                                                                             |
| CL W. Brg. Pier 7    | 208+67.27 | 12.00  | 498.63                       | See Note A                                                                  |
| CL Pier 7 / Exp. Jt. | 208+68.52 | 12.00  | 498.63                       |                                                                             |

Note A:  
Theoretical Grade Elevations Adjusted for Dead Load Deflection and Grinding will be provided to the Contractor in accordance with the special provision "Contractor Requirements for Dead Load Deflection and Top of Slab Elevation Data."