

06-13-2025 LETTING ITEM 104

STATE OF ILLINOIS
DEPARTMENT OF TRANSPORTATION

F.A.S. RTE.	SECTION	COUNTY	TOTAL SHEETS	SHEET NO.
1669	(6BR)B-1	COLES	71	1
		ILLINOIS	CONTRACT NO. 74564	

FOR INDEX OF SHEETS, SEE SHEET NO. 2


D-97-026-12

ADT (2019) = 3350

PROPOSED
HIGHWAY PLANS

F.A.S. ROUTE 1669 (900 N)
SECTION (6BR)B-1
PROJECT STP-SJJJ(522)
BRIDGE REPLACEMENT
COLES COUNTY

C-97-041-12

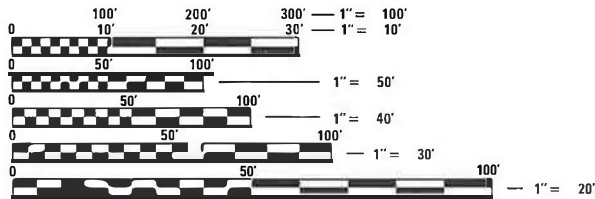



FULL SIZE PLANS HAVE BEEN PREPARED USING STANDARD
ENGINEERING SCALES. REDUCED SIZED PLANS WILL NOT
CONFORM TO STANDARD SCALES. IN MAKING MEASUREMENTS
ON REDUCED PLANS, THE ABOVE SCALES MAY BE USED.

J.U.L.I.E.
JOINT UTILITY LOCATION INFORMATION FOR EXCAVATORS
1-800-892-0123
OR 811

PROJECT ENGINEER: BRIAN BIERMAN
PROJECT MANAGER: JACQUELYN SEALS

CONTRACT NO. 74564

EXISTING SN 015-0068
STA 350+18.00
PROPOSED SN 015-0077
STA 350+20.00

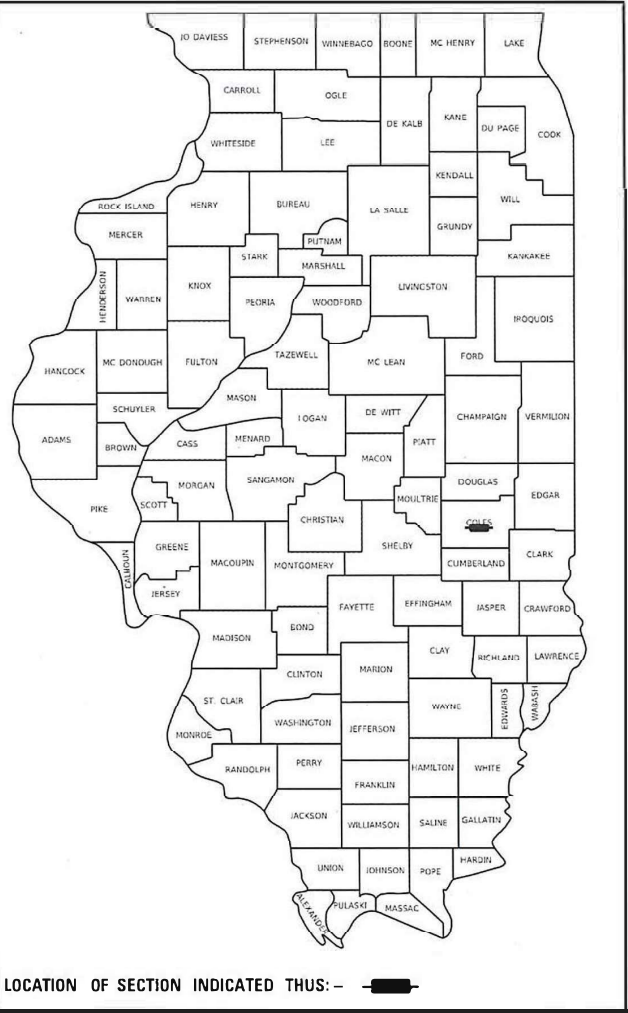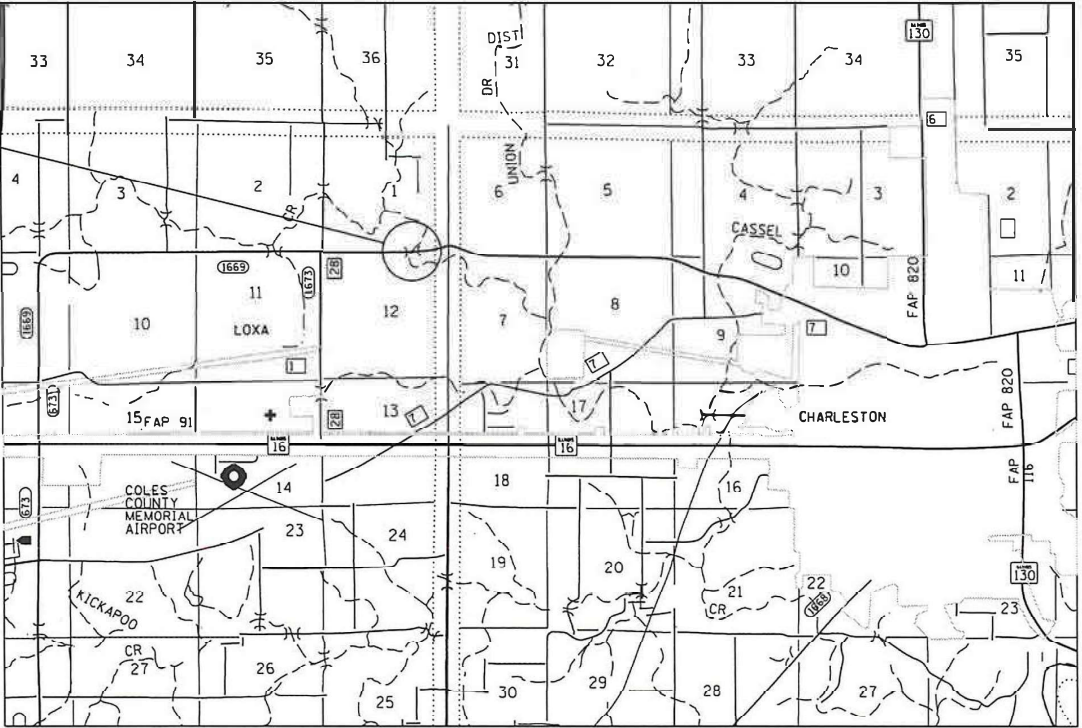

STATE OF ILLINOIS
DEPARTMENT OF TRANSPORTATION

SUBMITTED FEBRUARY 14 2024
Jeffrey P. Myer REGIONAL ENGINEER

March 21 2025
[Signature] ENGINEER OF DESIGN AND ENVIRONMENT

March 21 2025
[Signature] 5
DIRECTOR OF HIGHWAYS PROJECT IMPLEMENTATION

PRINTED BY THE AUTHORITY
OF THE STATE OF ILLINOIS

GROSS LENGTH = 1275 FT. = 0.241 MILE
NET LENGTH = 1275 FT. = 0.241 MILE

MODEL: Default
FILE: \\mari-cg-pw\liscd-pw\hntcwy.com\PI\DOT\Documents\DOT_Offices\Dirct_2\Project374564\CADDData\CAD\heest\0774564-shr-index.dgn

GENERAL NOTES

THIS PROJECT IS LOCATED 0.3 MILES WEST OF CHARLESTON ON FAS 1669 (900N) IN COLES COUNTY SN 015-0068 CROSSES RILEY CREEK AND WILL BE REPLACED WITH SN 015-0077. THE WORK INCLUDES COMPLETE SUPERSTRUCTURE AND SUBSTRUCTURE REPLACEMENT, GUARDRAIL REPLACEMENT AND RESURFACING DONE UNDER A FULL ROAD CLOSURE.

THE MATERIAL USED FOR AGGREGATE SHOULDERS, TYPE B SHALL BE CRUSHED STONE, CRUSHED CONCRETE OR RAP. THE MATERIAL USED FOR AGGREGATE SURFACE COURSE, TYPE B SHAL BE CRUSHED STONE OR CRUSHED CONCRETE.

ONE NEW PERMANENT SURVEY MARKER SHALL BE CAST-IN-PLACE ON A LEVEL AND FLAT SURFACE ON THE ABUTMENT, WINGWALL OR PARAPET WALL FOR A PERMANENT BENCHMARK. LOCATION TO BE DETERMINED BY THE RESIDENT ENGINEER AND MAY CONSULT THE DISTRICT 7 CHIEF OF SURVEYS IF NECESSARY.

WHEN APPLYING SHORT TERM PAVEMENT MARKINGS, TEMPORARY TAPE SHALL BE USED ON THE SURFACE COURSE AND PAINT SHALL BE USED ON MILLED SURFACES.

THE LOCATIONS AND/OR DEPTHS OF UNDERGROUND UTILITIES SHOWN HAVE BEEN TAKE FROM INFORMATION FURNISHED BY THE UTILITY OWNERS AND MUST BE CONSIDERED APPROXIMATE. FIELD MARKINGS OF FACILITIES IN CRITICAL AREAS MAY BE OBTAINED BY PROVIDING A MINIMUM OF FORTY-EIGHT (48) HOURS ADVANCE NOTICE THROUGH THE J.U.L.I.E. SYSTEM BY CALLING 800-892-0123.

THE QUANTITY OF CHANNEL EXCAVATION INCLUDES ALL EXCAVATION NECESSARY FOR PLACMENT OF RIPRAP ACCORDING TO THE DETAILS SHOWN IN THE STRUCTURE PLANS.

THE CONTRACTOR SHALL NOTIFY THE RESIDENT ENGINEER A MINIMUM OF 14 DAYS PRIOR TO THE ACTUAL ROAD CLOSURE. THE RESIDENT ENGINEER WILL IN TURN NOTIFY THE DISTRICT BUREAU OF OPERATIONS - TRAFFIC UNIT OF THE IMPENDING CLOSURE. THIS WILL ALLOW TIME FOR THE RESIDENT ENGINEER TO CONTACT EMERGENCY SERVICES (POLICE, FIRE, AMBULANCE, ETC.) AND COUNTY AND CITY ENGINEERS.

THE CONTRACTOR WILL NOT BE ALLOWED TO CLOSE THE ROAD WITHOUT THE 14 DAY NOTICE AND FAILURE TO PROVIDE PROPER NOTICE WILL DELAY THE ROAD CLOSURE. THIS NOTICE OF ROAD CLOSURE IS CONSIDERED TO BE PART OF THE CONTRACTOR'S APPROVED WORK SCHEDULE. DELAYS CAUSED BY FAILURE TO PROVIDE THE REQUIRED NOTICE SHALL NOT BE CONSIDERED JUSTIFICATION FOR A CHANGE IN THE COMPLETION DATE OR ADDITIONAL WORK DAYS.

FAS 1669 (900N) SHALL BE CLOSED TO TRAFFIC DURING THE REPLACEMENT OF SN 015-0068. THE CONTRACTOR SHALL MAINTAIN ACCESS TO ALL FIELD, PRIVATE, AND COMMERCIAL ENTRANCES LOCATED INSIDE THE ROAD CLOSURE AT ALL TIMES.

PAY ITEMS HAVE BEEN INCLUDED IN ORDER TO PROTECT THE RILEY CREEK INAI SITE. CARE SHALL BE TAKEN TO AVOID AND MINIMIZE IMPACTS TO THIS RESOURCE.

SILT FILTER FENCING PERIMETER EROSION BARRIER SHALL BE INSTALLED IN ACCORDANCE WITH SECTION 280.04(b) OF IDOT STANDARDS AND SPECIFICATIONS FOR ROAD AND BRIDGE CONSTRUCTION AT THE LIMITS OF CONSTRUCTION ADJACENT TO RILEY CREEK.

THE CONTRACTOR SHALL NOT PLACE RAISED REFLECTIVE PAVEMENT MARKERS IN THE NEW CONCRETE BRIDGE DECK.

IF FEASIBLE, ANY EROSION CONTROL BLANKET MATERIAL SHALL BE NET AND PLASTIC FREE.

ALL ELEVATIONS REFER TO U.S.G.S. MEAN SEA LEVEL DATUM.

THE ENGINEER SHALL BE THE SOLE JUDGE REGARDING THE CURING TIMES FOR ALL HOT-MIX ASPHALT.

PLAN DIMENSIONS AND DETAILS RELATIVE TO THE EXISTING STRUCTURES HAVE BEEN TAKEN FROM EXISTING PLANS AND ARE SUBJECT TO NOMINAL CONSTRUCTION VARIATIONS. IT SHALL BE THE CONTRACTOR'S RESPONSIBILITY TO VERIFY DIMENSIONS AND DETAILS IN THE FIELD AND MAKE NECESSARY APPROVED ADJUSTMENTS PRIOR TO CONSTRUCTION OR ORDERING OF MATERIAL. SUCH VARIATIONS SHALL NOT BE CAUSE FOR ADDITIONAL COMPENSATION FOR A CHANGE IN THE SCOPE OF THE WORK. THE CONTRACTOR WILL BE PAID FOR THE QUANTITY FURNISHED AT THE UNIT PRICE BID FOR THE WORK.

INDEX OF SHEETS

SHEET NO.	ITEM
1	COVER SHEET
2	GENERAL NOTES, INDEX OF SHEETS & LIST OF STANDARDS
3-5	SUMMARY OF QUANTITIES
6-7	SCHEDULE OF QUANTITIES
8-9	TYPICAL SECTIONS
10-14	PLAN SHEETS
15-16	PLAN & PROFILE SHEETS
17	HMA PROFILE GRADE CHANGE DETAIL
18-20	EROSION CONTROL SHEETS
21	R.O.W. SHEET
22-44	STRUCTURE PLANS 015-0077
45-48	DISTRICT DETAILS
49-71	CROSS SECTIONS

THE FOLLOWING STANDARDS ARE A PART OF THESE PLANS AND ARE INCLUDED FOLLOWING THE LAST NUMBERED SHEET OF THE PLANS.

STANDARD NO.	DESCRIPTION
000001-08	STANDARD SYMBOLS, ABBREVIATIONS AND PATTERNS
001001-02	AREAS OF REINFORCEMENT BARS
001006	DECIMAL OF AN INCH AND OF A FOOT
280001-07	TEMPORARY EROSION CONTROL SYSTEMS
420001-10	PAVEMENT JOINTS
420401-13	PAVEMENT CONNECTOR (PCC) FOR BRIDGE APPROACH SLAB
420701-03	PAVEMENT WELDED WIRE REINFORCEMENT
482011-03	HMA SHLD. STRIPS/SHLDS. WITH RESURFACING OR WIDENING AND RESURFACING PROJECTS
515001-04	NAME PLATES FOR BRIDGES
542401-04	METAL FLARED END SECTION FOR PIPE CULVERTS
630001-13	STEEL PLATE BEAM GUARDRAIL
630201-07	PCC/HMA STABILIZATION AT STEEL PLATE BEAM GUARDRAIL
630301-09	SHOULDER WIDENING FOR TYPE 1 (SPECIAL) GUARDRAIL TERMINALS
631031-18	TRAFFIC BARRIER TERMINAL, TYPE 6
667101-02	PERMANENT SURVEY MARKERS
701001-02	OFF-RD OPERATIONS, 2L, 2W, MORE THAN 15' AWAY
701006-05	OFF-RD OPERATIONS, 2L, 2W, 15' TO 24' FROM PAVEMENT EDGE
701901-10	TRAFFIC CONTROL DEVICES
725001-01	OBJECT AND TERMINAL MARKERS
780001-05	TYPICAL PAVEMENT MARKINGS
781001-04	TYPICAL APPLICATIONS OF RAISED REFLECTIVE PAVEMENT MARKINGS
782006-01	GUARDRAIL AND BARRIER WALL REFLECTOR MOUNTING DETAILS
B.L.R. 21-9	TYPICAL APPLICATION OF TRAFFIC CONTROL DEVICES FOR CONSTRUCTION ON RURAL LOCAL HIGHWAYS
B.L.R. 22-7	TYPICAL APPLICATION OF TRAFFIC CONTROL DEVICES FOR CONSTRUCTION ON RURAL LOCAL HIGHWAYS

REV. - MS

	USER NAME = jessica.hille	DESIGNED -	REVISED -	STATE OF ILLINOIS DEPARTMENT OF TRANSPORTATION	GENERAL NOTES, INDEX OF SHEETS, AND HIGHWAY STANDINGS		F.A.S. RTE.	SECTION	COUNTY	TOTAL SHEETS	SHEET NO.
		DRAWN -	REVISED -				1669	(6BR)B-1	COLES	71	2
	PLOT SCALE = 100.0000' / in.	CHECKED -	REVISED +				CONTRACT NO. 74564				
	PLOT DATE = 2/14/2024	DATE -	REVISED +				ILLINOIS FED. AID PROJECT				
SCALE:		SHEET	OF	SHEETS	STA.	TO STA.					

MODEL: Default
FILE NAME: pw\lilget-pw-bentley.com\FWIDOT\Documents\DOT_Offices\Dirctc_7\Projects\74564\Caddata\Caddsheet\74564-sh1-seq.dgn

80% FED 20% STATE							80% FED 20% STATE						
SUMMARY OF QUANTITIES			TOTAL QUANTITIES	CONSTRUCTION TYPE CODE			SUMMARY OF QUANTITIES			TOTAL QUANTITIES	CONSTRUCTION TYPE CODE		
CODE NO	ITEM	UNIT		0010			CODE NO	ITEM	UNIT		0010		
Z0016702	DETOUR SIGNING	L SUM	1	1			40600275	BITUMINOUS MATERIALS (PRIME COAT)	POUND	2106	2106		
Z0049799	PROTECTING OR RESETTING SURVEY MARKERS	EACH	1	1			40600290	BITUMINOUS MATERIALS (TACK COAT)	POUND	1572	1572		
20200100	EARTH EXCAVATION	CU YD	220	220			40600370	LONGITUDINAL JOINT SEALANT	FOOT	3317	3317		
							40600985	PORTLAND CEMENT CONCRETE SURFACE REMOVAL - BUTT JOINT	SQ YD	25	25		
20300100	CHANNEL EXCAVATION	CU YD	305	305			40603085	HOT-MIX ASPHALT BINDER COURSE, IL-19.0, N70	TON	217	217		
20700110	POROUS GRANULAR EMBANKMENT	TON	168	168			40604052	HOT-MIX ASPHALT SURFACE COURSE, IL-9.5, MIX	TON	332	332		
								"C", N70					
25100630	EROSION CONTROL BLANKET	SO YD	2525	2525			40800050	INCIDENTAL HOT-MIX ASPHALT SURFACING	TON	7	7		
							42000080	PAVEMENT CONNECTOR (PCC) FOR BRIDGE APPROACH	SO YD	120	120		
28000250	TEMPORARY EROSION CONTROL SEEDING	POUND	52	52				SLAB					
							42300400	PORTLAND CEMENT CONCRETE DRIVEWAY PAVEMENT, 8 INCH	SQ YD	58	58		
28000305	TEMPORARY DITCH CHECKS	FOOT	110	110			44000157	HOT-MIX ASPHALT SURFACE REMOVAL, 2"	SO YD	600	600		
							44000200	DRIVEWAY PAVEMENT REMOVAL	SQ YD	58	58		
28000400	PERIMETER EROSION BARRIER	FOOT	2473	2473			48101600	AGGREGATE SHOULDERS, TYPE B 8"	SO YD	621	621		
							44213204	TIE BARS 3/4"	EACH	7	7		
28100109	STONE RIPRAP, CLASS A5	SO YD	735	735			48203029	HOT-MIX ASPHALT SHOULDERS, 8"	SO YD	714	714		
28200200	FILTER FABRIC	SO YD	735	735			50100100	REMOVAL OF EXISTING STRUCTURES	EACH	1	1		
35102400	AGGREGATE BASE COURSE, TYPE B 12"	SO YD	655	655			50105220	PIPE CULVERT REMOVAL	FOOT	74	74		
31101200	SUBBASE GRANULAR MATERIAL, TYPE B 4"	SQ YD	58	58									
35501320	HOT-MIX ASPHALT BASE COURSE, 9"	SO YD	987	987			50200100	STRUCTURE EXCAVATION	CU YD	110	110		
40200800	AGGREGATE SURFACE COURSE, TYPE B	TON	41	41			50200300	COFFERDAM EXCAVATION	CU YD	123	123		

• SPECIALTY ITEMS

REV. - MS

	USER NAME = jessica.hille	DESIGNED -	REVISED -	STATE OF ILLINOIS DEPARTMENT OF TRANSPORTATION	SUMMARY OF QUANTITIES	F.A.S. RTE.	SECTION	COUNTY	TOTAL SHEETS	SHEET NO.
		DRAWN -	REVISED -			1669	(6BR)B-1	COLES	71	3
	PLOT SCALE = 100.0000 ' / in.	CHECKED -	REVISED -			CONTRACT NO. 74564				
	PLOT DATE = 2/14/2024	DATE -	REVISED -			ILLINOIS FED. AID PROJECT				
SCALE:		SHEET	OF	SHEETS	STA.	TO STA.				

Model: Default
File: \\nas101-pw\ludot-sw\hertley.com\PI\DOT\Documents\DOT_Offices\District 2\Projects\74564\CADDData\CAD\Sheets\0774564-sh-ssq.dgn

80% FED 20% STATE				80% FED 20% STATE											
SUMMARY OF QUANTITIES			TOTAL QUANTITIES	CONSTRUCTION TYPE CODE			SUMMARY OF QUANTITIES			TOTAL QUANTITIES	CONSTRUCTION TYPE CODE				
CODE NO	ITEM	UNIT		0010			CODE NO	ITEM	UNIT		0010				
50201121	COFFERDAM (TYPE 2) (LOCATION - 1)	EACH	1	1			54262715	METAL FLARED END SECTIONS 15"	EACH	2	2				
50201122	COFFERDAM (TYPE 2) (LOCATION - 2)	EACH	1	1			542D0217	PIPE CULVERTS, CLASS D, TYPE 1 12"	FOOT	50	50				
50300225	CONCRETE STRUCTURES	CU YD	161.1	161.1			542D0220	PIPE CULVERTS, CLASS D, TYPE 1 15"	FOOT	50	50				
50300255	CONCRETE SUPERSTRUCTURE	CU YD	268.7	268.7			58600101	GRANULAR BACKFILL FOR STRUCTURES	CU YD	70	70				
50300260	BRIDGE DECK GROOVING	SO YD	620	620			59100100	GEOCOMPOSITE WALL DRAIN	SO YD	44	44				
50300300	PROTECTIVE COAT	SO YD	779	779			60146304	PIPE UNDERDRAINS FOR STRUCTURES 4"	FOOT	130	130				
50301350	CONCRETE SUPERSTRUCTURE (APPROACH SLAB)	CU YD	106.2	106.2			63000001	STEEL PLATE BEAM GUARDRAIL, TYPE A, 6 FOOT	FOOT	138	138				
								POSTS							
50800205	REINFORCEMENT BARS, EPOXY COATED	POUND	130650	130650											
							63100085	TRAFFIC BARRIER TERMINAL, TYPE 6	EACH	3	3				
51201600	FURNISHING STEEL PILES HP12X53	FOOT	1413	1413											
							63100167	TRAFFIC BARRIER TERMINAL, TYPE 1 (SPECIAL)	EACH	3	3				
51202305	DRIVING PILES	FOOT	1413	1413				TANGENT							
51203600	TEST PILE STEEL HP12X53	EACH	2	2			63200310	GUARDRAIL REMOVAL	FOOT	338	338				
51204650	PILE SHOES	EACH	28	28			64300260	IMPACT ATTENUATORS (FULLY REDIRECTIVE,	EACH	1	1				
								NARROW), TEST LEVEL 3							
51500100	NAME PLATES	EACH	1	1											
							66700205	PERMANENT SURVEY MARKERS, TYPE I	EACH	1	1				
54262712	METAL FLARED END SECTIONS 12"	EACH	2	2											
							67000400	ENGINEER'S FIELD OFFICE, TYPE A	CAL MO	3	3				
• SPECIALTY ITEMS													REV. - MS		
	USER NAME = jessica.hille	DESIGNED -	REVISED -	STATE OF ILLINOIS DEPARTMENT OF TRANSPORTATION			SUMMARY OF QUANTITIES				F.A.S. RTE.	SECTION	COUNTY	TOTAL SHEETS	SHEET NO.
	PLOT SCALE = 100.0000 ' / in.	DRAWN -	REVISED -								1669	(6BR)B-1	COLES	71	4
	PLOT DATE = 2/14/2024	CHECKED -	REVISED -				CONTRACT NO. 74564								
		DATE -	REVISED -				ILLINOIS FED. AID PROJECT								
							SCALE:	SHEET	OF	SHEETS	STA.	TO STA.			

Model: Default
File: \\miller-pw-bentley.com\PWDOT\Documents\DOT Offices\District 2\Projects\74564\CADDData\CAD\Sheets\074564-sh-500.dgn

80% FED 20% STATE				80% FED 20% STATE			
SUMMARY OF QUANTITIES			TOTAL QUANTITIES	CONSTRUCTION TYPE CODE			
CODE NO	ITEM	UNIT		0010			
67100100	MOBILIZATION	L SUM	1	1			
70107025	CHANGEABLE MESSAGE SIGN	CAL DA	28	28			
70300100	SHORT TERM PAVEMENT MARKING	FOOT	130	130			
70300150	SHORT TERM PAVEMENT MARKING REMOVAL	SO FT	43	43			
70300221	TEMPORARY PAVEMENT MARKING - LINE 4"- PAINT	FOOT	3173	3173			
72501000	TERMINAL MARKER - DIRECT APPLIED	EACH	3	3			
78001110	PAINT PAVEMENT MARKING - LINE 4"	FOOT	3173	3173			
78100100	RAISED REFLECTIVE PAVEMENT MARKER	EACH	16	16			
78200005	GUARDRAIL REFLECTORS, TYPE A	EACH	16	16			
X2501000	SEEDING, CLASS 2 (SPECIAL)	ACRE	0.52	0.52			
X4021000	TEMPORARY ACCESS (PRIVATE ENTRANCE)	EACH	2	2			
X4024000	TEMPORARY ACCESS (FIELD ENTRANCE)	EACH	1	1			
X4401198	HOT-MIX ASPHALT SURFACE REMOVAL, VARIABLE DEPTH	SO YD	1408	1408			

• SPECIALTY ITEMS

STATE OF ILLINOIS
DEPARTMENT OF TRANSPORTATION

SUMMARY OF QUANTITIES

SCALE: SHEET OF SHEETS STA. TO STA.

F.A.S.
RTE.

SECTION

COUNTY

TOTAL
SHEETS

SHEET
NO.

1669

(6BR)B-1

COLES

71

5

ILLINOIS

FED. AID PROJECT

CONTRACT NO. 74564

REV. - MS

MODEL: Default
FILE: \\sullivan-prod\jst-cw-bentley.com\PIV\DOT\Documents\DOT_Offices\District_7\Projects\74564\CADD\Drawn\CAD\Drawings\DOT74564-SPH-Schedule.dgn

PAVING SCHEDULE																LENGTH FEET	PAVEMENT WIDTH FEET	AGGREGATE SURFACE COURSE, TYPE B TON	HOT-MIX ASPHALT SURFACE REMOVAL, 2" SQ YD	HOT-MIX ASPHALT SURFACE REMOVAL, VARIABLE DEPTH SQ YD	BITUMINOUS MATERIALS (TACK COAT) POUND	BITUMINOUS MATERIALS (PRIME COAT) POUND	HOT-MIX ASPHALT SURFACE COURSE, IL-9.5, MIX "C", N70 (2") TON	HOT-MIX ASPHALT BINDER COURSE, IL- 19.0, N70 TON	POROUS GRANULAR EMBANKMENT TON	AGGREGATE BASE COURSE, TYPE B 12" SQ YD	PAVEMENT CONNECTOR (PCC) FOR BRIDGE APPROACH SLAB SQ YD	HOT-MIX ASPHALT BASE COURSE, 9" SQ YD	PAVEMENT BREAKING SQ YD	LONGITUDINAL JOINT SEALANT FOOT
STA	345+50	TO	STA	347+75				225	24	0	600	0	270	720	67	0	0	0	0	0	0	0	0	0	0	0	0	0	0	675
STA	347+75	TO	STA	349+12				137	24	0	0	365	164	0	41	0	0	0	0	0	0	0	0	0	0	0	0	0	0	411
STA	349+12	TO	STA	349+25				13	24	0	0	35	23	0	4	2	0	0	0	0	0	0	0	0	0	0	0	0	0	52
STA	349+25	TO	STA	349+40				15	36	0	0	0	0	0	0	0	0	0	0	0	0	0	60	0	0	0	0	0	0	30
STA	349+40	TO	STA	349+67				27	36	0	0	0	0	0	0	0	0	0	0	0	0	0	0	0	0	0	0	0	0	42
BRIDGE OMISSION								-	-	-	-	-	-	-	-	-	-	-	-	-	-	-	-	-	-	-	-	-	-	-
STA	350+85	TO	STA	351+00				15	36	0	0	0	0	0	0	0	0	0	0	0	0	0	0	0	0	0	0	0	0	30
STA	351+00	TO	STA	351+15				15	36	0	0	0	0	0	0	0	0	0	0	0	0	0	0	60	0	0	0	0	0	30
STA	351+15	TO	STA	352+00				85	24	0	0	0	51	510	25	0	0	241	0	227	227	340								
STA	352+00	TO	STA	353+46				146	24	41	0	0	88	876	44	0	0	414	0	389	389	584								
STA	353+46	TO	STA	354+85				139	24	0	0	0	83	0	42	0	168	0	0	371	371	536								
STA	354+85	TO	STA	357+07				222	24	0	0	592	400	0	66	215	0	0	0	0	0	444								
STA	357+07	TO	STA	358+50				143	24	0	0	381	172	0	43	0	0	0	0	0	0	143								
TOTALS:								1182		41	600	1373	1251	2106	332	217	168	655	120	987	987	3317								

STRIPING SCHEDULE					LENGTH	PAINT PAVEMENT MARKING - LINE 4"	TEMPORARY PAVEMENT MARKING - LINE 4" - PAINT	SHORT-TERM PAVEMENT MARKING	SHORT-TERM PAVEMENT MARKING REMOVAL	RAISED REFLECTIVE PAVEMENT MARKER
					FEET	FOOT	FOOT	FOOT	SQ FT	EACH
STA	345+50	TO	STA	347+98	248	806	806	25	8	3
STA	347+98	TO	STA	349+25	127	286	286	13	4	2
STA	349+25	TO	STA	351+15	190	428	428	19	6	2
STA	351+15	TO	STA	358+50	735	1654	1654	74	25	9
TOTALS:					1300	3173	3173	130	43	16

AGGREGATE SHOULDER SCHEDULE					SIDE	LENGTH	WIDTH	AGGREGATE SHOULDERS, TYPE B 8"
					LT/RT	FEET	FEET	SQ YD
STA	345+50	TO	STA	347+53	RT	203	3	68
STA	347+53	TO	STA	349+55	RT	202	1	22
STA	350+85	TO	STA	352+37	RT	152	1	15
STA	352+37	TO	STA	358+50	RT	613	3	204
STA	345+50	TO	STA	349+04	LT	354	3	118
STA	349+04	TO	STA	349+67	LT	63	1	5
STA	350+85	TO	STA	352+37	LT	152	1	17
STA	352+37	TO	STA	358+50	LT	613	3	172
TOTALS:						2352		621

HMA SHOULDER SCHEDULE					SIDE	LENGTH	WIDTH	HOT-M'X ASPHALT SHOULDERS, 8"	BITUMINOUS MATERIALS (TACK COAT)
STA	345+50	TO	STA	347+53	RT	203	3	68	30
STA	347+53	TO	STA	347+95	RT	42	3-10	30	14
STA	347+95	TO	STA	348+30	RT	35	10	39	18
STA	348+30	TO	STA	348+52	RT	22	10-9	23	10
STA	348+52	TO	STA	349+25	RT	73	9	73	33
STA	349+25	TO	STA	349+55	RT	30	3	10	5
STA	350+85	TO	STA	351+38	RT	53	3	18	8
STA	351+38	TO	STA	351+60	RT	22	9-10	23	10
STA	351+60	TO	STA	351+95	RT	35	10	39	18
STA	351+95	TO	STA	352+37	RT	42	10-3	30	14
STA	352+37	TO	STA	353+75	RT	138	3	46	21
STA	345+50	TO	STA	349+04	LT	354	3	118	53
STA	349+04	TO	STA	349+67	LT	63	3	14	6
STA	350+85	TO	STA	351+15	LT	30	3	10	5
STA	351+15	TO	STA	351+85	LT	70	9	70	32
STA	351+85	TO	STA	352+07	LT	22	9-10	23	10
STA	352+07	TO	STA	352+37	LT	30	10	33	15
STA	352+37	TO	STA	353+75	LT	138	3	46	21
TOTALS:								714	321

	USER NAME = jessica.wille	DESIGNED -	REVISED -	STATE OF ILLINOIS DEPARTMENT OF TRANSPORTATION	SCHEDULE OF QUANTITIES			F.A.S. RTE.	SECTION	COUNTY	TOTAL SHEETS	SHEET NO.
		DRAWN -	REVISED -					1669	(68R)B-1	COLES	71	6
	PLOT SCALE = 100,0000 ' / in.	CHECKED -	REVISED -					CONTRACT NO. 74564				
	PLOT DATE = 2/14/2024	DATE -	REVISED -		SCALE:	SHEET	OF	SHEETS	STA.	TO STA.	ILLINOIS FED. AID PROJECT	

MODEL: Default
FILE: \\blu1c2-proj\blu1c2-aw-bentley.com\FW\DOT\Documents\DOT_Offices\District_7\Projects\74564\CADD\data\CADD\sheets\0774564-eh1-sched.tbl.dgn

SEEDING SCHEDULE					SIDE	LENGTH	SEEDING, CLASS 2 (SPECIAL)
					LT/RT	FEET	ACRE
STA	345+50	TO	STA	349+50	LT	400	0.005
STA	345+50	TO	STA	349+50	RT	400	0.163
STA	350+75	TO	STA	358+25	LT	750	0.160
STA	350+75	TO	STA	358+25	RT	750	0.194
TOTALS:							0.52

EROSION CONTROL SCHEDULE					SIDE	LENGTH	TEMPORARY EROSION CONTROL SEEDING	PERIMETER EROSION BARRIER	EROSION CONTROL BLANKET	TEMPORARY DITCH CHECKS
					LT/RT	FEET	POUND	FOOT	SQ YD	FOOT
STA	345+50	TO	STA	349+50	LT	400	0.5	102	22	0
STA	345+50	TO	STA	349+50	RT	400	16.3	541	787	0
COFFERDAMS					-	-	0.0	224	0	0
STA	350+75	TO	STA	358+25	LT	750	16.0	783	774	60
STA	350+75	TO	STA	358+25	RT	750	19.4	823	941	50
TOTALS:							52	2473	2525	110

GUARDRAIL SCHEDULE					IMPACT ATTENUATORS (FULLY REDIRECTIVE, NARROW), TEST LEVEL 3	STEEL PLATE BEAM GUARD RAIL, TYPE A, 6 FOOT POSTS	TRAFFIC BARRIER TERMINAL, TYPE 6	TRAFFIC BARRIER TERMINAL TYPE 1, SPECIAL (TANGENT)	GUARDRAIL REMOVAL	GUARDRAIL REFLECTORS, TYPE A	TERMINAL MARKER - DIRECT APPLIED
					EACH	FT	EACH	EACH	FT	EACH	EACH
LT STA	349+41	TO	LT STA	349+67	1	-	-	-	26	4	-
LT STA	349+67	TO	LT STA	349+79	-	-	-	-	12	-	-
RT STA	348+05	TO	RT STA	348+55	-	-	-	1	27	1	1
RT STA	348+55	TO	RT STA	349+18	-	63	-	-	63	2	-
RT STA	349+18	TO	RT STA	349+55	-	-	1	-	37	1	-
RT STA	349+55	TO	RT STA	349+79	-	-	-	-	24	-	-
LT STA	350+61	TO	LT STA	350+85	-	-	-	-	24	-	-
LT STA	350+85	TO	LT STA	351+23	-	-	1	-	38	1	-
LT STA	351+23	TO	LT STA	351+85	-	62	-	-	26	2	-
LT STA	351+85	TO	LT STA	352+35	-	-	-	1	-	1	1
RT STA	350+61	TO	RT STA	350+85	-	-	-	-	24	-	-
RT STA	350+85	TO	RT STA	351+23	-	-	1	-	38	1	-
RT STA	351+23	TO	RT STA	351+35	-	13	-	-	-	1	-
RT STA	351+35	TO	RT STA	351+85	-	-	-	1	-	2	1
TOTALS:					1	138	3	3	338	16	3

SURVEY MARKERS SCHEDULE				PROTECTING OR RESETTING SURVEY MARKERS
				EACH
STATION	OFFSET	DESCRIPTION	REPLACEMENT TYPE	
353+76.11	0.0'	PC - MAG NAIL W/ WASHER	TYPE I - ALUM. IDOT DISK - FLUSH	1

EARTHWORK SCHEDULE					
LOCATION			EARTH EXCAVATION (cut)	CHANNEL EXCAVATION (cut)	EARTH EXC ADJ. FOR SHRINKAGE (fill)
			CU YD	CU YD	CU YD
345+25	TO	345+50	0.46	0.0	0.3
345+50	TO	345+75	0.46	0.0	0.3
345+75	TO	346+00	0.00	0.0	0.0
346+00	TO	346+25	0.00	0.0	0.0
346+25	TO	346+50	0.00	0.0	0.0
346+50	TO	346+75	0.46	0.0	0.3
346+75	TO	347+00	0.93	0.0	0.7
347+00	TO	347+25	0.46	0.0	0.3
347+25	TO	347+50	0.46	0.0	0.3
347+50	TO	347+75	0.93	0.0	0.7
347+75	TO	348+00	0.93	0.0	0.7
348+00	TO	348+25	0.93	0.0	0.7
348+25	TO	348+50	0.93	0.0	0.7
348+50	TO	348+75	0.93	0.0	0.7
348+75	TO	349+00	0.93	0.0	0.7
349+00	TO	349+25	0.46	0.0	0.3
349+25	TO	349+50	0.00	0.0	0.0
CHANNEL EXCAVATION			0.00	305.0	228.8
350+75	TO	351+00	0.00	0.0	0.0
351+00	TO	351+25	0.00	0.0	0.0
351+25	TO	351+50	0.00	0.0	0.0
351+50	TO	351+75	0.00	0.0	0.0
351+75	TO	352+00	0.00	0.0	0.0
352+00	TO	352+25	0.00	0.0	0.0
352+25	TO	352+50	0.00	0.0	0.0
352+50	TO	352+75	0.00	0.0	0.0
352+75	TO	353+00	0.00	0.0	0.0
353+00	TO	353+25	0.00	0.0	0.0
353+25	TO	353+50	1.39	0.0	1.0
353+50	TO	353+75	3.24	0.0	2.4
353+75	TO	354+00	6.02	0.0	4.5
354+00	TO	354+25	8.80	0.0	6.6
354+25	TO	354+50	8.33	0.0	6.3
354+50	TO	354+75	10.19	0.0	7.6
354+75	TO	355+00	12.96	0.0	9.7
355+00	TO	355+25	12.50	0.0	9.4
355+25	TO	355+50	12.04	0.0	9.0
355+50	TO	355+75	12.04	0.0	9.0
355+75	TO	356+00	11.57	0.0	8.7
356+00	TO	356+25	9.72	0.0	7.3
356+25	TO	356+50	12.50	0.0	9.4
356+50	TO	356+75	14.35	0.0	10.8
356+75	TO	357+00	12.04	0.0	9.0
357+00	TO	357+25	12.04	0.0	9.0
357+25	TO	357+50	14.81	0.0	11.1
357+50	TO	357+75	17.13	0.0	12.8
357+75	TO	358+00	11.57	0.0	8.7
358+00	TO	358+25	5.56	0.0	4.2
358+25	TO	358+50	2.31	0.0	1.7
PAVEMENT EMBANKMENT			0.00	0.0	0.0
TOTALS:			220	305	394

TOTALS:		220	305	394	1505	-1111
---------	--	-----	-----	-----	------	-------


USER NAME = jessica.hille	DESIGNED -	REVISED -
	DRAWN -	REVISED -
PLOT SCALE = 100,0000 ' / in.	CHECKED -	REVISED -
PLOT DATE = 2/14/2024	DATE -	REVISED -

STATE OF ILLINOIS
DEPARTMENT OF TRANSPORTATION


SCHEDULE OF QUANTITIES

SCALE:	SHEET	OF	SHEETS	STA.	TO STA.
--------	-------	----	--------	------	---------

F.A.S. RTE.	SECTION	COUNTY	TOTAL SHEETS	SHEET NO.
1669	(68R)B-1	COLES	71	7
CONTRACT NO. 74564				
ILLINOIS		FED. AID PROJECT		

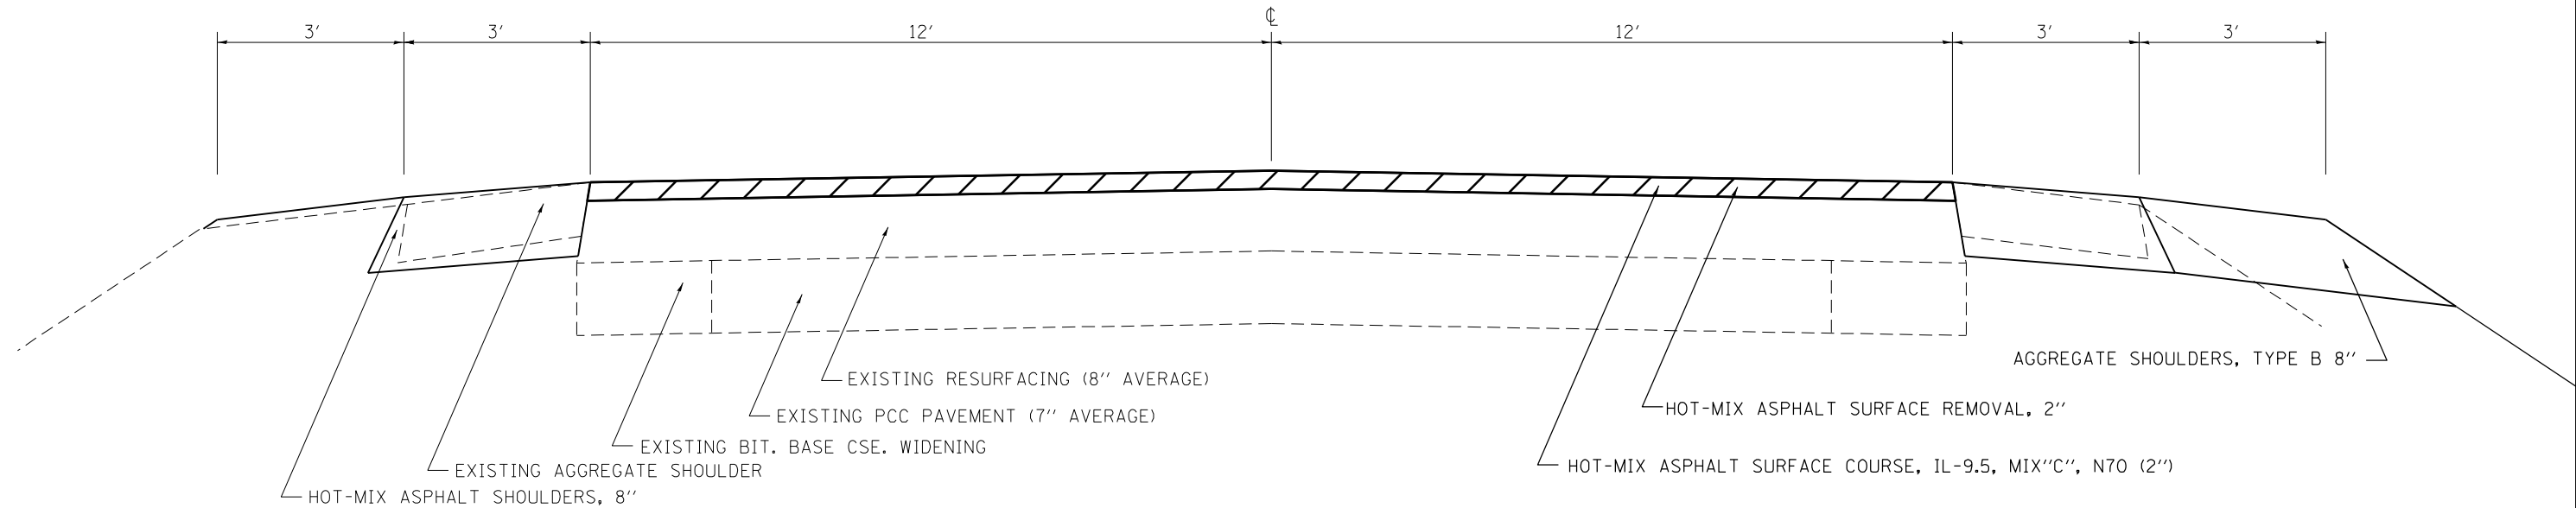

TYPICAL SECTION
STA 345+50 TO STA 347+75

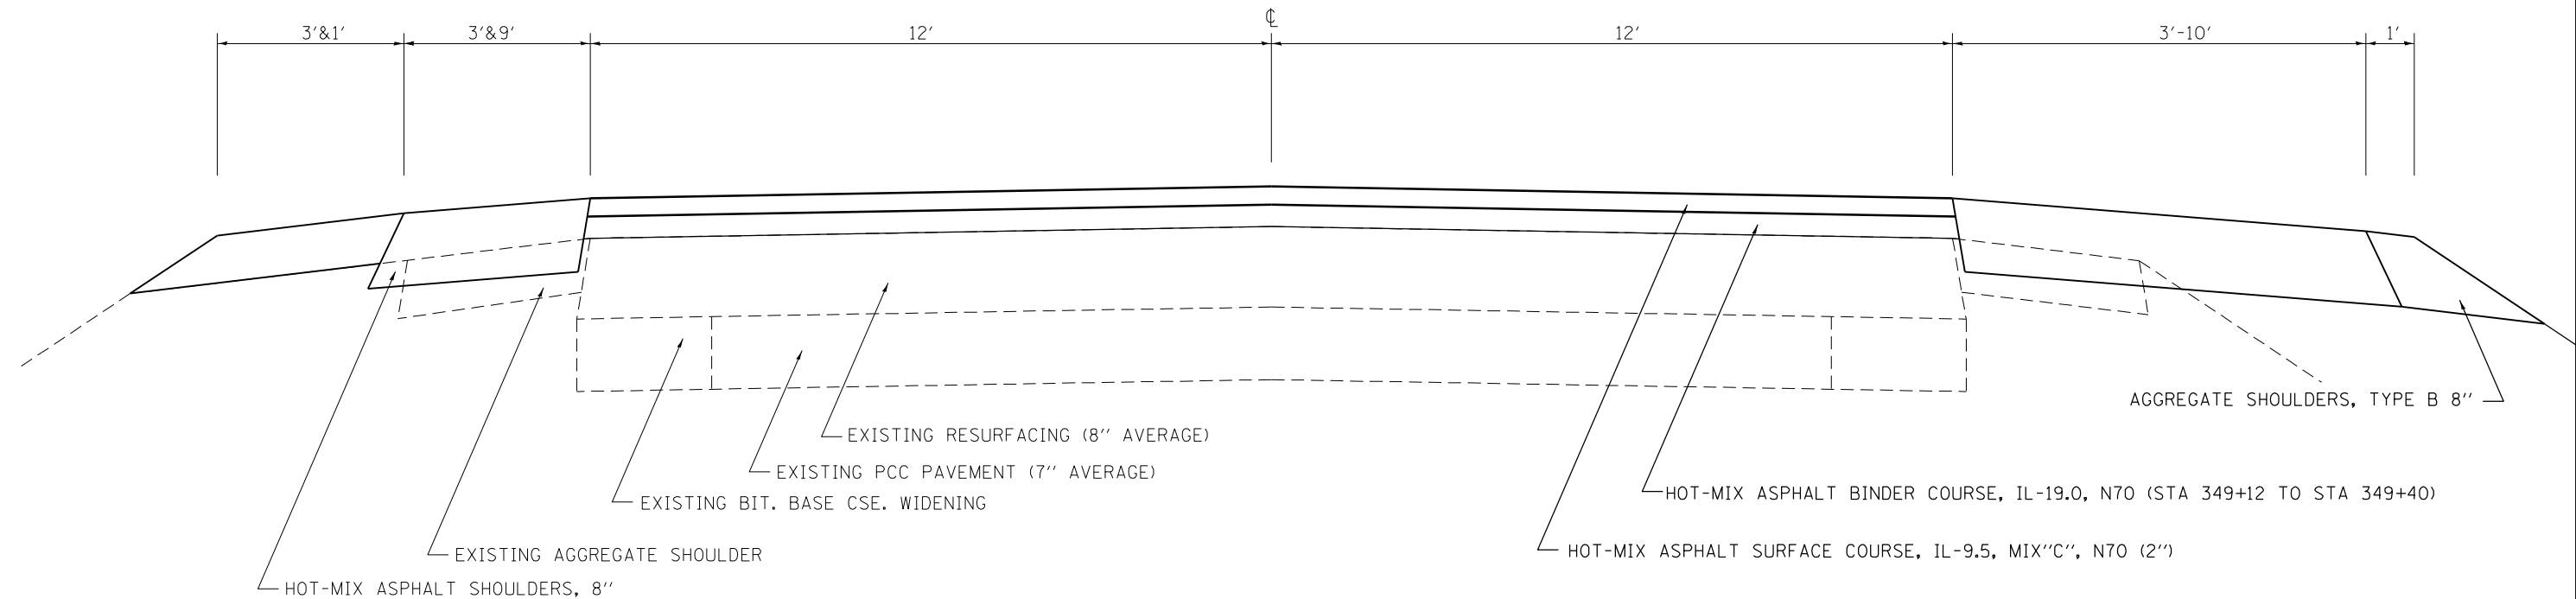

TYPICAL SECTION
STA 347+75 TO STA 349+25
(PROPOSED PAVEMENT ELEVATION DIFFERENCE AT STA 349+25 = 0.22')



MODEL Default
FILE Name: s:\ultra-cw-bentley.com\p\DOT\Documents\DOT Office\District 7\Projects\74564\CADD\Drawings\DOT\74564-sh-c-tpcalle.dgn

USER NAME	= jessica.hille	DESIGNED	-	REVISED	-
		DRAWN	-	REVISED	-
PLOT SCALE	= 99.9996 * / in.	CHECKED	-	REVISED	-
PLOT DATE	= 2/14/2024	DATE	-	REVISED	-


STATE OF ILLINOIS
DEPARTMENT OF TRANSPORTATION




TYPICALS				
SCALE:	SHEET	OF	SHEETS	STA. TO STA.

F.A.S. RTE.	SECTION	COUNTY	TOTAL SHEETS	SHEET NO.
1669	(68R)B-1	COLES	71	8
CONTRACT NO. 74564				
ILLINOIS FED. AID PROJECT				

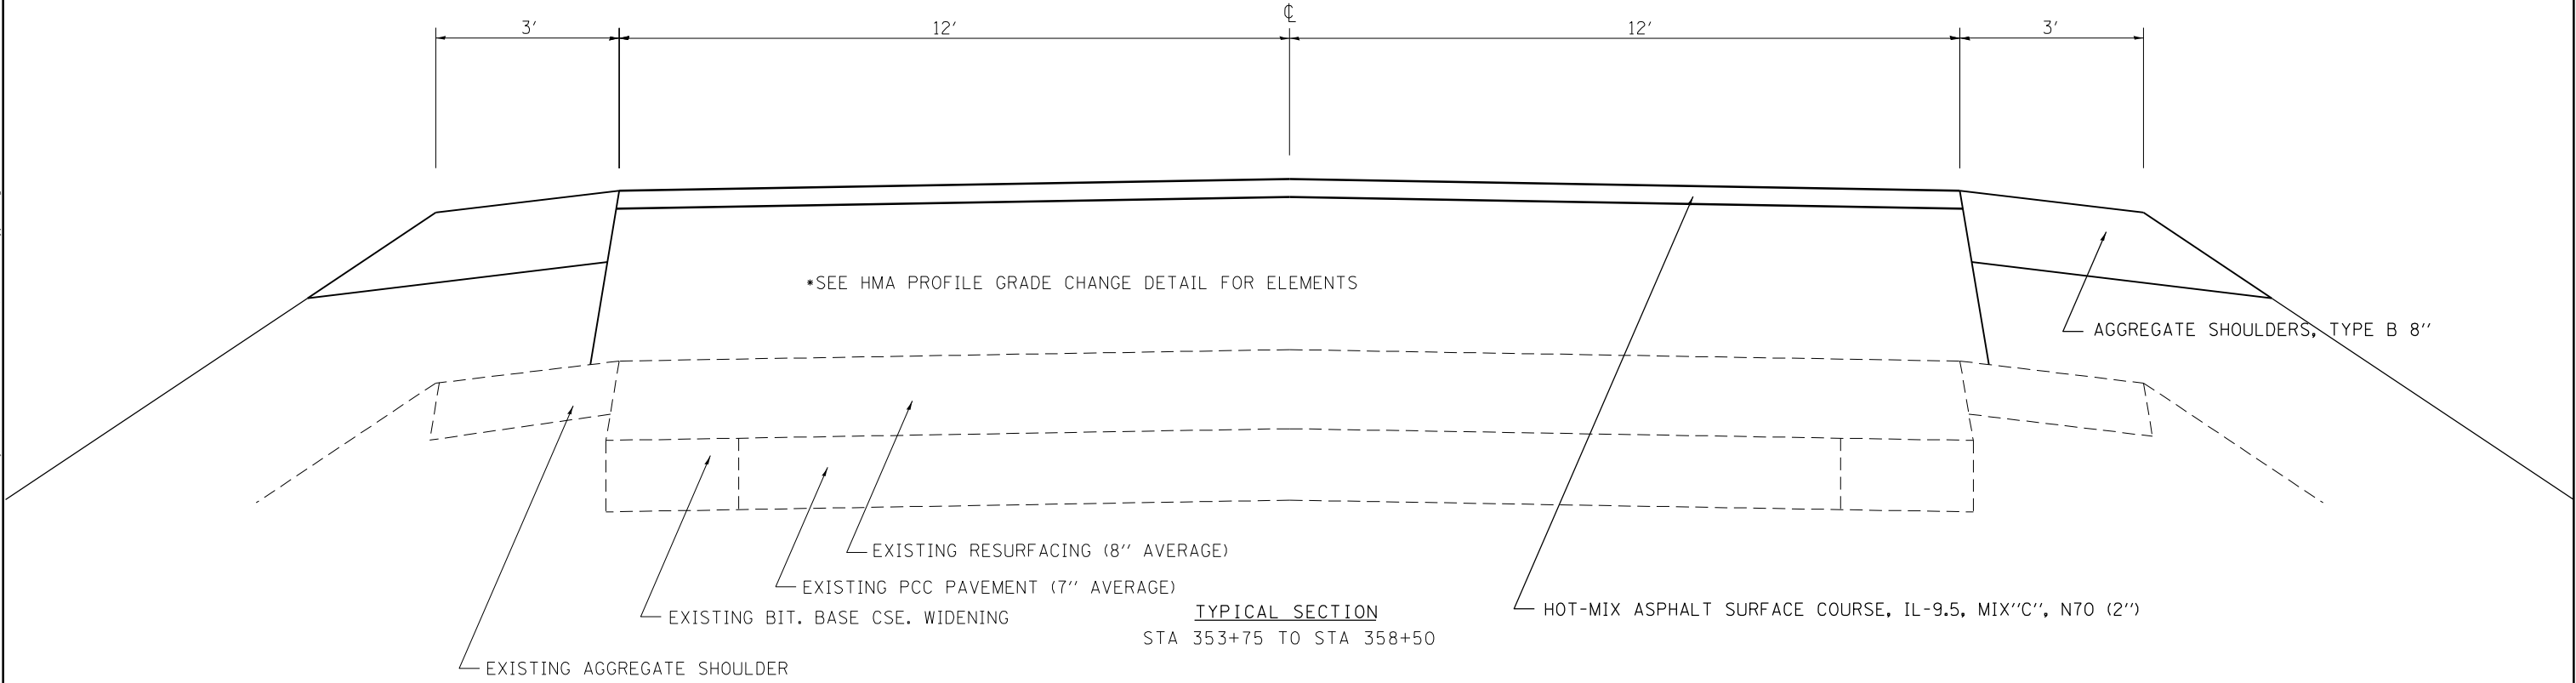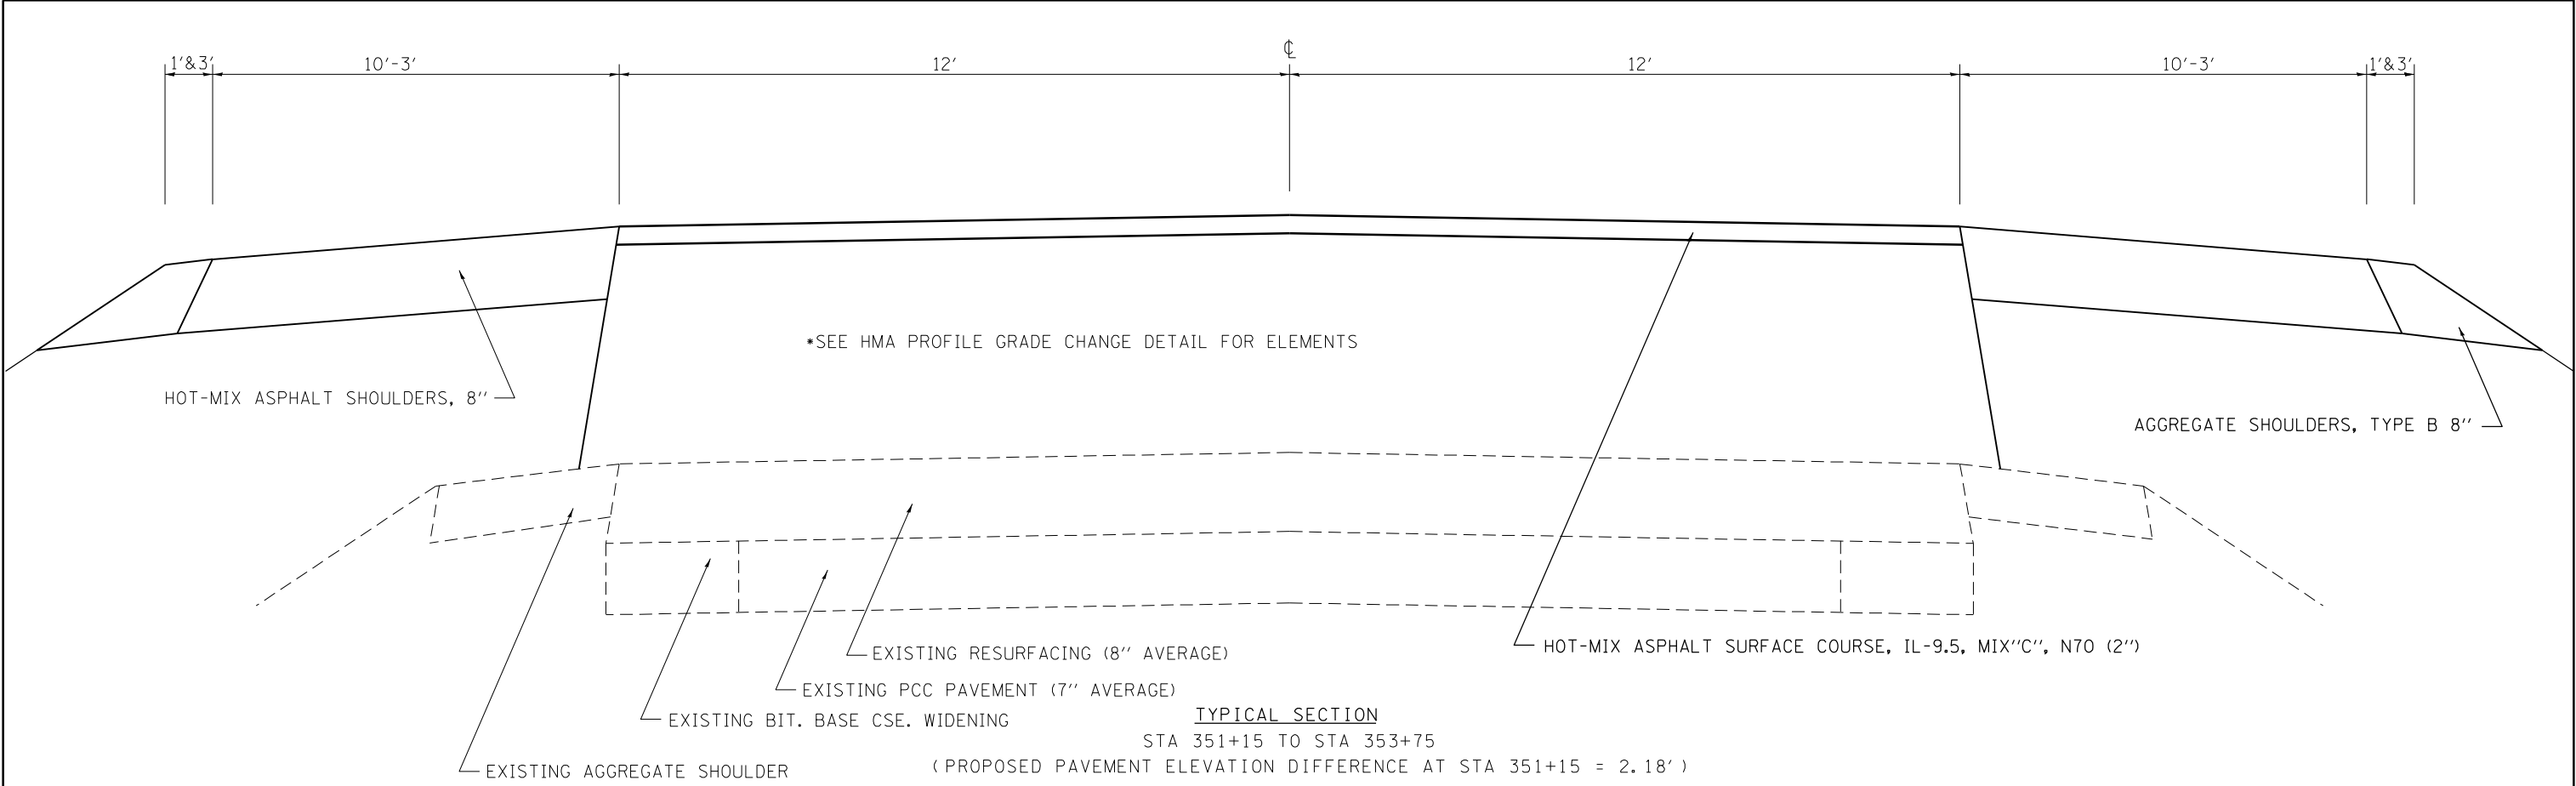

MODEL Default FILE Name: s:\projects\aw\hwy.com\p\w\DOT\Documents\DOT Offices\Dir\dt 7\Projects\74564\CADD\Draws\CAD\Draws\74564-sh-typicals.dgn	USER NAME = jessica.nille	DESIGNED -	REVISED -	STATE OF ILLINOIS DEPARTMENT OF TRANSPORTATION	TYPICALS		F.A.S. RTE.	SECTION	COUNTY	TOTAL SHEETS	SHEET NO.
	PLOT SCALE = 99.9996 * / in.	DRAWN -	REVISED -				1669	(68R)B-1	COLES	71	9
	PLOT DATE = 2/14/2024	CHECKED -	REVISED -		SCALE:	SHEET OF SHEETS	STA.	TO STA.	CONTRACT NO. 74564		
		DATE -	REVISED -						ILLINOIS	FED. AID PROJECT	

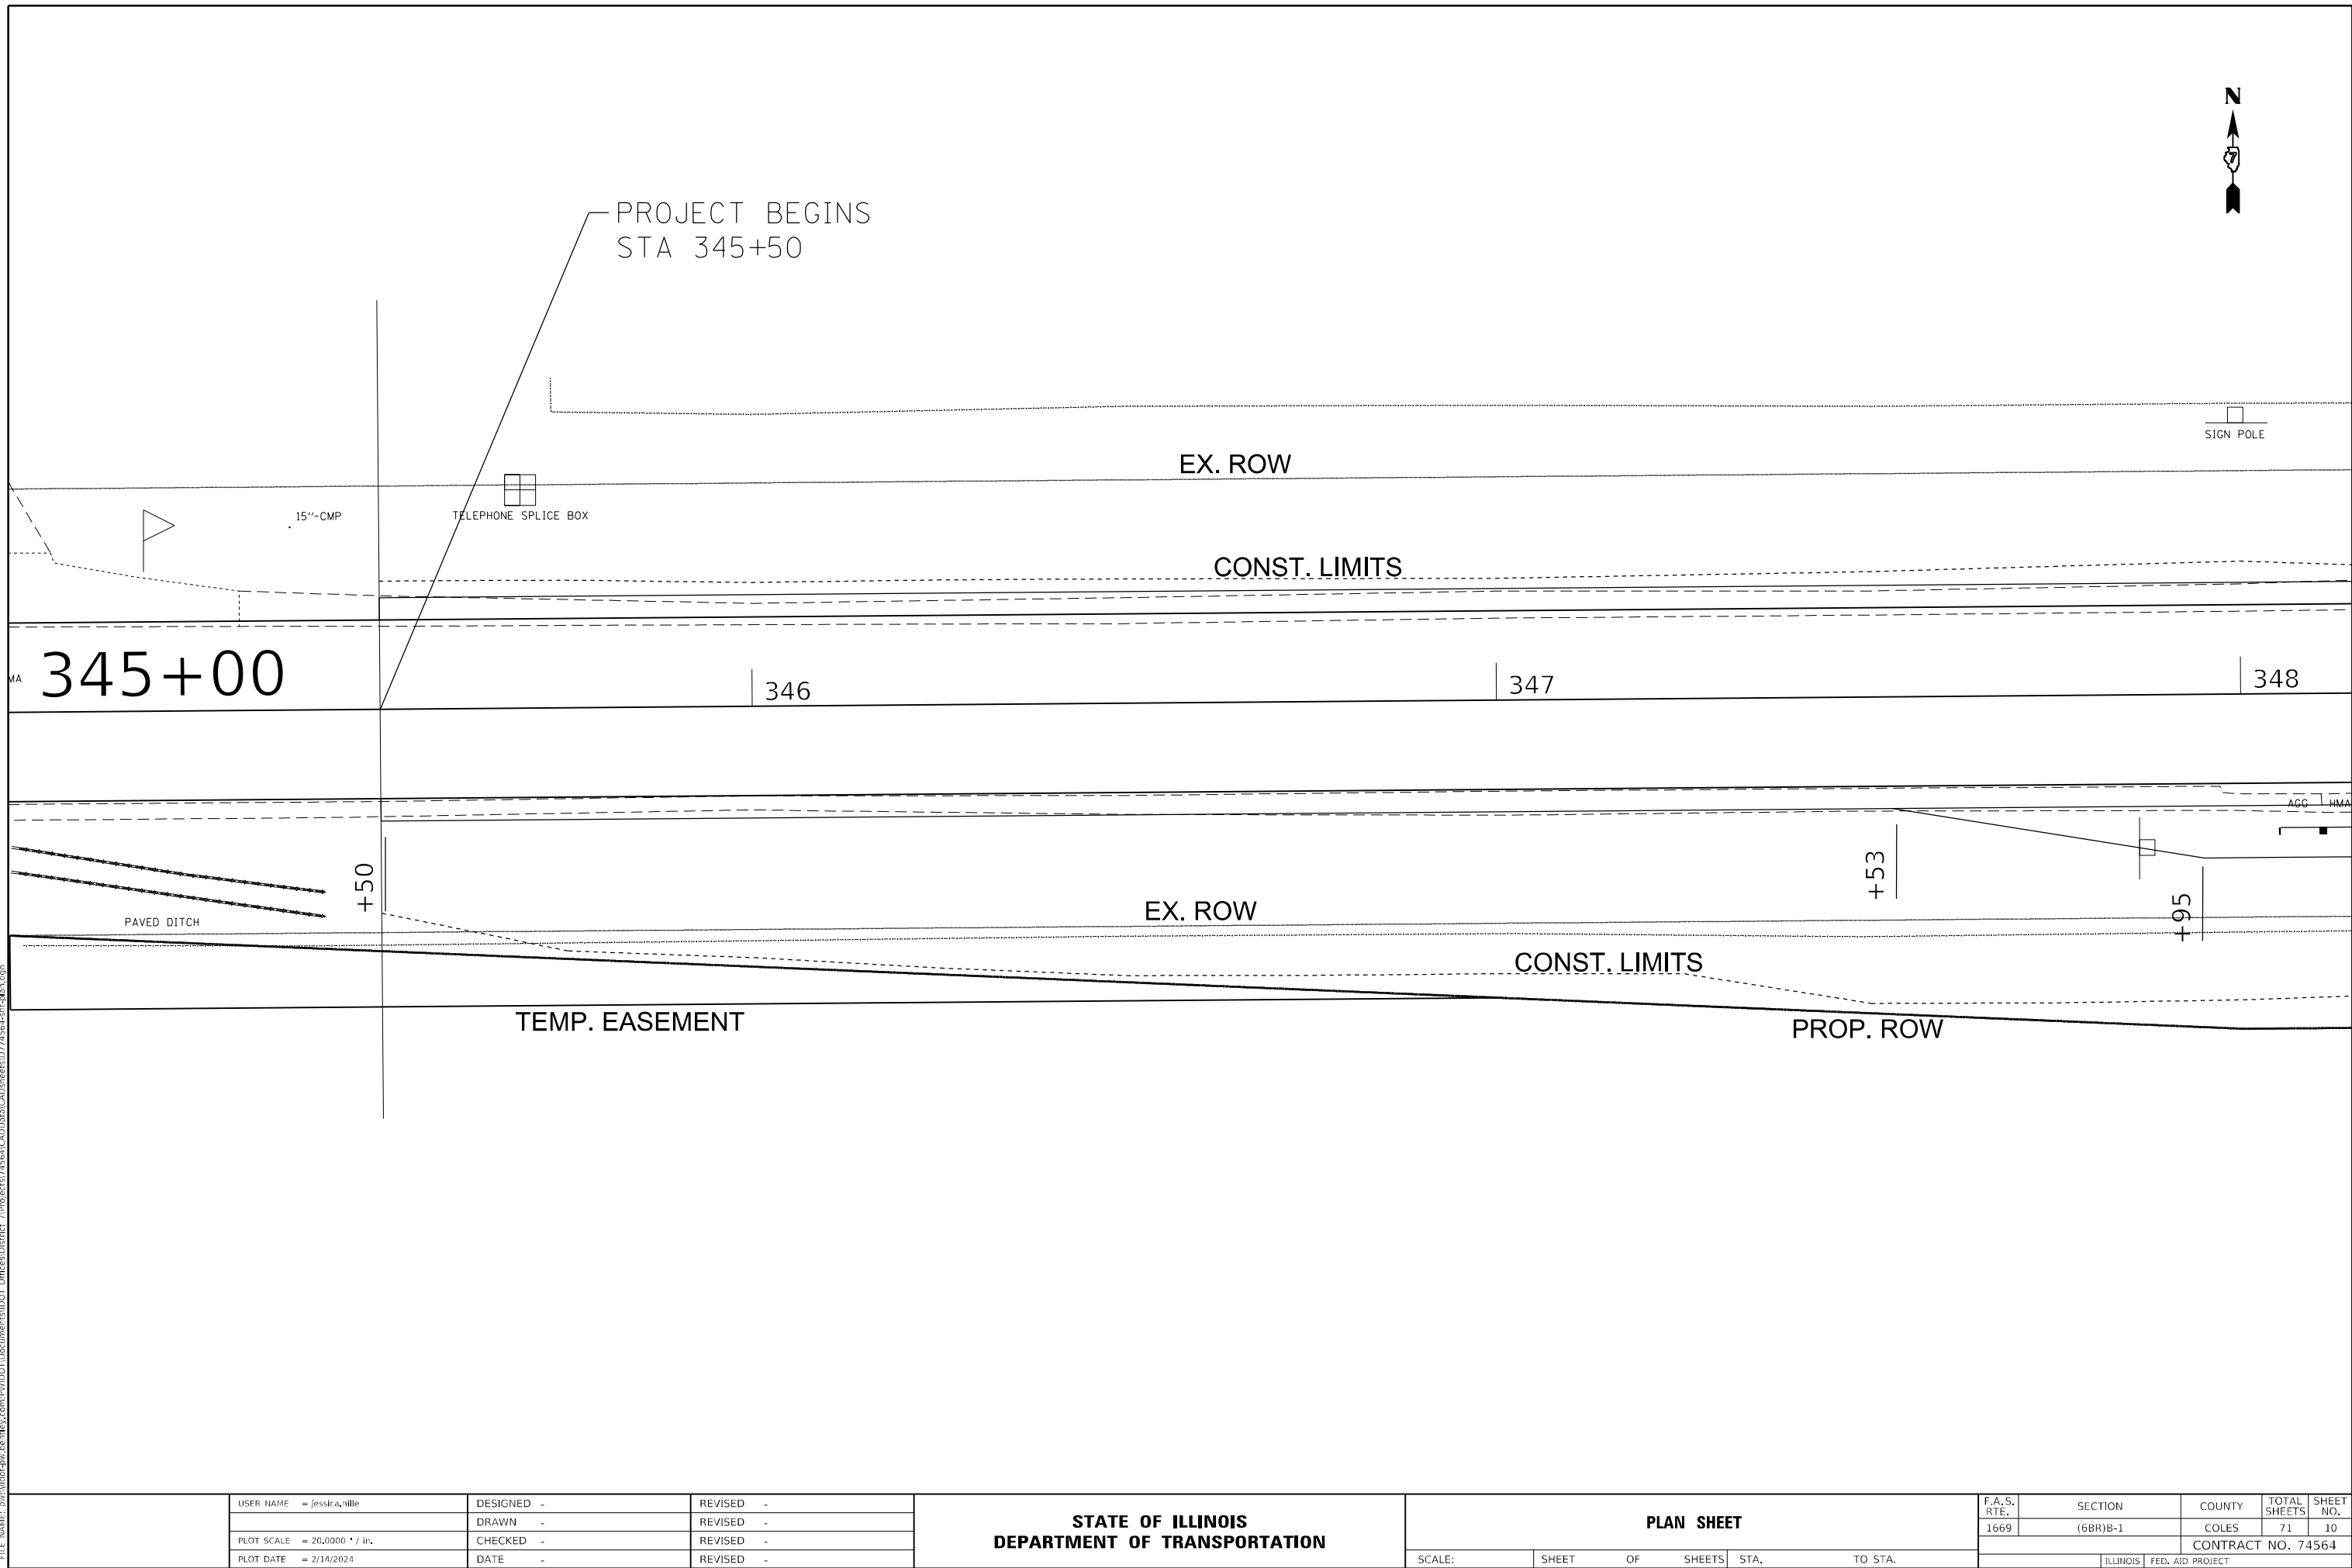

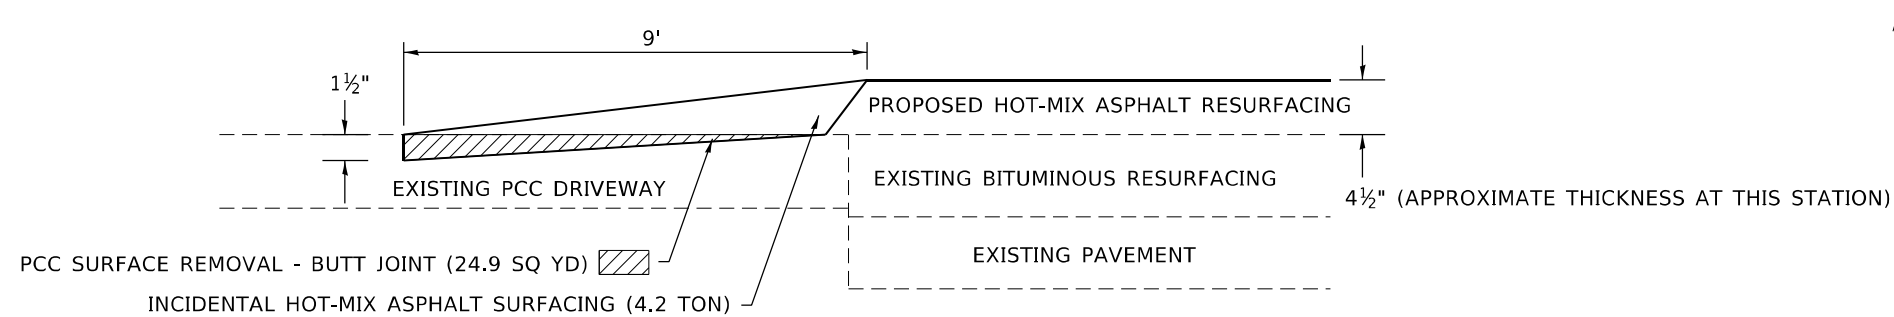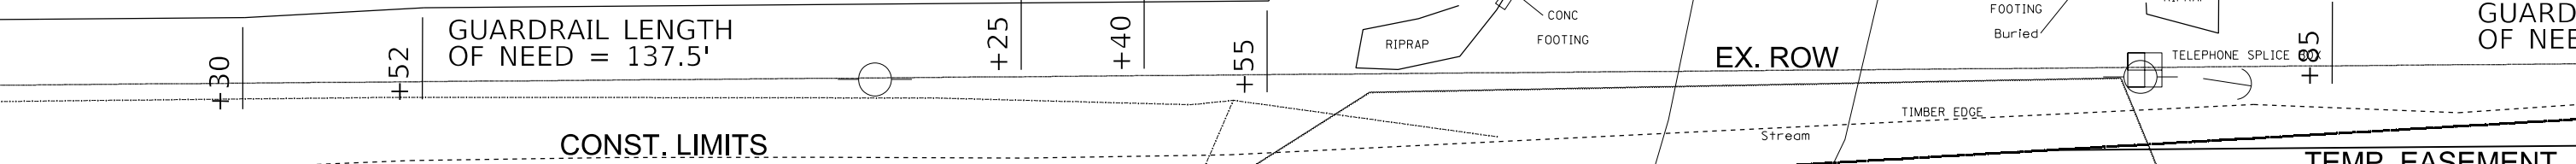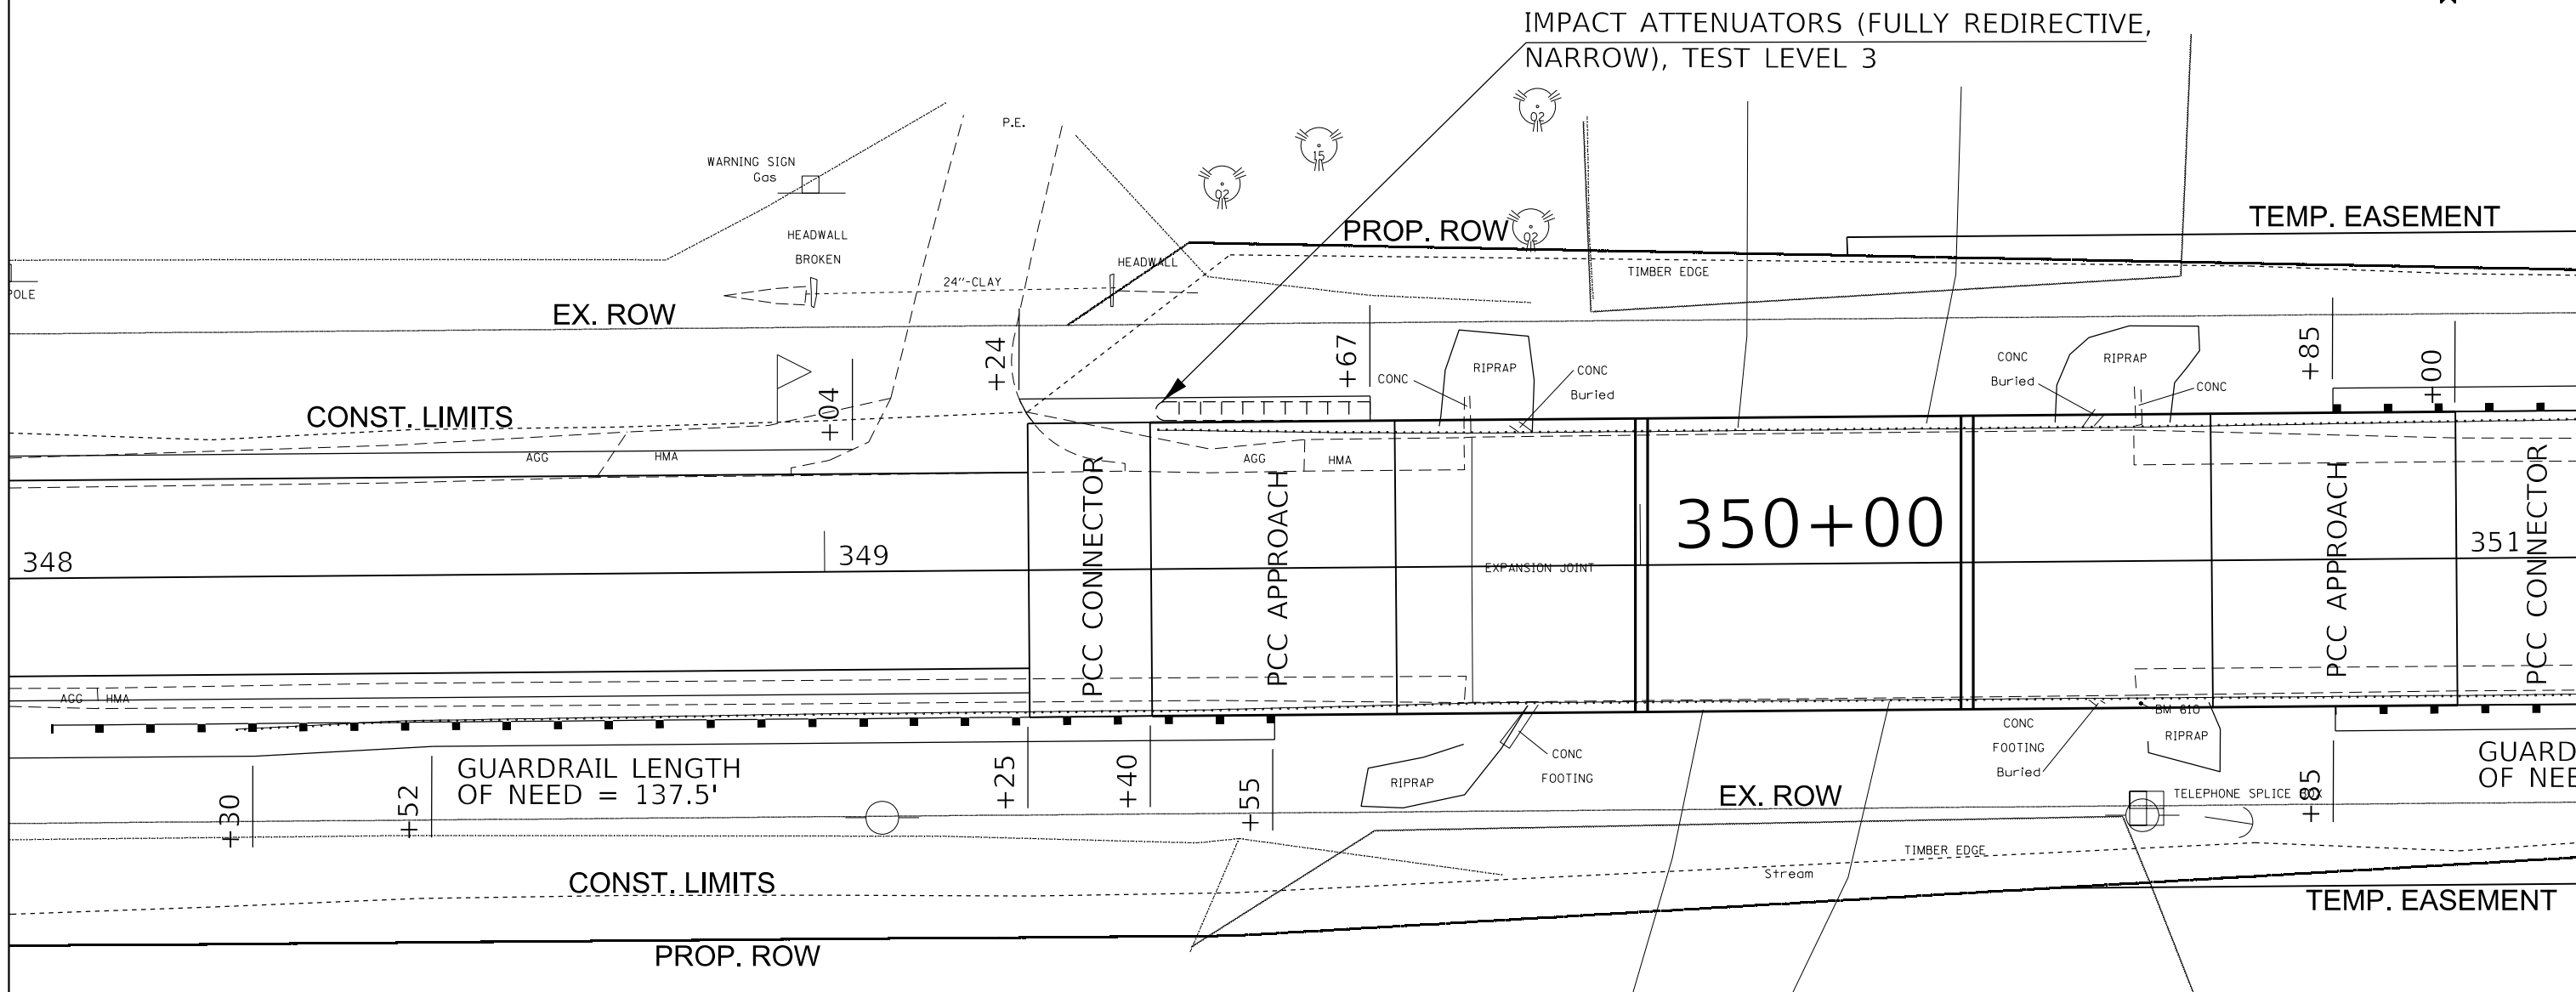

ENTRANCE PAVING DETAIL
LT STA 349+16

MODEL: MODEL NAMES
FILE: NAME: SITE 12

	USER NAME = \$USERS	DESIGNED -	REVISED -	STATE OF ILLINOIS DEPARTMENT OF TRANSPORTATION	PLAN SHEET				F.A.S. RTE.	SECTION	COUNTY	TOTAL SHEETS	SHEET NO.
		DRAWN -	REVISED -						1669	(6BR)B-1	COLES	71	11
	PLOT SCALE = \$SCALE\$	CHECKED -	REVISED -		SCALE: SHEET OF SHEETS STA. TO STA.				CONTRACT NO. 74564				
	PLOT DATE = \$DATE\$	DATE -	REVISED -						ILLINOIS FED. AID PROJECT				




PIPE CULVERTS, CLASS D, TYPE 1 12",
STA. 354+49.8 LT. 9.8', LENGTH 50'
W/ METAL FLARED END SECTIONS 12"
NOTE: MATCH ELEVATION AND SLOPE
OF PROPOSED DITCH

PIPE CULVERT REMOVAL, 44'

TEMP. EASEMENT

EX. ROW
CONST. LIMITS

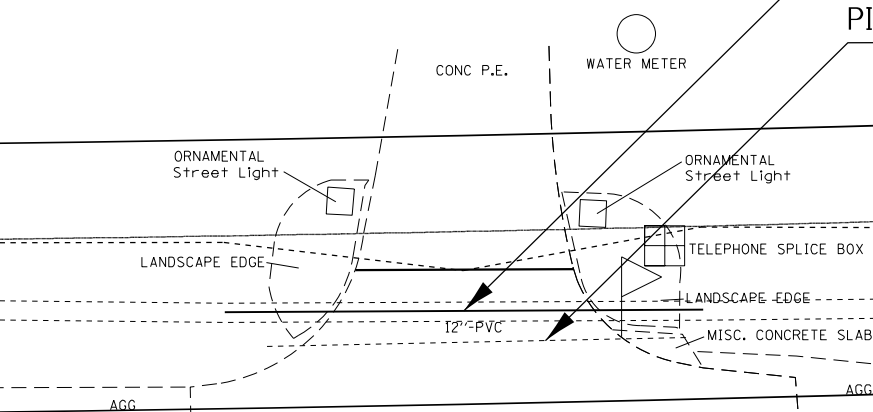

355+00


356

357

354

CONST. LIMITS
EX. ROW

TEMP. EASEMENT

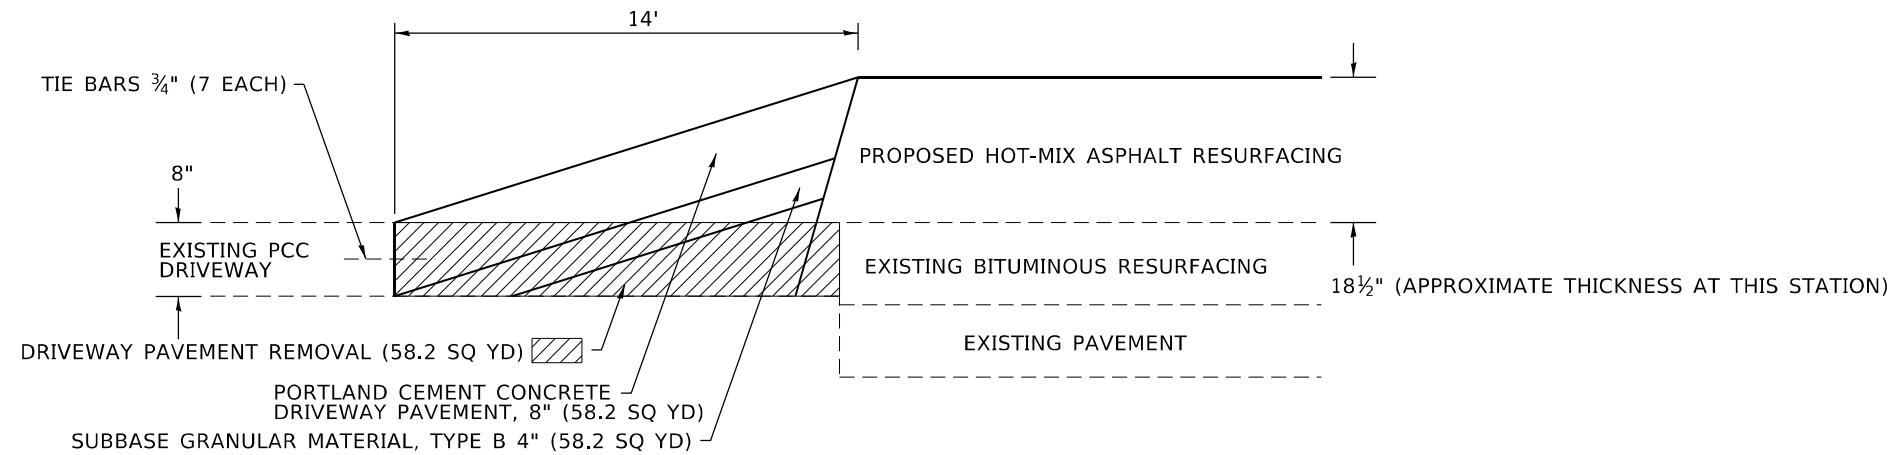

ENTRANCE PAVING DETAIL
LT STA 354+50

MODEL: 11/01/2015
FILE: 11/01/2015


USER NAME = \$USERS	DESIGNED -	REVISED -
PLOT SCALE = \$SCALE\$	DRAWN -	REVISED -
PLOT DATE = \$DATE\$	CHECKED -	REVISED -
	DATE -	REVISED -

STATE OF ILLINOIS
DEPARTMENT OF TRANSPORTATION


PLAN SHEET

SCALE: SHEET OF SHEETS STA. TO STA.

F.A.S. RTE.	SECTION	COUNTY	TOTAL SHEETS	SHEET NO.
1669	(68R)B-1	COLES	71	13
CONTRACT NO. 74564				
ILLINOIS FED. AID PROJECT				

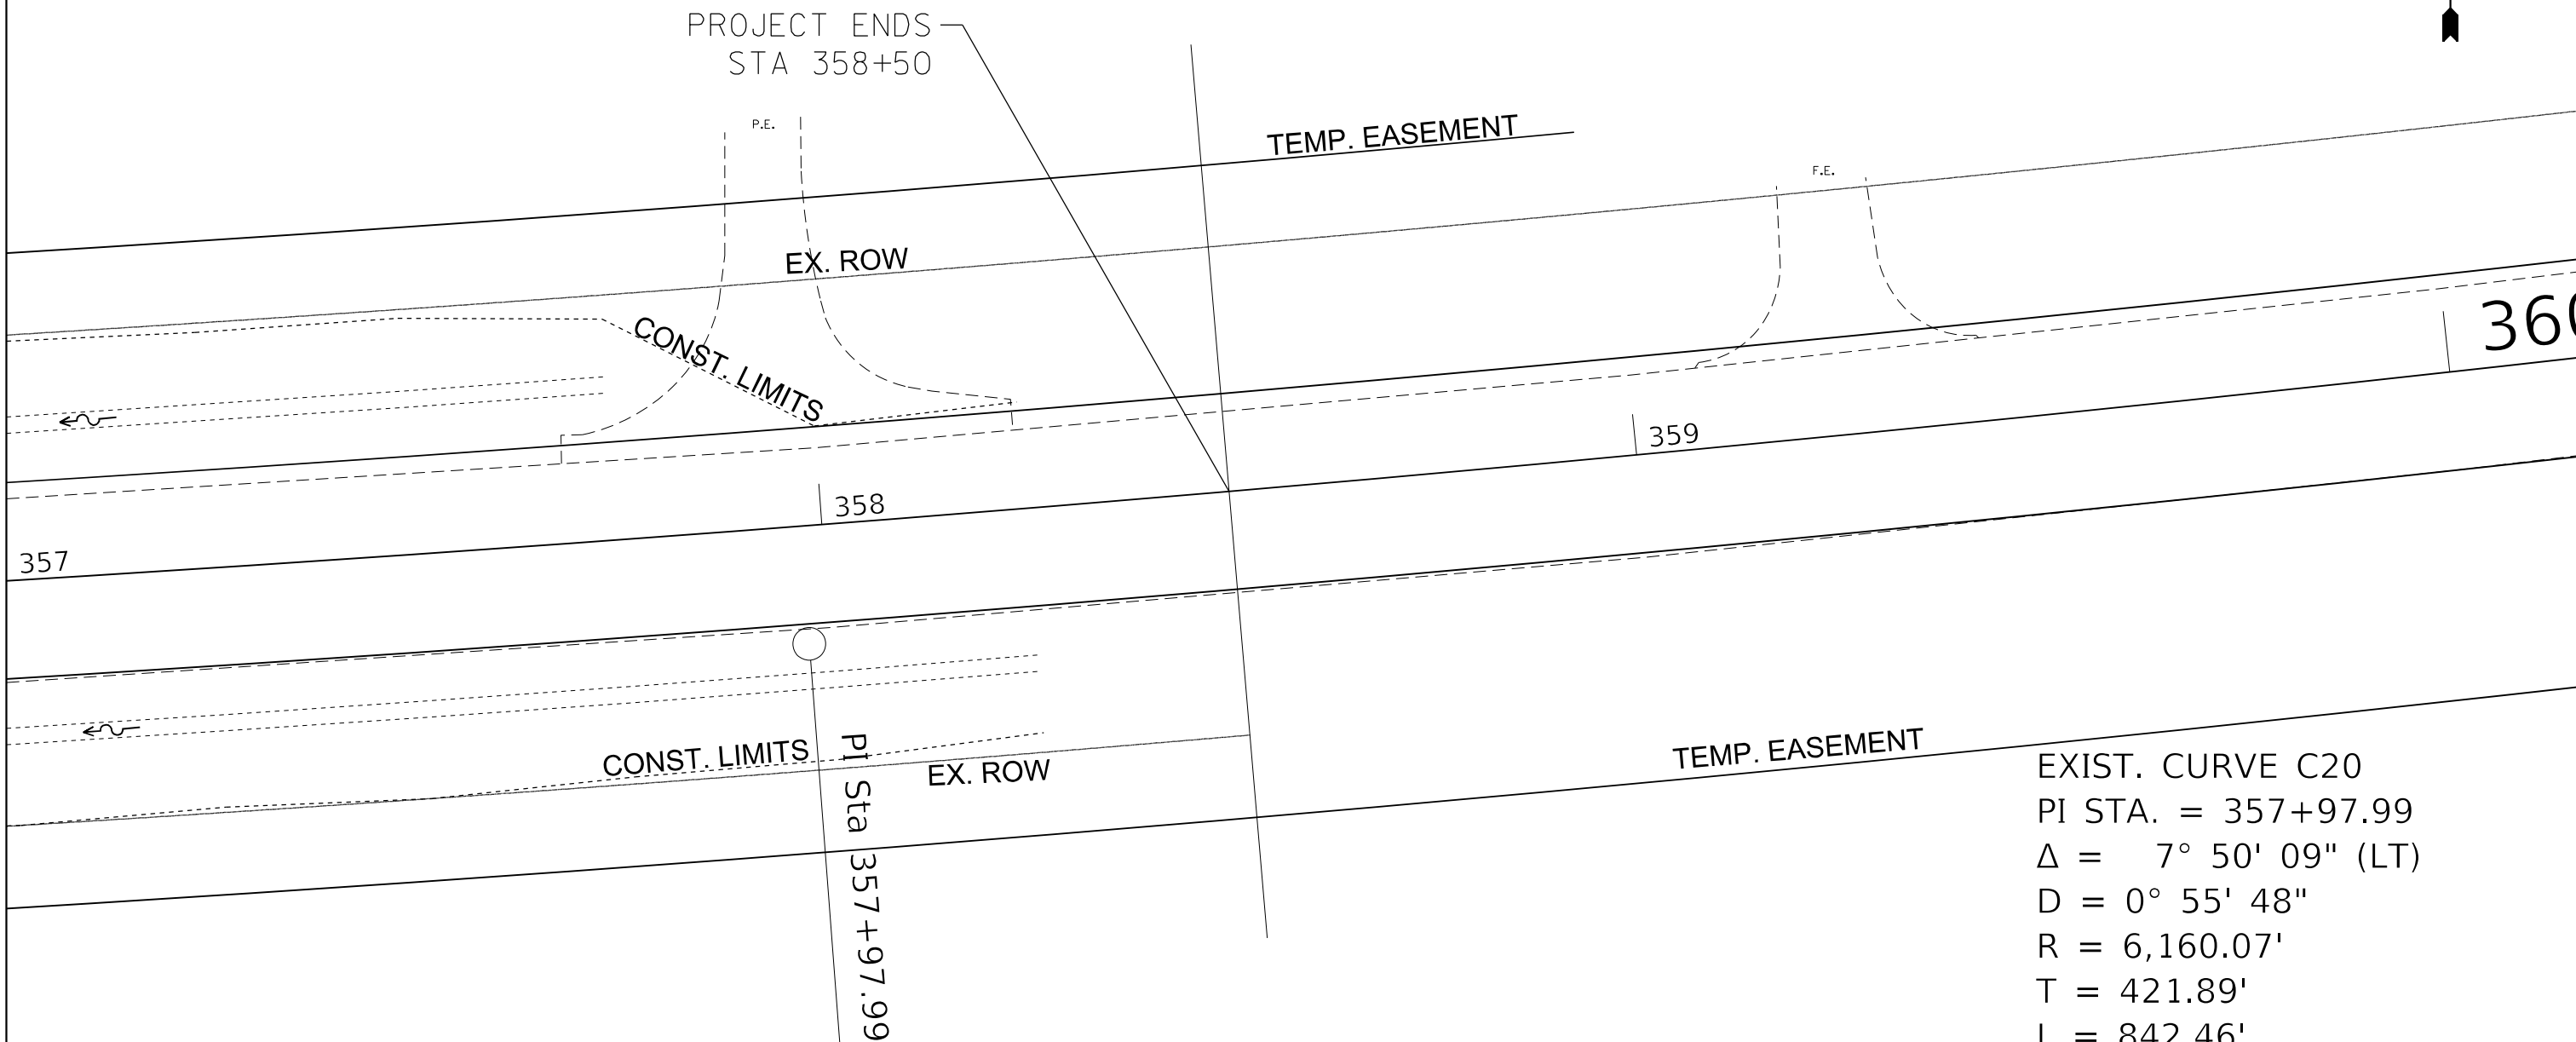

EXIST. CURVE C20
PI STA. = 357+97.99
 $\Delta = 7^\circ 50' 09''$ (LT)
 $D = 0^\circ 55' 48''$
 $R = 6,160.07'$
 $T = 421.89'$
 $L = 842.46'$
 $E = 14.43'$
 $e = \underline{\hspace{1cm}}$
 $T.R. = \underline{\hspace{1cm}}$
 $S.E. RUN = \underline{\hspace{1cm}}$
 $P.C. STA. = 353+76.11$
 $P.T. STA. = 362+18.56$

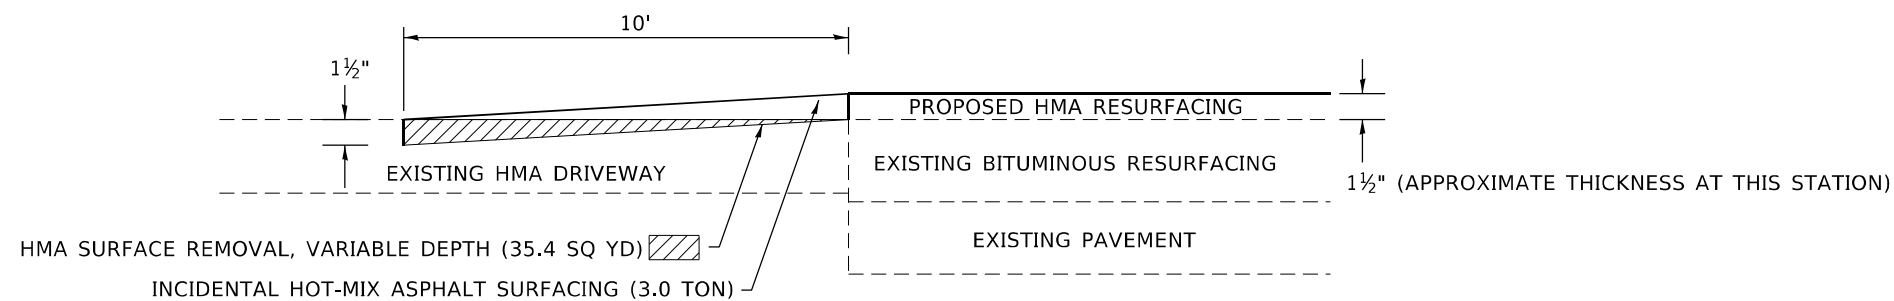

ENTRANCE PAVING DETAIL
LT STA 357+97

MODEL: 43MODEL.NAMES
FILE: 43MODELS.STYLES

USER NAME = \$USERS	DESIGNED -	REVISED -
	DRAWN -	REVISED -
PLOT SCALE = \$SCALES	CHECKED -	REVISED -
PLOT DATE = \$DATES	DATE -	REVISED -

STATE OF ILLINOIS
DEPARTMENT OF TRANSPORTATION


PLAN SHEET

SCALE: SHEET OF SHEETS STA. TO STA.

F.A.S. RTE.	SECTION	COUNTY	TOTAL SHEETS	SHEET NO.
1669	(68R)B-1	COLES	71	14
CONTRACT NO. 74564				
ILLINOIS FED. AID PROJECT				

PLAN	SURVEYED _____	BY _____	DATE _____
	PLOTTED _____		
NOTE BOOK	ALIGNMENT CHECKED _____		
	RT. OF WAY CHECKED _____		
NO. _____	CADD FILE NAME _____		



PROFILE	SURVEYED _____	BY _____	DATE _____
	PLOTTED _____		
NOTE BOOK _____	GRADES CHECKED _____		
N.O. _____	B.M. NOTED _____		
	STRUCTURE NOTAT'NS CHKD _____		


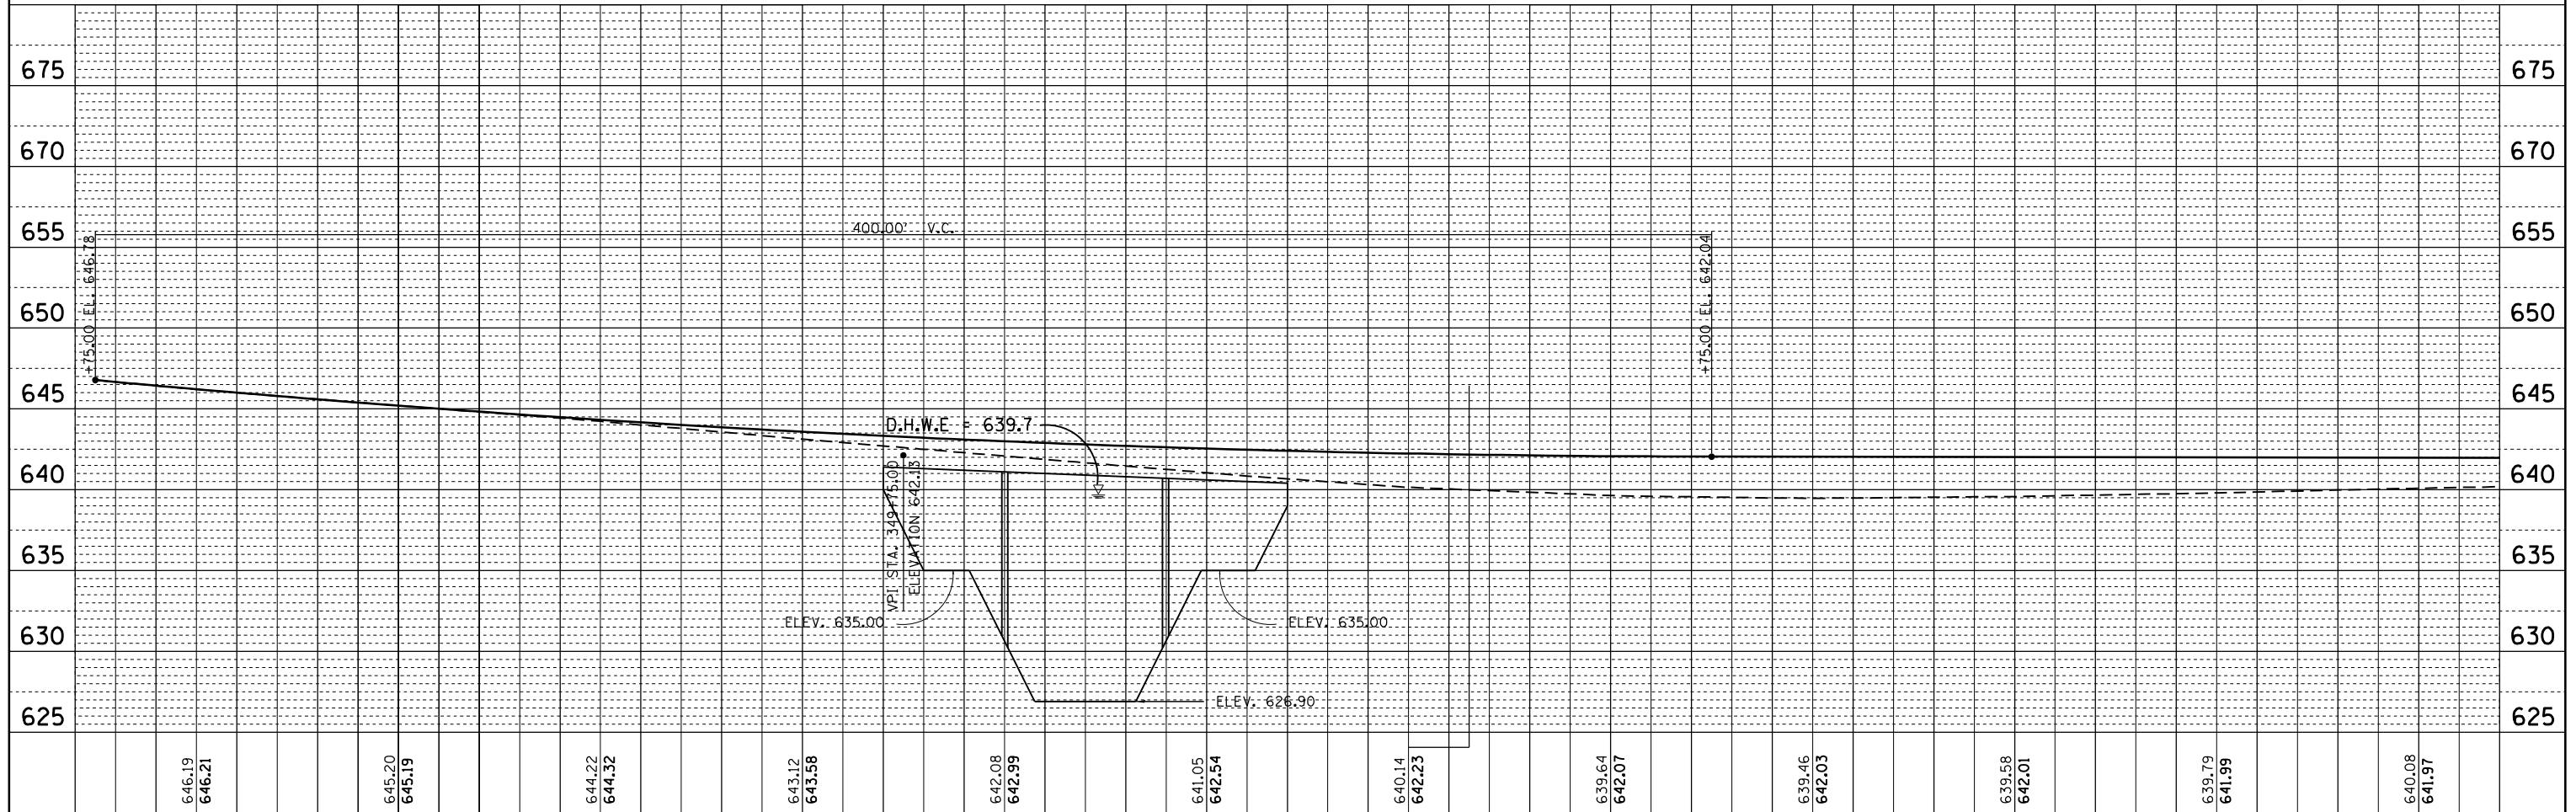


FILE NAME =	USER NAME = jessica.hille	DESIGNED - S. Kassel	REVISED -	STATE OF ILLINOIS DEPARTMENT OF TRANSPORTATION	PLAN AND PROFILE 015-0068(Existing), 015-0077(Proposed)				F.A.S. RTE.	SECTION	COUNTY	TOTAL SHEETS	SHEET NO.
pe:\1\dot\pw.bentley.com\PWIDOT\Documents\DOT Offices\District 7\Projects\74564\CADD\Drawings\0774564\Kassel file.dgn		DRAWN - S. Kassel	REVISED -		1669	(6BR)B-1	COLES	71	15				
Default	PLOT SCALE = 40.0000' / in.	CHECKED - D. Macklin	REVISED -		CONTRACT NO. 74564								
	PLOT DATE = 2/14/2024	DATE -	REVISED -		SCALE:	SHEET 1 OF 2 SHEETS	STA. 347+70 TO STA. 353+70		ILLINOIS FED. AID PROJECT				

PLAN	SURVEYED	BY	DATE
	PLOTTED		
NOTE BOOK	CHECKED		
	NO.		
CADD FILE NAME			

PROFILE	SURVEYED	BY	DATE
	PLOTTED		
NOTE BOOK	GRADES CHECKED		
	NO.		
STRUCTURE NOTATIONS CHKD			

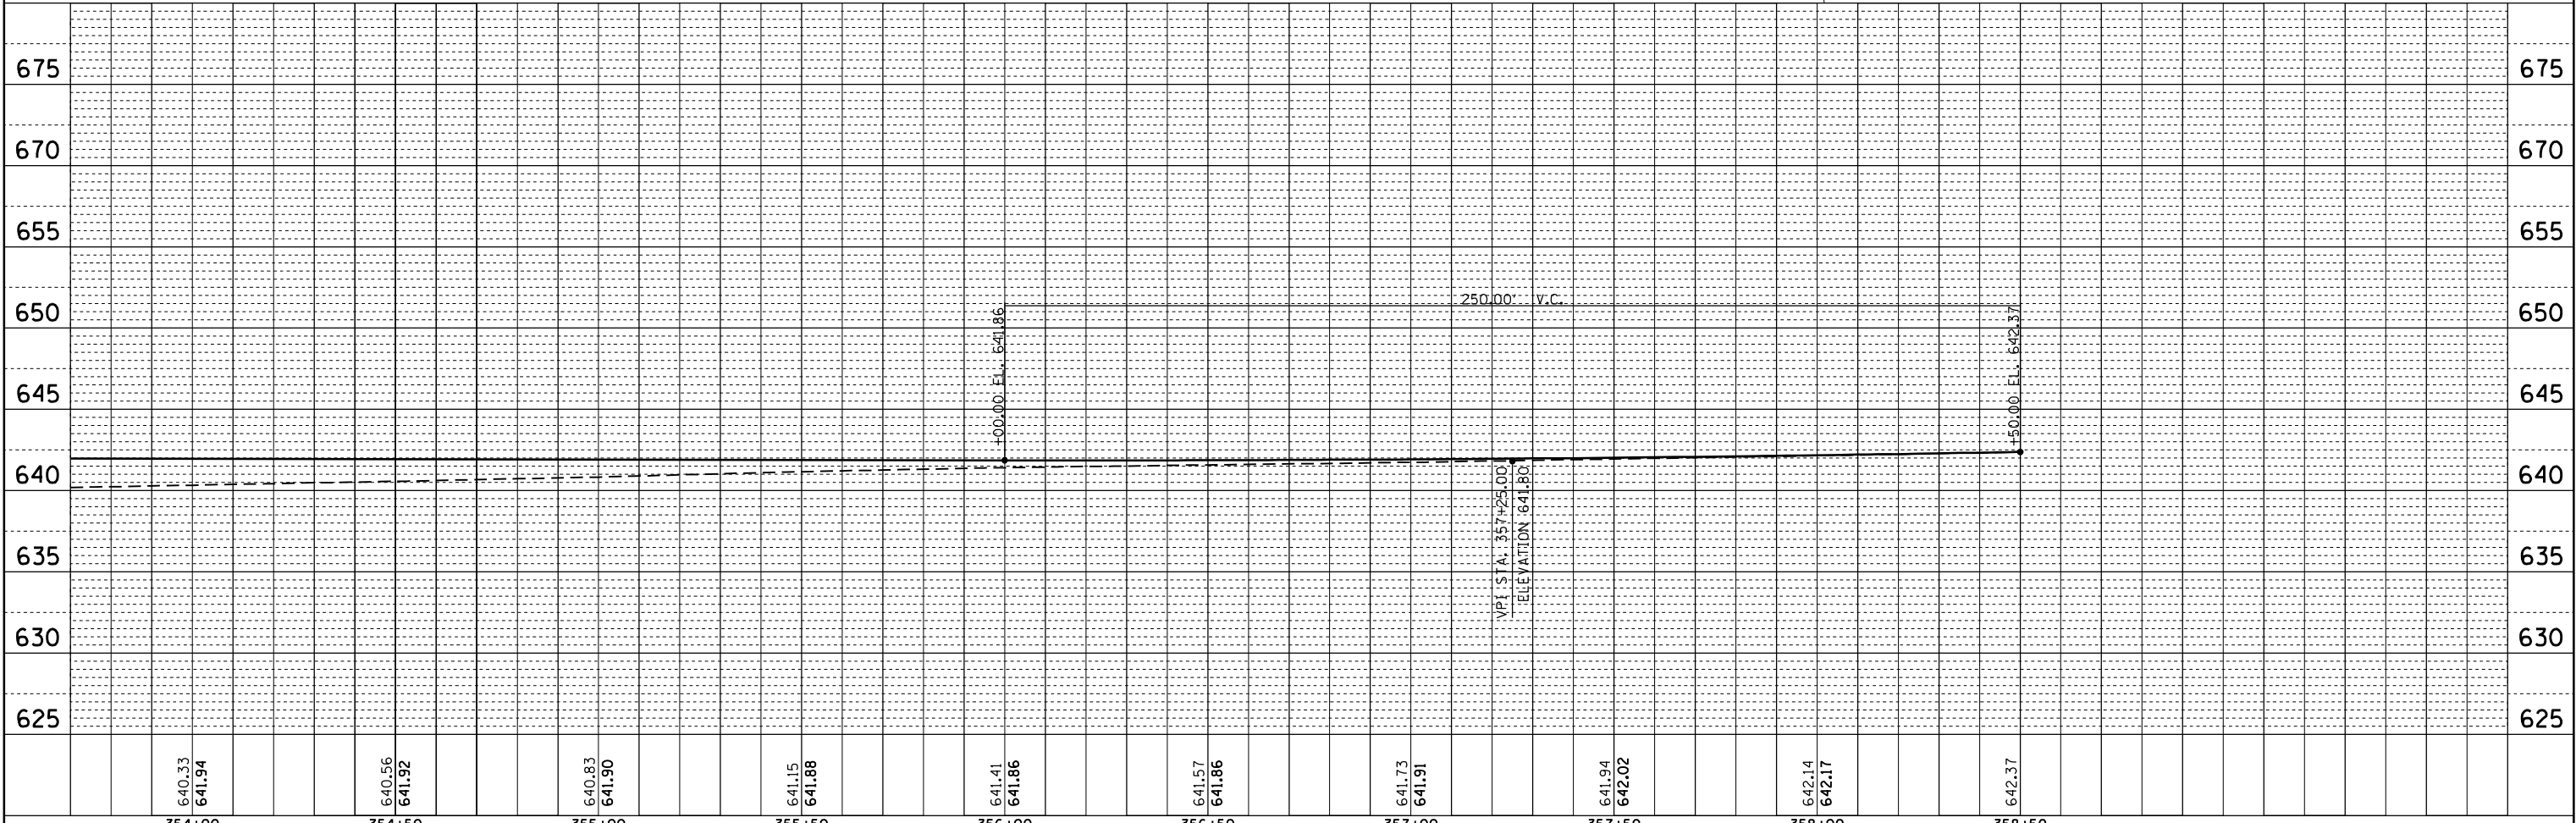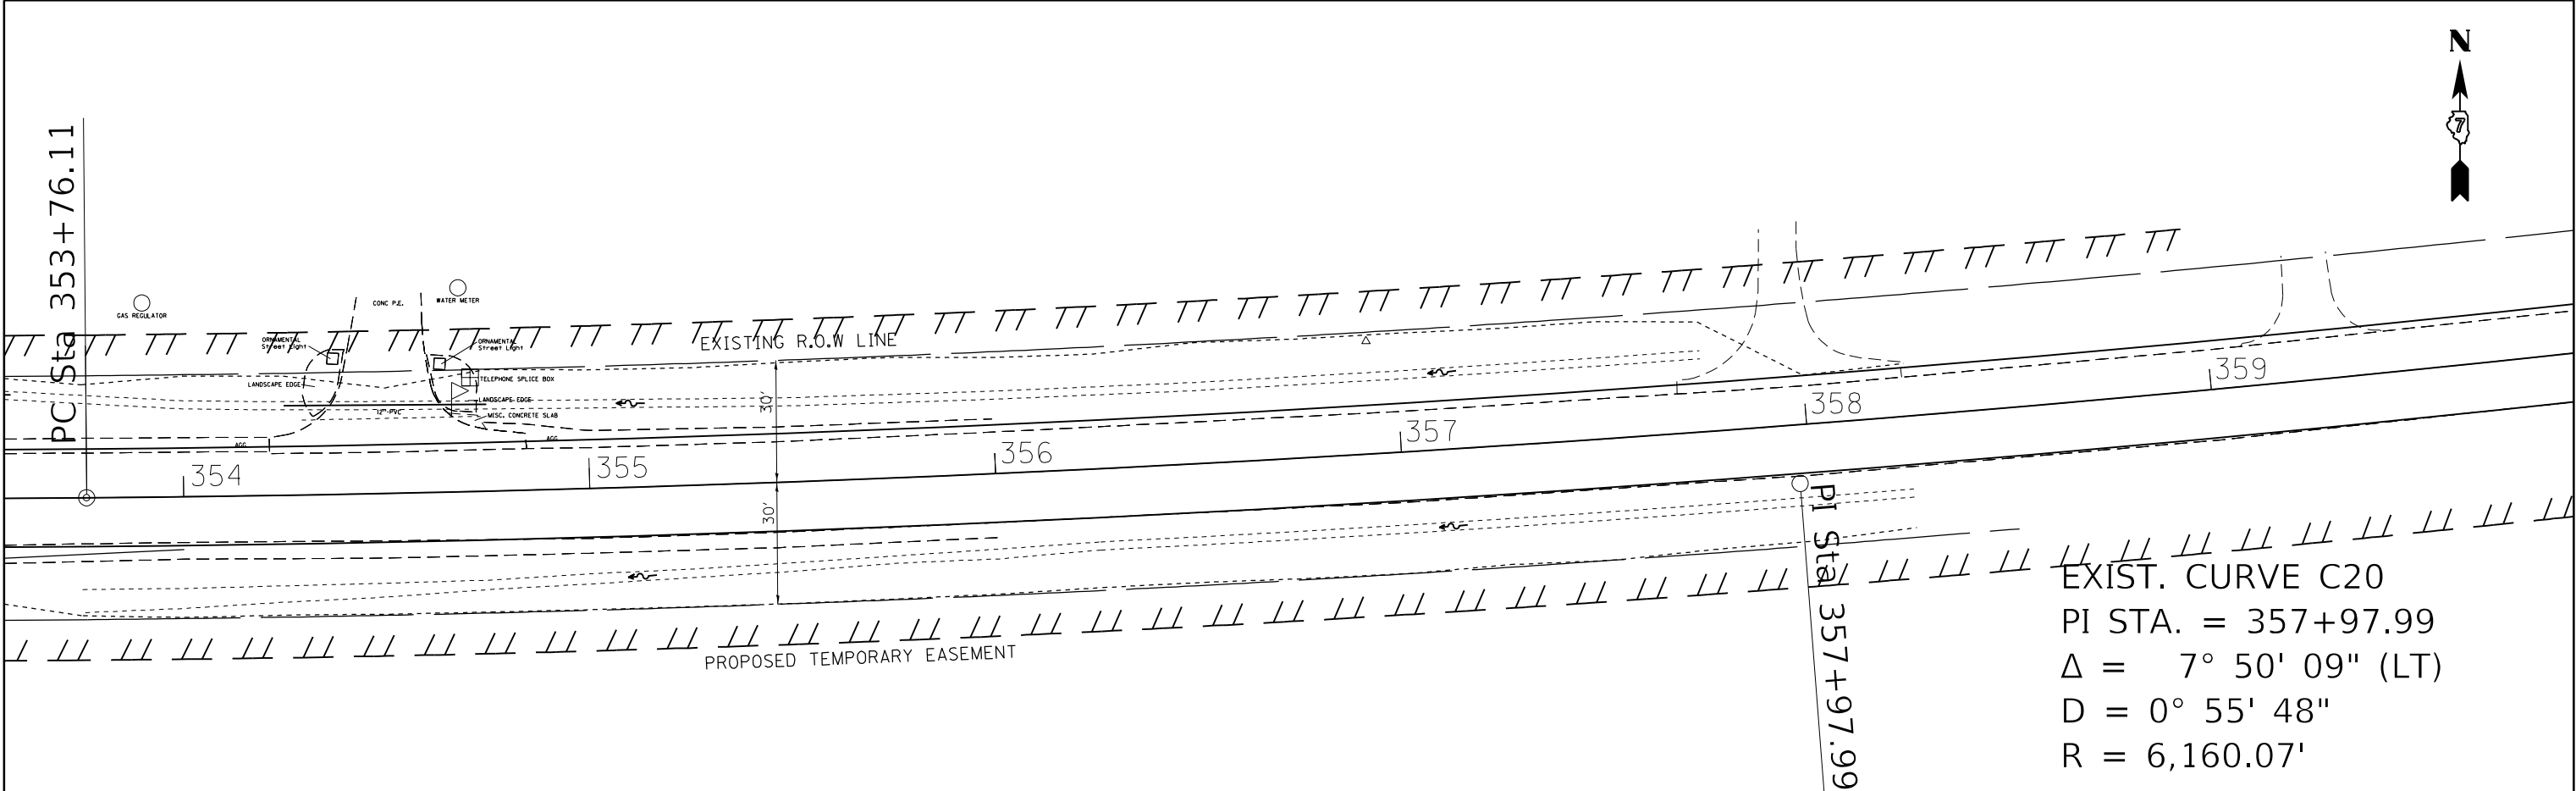

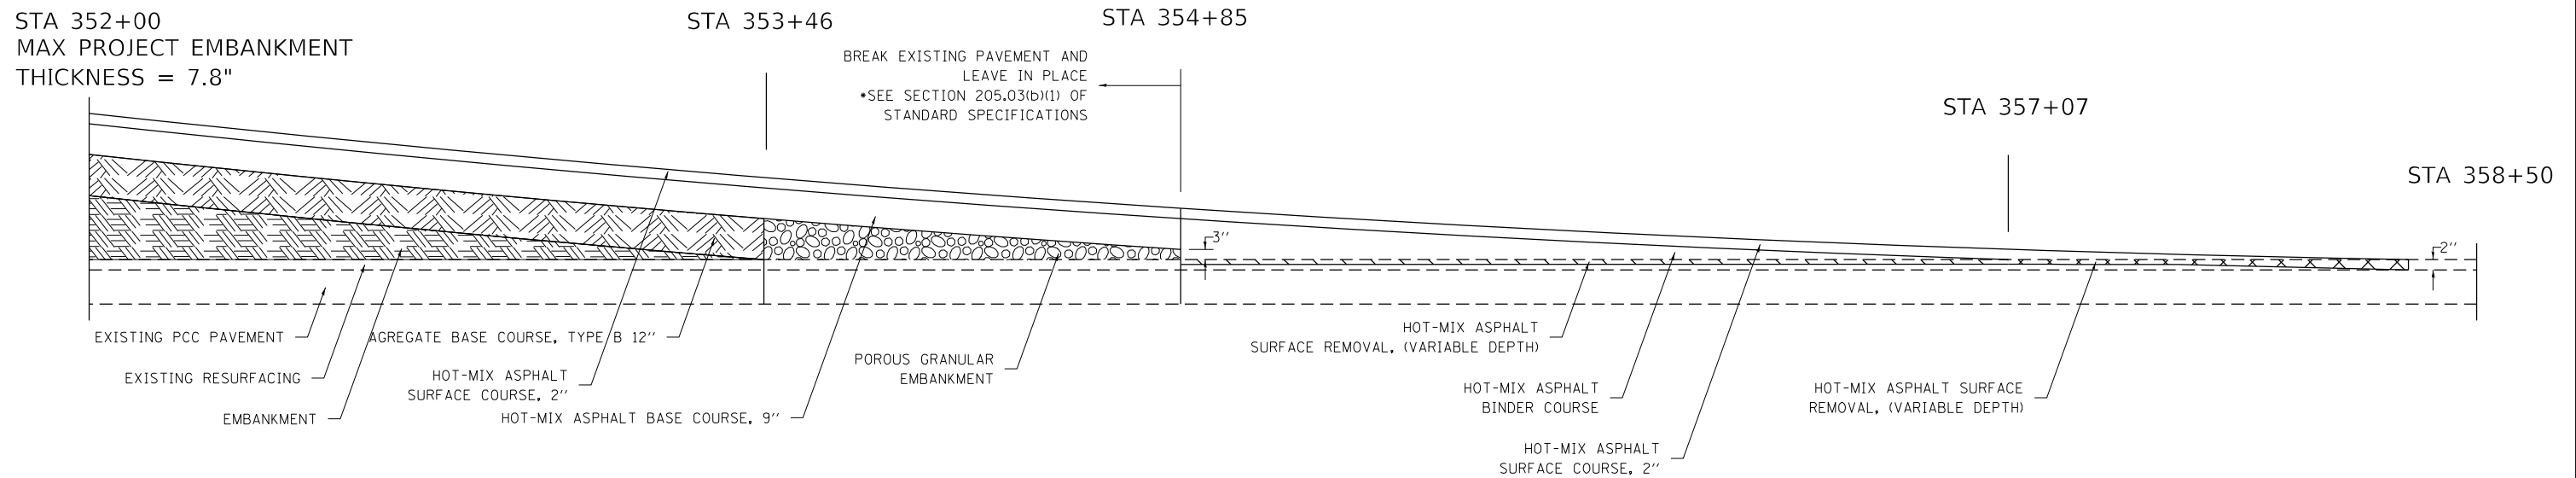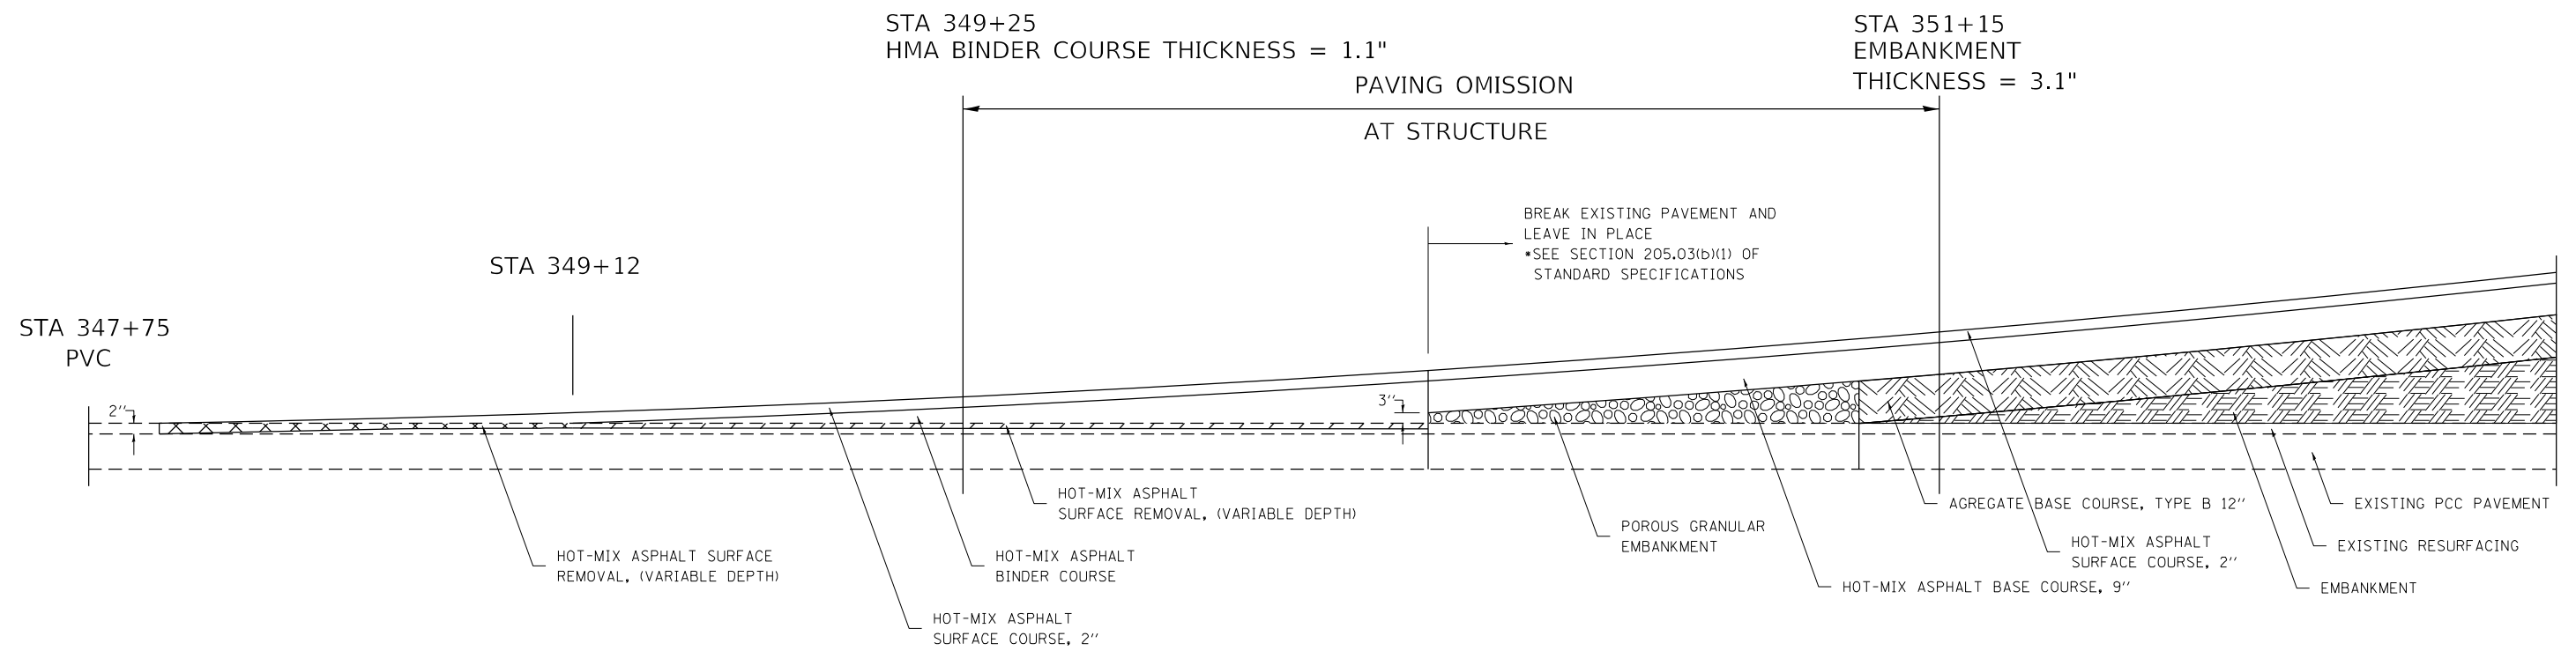


USER NAME = jessica.wille	DESIGNED -	REVISED -
	DRAWN -	REVISED -
PLOT SCALE = 100,0000 ' / in.	CHECKED -	REVISED -
PLOT DATE = 2/14/2024	DATE -	REVISED -

**STATE OF ILLINOIS
DEPARTMENT OF TRANSPORTATION**


HMA PROFILE GRADE CHANGE DETAIL				
SCALE:	SHEET	OF	SHEETS	STA. TO STA.

F.A.S. RTE.	SECTION	COUNTY	TOTAL SHEETS	SHEET NO.
1669	(6BR)B-1	COLES	71	17
		CONTRACT NO. 74564		
		ILLINOIS	FED. AID PROJECT	

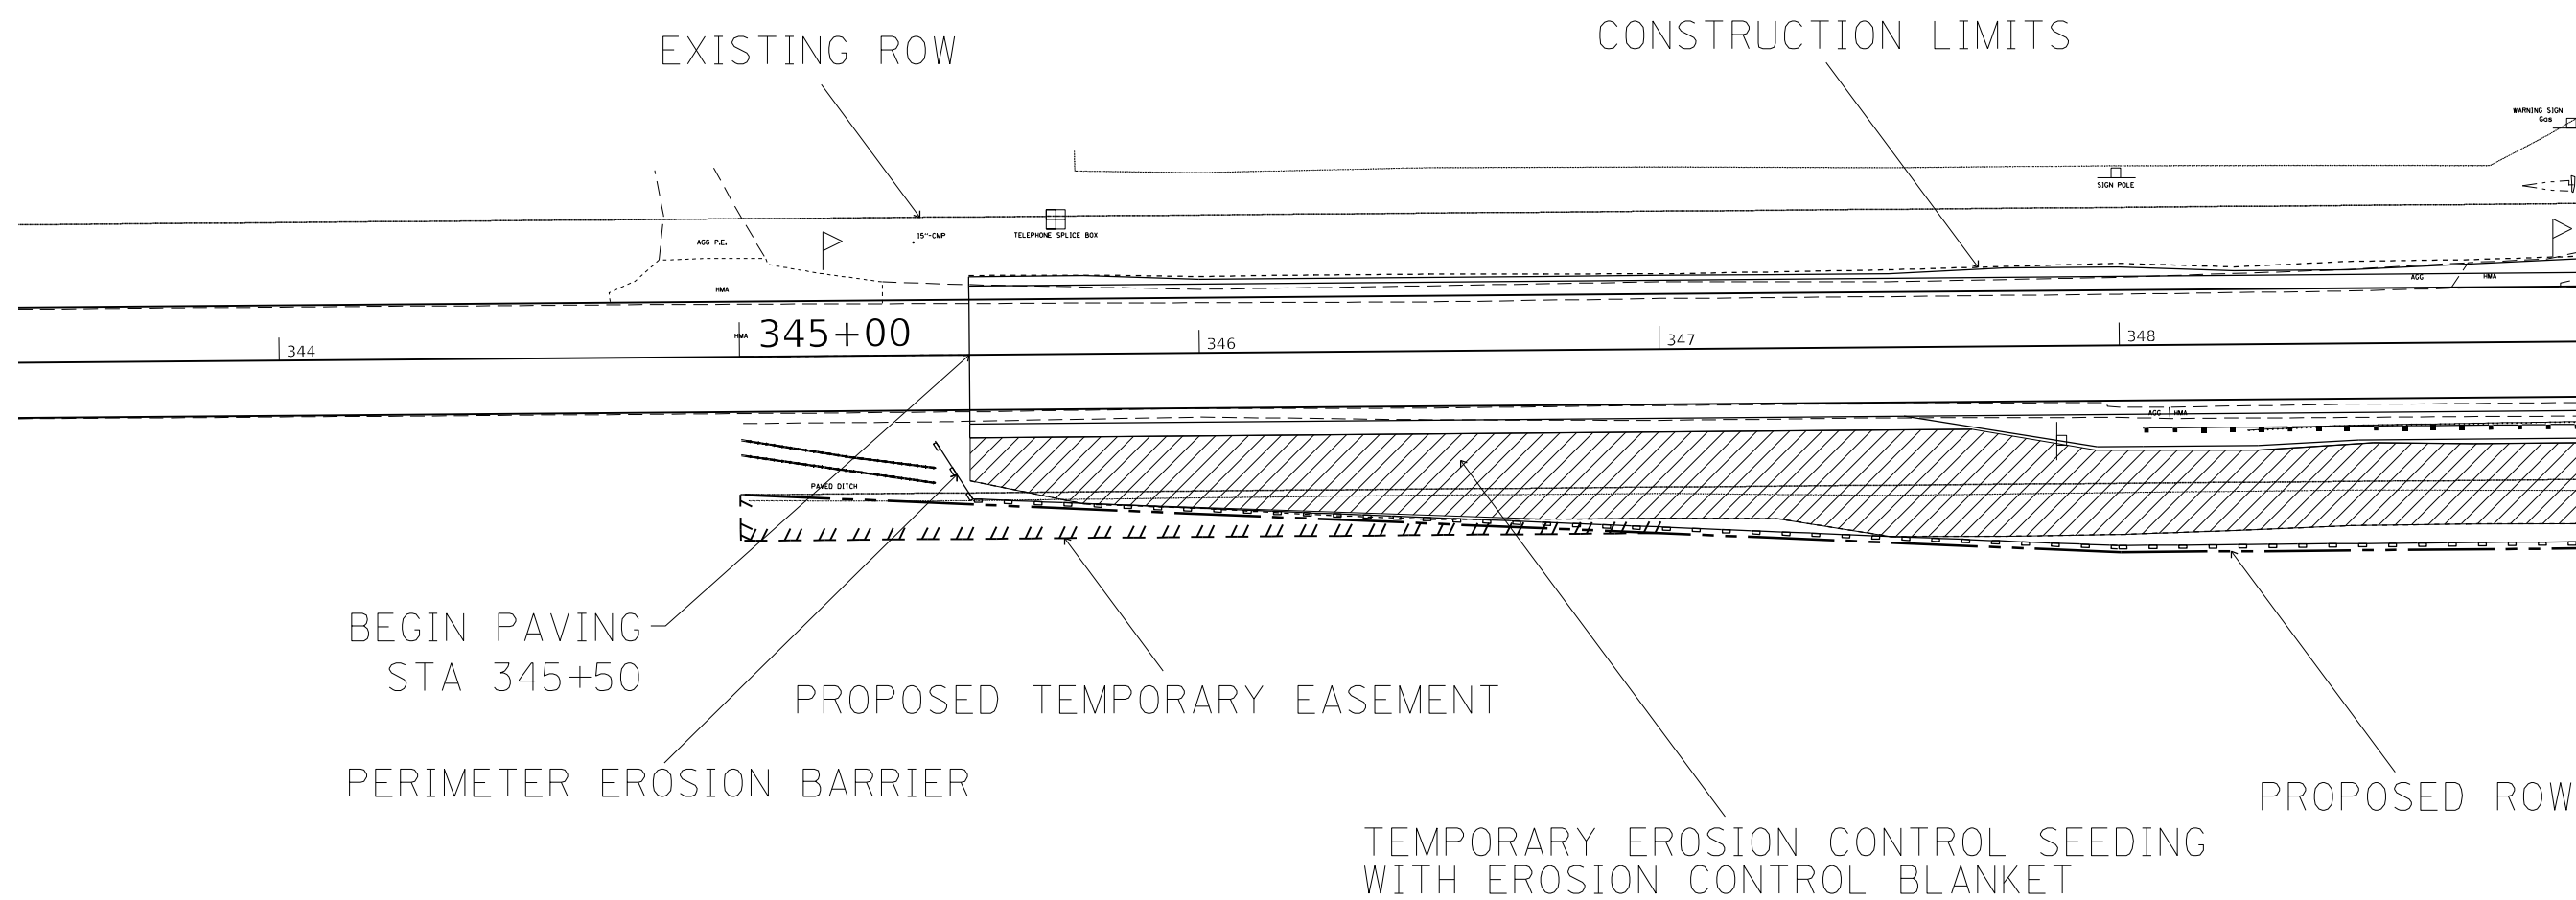

FILE NAME: DATA	USER NAME = jessica.nille	DESIGNED -	REVISED -	STATE OF ILLINOIS DEPARTMENT OF TRANSPORTATION	EROSION CONTROL PLAN				F.A.S. RTE.	SECTION	COUNTY	TOTAL SHEETS	SHEET NO.	
		DRAWN -	REVISED -						1669	(6BR)B-1	COLES	71	18	
	PLOT SCALE = 40,0000 ' / in.	CHECKED -	REVISED -						CONTRACT NO. 74564					
	PLOT DATE = 2/14/2024	DATE -	REVISED -		SCALE:	SHEET	OF	SHEETS	STA.	TO	STA.			
												ILLINOIS	FED. AID	PROJECT

MODEL: Default
FILE NAME: pwt\\ildot-pw_bentlevy.com\\PWIDOT\\Documents\\IDOT_Offices\\District_7\\Projects\\74564\\CADData\\CADsheets\\D774564-sht-erosion.dgn

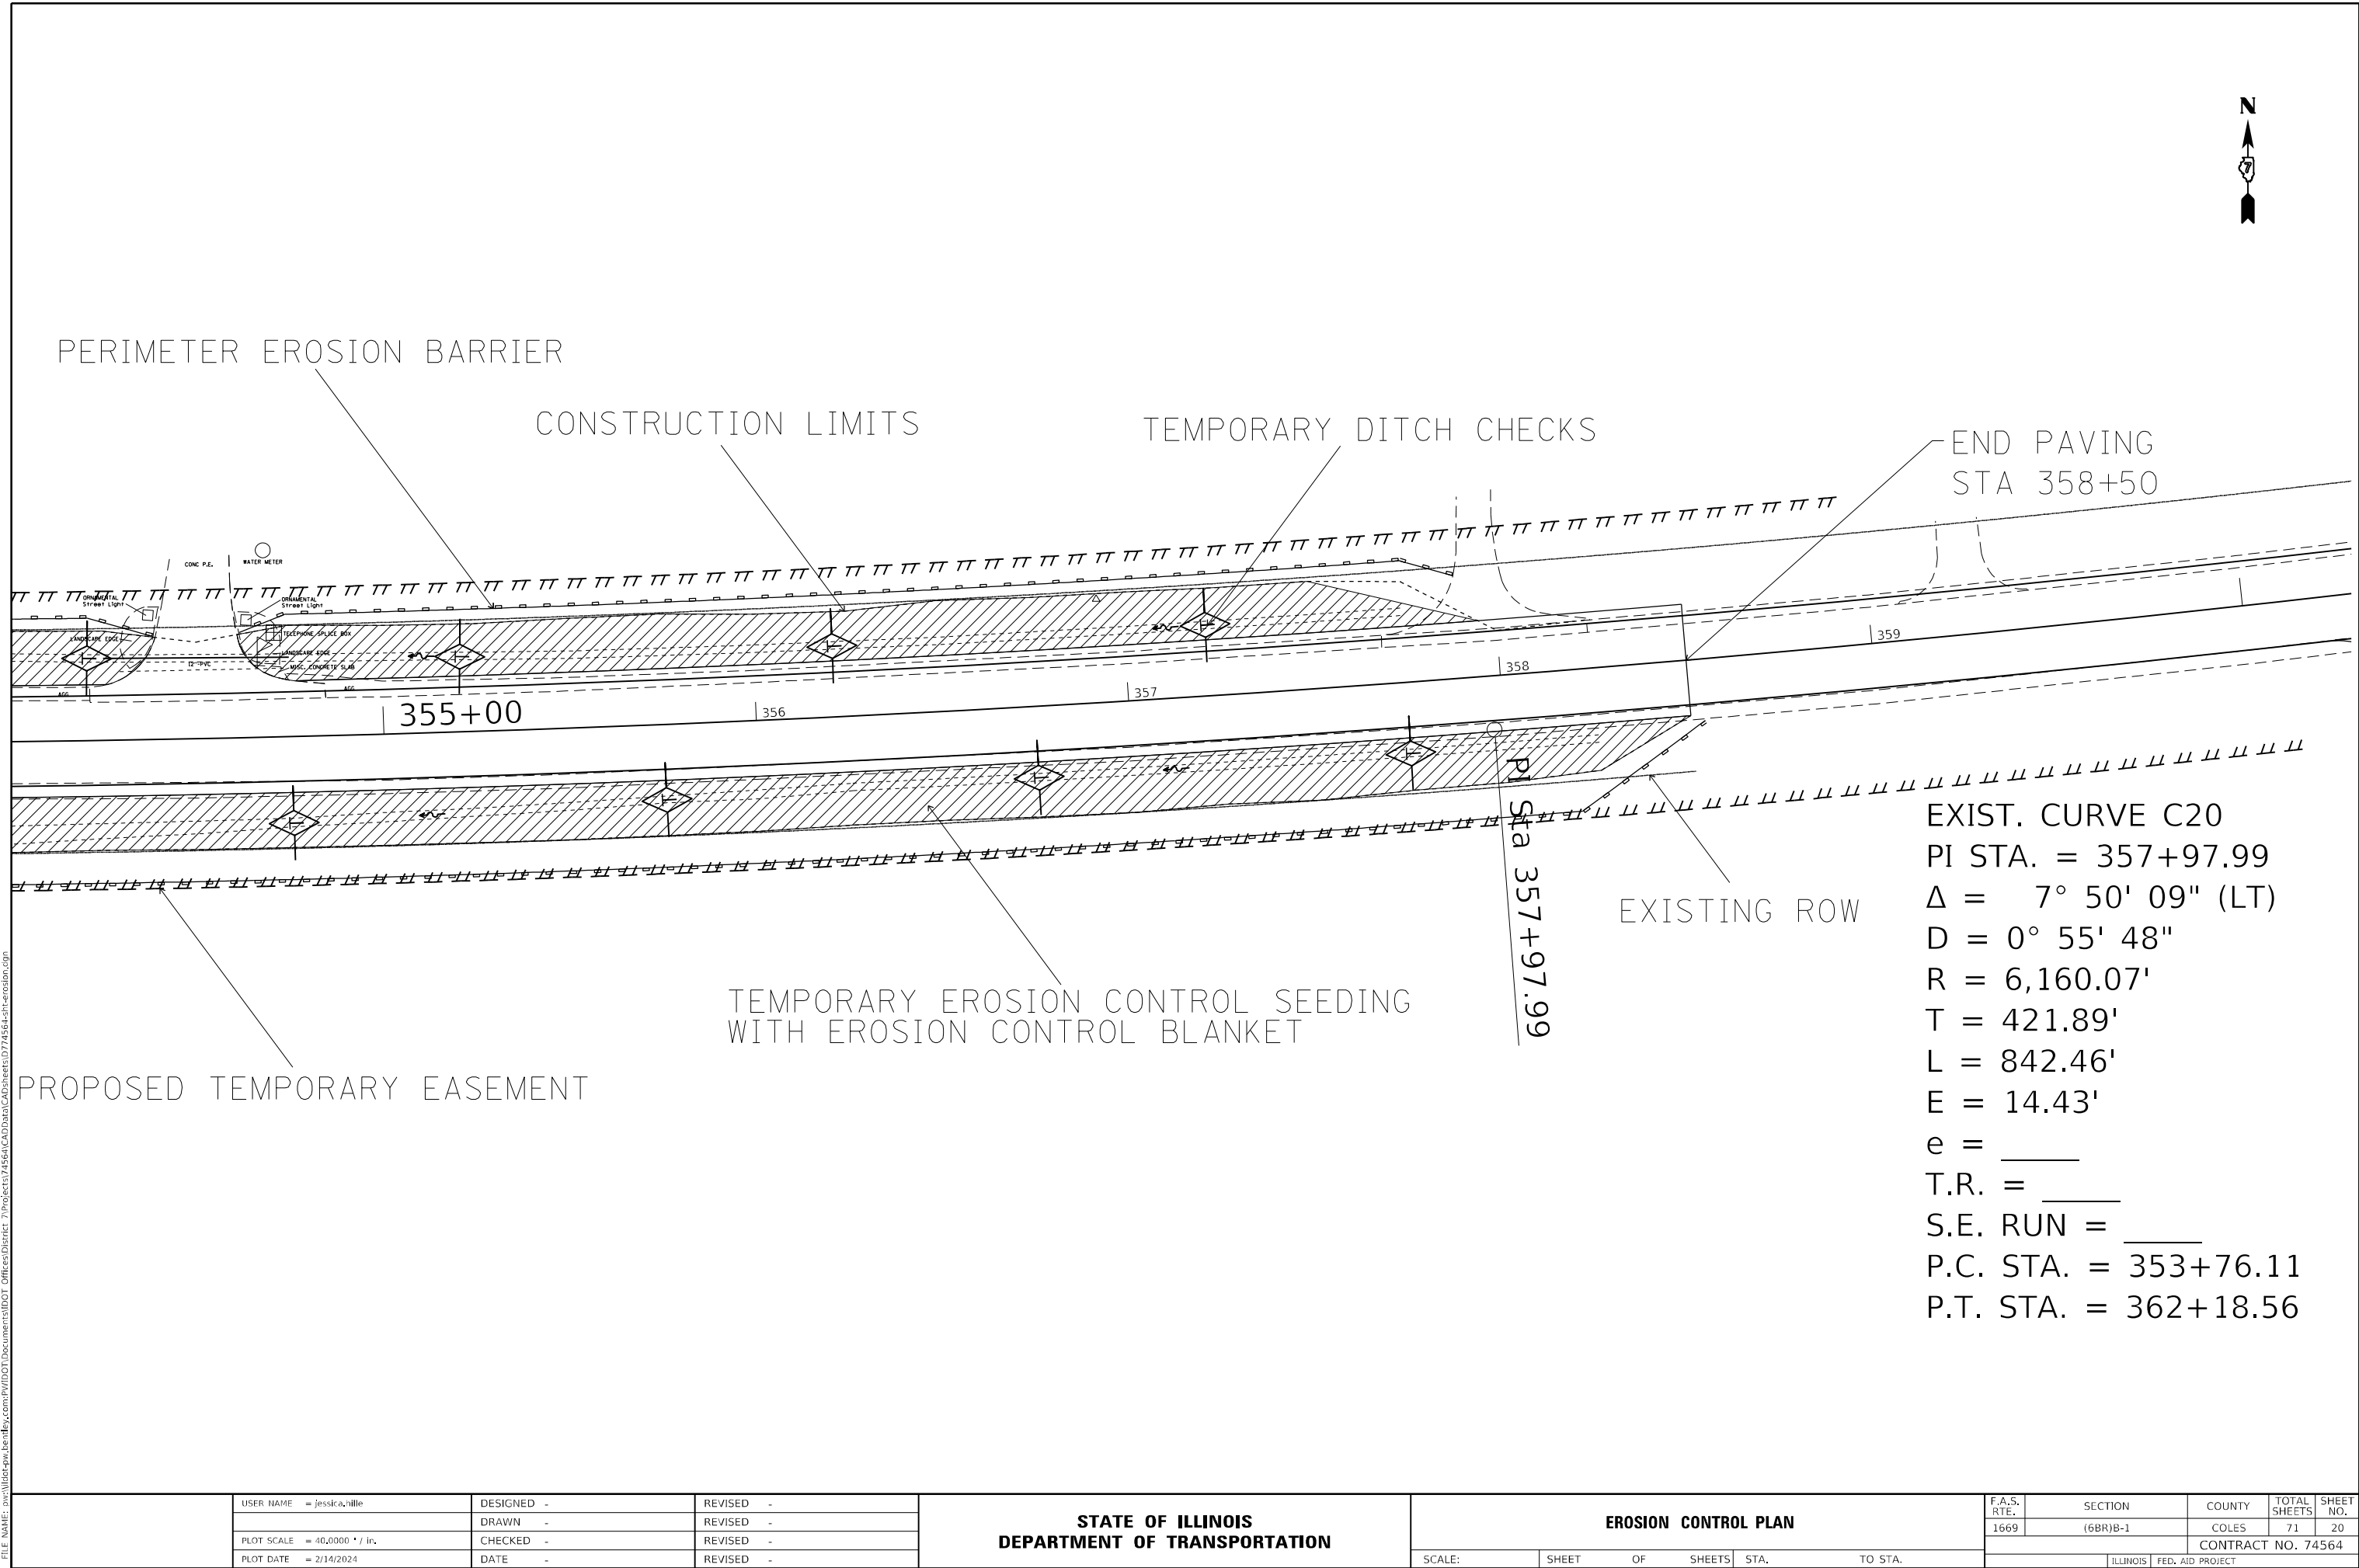

USER NAME = jessica.hille	DESIGNED -	REVISED -
	DRAWN -	REVISED -
PLOT SCALE = 40,0000 ' / in.	CHECKED -	REVISED -
PLOT DATE = 2/14/2024	DATE -	REVISED -


**STATE OF ILLINOIS
DEPARTMENT OF TRANSPORTATION**

EROSION CONTROL PLAN

SCALE:	SHEET	OF	SHEETS	STA.	TO STA.
--------	-------	----	--------	------	---------

F.A.S. RTE.	SECTION	COUNTY	TOTAL SHEETS	SHEET NO.
1669	(6BR)B-1	COLES	71	20
		CONTRACT NO. 74564		
ILLINOIS		FED. AID PROJECT		

T.12N.-R.8E., 3rd P.M., LAFAYETTE TWP.

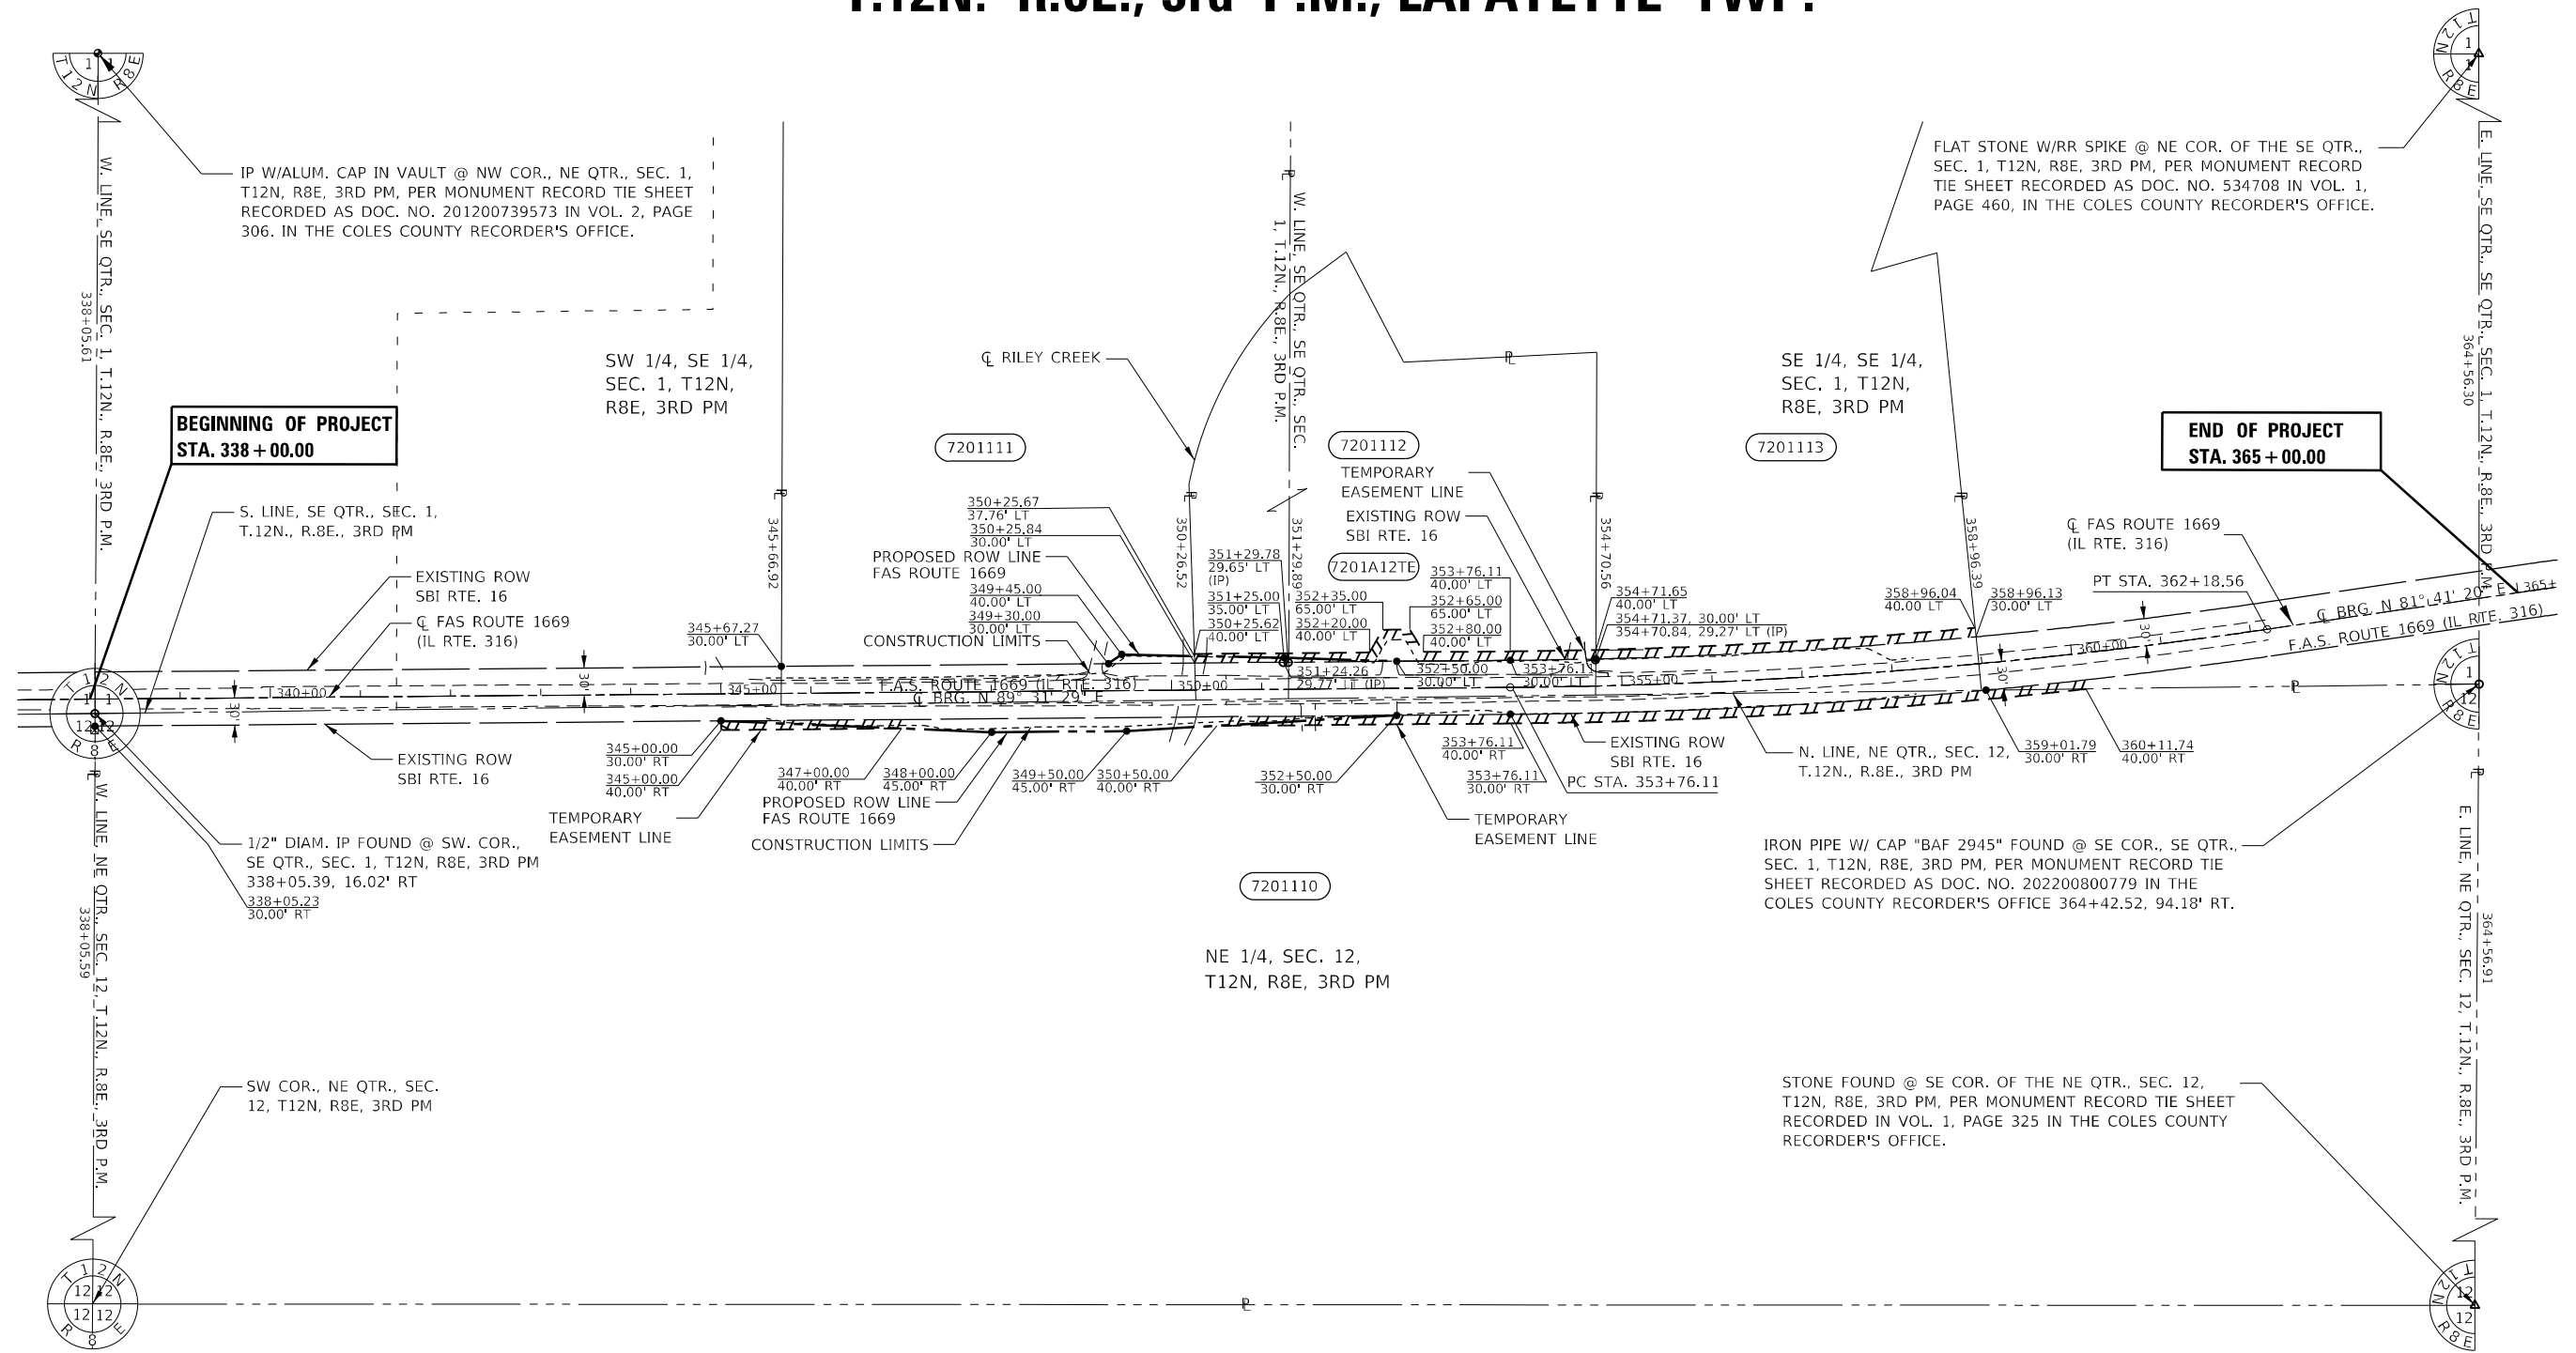



▲ - STONE FOUND
○ - IRON PIN FOUND
● - PERMANENT SURVEY MARKER
✕ - NAIL FOUND
⊠ - ROW MARKER
• - FENCE POST
⊙ - NAIL SET
● - IRON PIN W/ IDOT CAP SET
(R) - RECORDED DISTANCE

NOTE:
BEARINGS ARE REFERENCED TO THE
ILLINOIS STATE PLANE COORDINATE
SYSTEM EAST ZONE DATUM OF 1983(07)

EXIST. CURVE C20
PI STA. = 357+97.99
Δ = 7° 50' 09" (LT)
D = 0° 55' 48"
R = 6,160.07'
T = 421.89'
L = 842.46'
E = 14.43'
e = _____
T.R. = _____
S.E. RUN = _____
P.C. STA. = 353+76.11
P.T. STA. = 362+18.56

PARCEL	OWNER	AREA TAKEN		EASEMENT	REM. AREA	INST	RECORDED				EXCESS	
		ADD	EXIST				MICRO FILM NO.	DATE	BOOK	PAGE	AREA	SOLD
7201110	STEPHEN R. & JACALYN M. SWANGO	0.326 AC.	0.617 AC.	0.209 AC.	158.775 AC.							
7201111	DONALD M. II & DEBRA J. SANDERCOCK	0.018 AC.	0.443 AC.		8.310 AC.							
7201112	THOMAS G. & DEBRA L. PORTER		0.432 AC.		3.655 AC.							
7201A12TE	THOMAS G. & DEBRA L. PORTER			0.105 AC.								
7201113TE	THOMAS G. & DEBRA L. PORTER			0.097 AC.								

*Hatched area indicates channel excavation.
See Roadway Plans for quantity.

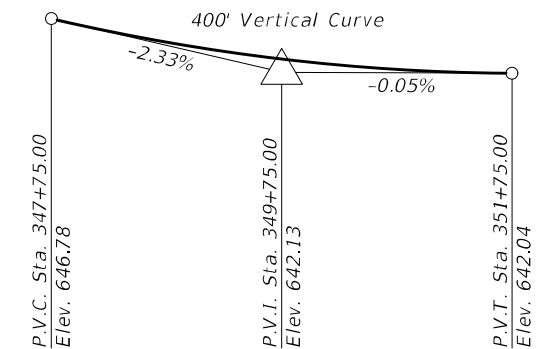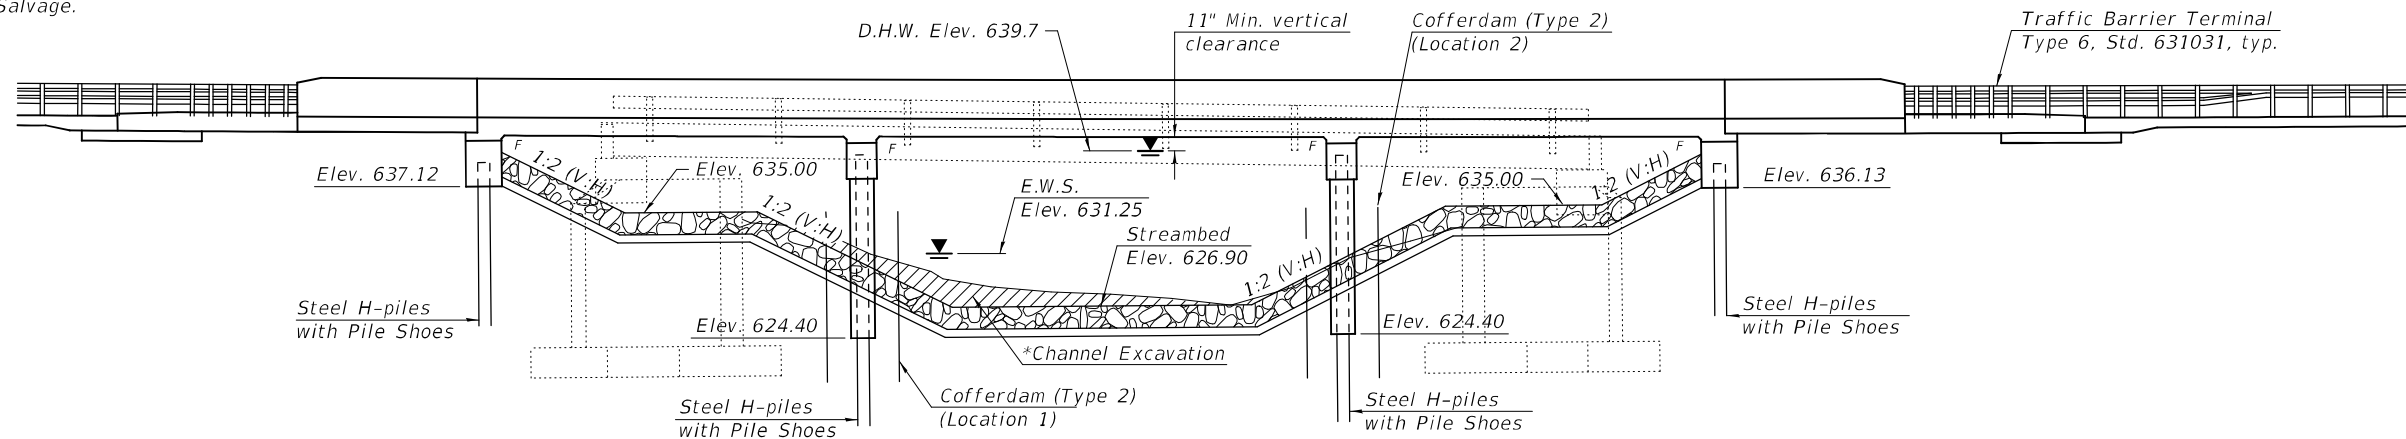

PROFILE GRADE
(Along & Old IL Rte. 316)

DESIGN SPECIFICATIONS
2020 AASHTO LRFD Bridge Design
Specifications, 9th Edition

DESIGN STRESSES

FIELD UNITS

$f'_c = 3,500 \text{ psi}$
 $f'_c = 4,000 \text{ psi}$ (Superstructure concrete)
 $f_y = 60,000 \text{ psi}$ (Reinforcement)
 $f_y = 50,000 \text{ psi}$ (Structural steel M270
 Grade 50 for steel H-piles)



LOADING HL-93

Allow 50#/sq. ft. for future wearing surface.

SEISMIC DATA

Seismic Performance Zone (SPZ) = 1
Design Spectral Acceleration at 1.0 sec. (SD1) = .123g
Design Spectral Acceleration at 0.2 sec. (SDS) = .266g
Soil Site Class = C

GENERAL PLAN & ELEVATION
OLD ILLINOIS ROUTE 316 OVER
RILEY CREEK
F.A.S. RTE. 1669 - SEC. (6BR)B-1
COLES COUNTY
STATION 350+20.00
STRUCTURE NO. 015-0077

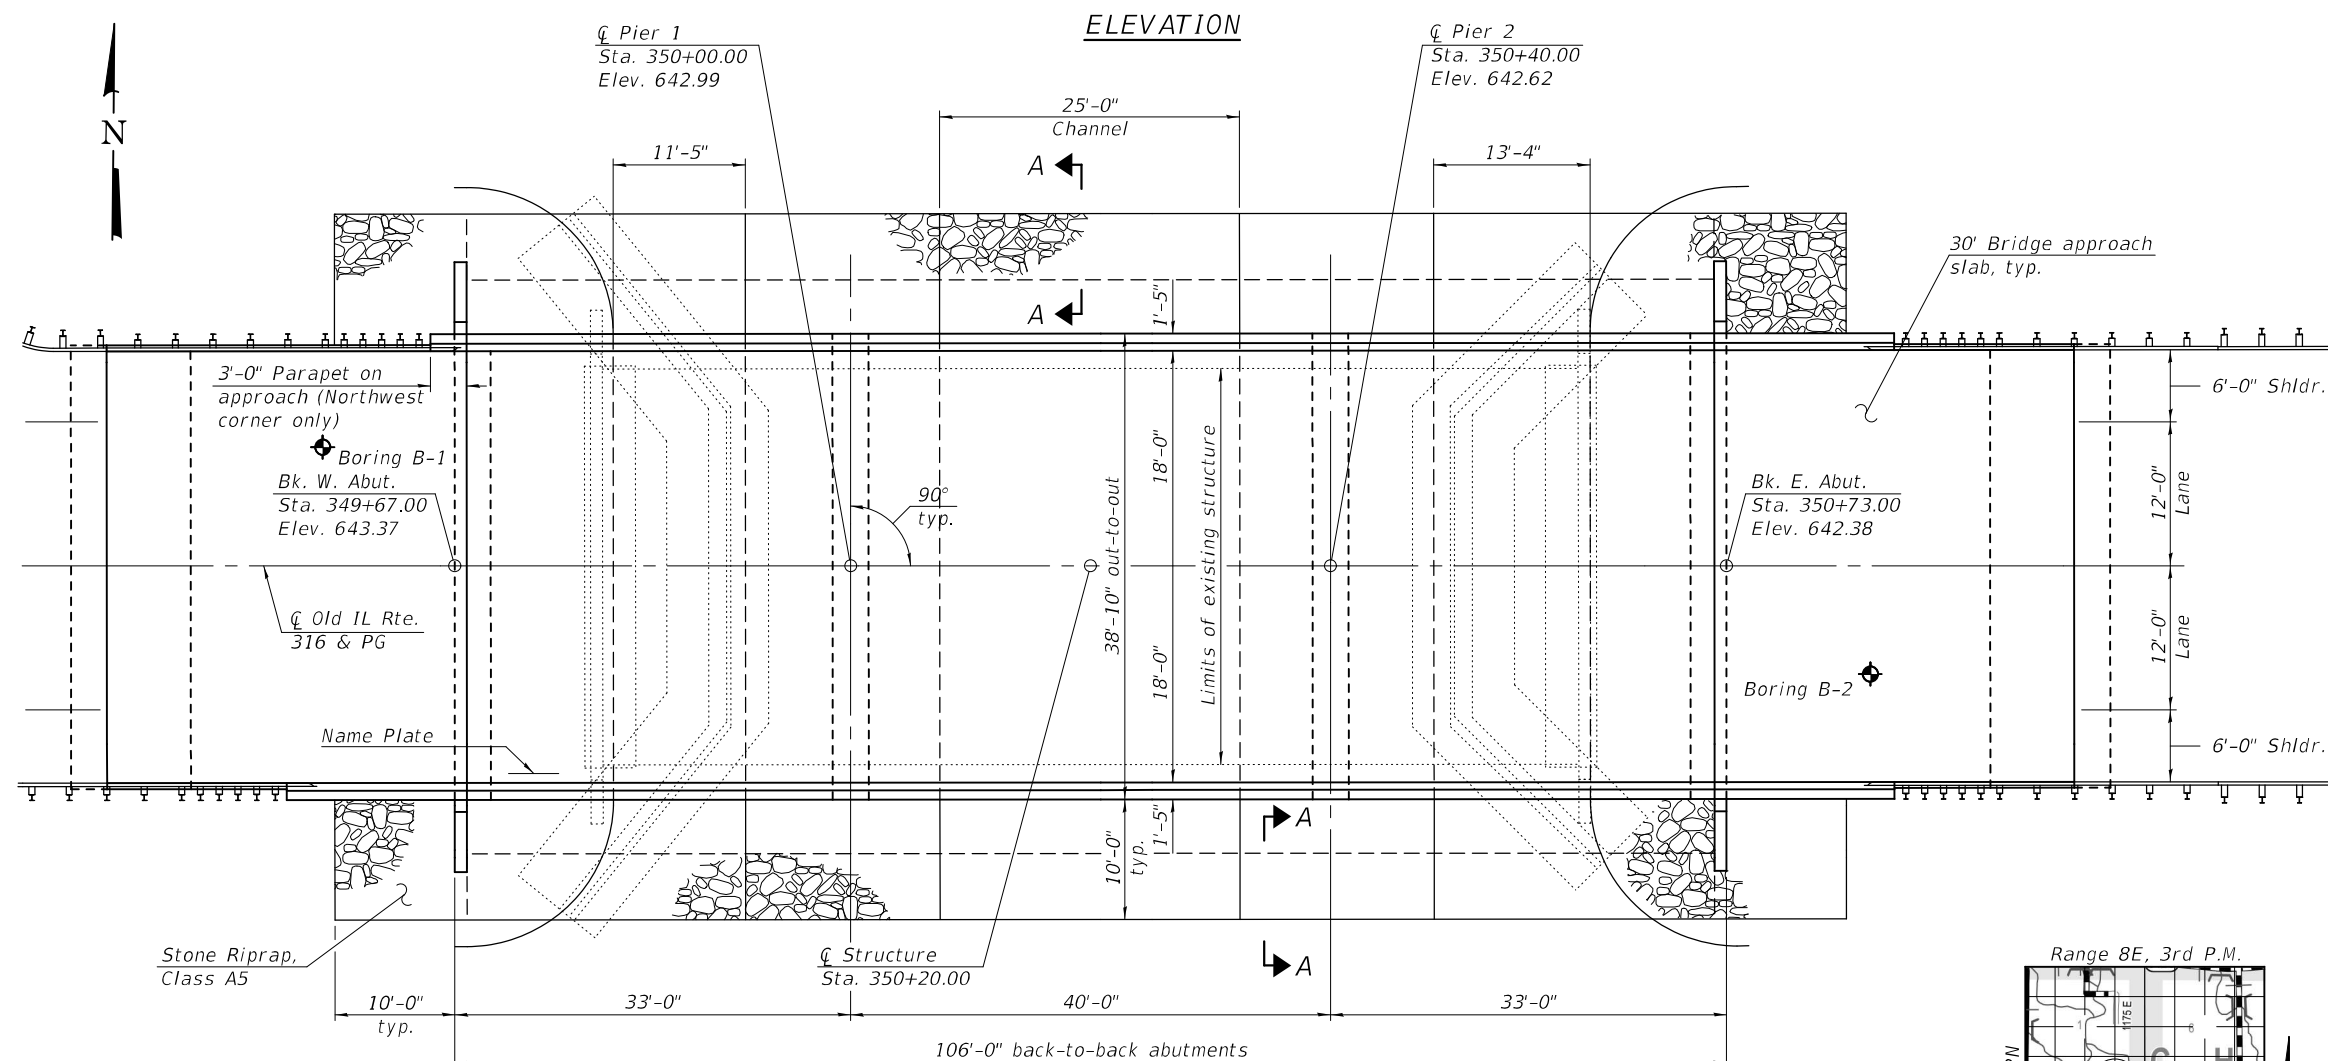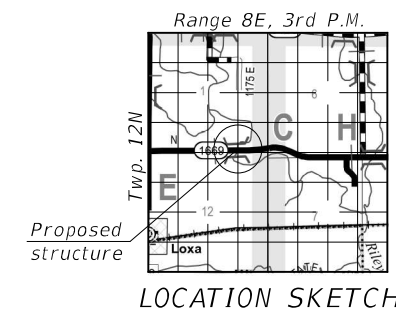

PLAN

EXPIRES 11-30-2026

DATE - 3/17/2025


REVISED	-
REVISED	-

**STATE OF ILLINOIS
DEPARTMENT OF TRANSPORTATION**

SHEET 1 OF 23 SHEETS

F.A.S. RTE.	SECTION	COUNTY	TOTAL SHEETS	SHEET NO.
1669	(6BR)B-1	COLES	71	22
		CONTRACT NO. 74564		
		ILLINOIS FED. AID PROJECT		

ILLINOIS	FED. AID PROJECT
----------	------------------

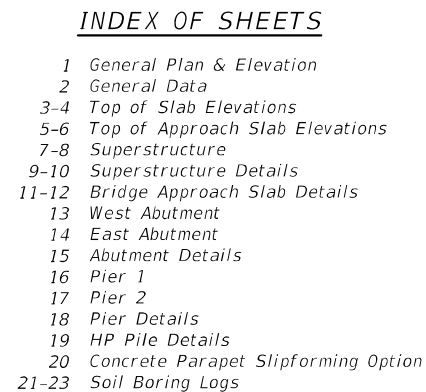

* Included in the cost of Pipe Underdrains for Structures.

*** Granular Backfill behind the abutments shall be compacted according to Article 205.06 of the Standard Specifications.*

Note:

All drainage system components shall extend to 2'-0" from the end of each wingwall except an outlet pipe shall extend until intersecting with the side slopes. The pipes shall drain into concrete headwalls. (See Article 601.05 of the Standard Specifications and Highway Standard 601101).



ITEM	UNIT	SUPER	SUB	TOTAL
Stone Riprap, Class A5	Sq. Yd.		735	735
Filter Fabric	Sq. Yd.		735	735
Removal of Existing Structures	Each			1
Structure Excavation	Cu. Yd.		110	110
Cofferdam Excavation	Cu. Yd.		123	123
Cofferdam (Type 2) (Location-1)	Each		1	1
Cofferdam (Type 2) (Location-2)	Each		1	1
Concrete Structures	Cu. Yd.		161.1	161.1
Concrete Superstructure	Cu. Yd.	268.7		268.7
Bridge Deck Grooving	Sq. Yd.	620		620
Protective Coat	Sq. Yd.	779		779
Concrete Superstructure (Approach Slab)	Cu. Yd.	106.2		106.2
Reinforcement Bars, Epoxy Coated	Pound	116150	14500	130650
Furnishing Steel Piles HP12X53	Foot		1413	1413
Driving Piles	Foot		1413	1413
Test Pile Steel HP12X53	Each		2	2
Pile Shoes	Each		28	28
Name Plates	Each	1		1
Granular Backfill for Structures	Cu. Yd.		70	70
Geocomposite Wall Drain	Sq. Yd.		44	44
Asbestos Bearing Pad Removal	Each	30		30
Pipe Underdrain for Structures, 4"	Foot		130	130

STATION 350+20.00
BUILT 20 BY
STATE OF ILLINOIS
F.A.S. RTE. 1669 SEC. (6BR)B-1
LOADING HL-93
STRUCTURE NO. 015-0077

See Std. 515001

Reinforcement bars designated (E) shall be epoxy coated.

Layout of the slope protection system may be varied to suit ground conditions in the field as directed by the Engineer.

The embankment configuration shown shall be the minimum that must be placed and compacted prior to construction of the abutments.

The Contractor shall make allowance for the deflection of forms, shrinkage and settlement of falsework, in addition to allowance for dead load deflection. Forms for deck slab shall be removed prior to placement of bridge approach slab.

The Contractor is advised that the existing PPC Deck Beams are in a deteriorated condition with reduced load carrying capacity. It is the Contractor's responsibility to account for the condition of the beams when developing construction procedures for the removal and replacement of the superstructure.

Event / Limit	Design Scour Elevations (ft.)				
State	W. Abut.	Pier 1	Pier 2	E. Abut.	Item 113
Q100	637.1	618.6	618.6	636.1	5
Q200	637.1	617.2	617.2	636.1	
Design	637.1	618.6	618.6	636.1	
Check	637.1	617.2	617.2	636.1	

Drainage Area = 27.8 mi. ²		Existing Overtopping Elev. 639.46 @ Sta. 352+00							
		Proposed Overtopping Elev. 641.80 @ Sta. 352+00							
Flood	Freq. Year	Q C.F.S.	Opening Ft ²		Nat. H.W.E.	Head - Ft.		Headwater El.	
			Exist.	Prop.		Exist.	Prop.	Exist.	Prop.
	10	2,827	503	606	638.5	0.9	0.4	639.4	638.9
Overtop Existing	15	3,208	507	633	638.8	0.8	0.5	639.6	639.3
Design	50	4,299	507	717	639.7	0.9	0.8	640.6	640.5
Base	100	4,932	507	755	640.1	0.9	1.0	641.0	641.1
Overtop Proposed	105	5,007	507	765	640.2	0.8	1.8	641.0	642.0

10 Year velocity through existing bridge = 5.7 ft./sec.
10 Year velocity through proposed bridge = 4.6 ft./sec.

DESIGNED - RYAN P. NEGANGARD	EXAMINED		DATE - 3/17/2025	STATE OF ILLINOIS DEPARTMENT OF TRANSPORTATION	GENERAL DATA STRUCTURE NO. 015-0077					F.A.S. RTE.	SECTION	COUNTY	TOTAL SHEETS	SHEET NO.
CHECKED - TIFFANY L. MEIER / HAREEM I. DAR	PASSED	ENGINEER OF BRIDGE DESIGN	REVISED -		1669	(6BR)B-1	COLES	71	23					
DRAWN - GLENN W. STOVER		ENGINEER OF BRIDGES AND STRUCTURES	REVISED -		CONTRACT NO. 74564									
CHECKED - R.P.N. / G.R.A.						SHEET 2 OF 23 SHEETS	ILLINOIS	FED. AID PROJECT						

The Dead Load Deflections are negligible. The Dead Load Deflection Diagram is not shown.



DESIGNED - RYAN P. NEGANGARD	EXAMINED		DATE - 3/17/2025	STATE OF ILLINOIS DEPARTMENT OF TRANSPORTATION	TOP OF SLAB ELEVATIONS STRUCTURE NO. 015-0077	F.A.S. RTE.	SECTION	COUNTY	TOTAL SHEETS	SHEET NO.
CHECKED - TIFFANY L. MEIER / HAREEM I. DAR	PASSED	ENGINEER OF BRIDGE DESIGN	REVISED -			1669	(6BR)B-1	COLES	71	24
DRAWN - GLENN W. STOVER		 ENGINEER OF BRIDGES AND STRUCTURES	REVISED -			CONTRACT NO. 74564				
CHECKED - R.P.N. / G.R.A.						SHEET 3 OF 23 SHEETS				
						ILLINOIS		FED. AID PROJECT		

MODEL: 0150077-74564-004
FILE NAME: pw:\lido-gw-bentley.com\FWIDOT\Documents\IDOT Offices\Bureau of Bridges and Structures\Projects\0150077\CADD Plans\0150077-74564.dgn

NORTH EDGE OF SHOULDER

Location	Station	Offset	Theoretical Grade Elevations
Bk. of W. Abut	349+67.00	-18.00	643.07
℄ W. Abut.	349+68.50	-18.00	643.05
C	349+78.50	-18.00	642.93
D	349+88.50	-18.00	642.82
℄ Pier 1	350+00.00	-18.00	642.69
E	350+10.00	-18.00	642.59
F	350+20.00	-18.00	642.49
G	350+30.00	-18.00	642.40
℄ Pier 2	350+40.00	-18.00	642.32
H	350+50.00	-18.00	642.24
I	350+60.00	-18.00	642.17
℄ E. Abut.	350+71.50	-18.00	642.09
Bk. of E. Abut.	350+73.00	-18.00	642.08

NORTH EDGE OF ROADWAY

Location	Station	Offset	Theoretical Grade Elevations
Bk. of W. Abut	349+67.00	-12.00	643.19
℄ W. Abut.	349+68.50	-12.00	643.17
C	349+78.50	-12.00	643.05
D	349+88.50	-12.00	642.94
℄ Pier 1	350+00.00	-12.00	642.81
E	350+10.00	-12.00	642.71
F	350+20.00	-12.00	642.61
G	350+30.00	-12.00	642.52
℄ Pier 2	350+40.00	-12.00	642.44
H	350+50.00	-12.00	642.36
I	350+60.00	-12.00	642.29
℄ E. Abut.	350+71.50	-12.00	642.21
Bk. of E. Abut.	350+73.00	-12.00	642.20

℄ ROADWAY & P.G.

Location	Station	Offset	Theoretical Grade Elevations
Bk. of W. Abut	349+67.00	0.00	643.37
℄ W. Abut.	349+68.50	0.00	643.35
C	349+78.50	0.00	643.23
D	349+88.50	0.00	643.12
℄ Pier 1	350+00.00	0.00	642.99
E	350+10.00	0.00	642.89
F	350+20.00	0.00	642.79
G	350+30.00	0.00	642.70
℄ Pier 2	350+40.00	0.00	642.62
H	350+50.00	0.00	642.54
I	350+60.00	0.00	642.47
℄ E. Abut.	350+71.50	0.00	643.39
Bk. of E. Abut.	350+73.00	0.00	642.38


SOUTH EDGE OF ROADWAY

Location	Station	Offset	Theoretical Grade Elevations
Bk. of W. Abut	349+67.00	12.00	643.19
℄ W. Abut.	349+68.50	12.00	643.17
C	349+78.50	12.00	643.05
D	349+88.50	12.00	642.94
℄ Pier 1	350+00.00	12.00	642.81
E	350+10.00	12.00	642.71
F	350+20.00	12.00	642.61
G	350+30.00	12.00	642.52
℄ Pier 2	350+40.00	12.00	642.44
H	350+50.00	12.00	642.36
I	350+60.00	12.00	642.29
℄ E. Abut.	350+71.50	12.00	642.21
Bk. of E. Abut.	350+73.00	12.00	642.20

SOUTH EDGE OF SHOULDER

Location	Station	Offset	Theoretical Grade Elevations
Bk. of W. Abut	349+67.00	18.00	643.07
℄ W. Abut.	349+68.50	18.00	643.05
C	349+78.50	18.00	642.93
D	349+88.50	18.00	642.82
℄ Pier 1	350+00.00	18.00	642.69
E	350+10.00	18.00	642.59
F	350+20.00	18.00	642.49
G	350+30.00	18.00	642.40
℄ Pier 2	350+40.00	18.00	642.32
H	350+50.00	18.00	642.24
I	350+60.00	18.00	642.17
℄ E. Abut.	350+71.50	18.00	642.09
Bk. of E. Abut.	350+73.00	18.00	642.08

DESIGNED	-	RYAN P. NEGANGARD
CHECKED	-	TIFFANY L. MEIER / HAREEM I. DAR
DRAWN	-	GLENN W. STOVER
CHECKED	-	R.P.N. / G.R.A.

 EXAMINED	
PASSED	

DATE	-	3/17/2025
REVISED	-	
REVISED	-	

STATE OF ILLINOIS
DEPARTMENT OF TRANSPORTATION

TOP OF SLAB ELEVATIONS
STRUCTURE NO. 015-0077

SHEET 4 OF 23 SHEETS


F.A.S. RTE.	SECTION	COUNTY	TOTAL SHEETS	SHEET NO.
1669	(6BR)B-1	COLES	71	25
		CONTRACT NO. 74564		
		ILLINOIS	FED. AID PROJECT	

MODEL: 0150077-74564-005
FILE NAME: pw:\lido-gpw\benley.com\FWIDOT\Documents\IDOT Offices\Bureau of Bridges and Structures\Projects\0150077\CADD Plans\0150077-74564.dgn

NORTH EDGE OF SHOULDER			
Location	Station	Offset	Theoretical Grade Elevations
W. End of W. Aprpr.	349+38.00	-18.00	643.45
A	349+48.00	-18.00	643.31
B	349+58.00	-18.00	643.18
E. End of W. Aprpr.	349+68.00	-18.00	643.05

NORTH EDGE OF ROADWAY			
Location	Station	Offset	Theoretical Grade Elevations
W. End of W. Aprpr.	349+38.00	-12.00	643.57
A	349+48.00	-12.00	643.43
B	349+58.00	-12.00	643.30
E. End of W. Aprpr.	349+68.00	-12.00	643.17

CL ROADWAY & P.G.			
Location	Station	Offset	Theoretical Grade Elevations
W. End of W. Aprpr.	349+38.00	0.00	643.75
A	349+48.00	0.00	643.61
B	349+58.00	0.00	643.48
E. End of W. Aprpr.	349+68.00	0.00	643.35

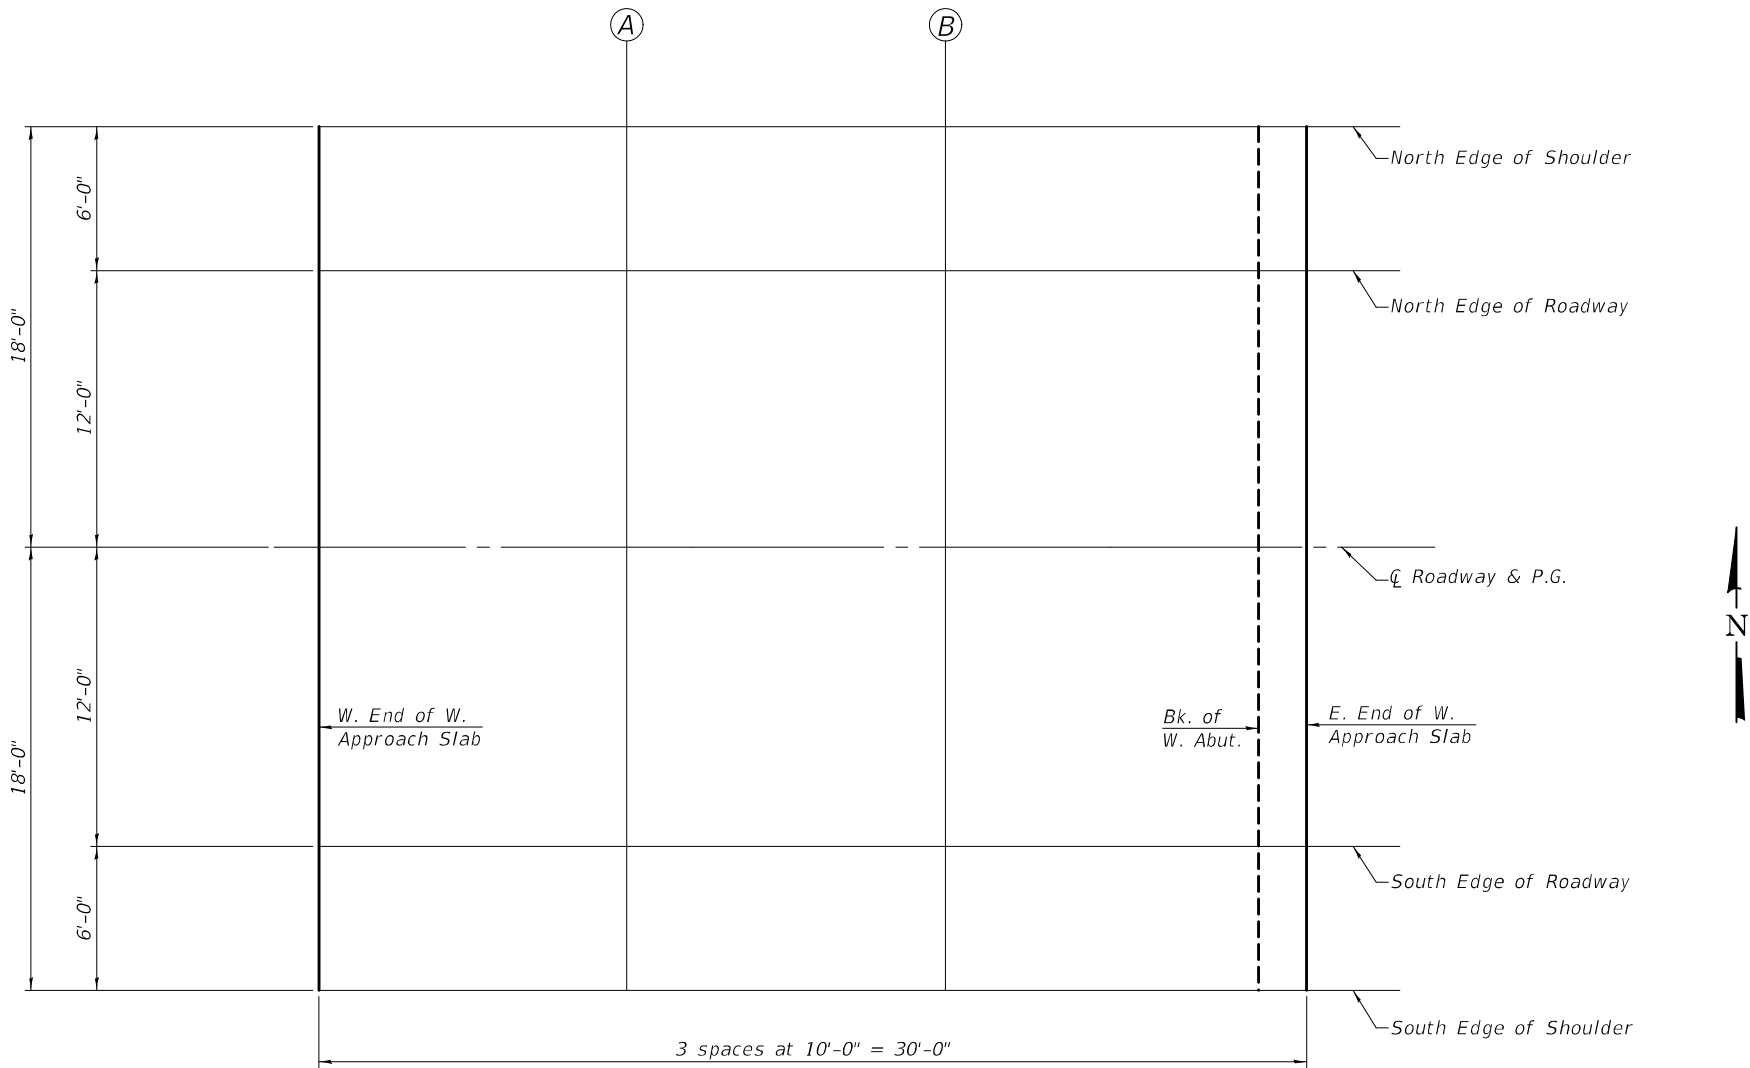

PLAN

SOUTH EDGE OF ROADWAY			
Location	Station	Offset	Theoretical Grade Elevations
W. End of W. Aprpr.	349+38.00	12.00	643.57
A	349+48.00	12.00	643.43
B	349+58.00	12.00	643.30
E. End of W. Aprpr.	349+68.00	12.00	643.17

SOUTH EDGE OF SHOULDER			
Location	Station	Offset	Theoretical Grade Elevations
W. End of W. Aprpr.	349+38.00	18.00	643.45
A	349+48.00	18.00	643.31
B	349+58.00	18.00	643.18
E. End of W. Aprpr.	349+68.00	18.00	643.05

DESIGNED - RYAN P. NEGANGARD	EXAMINED
CHECKED - TIFFANY L. MEIER / HAREEM I. DAR	PASSED
DRAWN - GLENN W. STOVER	
CHECKED - R.P.N. / G.R.A.	

ENGINEER OF BRIDGE DESIGN	DATE - 3/17/2025
ENGINEER OF BRIDGES AND STRUCTURES	REVISED -
	REVISED -

STATE OF ILLINOIS
DEPARTMENT OF TRANSPORTATION

TOP OF WEST APPROACH SLAB ELEVATIONS
STRUCTURE NO. 015-0077

SHEET 5 OF 23 SHEETS

F.A.S. RTE.	SECTION	COUNTY	TOTAL SHEETS	SHEET NO.
1669	(6BR)B-1	COLES	71	26
CONTRACT NO. 74564				
ILLINOIS FED. AID PROJECT				

MODEL: 0150077-74564-006
FILE NAME: pw:\lido\pw\benley.com\FWIDOT\Documents\IDOT Offices\Bureau of Bridges and Structures\Projects\0150077\CADD Plans\0150077-74564.dgn

NORTH EDGE OF SHOULDER


Location	Station	Offset	Theoretical Grade Elevations
W. End of E. Aprpr.	350+72.00	-18.00	642.09
J	350+82.00	-18.00	642.03
K	350+92.00	-18.00	641.97
E. End of E. Aprpr.	351+02.00	-18.00	641.92

NORTH EDGE OF ROADWAY

Location	Station	Offset	Theoretical Grade Elevations
W. End of E. Aprpr.	350+72.00	-12.00	642.21
J	350+82.00	-12.00	642.15
K	350+92.00	-12.00	642.09
E. End of E. Aprpr.	351+02.00	-12.00	642.04

℄ ROADWAY & P.G.

Location	Station	Offset	Theoretical Grade Elevations
W. End of E. Aprpr.	350+72.00	0.00	642.39
J	350+82.00	0.00	642.33
K	350+92.00	0.00	642.27
E. End of E. Aprpr.	351+02.00	0.00	642.22

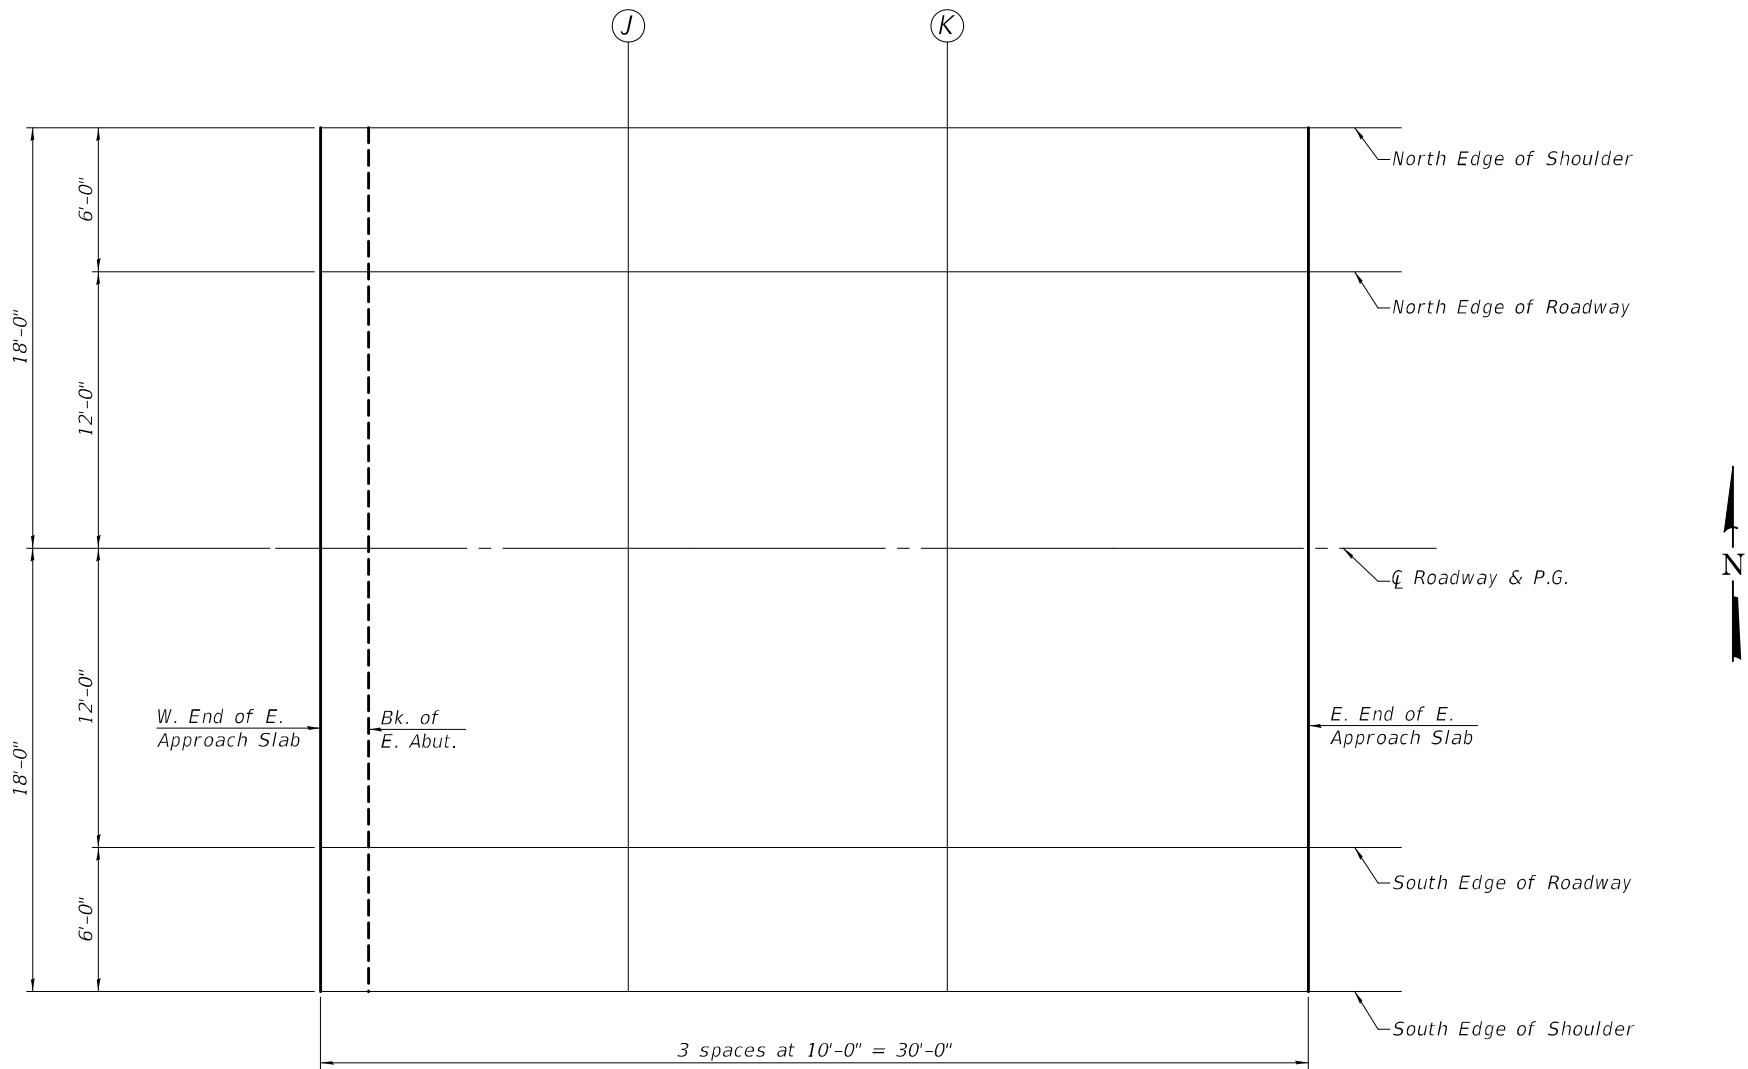

PLAN

SOUTH EDGE OF ROADWAY

Location	Station	Offset	Theoretical Grade Elevations
W. End of E. Aprpr.	350+72.00	12.00	642.21
J	350+82.00	12.00	642.15
K	350+92.00	12.00	642.09
E. End of E. Aprpr.	351+02.00	12.00	642.04

SOUTH EDGE OF SHOULDER

Location	Station	Offset	Theoretical Grade Elevations
W. End of E. Aprpr.	350+72.00	18.00	642.09
J	350+82.00	18.00	642.03
K	350+92.00	18.00	641.97
E. End of E. Aprpr.	351+02.00	18.00	641.92

DESIGNED - RYAN P. NEGANGARD	EXAMINED
CHECKED - TIFFANY L. MEIER / HAREEM I. DAR	PASSED
DRAWN - GLENN W. STOVER	
CHECKED - R.P.N. / G.R.A.	

Mark Shaffer
ENGINEER OF BRIDGE DESIGN
Joey F. [Signature]
ENGINEER OF BRIDGES AND STRUCTURES

DATE - 3/17/2025	REVISED -
	REVISED -


STATE OF ILLINOIS
DEPARTMENT OF TRANSPORTATION

TOP OF EAST APPROACH SLAB ELEVATIONS
STRUCTURE NO. 015-0077

SHEET 6 OF 23 SHEETS

F.A.S. RTE.	SECTION	COUNTY	TOTAL SHEETS	SHEET NO.
1669	(6BR)B-1	COLES	71	27
CONTRACT NO. 74564				
ILLINOIS FED. AID PROJECT				


MODEL: 0150077-74564-007
FILE NAME: pw:\idiot-pw\benley.com\FW\IDOT\Documents\IDOT Offices\Bureau of Bridges and Structures\Projects\0150077\CADD Plans\0150077-74564.dgn

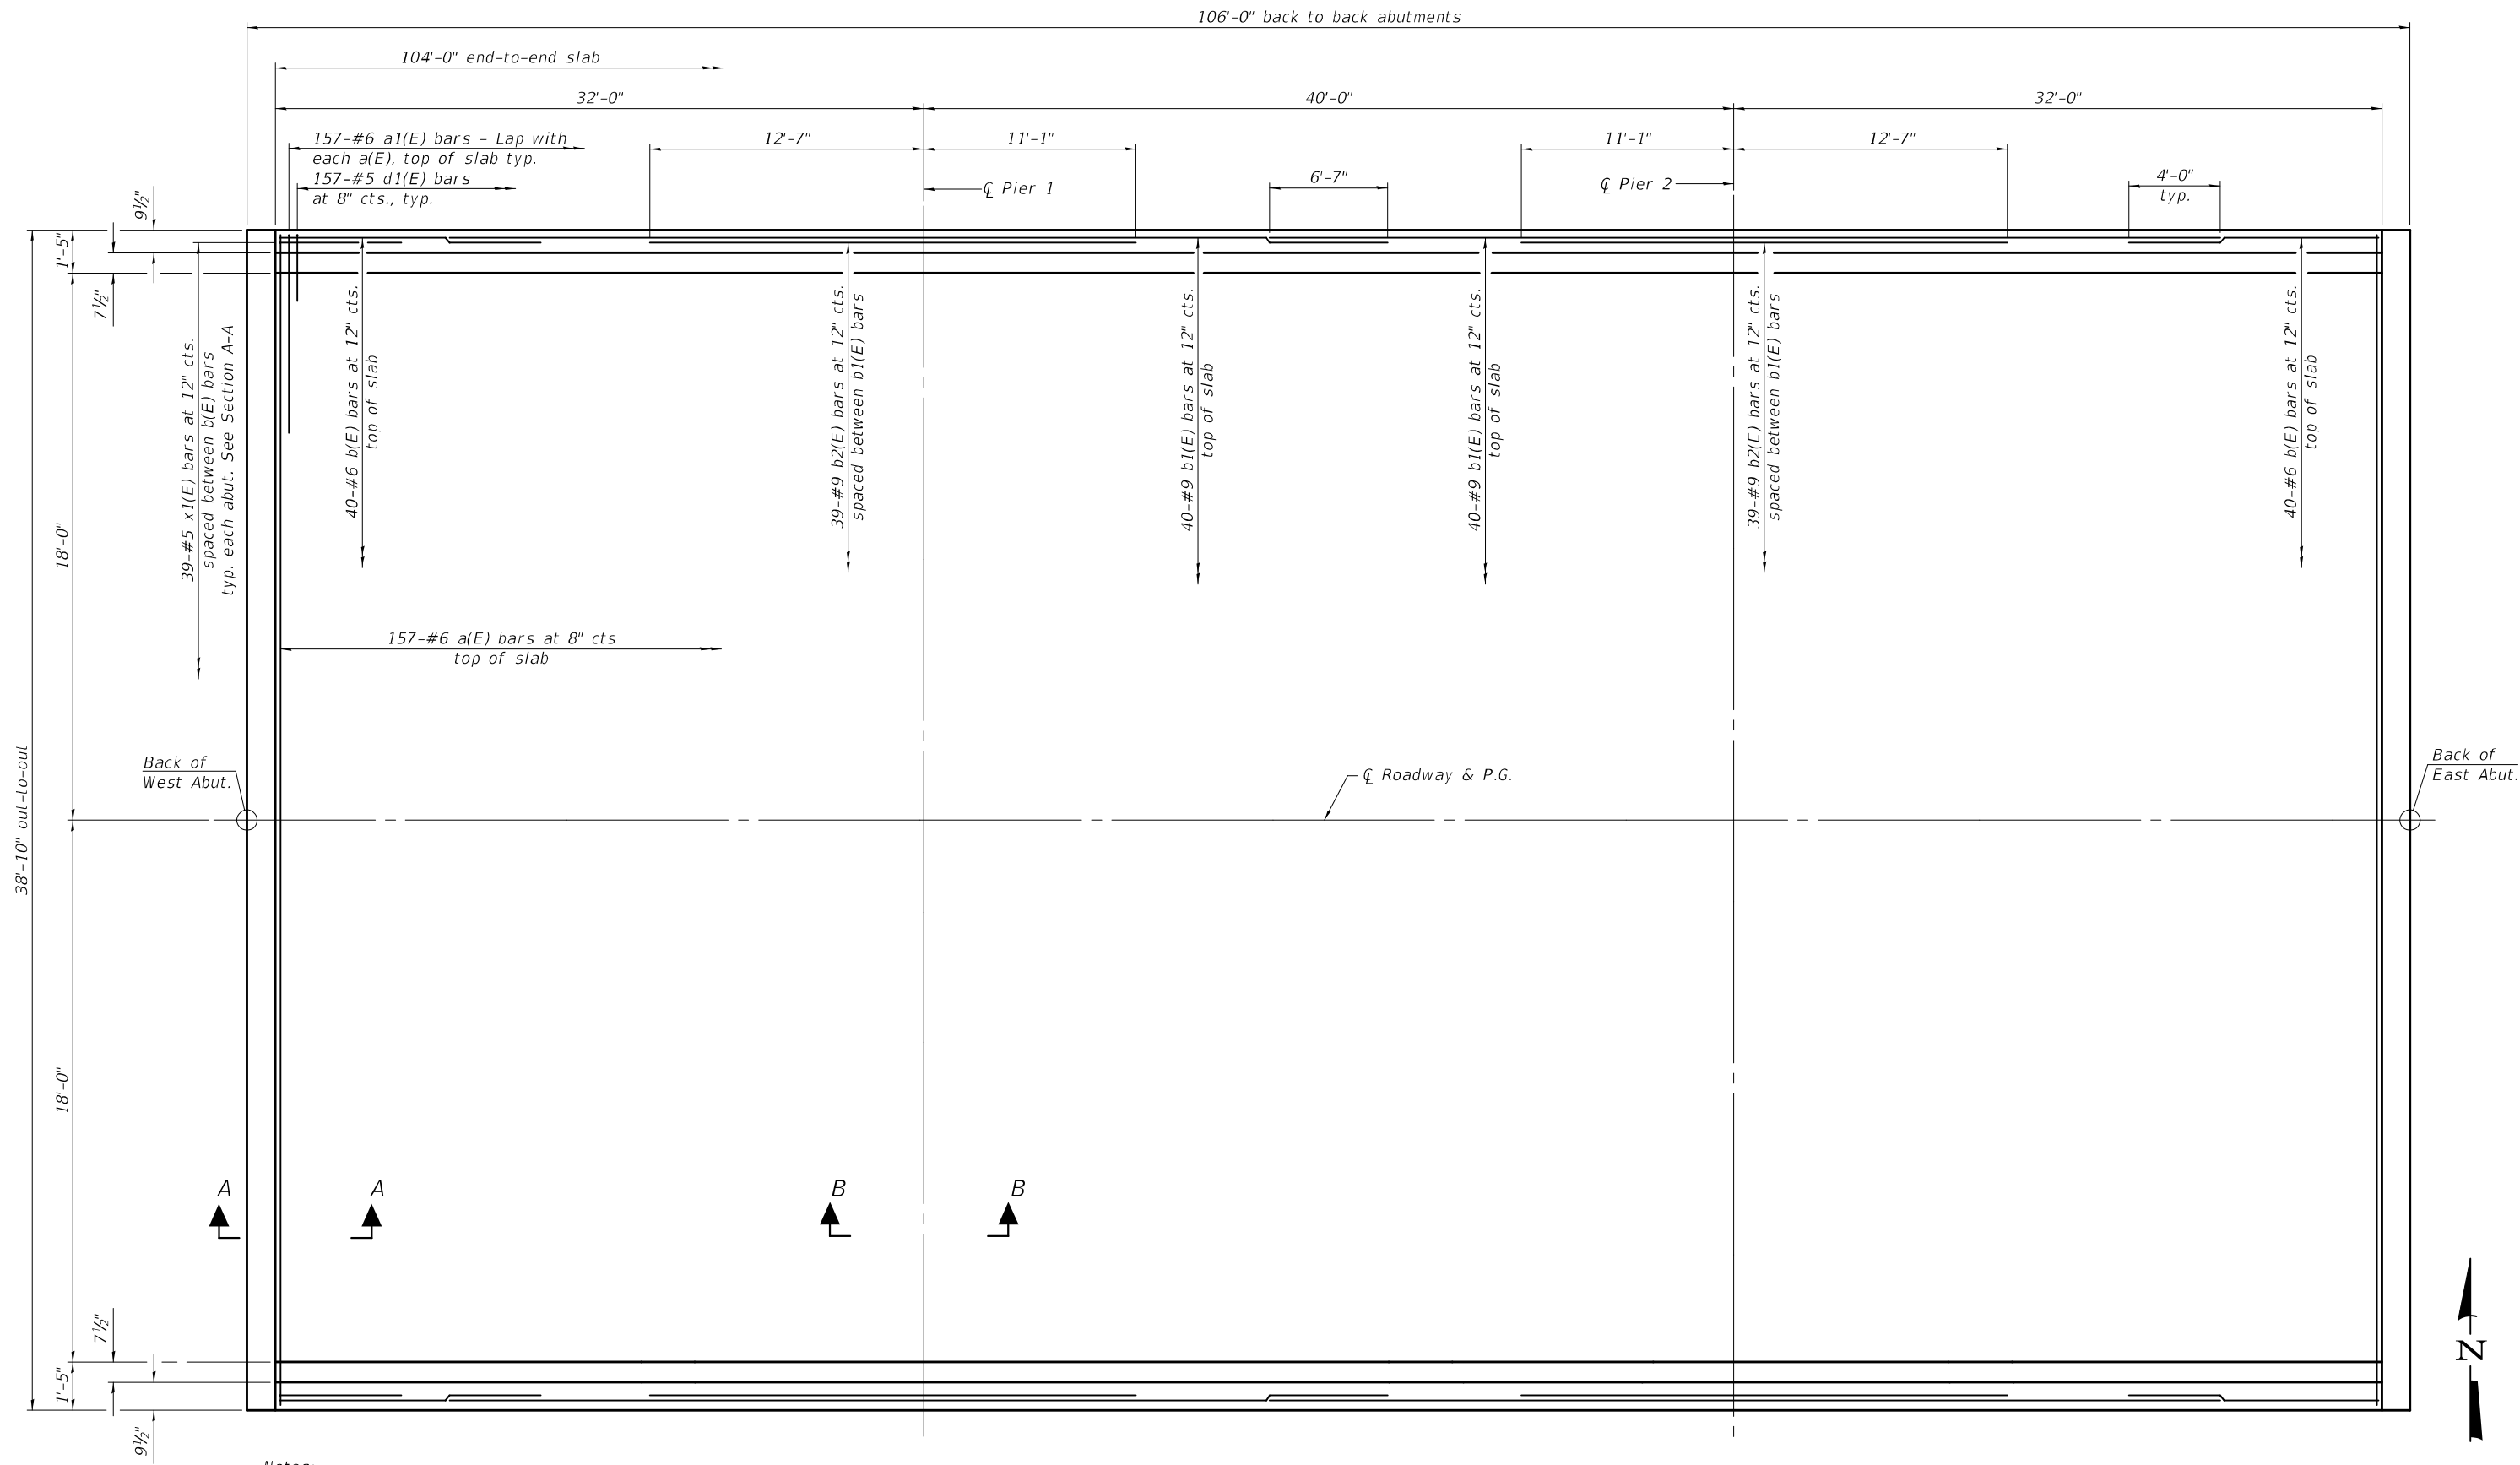

Notes:
See sheets 9 & 10 of 23 for Superstructure Details and Bill of Material.
See sheet 10 of 23 for Sections A-A and B-B.

PLAN
(showing top reinforcement)

DESIGNED	-	RYAN P. NEGANGARD
CHECKED	-	TIFFANY L. MEIER / HAREEM I. DAR
DRAWN	-	GLENN W. STOVER
CHECKED	-	R.P.N. / G.R.A.

 EXAMINED	
PASSED	

DATE	-	3/17/2025
REVISED	-	
REVISED	-	


STATE OF ILLINOIS
DEPARTMENT OF TRANSPORTATION

SUPERSTRUCTURE
STRUCTURE NO. 015-0077

SHEET 7 OF 23 SHEETS

F.A.S. RTE.	SECTION	COUNTY	TOTAL SHEETS	SHEET NO.
1669	(6BR)B-1	COLES	71	28
CONTRACT NO. 74564				
ILLINOIS FED. AID PROJECT				

MODEL: 0150077-74564-008
FILE NAME: pw:\lido-pw\benley.com\FW\DOT\Documents\IDOT Offices\Bureau of Bridges and Structures\Projects\0150077\CADD Plans\0150077-74564.dgn

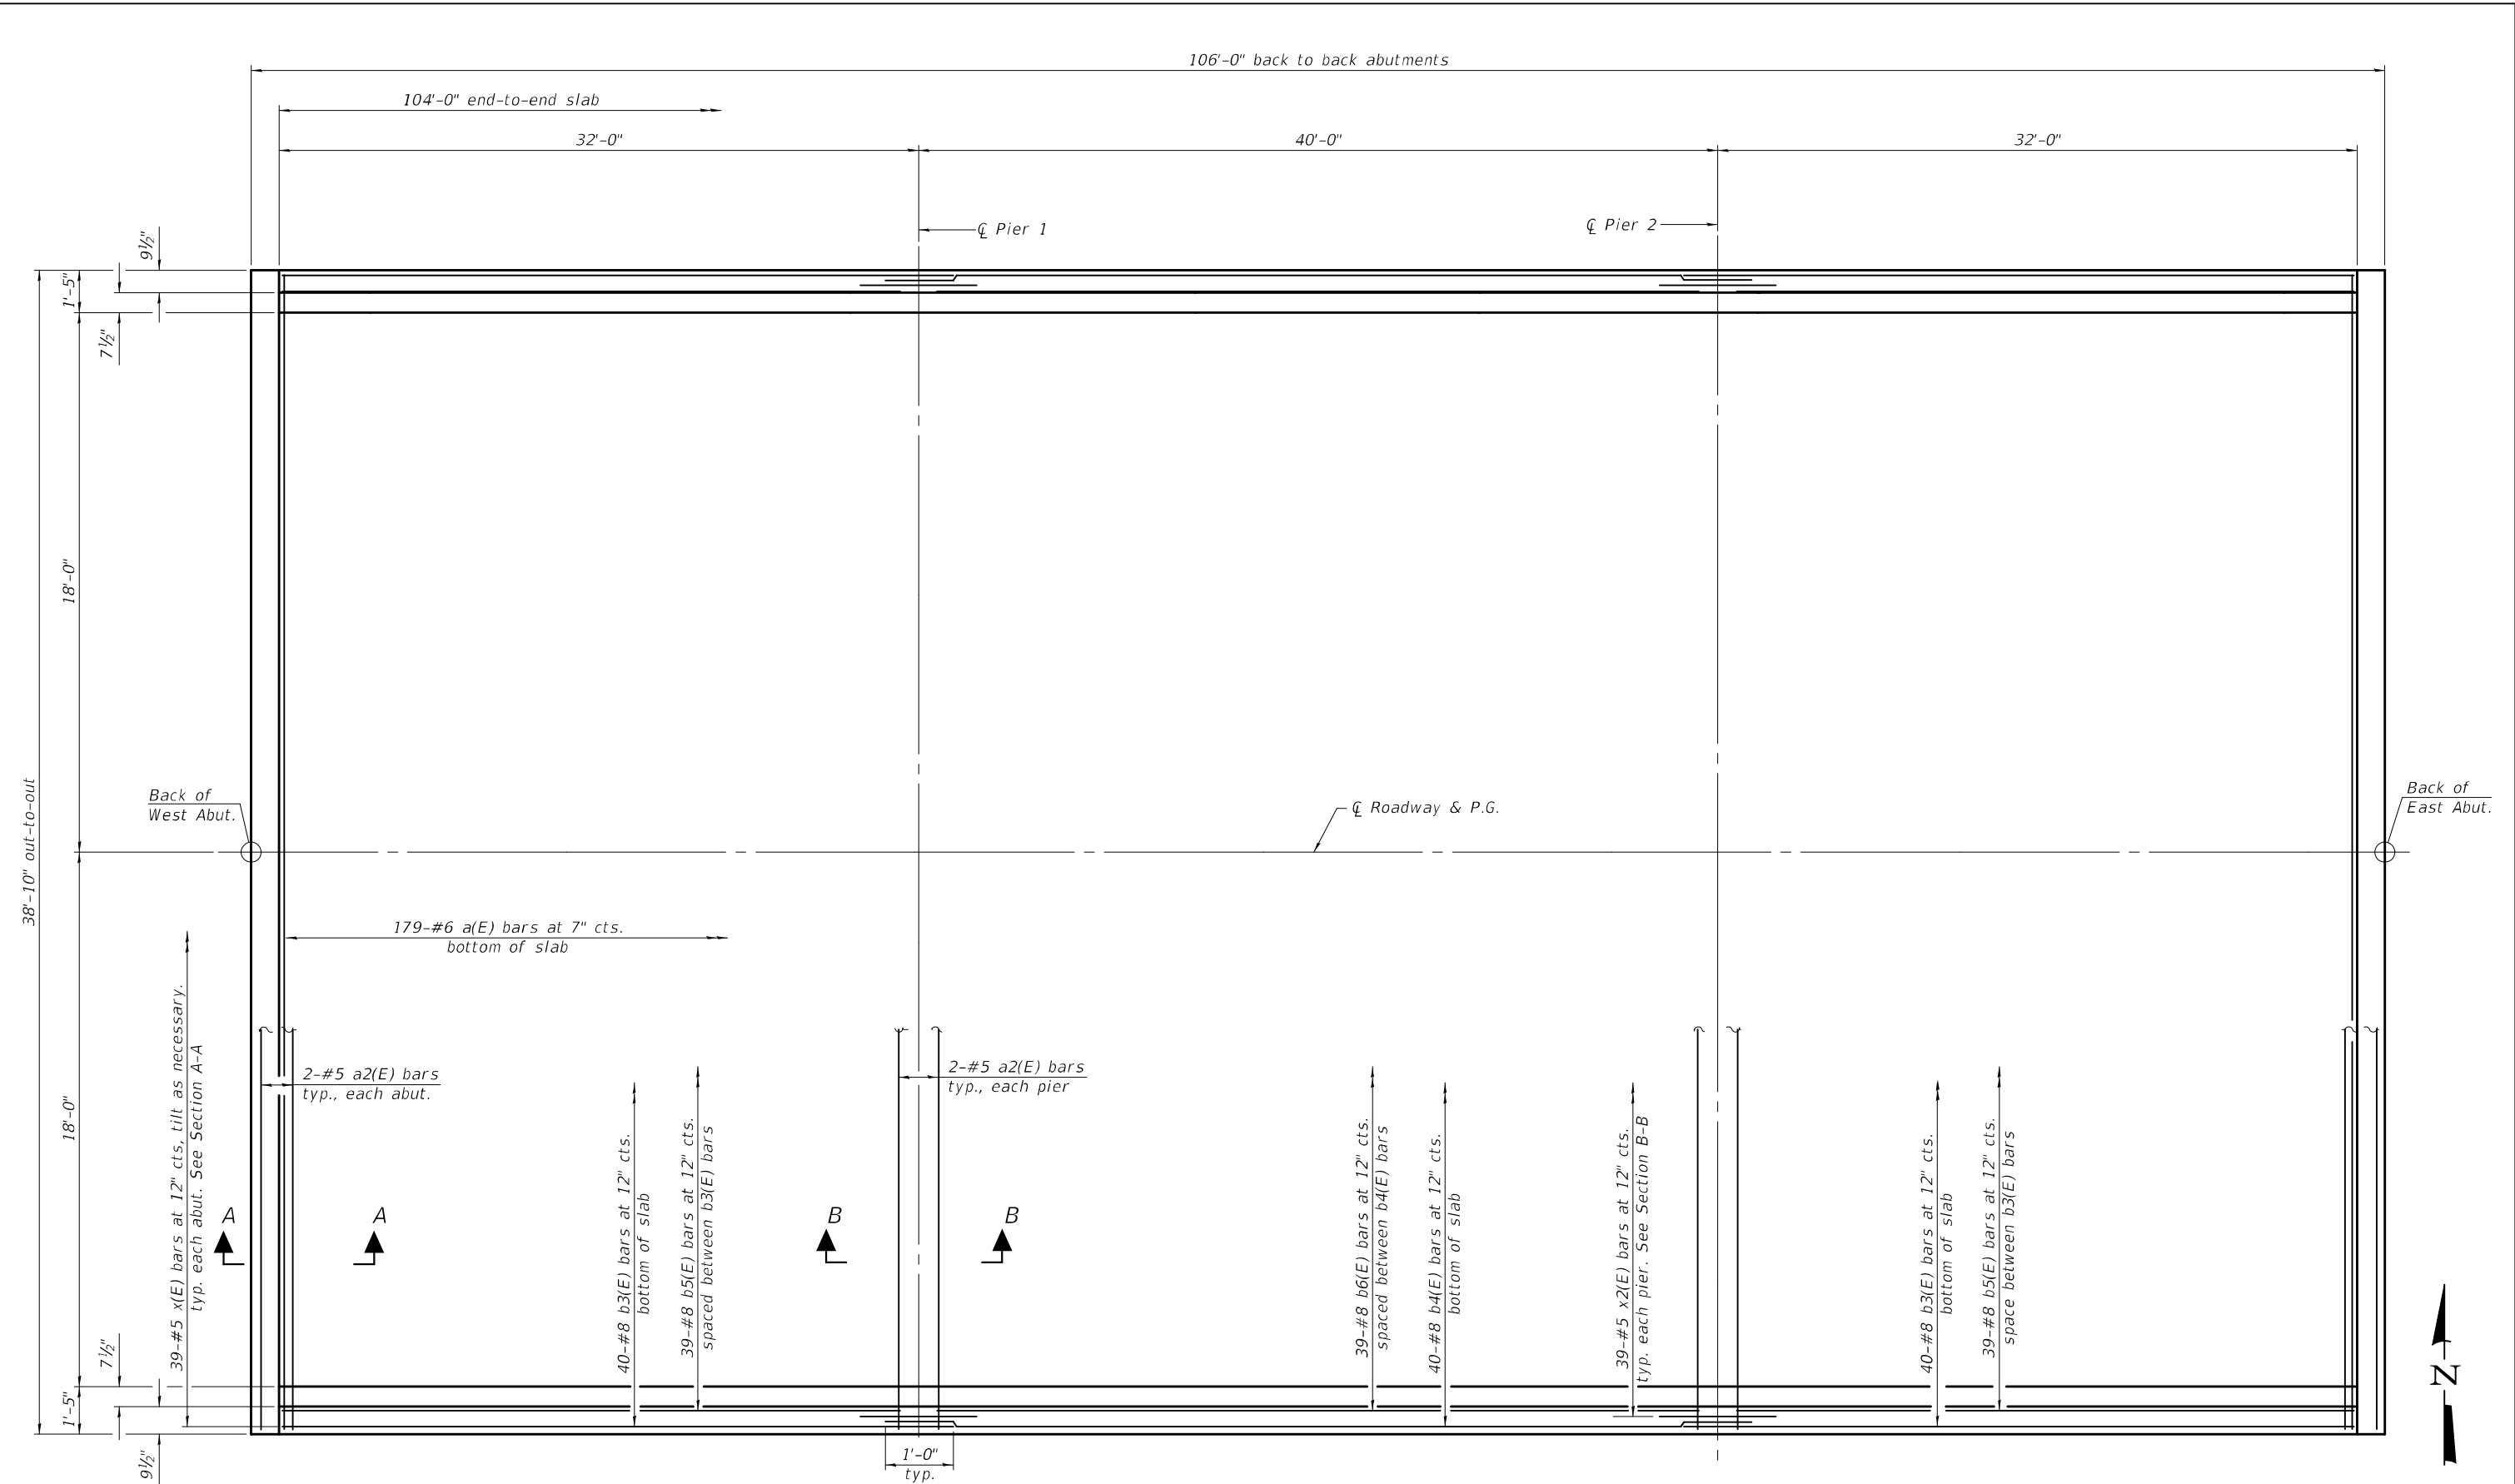

Notes:
See sheets 9 & 10 of 23 for Superstructure Details
and Bill of Material.
See sheet 10 of 23 for Sections A-A and B-B.

PLAN
(showing bottom reinforcement)

DESIGNED	-	RYAN P. NEGANGARD
CHECKED	-	TIFFANY L. MEIER / HAREEM I. DAR
DRAWN	-	GLENN W. STOVER
CHECKED	-	R.P.N. / G.R.A.

EXAMINED	
PASSED	


DATE	-	3/17/2025
REVISED	-	
REVISED	-	

STATE OF ILLINOIS
DEPARTMENT OF TRANSPORTATION

SUPERSTRUCTURE
STRUCTURE NO. 015-0077

SHEET 8 OF 23 SHEETS


F.A.S. RTE.	SECTION	COUNTY	TOTAL SHEETS	SHEET NO.
1669	(6BR)B-1	COLES	71	29
CONTRACT NO. 74564				
ILLINOIS FED. AID PROJECT				

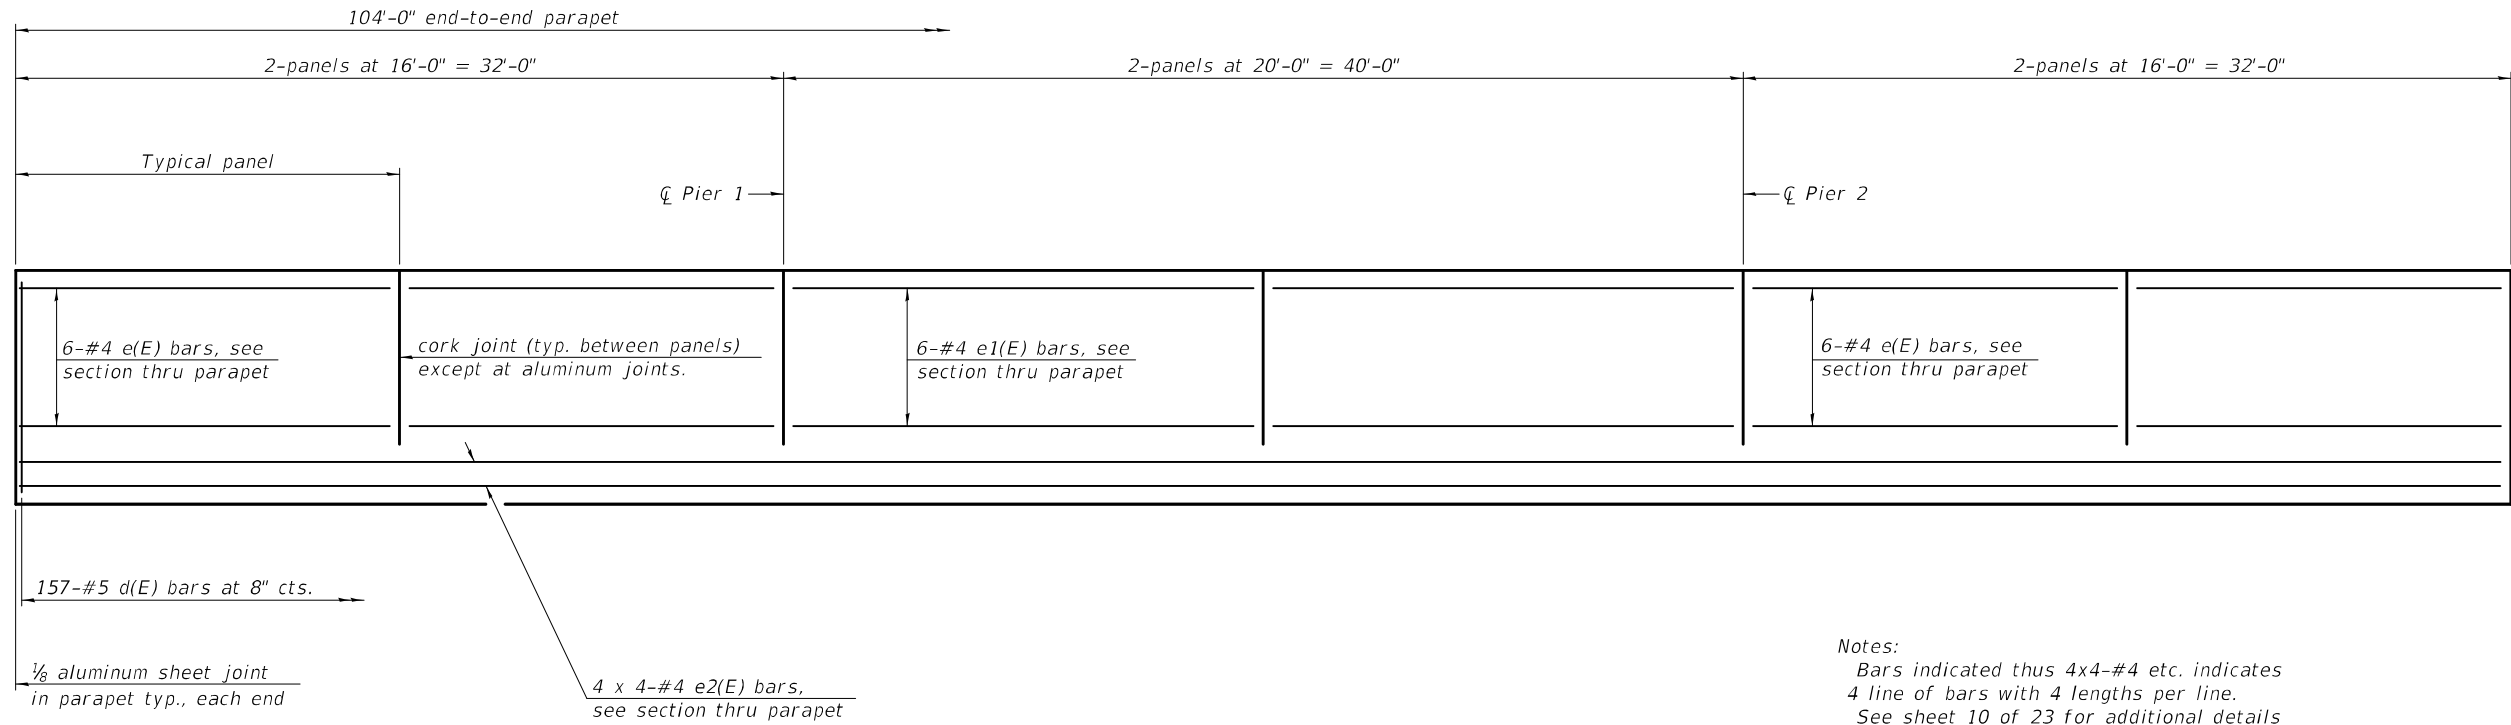

Notes:
Bars indicated thus 4x4-#4 etc. indicates
4 line of bars with 4 lengths per line.
See sheet 10 of 23 for additional details
and Bill of Material.

Minimum Bar Lap
#4 bar = 2'-5"


INSIDE ELEVATION OF PARAPET

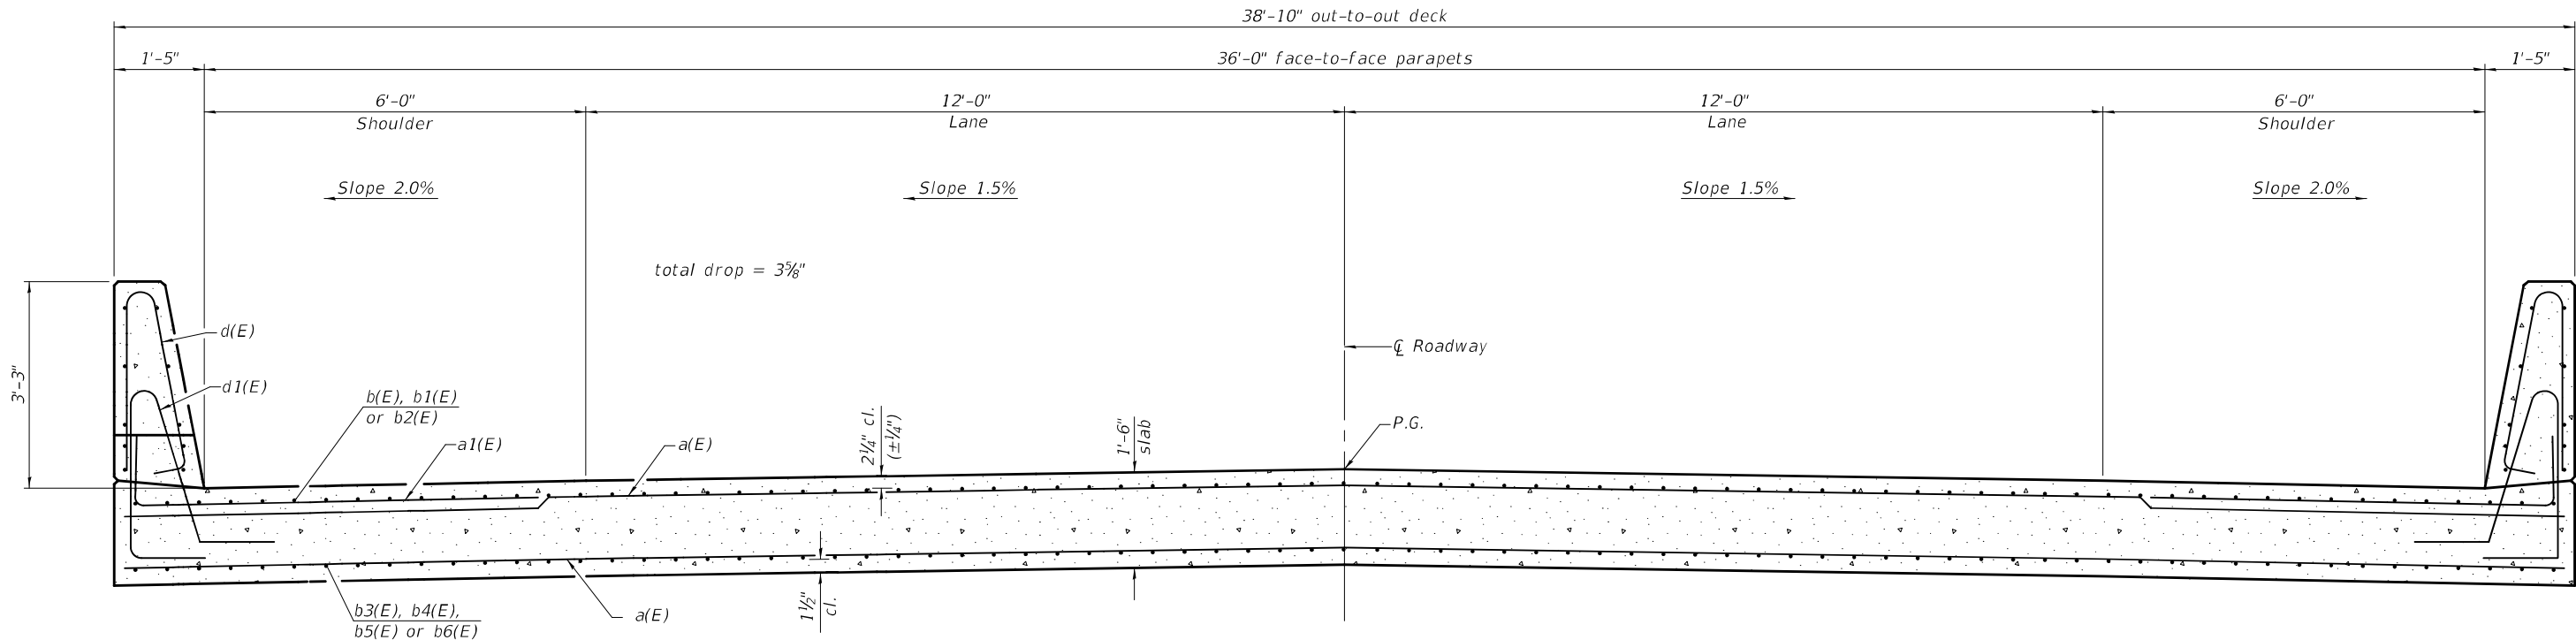

CROSS SECTION
(Looking East)

MODEL: 0150077-74564-009
FILE NAME: pw:\lido-gw-bentley.com\FWIDOT\Documents\DOT Offices\Bureau of Bridges and Structures\Projects\0150077\CADD Plans\0150077-74564.dgn
3/17/2025 11:05:34 AM

DESIGNED	-	RYAN P. NEGANGARD
CHECKED	-	TIFFANY L. MEIER / HAREEM I. DAR
DRAWN	-	GLENN W. STOVER
CHECKED	-	R.P.N. / G.R.A.

 EXAMINED	
PASSED	


DATE	-	3/17/2025
REVISED	-	
REVISED	-	

STATE OF ILLINOIS DEPARTMENT OF TRANSPORTATION


SUPERSTRUCTURE DETAILS STRUCTURE NO. 015-0077
SHEET 9 OF 23 SHEETS

F.A.S. RTE.	SECTION	COUNTY	TOTAL SHEETS	SHEET NO.
1669	(6BR)B-1	COLES	71	30
CONTRACT NO. 74564				
ILLINOIS FED. AID PROJECT				


MODEL: 0150077-74564-010
FILE NAME: pw:\lido-ppw-bentley.com\FWIDOT\Documents\IDOT Offices\Bureau of Bridges and Structures\Projects\0150077\CADD Plans\0150077-74564.dgn
3/17/2025 11:05:35 AM

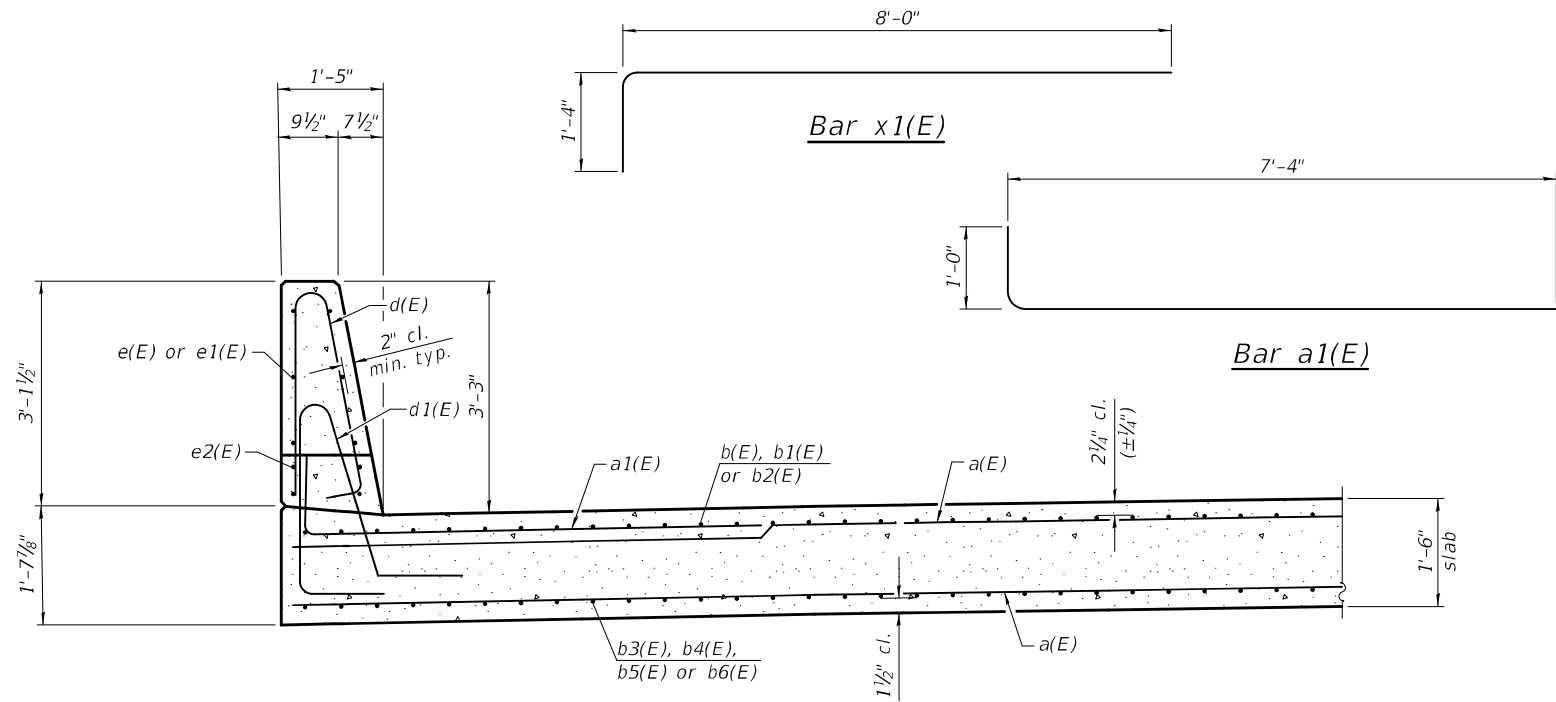


SECTION THRU PARAPET

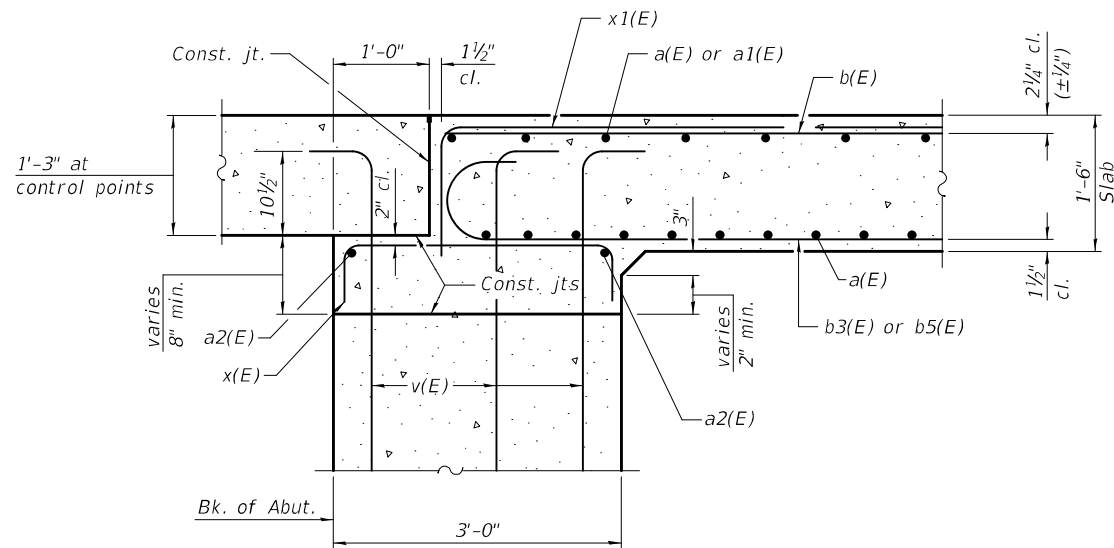

SECTION A-A

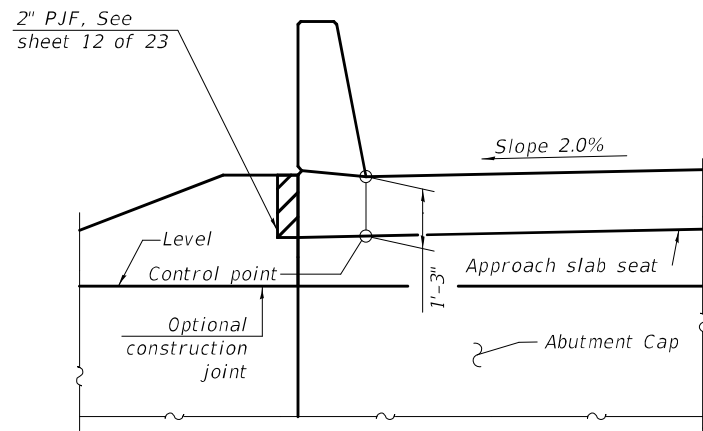


APPROACH SLAB SEAT

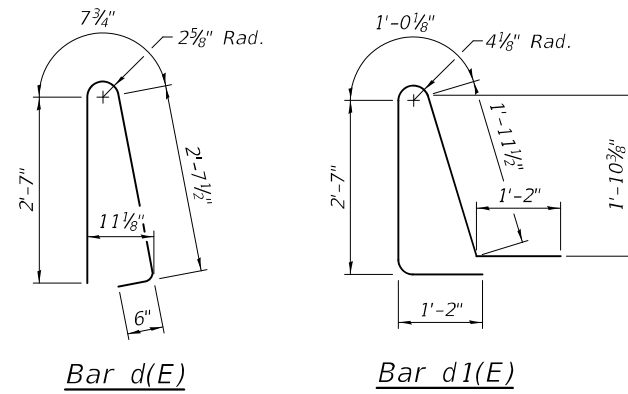


Bar d(E)


Bar d1(E)

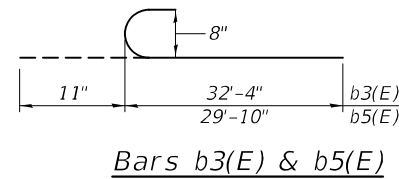


Bars b3(E) & b5(E)

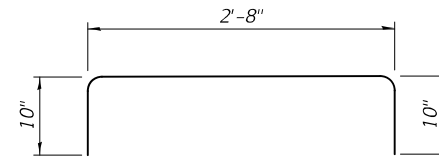


Bar x(E)

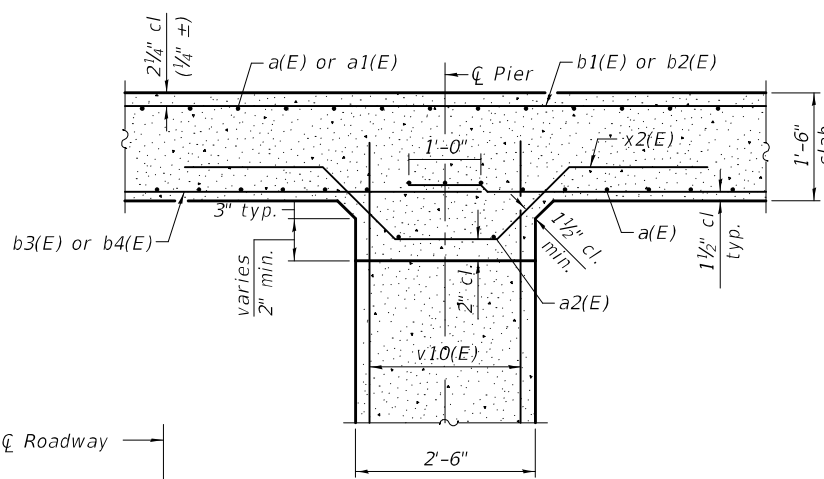

SECTION B-B

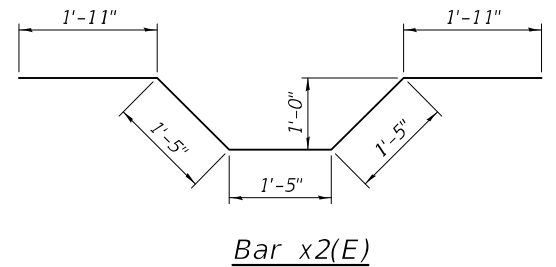

Bar x2(E)

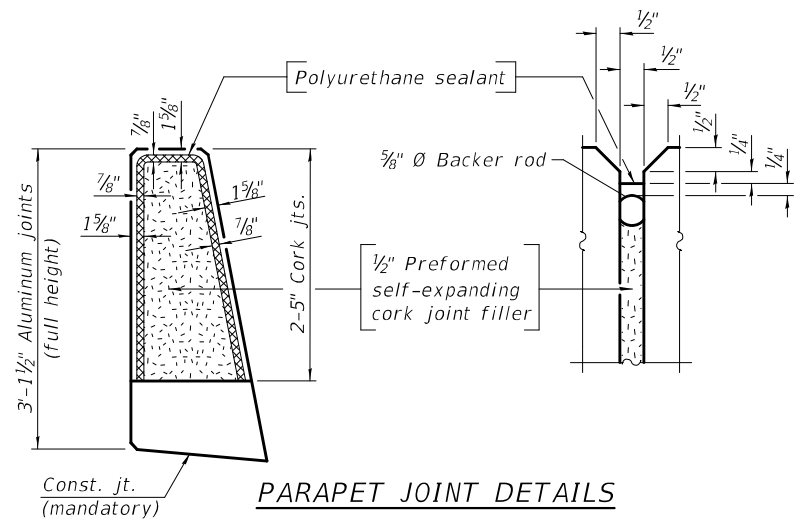

PARAPET JOINT DETAILS

Notes:

The 1/8" Aluminum sheet shall be ASTM B 209 alloy 3003-H14 and coated to minimize reaction with wet concrete. Cost included with Concrete Superstructure.
The polyurethane sealant shall be according to Article 1050.04 of the Std. Spec. and the color shall be gray.

SUPERSTRUCTURE BILL OF MATERIAL

Bar	No.	Size	Length	Shape
a(E)	336	#6	38'-6"	—
a1(E)	314	#6	8'-4"	—
a2(E)	8	#5	38'-6"	—
b(E)	80	#6	15'-5"	—
b1(E)	80	#9	43'-9"	—
b2(E)	78	#9	23'-8"	—
b3(E)	80	#8	33'-3"	—
b4(E)	40	#8	41'-0"	—
b5(E)	78	#8	30'-9"	—
b6(E)	39	#8	34'-8"	—
d(E)	314	#5	6'-5"	—
d1(E)	314	#5	7'-11"	—
e(E)	48	#4	15'-8"	—
e1(E)	24	#4	19'-8"	—
e2(E)	32	#4	27'-9"	—
x(E)	78	#5	4'-4"	—
x1(E)	78	#5	9'-4"	—
x2(E)	78	#5	8'-1"	—
Concrete Superstructure			Cu. Yd.	262.5
Reinforcement Bars, Epoxy Coated			Pound	73,080


STATE OF ILLINOIS
DEPARTMENT OF TRANSPORTATION

SUPERSTRUCTURE DETAILS
STRUCTURE NO. 015-0077

SHEET 10 OF 23 SHEETS

F.A.S. RTE.	SECTION	COUNTY	TOTAL SHEETS	SHEET NO.
1669	(6BR)B-1	COLES	71	31
CONTRACT NO. 74564				
ILLINOIS FED. AID PROJECT				

MODEL: 0150077-74564-011
FILE NAME: p:\w\lido-pw\benley.com\FWIDOT\Documents\IDOT Offices\Bureau of Bridges and Structures\Projects\0150077\CADD Plans\0150077-74564.dgn

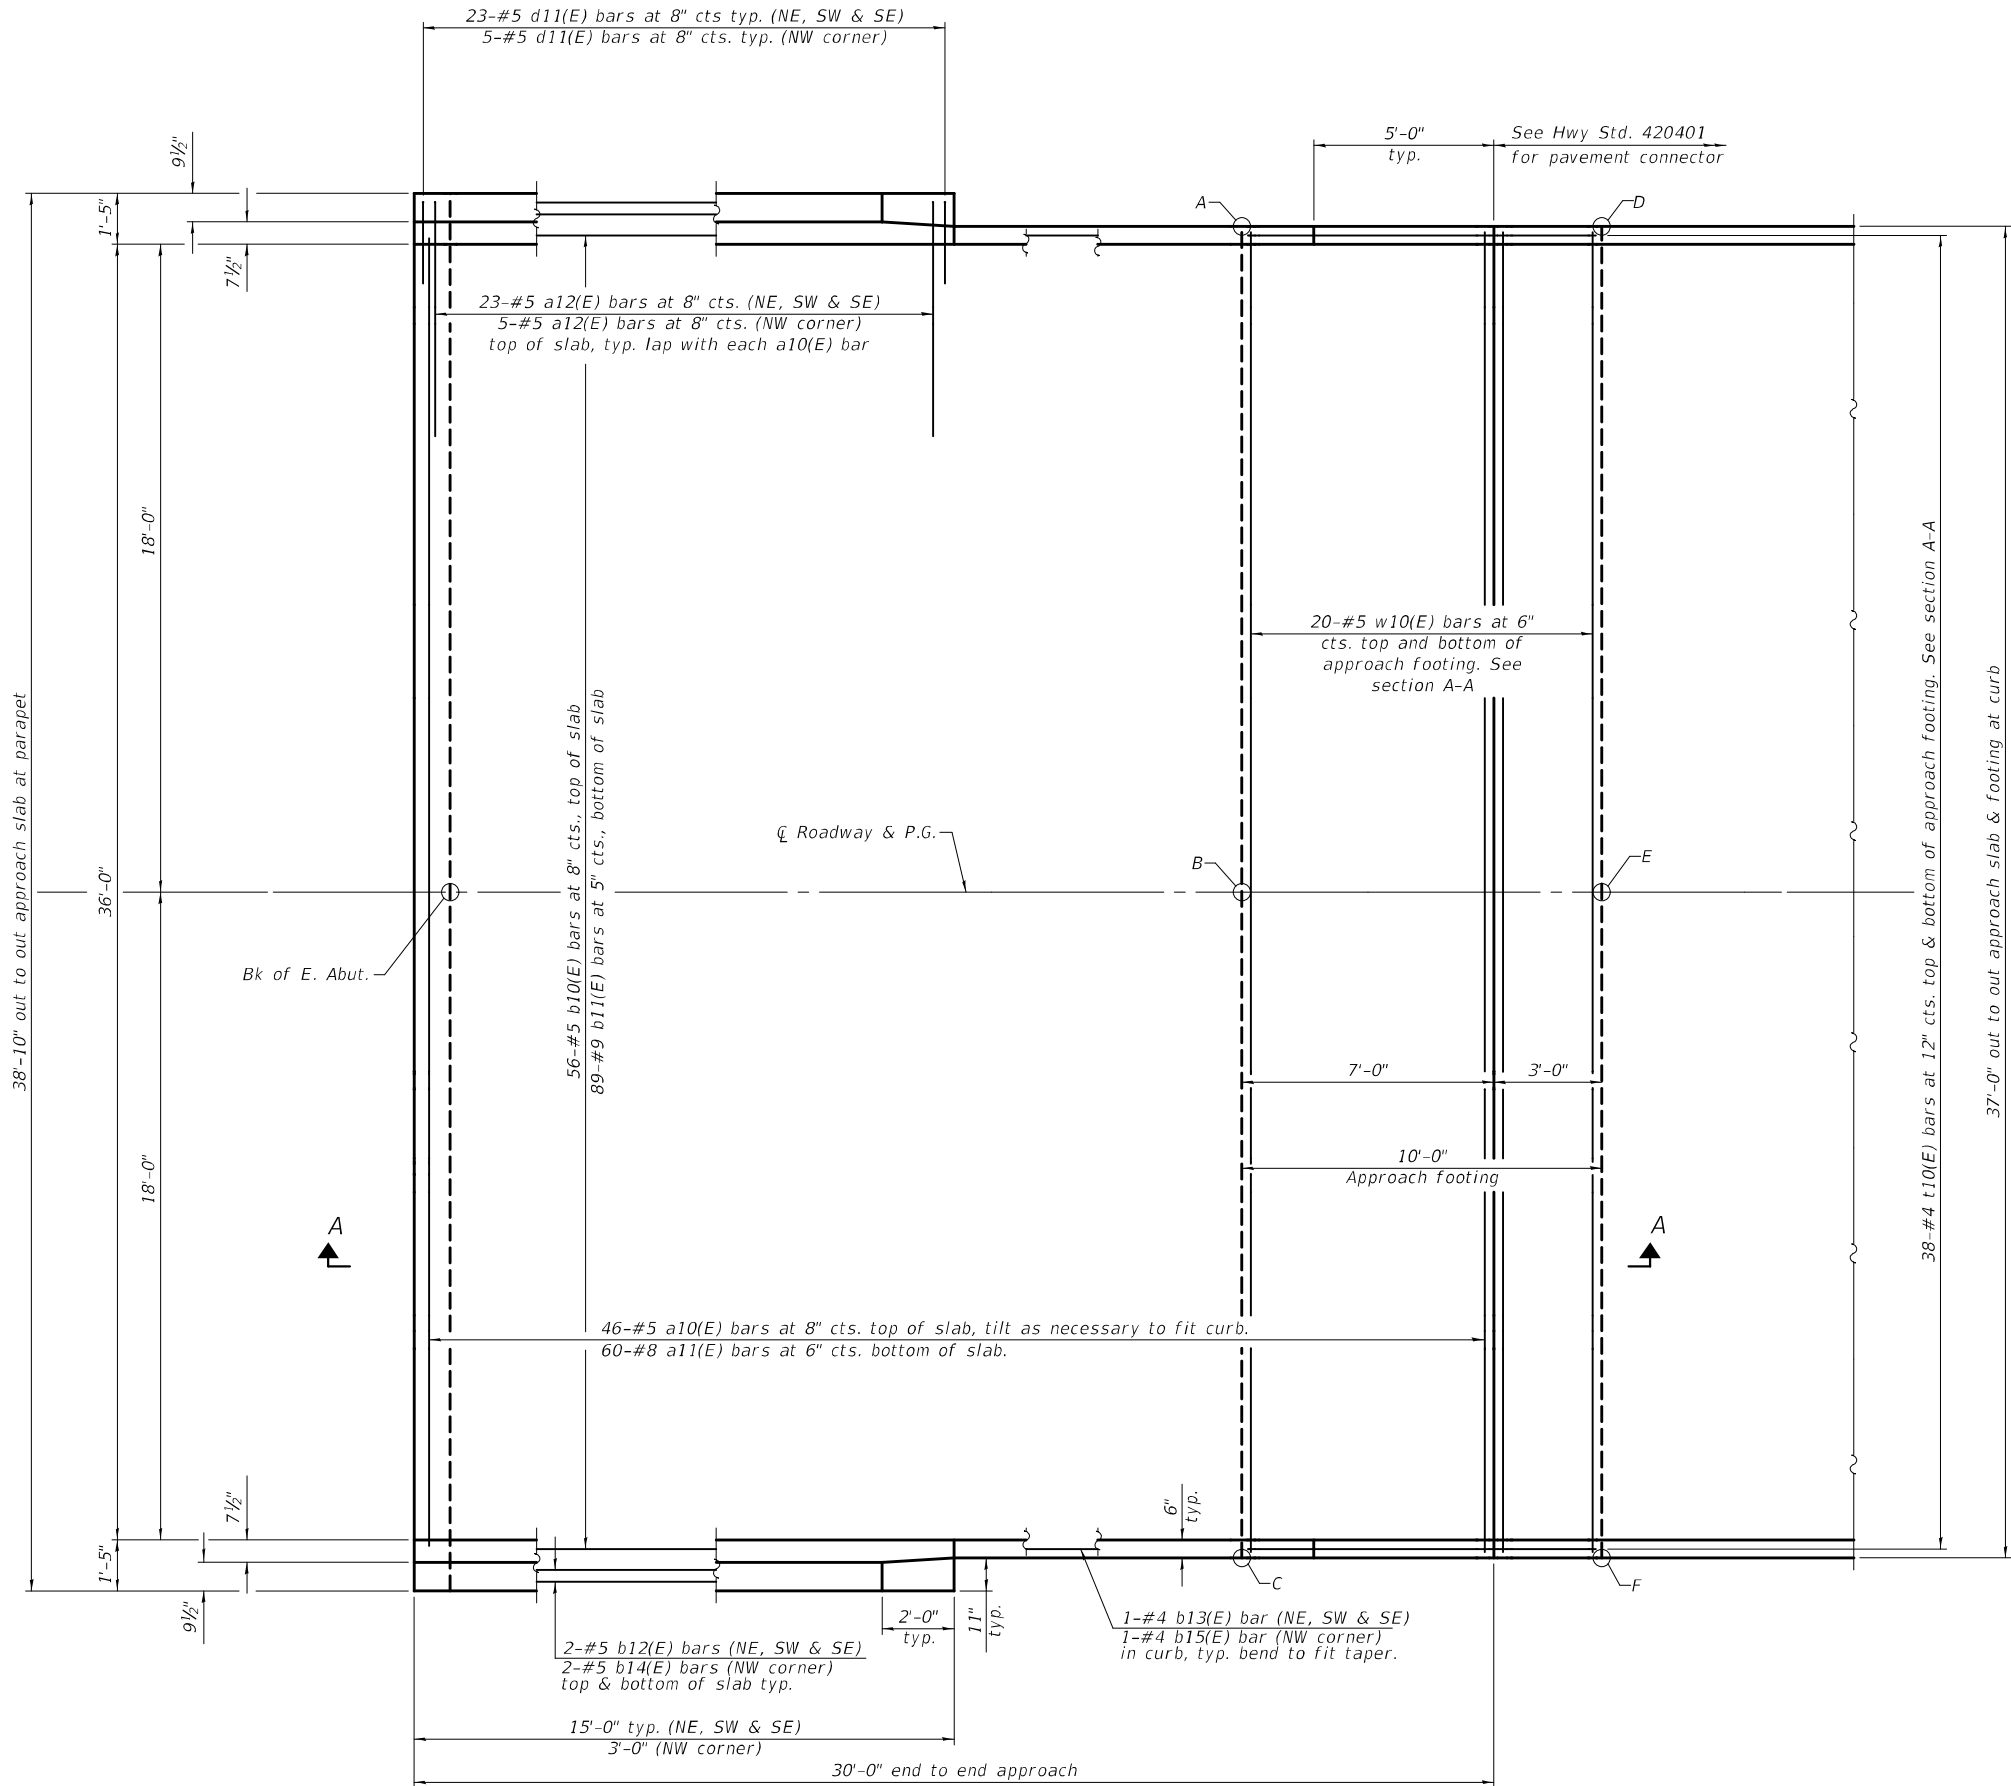


PLAN

(East Approach shown, West Approach similar by 180° rotation, except NW corner as noted)

TOP AND BOTTOM ELEVATIONS
FOR APPROACH FOOTING

Point	West Approach		Point	East Approach	
	Top	Bottom		Top	Bottom
A - SE	642.09	641.26	A - NW	640.70	639.87
B - E $\bar{C}$	642.40	641.57	B - W $\bar{C}$	641.01	640.18
C - NE	642.09	641.26	C - SW	640.70	639.87
D - SW	642.23	641.40	D - NE	640.65	639.82
E - W $\bar{C}$	642.54	641.71	E - E $\bar{C}$	640.96	640.13
F - NW	642.23	641.40	F - SE	640.65	639.82

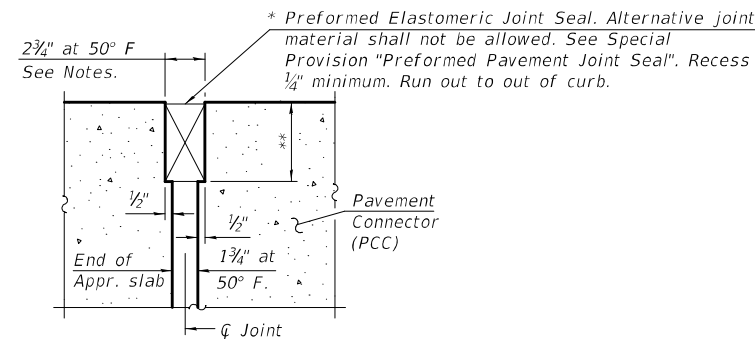

DETAIL A

* Cost included with Concrete Superstructure (Approach Slab).

** Per manufacturer recommendations

(Sheet 1 of 2)

DESIGNED -	RYAN P. NEGANGARD
CHECKED -	TIFFANY L. MEIER / HAREEM I. DAR
DRAWN -	GLENN W. STOVER
CHECKED -	R.P.N. / G.R.A.


EXAMINED	<i>Mark Shaffer</i>	DATE -	3/17/2025
PASSED	<i>Joey F. Shaffer</i>	REVISED -	
	ENGINEER OF BRIDGE DESIGN	REVISED -	
	ENGINEER OF BRIDGES AND STRUCTURES		

STATE OF ILLINOIS
DEPARTMENT OF TRANSPORTATION

BRIDGE APPROACH SLAB DETAILS
STRUCTURE NO. 015-0077

SHEET 11 OF 23 SHEETS

F.A.S. RTE.	SECTION	COUNTY	TOTAL SHEETS	SHEET NO.
1669	(6BR)B-1	COLES	71	32
CONTRACT NO. 74564				
ILLINOIS FED. AID PROJECT				

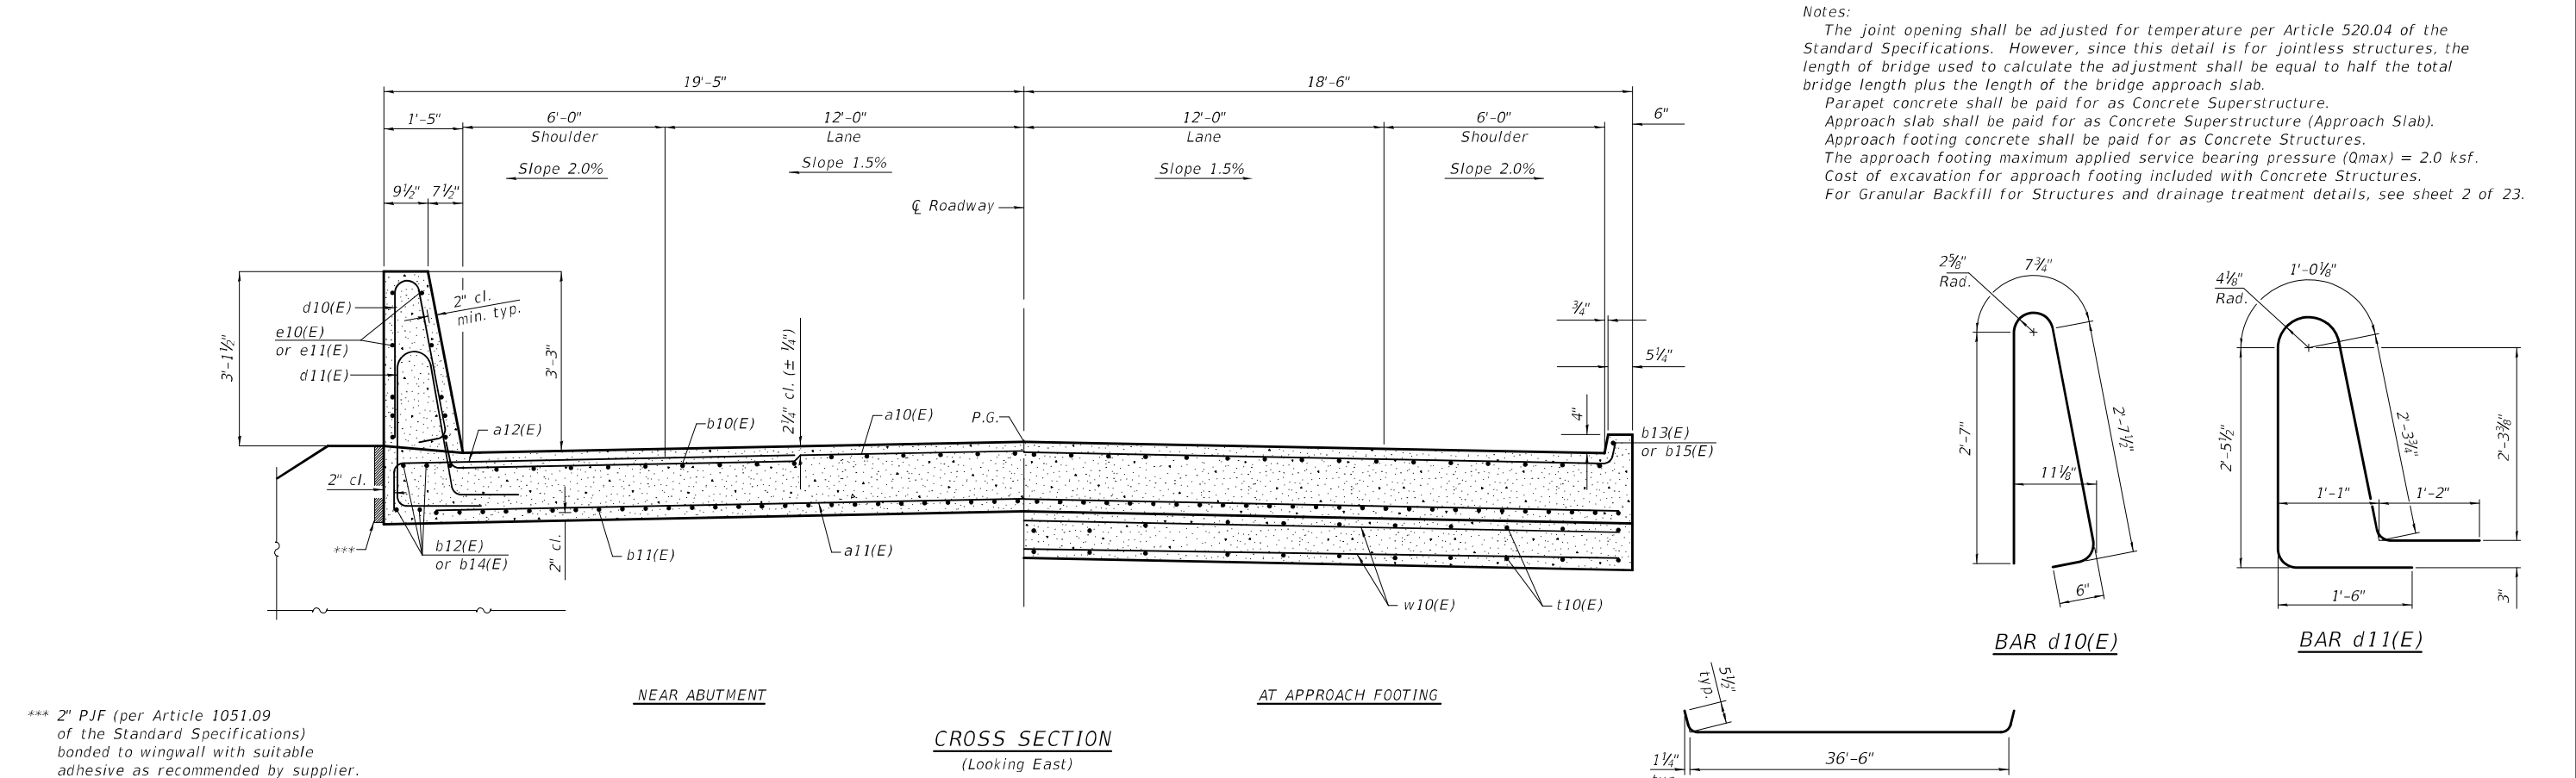

*** 2" PJF (per Article 1051.09 of the Standard Specifications) bonded to wingwall with suitable adhesive as recommended by supplier.

NEAR ABUTMENT

AT APPROACH FOOTING

CROSS SECTION
(Looking East)

BAR d10(E)

BAR d11(E)

BAR a10(E)


BAR a12(E)

TWO APPROACHES
BILL OF MATERIAL


Bar	No.	Size	Length	Shape
a10(E)	92	#5	37'-5"	
a11(E)	120	#8	36'-8"	
a12(E)	74	#5	7'-4"	
b10(E)	112	#5	29'-8"	
b11(E)	178	#9	29'-8"	
b12(E)	12	#5	14'-8"	
b13(E)	3	#4	14'-8"	
b14(E)	4	#5	2'-8"	
b15(E)	1	#4	26'-8"	
d10(E)	74	#5	6'-5"	
d11(E)	74	#5	8'-6"	
e10(E)	30	#4	14'-8"	
e11(E)	10	#4	2'-8"	
t10(E)	152	#4	9'-8"	
w10(E)	80	#5	36'-8"	
Concrete Superstructure			Cu. Yd.	6.2
Concrete Superstructure (Approach Slab)			Cu. Yd.	106.2
Concrete Structures			Cu. Yd.	22.8
Reinforcement Bars, Epoxy Coated			Pound	43,070

VIEW B-B

(Sheet 2 of 2)

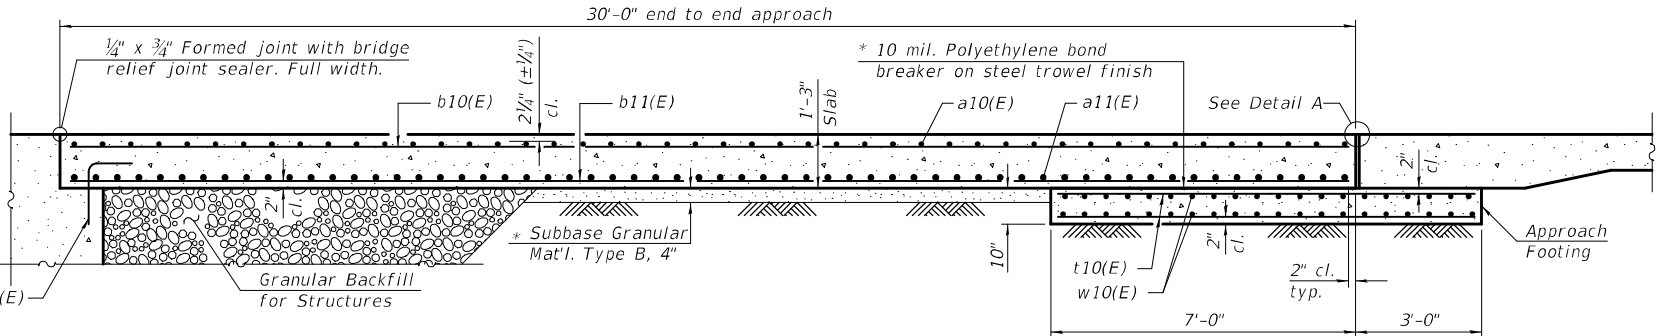

SECTION A-A

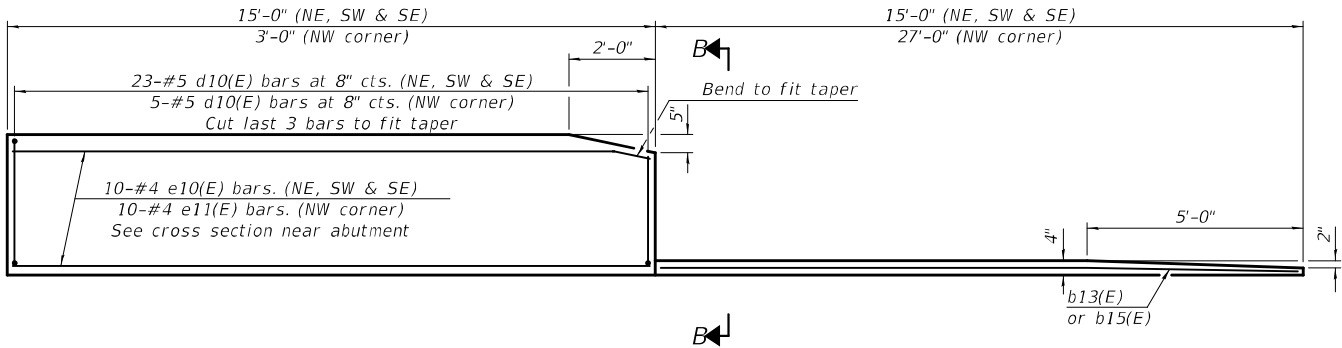

INSIDE ELEVATION OF PARAPET AND CURB

MODEL: 0150077-74564-012
FILE NAME: pw:\idol-gpw-bentley.com\FWIDOT\Documents\IDOT Offices\Bureau of Bridges and Structures\Projects\0150077\CADD Plans\0150077-74564.dgn
3/17/2025 11:05:35 AM

DESIGNED	-	RYAN P. NEGANGARD
CHECKED	-	TIFFANY L. MEIER / HAREEM I. DAR
DRAWN	-	GLENN W. STOVER
CHECKED	-	R.P.N. / G.R.A.

EXAMINED		<i>Mark Shaffer</i> ENGINEER OF BRIDGE DESIGN
PASSED		<i>Joey F. Schaff</i> ENGINEER OF BRIDGES AND STRUCTURES




DATE	-	3/17/2025
REVISED	-	
REVISED	-	

STATE OF ILLINOIS
DEPARTMENT OF TRANSPORTATION

BRIDGE APPROACH SLAB DETAILS
STRUCTURE NO. 015-0077

SHEET 12 OF 23 SHEETS

F.A.S. RTE.	SECTION	COUNTY	TOTAL SHEETS	SHEET NO.
1669	(6BR)B-1	COLES	71	33
CONTRACT NO. 74564				
ILLINOIS FED. AID PROJECT				

 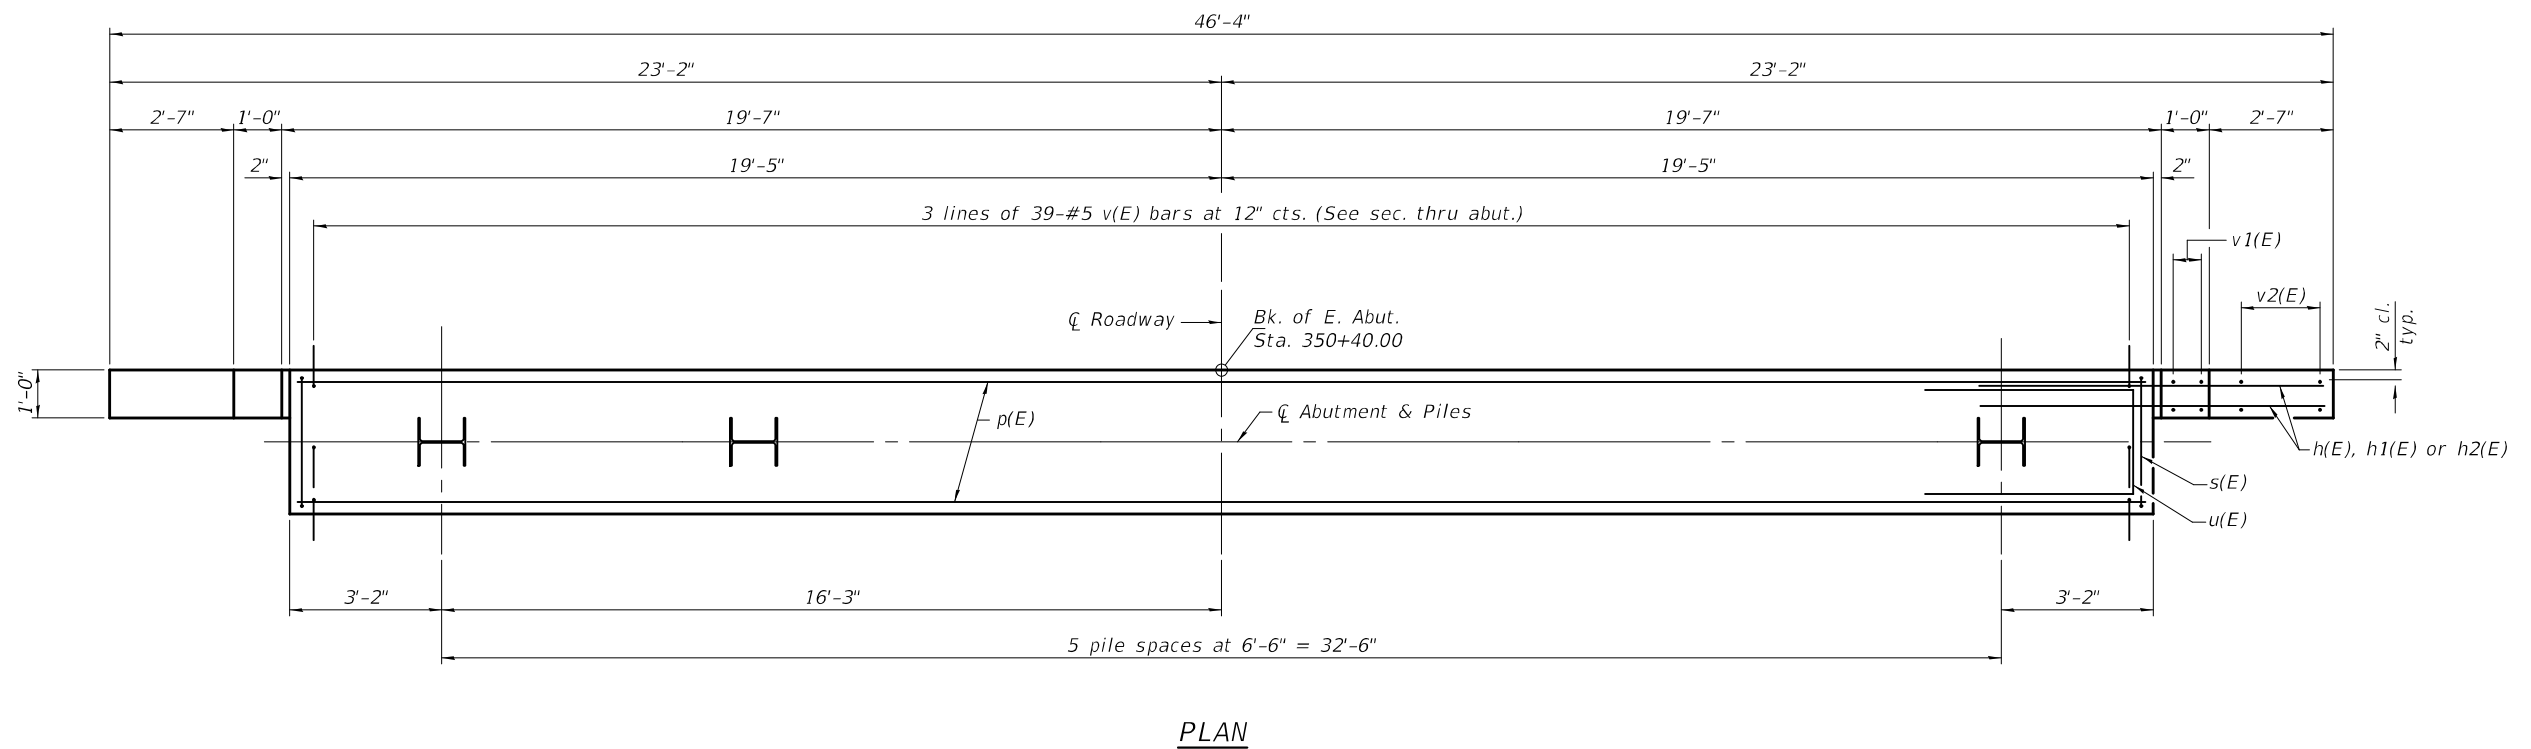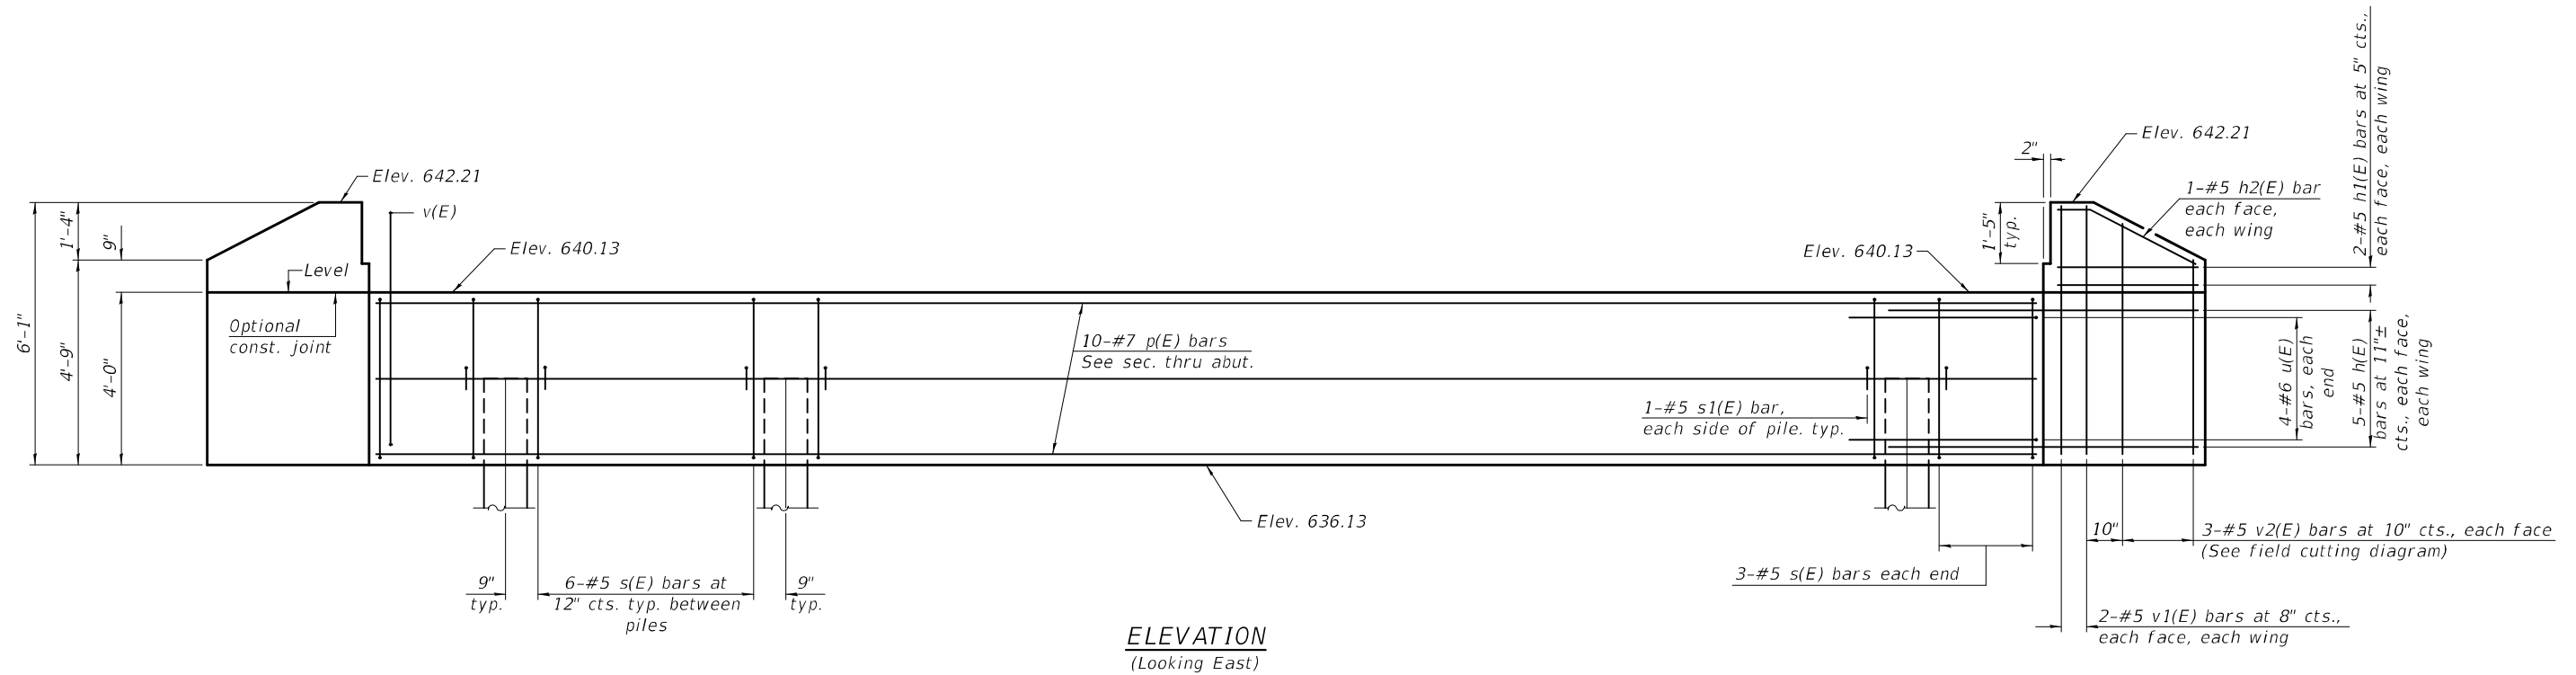

Note:
See sheet 15 of 23 for additional details, notes
& Bill of Material.

MODEL: 0150077-74564-014
FILE NAME: pw:\lido-pw\benley.com\FWIDOT\Documents\IDOT Offices\Bureau of Bridges and Structures\Projects\0150077\CADD Plans\0150077-74564.dgn
3/17/2025 11:05:36 AM

DESIGNED	-	RYAN P. NEGANGARD
CHECKED	-	TIFFANY L. MEIER / HAREEM I. DAR
DRAWN	-	GLENN W. STOVER
CHECKED	-	R.P.N. / G.R.A.

EXAMINED		Mark Shaffer ENGINEER OF BRIDGE DESIGN
PASSED		Joey F. Schaff ENGINEER OF BRIDGES AND STRUCTURES

DATE	-	3/17/2025
REVISED	-	
REVISED	-	


STATE OF ILLINOIS
DEPARTMENT OF TRANSPORTATION

EAST ABUTMENT
STRUCTURE NO. 015-0077


SHEET 14 OF 23 SHEETS

F.A.S. RTE.	SECTION	COUNTY	TOTAL SHEETS	SHEET NO.
1669	(6BR)B-1	COLES	71	35
CONTRACT NO. 74564				
ILLINOIS FED. AID PROJECT				

MODEL: 0150077-74564-015
FILE NAME: pw:\lido-gpw-bentley.com\FW\IDOT\Documents\IDOT Offices\Bureau of Bridges and Structures\Projects\0150077\CADD Plans\0150077-74564.dgn
3/17/2025 11:05:36 AM

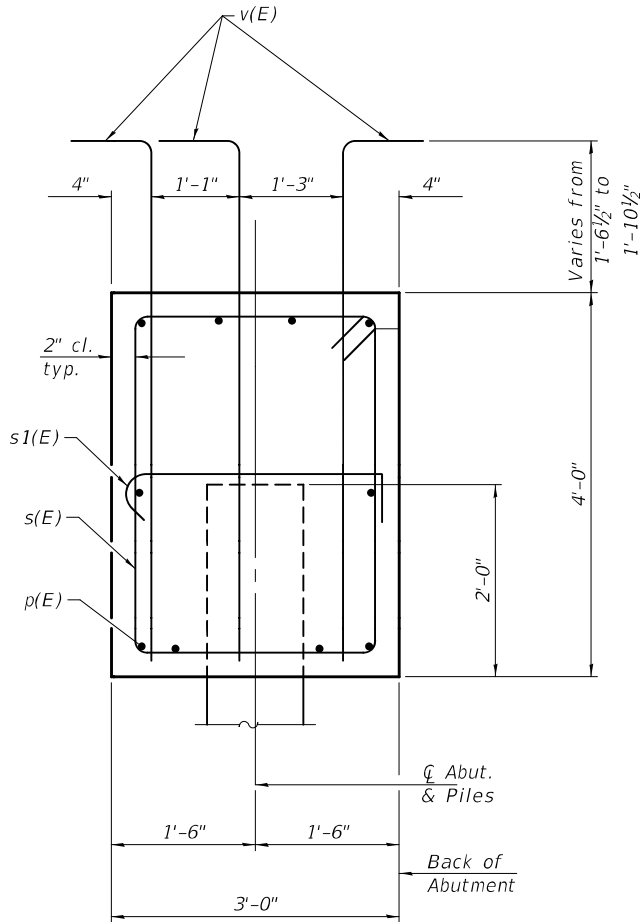


SECTION THRU ABUTMENT

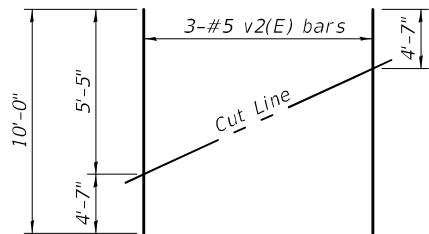


FIELD CUTTING DIAGRAM


Order v2(E) full length. Cut as shown and use remainder of bars in opposite wing.

 


BAR v(E)

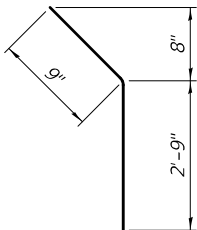


BAR h2(E)

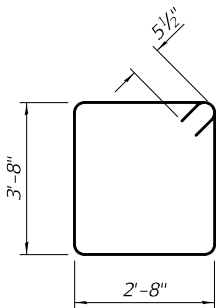

BAR s(E)

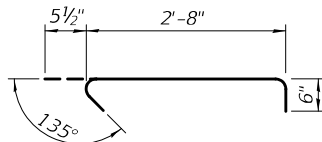

BAR s1(E)

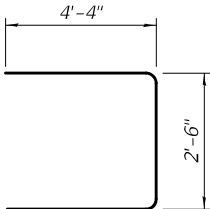

BAR u(E)

WEST ABUTMENT
BILL OF MATERIAL

Bar	No.	Size	Length	Shape
h(E)	20	#5	7'-2"	
h1(E)	8	#5	3'-3"	
h2(E)	4	#5	3'-6"	
p(E)	10	#7	38'-6"	
s(E)	36	#5	13'-7"	
s1(E)	12	#5	3'-8"	
u(E)	8	#6	11'-2"	
v(E)	117	#5	6'-3"	
v1(E)	8	#5	5'-9"	
v2(E)	6	#5	10'-0"	
Structure Excavation			Cu. Yd.	59
Concrete Structures			Cu. Yd.	18.8
Reinforcement Bars, Epoxy Coated			Pound	2,540
Furnishing Steel Piles HP12X53			Foot	290
Driving Piles			Foot	290
Test Pile Steel HP12X53			Each	1
Pile Shoes			Each	6

For details of piles see sheet 19 of 23.

EAST ABUTMENT
BILL OF MATERIAL

Bar	No.	Size	Length	Shape
h(E)	20	#5	7'-2"	
h1(E)	8	#5	3'-3"	
h2(E)	4	#5	3'-6"	
p(E)	10	#7	38'-6"	
s(E)	36	#5	13'-7"	
s1(E)	12	#5	3'-8"	
u(E)	8	#6	11'-2"	
v(E)	117	#5	6'-3"	
v1(E)	8	#5	5'-9"	
v2(E)	6	#5	10'-0"	
Structure Excavation			Cu. Yd.	51
Concrete Structures			Cu. Yd.	18.8
Reinforcement Bars, Epoxy Coated			Pound	2,540
Furnishing Steel Piles HP12X53			Foot	294
Driving Piles			Foot	294
Pile Shoes			Each	6

For details of piles see sheet 19 of 23.

WEST ABUTMENT
PILE DATA

Type: HP 12X53 with Pile Shoes
Nominal Required Bearing: 418k
Factored Resistance Available: 230k
Est. Length: 58'-0"
No. Production Piles: 5
No. Test Piles: 1

EAST ABUTMENT
PILE DATA

Type: HP 12X53 with Pile Shoes
Nominal Required Bearing: 418k
Factored Resistance Available: 230k
Est. Length: 49'-0"
No. Production Piles: 6
No. Test Piles: 0

DESIGNED	-	RYAN P. NEGANGARD
CHECKED	-	TIFFANY L. MEIER / HAREEM I. DAR
DRAWN	-	GLENN W. STOVER
CHECKED	-	R.P.N. / G.R.A.

EXAMINED	
PASSED	

DATE	-	3/17/2025
REVISED	-	
REVISED	-	


STATE OF ILLINOIS
DEPARTMENT OF TRANSPORTATION

ABUTMENT DETAILS
STRUCTURE NO. 015-0077


SHEET 15 OF 23 SHEETS

F.A.S. RTE.	SECTION	COUNTY	TOTAL SHEETS	SHEET NO.
1669	(6BR)B-1	COLES	71	36
CONTRACT NO. 74564				
ILLINOIS FED. AID PROJECT				


MODEL: 0150077-74564-016
FILE NAME: pw:\idol-pw\benley.com\FWIDOT\Documents\IDOT_Offices\Bureau of Bridges and Structures\Projects\0150077\CADD Plans\0150077-74564.dgn

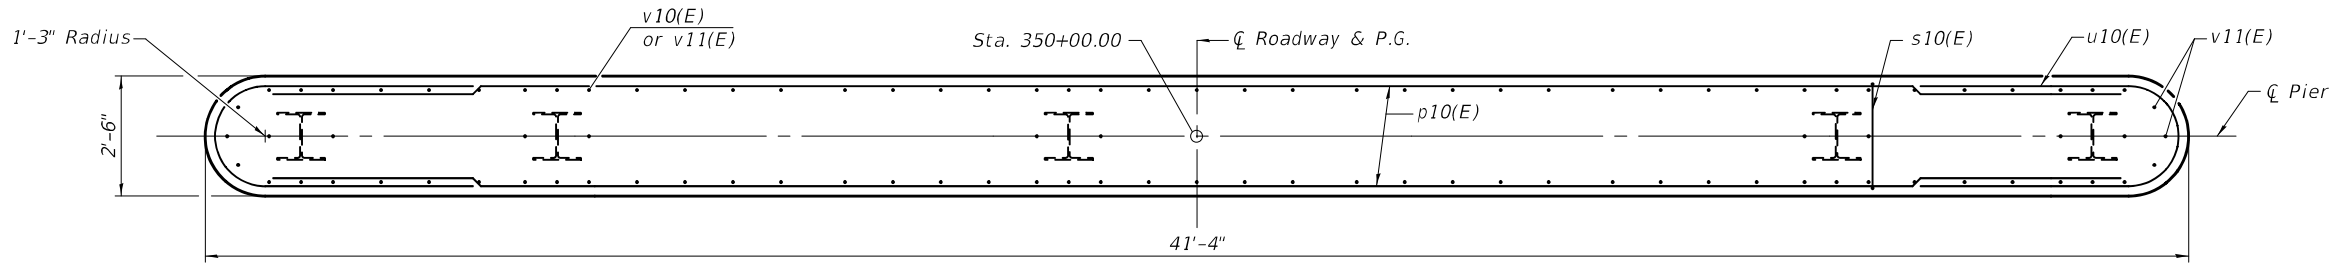


PLAN

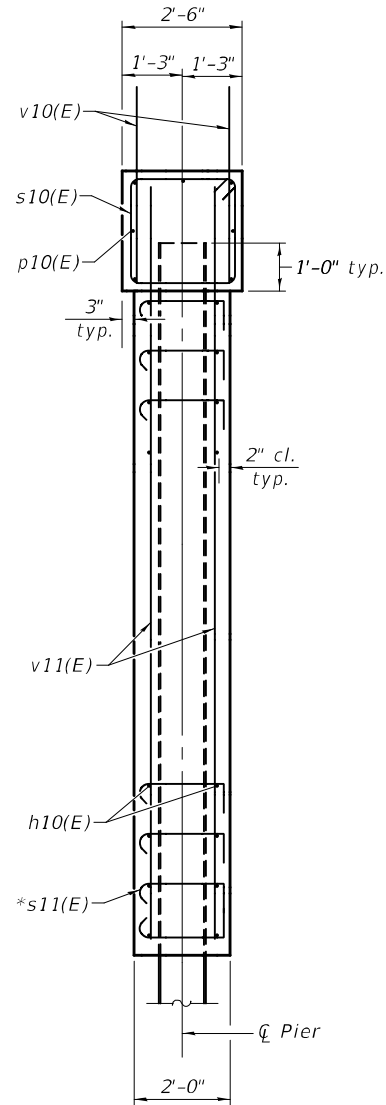

SECTION THRU PIER

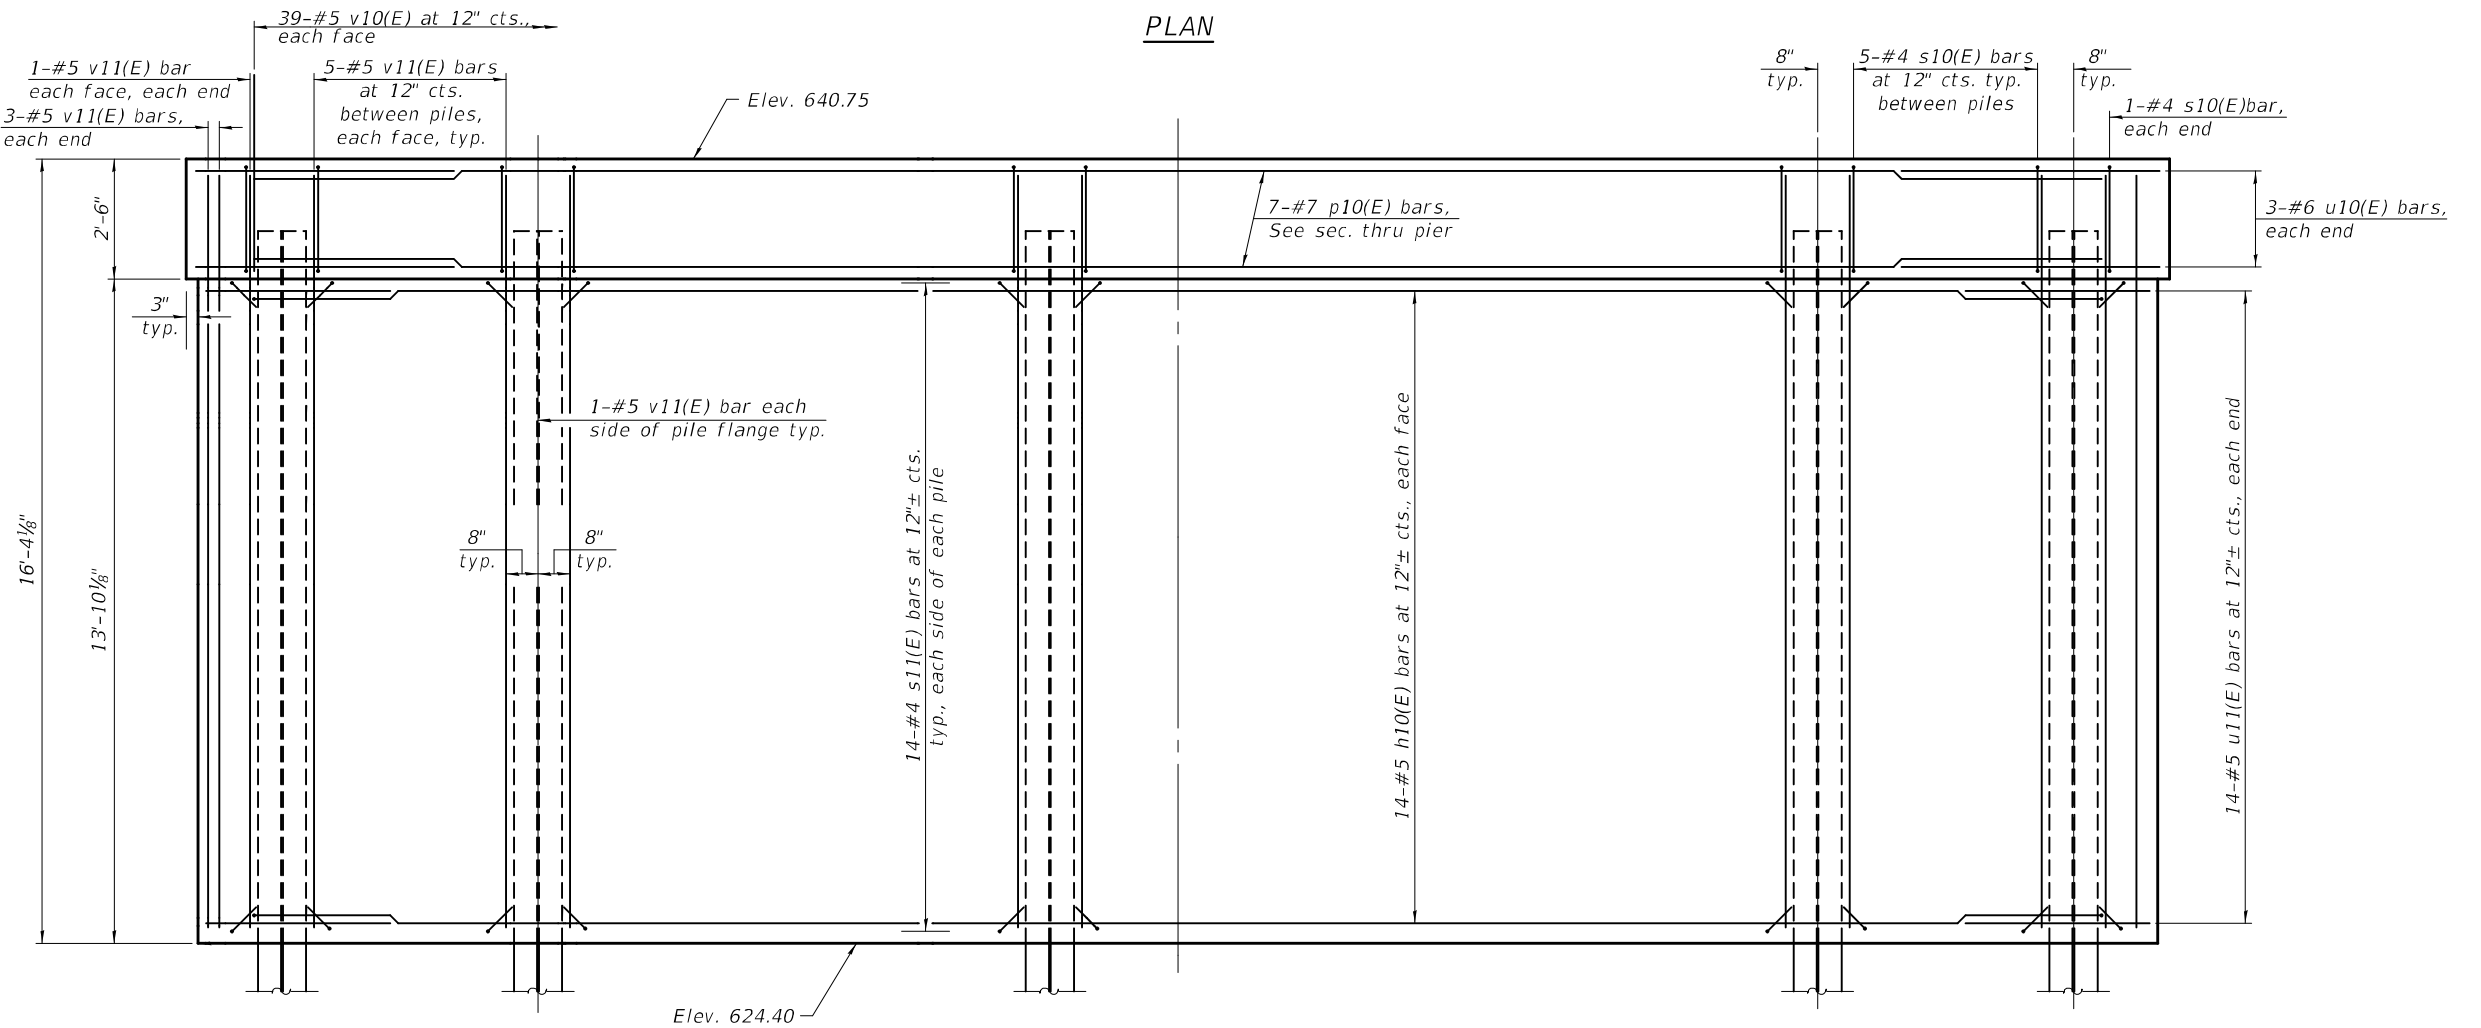

ELEVATION
(Looking East)

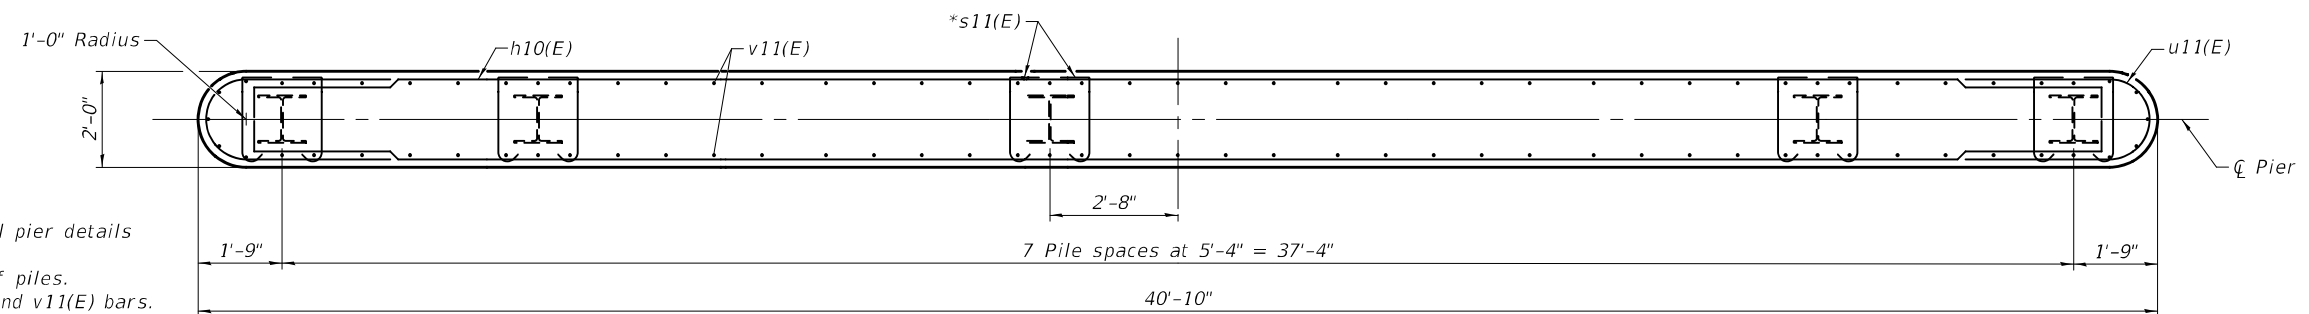

SECTION A-A

Notes:
See sheet 18 of 23 for additional pier details and Bill of Material.
See sheet 19 of 23 for details of piles.
*Hook s11(E) bar around h10(E) and v11(E) bars.
Clear cover for s11(E) bar will be 1 1/2".

DESIGNED	-	RYAN P. NEGANGARD
CHECKED	-	TIFFANY L. MEIER / HAREEM I. DAR
DRAWN	-	GLENN W. STOVER
CHECKED	-	R.P.N. / G.R.A.

EXAMINED		Mark Shaffer ENGINEER OF BRIDGE DESIGN
PASSED		Joey F. Schaff ENGINEER OF BRIDGES AND STRUCTURES

DATE	-	3/17/2025
REVISED	-	
REVISED	-	


STATE OF ILLINOIS
DEPARTMENT OF TRANSPORTATION

PIER 1
STRUCTURE NO. 015-0077


SHEET 16 OF 23 SHEETS

F.A.S. RTE.	SECTION	COUNTY	TOTAL SHEETS	SHEET NO.
1669	(68R)B-1	COLES	71	37
CONTRACT NO. 74564				
ILLINOIS FED. AID PROJECT				


MODEL: 0150077-74564-017
FILE NAME: pw:\idiot-pw\benley.com\FWIDOT\Documents\IDOT Offices\Bureau of Bridges and Structures\Projects\0150077\CADD Plans\0150077-74564.dgn

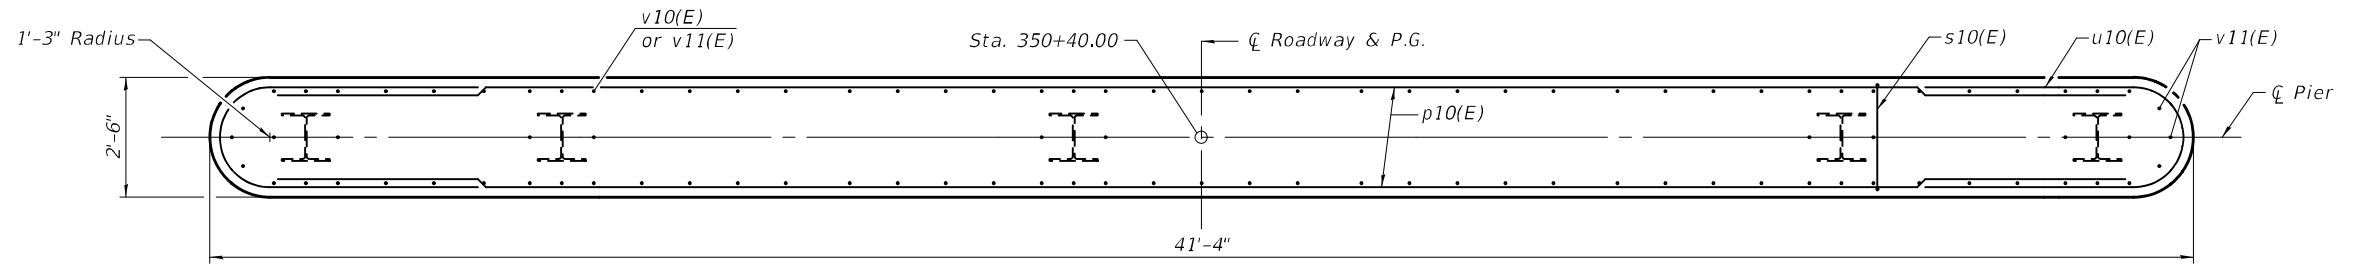

PLAN

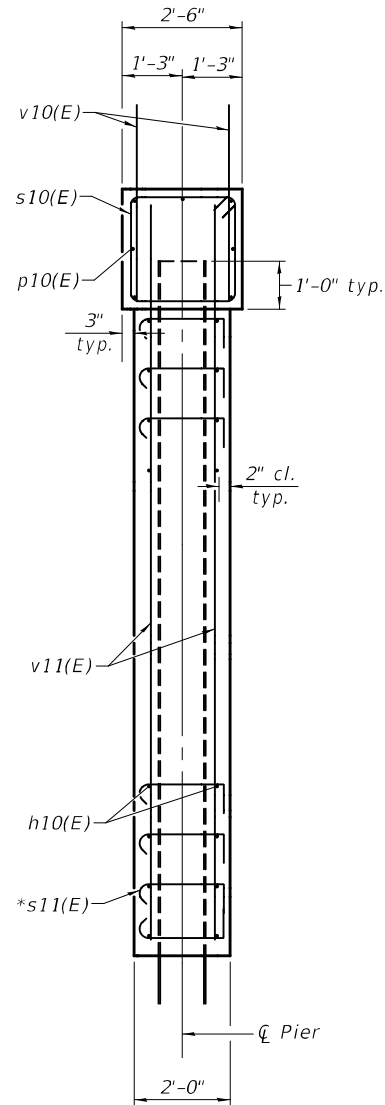


SECTION THRU PIER

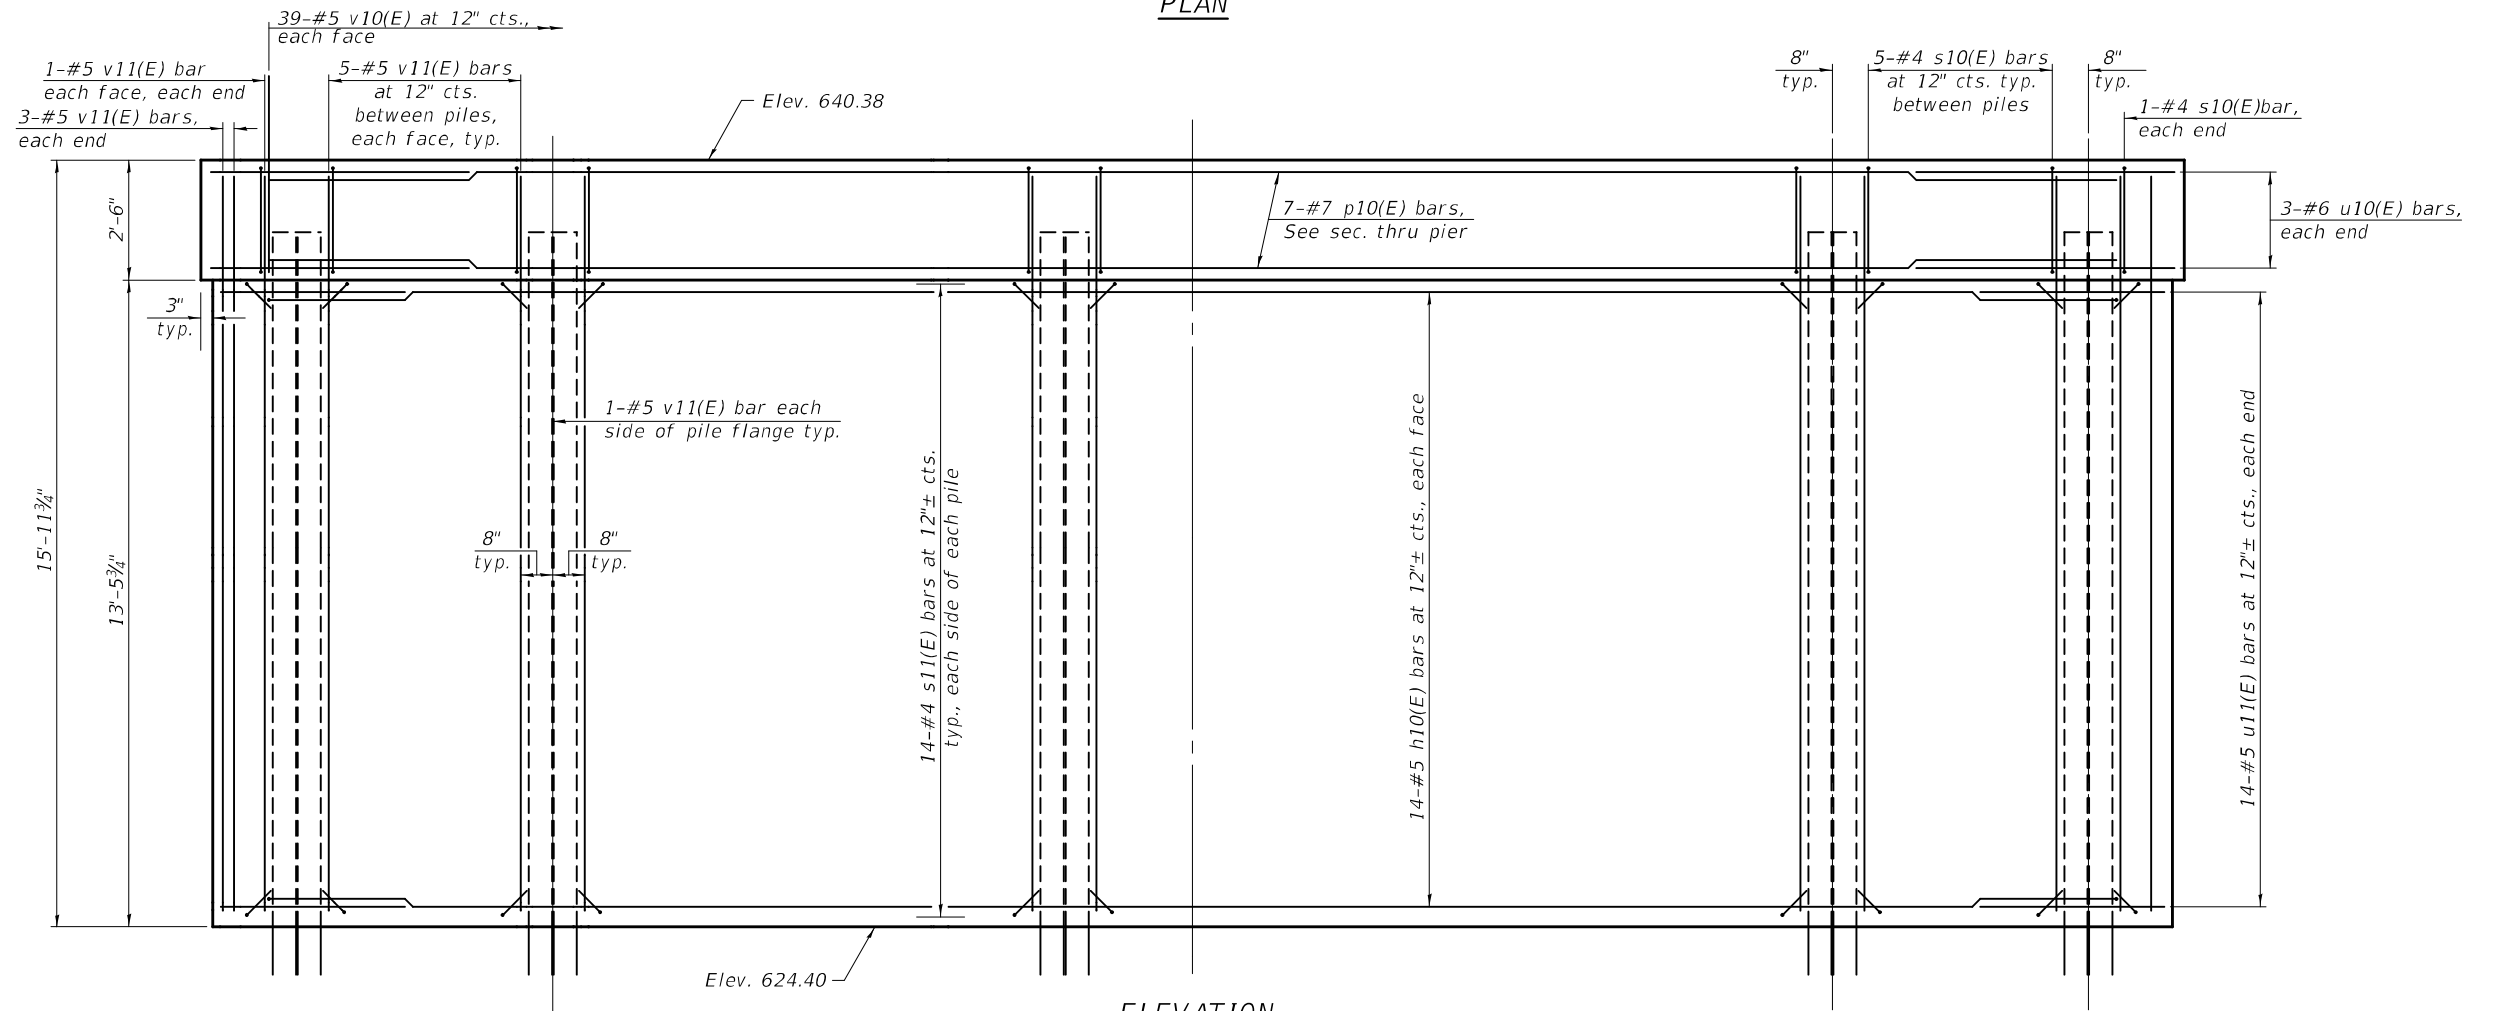


ELEVATION

(Looking East)

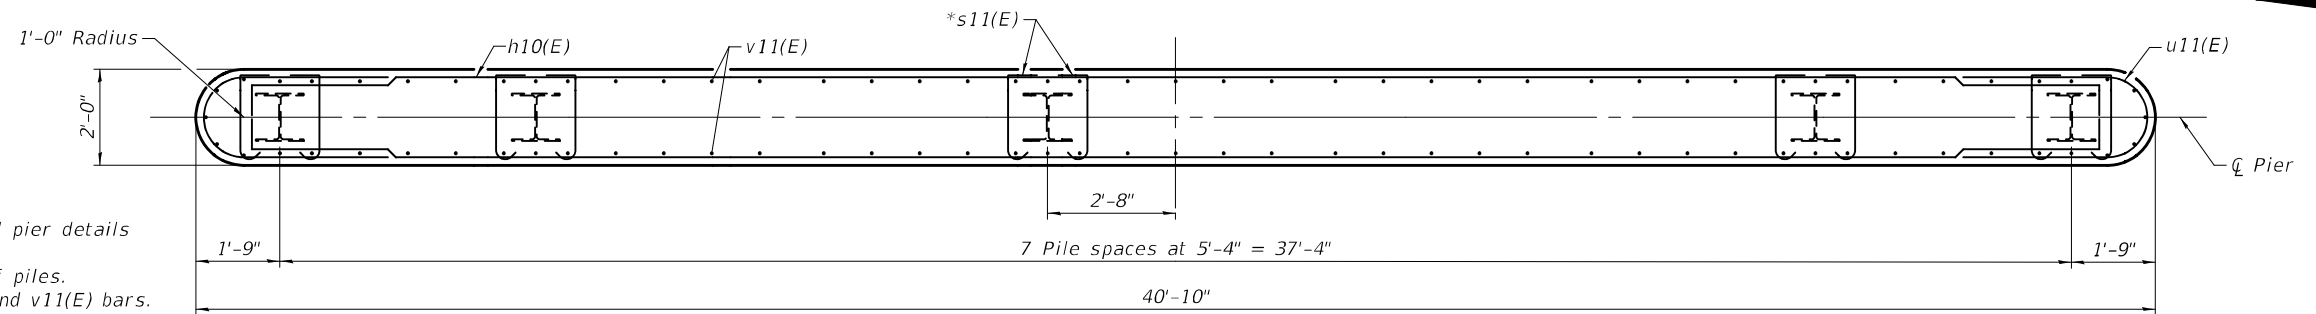

SECTION A-A

Notes:
See sheet 18 of 23 for additional pier details and Bill of Material.
See sheet 19 of 23 for details of piles.
*Hook s11(E) bar around h10(E) and v11(E) bars.
Clear cover for s11(E) bar will be 1 1/2".

 

DESIGNED	-	RYAN P. NEGANGARD
CHECKED	-	TIFFANY L. MEIER / HAREEM I. DAR
DRAWN	-	GLENN W. STOVER
CHECKED	-	R.P.N. / G.R.A.

EXAMINED		<i>Mark Shaffer</i> ENGINEER OF BRIDGE DESIGN
PASSED		<i>Joanna F. Schaff</i> ENGINEER OF BRIDGES AND STRUCTURES

DATE	-	3/17/2025
REVISED	-	
REVISED	-	


STATE OF ILLINOIS
DEPARTMENT OF TRANSPORTATION

PIER 2
STRUCTURE NO. 015-0077


SHEET 17 OF 23 SHEETS

F.A.S. RTE.	SECTION	COUNTY	TOTAL SHEETS	SHEET NO.
1669	(6BR)B-1	COLES	71	38
CONTRACT NO. 74564				
ILLINOIS FED. AID PROJECT				


MODEL: 0150077-74564-018
FILE NAME: pw:\lido-ppw-bentley.com\FWIDOT\Documents\IDOT Offices\Bureau of Bridges and Structures\Projects\0150077\CADD Plans\0150077-74564.dgn

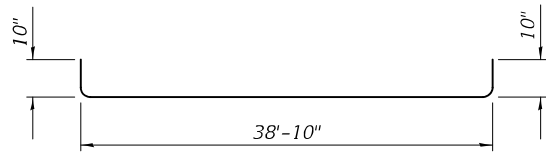


Bar h10(E)

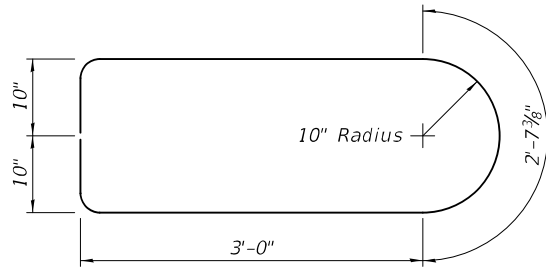


Bar u11(E)

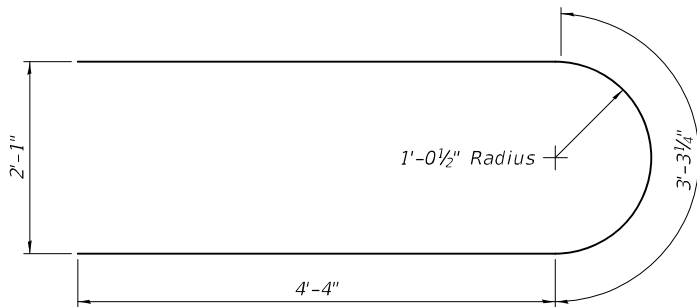


Bar u10(E)

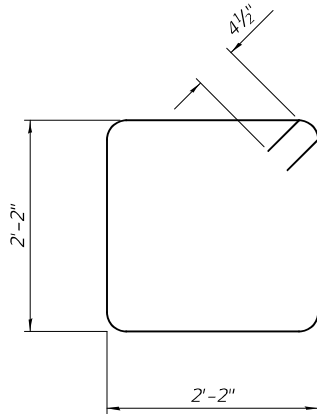

Bar s10(E)

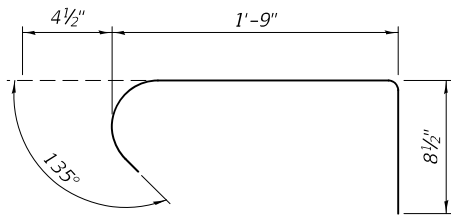

Bar s11(E)

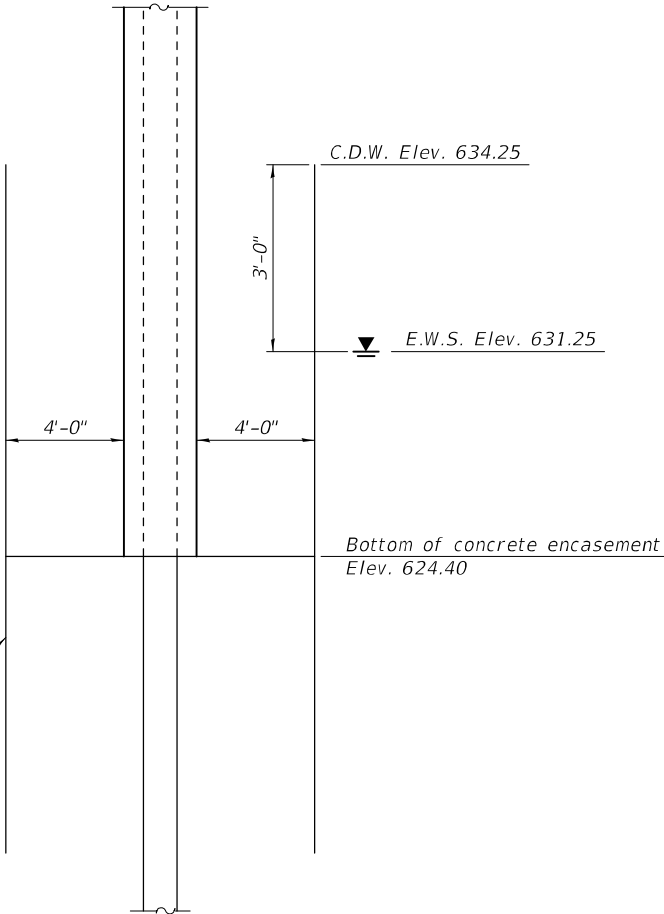

COFFERDAM DETAIL

PIER 1
BILL OF MATERIAL

Bar	No.	Size	Length	Shape
h10(E)	28	#5	40'-6"	
p10(E)	7	#7	38'-10"	
s10(E)	37	#4	9'-5"	
s11(E)	224	#4	2'-10"	
u10(E)	6	#6	12'-0"	
u11(E)	28	#5	10'-4"	
v10(E)	78	#5	4'-1"	
v11(E)	96	#5	15'-8"	
Cofferdam Excavation			Cu. Yd.	62
Cofferdam (Type 2) (Location 1)			Each	1
Concrete Structures			Cu. Yd.	50.9
Reinforcement Bars, Epoxy Coated			Pound	4,710
Furnishing Steel Piles HP12X53			Foot	472
Driving Piles			Foot	472
Pile Shoes			Each	8

PIER 2
BILL OF MATERIAL

Bar	No.	Size	Length	Shape
h10(E)	28	#5	40'-6"	
p10(E)	7	#7	38'-10"	
s10(E)	37	#4	9'-5"	
s11(E)	224	#4	2'-10"	
u10(E)	6	#6	12'-0"	
u11(E)	28	#5	10'-4"	
v10(E)	78	#5	4'-1"	
v11(E)	96	#5	15'-8"	
Cofferdam Excavation			Cu. Yd.	61
Cofferdam (Type 2) (Location 2)			Each	1
Concrete Structures			Cu. Yd.	49.8
Reinforcement Bars, Epoxy Coated			Pound	4,710
Furnishing Steel Piles HP12X53			Foot	357
Driving Piles			Foot	357
Test Pile Steel HP12X53			Each	1
Pile Shoes			Each	8

PIER 1
PILE DATA

Type: HP 12X53 with Pile Shoes
Nominal Required Bearing: 418k
Factored Resistance Available: 217k
Est. Length: 59'-0"
No. Production Piles: 8
No. Test Piles: 0

PIER 2
PILE DATA

Type: HP 12X53 with Pile Shoes
Nominal Required Bearing: 418k
Factored Resistance Available: 211k
Est. Length: 51'-0"
No. Production Piles: 7
No. Test Piles: 1

Notes:
For details of piles, see sheet 19 of 23.

DESIGNED	-	RYAN P. NEGANGARD
CHECKED	-	TIFFANY L. MEIER / HAREEM I. DAR
DRAWN	-	GLENN W. STOVER
CHECKED	-	R.P.N. / G.R.A.

EXAMINED	
PASSED	


DATE	-	3/17/2025
REVISED	-	
REVISED	-	

STATE OF ILLINOIS
DEPARTMENT OF TRANSPORTATION

PIER DETAILS
STRUCTURE NO. 015-0077


SHEET 18 OF 23 SHEETS

F.A.S. RTE.	SECTION	COUNTY	TOTAL SHEETS	SHEET NO.
1669	(6BR)B-1	COLES	71	39
CONTRACT NO. 74564				
ILLINOIS FED. AID PROJECT				

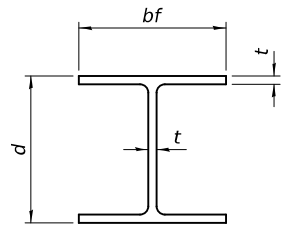


STEEL PILE TABLE


Designation	Depth d	Flange width bf	Web and Flange thickness t	Encasement diameter A
HP 18x181	18	18	1	36"
x157	17 ³ / ₄ "	17 ⁷ / ₈ "	⁷ / ₈ "	36"
x135	17 ¹ / ₂ "	17 ³ / ₄ "	³ / ₄ "	36"
HP 16x183	16 ¹ / ₂ "	16 ¹ / ₂ "	1 ¹ / ₈ "	36"
x162	16 ¹ / ₄ "	16 ¹ / ₈ "	1"	36"
x141	16	16	⁷ / ₈ "	36"
x121	15 ³ / ₄ "	15 ⁵ / ₈ "	³ / ₄ "	36"
HP 14x117	14 ¹ / ₄ "	14 ⁷ / ₈ "	¹³ / ₁₆ "	30"
x102	14"	14 ³ / ₄ "	¹¹ / ₁₆ "	30"
x89	13 ⁷ / ₈ "	14 ³ / ₄ "	⁵ / ₈ "	30"
x73	13 ⁵ / ₈ "	14 ⁵ / ₈ "	¹ / ₂ "	30"
HP 12x84	12 ¹ / ₄ "	12 ¹ / ₄ "	¹¹ / ₁₆ "	24"
x74	12 ¹ / ₈ "	12 ¹ / ₄ "	⁵ / ₈ "	24"
x63	12"	12 ¹ / ₈ "	¹ / ₂ "	24"
x53	11 ³ / ₄ "	12"	⁷ / ₁₆ "	24"
HP 10x57	10"	10 ¹ / ₄ "	⁹ / ₁₆ "	24"
x42	9 ³ / ₄ "	10 ¹ / ₈ "	⁷ / ₁₆ "	24"
HP 8x36	8"	8 ¹ / ₈ "	⁷ / ₁₆ "	18"

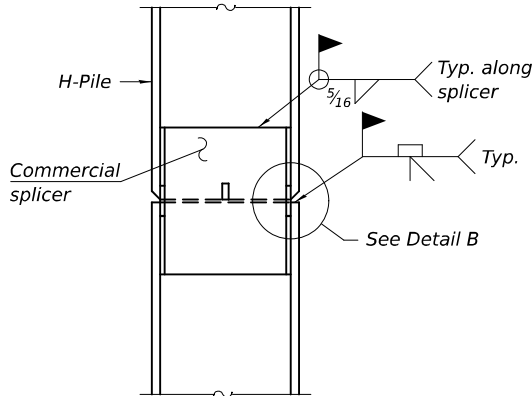

ELEVATION

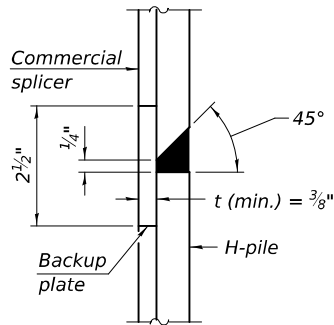


DETAIL B

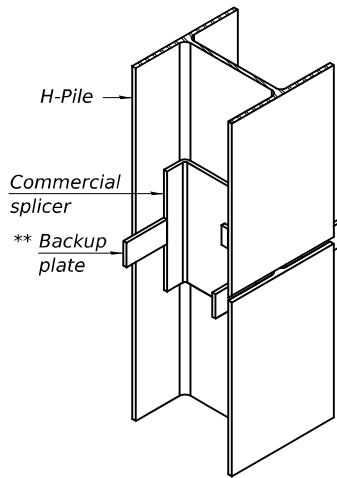


ISOMETRIC VIEW

WELDED COMMERCIAL SPLICE

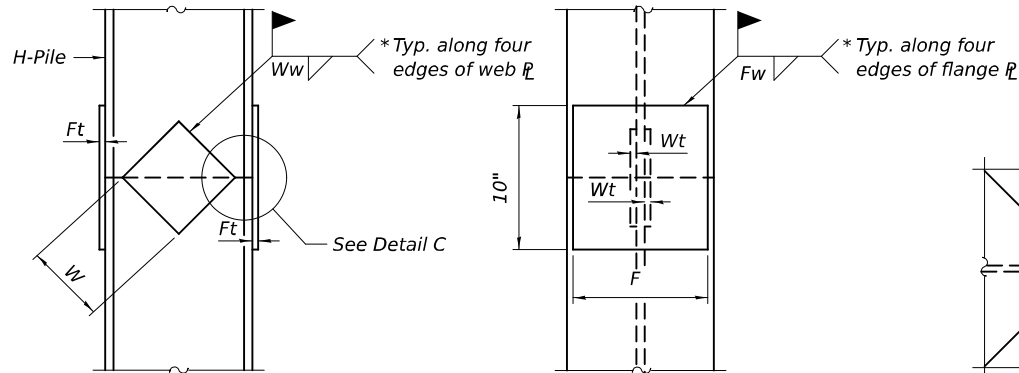

ELEVATION


END VIEW

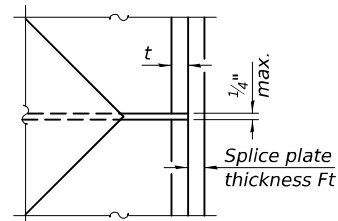


DETAIL C

Designation	F	Ft	Fw	W	Wt	Ww
HP 18x181	15 ¹ / ₂ "	1 ¹ / ₂ "	1"	9 ¹ / ₂ "	⁷ / ₈ "	³ / ₄ "
x157	15 ¹ / ₄ "	1 ¹ / ₄ "	1"	9 ¹ / ₂ "	⁷ / ₈ "	³ / ₄ "
x135	15 ¹ / ₄ "	1 ¹ / ₄ "	1"	9 ¹ / ₂ "	⁷ / ₈ "	³ / ₄ "
HP 16x183	13 ³ / ₄ "	1 ¹ / ₂ "	1"	8 ¹ / ₄ "	⁷ / ₈ "	³ / ₄ "
x162	13 ¹ / ₂ "	1 ¹ / ₂ "	1"	8 ¹ / ₄ "	³ / ₄ "	⁵ / ₈ "
x141	13 ¹ / ₂ "	1 ¹ / ₄ "	⁷ / ₈ "	8 ¹ / ₄ "	³ / ₄ "	⁵ / ₈ "
x121	13 ¹ / ₂ "	1 ¹ / ₄ "	⁷ / ₈ "	8 ¹ / ₄ "	³ / ₄ "	⁵ / ₈ "
HP 14x117	12 ¹ / ₂ "	1 ¹ / ₄ "	⁷ / ₈ "	7 ³ / ₄ "	⁵ / ₈ "	¹ / ₂ "
x102	12 ¹ / ₂ "	1"	³ / ₄ "	7 ³ / ₄ "	⁵ / ₈ "	¹ / ₂ "
x89	12 ¹ / ₂ "	⁷ / ₈ "	¹¹ / ₁₆ "	7 ³ / ₄ "	⁵ / ₈ "	¹ / ₂ "
x73	12 ¹ / ₂ "	³ / ₄ "	⁹ / ₁₆ "	7 ³ / ₄ "	⁵ / ₈ "	¹ / ₂ "
HP 12x84	10"	1"	¹¹ / ₁₆ "	6 ¹ / ₂ "	⁵ / ₈ "	¹ / ₂ "
x74	10"	⁷ / ₈ "	¹¹ / ₁₆ "	6 ¹ / ₂ "	⁵ / ₈ "	¹ / ₂ "
x63	10"	³ / ₄ "	¹ / ₂ "	6 ¹ / ₂ "	¹ / ₂ "	³ / ₈ "
x53	10"	³ / ₄ "	¹ / ₂ "	6 ¹ / ₂ "	¹ / ₂ "	³ / ₈ "
HP 10x57	8"	⁷ / ₈ "	⁹ / ₁₆ "	5 ¹ / ₄ "	¹ / ₂ "	³ / ₈ "
x42	8"	³ / ₄ "	⁹ / ₁₆ "	5 ¹ / ₄ "	¹ / ₂ "	³ / ₈ "
HP 8x36	6 ³ / ₄ "	⁵ / ₈ "	⁷ / ₁₆ "	4"	¹ / ₂ "	³ / ₈ "

WELDED PLATE FIELD SPLICE

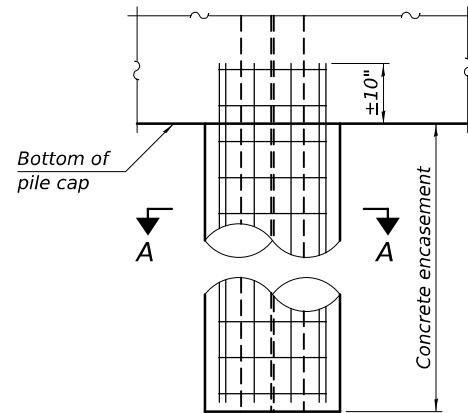

ELEVATION

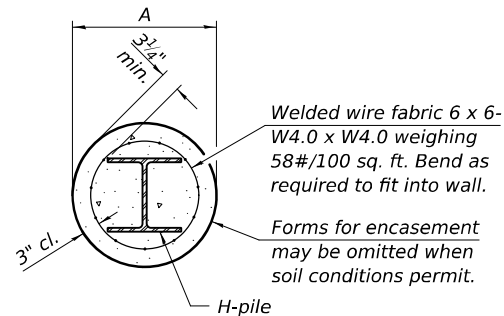


SECTION A-A

INDIVIDUAL PILE
CONCRETE ENCASUREMENT
(when specified)


Note:
The steel H-piles shall be according to
AASHTO M270 Grade 50.

WELDED COMMERCIAL SPLICE ALTERNATE

- * Interrupt welds ¹/₄" from end of web and/or each flange.
- ** Remove portions of backup plates that extend outside the flanges.
- *** Weld size per pile shoe manufacturer (⁵/₁₆" min.).

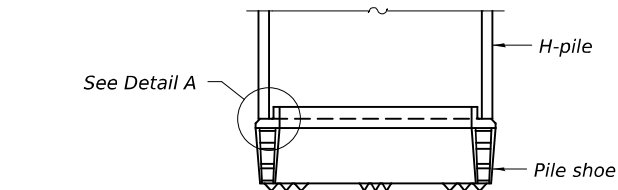


ELEVATION

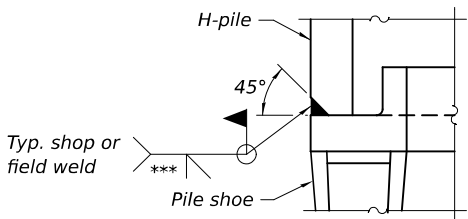

DETAIL A

SHOE ATTACHMENT

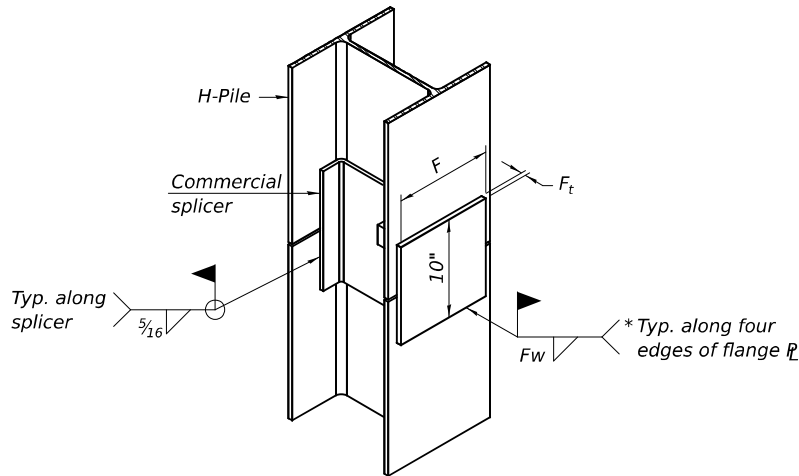

ISOMETRIC VIEW

STATE OF ILLINOIS
DEPARTMENT OF TRANSPORTATION

HP PILE DETAILS
STRUCTURE NO. 015-0077

SHEET 19 OF 23 SHEETS

F.A.S. RTE.	SECTION	COUNTY	TOTAL SHEETS	SHEET NO.
1669	(6BR)B-1	COLES	71	40
CONTRACT NO. 74564				
ILLINOIS FED. AID PROJECT				

F-HP

10-27-2023

DESIGNED - RYAN P. NEGANGARD	EXAMINED
CHECKED - TIFFANY L. MEIER / HAREEM I. DAR	PASSED
DRAWN - GLENN W. STOVER	
CHECKED - R.P.N. / G.R.A.	

Mark Shelton
ENGINEER OF BRIDGE DESIGN
Jayne F. Stover
ENGINEER OF BRIDGES AND STRUCTURES

DATE - 3/17/2025
REVISED -
REVISED -



DESIGNED	-	RYAN P. NEGANGARD
CHECKED	-	TIFFANY L. MEIER / HAREEM I. DAR
DRAWN	-	GLENN W. STOVER
CHECKED	-	R.P.N. / G.R.A.

EXAMINED	
	ENGINEER OF BRIDGE DESIGN
PASSED	
	ENGINEER OF BRIDGES AND STRUCTURES

DATE	-	3/17/2025
REVISED	-	
REVISED	-	

**STATE OF ILLINOIS
DEPARTMENT OF TRANSPORTATION**

SOIL BORING LOGS STRUCTURE NO. 015-0077				
SHEET	21	OF	23	SHEETS

F.A.S. RTE.	SECTION	COUNTY	TOTAL SHEETS	SHEET NO.
1669	(6BR)B-1	COLES	71	42
		CONTRACT NO. 74564		
ILLINOIS		FED. AID PROJECT		


BBS, form 138 (Rev. 8-99)

The Unconfined Compressive Strength (UCS) Failure Mode is indicated by (B-Bulge, S-Shear, P-Penetrometer, E-Estimated)
The SPT (N value) is the sum of the last two blow values in each sampling zone (AASHTO T206), WH-Weight of Hammer, BBS, form 137 (Rev. 8-99)

ILLINOIS	FED. AID PROJECT
----------	------------------

[illegible]


DESIGNED - RYAN P. NEGANGARD	EXAMINED		DATE - 3/17/2025	STATE OF ILLINOIS DEPARTMENT OF TRANSPORTATION	SOIL BORING LOGS STRUCTURE NO. 015-0077	F.A.S. RTE.	SECTION	COUNTY	TOTAL SHEETS	SHEET NO.	
CHECKED - TIFFANY L. MEIER / HAREEM I. DAR		ENGINEER OF BRIDGE DESIGN				1669	(6BR)B-1	COLES	71	44	
DRAWN - GLENN W. STOVER	PASSED		REVISED -			CONTRACT NO. 74564					
CHECKED - R.P.N. / G.R.A.		ENGINEER OF BRIDGES AND STRUCTURES	REVISED -			SHEET 23 OF 23 SHEETS					
					ILLINOIS FED. AID PROJECT						

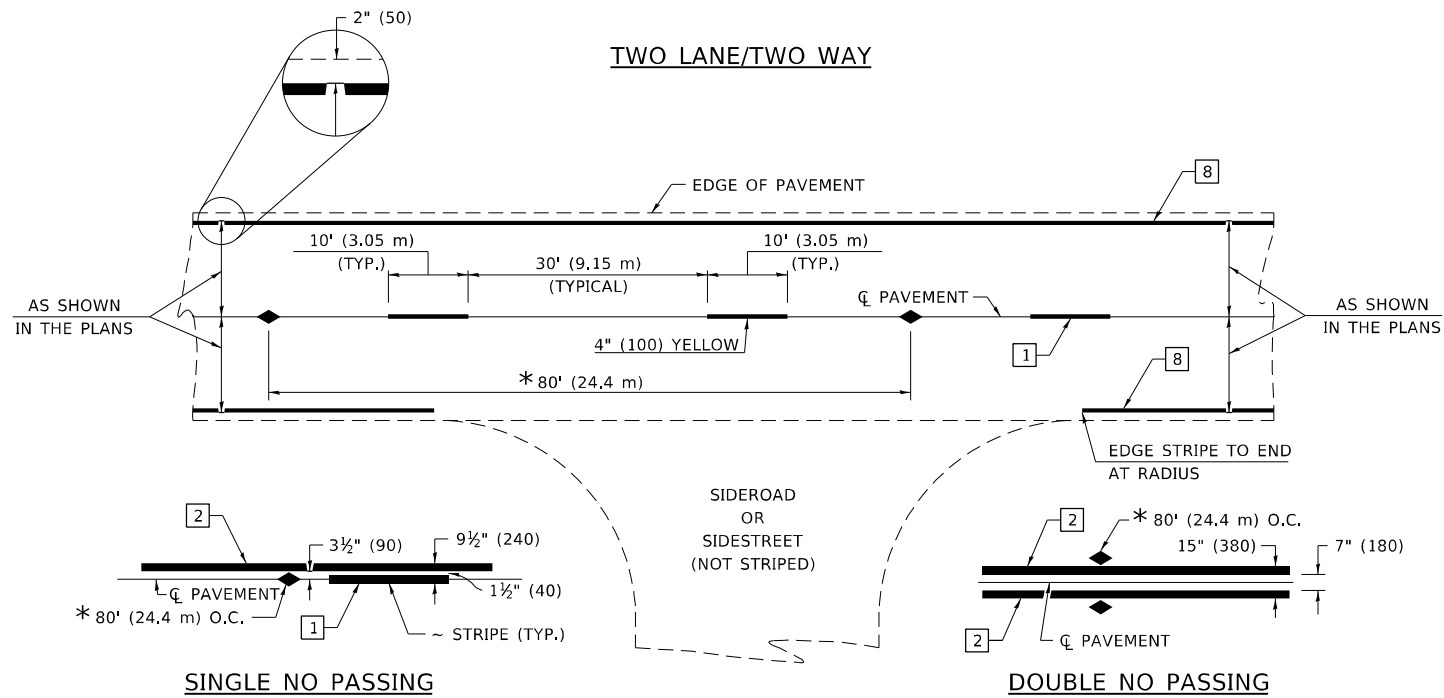

* REDUCE TO 40' (12.2 m) O.C. ON CURVES WITH POSTED OR ADVISORY SPEEDS OF 45 mph (70 km/h) OR LESS.

PAVEMENT MARKING LEGEND


- 1 4" (100) SKIP-DASH (YELLOW)
- 2 4" (100) SOLID (YELLOW)
- 3 12" (300) DIAGONAL (YELLOW)
- 4 4" (100) DOUBLE YELLOW (NARROW)
- 5 12" (300) SOLID WHITE
- 6 RESERVED
- 7 6" (150) SKIP-DASH (WHITE)
- 8 4" (100) SOLID (WHITE)
- 9 12" (300) DIAGONAL (WHITE)
- 10 6" (150) SOLID (WHITE)
- 11 24" (600) STOP BAR (WHITE)
- 12 8" (200) SOLID (WHITE)
- 13 4" (100) PARKING WHITE

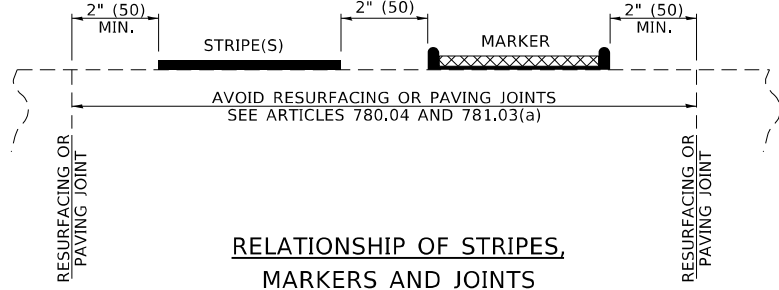

TYPICAL PAVEMENT MARKERS LEGEND

- ◆ TWO-WAY AMBER MARKER
- ▶ ONE-WAY AMBER MARKER
- ▷ ONE-WAY CRYSTAL MARKER

RAISED REFLECTIVE PAVEMENT MARKERS

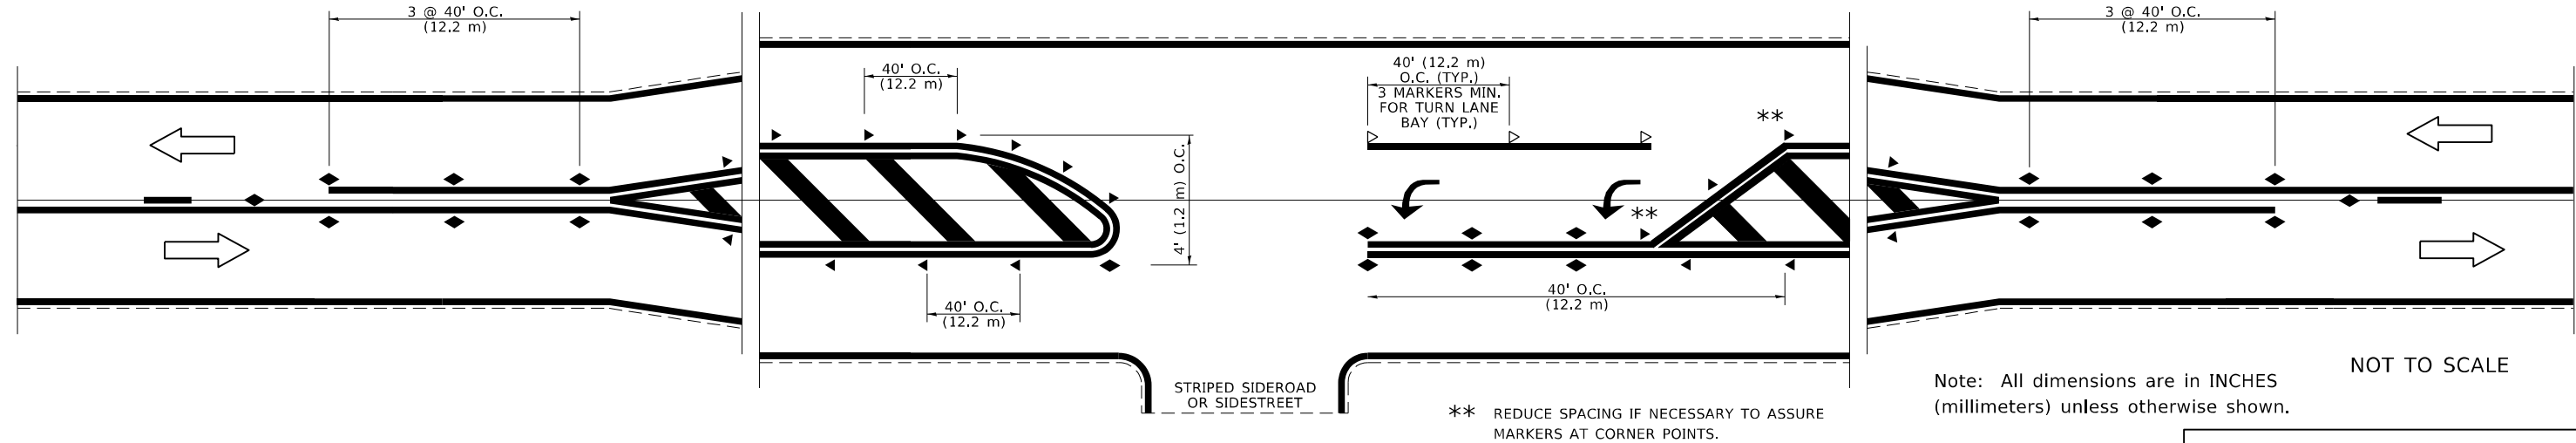

MODEL: Default
FILE: h:\miller\pavement\pavement.dwg
PROJECT: 74564 (CADD Data)
SHEET: 74564-1 (Pavement Marking and Raised Reflective Pavement Markers)
DATE: 2/14/2024


USER NAME	= jessica.miller	DESIGNED	-	REVISED	-
DRAWN	-	CHECKED	-	REVIS	-
PLOT SCALE	= 100,0000 ' / in.	DATE	-	REVIS	-
PLOT DATE	= 2/14/2024				

STATE OF ILLINOIS
DEPARTMENT OF TRANSPORTATION

PAVEMENT MARKING AND RAISED REFLECTIVE PAVEMENT MARKERS
(RURAL AND URBAN APPLICATIONS)

SCALE: SHEET OF SHEETS STA. TO STA.

DISTRICT 7 DETAIL NO. 78000001				
F.A.S. RTE.	SECTION	COUNTY	TOTAL SHEETS	SHEET NO.
1669	(68R)B-1	COLES	71	45
CONTRACT NO. 74564				
ILLINOIS FED. AID PROJECT				

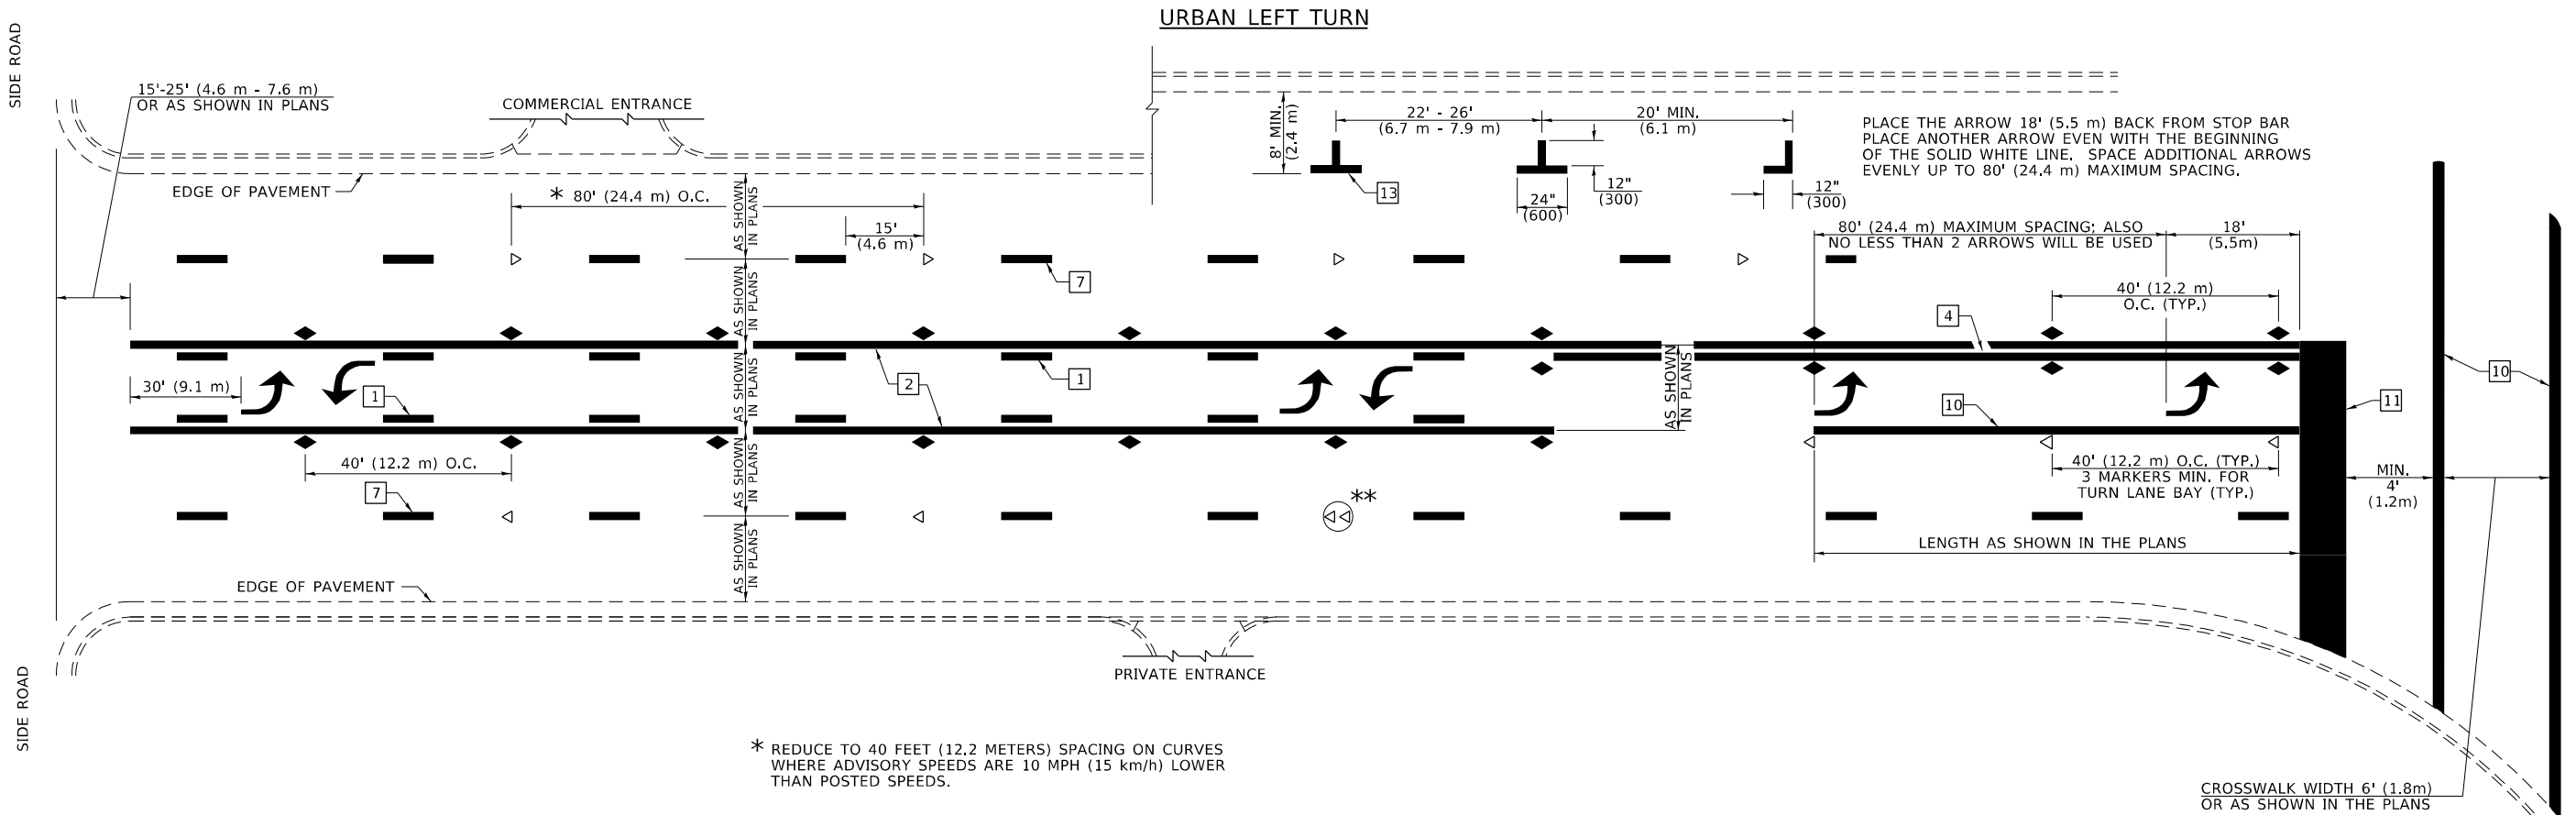

* REDUCE TO 40 FEET (12.2 METERS) SPACING ON CURVES WHERE ADVISORY SPEEDS ARE 10 MPH (15 km/h) LOWER THAN POSTED SPEEDS.


** DOUBLE LANE LINE MARKERS SHALL BE SPECIFIED AND SPACED AS SHOWN IN HIGHWAY STANDARD 781001 FOR MULTI-LANE DIVIDED AND UNDIVIDED HIGHWAYS.

PAVEMENT MARKING LEGEND


- | | | |
|----|---------------------------------|--|
| 1 | 4" (100) SKIP-DASH (YELLOW) | |
| 2 | 4" (100) SOLID (YELLOW) | |
| 3 | 12" (300) DIAGONAL (YELLOW) | |
| 4 | 4" (100) DOUBLE YELLOW (NARROW) | |
| 5 | 12" (300) SOLID WHITE | |
| 6 | RESERVED | |
| 7 | 6" (150) SKIP-DASH (WHITE) | |
| 8 | 4" (100) SOLID (WHITE) | |
| 9 | 12" (300) DIAGONAL (WHITE) | |
| 10 | 6" (150) SOLID (WHITE) | |
| 11 | 24" (600) STOP BAR (WHITE) | |
| 12 | 8" (200) SOLID (WHITE) | |
| 13 | 4" (100) PARKING WHITE | |

GENERAL NOTES


- TURN ARROW PAIRS SHALL BE PLACED AT 250'(75 m) INTERVALS AND SHALL BE EVENLY SPACED BETWEEN BOTH ENDS OF THE BIDIRECTIONAL LEFT TURN LANE. USE A MINIMUM OF TWO PAIRS PER BLOCK.
- THE SOLID YELLOW PAVEMENT MARKINGS [2] SHOULD GENERALLY START OR END NEAR THE RADIUS POINT OF EACH STREET RETURN EXCEPT WHERE ONE OR BOTH ENDS WOULD INCLUDE STOP BARS.
- THE SKIP-DASH PAVEMENT MARKINGS [1] OR [7] SHOULD BE CENTERED BETWEEN BOTH ENDS OF EACH CITY BLOCK AND SHALL BE PLACED SO THEY LINE UP ACROSS FROM EACH OTHER.
- USE LARGE ARROW SIZE FOR BOTH RURAL AND URBAN LOCATIONS. (SEE LAST PAGE OF SECTION 780x FOR SYMBOLS TABLE)
- LANE LINE EXTENSIONS SHALL BE THE SAME COLOR AND WIDTH AS THE LANE LINE BEING EXTENDED.

 

LANE LINE EXTENSIONS

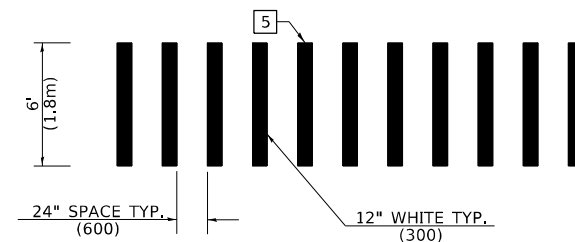


CROSSWALK DETAIL
(DECATUR CITY LIMITS ONLY)

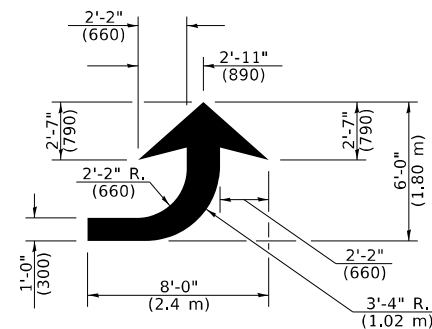

LEFT ARROW

REVERSE FOR RIGHT ARROW
AREA = 15.6 SQ. FT. (1.47 m²)
(WHITE)

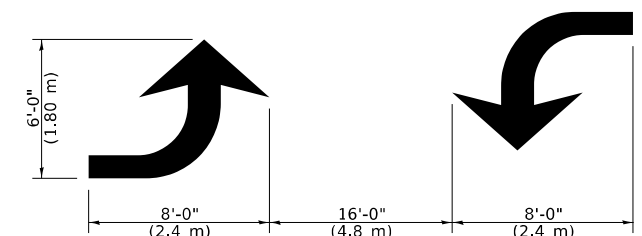

TYPICAL DOUBLE TURN ARROWS (WHITE)

Note: All dimensions are in INCHES
(millimeters) unless otherwise shown.


NOT TO SCALE

STATE OF ILLINOIS
DEPARTMENT OF TRANSPORTATION

PAVEMENT MARKING AND RAISED REFLECTIVE PAVEMENT MARKERS
(RURAL AND URBAN APPLICATIONS)

DISTRICT 7 DETAIL NO. 78000001

F.A.S. RTE.	SECTION	COUNTY	TOTAL SHEETS	SHEET NO.
1669	(68R)B-1	COLES	71	46
CONTRACT NO. 74564				
ILLINOIS FED. AID PROJECT				

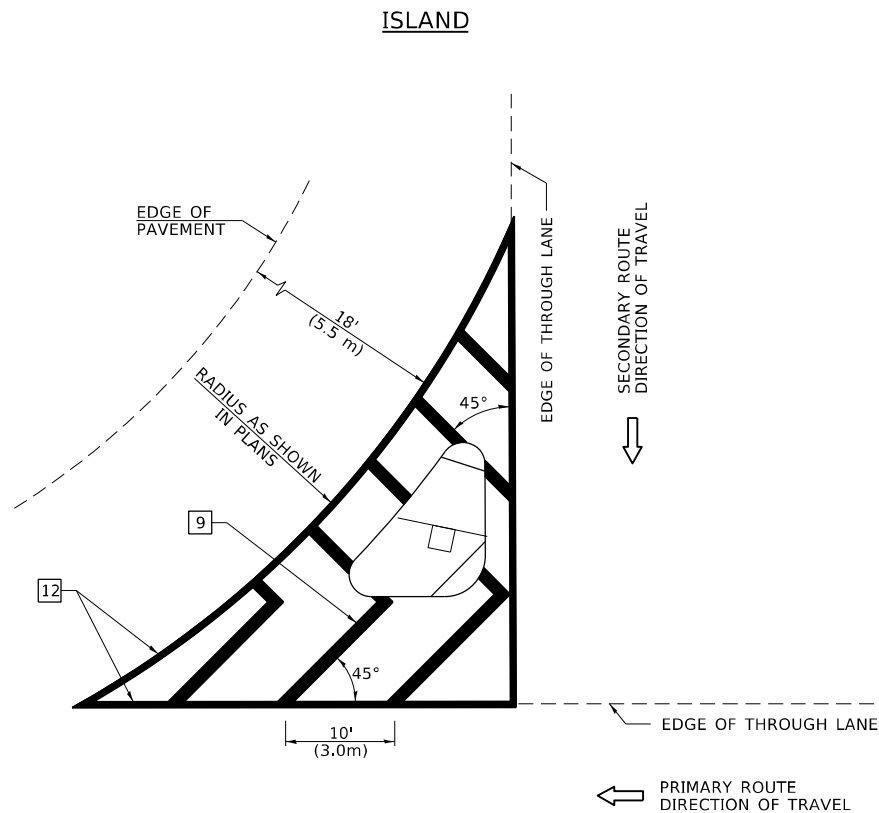

GENERAL NOTES


1. RAISED AND CORRUGATED MEDIANS SHALL BE OUTLINED WITH [2] IF PRESENT.
2. SOME OF THE INFORMATION INCLUDED WITH THIS DETAIL MAY NOT BE APPLICABLE TO THIS IMPROVEMENT.
3. PAVEMENT MARKINGS ARE TO BE EXTENDED THROUGH OMISSIONS WHEN APPLICABLE.
4. FINAL PAVEMENT MARKINGS SHALL BE IN PLACE PRIOR TO PLACING ANY RAISED REFLECTIVE PAVEMENT MARKERS.
5. THE FOLLOWING CRITERIA SHALL BE USED FOR SELECTING THE DIAGONAL PAVEMENT MARKING SPACING:

<30 MPH (<50 km/h)	15' (4.5 m)
30-45 MPH (50-75 km/h)	20' (6.0 m)
>45 MPH (>75 km/h)	30' (9.0 m)

PAVEMENT MARKING LEGEND

- | | |
|-------------------------------------|--|
| [1] 4" (100) SKIP-DASH (YELLOW) | |
| [2] 4" (100) SOLID (YELLOW) | |
| [3] 12" (300) DIAGONAL (YELLOW) | |
| [4] 4" (100) DOUBLE YELLOW (NARROW) | |
| [5] 12" (300) SOLID WHITE | |
| [6] RESERVED | |
| [7] 6" (150) SKIP-DASH (WHITE) | |
| [8] 4" (100) SOLID (WHITE) | |
| [9] 12" (300) DIAGONAL (WHITE) | |
| [10] 6" (150) SOLID (WHITE) | |
| [11] 24" (600) STOP BAR (WHITE) | |
| [12] 8" (200) SOLID (WHITE) | |
| [13] 4" (100) PARKING WHITE | |

RURAL LEFT TURN STRIPING

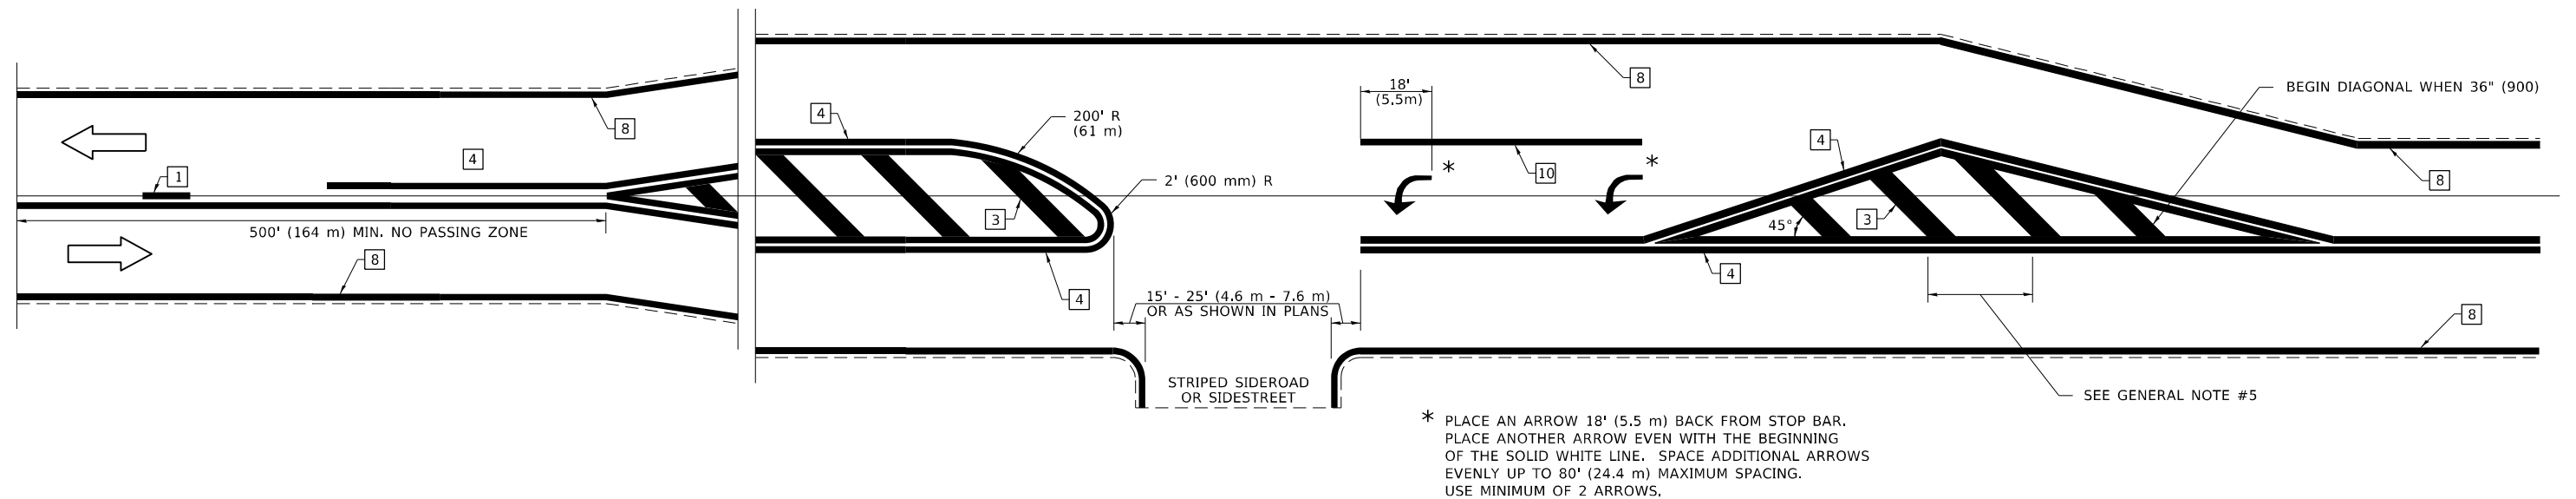

Note: All dimensions are in INCHES (millimeters) unless otherwise shown.

NOT TO SCALE

STATE OF ILLINOIS
DEPARTMENT OF TRANSPORTATION



PAVEMENT MARKING AND RAISED REFLECTIVE PAVEMENT MARKERS
(RURAL AND URBAN APPLICATIONS)

SCALE: SHEET OF SHEETS STA. TO STA.

DISTRICT 7 DETAIL NO. 78000001

F.A.S. RTE.	SECTION	COUNTY	TOTAL SHEETS	SHEET NO.
1669	(68R)B-1	COLES	71	47
CONTRACT NO. 74564				
ILLINOIS FED. AID PROJECT				

PAVEMENT MARKINGS AT RAILROAD-HIGHWAY GRADE CROSSING

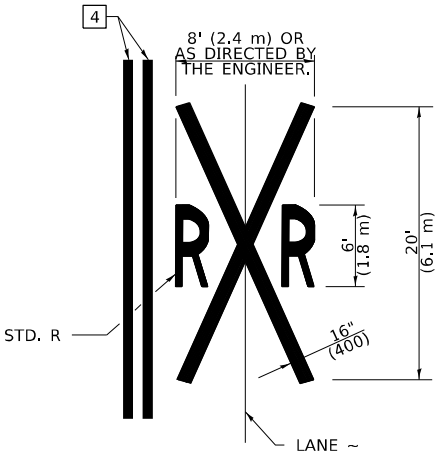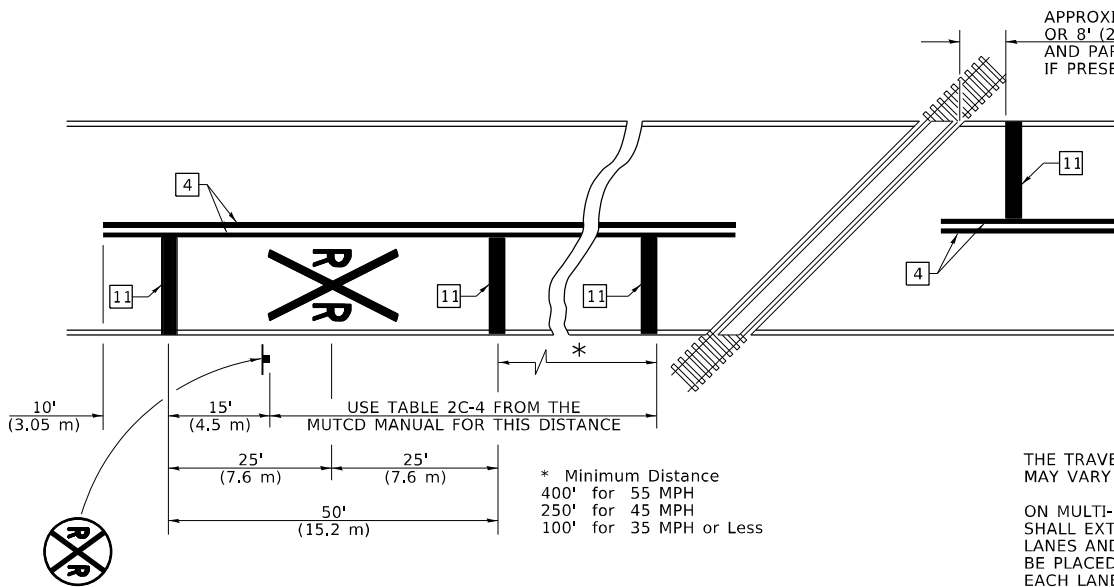

NOTES

THE TRAVERSE SPREAD OF THE "X" MAY VARY ACCORDING TO LANE WIDTH.


ON MULTI-LANE ROADS, THE STOP LINES SHALL EXTEND ACROSS ALL APPROACH LANES AND SEPARATE RXR SYMBOLS SHALL BE PLACED ADJACENT TO EACH OTHER IN EACH LANE.

WHEN THE PAVEMENT MARKING SYMBOL IS USED, A PORTION OF THE SYMBOL SHOULD BE LOCATED DIRECTLY ADJACENT TO THE ADVANCE WARNING SIGN (W10-1) AS PLACED BY TABLE II-1, CONDITION B OF THE MUTCD.


PAVEMENT MARKING LEGEND

- 1 4" (100) SKIP-DASH (YELLOW)
- 2 4" (100) SOLID (YELLOW)
- 3 12" (300) DIAGONAL (YELLOW)
- 4 4" (100) DOUBLE YELLOW (NARROW)
- 5 12" (300) SOLID WHITE
- 6 RESERVED
- 7 6" (150) SKIP-DASH (WHITE)
- 8 4" (100) SOLID (WHITE)
- 9 12" (300) DIAGONAL (WHITE)
- 10 6" (150) SOLID (WHITE)
- 11 24" (600) STOP BAR (WHITE)
- 12 8" (200) SOLID (WHITE)
- 13 4" (100) PARKING WHITE

RAILROAD CROSSING WITH INTERCONNECT ONLY

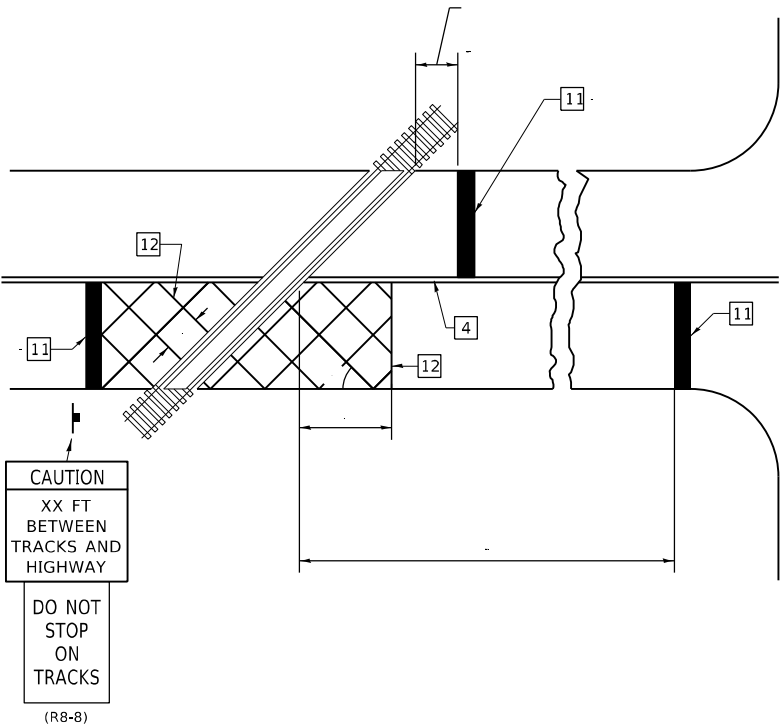

RAILROAD CROSSING WITH INTERCONNECT AND PRE-SIGNALS

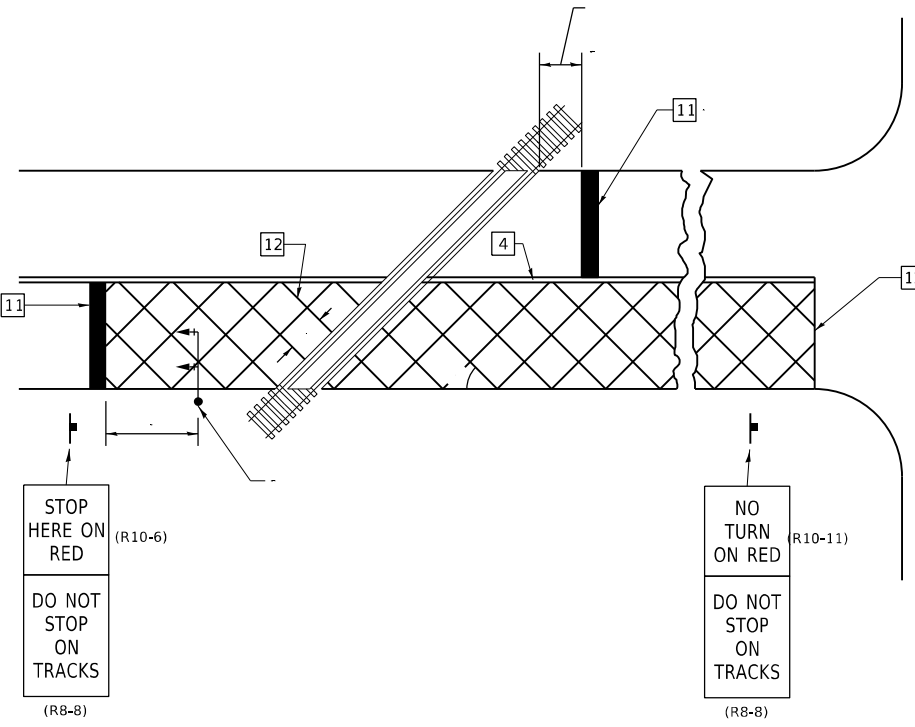

GENERAL NOTES

- 1. SUPPLEMENTAL PAVEMENT MARKINGS TO BE INSTALLED ONLY ON APPROACHES TO INTERSECTIONS CONTROLLED BY TRAFFIC SIGNALS WHICH ARE INTERCONNECTED WITH THE RAILROAD WARNING SIGNALS.
- 2. EXTEND PAVEMENT MARKINGS TO THE INTERSECTION ONLY WHERE NEAR-SIDE TRAFFIC SIGNALS ARE USED.

Note: All dimensions are in INCHES (millimeters) unless otherwise shown.

NOT TO SCALE

SUPPLEMENTAL PAVEMENT MARKING TREATMENT FOR RAILROAD-HIGHWAY GRADE CROSSING

STATE OF ILLINOIS
DEPARTMENT OF TRANSPORTATION

PAVEMENT MARKING AND RAISED REFLECTIVE PAVEMENT MARKERS
(RURAL AND URBAN APPLICATIONS)

DISTRICT 7 DETAIL NO. 78000001

F.A.S. RTE.	SECTION	COUNTY	TOTAL SHEETS	SHEET NO.
1669	(68R)B-1	COLES	71	48
CONTRACT NO. 74564				
ILLINOIS FED. AID PROJECT				

SCALE: SHEET OF SHEETS STA. TO STA.


ORIGINAL SURVEY				BY		DATE
NOTE BOOK	SURVEYED _____					
	PLOTTED _____					
	TEMPLATE _____					
	AREAS _____					
	AREAS CHECKED _____					
NO. _____						

	USER NAME = jessica,nille	DESIGNED -	REVISED -	STATE OF ILLINOIS DEPARTMENT OF TRANSPORTATION	CROSS SECTIONS				F.A.S. RTE.	SECTION	COUNTY	TOTAL SHEETS	SHEET NO.	
		DRAWN -	REVISED -						1669	(6BR)B-1	COLES	71	49	
	PLOT SCALE = 10,0000 ' / in.	CHECKED -	REVISED -						CONTRACT NO. 74564					
	PLOT DATE = 2/14/2024	DATE -	REVISED -		SCALE:	SHEET	OF	SHEETS	STA. 345+25.00	TO STA. 345+50.00				
										ILLINOIS	FED. AID PROJECT			

FINAL SURVEY NO.	SURVEYED NOTE BOOK NO.	BY	DATE

ORIGINAL SURVEY NO.	SURVEYED NOTE BOOK NO.	BY	DATE

MODEL: Default
FILE NAME: D:\Illinois\paw\kennedy\com\BVI\DOT Documents\DOT Office\DOT 7456\CAD\DATA\CAD\Sheet\077456-SP-5456.dgn

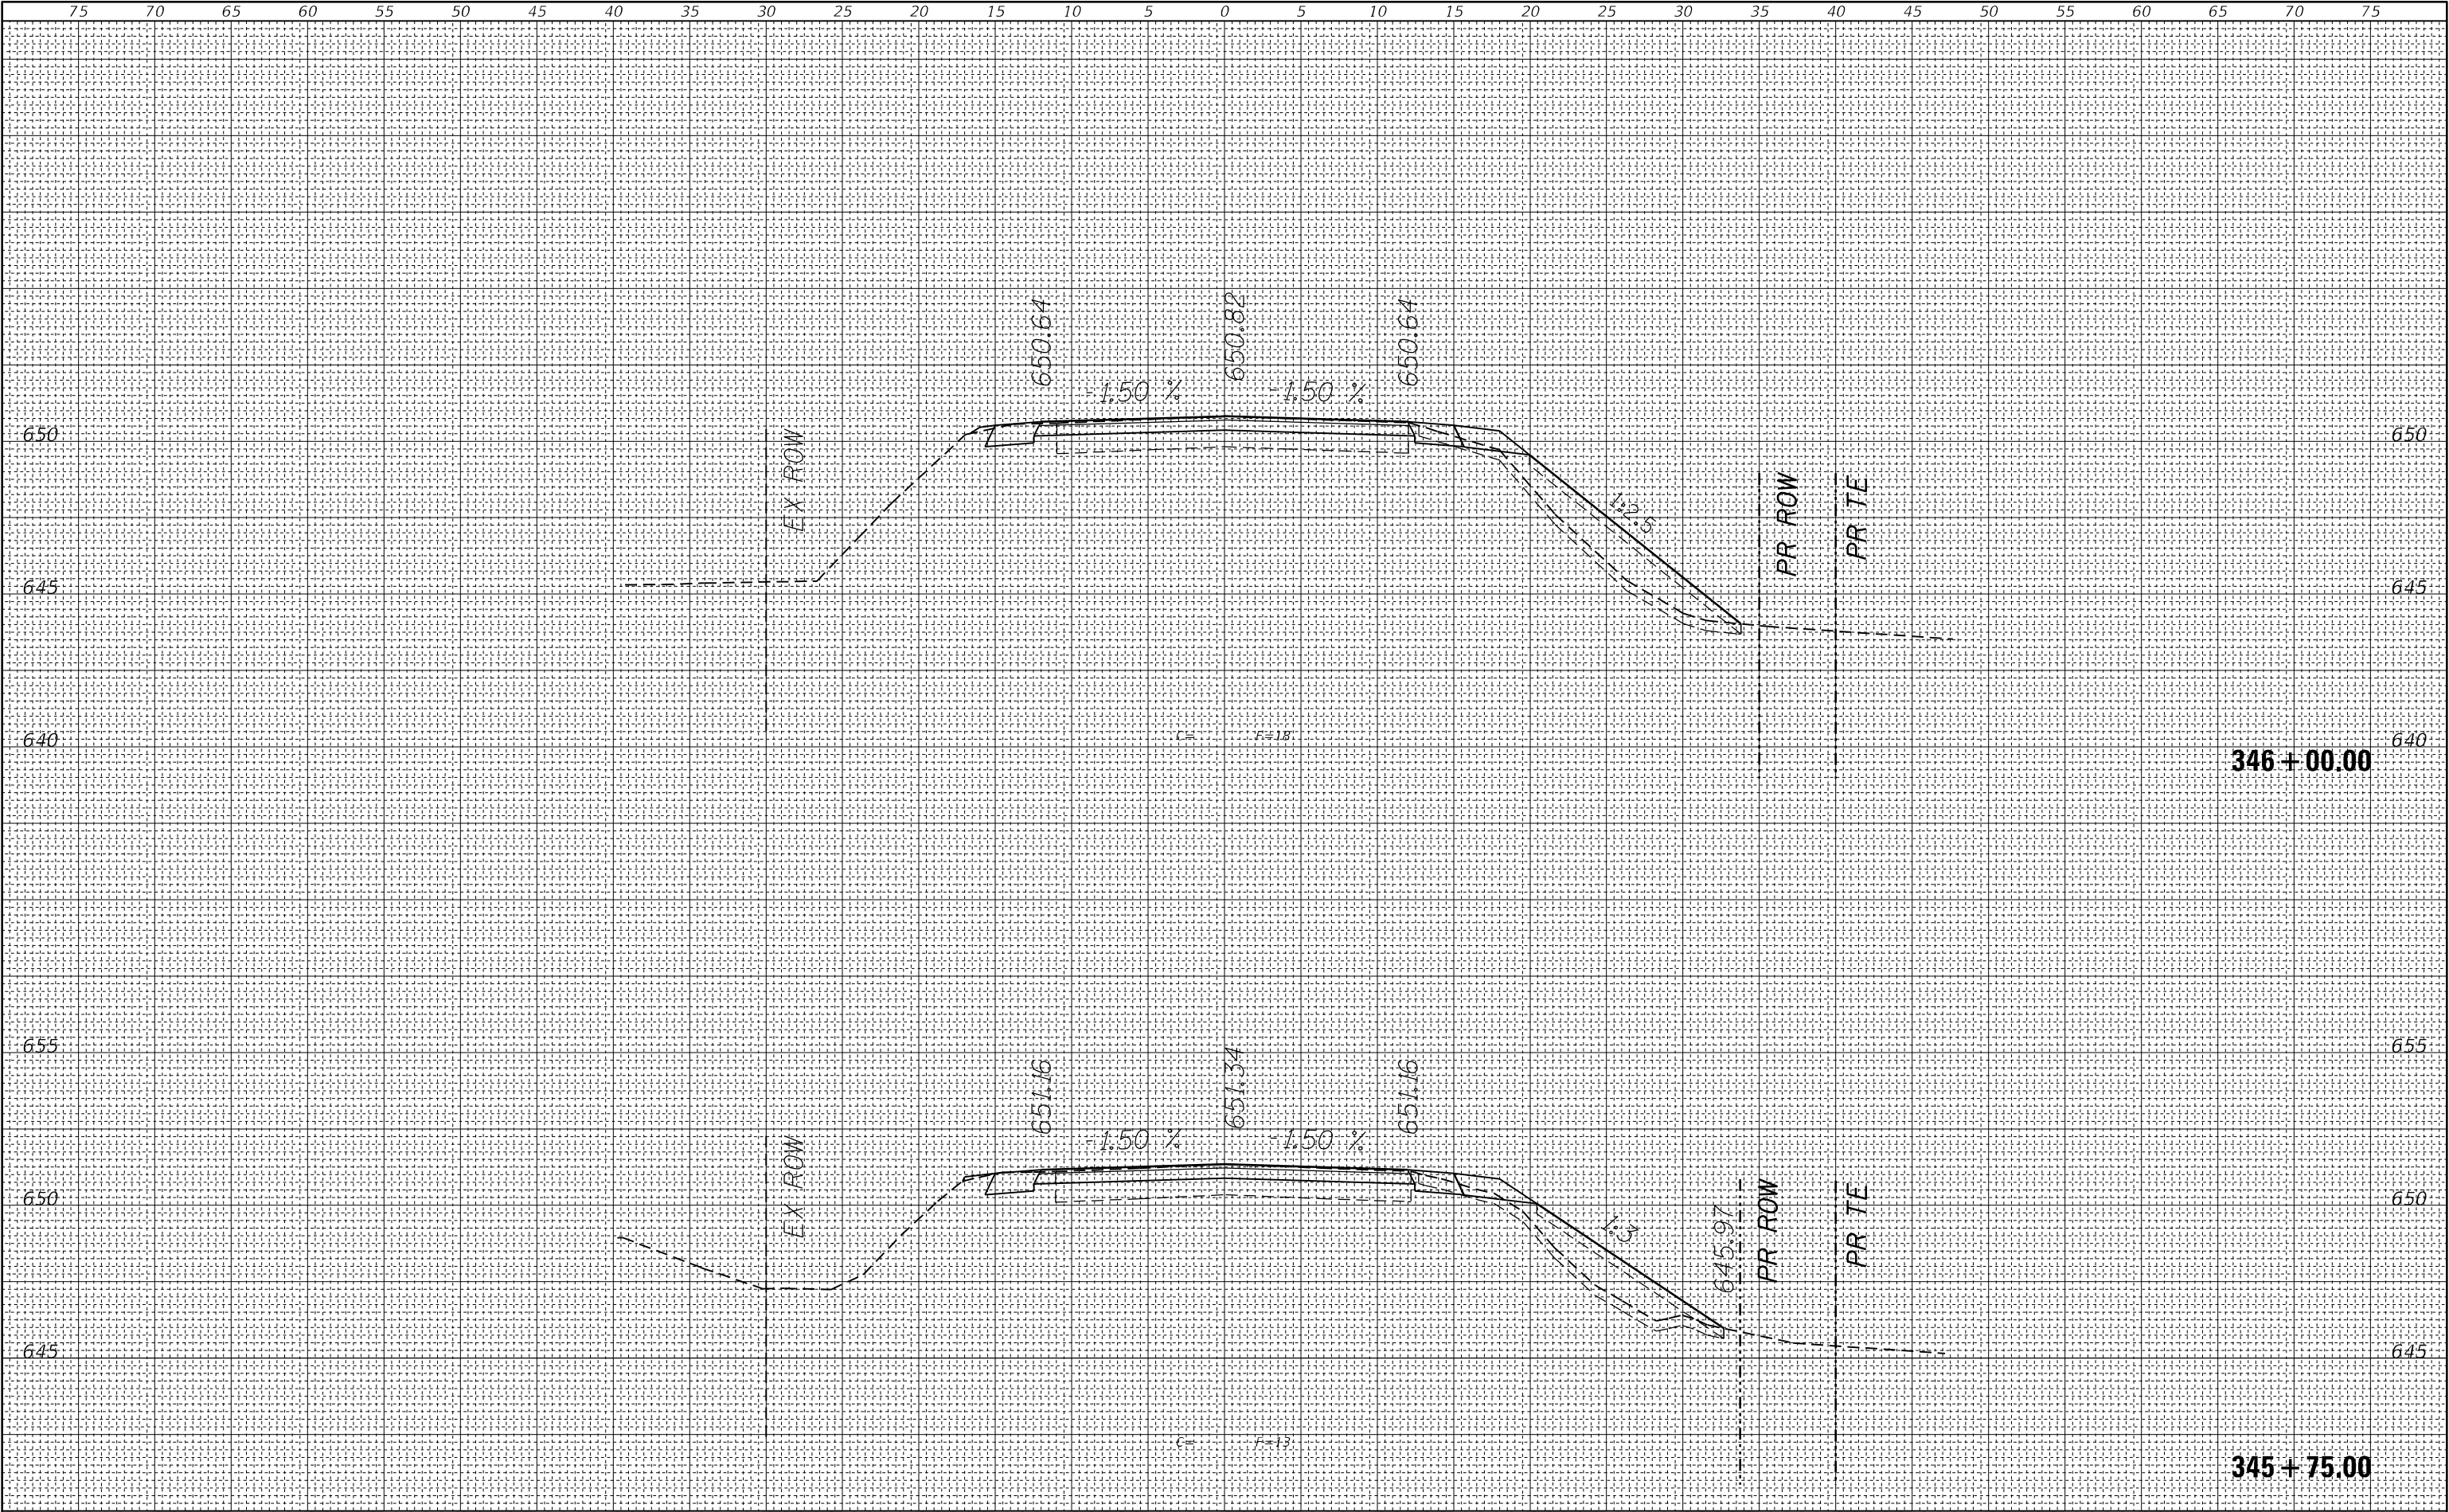

USER NAME = jessica.wille	DESIGNED -	REVISED -
	DRAWN -	REVISED -
PLOT SCALE = 10,0000 * / in.	CHECKED -	REVISED -
PLOT DATE = 2/14/2024	DATE -	REVISED -

STATE OF ILLINOIS
DEPARTMENT OF TRANSPORTATION

CROSS SECTIONS


SCALE: SHEET OF SHEETS STA. 345+75.00 TO STA. 346+00.00

F.A.S. RTE.	SECTION	COUNTY	TOTAL SHEETS	SHEET NO.
1669	(68R)B-1	COLES	71	50
CONTRACT NO. 74564				
ILLINOIS FED. AID PROJECT				

FINAL SURVEY NO.	SURVEYED NOTE BOOK NO.	BY	DATE

ORIGINAL SURVEY NO.	SURVEYED NOTE BOOK NO.	BY	DATE


MODEL: Default
FILE NAME: D:\Illinois\paw\kennedy\com\BUIDOT\Documents\BUIDOT\Project\74564\CAD\DATA\CAD\BUREAU\74564-SH-54564.dgn

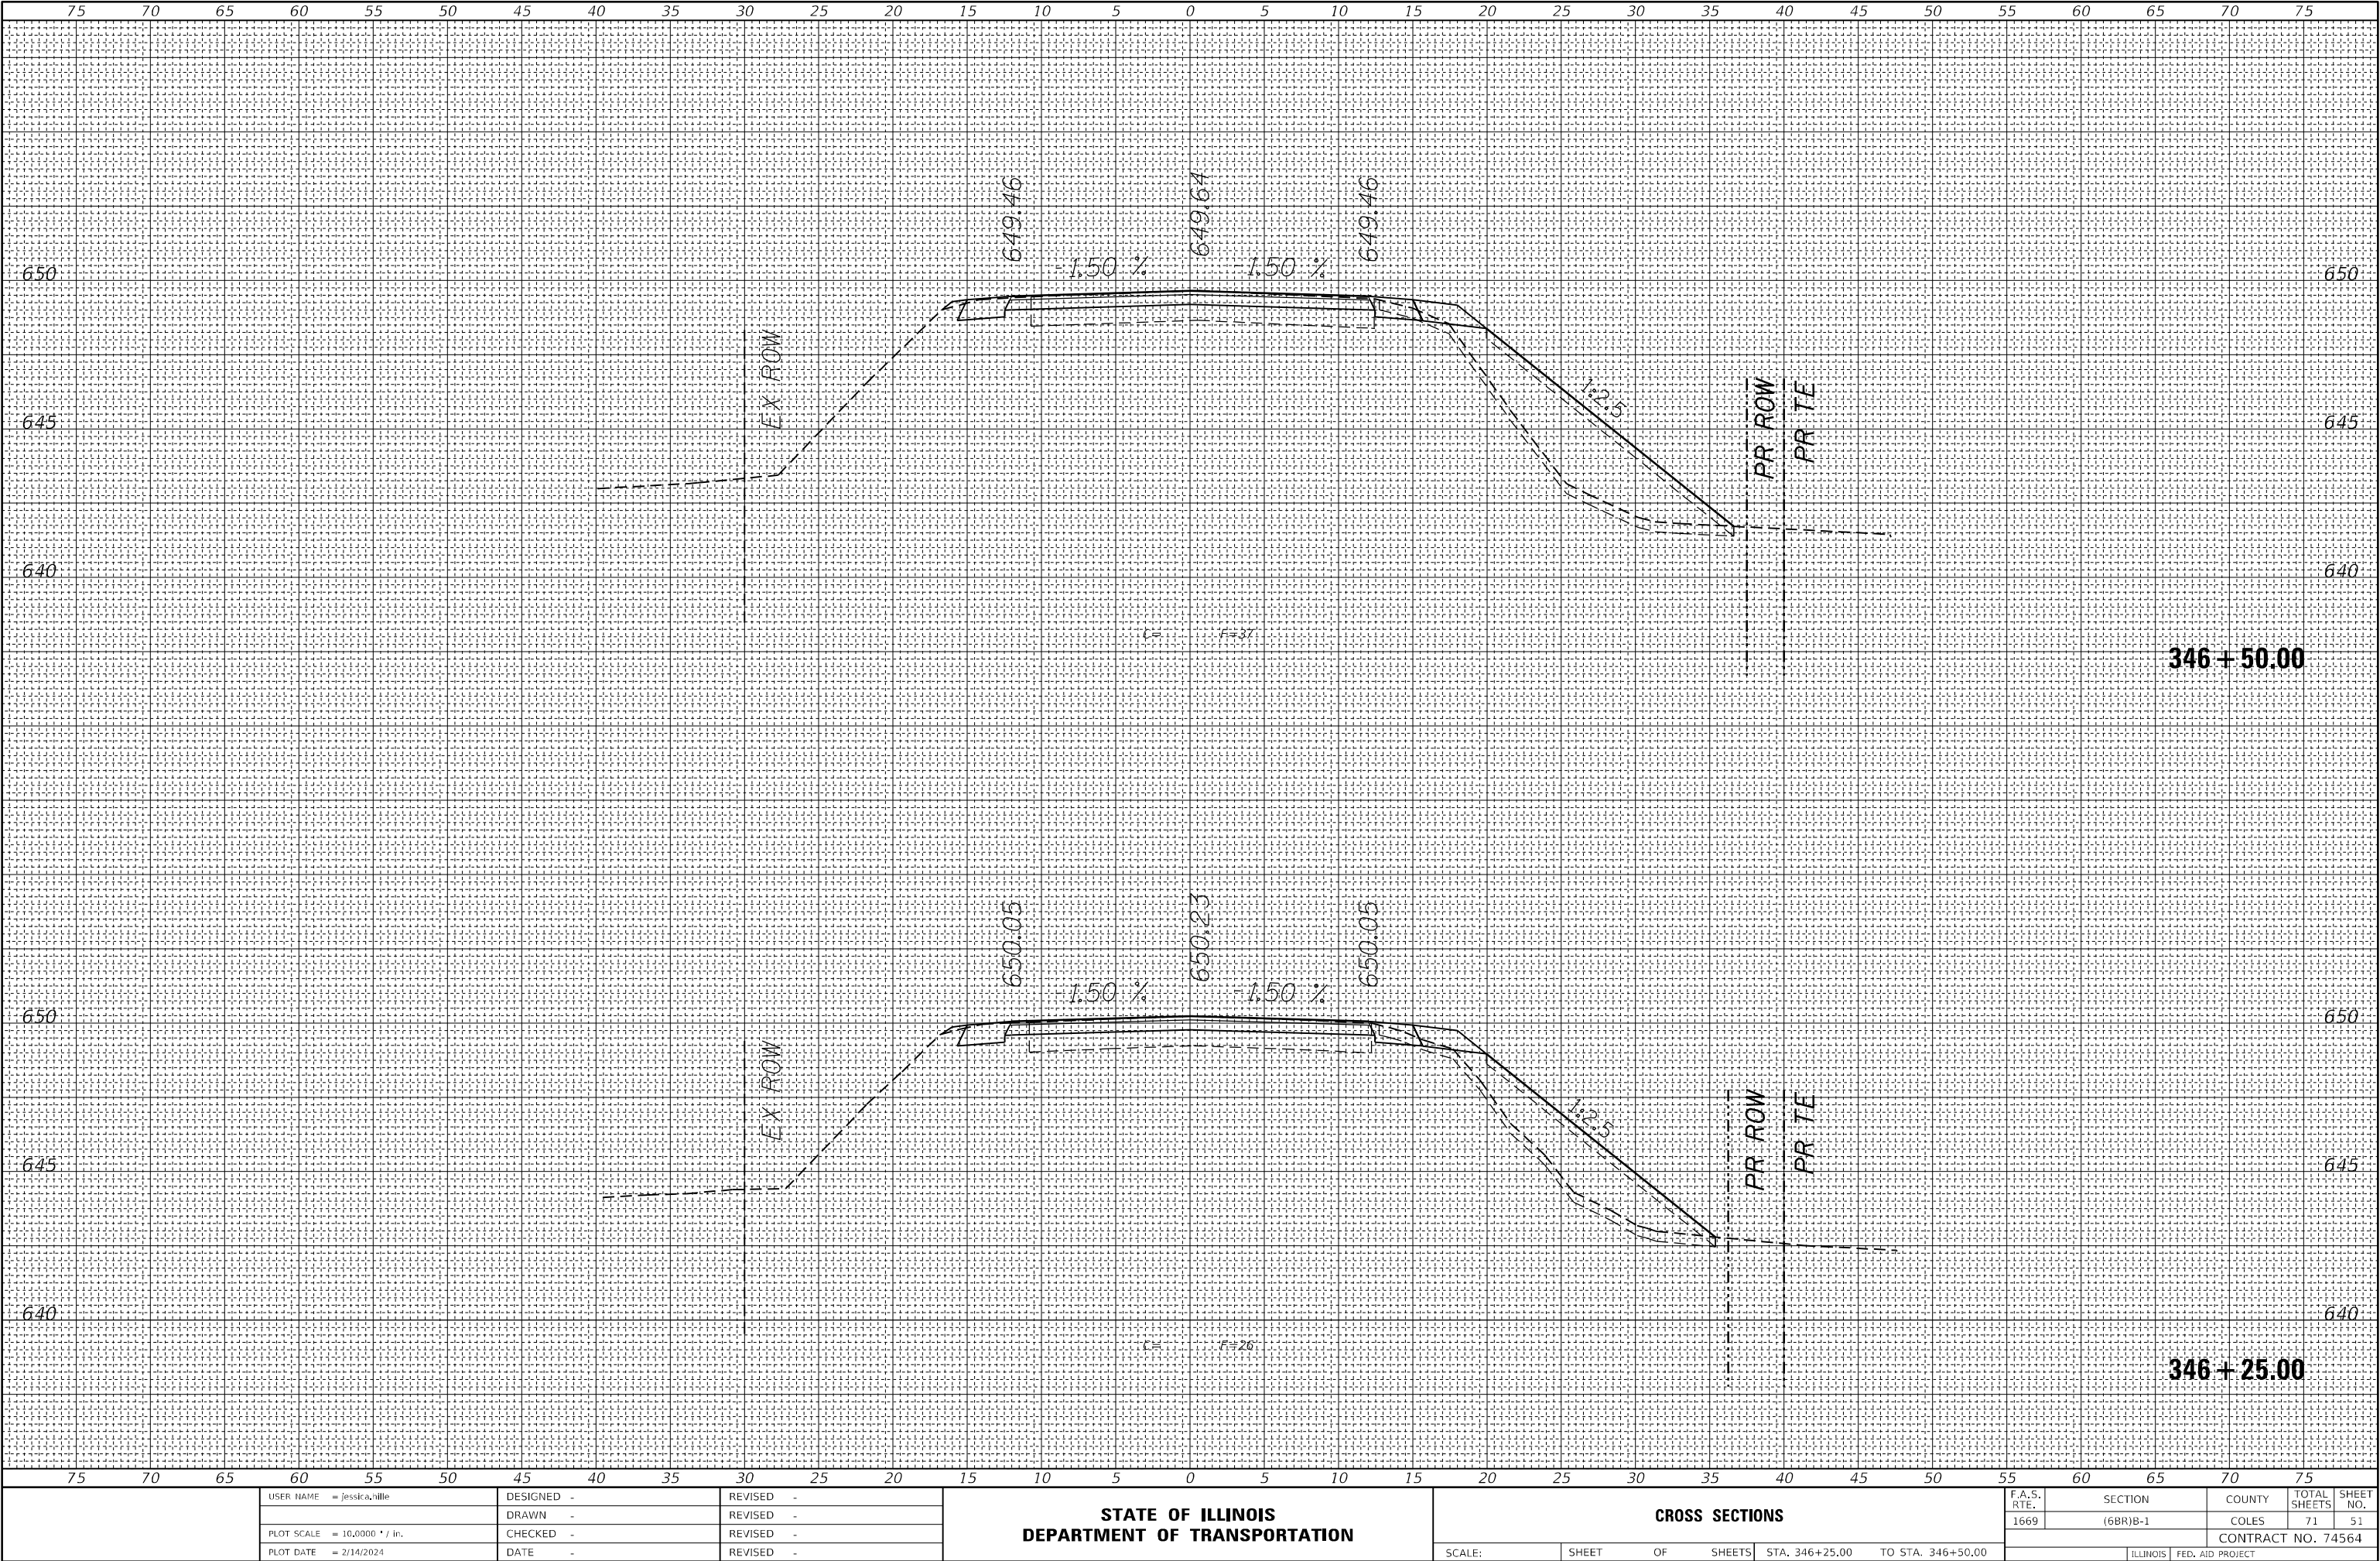

FINAL SURVEY	NO.	SURVEYED	BY	DATE
NOTE BOOK	NO.	PLOTTED	BY	DATE
AREAS CHECKED	NO.	AREAS CHECKED	BY	DATE

ORIGINAL SURVEY	NO.	SURVEYED	BY	DATE
NOTE BOOK	NO.	PLOTTED	BY	DATE
AREAS CHECKED	NO.	AREAS CHECKED	BY	DATE


MODEL: Default
FILE NAME: D:\Illinois\paw\kennedy\com\BUIDOT\Documents\BUIDOT\Project\74564\CAD\DATA\CAD\Bridges\0774564-SH-54564.dgn

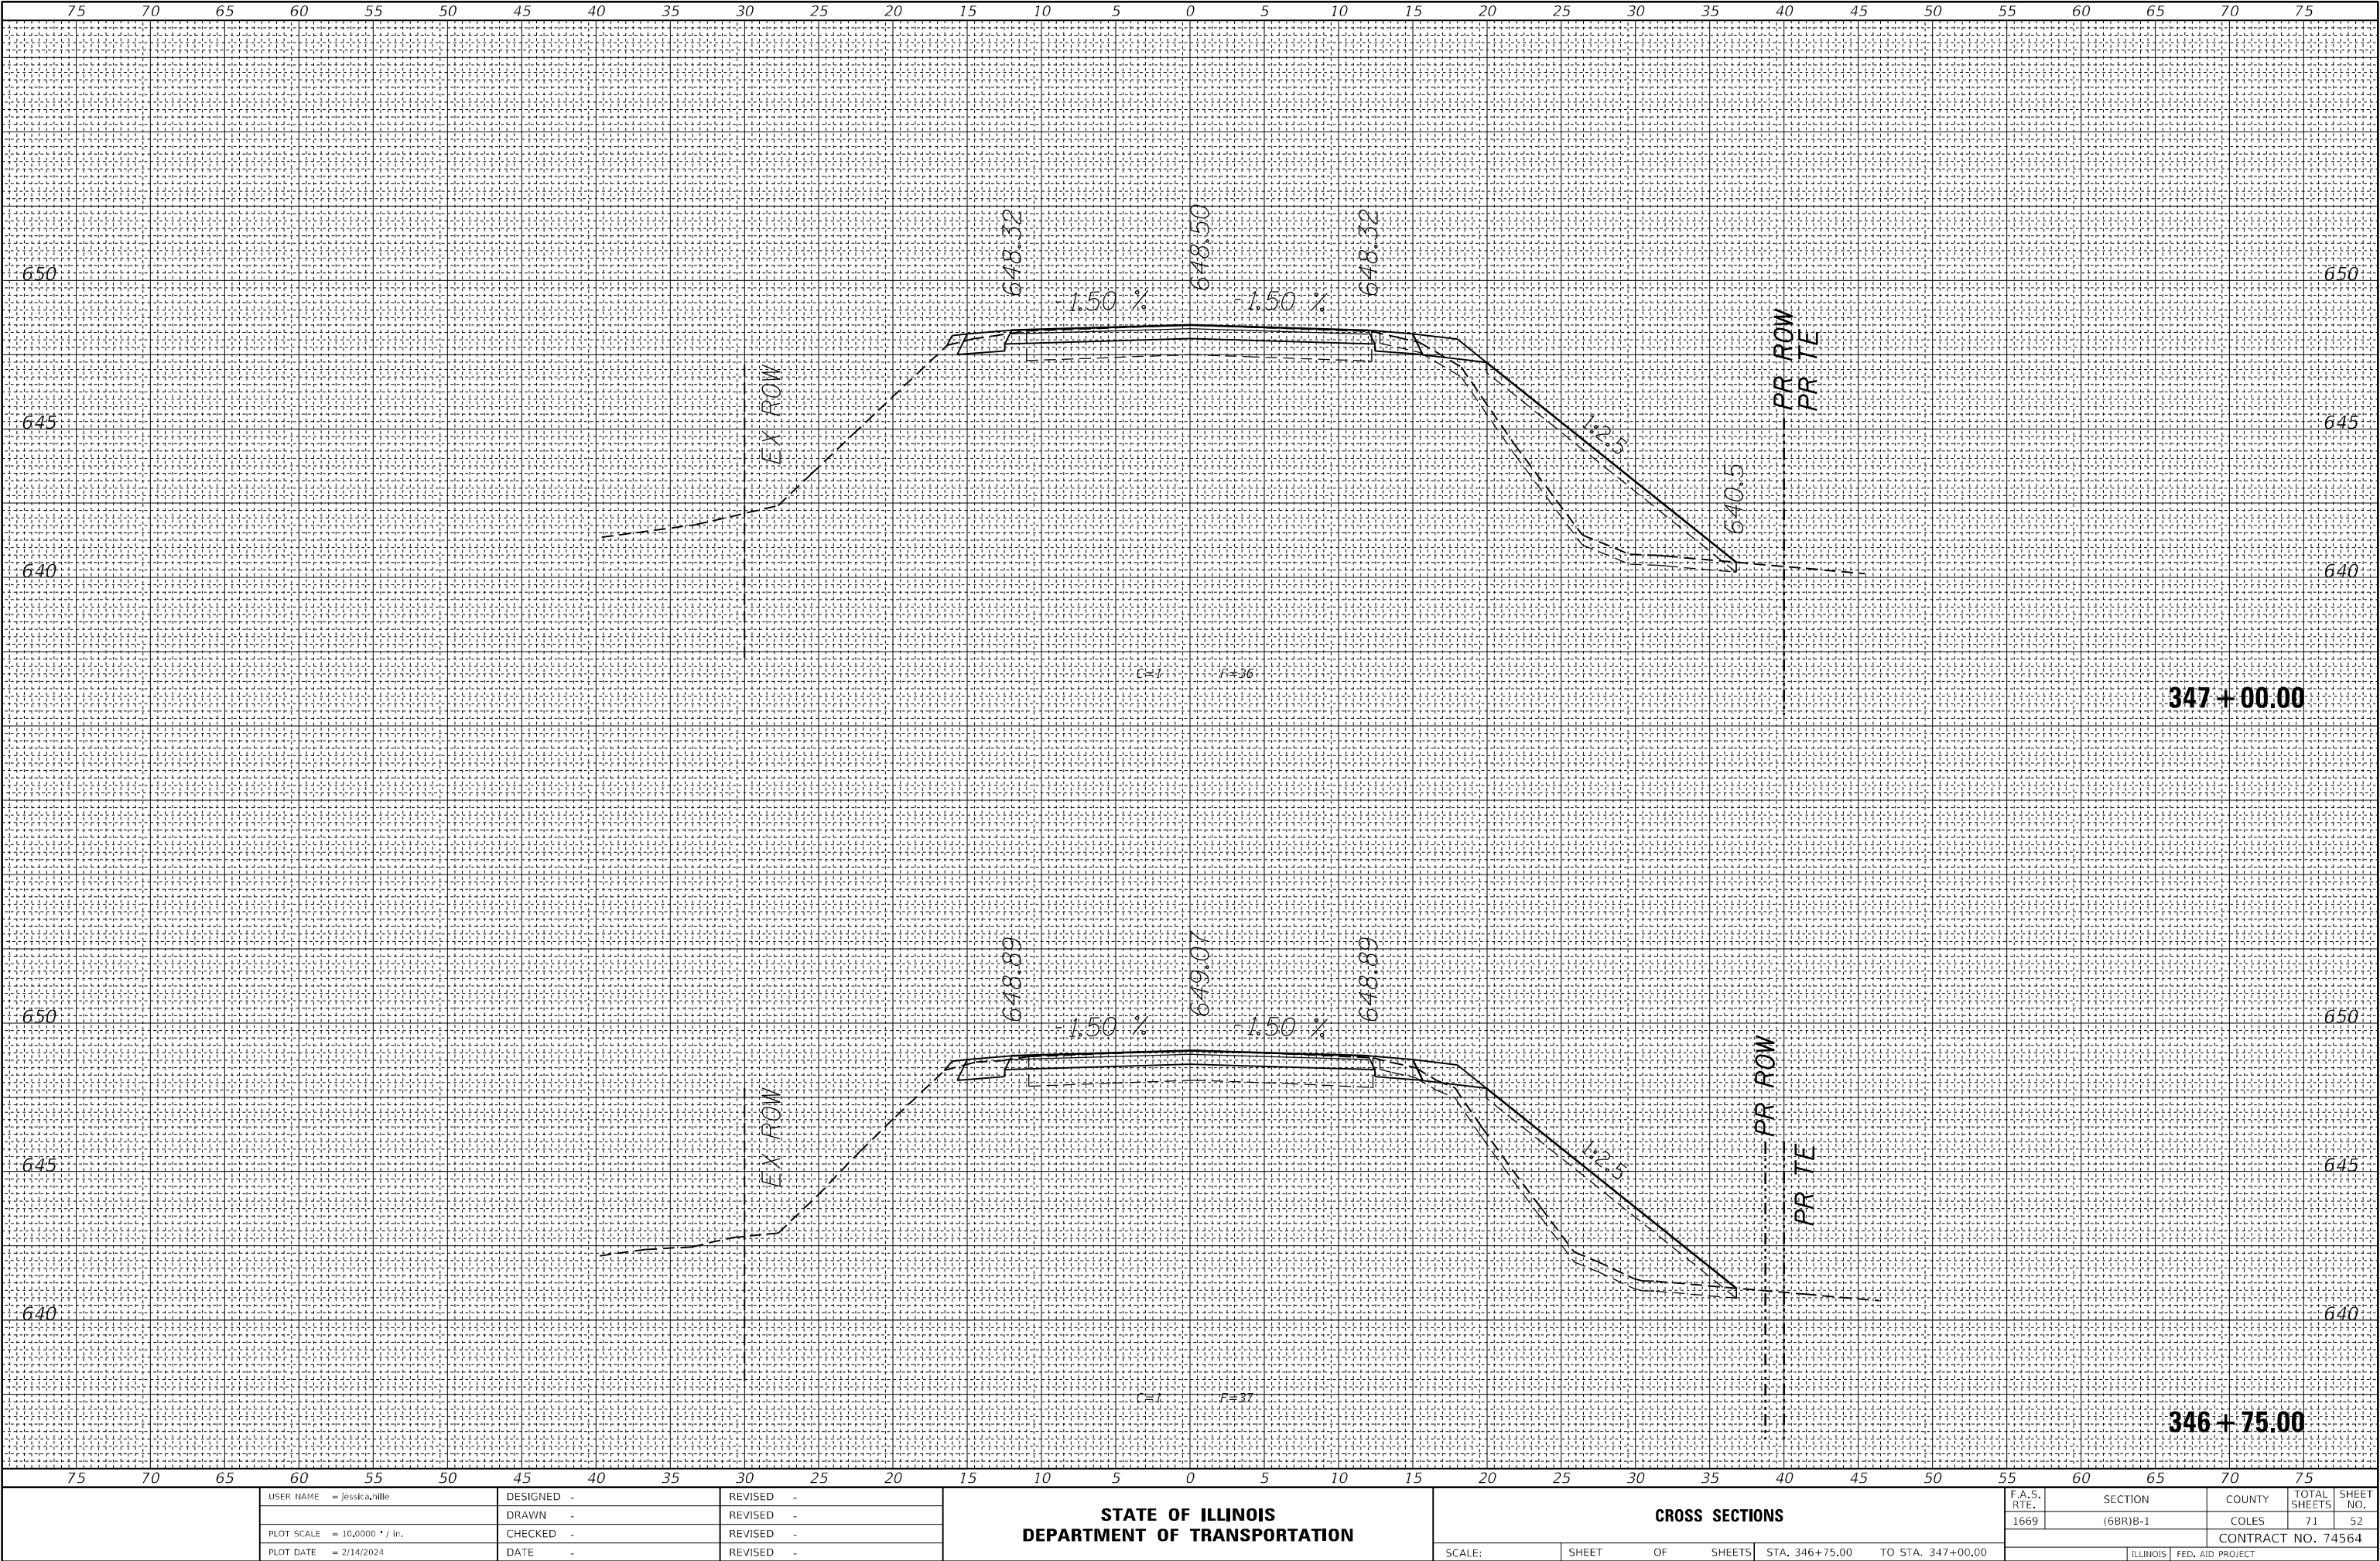

FINAL SURVEY NOTE BOOK NO. _____	SURVEYED _____	BY _____	DATE _____
	PLOTTED _____		
	TEMPLATE _____		
	AREAS _____		
	AREAS CHECKED _____		

ORIGINAL SURVEY				BY _____	DATE _____
NOTE BOOK				SURVEYED _____	
				PLOTTED _____	
				TEMPLATE _____	
				AREAS _____	
				AREAS CHECKED _____	
NO. _____					


MODEL: Default	NO.	AREAS CHECKED
FILE NAME: pww\lilot-pw.bentley.com\PW\DOT\Documents\DOT Offices\District 7\Projects\74564\CADDData\CADDsheets\ID774564-sh-h-xssht.dgn		

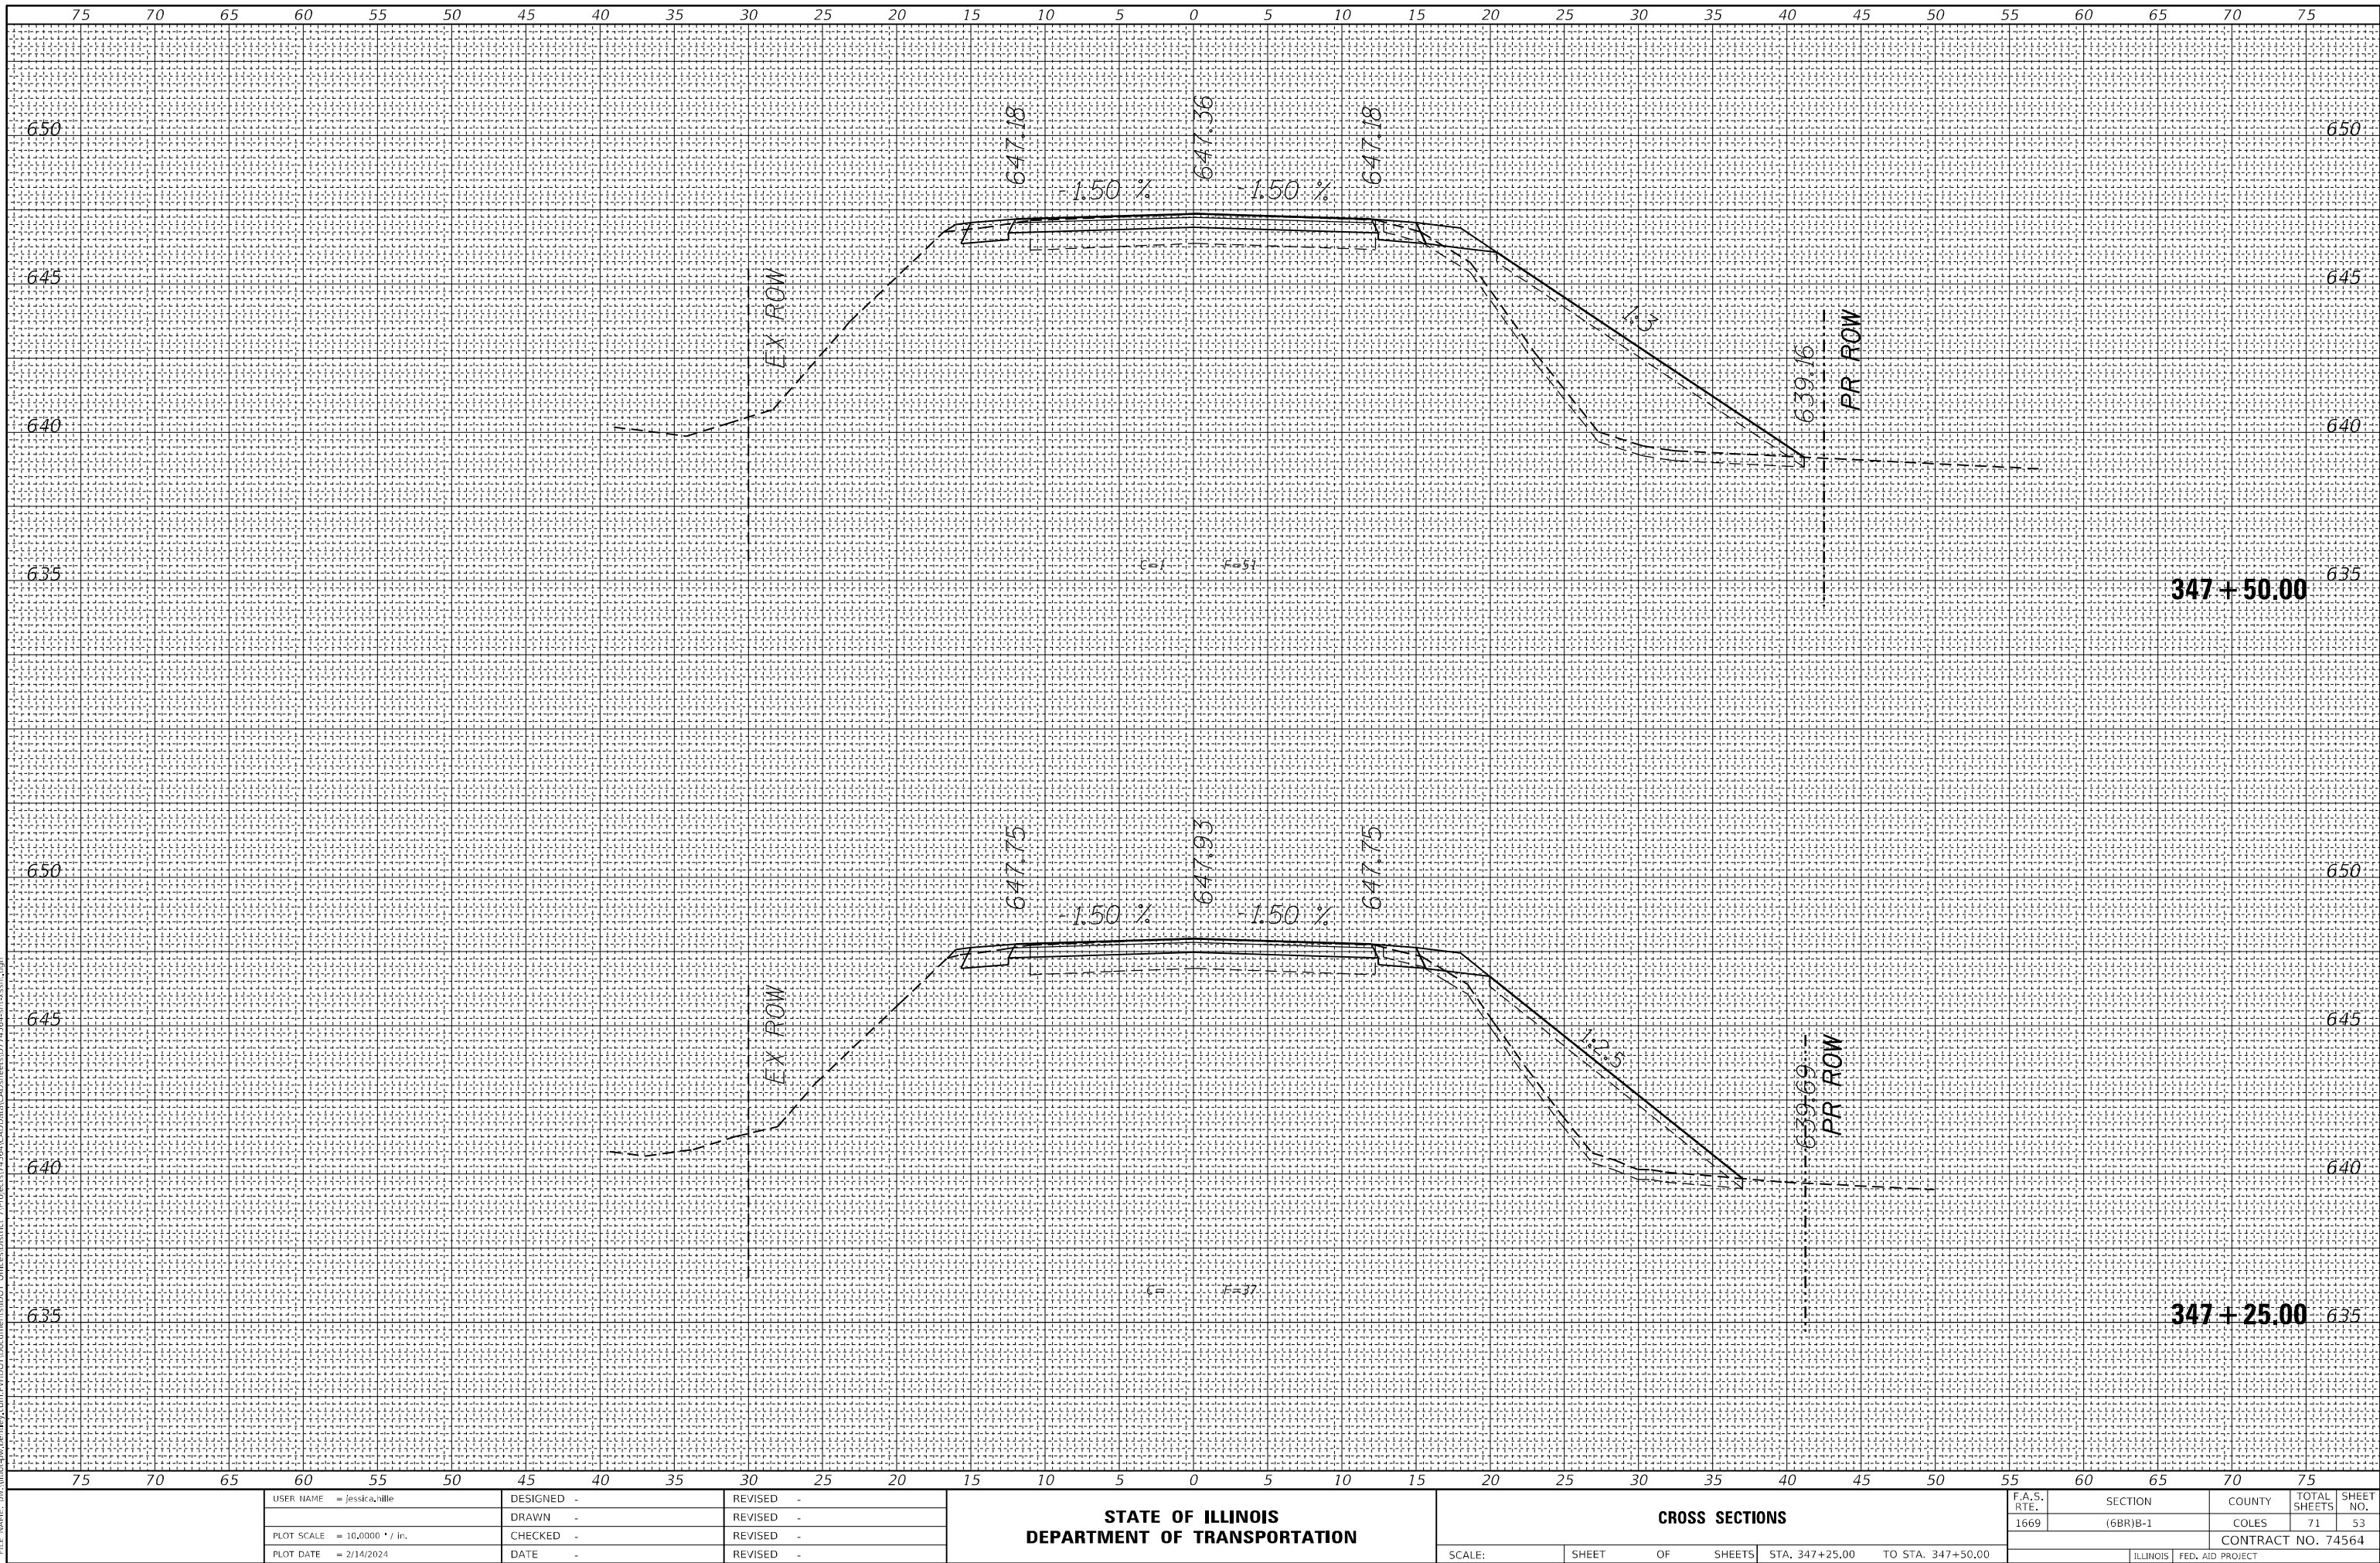

FINAL SURVEY NO.	SURVEYED NOTE BOOK NO.	BY	DATE

ORIGINAL SURVEY NO.	SURVEYED NOTE BOOK NO.	BY	DATE

MODEL: Default
FILE NAME: D:\Illinois\paw\kennedy\com\BVI\DOT Documents\DOT Office\DOT 74564\DOT Data\CAD\DWG\DOT 74564-SH 5454.dwg

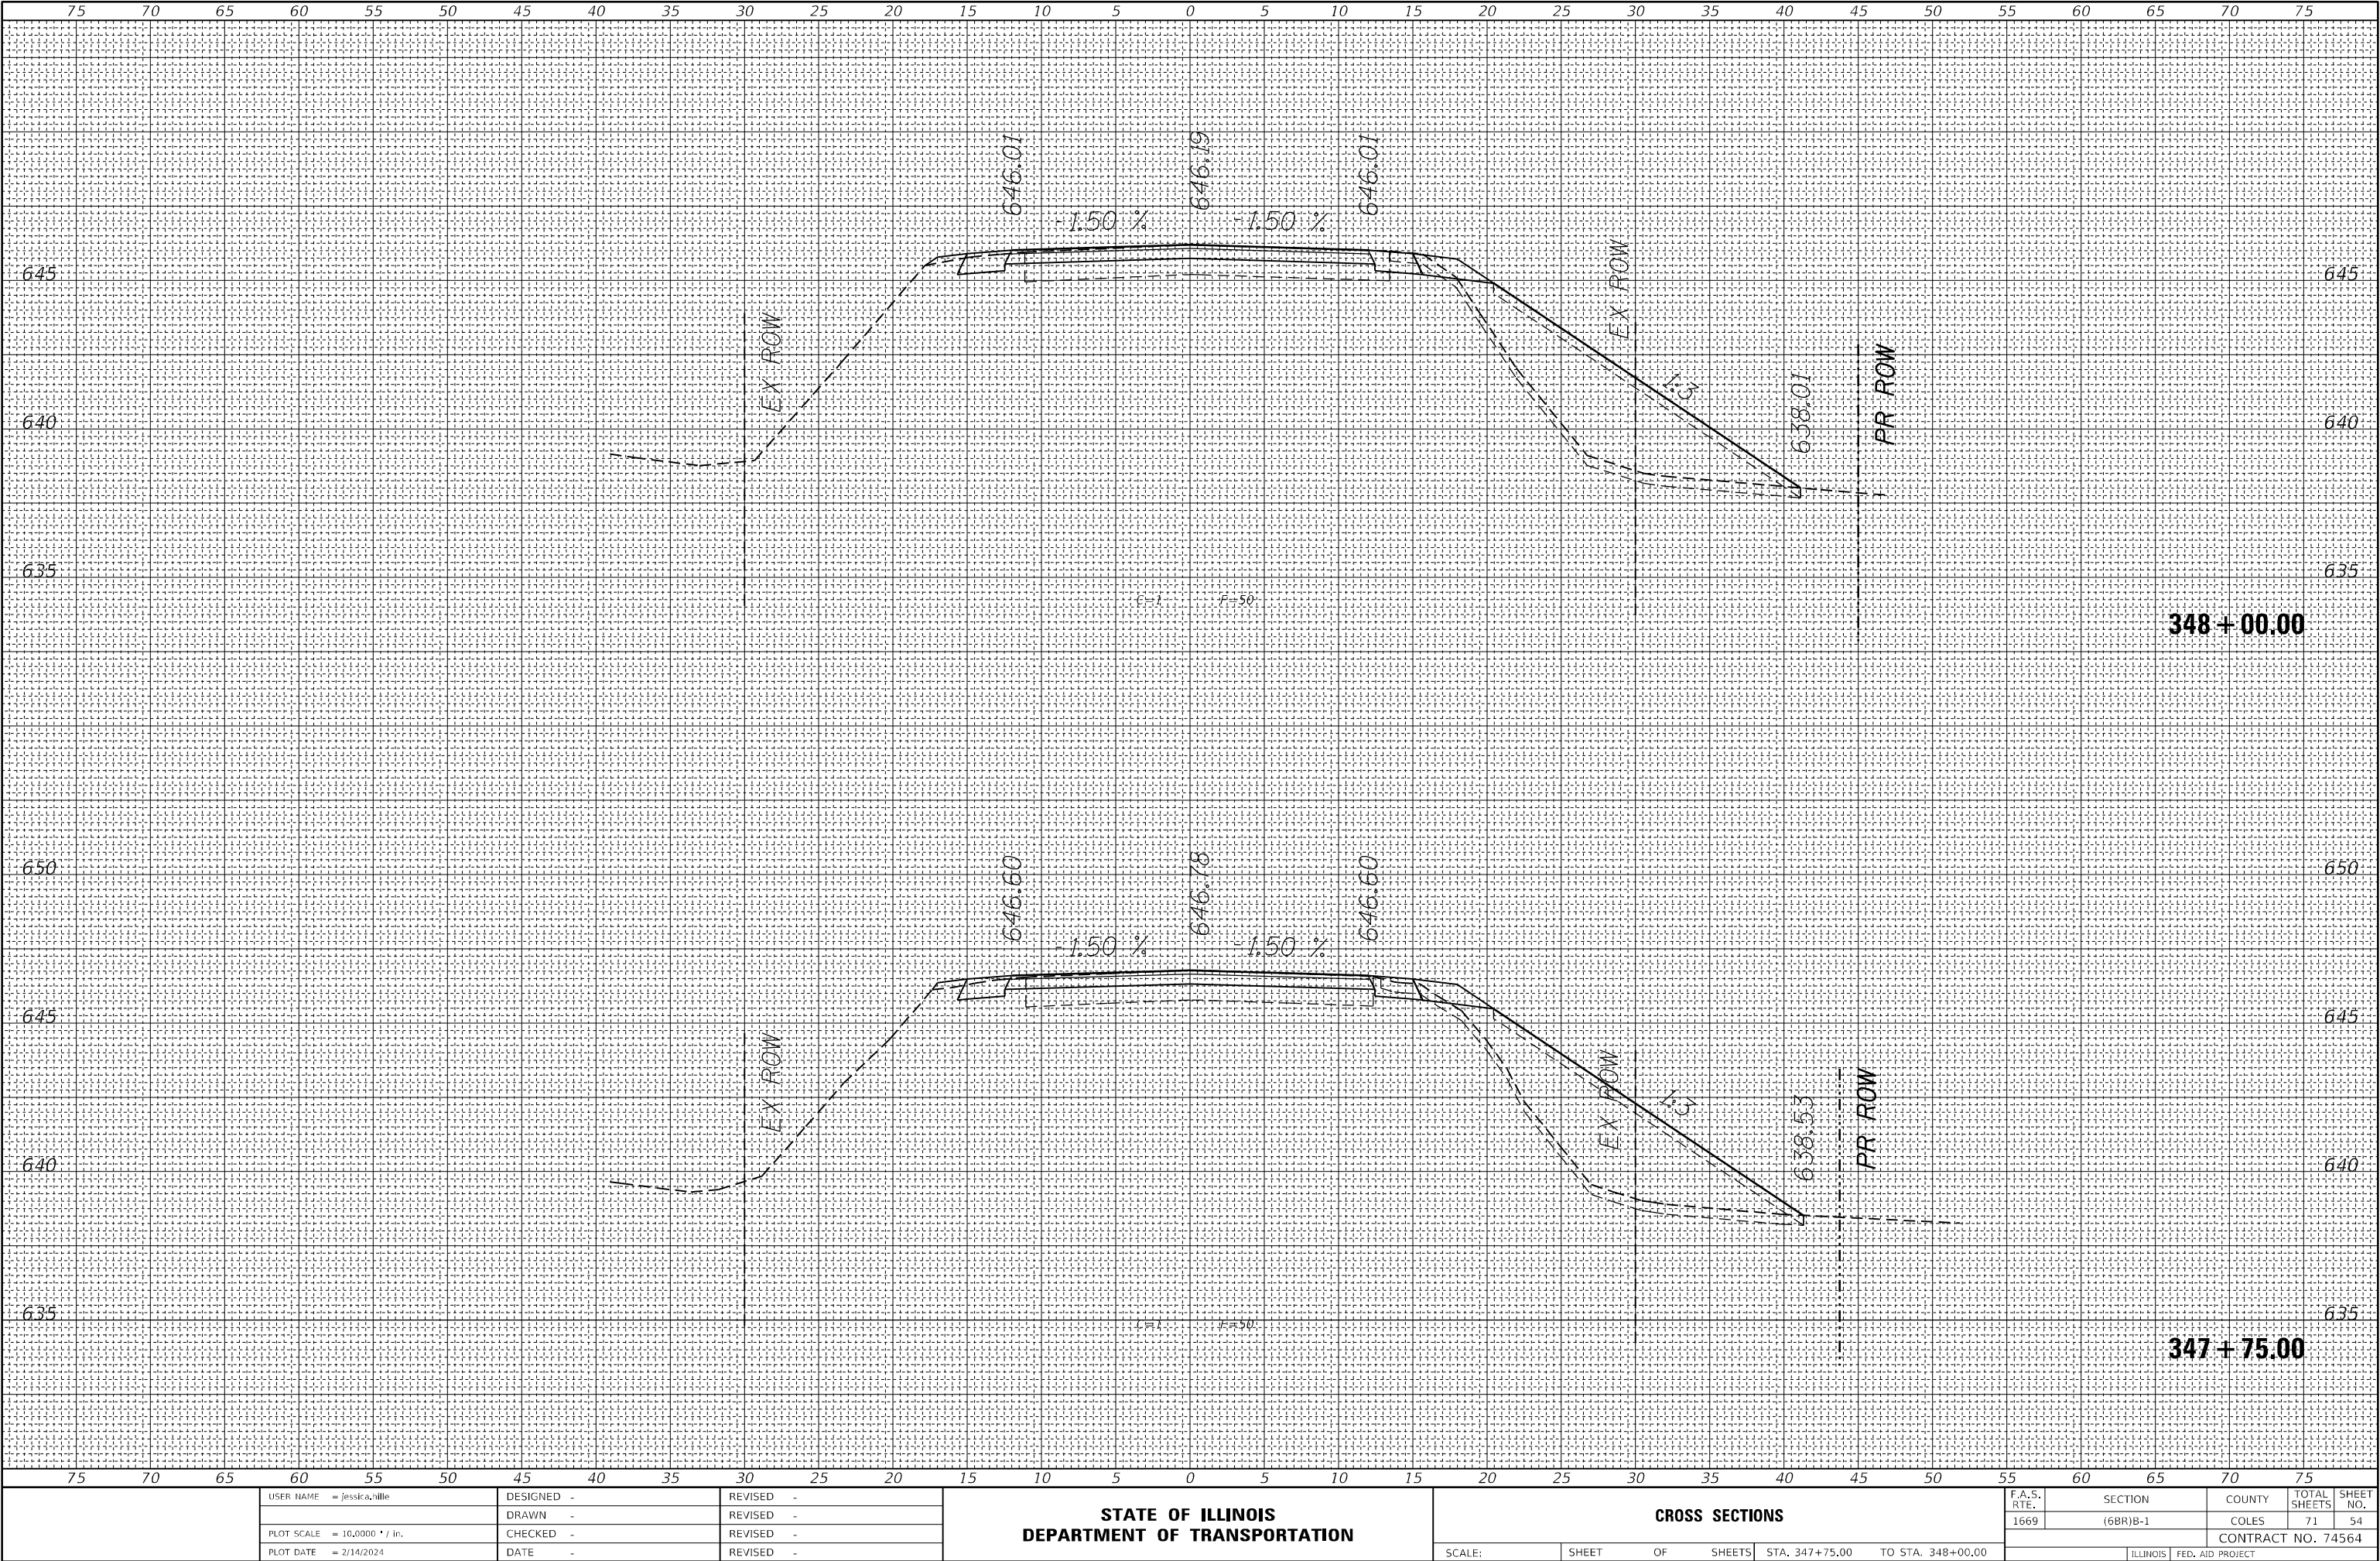

STATE OF ILLINOIS
DEPARTMENT OF TRANSPORTATION

CROSS SECTIONS

USER NAME = jessica,ville	DESIGNED -	REVISED -
	DRAWN -	REVISED -
PLOT SCALE = 10,000' = 1"	CHECKED -	REVISED -
PLOT DATE = 2/14/2024	DATE -	REVISED -


SCALE: SHEET OF SHEETS STA. 347+75.00 TO STA. 348+00.00

F.A.S. RTE.	SECTION	COUNTY	TOTAL SHEETS	SHEET NO.
1669	(68R)B-1	COLES	71	54
CONTRACT NO. 74564				
ILLINOIS FED. AID PROJECT				

FINAL SURVEY	SURVEYED	BY	DATE
NOTE BOOK	PLOTTED		
NO.	TEMPLATE		
	AREAS		
	AREAS CHECKED		

ORIGINAL SURVEY	SURVEYED	BY	DATE
NOTE BOOK	PLOTTED		
NO.	TEMPLATE		
	AREAS		
	AREAS CHECKED		


MODEL: Default
FILE NAME: D:\Illinois\paw\kennedy\cadd\DOT Documents\DOT Office\DOT 7456\CAD\DATA\CAD\DOT 7456-SH 5565.dgn

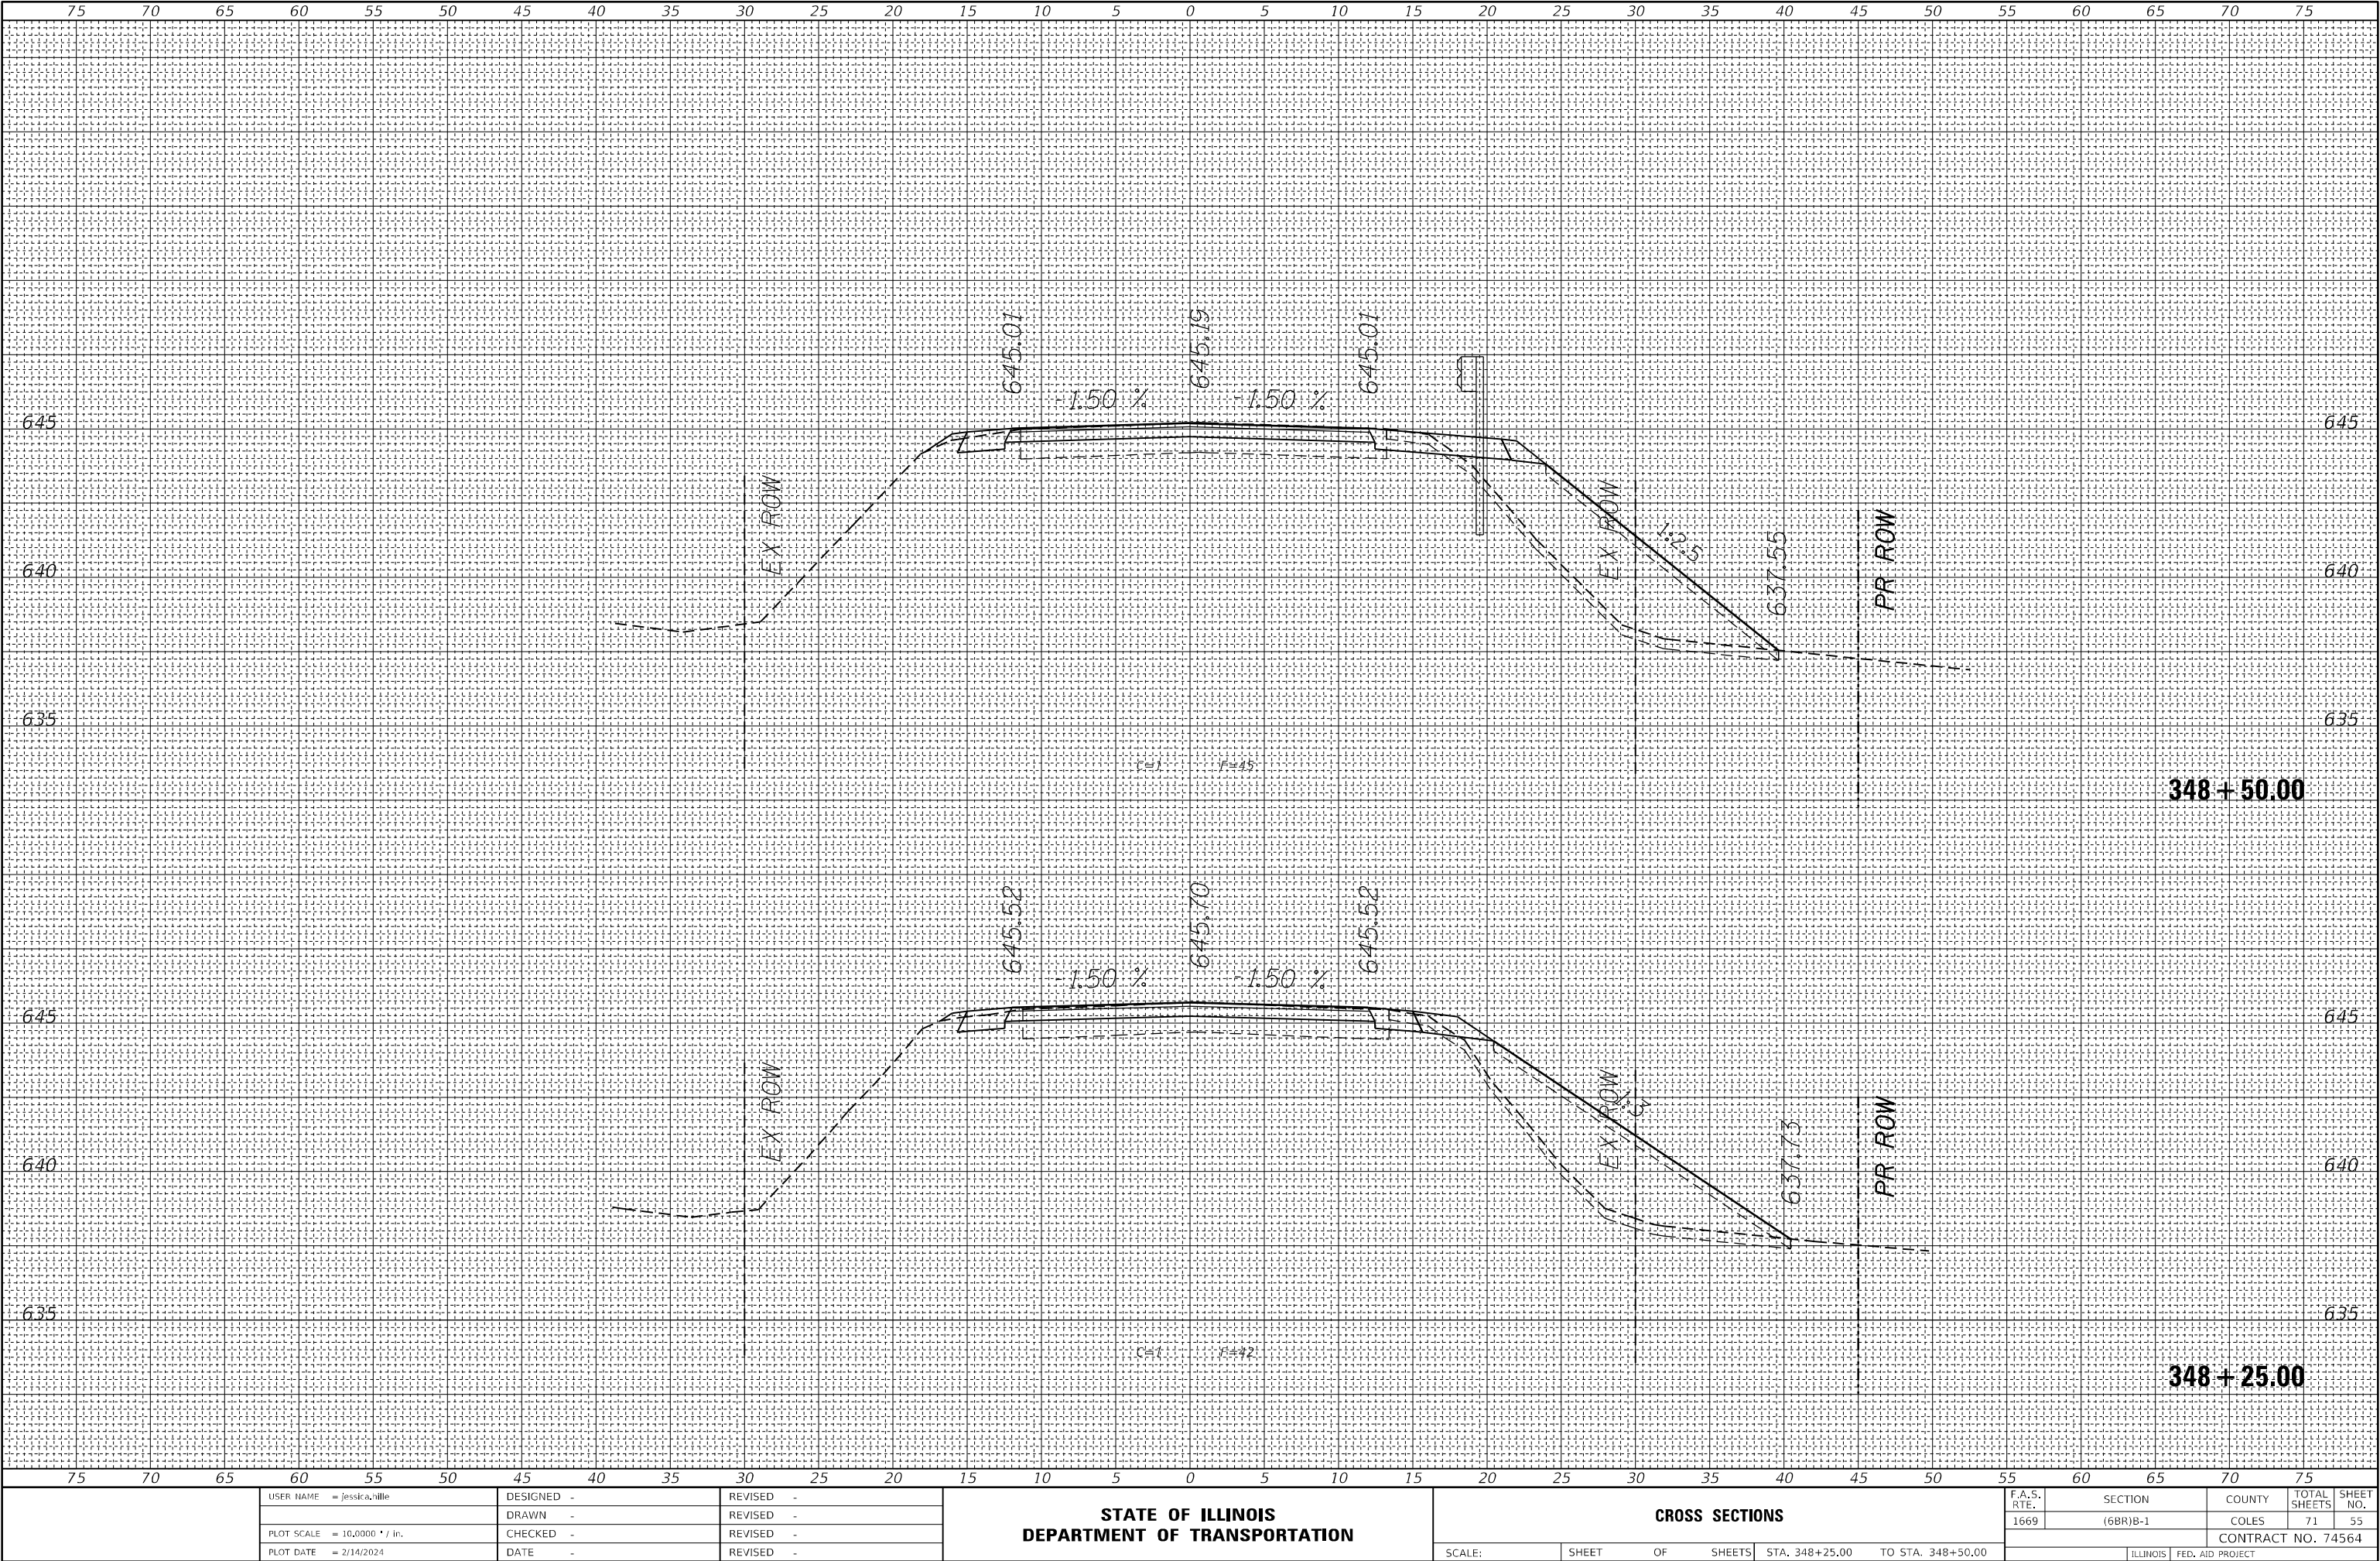

FINAL SURVEY NO.	SURVEYED NOTE BOOK NO.	BY	DATE

ORIGINAL SURVEY NO.	SURVEYED NOTE BOOK NO.	BY	DATE

MODEL: Default
FILE NAME: D:\Illinois\paw\kennedy\cadd\DOT Documents\DOT Office\DOT 7456\CAD\DATA\CAD\DOT 7456-SH 5656.dgn

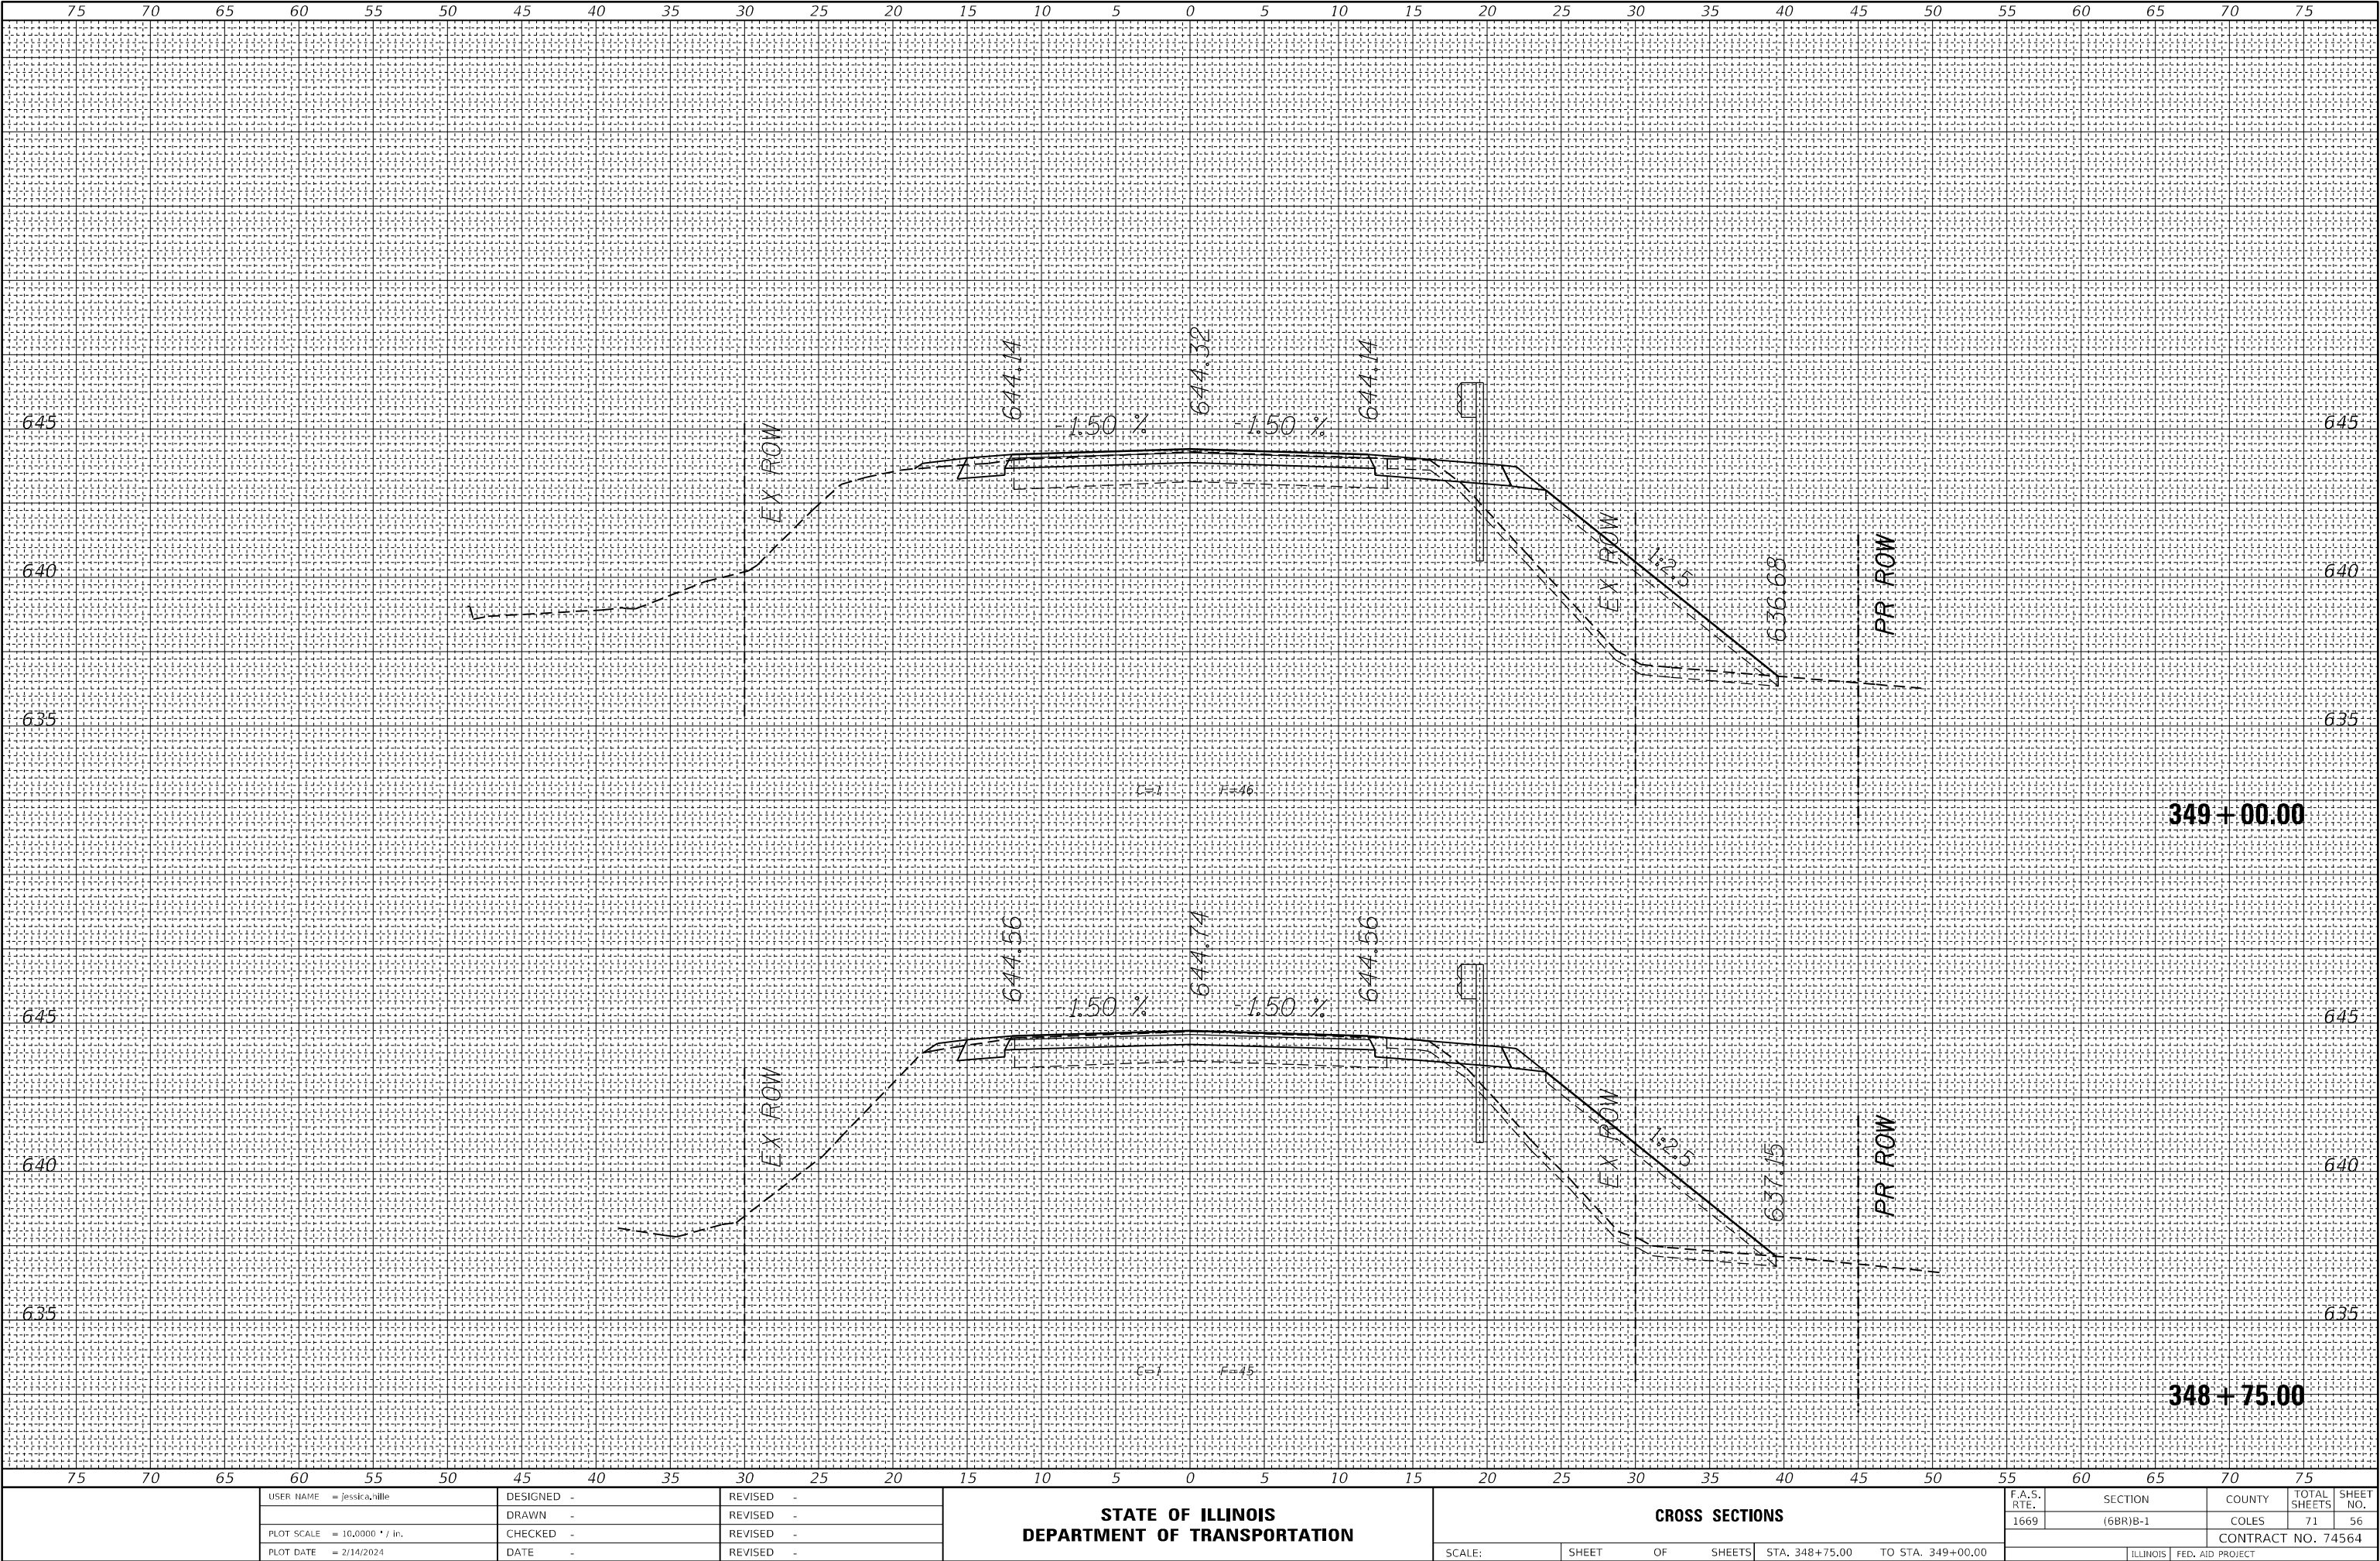

USER NAME = jessica,ville	DESIGNED -	REVISED -
	DRAWN -	REVISED -
PLOT SCALE = 10,0000 * / in.	CHECKED -	REVISED -
PLOT DATE = 2/14/2024	DATE -	REVISED -

STATE OF ILLINOIS
DEPARTMENT OF TRANSPORTATION

CROSS SECTIONS


SCALE: SHEET OF SHEETS STA. 348+75.00 TO STA. 349+00.00

F.A.S. RTE.	SECTION	COUNTY	TOTAL SHEETS	SHEET NO.
1669	(68R)B-1	COLES	71	56
CONTRACT NO. 74564				
ILLINOIS FED. AID PROJECT				

FINAL	SURVEYED	BY	DATE
SURVEY	PLOTTED		
NOTE BOOK	TEMPLATE		
NO.	AREAS CHECKED		

ORIGINAL	SURVEYED	BY	DATE
SURVEY	PLOTTED		
NOTE BOOK	TEMPLATE		
NO.	AREAS CHECKED		

MODEL: Default
FILE NAME: D:\Illinois\paw\kennedy\cadd\DOT Documents\DOT Office\DOT 74564\DOT Data\CAD\Sheet 0774564-SH-5563.dgn

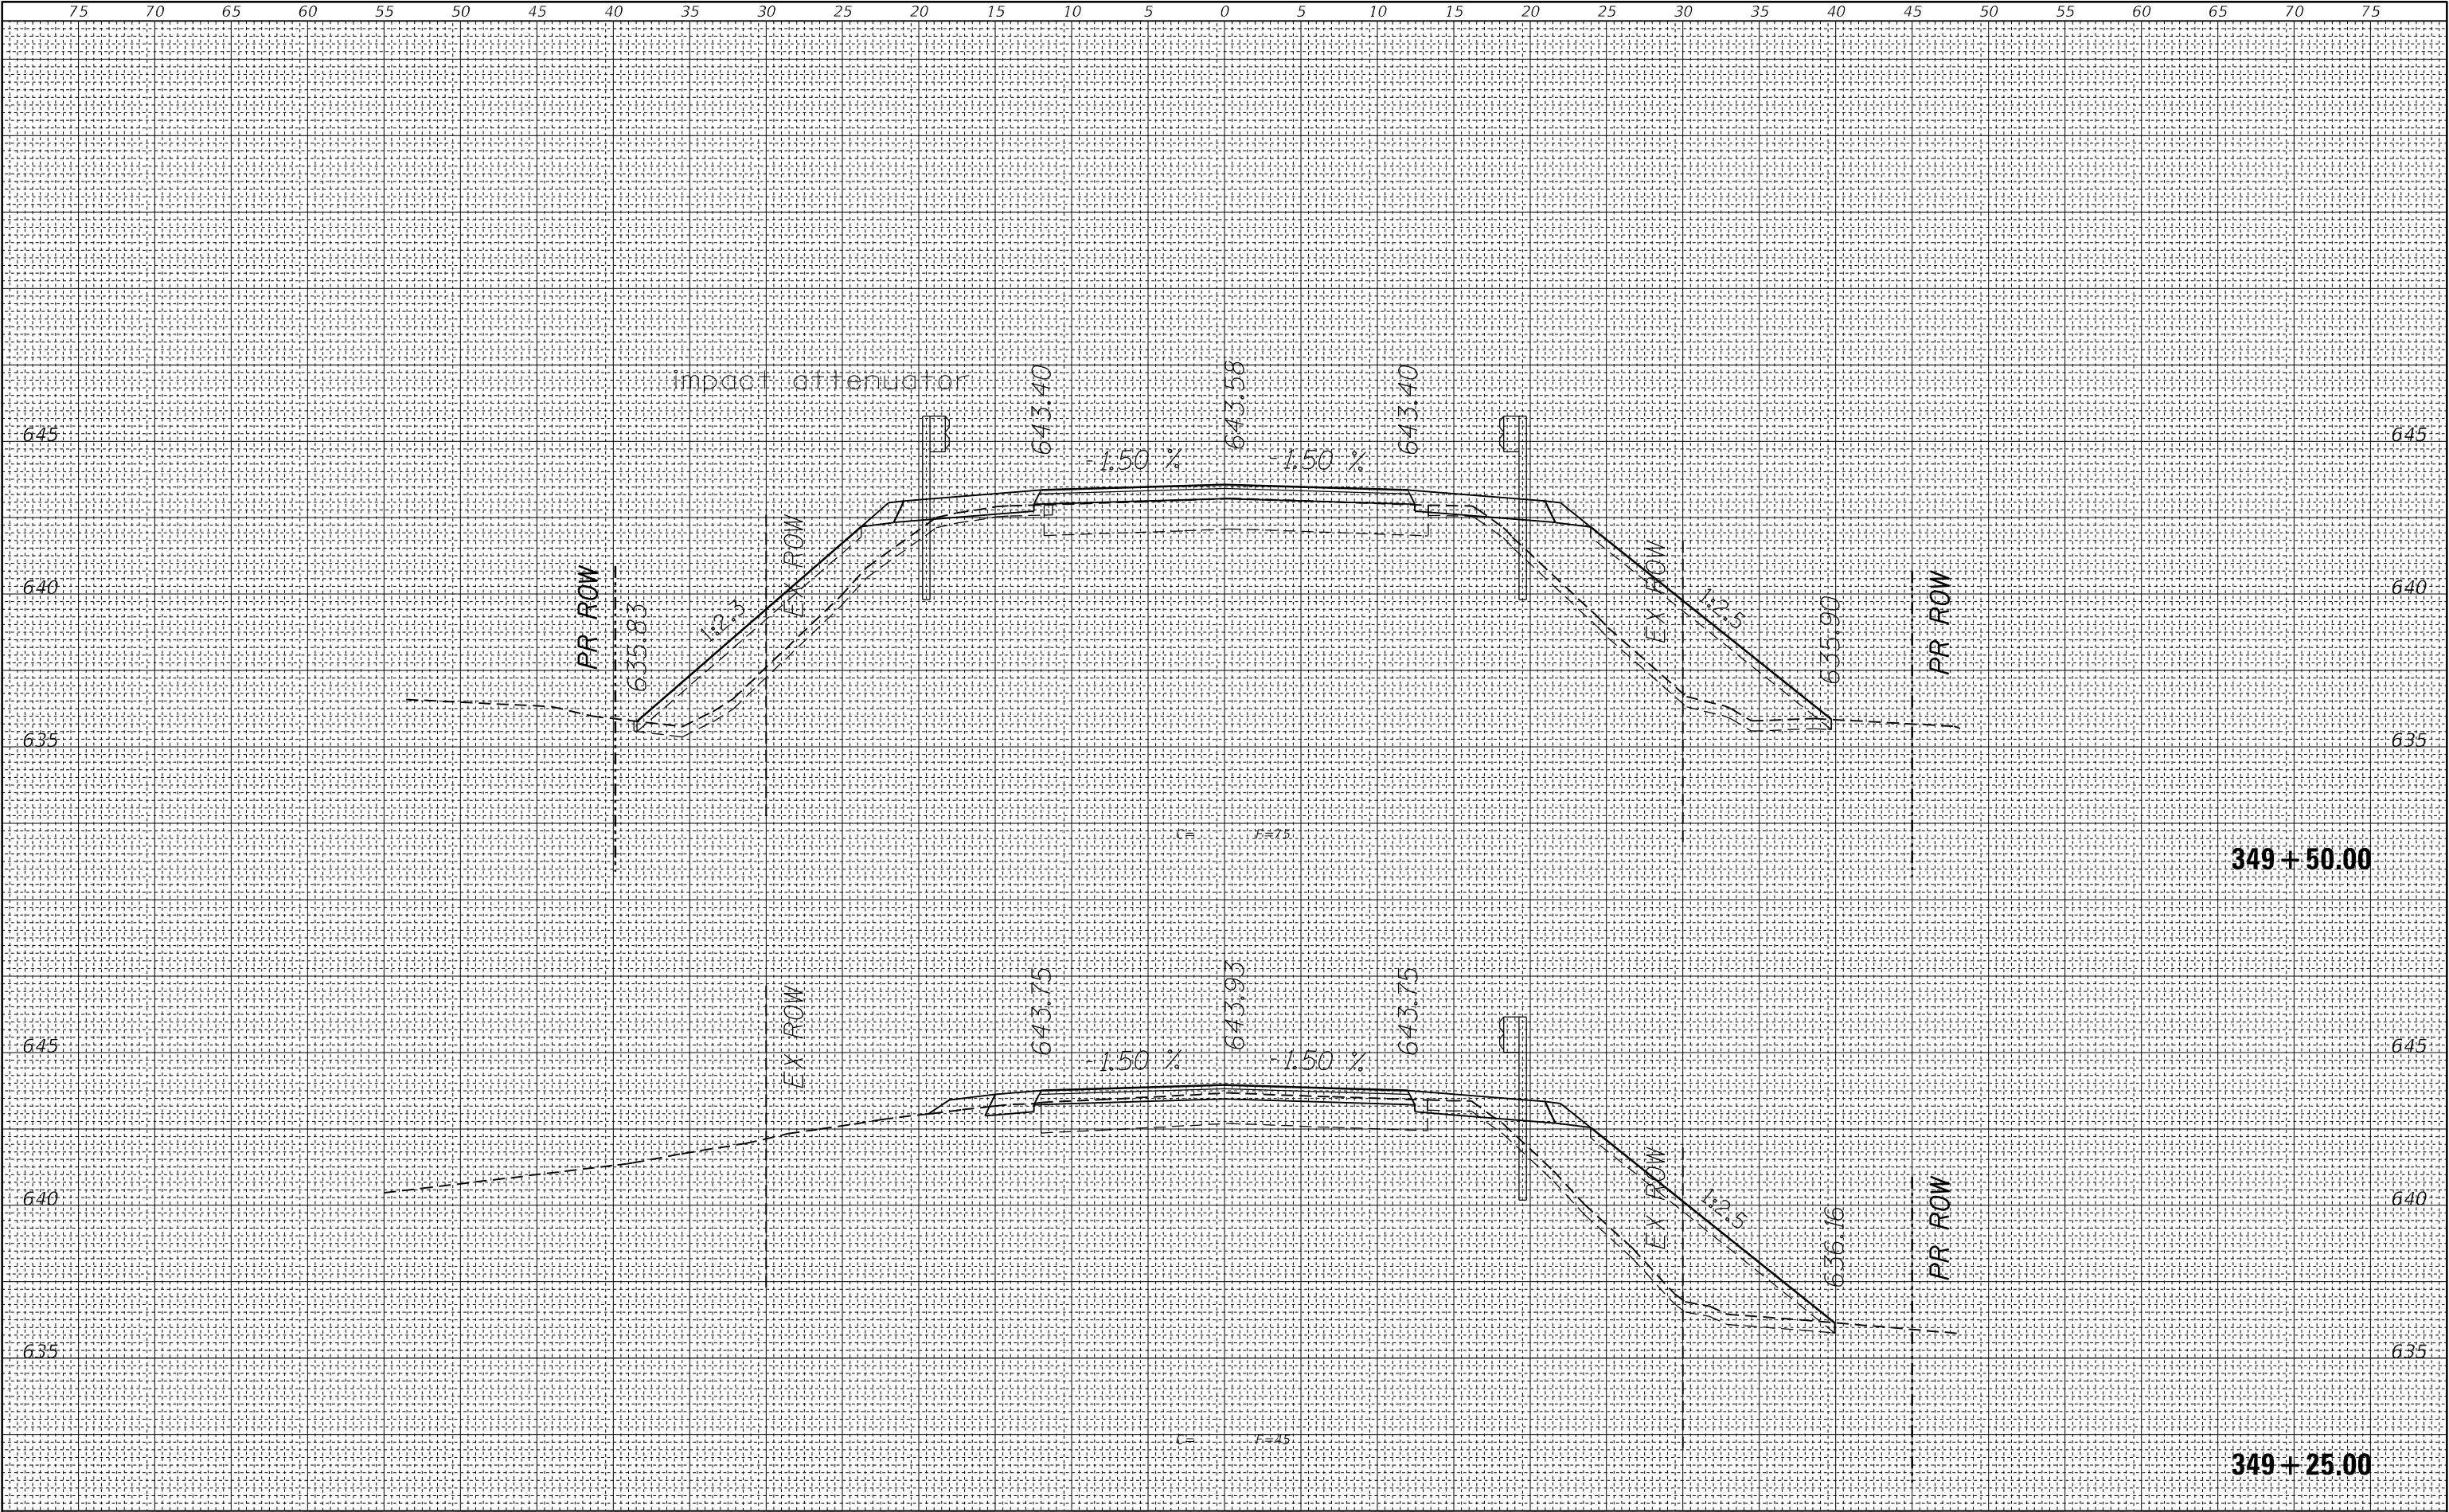

USER NAME = jessica,ville	DESIGNED -	REVISED -
	DRAWN -	REVISED -
PLOT SCALE = 10,0000 * / in.	CHECKED -	REVISED -
PLOT DATE = 2/14/2024	DATE -	REVISED -

STATE OF ILLINOIS
DEPARTMENT OF TRANSPORTATION

CROSS SECTIONS


SCALE: SHEET OF SHEETS STA. 349+25.00 TO STA. 349+50.00

F.A.S. RTE.	SECTION	COUNTY	TOTAL SHEETS	SHEET NO.
1669	(68R)B-1	COLES	71	57
CONTRACT NO. 74564				
ILLINOIS FED. AID PROJECT				

FINAL	SURVEYED	BY	DATE
SURVEY	PLOTTED		
NOTE BOOK	TEMPLATE		
NO.	AREAS CHECKED		

ORIGINAL	SURVEYED	BY	DATE
SURVEY	PLOTTED		
NOTE BOOK	TEMPLATE		
NO.	AREAS CHECKED		

MODEL: Default
FILE NAME: D:\Illinois\paw\kennedy.com\BUIDOT Documents\BUIDOT Projects\74564\CAD\DATA\CAD\Bridges\0774564-SH-55812.dgn

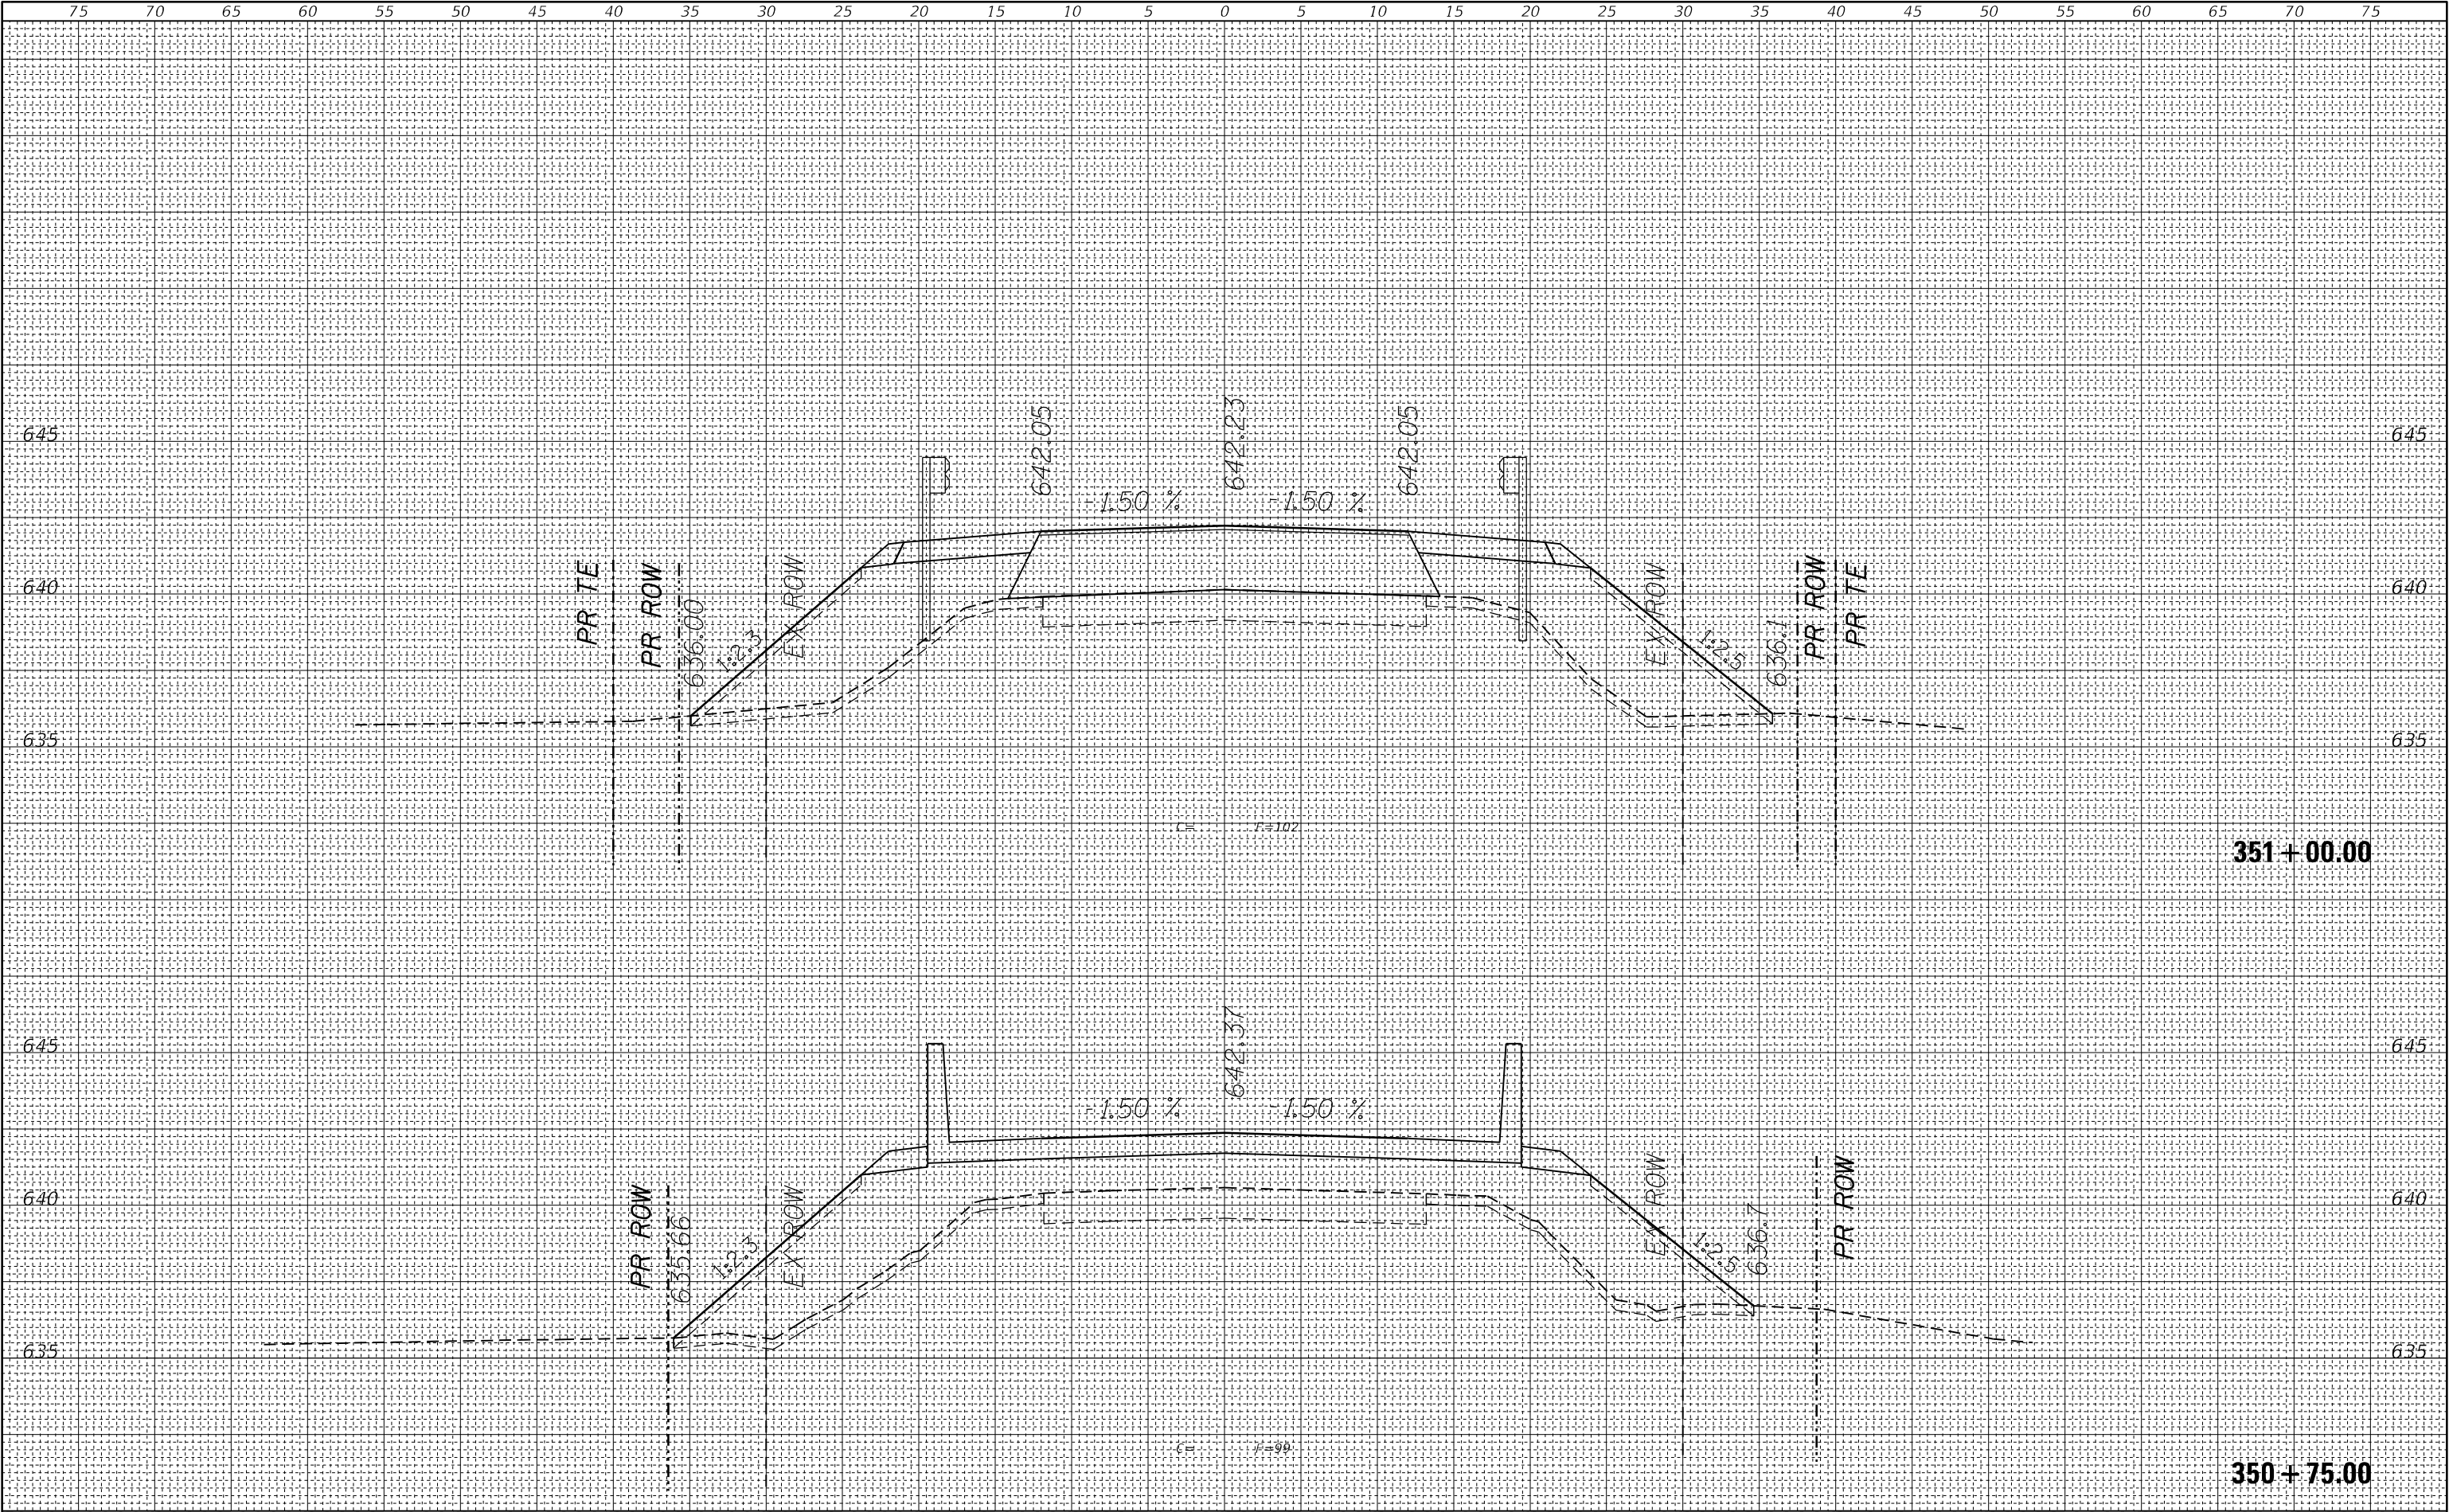

USER NAME = jessica,ville	DESIGNED -	REVISED -
	DRAWN -	REVISED -
PLOT SCALE = 10,0000 * / in.	CHECKED -	REVISED -
PLOT DATE = 2/14/2024	DATE -	REVISED -

STATE OF ILLINOIS
DEPARTMENT OF TRANSPORTATION

CROSS SECTIONS


SCALE: SHEET OF SHEETS STA. 350+75.00 TO STA. 351+00.00

F.A.S. RTE.	SECTION	COUNTY	TOTAL SHEETS	SHEET NO.
1669	(68R)B-1	COLES	71	58
CONTRACT NO. 74564				
ILLINOIS FED. AID PROJECT				

FINAL SURVEY NO.	SURVEYED NOTE BOOK NO.	PLOTTED TEMPLATE AREAS CHECKED	BY	DATE

ORIGINAL SURVEY NO.	SURVEYED NOTE BOOK NO.	PLOTTED TEMPLATE AREAS CHECKED	BY	DATE

MODEL: Default
FILE NAME: D:\Illinois\paw\kennedy.com\BUIDOT Documents\BUIDOT Documents\74564\CAD\DATA\CAD\BUREAU\74564-SH-55551.dgn

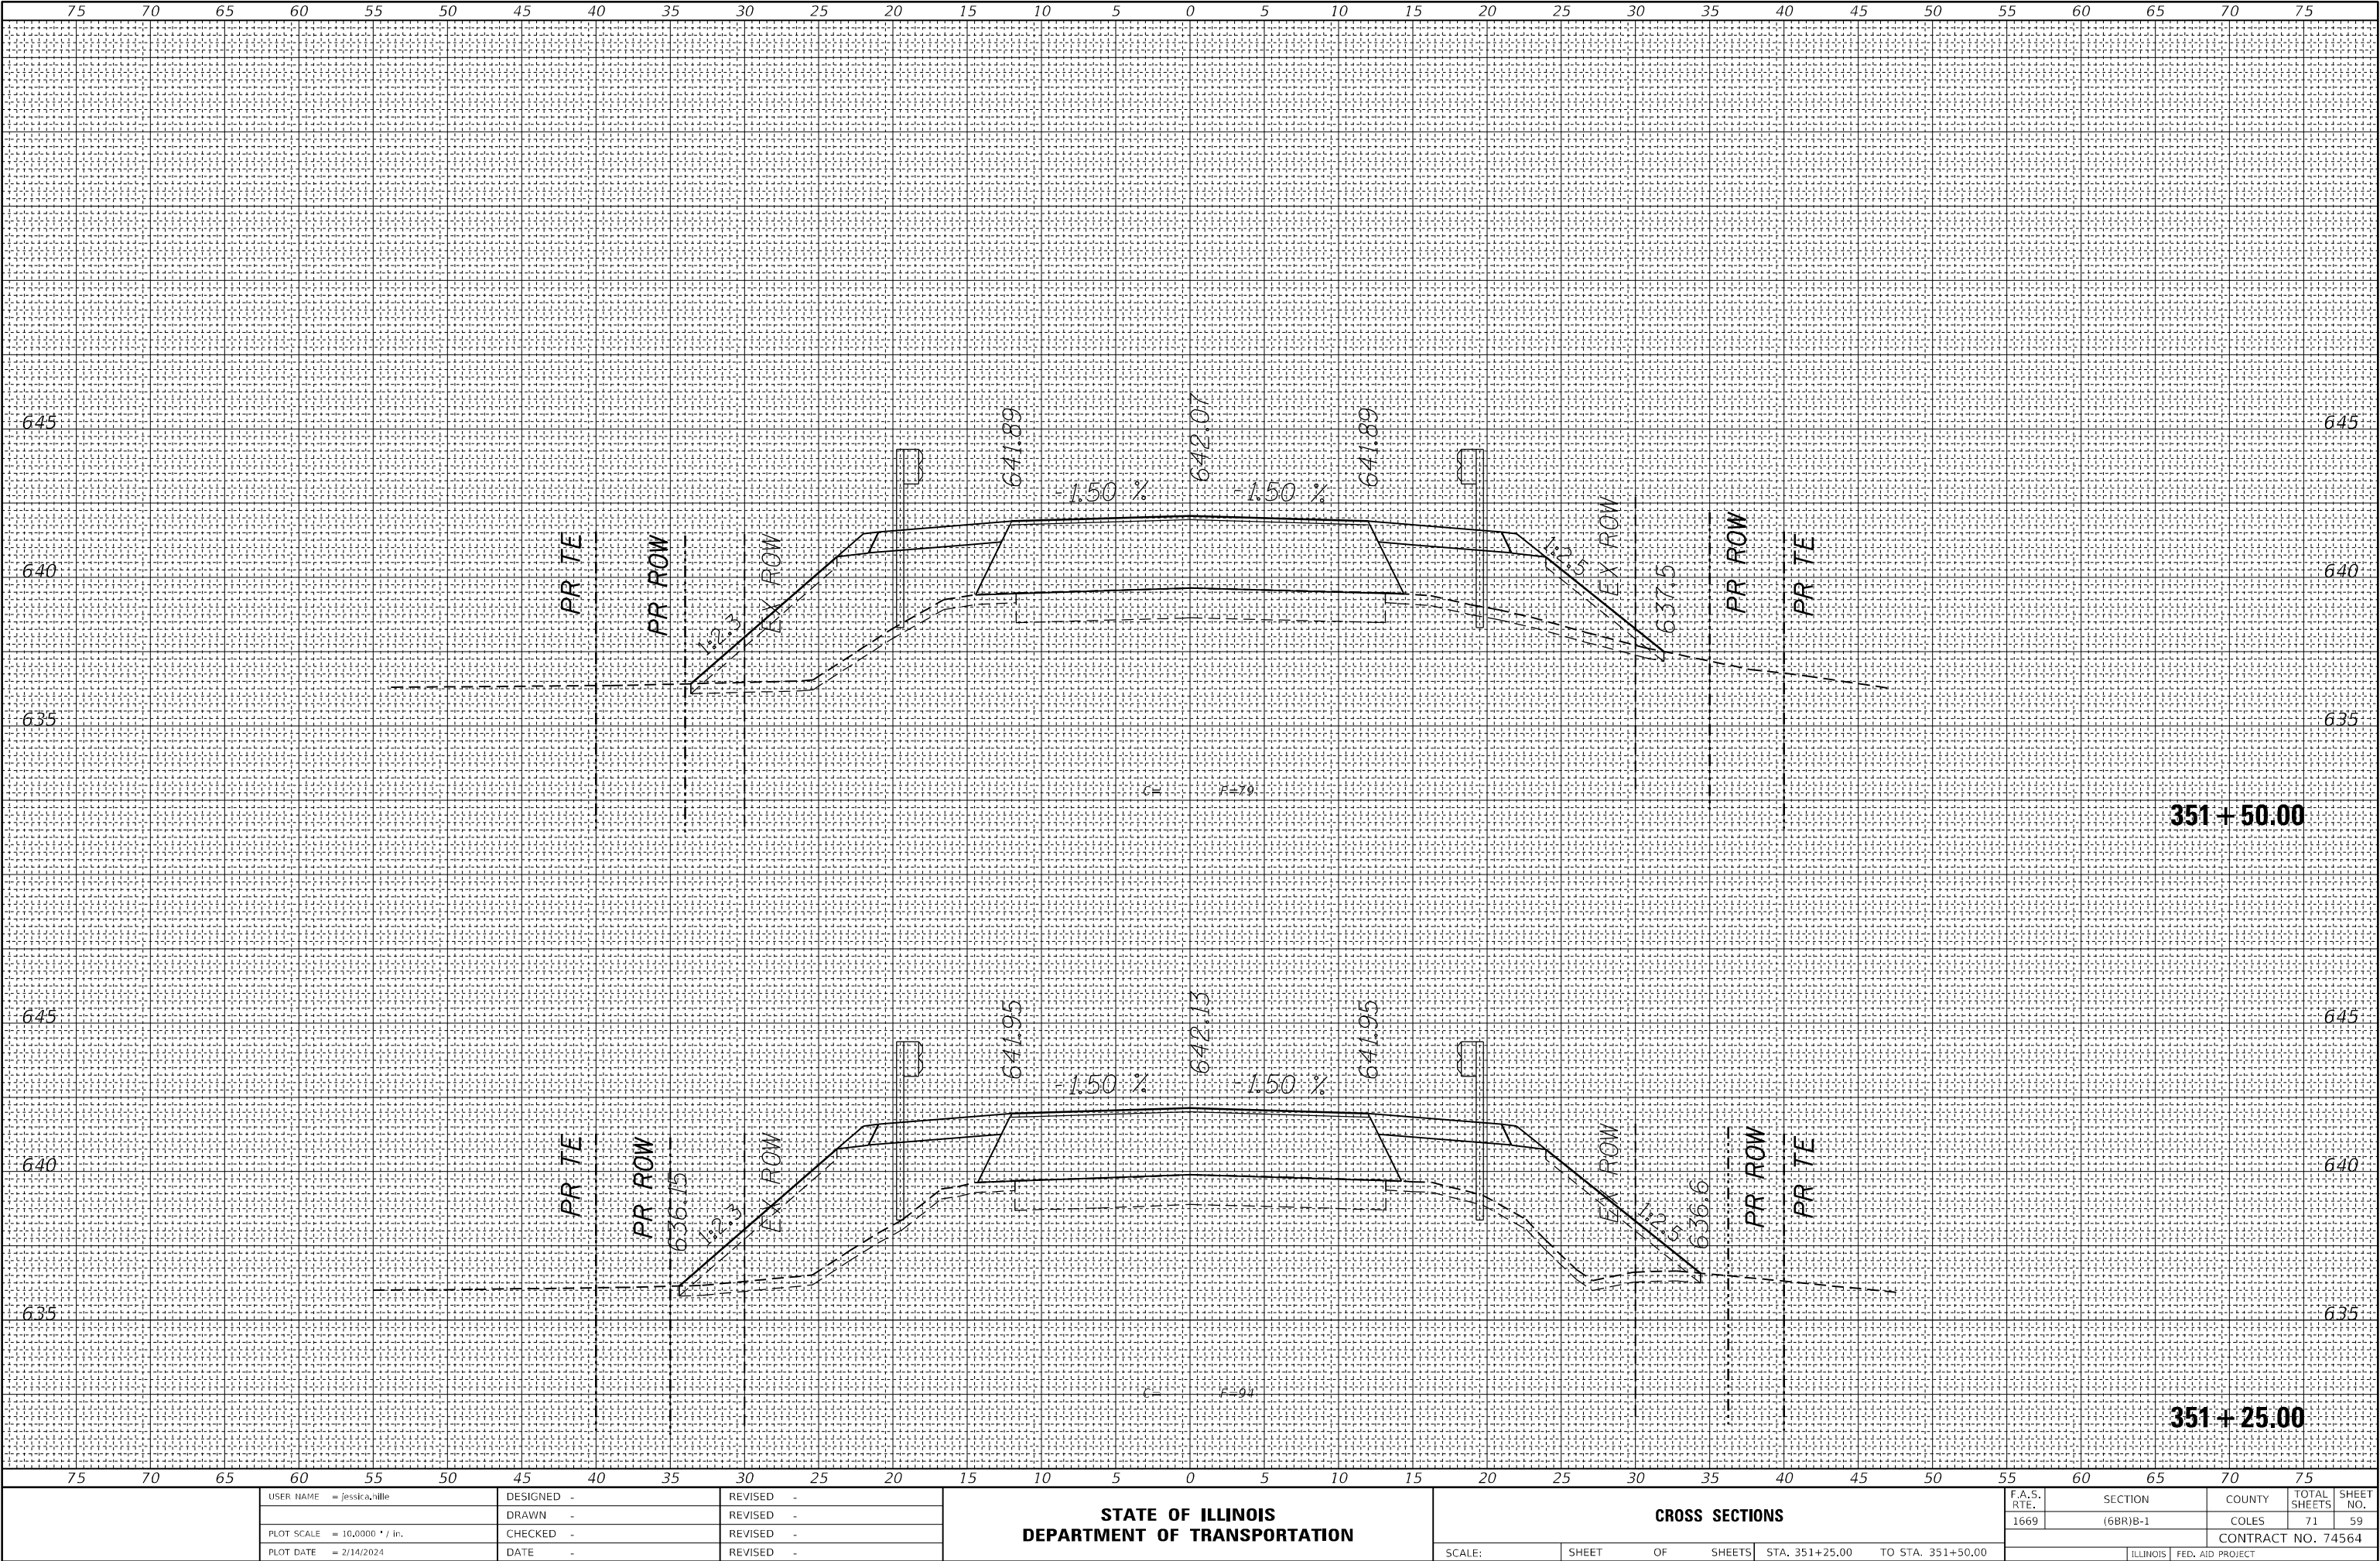

USER NAME = jessica,ville	DESIGNED -	REVISED -
	DRAWN -	REVISED -
PLOT SCALE = 10,0000 * / in.	CHECKED -	REVISED -
PLOT DATE = 2/14/2024	DATE -	REVISED -

STATE OF ILLINOIS
DEPARTMENT OF TRANSPORTATION

CROSS SECTIONS


SCALE: SHEET OF SHEETS STA. 351+25.00 TO STA. 351+50.00

F.A.S. RTE.	SECTION	COUNTY	TOTAL SHEETS	SHEET NO.
1669	(68R)B-1	COLES	71	59
CONTRACT NO. 74564				
ILLINOIS FED. AID PROJECT				

FINAL	SURVEYED	BY	DATE
SURVEY	PLOTTED		
NOTE BOOK	TEMPLATE		
NO.	AREAS CHECKED		

ORIGINAL	SURVEYED	BY	DATE
SURVEY	PLOTTED		
NOTE BOOK	TEMPLATE		
NO.	AREAS CHECKED		

MODEL: Default
FILE NAME: D:\Illinois\paw\kennedy.com\BUIDOT\Documents\BUIDOT\Project\74564\CAD\Drawings\0774564-SH-5555-1.dgn

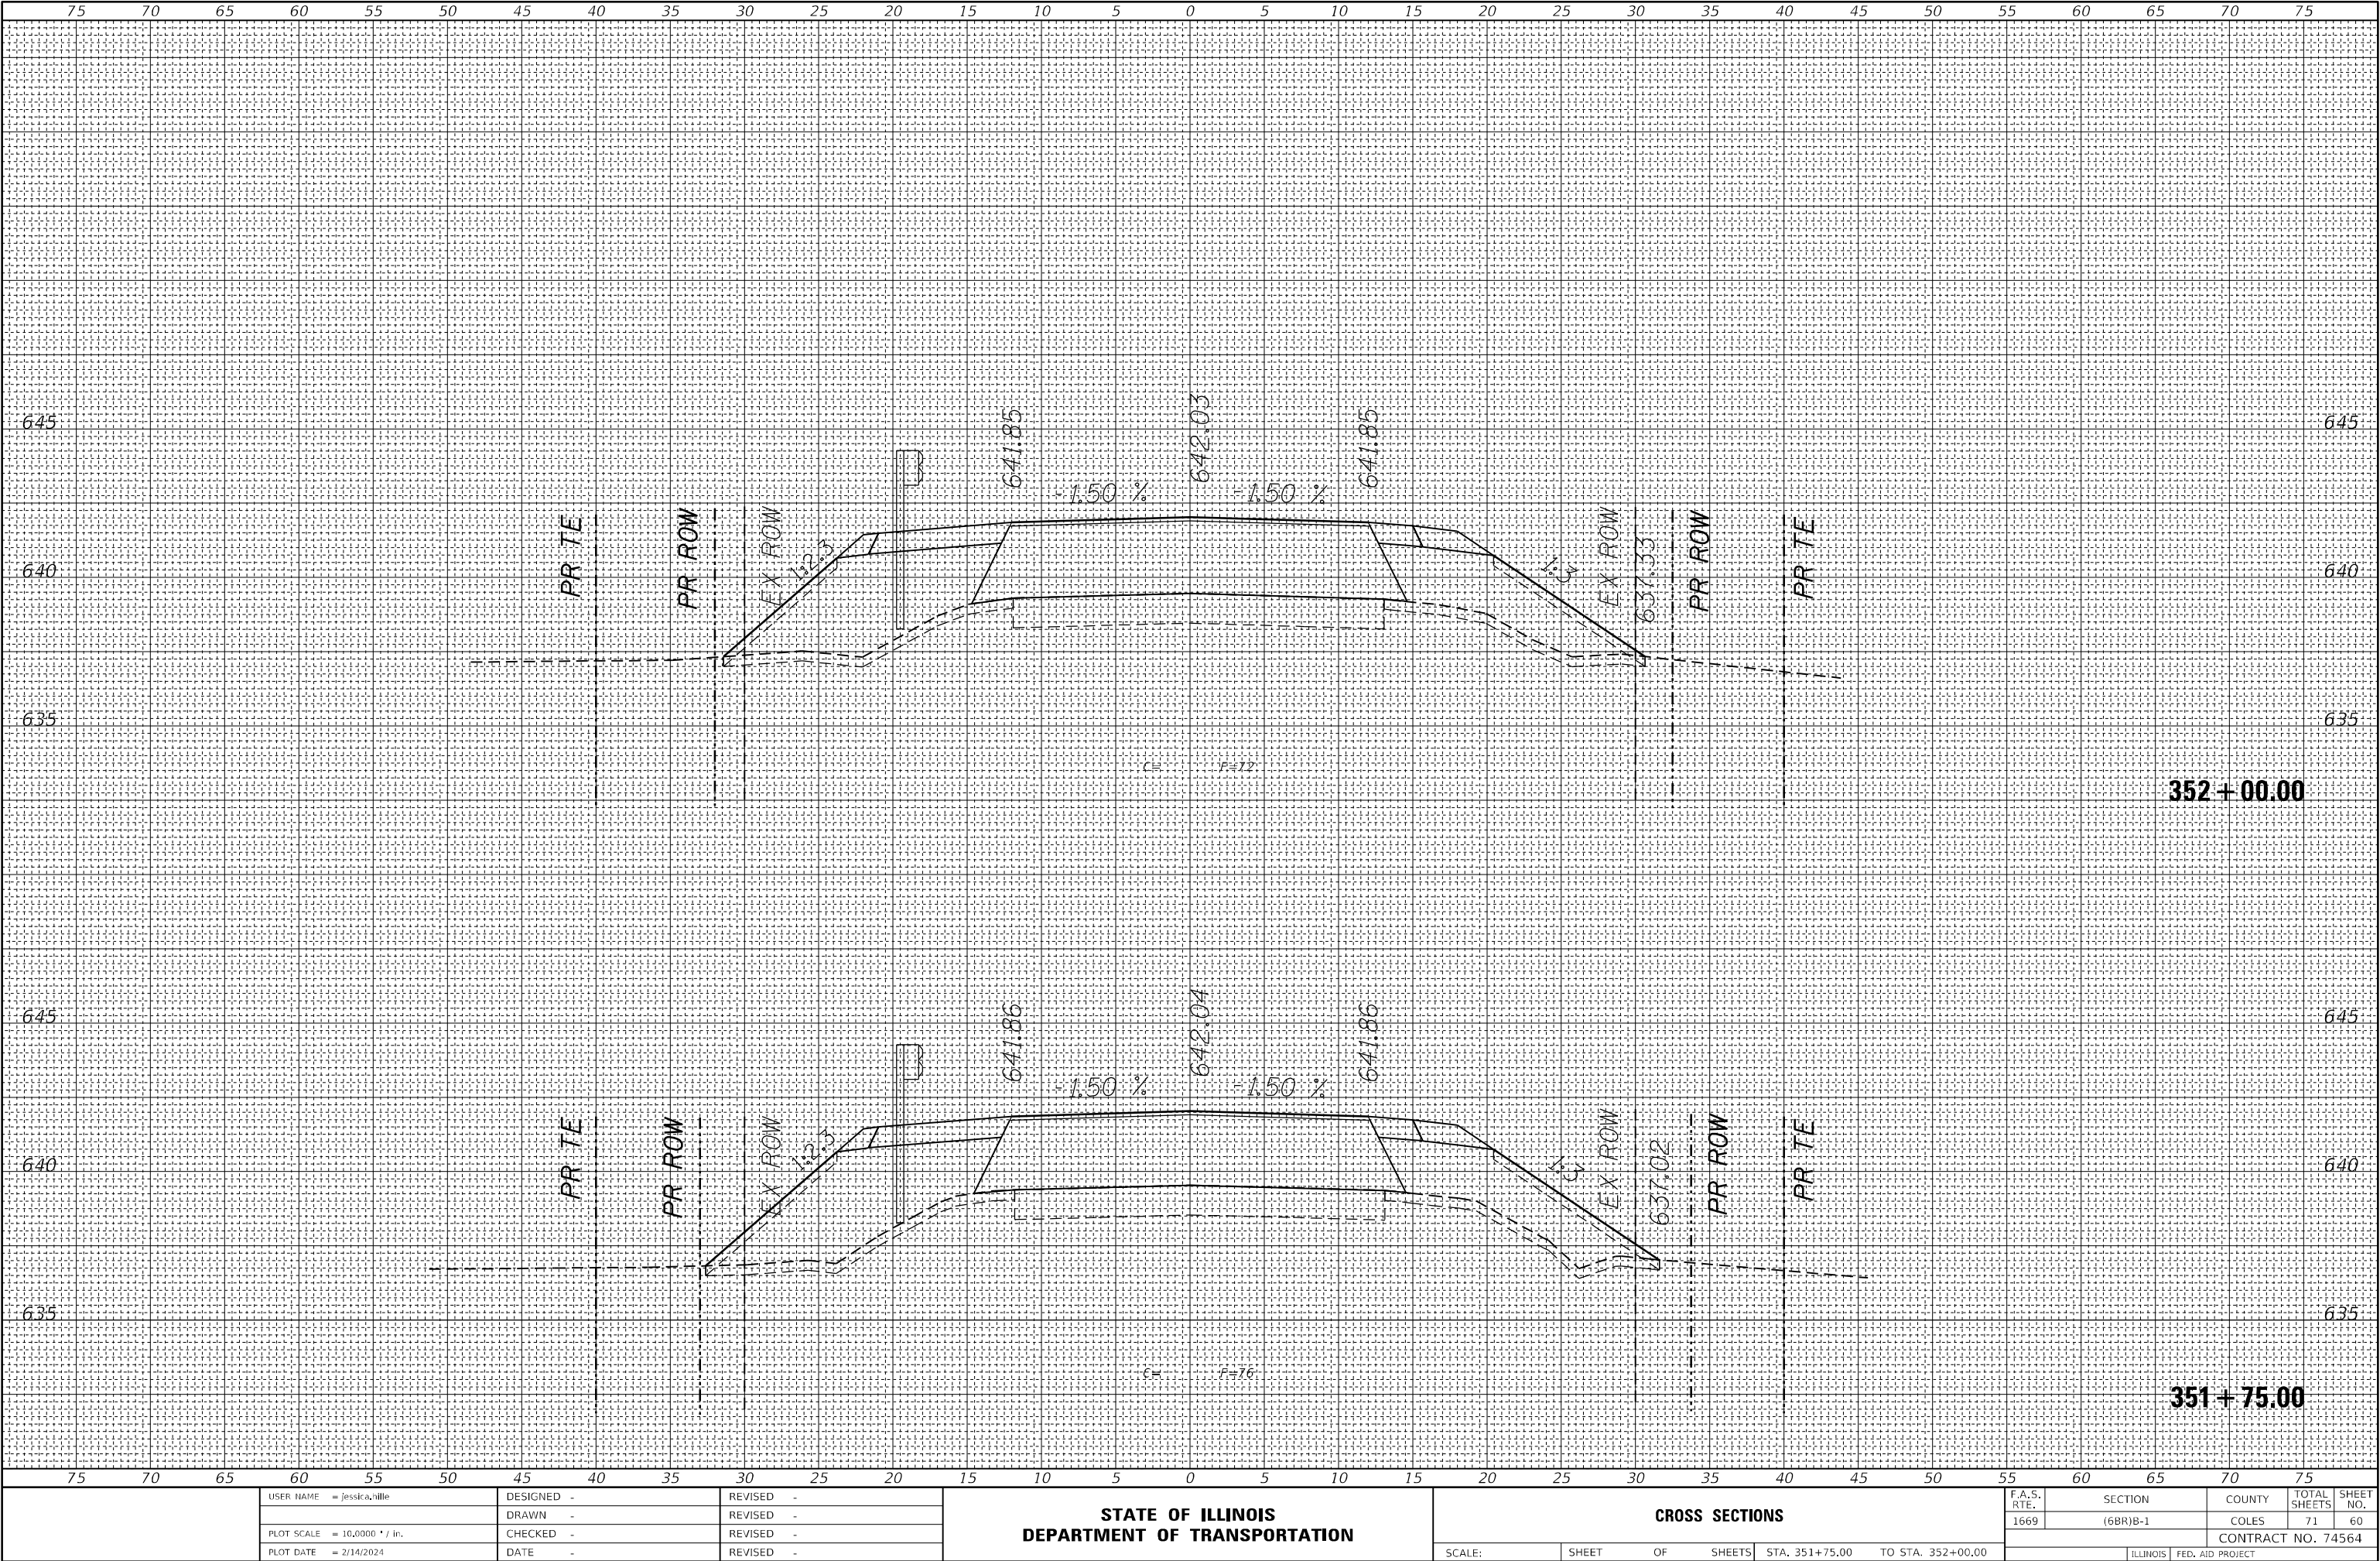

USER NAME = jessica.wille	DESIGNED -	REVISED -
	DRAWN -	REVISED -
PLOT SCALE = 10,000 * / in.	CHECKED -	REVISED -
PLOT DATE = 2/14/2024	DATE -	REVISED -

STATE OF ILLINOIS
DEPARTMENT OF TRANSPORTATION

CROSS SECTIONS


SCALE: SHEET OF SHEETS STA. 351+75.00 TO STA. 352+00.00

F.A.S. RTE.	SECTION	COUNTY	TOTAL SHEETS	SHEET NO.
1669	(68R)B-1	COLES	71	60
CONTRACT NO. 74564				
ILLINOIS FED. AID PROJECT				

FINAL SURVEY NO.	SURVEYED BY	DATE
NOTE BOOK	PLOTTED	
AREAS CHECKED	TEMPLATE	
	AREAS CHECKED	

ORIGINAL SURVEY NO.	SURVEYED BY	DATE
NOTE BOOK	PLOTTED	
AREAS CHECKED	TEMPLATE	
	AREAS CHECKED	

MODEL: Default
FILE NAME: D:\Illinois\paw\kennedy.com\BUIDOT Documents\BUIDOT Projects\74564\CAD\DATA\CAD\BUREAU\74564-SH-54564.dgn

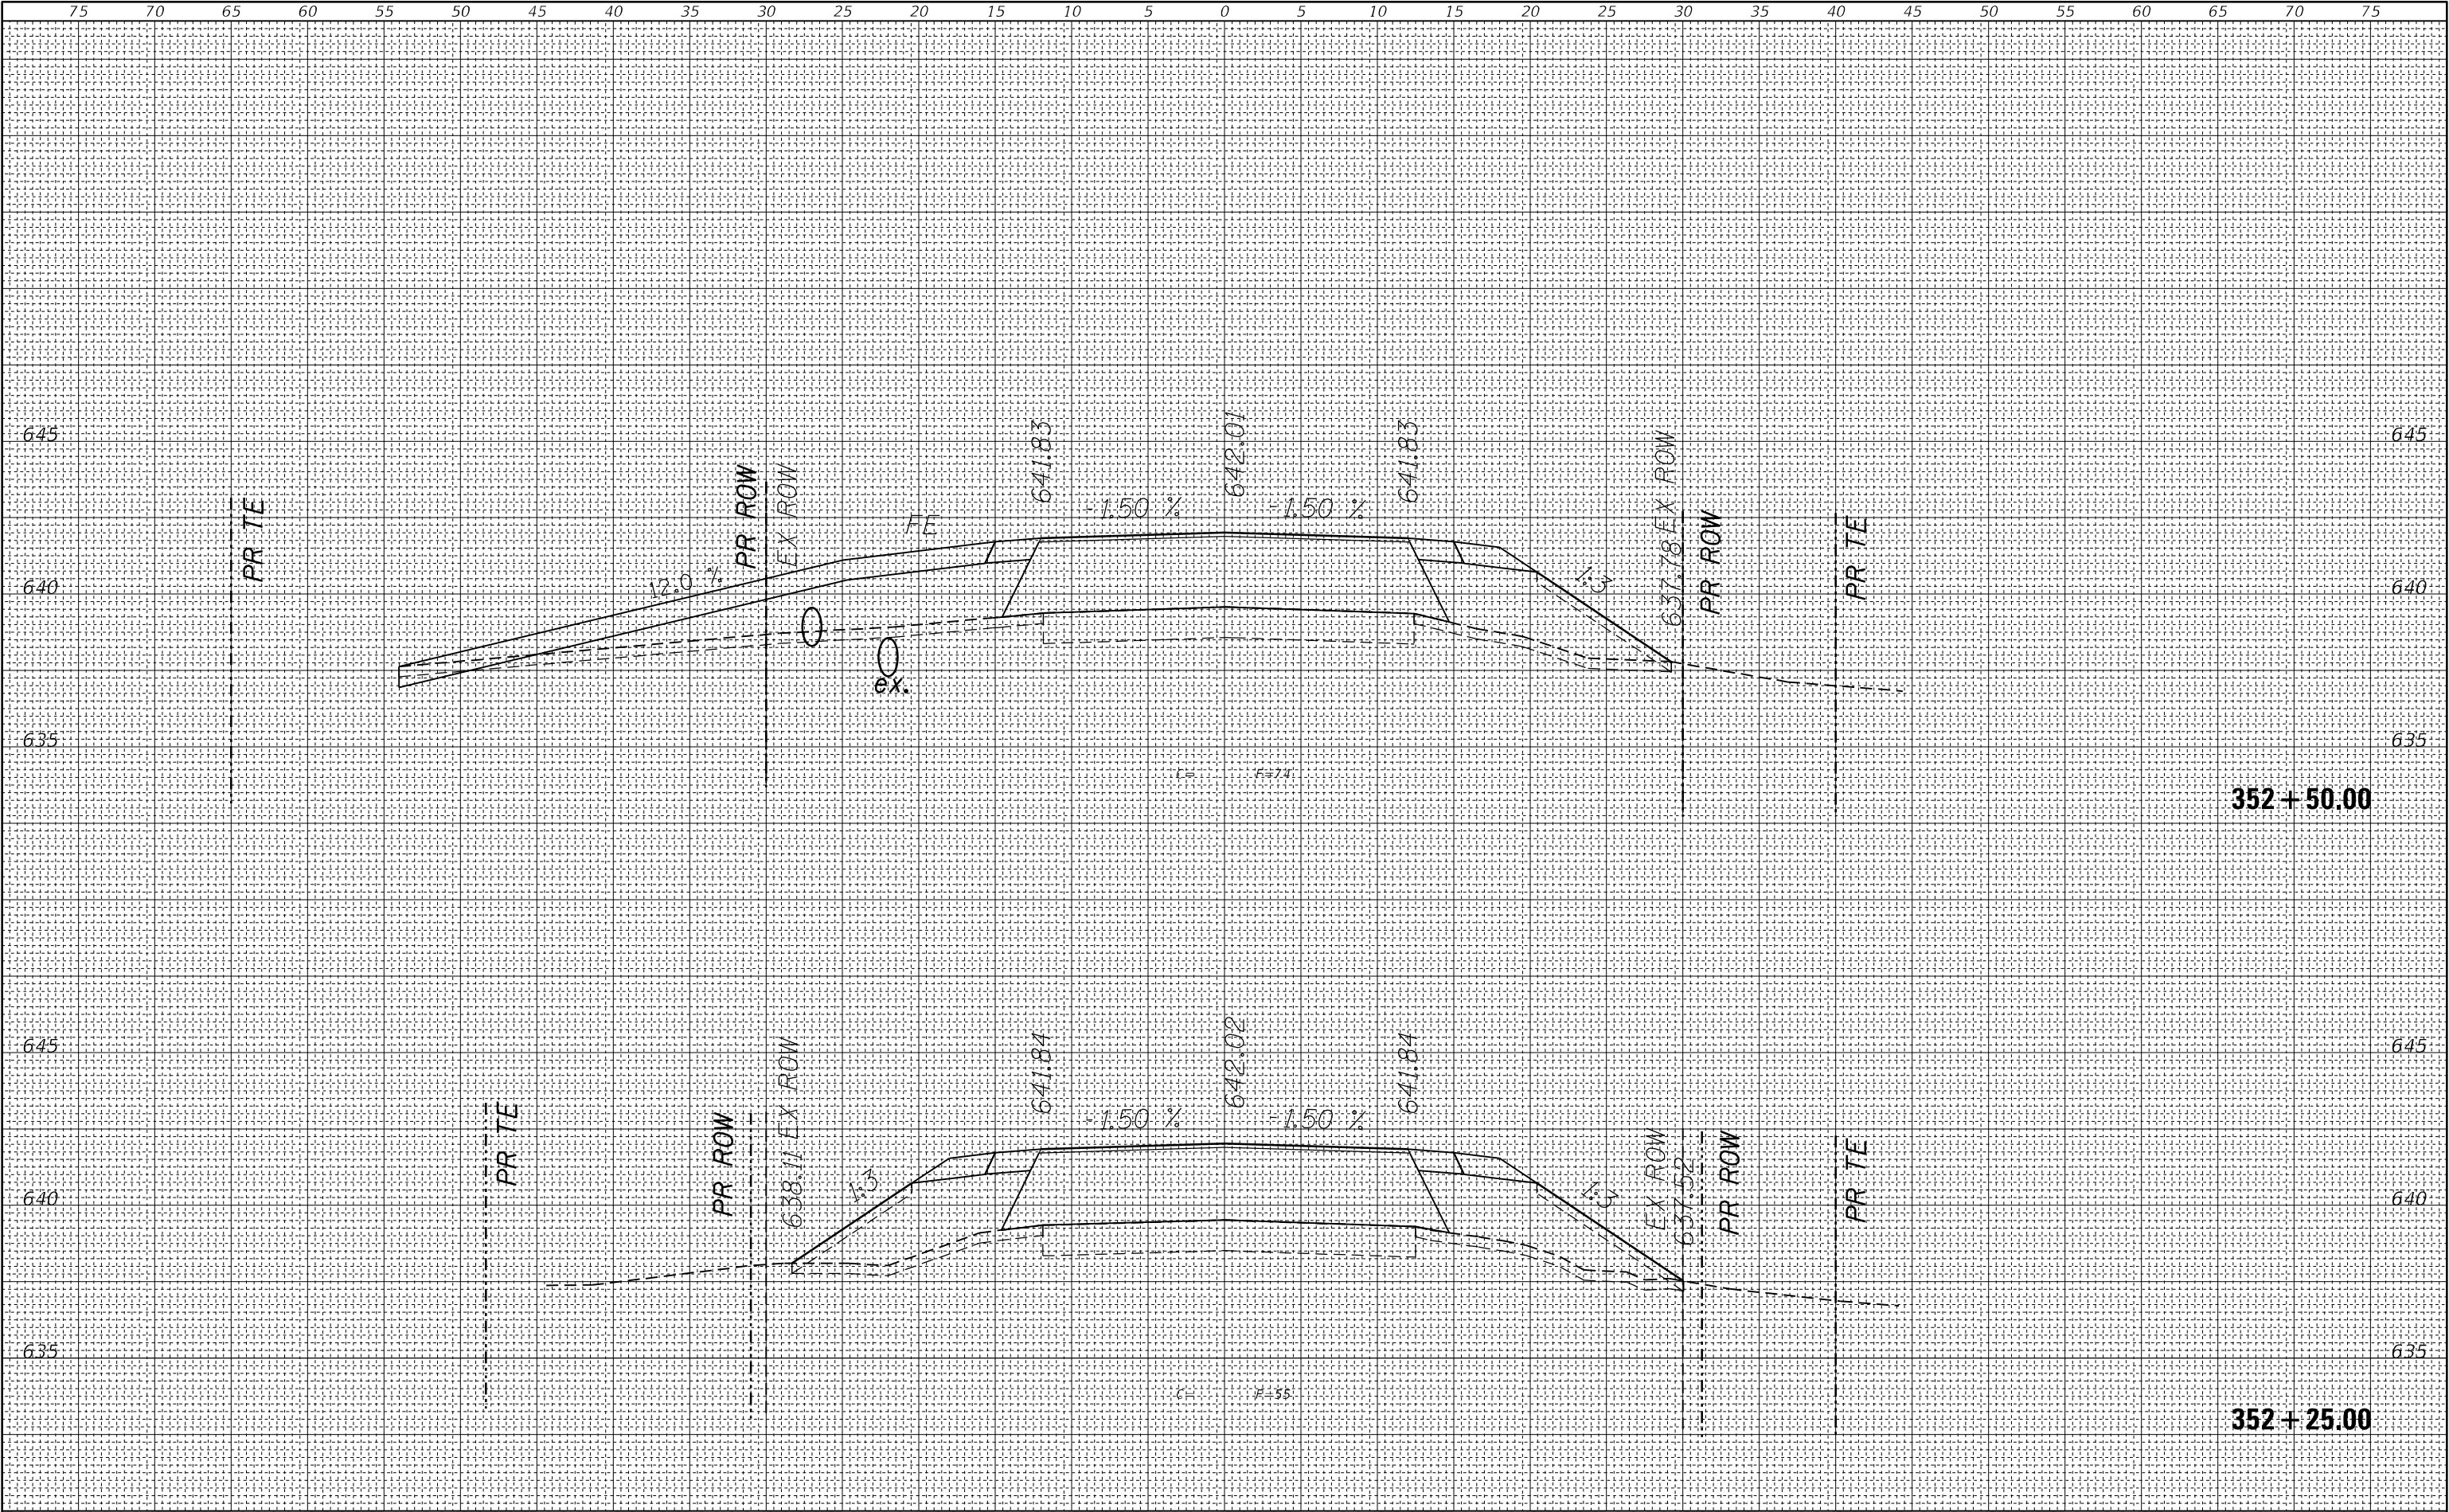

USER NAME = jessica.wille	DESIGNED -	REVISED -
	DRAWN -	REVISED -
PLOT SCALE = 10,000 * / in.	CHECKED -	REVISED -
PLOT DATE = 2/14/2024	DATE -	REVISED -

STATE OF ILLINOIS
DEPARTMENT OF TRANSPORTATION

CROSS SECTIONS


SCALE: SHEET OF SHEETS STA. 352+25.00 TO STA. 352+50.00

F.A.S. RTE.	SECTION	COUNTY	TOTAL SHEETS	SHEET NO.
1669	(68R)B-1	COLES	71	61
CONTRACT NO. 74564				
ILLINOIS FED. AID PROJECT				

FINAL SURVEY	SURVEYED	BY	DATE
NO.	NOTE BOOK		
	AREAS CHECKED		

ORIGINAL SURVEY	SURVEYED	BY	DATE
NO.	NOTE BOOK		
	AREAS CHECKED		

MODEL: Default
FILE NAME: D:\Illinois\paw\kennedy\com\BUIDOT\Documents\DOT Office\DOT 7456\CAD\DATA\CAD\NETS\077456-SP-5456.dgn

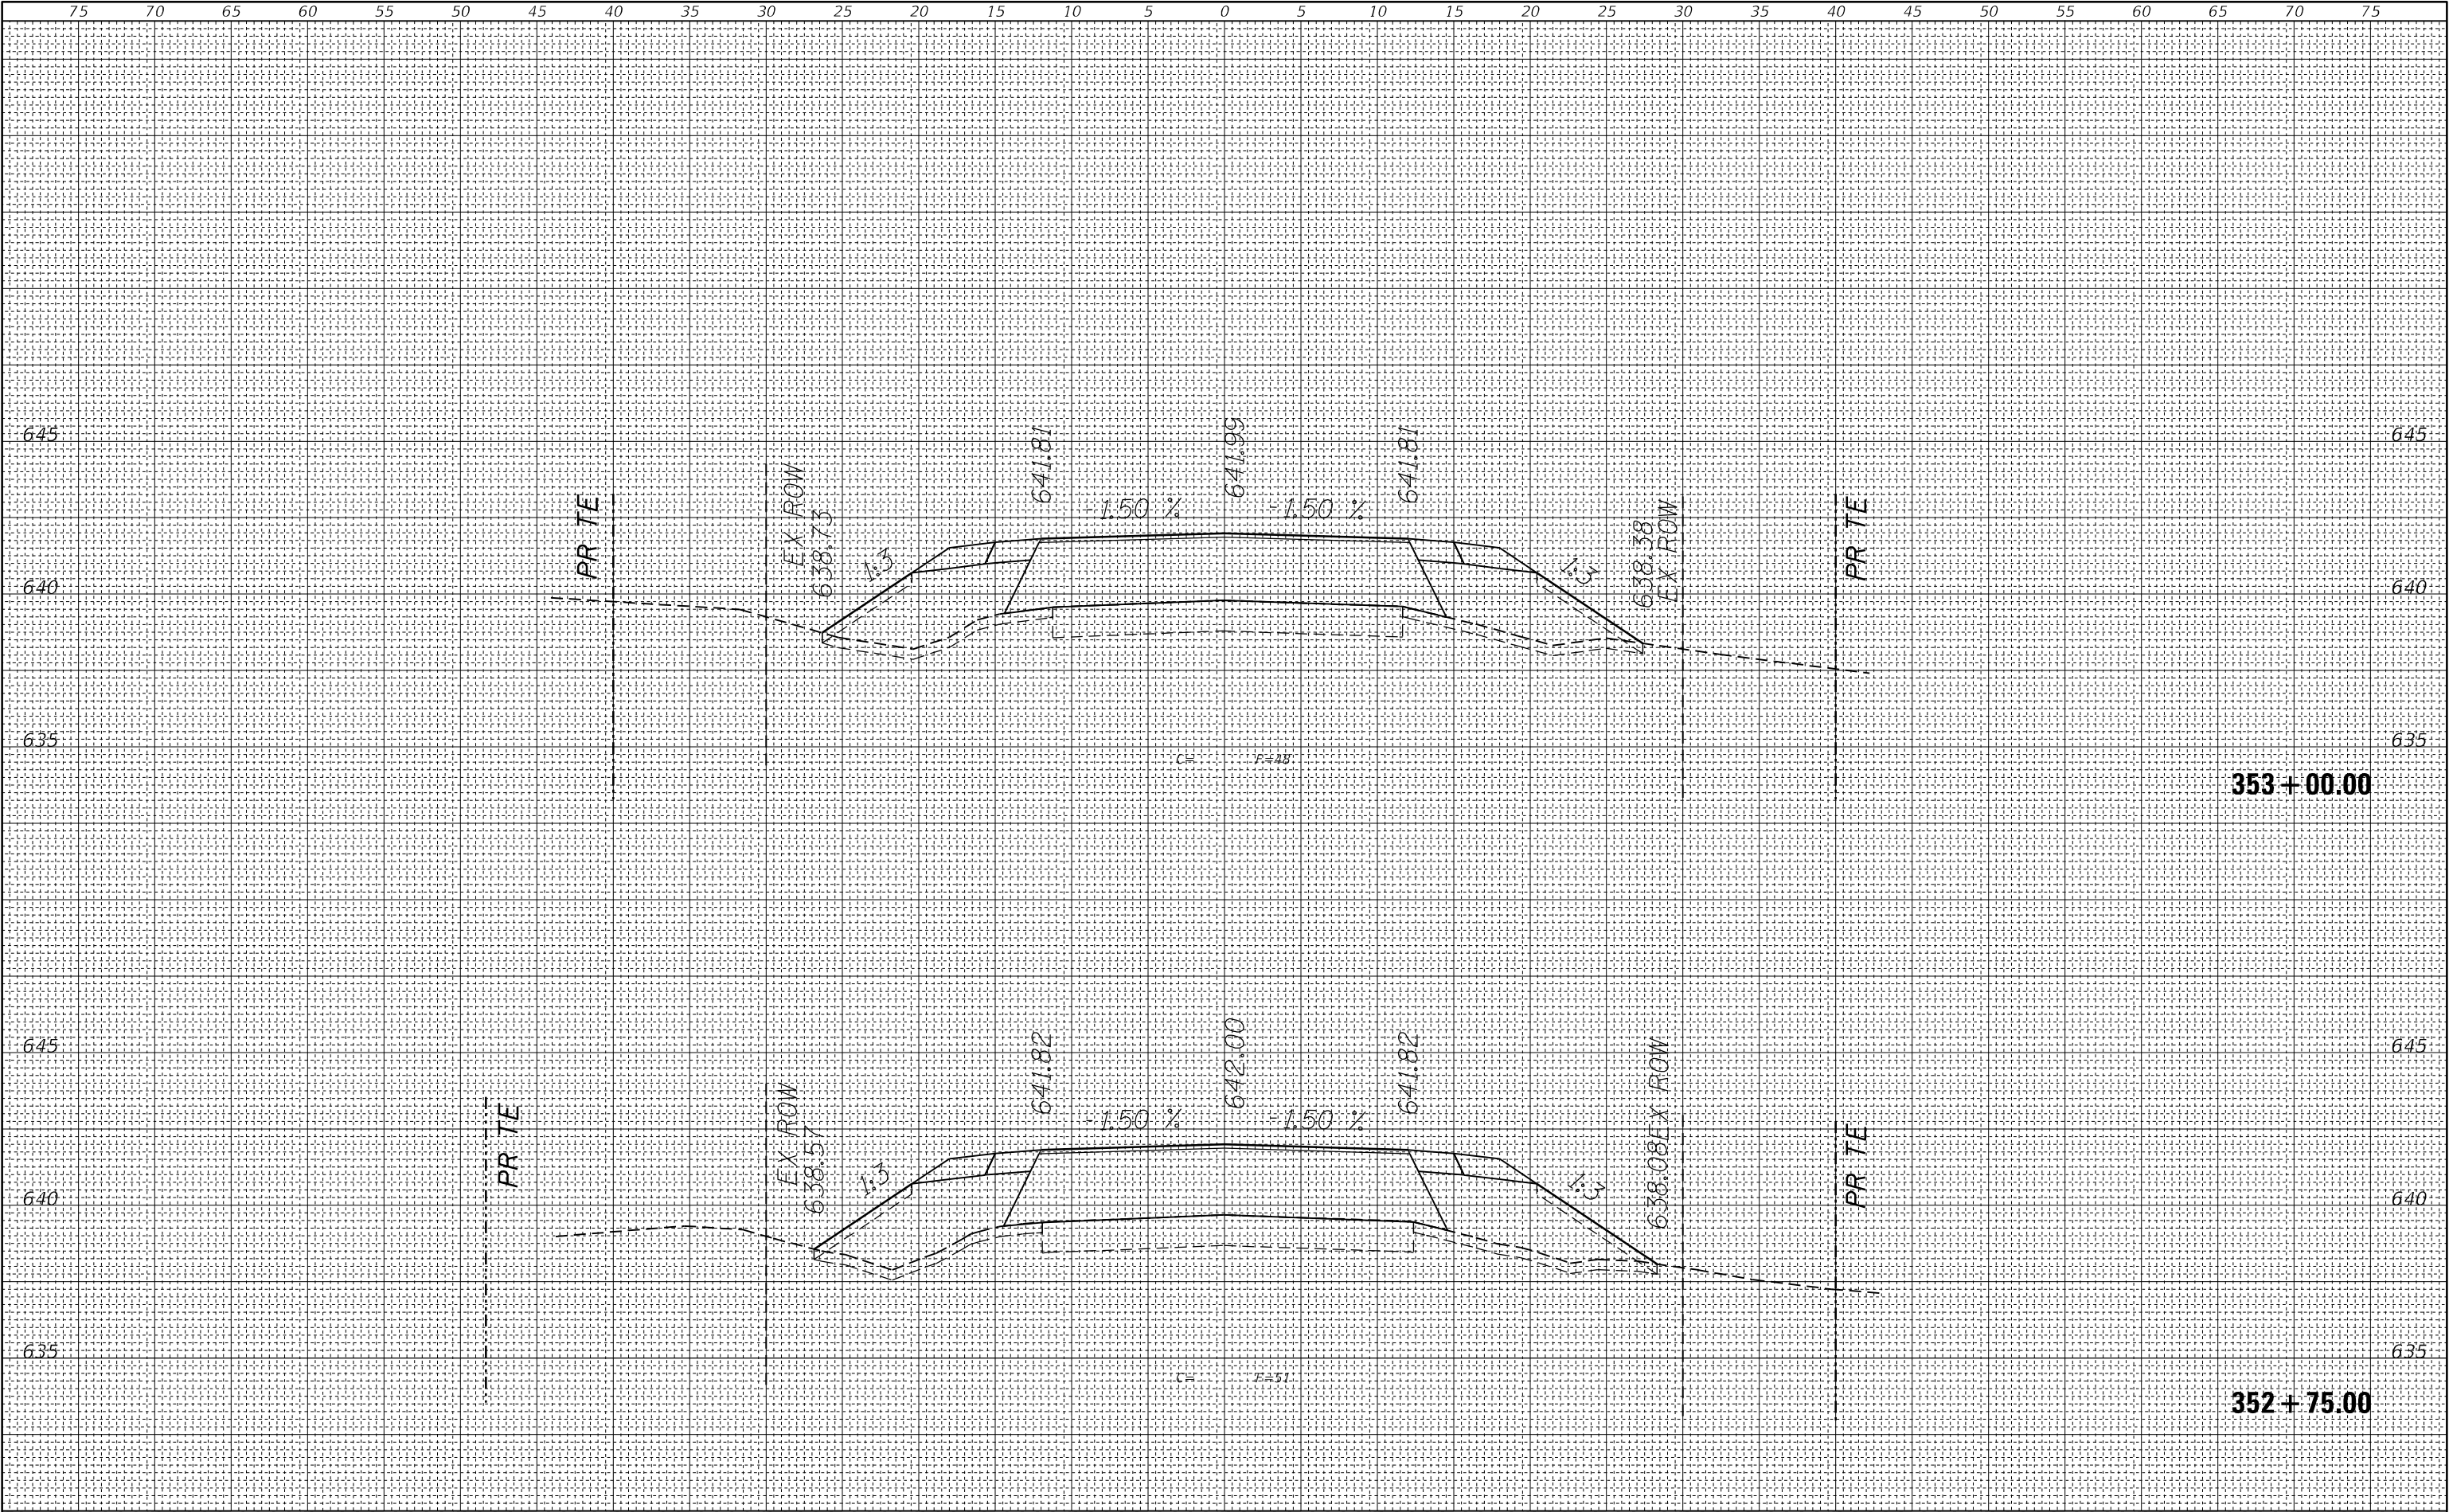

USER NAME = jessica,ville
PLOT SCALE = 10,0000 * / in.
PLOT DATE = 2/14/2024

DESIGNED -
DRAWN -
CHECKED -
DATE -

REVISED -
REVISED -
REVISED -
REVISED -

STATE OF ILLINOIS
DEPARTMENT OF TRANSPORTATION

CROSS SECTIONS


SCALE: SHEET OF SHEETS STA. 352+75.00 TO STA. 353+00.00

F.A.S. RTE.	SECTION	COUNTY	TOTAL SHEETS	SHEET NO.
1669	(68R)B-1	COLES	71	62
CONTRACT NO. 74564				
ILLINOIS FED. AID PROJECT				

FINAL SURVEY NO.	SURVEYED NOTE BOOK NO.	BY	DATE

ORIGINAL SURVEY NO.	SURVEYED NOTE BOOK NO.	BY	DATE

MODEL: Default
FILE NAME: D:\Illinois\paw\kennedy\com\BVI\DOT Documents\DOT Office\DOT Project\74564\CAD\Drawings\074564-SH-5535-2.dgn

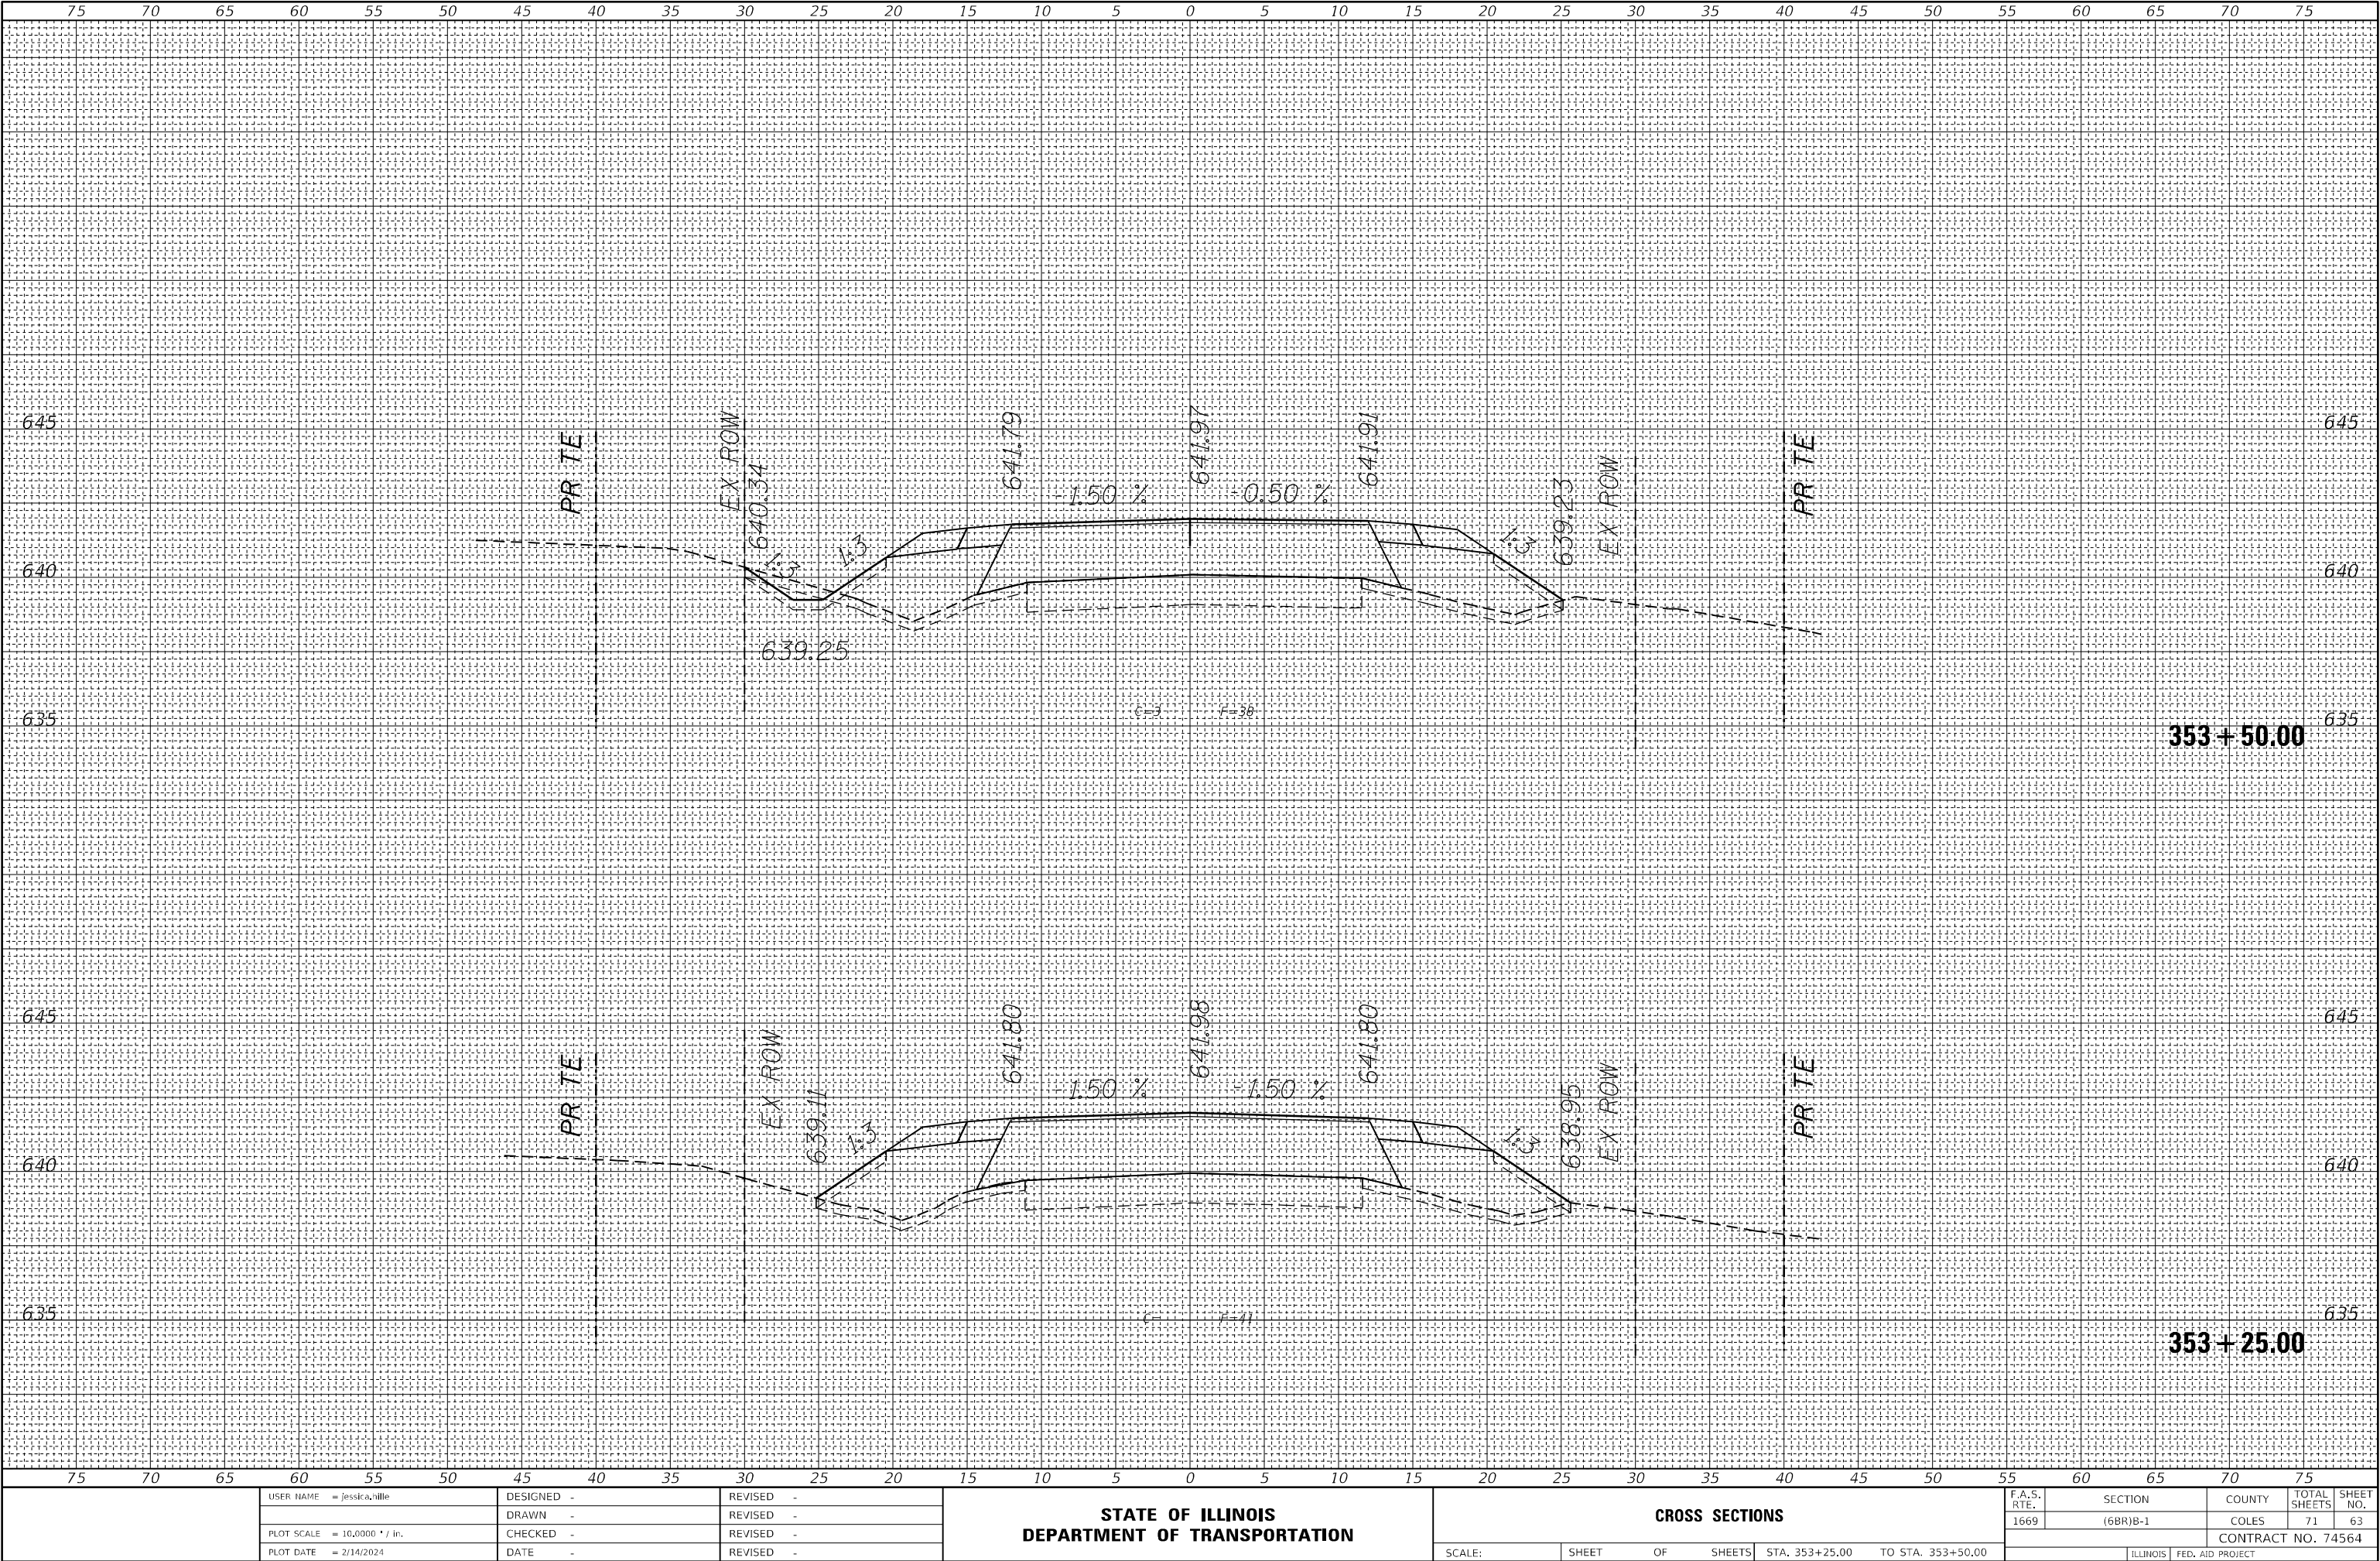

STATE OF ILLINOIS
DEPARTMENT OF TRANSPORTATION

CROSS SECTIONS

USER NAME = jessica,ville	DESIGNED -	REVISED -
	DRAWN -	REVISED -
PLOT SCALE = 10,000' = 1"	CHECKED -	REVISED -
PLOT DATE = 2/14/2024	DATE -	REVISED -

SCALE: SHEET OF SHEETS STA. 353+25.00 TO STA. 353+50.00

F.A.S. RTE.	SECTION	COUNTY	TOTAL SHEETS	SHEET NO.
1669	(68R)B-1	COLES	71	63
CONTRACT NO. 74564				
ILLINOIS FED. AID PROJECT				


ORIGINAL SURVEY	SURVEYED _____	BY _____	DATE _____
	PLOTTED _____		
NOTE BOOK	TEMPLATE _____		
	AREAS _____		
NO. _____	AREAS CHECKED _____		

	USER NAME = jessica,nille	DESIGNED -	REVISED -	STATE OF ILLINOIS DEPARTMENT OF TRANSPORTATION	CROSS SECTIONS					F.A.S. RTE.	SECTION	COUNTY	TOTAL SHEETS	SHEET NO.
		DRAWN -	REVISED -							1669	(6BR)B-1	COLES	71	64
	PLOT SCALE = 10,0000 ' / in.	CHECKED -	REVISED -		SCALE: SHEET OF SHEETS STA. 353+75.00 TO STA. 354+25.00					CONTRACT NO. 74564				
	PLOT DATE = 2/14/2024	DATE -	REVISED -							ILLINOIS FED. AID PROJECT				

FINAL SURVEY	NO.	SURVEYED	BY	DATE

ORIGINAL SURVEY	NO.	SURVEYED	BY	DATE

MODEL: Default
FILE NAME: D:\Illinois\paw\kennedy\cadd\DOT Documents\DOT Office\DOT 7456\CAD\DATA\CAD\DOT 7456-SH 5551.dgn

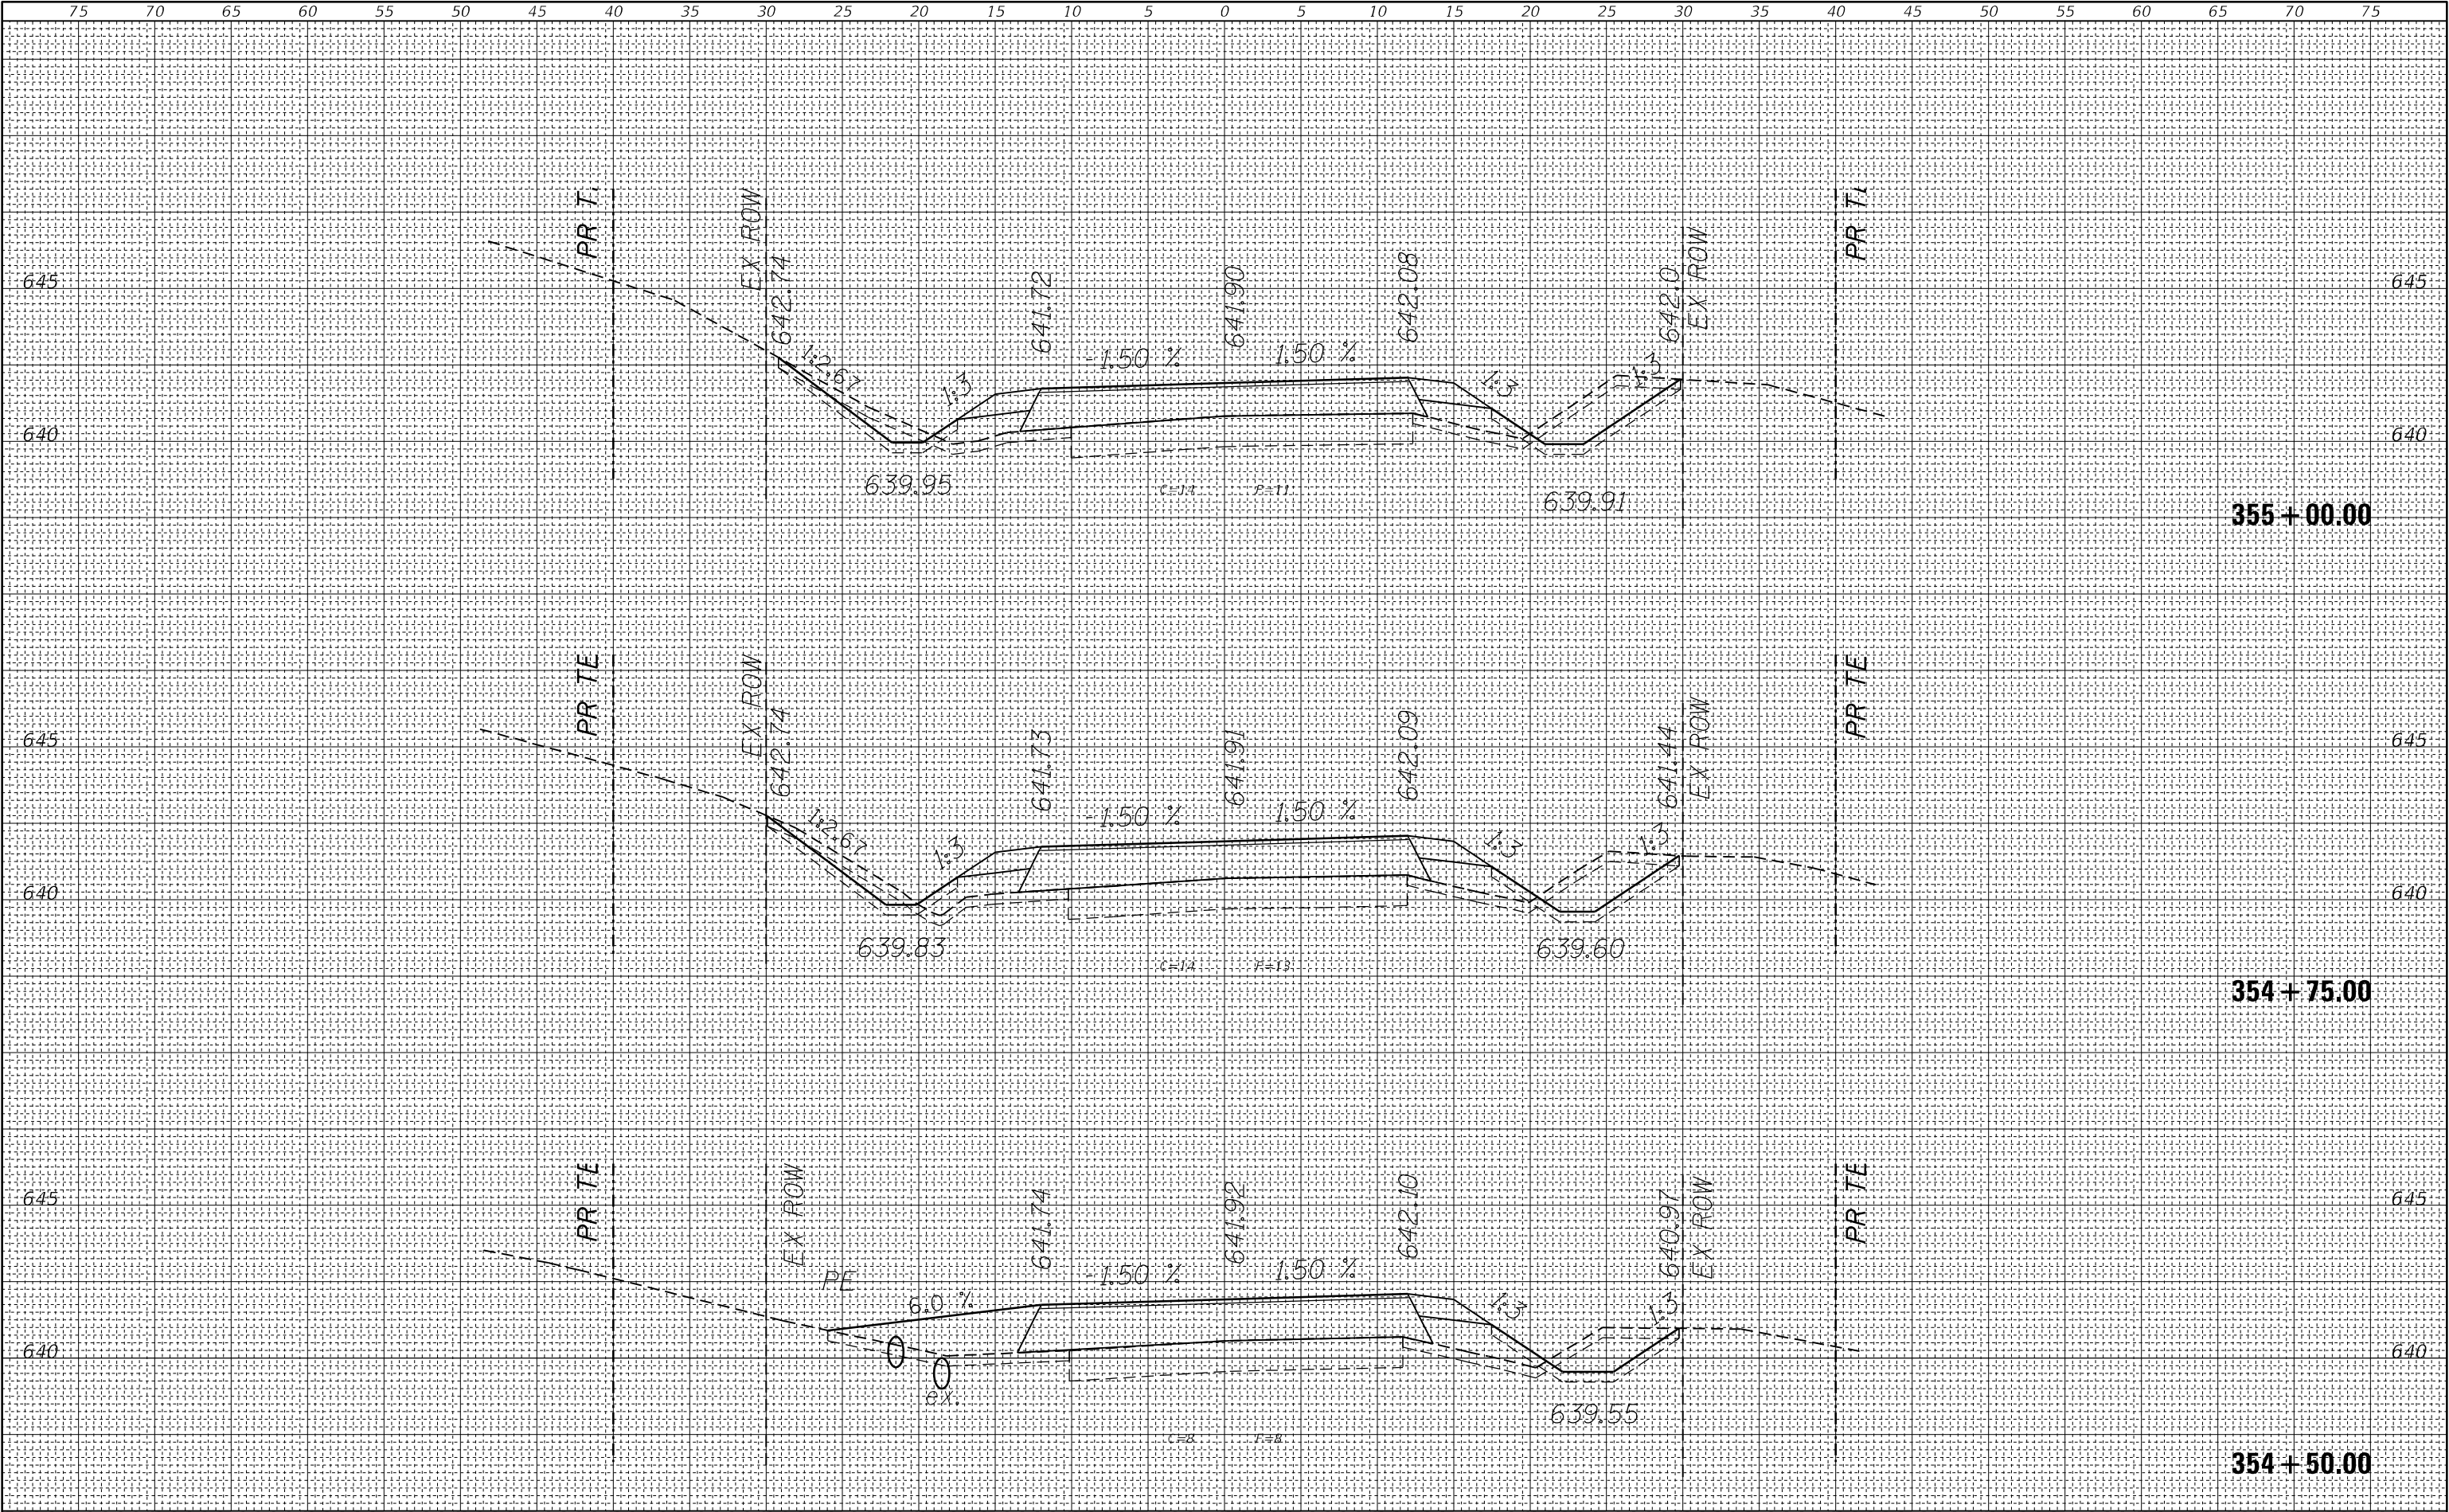

USER NAME = jessica,ville	DESIGNED -	REVISED -
	DRAWN -	REVISED -
PLOT SCALE = 10,000' = 1 in.	CHECKED -	REVISED -
PLOT DATE = 2/14/2024	DATE -	REVISED -

STATE OF ILLINOIS
DEPARTMENT OF TRANSPORTATION

CROSS SECTIONS


SCALE: SHEET OF SHEETS STA. 354+50.00 TO STA. 355+00.00

F.A.S. RTE.	SECTION	COUNTY	TOTAL SHEETS	SHEET NO.
1669	(68R)B-1	COLES	71	65
CONTRACT NO. 74564				
ILLINOIS FED. AID PROJECT				

FINAL SURVEY NO.	SURVEYED NOTE BOOK NO.	BY	DATE

ORIGINAL SURVEY NO.	SURVEYED NOTE BOOK NO.	BY	DATE

MODEL: Default
FILE NAME: D:\Illinois\paw\kennedy\cadd\DOT Documents\DOT Documents\74564\DOT Data\CAD\Bentley\74564-SH-5550-1.dgn

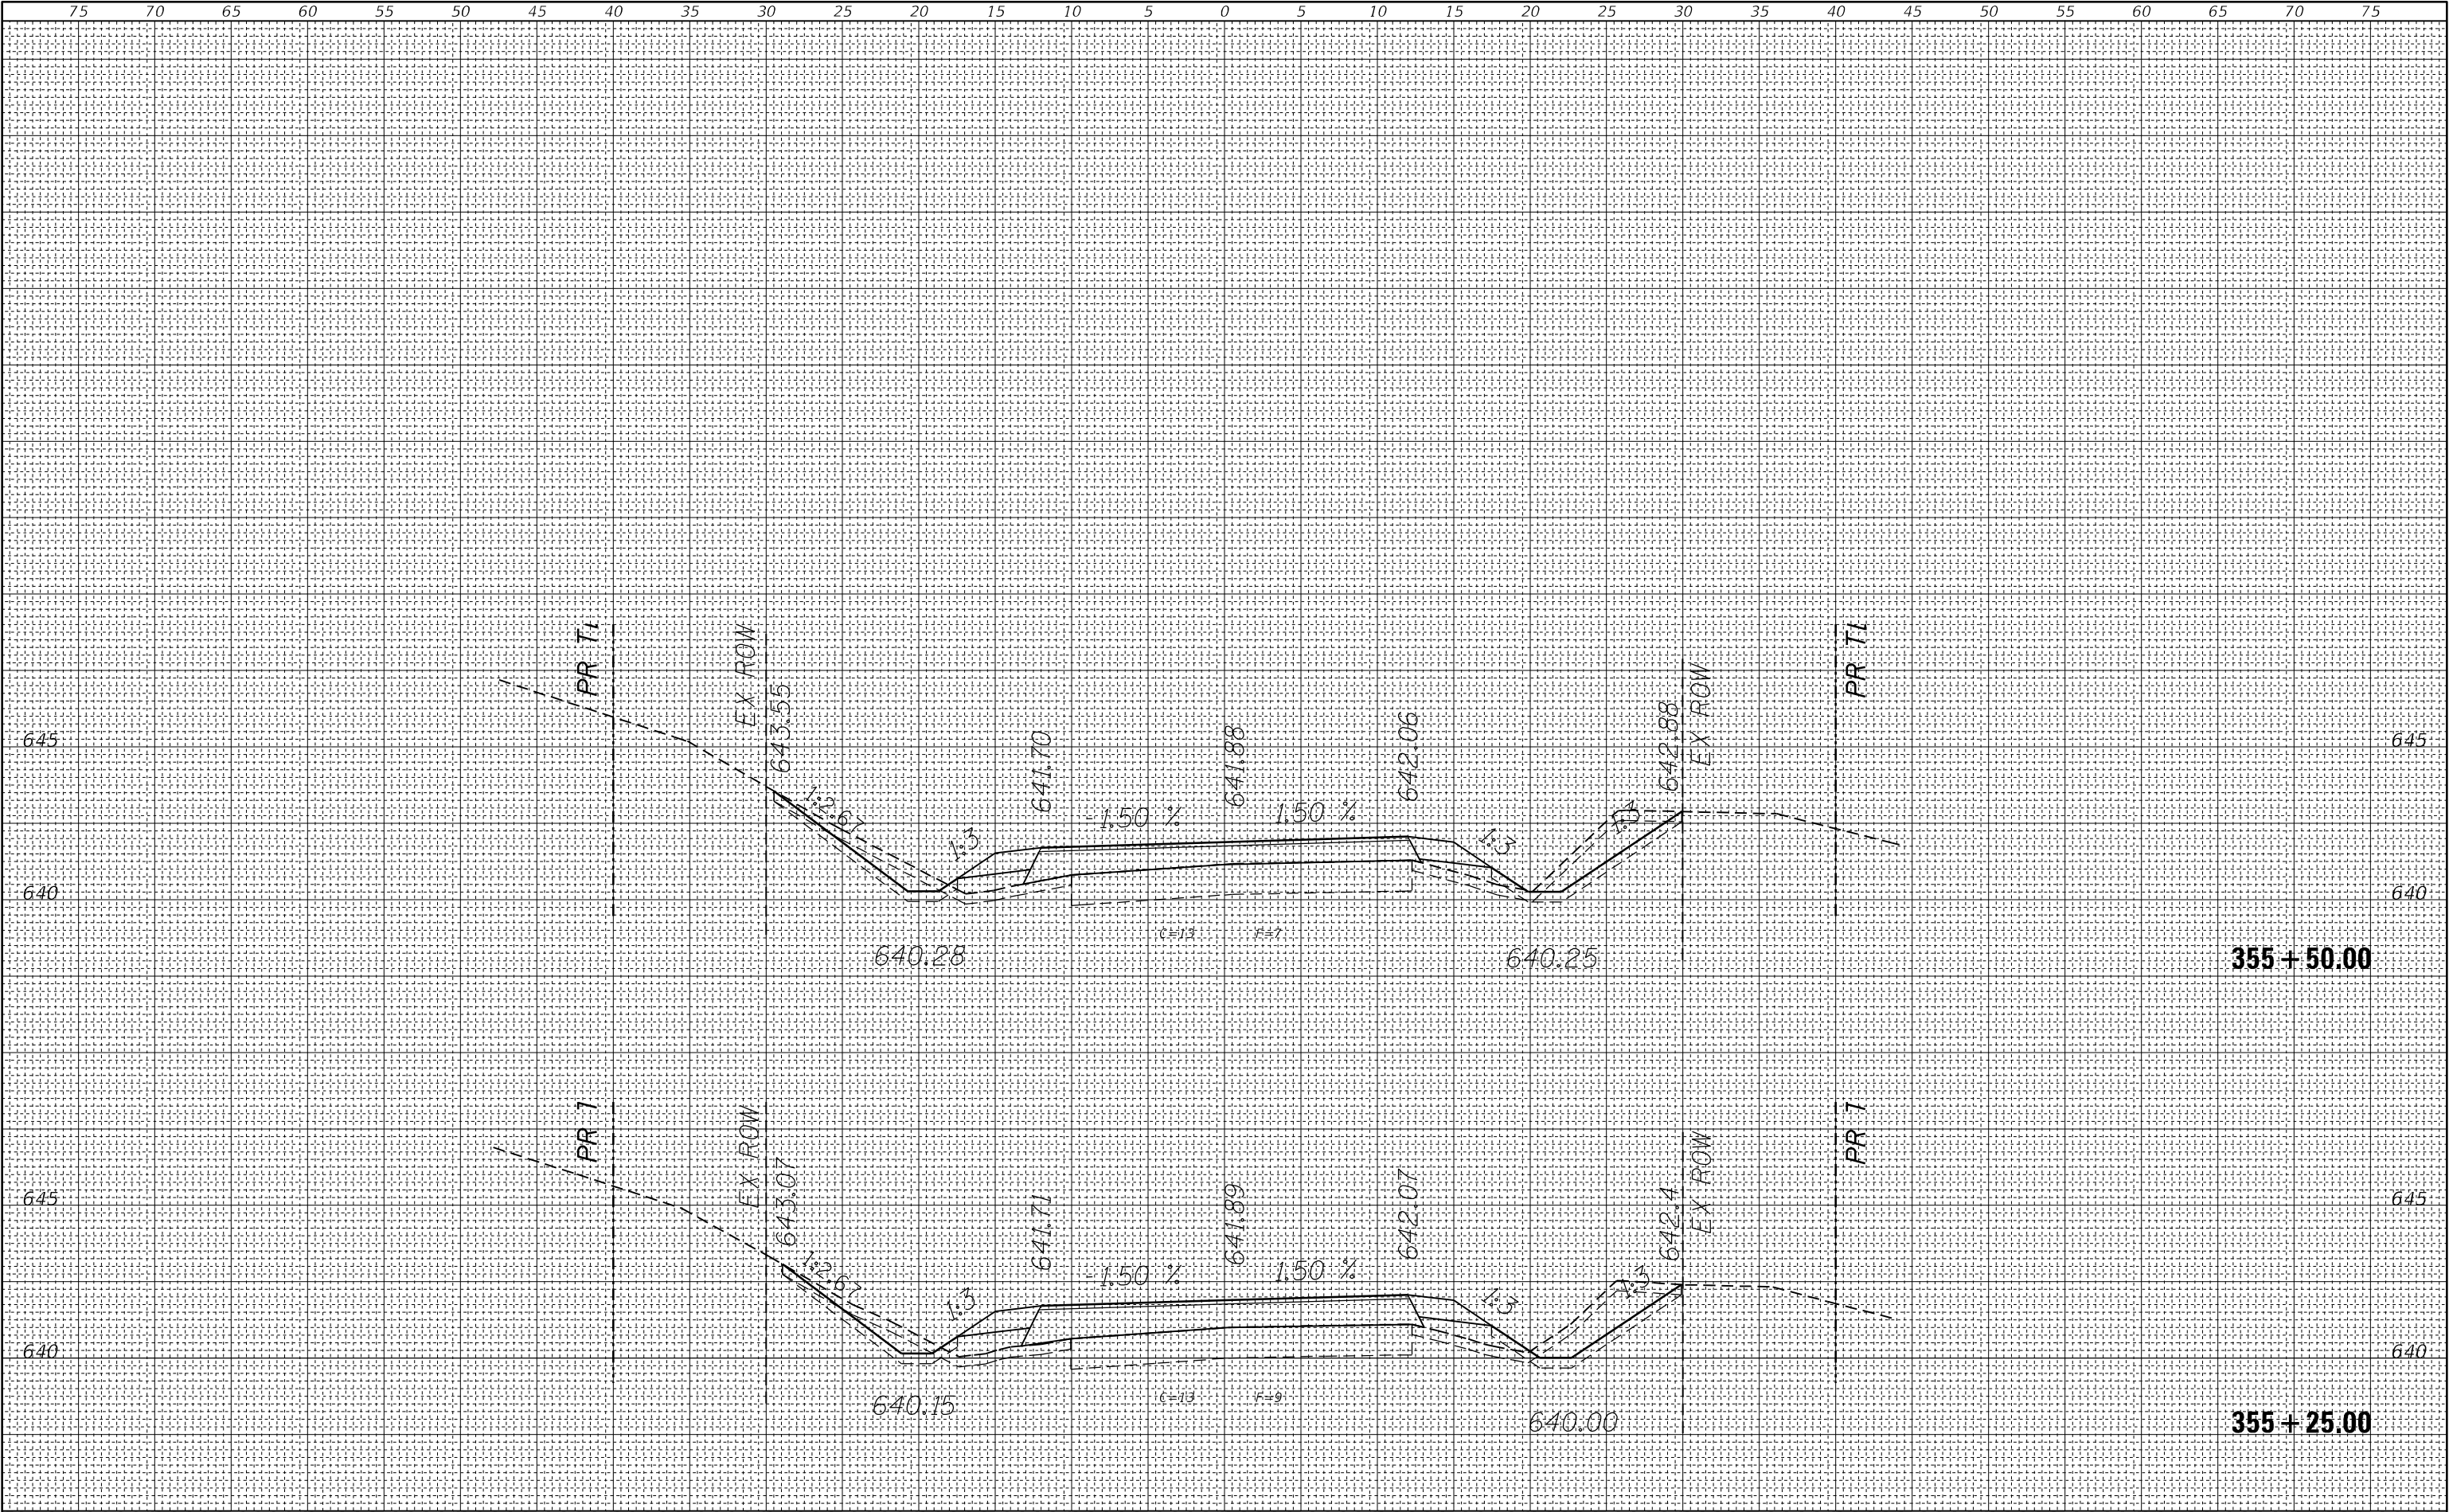

USER NAME = jessica,ville	DESIGNED -	REVISED -
	DRAWN -	REVISED -
PLOT SCALE = 10,000' = 1 in.	CHECKED -	REVISED -
PLOT DATE = 2/14/2024	DATE -	REVISED -

STATE OF ILLINOIS
DEPARTMENT OF TRANSPORTATION

CROSS SECTIONS


SCALE: SHEET OF SHEETS STA. 355+25.00 TO STA. 355+50.00

F.A.S. RTE. 1669	SECTION (68R)B-1	COUNTY COLES	TOTAL SHEETS 71	SHEET NO. 66
CONTRACT NO. 74564				
ILLINOIS FED. AID PROJECT				

FINAL SURVEY NO.	SURVEYED NOTE BOOK	BY	DATE

ORIGINAL SURVEY NO.	SURVEYED NOTE BOOK	BY	DATE

MODEL: Default
FILE NAME: D:\Illinois\paw\kennedy.com\BUIDOT\Documents\DOT\Drawings\DOT\7456\CAD\DATA\CAD\B-1\7456-B-1-55-56-57.dgn

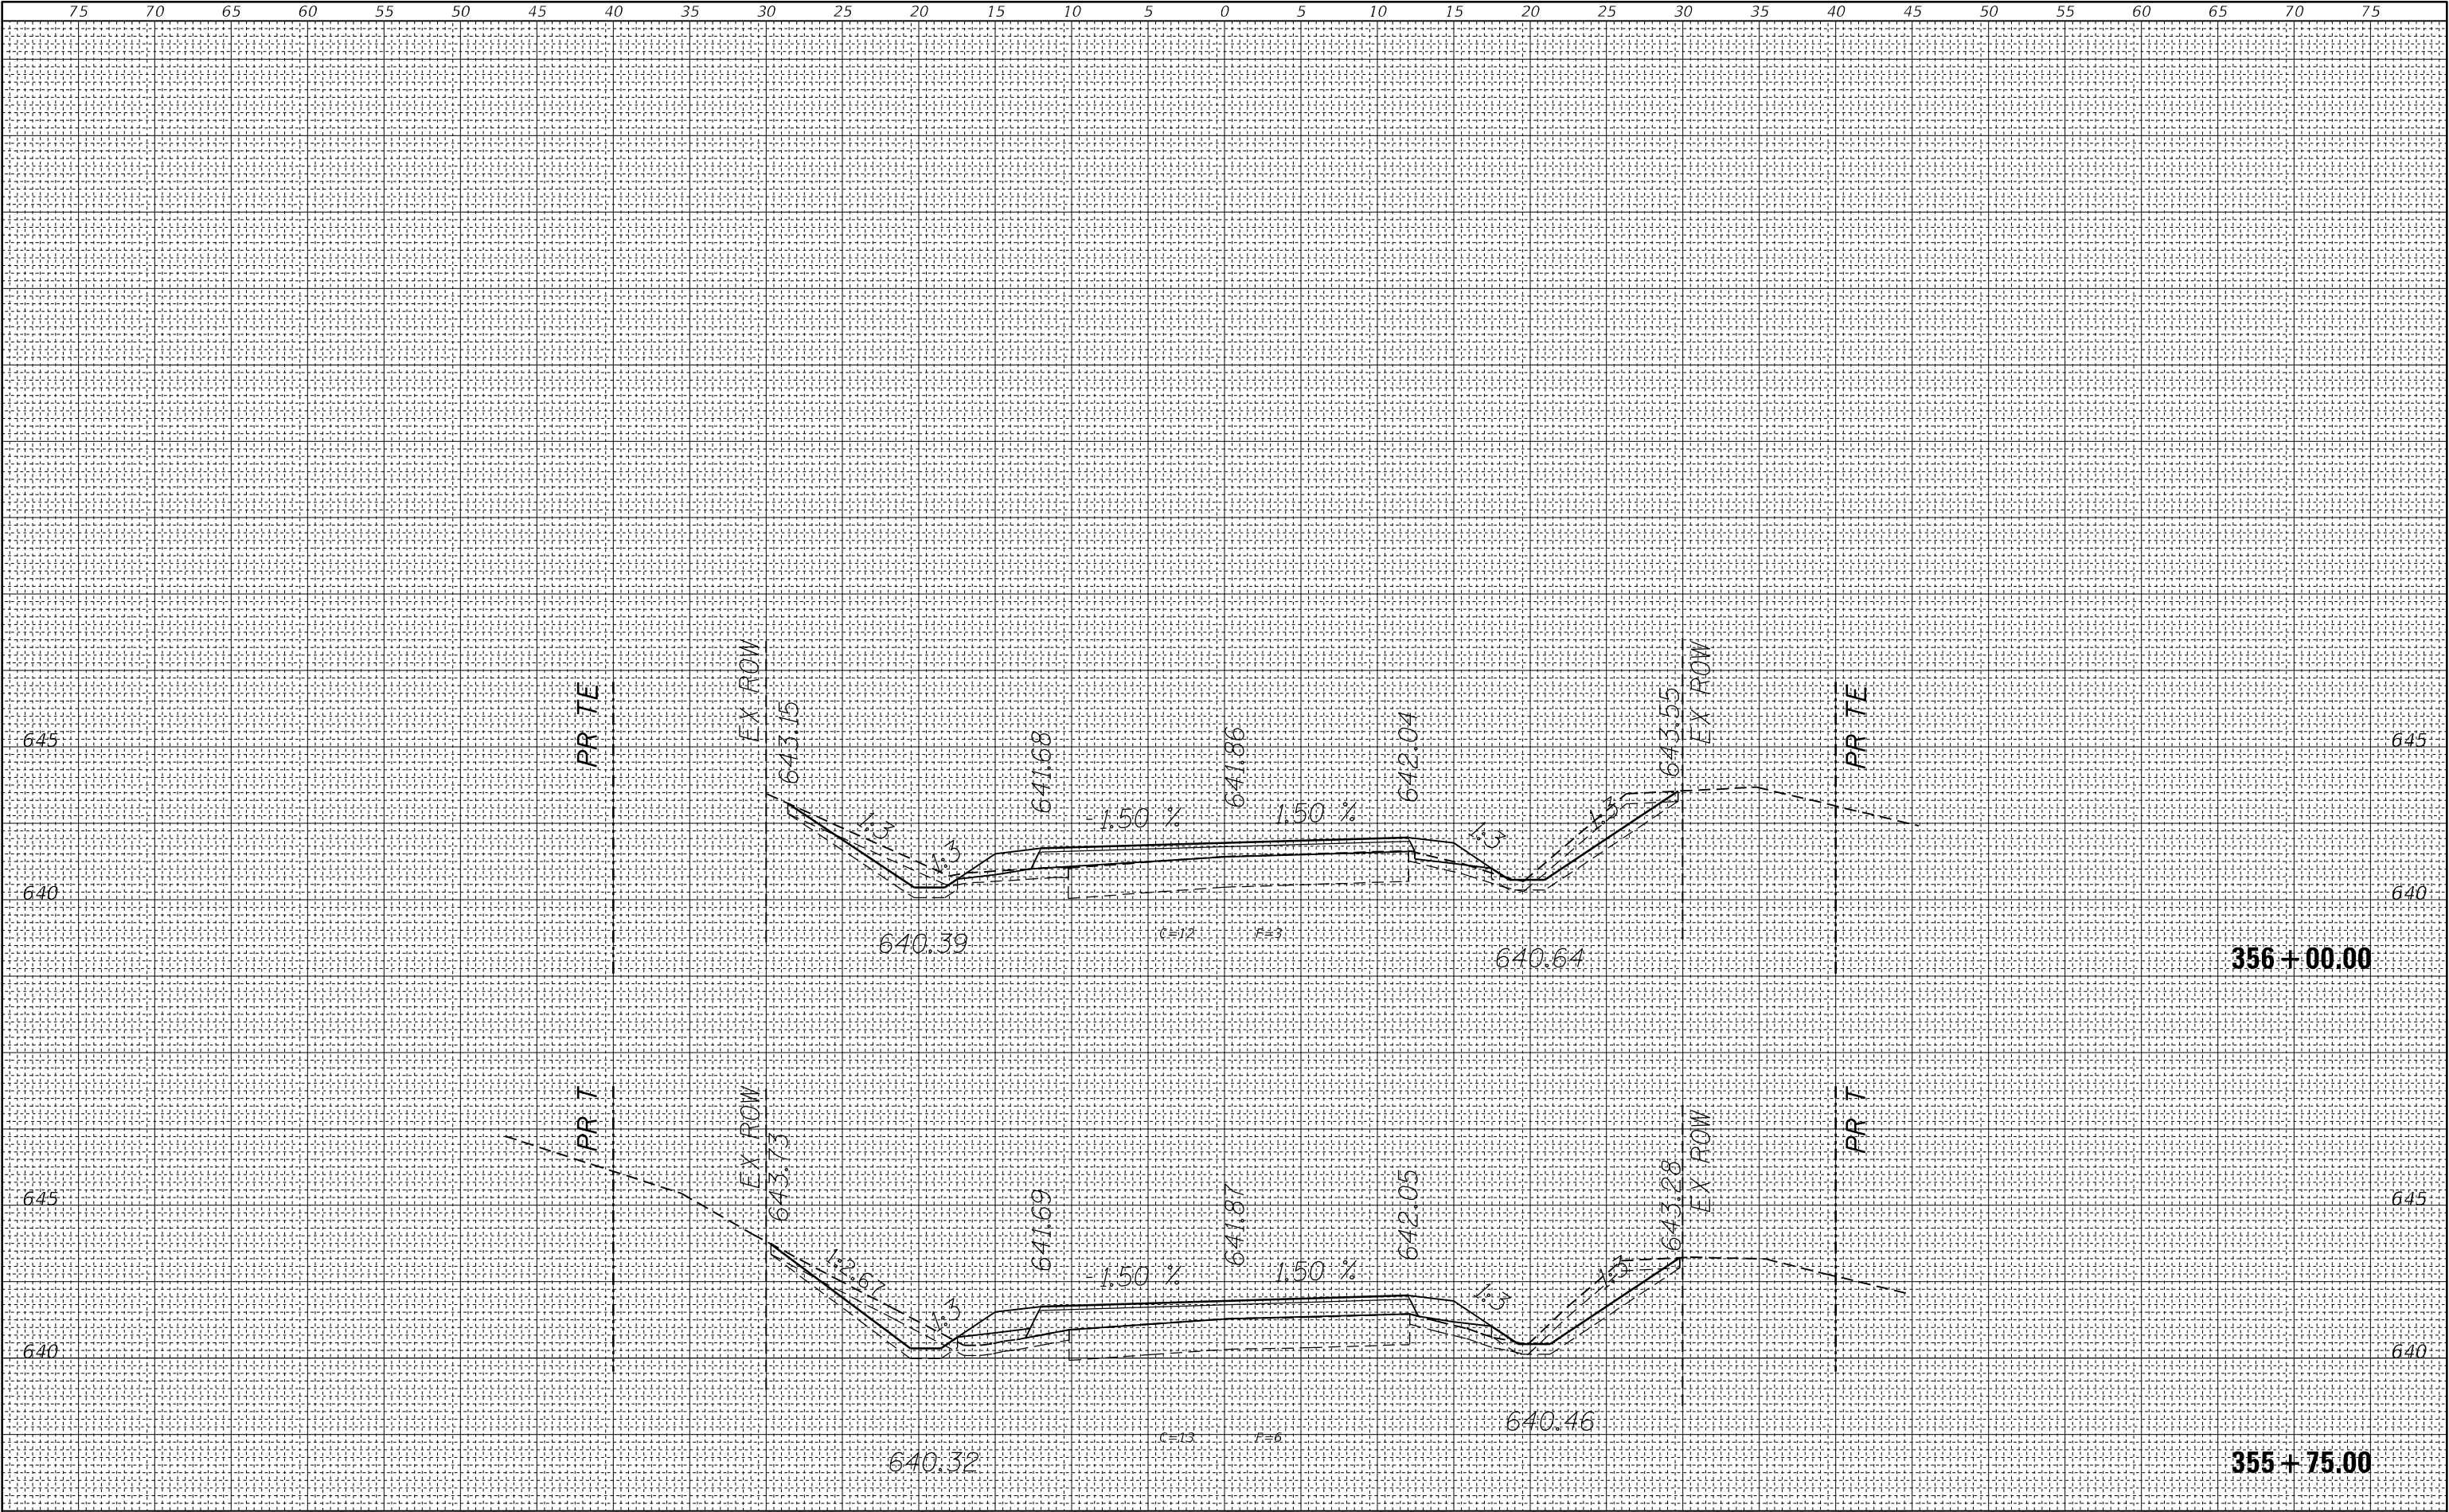

USER NAME = jessica,ville	DESIGNED -	REVISED -
	DRAWN -	REVISED -
PLOT SCALE = 10,0000 * / in.	CHECKED -	REVISED -
PLOT DATE = 2/14/2024	DATE -	REVISED -

STATE OF ILLINOIS
DEPARTMENT OF TRANSPORTATION

CROSS SECTIONS	
SCALE:	SHEET OF SHEETS
STA. 355+75.00 TO STA. 356+00.00	


F.A.S. RTE.	SECTION	COUNTY	TOTAL SHEETS	SHEET NO.
1669	(68R)B-1	COLES	71	67
CONTRACT NO. 74564				

ILLINOIS FED. AID PROJECT

FINAL SURVEY NO.	SURVEYED NOTE BOOK	PLOTTED TEMPLATE	DATE

ORIGINAL SURVEY NO.	SURVEYED NOTE BOOK	PLOTTED TEMPLATE	DATE

MODEL: Default
FILE NAME: D:\Illinois\paw\kennedy\cadd\DOT Documents\DOT Office\DOT 7456\CAD\DATA\CAD\DOT 7456-SH-5535.dgn

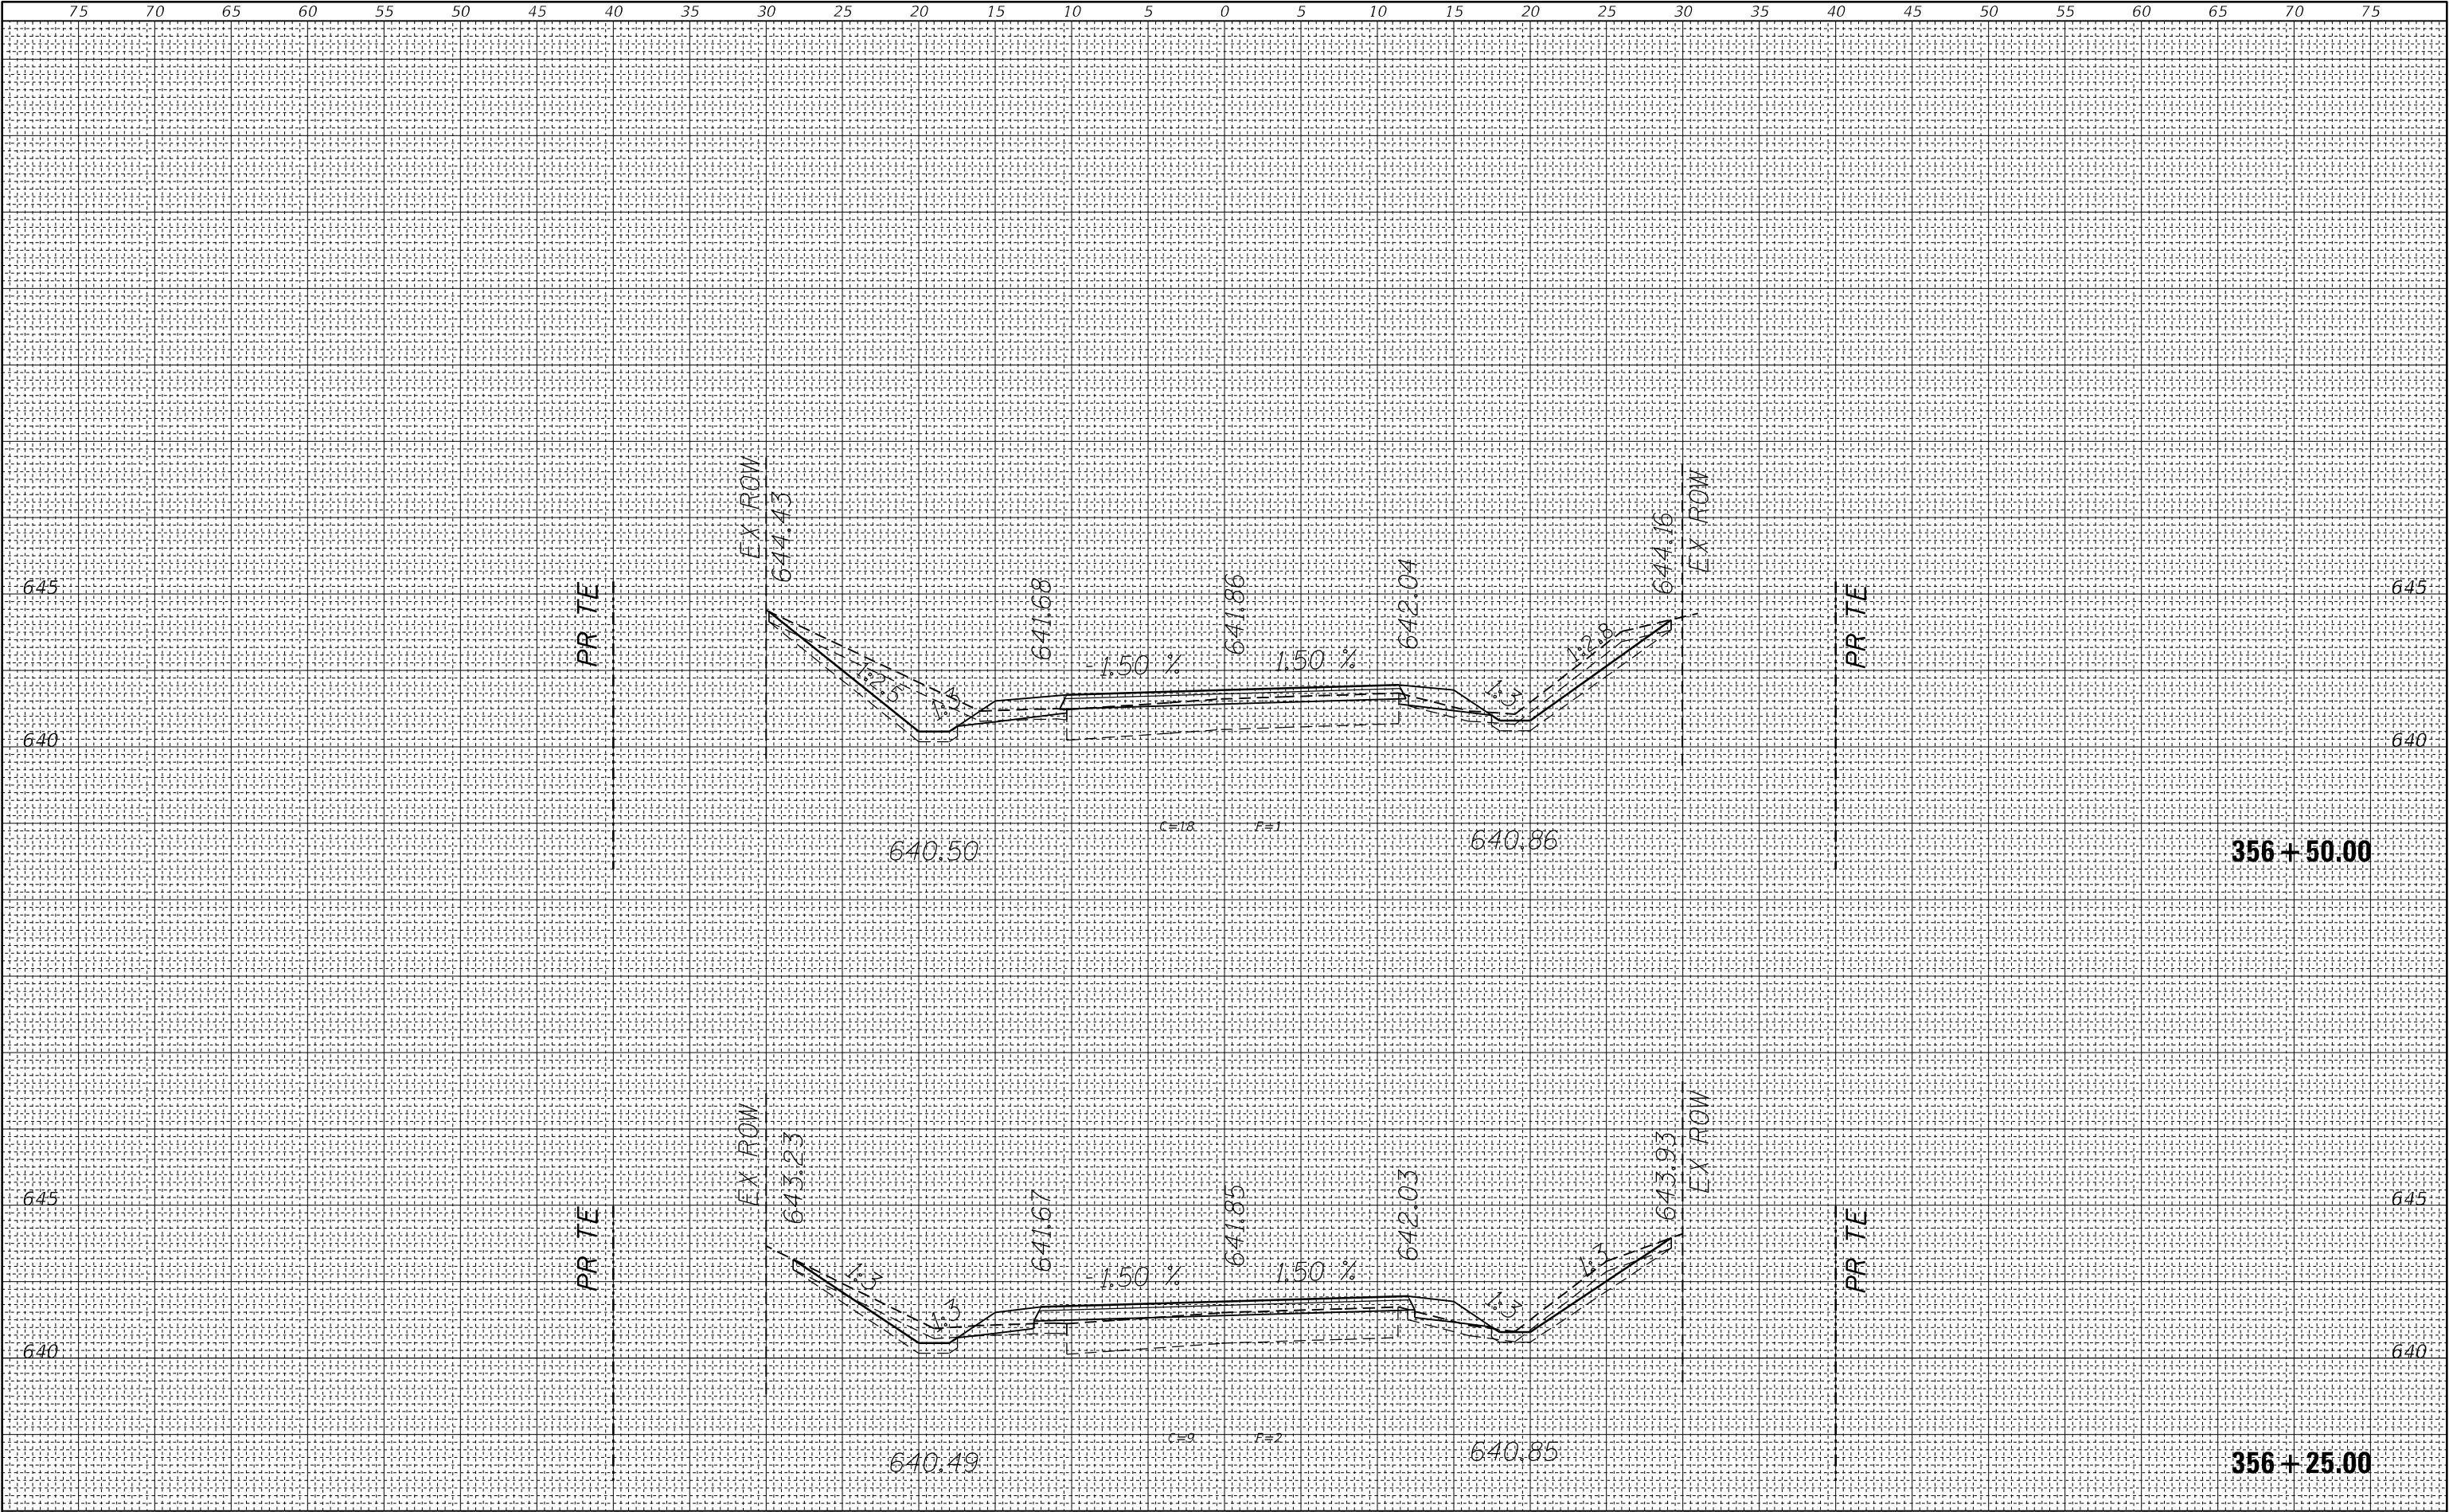

USER NAME = jessica.wille	DESIGNED -	REVISED -
	DRAWN -	REVISED -
PLOT SCALE = 10,0000 * / in.	CHECKED -	REVISED -
PLOT DATE = 2/14/2024	DATE -	REVISED -

STATE OF ILLINOIS
DEPARTMENT OF TRANSPORTATION

CROSS SECTIONS


SCALE: SHEET OF SHEETS STA. 356+25.00 TO STA. 356+50.00

F.A.S. RTE.	SECTION	COUNTY	TOTAL SHEETS	SHEET NO.
1669	(68R)B-1	COLES	71	68
CONTRACT NO. 74564				
ILLINOIS FED. AID PROJECT				

FINAL SURVEY NO.	SURVEYED NOTE BOOK	BY	DATE

ORIGINAL SURVEY NO.	SURVEYED NOTE BOOK	BY	DATE

MODEL: Default
FILE NAME: D:\Illinois\paw\kennedy.com\BUIDOT\Documents\DOT Office\DOT Project\7456\CAD\DATA\CAD\BUREAU\7456-SH-5555.dgn

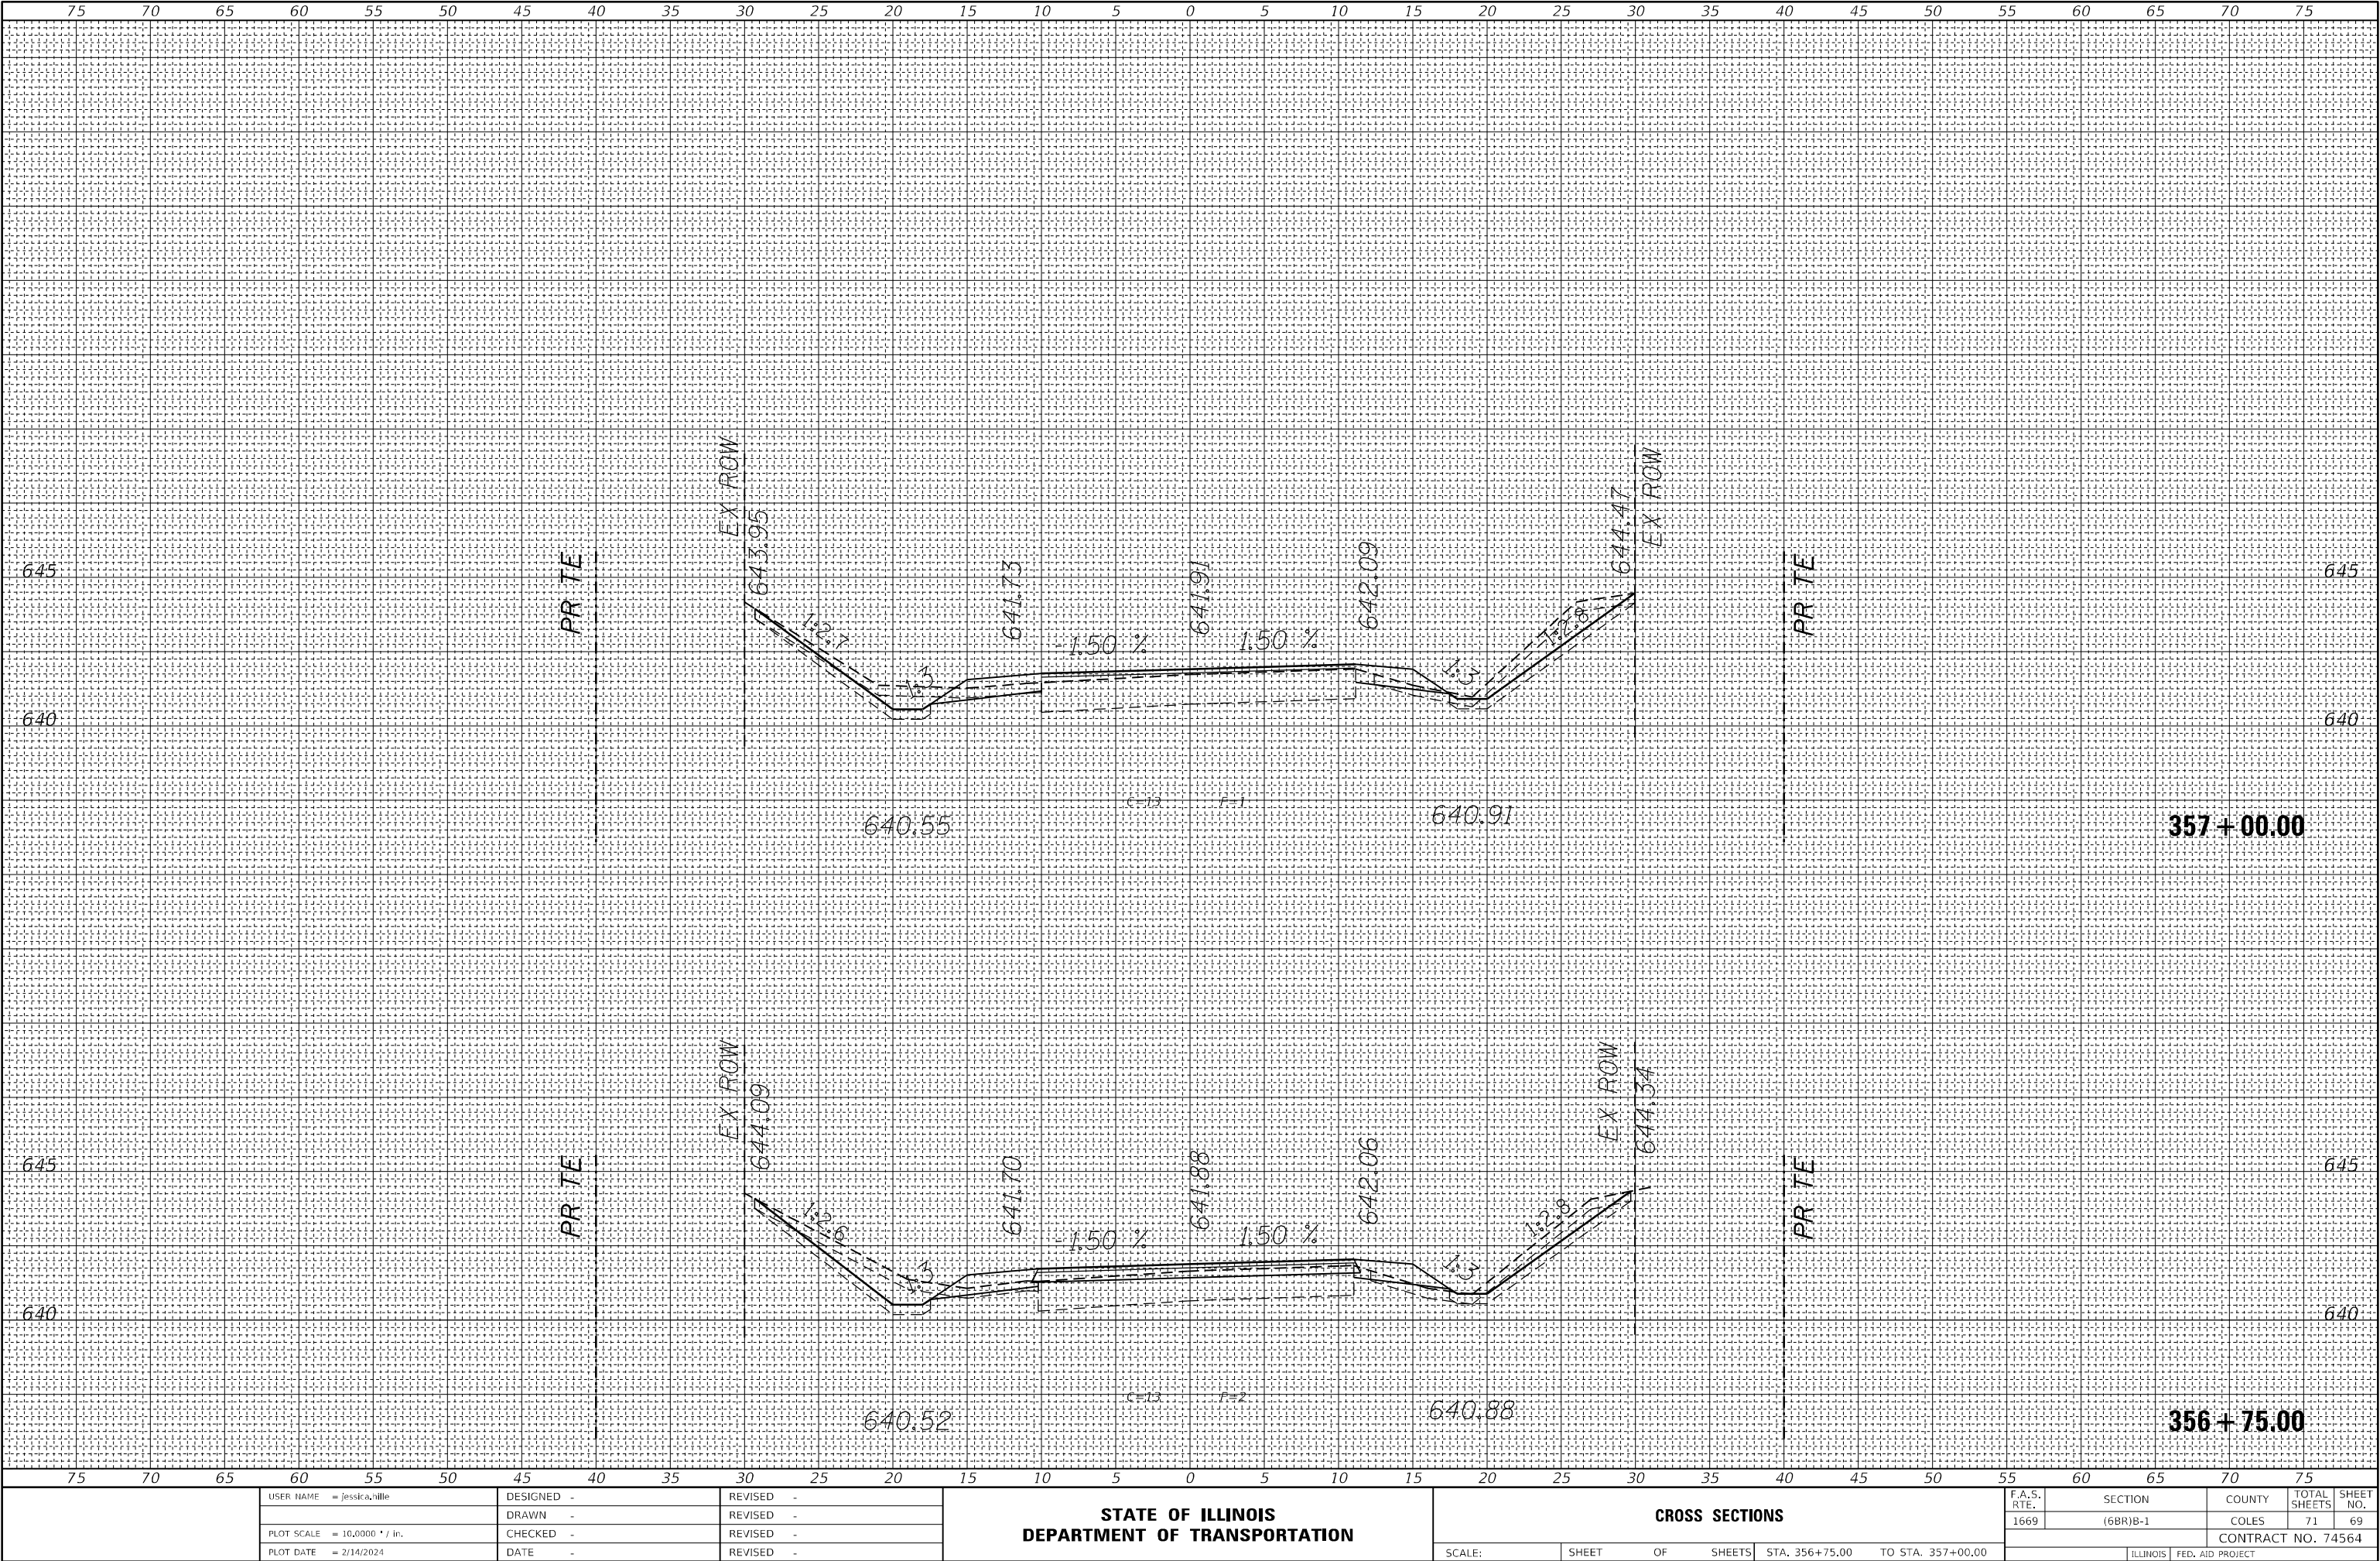

USER NAME = jessica,ville	DESIGNED -	REVISED -
	DRAWN -	REVISED -
PLOT SCALE = 10,000 * / in.	CHECKED -	REVISED -
PLOT DATE = 2/14/2024	DATE -	REVISED -

STATE OF ILLINOIS
DEPARTMENT OF TRANSPORTATION

CROSS SECTIONS


SCALE: SHEET OF SHEETS STA. 356+75.00 TO STA. 357+00.00

F.A.S. RTE.	SECTION	COUNTY	TOTAL SHEETS	SHEET NO.
1669	(68R)B-1	COLES	71	69
CONTRACT NO. 74564				
ILLINOIS FED. AID PROJECT				

FINAL SURVEY NO.	SURVEYED NOTE BOOK	PLOTTED TEMPLATE	BY	DATE

ORIGINAL SURVEY NO.	SURVEYED NOTE BOOK	PLOTTED TEMPLATE	BY	DATE

MODEL: Default
FILE NAME: D:\Illinois\paw\kennedy.com\BUIDOT\Documents\DOT Office\District 7\Project\7456\CAD\DATA\CAD\Sheet\077456-SH-5555.dgn

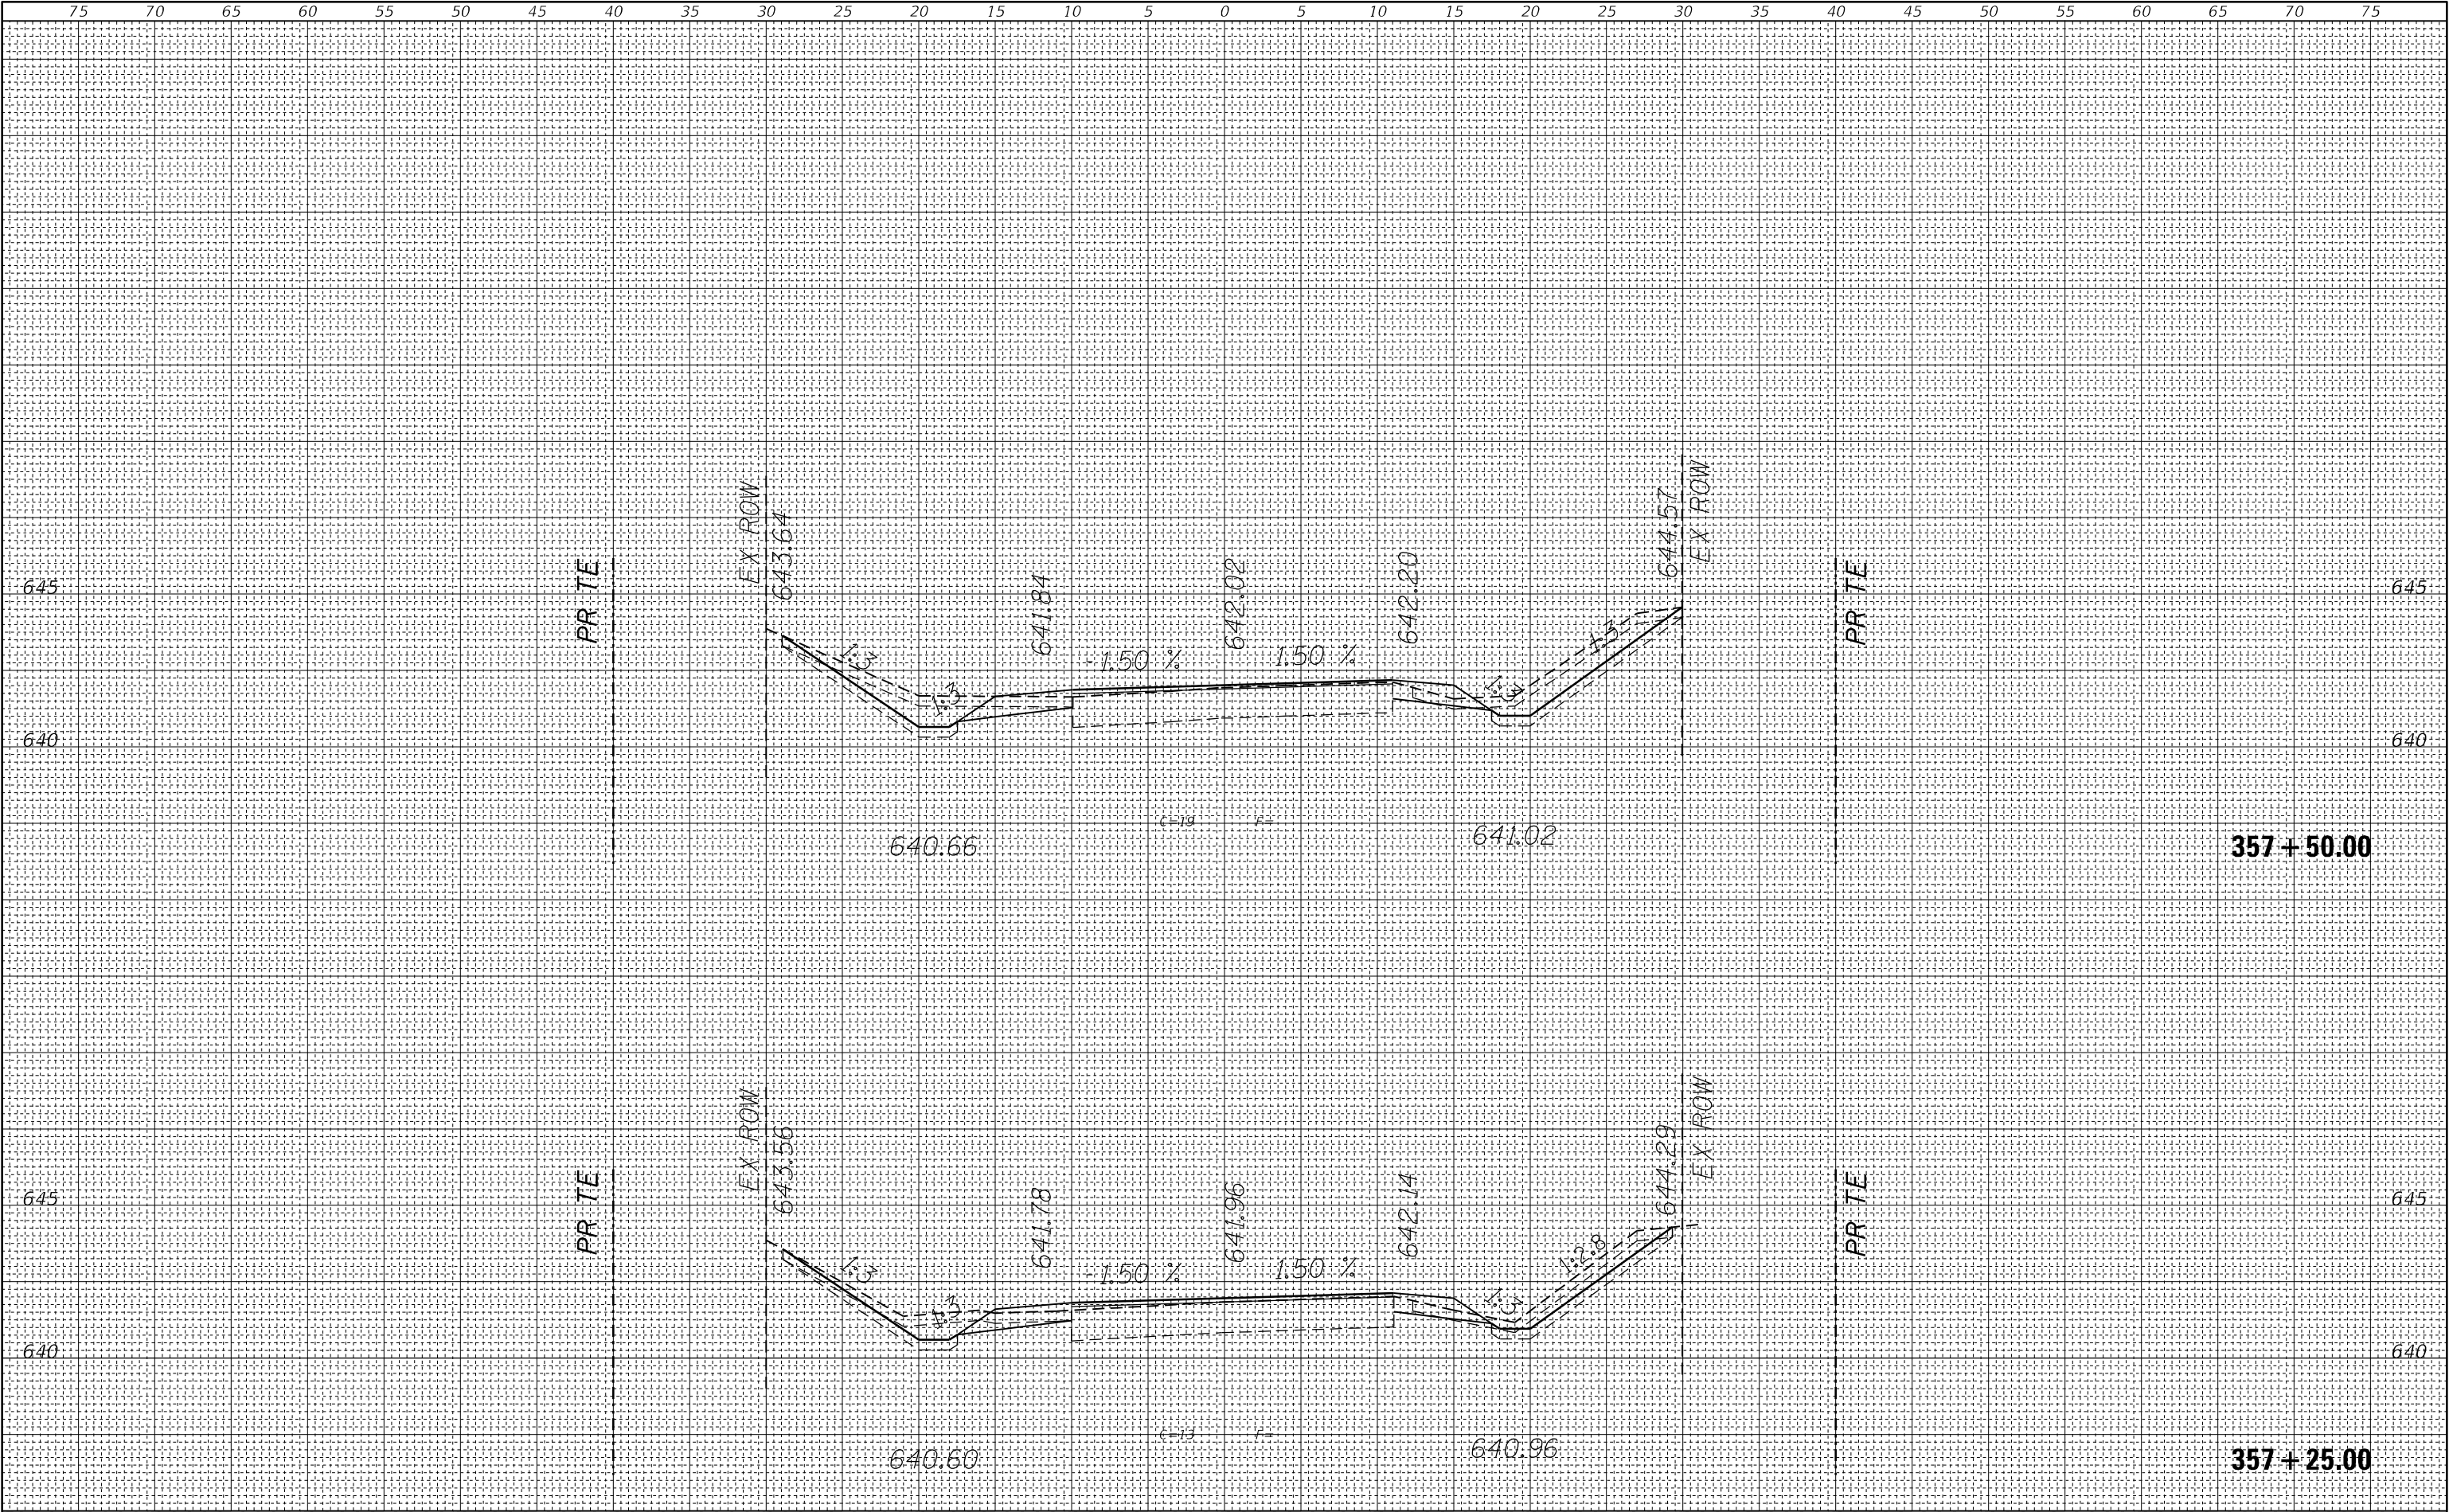

USER NAME = jessica,ville	DESIGNED -	REVISED -
	DRAWN -	REVISED -
PLOT SCALE = 10,0000 * / in.	CHECKED -	REVISED -
PLOT DATE = 2/14/2024	DATE -	REVISED -

STATE OF ILLINOIS
DEPARTMENT OF TRANSPORTATION

CROSS SECTIONS

SCALE: SHEET OF SHEETS STA. 357+25.00 TO STA. 357+50.00

F.A.S. RTE.	SECTION	COUNTY	TOTAL SHEETS	SHEET NO.
1669	(68R)B-1	COLES	71	70
CONTRACT NO. 74564				
ILLINOIS FED. AID PROJECT				

FINAL SURVEY	SURVEYED _____	BY _____	DATE _____
	PLOTTED _____		
NOTE BOOK	TEMPLATE _____		
	AREAS _____		
NO. _____	AREAS CHECKED _____		

ORIGINAL SURVEY	SURVEYED _____	BY _____	DATE _____
	PLOTTED _____		
NOTE BOOK	TEMPLATE _____		
	AREAS _____		
NO. _____	AREAS CHECKED _____		

MODEL: Default

NO.	AREAS CHECKED

FILE NAME: pww\ltdot-pw.bentley.com\PW\IDOT\Documents\IDOT Offices\District 7\Projects\74564\CAD Data\CAD sheets\ID774564-shi-xss-h.dgn

