



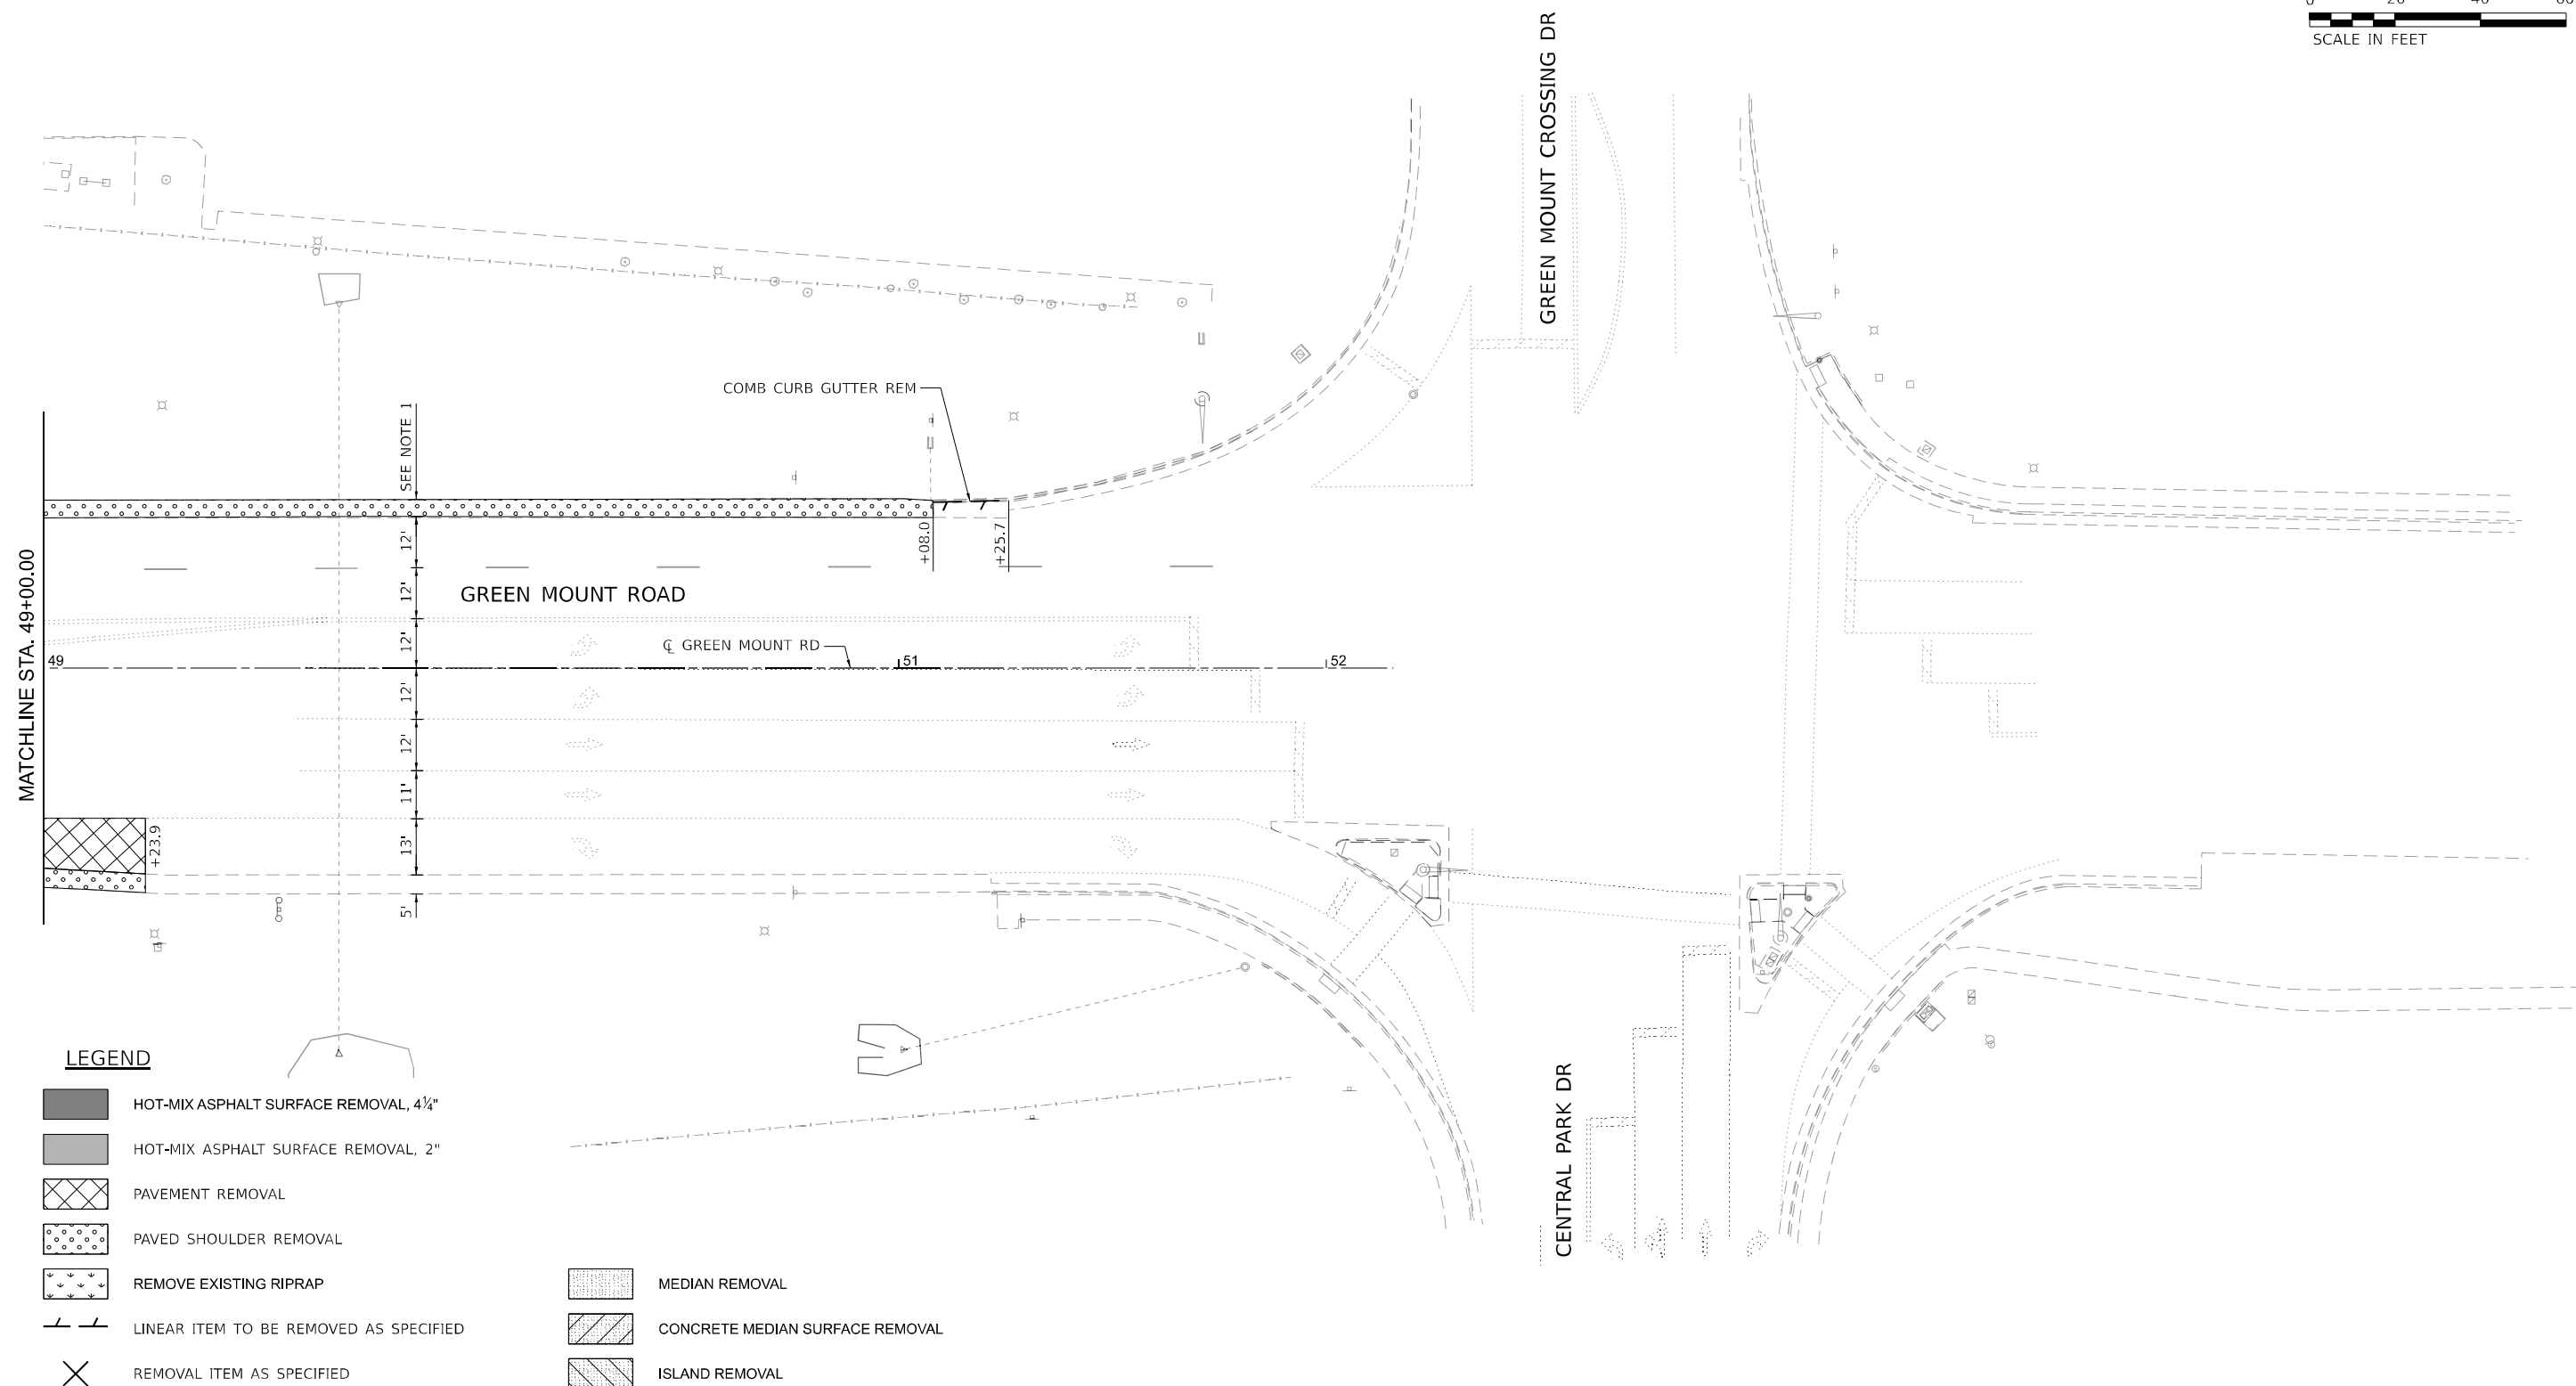


NOTES:


1. SEE TYPICAL SECTIONS FOR MORE INFORMATION. PAVED SHOULDER REMOVAL TO MATCH EXISTING SHOULDER WIDTH.
2. SEE BRIDGE PLANS FOR ADDITIONAL REMOVAL INFORMATION.
3. SEE DRAINAGE PLANS FOR ADDITIONAL REMOVAL INFORMATION.

 Kaskaskia Engineering Group, LLC 208 E. Main St., Suite 202 Mt. Carroll, Illinois 62450 618.238.5877 phone 618.238.5877 fax www.kaskaskieng.com Professional Engineering Firm ILLINOIS REG. NO. 021-058556 Professional Engineering Group	USER NAME = rjo	DESIGNED - RJO	REVISED -	STATE OF ILLINOIS DEPARTMENT OF TRANSPORTATION	GREEN MOUNT ROAD ROADWAY REMOVAL PLANS					F.A.I. R.T.	SECTION	COUNTY	TOTAL SHEETS	SHEET NO.		
		DRAWN - RJO	REVISED -		64	82-7WS-2	ST. CLAIR	691	101							
	PLOT SCALE = 0.166666633' / in.	CHECKED - EJL	REVISED -		SCALE: 1"=20'					SHEET 16	OF 22	SHEETS	STA. 49+00.00	TO STA. 52+15.65	CONTRACT NO. 76K74	
	PLOT DATE = 9/11/2024	DATE - 9/11/2024	REVISED -		ILLINOIS FED. AID PROJECT											

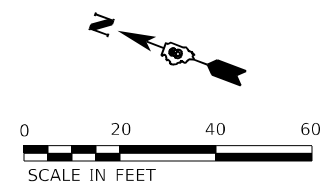

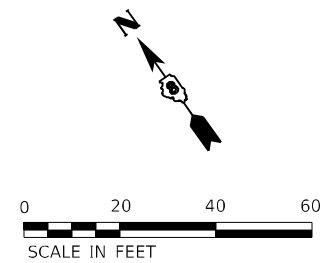

NOTE:
SEE GREENMOUNT ROAD
REMOVAL SHEETS
FOR CONTINUATION

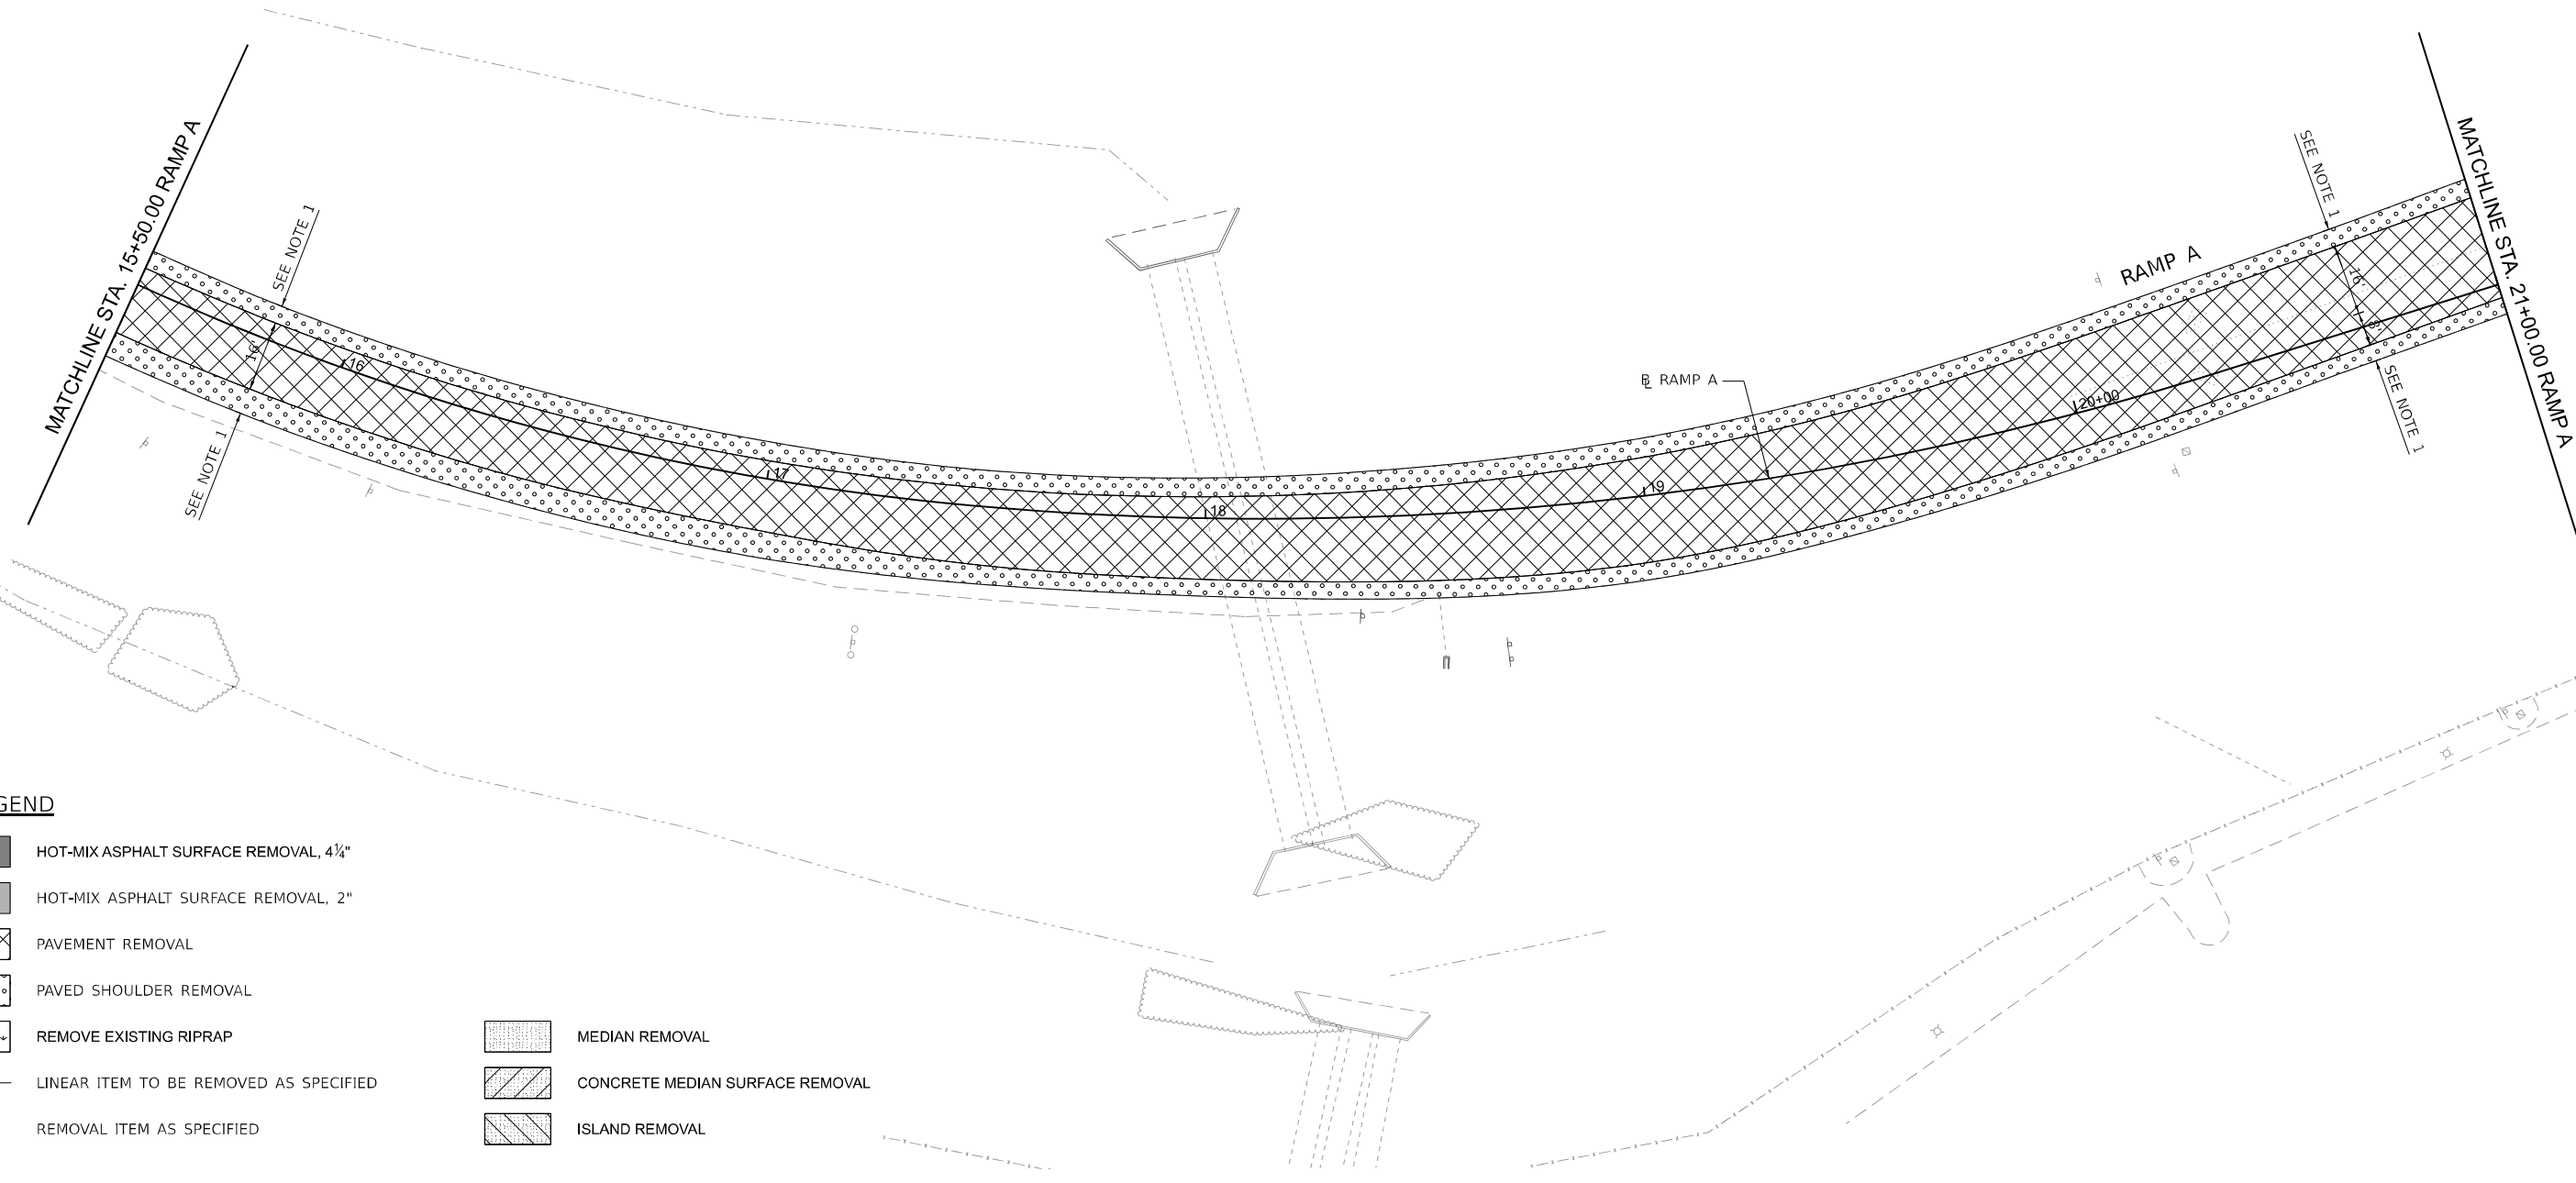

LEGEND

- | | | | |
|---|--|---|---------------------------------|
|  | HOT-MIX ASPHALT SURFACE REMOVAL, 4¼" | | |
|  | HOT-MIX ASPHALT SURFACE REMOVAL, 2" | | |
|  | PAVEMENT REMOVAL | | |
|  | PAVED SHOULDER REMOVAL | | |
|  | REMOVE EXISTING RIPRAP |  | MEDIAN REMOVAL |
|  | LINEAR ITEM TO BE REMOVED AS SPECIFIED |  | CONCRETE MEDIAN SURFACE REMOVAL |
|  | REMOVAL ITEM AS SPECIFIED |  | ISLAND REMOVAL |

NOTES:

1. SEE TYPICAL SECTIONS FOR MORE INFORMATION. PAVED SHOULDER REMOVAL TO MATCH EXISTING SHOULDER WIDTH.
2. SEE BRIDGE PLANS FOR ADDITIONAL REMOVAL INFORMATION.
3. SEE DRAINAGE PLANS FOR ADDITIONAL REMOVAL INFORMATION.

MODEL: RampA
FILE NAME: DWG1



Kaskaskia

Engineering Group, LLC

Professional Engineering Firm

208 E. Main St., Suite 300
Macomb, Illinois 61455
618.233.4877 phone
618.233.4877 fax
www.kaskaskieng.com

USER NAME = rjo

DESIGNED = RJO

DRAWN = RJO

PLOT SCALE = 0.16666633' / in.

CHECKED = EJL

DATE = 9/11/2024

REVISED =

REVISED =

REVISED =

STATE OF ILLINOIS

DEPARTMENT OF TRANSPORTATION

RAMP A


ROADWAY REMOVAL PLANS

SCALE: 1"=20'

SHEET 18 OF 22 SHEETS

STA. 15+50.00 TO STA. 21+00.00

F.A.I. RTE.	SECTION	COUNTY	TOTAL SHEETS	SHEET NO.
64	82-7WRS-2	ST. CLAIR	691	103
CONTRACT NO. 76K74				
ILLINOIS FED. AID PROJECT				

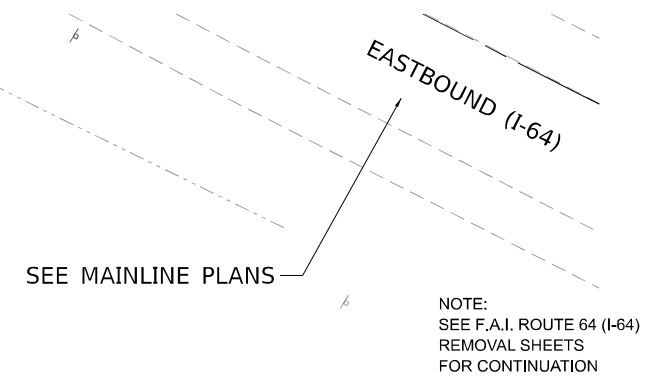

NOTE:
SEE F.A.I. ROUTE 64 (I-64)
REMOVAL SHEETS
FOR CONTINUATION





- | | | | |
|---|---|---|---------------------------------|
|  | HOT-MIX ASPHALT SURFACE REMOVAL, 4 1/4" | | |
|  | HOT-MIX ASPHALT SURFACE REMOVAL, 2" | | |
|  | PAVEMENT REMOVAL | | |
|  | PAVED SHOULDER REMOVAL | | |
|  | REMOVE EXISTING RIPRAP |  | MEDIAN REMOVAL |
|  | LINEAR ITEM TO BE REMOVED AS SPECIFIED |  | CONCRETE MEDIAN SURFACE REMOVAL |
|  | REMOVAL ITEM AS SPECIFIED |  | ISLAND REMOVAL |

NOTES:

1. SEE TYPICAL SECTIONS FOR MORE INFORMATION. PAVED SHOULDER REMOVAL TO MATCH EXISTING SHOULDER WIDTH.
2. SEE BRIDGE PLANS FOR ADDITIONAL REMOVAL INFORMATION.
3. SEE DRAINAGE PLANS FOR ADDITIONAL REMOVAL INFORMATION.

MODEL: RAMPB - Removal-Ramp B [Sheet]
FILE NAME: p:\r\epow.bentley.com\eg-pw-01\Documents\DOT Projects\20+107.00 I464 ATL ORD 10.10V0_IDOTCAD_Steels\D876K7-e-h-H-Removal-Ramp_B.dgn

 Kaskaskia Engineering Group LLC 200 E. Main St., Suite 100 Braidwood, Illinois 61310 815.233.4447 phone 815.233.4477 fax www.kaskaskieng.com PROFESSIONAL ENGINEERING Illinois Professional Engineer No. 144-084111 Professional Engineering Design Firm No. 0000261	USER NAME = rjo DESIGNED = RJO DRAWN = RJO CHECKED = EJJ DATE = 3/11/2024	DESIGNED = RJO DRAWN = RJO CHECKED = EJJ DATE = 3/11/2024	REVISED = REVISED = REVISED = REVISED =	STATE OF ILLINOIS DEPARTMENT OF TRANSPORTATION				RAMP B ROADWAY REMOVAL PLANS					F.A.I. RTE.	SECTION	COUNTY	TOTAL SHEETS	SHEET NO.	
	PLOT SCALE = 0.16666663' / in. PLOT DATE = 3/11/2024	CHECKED = EJJ DATE = 3/11/2024	REVISED = REVISED =					SCALE: 1"=20' SHEET 19 OF 22 SHEETS STA. 1+50.00 TO STA. 7+50.00	64	82+7WRS-2	ST. CLAIR	691	104					
										CONTRACT NO. 76K74								
										ILLINOIS FED. AID PROJECT								

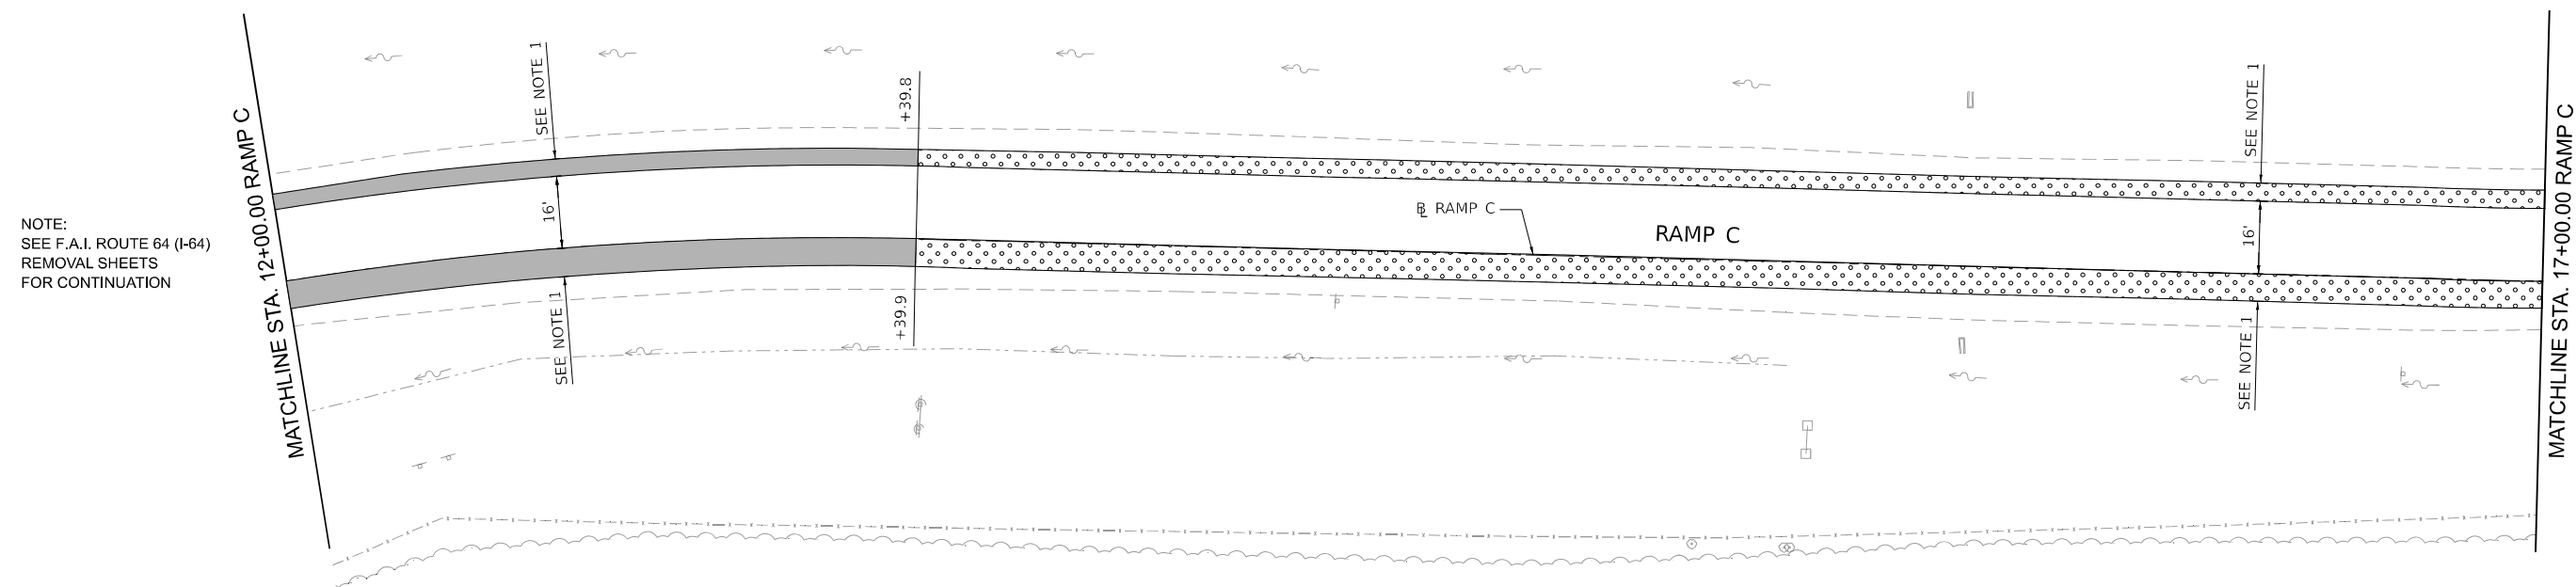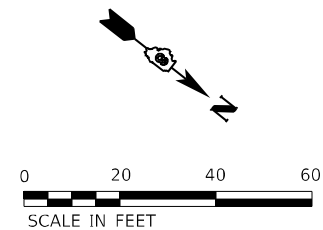


LEGEND


- | | | | |
|---|--|---|---------------------------------|
|  | HOT-MIX ASPHALT SURFACE REMOVAL, 4¼" | | |
|  | HOT-MIX ASPHALT SURFACE REMOVAL, 2" | | |
|  | PAVEMENT REMOVAL | | |
|  | PAVED SHOULDER REMOVAL | | |
|  | REMOVE EXISTING RIPRAP |  | MEDIAN REMOVAL |
|  | LINEAR ITEM TO BE REMOVED AS SPECIFIED |  | CONCRETE MEDIAN SURFACE REMOVAL |
|  | REMOVAL ITEM AS SPECIFIED |  | ISLAND REMOVAL |


NOTES:

1. SEE TYPICAL SECTIONS FOR MORE INFORMATION. PAVED SHOULDER REMOVAL TO MATCH EXISTING SHOULDER WIDTH.
2. SEE BRIDGE PLANS FOR ADDITIONAL REMOVAL INFORMATION.
3. SEE DRAINAGE PLANS FOR ADDITIONAL REMOVAL INFORMATION.

MODEL: RAMPC - Ramp C [Sheet]
FILE NAME: pwr:/keg-pw-bentley.com:/keg-hw-01/Documents/MDOT Projects/20-1/07-00 I-64 ATL (ORD 10.10) IDOTCAD_Sheets/D876K7-sht-Removal-Ramp_C.dgn

 										RAMP C													
 Kaskaskia Engineering Group, LLC PROFESSIONAL REGISTERED ENGINEER ILLINOIS LICENSE NO. 001-080000 Professional Engineering Group P.O. BOX 600 BLOOMINGTON, IL 61820 TEL: 309.633.4477 FAX: 309.633.4477 WWW.KASKASKIAENGINEERING.COM	USER NAME = rjo	DESIGNED - RJO	REVISED -	STATE OF ILLINOIS DEPARTMENT OF TRANSPORTATION										RAMP C ROADWAY REMOVAL PLANS					F.A.I. RTE.	SECTION	COUNTY	TOTAL SHEETS	SHEET NO.
	DRAWN - RJO	REVISED -	64											82+7WRS-2	ST. CLAIR	691	105						
	PLOT SCALE = 0.186668633' / in.	CHECKED - E.JL	REVISED -											CONTRACT NO. 76K74									
	PLOT DATE = 9/11/2024	DATE - 9/11/2024	REVISED -	SCALE: 1"=20'										SHEET 20	OF 22	SHEETS	STA. 12+00.00	TO STA. 17+00.00	ILLINOIS FED. AID PROJECT				

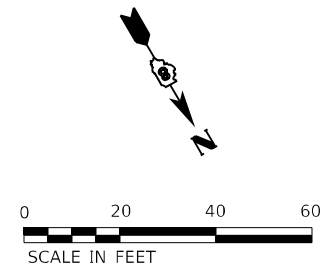

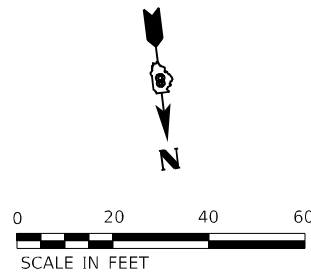

SEE MAINLINE PLANS

WESTBOUND (I-64)

— STA 1+50.00 RAMP D

MATCHLINE STA. 6+50.00 RAMP D

NOTE:
SEE GREENMOUNT ROAD
REMOVAL SHEETS
FOR CONTINUATION

NOTE:
SEE F.A.I. ROUTE 64 (I-64)
REMOVAL SHEETS
FOR CONTINUATION

LEGEND

- | | | | |
|---|---|--|---------------------------------|
|  | HOT-MIX ASPHALT SURFACE REMOVAL, 4 1/4" |  | |
|  | HOT-MIX ASPHALT SURFACE REMOVAL, 2" | | |
|  | PAVEMENT REMOVAL | | |
|  | PAVED SHOULDER REMOVAL | | |
|  | REMOVE EXISTING RIPRAP | | |
|  | LINEAR ITEM TO BE REMOVED AS SPECIFIED |  | MEDIAN REMOVAL |
|  | REMOVAL ITEM AS SPECIFIED |  | CONCRETE MEDIAN SURFACE REMOVAL |
| | |  | ISLAND REMOVAL |

NOTES:

1. SEE TYPICAL SECTIONS FOR MORE INFORMATION. PAVED SHOULDER REMOVAL TO MATCH EXISTING SHOULDER WIDTH.
2. SEE BRIDGE PLANS FOR ADDITIONAL REMOVAL INFORMATION.
3. SEE DRAINAGE PLANS FOR ADDITIONAL REMOVAL INFORMATION.

USER NAME = rjo	DESIGNED = RJO	REVISED =
	DRAWN = RJO	REVISED =
PLOT SCALE = 0.16666633 ''/in.	CHECKED = EJL	REVISED =
PLOT DATE = 9/11/2024	DATE = 3/11/2024	REVISED =



**STATE OF ILLINOIS
DEPARTMENT OF TRANSPORTATION**

RAMP D


ROADWAY REMOVAL PLANS

SCALE: 1"=20'	SHEET 22 OF 22 SHEETS	STA. 1+50.00 TO STA. 6+50.00
---------------	-----------------------	------------------------------

F.A.I. RTE.	SECTION	COUNTY	TOTAL SHEETS	SHEET NO.
64	82-7WRS-2	ST. CLAIR	691	107
CONTRACT NO. 76K74				
ILLINOIS		FED. AID PROJECT		

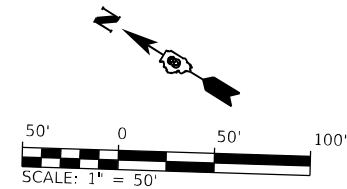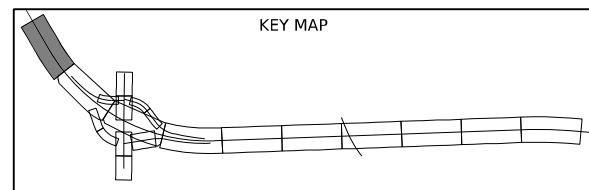**LEGEND**

- FULL DEPTH PAVEMENT CONSTRUCTION
- FULL DEPTH SHOULDER RECONSTRUCTION
- HMA PAVEMENT RESURFACING 4.25" & VARIES
- HMA SHOULDER RESURFACING, 2"

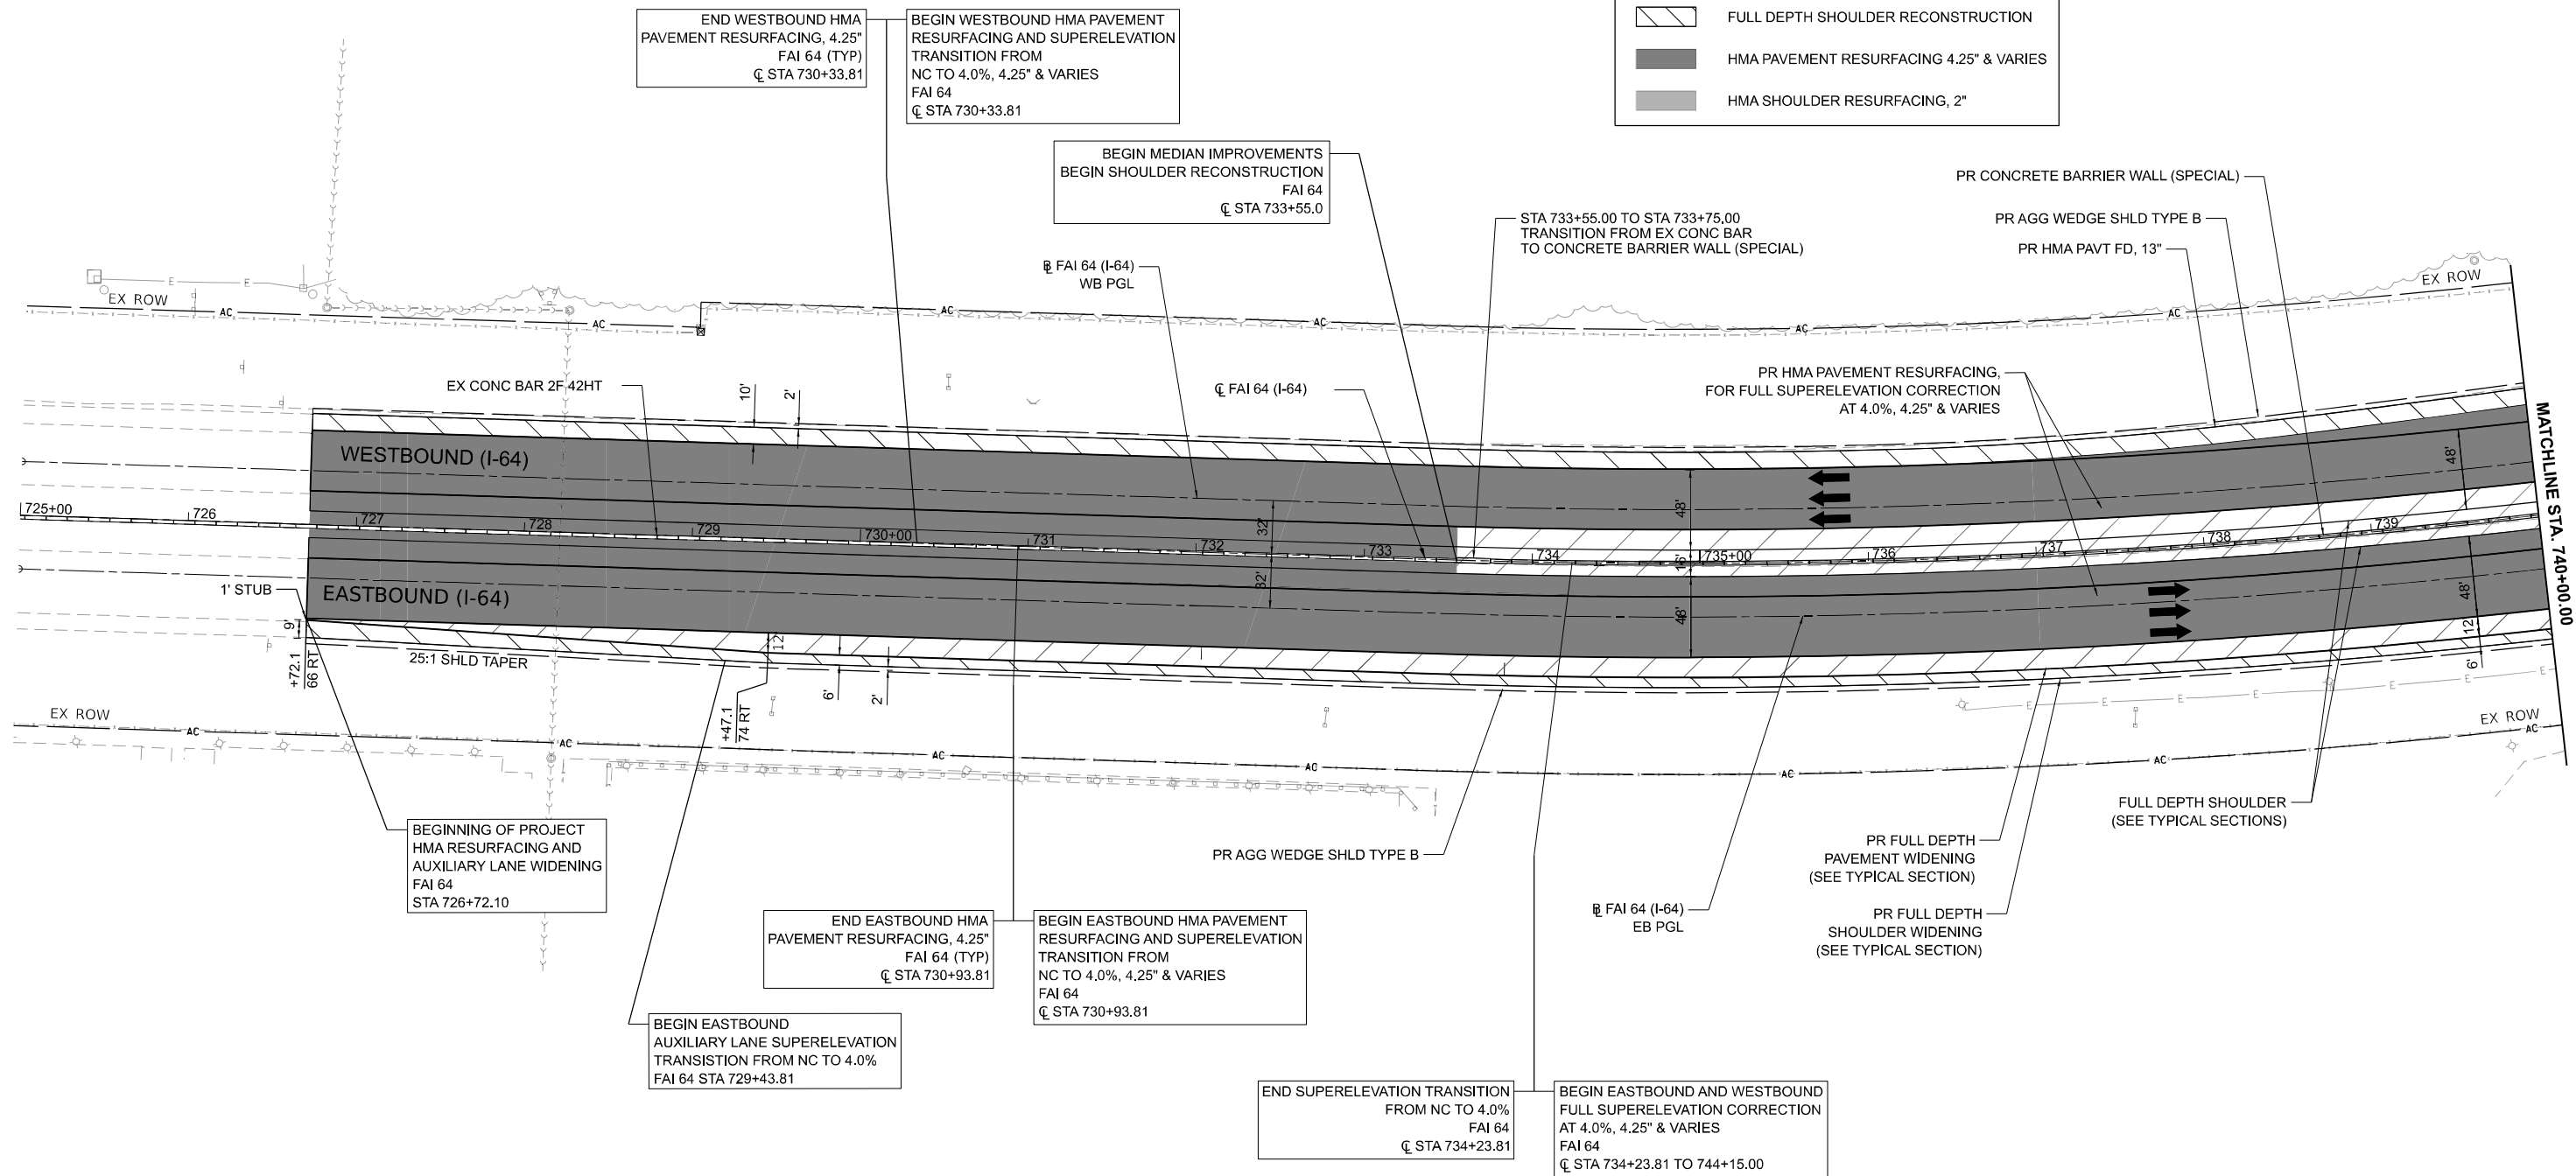

MODEL: I-64_3
FILE NAME: J:\2020\20200608\10 - IDOT DB\PTB 196 Rem 56 I-64 Widening\04 Drawings\04 DGN\CAD Sheets\07 Plan and Profiles\076K74-1-1-1.dgn



USER NAME = rstaley	DESIGNED - RWS	REVISED -
DRAWN - MRA	REVISED -	
PLOT SCALE = 0.16666633 1/ in.	CHECKED - ERB	REVISED -
PLOT DATE = 10/15/2024	DATE - 10/15/24	REVISED -

**STATE OF ILLINOIS
DEPARTMENT OF TRANSPORTATION**


**F.A.I. ROUTE 64 (I-64)
ROADWAY PLAN AND PROFILES**

SCALE: 1"=50' SHEET 1 OF 20 SHEETS STA. 725+00.00 TO STA. 740+00.00

F.A.I. RTE.	SECTION	COUNTY	TOTAL SHEETS	SHEET NO.
64	82-7WRS-2	ST CLAIR	691	108
CONTRACT NO. 76K74				
ILLINOIS FED. AID PROJECT				


570

I-64 WESTBOUND 570

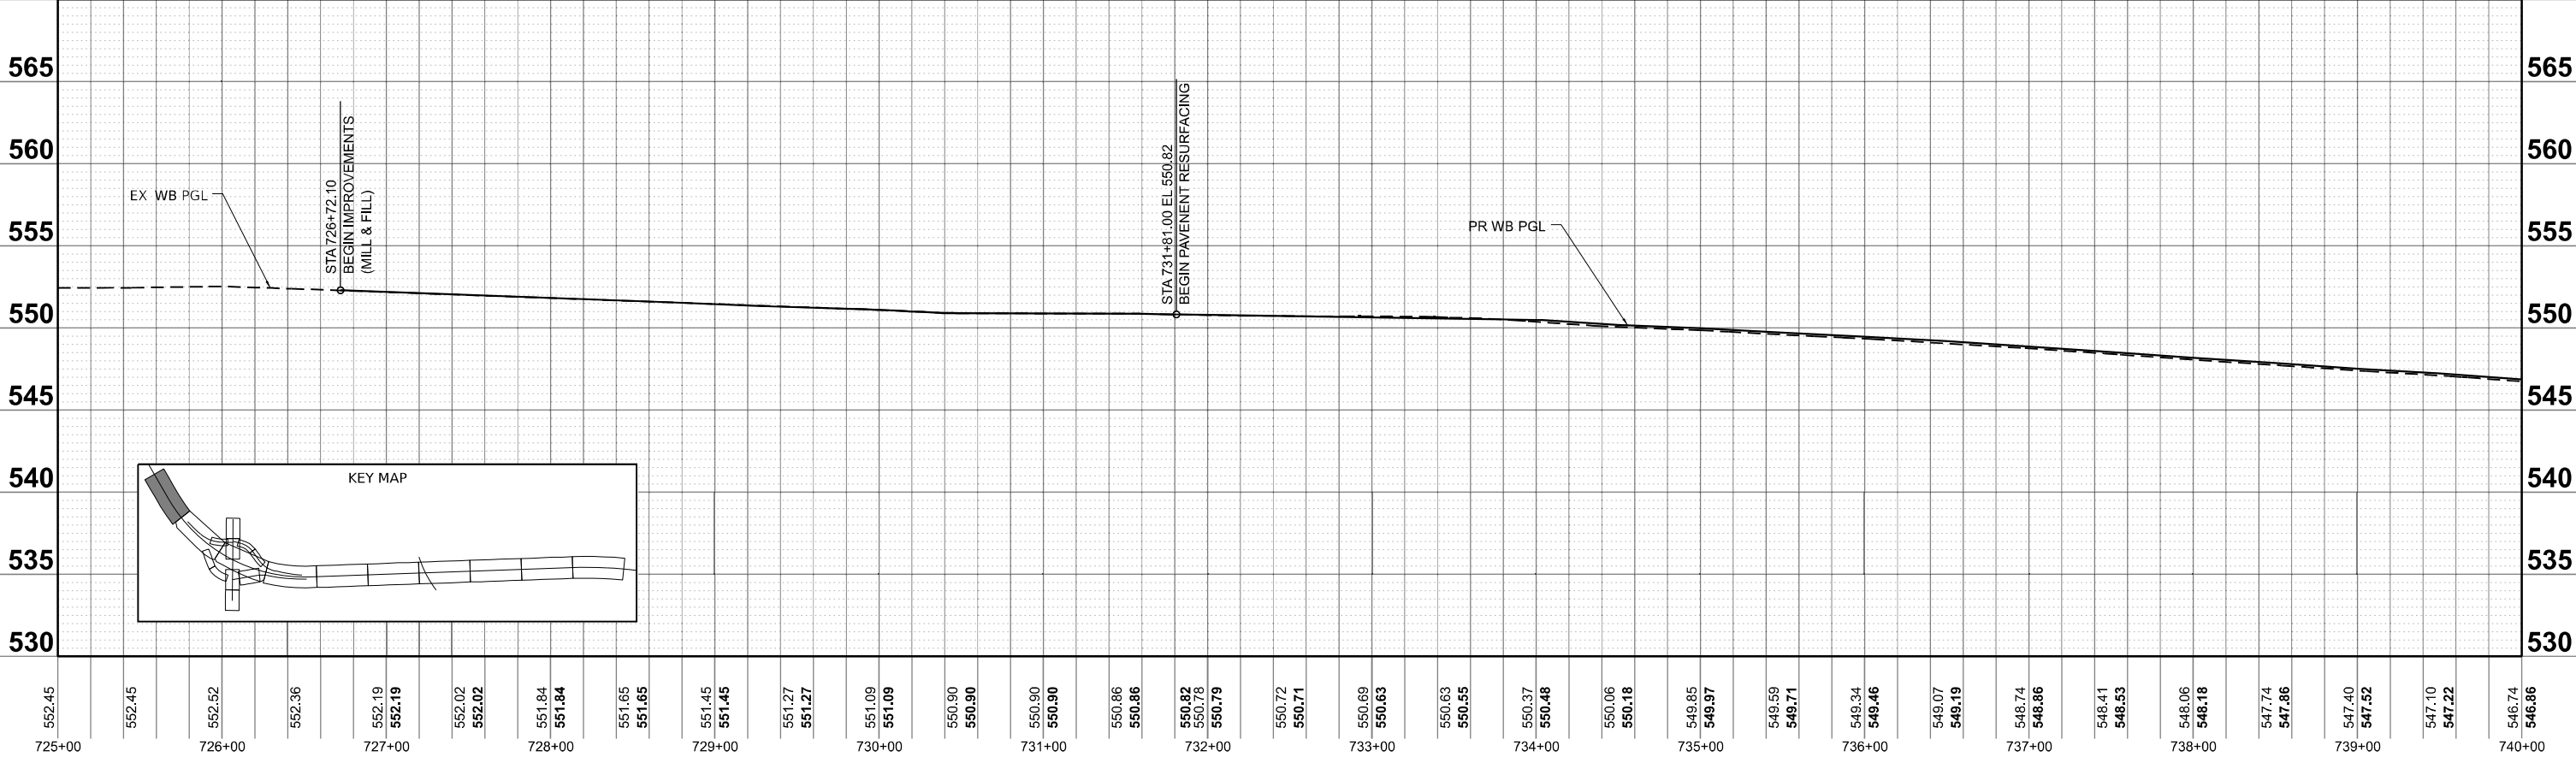

570

I-64 EASTBOUND 570

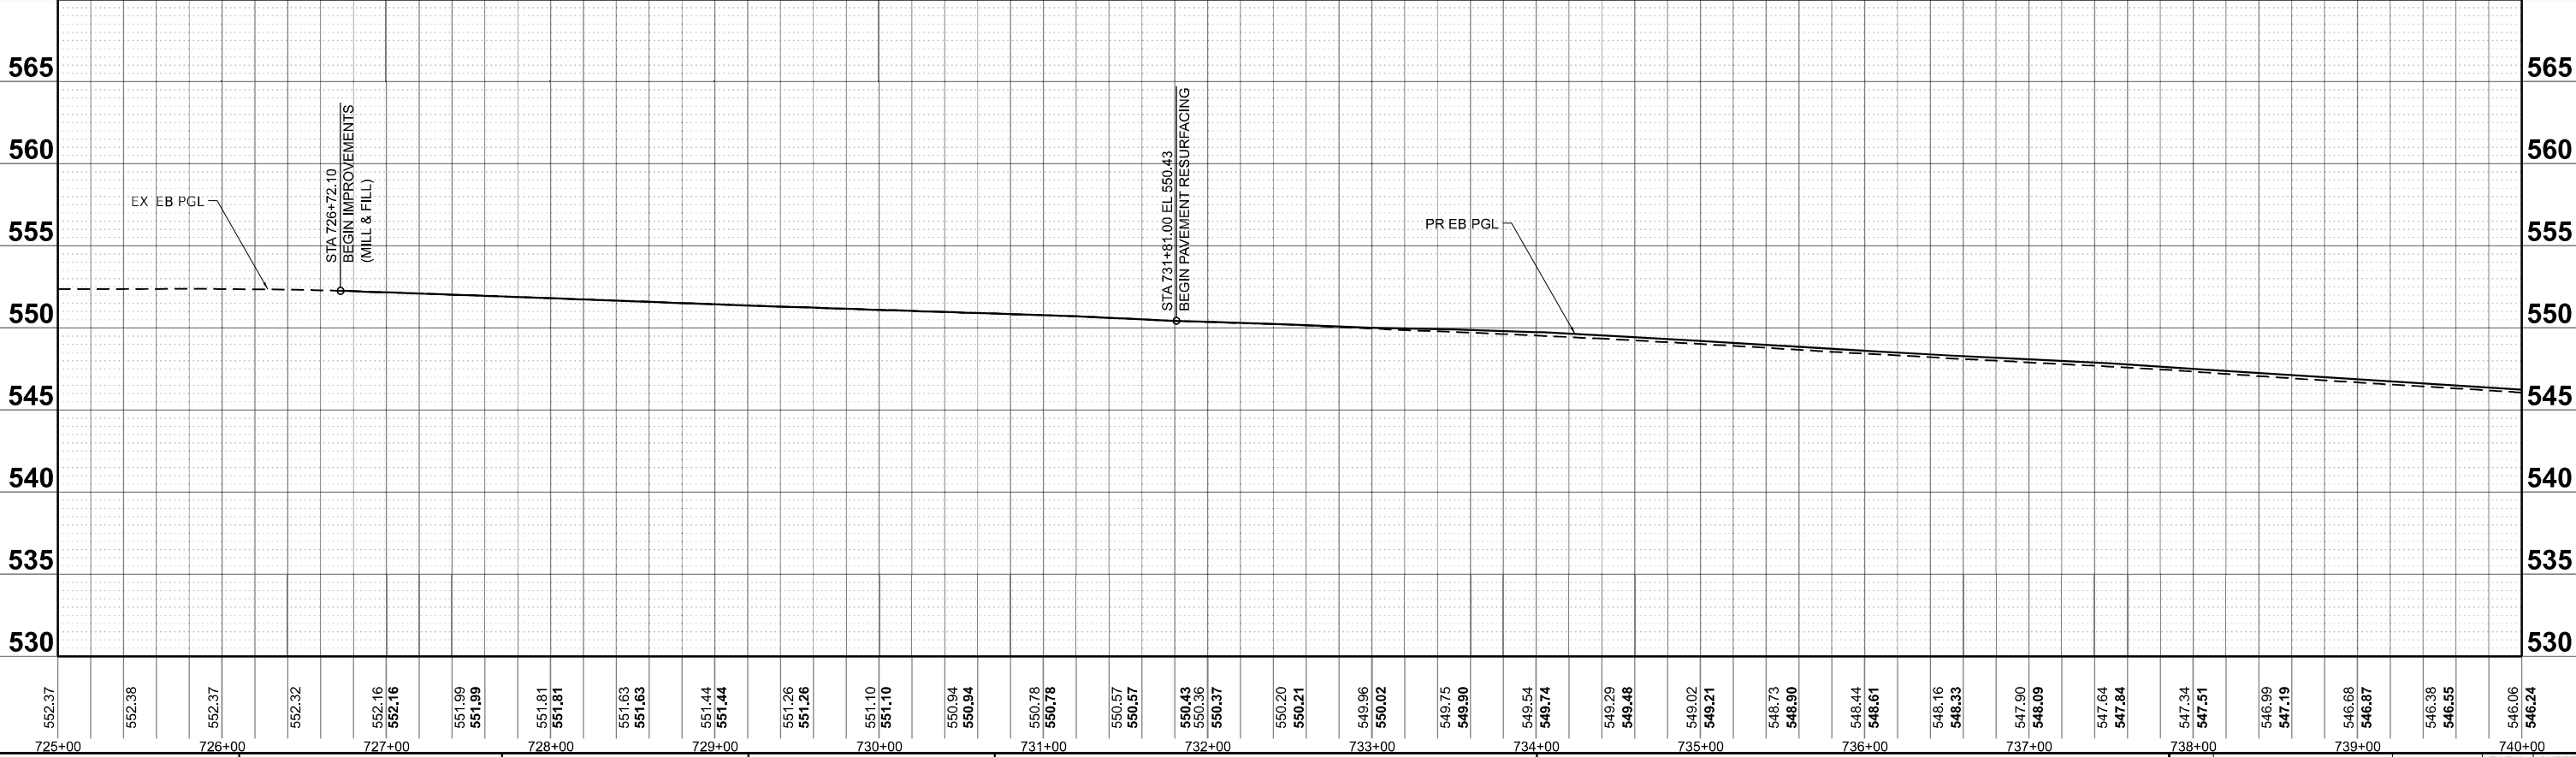

USER NAME = rstaley
PLOT SCALE = 0.16666633 ' / in.
PLOT DATE = 10/15/2024

DESIGNED - CEO
DRAWN - MRA
CHECKED - ERB
DATE - 10/15/24

REVISED -
REVISED -
REVISED -
REVISED -


STATE OF ILLINOIS
DEPARTMENT OF TRANSPORTATION

F.A.I. ROUTE 64 (I-64)
ROADWAY PLAN AND PROFILES

SCALE: 1"=50' SHEET 2 OF 20 SHEETS STA. 725+00.00 TO STA. 740+00.00


F.A.I. RTE.	SECTION	COUNTY	TOTAL SHEETS	SHEET NO.
64	82-7WRS-2	ST CLAIR	691	109
CONTRACT NO. 76K74				

ILLINOIS FED. AID PROJECT

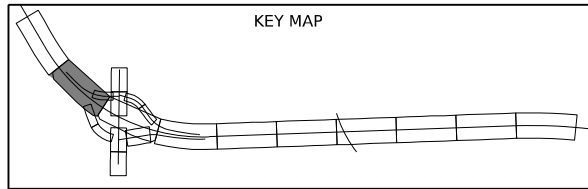


LEGEND

- FULL DEPTH PAVEMENT CONSTRUCTION
- FULL DEPTH SHOULDER RECONSTRUCTION
- HMA PAVEMENT RESURFACING 4.25" & VARIES
- HMA SHOULDER RESURFACING, 2"

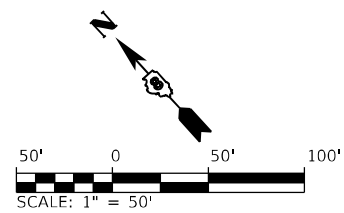

NOTE:
1. STA 752+75
END CONC BAR VX 44HT AND BEGIN CONC BAR WALL SPL
STA 753+75
END CONC BAR WALL SPL AND BEGIN CONC BAR VX 44HT

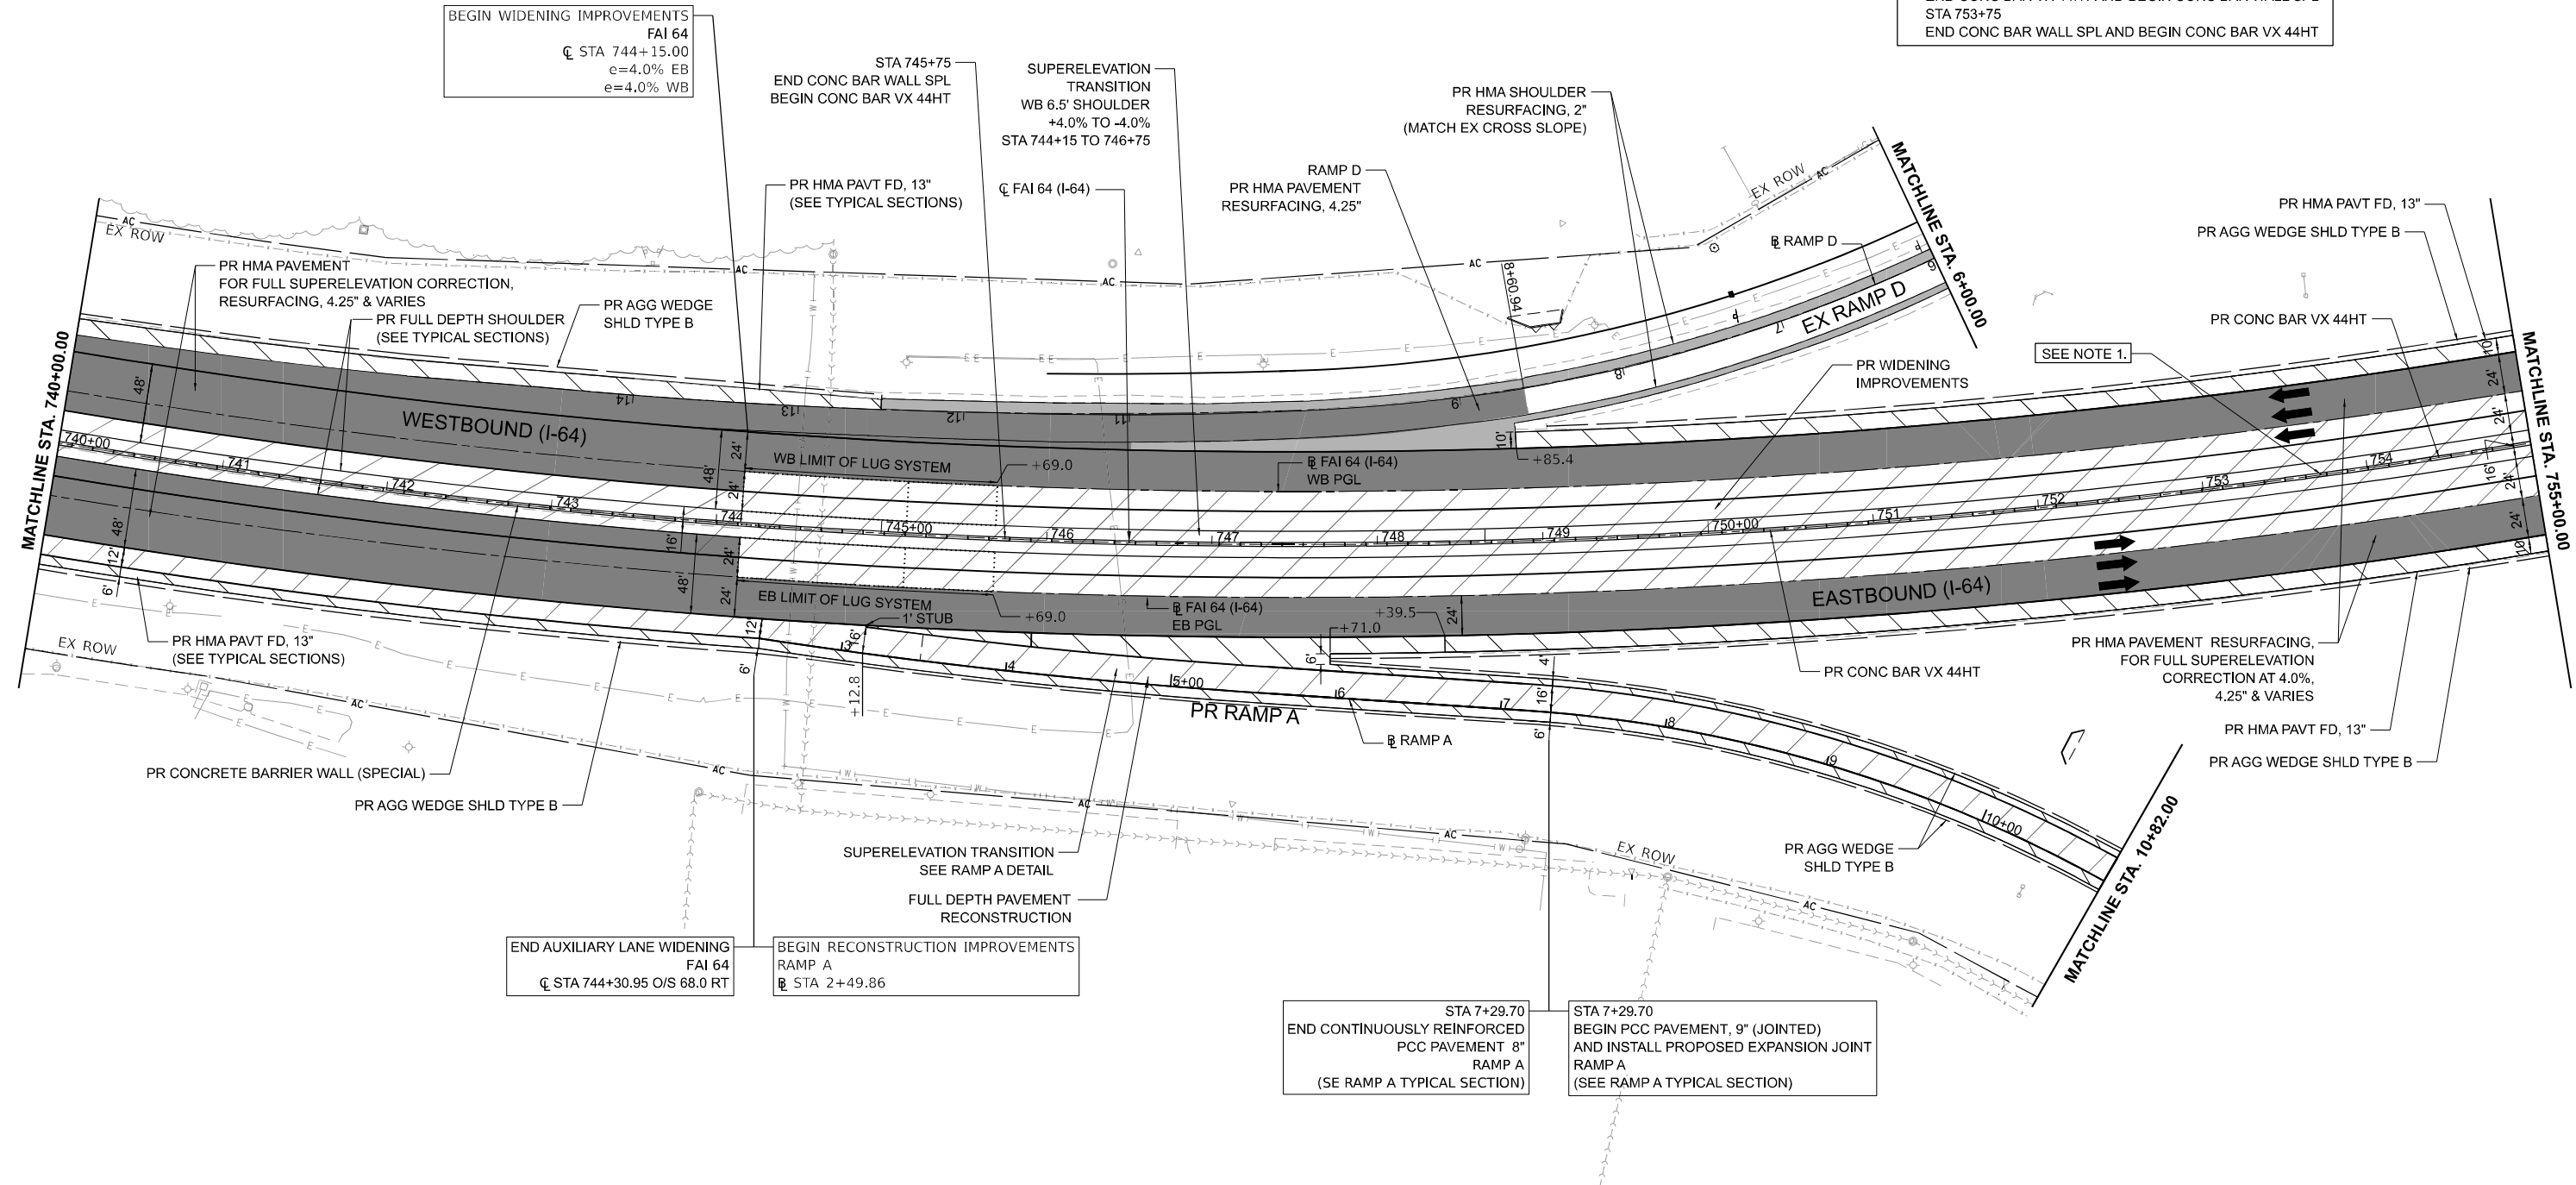

MODEL: I-64-4
FILE NAME: J:\2020\20200698.10 - IDOT DB&PTB 196 Rem 56 I-64 Widening\04 Drawings\DWG\CAD Sheets\07 Plan and Profiles\0876K74-1b-pl-2.dgn



USER NAME = rstaley	DESIGNED - RWS	REVISED -
DRAWN - MRA	REVISED -	
PLOT SCALE = 0.16666633 ' / in.	CHECKED - ERB	REVISED -
PLOT DATE = 10/15/2024	DATE - 10/15/24	REVISED -


STATE OF ILLINOIS
DEPARTMENT OF TRANSPORTATION



F.A.I. ROUTE 64 (I-64)
ROADWAY PLAN AND PROFILES

SCALE: 1"=50' SHEET 3 OF 20 SHEETS STA. 740+00.00 TO STA. 755+00.00

F.A.I. RTE.	SECTION	COUNTY	TOTAL SHEETS	SHEET NO.
64	82-7WRS-2	ST CLAIR	691	110
CONTRACT NO. 76K74				
ILLINOIS FED. AID PROJECT				


MODEL: I-64 Profiles-2
FILE NAME: J:\2020\20200698.10 - IDOT DB-PTB 196 Rem 56 I-64 Widening\04_Drawings\GN\CAD_Sheets\07_Plan and Profiles\0876K74-4-1b-Pr1-2.dgn

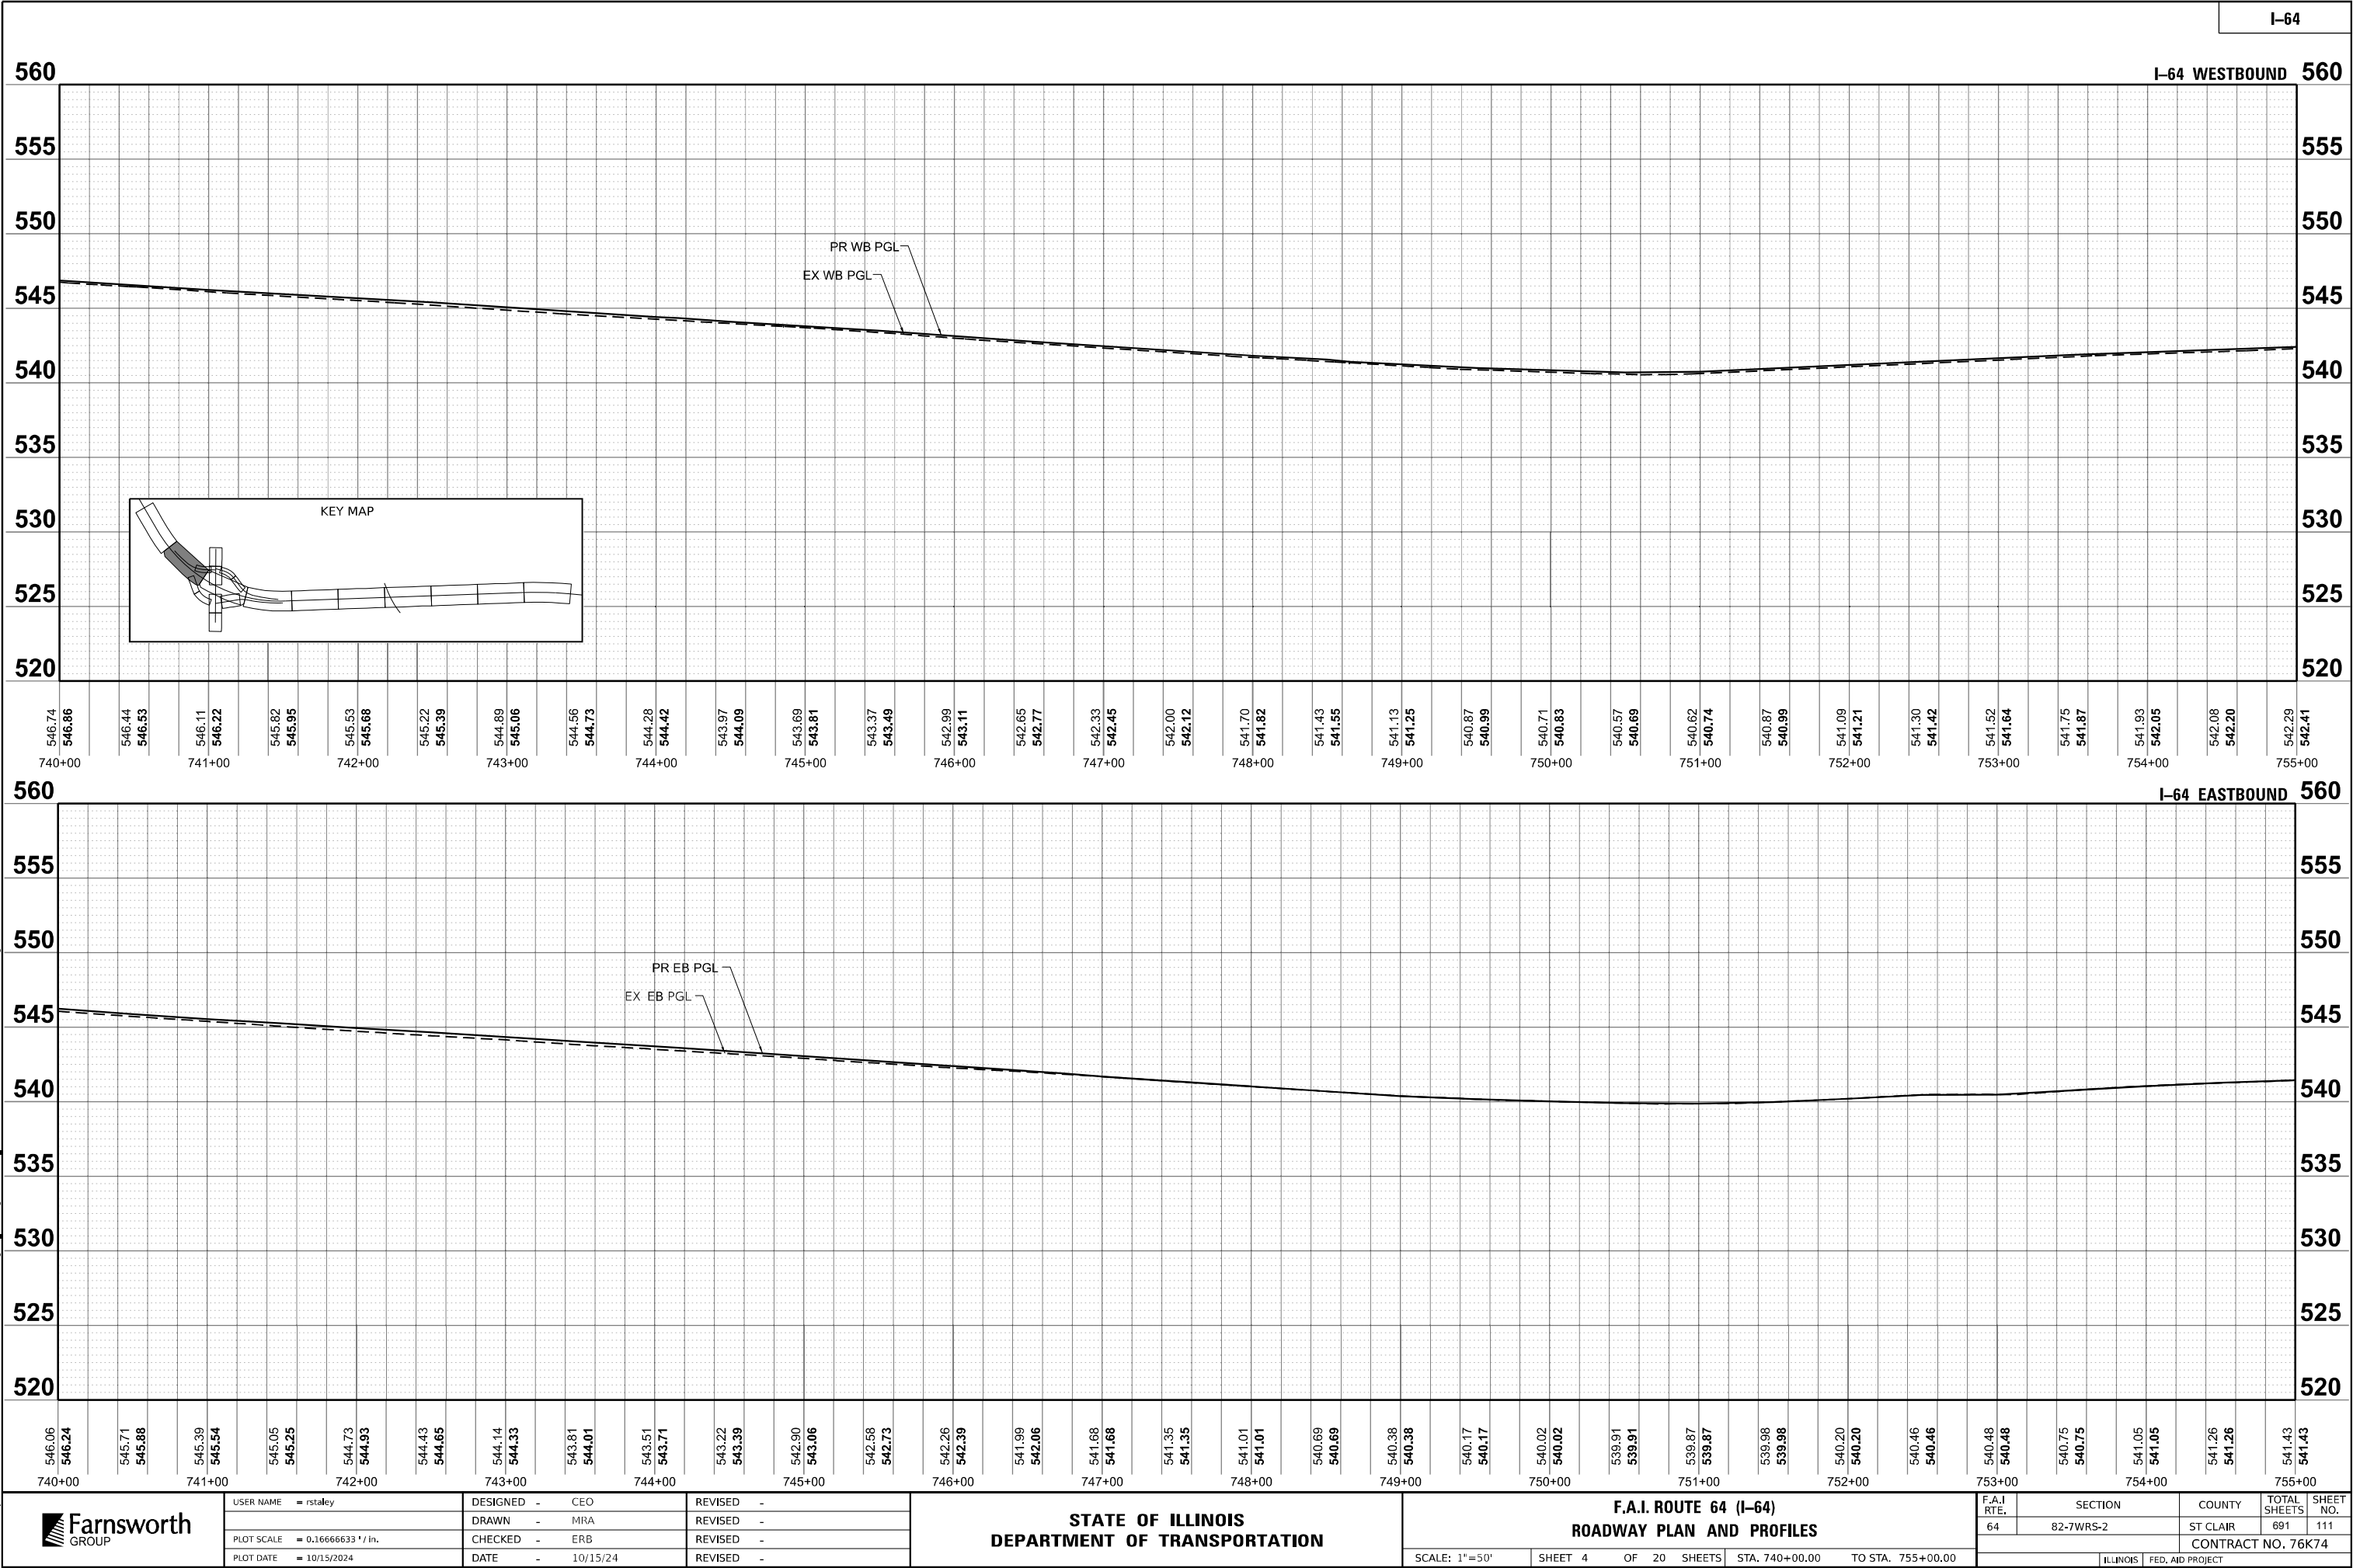

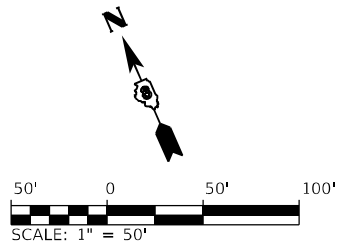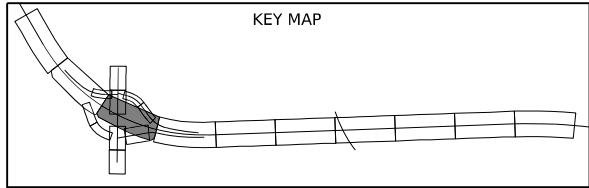

LEGEND

- FULL DEPTH PAVEMENT CONSTRUCTION
- FULL DEPTH SHOULDER RECONSTRUCTION
- HMA PAVEMENT RESURFACING 4.25" & VARIES
- HMA SHOULDER RESURFACING, 2"

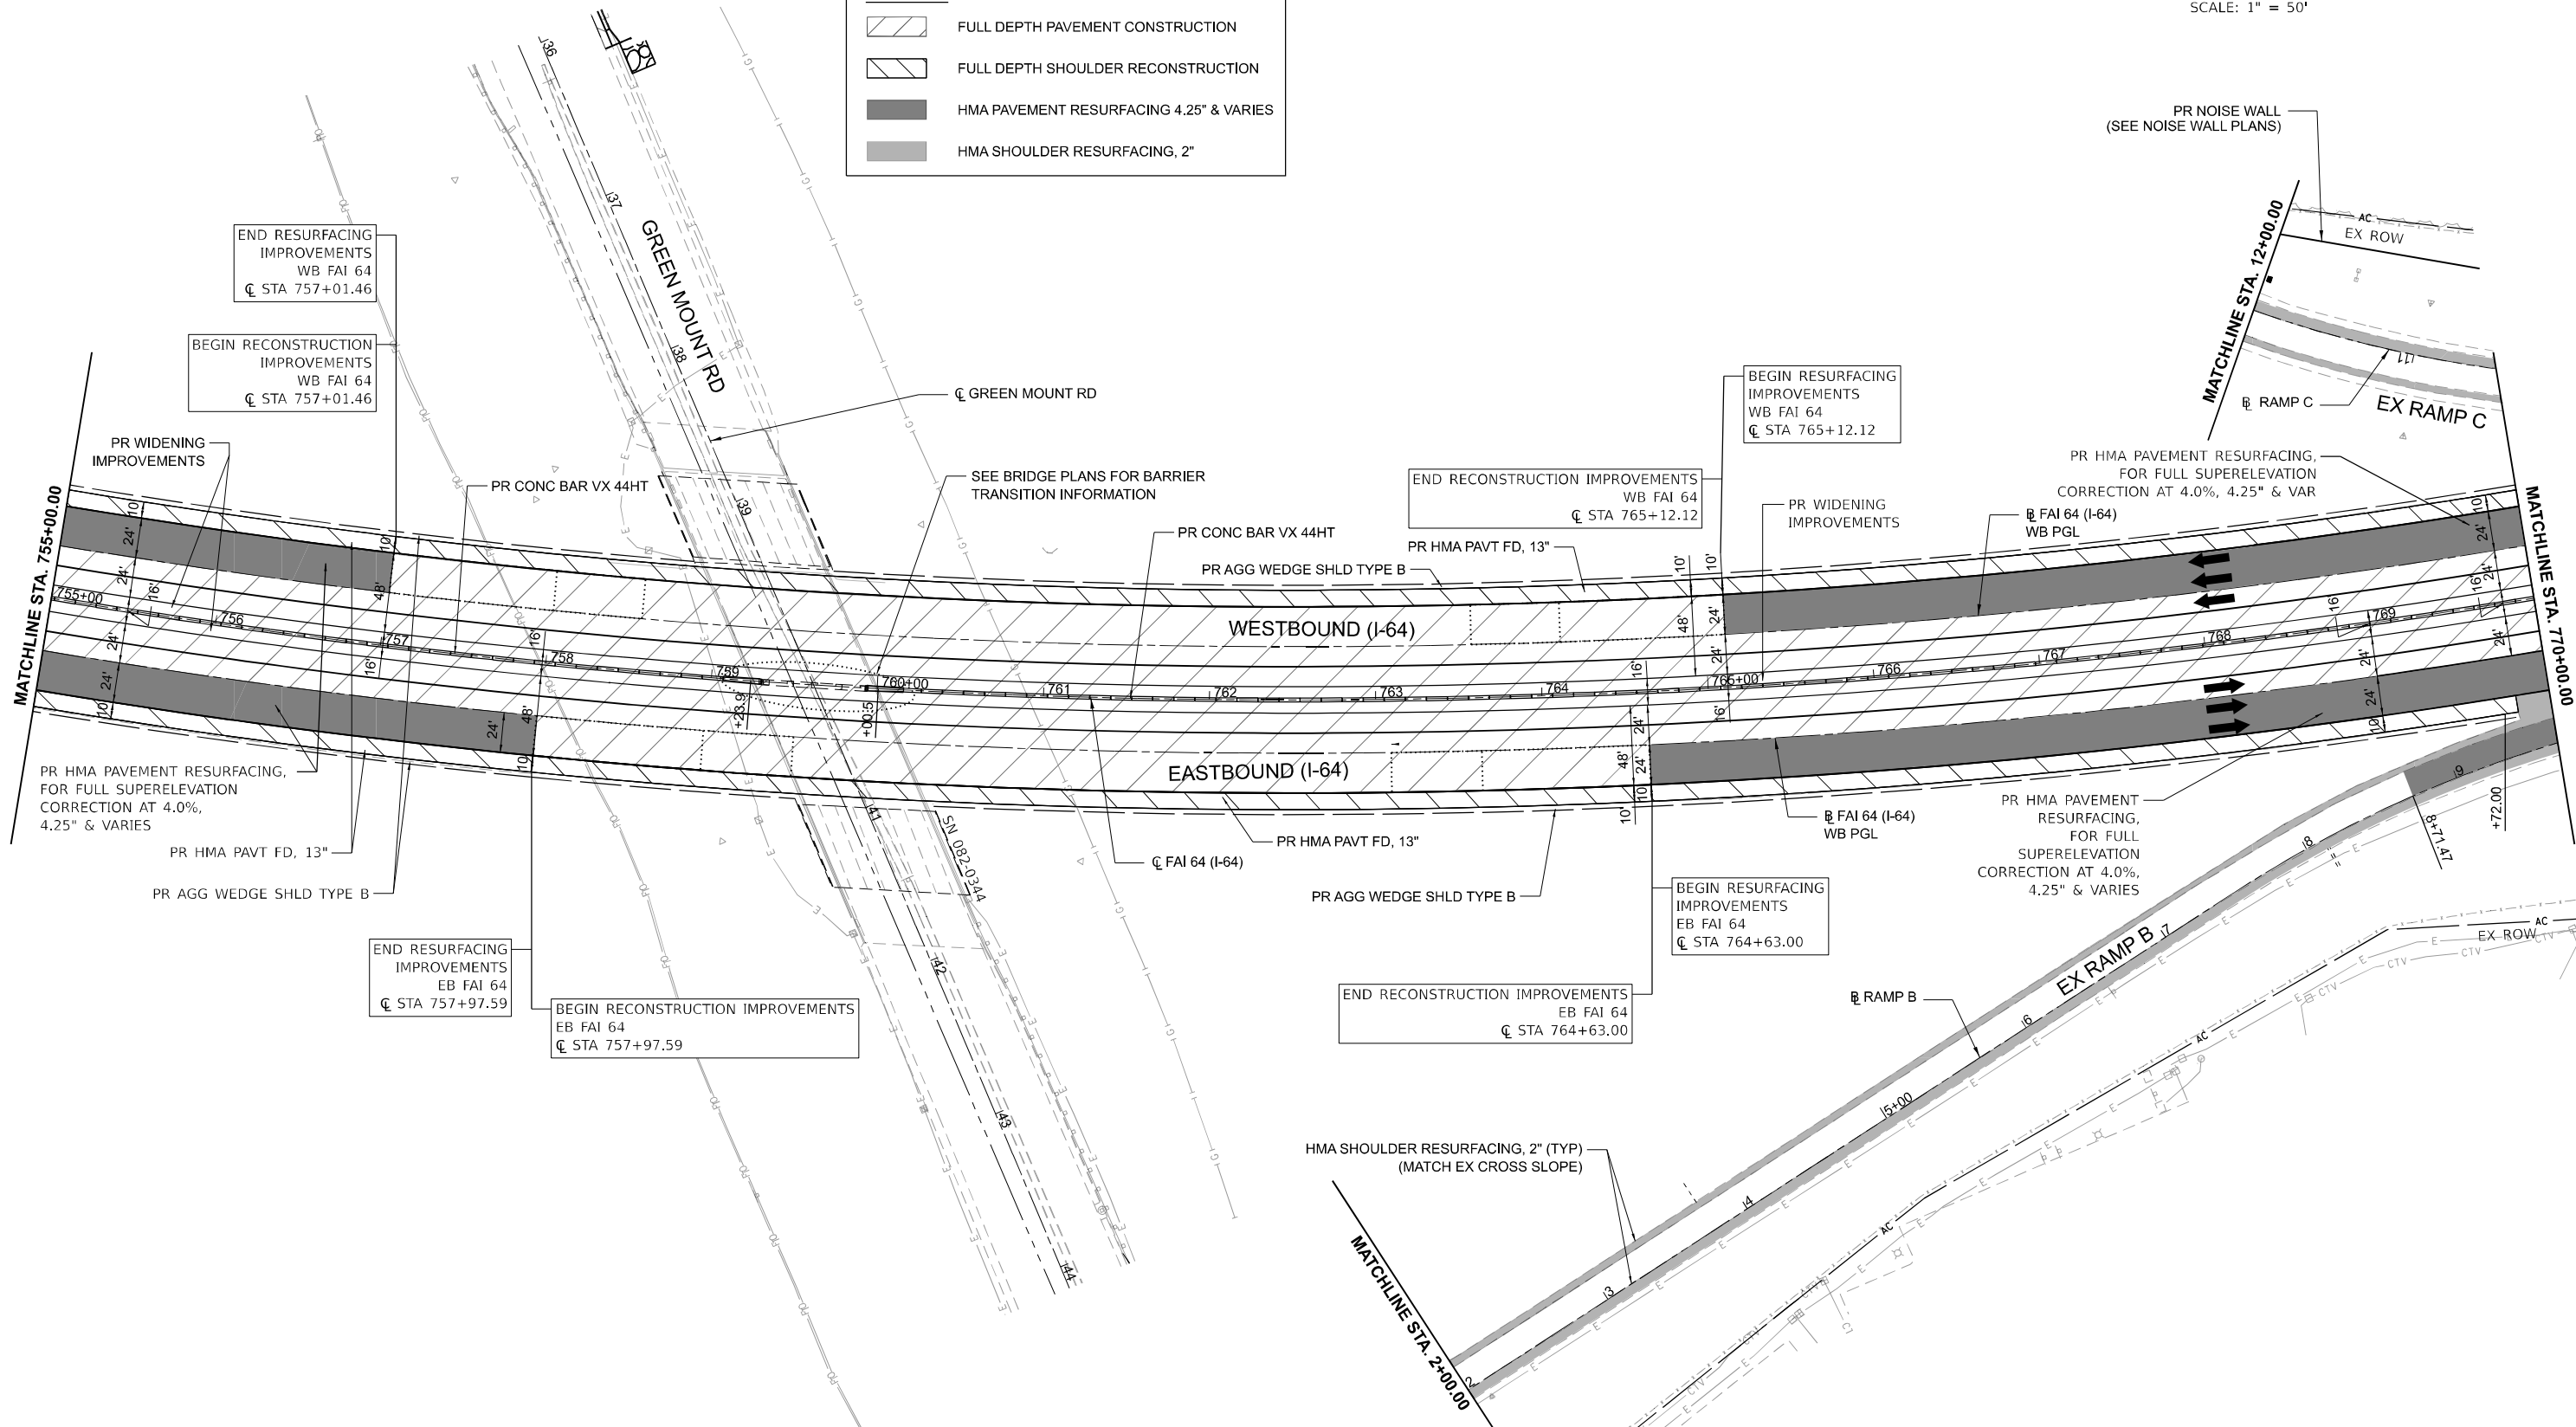

MODEL: I-64-6
FILE NAME: J:\2022\02\06\88.10 - IDOT DB&PTB 196 Rem 56 I-64 Widening\04 Drawings\GN\CAD Sheets\07 Plan and Profiles\08\76K74-rh-pl-3.dgn



USER NAME	= rstaley
DESIGNED	- RWS
DRAWN	- MRA
PLOT SCALE	= 0.16666633 1/ in.
PLOT DATE	= 10/15/2024

REVISED	-
REVISED	-
REVISED	-
REVISED	-


STATE OF ILLINOIS
DEPARTMENT OF TRANSPORTATION

F.A.I. ROUTE 64 (I-64)
ROADWAY PLAN AND PROFILES

SCALE: 1"=50' SHEET 5 OF 20 SHEETS STA. 755+00.00 TO STA. 770+00.00


F.A.I. RTE.	SECTION	COUNTY	TOTAL SHEETS	SHEET NO.
64	82-7WRS-2	ST CLAIR	691	112
CONTRACT NO. 76K74				
ILLINOIS FED. AID PROJECT				

MODEL: I-64 Profiles.dgn
FILE NAME: J:\2020\02\06\98.10 - IDOT DB\PTB 196 Item 56 I-64 Widening\04 Drawings\GN\CAD Sheets\07 Plan and Profiles\076K74c1b-Pr1-3.dgn

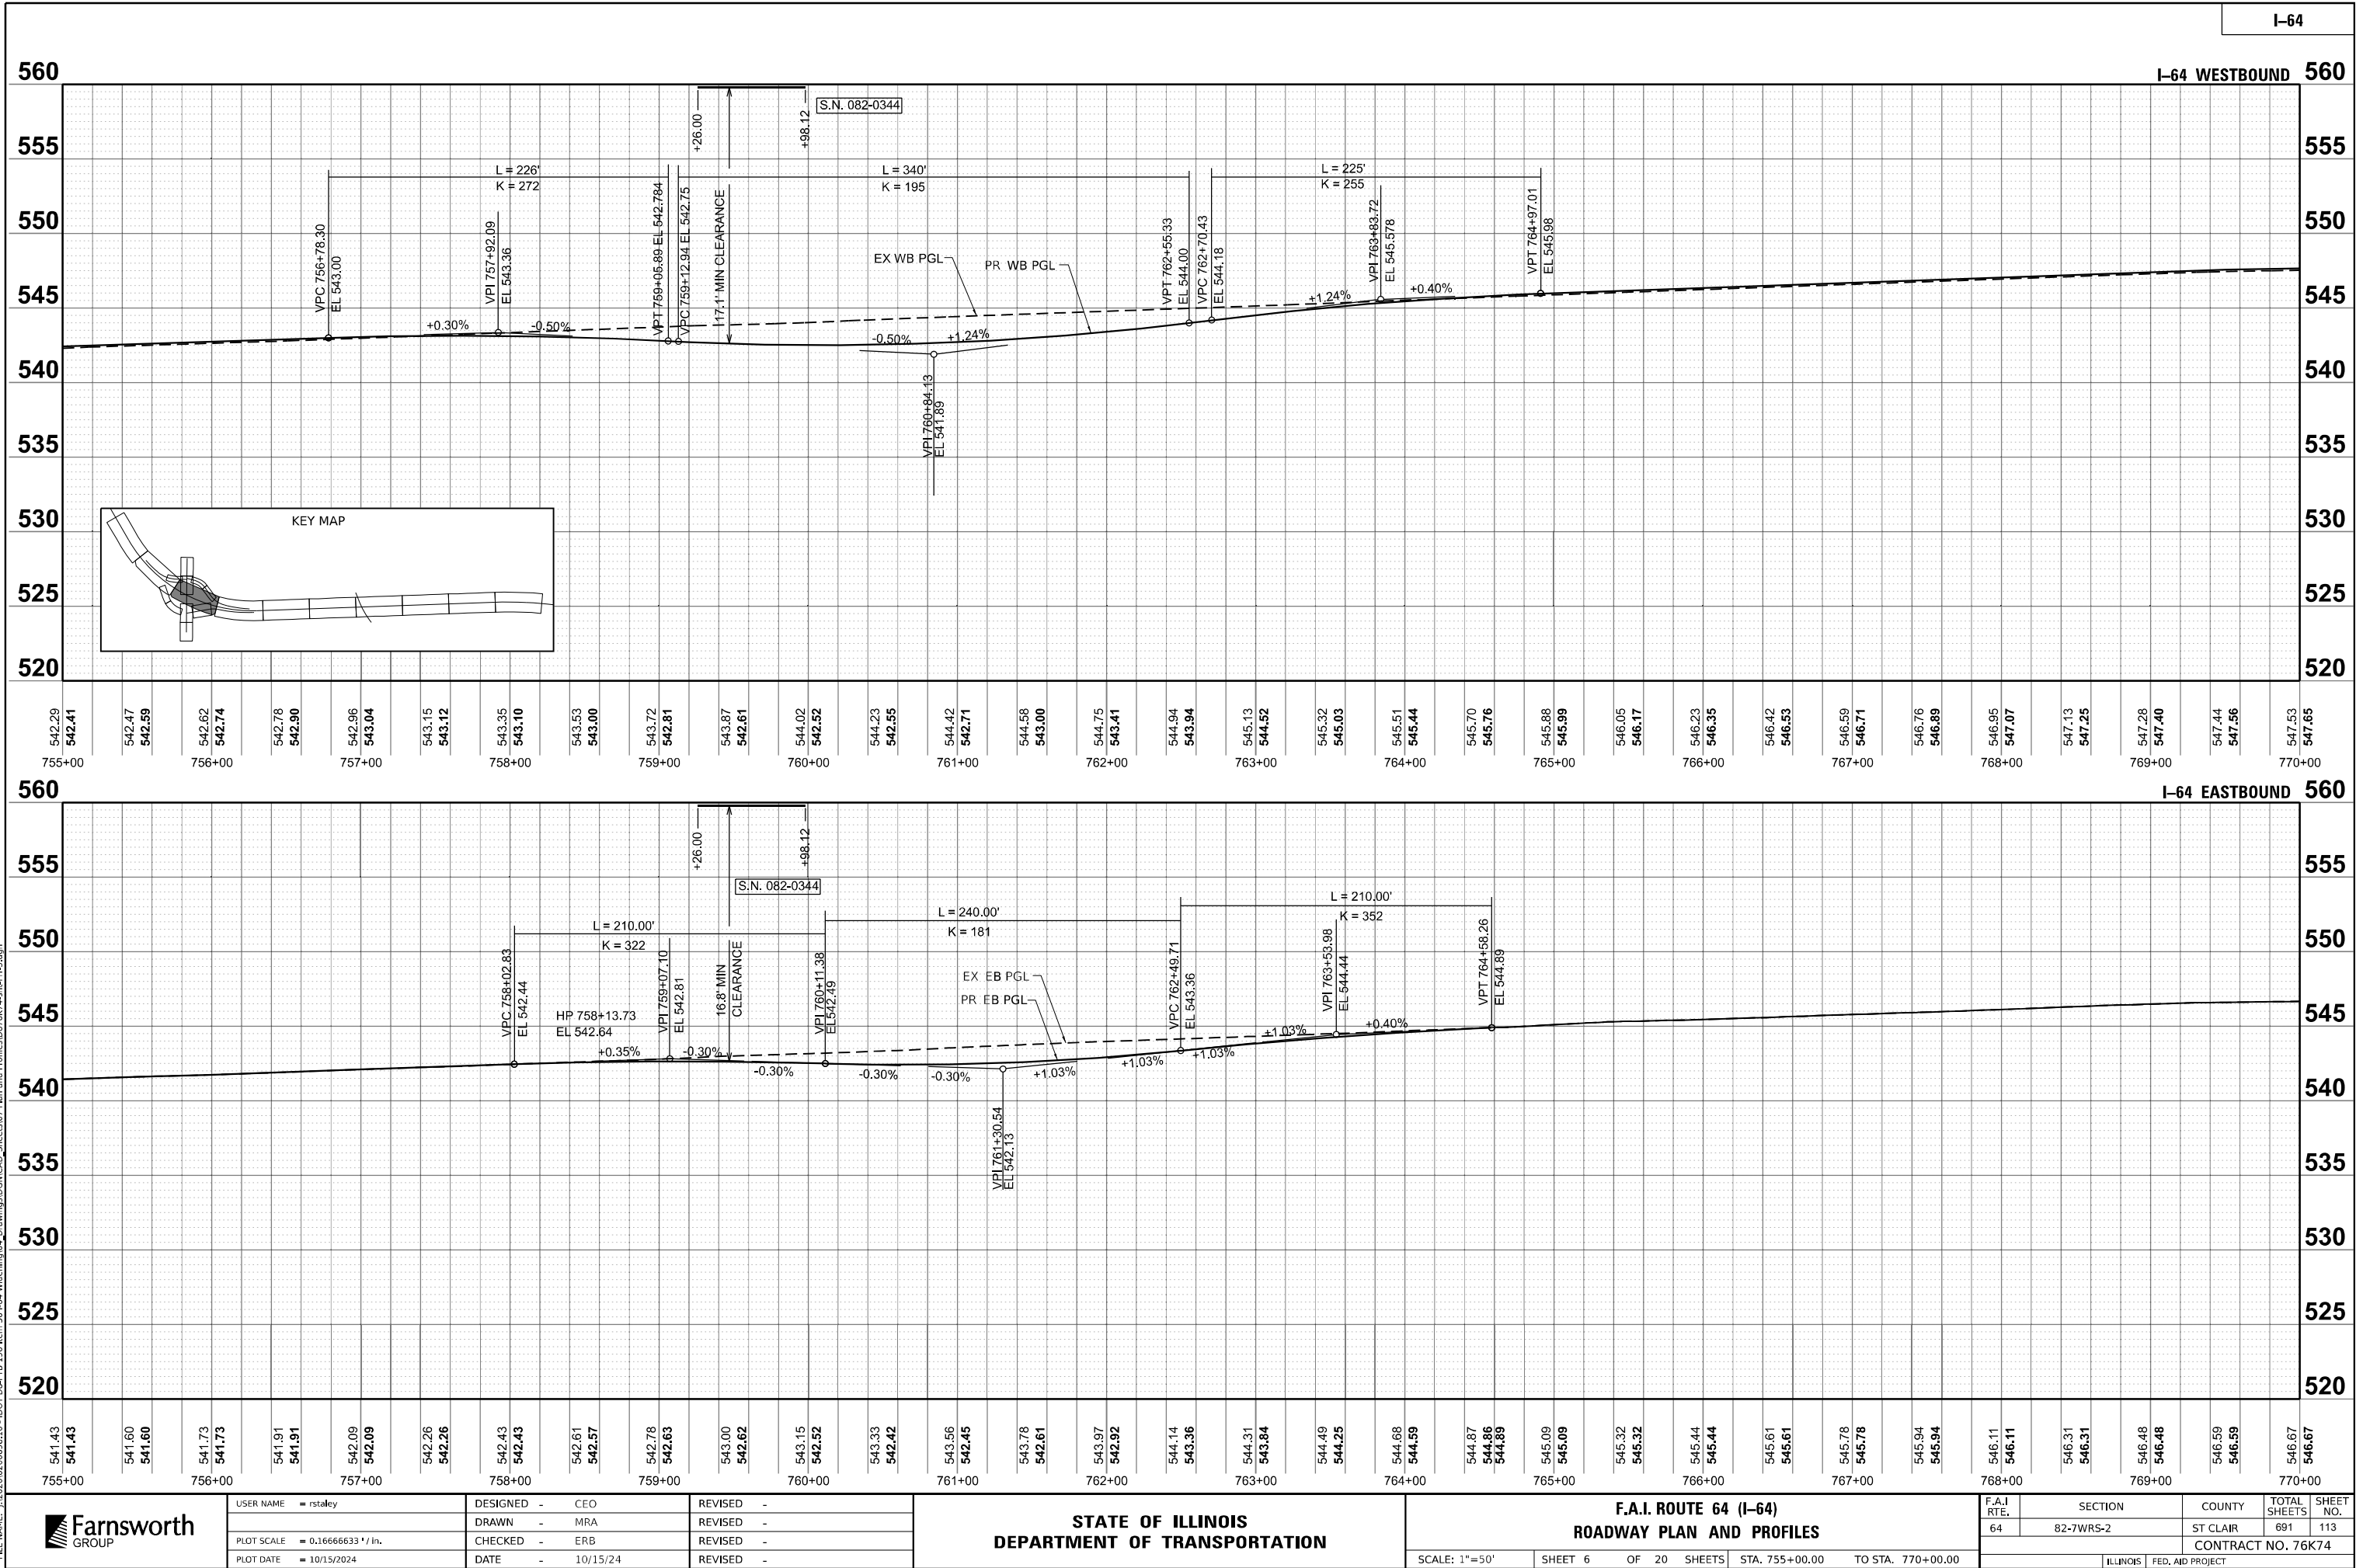




50' 0 50' 100'
SCALE: 1" = 50'

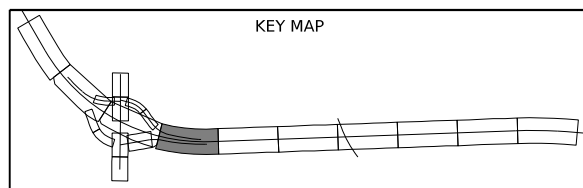

LEGEND

- FULL DEPTH PAVEMENT CONSTRUCTION
- FULL DEPTH SHOULDER RECONSTRUCTION
- HMA PAVEMENT RESURFACING 4.25" & VARIES
- HMA SHOULDER RESURFACING, 2"

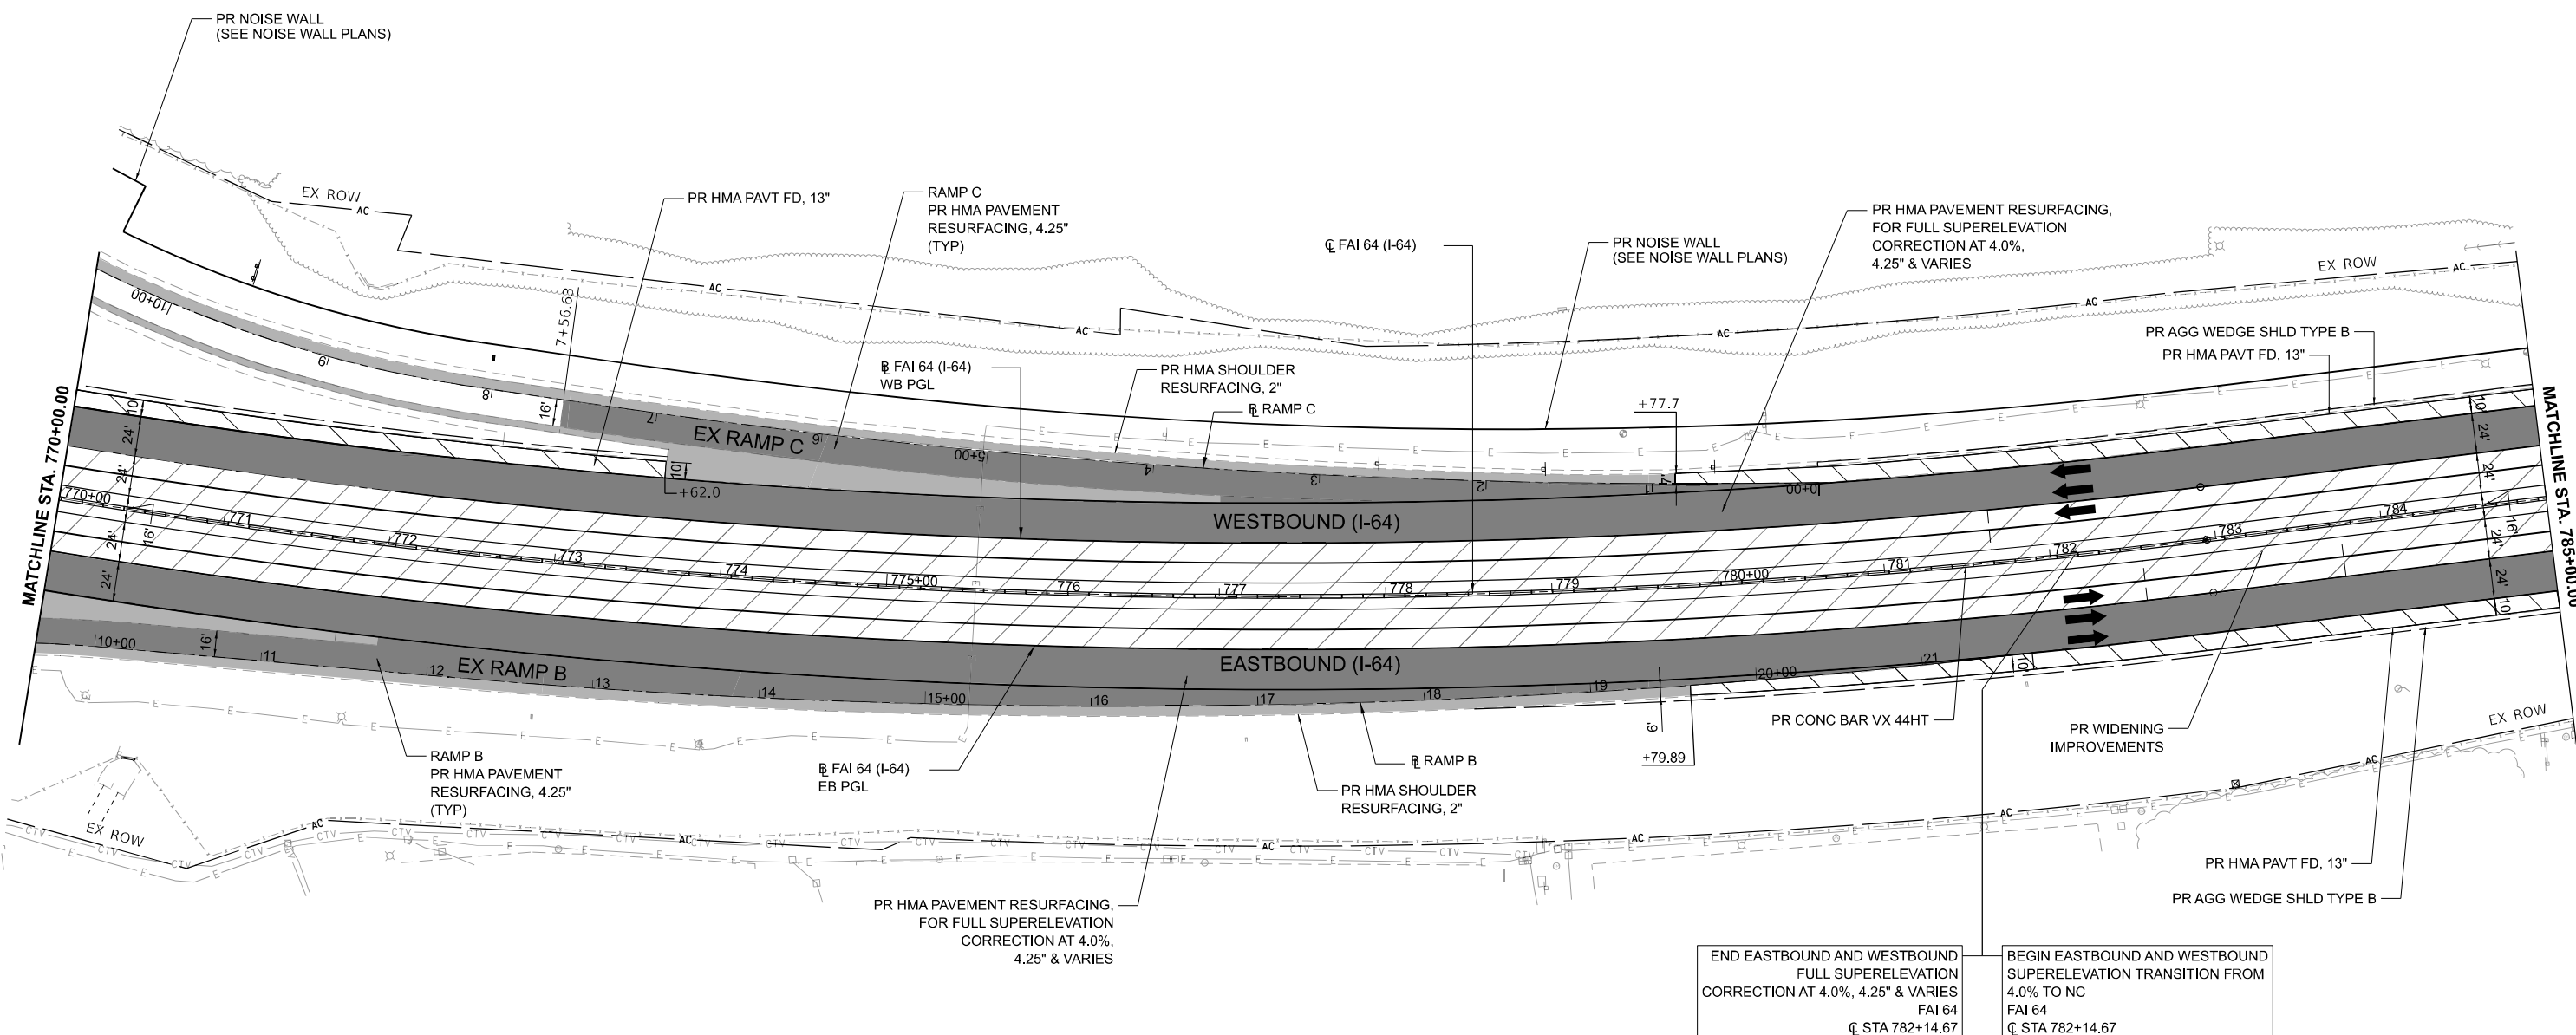

MODEL: I-64-7
FILE NAME: J:\2020\20200608.10 - IDOT DB-PTB 196 Rem 56.544 Widening\04 Drawings\04 DGN\CAD Sheets\07 Plan and Profiles\04 I-64-7-Plan-1.dgn





USER NAME = rstaley	DESIGNED - RWS	REVISED -
	DRAWN - MRA	REVISED -
PLOT SCALE = 0.16666633 1/1 in.	CHECKED - ERB	REVISED -
PLOT DATE = 10/15/2024	DATE - 10/15/24	REVISED -




**STATE OF ILLINOIS
DEPARTMENT OF TRANSPORTATION**

F.A.I. ROUTE 64 (I-64) ROADWAY PLAN AND PROFILES

SCALE: 1"=50' SHEET 7 OF 20 SHEETS STA. 770+00.00 TO STA. 785+00.00

F.A.I. RTE.	SECTION	COUNTY	TOTAL SHEETS	SHEET NO.
64	82-7WRS-2	ST CLAIR	691	114
CONTRACT NO. 76K74				
ILLINOIS FED. AID PROJECT				

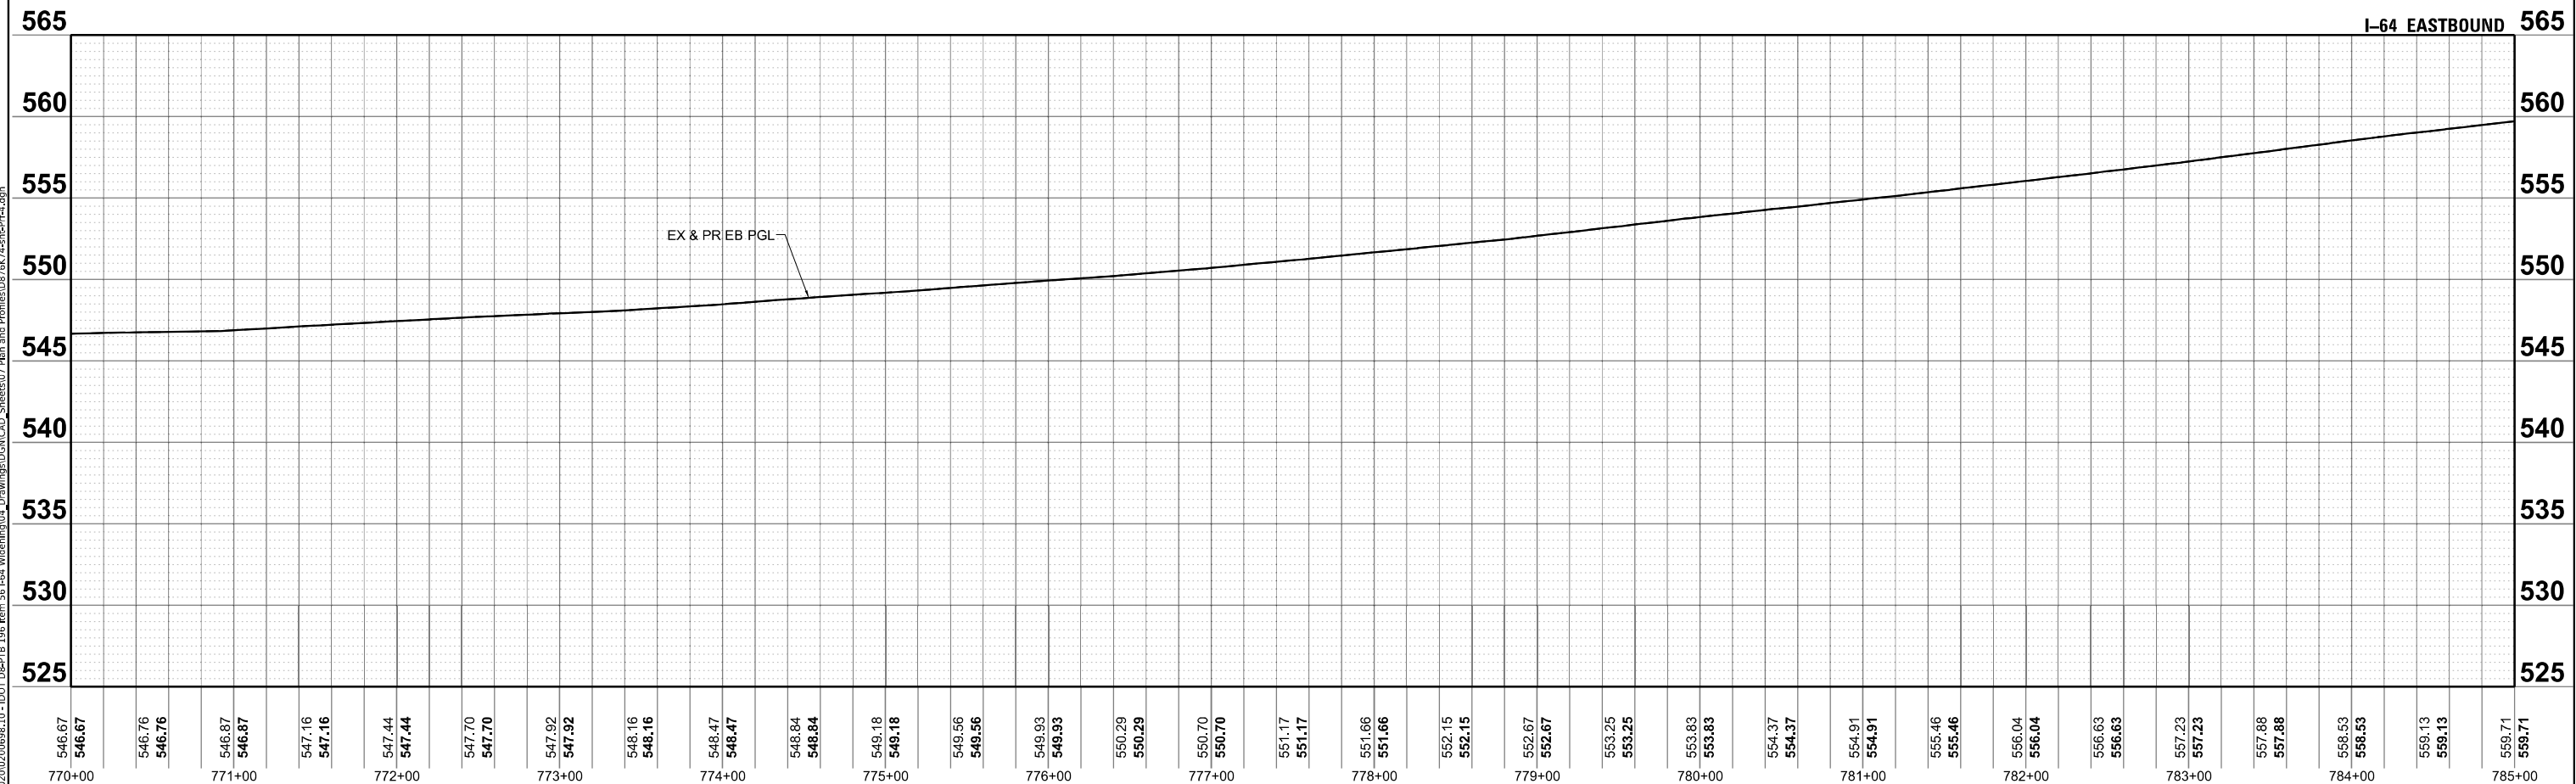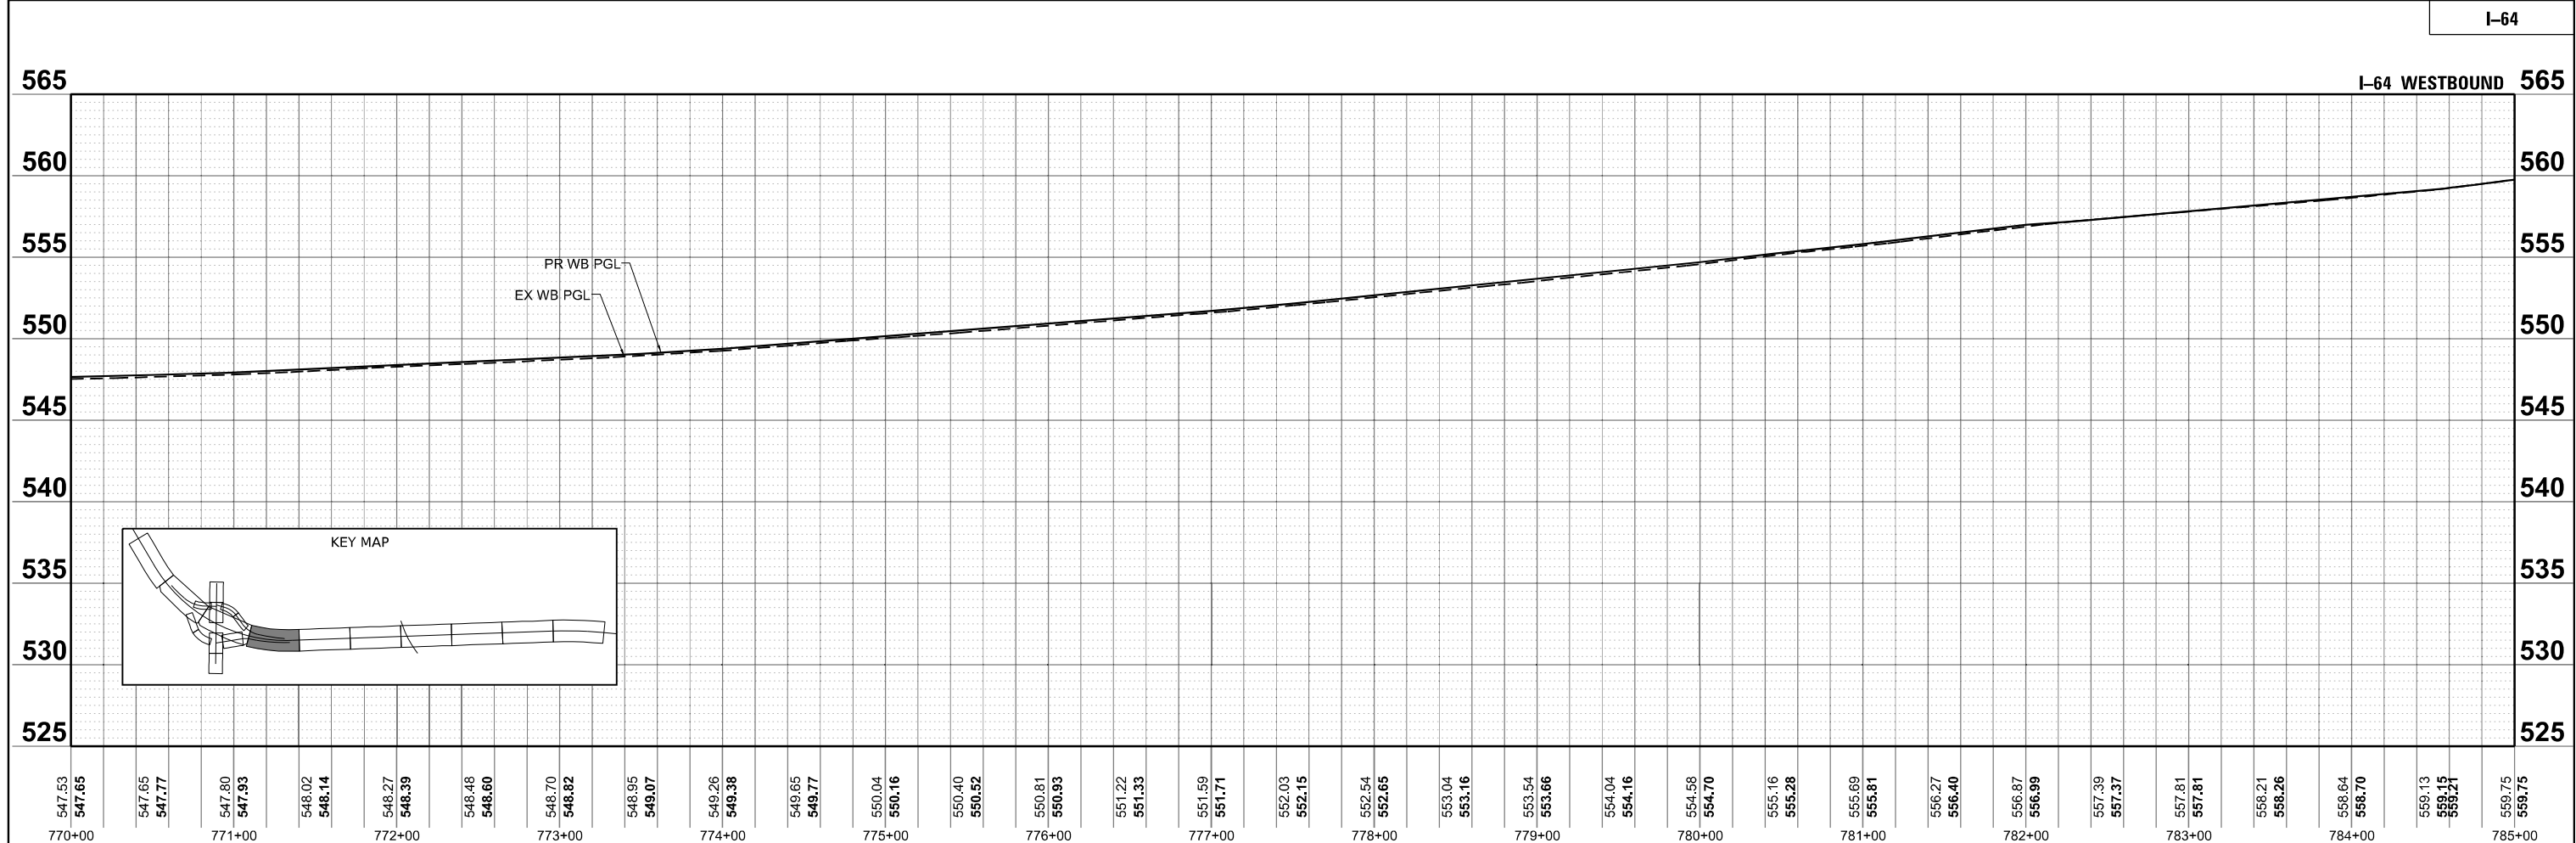

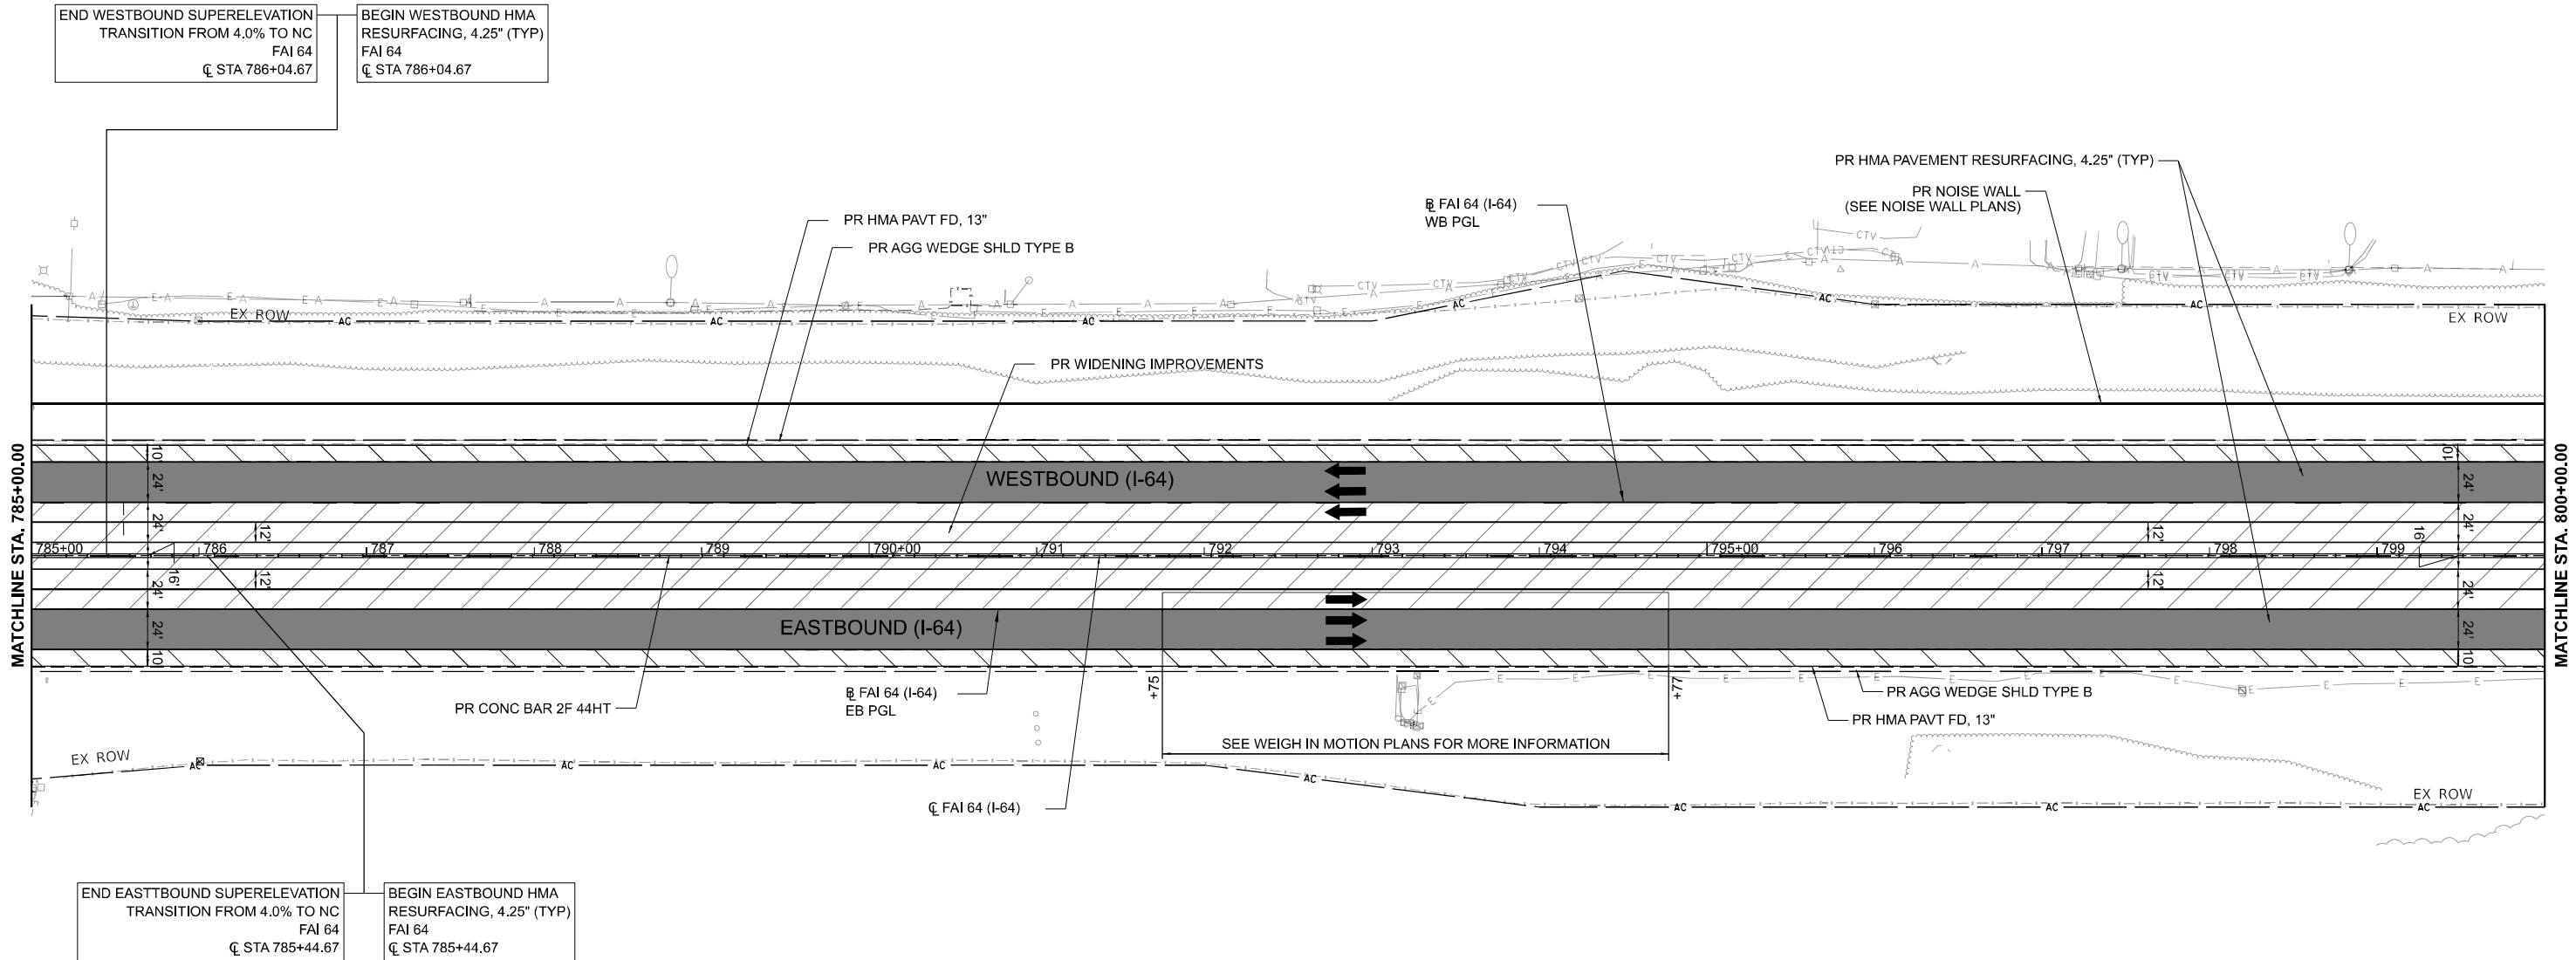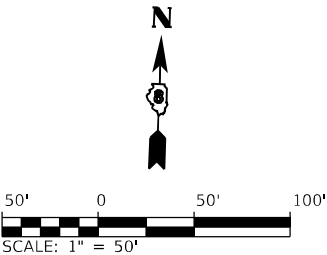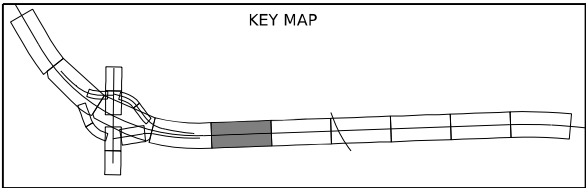

LEGEND

- FULL DEPTH PAVEMENT CONSTRUCTION
- FULL DEPTH SHOULDER RECONSTRUCTION
- HMA PAVEMENT RESURFACING 4.25" & VARIES
- HMA SHOULDER RESURFACING, 2"

MODEL: I-64_8
FILE NAME: J:\2020\20200698.10 - IDOT DB&PTB 196 Rem 56.544 Widening\04 Drawings\DMNCAD Sheets\07 Plan and Profiles\0876K74-1b-pl-5.dgn





USER NAME	= rstaley	DESIGNED -	RWS	REVISED -	
		DRAWN -	MRA	REVISED -	
PLOT SCALE	= 0.16666633 1/ in.	CHECKED -	ERB	REVISED -	
PLOT DATE	= 10/15/2024	DATE -	10/15/24	REVISED -	




STATE OF ILLINOIS
DEPARTMENT OF TRANSPORTATION

F.A.I. ROUTE 64 (I-64)
ROADWAY PLAN AND PROFILES

SCALE: 1"=50' SHEET 9 OF 20 SHEETS STA. 785+00.00 TO STA. 800+00.00

F.A.I. RTE.	SECTION	COUNTY	TOTAL SHEETS	SHEET NO.
64	82-7WRS-2	ST CLAIR	691	116
CONTRACT NO. 76K74				
ILLINOIS FED. AID PROJECT				

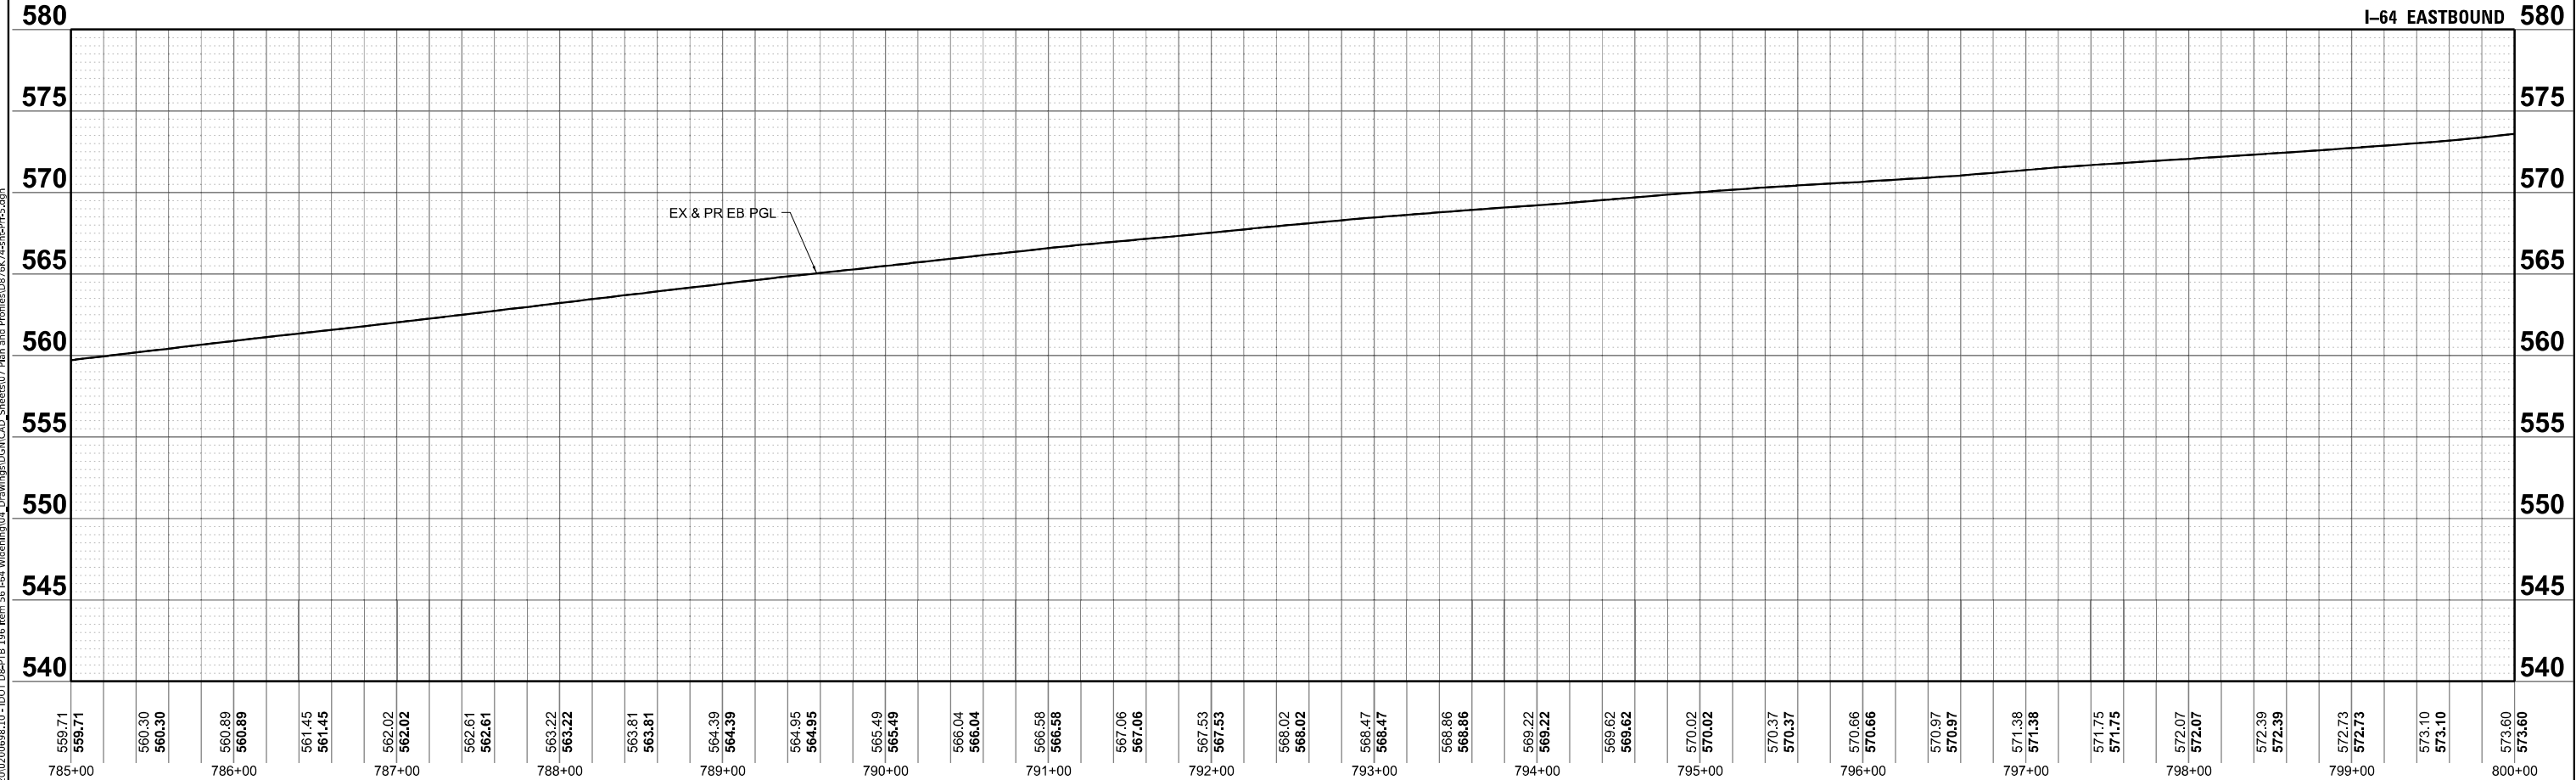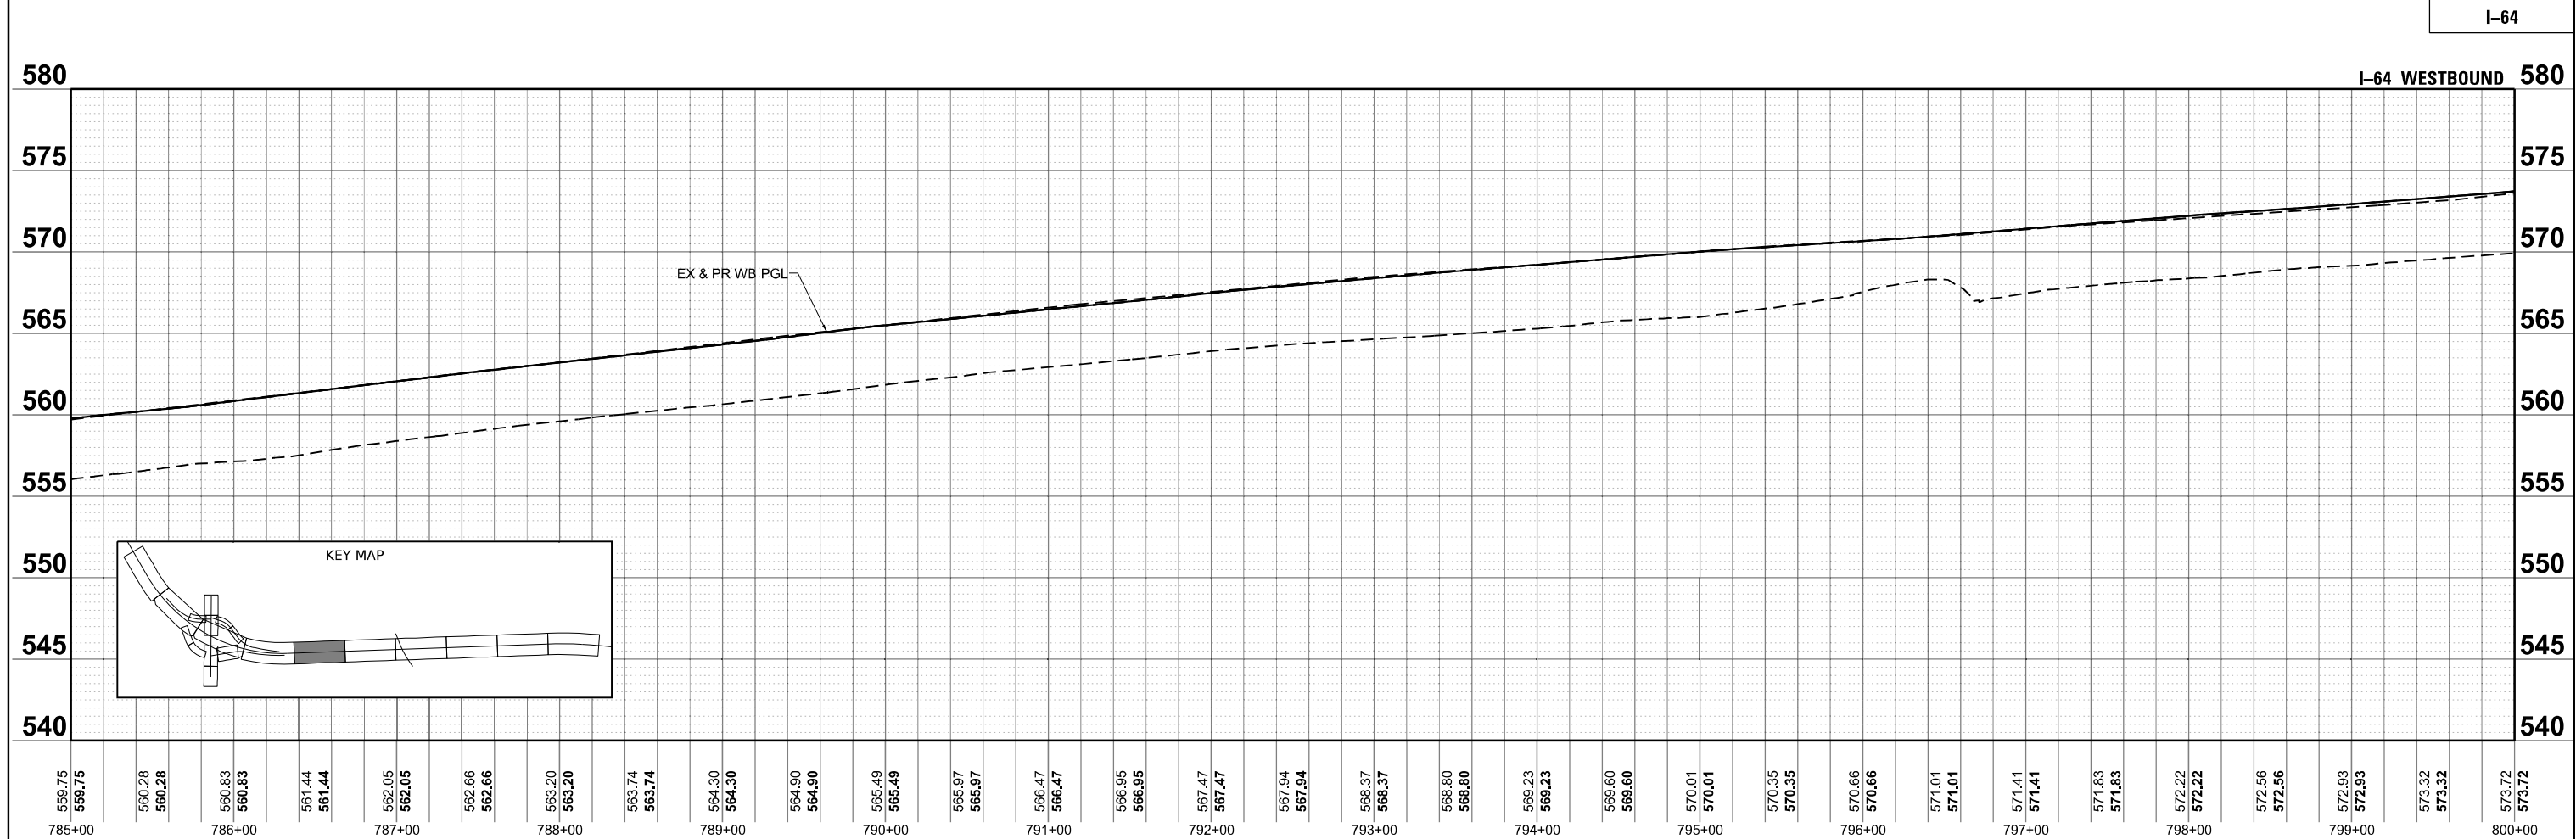

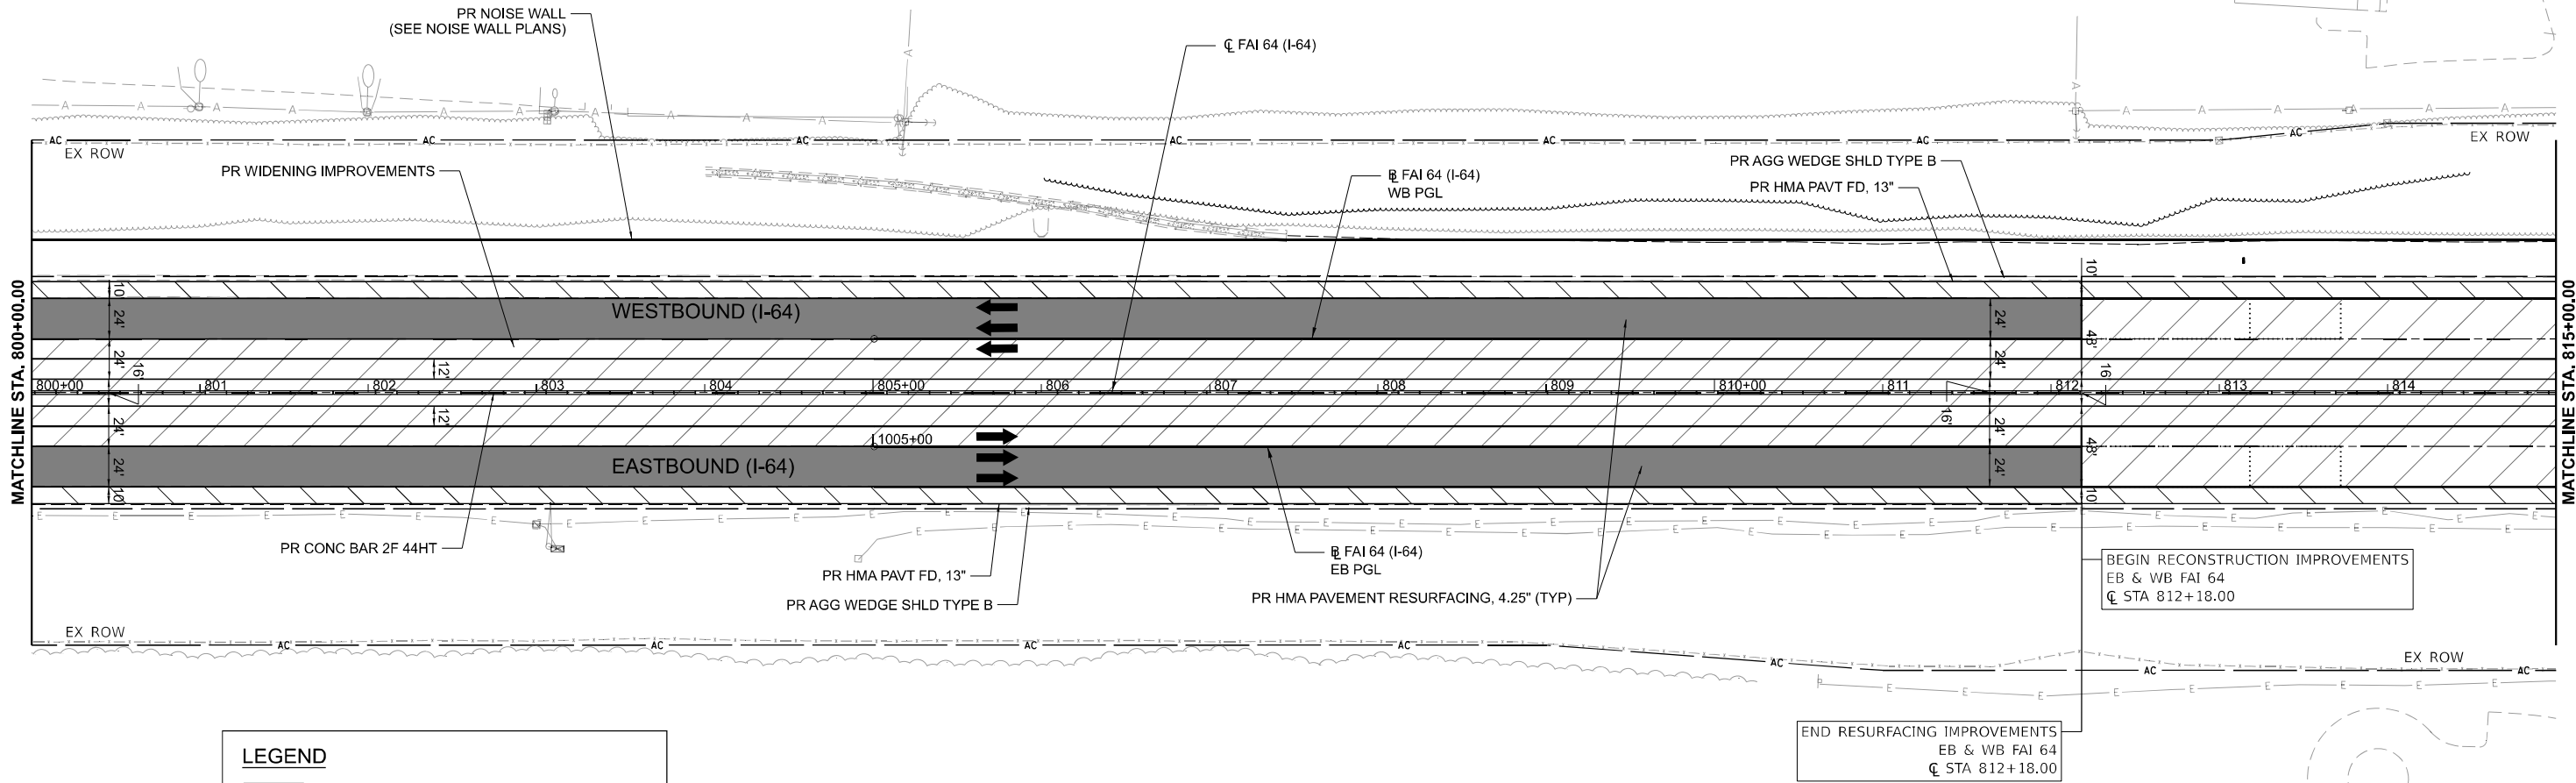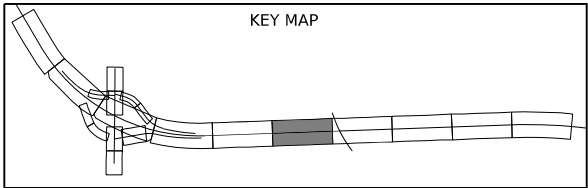 

LEGEND

- FULL DEPTH PAVEMENT CONSTRUCTION
- FULL DEPTH SHOULDER RECONSTRUCTION
- HMA PAVEMENT RESURFACING 4.25" & VARIES
- HMA SHOULDER RESURFACING, 2"

MODEL: I-64_9
FILE NAME: J:\2022\02\06\88.10 - IDOT DB&PTB 196 Rem 56 L&A Widening\04 Drawings\DWG\CAD Sheets\07 Plan and Profiles\08\76K74-1b-Pl-6.dgn



USER NAME	= rstaley
DESIGNED	- RWS
DRAWN	- MRA
PLOT SCALE	= 0.16666633 1/1 in.
CHECKED	- ERB
DATE	- 10/15/24



REVISED	-
REVISED	-
REVISED	-
REVISED	-


STATE OF ILLINOIS
DEPARTMENT OF TRANSPORTATION



F.A.I. ROUTE 64 (I-64)
ROADWAY PLAN AND PROFILES



SCALE: 1"=50' SHEET 11 OF 20 SHEETS STA. 800+00.00 TO STA. 815+00.00

F.A.I. RTE.	SECTION	COUNTY	TOTAL SHEETS	SHEET NO.
64	82-7WRS-2	ST CLAIR	691	118
CONTRACT NO. 76K74				
ILLINOIS FED. AID PROJECT				

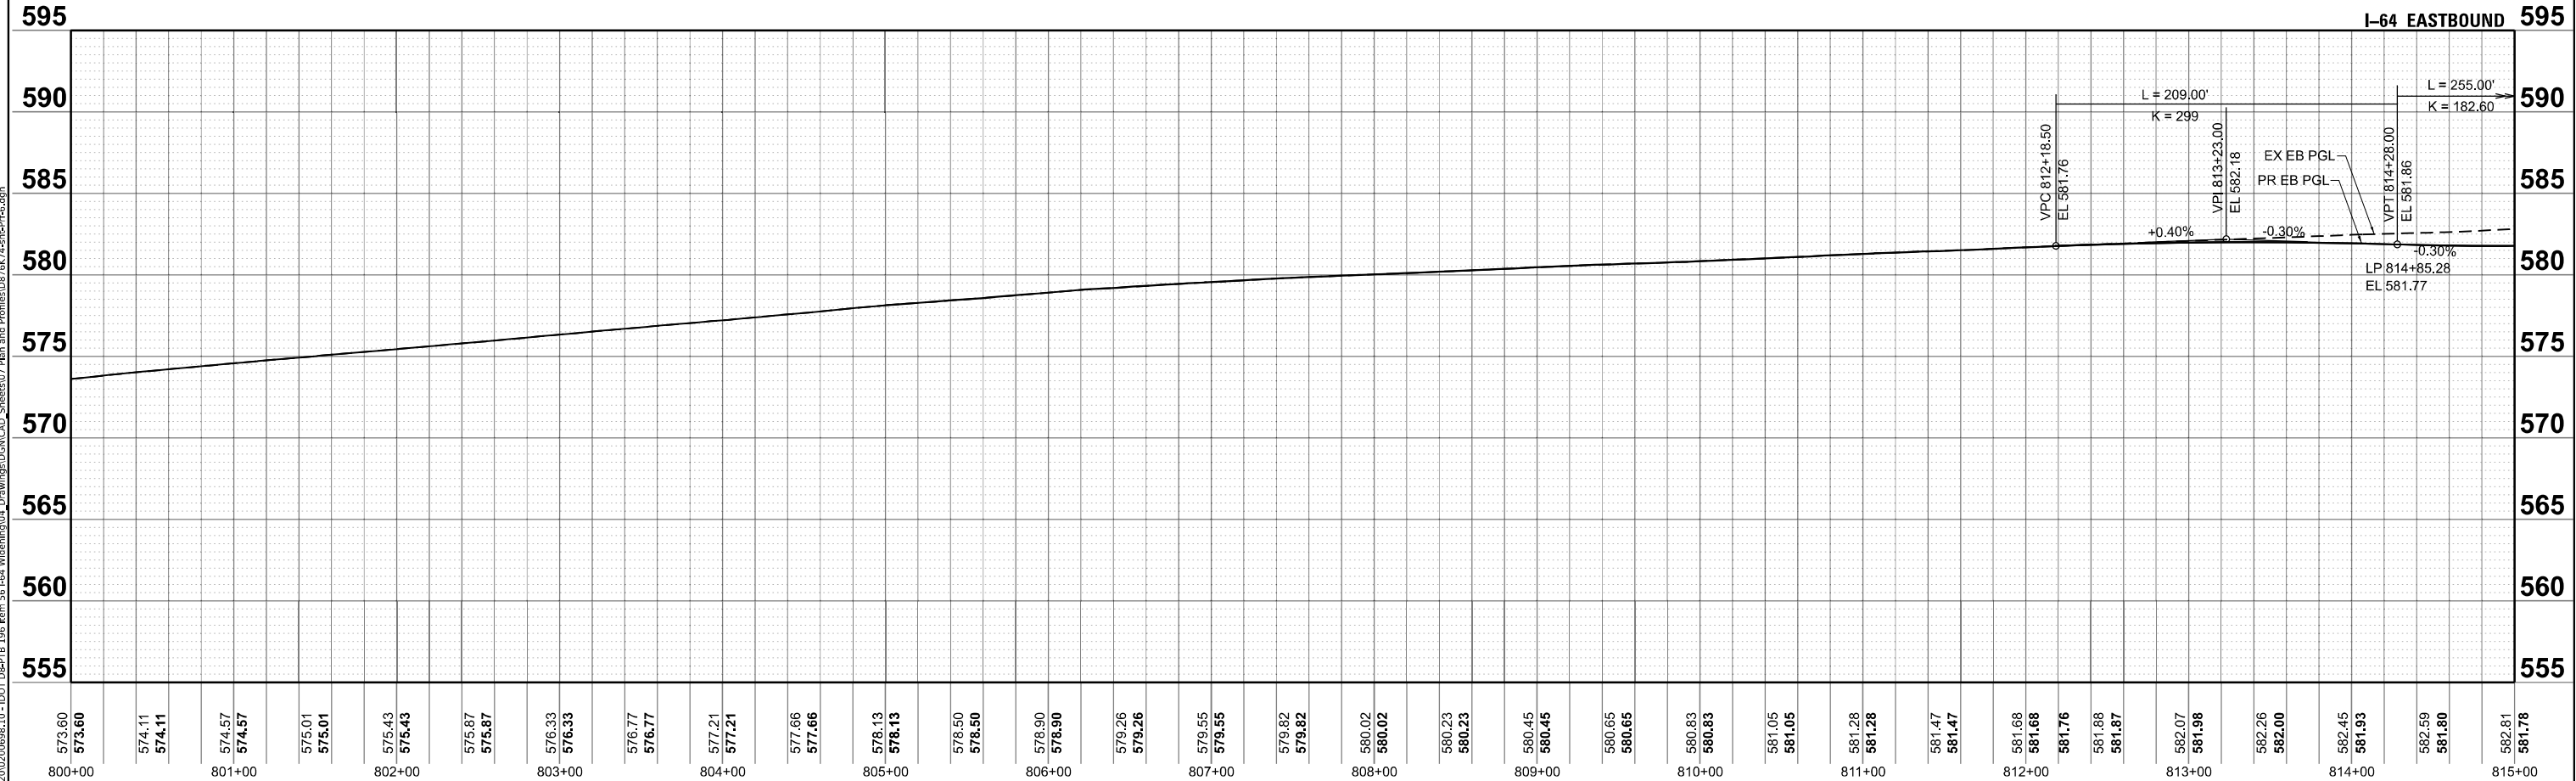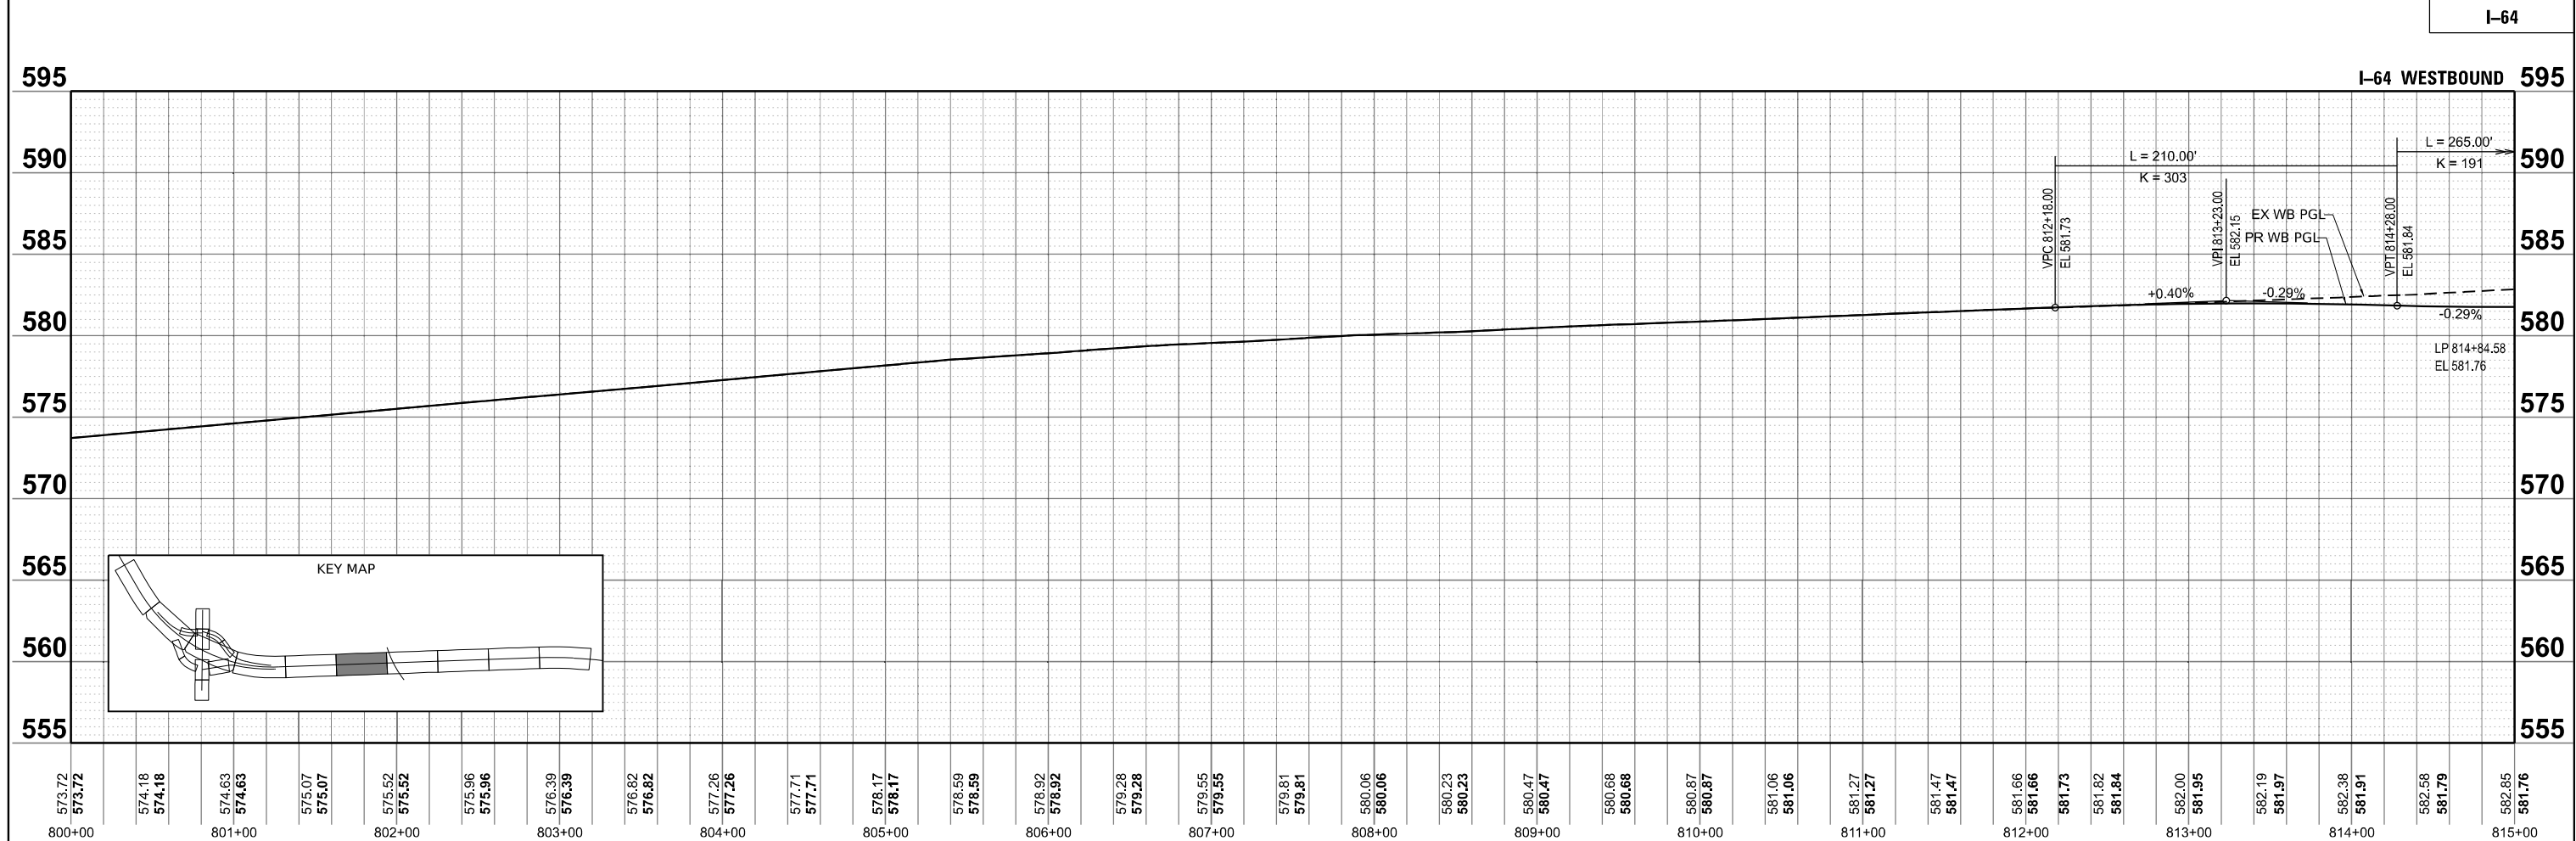

 


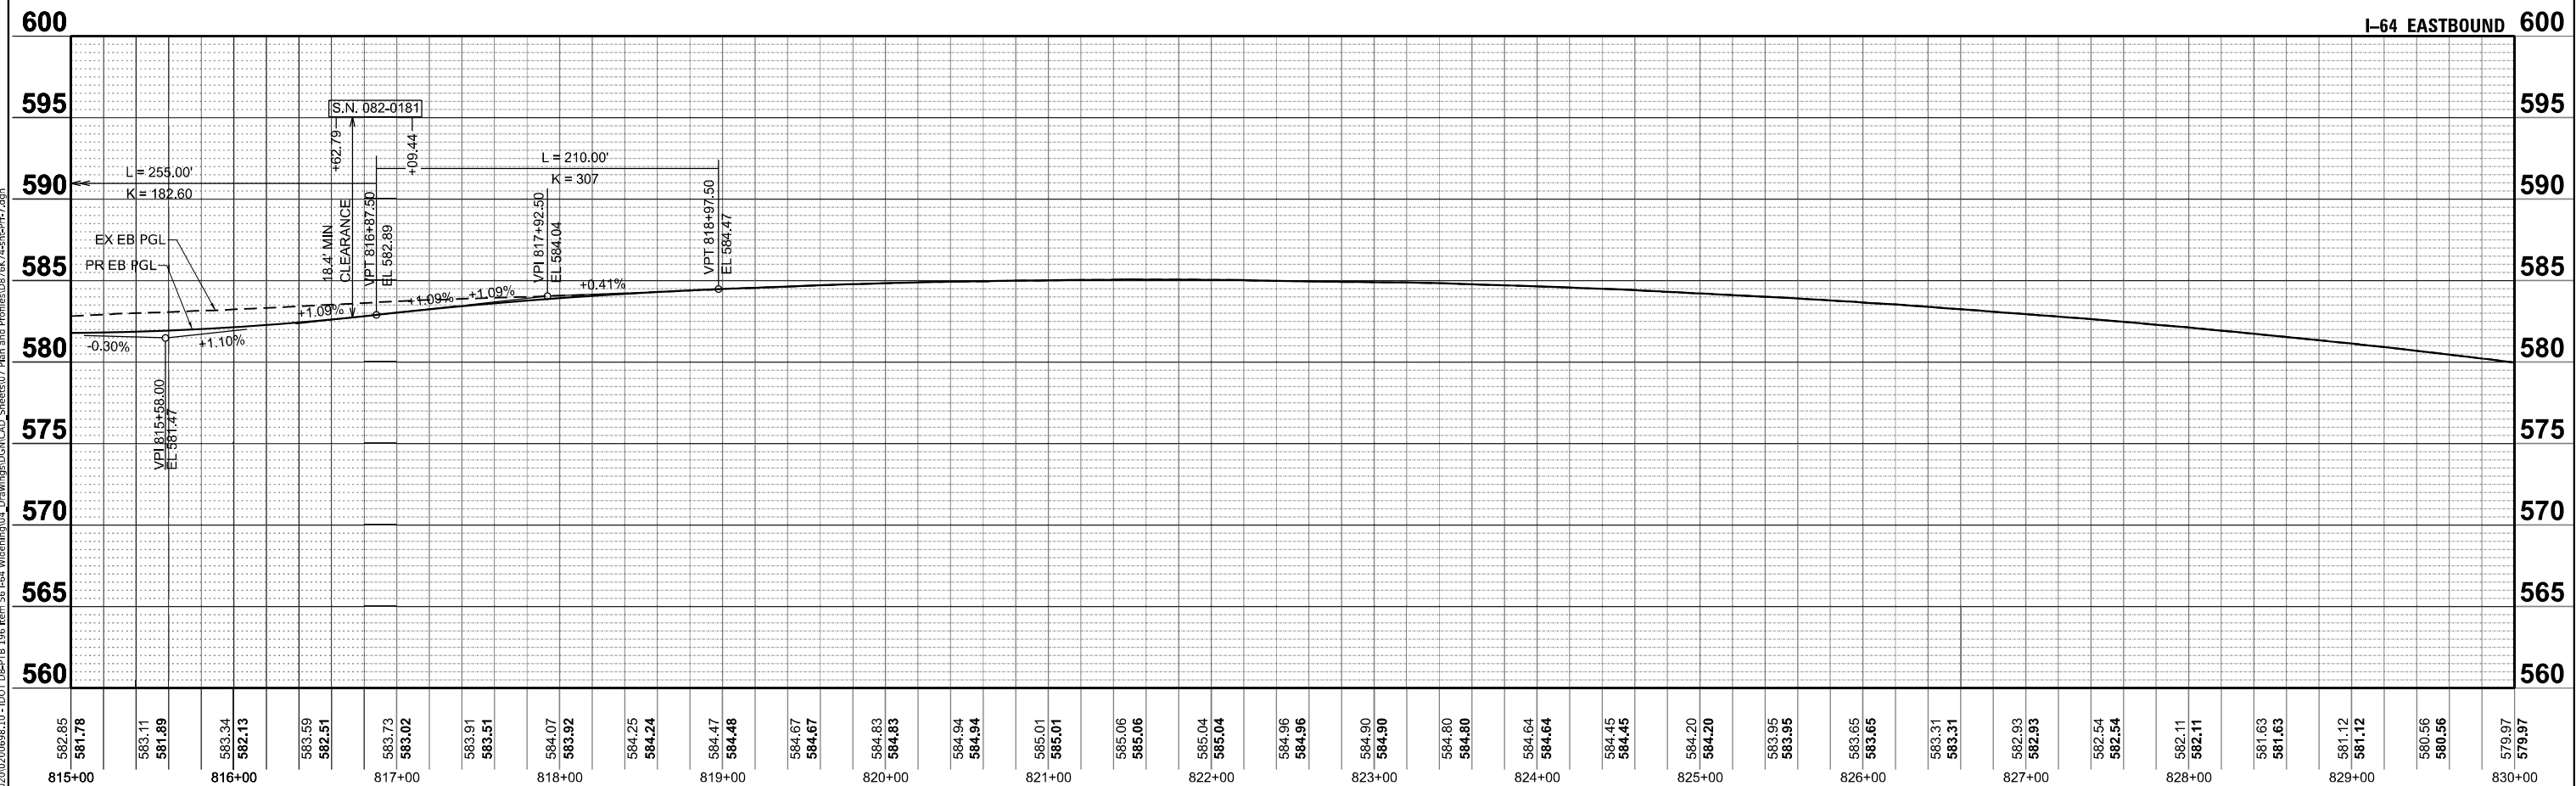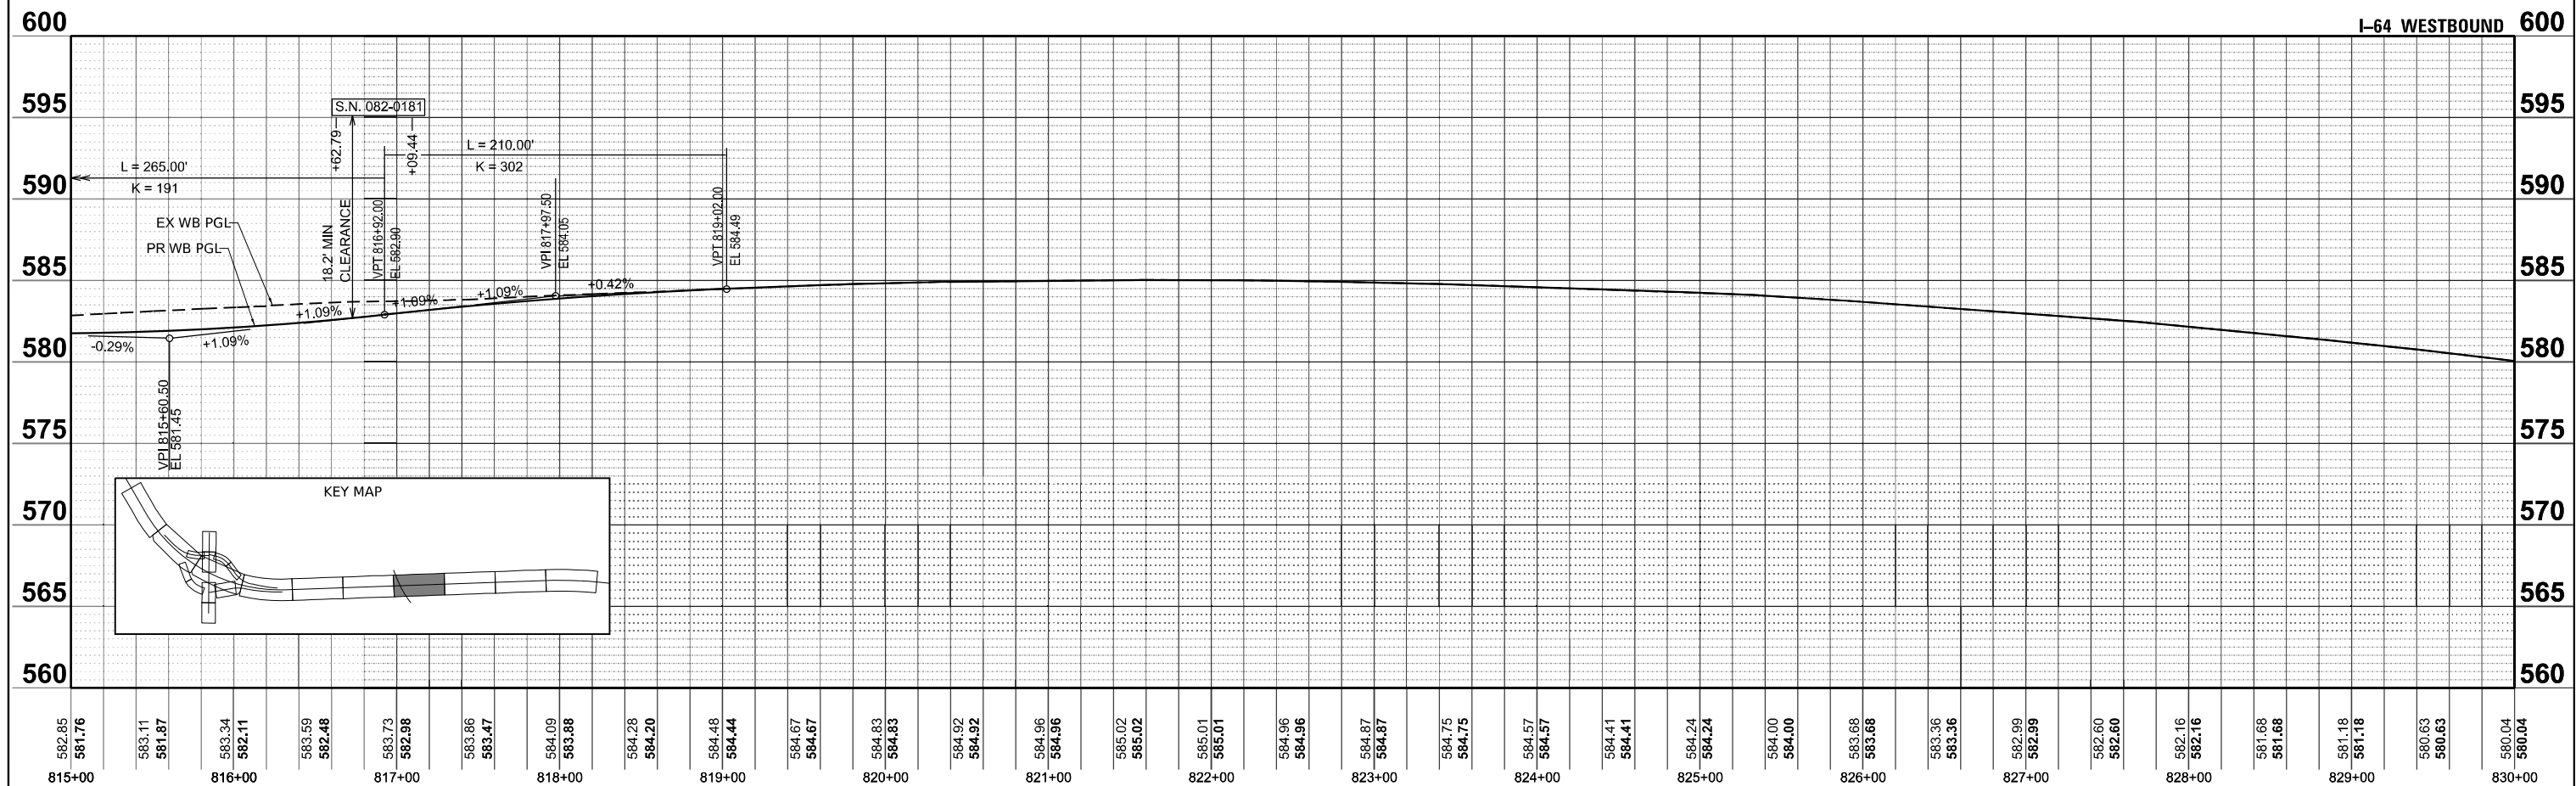

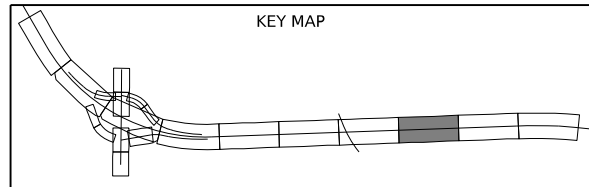 

LEGEND

- FULL DEPTH PAVEMENT CONSTRUCTION
- FULL DEPTH SHOULDER RECONSTRUCTION
- HMA PAVEMENT RESURFACING 4.25" & VARIES
- HMA SHOULDER RESURFACING, 2"

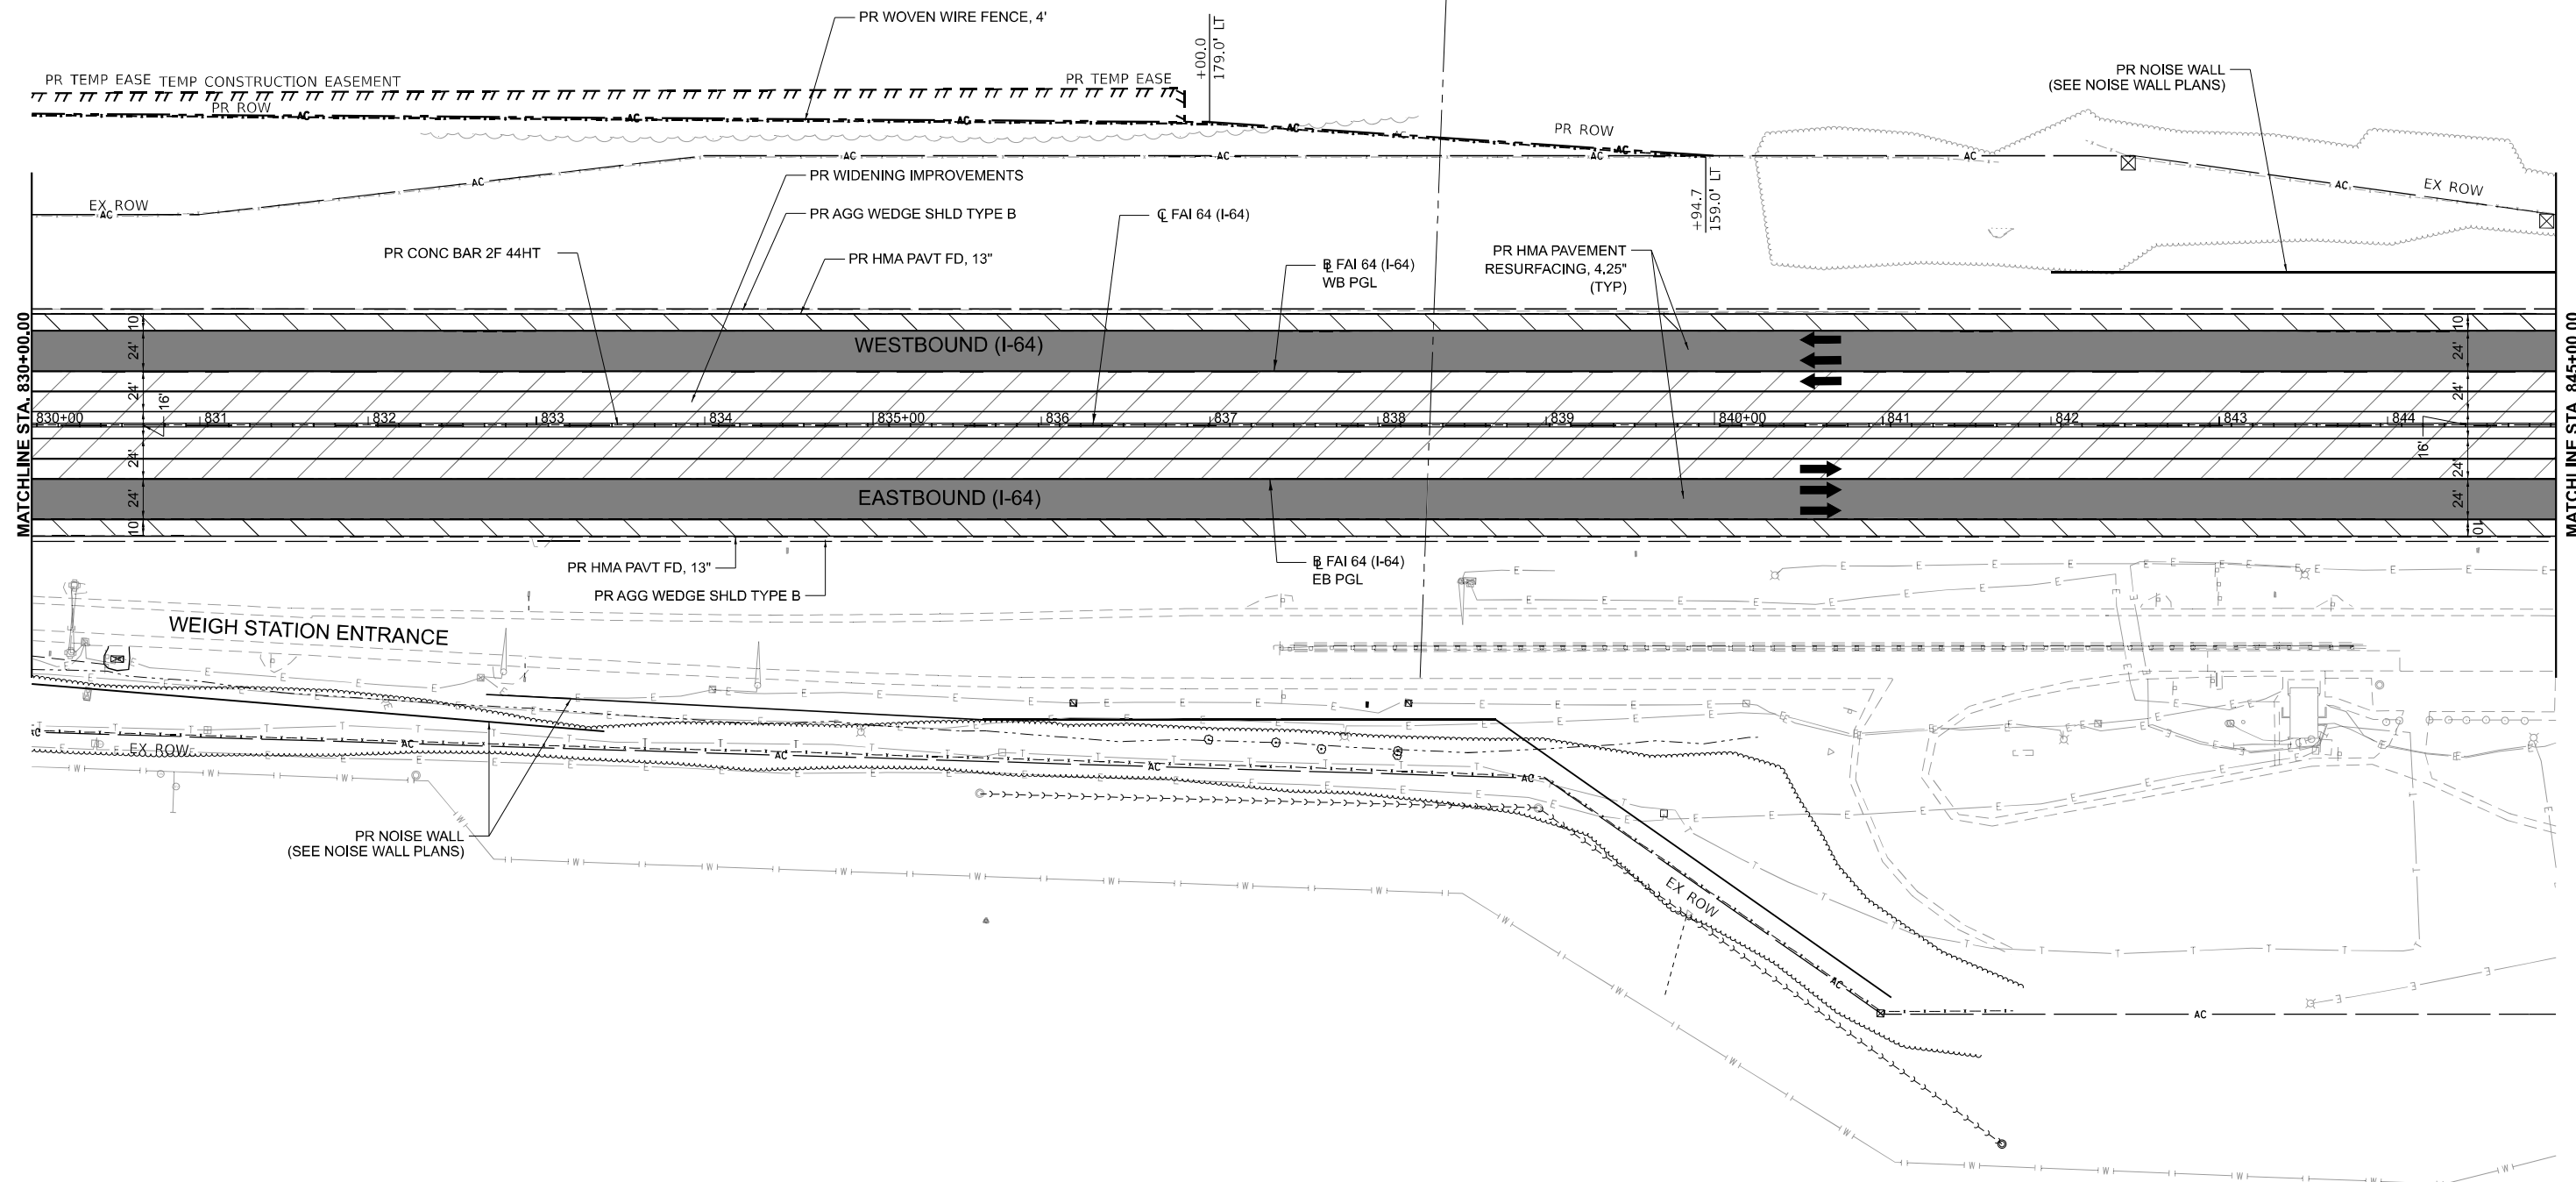

MODEL: I-64-1
FILE NAME: J:\2020\20200608.10 - IDOT DB&PTB 196 Rem 56 I-64 Widening\04 Drawings\DWG\CAD Sheets\07 Plan and Profiles\I-64-1-Plan-8.dgn





USER NAME = rstaley	DESIGNED - RWS	REVISED -
	DRAWN - MRA	REVISED -
PLOT SCALE = 0.16666633 1/16 in.	CHECKED - ERB	REVISED -
PLOT DATE = 11/10/2024	DATE - 10/15/24	REVISED -

STATE OF ILLINOIS
DEPARTMENT OF TRANSPORTATION

F.A.I. ROUTE 64 (I-64)
ROADWAY PLAN AND PROFILES

SCALE: 1"=50' SHEET 15 OF 20 SHEETS STA. 830+00.00 TO STA. 845+00.00


F.A.I. RTE.	SECTION	COUNTY	TOTAL SHEETS	SHEET NO.
64	82-7WRS-2	ST CLAIR	691	122
CONTRACT NO. 76K74				
ILLINOIS FED. AID PROJECT				

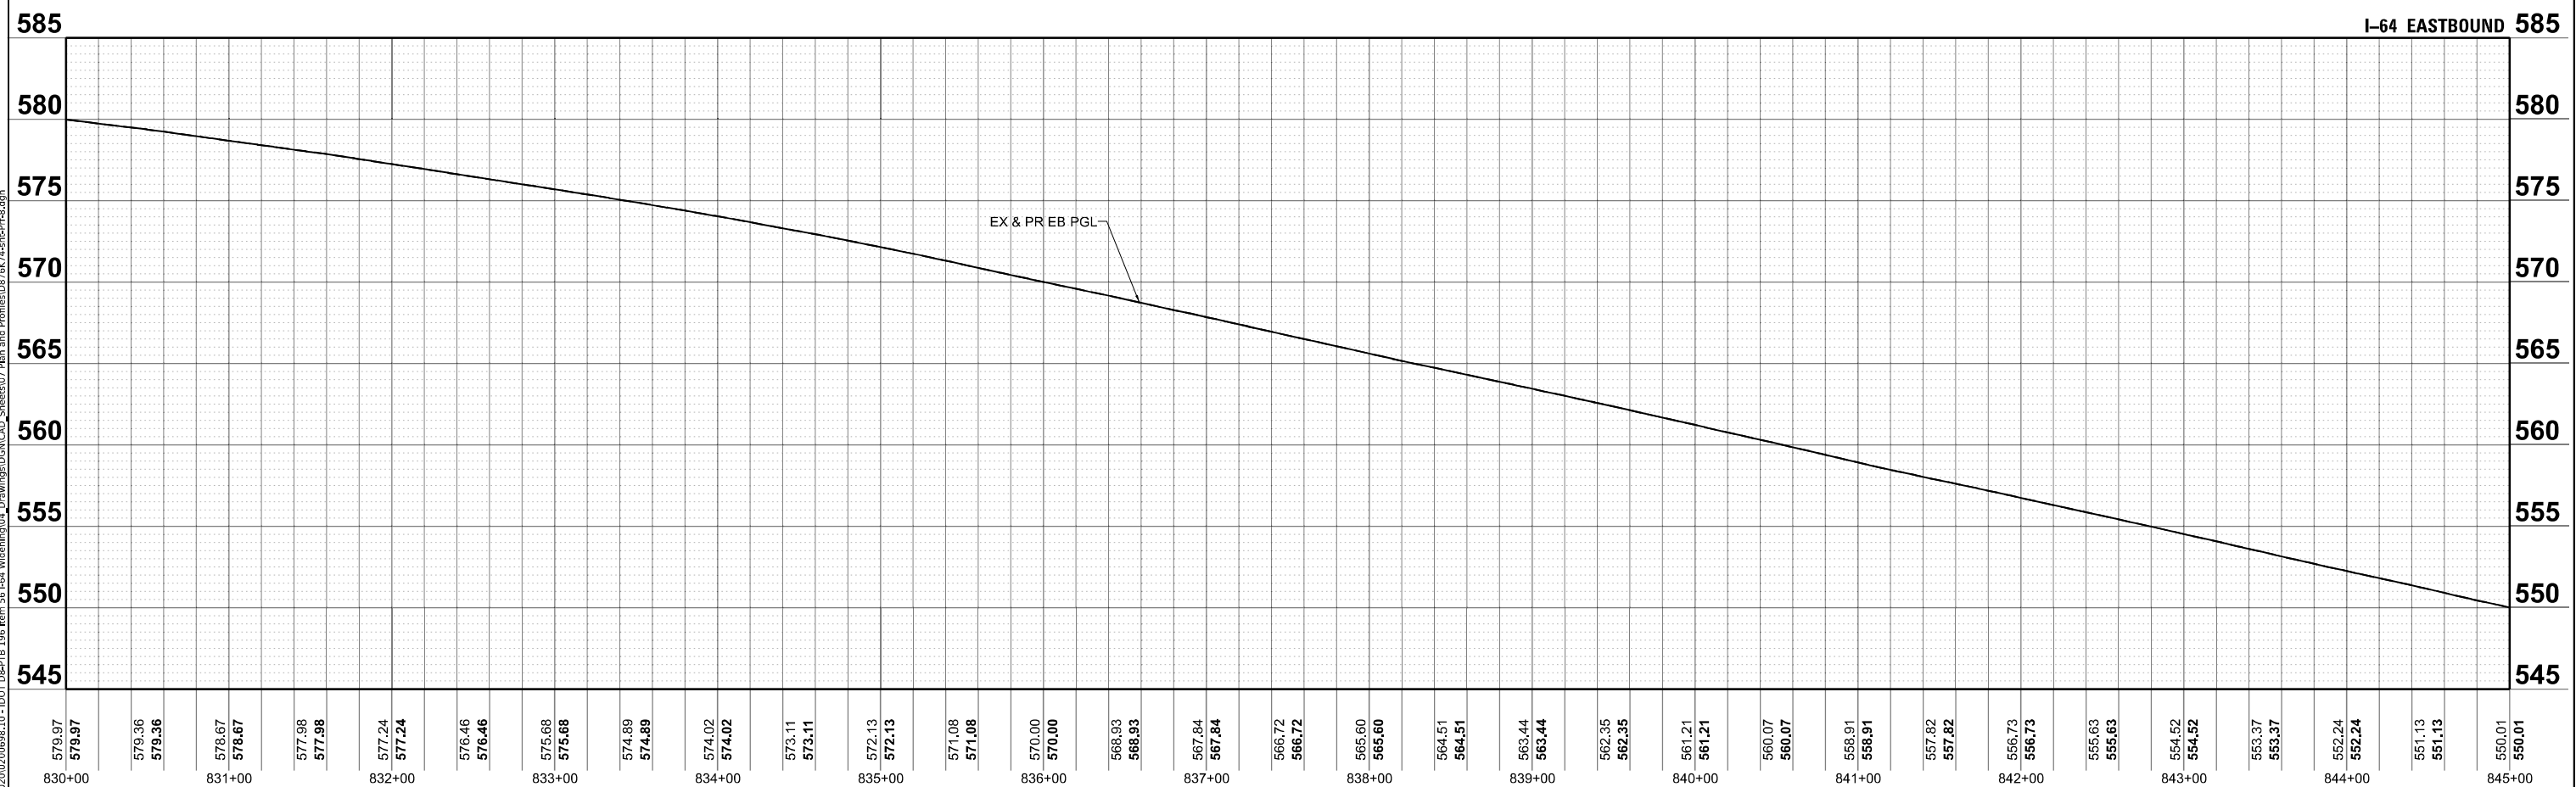
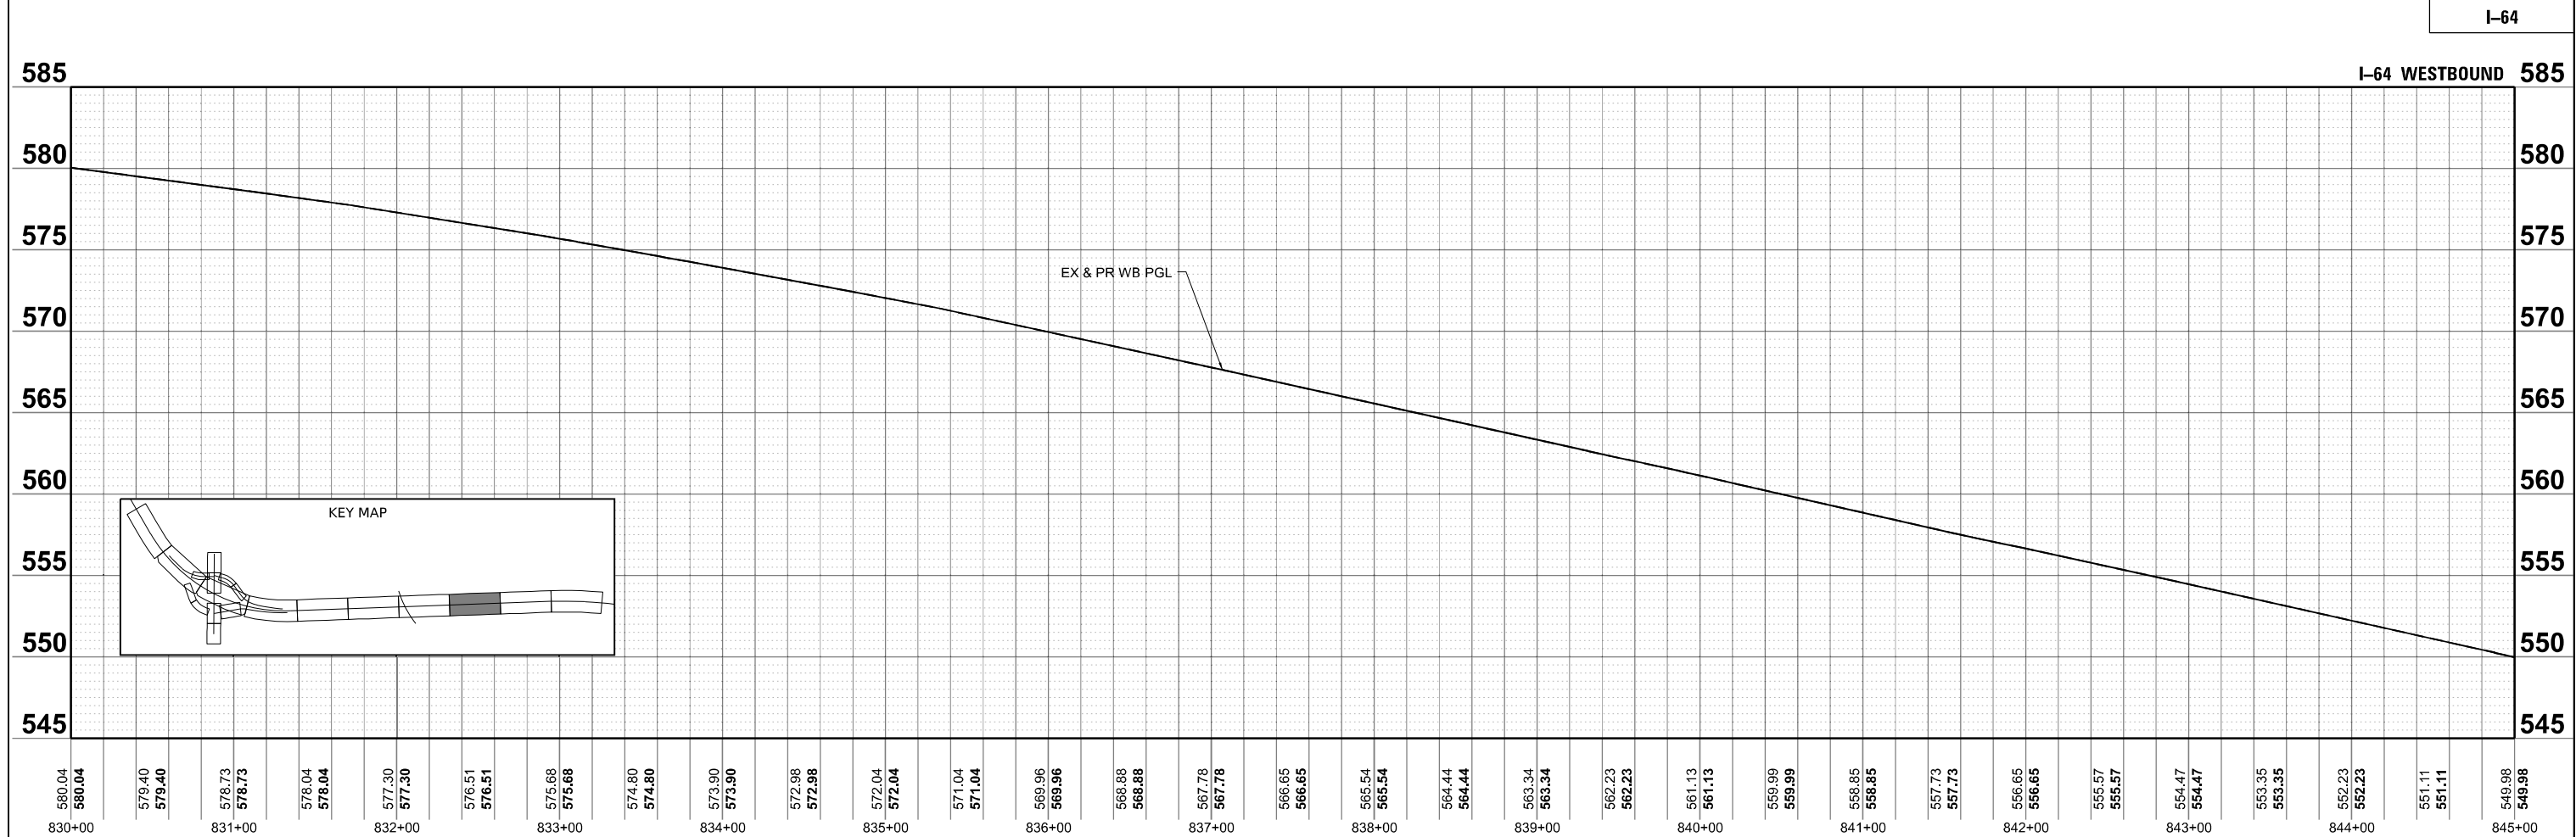







LEGEND

- | | |
|---|---|
|  | FULL DEPTH PAVEMENT CONSTRUCTION |
|  | FULL DEPTH SHOULDER RECONSTRUCTION |
|  | HMA PAVEMENT RESURFACING 4.25" & VARIES |
|  | HMA SHOULDER RESURFACING, 2" |

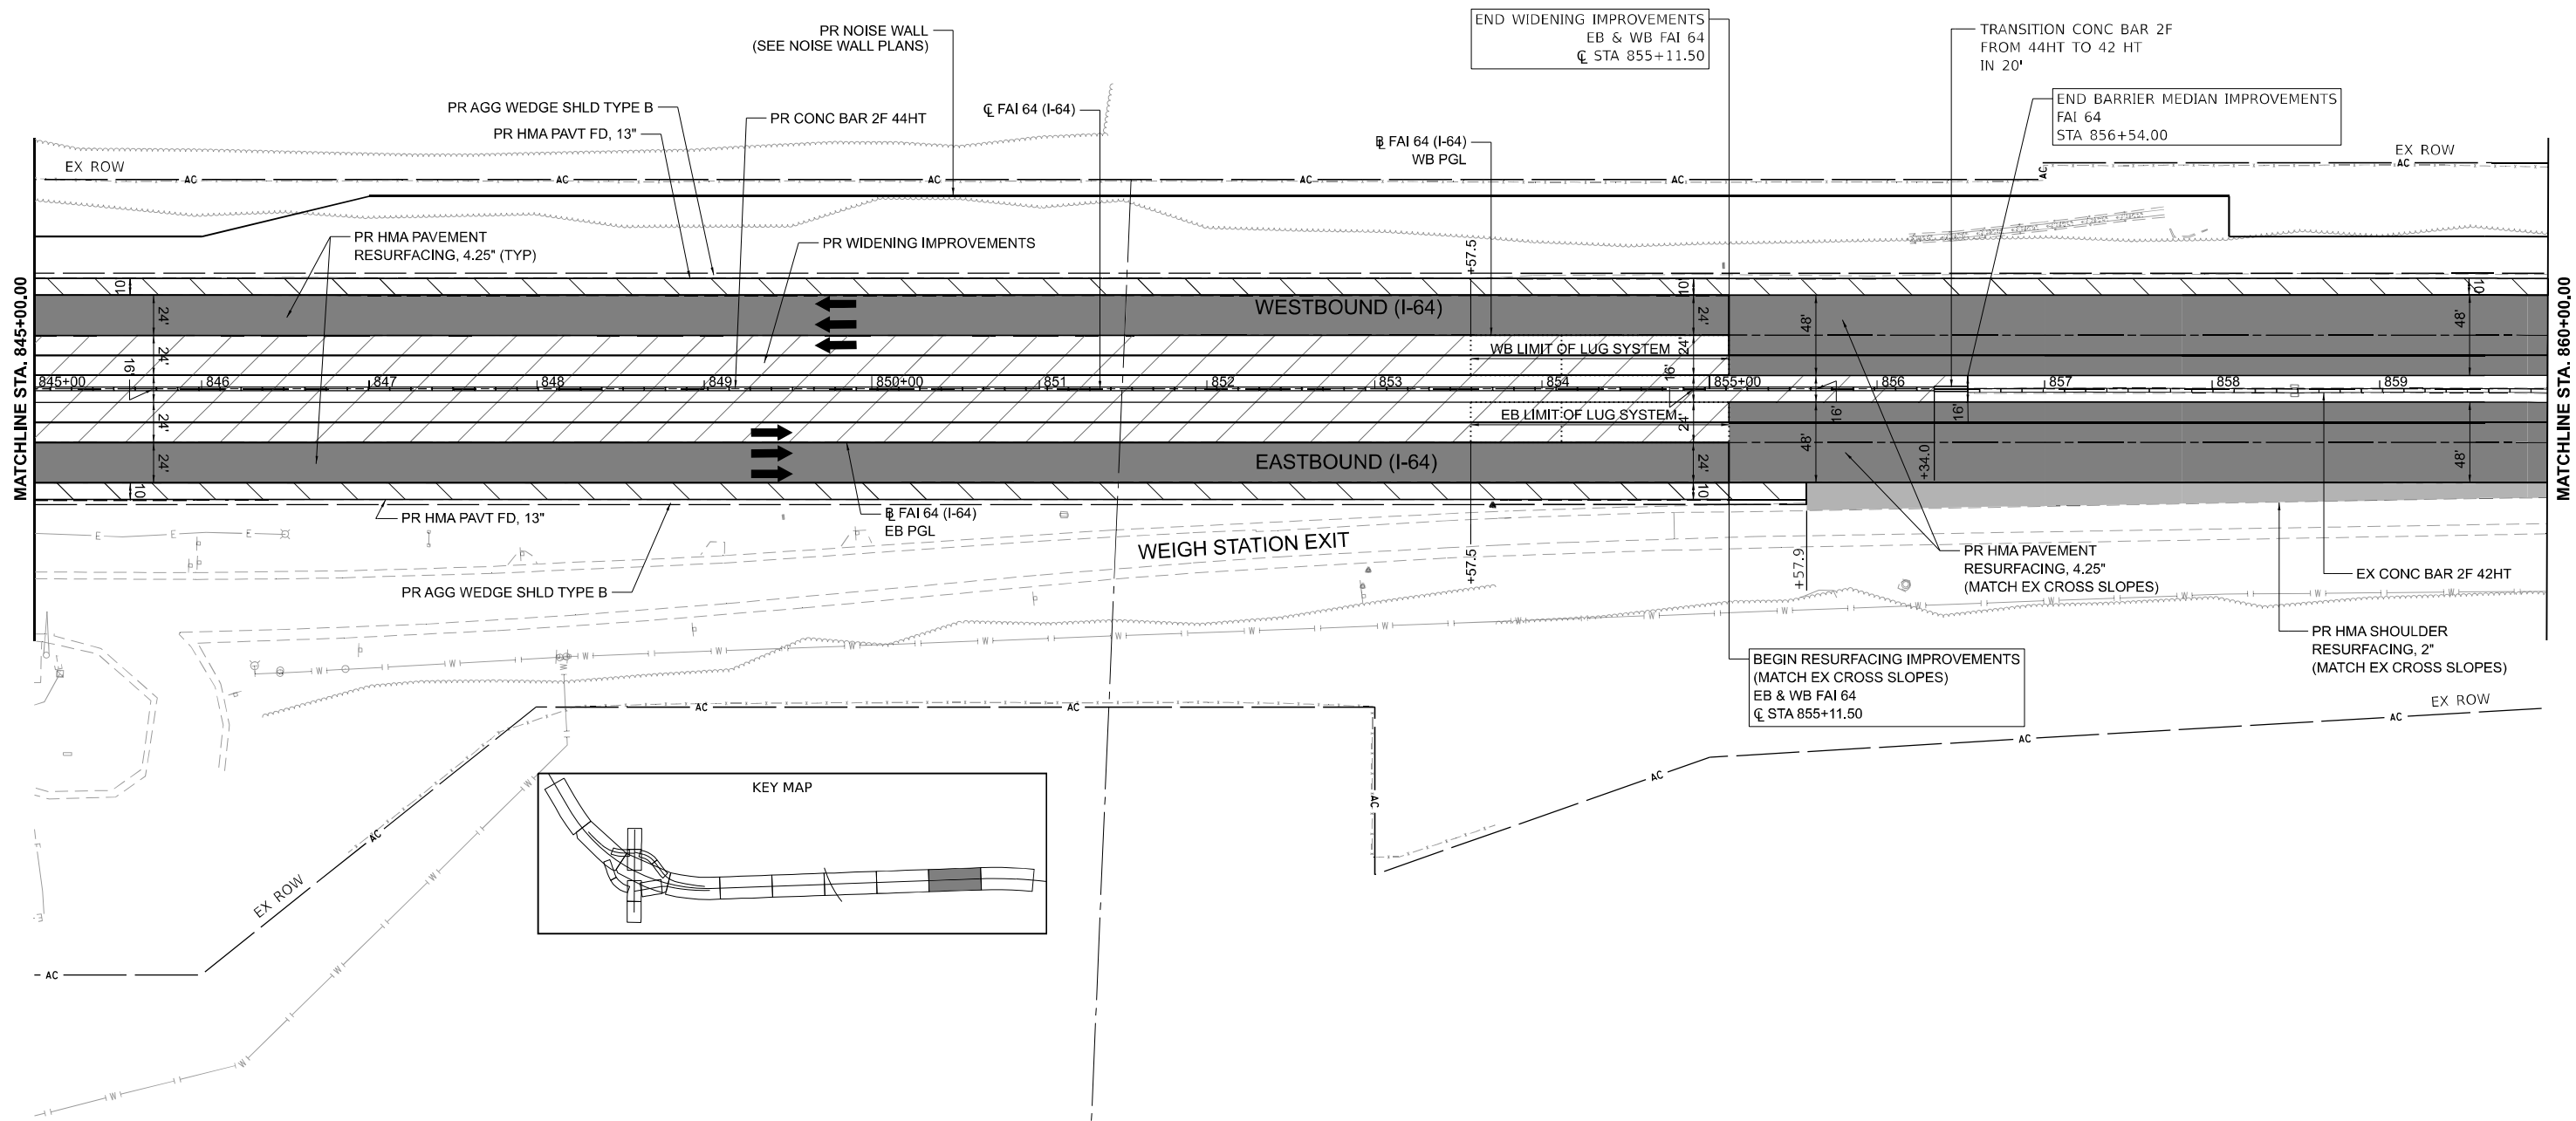

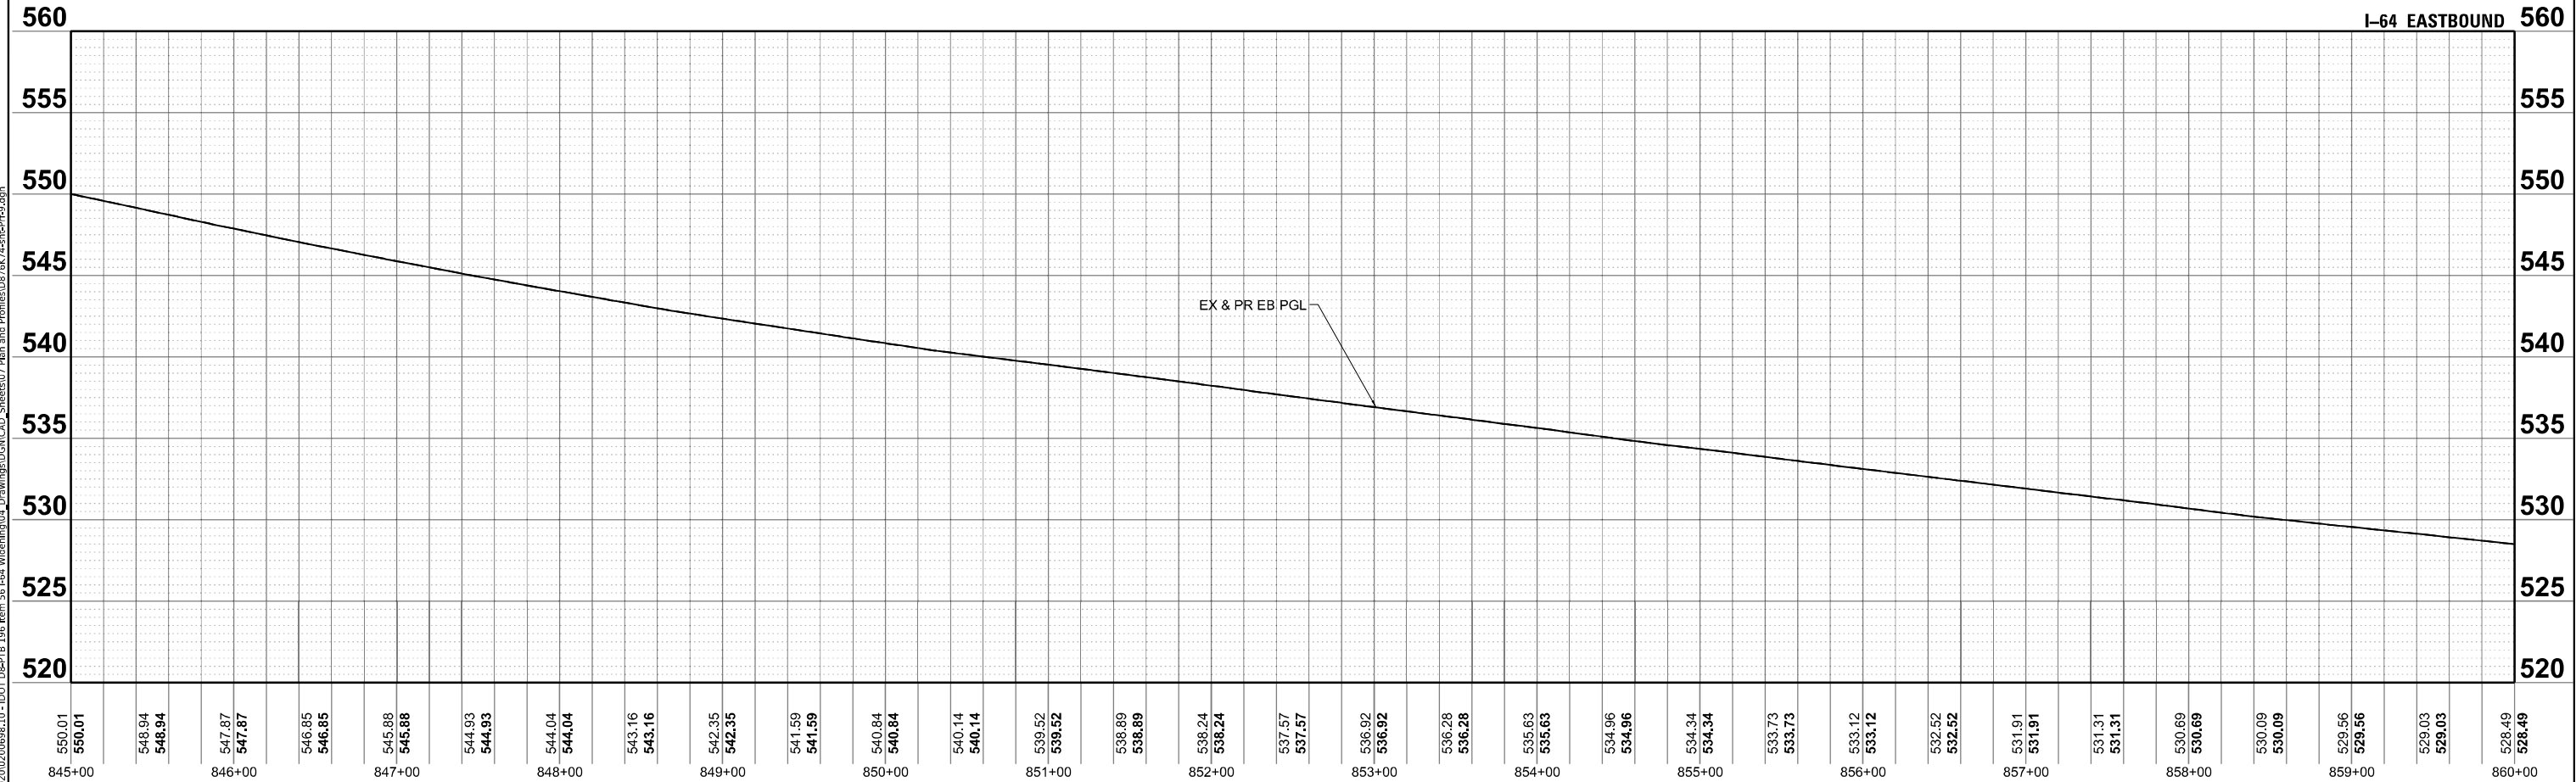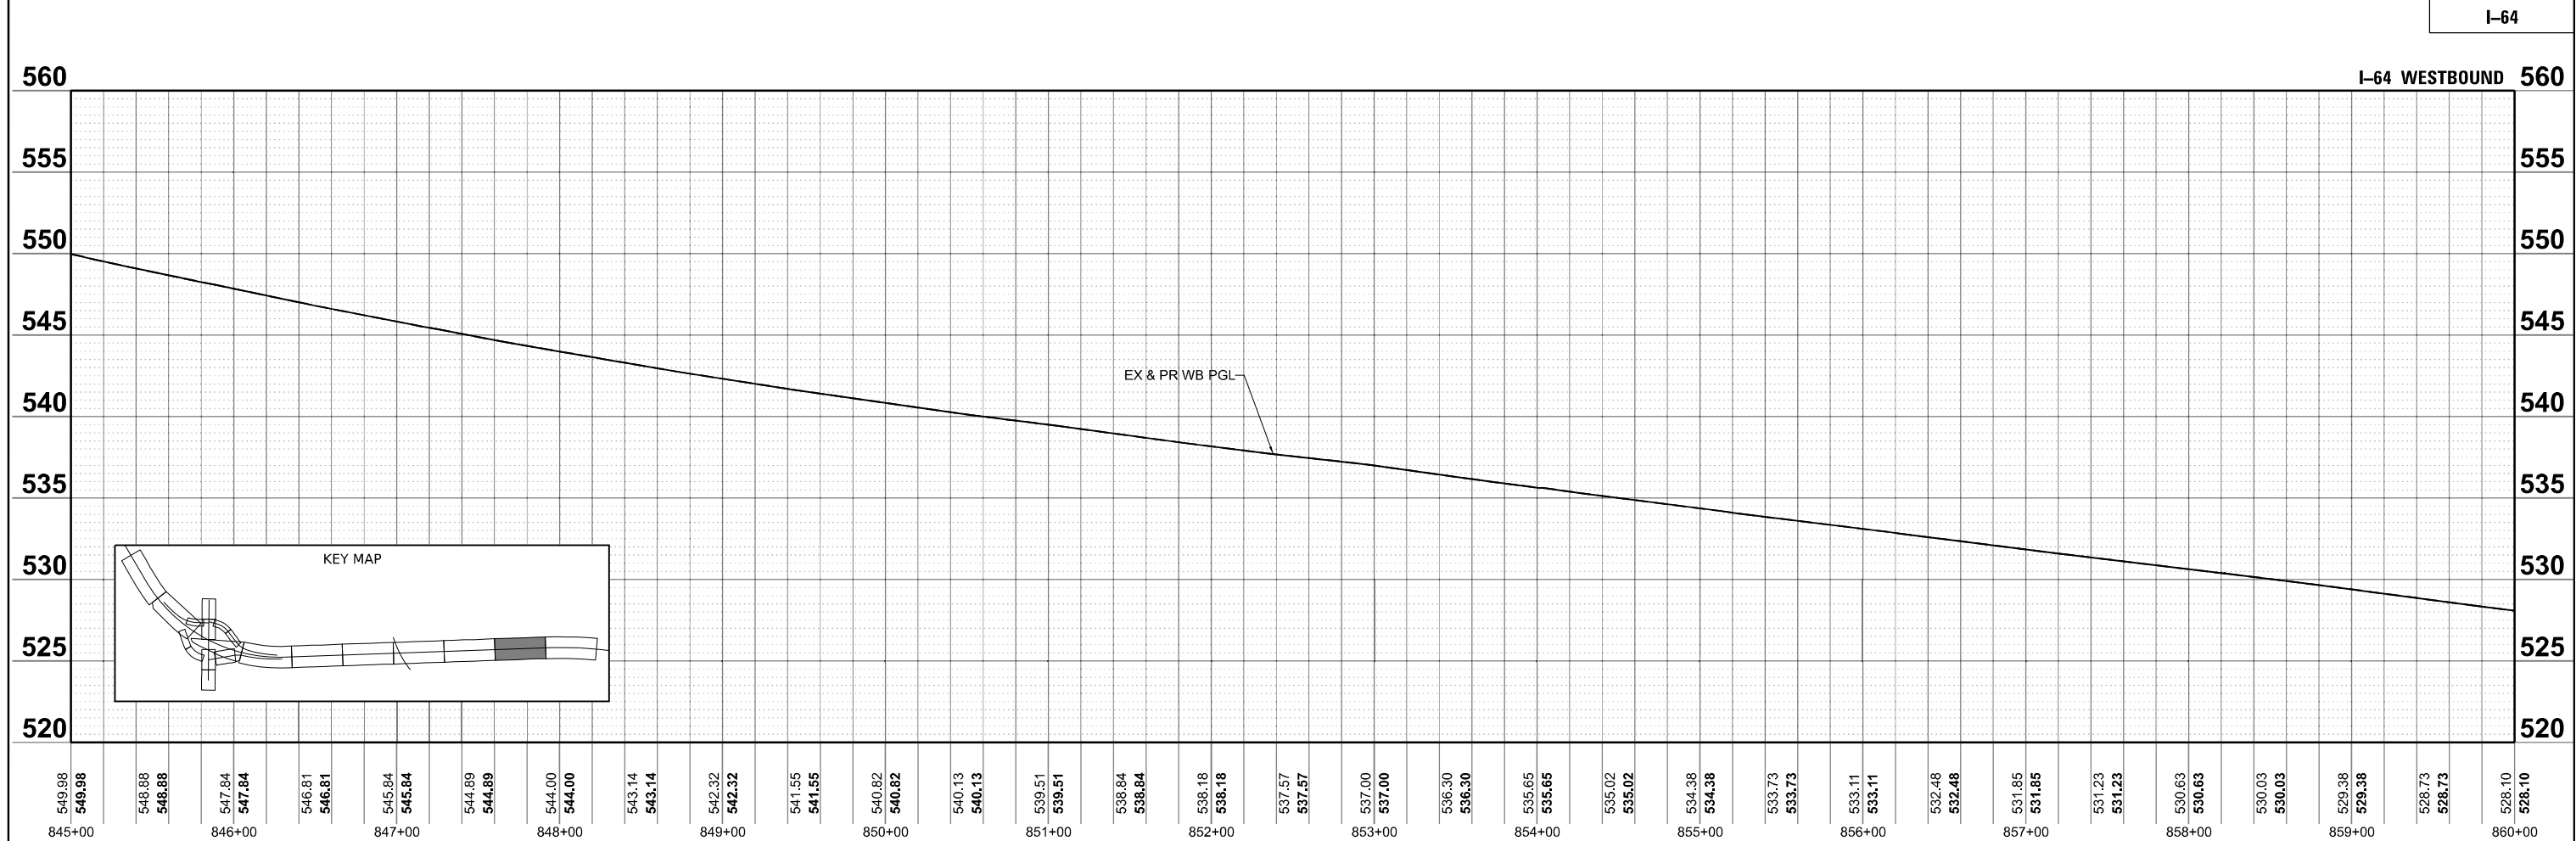

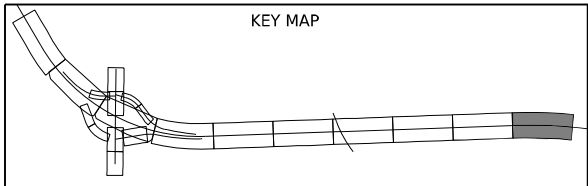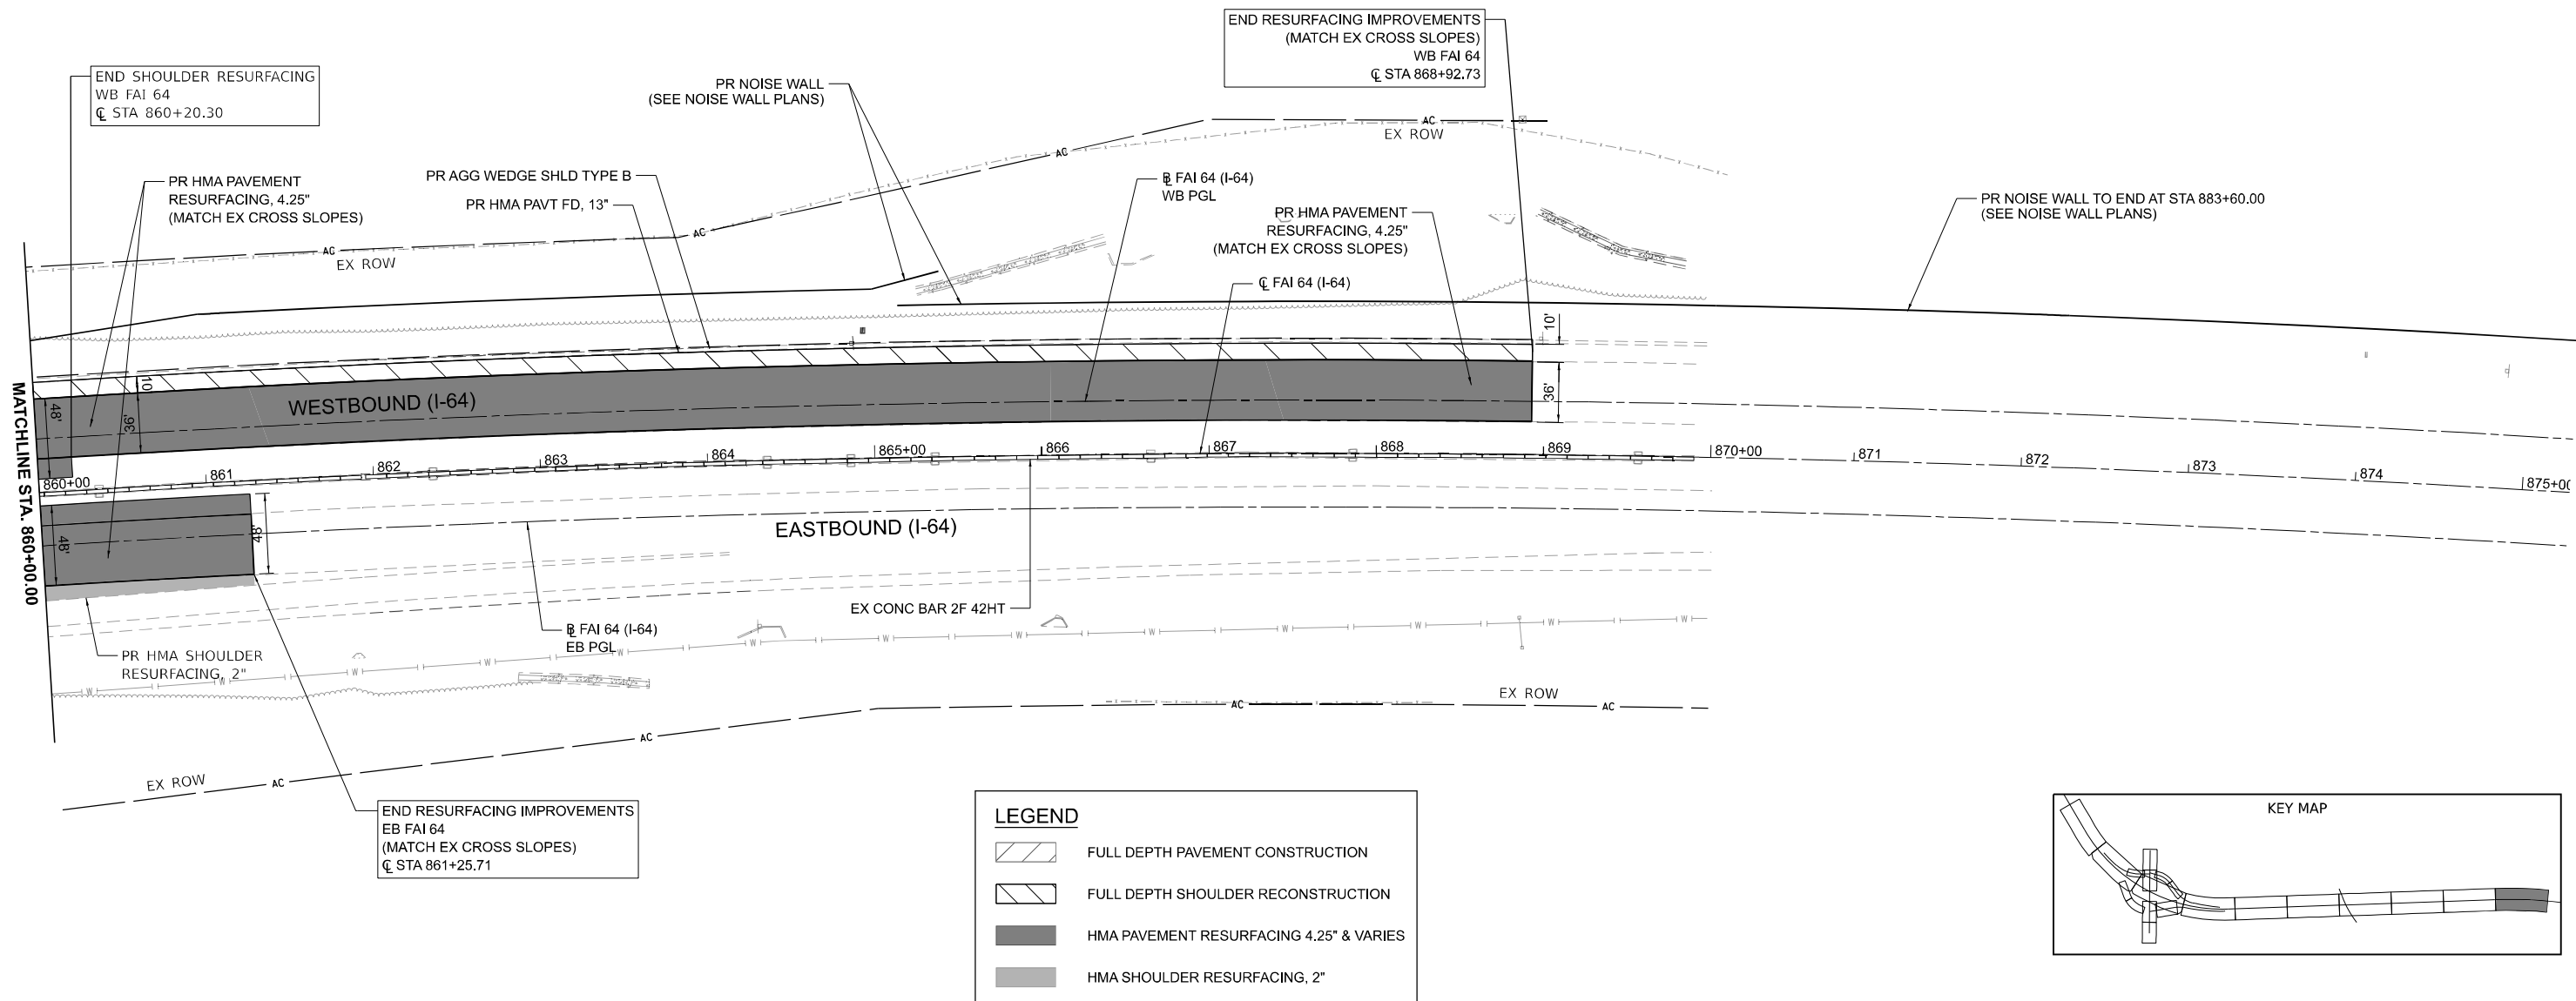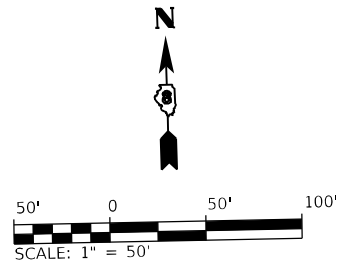

LEGEND	
	FULL DEPTH PAVEMENT CONSTRUCTION
	FULL DEPTH SHOULDER RECONSTRUCTION
	HMA PAVEMENT RESURFACING 4.25\"
	HMA SHOULDER RESURFACING, 2\"

MODEL: I-64-5
FILE NAME: J:\2022\02\06\88.10 - IDOT DB&PTB 196 Rem 56.544 Widening\04 Drawings\IGN\CAD Sheets\07 Plan and Profiles\0876K74-1b-pl-10.dgn



USER NAME = rstaley	DESIGNED - RWS	REVISED -
DRAWN - MRA	REVIS	REVIS
PLOT SCALE = 0.16666633 1/ in.	CHECKED - ERB	REVISED -
PLOT DATE = 10/15/2024	DATE - 10/15/24	REVISED -


STATE OF ILLINOIS
DEPARTMENT OF TRANSPORTATION

F.A.I. ROUTE 64 (I-64)
ROADWAY PLAN AND PROFILES

SCALE: 1"=50' SHEET 19 OF 20 SHEETS STA. 860+00.00 TO STA. 868+92.73

F.A.I. RTE.	SECTION	COUNTY	TOTAL SHEETS	SHEET NO.
64	82-7WRS-2	ST CLAIR	691	126
CONTRACT NO. 76K74				
ILLINOIS FED. AID PROJECT				

MODEL: I-64 Profiles.dgn
FILE NAME: J:\2020\02\06\98.10 - IDOT DB\PTB 196 Rem 56 I-64 Widening\04 Drawings\04 CAD Sheets\07 Plan and Profiles\08744ch-Pft-10.dgn

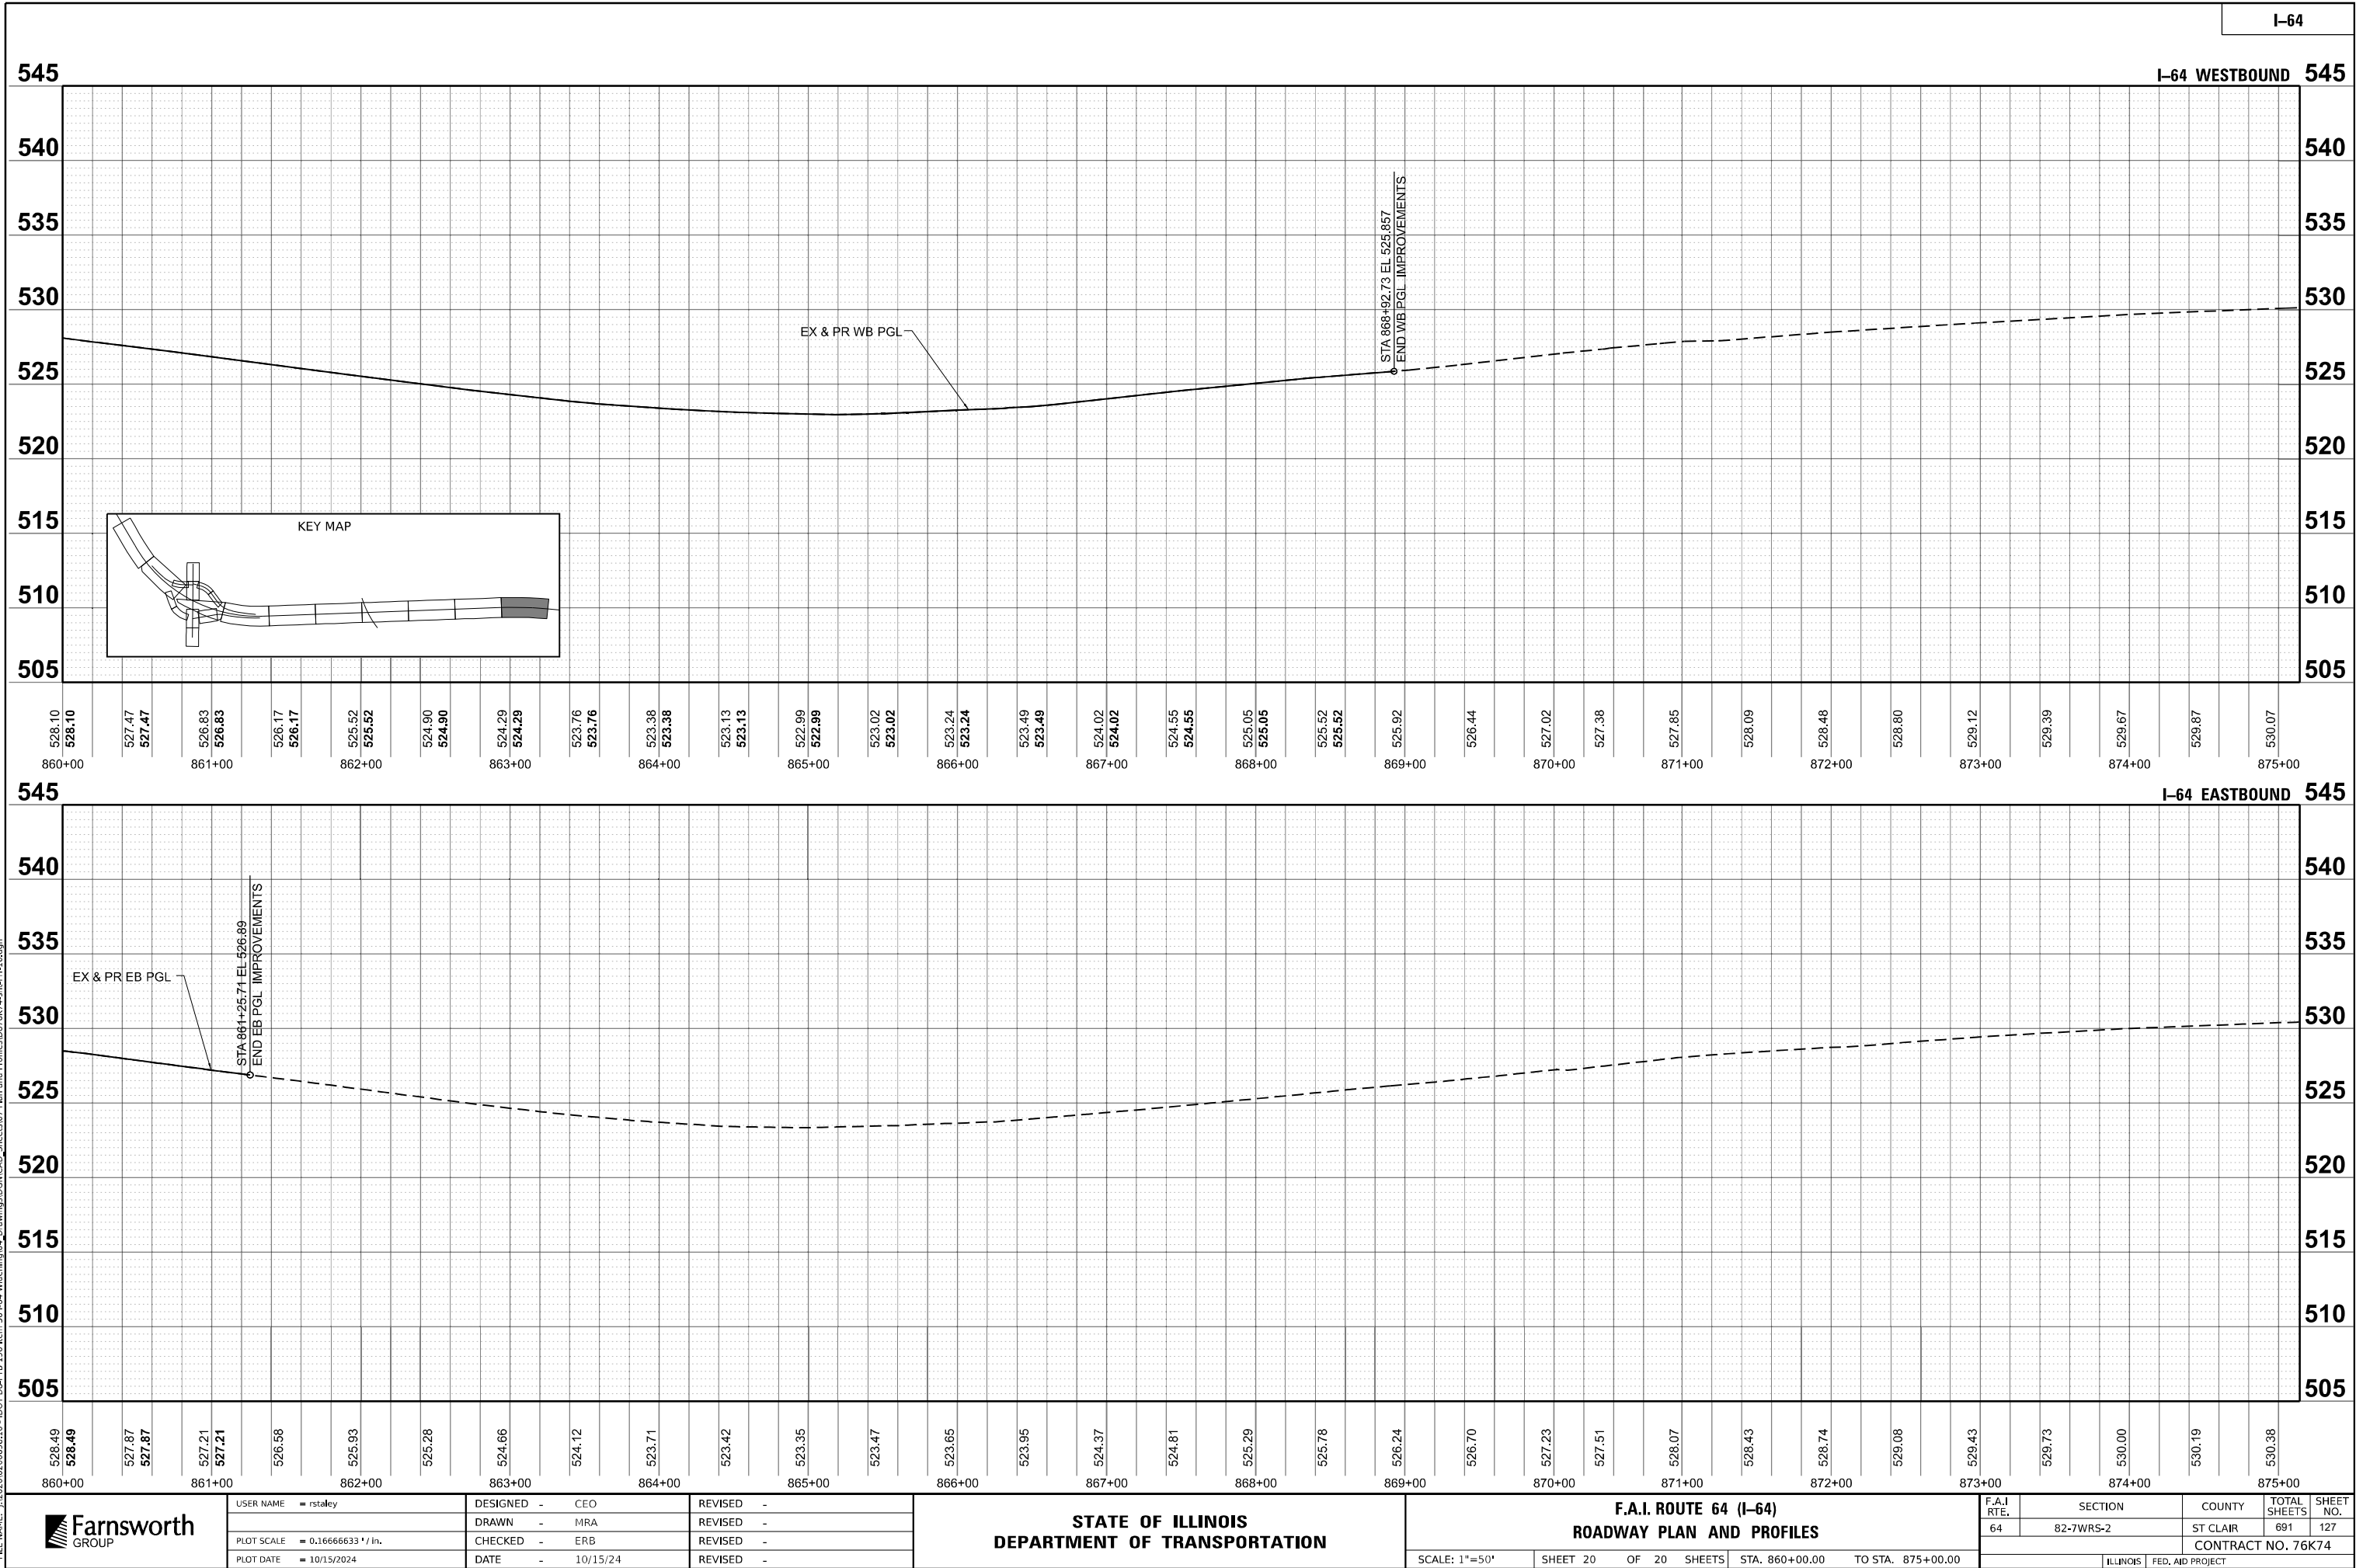

USER NAME = rstaley

DESIGNED - CEO

DRAWN - MRA

PLOT SCALE = 0.16666633 ' / in.

CHECKED - ERB

DATE - 10/15/24

REVISED -

REVISED -

REVISED -

REVISED -

STATE OF ILLINOIS

DEPARTMENT OF TRANSPORTATION

F.A.I. ROUTE 64 (I-64)

ROADWAY PLAN AND PROFILES

SCALE: 1"=50'

SHEET 20 OF 20 SHEETS

STA. 860+00.00 TO STA. 875+00.00

F.A.I. RTE. 64

SECTION 82-7WRS-2


COUNTY ST CLAIR

TOTAL SHEETS 691

SHEET NO. 127

ILLINOIS

FED. AID PROJECT

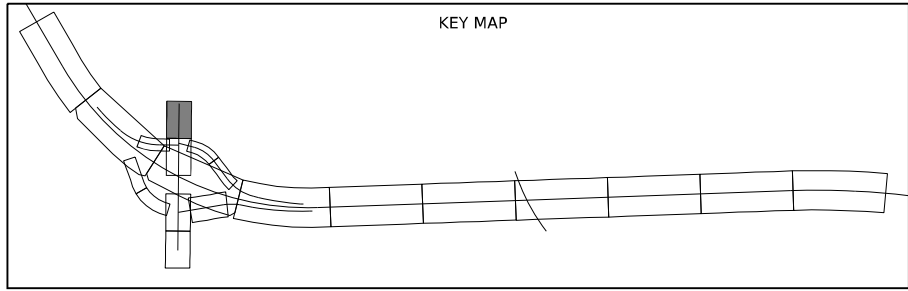


LEGEND

FULL DEPTH PAVEMENT CONSTRUCTION


FULL DEPTH SHOULDER RECONSTRUCTION

HMA PAVEMENT RESURFACING 4.25" & VARIES

HMA SHOULDER RESURFACING, 2"

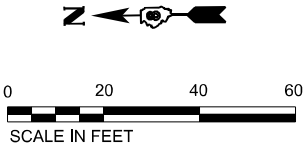

NOTE:
1. A 35 SQ YD AREA OF STONE RIPRAP, CLASS A4 AND FILTER FABRIC SHALL BE PROVIDED AT ALL OUTLET LOCATIONS. SEE SCHEDULES FOR ADDITIONAL LOCATION INFORMATION.

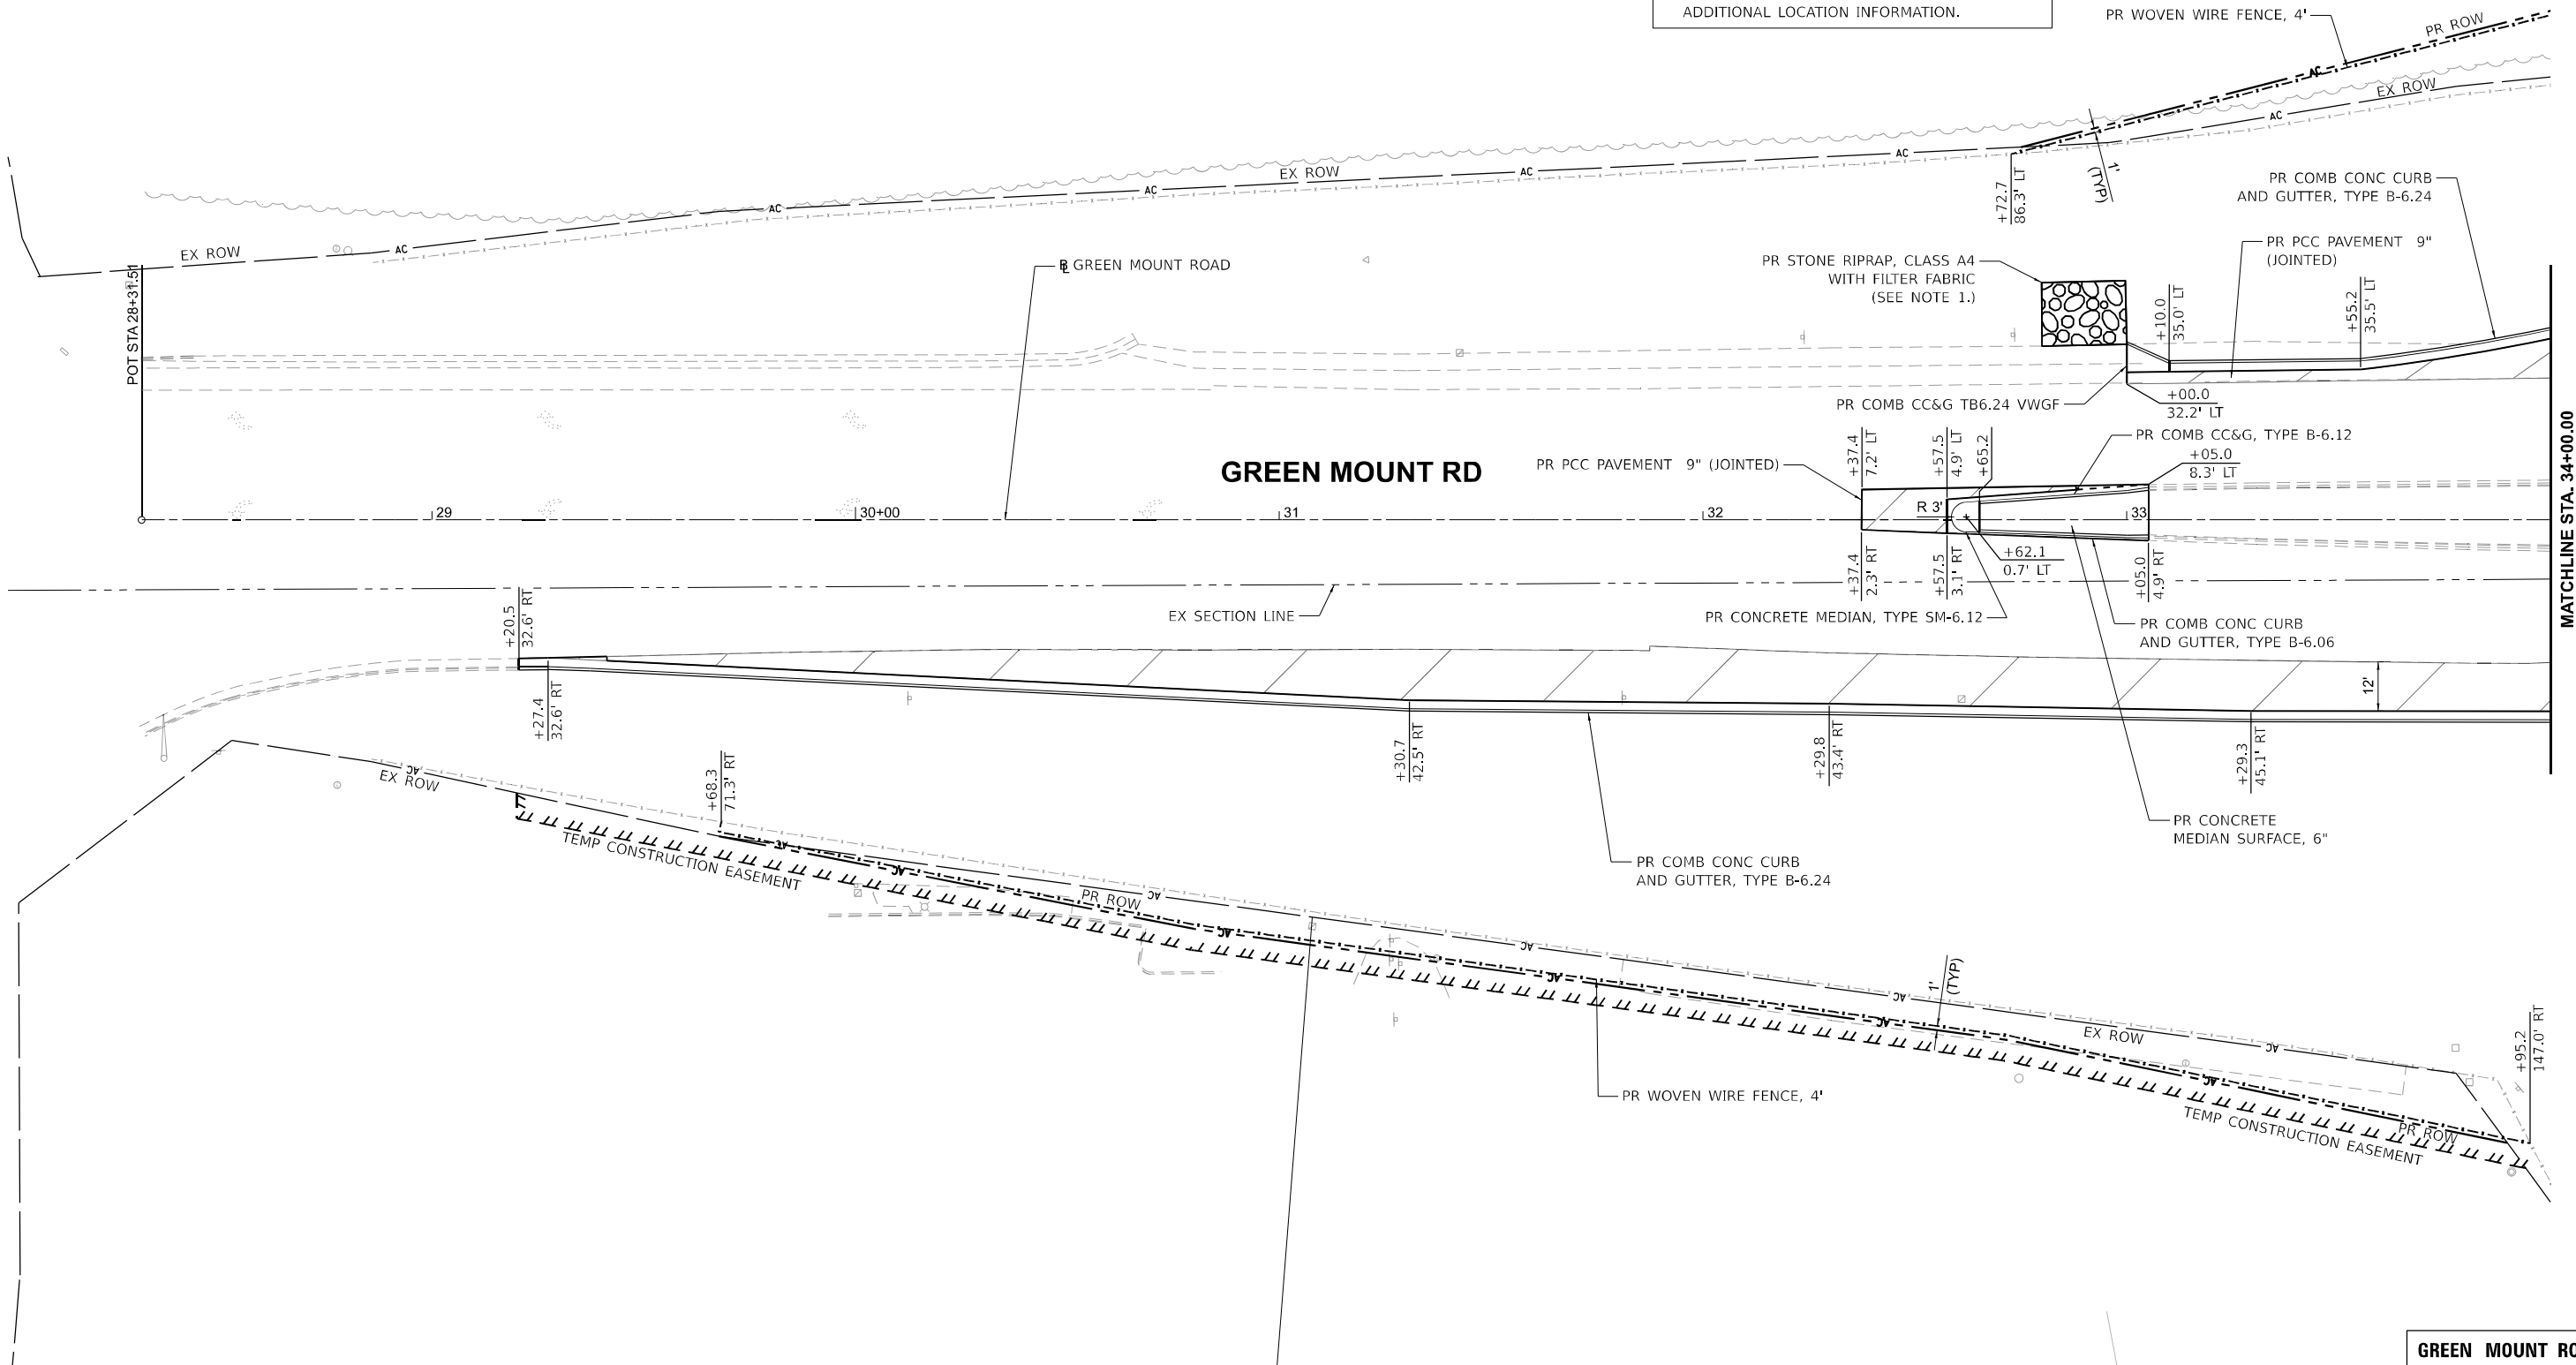

MODEL: GMR.dgn - Plan 1
FILE NAME: J:\2020\20200698.10 - IDOT DB\PTB 196 Rem 56.64 Widening\04 Drawings\DMNCAD Sheets\07 Plan and Profiles\04\GMR74.dgn-GMR-1.dgn








USER NAME	= rstaley	DESIGNED -	RWS	REVISED -	
DRAWN -	RWS	REVISED -			
PLOT SCALE	= 0.16666633 1/1 in.	CHECKED -	ERB	REVISED -	
PLOT DATE	= 11/10/2024	DATE -	10/15/24	REVISED -	

STATE OF ILLINOIS
DEPARTMENT OF TRANSPORTATION


GREEN MOUNT ROAD
ROADWAY PLAN

SCALE: 1"=20' SHEET 1 OF 4 SHEETS STA. 28+31.51 TO STA. 34+00.00

			GREEN MOUNT ROAD		
F&I RTE.	SECTION	COUNTY	TOTAL SHEETS	SHEET NO.	
64	82-7WRS-2	ST CLAIR	691	128	
		CONTRACT NO. 76K74			
ILLINOIS		FED. AID PROJECT			

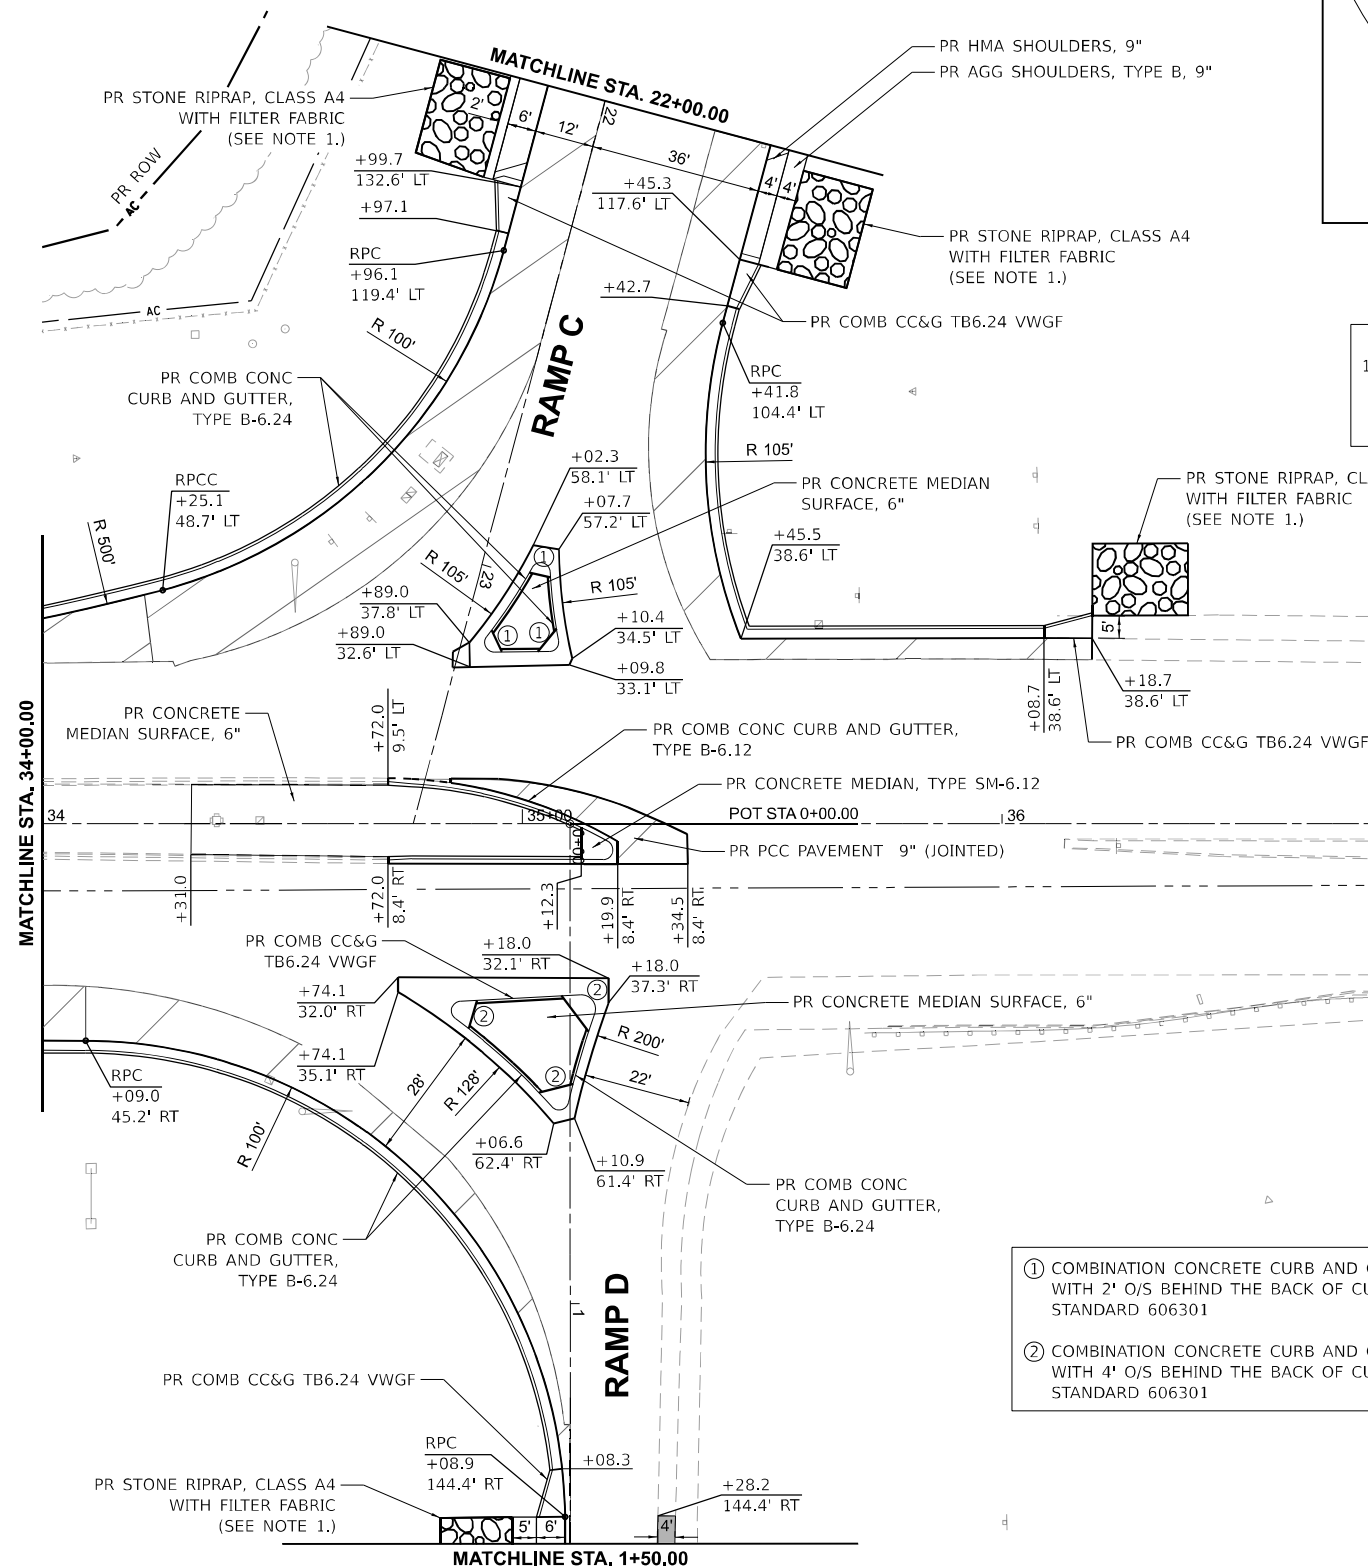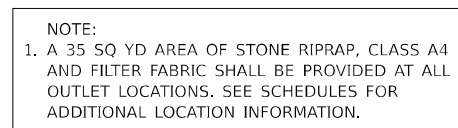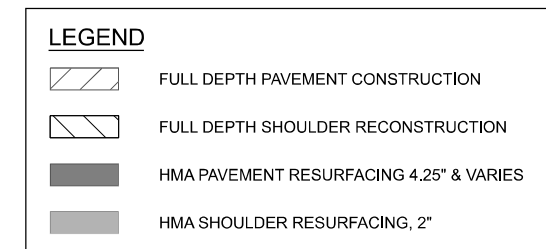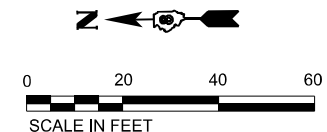
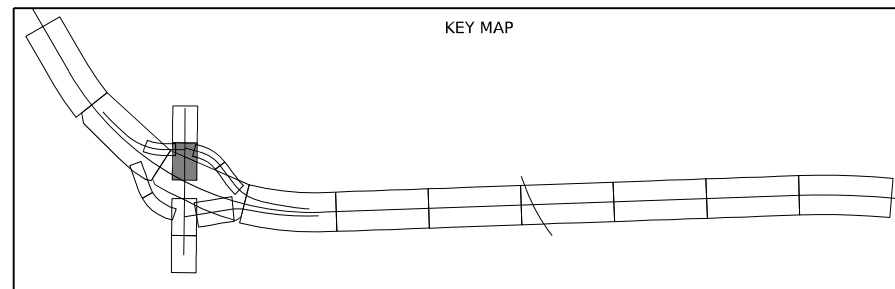


- ① COMBINATION CONCRETE CURB AND GUTTER, TYPE M-6.24 WITH 2' O/S BEHIND THE BACK OF CURB PER HIGHWAY STANDARD 606301
- ② COMBINATION CONCRETE CURB AND GUTTER, TYPE M-6.24 WITH 4' O/S BEHIND THE BACK OF CURB PER HIGHWAY STANDARD 606301

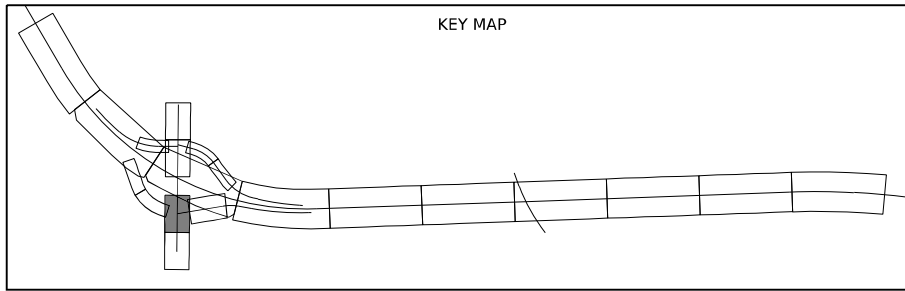

LEGEND

- FULL DEPTH PAVEMENT CONSTRUCTION
- FULL DEPTH SHOULDER RECONSTRUCTION
- HMA PAVEMENT RESURFACING 4.25" & VARIES
- HMA SHOULDER RESURFACING, 2"

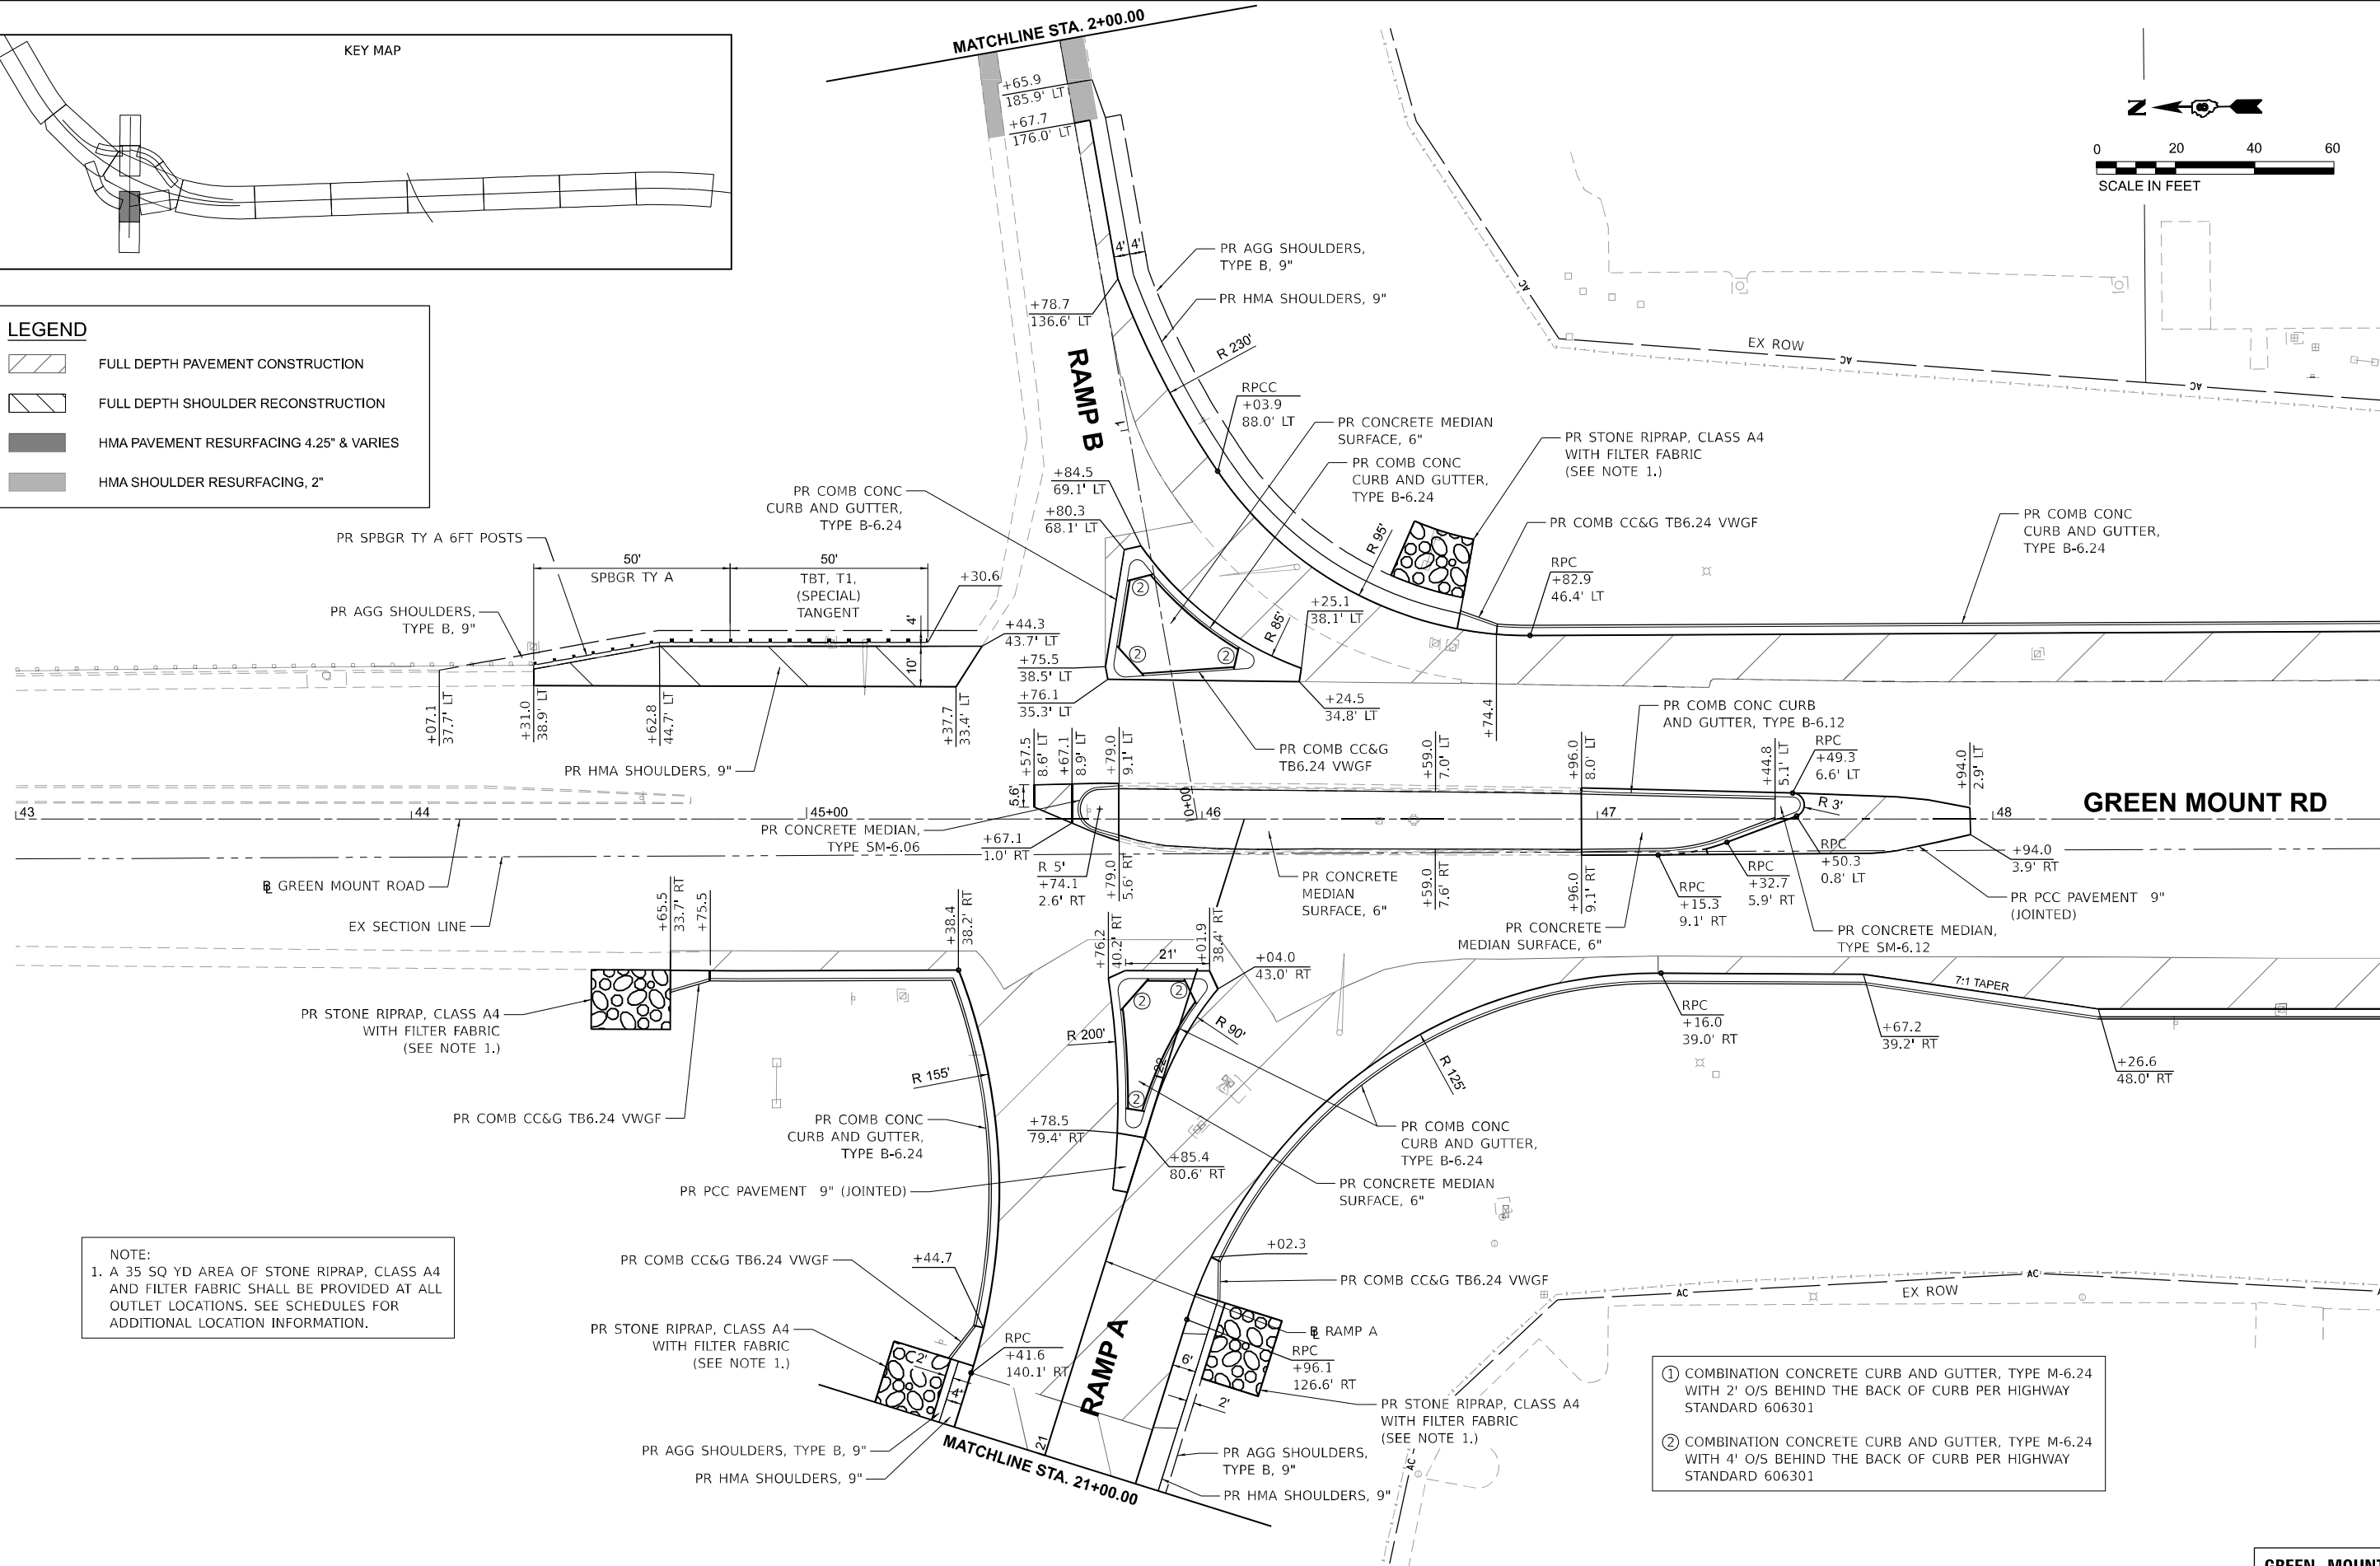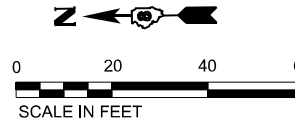

NOTE:
1. A 35 SQ YD AREA OF STONE RIPRAP, CLASS A4 AND FILTER FABRIC SHALL BE PROVIDED AT ALL OUTLET LOCATIONS. SEE SCHEDULES FOR ADDITIONAL LOCATION INFORMATION.

- ① COMBINATION CONCRETE CURB AND GUTTER, TYPE M-6.24 WITH 2' O/S BEHIND THE BACK OF CURB PER HIGHWAY STANDARD 606301
- ② COMBINATION CONCRETE CURB AND GUTTER, TYPE M-6.24 WITH 4' O/S BEHIND THE BACK OF CURB PER HIGHWAY STANDARD 606301

MODEL: GMR.dgn - Pile 3
FILE NAME: J:\2020\20200688.10 - IDOT DB\PTB 196 Rem 56.544 Widening\04 Drawings\GNVCAD Sheets\07 Plan and Profiles\076K74.dwg-GMR-3.dgn



USER NAME	= rstaley
DESIGNED	- RWS
DRAWN	- RWS
CHECKED	- ERB
DATE	- 10/15/24

REVISED	-
REVISED	-
REVISED	-
REVISED	-

STATE OF ILLINOIS
DEPARTMENT OF TRANSPORTATION


GREEN MOUNT ROAD
ROADWAY PLAN

SCALE: 1"=20' SHEET 3 OF 4 SHEETS STA. 43+00.00 TO STA. 49+00.00

F&I RTE.	SECTION	COUNTY	TOTAL SHEETS	SHEET NO.
64	82-7WRS-2	ST CLAIR	691	130
CONTRACT NO. 76K74				
ILLINOIS FED. AID PROJECT				


GREEN MOUNT ROAD

MODEL: GMR-PTB-Plan-4
FILE NAME: J:\2020\20200698.10 - IDOT DB&PTB 196 Rem 56.654 Widening\04 Drawings\DMNCAD Sheets\07 Plan and Profiles\0876K74-1b1-dh-GMR-4.dgn

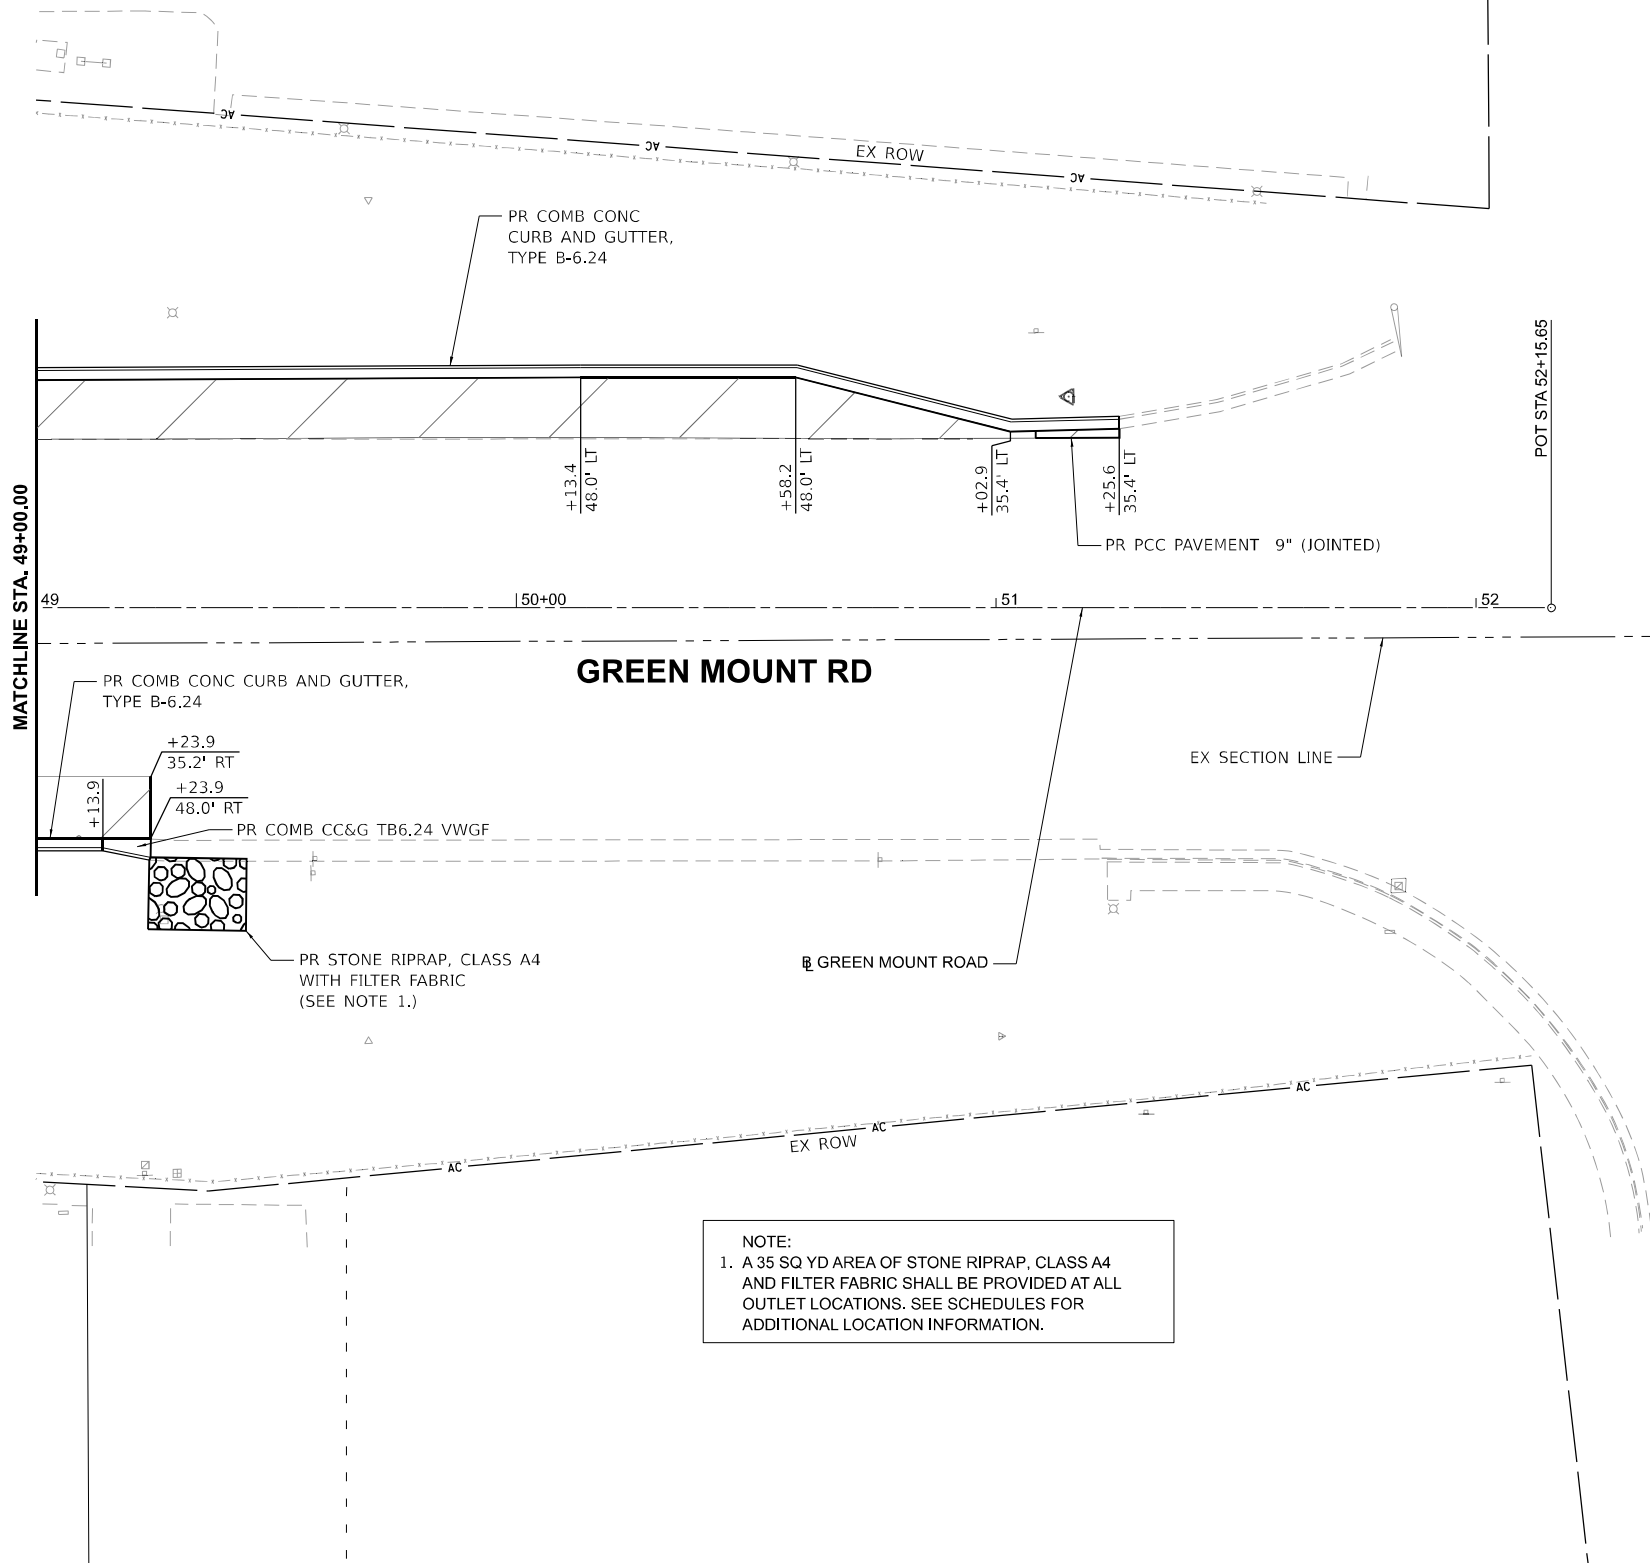


NOTE:
1. A 35 SQ YD AREA OF STONE RIPRAP, CLASS A4 AND FILTER FABRIC SHALL BE PROVIDED AT ALL OUTLET LOCATIONS. SEE SCHEDULES FOR ADDITIONAL LOCATION INFORMATION.

GREEN MOUNT CROSSING DR

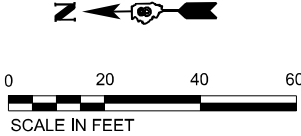

LEGEND

- FULL DEPTH PAVEMENT CONSTRUCTION
- FULL DEPTH SHOULDER RECONSTRUCTION
- HMA PAVEMENT RESURFACING 4.25" & VARIES
- HMA SHOULDER RESURFACING, 2"

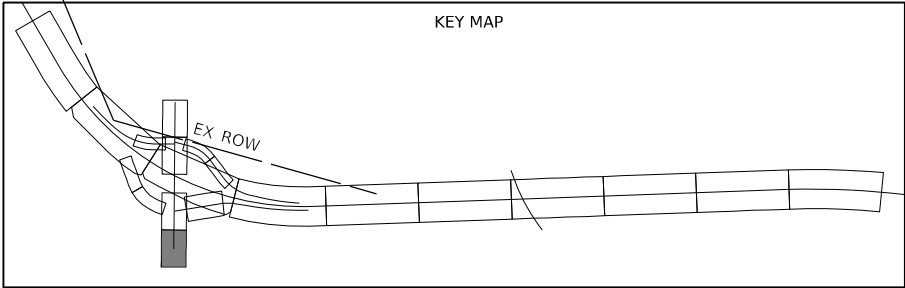

MATCHLINE STA. 49+00.00

GREEN MOUNT RD



EX SECTION LINE

GREEN MOUNT ROAD

EX ROW

	USER NAME = rstaley	DESIGNED - RWS	REVISED -	STATE OF ILLINOIS DEPARTMENT OF TRANSPORTATION	GREEN MOUNT ROAD ROADWAY PLAN				F.A.I RTE.	SECTION	COUNTY	TOTAL SHEETS	SHEET NO.
		DRAWN - RWS	REVISED -						64	82-7WRS-2	ST CLAIR	691	131
	PLOT SCALE = 0.16666633 ' / in.	CHECKED - ERB	REVISED -		CONTRACT NO. 76K74								
	PLOT DATE = 10/15/2024	DATE - 10/15/24	REVISED -		ILLINOIS FED. AID PROJECT								
					SCALE: 1"=20'	SHEET 4	OF 4	SHEETS	STA. 40+00.00	TO STA. 49+00.00			

MODEL: RampA - Plan 1
FILE NAME: J:\2020\20200608.10 - IDOT DB\PTB 196 Ram 56 564 Widening\04 Drawings\DWG\CAD Sheets\07 Plan and Profiles\076K744\shdldnrf Ramp A.dgn

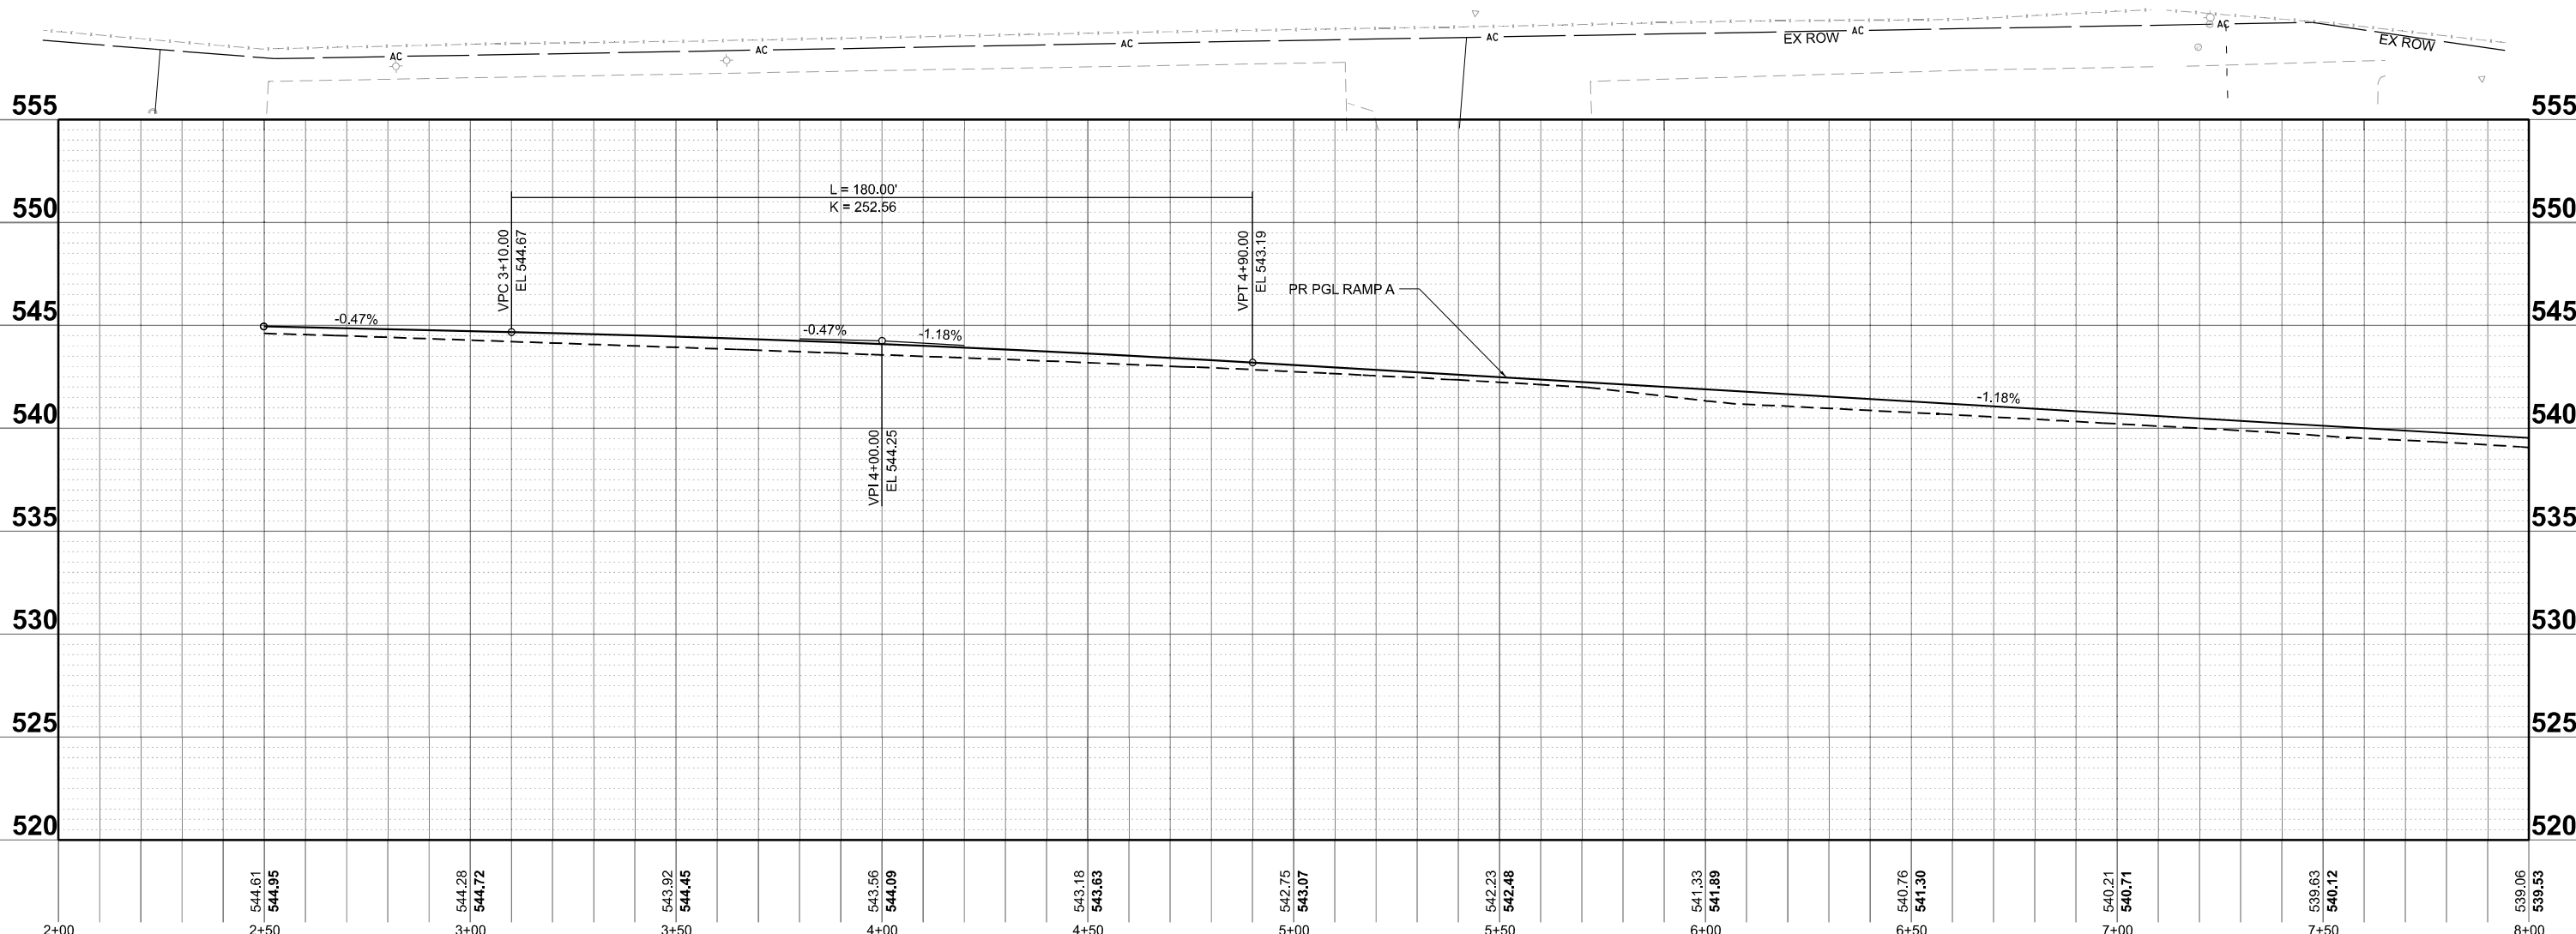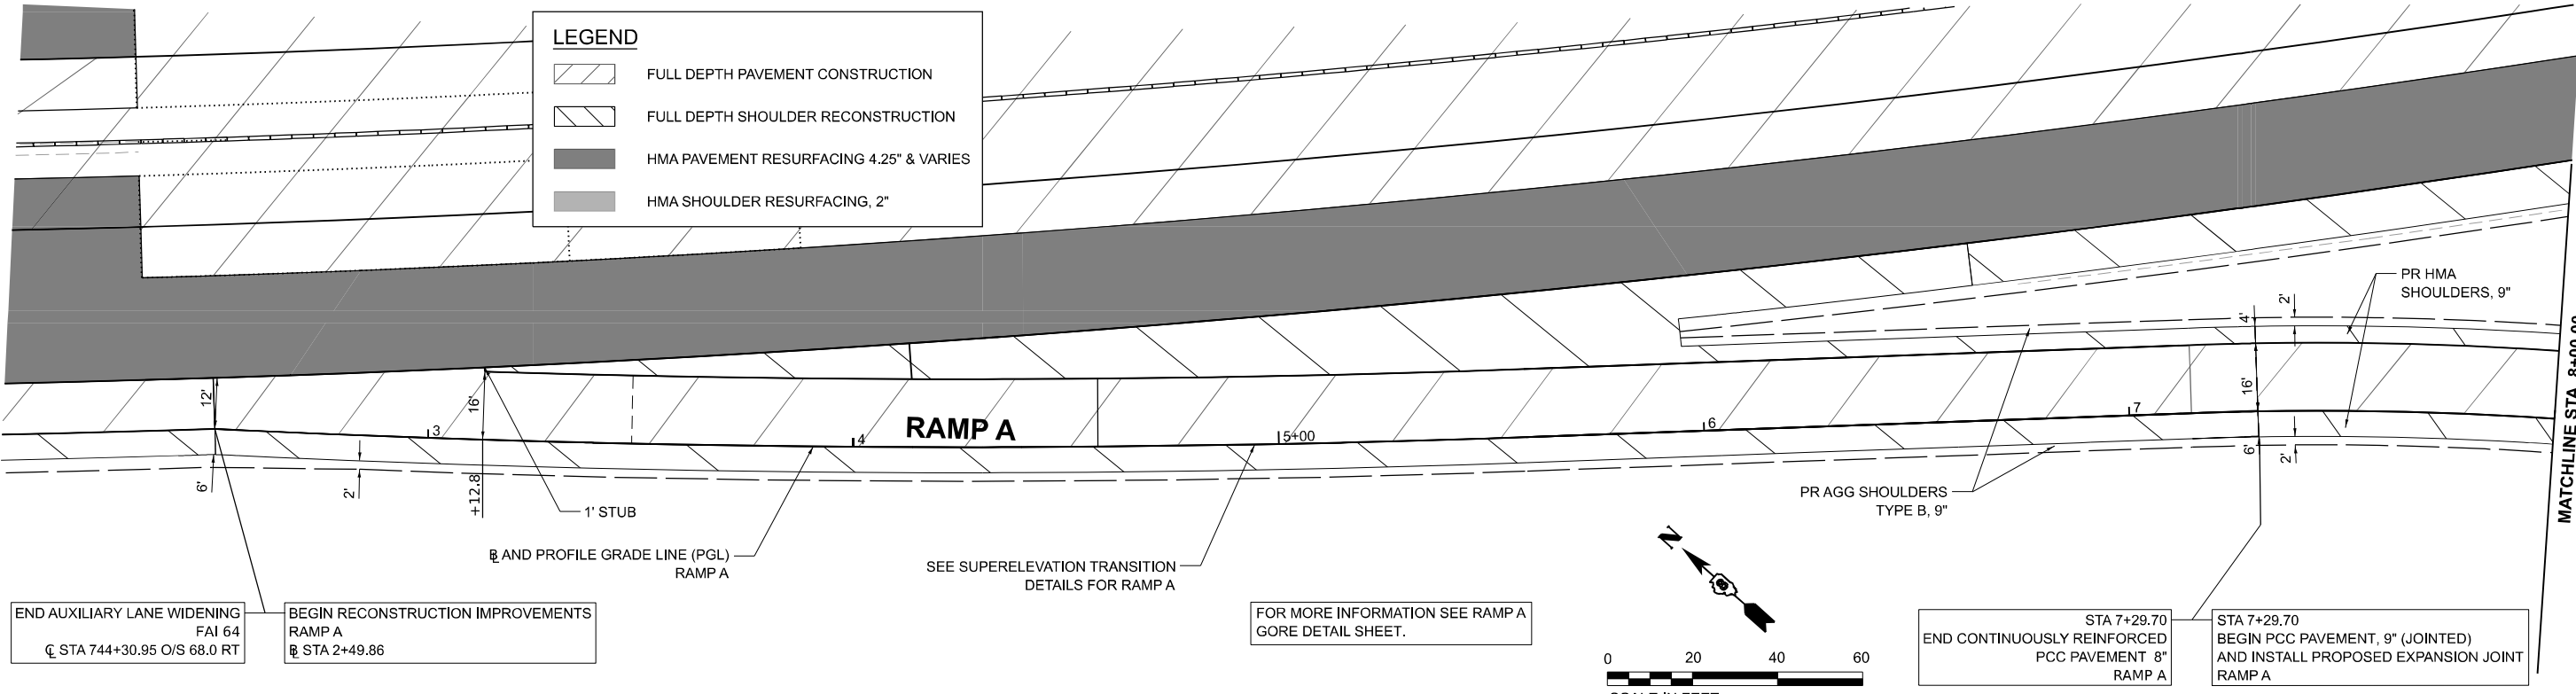



USER NAME	= rstaley	DESIGNED	-	RW/S	REVISED	-
DRAWN	-	RW/S	REVISED	-		
PLOT SCALE	= 0.16666633 1/ in.	CHECKED	-	ERB	REVISED	-
PLOT DATE	= 10/15/2024	DATE	-	10/15/24	REVISED	-

STATE OF ILLINOIS
DEPARTMENT OF TRANSPORTATION

RAMP A
ROADWAY PLAN AND PROFILE



SCALE: 1"=20' SHEET 1 OF 4 SHEETS STA. 2+49.86 TO STA. 8+00.00


F.A.I. RTE.	SECTION	COUNTY	TOTAL SHEETS	SHEET NO.
64	82-7WRS-2	ST CLAIR	691	132
CONTRACT NO. 76K74				
ILLINOIS FED. AID PROJECT				

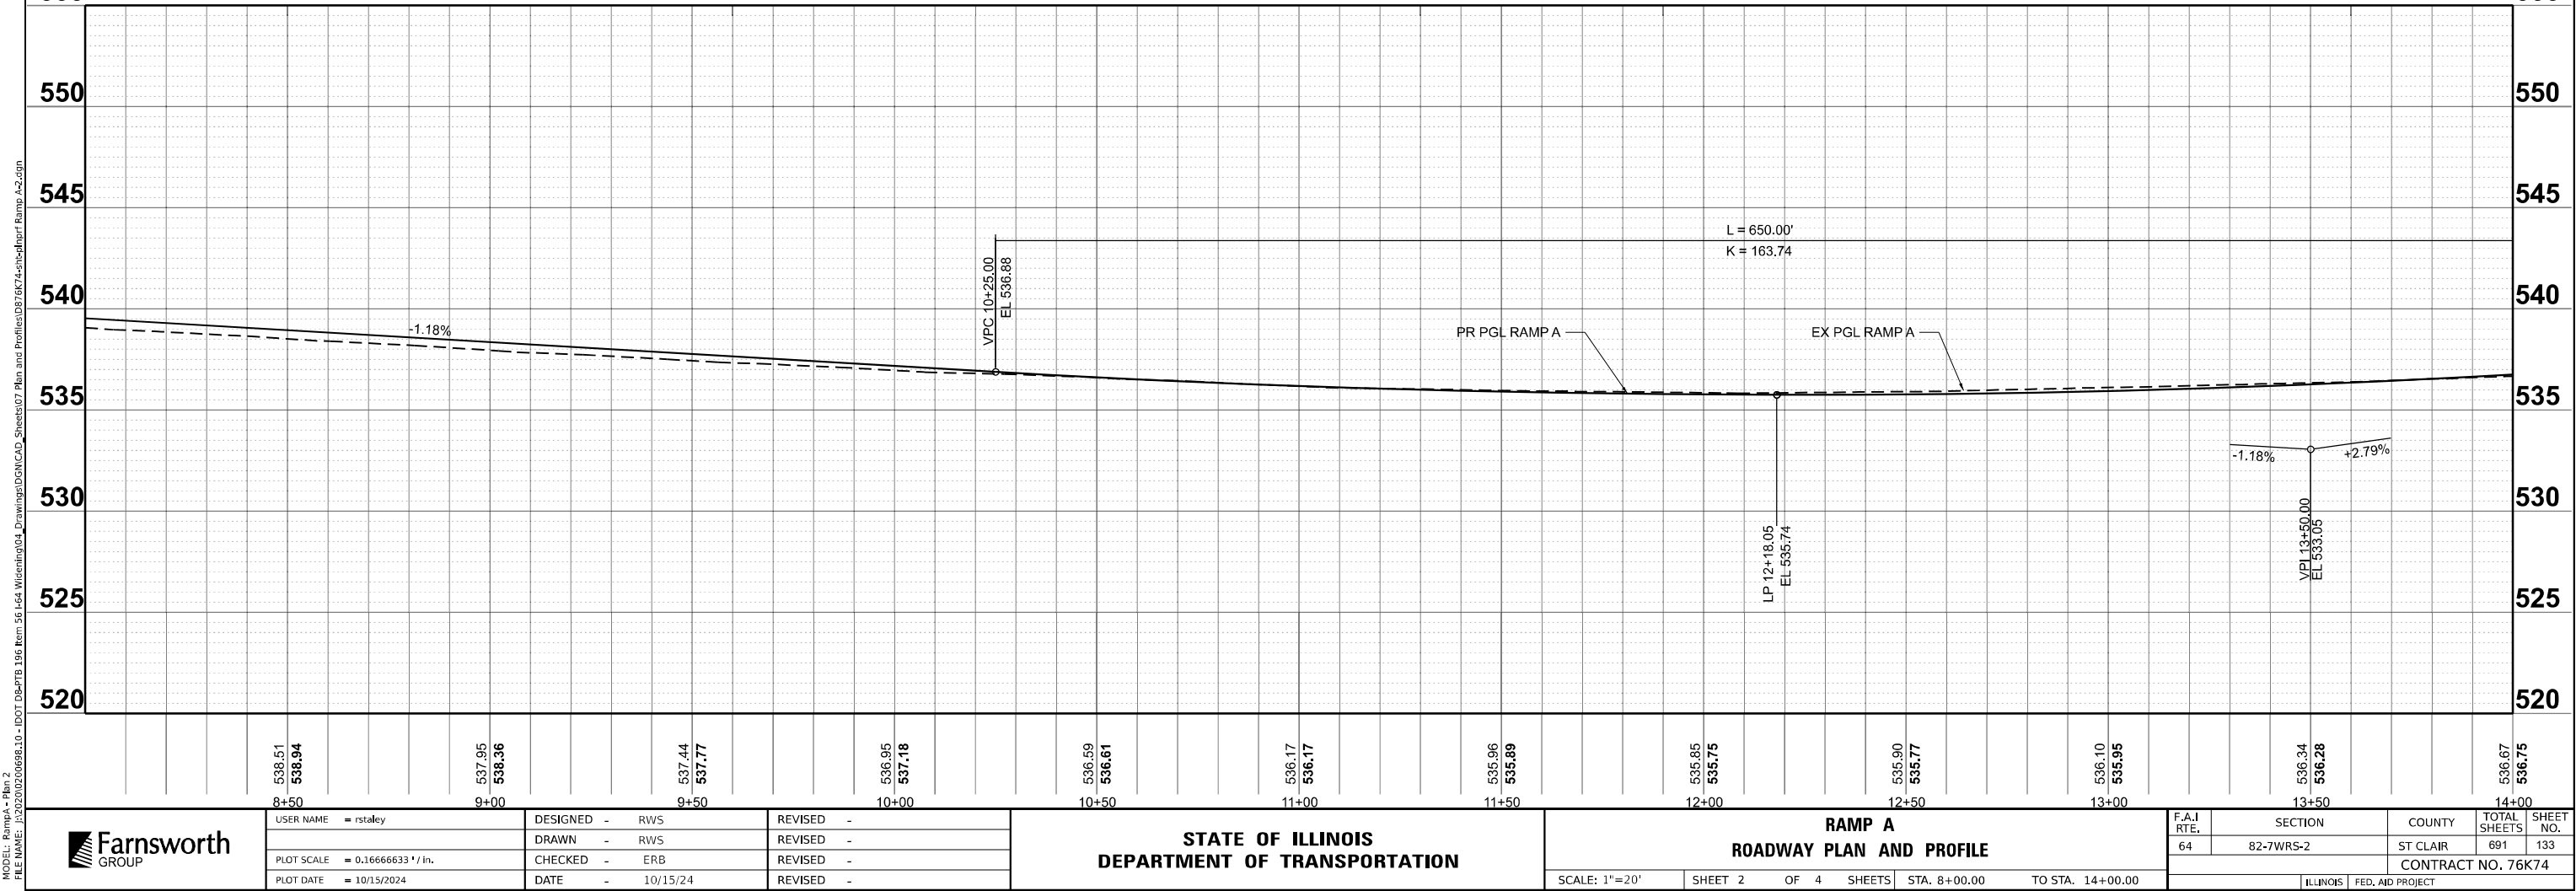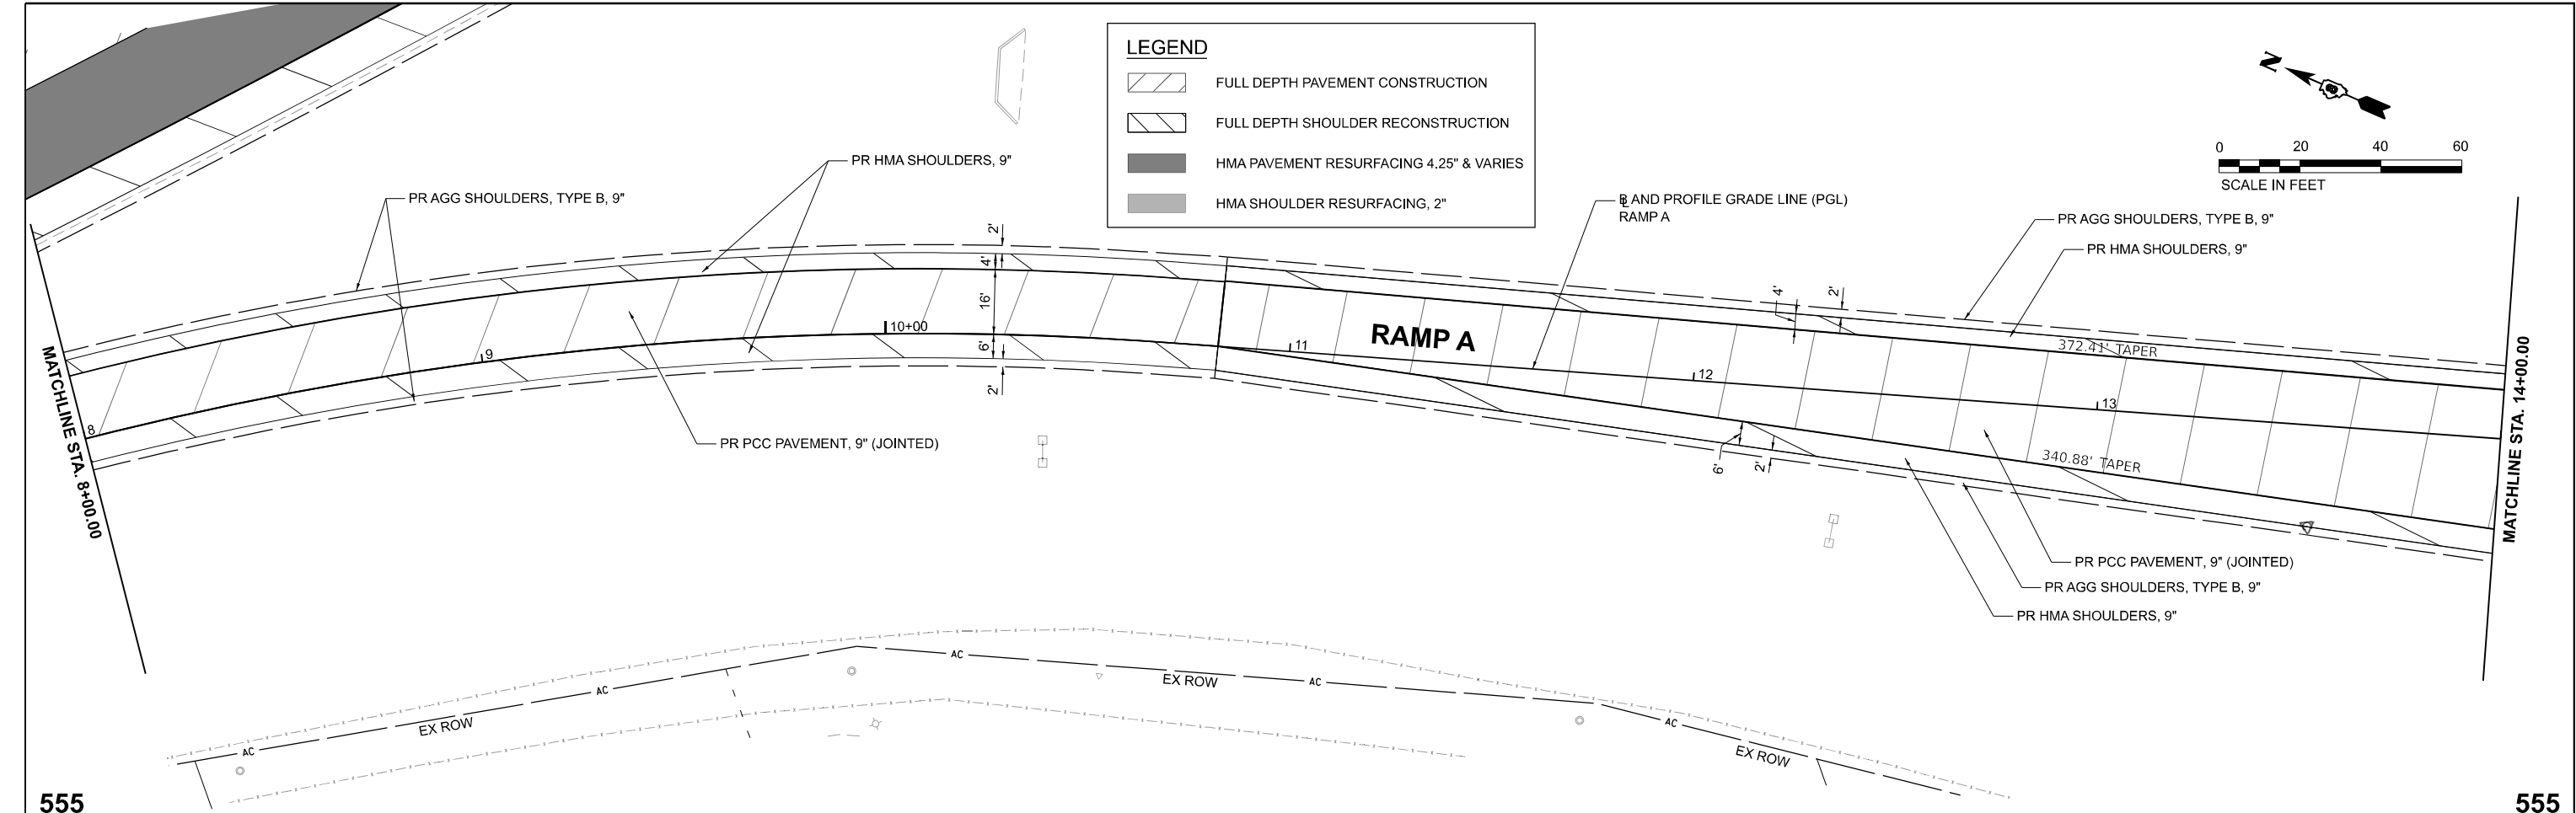

MODEL: RampA - Plan 2
FILE NAME: J:\2020\20200608.10 - IDOT DB\PTB 196 Ram 56 154 Widening\04 Drawings\DWG\CAD Sheets\07 Plan and Profiles\0876K74\chb\dwg\Plan Ramp A-2.dgn



MODEL: RampA - Plan 3
FILE NAME: J:\2020\20200608.10 - IDOT DB\PTB 196 Rem 56.544 Widening\04 Drawings\GN\CAD Sheets\07 Plan and Profiles\0876K744\Sheet\Plan Ramp A-3.dgn

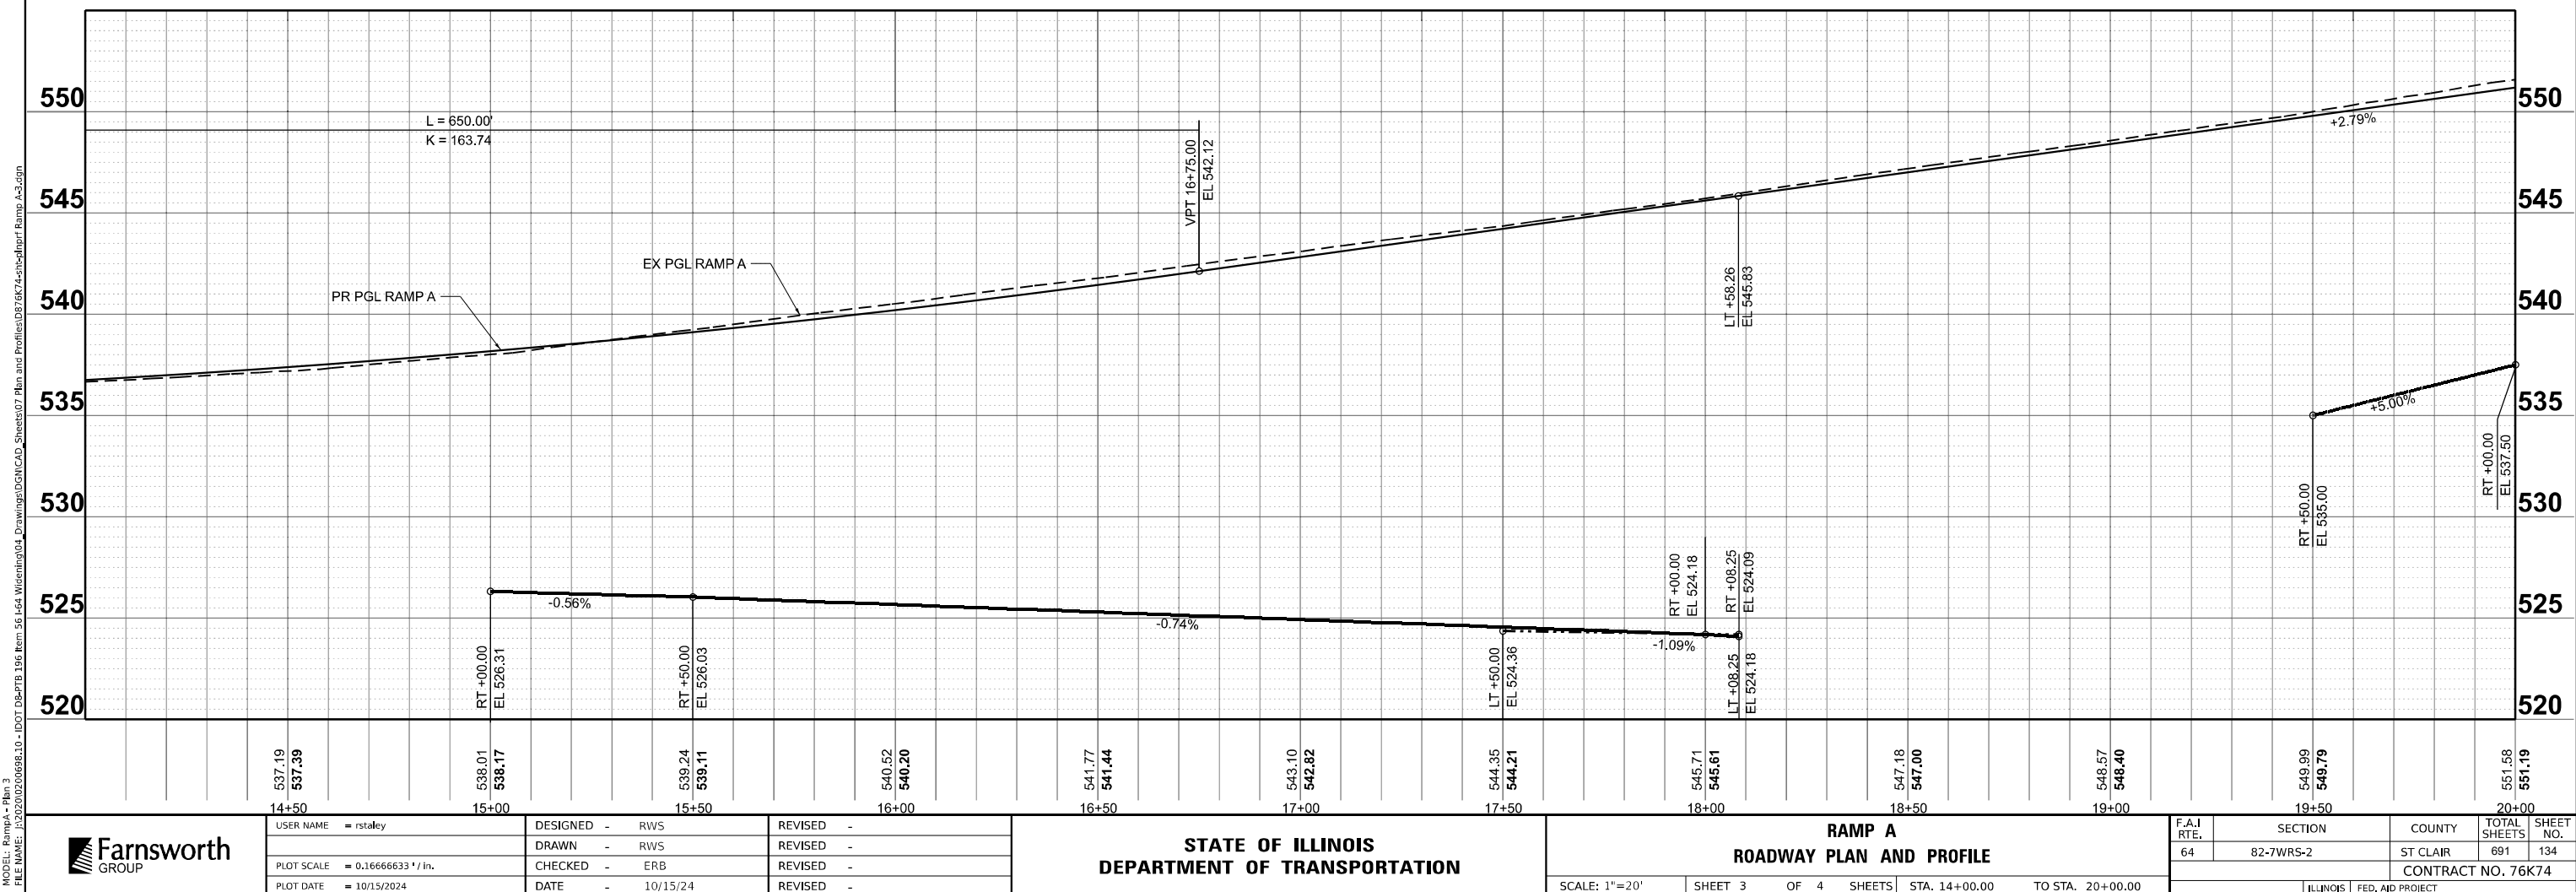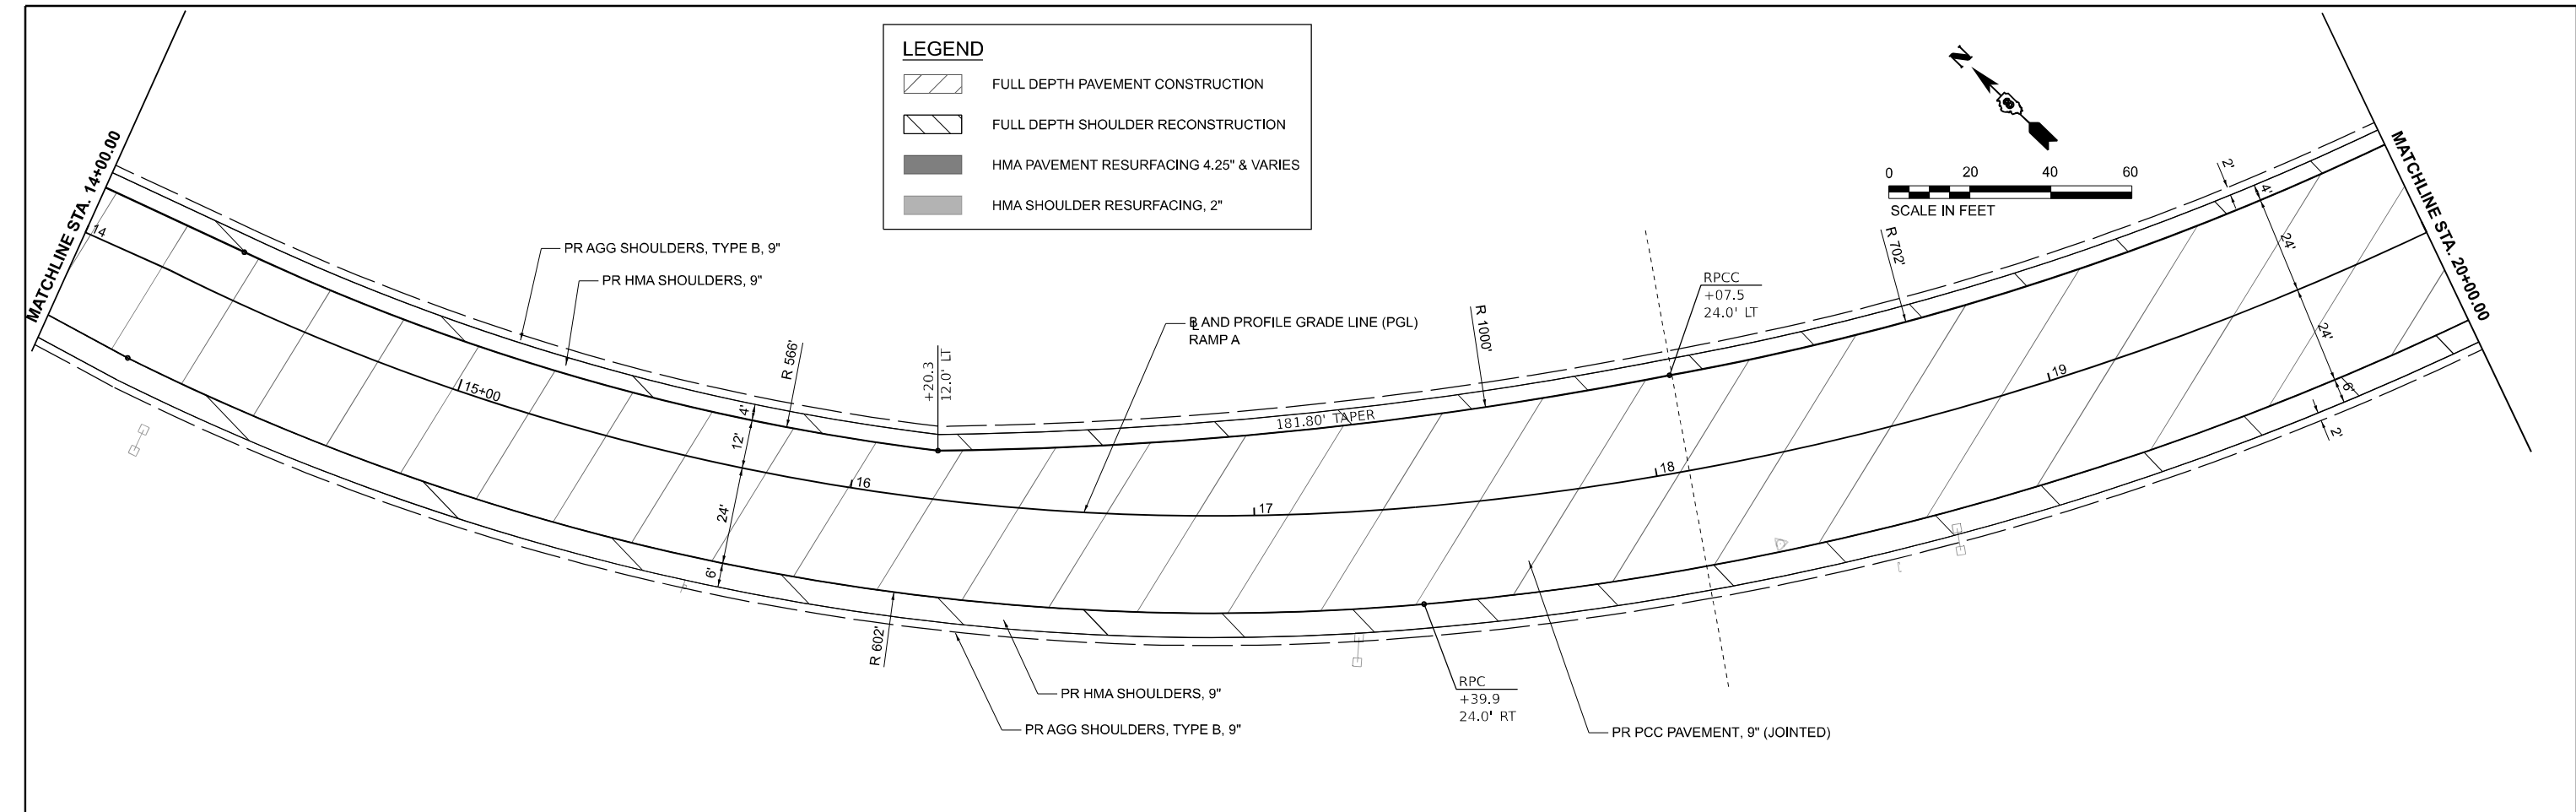

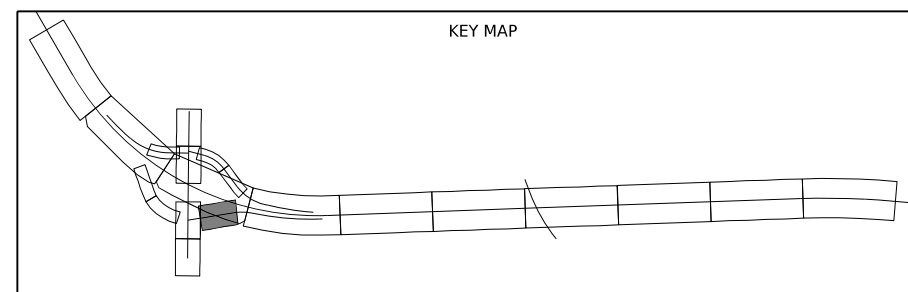

LEGEND

	FULL DEPTH PAVEMENT CONSTRUCTION
	FULL DEPTH SHOULDER RECONSTRUCTION
	HMA PAVEMENT RESURFACING 4.25" & VARIES
	HMA SHOULDER RESURFACING, 2"

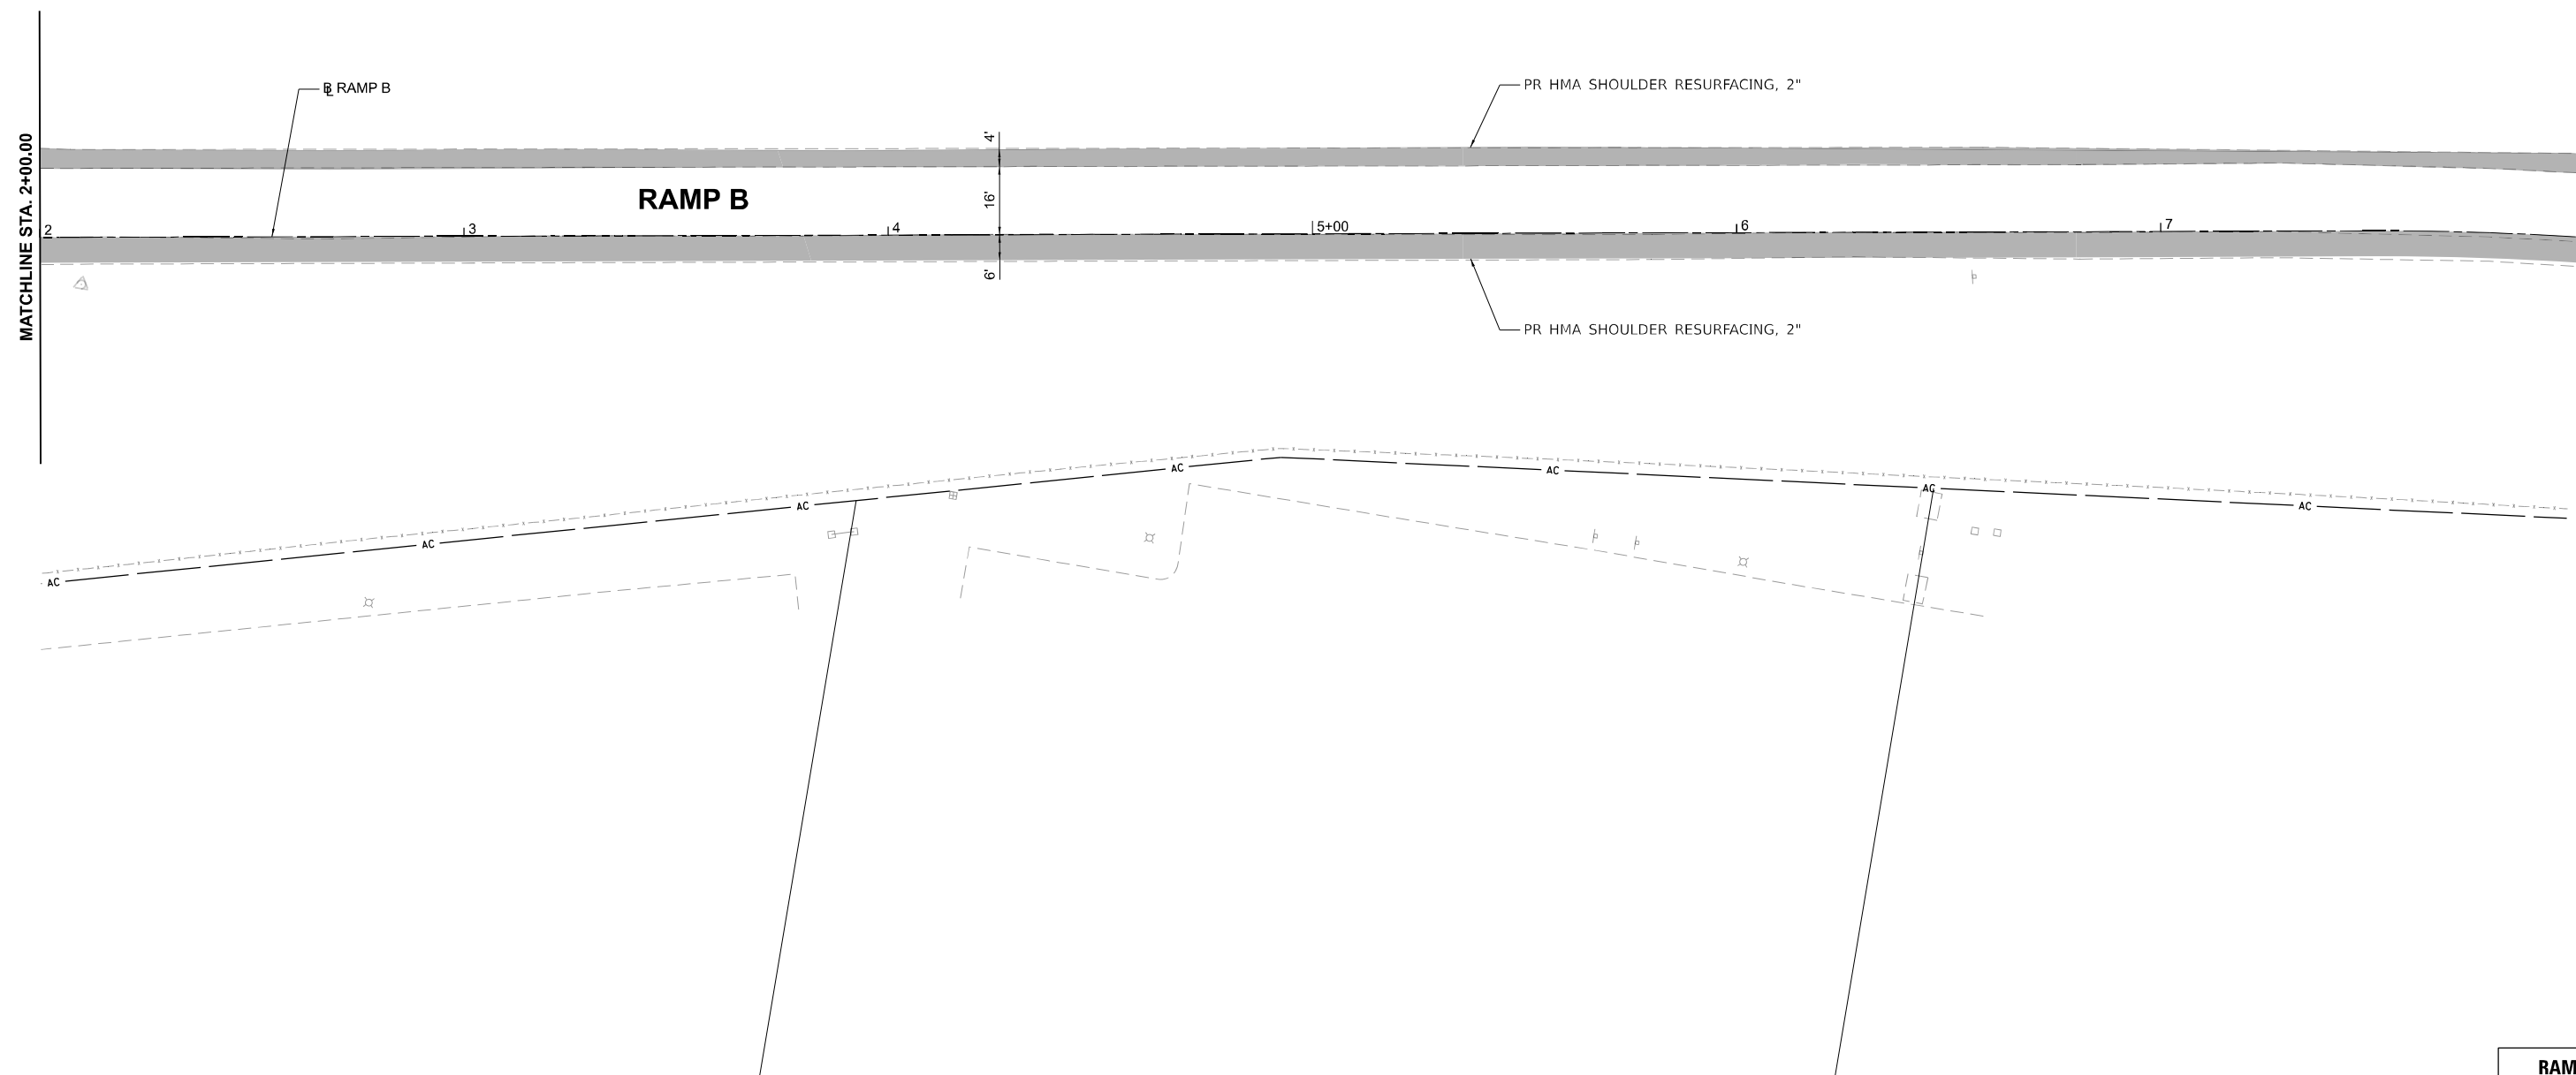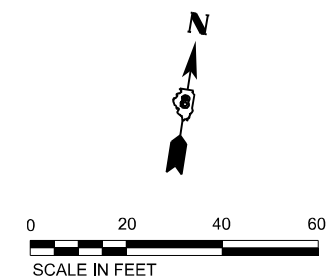


FILE NAME: R32		USER NAME = rstaley	DESIGNED - RWS	REVISED -	STATE OF ILLINOIS DEPARTMENT OF TRANSPORTATION	RAMP B ROADWAY PLAN				F.A.I RTE.	SECTION	COUNTY	TOTAL SHEETS	SHEET NO.
		PLOT SCALE = 0.16666633 ' / in.	CHECKED - ERB	REVISED -						64	82-7WRS-2	ST CLAIR	691	136
		PLOT DATE = 10/15/2024	DATE - 10/15/24	REVISED -		CONTRACT NO. 76K74								
						SCALE: 1"=20'	SHEET 1	OF 1 SHEETS	STA. 2+00.00	TO STA. 8+00.00	ILLINOIS	FED. AID PROJECT		

**STATE OF ILLINOIS
DEPARTMENT OF TRANSPORTATION**

RAMP B ROADWAY PLAN

F.A.I RTE.	SECTION	COUNTY	TOTAL SHEETS	SHEET NO.
64	82-7WRS-2	ST CLAIR	691	136
		CONTRACT NO. 76K74		
ILLINOIS		FED. AID PROJECT		

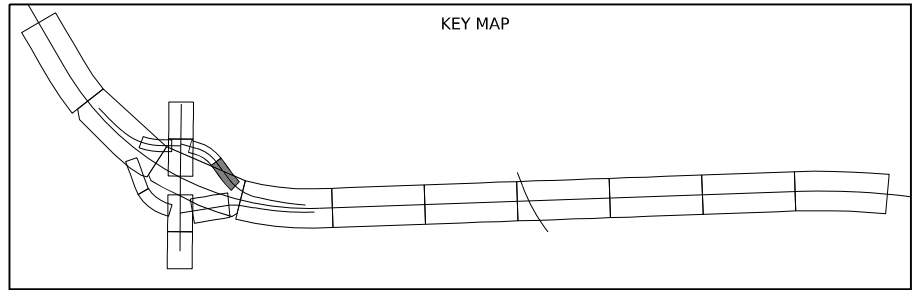




LEGEND

FULL DEPTH PAVEMENT CONSTRUCTION

FULL DEPTH SHOULDER RECONSTRUCTION

HMA PAVEMENT RESURFACING 4.25" & VARIES

HMA SHOULDER RESURFACING, 2"

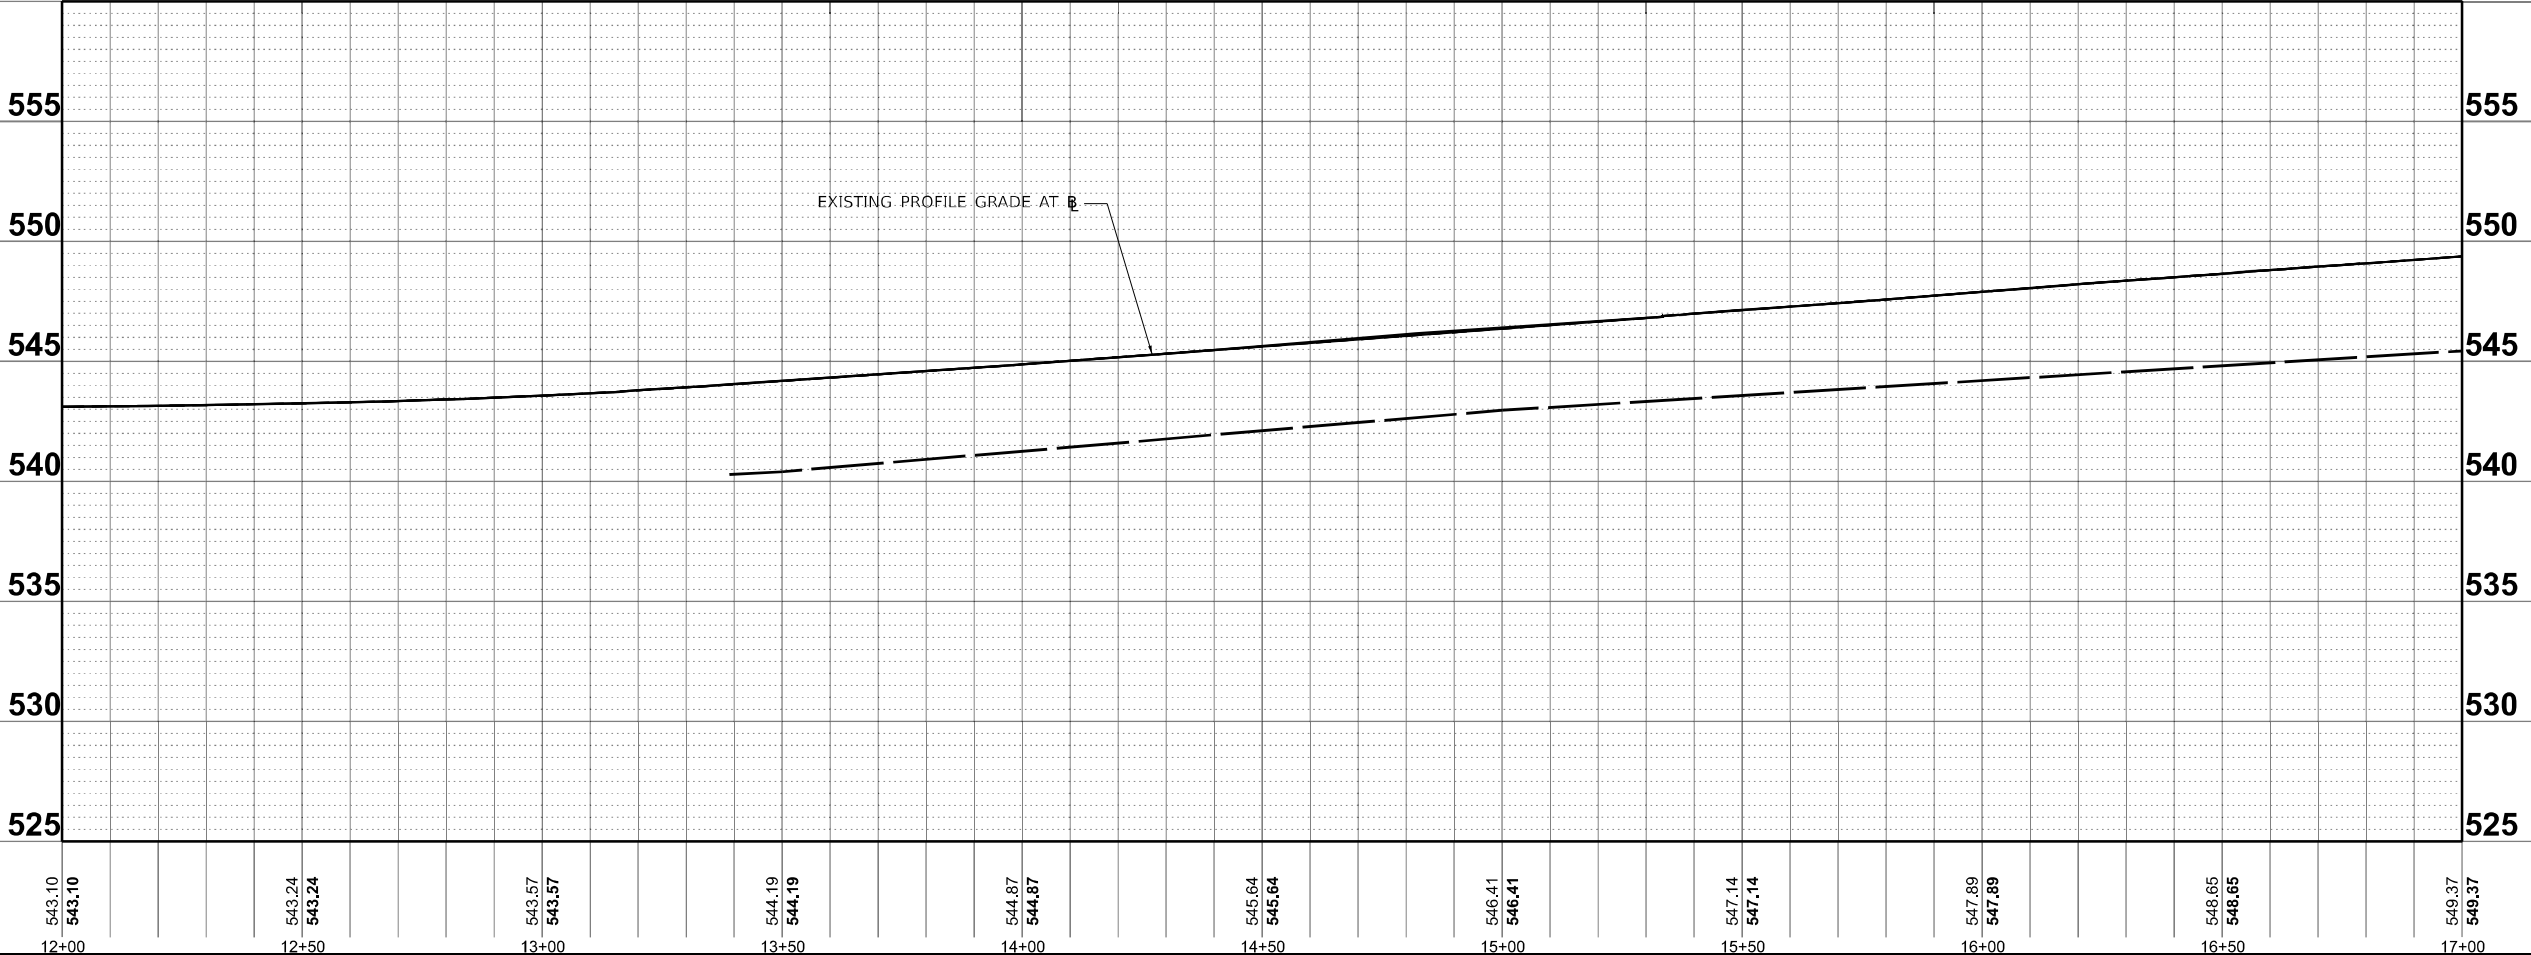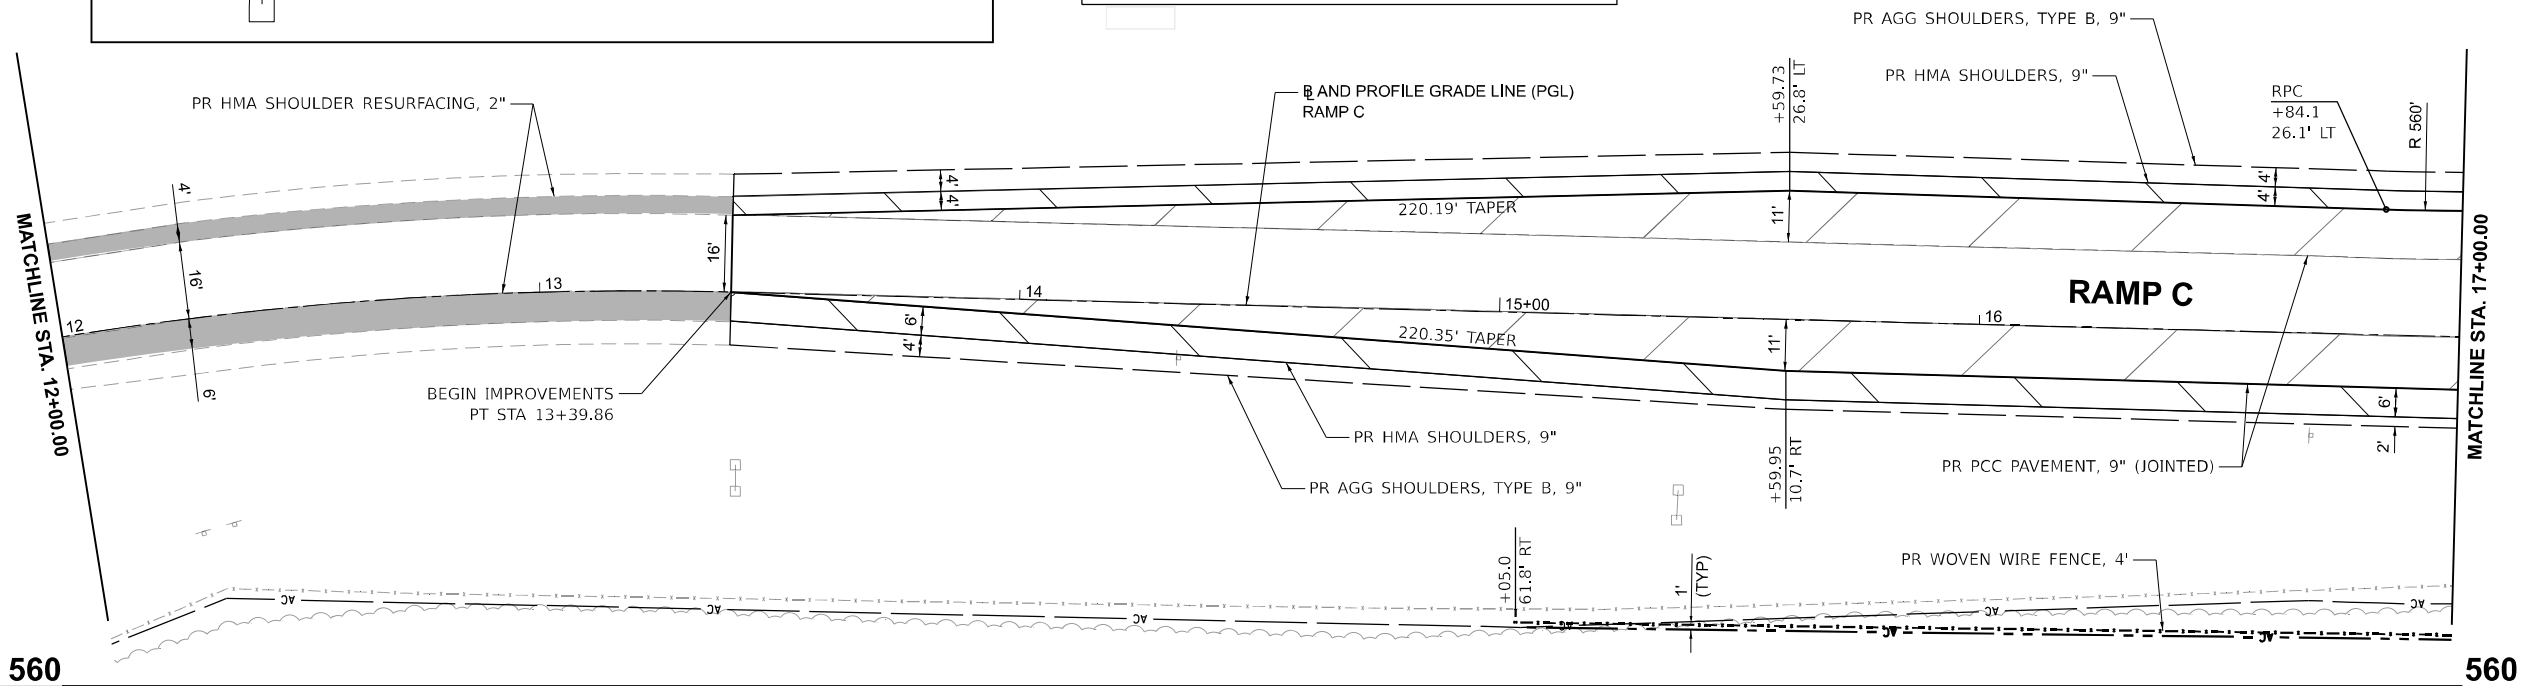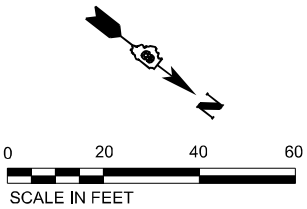

MODEL: RAMP_C.dwg - Rm_1
FILE NAME: J:\2020\20200608.10 - IDOT DB&PB 196 Ram 56.544 Widening\04_Drawings\GNV\CAD_Sheets\07_Plan and Profiles\076K744\shading\ Ramp_C.dgn



USER NAME	= rstaley	DESIGNED	- RWS	REVISED	-
DRAWN	- RWS	REVIS	-		
PLOT SCALE	= 0.16666633 ' / in.	CHECKED	- ERB	REVISED	-
PLOT DATE	= 11/10/2024	DATE	- 10/15/24	REVISED	-


STATE OF ILLINOIS
DEPARTMENT OF TRANSPORTATION

RAMP C
ROADWAY PLAN AND PROFILES

SCALE: 1"=20' SHEET 1 OF 2 SHEETS STA. 13+39.86 TO STA. 17+00.00



F.A.I RTE.	SECTION	COUNTY	TOTAL SHEETS	SHEET NO.
64	82-7WRS-2	ST CLAIR	691	137
CONTRACT NO. 76K74				
ILLINOIS FED. AID PROJECT				

MODEL: RAMP C.dwg - Rm_2
FILE NAME: J:\2020\2020068.10 - IDOT DB\PTB 196 Ram 56.544 Wierding\04 Drawings\GNVCAD Sheets\07 Plan and Profiles\076K74a\shaded\rf Ramp C.dwg

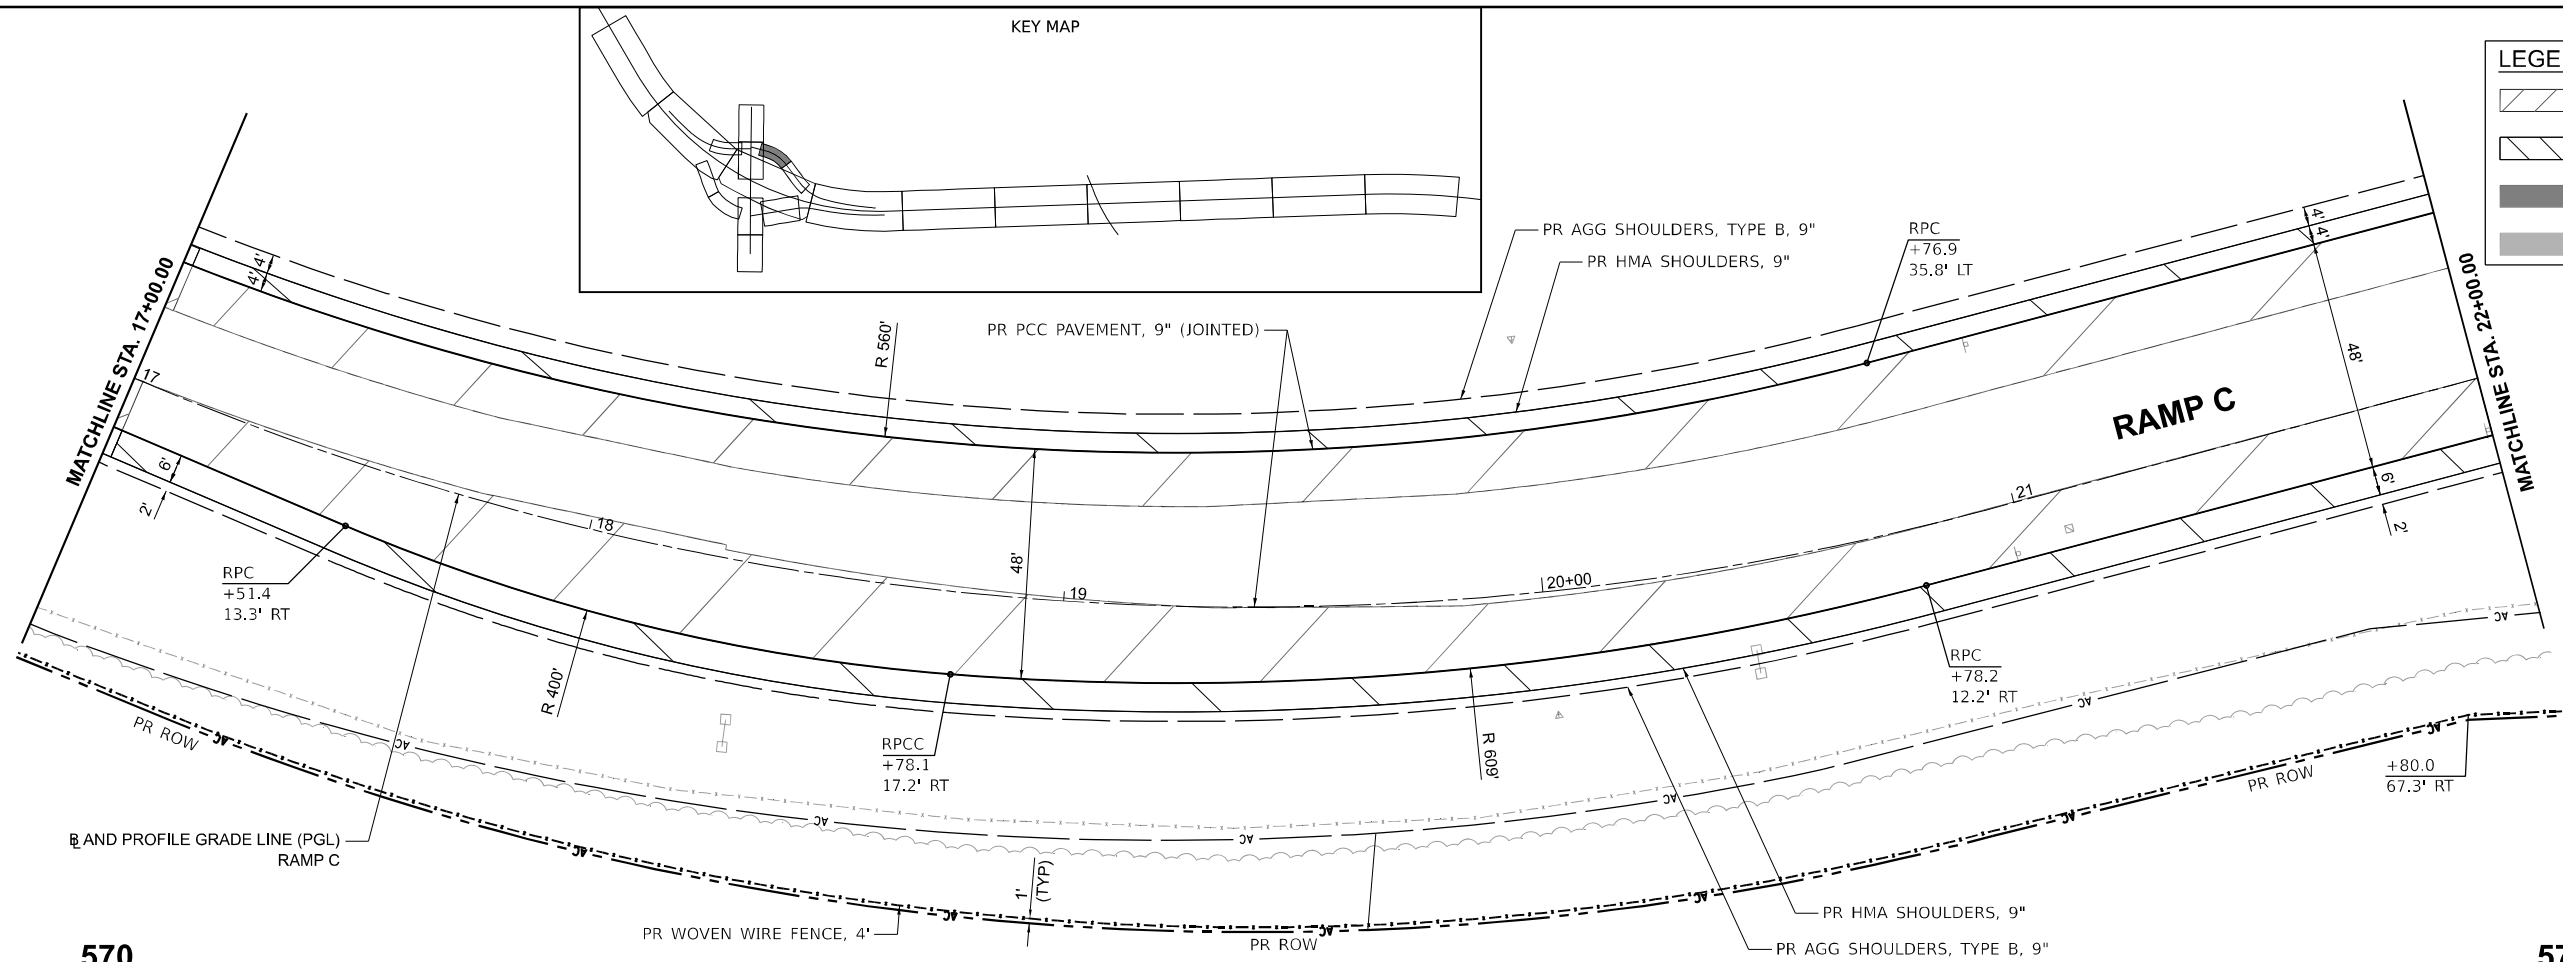

LEGEND

- FULL DEPTH PAVEMENT CONSTRUCTION
- FULL DEPTH SHOULDER RECONSTRUCTION
- HMA PAVEMENT RESURFACING 4.25" & VARIES
- HMA SHOULDER RESURFACING, 2"

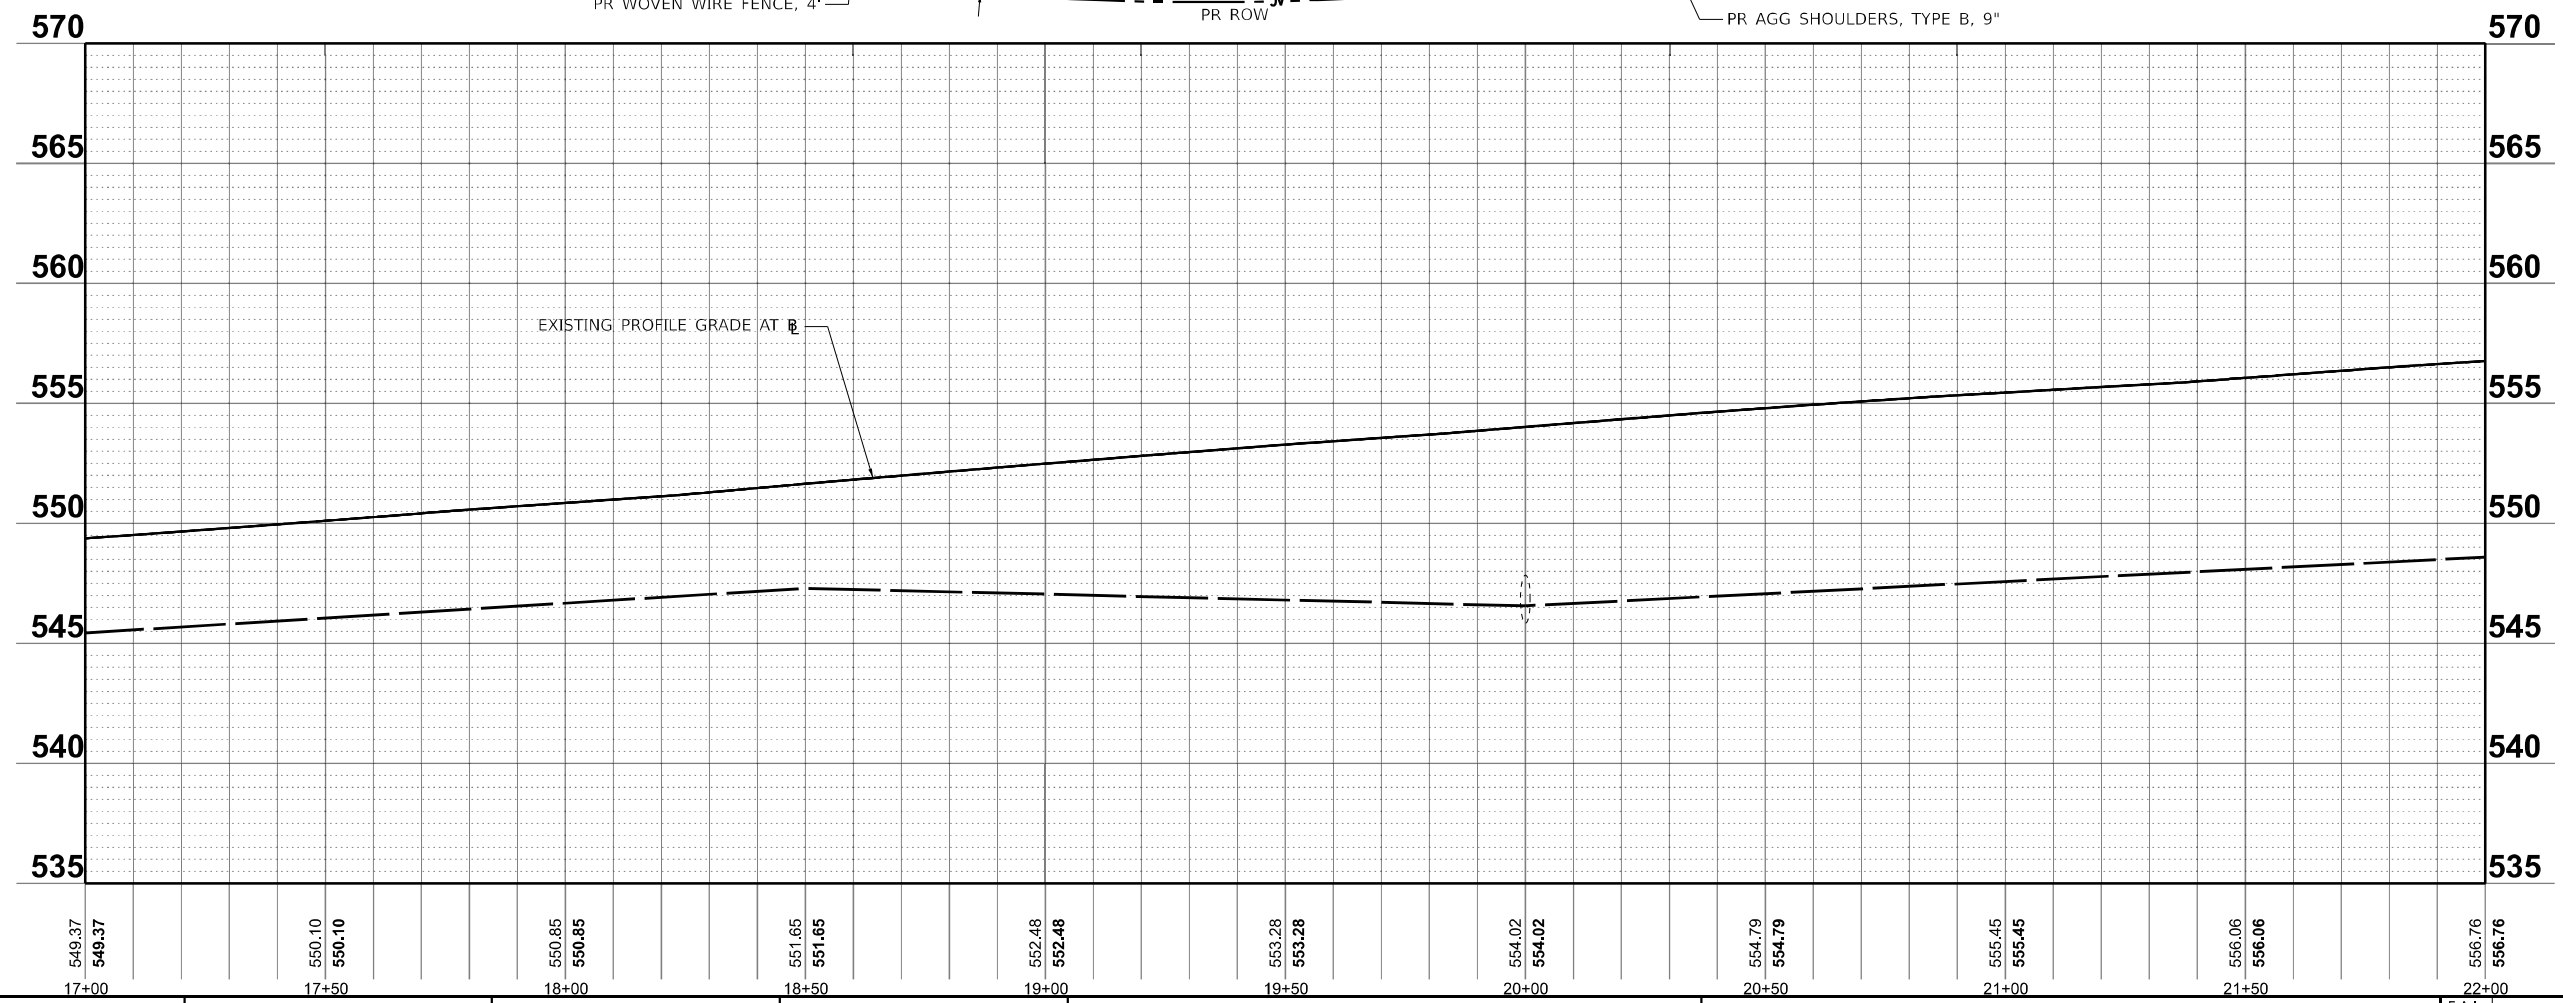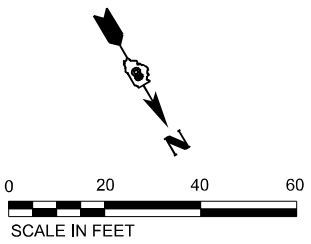


USER NAME = rstaley	DESIGNED - RWS	REVISED -
	DRAWN - RWS	REVISED -
PLOT SCALE = 0.16666633 1/1 in.	CHECKED - ERB	REVISED -
PLOT DATE = 11/10/2024	DATE - 10/15/24	REVISED -

STATE OF ILLINOIS
DEPARTMENT OF TRANSPORTATION

RAMP C ROADWAY PLAN AND PROFILES			
SCALE: 1"=20'	SHEET 2	OF 2 SHEETS	STA. 17+00.00 TO STA. 22+00.00



RAMP C			
F&M RTE.	SECTION	COUNTY	TOTAL SHEETS
64	82-7WRS-2	ST CLAIR	691
CONTRACT NO. 76K74			
SHEET NO. 138			
ILLINOIS FED. AID PROJECT			

MODEL: RAMP D - Plan 1
FILE NAME: J:\2020\20200698.10 - IDOT DB&PTB 196 Ram 56 544 Widening\04 Drawings\DWG\CAD Sheets\07 Plan and Profiles\08744-shc-dm Ramp D.dgn

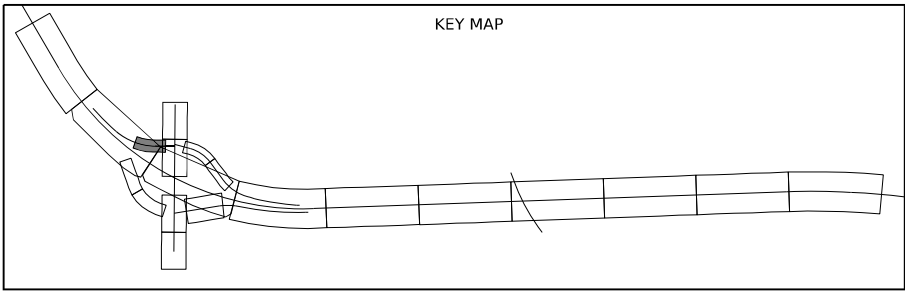

LEGEND

- FULL DEPTH PAVEMENT CONSTRUCTION
- FULL DEPTH SHOULDER RECONSTRUCTION
- HMA PAVEMENT RESURFACING 4.25" & VARIES
- HMA SHOULDER RESURFACING, 2"

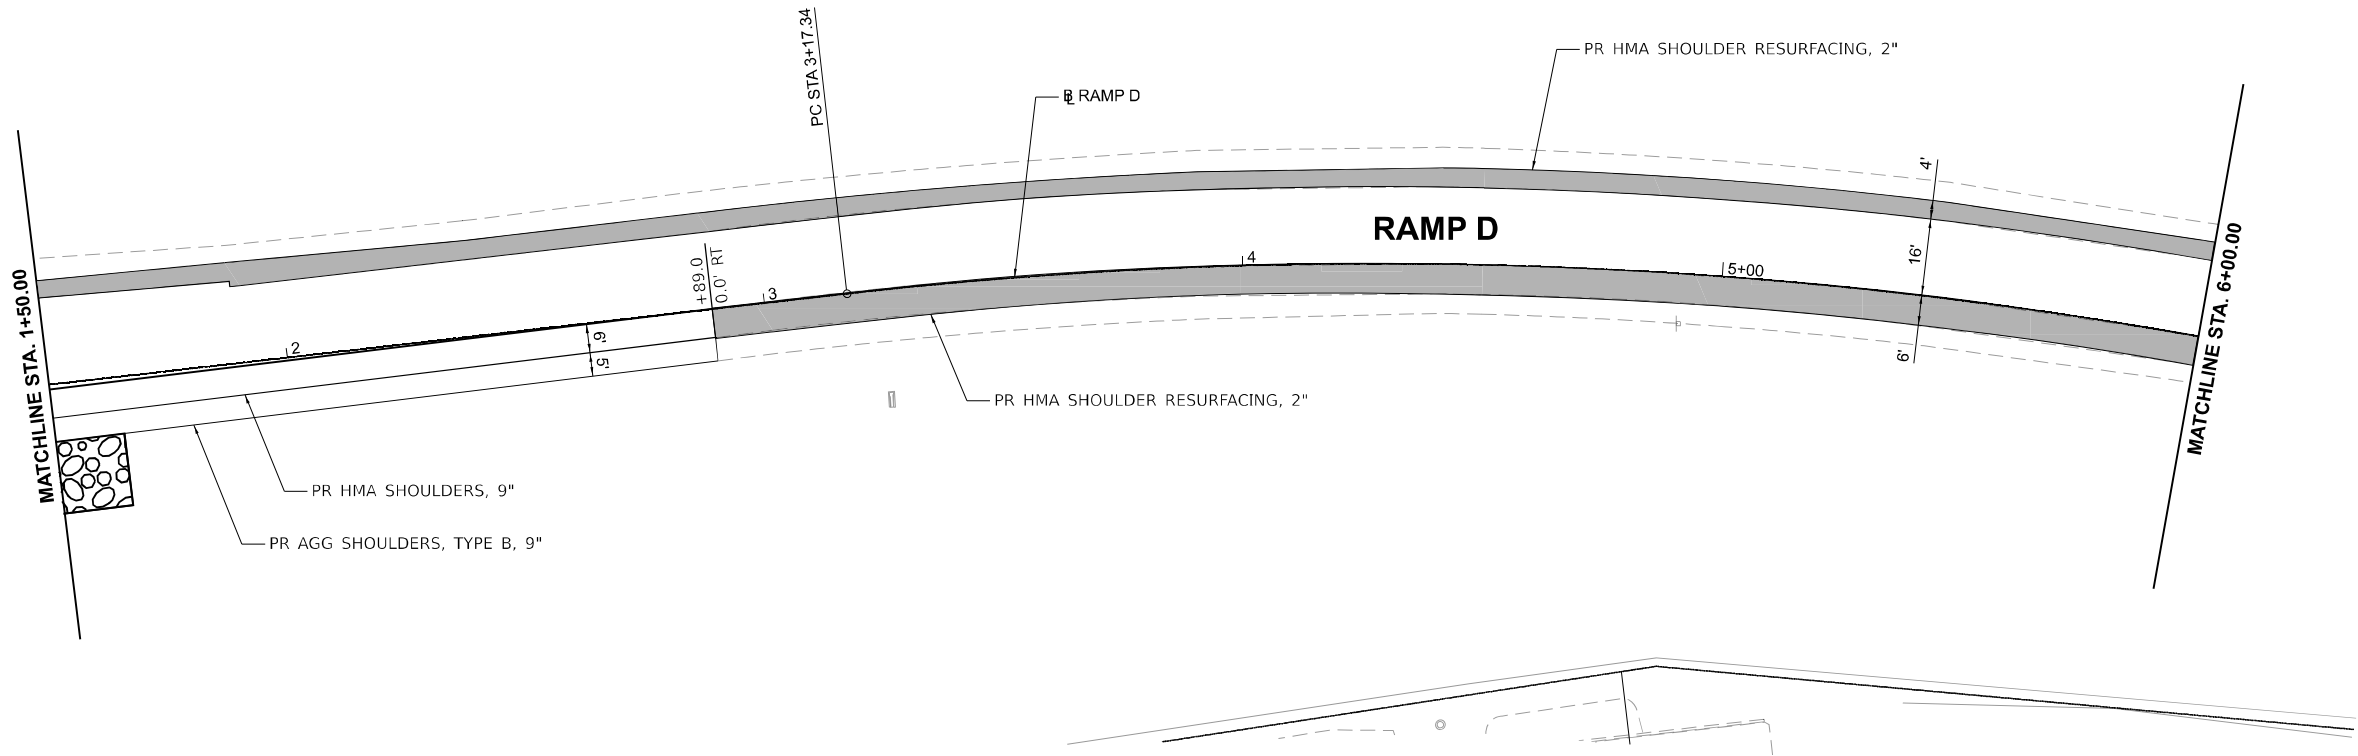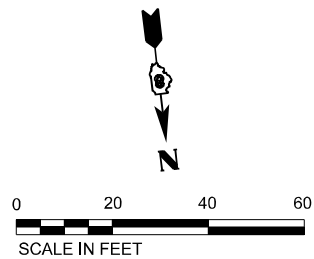

USER NAME = rstaley
PLOT SCALE = 0.16666633 1/ in.
PLOT DATE = 10/15/2024

DESIGNED - RWS
DRAWN - RWS
CHECKED - ERB
DATE - 10/15/24

REVISED -
REVISED -
REVISED -
REVISED -


STATE OF ILLINOIS
DEPARTMENT OF TRANSPORTATION

RAMP D
ROADWAY PLAN


SCALE: 1"=20' SHEET 1 OF 1 SHEETS STA. 1+50.00 TO STA. 6+00.00

F.A.I RTE.	SECTION	COUNTY	TOTAL SHEETS	SHEET NO.
64	82-7WRS-2	ST CLAIR	691	139
CONTRACT NO. 76K74				
ILLINOIS FED. AID PROJECT				

RAMP D

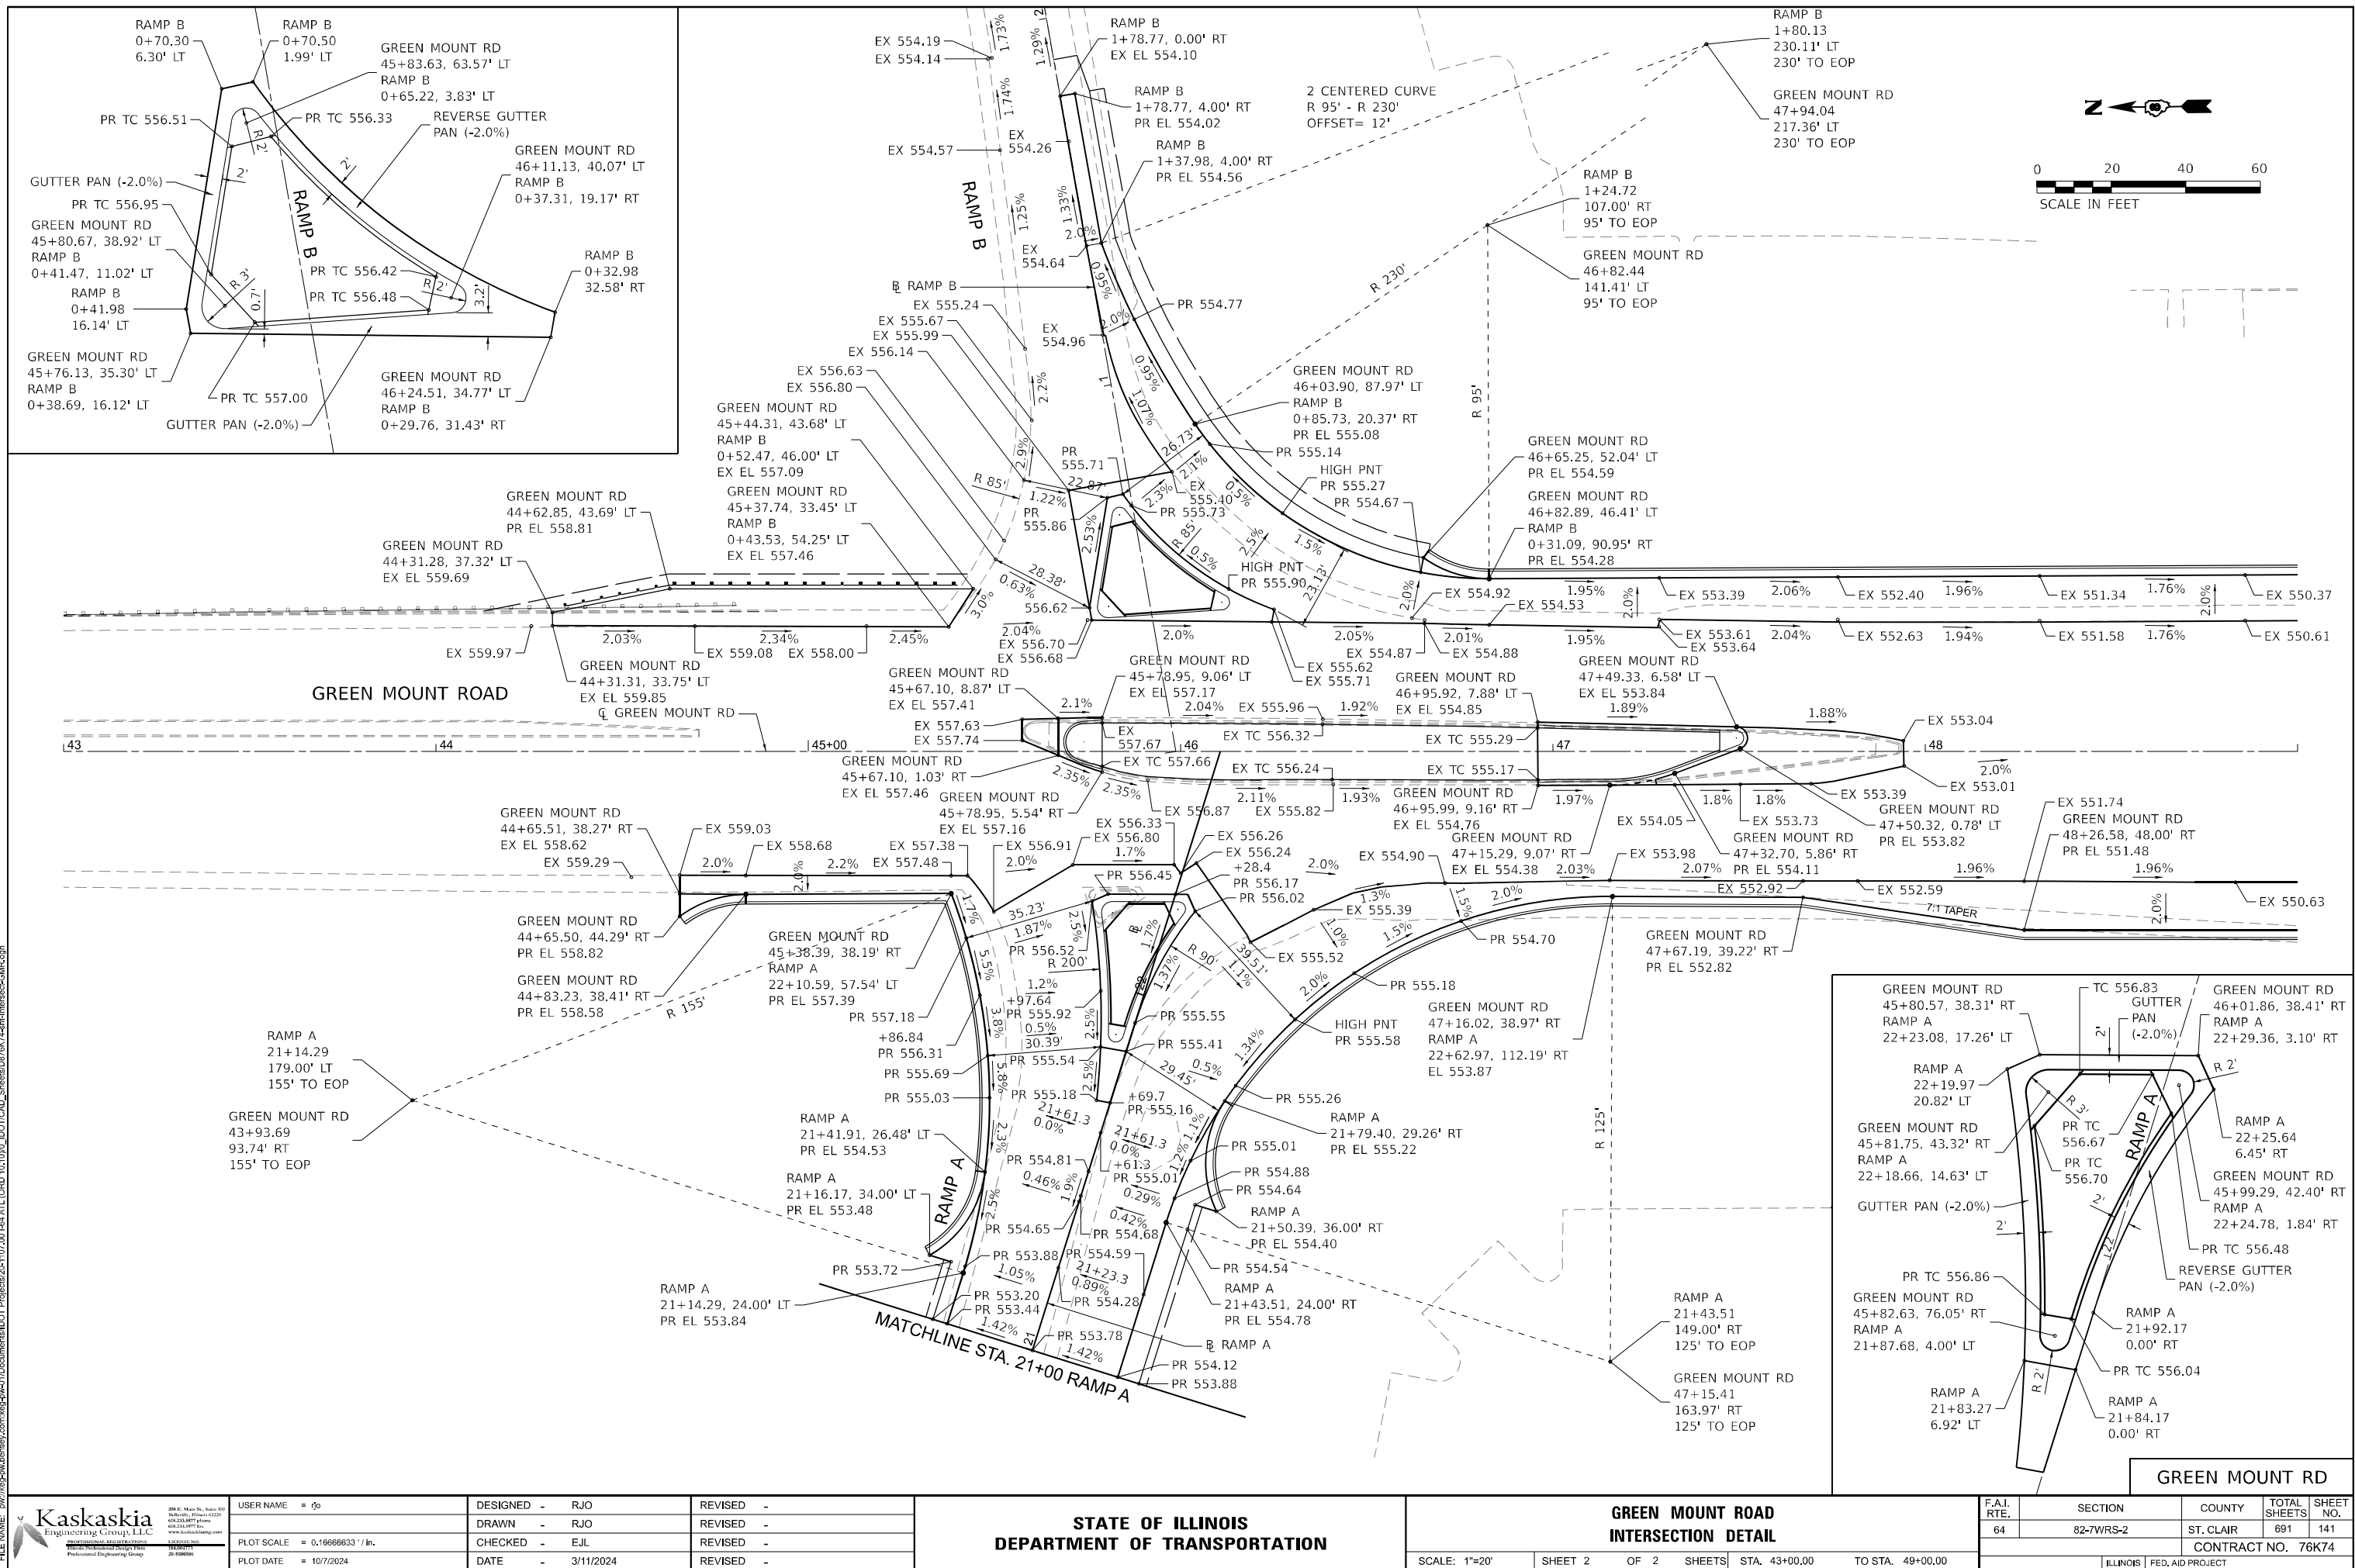

MODEL: Ramp A GORE (Sheet)
FILE NAME: J:\2020\2020068810 - IDOT DB&PTB 196 Rem 56 544 Wierding\04 Drawings\DWG\CAD Sheets\20 Misc Details\076K74-ramp-detail 07-RampA-Gore.dgn

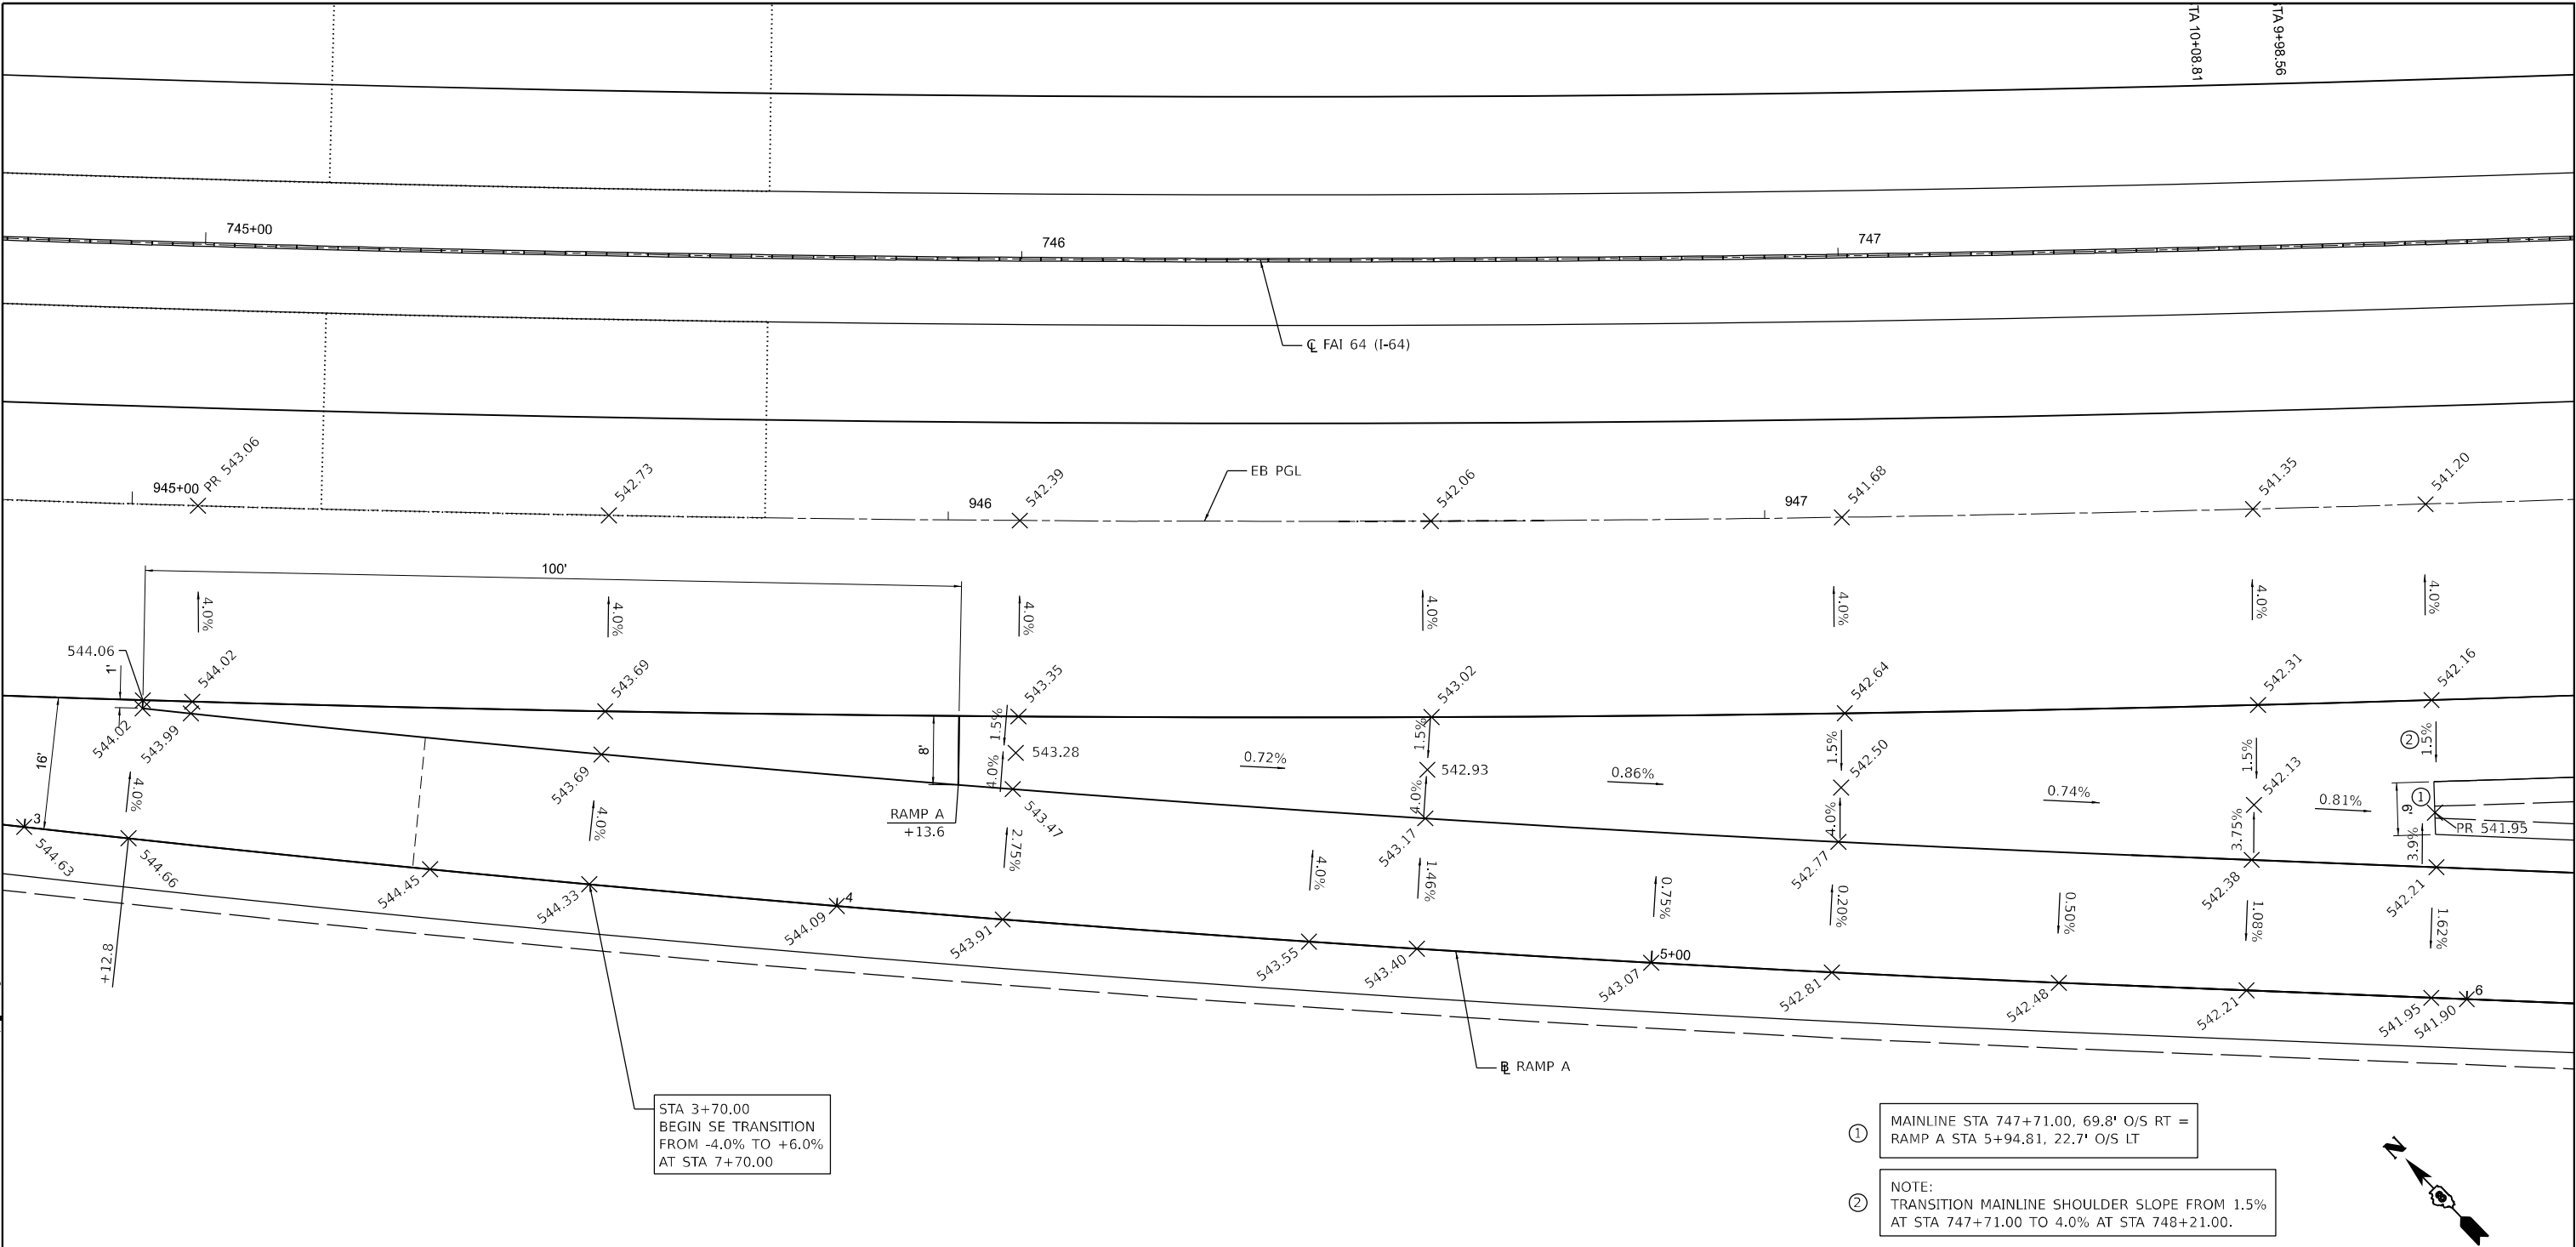

GORE DETAIL - RAMP A

SCALE = 1" = 10'





USER NAME	= rstaley	DESIGNED	- RWS	REVISED	-
DRAWN	- RWS	REVISIONS	-	REVISED	-
PLOT SCALE	= 0.16666633 1/ in.	CHECKED	- ERB	REVISED	-
PLOT DATE	= 10/15/2024	DATE	- 10/15/24	REVISED	-

STATE OF ILLINOIS
DEPARTMENT OF TRANSPORTATION



F.A.I. ROUTE 64 (I-64)
GORE DETAIL - RAMP A

SCALE: 1" = 10' SHEET 1 OF 1 SHEETS STA. TO STA.

F.A.I. RTE.	SECTION	COUNTY	TOTAL SHEETS	SHEET NO.
64	82-7WRS-2	ST CLAIR	691	142
CONTRACT NO. 76K74				
ILLINOIS FED. AID PROJECT				

  

 Kaskaskia Engineering Group, LLC PROFESSIONAL REGISTRATIONS Illinois Professional Engineers File Professional Engineering Group ILLINOIS STATE BOARD OF PROFESSIONAL ENGINEERS LICENSE NO. 181001115 20-5006086	200 E. Main St., Suite 300 Joliet, IL 60431 608.233.5877 phone 608.233.5877 fax www.kaskaskieng.com	USER NAME = rjo DESIGNED - RJO DRAWN - RJO PLOT SCALE = 0.16666663 " / in. PLOT DATE = 9/11/2024	REVISED - REVISED - REVISED - REVISED -	STATE OF ILLINOIS DEPARTMENT OF TRANSPORTATION	RAMP A JOINTING PLAN	SCALE: 1"=50' SHEET 1 OF 10 SHEETS STA. TO STA.	F.A.I. RTE. 64 SECTION 82-7WRS-2 COUNTY ST. CLAIR TOTAL SHEETS 691 SHEET NO. 143 CONTRACT NO. 76K74

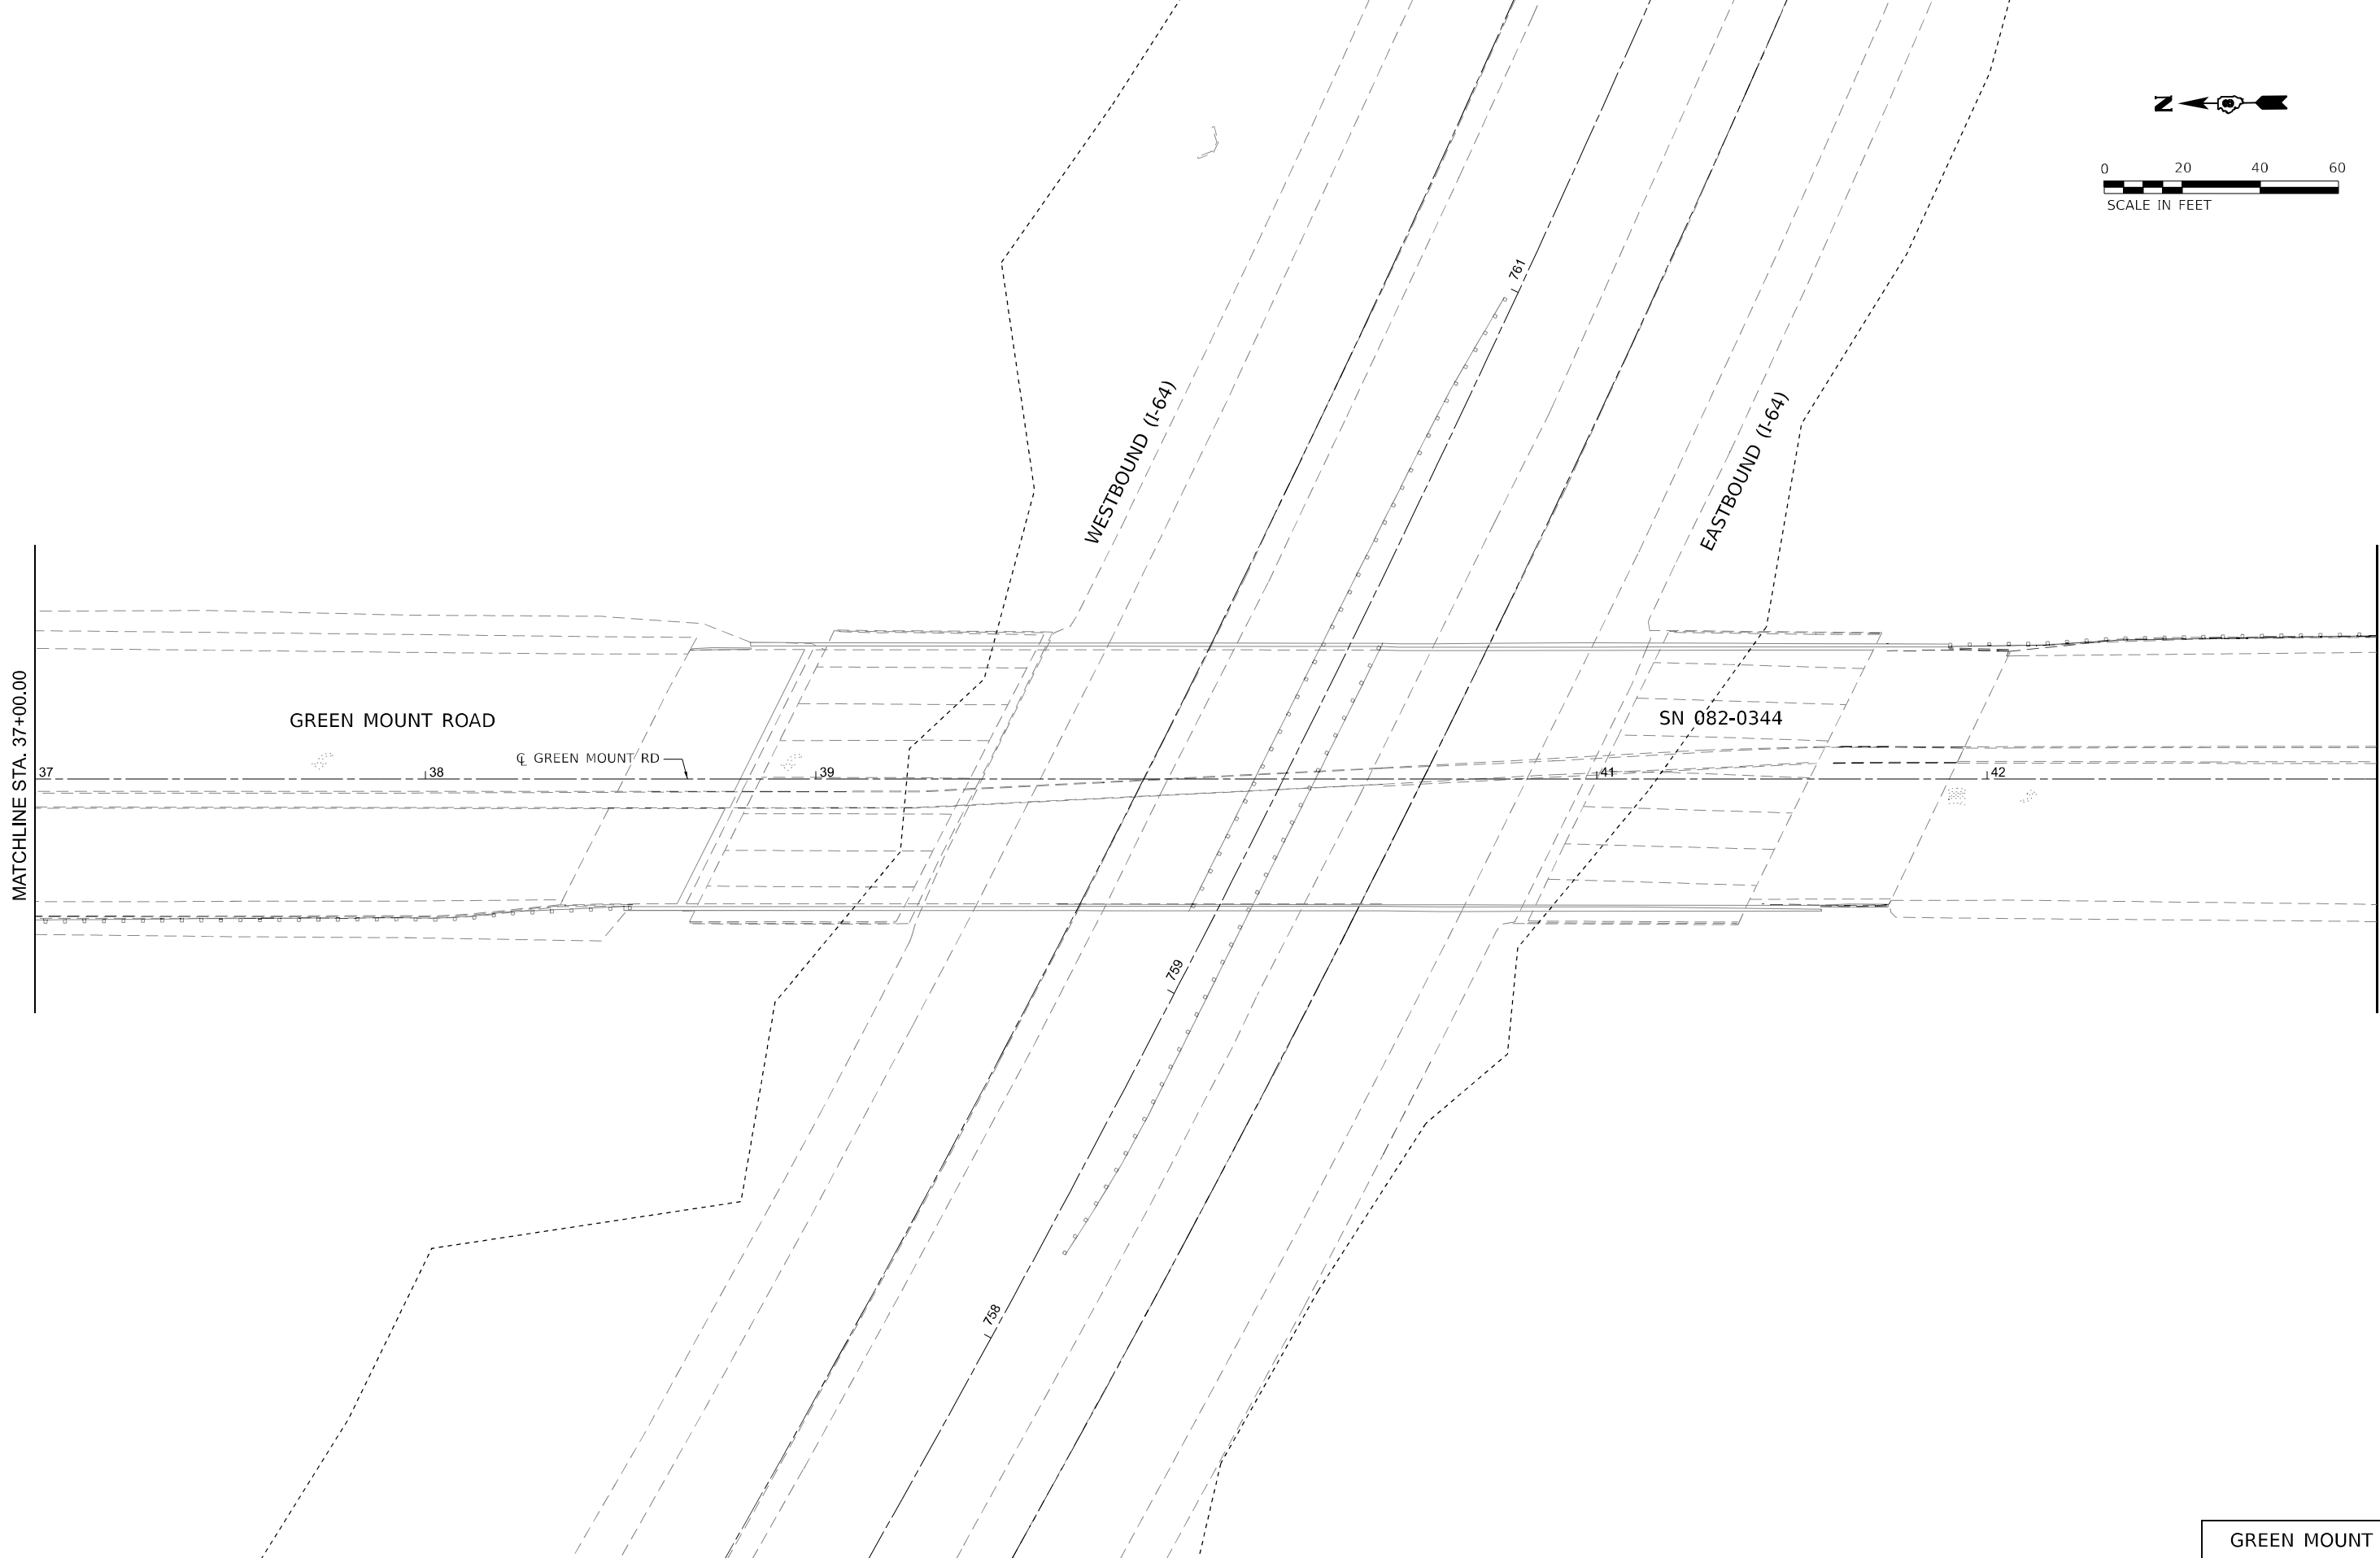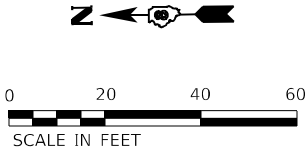

MODEL: GREENMOUNTRD - Joint-GMR.dwg (Sheet)
FILE NAME: P:\GIS\Projects\82-7WRS-2\Documents\DOT Project\2024\107.00.464.ATL\CRD 10.10\DOTCAD_Sheets\DOT82-7WRS-2-GMR.dwg

Kaskaskia
Engineering Group, LLC
Professional Engineering Group

208 E. Main St., Suite 300
Bellaire, TX 77401
409.233.2877 phone
409.233.2877 fax
www.kaskaskiaeng.com

ILLINOIS
20-088066


USER NAME = rjo	DESIGNED - RJO	REVISED -
	DRAWN - RJO	REVISED -
PLOT SCALE = 0.16666633" / in.	CHECKED - EJL	REVISED -
PLOT DATE = 9/11/2024	DATE - 3/11/2024	REVISED -

STATE OF ILLINOIS
DEPARTMENT OF TRANSPORTATION

GREEN MOUNT ROAD
JOINTING PLAN

SCALE: 1"=20' SHEET 4 OF 10 SHEETS STA. 37+00.00 TO STA. 43+00.00


F.A.I. RTE.	SECTION	COUNTY	TOTAL SHEETS	SHEET NO.
64	82-7WRS-2	ST. CLAIR	691	146
CONTRACT NO. 76K74				
ILLINOIS		FED. AID PROJECT		

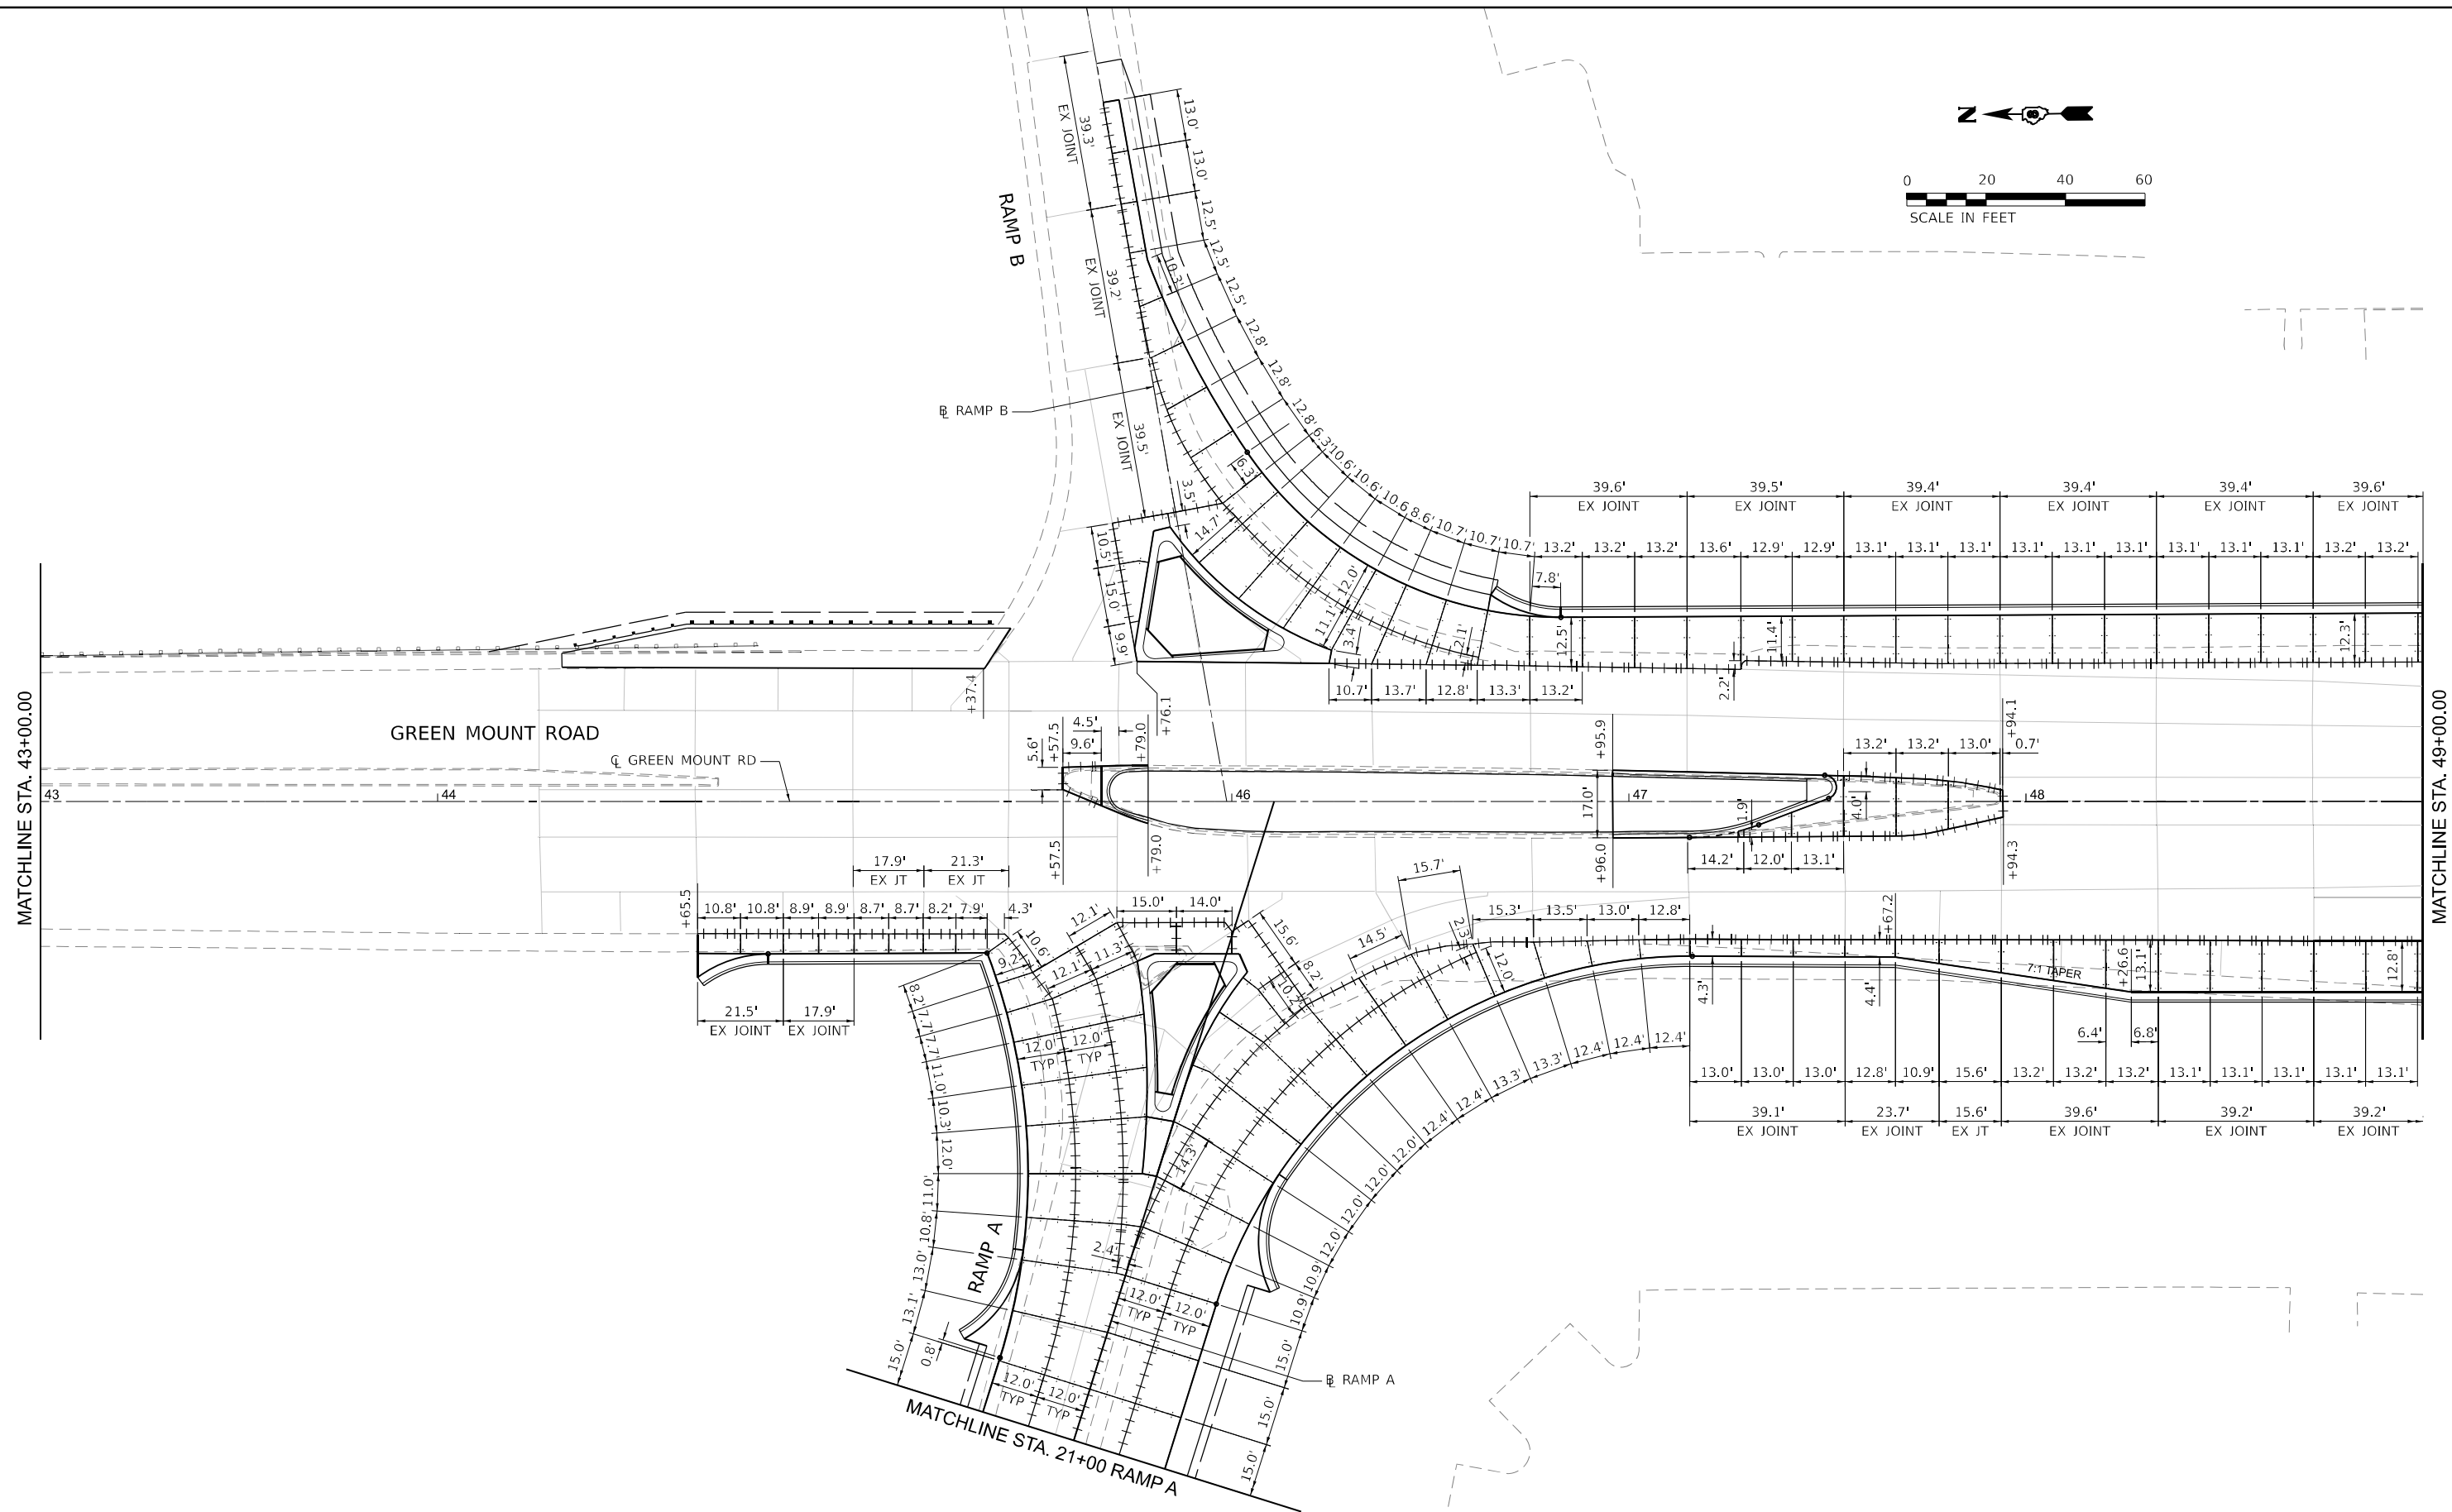


NOTE:
SEE RAMP A JOINTING PLAN
FOR CONTINUATION


GREEN MOUNT RD

 208 E. Main St., Suite 300 Bellaire, Illinois 61010 618.233.5877 phone 618.233.5877 fax www.kaskaskieng.com Illinois Professional Engineer Professional Engineering Group	USER NAME = /jo	DESIGNED - RJO	REVISED -	STATE OF ILLINOIS DEPARTMENT OF TRANSPORTATION	GREEN MOUNT ROAD JOINTING PLAN	F.A.I. R.T.E.	SECTION	COUNTY	TOTAL SHEETS	SHEET NO.	CONTRACT NO. 76K74
	PLOT SCALE = 0.18666633' / in.	DRAWN - RJO	REVISED -			64	82-7WR-2	ST. CLAIR	691	147	
	PLOT DATE = 9/11/2024	CHECKED - EJL	REVISED -								
		DATE = 9/11/2024	REVISED -								
					SCALE: 1"=20'	SHEET 5	OF 10 SHEETS	STA. 43+00.00	TO STA. 49+00.00		

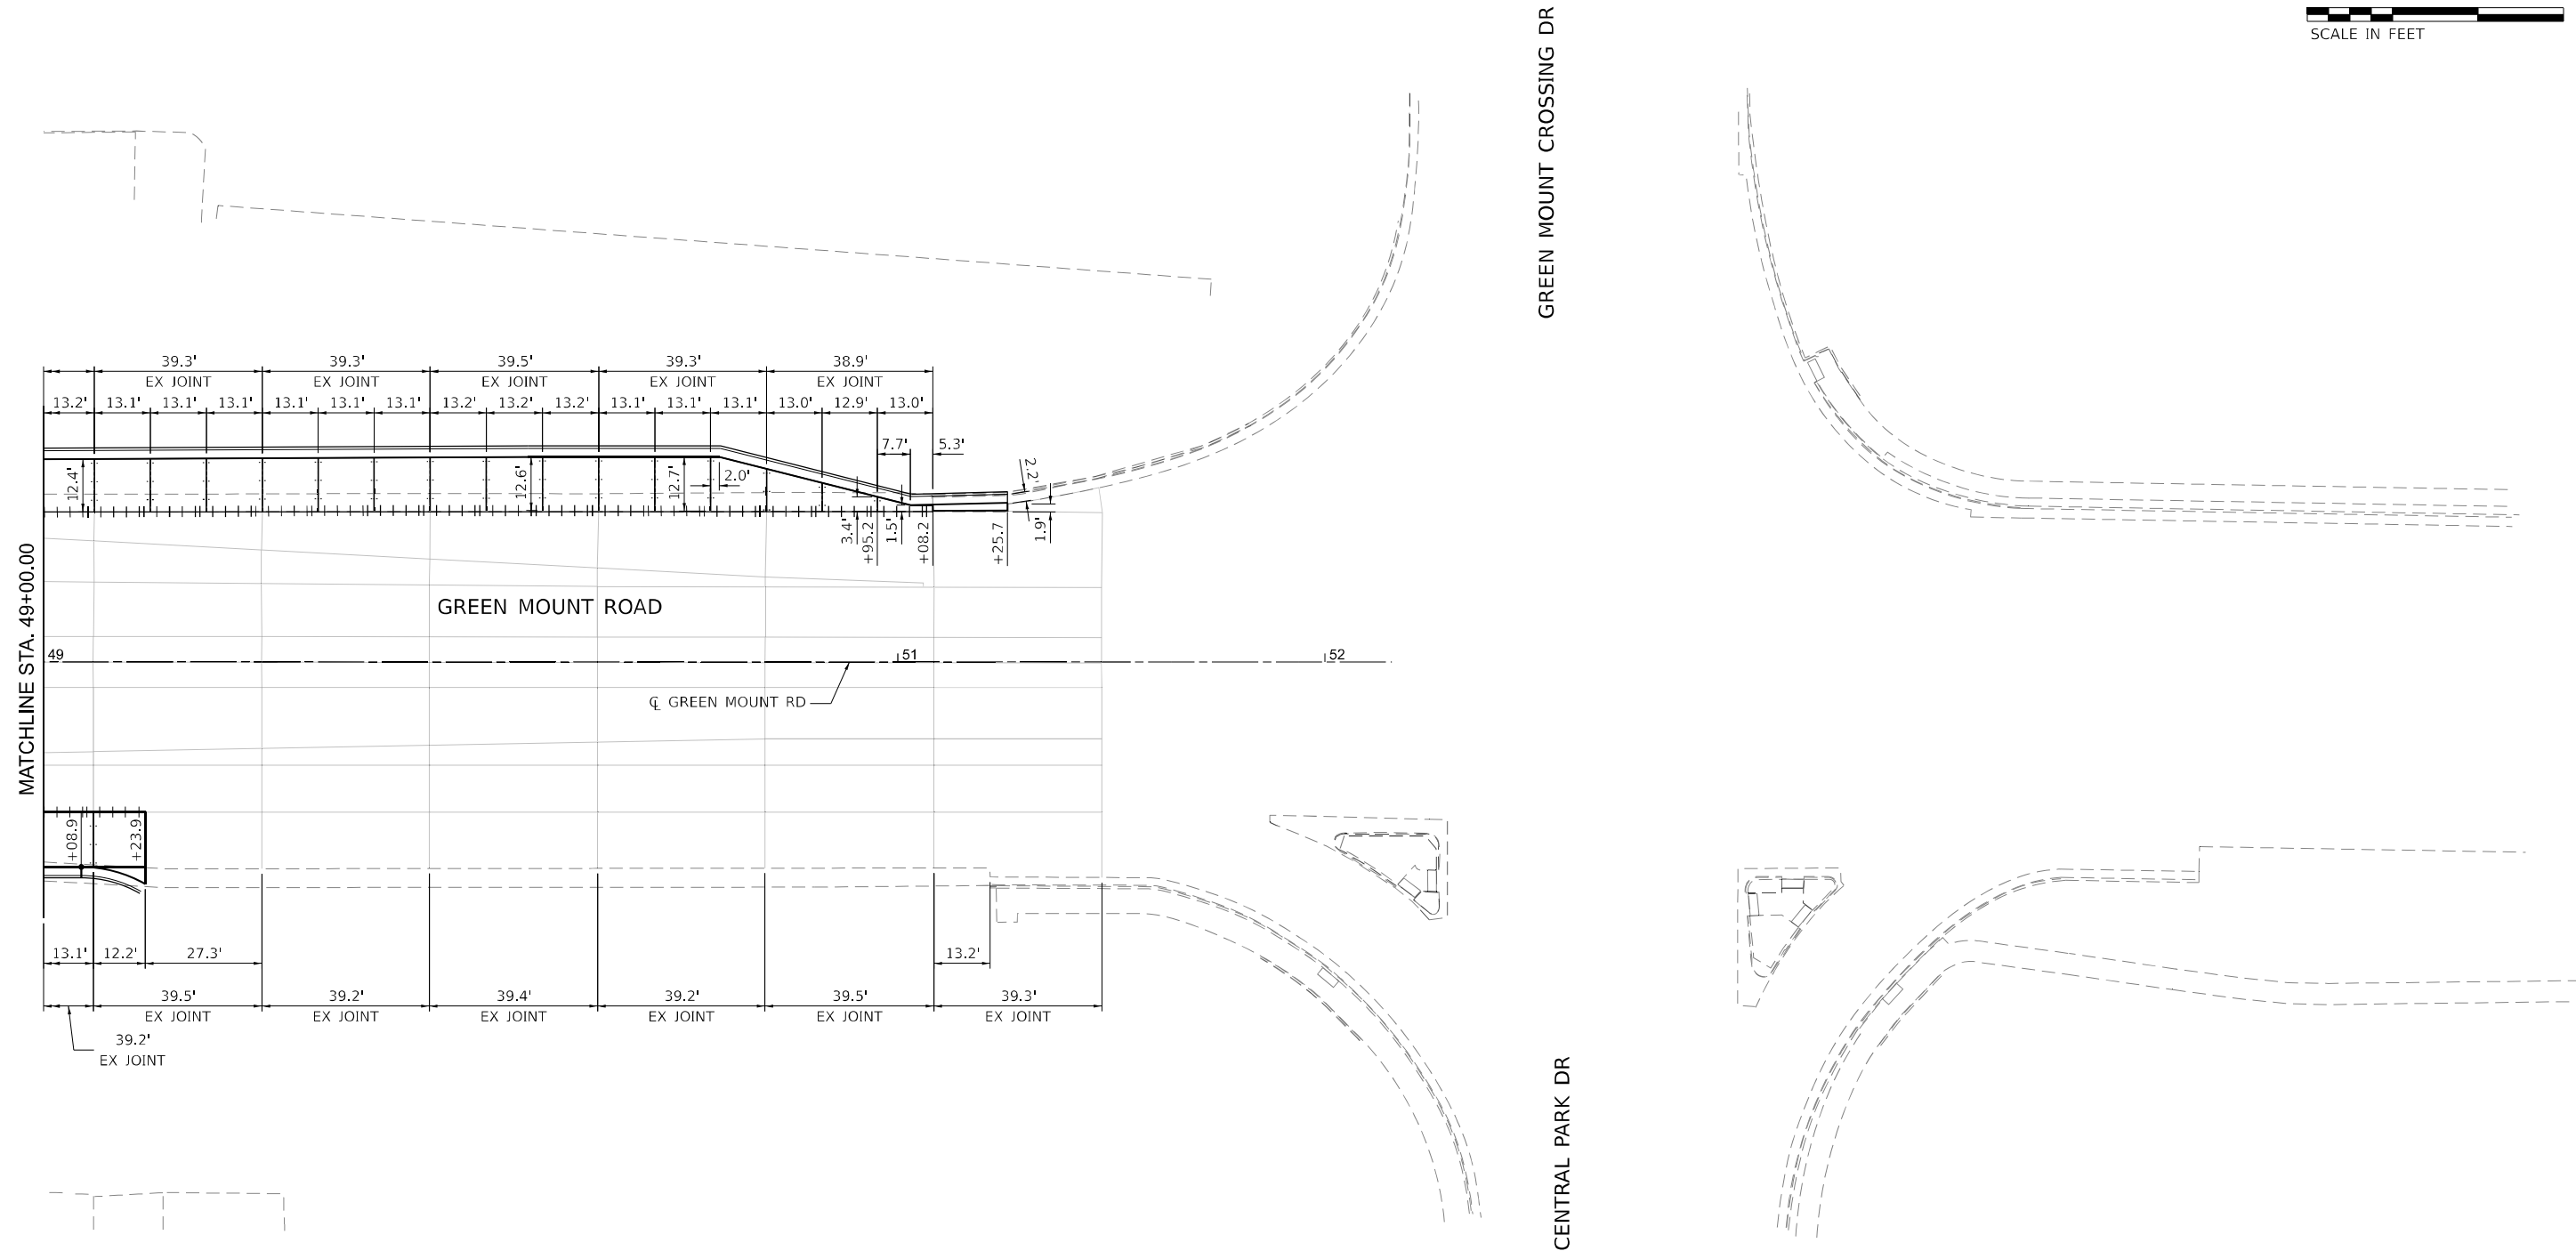

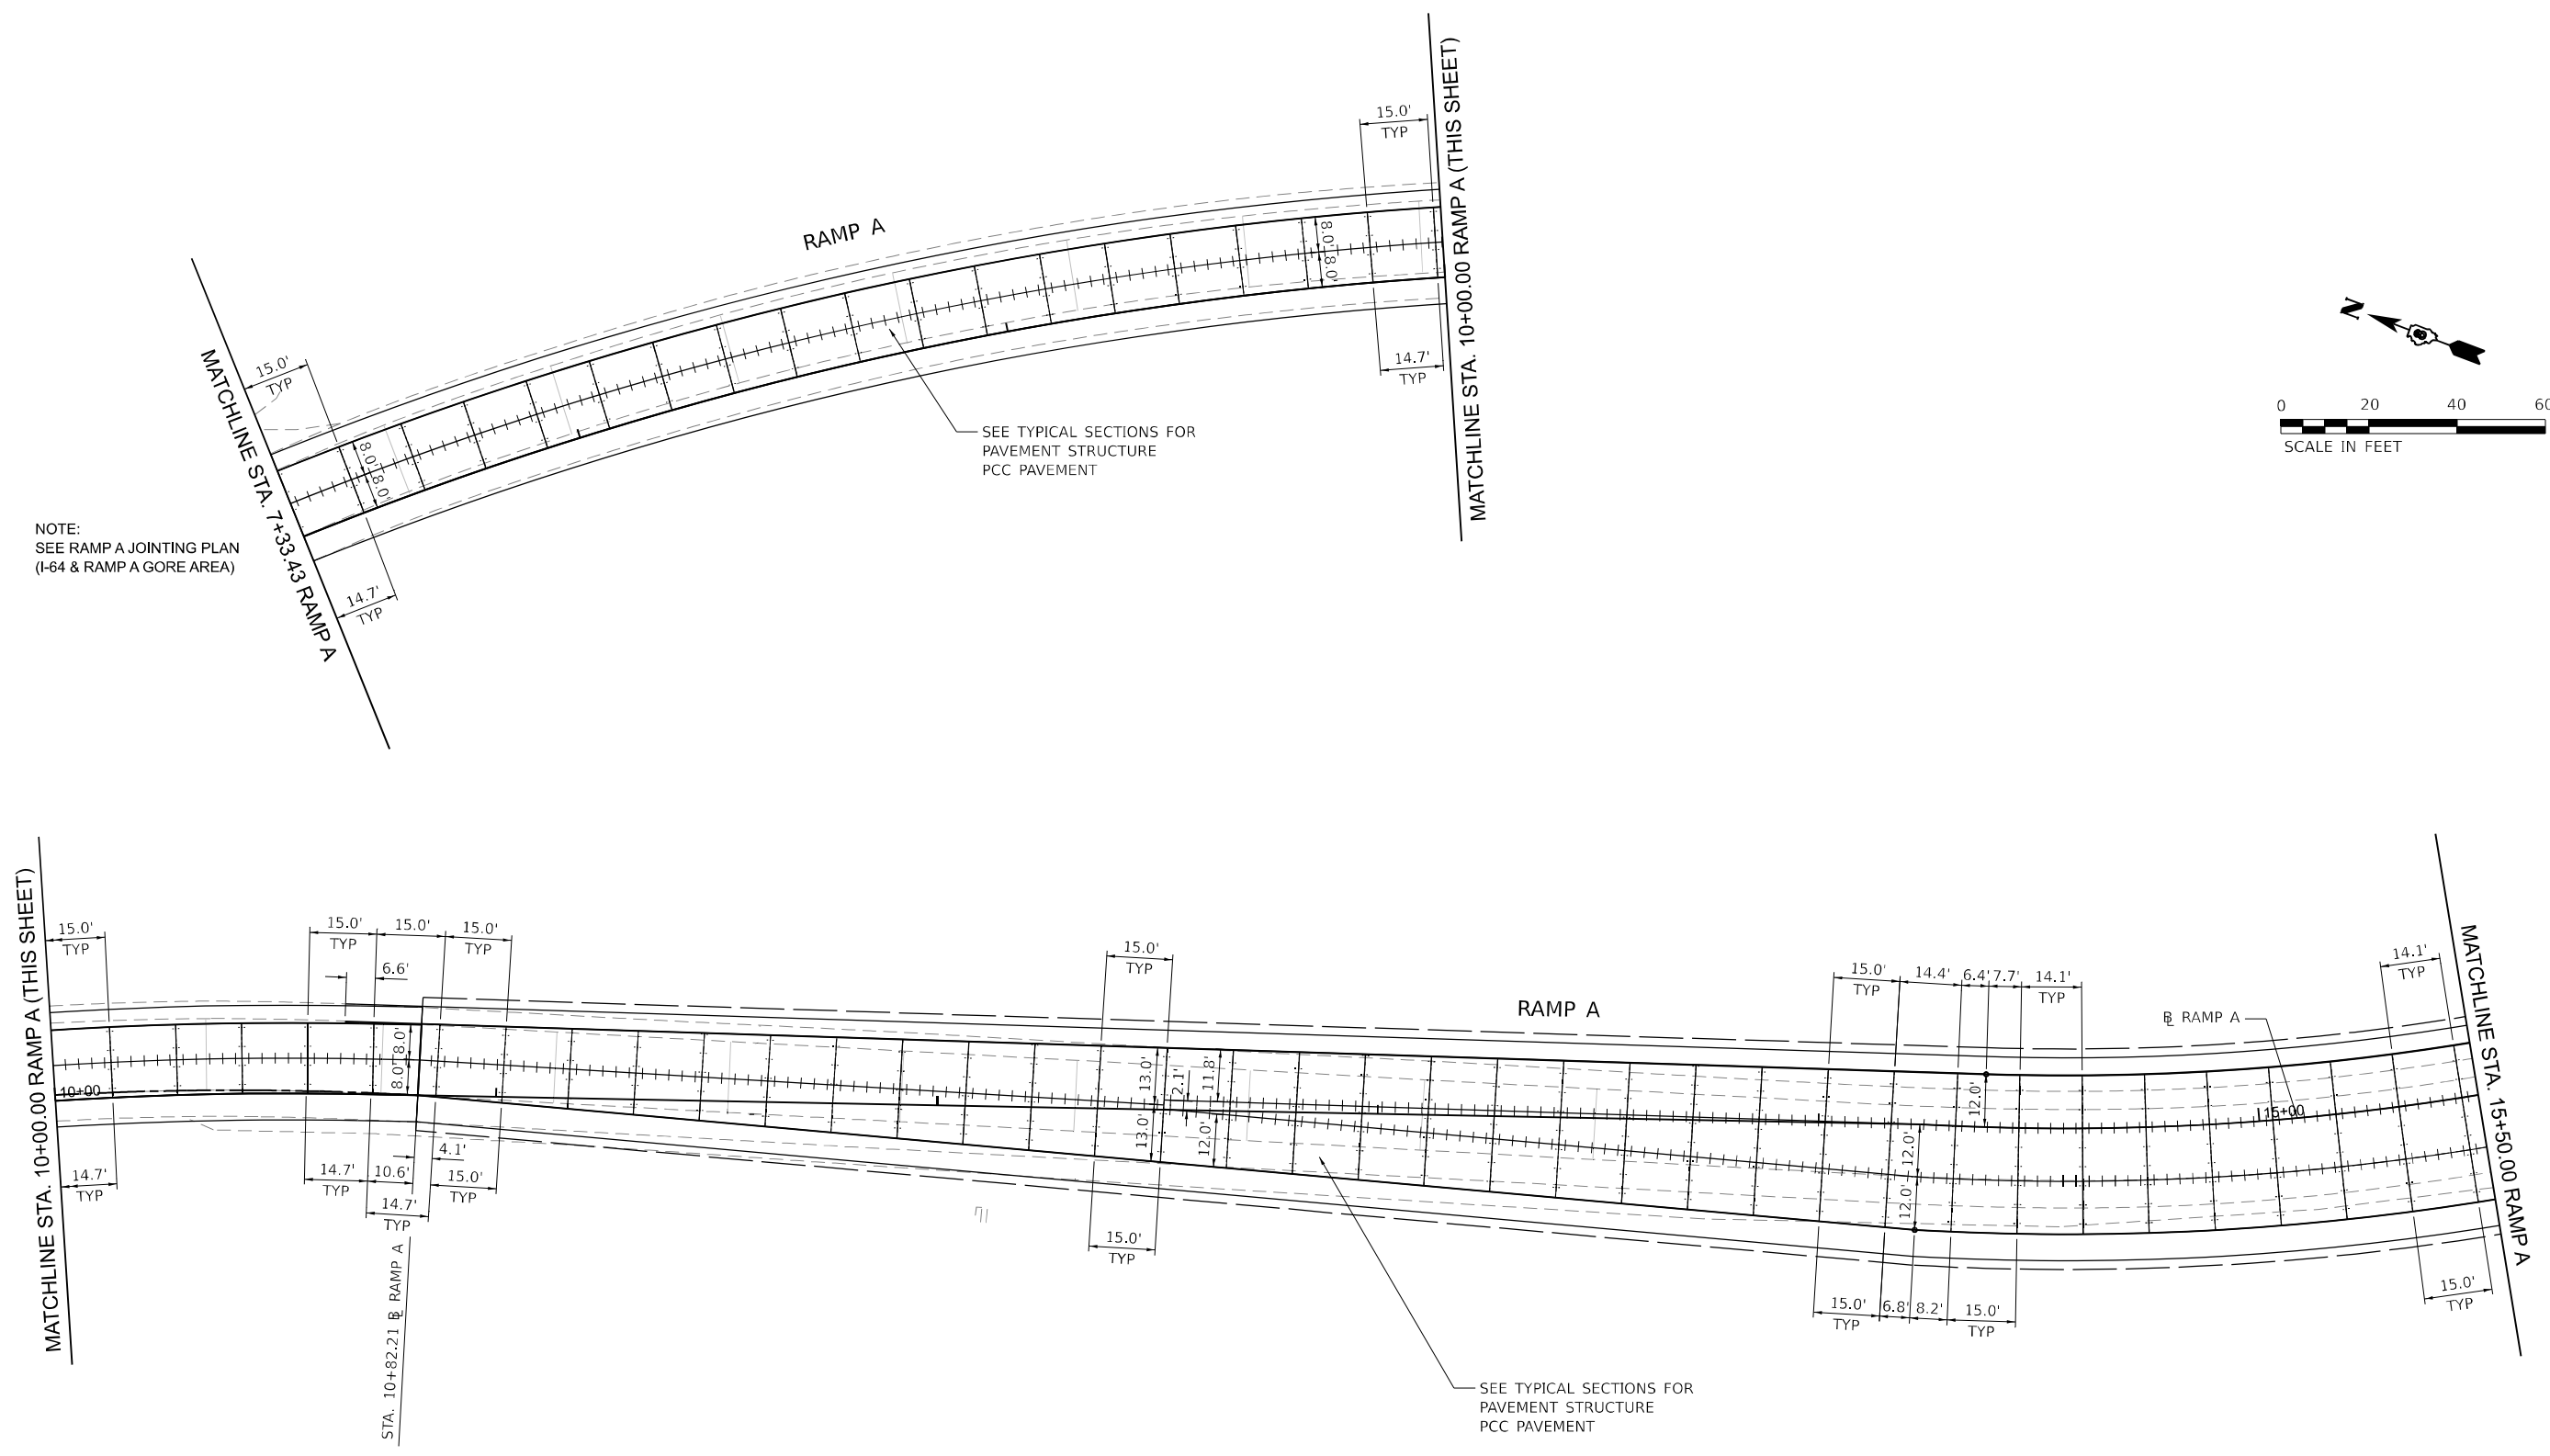

NOTE:
SEE RAMP A JOINTING PLAN
(I-64 & RAMP A GORE AREA)

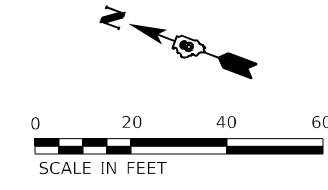

NOTE:
ALL JOINTS SHALL COMPLY WITH THE IDOT STANDARD
STANDARD DRAWINGS 420001-10, 420101-07, 420106-07,
420306-11 & 483001-06 UNLESS OTHERWISE SPECIFIED.

MODEL: RampABL - JointRamp A (Sheet)
FILE NAME: p:\projects\2024\76K74\Drawings\DOT\Road\Sheets\DOT\76K74-JointRamp A.dgn

Kaskaskia
Engineering Group, LLC
Professional Engineering Group

208 E. Main St., Suite 300
Bellaire, TX 77401
409.233.2877 phone
409.233.2877 fax
www.kaskaskiaeng.com

1420000000
20-088666

USER NAME = rjo	DESIGNED - RJO	REVISED -
	DRAWN - RJO	REVISED -
PLOT SCALE = 0.16666633" / in.	CHECKED - EJL	REVISED -
PLOT DATE = 9/11/2024	DATE - 3/11/2024	REVISED -


STATE OF ILLINOIS
DEPARTMENT OF TRANSPORTATION

RAMP A
JOINTING PLAN


SCALE: 1"=20' SHEET 7 OF 10 SHEETS STA. 7+33.43 TO STA. 15+50.00

F.A.I. RTE.	SECTION	COUNTY	TOTAL SHEETS	SHEET NO.
64	82-7WRS-2	ST. CLAIR	691	149
CONTRACT NO. 76K74				
ILLINOIS FED. AID PROJECT				

RAMP A

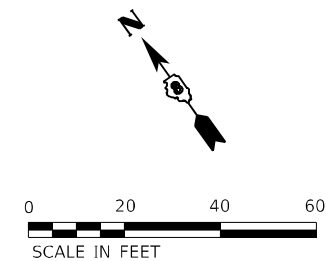


NOTE:
SEE GREENMOUNT ROAD
JOINTING PLAN
FOR CONTINUATION

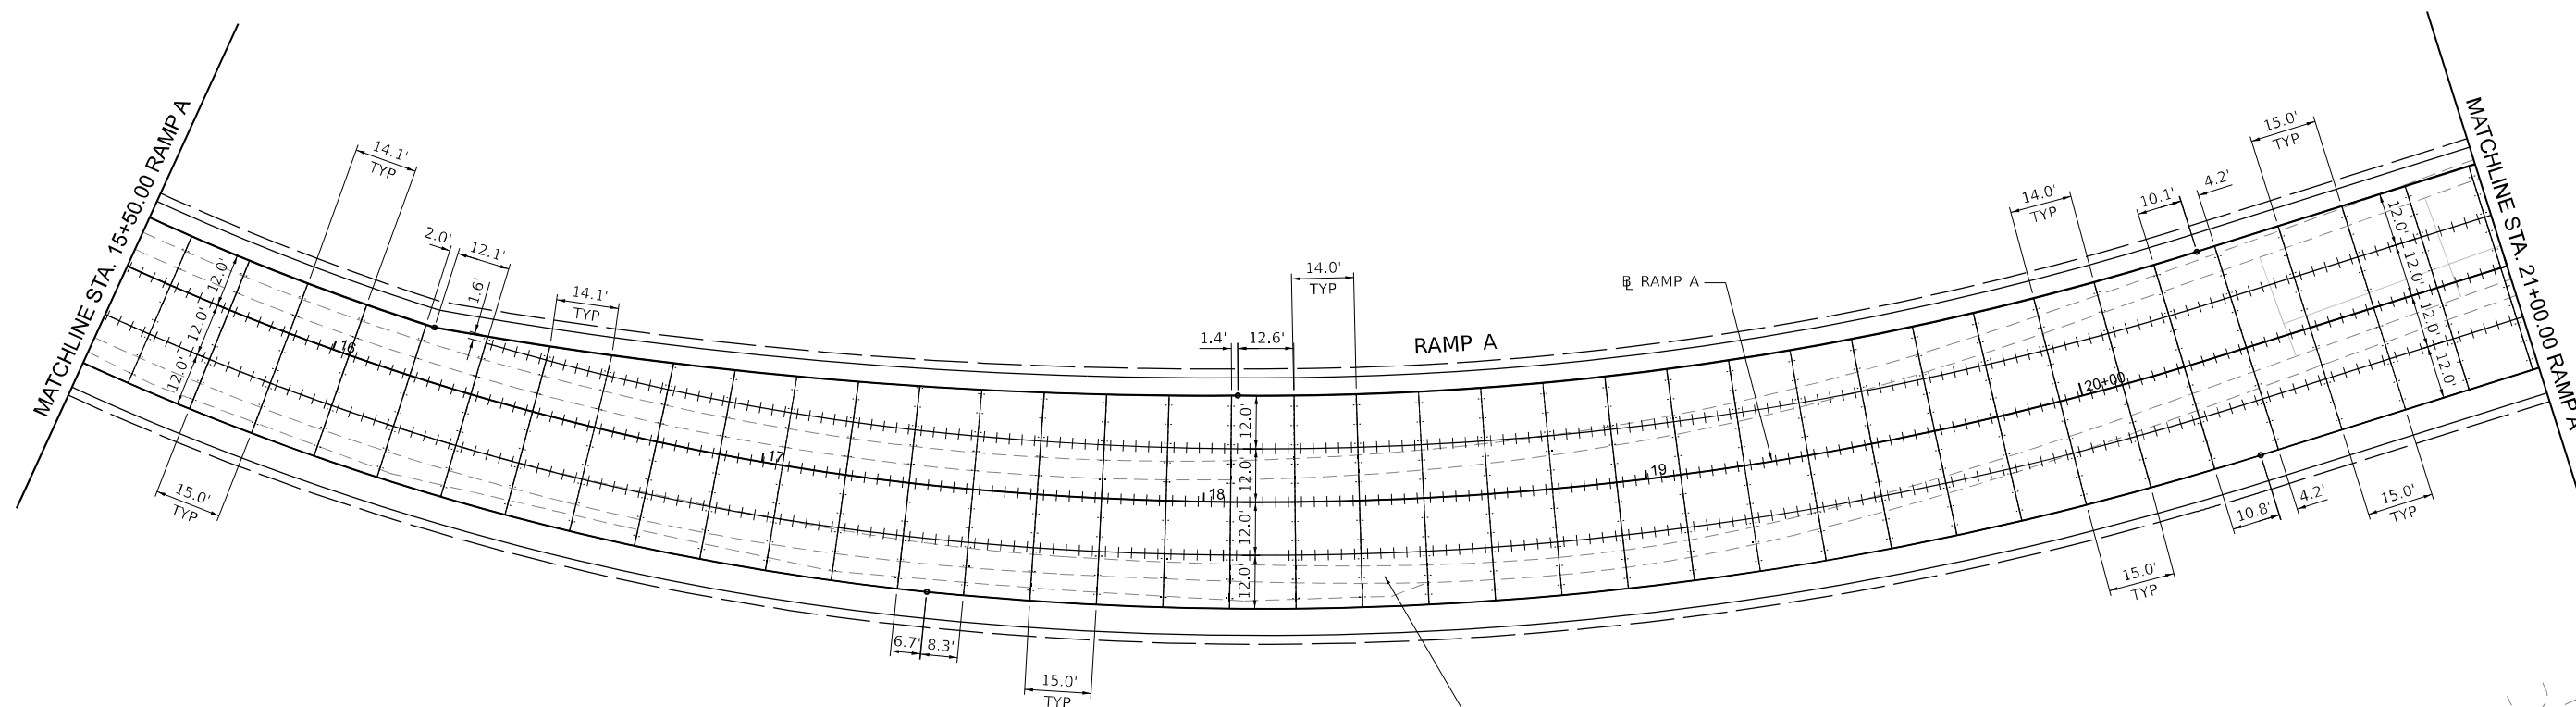

— SEE TYPICAL SECTIONS FOR
PAVEMENT STRUCTURE
PCC PAVEMENT

NOTE:
ALL JOINTS SHALL COMPLY WITH THE IDOT STANDARD
STANDARD DRAWINGS 420001-10, 420101-07, 420106-07,
420306-11 & 483001-06 UNLESS OTHERWISE SPECIFIED.

 Kaskaskia Engineering Group, LLC 208 E. Main St., Suite 202 Mt. Carmel, Illinois 62450 618.238.5877 phone 618.238.5877 fax www.kaskaskiengr.com Professional Engineering Firm ILLINOIS REGISTRATION NO. 001-050000 20100000	USER NAME = rjo	DESIGNED - RJO	REVISED -	STATE OF ILLINOIS DEPARTMENT OF TRANSPORTATION	RAMP A JOINTING PLAN	F.A.I. R.T.	SECTION	COUNTY	TOTAL SHEETS	SHEET NO.
	PLOT SCALE = 0.16666633' / in.	DRAWN - RJO	REVISED -			64	82-JWRS-2	ST. CLAIR	691	150
	CHECKED - EJL	REVISED -	CONTRACT NO. 76K74							
	DATE = 9/11/2024	REVISED -	SCALE: 1"=20'			SHEET 8	OF 10 SHEETS	STA. 15+50.00	TO STA. 21+00.00	ILLINOIS

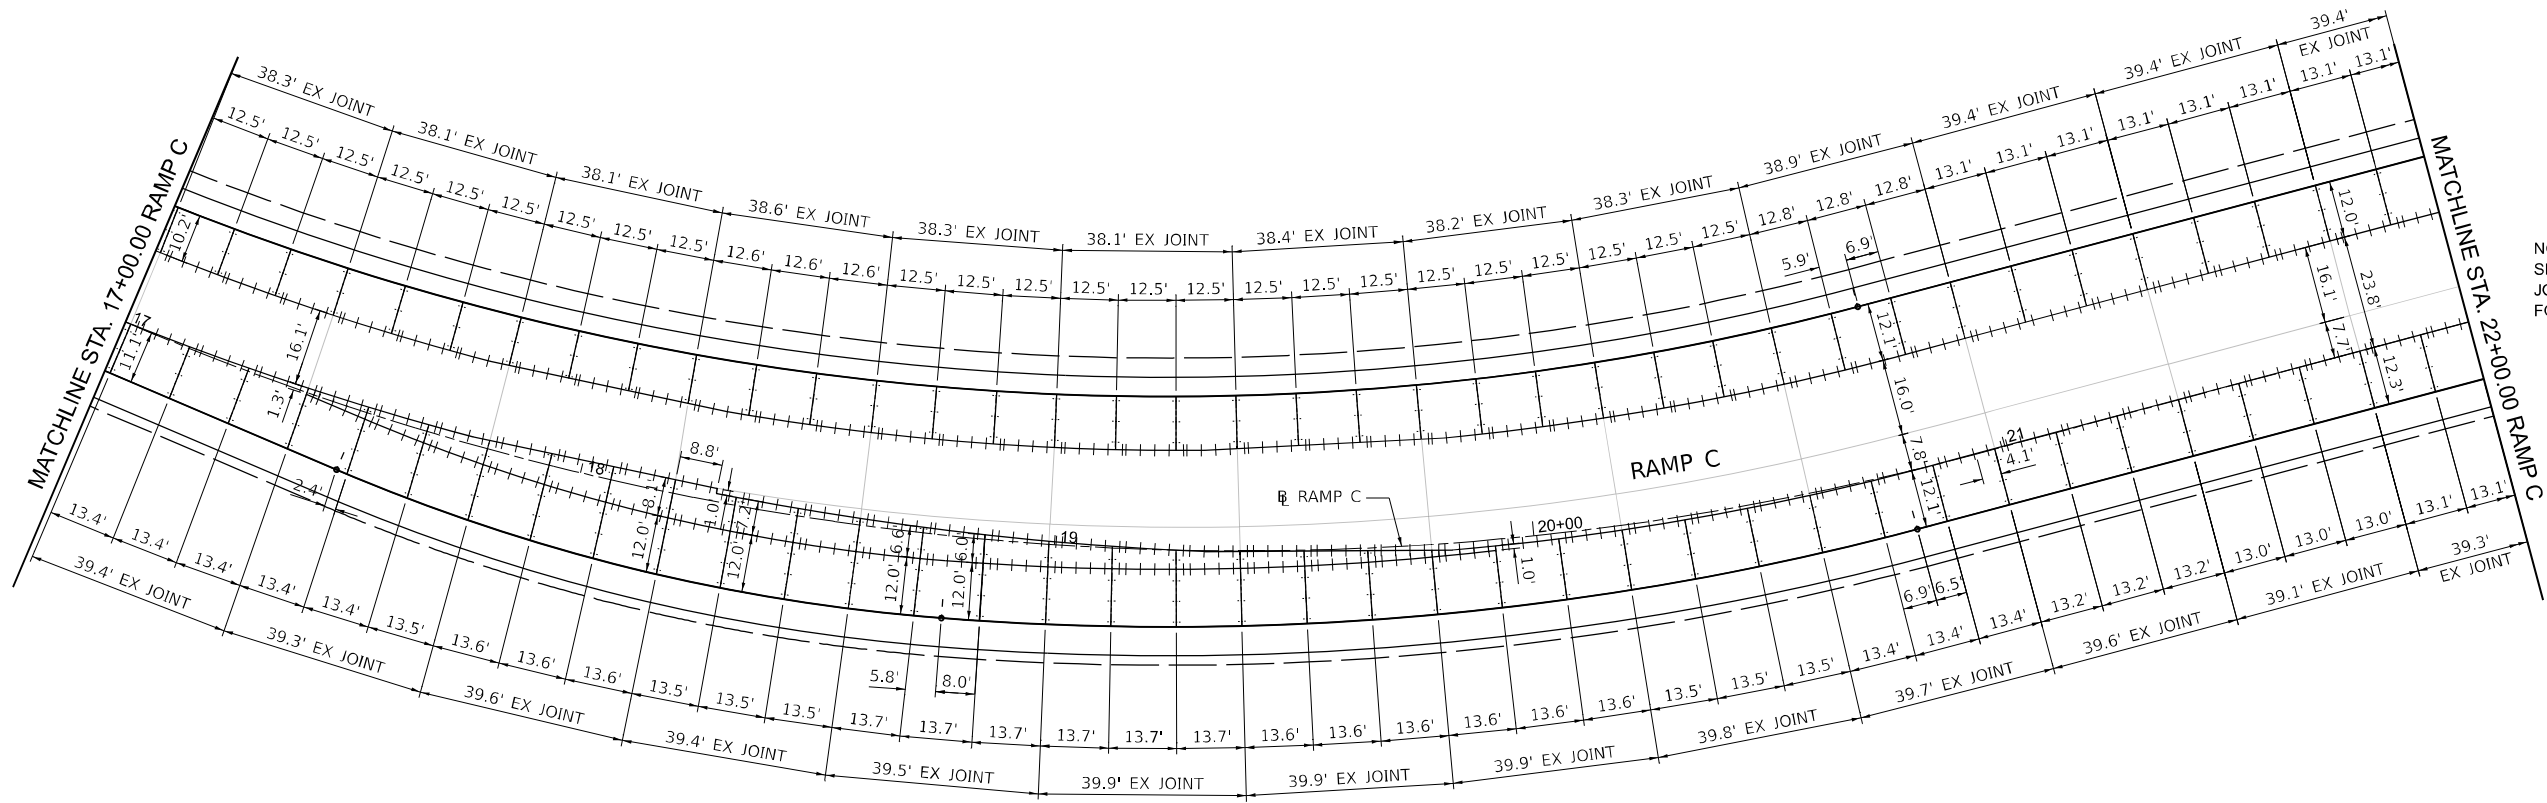

RAMP C

F.A.I. RTE.	SECTION	COUNTY	TOTAL SHEETS	SHEET NO.
64	82-7WRS-2	ST. CLAIR	691	152
CONTRACT NO. 76K74				
ILLINOIS		FED. AID PROJECT		

SUGGESTED STAGES OF CONSTRUCTION AND TRAFFIC CONTROL NOTES:

1.

TRAFFIC CONTROL PLANS AS PRESENTED HERE CONSTITUTE A SUGGESTED SEQUENCE OF OPERATIONS AND ARE INTENDED TO SERVE AS A GUIDE FOR SAFE DIVERSION OF TRAFFIC DURING EXECUTION OF THIS CONTRACT. THE CONTRACTOR MAY RECOMMEND A NEW PLAN OR PROPOSE CHANGES TO ASPECTS OF THE PLAN BUT NOT AT THE EXPENSE OF THE PUBLIC SAFETY OR CONVENIENCE. ANY PROPOSED MODIFICATIONS OF THE PLANS SHALL BE IN PLACE BEFORE CONSTRUCTION BEGINS AND SHALL BE APPROVED BY THE ENGINEER.
2.

ALL TRAFFIC CONTROL SIGNS AND DEVICES SHALL CONFORM TO THE TRAFFIC CONTROL PLANS AND THE LATEST EDITION OF THE "MANUAL ON UNIFORM TRAFFIC CONTROL DEVICES FOR STREETS AND HIGHWAYS" AND SHALL BE IN PLACE BEFORE CONSTRUCTION BEGINS.
3.

THE COST OF FURNISHING, INSTALLING, RELOCATING, AND REMOVING ALL TRAFFIC CONTROL SIGNS AND DEVICES SHALL BE INCLUDED UNDER THE RELEVANT TRAFFIC CONTROL AND PROTECTION PAY ITEM.
4.

ALL SIGN SUPPORTS AND CHANNELIZING DEVICES SHALL BE CERTIFIED BY THE CONTRACTOR OR MANUFACTURER AS MEETING THE APPLICABLE NCHRP REPORT 350, TEST LEVEL 3.
5.

THE CONTRACTOR SHALL CONTACT THE ENGINEER AT LEAST 72 HOURS IN ADVANCE OF BEGINNING WORK TO ALLOW FOR COORDINATION BETWEEN THE TRAFFIC CONTROL PLAN AND THE VARIOUS ITEMS OF WORK REQUIRED.
6.

THE EXACT NUMBER, LOCATION AND SPACING OF ALL TRAFFIC CONTROL SIGNS AND DEVICES MAY BE ADJUSTED TO FIT FIELD CONDITIONS AS DIRECTED BY THE ENGINEER. LOCATION OF SIGNS AND BARRICADES SHOWN ON THE PLANS IS APPROXIMATE. BARRICADES SHALL BE INSTALLED AS REQUIRED TO ACHIEVE A PROPER CLOSURE OR AS OTHERWISE SHOWN ON THE PLANS OR INDICATED BY THE ENGINEER. SIGNS SHALL BE INSTALLED RELATIVE TO CLOSURES OR HAZARDS AS SHOWN ON THE PLANS, HIGHWAY STANDARDS, AND AS INDICATED BY THE ENGINEER.
7.

WHEN SPECIFIC IDOT TRAFFIC CONTROL STANDARDS ARE CITED, ALL APPURTENANCES INCLUDED ON THAT STANDARD, SUCH AS ARROW BOARDS, BARRICADES, VERTICAL PANELS, ETC. SHALL BE INSTALLED IN THE LOCATIONS AND TO THE SPECIFICATIONS DESCRIBED.
8.

THE CONTRACTOR SHALL MAINTAIN THE SURFACE DRAINAGE OF THE ROAD DURING THE PROJECT. WHEN EXISTING DRAINAGE FACILITIES ARE DISTURBED, THE CONTRACTOR SHALL PROVIDE AND MAINTAIN TEMPORARY OUTLETS AND CONNECTIONS FOR ALL PRIVATE AND PUBLIC DRAINS, INLETS, AND CATCH BASINS UNTIL SUCH TIME AS PERMANENT CONNECTIONS ARE BUILT AND IN SERVICE. THIS WORK WILL NOT BE PAID FOR SEPARATELY BUT SHALL BE INCLUDED IN THE CONTRACT ITEMS OF WORK.
9.

THE CONTRACTOR SHALL REMOVE ALL TEMPORARY PAVEMENT MARKING WHICH CONFLICTS WITH THE NEXT STAGE OR FINAL STRIPING. REMOVAL OF TEMPORARY PAVEMENT MARKING SHALL BE PAID FOR AS PAVEMENT MARKING REMOVAL - WATER BLASTING.
10.

A MINIMUM OF TWO LANES IN EACH DIRECTION ON I-64 MUST BE MAINTAINED AT ALL TIMES, EXCEPT AS NOTED FOR STAGE I CONSTRUCTION DURING OFF-PEAK TRAFFIC PERIODS. IF ONE LANE MUST BE CLOSED AT ANY TIME, SUCH CLOSURES SHALL BE APPROVED ONLY FOR SHORT PERIODS OF TIME DURING OFF-PEAK TRAFFIC PERIODS. ALL SUCH CLOSURES MUST BE APPROVED BY THE ENGINEER IN ADVANCE.
11.

STANDARD 701401 SHALL BE USED FOR TEMPORARY LANE CLOSURES ON I-64. STANDARD 701400 SHALL BE USED FOR APPROACHES TO TEMPORARY LANE CLOSURES.
12.

WHEN IT IS NECESSARY TO MAINTAIN ACCESS TO EXIT AND ENTRANCE RAMPS, STANDARD 701411 AND 701456 SHALL BE USED SIMULTANEOUSLY WITH STANDARD 701401 AND OTHER TRAFFIC CONTROL DEVICES.
13.

THE CONTRACTOR SHALL ERECT “ROAD CONSTRUCTION AHEAD” SIGNS ON ALL ENTRANCE RAMPS IN THE I-64 WORK ZONE. THE COST FOR THIS WORK SHALL BE INCLUDED UNDER THE RELEVANT TRAFFIC CONTROL AND PROTECTION PAY ITEM.

SSCTC NOTES CONTINUED:

14.

THE CONTRACTOR SHALL ERECT “ROAD CONSTRUCTION AHEAD” SIGNS ON ALL SIDE ROADS WITHIN THE I-64 WORK ZONE. THE COST FOR THIS WORK SHALL BE INCLUDED UNDER THE RELEVANT TRAFFIC CONTROL AND PROTECTION PAY ITEM.
15.

PLACE CHANNELIZING DEVICES AND/OR TEMPORARY TRAFFIC BARRIER AT THE SAME LEVEL AS THE TRAVELING LANE OR SHOULDER PROFILE.
16.

CHANNELIZING DEVICES MAY BE PLACED AT THE DROP-OFF ELEVATION TO PRESERVE LANE WIDTH. THE REFLECTIVE AREA AND WARNING LIGHT SHALL BE RAISED TO THE ELEVATION ABOVE THE TRAVELING LANE OR SHOULDER PROFILE AS PER HIGHWAY STANDARD 701901.
17.

THE CONTRACTOR SHALL PROVIDE AND INSTALL TWO (2) WEIGHTED SAND BAGS ON EACH TYPE II BARRICADE USED ONE (1) WEIGHTED SAND BAG ACROSS EACH BOTTOM RAIL. THE CONTRACTOR SHALL PROVIDE AND INSTALL A MINIMUM OF SIXTEEN (16) WEIGHTED SAND BAGS ON EACH TYPE III BARRICADE USED. THIS WORK WILL NOT BE PAID FOR SEPARATELY BUT SHALL BE INCLUDED IN THE CONTRACT ITEMS OF WORK.
18.

ALL TRAFFIC CONTROL DEVICES (BARRELS, BARRICADES, PANELS, SIGNS, ETC.) SHALL BE IN NEW OR LIKE NEW CONDITION. WHEN DEVICES BECOME WORN, DIRTY, FADED, OR OTHERWISE DEEMED BY THE ENGINEER AS NO LONGER IN LIKE NEW CONDITION, THE DEVICES SHALL BE CLEANED, REFURBISHED, OR REPLACED. THIS WORK WILL NOT BE PAID FOR SEPARATELY BUT SHALL BE INCLUDED IN THE CONTRACT ITEMS OF WORK.
19.

BLACKOUT TAPE QUANTITIES SHOWN ASSUME FOUR (4) APPLICATIONS, ONE PER EACH STAGE OF CONSTRUCTION. TEMPORARY PAVEMENT MARKING - TYPE IV TAPE QUANTITIES SHOWN ASSUME THREE (3) APPLICATIONS PER CONSTRUCTION STAGE.

SSCTC INDEX OF SHEETS

1	GENERAL NOTES & STAGE CONSTRUCTION NOTES
2	SMART TRAFFIC MONITORING SYSTEM
3	PRELIMINARY STAGE I-64 TYPICAL SECTIONS
4-17	PRELIMINARY STAGE A I-64
18-29	PRELIMINARY STAGE B I-64
30	STAGE 1 I-64 TYPICAL SECTIONS
31-42	STAGE 1 I-64
43-44	STAGE 2 I-64 TYPICAL SECTIONS
45-57	STAGE 2A I-64
58-64	STAGE 2B I-64
65-69	STAGE 2C I-64
70	THIS SHEET IS INTENTIONALLY LEFT BLANK
71	STAGE 3 I-64 TYPICAL SECTIONS
72-75	STAGE 3A I-64
76-79	STAGE 3B I-64
80-81	LINCOLN AVENUE STAGE 1
82-83	LINCOLN AVENUE STAGE 2
84-88	GREEN MOUNT ROAD STAGE 1
89-93	GREEN MOUNT ROAD STAGE 2
94-98	GREEN MOUNT ROAD STAGE 3
99-103	GREEN MOUNT ROAD STAGE 4

MODEL: Gen Notes (Sheet)
FILE NAME: J:\2020\20200608.10 - IDOT DB&PTB 196 Rem 56 454 Wierding\04 Drawings\DWG\CAD_Sheets\08-2 SSCTC-GMR\0818K74-ehsSSCTC_gennote.dgn



USER NAME	= rstaley	DESIGNED	-	RWS	REVISED	-
		DRAWN	-	RWS	REVISED	-
PLOT SCALE	= 0.16666633 '"/in.	CHECKED	-	ERB	REVISED	-
PLOT DATE	= 10/15/2024	DATE	-	10/15/24	REVISED	-

STATE OF ILLINOIS
DEPARTMENT OF TRANSPORTATION

F.A.I. ROUTE 64 (I-64)
SUGGESTED STAGES OF CONSTRUCTION AND TRAFFIC CONTROL

SCALE: N.T.S. SHEET 1 OF 1 SHEETS STA. 726+72.10 TO STA. 868+92.73

F.A.I RTE.	SECTION	COUNTY	TOTAL SHEETS	SHEET NO.
64	82-7WRS-2	ST CLAIR	691	153
		CONTRACT NO. 76K74		
		ILLINOIS FED. AID PROJECT		


STAGE CONSTRUCTION SEQUENCE

PRELIMINARY STAGE A

- A. UTILIZE NIGHT-TIME OPERATIONS AND INSIDE LANE DROP. TWO-LANE TRAFFIC WILL BE RE-ESTABLISHED AT THE CONCLUSION OF EACH NIGHTLY OPERATION.
- B. MILL & OVERLAY INSIDE SHOULDER PAVEMENT TO REMOVE RUMBLE STRIPS AND TO MAINTAIN CROSS SLOPE FOR SUBSEQUENT STAGE.
- C. REFERENCE STANDARDS 701400, 701401


PRELIMINARY STAGE B

- A. SHIFT TRAFFIC TO TWO INSIDE LANES IN EACH DIRECTION.
- B. MAINTAIN ACCESS TO GREEN MOUNT ROAD RAMP IN BOTH DIRECTIONS.
- C. PERFORM SHOULDER REPLACEMENT OPERATIONS
- D. REFERENCE STANDARDS 701400, 701402 & 701411.

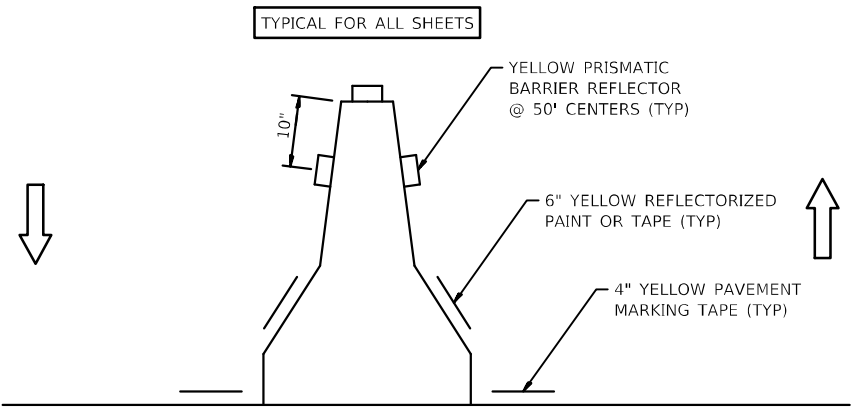


NOTE:
THE COST OF THE REFLECTORS AND THE BARRIER MARKING LINE IS INCLUDED IN THE COST OF THE TEMPORARY CONCRETE BARRIER.

TEMPORARY CONCRETE BARRIER

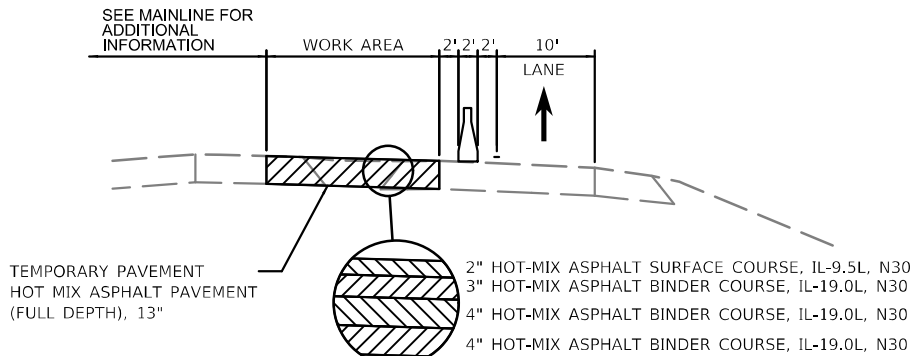


TYPICAL SECTION
RAMP A
PRELIMINARY STAGE B

STA. 5+94.49 TO STA. 13+86.58

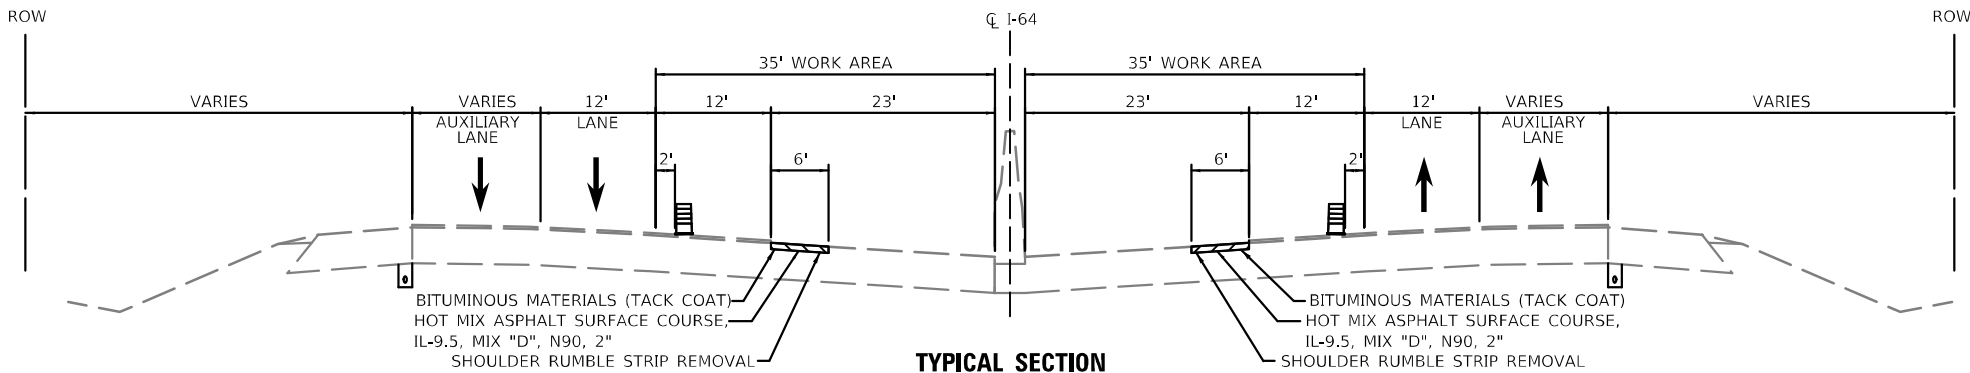


TYPICAL SECTION
FAI 64 (I-64)
PRELIMINARY STAGE A
STA. 716+97 TO STA. 744+91

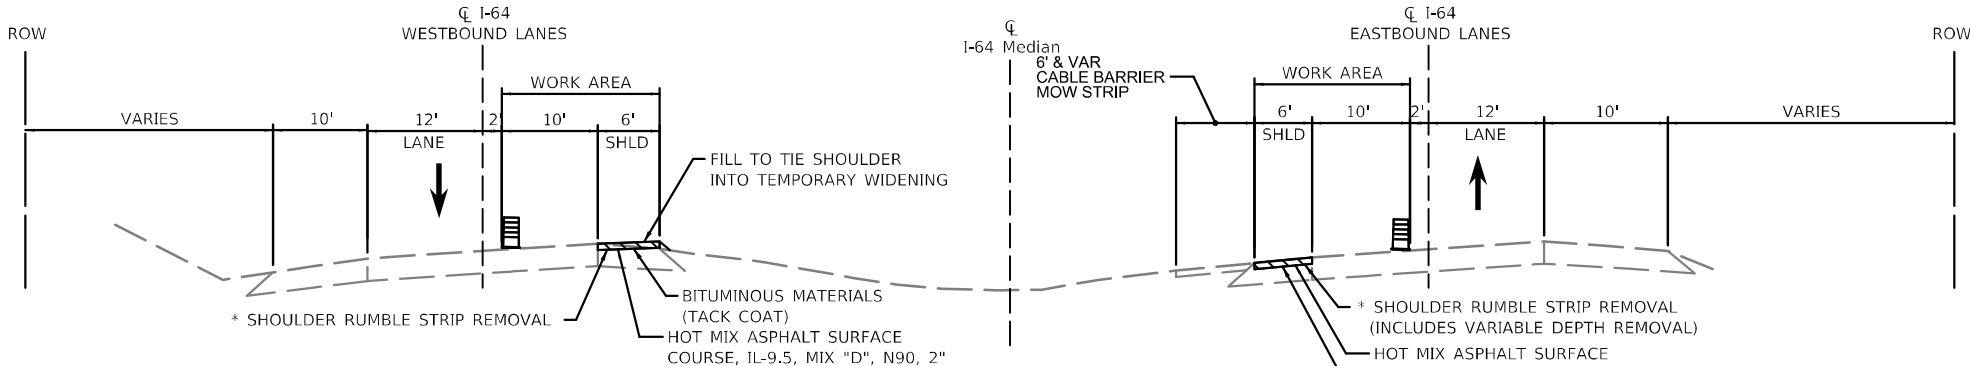


TYPICAL SECTION
FAI 64 (I-64)
PRELIMINARY STAGE A

STA. 744+91.00 TO STA. 858+23.00 (EB)
STA. 744+91.00 TO STA. 860+36.00 (WB)

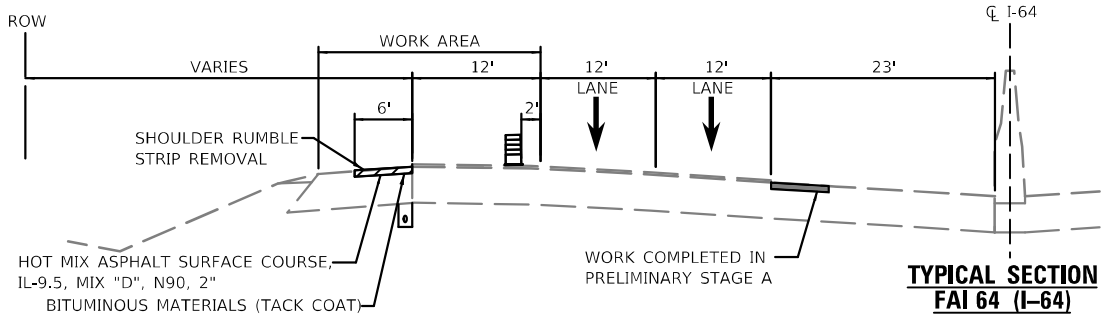

TYPICAL SECTION
FAI 64 (I-64)
PRELIMINARY STAGE B

STA 731+82 TO SAT 735+68

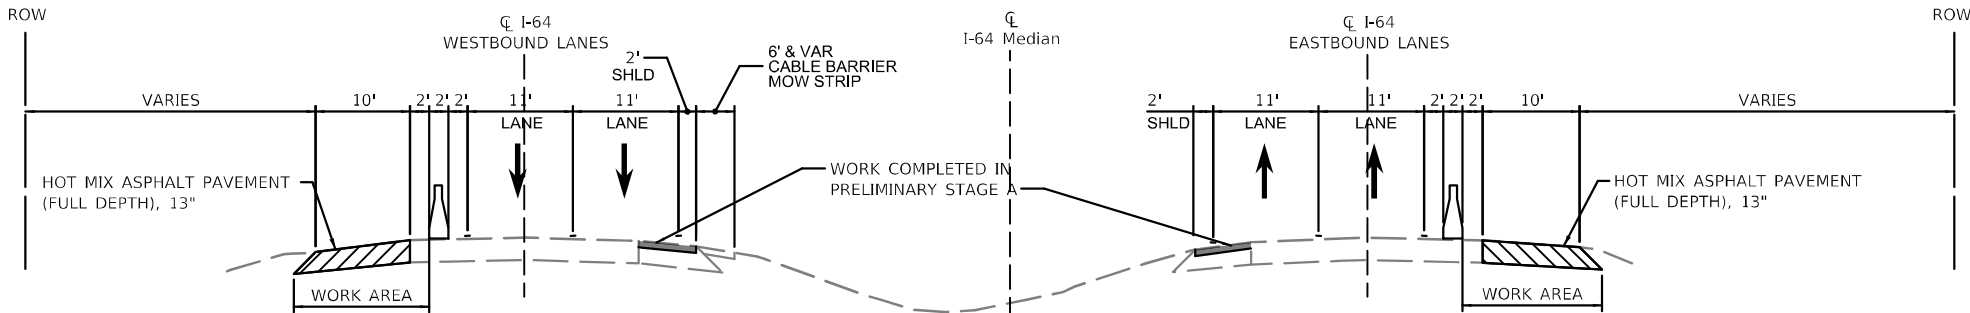

TYPICAL SECTION
FAI 64 (I-64)
PRELIMINARY STAGE B

STA. 747+70.00 TO STA. 855+58.00 (EB)
STA. 748+85.00 TO STA. 857+82.00 (WB)

* SHOULDER REPLACEMENT EXCEPTION
STA. 757+98 TO STA. 764+63 AND STA. 812+18 TO STA. 819+08 (EB)
STA. 757+01 TO STA. 765+12 AND STA. 812+18 TO STA. 819+08 (WB)

MODEL: 43MODEL NAMES
FILE NAME: 0226244-Enc-Stage001.dgn



USER NAME =	DESIGNED - GDO	REVISED -
	DRAWN - GDO	REVISED -
PLOT SCALE = 1:20	CHECKED - JAH	REVISED -
PLOT DATE = 3/19/2025	DATE - 5/01/2024	REVISED -

STATE OF ILLINOIS
DEPARTMENT OF TRANSPORTATION

STAGES OF CONSTRUCTION AND TRAFFIC CONTROL
PRELIMINARY STAGE

SCALE: 20.0000' / in. SHEET 1 OF 27 SHEETS STA. - TO STA. -

F.A.I. RTE.	SECTION	COUNTY	TOTAL SHEETS	SHEET NO.
64	82-7WRS-2	ST. CLAIR	691	155
		CONTRACT NO. 76K74		
ILLINOIS		FED. AID PROJECT		

MODEL: 43MODEL.NAMES
FILE NAME: 02607442ns-Stage02.dgn




USER NAME	=	DESIGNED	- GDO	REVISED	-
		DRAWN	- GDO	REVISED	-
PLOT SCALE	= 1:100	CHECKED	- JAH	REVISED	-
PLOT DATE	= 9/12/2024	DATE	= 5/01/2024	REVISED	-

STATE OF ILLINOIS
DEPARTMENT OF TRANSPORTATION

STAGES OF CONSTRUCTION AND TRAFFIC CONTROL
PRELIMINARY STAGE A

SCALE: 100,0000 ' / in. SHEET 2 OF 27 SHEETS STA. - TO STA. -

F.A.I. RTE.	SECTION	COUNTY	TOTAL SHEETS	SHEET NO.
64	82-7WRS-2	ST. CLAIR	691	156
		CONTRACT NO. 76K74		
	ILLINOIS	FED. AID PROJECT		

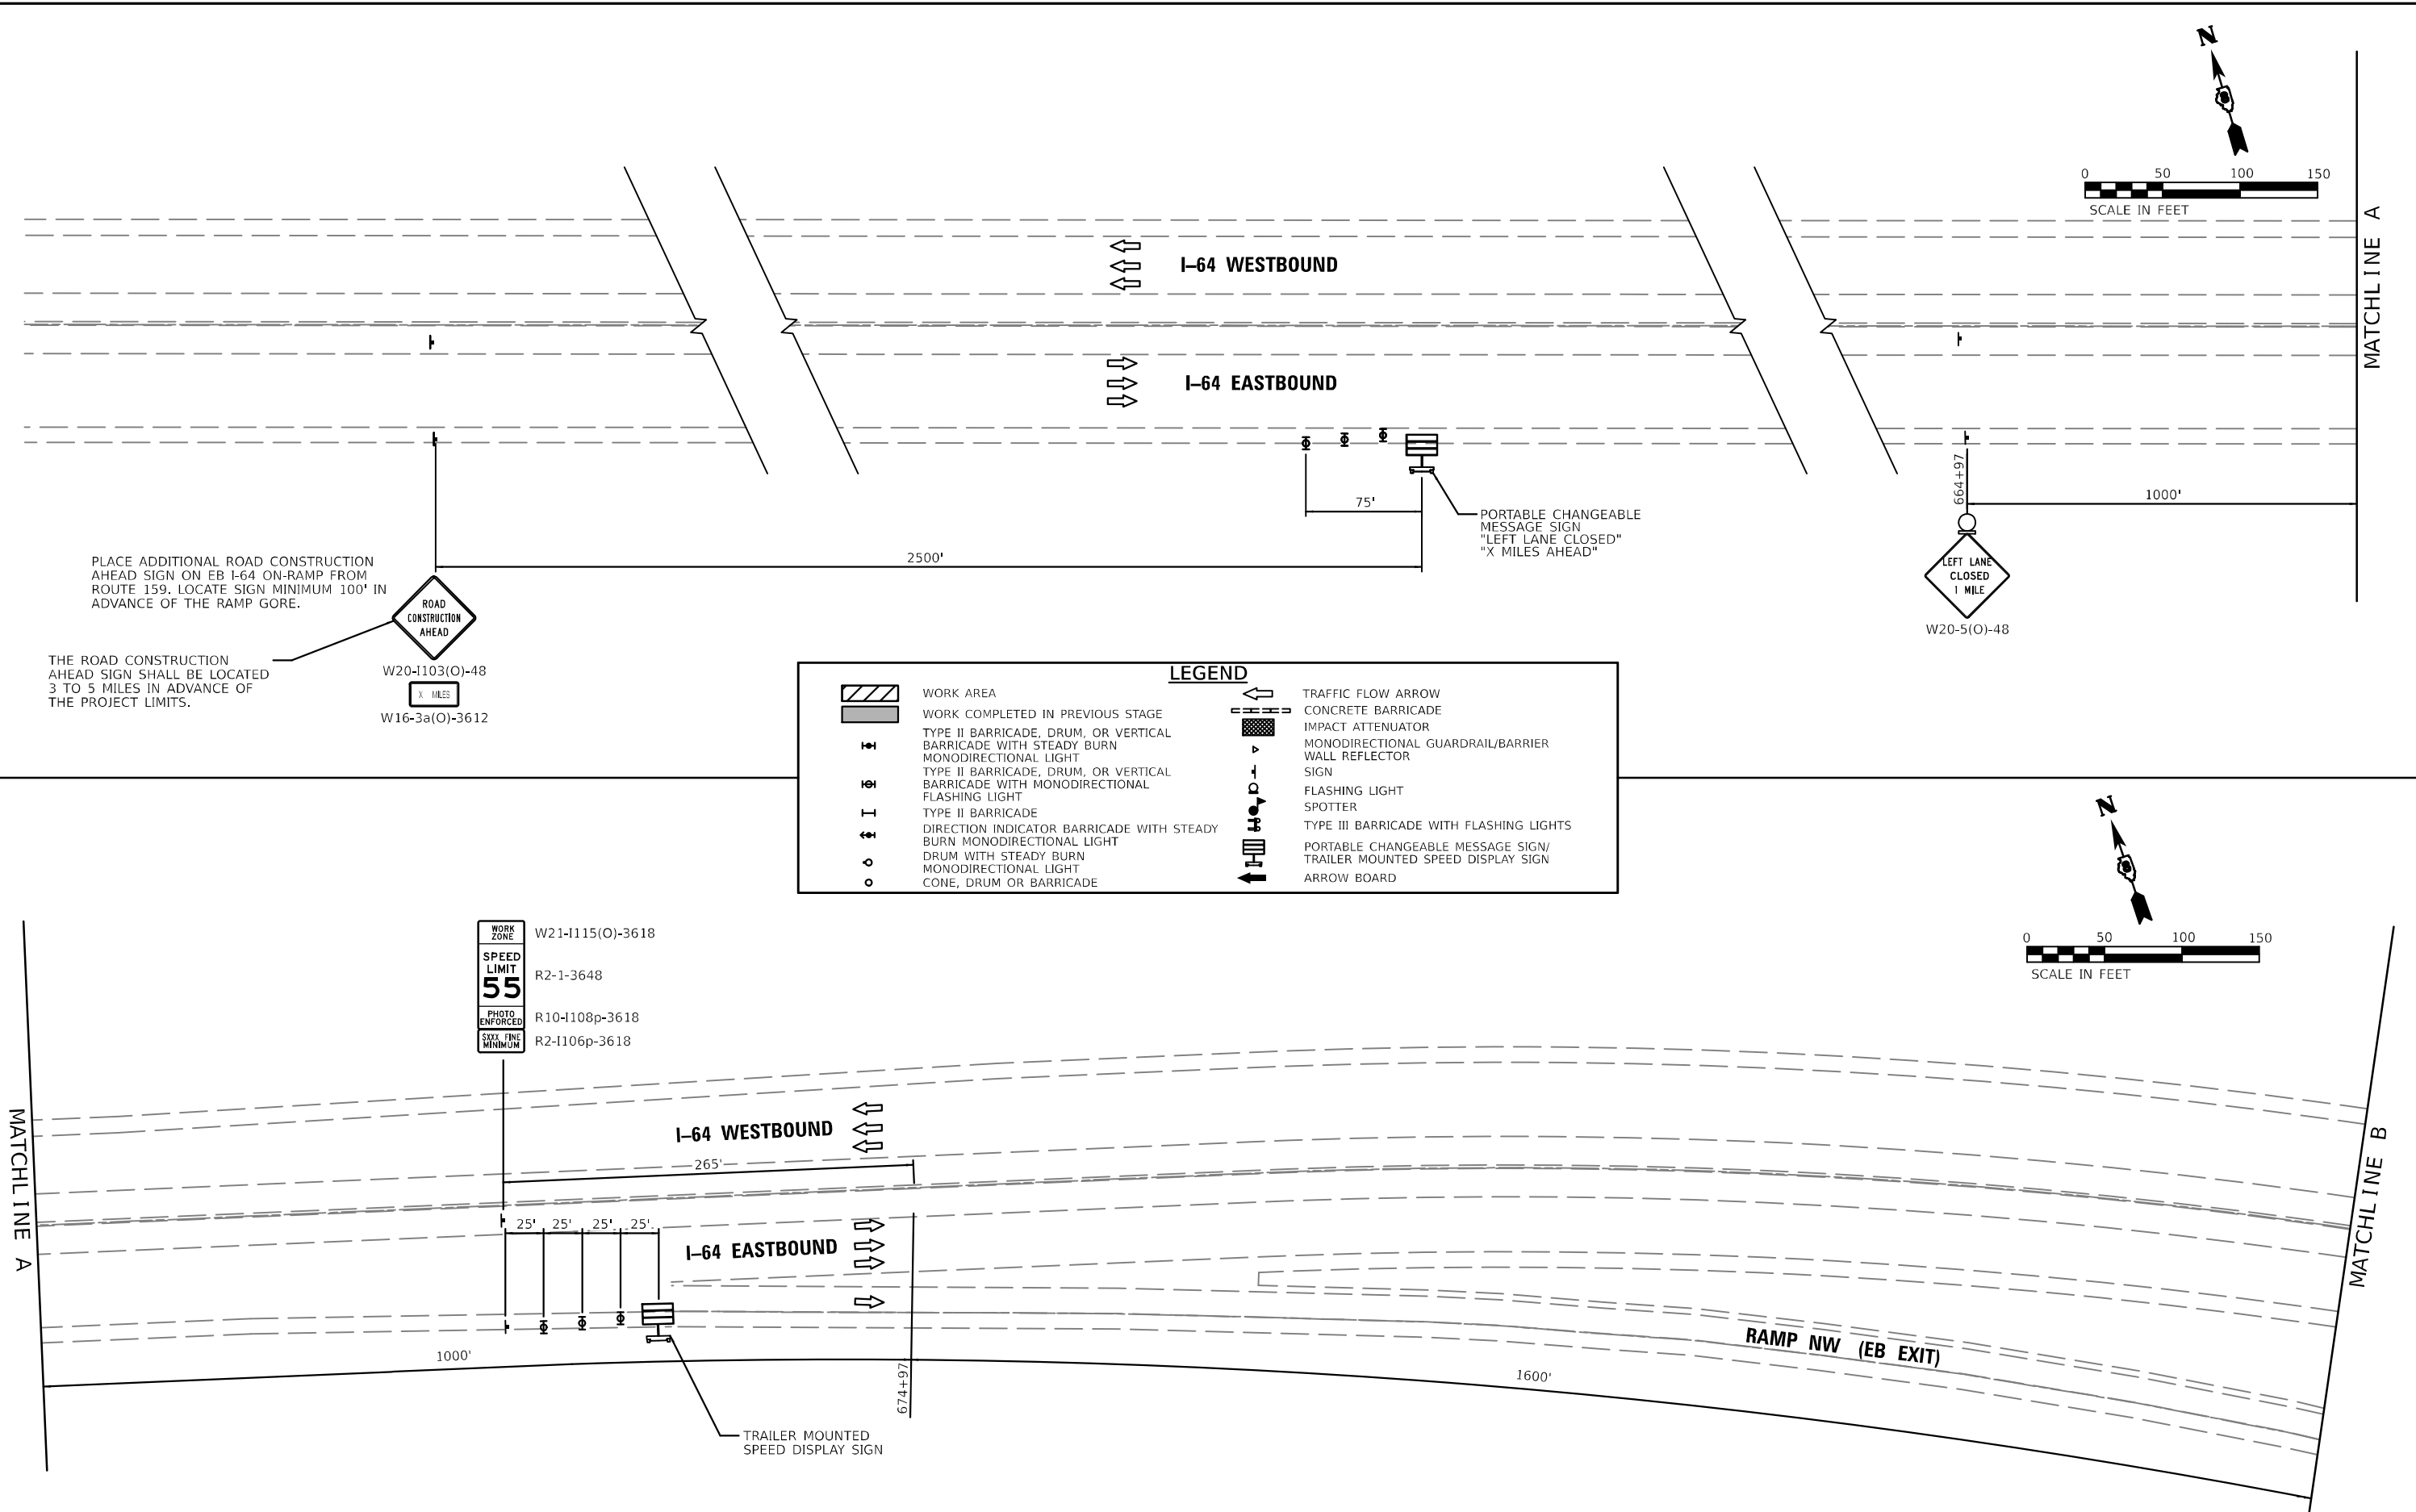

PLACE ADDITIONAL ROAD CONSTRUCTION AHEAD SIGN ON EB I-64 ON-RAMP FROM ROUTE 159. LOCATE SIGN MINIMUM 100' IN ADVANCE OF THE RAMP GORE.

THE ROAD CONSTRUCTION AHEAD SIGN SHALL BE LOCATED 3 TO 5 MILES IN ADVANCE OF THE PROJECT LIMITS.

W20-1103(O)-48

X MILES

W16-3a(O)-3612

LEGEND



WORK AREA



WORK COMPLETED IN PREVIOUS STAGE



TYPE II BARRICADE, DRUM, OR VERTICAL BARRICADE WITH STEADY BURN MONODIRECTIONAL LIGHT



TYPE II BARRICADE, DRUM, OR VERTICAL BARRICADE WITH MONODIRECTIONAL FLASHING LIGHT



TYPE II BARRICADE



DIRECTION INDICATOR BARRICADE WITH STEADY BURN MONODIRECTIONAL LIGHT



DRUM WITH STEADY BURN MONODIRECTIONAL LIGHT



CONE, DRUM OR BARRICADE



TRAFFIC FLOW ARROW



CONCRETE BARRICADE



IMPACT ATTENUATOR



MONODIRECTIONAL GUARDRAIL/BARRIER



WALL REFLECTOR SIGN



FLASHING LIGHT SPOTTER



TYPE III BARRICADE WITH FLASHING LIGHTS



PORTABLE CHANGEABLE MESSAGE SIGN/ TRAILER MOUNTED SPEED DISPLAY SIGN




ARROW BOARD

LEFT LANE CLOSED 1 MILE

W20-5(O)-48

RAMP NW (EB EXIT)

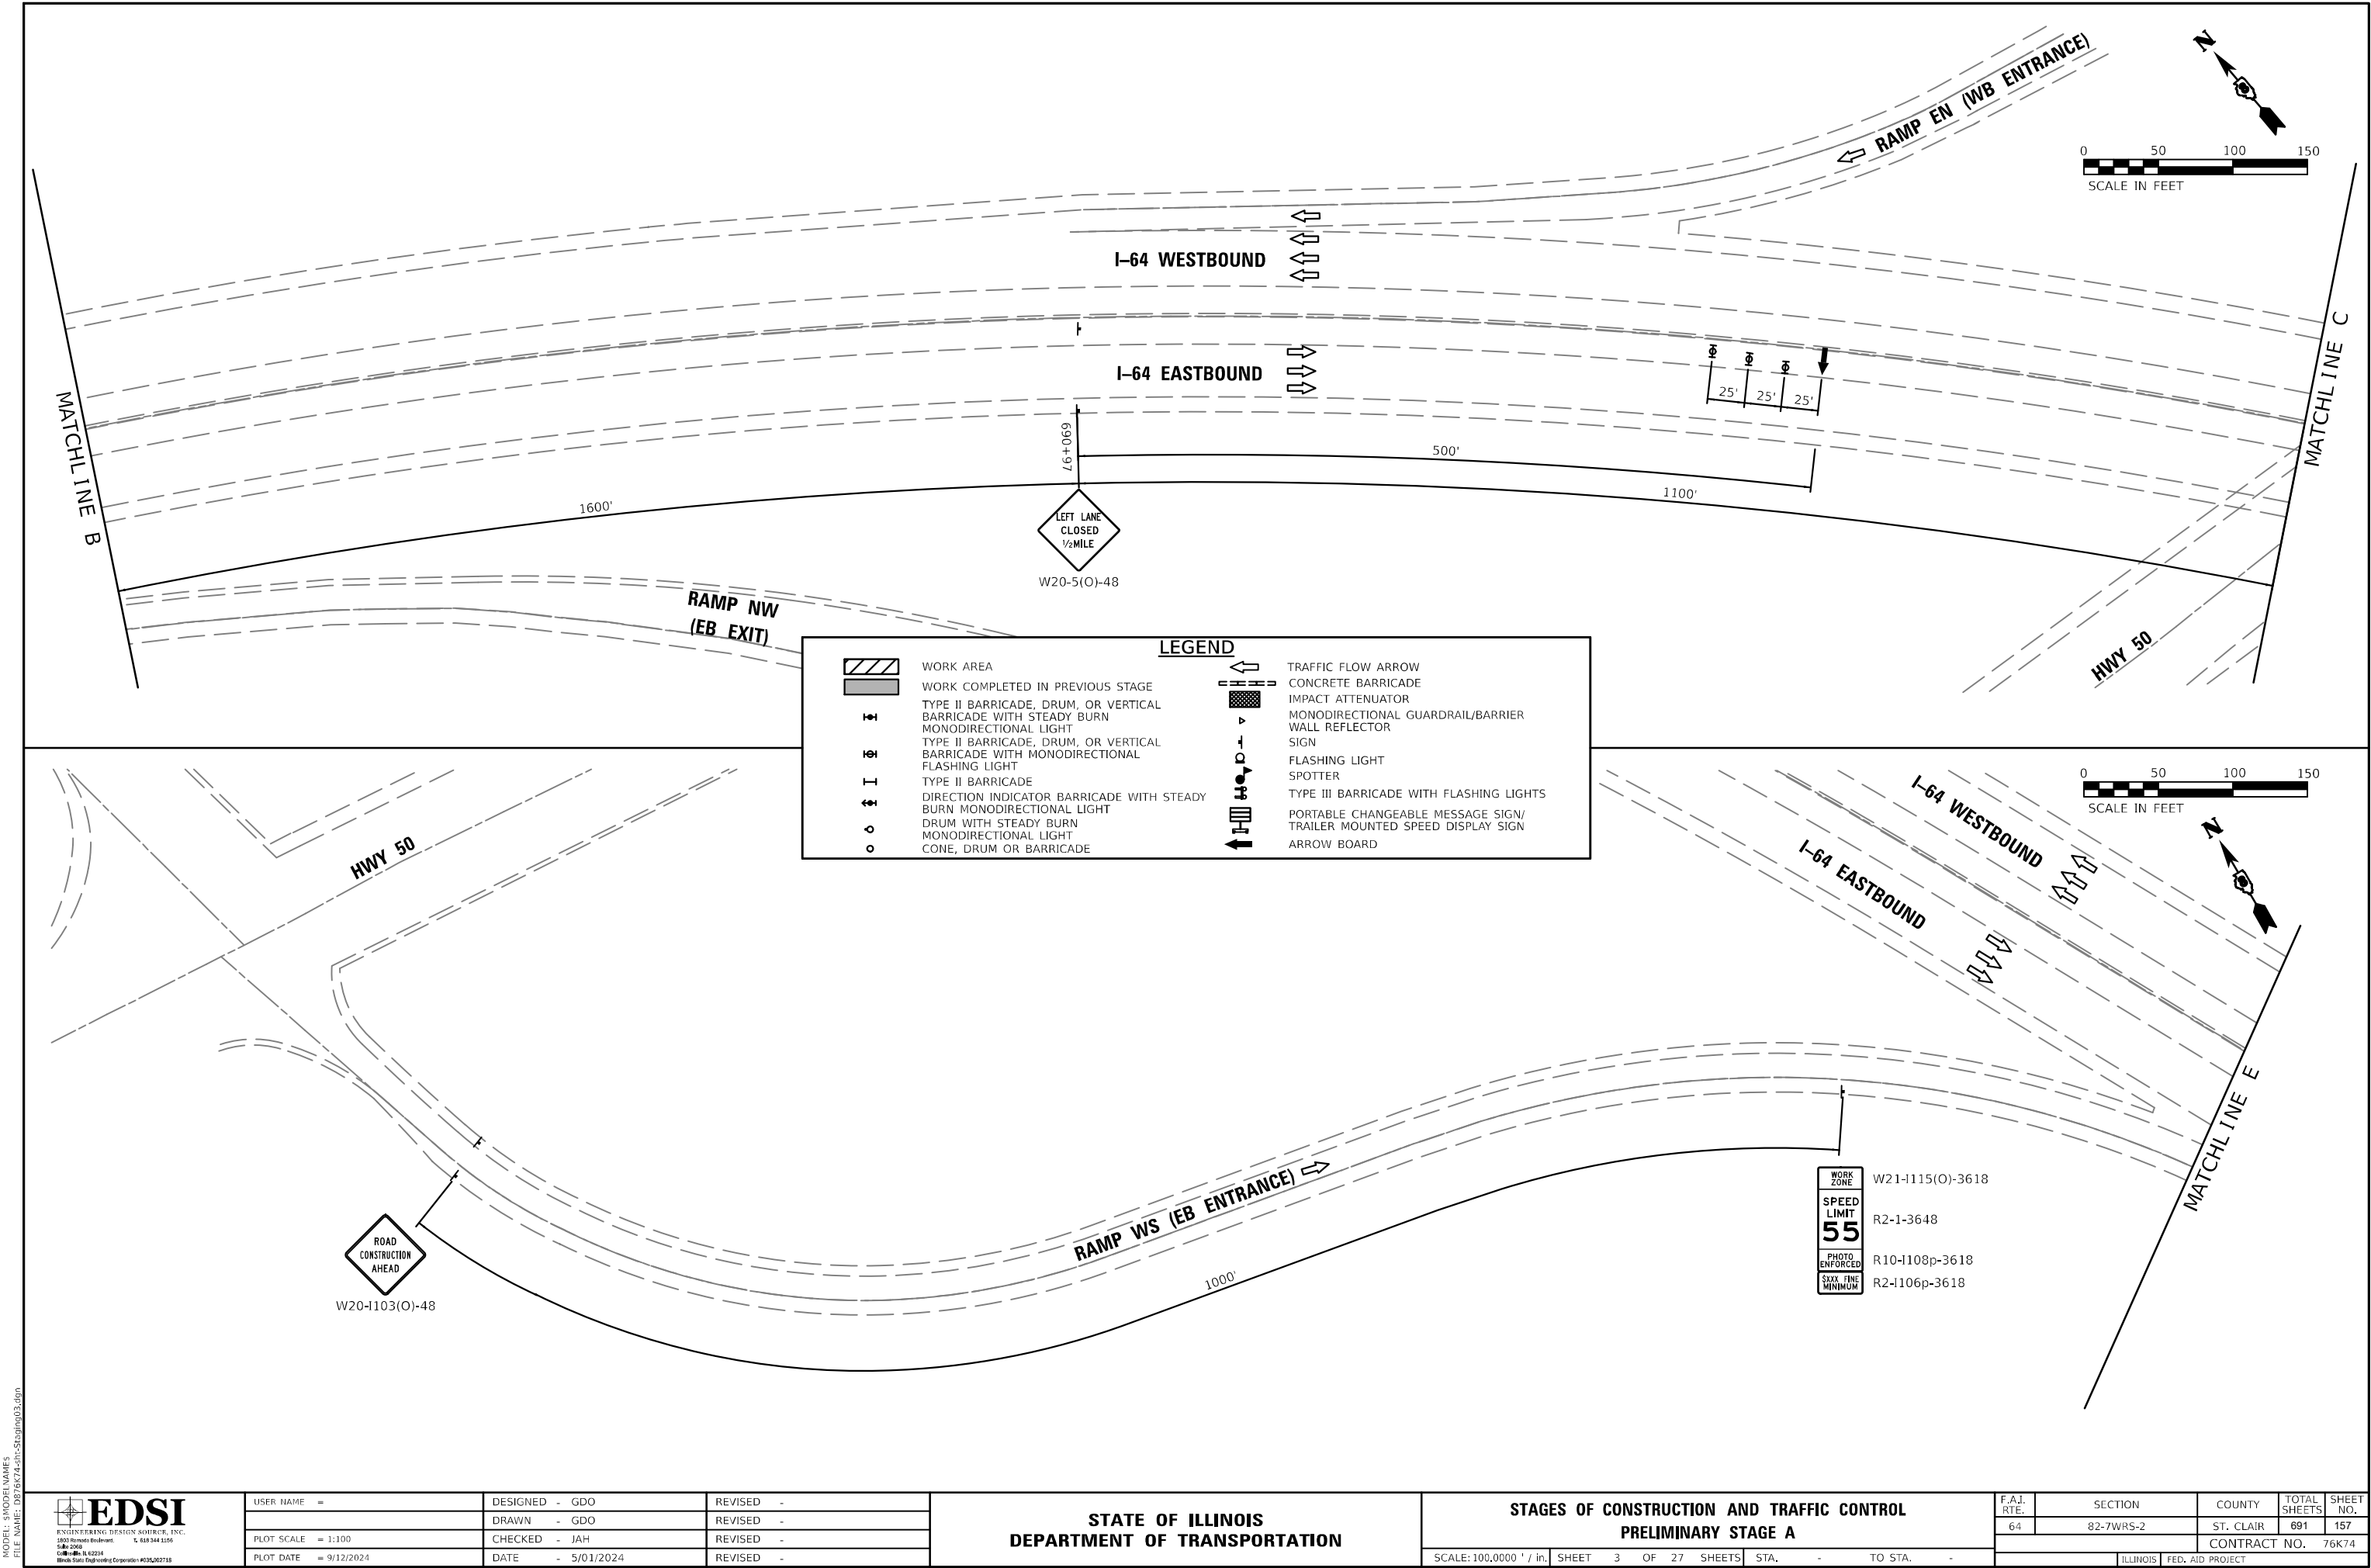

MODEL: 43 MODEL NAMES
FILE NAME: 02262443-Stage03.dgn




USER NAME =	DESIGNED - GDO	REVISED -
	DRAWN - GDO	REVISED -
PLOT SCALE = 1:100	CHECKED - JAH	REVISED -
PLOT DATE = 9/12/2024	DATE - 5/01/2024	REVISED -

STATE OF ILLINOIS
DEPARTMENT OF TRANSPORTATION

STAGES OF CONSTRUCTION AND TRAFFIC CONTROL
PRELIMINARY STAGE A

SCALE: 100,000 ' / in. SHEET 3 OF 27 SHEETS STA. - TO STA. -

F.A.J. RTE.	SECTION	COUNTY	TOTAL SHEETS	SHEET NO.
64	82-7WRS-2	ST. CLAIR	691	157
CONTRACT NO.				76K74
ILLINOIS FED. AID PROJECT				

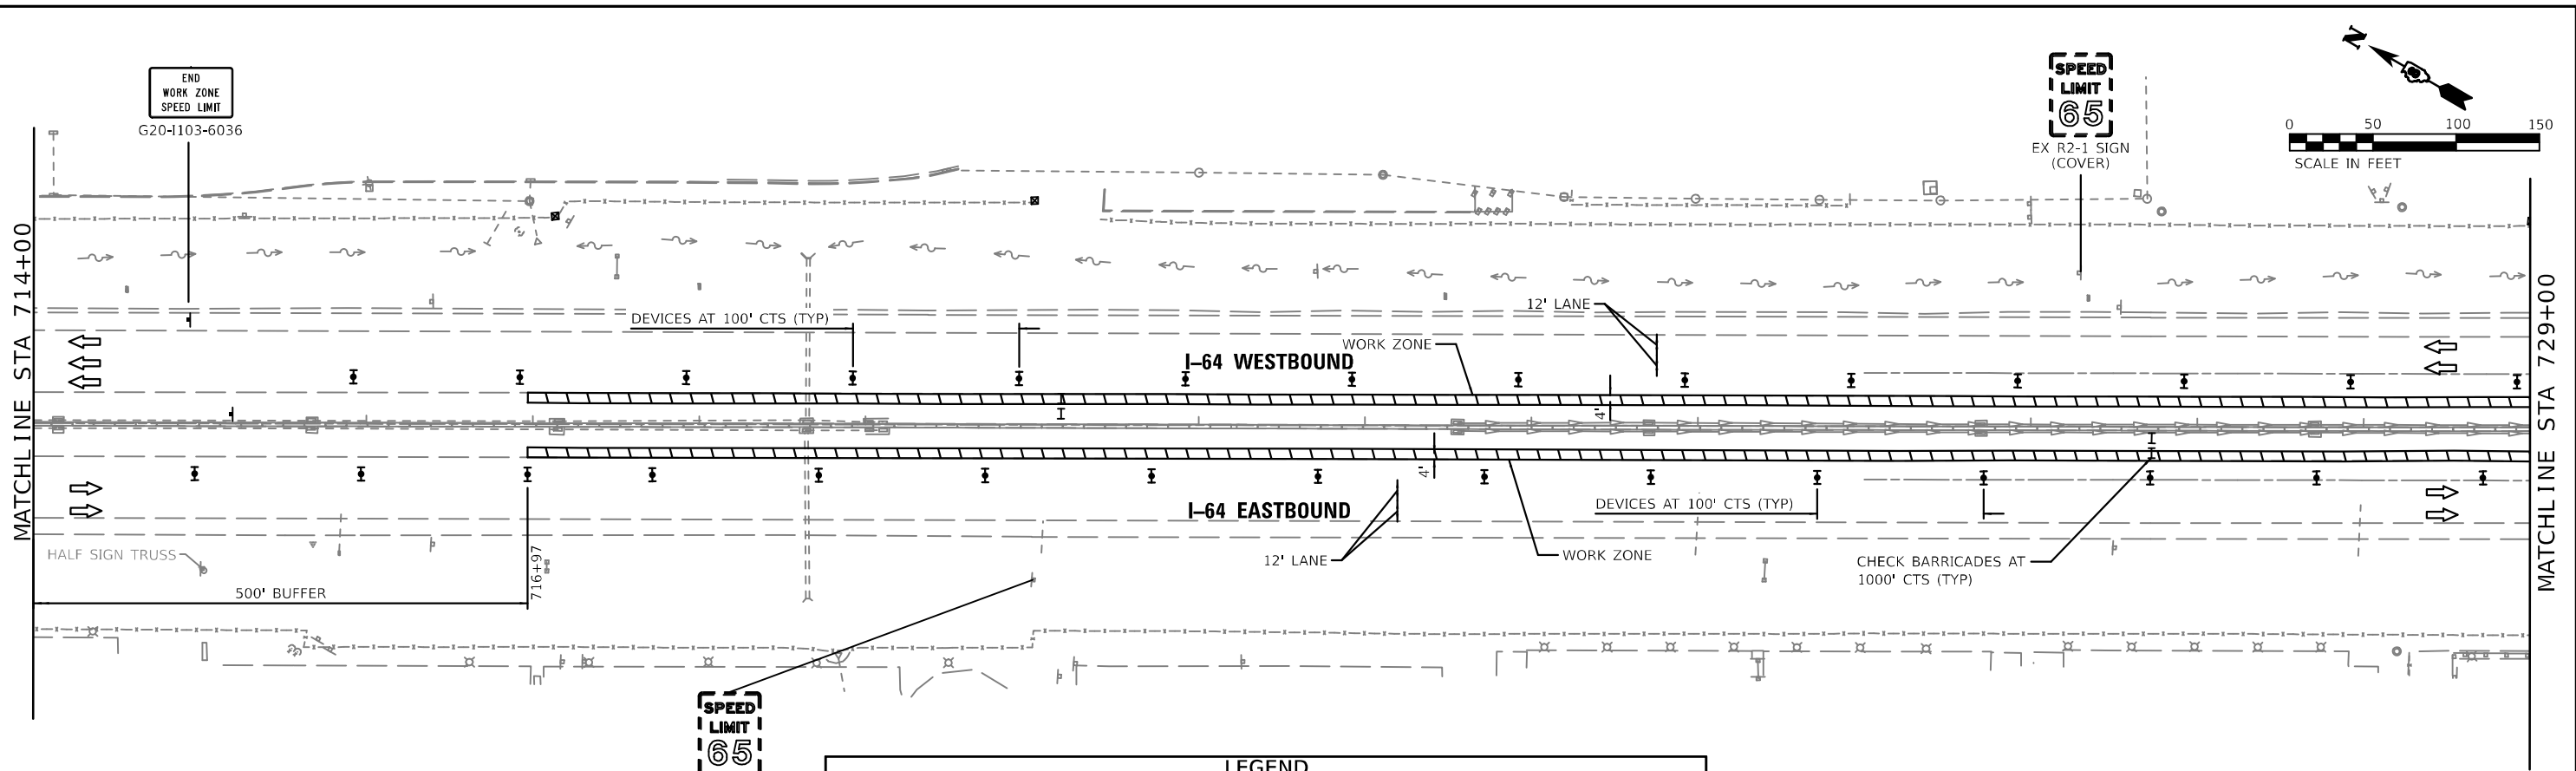

WORK AREA

WORK COMPLETED IN PREVIOUS STAGE

TYPE II BARRICADE, DRUM, OR VERTICAL BARRICADE WITH STEADY BURN MONODIRECTIONAL LIGHT

TYPE II BARRICADE, DRUM, OR VERTICAL BARRICADE WITH MONODIRECTIONAL FLASHING LIGHT

TYPE II BARRICADE

DIRECTION INDICATOR BARRICADE WITH STEADY BURN MONODIRECTIONAL LIGHT

DRUM WITH STEADY BURN MONODIRECTIONAL LIGHT

CONE, DRUM OR BARRICADE

LEGEND

TRAFFIC FLOW ARROW

CONCRETE BARRICADE

IMPACT ATTENUATOR

MONODIRECTIONAL GUARDRAIL/BARRIER

WALL REFLECTOR

SIGN


FLASHING LIGHT

SPOTTER

TYPE III BARRICADE WITH FLASHING LIGHTS

PORTABLE CHANGEABLE MESSAGE SIGN/ TRAILER MOUNTED SPEED DISPLAY SIGN

ARROW BOARD

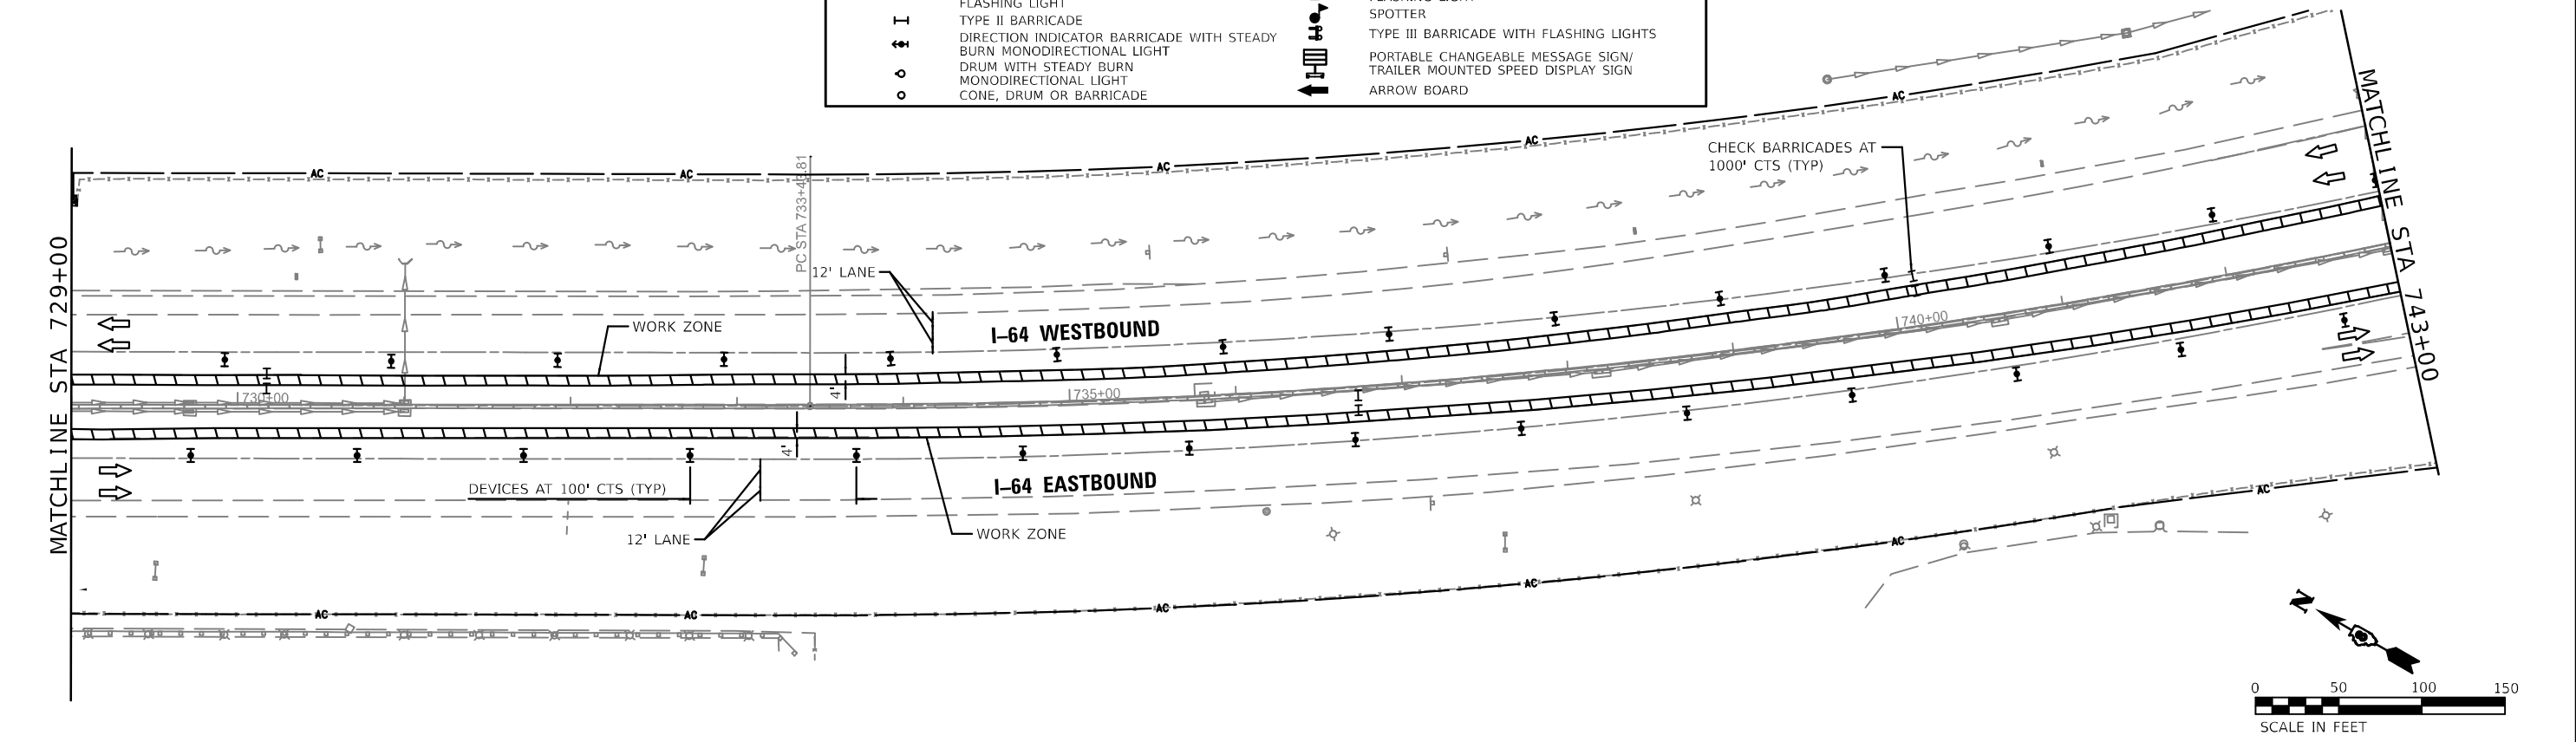

MODEL: 43MODEL.NAMES
FILE NAME: 022624-43-Stage05.dgn

EDSI

ENGINEERING DESIGN SOURCE, INC.

1803 Riverchase Blvd. Suite 200
Birmingham, AL 35244
205.988.1422

603.344.1156

www.edsi-inc.com


USER NAME	=	DESIGNED	- GDO	REVISED	-
		DRAWN	- GDO	REVISED	-
PLOT SCALE	= 1:100	CHECKED	- JAH	REVISED	-
PLOT DATE	= 9/12/2024	DATE	= 5/01/2024	REVISED	-

STATE OF ILLINOIS
DEPARTMENT OF TRANSPORTATION

STAGES OF CONSTRUCTION AND TRAFFIC CONTROL
PRELIMINARY STAGE A

SCALE: 100,0000 ' / in. SHEET 5 OF 27 SHEETS STA. 714+00 TO STA. 743+00

F.A.J. RTE.	SECTION	COUNTY	TOTAL SHEETS	SHEET NO.
64	82-7WRS-2	ST. CLAIR	691	159
				CONTRACT NO. 76K74
ILLINOIS FED. AID PROJECT				

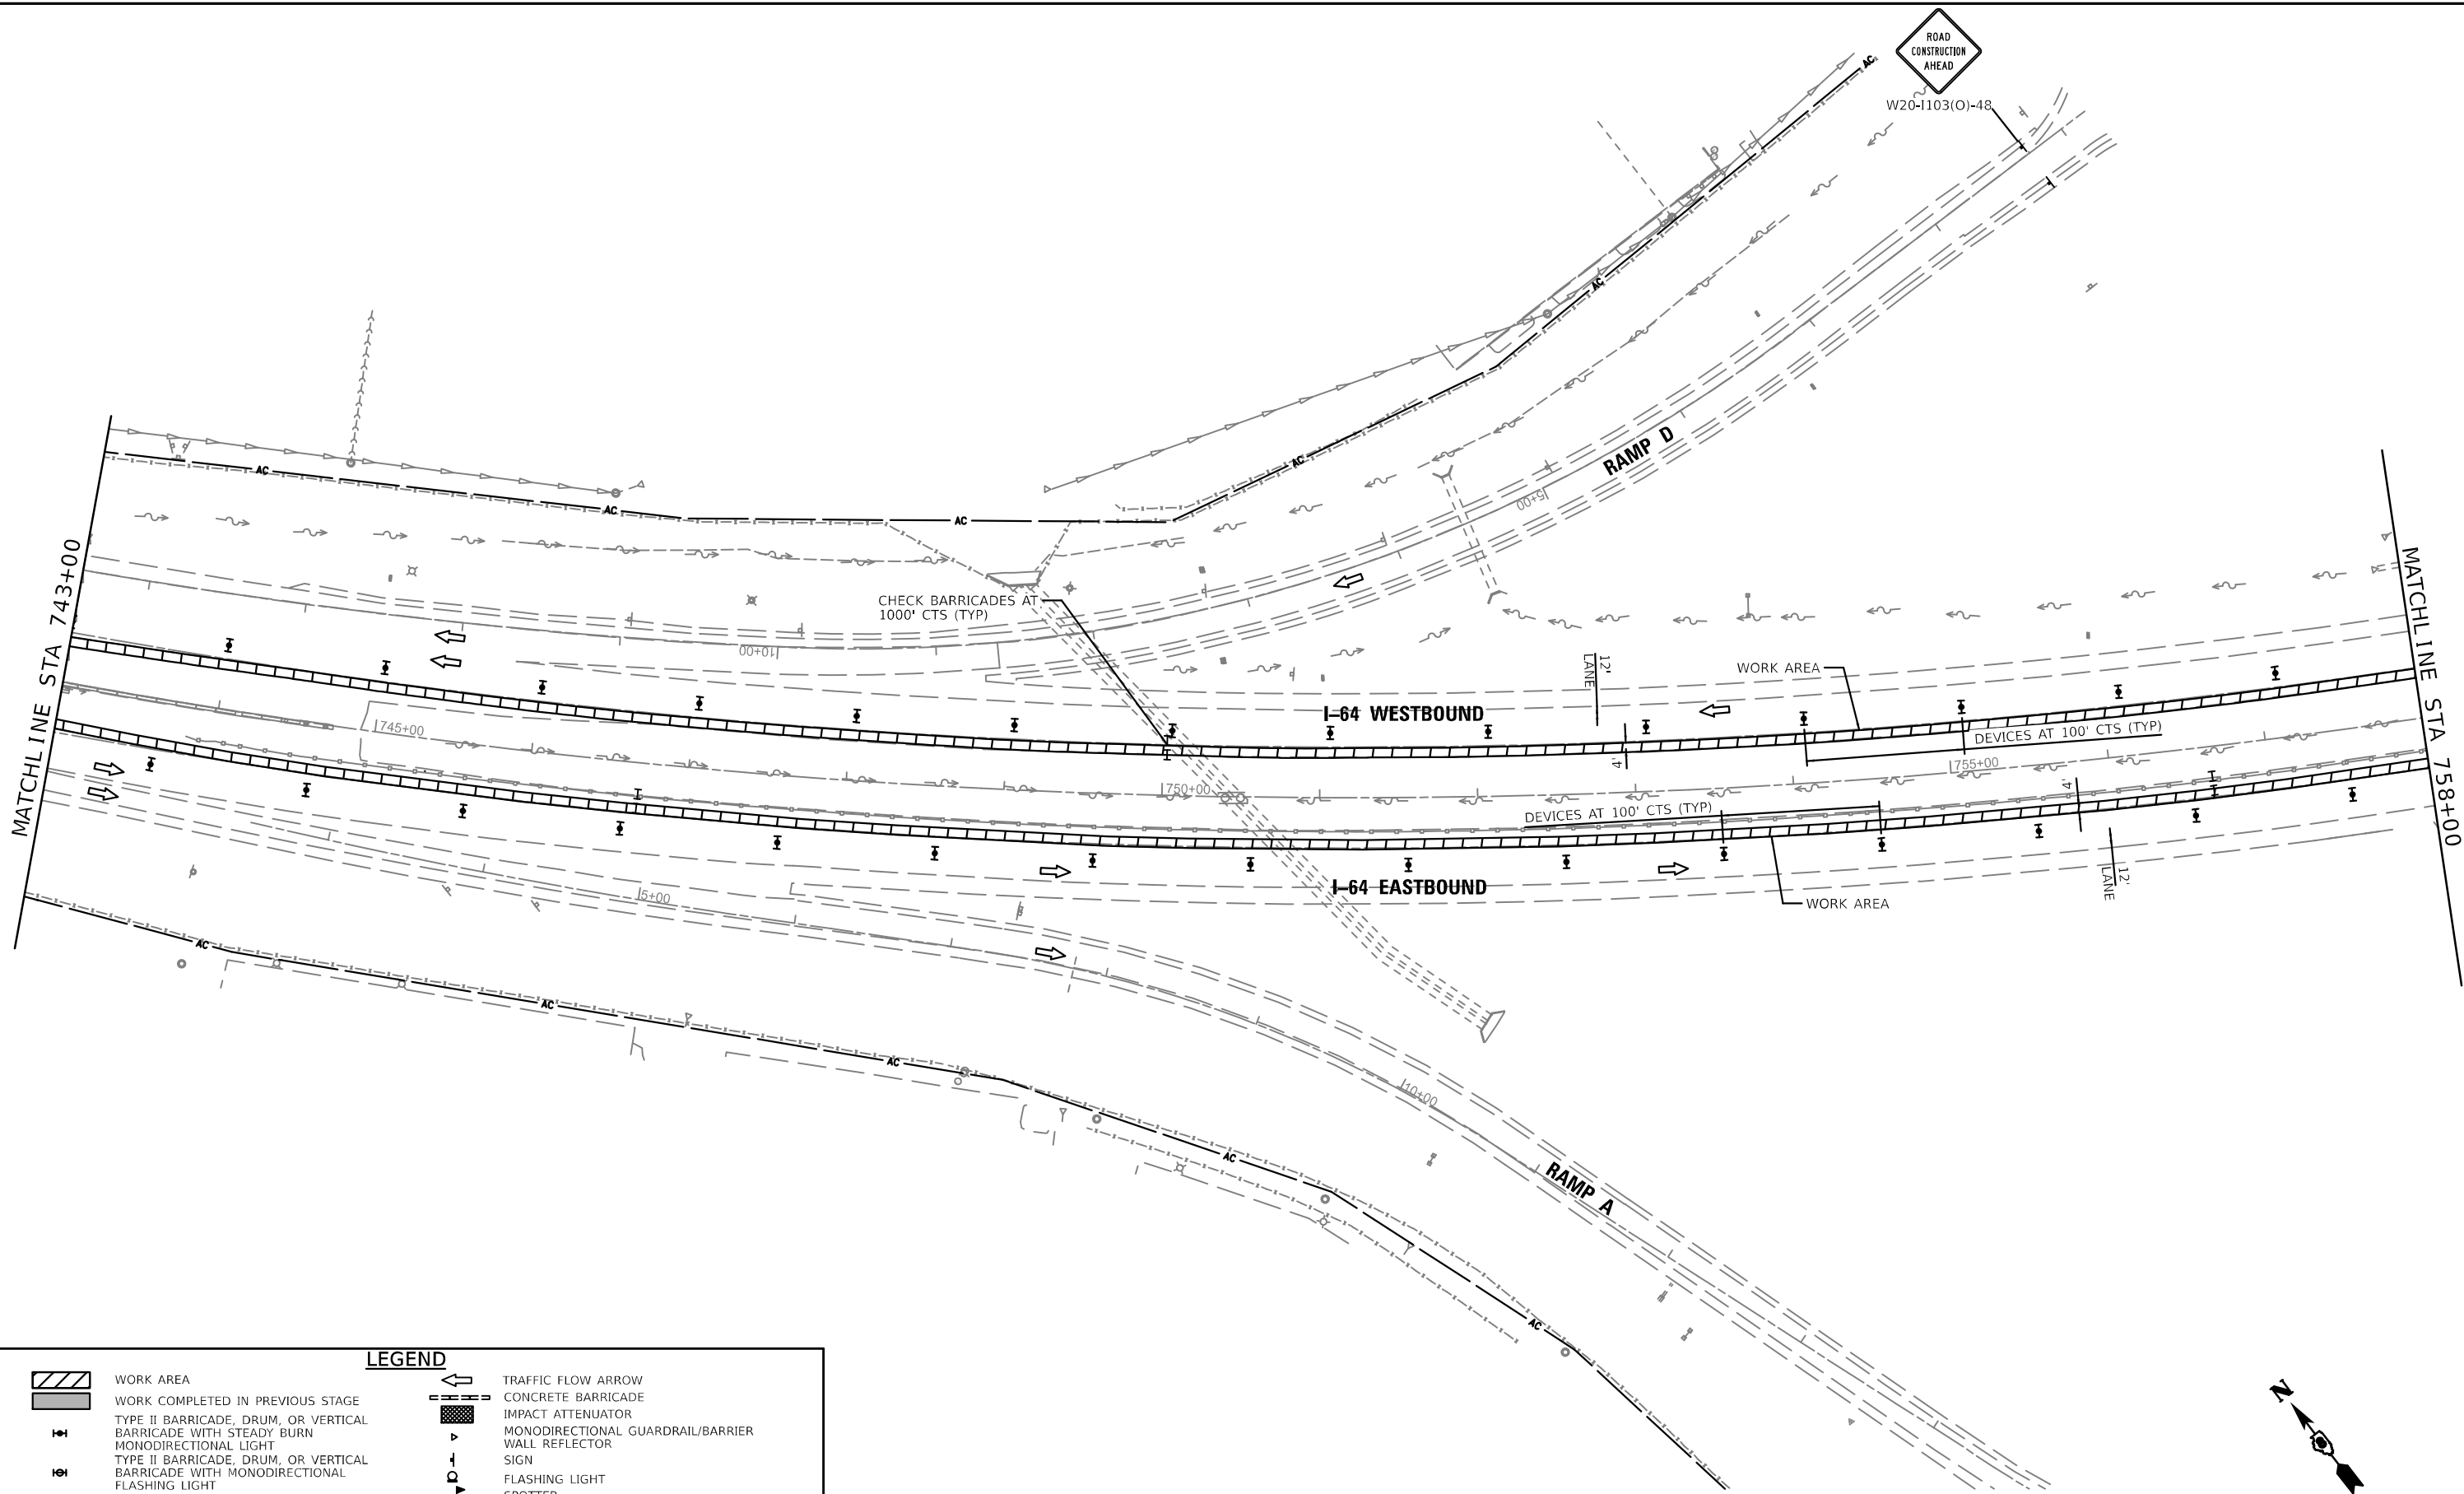

W20-I103(O)-48

CHECK BARRICADES AT 1000' CTS (TYP)

I-64 WESTBOUND

I-64 EASTBOUND

RAMP D

RAMP A

WORK AREA



WORK AREA

DEVICES AT 100' CTS (TYP)

DEVICES AT 100' CTS (TYP)

LEGEND

- WORK AREA
- WORK COMPLETED IN PREVIOUS STAGE
- TYPE II BARRICADE, DRUM, OR VERTICAL BARRICADE WITH STEADY BURN MONODIRECTIONAL LIGHT
- TYPE II BARRICADE, DRUM, OR VERTICAL BARRICADE WITH MONODIRECTIONAL FLASHING LIGHT
- TYPE II BARRICADE DIRECTION INDICATOR BARRICADE WITH STEADY BURN MONODIRECTIONAL LIGHT
- DRUM WITH STEADY BURN MONODIRECTIONAL LIGHT
- CONE, DRUM OR BARRICADE
- TRAFFIC FLOW ARROW
- CONCRETE BARRICADE
- IMPACT ATTENUATOR
- MONODIRECTIONAL GUARDRAIL/BARRIER
- WALL REFLECTOR
- SIGN
- FLASHING LIGHT
- SPOTTER
- TYPE III BARRICADE WITH FLASHING LIGHTS
- PORTABLE CHANGEABLE MESSAGE SIGN/ TRAILER MOUNTED SPEED DISPLAY SIGN
- ARROW BOARD

 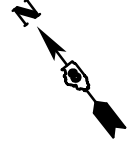

MODEL: 41MODEL.NAMES
FILE: 41NAME.DWG 41NAME-Stage05.dwg





USER NAME =	DESIGNED - GDO	REVISED -
	DRAWN - GDO	REVISED -
PLOT SCALE = 1:100	CHECKED - JAH	REVISED -
PLOT DATE = 9/12/2024	DATE - 5/01/2024	REVISED -

STATE OF ILLINOIS
DEPARTMENT OF TRANSPORTATION

STAGES OF CONSTRUCTION AND TRAFFIC CONTROL
PRELIMINARY STAGE A

SCALE: 100,000 ' / in. SHEET 6 OF 27 SHEETS STA. 743+00 TO STA. 758+00

F.A.J. RTE.	SECTION	COUNTY	TOTAL SHEETS	SHEET NO.
64	82-7WRS-2	ST. CLAIR	691	160
			CONTRACT NO.	76K74
ILLINOIS FED. AID PROJECT				

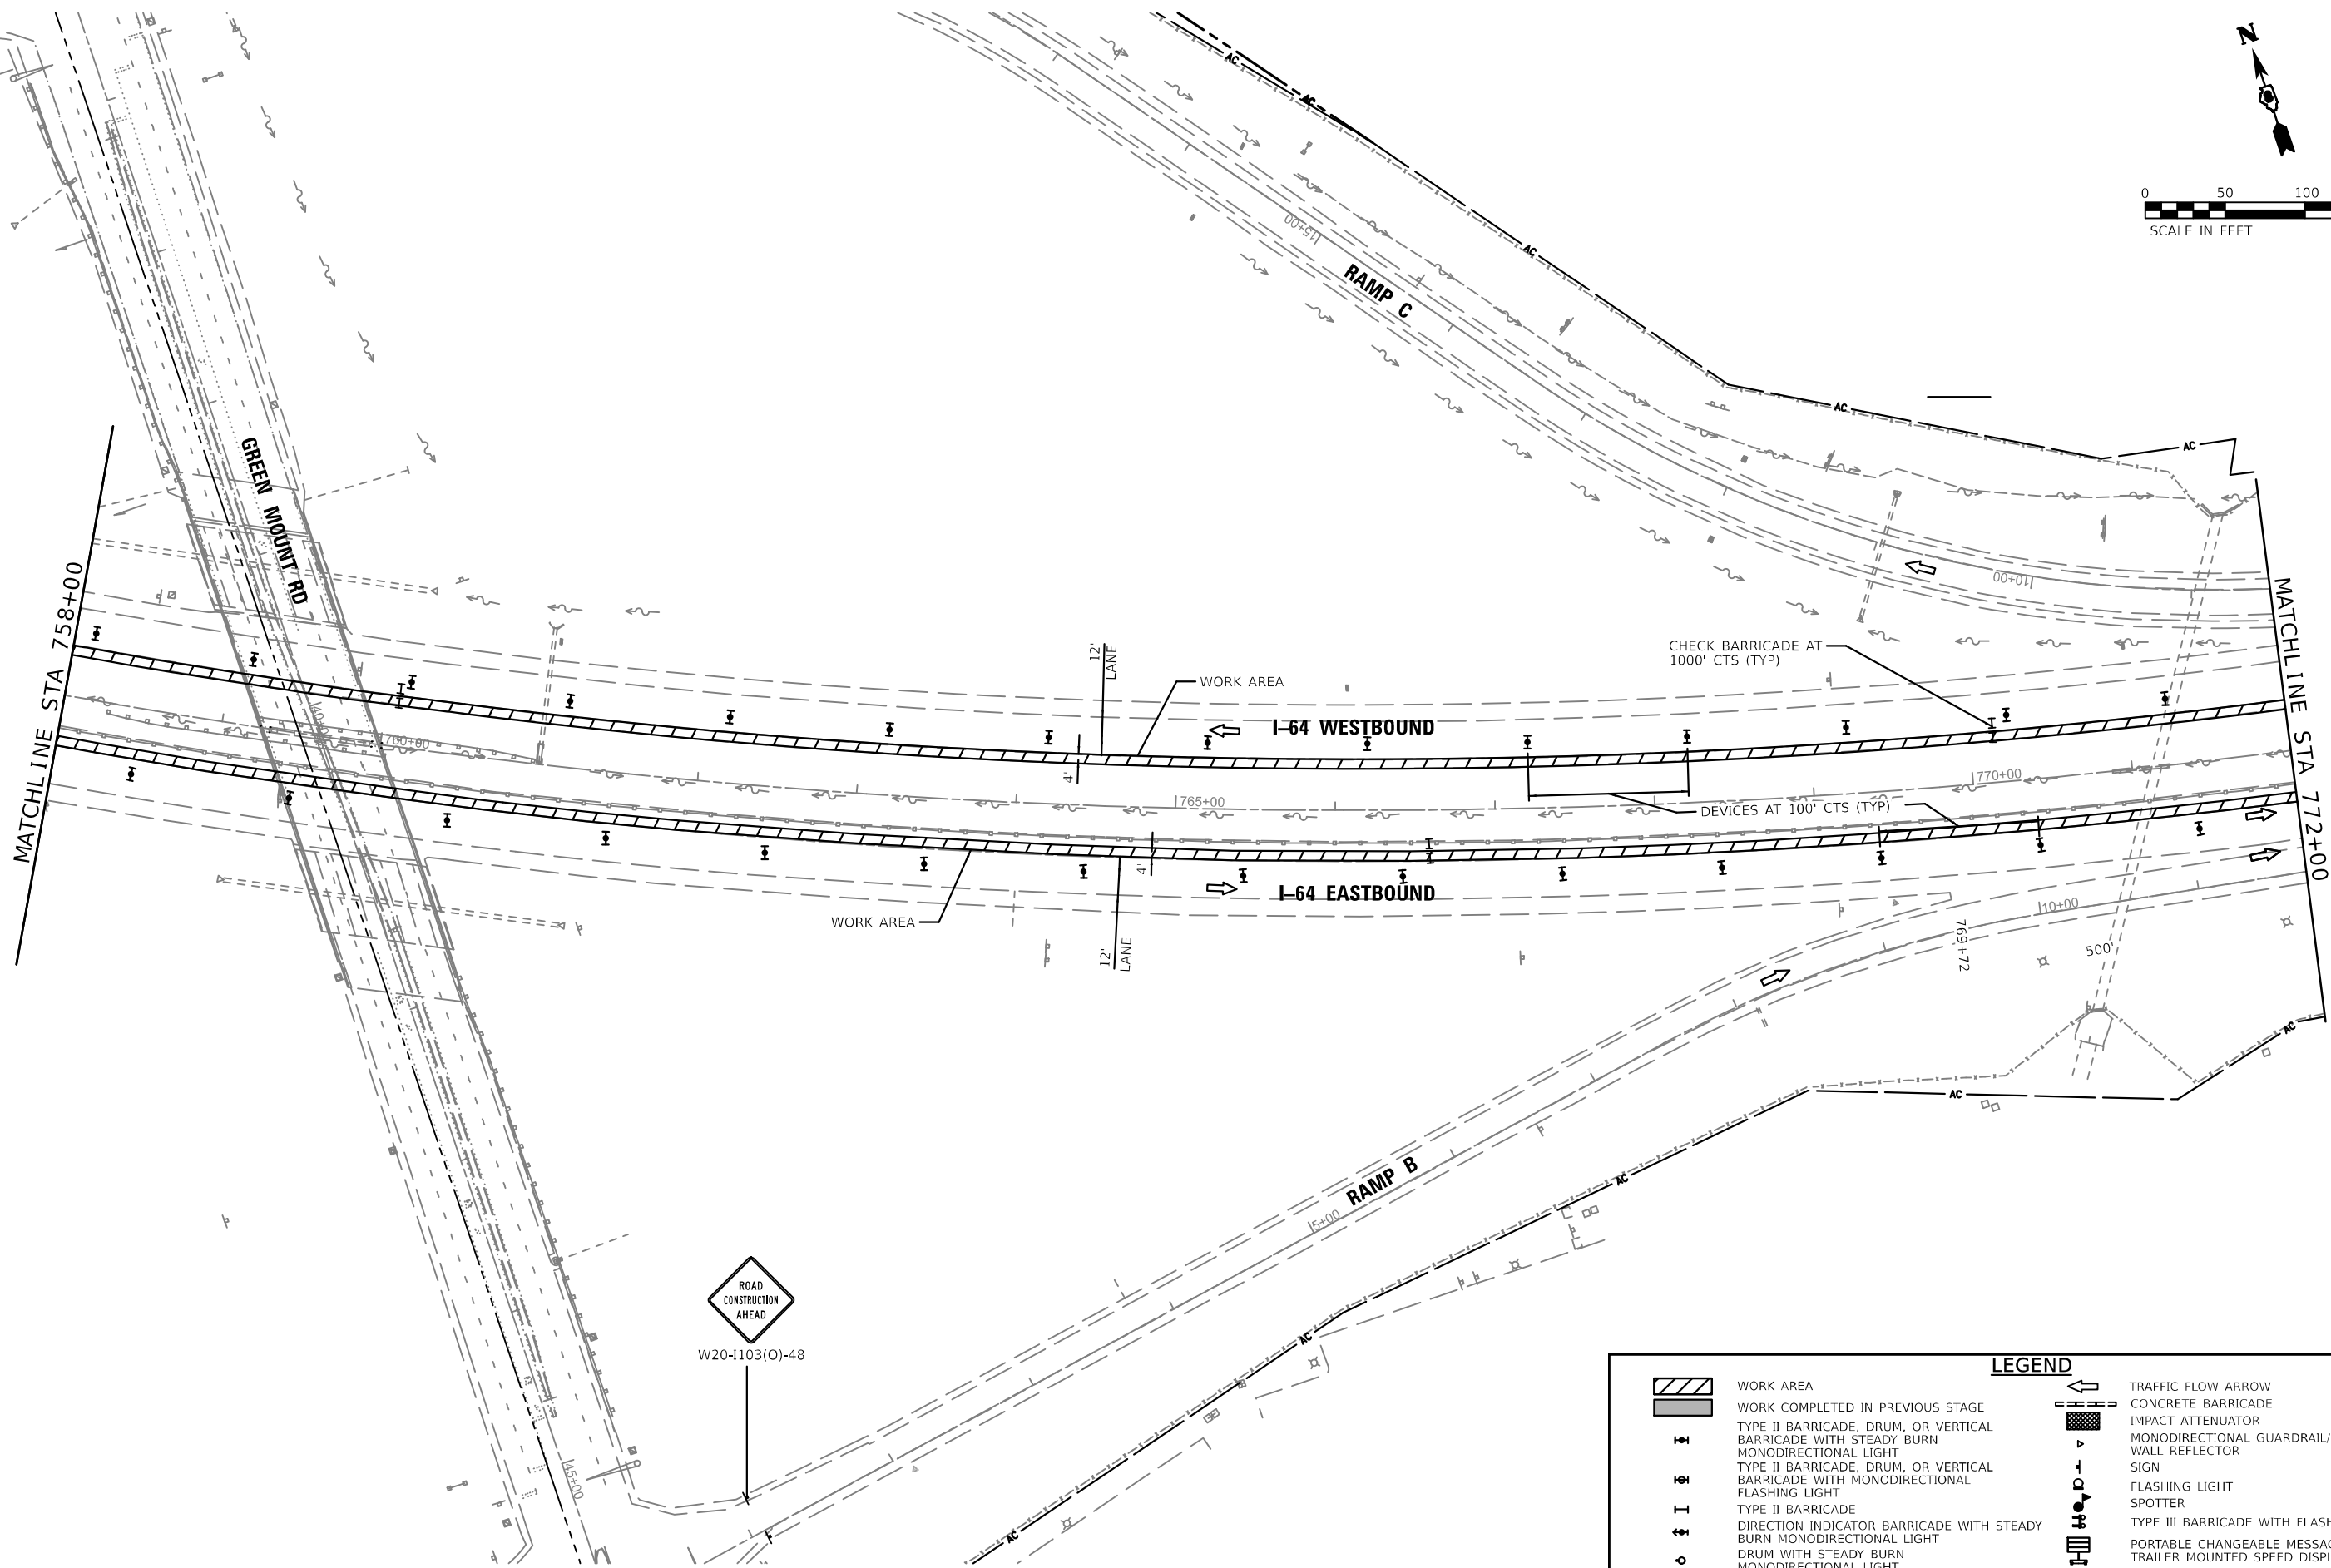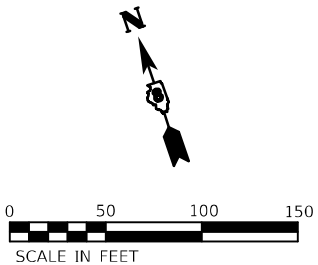

LEGEND	
	WORK AREA
	WORK COMPLETED IN PREVIOUS STAGE
	TYPE II BARRICADE, DRUM, OR VERTICAL BARRICADE WITH STEADY BURN
	TYPE II BARRICADE, DRUM, OR VERTICAL BARRICADE WITH MONODIRECTIONAL FLASHING LIGHT
	TYPE II BARRICADE DIRECTION INDICATOR BARRICADE WITH STEADY BURN
	DRUM WITH STEADY BURN
	MONODIRECTIONAL LIGHT
	CONE, DRUM OR BARRICADE
	TRAFFIC FLOW ARROW
	CONCRETE BARRICADE
	IMPACT ATTENUATOR
	MONODIRECTIONAL GUARDRAIL/BARRIER
	WALL REFLECTOR
	SIGN
	FLASHING LIGHT
	SPOTTER
	TYPE III BARRICADE WITH FLASHING LIGHTS
	PORTABLE CHANGEABLE MESSAGE SIGN/ TRAILER MOUNTED SPEED DISPLAY SIGN
	ARROW BOARD

MODEL: 43MODEL.NAMES
FILE NAME: 0026244-Enc-Stg01n007.dgn




USER NAME =	DESIGNED - GDO	REVISED -
	DRAWN - GDO	REVISED -
PLOT SCALE = 1:100	CHECKED - JAH	REVISED -
PLOT DATE = 9/12/2024	DATE - 5/01/2024	REVISED -

STATE OF ILLINOIS
DEPARTMENT OF TRANSPORTATION

STAGES OF CONSTRUCTION AND TRAFFIC CONTROL
PRELIMINARY STAGE A

SCALE: 100,000 ' / in. SHEET 7 OF 27 SHEETS STA. 758+00 TO STA. 772+00

F.A.I. RTE.	SECTION	COUNTY	TOTAL SHEETS	SHEET NO.
64	82-7WRS-2	ST. CLAIR	691	161
				CONTRACT NO. 76K74
ILLINOIS FED. AID PROJECT				

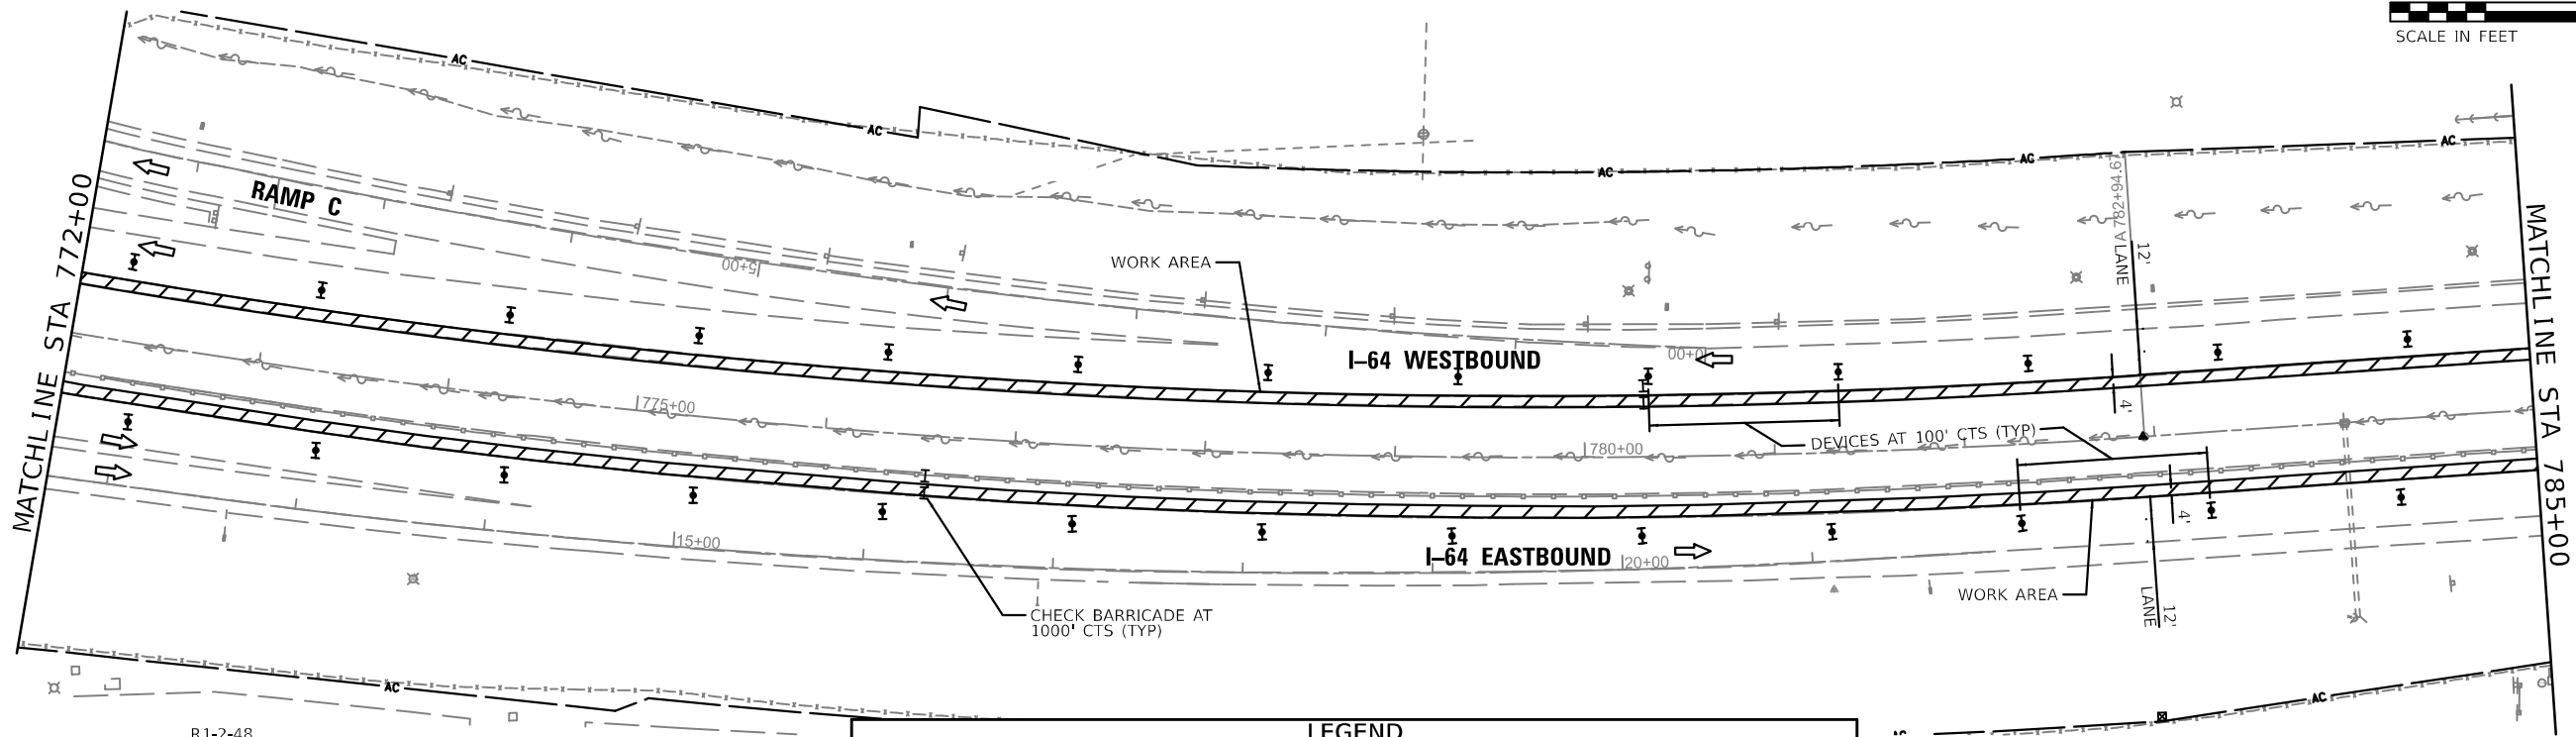

WORK AREA

WORK COMPLETED IN PREVIOUS STAGE

TYPE II BARRICADE, DRUM, OR VERTICAL BARRICADE WITH STEADY BURN MONODIRECTIONAL LIGHT

TYPE II BARRICADE, DRUM, OR VERTICAL BARRICADE WITH MONODIRECTIONAL FLASHING LIGHT

TYPE II BARRICADE

DIRECTION INDICATOR BARRICADE WITH STEADY BURN MONODIRECTIONAL LIGHT

DRUM WITH STEADY BURN MONODIRECTIONAL LIGHT

CONE, DRUM OR BARRICADE

LEGEND

TRAFFIC FLOW ARROW

CONCRETE BARRICADE

IMPACT ATTENUATOR

MONODIRECTIONAL GUARDRAIL/BARRIER

WALL REFLECTOR

SIGN


FLASHING LIGHT

SPOTTER

TYPE III BARRICADE WITH FLASHING LIGHTS

PORTABLE CHANGEABLE MESSAGE SIGN/ TRAILER MOUNTED SPEED DISPLAY SIGN

ARROW BOARD

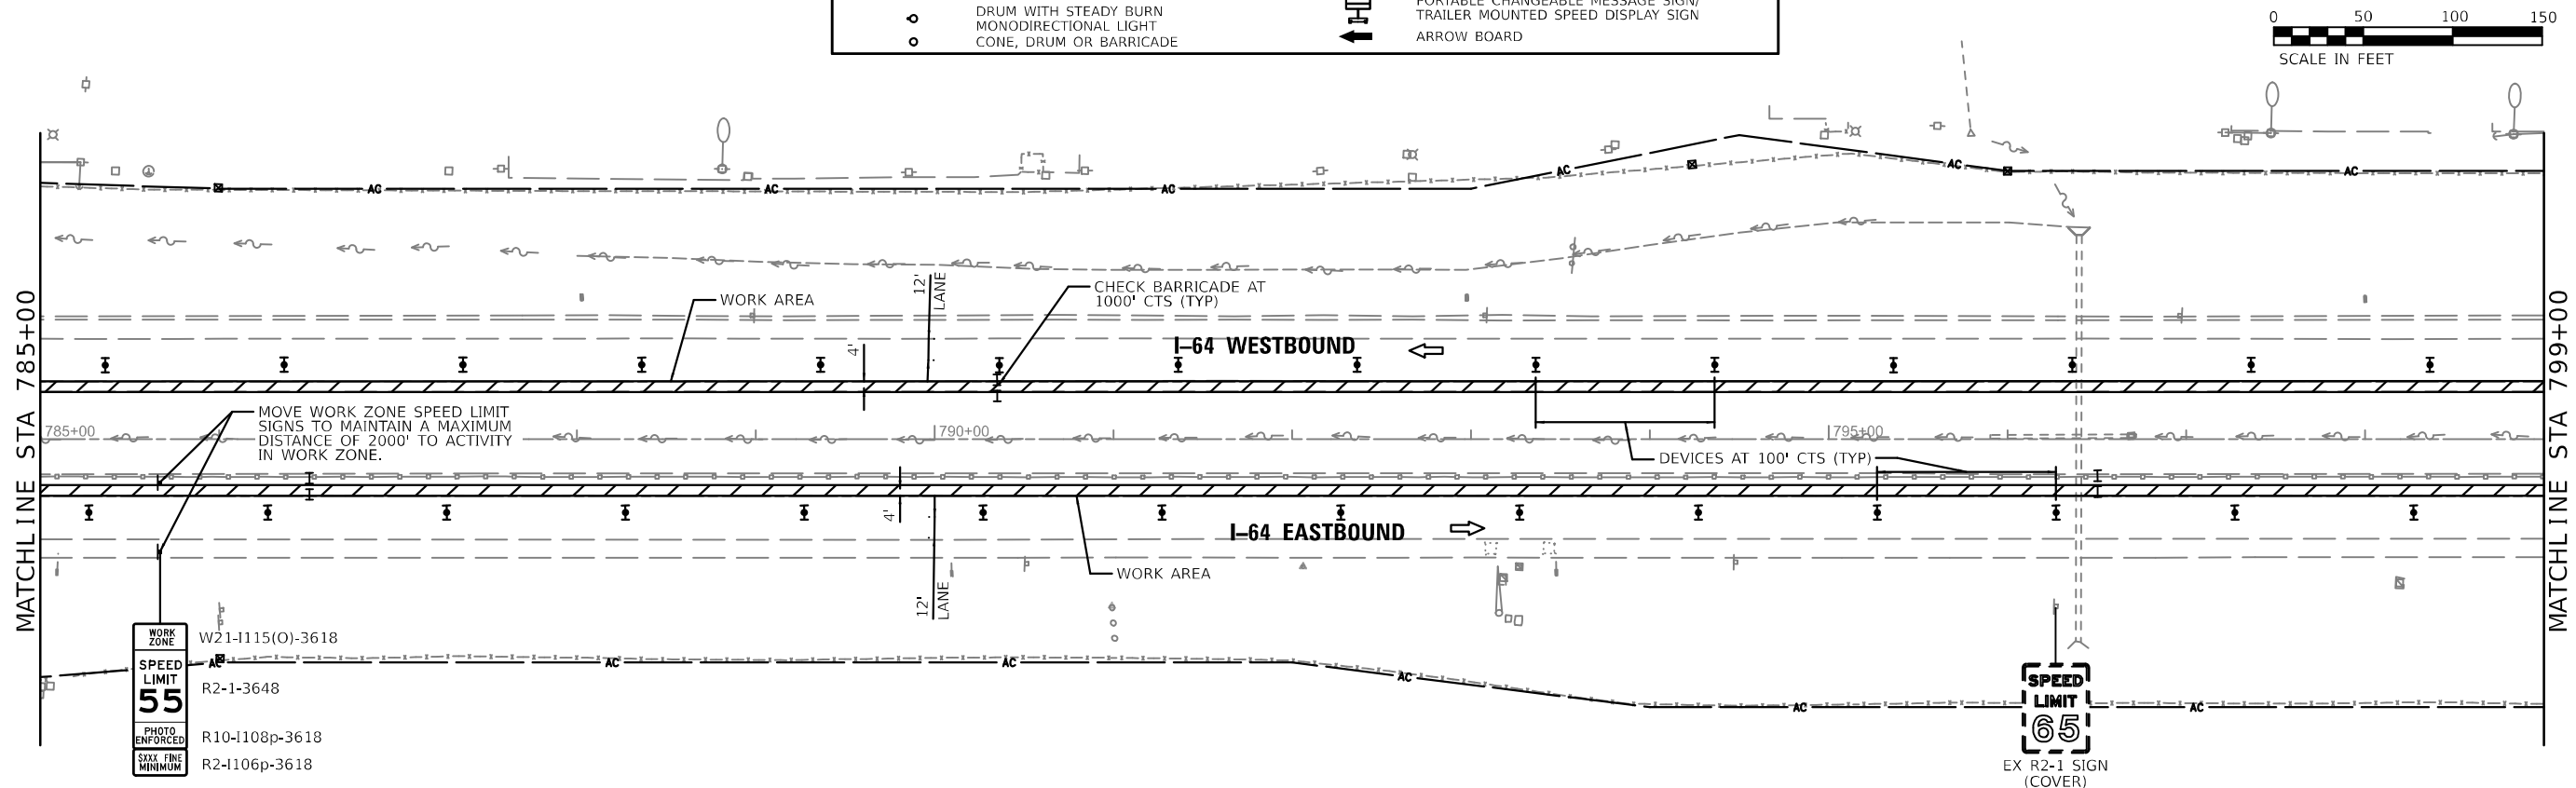

MODEL: 43MODEL.NAMES
FILE NAME: 0026244-2-Stage03.dgn

EDSI

ENGINEERING DESIGN SOURCE, INC.

3803 Riverwood Drive
Suite 200
Chicago, IL 60634
Phone: 773.221.1111

DESIGNED - GDO

DRAWN - GDO

CHECKED - JAH

DATE - 5/01/2024

REVISED -

REVISED -

REVISED -

REVISED -


USER NAME =	DESIGNED - GDO	REVISED -
	DRAWN - GDO	REVISED -
PLOT SCALE = 1:100	CHECKED - JAH	REVISED -
PLOT DATE = 9/12/2024	DATE - 5/01/2024	REVISED -

STATE OF ILLINOIS
DEPARTMENT OF TRANSPORTATION

STAGES OF CONSTRUCTION AND TRAFFIC CONTROL
PRELIMINARY STAGE A

SCALE: 100,000 ' / in. SHEET 8 OF 27 SHEETS STA. 772+00 TO STA. 799+00

F.A.I. RTE.	SECTION	COUNTY	TOTAL SHEETS	SHEET NO.
64	82-7WRS-2	ST. CLAIR	691	162
				CONTRACT NO. 76K74
ILLINOIS FED. AID PROJECT				

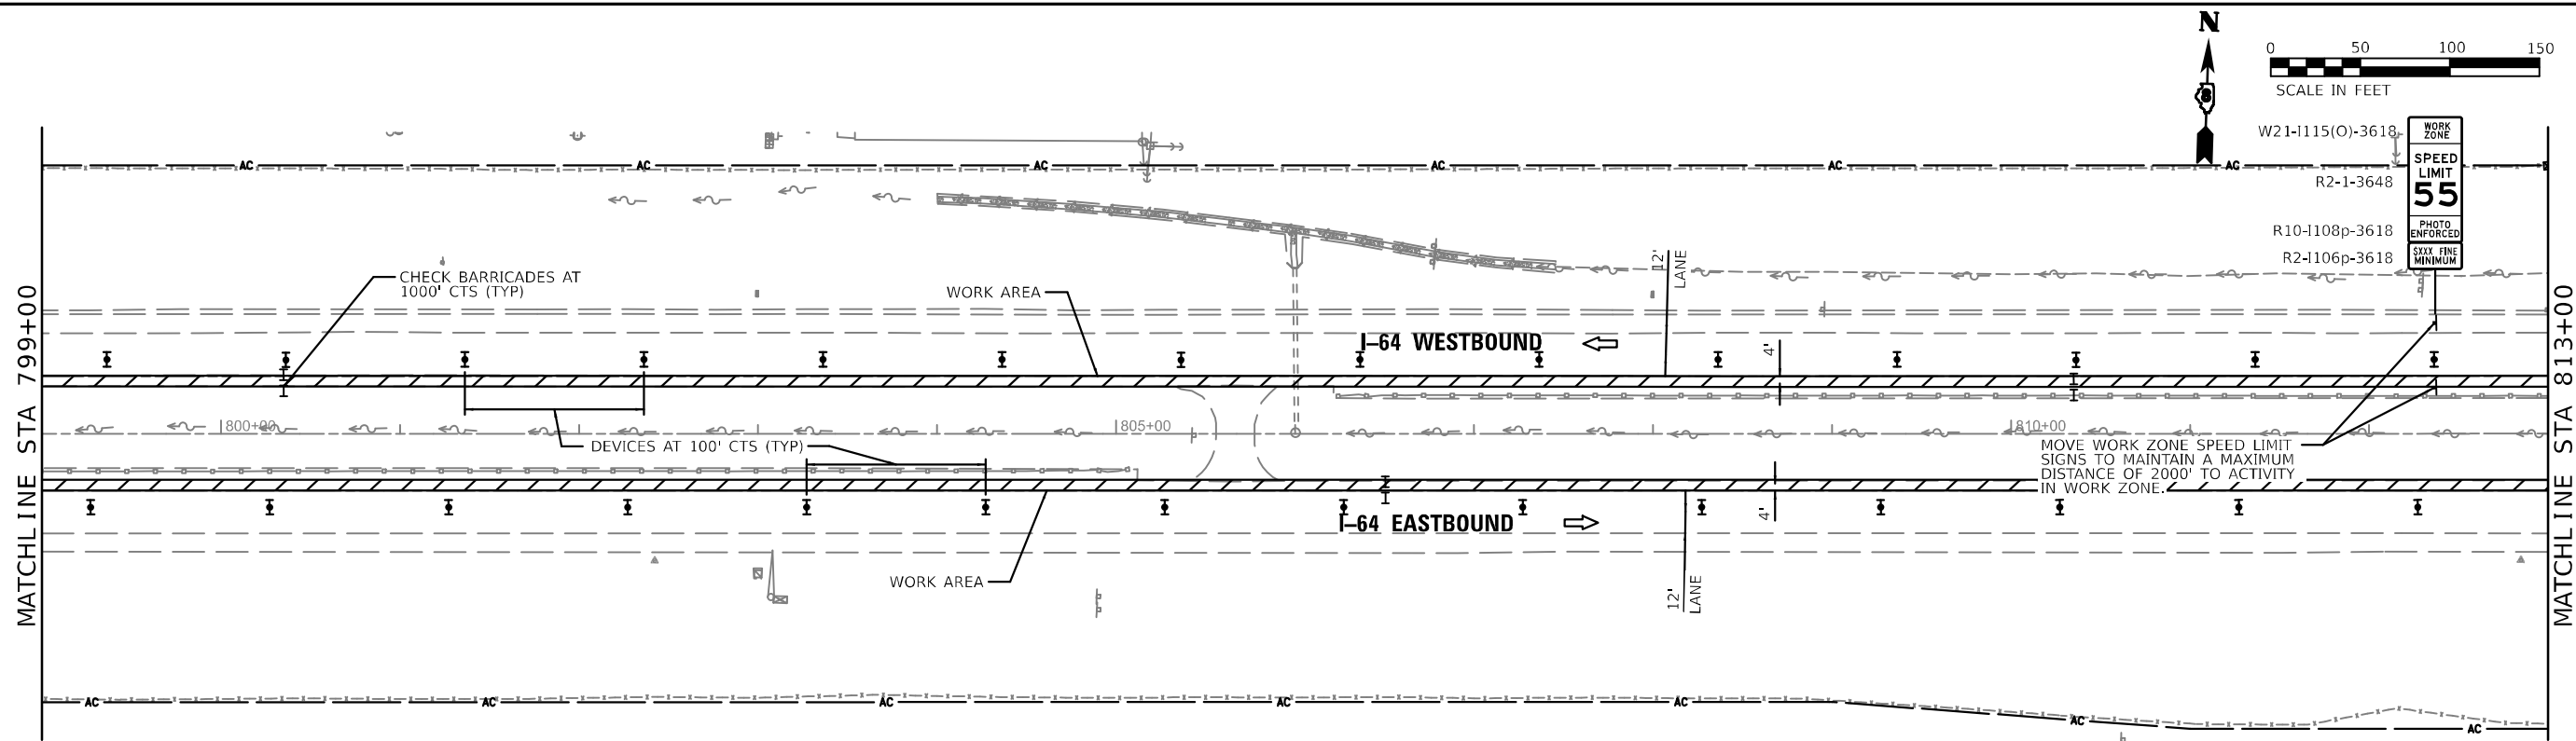

LEGEND

WORK AREA

WORK COMPLETED IN PREVIOUS STAGE

TYPE II BARRICADE, DRUM, OR VERTICAL BARRICADE WITH STEADY BURN MONODIRECTIONAL LIGHT

TYPE II BARRICADE, DRUM, OR VERTICAL BARRICADE WITH MONODIRECTIONAL FLASHING LIGHT

TYPE II BARRICADE

DIRECTION INDICATOR BARRICADE WITH STEADY BURN MONODIRECTIONAL LIGHT

DRUM WITH STEADY BURN MONODIRECTIONAL LIGHT

CONE, DRUM OR BARRICADE

TRAFFIC FLOW ARROW

CONCRETE BARRICADE

IMPACT ATTENUATOR

MONODIRECTIONAL GUARDRAIL/BARRIER

WALL REFLECTOR

SIGN


FLASHING LIGHT

SPOTTER

TYPE III BARRICADE WITH FLASHING LIGHTS

PORTABLE CHANGEABLE MESSAGE SIGN/ TRAILER MOUNTED SPEED DISPLAY SIGN

ARROW BOARD

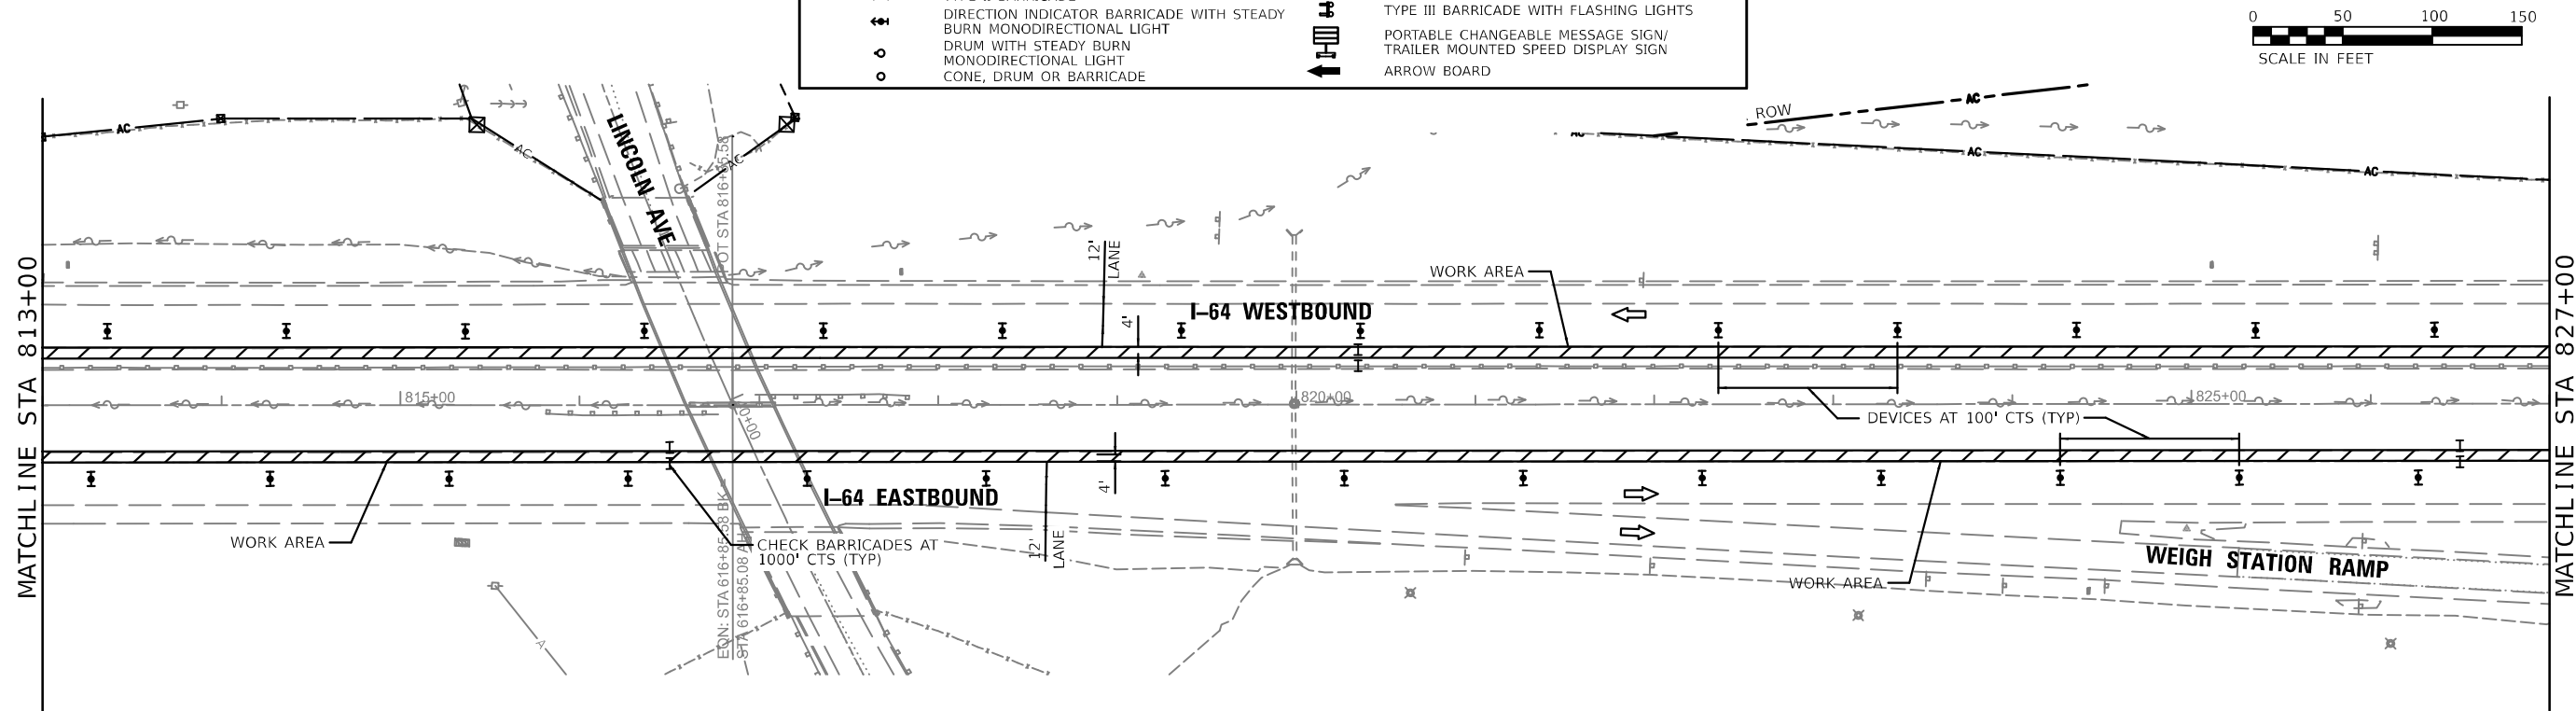

MODEL: 434001.DWG
FILE NAME: 02-2024-001-Stage09.dwg





USER NAME =	DESIGNED - GDO	REVISED -
	DRAWN - GDO	REVISED -
PLOT SCALE = 1:100	CHECKED - JAH	REVISED -
PLOT DATE = 9/12/2024	DATE - 5/01/2024	REVISED -

STATE OF ILLINOIS
DEPARTMENT OF TRANSPORTATION

STAGES OF CONSTRUCTION AND TRAFFIC CONTROL
PRELIMINARY STAGE A

SCALE: 100,0000' / in. SHEET 9 OF 27 SHEETS STA. 799+00 TO STA. 827+00

F.A.J. RTE.	SECTION	COUNTY	TOTAL SHEETS	SHEET NO.
64	82-7WRS-2	ST. CLAIR	691	163
				CONTRACT NO. 76K74
ILLINOIS FED. AID PROJECT				

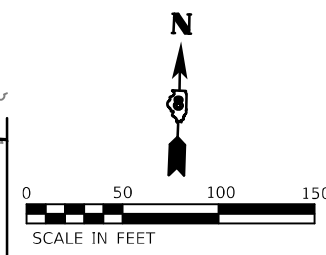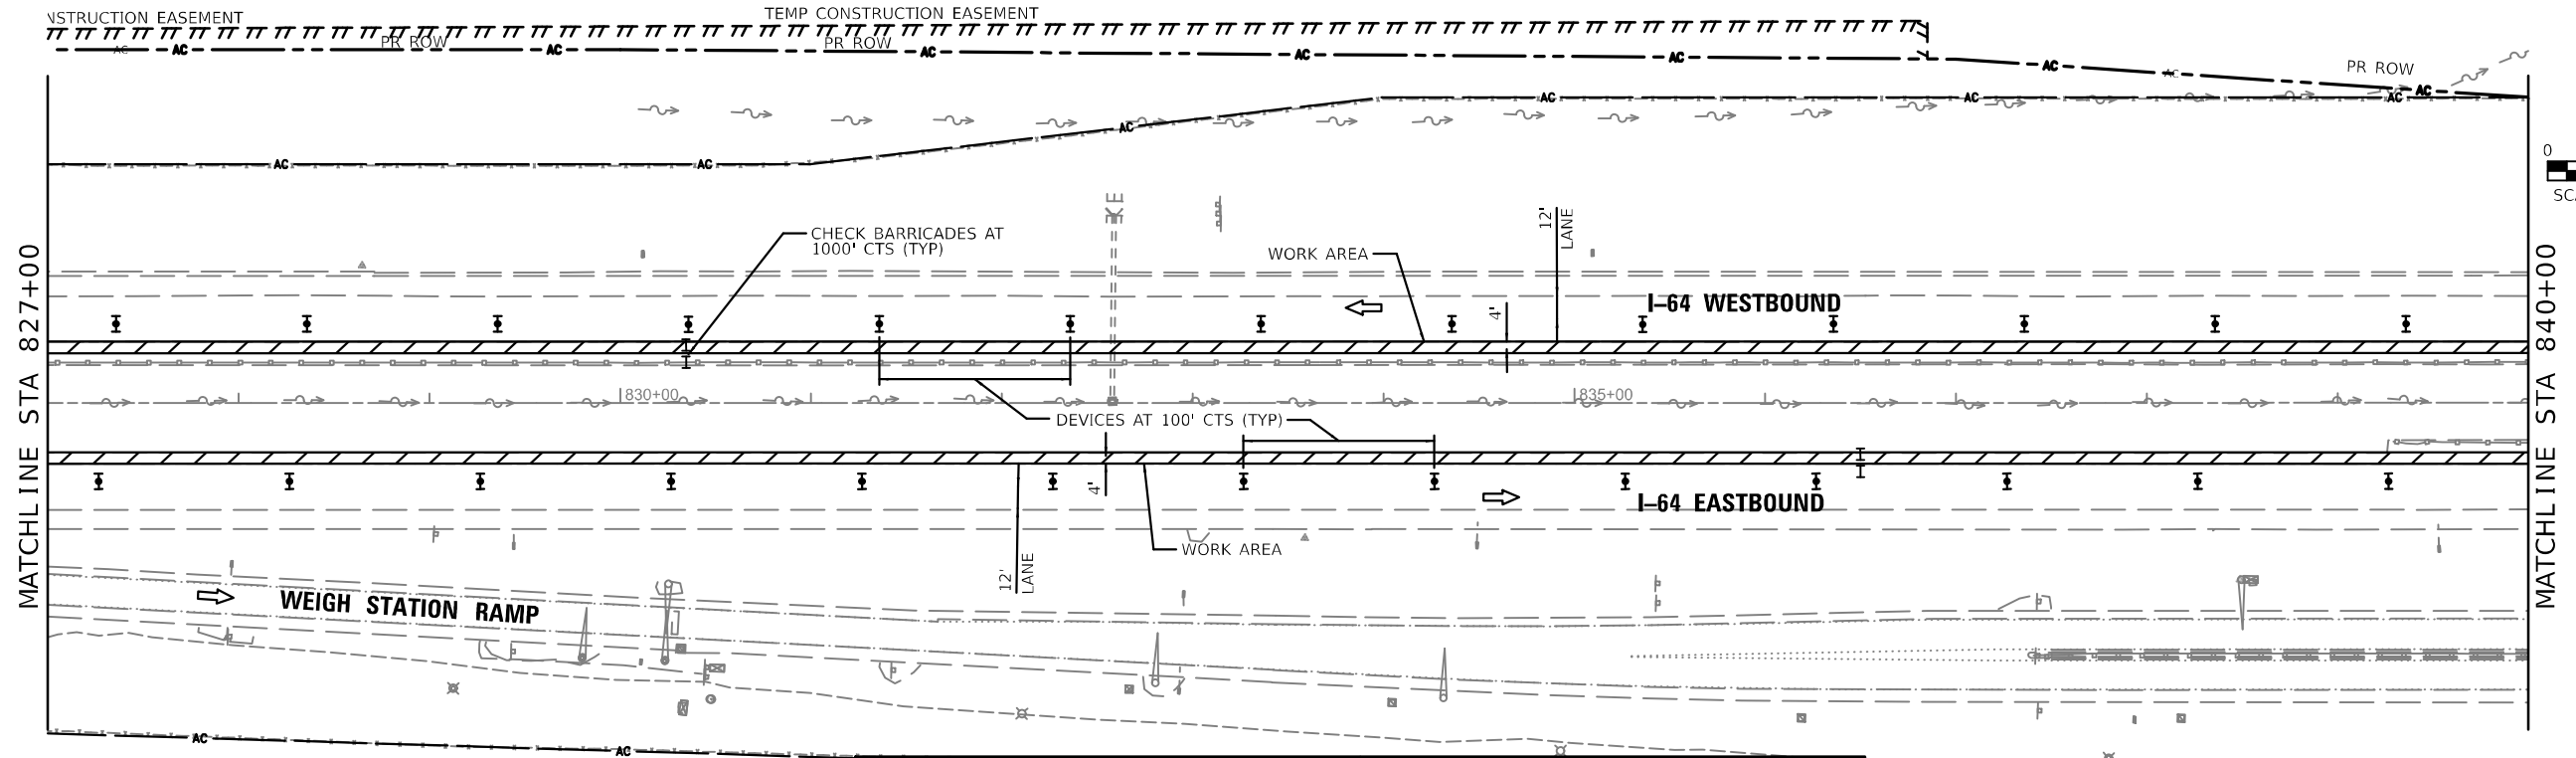

LEGEND

WORK AREA

WORK COMPLETED IN PREVIOUS STAGE

TYPE II BARRICADE, DRUM, OR VERTICAL BARRICADE WITH STEADY BURN MONODIRECTIONAL LIGHT

TYPE II BARRICADE, DRUM, OR VERTICAL BARRICADE WITH MONODIRECTIONAL FLASHING LIGHT

TYPE II BARRICADE

DIRECTION INDICATOR BARRICADE WITH STEADY BURN MONODIRECTIONAL LIGHT

DRUM WITH STEADY BURN MONODIRECTIONAL LIGHT

CONE, DRUM OR BARRICADE

TRAFFIC FLOW ARROW

CONCRETE BARRICADE

IMPACT ATTENUATOR

MONODIRECTIONAL GUARDRAIL/BARRIER

WALL REFLECTOR

SIGN



FLASHING LIGHT

SPOTTER

TYPE III BARRICADE WITH FLASHING LIGHTS

PORTABLE CHANGEABLE MESSAGE SIGN/ TRAILER MOUNTED SPEED DISPLAY SIGN

ARROW BOARD

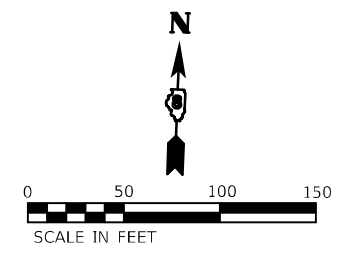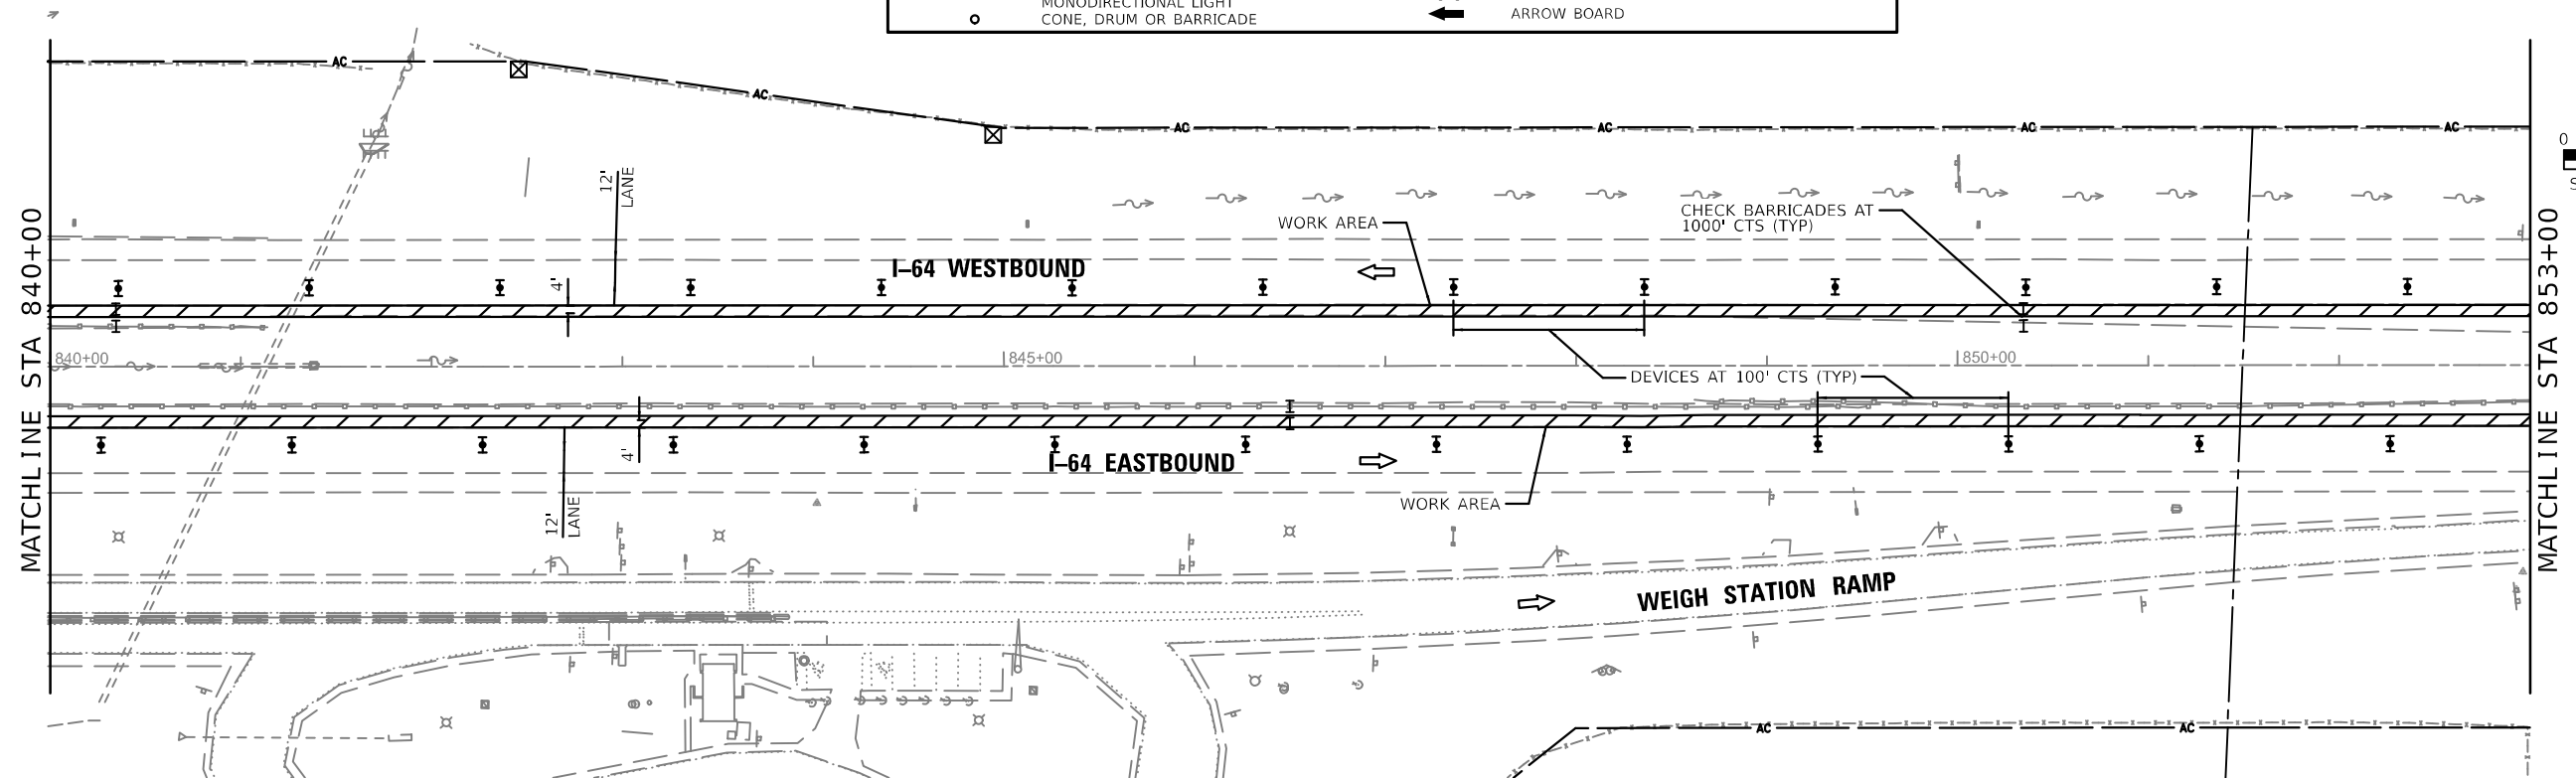

MODEL: 43 MODEL NAMES
FILE NAME: 022624-43-Stage10.dgn

EDSI

ENGINEERING DESIGN SOURCE, INC.
2823 Riverwood Drive
St. Louis, MO 63114
TEL: 314.221.1100
FAX: 314.221.1101
WWW.EDSI-INC.COM



USER NAME	=	DESIGNED	- GDO	REVISED	-
		DRAWN	- GDO	REVISED	-
PLOT SCALE	= 1:100	CHECKED	- JAH	REVISED	-
PLOT DATE	= 9/12/2024	DATE	= 5/01/2024	REVISED	-

STATE OF ILLINOIS
DEPARTMENT OF TRANSPORTATION

STAGES OF CONSTRUCTION AND TRAFFIC CONTROL
PRELIMINARY STAGE A

SCALE: 100,000 ' / in. SHEET 10 OF 27 SHEETS STA. 827+00 TO STA. 853+00

F.A.J. RTE.	SECTION	COUNTY	TOTAL SHEETS	SHEET NO.
64	82-7WRS-2	ST. CLAIR	691	164
				CONTRACT NO. 76K74
ILLINOIS FED. AID PROJECT				

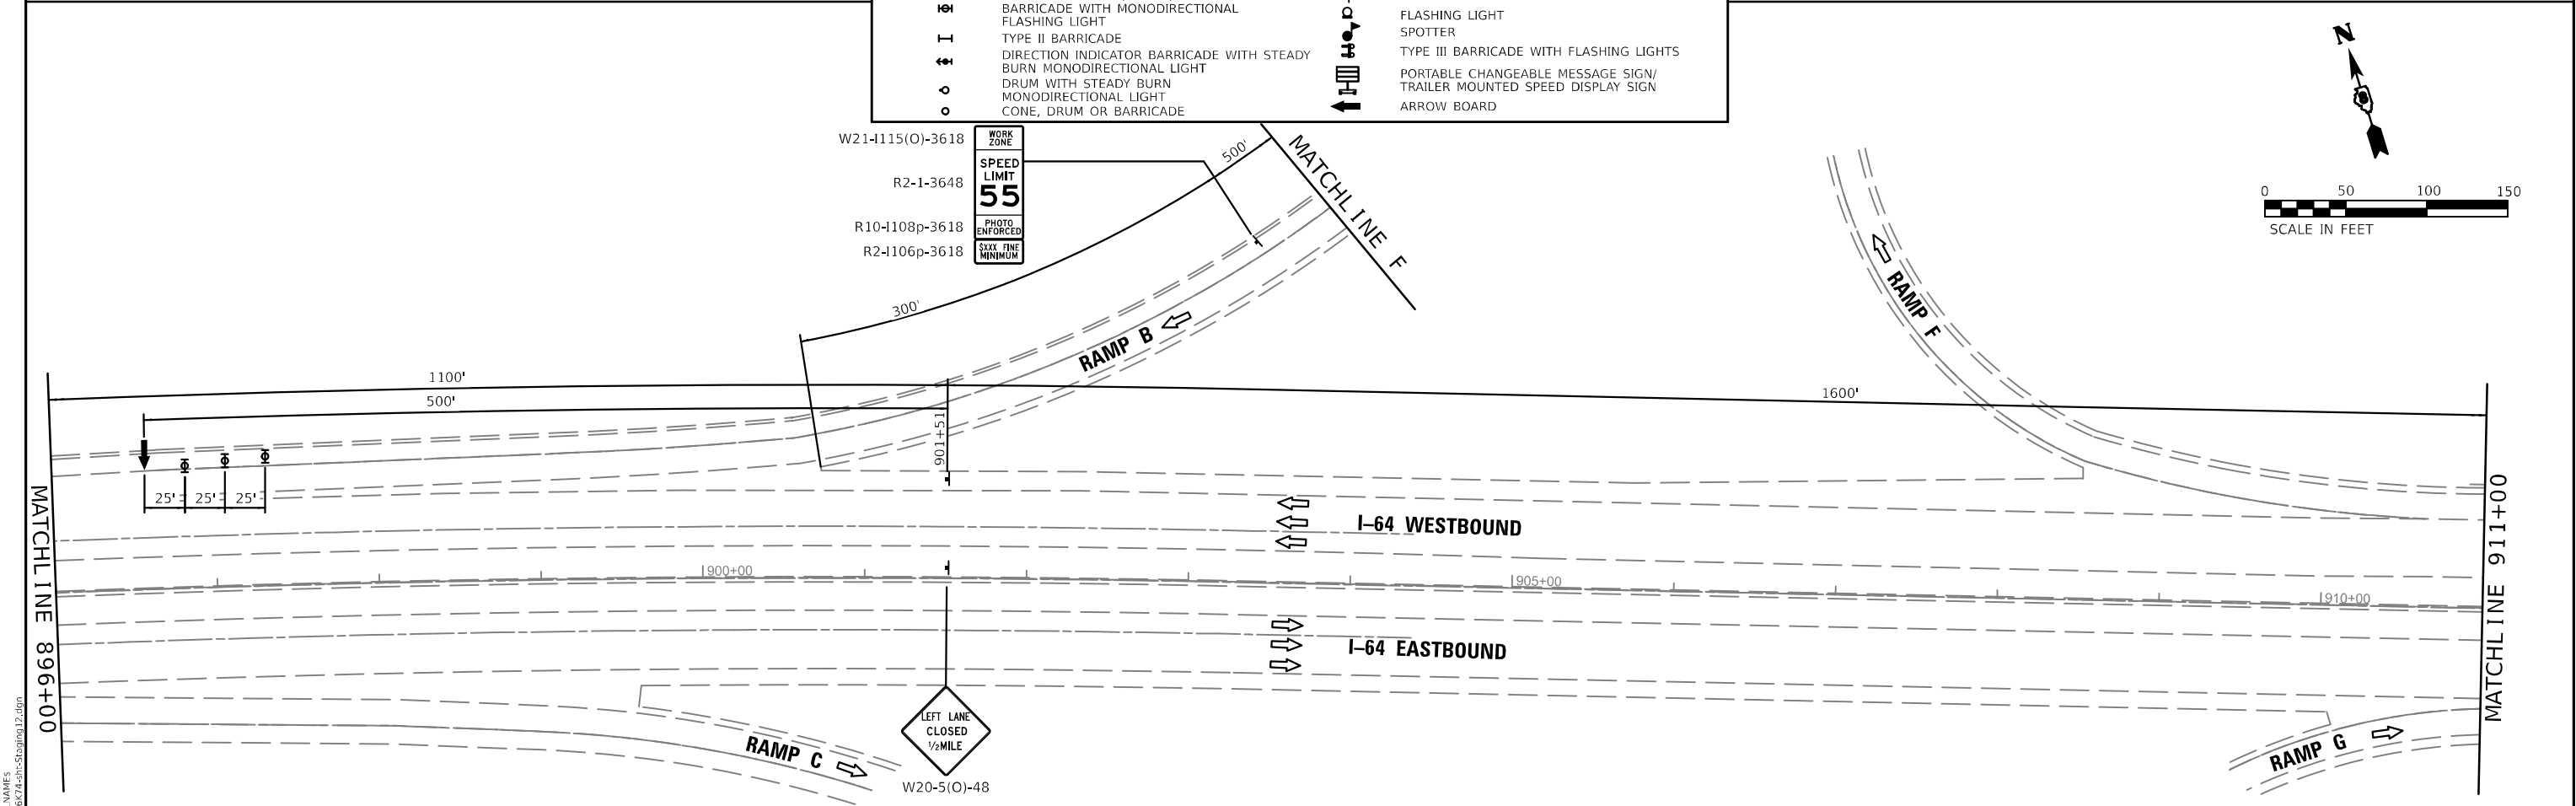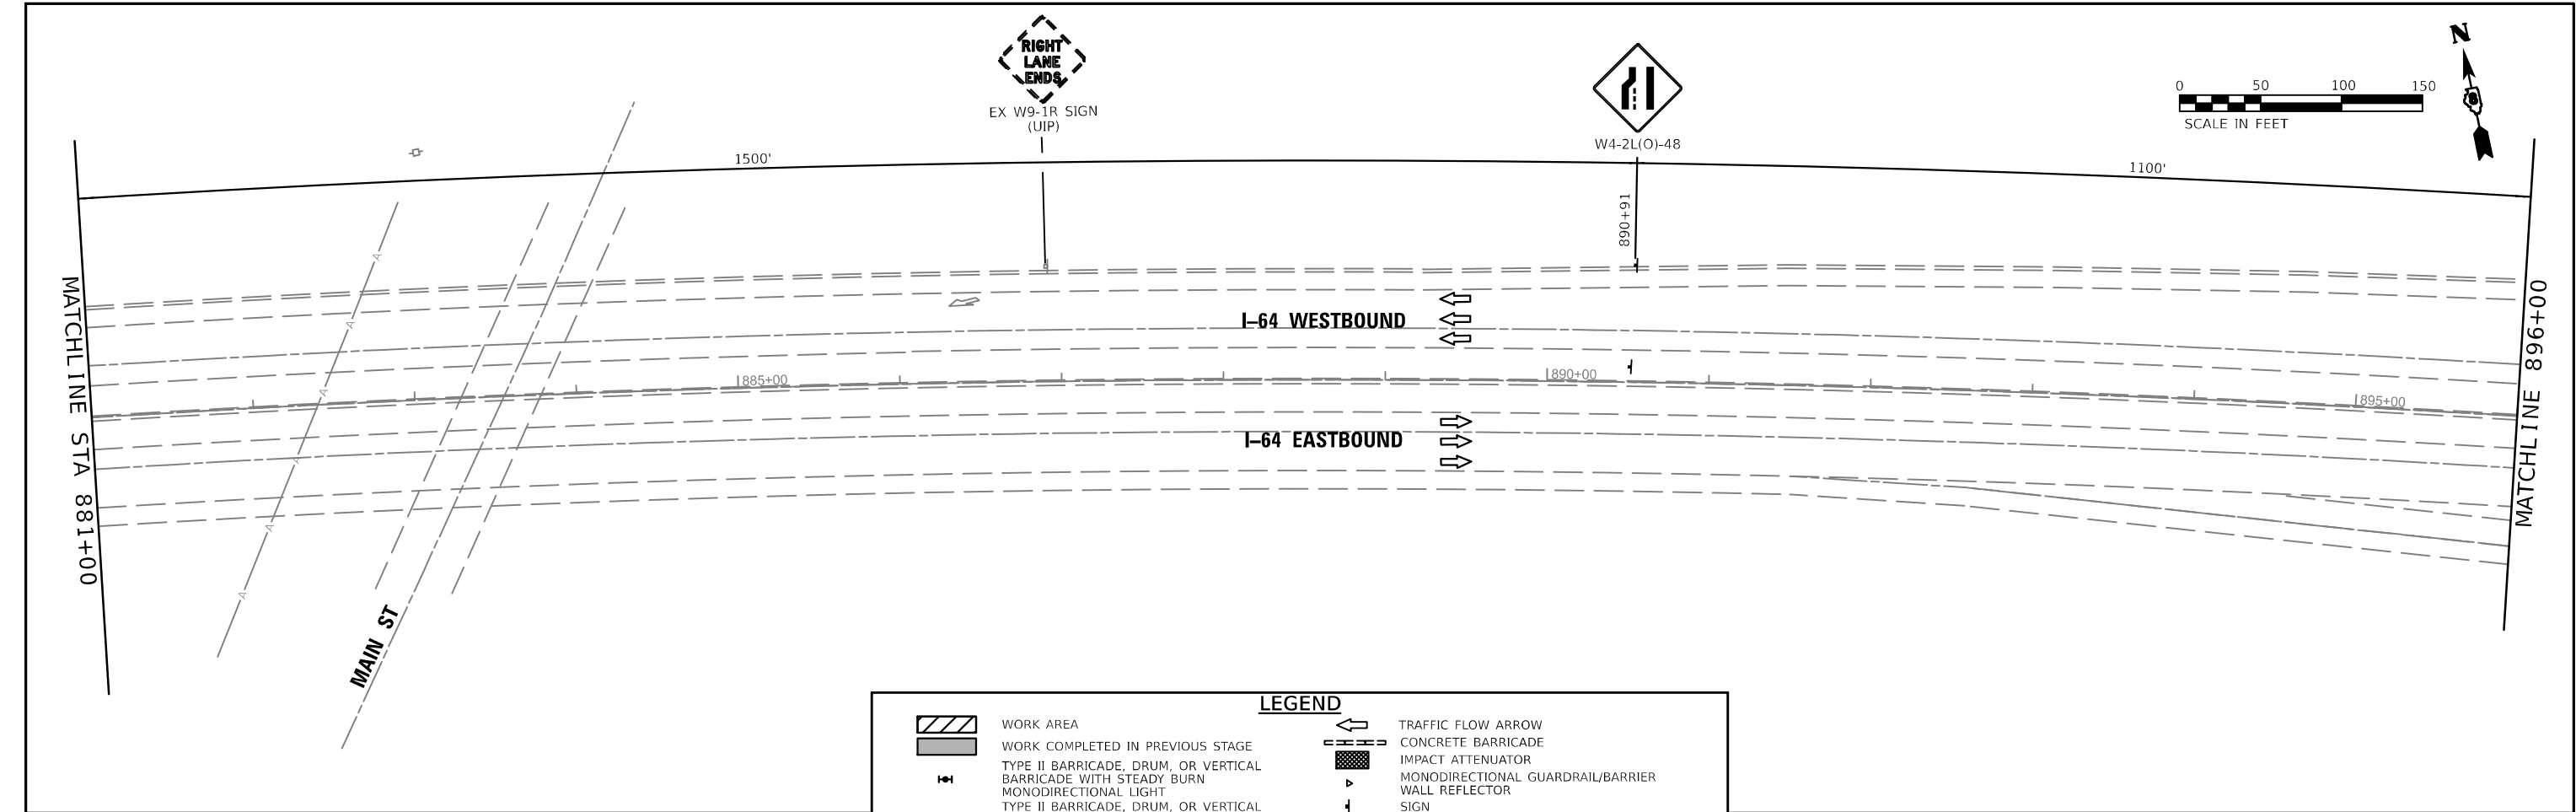

MODEL: 43 MODEL NAMES:
FILE NAME: D:\2024\43\Staging\12.dgn




USER NAME =	DESIGNED - GDO	REVISED -
	DRAWN - GDO	REVISED -
PLOT SCALE = 1:100	CHECKED - JAH	REVISED -
PLOT DATE = 9/12/2024	DATE - 5/01/2024	REVISED -

STATE OF ILLINOIS
DEPARTMENT OF TRANSPORTATION

STAGES OF CONSTRUCTION AND TRAFFIC CONTROL
PRELIMINARY STAGE A

SCALE: 100,0000 ' / in. SHEET 12 OF 27 SHEETS STA. 881+00 TO STA. 911+00

F.A.I. RTE.	SECTION		COUNTY	TOTAL SHEETS	SHEET NO.
64	82-7WRS-2		ST. CLAIR	691	166
			CONTRACT NO. 76K74		
		ILLINOIS	FED. AID PROJECT		

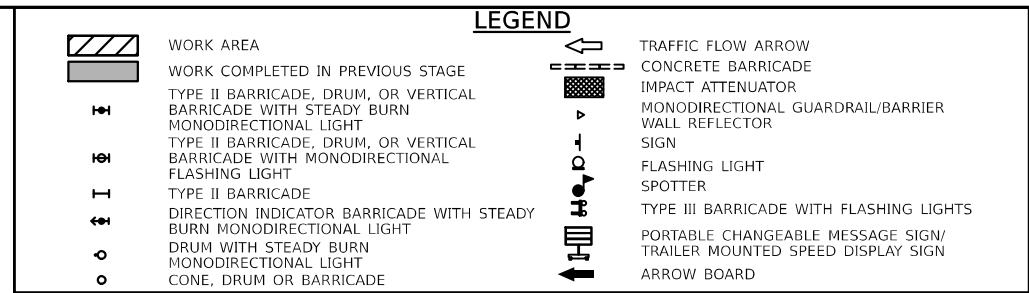


F.A.I. RTE.	SECTION	COUNTY	TOTAL SHEETS	SHEET NO.
64	82-7WRS-2	ST. CLAIR	691	168
		CONTRACT NO. 76K74		
ILLINOIS		FED. AID PROJECT		

MATCHLINE H

PLACE ADDITIONAL ROAD CONSTRUCTION AHEAD SIGN ON WB I-64 ON-RAMP FROM RIEDER RD. LOCATE SIGN MINIMUM 100' IN ADVANCE OF THE RAMP GORE.

THE ROAD CONSTRUCTION AHEAD SIGN SHALL BE LOCATED 3 TO 5 MILES IN ADVANCE OF THE PROJECT LIMITS.

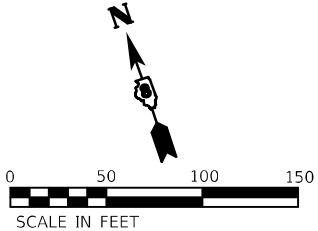

PORTABLE CHANGEABLE MESSAGE SIGN
"LEFT LANE CLOSED"
"X MILES AHEAD"



I-64 WESTBOUND

I-64 EASTBOUND

LEGEND

- | | | | |
|--|--|--|--|
| | WORK AREA | | TRAFFIC FLOW ARROW |
| | WORK COMPLETED IN PREVIOUS STAGE | | CONCRETE BARRICADE |
| | TYPE II BARRICADE, DRUM, OR VERTICAL BARRICADE WITH STEADY BURN | | IMPACT ATTENUATOR |
| | TYPE II BARRICADE, DRUM, OR VERTICAL BARRICADE WITH MONODIRECTIONAL FLASHING LIGHT | | MONODIRECTIONAL GUARDRAIL/BARRIER |
| | TYPE II BARRICADE | | WALL REFLECTOR |
| | DIRECTION INDICATOR BARRICADE WITH STEADY BURN MONODIRECTIONAL LIGHT | | SIGN |
| | DRUM WITH STEADY BURN MONODIRECTIONAL LIGHT | | FLASHING LIGHT |
| | CONE, DRUM OR BARRICADE | | SPOTTER |
| | | | TYPE III BARRICADE WITH FLASHING LIGHTS |
| | | | PORTABLE CHANGEABLE MESSAGE SIGN/ TRAILER MOUNTED SPEED DISPLAY SIGN |
| | | | ARROW BOARD |

MODEL 43 MODEL NAMES
FILE NAME: 02262442ns-Stage013.dgn





USER NAME =	DESIGNED - GDO	REVISED -
	DRAWN - GDO	REVISED -
PLOT SCALE = 1:100	CHECKED - JAH	REVISED -
PLOT DATE = 9/12/2024	DATE - 5/01/2024	REVISED -

STATE OF ILLINOIS
DEPARTMENT OF TRANSPORTATION

STAGES OF CONSTRUCTION AND TRAFFIC CONTROL
PRELIMINARY STAGE A

SCALE: 100,0000 ' / in. SHEET 15 OF 27 SHEETS STA. - TO STA. -

F.A.I. RTE.	SECTION	COUNTY	TOTAL SHEETS	SHEET NO.
64	82-7WRS-2	ST. CLAIR	691	169
CONTRACT NO.				76K74
ILLINOIS FED. AID PROJECT				

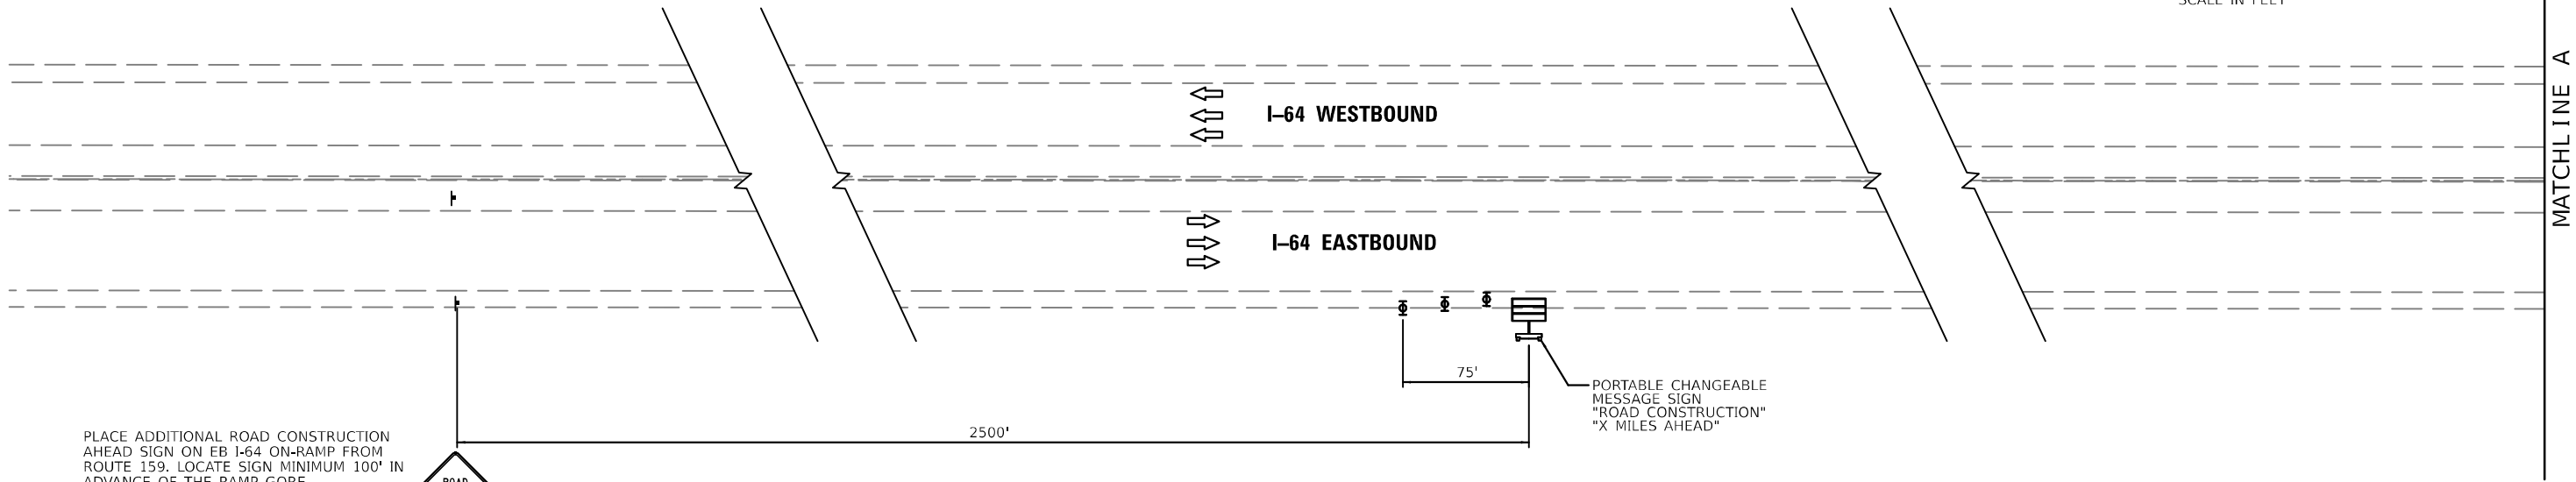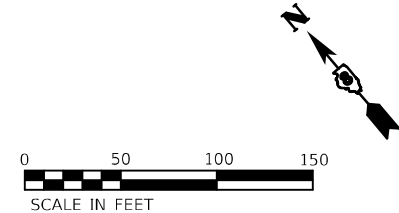

PLACE ADDITIONAL ROAD CONSTRUCTION AHEAD SIGN ON EB I-64 ON-RAMP FROM ROUTE 159. LOCATE SIGN MINIMUM 100' IN ADVANCE OF THE RAMP GORE.

THE ROAD CONSTRUCTION AHEAD SIGN SHALL BE LOCATED 3 TO 5 MILES IN ADVANCE OF THE PROJECT LIMITS.



W20-1103(O)-48

W16-3a(O)-3612

LEGEND

WORK AREA

WORK COMPLETED IN PREVIOUS STAGE

TYPE II BARRICADE, DRUM, OR VERTICAL BARRICADE WITH STEADY BURN MONODIRECTIONAL LIGHT

TYPE II BARRICADE, DRUM, OR VERTICAL BARRICADE WITH MONODIRECTIONAL FLASHING LIGHT

TYPE II BARRICADE

DIRECTION INDICATOR BARRICADE WITH STEADY BURN MONODIRECTIONAL LIGHT

DRUM WITH STEADY BURN MONODIRECTIONAL LIGHT

CONE, DRUM OR BARRICADE

TRAFFIC FLOW ARROW

CONCRETE BARRICADE

IMPACT ATTENUATOR

MONODIRECTIONAL GUARDRAIL/BARRIER

WALL REFLECTOR

SIGN


FLASHING LIGHT

SPOTTER

TYPE III BARRICADE WITH FLASHING LIGHTS

PORTABLE CHANGEABLE MESSAGE SIGN/ TRAILER MOUNTED SPEED DISPLAY SIGN

ARROW BOARD

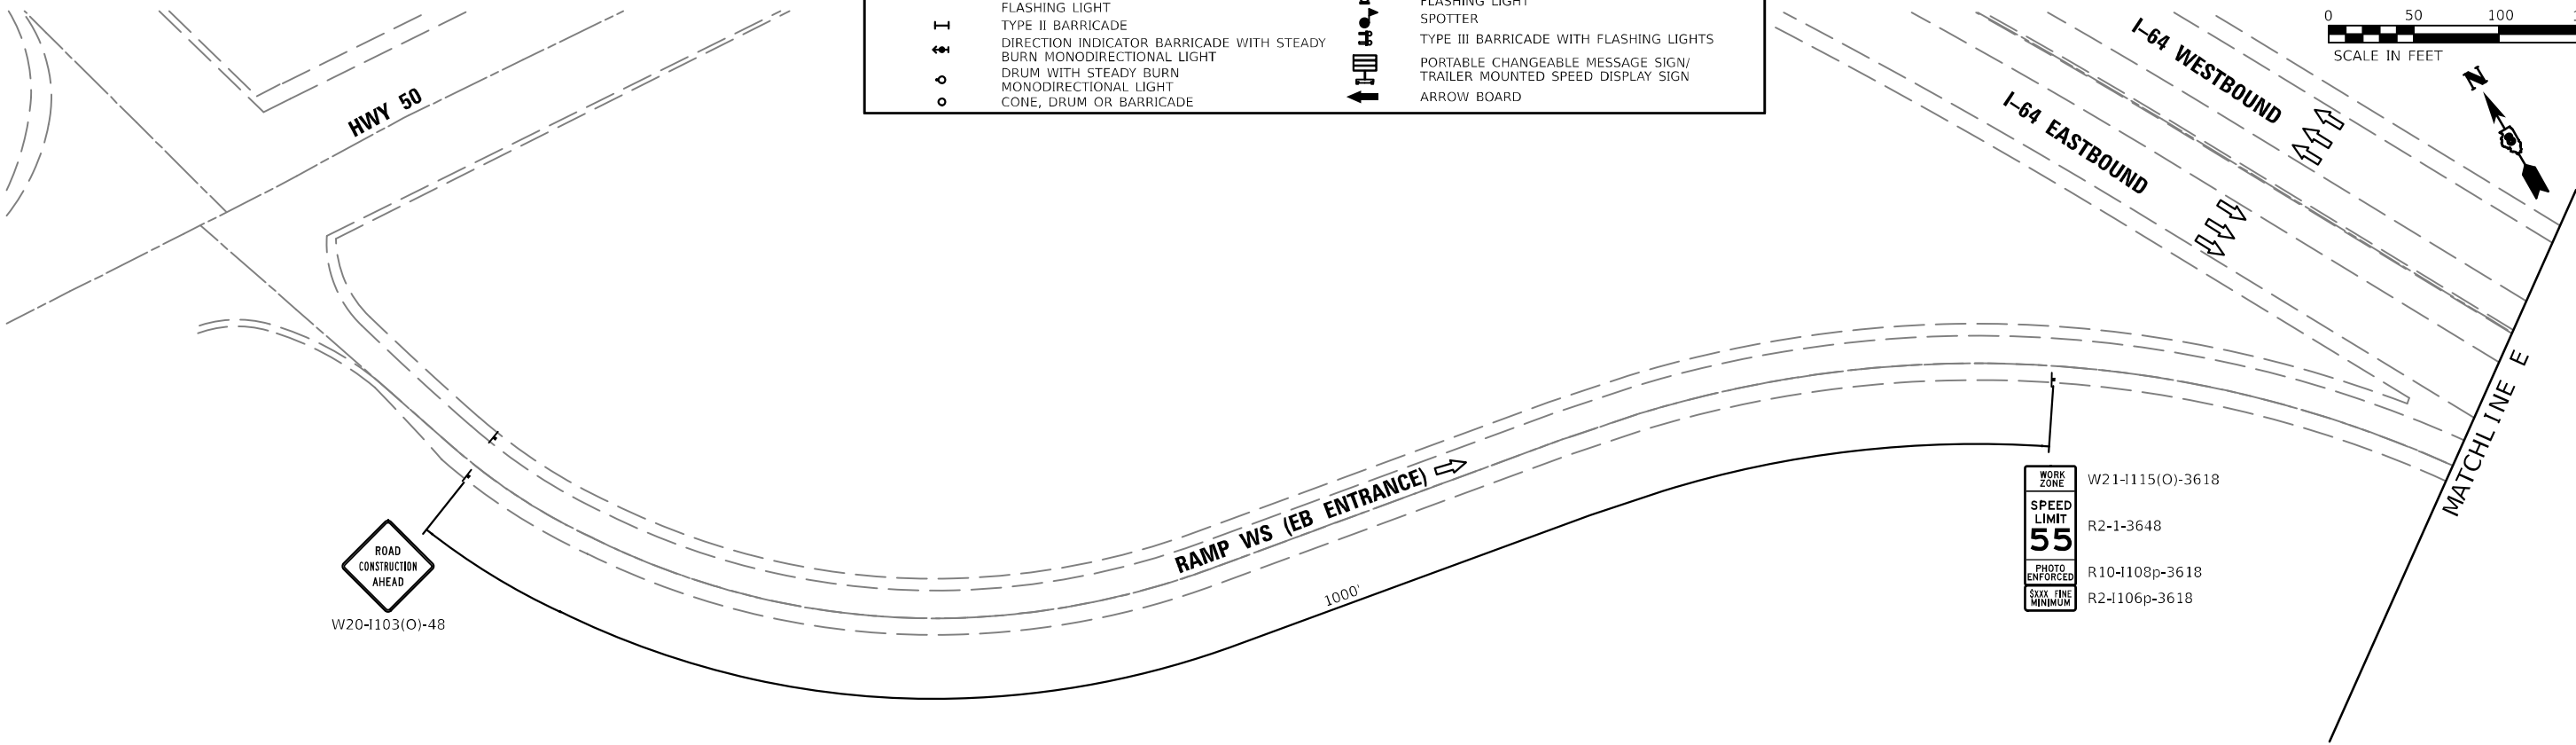

W20-1103(O)-48

WORK ZONE

SPEED LIMIT

55

PHOTO ENFORCED

SIXX FIVE MINIMUM

W21-1115(O)-3618

R2-1-3648

R10-1108p-3618

R2-1106p-3618

MODEL: 43 MODEL NAMES: FILE NAME: 022624-2-2-Stage015.dgn

EDSI

ENGINEERING DESIGN SOURCE, INC.

5000 Riverwood Drive, Suite 2000, St. Louis, MO 63114

TEL: 636.344.1100 FAX: 636.344.1105

© 2004 EDSI

Illinois State Engineering Corporation #035/202118



USER NAME	=	DESIGNED	- GDO	REVISED	-
		DRAWN	- GDO	REVISED	-
PLOT SCALE	= 1:100	CHECKED	- JAH	REVISED	-
PLOT DATE	= 9/12/2024	DATE	- 5/01/2024	REVISED	-



STATE OF ILLINOIS
DEPARTMENT OF TRANSPORTATION


STAGES OF CONSTRUCTION AND TRAFFIC CONTROL
PRELIMINARY STAGE B

SCALE: 100,000 ' / in. SHEET 16 OF 27 SHEETS STA. - TO STA. -

F.A.J. RTE.	SECTION	COUNTY	TOTAL SHEETS	SHEET NO.
64	82-7WRS-2	ST. CLAIR	691	170
CONTRACT NO.				76K74
ILLINOIS		FED. AID PROJECT		

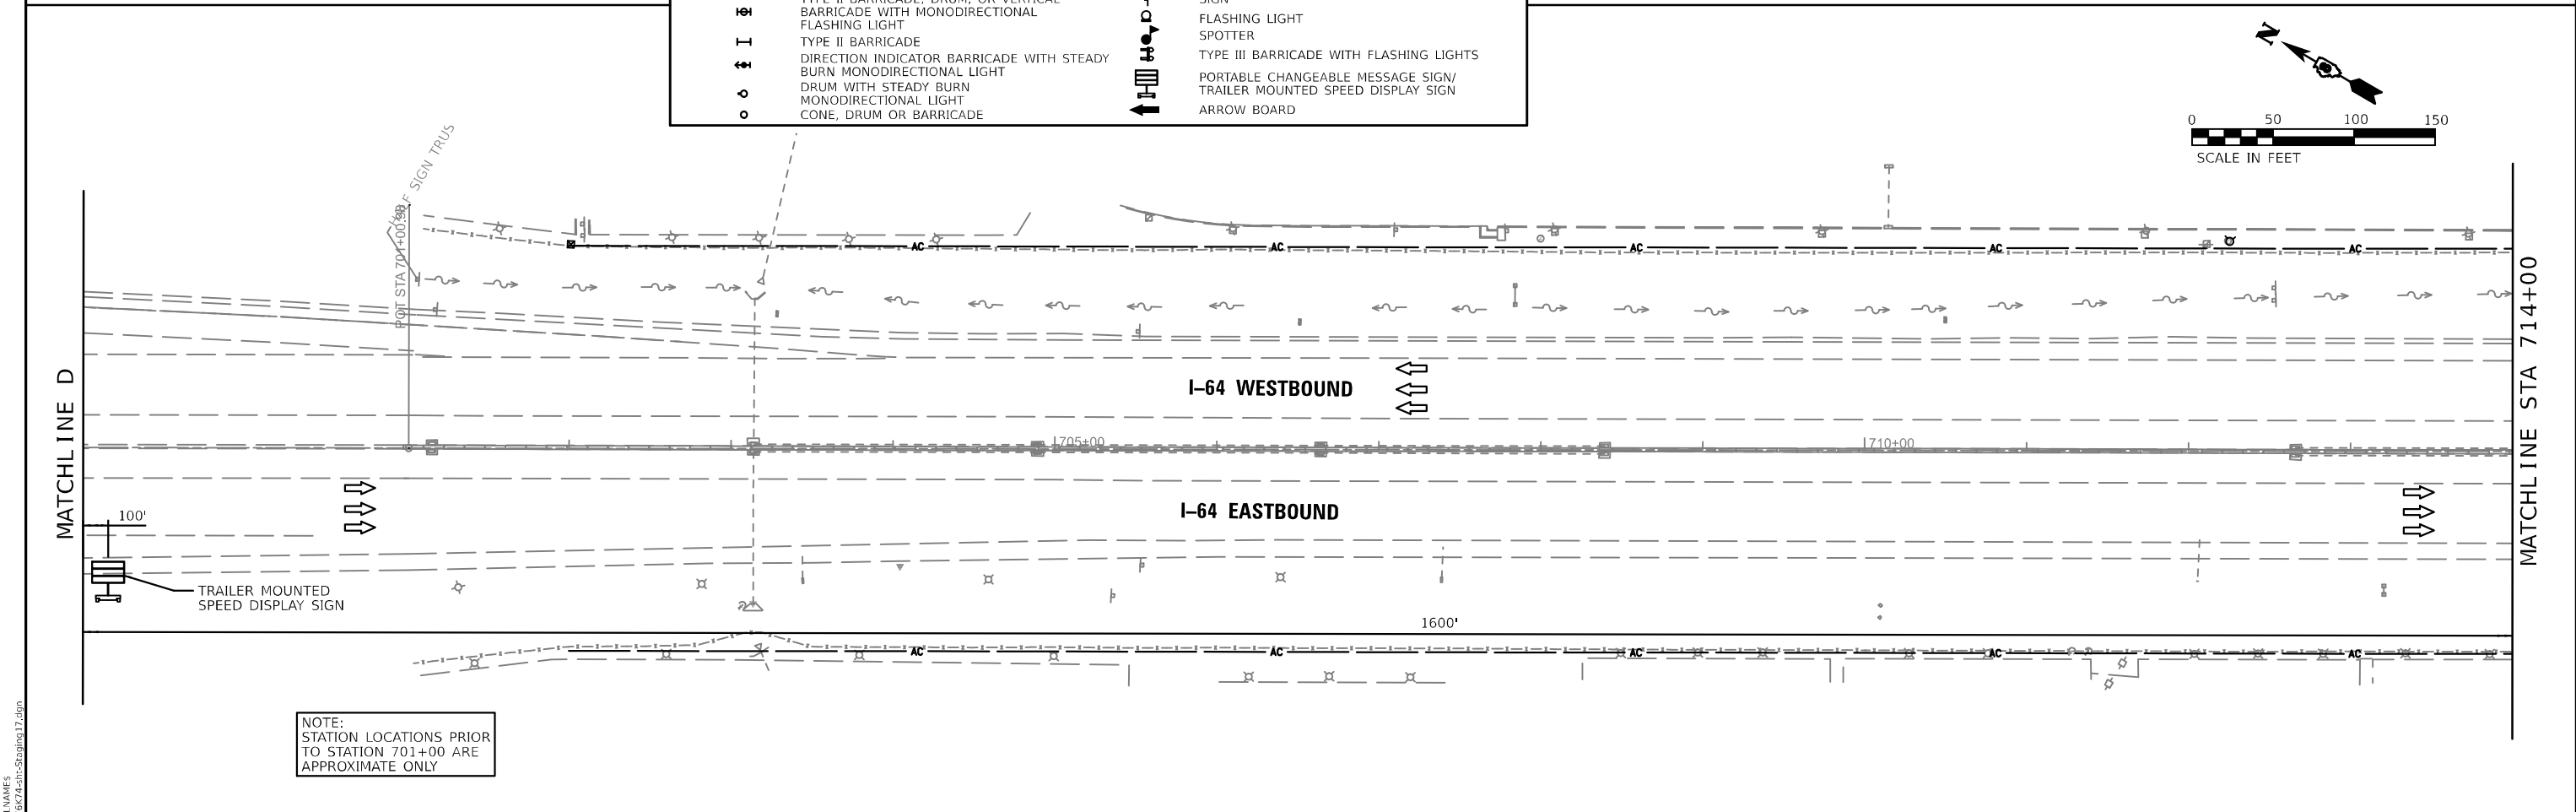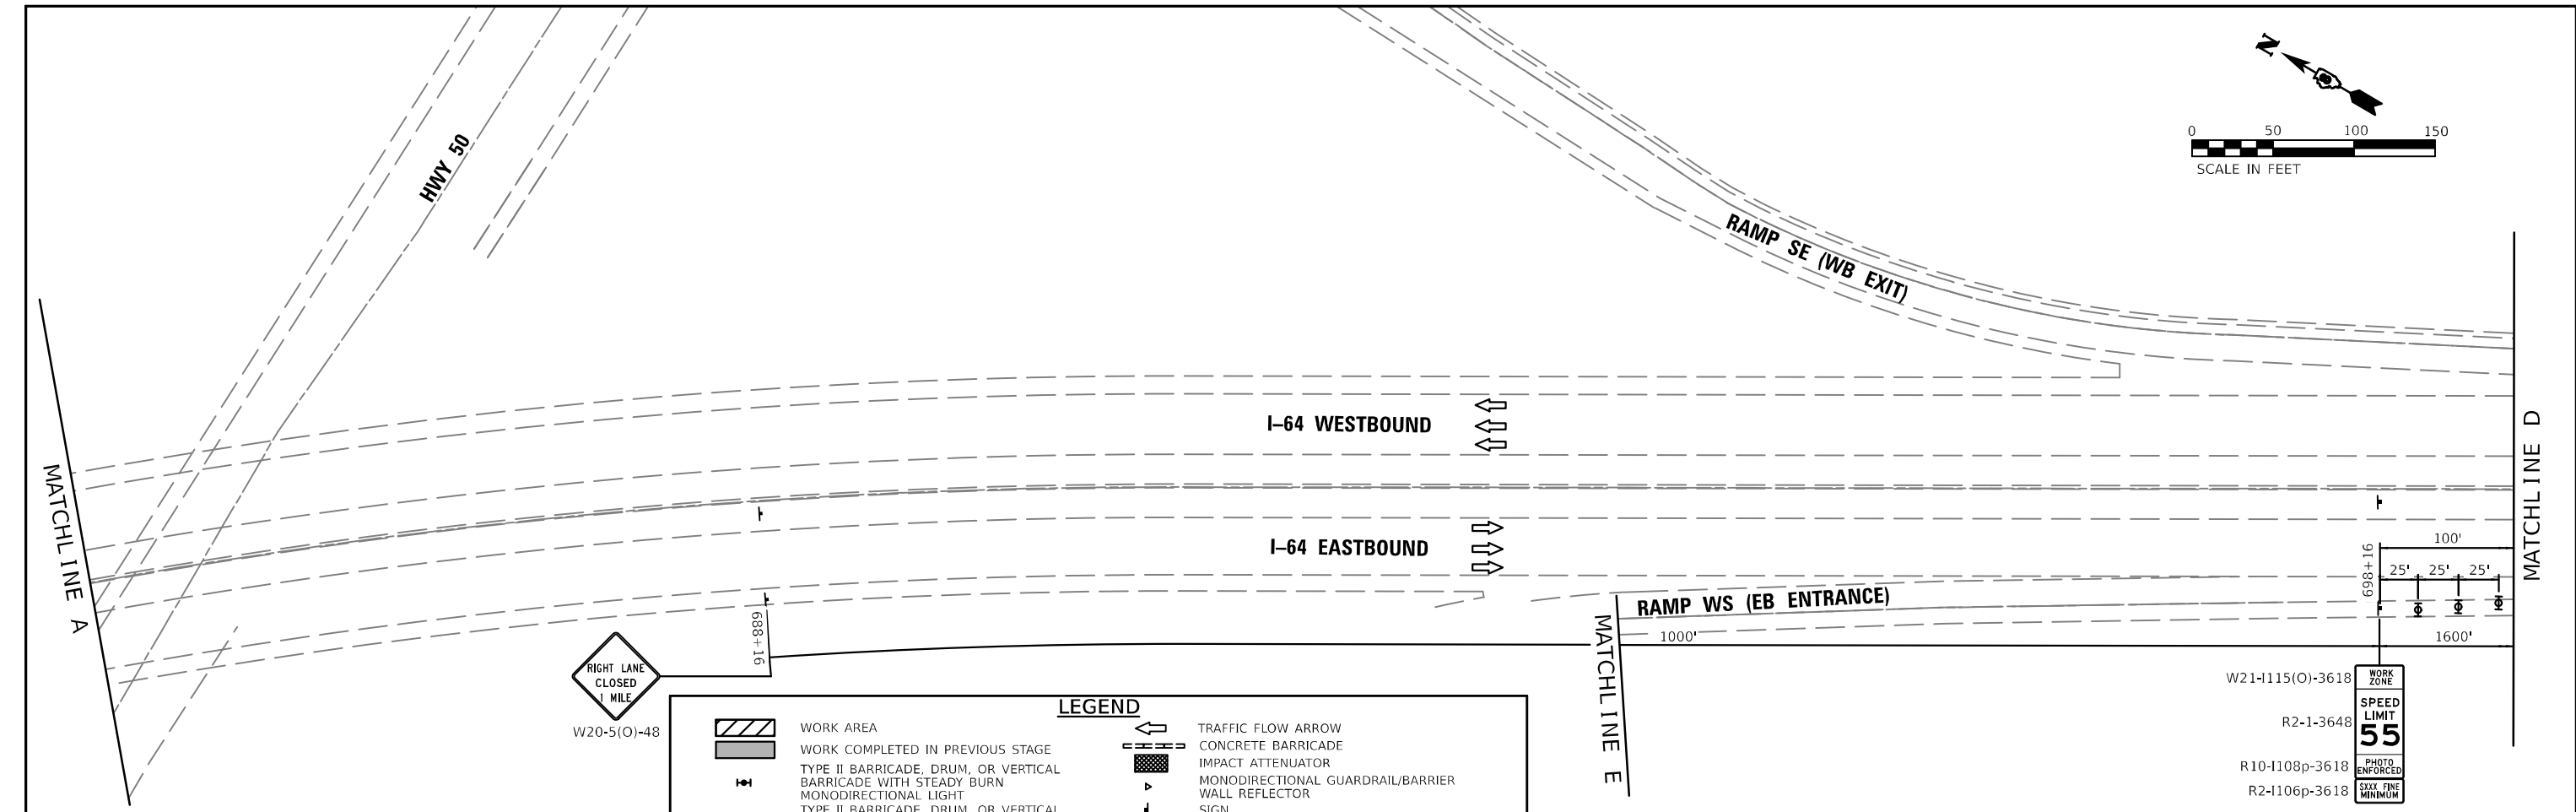

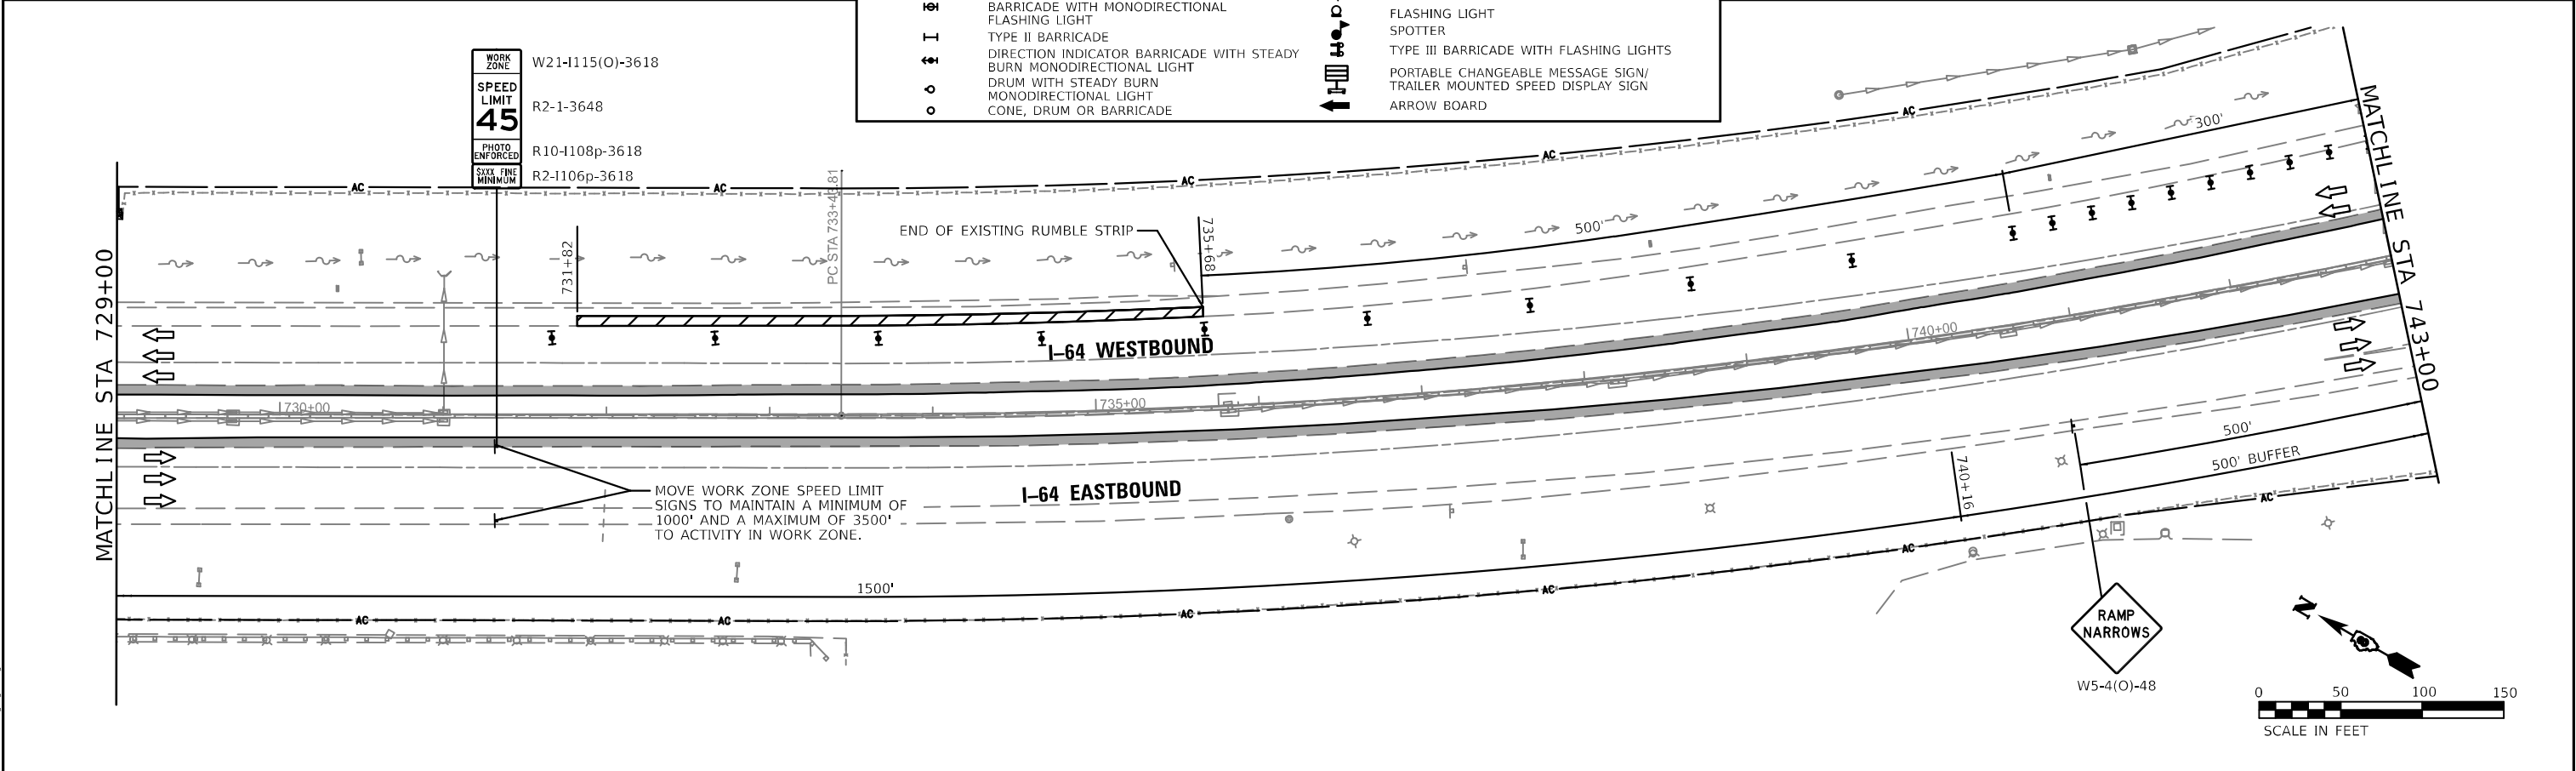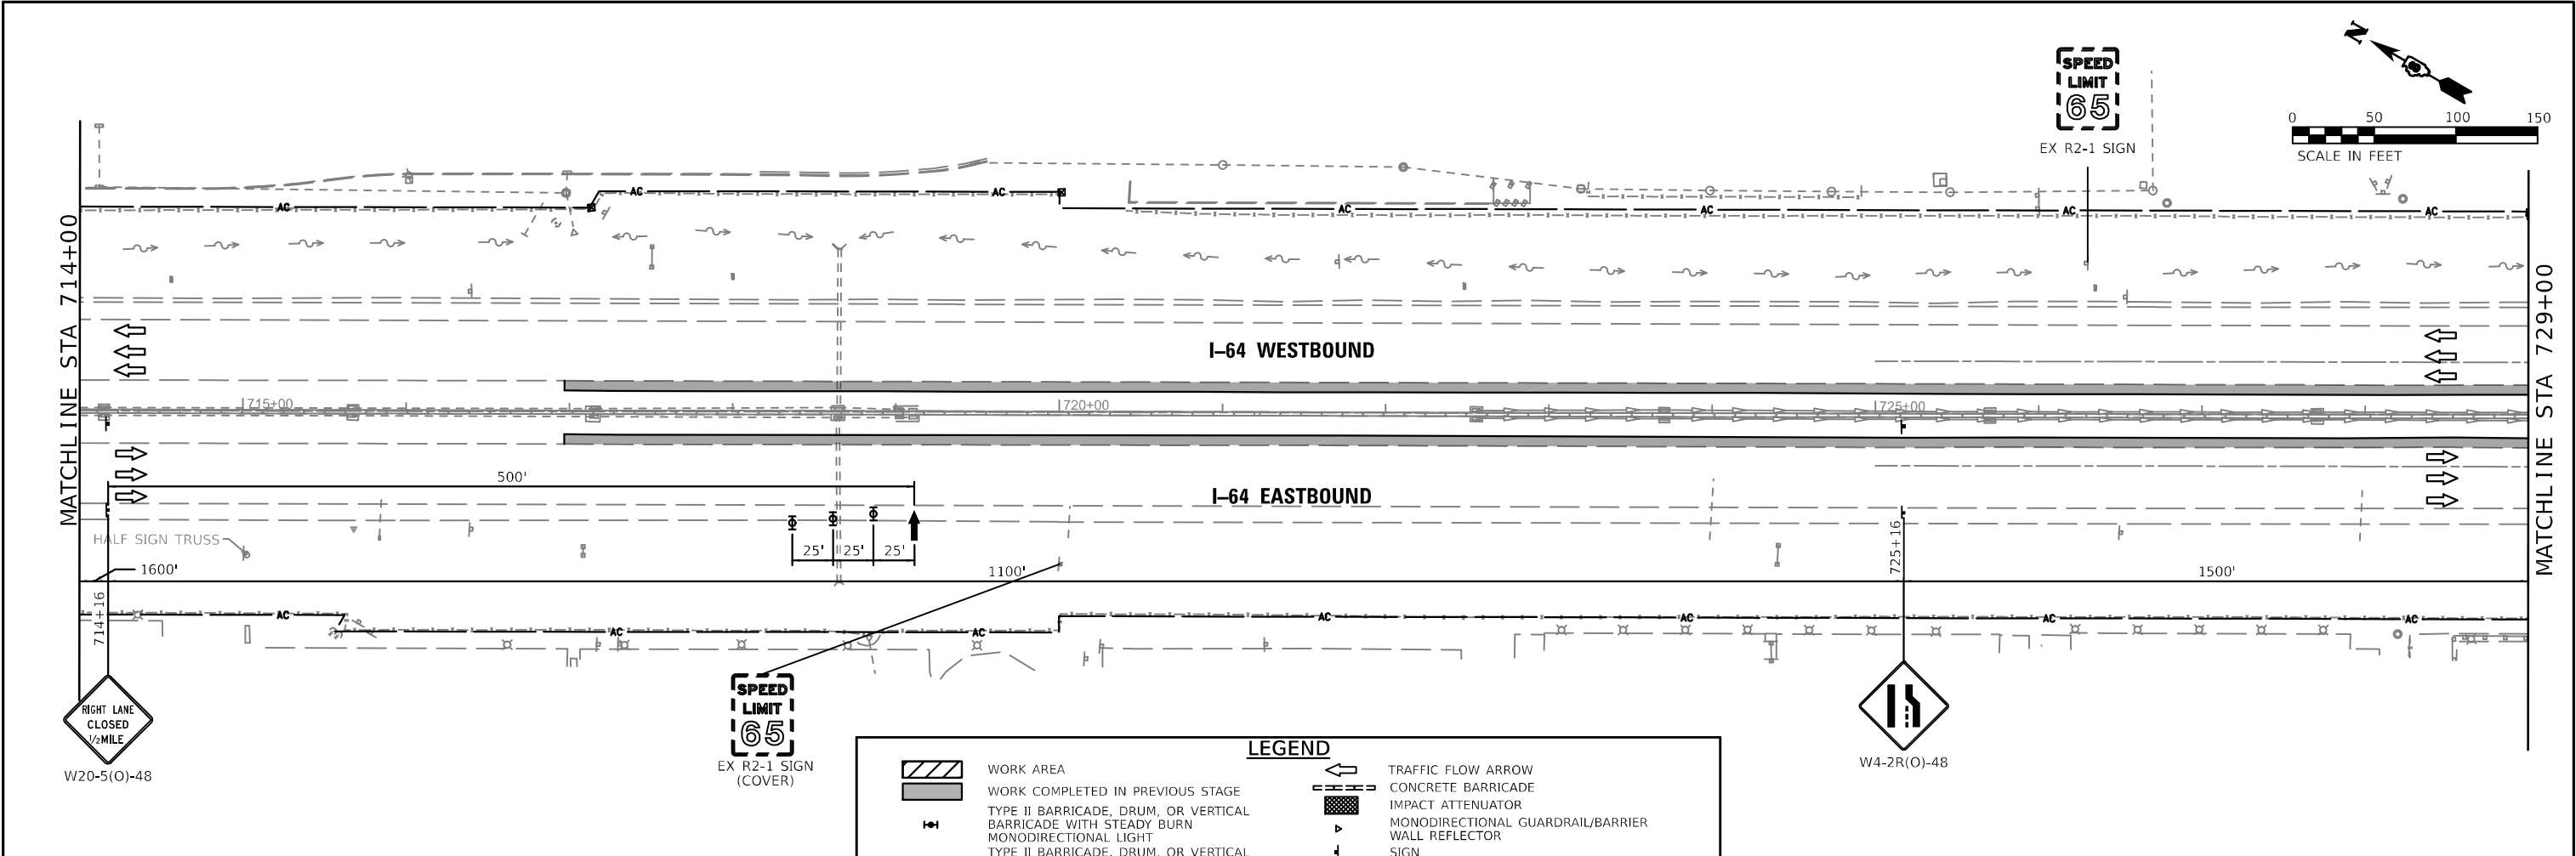

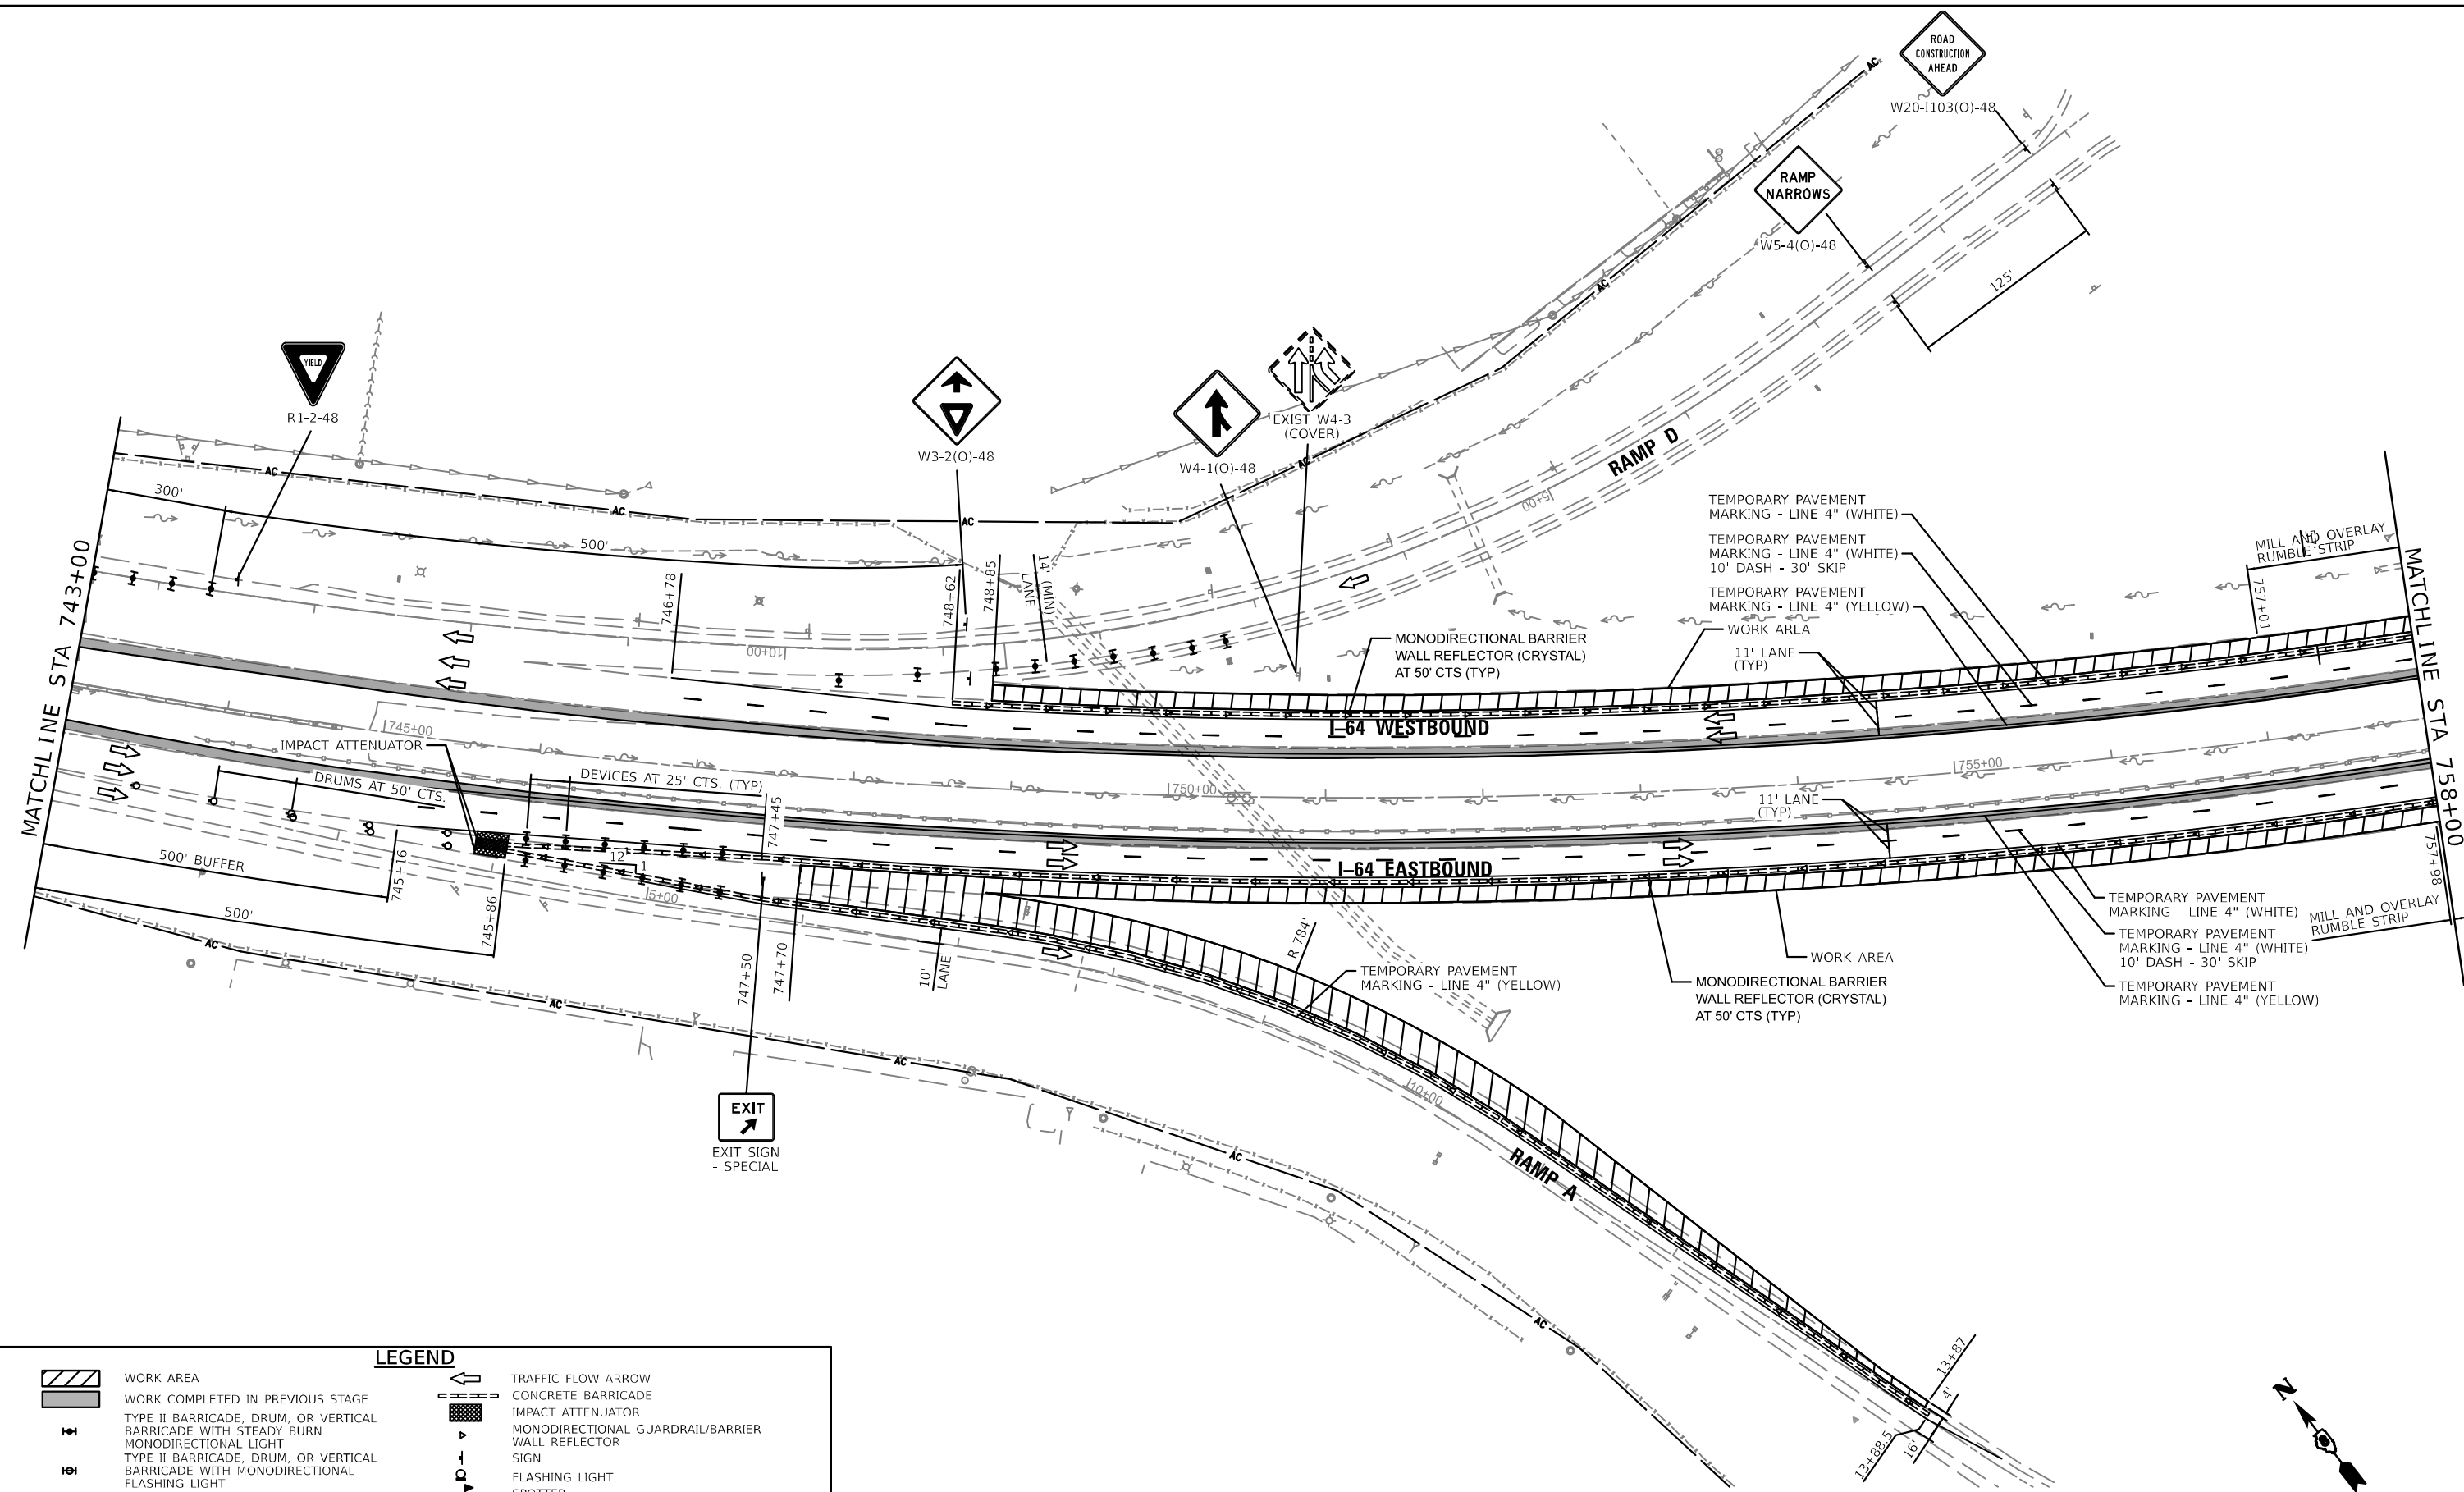

WORK AREA

WORK COMPLETED IN PREVIOUS STAGE

TYPE II BARRICADE, DRUM, OR VERTICAL BARRICADE WITH STEADY BURN MONODIRECTIONAL LIGHT

TYPE II BARRICADE, DRUM, OR VERTICAL BARRICADE WITH MONODIRECTIONAL FLASHING LIGHT

TYPE II BARRICADE

DIRECTION INDICATOR BARRICADE WITH STEADY BURN MONODIRECTIONAL LIGHT

DRUM WITH STEADY BURN MONODIRECTIONAL LIGHT

CONE, DRUM OR BARRICADE

TRAFFIC FLOW ARROW

CONCRETE BARRICADE

IMPACT ATTENUATOR

MONODIRECTIONAL GUARDRAIL/BARRIER

WALL REFLECTOR

SIGN

FLASHING LIGHT

SPOTTER

TYPE III BARRICADE WITH FLASHING LIGHTS

PORTABLE CHANGEABLE MESSAGE SIGN/ TRAILER MOUNTED SPEED DISPLAY SIGN

ARROW BOARD

MODEL: 43MODEL.NAMES
FILE: 43MODEL.DWG
STAGING: 19.dwg

EDSI

ENGINEERING DESIGN SOURCE, INC.

2023 Howard Boulevard
Suite 200
Chicago, IL 60654
Mobile: 312.622.0014
Black Star Engineering Corporation #025/002718



USER NAME =	DESIGNED - GDO	REVISED -
	DRAWN - GDO	REVISED -
PLOT SCALE = 1:100	CHECKED - JAH	REVISED -
PLOT DATE = 9/12/2024	DATE - 5/01/2024	REVISED -

STATE OF ILLINOIS
DEPARTMENT OF TRANSPORTATION

STAGES OF CONSTRUCTION AND TRAFFIC CONTROL
PRELIMINARY STAGE B

SCALE: 100,000 ' / in. SHEET 19 OF 27 SHEETS STA. 743+00 TO STA. 758+00

F.A.I. RTE.	SECTION	COUNTY	TOTAL SHEETS	SHEET NO.
64	82-7WRS-2	ST. CLAIR	691	173
CONTRACT NO. 76K74				
ILLINOIS FED. AID PROJECT				

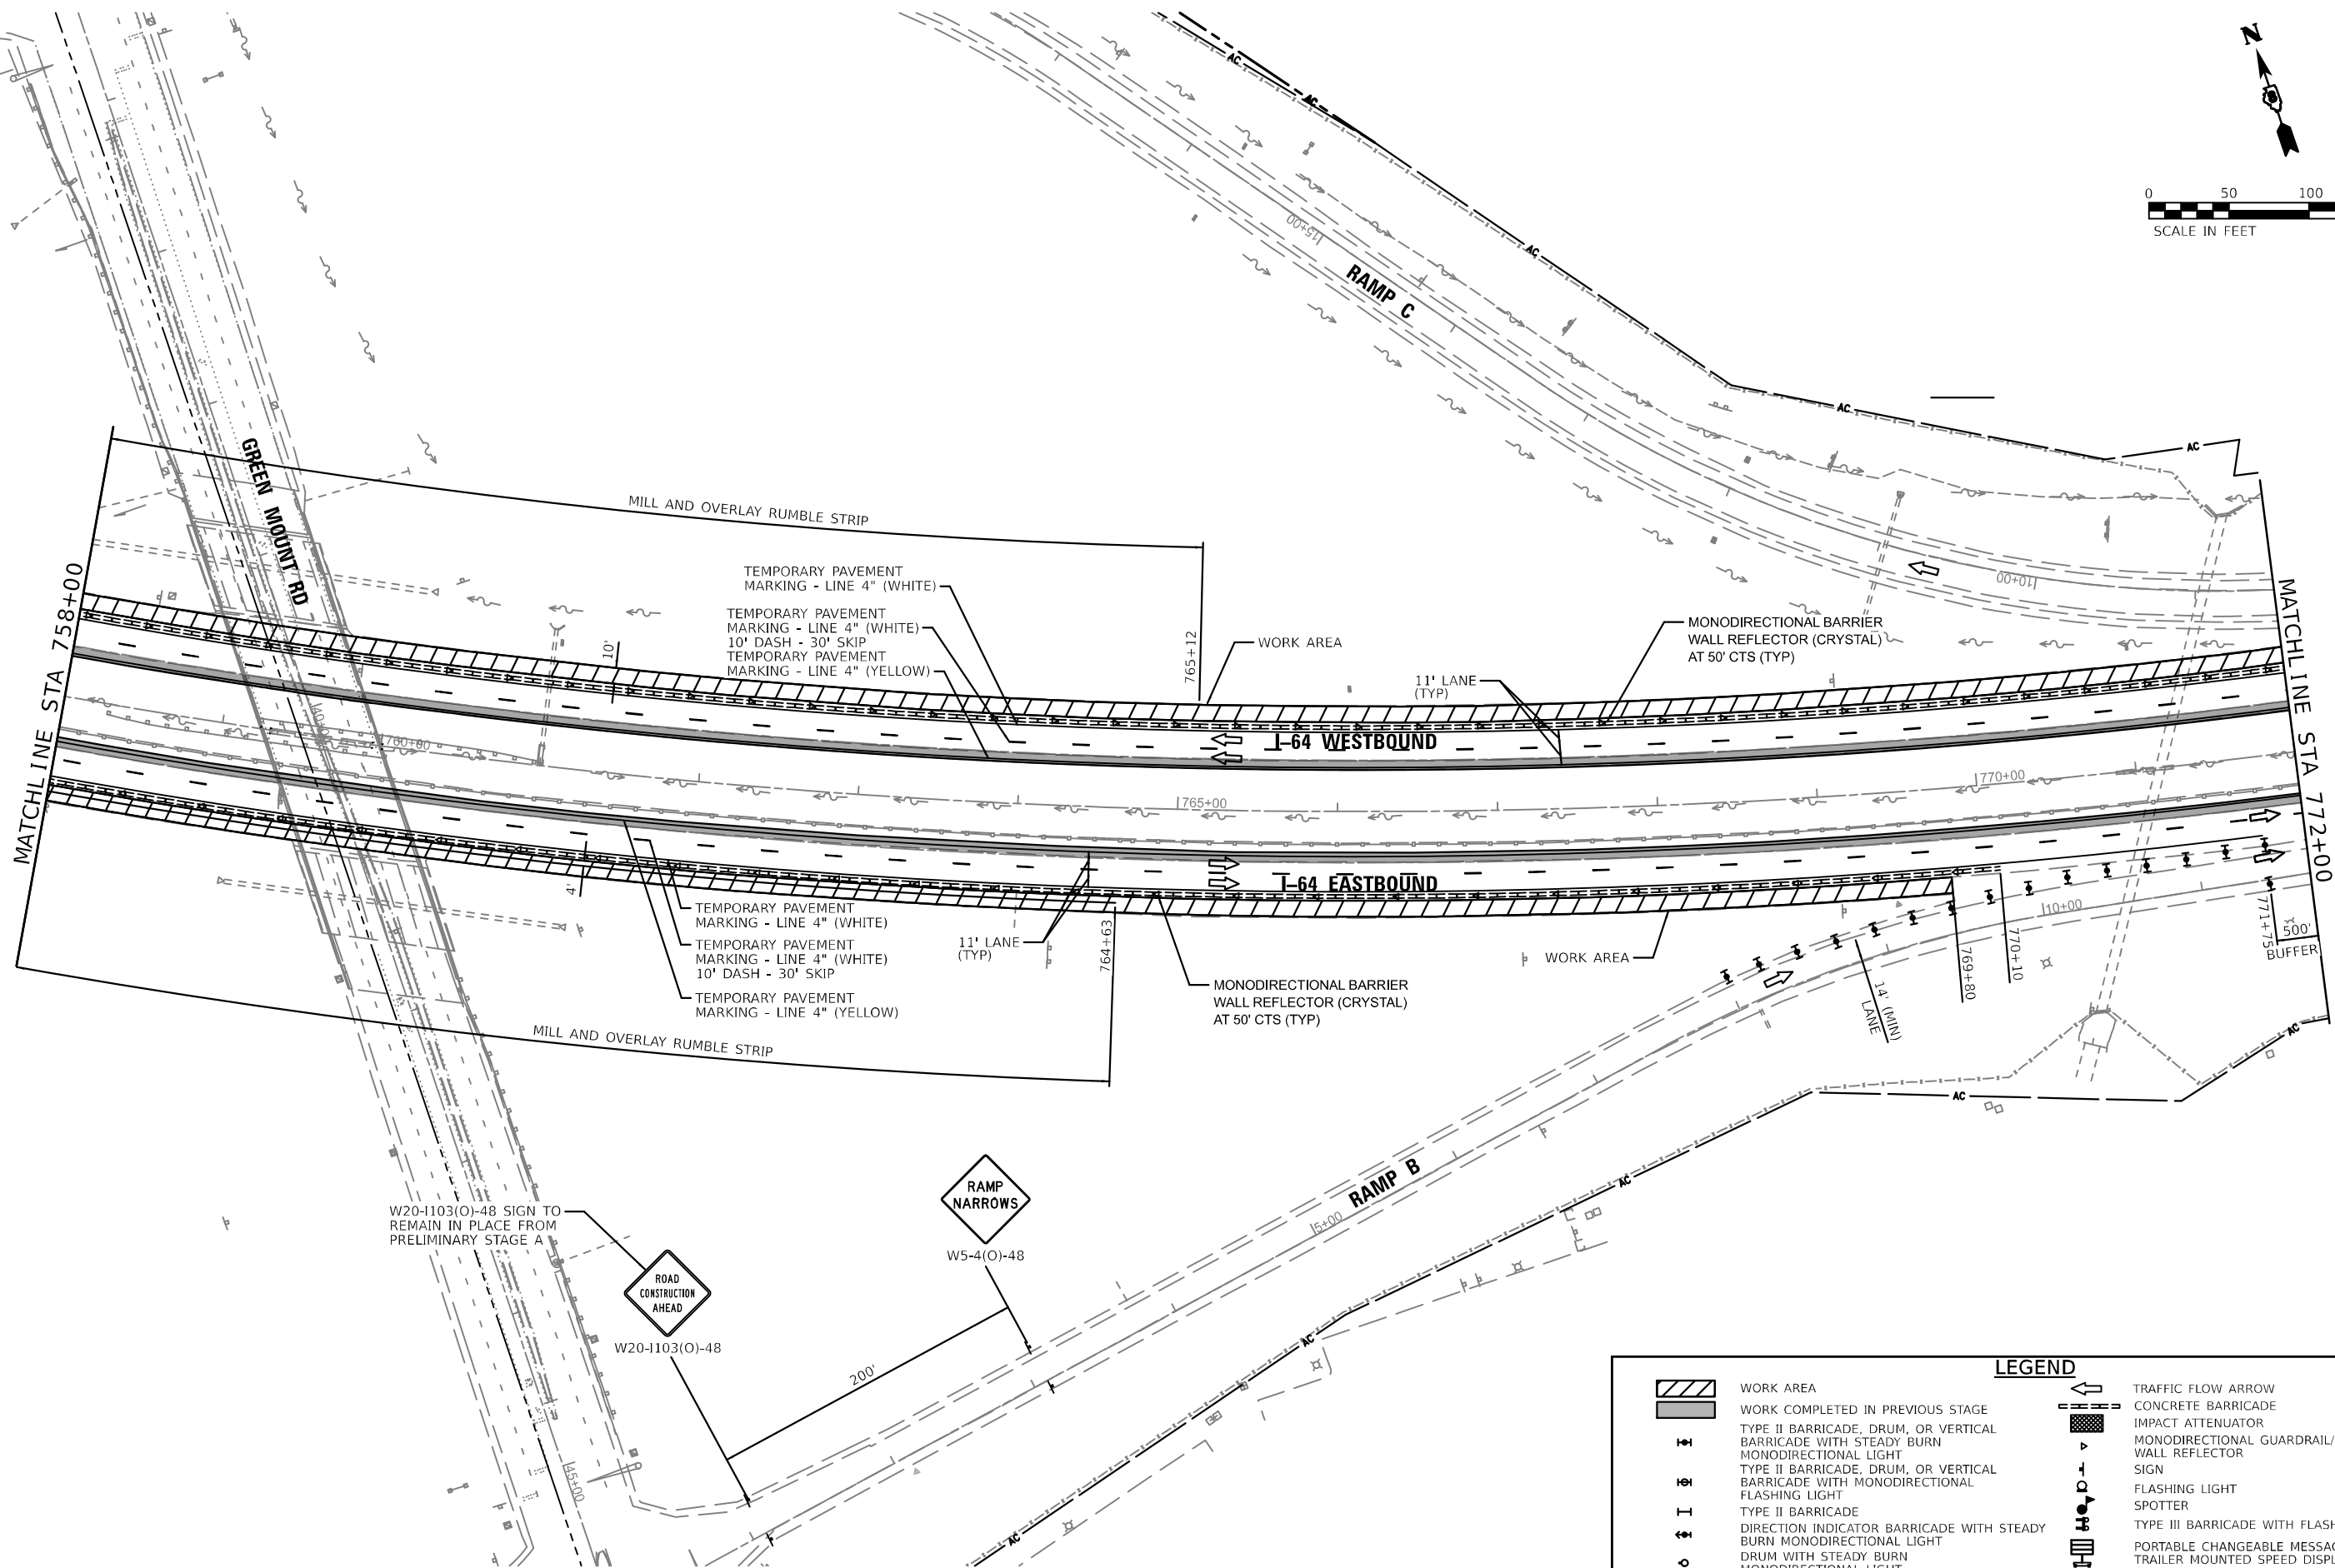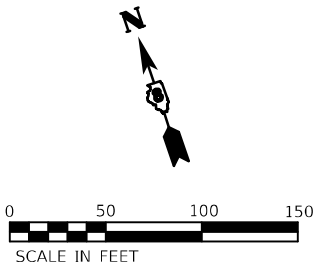

LEGEND	
	WORK AREA
	WORK COMPLETED IN PREVIOUS STAGE
	TYPE II BARRICADE, DRUM, OR VERTICAL BARRICADE WITH STEADY BURN
	MONODIRECTIONAL LIGHT
	TYPE II BARRICADE, DRUM, OR VERTICAL BARRICADE WITH MONODIRECTIONAL FLASHING LIGHT
	TYPE II BARRICADE
	DIRECTION INDICATOR BARRICADE WITH STEADY BURN
	MONODIRECTIONAL LIGHT
	DRUM WITH STEADY BURN
	MONODIRECTIONAL LIGHT
	CONE, DRUM OR BARRICADE
	TRAFFIC FLOW ARROW
	CONCRETE BARRICADE
	IMPACT ATTENUATOR
	MONODIRECTIONAL GUARDRAIL/BARRIER
	WALL REFLECTOR
	SIGN
	FLASHING LIGHT
	SPOTTER
	TYPE III BARRICADE WITH FLASHING LIGHTS
	PORTABLE CHANGEABLE MESSAGE SIGN/ TRAILER MOUNTED SPEED DISPLAY SIGN
	ARROW BOARD

MODEL: 43MODEL.NAMES
FILE: 43MODEL.DWG
DATE: 9/12/2024





USER NAME	=	DESIGNED	- GDO	REVISED	-
		DRAWN	- GDO	REVISED	-
PLOT SCALE	= 1:100	CHECKED	- JAH	REVISED	-
PLOT DATE	= 9/12/2024	DATE	- 5/01/2024	REVISED	-

STATE OF ILLINOIS
DEPARTMENT OF TRANSPORTATION

STAGES OF CONSTRUCTION AND TRAFFIC CONTROL
PRELIMINARY STAGE B

SCALE: 100,000 ' / in. SHEET 20 OF 27 SHEETS STA. 758+00 TO STA. 772+00

F.A.I. RTE.	SECTION	COUNTY	TOTAL SHEETS	SHEET NO.
64	82-7WRS-2	ST. CLAIR	691	174
				CONTRACT NO. 76K74
ILLINOIS FED. AID PROJECT				

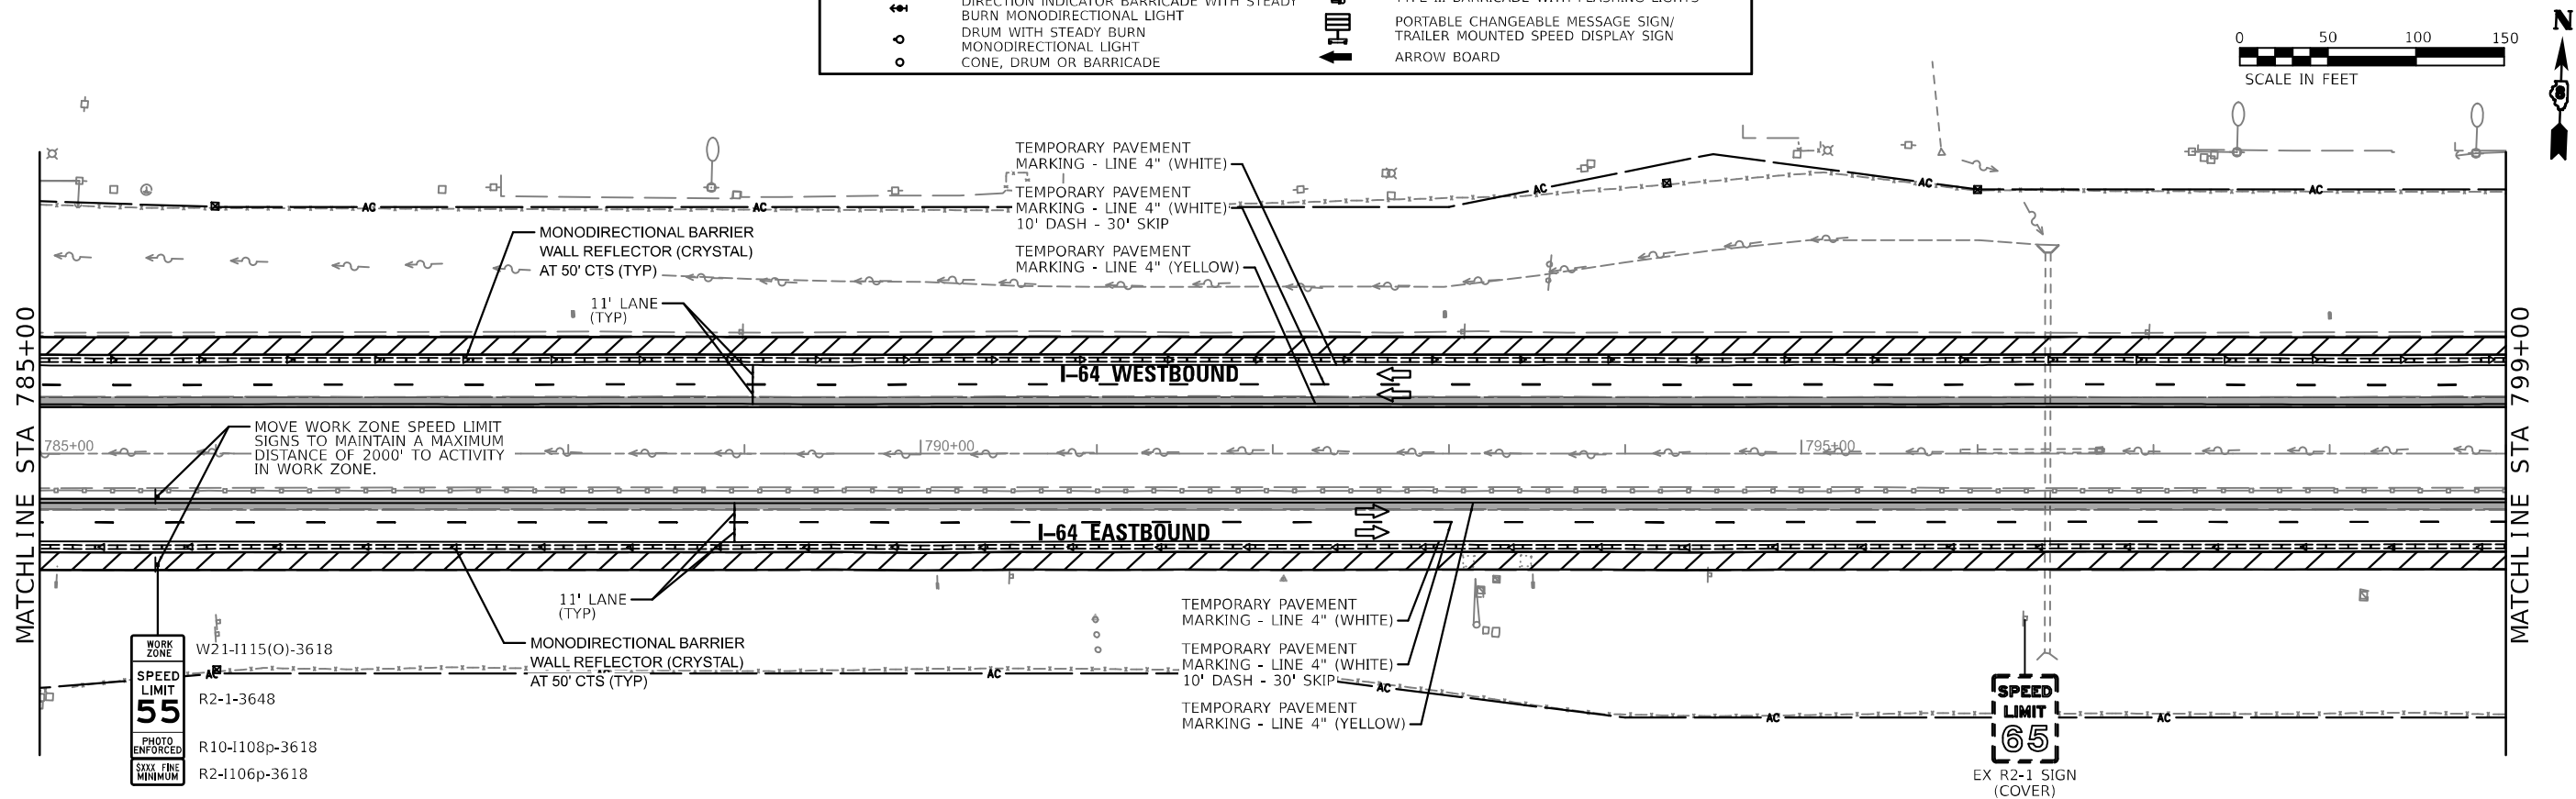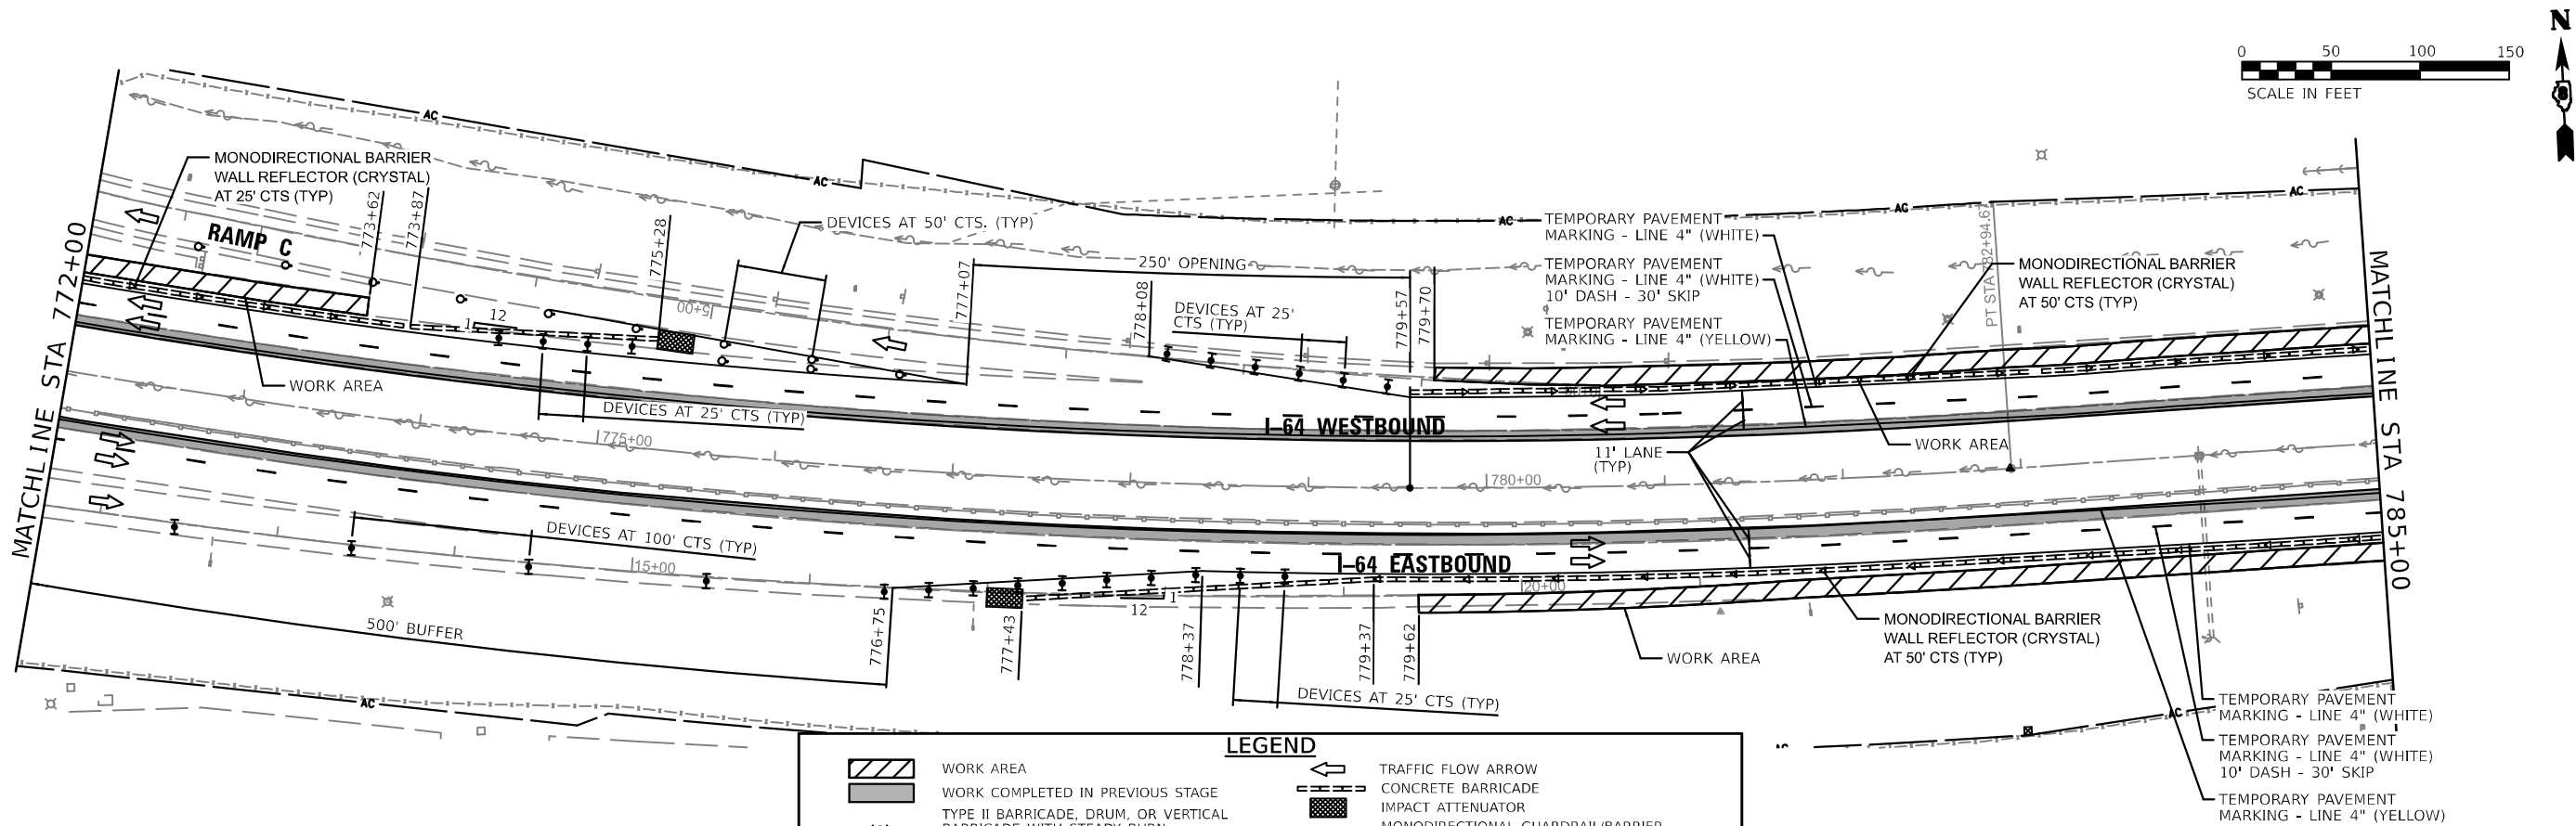

MODEL: 43 MODEL NAMES:
FILE NAME: 02-2024-01-25-Stage02.L.dgn



USER NAME =	DESIGNED - GDO	REVISED -
	DRAWN - GDO	REVISED -
PLOT SCALE = 1:100	CHECKED - JAH	REVISED -
PLOT DATE = 9/12/2024	DATE - 5/01/2024	REVISED -


STATE OF ILLINOIS
DEPARTMENT OF TRANSPORTATION

STAGES OF CONSTRUCTION AND TRAFFIC CONTROL
PRELIMINARY STAGE B


SCALE: 100,000 ' / in. SHEET 21 OF 27 SHEETS STA. 772+00 TO STA. 799+00

F.A.I. RTE.	SECTION	COUNTY	TOTAL SHEETS	SHEET NO.
64	82-7WRS-2	ST. CLAIR	691	175
CONTRACT NO. 76K74				

ILLINOIS FED. AID PROJECT

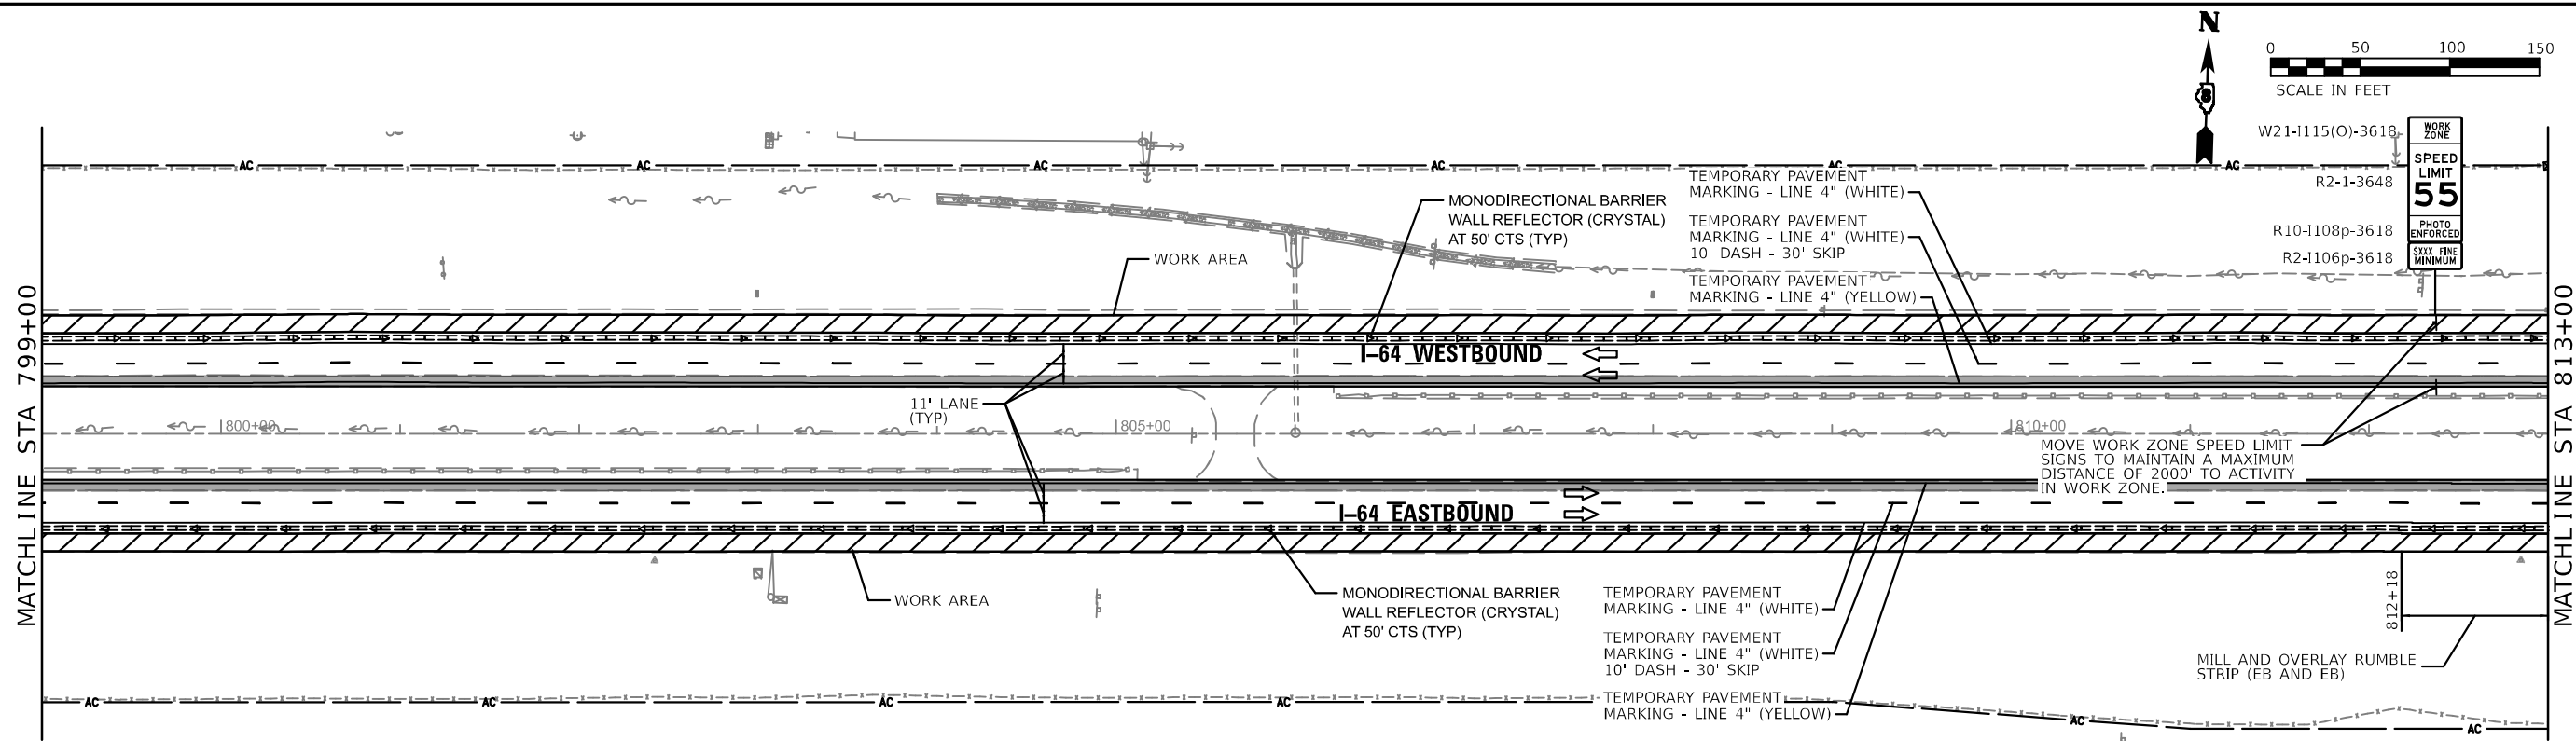

LEGEND	
	WORK AREA
	WORK COMPLETED IN PREVIOUS STAGE
	TYPE II BARRICADE, DRUM, OR VERTICAL BARRICADE WITH STEADY BURN MONODIRECTIONAL LIGHT
	TYPE II BARRICADE, DRUM, OR VERTICAL BARRICADE WITH MONODIRECTIONAL FLASHING LIGHT
	TYPE II BARRICADE
	DIRECTION INDICATOR BARRICADE WITH STEADY BURN MONODIRECTIONAL LIGHT
	DRUM WITH STEADY BURN MONODIRECTIONAL LIGHT
	CONE, DRUM OR BARRICADE
	TRAFFIC FLOW ARROW
	CONCRETE BARRICADE
	IMPACT ATTENUATOR
	MONODIRECTIONAL GUARDRAIL/BARRIER
	WALL REFLECTOR
	SIGN
	FLASHING LIGHT
	SPOTTER
	TYPE III BARRICADE WITH FLASHING LIGHTS
	PORTABLE CHANGEABLE MESSAGE SIGN/ TRAILER MOUNTED SPEED DISPLAY SIGN
	ARROW BOARD

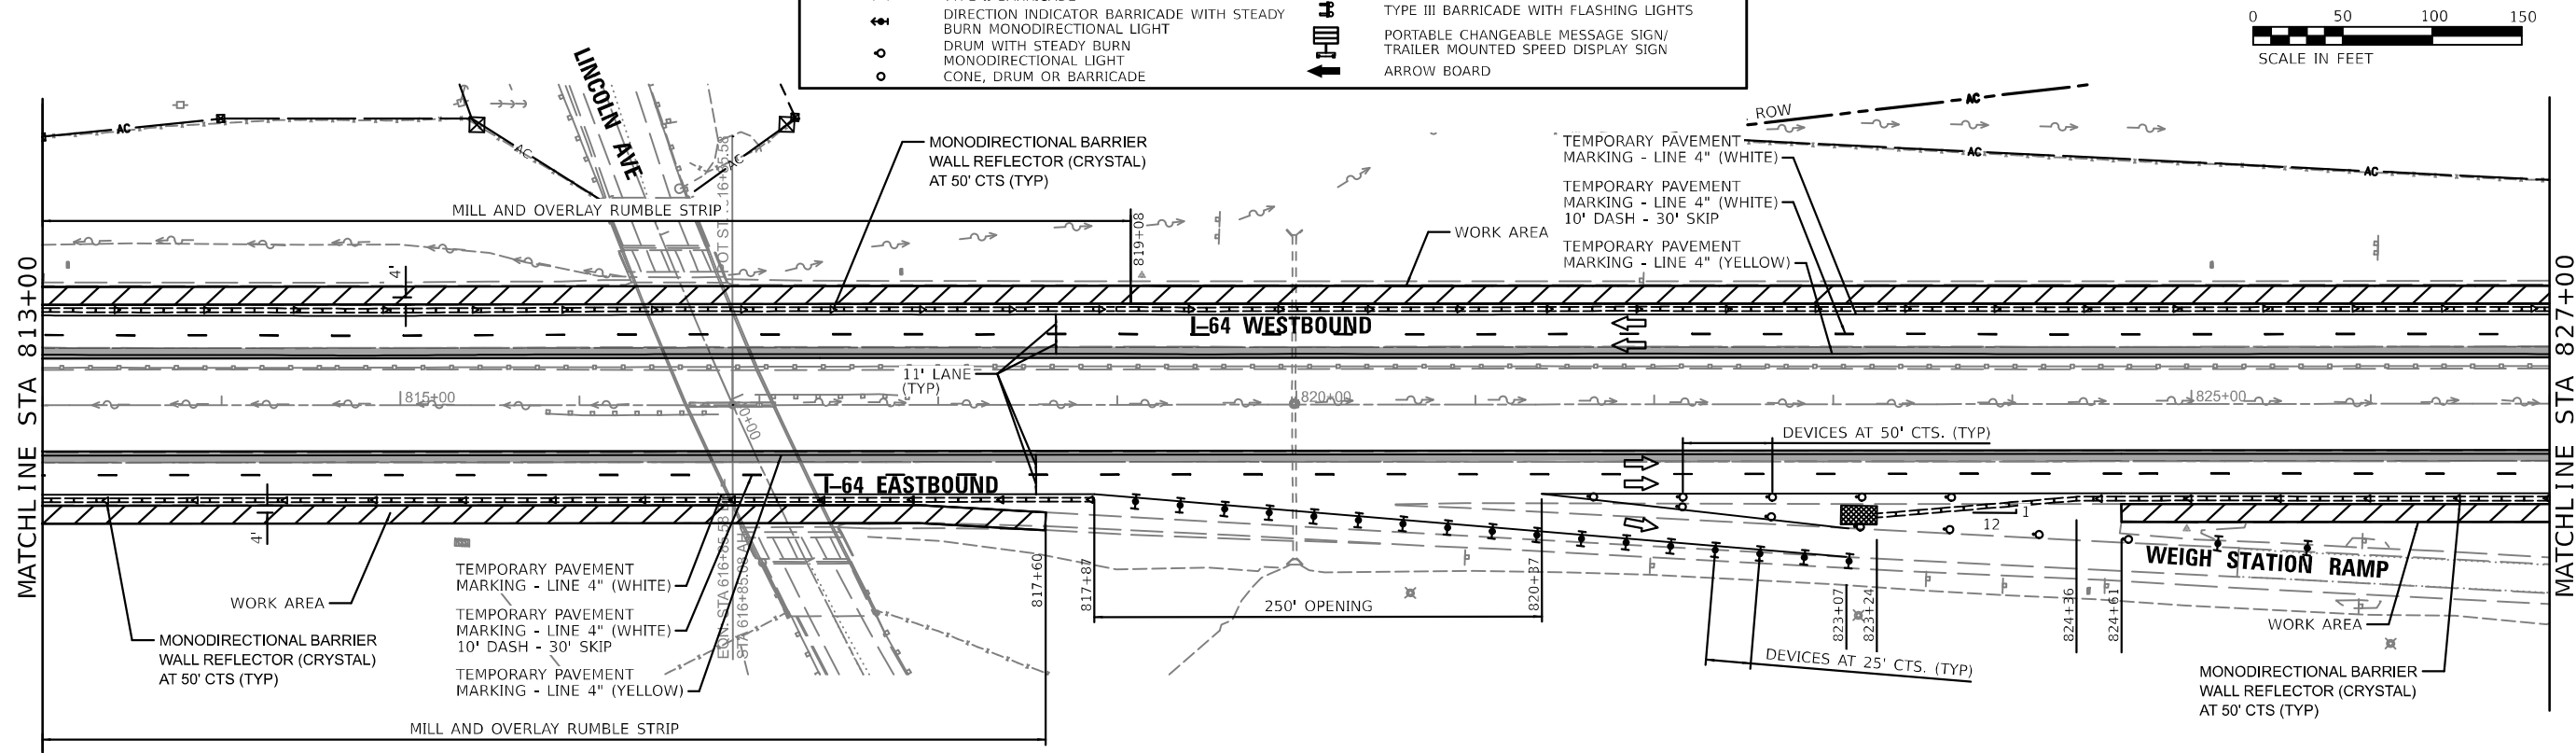

MODEL: 434001.DWG
FILE NAME: 026074-Enc-Staging022.dwg





USER NAME =	DESIGNED - GDO	REVISED -
	DRAWN - GDO	REVISED -
PLOT SCALE = 1:100	CHECKED - JAH	REVISED -
PLOT DATE = 9/12/2024	DATE - 5/01/2024	REVISED -

STATE OF ILLINOIS
DEPARTMENT OF TRANSPORTATION

STAGES OF CONSTRUCTION AND TRAFFIC CONTROL
PRELIMINARY STAGE B



SCALE: 100,000 ' / in. SHEET 22 OF 27 SHEETS STA. 799+00 TO STA. 827+00

F.A.J. RTE.	SECTION	COUNTY	TOTAL SHEETS	SHEET NO.
64	82-7WRS-2	ST. CLAIR	691	176
		CONTRACT NO. 76K74		
ILLINOIS		FED. AID PROJECT		

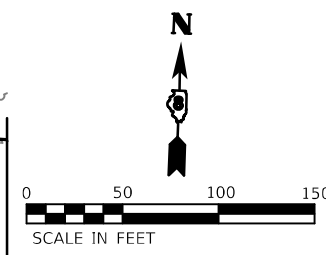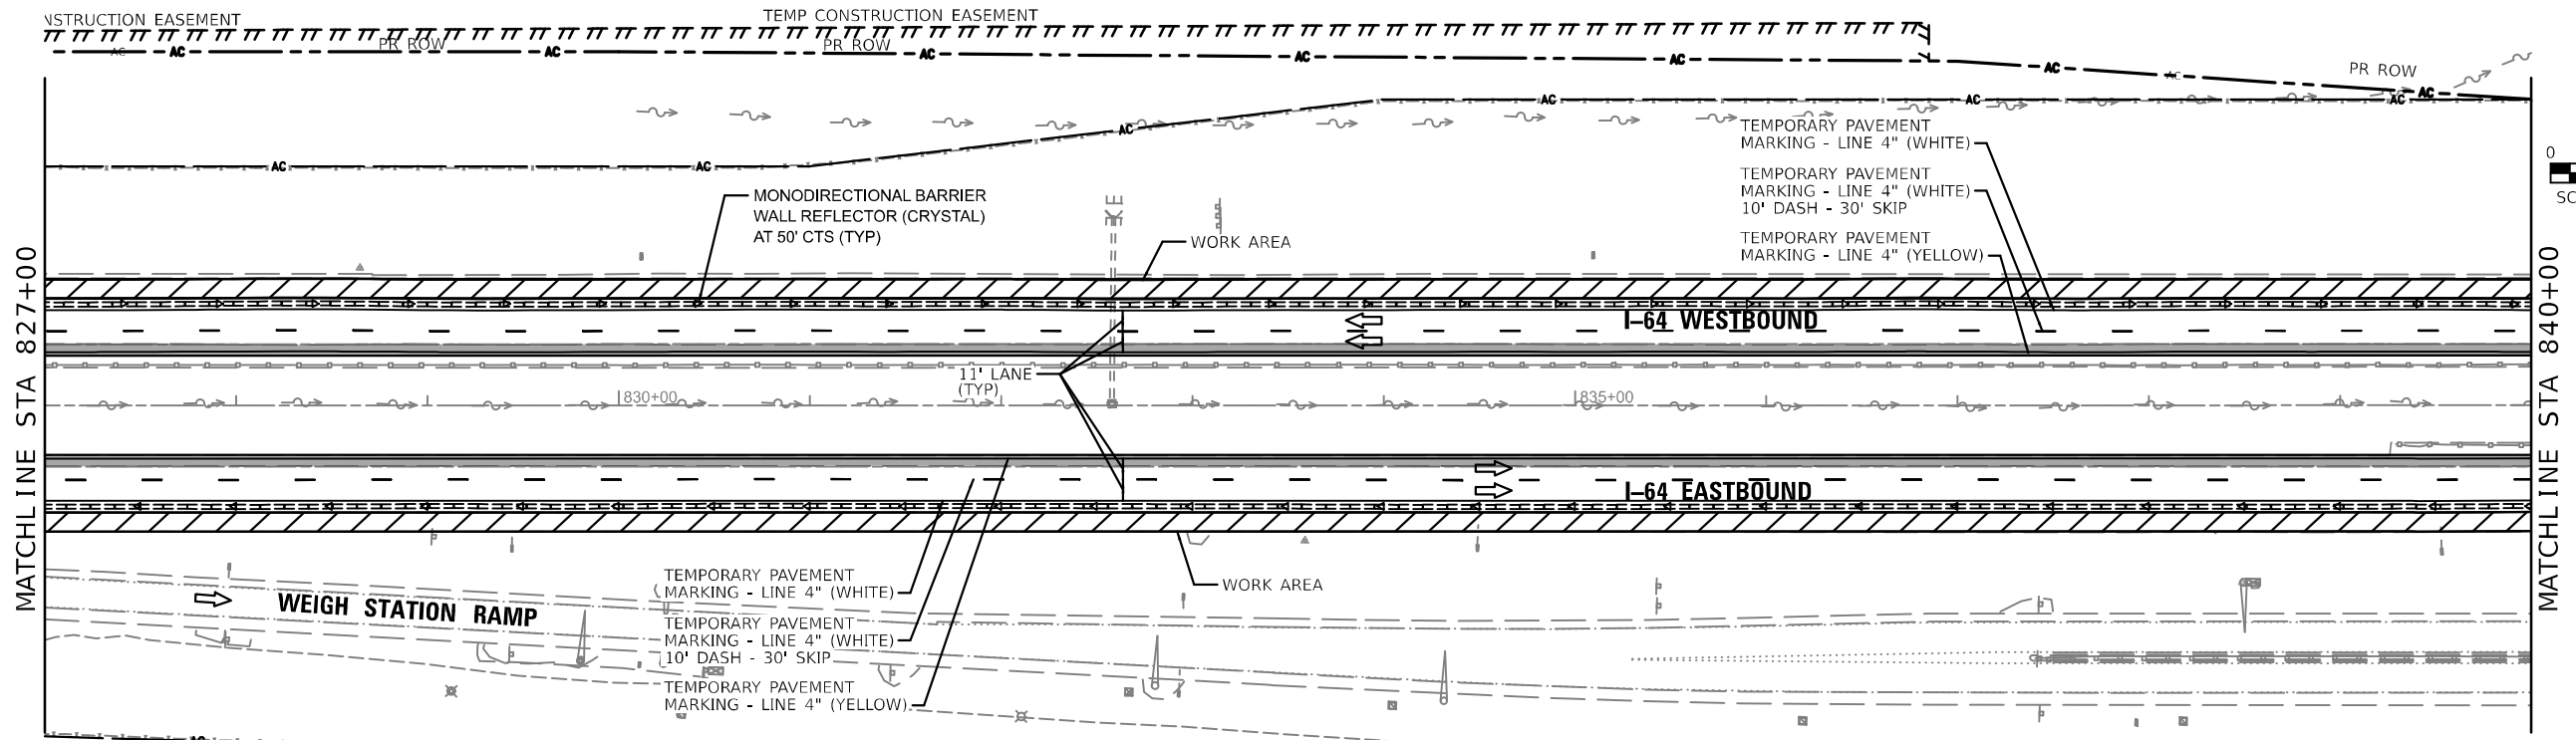

LEGEND

	WORK AREA		TRAFFIC FLOW ARROW
	WORK COMPLETED IN PREVIOUS STAGE		CONCRETE BARRICADE
	TYPE II BARRICADE, DRUM, OR VERTICAL BARRICADE WITH STEADY BURN MONODIRECTIONAL LIGHT		IMPACT ATTENUATOR
	TYPE II BARRICADE, DRUM, OR VERTICAL BARRICADE WITH MONODIRECTIONAL FLASHING LIGHT		MONODIRECTIONAL GUARDRAIL/BARRIER
	TYPE II BARRICADE		WALL REFLECTOR
	DIRECTION INDICATOR BARRICADE WITH STEADY BURN MONODIRECTIONAL LIGHT		SIGN
	DRUM WITH STEADY BURN MONODIRECTIONAL LIGHT		FLASHING LIGHT
	CONE, DRUM OR BARRICADE		SPOTTER
			TYPE III BARRICADE WITH FLASHING LIGHTS
			PORTABLE CHANGEABLE MESSAGE SIGN/ TRAILER MOUNTED SPEED DISPLAY SIGN
			ARROW BOARD

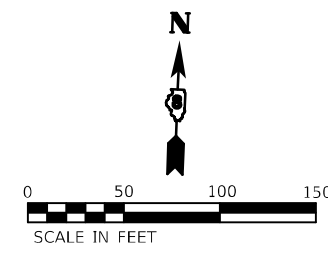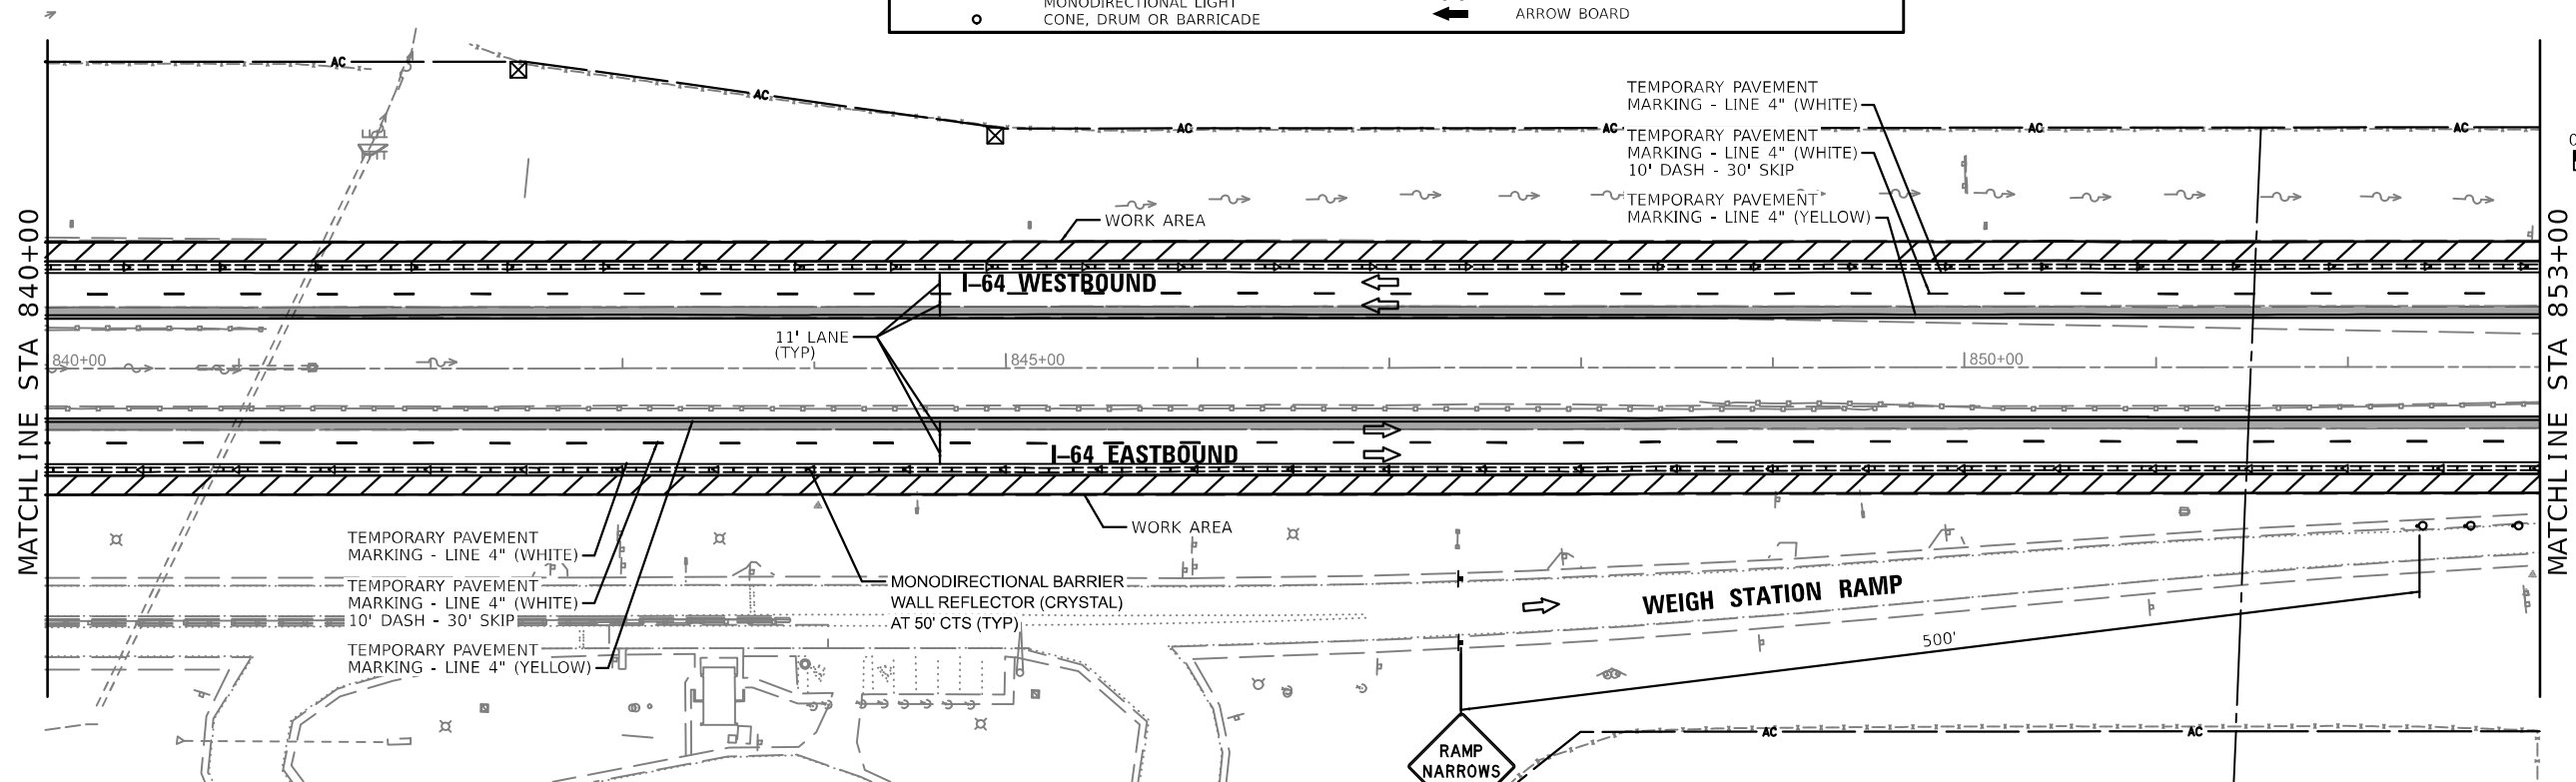

W5-4(O)-48

MODEL: 43 MODEL NAMES: FILE NAME: D:\2024\43\Stage023.dgn


EDSI
ENGINEERING DESIGN SOURCE, INC.
3803 Riverchase Parkway East
Suite 200
Atlanta, GA 30328
Phone: 404.252.1111
Fax: 404.252.1112

USER NAME =	DESIGNED - GDO	REVISED -
	DRAWN - GDO	REVISED -
PLOT SCALE = 1:100	CHECKED - JAH	REVISED -
PLOT DATE = 9/12/2024	DATE - 5/01/2024	REVISED -

STATE OF ILLINOIS
DEPARTMENT OF TRANSPORTATION


STAGES OF CONSTRUCTION AND TRAFFIC CONTROL			
PRELIMINARY STAGE B			
SCALE: 100,0000' / in.	SHEET 23	OF 27 SHEETS	STA. 827+00 TO STA. 853+00

F.A.I. RTE.	SECTION	COUNTY	TOTAL SHEETS	SHEET NO.
64	82-7WRS-2	ST. CLAIR	691	177
CONTRACT NO. 76K74				
ILLINOIS FED. AID PROJECT				

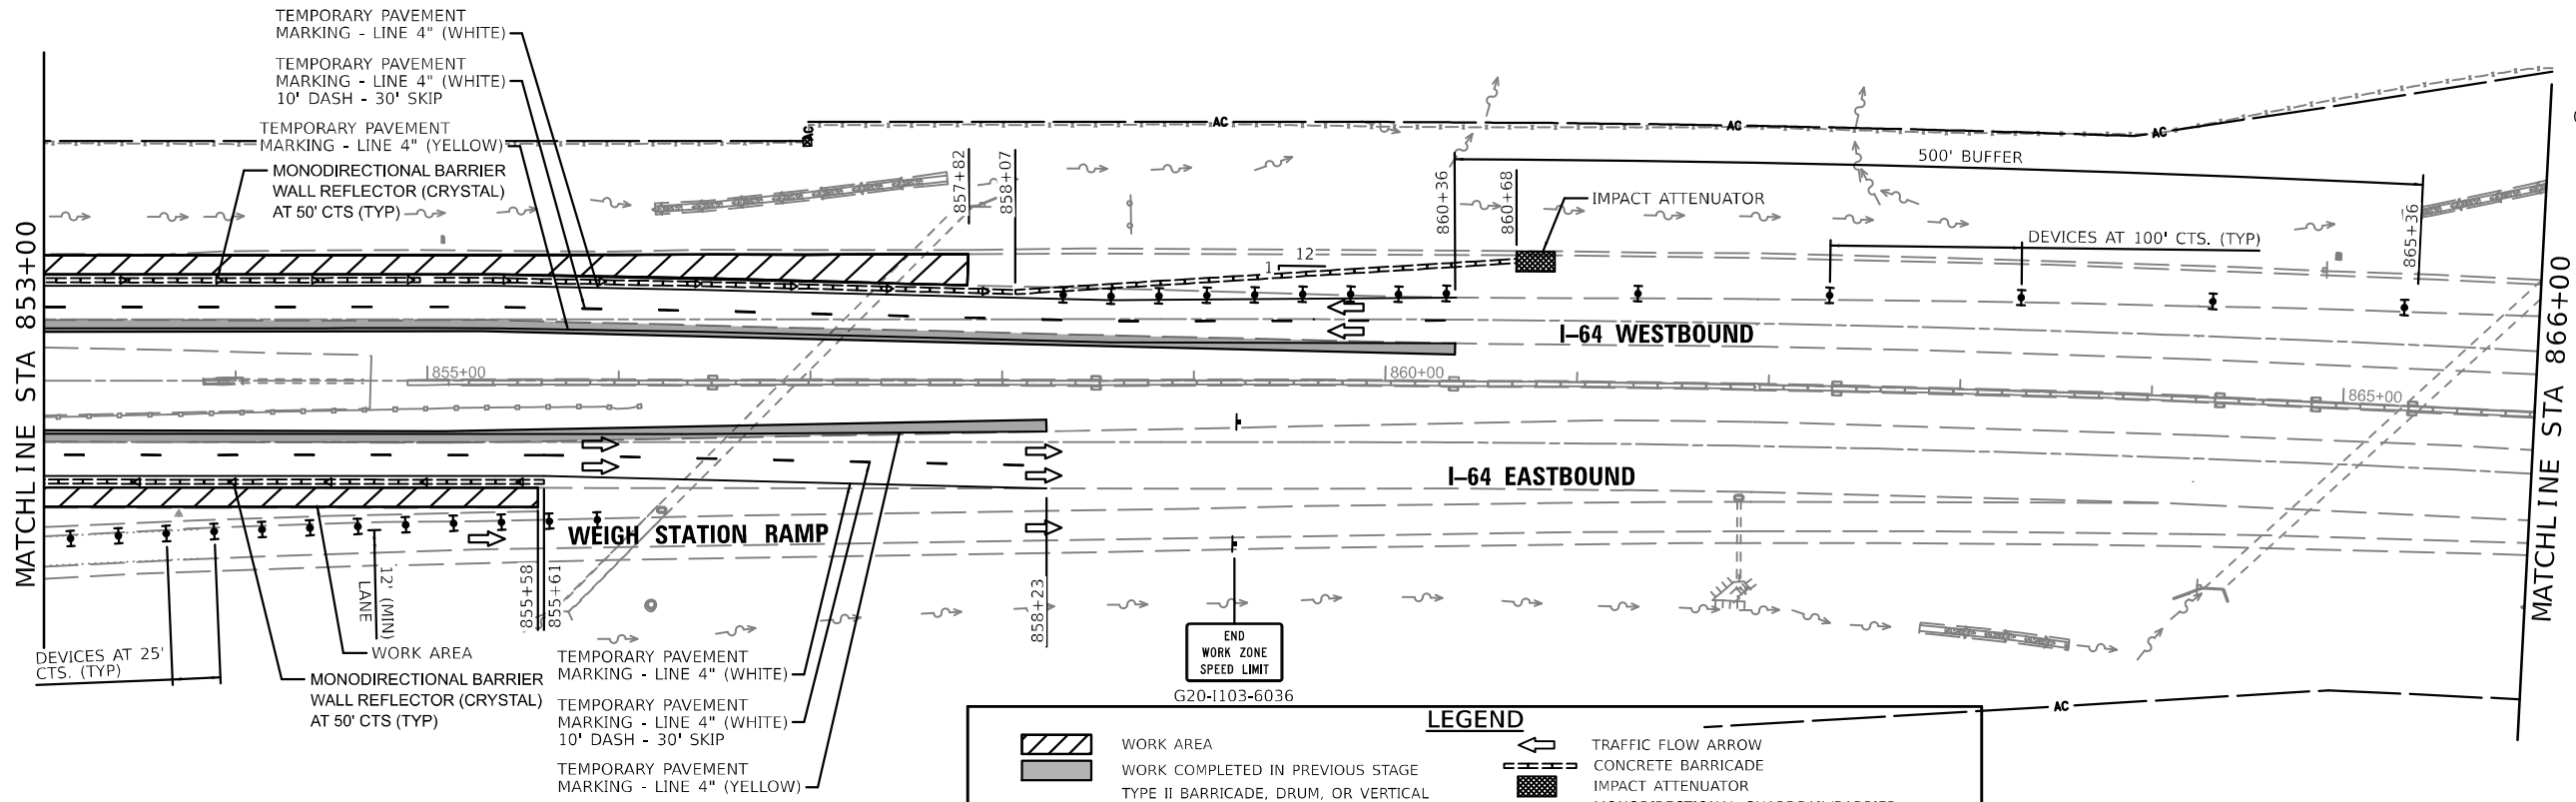

LEGEND

	WORK AREA		TRAFFIC FLOW ARROW
	WORK COMPLETED IN PREVIOUS STAGE		CONCRETE BARRICADE
	TYPE II BARRICADE, DRUM, OR VERTICAL BARRICADE WITH STEADY BURN MONODIRECTIONAL LIGHT		IMPACT ATTENUATOR
	TYPE II BARRICADE, DRUM, OR VERTICAL BARRICADE WITH MONODIRECTIONAL FLASHING LIGHT		MONODIRECTIONAL GUARDRAIL/BARRIER
	TYPE II BARRICADE DIRECTION INDICATOR BARRICADE WITH STEADY BURN MONODIRECTIONAL LIGHT		WALL REFLECTOR
	DRUM WITH STEADY BURN MONODIRECTIONAL LIGHT		SIGN
	CONE, DRUM OR BARRICADE		FLASHING LIGHT
			SPOTTER
			TYPE III BARRICADE WITH FLASHING LIGHTS
			PORTABLE CHANGEABLE MESSAGE SIGN/ TRAILER MOUNTED SPEED DISPLAY SIGN
			ARROW BOARD

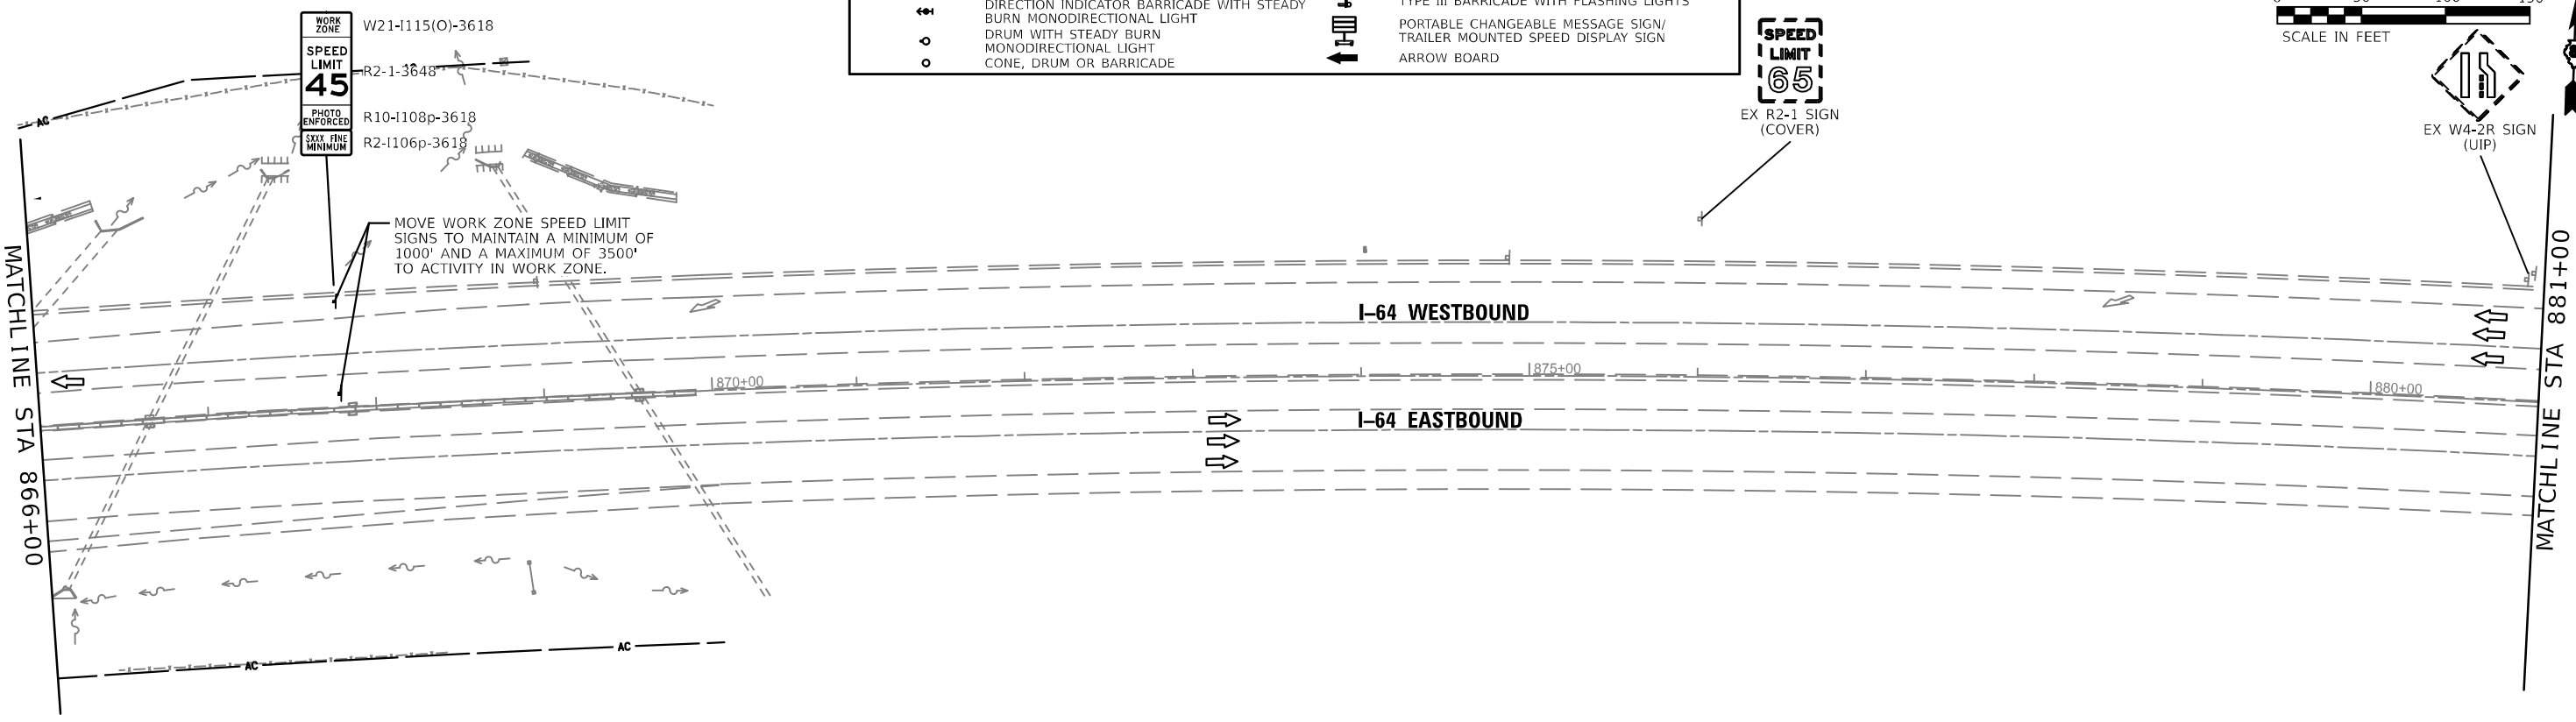

MODEL: 41MODEL.NAMES
FILE NAME: 022624-2-2-Stage2.dgn



USER NAME =	DESIGNED - GDO	REVISED -
	DRAWN - GDO	REVISED -
PLOT SCALE = 1:100	CHECKED - JAH	REVISED -
PLOT DATE = 9/12/2024	DATE - 5/01/2024	REVISED -

STATE OF ILLINOIS
DEPARTMENT OF TRANSPORTATION

STAGES OF CONSTRUCTION AND TRAFFIC CONTROL
PRELIMINARY STAGE B

SCALE: 100,0000 ' / in. SHEET 24 OF 27 SHEETS STA. 853+00 TO STA. 881+00

F.A.J. RTE.	SECTION		COUNTY	TOTAL SHEETS	SHEET NO.
64	82-7WRS-2		ST. CLAIR	691	178
			CONTRACT NO. 76K74		
		ILLINOIS	FED. AID PROJECT		

MODEL: 43 MODEL NAMES
FILE NAME: 03262442425-Stage025.dgn




USER NAME	=	DESIGNED	- GDO	REVISED	-
		DRAWN	- GDO	REVISED	-
PLOT SCALE	= 1:100	CHECKED	- JAH	REVISED	-
PLOT DATE	= 9/12/2024	DATE	- 5/01/2024	REVISED	-

STATE OF ILLINOIS
DEPARTMENT OF TRANSPORTATION

STAGES OF CONSTRUCTION AND TRAFFIC CONTROL
PRELIMINARY STAGE B

SCALE: 100,0000 ' / in. SHEET 25 OF 27 SHEETS STA. 881+00 TO STA. 911+00

F.A.I. RTE.	SECTION	COUNTY	TOTAL SHEETS	SHEET NO.
64	82-7WRS-2	ST. CLAIR	691	179
		CONTRACT NO. 76K74		
ILLINOIS		FED. AID PROJECT		

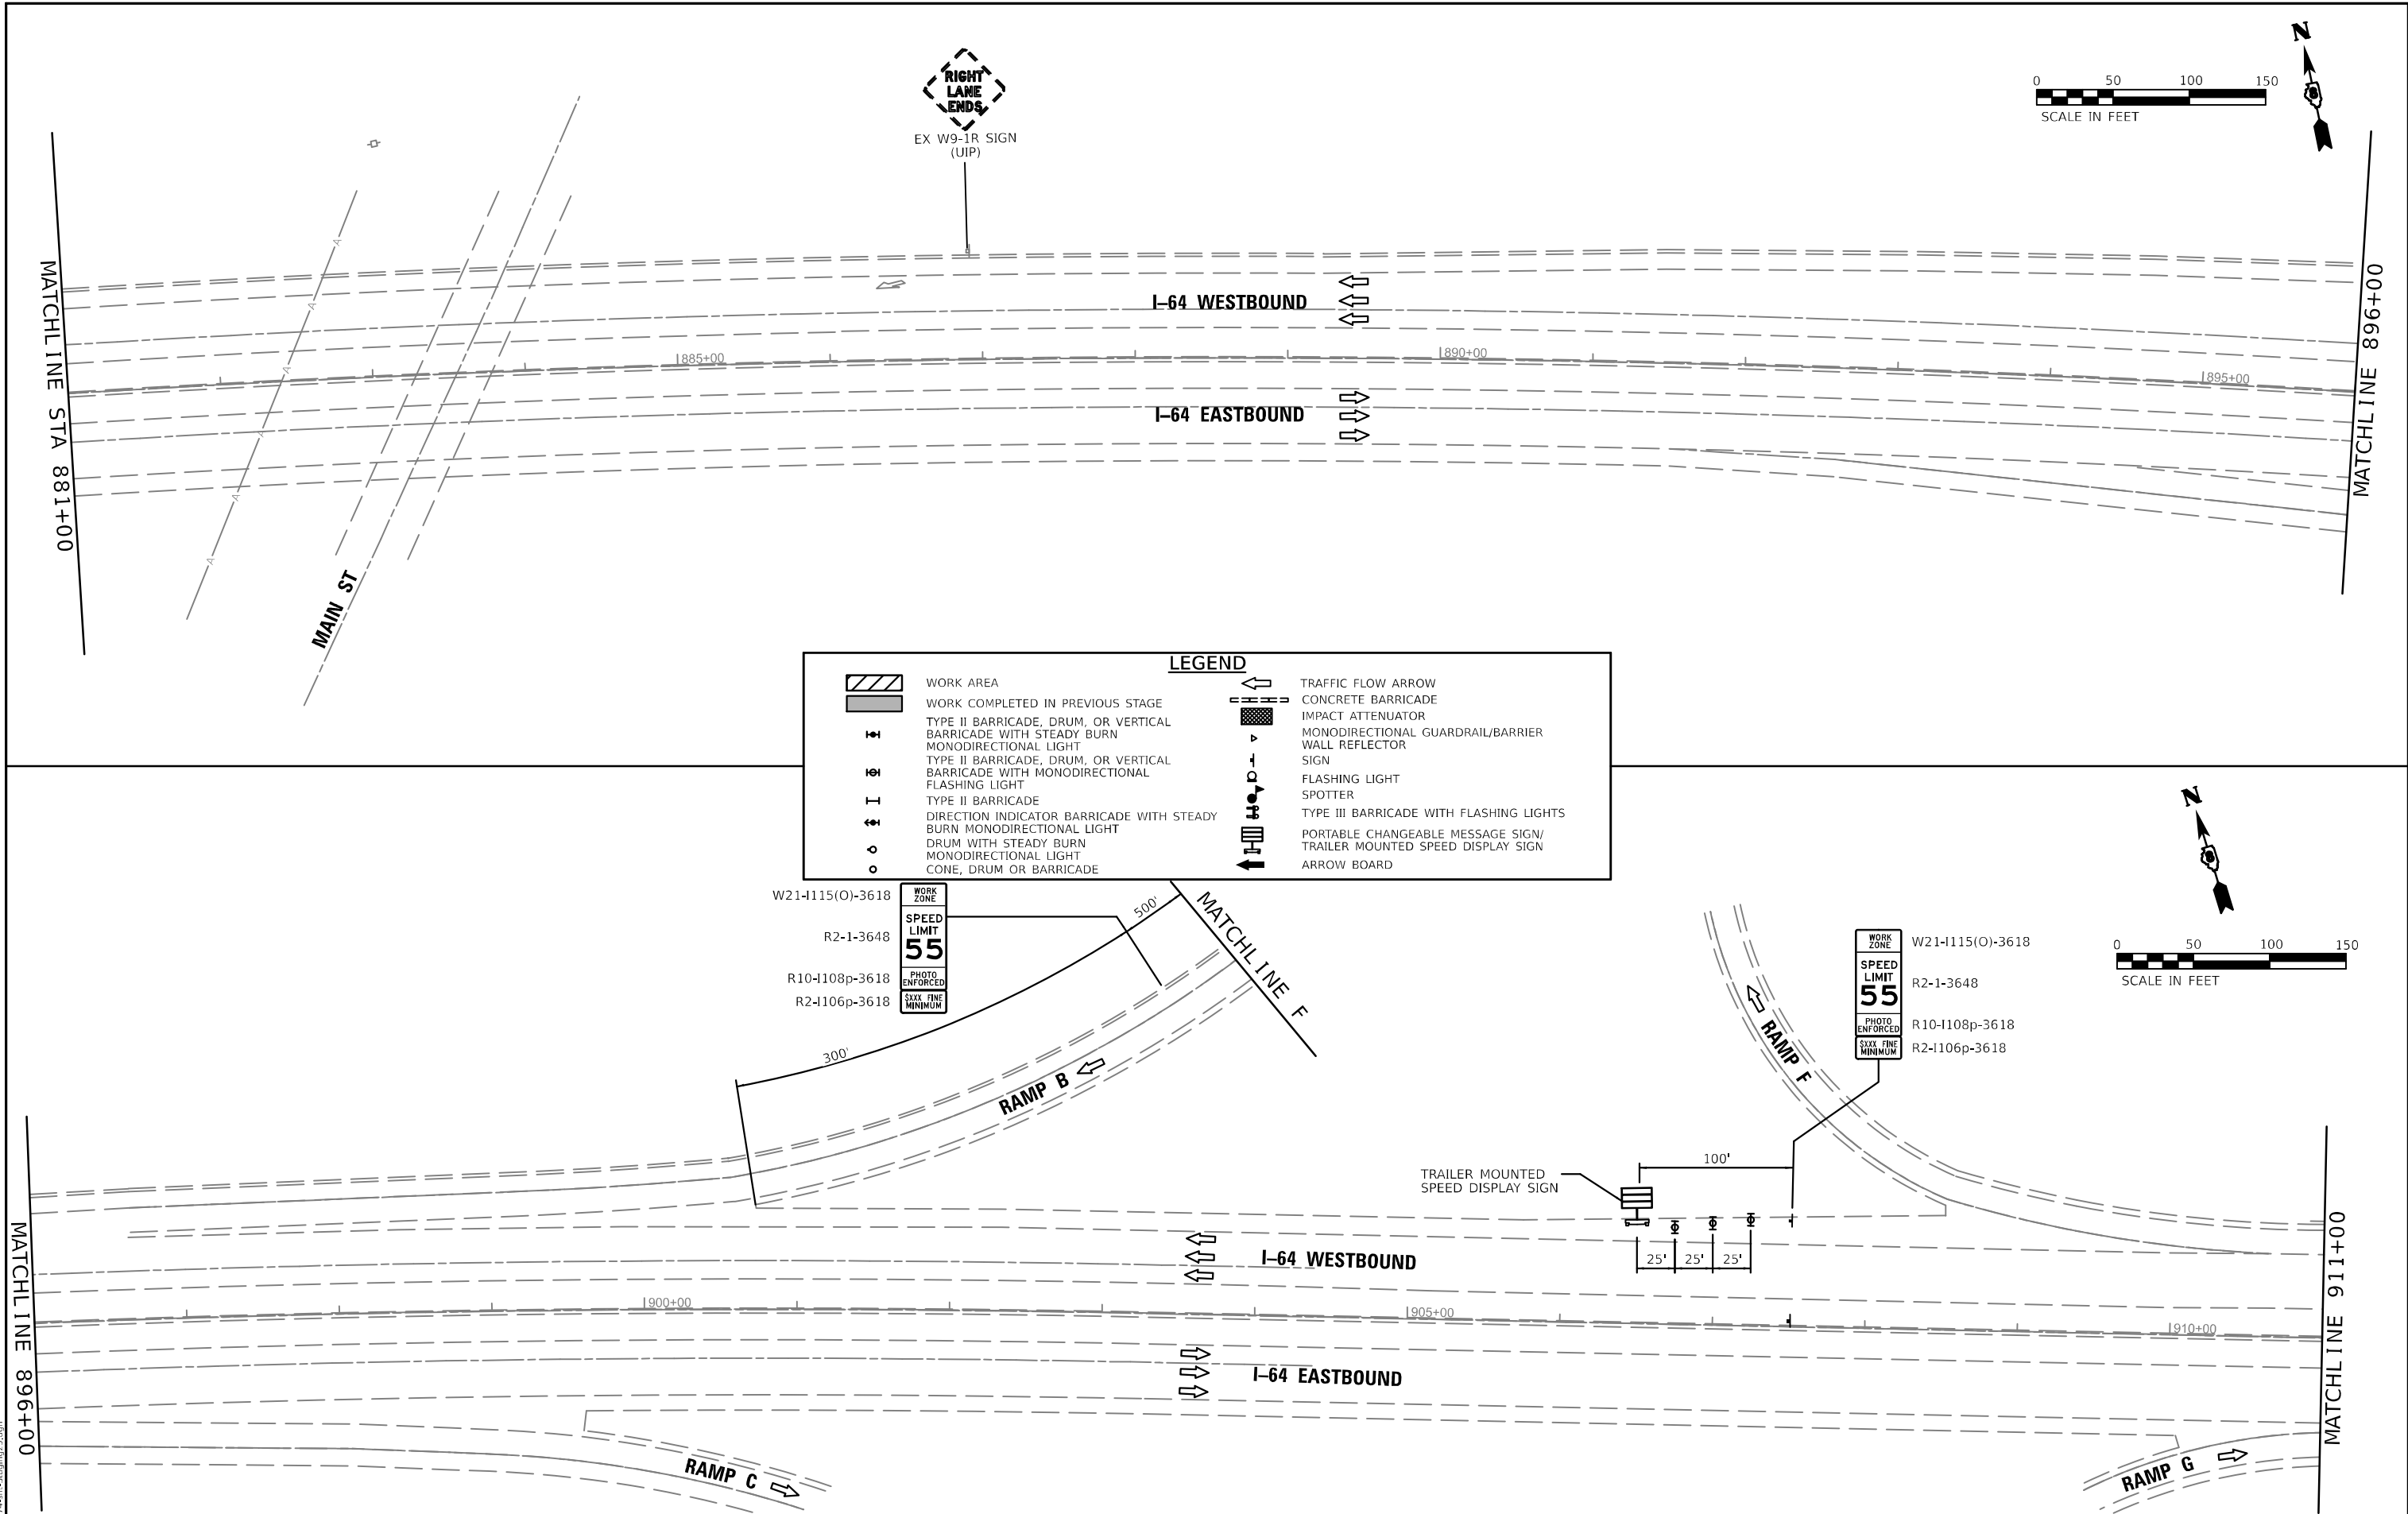

MODEL: 43MODEL.NAMES
FILE NAME: D:\2024\43model\Stage25.dgn




USER NAME	=	DESIGNED	- GDO	REVISED	-
		DRAWN	- GDO	REVISED	-
PLOT SCALE	= 1:100	CHECKED	- JAH	REVISED	-
PLOT DATE	= 9/12/2024	DATE	- 5/01/2024	REVISED	-

STATE OF ILLINOIS
DEPARTMENT OF TRANSPORTATION

STAGES OF CONSTRUCTION AND TRAFFIC CONTROL
PRELIMINARY STAGE B

SCALE: 100,0000 ' / in. SHEET 26 OF 27 SHEETS STA. 911+00 TO STA. -


F.A.J. RTE.	SECTION	COUNTY	TOTAL SHEETS	SHEET NO.
64	82-7WRS-2	ST. CLAIR	691	180
			CONTRACT NO.	76K74
			ILLINOIS	FED. AID PROJECT

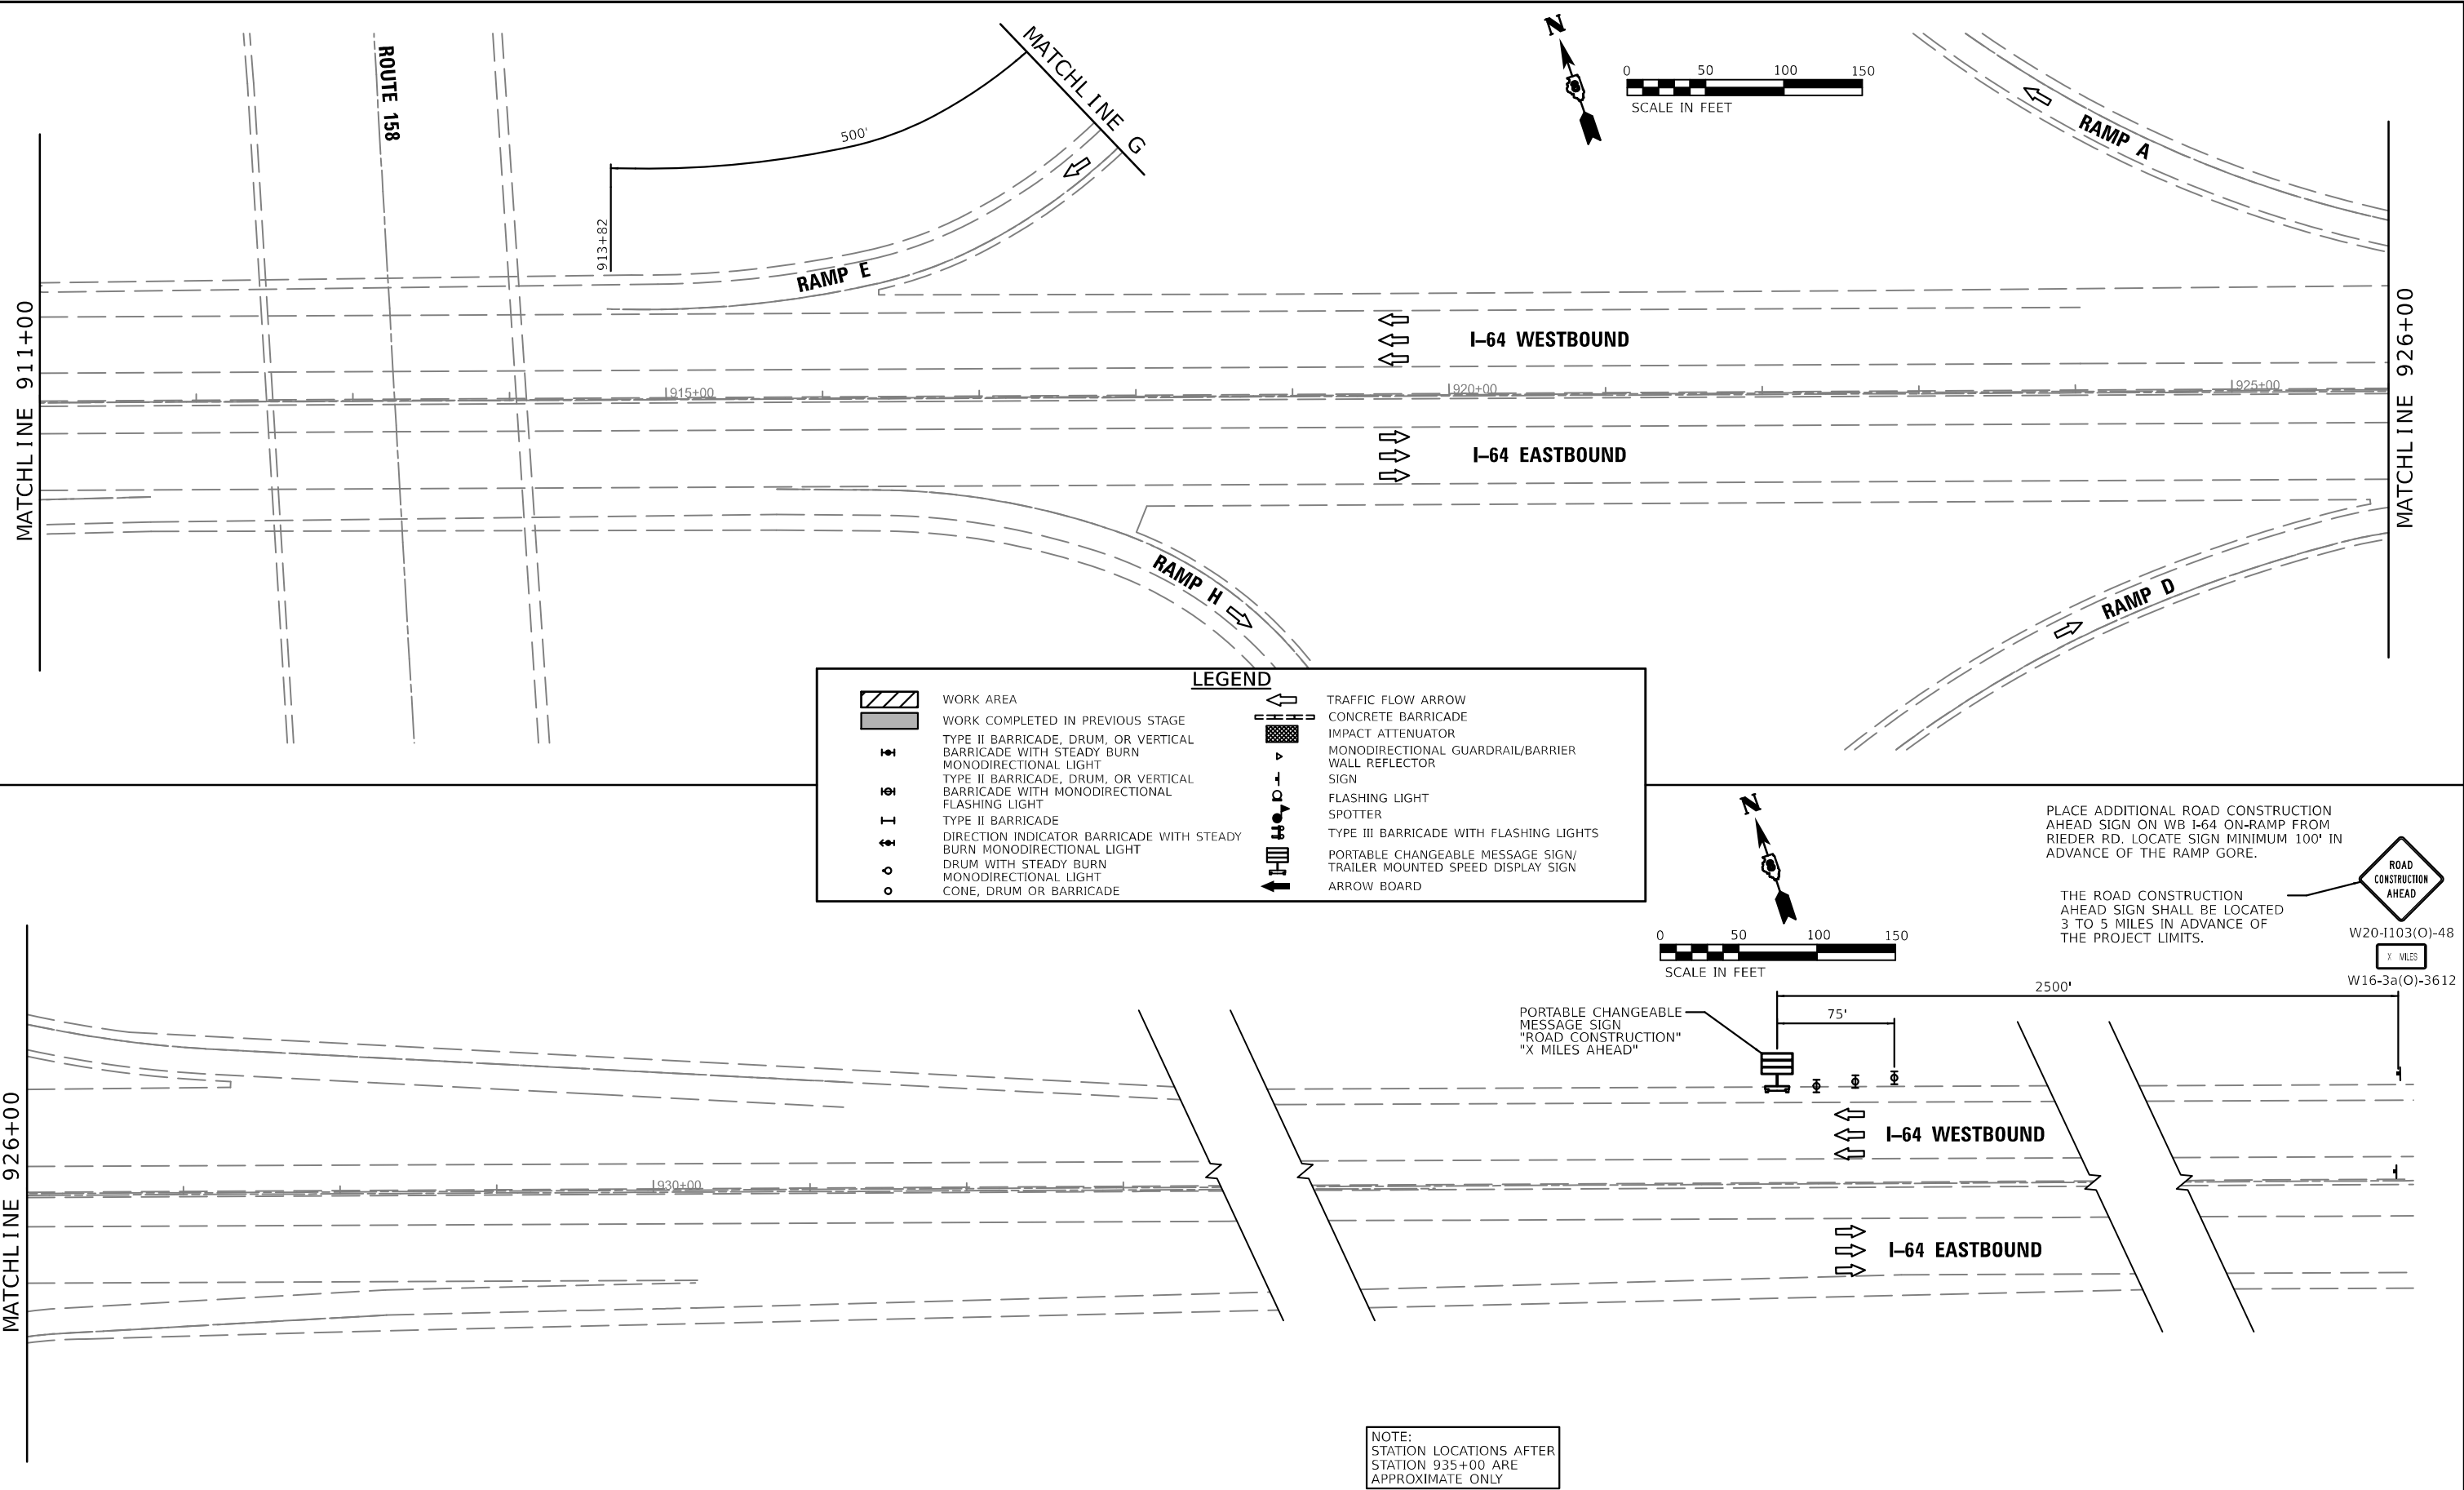


W20-1103(O)-48
X MILES
W16-3a(O)-3612

PLACE ADDITIONAL ROAD CONSTRUCTION AHEAD SIGN ON WB I-64 ON-RAMP FROM RIEDER RD. LOCATE SIGN MINIMUM 100' IN ADVANCE OF THE RAMP GORE.

THE ROAD CONSTRUCTION AHEAD SIGN SHALL BE LOCATED 3 TO 5 MILES IN ADVANCE OF THE PROJECT LIMITS.

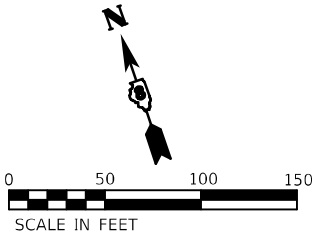

LEGEND	
	WORK AREA
	WORK COMPLETED IN PREVIOUS STAGE
	TYPE II BARRICADE, DRUM, OR VERTICAL BARRICADE WITH STEADY BURN
	TYPE II BARRICADE, DRUM, OR VERTICAL BARRICADE WITH MONODIRECTIONAL FLASHING LIGHT
	TYPE II BARRICADE
	DIRECTION INDICATOR BARRICADE WITH STEADY BURN MONODIRECTIONAL LIGHT
	DRUM WITH STEADY BURN
	MONODIRECTIONAL LIGHT
	CONE, DRUM OR BARRICADE
	TRAFFIC FLOW ARROW
	CONCRETE BARRICADE
	IMPACT ATTENUATOR
	MONODIRECTIONAL GUARDRAIL/BARRIER
	WALL REFLECTOR
	FLASHING LIGHT
	SPOTTER
	TYPE III BARRICADE WITH FLASHING LIGHTS
	PORTABLE CHANGEABLE MESSAGE SIGN/ TRAILER MOUNTED SPEED DISPLAY SIGN
	ARROW BOARD

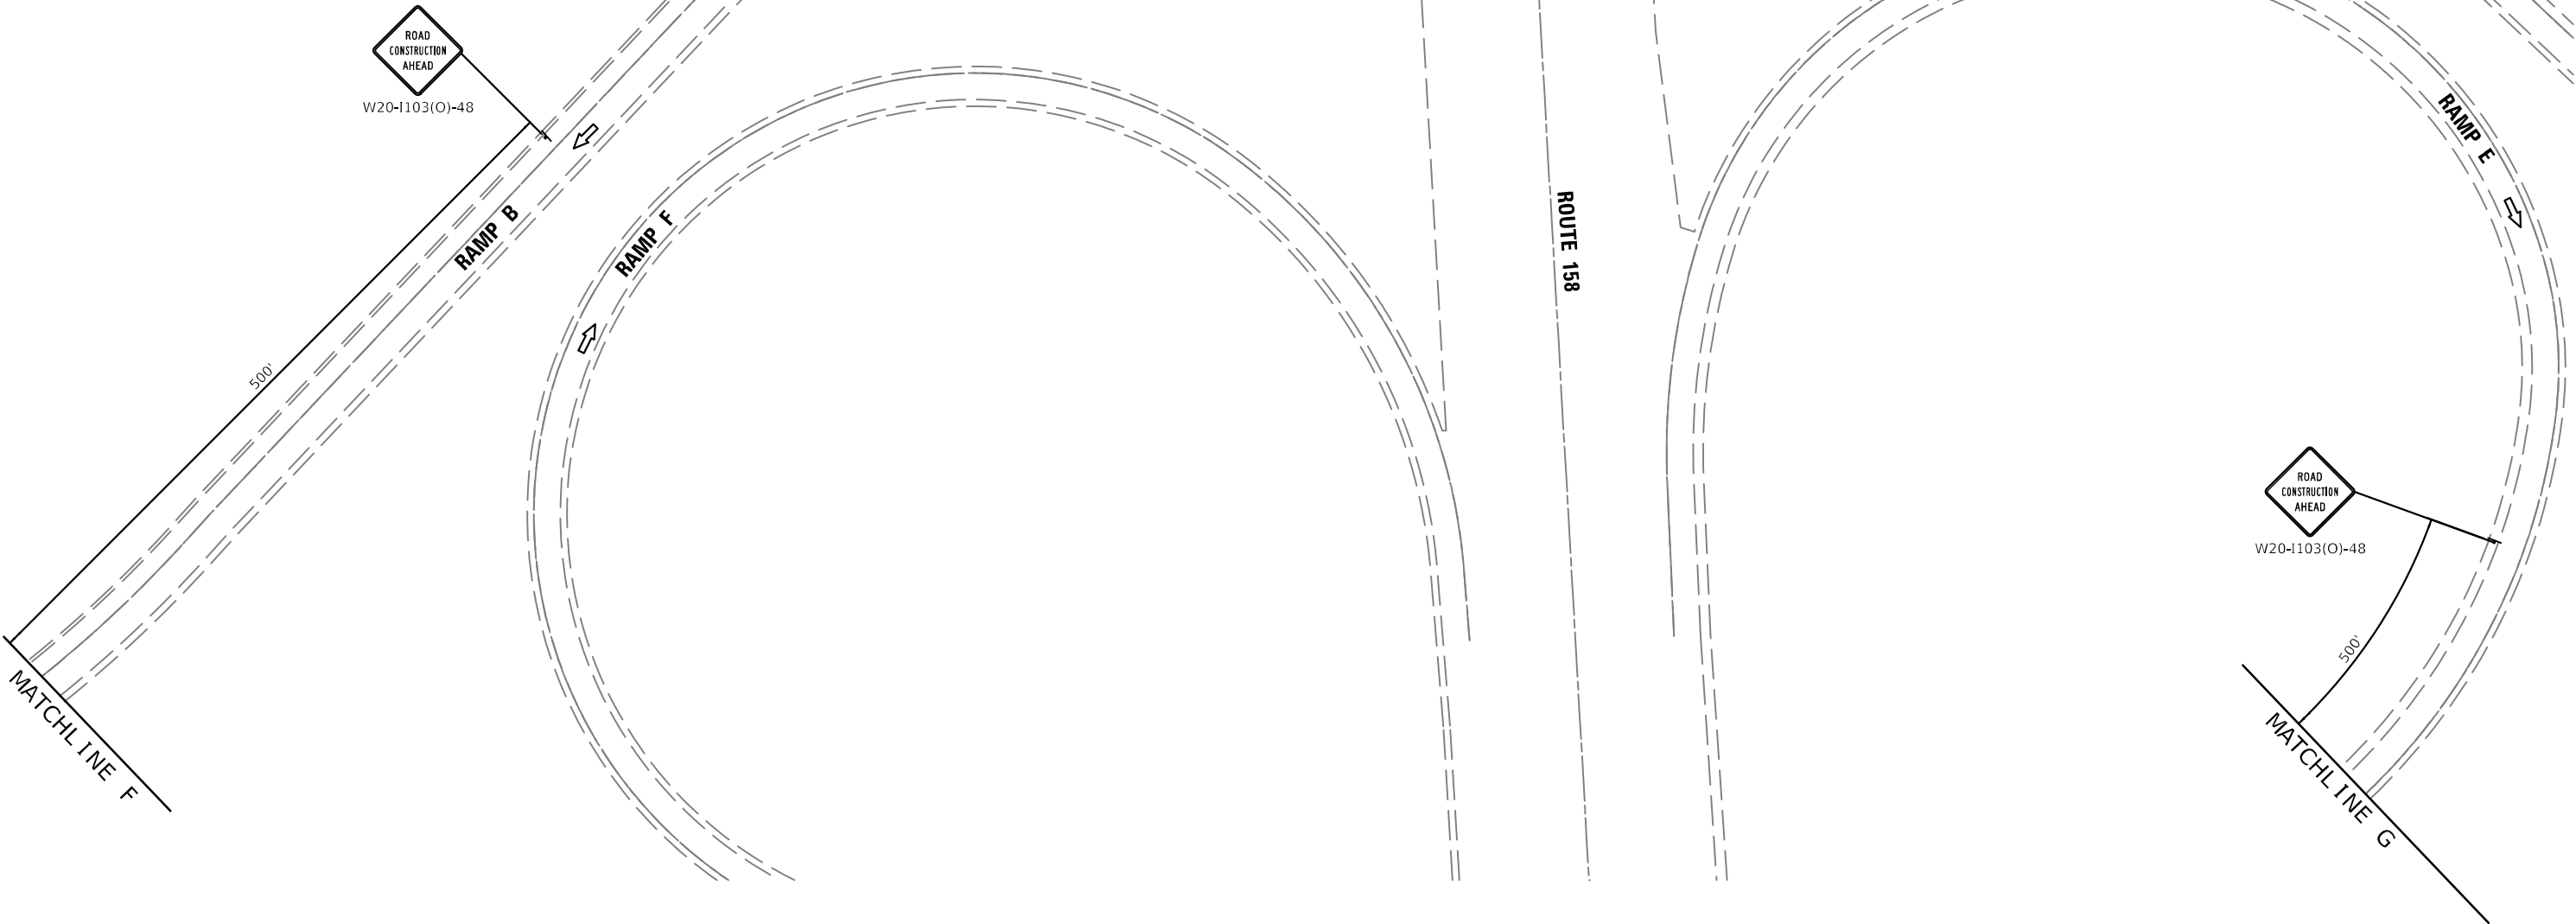

MODEL: 43MODEL.NAMES
FILE NAME: D:\2024\24-25\Stage027.dgn



EDSI
ENGINEERING DESIGN SOURCE, INC.
3023 Remond Drive
Suite 200
Chicago, IL 60634
Phone: 773.444.1156
Mobile: 773.444.1156
Fax: 773.444.1156

USER NAME =	DESIGNED - GDO	REVISED -
	DRAWN - GDO	REVISED -
PLOT SCALE = 1:100	CHECKED - JAH	REVISED -
PLOT DATE = 9/12/2024	DATE - 5/01/2024	REVISED -

STATE OF ILLINOIS
DEPARTMENT OF TRANSPORTATION

STAGES OF CONSTRUCTION AND TRAFFIC CONTROL
PRELIMINARY STAGE B


SCALE: 100,0000 ' / in. SHEET 27 OF 27 SHEETS STA. - TO STA. -

F.A.J. RTE.	SECTION	COUNTY	TOTAL SHEETS	SHEET NO.
64	82-7WRS-2	ST. CLAIR	691	181
			CONTRACT NO.	76K74
			ILLINOIS	FED. AID PROJECT

STAGE CONSTRUCTION SEQUENCE


STAGE 1

- A. SHIFT TRAFFIC TO TWO OUTSIDE LANES IN EACH DIRECTION.
- B. MAINTAIN ACCESS TO GREEN MOUNT ROAD RAMPS IN BOTH DIRECTIONS.
- C. PERFORM ALL EARTHWORK, STORM SEWER CONSTRUCTION, SUBGRADE, PAVEMENT STRUCTURE, AND CONCRETE BARRIER WALL CONSTRUCTION WITHIN THE MEDIAN AND INSIDE LANES.
- D. REFERENCE STANDARDS 701400, 701402 & 701411.

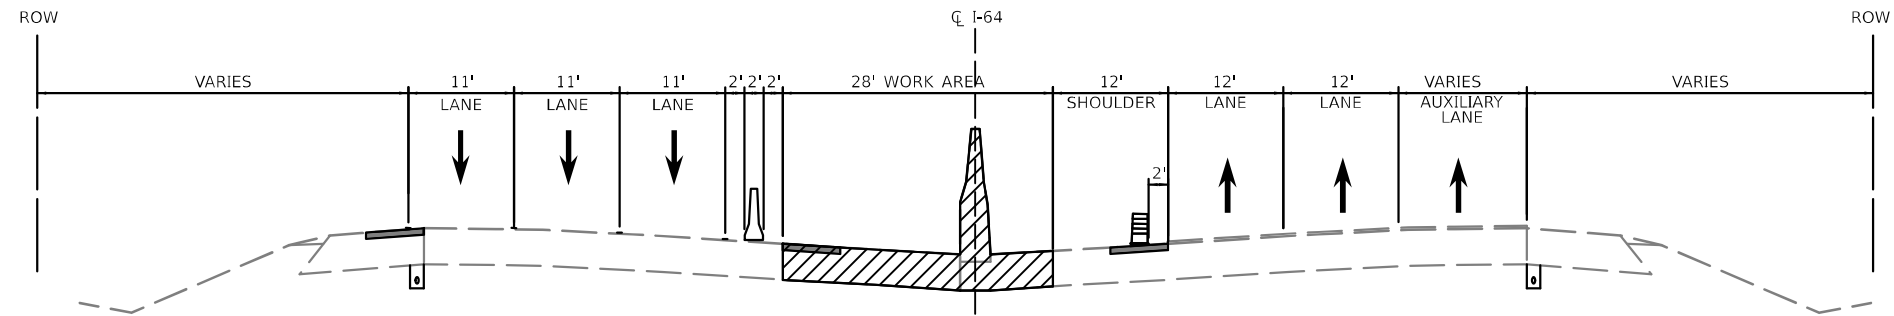

TYPICAL SECTION
FAI 64 (I-64)
STAGE 1

STA. 733+55 TO STA. 744+15.00

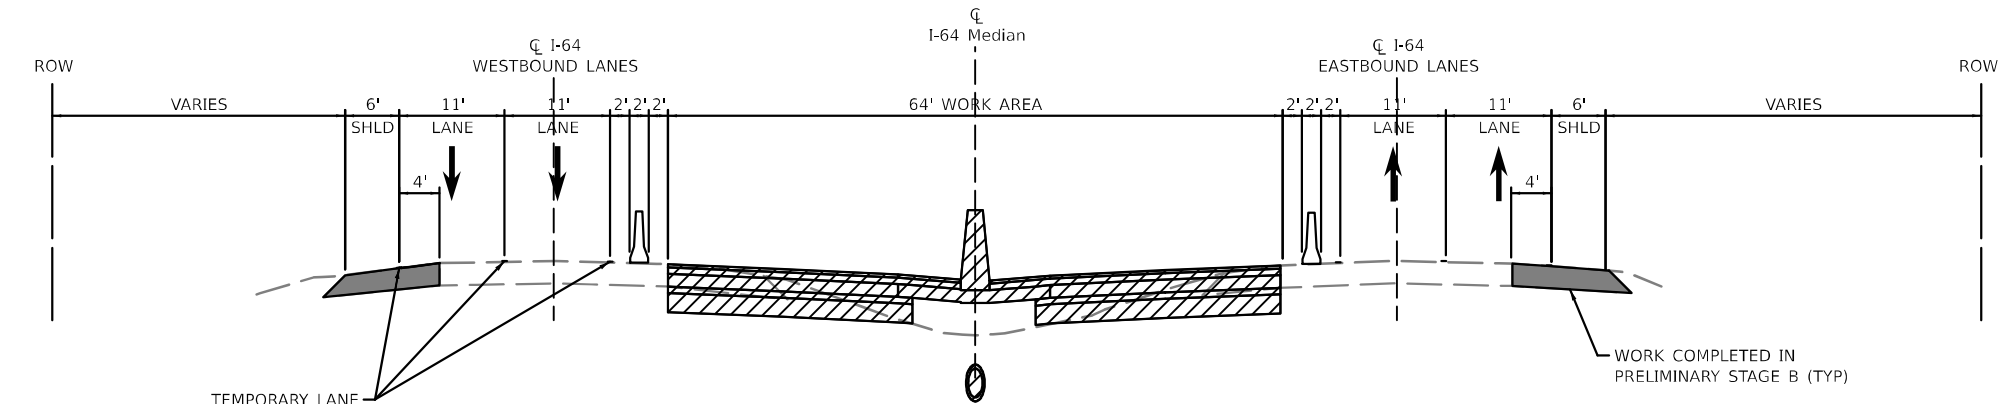

TYPICAL SECTION
FAI 64 (I-64)
STAGE 1

STA. 744+15.00 TO STA. 855+11.50

MODEL: 43MODEL.NAMES
FILE NAME: 03262442-Stage1g28.dgn




USER NAME =	DESIGNED - GDO	REVISED -
	DRAWN - GDO	REVISED -
PLOT SCALE = 1:20	CHECKED - JAH	REVISED -
PLOT DATE = 9/12/2024	DATE - 5/01/2024	REVISED -


STATE OF ILLINOIS
DEPARTMENT OF TRANSPORTATION

STAGES OF CONSTRUCTION AND TRAFFIC CONTROL
STAGE 1

SCALE: 20,0000 ' / in. SHEET 1 OF 13 SHEETS STA. - TO STA. -

F.A.I. RTE.	SECTION	COUNTY	TOTAL SHEETS	SHEET NO.
64	82-7WRS-2	ST. CLAIR	691	182
			CONTRACT NO.	76K74
ILLINOIS FED. AID PROJECT				

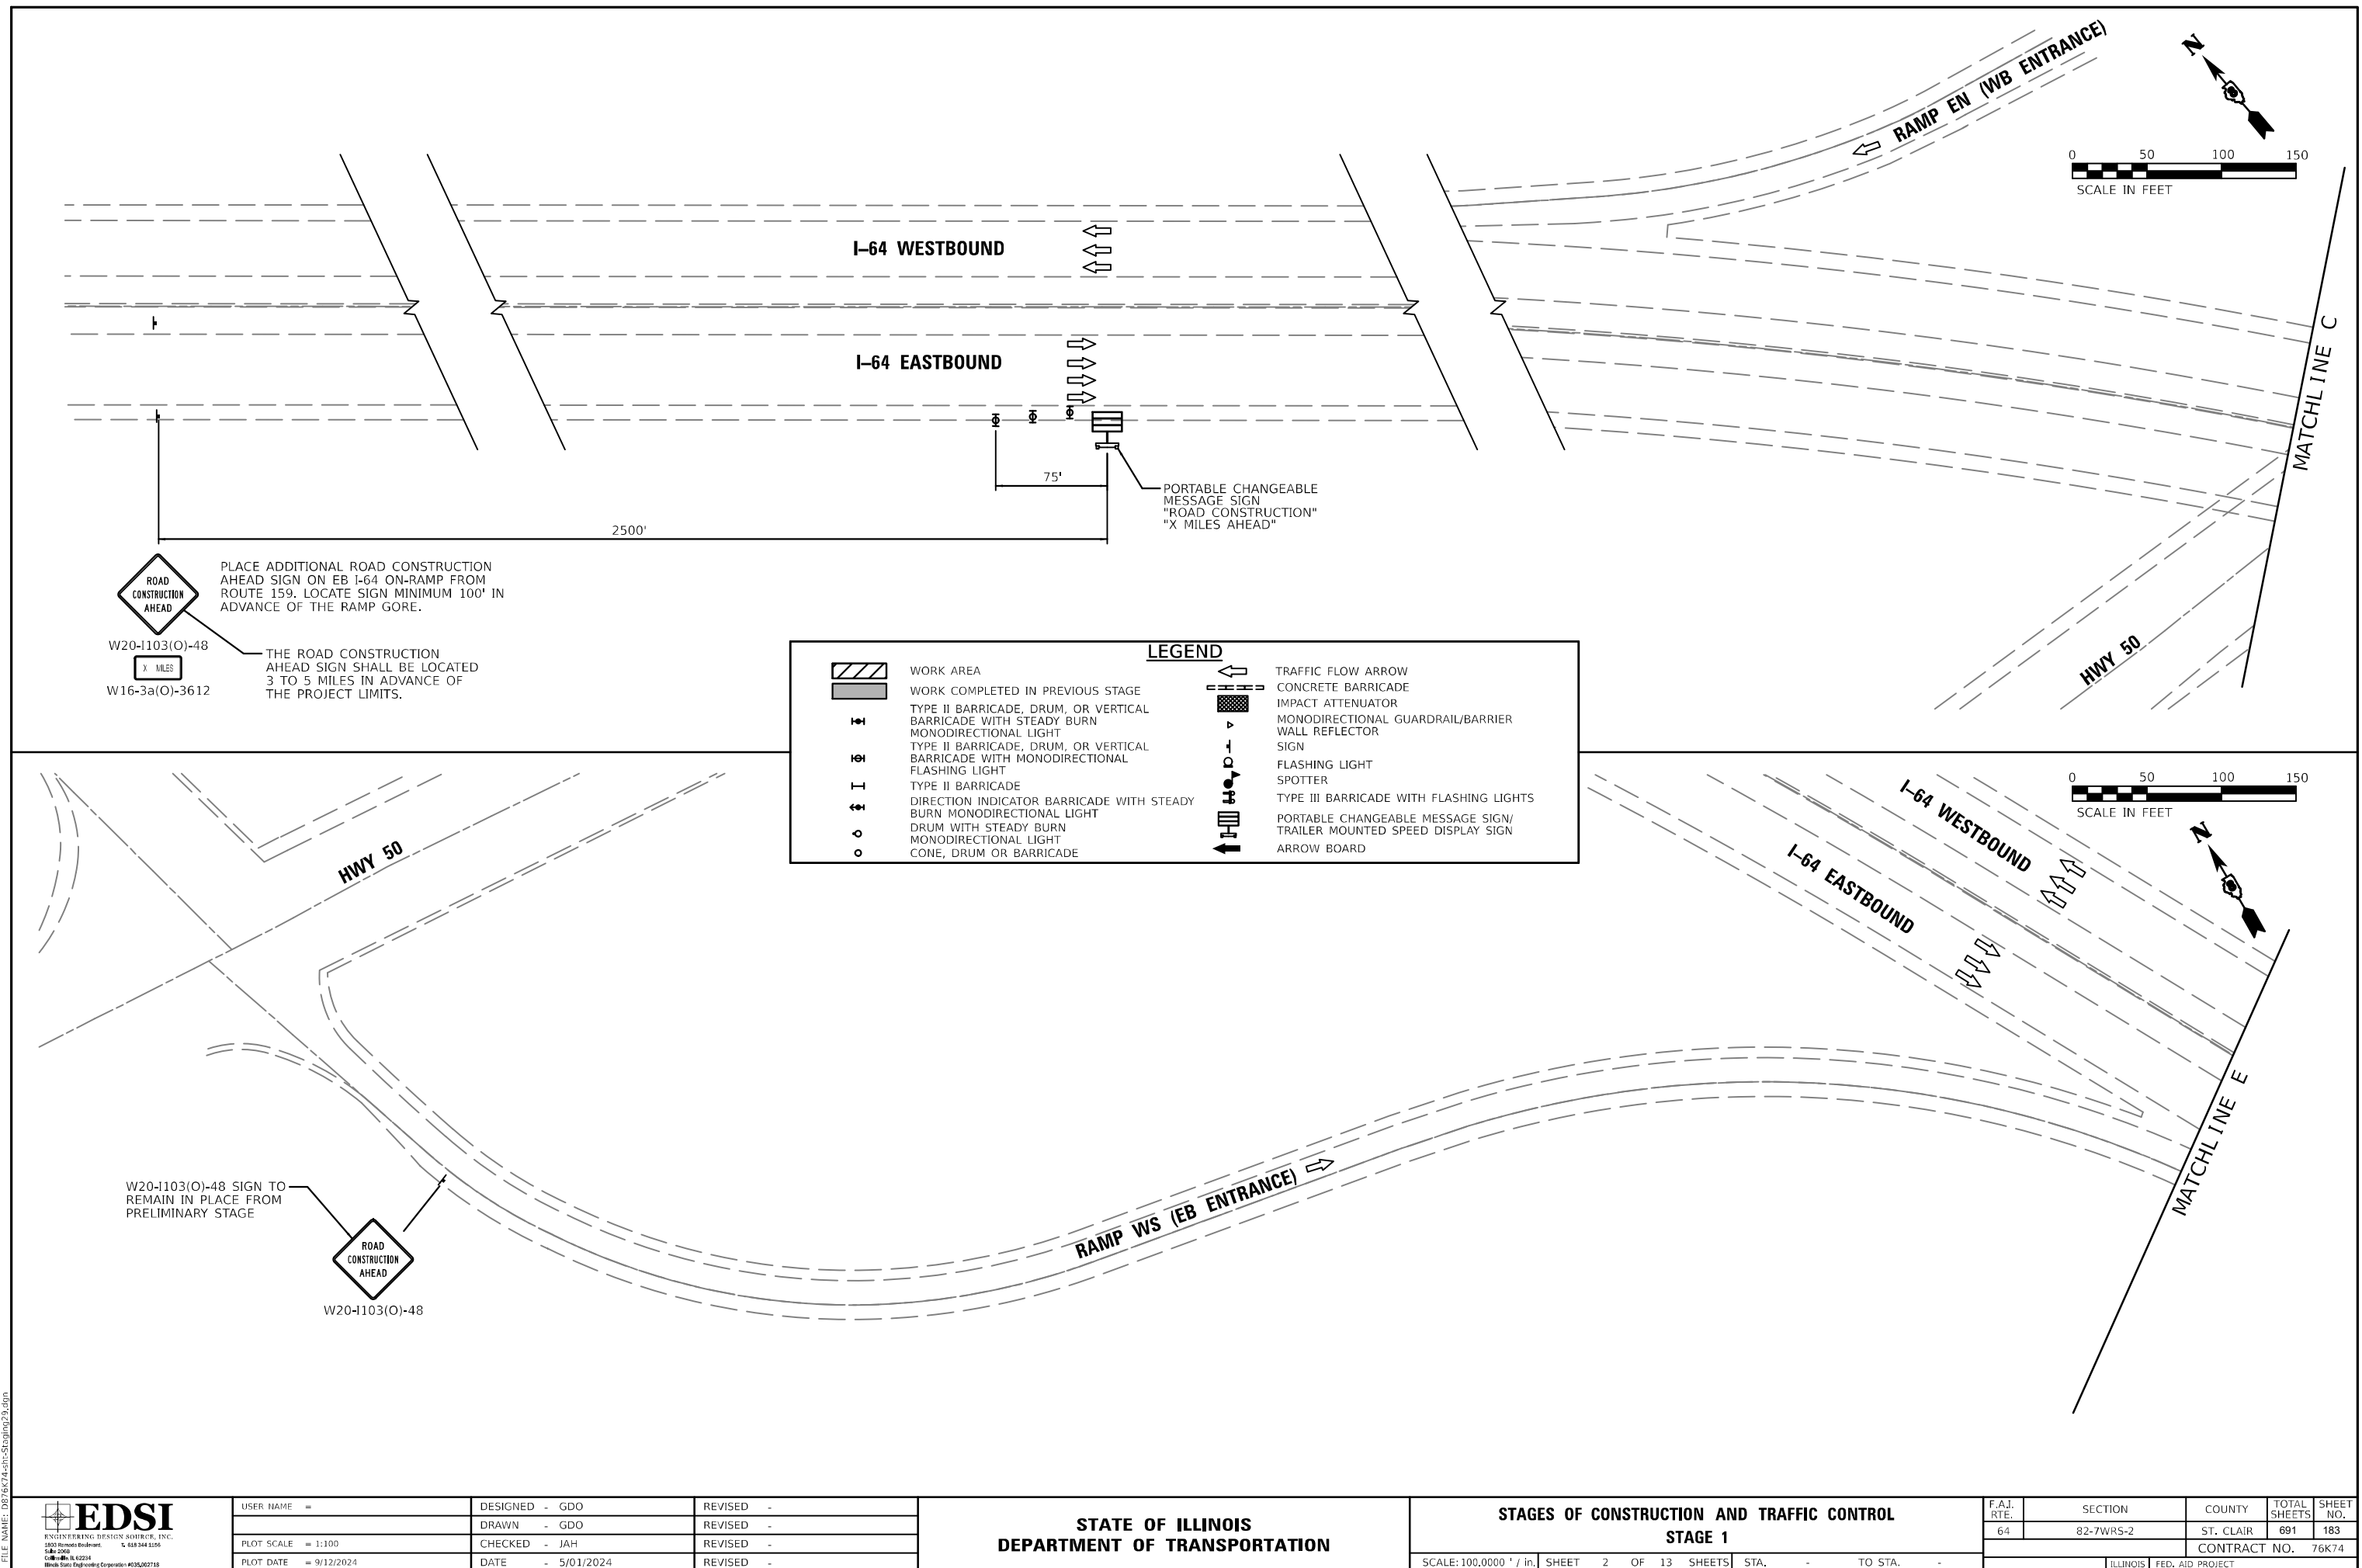

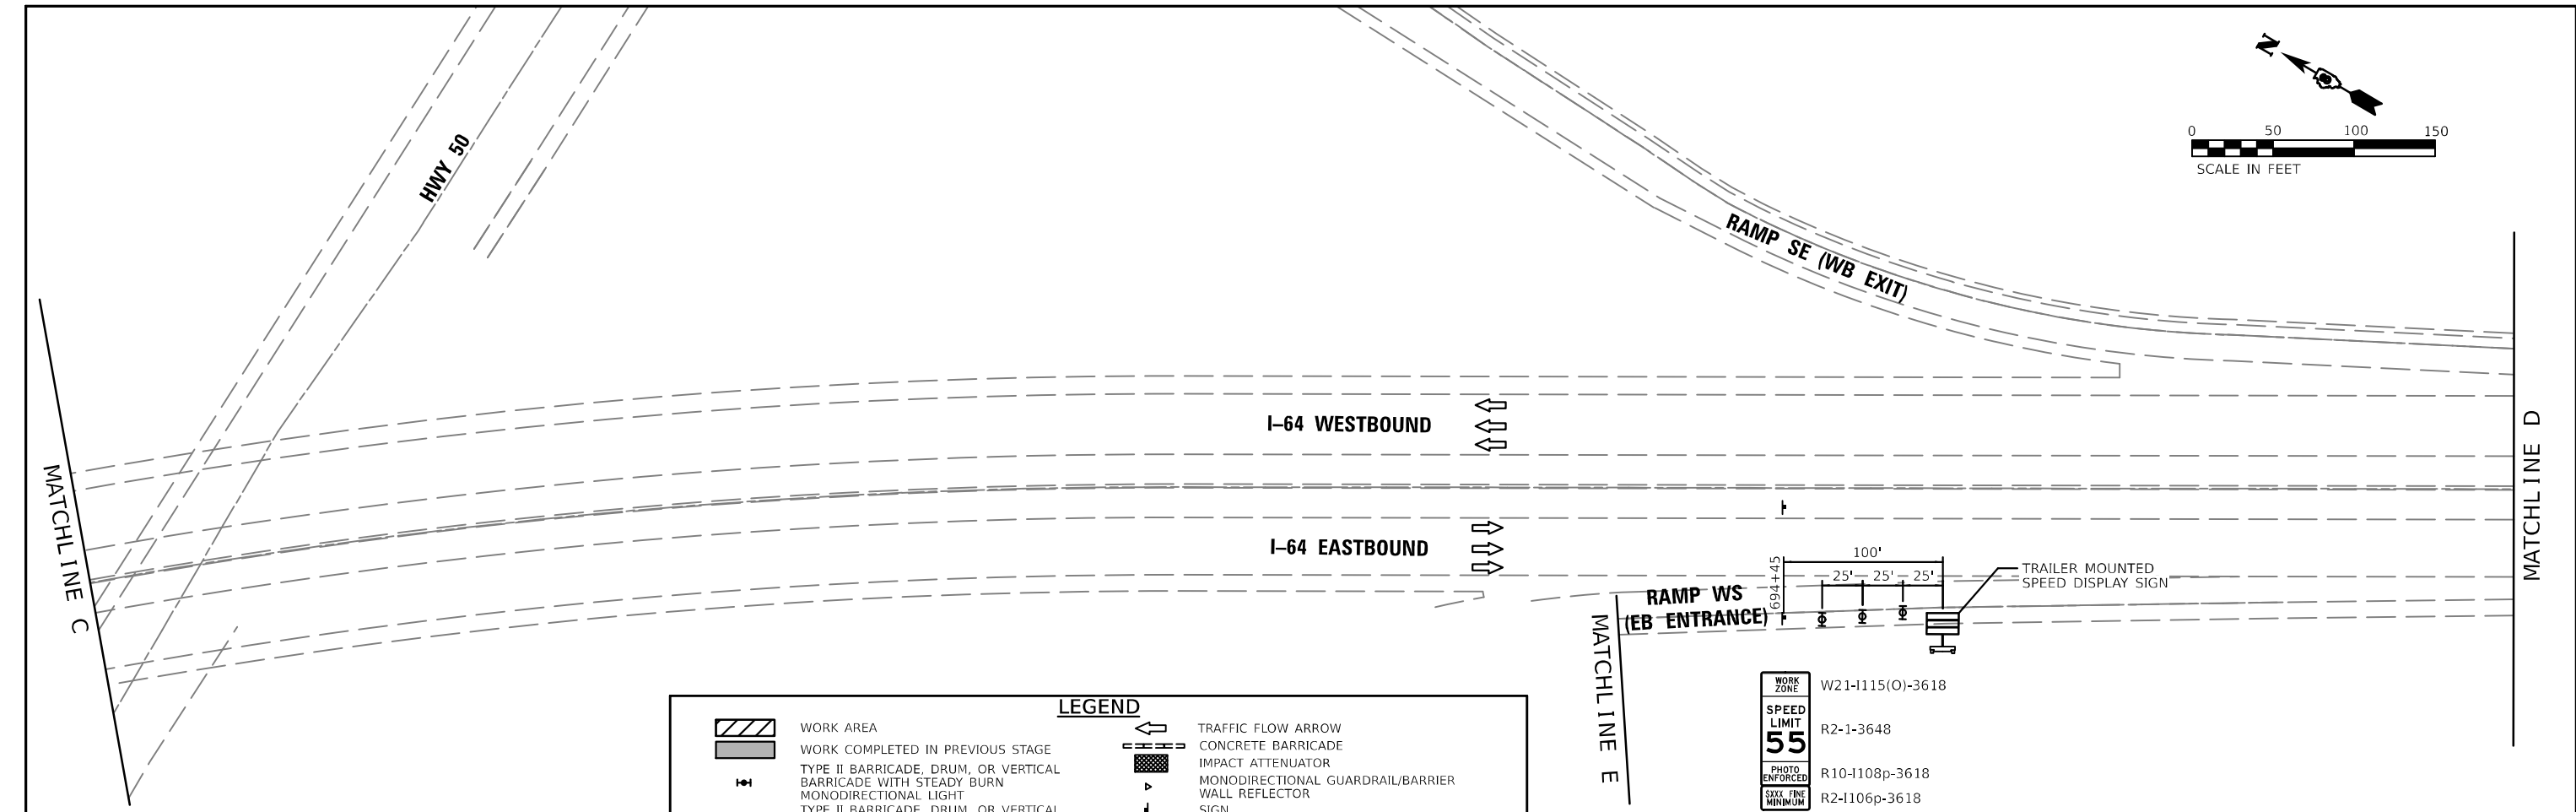

WORK AREA

WORK COMPLETED IN PREVIOUS STAGE

TYPE II BARRICADE, DRUM, OR VERTICAL BARRICADE WITH STEADY BURN MONODIRECTIONAL LIGHT

TYPE II BARRICADE, DRUM, OR VERTICAL BARRICADE WITH MONODIRECTIONAL FLASHING LIGHT

TYPE II BARRICADE

DIRECTION INDICATOR BARRICADE WITH STEADY BURN MONODIRECTIONAL LIGHT

DRUM WITH STEADY BURN MONODIRECTIONAL LIGHT

CONE, DRUM OR BARRICADE

LEGEND

TRAFFIC FLOW ARROW

CONCRETE BARRICADE

IMPACT ATTENUATOR

MONODIRECTIONAL GUARDRAIL/BARRIER

WALL REFLECTOR

SIGN


FLASHING LIGHT

SPOTTER



TYPE III BARRICADE WITH FLASHING LIGHTS

PORTABLE CHANGEABLE MESSAGE SIGN/ TRAILER MOUNTED SPEED DISPLAY SIGN

ARROW BOARD

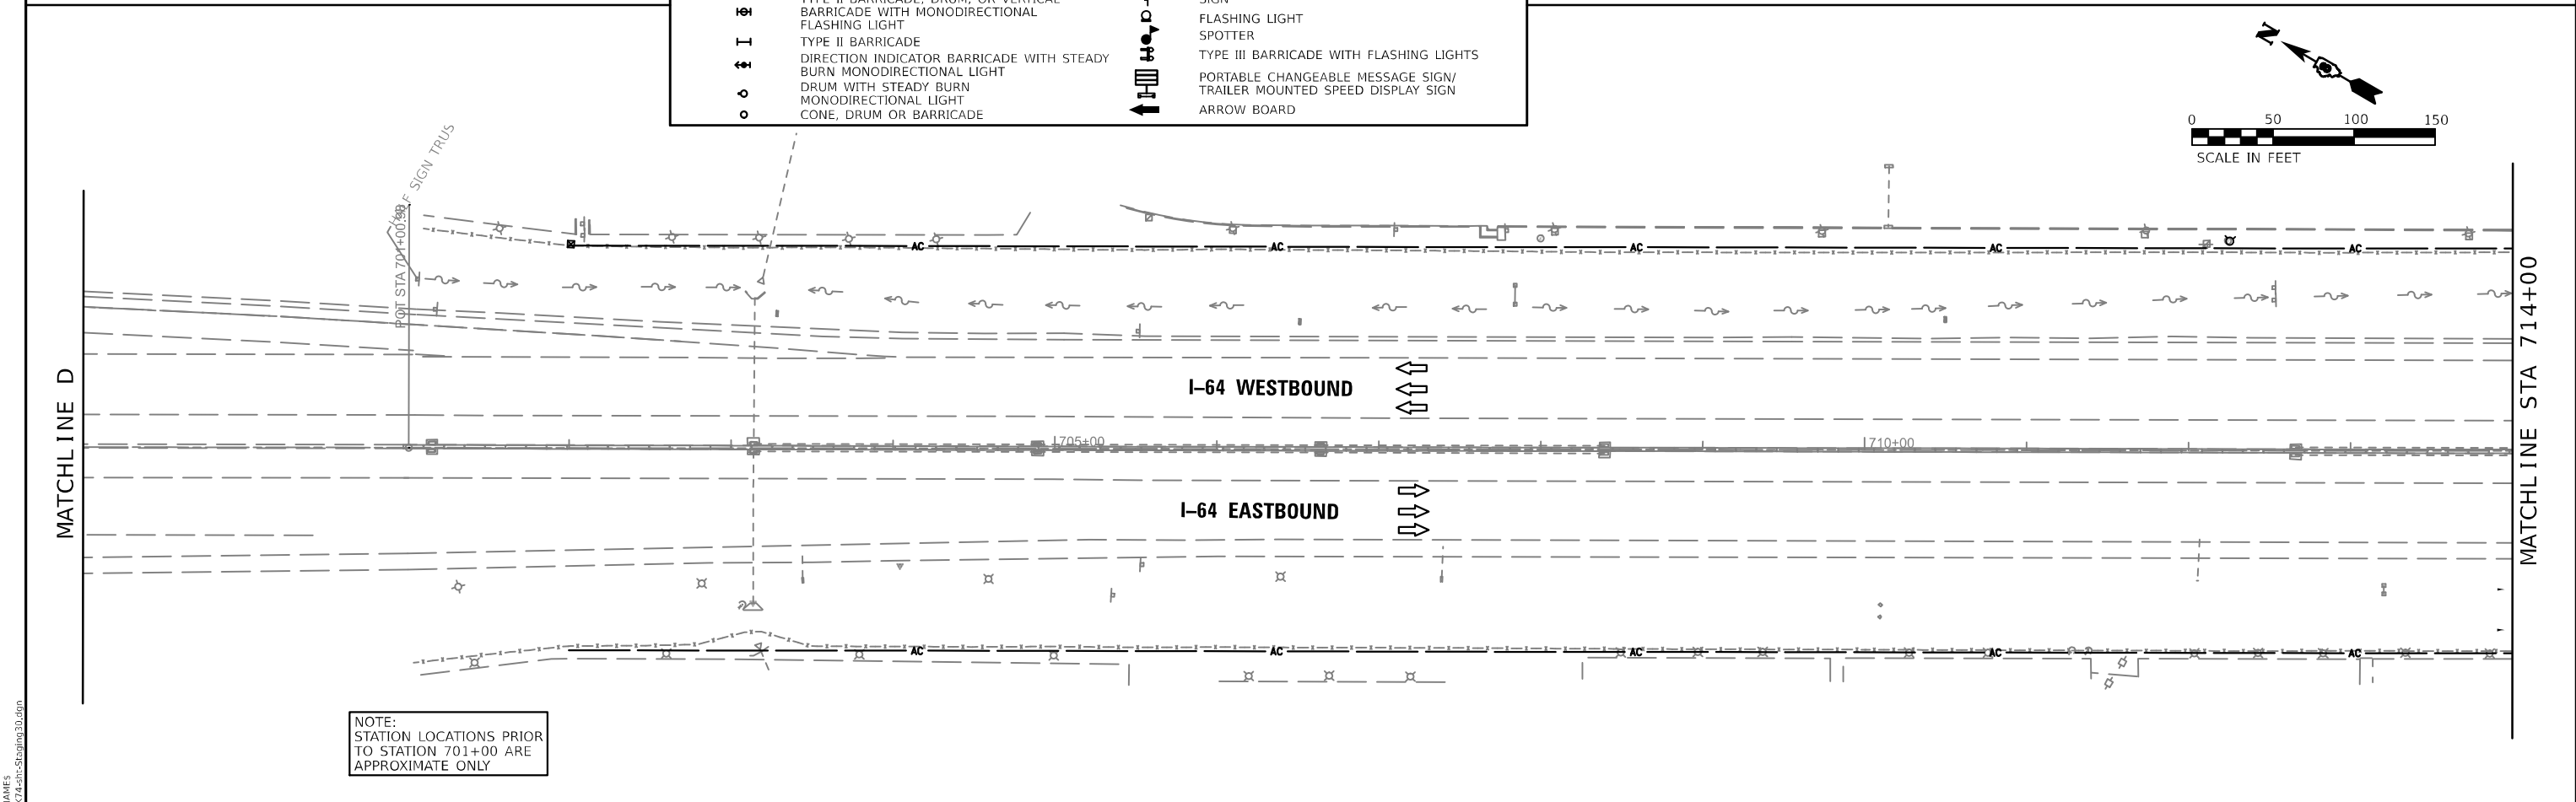

NOTE:
STATION LOCATIONS PRIOR
TO STATION 701+00 ARE
APPROXIMATE ONLY

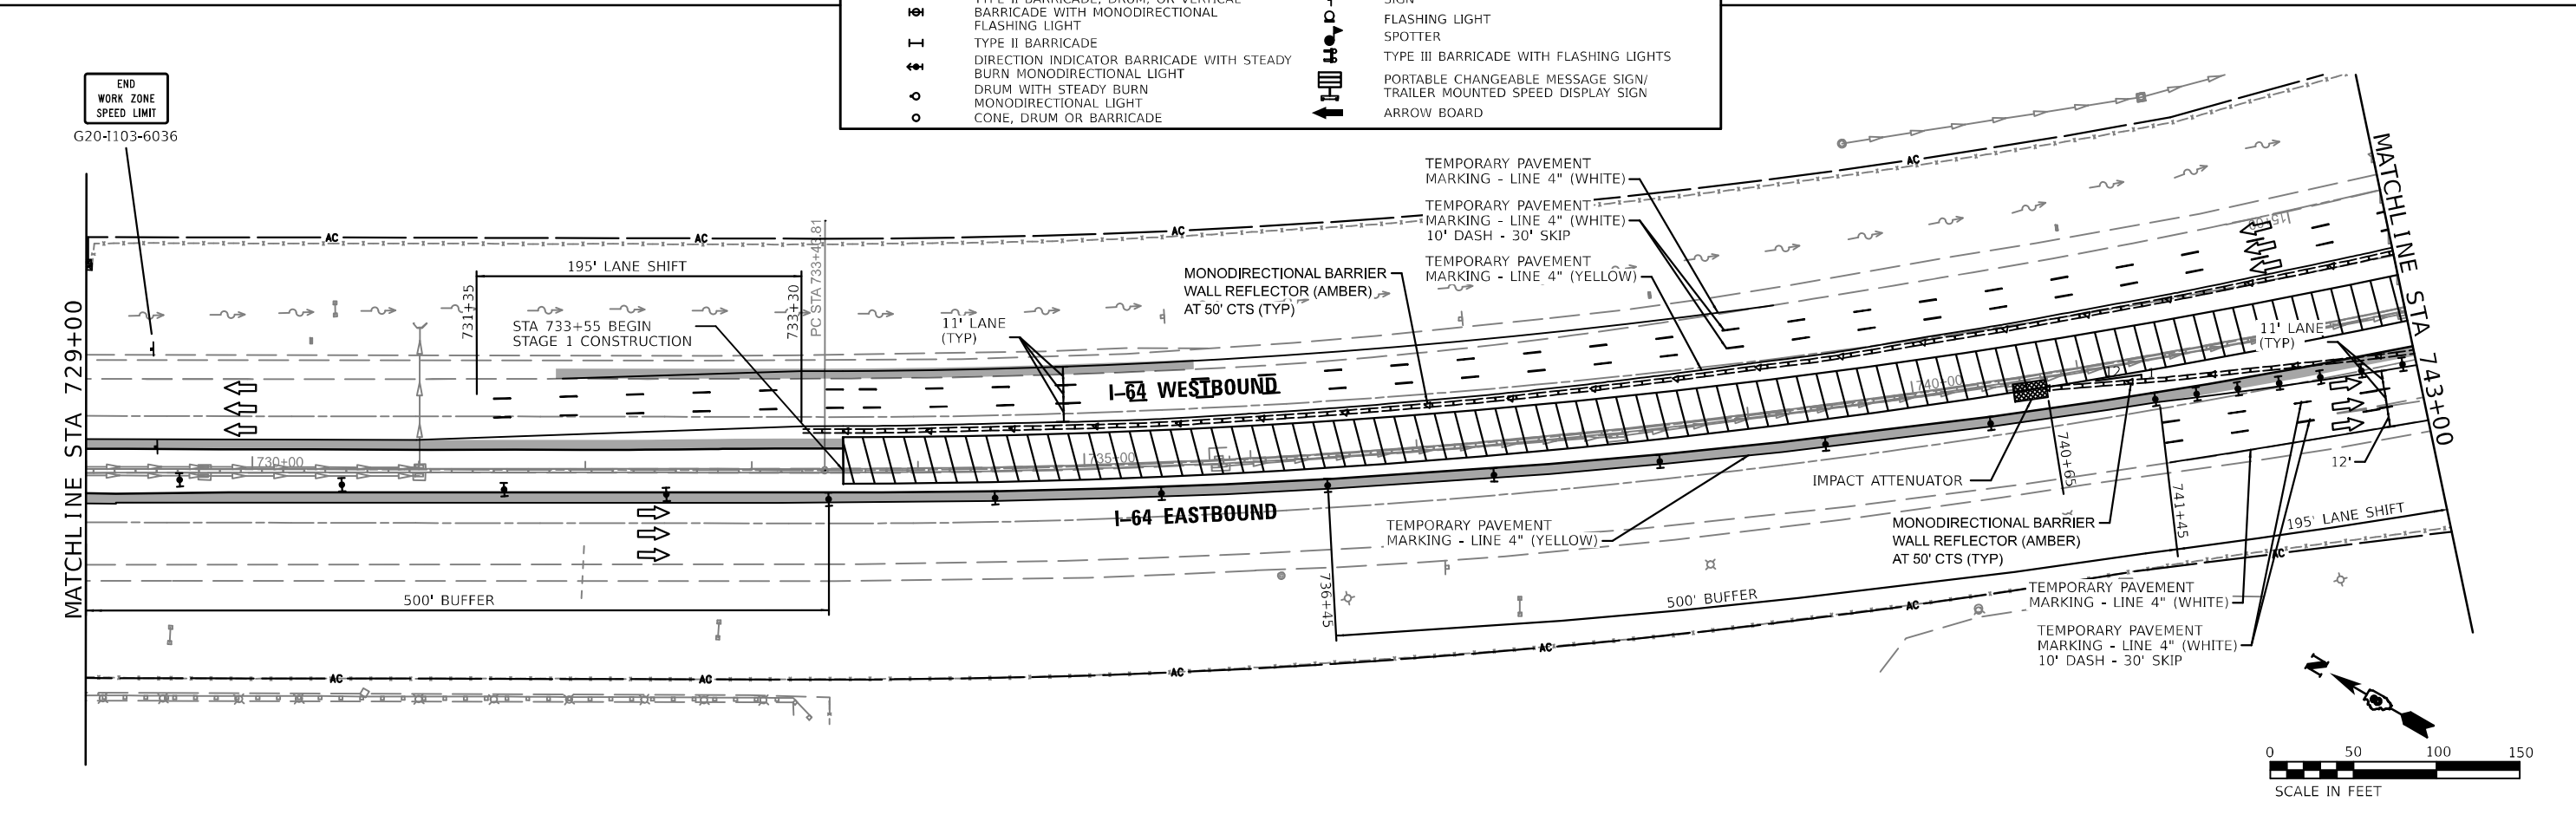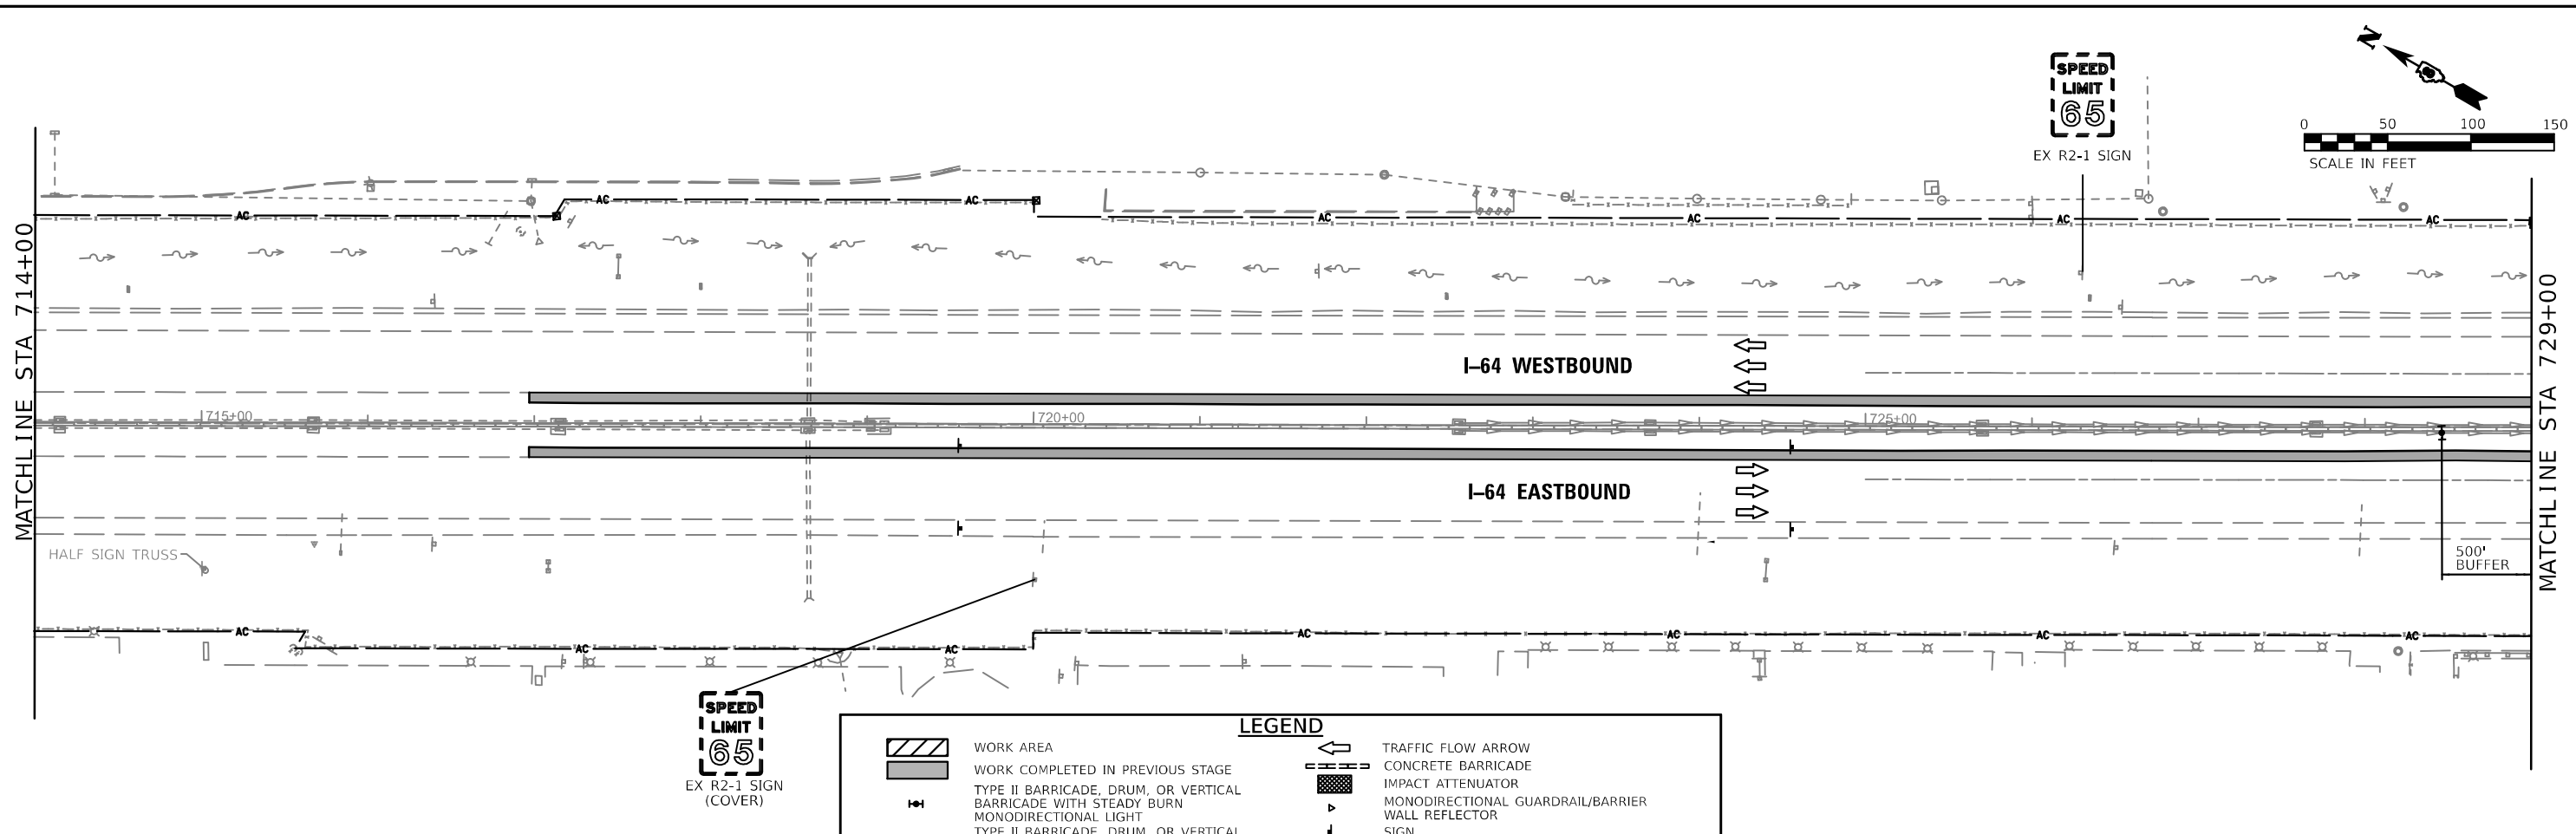

MODEL: 43 MODEL NAMES:
FILE NAME: 022624-2-Stage031.dgn




USER NAME =	DESIGNED - GDO	REVISED -
DRAWN - GDO	REVISED -	
PLOT SCALE = 1:100	CHECKED - JAH	REVISED -
PLOT DATE = 9/12/2024	DATE - 5/01/2024	REVISED -

STATE OF ILLINOIS
DEPARTMENT OF TRANSPORTATION

STAGES OF CONSTRUCTION AND TRAFFIC CONTROL
STAGE 1

SCALE: 100,000 ' / in. SHEET 4 OF 13 SHEETS STA. 714+00 TO STA. 743+00

F.A.J. RTE.	SECTION	COUNTY	TOTAL SHEETS	SHEET NO.
64	82-7WRS-2	ST. CLAIR	691	185
CONTRACT NO. 76K74				
ILLINOIS FED. AID PROJECT				

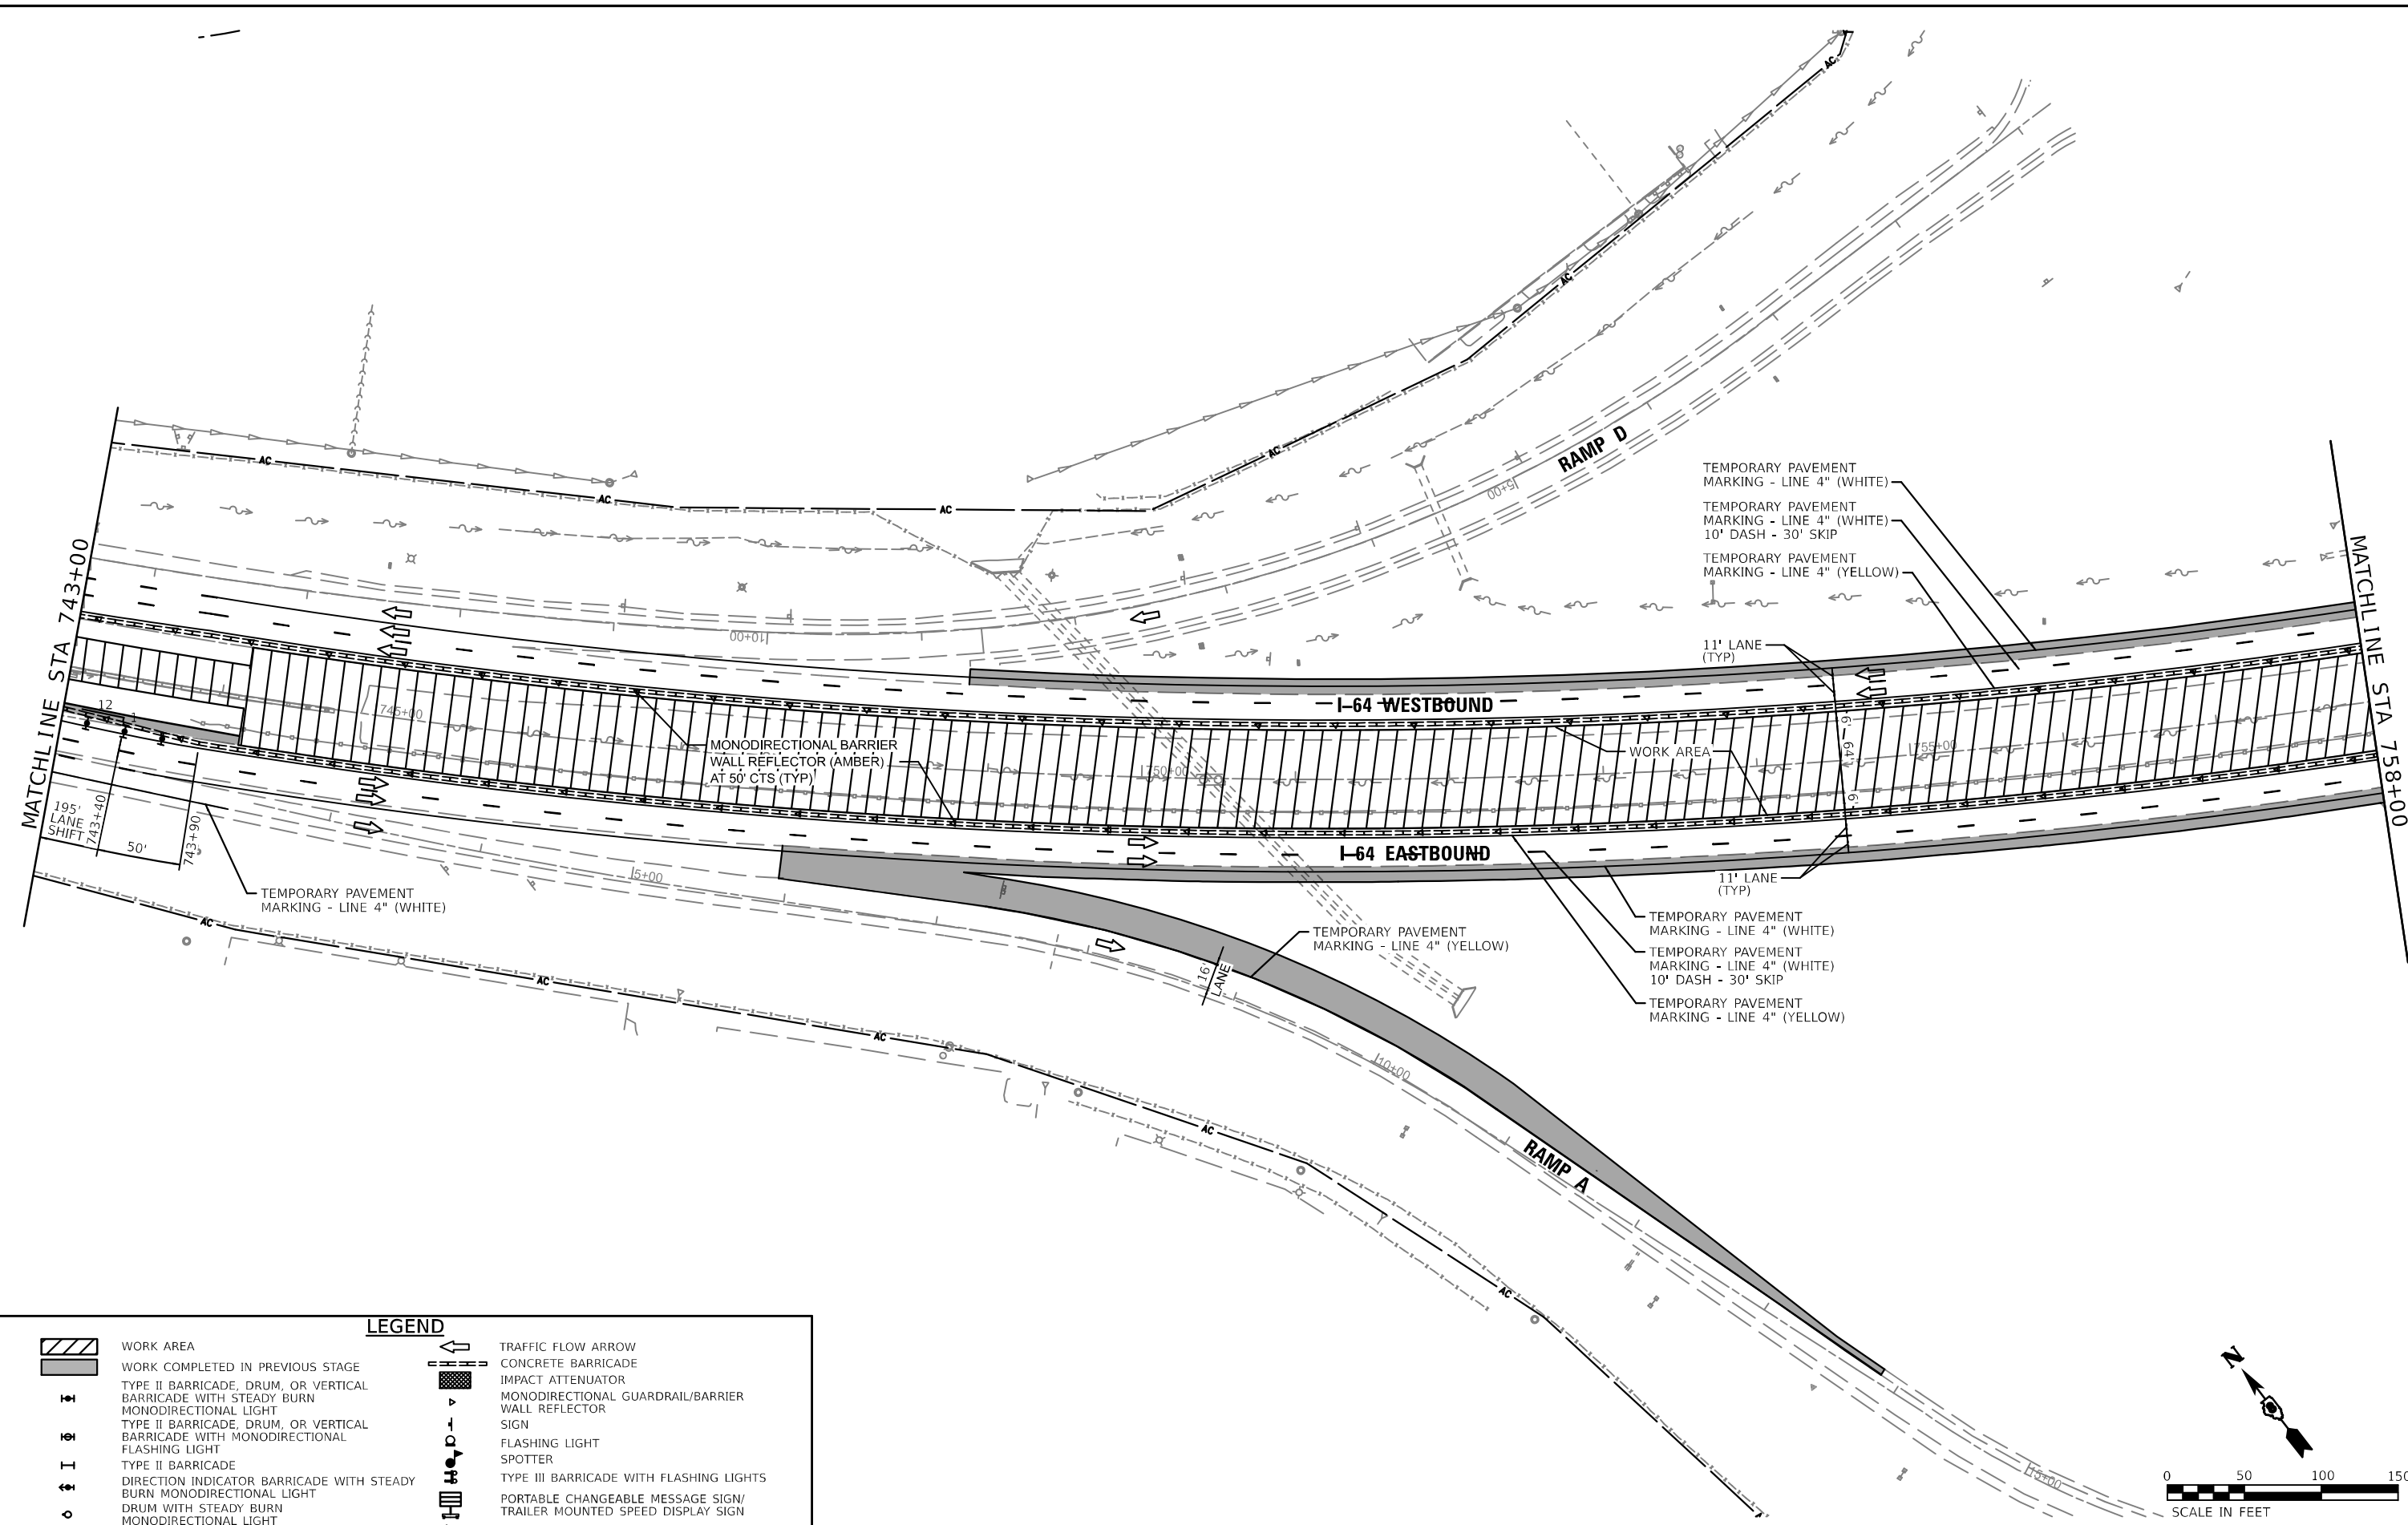

WORK AREA

WORK COMPLETED IN PREVIOUS STAGE

TYPE II BARRICADE, DRUM, OR VERTICAL BARRICADE WITH STEADY BURN MONODIRECTIONAL LIGHT

TYPE II BARRICADE, DRUM, OR VERTICAL BARRICADE WITH MONODIRECTIONAL FLASHING LIGHT

TYPE II BARRICADE DIRECTION INDICATOR BARRICADE WITH STEADY BURN MONODIRECTIONAL LIGHT

DRUM WITH STEADY BURN MONODIRECTIONAL LIGHT

CONE, DRUM OR BARRICADE

TRAFFIC FLOW ARROW

CONCRETE BARRICADE

IMPACT ATTENUATOR

MONODIRECTIONAL GUARDRAIL/BARRIER

WALL REFLECTOR

SIGN

FLASHING LIGHT

SPOTTER

TYPE III BARRICADE WITH FLASHING LIGHTS

PORTABLE CHANGEABLE MESSAGE SIGN/ TRAILER MOUNTED SPEED DISPLAY SIGN

ARROW BOARD

LEGEND

EDSI

ENGINEERING DESIGN SOURCE, INC.

2023 Howard Drive

St. Louis, MO 63104

Phone: 314.425.1100

Fax: 314.425.1101

Website: www.edsi.com

USER NAME =	DESIGNED - GDO	REVISED -
	DRAWN - GDO	REVISED -
PLOT SCALE = 1:100	CHECKED - JAH	REVISED -
PLOT DATE = 9/12/2024	DATE - 5/01/2024	REVISED -

STATE OF ILLINOIS



DEPARTMENT OF TRANSPORTATION

STAGES OF CONSTRUCTION AND TRAFFIC CONTROL			
STAGE 1			
SCALE: 100,0000 ' / in.	SHEET 5 OF 13 SHEETS	STA. 743+00 TO STA. 758+00	

F.A.I. RTE.	SECTION	COUNTY	TOTAL SHEETS	SHEET NO.
64	82-7WRS-2	ST. CLAIR	691	186
CONTRACT NO. 76K74				
ILLINOIS FED. AID PROJECT				

0 50 100 150

SCALE IN FEET

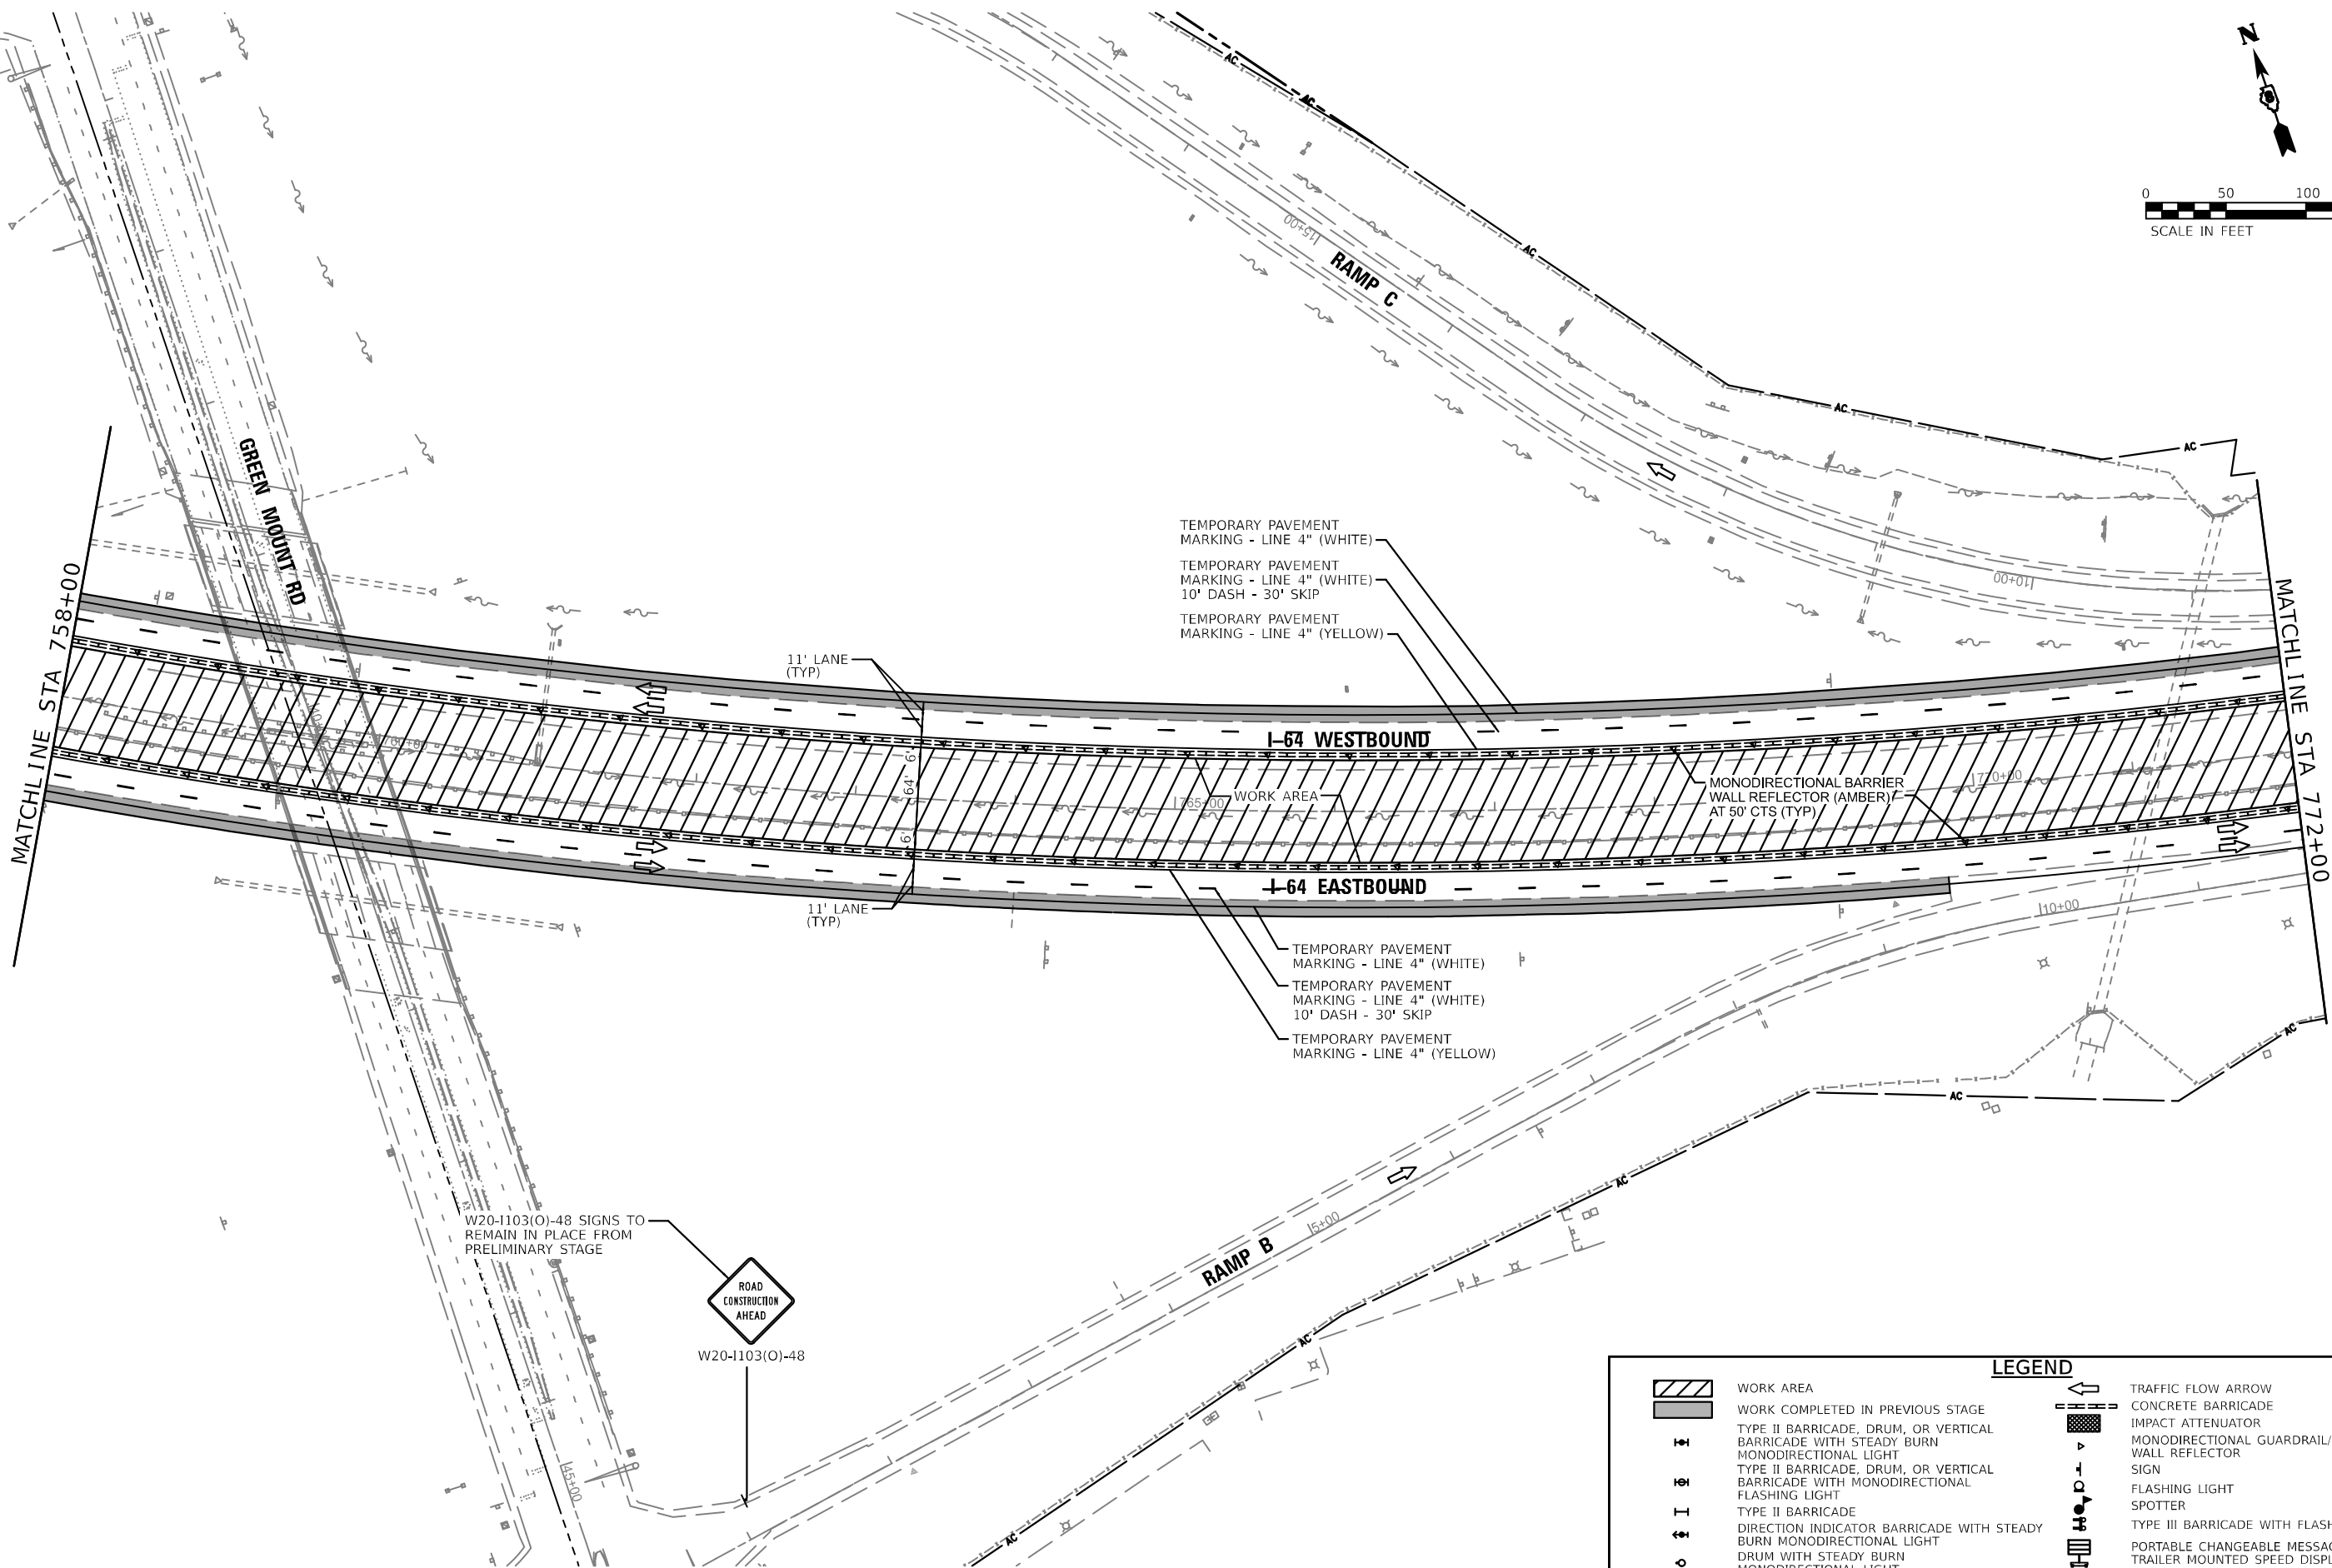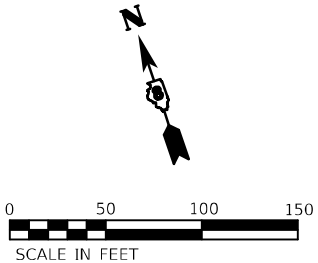

W20-1103(O)-48 SIGNS TO
REMAIN IN PLACE FROM
PRELIMINARY STAGE



W20-1103(O)-48

LEGEND			
	WORK AREA		TRAFFIC FLOW ARROW
	WORK COMPLETED IN PREVIOUS STAGE		CONCRETE BARRICADE
	TYPE II BARRICADE, DRUM, OR VERTICAL BARRICADE WITH STEADY BURN MONODIRECTIONAL LIGHT		IMPACT ATTENUATOR
	TYPE II BARRICADE, DRUM, OR VERTICAL BARRICADE WITH MONODIRECTIONAL FLASHING LIGHT		MONODIRECTIONAL GUARDRAIL/BARRIER
	TYPE II BARRICADE		WALL REFLECTOR
	DIRECTION INDICATOR BARRICADE WITH STEADY BURN MONODIRECTIONAL LIGHT		SIGN
	DRUM WITH STEADY BURN MONODIRECTIONAL LIGHT		FLASHING LIGHT
	CONE, DRUM OR BARRICADE		SPOTTER
			TYPE III BARRICADE WITH FLASHING LIGHTS
			PORTABLE CHANGEABLE MESSAGE SIGN/ TRAILER MOUNTED SPEED DISPLAY SIGN
			ARROW BOARD

F.A.I. RTE.	SECTION	COUNTY	TOTAL SHEETS	SHEET NO.
64	82-7WRS-2	ST. CLAIR	691	187
				CONTRACT NO. 76K74

ILLINOIS	FED. AID PROJECT
----------	------------------

STATE OF ILLINOIS
DEPARTMENT OF TRANSPORTATION


STAGES OF CONSTRUCTION AND TRAFFIC CONTROL
STAGE 1

SCALE: 100,0000 ' / in. SHEET 6 OF 13 SHEETS STA. 758+00 TO STA. 772+00



USER NAME =	DESIGNED - GDO	REVISED -
	DRAWN - GDO	REVISED -
PLOT SCALE = 1:100	CHECKED - JAH	REVISED -
PLOT DATE = 9/12/2024	DATE - 5/01/2024	REVISED -

MODEL: 41MODEL.NAMES
FILE NAME: 022624-41-Stage03.dgn

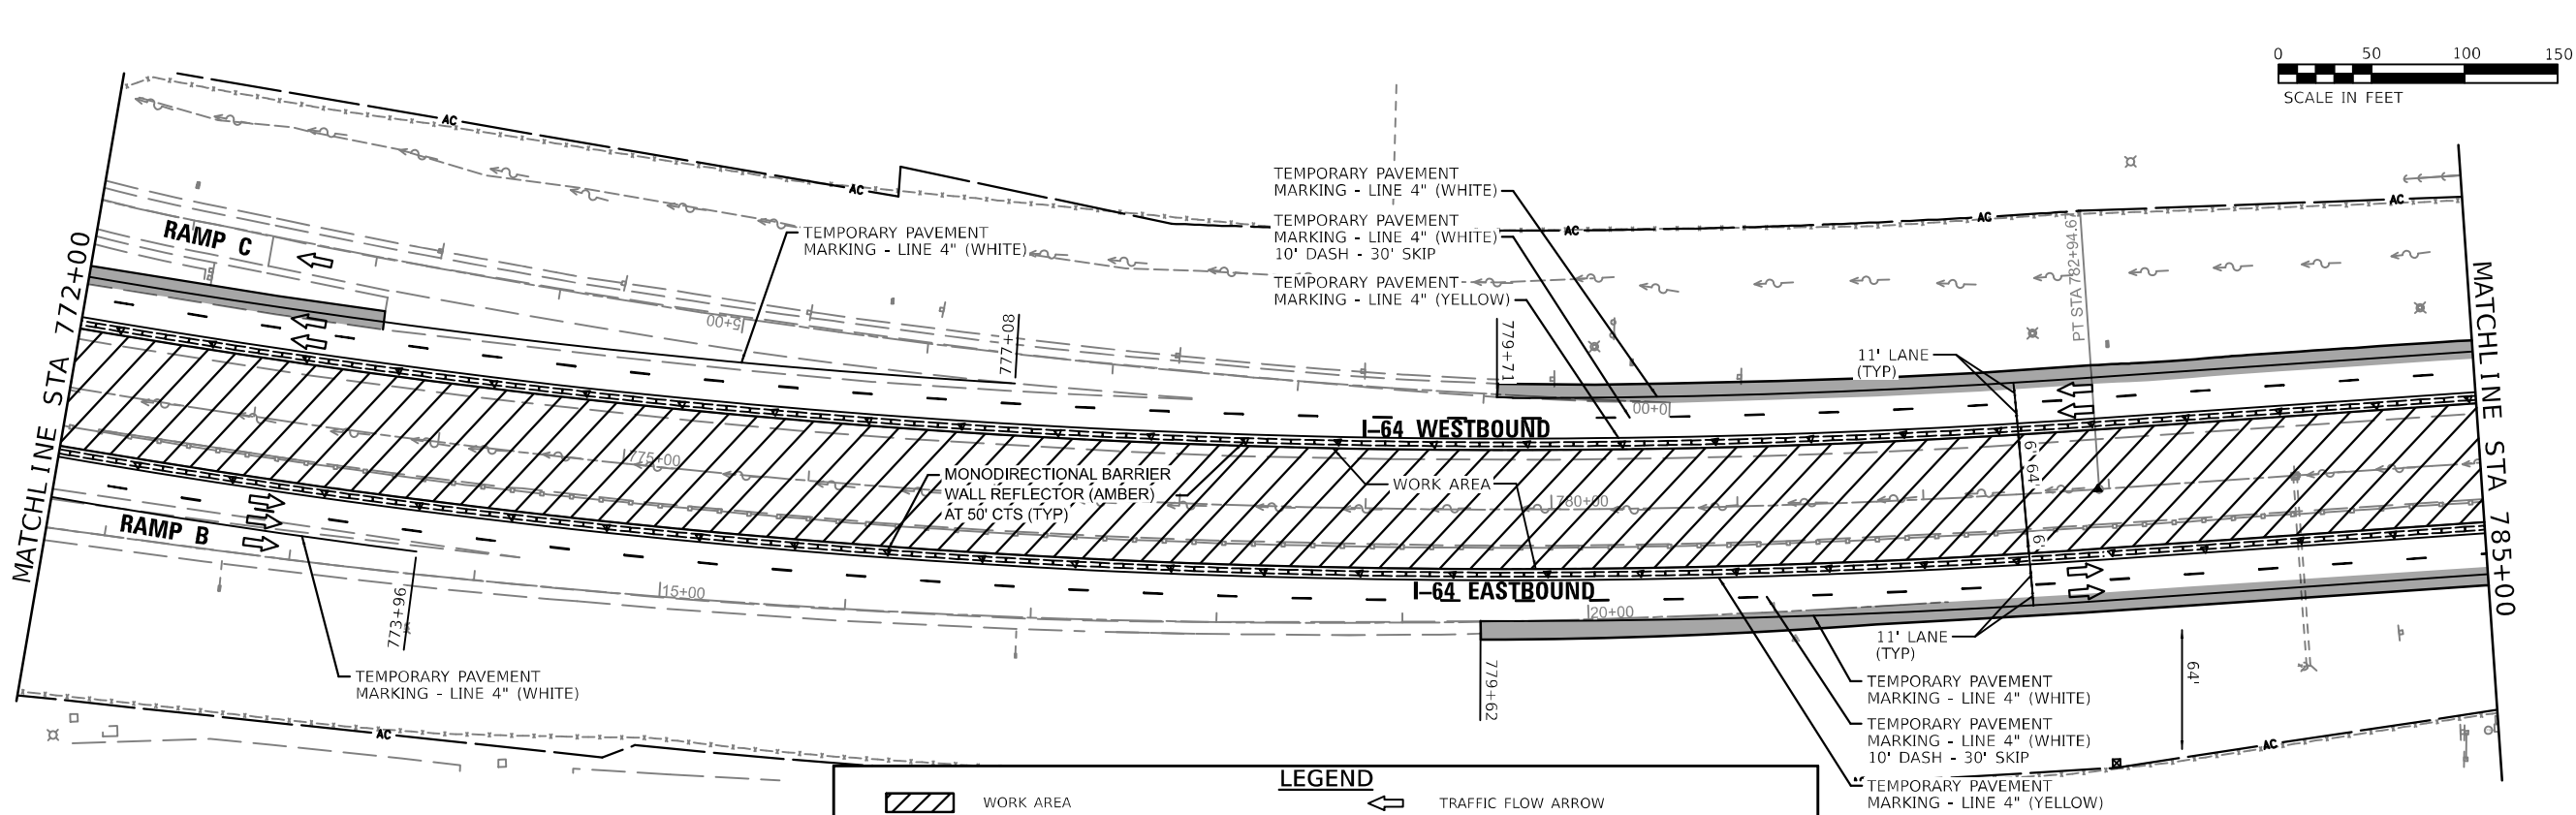

LEGEND

WORK AREA

WORK COMPLETED IN PREVIOUS STAGE

TYPE II BARRICADE, DRUM, OR VERTICAL BARRICADE WITH STEADY BURN MONODIRECTIONAL LIGHT

TYPE II BARRICADE, DRUM, OR VERTICAL BARRICADE WITH MONODIRECTIONAL FLASHING LIGHT

TYPE II BARRICADE

DIRECTION INDICATOR BARRICADE WITH STEADY BURN MONODIRECTIONAL LIGHT

DRUM WITH STEADY BURN MONODIRECTIONAL LIGHT

CONE, DRUM OR BARRICADE

TRAFFIC FLOW ARROW

CONCRETE BARRICADE

IMPACT ATTENUATOR

MONODIRECTIONAL GUARDRAIL/BARRIER

WALL REFLECTOR

SIGN


FLASHING LIGHT

SPOTTER

TYPE III BARRICADE WITH FLASHING LIGHTS

PORTABLE CHANGEABLE MESSAGE SIGN/ TRAILER MOUNTED SPEED DISPLAY SIGN

ARROW BOARD

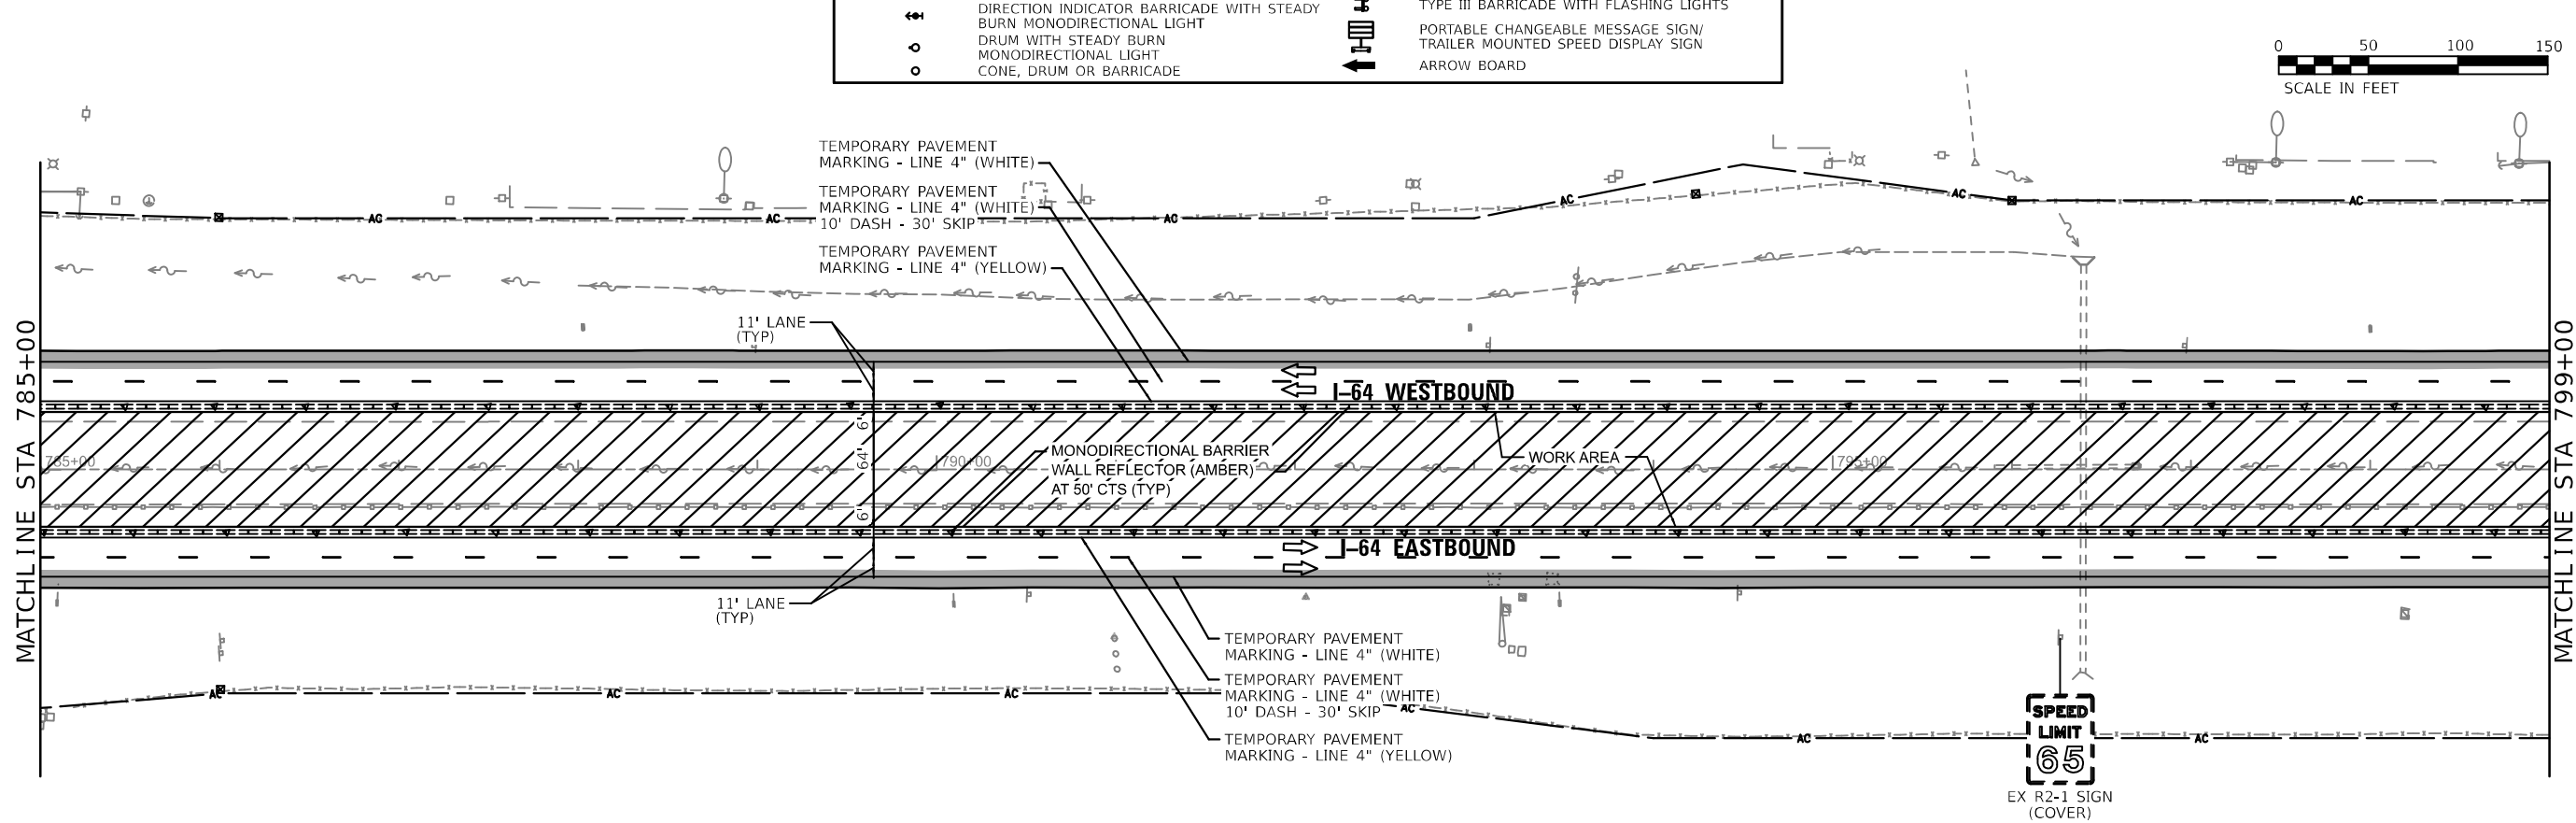

MODEL: 43MODEL.NAMES
FILE NAME: 022624-2-2-Stage1034.dgn




USER NAME =	DESIGNED - GDO	REVISED -
	DRAWN - GDO	REVISED -
PLOT SCALE = 1:100	CHECKED - JAH	REVISED -
PLOT DATE = 9/12/2024	DATE - 5/01/2024	REVISED -

STATE OF ILLINOIS
DEPARTMENT OF TRANSPORTATION


STAGES OF CONSTRUCTION AND TRAFFIC CONTROL
STAGE 1

SCALE: 100,0000 ' / in. SHEET 7 OF 13 SHEETS STA. 772+00 TO STA. 799+00

F.A.J. RTE.	SECTION	COUNTY	TOTAL SHEETS	SHEET NO.
64	82-7WRS-2	ST. CLAIR	691	188
CONTRACT NO. 76K74				
ILLINOIS FED. AID PROJECT				

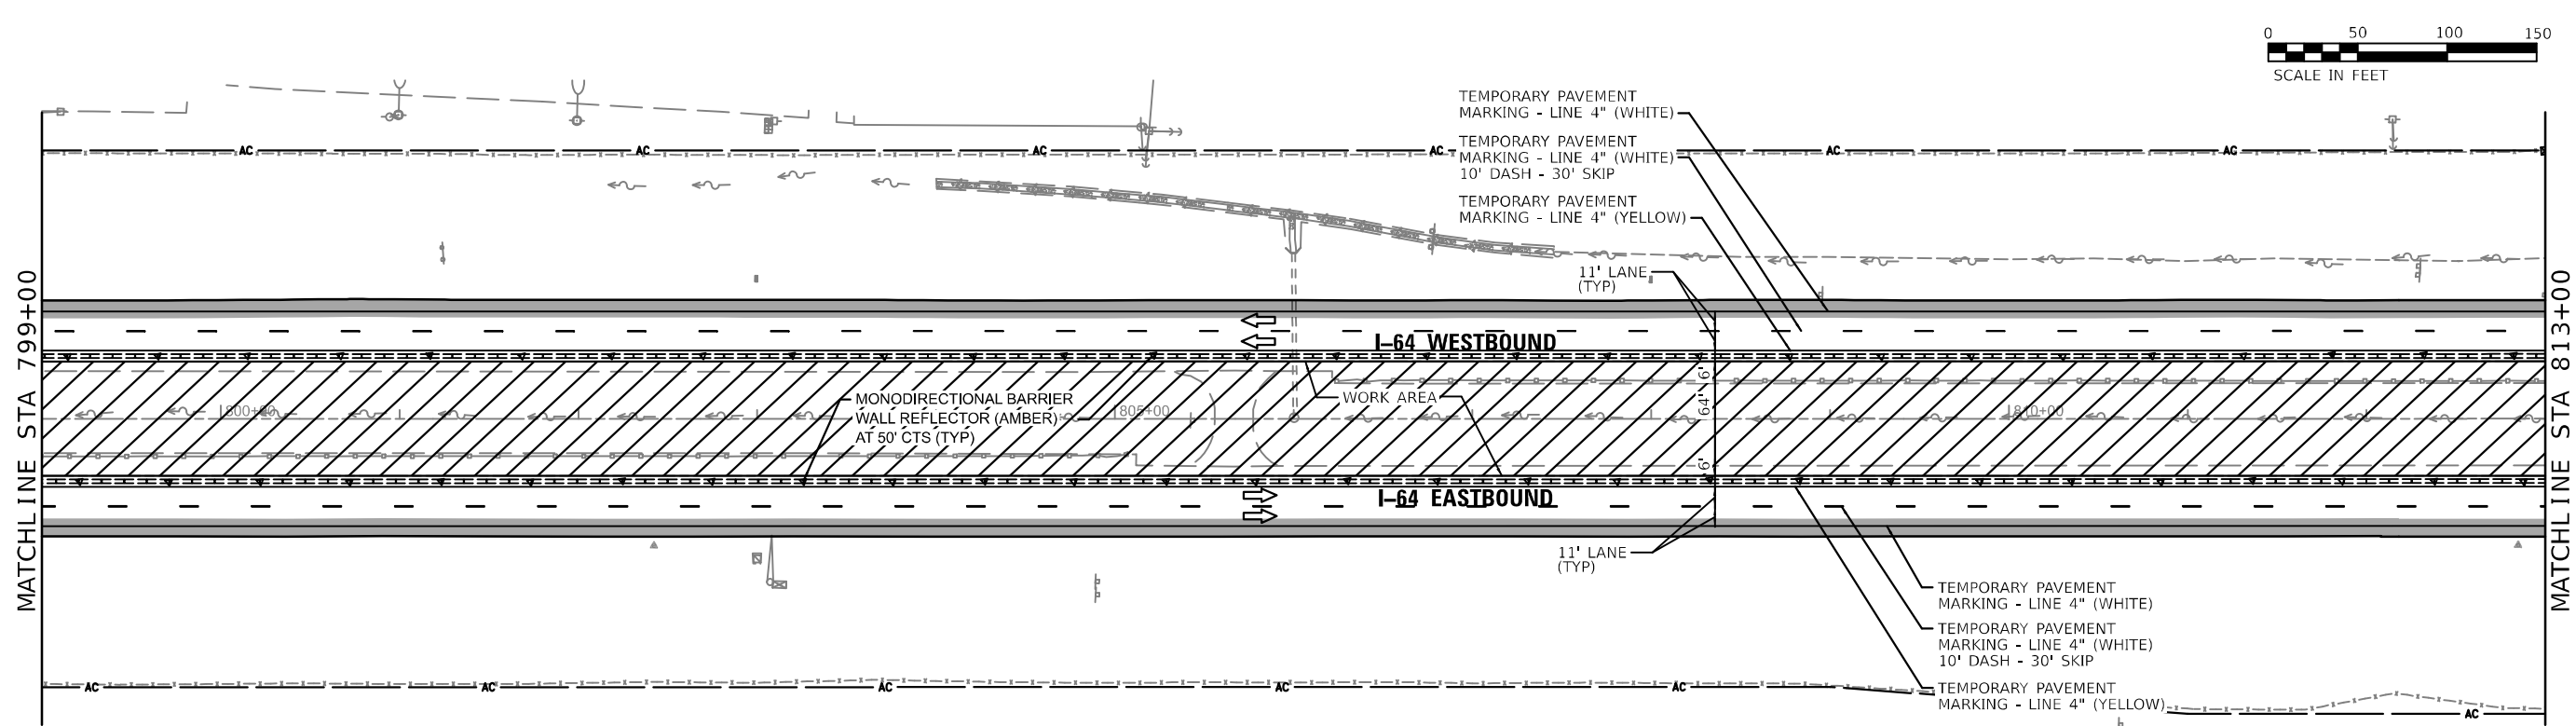

LEGEND	
	WORK AREA
	WORK COMPLETED IN PREVIOUS STAGE
	TYPE II BARRICADE, DRUM, OR VERTICAL BARRICADE WITH STEADY BURN MONODIRECTIONAL LIGHT
	TYPE II BARRICADE, DRUM, OR VERTICAL BARRICADE WITH MONODIRECTIONAL FLASHING LIGHT
	TYPE II BARRICADE
	DIRECTION INDICATOR BARRICADE WITH STEADY BURN MONODIRECTIONAL LIGHT
	DRUM WITH STEADY BURN MONODIRECTIONAL LIGHT
	CONE, DRUM OR BARRICADE
	TRAFFIC FLOW ARROW
	CONCRETE BARRICADE
	IMPACT ATTENUATOR
	MONODIRECTIONAL GUARDRAIL/BARRIER
	WALL REFLECTOR
	SIGN
	FLASHING LIGHT
	SPOTTER
	TYPE III BARRICADE WITH FLASHING LIGHTS
	PORTABLE CHANGEABLE MESSAGE SIGN/ TRAILER MOUNTED SPEED DISPLAY SIGN
	ARROW BOARD

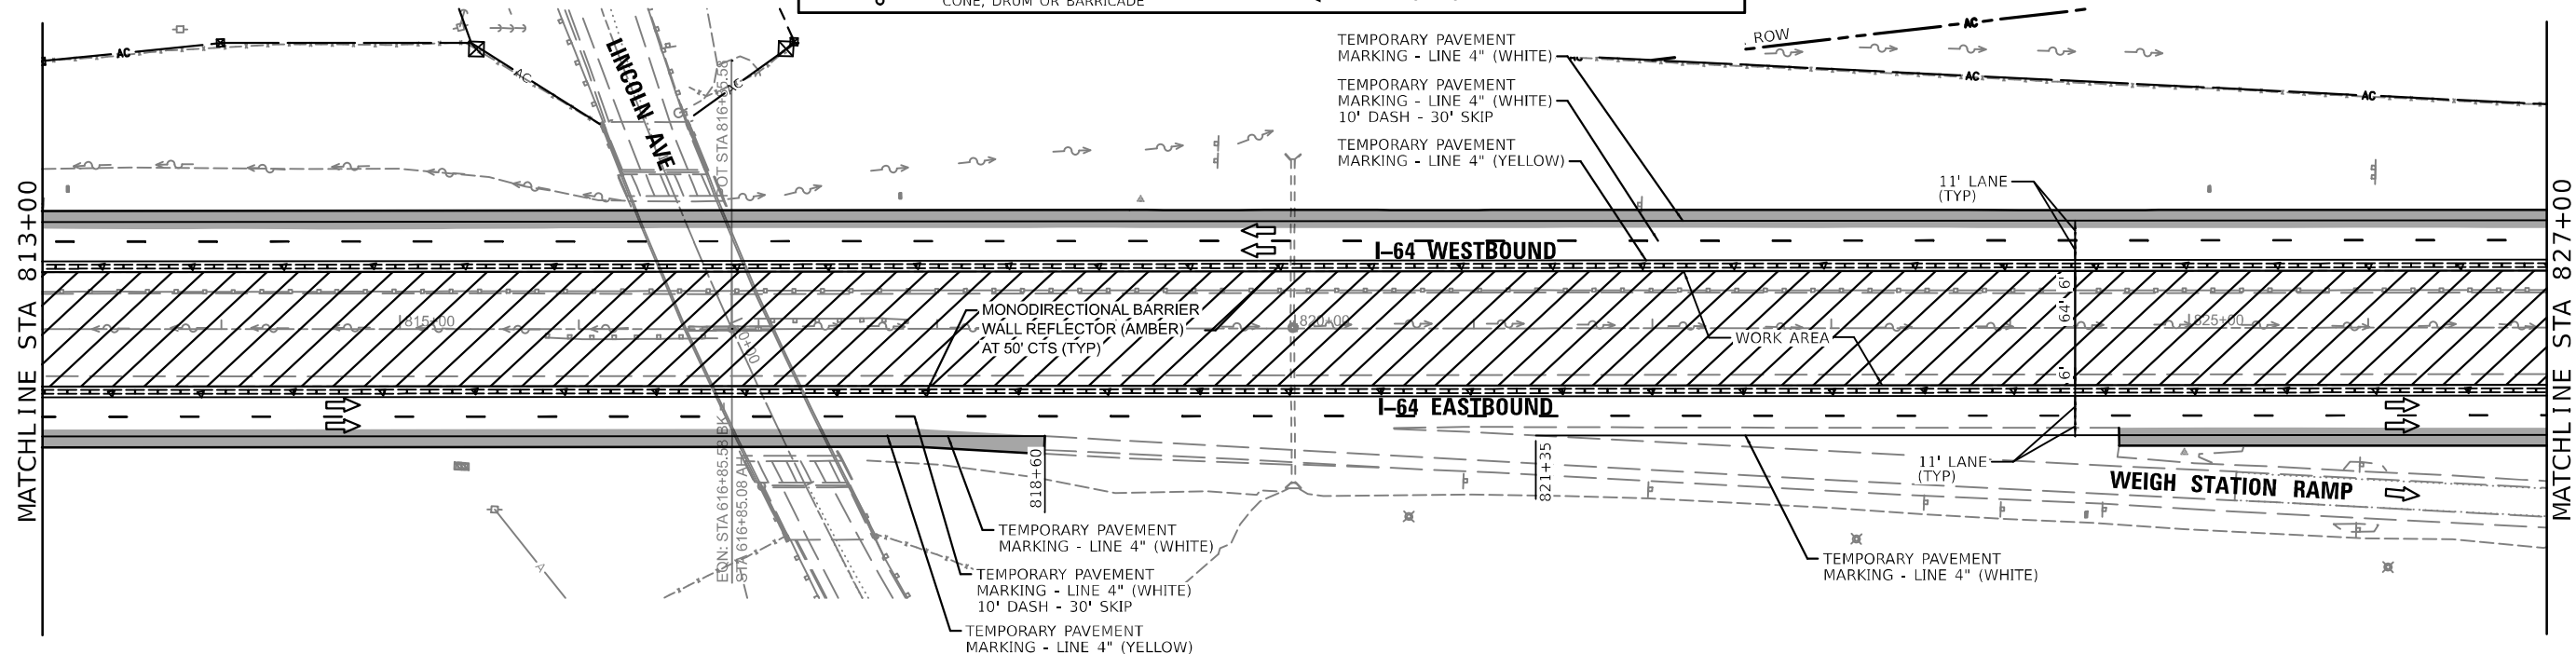

MODEL: 434001.DWG
FILE NAME: 02-2024-01-20-Stage035.dwg





USER NAME =	DESIGNED - GDO	REVISED -
	DRAWN - GDO	REVISED -
PLOT SCALE = 1:100	CHECKED - JAH	REVISED -
PLOT DATE = 9/12/2024	DATE - 5/01/2024	REVISED -

STATE OF ILLINOIS
DEPARTMENT OF TRANSPORTATION

STAGES OF CONSTRUCTION AND TRAFFIC CONTROL
STAGE 1



SCALE: 100,0000 ' / in. SHEET 8 OF 13 SHEETS STA. 799+00 TO STA. 827+00

F.A.J. RTE.	SECTION	COUNTY	TOTAL SHEETS	SHEET NO.
64	82-7WRS-2	ST. CLAIR	691	189
			CONTRACT NO.	76K74
ILLINOIS FED. AID PROJECT				

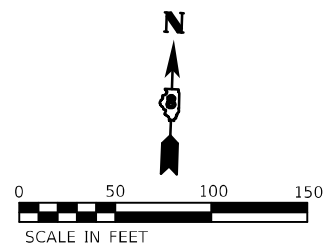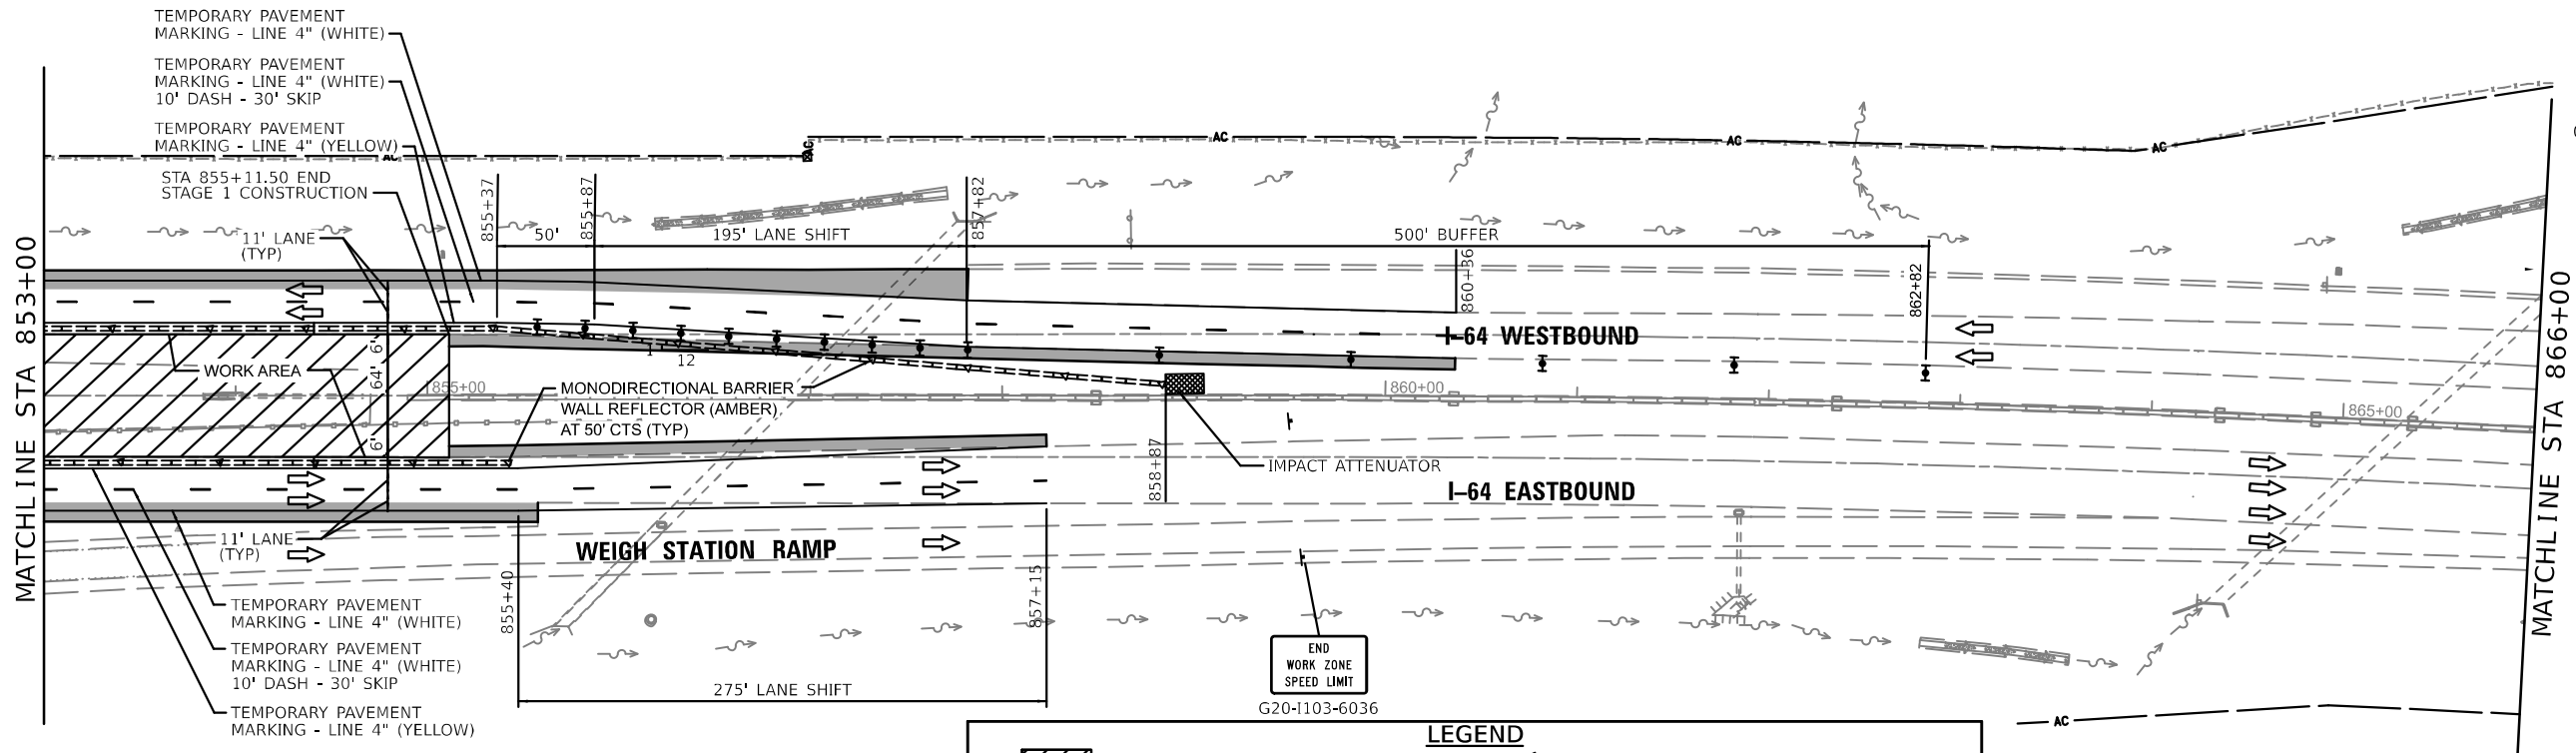

LEGEND

	WORK AREA		TRAFFIC FLOW ARROW
	WORK COMPLETED IN PREVIOUS STAGE		CONCRETE BARRICADE
	TYPE II BARRICADE, DRUM, OR VERTICAL BARRICADE WITH STEADY BURN MONODIRECTIONAL LIGHT		IMPACT ATTENUATOR
	TYPE II BARRICADE, DRUM, OR VERTICAL BARRICADE WITH MONODIRECTIONAL FLASHING LIGHT		MONODIRECTIONAL GUARDRAIL/BARRIER
	TYPE II BARRICADE		WALL REFLECTOR
	DIRECTION INDICATOR BARRICADE WITH STEADY BURN MONODIRECTIONAL LIGHT		SIGN
	DRUM WITH STEADY BURN MONODIRECTIONAL LIGHT		FLASHING LIGHT
	CONE, DRUM OR BARRICADE		SPOTTER
			TYPE III BARRICADE WITH FLASHING LIGHTS
			PORTABLE CHANGEABLE MESSAGE SIGN/ TRAILER MOUNTED SPEED DISPLAY SIGN
			ARROW BOARD

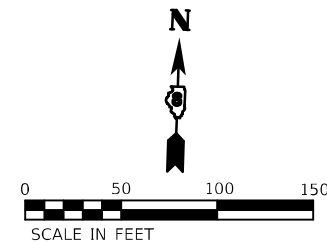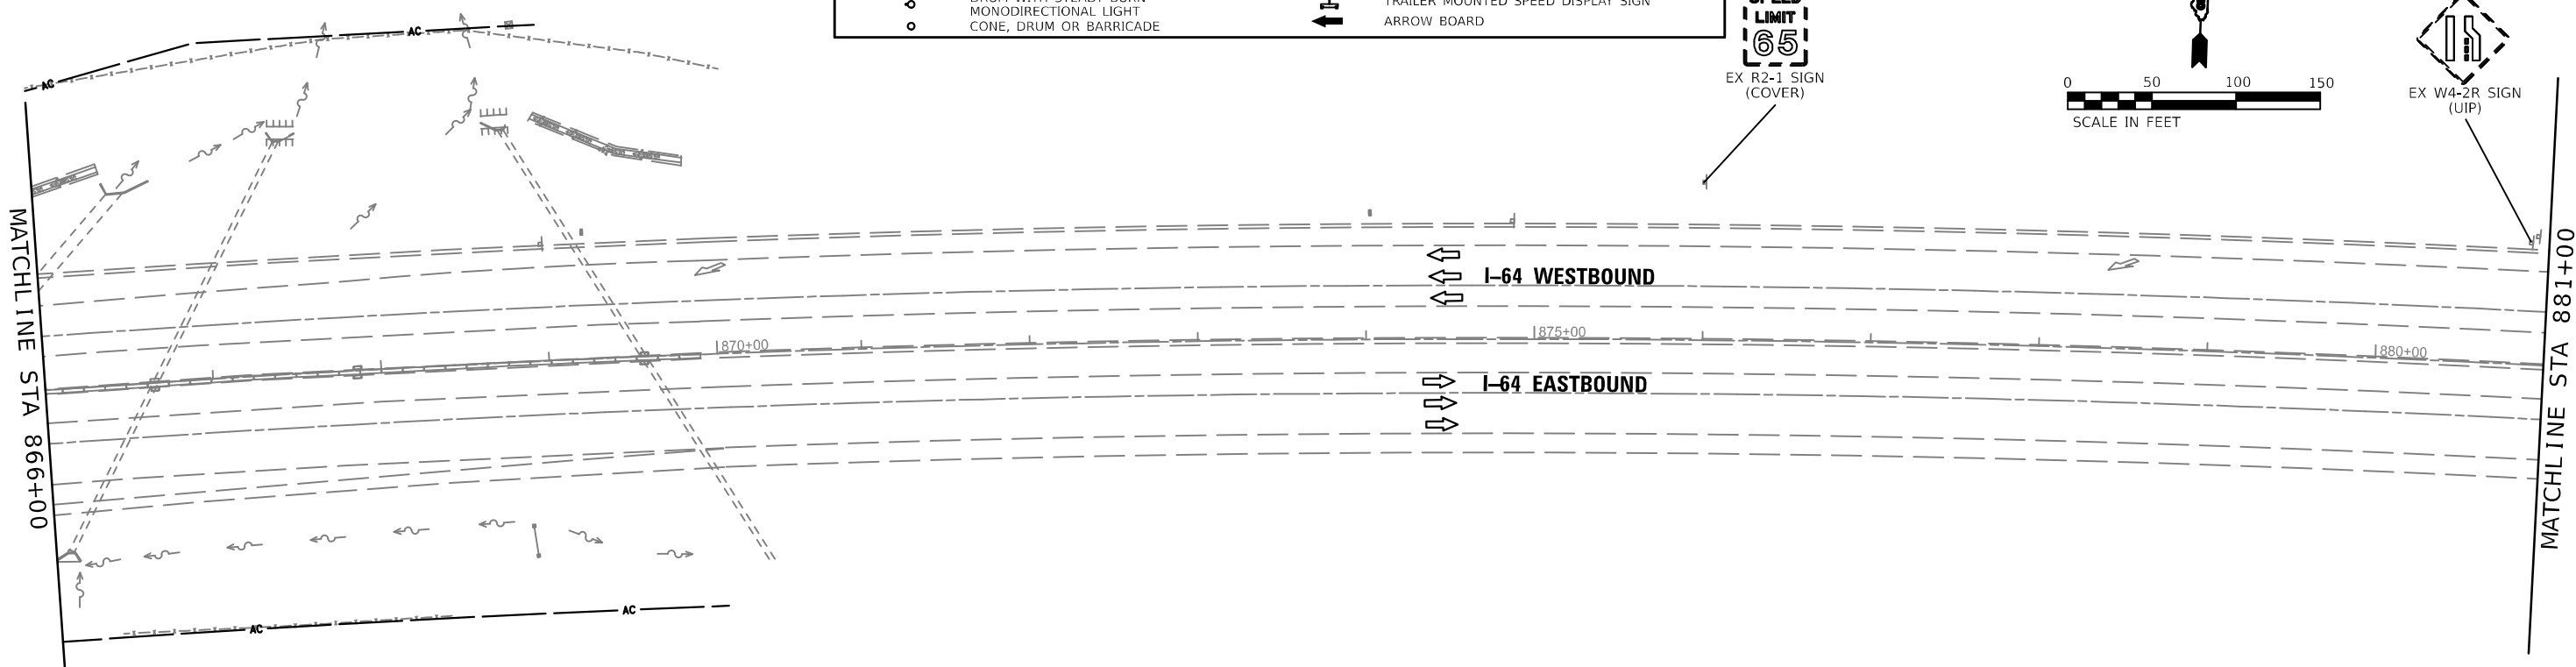

SPEED LIMIT 65
EX R2-1 SIGN (COVER)

EX W4-2R SIGN (UIP)

MODEL: 43MODEL.NAMES
FILE NAME: 022624-Enc-Stage037.dgn



EDSI
ENGINEERING DESIGN SOURCE, INC.
1803 Riverchase Blvd. Suite 200
Birmingham, AL 35244
205.988.1624
Mobile: 205.988.1624

USER NAME =	DESIGNED - GDO	REVISED -
	DRAWN - GDO	REVISED -
PLOT SCALE = 1:100	CHECKED - JAH	REVISED -
PLOT DATE = 9/12/2024	DATE - 5/01/2024	REVISED -

STATE OF ILLINOIS
DEPARTMENT OF TRANSPORTATION

STAGES OF CONSTRUCTION AND TRAFFIC CONTROL			
STAGE 1			
SCALE: 100,0000' / in.	SHEET 10 OF 13 SHEETS	STA. 853+00 TO STA. 881+00	

F.A.J. RTE.	SECTION	COUNTY	TOTAL SHEETS	SHEET NO.
64	82-7WRS-2	ST. CLAIR	691	191
CONTRACT NO. 76K74				
ILLINOIS FED. AID PROJECT				

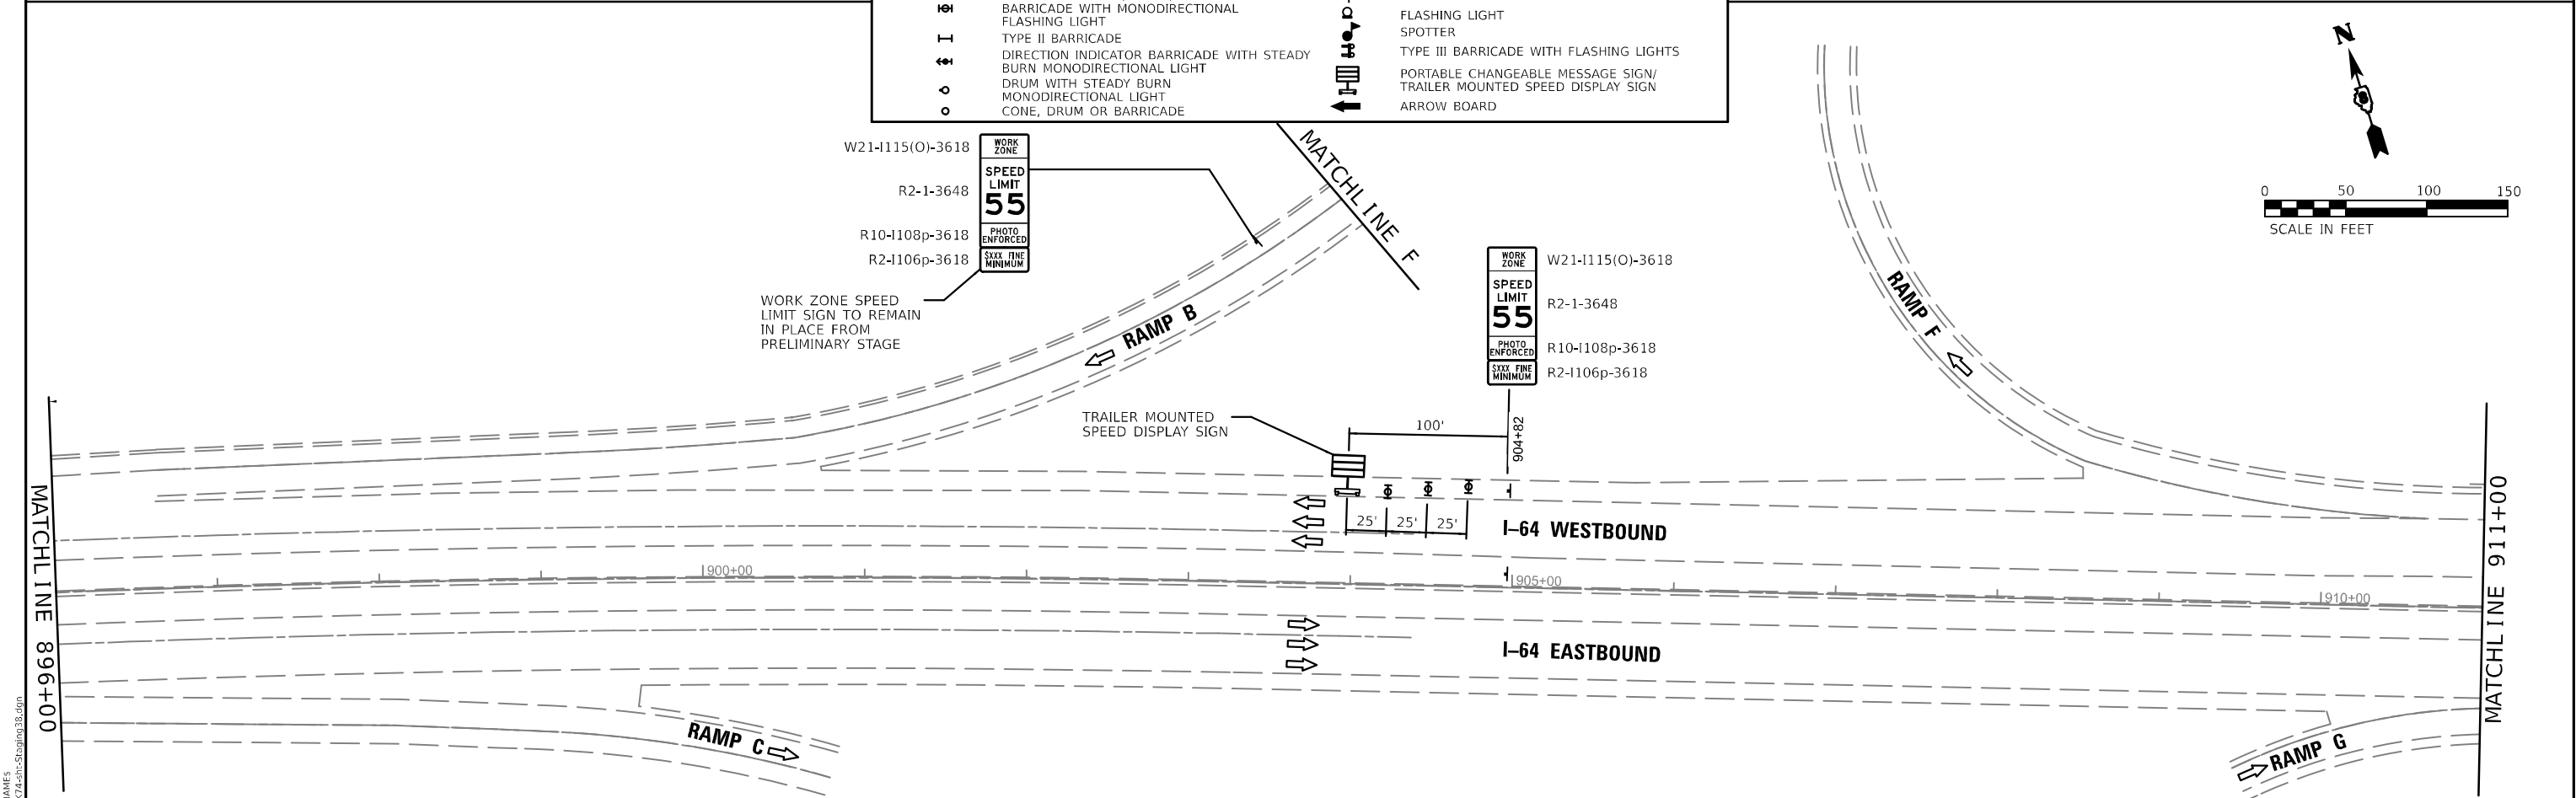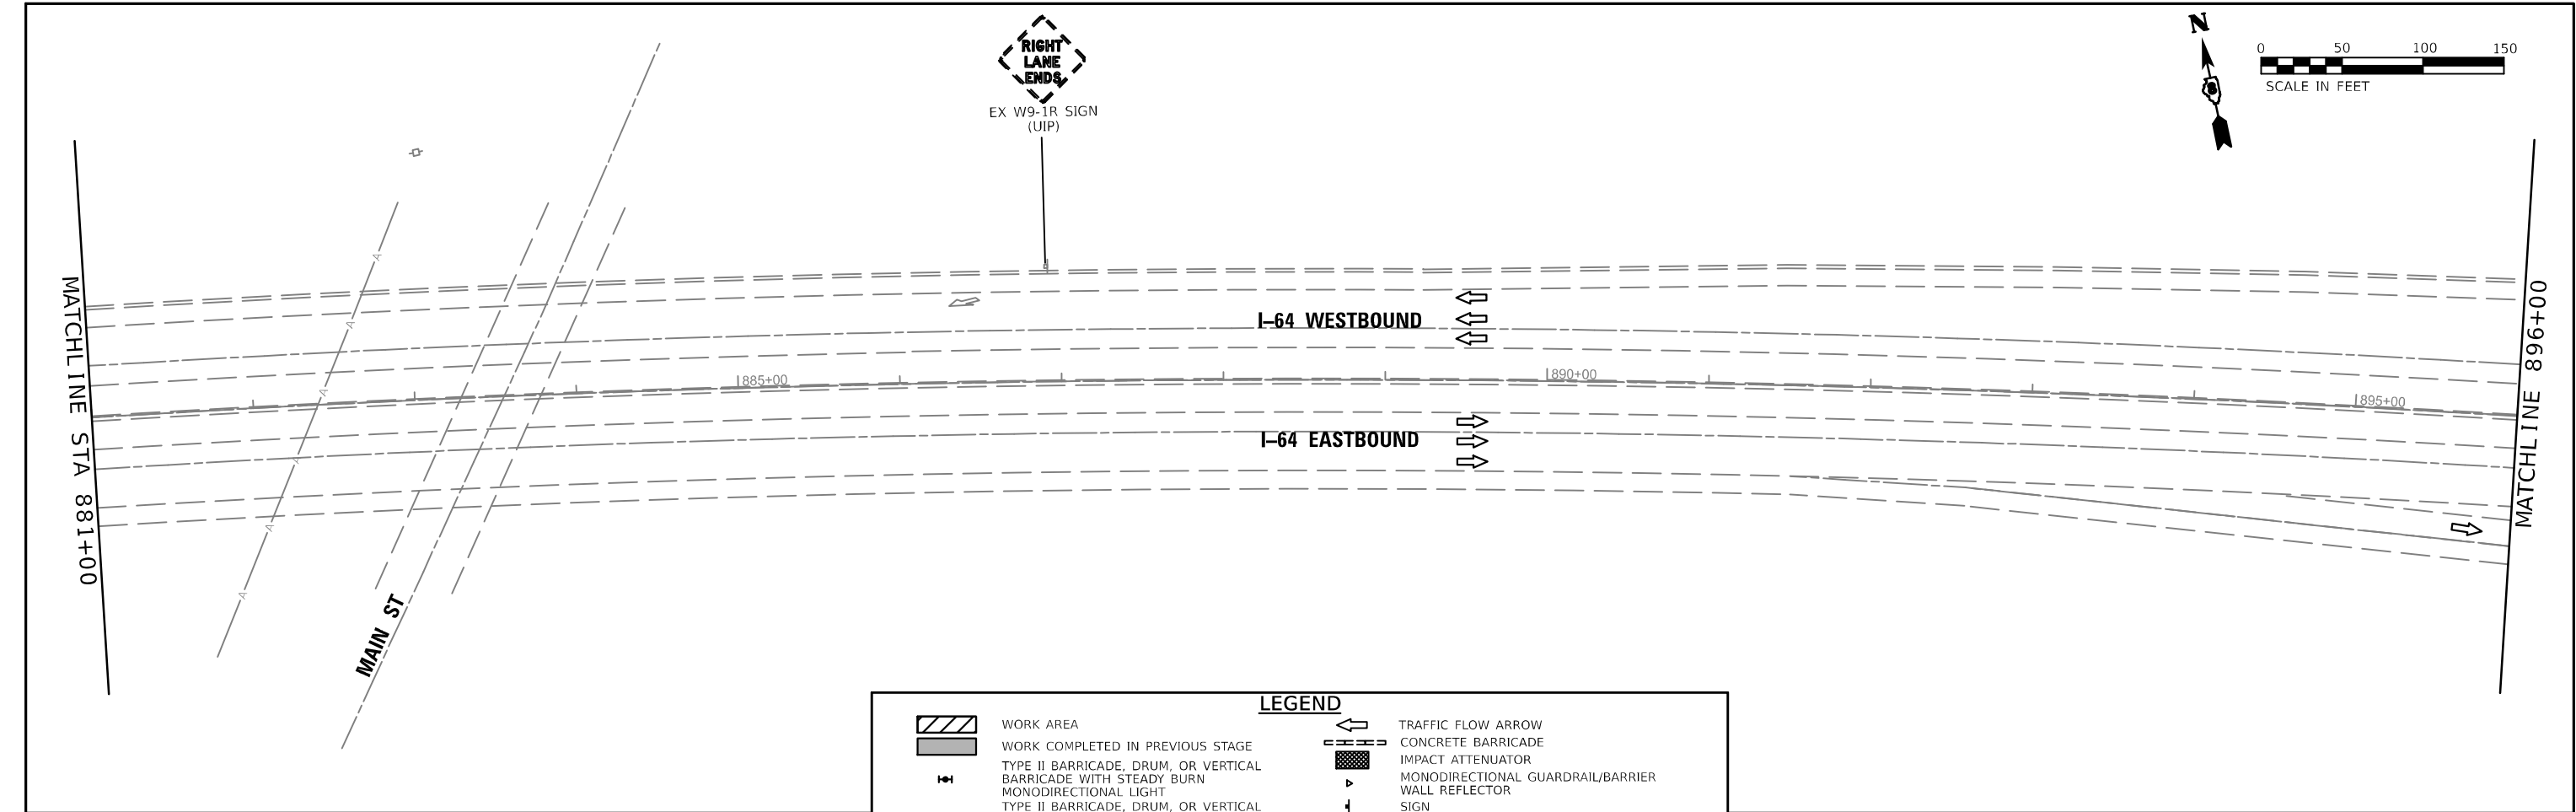

MODEL: 43 MODEL NAMES
FILE NAME: 0326244242-Stage138.dgn




USER NAME =	DESIGNED - GDO	REVISED -
	DRAWN - GDO	REVISED -
PLOT SCALE = 1:100	CHECKED - JAH	REVISED -
PLOT DATE = 9/12/2024	DATE - 5/01/2024	REVISED -

STATE OF ILLINOIS
DEPARTMENT OF TRANSPORTATION

STAGES OF CONSTRUCTION AND TRAFFIC CONTROL
STAGE 1

SCALE: 100,0000 ' / in. SHEET 11 OF 13 SHEETS STA. 881+00 TO STA. 911+00

F.A.I. RTE.	SECTION	COUNTY	TOTAL SHEETS	SHEET NO.
64	82-7WRS-2	ST. CLAIR	691	192
		CONTRACT NO. 76K74		
ILLINOIS		FED. AID PROJECT		

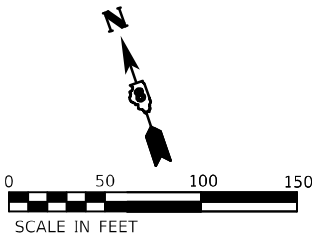

W20-I103(O)-48 SIGN TO
REMAIN IN PLACE FROM
PRELIMINARY STAGE



W20-I103(O)-48

RAMP B

RAMP F

ROUTE 158

RAMP A

RAMP E

W20-I103(O)-48 SIGN TO
REMAIN IN PLACE FROM
PRELIMINARY STAGE



W20-I103(O)-48

MATCHLINE G

MATCHLINE F

LEGEND	
	WORK AREA
	WORK COMPLETED IN PREVIOUS STAGE
	TYPE II BARRICADE, DRUM, OR VERTICAL BARRICADE WITH STEADY BURN
	MONODIRECTIONAL LIGHT
	TYPE II BARRICADE, DRUM, OR VERTICAL BARRICADE WITH MONODIRECTIONAL FLASHING LIGHT
	TYPE II BARRICADE
	DIRECTION INDICATOR BARRICADE WITH STEADY BURN
	MONODIRECTIONAL LIGHT
	DRUM WITH STEADY BURN
	MONODIRECTIONAL LIGHT
	CONE, DRUM OR BARRICADE
	TRAFFIC FLOW ARROW
	CONCRETE BARRICADE
	IMPACT ATTENUATOR
	MONODIRECTIONAL GUARDRAIL/BARRIER
	WALL REFLECTOR
	SIGN
	FLASHING LIGHT
	SPOTTER
	TYPE III BARRICADE WITH FLASHING LIGHTS
	PORTABLE CHANGEABLE MESSAGE SIGN/ TRAILER MOUNTED SPEED DISPLAY SIGN
	ARROW BOARD

MODEL: 41MODEL.NAMES
FILE NAME: 03262442ns-Stage1a.dgn



EDSI
ENGINEERING DESIGN SOURCE, INC.
3033 Riverwood Drive
St. Louis, MO 63114
Phone: 314.221.1100
Fax: 314.221.1101
Email: info@edsinc.com

USER NAME	=	DESIGNED	- GDO	REVISED	-
		DRAWN	- GDO	REVISED	-
PLOT SCALE	= 1:100	CHECKED	- JAH	REVISED	-
PLOT DATE	= 9/12/2024	DATE	- 5/01/2024	REVISED	-

STATE OF ILLINOIS
DEPARTMENT OF TRANSPORTATION

STAGES OF CONSTRUCTION AND TRAFFIC CONTROL
STAGE 1

SCALE: 100,0000 ' / in. SHEET 13 OF 13 SHEETS STA. - TO STA. -

F.A.I. RTE.	SECTION	COUNTY	TOTAL SHEETS	SHEET NO.
64	82-7WRS-2	ST. CLAIR	691	194
			CONTRACT NO.	76K74
			ILLINOIS	FED. AID PROJECT

STAGE CONSTRUCTION SEQUENCE


MAINLINE STAGE 2A

- A. SHIFT TRAFFIC ONTO NEW INSIDE PAVEMENT AND MAINTAIN TWO LANES IN EACH DIRECTION.
- B. MAINTAIN ACCESS TO EASTBOUND WEIGH STATION. SHORT TERM CLOSURES FOR MILL AND OVERLAY OPERATIONS WILL BE ALLOWED AS APPROVED BY THE ENGINEER.
- C. CONSTRUCT OUTSIDE PORTION OF RAMP A AND AUXILIARY LANE.
- D. MAINTAIN ACCESS TO GREEN MOUNT ROAD RAMPS IN BOTH DIRECTIONS.
- E. PERFORM ALL EARTHWORK, STORM SEWER CONSTRUCTION, SUBGRADE, PAVEMENT STRUCTURE, AND CONSTRUCTION OF OUTSIDE SHOULDERS AND LANES. REFER TO PLAN AND PROFILE SHEETS FOR COMPLETE DESCRIPTION OF WORK.
- F. LIMITS OF MILL AND OVERLAY:
WESTBOUND:
STA 726+72 TO STA 748+92
STA 747+87 TO STA 757+01
STA 765+12 TO STA 778+05
STA 783+83 TO STA 812+18
STA 819+08 TO STA 868+93
EASTBOUND:
STA 726+72 TO STA 741+47
STA 748+50 TO STA 757+98
STA 764+63 TO STA 774+50
STA 777+52 TO STA 812+18
STA 819+08 TO STA 861+26


MAINLINE STAGE 2B

- A. ADJUST GREEN MOUNT ROAD ENTRANCE AND EXIT RAMP TRAFFIC CONTROL CONFIGURATIONS FOR MILL AND OVERLAY OPERATIONS.
- B. CONSTRUCT INSIDE PORTION OF RAMP A.
- C. MAINTAIN ACCESS TO GREEN MOUNT ROAD RAMPS IN BOTH DIRECTIONS.
- D. SHIFT TRAFFIC FROM INSIDE LANES TO OUTSIDE LANES STA 822+58 TO STA 832+33.
- E. NO WORK STA 819+08 TO STA 855+11
- F. COMPLETE MILL AND OVERLAY OPERATIONS AT EAST END OF PROJECT.
- G. LIMITS OF MILL AND OVERLAY:
WESTBOUND:
STA 743+22 TO STA 747+87
STA 778+05 TO STA 783+83
EASTBOUND:
STA 741+47 TO STA 748+50
STA 774+50 TO STA 779+21


NOTE:
FINAL HMA APPLICATION
SURFACE JOINTS SHALL ALIGN
WITH FINAL LANE LINES.

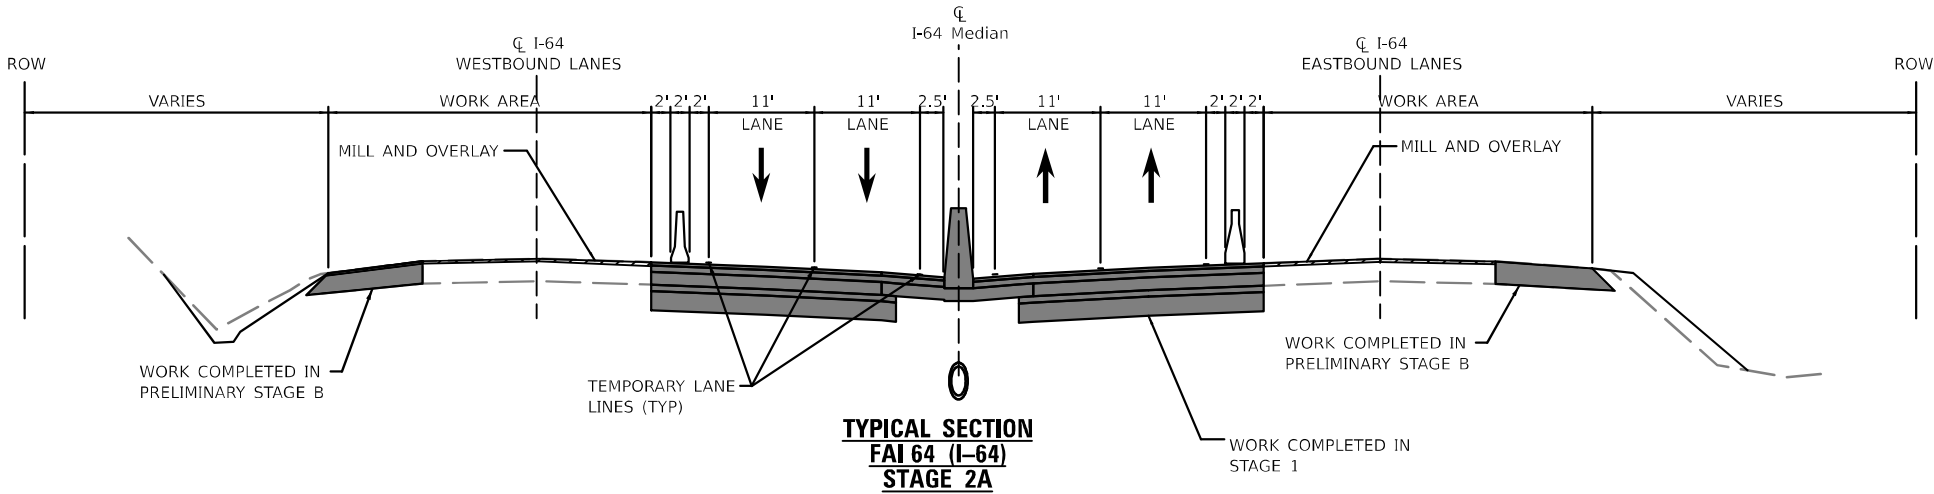


STA. 726+72.08 TO STA. 861+25.71 (EB)
STA. 726+72.08 TO STA. 868+92.63 (WB)

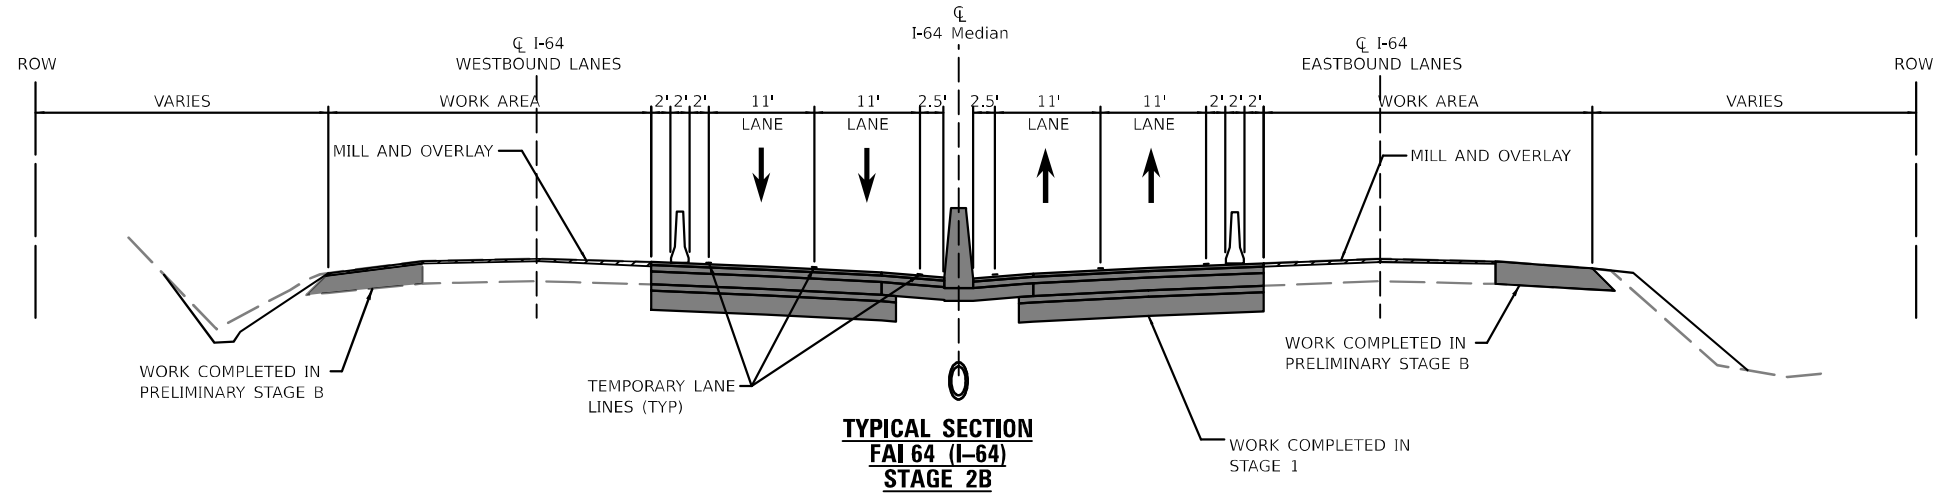


STA 741+47.00 TO STA 779+62.00 (EB)
STA 743+22.00 TO STA 783+83.00 (WB)

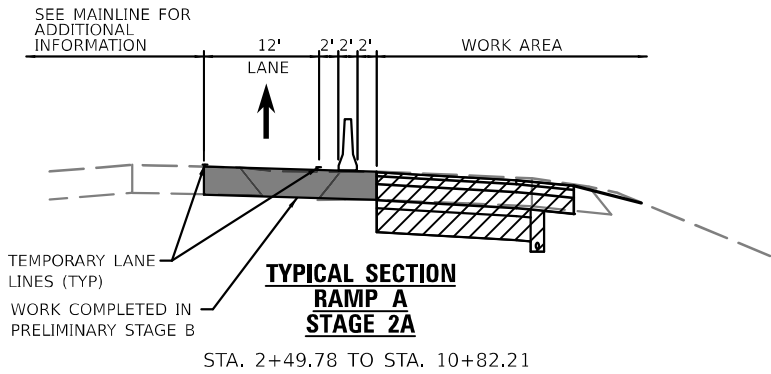

STA. 2+49.78 TO STA. 10+82.21

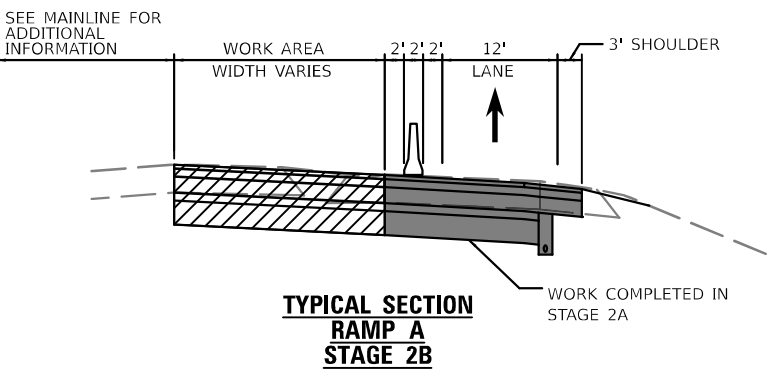

STA. 2+99.88 TO STA. 13+49.01

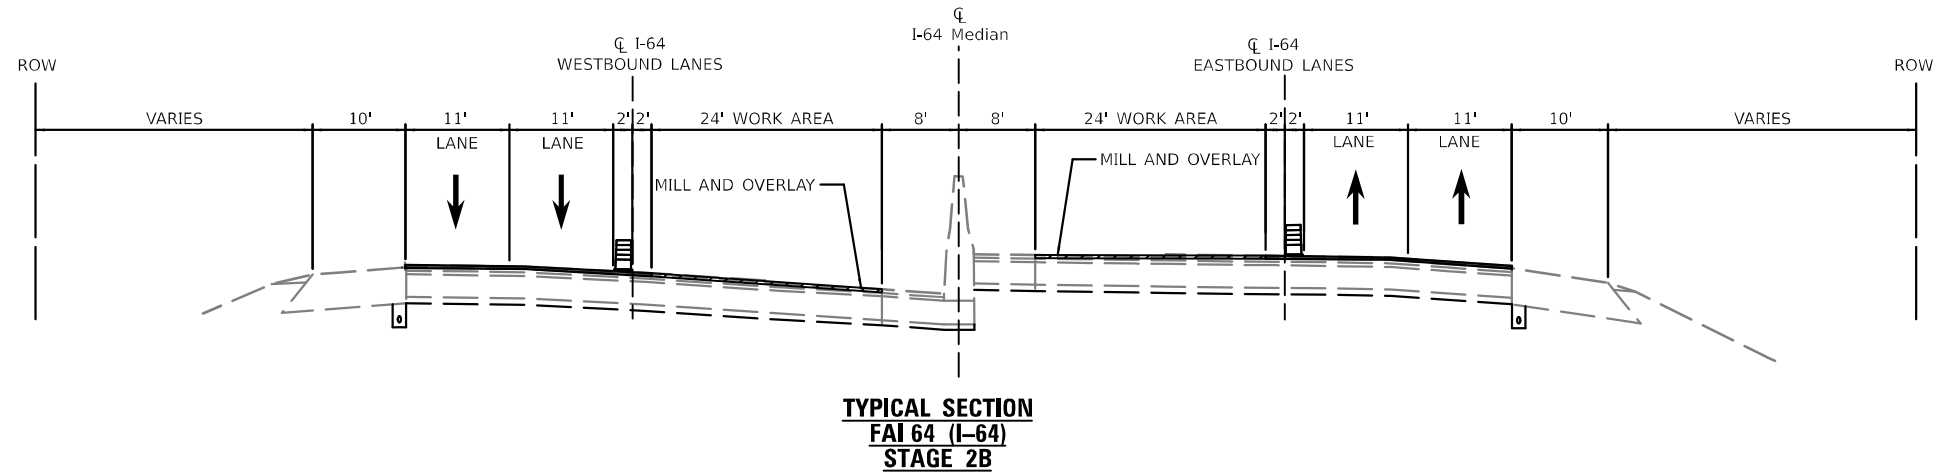

STA 855+11.00 TO STA 868+92.63 (WB)
STA 855+11.00 TO STA 861+25.71 (EB)

MODEL: STAGE MODEL NAMES
FILE NAME: 02-20-24-Stage2.dgn




USER NAME	=	DESIGNED	- GDO	REVISED	-
		DRAWN	- GDO	REVISED	-
PLOT SCALE	= 1:20	CHECKED	- JAH	REVISED	-
PLOT DATE	= 9/12/2024	DATE	- 5/01/2024	REVISED	-

STATE OF ILLINOIS
DEPARTMENT OF TRANSPORTATION

STAGES OF CONSTRUCTION AND TRAFFIC CONTROL
STAGE 2

SCALE: 20,000' = 1" SHEET 1 OF 28 SHEETS STA. - TO STA. -

F.A.I. RTE.	SECTION	COUNTY	TOTAL SHEETS	SHEET NO.
64	82-7WRS-2	ST. CLAIR	691	195
			CONTRACT NO.	76K74
ILLINOIS FED. AID PROJECT				

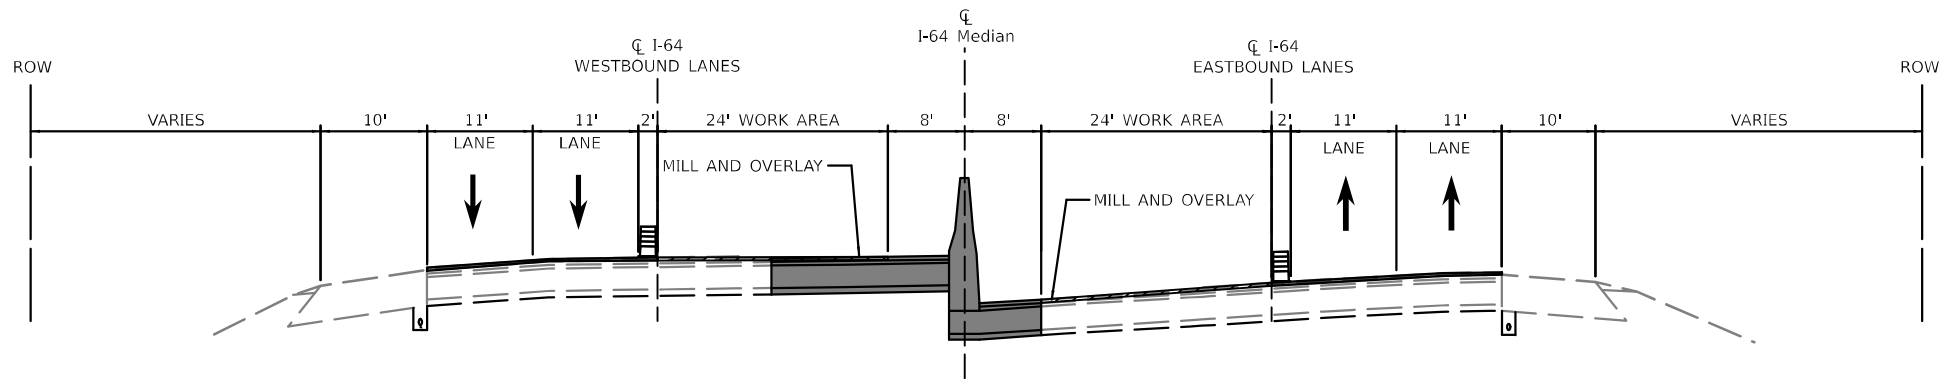

TYPICAL SECTION
FAI 64 (I-64)
STAGE 2C

STA. 735+00.00 TO STA 744+15 (EB & WB)

STAGE CONSTRUCTION SEQUENCE (CONT.)

STAGE 2C

- A. SHIFT TRAFFIC ONTO OUTSIDE LANES WEST OF GREEN MOUNT ROAD
ENTRANCE AND EXIT RAMP TO COMPLETE MAINLINE MILL AND
OVERLAY OPERATIONS.
- B. MILL AND OVERLAY LIMITS:
STA 735+00 TO STA 744+15 (WB AND EB)

NOTE:
FINAL HMA APPLICATION
SURFACE JOINTS SHALL ALIGN
WITH FINAL LANE LINES.

MODEL 43MODEL NAMES
FILE NAME: D:\2024\24-25\Staging\2.dgn



USER NAME =	DESIGNED - GDO	REVISED -
	DRAWN - GDO	REVISED -
PLOT SCALE = 1:20	CHECKED - JAH	REVISED -
PLOT DATE = 9/12/2024	DATE - 5/01/2024	REVISED -

STATE OF ILLINOIS
DEPARTMENT OF TRANSPORTATION

STAGES OF CONSTRUCTION AND TRAFFIC CONTROL
STAGE 2

SCALE: 20.0000 ' / in. SHEET 2 OF 28 SHEETS STA. - TO STA. -

F.A.I. RTE.	SECTION	COUNTY	TOTAL SHEETS	SHEET NO.
64	82-7WRS-2	ST. CLAIR	691	196
CONTRACT NO.				76K74
ILLINOIS FED. AID PROJECT				

MODEL: 43MODEL.NAMES
FILE NAME: 00260742-Stage1a3.dgn





USER NAME	=	DESIGNED	- GDO	REVISED	-
		DRAWN	- GDO	REVISED	-
PLOT SCALE	= 1:100	CHECKED	- JAH	REVISED	-
PLOT DATE	= 9/12/2024	DATE	- 5/01/2024	REVISED	-


STATE OF ILLINOIS
DEPARTMENT OF TRANSPORTATION



STAGES OF CONSTRUCTION AND TRAFFIC CONTROL
STAGE 2A


SCALE: 100,0000 ' / in. SHEET 3 OF 28 SHEETS STA. - TO STA. -

F.A.I. RTE.	SECTION	COUNTY	TOTAL SHEETS	SHEET NO.
64	82-7WRS-2	ST. CLAIR	691	197
			CONTRACT NO.	76K74
ILLINOIS FED. AID PROJECT				

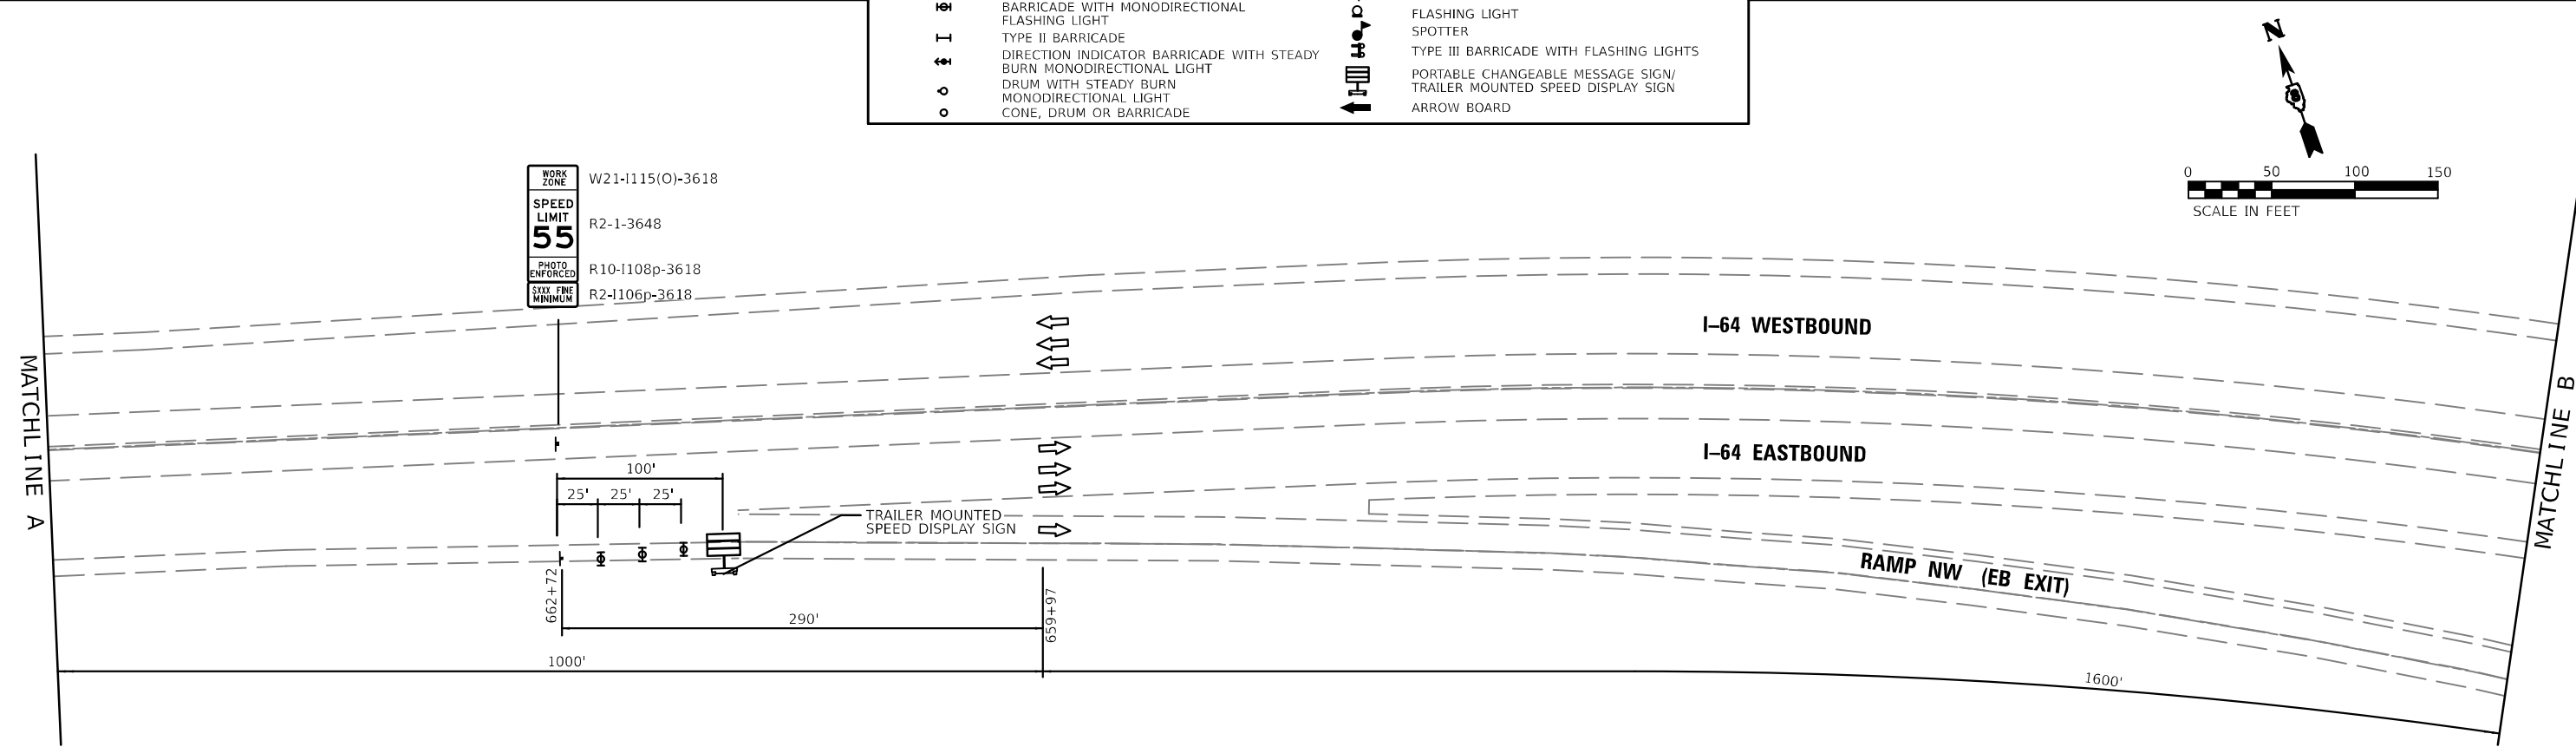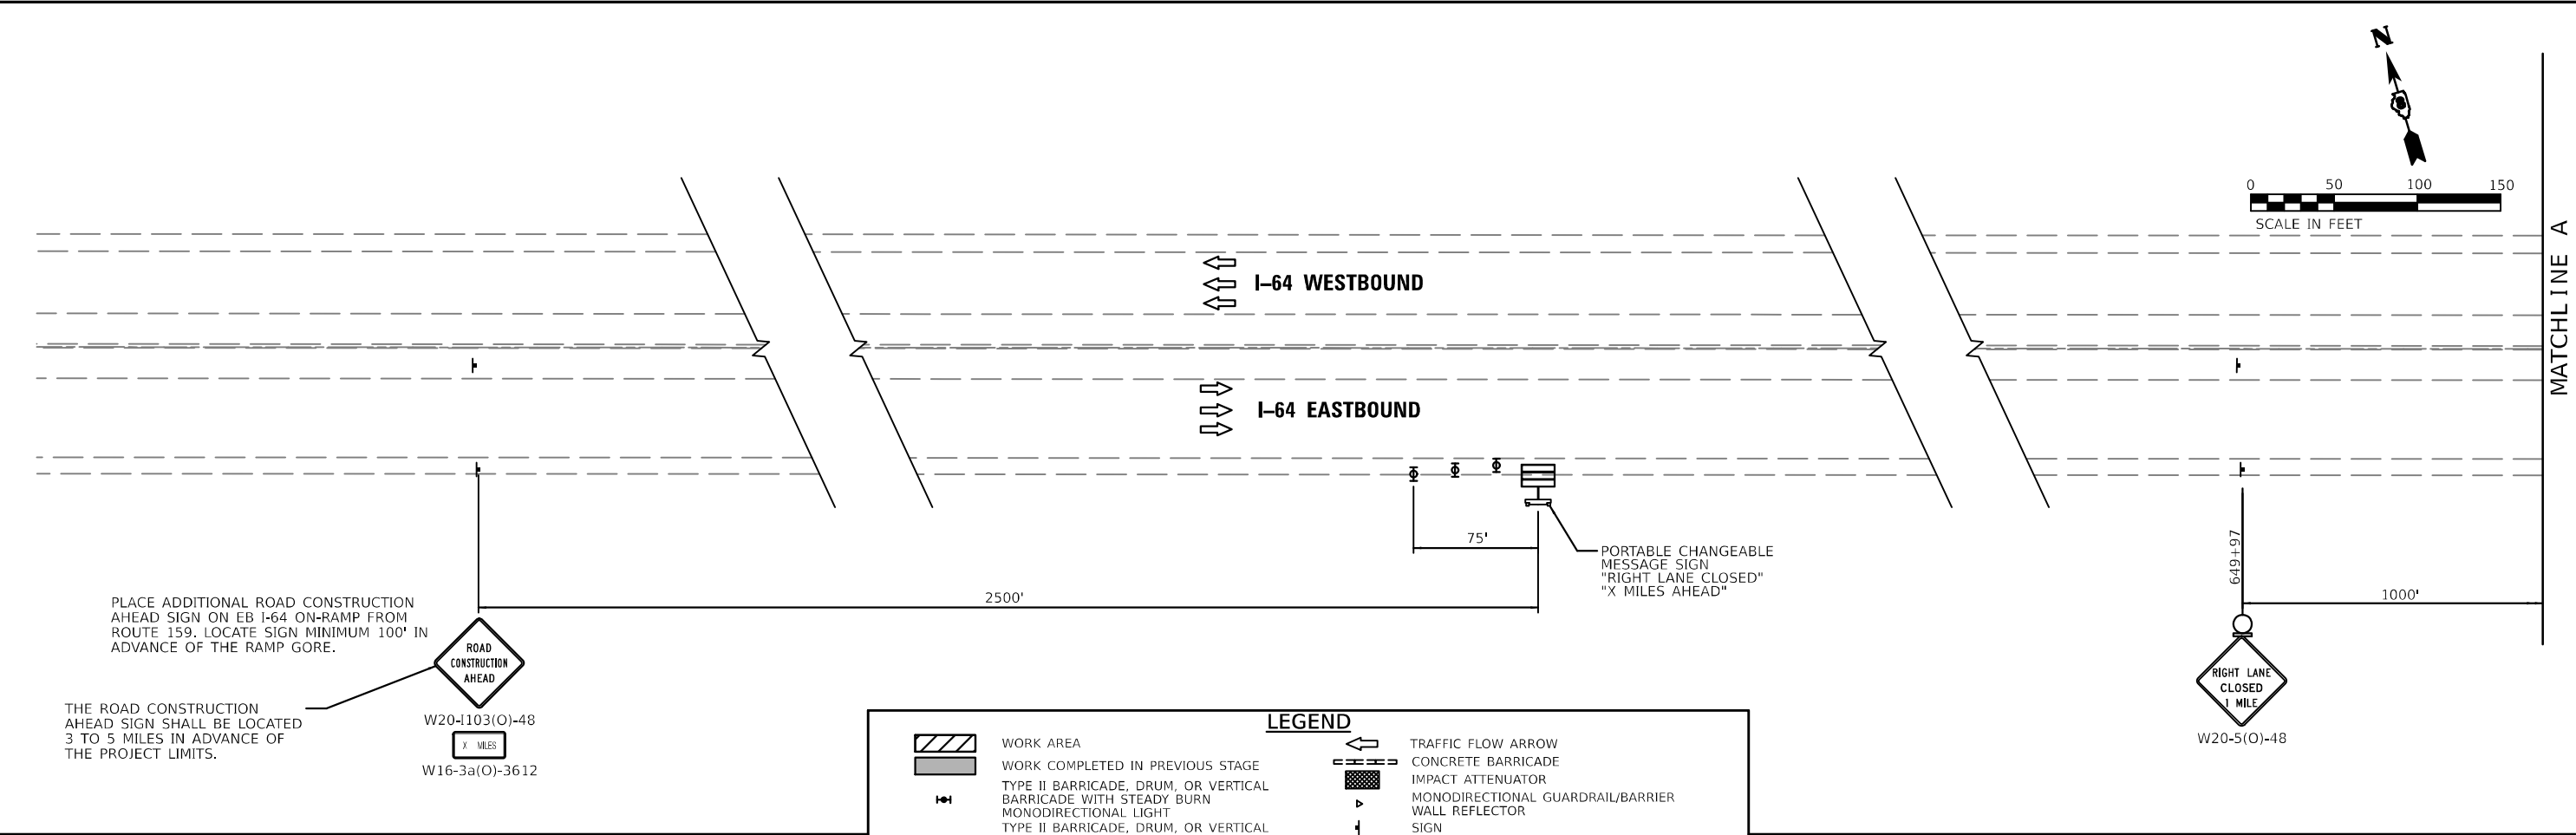

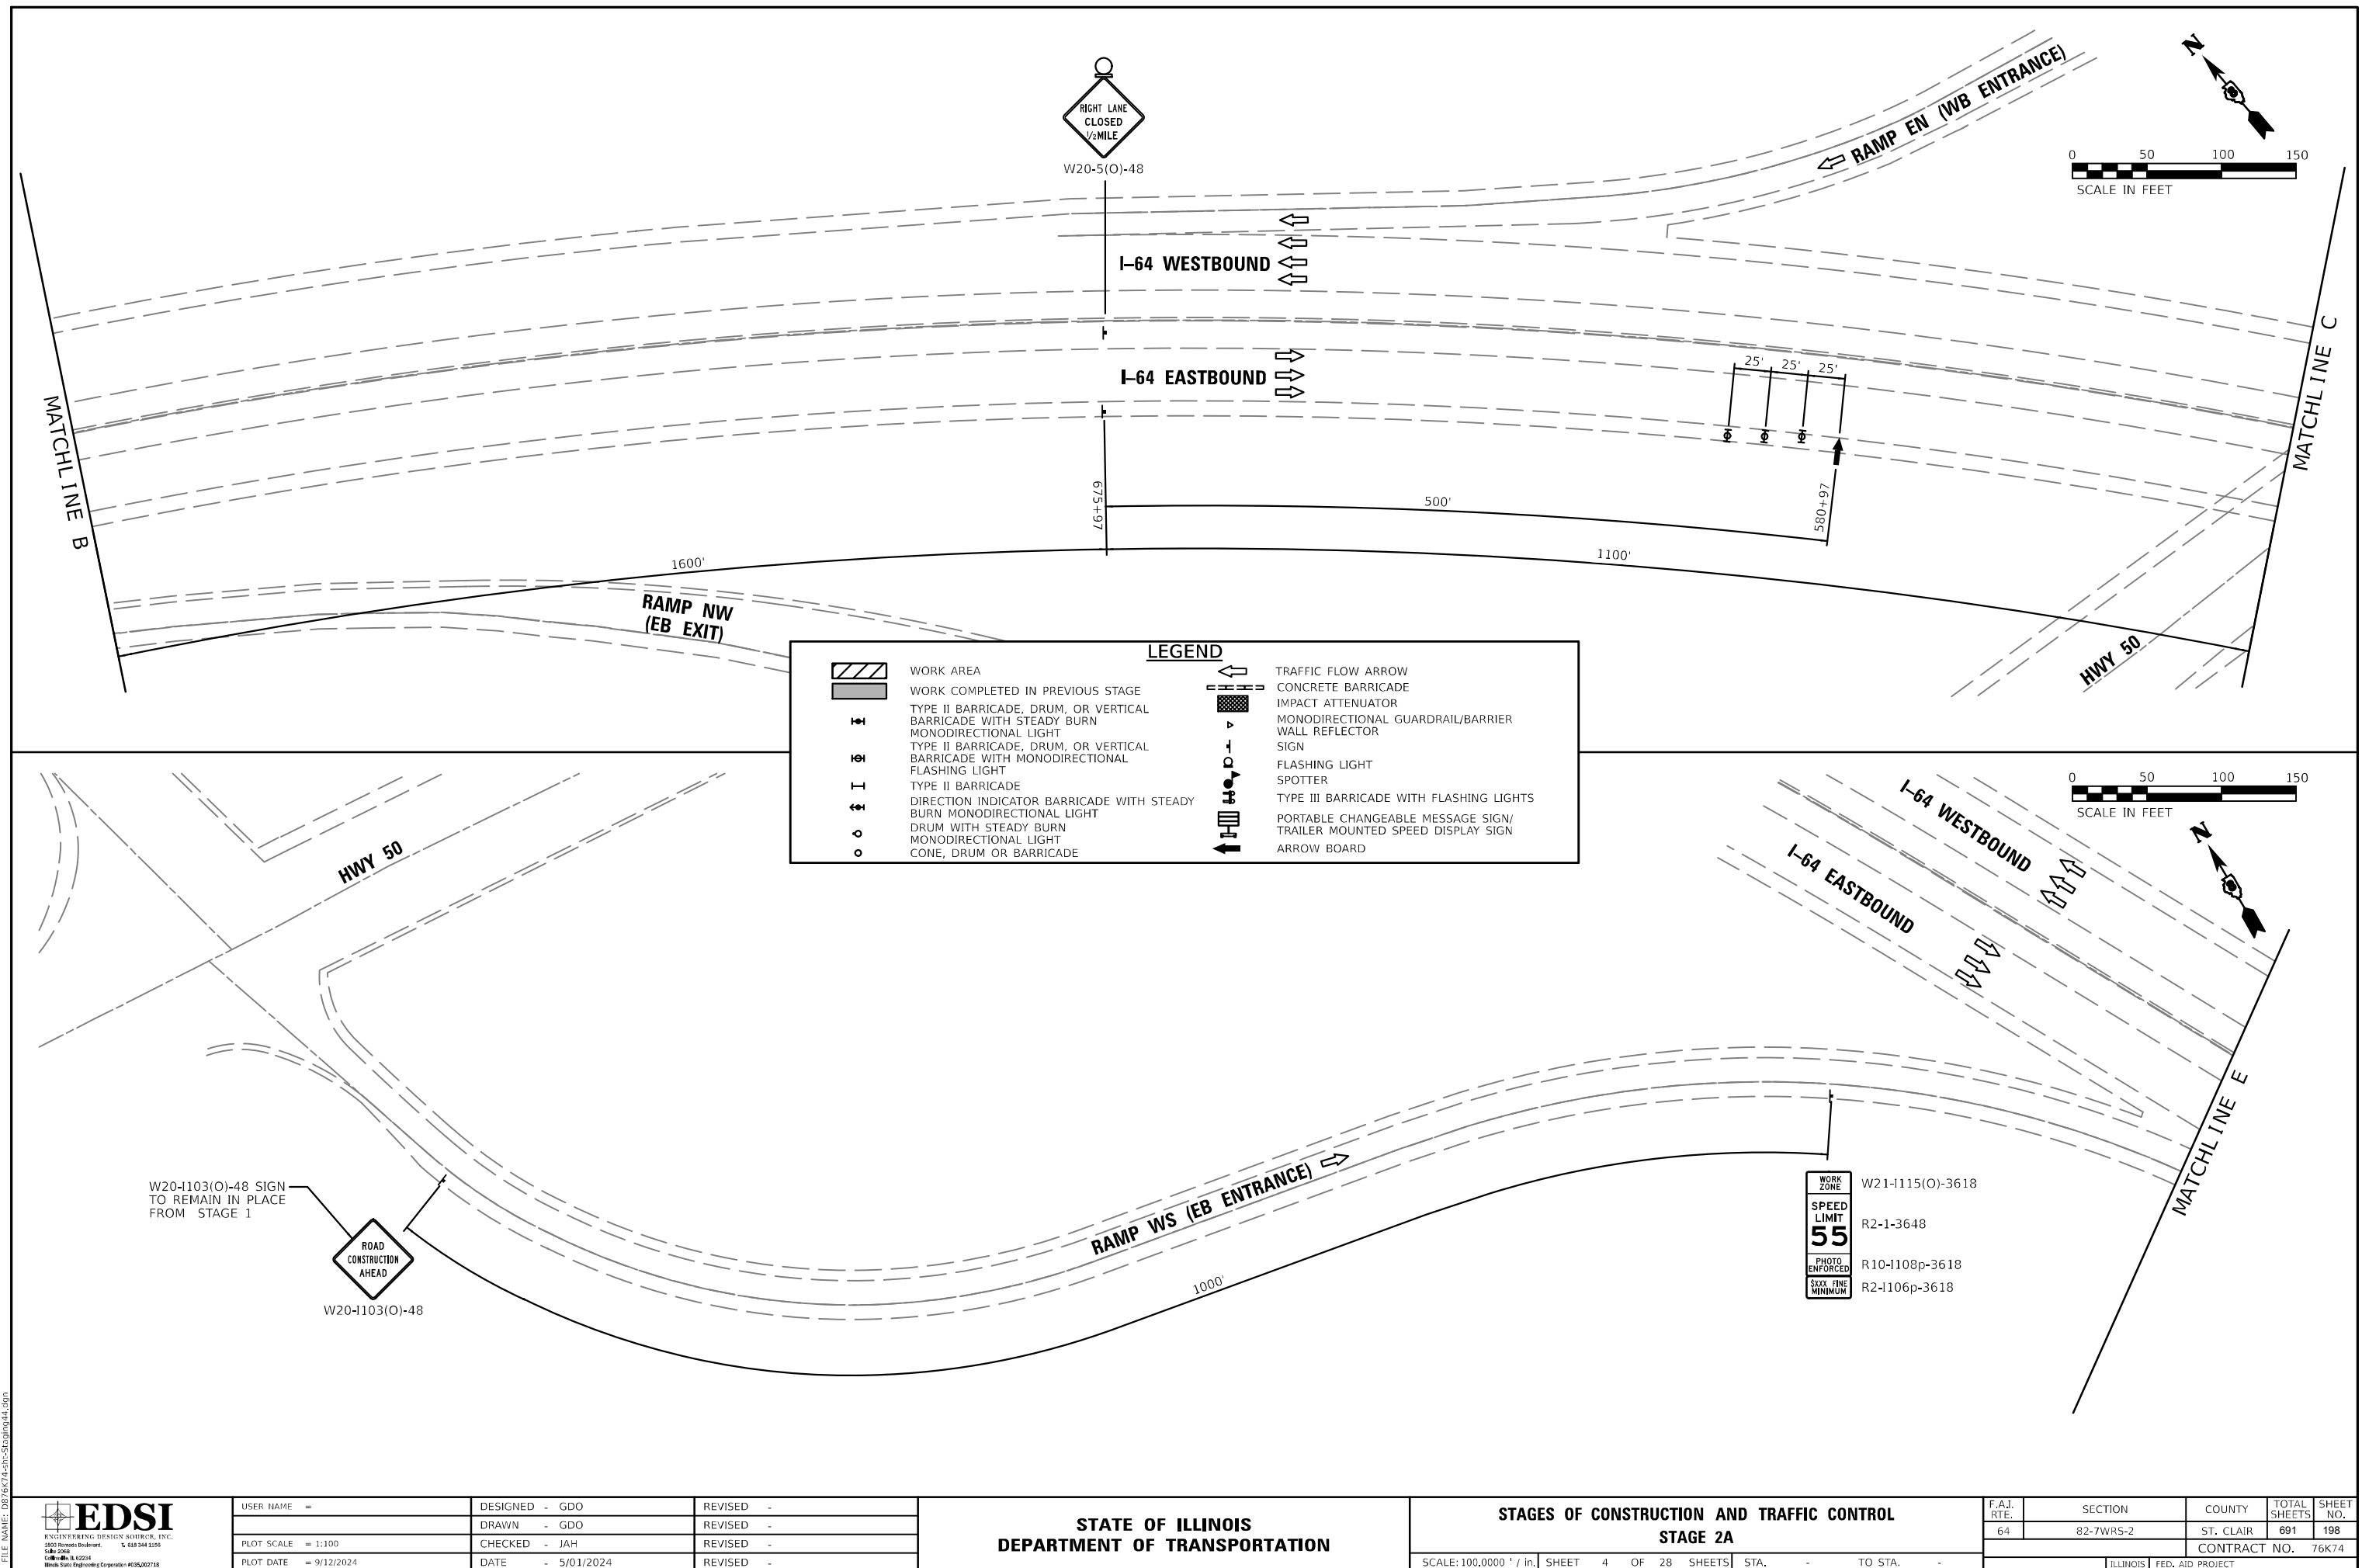


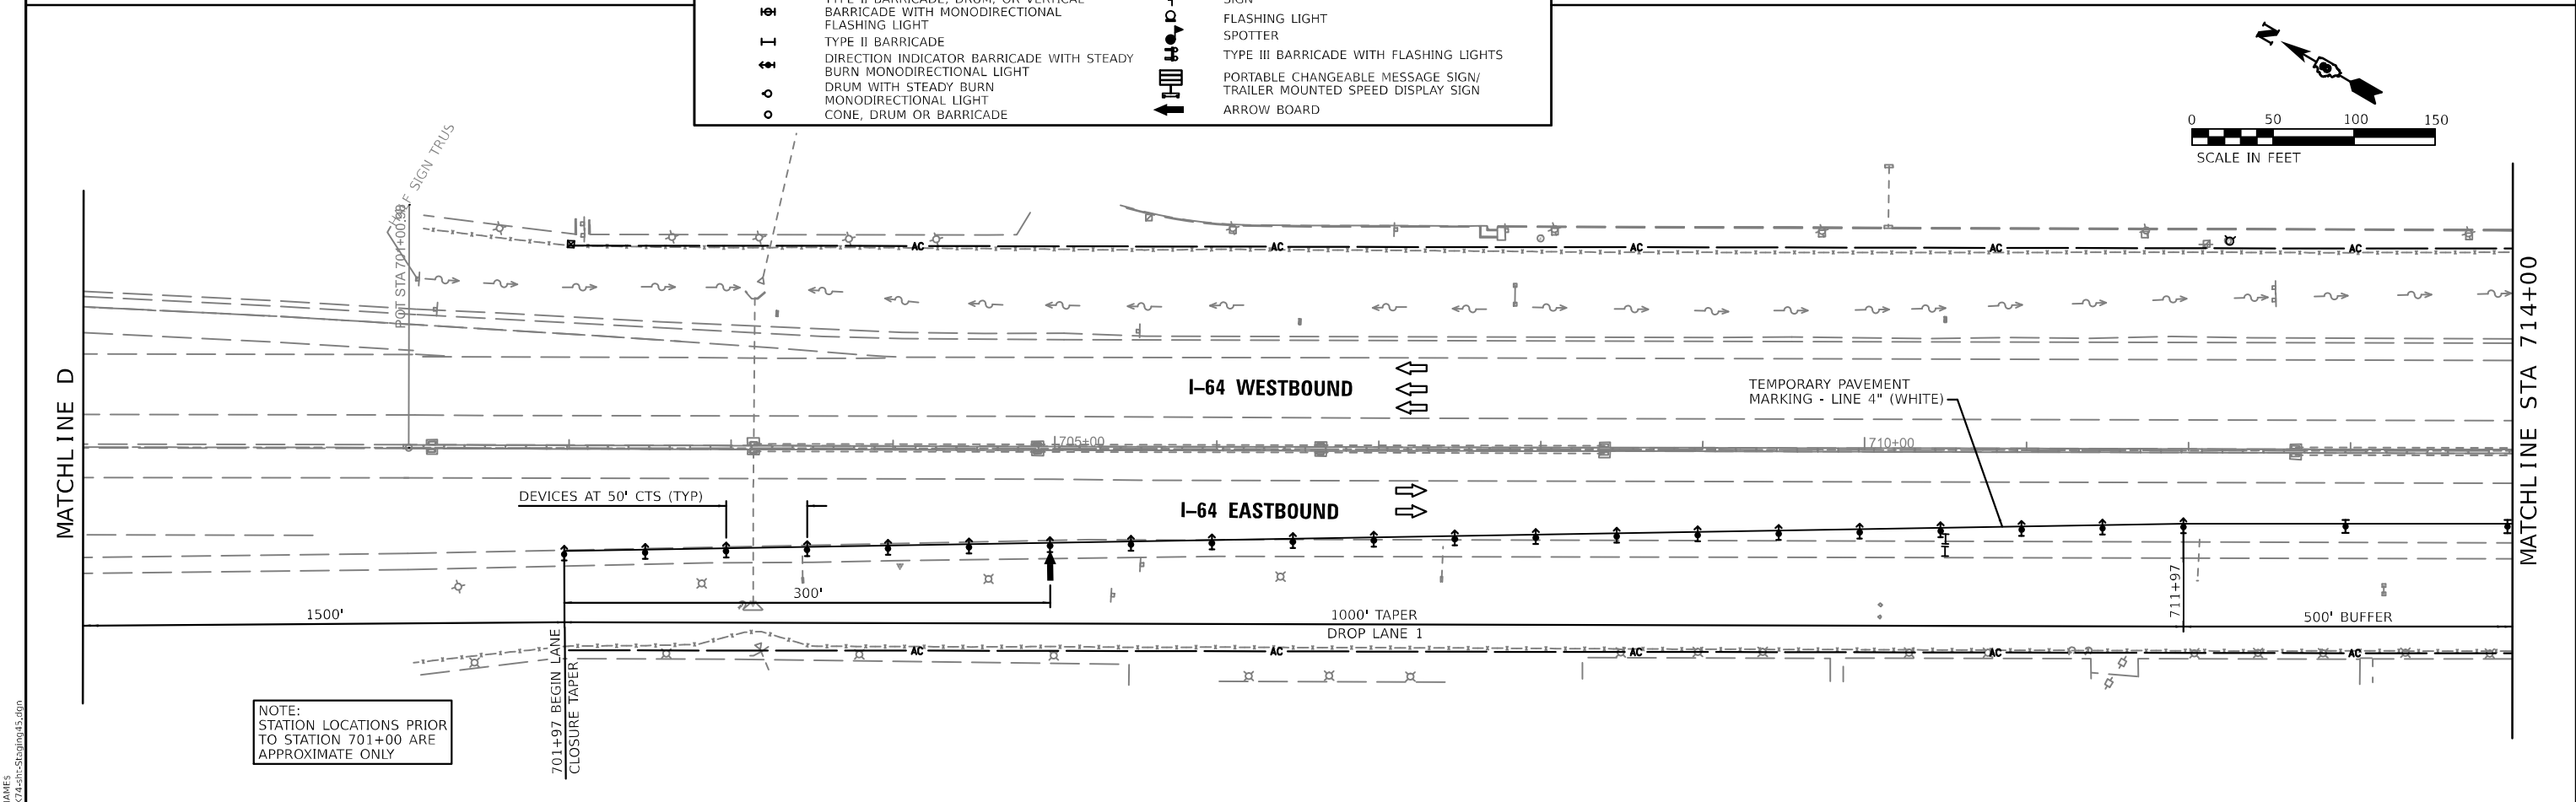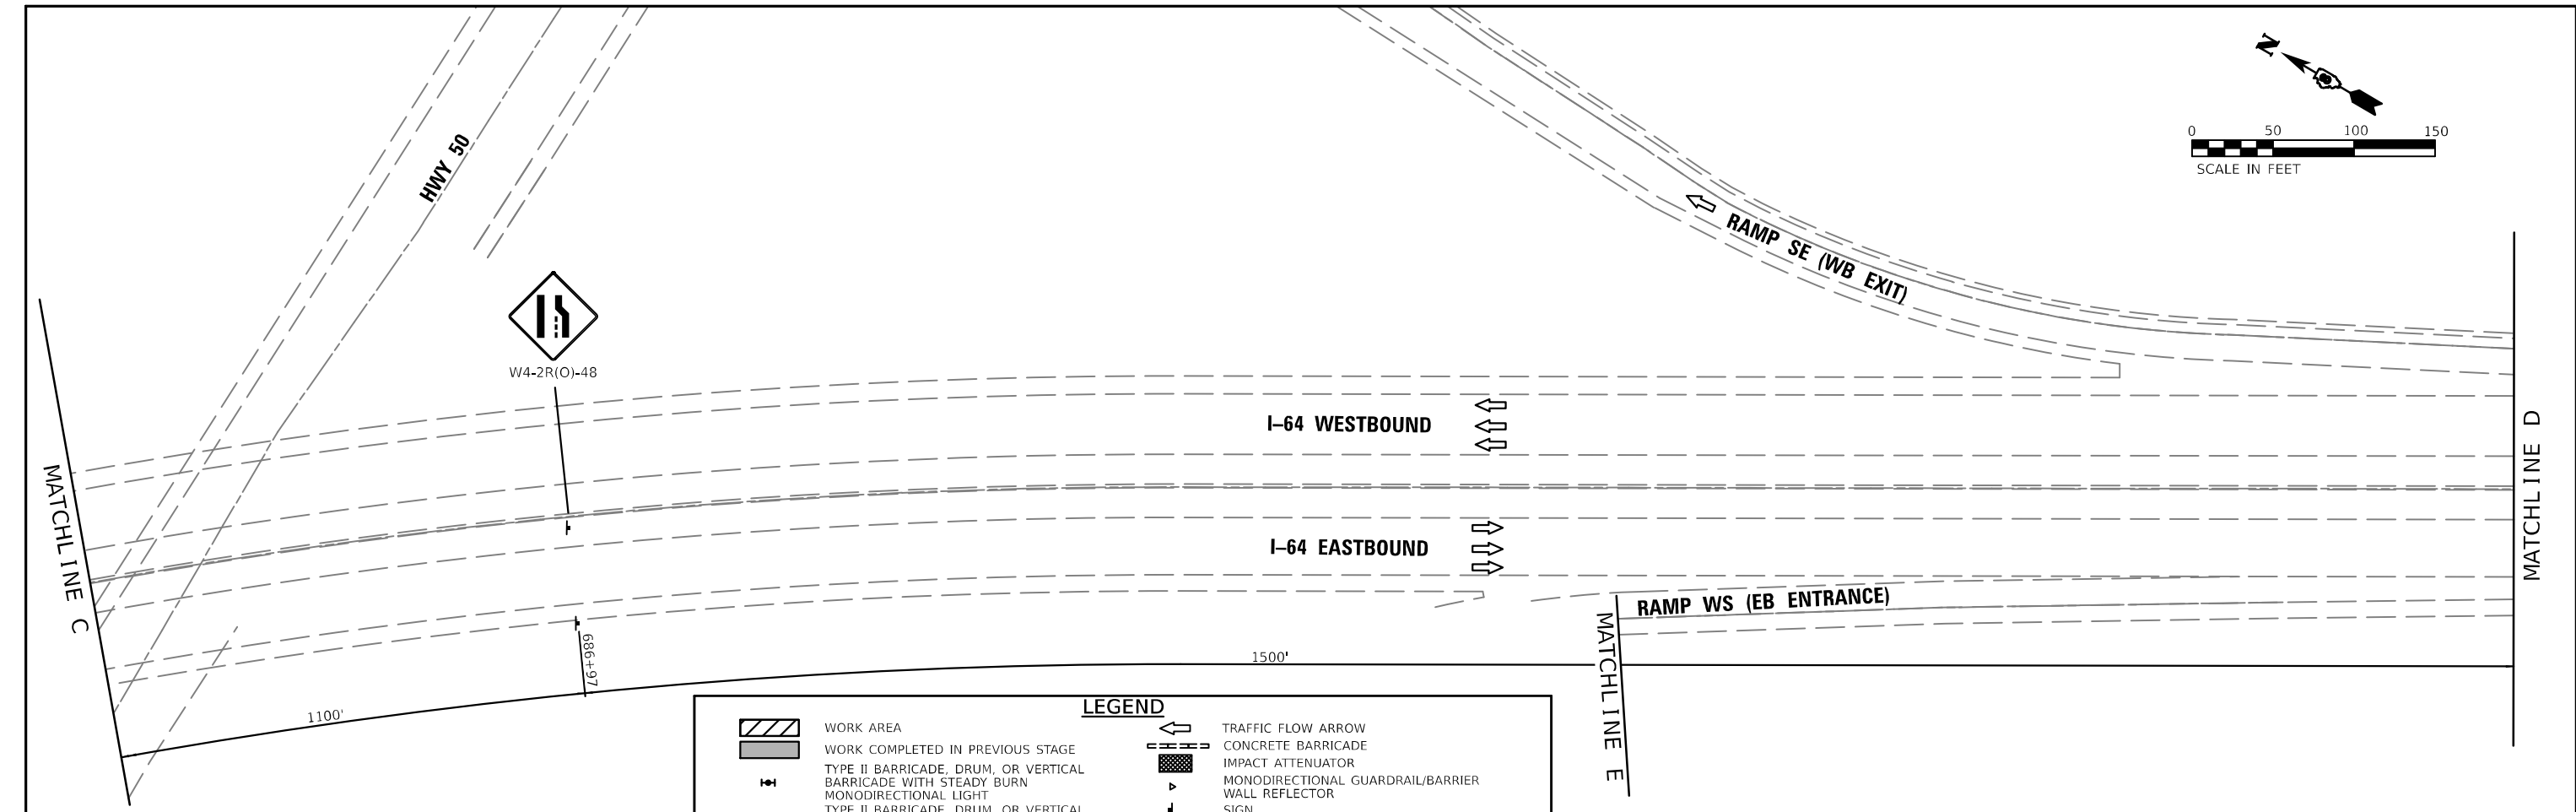

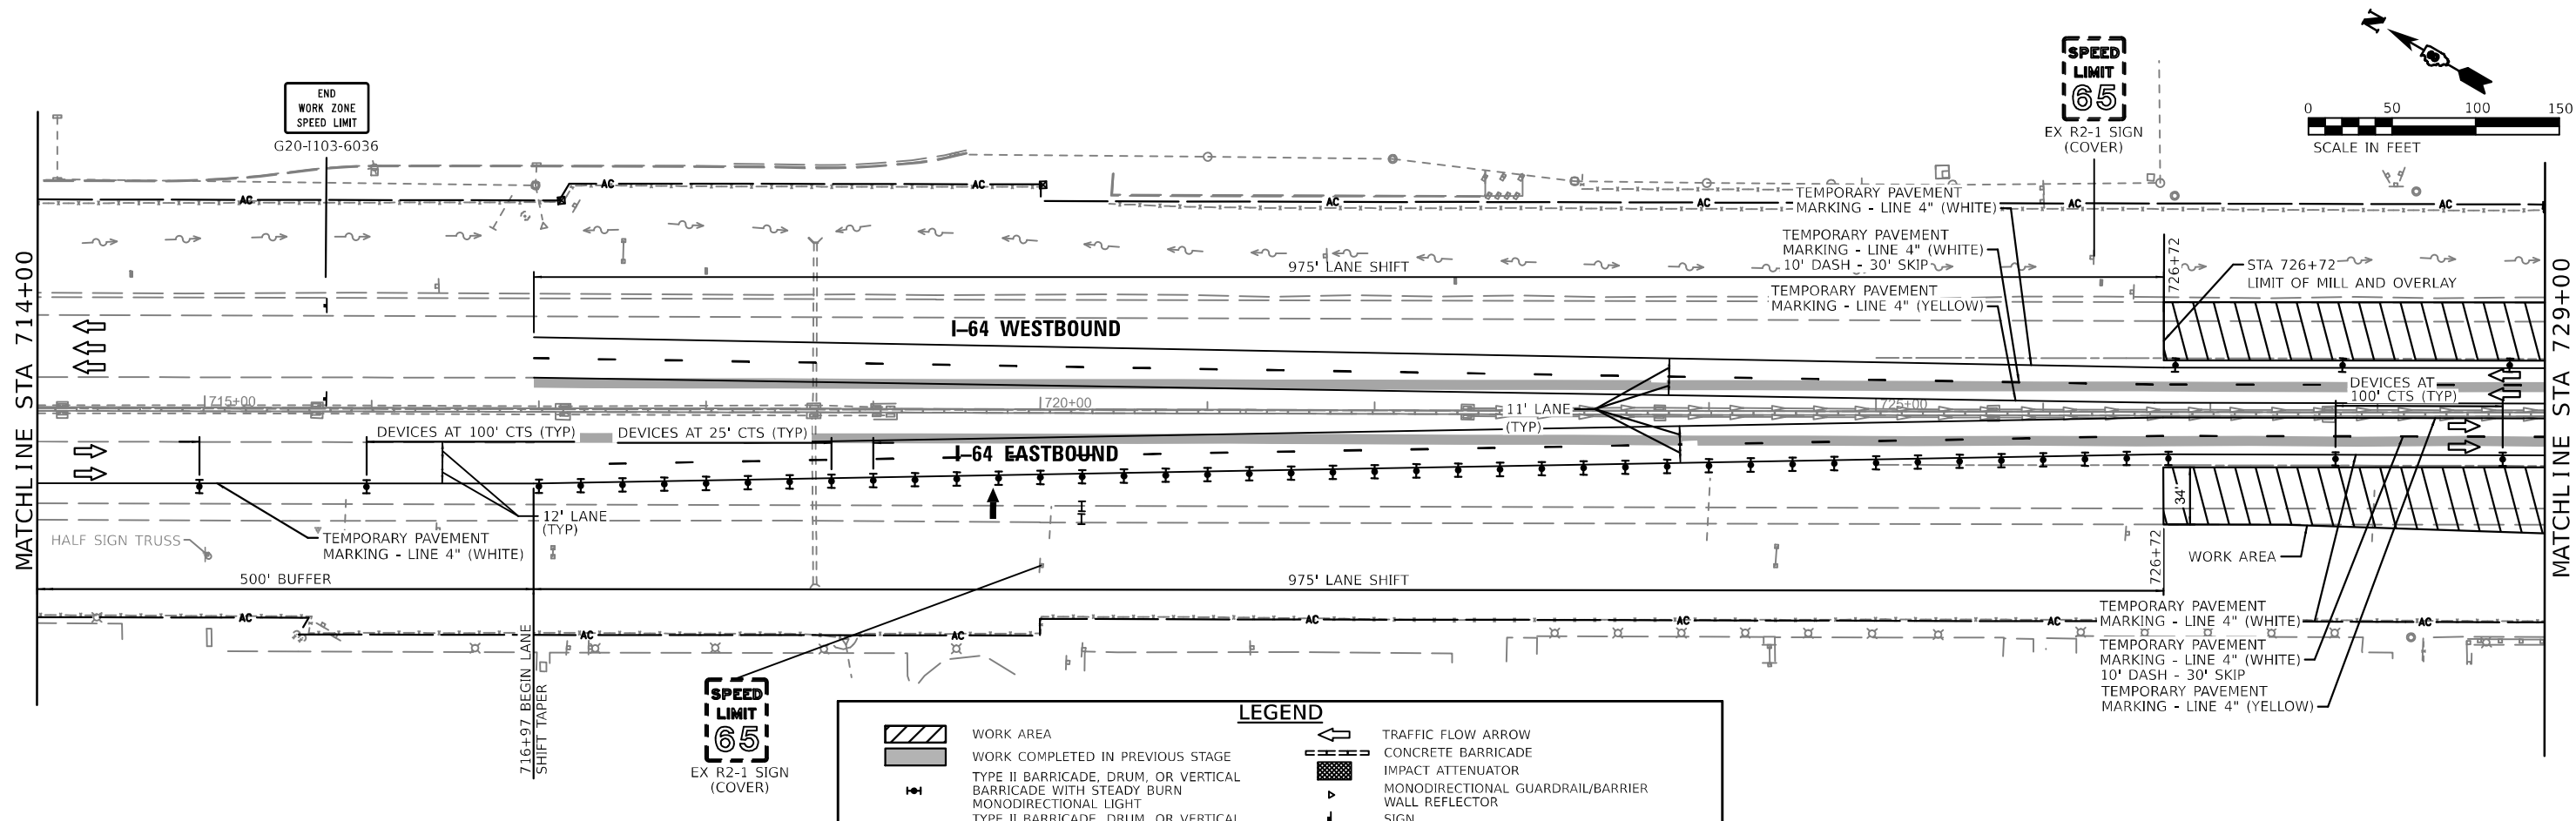

LEGEND

	WORK AREA		TRAFFIC FLOW ARROW
	WORK COMPLETED IN PREVIOUS STAGE		CONCRETE BARRICADE
	TYPE II BARRICADE, DRUM, OR VERTICAL BARRICADE WITH STEADY BURN MONODIRECTIONAL LIGHT		IMPACT ATTENUATOR
	TYPE II BARRICADE, DRUM, OR VERTICAL BARRICADE WITH MONODIRECTIONAL FLASHING LIGHT		MONODIRECTIONAL GUARDRAIL/BARRIER
	TYPE II BARRICADE		WALL REFLECTOR
	DIRECTION INDICATOR BARRICADE WITH STEADY BURN MONODIRECTIONAL LIGHT		SIGN
	DRUM WITH STEADY BURN MONODIRECTIONAL LIGHT		FLASHING LIGHT
	CONE, DRUM OR BARRICADE		SPOTTER
			TYPE III BARRICADE WITH FLASHING LIGHTS
			PORTABLE CHANGEABLE MESSAGE SIGN/ TRAILER MOUNTED SPEED DISPLAY SIGN
			ARROW BOARD

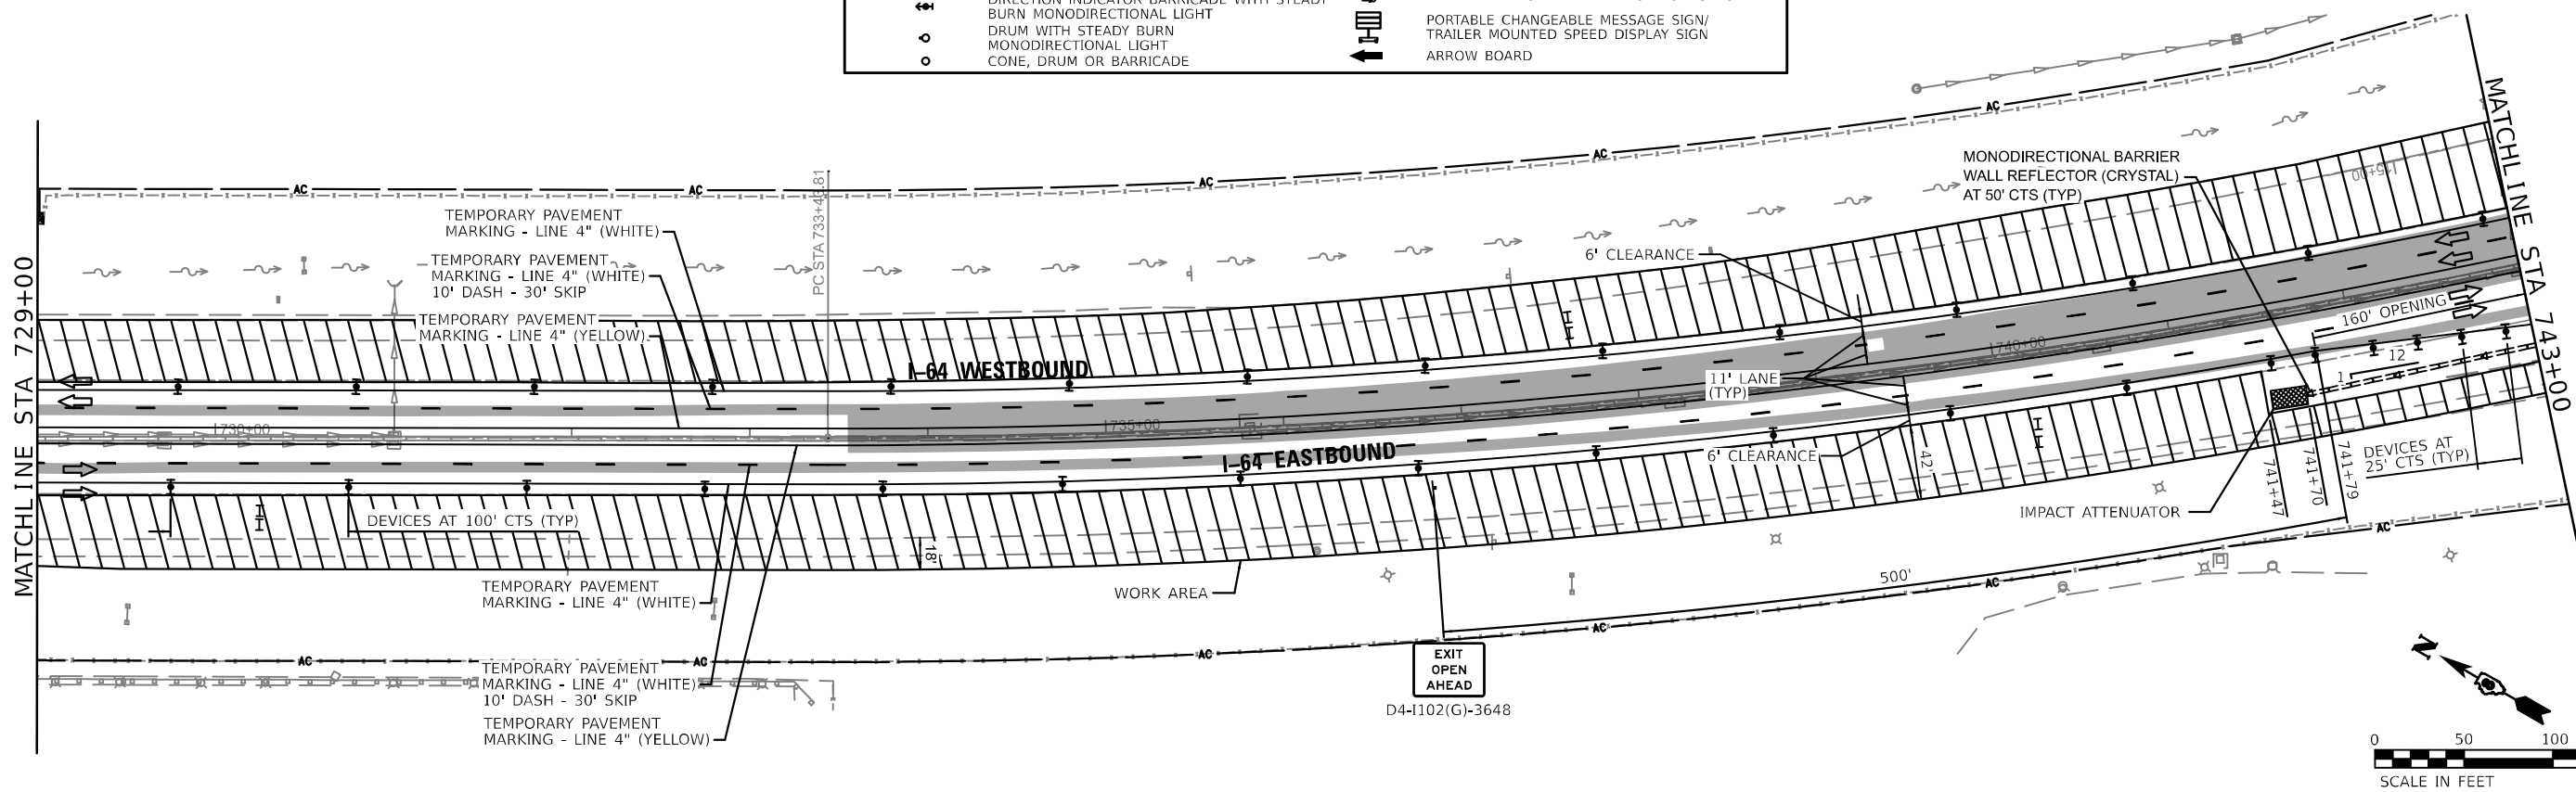

MODEL: 43 MODEL NAMES:
FILE NAME: 02-2024-2-Straging45.dgn



USER NAME	=	DESIGNED	- GDO	REVISED	-
		DRAWN	- GDO	REVISED	-
PLOT SCALE	= 1:100	CHECKED	- JAH	REVISED	-
PLOT DATE	= 9/12/2024	DATE	= 5/01/2024	REVISED	-

STATE OF ILLINOIS
DEPARTMENT OF TRANSPORTATION

STAGES OF CONSTRUCTION AND TRAFFIC CONTROL
STAGE 2A

SCALE: 100,000 ' / in. SHEET 6 OF 28 SHEETS STA. 714+00 TO STA. 743+00

F.A.J. RTE.	SECTION	COUNTY	TOTAL SHEETS	SHEET NO.
64	82-7WRS-2	ST. CLAIR	691	200
CONTRACT NO.				76K74
ILLINOIS FED. AID PROJECT				