



Illinois Department
of Transportation
Division of Highways
IDOT

SOIL BORING LOG

Page 1 of 1

Date 12/22/15

ROUTE FAP 301 DESCRIPTION P92-103-05x US 20 Prop. Culvert, 200' W. of Funston Road LOGGED BY W. Garza

SECTION 24RS-5 LOCATION Stockton Twp. - 4SE, SEC. , TWP. 27N, RNG. 4E

COUNTY Jo Daviess DRILLING METHOD Hollow Stem Auger HAMMER TYPE CME-45 Automatic

STRUCT. NO. _____ Station _____

BORING NO. B-2d Station 2101+88 Offset 12.00ft Rt CL Ground Surface Elev. 924.30 ft

Latitude Longitude	42° 21' 25.66" -90° 02' 33.72"	Northing Easting	2,072,687.2623 2,330,089.0247
-----------------------	-----------------------------------	---------------------	----------------------------------

D E P T H (ft)	B L O W (/6")	U C S Qu (tsf)	M O I S T (%)	Surface Water Elev. _____ ft Stream Bed Elev. <u>920.30</u> ft Groundwater Elev.: First Encounter <u>907.3</u> ft ▼ Upon Completion <u>908.3</u> ft ▼ After _____ Hrs. _____ ft
-------------------------------	---------------------------	----------------------------	------------------------------	--

13" Asphalt				
STIFF brown SILTY CLAY LOAM	922.30	2		
		2	1.5	10.0
		5	B	
	920.80			
MEDIUM light brown SILTY CLAY LOAM		2		
		2	0.8	28.0
		4	B	
	918.30			
SOFT tan SILTY CLAY LOAM		0		
		1	0.5	28.0
		3	B	
	915.80			
MEDIUM tan SILTY LOAM		0		
		1	0.8	23.0
		3	B	
	913.30			
VERY SOFT tan SILTY LOAM		0		
		2	0.2	27.0
		3	P	
	910.80			
STIFF gray SILTY CLAY		0		
		2	1.3	23.0
		4	B	
	907.80			
VERY DENSE tan weathered LIMESTONE		1		
		100/6"		
	905.80			
End of Boring				
	-20			

The Unconfined Compressive Strength (UCS) Failure Mode is indicated by (B-Bulge, S-Shear, P-Penetrometer)
The SPT (N value) is the sum of the last two blow values in each sampling zone (AASHTO T206)
BBS, from 137 (Rev. 8-99)



Illinois Department
of Transportation
Division of Highways
IDOT

SOIL BORING LOG

Page 1 of 1

Date 12/24/15

ROUTE FAP 301 DESCRIPTION P92-103-05x US 20 Prop. Culvert, 50' S. of US 20 on S. Golf Road LOGGED BY W. Garza

SECTION 24RS-5 LOCATION Stockton Twp. - 3 S 1/2, SEC. , TWP. 27N, RNG. 4E

COUNTY Jo Daviess DRILLING METHOD Hollow Stem Auger HAMMER TYPE CME-45 Automatic

STRUCT. NO. _____ Station _____

BORING NO. B-2e Station 2131+08 Offset 52.00ft Rt Ground Surface Elev. 988.10 ft

Latitude Longitude	42° 21' 26.14" -90° 01' 52.14"	Northing Easting	2,072,740.4986 2,333,210.3795
-----------------------	-----------------------------------	---------------------	----------------------------------

D E P T H (ft)	B L O W (/6")	U C S Qu (tsf)	M O I S T (%)	Surface Water Elev. _____ ft Stream Bed Elev. _____ ft Groundwater Elev.: First Encounter <u>976.1</u> ft ▼ Upon Completion <u>Dry</u> ft After _____ Hrs. _____ ft
-------------------------------	---------------------------	----------------------------	------------------------------	--

Road Rock				
STIFF brown SILTY CLAY LOAM	986.10	2		
		4	1.3	27.0
		6	P	
	984.60			
STIFF tan SILTY CLAY LOAM		2		
		3	1.0	23.0
		4	B	
	982.10			
MEDIUM tan/gray SILTY CLAY LOAM		1		
		1	0.5	29.0
		3	B	
	979.60			
VERY STIFF tan SILTY CLAY		2		
		3	2.6	19.0
		5	P	
	977.10			
VERY STIFF tan/gray CLAY LOAM		3		
		5	2.5	18.0
		9	P	
	974.10			
VERY DENSE tan/gray SHALE		13		
		17		
		36		
	972.10			
VERY DENSE gray SHALE		24		
		100/10"		
	969.60			
End of Boring				
	-20			

The Unconfined Compressive Strength (UCS) Failure Mode is indicated by (B-Bulge, S-Shear, P-Penetrometer)
The SPT (N value) is the sum of the last two blow values in each sampling zone (AASHTO T206)
BBS, from 137 (Rev. 8-99)

MODEL: Default
FILE: A:\MUP_2015\122415\adp-jw-bentley.com\rsandp-jw-q11\Documents\Transportation\Projects\1120059.000 US 20 Stockton\CAD\CAD_Sheets\0264B40-rt-bag09.dgn



USER NAME = Blomquim	DESIGNED - ALM	REVISED -
	DRAWN - ALM	REVISED -
PLOT SCALE = 2,0000 ' / in.	CHECKED - CPK	REVISED -
PLOT DATE = 10/3/2022	DATE - 2/18/2019	REVISED -

STATE OF ILLINOIS
DEPARTMENT OF TRANSPORTATION

BORING LOGS

SCALE: N.T.S. SHEET 9 OF 14 SHEETS STA. TO STA.

F.A.P. RTE.	SECTION	COUNTY	TOTAL SHEETS	SHEET NO.
301	24R	JO DAVIESS	594	301
CONTRACT NO. 64B40				
ILLINOIS FED. AID PROJECT				

Page 1 of 1

Date 12/22/15

COUNTY Jo Daviess DRILLING METHOD Hollow Stem Auger HAMMER TYPE CME-45 Automatic

BORING NO. B-2f
Station 2141+31
Offset 13.00ft Rt CL
Ground Surface Elev. 1015.60 ft

D	B	U	M	Surface Water Elev. _____ ft
E	L	C	O	Stream Bed Elev. _____ ft
P	O	S	I	Groundwater Elev.: First Encounter _____ None ft Upon Completion _____ Dry ft After _____ Hrs. _____ ft
T	W	S	T	
H	S	Qu		
(ft)	(/6")	(tsf)	(%)	

Northing and Easting were calculated using the ILHP-WF coordinate system

BBS, from 137 (Rev. 8-99)

Page 1 of 1

Date 1/7/16


COUNTY Jo Daviess DRILLING METHOD Hollow Stem Auger HAMMER TYPE CME-45 Automatic

BORING NO.	B-2g
Station	2164+39
Offset	18.00ft Rt Prop CL
Ground Surface Elev.	1025.50

D E P T H	B L O W S	U C S Qu	M O S T	Surface Water Elev. _____ ft Stream Bed Elev. _____ ft Groundwater Elev.: First Encounter _____ <u>None</u> ft Upon Completion _____ <u>Dry</u> ft After _____ Hrs. _____ ft	D E P T H	B L O W S	U C S Qu	M O S T
(ft)	(/6")	(tsf)	(%)		(ft)	(/6")	(tsf)	(%)

Northings and Eastings were calculated using the ILHP-WF coordinate system

BBS, from 137 (Rev. 8-99)

 

BORING LOGS

SCALE: N.T.S.	SHEET 10 OF 14 SHEETS	STA. TO STA.
---------------	-----------------------	--------------

F.A.P. RTE.	SECTION	COUNTY	TOTAL SHEETS	SHEET NO.
301	24R	JO DAVIESS	594	302
		CONTRACT NO. 64B40		
ILLINOIS		FED. AID PROJECT		

MODEL: Default
FILE NAME: pwt:\vsandh-pw.bentley.com\sandh-pw-01\Documents\Transportation\Projects\1130059,000 US 20 Stockton\CAD\CAD Sheets\ID264840-sh-b-bon10.dgn



Illinois Department
of Transportation
Division of Highways
IDOT

SOIL BORING LOG

Page 1 of 1

Date 1/14/16

ROUTE FAP 301 DESCRIPTION P92-103-05x US 20 Prop. Culvert, .3 m. W. of S. Park Road LOGGED BY W. Garza
SECTION 24RS-5 LOCATION Stockton Twp. - 11NW, SEC. , TWP. 27N, RNG. 4E
COUNTY Jo Daviess DRILLING METHOD Hollow Stem Auger HAMMER TYPE CME-45 Automatic

STRUCT. NO.	Latitude	42° 21' 23.29"	North	2,072,458.6448
Station	Longitude	-90° 01' 01.34"	Easting	2,337,025.0324
BORING NO.	B-2h			
Station	2171+14			
Offset	22.00ft Rt Prop CL			
Ground Surface Elev.	1006.50	ft		
	(ft)	(/6")	(tsf)	(%)
SOFT brown SILTY CLAY LOAM with 8RGANICS			0.3 P	35.0
	1004.50	2		
STIFF light brown SILTY CLAY LOAM		3	1.2 B	29.0
	1003.00	5		
STIFF tan SILTY CLAY LOAM		-5	1	
	1000.50	3	1.2 B	26.0
		4		
SOFT tan SILTY LOAM			0	
	998.00	2	0.3 P	28.0
		3		
SOFT tan SILTY LOAM with LIMESTONE fragments		-10	0	
	995.00	2	0.3 P	27.0
		3		
MEDIUM tan weathered LIMESTONE, probable ledge rock			2	
	992.50	5		
		7		
HARD light gray/tan CLAY LOAM		-15	5	
	990.50	6	5.2 B	18.0
		11		
HARD tan CLAY LOAM			11	
	988.00	12	9.1 B	15.0
		15		
HARD tan CLAY LOAM		-20	5	

The Unconfined Compressive Strength (UCS) Failure Mode is indicated by (B-Bulge, S-Shear, P-Penetrometer)
The SPT (N value) is the sum of the last two blow values in each sampling zone (AASHTO T206)

BBS, from 137 (Rev. 8-99)



Illinois Department
of Transportation
Division of Highways
IDOT

SOIL BORING LOG

Page 1 of 1

Date 1/15/16

ROUTE FAP 301 DESCRIPTION P92-103-05x US 20 Prop. Culvert, .1 m. W. of S. Park Road LOGGED BY J. Strating
SECTION 24RS-5 LOCATION Stockton Twp. - 2SW, SEC. , TWP. 27N, RNG. 4E
COUNTY Jo Daviess DRILLING METHOD Hollow Stem Auger HAMMER TYPE CME-45 Automatic

STRUCT. NO.	Latitude	42° 21' 27.27"	North	2,072,863.4398
Station	Longitude	-90° 00' 48.29"	Easting	2,338,004.0704
BORING NO.	B-2i			
Station	2180+90			
Offset	22.00ft Rt CL			
Ground Surface Elev.	998.40	ft		
	(ft)	(/6")	(tsf)	(%)
Asphalt Shoulder 8" Agg Base				
	996.40	5		
No Recovery		2		
	994.90	3		
MEDIUM tan/gray SILTY CLAY LOAM		-5	2	
	992.40	2	0.8 P	33.0
		4		
SOFT tan/gray SILTY CLAY LOAM			1	
	989.90	1	0.4 B	33.0
		2		
SOFT tan/gray SILTY CLAY LOAM		-10	1	
	987.40	1	0.4 B	31.0
		2		
STIFF brown SILTY CLAY LOAM			2	
	984.90	3	1.3 B	24.0
		4		
STIFF brown SILTY CLAY LOAM		-15	1	
	982.40	1	1.3 B	27.0
		5		
STIFF dark gray CLAY LOAM			1	
	979.90	3	1.4 B	24.0
		6		
STIFF gray/brown CLAY LOAM		-20	2	

The Unconfined Compressive Strength (UCS) Failure Mode is indicated by (B-Bulge, S-Shear, P-Penetrometer)
The SPT (N value) is the sum of the last two blow values in each sampling zone (AASHTO T206)

BBS, from 137 (Rev. 8-99)

MODEL Default
FILE Name: p:\projects\road\p92-103-05x\documents\transportation\projects\1120459\000 US 20 Stockton\CAD\CAD_Sheets\024RS-5-11NW.dgn



USER NAME = Blomquist	DESIGNED - ALM	REVISED -
DRAWN - ALM	REVISED -	
PLOT SCALE = 2,0000 ' / in.	CHECKED - CPK	REVISED -
PLOT DATE = 10/3/2022	DATE - 2/18/2019	REVISED -

STATE OF ILLINOIS
DEPARTMENT OF TRANSPORTATION

BORING LOGS

SCALE: N.T.S. SHEET 11 OF 14 SHEETS STA. TO STA.

F.A.P. RTE.	SECTION	COUNTY	TOTAL SHEETS	SHEET NO.
301	24R	JO DAVIESS	594	303
CONTRACT NO. 64B40				
ILLINOIS FED. AID PROJECT				



Date 7/9/15

COUNTY Jo Daviess DRILLING METHOD Hollow Stem Auger HAMMER TYPE B-55

BORING NO.	B-2j
Station	14' W
Offset	24.50ft N CL
Ground Surface Elev.	913.50

D	B	U	M	Surface Water Elev.	_____	ft
E	L	C	O	Stream Bed Elev.	910.70	ft
P	O	S	I	Groundwater Elev.:		
T	W	S	S	First Encounter	None	ft
H	S	Qu	T	Upon Completion	Dry	ft
(ft)	(/6")	(tsf)	(%)	After _____ Hrs.	_____	ft

Northings and Eastings were calculated using the ILHP-WF coordinate system

BBS, from 137 (Rev. 8-99)



Date 7/9/15

COUNTY Jo Daviess DRILLING METHOD Hollow Stem Auger HAMMER TYPE B-55

BORING NO.	B-2k
Station	2048+23
Offset	25.00ft Lt CL
Ground Surface Elev.	913.80

D	B	U	M	Surface Water Elev.	_____	ft
E	L	C	O	Stream Bed Elev.	_____ 95.00	ft
P	O	S	I	Groundwater Elev.:		
T	W	S	S	First Encounter	_____ None	ft
H	S	Qu	T	Upon Completion	_____ Dry	ft
(ft)	(/6")	(tsf)	(%)	After _____ Hrs.	_____	ft

Northing and Easting were calculated using the ILHP-WF coordinate system

BBS, from 137 (Rev. 8-99)

USER NAME = BLOMQUIST	DESIGNED - ALM	REVISED -
	DRAWN - ALM	REVISED -
PLOT SCALE = 2,0000 ' / in.	CHECKED - CPK	REVISED -
PLOT DATE = 10/3/2022	DATE = 2/18/2019	REVISED -

**STATE OF ILLINOIS
DEPARTMENT OF TRANSPORTATION**

BORING LOGS

SCALE: N.T.S.	SHEET 12	OF 14	SHEETS	STA.	TO STA.
---------------	----------	-------	--------	------	---------

F.A.P. RTE.	SECTION	COUNTY	TOTAL SHEETS	SHEET NO.
301	24R	JO DAVIESS	594	304
		CONTRACT NO. 64B40		
		ILLINOIS FED. AID PROJECT		

Page 1 of 1

Date 7/9/15

COUNTY Jo Daviess DRILLING METHOD Hollow Stem Auger HAMMER TYPE B-55

BORING NO.	B-2L
Station	2056+06
Offset	38.00ft Lt CL
Ground Surface Elev.	910.60

Surface Water Elev.	_____	ft
Stream Bed Elev.	<u>92.20</u>	ft
Groundwater Elev.:		
First Encounter	<u>901.6</u>	ft
Upon Completion	<u>Dry</u>	ft
After _____ Hrs.	_____	ft

Northings and Eastings were calculated using the ILHP-WF coordinate system

BBS, from 137 (Rev. 8-99)

Page 1 of 1

Date 3/28/13

COUNTY Jo Daviess DRILLING METHOD Hollow Stem Auger HAMMER TYPE CME-55

BORING NO.	B-2m
Station	2004+10
Offset	9.00ft Lt exist. CL
Ground Surface Elev.	853.40

Surface Water Elev.	_____	ft
Stream Bed Elev.	_____	ft
Groundwater Elev.:		
First Encounter	_____	ft
Upon Completion	_____	ft
After _____ Hrs.	_____	ft

BBS, from 137 (Rev. 8-99)



Date 4/20/16

COUNTY Jo Daviess DRILLING METHOD Hollow Stem Auger HAMMER TYPE CME-45

BORING NO.	B-2n
Station	1986+68
Offset	37.00ft Rt Prop CL
Ground Surface Elev.	892.70 ft

D	B	U	M	Surface Water Elev.	_____	ft
E	L	C	O	Stream Bed Elev.	_____	ft
P	O	S	I	Groundwater Elev.:		
T	W		S	First Encounter	<u>None</u>	ft
H	S	Qu	T	Upon Completion	<u>Dry</u>	ft
(ft)	(/6")	(tsf)	(%)	After _____ Hrs.	_____	ft

The Unconfined Compressive Strength (UCS) Failure Mode is indicated by (B-Bulge, S-Shear, P-Penetrometer)
The SPT (N value) is the sum of the last two blow values in each sampling zone (AASHTO T206)

BBS, from 137 (Rev. 8-99)



Date 4/18/16



COUNTY Jo Daviess DRILLING METHOD Hollow Stem Auger HAMMER TYPE CME-45

BORING NO.	<u>B-2o</u>
Station	<u>596+62</u>
Offset	<u>20.00ft Lt Prop Cl</u>
Ground Surface Elev.	<u>1043.40</u>

D	B	U	M	Surface Water Elev. _____ ft
E	L	C	O	Stream Bed Elev. _____ ft
P	O	S	I	Groundwater Elev.:
T	W		S	
H	S	Qu	T	
				First Encounter _____ ft
				Upon Completion _____ ft
(ft)	(/6")	(tsf)	(%)	After _____ Hrs. _____ ft

The Unconfined Compressive Strength (UCS) Failure Mode is indicated by (B-Bulge, S-Shear, P-Penetrometer)
The SPT (N value) is the sum of the last two blow values in each sampling zone (AASHTO T206)

BBS, from 137 (Rev. 8-99)

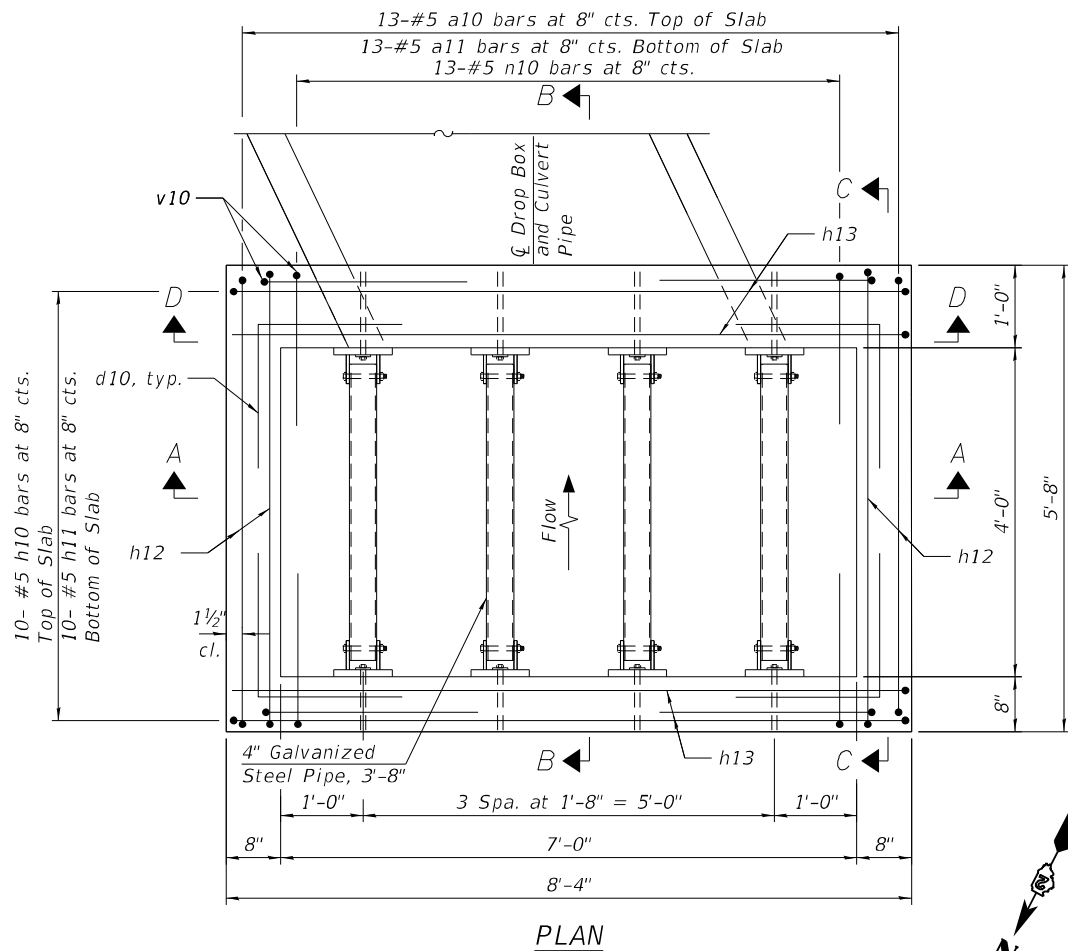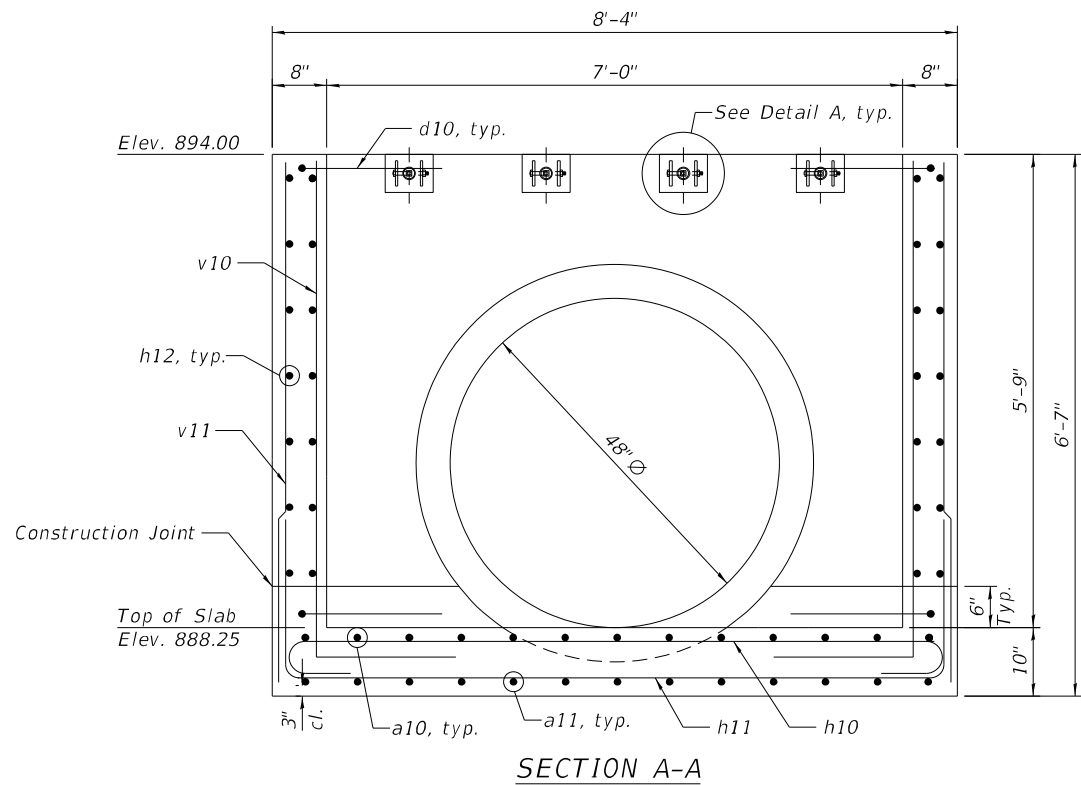

GENERAL NOTES

1. Reinforcement bars shall conform to the requirements of ASTM A 706 Gr 60.
2. All exposed concrete edges shall be chamfered $\frac{3}{4}$ " unless otherwise noted.
3. All construction joints shall be bonded.
4. The contract unit price "Each" for Drop Box No. 1 shall include the Concrete Box Culverts, Reinforcement Bars, earth excavation where required, backfilling, compacted CA-7 aggregate bedding material and necessary grading to fit the structure as shown, or to the slope.
5. The contract unit price "Foot" for Traversable Pipe Grate, Special shall include the steel pipe grate system, steel plates, bolts, nuts, washers, anchor rods and all necessary drilling and grouting.
6. Steel pipes shall conform to ASTM A-53 (Type E or S) Grade B, Schedule 40 and shall be galvanized conforming to ASTM A-120.
7. Steel plates shall conform to AASHTO M-183 and shall be galvanized conforming to AASHTO M-111.
8. Bolts, nuts and washer shall be in accordance with Article 1006.08 of the Standard Specifications and shall be galvanized.
9. Contractor shall field verify galvanized pipe length prior to ordering.
10. The minimum distance from the center of a hole to the free edge of a structural shape or plate shall be $1\frac{1}{2}$ " unless noted otherwise.
11. Bolts and anchor rods shall be snug tightened by a few impacts of an impact wrench or the full force of a worker using an ordinary spud wrench.
12. This work shall be done according to the applicable portions of Sections 501 thru 503, 505, 508, 540 and 584 of the Standard Specifications.
13. Fabrication of the Steel Pipe Grate System shall conform to the requirements in Section 505 of the Standard Specifications unless noted otherwise.
14. Contractor to confirm that a minimum allowable gross bearing pressure equal to 2000 PSF can be achieved prior to construction of Drop Box structure.
15. Backfilling and future excavations shall be performed equally on all sides of the structure.
16. Anchor rods shall conform to the requirements of ASTM F1554, Grade 105. If the Contractor elects to drill and grout the anchors, they shall be drilled and epoxy-grouted according to the requirements of Section 584 of the Standard Specifications. The chemical adhesive system shall be capable of achieving a minimum proof load of 5,000 pounds and an ultimate shear capacity of 8,000 pounds per anchor.
17. A minimum of 6" of compacted CA-7 aggregate bedding material shall be placed beneath the drop box.

DESIGN STRESSES

FIELD UNITS

$f'_c = 3,500$ psi
 $f_y = 60,000$ psi (Reinforcement)

TOTAL BILL OF MATERIAL


ITEM	UNIT	TOTAL
Drop Box No. 1	Each	1
Traversable Pipe Grate, Special	Foot	15

PLAN AND ELEVATION

DROP BOX NO. 1

STATION 1986+10.57

OFFSET 72.82 LT

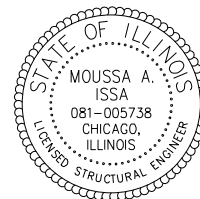

SIGNED Moussa A. Issa
DR. MOUSSA A. ISSA, S.E. IL. LIC. NO. 081-005738
EXPIRES 11-30-2022

DATE 7/8/2022 FOR SHEETS 1 AND 2

STATE OF ILLINOIS
DEPARTMENT OF TRANSPORTATION

PLAN AND ELEVATION
DROP BOX NO. 1

SHEET NO. 1 OF 2 SHEETS


F.A.P. RTE.	SECTION	COUNTY	TOTAL SHEETS	SHEET NO.
301	24R	JO DAVIESS	594	307
				CONTRACT NO. 64B40
ILLINOIS FED. AID PROJECT				

HBM
ENGINEERING GROUP, LLC


USER NAME = Etzwiller	DESIGNED - MAA, KJD	REVISED -
	DRAWN - KJD, YA	REVISED -
PLOT SCALE = 2.3334' / in.	CHECKED - MI, MAI	REVISED -
PLOT DATE = 6/28/2022	DATE - 08-02-2021	REVISED -

FILE NAME: p:\projects\2022\11\110059.000\US 20 StocktonCAD\Structures\HBM\031102-0264B40-001-CHE.ggn


FILE NAME: p:\projects\adp\paw\01\Documents\Transportation\Projects\1130459.000 US 70 Section\CAD\Structures\HBM\0431102-02\64B40-202-Details.dgn

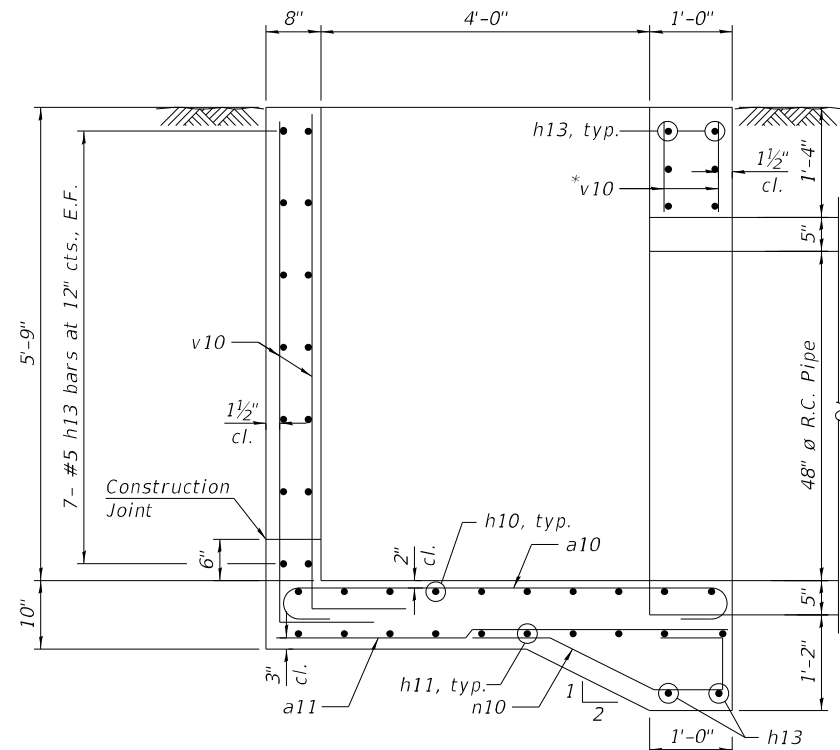

SECTION B-B

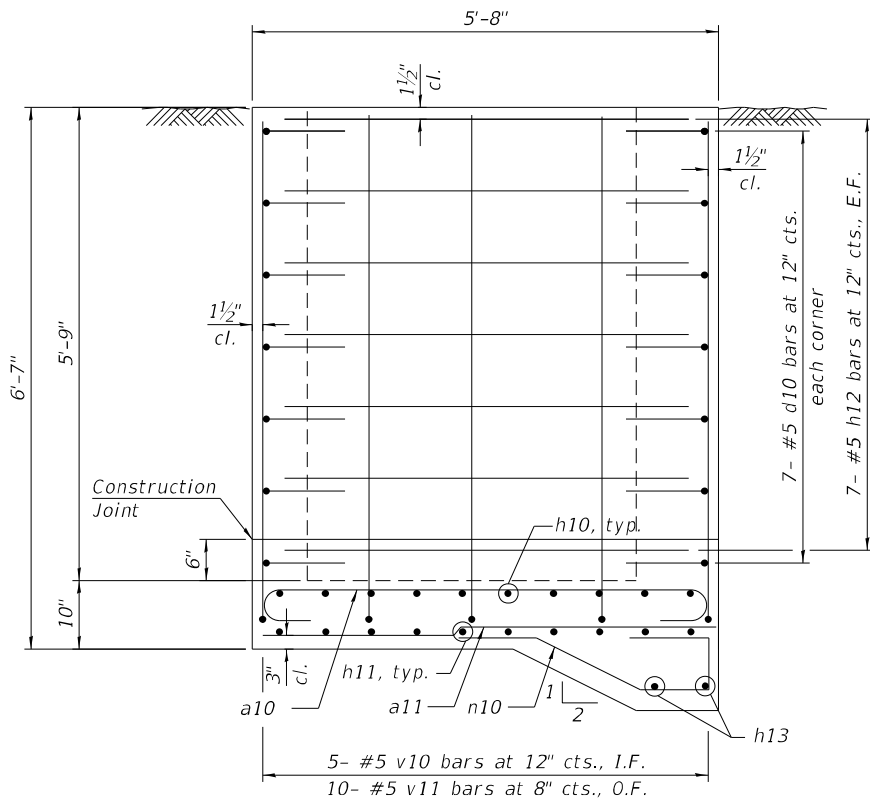


SECTION C-C

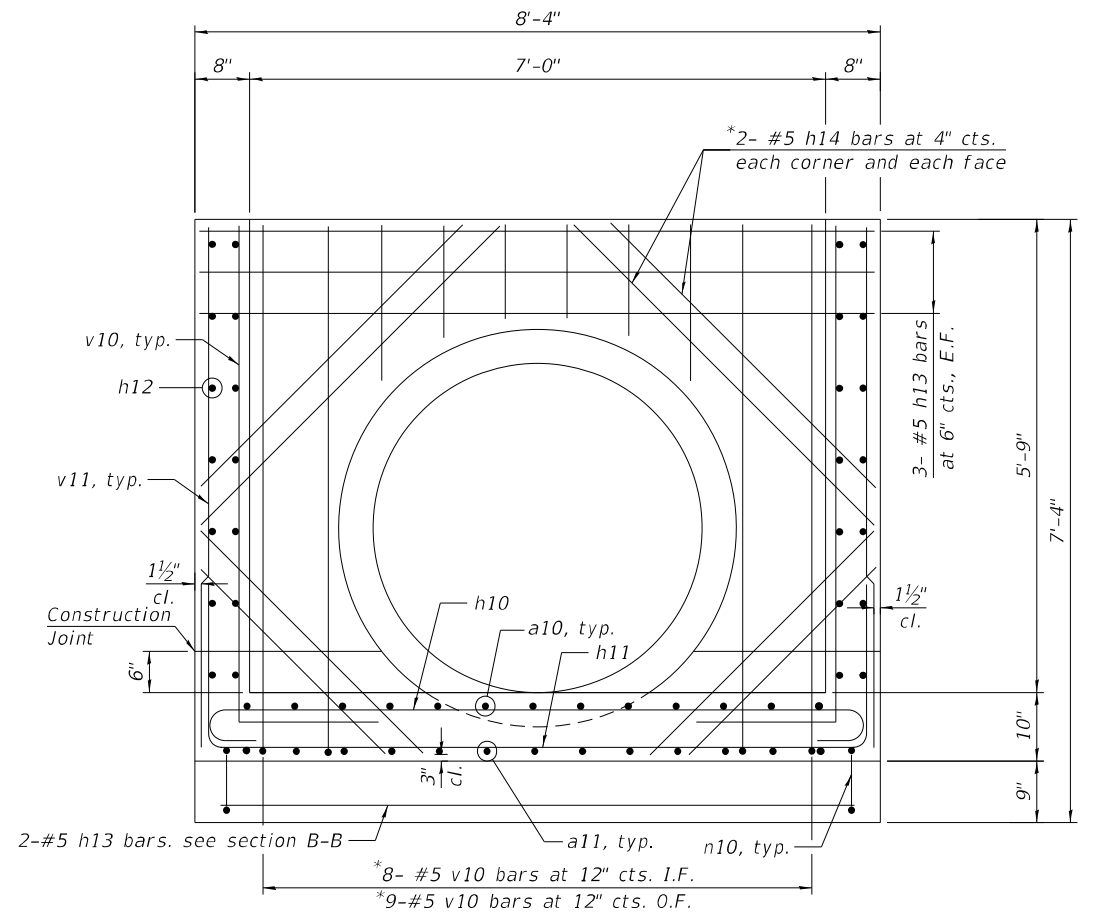


SECTION D-D

* Cut in field to fit

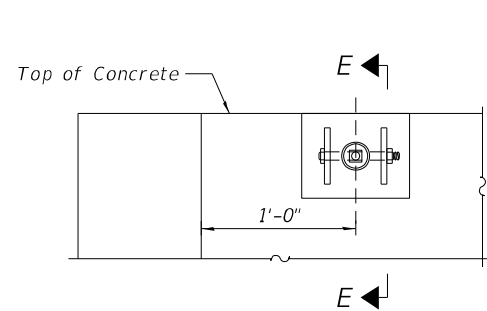


DETAIL A

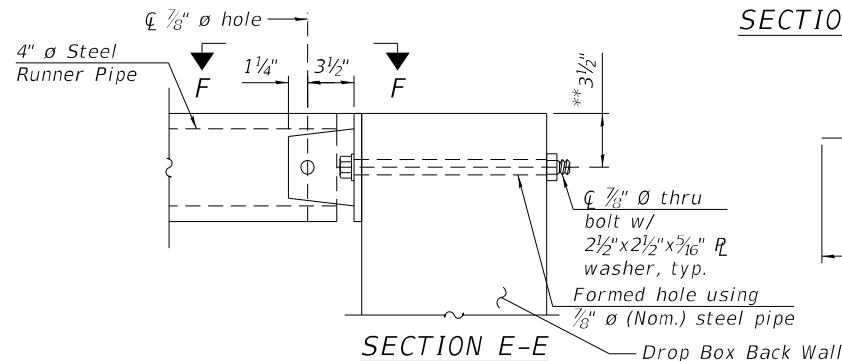


SECTION E-E


**Measured perpendicular to top of wall.
In addition, formed hole shall be located at a min. of 6" measured horizontally from any vertical joints necessary for construction of the culvert drop box.

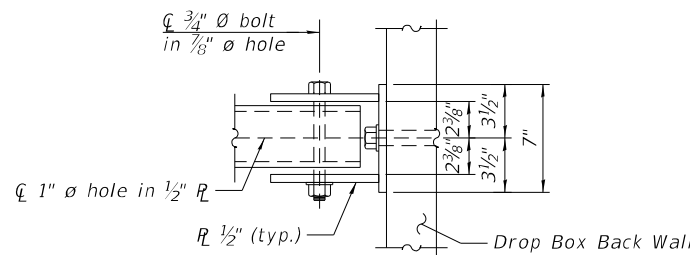


VIEW F-F

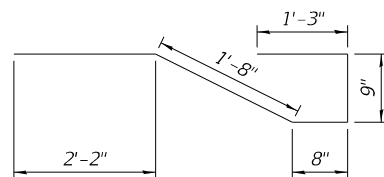


BAR n10

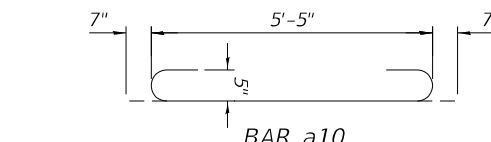


BAR a10

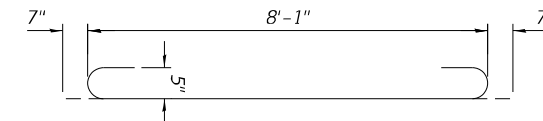


BAR h10

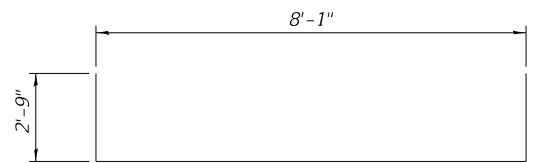

BAR h11

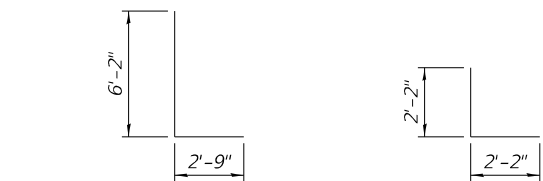

BAR v10

 

BAR d10


BILL OF MATERIAL
(For Information Only)

Bar	No.	Size	Length	Shape
a10	13	#5	6'-7"	
a11	13	#5	5'-5"	
d10	28	#5	4'-4"	
h10	10	#5	9'-3"	
h11	10	#5	13'-7"	
h12	28	#5	5'-5"	
h13	22	#5	8'-1"	
h14	16	#5	5'-8"	
n10	13	#5	6'-6"	
v10	44	#5	8'-11"	
v11	20	#5	6'-2"	
Reinforcement Bars			Pound	1600
Concrete Structures			Cu Yd	5.2
4" Galv. Steel Pipe			4 @	3'-8"
Side Assembly			Each	8

**


** Included in Drop Box No.1

*** Included in Traversable Pipe Grate, special with all hardware and steel for Assemblies

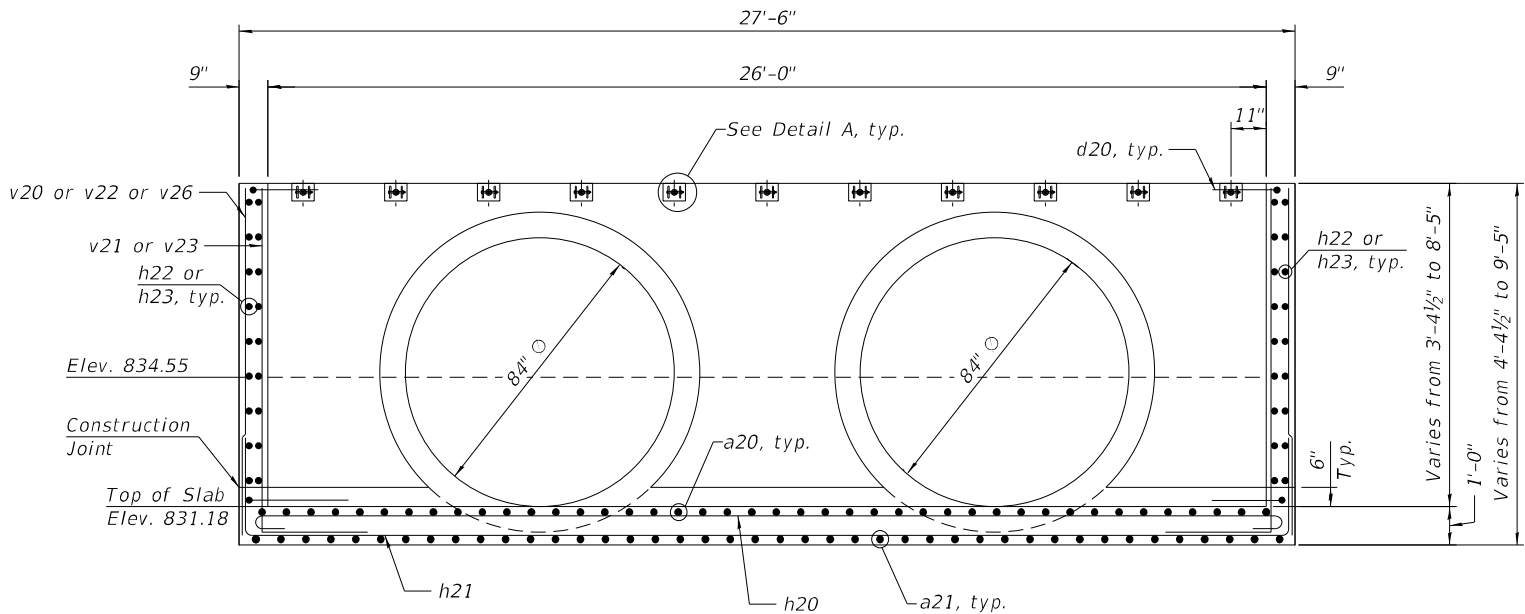

SECTION A-A

* Cut in field to fit

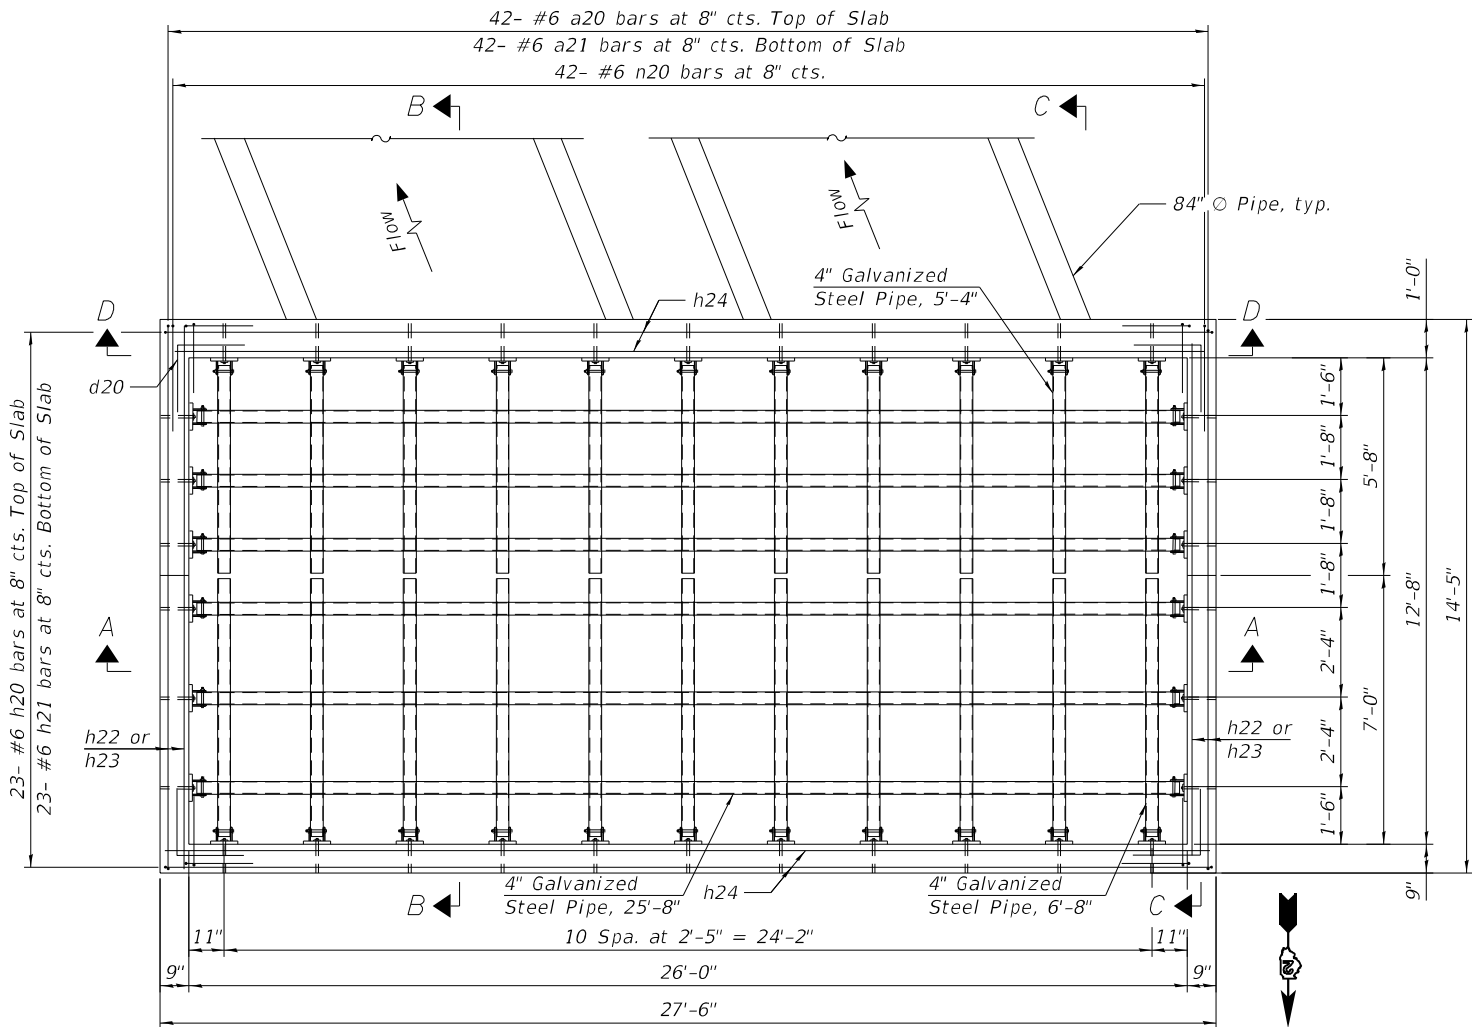

PLAN

GENERAL NOTES

1. Reinforcement bars shall conform to the requirements of ASTM A 706 Gr 60.
2. All exposed concrete edges shall be chamfered $\frac{3}{4}$ " unless otherwise noted.
3. All construction joints shall be bonded.
4. The contract unit price "Each" for Drop Box No. 1 shall include the Concrete Box Culverts, Reinforcement Bars, earth excavation where required, backfilling, compacted CA-7 aggregate bedding material and necessary grading to fit the structure as shown, or to the slope.
5. The contract unit price "Foot" for Traversable Pipe Grate, Special shall include the steel pipe grate system, steel plates, bolts, nuts, washers, anchor rods and all necessary drilling and grouting.
6. Steel pipes shall conform to ASTM A-53 (Type E or S) Grade B, Schedule 40 and shall be galvanized conforming to ASTM A-120.
7. Steel plates shall conform to AASHTO M-183 and shall be galvanized conforming to AASHTO M-111.
8. Bolts, nuts and washer shall be in accordance with Article 1006.08 of the Standard Specifications and shall be galvanized.
9. Contractor shall field verify galvanized pipe length prior to ordering.
10. The minimum distance from the center of a hole to the free edge of a structural shape or plate shall be $1\frac{1}{2}$ " unless noted otherwise.
11. Bolts and anchor rods shall be snug tightened by a few impacts of an impact wrench or the full force of a worker using an ordinary spud wrench.
12. This work shall be done according to the applicable portions of Sections 501 thru 503, 505, 508, 540 and 584 of the Standard Specifications.
13. Fabrication of the Steel Pipe Grate System shall conform to the requirements in Section 505 of the Standard Specifications unless noted otherwise.
14. Contractor to confirm that a minimum allowable gross bearing pressure equal to 2000 PSF can be achieved prior to construction of Drop Box structure.
15. Backfilling and future excavations shall be performed equally on all sides of the structure.
16. Anchor rods shall conform to the requirements of ASTM F1554, Grade 105. If the Contractor elects to drill and grout the anchors, they shall be drilled and epoxy-grouted according to the requirements of Section 584 of the Standard Specifications. The chemical adhesive system shall be capable of achieving a minimum proof load of 5,000 pounds and an ultimate shear capacity of 8,000 pounds per anchor.
17. A minimum of 6" of compacted CA-7 aggregate bedding material shall be placed beneath the drop box.

DESIGN STRESSES

FIELD UNITS

$f'_c = 3,500$ psi
 $f_y = 60,000$ psi (Reinforcement)

TOTAL BILL OF MATERIAL

ITEM	UNIT	TOTAL
Drop Box No. 2	Each	1
Traversable Pipe Grate, Special	Foot	287



SIGNED Moussa A. Issa
DR. MOUSSA A. ISSA, S.E. IL. LIC. NO. 081-005738
EXPIRES 11-30-2022

DATE 7/8/2022 FOR SHEETS 1 AND 2

PLAN AND ELEVATION
DROP BOX NO. 2
STATION 2003+82.02
OFFSET 106.02 LT



USER NAME = ElzwilE	DESIGNED - MAA, KJD	REVISED -
	DRAWN - KJD, AI	REVISED -
PLOT SCALE = 5,000' / in.	CHECKED - MI, MAI	REVISED -
PLOT DATE = 7/7/2022	DATE - 08-02-2021	REVISED -


STATE OF ILLINOIS
DEPARTMENT OF TRANSPORTATION

PLAN AND ELEVATION
DROP BOX NO. 2


SHEET NO. 1 OF 2 SHEETS

F.A.P. RTE.	SECTION	COUNTY	TOTAL SHEETS	SHEET NO.
301	24R	JO DAVISS	594	309
		CONTRACT NO. 64B40		
		ILLINOIS FED. AID PROJECT		


FILE NAME: p:\projects\adp-jw-bentley\c:\msdpsp\paw\01\Documents\Transportation\Projects\1130459.000 US 70 - Section CAD\Structures\HBM\0431103-02\64B40-02-Details.dgn

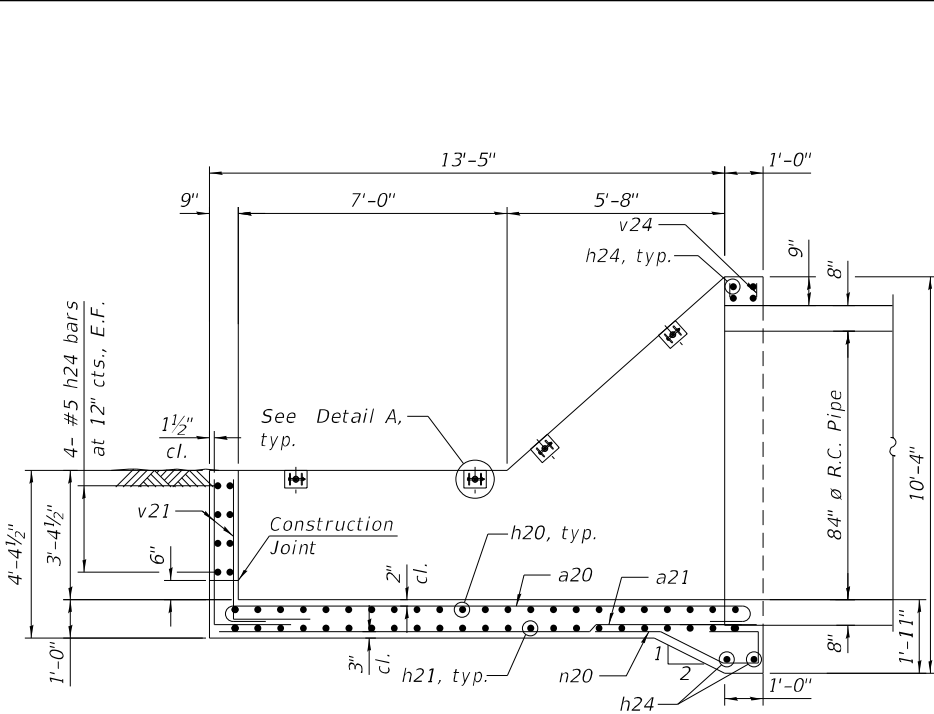


SECTION B-B

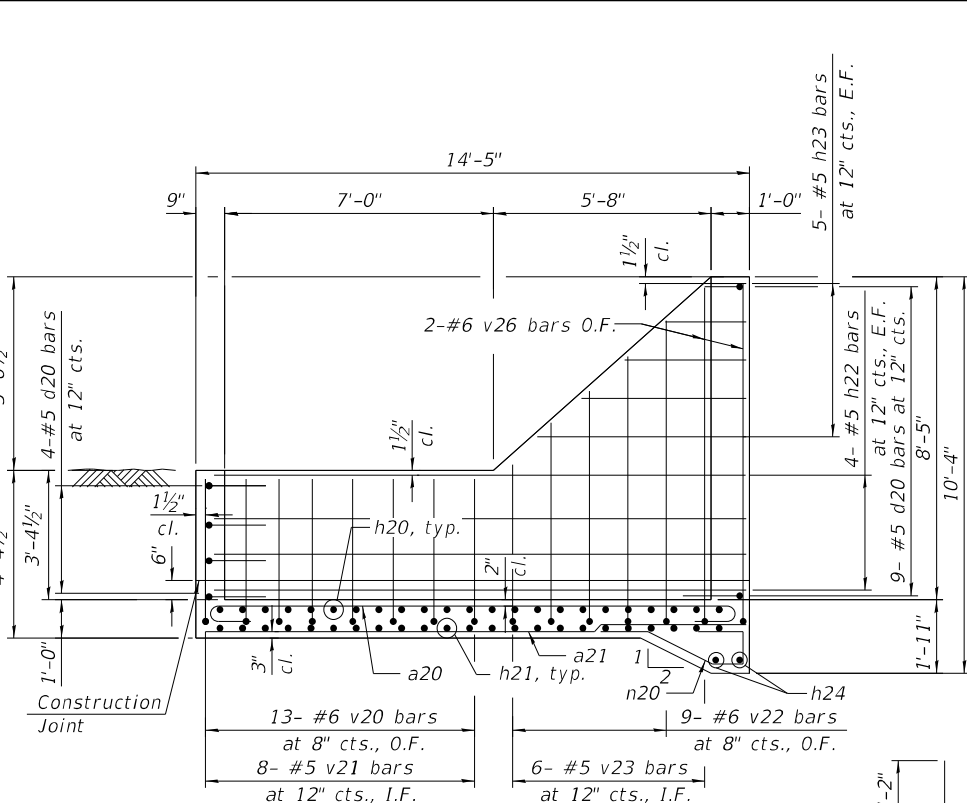


SECTION C-C

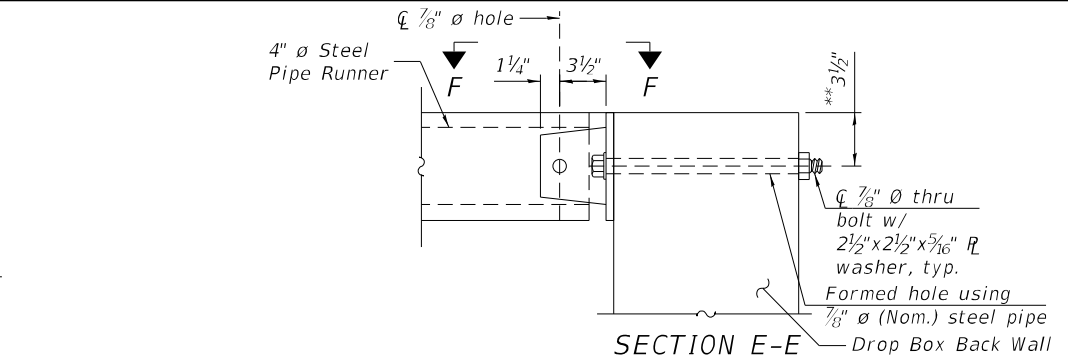


SECTION E-E

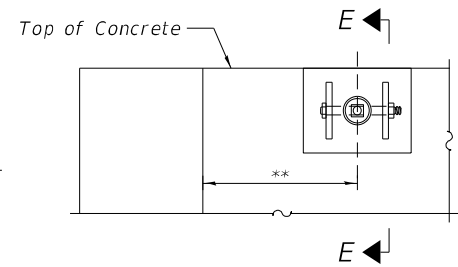


DETAIL A

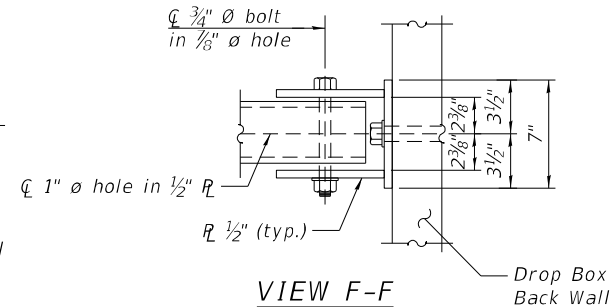

VIEW F-F

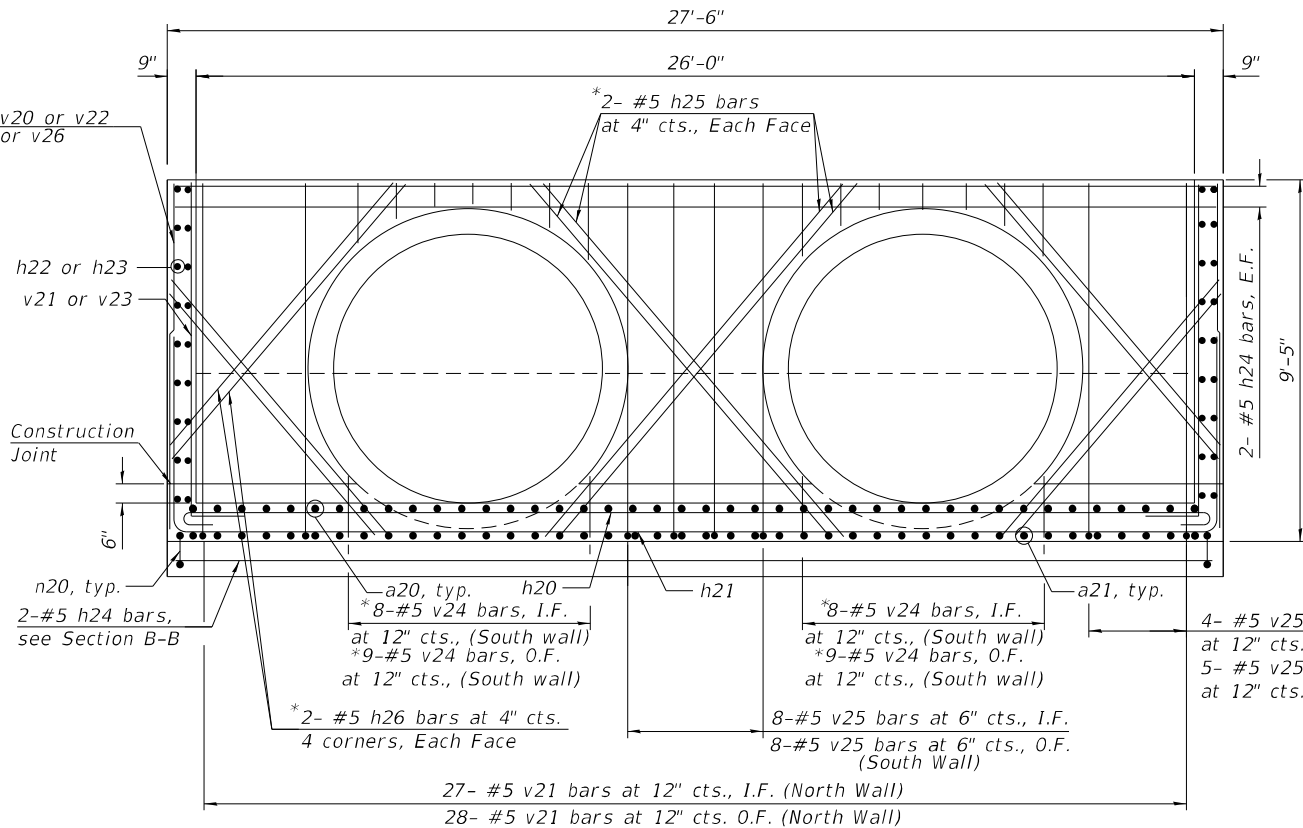


SECTION D-D

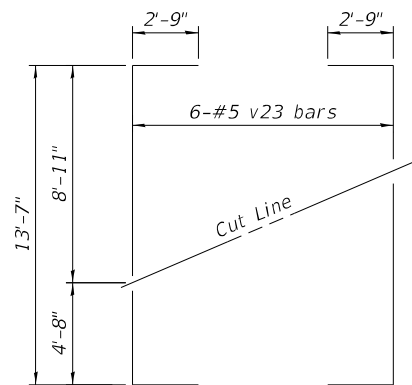

BAR d20


BARS v23

Ordre bars full length. Cut as shown and use remainder of bars in opposit face

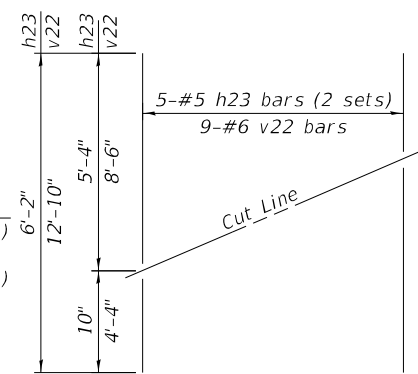


BARS h23 & v22


Ordre bars full length. Cut as shown and use remainder of bars in opposit face

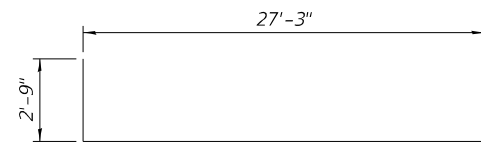


BAR h21

 

BAR a20

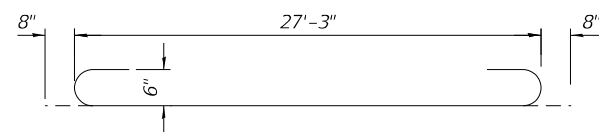

BAR h20

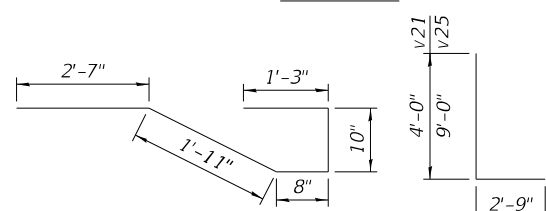

BAR n20

BARS v21 & v25

BILL OF MATERIAL

(For Information Only)

Bar	No.	Size	Length	Shape
a20	42	#6	15'-6"	
a21	42	#6	14'-2"	
d20	26	#5	4'-4"	
h20	23	#6	28'-7"	
h21	23	#6	32'-9"	
h22	16	#6	14'-2"	
h23	10	#5	6'-2"	
h24	14	#5	27'-3"	
h25	8	#5	11'-10"	
h26	16	#5	9'-5"	
n20	42	#6	7'-3"	
v20	26	#6	4'-0"	
v21	71	#6	6'-9"	
v22	9	#5	12'-10"	
v23	6	#5	19'-1"	
v24	34	#5	3'-2"	
v25	34	#5	11'-9"	
v26	4	#6	9'-1"	

**	Reinforcement Bars	Pound	7060
**	Concrete Structures	Cu Yd	26.4
***	4" Galv. Steel Pipe	6 @	25'-8"
***	4" Galv. Steel Pipe	11 @	6'-8"
***	4" Galv. Steel Pipe	11 @	5'-4"
***	Side Assembly	Each	34
**	Included in Drop Box No. 2		

*** Included in Traversable Pipe Grate, Special with all hardware and steel for Assemblies

HBM
ENGINEERING GROUP, LLC


USER NAME = Blomquist	DESIGNED - MAA, KJD	REVISED -
	DRAWN - KJD, AI	REVISED -
PLOT SCALE = 5,0000 ' / in.	CHECKED - MI, MAI	REVISED -
PLOT DATE = 10/3/2022	DATE - 08-02-2021	REVISED -

STATE OF ILLINOIS
DEPARTMENT OF TRANSPORTATION


CULVERT DROP BOX DETAILS
DROP BOX NO. 2

SHEET NO. 2 OF 2 SHEETS

F.A.P. RTE.	SECTION	COUNTY	TOTAL SHEETS	SHEET NO.
301	24R	JO DAVISS	594	310
CONTRACT NO. 64B40				
ILLINOIS FED. AID PROJECT				

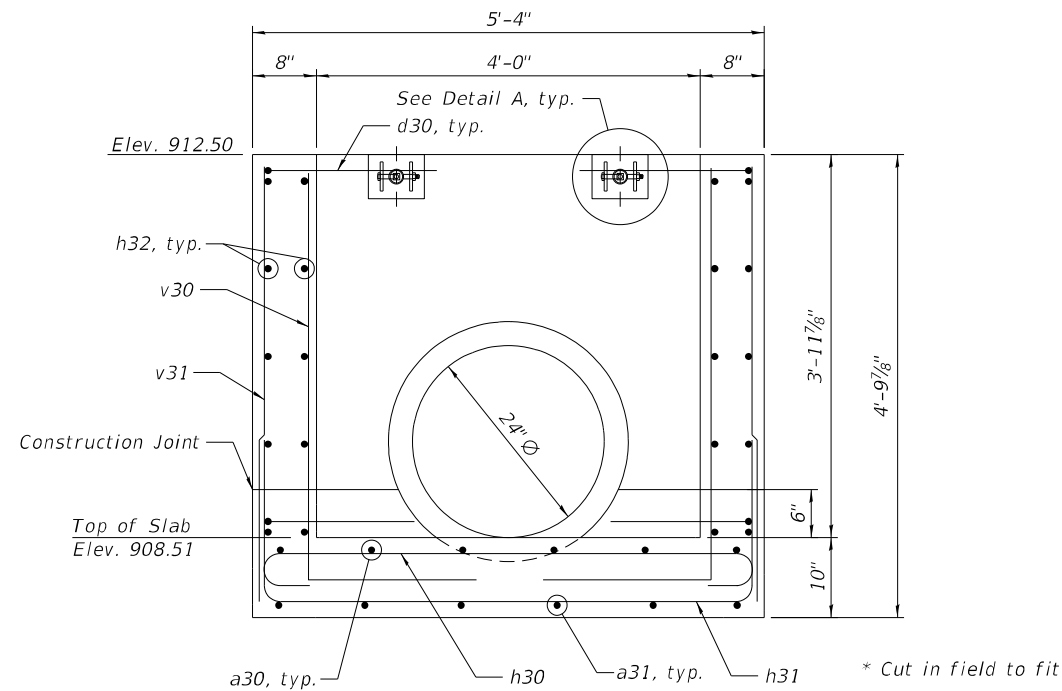

SECTION A-A

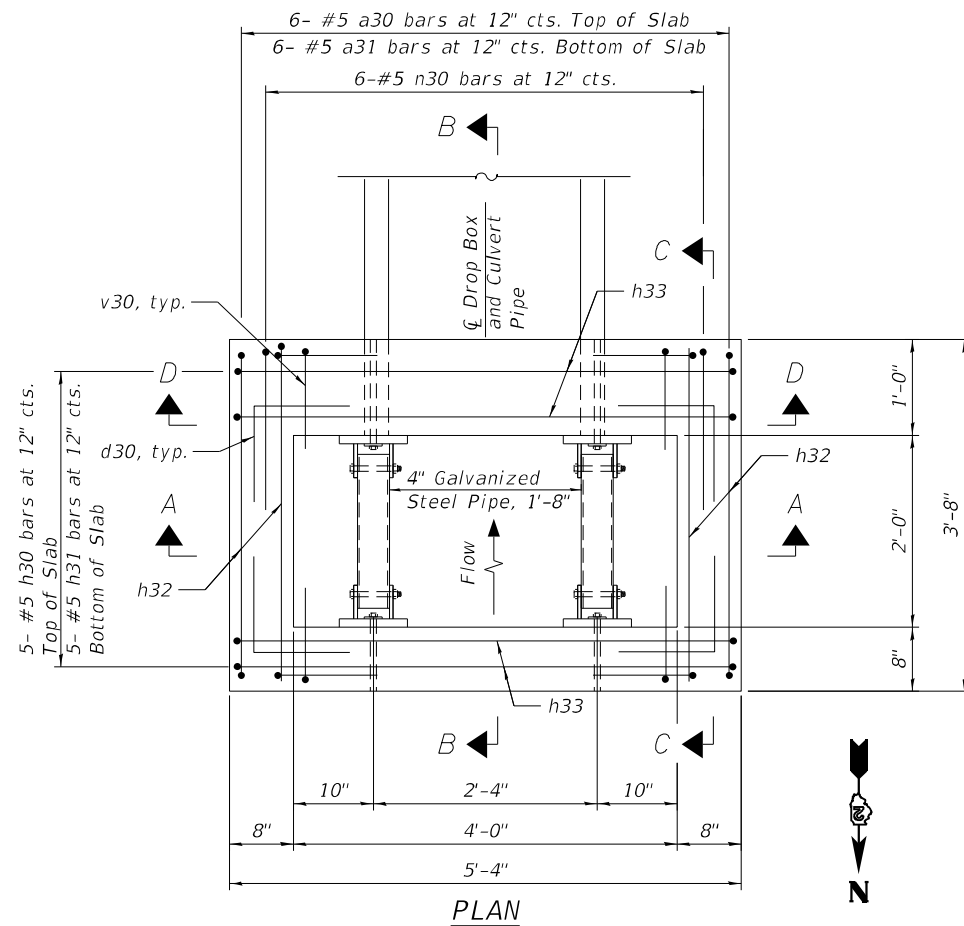

PLAN

GENERAL NOTES

1. Reinforcement bars shall conform to the requirements of ASTM A 706 Gr 60.
2. All exposed concrete edges shall be chamfered $\frac{3}{4}$ " unless otherwise noted.
3. All construction joints shall be bonded.
4. The contract unit price "Each" for Drop Box No. 1 shall include the Concrete Box Culverts, Reinforcement Bars, earth excavation where required, backfilling, compacted CA-7 aggregate bedding material and necessary grading to fit the structure as shown, or to the slope.
5. The contract unit price "Foot" for Traversable Pipe Grate, Special shall include the steel pipe grate system, steel plates, bolts, nuts, washers, anchor rods and all necessary drilling and grouting.
6. Steel pipes shall conform to ASTM A-53 (Type E or S) Grade B, Schedule 40 and shall be galvanized conforming to ASTM A-120.
7. Steel plates shall conform to AASHTO M-183 and shall be galvanized conforming to AASHTO M-111.
8. Bolts, nuts and washer shall be in accordance with Article 1006.08 of the Standard Specifications and shall be galvanized.
9. Contractor shall field verify galvanized pipe length prior to ordering.
10. The minimum distance from the center of a hole to the free edge of a structural shape or plate shall be $1\frac{1}{2}$ " unless noted otherwise.
11. Bolts and anchor rods shall be snug tightened by a few impacts of an impact wrench or the full force of a worker using an ordinary spud wrench.
12. This work shall be done according to the applicable portions of Sections 501 thru 503, 505, 508, 540 and 584 of the Standard Specifications.
13. Fabrication of the Steel Pipe Grate System shall conform to the requirements in Section 505 of the Standard Specifications unless noted otherwise.
14. Contractor to confirm that a minimum allowable gross bearing pressure equal to 2000 PSF can be achieved prior to construction of Drop Box structure.
15. Backfilling and future excavations shall be performed equally on all sides of the structure.
16. Anchor rods shall conform to the requirements of ASTM F1554, Grade 105. If the Contractor elects to drill and grout the anchors, they shall be drilled and epoxy-grouted according to the requirements of Section 584 of the Standard Specifications. The chemical adhesive system shall be capable of achieving a minimum proof load of 5,000 pounds and an ultimate shear capacity of 8,000 pounds per anchor.
17. A minimum of 6" of compacted CA-7 aggregate bedding material shall be placed beneath the drop box.


DESIGN STRESSES

FIELD UNITS

$f'_c = 3,500$ psi
 $f_y = 60,000$ psi (Reinforcement)

TOTAL BILL OF MATERIAL

ITEM	UNIT	TOTAL
Drop Box No. 3	Each	1
Traversable Pipe Grate, Special	Foot	4

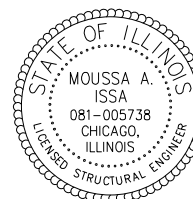

SIGNED Moussa A. Issa
DR. MOUSSA A. ISSA, S.E. IL. LIC. NO. 081-005738
EXPIRES 11-30-2022






DATE 7/8/2022 FOR SHEETS 1 AND 2

PLAN AND ELEVATION








DROP BOX NO. 3

STATION 2043+04.50

OFFSET 37.97 LT

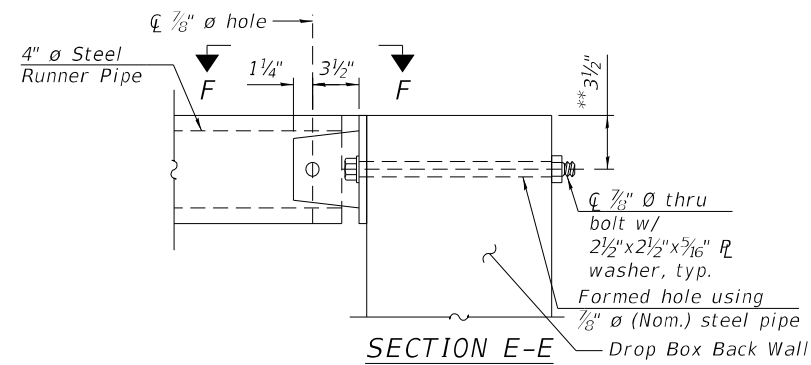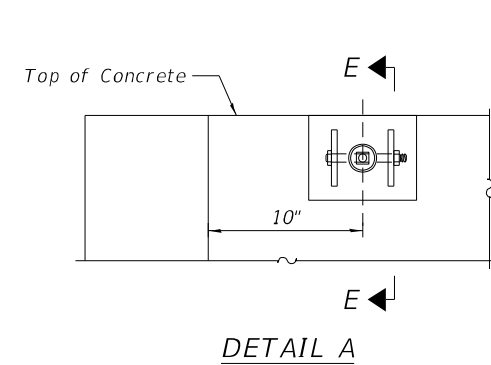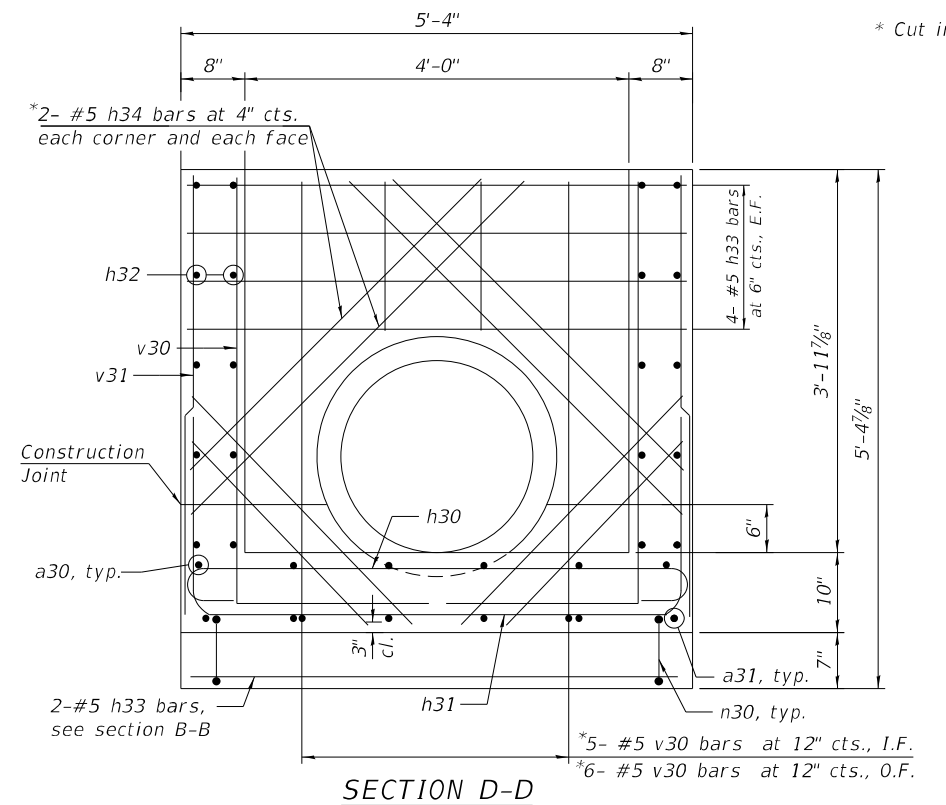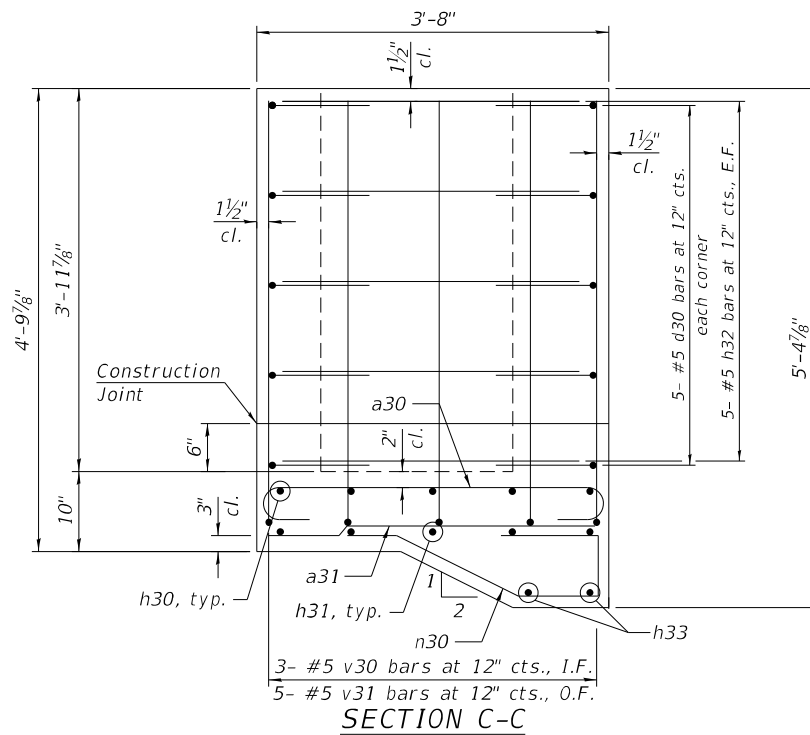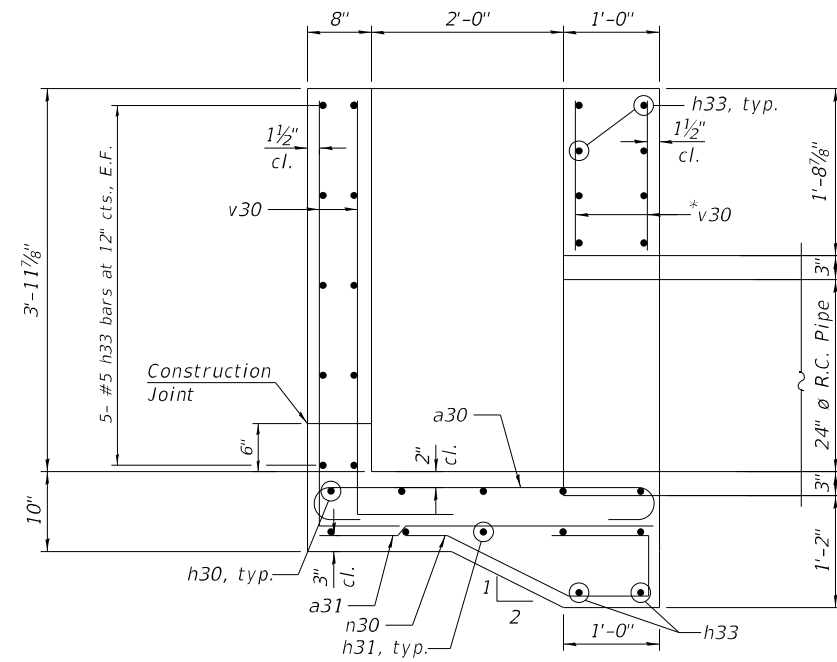

***Measured perpendicular to top of wall.
In addition, formed hole shall be
located at a min. of 6" measured
horizontally from any vertical joints
necessary for construction of the
culvert drop box.*

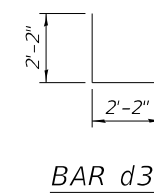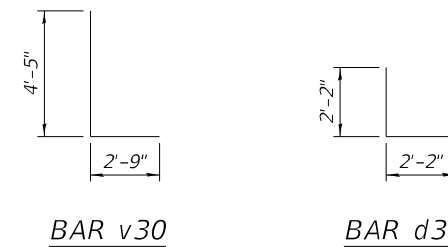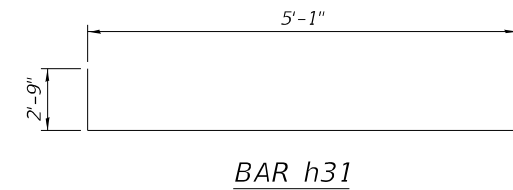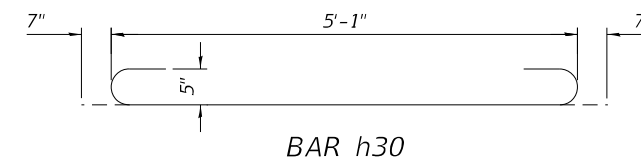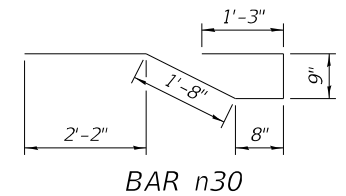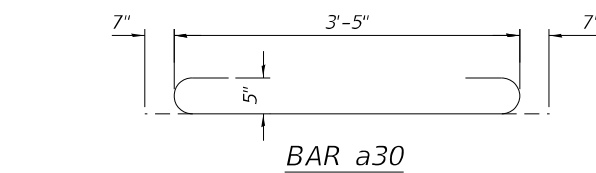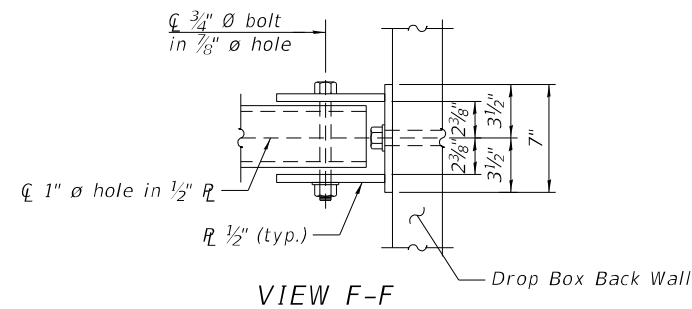

BILL OF MATERIAL
(For Information Only)



Bar	No.	Size	Length	Shape
a30	6	#5	4'-7"	
a31	6	#5	3'-5"	
d30	20	#5	4'-4"	
h30	5	#5	6'-3"	
h31	5	#5	10'-7"	
h32	20	#5	3'-5"	
h33	20	#5	5'-1"	
h34	16	#5	4'-10"	
n30	6	#5	6'-6"	
v30	28	#5	7'-2"	
v31	10	#5	4'-5"	
Reinforcement Bars			Pound	790
Concrete Structures			Cu Yd	2.3
4" Galv. Steel Pipe			2 @	1'-8"
Side Assembly			Each	4

**	Reinforcement Bars	Pound	790
**	Concrete Structures	Cu Yd	2.3
***	4" Galv. Steel Pipe	2 @	1'-8"
***	Side Assembly	Each	4

** *Included in Drop Box No. 3*

*** *Included in Traversable Pipe Grate, Special with all hardware and steel for Assemblies*

FILE NAME: p:\projects\2048+03.84\Drawings\Drop Box\Drop Box.dwg, 6/28/2022, 11:05:02, 1105-02548400-001-CPE.dgn

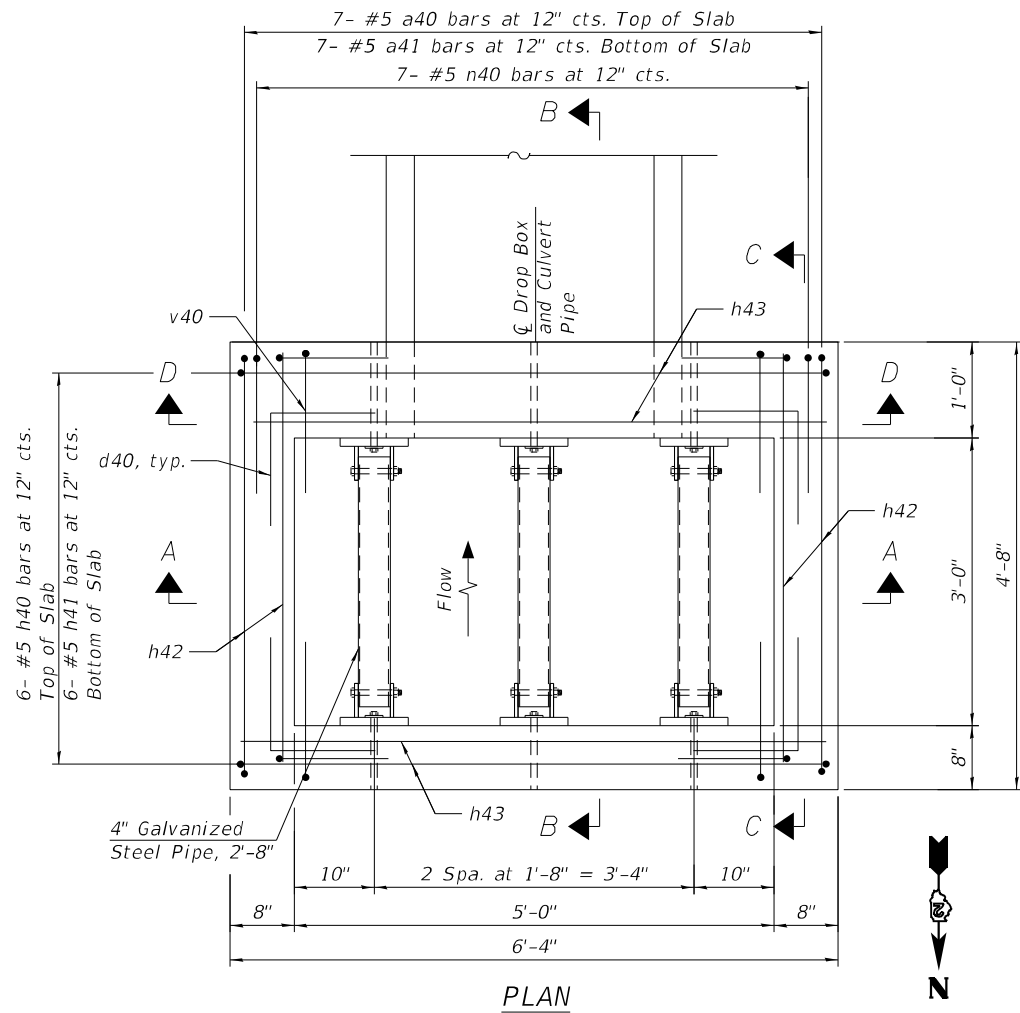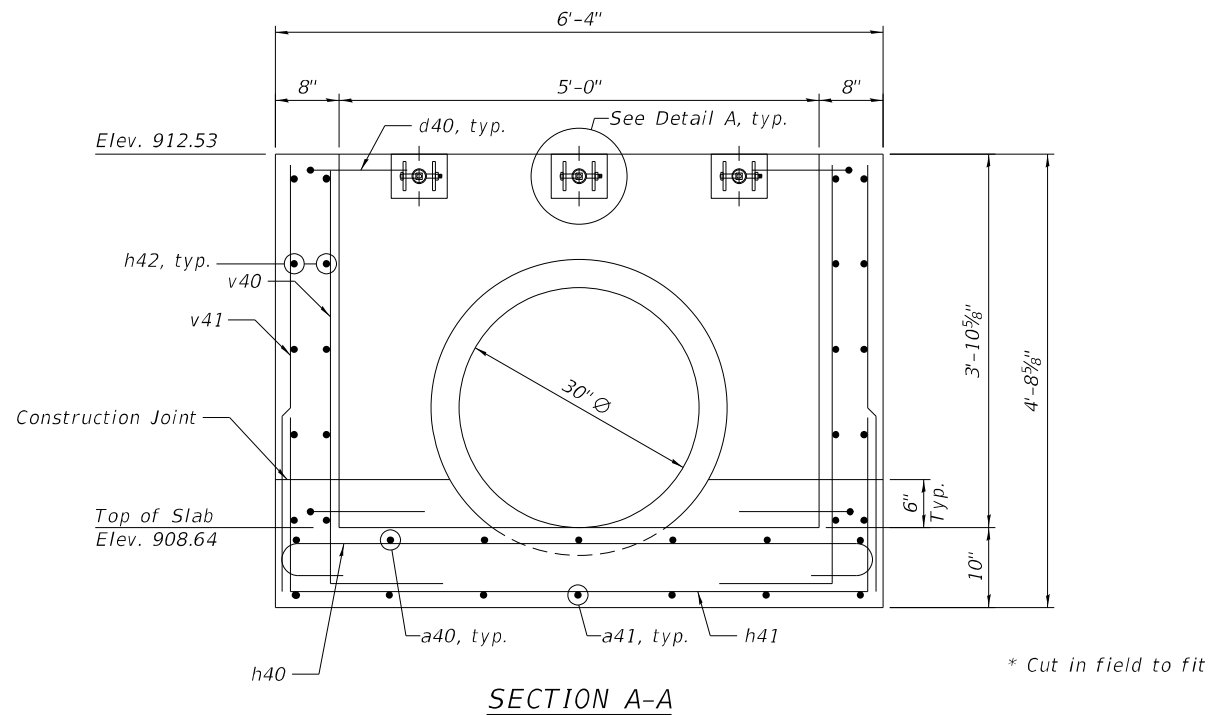

GENERAL NOTES

1. Reinforcement bars shall conform to the requirements of ASTM A 706 Gr 60.
2. All exposed concrete edges shall be chamfered $\frac{3}{4}$ " unless otherwise noted.
3. All construction joints shall be bonded.
4. The contract unit price "Each" for Drop Box No. 1 shall include the Concrete Box Culverts, Reinforcement Bars, earth excavation where required, backfilling, compacted CA-7 aggregate bedding material and necessary grading to fit the structure as shown, or to the slope.
5. The contract unit price "Foot" for Traversable Pipe Grate, Special shall include the steel pipe grate system, steel plates, bolts, nuts, washers, anchor rods and all necessary drilling and grouting.
6. Steel pipes shall conform to ASTM A-53 (Type E or S) Grade B, Schedule 40 and shall be galvanized conforming to ASTM A-120.
7. Steel plates shall conform to AASHTO M-183 and shall be galvanized conforming to AASHTO M-111.
8. Bolts, nuts and washer shall be in accordance with Article 1006.08 of the Standard Specifications and shall be galvanized.
9. Contractor shall field verify galvanized pipe length prior to ordering.
10. The minimum distance from the center of a hole to the free edge of a structural shape or plate shall be $1\frac{1}{2}$ " unless noted otherwise.
11. Bolts and anchor rods shall be snug tightened by a few impacts of an impact wrench or the full force of a worker using an ordinary spud wrench.
12. This work shall be done according to the applicable portions of Sections 501 thru 503, 505, 508, 540 and 584 of the Standard Specifications.
13. Fabrication of the Steel Pipe Grate System shall conform to the requirements in Section 505 of the Standard Specifications unless noted otherwise.
14. Contractor to confirm that a minimum allowable gross bearing pressure equal to 2000 PSF can be achieved prior to construction of Drop Box structure.
15. Backfilling and future excavations shall be performed equally on all sides of the structure.
16. Anchor rods shall conform to the requirements of ASTM F1554, Grade 105. If the Contractor elects to drill and grout the anchors, they shall be drilled and epoxy-grouted according to the requirements of Section 584 of the Standard Specifications. The chemical adhesive system shall be capable of achieving a minimum proof load of 5,000 pounds and an ultimate shear capacity of 8,000 pounds per anchor.
17. A minimum of 6" of compacted CA-7 aggregate bedding material shall be placed beneath the drop box.

DESIGN STRESSES


FIELD UNITS

$f'_c = 3,500$ psi

$f_y = 60,000$ psi (Reinforcement)

TOTAL BILL OF MATERIAL

ITEM	UNIT	TOTAL
Drop Box No. 4	Each	1
Traversable Pipe Grate, Special	Foot	9

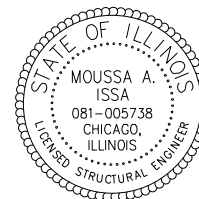

SIGNED Moussa A. Issa
DR. MOUSSA A. ISSA, S.E. IL. LIC. NO. 081-005738
EXPIRES 11-30-2022

DATE 7/8/2022 FOR SHEETS 1 AND 2

PLAN AND ELEVATION
DROP BOX NO. 4
STATION 2048+03.84
OFFSET 36.69 LT




USER NAME = Etzwiller	DESIGNED - MAA, KJD	REVISED -
	DRAWN - KJD, MS	REVISED -
PLOT SCALE = 2,000' / in.	CHECKED - MI, MAI	REVISED -
PLOT DATE = 6/28/2022	DATE - 08-02-2021	REVISED -

STATE OF ILLINOIS
DEPARTMENT OF TRANSPORTATION


PLAN AND ELEVATION
DROP BOX NO. 4

SHEET NO. 1 OF 2 SHEETS

F.A.P. RTE.	SECTION	COUNTY	TOTAL SHEETS	SHEET NO.
301	24R	JO DAVIESS	594	313
CONTRACT NO. 64B40				
ILLINOIS FED. AID PROJECT				

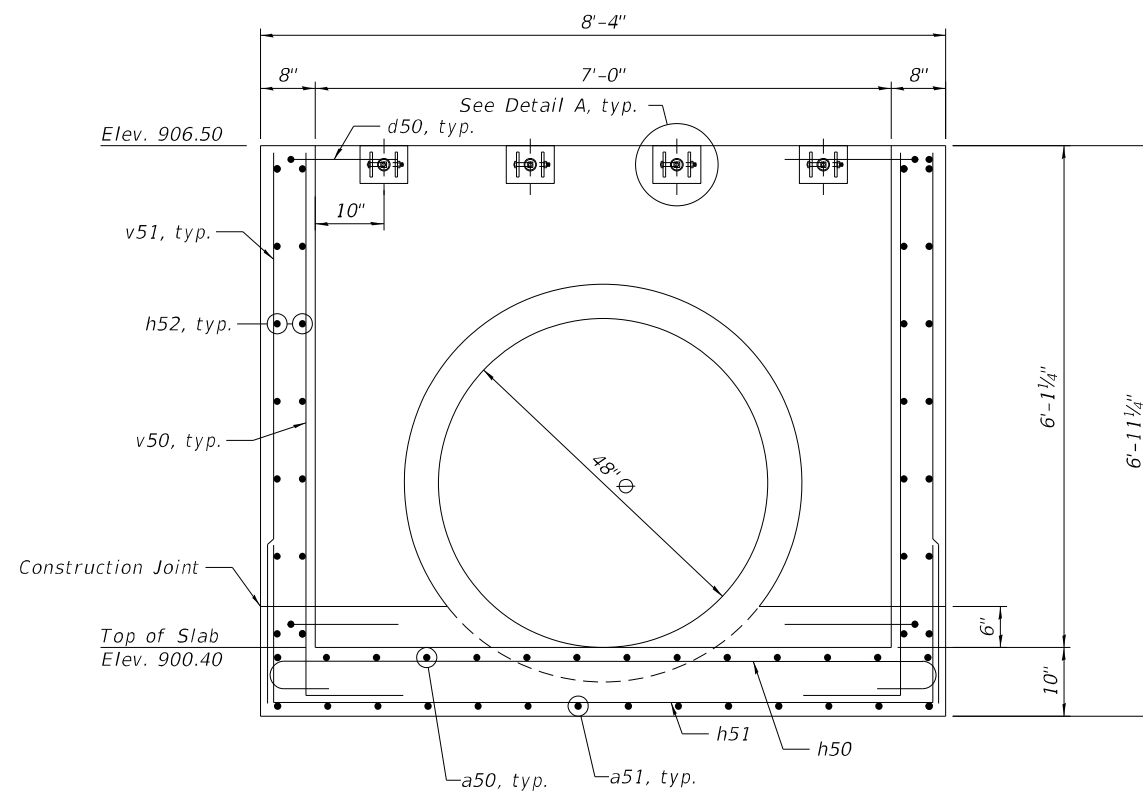

* Cut in field to fit

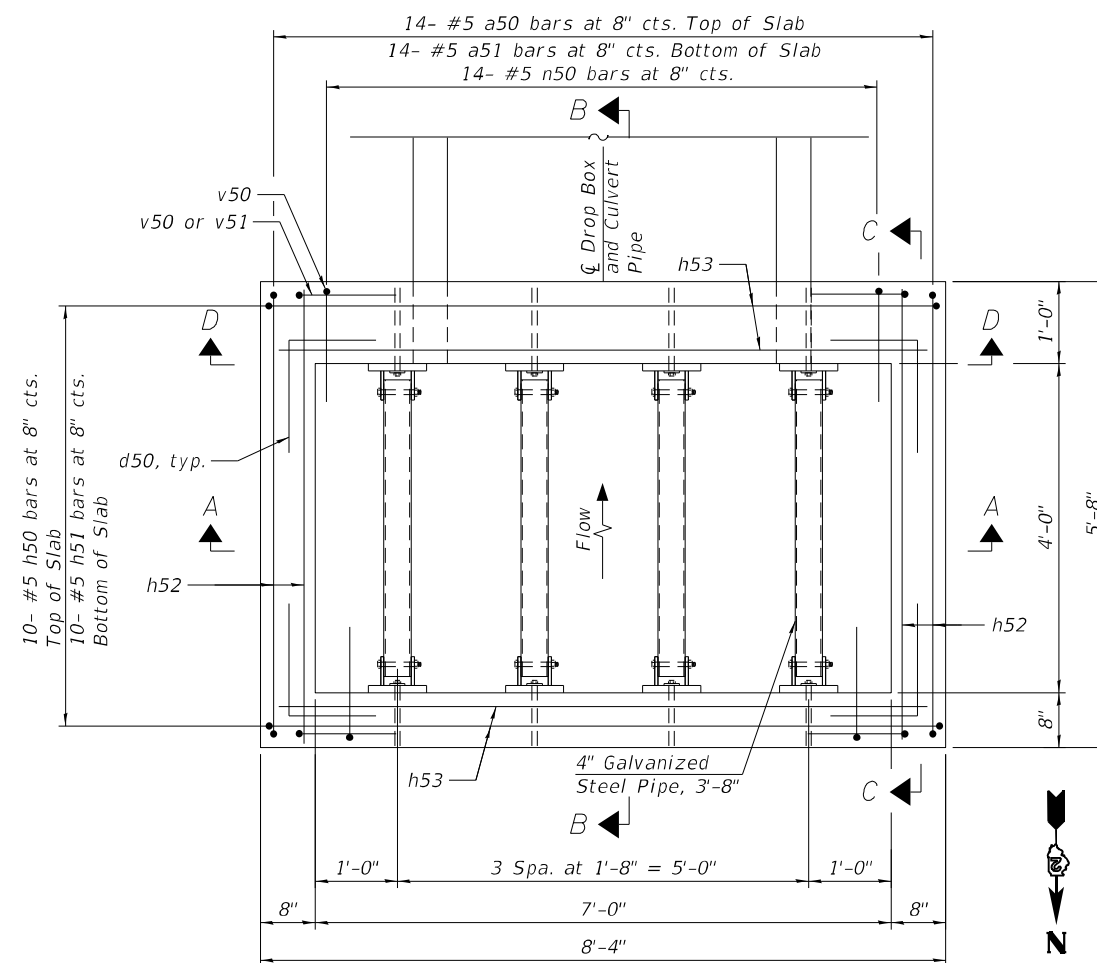

NOTES:

1. Contractor to core field tile connection into drop box if field tiles are found during construction

GENERAL NOTES

1. Reinforcement bars shall conform to the requirements of ASTM A 706 Gr 60.
2. All exposed concrete edges shall be chamfered $\frac{3}{4}$ " unless otherwise noted.
3. All construction joints shall be bonded.
4. The contract unit price "Each" for Drop Box No. 1 shall include the Concrete Box Culverts, Reinforcement Bars, earth excavation where required, backfilling, compacted CA-7 aggregate bedding material and necessary grading to fit the structure as shown, or to the slope.
5. The contract unit price "Foot" for Traversable Pipe Grate, Special shall include the steel pipe grate system, steel plates, bolts, nuts, washers, anchor rods and all necessary drilling and grouting.
6. Steel pipes shall conform to ASTM A-53 (Type E or S) Grade B, Schedule 40 and shall be galvanized conforming to ASTM A-120.
7. Steel plates shall conform to AASHTO M-183 and shall be galvanized conforming to AASHTO M-111.
8. Bolts, nuts and washer shall be in accordance with Article 1006.08 of the Standard Specifications and shall be galvanized.
9. Contractor shall field verify galvanized pipe length prior to ordering.
10. The minimum distance from the center of a hole to the free edge of a structural shape or plate shall be $1\frac{1}{2}$ " unless noted otherwise.
11. Bolts and anchor rods shall be snug tightened by a few impacts of an impact wrench or the full force of a worker using an ordinary spud wrench.
12. This work shall be done according to the applicable portions of Sections 501 thru 503, 505, 508, 540 and 584 of the Standard Specifications.
13. Fabrication of the Steel Pipe Grate System shall conform to the requirements in Section 505 of the Standard Specifications unless noted otherwise.
14. Contractor to confirm that a minimum allowable gross bearing pressure equal to 2000 PSF can be achieved prior to construction of Drop Box structure.
15. Backfilling and future excavations shall be performed equally on all sides of the structure.
16. Anchor rods shall conform to the requirements of ASTM F1554, Grade 105. If the Contractor elects to drill and grout the anchors, they shall be drilled and epoxy-grouted according to the requirements of Section 584 of the Standard Specifications. The chemical adhesive system shall be capable of achieving a minimum proof load of 5,000 pounds and an ultimate shear capacity of 8,000 pounds per anchor.
17. A minimum of 6" of compacted CA-7 aggregate bedding material shall be placed beneath the drop box.

DESIGN STRESSES

FIELD UNITS

$$f'_c = 3,500 \text{ psi}$$
$$f_y = 60,000 \text{ psi (Reinforcement)}$$

TOTAL BILL OF MATERIAL


ITEM	UNIT	TOTAL
Drop Box No. 5	Each	1
Traversable Pipe Grate, Special	Foot	15

PLAN AND ELEVATION

DROP BOX NO. 5

STATION 2055+83.72

OFFSET 40.66 LT

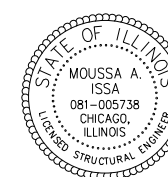

SIGNED Moussa A. Issa
DR. MOUSSA A. ISSA, S.E. IL. LIC. NO. 081-005738
EXPIRES 11-30-2022

DATE 7/8/2022 FOR SHEETS 1 AND 2

**PLAN AND ELEVATION
DROP BOX, NO. 5**

SHEET NO. 1 OF 2 SHEETS

F.A.P. RTE.	SECTION	COUNTY	TOTAL SHEETS	SHEET NO.
301	24R	JO DAVIESS	594	315
		CONTRACT NO. 64B40		
		ILLINOIS FED. AID PROJECT		




USER NAME = Eltwille	DESIGNED - MAA, KJD	REVISED -
	DRAWN - AJ, KJD	REVISED -
PLOT SCALE = 2.3333' / in.	CHECKED - MI, MAI	REVISED -
PLOT DATE = 6/28/2022	DATE - 08-02-2021	REVISED -


STATE OF ILLINOIS
DEPARTMENT OF TRANSPORTATION

DESIGNED -	MAA, KJD	REVISED -
DRAWN -	AI, KJD	REVISED -
CHECKED -	MI, MAI	REVISED -
DATE -	08-02-2021	REVISED -


FILE NAME: p:\projects\adp-pw\01\Documents\Transportation\Projects\1130459.000 US 70 Section\CAD\Structures\HBM\043.1105-02\64B40-002-Details.dgn

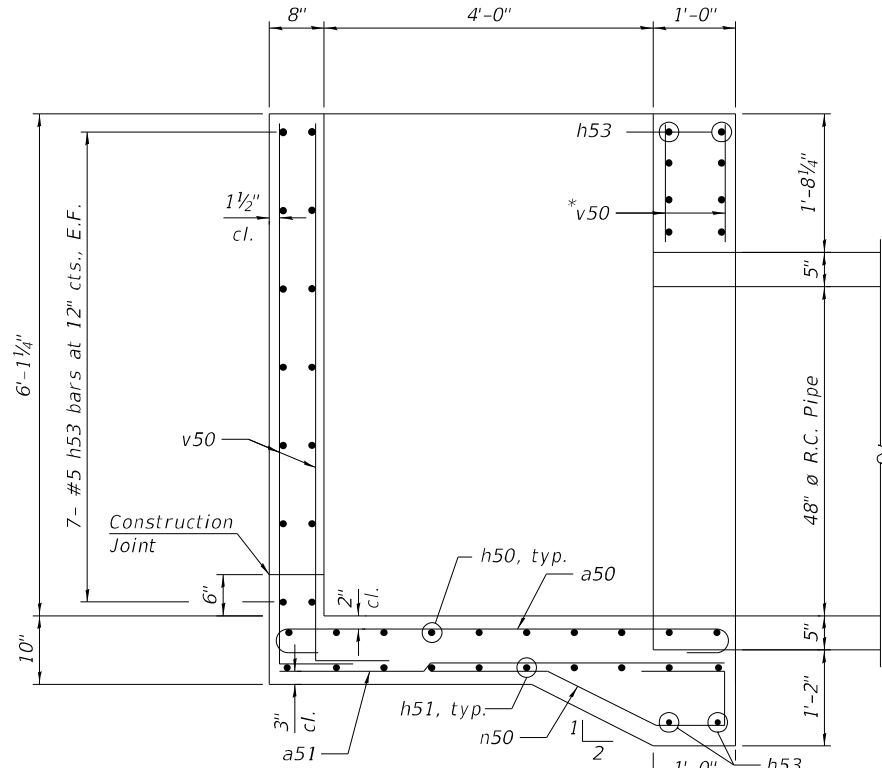

SECTION B-B

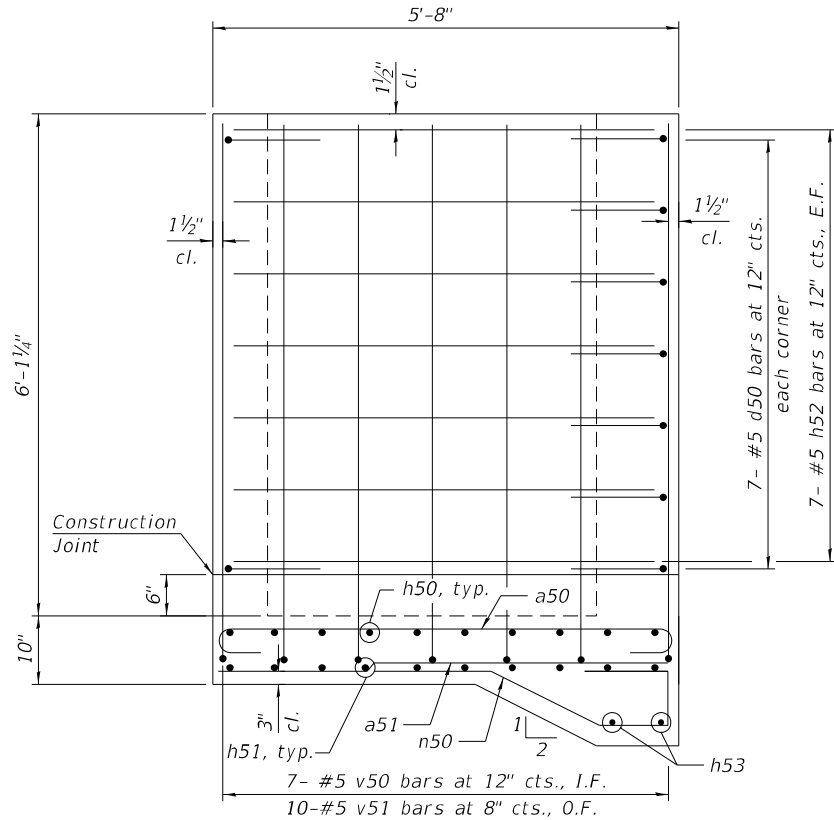


SECTION C-C

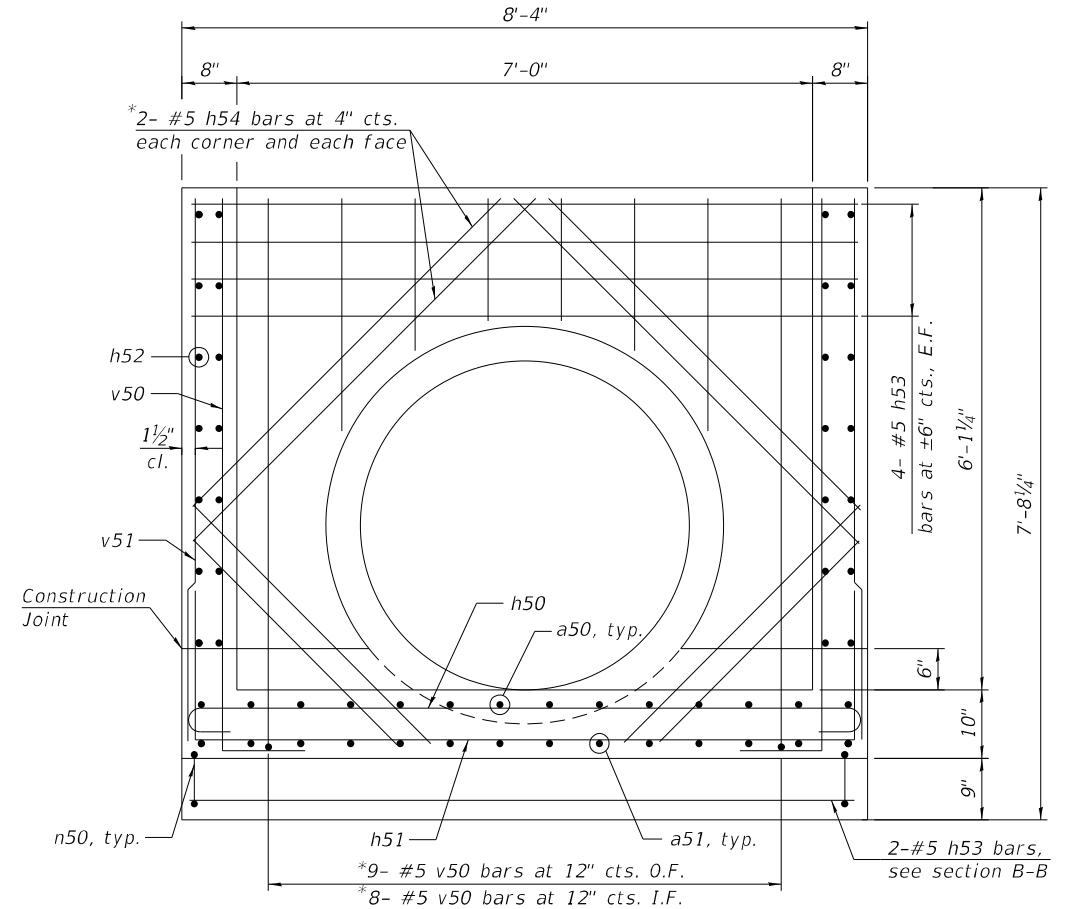


SECTION D-D

* Cut in field to fit

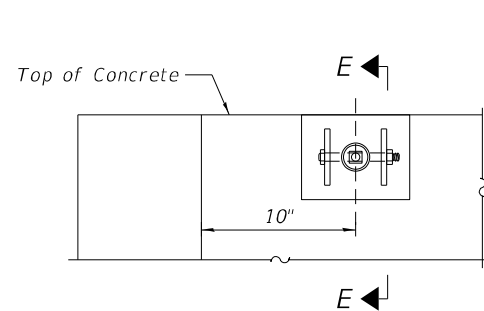


DETAIL A

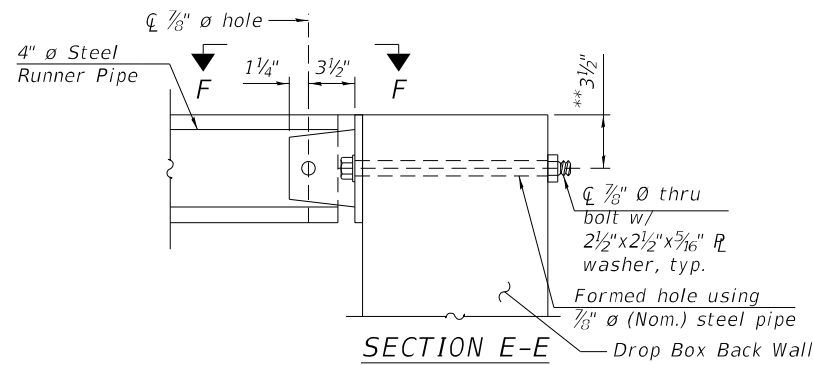


SECTION E-E


** Measured perpendicular to top of wall.
In addition, formed hole shall be located at a min. of 6" measured horizontally from any vertical joints necessary for construction of the culvert drop box.

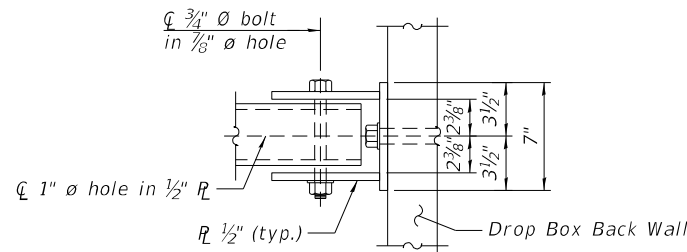


VIEW F-F

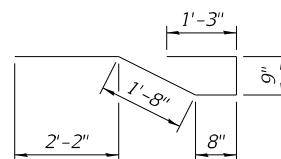


BAR n50

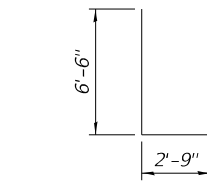


BAR v50

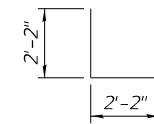


BAR d50

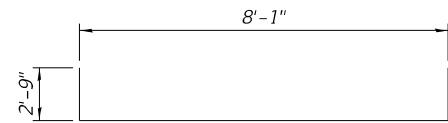

BAR h51

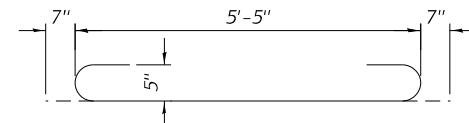

BAR a50

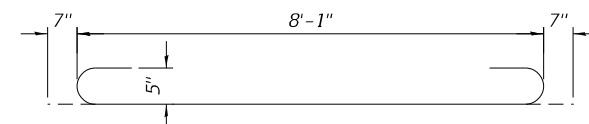













BAR h50

BILL OF MATERIAL
(For Information Only)

Bar	No.	Size	Length	Shape
a50	14	#5	6'-7"	
a51	14	#5	5'-5"	
d50	28	#5	4'-4"	
h50	10	#5	9'-3"	
h51	10	#5	13'-7"	
h52	28	#5	5'-5"	
h53	24	#5	8'-1"	
h54	16	#5	5'-8"	
n50	14	#5	6'-6"	
v50	48	#5	9'-3"	
v51	20	#5	6'-6"	
** Reinforcement Bars			Pound	1690
** Concrete Structures			Cu Yd	5.5
*** 4" Galv. Steel Pipe			4 @	3'-8"
*** Side Assembly			Each	8

** Included in Drop Box No. 5

*** Included in Traversable Pipe Grate, Special with all hardware and steel for Assemblies

 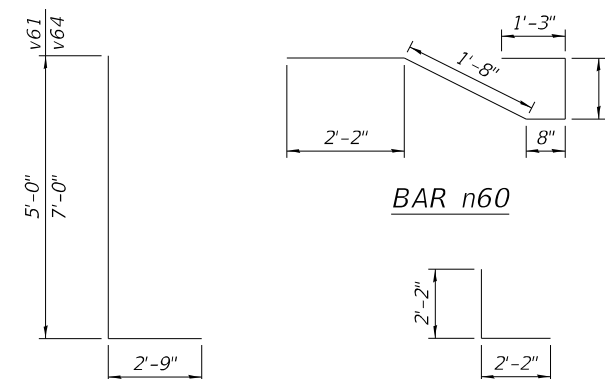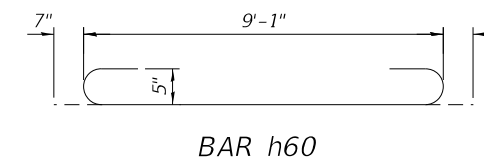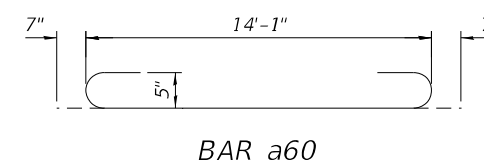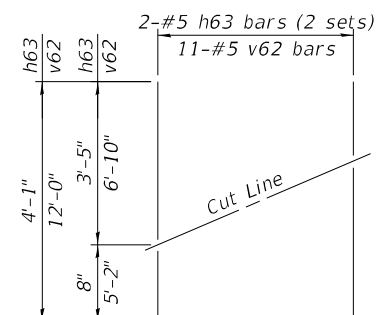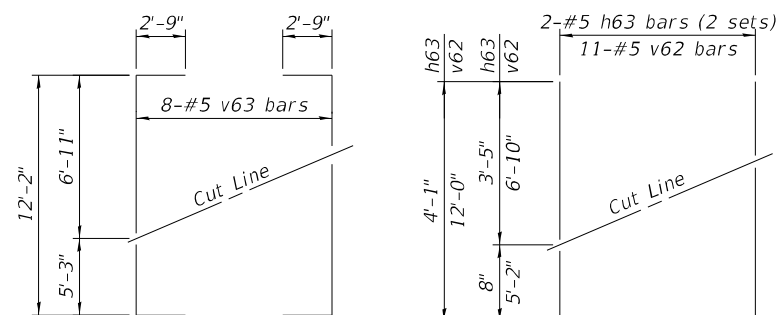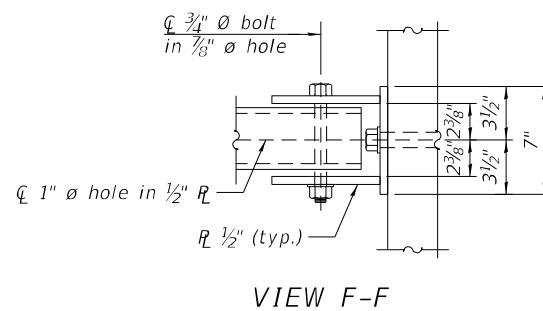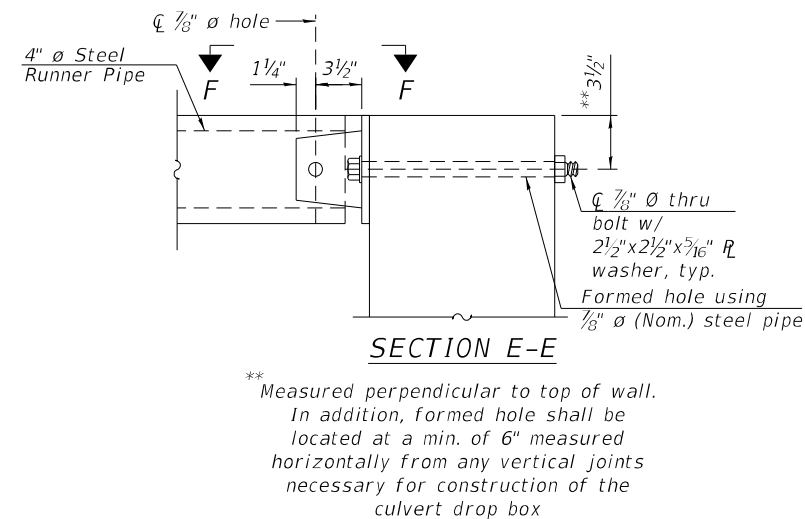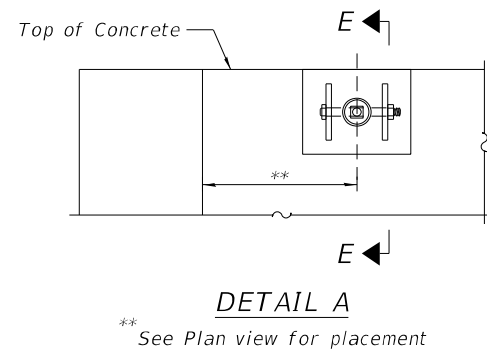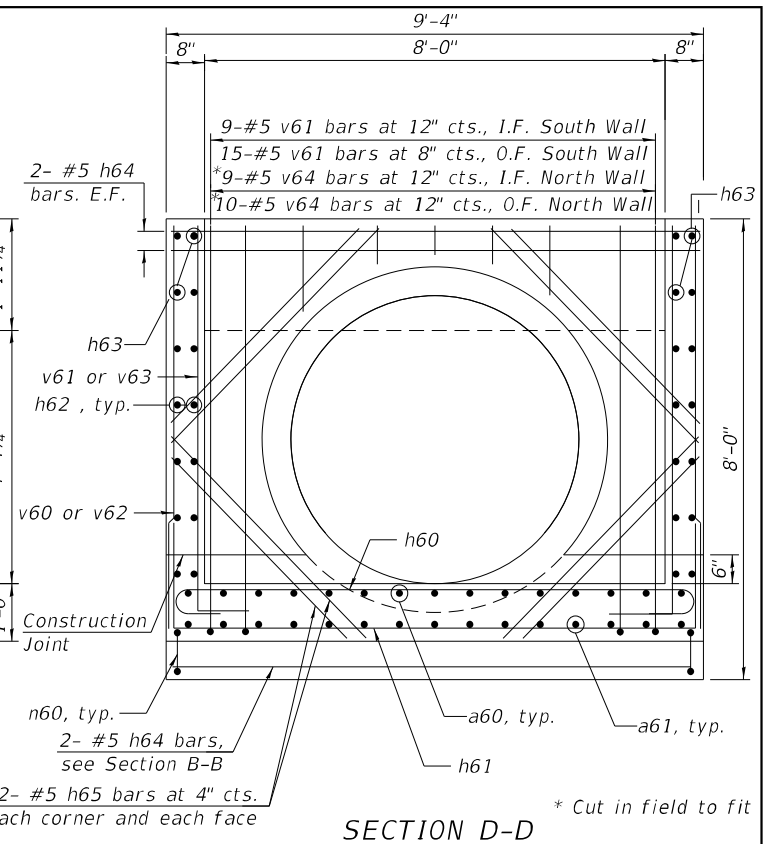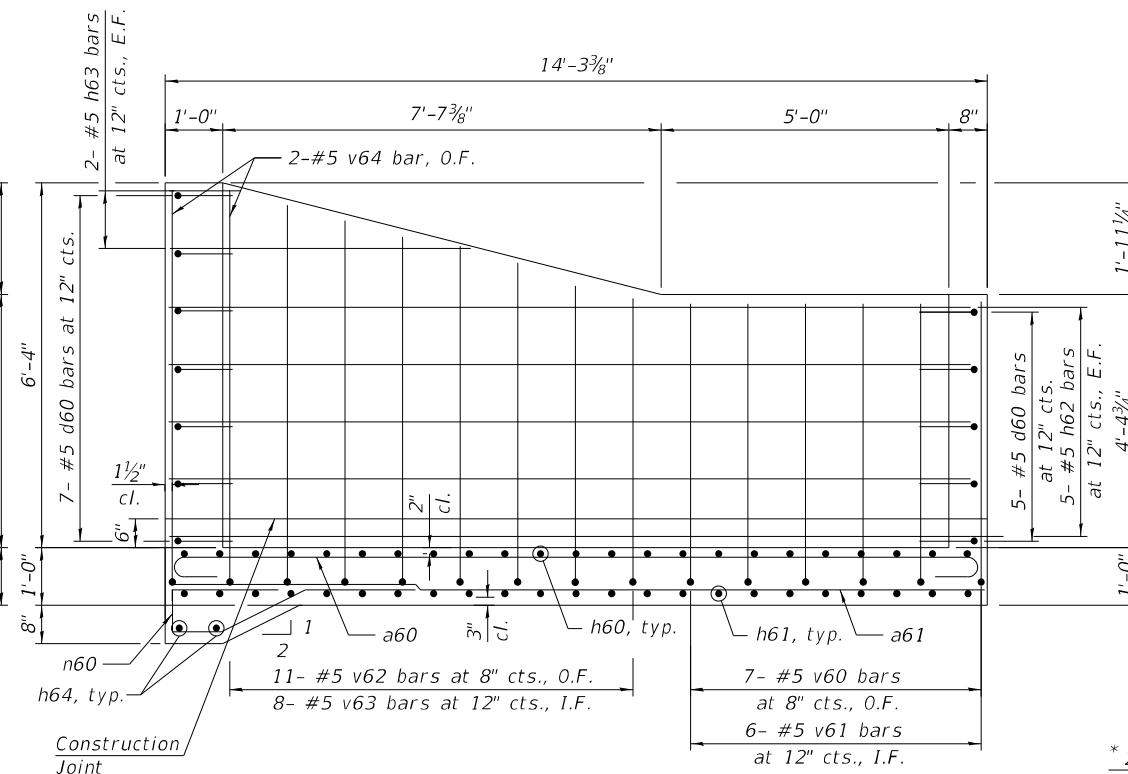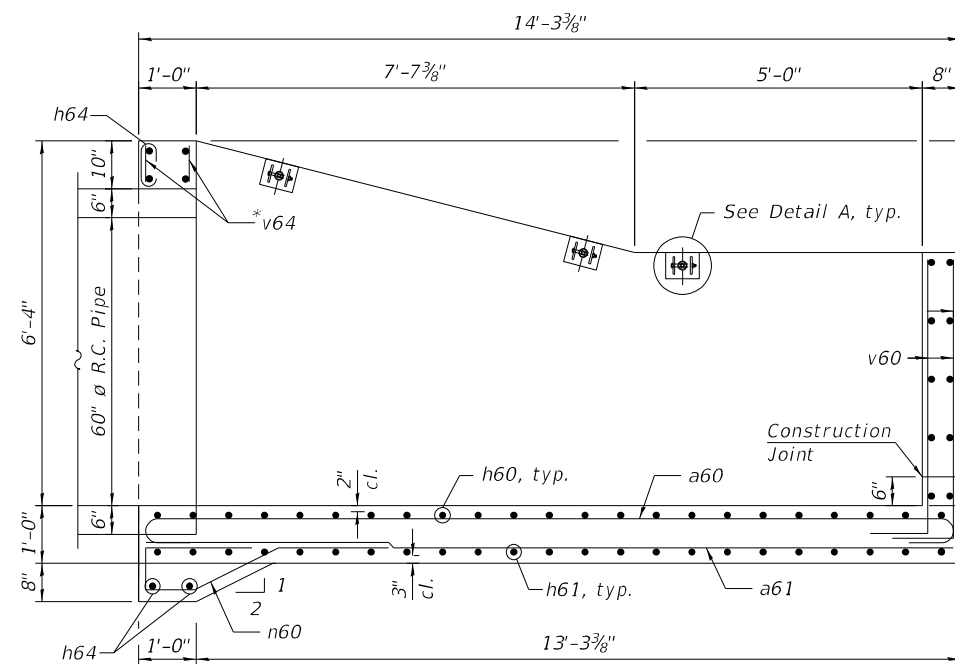

BAR h61

BILL OF MATERIAL
(For Information Only)


Bar	No.	Size	Length	Shape
a60	15	#5	15'-3"	
a61	15	#5	14'-1"	
d60	24	#5	4'-4"	
h60	23	#5	10'-3"	
h61	23	#5	14'-7"	
h62	20	#5	14'-0"	
h63	4	#5	4'-1"	
h64	16	#5	9'-1"	
h65	16	#5	5'-3"	
n60	15	#5	6'-6"	
v60	14	#5	5'-0"	
v61	32	#5	7'-9"	
v62	8	#5	12'-2"	
v63	6	#5	17'-8"	
v64	21	#5	9'-9"	
Reinforcement Bars			Pound	2700
Concrete Structures			Cu Yd	10.6
4" Galv. Steel Pipe			7@	7'-8"
4" Galv. Steel Pipe			3@	7'-7"
4" Galv. Steel Pipe			3@	4'-8"
Side Assembly			Each	20

**
Included in Drop Box No. 6

Included in Traversable Pipe Grate
Special with all hardware and
steel for Assemblies


FILE NAME: p:\projects\adp-jw-bentley\com\rsadp-jw-bentley\Documents\Transportation\Projects\1130459.000 US 70-Structure\CAD\Structures\HBM\0431115-0254B40-200-L-CPE.dgn

14- # 5 h70 bars at 12" cts. Top of Slab
14- # 5 h71 bars at 12" cts. Bottom of Slab

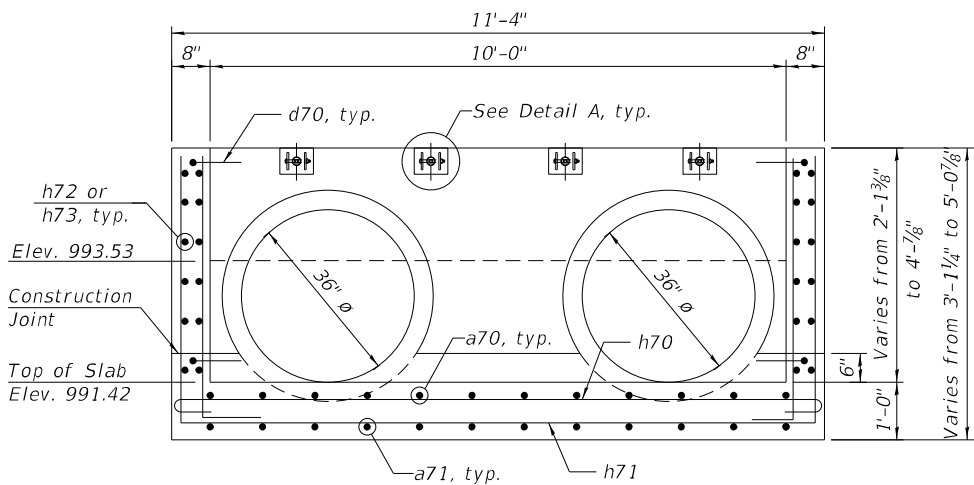

* Cut in field to fit

SECTION A-A

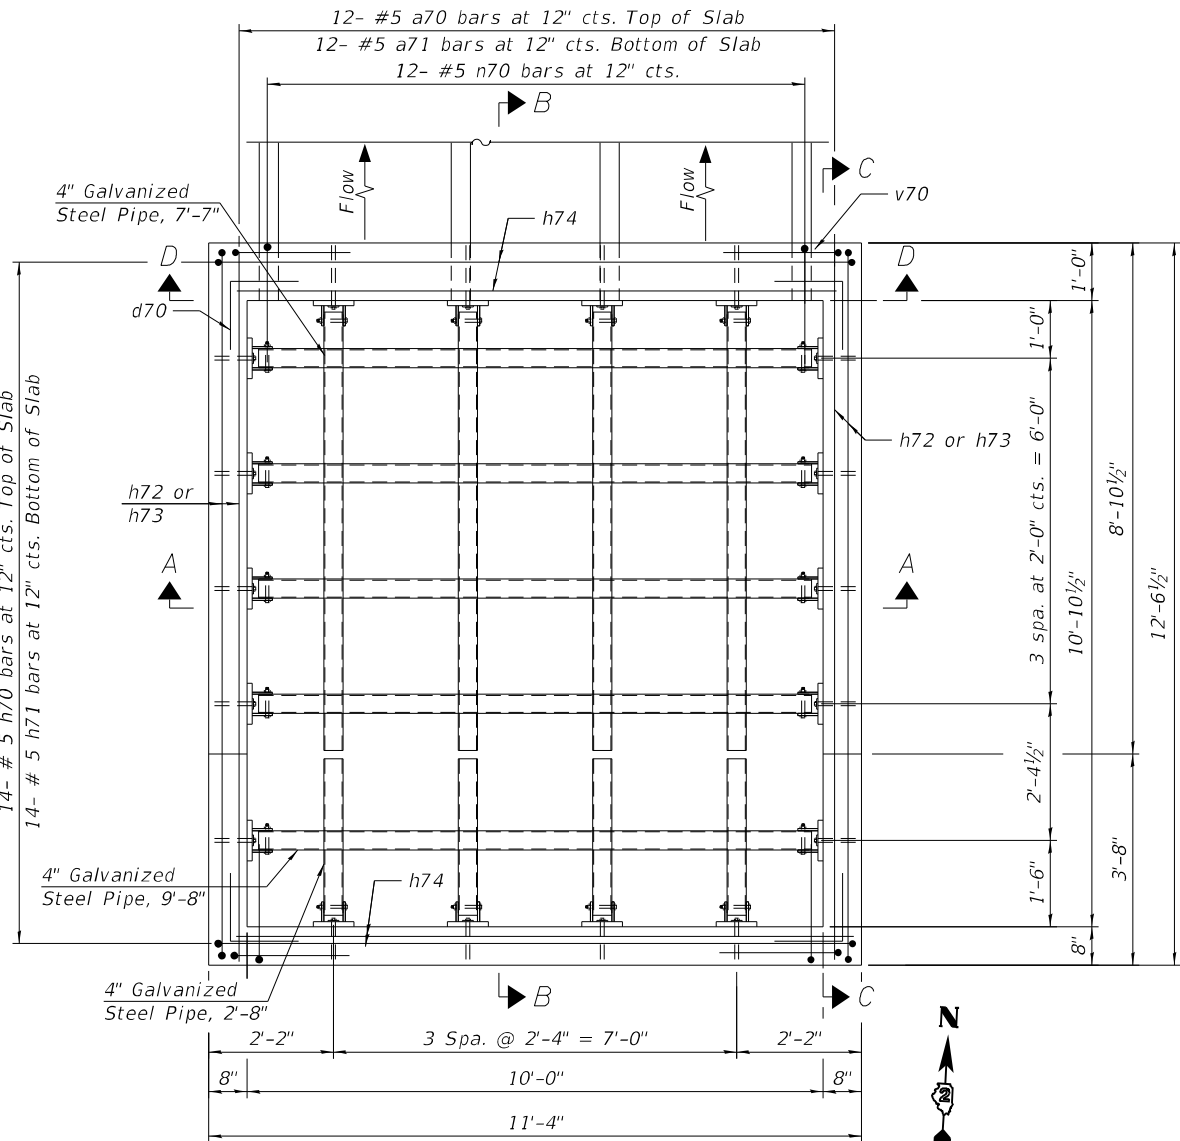

PLAN

GENERAL NOTES

- Reinforcement bars shall conform to the requirements of ASTM A 706 Gr 60.
- All exposed concrete edges shall be chamfered $\frac{3}{4}$ " unless otherwise noted.
- All construction joints shall be bonded.
- The contract unit price "Each" for Drop Box No. 1 shall include the Concrete Box Culverts, Reinforcement Bars, earth excavation where required, backfilling, compacted CA-7 aggregate bedding material and necessary grading to fit the structure as shown, or to the slope.
- The contract unit price "Foot" for Traversable Pipe Grate, Special shall include the steel pipe grate system, steel plates, bolts, nuts, washers, anchor rods and all necessary drilling and grouting.
- Steel pipes shall conform to ASTM A-53 (Type E or S) Grade B, Schedule 40 and shall be galvanized conforming to ASTM A-120.
- Steel plates shall conform to AASHTO M-183 and shall be galvanized conforming to AASHTO M-111.
- Bolts, nuts and washer shall be in accordance with Article 1006.08 of the Standard Specifications and shall be galvanized.
- Contractor shall field verify galvanized pipe length prior to ordering.
- The minimum distance from the center of a hole to the free edge of a structural shape or plate shall be $1\frac{1}{2}$ " unless noted otherwise.
- Bolts and anchor rods shall be snug tightened by a few impacts of an impact wrench or the full force of a worker using an ordinary spud wrench.
- This work shall be done according to the applicable portions of Sections 501 thru 503, 505, 508, 540 and 584 of the Standard Specifications.
- Fabrication of the Steel Pipe Grate System shall conform to the requirements in Section 505 of the Standard Specifications unless noted otherwise.
- Contractor to confirm that a minimum allowable gross bearing pressure equal to 2000 PSF can be achieved prior to construction of Drop Box structure.
- Backfilling and future excavations shall be performed equally on all sides of the structure.
- Anchor rods shall conform to the requirements of ASTM F1554, Grade 105. If the Contractor elects to drill and grout the anchors, they shall be drilled and epoxy-grouted according to the requirements of Section 584 of the Standard Specifications. The chemical adhesive system shall be capable of achieving a minimum proof load of 5,000 pounds and an ultimate shear capacity of 8,000 pounds per anchor.
- A minimum of 6" of compacted CA-7 aggregate bedding material shall be placed beneath the drop box.

DESIGN STRESSES

FIELD UNITS

$f'c = 3,500$ psi
 $f_y = 60,000$ psi (Reinforcement)

TOTAL BILL OF MATERIAL

ITEM	UNIT	TOTAL
Drop Box No. 7	Each	1
Traversable Pipe Grate, Special	Foot	90

PLAN AND ELEVATION
DROP BOX NO. 7
STATION 2180+76.32
OFFSET 42.27 RT



SIGNED Moussa A. Issa
DR. MOUSSA A. ISSA, S.E. IL. LIC. NO. 081-005738
EXPIRES 11-30-2022
DATE 7/8/2022 FOR SHEETS 1 AND 2





USER NAME = EtzwillerE	DESIGNED - MAA, KJD	REVISED -
	DRAWN - MAA, KJD	REVISED -
PLOT SCALE = 3.3333 ' / in.	CHECKED - MI	REVISED -
PLOT DATE = 6/28/2022	DATE - 08-02-2021	REVISED -

STATE OF ILLINOIS
DEPARTMENT OF TRANSPORTATION



PLAN AND ELEVATION
DROP BOX NO. 7

SHEET NO. 1 OF 2 SHEETS



F.A.P. RTE.	SECTION	COUNTY	TOTAL SHEETS	SHEET NO.
301	24R	JO DAVIESS	594	319
			CONTRACT NO. 64B40	
ILLINOIS			FED. AID PROJECT	

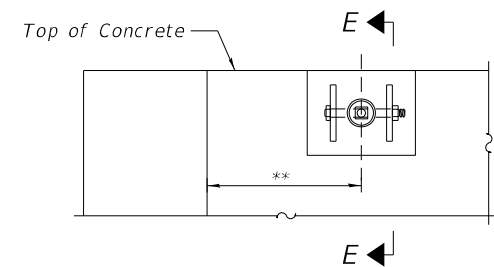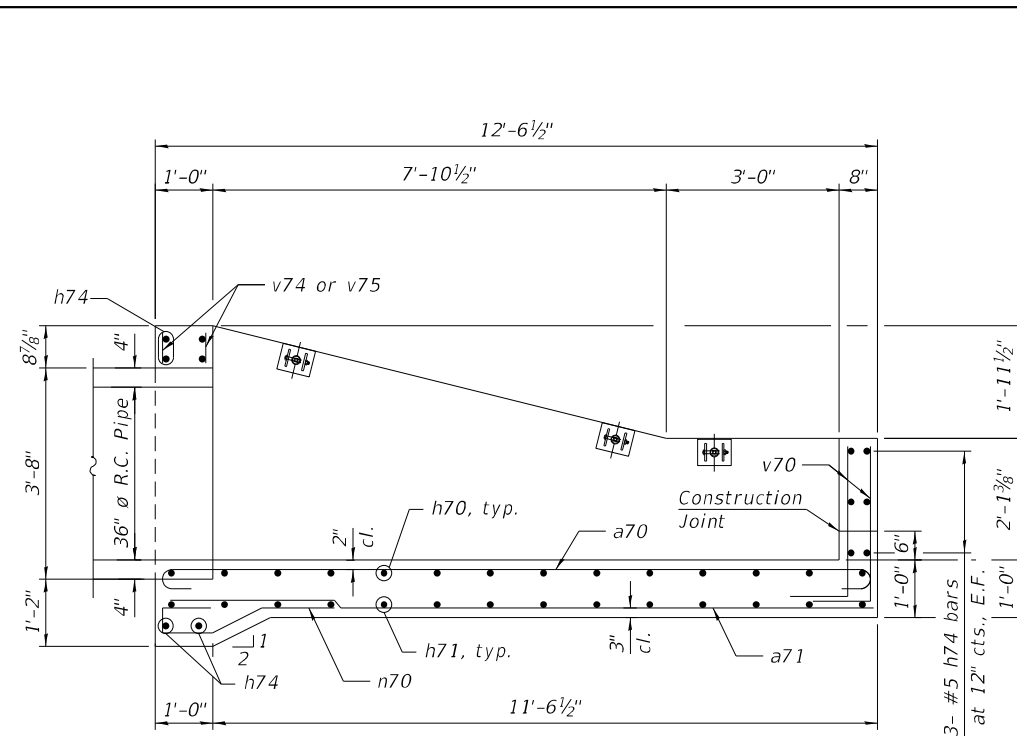


DETAIL A
** See Plan view for spacing

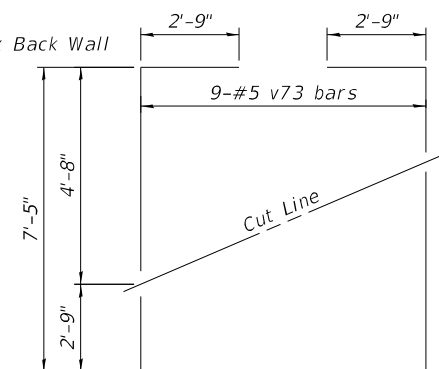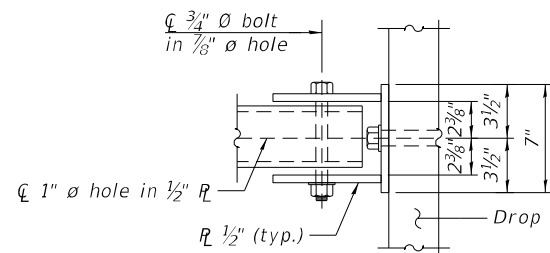






Ordre bars full length. Cut as shown and use remainder of bars in opposit face

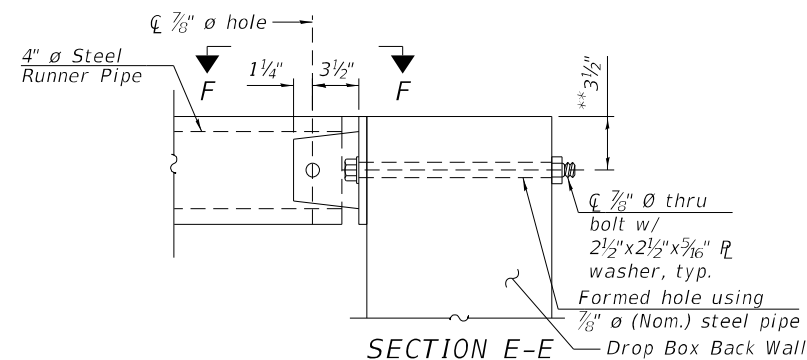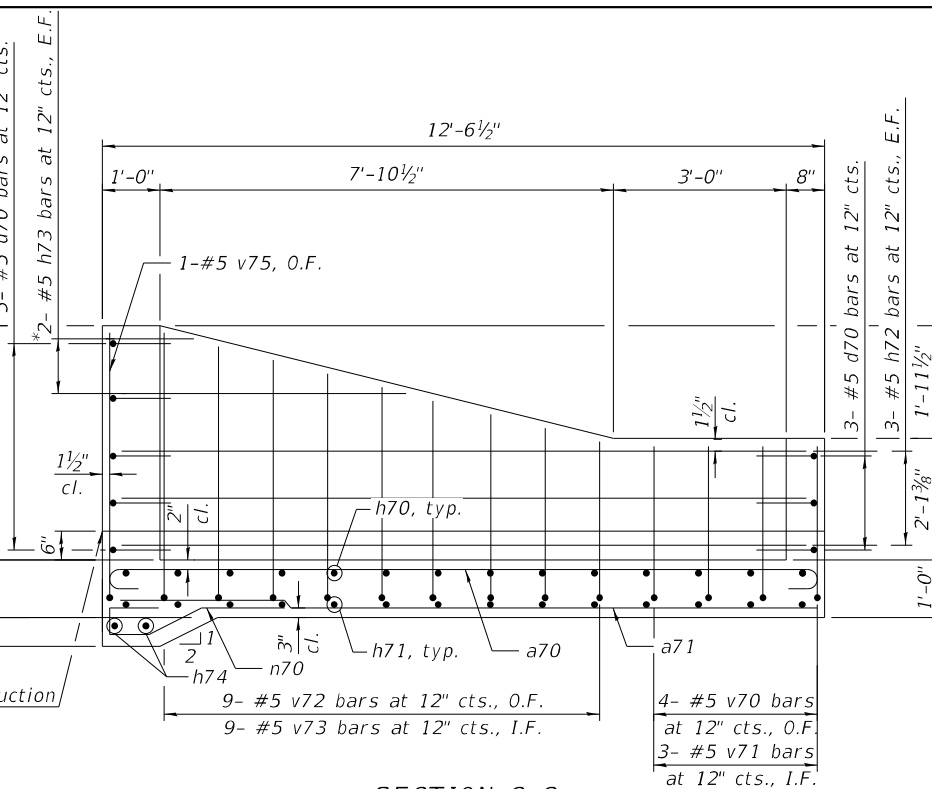

***Measured perpendicular to top of wall.
In addition, formed hole shall be located at a min. of 6" measured horizontally from any vertical joints necessary for construction of the culvert drop box.

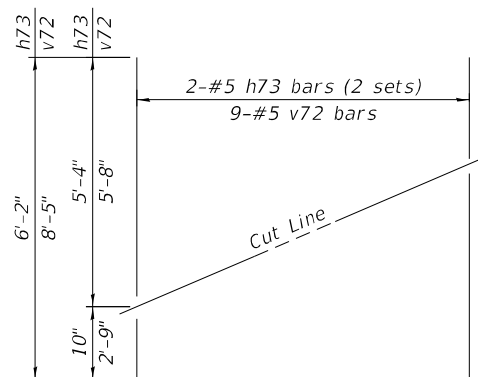

Ordre bars full length. Cut as shown and use remainder of bars in opposit face

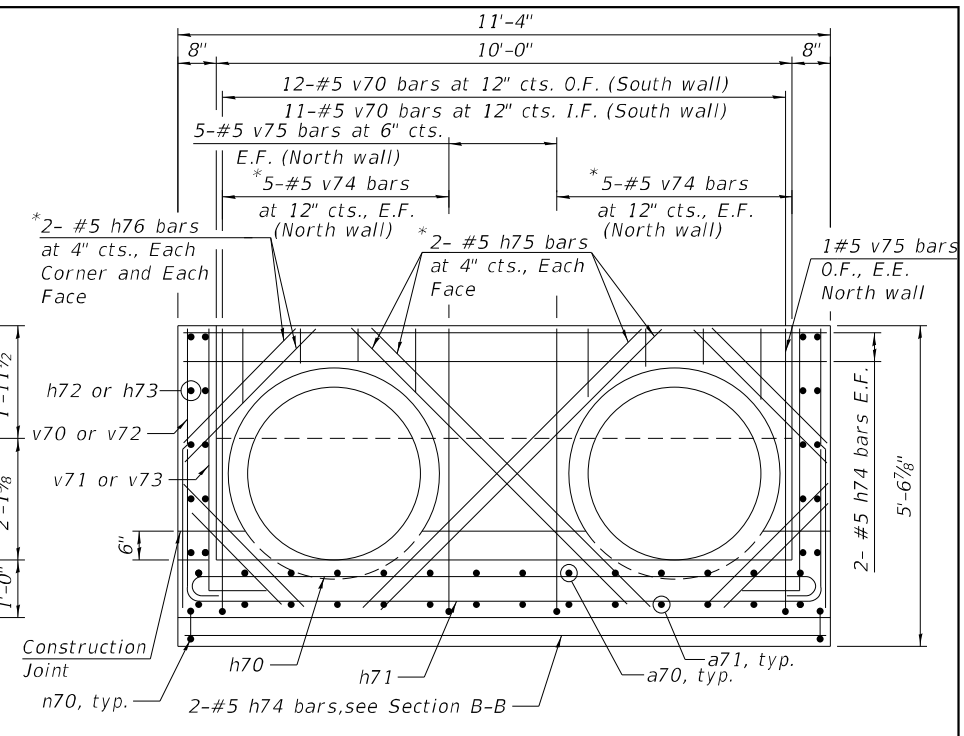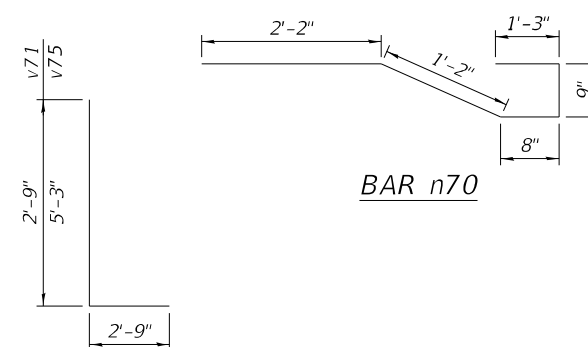  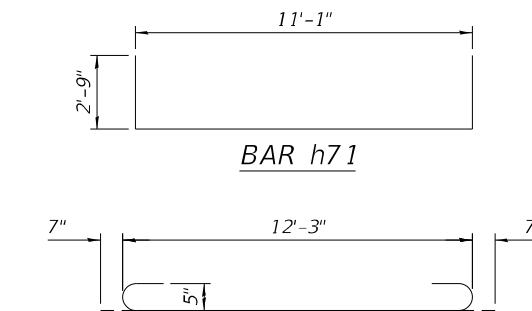



* Cut in field to fit

Bar	No.	Size	Length	Shape
a70	12	#5	13'-5"	
a71	12	#5	12'-3"	
d70	16	#5	4'-4"	
h70	14	#5	12'-3"	
h71	14	#5	16'-7"	
h72	12	#5	12'-3"	
h73	4	#5	6'-2"	
h74	12	#5	11'-1"	
h75	8	#5	8'-0"	
h76	8	#5	4'-3"	
n70	12	#5	6'-0"	
v70	31	#5	2'-9"	
v71	6	#5	5'-6"	
v72	9	#5	7'-7"	
v73	9	#5	13'-2"	
v74	20	#5	2'-3"	
v75	14	#5	8'-0"	

**	Reinforcement Bars	Pound	1800
**	Concrete Structures	Cu Yd	8.5
***	4" Galv. Steel Pipe	5 @	9'-8"
**	4" Galv. Steel Pipe	4 @	7'-7"
***	4" Galv. Steel Pipe	4 @	2'-8"
***	Side Assembly	Each	18

**
Included in Drop Box No. 7

*** Included in Traversable Pipe Grate,
Special with all hardware and steel
for Assemblies

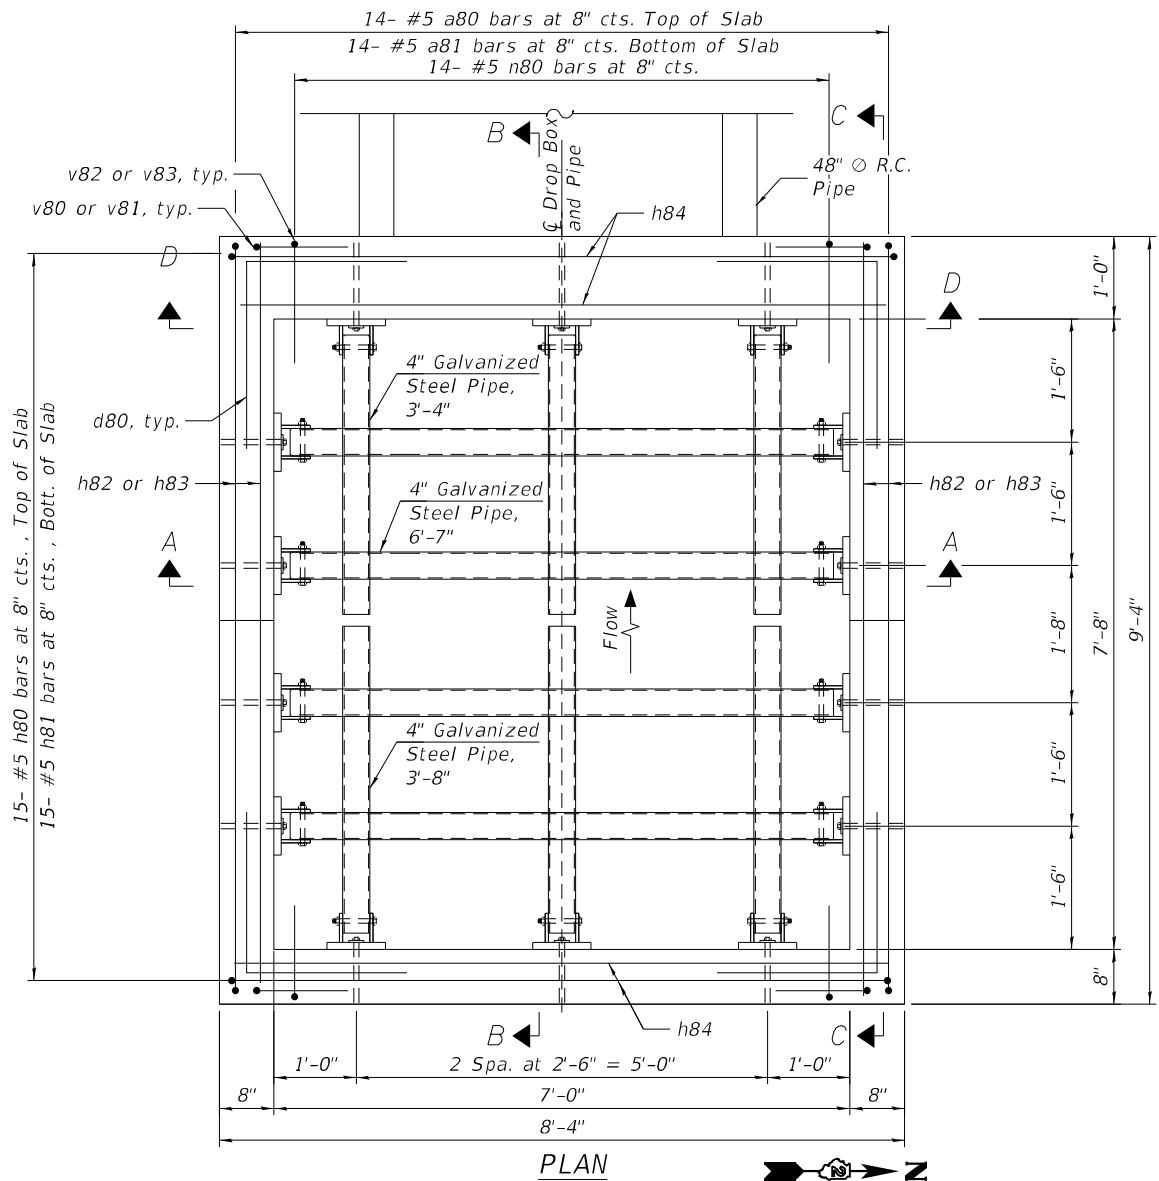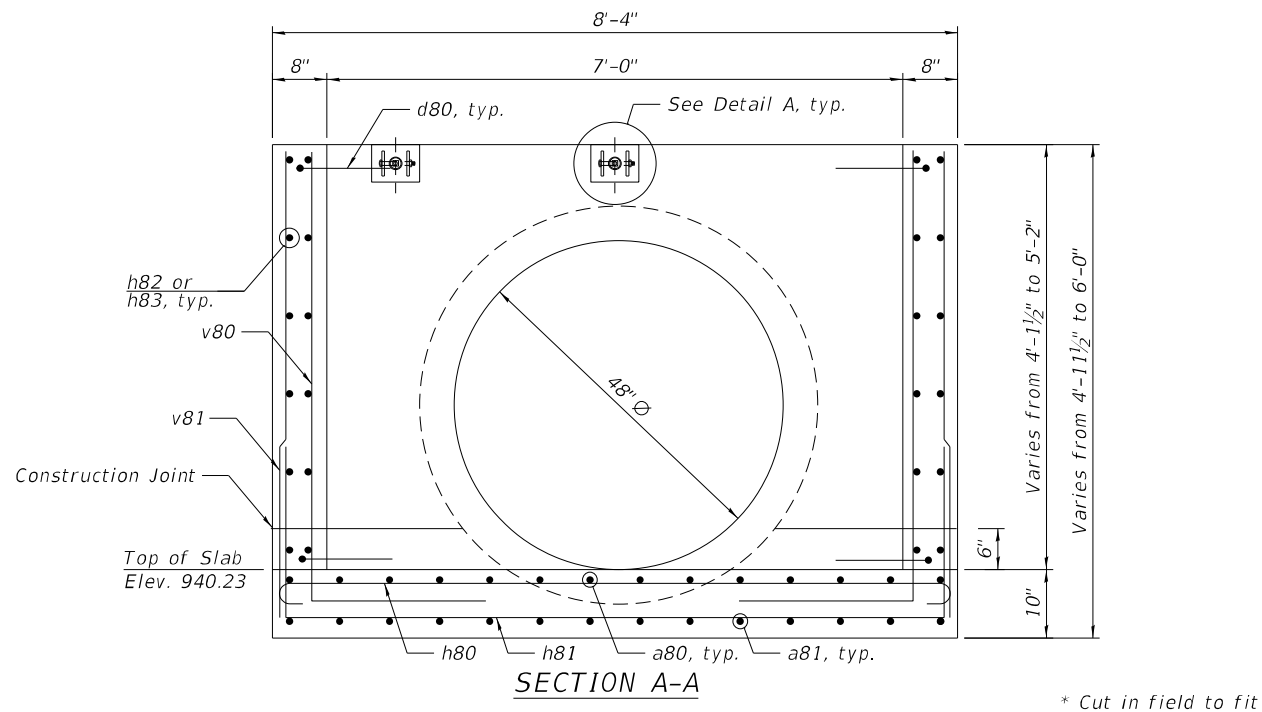

GENERAL NOTES

1. Reinforcement bars shall conform to the requirements of ASTM A 706 Gr 60.
2. All exposed concrete edges shall be chamfered $\frac{3}{4}$ " unless otherwise noted.
3. All construction joints shall be bonded.
4. The contract unit price "Each" for Drop Box No. 8 shall include the Concrete Box Culverts, Reinforcement Bars, earth excavation where required, backfilling, compacted CA-7 aggregate bedding material and necessary grading to fit the structure as shown, or to the slope.
5. The contract unit price "Foot" for Traversable Pipe Grate, Special shall include the steel pipe grate system, steel plates, bolts, nuts, washers, anchor rods and all necessary drilling and grouting.
6. Steel pipes shall conform to ASTM A-53 (Type E or S) Grade B, Schedule 40 and shall be galvanized conforming to ASTM A-120.
7. Steel plates shall conform to AASHTO M-183 and shall be galvanized conforming to AASHTO M-111.
8. Bolts, nuts and washer shall be in accordance with Article 1006.08 of the Standard Specifications and shall be galvanized.
9. Contractor shall field verify galvanized pipe length prior to ordering.
10. The minimum distance from the center of a hole to the free edge of a structural shape or plate shall be $1\frac{1}{2}$ " unless noted otherwise.
11. Bolts and anchor rods shall be snug tightened by a few impacts of an impact wrench or the full force of a worker using an ordinary spud wrench.
12. This work shall be done according to the applicable portions of Sections 501 thru 503, 505, 508, 540 and 584 of the Standard Specifications.
13. Fabrication of the Steel Pipe Grate System shall conform to the requirements in Section 505 of the Standard Specifications unless noted otherwise.
14. Contractor to confirm that a minimum allowable gross bearing pressure equal to 2000 PSF can be achieved prior to construction of Drop Box structure.
15. Backfilling and future excavations shall be performed equally on all sides of the structure.
16. Anchor rods shall conform to the requirements of ASTM F1554, Grade 105. If the Contractor elects to drill and grout the anchors, they shall be drilled and epoxy-grouted according to the requirements of Section 584 of the Standard Specifications. The chemical adhesive system shall be capable of achieving a minimum proof load of 5,000 pounds and an ultimate shear capacity of 8,000 pounds per anchor.
17. A minimum of 6" of compacted CA-7 aggregate bedding material shall be placed beneath the drop box.


DESIGN STRESSES

FIELD UNITS

$f'_c = 3,500$ psi
 $f_y = 60,000$ psi (Reinforcement)

TOTAL BILL OF MATERIAL

ITEM	UNIT	TOTAL
Drop Box No. 8	Each	1
Traversable Pipe Grate, Special	Foot	48

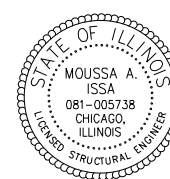

SIGNED Moussa A. Issa
DR. MOUSSA A. ISSA, S.E. IL. LIC. NO. 081-005738
EXPIRES 11-30-2022
DATE 7/8/2022 FOR SHEETS 1 AND 2

PLAN AND ELEVATION

DROP BOX NO. 8

MAPES RD STATION 300+84.27

OFFSET 44.00 RT



USER NAME = Etzwiller	DESIGNED - MAA	REVISED -
	DRAWN - MAA	REVISED -
PLOT SCALE = 2.3333' / in.	CHECKED - MI	REVISED -
PLOT DATE = 6/28/2022	DATE - 08-02-2021	REVISED -


STATE OF ILLINOIS
DEPARTMENT OF TRANSPORTATION

PLAN AND ELEVATION
DROP BOX NO. 8

SHEET NO. 1 OF 2 SHEETS

F.A.P. RTE.	SECTION	COUNTY	TOTAL SHEETS	SHEET NO.
301	24R	JO DAVISSL	594	321
				CONTRACT NO. 64B40
				ILLINOIS FED. AID PROJECT


FILE NAME: p:\1\usndb-cw-beh\c:\rsandb-cw-beh\1\Documents\Transportation\Projects\1130859.000 US 20 Stockton\CAD\Structures\XXXXX\1-D264840.dwg 001 Drop Box Details

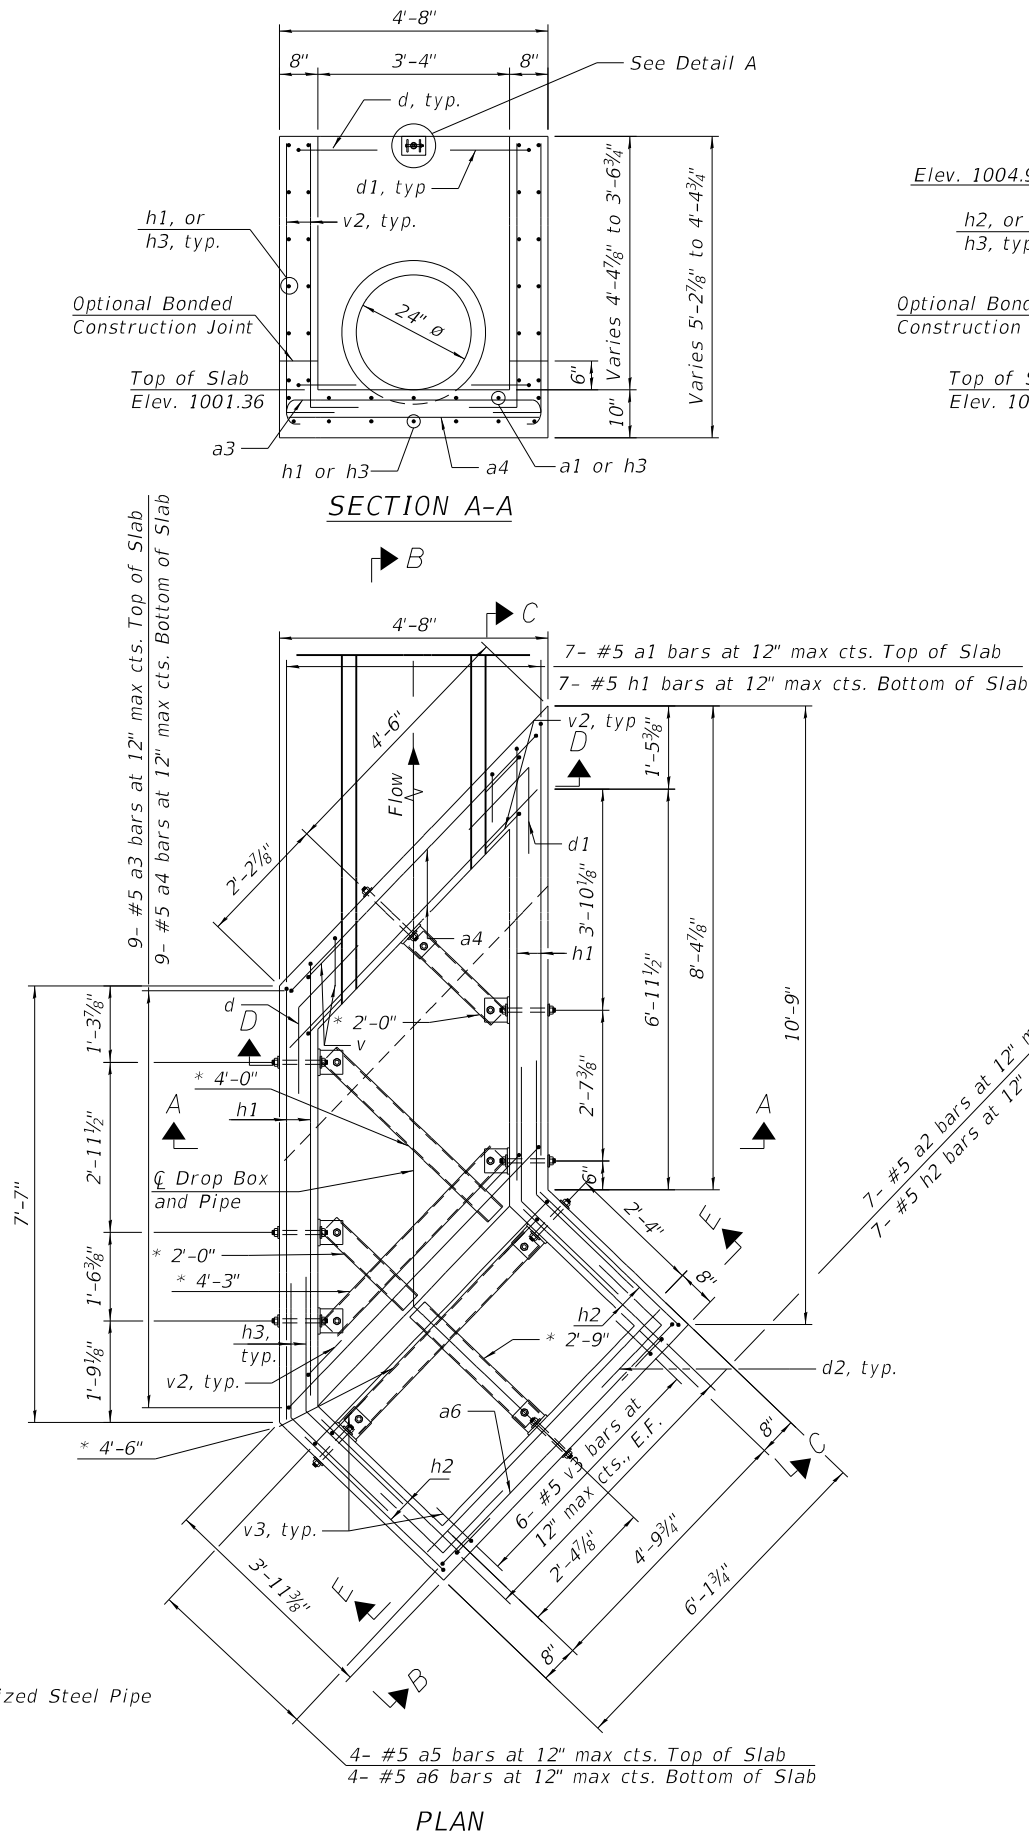

DESIGN STRESSES

FIELD UNITS

f'c = 3,500 psi
fy = 60,000 psi (Reinforcement)

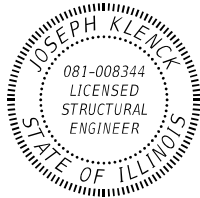

BY: Joseph Klenck 7/15/2024
LICENSE EXPIRES: 11/30/2024

GENERAL NOTES

- Reinforcement bars shall conform to the requirements of ASTM A 706 Gr 60.
- All exposed concrete edges shall be chamfered $\frac{3}{4}$ " unless otherwise noted.
- All construction joints shall be bonded.
- The contract unit price "Each" for Drop Box No. 9 shall include the Concrete Box Culverts, Reinforcement Bars, earth excavation where required, backfilling, compacted CA-7 aggregate bedding material and necessary grading to fit the structure as shown, or to the slope.
- The contract unit price "Foot" for Traversable Pipe Grate, Special shall include the steel pipe grate system, steel plates, bolts, nuts, washers, anchor rods and all necessary drilling and grouting.
- Steel pipes shall conform to ASTM A-53 (Type E or S) Grade B, Schedule 40 and shall be galvanized conforming to ASTM A-120.
- Steel plates shall conform to AASHTO M-183 and shall be galvanized conforming to AASHTO M-111.
- Bolts, nuts and washer shall be in accordance with Article 1006.08 of the Standard Specifications and shall be galvanized.
- Contractor shall field verify galvanized pipe length prior to ordering.
- The minimum distance from the center of a hole to the free edge of a structural shape or plate shall be $1\frac{1}{2}$ " unless noted otherwise.
- Bolts and anchor rods shall be snug tightened by a few impacts of an impact wrench or the full force of a worker using an ordinary spud wrench.
- This work shall be done according to the applicable portions of Sections 501 thru 503, 505, 508, 540 and 584 of the Standard Specifications.
- Fabrication of the Steel Pipe Grate System shall conform to the requirements in Section 505 of the Standard Specifications unless noted otherwise.
- Contractor to confirm that a minimum allowable gross bearing pressure equal to 2000 PSF can be achieved prior to construction of Drop Box structure.
- Backfilling and future excavations shall be performed equally on all sides of the structure.
- Anchor rods shall conform to the requirements of ASTM F1554, Grade 105. If the Contractor elects to drill and grout the anchors, they shall be drilled and epoxy-grouted according to the requirements of Section 584 of the Standard Specifications. The chemical adhesive system shall be capable of achieving a minimum proof load of 5,000 pounds and an ultimate shear capacity of 8,000 pounds per anchor.
- A minimum of 6" of compacted CA-7 aggregate bedding material shall be placed beneath the drop box.
- The Contractor may install the thru bolts using drilling and grouting in lieu of providing a formed hole using steel pipe. Installation shall be in accordance with Article 509.06 using a method that results in the annulus surrounding the bolt being completely filled with adhesive. The method of drilling shall not result in spalled concrete at the exit face. Epoxy grouted thru bolts shall be snug tightened followed by an additional $\frac{1}{2}$ turn on the interior nut at final installation. Cost included with Traversable Pipe Grate.

TOTAL BILL OF MATERIAL

ITEM	UNIT	TOTAL
Drop Box No. 9	Each	1
Traversable Pipe Grate, Special	Foot	20

PLAN AND ELEVATION
DROP BOX NO. 9
STATION 2139+81.32
OFFSET 29.16 LT

RS&H


















USER NAME = LorrL	DESIGNED - BPK	REVISED -
	DRAWN - JVS	REVISED -
PLOT SCALE =	CHECKED - JIK	REVISED -
PLOT DATE = 7/11/2024	DATE - 06/24/2022	REVISED -

STATE OF ILLINOIS
DEPARTMENT OF TRANSPORTATION

PLAN AND ELEVATION
DROP BOX NO. 9

SHEET NO. 1 OF 2 SHEETS

F.A.P. RTE.	SECTION	COUNTY	TOTAL SHEETS	SHEET NO.
301	24R	JO DAVIESS	594	323
CONTRACT NO. 64B40				
ILLINOIS FED. AID PROJECT				

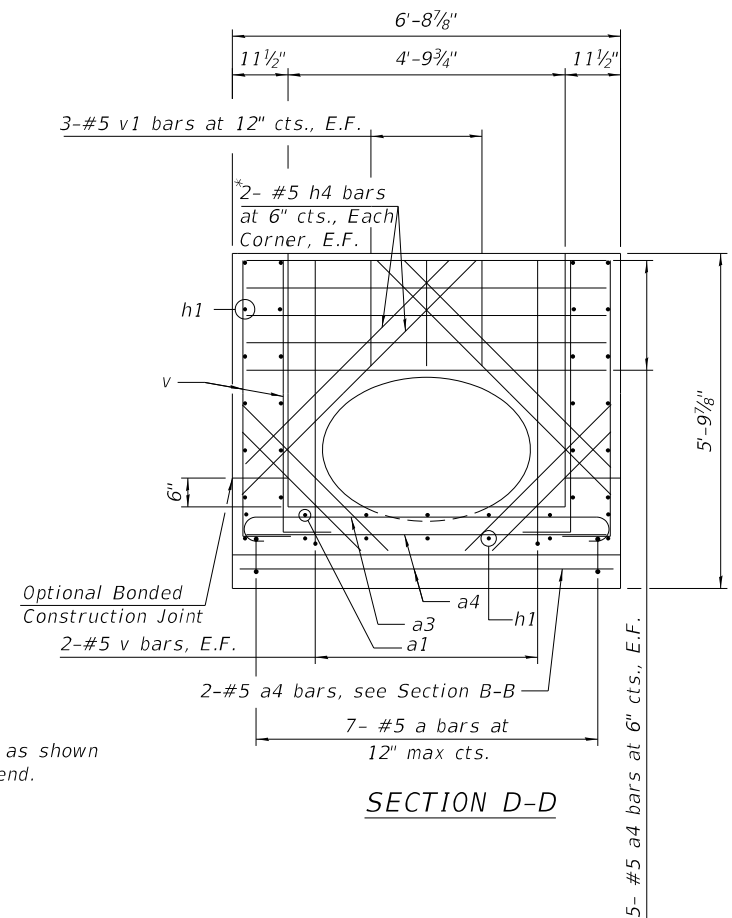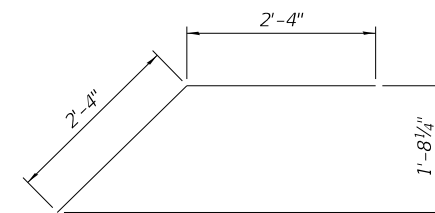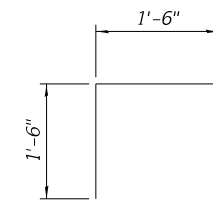 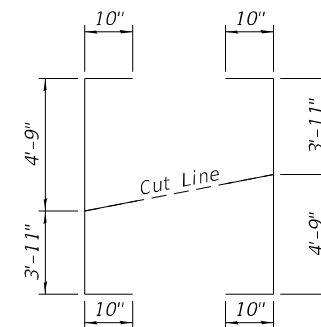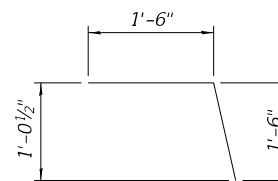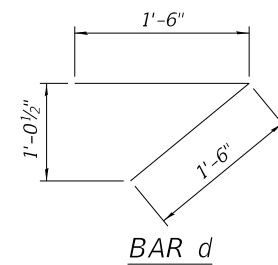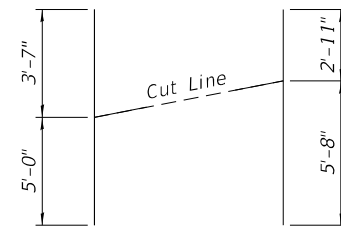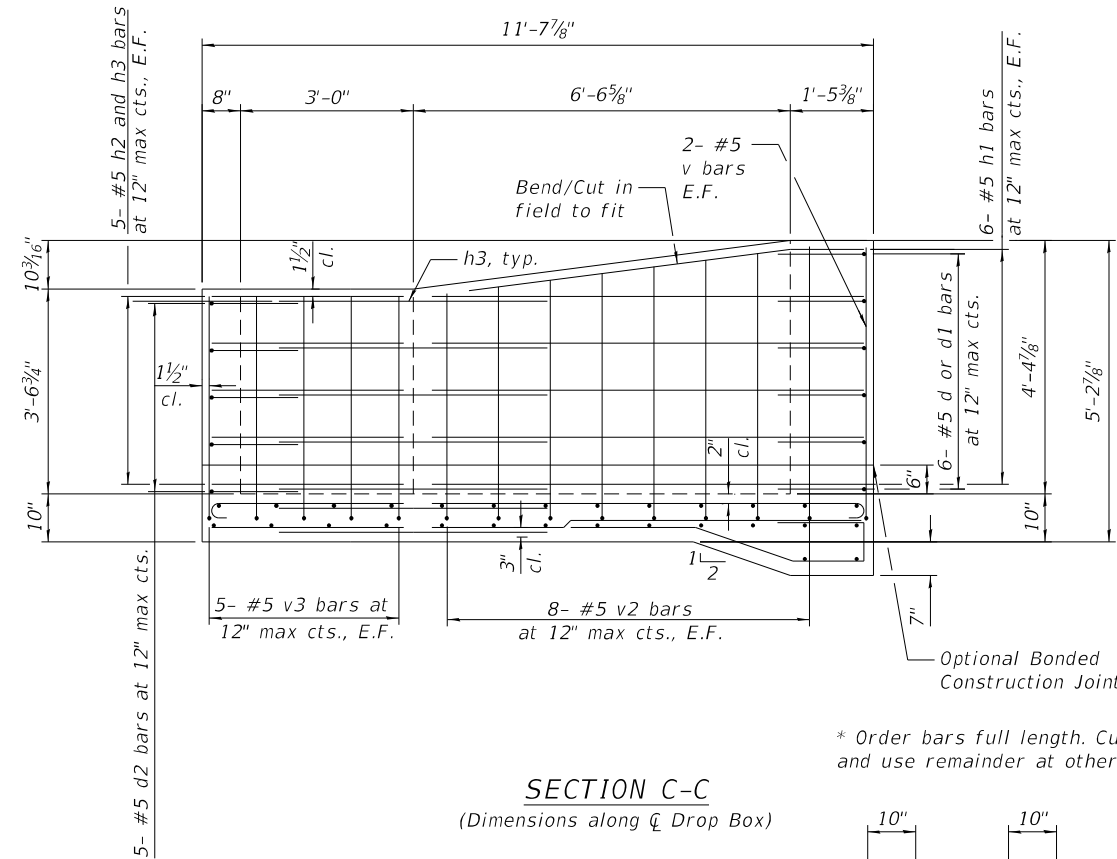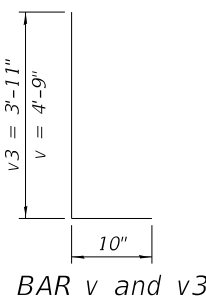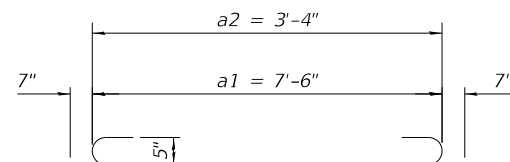  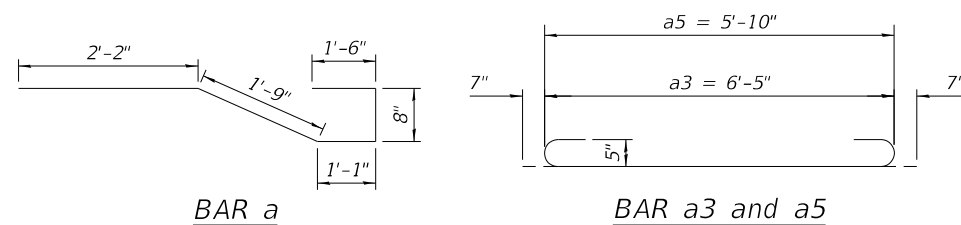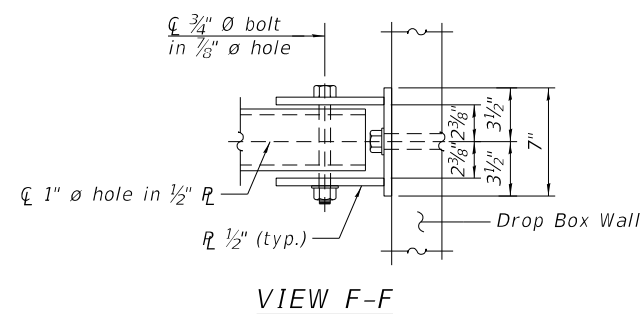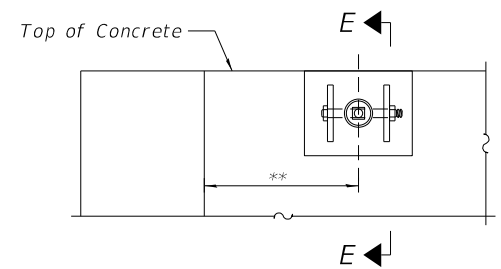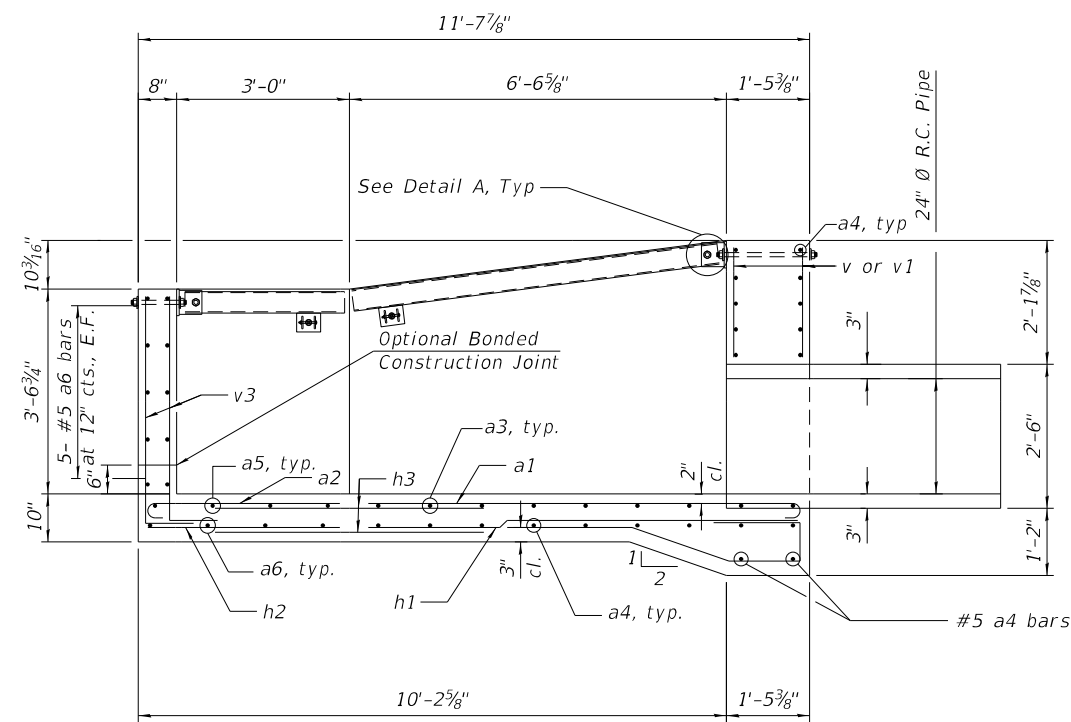

BILL OF MATERIAL

Bar	No.	Size	Length	Shape
a	7	#5	7'-2"	
a1	7	#5	8'-1"	
a2	7	#5	3'-11"	
a3	9	#5	7'-7"	
a4	21	#5	6'-5"	
a5	4	#5	7'-0"	
a6	14	#5	5'-10"	
h1	31	#5	7'-6"	
h2	27	#5	3'-4"	
h3	34	#5	4'-8"	
h4	8	#5	8'-7"	
d	6	#5	3'-0"	
d1	6	#5	3'-0"	
d2	10	#5	3'-0"	
v	8	#5	5'-7"	
v1	6	#5	1'-10"	
v2	16	#5	10'-3"	
v3	32	#5	4'-9"	

**	<i>Reinforcement Bars</i>	Pound	2,310
**	<i>Concrete Structures</i>	Cu Yd	5.3
***	<i>4" Galv. Steel Pipe</i>	2 @	2'-0"
***	<i>1" Galv. Steel Pipe</i>	1 @	4'-6"
***	<i>4" Galv. Steel Pipe</i>	1 @	4'-3"
***	<i>1" Galv. Steel Pipe</i>	1 @	4'-0"
***	<i>4" Galv. Steel Pipe</i>	1 @	2'-9"
***	<i>Side Assembly</i>	Each	9

** Included in Drop Box No. 9

*** Included in Traversable Pipe Grate,
Special with all hardware and steel
for Assemblies

ITEM	UNIT	TOTAL
Stone Riprap, Class A4	Sq. Yd.	53
Filter Fabric	Sq. Yd.	53
Cast-In-Place Reinforced Concrete End Section 48"	Each	1
Traversable Pipe Grate, Special	Foot	63

Reinforcement bars shall conform to the requirements of ASTM A 706 Gr 60.

All exposed concrete edges shall be chamfered $\frac{3}{8}$ " unless otherwise noted.

All construction joints shall be bonded.

Layout of the slope protection system may be varied to suit ground conditions in the field as directed by the engineer.

2020 AASHTO LRFD Bridge Design
Specifications, 9th Edition


FIELD UNITS

$f'_c = 3,500 \text{ psi}$
 $f_y = 60,000 \text{ psi (Reinforcement)}$
 $f_y = 50,000 \text{ psi (M270 Grade 50)}$





7/8/2022

 Keith W. Bunting, Illinois S.E. 081-004777 Date
 Expires 11/30/2022

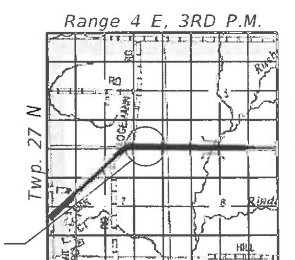


LOCATION SKETCH


GENERAL PLAN & ELEVATION
US ROUTE 20 OVER UN-NAMED TRIBUTARY
F.A.P. 301 (US 20) SECTION 24R
JO DAVIESS COUNTY
STATION 1986+45.18
STRUCTURE NO. 043-1102

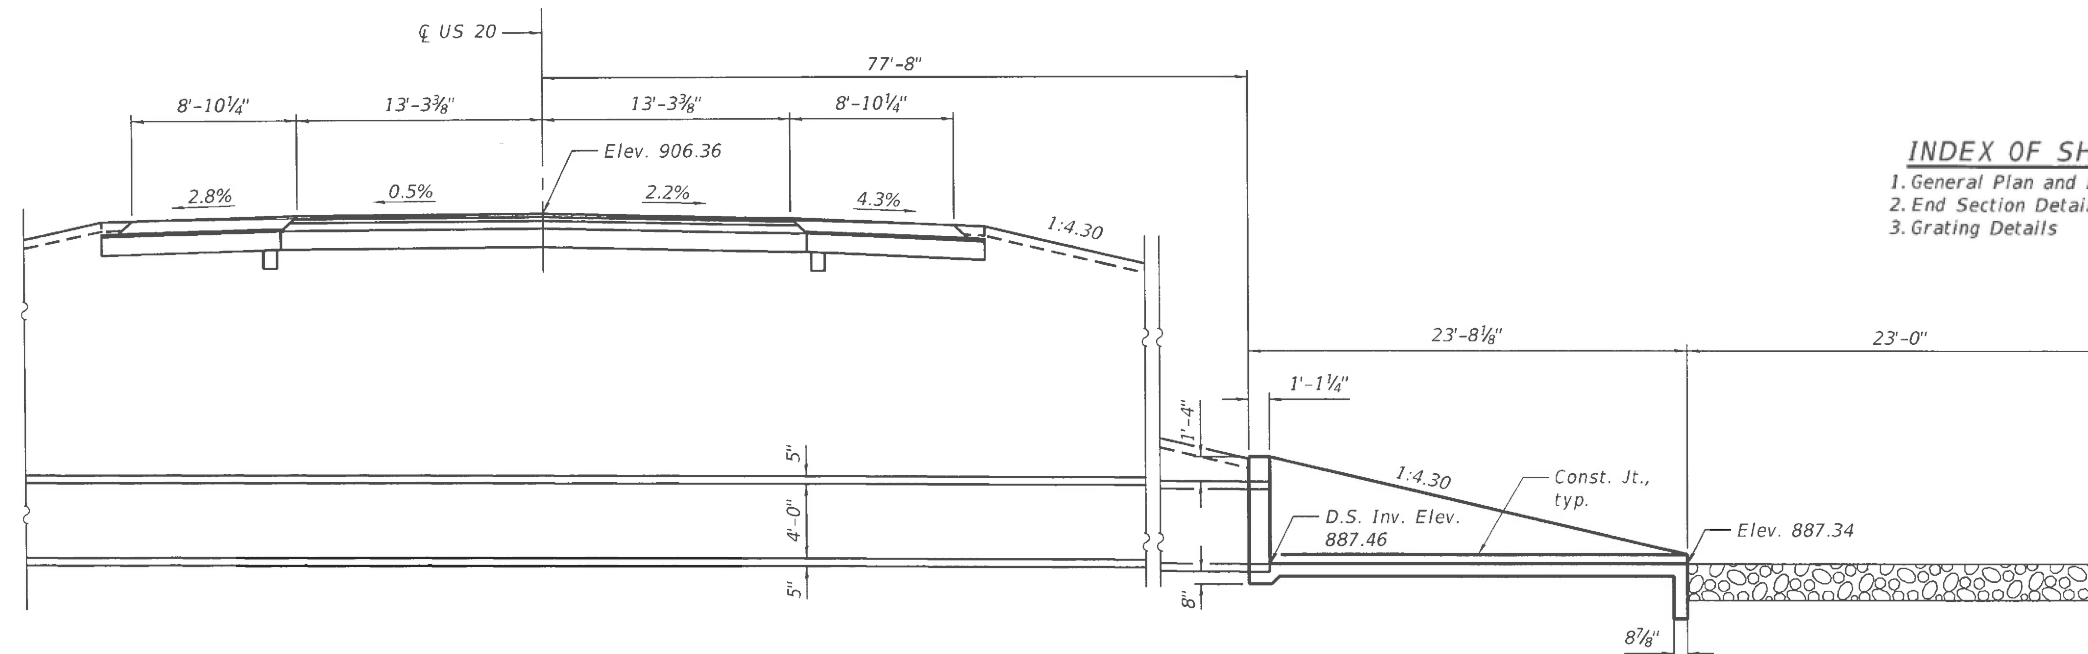













LONGITUDINAL SECTION
(Looking East)
(Dimensions Measured along C of Culvert)

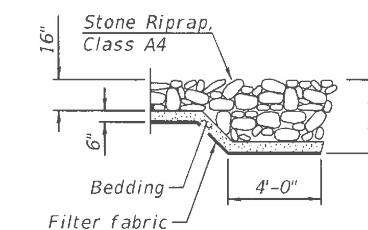

SECTION A-A

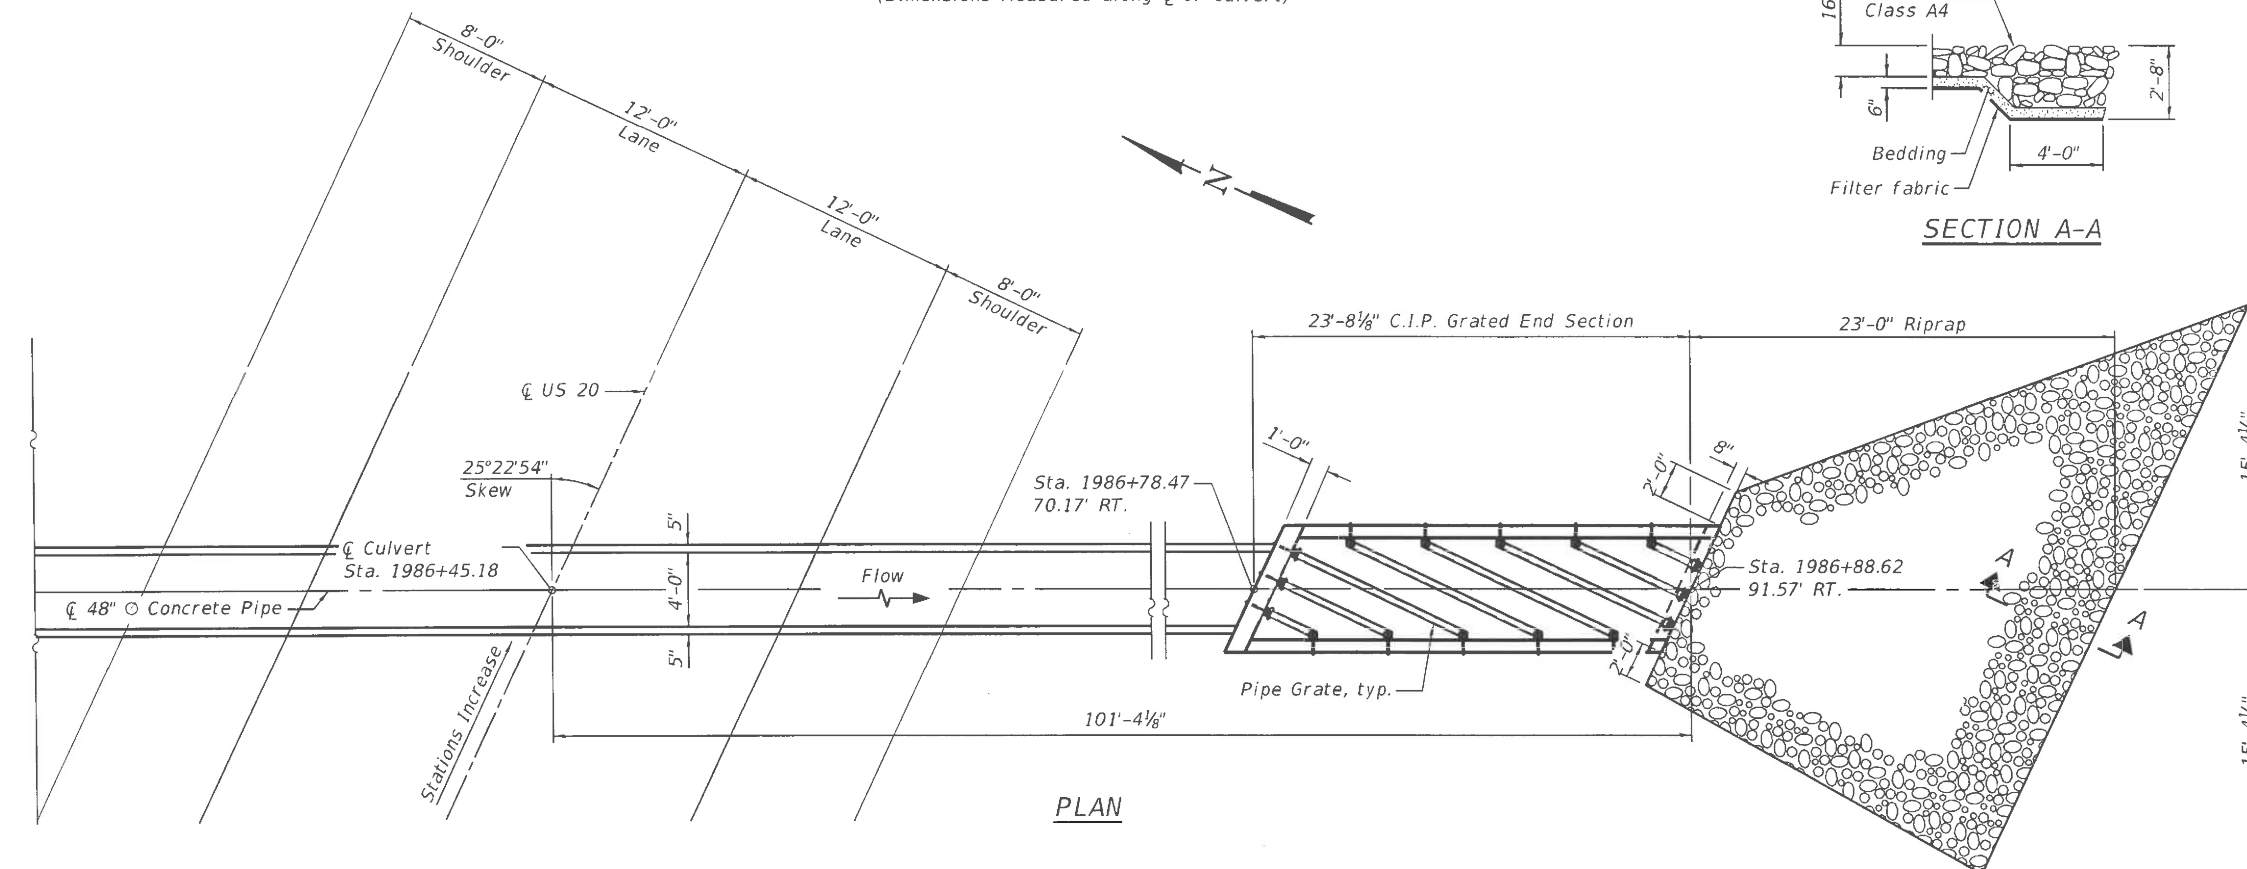

PLAN

  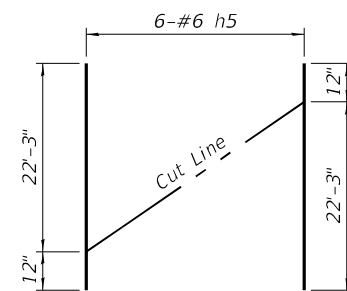  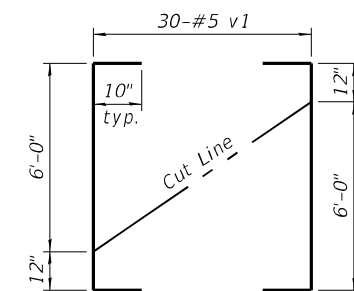
 
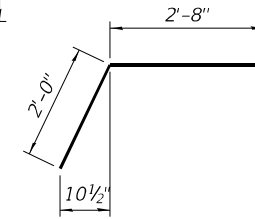
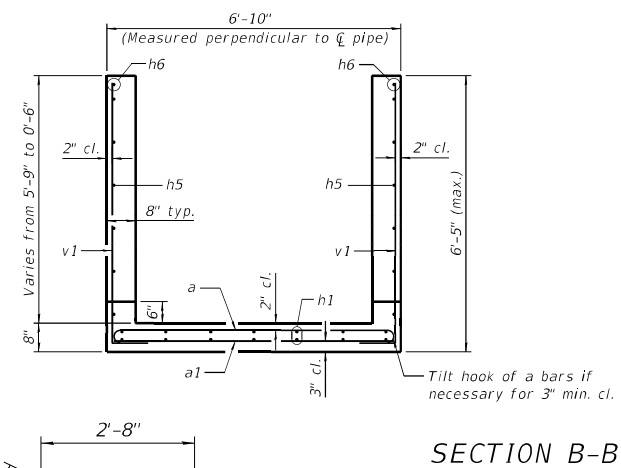
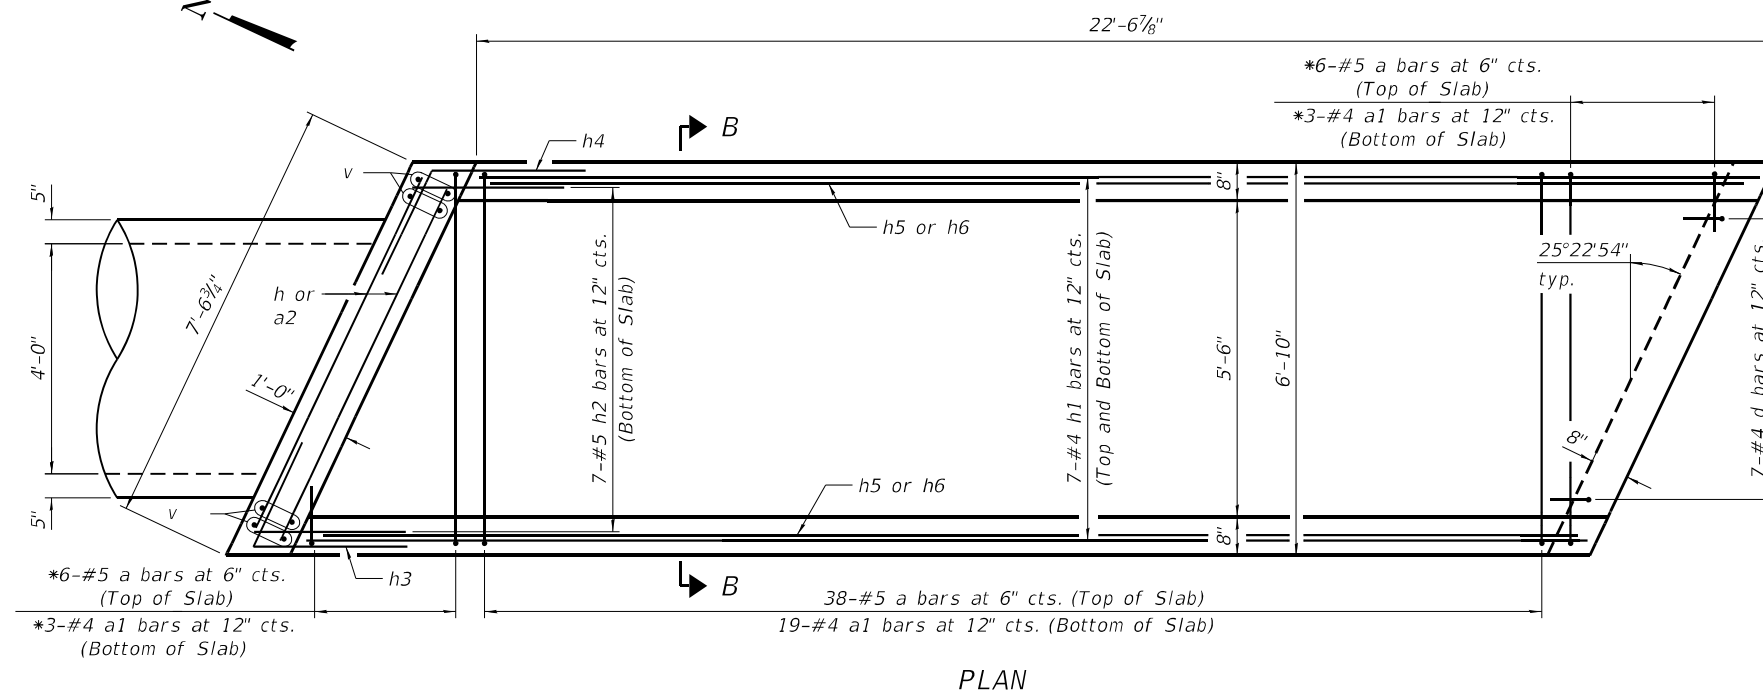
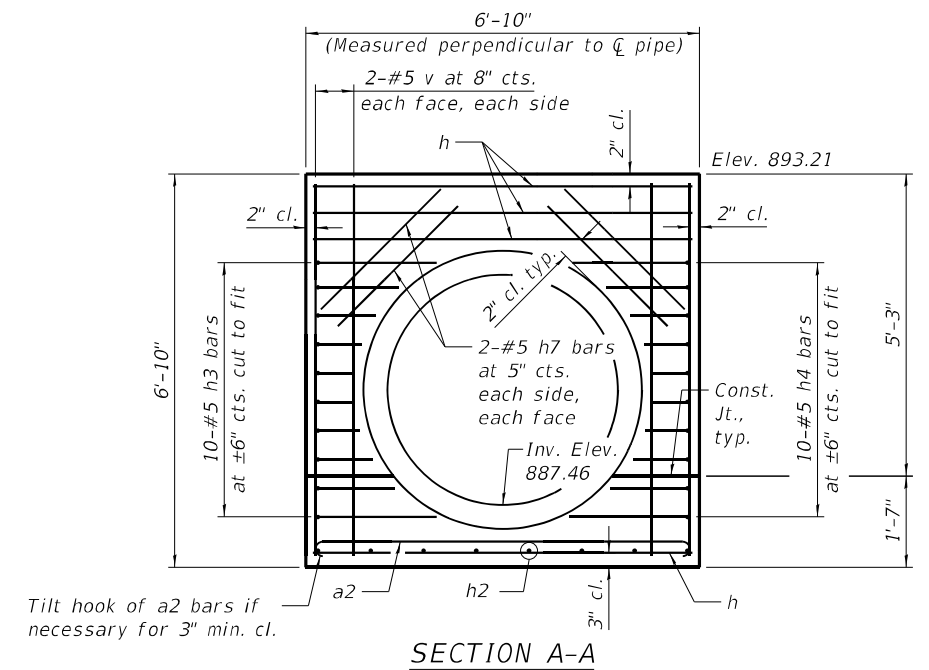
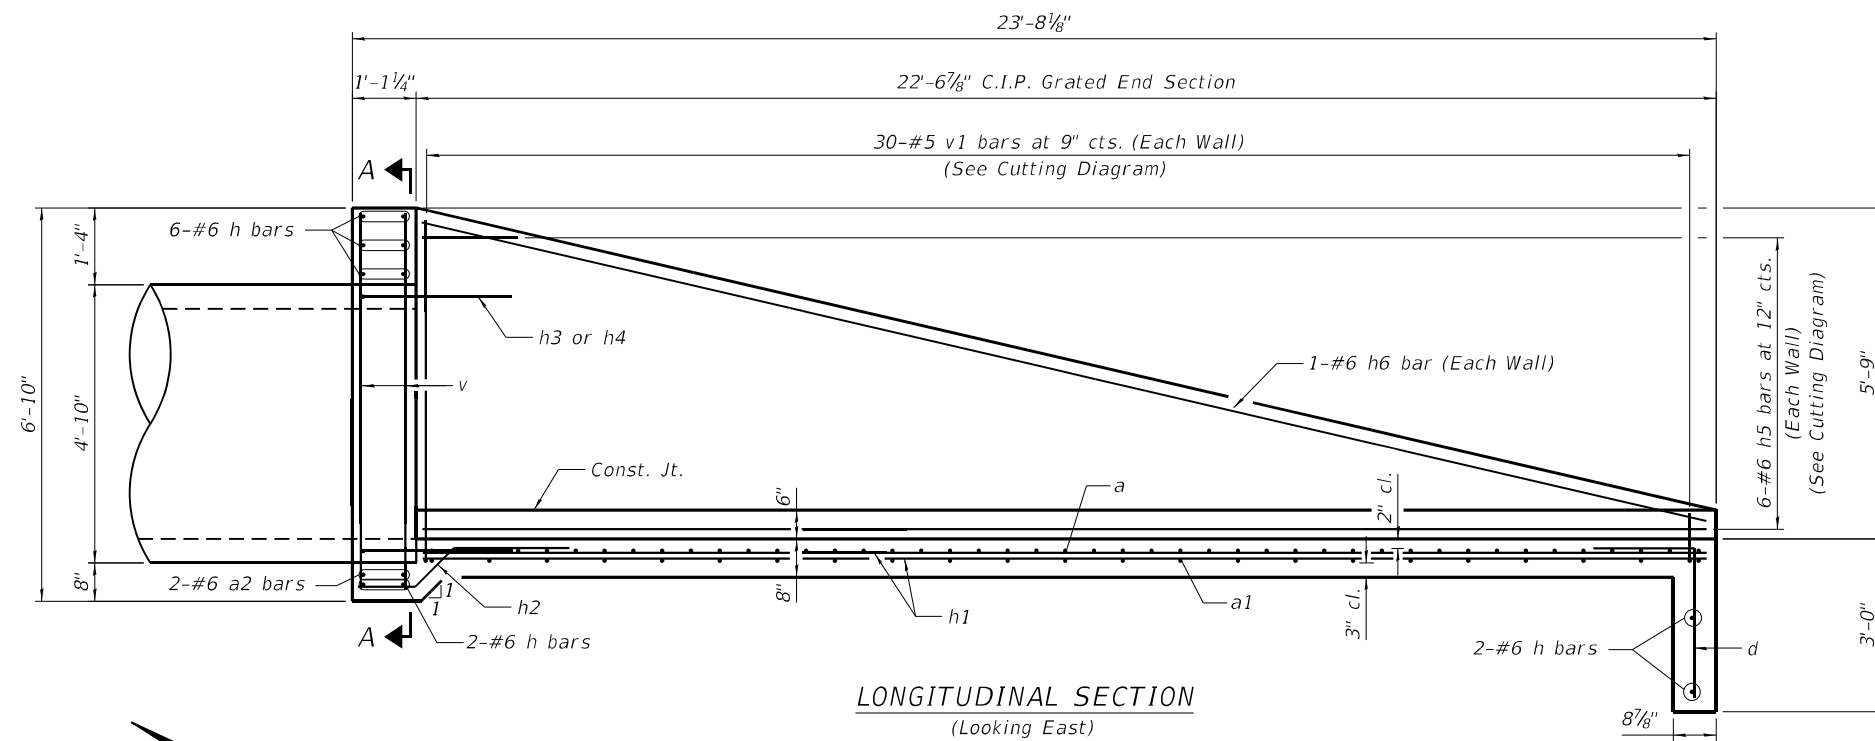


BILL OF MATERIAL

Bar	No.	Size	Length	Shape
a	44	#5	7'-8"	
a1	22	#4	6'-6"	
a2	2	#6	8'-5"	
d	7	#4	4'-4"	
h	10	#6	7'-1"	
h1	14	#4	22'-3"	
h2	7	#5	3'-10"	
h3	10	#5	4'-8"	
h4	10	#5	4'-8"	
h5	6	#6	23'-3"	
h6	2	#6	22'-10"	
h7	8	#5	3'-0"	
v	8	#5	6'-5"	
v1	30	#5	8'-8"	
Item			Unit	Total
Reinforcement Bars			Pound	1570
Concrete Structures			Cu. Yd.	9
*	4" Galv. Steel Pipe		2 @	3'-0"
*	4" Galv. Steel Pipe		1 @	6'-4"
*	4" Galv. Steel Pipe		1 @	6'-8"
*	4" Galv. Steel Pipe		1 @	9'-8"
*	4" Galv. Steel Pipe		1 @	10'-4"
*	4" Galv. Steel Pipe		2 @	11'-8"
*	Side Assembly		Each	16

** Included in Cast in Place Reinforced
 Concrete End Section 48"

*** Included in Traversable Pipe Grate,
Special with all hardware and steel
for Assemblies

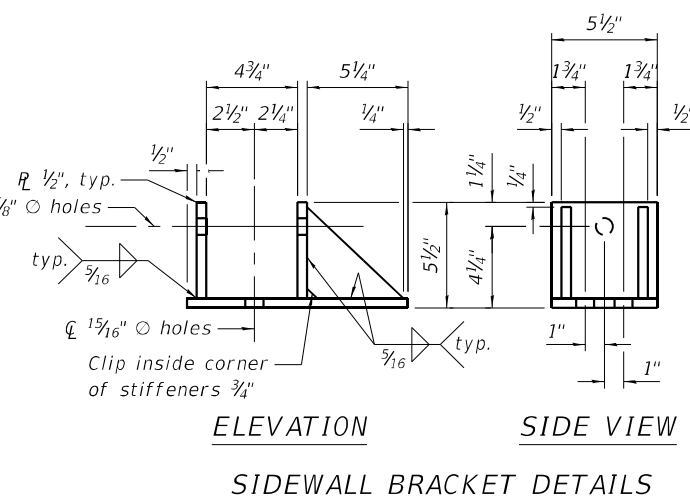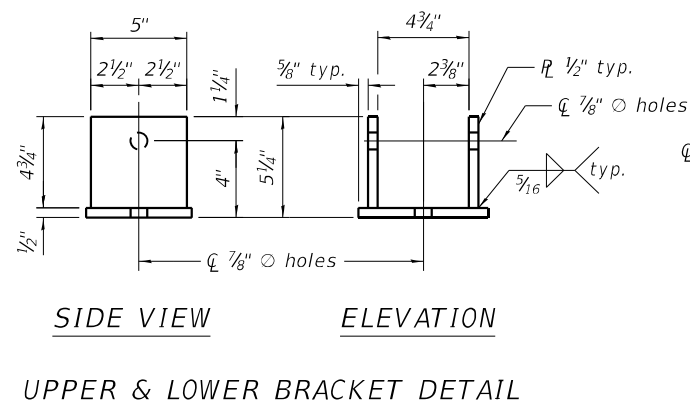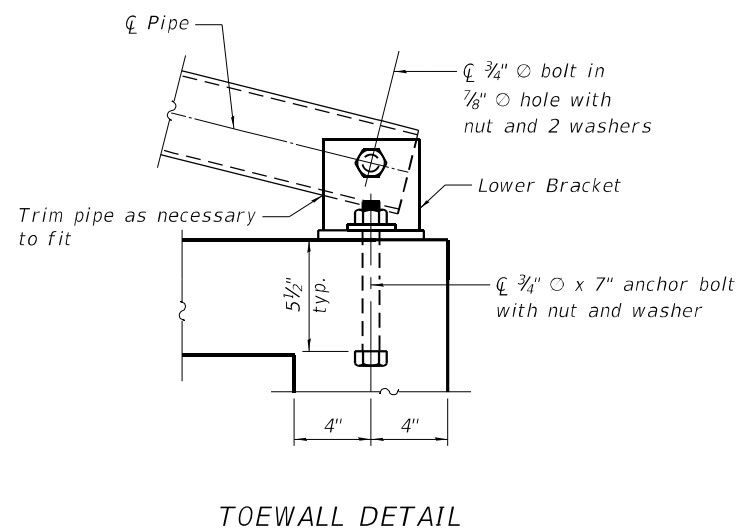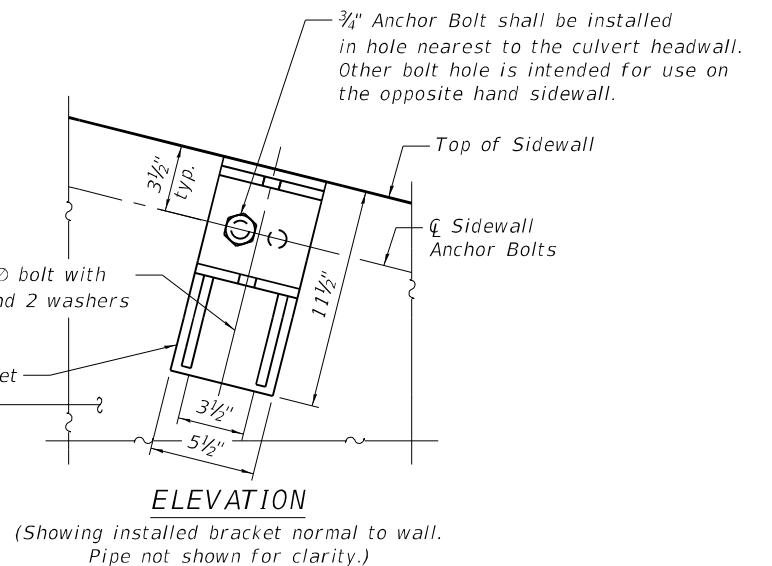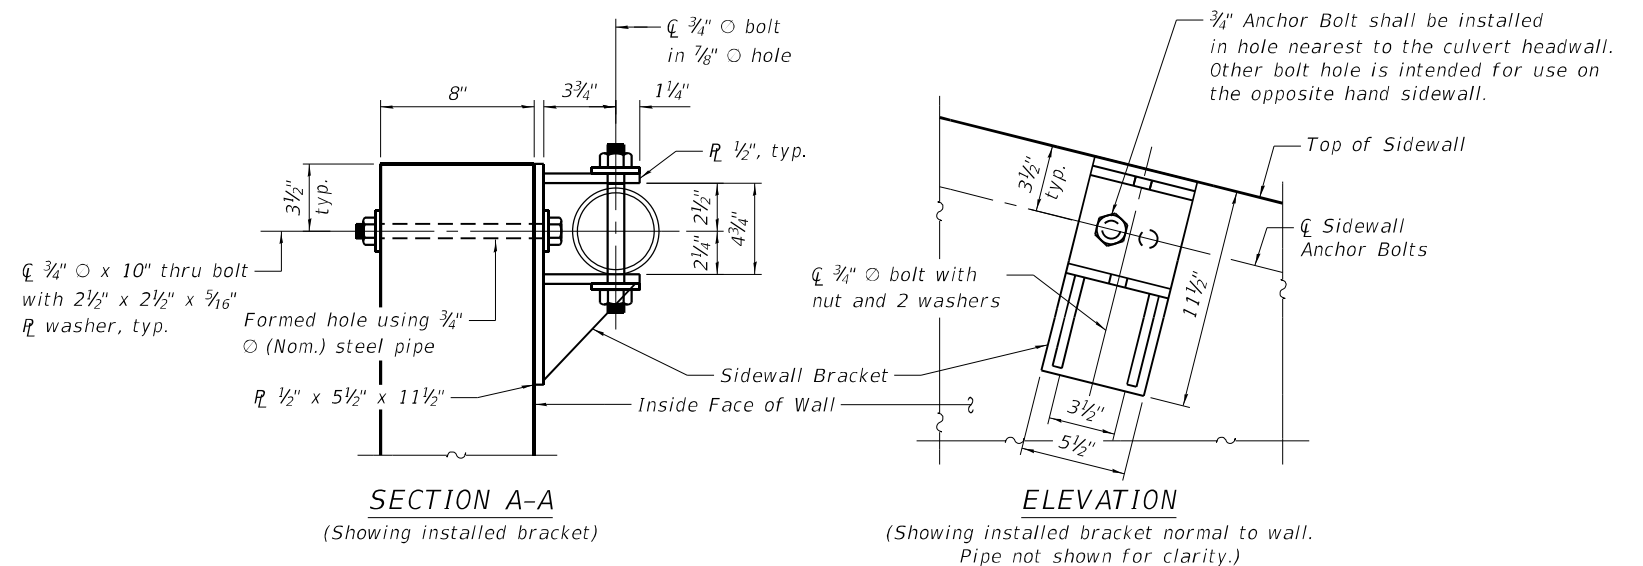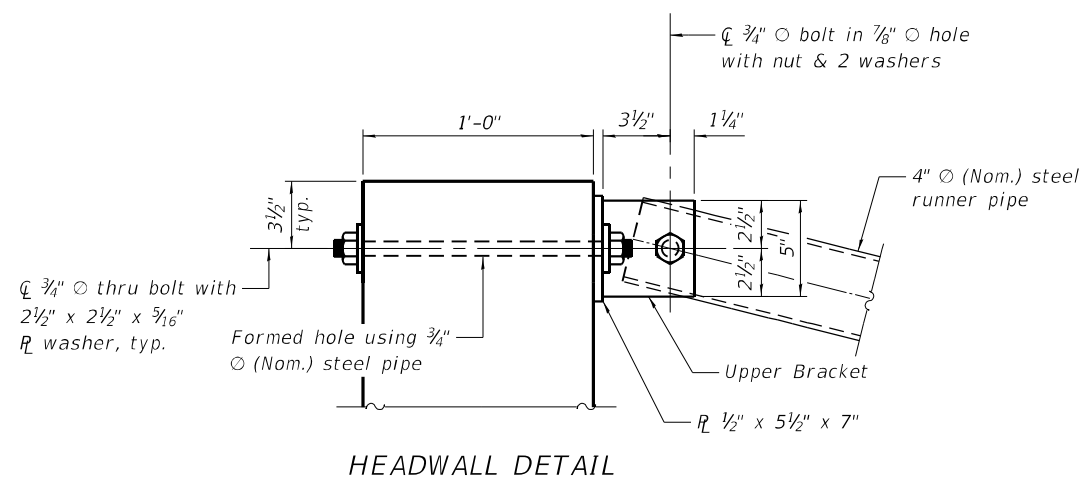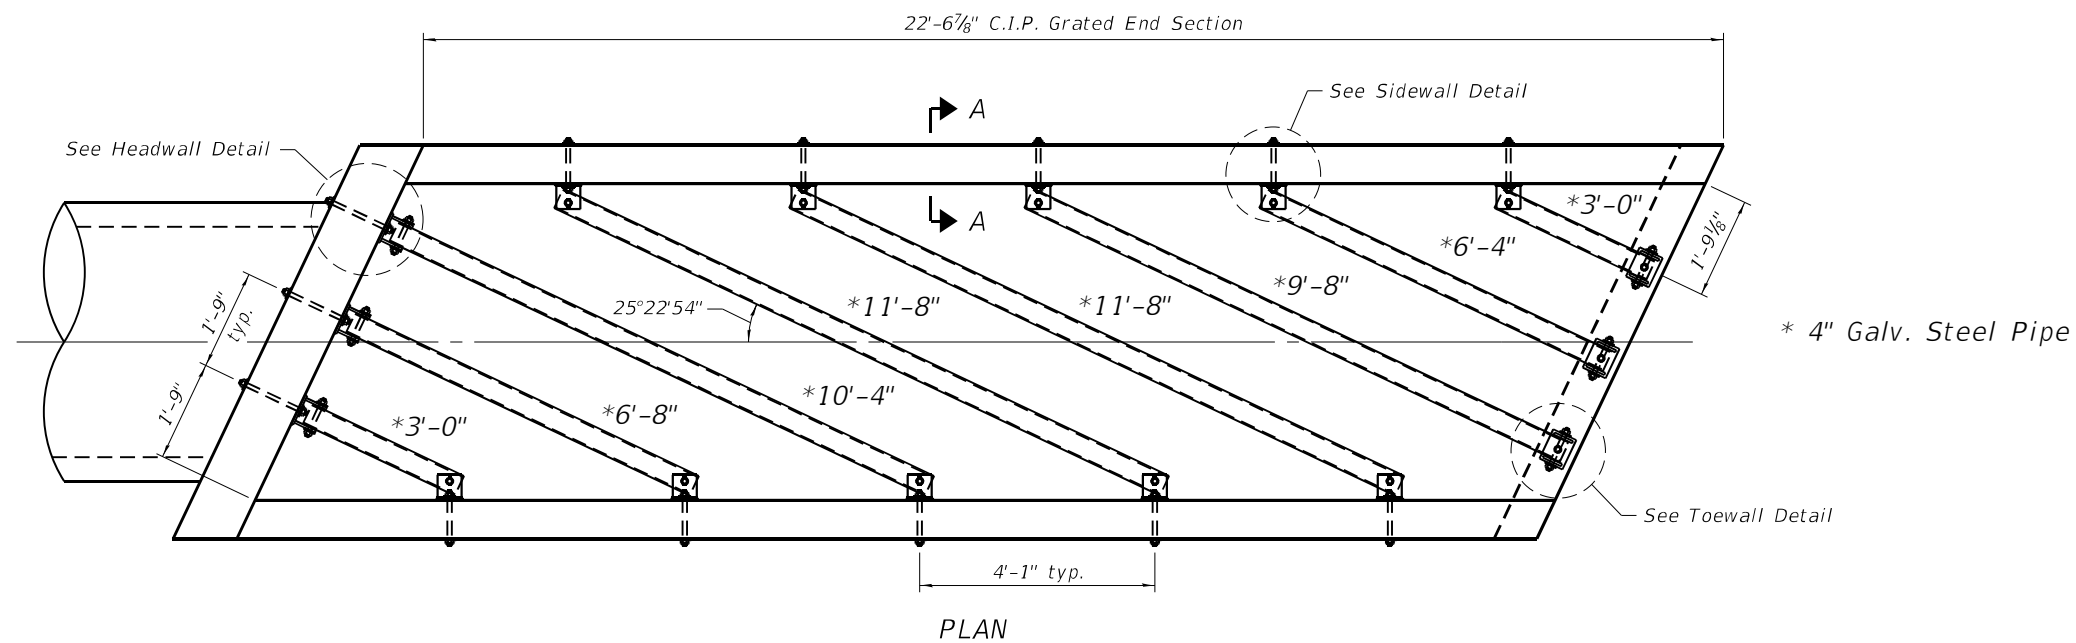

GRATING NOTES

Grating shall include the pipes, brackets, and hardware as shown and shall be included in the contract unit price per foot for Traversable Pipe Grate, Special.

Steel pipes shall conform to ASTM A53, Grade B, Schedule 40, and shall be galvanized conforming to ASTM A120.

Brackets shall conform to AASHTO M-183 and shall be galvanized conforming to AASHTO M-111.


Bolts, nuts, and washers shall be in accordance with Article 1006.08 of the Standard Specifications and shall be galvanized.

The inorganic zinc rich primer/acrylic/acrylic paint system shall be used for field painting of holes, threads, etc.

Contractor shall field verify galvanized pipe length.

The minimum distance from the center of a hole to the free edge of a structural shape or plate shall be $1\frac{1}{2}$ " unless noted otherwise.

Fabrication of the Steel Pipe Grate System shall conform to the requirements in Section 505 of the Standard Specifications unless noted otherwise.

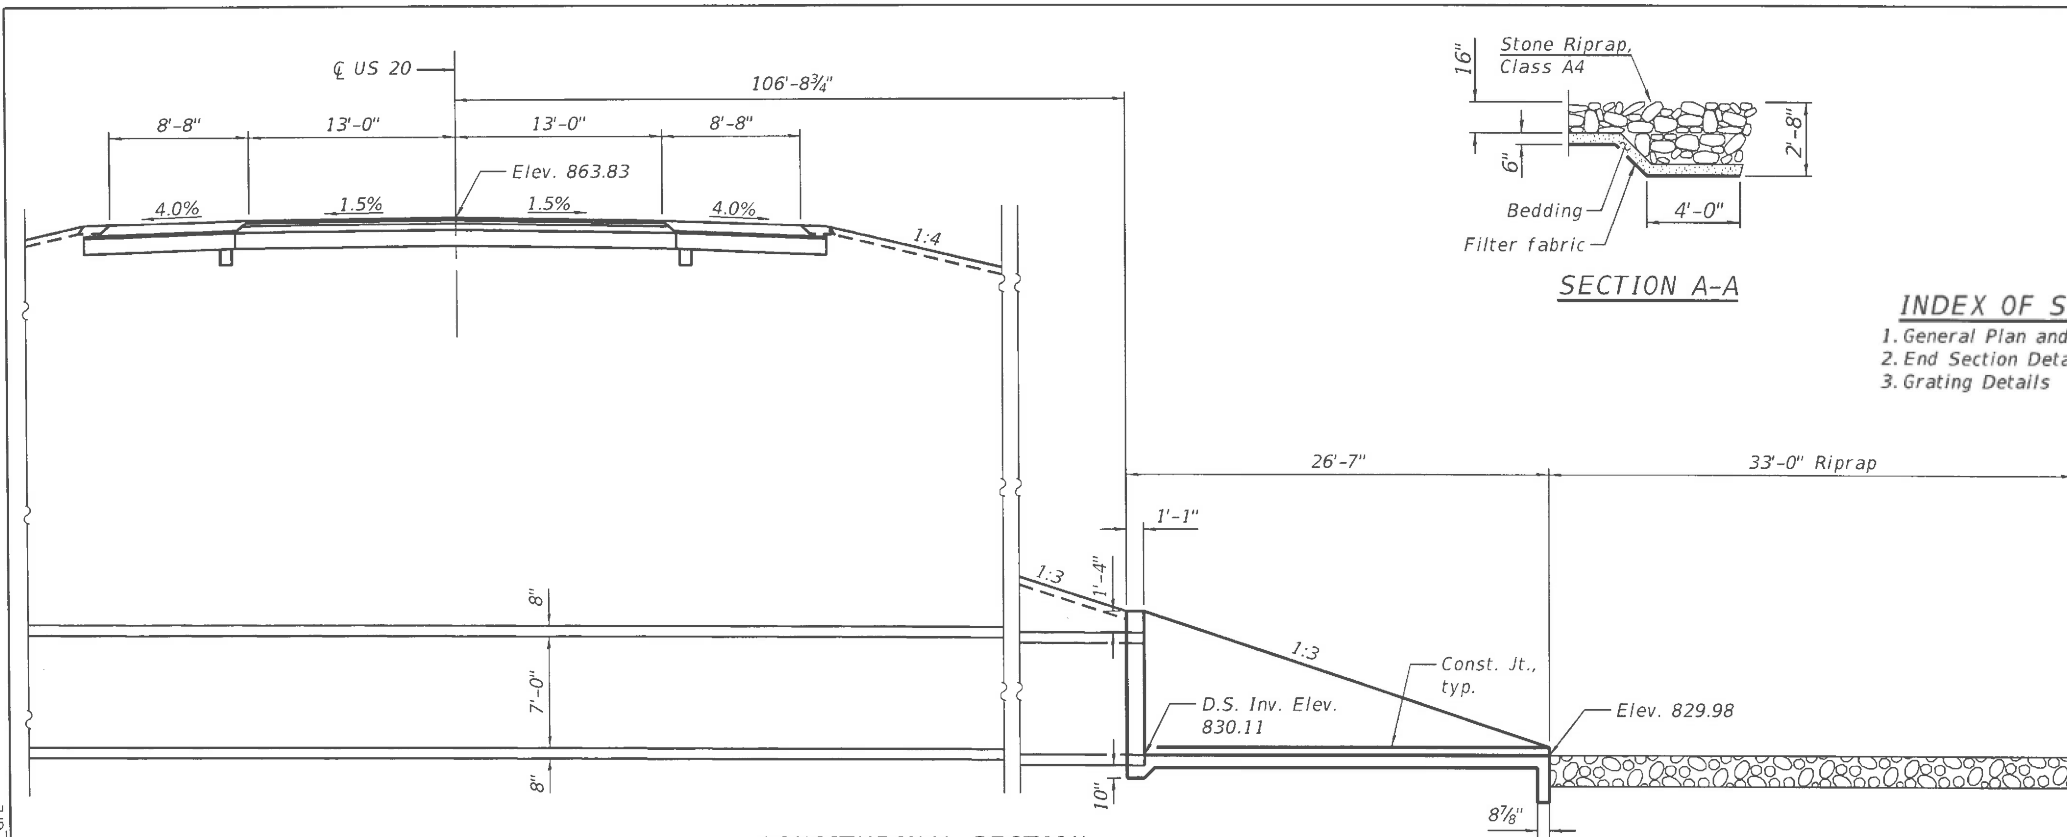

<u>TOTAL BILL OF MATERIAL</u>		
ITEM	UNIT	TOTAL
Stone Riprap, Class A4	Sq. Yd.	131
Filter Fabric	Sq. Yd.	131
Cast-In-Place Reinforced Concrete End Section 84"	Each	2
Traversable Pipe Grate, Special	Foot	242

GENERAL NOTES

Reinforcement bars shall conform to the requirements of ASTM A 706 Gr 60.

All exposed concrete edges shall be chamfered $\frac{3}{4}$ " unless otherwise noted.

All construction joints shall be bonded.


Layout of the slope protection system may be varied to suit ground conditions in the field as directed by the engineer.

DESIGN SPECIFICATIONS
2020 AASHTO LRFD Bridge Design
Specifications, 9th Edition


DESIGN STRESSES

FIELD UNITS

$f'_c = 3,500 \text{ psi}$
 $f_y = 60,000 \text{ psi (Reinforcement)}$
 $f_y = 50,000 \text{ psi (M270 Grade 50)}$




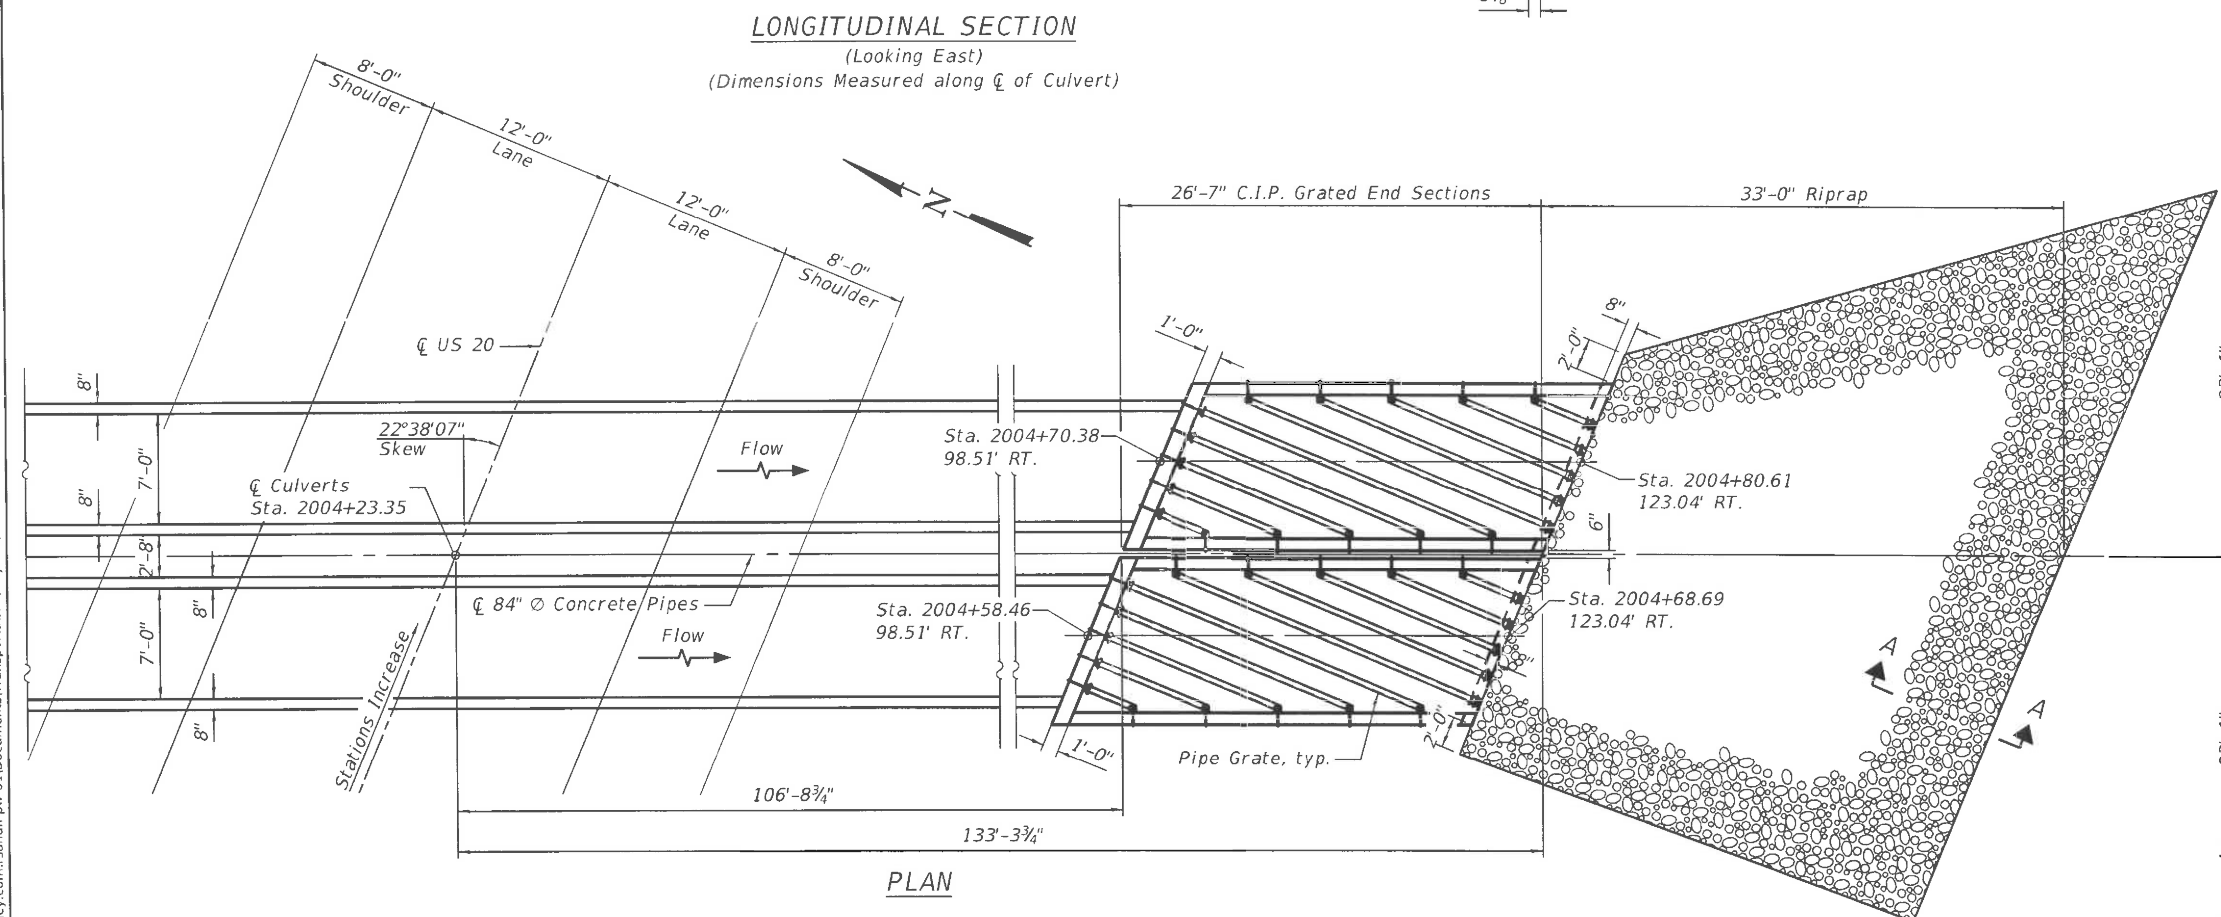



7/8/2022
 Keith W. Bentley, Illinois S.E. 081-004777 Date
 Expires 11/30/2022

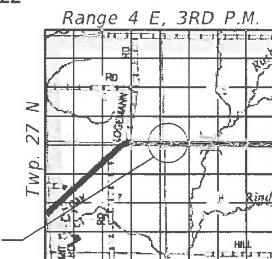

GENERAL PLAN & ELEVATION
US ROUTE 20 OVER UN-NAMED TRIBUTARY
F.A.P. 301 (US 20) SECTION 24R
JO DAVIESS COUNTY
STATION 2004+23.35
STRUCTURE NO. 043-1103

MODEL: Default
FILE NAME: pw:\vsandh-pw-bentley.com\rsandh-pw-01\Documents\Transportation\Projects\1130059,000 US 20 Stockton\CAD\Design\Working Files\ZLD\0431103_sht_002_CulvertDetails

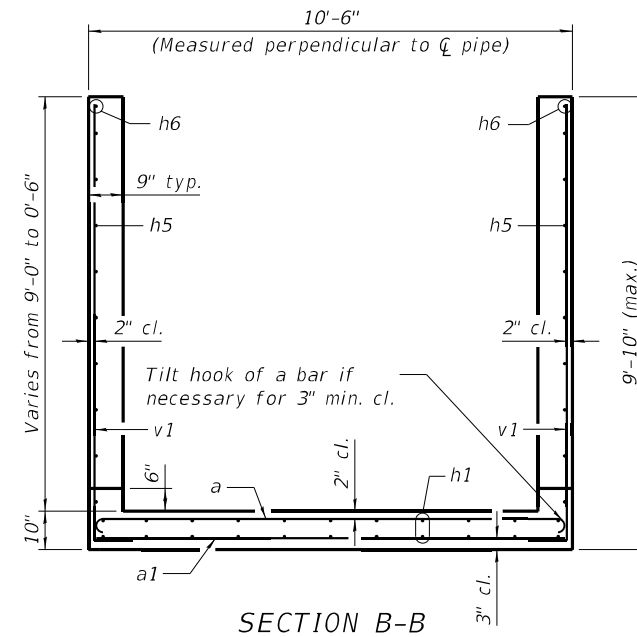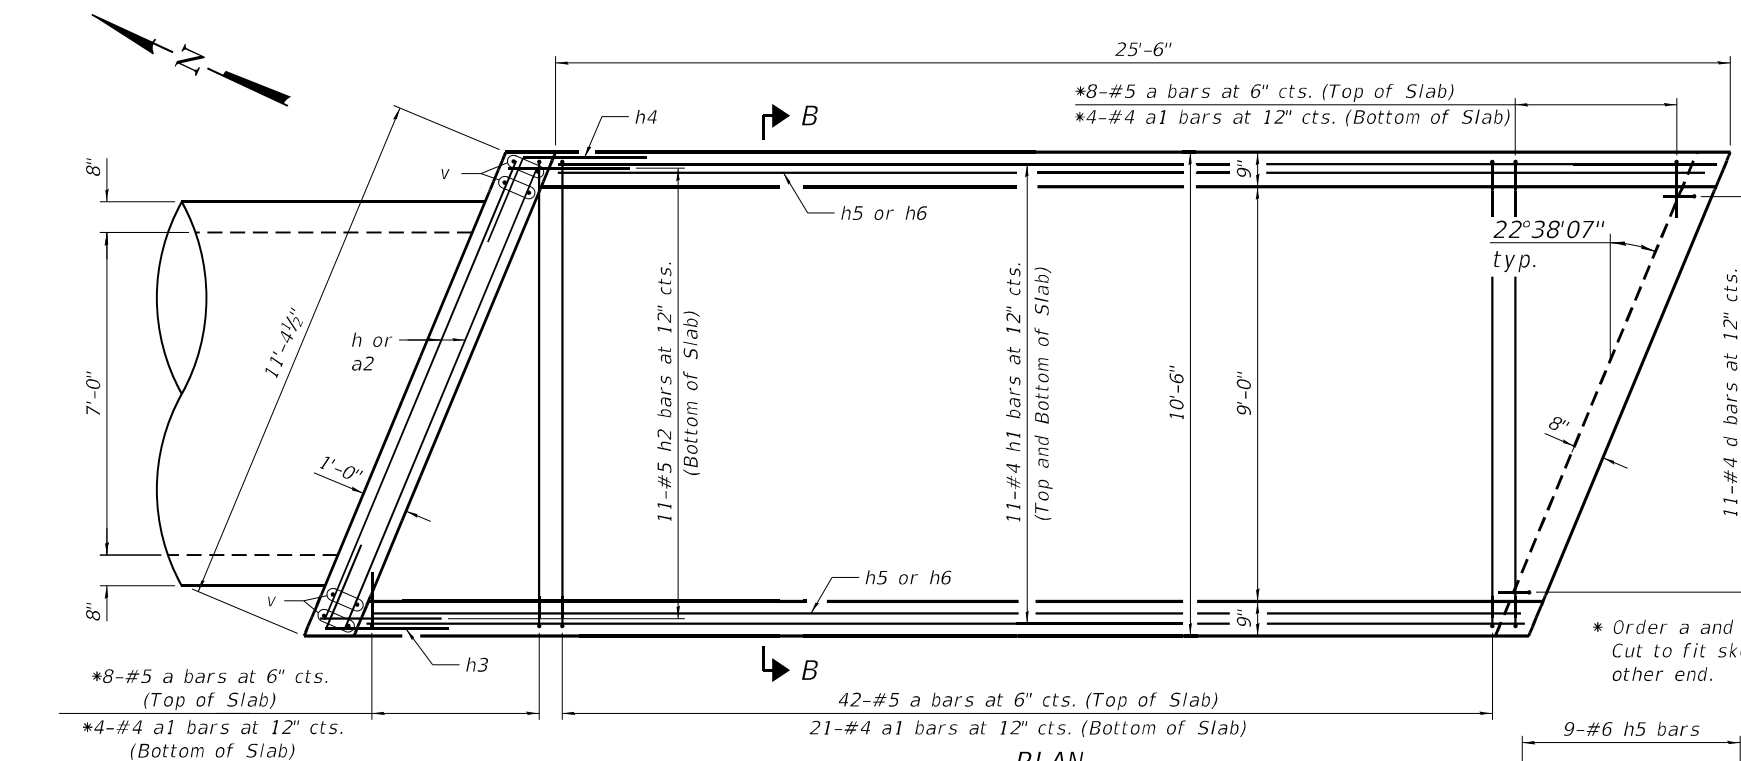
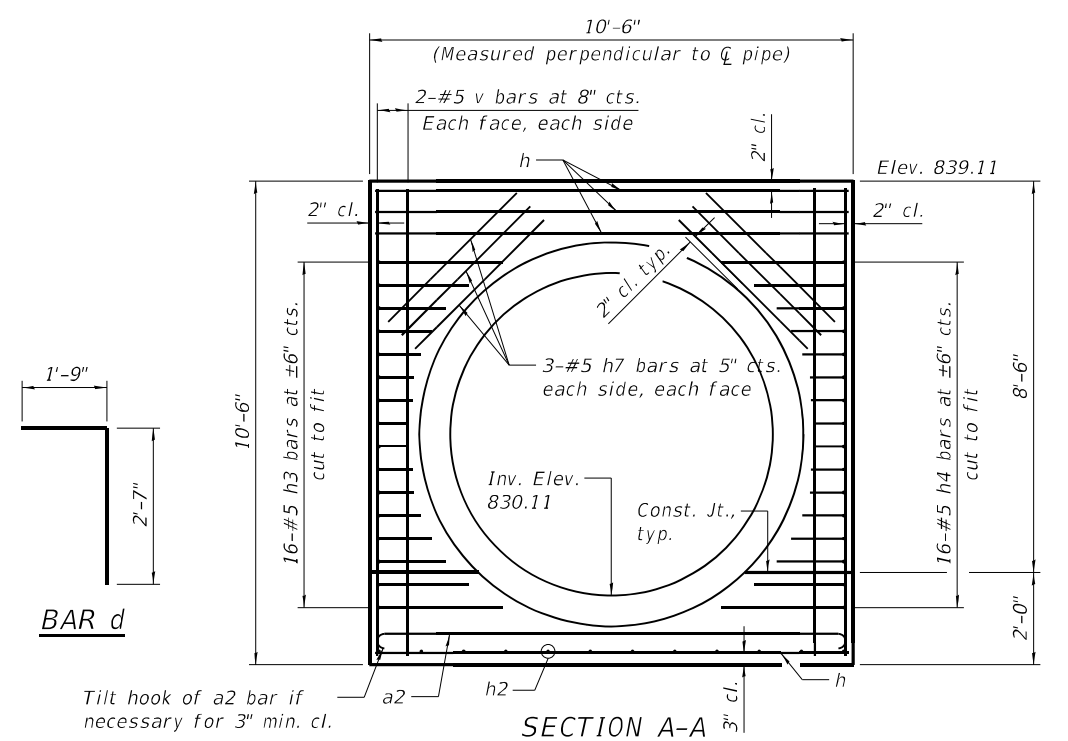
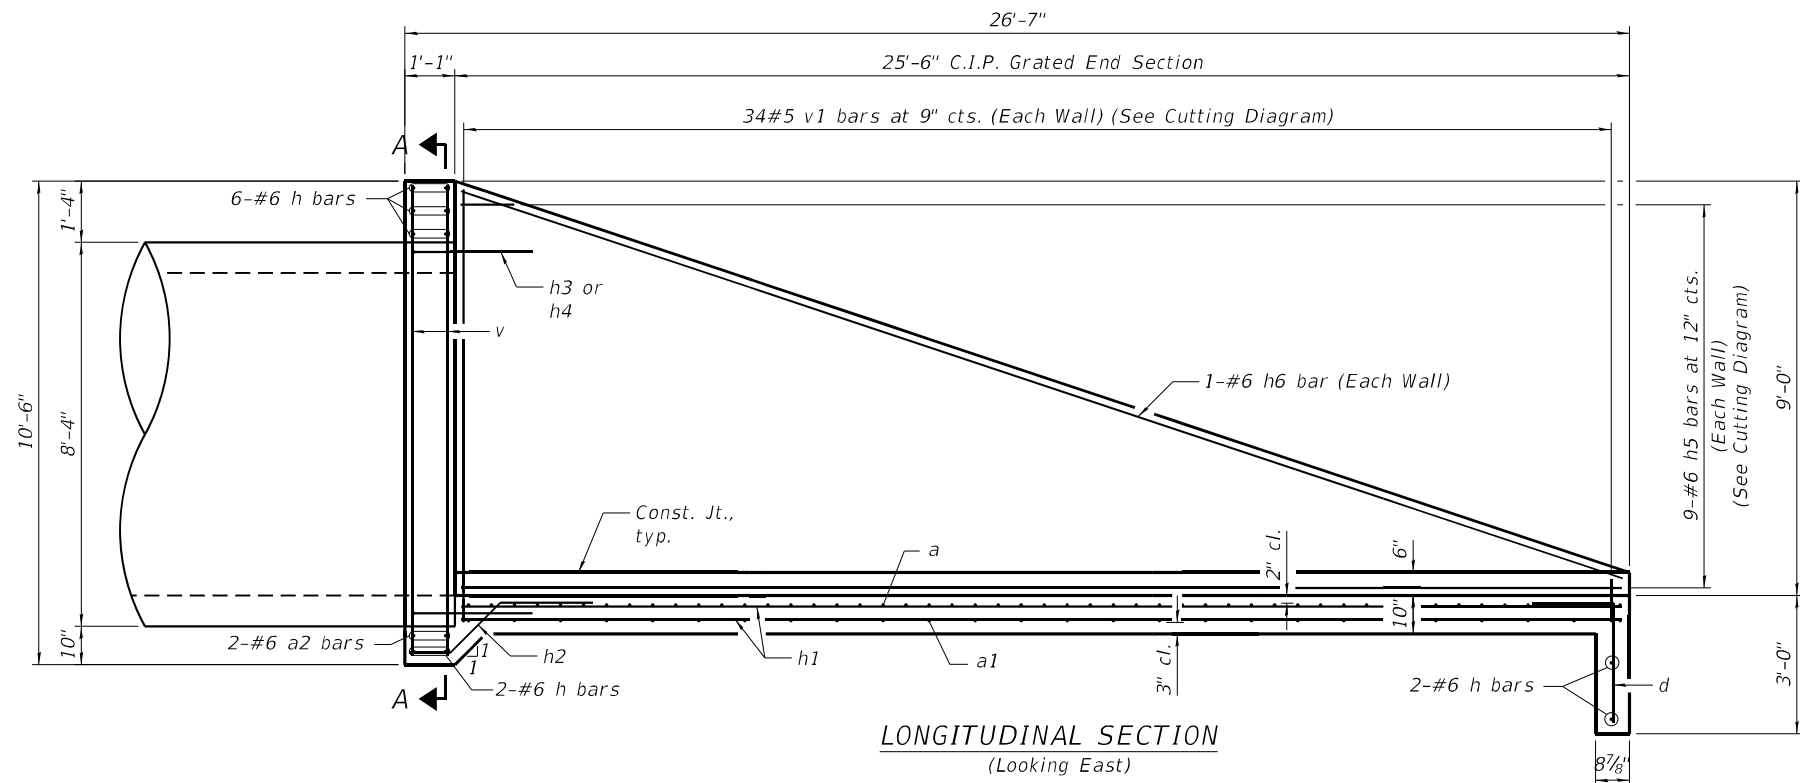


BILL OF MATERIAL (2 End Sections)

Bar	No.	Size	Length	Shape
a	100	#5	11'-4"	
a1	50	#4	10'-2"	
a2	4	#6	12'-3"	
d	22	#4	4'-4"	
h	20	#6	10'-11"	
h1	44	#4	25'-2"	
h2	22	#5	4'-5"	
h3	32	#5	6'-0"	
h4	32	#5	6'-0"	
h5	18	#6	26'-2"	
h6	4	#6	26'-6"	
h7	24	#5	4'-0"	
v	16	#5	10'-1"	
v1	68	#5	12'-1"	
Item			Unit	Total
Reinforcement Bars			Pound	5230
Concrete Structures			Cu. Yd.	37
4" Galv. Steel Pipe			2 @	3'-5"
4" Galv. Steel Pipe			2 @	4'-2"
4" Galv. Steel Pipe			2 @	7'-8"
4" Galv. Steel Pipe			2 @	8'-3"
4" Galv. Steel Pipe			2 @	11'-10"
4" Galv. Steel Pipe			2 @	12'-2"
4" Galv. Steel Pipe			2 @	16'-0"
4" Galv. Steel Pipe			2 @	16'-3"
4" Galv. Steel Pipe			4 @	20'-4"
Side Assembly			Each	40

** Included in Cast in Place Reinforced Concrete End Section 84"

*** Included in Traversable Pipe Grate, Special with all hardware and steel for Assemblies

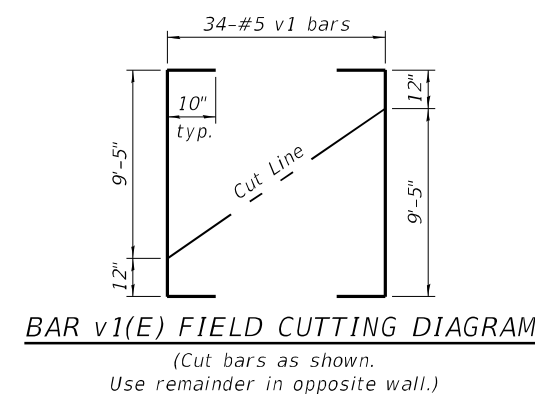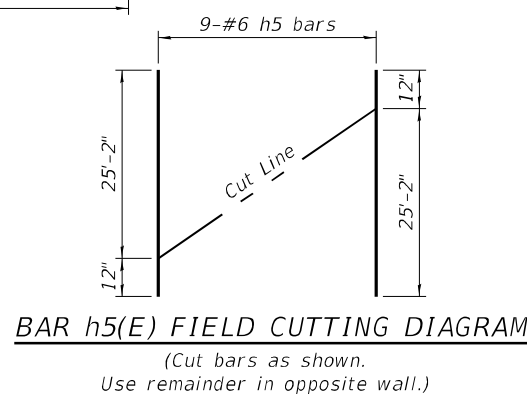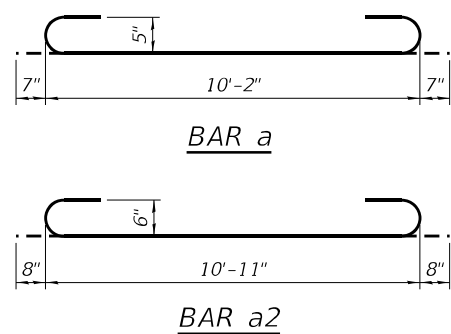

STATE OF ILLINOIS
DEPARTMENT OF TRANSPORTATION

END SECTION DETAILS CAST-IN-PLACE
REINFORCED CONCRETE END SECTION 84" - STA 2004+23.35

SHEET 2 OF 3 SHEETS

F.A.P. RTE.	SECTION	COUNTY	TOTAL SHEETS	SHEET NO.
301	24R	JO DAVIESS	594	329
CONTRACT NO. 64B40				
ILLINOIS FED. AID PROJECT				




QUIGG ENGINEERING INC

USER NAME =	zdaivison	DESIGNED -	KWB	REVISED -	---
0431103_sht_002_CulvertDetails		CHECKED -	ZLD	REVISED -	---
PLOT SCALE =	4:2,000' = 1" / in.	DRAWN -	ZLD	REVISED -	---
PLOT DATE =	---	CHECKED -	RPW	REVISED -	---

3/23/2022 3:31:19 PM

MODEL: Default
FILE NAME: pw:\sandh-pw-bentley.com\rsandh-pw-01\Documents\Transportation\Projects\1130059,000 US 20 Stockton\CAD\Design\Working Files\ZLD\0431103_sht_003_GratingDetails
3/23/2022 3:31:25 PM

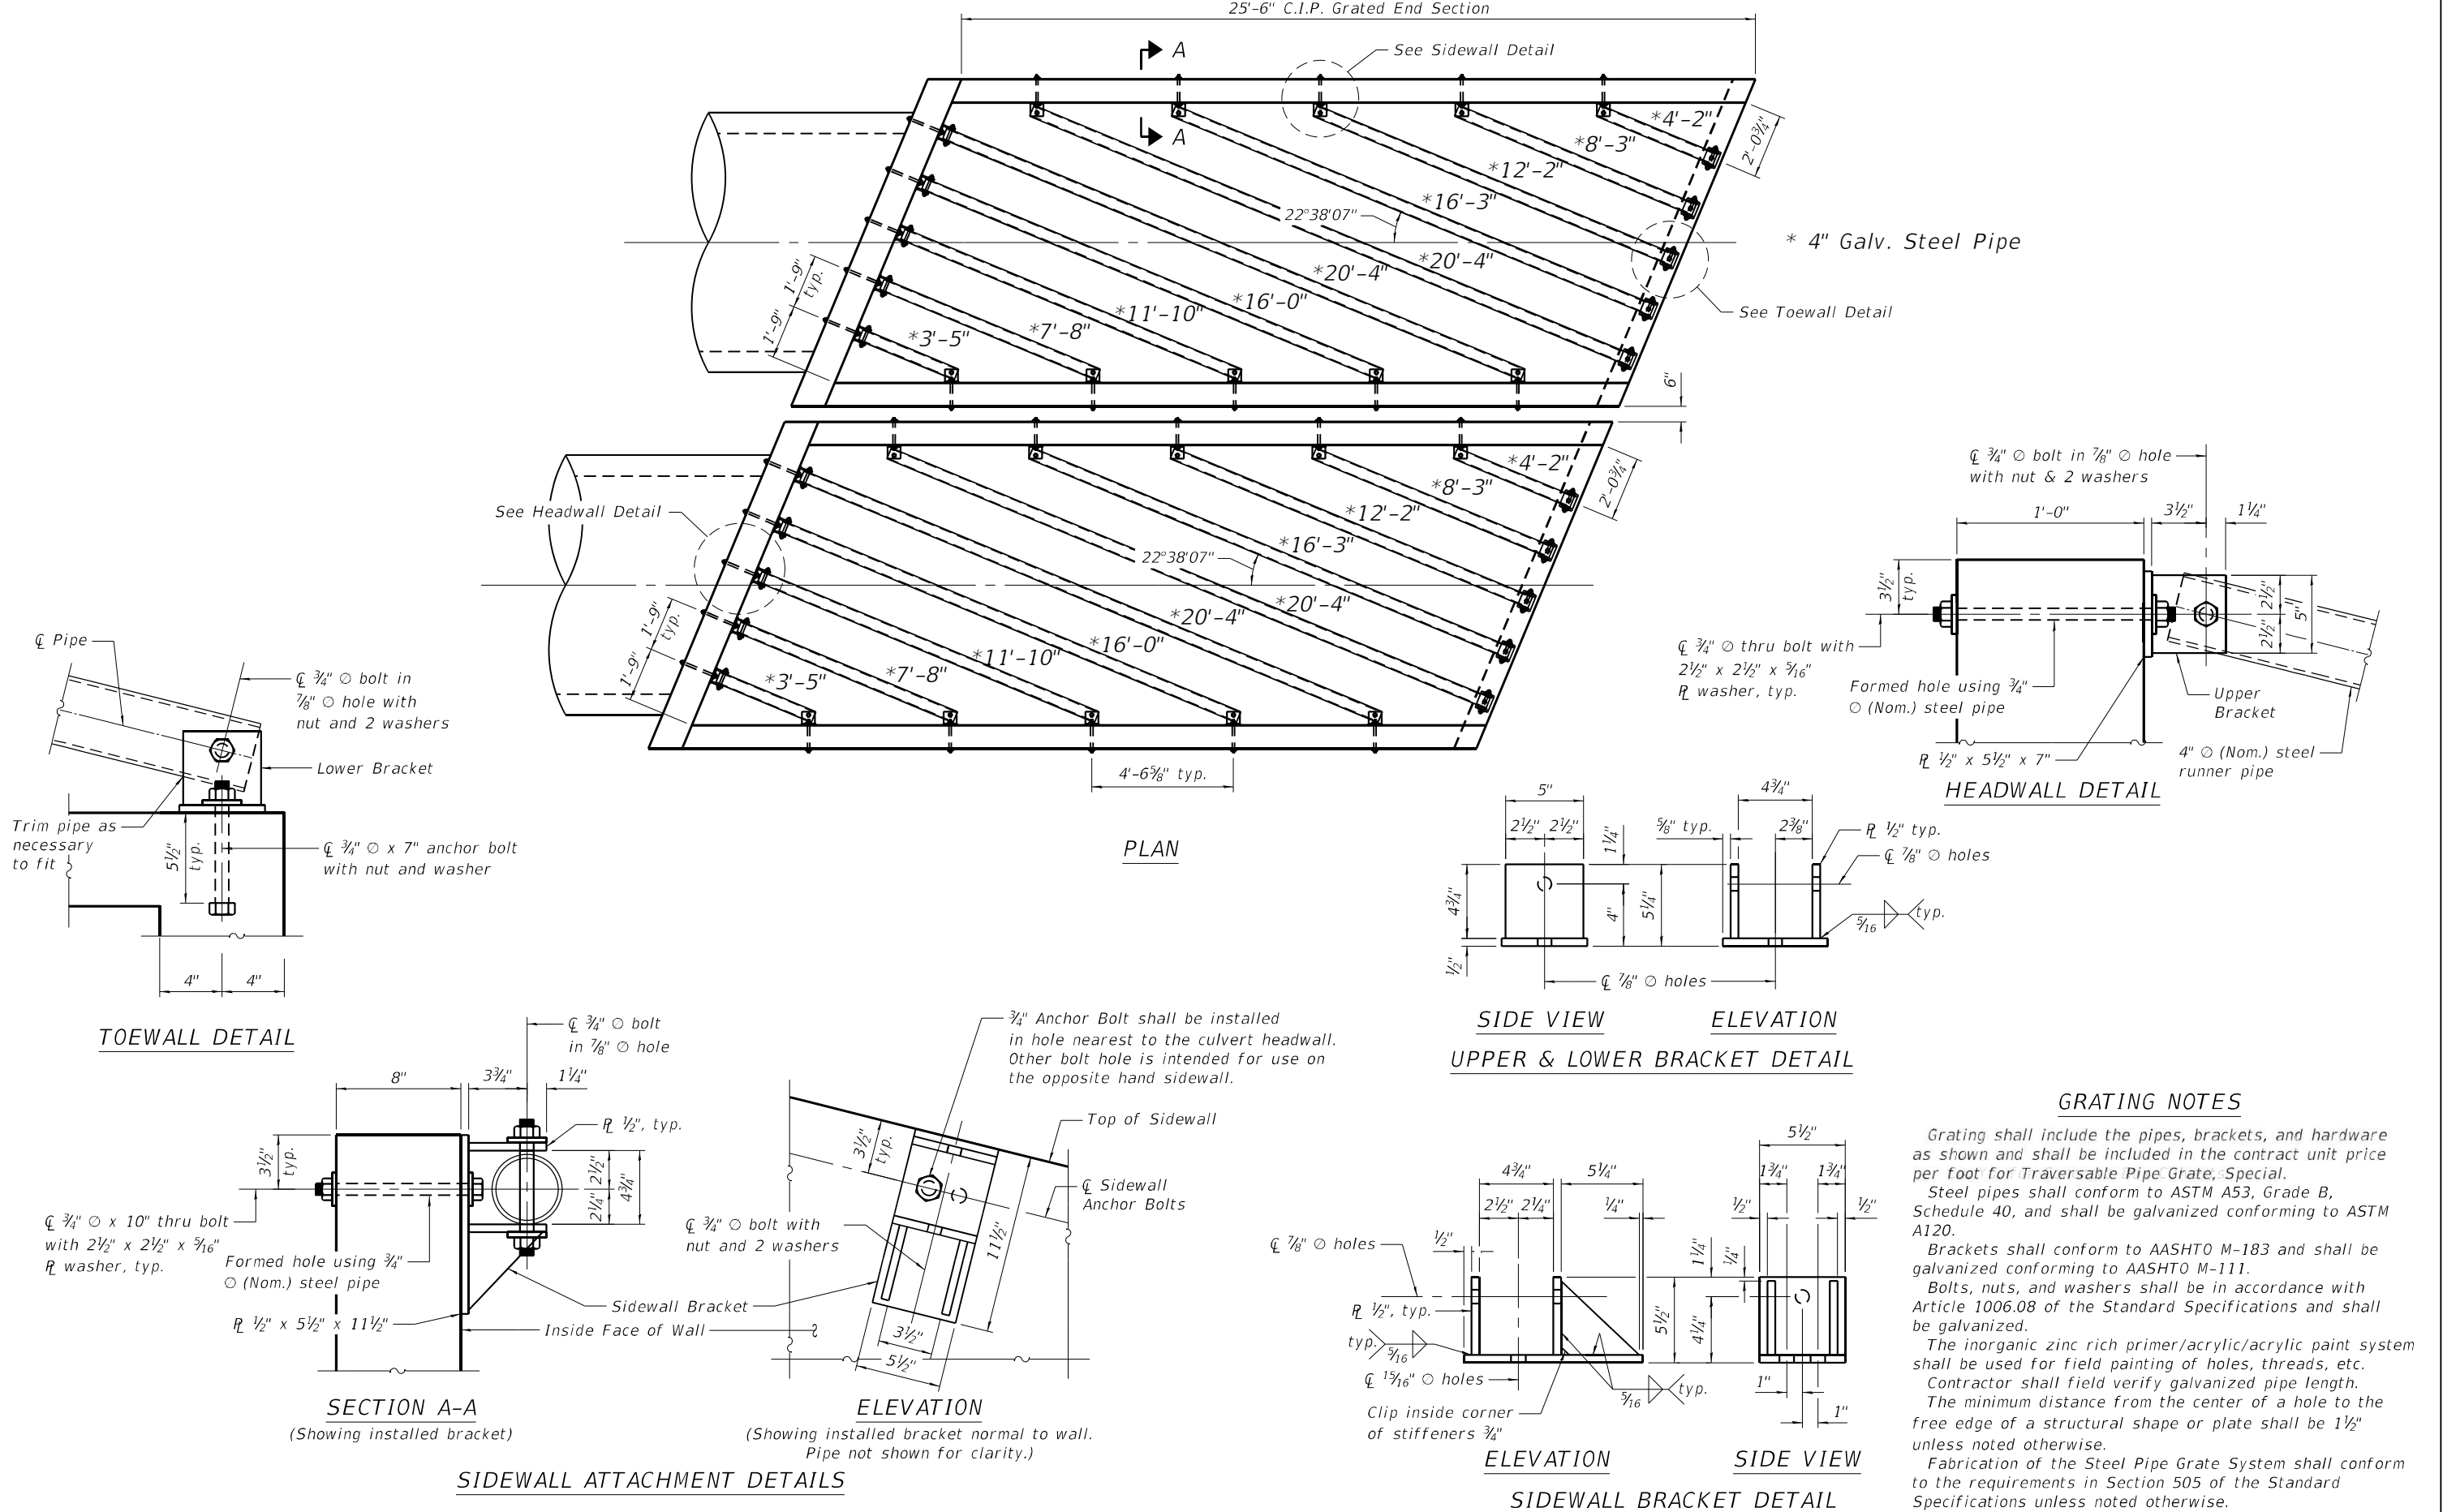

INDEX OF SHEETS

1. General Plan and Elevation
2. End Section Details
3. Grating Details

TOTAL BILL OF MATERIAL

ITEM	UNIT	TOTAL
Stone Riprap, Class A4	Sq. Yd.	31
Filter Fabric	Sq. Yd.	31
Cast-In-Place Reinforced Concrete End Section 24"	Each	1
Traversable Pipe Grate, Special	Foot	13

GENERAL NOTES

Reinforcement bars shall conform to the requirements of ASTM A 706 Gr 60.
All exposed concrete edges shall be chamfered $\frac{3}{4}$ " unless otherwise noted.
All construction joints shall be bonded.
Layout of the slope protection system may be varied to suit ground conditions in the field as directed by the engineer.
Any excavation or backfill required for construction of Pipe Culvert End Section shall be included in the contract unit price per Cu. Yd. for Concrete Box Culverts


DESIGN SPECIFICATIONS

2020 AASHTO LRFD Bridge Design Specifications, 9th Edition

DESIGN STRESSES

FIELD UNITS


f'_c = 3,500 psi
 f_y = 60,000 psi (Reinforcement)
 f_y = 50,000 psi (M270 Grade 50)

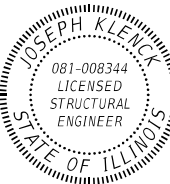


By: *Joseph Klenck* 7/15/2024
LICENSE EXPIRES: 11/30/2024

LONGITUDINAL SECTION



(Looking South)
(Dimensions Measured along ϕ of Culvert)

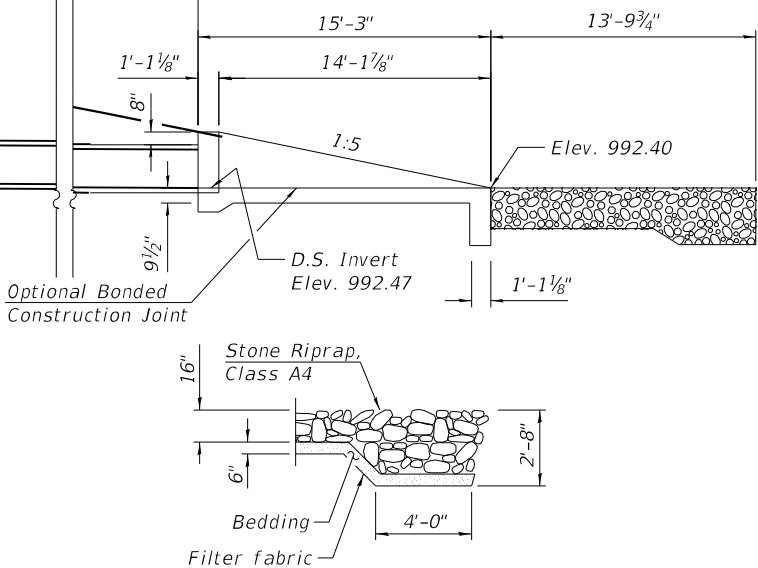

SECTION A-A

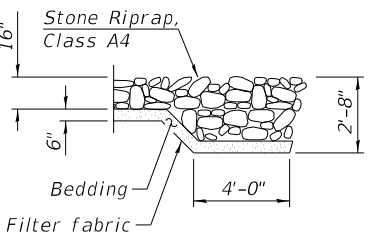

PLAN

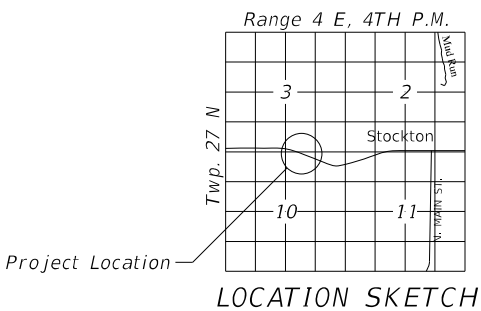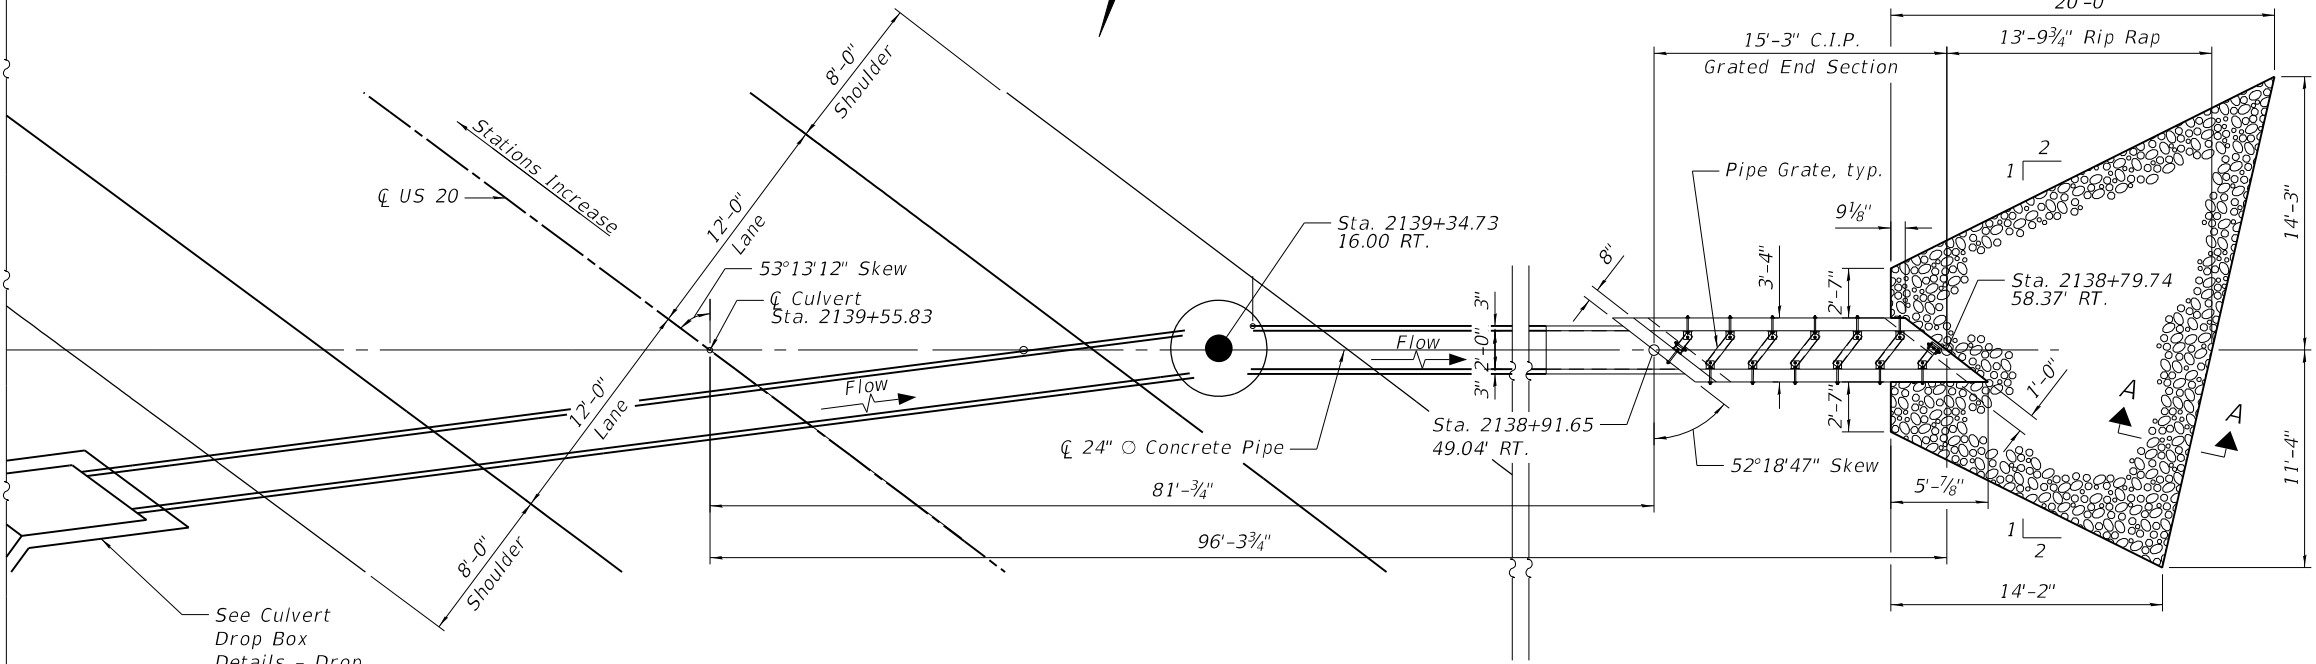

GENERAL PLAN & ELEVATION

US ROUTE 20 OVER UN-NAMED TRIBUTARY

F.A.P. 301 (US 20) SECTION 24R

JO DAVIESS COUNTY

STATION 2139+55.83

RS&H


USER NAME = LorrL	DESIGNED - BPK	REVISED -
	DRAWN - BPK	REVISED -
PLOT SCALE =	CHECKED - JIK	REVISED -
PLOT DATE = 7/10/2024	DATE - 6/17/2022	REVISED -

STATE OF ILLINOIS
DEPARTMENT OF TRANSPORTATION




GENERAL PLAN AND ELEVATION CAST-IN-PLACE
REINFORCED CONCRETE END SECTION 24" - STA 2139+55.83

SHEET NO. 1 OF 3 SHEETS

F.A.P. RTE.	SECTION	COUNTY	TOTAL SHEETS	SHEET NO.
301	24R	JO DAVIESS	594	331
CONTRACT NO. 64B40				
ILLINOIS FED. AID PROJECT				

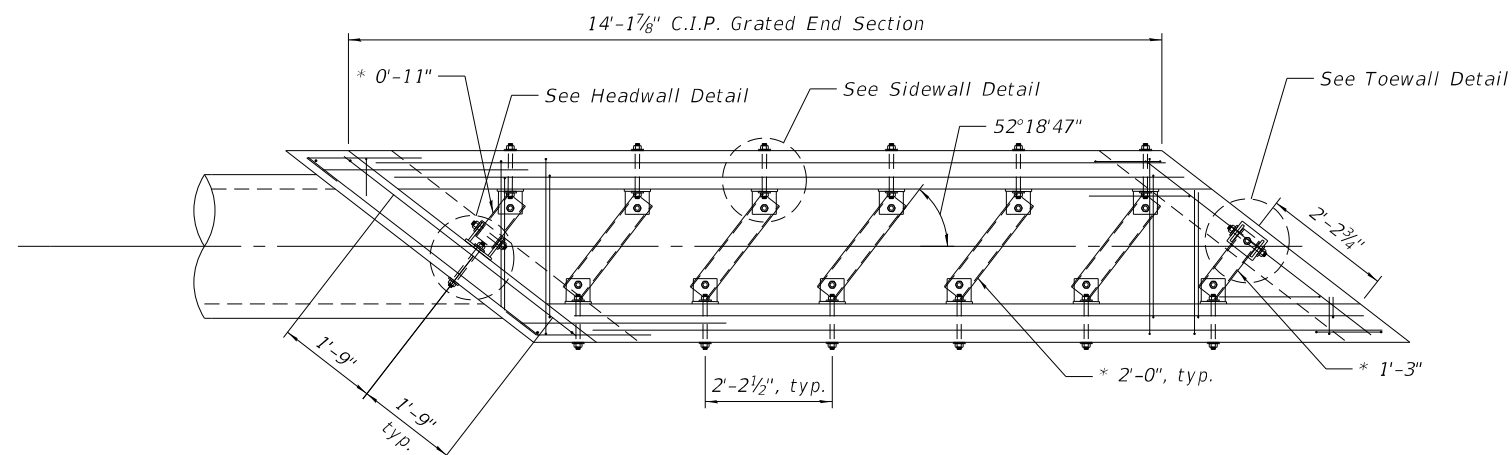

* 4" Galvanized Steel Pipe

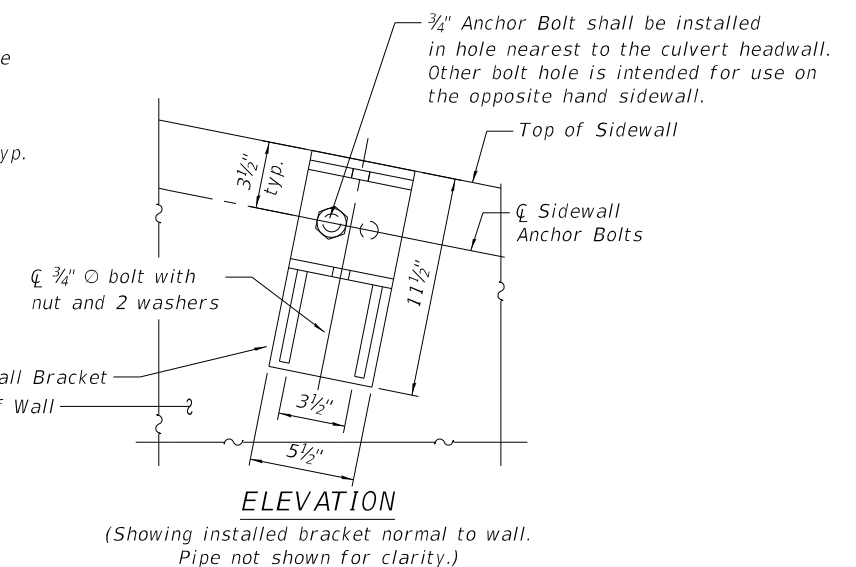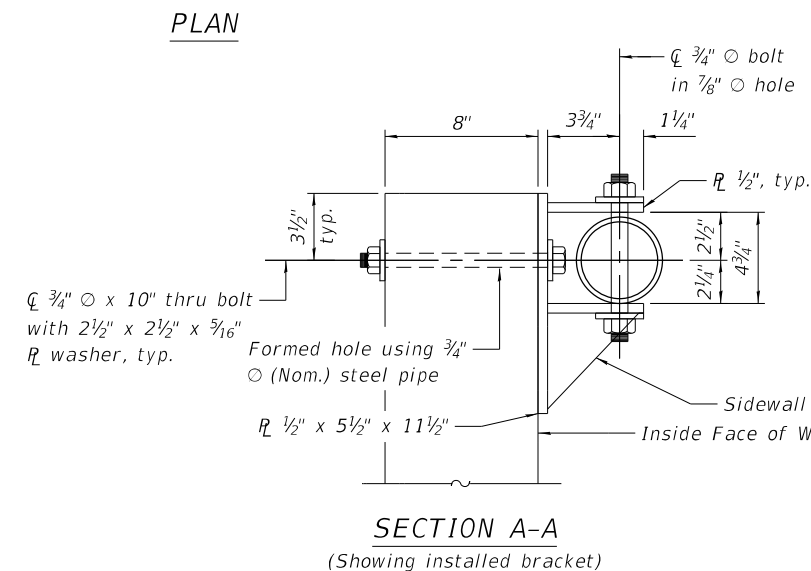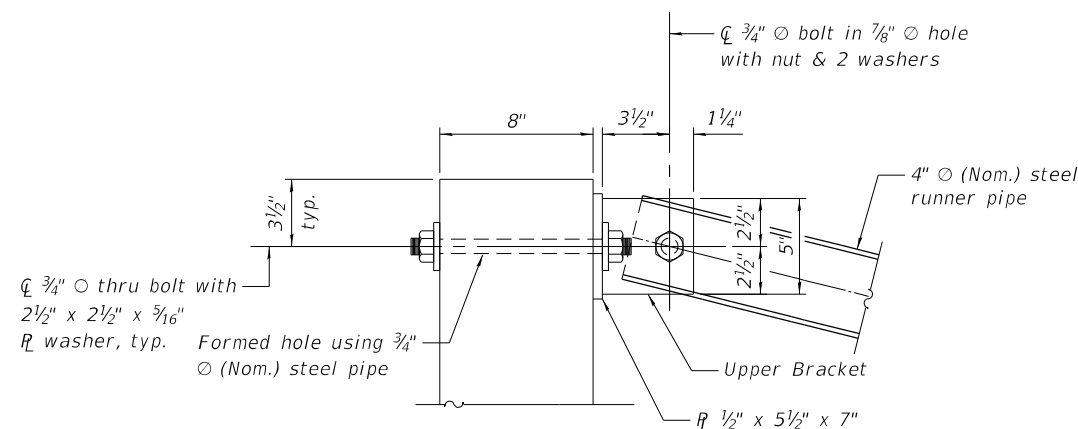

SIDEWALL ATTACHMENT DETAILS

GRATING NOTES

Grating shall include the pipes, brackets, and hardware as shown and shall be included in the contract unit price per foot for Traversable Pipe Grate, Special.

Steel pipes shall conform to ASTM A53, Grade B, Schedule 40, and shall be galvanized conforming to ASTM A120.

Brackets shall conform to AASHTO M-183 and shall be galvanized conforming to AASHTO M-111.

Bolts, nuts, and washers shall be in accordance with Article 1006.08 of the Standard Specifications and shall be galvanized.




The inorganic zinc rich primer/acrylic/acrylic paint system shall be used for field painting of holes, threads, etc.

Contractor shall field verify galvanized pipe length.

The minimum distance from the center of a hole to the free edge of a structural shape or plate shall be 1½" unless noted otherwise.

Fabrication of the Steel Pipe Grate System shall conform to the requirements in Section 505 of the Standard Specifications unless noted otherwise.

The Contractor may install the thru bolts using drilling and grouting in lieu of providing a formed hole using steel pipe. Installation shall be in accordance with Article 509.06 using a method that results in the annulus surrounding the bolt being completely filled with adhesive. The method of drilling shall not result in spalled concrete at the exit face. Epoxy grouted thru bolts shall be snug tightened followed by an additional $\frac{1}{3}$ turn on the interior nut at final installation. Cost included with Concrete Box Culverts.

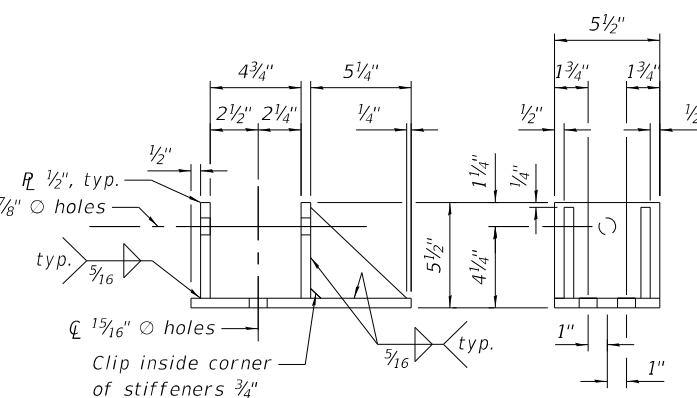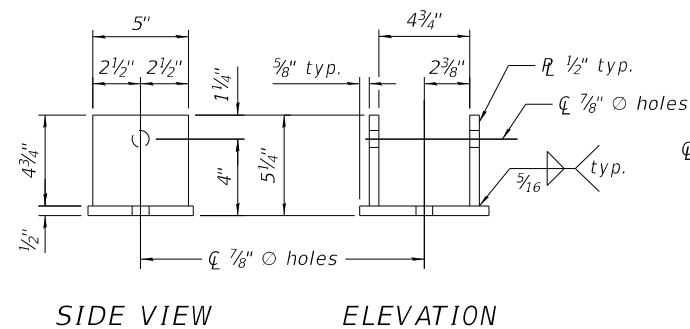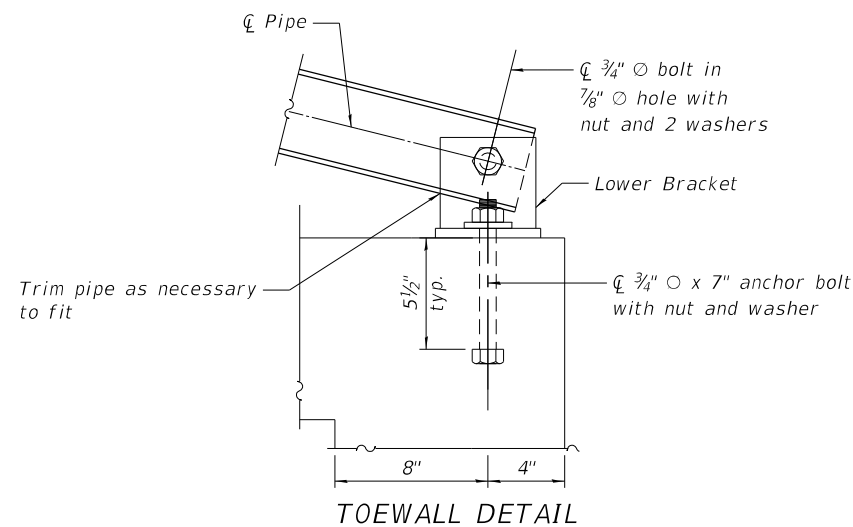

Existing Structure: SN:043-0036 was originally built in 1971 as SBI Route 5, Sec 24 B1. In 2006, the superstructure was replaced and substructure repaired as FAP 301, Sec. 24 BR-1, Contract 64A48. In 2019, the east pier and slope protection was partially replaced and repaired. The three simple-span PPC deck beam superstructure is supported on pile bent abutments and piers. The structure measures 203'-9" back to back of abutments and 42'-10" out to out. The span lengths are 59'-10 5/8", 80'-0", and 59'-10 5/8". The structure is skewed 10°.

No Salvage.



* All structure components including the existing slopewall and abutment footings



Note
See sheet S-2 for Sections A-A and B-B

2017 AASHTO LRFD Bridge Design
Specifications, 8th Edition with 2018 Interims

$f'_c = 3,500 \text{ psi}$
 $f'_c = 4,000 \text{ psi}$ (Superstructure Concrete)
 (Drilled Shaft Concrete)
 $f_y = 60,000 \text{ psi}$ (Reinforcement)

$f'_c = 7,000 \text{ psi}$
 $f'_{ci} = 6,000 \text{ psi}$
 $f_{pu} = 270,000 \text{ psi (1/2" dia. low lax strands)}$
 $f_{pbt} = 201,960 \text{ psi (1/2" dia. low lax strands)}$

Seismic Performance Zone (SPZ) = 1
Design Spectral Acceleration at 1.0 sec. (SD1) = .049g
Design Spectral Acceleration at 0.2 sec. (SDS) = .084g
Soil Site Class = C

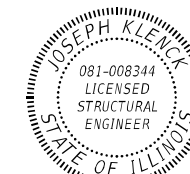 

BY: Joseph Klueck
 LICENSE EXPIRES: 11/30/2022

Drainage Area = 4.02 sq. mi. Low Grade Elev. 848.50 @ Sta. 2020+10									
Flood	Freq. Yr.	Q C.F.S.	Opening Ft ²		Nat. H.W.E.	Head - Ft.		Headwater El.	
			Exist.	Prop.		Exist.	Prop.	Exist.	Prop.
	10	1,270	140.2	312.1	808.7	2.2	2.2	810.9	810.9
Design	50	2,140	214.2	427.5	810.6	1.6	1.4	812.2	812.0
Base	100	2,540	246.5	478.9	811.4	1.4	1.1	812.8	812.5
Overtopping	200	2,967	272.0	517.2	812.0	2.2	1.0	814.2	813.0
Max. Calc.	500	3,570	308.2	569.0	812.8	2.5	0.7	815.3	813.5


10-Year Velocity through Exist. Bridge = 11.1 ft/s
10-Year Velocity through Prop. Bridge = 5.24 ft/s

Event / Limit State	Design Scour Elevations (ft.)				
	W. Abut.	Pier 1	Pier 2	E. Abut.	Item 11
Q100	840.03	798.70	800.50	839.81	5
Q200	840.03	798.70	800.50	839.81	
Design	840.03	798.70	800.50	839.81	
Check	840.03	798.70	800.50	839.81	


STRUCTURE NO. 043-0063

NAME PLATE
See Std. 515001

- S-1. General Plan and Elevation
- S-2. General Data
- S-3. Foundation Layout
- S-4. Top of Slab Elevations (1 of 2)
- S-5. Top of Slab Elevations (2 of 2)
- S-6. Top of West Approach Slab Elevations
- S-7. Top of East Approach Slab Elevations
- S-8. Superstructure
- S-9. Superstructure Details
- S-10. Pier Diaphragm Details
- S-11. Abutment Diaphragm Details
- S-12. Approach Slab Details (1 of 2)
- S-13. Approach Slab Details (2 of 2)
- S-14. Framing Plan
- S-15. 48" PPC I-Beam (Spans 1 & 3)
- S-16. 48" PPC I-Beam (Span 2)
- S-17. 48" PPC I-Beam Details
- S-18. West Abutment Details
- S-19. East Abutment Details
- S-20. Pier 1 Details
- S-21. Pier 2 Details
- S-22. HP Pile Details
- S-23. Concrete Parapet Slipforming Option
- S-24. Soil Boring Logs (1 of 2)
- S-25. Soil Boring Logs (2 of 2)

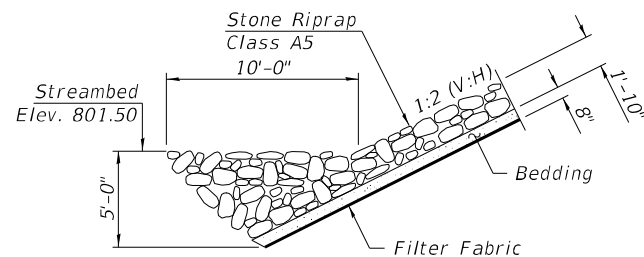


SECTION A-A

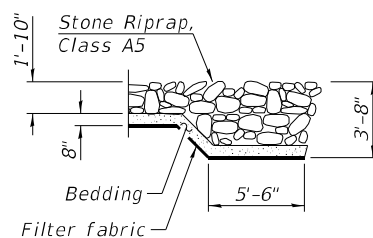

SECTION B-B

1. Reinforcement bars designated (E) shall be epoxy coated.
2. Layout of the slope protection system may be varied to suit ground conditions in the field as directed by the Engineer.
3. The embankment configuration shown shall be the minimum that must be placed and compacted prior to construction of the abutments.
4. Bridge flow must be maintained throughout the project. Normal flow shall be allowed to pass at the rate it enters the jobsite. High flows shall be allowed to pass without causing damage to upstream properties.

ITEM	UNIT	SUPER	SUB	TOTAL
Stone Riprap, Class A5	Sq Yd		4,212	4,212
Filter Fabric	Sq Yd		4,212	4,212
Removal of Existing Structures	Each	1		1
Structure Excavation	Cu Yd		220	220
Floor Drains	Each	8		8
Concrete Structures	Cu Yd		190.6	190.6
Concrete Superstructure	Cu Yd	342.1		342.1
Bridge Deck Grooving	Sq Yd	1,106		1,106
Protective Coat	Sq Yd	1,380		1,380
Concrete Superstructure (Approach Slab)	Cu Yd	119.1		119.1
Furnishing and Erecting Precast Prestressed Concrete I-Beams, 48 in.	Foot	1,193		1,193
Reinforcement Bars	Pound		12,260	12,260
Reinforcement Bars, Epoxy Coated	Pound	128,460	37,000	165,460
Furnishing Steel Piles HP14x73	Foot		460	460
Driving Piles	Foot		460	460
Test Pile Steel HP14x73	Each		2	2
Pile Shoes	Each		12	12
Name Plates	Each		1	1
Drilled Shaft in Soil	Cu Yd		33.1	33.1
Drilled Shaft in Rock	Cu Yd		21.4	21.4
Granular Backfill for Structures	Cu Yd		220	220
Geocomposite Wall Drain	Sq Yd		99	99
Crosshole Sonic Logging Access Ducts	Foot		132	132
Crosshole Sonic Logging Testing	Each		2	2
Pipe Underdrains for Structures, 4"	Foot		175	175

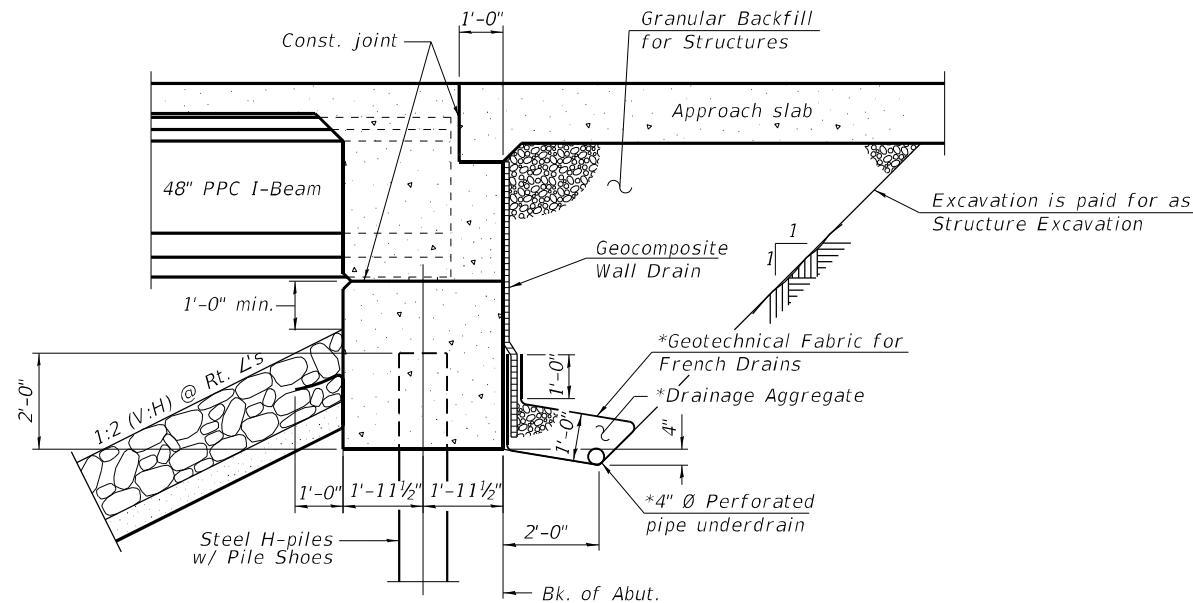


SECTION THRU INTEGRAL ABUTMENT
(Horiz. dim. @ Rt. L's)

*Included in the cost of Pipe Underdrains for Structures.

Note:
All drainage system components shall extend to 2'-0" from the end of each wingwall except an outlet pipe shall extend until intersecting with the side slopes. The pipes shall drain into concrete headwalls. (See Article 601.05 of the Standard Specifications and Highway Standard 601101).
See Drainage Plans for pipe underdrain locations.

FILE NAME: p:\v\rsandb-pw\01\Documents\Transportation\Projects\1130459.000 US 70 Section\CAD\Structures\043063-02\64B40-03-Foundational Layout.dgn

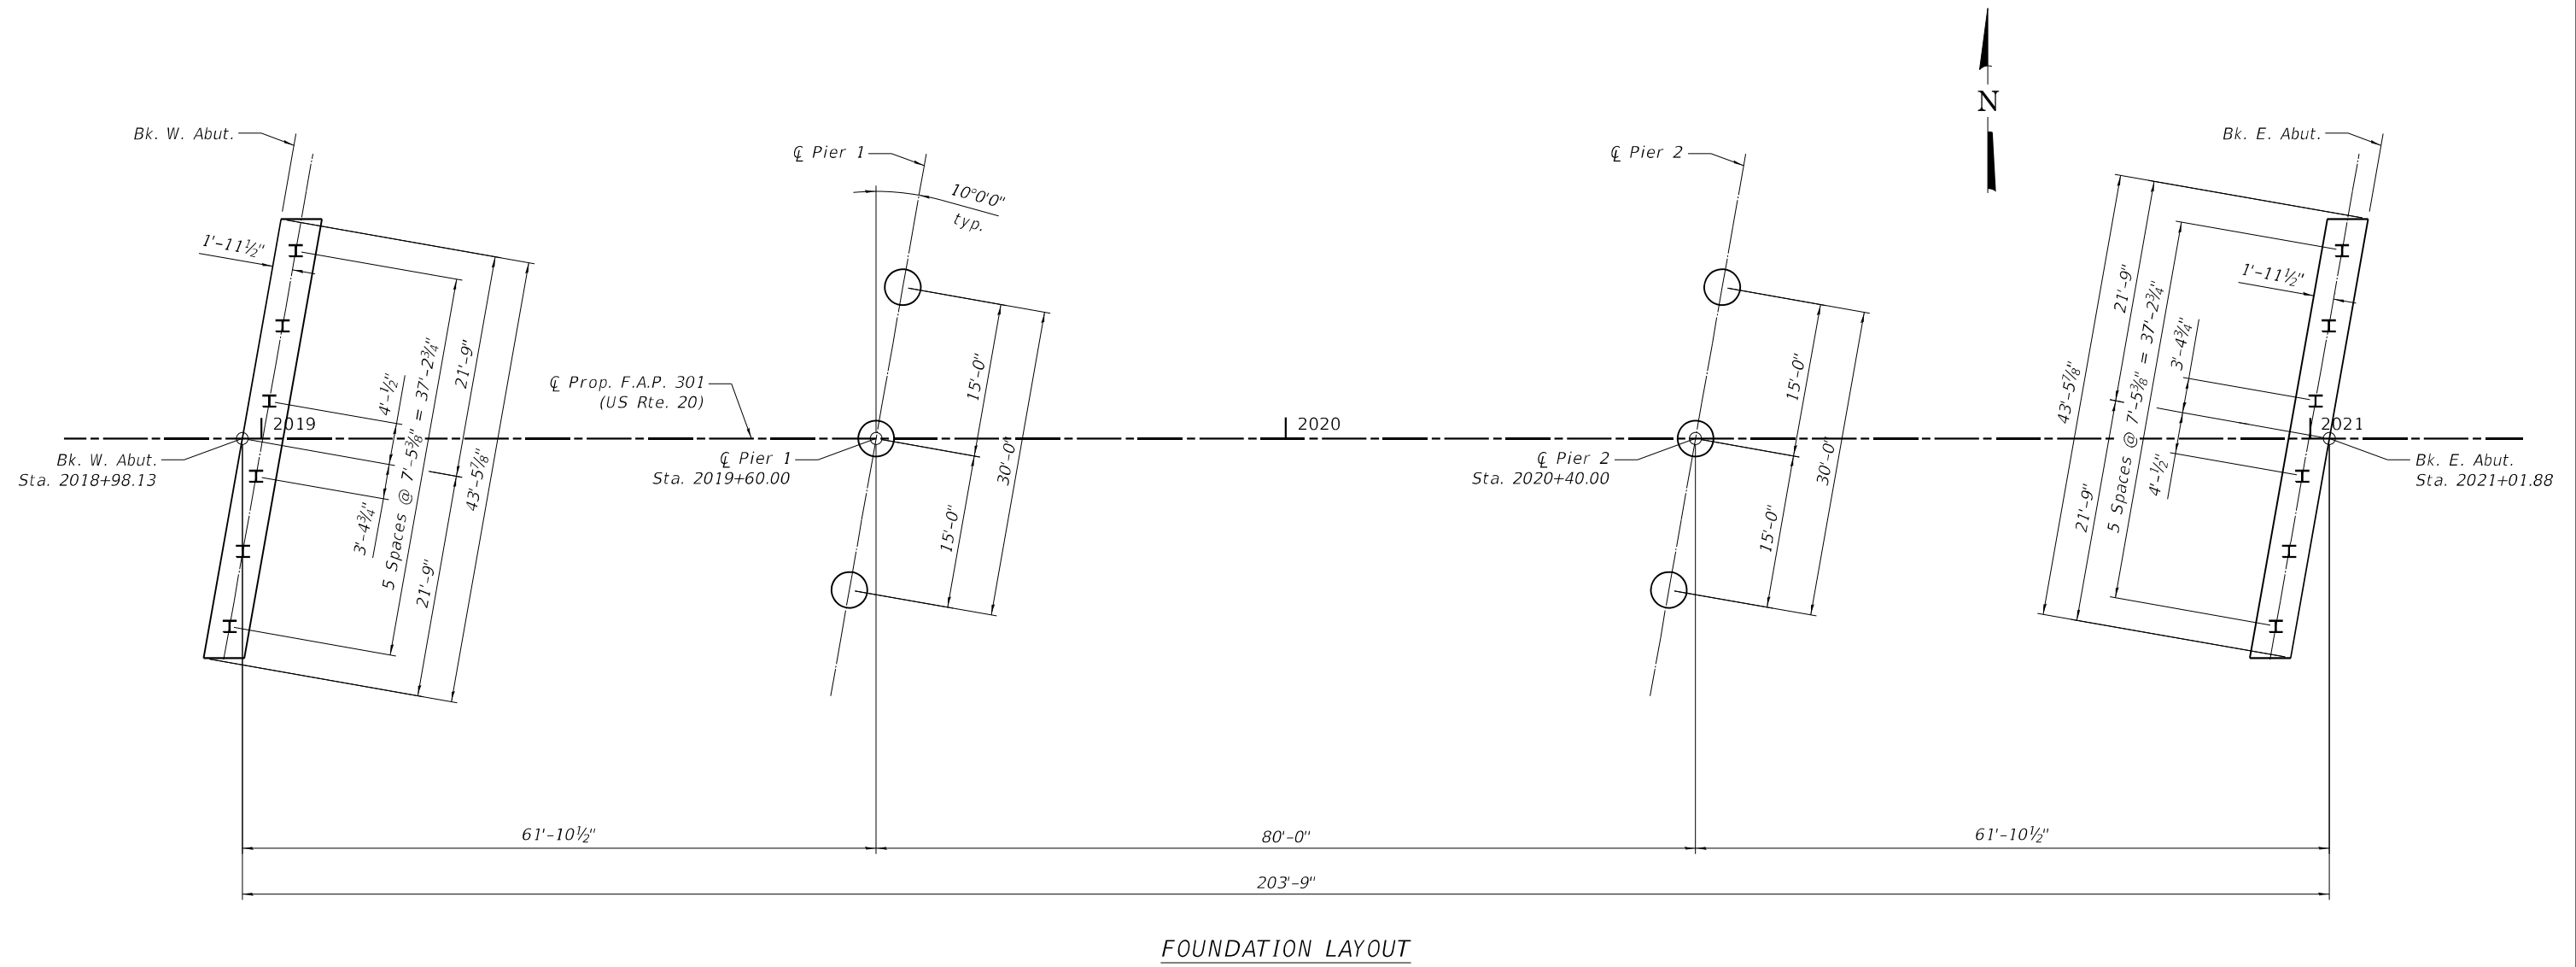

FOUNDATION LAYOUT

LEGEND

- HP-14x73 Piles
- Drilled Shafts

FILE NAME: p:\v\studies\p-w\benh\com\rsandp-pw\01\Documents\Transportation\Project\1130059.000_US_70_Station\CAD\Structures\0430063-D264B\A-005-TopOfSlab\filev02.dgn

BEAM 1

Location	Station	Offset	Theoretical Grade Elevations	Theoretical Grade Elevations Adjusted for Dead Load Deflections
Bk. W. Abut.	2019+01.36	-18.33	848.80	848.80
CL Brg. W. Abut.	2019+03.35	-18.33	848.78	848.78
A	2019+13.35	-18.33	848.67	848.68
B	2019+23.35	-18.33	848.57	848.59
C	2019+33.35	-18.33	848.48	848.50
D	2019+43.35	-18.33	848.40	848.42
E	2019+53.35	-18.33	848.33	848.35
CL W. Brg.	2019+62.23	-18.33	848.28	848.28
CL Pier 1	2019+63.23	-18.33	848.28	848.28
CL E. Brg.	2019+64.23	-18.33	848.27	848.27
F	2019+74.23	-18.33	848.23	848.26
G	2019+84.23	-18.33	848.19	848.25
H	2019+94.23	-18.33	848.17	848.25
I	2020+04.23	-18.33	848.16	848.24
J	2020+14.23	-18.33	848.16	848.23
K	2020+24.23	-18.33	848.17	848.22
L	2020+34.23	-18.33	848.19	848.22
CL W. Brg.	2020+42.23	-18.33	848.21	848.21
CL Pier 2	2020+43.23	-18.33	848.22	848.22
CL E. Brg.	2020+44.23	-18.33	848.22	848.22
M	2020+54.23	-18.33	848.26	848.28
N	2020+64.23	-18.33	848.32	848.34
O	2020+74.23	-18.33	848.38	848.41
P	2020+84.23	-18.33	848.46	848.48
Q	2020+94.23	-18.33	848.54	848.56
CL Brg. E. Abut	2021+03.12	-18.33	848.63	848.63
Bk. E. Abut.	2021+05.11	-18.33	848.65	848.65

BEAM 4

Location	Station	Offset	Theoretical Grade Elevations	Theoretical Grade Elevations Adjusted for Dead Load Deflections
Bk. W. Abut.	2018+97.48	3.67	849.11	849.11
CL Brg. W. Abut.	2018+99.47	3.67	849.09	849.09
A	2019+09.47	3.67	848.97	848.99
B	2019+19.47	3.67	848.87	848.89
C	2019+29.47	3.67	848.77	848.80
D	2019+39.47	3.67	848.69	848.71
E	2019+49.47	3.67	848.62	848.63
CL W. Brg.	2019+58.35	3.67	848.56	848.56
CL Pier 1	2019+59.35	3.67	848.56	848.56
CL E. Brg.	2019+60.35	3.67	848.55	848.55
F	2019+70.35	3.67	848.50	848.54
G	2019+80.35	3.67	848.47	848.52
H	2019+90.35	3.67	848.44	848.51
I	2020+00.35	3.67	848.42	848.49
J	2020+10.35	3.67	848.42	848.48
K	2020+20.35	3.67	848.42	848.47
L	2020+30.35	3.67	848.44	848.47
CL W. Brg.	2020+38.35	3.67	848.46	848.46
CL Pier 2	2020+39.35	3.67	848.46	848.46
CL E. Brg.	2020+40.35	3.67	848.47	848.47
M	2020+50.35	3.67	848.51	848.52
N	2020+60.35	3.67	848.56	848.58
O	2020+70.35	3.67	848.62	848.64
P	2020+80.35	3.67	848.69	848.71
Q	2020+90.35	3.67	848.77	848.78
CL Brg. E. Abut	2020+99.24	3.67	848.85	848.85
Bk. E. Abut.	2021+01.23	3.67	848.87	848.87

BEAM 2

Location	Station	Offset	Theoretical Grade Elevations	Theoretical Grade Elevations Adjusted for Dead Load Deflections
Bk. W. Abut.	2019+00.06	-11.00	848.97	848.97
CL Brg. W. Abut.	2019+02.05	-11.00	848.94	848.94
A	2019+12.05	-11.00	848.83	848.84
B	2019+22.05	-11.00	848.73	848.75
C	2019+32.05	-11.00	848.64	848.66
D	2019+42.05	-11.00	848.56	848.58
E	2019+52.05	-11.00	848.49	848.50
CL W. Brg.	2019+60.94	-11.00	848.44	848.44
CL Pier 1	2019+61.94	-11.00	848.43	848.43
CL E. Brg.	2019+62.94	-11.00	848.42	848.42
F	2019+72.94	-11.00	848.38	848.41
G	2019+82.94	-11.00	848.34	848.40
H	2019+92.94	-11.00	848.32	848.39
I	2020+02.94	-11.00	848.31	848.38
J	2020+12.94	-11.00	848.30	848.37
K	2020+22.94	-11.00	848.31	848.36
L	2020+32.94	-11.00	848.33	848.36
CL W. Brg.	2020+40.94	-11.00	848.36	848.36
CL Pier 2	2020+41.94	-11.00	848.36	848.36
CL E. Brg.	2020+42.94	-11.00	848.36	848.36
M	2020+52.94	-11.00	848.40	848.42
N	2020+62.94	-11.00	848.46	848.48
O	2020+72.94	-11.00	848.52	848.54
P	2020+82.94	-11.00	848.59	848.61
Q	2020+92.94	-11.00	848.68	848.69
CL Brg. E. Abut	2021+01.83	-11.00	848.77	848.77
Bk. E. Abut.	2021+03.81	-11.00	848.79	848.79

BEAM 5

Location	Station	Offset	Theoretical Grade Elevations	Theoretical Grade Elevations Adjusted for Dead Load Deflections
Bk. W. Abut.	2018+96.19	11.00	849.02	849.02
CL Brg. W. Abut.	2018+98.17	11.00	848.99	848.99
A	2019+08.17	11.00	848.87	848.89
B	2019+18.17	11.00	848.77	848.79
C	2019+28.17	11.00	848.67	848.69
D	2019+38.17	11.00	848.59	848.61
E	2019+48.17	11.00	848.51	848.53
CL W. Brg.	2019+57.06	11.00	848.46	848.46
CL Pier 1	2019+58.06	11.00	848.45	848.45
CL E. Brg.	2019+59.06	11.00	848.45	848.45
F	2019+69.06	11.00	848.40	848.43
G	2019+79.06	11.00	848.36	848.41
H	2019+89.06	11.00	848.33	848.40
I	2019+99.06	11.00	848.31	848.38
J	2020+09.06	11.00	848.30	848.37
K	2020+19.06	11.00	848.31	848.36
L	2020+29.06	11.00	848.32	848.35
CL W. Brg.	2020+37.06	11.00	848.34	848.34
CL Pier 2	2020+38.06	11.00	848.35	848.35
CL E. Brg.	2020+39.06	11.00	848.35	848.35
M	2020+49.06	11.00	848.39	848.40
N	2020+59.06	11.00	848.43	848.46
O	2020+69.06	11.00	848.49	848.52
P	2020+79.06	11.00	848.56	848.58
Q	2020+89.06	11.00	848.65	848.66
CL Brg. E. Abut	2020+97.95	11.00	848.73	848.73
Bk. E. Abut.	2020+99.94	11.00	848.75	848.75

BEAM 3

Location	Station	Offset	Theoretical Grade Elevations	Theoretical Grade Elevations Adjusted for Dead Load Deflections
Bk. W. Abut.	2018+98.77	-3.67	849.10	849.10
CL Brg. W. Abut.	2019+00.76	-3.67	849.07	849.07
A	2019+10.76	-3.67	848.96	848.97
B	2019+20.76	-3.67	848.86	848.88
C	2019+30.76	-3.67	848.76	848.79
D	2019+40.76	-3.67	848.68	848.70
E	2019+50.76	-3.67	848.61	848.62
CL W. Brg.	2019+59.65	-3.67	848.56	848.56
CL Pier 1	2019+60.65	-3.67	848.55	848.55
CL E. Brg.	2019+61.65	-3.67	848.55	848.55
F	2019+71.65	-3.67	848.50	848.53
G	2019+81.65	-3.67	848.46	848.52
H	2019+91.65	-3.67	848.44	848.50
I	2020+01.65	-3.67	848.42	848.49
J	2020+11.65	-3.67	848.42	848.48
K	2020+21.65	-3.67	848.42	848.48
L	2020+31.65	-3.67	848.44	848.47
CL W. Brg.	2020+39.65	-3.67	848.47	848.47
CL Pier 2	2020+40.65	-3.67	848.47	848.47
CL E. Brg.	2020+41.65	-3.67	848.47	848.47
M	2020+51.65	-3.67	848.51	848.53
N	2020+61.65	-3.67	848.56	848.58
O	2020+71.65	-3.67	848.63	848.65
P	2020+81.65	-3.67	848.70	848.72
Q	2020+91.65	-3.67	848.78	848.79
CL Brg. E. Abut	2021+00.53	-3.67	848.87	848.87
Bk. E. Abut.	2021+02.52	-3.67	848.89	848.89

BEAM 6

Location	Station	Offset	Theoretical Grade Elevations	Theoretical Grade Elevations Adjusted for Dead Load Deflections
Bk. W. Abut.	2018+94.89	18.33	848.88	848.88
CL Brg. W. Abut.	2018+96.88	18.33	848.86	848.86
A	2019+06.88	18.33	848.74	848.75
B	2019+16.88	18.33	848.63	848.66
C	2019+26.88	18.33	848.54	848.56
D	2019+36.88	18.33	848.45	848.47
E	2019+46.88	18.33	848.37	848.39
CL W. Brg.	2019+55.77	18.33	848.32	848.32
CL Pier 1	2019+56.77	18.33	848.31	848.31
CL E. Brg.	2019+57.77	18.33	848.31	848.31
F	2019+67.77	18.33	848.25	848.29
G	2019+77.77	18.33	848.21	848.27
H	2019+87.77	18.33	848.18	848.26
I	2019+97.77	18.33	848.16	848.24
J	2020+07.77	18.33	848.16	848.23
K	2020+17.77	18.33	848.16	848.22
L	2020+27.77	18.33	848.17	848.20
CL W. Brg.	2020+35.77	18.33	848.19	848.19
CL Pier 2	2020+36.77	18.33	848.19	848.19
CL E. Brg.	2020+37.77	18.33	848.20	848.20
M	2020+47.77	18.33	848.23	848.25
N	2020+57.77	18.33	848.28	848.30
O	2020+67.77	18.33	848.34	848.36
P	2020+77.77	18.33	848.41	848.43
Q	2020+87.77	18.33	848.49	848.50
CL Brg. E. Abut	2020+96.65	18.33	848.57	848.57
Bk. E. Abut.	2020+98.64	18.33	848.59	848.59



USER NAME = Blomquist	DESIGNED - JIK	REVISED -
	DRAWN - JIK	REVISED -
PLOT SCALE =	CHECKED - JLR	REVISED -
PLOT DATE = 10/3/2022	DATE - 2/18/2019	REVISED -


STATE OF ILLINOIS
DEPARTMENT OF TRANSPORTATION

TOP OF SLAB ELEVATIONS (2 OF 2)
STRUCTURE NO. 043-0063

SHEET NO. S-5 OF S-25 SHEETS

F.A.P. RTE.	SECTION	COUNTY	TOTAL SHEETS	SHEET NO.
301	24R	JO DAVIESS	594	338
		ILLINOIS FED. AID PROJECT		

FILE NAME: p:\v\rsandb-pw\01\Documents\Transportation\Projects\1130459.000 US 70 Structure\CAD\Structures\0430063-02\64B40-005-V\AppSlabElev.dgn

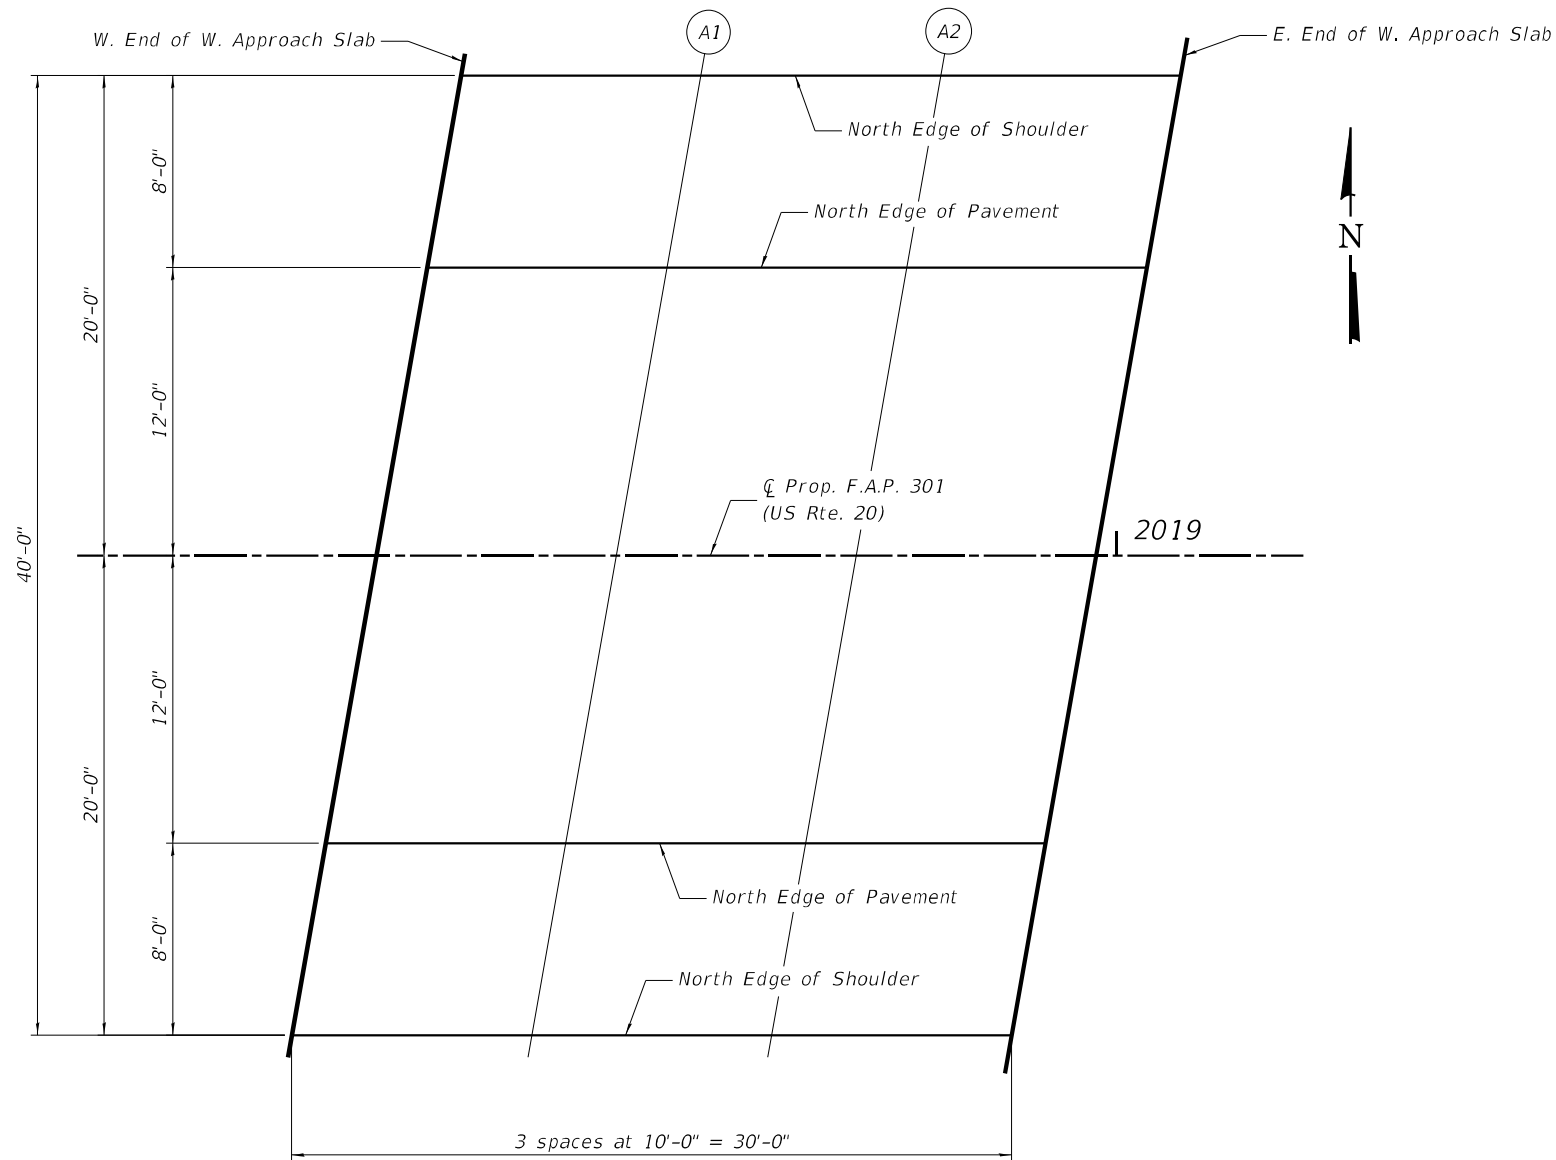

PLAN
West Approach

NORTH EDGE OF SHOULDER

Location	Station	Offset	Theoretical Grade Elevations
W. End of W. Appr. Slab	2018+72.67	-20.00	849.16
A1	2018+82.67	-20.00	849.01
A2	2018+92.67	-20.00	848.88
E. End of W. Appr. Slab	2019+02.67	-20.00	848.75

NORTH EDGE OF PAVEMENT

Location	Station	Offset	Theoretical Grade Elevations
W. End of W. Appr. Slab	2018+71.26	-12.00	849.35
A1	2018+81.26	-12.00	849.20
A2	2018+91.26	-12.00	849.06
E. End of W. Appr. Slab	2019+01.26	-12.00	848.94

CL ROADWAY & PGL

Location	Station	Offset	Theoretical Grade Elevations
W. End of W. Appr. Slab	2018+69.14	0.00	849.57
A1	2018+79.14	0.00	849.42
A2	2018+89.14	0.00	849.28
E. End of W. Appr. Slab	2018+99.14	0.00	849.15

SOUTH EDGE OF PAVEMENT

Location	Station	Offset	Theoretical Grade Elevations
W. End of W. Appr. Slab	2018+67.02	12.00	849.41
A1	2018+77.02	12.00	849.26
A2	2018+87.02	12.00	849.12
E. End of W. Appr. Slab	2018+97.02	12.00	848.99

SOUTH EDGE OF SHOULDER

Location	Station	Offset	Theoretical Grade Elevations
W. End of W. Appr. Slab	2018+65.61	20.00	849.27
A1	2018+75.61	20.00	849.11
A2	2018+85.61	20.00	848.97
E. End of W. Appr. Slab	2018+95.61	20.00	848.84




USER NAME = Blonquim	DESIGNED - JIK	REVISED -
	DRAWN - JIK	REVISED -
PLOT SCALE =	CHECKED - JLR	REVISED -
PLOT DATE = 10/3/2022	DATE - 2/18/2019	REVISED -

**STATE OF ILLINOIS
DEPARTMENT OF TRANSPORTATION**

**TOP OF WEST APPROACH SLAB ELEVATIONS
STRUCTURE NO. 043-0063**

SHEET NO. S-6 OF 5-25 SHEETS

F.A.P. RTE.	SECTION	COUNTY	TOTAL SHEETS	SHEET NO.
301	24R	JO DAVIESS	594	339
CONTRACT NO. 64B40				
ILLINOIS FED. AID PROJECT				

 


<i>Location</i>	<i>Station</i>	<i>Offset</i>	<i>Theoretical Grade Elevations</i>
<i>W. End of E. Appr. Slab</i>	2021+04.39	-20.00	848.61
A1	2021+14.39	-20.00	848.72
A2	2021+24.39	-20.00	848.84
<i>E. End of E. Appr. Slab</i>	2021+34.39	-20.00	848.97

<i>Location</i>	<i>Station</i>	<i>Offset</i>	<i>Theoretical Grade Elevations</i>
<i>W. End of E. Appr. Slab</i>	<i>2021+02.98</i>	<i>-12.00</i>	<i>848.76</i>
<i>A1</i>	<i>2021+12.98</i>	<i>-12.00</i>	<i>848.87</i>
<i>A2</i>	<i>2021+22.98</i>	<i>-12.00</i>	<i>848.99</i>
<i>E. End of E. Appr. Slab</i>	<i>2021+32.98</i>	<i>-12.00</i>	<i>849.12</i>


<i>Location</i>	<i>Station</i>	<i>Offset</i>	<i>Theoretical Grade Elevations</i>
<i>W. End of E. Appr. Slab</i>	<i>2021+00.86</i>	<i>0.00</i>	<i>848.93</i>
<i>A1</i>	<i>2021+10.86</i>	<i>0.00</i>	<i>849.03</i>
<i>A2</i>	<i>2021+20.86</i>	<i>0.00</i>	<i>849.15</i>
<i>E. End of E. Appr. Slab</i>	<i>2021+30.86</i>	<i>0.00</i>	<i>849.28</i>

<i>Location</i>	<i>Station</i>	<i>Offset</i>	<i>Theoretical Grade Elevations</i>
<i>W. End of E. Appr. Slab</i>	<i>2020+98.74</i>	<i>12.00</i>	<i>848.72</i>
<i>A1</i>	<i>2021+08.74</i>	<i>12.00</i>	<i>848.82</i>
<i>A2</i>	<i>2021+18.74</i>	<i>12.00</i>	<i>848.94</i>
<i>E. End of E. Appr. Slab</i>	<i>2021+28.74</i>	<i>12.00</i>	<i>849.06</i>

<i>Location</i>	<i>Station</i>	<i>Offset</i>	<i>Theoretical Grade Elevations</i>
<i>W. End of E. Appr. Slab</i>	<i>2020+97.33</i>	<i>20.00</i>	<i>848.54</i>
<i>A1</i>	<i>2021+07.33</i>	<i>20.00</i>	<i>848.64</i>
<i>A2</i>	<i>2021+17.33</i>	<i>20.00</i>	<i>848.75</i>
<i>E. End of E. Appr. Slab</i>	<i>2021+27.33</i>	<i>20.00</i>	<i>848.88</i>

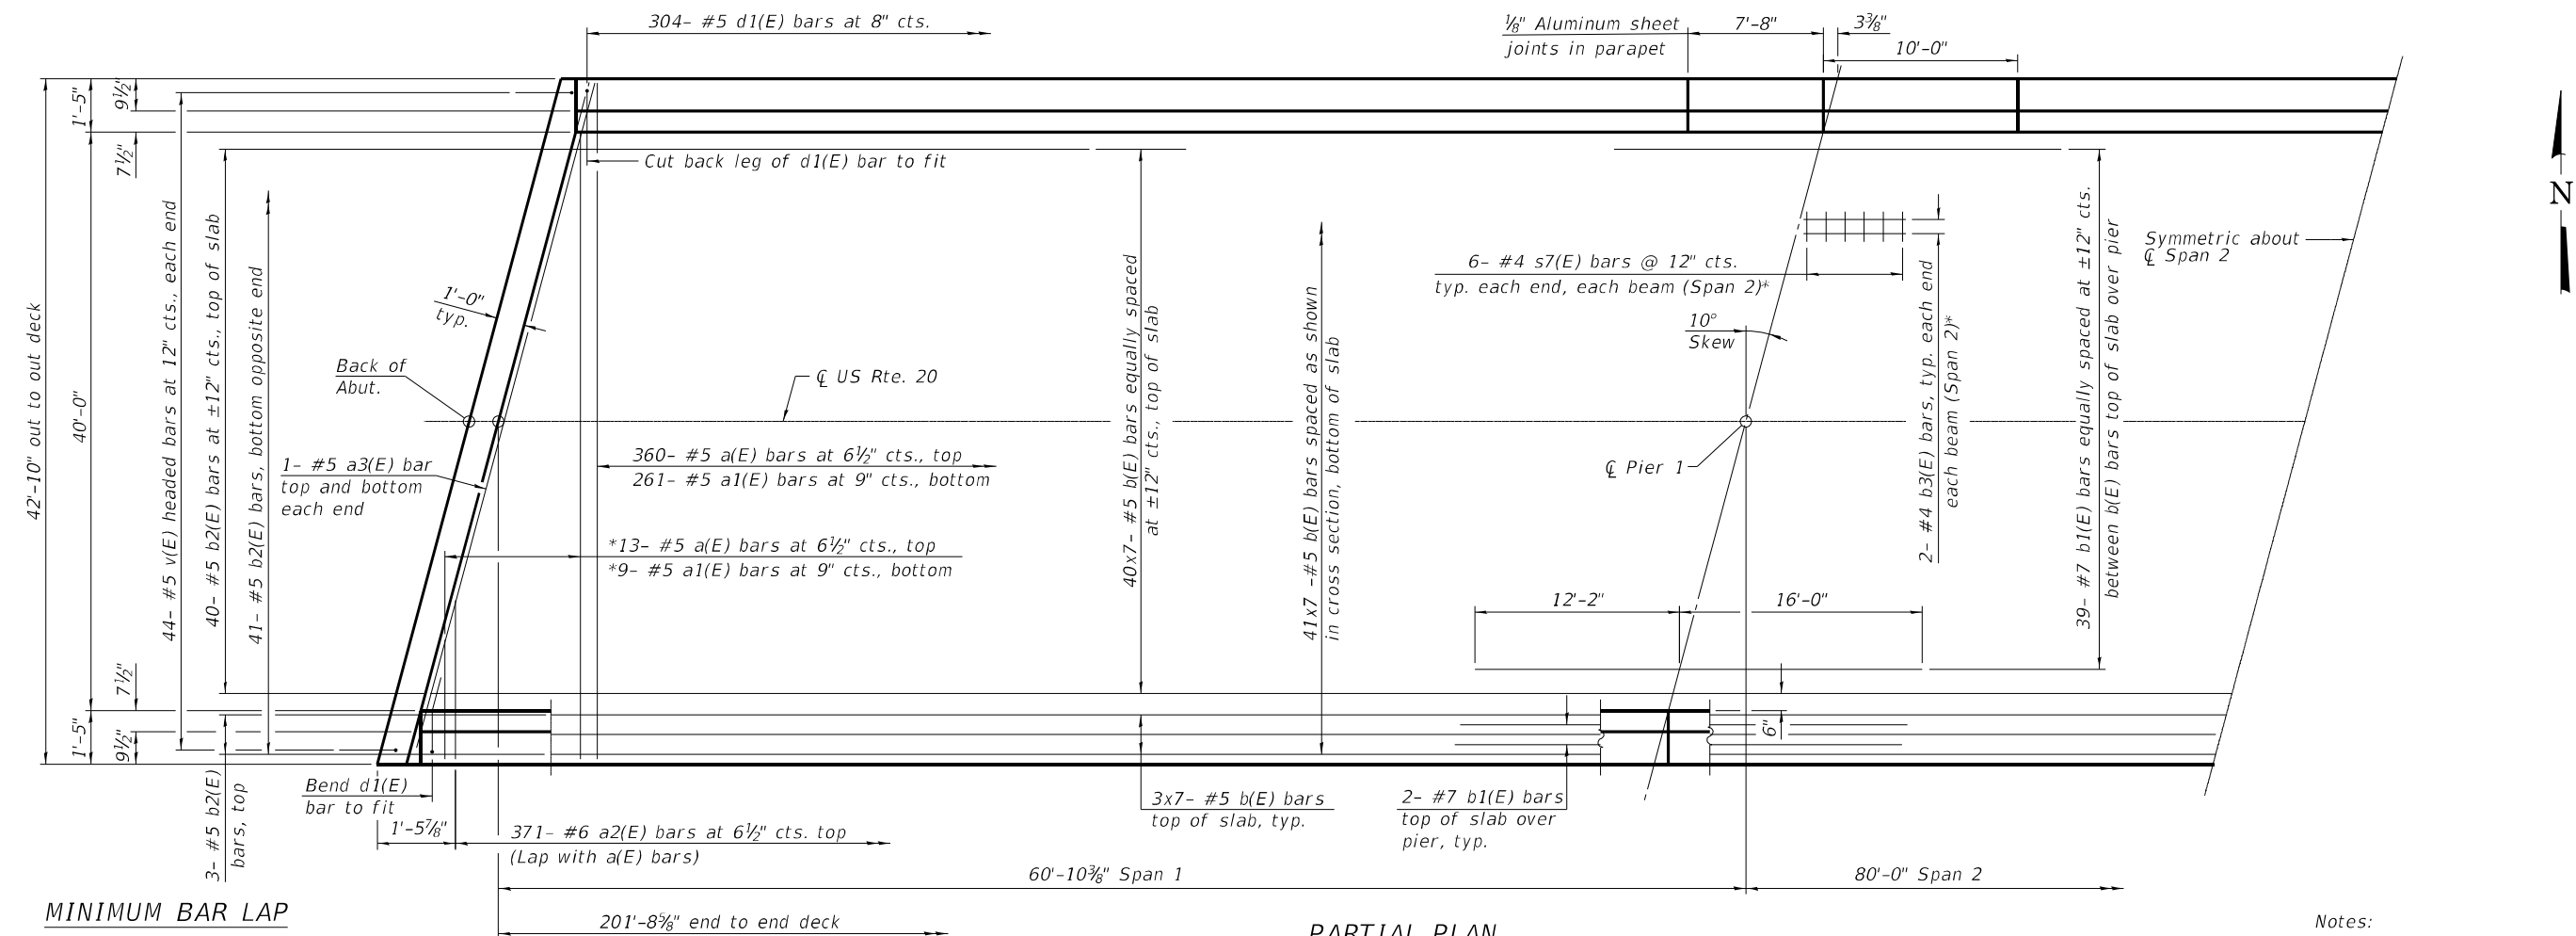


Notes:
See sheet S-9 of S-25 for superstructure details and Bill of Material.
Bars indicated thus 20 x 3-#5 etc. indicates 20 lines of bars with 3 lengths per line.

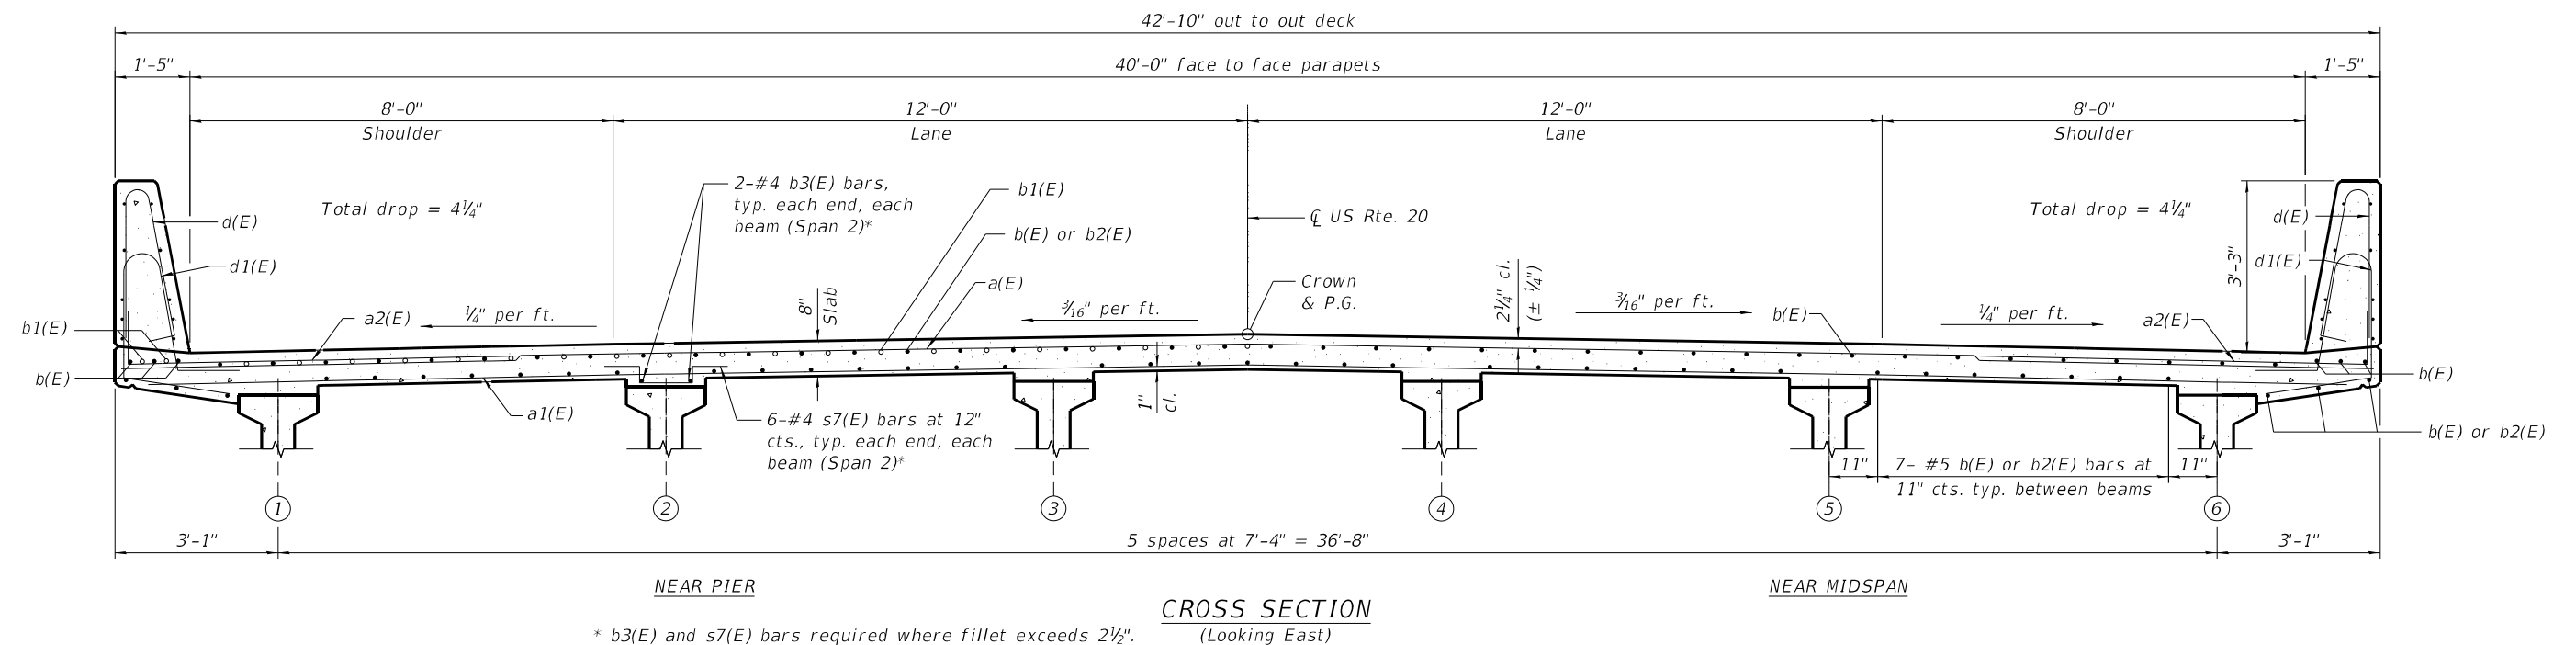


* b3(E) and s7(E) bars required where fillet exceeds 2½". The required number of s7(E) and length of b3(E) to be verified in the field and adjusted if necessary.

FILE NAME: p:\projects\dfp-i4854-l\Documents\Transportation\Projects\1130459.000 US 70 Structure\CAD\Structures\0430063-02\64B400\04-PierDiaphragm.dgn

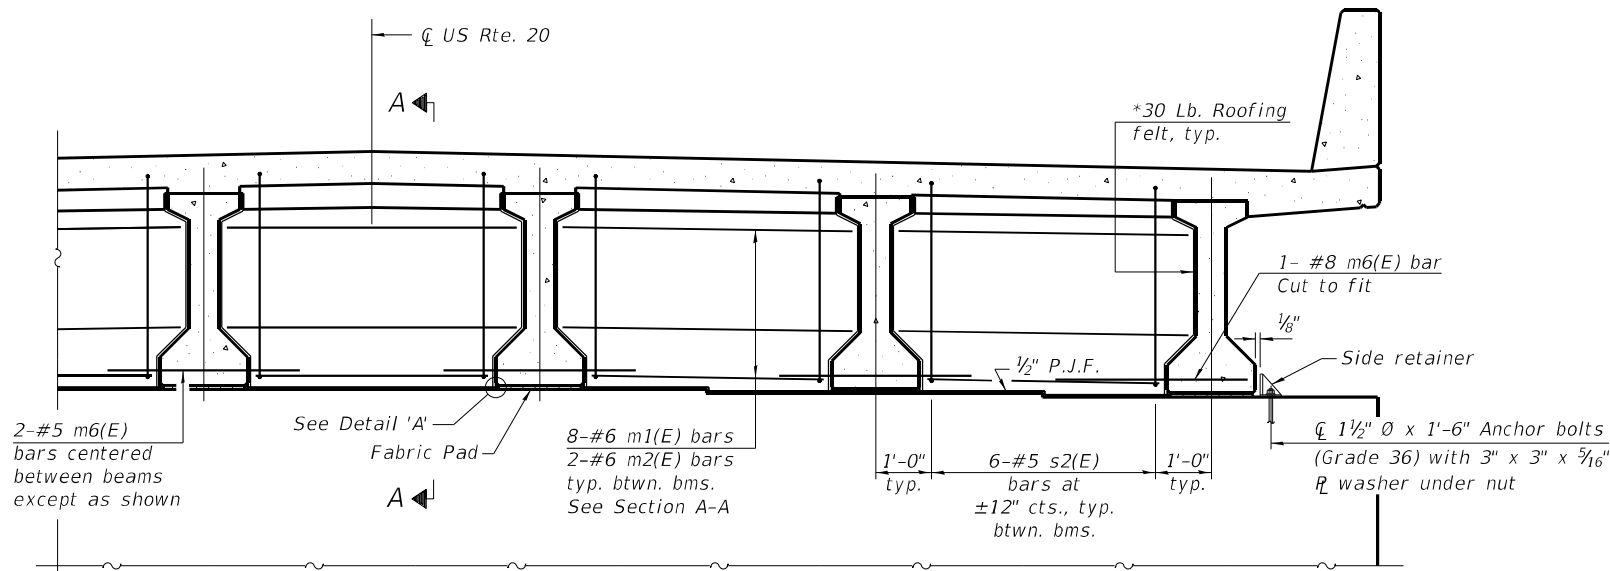


DIAPHRAGM AT PIERS


*Bonded to sides of beams embedded into diaphragm.

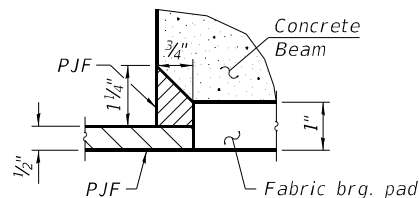

DETAIL 'A'


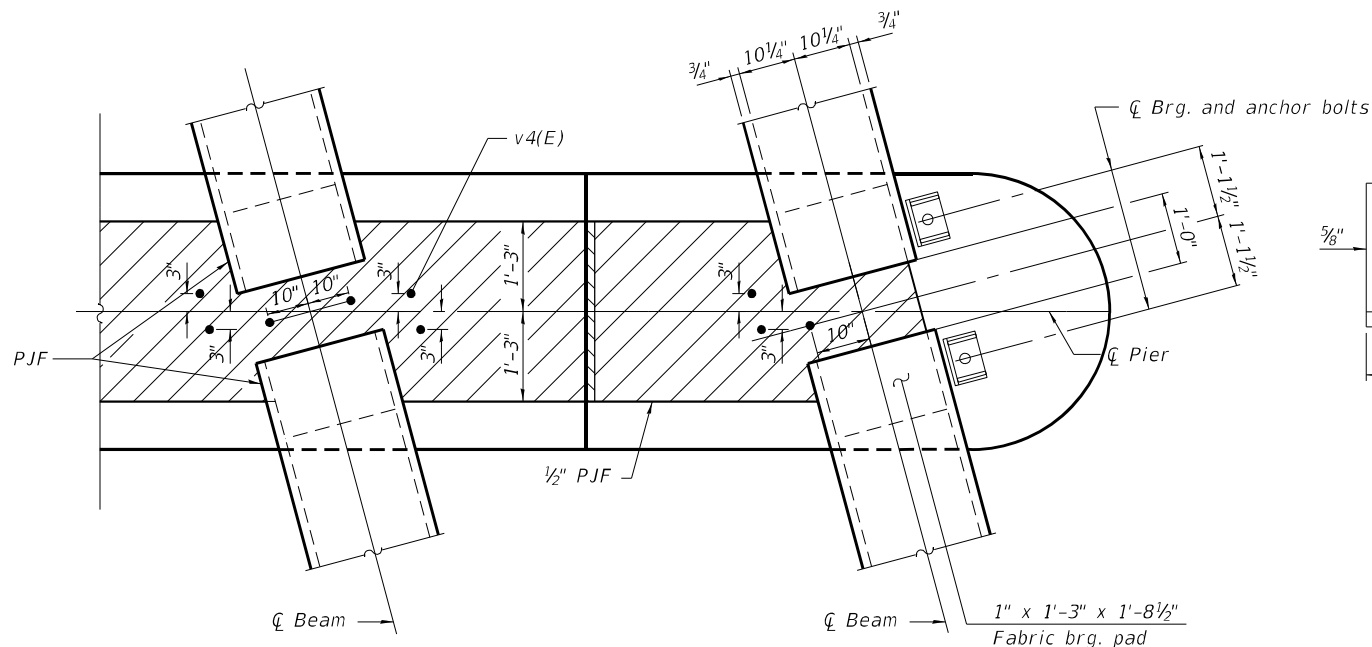


PLAN AT PIER
(Showing bearing pads and P.J.F. details)

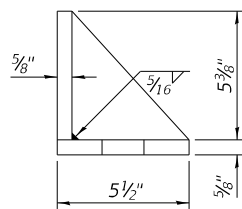

SIDE RETAINER

(2 required each side of pier).
Equivalent rolled angle with stiffeners
will be allowed in lieu of welded plates.

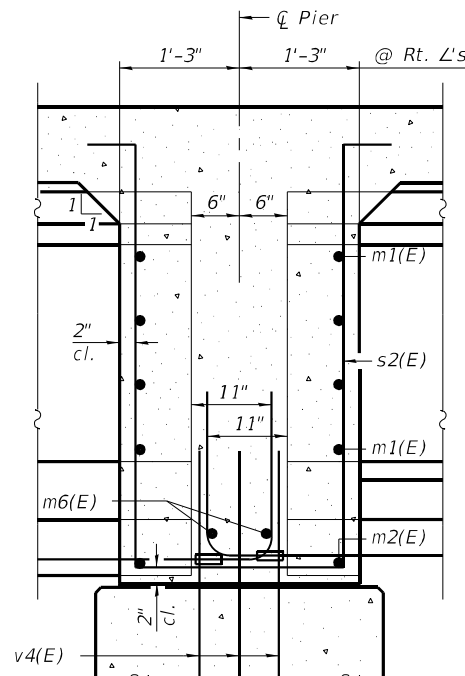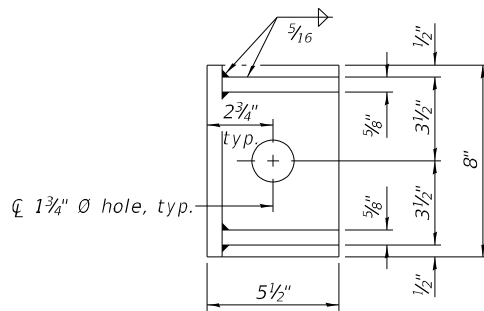

SECTION A-A

(Dimensions along CL of beam except as shown)

Notes:

See sheet S-9 of S-25 for superstructure details and Bill of Material.
Cost of 30 Lb. roofing felt is included with Concrete Superstructure.
Cost of side retainer and anchor bolts shall be included with Concrete Structures.

The s2(E) bars shall be placed parallel to the beams.
Spacing for these bars shall be at right angles to the beams.

Anchor bolts and side retainers shall be according to Article 521.06 of the Standard Specifications. Side retainers shall be hot dip galvanized.
Anchor bolts and side retainers shall be installed as each exterior beam is erected unless an equivalent temporary means of lateral restraint is used.

DFP-I4854-L

6-15-2019

RS&H

USER NAME = Blomquist	DESIGNED - KKY	REVISED -
PLOT SCALE =	DRAWN - KKY	REVISED -
PLOT DATE = 10/3/2022	CHECKED - JLR	REVISED -
	DATE - 2/18/2019	REVISED -


STATE OF ILLINOIS
DEPARTMENT OF TRANSPORTATION

PIER DIAPHRAGM DETAILS
STRUCTURE NO. 043-0063


SHEET NO. S-10 OF S-25 SHEETS

F.A.P. RTE.	SECTION	COUNTY	TOTAL SHEETS	SHEET NO.
301	24R	JO DAVIESS	594	343
CONTRACT NO. 64B40				
ILLINOIS FED. AID PROJECT				


FILE NAME: p:\projects\14854-L\Documents\Transportation\Projects\1130459-000 US 70 Structure\CAD\Structures\043063-D264B4001 1-AbutDiaphDet.dgn

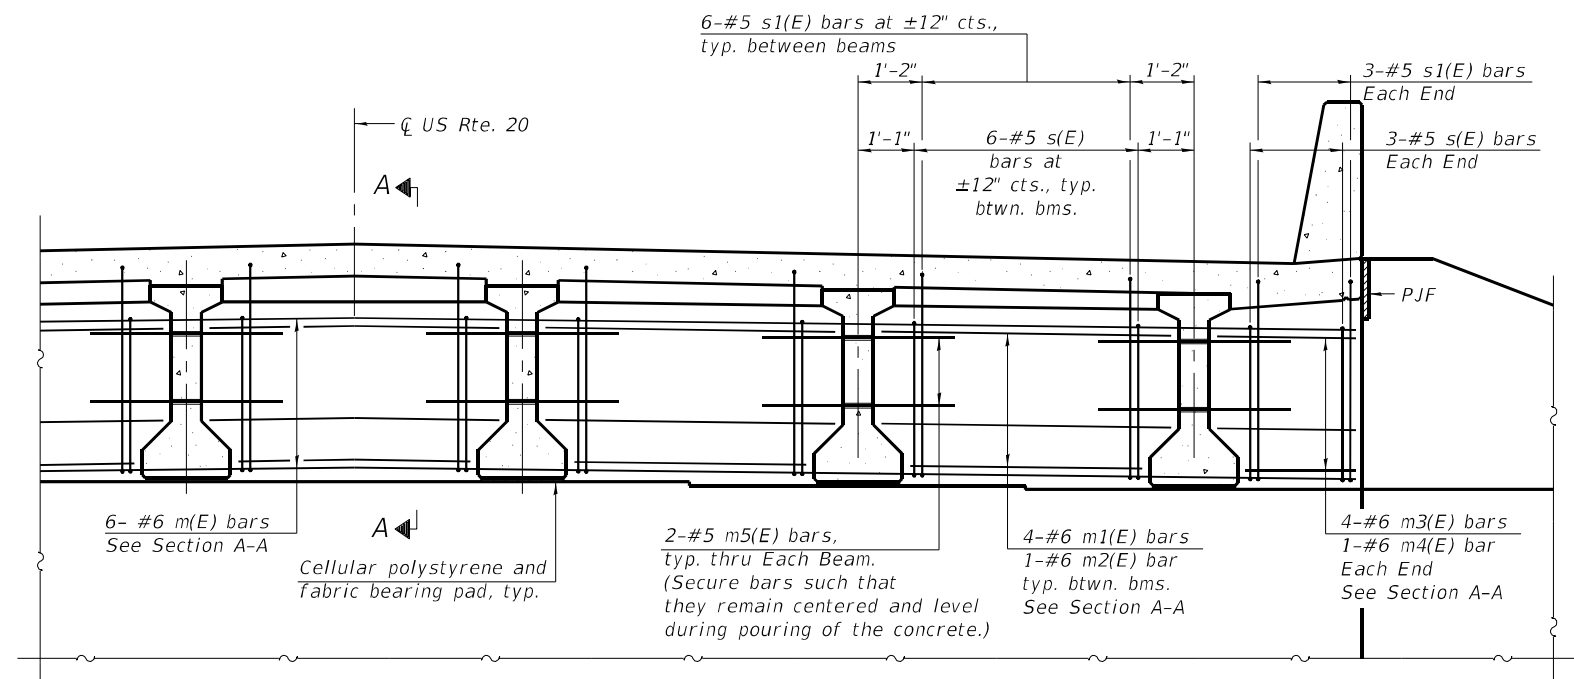


DIAPHRAGM AT ABUTMENT

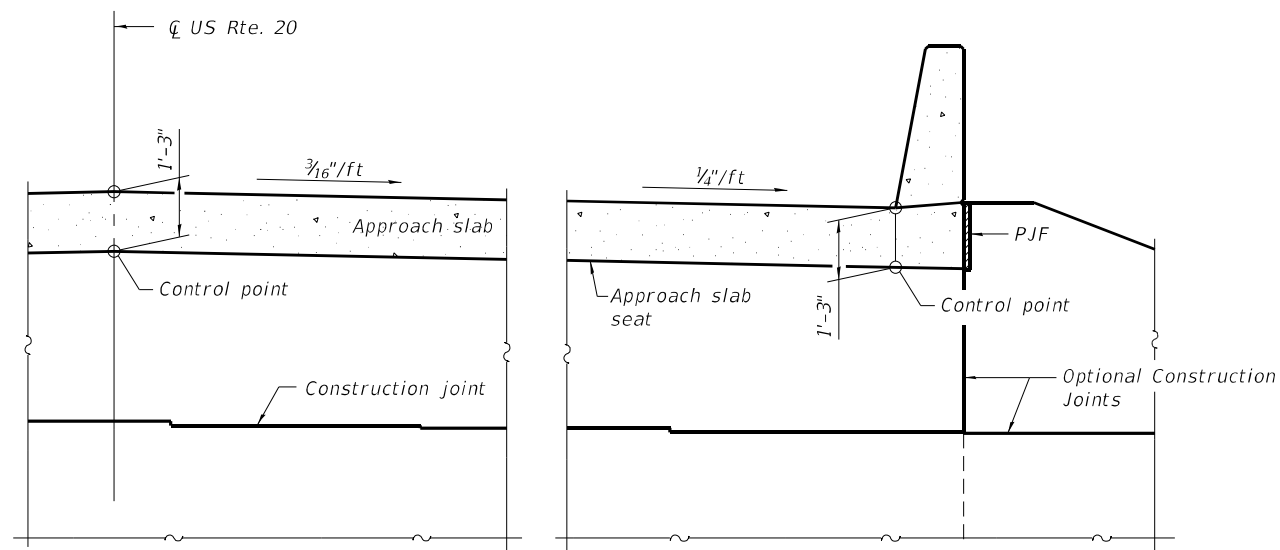

SECTION B-B

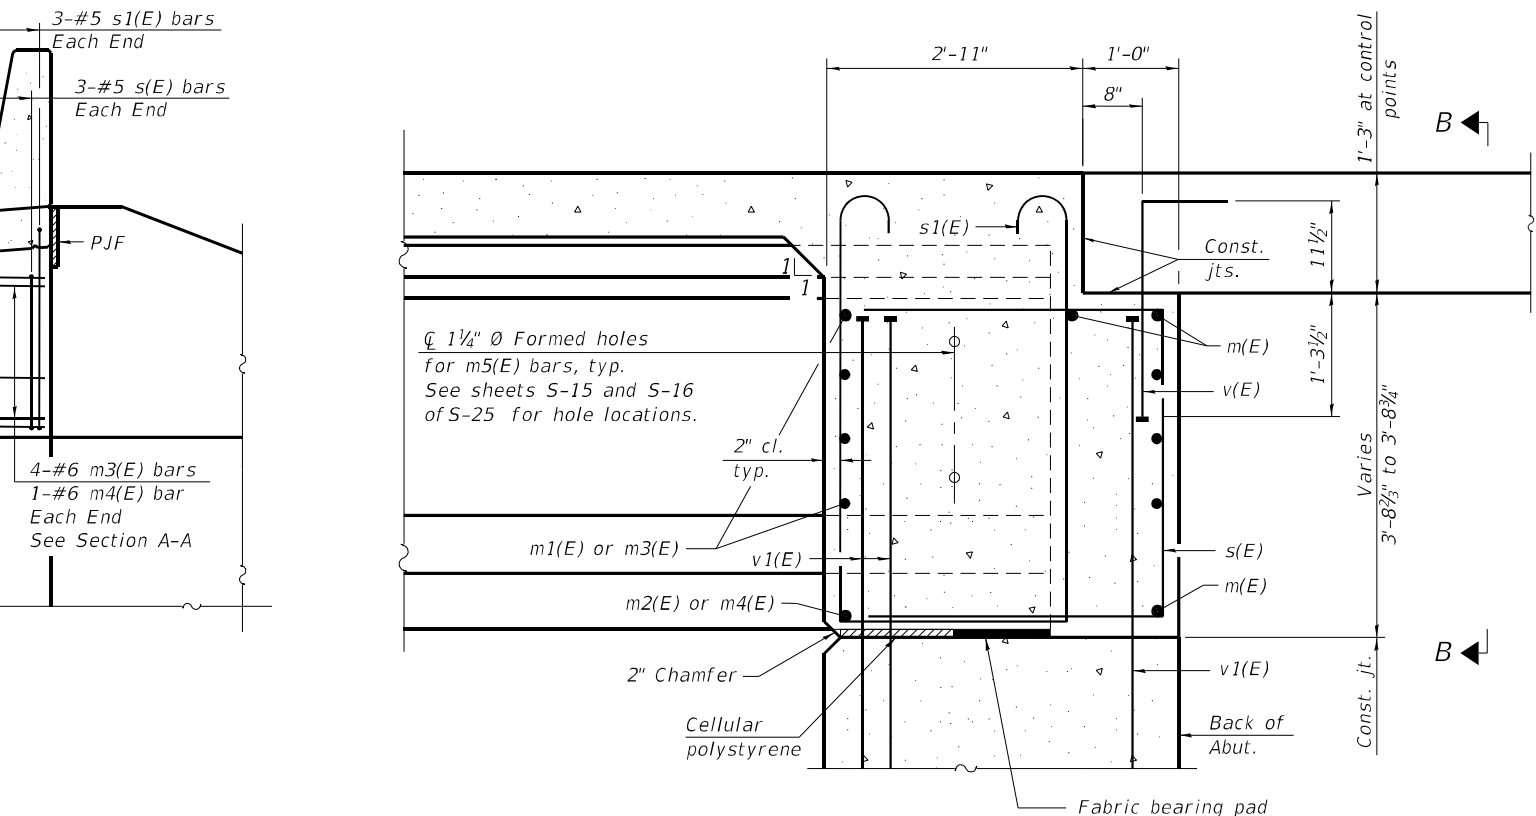

SECTION A-A
(at Rt. L's)

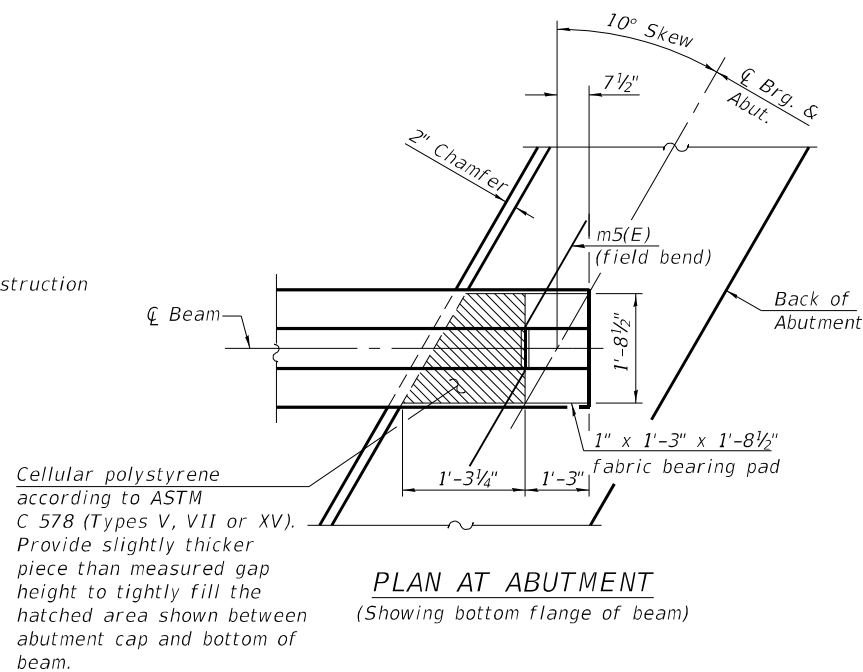

PLAN AT ABUTMENT
(Showing bottom flange of beam)

Notes:
Reinforcement bars in diaphragm are billed with superstructure on sheet S-9 of S-25.
Concrete in diaphragm is included with Concrete Superstructure on sheet S-9 of S-25.
For details of bars s(E), s1(E) and v(E) see sheet S-9 of S-25.
The s(E) and s1(E) bars shall be placed parallel to the beams. Spacing for these bars shall be at right angles to the beams.
The approach slab seat shall have a constant slope determined from the control points shown.
Cost of cellular polystyrene is included with Concrete Superstructure.
Beams shall be braced for stability during erection and remain braced until deck is poured and cured.

DIA-I4854-L

6-15-2019

RS&H


USER NAME = Blomquim	DESIGNED - KKY	REVISED -
PLOT SCALE =	DRAWN - KKY	REVISED -
PLOT DATE = 10/3/2022	CHECKED - JLR	REVISED -
	DATE - 2/18/2019	REVISED -

STATE OF ILLINOIS
DEPARTMENT OF TRANSPORTATION


ABUTMENT DIAPHRAGM DETAILS
STRUCTURE NO. 043-0063

SHEET NO. S-11 OF S-25 SHEETS

F.A.P. RTE.	SECTION	COUNTY	TOTAL SHEETS	SHEET NO.
301	24R	JO DAVIESS	594	344
CONTRACT NO. 64B40				
ILLINOIS FED. AID PROJECT				

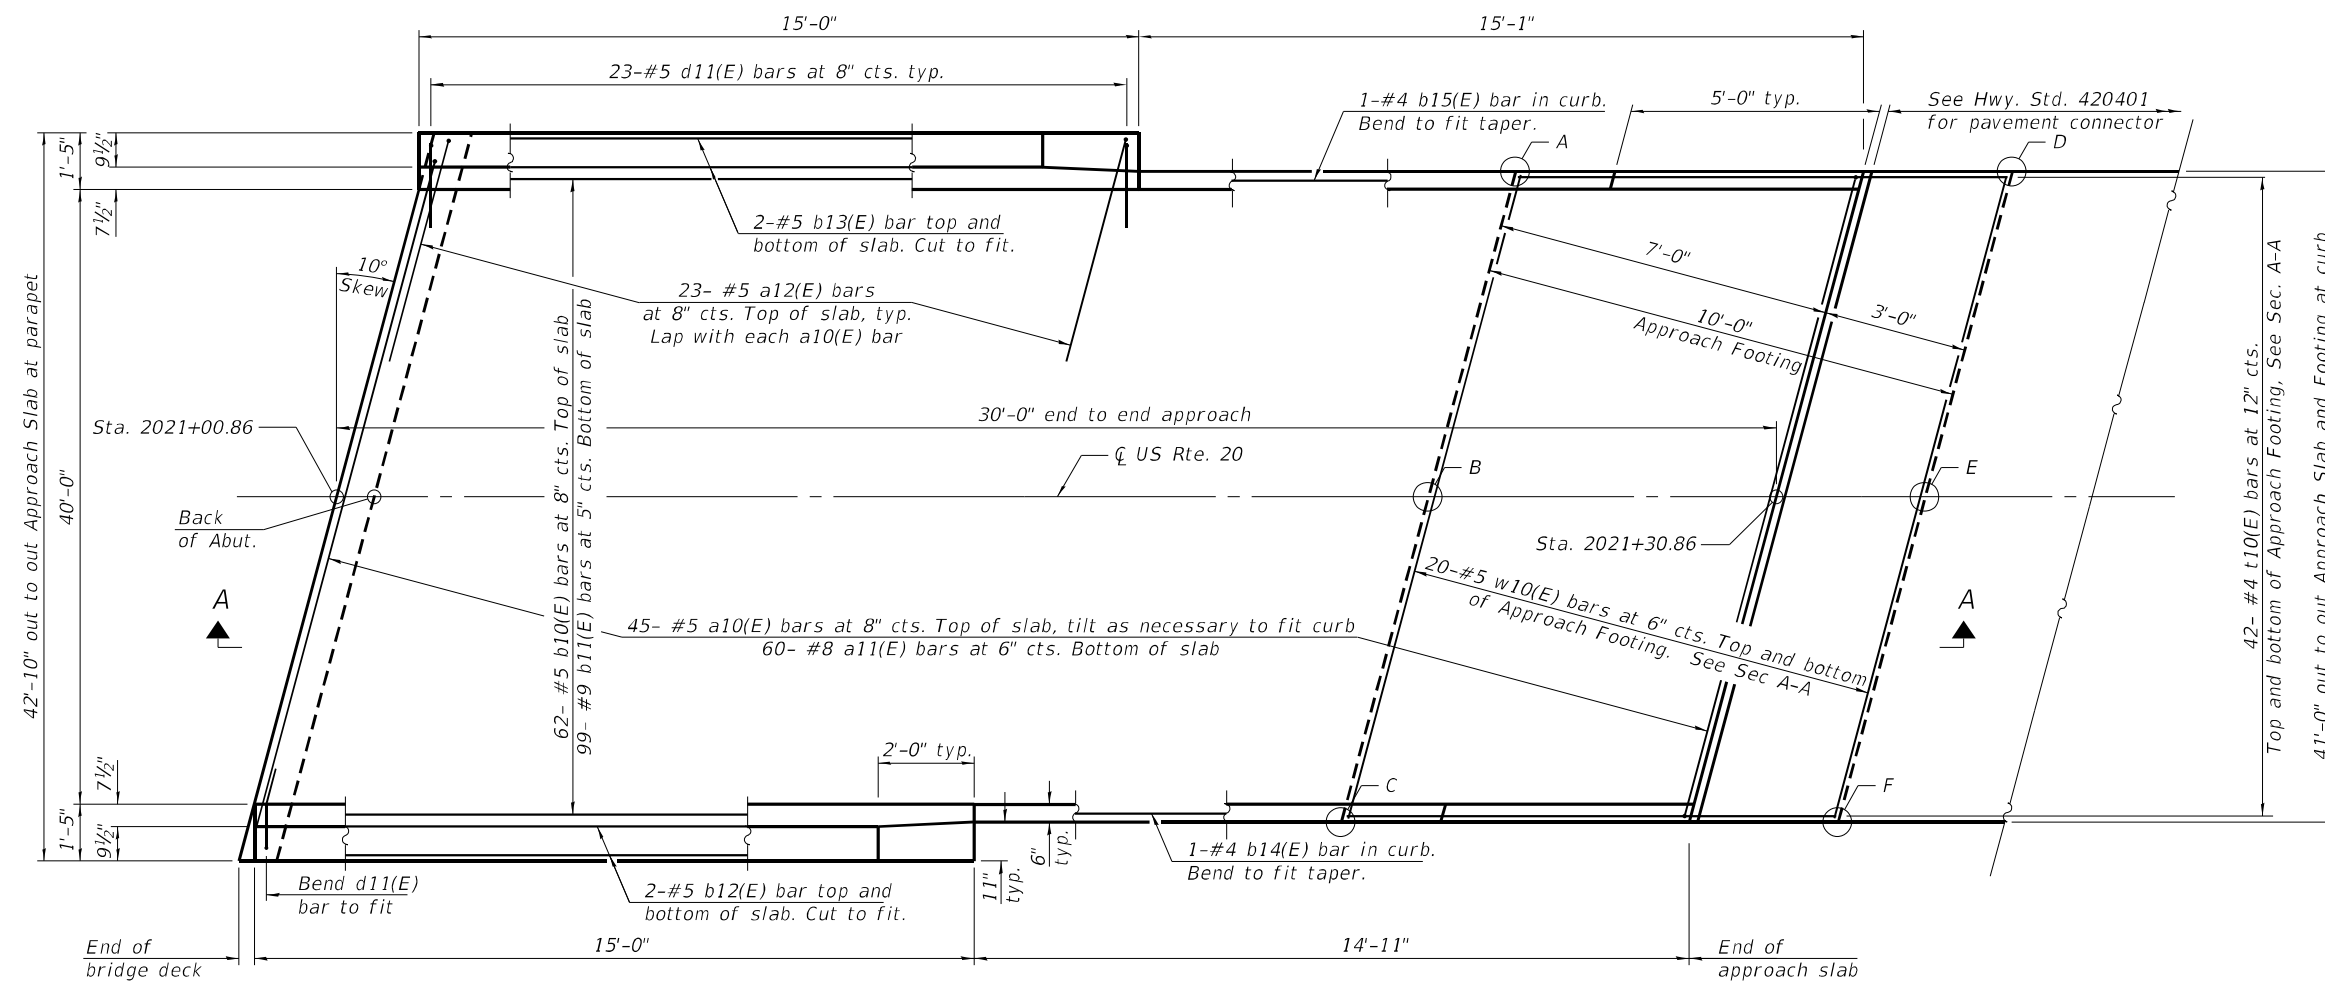


PLAN
(East Approach shown. West Approach similar)

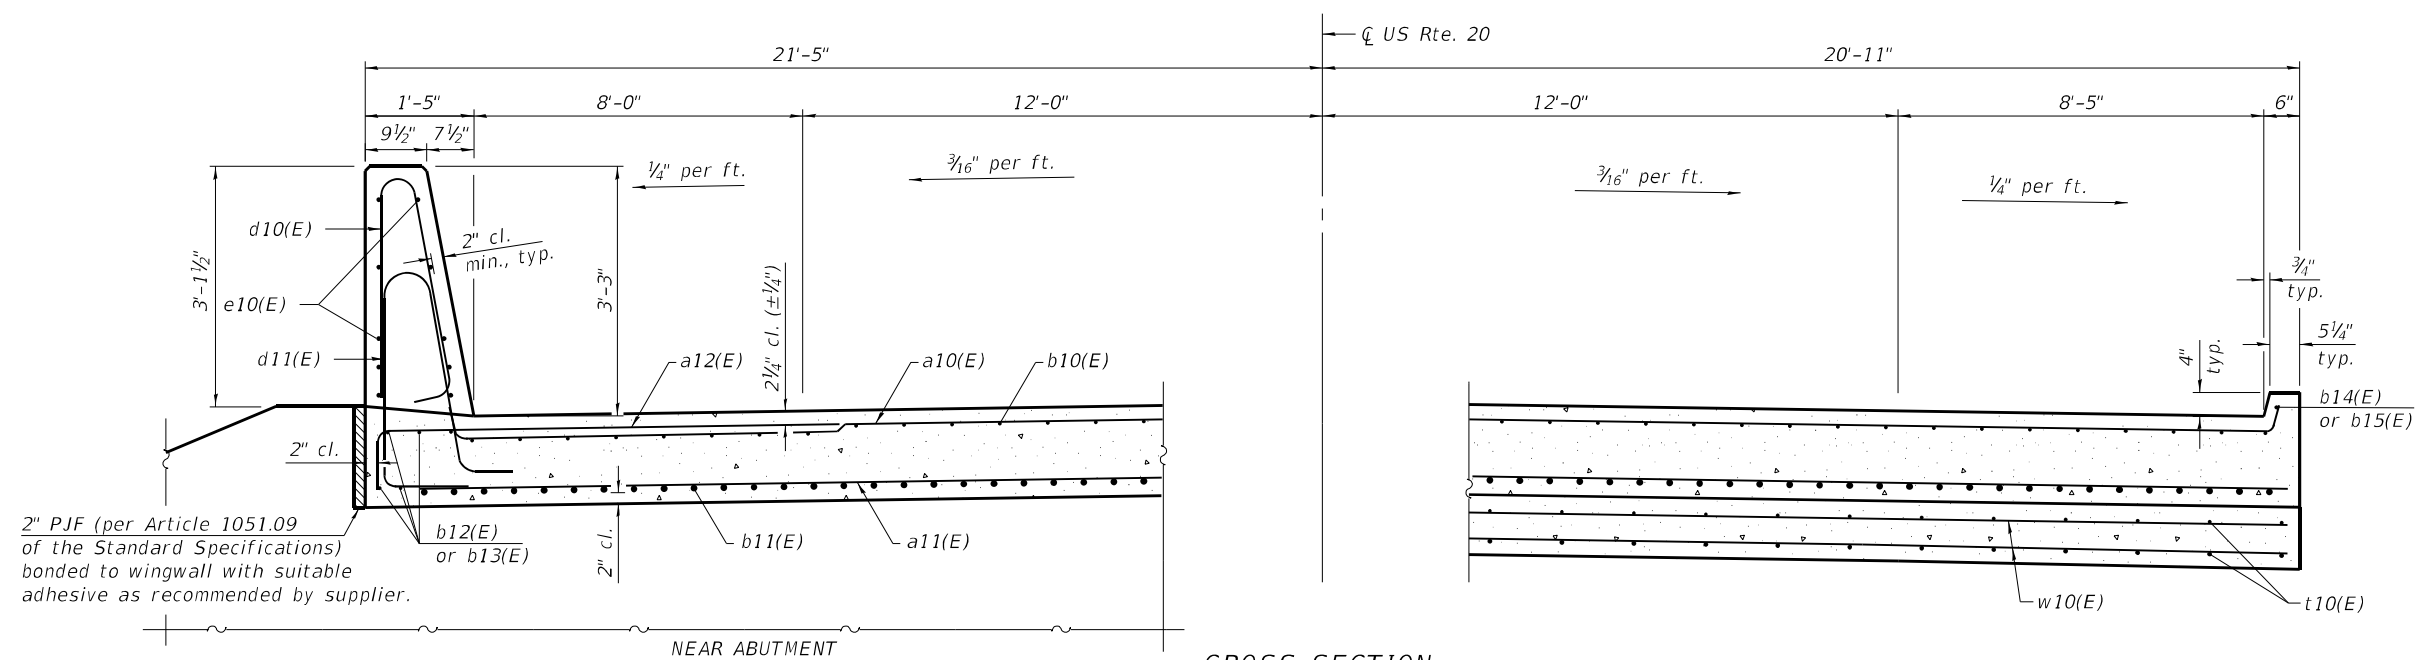



CROSS SECTION
(Looking East)

BAIA-CIP-39CS-L($\leq 30^\circ$) 6-15-2019

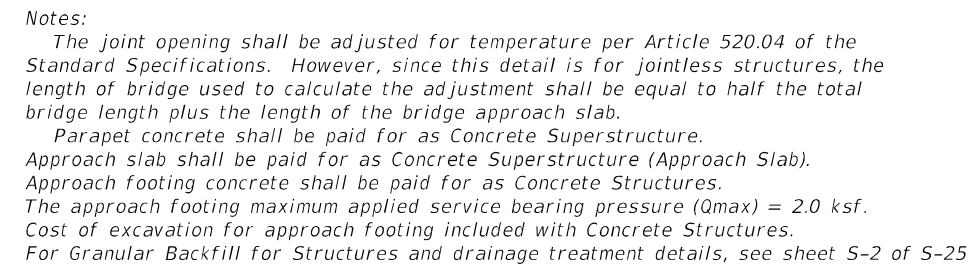


SECTION A-A

* 10 mil. Polyethylene bond breaker on steel trowel finish

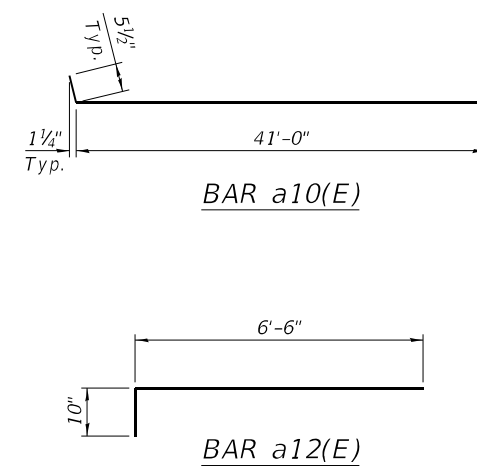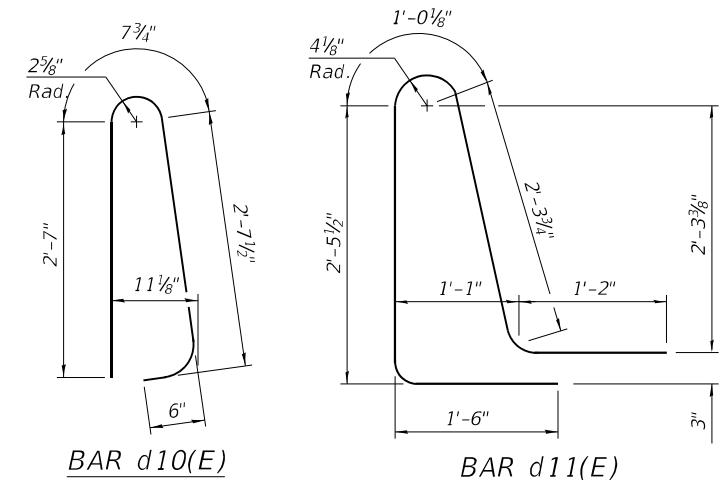

Bar	No.	Size	Length	Shape
a10(E)	90	#5	41'-11"	
a11(E)	120	#8	41'-5"	
a12(E)	92	#5	7'-4"	
b10(E)	124	#5	29'-8"	
b11(E)	198	#9	29'-8"	
b12(E)	8	#5	14'-10"	
b13(E)	8	#5	14'-8"	
b14(E)	2	#4	14'-7"	
b15(E)	2	#4	14'-9"	
d10(E)	92	#5	6'-5"	
d11(E)	92	#5	8'-6"	
e10(E)	40	#4	14'-8"	
t10(E)	168	#4	9'-9"	
w10(E)	80	#5	41'-3"	
Concrete Superstructure			Cu. Yd.	8.2
Concrete Superstructure (Approach Slab)			Cu. Yd.	119.1
Concrete Structures			Cu. Yd.	26.5
Reinforcement Bars, Epoxy Coated			Pound	48,160

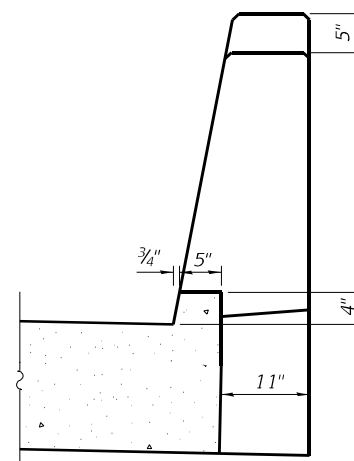

VIEW B-B

* Cost included with Concrete Superstructure (Approach Slab).

** Per manufacturer recommendations



Diagram illustrating the plan view of a bridge deck with dimensions and centerlines:

- Diaphragm:** Total width is 2'-6". The distance from the centerline to the edge is 1'-3" on both sides.
- End of Beam:** Indicated by a horizontal line.
- W. C. Brg. (West Center Bridge):** Indicated by a horizontal line.
- E. C. Brg. (East Center Bridge):** Indicated by a horizontal line.
- C. Pier (Center Pier):** Indicated by a horizontal line.
- Dimensions:**
 - Distance from the centerline to the edge of the diaphragm: 1'-3" (on both sides).
 - Distance from the centerline to the center of the pier: 1'-0" (on both sides).
 - Distance from the centerline to the center of the pier: 6" (on both sides).

	0.4 Sp. 1 0.6 Sp. 3	Pier 1 or 2	0.5 Sp. 2
I (in ⁴)	144129	144129	144129
I' (in ⁴)	430366	430366	430366
S_b (in ³)	6837	6837	6837
S_b' (in ³)	11588	11588	11588
S_t (in ³)	5354	5354	5354
S_t' (in ³)	39629	39629	39629
$DC1$ (k/')	1.364	1.364	1.364
$MDC1$ (°k)	566.2	0.0	1036.5
$DC2$ (k/')	0.175	0.175	0.175
$MDC2$ (°k)	40.2	-81.3	51.6
DW (k/')	0.333	0.333	0.333
MDW (°k)	76.5	-155.1	98.3
$M_t + IM$ (°k)	741.6	-749.6	779.8


- I : Non-composite moment of inertia of beam section (in.⁴).
- I' : Composite moment of inertia of beam section (in.⁴).
- S_b : Non-composite section modulus for the bottom fiber of the prestressed beam (in.³).
- S_b' : Composite section modulus for the bottom fiber of the prestressed beam (in.³).
- S_t : Non-composite section modulus for the top fiber of the prestressed beam (in.³).
- S_t' : Composite section modulus for the top fiber of the prestressed beam (in.³).
- $DC1$: Un-factored non-composite dead load (kips/ft.).
- $MDC1$: Un-factored moment due to non-composite dead load (kip-ft.).
- $DC2$: Un-factored long-term composite (superimposed excluding future wearing surface) dead load (kips/ft.).
- $MDC2$: Un-factored moment due to long-term composite (superimposed excluding future wearing surface) dead load (kip-ft.).
- DW : Un-factored long-term composite (superimposed future wearing surface only) dead load (kips/ft.).
- MDW : Un-factored moment due to long-term composite (superimposed future wearing surface only) dead load (kip-ft.).
- $M_L + IM$: Un-factored live load moment plus dynamic load allowance (impact) (kip-ft.).

RS&H

SHEET NO. S-14 OF S-25 SHEETS

TOTAL SHEETS	SHEET NO.
594	347

ILLINOIS	FED. AID PROJECT
----------	------------------

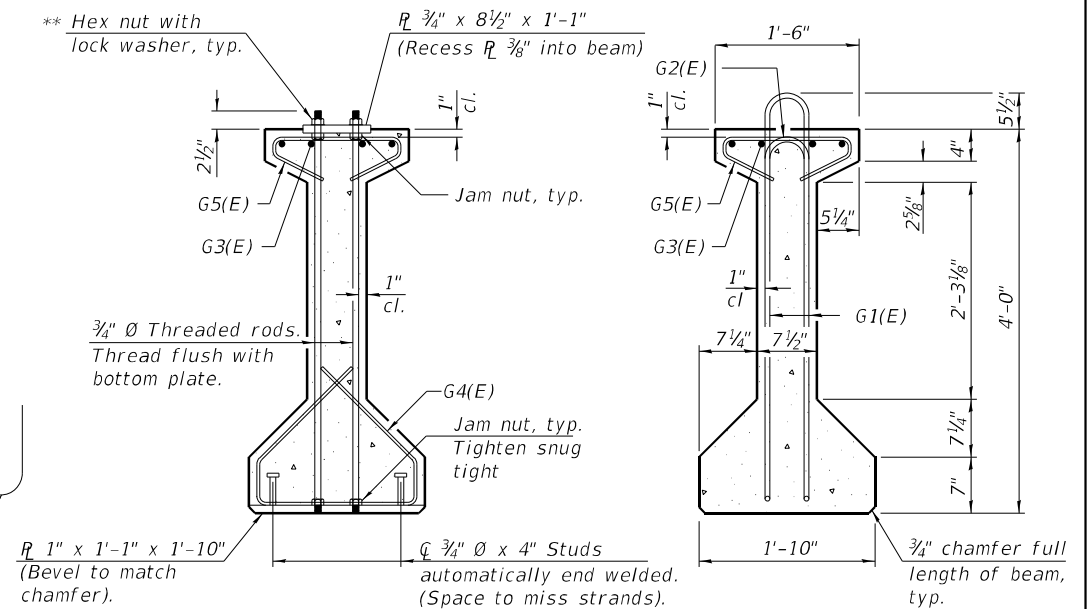


BAR LIST

ONE BEAM ONLY


(For information only)

Bar	No.	Size	Length	Shape
G1(E)	107	#4	9'-8"	∩ L
G2(E)	12	#4	7'-11"	∩
G3(E)	12	#7	22'-10"	—
G4(E)	38	#3	5'-3"	⌒
G5(E)	60	#3	2'-9"	⌒
G6(E)	2	#8	6'-9"	⌒


Notes:
See sheet S-17 of S-25 for
additional details and Bill of Material.

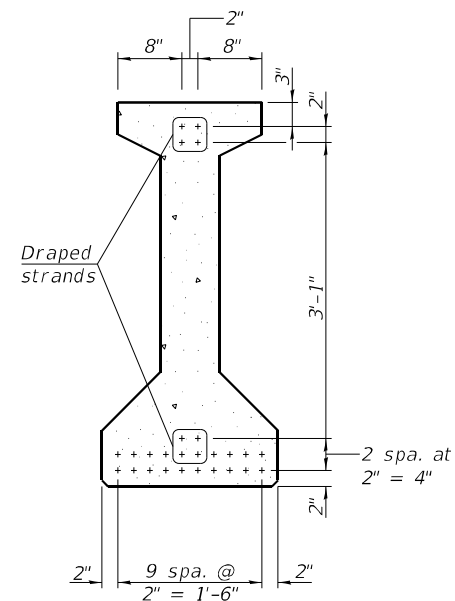

SECTION C-C
(22-1/2" Ø 270 ksi strands)

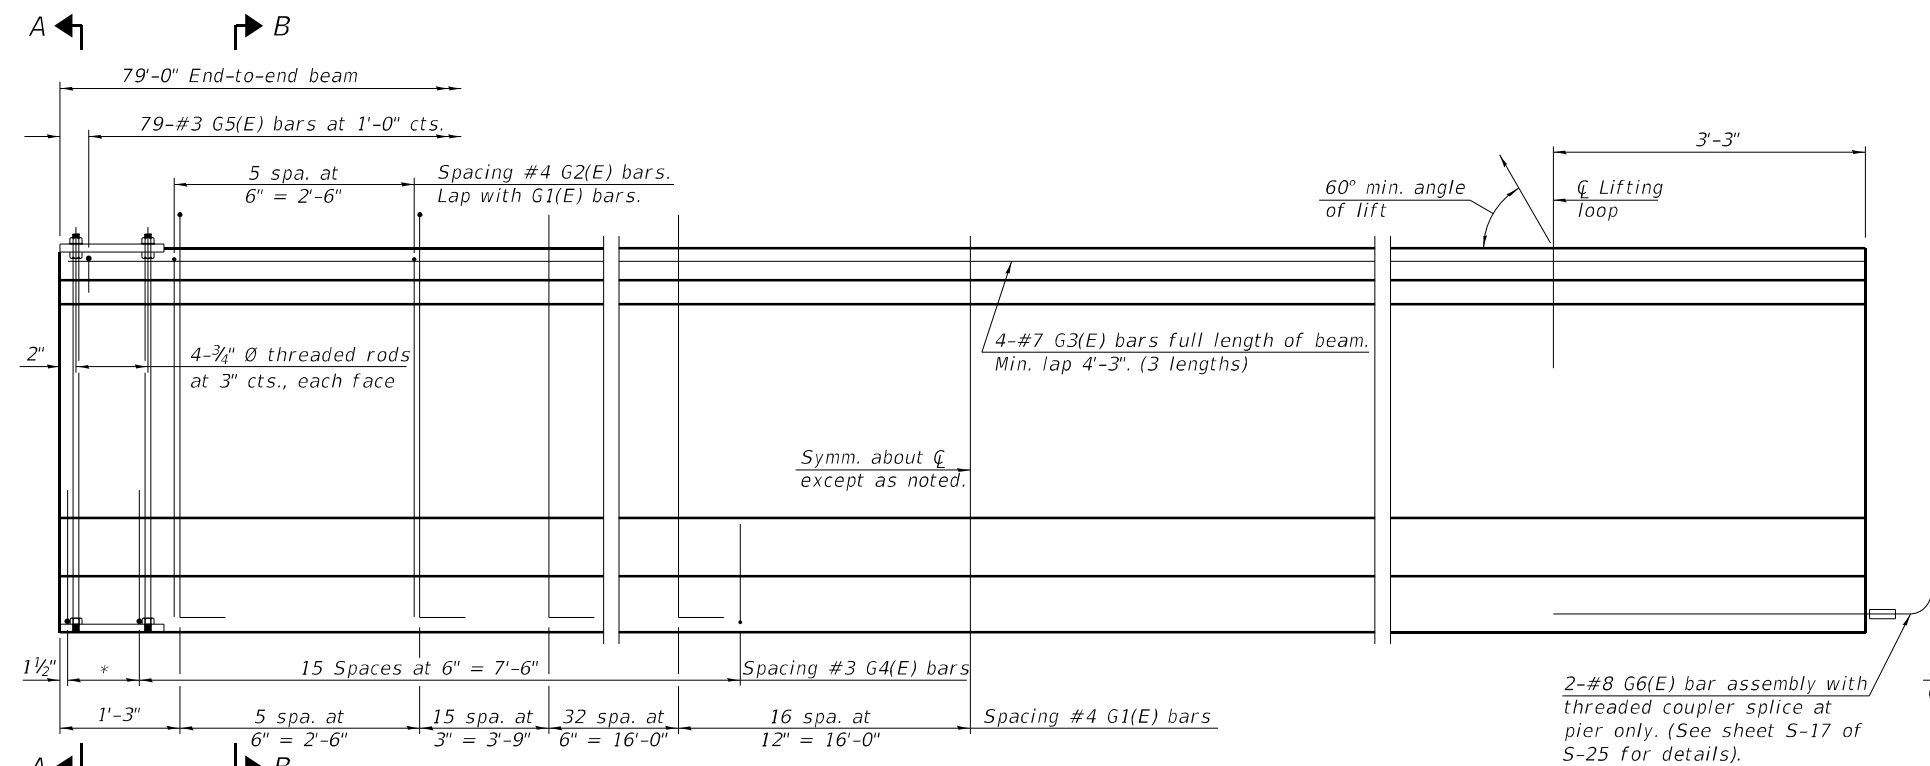


ELEVATION OF BEAM
(Showing reinforcement & dimensions)

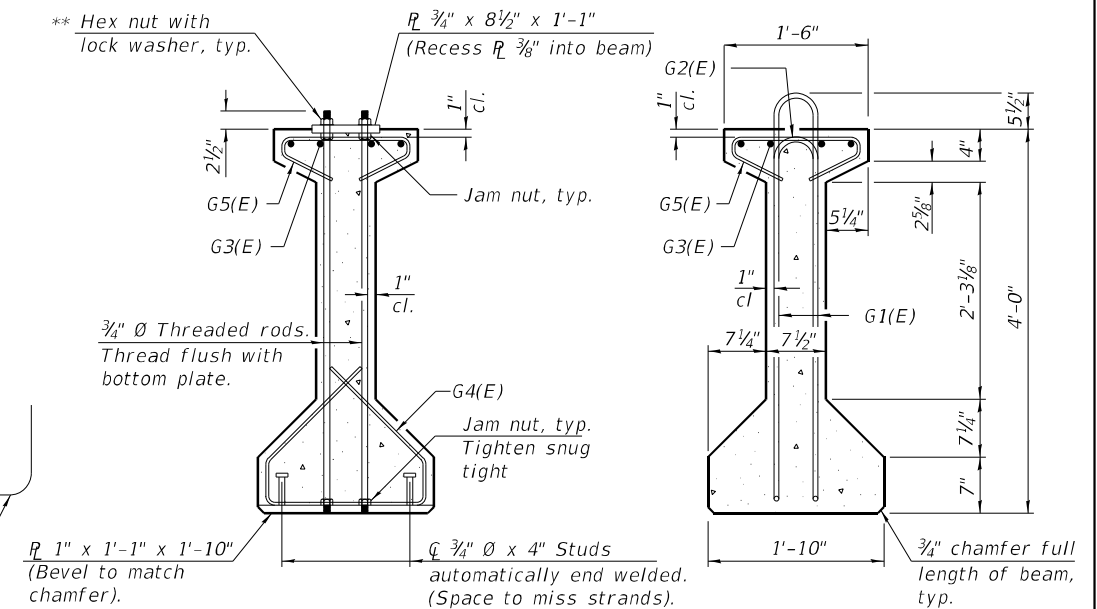


SECTION A-A

**** Only tighten sufficiently to compress lock washers**

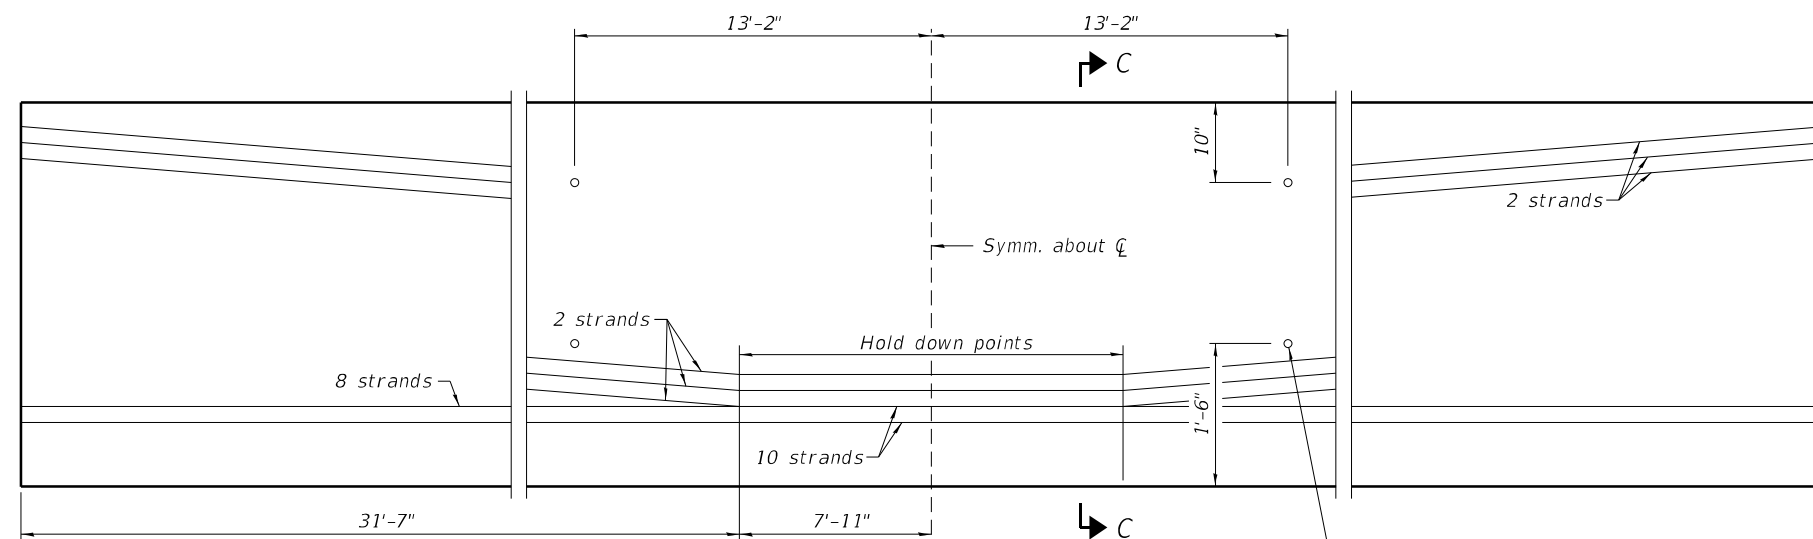

ELEVATION OF BEAM
(Showing prestressing steel)

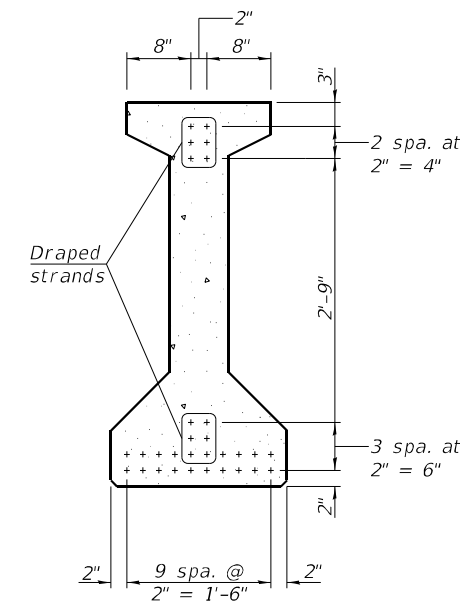


SECTION C-C
(24-1/2" Ø 270 ksi strands)

BAR LIST
ONE BEAM ONLY
(For information only)


Bar	No.	Size	Length	Shape
G1(E)	137	#4	9'-8"	
G2(E)	12	#4	7'-11"	
G3(E)	12	#7	29'-2"	
G4(E)	38	#3	5'-3"	
G5(E)	79	#3	2'-9"	
G6(E)	4	#8	6'-6"	

Notes:
See sheet S-17 of S-25 for
additional details and Bill of
Material.


FILE NAME: p:\projects\adp-jw-bentley\comrsadp-jw-bentley\Documents\Transportation\Projects\1130059.000 US 70 - Structure\CAD\Structures\0430063-02\64B40\0174PCB40a.rvt.dgn

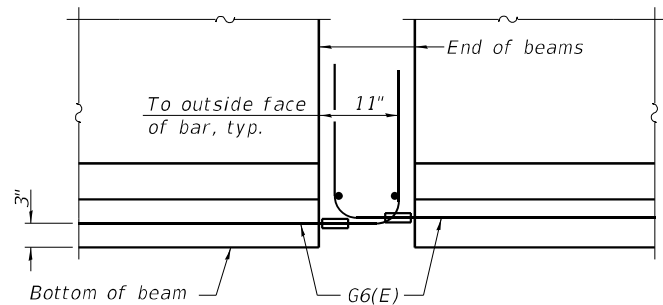


ELEVATION OF BEAM AT PIER

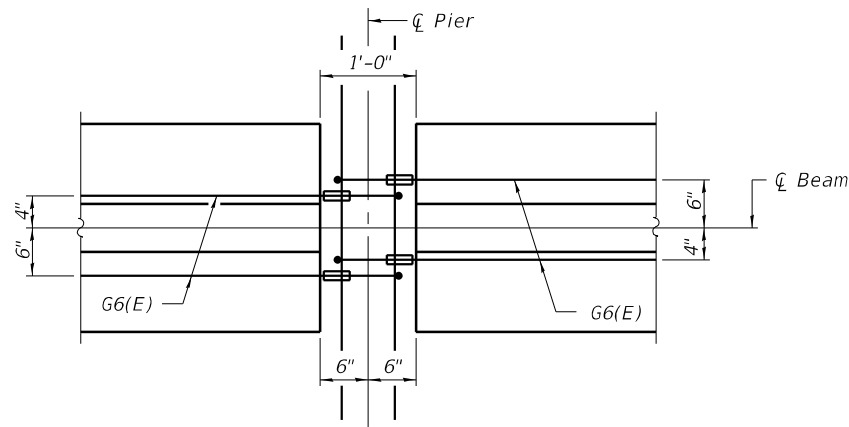

PLAN OF BEAM AT PIER

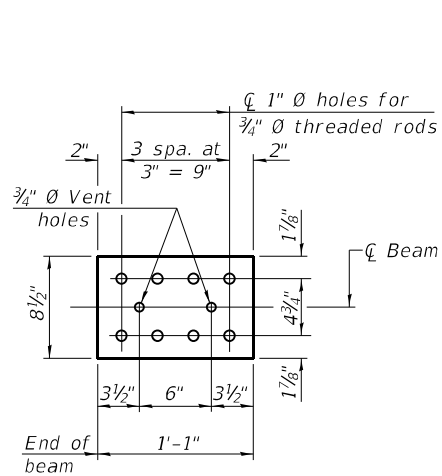


TOP PLATE

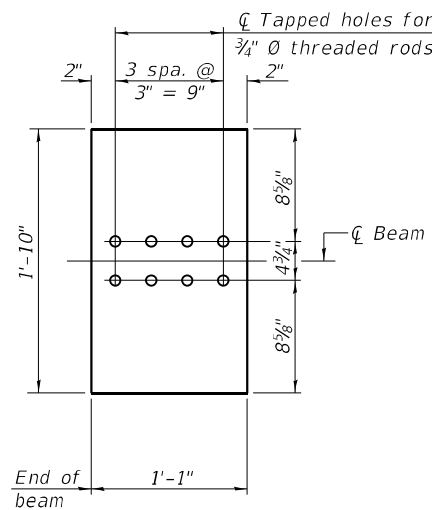


BOTTOM PLATE

(Showing threaded rods)

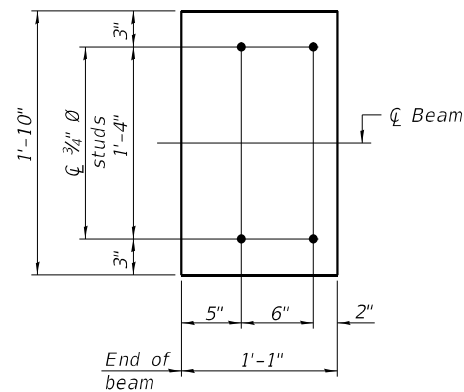


BOTTOM PLATE


(Showing studs)

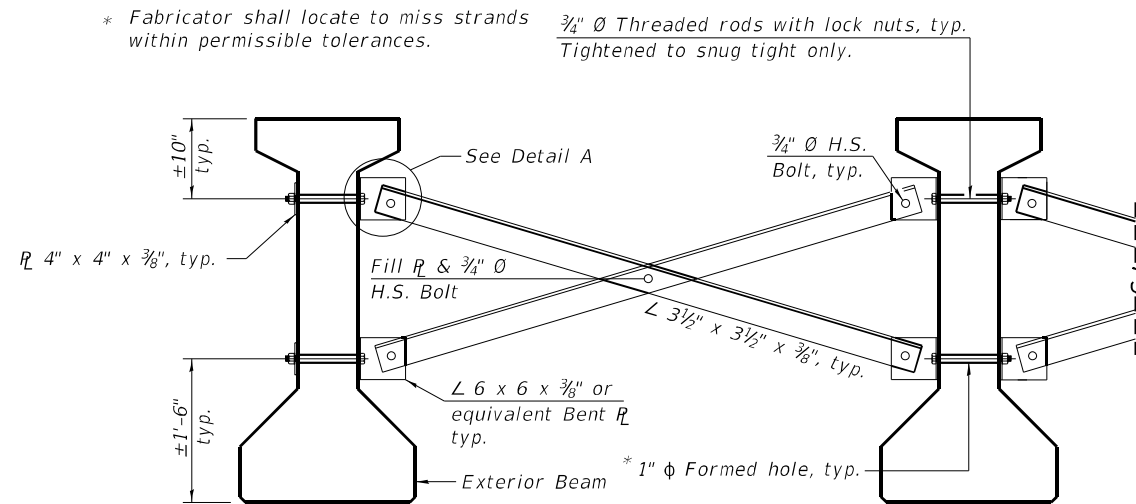


PERMANENT BRACING DETAILS

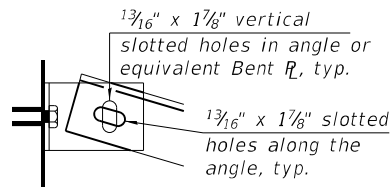

DETAIL A

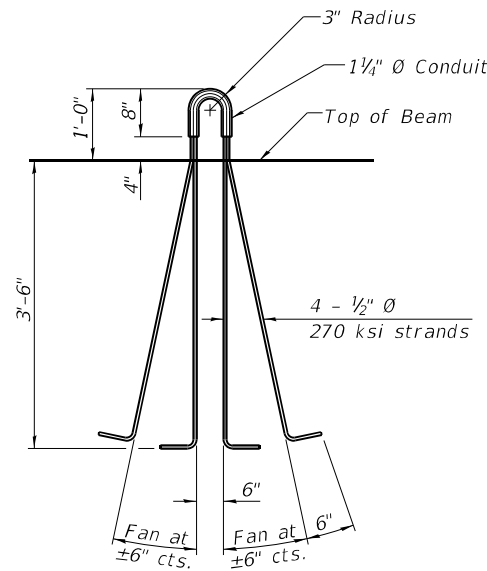


LIFTING LOOP DETAIL

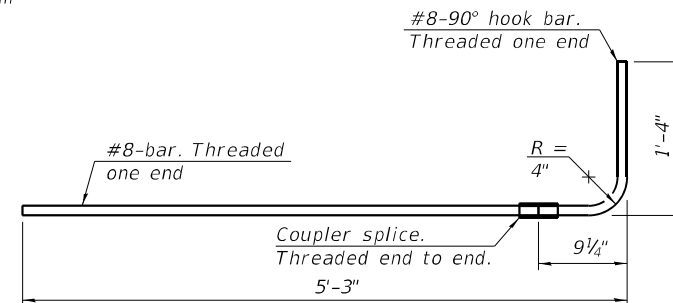


G6(E) BAR ASSEMBLY

NOTES


Inserts for 3/4" Ø threaded dowel rods, when specified, are to be two strut, ferrule type for interior beams and single ferrule, flared loop type for exterior beams. Prestressing steel shall be uncoated high strength, low relaxation 7-wire strand, Grade 270. The nominal diameter shall be 1/2" and the nominal cross-sectional area shall be 0.153 sq. in. The beams shall have a final concrete compressive strength, f'c, of 7,000 psi and a release concrete compressive strength, f'ci, of 6,000 psi. A minimum 2 1/2" Ø lifting pin shall be used to engage the lifting loops during handling. Tilt G6(E) bars when necessary to maintain 1 1/2" clearance. The top and bottom plates shall be AASHTO M270 Grade 50. The top and bottom plates shall be galvanized according to AASHTO M111. The threaded rods, nuts and washers shall be galvanized according to AASHTO M232. Threaded rods shall be ASTM F 1554 Grade 55. The G6(E) bar assembly shall develop, in tension, at least 125 percent of the yield strength of a grade 60 reinforcement bar times the nominal cross-sectional area of a #8 bar. The assembly shall allow completion of the splice without turning of the hook bar. The hook bar shall be threaded such that the entire coupler can be threaded onto the hook bar. All material for bracing shall be hot dip galvanized according to AASHTO M111 unless otherwise noted. Two hardened washers are required for each set of oversized holes. All holes shall be 1 5/16" Ø unless otherwise noted. 5/16" x 3" x 3" plate washers are required over all slotted holes. All bolts, threaded rods, and hardware shall be galvanized according to AASHTO M232. Threaded rods shall be ASTM F 1554 Grade 55. Bracing shall be installed as beams are erected and tightened as soon as possible during erection. Permanent bracing shall not be paid for separately, but shall be included in the cost of Furnishing and Erecting Precast Prestressed Concrete Beams.

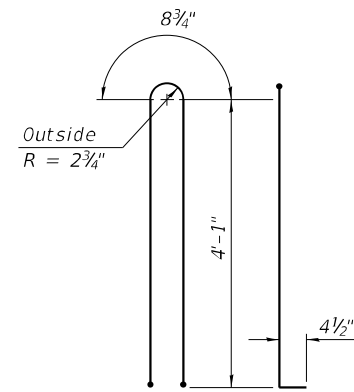


BAR G1(E)

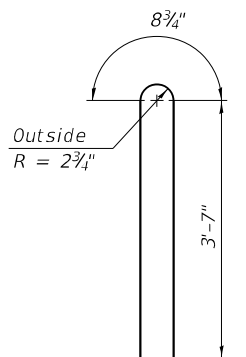

BAR G2(E)

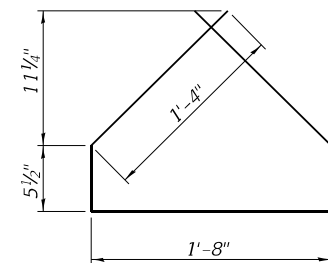

BAR G4(E)

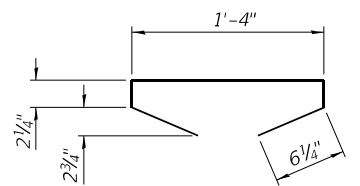

BAR G5(E)

BILL OF MATERIAL

Item	Unit	Total
Furnishing and Erecting Precast Prestressed Concrete I-Beams, 48"	Ft.	1,193

RS&H

USER NAME = Klenck	DESIGNED - JIK	REVISED -
	DRAWN - JIK	REVISED -
PLOT SCALE =	CHECKED - JLR	REVISED -
PLOT DATE = 3/17/2025	DATE - 2/18/2019	REVISED -


STATE OF ILLINOIS
DEPARTMENT OF TRANSPORTATION

48" PPC I-BEAM DETAILS
STRUCTURE NO. 043-0063

SHEET NO. S-17 OF S-25 SHEETS

F.A.P. RTE.	SECTION	COUNTY	TOTAL SHEETS	SHEET NO.
301	24R	JO DAVIESS	594	350
CONTRACT NO. 64B40				
ILLINOIS				FED. AID PROJECT


FILE NAME: p:\v\13ad\p-w\benh\com\rsandp-w\01\Documents\Transportation\Projects\1130459.000 US 70 Section\CAD\Structures\0430063-02\64B400\19-45\Abutment.dgn

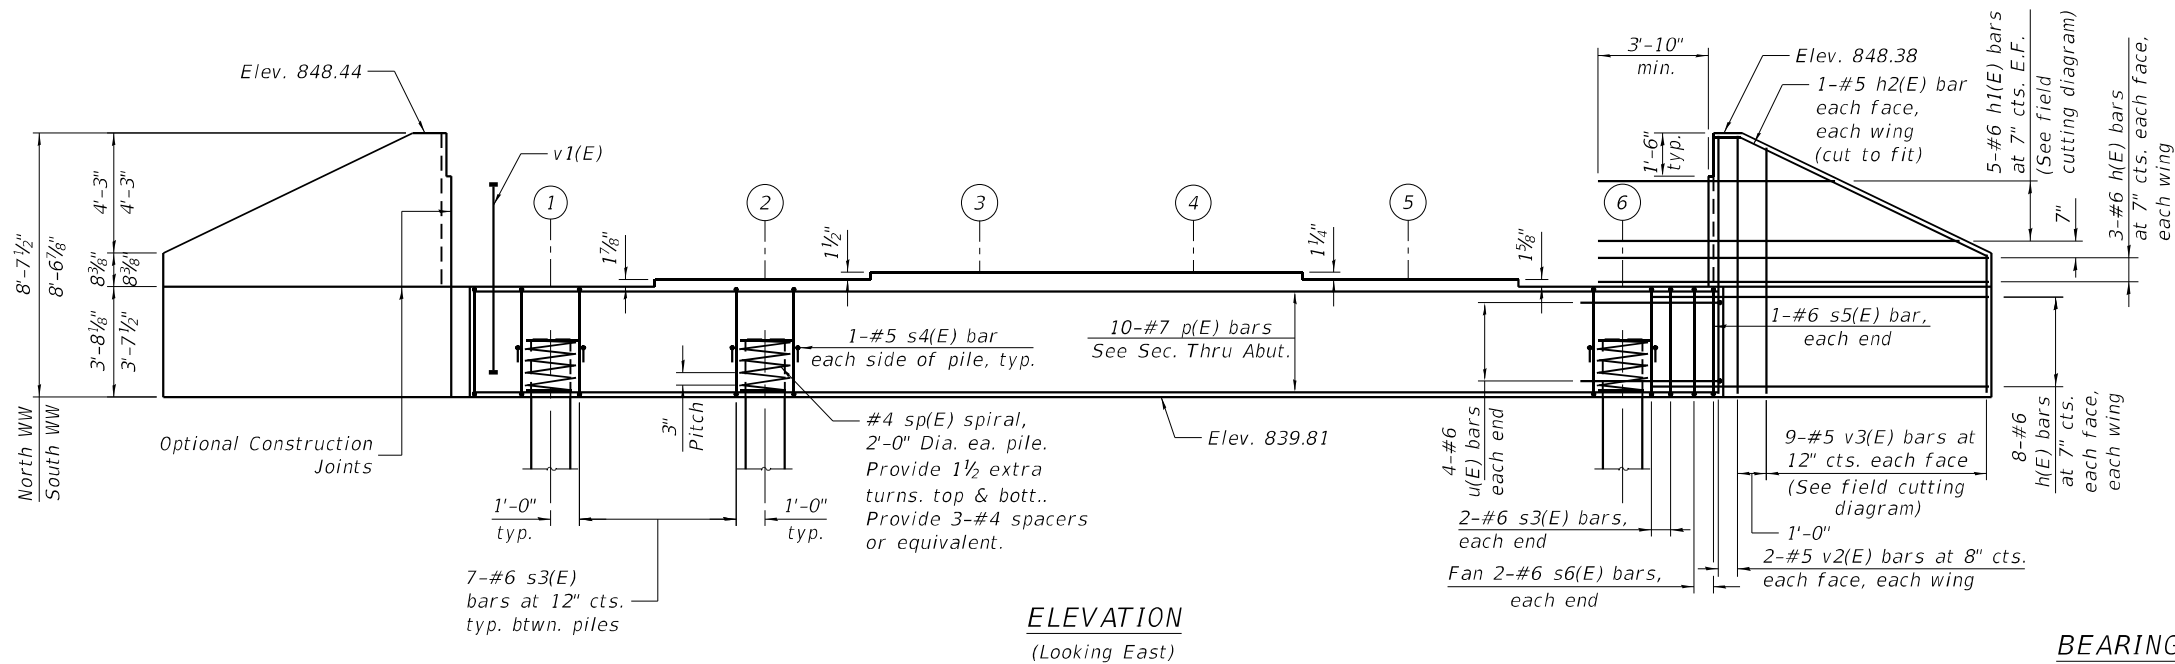

ELEVATION
(Looking East)

BEARING SEAT
ELEVATIONS


Beam	Elevation
1	843.68
2	843.82
3	843.92
4	843.91
5	843.78
6	843.62

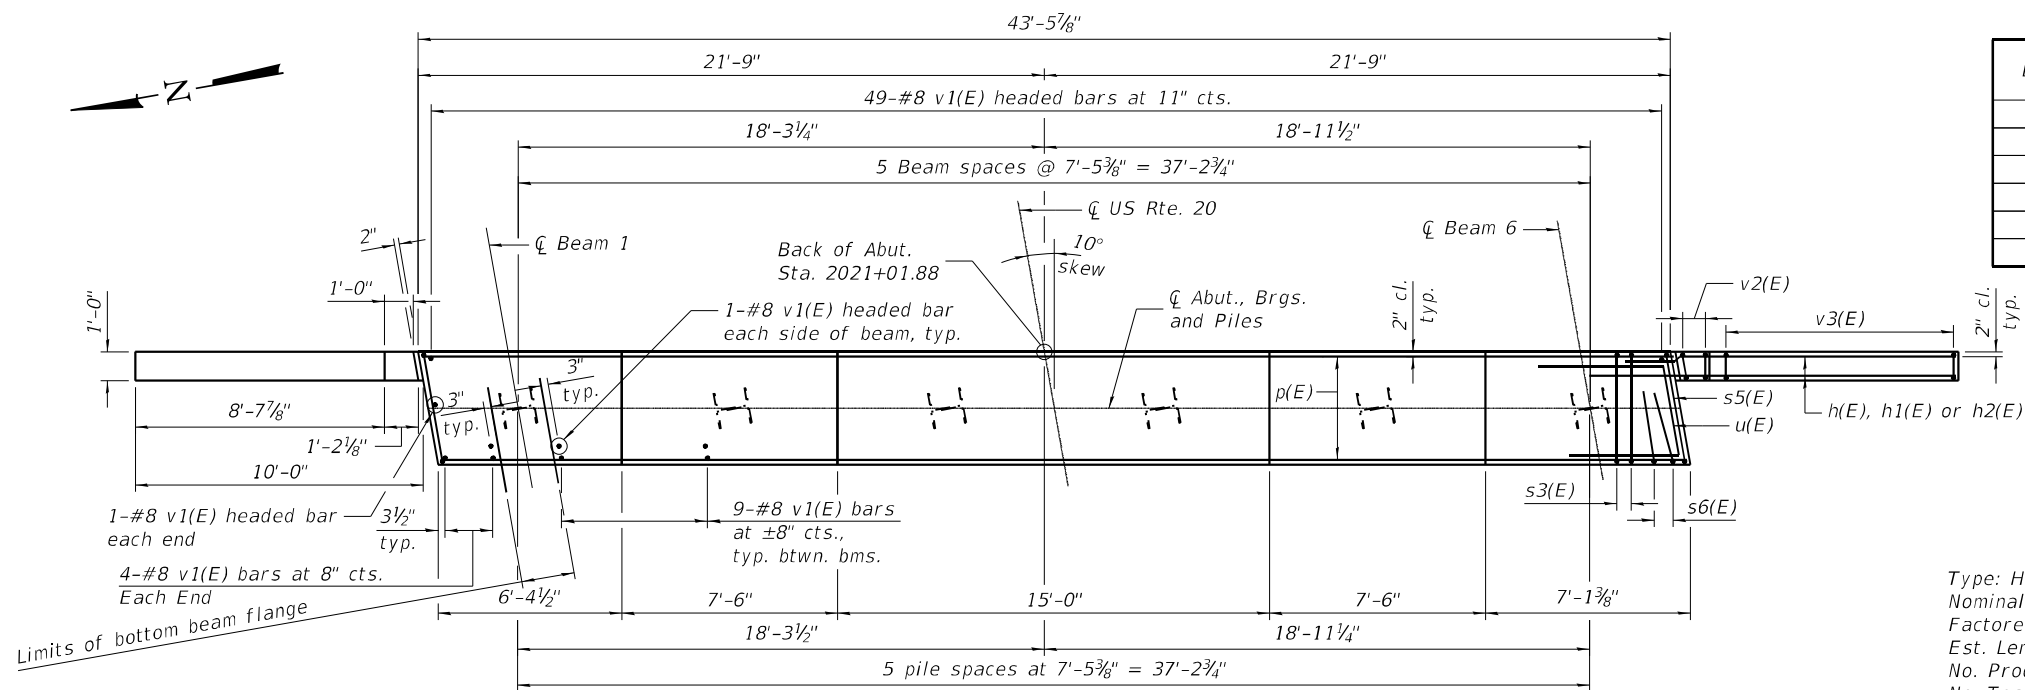

PLAN








PILE DATA

Type: HP 14x73 with pile shoes
Nominal Required Bearing: 578 kips
Factored Resistance Available: 318 kips
Est. Length: 45 ft
No. Production Piles: 5
No. Test Piles: 1

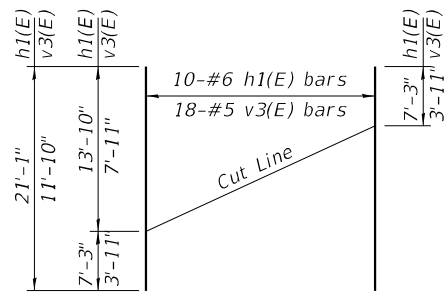

FIELD CUTTING DIAGRAM

Order h1(E) and v3(E) full length. Cut as shown and use remainder of bars in opposite face.

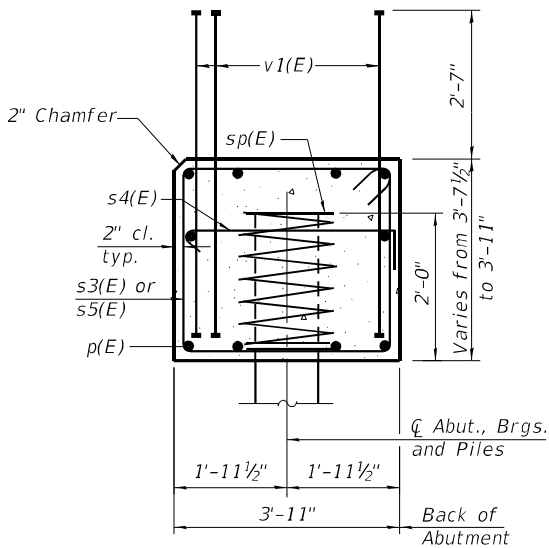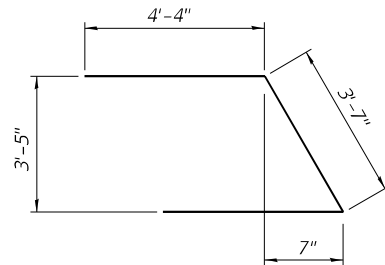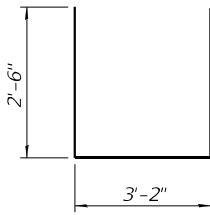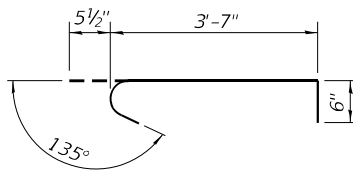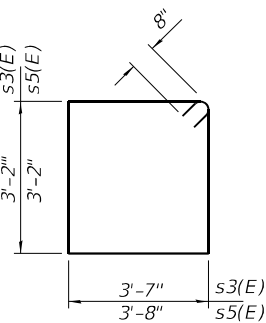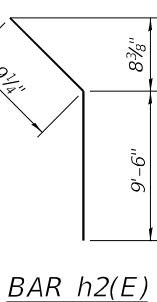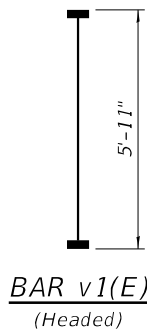

SEC. THRU ABUT.

Dimensions at right angles to abutment

EAST ABUTMENT
BILL OF MATERIAL

Bar	No.	Size	Length	Shape
h(E)	44	#6	13'-10"	
h1(E)	10	#6	21'-1"	
h2(E)	4	#5	10'-3"	
p(E)	10	#7	43'-2"	
s3(E)	39	#6	14'-10"	
s4(E)	12	#5	4'-7"	
s5(E)	2	#6	15'-0"	
s6(E)	4	#6	8'-2"	
* sp(E)	6	#4	2'-0"	
u(E)	8	#6	12'-3"	
v1(E)	116	#8	5'-11"	
v2(E)	8	#5	8'-2"	
v3(E)	18	#5	11'-10"	
Structure Excavation		Cu. Yd.	110	
Concrete Structures		Cu. Yd.	30.1	
Reinforcement Bars, Epoxy Coated		Pound	5,730	
Furnishing Steel Piles HP14x73		Foot	225	
Driving Piles		Foot	225	
Test Pile Steel HP14x73		Each	1	
Pile Shoes		Each	6	

* Length is height of spiral

Notes:
Pour steps monolithically with cap.
Headed bars shall conform to ASTM A970 with threaded attachment; Class HA; and reinforcement bars conforming to ASTM A706. Cost included with Reinforcement Bars, Epoxy Coated.
For details of piles see Sheet S-22 of S-25

AI-CBS-L

6-15-2019

RS&H

USER NAME	= Blomquim
PLOT SCALE	=
PLOT DATE	= 10/3/2022

DESIGNED	- Kwy
DRAWN	- Kwy
CHECKED	- JLR
DATE	- 2/18/2019


REVISED	-
REVISED	-
REVISED	-
REVISED	-

STATE OF ILLINOIS
DEPARTMENT OF TRANSPORTATION

EAST ABUTMENT DETAILS
STRUCTURE NO. 043-0063

SHEET NO. S-19 OF S-25 SHEETS

F.A.P. RTE.	SECTION	COUNTY	TOTAL SHEETS	SHEET NO.
301	24R	JO DAVISS	594	352
CONTRACT NO. 64B40				
ILLINOIS FED. AID PROJECT				

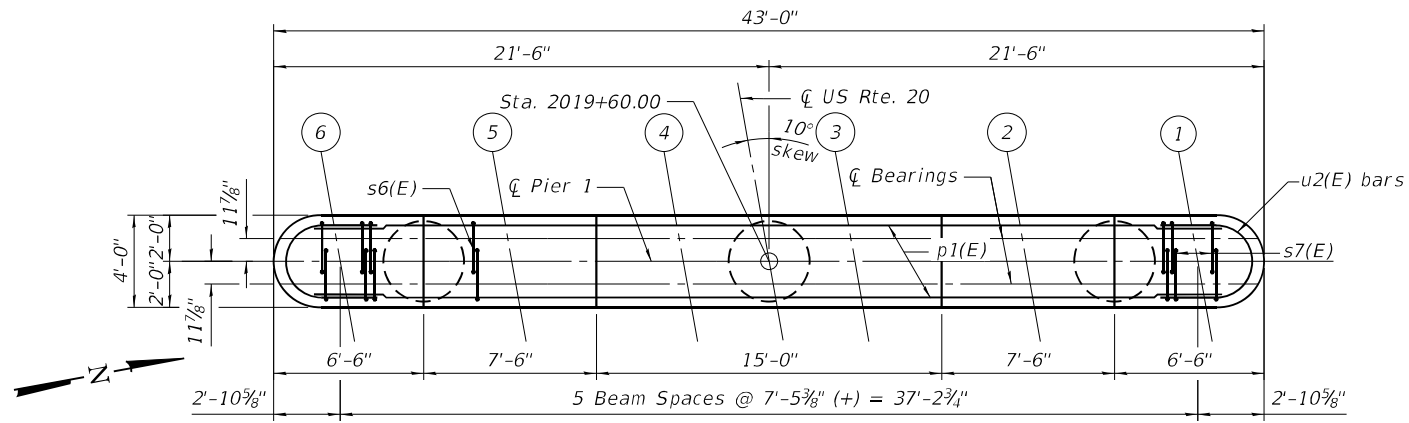


TOP PLAN


BEARING SEAT
ELEVATIONS

Beam	Elevation
1	843.30
2	843.46
3	843.58
4	843.58
5	843.48
6	843.34


* If the prevailing water surface elevation during construction is consistently different than estimated on the plans, the contractor may propose an adjustment to the top of the drilled shaft elevation as part of their installation procedure. The top of all drilled shafts within a substructure unit shall be constructed to the same elevation and extend above the prevailing water surface. The quantities and reinforcement detailing are based on the top of shaft and the estimated elevations shown and may change based on the actual elevations encountered at each shaft and the final top of shaft elevation.

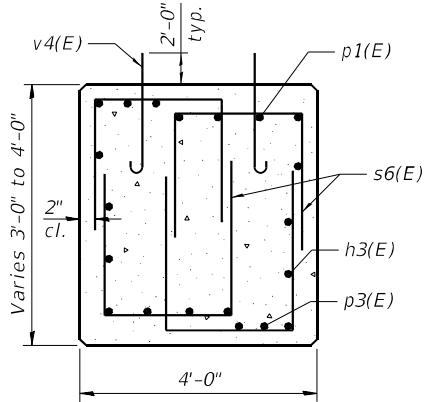


SECTION A-A

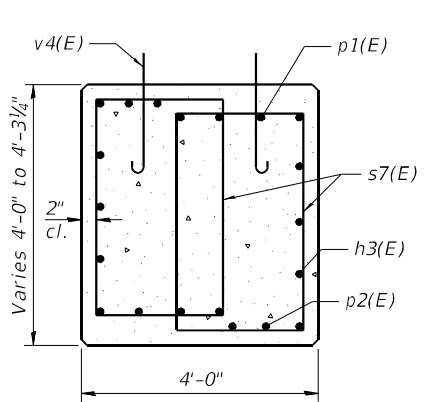


SECTION B-B

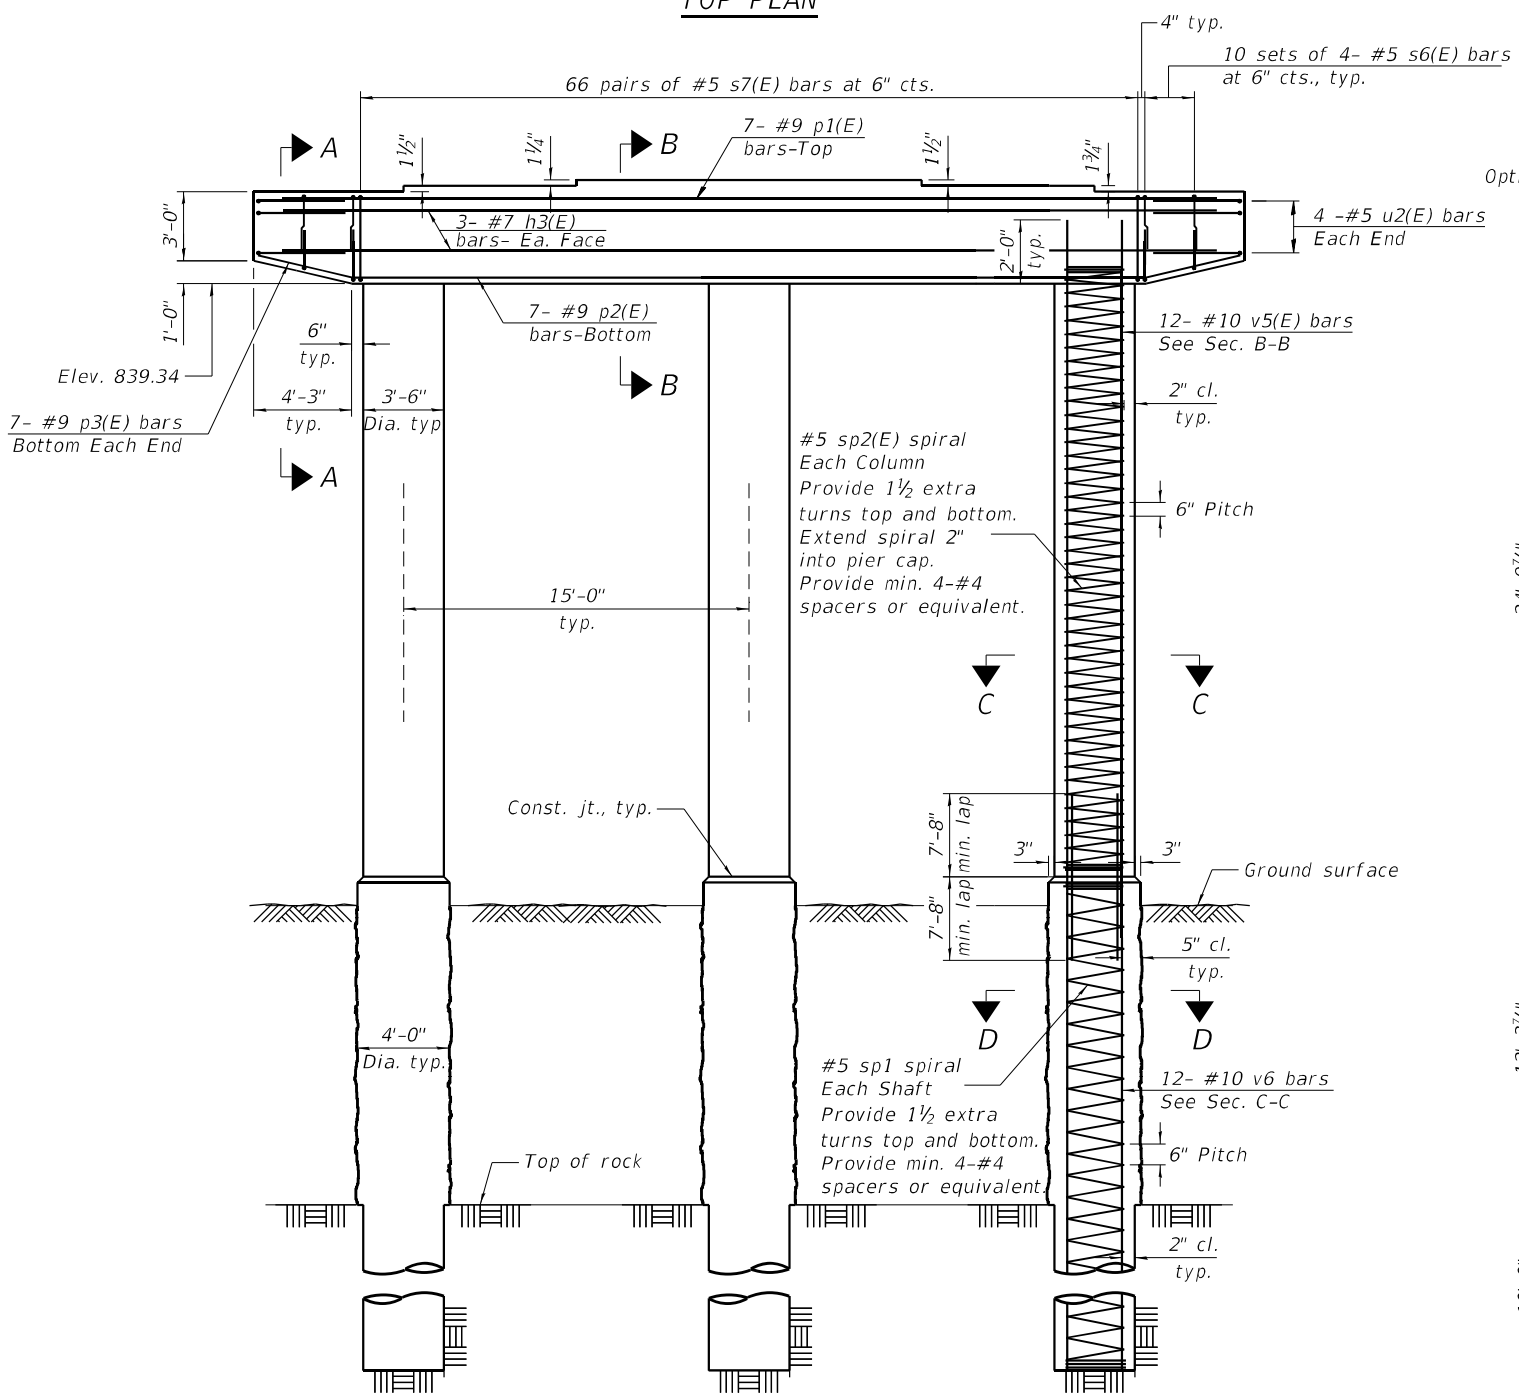


ELEVATION
(Looking West)

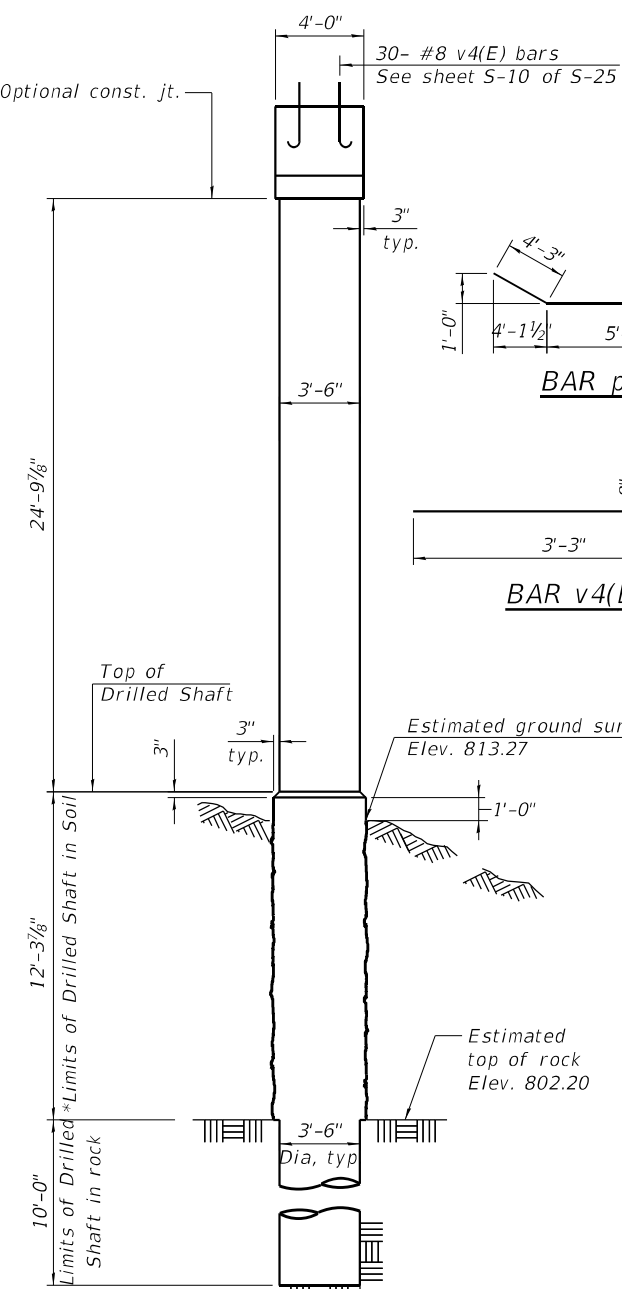


END VIEW

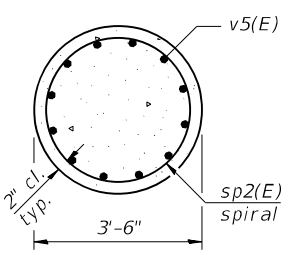


SECTION C-C

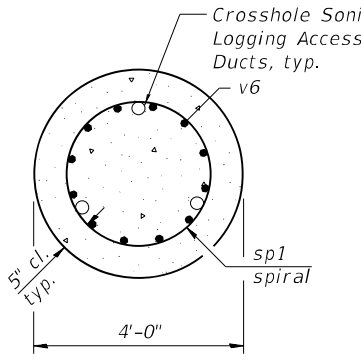


SECTION D-D

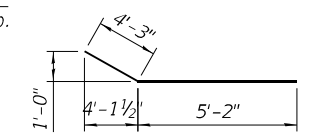


BAR p3(E)

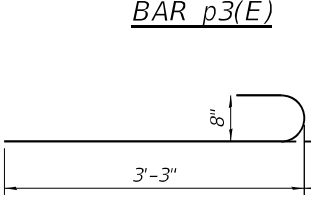


BAR v4(E)

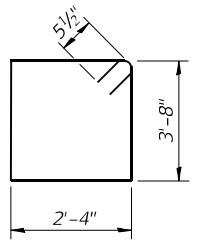

BAR s7(E)

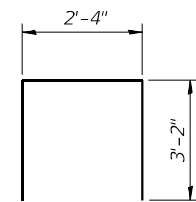

BAR s6(E)

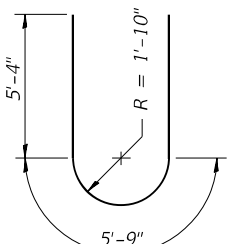

BAR u2(E)

PIER 1
BILL OF MATERIAL

Bar	No.	Size	Length	Shape
h3(E)	6	#7	38'-10"	—
p1(E)	7	#9	38'-10"	—
p2(E)	7	#9	34'-6"	—
p3(E)	14	#9	9'-5"	⌋
s6(E)	80	#5	8'-8"	⌋
s7(E)	132	#5	12'-11"	⌋
sp1	3	#5	23'-10"	⌋
sp2(E)	3	#5	26'-6"	⌋
u2(E)	8	#5	16'-5"	⌋
v4(E)	30	#8	4'-2"	⌋
v5(E)	36	#10	34'-7"	—
v6	36	#10	30'-0"	—
Concrete Structures			Cu. Yd.	51.8
Reinforcement Bars			Pound	6,230
Reinforcement Bars, Epoxy Coated			Pound	12,750
Drilled Shaft in Soil			Cu. Yd.	17.2
Drilled Shaft in Rock			Cu. Yd.	10.7
Crosshole Sonic Logging Access Ducts			Foot	67
Crosshole Sonic Logging Testing			Each	1

Cast steps monolithically with cap.
Space cap reinforcement to miss anchor bolts.
** Minimum lap for spirals = 3'-0"
Length is height of spiral.

P-DS

2-17-2017




USER NAME = Blomquim	DESIGNED - KKY	REVISED -
PLOT SCALE =	DRAWN - KKY	REVISED -
PLOT DATE = 10/3/2022	CHECKED - JLR	REVISED -
	DATE - 2/18/2019	REVISED -

STATE OF ILLINOIS
DEPARTMENT OF TRANSPORTATION


PIER 1 DETAILS
STRUCTURE NO. 043-0063

SHEET NO. S-20 OF S-25 SHEETS

F.A.P. RTE.	SECTION	COUNTY	TOTAL SHEETS	SHEET NO.
301	24R	JO DAVIESS	594	353
CONTRACT NO. 64B40				
ILLINOIS				FED. AID PROJECT

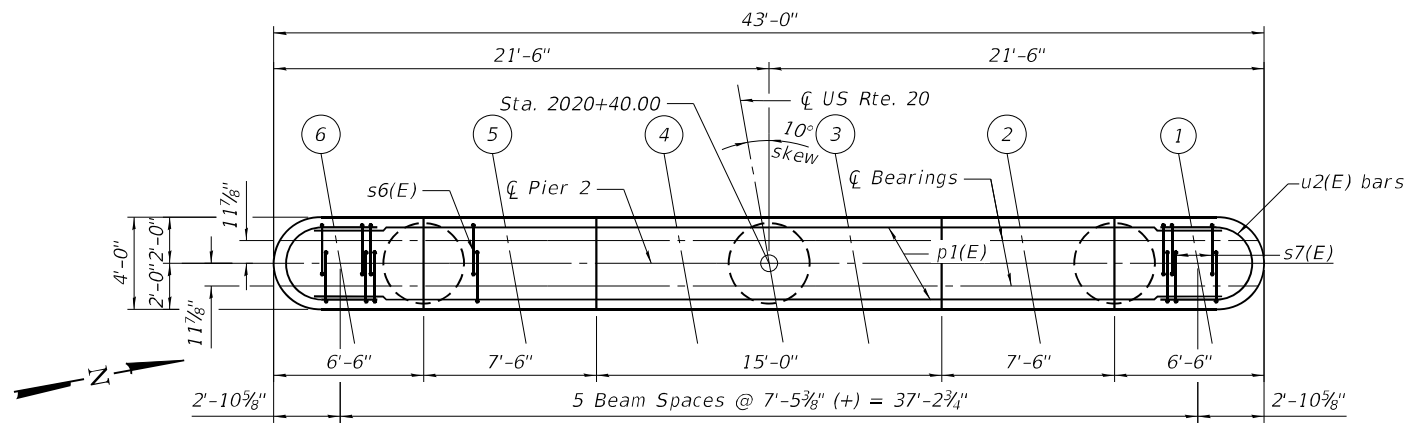

TOP PLAN

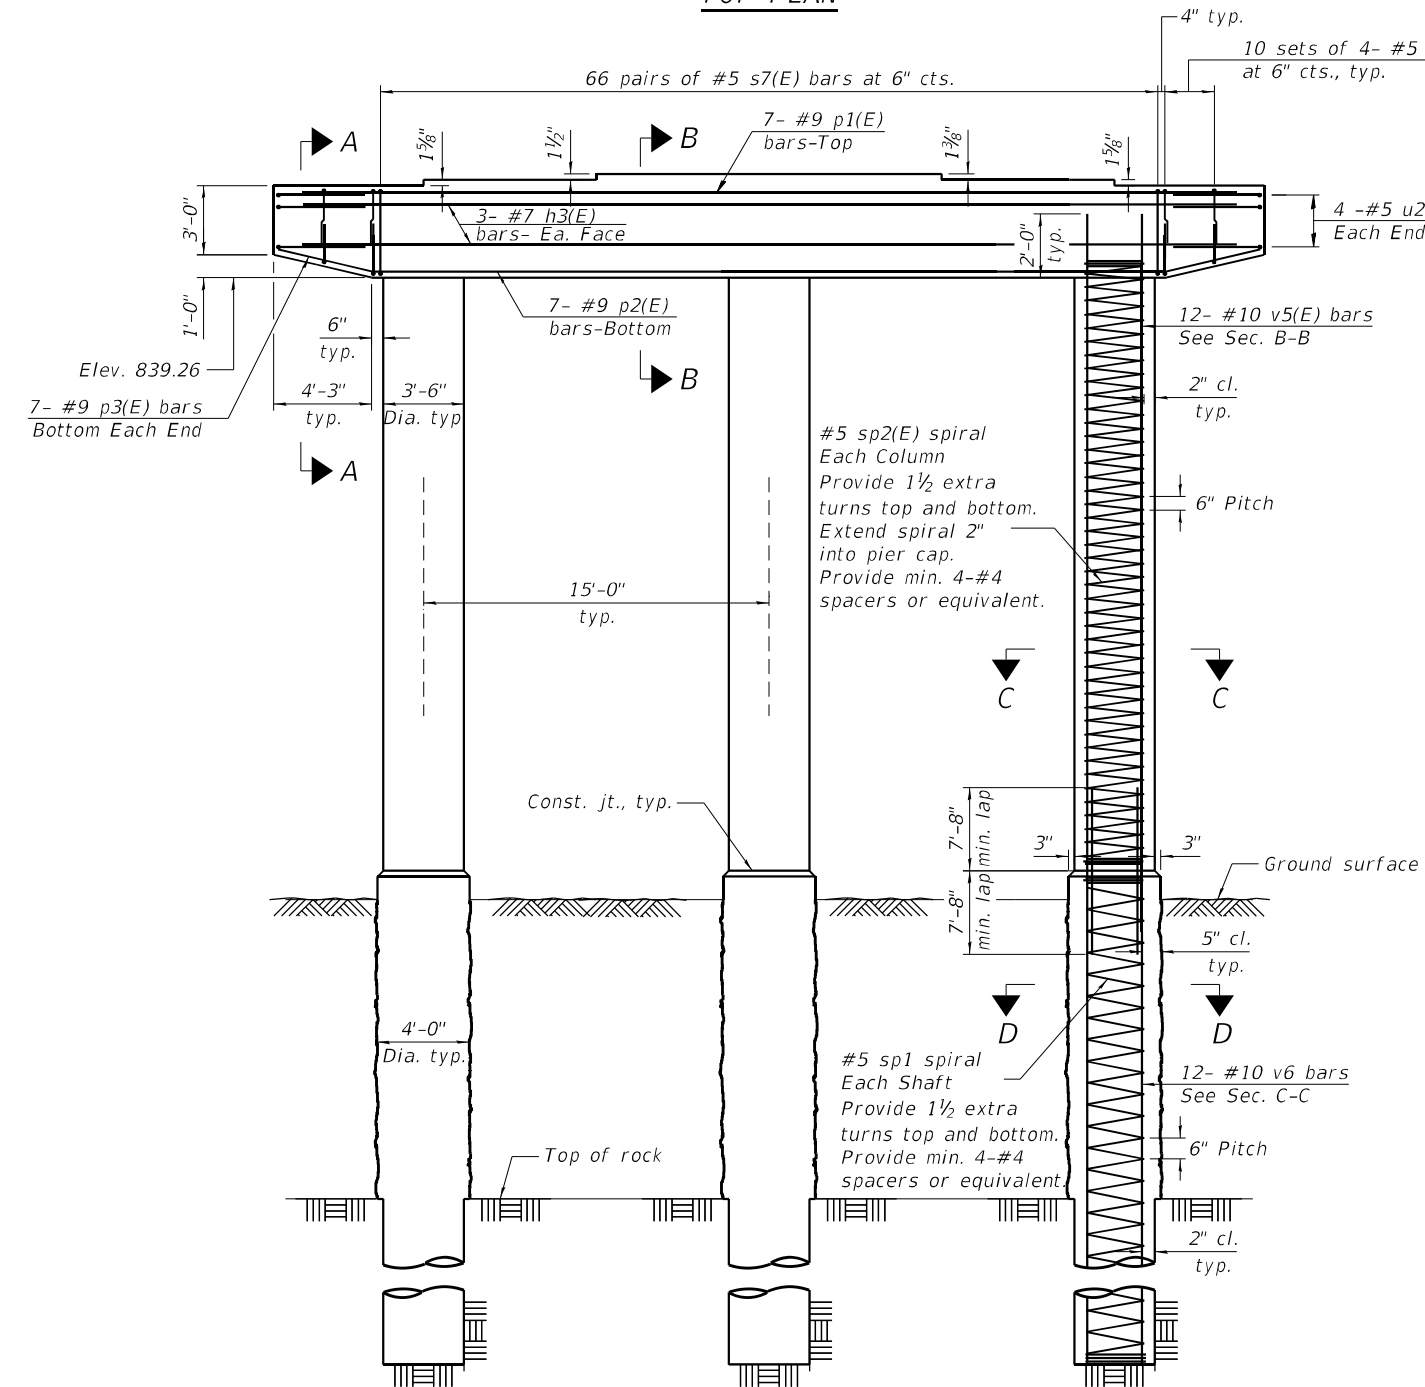


ELEVATION
(Looking West)


BEARING SEAT
ELEVATIONS

Beam	Elevation
1	843.24
2	843.39
3	843.50
4	843.49
5	843.37
6	843.22


* If the prevailing water surface elevation during construction is consistently different than estimated on the plans, the contractor may propose an adjustment to the top of the drilled shaft elevation as part of their installation procedure. The top of all drilled shafts within a substructure unit shall be constructed to the same elevation and extend above the prevailing water surface. The quantities and reinforcement detailing are based on the top of shaft and the estimated elevations shown and may change based on the actual elevations encountered at each shaft and the final top of shaft elevation.

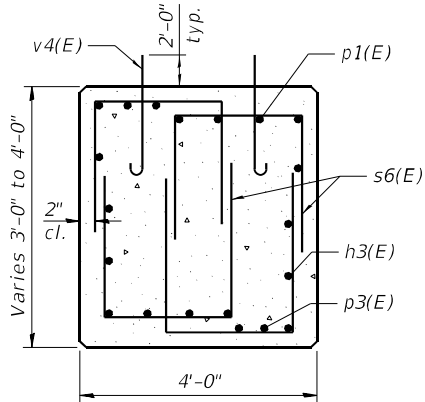


SECTION A-A

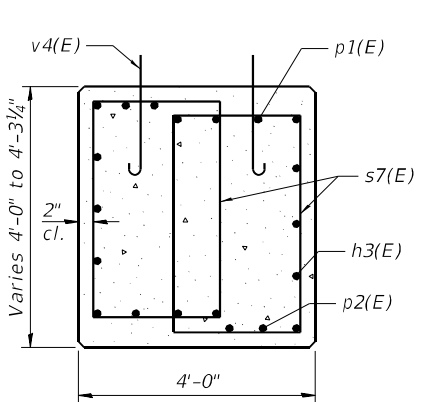


SECTION B-B

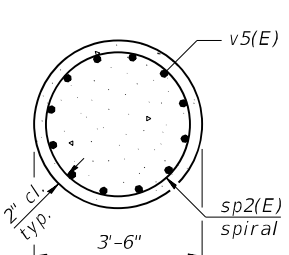


SECTION C-C

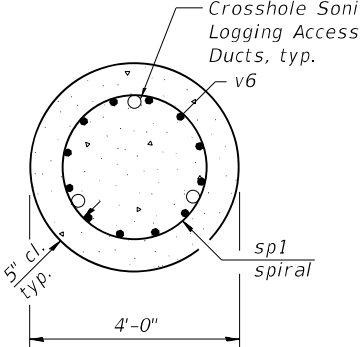


SECTION D-D

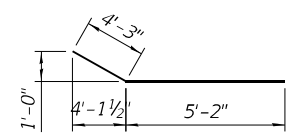


BAR p3(E)

 


BAR v4(E)

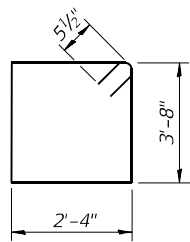


BAR s7(E)

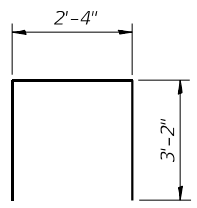

BAR s6(E)

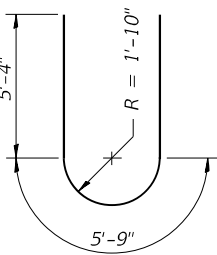

BAR u2(E)

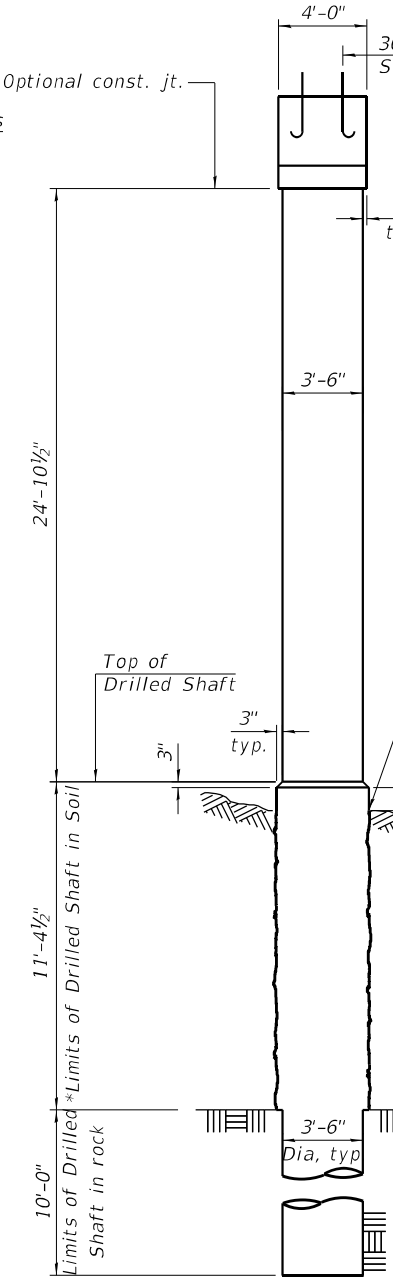

END VIEW

PIER 2
BILL OF MATERIAL

Bar	No.	Size	Length	Shape
h3(E)	6	#7	38'-10"	—
p1(E)	7	#9	38'-10"	—
p2(E)	7	#9	34'-6"	—
p3(E)	14	#9	9'-5"	—
s6(E)	80	#5	8'-8"	U
s7(E)	132	#5	12'-11"	U
sp1	3	#5	23'-0"	~
sp2(E)	3	#5	26'-6"	~
u2(E)	8	#5	16'-5"	U
v4(E)	30	#8	4'-2"	—
v5(E)	36	#10	34'-7"	—
v6	36	#10	29'-1"	—
Concrete Structures				Cu. Yd. 51.9
Reinforcement Bars				Pound 6,030
Reinforcement Bars, Epoxy Coated				Pound 12,750
Drilled Shaft in Soil				Cu. Yd. 15.9
Drilled Shaft in Rock				Cu. Yd. 10.7
Crosshole Sonic Logging Access Ducts				Foot 65
Crosshole Sonic Logging Testing				Each 1

Cast steps monolithically with cap.
Space cap reinforcement to miss anchor bolts.
** Minimum lap for spirals = 3'-0"
Length is height of spiral.

P-DS

2-17-2017




USER NAME = Blomquist	DESIGNED - KKY	REVISED -
DRAWN - KKY	REVISED -	
PLOT SCALE =	CHECKED - JLR	REVISED -
PLOT DATE = 10/3/2022	DATE - 2/18/2019	REVISED -

STATE OF ILLINOIS
DEPARTMENT OF TRANSPORTATION

PIER 2 DETAILS
STRUCTURE NO. 043-0063


SHEET NO. S-21 OF S-25 SHEETS

F.A.P. RTE.	SECTION	COUNTY	TOTAL SHEETS	SHEET NO.
301	24R	JO DAVIESS	594	354
CONTRACT NO. 64B40				
ILLINOIS				FED. AID PROJECT

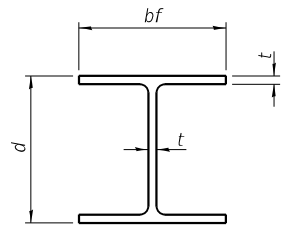


STEEL PILE TABLE

Designation	Depth d	Flange width bf	Web and Flange thickness t	Encasement diameter A
HP 14x117	14 1/4"	14 7/8"	1 3/16"	30"
x102	14"	14 3/4"	1 1/16"	30"
x89	13 7/8"	14 3/4"	5/8"	30"
x73	13 5/8"	14 5/8"	1/2"	30"
HP 12x84	12 1/4"	12 1/4"	1 1/16"	24"
x74	12 1/8"	12 1/4"	5/8"	24"
x63	12"	12 1/8"	1/2"	24"
x53	11 3/4"	12"	7/16"	24"
HP 10x57	10"	10 1/4"	9/16"	24"
x42	9 3/4"	10 1/8"	7/16"	24"
HP 8x36	8"	8 1/8"	7/16"	18"

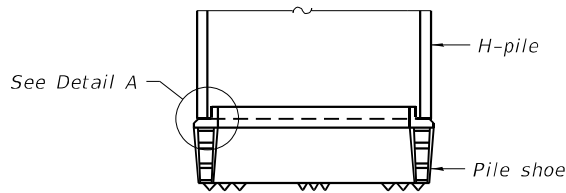


ELEVATION

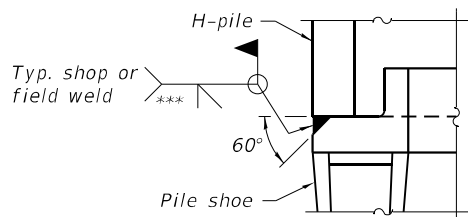


DETAIL A

SHOE ATTACHMENT

Note:
The steel H-piles shall be according to
AASHTO M270 Grade 50.

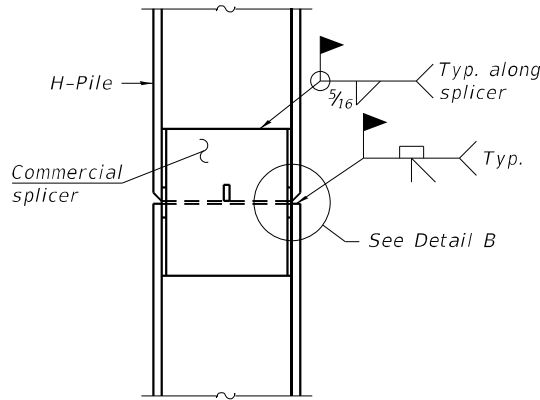


ELEVATION

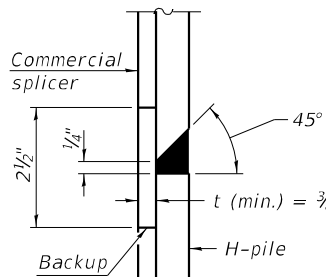


DETAIL "B"

WELDED COMMERCIAL SPLICE

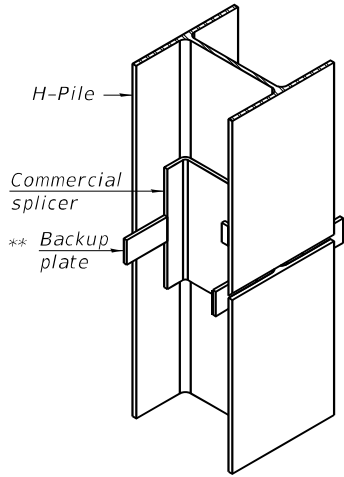

ISOMETRIC VIEW

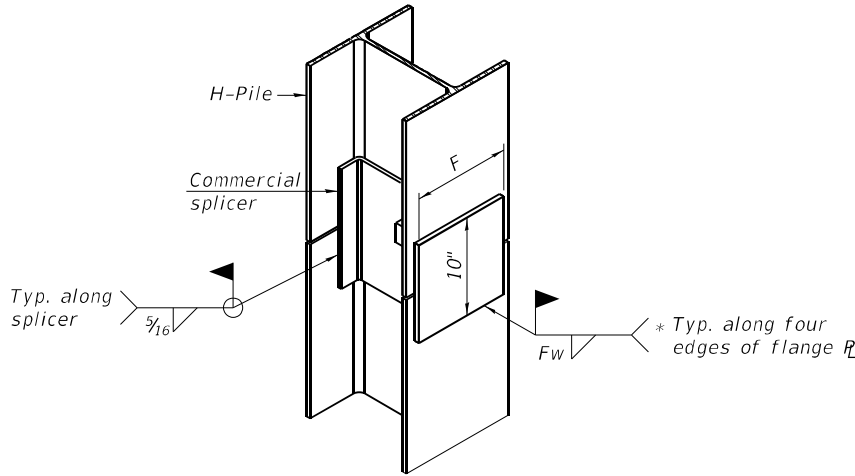


ISOMETRIC VIEW

WELDED COMMERCIAL SPLICE ALTERNATE


* Interrupt welds 1/4" from end of web and/or each flange.

** Remove portions of backup plates that extend outside the flanges.

*** Weld size per pile shoe manufacturer (5/16" min.).

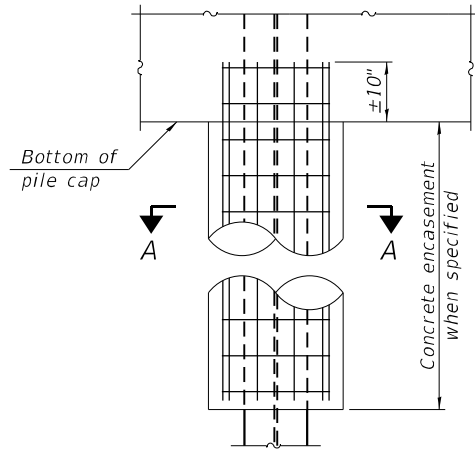


ELEVATION

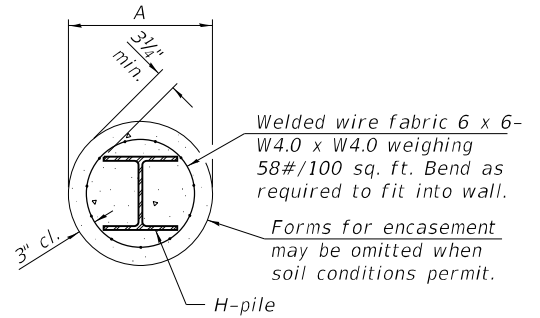


SECTION A-A

INDIVIDUAL PILE
CONCRETE ENCASEMENT


(when specified)

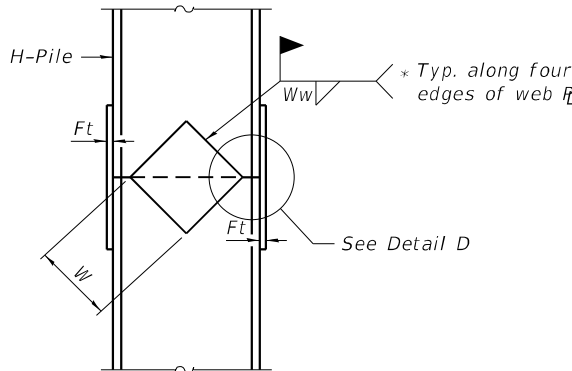

ELEVATION

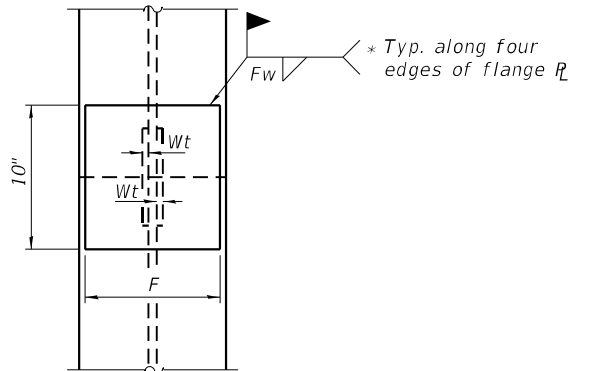

END VIEW

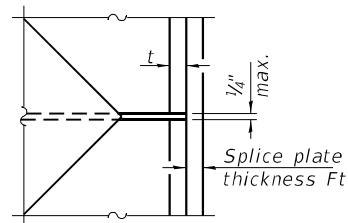

DETAIL D

Designation	F	Ft	Fw	W	Wt	Ww
HP 14x117	12 1/2"	1"	7/8"	7 3/4"	5/8"	1/2"
x102	12 1/2"	7/8"	3/4"	7 3/4"	5/8"	1/2"
x89	12 1/2"	3/4"	1 1/16"	7 3/4"	5/8"	1/2"
x73	12 1/2"	5/8"	9/16"	7 3/4"	5/8"	1/2"
HP 12x84	10"	7/8"	1 1/16"	6 1/2"	5/8"	1/2"
x74	10"	7/8"	1 1/16"	6 1/2"	5/8"	1/2"
x63	10"	5/8"	1/2"	6 1/2"	1/2"	3/8"
x53	10"	5/8"	1/2"	6 1/2"	1/2"	3/8"
HP 10x57	8"	3/4"	9/16"	5 1/4"	1/2"	3/8"
x42	8"	5/8"	9/16"	5 1/4"	1/2"	3/8"
HP 8x36	7"	5/8"	7/16"	4 1/4"	1/2"	3/8"

WELDED PLATE FIELD SPLICE

F-HP

1-1-2020

RS&H

USER NAME	= Blomquist
PLOT SCALE	=
PLOT DATE	= 10/3/2022

DESIGNED	- JIK
DRAWN	- JIK
CHECKED	- JLR
DATE	- 2/18/2019


REVISED	-
REVISED	-
REVISED	-
REVISED	-

STATE OF ILLINOIS
DEPARTMENT OF TRANSPORTATION

HP PILE DETAILS
STRUCTURE NO. 043-0063

SHEET NO. S-22 OF S-25 SHEETS


F.A.P. RTE.	SECTION	COUNTY	TOTAL SHEETS	SHEET NO.
301	24R	JO DAVISS	594	355
CONTRACT NO. 64B40				
ILLINOIS FED. AID PROJECT				

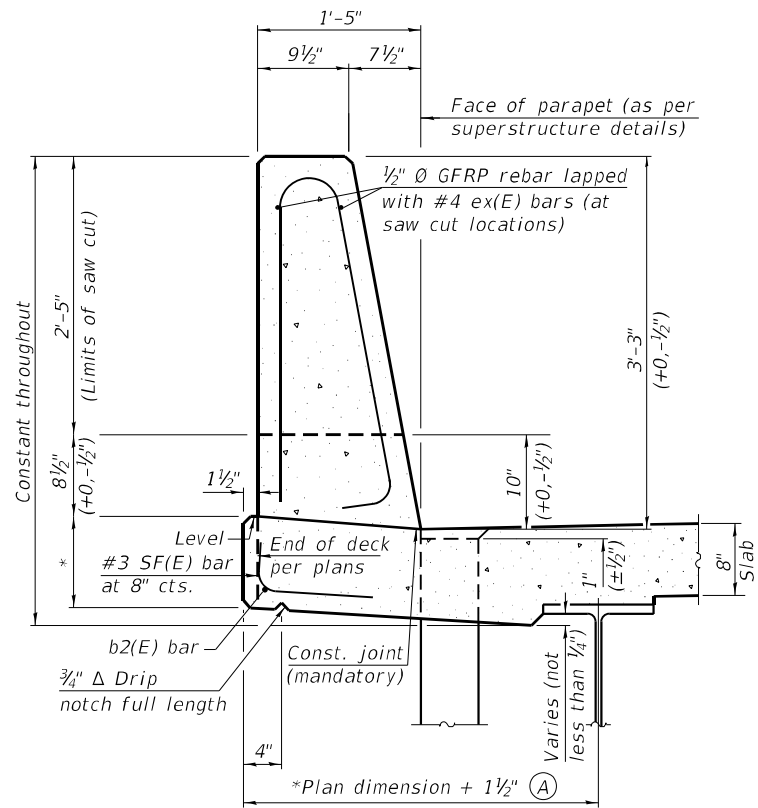


39" CONSTANT-SLOPE PARAPET SECTION

(Showing dimensions, d(E), and 1/2" Ø GFRP rebar)

*See Superstructure Details.

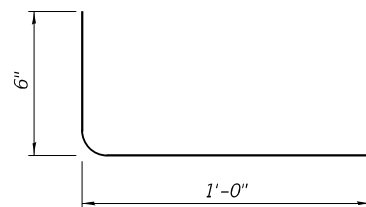

#3 SF(E) BAR

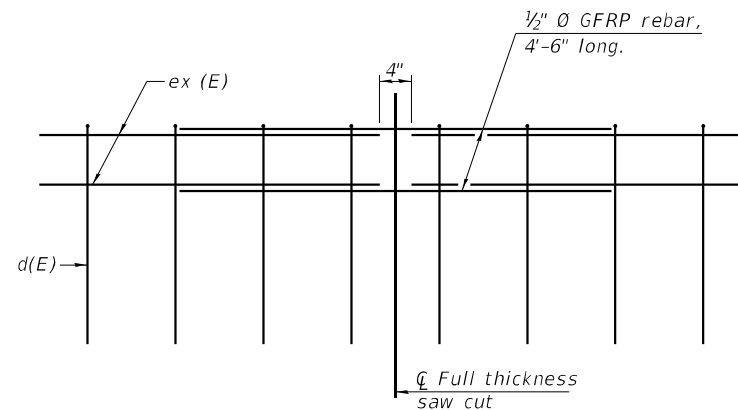

GFRP REBAR STIFFENING DETAIL

(Place as shown in parapet section
at each parapet joint location.)

Notes:

All dimensions shall remain the same as shown on superstructure details, except dimension A which is to be revised as shown. Additional concrete needed to revise dimension A = 0.00348 cu. yds./ft. for 39" parapet.

Place full depth aluminum sheets as shown on superstructure details.

Replace all cork joint filler locations with a full thickness saw cut.

Steel superstructure shown. Other superstructure types similar.

FILE NAME: p:\v\rsandp-jw\p\01\Documents\Transportation\Projects\1130459.000 US 70 Section\CAD\Structures\0430063-DJ64B\0473-ConcParapet.dgn

RS&H

USER NAME = Blomquim	DESIGNED - KWy	REVISED -
	DRAWN - KWy	REVISED -
PLOT SCALE =	CHECKED - JLR	REVISED -
PLOT DATE = 10/3/2022	DATE - 2/18/2019	REVISED -

**STATE OF ILLINOIS
DEPARTMENT OF TRANSPORTATION**

**CONCRETE PARAPET SLIPFORMING OPTION
STRUCTURE NO. 043-0063**

SHEET NO. S-23 OF 5-25 SHEETS

F.A.P. RTE.	SECTION	COUNTY	TOTAL SHEETS	SHEET NO.
301	24R	JO DAVIESS	594	356
CONTRACT NO. 64B40				
ILLINOIS FED. AID PROJECT				



Page 1 of 1

Date 5/21/93

STRUCT. NO.	Latitude _____				Northing _____	
Station _____	Longitude _____				Easting _____	
	477+28					
BORING NO.	D	B	U	M	Surface Water Elev.	805.30 ft
Station _____	E	L	C	O	Stream Bed Elev.	Wash ft
Offset _____	P	O	S	I		
	T	W		S	Groundwater Elev.:	
Ground Surface Elev. _____	H	S	Qu	T	First Encounter	801.7 ft ▼
	(ft)	(/6")	(1st)	(%)	Upon Completion	ft
					After _____ Hrs.	ft

The Unconfined Compressive Strength (UCS) Failure Mode is indicated by (B-Bulge, S-Shear, P-Penetrometer)
The SPT (N value) is the sum of the last two blow values in each sampling zone (AASHTO T206)



Page 1 of 1

Date 5/24/93

STRUCT. NO. _____		Latitude _____		Northing _____							
Station _____ 477+28		Longitude _____		Easting _____							
BORING NO. _____ B-2	Station _____ 476+03	D	B	U	M	Surface Water Elev. _____ 805.30	ft	D	B	U	M
	Offset _____ 8.00ft Rt CL	P	L	C	O	Stream Bed Elev. _____ Wash	ft	E	L	C	O
	Ground Surface Elev. _____ 835.30	H	T	S	S	Groundwater Elev.: _____		P	L	C	O
						First Encounter _____ 807.8	ft	H	T	S	Qu
						Upon Completion _____	ft				
		(ft)	(/6")	(tsf)	(%)	After _____ Hrs.	ft	(ft)	(/6")	(tsf)	(%)

The Unconfined Compressive Strength (UCS) Failure Mode is indicated by (B-Bulge, S-Shear, P-Penetrometer)
The SPT (N value) is the sum of the last two blow values in each sampling zone (AASHTO T206)



SOIL BORING LOGS (1 OF 2)
STRUCTURE NO. 043-0063

SHEET NO. S-24 OF S-25 SHEETS

F.A.P. RTE.	SECTION	COUNTY	TOTAL SHEETS	SHEET NO.
301	24R	JO DAVIESS	594	357
		CONTRACT NO. 64B40		
ILLINOIS		FED. AID PROJECT		



Date 5/25/93

STRUCT. NO. _____ Latitude _____ Northing _____
 Station 477+28 Longitude _____ Easting _____

D E P T H	B L O W S	U C S	M O I S T	Surface Water Elev. <u>805.30</u> ft	D E P T H	B L O W S	M O I S T
				Stream Bed Elev. <u>Wash</u> ft			
				Groundwater Elev.:			
				First Encounter <u>804.4</u> ft ▼			
				Upon Completion _____ ft			
				After _____ Hrs. _____ ft			
(ft)	(/6")	(tsf)	(%)		(ft)	(/6")	(tsf)

The Unconfined Compressive Strength (UCS) Failure Mode is indicated by (B-Bulge, S-Shear, P-Penetrometer)
The SPT (N value) is the sum of the last two blow values in each sampling zone (AASHTO T206)

BBS, from 137 (Rev. 8-99)



Date 5/26/93

STRUCT. NO. _____ Latitude _____ Northing _____
 Station 477+28 Longitude _____ Easting _____
 D. D. H. H. Surface Water Elev. 805.30 ft

D	B	U	M	Surface Water Elev.	<u>805.30</u>	ft
E	L	C	O	Stream Bed Elev.	<u>Wash</u>	ft
P	O	S	I	Groundwater Elev.:		
T	W		S	First Encounter	<u>804.0</u>	ft ▼
H	S	Qu	T	Upon Completion	<u> </u>	ft
(ft)	(/6")	(tsf)	(%)	After <u> </u> Hrs.	<u> </u>	ft

The Unconfined Compressive Strength (UCS) Failure Mode is indicated by (B-Bulge, S-Shear, P-Penetrometer)
The SPT (N value) is the sum of the last two blow values in each sampling zone (AASHTO T206)

BBS, from 137 (Rev. 8-99)



SOIL BORING LOGS (2 OF 2)
STRUCTURE NO. 043-0063


SHEET NO. S-25 OF S-25 SHEETS

F.A.P. RTE.	SECTION	COUNTY	TOTAL SHEETS	SHEET NO.
301	24R	JO DAVIESS	594	358
		CONTRACT NO. 64B40		
ILLINOIS		FED. AID PROJECT		


ILLINOIS	FED. AID PROJECT
----------	------------------

STATE OF ILLINOIS
DEPARTMENT OF PUBLIC WORKS & BUILDINGS
DIVISION OF HIGHWAYS

ROUTE NO.	SECTION	COUNTY	TOTAL SHEETS	SHEET NO.
5	24B-1	JO DAVIES	32	7
SHEET NO. 2 7 SHEETS				

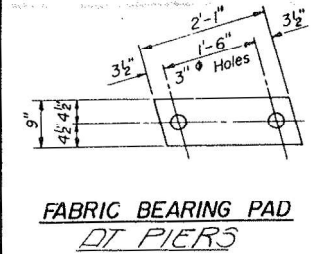


FABRIC BEARING PAD
DT PIERS

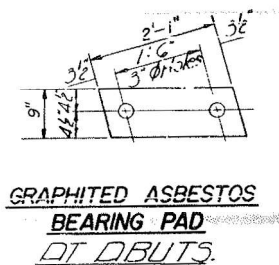


GRAPHITED ASBESTOS
BEARING PAD
DT DBUTS


Hotched area to be poured after
beams are in place. Class X Concrete
billed with Substructure.

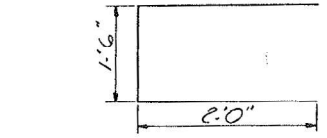



U1 BAR

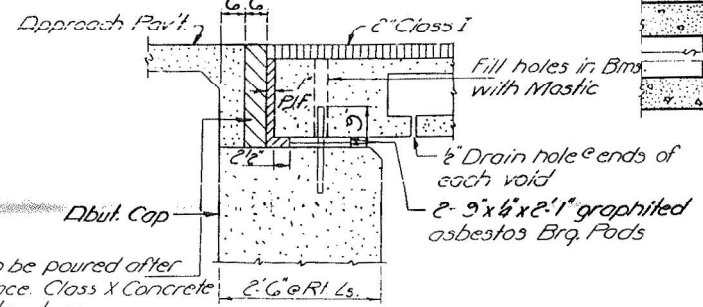

SEC. THRU DBUT.

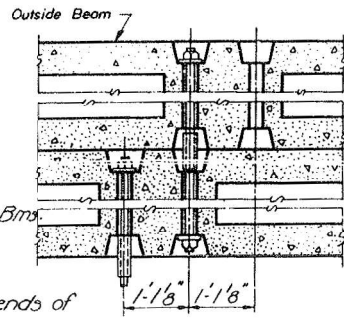


TYPICAL TRANSVERSE TIE ASSEMBLY

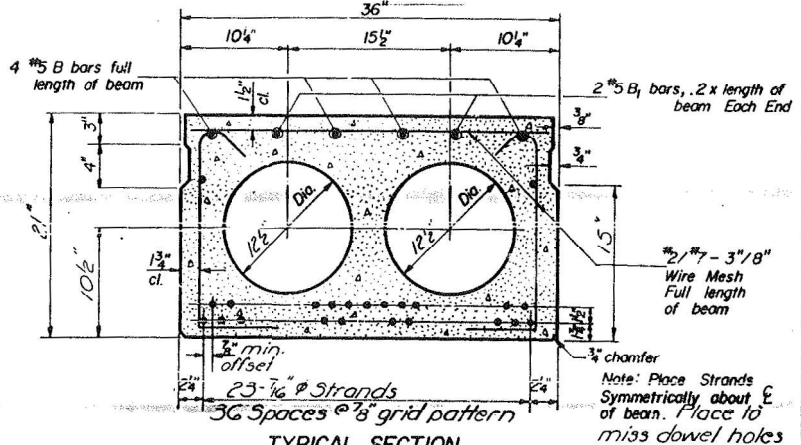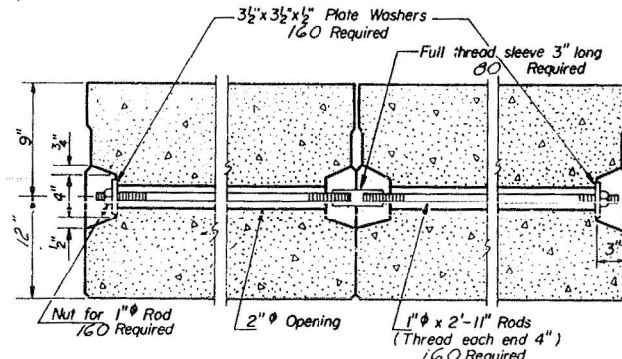


TYPICAL SECTION


Note: For rail post anchor device
See Sheet #3.

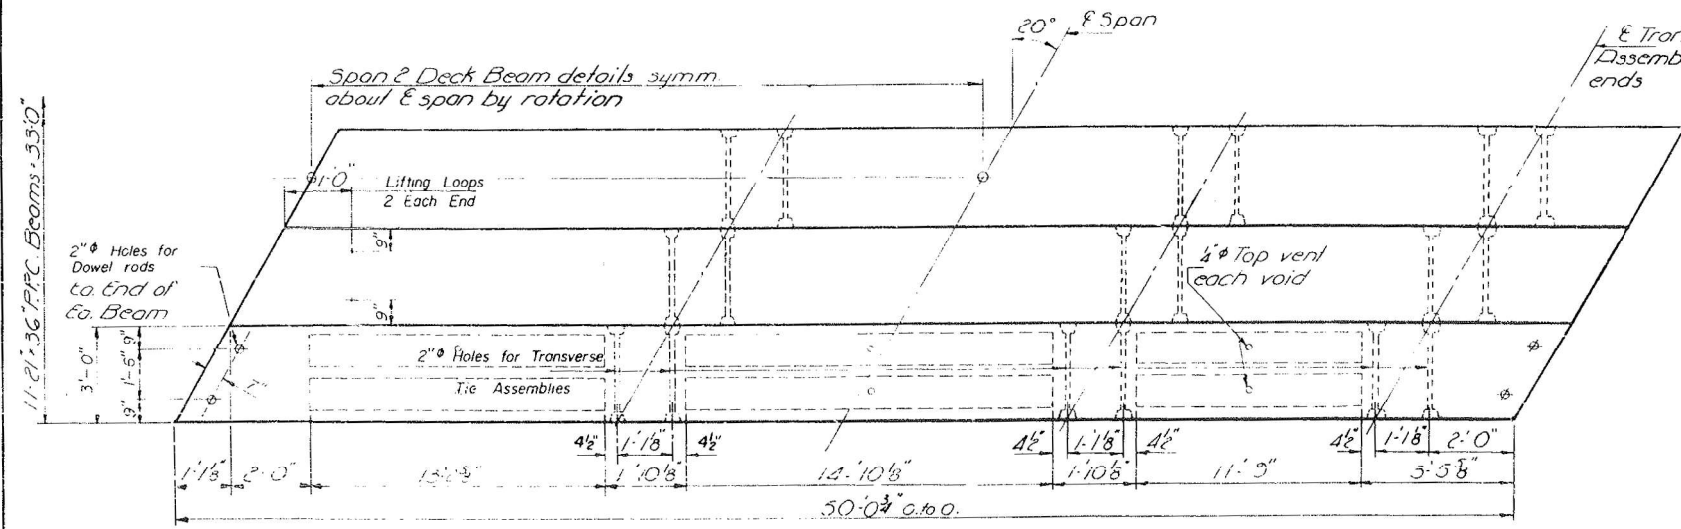

PARTIAL PLAN

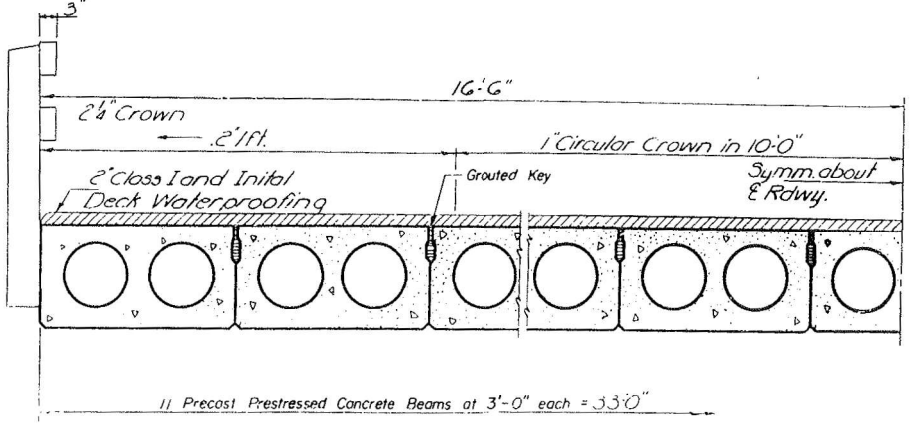

HALF CROSS SECTION

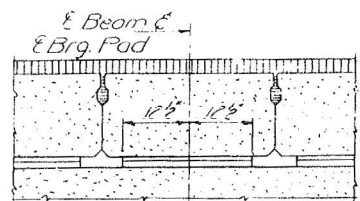

SEC. D-D

Note: All three spans have transverse tie assemblies located at the third points of each span. Spans 1 & 3 (End Spans) have in addition transverse tie assemblies at Abutments as shown in Partial Plan.


* BILL OF MATERIAL

Bar	No.	Size	Length	Shape
B	4	# 5	49'-5"	—
B	4	# 5	10'-0"	—
U1	12	# 4	5'-6"	□
Precast Prestressed Concrete Deck Beams			Sq. Ft.	4956


* Reinforcement shown for one Beam only

GENERAL NOTES


Prestressing steel shall be non-galvanized high strength, stress-relieved 7-wire strand. The nominal diameter shall be 7/8" and the nominal cross-sectional area shall be 0.109 sq. in. Lifting loops shall be 3/8" diameter, 6x19 class wire rope with fiber core and shall have a minimum ultimate tensile strength of 23,000 lbs. The 1" rods in the transverse tie assembly shall be tightened to a snug fit and the threads set. Pockets that receive transverse tie bar on outside beam shall be filled with grout after transverse tie assembly is in place. Longitudinal shear keys shall be packed with a very dry mix of 2:1 sand and P.C. mortar. After beams have been erected, holes for the dowel anchors shall be drilled into the sub-structure and the anchor dowels shall be grouted in place. Steel for dowel rods, transverse tie rods, shall be S.A.E. 1020, structural steel A.S.T.M. Designation A36, or intermediate grade A.S.T.M. Designation A15. After fabrication the transverse tie assemblies (tie rods, nuts, washers and sleeves) shall be hot-dipped galvanized in accordance with A.S.T.M. Designation A153. Cost of reinforcement and accessories cast into the beam, of bearing pads, and of grouting longitudinal shear keys is included in unit price bid for "Precast Prestressed Concrete Deck Beams." Eliminate notches on exterior face of exterior Beams.

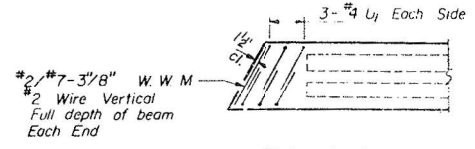

END PLAN

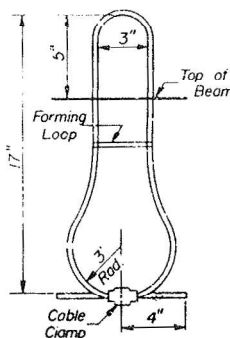

LIFTING LOOP DETAIL
(4-Required ea. Bm.)

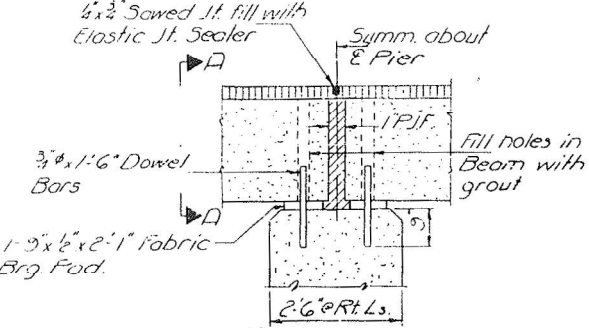

SEC. THRU PIER BENT

DESIGNED	James P. O'Connell
CHECKED	J. L. O'Connell
DRAWN	James P. O'Connell
CHECKED	J. L. O'Connell

EXAMINED	Oct. 14 1963
PASSED	W. E. Benemann
APPROVED	Richard H. Grotterman

USER NAME	= SUsers
DESIGNED	-
DRAWN	-
PLOT SCALE	= SCALES
PLOT DATE	= SDATES


STATE OF ILLINOIS
DEPARTMENT OF TRANSPORTATION

SCALE: N.T.S.	SHEET	OF	SHEETS	STA.	TO	STA.
---------------	-------	----	--------	------	----	------


EXISTING STRUCTURE PLANS

F.A.P. RTE.	SECTION	COUNTY	TOTAL SHEETS	SHEET NO.
301	24R	JO DAVIES	594	360
CONTRACT NO. 64B40				

FOR INFORMATION ONLY

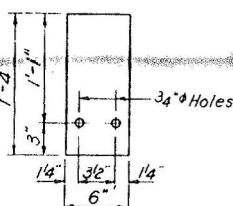

SHIM DETAIL

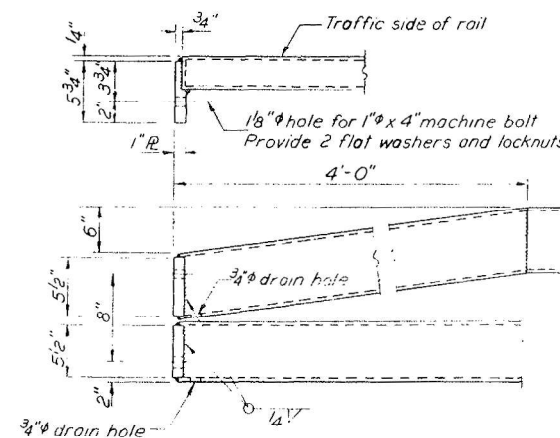

DETAIL A

Hollow structural steel tubing shall conform to the requirements of ASTM designation A-501 "Hot Formed Welded and Seamless Carbon Steel Structural Tubing."

All other steel shapes and plates shall conform to the requirements of ASTM designation A-36 except posts shall conform to ASTM A-441.

Bolts, cap screws, and nuts shall conform to the requirement of ASTM designation A307 except for high strength bolts, nuts and washers noted which shall conform to ASTM designation A-325.

All bolts, nuts, cap screws, washers and lock washers shall be galvanized in accordance with ASTM designation A-153.

All posts, railing, rail splices, anchor devices and angles shall be galvanized after shop fabrication in accordance with ASTM designation A-123 and A-385. Galvanized rail shall not be painted.

Roiling shall be in accordance with Section 508 of the Standard Specifications, except as noted, and shall be paid for at the contract unit price per lineal foot for STEEL RAILING, TYPE N

All field drilled holes shall be coated with an approved zinc rich paint before erection.

The lower portion of the post flange in contact with concrete shall receive two coats of asphalt point conforming to Section 714.08 Type B or place 1/8" fabric bearing pad between the post and concrete.

The 3/4" high strength bolts used to connect the 6 x 4 x 3/4 angles to the post shall be tightened in accordance with Article 710.11 of the Standard Specifications. The 1" high strength bolts connecting the angles to the concrete beam shall be tightened to a snug fit and given an additional 1/8 turn.

For multi-span bridges, sufficient 1/4"x6"x1'-4" galvanized steel shims shall be provided to align rail between adjacent spans. Cost incidental to Steel Railing.

Item	Unit	Quantity
STEEL RAILING, TYPE N	Lin. Ft.	306


STEEL RAILING
S.B.I. RT. 5 SEC. 24 B-1
JO DAVIESS COUNTY
STD. 477 + 30.00

Oct. 14 1969


EXAMINED *W. E. Burmann*
ENGINEER-IN-CHARGE AND TRAFFIC STRUCTURE

ASSESSED *W. E. Burmann*
ENGINEER OF DESIGN

APPROVED *Richard H. Gosterman*
CHIEF, MAINTENANCE


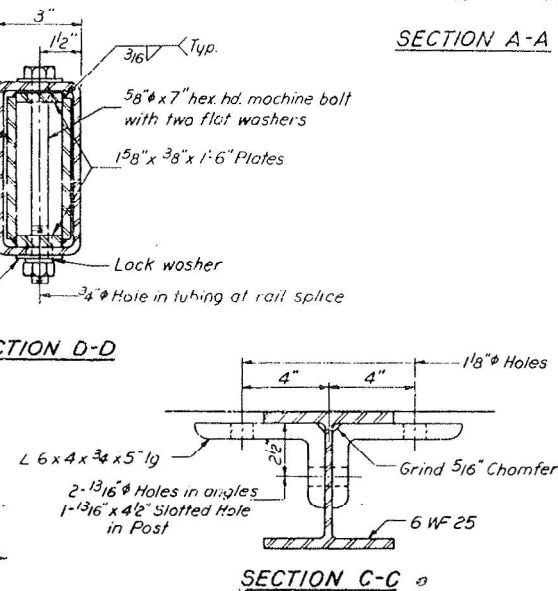


SECTION C-C

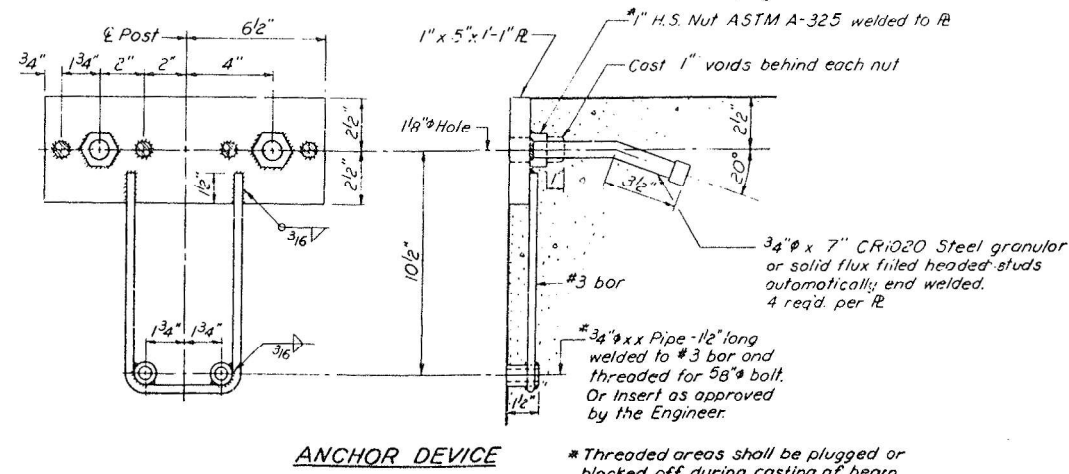

ANCHOR DEVICE

* Threaded areas shall be plugged or blocked off during casting of beam.

  


FILE DATA

Type: Steel 10BP42
Capacity: Drive to refusal
Length: 35'0"
No. Reqd. 5

Note: Details of bars $h_1, h_3, 3\phi$ are shown on Sheet #4.

BILL OF MATERIAL				
Bar	No.	Size	Length	Shape
n1	4	#5	4'-0"	—
n2	4	#5	8'-0"	—
ne	24	#5	3'-9"	—
n3	16	#5	3'-0"	—
p	6	#8	35'-1"	—
s	34	#4	10'-1"	□
u	8	#6	11'-6"	∩
v	20	#5	4'-9"	—
v1	39	#4	3'-3"	—
Class X Concrete			Cufts	12.5
Reinforcement Bars			Lbs.	1360
Steel Piles 10BP42			Lin. ft.	175

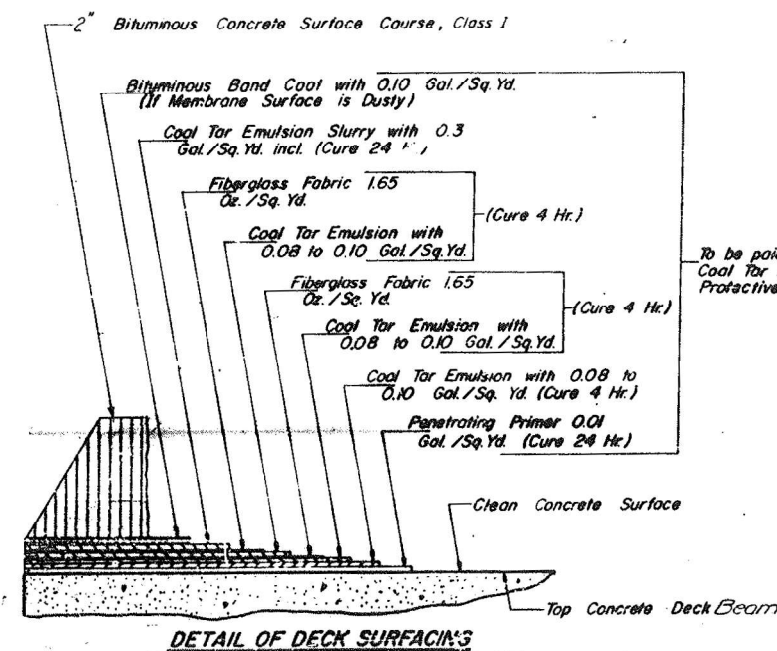

To be paid for as:
Cool Tar Interlayer
Protective Coat.

EAST ABUTMENT
S.B.I. RT. 5 SEC. 24B-1
JO DAVIESS COUNTY
STA. 477+30.00

DESIGNED	James E. Ozyurt
CHECKED	1/3 Nelson
DRAWN	James E. Ozyurt
CHECKED	JBN

OCT. 14 1969

EXAMINED *[Signature]*
ENGINEER IN CHARGE AND TRAFFIC STRUCTURES

PASSED *W E Baumann*
ENGINEER OF DESIGN

APPROVED *Richard H. Hoelster*
CHIEF HIGHWAY ENGINEER

USER NAME = \$USERS	DESIGNED -	REVISED -
	DRAWN -	REVISED -
PLOT SCALE = \$SCALE\$	CHECKED -	REVISED -
PLOT DATE = \$DATES	DATE -	REVISED -

STATE OF ILLINOIS
DEPARTMENT OF TRANSPORTATION


EXISTING STRUCTURE PLANS

SCALE: N.T.S.	SHEET	OF	SHEETS	STA.	TO STA.
---------------	-------	----	--------	------	---------

F.A.P. RTE.	SECTION	COUNTY	TOTAL SHEETS	SHEET NO.
301	24R	JO DAVIESS	594	363
		CONTRACT NO. 64B40		
		ILLINOIS FEE-AID PROJECT		

FOR INFORMATION ONLY

Front Face = East Face
Back Face = West Face

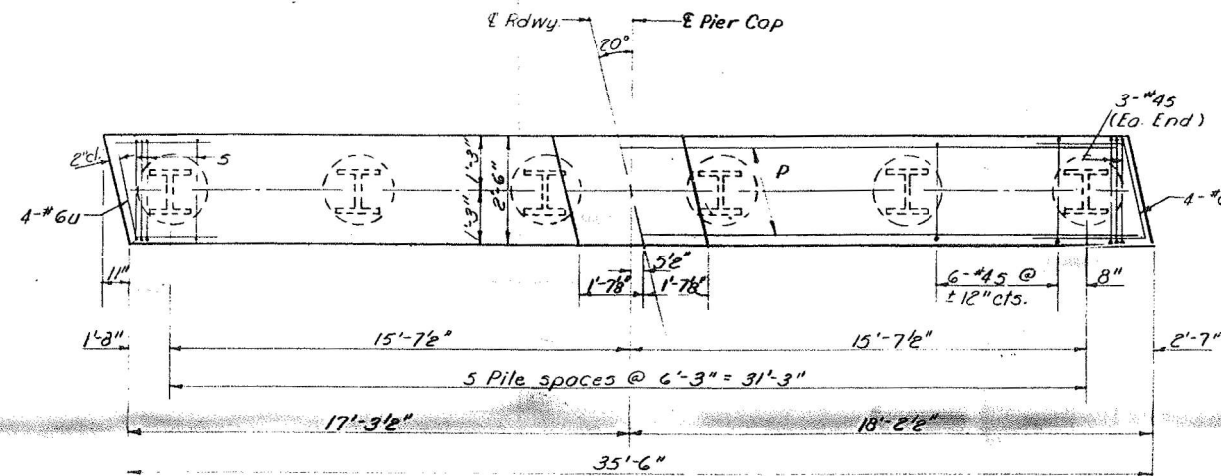

2'-6"

1'-3" 1'-3"

8" 7" 7" 8"

Pier #2

Pier #1

2" Channel

3/4" x 1'-6" dowel rods
2ea. beam - drilled into
cap after erection.


2'-10 1/2" (Min.)
3'-2" (Max.)

2" Cl.

8" Brg.

S

2'-10 1/2" (Min.)
3'-2" (Max.)

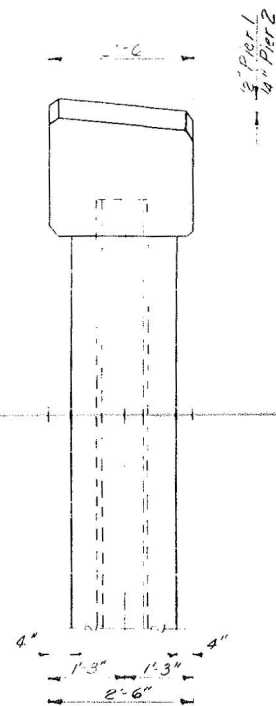

Pier #1 Elev. 831.42 (F.F.)
 Elev. 831.46 (B.F.)

Pier #2 Elev. 830.81 (F.F.)
 Elev. 830.83 (B.F.)

Pier #3 Elev. 828.44 (F.F.)
 Elev. 827.83 (B.F.)


Level 1

4'600'

3'8'

3'8'

Note: Details of bars S&U shown on sheet #4.

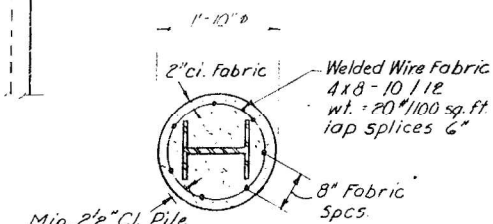

TWO PIERS
BILL OF MATERIAL

Bar	No.	Size	Length	Shape
p	12	#8	35'-1"	—
s	72	#4	10'-1"	□
u	16	#6	11'-6"	□
Class X Concrete			Cu. Yds.	20.1
Reinforcement Bars			Lbs.	1890
Steel Piles 10BP 42			Lin. Ft.	374
Test Piles Steel 10BP 42			Ea.	1
Class X Conc. Encasement			Cu. Yds.	23.5

PIER BENT (1 & 2)
S.B.I. RT. 5 SEC. 24B-1
JO DAVIESS COUNTY
STA. 477+30.00

DESIGNED <i>James C. Oppert</i>	OCT. 14 1963
CHECKED <i>J. B. Nelson</i>	EXAMINED <i>W. E. Baumann</i>
<i>James C. Oppert</i>	INSPECTED BRIDGE AND TRAFFIC STRUCTURES
DRAWN <i>Rev. Robin son</i>	FASSED <i>W. E. Baumann</i>
CHECKED <i>W. A.</i>	APPROVED <i>Richard H. Grotterman</i>

ROUTE NO.	SECTION	COUNT	TOTAL SHEETS	SHEET NO.
P. O. L. 6 P. A.	24B-1	JO DAVIES	32	12
PED ROAD DIST. NO. 7		ILLINOIS	PED. AID PROJECT.	

7 SHEETS


BORING #3

Boring No. <u>3</u>	Elevation	N	Ca % L.I.	%
Station <u>477+12</u>				
Offset <u>48' Rt R</u>				
Ground Surface	801.6	0		
Brown Clay with Cobbles				
"Refusal" - 4.9'	798.7	-5		
Drilled Rotten Brown Limestone	796.7			
Cored Porous Fossilized Limestone (15% recovery)		-10		
	791.7			
		-15		
		-20		

BORING #4


Boring No. <u>4</u>	Elevation	N	Ca % L.I.	%
Station <u>476+75</u>				
Offset <u>50' Rt R</u>				
Ground Surface	808.0	0		
Black Silty Clay Loam				
	795.5			
Medium Brown Clay Loam		5	B.7	2
		-5		
		10	B.9	2
	801.0			
Medium Brown Rotten Limestone		19		
"Refusal" - 10.1	797.9	-10		
Drilled Rotten Limestone	796.4			
Cored Rotten Limestone (20% Recovery)		-15		
	791.4			
End of Boring		-20		

N-Standard Penetration Test- Blows per foot to drive 2"	Qu-Unconfined Compressive Strength- t_{sf}	Type failure
O.O. Split Spool Sampler 12" with 140 # hammer falling 30"	w-Water Content-percentage of oven dry weight-%	B-Bulge Failure
		S-Shear Failure
		E-Estimated Value
		P-Penetrometer

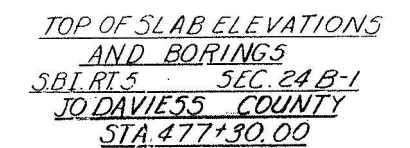


DESIGNED <i>Lunes & Ogust</i>	OCT. 14 1963
CHECKED	EXAMINED <i>[Signature]</i> ENGINEER OF REGISTERED TRAFFIC STRUCTURES
DRAWN <i>Dev Robinson</i>	PASSED <i>HE Bauman</i> ENGINEER OF DESIGN
CHECKED <i>A.B. Nelson</i>	APPROVED <i>Richard H. Maestman</i>

281 K4 2 26' 54 B-1 700 Davis Co. Ark. S

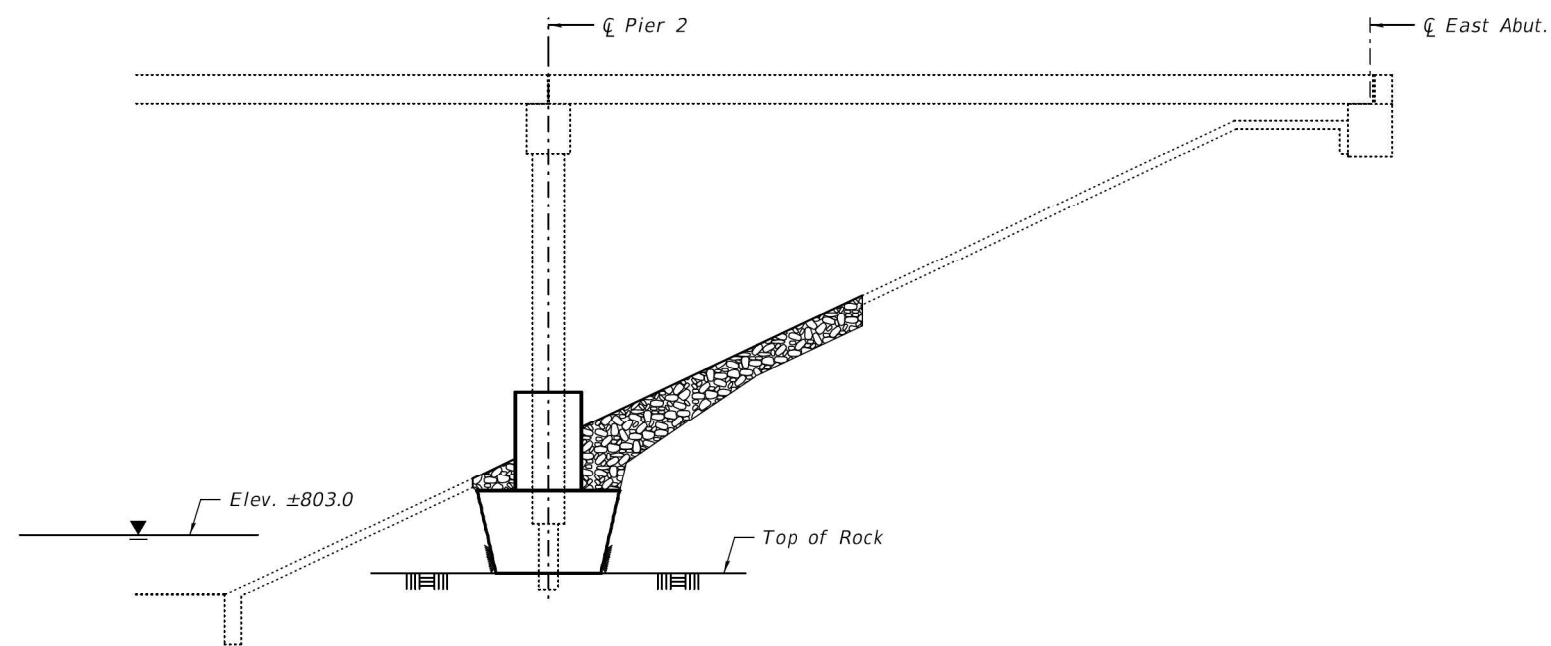

PARTIAL ELEVATION

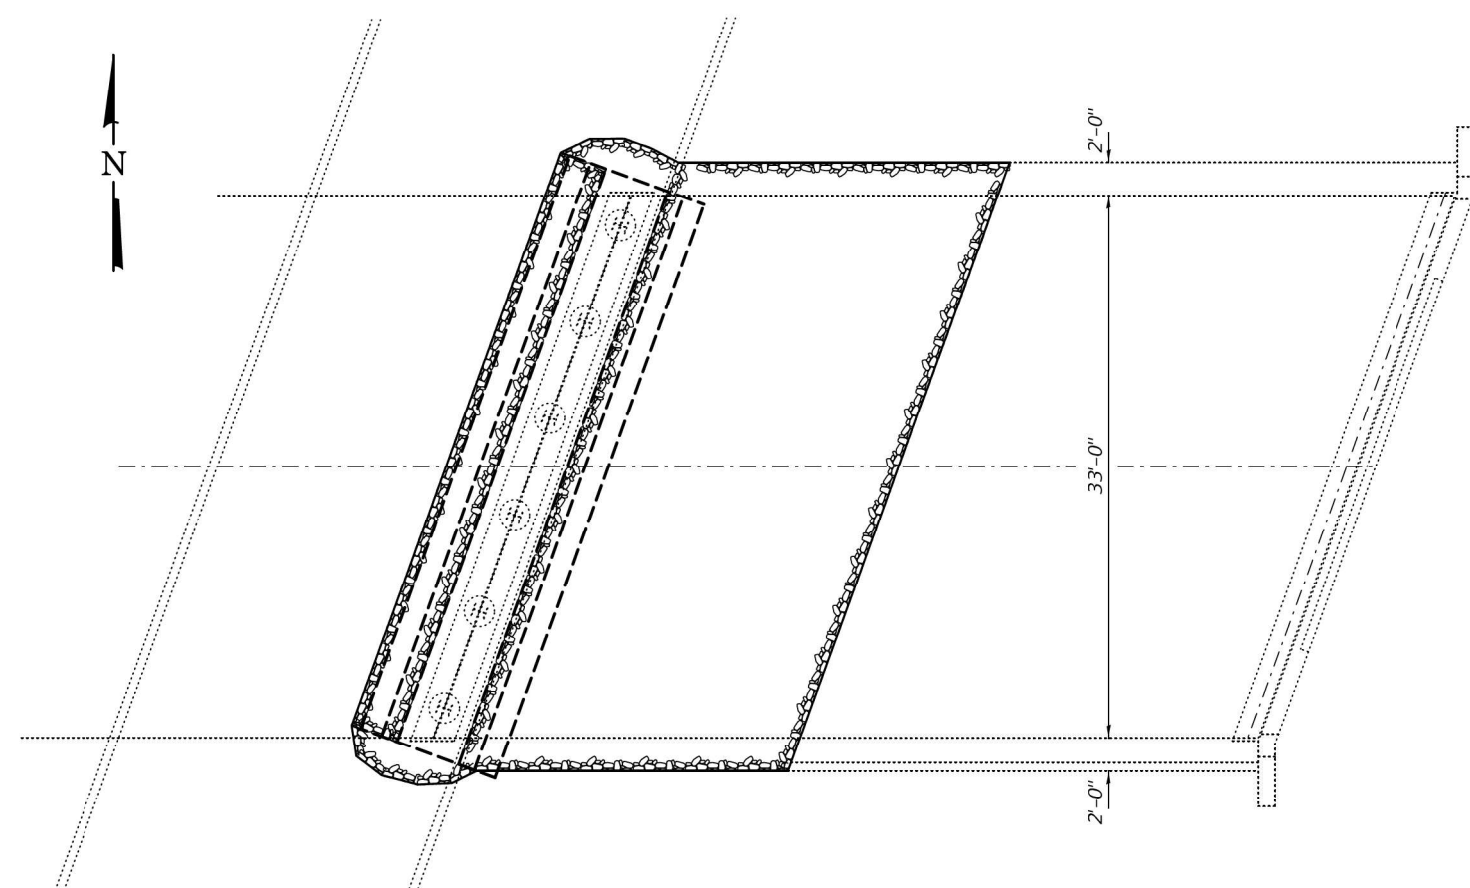

PARTIAL PLAN

Scope:
Remove & replace damaged slopewall at Pier 2
and build a lateral stability wall.

GENERAL NOTES

Reinforcement bars designated (E) shall be epoxy coated.
Plan dimensions and details relative to existing plans are subject to nominal construction variations. The Contractor shall field verify existing dimensions and details affecting new construction and make necessary approved adjustments prior to construction or ordering of materials. Such variations shall not be cause for additional compensation for a change in scope of the work, however, the Contractor will be paid for the quantity actually furnished at the unit price bid for the work.
Road closure is required until Pour #1 has reached strength.

DESIGN STRESSES

$f'_c = 4,000$ psi (Concrete)
 $f_y = 60,000$ psi (Reinforcement)

TOTAL BILL OF MATERIAL

ITEM	UNIT	QUANTITY
Slopewall Removal	Sq. Yd.	99
Structure Excavation	Cu. Yd.	131
Concrete Structures	Cu. Yd.	83.3
Reinforcement Bars, Epoxy Coated	Pound	5020
Stone Riprap, Class A5	Ton	133
Filter Fabric	Sq. Yd.	100

DRAFT

DATE: 7/12/2018

EXPIRES 11-30-2018


DESIGNED	EXAMINED	DATE - JULY 12, 2018	STATE OF ILLINOIS DEPARTMENT OF TRANSPORTATION	REPAIR DETAILS F.A.P. RTE. 301 (US 20) OVER RUSH CREEK SN 043-0036	SHEET NO. 1 OF 3 SHEETS	F.A.P. RTE.	SECTION	COUNTY	TOTAL SHEETS	SHEET NO.
CHECKED	ENGINEER OF STRUCTURAL SERVICES					301	24R	JO DAVIESS	594	366
DRAWN daburdell	PASSED	REVISED -				CONTRACT NO. 64B40				
CHECKED	ENGINEER OF BRIDGES AND STRUCTURES	REVISED -				ILLINOIS FED. AID PROJECT				

FOR INFORMATION ONLY

REMOVAL SEQUENCE


- ① Remove failed slope wall.
② Remove soil under slope wall.
③ Remove failed slope wall.
④ Remove soil under slope wall.

Contractor must exercise extreme care during removal operations to prevent impact on piles.

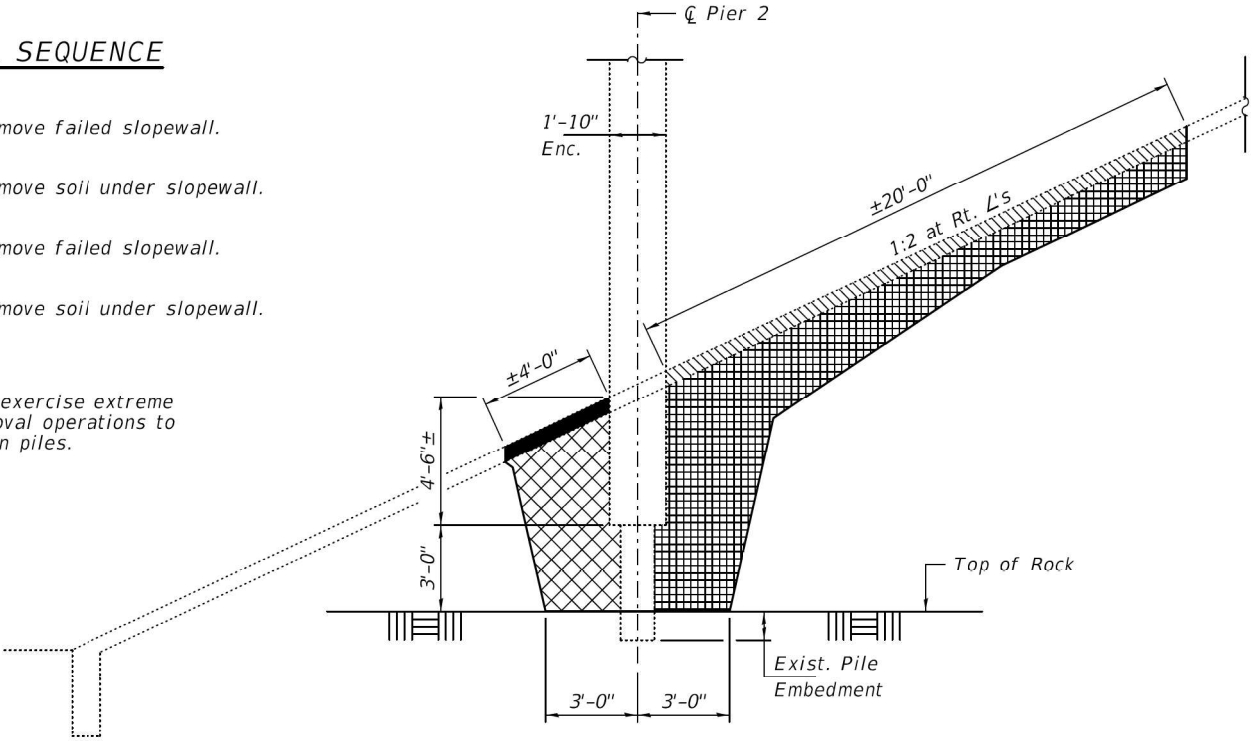

SECTION THRU PIER 2
(Showing Removal)
Dimensions at Rt. L's to Pier.
(Looking North)

Notes:
Pour #1 to reach strength before Pour #2 is placed.
For reinforcement details, see sheet 3 of 3.

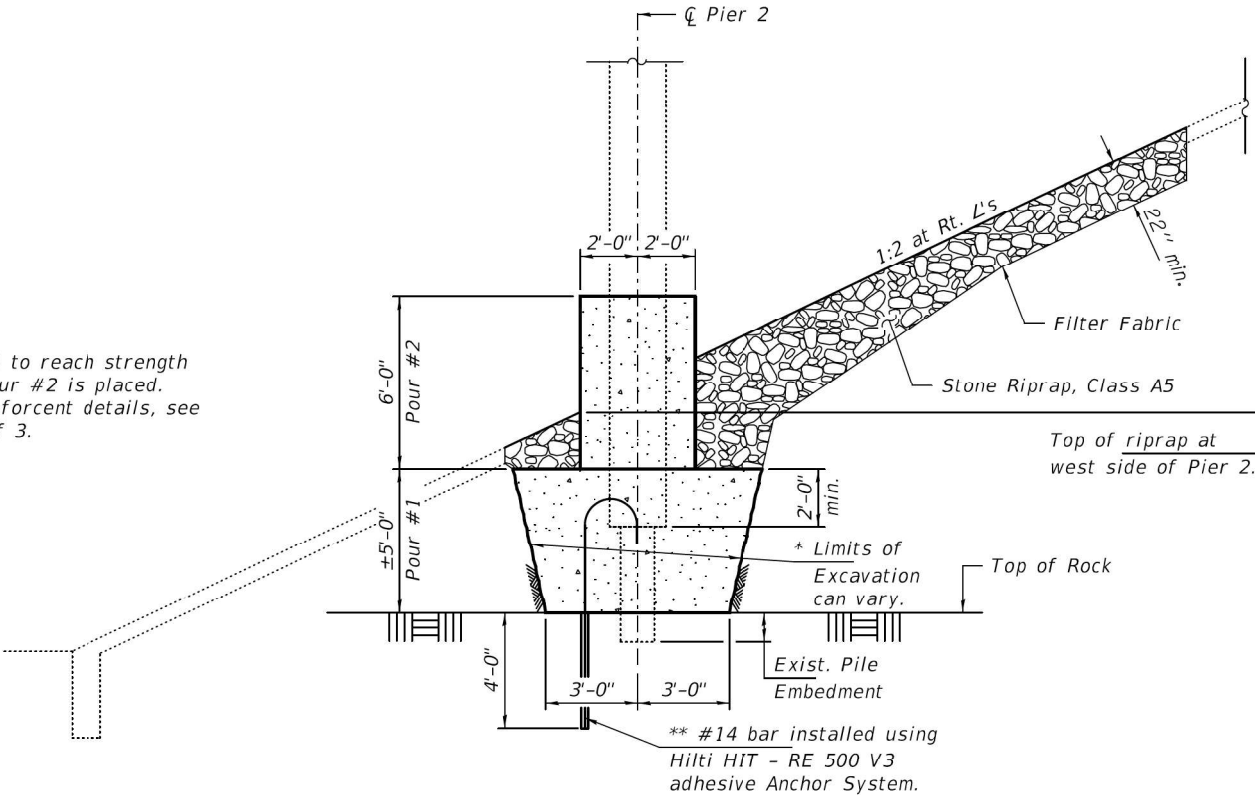

SECTION THRU PIER 2
(Showing Proposed)
Dimensions at Rt. L's to Pier.
(Looking North)

* Concrete in Pour #1 is to be placed inside excavation limits.
** Cost included with Reinforcement Bars, Epoxy Coated.




PIER 2 SLOPEWALL DAMAGE
(Looking West)



PIER 2 SLOPEWALL DAMAGE
(Looking East)


DRAFT
DATE: 7/12/2018

DESIGNED - XXX	EXAMINED	DATE - JULY 12, 2018	STATE OF ILLINOIS DEPARTMENT OF TRANSPORTATION	REPAIR DETAILS SN 043-0036 SHEET NO. 2 OF 3 SHEETS	F.A.P. RTE.	SECTION	COUNTY	TOTAL SHEETS	SHEET NO.
CHECKED - XXX	PASSED	REVIS			301	24R	JO DAVI	594	367
DRAWN - daburdell		REVIS			CONTRACT NO. 64B40				
CHECKED - XXX					ILLINOIS FED. AID PROJECT				

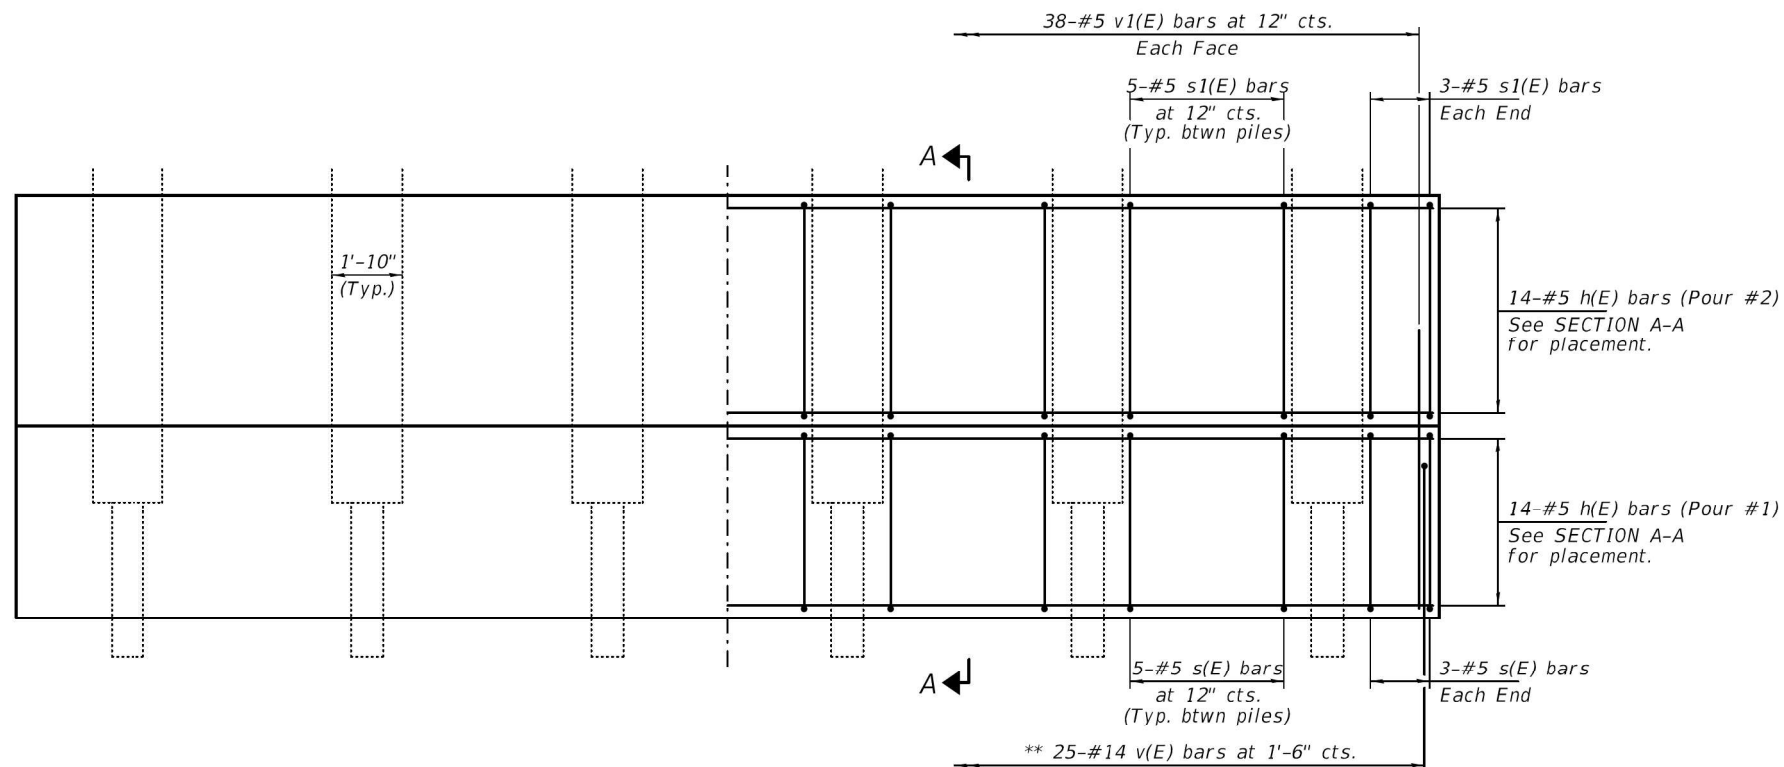


ELEVATION
(Looking East)


** At locations where there is interference with pile encasement bar should be turned. (West side only)

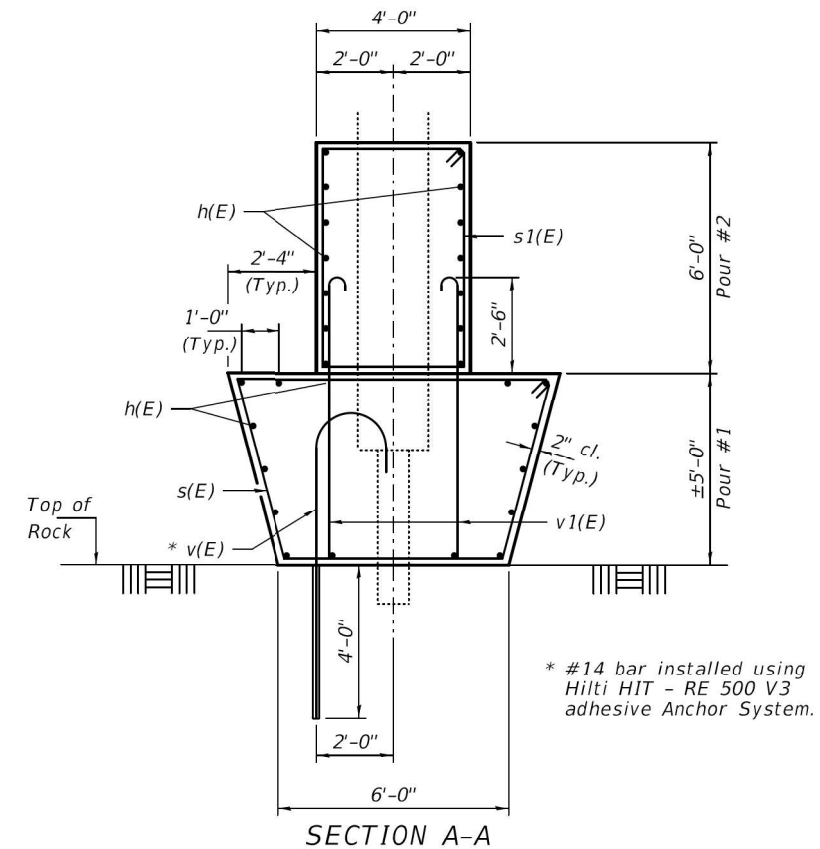


SECTION A-A

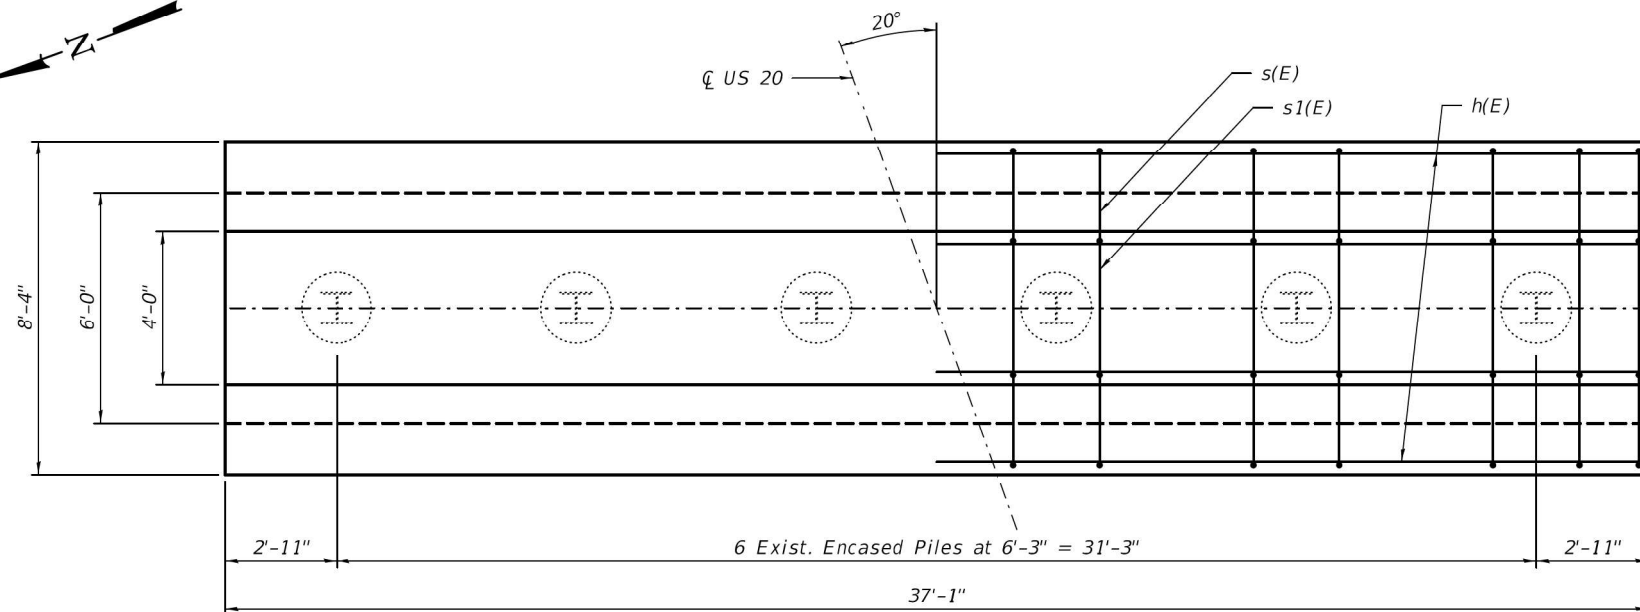


PLAN
(Looking East)

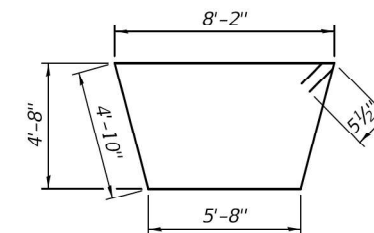


BAR s(E)

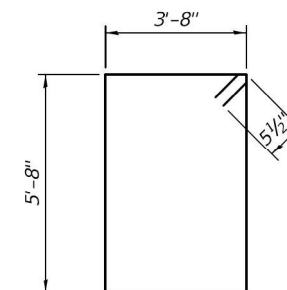

BAR s1(E)

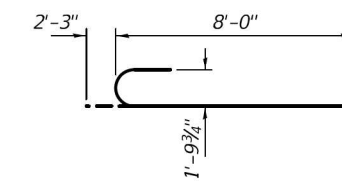

BAR v(E)

 

BAR v1(E)

BILL OF MATERIAL

Bar	No.	Size	Length	Shape
h(E)	28	#5	24'-11"	—
v(E)	25	#14	10'-3"	U
v1(E)	76	#5	7'-1"	U
s(E)	31	#5	24'-5"	□
s1(E)	31	#5	19'-7"	□
Concrete Structures		Cu. Yd.	83.3	
Reinforcement Bars, Epoxy Coated		Pound	5020	

DRAFT

DATE: 7/12/2018

DESIGNED - XXX
CHECKED - XXX
DRAWN - daburdell
CHECKED - XXX

EXAMINED
PASSED

Timothy A. Daburdell
ENGINEER OF STRUCTURAL SERVICES
Carl R. Roper
ENGINEER OF BRIDGES AND STRUCTURES

DATE - JULY 12, 2018
REVISED -
REVISED -

STATE OF ILLINOIS
DEPARTMENT OF TRANSPORTATION


REPAIR DETAILS
SN 043-0036

SHEET NO. 3 OF 3 SHEETS

F.A.P. RTE.	SECTION	COUNTY	TOTAL SHEETS	SHEET NO.
301	24R	JO DAVIESS	594	368
CONTRACT NO. 64B40				
ILLINOIS FED. AID PROJECT				

FOR INFORMATION ONLY

HOT-MIX ASPHALT SHOULDER

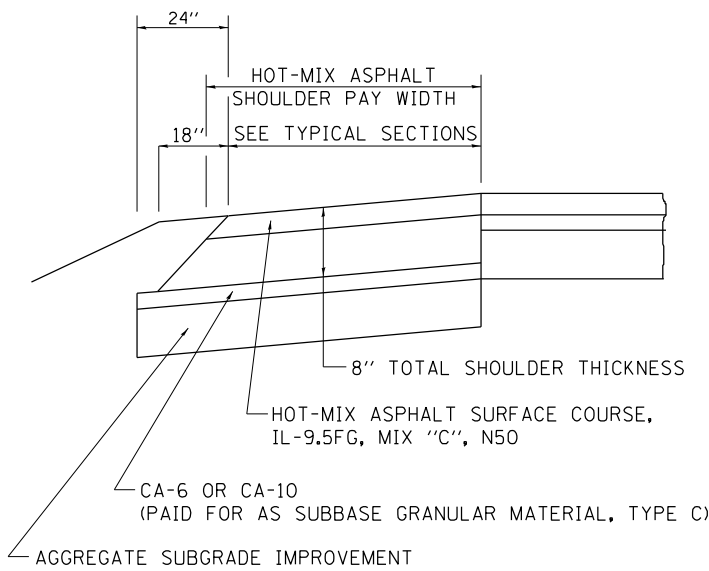

GENERAL NOTES



THE HOT-MIX ASPHALT SHOULDER SHALL BE CONSTRUCTED IN ACCORDANCE WITH SECTION 482 EXCEPT THE TOP LIFT SHALL BE HOT-MIX ASPHALT SURFACE COURSE, MIX "C", N50. THE WORK WILL BE PAID FOR AT THE CONTRACT UNIT PRICE PER TON FOR HOT-MIX ASPHALT SURFACE COURSE, MIX "C", N50 AND SQUARE YARD FOR HOT-MIX ASPHALT SHOULDERS OF THE THICKNESS SPECIFIED.

USE HOT-MIX ASPHALT SURFACE COURSE, MIX "C", N50. WHEN RESURFACING EXISTING HOT-MIX ASPHALT SHOULDERS. THE THICKNESS IS SHOWN ON THE TYPICAL SECTIONS. THIS WORK WILL BE PAID FOR AT THE CONTRACT UNIT PRICE PER TON FOR HOT-MIX ASPHALT SURFACE COURSE, MIX "C", N50.

REMOVAL OF MATERIAL FOR PLACEMENT OF THE HOT-MIX ASPHALT SHOULDER TO BE PAID FOR IN UNITS FOR EXCAVATING AND GRADING EXISTING SHOULDERS OR IN CUBIC YARDS FOR EARTH EXCAVATION OR EARTH EXCAVATION WIDENING.

*4% WHEN MAINLINE IS ON TANGENT. FOR CROSS SLOPE ON SUPERELEVATION SECTION, SEE HIGHWAY STANDARD 482001 OR 482006.


TYPICAL AGGREGATE BASE SIDEROAD

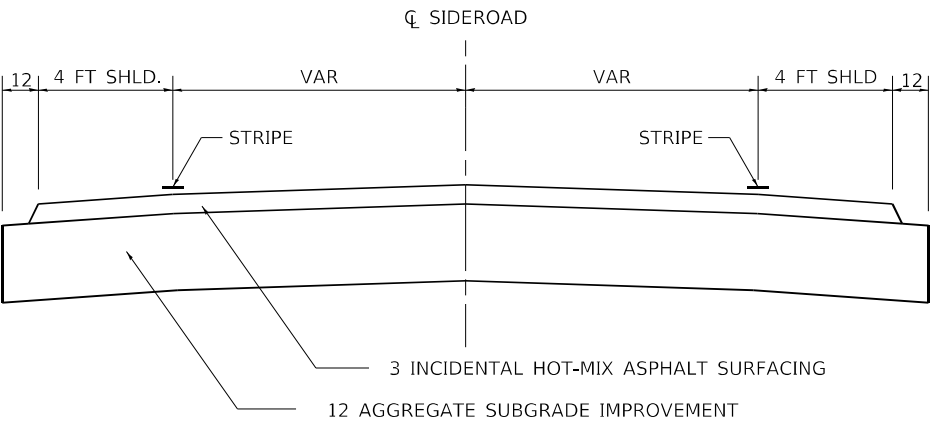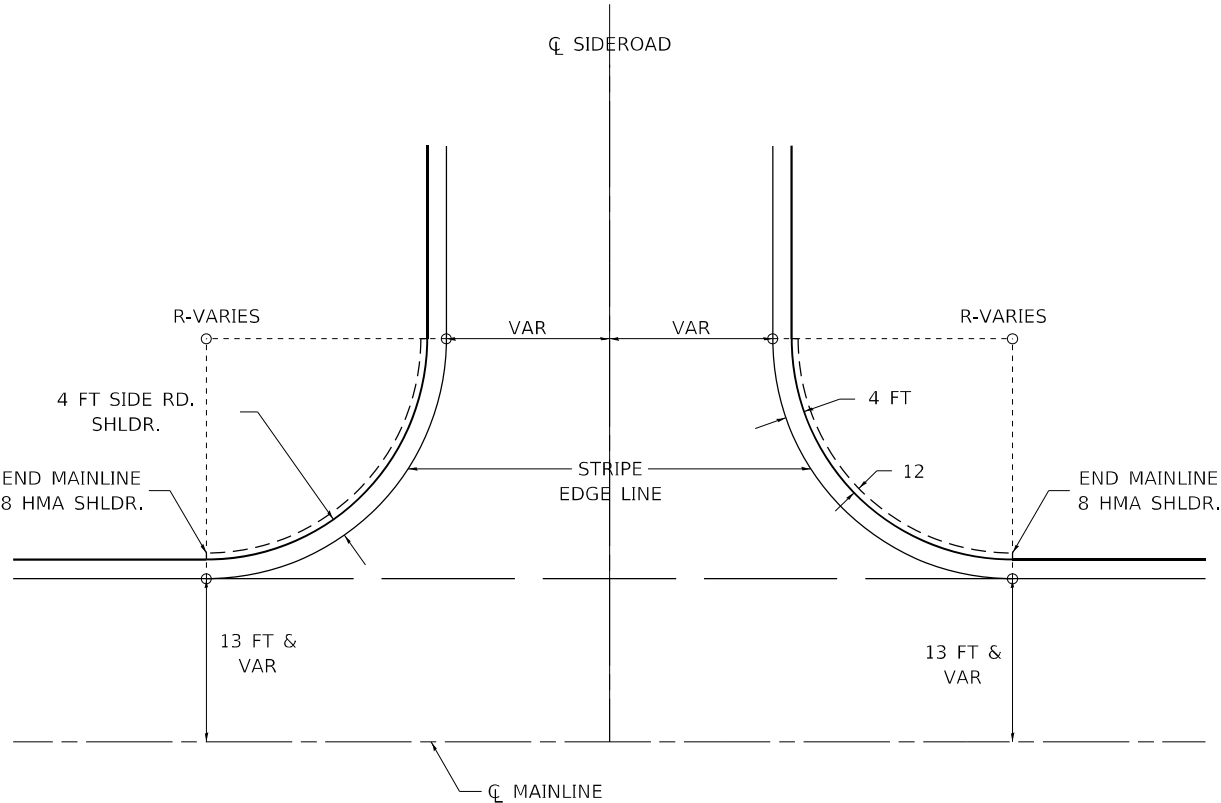


ALL DIMENSIONS ARE IN INCHES UNLESS OTHERWISE NOTED.

	USER NAME = BenhamJ	DESIGNED -	REVISED -	STATE OF ILLINOIS DEPARTMENT OF TRANSPORTATION	REGION 2 / DISTRICT 2 STANDARD		F.A.P. RTE.	SECTION	COUNTY	TOTAL SHEETS	SHEET NO.
		DRAWN -	REVISED -				301	24R	JO DAVIES	594	369
	PLOT SCALE = 100.0000' / in.	CHECKED -	REVISED -				CONTRACT NO. 64B40				
	PLOT DATE = 10/6/2024	DATE -	REVISED -				FED. ROAD DIST. NO.	ILLINOIS	FED. AID PROJECT		
SCALE: N/A		SHEET NO. 1 OF 29 SHEETS		STA. TO STA.							

RIPRAP AT END SECTIONS

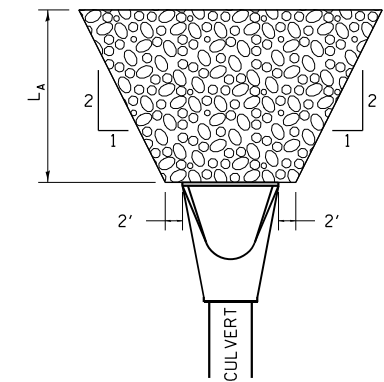


FLARED END SECTION

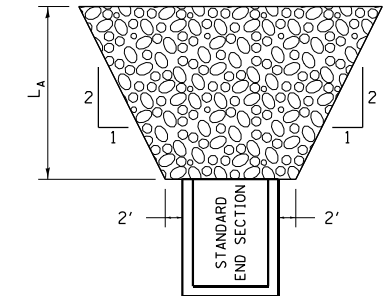


STANDARD END SECTION

REVISED - 7-13-16
REVISED - 11-12-14
REVISED - 2-10-14

L_A = APRON LENGTH (ft)
IF THE CULVERT OUTLETS INTO A
DEFINED CHANNEL, RIPRAP BANK
TO BANK FOR LENGTH (L_A).
STANDARD END SECTION:
542001 (PIPE), 542011 (ELLIPTICAL)
DISTRICT STANDARD 10.1 (BOX).

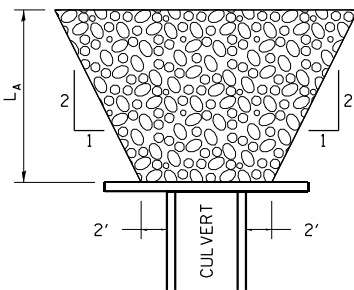


CULVERT WITH HEADWALL

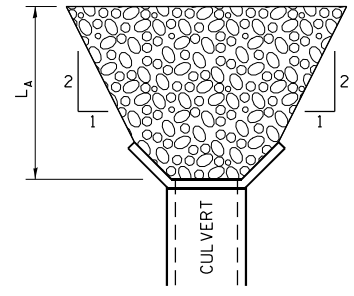

CULVERT WITH WING WALLS



RIPRAP AT END SECTIONS 19.4

CAST-IN-PLACE REINFORCED
CONCRETE END SECTIONS

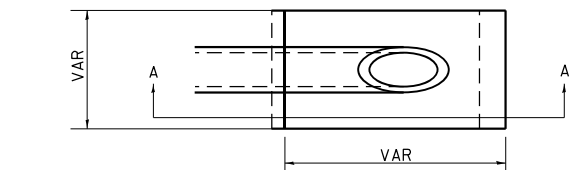

NOTES

- 1. ANY STORM SEWER OR FIELD TILE OUTLET INTO A DITCH SHALL HAVE A HEADWALL BUILT IN ACCORDANCE WITH THIS DETAIL.
- 2. COST OF FURNISHING AND INSTALLING WELDED WIRE REINFORCEMENT SHALL BE INCLUDED IN THE CONTRACT UNIT PRICE EACH OF THE SIZE SPECIFIED. WELDED WIRE REINFORCEMENT TO WEIGH NOT LESS THAN 58 lbs/100 sq. ft.

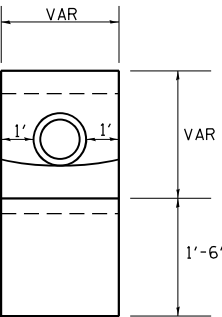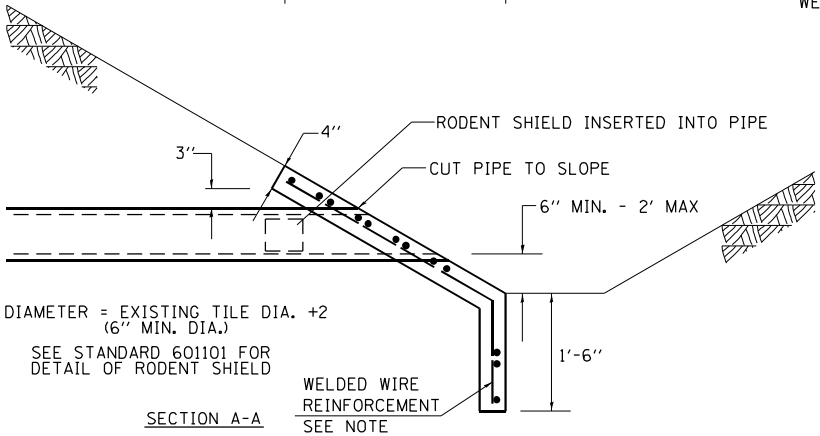


REVISED - 1-05-16
REVISED - 10-09-12
REVISED -

CAST-IN-PLACE REINFORCED CONCRETE END SECTIONS 28.4

REVISED -	REGION 2 / DISTRICT 2 STANDARD				F.A.P. RTE.	SECTION	COUNTY	TOTAL SHEETS	SHEET NO.
REVISED -					301	24R	JO DAVIESS	594	370
REVISED -					CONTRACT NO. 64B40				
REVISED -	SCALE: N/A	SHEET NO. 2 OF 29 SHEETS	STA.	TO STA.	FED. ROAD DIST. NO.	ILLINOIS	FED. AID PROJECT		


DELINEATOR AND POST ORIENTATION

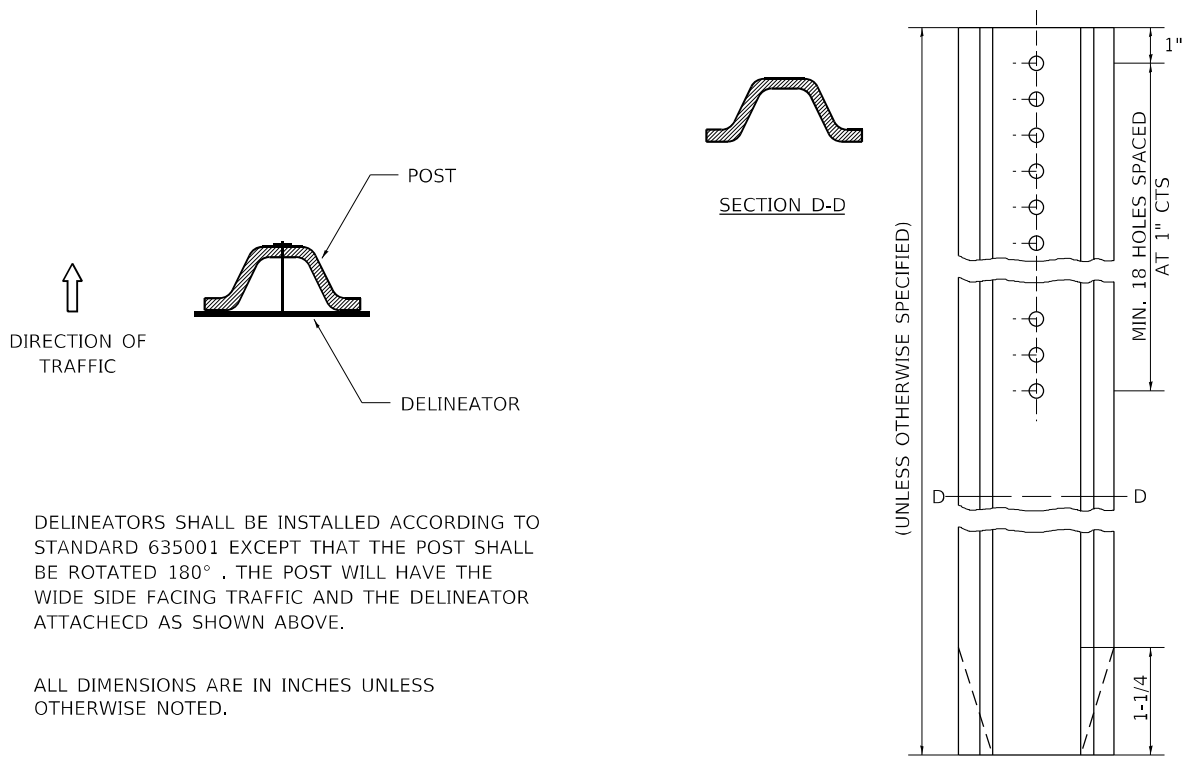

REVISED - 10-03-11

DELINEATOR AND POST ORIENTATION 37.4

TYPICAL BENCHING ON EXISTING EMBANKMENT

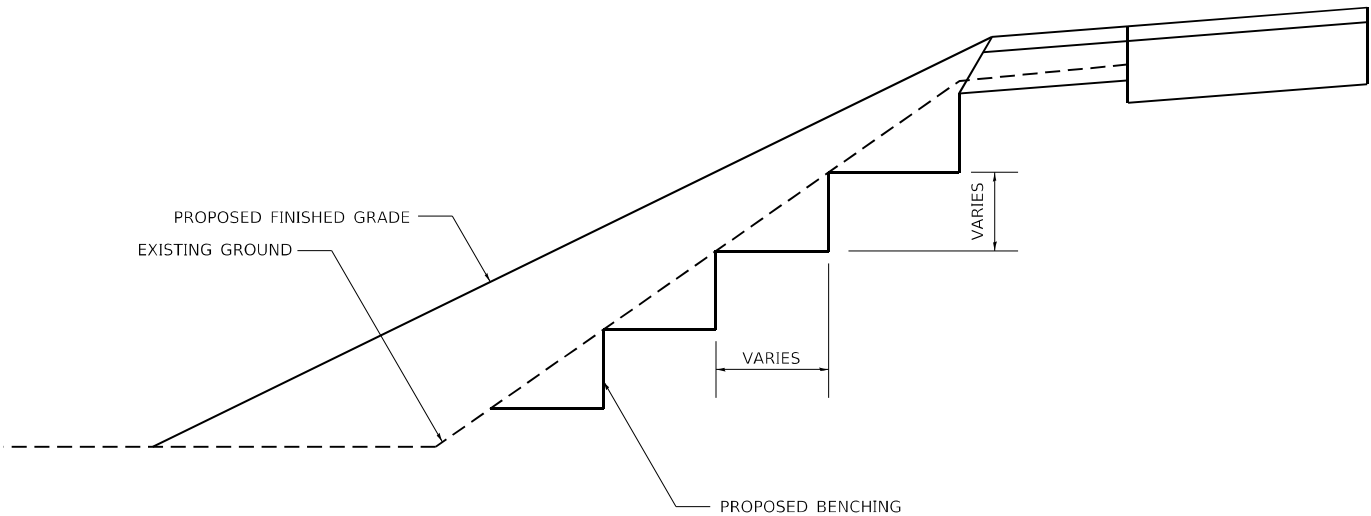


REVISED - 2-22-06

TYPICAL BENCHING ON EXISTING EMBANKMENT 50.4

REVISED -	REGION 2 / DISTRICT 2 STANDARD				F.A.P RTE.	SECTION		COUNTY	TOTAL SHEETS	SHEET NO.			
REVISED -					301	24R		JO DAVIESS	594	371			
REVISED -					CONTRACT NO. 64B40								
REVISED -					FED. ROAD DIST. NO.		ILLINOIS	FED. AID PROJECT					
SCALE: N/A					SHEET NO. 3 OF 29 SHEETS								
STA. TO STA.													

TYPICAL CONSTRUCTION OF EMBANKMENTS WITH GRANULAR MATERIAL

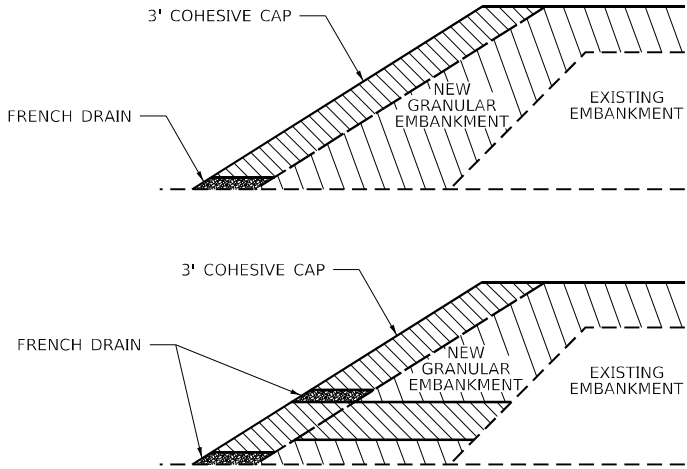

GRANULAR MATERIAL
COHESIVE MATERIAL

REVISED - 12-07-21

NOTES:
WHEN THE CONTRACTOR ELECTS TO USE A GRANULAR TYPE OF MATERIAL TO CONSTRUCT THE NEW EMBANKMENT, A 3' THICK COHESIVE MATERIAL WILL BE REQUIRED ON THE SLOPE CONSTRUCTED CONCURRENTLY WITH THE GRANULAR EMBANKMENT LIFTS.
IF THE CONTRACTOR SWITCHES BETWEEN GRANULAR TYPES OF MATERIAL LIFTS AND COHESIVE MATERIAL LIFTS IN THE NEWER EMBANKMENT, FRENCH DRAINS SHALL BE CONSTRUCTED EVERY 250' ACCORDING TO ARTICLE 601.06. THE COST OF MATERIALS AND LABOR WILL BE INCLUDED IN THE CONTRACT UNIT PRICE OF EARTH EXCAVATION.




FRENCH DRAIN DETAIL

TYPICAL CONSTRUCTION OF EMBANKMENTS WITH GRANULAR MATERIAL 51.4

REVISED -	REGION 2 / DISTRICT 2 STANDARD				F.A.P RTE.	SECTION		COUNTY	TOTAL SHEETS	SHEET NO.			
REVISED -					301	24R		JO DAVIESS	594	372			
REVISED -					CONTRACT NO. 64B40								
REVISED -					FED. ROAD DIST. NO.		ILLINOIS	FED. AID PROJECT					
SCALE: N/A					SHEET NO. 4 OF 29 SHEETS								
STA. TO STA.													

STANDARD INLET FOR CURB & GUTTER

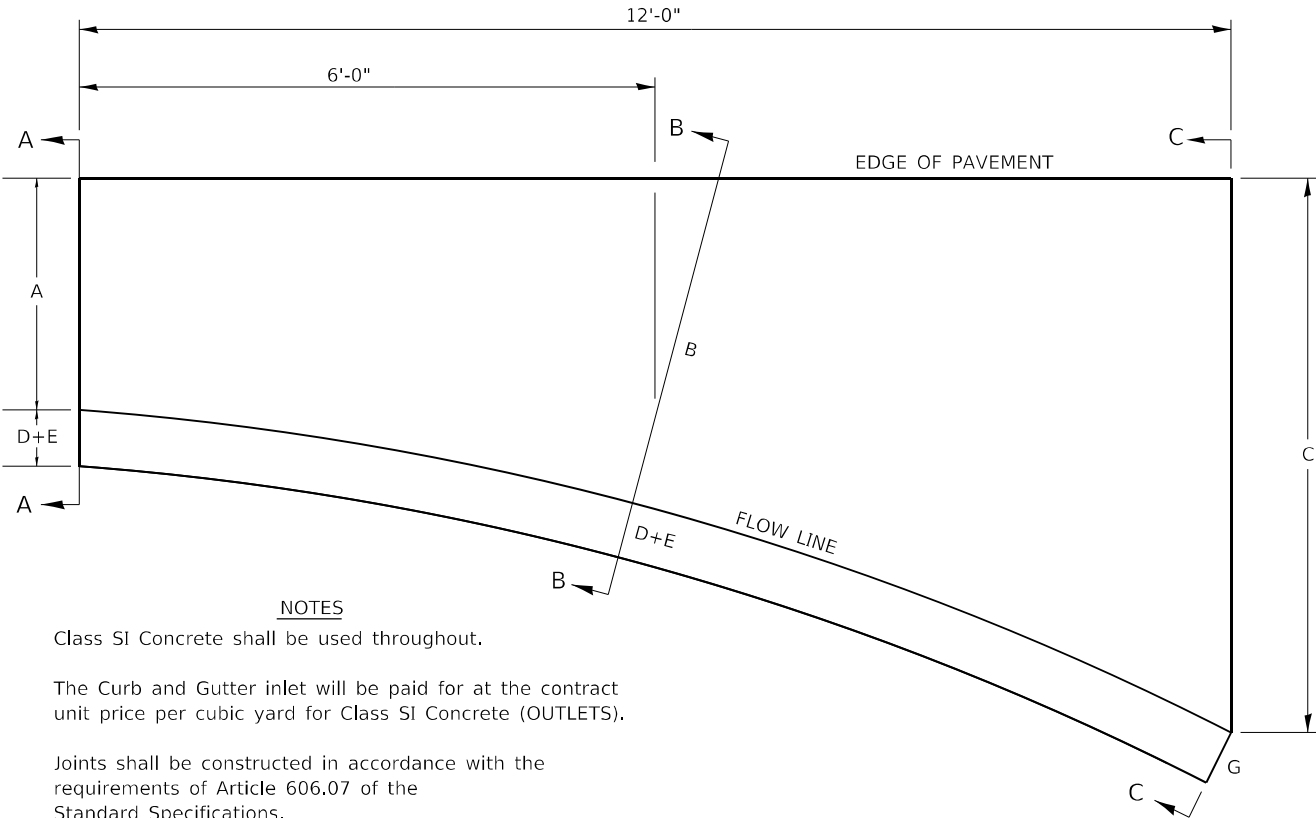

NOTES


Class SI Concrete shall be used throughout.

The Curb and Gutter inlet will be paid for at the contract unit price per cubic yard for Class SI Concrete (OUTLETS).


Joints shall be constructed in accordance with the requirements of Article 606.07 of the Standard Specifications.

When curb and gutter is constructed adjacent to flexible pavement, a 1" expansion joint shall be installed at construction joints.

All dimensions are in inches unless otherwise noted.

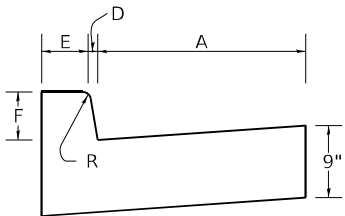


SECTION A-A

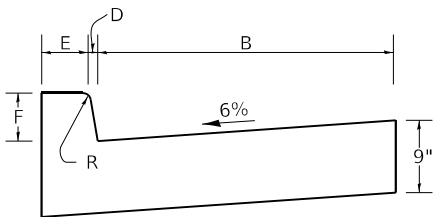

SECTION B-B

TYPE OF CURB & GUTTER	TABLE OF DIMENSIONS								CONCRETE QUANTITY A-A TO C-C (CU YDS)
	A	B	C	D	E	F	G	R	
B-6.06	6	15	4'	1	6	6	7	1	0.87
B-6.12	12	18.25	4'	1	6	6	7	1	0.95
B-6.18	18	27.25	4' 9"	1	6	6	7	1	1.18
B-6.24	24	32.4	4' 9"	1	6	6	7	1	1.30
M-4.06	6	17.8	3' 9"	4	3	4	7	3	0.75
M-4.12	12	18.25	4'	4	3	4	7	3	0.91
M-4.18	18	27.25	4' 9"	4	3	4	7	3	1.14
M-4.24	24	32.4	4' 9"	4	3	4	7	3	1.25
M-6.06	6	17.8	3' 9"	6	2	6	8	3	0.86
M-6.12	12	18.25	4'	6	2	6	8	2	0.96
M-6.18	18	27.25	4' 9"	6	2	6	8	2	1.20
M-6.24	24	32.4	4' 9"	6	2	6	8	2	1.30

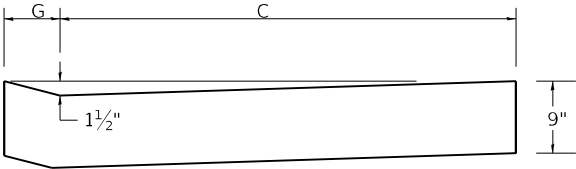

SECTION C-C

REVISED - 11-12-14
REVISED - 8-27-13
REVISED - 10-10-06


STANDARD INLET FOR CURB & GUTTER

21.2

PLOT DATE = 10/6/2024

	USER NAME = BenhamJ	DESIGNED -	REVISED -	STATE OF ILLINOIS DEPARTMENT OF TRANSPORTATION	REGION 2 / DISTRICT 2 STANDARD			F.A.P. RTE.	SECTION	COUNTY	TOTAL SHEETS	SHEET NO.
		DRAWN -	REVISED -					301	24R	JO DAVIESS	594	373
	PLOT SCALE = 100.0000' / 1in.	CHECKED -	REVISED -					CONTRACT NO. 64B40				
	PLOT DATE = 10/6/2024	DATE -	REVISED -		SCALE: N/A	SHEET NO. 5 OF 29 SHEETS	STA. TO STA.	FED. ROAD DIST. NO. ILLINOIS FED. AID PROJECT				

FIELD TILE JUNCTION VAULTS
2' AND 3' DIA.

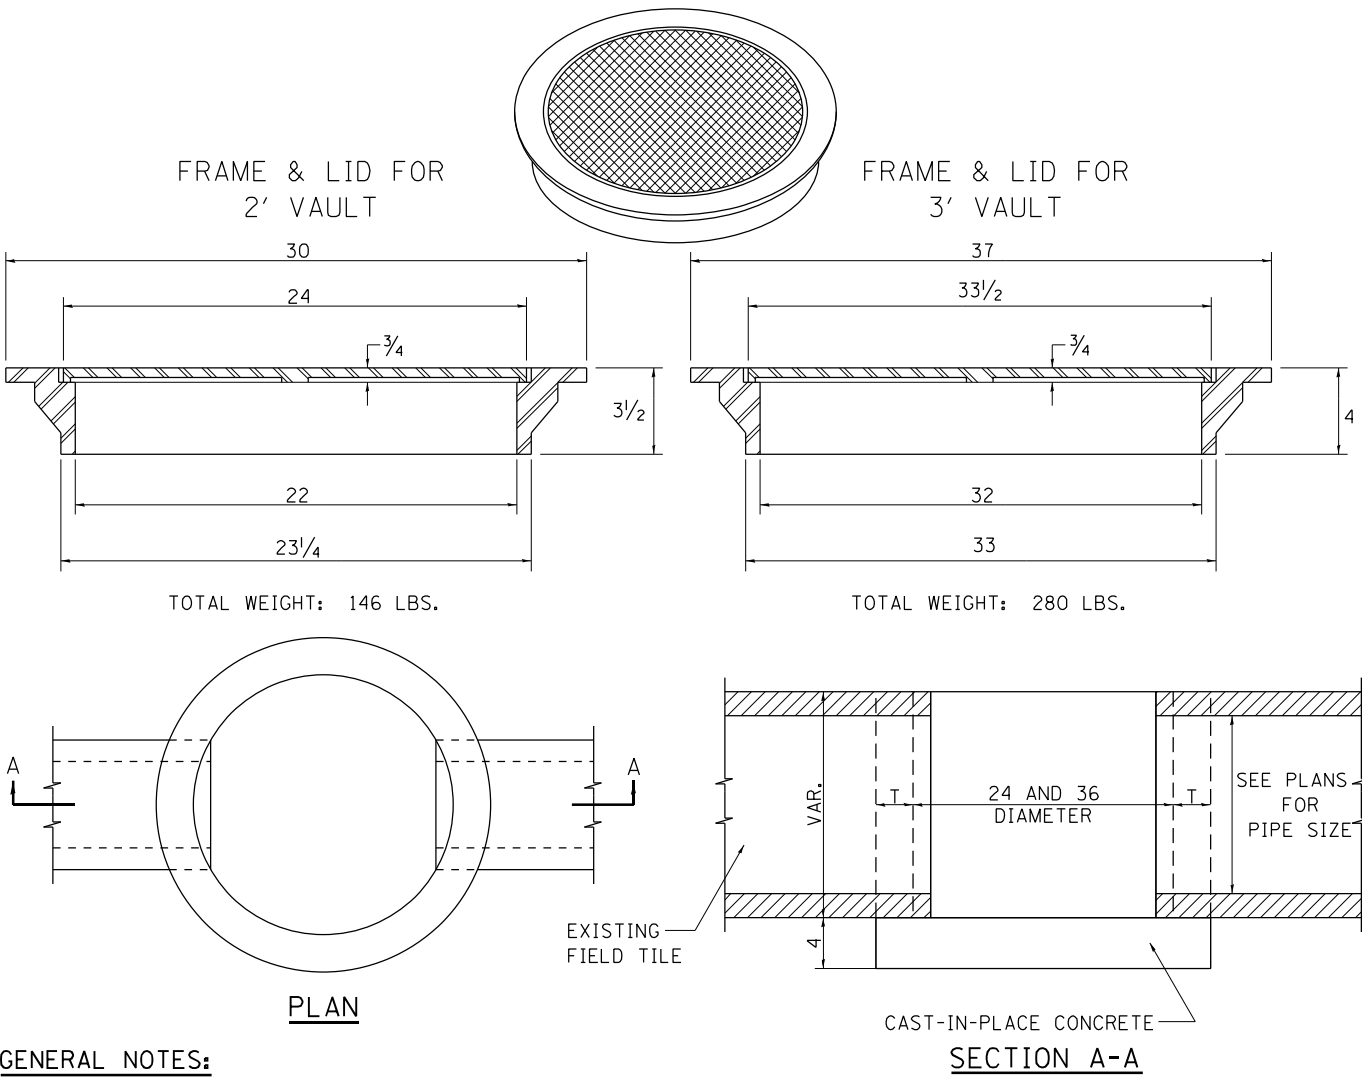


GENERAL NOTES:

THE FRAME AND LID IS REQUIRED ON ALL JUNCTION VAULTS.
THE FRAME AND LID SHALL BE INSTALLED FLUSH WITH THE GROUND.

FRAME AND LIDS:

R-6040 OR EQUIVALENT (2')
R-6080 OR EQUIVALENT (3')


ALTERNATE MATERIALS FOR WALLS	T
BRICK MASONRY	8
CAST-IN-PLACE CONCRETE	6
CONCRETE MASONRY UNIT	5
PRECAST REINFORCED CONCRETE SECTION	3

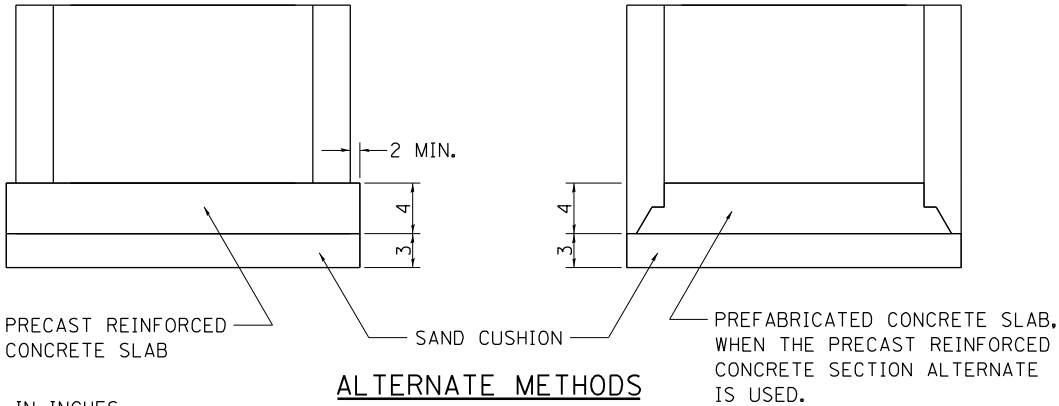

ALL DIMENSIONS ARE IN INCHES
UNLESS OTHERWISE NOTED.

FIELD TILE JUNCTION VAULTS 2' AND 3' DIA. 30.2

TREATMENT OF FIELD TILE
SYSTEMS UNDER DITCHES

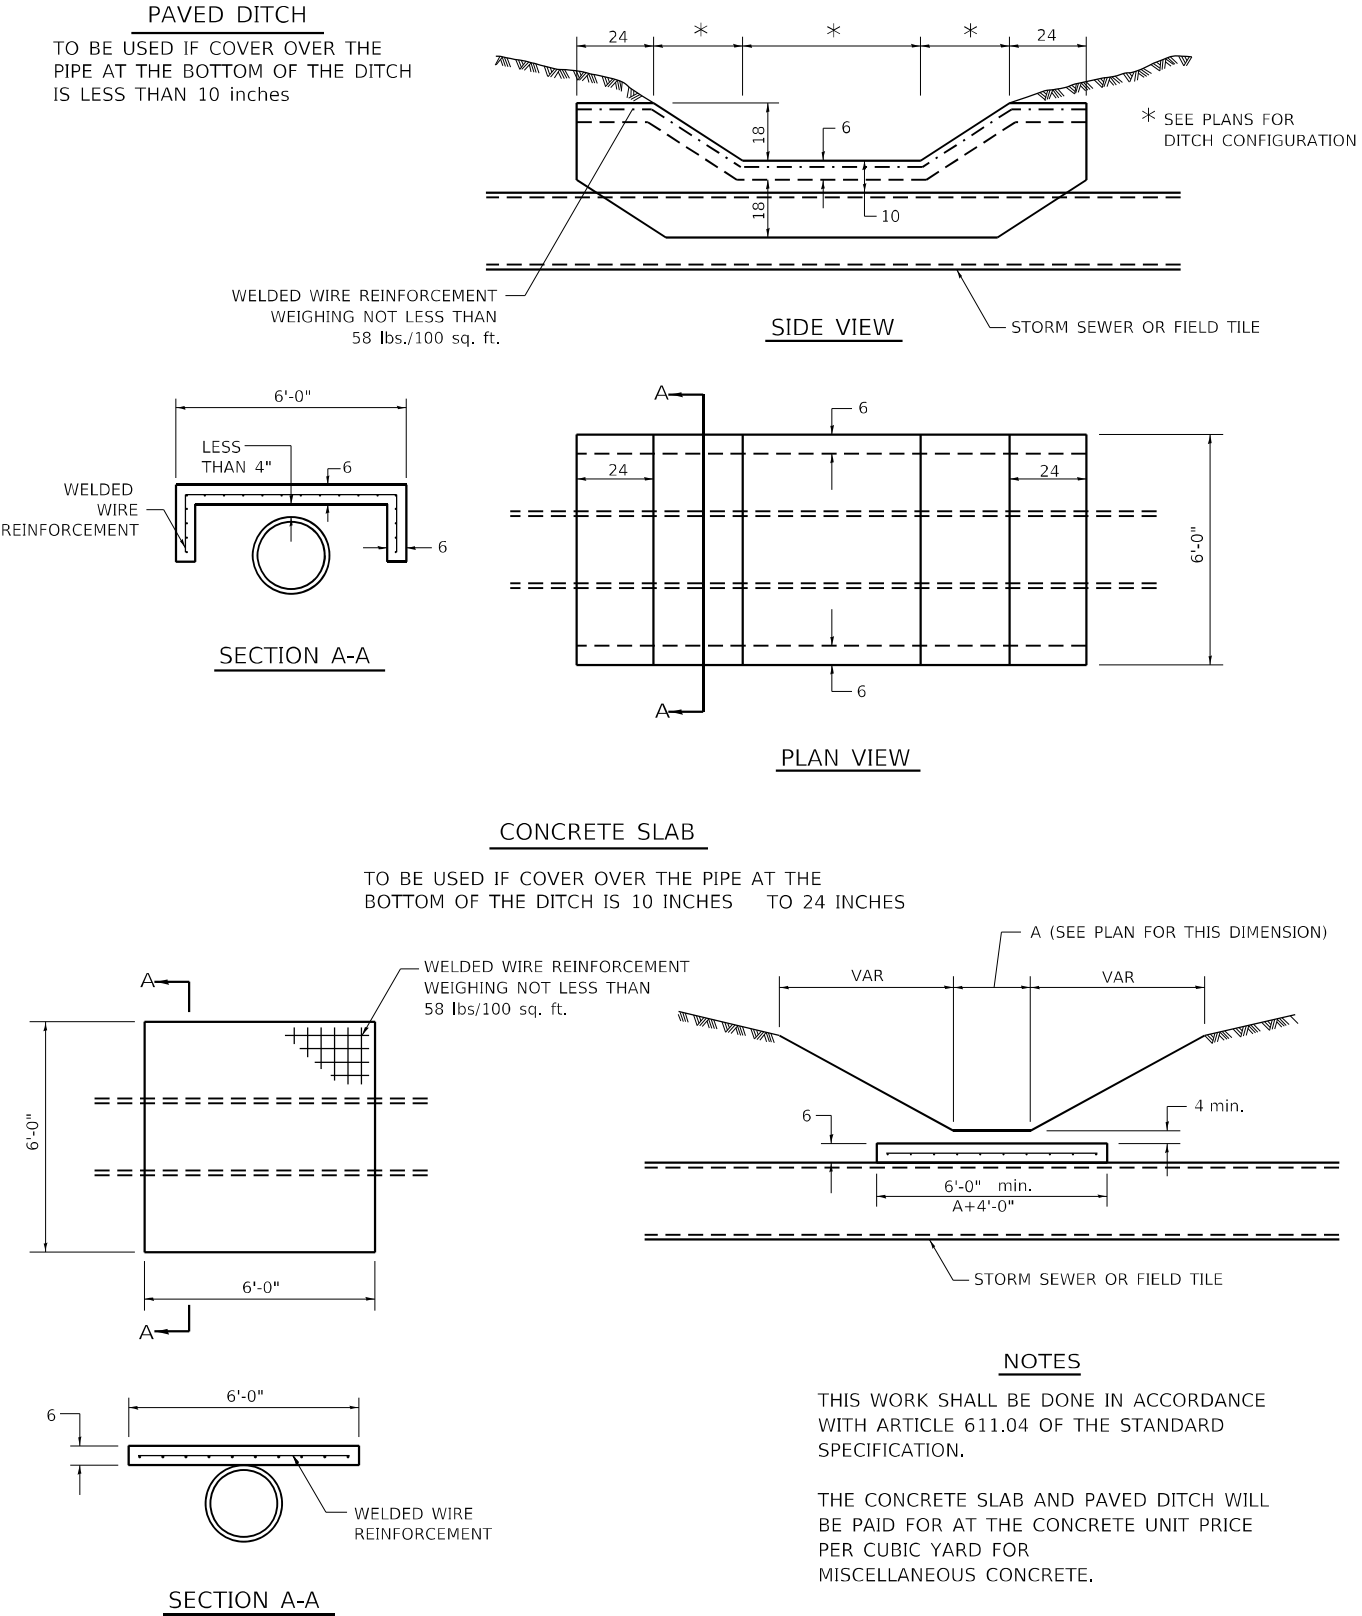

THIS WORK SHALL BE DONE IN ACCORDANCE WITH ARTICLE 611.04 OF THE STANDARD SPECIFICATION.

THE CONCRETE SLAB AND PAVED DITCH WILL BE PAID FOR AT THE CONCRETE UNIT PRICE PER CUBIC YARD FOR MISCELLANEOUS CONCRETE.

ALL DIMENSIONS ARE IN INCHES
UNLESS OTHERWISE NOTED.


TREATMENT OF FIELD TILE SYSTEMS UNDER DITCHES 31.2

REVISED - 1-05-16
REVISED - 10-14-11

PLOT DATE = #DATE#

PLOT DATE	USER NAME = #USER#	DESIGNED -	REVISED -	STATE OF ILLINOIS DEPARTMENT OF TRANSPORTATION	REGION 2 / DISTRICT 2 STANDARD			F.A.P. RTE.	SECTION	COUNTY	TOTAL SHEETS	SHEET NO.
	PLOT SCALE = #SCALE#	DRAWN -	REVISED -					301	24R	JO DAVIESS	594	374
	PLOT DATE = #DATE#	CHECKED -	REVISED -					CONTRACT NO. 64B40				
		DATE -	REVISED -					ILLINOIS FED. AID PROJECT				
						SCALE: N/A	SHEET NO. 6 OF 29 SHEETS	STA.	TO STA.			

UNDERDRAIN FOR ACROSS ROAD (AR) CULVERTS

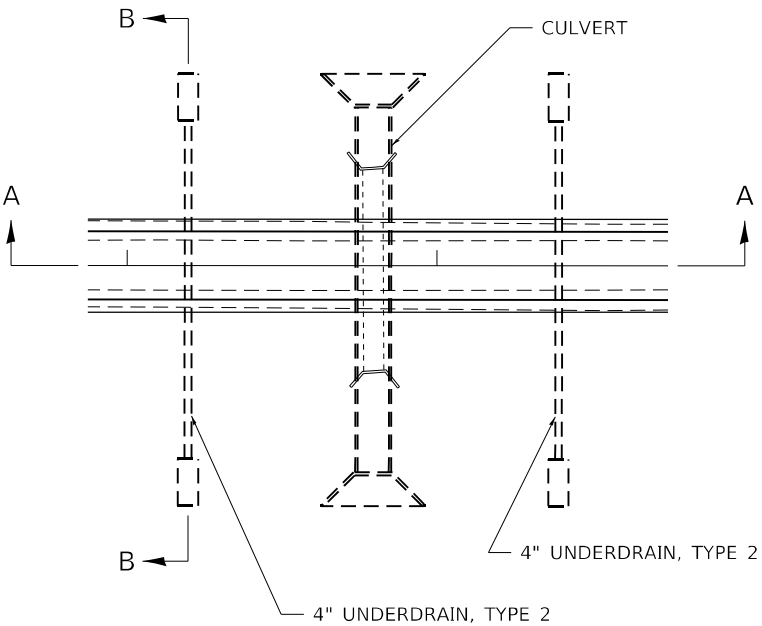

NOTES:

IN SAG CONDITIONS INSTALL PIPE UNDERDRAINS, TYPE 2, 4" ON BOTH SIDES OF CULVERT.

ON HIGHWAY GRADES GREATER THAN 2%
INSTALL PIPE UNDERDRAINS, TYPE 2, 4"
ON THE HIGH SIDE OF THE CULVERT.

THIS WORK SHALL BE COMPLETED ACCORDING
TO SECTION 601 OF THE STANDARD
SPECIFICATIONS.


THE UNDERDRAIN SHALL EXTEND UNTIL
INTERSECTING WITH THE SIDE SLOPES. THE PIPES
SHALL DRAIN INTO CONCRETE HEADWALLS. (SEE
ARTICLE 601.05 OF THE STANDARD SPECIFICATIONS
AND HIGHWAY STANDARD 601101).

THE UNDERDRAIN SHALL BE A MINIMUM OF
12" BELOW THE EXISTING PAVEMENT.

PIPE UNDERDRAINS WILL BE PAID FOR AT THE
CONTRACT UNIT PRICE PER FOOT FOR PIPE
UNDERDRAINS, TYPE 2, 4".


CONCRETE HEADWALLS WILL BE PAID FOR AT THE
CONTRACT UNIT PRICE PER EACH FOR CONCRETE
HEADWALLS FOR PIPE DRAINS.

A DELINEATOR SHALL BE PLACED AT EACH CONCRETE
HEADWALL. THESE BE PAID FOR AT THE CONTRACT
UNIT PRICE PER EACH FOR DELINEATORS.

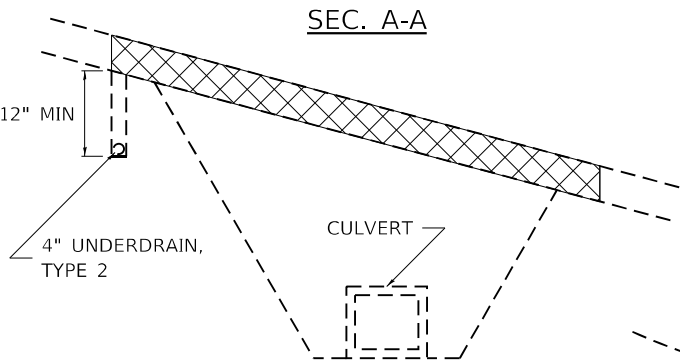


NOTES:

(HIGHWAY GRADE GREATER THAN 2%)

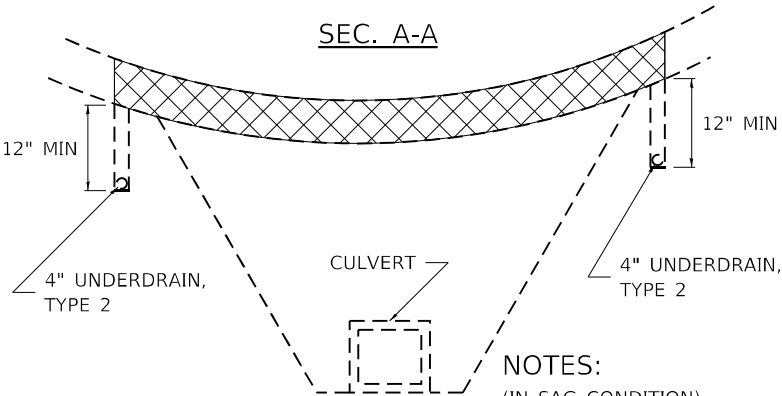

NOTES:

(IN SAG CONDITION)
(PIPE DRAIN ON EACH SIDE)

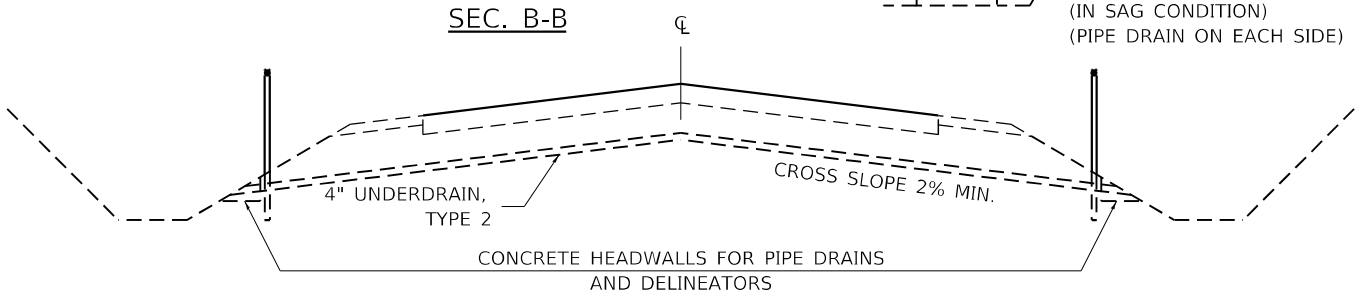

UNDERDRAIN FOR ACROSS ROAD (AR) CULVERTS

37.2

PLOT DATE = \$DATE\$

USER NAME = \$USER\$	DESIGNED -	REVISED -
PLOT SCALE = \$SCALE\$	DRAWN -	REVISED -
PLOT DATE = \$DATE\$	CHECKED -	REVISED -
	DATE -	REVISED -

STATE OF ILLINOIS
DEPARTMENT OF TRANSPORTATION

REGION 2 / DISTRICT 2 STANDARD

SCALE: N/A SHEET NO. 7 OF 29 SHEETS STA. TO STA.

F.A.P. RTE.	SECTION	COUNTY	TOTAL SHEETS	SHEET NO.
301	24R	JO DAVIESS	594	375
CONTRACT NO. 64B40				
FED. ROAD DIST. NO. ILLINOIS FED. AID PROJECT				

PERMANENT SURVEY MARKERS, TYPE II

BRASS OR ALUMINUM TABLET

TYPE II

DETAIL A

CAST-IN-PLACE MARKER

ALL DIMENSIONS ARE IN INCHES UNLESS OTHERWISE NOTED.

ALL DIMENSIONS ARE IN INCHES UNLESS OTHERWISE NOTED.

3.5'-4.0'

RED OR ORANGE FIBERGLASS POST

1.5'-2.0'

SECTION AA

2.5"

12"

PERMANENT SURVEY MARKER, TYPE II

GENERAL NOTES

A WITNESS MARKER SHALL BE INSTALLED WITHIN 1' OF ALL PERMANENT SURVEY MARKERS TYPE II EXCEPT IN AREAS WHERE THE MARKER IS IN THE SIDEWALK. THIS WORK WILL BE INCLUDED TO THE CONTRACT UNIT PRICE PER EACH FOR PERMANENT SURVEY MARKERS, TYPE II.

WITNESS POST

PLEASE DO NOT DISTURB NEARBY

SURVEY MARKER

PERMANENT SURVEY MARKERS, TYPE II 66.2

REVISED - 6-27-14	REGION 2 / DISTRICT 2 STANDARD			F.A.P. RTE.	SECTION	COUNTY	TOTAL SHEETS	SHEET NO.
REVISED - 10-14-11				301	24R	JO DAVIESS	594	376
	SCALE: N/A	SHEET NO. 8 OF 29 SHEETS	STA. TO STA.	CONTRACT NO. 64B40				
				ILLINOIS FED. AID PROJECT				



CURVE PI STA.	SUPERELEVATION "e"	W	SUPERELEVATION TRANSITION LENGTH	TANGENT RUNOUT DISTANCE	SUPERELEVATION RUNOFF LENGTH
US 20 1978+27.99	6.0%	26	550	110	440
US 20 2132+90.60	5.3%	12	182	40	142
US 20 2153+41.54	3.4%	19	245	75	170
US 20 2178+96.27	5.1%	19	330	75	255
FRONTAGE 24+51.34	4.9%	12	111	26	85
FRONTAGE 27+09.63	4.9%	12	111	26	85


REVISÉ - 11-09-06

TERMINATION OF DEAD END ROADS


NOTES: A "NO OUTLET" (36"x36" YELLOW) SIGN SHALL BE ERECTED SLIGHTLY BEYOND THE LAST ROAD INTERSECTING THE ROAD WITH NO OUTLET. IF THIS INTERSECTION IS MORE THAN 1500 FT FROM TERMINATION POINT, OR IF SIGHT DISTANCE TO THE CLOSURE IS LESS THAN 500 FT , A ROAD ENDS 500 FT (WB-16) SIGN SHALL BE ERECTED 500 FT IN ADVANCE OF THE TERMINATION OF THE ROAD.

USE 4X6 WOOD POSTS INSTALLED IN ACCORDANCE WITH SECTION 730 OF STANDARD SPECIFICATIONS FOR TRAFFIC CONTROL ITEMS. USE APPLICABLE PARTS OF STANDARD 720001 FOR SIGN MOUNTING.

ALL DIMENSIONS ARE IN INCHES UNLESS OTHERWISE NOTED.

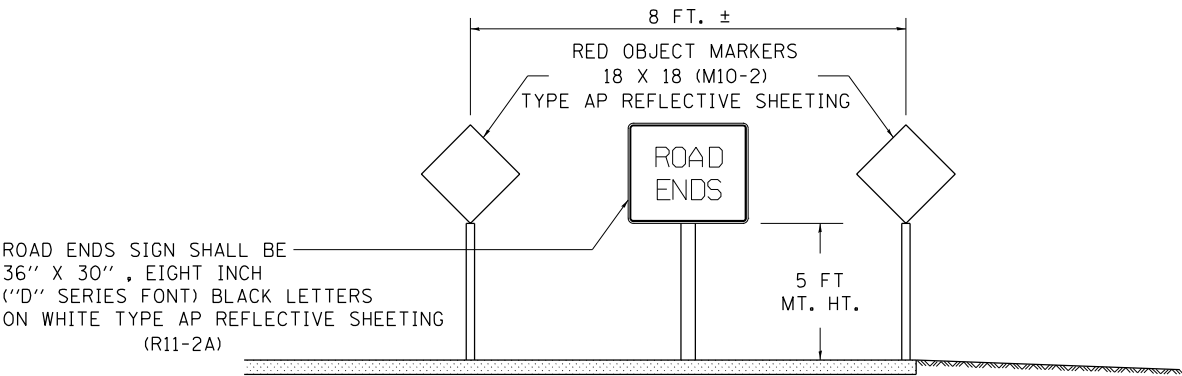

TERMINATION SIGNING

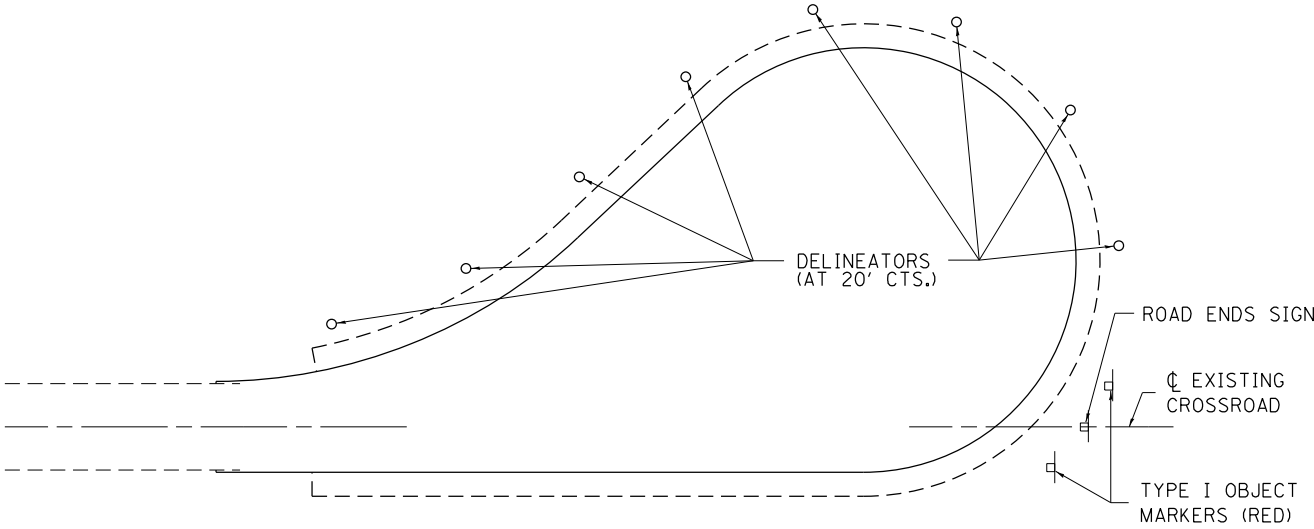


TRAFFIC CONTROL
TYPICAL CUL-DE-SAC

TERMINATION OF DEAD END ROADS


89.2

PLOT DATE = \$DATE\$	USER NAME = \$USER\$		DESIGNED -	REVISED -	STATE OF ILLINOIS DEPARTMENT OF TRANSPORTATION	REGION 2 / DISTRICT 2 STANDARD			F.A.P. RTE.	SECTION	COUNTY	TOTAL SHEETS	SHEET NO.
	DRAWN -		REVISED -	REVISED -					301	24R	JO DAVIESS	594	377
	PLOT SCALE = \$SCALE\$		CHECKED -	REVISED -		SCALE: N/A			CONTRACT NO. 64B40				
	PLOT DATE = \$DATE\$		DATE -	REVISED -		SHEET NO. 9 OF 29 SHEETS			ILLINOIS FED. AID PROJECT				
						STA. TO STA.							


CONCRETE END SECTIONS FOR PARALLEL PIPE CULVERTS 15" THRU 84" DIA.

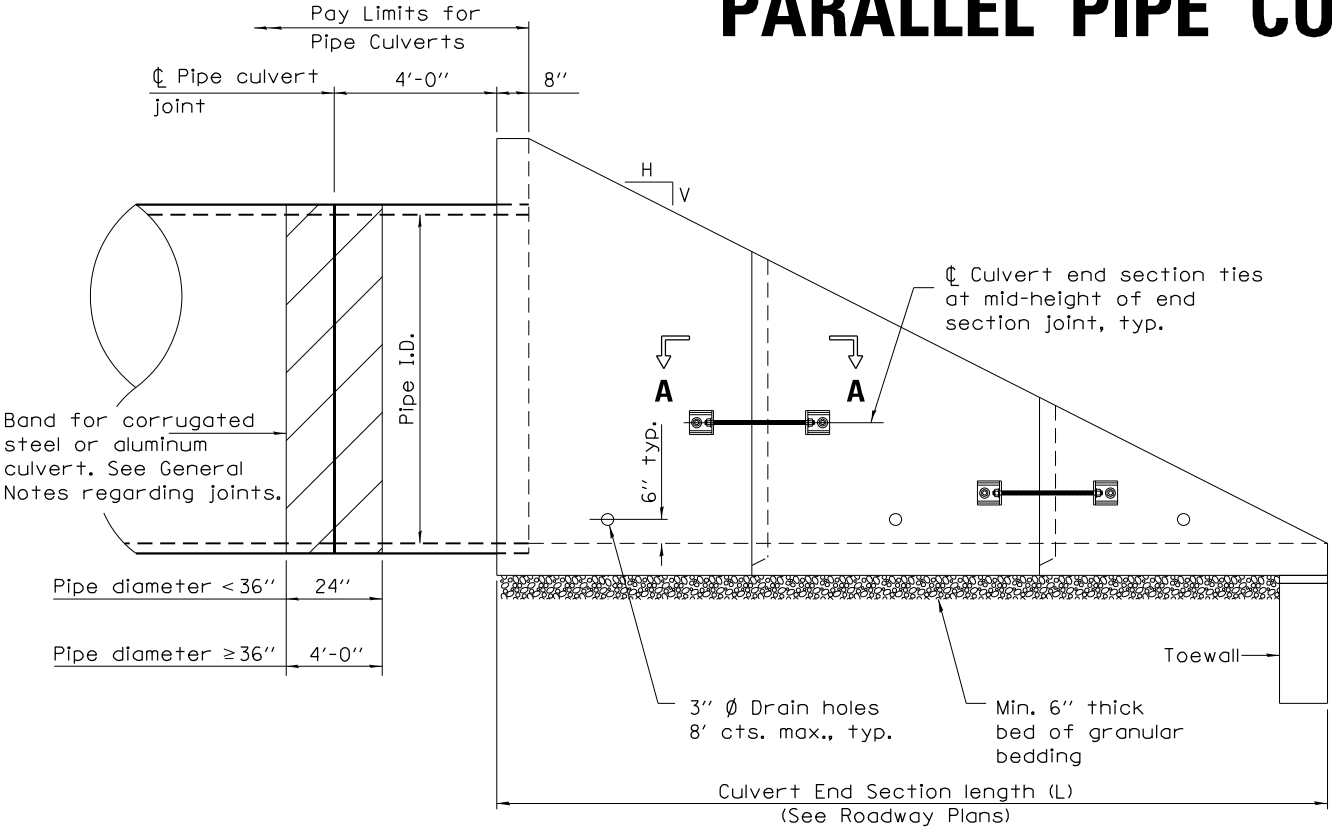

ELEVATION

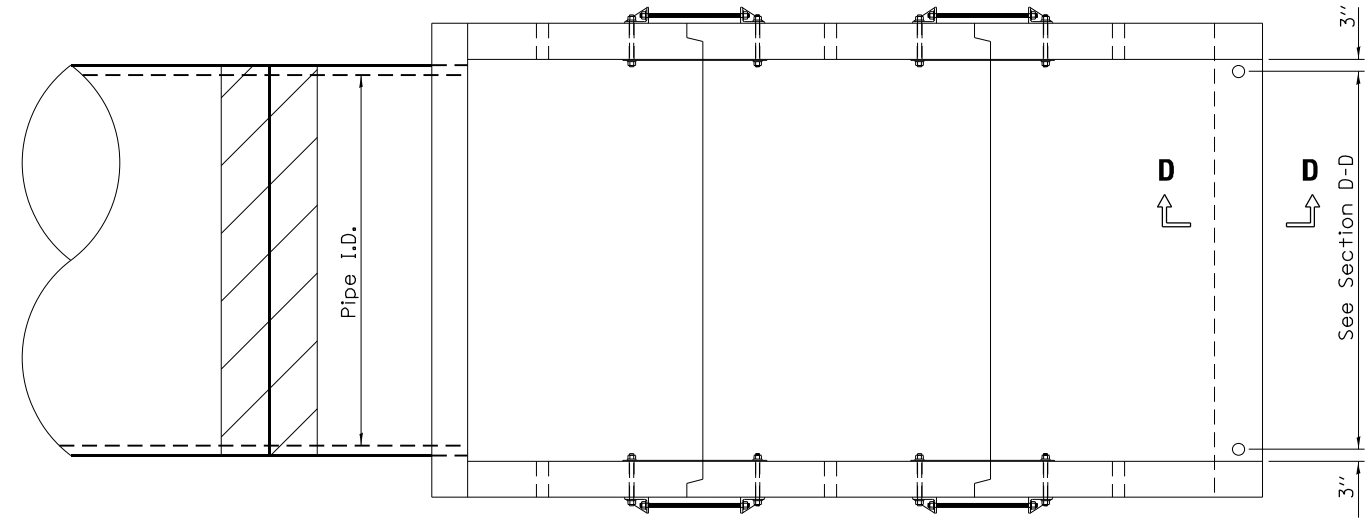


PLAN

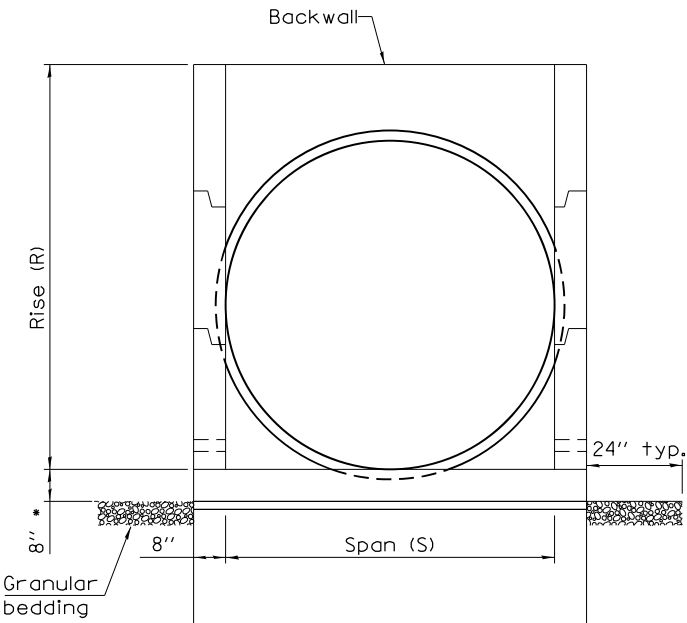


END VIEW

(Showing pipes)

• This dimension shall be increased by 1/2" for CIP field construction. See General Notes.

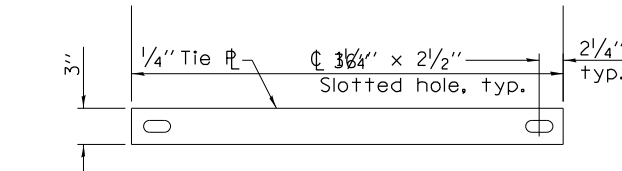


TIE PLATE DETAIL

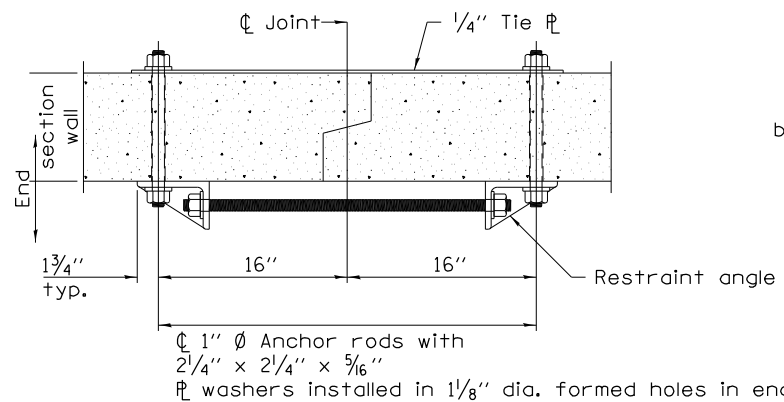

SECTION A-A

(Showing end section tie details)

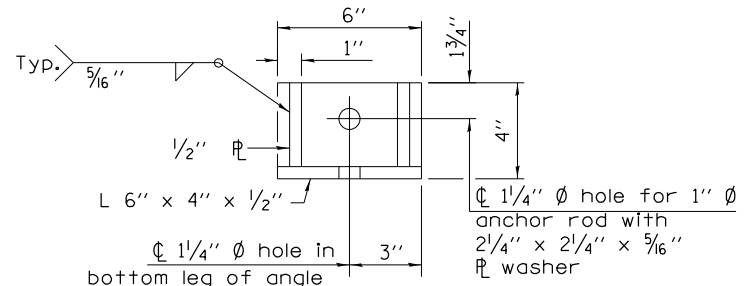

RESTRAINT ANGLE DETAIL

GENERAL NOTES

The concrete end sections detailed herein for flexible type pipe culverts are restricted to use with parallel type drainage structures only and traversable pipe grating placed perpendicular to the sidewalls. When traversable pipe grating placed parallel to the sidewalls is required, use standard 542001 or 542011.

A segment of pipe culvert shall be cast into the backwall of the concrete end section such that a minimum of 4 ft of pipe culvert extends from the back face of the end section as shown in Elevation.

Segments of pipe culvert shall be joined in accordance with Article 542 of the Standard Specifications except bands for corrugated steel or aluminum culverts shall conform to the length requirements shown in elevation and have the same corrugations as the culvert pipe. These bands will be included in cost of the pipe.

The number of segments shown in elevation is for example only. The length and number of precast sections required to construct the end section shall be determined by the Contractor.

See roadway plans for slope (V:H) and pipe inside diameter.


2 1/4" x 2 1/4" x 5/16" plate washers shall be provided under each nut required for the anchor rods. Holes in the walls for the culvert tie assembly may be drilled using core bits in lieu of formed holes.

All slope ratios are expressed as units of vertical displacement to units of horizontal displacement (V:H).


All dimensions are in inches unless otherwise shown.

	USER NAME = \$USER\$	DESIGNED -	REVISED - 1-05-16	STATE OF ILLINOIS DEPARTMENT OF TRANSPORTATION	REGION 2 / DISTRICT 2 STANDARD			F.A.P RTE.	SECTION	COUNTY	TOTAL SHEETS	SHEET NO.
		DRAWN -	REVISED - 5-09-14									
	PLOT SCALE = \$SCALE\$	CHECKED -	REVISED -					301	24R	JO DAVIESS	594	378
	PLOT DATE = \$DATE\$	DATE -	REVISED -					CONTRACT NO. 64B40				
				SCALE: N/A	SHEET NO. 10 OF 29 SHEETS	STA.	TO STA.		ILLINOIS FED. AID PROJECT			

CONCRETE END SECTIONS FOR
PARALLEL PIPE CULVERTS 15" THRU 84" DIA.

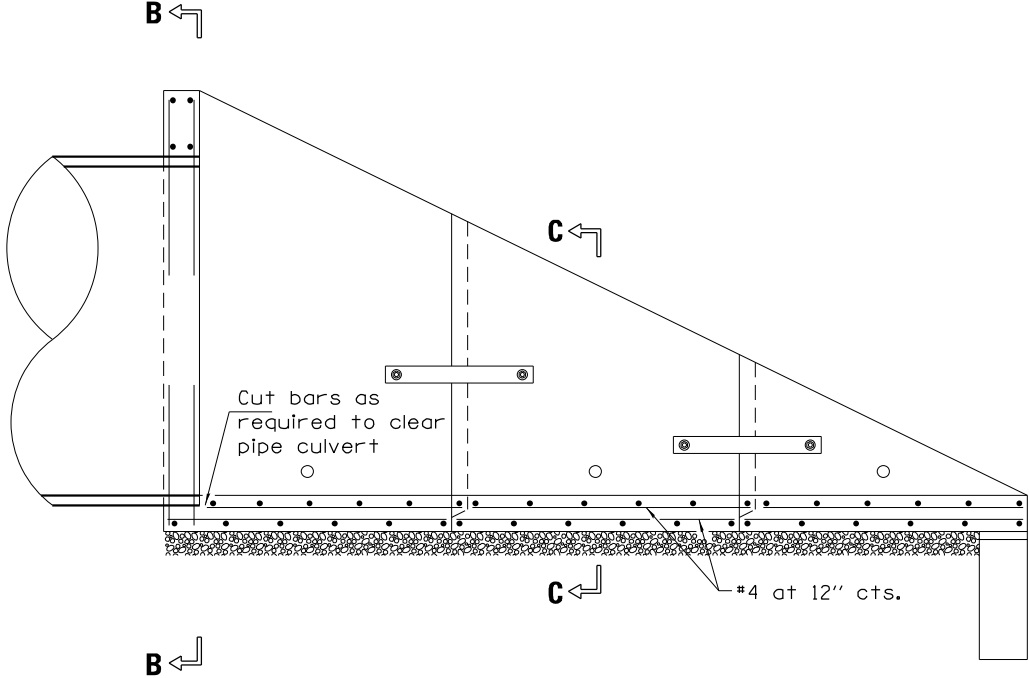

LONGITUDINAL SECTION
(Showing bottom slab and backwall reinforcement.)

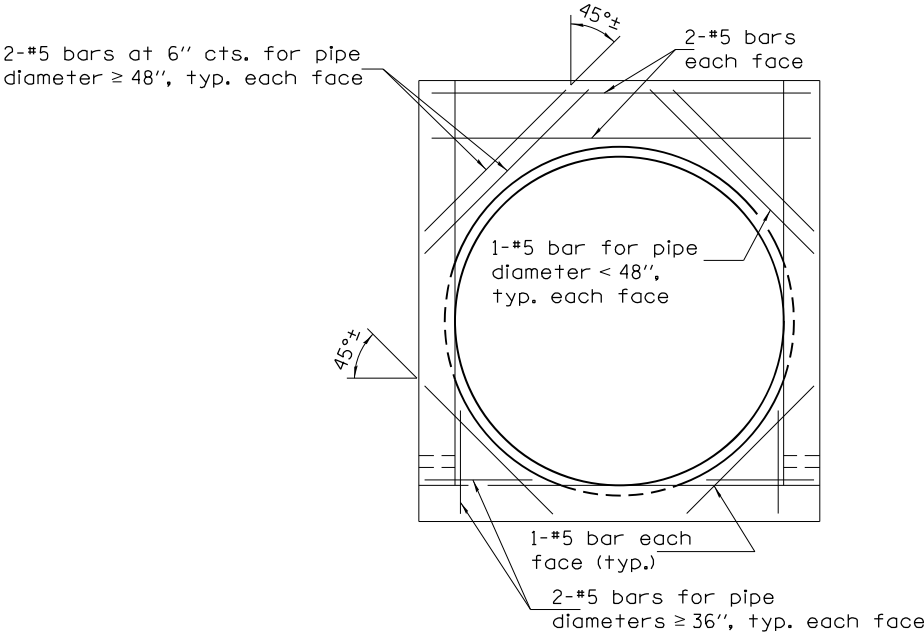

SECTION B-B
(Showing backwall reinforcement for pipes.)

PARALLEL PIPE CULVERT END SECTION DIMENSIONS

Pipe I.D.	Tables IB, IC, IIIA, AND IIIB				
	R	S	L Slope of End Section		
			1:4	1:6	1:10
15"	25"	16"	9'-0"	13'-2"	21'-6"
18"	28"	18"	10'-0"	14'-8"	24'-0"
21"	31"	22"	11'-0"	16'-2"	26'-6"
24"	35"	24"	12'-4"	18'-2"	29'-10"
30"	3'-5"	30"	14'-4"	21'-2"	34'-10"
36"	3'-11"	36"	16'-4"	24'-2"	39'-10"
42"	4'-5"	3'-6"	18'-4"	27'-2"	44'-10"
48"	5'-0"	4'-0"	20'-8"	30'-8"	50'-8"
54"	5'-4"	4'-6"	22'-0"	32'-8"	54'-0"
60"	5'-10"	5'-0"	24'-0"	35'-8"	59'-0"
66"	6'-4"	5'-6"	26'-0"	38'-8"	64'-0"
72"	6'-10"	6'-0"	28'-0"	41'-8"	69'-0"
78"	7'-4"	6'-6"	30'-0"	44'-8"	74'-0"
84"	7'-10"	7'-0"	32'-0"	47'-8"	79'-0"


REINFORCEMENT SCHEDULE

PIPES		
Pipe I.D.	As1m	
	Bar Size	Bar Spacing
15"	#4	12"
18"	#4	12"
21"	#4	12"
24"	#4	12"
30"	#4	12"
36"	#4	12"
42"	#4	12"
48"	#4	8"
54"	#4	8"
60"	#5	8"
66"	#5	8"
72"	#5	8"
78"	#5	8"
84"	#6	8"


LAP DIMENSION

#4 bar = 17"
#5 bar = 21"
#6 bar = 25"

*The Contractor may use lap splices for the sidewall reinforcement at the locations shown.

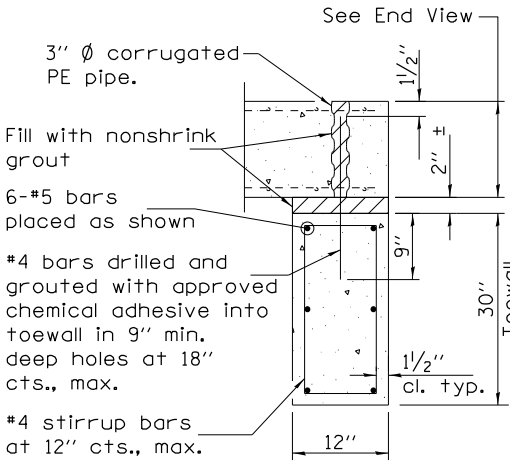

SECTION D-D

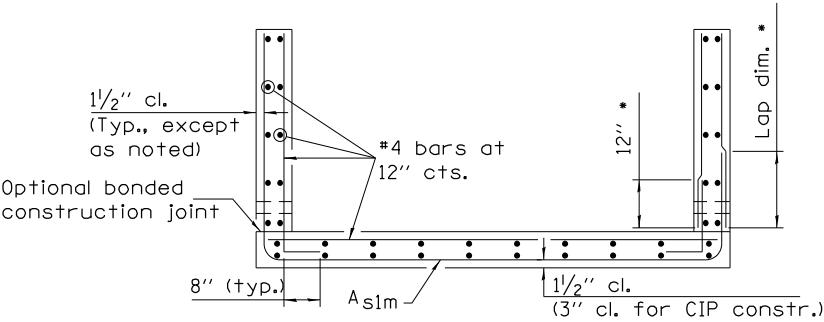

SECTION C-C

The above "Tables" are referenced from Article 542.03 of the Standard Specifications.

CONCRETE END SECTIONS FOR PARALLEL PIPE CULVERTS 15" THRU 84" DIA.


QUANTITIES

Pipe I.D.	Tables IB, IC, IIIA, AND IIIB								
	Concrete yd ³			Reinforcement without Lap lbs.			Reinforcement with Lap lbs.		
	Slope of End Section			Slope of End Section			Slope of End Section		
	1:4	1:6	1:10	1:4	1:6	1:10	1:4	1:6	1:10
15"	1.4	1.9	2.8	250	330	510	270	350	540
18"	1.6	2.2	3.4	290	400	600	310	420	640
21"	2.0	2.7	4.2	330	450	690	360	480	740
24"	2.3	3.2	5.0	370	510	790	400	550	850
30"	3.1	4.3	6.7	490	680	1060	520	720	1130
36"	3.9	5.5	8.7	580	810	1270	620	870	1360
42"	4.9	6.9	10.9	720	1020	1610	770	1080	1710
48"	6.0	8.6	13.7	940	1320	2090	1010	1420	2240
54"	6.9	9.8	15.7	1090	1540	2440	1160	1650	2610
60"	8.1	11.6	18.6	1410	2000	3190	1530	2180	3480
66"	9.5	13.6	21.8	1650	2360	3780	1780	2560	4100
72"	10.9	15.7	25.2	1840	2630	4220	1990	2850	4580
78"	12.4	17.9	28.9	2110	3040	4900	2280	3280	5290
84"	14.1	20.3	32.8	2710	3910	6320	2970	4290	6950


The above quantities are estimates and provided for information only. Actual quantities may vary depending upon the final layout of reinforcement and number of segments determined by the Contractor.

For cast-in-place construction, increase concrete volumes by approximately 12%.

TRAVERSABLE PIPE GRATE FOR PARALLEL DRAINAGE STRUCTURE

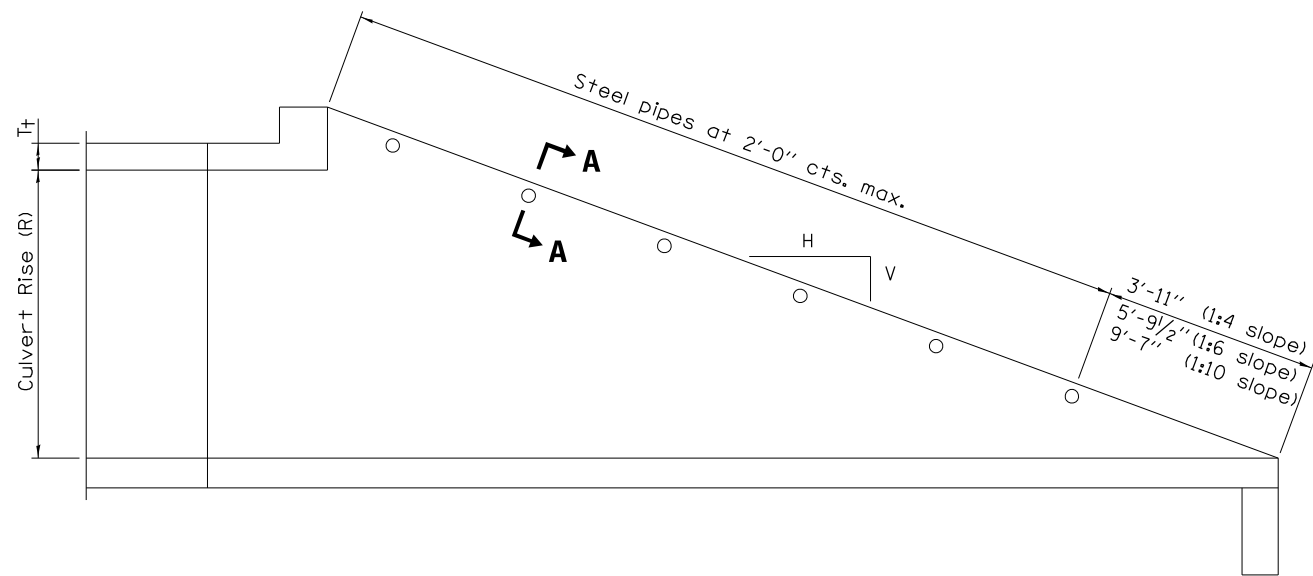

LONGITUDINAL SECTION

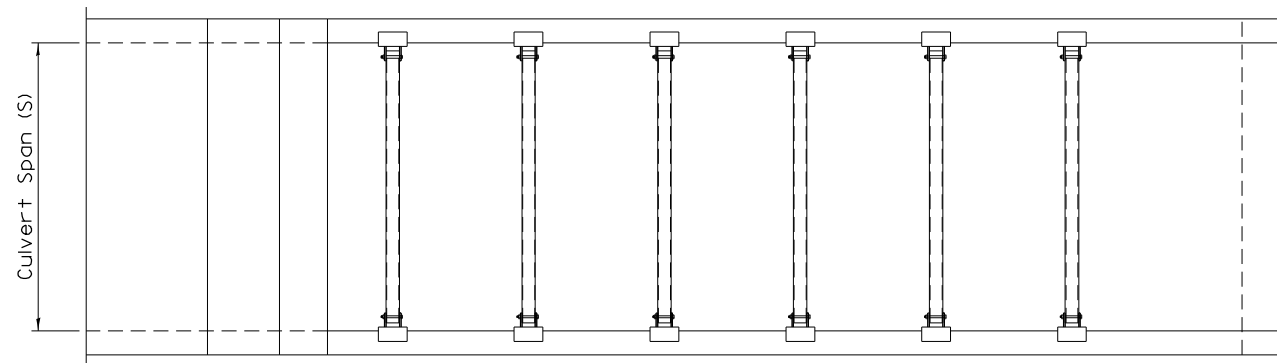


PLAN VIEW

GENERAL NOTES


The minimum edge distance from the center of a hole to the free edge of a structural shape or plate shall be 1 1/2" unless noted otherwise.

This standard shall only be used on concrete end sections for parallel drainage structures.

The Contractor may install the thru bolts using drilling and grouting in lieu of providing a formed hole using steel pipe. Installation shall be in accordance with Article 509.06 using a method that results in the annulus surrounding the bolt being completely filled with adhesive. The method of drilling shall not result in spalled concrete at the exit face. Epoxy grouted thru bolts shall be snug tightened followed by an additional 1/3 turn on the interior nut at final installation. Cost included with Traversable Pipe Grate.

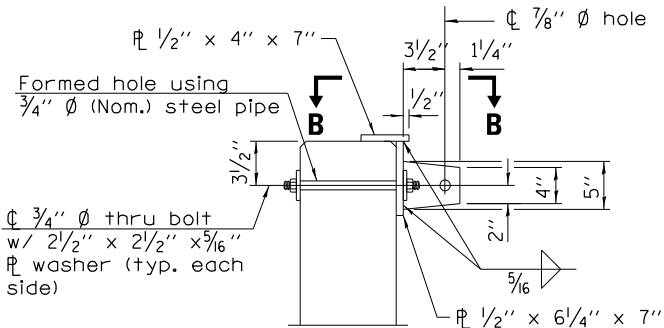

SECTION A-A
(4" Ø pipe not shown for clarity.)

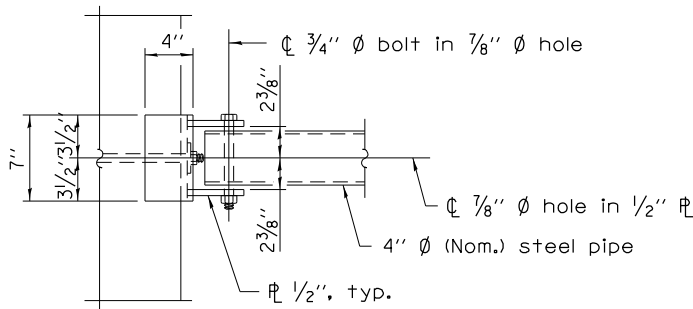

VIEW B-B

	USER NAME = \$USER\$	DESIGNED -	REVISED - 5-09-14	STATE OF ILLINOIS DEPARTMENT OF TRANSPORTATION	REGION 2 / DISTRICT 2 STANDARD			F.A.P. RTE.	SECTION	COUNTY	TOTAL SHEETS	SHEET NO.
		DRAWN -	REVISED -					301	24R	JO DAVIESS	594	381
	PLOT SCALE = \$SCALE\$	CHECKED -	REVISED -					CONTRACT NO. 64B40				
	PLOT DATE = \$DATE\$	DATE -	REVISED -		SCALE: N/A	SHEET NO. 13 OF 29 SHEETS	STA.	TO STA.	ILLINOIS FED. AID PROJECT			

TRAVERSABLE PIPE GRATE FOR PARALLEL DRAINAGE STRUCTURE

PIPE GRATE SCHEDULE FOR PARALLEL BOX CULVERTS

(<2 FT COVER)							
BOX SIZE		SLOPE OF END SECTION					
		1:4		1:6		1:10	
SPAN (FT.)	RISE (FT.)	Pipes No. / Length	Total Length of Pipe	Pipes No. / Length	Total Length of Pipe	Pipes No. / Length	Total Length of Pipe
3	2	5 @ 2'-7"	12'-11"	8 @ 2'-7"	20'-8"	12 @ 2'-7"	31'-0"
3	3	7 @ 2'-7"	18'-1"	11 @ 2'-7"	28'-5"	17 @ 2'-7"	43'-11"
4	2	5 @ 3'-7"	17'-11"	8 @ 3'-7"	28'-8"	13 @ 3'-7"	46'-7"
4	3	8 @ 3'-7"	28'-8"	11 @ 3'-7"	39'-5"	18 @ 3'-7"	64'-6"
4	4	10 @ 3'-7"	35'-10"	14 @ 3'-7"	50'-2"	23 @ 3'-7"	82'-5"
5	2	6 @ 4'-7"	27'-6"	8 @ 4'-7"	36'-8"	13 @ 4'-7"	59'-7"
5	3	8 @ 4'-7"	36'-8"	11 @ 4'-7"	50'-5"	18 @ 4'-7"	82'-6"
5	4	10 @ 4'-7"	45'-10"	14 @ 4'-7"	64'-2"	23 @ 4'-7"	105'-5"
5	5	12 @ 4'-7"	55'-0"	17 @ 4'-7"	77'-11"	28 @ 4'-7"	128'-4"
6	2	6 @ 5'-7"	33'-6"	8 @ 5'-7"	44'-8"	13 @ 5'-7"	72'-7"
6	3	8 @ 5'-7"	44'-8"	11 @ 5'-7"	61'-5"	18 @ 5'-7"	100'-6"
6	4	10 @ 5'-7"	55'-10"	14 @ 5'-7"	78'-2"	23 @ 5'-7"	128'-5"
6	5	12 @ 5'-7"	67'-0"	17 @ 5'-7"	94'-11"	28 @ 5'-7"	156'-4"
6	6	14 @ 5'-7"	78'-2"	20 @ 5'-7"	111'-8"	33 @ 5'-7"	184'-3"
7	2	6 @ 6'-7"	39'-6"	8 @ 6'-7"	52'-8"	13 @ 6'-7"	85'-7"
7	3	8 @ 6'-7"	52'-8"	11 @ 6'-7"	72'-5"	18 @ 6'-7"	118'-6"
7	4	10 @ 6'-7"	65'-10"	14 @ 6'-7"	92'-2"	23 @ 6'-7"	151'-5"
7	5	12 @ 6'-7"	79'-0"	17 @ 6'-7"	111'-11"	28 @ 6'-7"	184'-4"
7	6	14 @ 6'-7"	92'-2"	20 @ 6'-7"	131'-8"	33 @ 6'-7"	217'-3"
7	7	16 @ 6'-7"	105'-4"	23 @ 6'-7"	151'-5'	38 @ 6'-7"	250'-2"
8	2	6 @ 7'-7"	45'-6"	8 @ 7'-7"	60'-8"	13 @ 7'-7"	98'-7"
8	3	8 @ 7'-7"	60'-8"	11 @ 7'-7"	83'-5"	18 @ 7'-7"	136'-6"
8	4	10 @ 7'-7"	75'-10"	14 @ 7'-7"	106'-2"	23 @ 7'-7"	174'-5"
8	5	12 @ 7'-7"	91'-0"	17 @ 7'-7"	128'-11"	28 @ 7'-7"	212'-4"
8	6	14 @ 7'-7"	106'-2"	20 @ 7'-7"	151'-8"	33 @ 7'-7"	250'-3"
8	7	16 @ 7'-7"	121'-4"	23 @ 7'-7"	174'-5"	38 @ 7'-7"	288'-2"
8	8	18 @ 7'-7"	136'-6"	26 @ 7'-7"	197'-2"	43 @ 7'-7"	326'-1"
9	2	6 @ 8'-7"	51'-6"	8 @ 8'-7"	68'-8"	13 @ 8'-7"	111'-7"
9	3	8 @ 8'-7"	68'-8"	11 @ 8'-7"	94'-5"	18 @ 8'-7"	154'-6'
9	4	10 @ 8'-7"	85'-10"	14 @ 8'-7"	120'-2"	23 @ 8'-7"	197'-5"
9	5	12 @ 8'-7"	103'-0"	17 @ 8'-7"	145'-11"	28 @ 8'-7"	240'-4"
9	6	14 @ 8'-7"	120'-2"	20 @ 8'-7"	171'-8"	33 @ 8'-7"	283'-3"
9	7	16 @ 8'-7"	137'-4"	23 @ 8'-7"	197'-5"	38 @ 8'-7"	326'-2"
9	8	18 @ 8'-7"	154'-6"	26 @ 8'-7"	223'-2"	43 @ 8'-7"	369'-1"
9	9	20 @ 8'-7"	171'-8"	30 @ 8'-7"	257'-6"	48 @ 8'-7"	412'-0"
10	2	6 @ 9'-7"	57'-6"	9 @ 9'-7"	86'-3"	14 @ 9'-7"	134'-2"
10	3	8 @ 9'-7"	76'-8"	12 @ 9'-7"	115'-0"	19 @ 9'-7"	182'-1"
10	4	10 @ 9'-7"	95'-10"	15 @ 9'-7"	143'-9"	24 @ 9'-7"	230'-0"
10	5	12 @ 9'-7"	115'-0"	18 @ 9'-7"	172'-6"	29 @ 9'-7"	277'-11"
10	6	14 @ 9'-7"	134'-2"	21 @ 9'-7"	201'-3"	34 @ 9'-7"	325'-10"
10	7	16 @ 9'-7"	153'-4"	24 @ 9'-7"	230'-0"	39 @ 9'-7"	373'-9"
10	8	18 @ 9'-7"	172'-6"	27 @ 9'-7"	258'-9"	44 @ 9'-7"	421'-8"
10	9	20 @ 9'-7"	191'-8"	30 @ 9'-7"	287'-5"	49 @ 9'-7"	469'-7"
10	10	22 @ 9'-7"	210'-10"	33 @ 9'-7"	316'-3"	54 @ 9'-7"	517'-6"

PIPE GRATE SCHEDULE FOR PARALLEL BOX CULVERTS

(<2 FT COVER)							
BOX SIZE		SLOPE OF END SECTION					
		1:4		1:6		1:10	
SPAN (FT.)	RISE (FT.)	Pipes No. / Length	Total Length of Pipe	Pipes No. / Length	Total Length of Pipe	Pipes No. / Length	Total Length of Pipe
11	2	6 @ 10'-7"	63'-6"	9 @ 10'-7"	95'-3"	14 @ 10'-7"	148'-2"
11	3	8 @ 10'-7"	84'-8"	12 @ 10'-7"	127'-0"	19 @ 10'-7"	201'-1"
11	4	10 @ 10'-7"	105'-10"	15 @ 10'-7"	158'-9"	24 @ 10'-7"	254'-0"
11	6	14 @ 10'-7"	148'-2"	21 @ 10'-7"	222'-3"	34 @ 10'-7"	359'-10"
11	8	18 @ 10'-7"	190'-6"	27 @ 10'-7"	285'-9"	44 @ 10'-7"	465'-8"
11	10	23 @ 10'-7"	243'-5"	33 @ 10'-7"	349'-3"	54 @ 10'-7"	571'-6"
11	11	25 @ 10'-7"	264'-7"	36 @ 10'-7"	381'-0"	59 @ 10'-7"	624'-5"
12	2	6 @ 11'-7"	69'-6"	9 @ 11'-7"	104'-3"	15 @ 11'-7"	173'-9"
12	3	8 @ 11'-7"	92'-8"	12 @ 11'-7"	139'-0"	20 @ 11'-7"	231'-8"
12	4	10 @ 11'-7"	115'-10"	15 @ 11'-7"	173'-9"	25 @ 11'-7"	289'-7"
12	6	15 @ 11'-7"	173'-9"	21 @ 11'-7"	243'-3"	35 @ 11'-7"	405'-5"
12	8	19 @ 11'-7"	220'-1"	27 @ 11'-7"	312'-9"	45 @ 11'-7"	521'-3"
12	10	23 @ 11'-7"	266'-5"	33 @ 11'-7"	382'-3"	55 @ 11'-7"	637'-1"
12	12	27 @ 11'-7"	312'-9"	39 @ 11'-7"	451'-9"	65 @ 11'-7"	752'-11"

PIPE GRATE SCHEDULE FOR PARALLEL BOX CULVERTS

(>2 FT COVER)							
BOX SIZE		SLOPE OF END SECTION					
		1:4		1:6		1:10	
SPAN (FT.)	RISE (FT.)	Pipes No. / Length	Total Length of Pipe	Pipes No. / Length	Total Length of Pipe	Pipes No. / Length	Total Length of Pipe
3	2	5 @ 2'-7"	12'-11"	7 @ 2'-7"	18'-1"	11 @ 2'-7"	28'-5"
3	3	7 @ 2'-7"	18'-1"	10 @ 2'-7"	25'-10"	16 @ 2'-7"	41'-4"
4	2	5 @ 3'-7"	17'-11"	7 @ 3'-7"	25'-1"	12 @ 3'-7"	43'-0"
4	3	7 @ 3'-7"	25'-1"	10 @ 3'-7"	35'-10"	17 @ 3'-7"	60'-11"
4	4	9 @ 3'-7"	32'-3"	13 @ 3'-7"	46'-7"	22 @ 3'-7"	78'-10"
5	2	5 @ 4'-7"	22'-11"	7 @ 4'-7"	32'-1"	12 @ 4'-7"	55'-0"
5	3	7 @ 4'-7"	32'-1"	11 @ 4'-7"	50'-5"	17 @ 4'-7"	77'-11"
5	4	9 @ 4'-7"	41'-3"	14 @ 4'-7"	64'-2"	22 @ 4'-7"	100'-10"
5	5	11 @ 4'-7"	50'-5"	17 @ 4'-7"	77'-11"	27 @ 4'-7"	123'-9"
6	2	5 @ 5'-7"	27'-11"	8 @ 5'-7"	44'-8"	12 @ 5'-7"	67'-0"
6	3	7 @ 5'-7"	39'-1"	11 @ 5'-7"	61'-5"	17 @ 5'-7"	94'-11"
6	4	10 @ 5'-7"	55'-10"	14 @ 5'-7"	78'-2"	23 @ 5'-7"	128'-5"
6	5	12 @ 5'-7"	67'-0"	17 @ 5'-7"	94'-11"	28 @ 5'-7"	156'-4"
6	6	14 @ 5'-7"	78'-2"	20 @ 5'-7"	111'-8"	33 @ 5'-7"	184'-3"
Follow (<2 FT Cover) table for all other sizes							

TRAVERSABLE PIPE GRATE FOR PARALLEL DRAINAGE STRUCTURE

PIPE GRATE SCHEDULE FOR PARALLEL PIPE CULVERTS 15" THRU 84" DIA.

Pipe I.D.	SLOPE OF END SECTION					
	1:4		1:6		1:10	
	Pipes No. / Length	Total Length of Pipe	Pipes No. / Length	Total Length of Pipe	Pipes No. / Length	Total Length of Pipe
15"	3 @ 0'-11"	2'-9"	4 @ 0'-11"	3'-8"	6 @ 0'-11"	5'-6"
18"	3 @ 1'-1"	3'-3"	5 @ 1'-1"	5'-5"	7 @ 1'-1"	7'-7"
21"	4 @ 1'-5"	5'-8"	5 @ 1'-5"	7'-1"	9 @ 1'-5"	12'-9"
24"	5 @ 1'-7"	7'-11"	6 @ 1'-7"	9'-6"	10 @ 1'-7"	15'-10"
30"	6 @ 2'-1"	12'-6"	8 @ 2'-1"	16'-8"	13 @ 2'-1"	27'-1"
36"	7 @ 2'-7"	18'-1"	10 @ 2'-7"	25'-10"	15 @ 2'-7"	38'-9"
42"	8 @ 3'-1"	24'-8"	11 @ 3'-1"	33'-11"	18 @ 3'-1"	55'-6"
48"	9 @ 3'-7"	32'-3"	13 @ 3'-7"	46'-7"	21 @ 3'-7"	75'-3"
54"	10 @ 4'-1"	40'-10"	14 @ 4'-1"	57'-2"	23 @ 4'-1"	93'-11"
60"	11 @ 4'-7"	50'-5"	15 @ 4'-7"	68'-9"	25 @ 4'-7"	114'-7"
66"	12 @ 5'-1"	61'-0"	17 @ 5'-1"	86'-5"	28 @ 5'-1"	142'-4"
72"	13 @ 5'-7"	72'-7"	18 @ 5'-7"	100'-6"	30 @ 5'-7"	167'-6"
78"	14 @ 6'-1"	85'-2"	20 @ 6'-1"	121'-8"	33 @ 6'-1"	200'-9"
84"	15 @ 6'-7"	98'-9"	21 @ 6'-7"	138'-3"	35 @ 6'-7"	230'-5"

TRAVERSABLE PIPE GRATE FOR PARALLEL DRAINAGE STRUCTURE

PIPE GRATE SCHEDULE FOR PARALLEL PIPE ARCH CULVERTS 15" THRU 84" DIA.

SLOPE OF END SECTION						
Pipe I.D.	Table IIA, Corrugation : 2⅔" x ½"					
	1:4		1:6		1:10	
	Pipes No. / Length	Total Length of Pipe	Pipes No. / Length	Total Length of Pipe	Pipes No. / Length	Total Length of Pipe
15"	2 @ 1'-1"	2'-2"	3 @ 1'-1"	3'-3"	5 @ 1'-1"	5'-5"
18"	3 @ 1'-5"	4'-3"	4 @ 1'-5"	5'-8"	6 @ 1-5"	8'-6"
21"	3 @ 1'-7"	4'-9"	5 @ 1'-7"	7'-11"	7 @ 1'-7"	11'-1"
24"	4 @ 1'-11"	7'-8"	5 @ 1'-11"	9'-7"	8 @ 1'-11"	15'-4"
30"	4 @ 2'-7"	10'-4"	6 @ 2'-7"	15'-6"	10 @ 2'-7"	25'-10"
36"	5 @ 3'-1"	15'-5"	7 @ 3'-1"	21'-7"	12 @ 3'-1"	37'-0"
42"	6 @ 3'-9"	22'-6"	9 @ 3'-9"	33'-9"	14 @ 3'-9"	52'-6"
48"	7 @ 4'-5"	30'-11"	10 @ 4'-5"	44'-2"	16 @ 4'-5"	70'-8"
54"	8 @ 4'-11"	39'-4"	11 @ 4'-11"	54'-1"	18 @ 4'-11"	88'-6"
60"	8 @ 5'-7"	44'-8"	12 @ 5'-7"	67'-0"	20 @ 5'-7"	111'-8"
66"	9 @ 6'-1"	54'-9"	13 @ 6'-1"	79'-1"	22 @ 6'-1"	133'-10"
72"	10 @ 6'-7"	65'-10"	15 @ 6'-7"	98'-9"	24 @ 6'-7"	158'-0"
78"	-	-	-	-	-	-
84"	-	-	-	-	-	-

PIPE GRATE SCHEDULE FOR PARALLEL PIPE ARCH CULVERTS 15" THRU 84" DIA.


SLOPE OF END SECTION						
Pipe I.D.	Table IIA, Corrugation : 3" x 1"					
	1:4		1:6		1:10	
	Pipes No. / Length	Total Length of Pipe	Pipes No. / Length	Total Length of Pipe	Pipes No. / Length	Total Length of Pipe
15"	-	-	-	-	-	-
18"	-	-	-	-	-	-
21"	-	-	-	-	-	-
24"	-	-	-	-	-	-
30"	-	-	-	-	-	-
36"	6 @ 2'-11"	17'-6"	8 @ 2'-11"	23'-4"	13 @ 2'-11"	37'-11"
42"	7 @ 3'-5"	23'-11"	10 @ 3'-5"	34'-2"	15 @ 3'-5"	51'-3"
48"	8 @ 4'-1"	32'-8"	11 @ 4'-1"	44'-11"	18 @ 4'-1"	73'-6"
54"	9 @ 4'-7"	41'-3"	12 @ 4'-7"	55'-0"	20 @ 4'-7"	91'-10"
60"	9 @ 5'-1"	45'-9"	14 @ 5'-1"	71'-2"	22 @ 5'-1"	111'-10"
66"	10 @ 5'-9"	57'-6"	15 @ 5'-9"	86'-3"	24 @ 5'-9"	138'-0"
72"	11 @ 6'-5"	70'-7"	16 @ 6'-5"	102'-8"	26 @ 6'-5"	166'-10"
78"	12 @ 6'-11"	83'-0"	17 @ 6'-11"	117'-7"	28 @ 6'-11"	193'-8"
84"	12 @ 7'-7"	91'-0"	18 @ 7'-7"	136'-6"	30 @ 7'-7"	227'-6"

TRAVERSABLE PIPE GRATE FOR PARALLEL DRAINAGE STRUCTURE


PIPE GRATE SCHEDULE FOR PARALLEL ELLIPTICAL PIPE CULVERTS 15" THRU 72" DIA.

Pipe I.D.	SLOPE OF END SECTION					
	1:4		1:6		1:10	
	Pipes No. / Length	Total Length of Pipe	Pipes No. / Length	Total Length of Pipe	Pipes No. / Length	Total Length of Pipe
15"	3 @ 2'-7"	7'-9"	5 @ 2'-7"	12'-11"	7 @ 2'-7"	18'-1"
18"	3 @ 2'-7"	7'-9"	5 @ 2'-7"	12'-11"	7 @ 2'-7"	18'-1"
21"	5 @ 3'-3"	16'-3"	7 @ 3'-3"	22'-9"	12 @ 3'-3"	39'-0"
24"	5 @ 3'-3"	16'-3"	7 @ 3'-3"	22'-9"	12 @ 3'-3"	39'-0"
27"	6 @ 3'-7"	21'-6"	8 @ 3'-7"	28'-8"	13 @ 3'-7"	46'-7"
30"	6 @ 3'-11"	23'-6"	9 @ 3'-11"	35'-3"	14 @ 3'-11"	54'-10"
36"	7 @ 4'-7"	32'-1"	10 @ 4'-7"	45'-10"	16 @ 4'-7"	73'-4"
42"	8 @ 5'-5"	43'-4"	11 @ 5'-5"	59'-7"	18 @ 5'-5"	97'-6"
48"	9 @ 6'-1"	54'-9"	13 @ 6'-1"	79'-1"	20 @ 6'-1"	121'-8"
54"	10 @ 6'-9"	67'-6"	14 @ 6'-9"	94'-6"	23 @ 6'-9"	155'-3"
60"	11 @ 7'-7"	83'-5"	15 @ 7'-7"	113'-9"	25 @ 7'-7"	189'-7"
66"	11 @ 8'-3"	90'-9"	17 @ 8'-3"	140'-3"	27 @ 8'-3"	222'-9"
72"	12 @ 8'-11"	107'-0"	18 @ 8'-11"	160'-6"	30 @ 8'-11"	267'-6"


HOT-MIX ASPHALT APPROACHES AND MAILBOX RETURNS

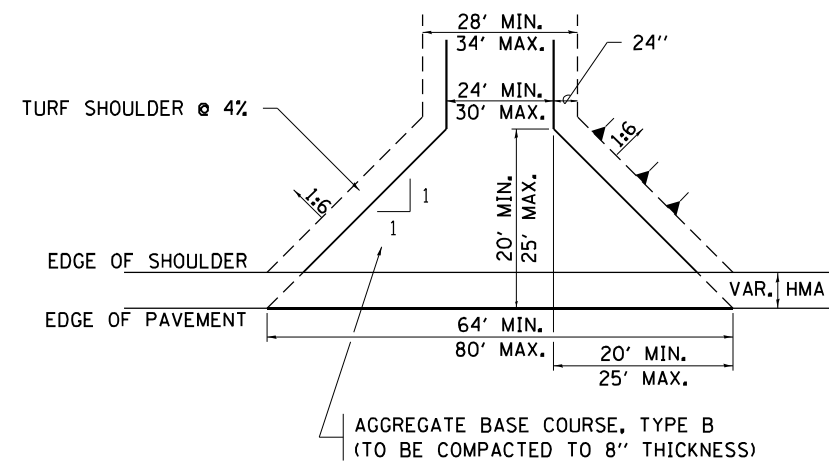


FIELD ENTRANCE

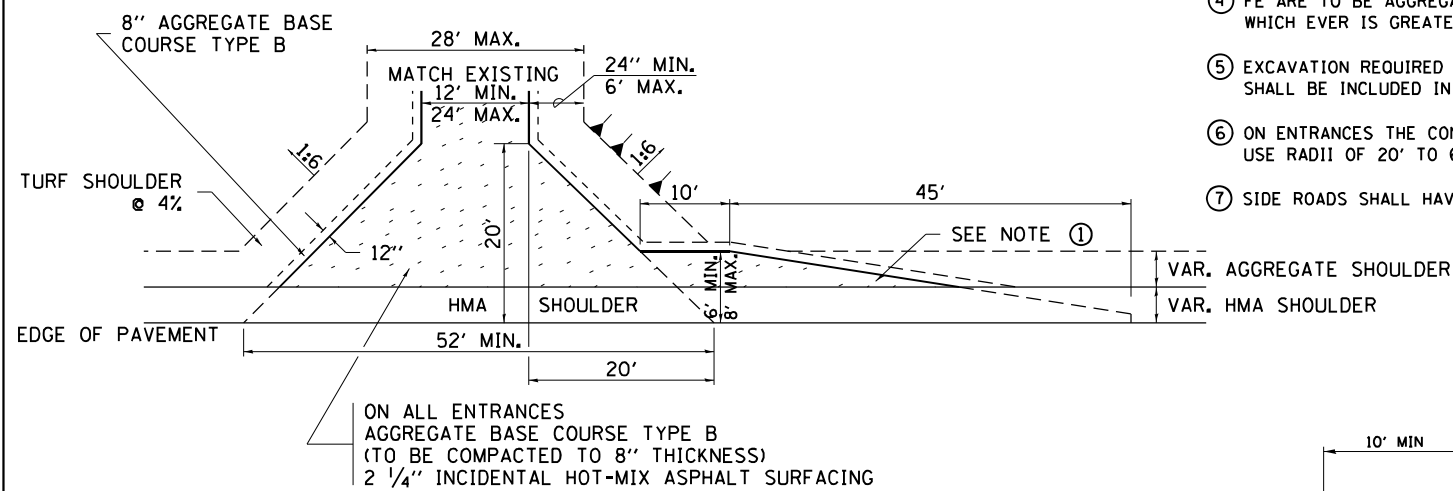

PRIVATE ENTRANCE

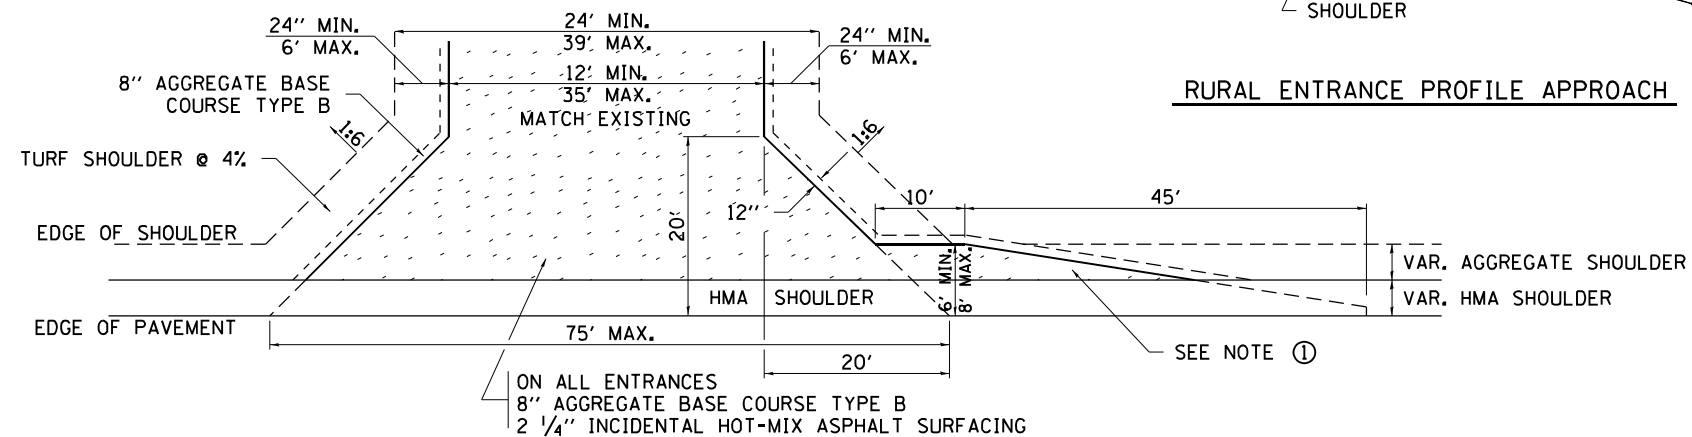


COMMERCIAL ENTRANCE

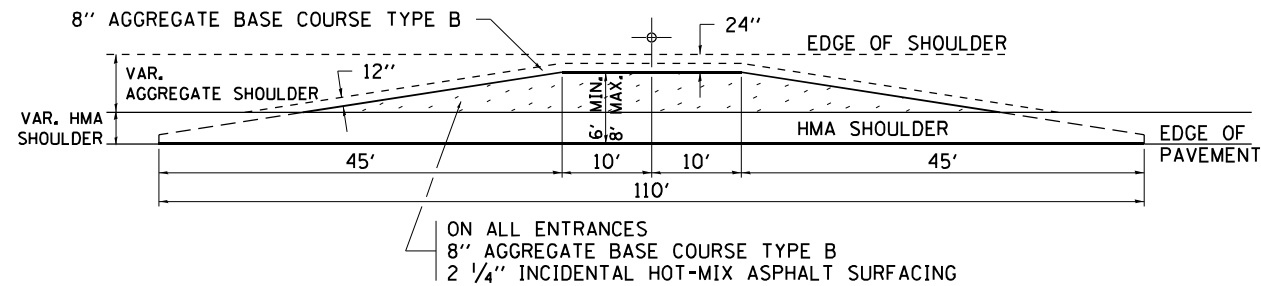


MAILBOX TURNOUT

NOTE


- ① TURNSOUTS ARE TO BE CONSTRUCTED ON THE APPROACH SIDE OF ALL PE & CE REGARDLESS IF A MAILBOX IS PRESENT.
- ② ALL PE & CE ARE TO BE SURFACED TO RIGHT OF WAY LINE. AREA BEHIND RIGHT OF WAY SHALL MATCH EXISTING SURFACE.
- ③ ALL PE & CE TO BE CONSTRUCTED WITH AN 8" AGGREGATE BASE COURSE, TYPE B AND WITH A 2 1/4" INCIDENTAL HOT-MIX ASPHALT SURFACING, UNLESS OTHERWISE NOTED.
- ④ FE ARE TO BE AGGREGATE TO RIGHT OF WAY OR TOUCH DOWN, WHICH EVER IS GREATEST.
- ⑤ EXCAVATION REQUIRED FOR PLACEMENT OF AGGREGATE BASE COURSE SHALL BE INCLUDED IN THE COST OF THE AGGREGATE BASE COURSE.
- ⑥ ON ENTRANCES THE CONTRACTOR HAS THE OPTION OF USING RADIUS RETURNS. USE RADII OF 20' TO 60'.
- ⑦ SIDE ROADS SHALL HAVE 3" INCIDENTAL PLACED IN TWO 1 1/2" LIFTS.

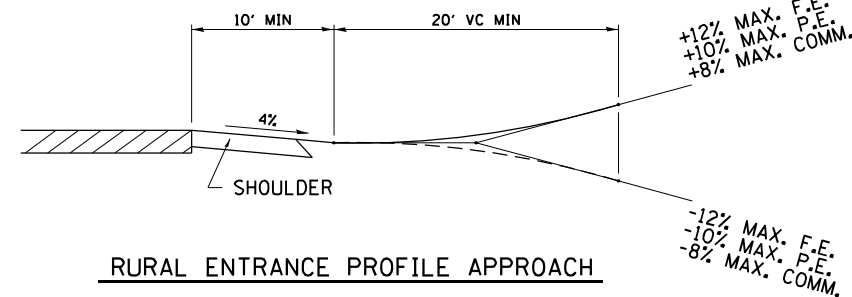


RURAL ENTRANCE PROFILE APPROACH

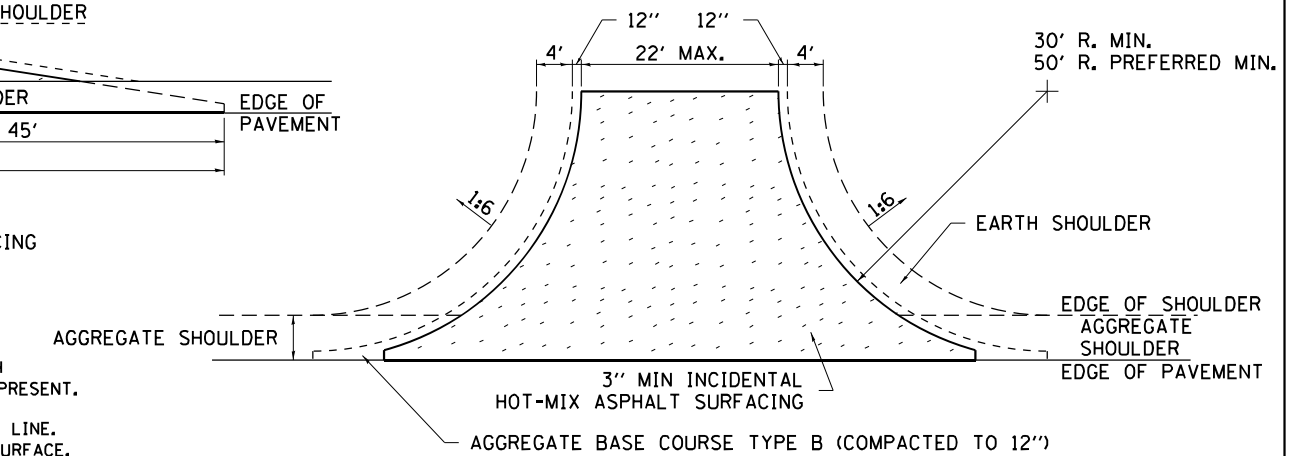

SIDE ROAD RETURN/EARTH SHOULDER

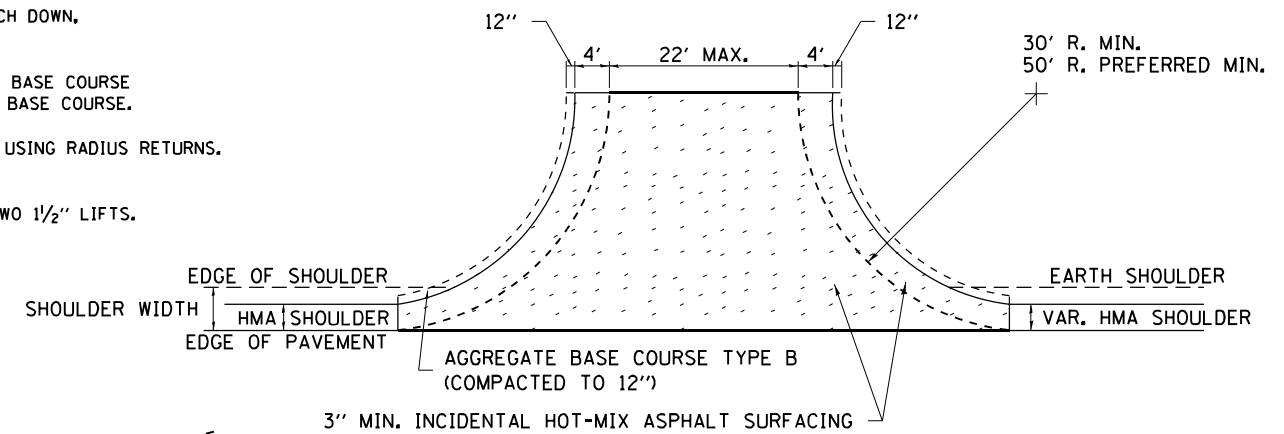

SIDE ROAD RETURN/HMA SHOULDER

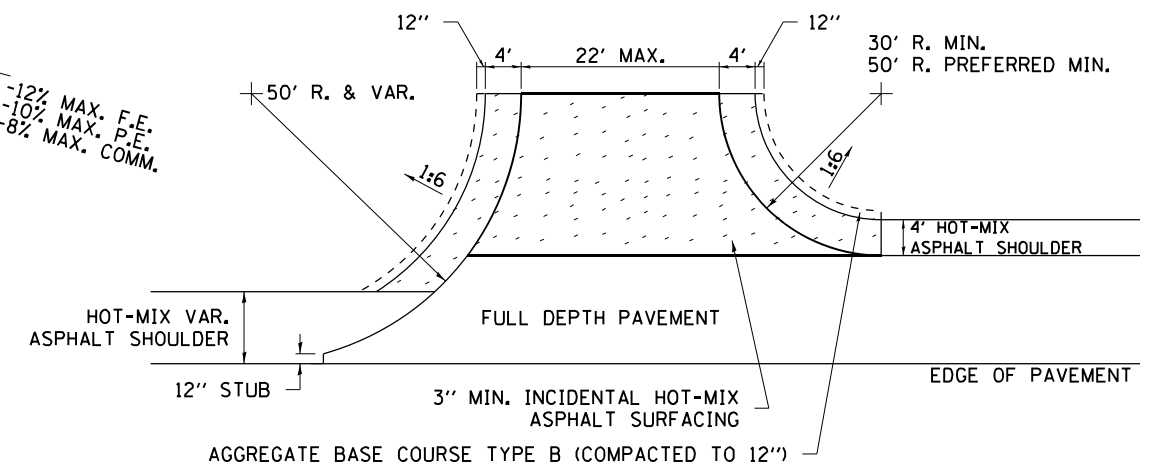

SIDE ROAD RETURN WITH RIGHT TURN LANE


HOT-MIX ASPHALT APPROACHES AND MAILBOX RETURNS

20.1

USER NAME = *USER*	DESIGNED -	REVISED - 8-03-17	STATE OF ILLINOIS DEPARTMENT OF TRANSPORTATION	REGION 2 / DISTRICT 2 STANDARD			F.A.P RTE.	SECTION	COUNTY	TOTAL SHEETS	SHEET NO.
	DRAWN -	REVISED - 1-13-17					301	24R	JO DAVIESS	594	386
PLOT SCALE = *SCALE*	CHECKED -	REVISED - 6-27-14		SCALE: N/A	SHEET NO. 18 OF 29 SHEETS	STA.	TO STA.		ILLINOIS FED. AID PROJECT		
PLOT DATE = *DATE*	DATE -	REVISED - 8-27-13		CONTRACT NO. 64B40							

WORK ZONE SIGN DETAILS

ILLINOIS STANDARD G20-I100

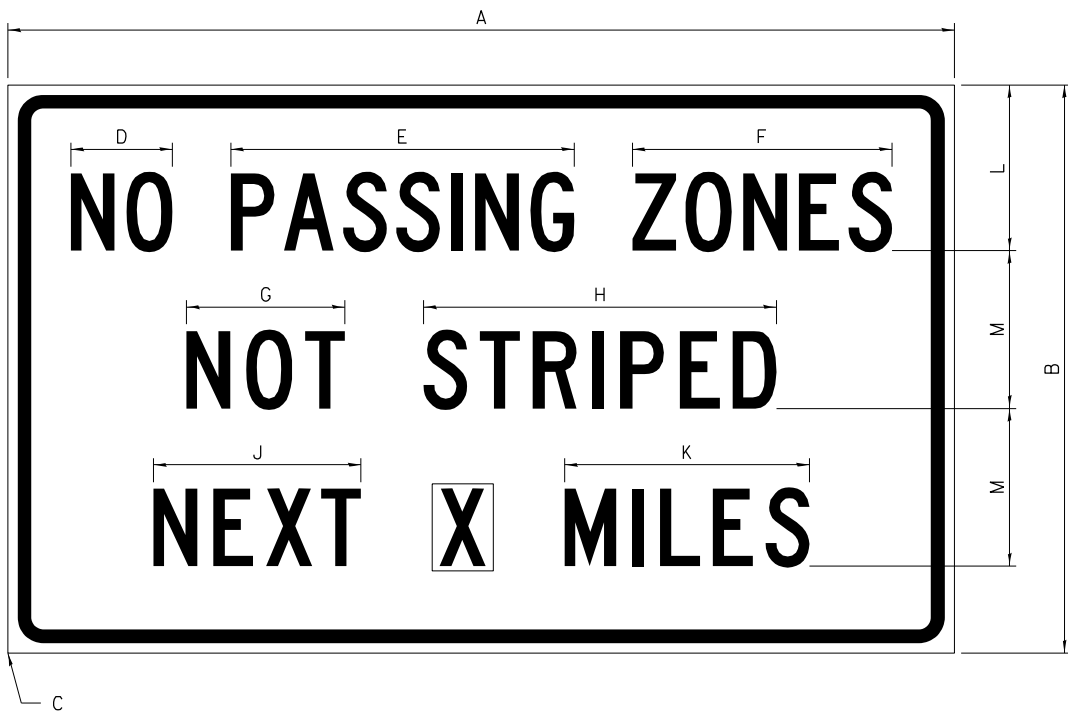

COLOR LEGEND AND BORDER BACKGROUND BLACK ORANGE NON-REFLECTORIZED REFLECTORIZED

SIGN SIZE	DIMENSIONS											
	A	B	C	D	E	F	G	H	J	K	L	M
60 x 36	60.00	36.00	2.25	6.4	21.80	16.40	10.00	22.40	13.20	15.50	10.50	10.00

SIGN SIZE	SERIES BY LINE			MARGIN	BORDER
	1	2	3		
60 x 36	5C	5C	5C	0.625	0.875

Sign not to scale

GENERAL NOTES


All work to furnish and install these signs shall be included in the cost of the specified traffic control standards and shall not be paid separately.

All Illinois Standard signs shall conform to the latest edition of the "Illinois Standard Highway Signs Book" in effect on the date of invitation for bids.

Signs shall meet the applicable portions of Sections 701 and 720 of the Standard Specifications.

All dimensions are in inches unless otherwise noted.

ILLINOIS STANDARD W8-I107

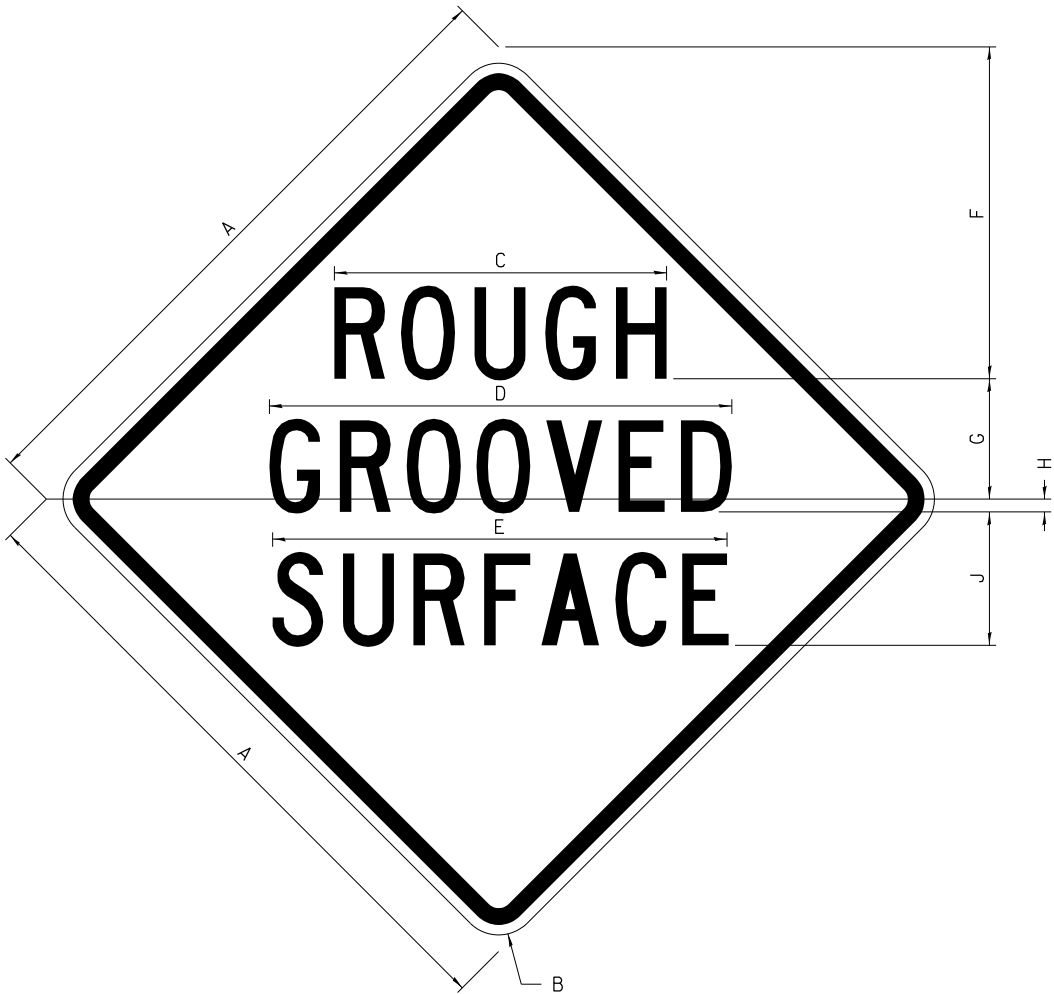

COLOR LEGEND AND BORDER BACKGROUND BLACK ORANGE NON-REFLECTORIZED REFLECTORIZED

SIGN SIZE	DIMENSIONS								
	A	B	C	D	E	F	G	H	J
48 x 48	48.00	3.00	25.00	34.80	34.20	24.94	9.00	1.00	10.00


SIGN SIZE	SERIES BY LINE			MARGIN	BORDER
	1	2	3		
48 x 48	7C	7C	7C	1.250	0.750

Sign not to scale

	USER NAME = \$USER\$	DESIGNED -	REVISED - 3-02-16	STATE OF ILLINOIS DEPARTMENT OF TRANSPORTATION	REGION 2 / DISTRICT 2 STANDARD		F.A.P. RTE.	SECTION	COUNTY	TOTAL SHEETS	SHEET NO.
		DRAWN -	REVISED -				301	24R		594	388
	PLOT SCALE = \$SCALE\$	CHECKED -	REVISED -				CONTRACT NO. 64B40				
	PLOT DATE = \$DATE\$	DATE -	REVISED -				ILLINOIS FED. AID PROJECT				
SCALE: N/A		SHEET NO. 20 OF 29 SHEETS		STA.		TO STA.					

WORK ZONE SIGN DETAILS

ILLINOIS STANDARD W12-I102

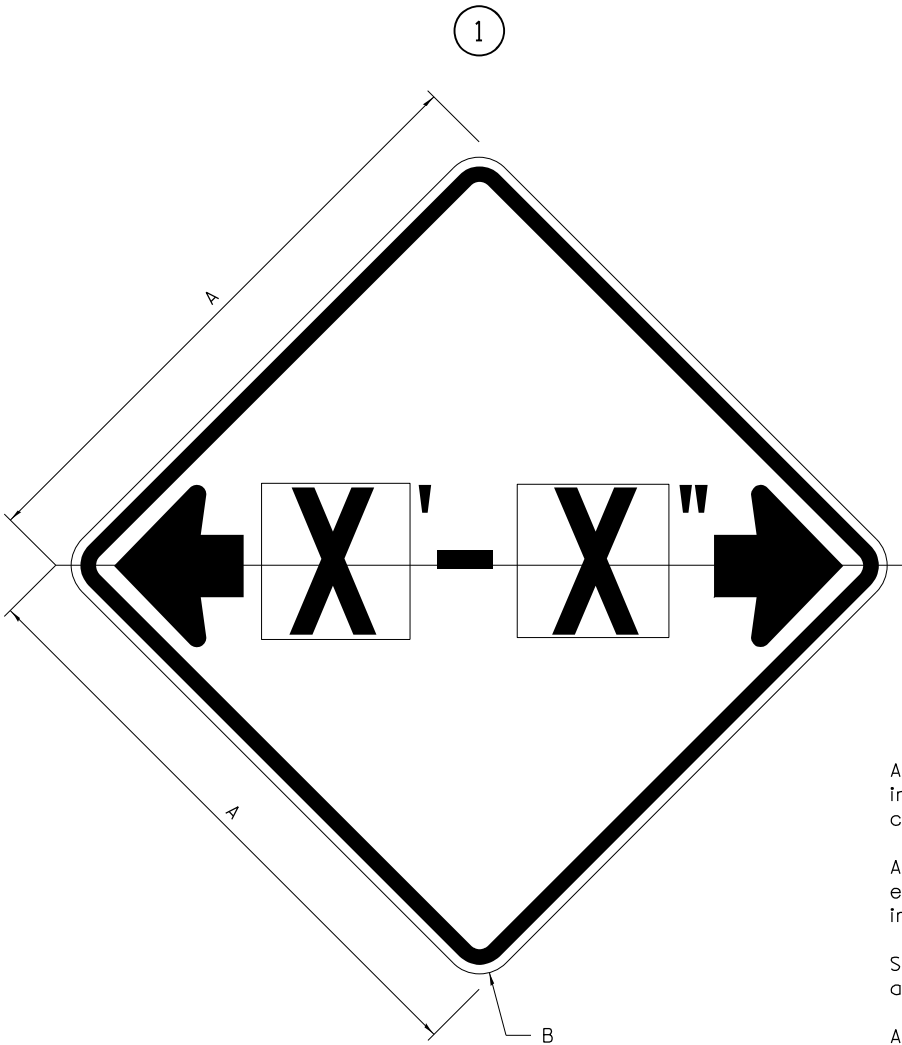

GENERAL NOTES

All work to furnish and install these signs shall be included in the cost of the specified traffic control standards and shall not be paid separately.

All Illinois Standard signs shall conform to the latest edition of the "Illinois Standard Highway Signs Book" in effect on the date of invitation for bids.

Signs shall meet the applicable portions of Sections 701 and 720 of the Standard Specifications.

All dimensions are in inches unless otherwise noted.

COLOR LEGEND AND BORDER BLACK NON-REFLECTORIZED
BACKGROUND FL ORANGE REFLECTORIZED


SIGN SIZE	DIMENSIONS	
	A	B
48 x 48	48.00	3.00

① Illinois Standard signs W12-I102 and W12-I103 shall be used as described in the special provisions.

SIGN SIZE	SERIES BY LINE	MARGIN	BORDER
	1		
48 x 48	12C	0.750	1.250

Sign not to scale

ILLINOIS STANDARD W12-I103

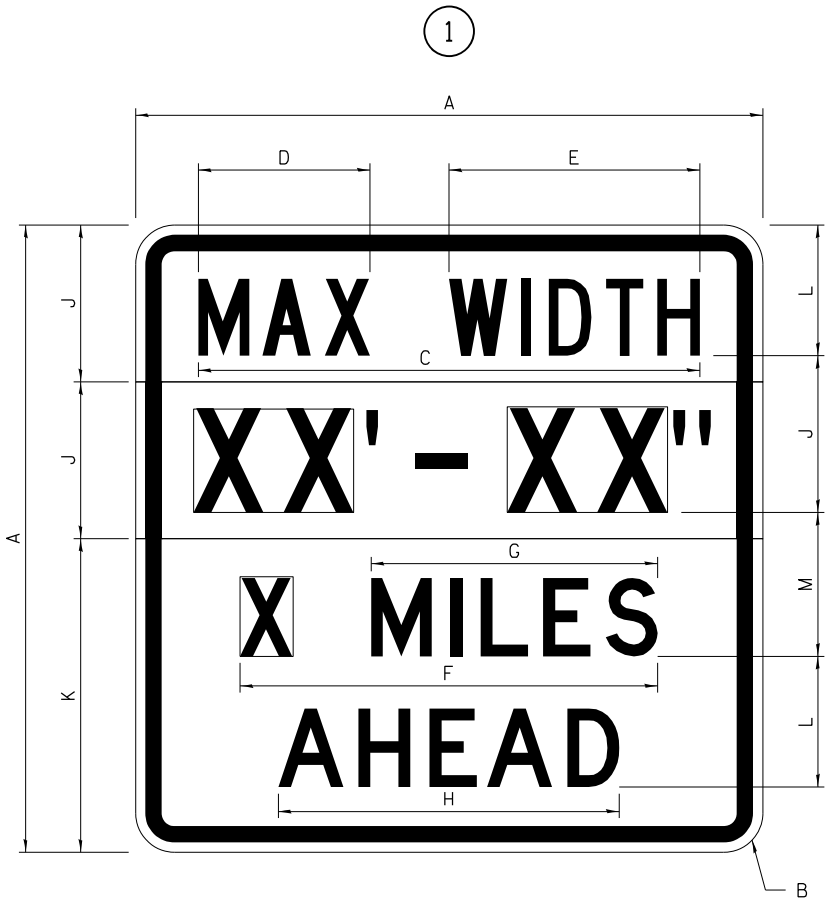

COLOR LEGEND AND BORDER BLACK NON-REFLECTORIZED
BACKGROUND BACKGROUND (WIDTH) WHITE REFLECTORIZED
FL ORANGE REFLECTORIZED

SIGN SIZE	DIMENSIONS											
	A	B	C	D	E	F	G	H	J	K	L	M
48 x 48	48.00	3.00	38.40	13.20	19.20	32.00	22.00	26.20	12.00	24.00	10.00	11.00


SIGN SIZE	SERIES BY LINE				MARGIN	BORDER
	1	2	3	4		
48 x 48	6C	8D	6D	6D	0.750	1.250

Sign not to scale

XX'-XX'' WIDTH AND X MILES ARE VARIABLE
TOP AND BOTTOM OF BACKGROUND WHITE

WORK ZONE SIGN DETAILS

ROAD CLOSED TO OVERSIZED LOADS

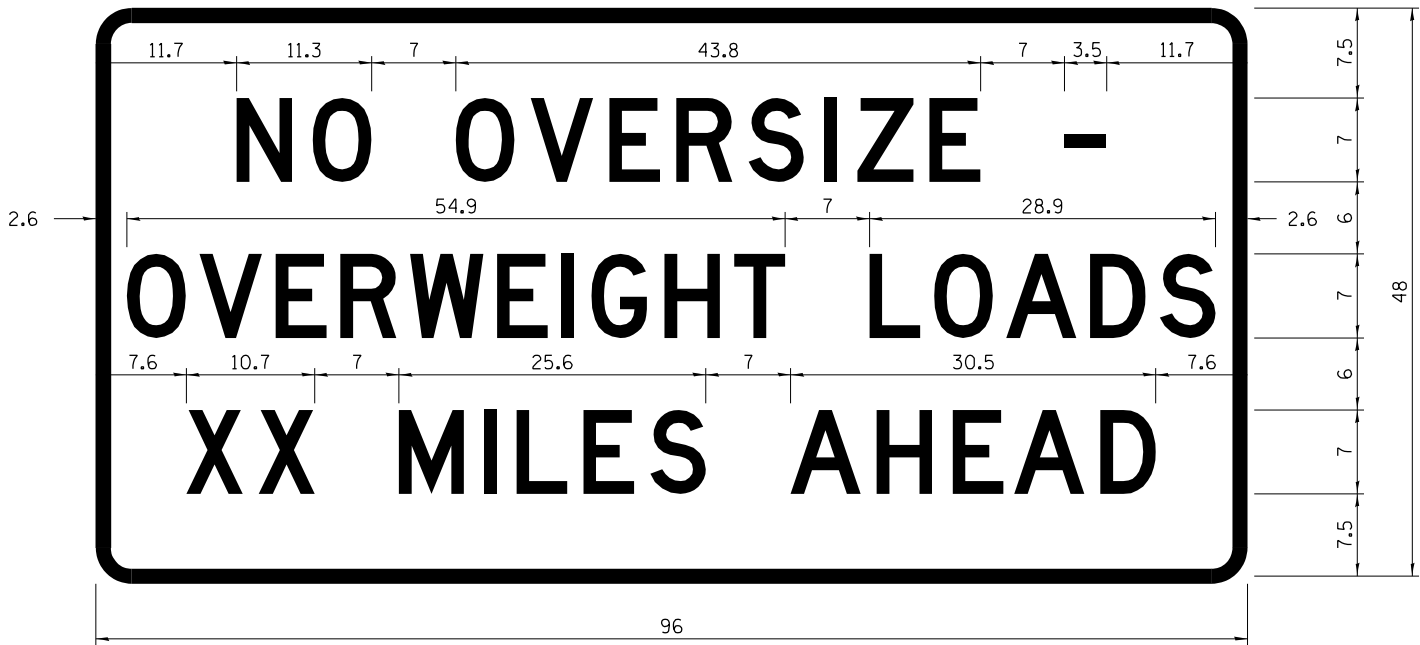

COLOR LEGEND AND BORDER BACKGROUND BLACK ORANGE NON-REFLECTORIZED REFLECTORIZED

Permit Loads - Loads Over 13 Feet; 3.0" Radius, 1.3" Border; [NO OVERSIZE -] D; [OVERWEIGHT LOADS] D 85% spacing; [XX MILES AHEAD] D; Table of letter and object lefts.

N	O	O	V	E	R	S	I	Z	E	-
11.7	18.1	30.0	36.2	42.8	48.4	54.4	60.7	63.5	69.5	80.8

O	V	E	R	W	E	I	G	H	T	L	O	A	D	S
2.6	8.6	15.0	20.4	26.2	33.4	38.8	41.3	47.4	53.2	64.5	69.9	75.9	82.9	88.7

X	X	M	I	L	E	S	A	H	E	A	D
7.6	13.6	25.3	32.3	35.1	40.6	46.2	57.9	65.1	71.4	76.6	83.7

Sign not to scale

STOP LINE SIGN FOR TEMPORARY SIGNALS



COLOR LEGEND AND BORDER BACKGROUND BLACK WHITE NON-REFLECTORIZED REFLECTORIZED

SIGN SIZE	SERIES BY LINE		
	1	2	3
24 x 24	4C	4C	4C

Sign not to scale

GENERAL NOTES

All work to furnish and install these signs shall be included in the cost of the specified traffic control standards and shall not be paid separately.

All Illinois Standard signs shall conform to the latest edition of the "Illinois Standard Highway Signs Book" in effect on the date of invitation for bids.


Signs shall meet the applicable portions of Sections 701 and 720 of the Standard Specifications.

All dimensions are in inches unless otherwise noted.

	USER NAME = \$USER\$	DESIGNED -	REVISED - 3-02-16	STATE OF ILLINOIS DEPARTMENT OF TRANSPORTATION	REGION 2 / DISTRICT 2 STANDARD			F.A.P. RTE.	SECTION	COUNTY	TOTAL SHEETS	SHEET NO.
		DRAWN -	REVISED -					301	24R	JO DAVIESS	594	390
	PLOT SCALE = \$SCALE\$	CHECKED -	REVISED -					CONTRACT NO. 64B40				
	PLOT DATE = \$DATE\$	DATE -	REVISED -		SCALE: N/A	SHEET NO. 22 OF 29 SHEETS	STA.	TO STA.	ILLINOIS FED. AID PROJECT			

ENTRANCE SIGN FOR USE
WITH TEMPORARY SIGNALS

WORK ZONE SIGN DETAILS

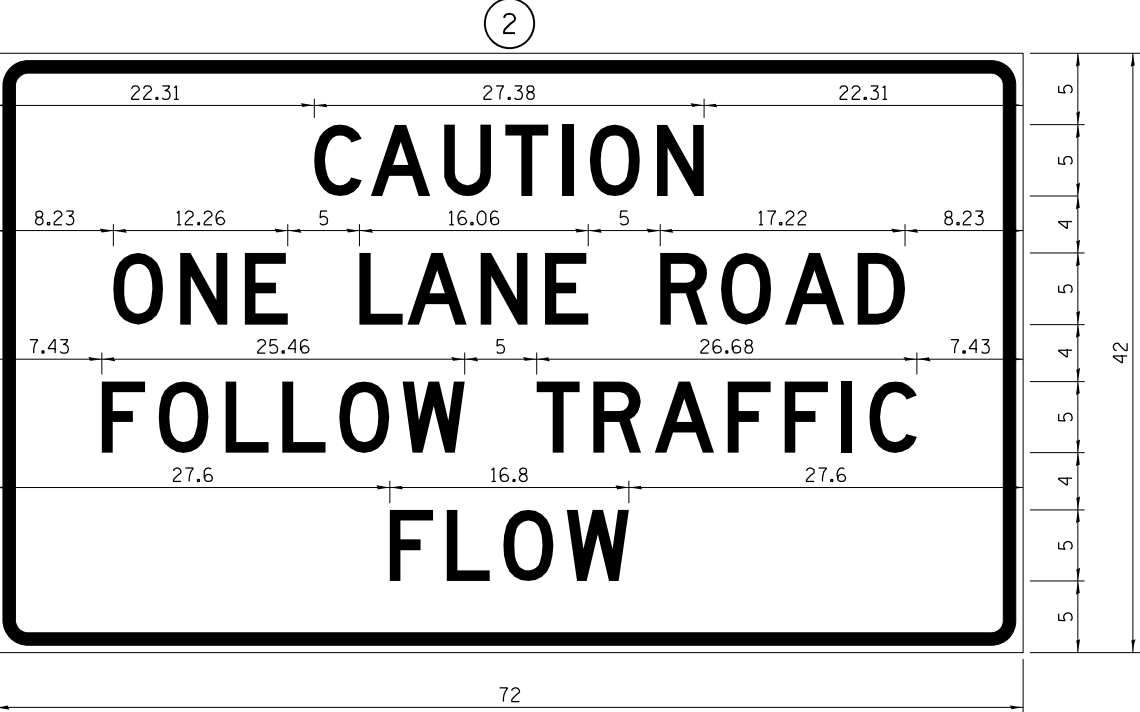

COLOR LEGEND AND BORDER
BACKGROUND BLACK NON-REFLECTORIZED
ORANGE REFLECTORIZED

2.25" Radius, 0.88" Border, 0.50" Indent;
[CAUTION] D; [ONE LANE ROAD] D;
[FOLLOW TRAFFIC] D; [FLOW] D

② This sign shall be installed at entrances located between the temporary signals as shown in the staging plans.

Table Of Widths And Spaces

22.31	C	3.36	0.62	A	4.18	0.94	U	3.36	0.94	T	3.04	0.94	I	0.78	1.17	O	3.52	1.17	N	3.36	22.31
-------	---	------	------	---	------	------	---	------	------	---	------	------	---	------	------	---	------	------	---	------	-------

8.23	O	3.51	1.17	N	3.36	1.18	E	3.04
------	---	------	------	---	------	------	---	------

5.00	L	3.05	0.31	A	4.18	0.94	N	3.36	1.17	E	3.05
------	---	------	------	---	------	------	---	------	------	---	------

5.00	R	3.36	0.93	O	3.52	0.94	A	4.18	0.93	D	3.36	8.23
------	---	------	------	---	------	------	---	------	------	---	------	------


7.43	F	3.04	0.94	O	3.52	1.17	L	3.04	0.94	L	3.05	0.94	O	3.51	0.94	W	4.37
------	---	------	------	---	------	------	---	------	------	---	------	------	---	------	------	---	------

5.00	T	3.05	0.94	R	3.36	0.94	A	4.18	0.93	F	3.05	0.94	F	3.04	0.94	I	0.78	1.18	C	3.35	7.43
------	---	------	------	---	------	------	---	------	------	---	------	------	---	------	------	---	------	------	---	------	------

27.60	F	3.05	0.94	L	3.04	0.94	O	3.52	0.93	W	4.38	27.60
-------	---	------	------	---	------	------	---	------	------	---	------	-------

Sign not to scale

STAY IN YOUR LANE

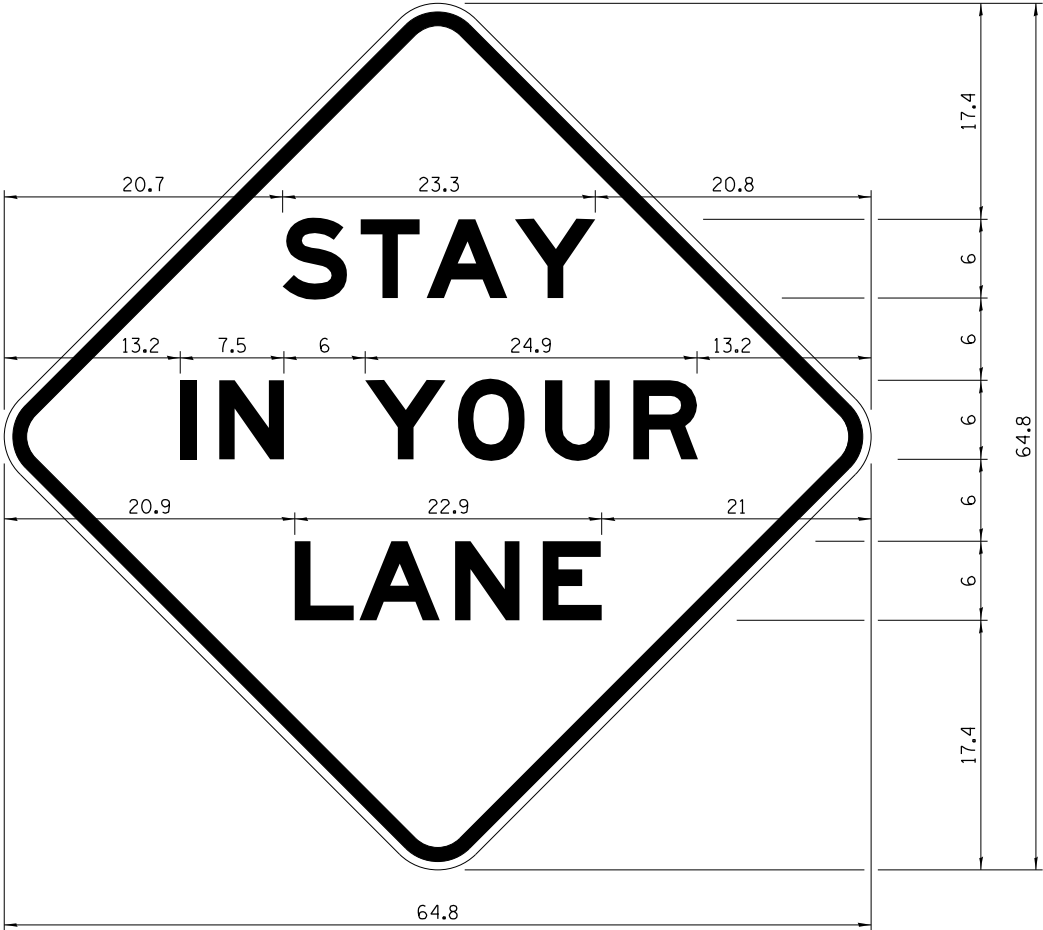

COLOR LEGEND AND BORDER
BACKGROUND BLACK NON-REFLECTORIZED
ORANGE REFLECTORIZED

48.0" across sides 3.8" Radius, 1.0" Border, 0.6" Indent;
"STAY" E Mod; "IN YOUR" E Mod; "LANE" E Mod;

Table of Letter and Object Lefts

S	T	A	Y
20.7	26.8	31.6	38.0

I	N	Y	O	U	R
13.2	15.9	26.7	33.9	40.5	46.8

L	A	N	E
20.9	25.8	33.1	39.4

Sign not to scale

GENERAL NOTES


All work to furnish and install these signs shall be included in the cost of the specified traffic control standards and shall not be paid separately.

All Illinois Standard signs shall conform to the latest edition of the "Illinois Standard Highway Signs Book" in effect on the date of invitation for bids.

Signs shall meet the applicable portions of Sections 701 and 720 of the Standard Specifications.


All dimensions are in inches unless otherwise noted.

TRAFFIC CONTROL FOR ROAD CLOSURE

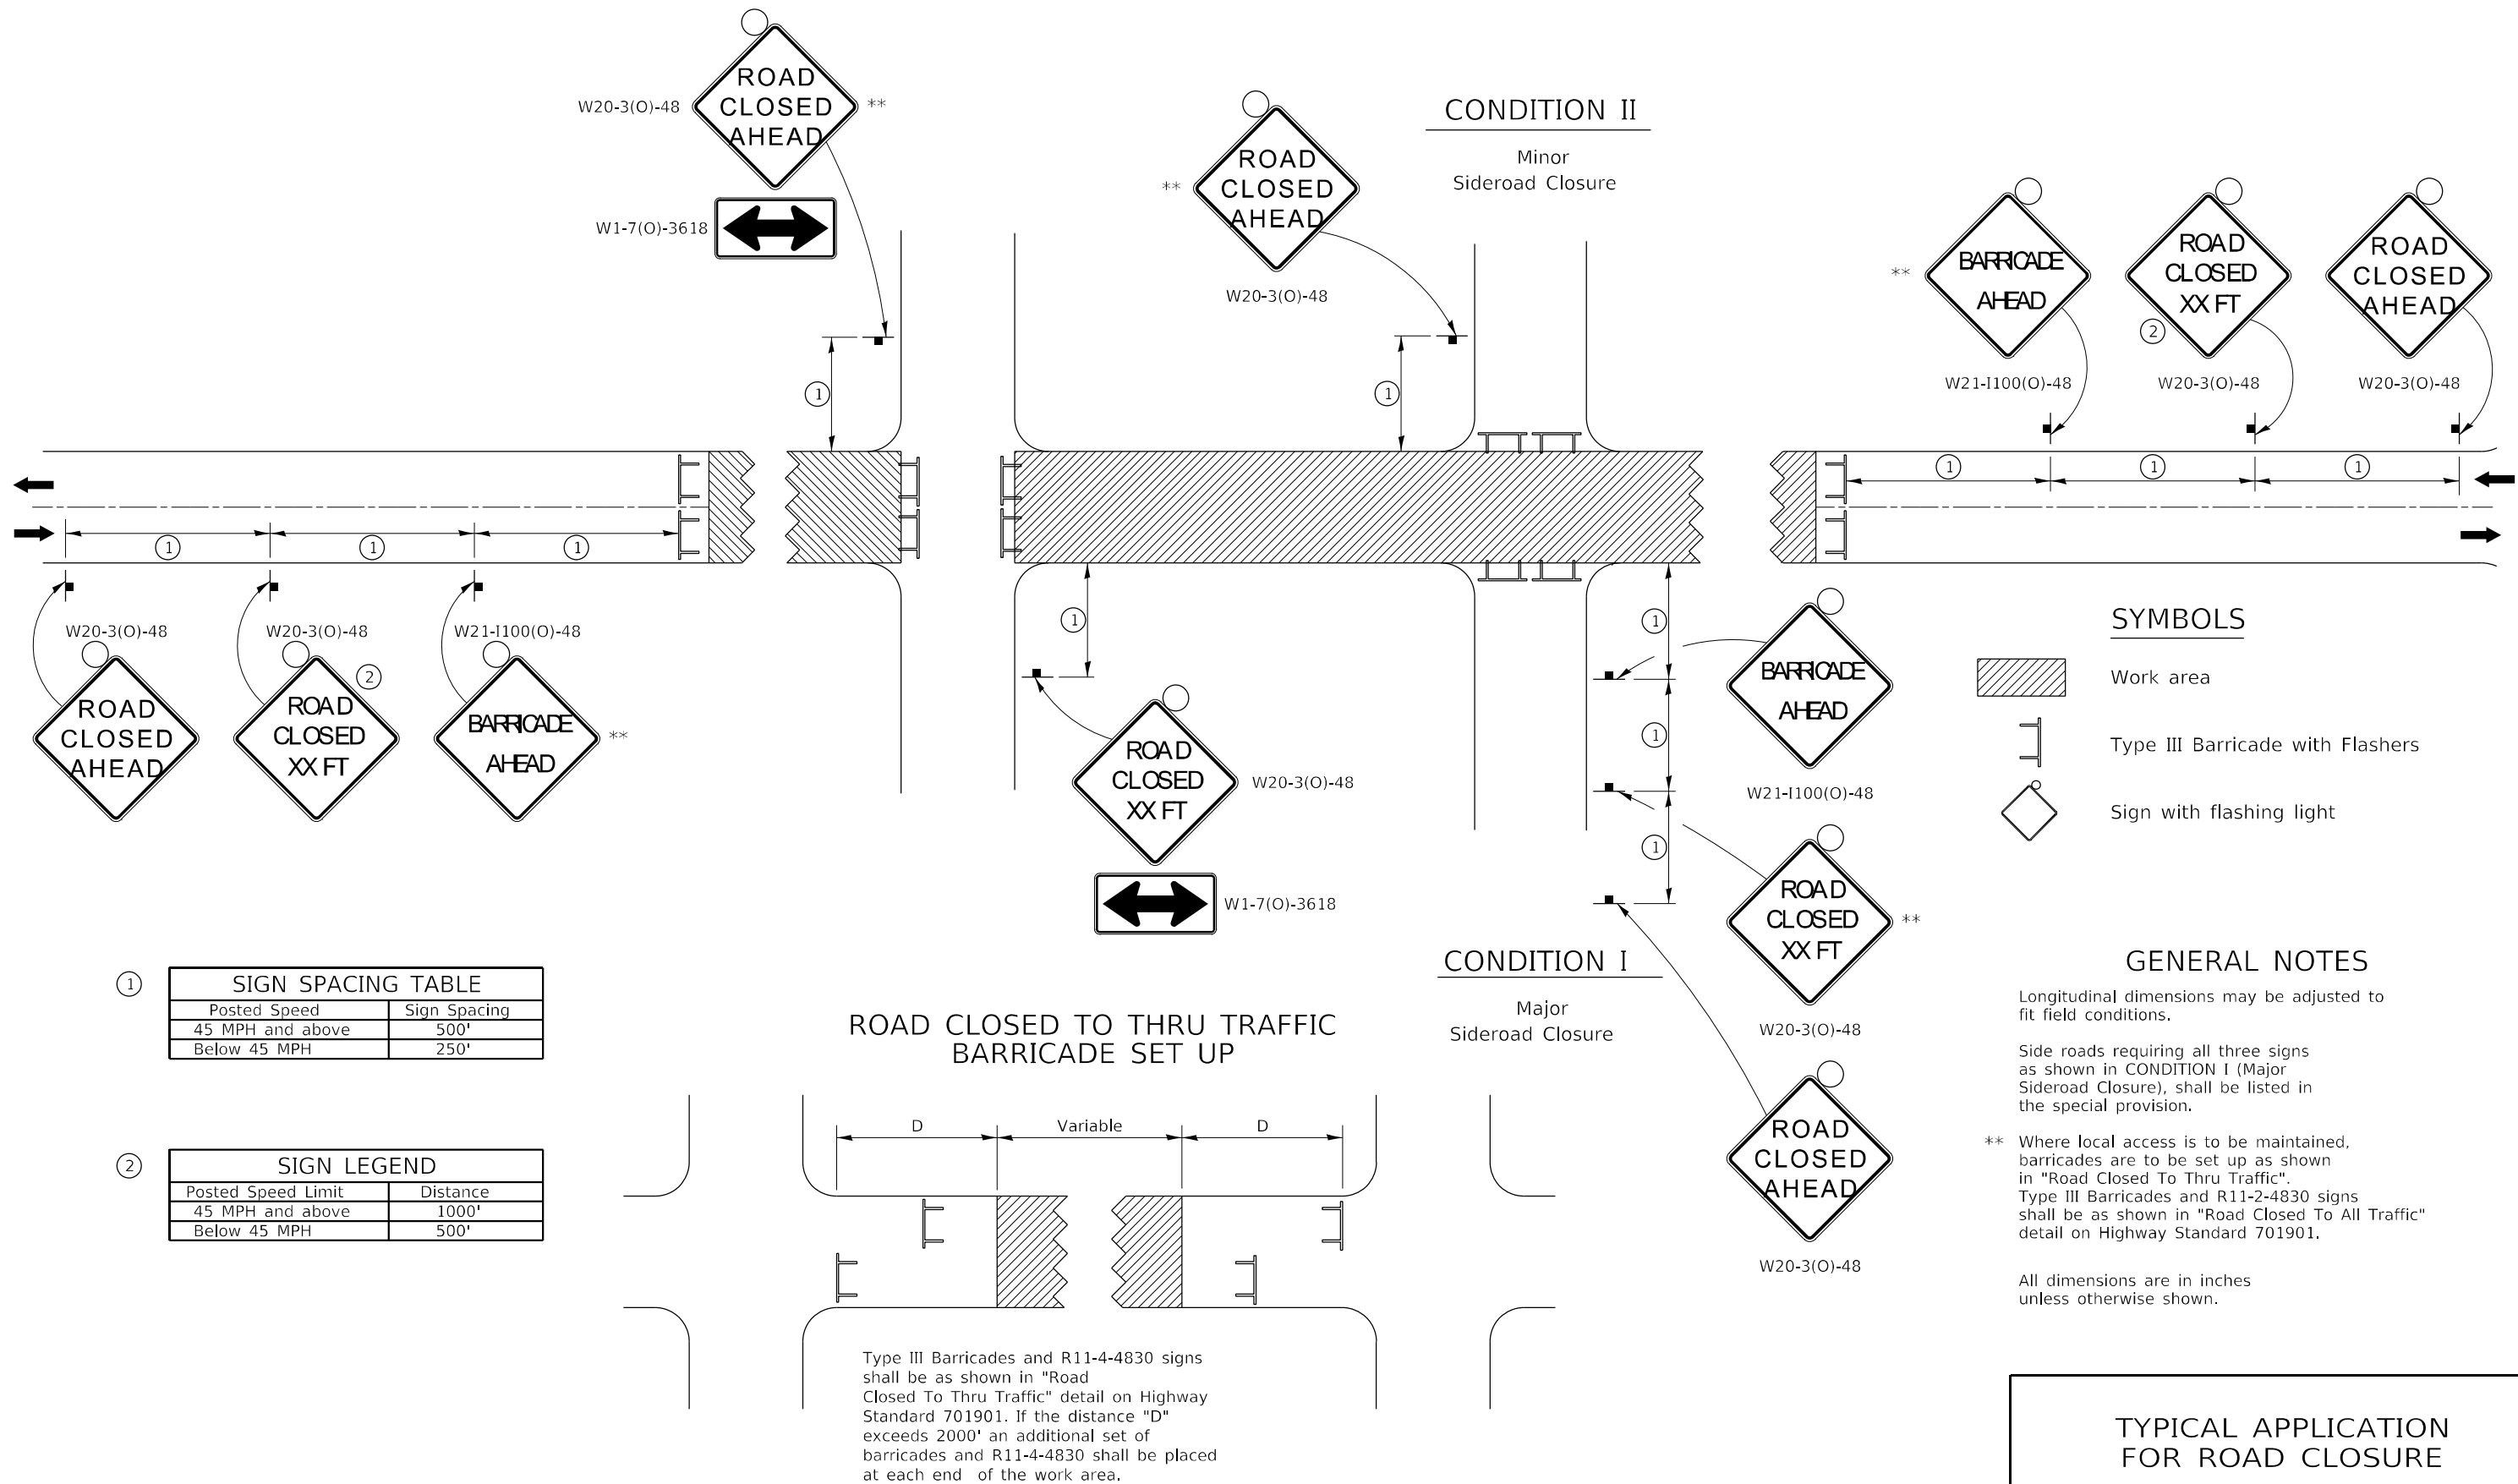


TYPICAL PAVEMENT MARKINGS

TYPICAL PAVEMENT MARKING FOR FLUSH MEDIAN AT LEFT TURN LANE

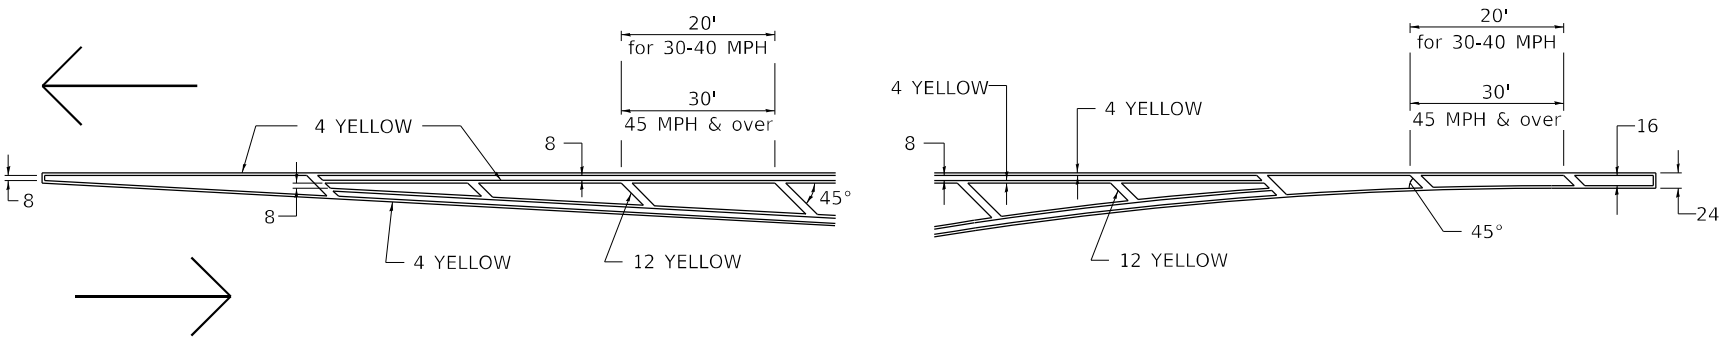


MEDIAN PAVEMENT MARKING

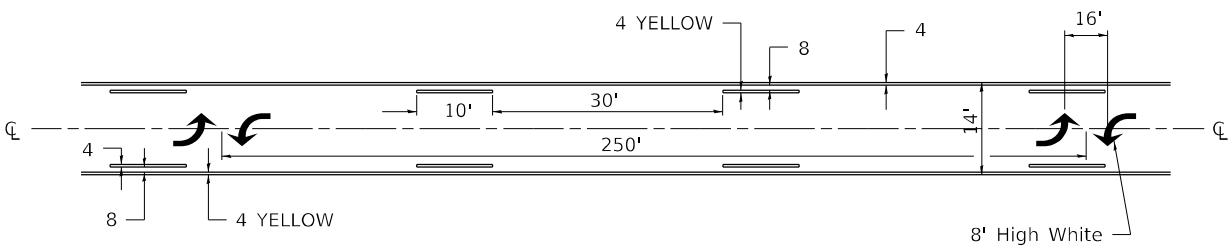


ALL DIMENSIONS ARE IN INCHES UNLESS OTHERWISE NOTED.

TYPICAL ISLAND OFFSET SHOULDER WIDTH

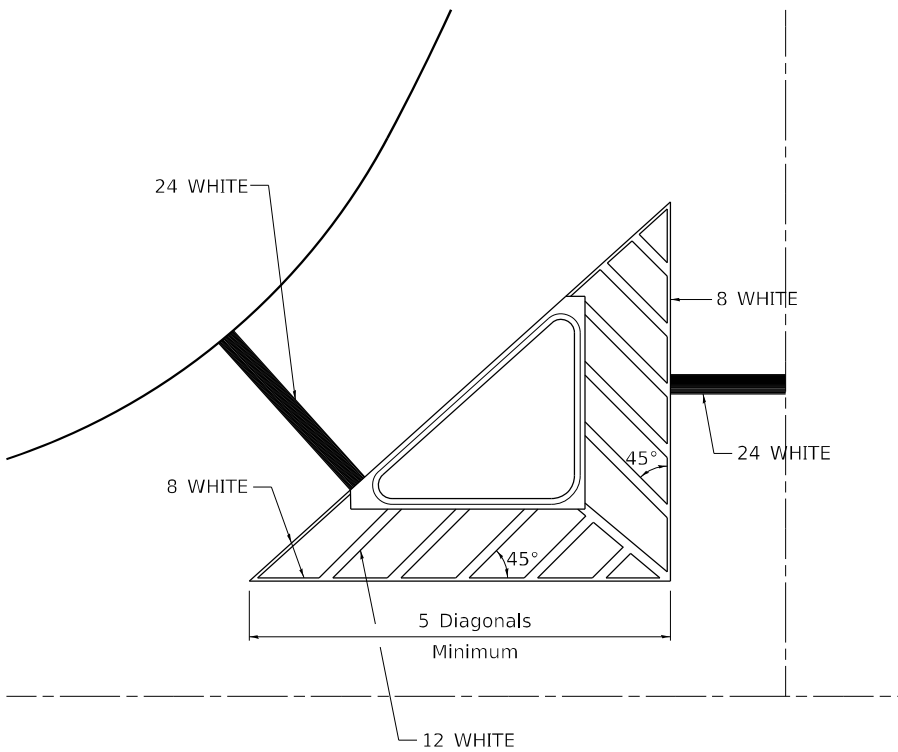


TYPICAL MARKING FOR PAINTED ISLANDS

NOTE:
* 45° TO LOCAL TAN.

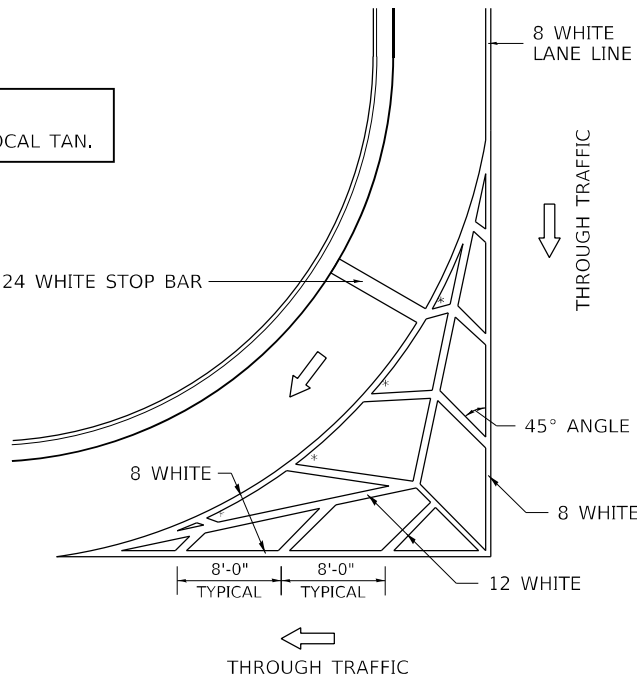

STANDARD CROSSWALK MARKING

See Schedules for Locations

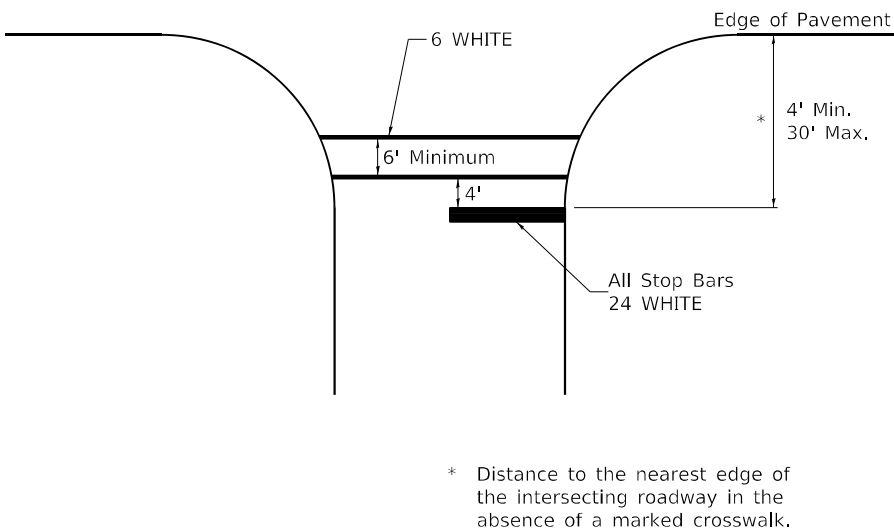


* Distance to the nearest edge of the intersecting roadway in the absence of a marked crosswalk.

	USER NAME = \$USER\$	DESIGNED -	REVISED - 6-27-14	STATE OF ILLINOIS DEPARTMENT OF TRANSPORTATION	REGION 2 / DISTRICT 2 STANDARD			F.A.P. RTE.	SECTION	COUNTY	TOTAL SHEETS	SHEET NO.
		DRAWN -	REVISED - 3-05-12					301	24R	JO DAVIESS	594	393
	PLOT SCALE = \$SCALE\$	CHECKED -	REVISED -					CONTRACT NO. 64B40				
	PLOT DATE = \$DATE\$	DATE -	REVISED -		SCALE: N/A	SHEET NO. 25 OF 29 SHEETS	STA. TO STA.	ILLINOIS FED. AID PROJECT				

TYPICAL PAVEMENT MARKINGS

ARROW LAYOUT

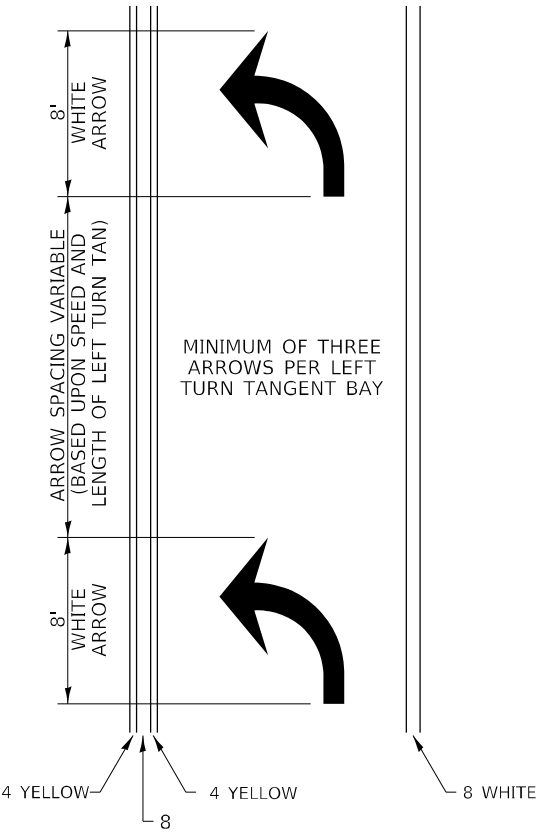

SYMBOLS

- ONE-WAY AMBER MARKER
- ONE-WAY CRYSTAL MARKER
- TWO-WAY AMBER MARKER


ALL DIMENSIONS ARE IN INCHES UNLESS OTHERWISE NOTED.

6 at 40' O.C. APPROACH SIDE ONLY

See Typical Drawing at right

STATE OF ILLINOIS
DEPARTMENT OF TRANSPORTATION

TYPICAL PAVEMENT MARKING FOR FLUSH MEDIAN

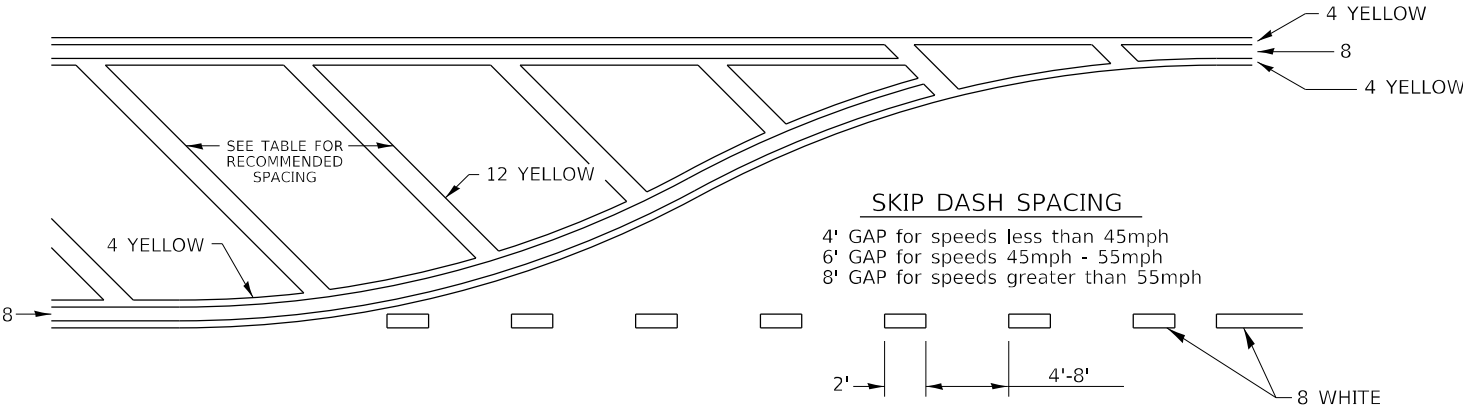



RECOMMENDED SPACING BETWEEN DIAGONALS (IN FEET)

Speed Limit Range	Continuous Median Area	Intersection Channelization	Objects (Islands)
less than 30MPH	50'	15'	10'
30-40MPH	75'	20'	15'
45MPH & over	75'	30'	20'

NOTE: If the spacing recommended in the Table does not permit at least five diagonal lines in the area being marked, the spacing from the next lowest speed range should be used. The recommended spacing is measured parallel to the pavement center line.

6 WHITE CROSSWALK LINES

6' MINIMUM

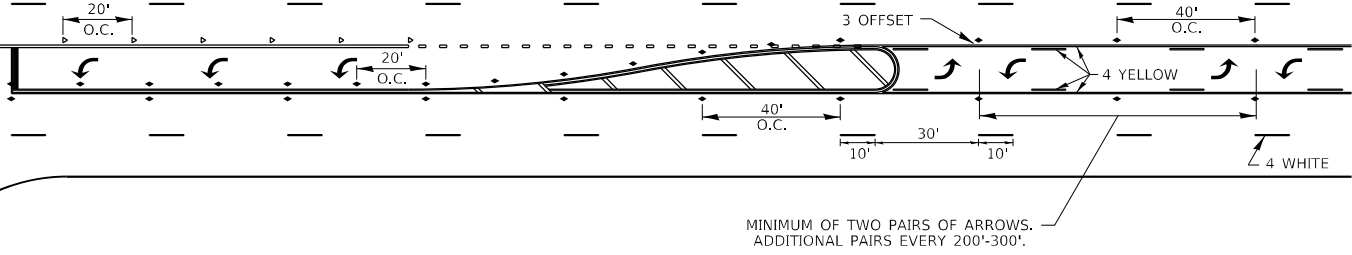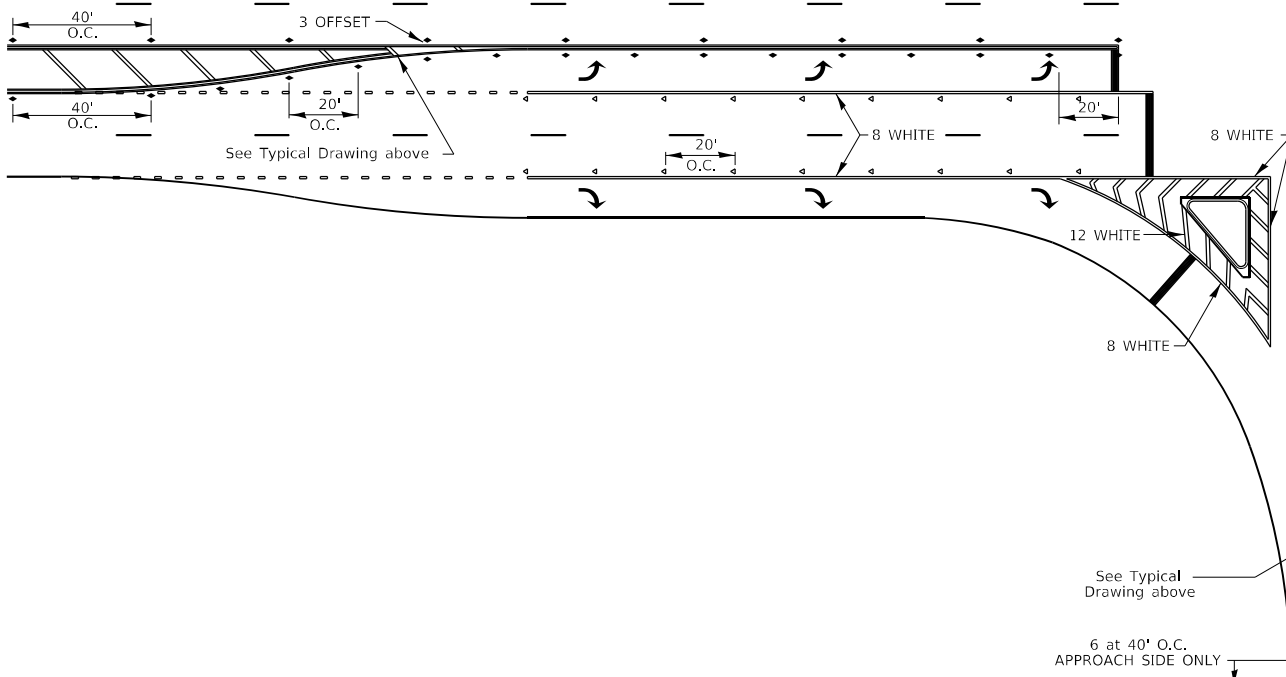


MINIMUM OF TWO PAIRS OF ARROWS. ADDITIONAL PAIRS EVERY 200'-300'.

USER NAME = \$USER\$	DESIGNED -	REVISED - 6-27-14
	DRAWN -	REVISED - 3-05-12
PLOT SCALE = \$SCALE\$	CHECKED -	REVISED -
PLOT DATE = \$DATE\$	DATE -	REVISED -


REGION 2 / DISTRICT 2 STANDARD		F.A.P. RTE.	SECTION	COUNTY	TOTAL SHEETS	SHEET NO.
		301	24R	JO DAVIESS	594	394
		CONTRACT NO. 64B40				
		ILLINOIS FED. AID PROJECT				

TYPICAL PAVEMENT MARKINGS

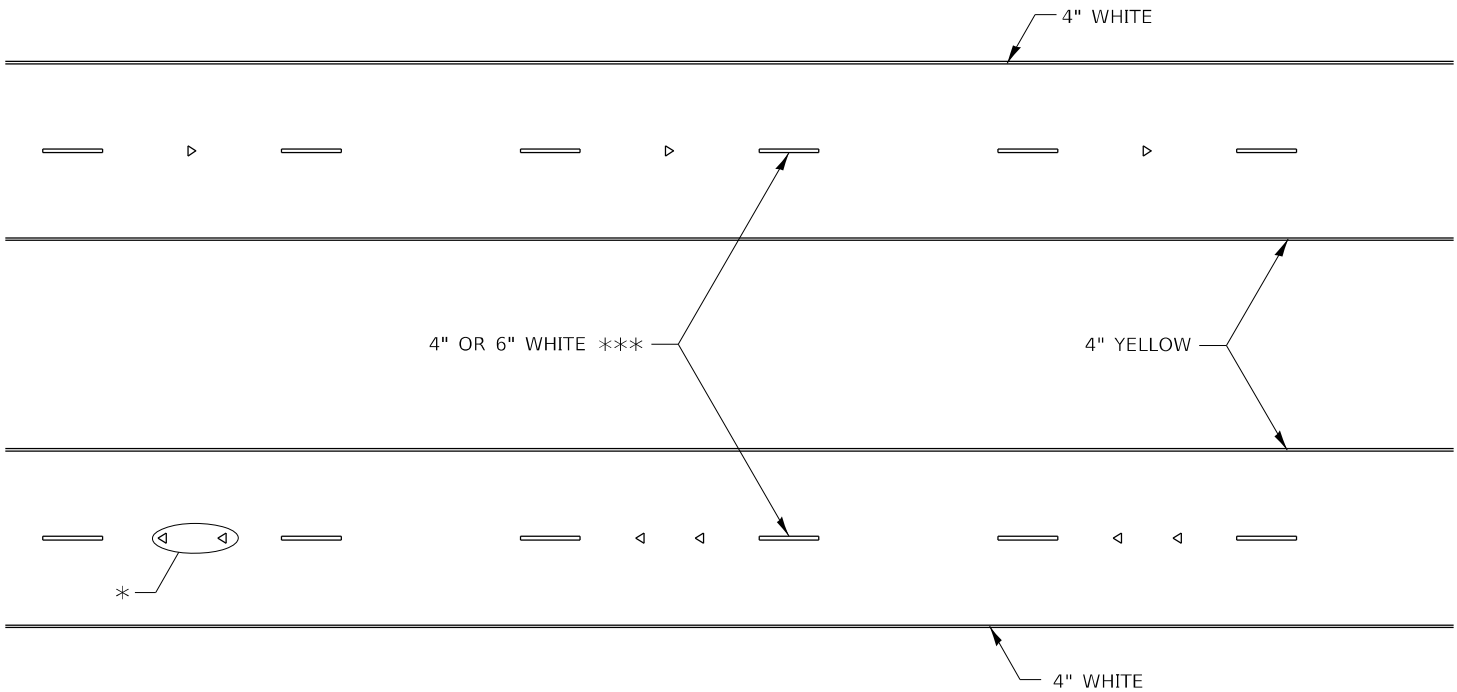

* SEE HIGHWAY STANDARD 781001 FOR SPACING DETAILS.
USE DOUBLE MARKERS WHEN ADT ≥ 20,000.

MULTI-LANE / DIVIDED

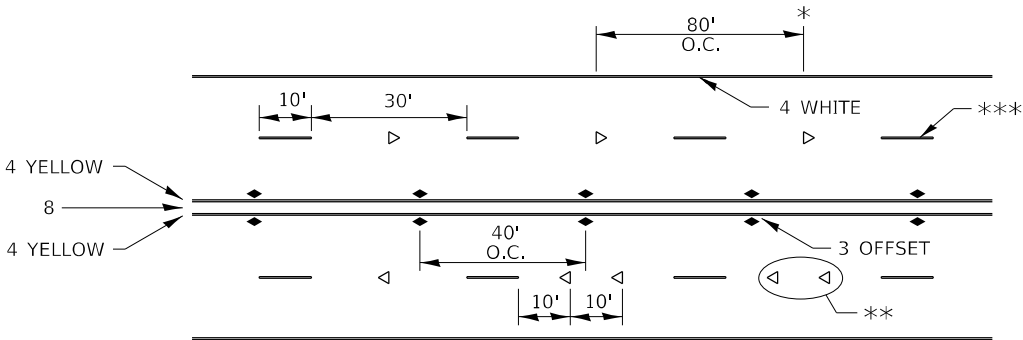

* REDUCE TO 40' O.C. ON CURVES WHERE ADVISORY SPEEDS ARE 10 MPH LOWER THAN POSTED SPEEDS.


** USE DOUBLE MARKERS WHEN ADT ≥ 20,000

*** CENTERLINE SKIP DASH PAVEMENT MARKING SPEED LIMIT LESS THAN 40 MPH USE 4" LINE, SPEED LIMIT 40 MPH AND OVER USE 6" LINE.


MULTI-LANE / UNDIVIDED & ONE WAY

(FOR MULTI-LANE UNDIVIDED HIGHWAYS USE THIS
DETAIL NOT HIGHWAY STANDARD 781001)

TYPICAL PARKING SPACING

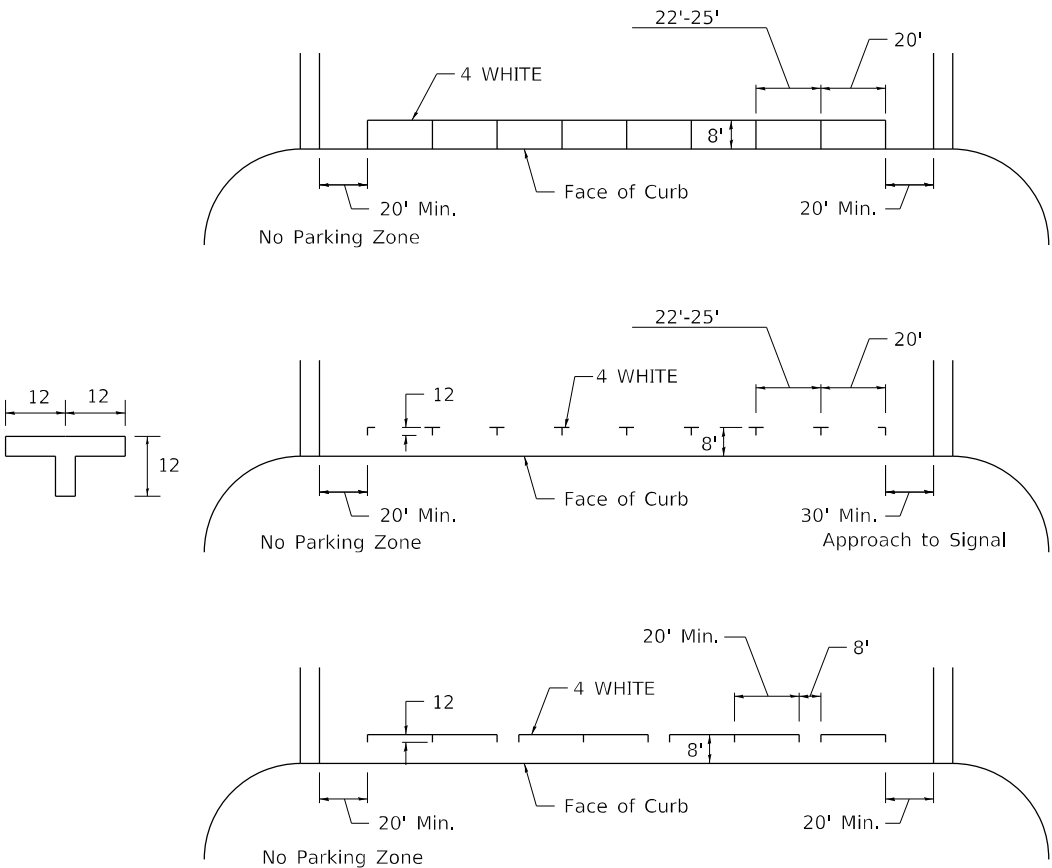

TYPICAL PAVEMENT MARKING FOR TWO LANE SECTION – NO PASSING ZONES

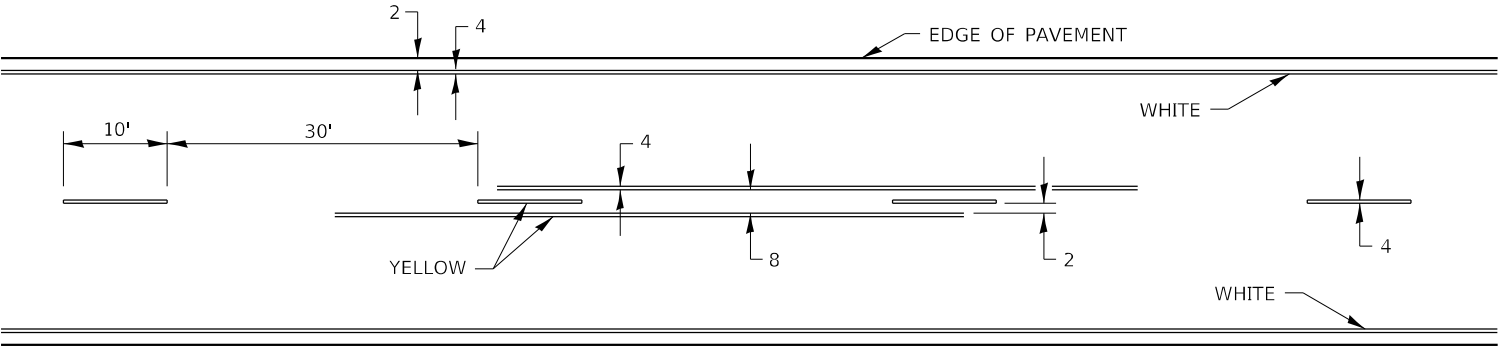

ALL DIMENSIONS ARE IN INCHES UNLESS OTHERWISE NOTED.


	USER NAME = \$USER\$	DESIGNED -	REVISED - 6-27-14	STATE OF ILLINOIS DEPARTMENT OF TRANSPORTATION	REGION 2 / DISTRICT 2 STANDARD			F.A.P RTE.	SECTION	COUNTY	TOTAL SHEETS	SHEET NO.
		DRAWN -	REVISED - 8-27-13					301	24R	JO DAVIESS	594	395
	PLOT SCALE = \$SCALE\$	CHECKED -	REVISED - 11-28-12					CONTRACT NO. 64B40				
	PLOT DATE = \$DATE\$	DATE -	REVISED -		SCALE: N/A	SHEET NO. 27 OF 29 SHEETS	STA.	TO STA.	ILLINOIS FED. AID PROJECT			

TYPICAL PAVEMENT MARKINGS


** 6" WHITE ON INTERSTATES, WHERE THE SPPED LIMIT IS 65 MPH, OR WHEN DIRECTED BY THE ENGINEER.
4" WIDE AT ALL OTHER LOCATIONS.

NOTE: GORE HATCHING PLACED ONLY WHEN SCHEDULED IN THE PLANS

EXIT RAMP

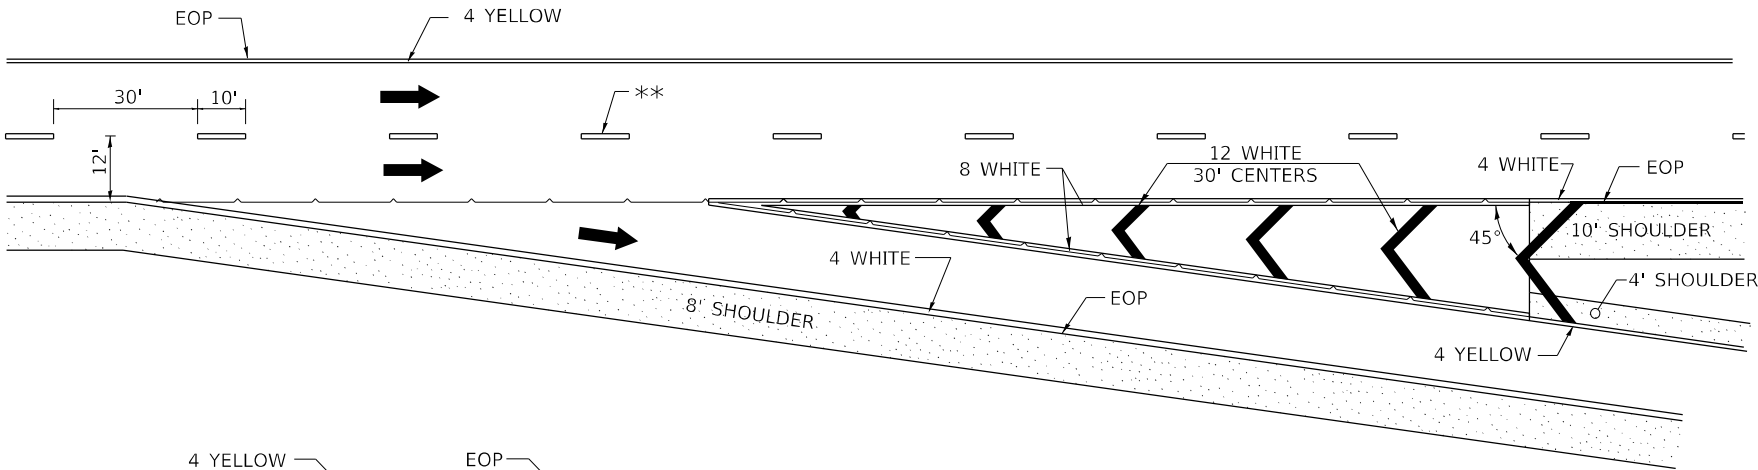


ENTRANCE RAMP

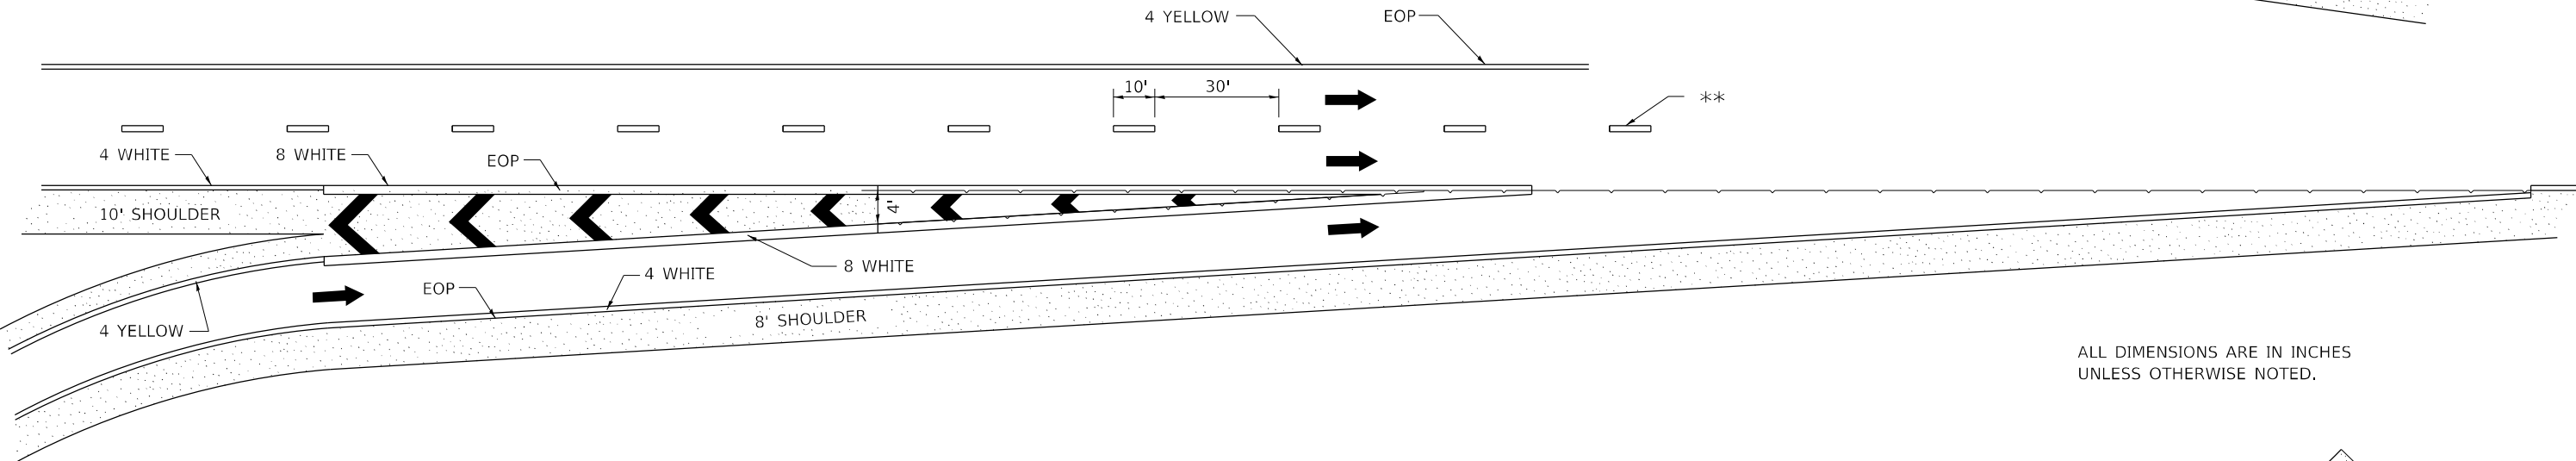

ALL DIMENSIONS ARE IN INCHES UNLESS OTHERWISE NOTED.

CLOVERLEAF

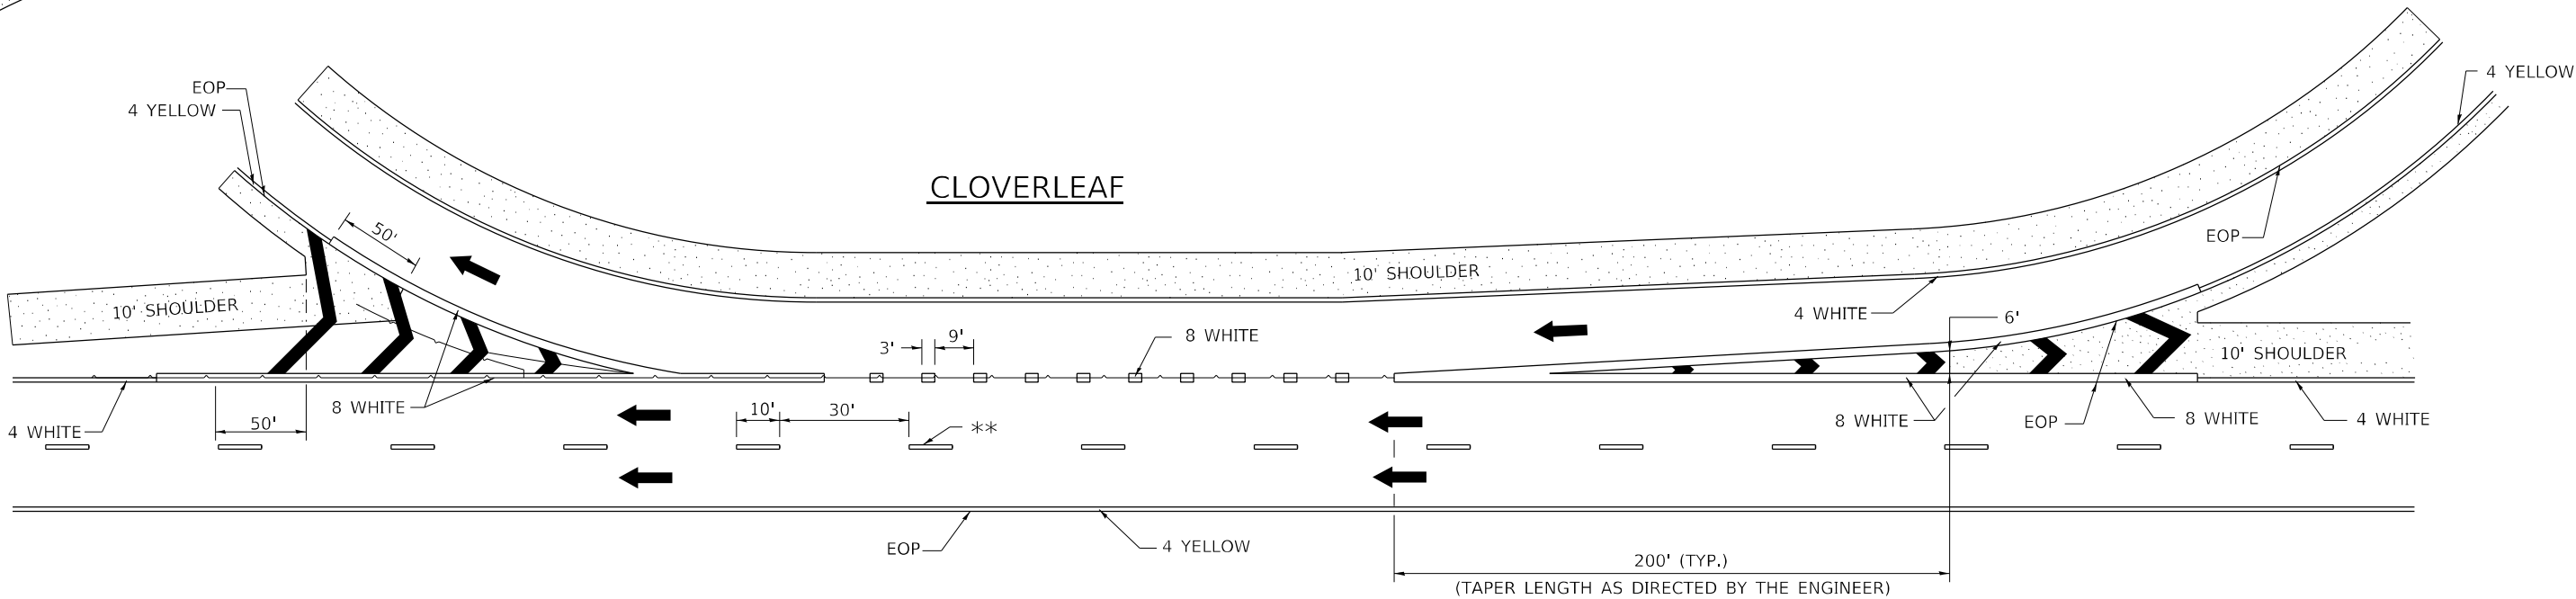


	USER NAME = \$USER\$	DESIGNED -	REVISED - 9-15-23	STATE OF ILLINOIS DEPARTMENT OF TRANSPORTATION	REGION 2 / DISTRICT 2 STANDARD			F.A.P RTE.	SECTION	COUNTY	TOTAL SHEETS	SHEET NO.
		DRAWN -	REVISED - 8-27-13					301	24R	JO DAVIESS	594	396
	PLOT SCALE = \$SCALE\$	CHECKED -	REVISED - 10-18-11					CONTRACT NO. 64B40				
	PLOT DATE = \$DATE\$	DATE -	REVISED -					ILLINOIS FED. AID PROJECT				
					SCALE: N/A	SHEET NO. 28 OF 29 SHEETS	STA.	TO STA.				



GUARDRAIL REFLECTORS, TYPE C (SPECIAL)

REFLECTORS FOR GUARDRAIL BLOCK OUT OR DELINEATOR POST

STRAIGHT
REFLECTOR / DELINEATOR

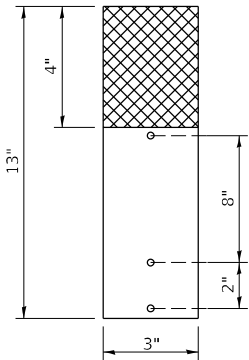

SIDE VIEW

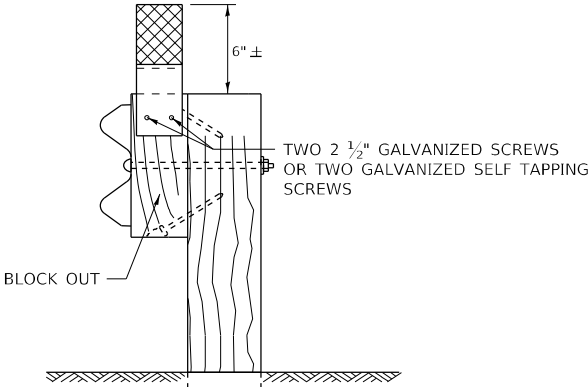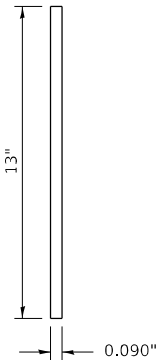


MOUNTED ON A GUARDRAIL BLOCK OUT

REFLECTORS SHALL BE MOUNTED DIRECTLY TO BLOCK OUTS.


REFLECTORS MOUNTED ON WOODEN OR PLASTIC OR METAL BLOCK OUT SHALL BE MOUNTED USING TWO 2 1/2" GALVANIZED SCREWS WITH WASHERS OR TWO SELF TAPPING GALVANIZED SCREWS WITH WASHERS.

ADDITIONAL SHEETING MAY BE ADDED AS NEEDED FOR TURN AROUNDS AS SHOWN IN THE PLANS

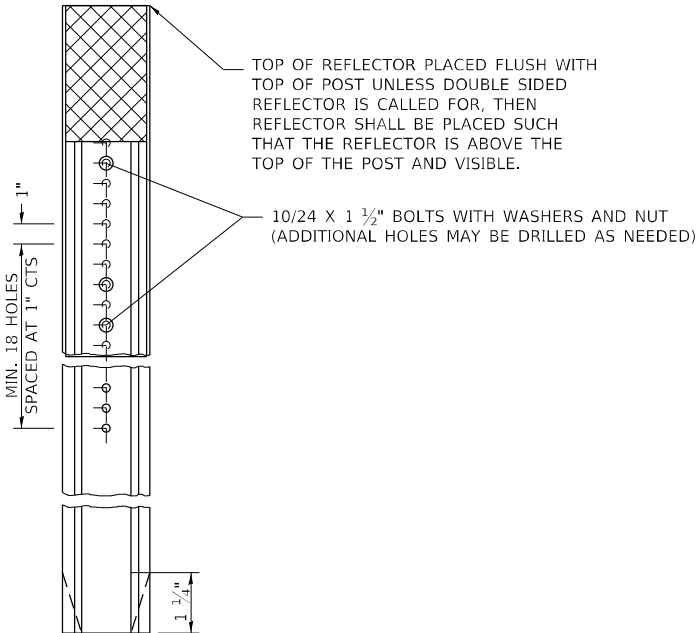


MOUNTED ON A DELINEATOR POST


REPLACING
3 BUTTON
DELINEATOR

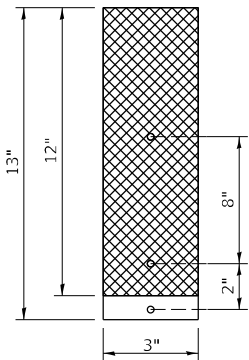

REPLACING
2 BUTTON
DELINEATOR

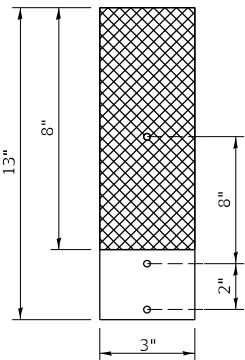

ADDITIONAL HOLES SHALL BE DRILLED IN THE REFLECTORS AS SHOWN ABOVE.

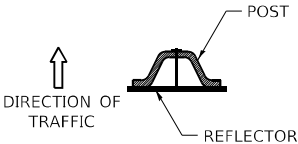

DELINEATORS SHALL BE INSTALLED ACCORDING TO STANDARD 635001 EXCEPT THAT THE POST SHALL BE ROTATED 180°. THE POST WILL HAVE THE WIDE SIDE FACING TRAFFIC AND THE REFLECTOR ATTACHECD AS SHOWN ABOVE.

NOTE:


REFLECTORS SHALL BE PAID FOR AT THE CONTRACT UNIT PRICE PER EACH FOR GUARDRAIL REFLECTORS, TYPE C (SPECIAL), WHICH PRICE SHALL ALSO INCLUDE SCREWS, WASHERS OR AN APPROVED BONDING AGENT.

REFLECTORS INSTALLED ON TWO LANE ROADS SHALL BE DOUBLE SIDED AND BOTH SIDES SHALL BE CRYSTAL.

REFLECTORS INSTALLED ON CENTER BARRIER OR IN THE MEDIAN SHALL BE DOUBLE SIDED AND BOTH SIDES SHALL BE AMBER.

REFLECTORS INSTALLED ON DIVIDED HIGHWAYS ON THE OUTSIDE OF THE ROADWAY SHALL BE DOUBLE SIDED CRYSTAL.

SPACING FOR REFLECTORS SHALL BE ACCORDING TO STANDARD 782006 UNLESS OTHERWISE NOTED IN THE PLANS.

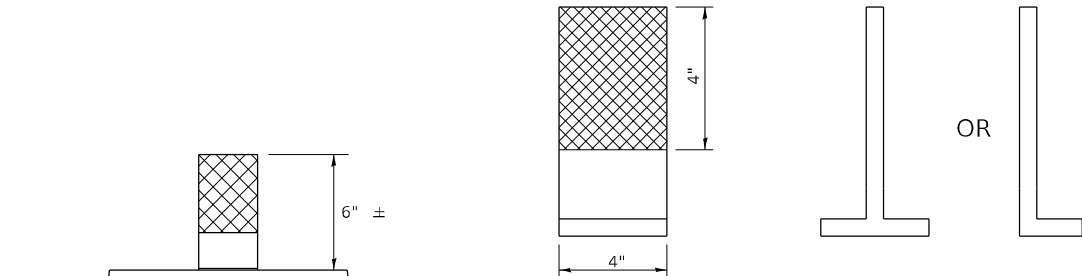

SIDE VIEW

NOTE:

REFLECTORS SHALL BE PAID FOR AT THE CONTRACT UNIT PRICE PER EACH FOR GUARDRAIL REFLECTORS, TYPE C (SPECIAL), WHICH PRICE SHALL ALSO INCLUDE SCREWS, WASHERS OR AN APPROVED BONDING AGENT.

REFLECTORS INSTALLED ON TWO LANE ROADS SHALL BE DOUBLE SIDED AND BOTH SIDES SHALL BE CRYSTAL.

REFLECTORS INSTALLED ON CENTER BARRIER SHALL BE DOUBLE SIDE AND BOTH SIDES SHALL BE AMBER.


REFLECTORS INSTALLED ON DIVIDED HIGHWAYS ALONG THE OUSTIDE OF THE HIGHWAY SHALL BE DOUBLE SIDED CRYSTAL.

SPACING FOR REFLECTORS SHALL BE ACCORDING TO STANDARD 782006 UNLESS OTHERWISE NOTED IN THE PLANS.


REFLECTORS MOUNTED ON BARRIER WALL

	USER NAME = \$USER\$	DESIGNED -	REVISED - 4-27-23	STATE OF ILLINOIS DEPARTMENT OF TRANSPORTATION	REGION 2 / DISTRICT 2 STANDARD			F.A.P RTE.	SECTION	COUNTY	TOTAL SHEETS	SHEET NO.
	DRAWN -	REVISD -	REVISED - 4-27-23					301	24R	JO DAVIESS	594	397
	PLOT SCALE = \$SCALE\$	CHECKED -	REVISED - 6-21-21					CONTRACT NO. 64B40				
	PLOT DATE = \$DATE\$	DATE -	REVISED -		SCALE: N/A	SHEET NO. 29 OF 29 SHEETS	STA.	TO STA.	ILLINOIS FED. AID PROJECT			

FINAL SURVEY	DATE	
	BY	
	SURVEYED	
	PLOTTED	
NO.	NOTE BOOK	
	TEMPERATURE	
	AREAS	
	CHECKED	

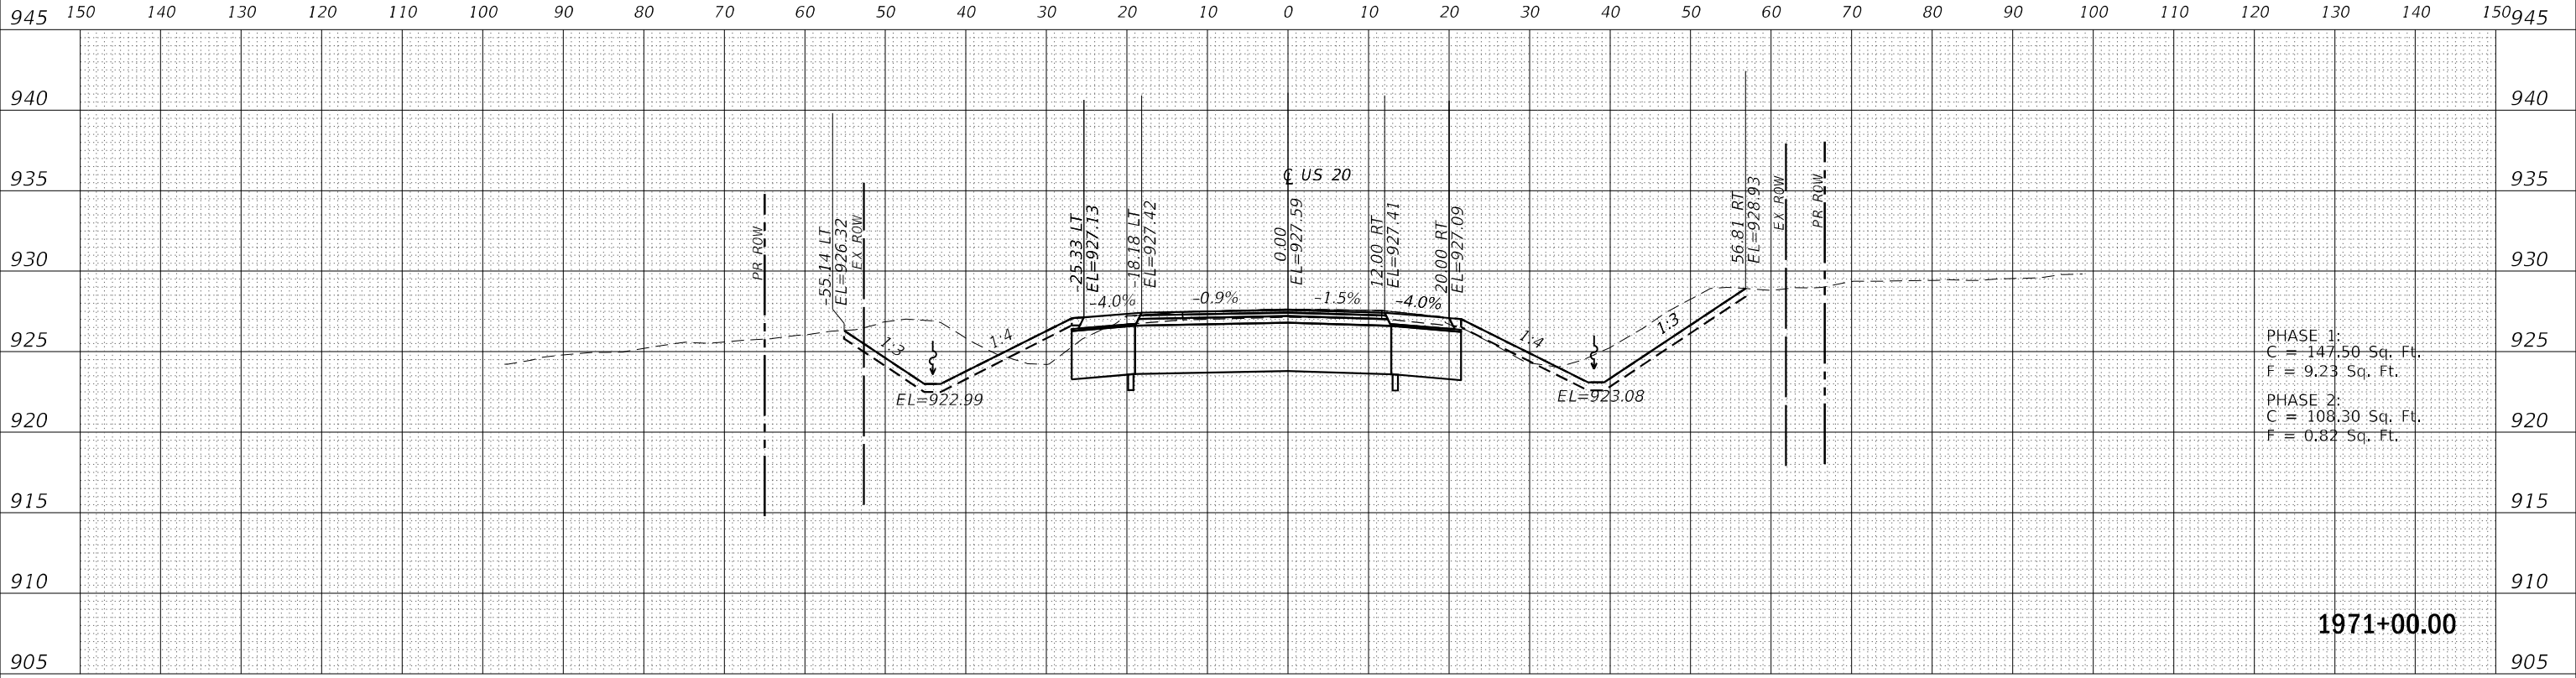

ORIGINAL SURVEY	DATE	
	BY	
	SURVEYED	
	PLOTTED	
NO.	NOTE BOOK	
	TEMPERATURE	
	AREAS	
	CHECKED	

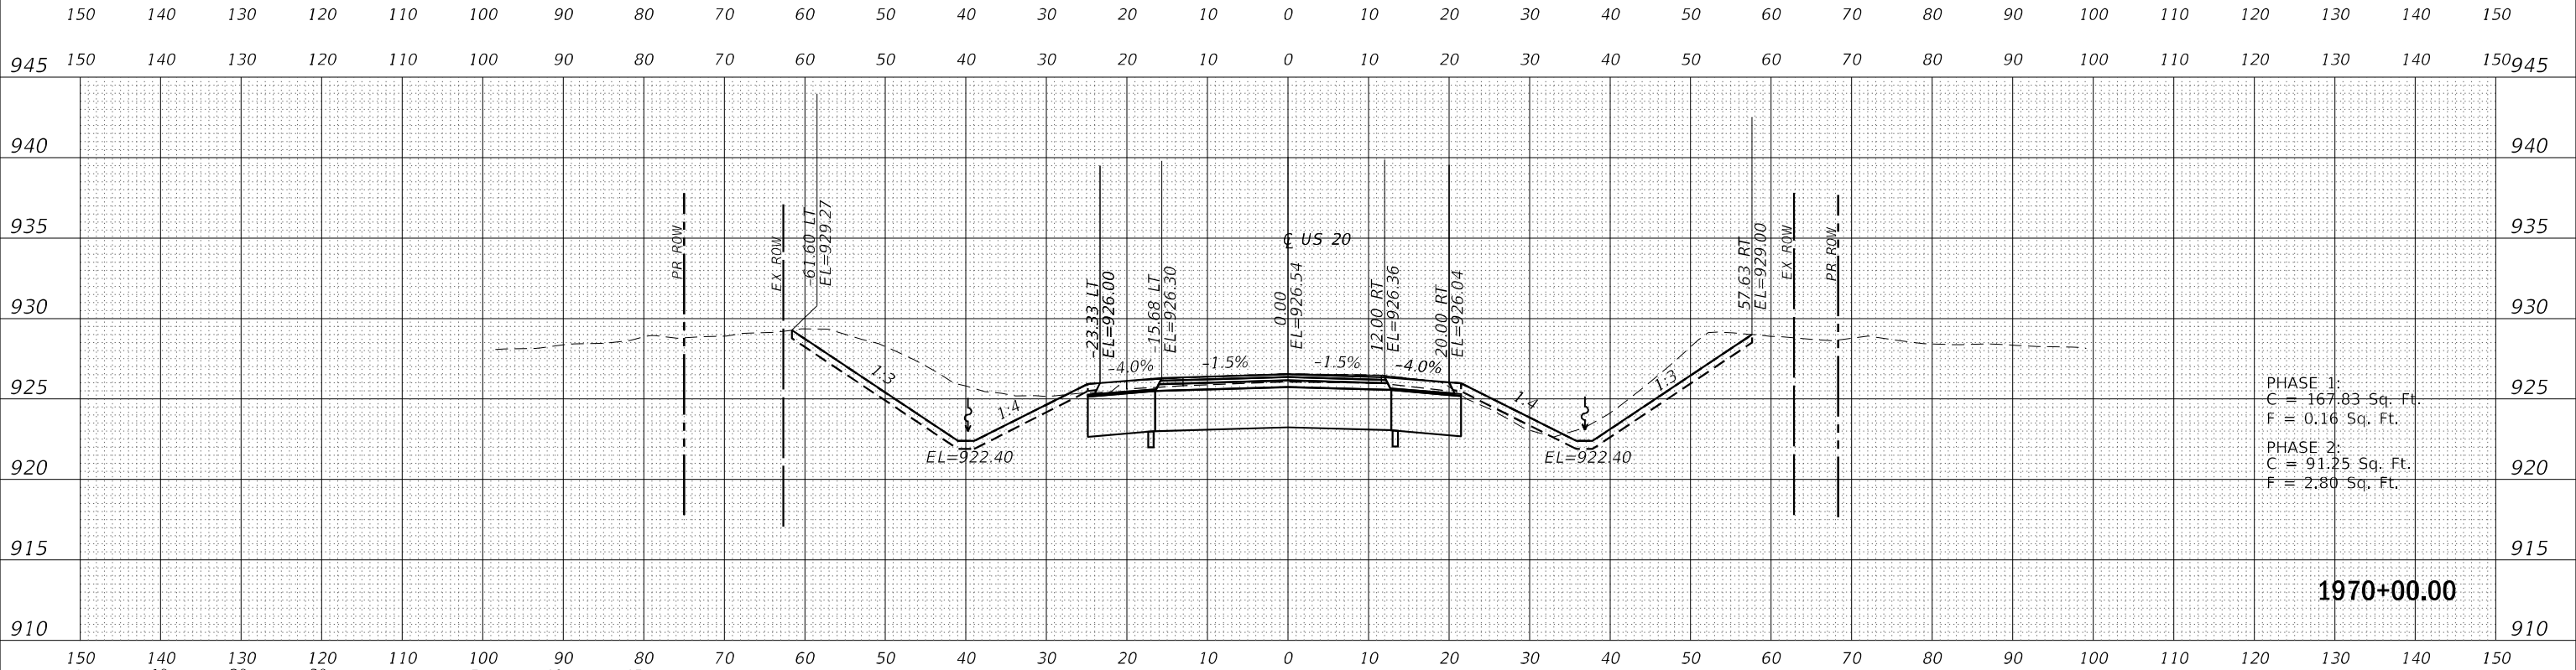

MODEL: US20_C04A_XSC
FILE NAME: d:\us20\c04a\us20_C04A_XSC.dgn



USER NAME = Blomquist	DESIGNED - MMW	REVISED -
	DRAWN - EME	REVISED -
PLOT SCALE = 20,0000 * / in.	CHECKED - MAW	REVISED -
PLOT DATE = 10/3/2022	DATE - 04/14/2020	REVISED -

STATE OF ILLINOIS
DEPARTMENT OF TRANSPORTATION


CROSS SECTIONS
US 20

SCALE: SHEET OF SHEETS STA. 1970+00.00 TO STA. 1971+00.00

F.A. RTE.	SECTION	COUNTY	TOTAL SHEETS	SHEET NO.
301	24R	JO DAVIESS	594	399
CONTRACT NO. 64B40				
ILLINOIS FED. AID PROJECT				

ORIGINAL SURVEY	SURVEYED _____	BY _____	DATE _____
	PLOTTED _____		
NOTE BOOK	TEMPLATE _____		
	AREAS _____		
NO. _____	AREAS CHECKED _____		

MODEL: US20_CorA_XSC
FILE NAME: pw:\rsandh-

 

**STATE OF ILLINOIS
DEPARTMENT OF TRANSPORTATION**

SCALE:	SHEET	OF	SHEETS	STA. 1972+00.00 TO STA. 1973+00.00
--------	-------	----	--------	------------------------------------

F.A. RTE.	SECTION	COUNTY	TOTAL SHEETS	SHEET NO.
301	24R	JO DAVIESS	594	400
		CONTRACT NO.64B40		
ILLINOIS		FED. AID PROJECT		