
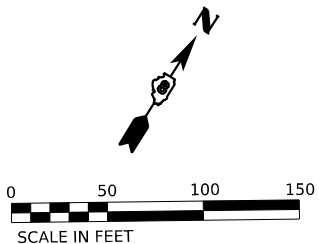


REMOVAL LEGEND

-  HMA SURFACE REMOVAL - BUTT JOINT
-  PCC SURFACE REMOVAL - BUTT JOINT
-  HMA SURFACE REMOVAL - VARIABLE DEPTH
-  PCC SURFACE REMOVAL - VARIABLE DEPTH
-  PAVED SHOULDER REMOVAL
-  REMOVE EXISTING RIPRAP
-  CURB REMOVAL (BITUMINOUS)
-  CONCRETE BARRIER REMOVAL
-  INLET, PIPE DRAIN AND FES REMOVAL

NOTES:
SEE GUARDRAIL SHEETS FOR REMOVAL ITEMS
SEE PLAN SHEETS FOR IMPROVEMENT ITEMS
SEE EXISTING LIGHTING REMOVAL PLANS
FOR LIGHTING EQUIPMENT REMOVAL

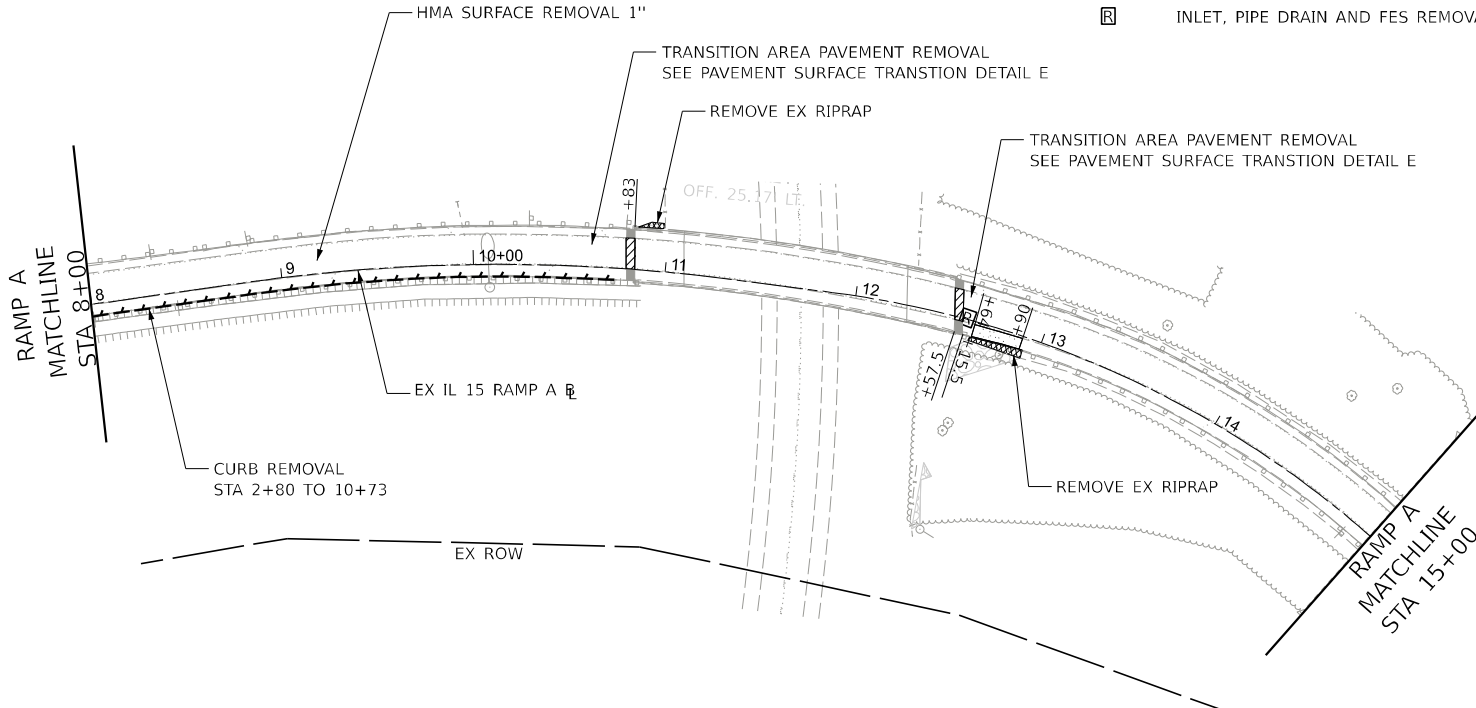

MODEL: D07605 Ramp H 5-150 Sheet
FILE NAME: D07605-RampH-5-150.dgn



USER NAME	= _USER_	DESIGNED	-	REVISED	-
		DRAWN	-	REVISED	-
PLOT SCALE	= 100.00000000 1' / in.	CHECKED	-	REVISED	-
PLOT DATE	= 3/5/2024	DATE	-	REVISED	-

STATE OF ILLINOIS
DEPARTMENT OF TRANSPORTATION

I-255 RESURFACING FROM IL 157 TO IL 15 IL 15 – RAMP A REMOVAL PLAN SHEET			
SCALE: 1" = 50'	SHEET 23	OF 26 SHEETS	STA. 8+00 TO STA. 15+00

F.A.I. RTE.	SECTION	COUNTY	TOTAL SHEETS	SHEET NO.
255	82-(5,4,3)R5-1	ST. CLAIR	504	101
CONTRACT NO. 76K05				
ILLINOIS FED. AID PROJECT				

REMOVAL LEGEND



-  HMA SURFACE REMOVAL - BUTT JOINT
-  PCC SURFACE REMOVAL - BUTT JOINT
-  HMA SURFACE REMOVAL - VARIABLE DEPTH
-  PCC SURFACE REMOVAL - VARIABLE DEPTH
-  PAVED SHOULDER REMOVAL
-  REMOVE EXISTING RIPRAP
-  CURB REMOVAL (BITUMINOUS)
-  CONCRETE BARRIER REMOVAL
-  INLET, PIPE DRAIN AND FES REMOVAL

NOTES:

SEE GUARDRAIL SHEETS FOR REMOVAL ITEMS

SEE PLAN SHEETS FOR IMPROVEMENT ITEMS

SEE EXISTING LIGHTING REMOVAL PLANS FOR LIGHTING EQUIPMENT REMOVAL

 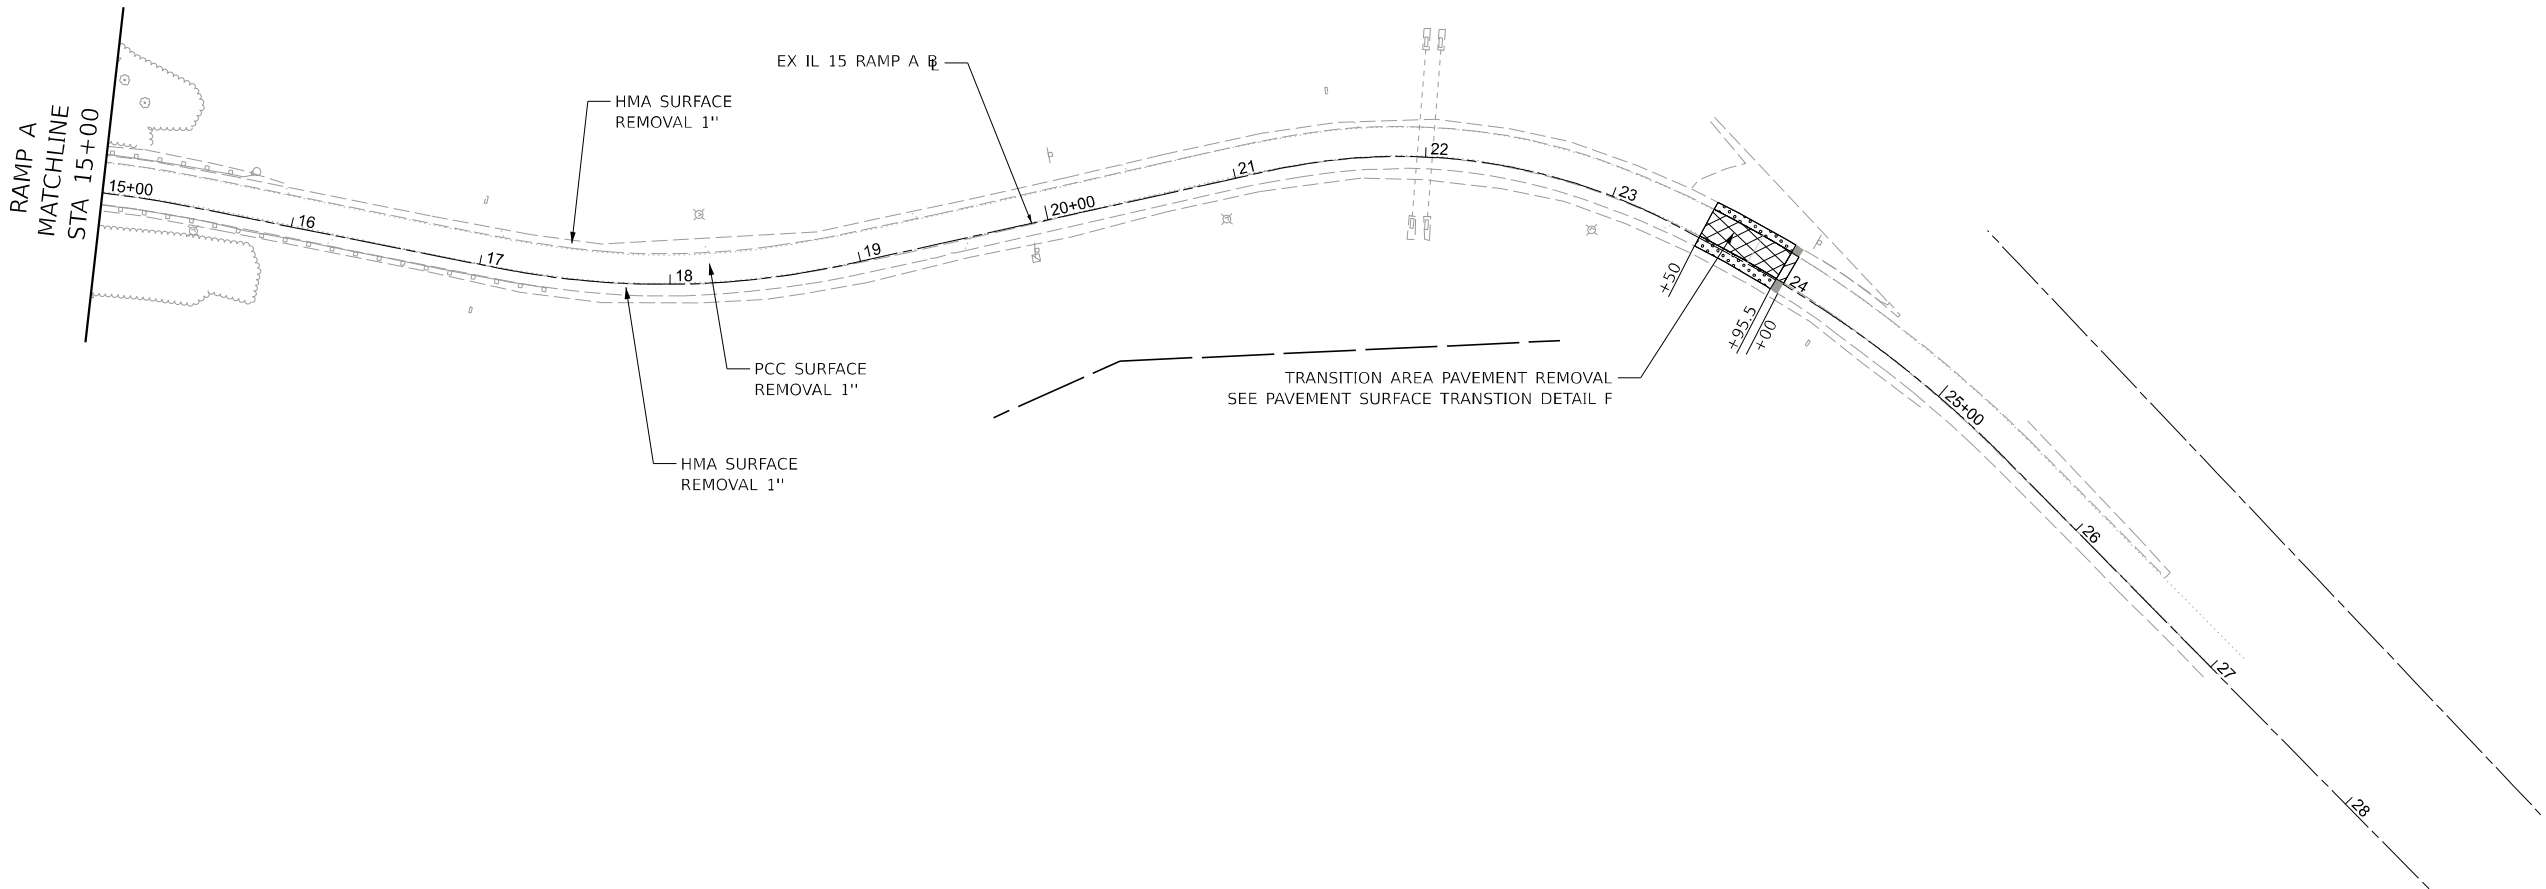

MODEL: D07605 Ramp H 15+50 Sheet 2
FILE NAME: D07605 Ramp H 15+50.dgn




USER NAME	= _USER_	DESIGNED	-	REVISED	-
		DRAWN	-	REVISED	-
PLOT SCALE	= 100.00000000 1' / in.	CHECKED	-	REVISED	-
PLOT DATE	= 3/5/2024	DATE	-	REVISED	-

STATE OF ILLINOIS
DEPARTMENT OF TRANSPORTATION

I-255 RESURFACING FROM IL 157 TO IL 15 IL 15 - RAMP A REMOVAL PLAN SHEET			
SCALE: 1" = 50'	SHEET 24	OF 26 SHEETS	STA. 15+00 TO STA. 24+00

F.A.I. RTE.	SECTION	COUNTY	TOTAL SHEETS	SHEET NO.
255	82-(5,4,3)RS-1	ST. CLAIR	504	102
CONTRACT NO. 76K05				
		ILLINOIS	FED. AID PROJECT	

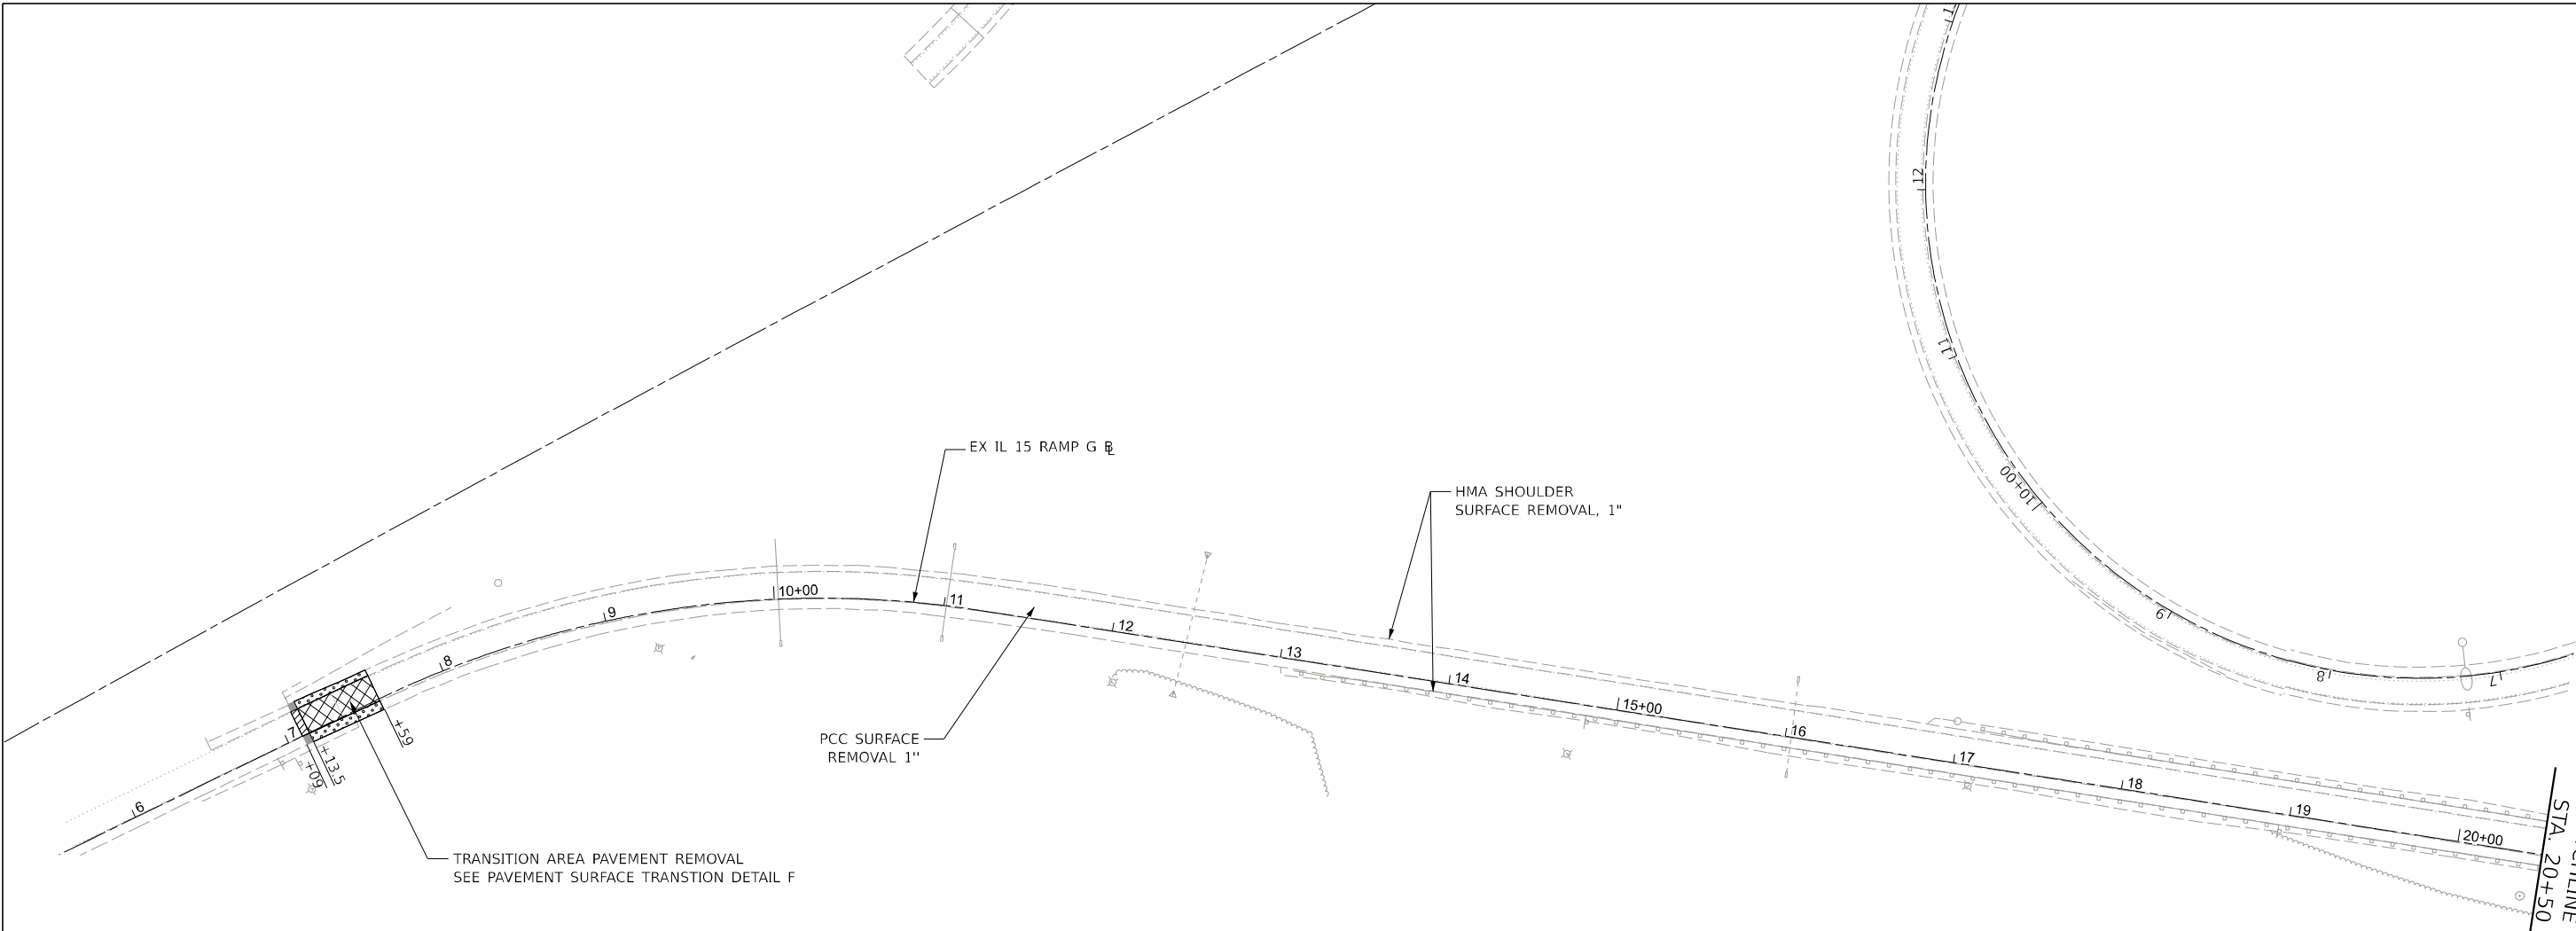


REMOVAL LEGEND

- HMA SURFACE REMOVAL - BUTT JOINT
- PCC SURFACE REMOVAL - BUTT JOINT
- HMA SURFACE REMOVAL - VARIABLE DEPTH
- PCC SURFACE REMOVAL - VARIABLE DEPTH
- PAVED SHOULDER REMOVAL
- REMOVE EXISTING RIPRAP
- CURB REMOVAL (BITUMINOUS)
- CONCRETE BARRIER REMOVAL
- INLET, PIPE DRAIN AND FES REMOVAL

NOTES:

SEE GUARDRAIL SHEETS FOR REMOVAL ITEMS
SEE PLAN SHEETS FOR IMPROVEMENT ITEMS
SEE EXISTING LIGHTING REMOVAL PLANS
FOR LIGHTING EQUIPMENT REMOVAL

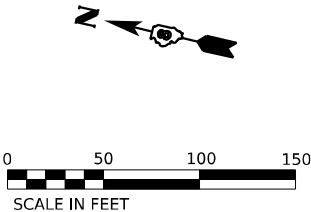

MODEL: D07605E Ramp H 5+50 Sheet
FILE NAME: D07605E Ramp H 5+50.dgn




USER NAME = _USER_	DESIGNED -	REVISED -
	DRAWN -	REVISED -
PLOT SCALE = 100.00000000 1' / in.	CHECKED -	REVISED -
PLOT DATE = 3/5/2024	DATE -	REVISED -

STATE OF ILLINOIS
DEPARTMENT OF TRANSPORTATION

I-255 RESURFACING FROM IL 157 TO IL 15 IL 15 - RAMP G REMOVAL PLAN SHEET			
SCALE: 1" = 50'	SHEET 25	OF 26	SHEETS
	STA. 12+00	TO STA. 20+50	

F.A.I. RTE.	SECTION	COUNTY	TOTAL SHEETS	SHEET NO.
255	82-(5,4,3)RS-1	ST. CLAIR	504	103
CONTRACT NO. 76K05				
ILLINOIS FED. AID PROJECT				

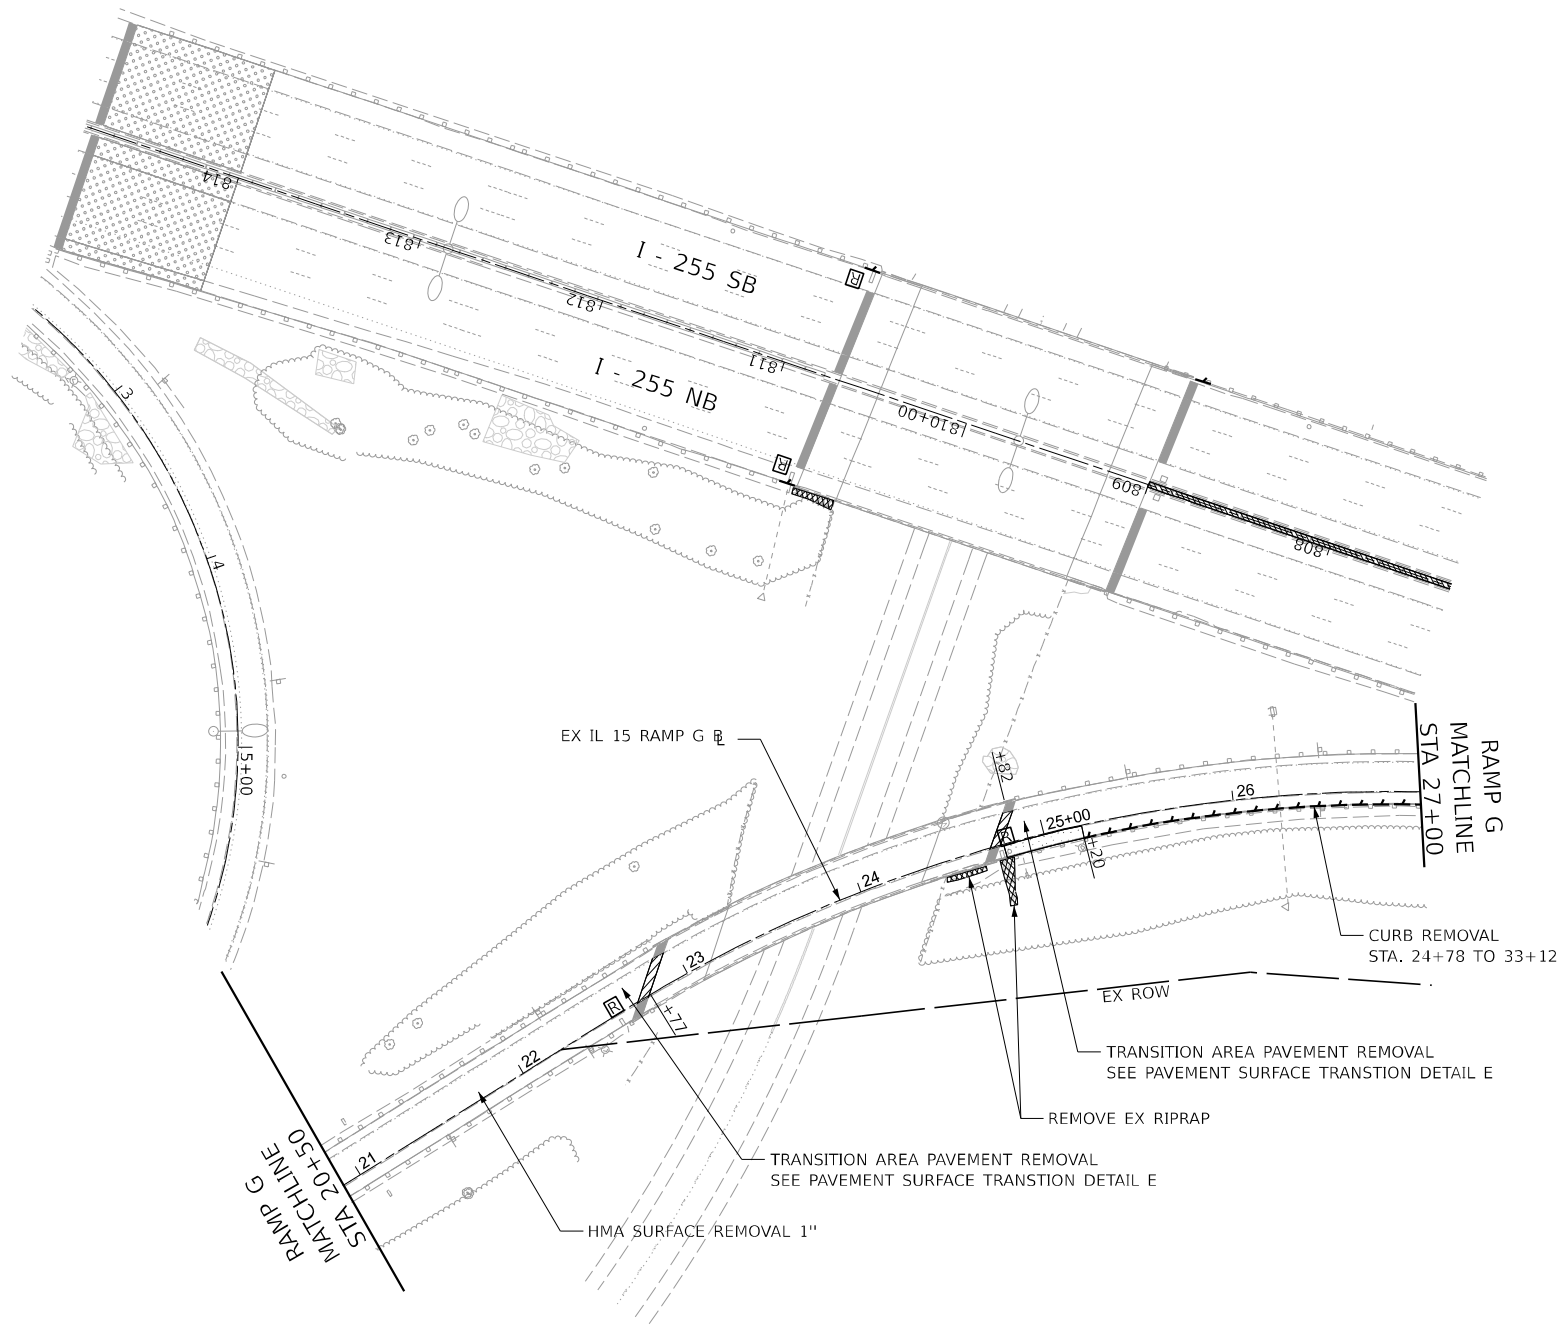


REMOVAL LEGEND

- HMA SURFACE REMOVAL - BUTT JOINT
- PCC SURFACE REMOVAL - BUTT JOINT
- HMA SURFACE REMOVAL - VARIABLE DEPTH
- PCC SURFACE REMOVAL - VARIABLE DEPTH
- PAVED SHOULDER REMOVAL
- REMOVE EXISTING RIPRAP
- CURB REMOVAL (BITUMINOUS)
- CONCRETE BARRIER REMOVAL
- INLET, PIPE DRAIN AND FES REMOVAL

NOTES:

SEE GUARDRAIL SHEETS FOR REMOVAL ITEMS
SEE PLAN SHEETS FOR IMPROVEMENT ITEMS
SEE EXISTING LIGHTING REMOVAL PLANS
FOR LIGHTING EQUIPMENT REMOVAL

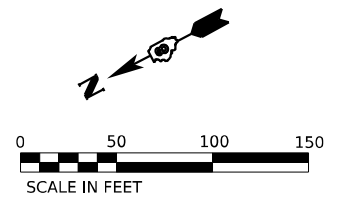

MODEL: D07605 Ramp H-15-150 Sheet-1
FILE NAME: D07605-RampH-15-150.dgn





USER NAME = _USER_	DESIGNED -	REVISED -
	DRAWN -	REVISED -
PLOT SCALE = 100.00000000' / 1in.	CHECKED -	REVISED -
PLOT DATE = 3/5/2024	DATE -	REVISED -

STATE OF ILLINOIS
DEPARTMENT OF TRANSPORTATION

I-255 RESURFACING FROM IL 157 TO IL 15
IL 15 - RAMP G REMOVAL PLAN SHEET

SCALE: 1" = 50' SHEET 26 OF 26 SHEETS STA. 20+50 TO STA. 27+00

F.A.I. RTE.	SECTION	COUNTY	TOTAL SHEETS	SHEET NO.
255	82-(5,4,3)RS-1	ST. CLAIR	504	104
CONTRACT NO. 76K05				
ILLINOIS FED. AID PROJECT				

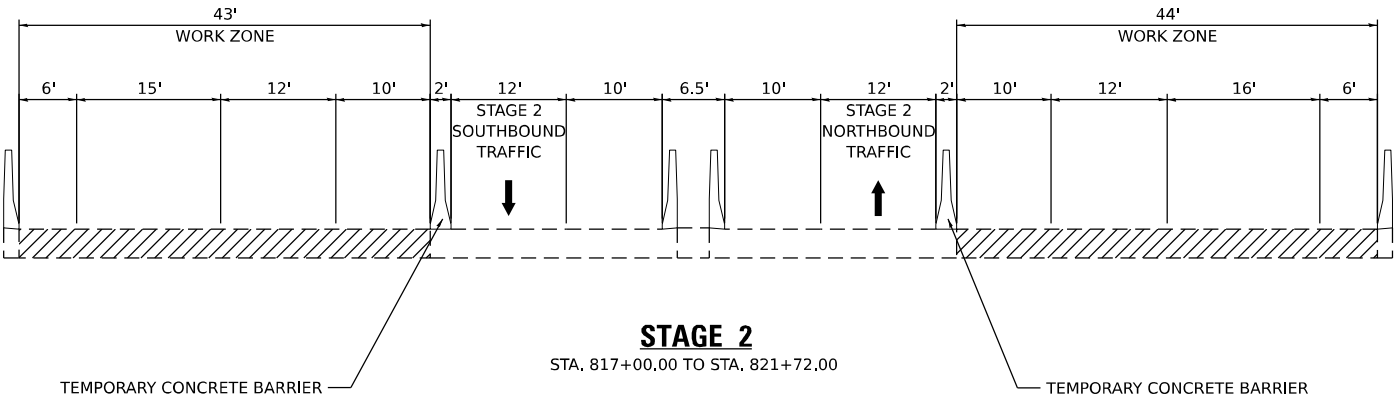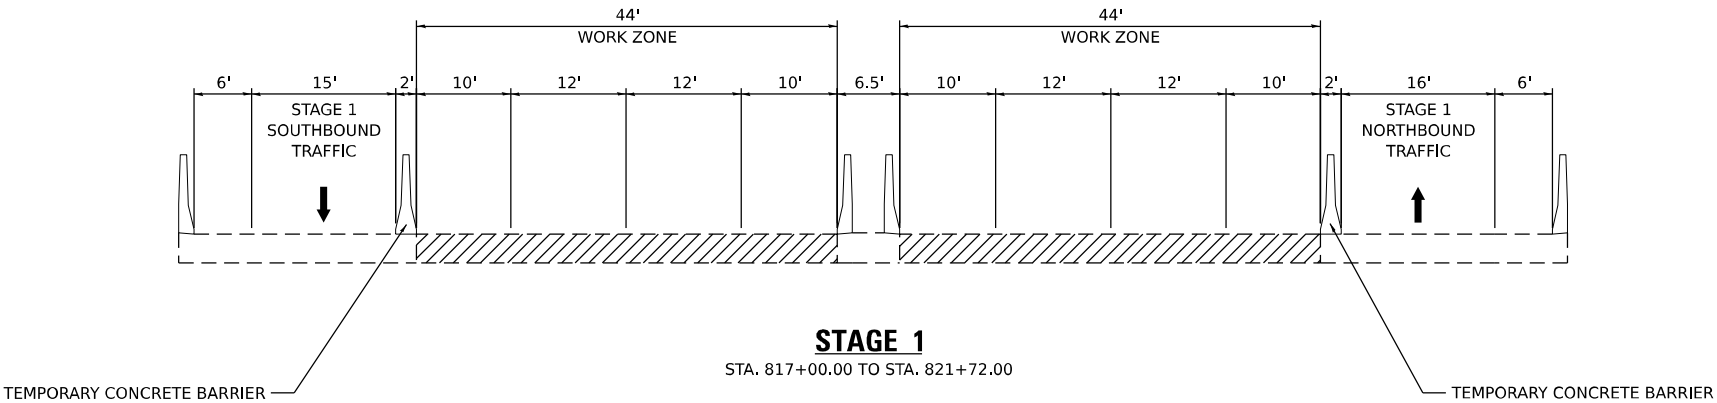

MODEL: BridgeTypical1 (Sheet)
FILE NAME: I:\122023\1255\CADD\Microstation\CADD Drawings\DE76K05-h-typicals_02.dgn



OATES
ASSOCIATES
www.oatesassociates.com


ILLINOIS DESIGN FIRM LICENSE NO.: 184.001115

USER NAME	= breanna.frahm	DESIGNED	-	REVISED	-
		DRAWN	-	REVISED	-
PLOT SCALE	= 0.16666633 ' / in.	CHECKED	-	REVISED	-
PLOT DATE	= 3/1/2024	DATE	-	REVISED	-


STATE OF ILLINOIS
DEPARTMENT OF TRANSPORTATION

IL 15 DECK REPAIR TRAFFIC CONTROL STAGING TYPICALS			
SCALE:	SHEET 1	OF 3	SHEETS
	STA.	TO STA.	

F.A.I. RTE.	SECTION	COUNTY	TOTAL SHEETS	SHEET NO.
255	82-(5,4,3)RS-1	ST. CLAIR	504	105
CONTRACT NO. 76K05				
ILLINOIS FED. AID PROJECT				

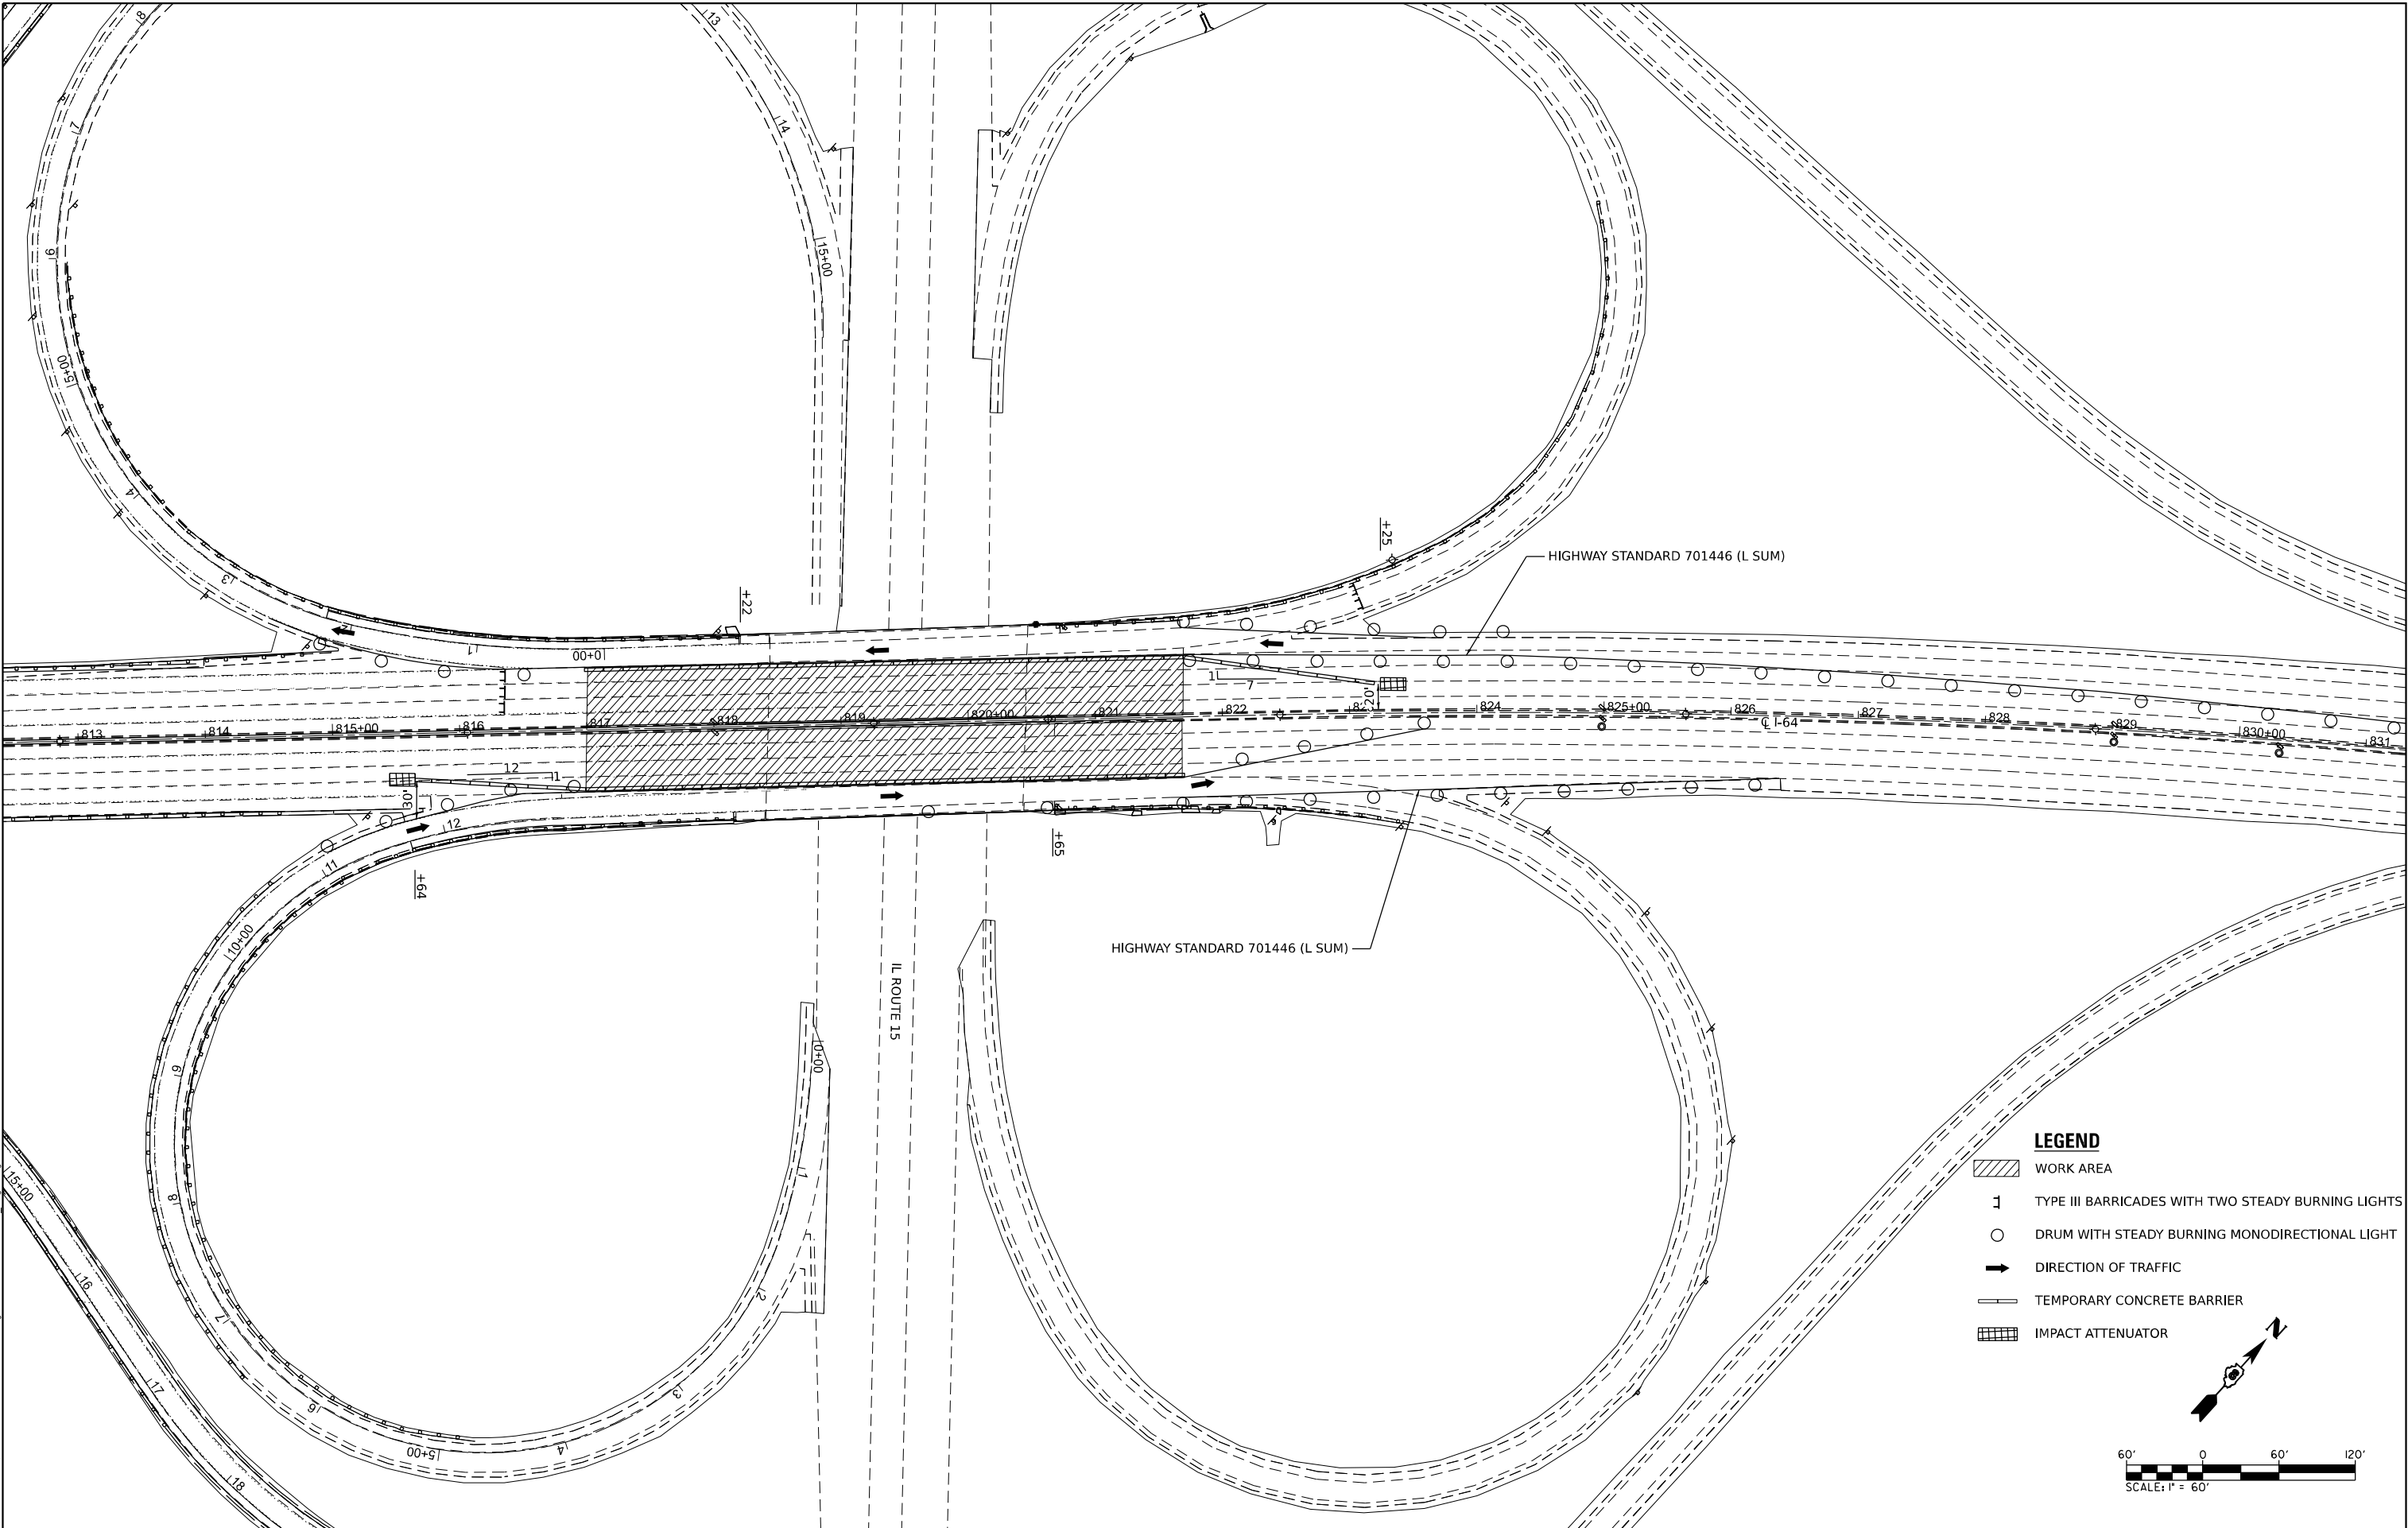

- LEGEND**
- WORK AREA
 - TYPE III BARRICADES WITH TWO STEADY BURNING LIGHTS
 - DRUM WITH STEADY BURNING MONODIRECTIONAL LIGHT
 - DIRECTION OF TRAFFIC
 - TEMPORARY CONCRETE BARRIER
 - IMPACT ATTENUATOR

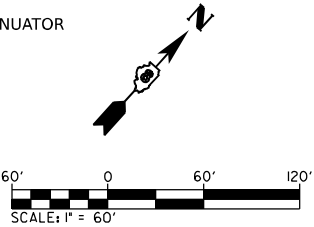

MODEL: Stage 1 Traffic (Sheet)
FILE NAME: I:\0220539-7355\CADD\Microstation\CADD Drawings\0276K05-IL-Route 15 stage 1.dgn



USER NAME	= breanna.frahm
PLOT SCALE	= 0.16666633 ' / in.
PLOT DATE	= 3/1/2024

DESIGNED -	
DRAWN -	
CHECKED -	
DATE -	


REVISED -	
REVISED -	
REVISED -	
REVISED -	

STATE OF ILLINOIS
DEPARTMENT OF TRANSPORTATION

IL 15 DECK REPAIR TRAFFIC CONTROL
STAGE 1

SCALE: 1" = 60'	SHEET 2	OF 3	SHEETS	STA.	TO STA.
-----------------	---------	------	--------	------	---------



F.A.I. RTE.	SECTION	COUNTY	TOTAL SHEETS	SHEET NO.
255	82-(5,4,3)RS-1	ST. CLAIR	504	106
CONTRACT NO. 76K05				
ILLINOIS FED. AID PROJECT				

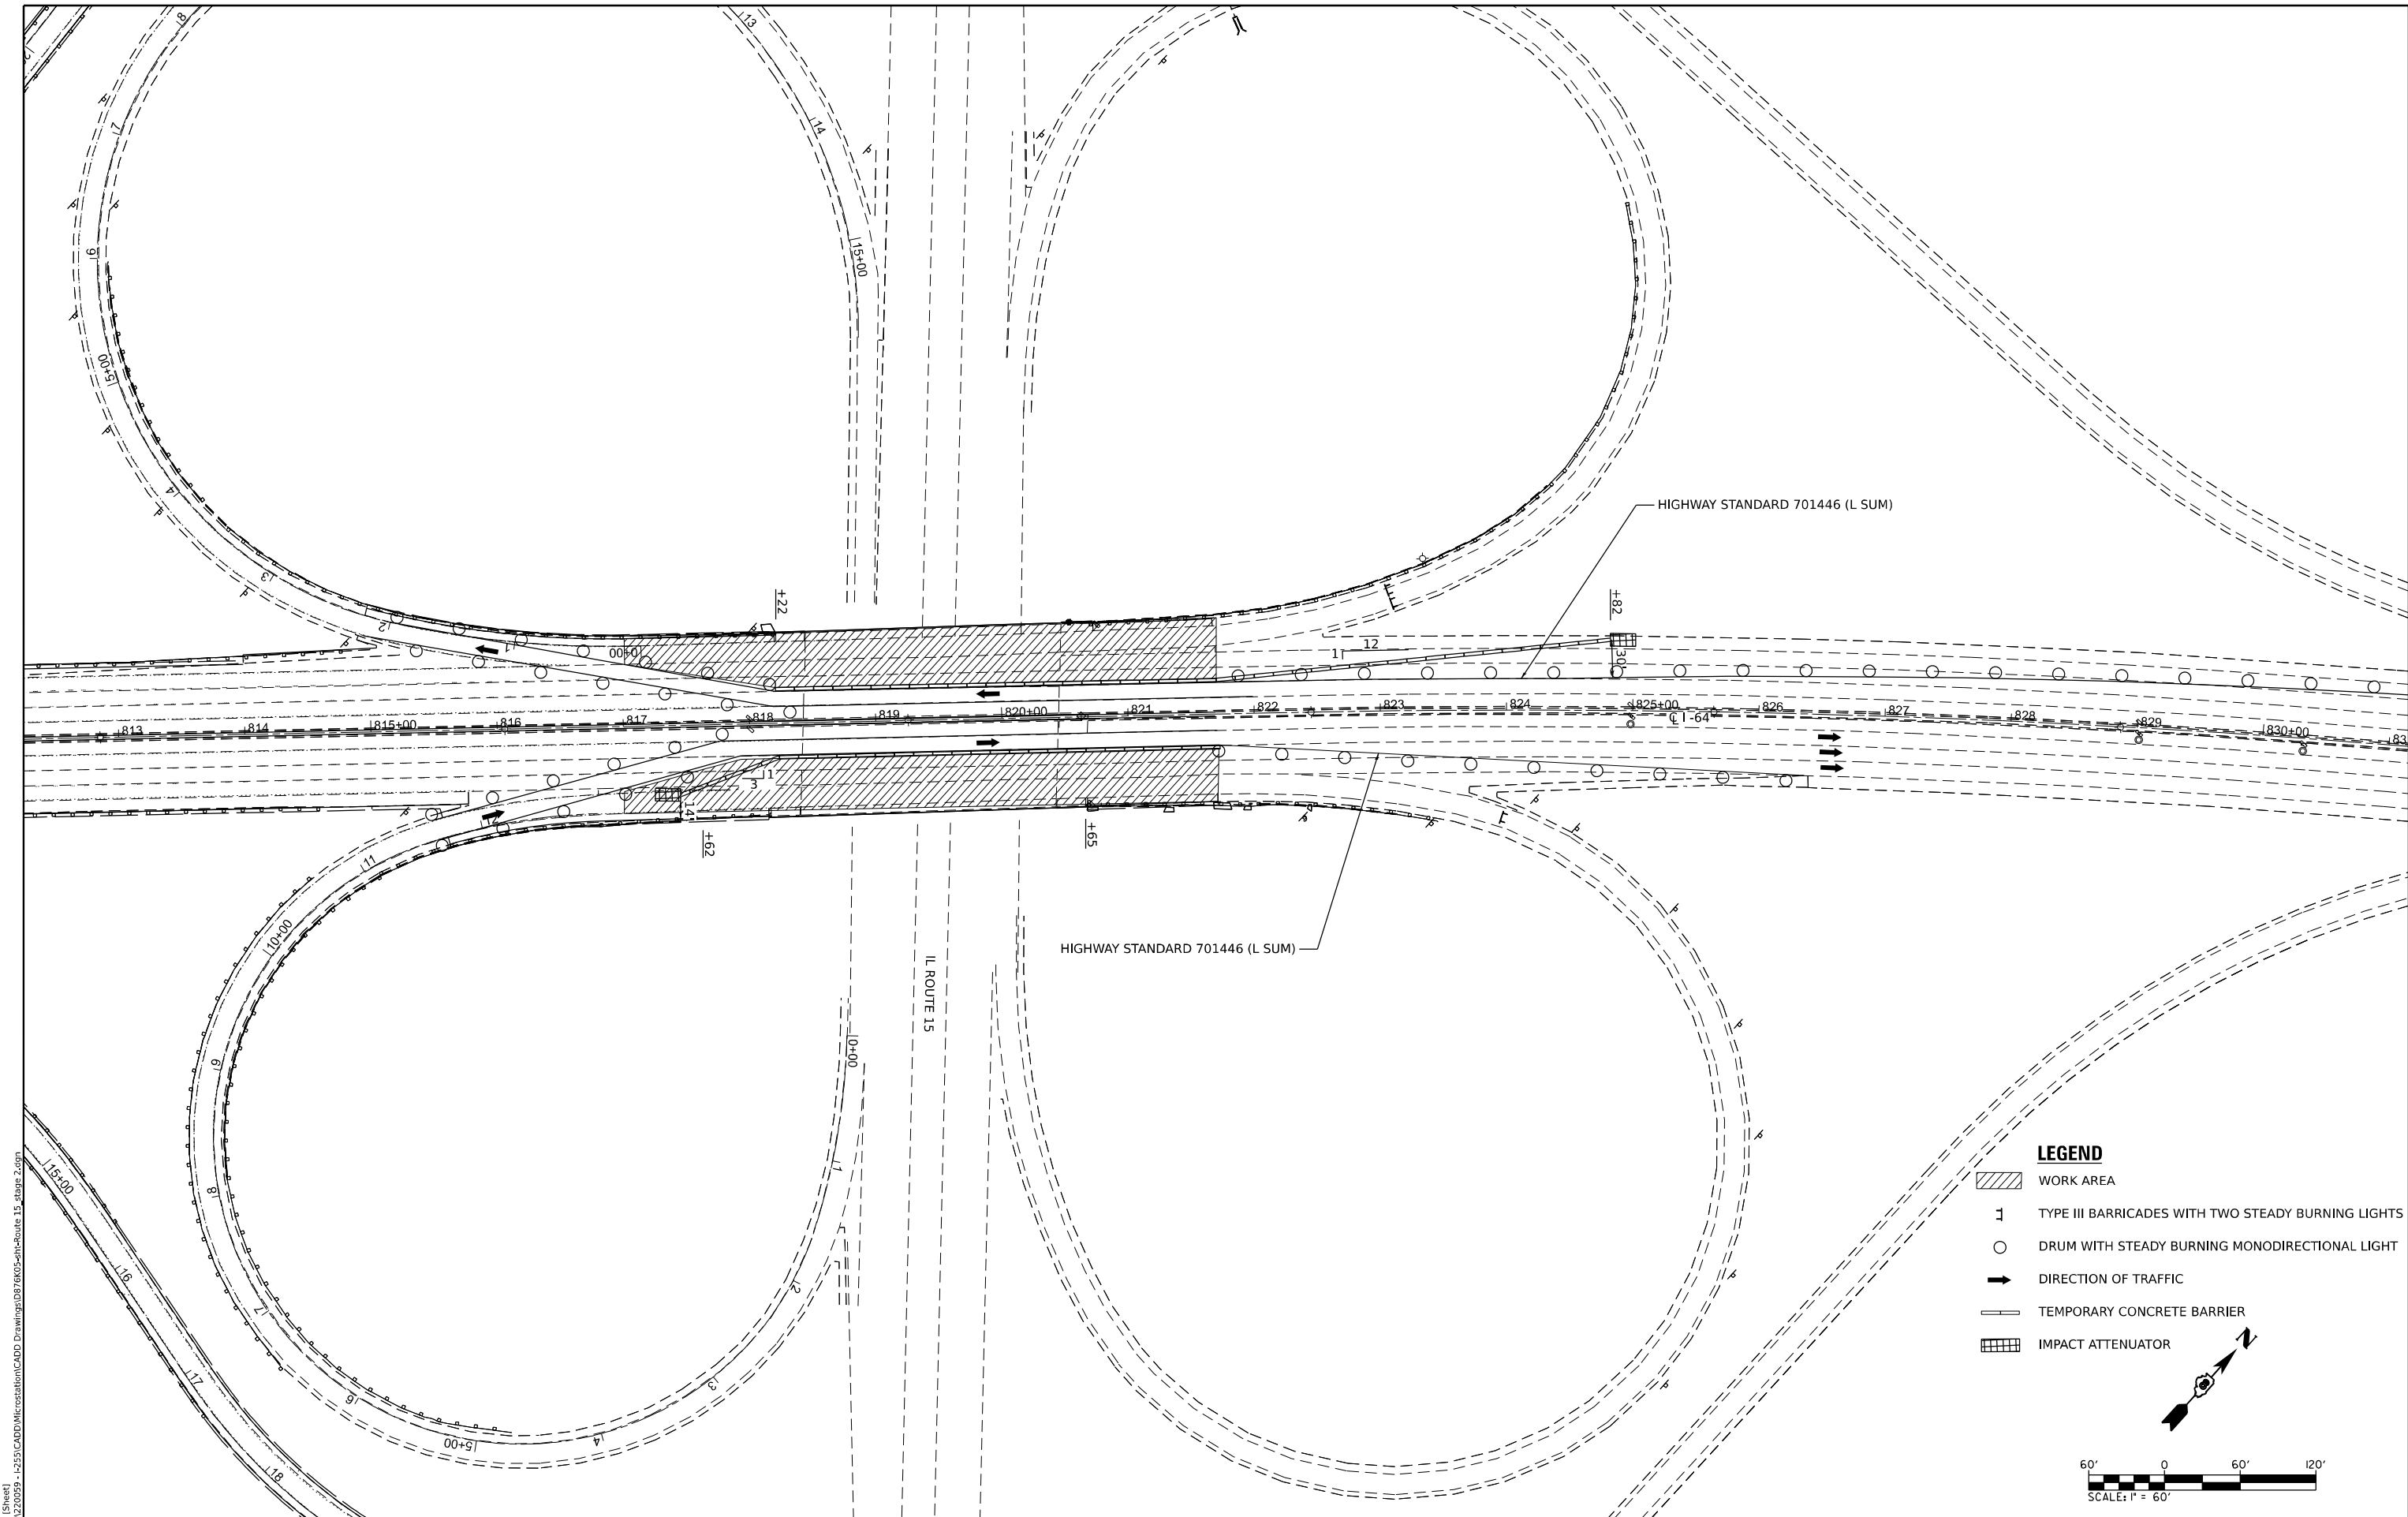

LEGEND

- WORK AREA
- TYPE III BARRICADES WITH TWO STEADY BURNING LIGHTS
- DRUM WITH STEADY BURNING MONODIRECTIONAL LIGHT
- DIRECTION OF TRAFFIC
- TEMPORARY CONCRETE BARRIER
- IMPACT ATTENUATOR

60' 0 60' 120'
SCALE: 1" = 60'

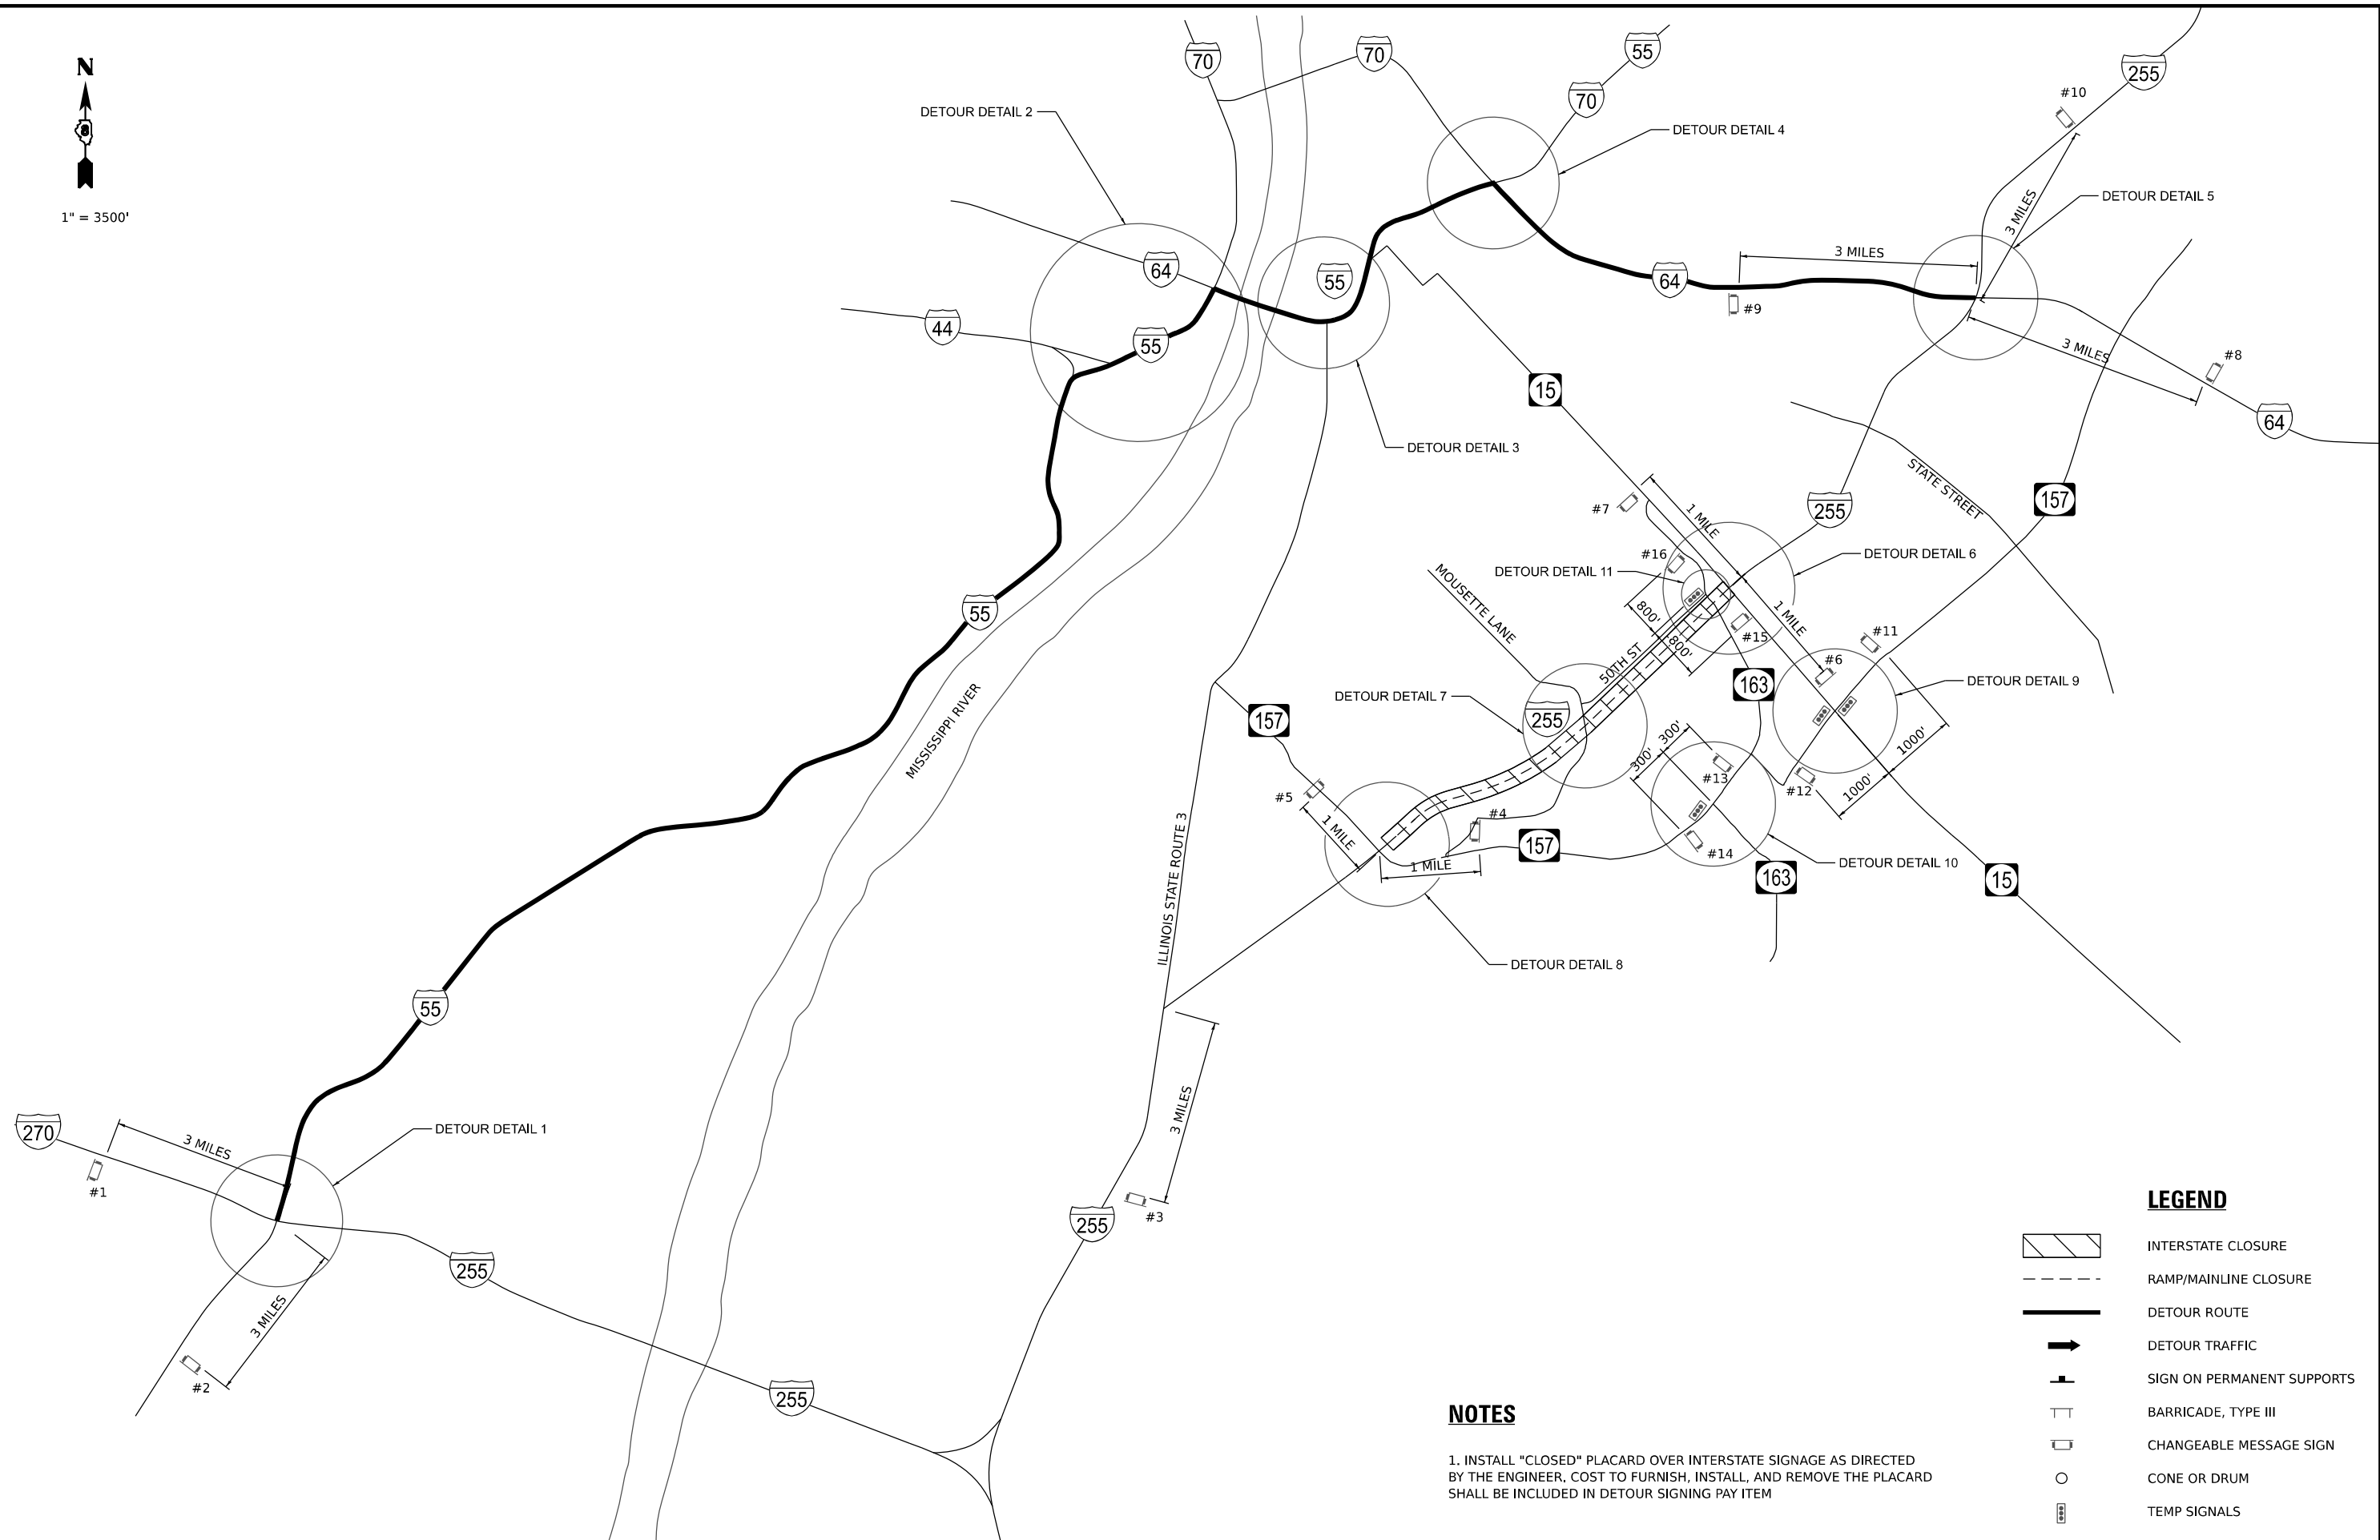 

NOTES

1. INSTALL "CLOSED" PLACARD OVER INTERSTATE SIGNAGE AS DIRECTED BY THE ENGINEER. COST TO FURNISH, INSTALL, AND REMOVE THE PLACARD SHALL BE INCLUDED IN DETOUR SIGNING PAY ITEM

LEGEND

- INTERSTATE CLOSURE
- RAMP/MAINLINE CLOSURE
- DETOUR ROUTE
- DETOUR TRAFFIC
- SIGN ON PERMANENT SUPPORTS
- BARRICADE, TYPE III
- CHANGEABLE MESSAGE SIGN
- CONE OR DRUM
- TEMP SIGNALS

MODEL: KEY PLANS (Sheet)
FILE NAME: I-255 I-55 I-64 I-70 Detour Plans.dgn

OATES ASSOCIATES
www.oatesassociates.com
ILLINOIS DESIGN FIRM LICENSE NO.: 184.001115



USER NAME = breanna.frahm	DESIGNED -	REVISED -
	DRAWN -	REVISED -
PLOT SCALE = 0.167" = 1 in.	CHECKED -	REVISED -
PLOT DATE = 5/2/2024	DATE -	REVISED -

**STATE OF ILLINOIS
DEPARTMENT OF TRANSPORTATION**

**I-255
DETOUR PLANS (KEY PLANS)**

SCALE: NTS SHEET 1 OF 14 SHEETS STA. TO STA.

F.A.I. RTE.	SECTION	COUNTY	TOTAL SHEETS	SHEET NO.
255	82-(5,4,3)RS-1	ST. CLAIR	504	108
CONTRACT NO. 76K05				
ILLINOIS FED. AID PROJECT				

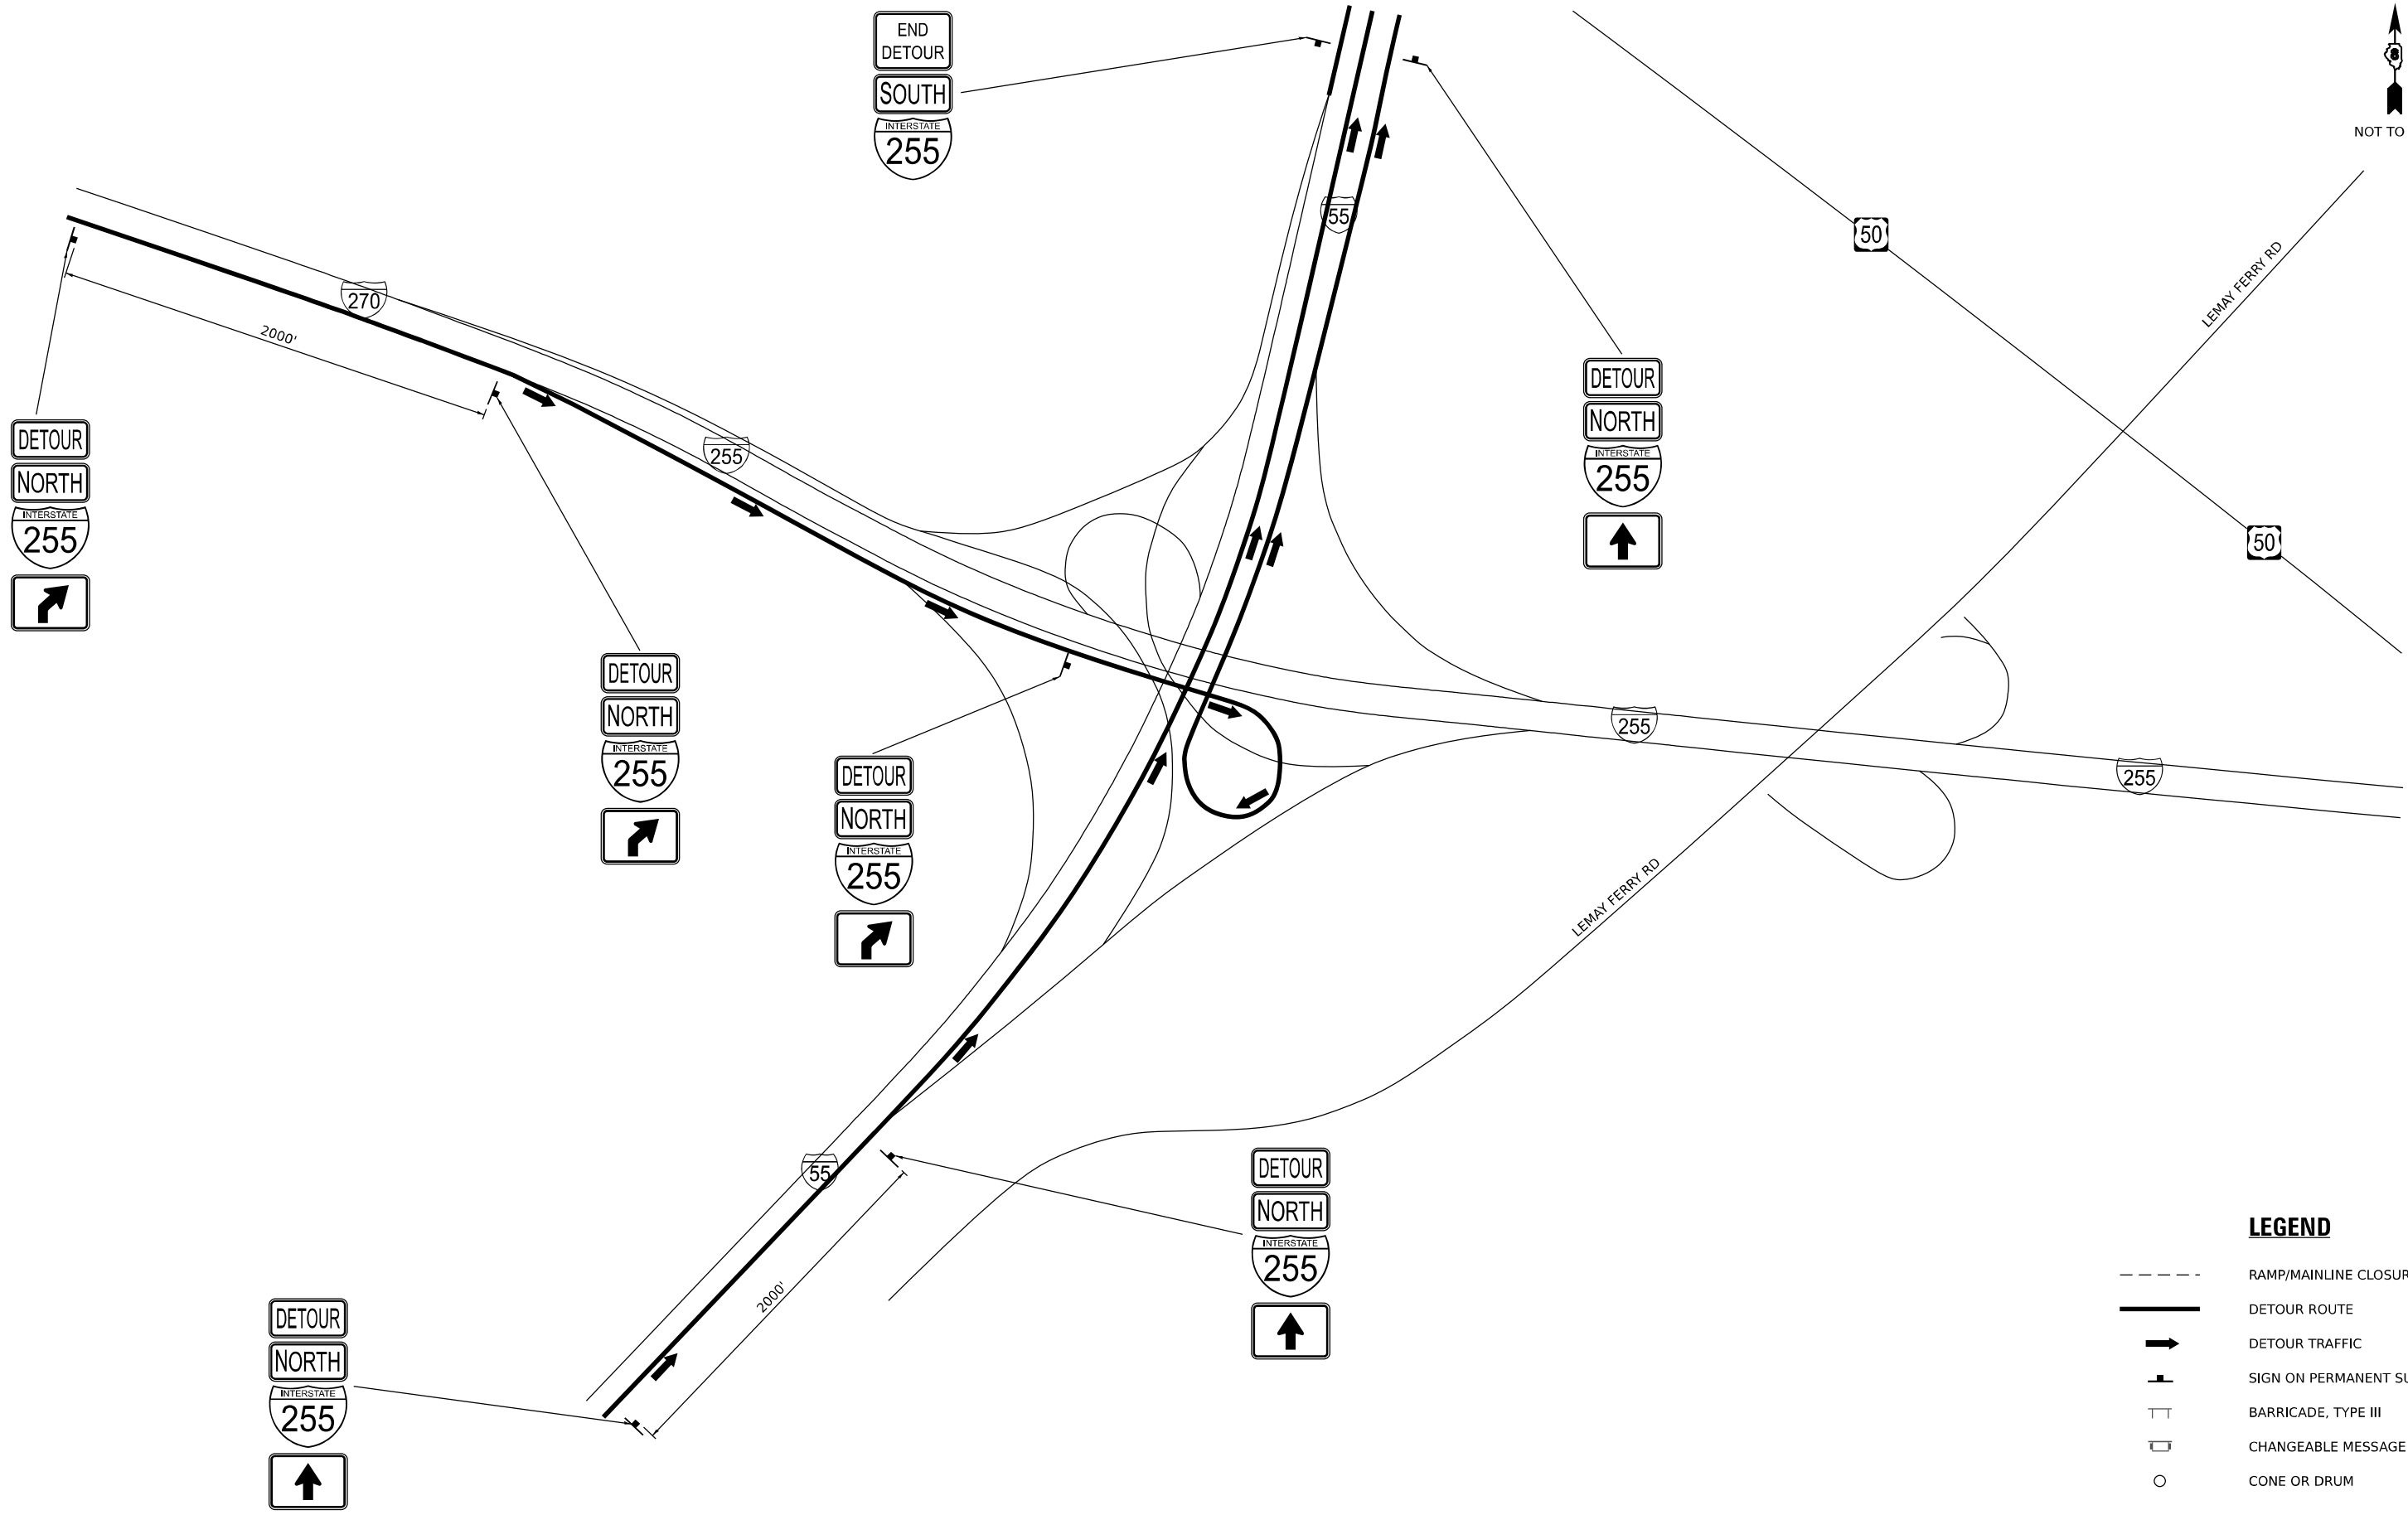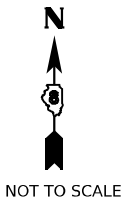

LEGEND

- RAMP/MAINLINE CLOSURE
- DETOUR ROUTE
- ➔ DETOUR TRAFFIC
- ⊥ SIGN ON PERMANENT SUPPORTS
- TT BARRICADE, TYPE III
- ◻ CHANGEABLE MESSAGE SIGN
- CONE OR DRUM

MODEL: DETAIL 1 (5x4) FILE NAME: I-255(CADD)MicrostationCADD_DrawingIDB76K05-sh-Detour Plans.dgn





USER NAME	= breanna.frahm	DESIGNED	-	REVISED	-
DRAWN	-	DRAWN	-	REVISED	-
PLOT SCALE	= 0.167" = 1' in.	CHECKED	-	REVISED	-
PLOT DATE	= 5/2/2024	DATE	-	REVISED	-

STATE OF ILLINOIS
DEPARTMENT OF TRANSPORTATION

I-255
DETOUR PLANS (DETAIL 1)

SCALE: NTS SHEET 2 OF 14 SHEETS STA. TO STA.

F.A.I. RTE.	SECTION	COUNTY	TOTAL SHEETS	SHEET NO.
255	82-(5,4,3)RS-1	ST. CLAIR	504	109
CONTRACT NO. 76K05				
ILLINOIS FED. AID PROJECT				

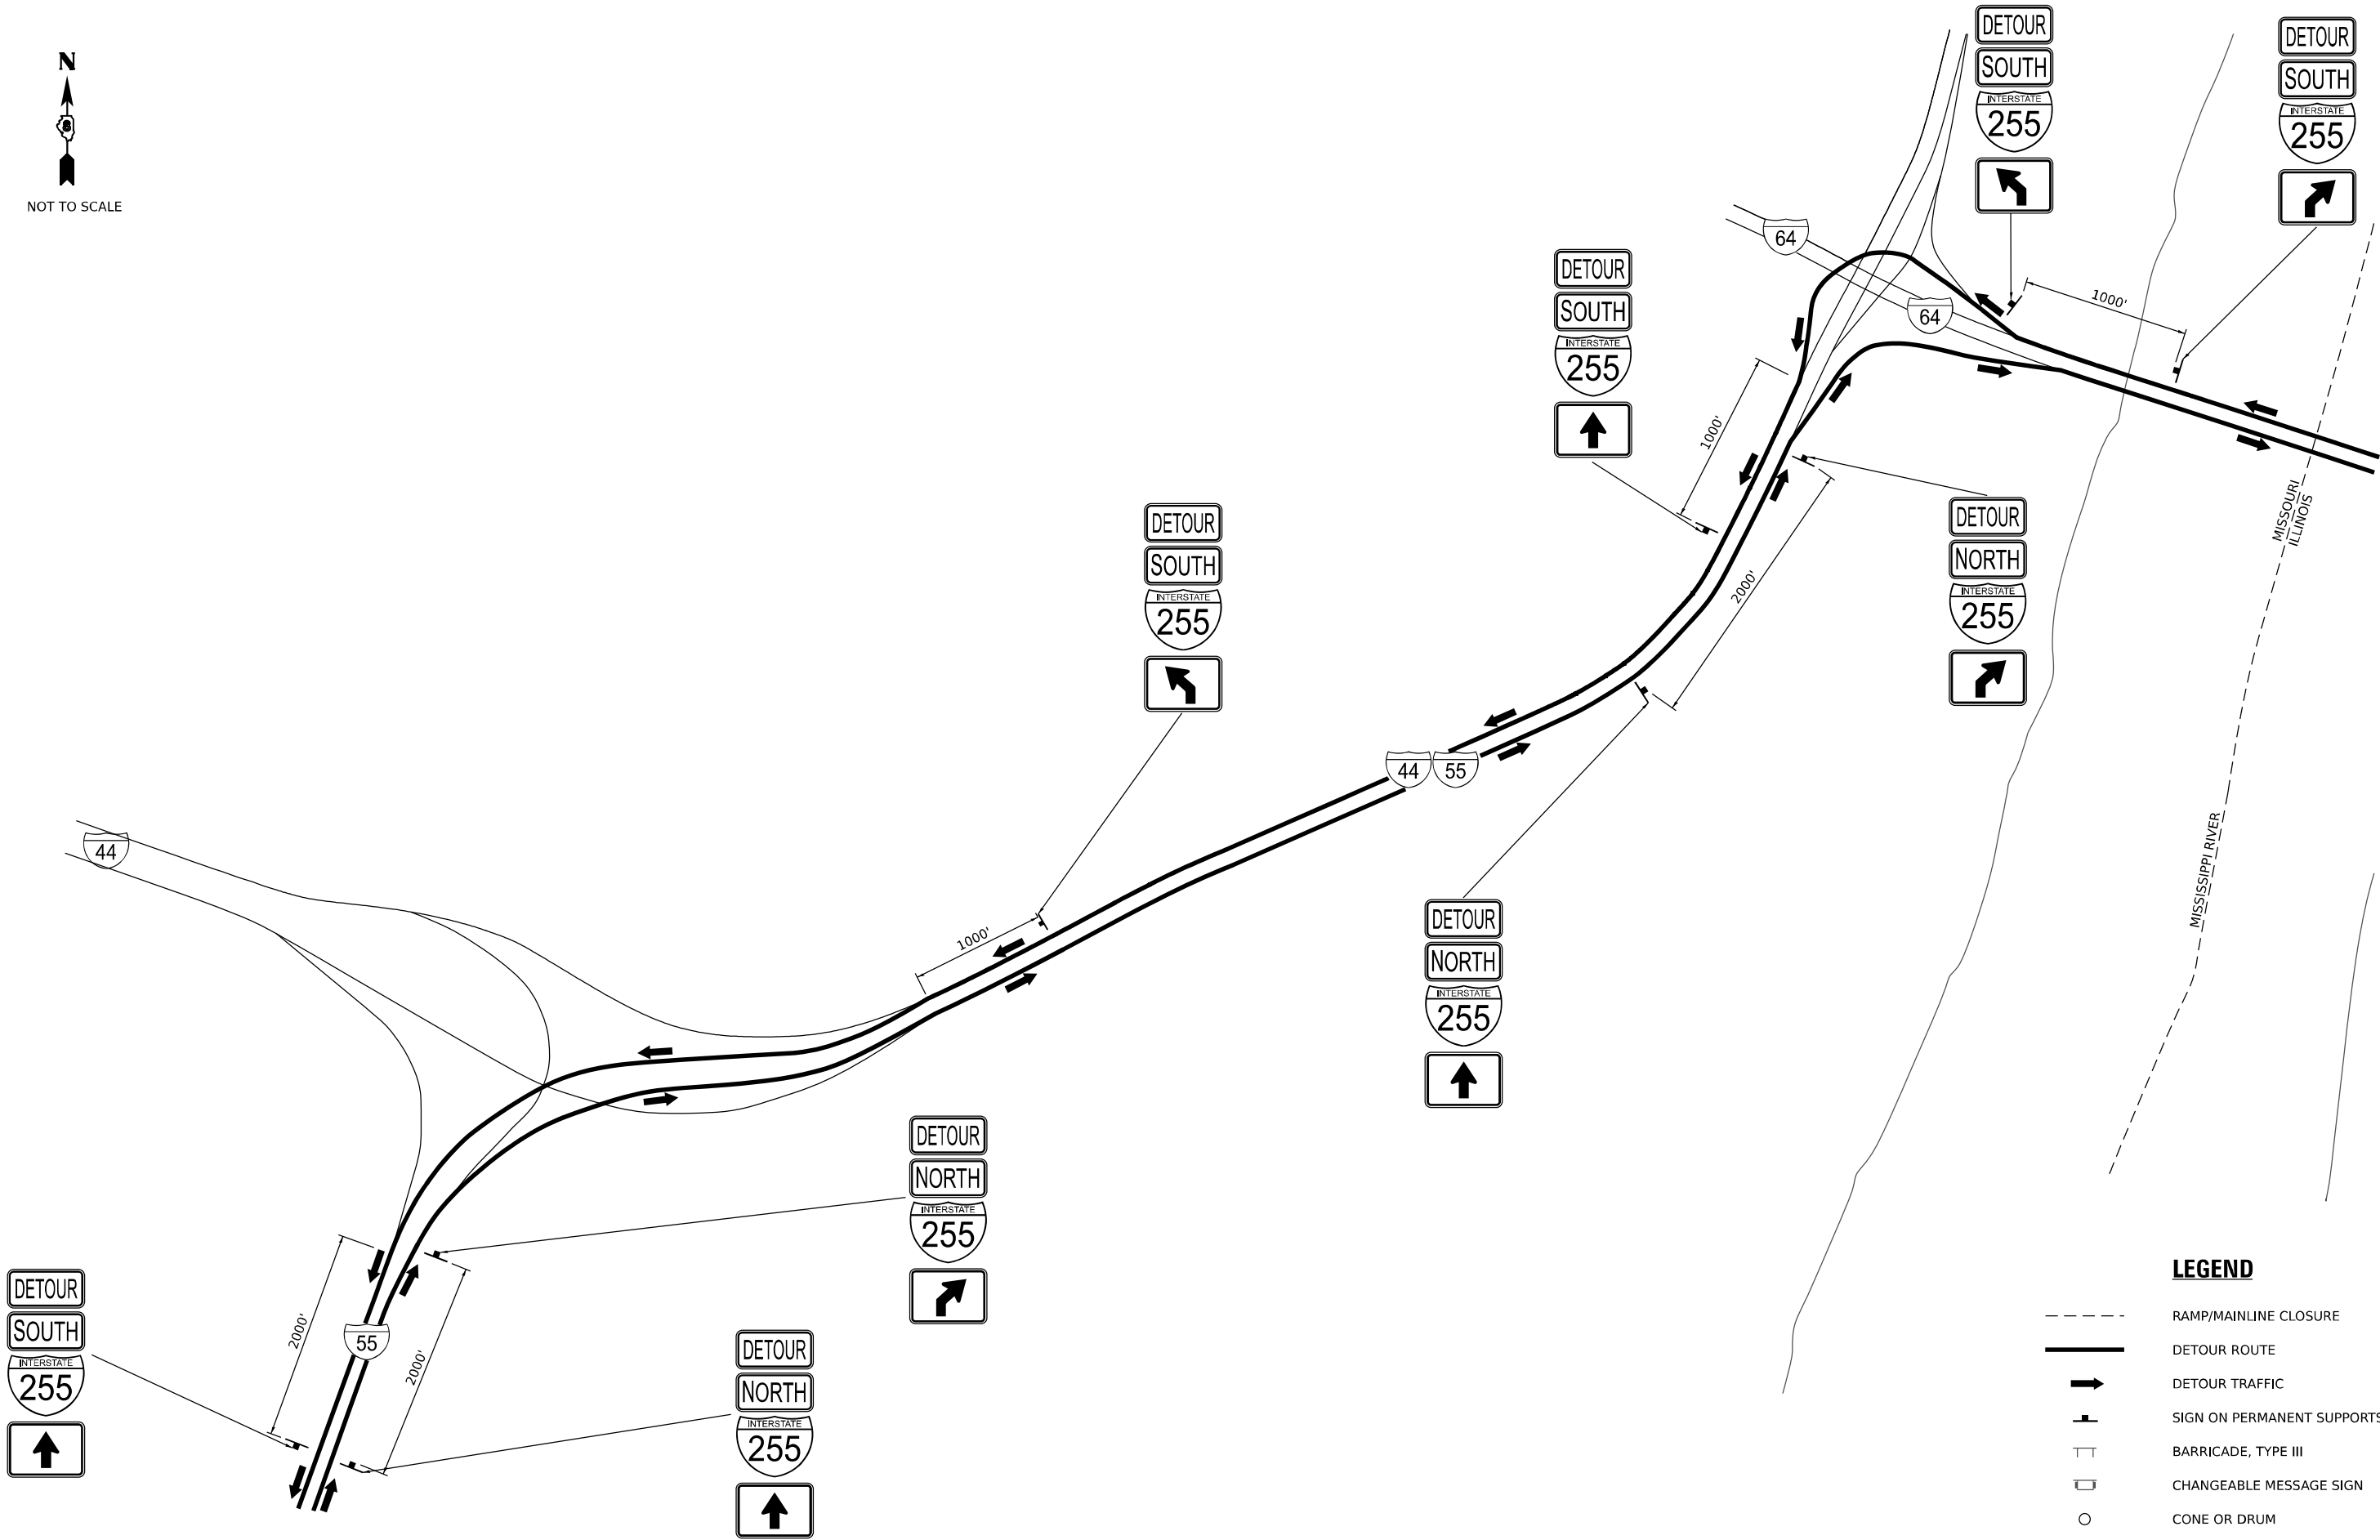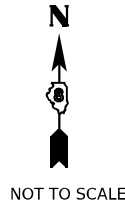

LEGEND

- RAMP/MAINLINE CLOSURE
- DETOUR ROUTE
- DETOUR TRAFFIC
- SIGN ON PERMANENT SUPPORTS
- TT BARRICADE, TYPE III
- ◻ CHANGEABLE MESSAGE SIGN
- CONE OR DRUM

MODEL: DETAIL 2 (5/4/24)
FILE NAME: I-255(CADD)MicrostationCADD.Dwg
DRAWING: DETOUR PLANS.dgn



OATES
ASSOCIATES
www.oatesassociates.com

ILLINOIS DESIGN FIRM LICENSE NO.: 184.001115

USER NAME	= breanna.frahm	DESIGNED	-	REVISED	-
DRAWN	-	REVISIONS	-	REVISIONS	-
PLOT SCALE	= 0.167" = 1'	CHECKED	-	REVISIONS	-
PLOT DATE	= 5/2/2024	DATE	-	REVISIONS	-



STATE OF ILLINOIS
DEPARTMENT OF TRANSPORTATION

I-255
DETOUR PLANS (DETAIL 2)

SCALE: NTS SHEET 3 OF 14 SHEETS STA. TO STA.

F.A.I. RTE.	SECTION	COUNTY	TOTAL SHEETS	SHEET NO.
255	82-(5,4,3)RS-1	ST. CLAIR	504	110
CONTRACT NO. 76K05				
ILLINOIS FED. AID PROJECT				

MODEL: DETAIL 3 (Sheet)
FILE NAME: I-255(CADD)MicrostationCADD_Drawing0876K05-sh-Detour Plans.dgn
DATE: 5/2/2024

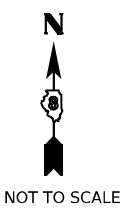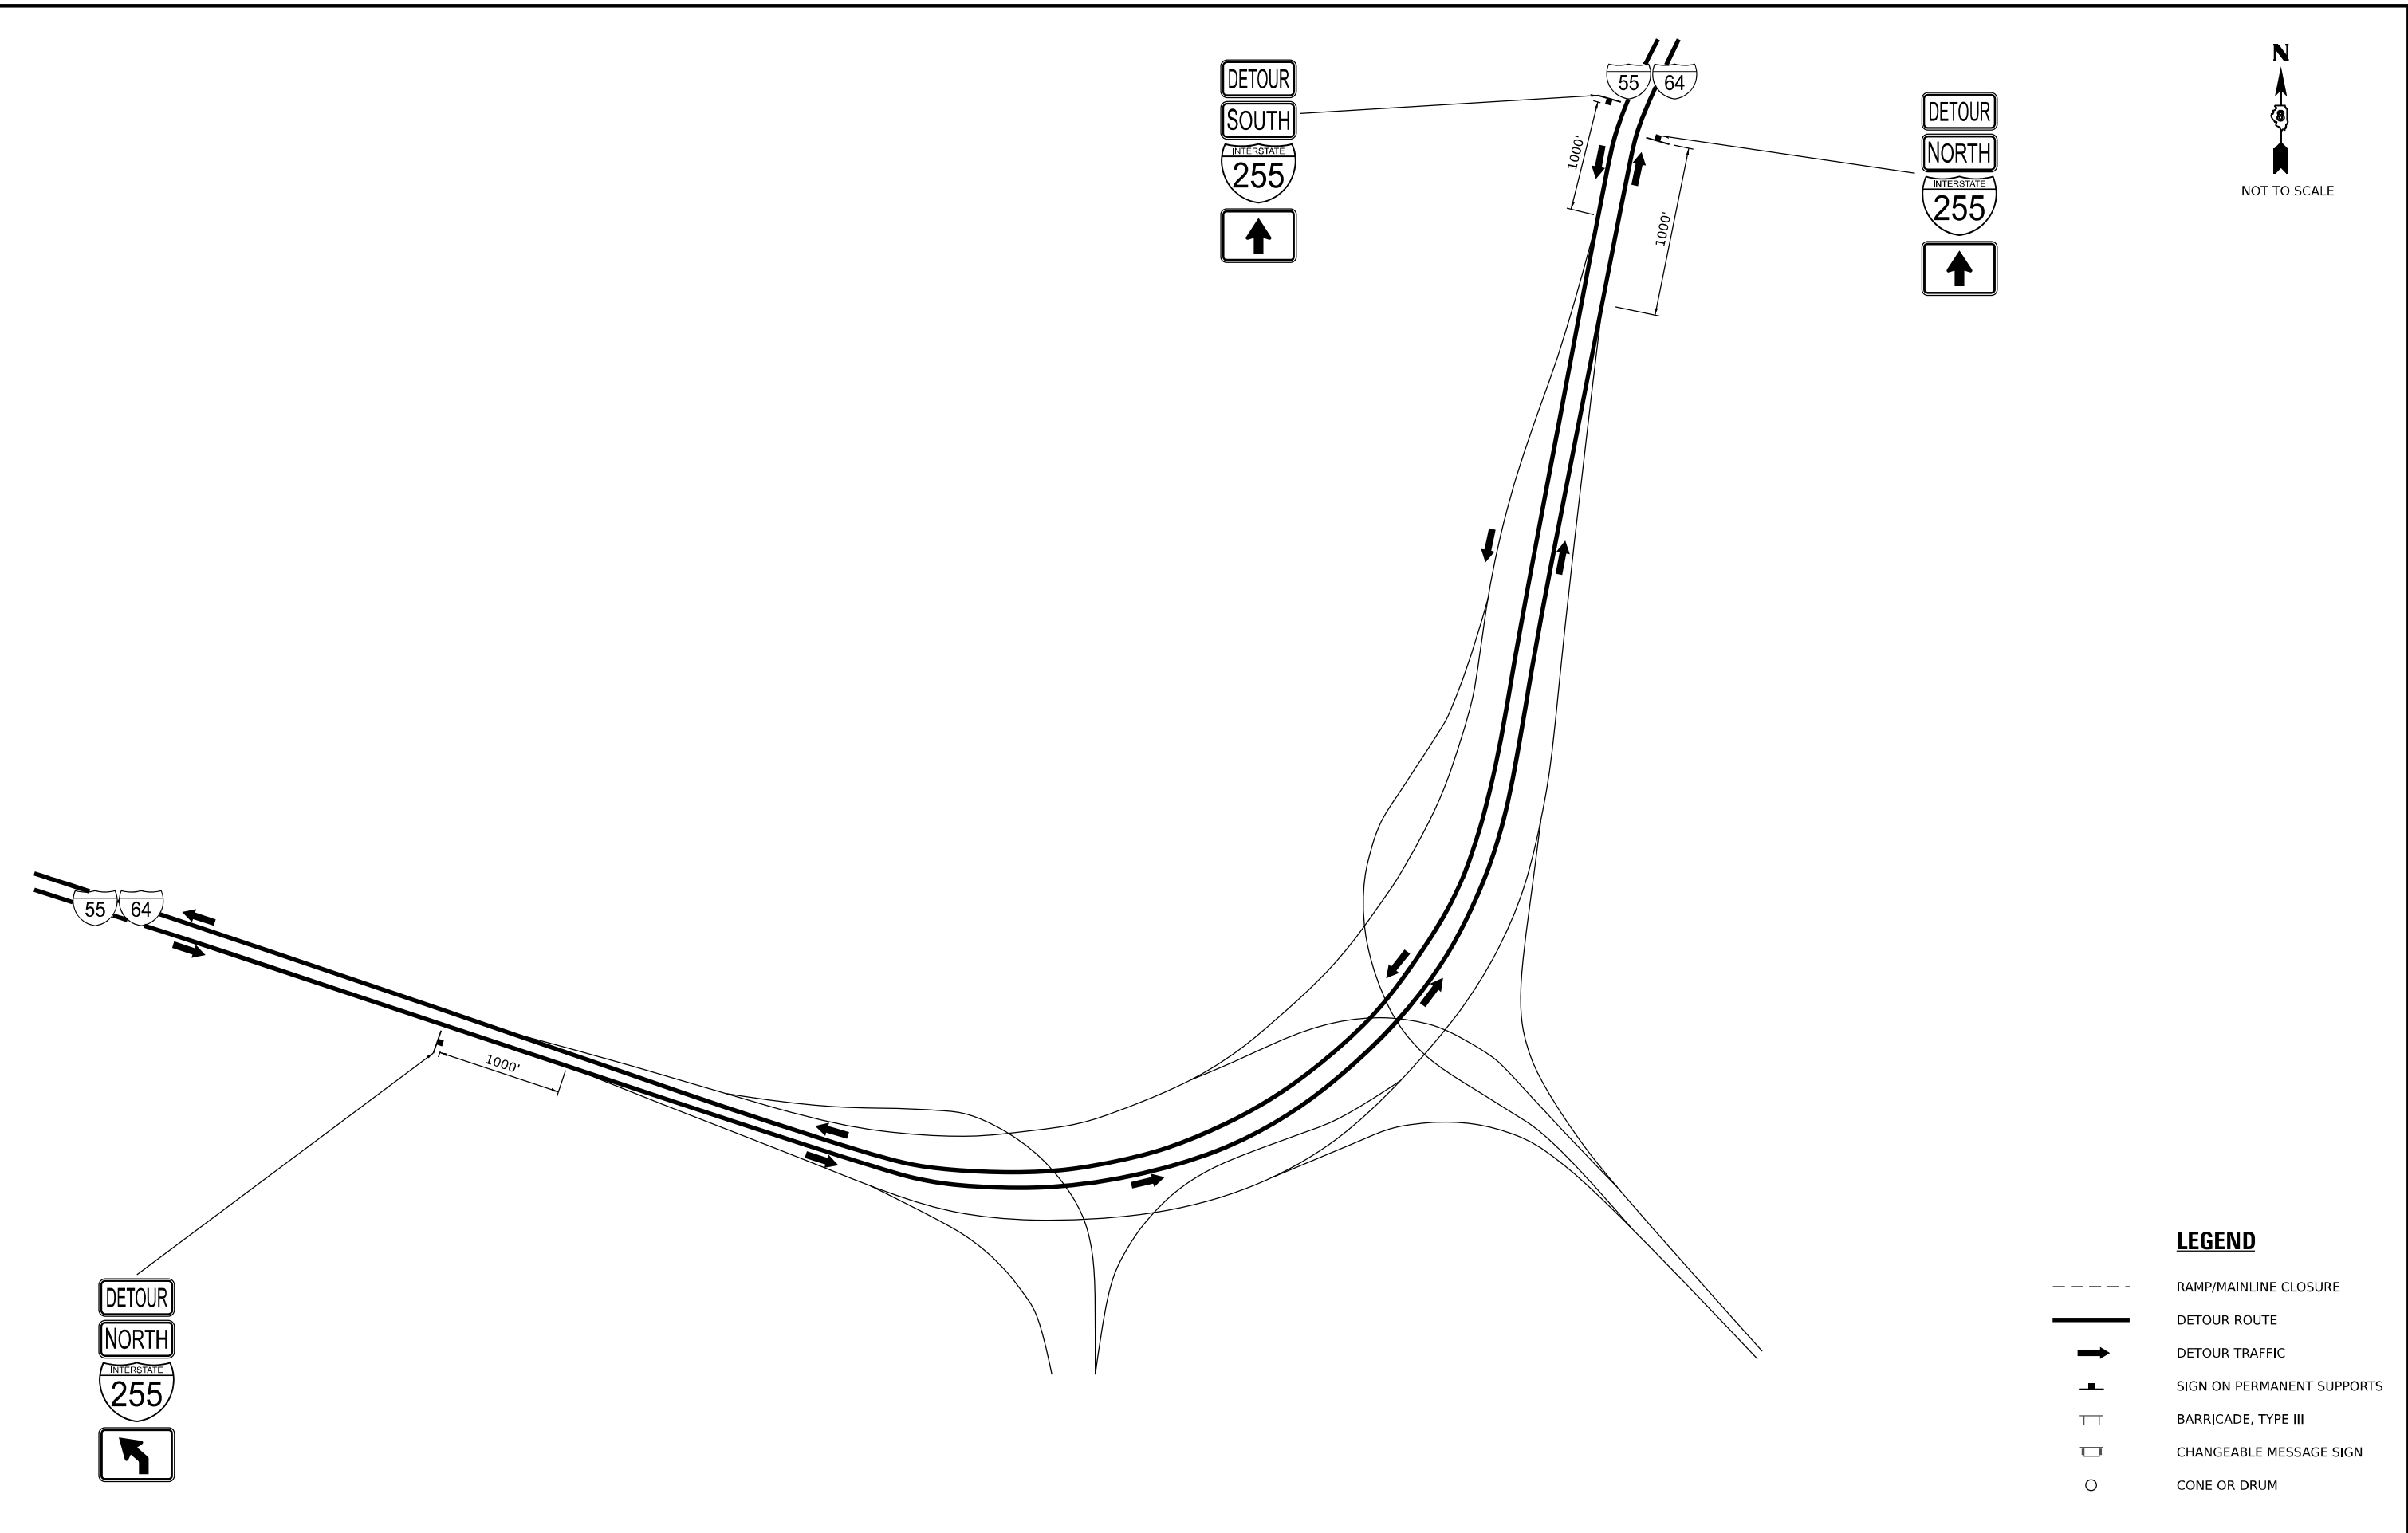

LEGEND

- RAMP/MAINLINE CLOSURE
- DETOUR ROUTE
- ➔ DETOUR TRAFFIC
- ⊥ SIGN ON PERMANENT SUPPORTS
- ⊥ BARRICADE, TYPE III
- ◻ CHANGEABLE MESSAGE SIGN
- CONE OR DRUM



OATES
ASSOCIATES
www.oatesassociates.com

ILLINOIS DESIGN FIRM LICENSE NO.: 184.001115

USER NAME	= breanna.frahm	DESIGNED	-	REVISED	-
		DRAWN	-	REVISED	-
PLOT SCALE	= 0.167" = 1' in.	CHECKED	-	REVISED	-
PLOT DATE	= 5/2/2024	DATE	-	REVISED	-

**STATE OF ILLINOIS
DEPARTMENT OF TRANSPORTATION**



**I-255
DETOUR PLANS (DETAIL 3)**

SCALE: NTS

SHEET 4 OF 14 SHEETS

STA. TO STA.

F.A.I. RTE.	SECTION	COUNTY	TOTAL SHEETS	SHEET NO.
255	82-(5,4,3)RS-1	ST. CLAIR	504	111
CONTRACT NO. 76K05				
ILLINOIS FED. AID PROJECT				

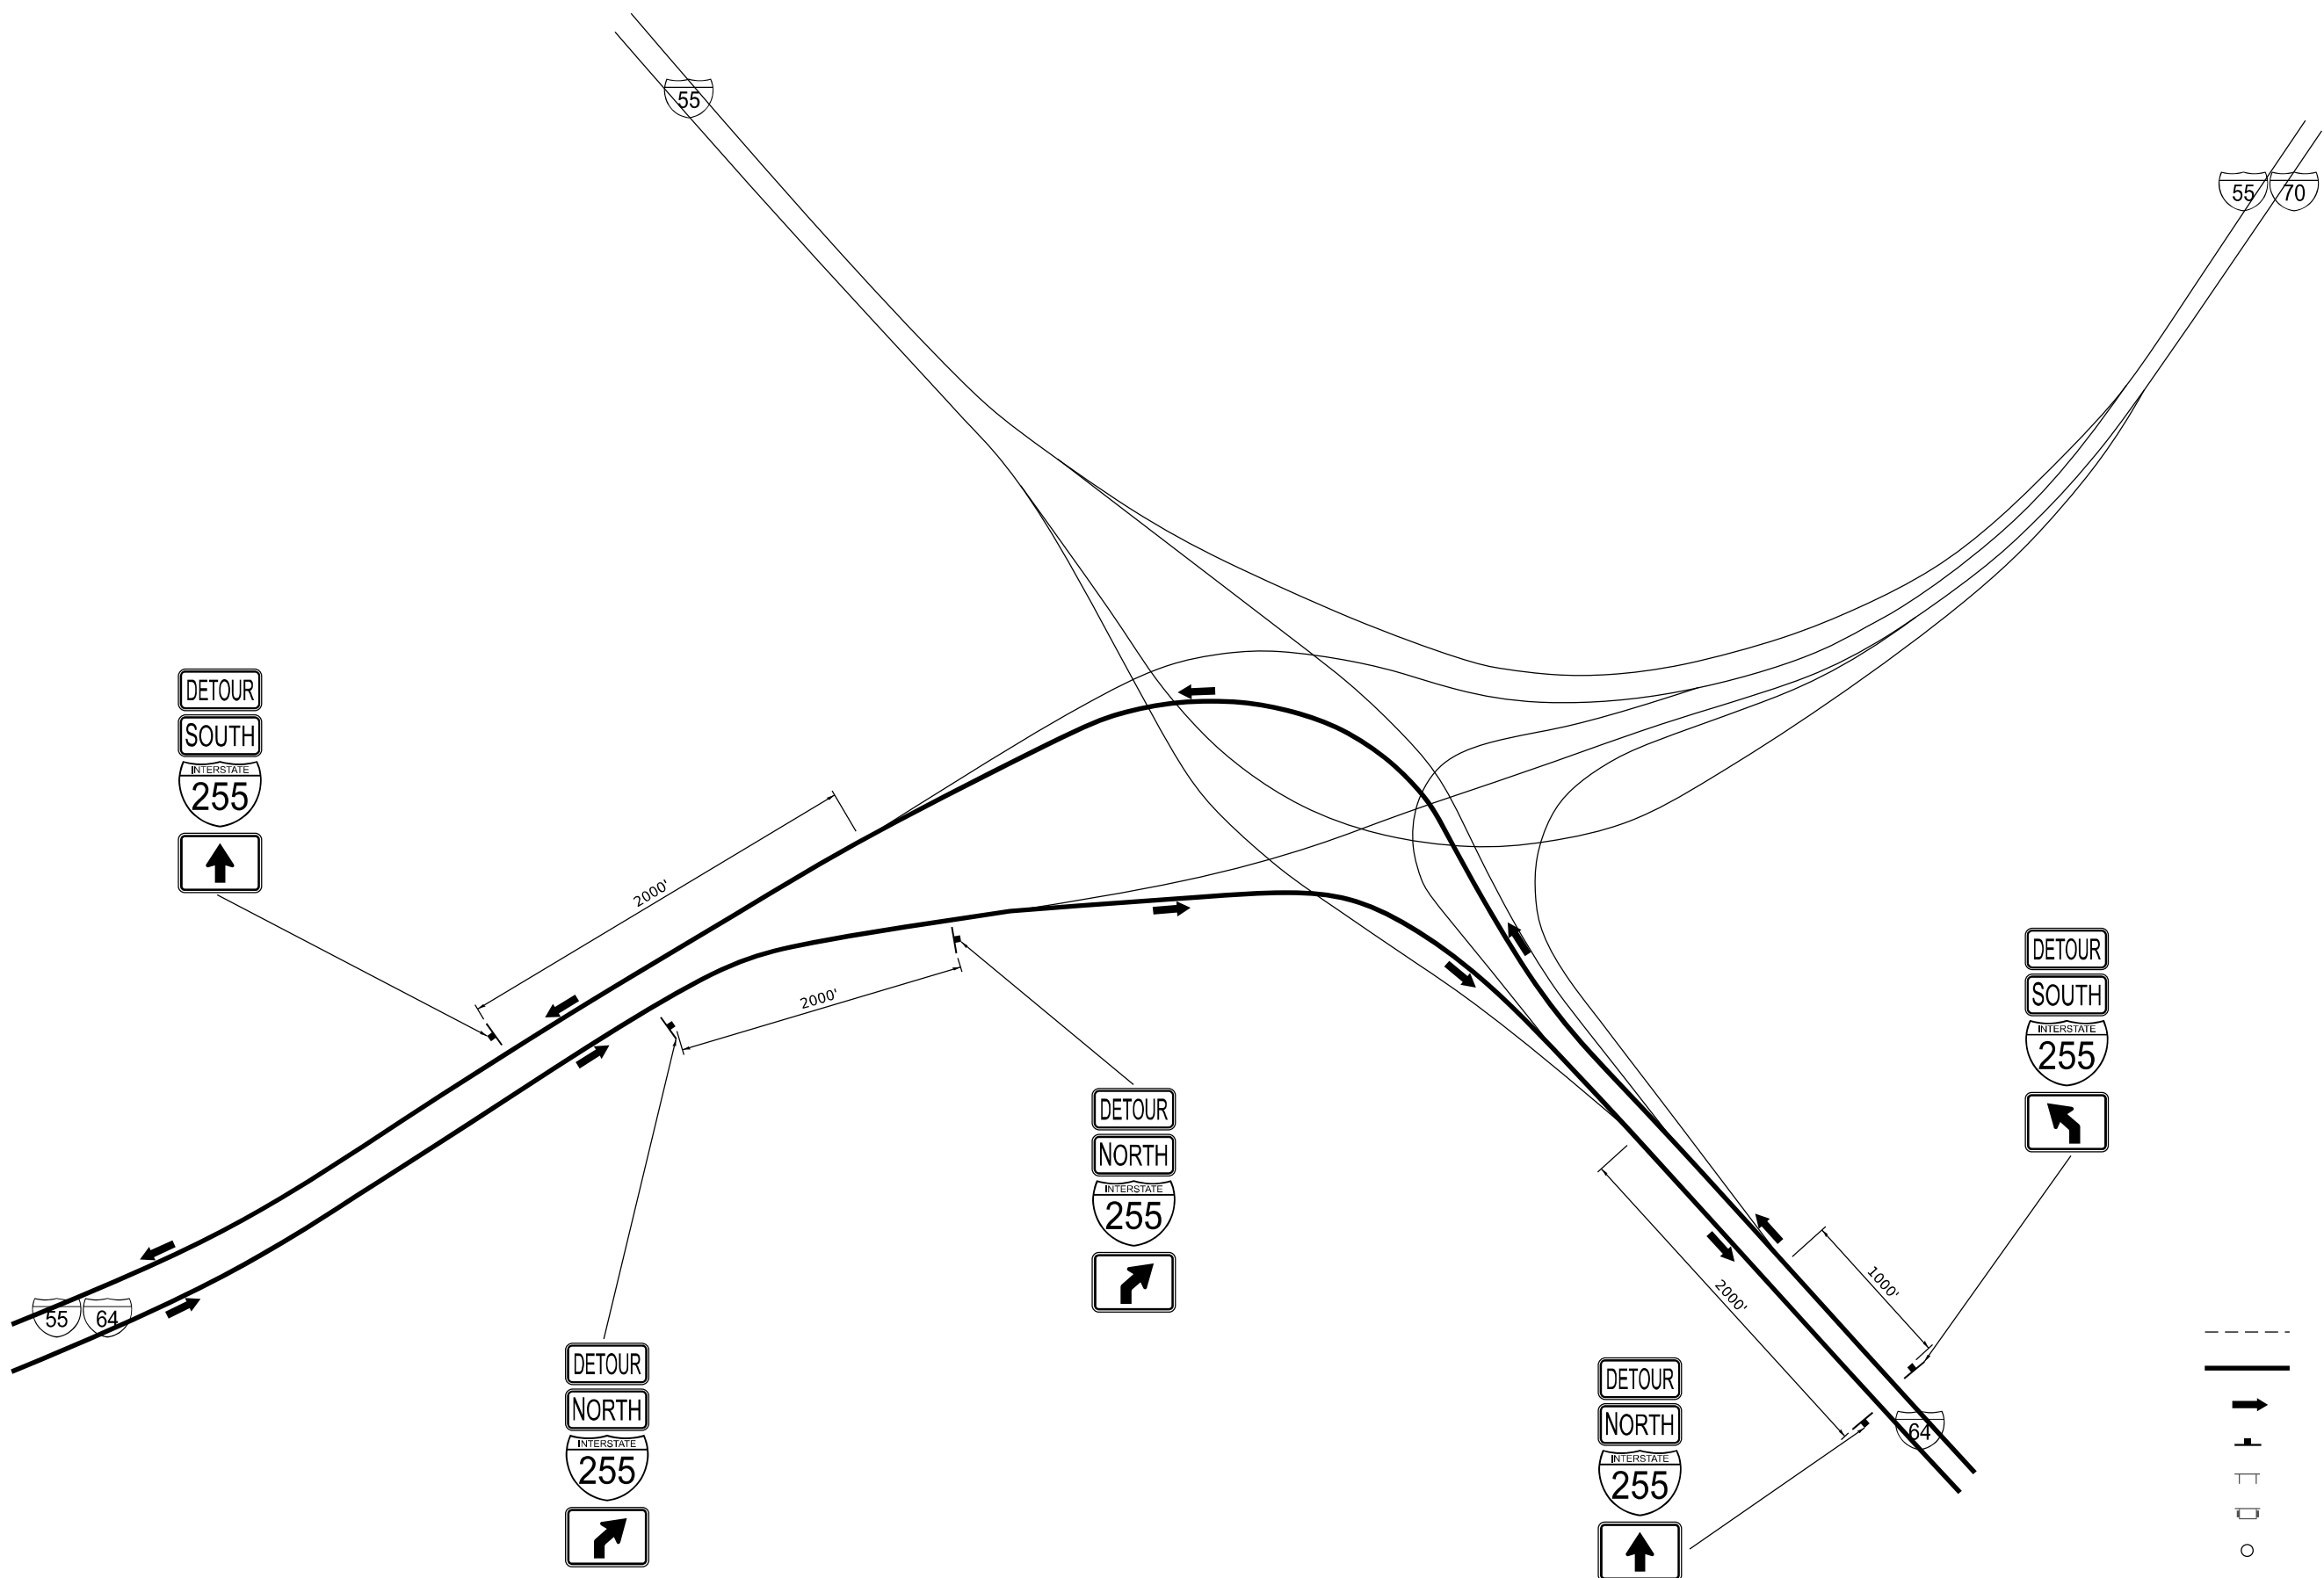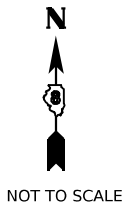

LEGEND

- RAMP/MAINLINE CLOSURE
- DETOUR ROUTE
- ➔ DETOUR TRAFFIC
- ⊥ SIGN ON PERMANENT SUPPORTS
- ⊥ BARRICADE, TYPE III
- ◻ CHANGEABLE MESSAGE SIGN
- CONE OR DRUM

MODEL: DETAIL 1 (5/4/24)
FILE NAME: I-255(CADD)MicrostationCADD_Drawing0876K05-4-Detour Plans.dgn



ILLINOIS DESIGN FIRM LICENSE NO.: 184.001115

USER NAME	= breanna.frahm
DESIGNED	-
DRAWN	-
PLOT SCALE	= 0.167 " / in.
PLOT DATE	= 5/2/2024



REVISED	-
REVISED	-
REVISED	-
REVISED	-

STATE OF ILLINOIS
DEPARTMENT OF TRANSPORTATION

I-255
DETOUR PLANS (DETAIL 4)

SCALE: NTS SHEET 5 OF 14 SHEETS STA. TO STA.

F.A.I. RTE.	SECTION	COUNTY	TOTAL SHEETS	SHEET NO.
255	82-(5,4,3)RS-1	ST. CLAIR	504	112
CONTRACT NO. 76K05				
ILLINOIS FED. AID PROJECT				

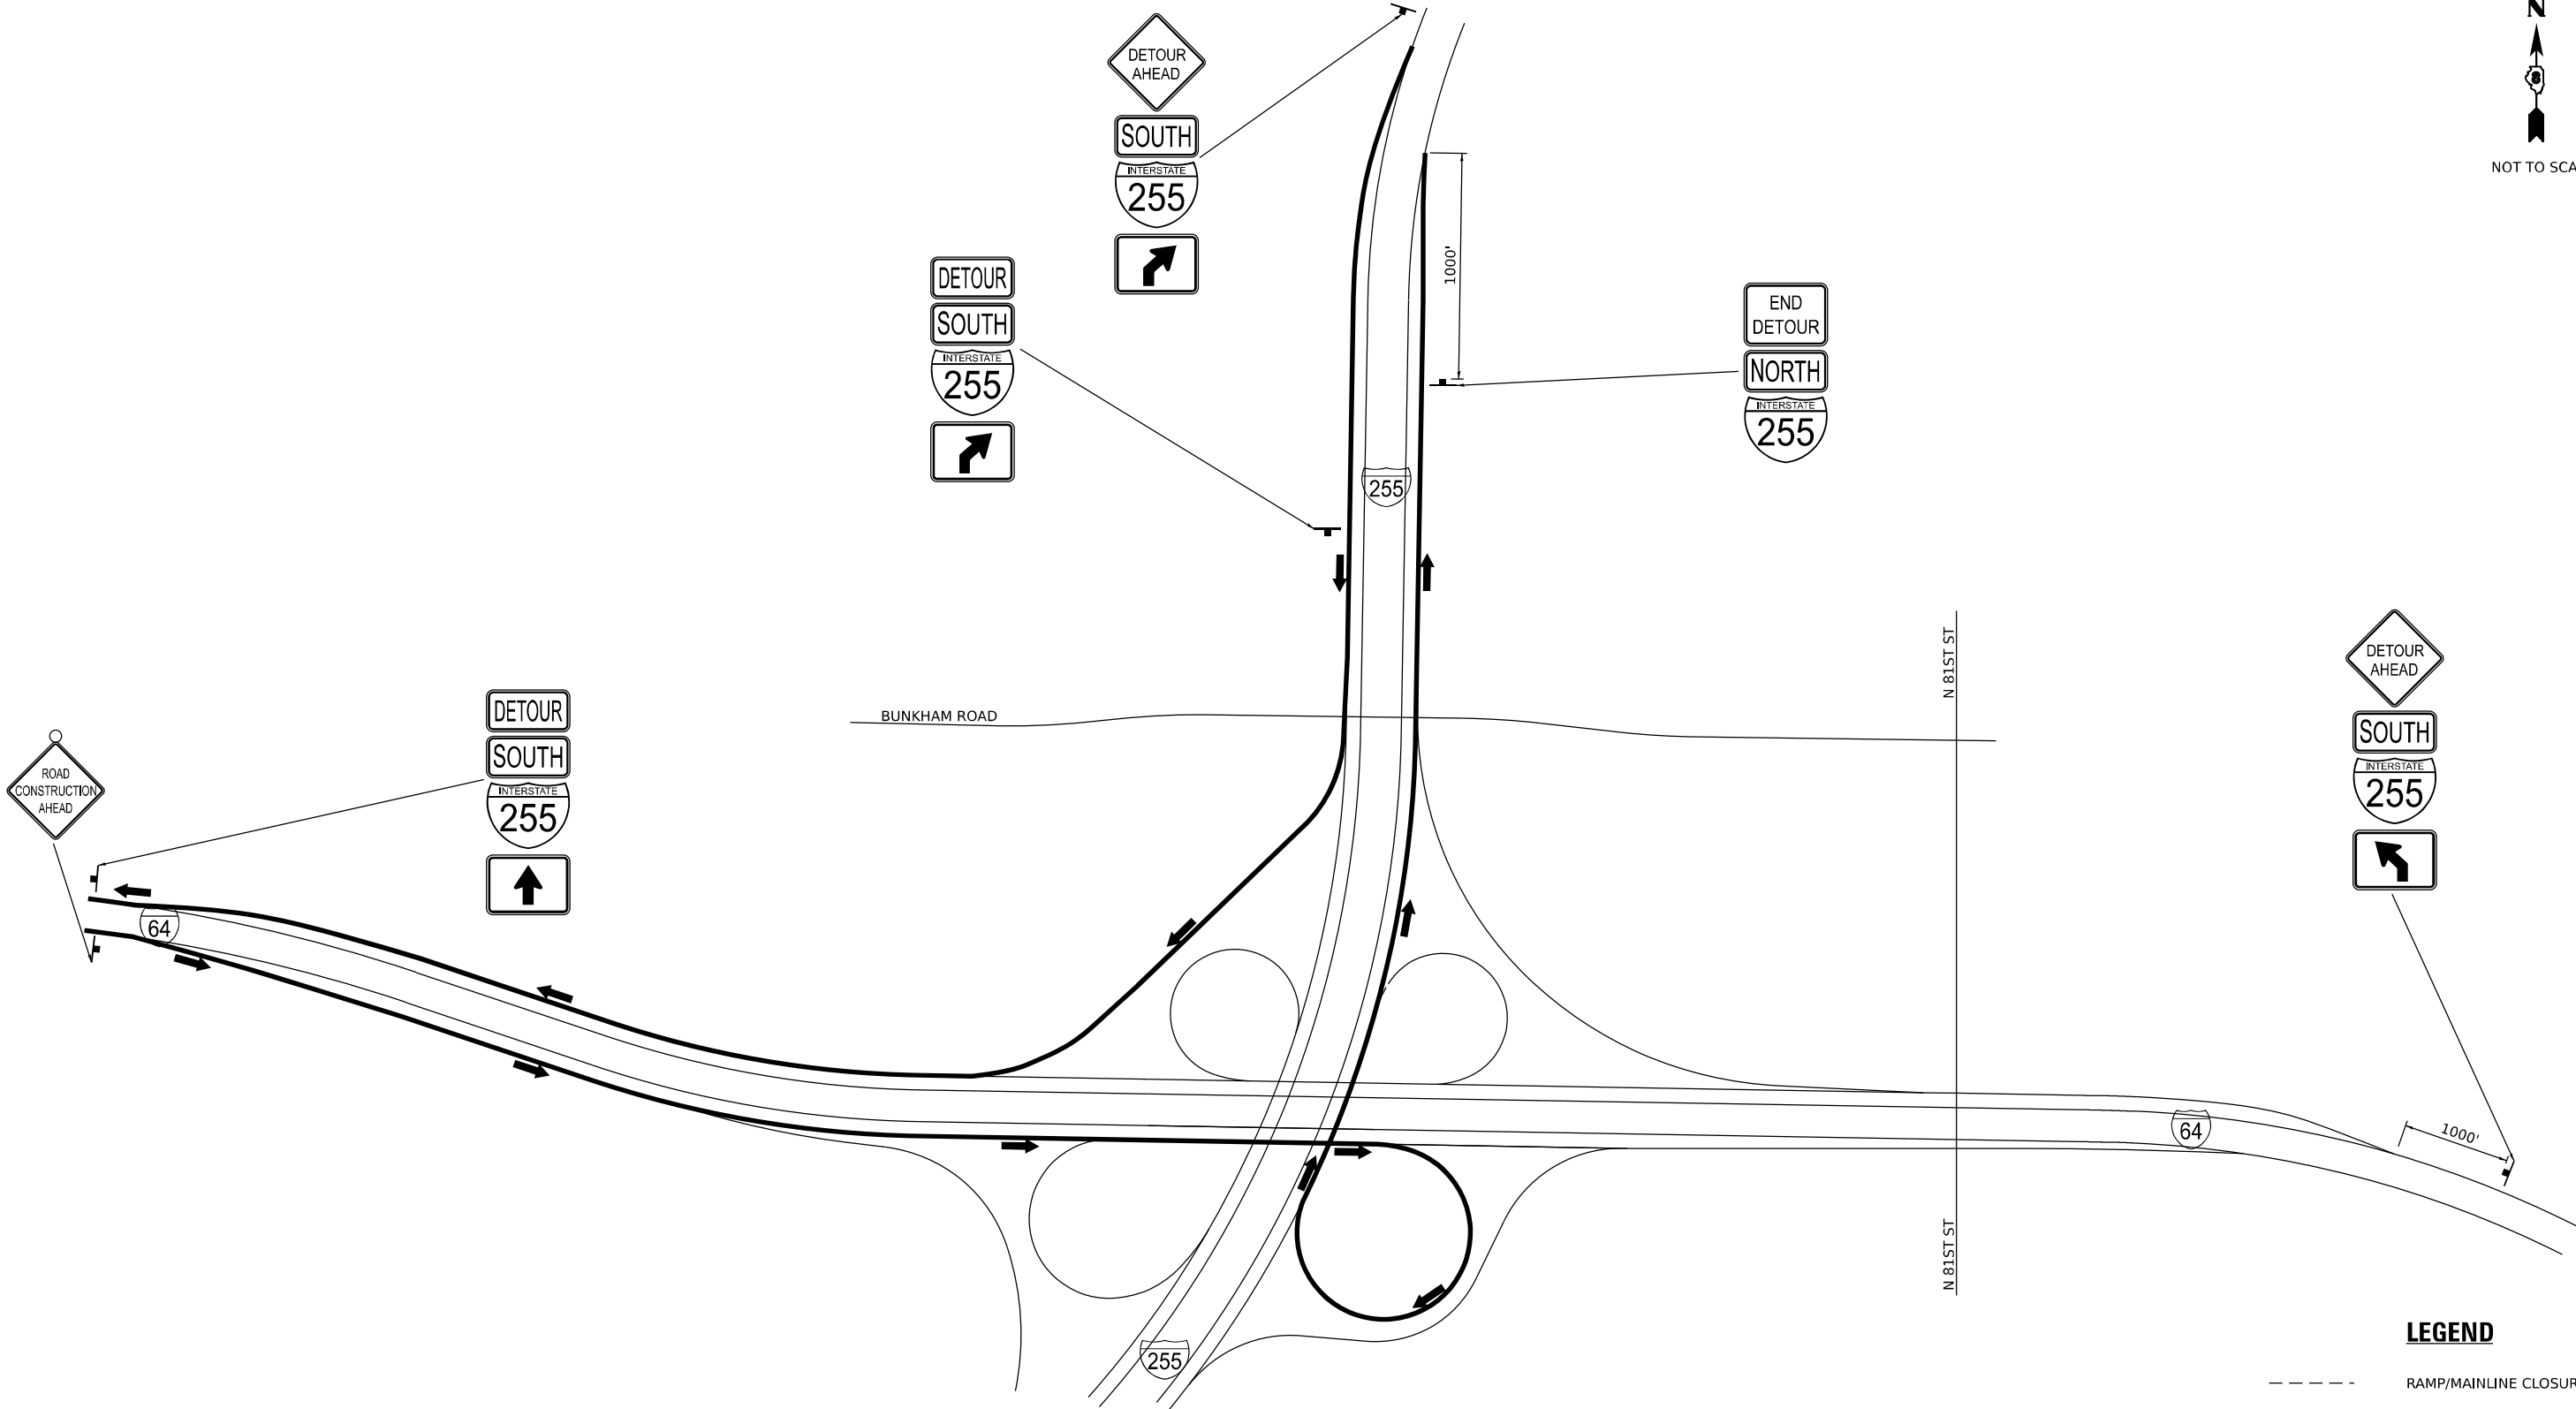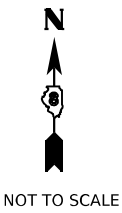

LEGEND

RAMP/MAINLINE CLOSURE

DETOUR ROUTE

DETOUR TRAFFIC

SIGN ON PERMANENT SUPPORTS

BARRICADE, TYPE III

CHANGEABLE MESSAGE SIGN

CONE OR DRUM

NUMBER OF LANE/RAMP CLOSURES: 3

OATES

ASSOCIATES

www.oatesassociates.com

ILLINOIS DESIGN FIRM LICENSE NO.: 184.001115

USER NAME	= breanna.frahm	DESIGNED	-	REVISED	-
DRAWN	-	REVIS	-	REVISED	-
PLOT SCALE	= 0.167 " / in.	CHECKED	-	REVISED	-
PLOT DATE	= 5/2/2024	DATE	-	REVISED	-

STATE OF ILLINOIS
DEPARTMENT OF TRANSPORTATION

I-255
DETOUR PLANS (DETAIL 5)

SCALE: NTS

SHEET 6


OF 14

SHEETS

STA.

TO STA.

F.A.I. RTE.	SECTION	COUNTY	TOTAL SHEETS	SHEET NO.
255	82-(5,4,3)RS-1	ST. CLAIR	504	113
CONTRACT NO. 76K05				
ILLINOIS FED. AID PROJECT				

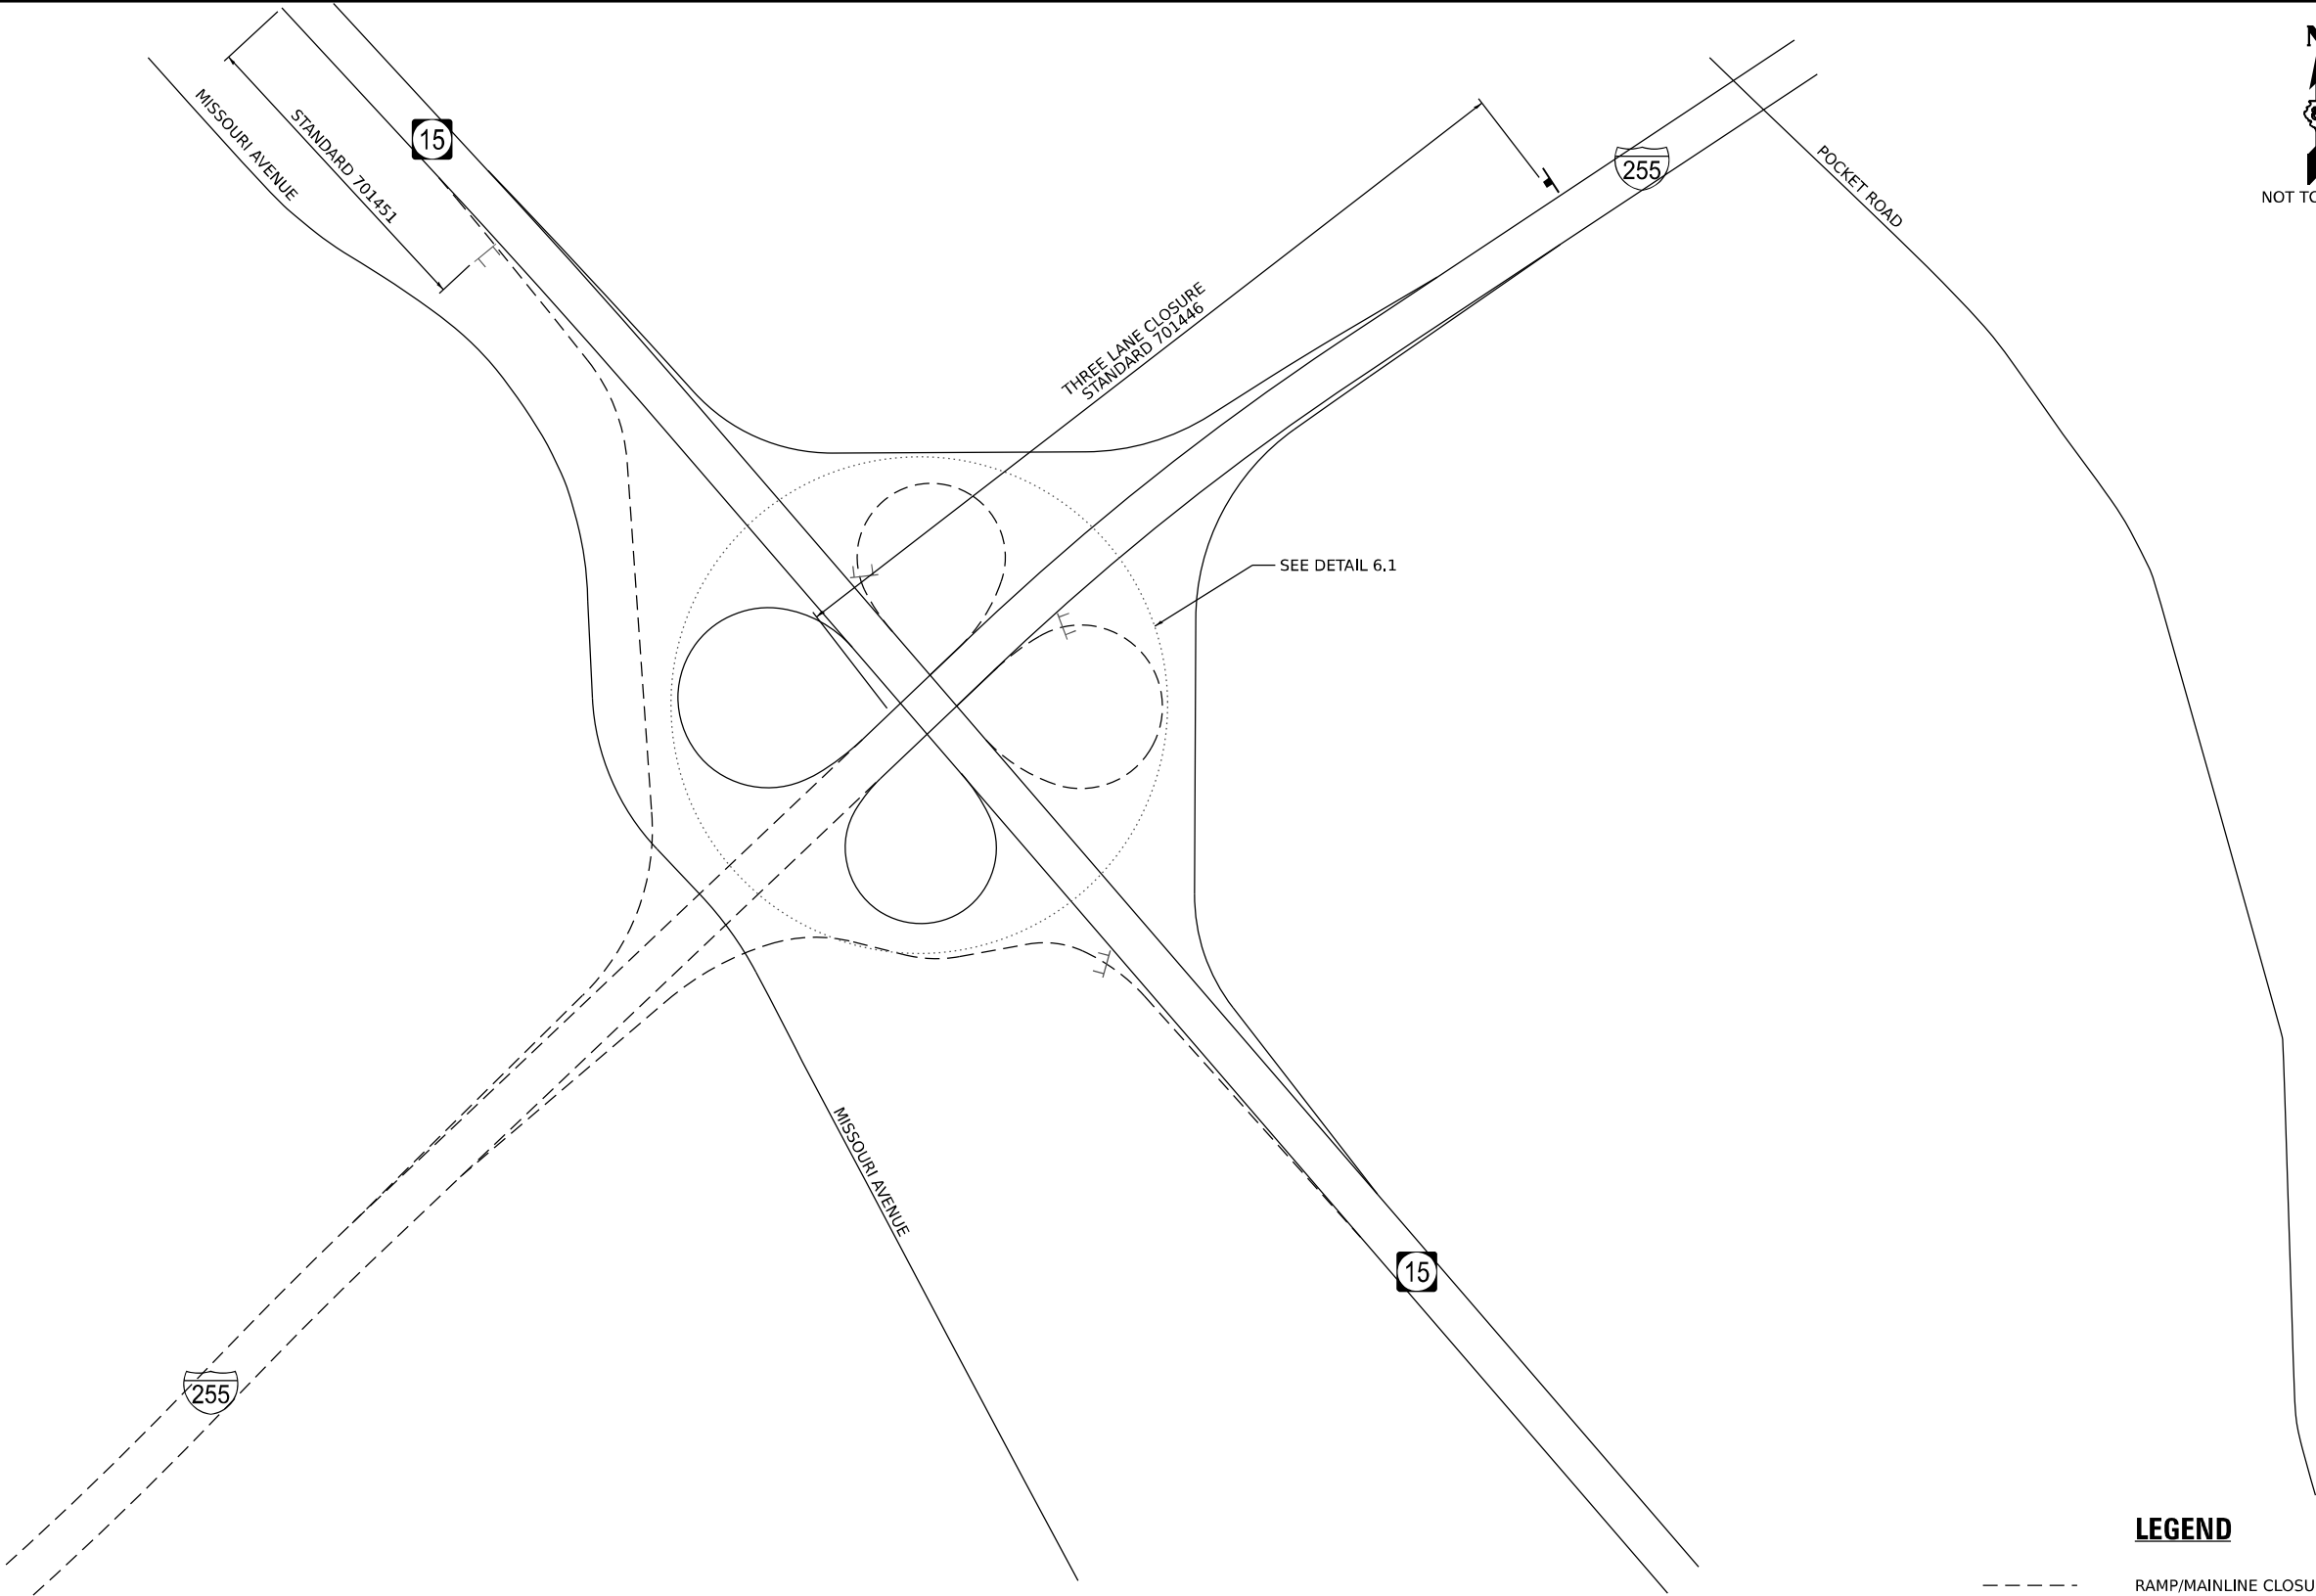

LEGEND

- RAMP/MAINLINE CLOSURE
- DETOUR ROUTE
- ➔ DETOUR TRAFFIC
- ⊥ SIGN ON PERMANENT SUPPORTS
- ⊥ BARRICADE, TYPE III
- ◻ CHANGEABLE MESSAGE SIGN
- CONE OR DRUM

MODEL: DETAIL 6 (Sheet)
FILE NAME: I-255(CADD)Microstation\CADD Drawings\076K05-41-Detour Plans.dgn



ILLINOIS DESIGN FIRM LICENSE NO.: 184.001115



USER NAME	= breanna.frahm	DESIGNED	-	REVISED	-
		DRAWN	-	REVISED	-
PLOT SCALE	= 0.167 " / in.	CHECKED	-	REVISED	-
PLOT DATE	= 5/2/2024	DATE	-	REVISED	-

STATE OF ILLINOIS
DEPARTMENT OF TRANSPORTATION

I-255
DETOUR PLANS (DETAIL 6)

SCALE: NTS SHEET 7 OF 14 SHEETS STA. TO STA.

F.A.I. RTE.	SECTION	COUNTY	TOTAL SHEETS	SHEET NO.
255	82-(5,4,3)RS-1	ST. CLAIR	504	114
CONTRACT NO. 76K05				
		ILLINOIS	FED. AID PROJECT	

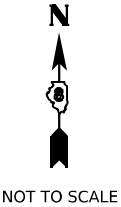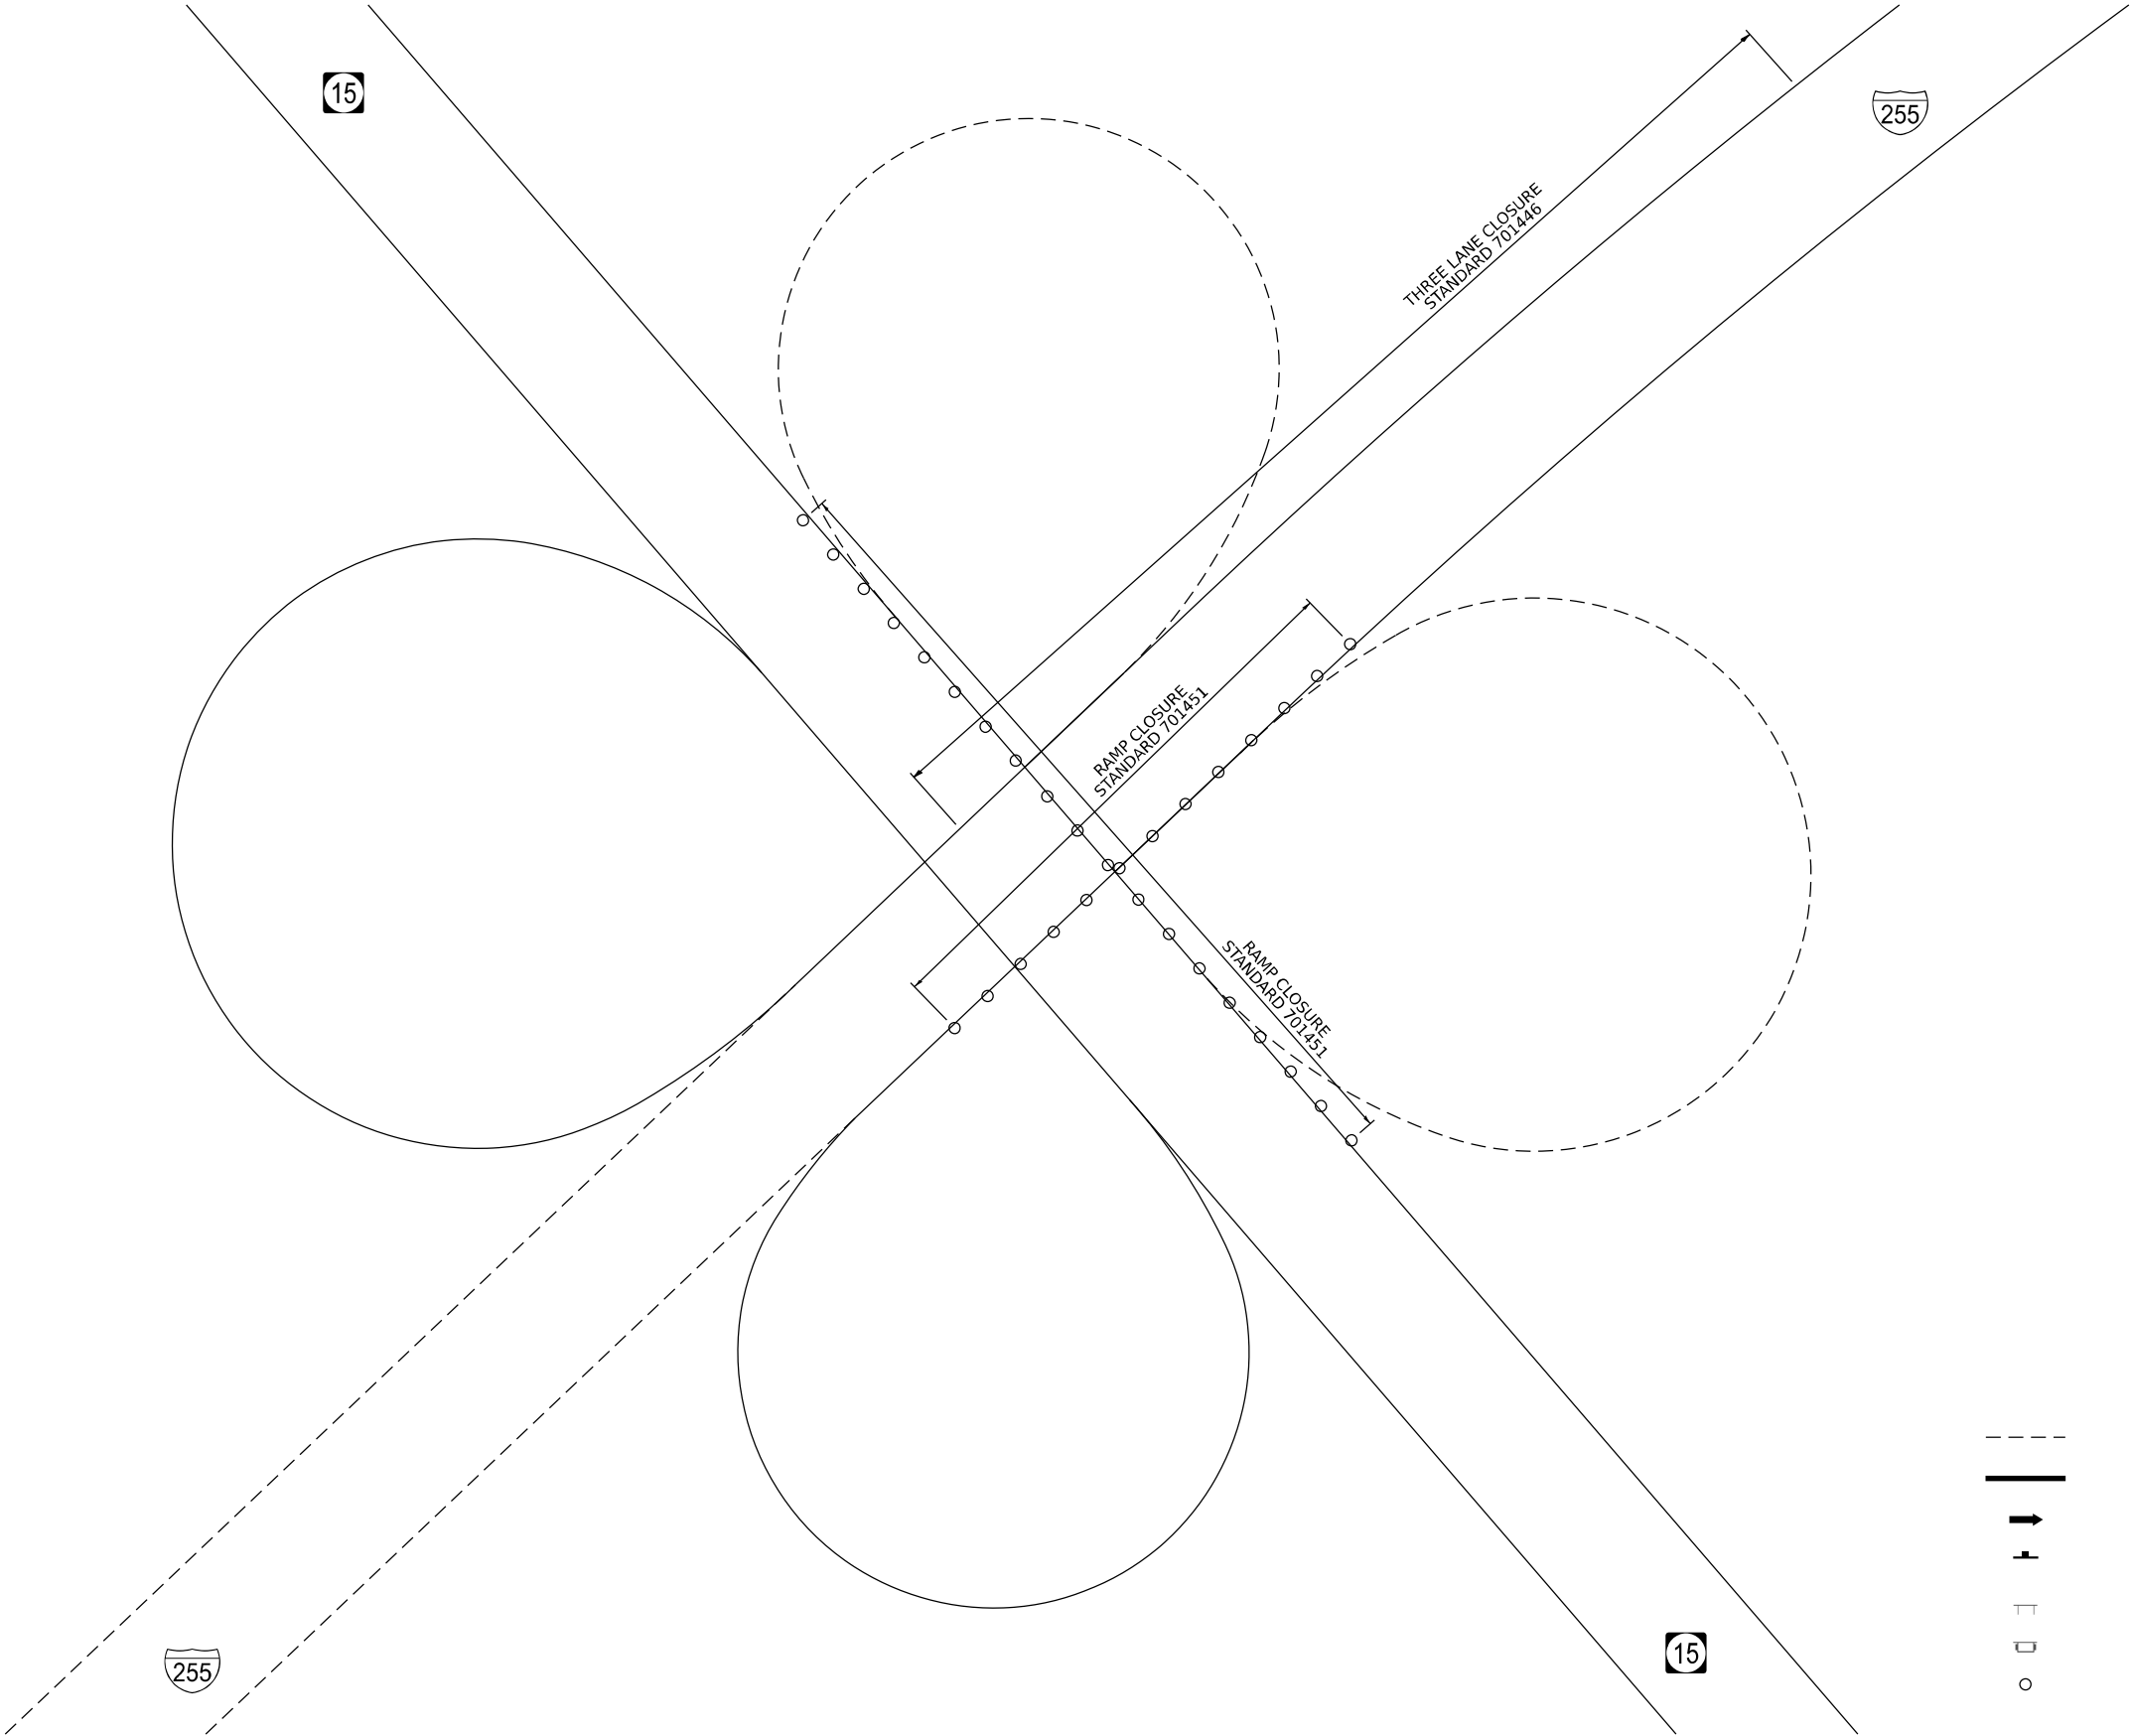

LEGEND

- RAMP/MAINLINE CLOSURE
- DETOUR ROUTE
- DETOUR TRAFFIC
- SIGN ON PERMANENT SUPPORTS
- BARRICADE, TYPE III
- CHANGEABLE MESSAGE SIGN
- CONE OR DRUM

MODEL: DETAIL 6.1 (Sheet)
FILE NAME: I-255 I-155 CADD Microstation CADD Drawing I-255 I-155 Detour Plans.dgn



ILLINOIS DESIGN FIRM LICENSE NO.: 184.001115


USER NAME	= breanna.frahm	DESIGNED	-	REVISED	-
DRAWN	-	REVISIONS	-	REVISED	-
PLOT SCALE	= 0.167" = 1 in.	CHECKED	-	REVISED	-
PLOT DATE	= 5/2/2024	DATE	-	REVISED	-

STATE OF ILLINOIS
DEPARTMENT OF TRANSPORTATION

I-255
DETOUR PLANS (DETAIL 6.1)

SCALE: NTS SHEET 8 OF 14 SHEETS STA. TO STA.

F.A.I. RTE.	SECTION	COUNTY	TOTAL SHEETS	SHEET NO.
255	82-(5,4,3)RS-1	ST. CLAIR	504	115
CONTRACT NO. 76K05				
ILLINOIS FED. AID PROJECT				

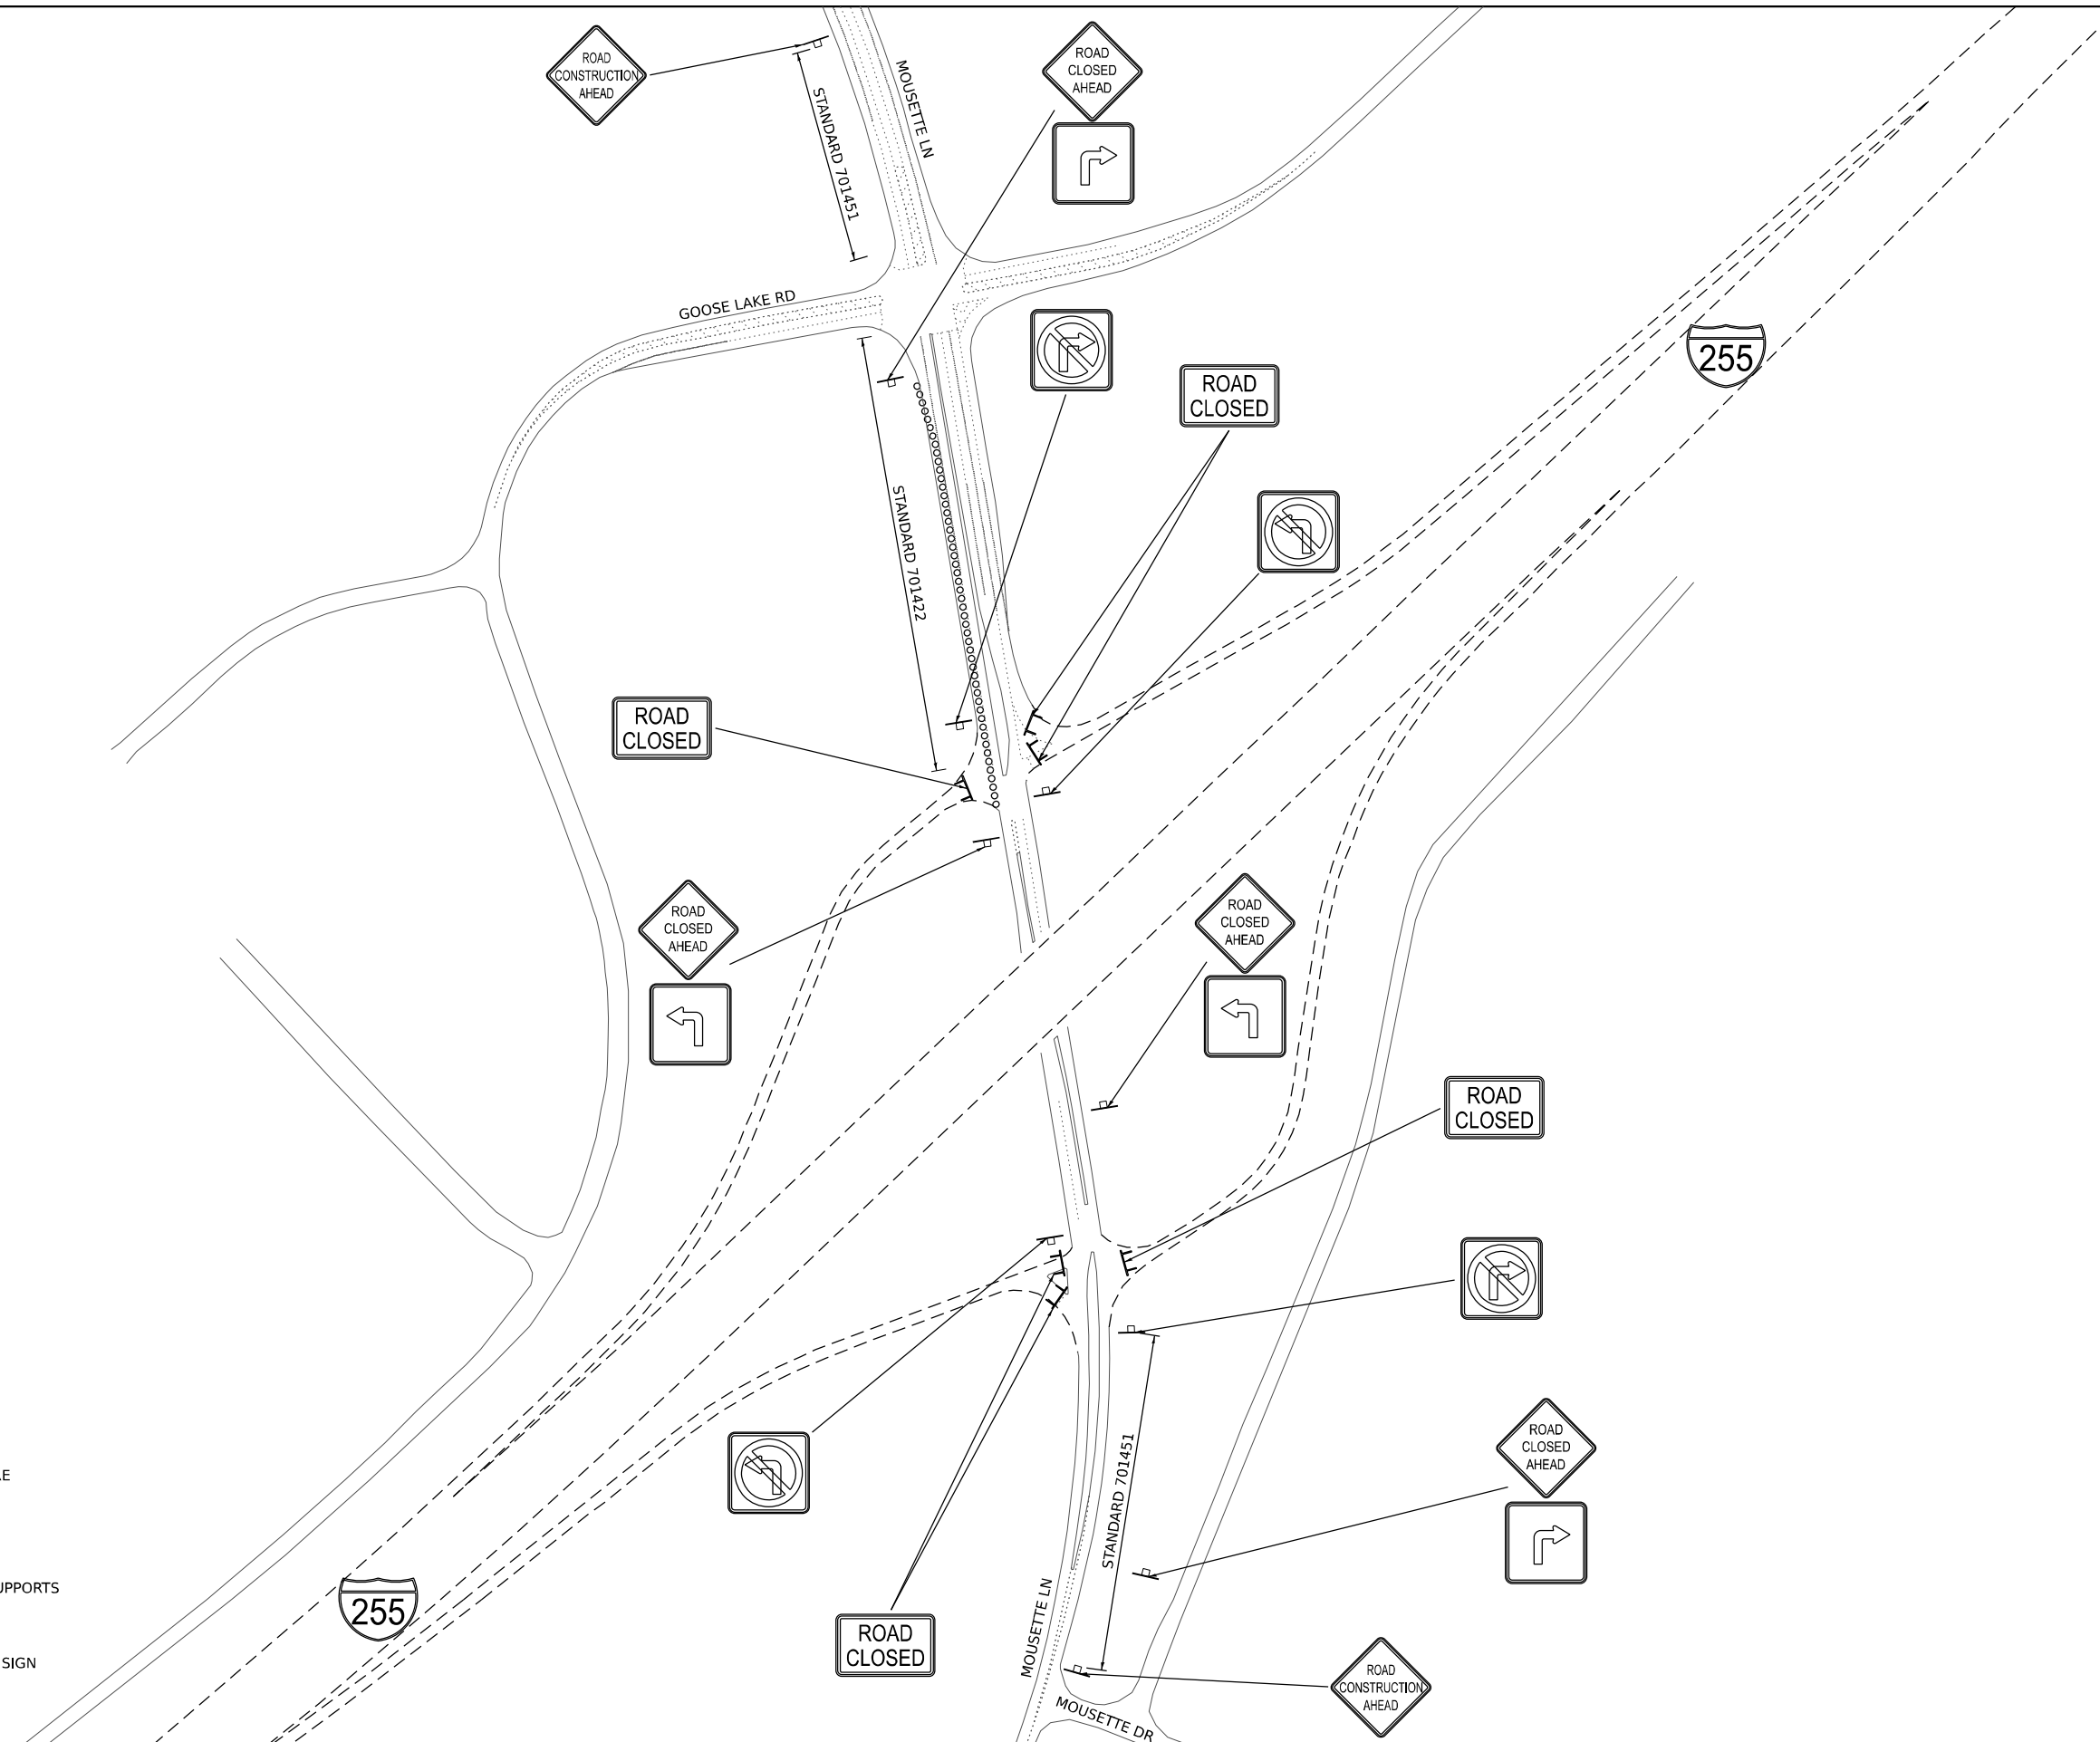

LEGEND

- RAMP/MAINLINE CLOSURE
- DETOUR ROUTE
- DETOUR TRAFFIC
- ⊥ SIGN ON PERMANENT SUPPORTS
- ⊥ BARRICADE, TYPE III
- ◻ CHANGEABLE MESSAGE SIGN
- CONE OR DRUM

MODEL: Detail 7A (Sheet)
FILE NAME: I:\02202039-1\255\CADD\Microstation\CADD Drawings\0276K05-sh-Detour Plans.dgn


OATES ASSOCIATES
www.oatesassociates.com
ILLINOIS DESIGN FIRM LICENSE NO.: 184.001115

USER NAME	= breanna.frahm	DESIGNED	-	REVISED	-
		DRAWN	-	REVISED	-
PLOT SCALE	= 0.16666633 ' / in.	CHECKED	-	REVISED	-
PLOT DATE	= 5/2/2024	DATE	-	REVISED	-

STATE OF ILLINOIS
DEPARTMENT OF TRANSPORTATION

1-255 DETOUR PLANS (DETAIL 7)			
SCALE: NTS	SHEET 9	OF 14 SHEETS	STA. TO STA.

F.A.I. RTE.	SECTION	COUNTY	TOTAL SHEETS	SHEET NO.
255	82-(5,4,3)RS-1	ST. CLAIR	504	116
CONTRACT NO. 76K05				
ILLINOIS FED. AID PROJECT				

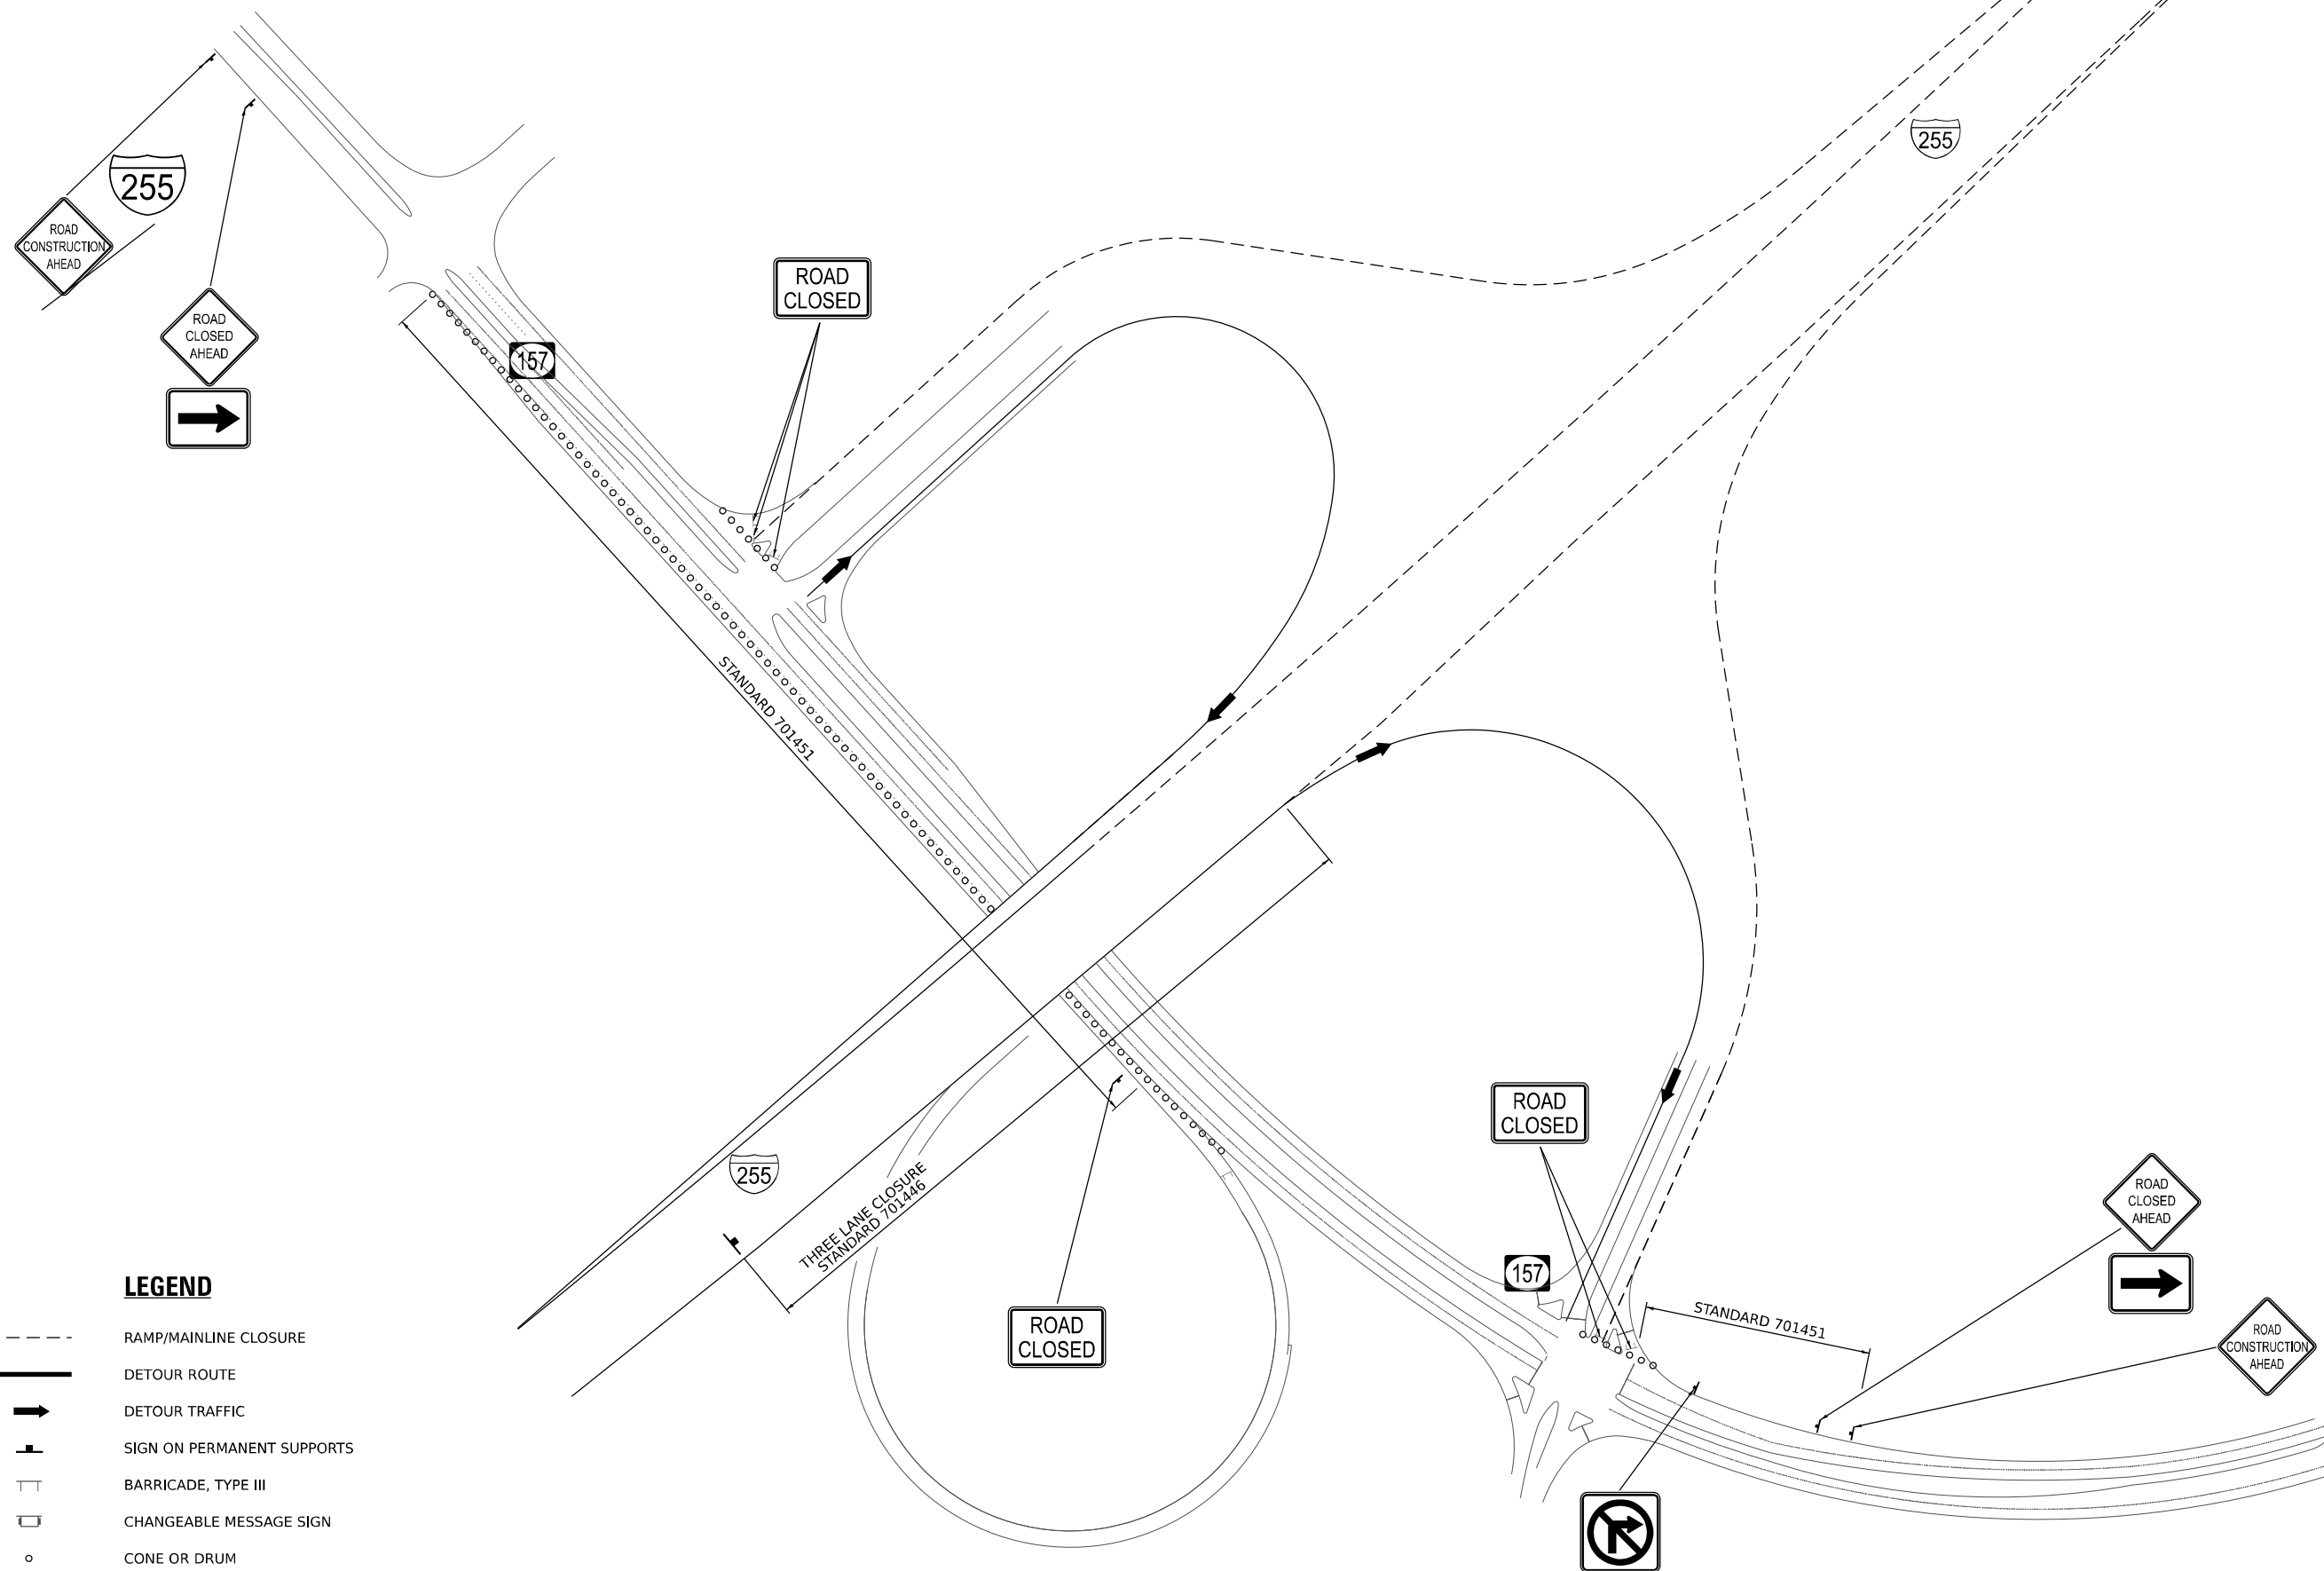

LEGEND

- | | |
|---|----------------------------|
|  | RAMP/MAINLINE CLOSURE |
|  | DETOUR ROUTE |
|  | DETOUR TRAFFIC |
|  | SIGN ON PERMANENT SUPPORTS |
|  | BARRICADE, TYPE III |
|  | CHANGEABLE MESSAGE SIGN |
|  | CONE OR DRUM |

**STATE OF ILLINOIS
DEPARTMENT OF TRANSPORTATION**

I-255
DETOUR PLANS (DETAIL 8)

F.A.I. RTE.	SECTION	COUNTY	TOTAL SHEETS	SHEET NO.
255	82-(5,4,3)RS-1	ST. CLAIR	504	116.
		CONTRACT NO. 76K05		
ILLINOIS		FED. AID PROJECT		

MODEL: DETAIL 7 [Sheet]
FILE NAME: H:\P220059 - I-25\CADD\Microstation\CADD Drawings\D876K05-sht-Detour Plans.dgn



ILLINOIS DESIGN FIRM LICENSE NO.: 184.001115



NOT TO SCALE

LEGEND




TEMP SIGNALS



CHANGEABLE MESSAGE SIGN



TEMPORARY PAVEMENT MARKING

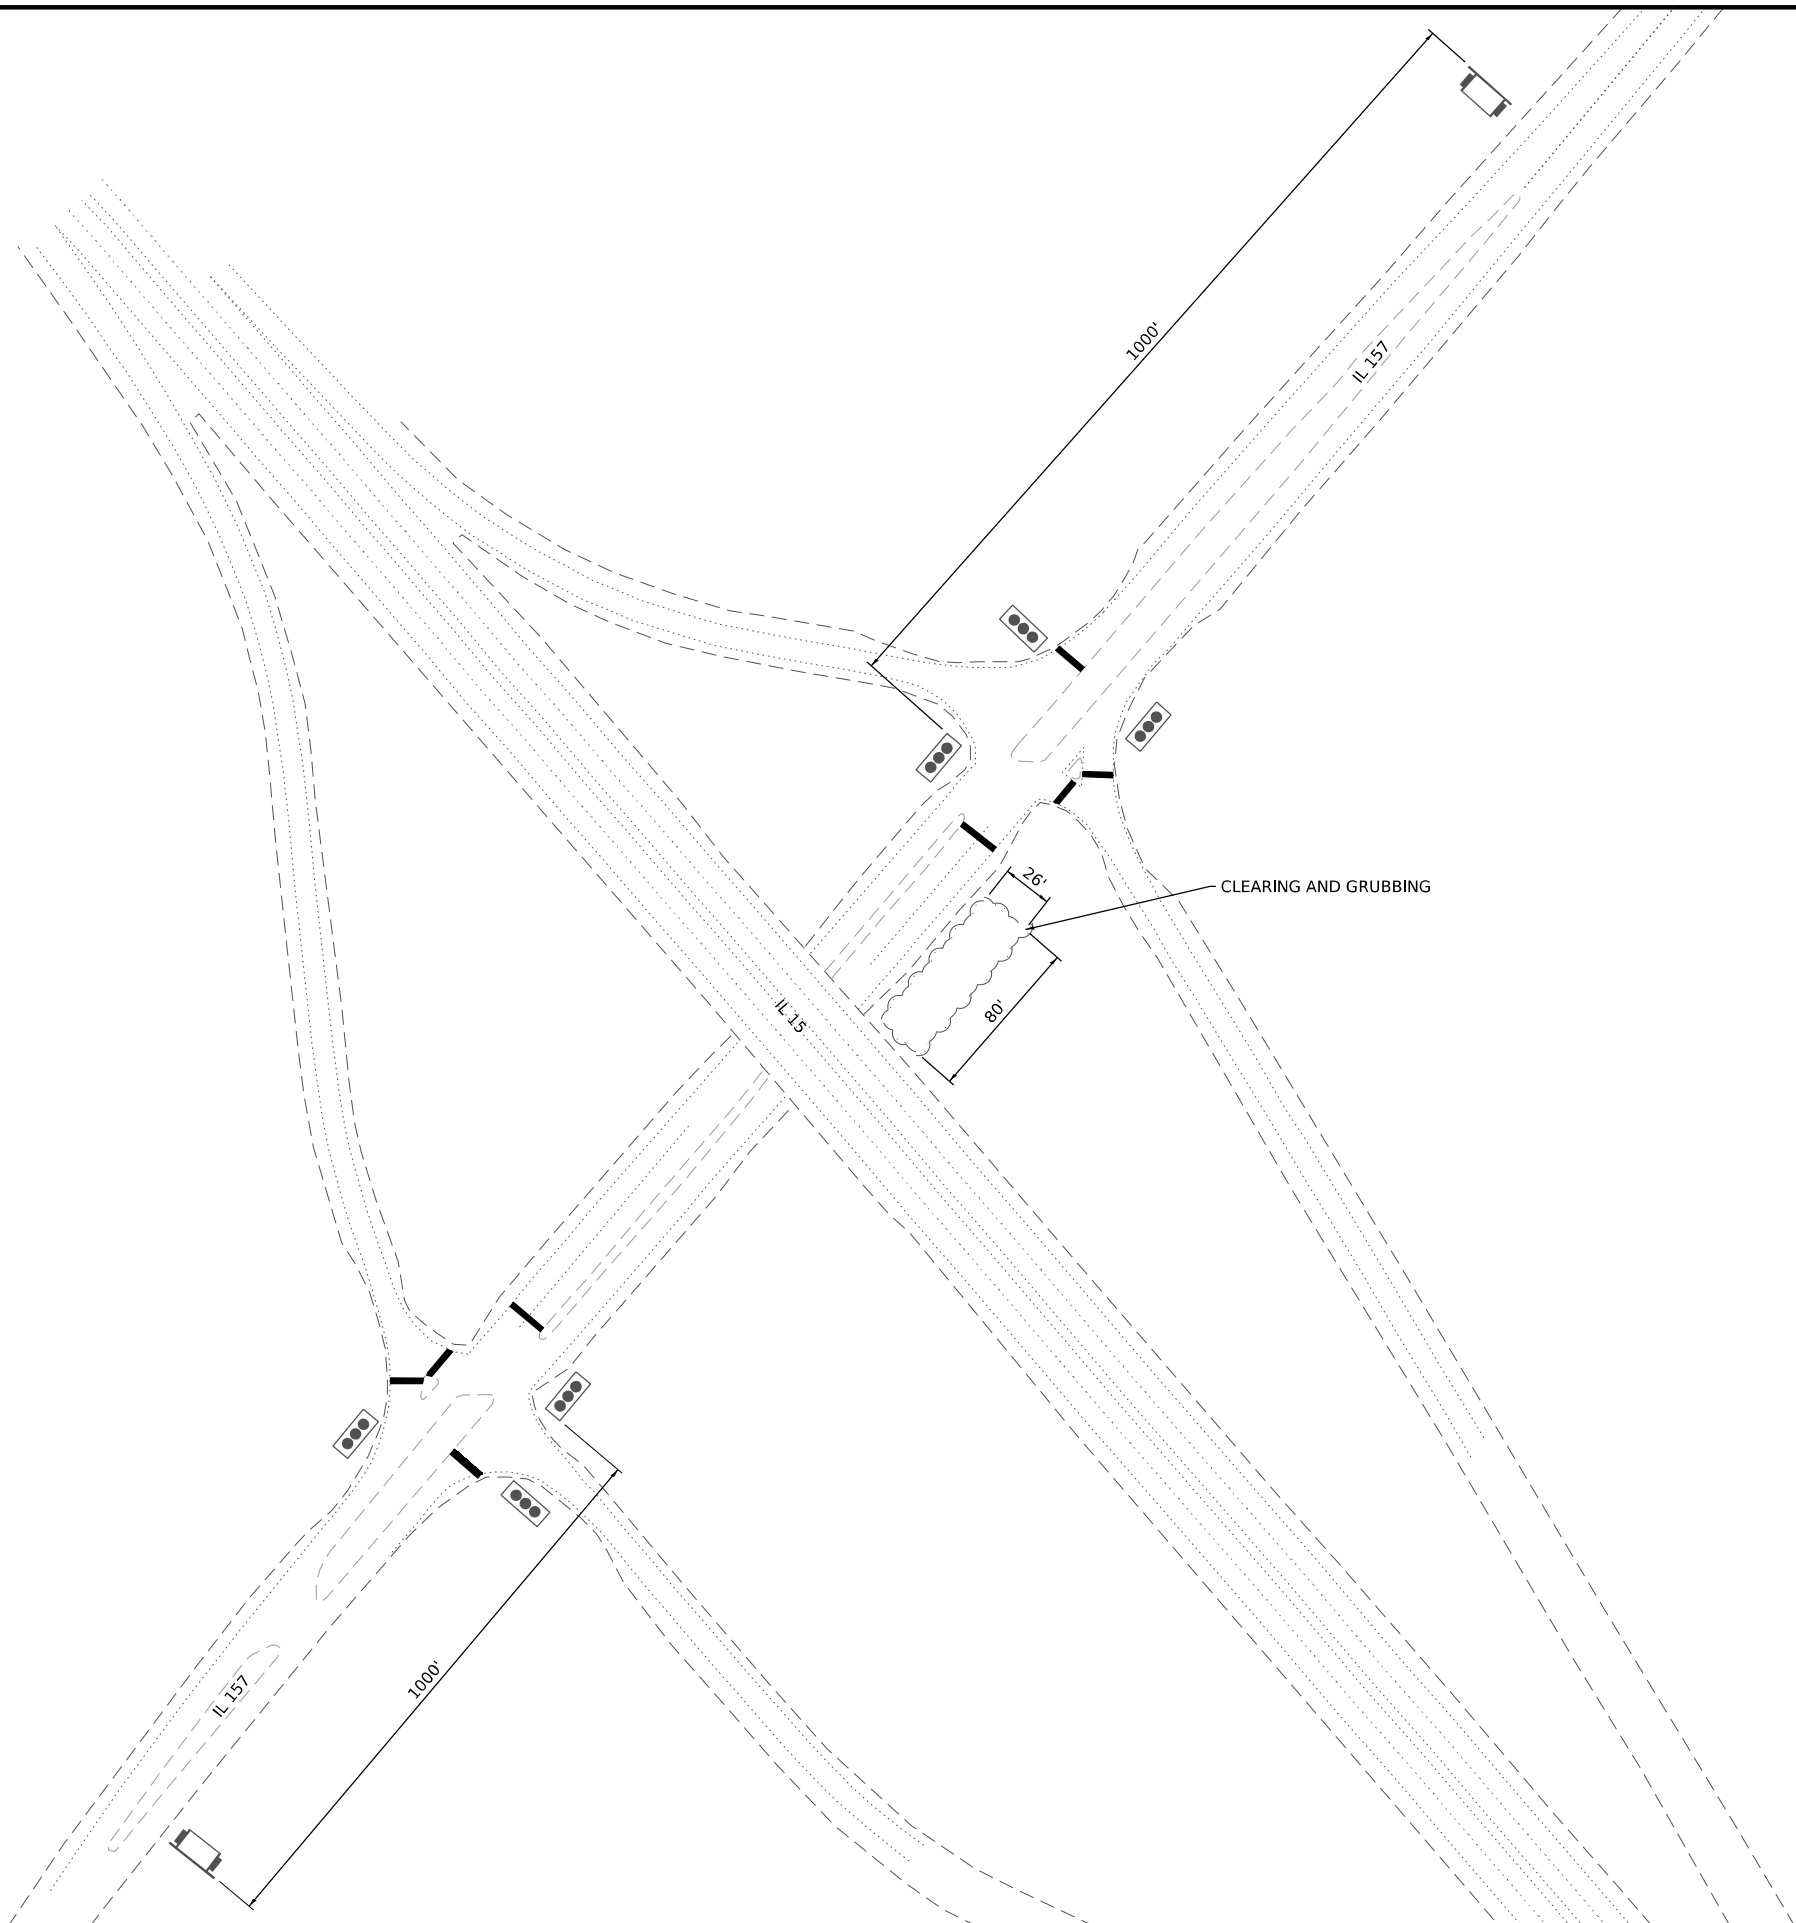

MODEL: Detail 9 (Sheet)
FILE NAME: I-255-CADD\Microstation\CADD Drawings\076K05-41-Detour Plans.dgn



ILLINOIS DESIGN FIRM LICENSE NO.: 184.001115

USER NAME	= breanna.frahm	DESIGNED	-	REVISED	-
		DRAWN	-	REVISED	-
PLOT SCALE	= 0.167" = 1' in.	CHECKED	-	REVISED	-
PLOT DATE	= 5/2/2024	DATE	-	REVISED	-

STATE OF ILLINOIS
DEPARTMENT OF TRANSPORTATION

I-255
DETOUR PLANS (DETAIL 9)

SCALE: NTS SHEET 11 OF 14 SHEETS STA. TO STA.

F.A.I. RTE.	SECTION	COUNTY	TOTAL SHEETS	SHEET NO.
255	82-(5,4,3)RS-1	ST. CLAIR	504	117
CONTRACT NO. 76K05				
		ILLINOIS	FED. AID PROJECT	

MODEL: Detail 9 (Sheet)
FILE NAME: I-255-100220259 - I-255(CADD)Microstation\CADD Drawings\076K05-41-Detour Plans.dgn



OATES
ASSOCIATES
www.oatesassociates.com

ILLINOIS DESIGN FIRM LICENSE NO.: 184.001115

USER NAME	= breanna.frahm	DESIGNED	-	REVISED	-
		DRAWN	-	REVISED	-
PLOT SCALE	= 0.167 " / in.	CHECKED	-	REVISED	-
PLOT DATE	= 5/2/2024	DATE	-	REVISED	-

STATE OF ILLINOIS
DEPARTMENT OF TRANSPORTATION

I-255 DETOUR PLANS (DETAIL 10)			
SCALE: NTS	SHEET 12	OF 14 SHEETS	STA. TO STA.

F.A.I. RTE.	SECTION	COUNTY	TOTAL SHEETS	SHEET NO.
255	82-(5,4,3)RS-1	ST. CLAIR	504	118
CONTRACT NO. 76K05				
		ILLINOIS	FED. AID PROJECT	



N


NOT TO SCALE


LEGEND

TEMP SIGNALS

CHANGEABLE MESSAGE SIGN

TEMPORARY PAVEMENT MARKING

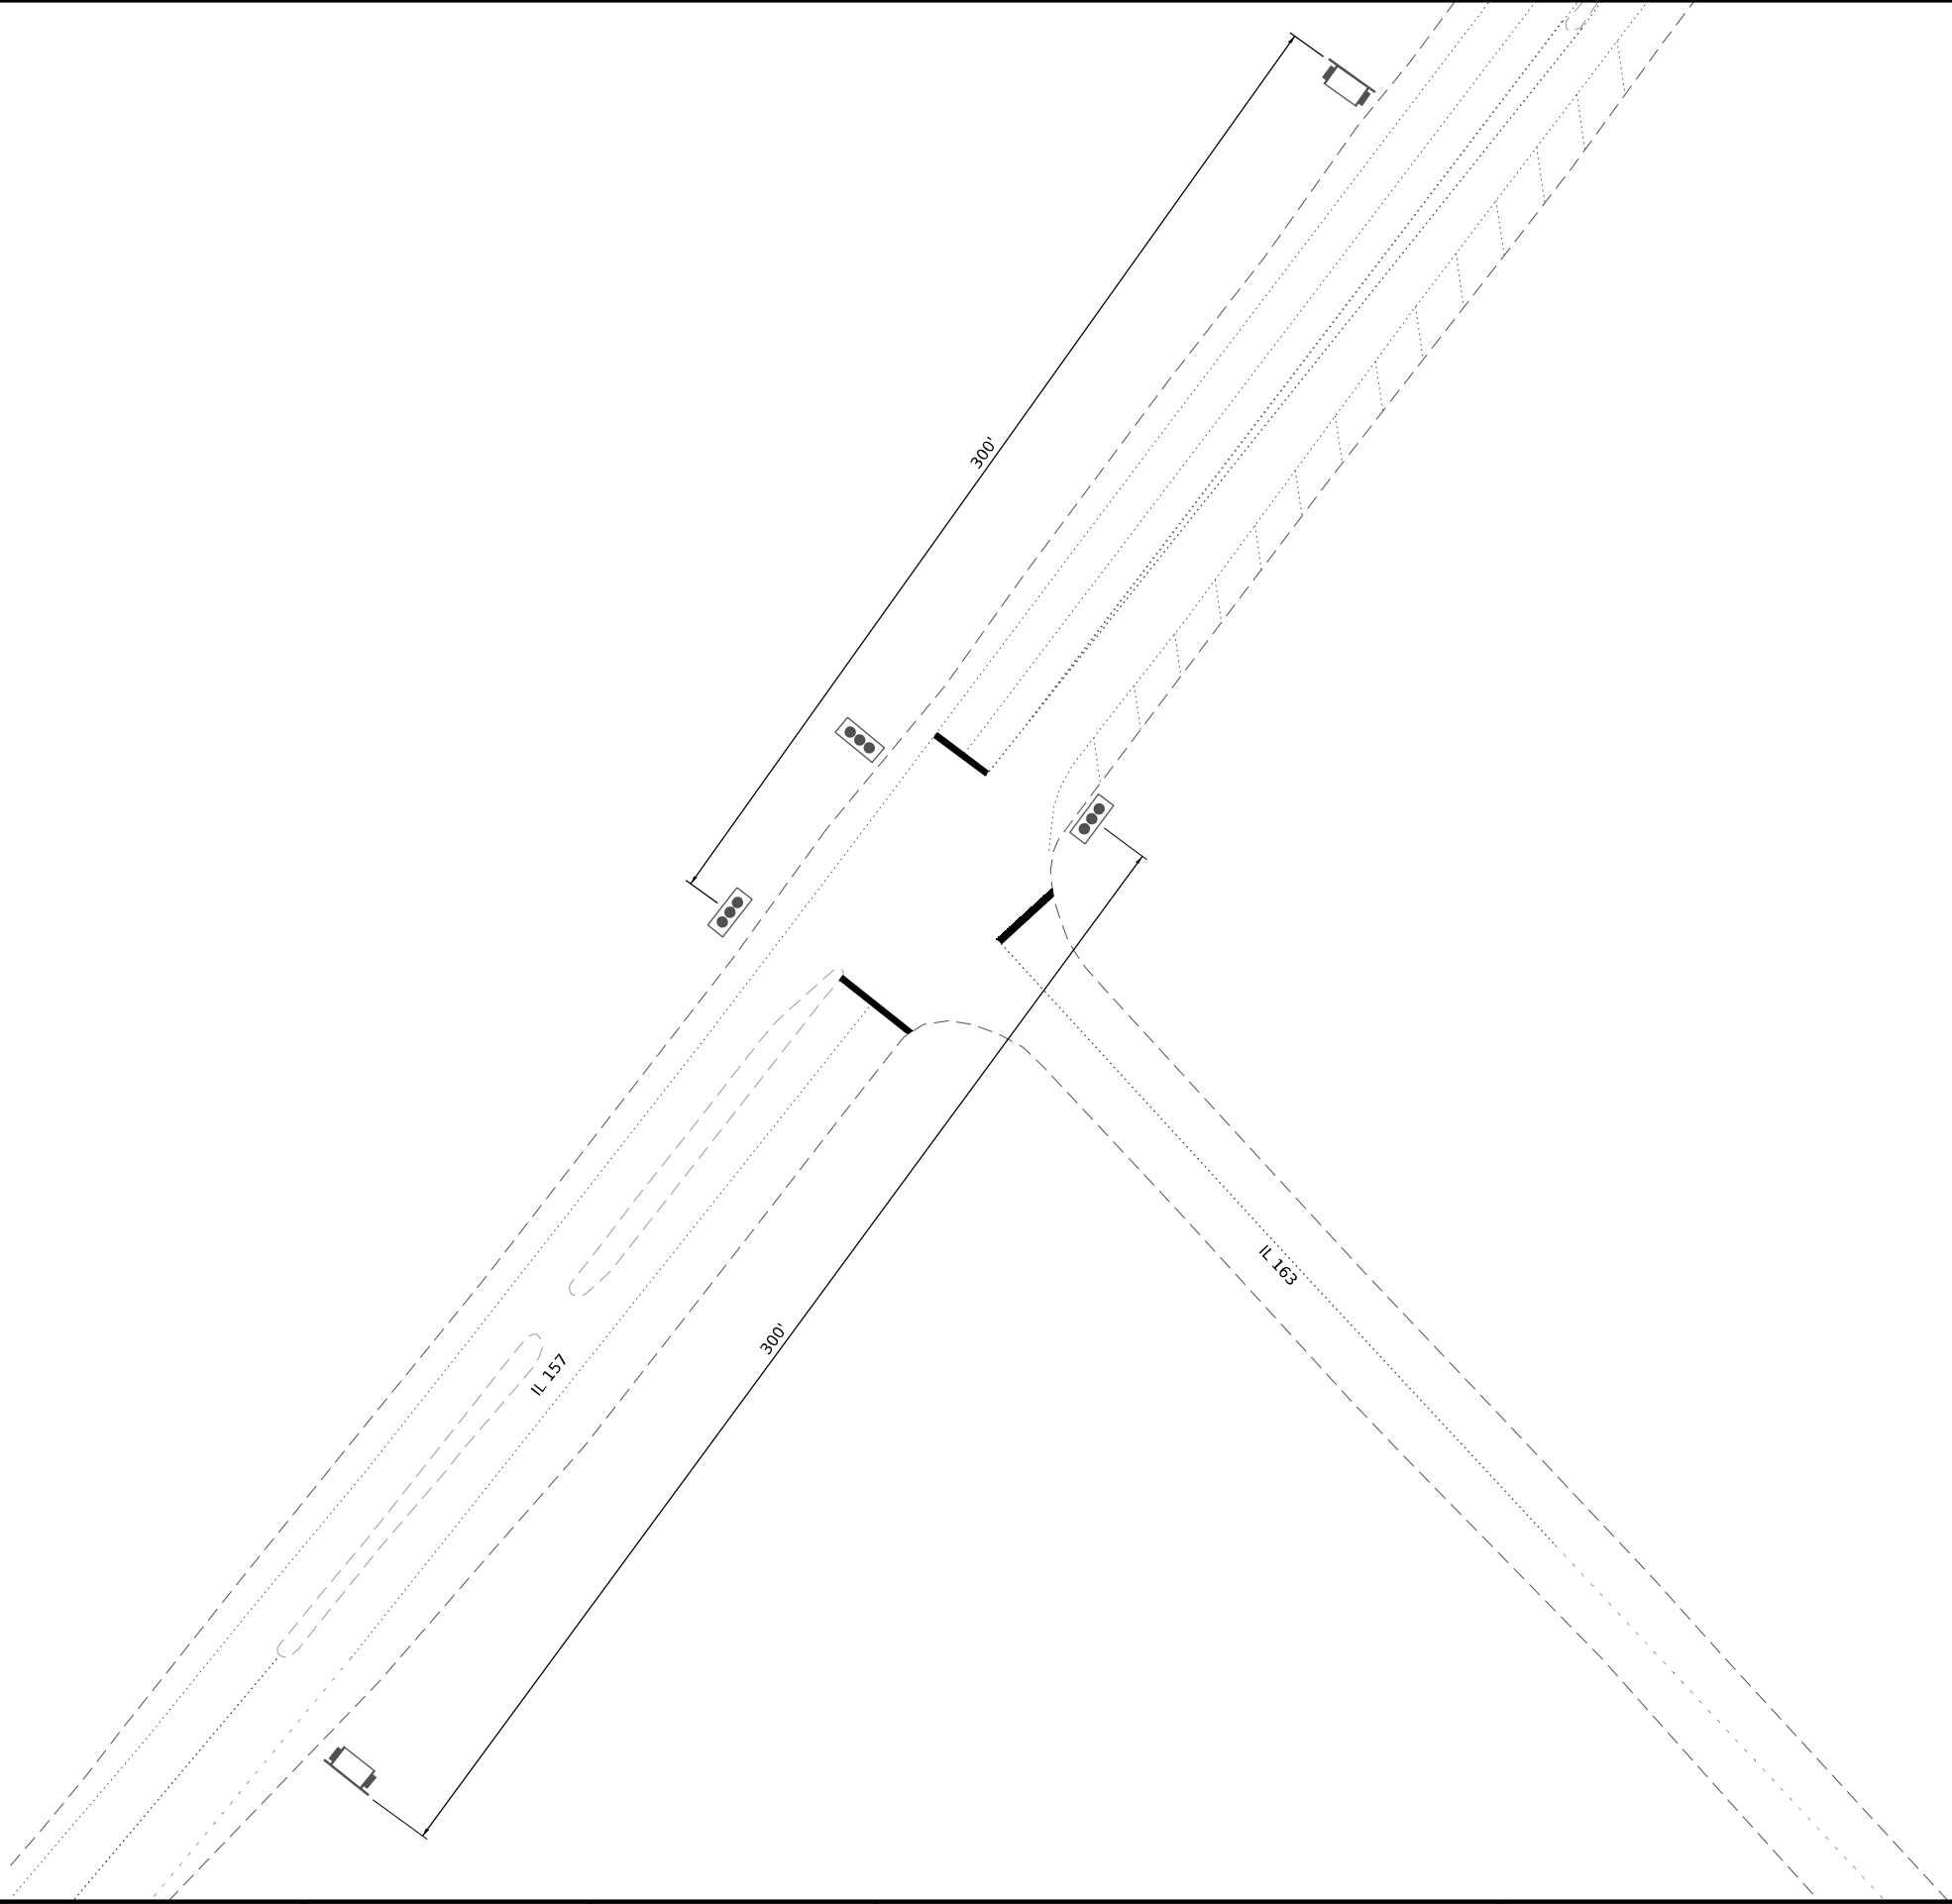

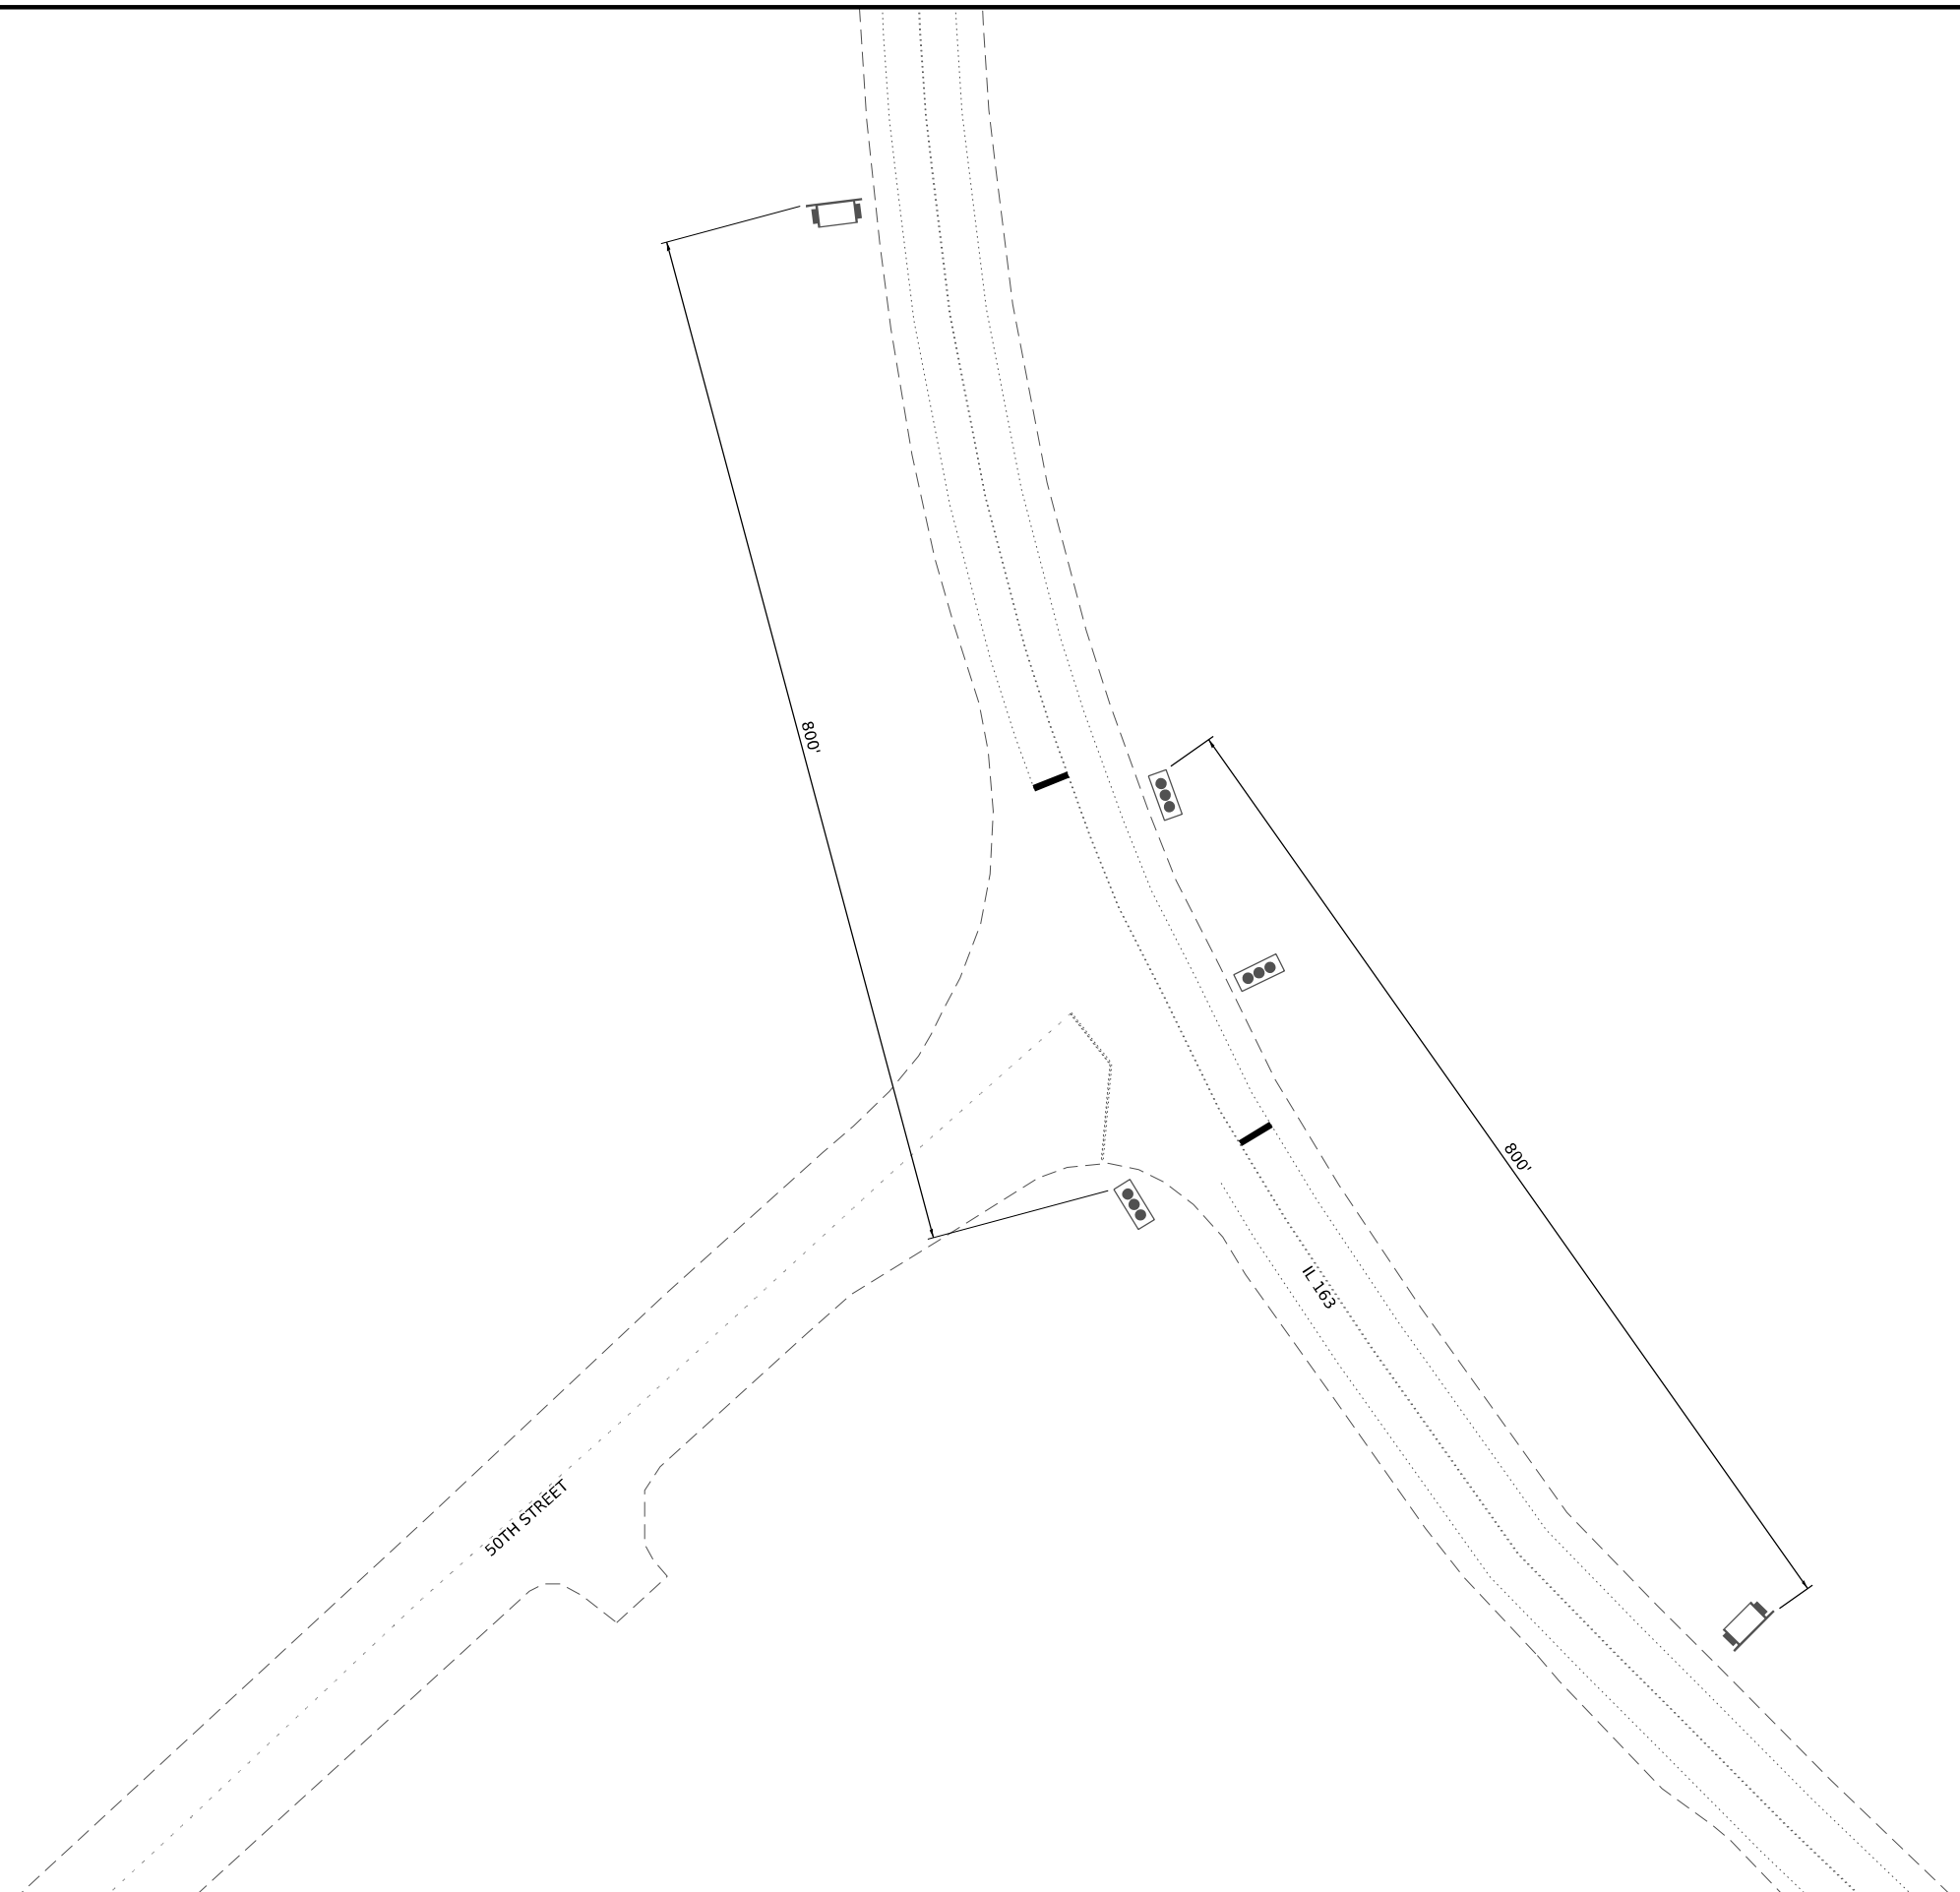

333

TEMP SIGNALS



CHANGEABLE MESSAGE SIGN



TEMPORARY PAVEMENT MARKING



ILLINOIS DESIGN FIRM LICENSE NO.: 184.001115

USER NAME = breanna.frahm	DESIGNED -	REVISED -
	DRAWN -	REVISED -
PLOT SCALE = 0.167 ' / in.	CHECKED -	REVISED -
PLOT DATE = 5/2/2024	DATE -	REVISED -


**STATE OF ILLINOIS
DEPARTMENT OF TRANSPORTATION**

I-255
DETOUR PLANS (DETAIL 11)

SCALE: NTS	SHEET 13	OF 14	SHEETS	STA.	TO STA.
------------	----------	-------	--------	------	---------

F.A.I. RTE.	SECTION	COUNTY	TOTAL SHEETS	SHEET NO.
255	82-(5,4,3)RS-1	ST. CLAIR	504	119
		CONTRACT NO. 76K05		
ILLINOIS		FED. AID PROJECT		

- DETOUR ①
- SAUGET BIZ PARK ②
- DETOUR AHEAD ③
-  ④
-  ⑤
-  ⑥
- END DETOUR ⑦

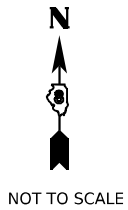

LEGEND

- I-255 CLOSURE
- RAMP/MAINLINE CLOSURE
- DETOUR ROUTE
- DETOUR TRAFFIC
- SIGN ON PERMANENT SUPPORTS
- BARRICADE, TYPE III
- CHANGEABLE MESSAGE SIGN
- CONE OR DRUM

MODEL: DETAIL 11 - TRUCKS (Sheet)
FILE NAME: I:\0220059-12323\CADD\Microstation\CADD Drawings\0276K05-sh-Truck-Detour Plans.dgn



USER NAME	= breanna.frahm	DESIGNED	-	REVISED	-
DRAWN	-	REVISED	-	REVISED	-
PLOT SCALE	= 0.16666633" = 1 in.	CHECKED	-	REVISED	-
PLOT DATE	= 5/2/2024	DATE	-	REVISED	-

STATE OF ILLINOIS
DEPARTMENT OF TRANSPORTATION

TRUCK DETOUR

SCALE: NTS SHEET 14 OF 14 SHEETS STA. TO STA.

F.A.I. RTE.	SECTION	COUNTY	TOTAL SHEETS	SHEET NO.
255	82-(5,4,3)RS-1	ST. CLAIR	504	119A
CONTRACT NO. 76K05				
ILLINOIS FED. AID PROJECT				



EROSION CONTROL LEGEND

INLET AND PIPE PROTECTION

PERIMETER EROSION BARRIER

TEMPORARY DITCH CHECK

TOPSOIL FURNISH AND PLACE, 6"
SEEDING, CLASS 2A

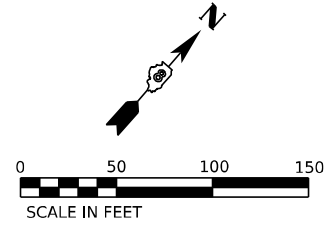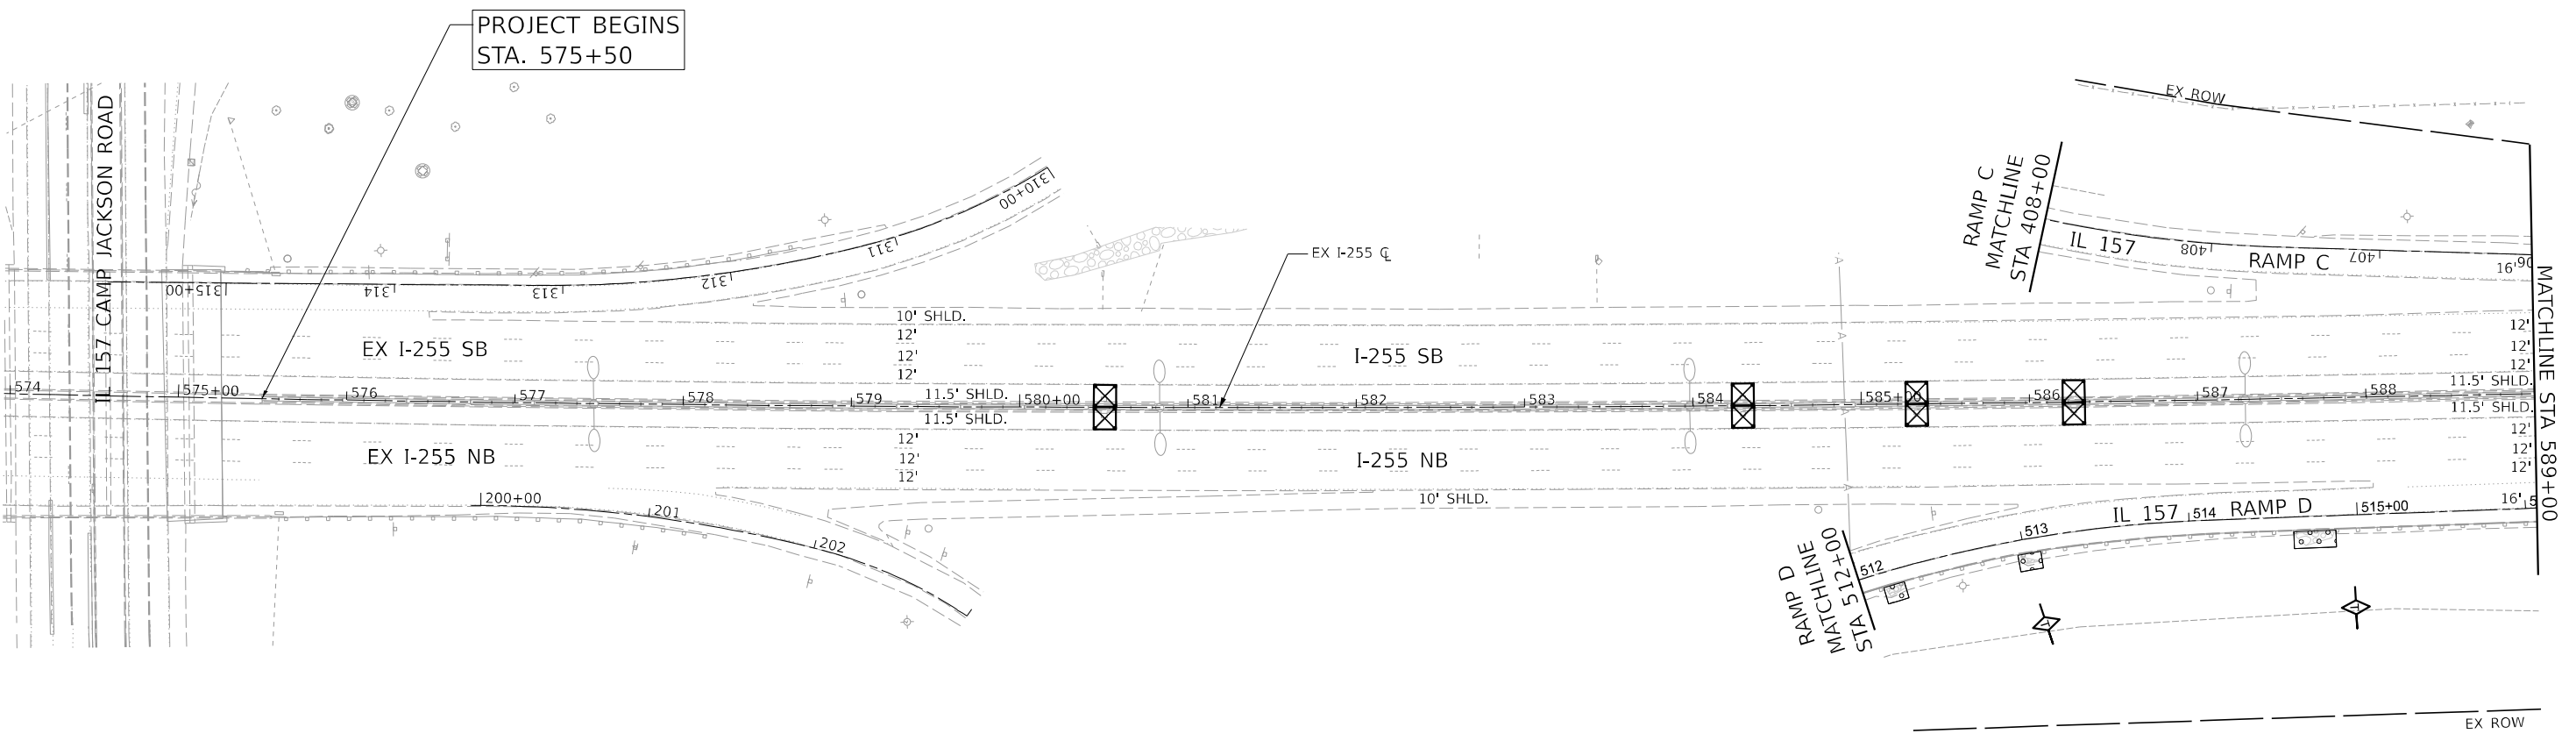

MODEL: D07600 Rev and Profile Sheet
FILE NAME: D07600-255-00-00.dgn

CHASTAIN & ASSOCIATES, LLC CONSULTING ENGINEERS	USER NAME = _USER_	DESIGNED -	REVISED -	STATE OF ILLINOIS DEPARTMENT OF TRANSPORTATION	I-255 RESURFACING FROM IL 157 TO IL 15		F.A.I. RTE.	SECTION	COUNTY	TOTAL SHEETS	SHEET NO.
	PLOT SCALE = 100.00000000 1' / in.	DRAWN -	REVISED -				255	82-(5.4,3)RS-1	ST. CLAIR	504	120
	PLOT DATE = 3/5/2024	CHECKED -	REVISED -		I-255 EROSION CONTROL PLAN SHEET		CONTRACT NO. 76K05				
		DATE -	REVISED -		SCALE: 1' = 50"	SHEET 1 OF 26 SHEETS	STA. 579+13	TO STA. 589+00	ILLINOIS FED. AID PROJECT		



EROSION CONTROL LEGEND

INLET AND PIPE PROTECTION

PERIMETER EROSION BARRIER

TEMPORARY DITCH CHECK

TOPSOIL FURNISH AND PLACE, 6"
SEEDING, CLASS 2A

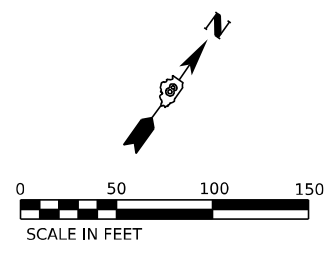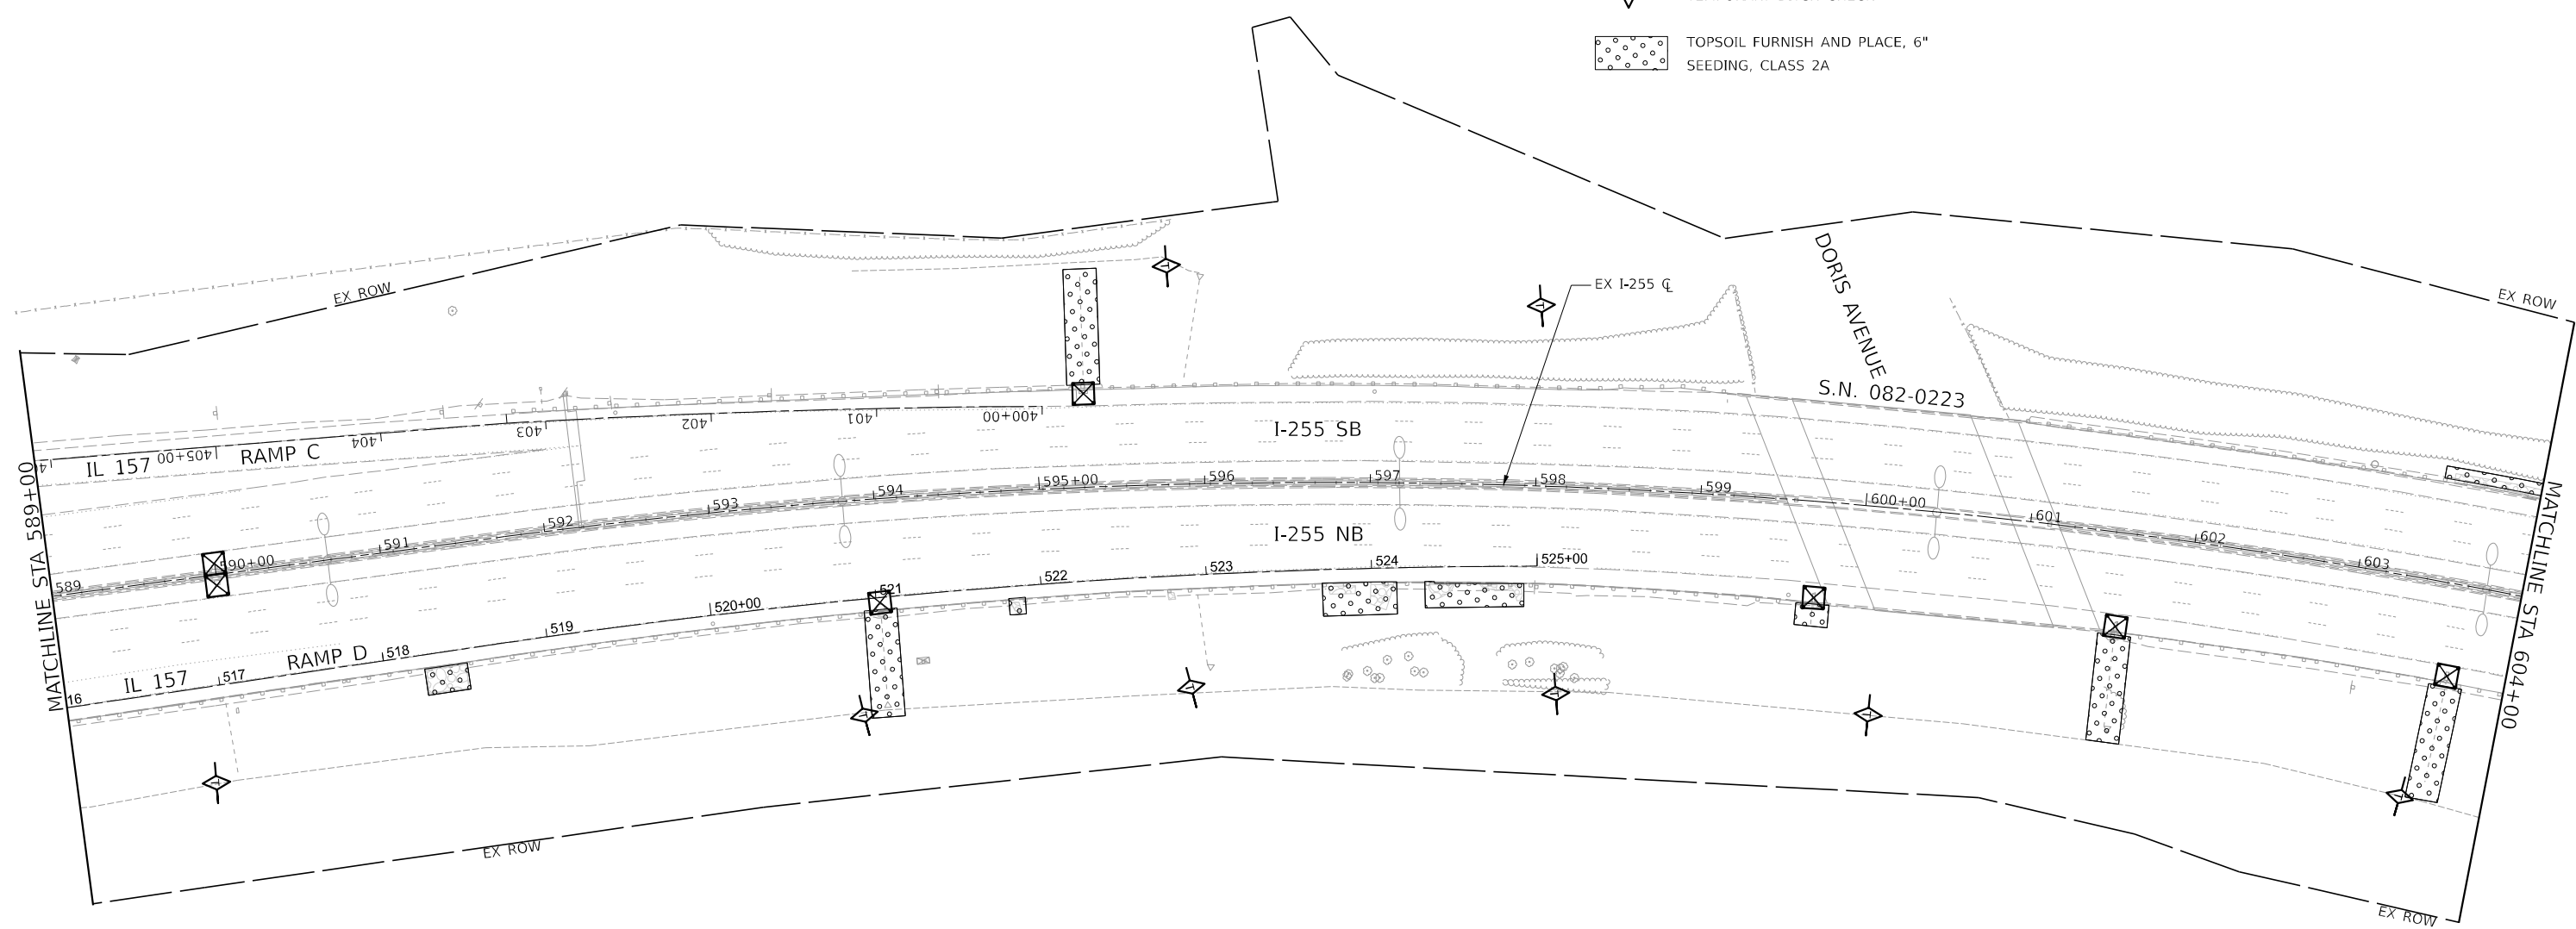

MODEL: D07C06 Rtn and Profile.dwg
FILE NAME: D07C06.dwg

**CHASTAIN
& ASSOCIATES LLC**
CONSULTING ENGINEERS

USER NAME	= _USER_	DESIGNED	-	REVISED	-
		DRAWN	-	REVISED	-
PLOT SCALE	= 100.000000000 ' / in.	CHECKED	-	REVISED	-
PLOT DATE	= 3/5/2024	DATE	-	REVISED	-

**STATE OF ILLINOIS
DEPARTMENT OF TRANSPORTATION**

I-255 RESURFACING FROM IL 157 TO IL 15
I-255 EROSION CONTROL PLAN SHEET

SCALE: 1" = 50'

SHEET 2 OF 26 SHEETS

STA. 589+00 TO STA. 604+00

F.A.I. RTE.	SECTION	COUNTY	TOTAL SHEETS	SHEET NO.
255	82-(5.4,3)RS-1	ST. CLAIR	504	121
CONTRACT NO. 76K05				
ILLINOIS FED. AID PROJECT				



EROSION CONTROL LEGEND

 INLET AND PIPE PROTECTION

 PERIMETER EROSION BARRIER

 TEMPORARY DITCH CHECK

 TOPSOIL FURNISH AND PLACE, 6"
SEEDING, CLASS 2A

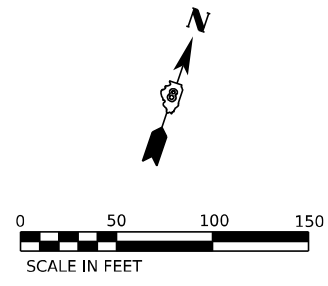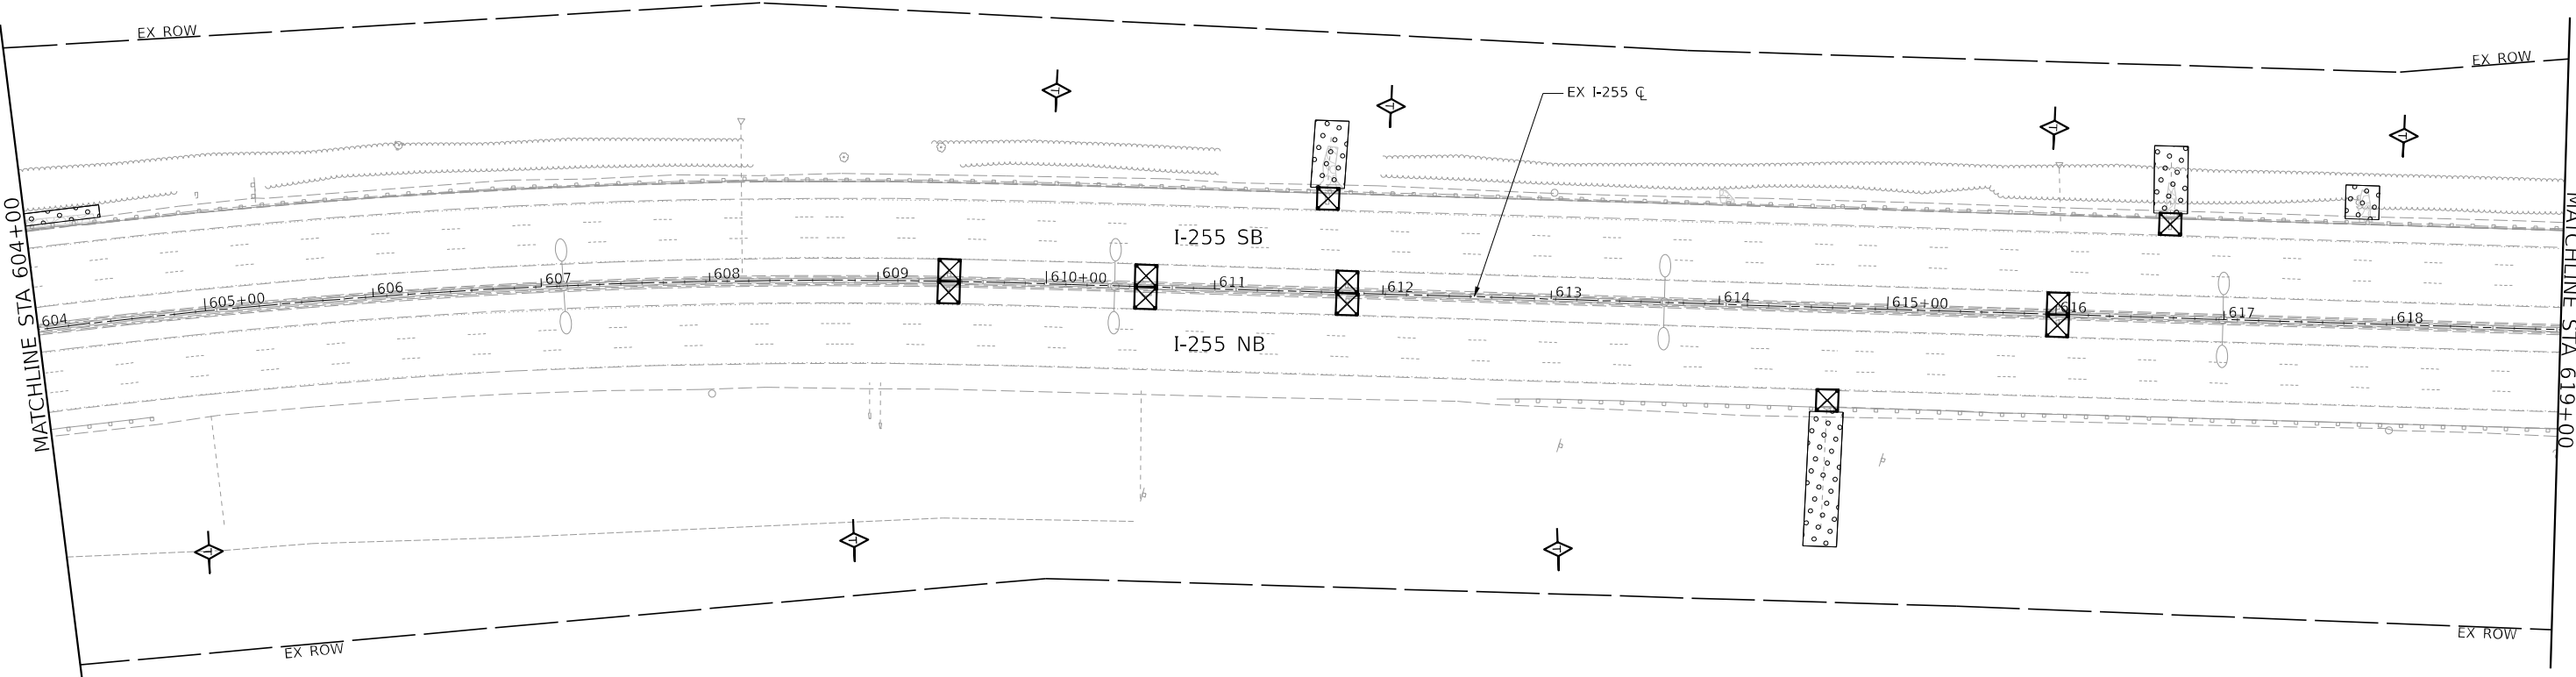

MODEL: D07606 Rtn and Profile-2 Sheet
FILE NAME: D07606-2-255-2-255.dgn

USER NAME	= _USER_	DESIGNED	-	REVISED	-
		DRAWN	-	REVISED	-
PLOT SCALE	= 100.00000000 1' / in.	CHECKED	-	REVISED	-
PLOT DATE	= 3/5/2024	DATE	-	REVISED	-

STATE OF ILLINOIS
DEPARTMENT OF TRANSPORTATION

I-255 RESURFACING FROM IL 157 TO IL 15			
I-255 EROSION CONTROL PLAN SHEET			
SCALE: 1' = 50"	SHEET 3	OF 26 SHEETS	STA. 604+00 TO STA. 619+00

F.A.I. RTE.	SECTION	COUNTY	TOTAL SHEETS	SHEET NO.
255	82-(5.4,3)R5-1	ST. CLAIR	504	122
CONTRACT NO. 76K05				
ILLINOIS FED. AID PROJECT				

EROSION CONTROL LEGEND

☒

INLET AND PIPE PROTECTION

—●—



PERIMETER EROSION BARRIER

◇

TEMPORARY DITCH CHECK

▨

TOPSOIL FURNISH AND PLACE, 6"
SEEDING, CLASS 2A

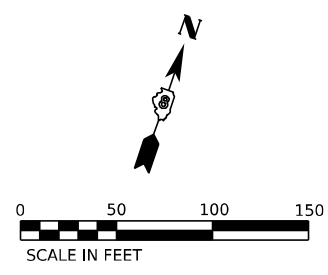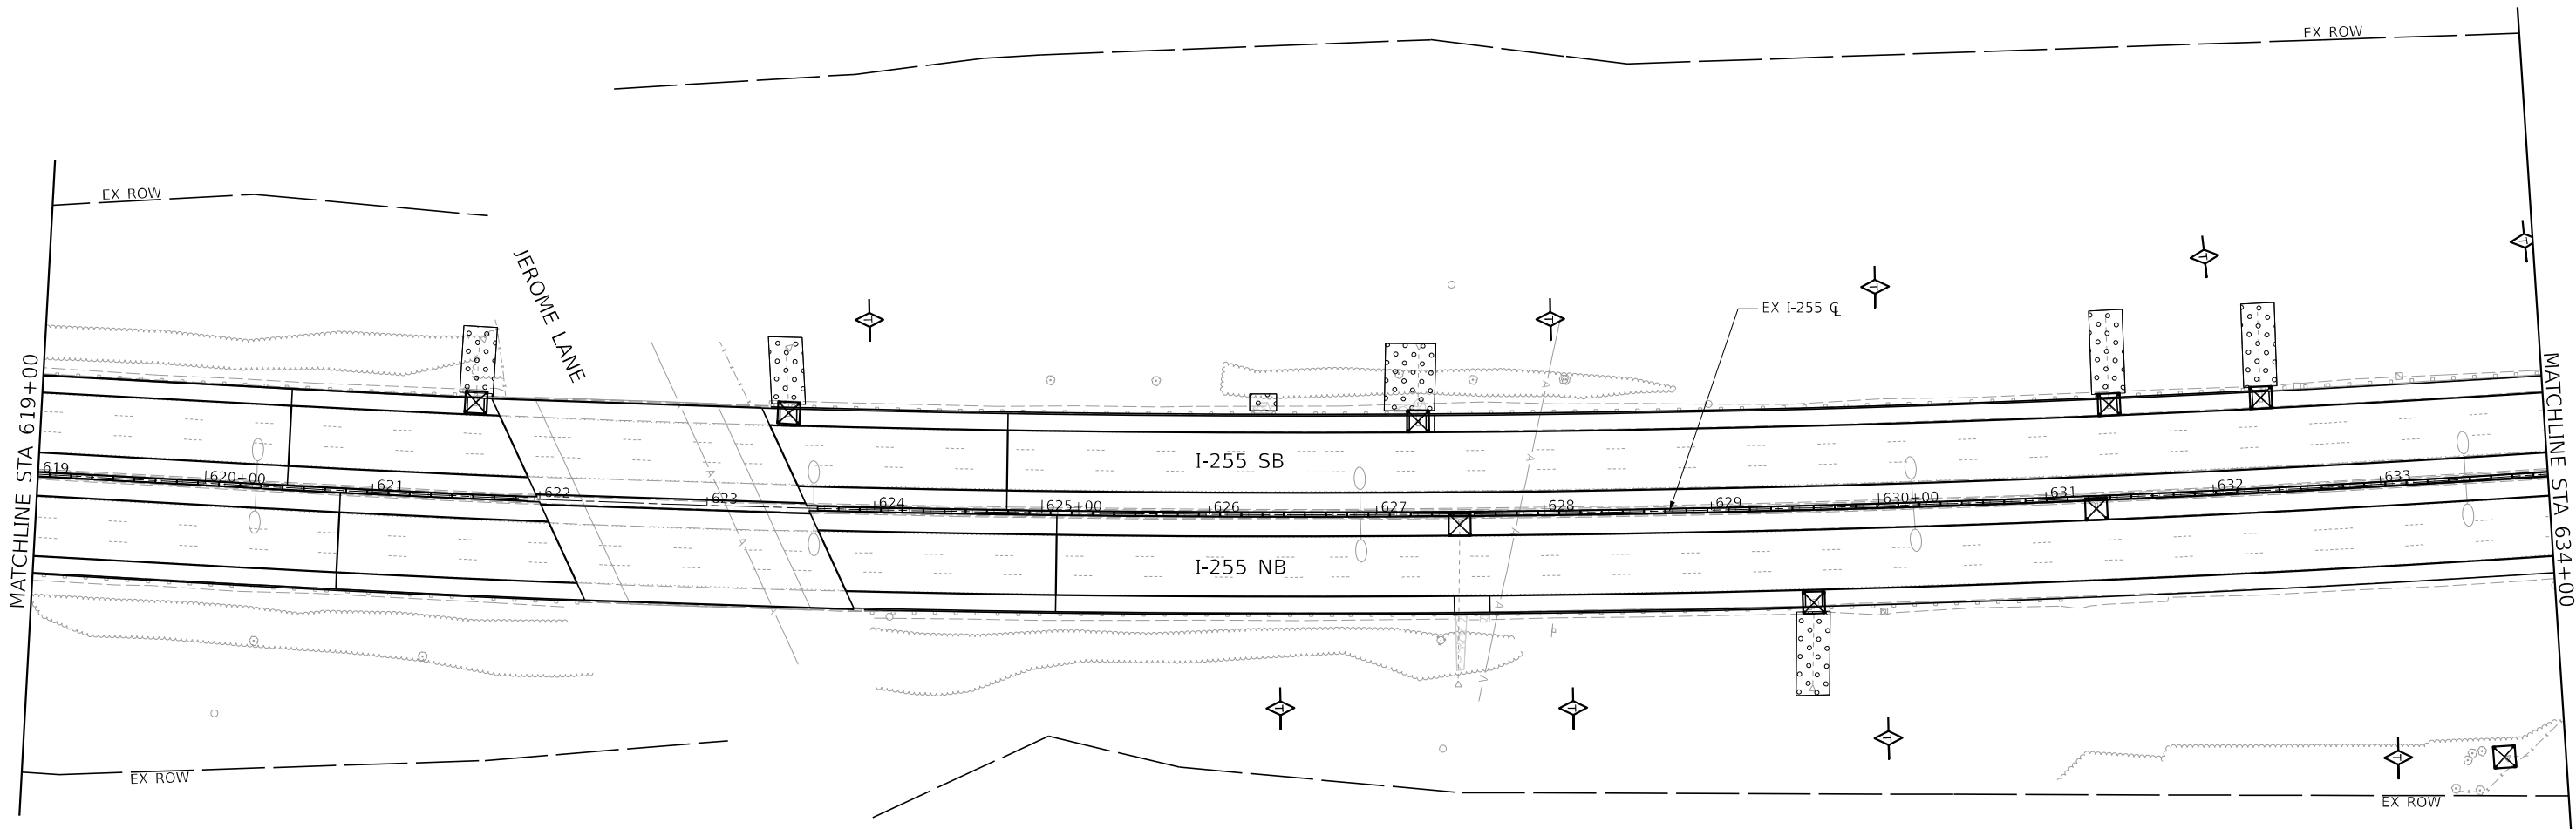

MODEL: D07500.rvt
FILE NAME: D07500.rvt

CHASTAIN
& ASSOCIATES LLC

CONSULTING ENGINEERS

USER NAME	= _USER_	DESIGNED	-	REVISED	-
		DRAWN	-	REVISED	-
PLOT SCALE	= 100.00000000 1' / in.	CHECKED	-	REVISED	-
PLOT DATE	= 3/5/2024	DATE	-	REVISED	-

STATE OF ILLINOIS
DEPARTMENT OF TRANSPORTATION

I-255 RESURFACING FROM IL 157 TO IL 15
I-255 EROSION CONTROL PLAN SHEET

SCALE: 1' = 50'

SHEET 4 OF 26 SHEETS

STA. 619+00 TO STA. 634+00

F.A.I. RTE.	SECTION	COUNTY	TOTAL SHEETS	SHEET NO.
255	82-(5,4,3)RS-1	ST. CLAIR	504	123
CONTRACT NO. 76K05				
ILLINOIS FED. AID PROJECT				

EROSION CONTROL LEGEND



INLET AND PIPE PROTECTION

PERIMETER EROSION BARRIER

TEMPORARY DITCH CHECK

TOPSOIL FURNISH AND PLACE, 6"
SEEDING, CLASS 2A

ST. LOUIS DOWNTOWN AIRPORT

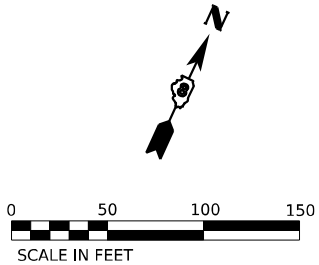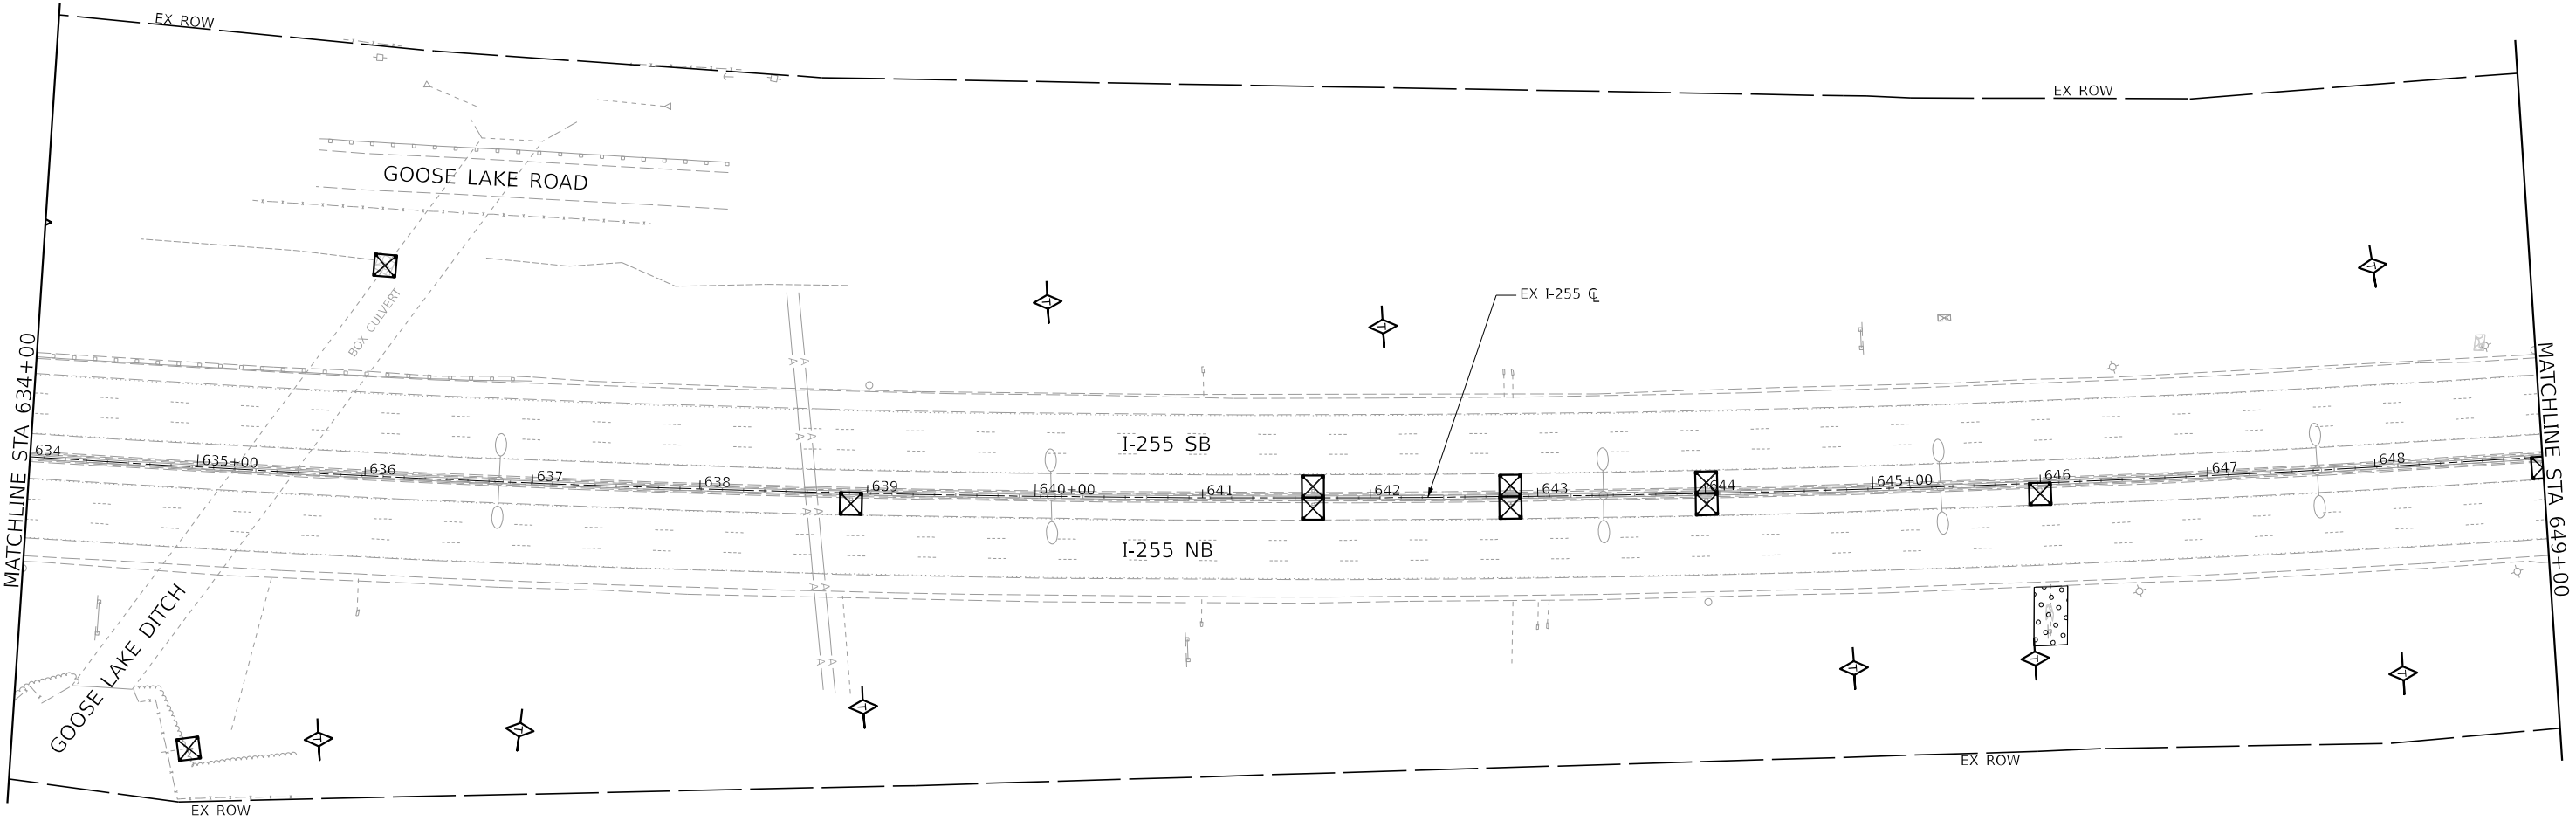

MODEL: D07606 Rtn and Profile.dgn
FILE NAME: D07606.dwg

**CHASTAIN
& ASSOCIATES LLC**
CONSULTING ENGINEERS

USER NAME	= _USER_	DESIGNED	-	REVISED	-
		DRAWN	-	REVISED	-
PLOT SCALE	= 100.000000000 ' / in.	CHECKED	-	REVISED	-
PLOT DATE	= 3/5/2024	DATE	-	REVISED	-

STATE OF ILLINOIS
DEPARTMENT OF TRANSPORTATION

I-255 RESURFACING FROM IL 157 TO IL 15			
I-255 EROSION CONTROL PLAN SHEET			
SCALE: 1' = 50"	SHEET 5	OF 26 SHEETS	STA. 634+00 TO STA. 649+00

F.A.I. RTE.	SECTION	COUNTY	TOTAL SHEETS	SHEET NO.
255	82-(5,4,3)RS-1	ST. CLAIR	504	124
CONTRACT NO. 76K05				
ILLINOIS FED. AID PROJECT				



EROSION CONTROL LEGEND

 INLET AND PIPE PROTECTION

 PERIMETER EROSION BARRIER

 TEMPORARY DITCH CHECK

 TOPSOIL FURNISH AND PLACE, 6"
SEEDING, CLASS 2A

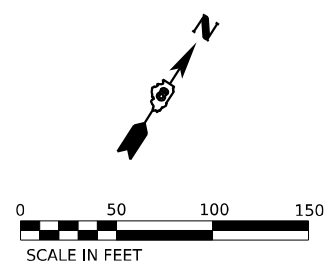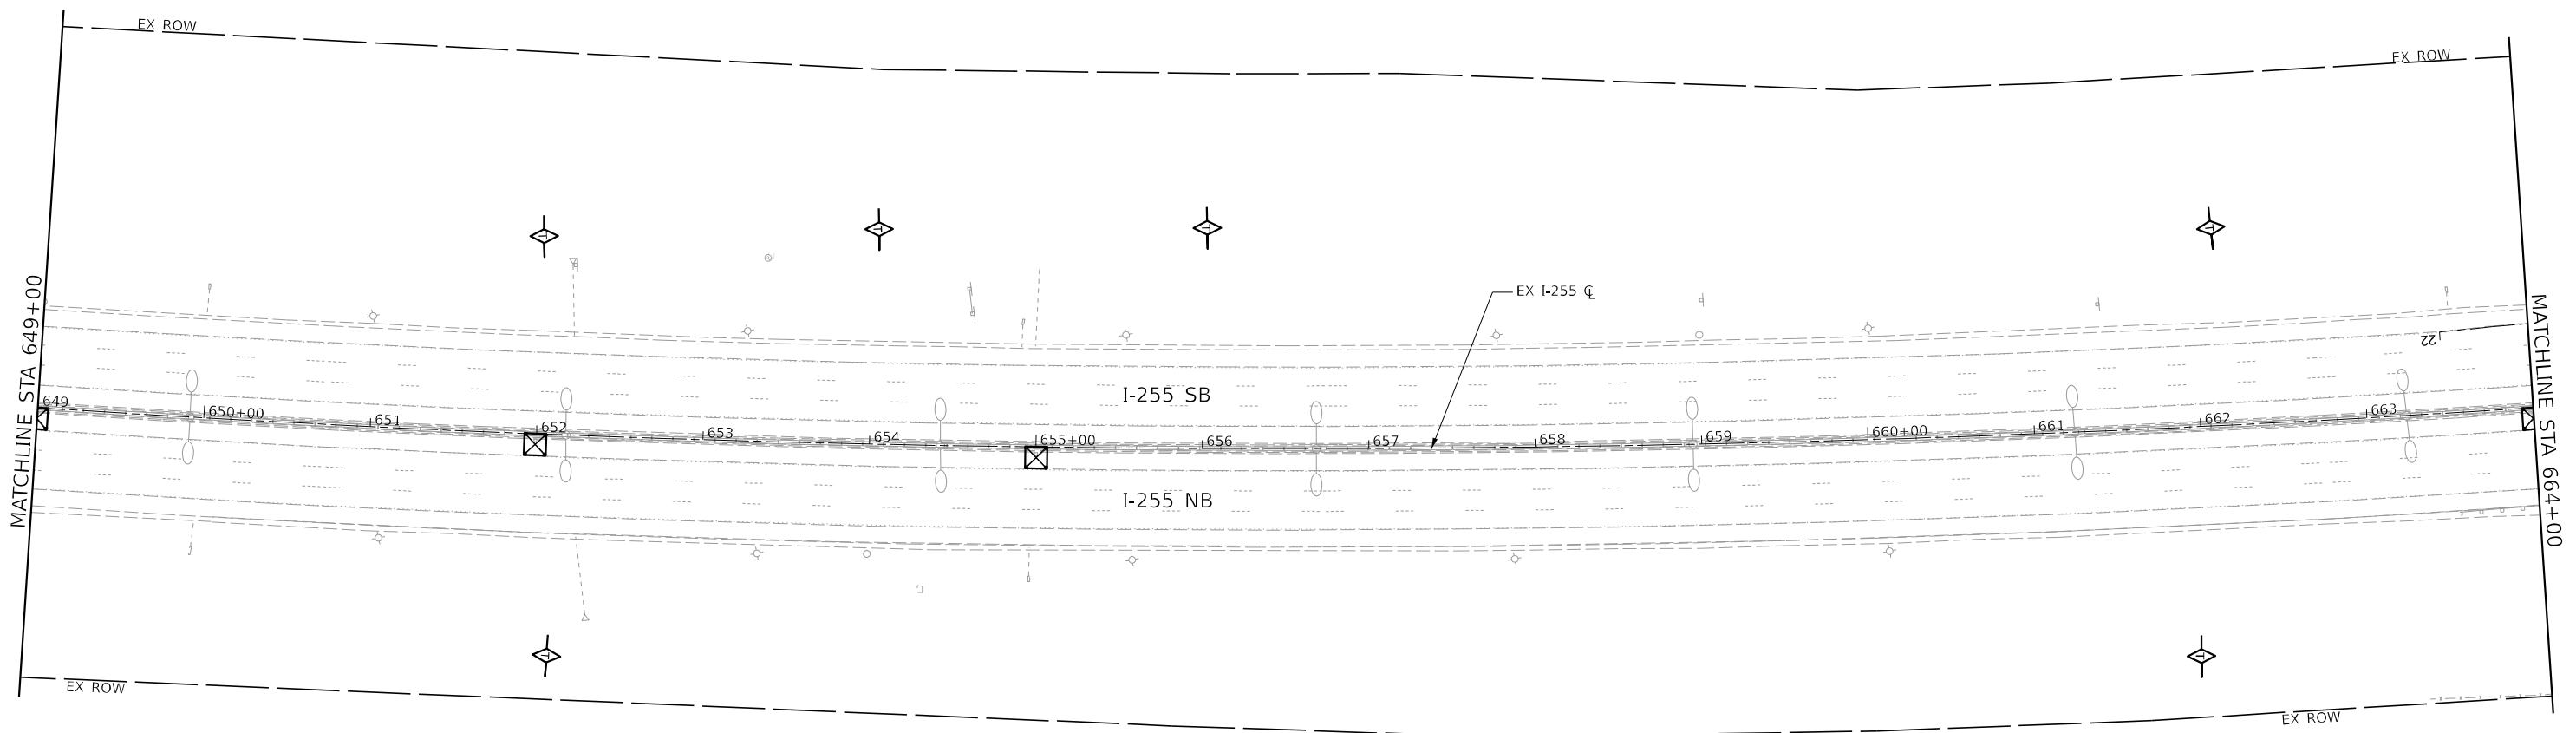

MODEL: D076050 Rtn and Profile-5 Sheet
FILE NAME: D076050-5-24-2024.dgn



**CHASTAIN
& ASSOCIATES LLC**
CONSULTING ENGINEERS

USER NAME	= _USER_	DESIGNED	-	REVISED	-
		DRAWN	-	REVISED	-
PLOT SCALE	= 100.000000000 ' / in.	CHECKED	-	REVISED	-
PLOT DATE	= 3/20/2024	DATE	-	REVISED	-



**STATE OF ILLINOIS
DEPARTMENT OF TRANSPORTATION**



**I-255 RESURFACING FROM IL 157 TO IL 15
I-255 EROSION CONTROL PLAN SHEET**

SCALE: 1" = 50" SHEET 6 OF 26 SHEETS STA. 649+00 TO STA. 664+00

F.A.I. RTE.	SECTION	COUNTY	TOTAL SHEETS	SHEET NO.
255	82-(5,4,3)RS-1	ST. CLAIR	504	125
CONTRACT NO. 76K05				
ILLINOIS FED. AID PROJECT				



EROSION CONTROL LEGEND

INLET AND PIPE PROTECTION

PERIMETER EROSION BARRIER

TEMPORARY DITCH CHECK

TOPSOIL FURNISH AND PLACE, 6"
SEEDING, CLASS 2A

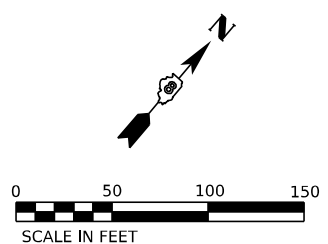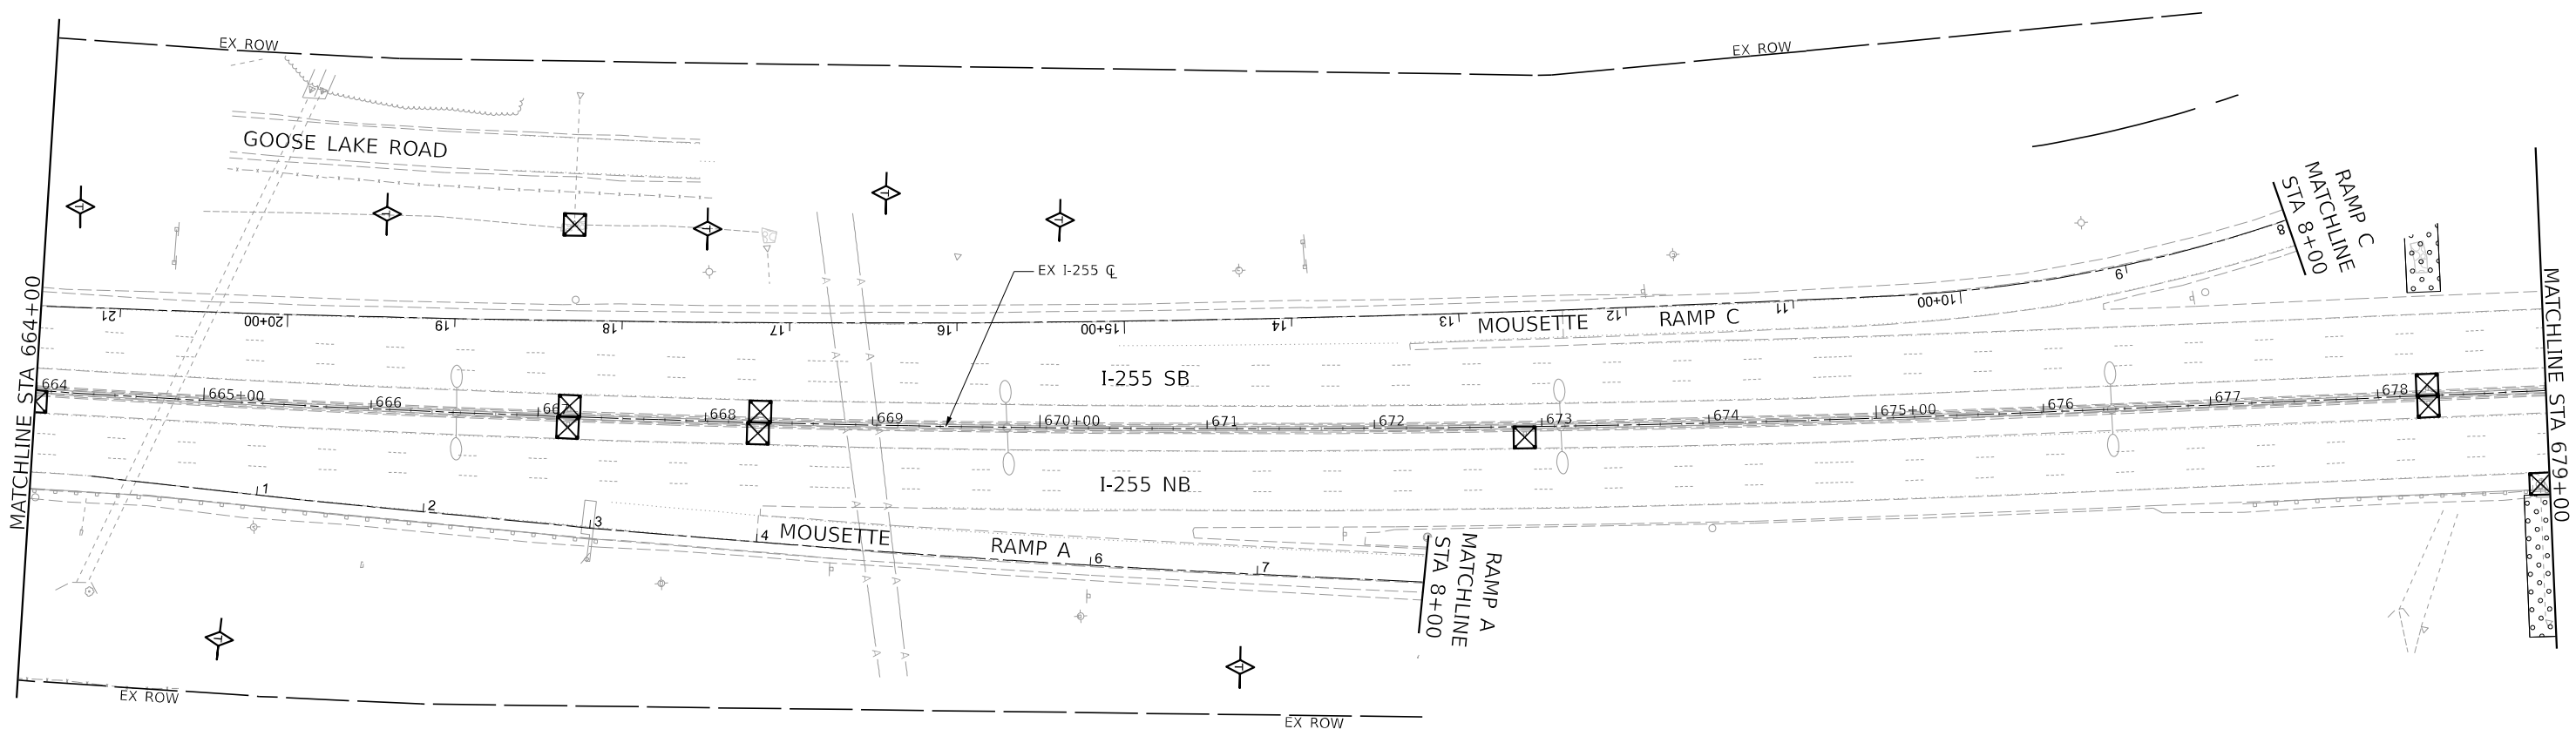

MODEL: D07C05E Plan and Profile.dwg
FILE NAME: D07C05E.dwg

USER NAME	= _USER_	DESIGNED	-	REVISED	-
		DRAWN	-	REVISED	-
PLOT SCALE	= 100.000000000 ' / in.	CHECKED	-	REVISED	-
PLOT DATE	= 3/20/2024	DATE	-	REVISED	-

STATE OF ILLINOIS
DEPARTMENT OF TRANSPORTATION

I-255 RESURFACING FROM IL 157 TO IL 15			
I-255 EROSION CONTROL PLAN SHEET			
SCALE: 1' = 50"	SHEET 7	OF 26 SHEETS	STA. 664+00 TO STA. 679+00

F.A.I. RTE.	SECTION	COUNTY	TOTAL SHEETS	SHEET NO.
255	82-(5,4,3)RS-1	ST. CLAIR	504	126
CONTRACT NO. 76K05				
ILLINOIS FED. AID PROJECT				


EROSION CONTROL LEGEND

INLET AND PIPE PROTECTION


PERIMETER EROSION BARRIER

TEMPORARY DITCH CHECK

TOPSOIL FURNISH AND PLACE, 6"
SEEDING, CLASS 2A

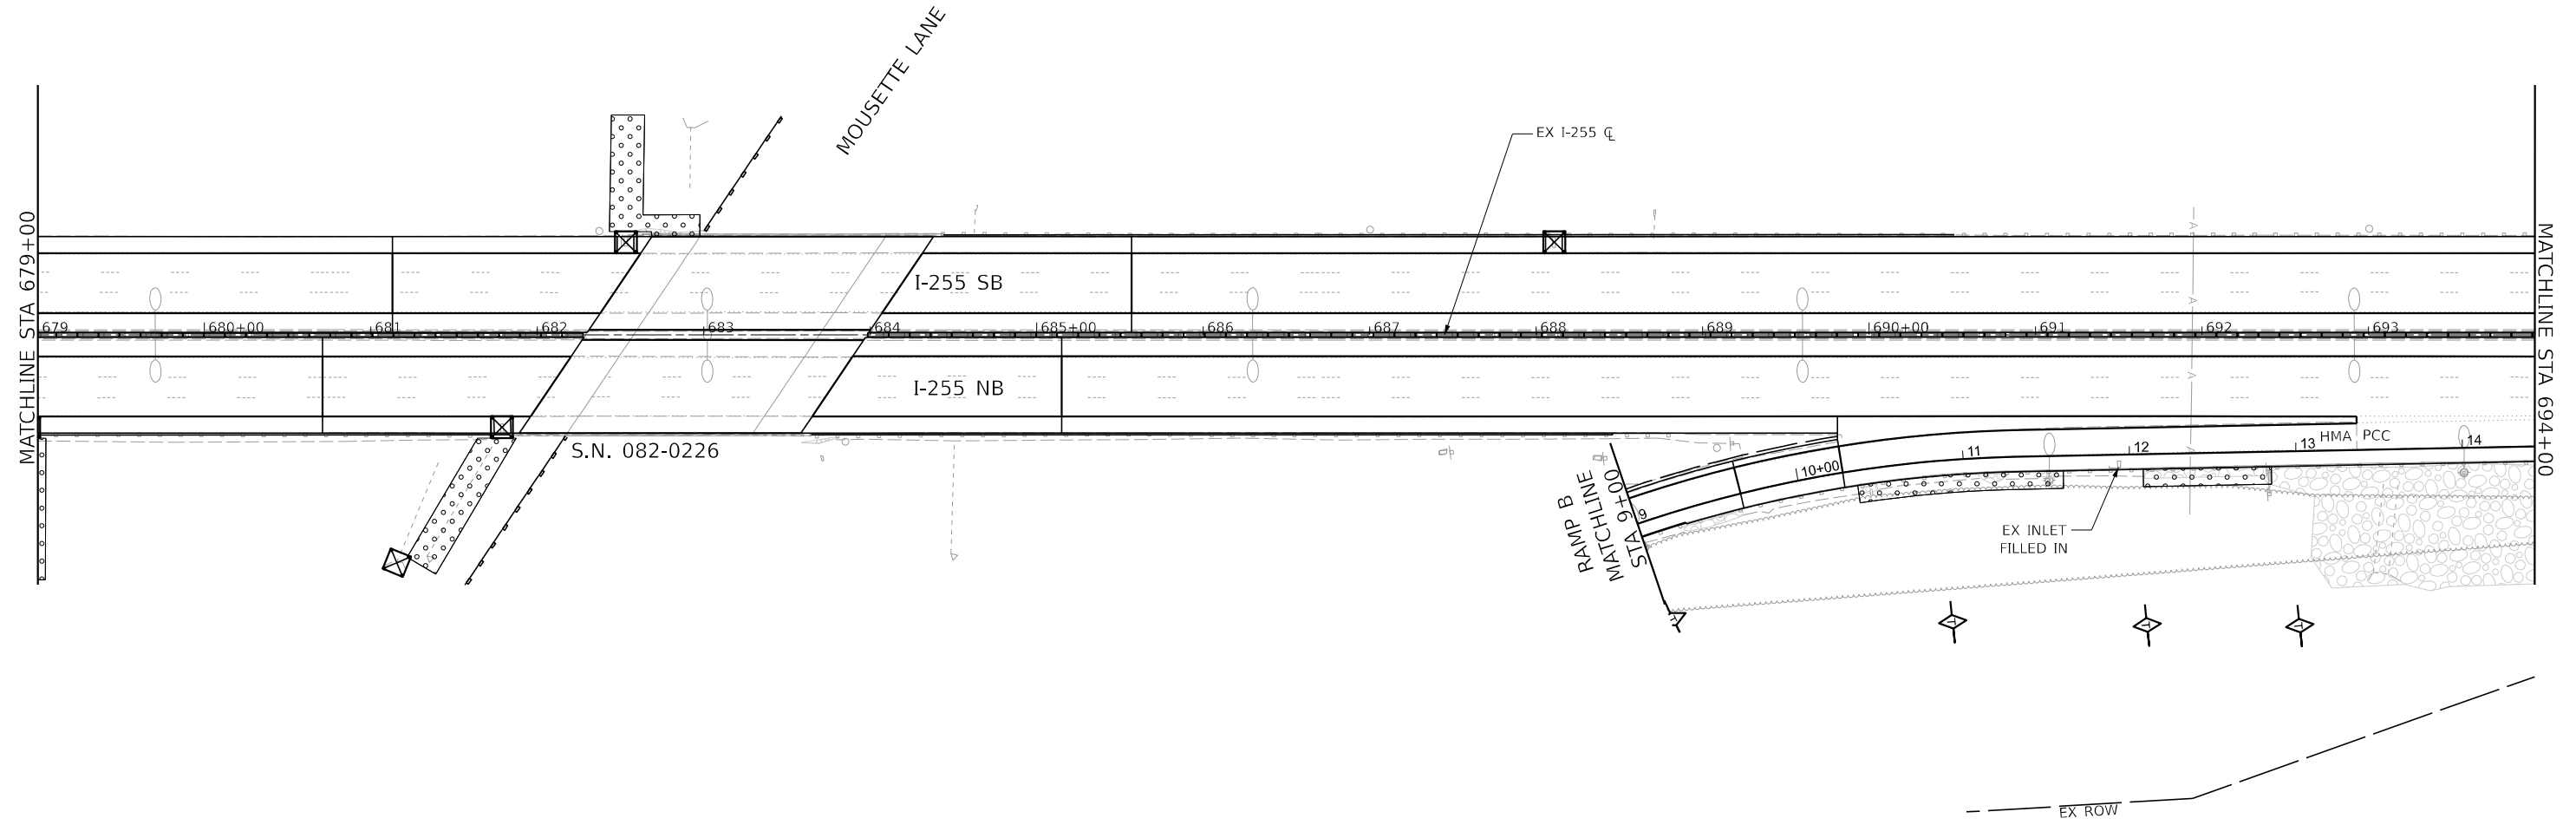

RAMP B
MATCHLINE
STA 9+00

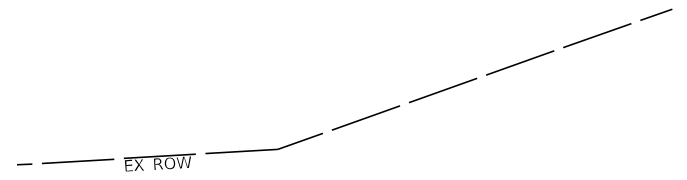

SCALE IN FEET

MODEL: D07606 Rtn and Profile-7 Sheet
FILE NAME: D07606-2-255-02.dgn

**CHASTAIN
& ASSOCIATES LLC**
CONSULTING ENGINEERS

USER NAME	= _USER_	DESIGNED	-	REVISED	-
		DRAWN	-	REVISED	-
PLOT SCALE	= 100.000000000 ' / in.	CHECKED	-	REVISED	-
PLOT DATE	= 3/5/2024	DATE	-	REVISED	-

**STATE OF ILLINOIS
DEPARTMENT OF TRANSPORTATION**

I-255 RESURFACING FROM IL 157 TO IL 15
I-255 EROSION CONTROL PLAN SHEET

SCALE: 1' = 50"

SHEET 8 OF 26 SHEETS

STA. 679+00 TO STA. 694+00

F.A.I. RTE.	SECTION	COUNTY	TOTAL SHEETS	SHEET NO.
255	82-(5.4,3)RS-1	ST. CLAIR	504	127
CONTRACT NO. 76K05				
ILLINOIS FED. AID PROJECT				


EROSION CONTROL LEGEND

INLET AND PIPE PROTECTION


PERIMETER EROSION BARRIER

TEMPORARY DITCH CHECK

TOPSOIL FURNISH AND PLACE, 6"
SEEDING, CLASS 2A

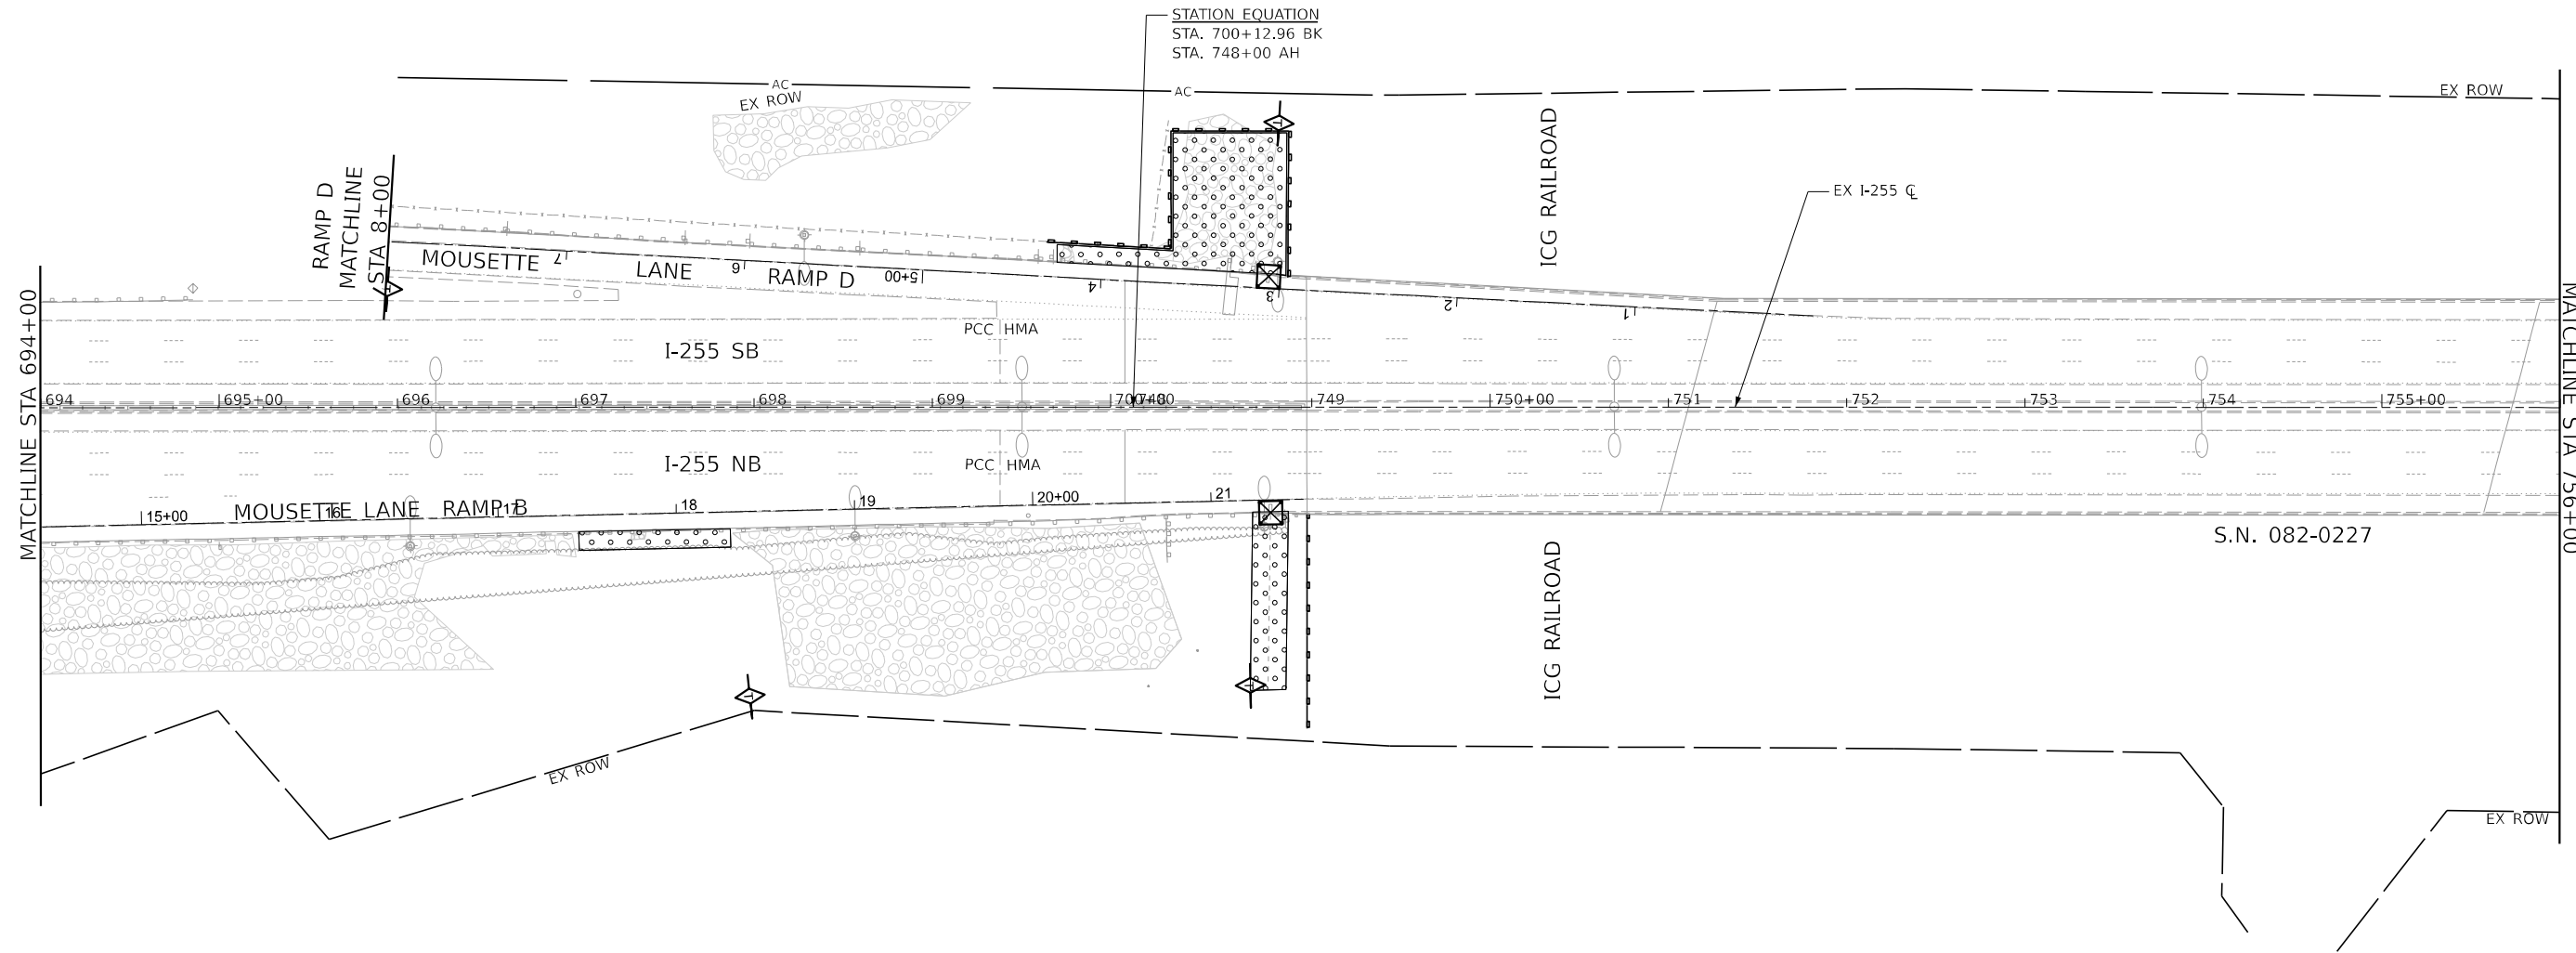

S.N. 082-0227

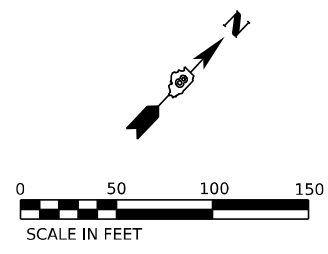

MODEL: D075050 Rtn and Profile.dgn
FILE NAME: D075050.dgn

**CHASTAIN
& ASSOCIATES LLC**
CONSULTING ENGINEERS

USER NAME	= _USER_	DESIGNED	-	REVISED	-
		DRAWN	-	REVISED	-
PLOT SCALE	= 100.00000000 1' / in.	CHECKED	-	REVISED	-
PLOT DATE	= 3/5/2024	DATE	-	REVISED	-

**STATE OF ILLINOIS
DEPARTMENT OF TRANSPORTATION**

I-255 RESURFACING FROM IL 157 TO IL 15
I-255 EROSION CONTROL PLAN SHEET

SCALE: 1' = 50"



SHEET 9 OF 26 SHEETS

STA. 694+00 TO STA. 756+00

F.A.I. RTE.	SECTION	COUNTY	TOTAL SHEETS	SHEET NO.
255	82-(5,4,3)RS-1	ST. CLAIR	504	128
CONTRACT NO. 76K05				
ILLINOIS FED. AID PROJECT				

EROSION CONTROL LEGEND

- INLET AND PIPE PROTECTION
- PERIMETER EROSION BARRIER
- TEMPORARY DITCH CHECK
- TOPSOIL FURNISH AND PLACE, 6"
SEEDING, CLASS 2A

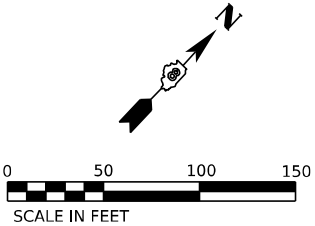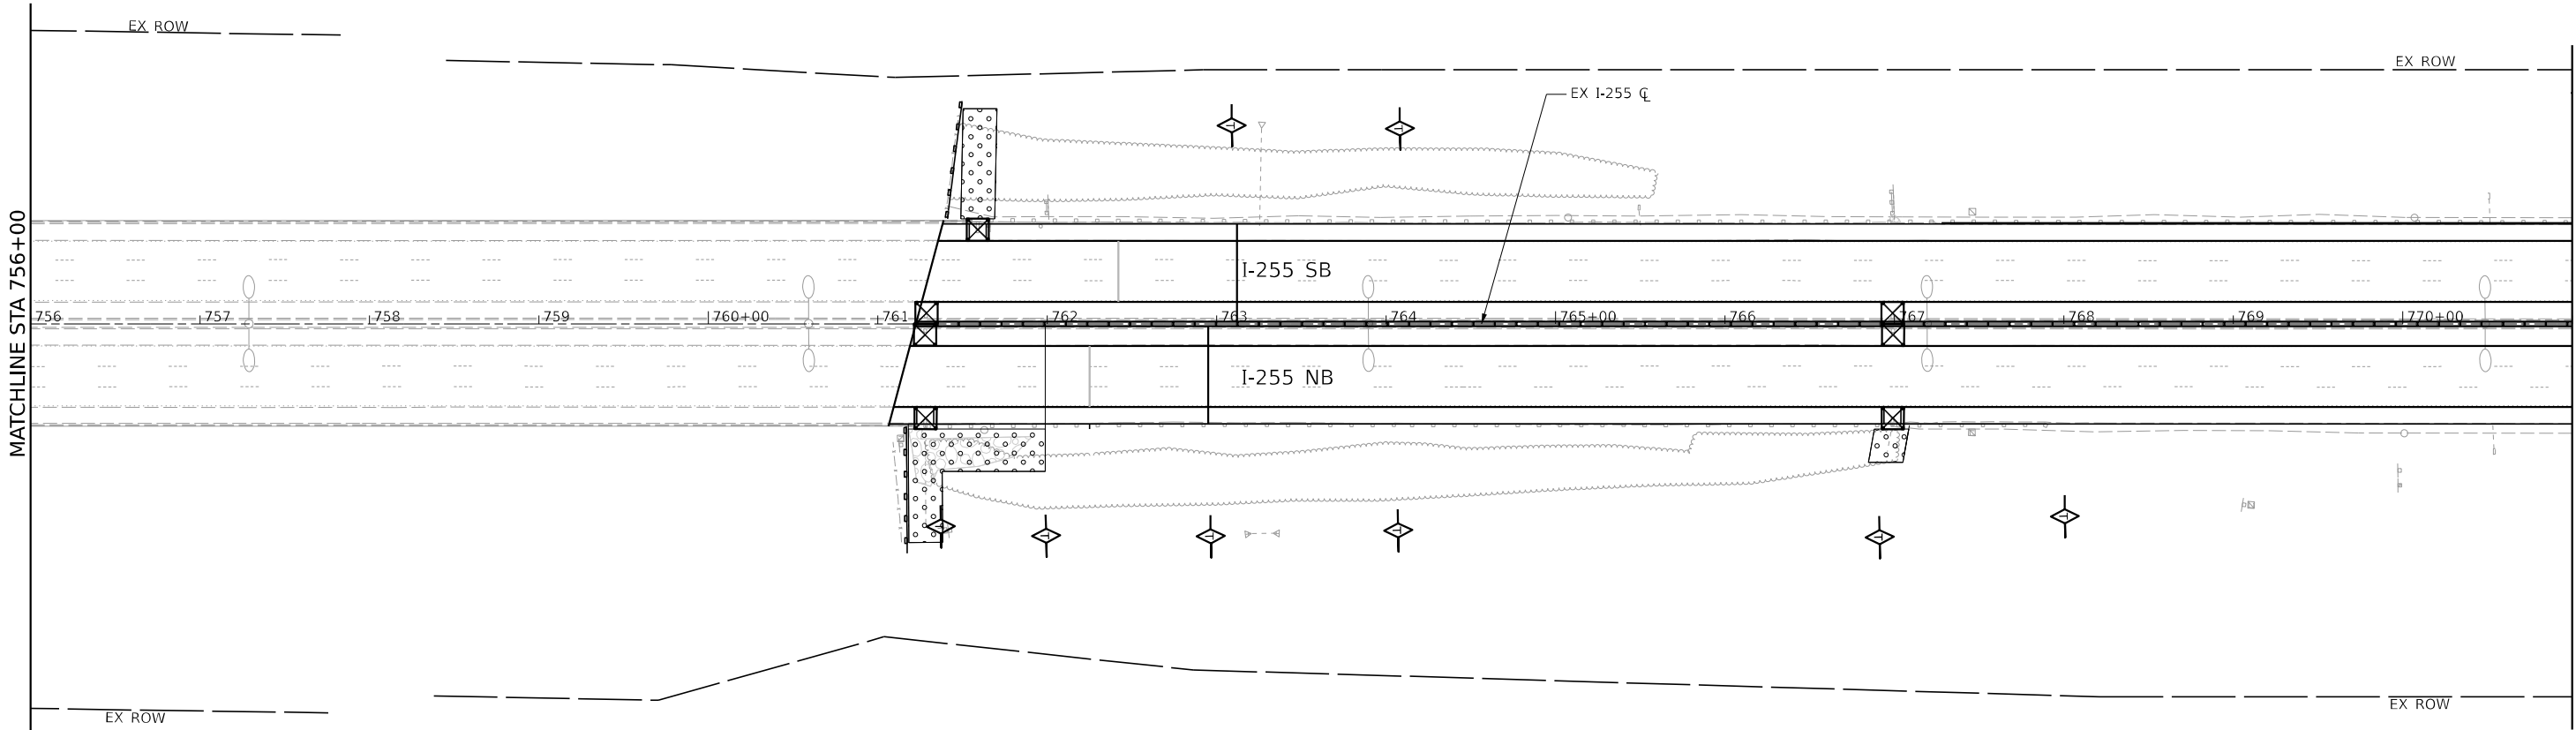

MODEL: D076056.dgn
FILE NAME: D076056.dgn

USER NAME	= _USER_	DESIGNED	-	REVISED	-
		DRAWN	-	REVISED	-
PLOT SCALE	= 100.00000000 1' / in.	CHECKED	-	REVISED	-
PLOT DATE	= 3/5/2024	DATE	-	REVISED	-

STATE OF ILLINOIS
DEPARTMENT OF TRANSPORTATION

I-255 RESURFACING FROM IL 157 TO IL 15			
I-255 EROSION CONTROL PLAN SHEET			
SCALE: 1" = 50"	SHEET 10	OF 26 SHEETS	STA. 756+00 TO STA. 771+00

F.A.I. RTE.	SECTION	COUNTY	TOTAL SHEETS	SHEET NO.
255	82-(5,4,3)RS-1	ST. CLAIR	504	129
CONTRACT NO. 76K05				
ILLINOIS FED. AID PROJECT				



EROSION CONTROL LEGEND

 INLET AND PIPE PROTECTION

 PERIMETER EROSION BARRIER

 TEMPORARY DITCH CHECK

 TOPSOIL FURNISH AND PLACE, 6"
SEEDING, CLASS 2A

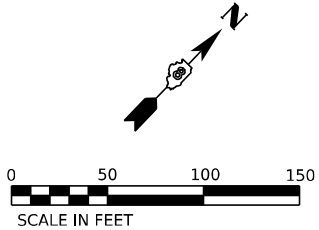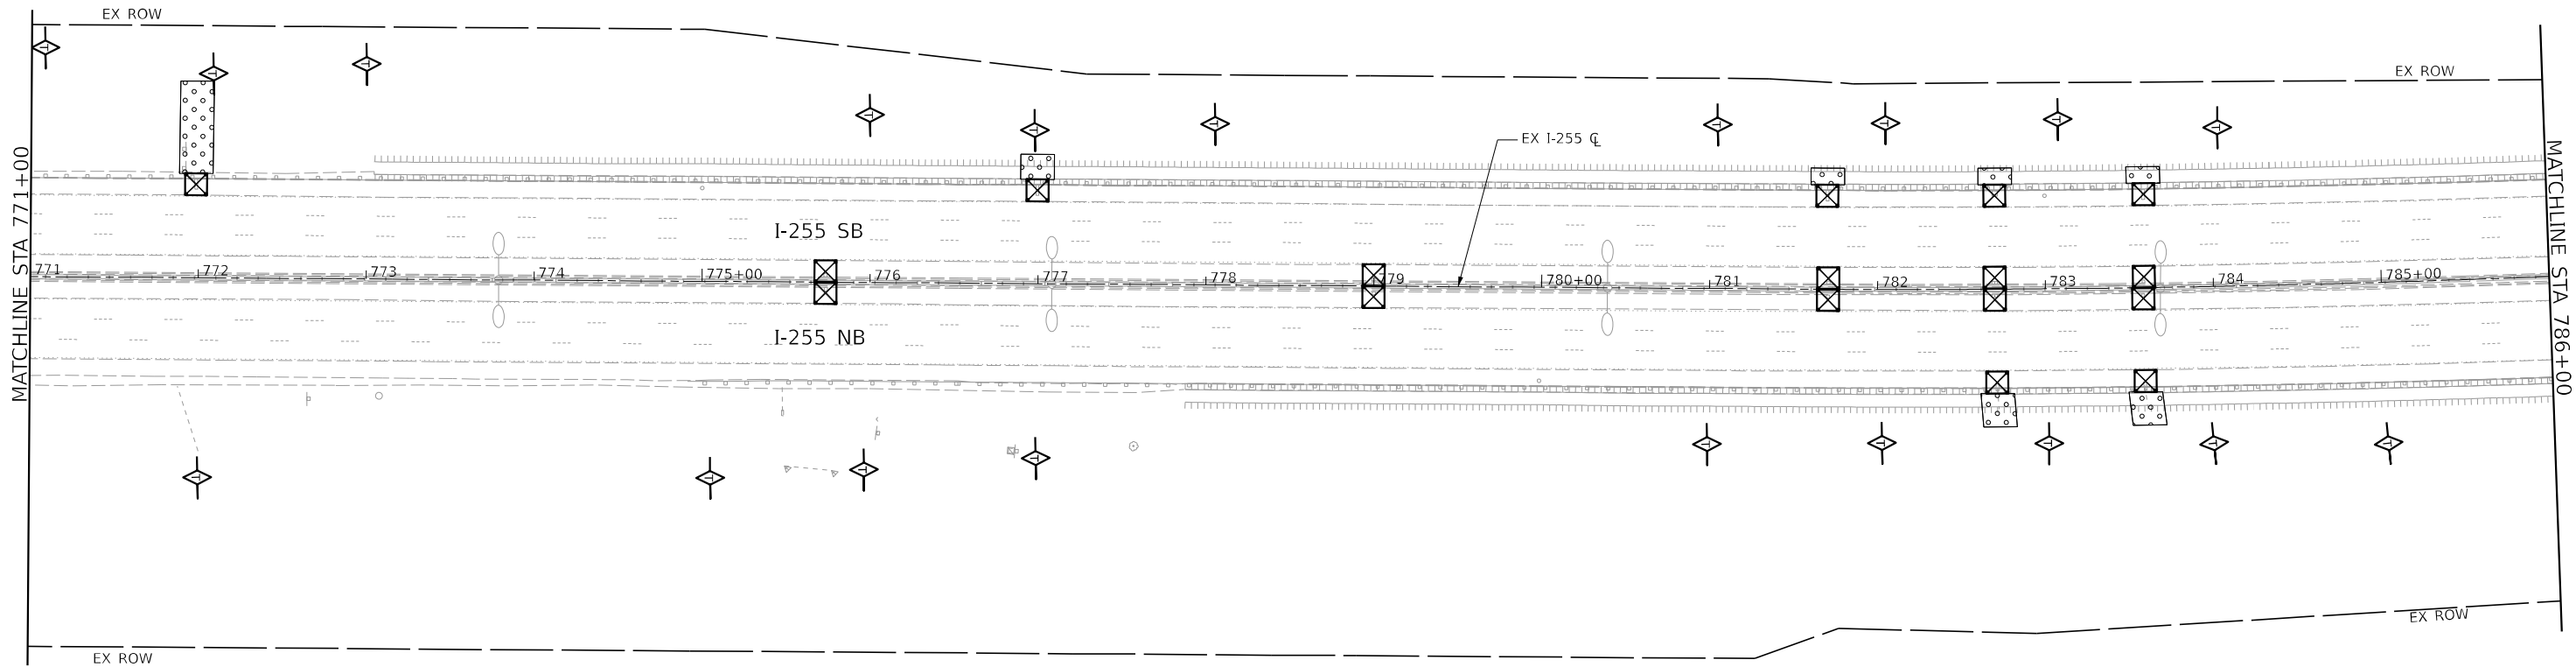

MODEL: D07605E #in-1 Sheet
FILE NAME: D07605E.dwg



USER NAME	= _USER_	DESIGNED	-	REVISED	-
		DRAWN	-	REVISED	-
PLOT SCALE	= 100.00000000 1' / in.	CHECKED	-	REVISED	-
PLOT DATE	= 3/5/2024	DATE	-	REVISED	-



STATE OF ILLINOIS
DEPARTMENT OF TRANSPORTATION

I-255 RESURFACING FROM IL 157 TO IL 15			
I-255 EROSION CONTROL PLAN SHEET			
SCALE: 1" = 50'	SHEET 11	OF 26 SHEETS	STA. 771+00 TO STA. 786+00

F.A.I. RTE.	SECTION	COUNTY	TOTAL SHEETS	SHEET NO.
255	82-(5,4,3)RS-1	ST. CLAIR	504	130
CONTRACT NO. 76K05				
ILLINOIS FED. AID PROJECT				

EROSION CONTROL LEGEND

- INLET AND PIPE PROTECTION
- PERIMETER EROSION BARRIER
- TEMPORARY DITCH CHECK
- TOPSOIL FURNISH AND PLACE, 6"
SEEDING, CLASS 2A

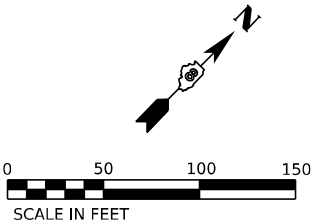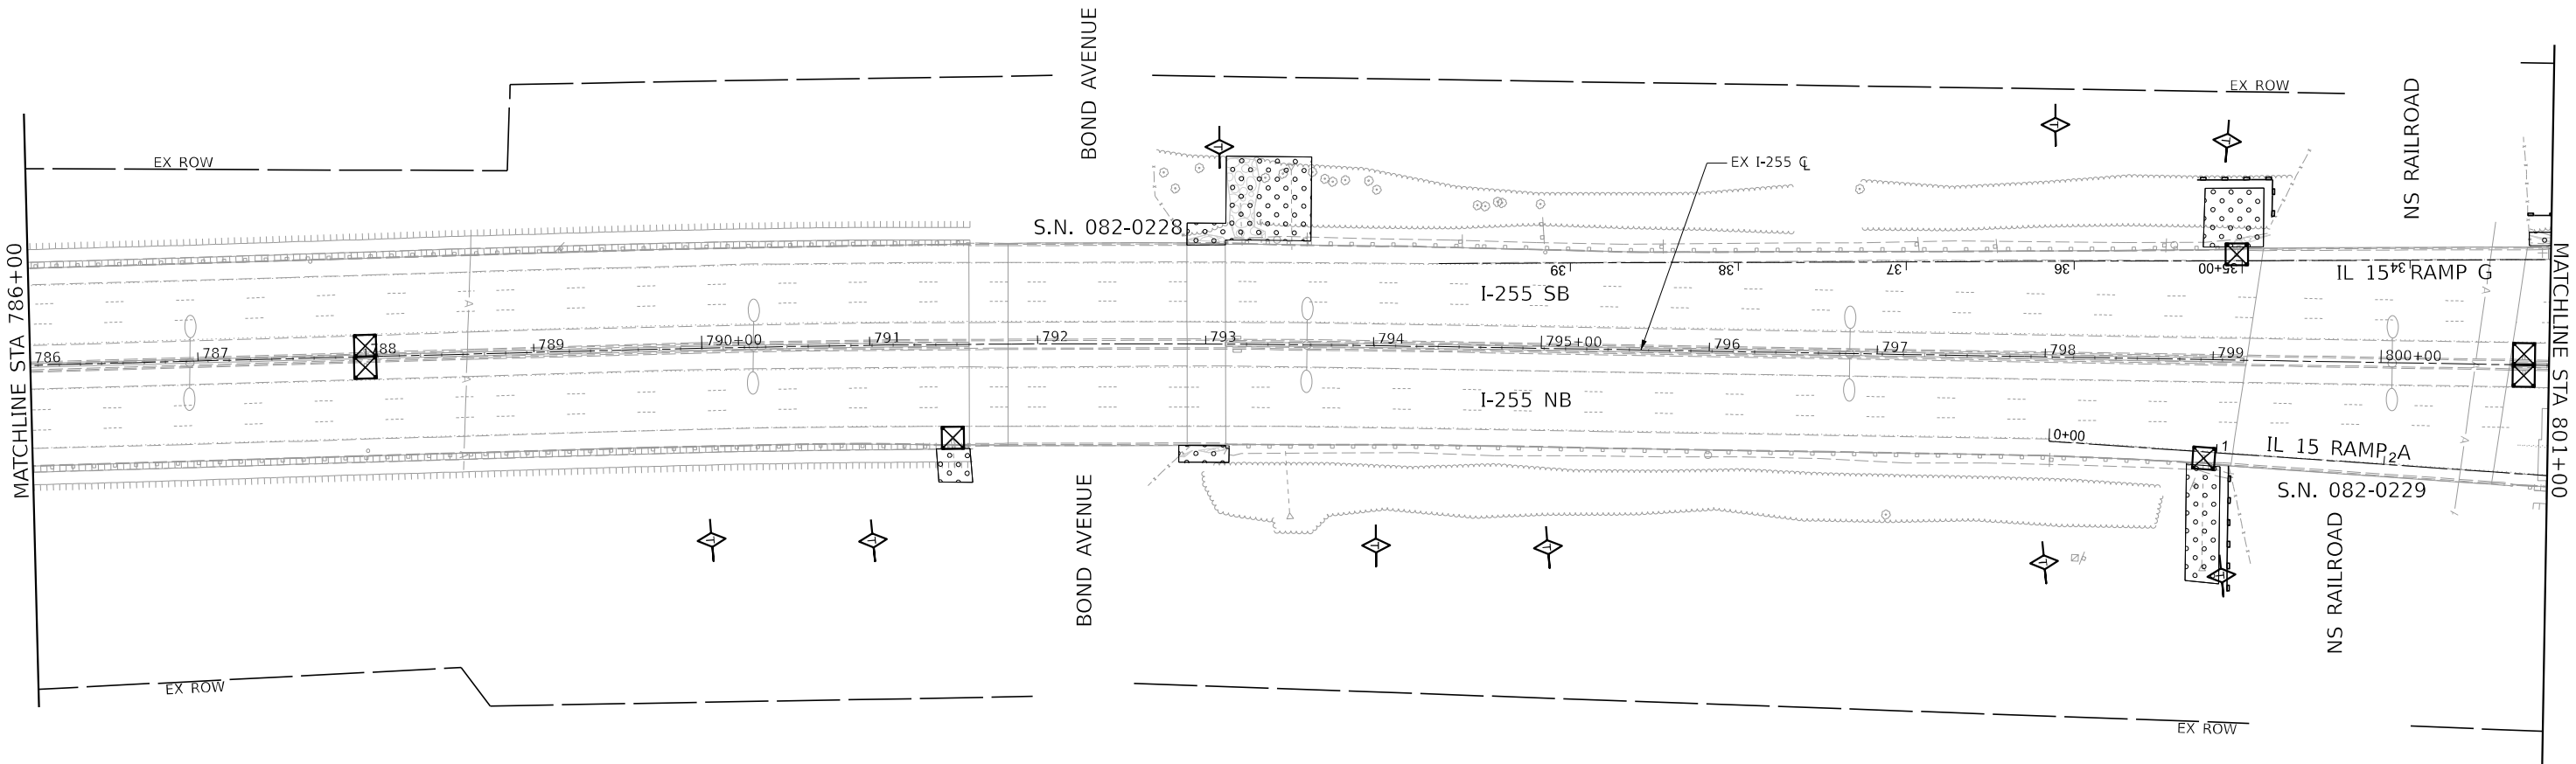

MODEL: D07605E #In-2 Sheet
FILE NAME: D07605E-2.dgn




USER NAME	= _USER_	DESIGNED	-	REVISED	-
		DRAWN	-	REVISED	-
PLOT SCALE	= 100.00000000 1' / in.	CHECKED	-	REVISED	-
PLOT DATE	= 3/5/2024	DATE	-	REVISED	-

STATE OF ILLINOIS
DEPARTMENT OF TRANSPORTATION

I-255 RESURFACING FROM IL 157 TO IL 15			
I-255 EROSION CONTROL PLAN SHEET			
SCALE: 1" = 50"	SHEET 12	OF 26 SHEETS	STA. 786+00 TO STA. 801+00



F.A.I. RTE.	SECTION	COUNTY	TOTAL SHEETS	SHEET NO.
255	82-(5.4,3)R5-1	ST. CLAIR	504	131
CONTRACT NO. 76K05				
ILLINOIS FED. AID PROJECT				

EROSION CONTROL LEGEND

 -  INLET AND PIPE PROTECTION
-  PERIMETER EROSION BARRIER
-  TEMPORARY DITCH CHECK
-  TOPSOIL FURNISH AND PLACE, 6"
SEEDING, CLASS 2A

IL 163 (MISSOURI AVENUE)

IL 163 (MISSOURI AVENUE)

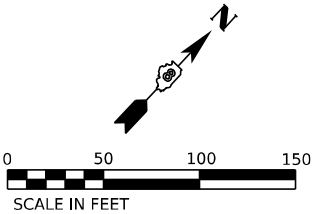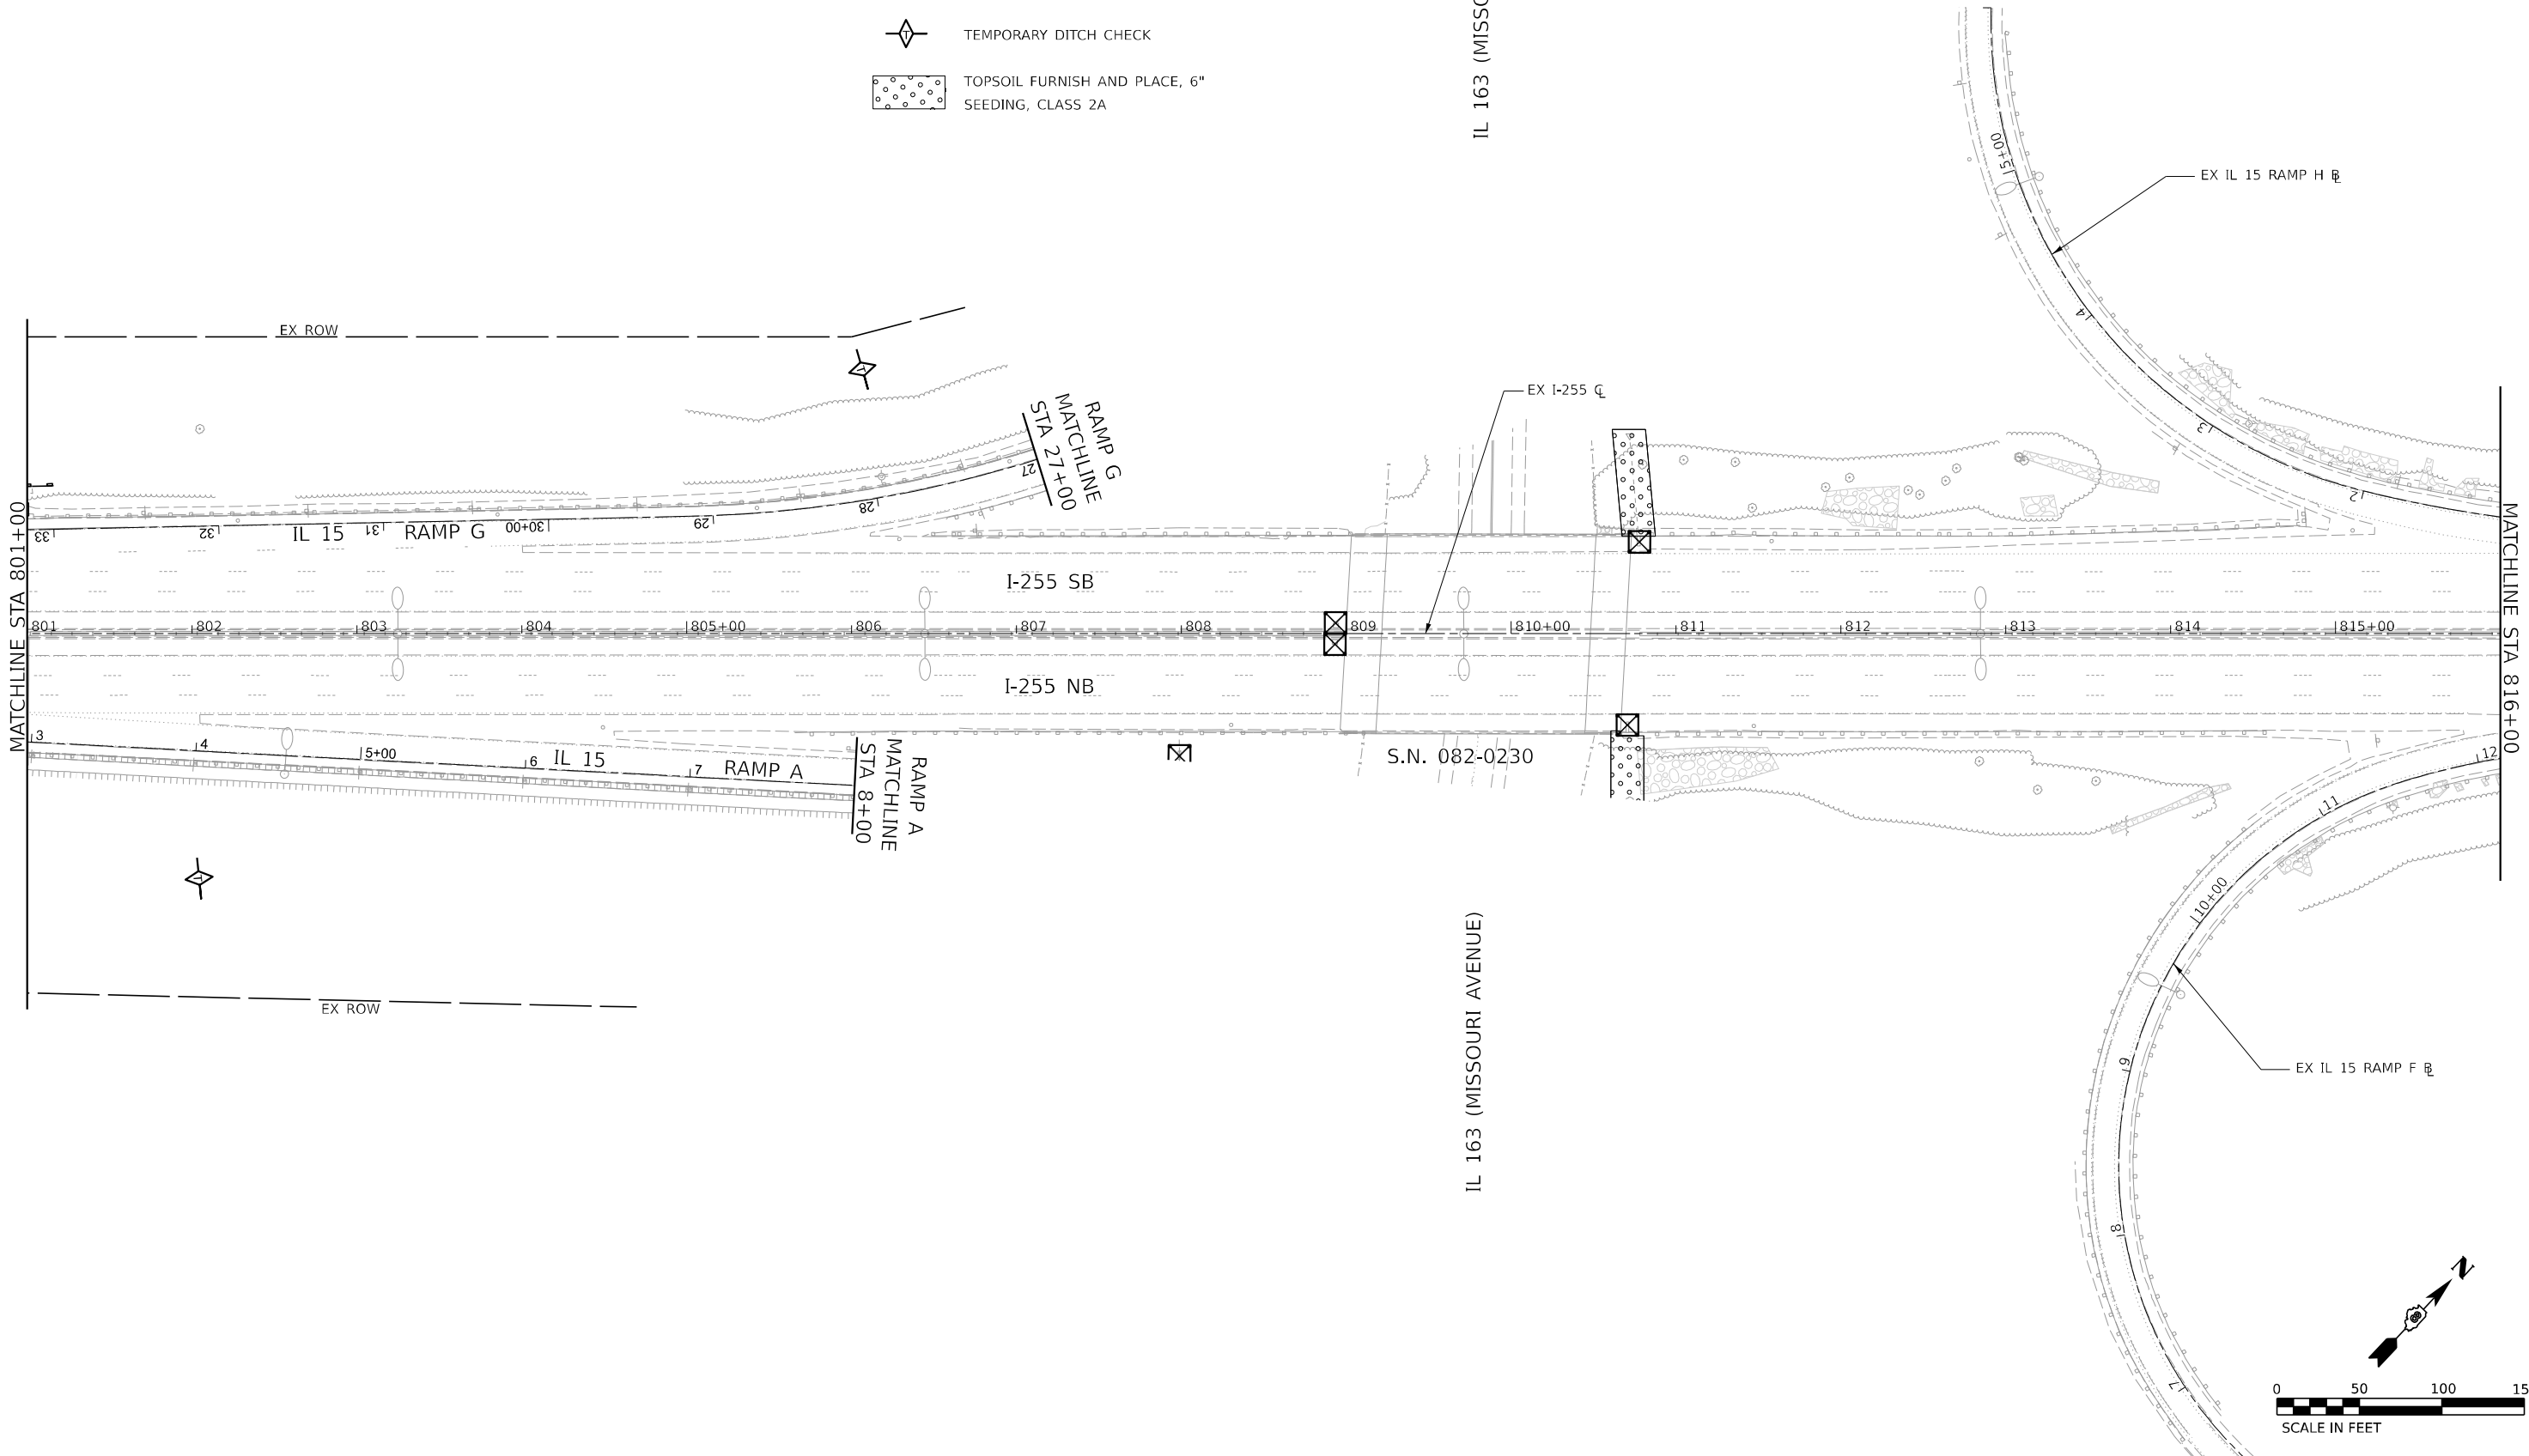

MODEL: D076103E #in=3 Sheet
FILE NAME: D076103E#in=3.dgn



USER NAME	= _USER_	DESIGNED	-	REVISED	-
		DRAWN	-	REVISED	-
PLOT SCALE	= 100.00000000 1' / in.	CHECKED	-	REVISED	-
PLOT DATE	= 3/5/2024	DATE	-	REVISED	-

STATE OF ILLINOIS
DEPARTMENT OF TRANSPORTATION

I-255 RESURFACING FROM IL 157 TO IL 15			
I-255 EROSION CONTROL PLAN SHEET			
SCALE: 1" = 50'	SHEET 13	OF 26 SHEETS	STA. 801+00 TO STA. 816+00

F.A.I. RTE.	SECTION	COUNTY	TOTAL SHEETS	SHEET NO.
255	82-(5,4,3)RS-1	ST. CLAIR	504	132
CONTRACT NO. 76K05				
ILLINOIS FED. AID PROJECT				



EROSION CONTROL LEGEND

INLET AND PIPE PROTECTION

PERIMETER EROSION BARRIER

TEMPORARY DITCH CHECK

TOPSOIL FURNISH AND PLACE, 6"
SEEDING, CLASS 2A

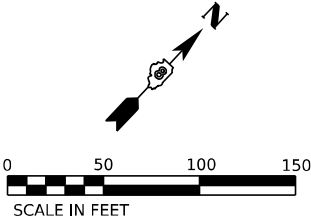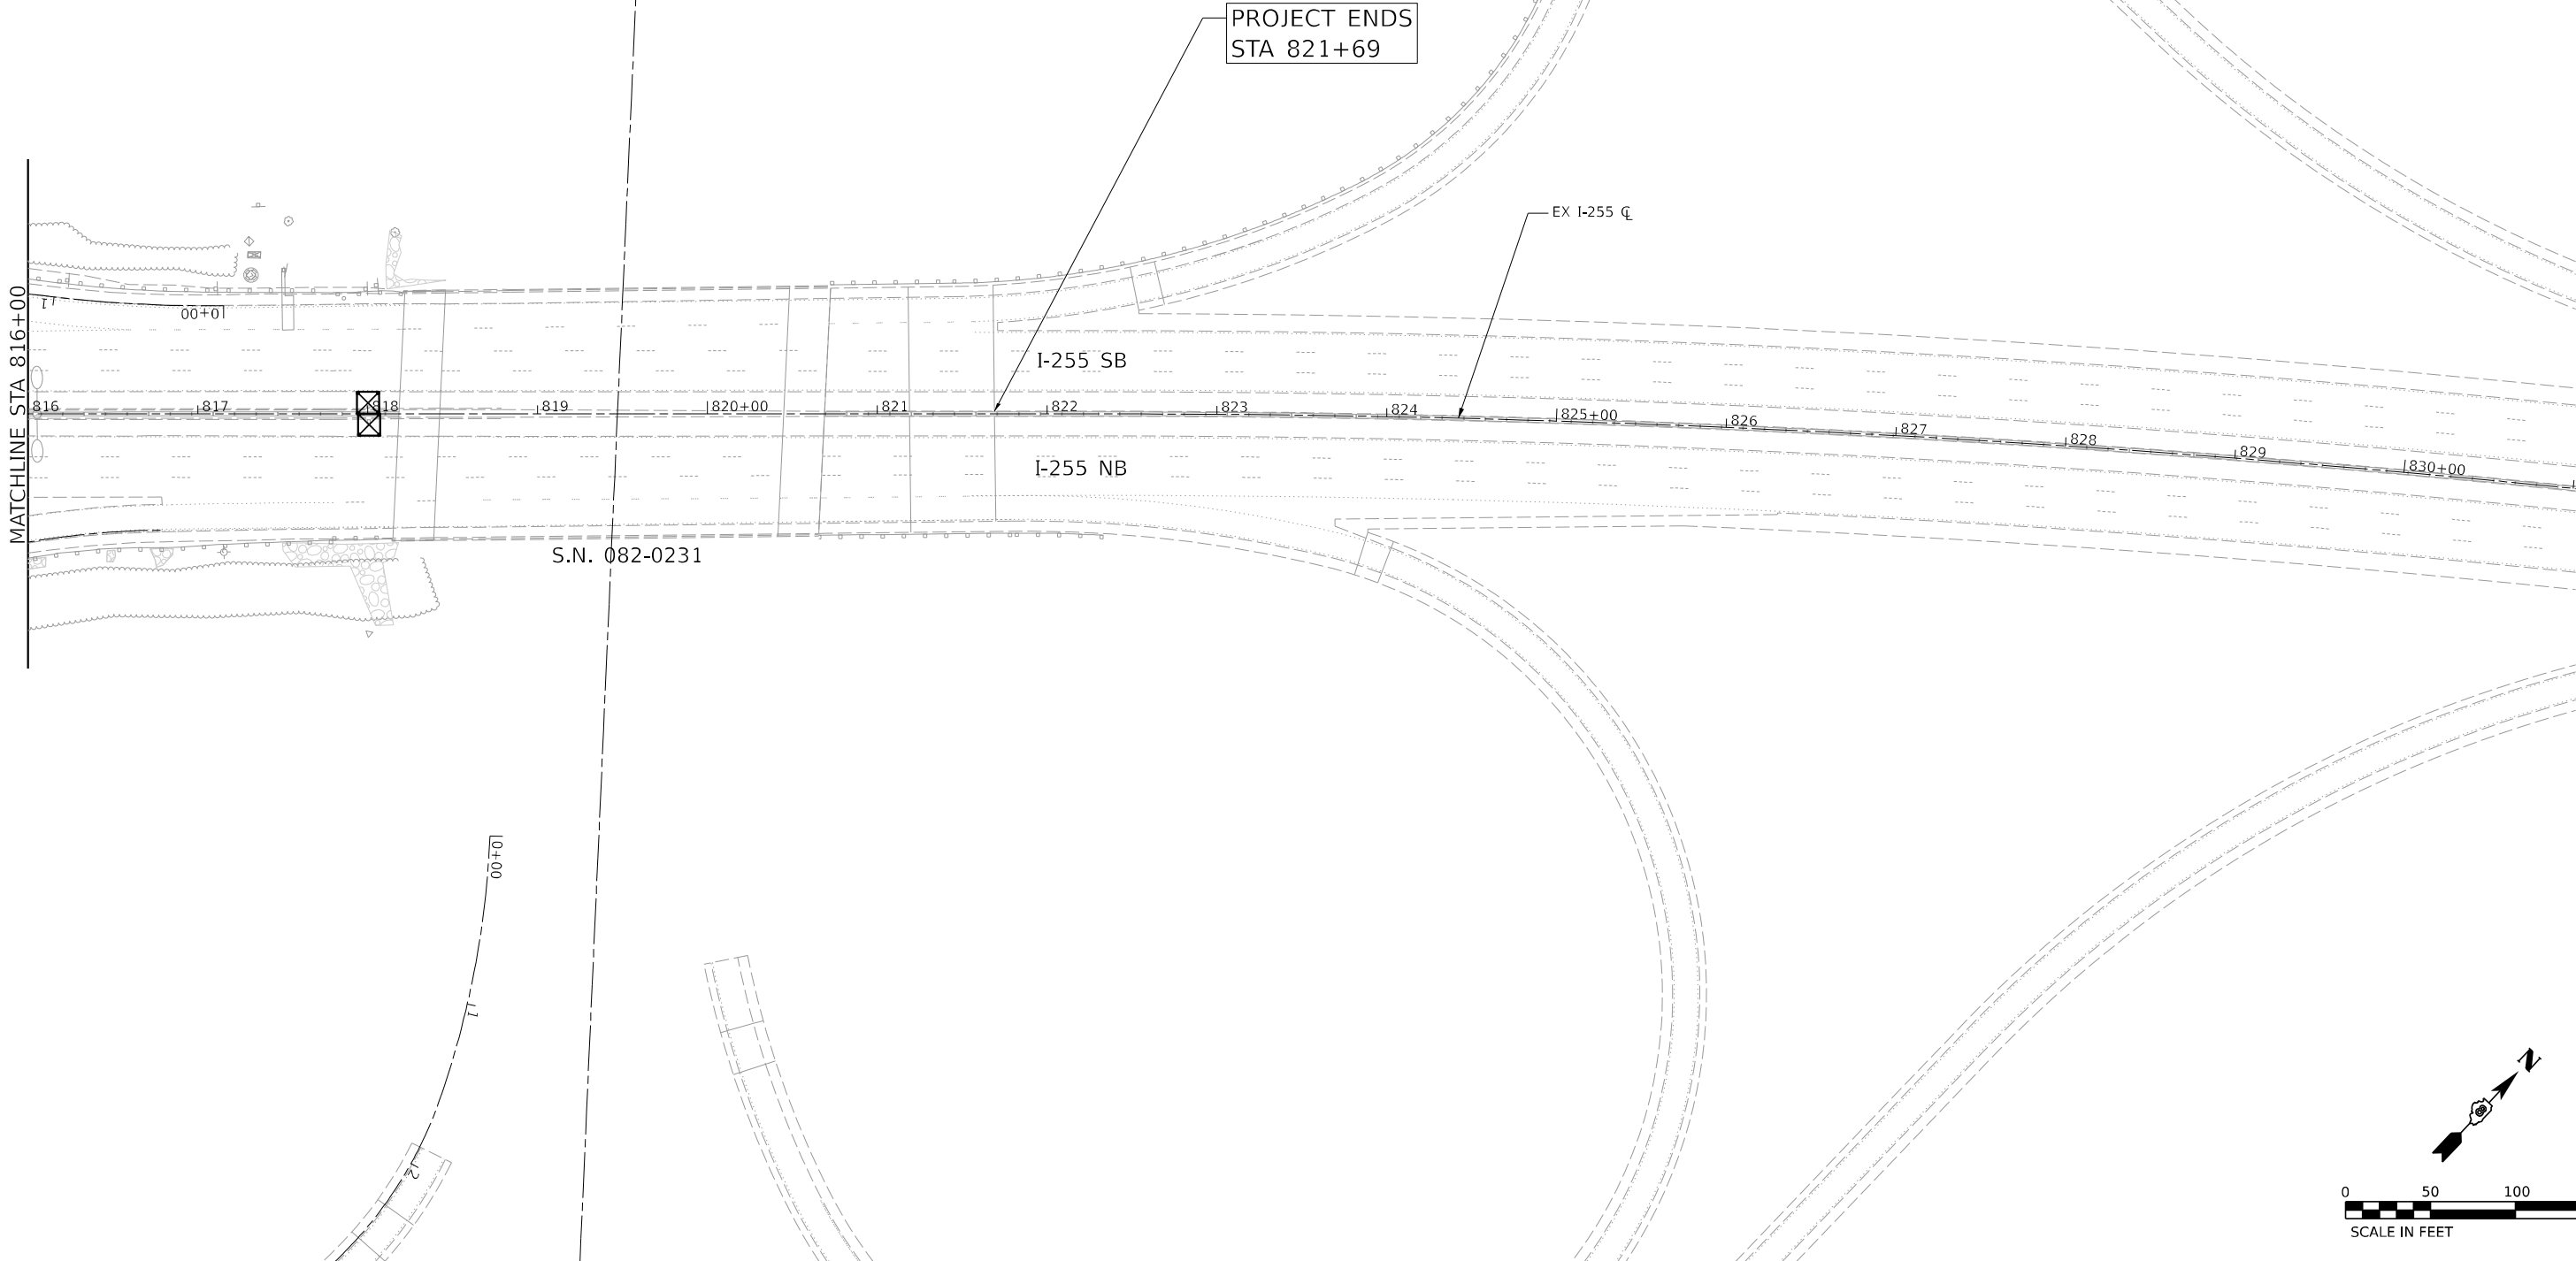

MODEL: D076005 #In-A Sheet
FILE NAME: D076005-255-00-14.dgn

	USER NAME = _USER_	DESIGNED -	REVISED -	STATE OF ILLINOIS DEPARTMENT OF TRANSPORTATION	I-255 RESURFACING FROM IL 157 TO IL 15 I-255 EROSION CONTROL PLAN SHEET				F.A.I. RTE.	SECTION	COUNTY	TOTAL SHEETS	SHEET NO.
		DRAWN -	REVISED -						255	82-(5,4,3)RS-1	ST. CLAIR	504	133
	PLOT SCALE = 100.00000000' / in.	CHECKED -	REVISED -		CONTRACT NO. 76K05								
	PLOT DATE = 3/5/2024	DATE -	REVISED -		SCALE: 1" = 50"	SHEET 14	OF 26	SHEETS	STA. 816+00	TO STA. 818+79	ILLINOIS	FED. AID PROJECT	

EROSION CONTROL LEGEND



INLET AND PIPE PROTECTION




PERIMETER EROSION BARRIER



TEMPORARY DITCH CHECK



TOPSOIL FURNISH AND PLACE, 6" SEEDING, CLASS 2A

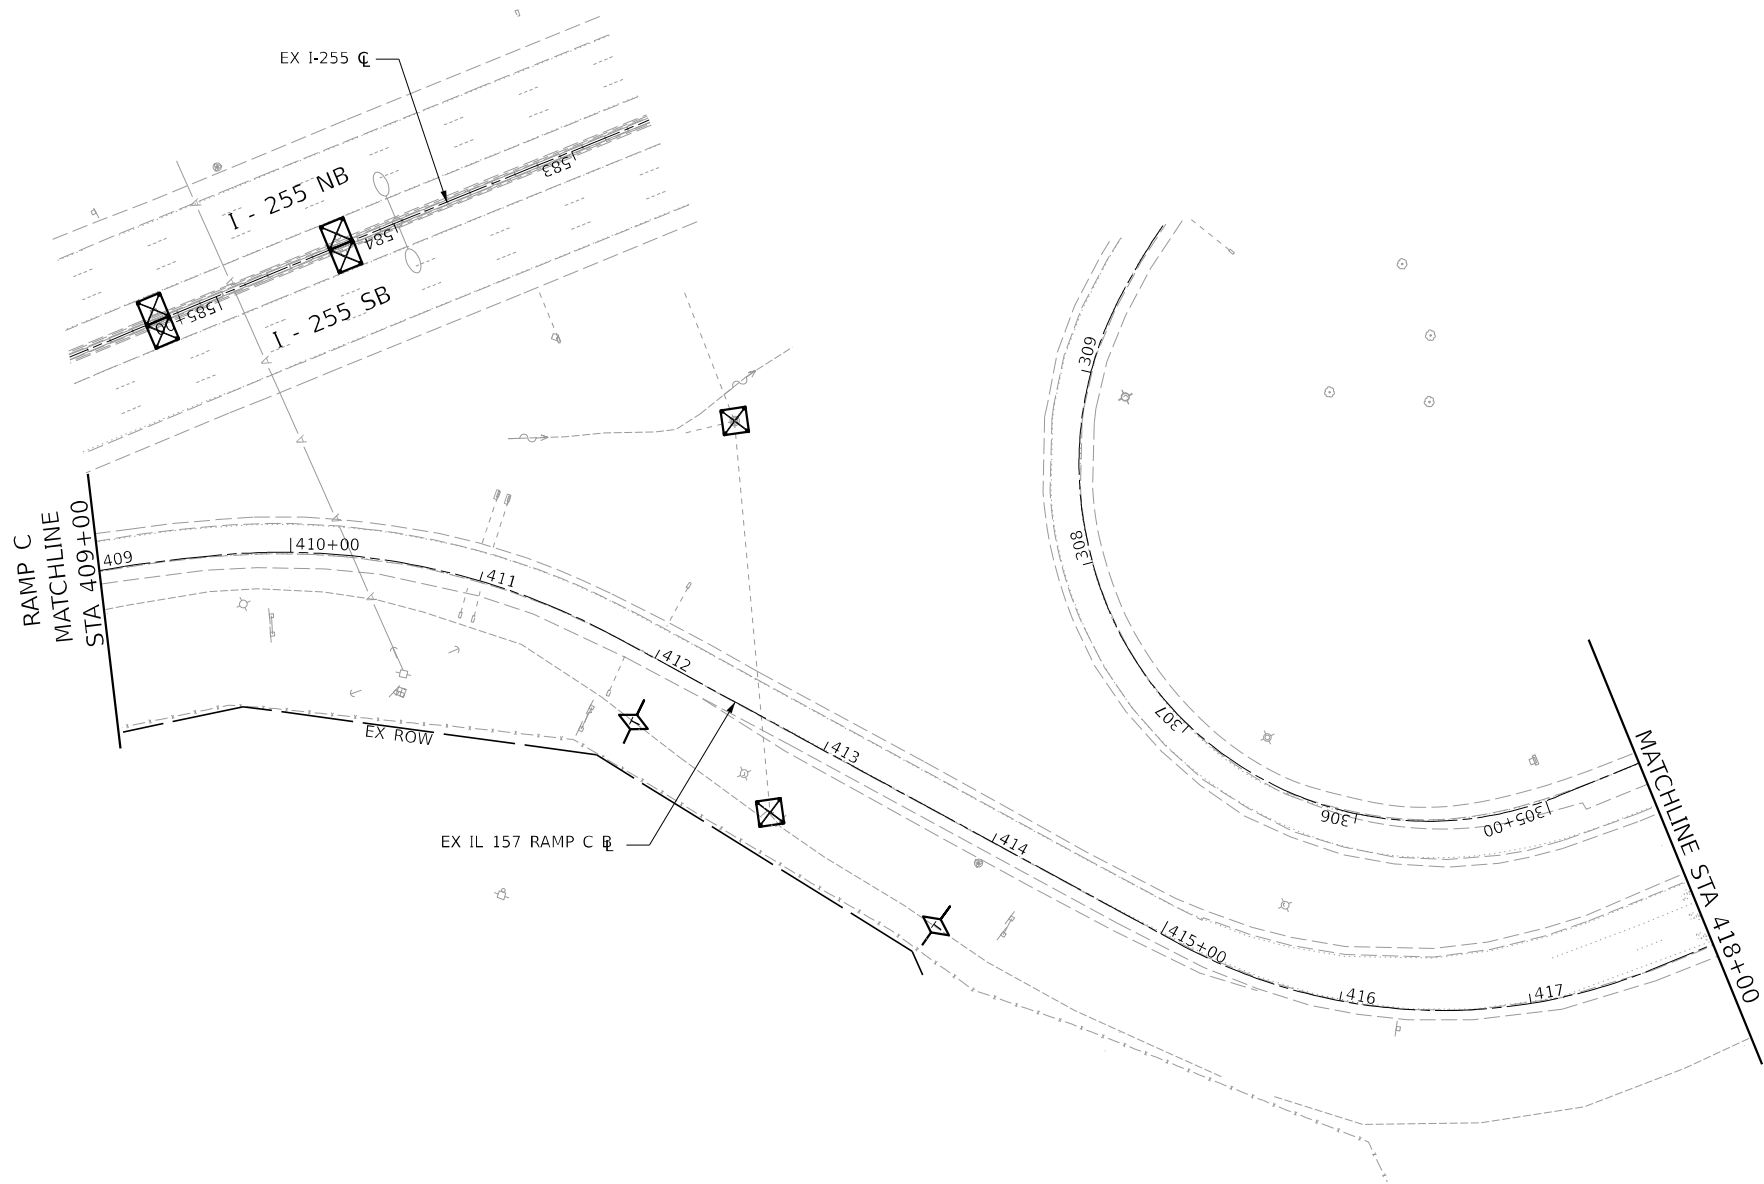

MODEL: D07605-IL157_Ramp C_Sheet
FILE NAME: D07605-IL157_Ramp C.dgn

MODEL: D07605 Ramp C Sheet 4031-26.63 16-1
FILE NAME: D07605-Ramp C-4031-26.63.dgn




USER NAME	= _USER_	DESIGNED	-	REVISED	-
		DRAWN	-	REVISED	-
PLOT SCALE	= 100.000000000 ' / in.	CHECKED	-	REVISED	-
PLOT DATE	= 3/5/2024	DATE	-	REVISED	-

STATE OF ILLINOIS
DEPARTMENT OF TRANSPORTATION

I-255 RESURFACING FROM IL 157 TO IL 15			
IL 157 - RAMP C EROSION CONTROL PLAN SHEET			
SCALE: 1" = 50'	SHEET 16 OF 26 SHEETS	STA. 418+00	TO STA. 422+47

F.A.I. RTE.	SECTION	COUNTY	TOTAL SHEETS	SHEET NO.
255	82-(5,4,3)RS-1	ST. CLAIR	504	135
CONTRACT NO. 76K05				
		ILLINOIS	FED. AID PROJECT	

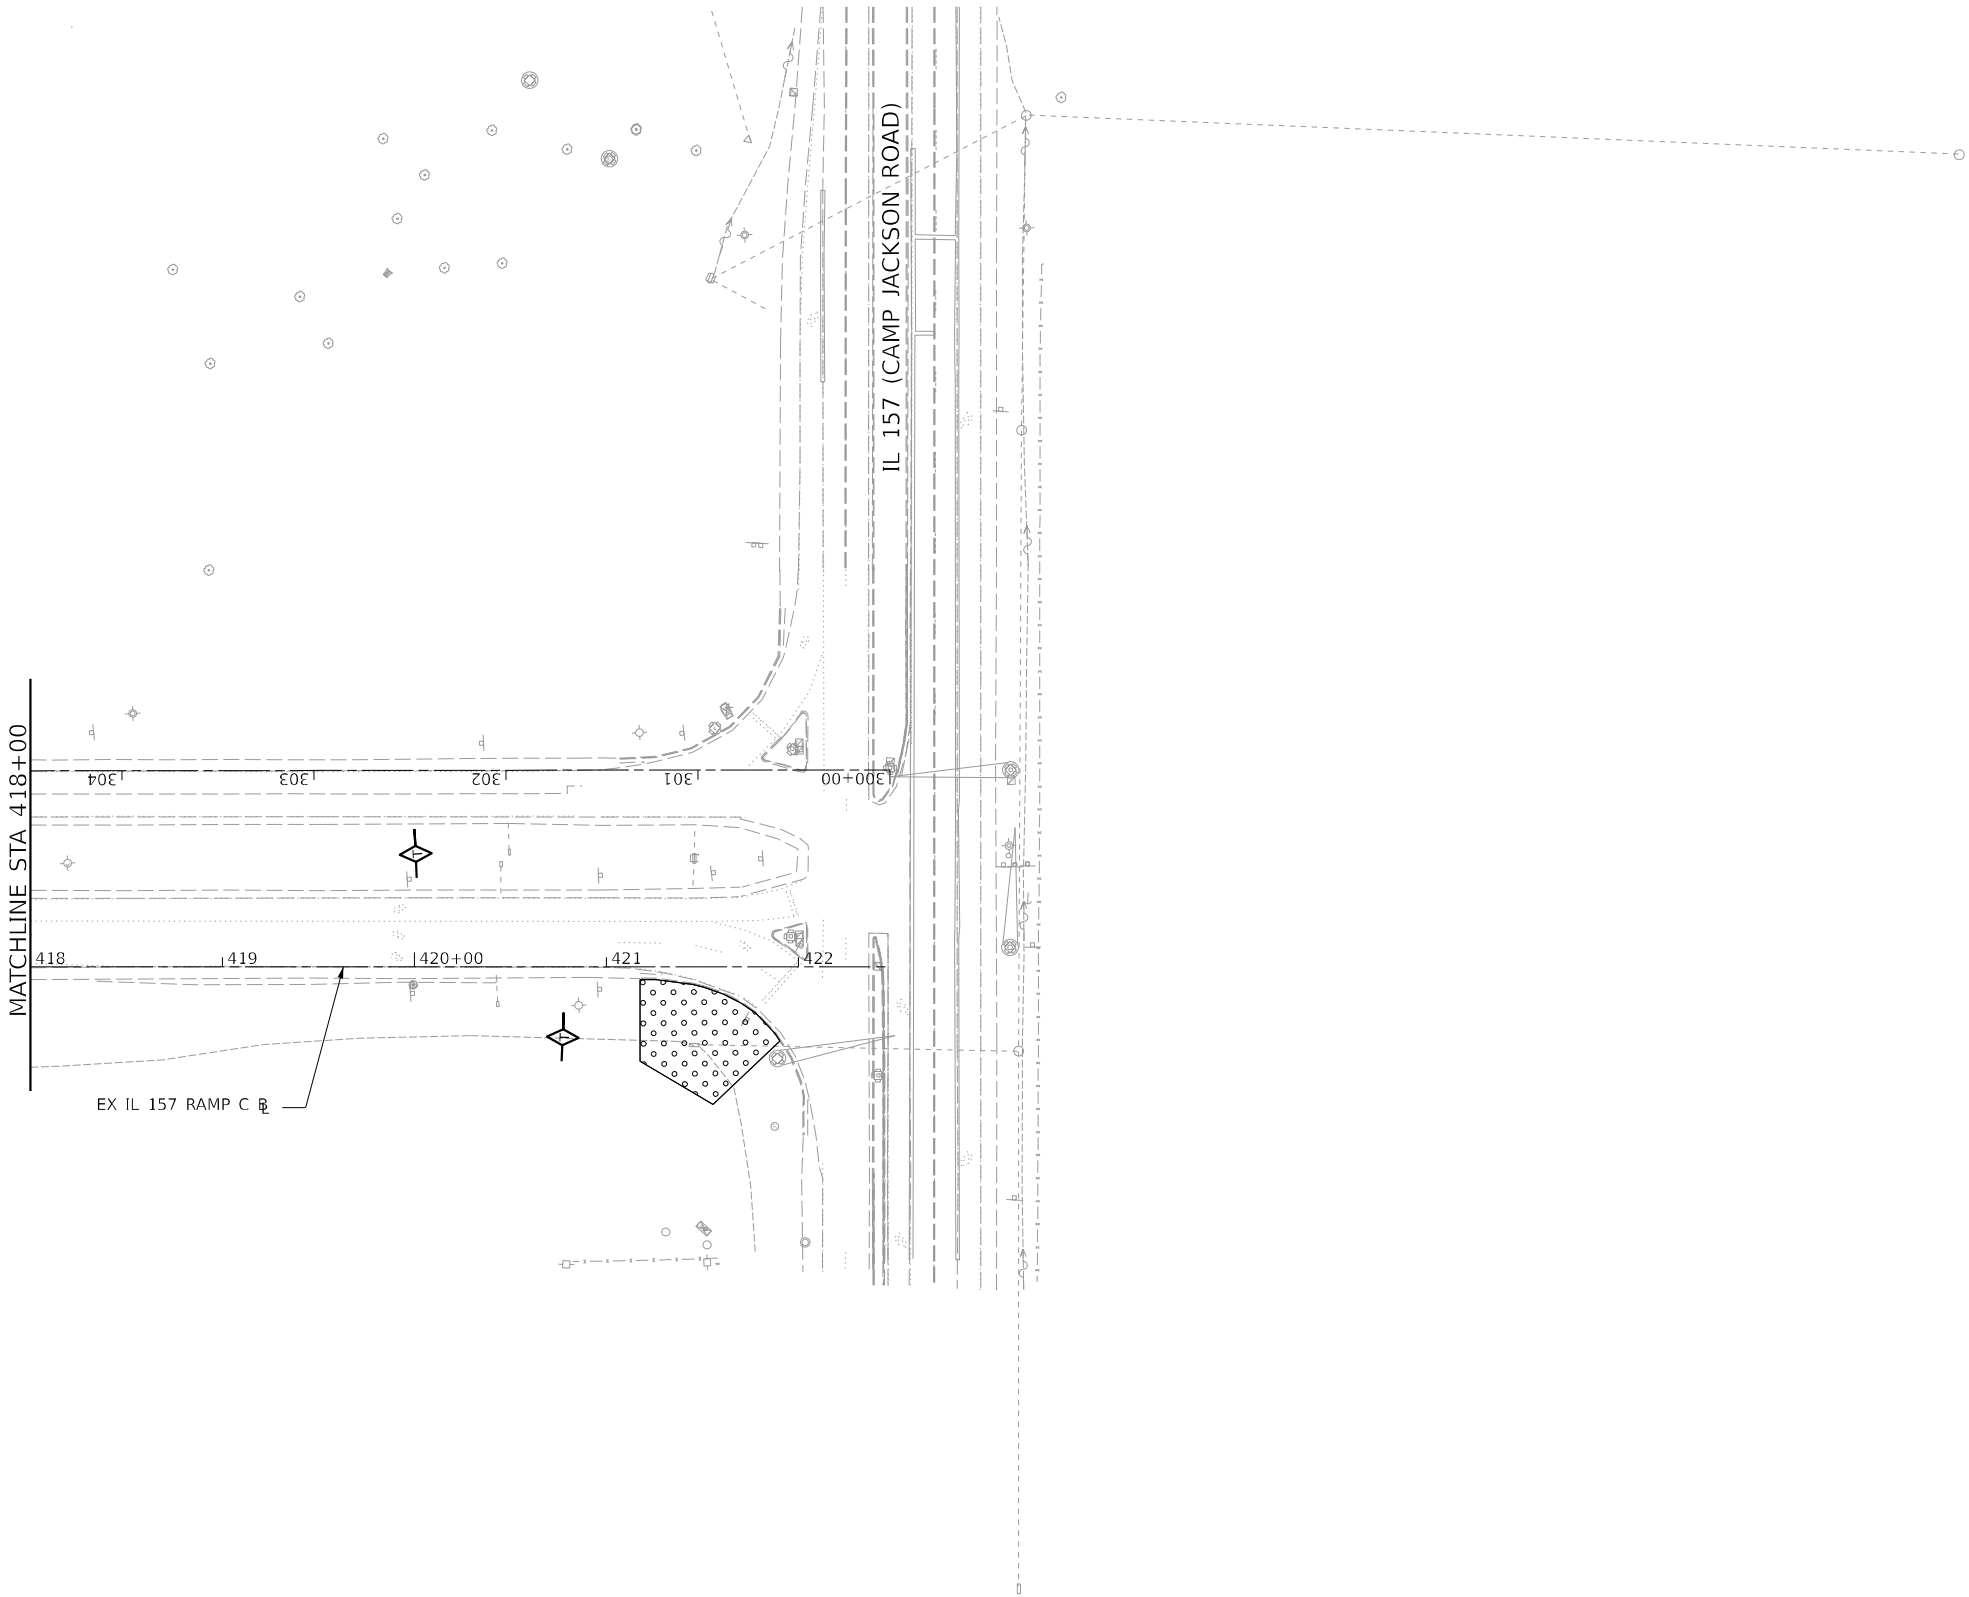

EROSION CONTROL LEGEND

- INLET AND PIPE PROTECTION
- PERIMETER EROSION BARRIER
- TEMPORARY DITCH CHECK
- TOPSOIL FURNISH AND PLACE, 6" SEEDING, CLASS 2A

EROSION CONTROL LEGEND



INLET AND PIPE PROTECTION





PERIMETER EROSION BARRIER



TEMPORARY DITCH CHECK



TOPSOIL FURNISH AND PLACE, 6"
SEEDING, CLASS 2A

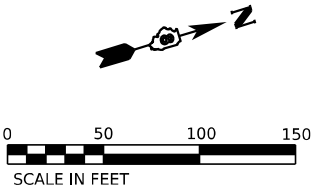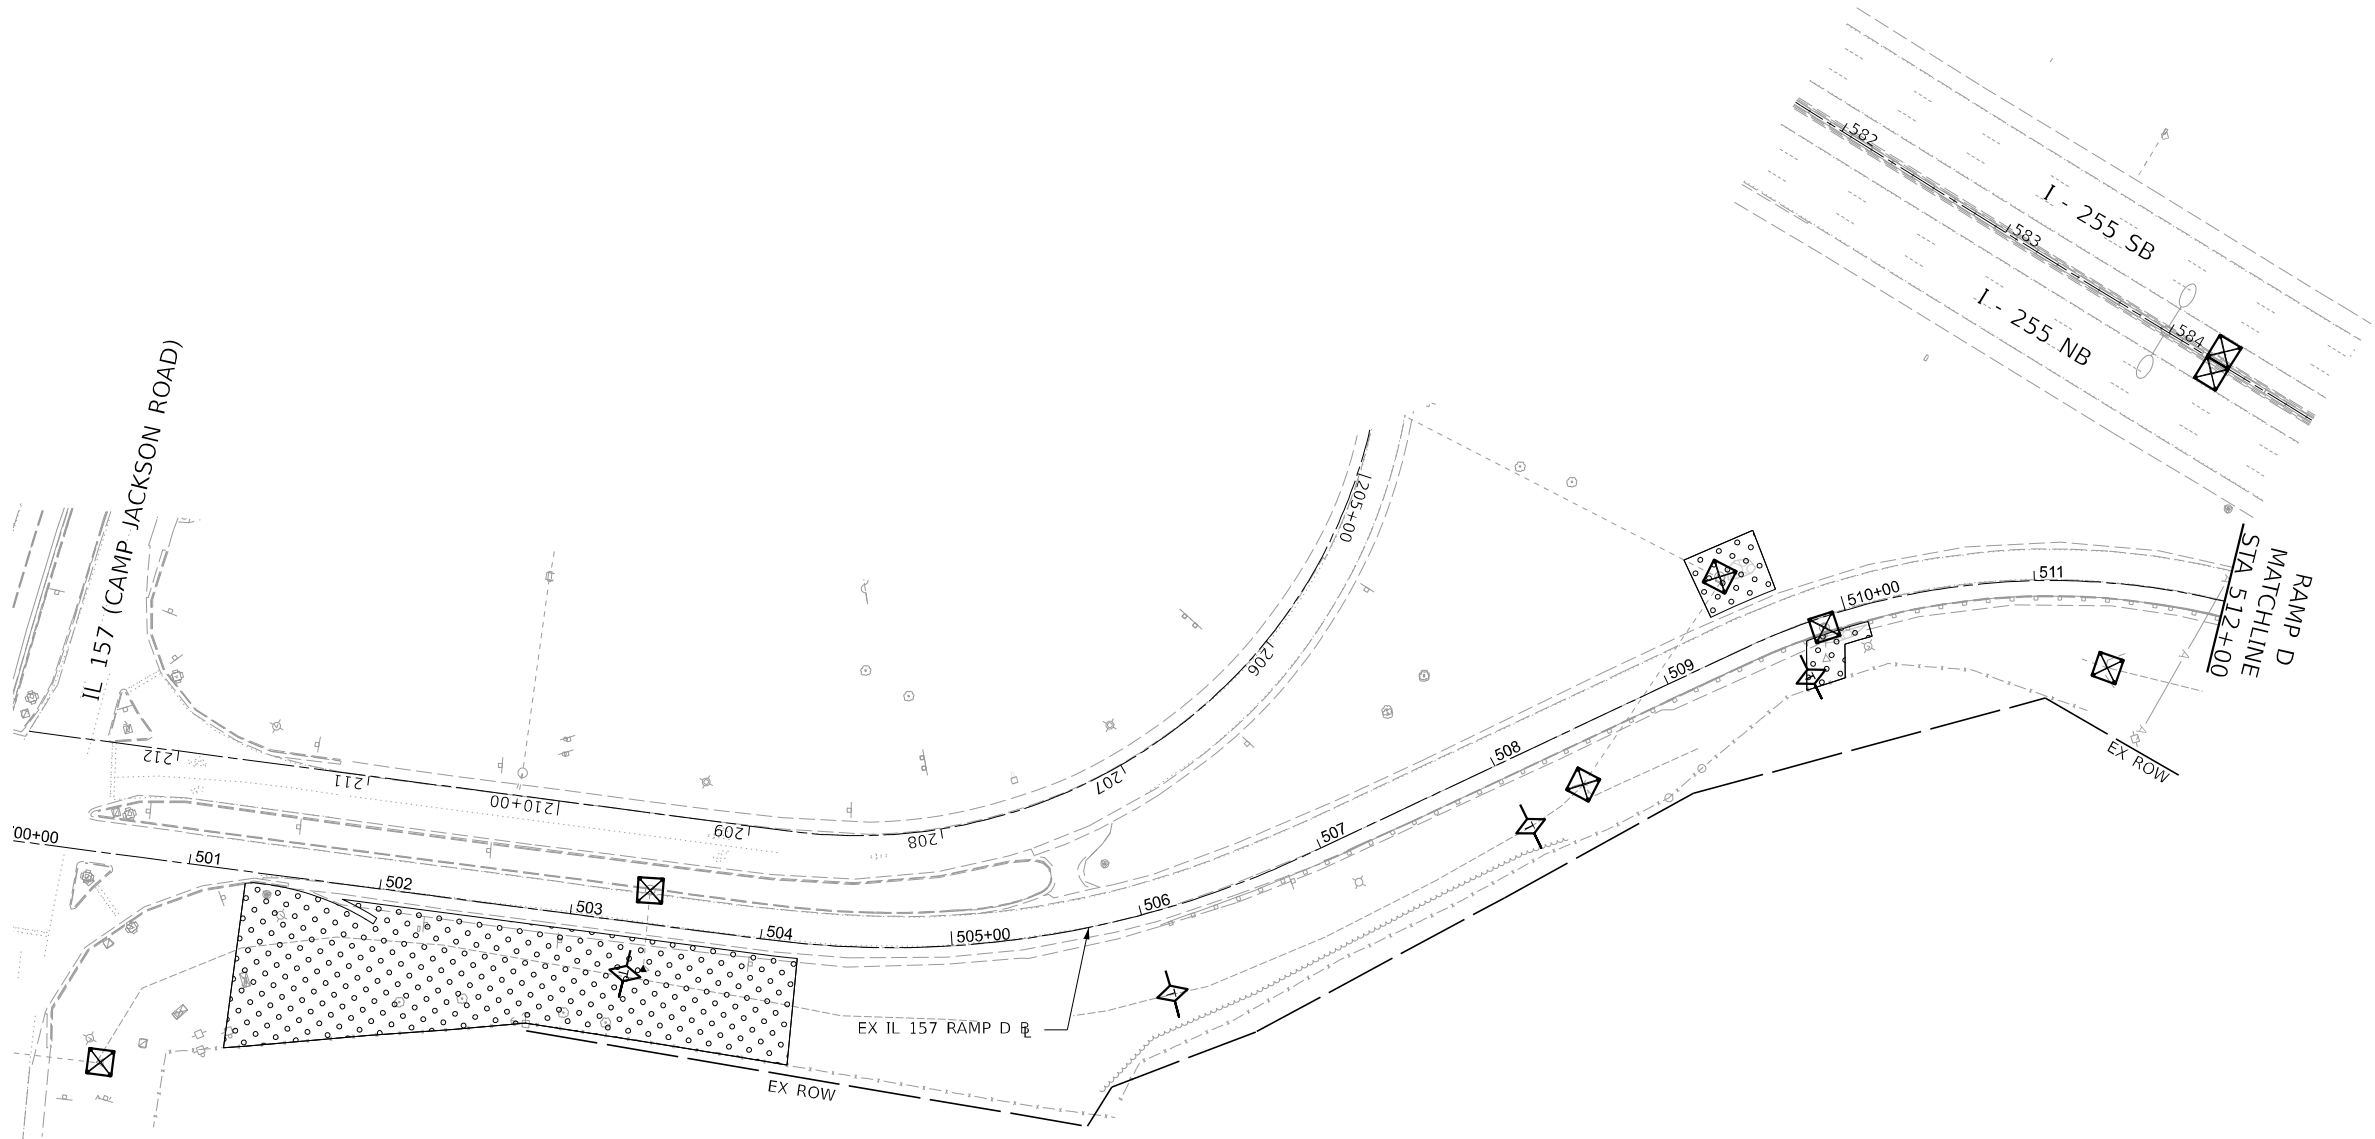

MODEL: D07605-RAMP D Sheet 500+00 to 512+52.22
FILE NAME: D07605-RAMP D Sheet 500+00 to 512+52.22.dgn



USER NAME	= _USER_	DESIGNED	-	REVISED	-
		DRAWN	-	REVISED	-
PLOT SCALE	= 100.000000000 ' / in.	CHECKED	-	REVISED	-
PLOT DATE	= 3/5/2024	DATE	-	REVISED	-

STATE OF ILLINOIS
DEPARTMENT OF TRANSPORTATION


I-255 RESURFACING FROM IL 157 TO IL 15			
IL 157 – RAMP D EROSION CONTROL PLAN SHEET			
SCALE: 1" = 50'	SHEET 17 OF 26 SHEETS	STA. 500+00	TO STA. 512+00

F.A.I. RTE.	SECTION	COUNTY	TOTAL SHEETS	SHEET NO.
255	82-(5,4,3)RS-1	ST. CLAIR	504	136
CONTRACT NO. 76K05				
ILLINOIS FED. AID PROJECT				

MODEL: D07605 Ramp E Sheet 100+00 to 113+95.81
FILE NAME: D07605-210505-1.dgn

EROSION CONTROL LEGEND

-  INLET AND PIPE PROTECTION
-  PERIMETER EROSION BARRIER
-  TEMPORARY DITCH CHECK
-  TOPSOIL FURNISH AND PLACE, 6"
SEEDING, CLASS 2A

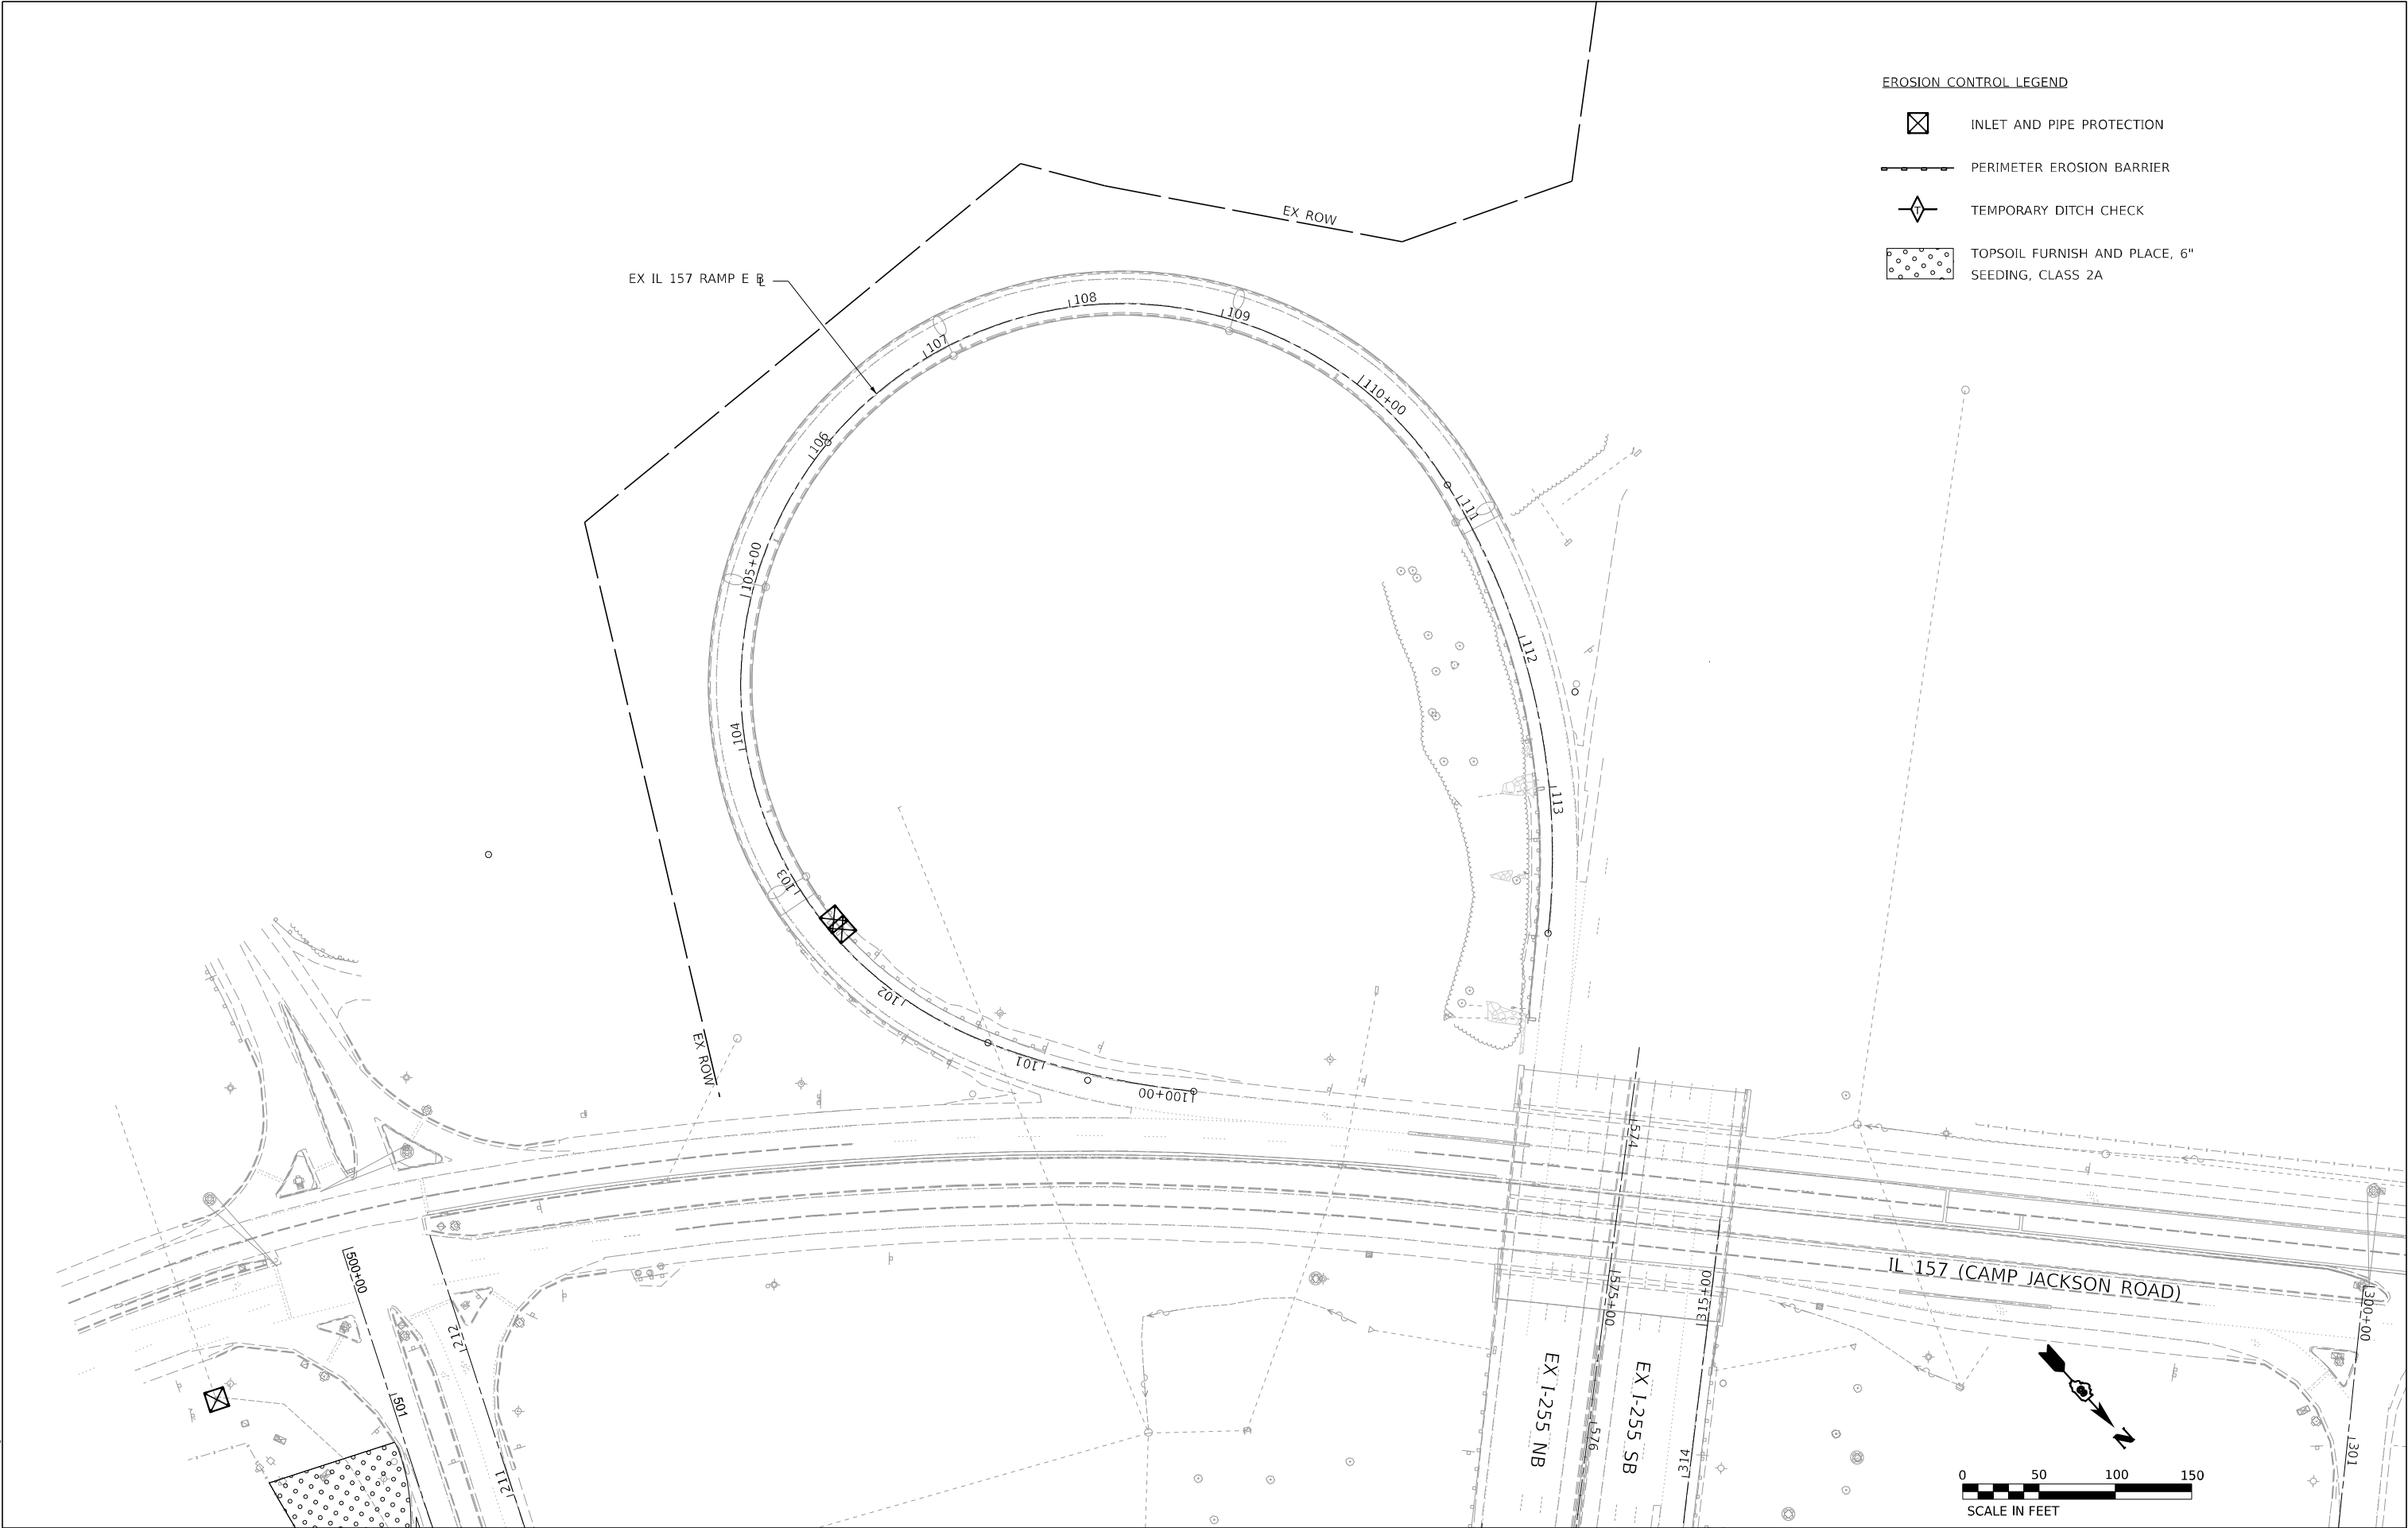

USER NAME	= _USER_	DESIGNED	-	REVISED	-
DRAWN	-	DRAWN	-	REVISED	-
PLOT SCALE	= 100.000000000 ' / in.	CHECKED	-	REVISED	-
PLOT DATE	= 3/5/2024	DATE	-	REVISED	-

STATE OF ILLINOIS
DEPARTMENT OF TRANSPORTATION

I-255 RESURFACING FROM IL 157 TO IL 15			
IL 157 - RAMP E EROSION CONTROL PLAN SHEET			
SCALE: 1" = 50'	SHEET 18 OF 26 SHEETS	STA. 100+00	TO STA. 113+00

F.A.I. RTE.	SECTION	COUNTY	TOTAL SHEETS	SHEET NO.
255	82-(5,4,3)RS-1	ST. CLAIR	504	137
CONTRACT NO. 76K05				
		ILLINOIS	FED. AID PROJECT	



EROSION CONTROL LEGEND

INLET AND PIPE PROTECTION

PERIMETER EROSION BARRIER

TEMPORARY DITCH CHECK

TOPSOIL FURNISH AND PLACE, 6"
SEEDING, CLASS 2A

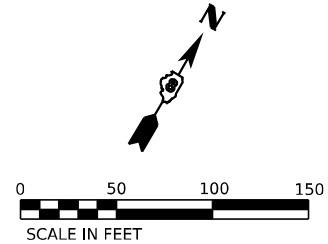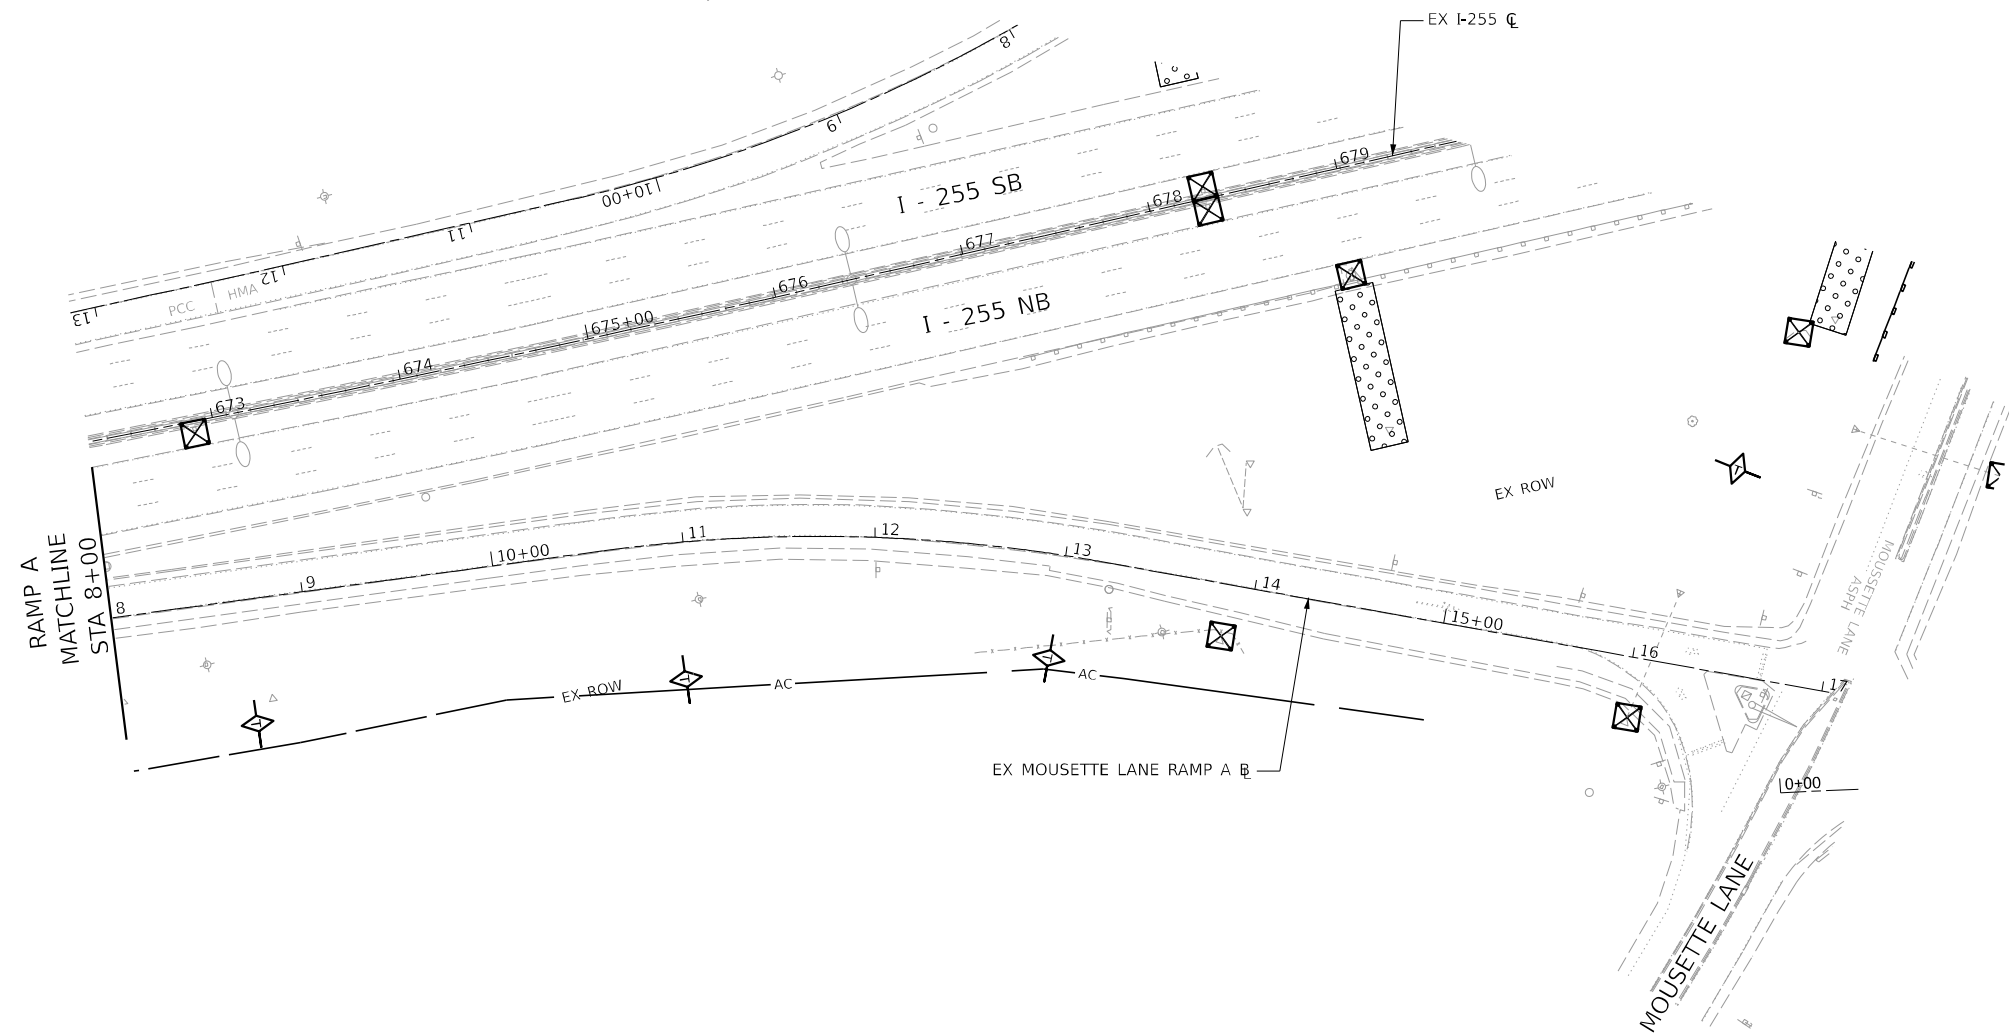

STATE OF ILLINOIS DEPARTMENT OF TRANSPORTATION	I-255 RESURFACING FROM IL 157 TO IL 15 MOUSETTE LANE – RAMP A EROSION CONTROL PLAN SHEET					F.A.I. RTE.	SECTION	COUNTY	TOTAL SHEETS	SHEET NO.
						255	82-(5,4,3)RS-1	ST. CLAIR	504	138
						CONTRACT NO. 76K05				
						ILLINOIS FED. AID PROJECT				
					SCALE: 1" = 50'	SHEET 19	OF 26	SHEETS	STA. 8+00	TO STA. 17+00

SCALE: 1" = 50' SHEET 19 OF 26 SHEETS STA. 8+00 TO STA. 17+00



USER NAME	= _USER_	DESIGNED	-	REVISED	-
		DRAWN	-	REVISED	-
PLOT SCALE	= 100.000000 1/1 in.	CHECKED	-	REVISED	-
PLOT DATE	= 3/5/2024	DATE	-	REVISED	-

CHASTAIN & ASSOCIATES LLC

CONSULTING ENGINEERS

MODEL: D07605 Mousette Ramp A 3'x10.79' Sheet View
FILE NAME: D07605 Mousette Ramp A 3'x10.79' Sheet View.dgn

- EROSION CONTROL LEGEND
- INLET AND PIPE PROTECTION
 - PERIMETER EROSION BARRIER
 - TEMPORARY DITCH CHECK
 - TOPSOIL FURNISH AND PLACE, 6" SEEDING, CLASS 2A

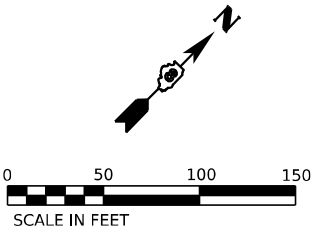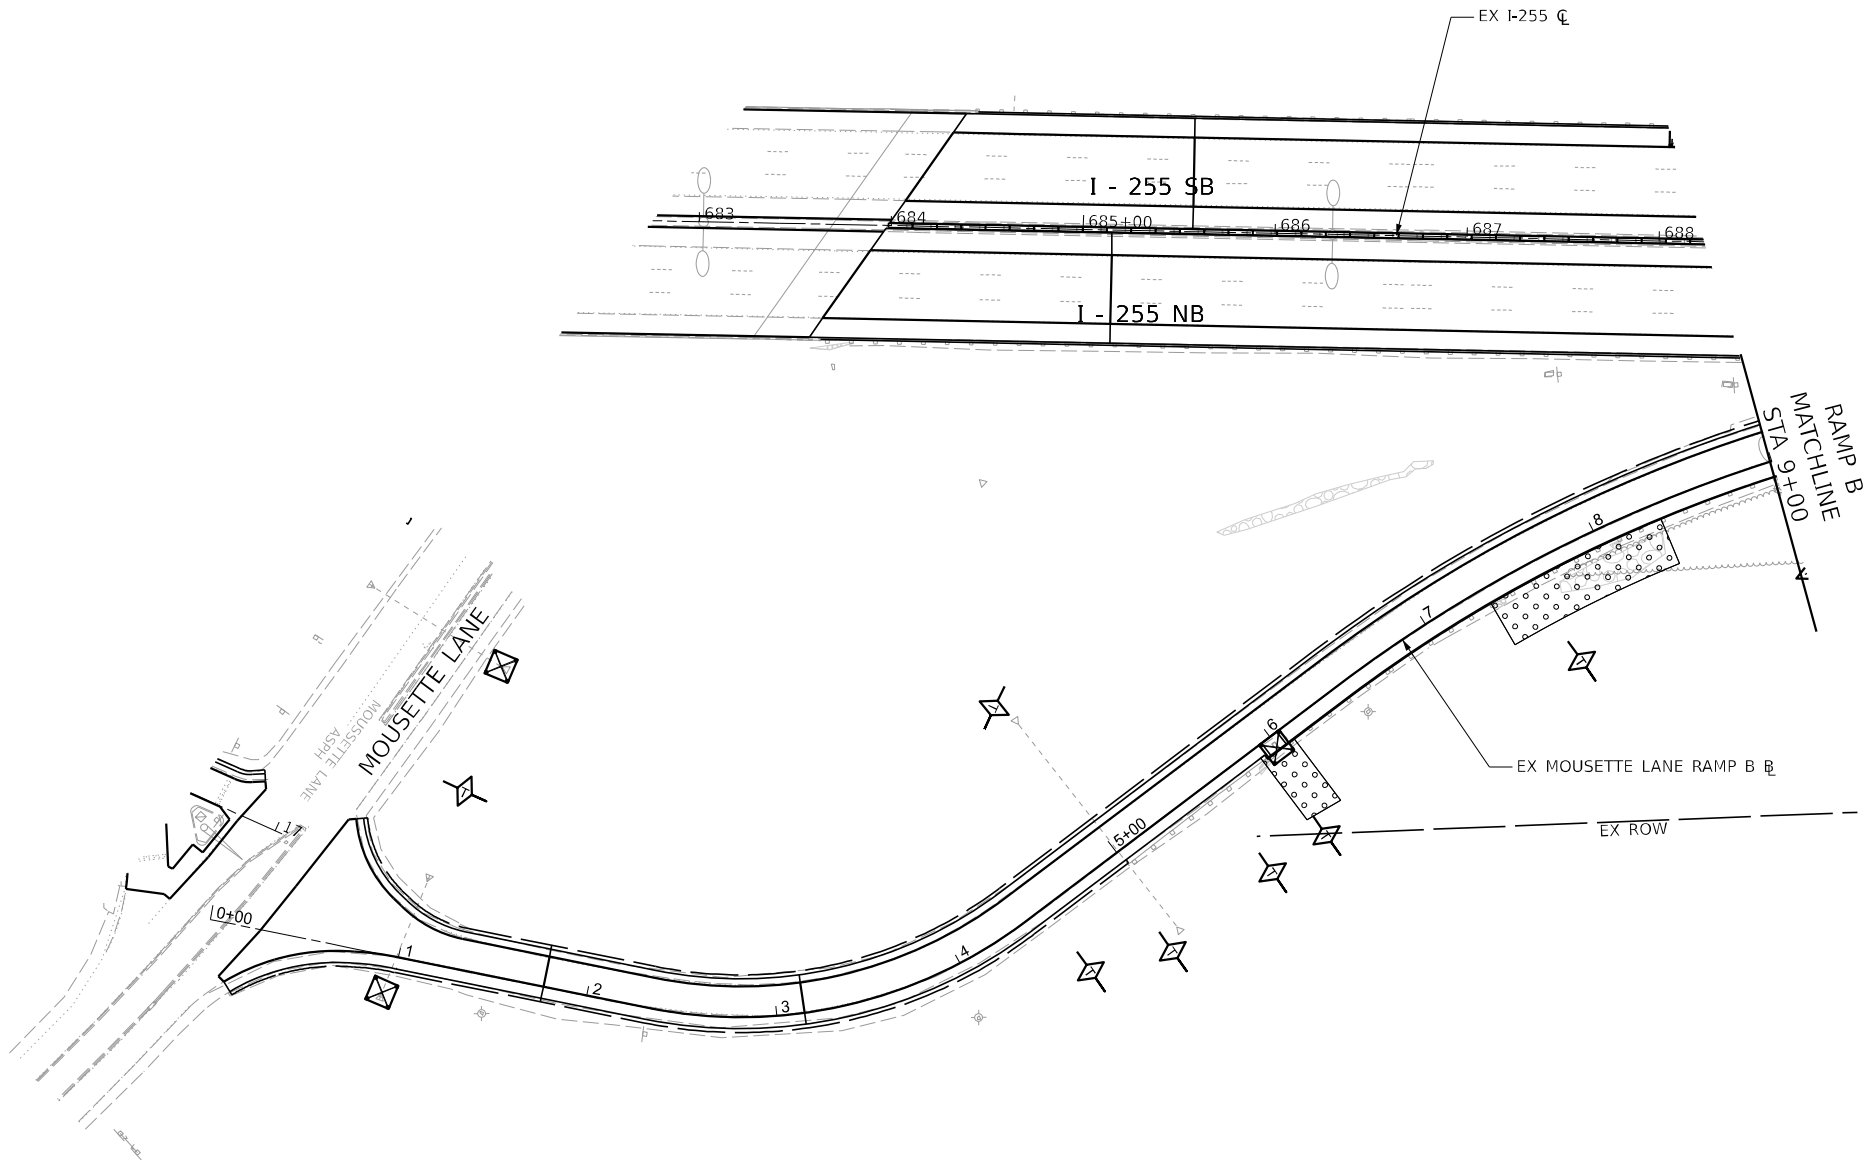

MODEL: D076105 Ramp B 0+00 Sheet view
FILE NAME: D076105 Ramp B 0+00.dgn



USER NAME	= _USER_	DESIGNED	-	REVISED	-
		DRAWN	-	REVISED	-
PLOT SCALE	= 100.00000000 1' / in.	CHECKED	-	REVISED	-
PLOT DATE	= 3/5/2024	DATE	-	REVISED	-

STATE OF ILLINOIS
DEPARTMENT OF TRANSPORTATION

I-255 RESURFACING FROM IL 157 TO IL 15
MOUSETTE LANE - RAMP B EROSION CONTROL PLAN SHEET

SCALE: 1' = 50" SHEET 20 OF 26 SHEETS STA. 0+00 TO STA. 9+00

F.A.I. RTE.	SECTION	COUNTY	TOTAL SHEETS	SHEET NO.
255	82-(5.4,3)RS-1	ST. CLAIR	504	139
CONTRACT NO. 76K05				
ILLINOIS FED. AID PROJECT				

EROSION CONTROL LEGEND



INLET AND PIPE PROTECTION





PERIMETER EROSION BARRIER



TEMPORARY DITCH CHECK



TOPSOIL FURNISH AND PLACE, 6" SEEDING, CLASS 2A

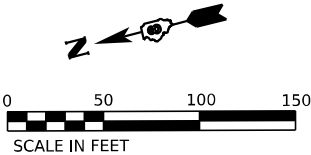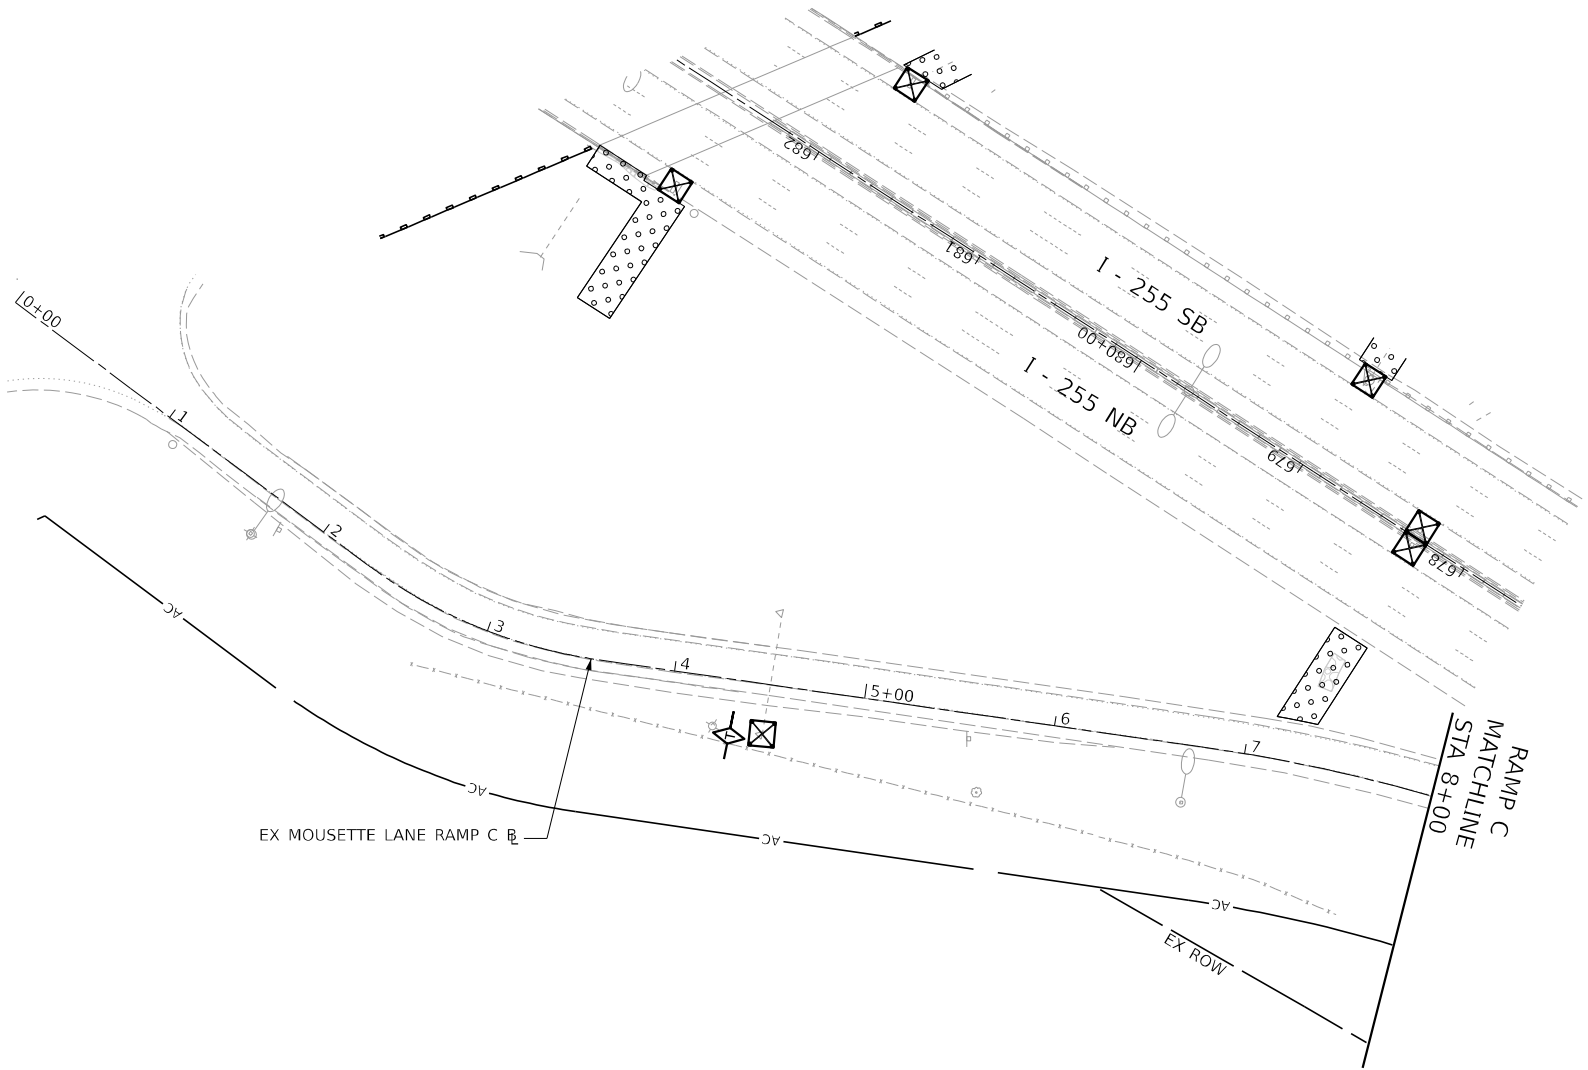

MODEL: D076105 Ramp B 0+00 Sheet View-1
FILE NAME: D076105 Ramp B 0+00.dgn



CHASTAIN

& ASSOCIATES LLC

CONSULTING ENGINEERS

USER NAME	= _USER_	DESIGNED	-	REVISED	-
		DRAWN	-	REVISED	-
PLOT SCALE	= 100.00000000 1' / in.	CHECKED	-	REVISED	-
PLOT DATE	= 3/5/2024	DATE	-	REVISED	-

STATE OF ILLINOIS
DEPARTMENT OF TRANSPORTATION

I-255 RESURFACING FROM IL 157 TO IL 15			
MOUSETTE LANE – RAMP C EROSION CONTROL PLAN SHEET			
SCALE: 1' = 50"	SHEET 21	OF 26 SHEETS	STA. 0+00 TO STA. 8+00

F.A.I. RTE.	SECTION	COUNTY	TOTAL SHEETS	SHEET NO.
255	82-(5.4,3)RS-1	ST. CLAIR	504	140
CONTRACT NO. 76K05				
		ILLINOIS	FED. AID PROJECT	

EROSION CONTROL LEGEND



- 

INLET AND PIPE PROTECTION
- 

PERIMETER EROSION BARRIER
- 

TEMPORARY DITCH CHECK
- 

TOPSOIL FURNISH AND PLACE, 6"
SEEDING, CLASS 2A

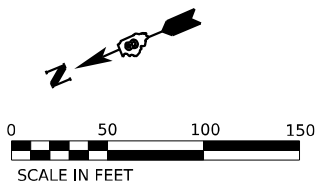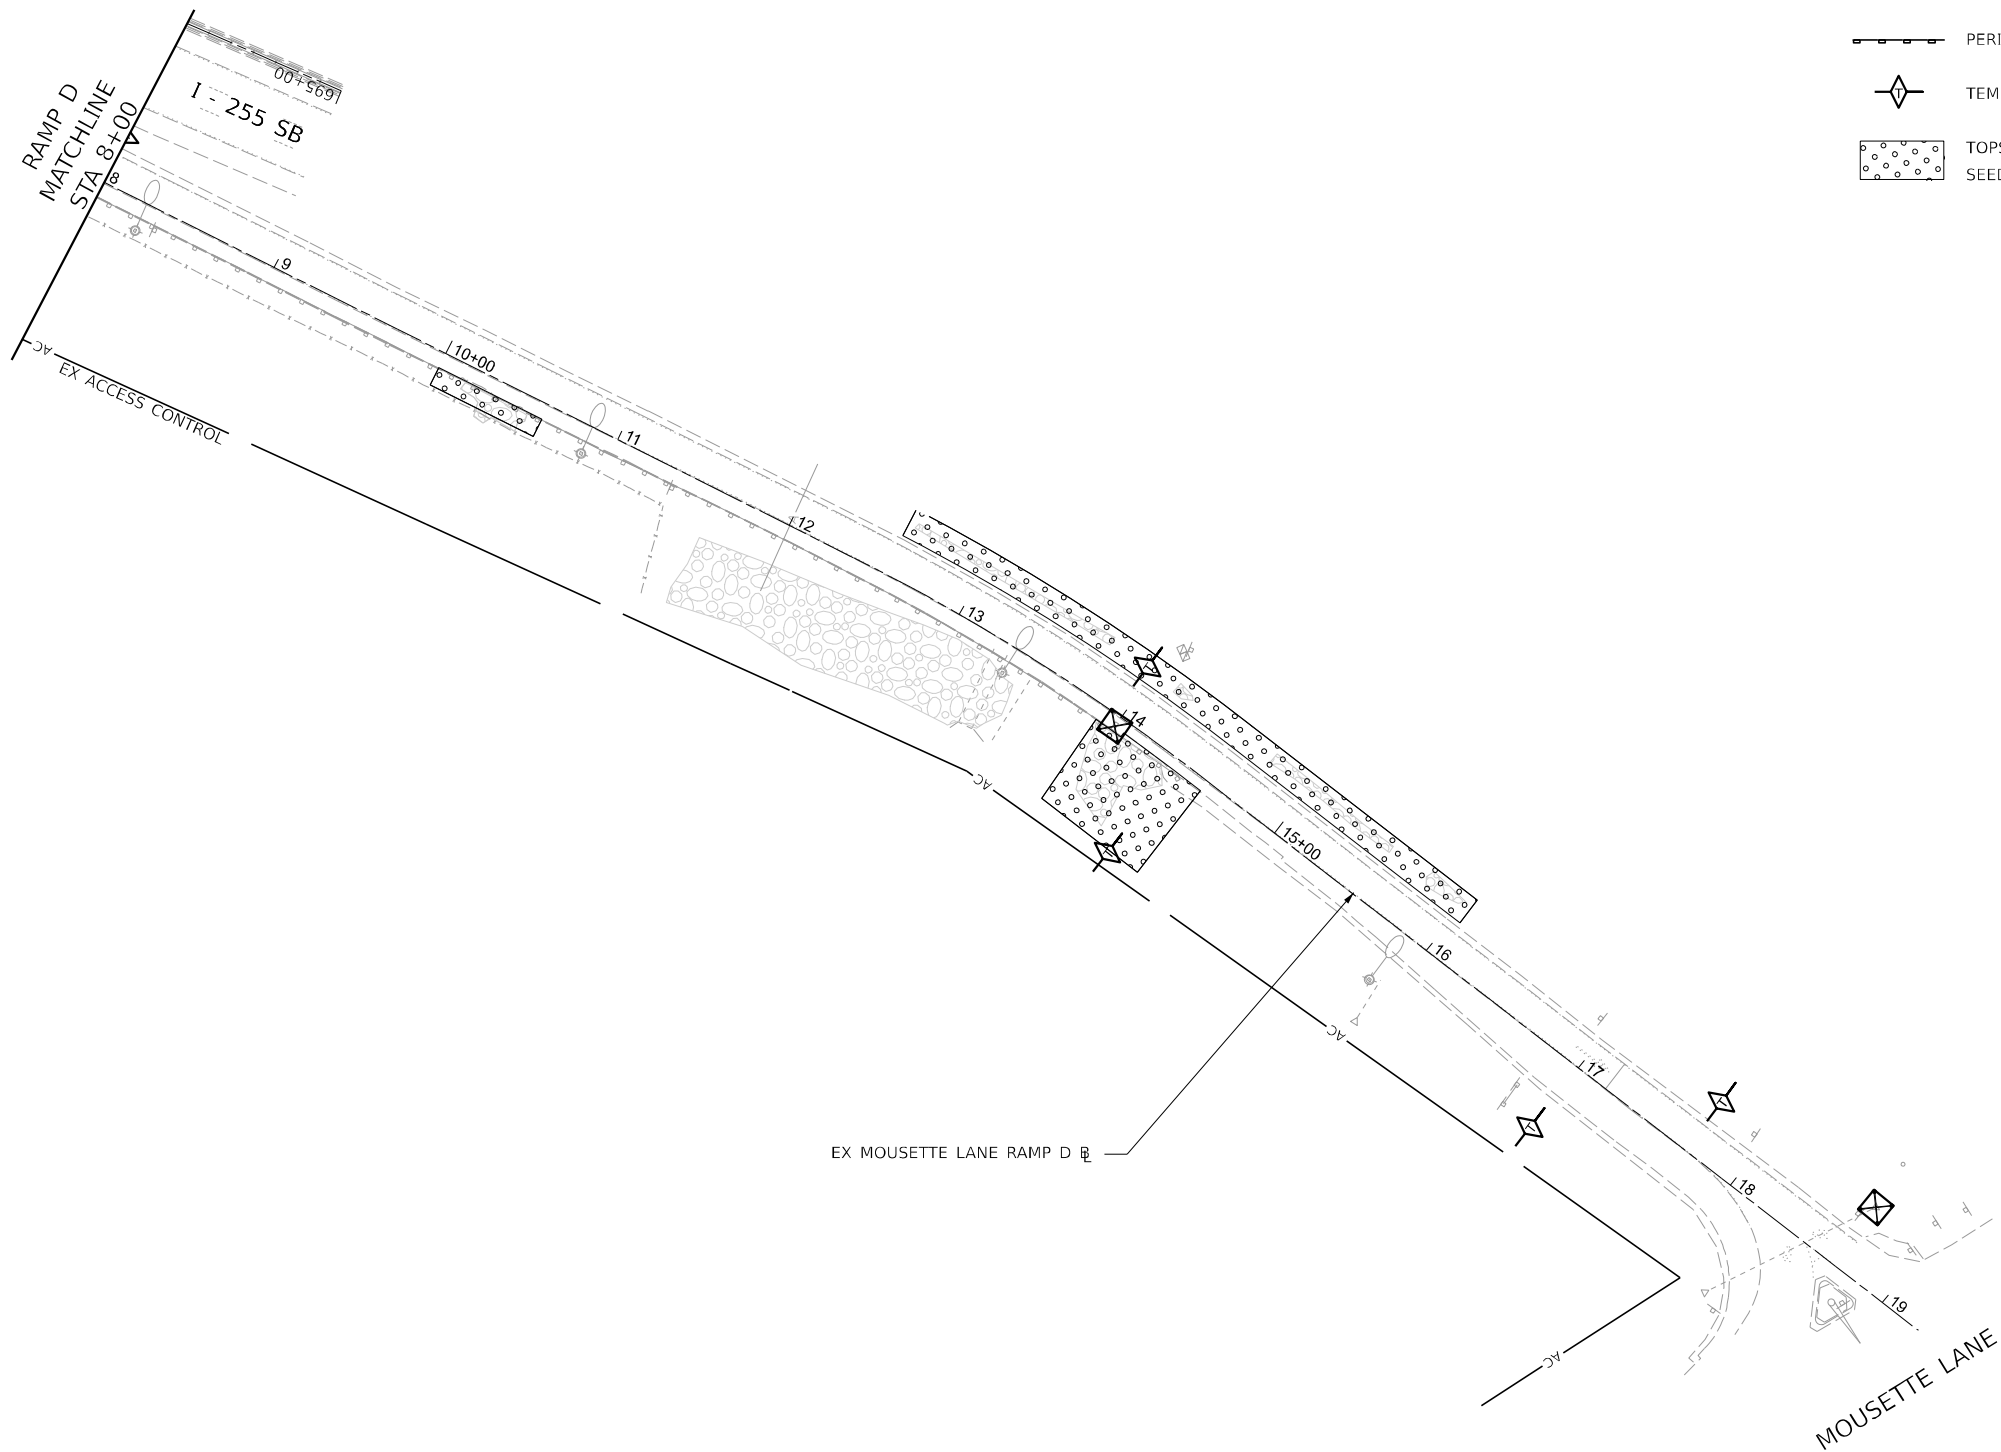

STATE OF ILLINOIS
DEPARTMENT OF TRANSPORTATION

I-255 RESURFACING FROM IL 157 TO IL 15
MOUSETTE - RAMP D EROSION CONTROL PLAN SHEET

SCALE: 1" = 50' SHEET 22 OF 26 SHEETS STA. 8+00 TO STA. 18+00

F.A.I. RTE.	SECTION	COUNTY	TOTAL SHEETS	SHEET NO.
255	82-(5,4,3)RS-1	ST. CLAIR	504	141
CONTRACT NO. 76K05				
ILLINOIS FED. AID PROJECT				

CHASTAIN & ASSOCIATES LLC
CONSULTING ENGINEERS

USER NAME = _USER_	DESIGNED -	REVISED -
	DRAWN -	REVISED -
PLOT SCALE = 100.00000000 1' / in.	CHECKED -	REVISED -
PLOT DATE = 3/5/2024	DATE -	REVISED -

MODEL: D07605 Mousette Ramp C
FILE NAME: D07605-210302-1.dgn



EROSION CONTROL LEGEND

INLET AND PIPE PROTECTION

PERIMETER EROSION BARRIER

TEMPORARY DITCH CHECK

TOPSOIL FURNISH AND PLACE, 6" SEEDING, CLASS 2A

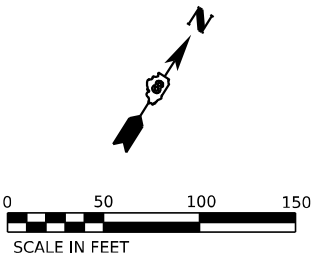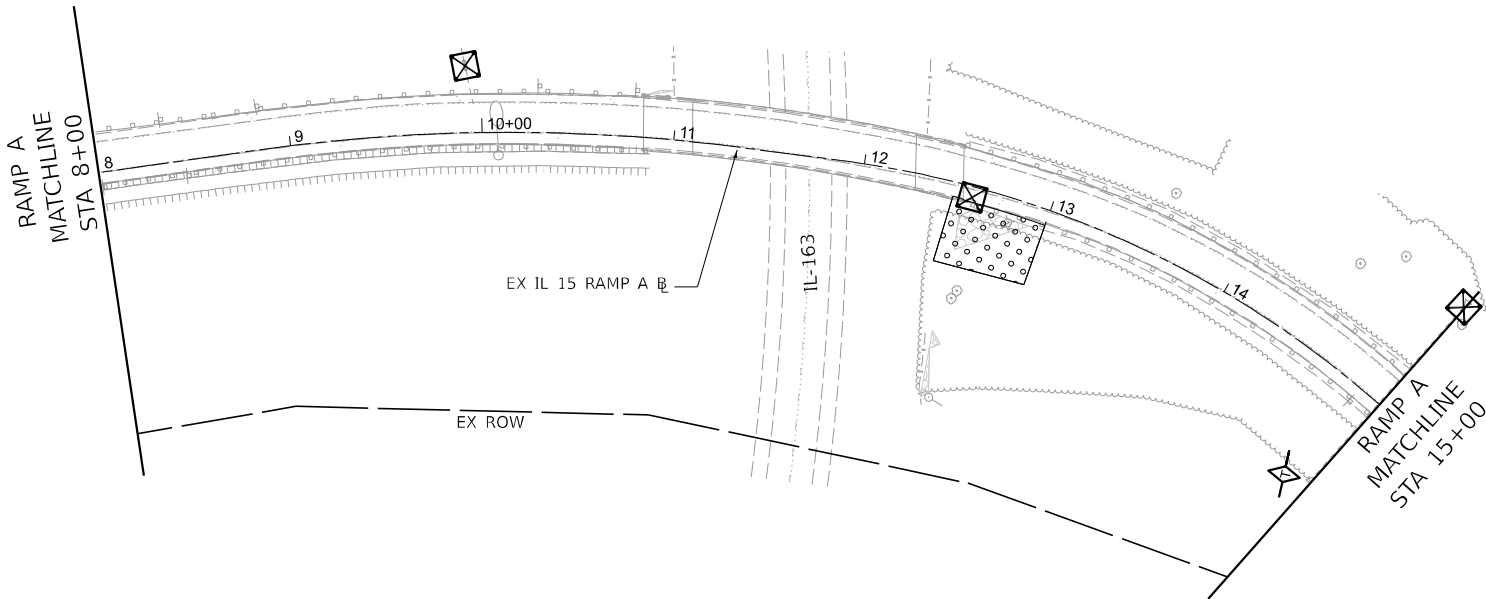

MODEL: D076005 Ramp H 5-150_Sheet
FILE NAME: D076005-Ramp H 5-150.dgn

CHASTAIN
& ASSOCIATES LLC
CONSULTING ENGINEERS

USER NAME	= _USER_	DESIGNED	-	REVISED	-
		DRAWN	-	REVISED	-
PLOT SCALE	= 100.000000000 ' / in.	CHECKED	-	REVISED	-
PLOT DATE	= 3/5/2024	DATE	-	REVISED	-



STATE OF ILLINOIS
DEPARTMENT OF TRANSPORTATION

I-255 RESURFACING FROM IL 157 TO IL 15			
IL 15 - RAMP A EROSION CONTROL PLAN SHEET			
SCALE: 1" = 50'	SHEET 23	OF 26 SHEETS	STA. 8+00 TO STA. 15+00

F.A.I. RTE.	SECTION	COUNTY	TOTAL SHEETS	SHEET NO.
255	82-(5.4,3)RS-1	ST. CLAIR	504	142
CONTRACT NO. 76K05				
		ILLINOIS	FED. AID PROJECT	

EROSION CONTROL LEGEND

-  INLET AND PIPE PROTECTION
-  PERIMETER EROSION BARRIER
-  TEMPORARY DITCH CHECK
-  TOPSOIL FURNISH AND PLACE, 6"
SEEDING, CLASS 2A

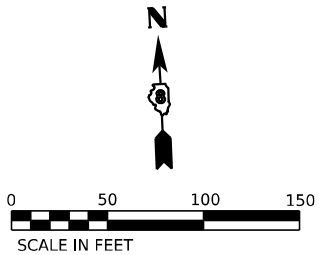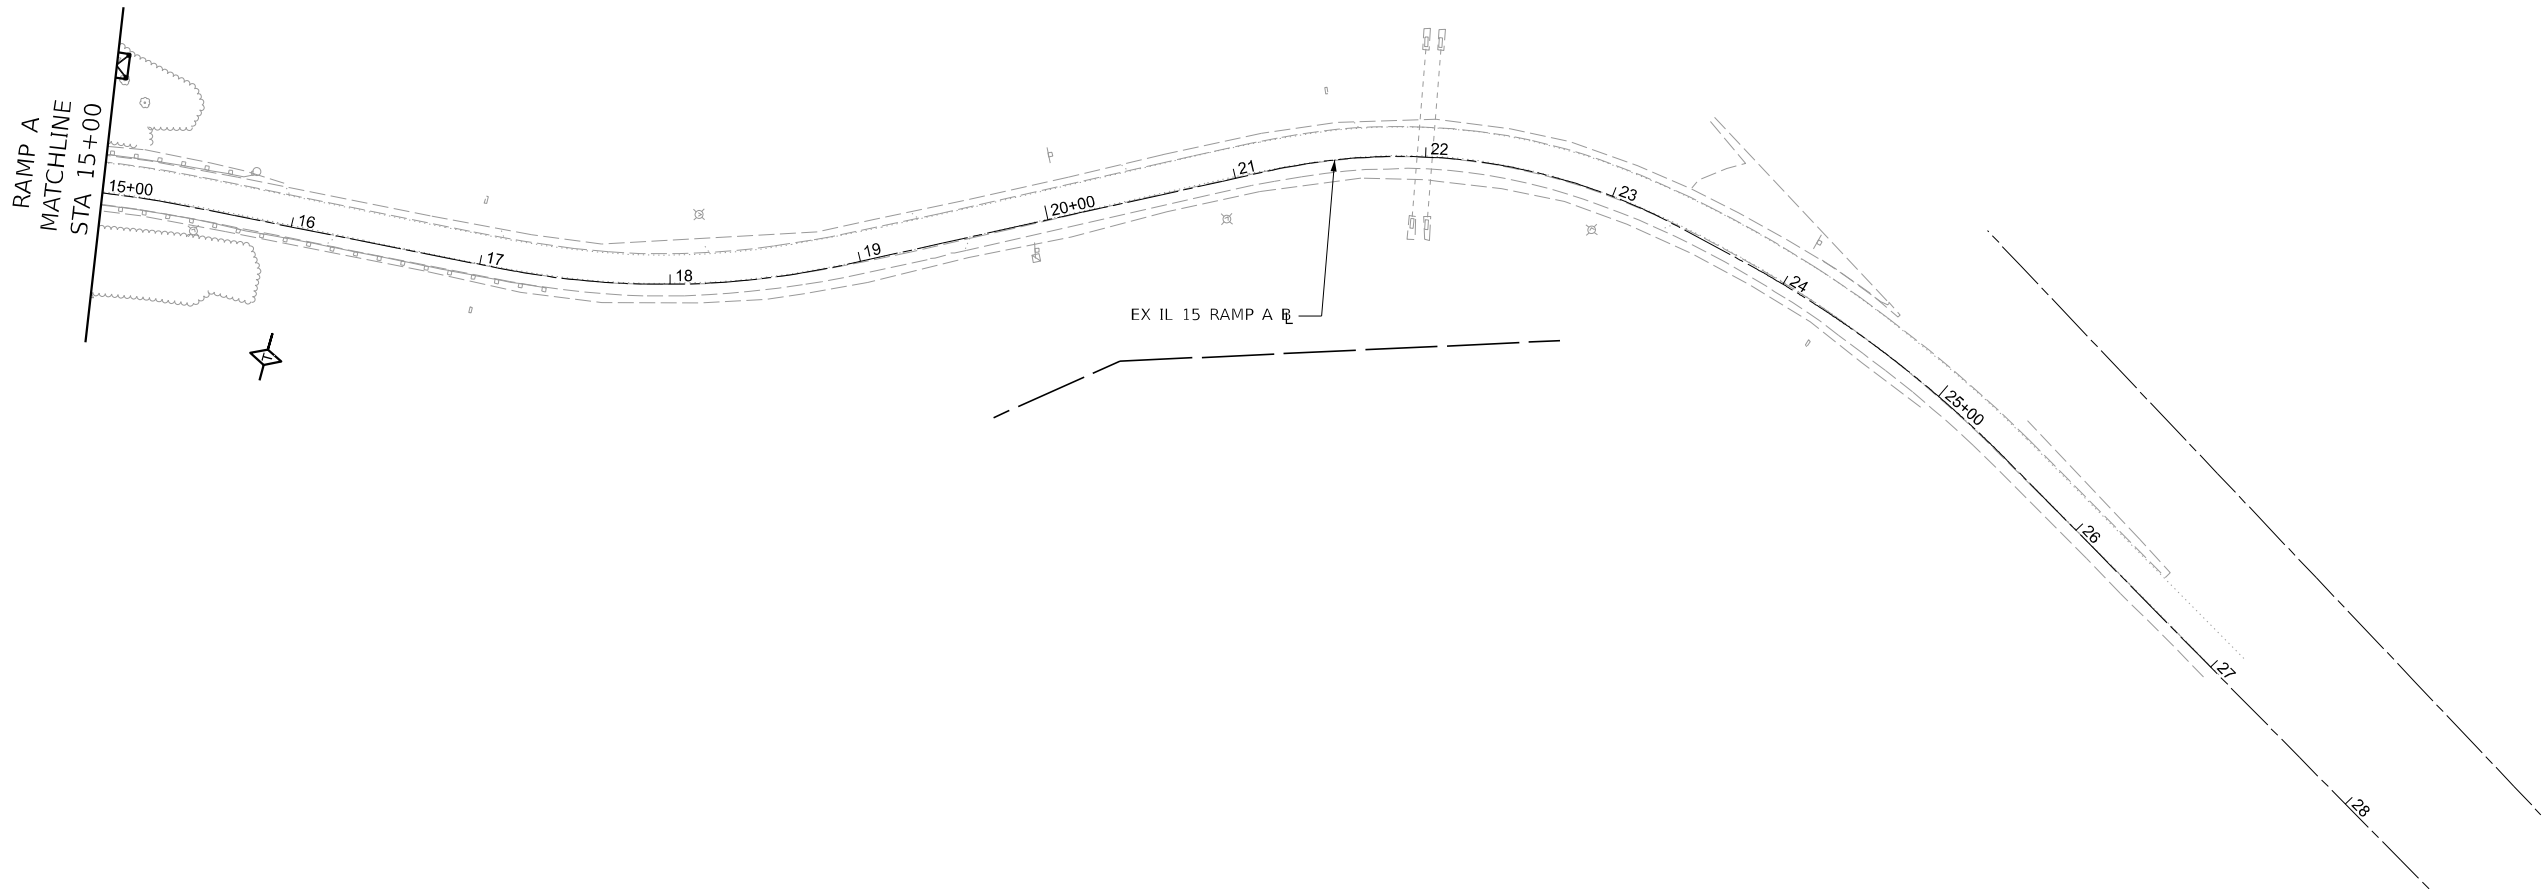

MODEL: D07605 Ramp A IL 15-150_Sheet-1
FILE NAME: D07605-Ramp A IL 15-150.dgn




USER NAME	= _USER_	DESIGNED	-	REVISED	-
		DRAWN	-	REVISED	-
PLOT SCALE	= 100.00000000 1' / in.	CHECKED	-	REVISED	-
PLOT DATE	= 3/5/2024	DATE	-	REVISED	-

STATE OF ILLINOIS
DEPARTMENT OF TRANSPORTATION

I-255 RESURFACING FROM IL 157 TO IL 15			
IL 15 – RAMP A EROSION CONTROL PLAN SHEET			
SCALE: 1" = 50'	SHEET 24	OF 26 SHEETS	STA. 15+00 TO STA. 24+00

F.A.I. RTE.	SECTION	COUNTY	TOTAL SHEETS	SHEET NO.
255	82-(5,4,3)RS-1	ST. CLAIR	504	143
				CONTRACT NO. 76K05
		ILLINOIS	FED. AID PROJECT	

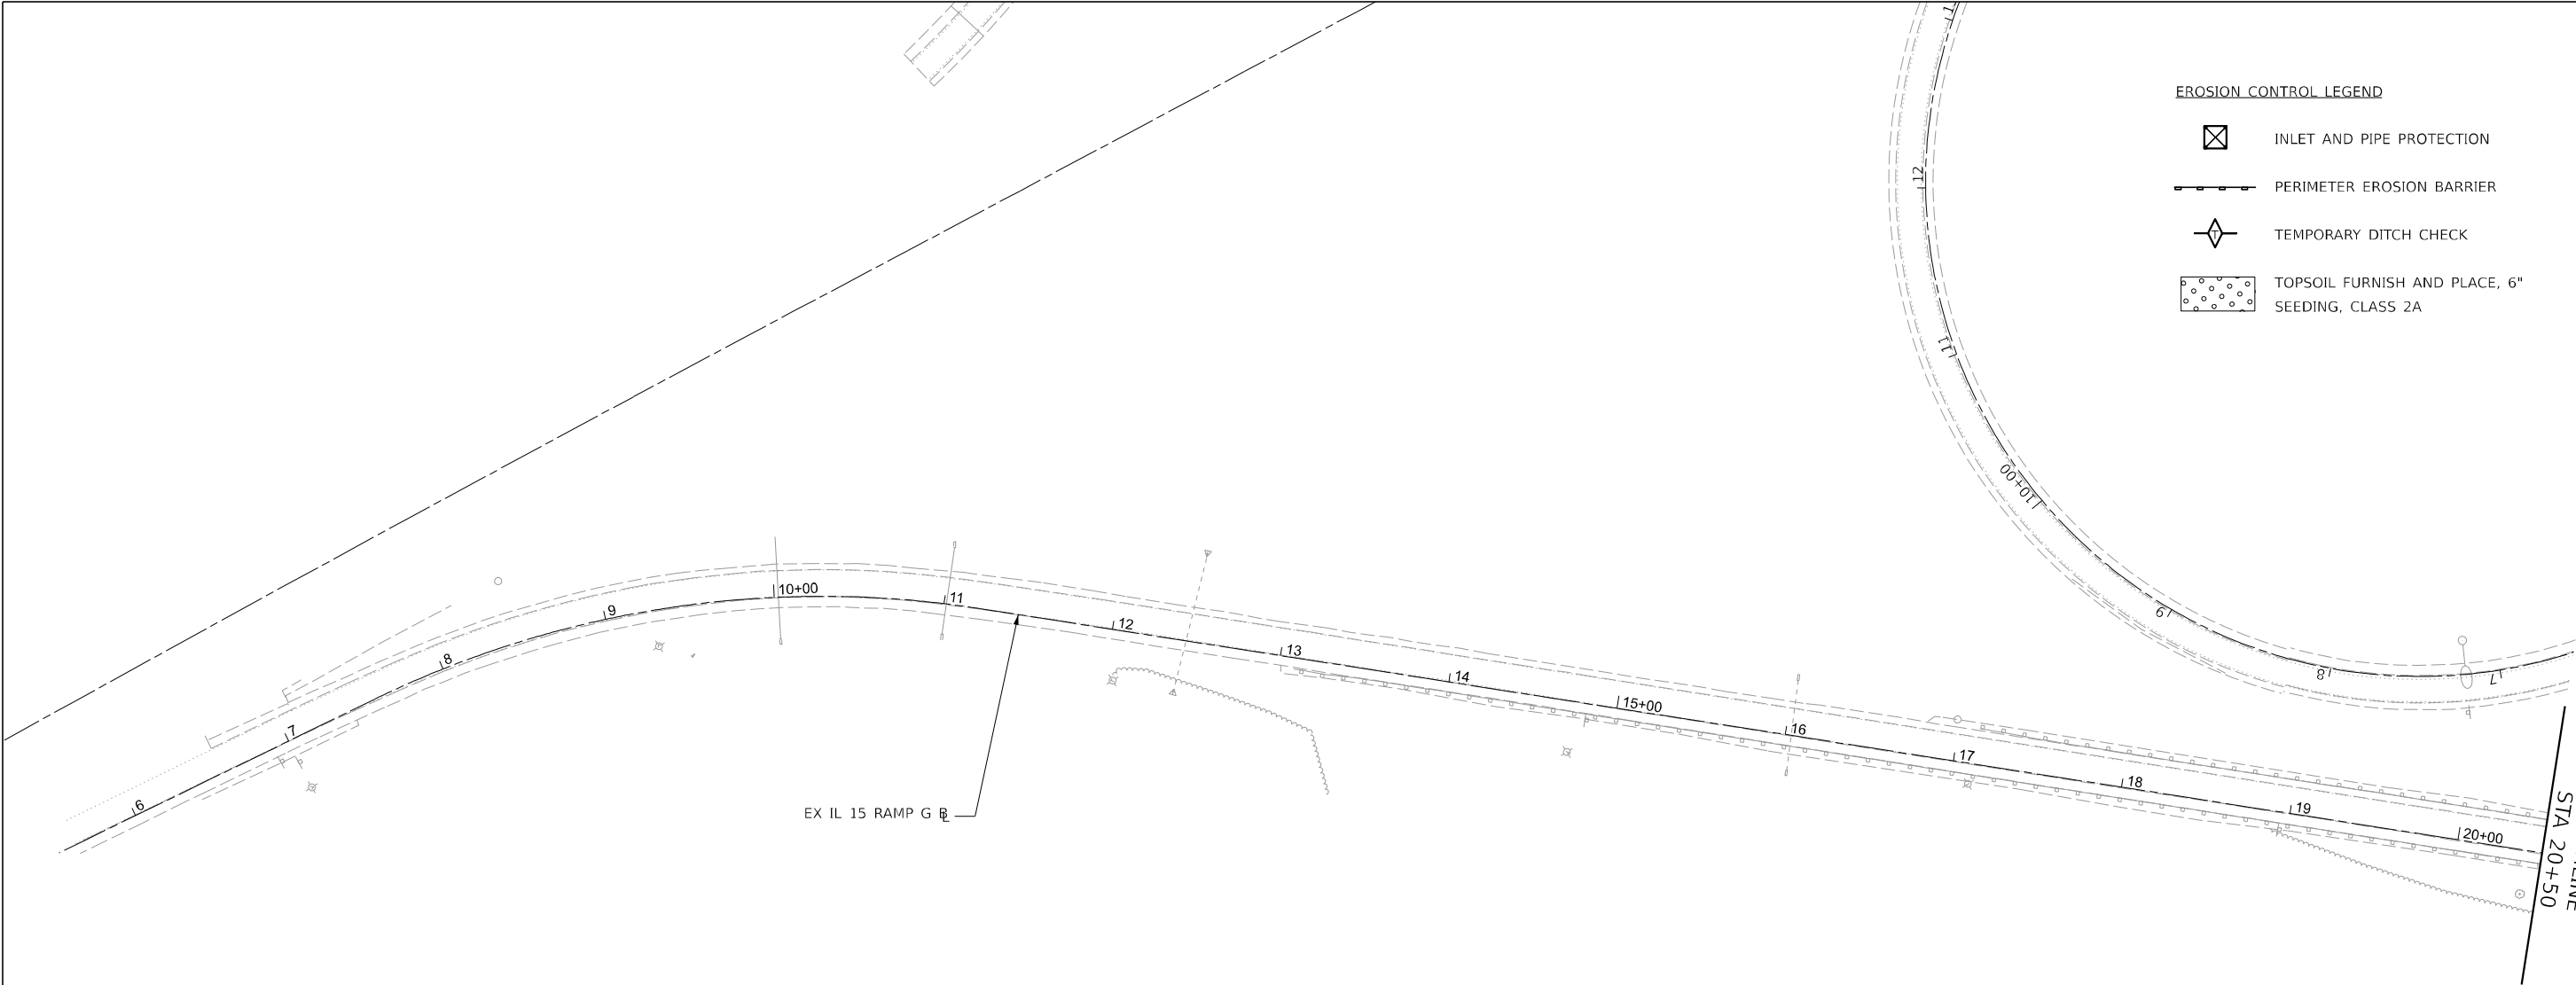


EROSION CONTROL LEGEND

INLET AND PIPE PROTECTION

PERIMETER EROSION BARRIER

TEMPORARY DITCH CHECK

TOPSOIL FURNISH AND PLACE, 6"
SEEDING, CLASS 2A

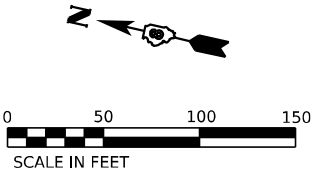

MODEL: D07605 Ramp H 5-150_Sheet
FILE NAME: D07605-RampH-5-150.dgn

**CHASTAIN
& ASSOCIATES LLC**
CONSULTING ENGINEERS

USER NAME	= _USER_	DESIGNED	-	REVISED	-
		DRAWN	-	REVISED	-
PLOT SCALE	= 100.00000000 1' / in.	CHECKED	-	REVISED	-
PLOT DATE	= 3/5/2024	DATE	-	REVISED	-



STATE OF ILLINOIS
DEPARTMENT OF TRANSPORTATION

I-255 RESURFACING FROM IL 157 TO IL 15			
IL 15 - RAMP G EROSION CONTROL PLAN SHEET			
SCALE: 1" = 50'	SHEET 25	OF 26 SHEETS	STA. 6+00 TO STA. 20+50

F.A.I. RTE.	SECTION	COUNTY	TOTAL SHEETS	SHEET NO.
255	82-(5.4,3)RS-1	ST. CLAIR	504	144
CONTRACT NO. 76K05				
		ILLINOIS	FED. AID PROJECT	

EROSION CONTROL LEGEND

-  INLET AND PIPE PROTECTION
-  PERIMETER EROSION BARRIER
-  TEMPORARY DITCH CHECK
-  TOPSOIL FURNISH AND PLACE, 6"
SEEDING, CLASS 2A

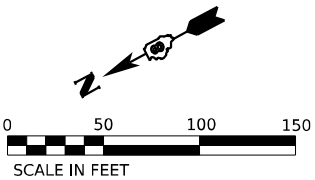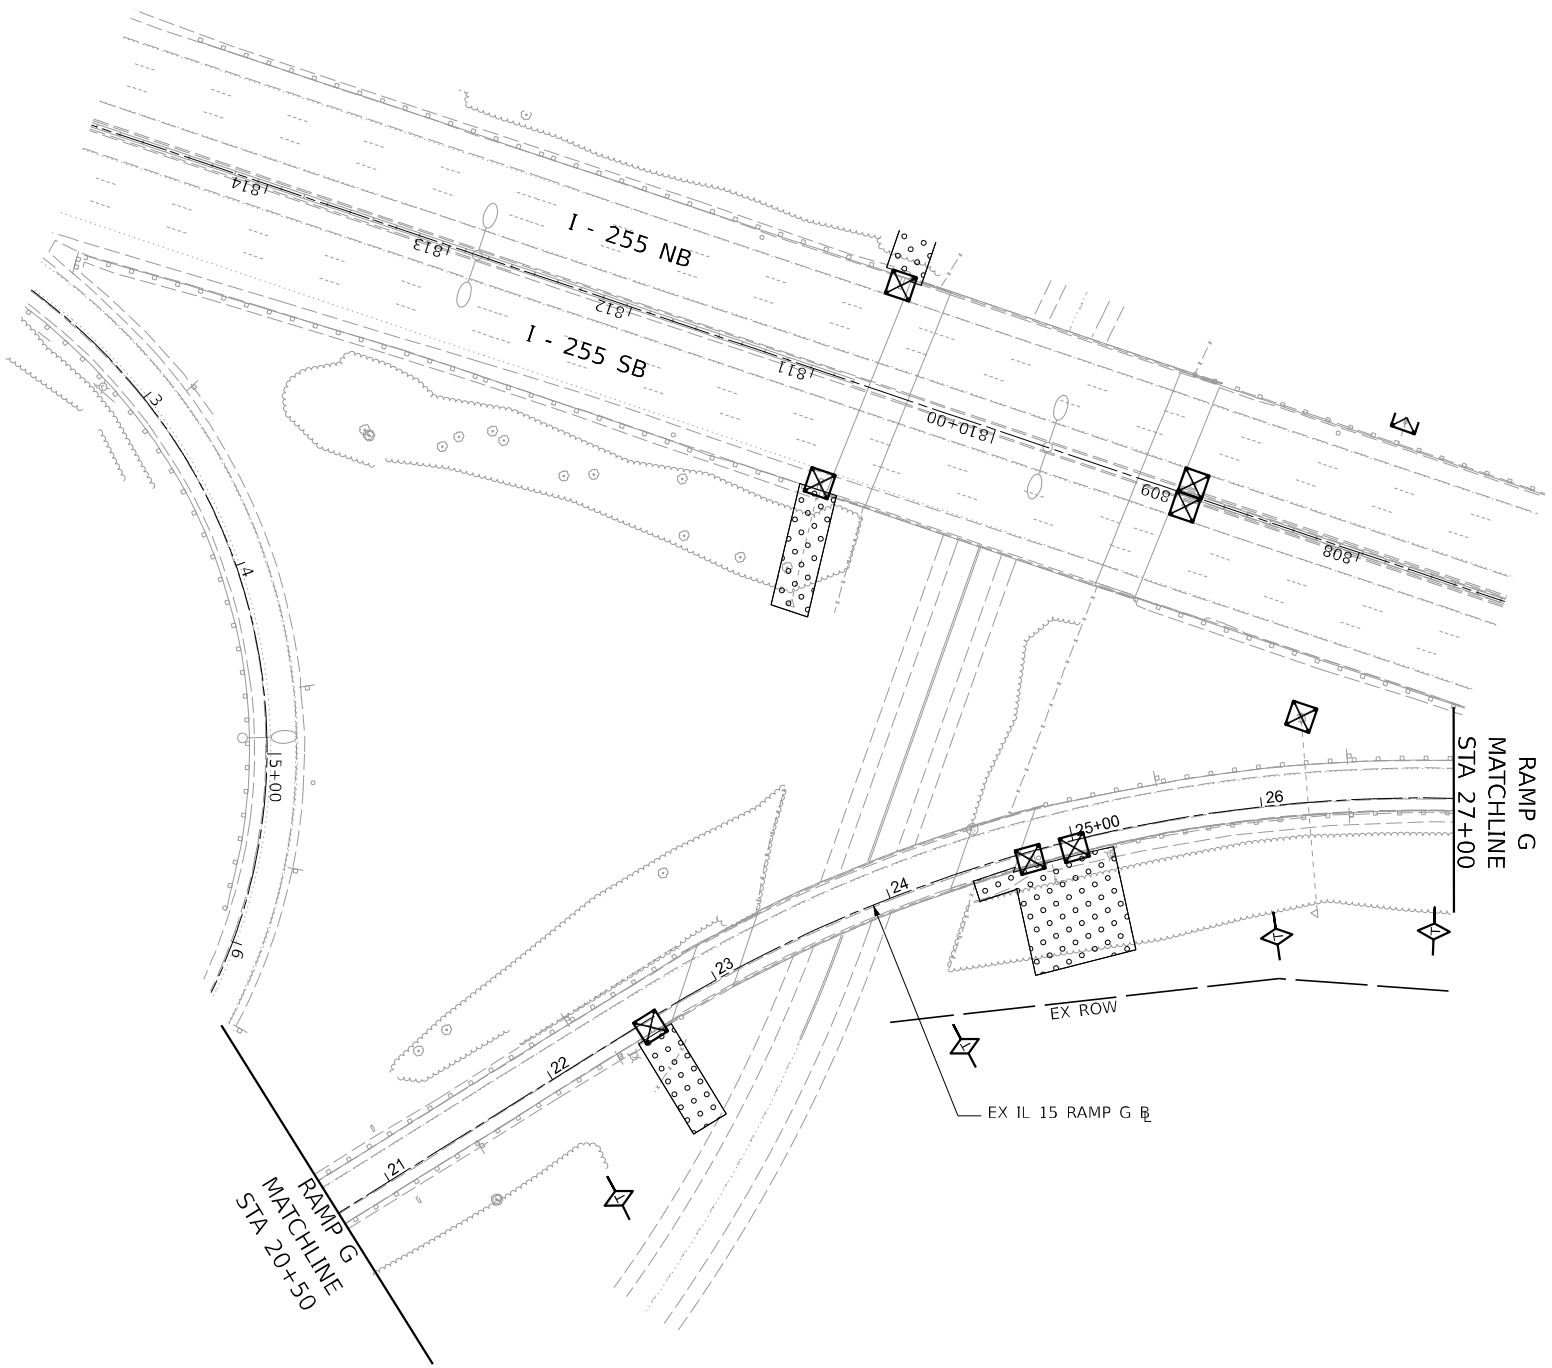

STATE OF ILLINOIS
DEPARTMENT OF TRANSPORTATION

I-255 RESURFACING FROM IL 157 TO IL 15
IL 15 – RAMP G EROSION CONTROL PLAN SHEET





F.A.I. RTE.	SECTION	COUNTY	TOTAL SHEETS	SHEET NO.
255	82-(5,4,3)RS-1	ST. CLAIR	504	145
CONTRACT NO. 76K05				
		ILLINOIS	FED. AID PROJECT	

SCALE: 1" = 50' SHEET 26 OF 26 SHEETS STA. 20+50 TO STA. 27+00

USER NAME = _USER_	DESIGNED -	REVISED -
	DRAWN -	REVISED -
PLOT SCALE = 100.00000000 ' / in.	CHECKED -	REVISED -
PLOT DATE = 3/5/2024	DATE -	REVISED -

**CHASTAIN
& ASSOCIATES LLC**
CONSULTING ENGINEERS

MODEL: D07605 Ramp H 5-150 Sheet-1
FILE NAME: D07605 Ramp H 5-150.dgn

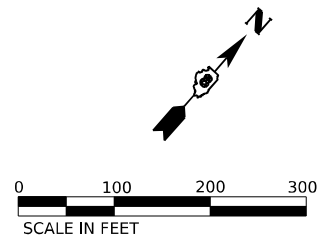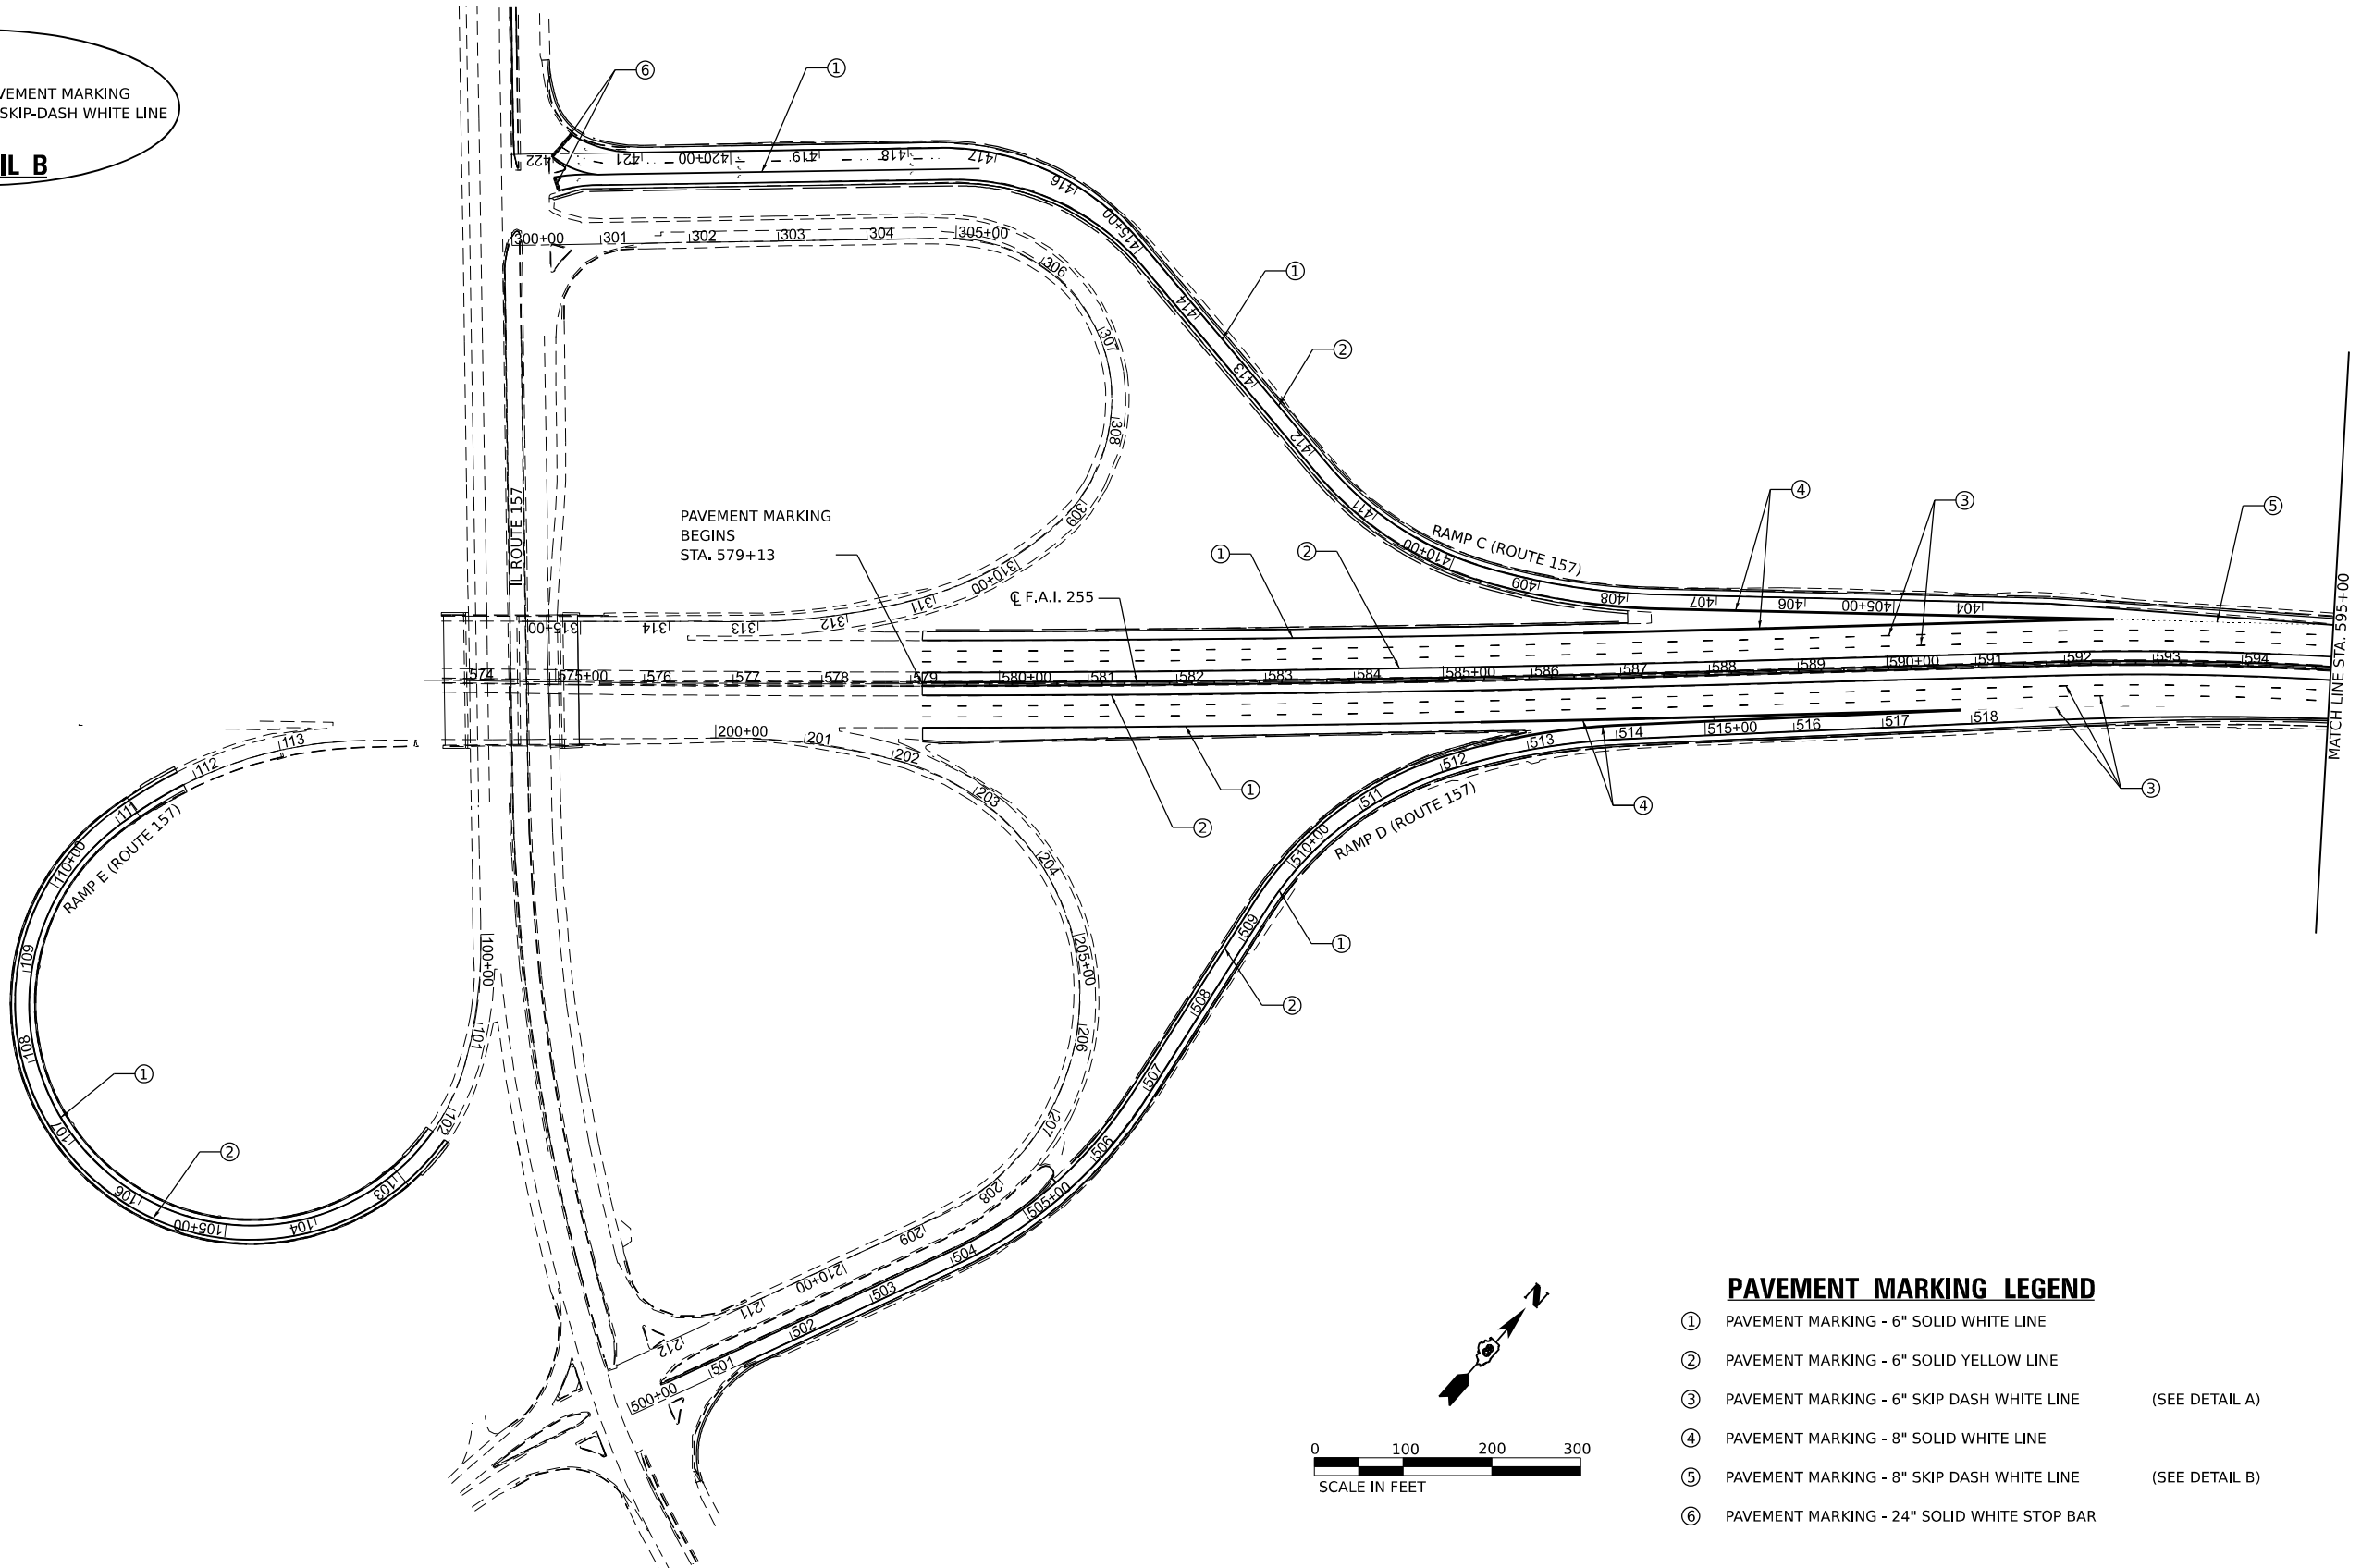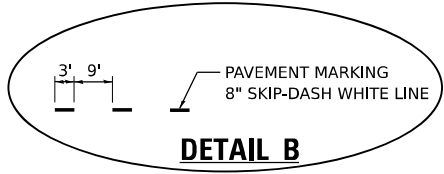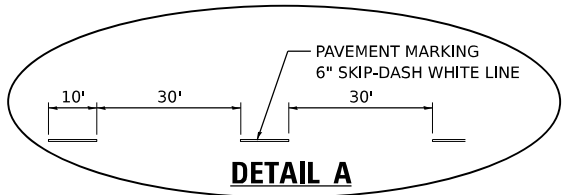

PAVEMENT MARKING LEGEND

- ① PAVEMENT MARKING - 6" SOLID WHITE LINE
- ② PAVEMENT MARKING - 6" SOLID YELLOW LINE
- ③ PAVEMENT MARKING - 6" SKIP DASH WHITE LINE (SEE DETAIL A)
- ④ PAVEMENT MARKING - 8" SOLID WHITE LINE
- ⑤ PAVEMENT MARKING - 8" SKIP DASH WHITE LINE (SEE DETAIL B)
- ⑥ PAVEMENT MARKING - 24" SOLID WHITE STOP BAR

MODEL: 245REV - Pavement Marking [Sheet]
FILE NAME: I-255 CAD Integration\CADD Drawings\076K05-1-Pavement Marking Plans.dgn







USER NAME	= breanna.frahm	DESIGNED	-	REVISED	-
		DRAWN	-	REVISED	-
PLOT SCALE	= 0.16666633 1/ in.	CHECKED	-	REVISED	-
PLOT DATE	= 3/1/2024	DATE	-	REVISED	-

**STATE OF ILLINOIS
DEPARTMENT OF TRANSPORTATION**

**I-255
PAVEMENT MARKING SHEETS**

SCALE: 1" = 100' SHEET 1 OF 8 SHEETS STA. TO STA.

F.A.I. RTE.	SECTION	COUNTY	TOTAL SHEETS	SHEET NO.
255	82-(5,4,3)RS-1	ST. CLAIR	504	146
CONTRACT NO. 76K05				
ILLINOIS FED. AID PROJECT				

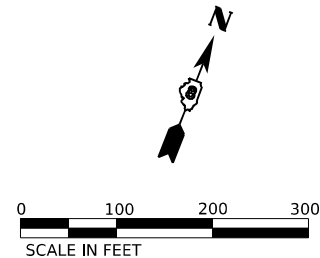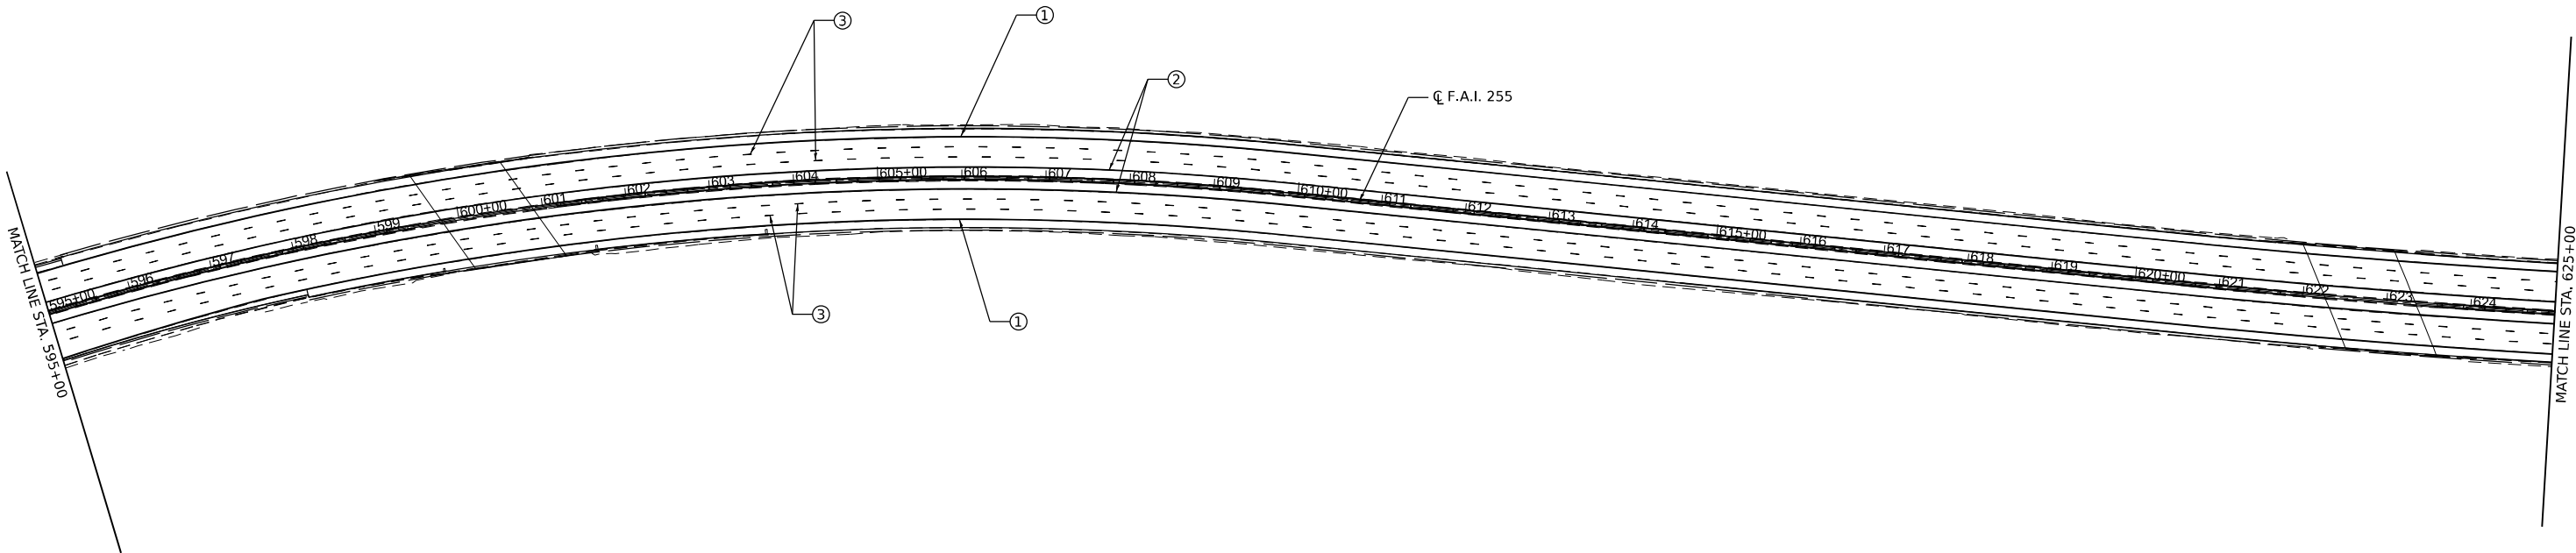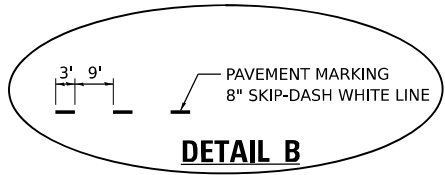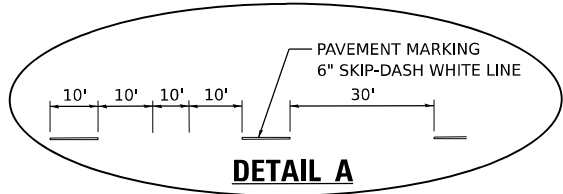

PAVEMENT MARKING LEGEND

- ① PAVEMENT MARKING - 6" SOLID WHITE LINE
- ② PAVEMENT MARKING - 6" SOLID YELLOW LINE
- ③ PAVEMENT MARKING - 6" SKIP DASH WHITE LINE (SEE DETAIL A)
- ④ PAVEMENT MARKING - 8" SOLID WHITE LINE
- ⑤ PAVEMENT MARKING - 8" SKIP DASH WHITE LINE (SEE DETAIL B)
- ⑥ PAVEMENT MARKING - 24" SOLID WHITE STOP BAR

MODEL: 245REV - Pavement Marking.dgn (Sheet)
FILE NAME: I-255-CADD Integration\CADD Drawings\0676K05-Sub-Pavement Marking Plans.dgn



OATES
ASSOCIATES
www.oatesassociates.com




ILLINOIS DESIGN FIRM LICENSE NO.: 184.001115

USER NAME	= breanna.frahm	DESIGNED	-	REVISED	-
		DRAWN	-	REVISED	-
PLOT SCALE	= 0.16666633 1/1 in.	CHECKED	-	REVISED	-
PLOT DATE	= 3/1/2024	DATE	-	REVISED	-

STATE OF ILLINOIS
DEPARTMENT OF TRANSPORTATION

I-255 PAVEMENT MARKING SHEETS			
SCALE: 1" = 100'	SHEET 2	OF 8 SHEETS	STA. TO STA.

F.A.I. RTE.	SECTION	COUNTY	TOTAL SHEETS	SHEET NO.
255	82-(5,4,3)RS-1	ST. CLAIR	504	147
CONTRACT NO. 76K05				
		ILLINOIS	FED. AID PROJECT	

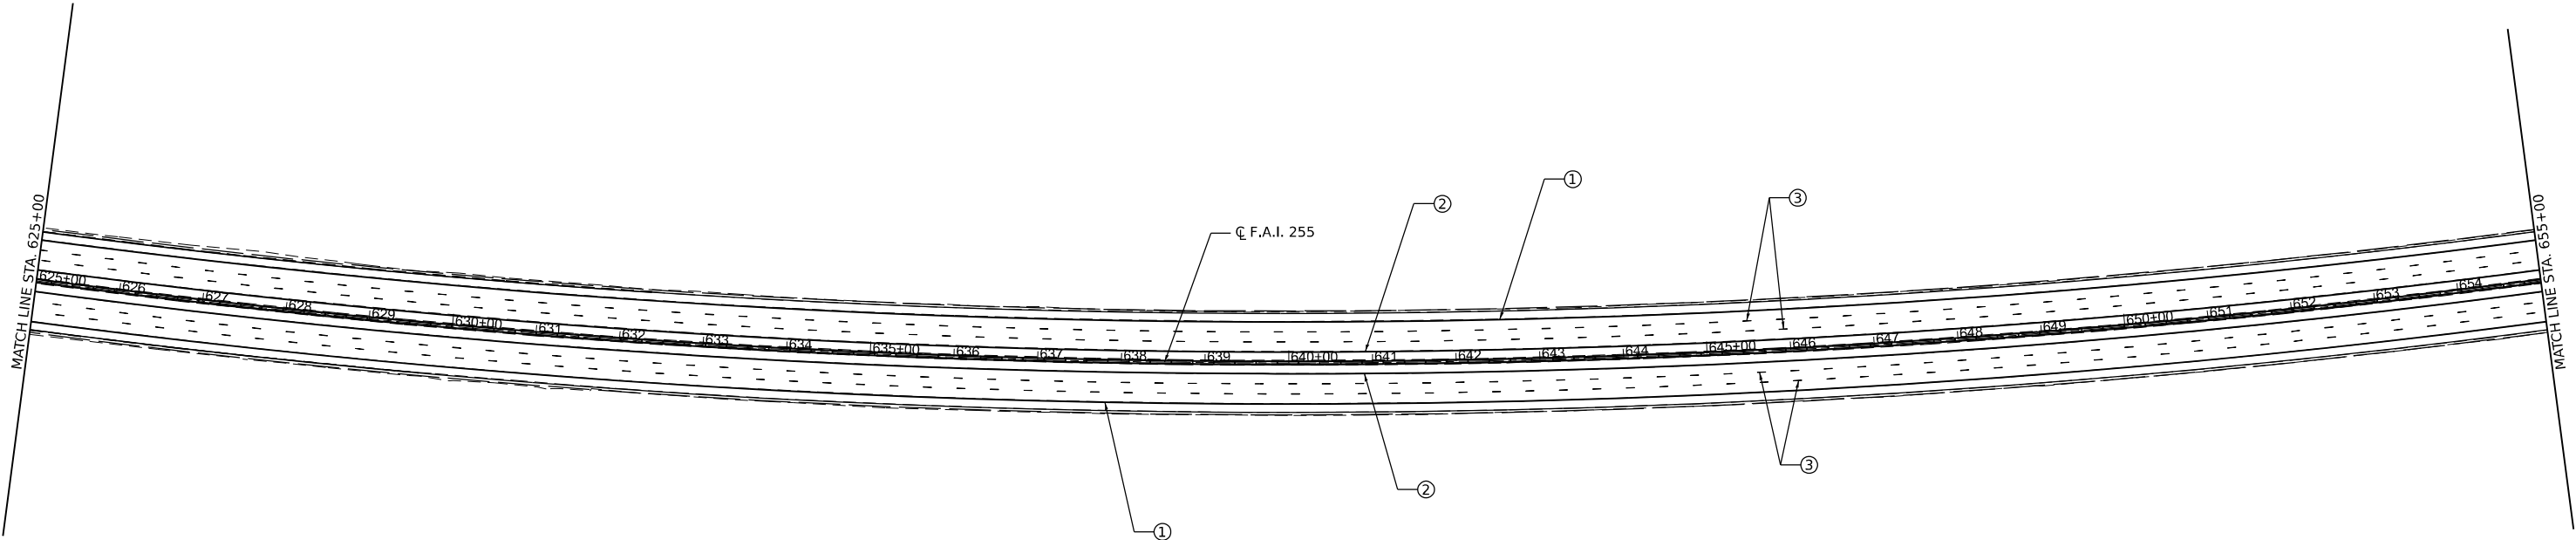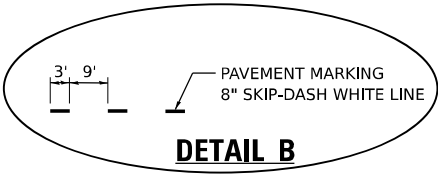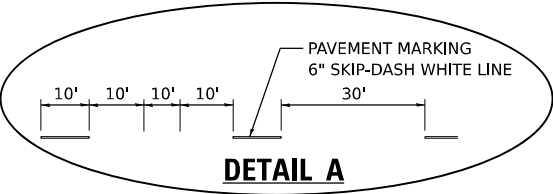

PAVEMENT MARKING LEGEND

- ① PAVEMENT MARKING - 6" SOLID WHITE LINE
- ② PAVEMENT MARKING - 6" SOLID YELLOW LINE
- ③ PAVEMENT MARKING - 6" SKIP DASH WHITE LINE (SEE DETAIL A)
- ④ PAVEMENT MARKING - 8" SOLID WHITE LINE
- ⑤ PAVEMENT MARKING - 8" SKIP DASH WHITE LINE (SEE DETAIL B)
- ⑥ PAVEMENT MARKING - 24" SOLID WHITE STOP BAR

MODEL: 245REV - Pavement Marking-2 (Sheet)
FILE NAME: I-255-CADD-Integration\CADD Drawings\076K05-1-Pavement Marking Plans.dgn







USER NAME	= breanna.frahm	DESIGNED	-	REVISED	-
		DRAWN	-	REVISED	-
PLOT SCALE	= 0.16666633 1/ in.	CHECKED	-	REVISED	-
PLOT DATE	= 3/1/2024	DATE	-	REVISED	-

**STATE OF ILLINOIS
DEPARTMENT OF TRANSPORTATION**

I-255 PAVEMENT MARKING SHEETS			
SCALE: 1" = 100'	SHEET 3	OF 8 SHEETS	STA. TO STA.

F.A.I. RTE.	SECTION	COUNTY	TOTAL SHEETS	SHEET NO.
255	82-(5,4,3)RS-1	ST. CLAIR	504	148
CONTRACT NO. 76K05				
ILLINOIS FED. AID PROJECT				

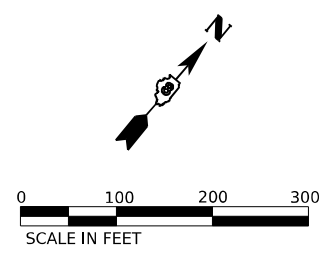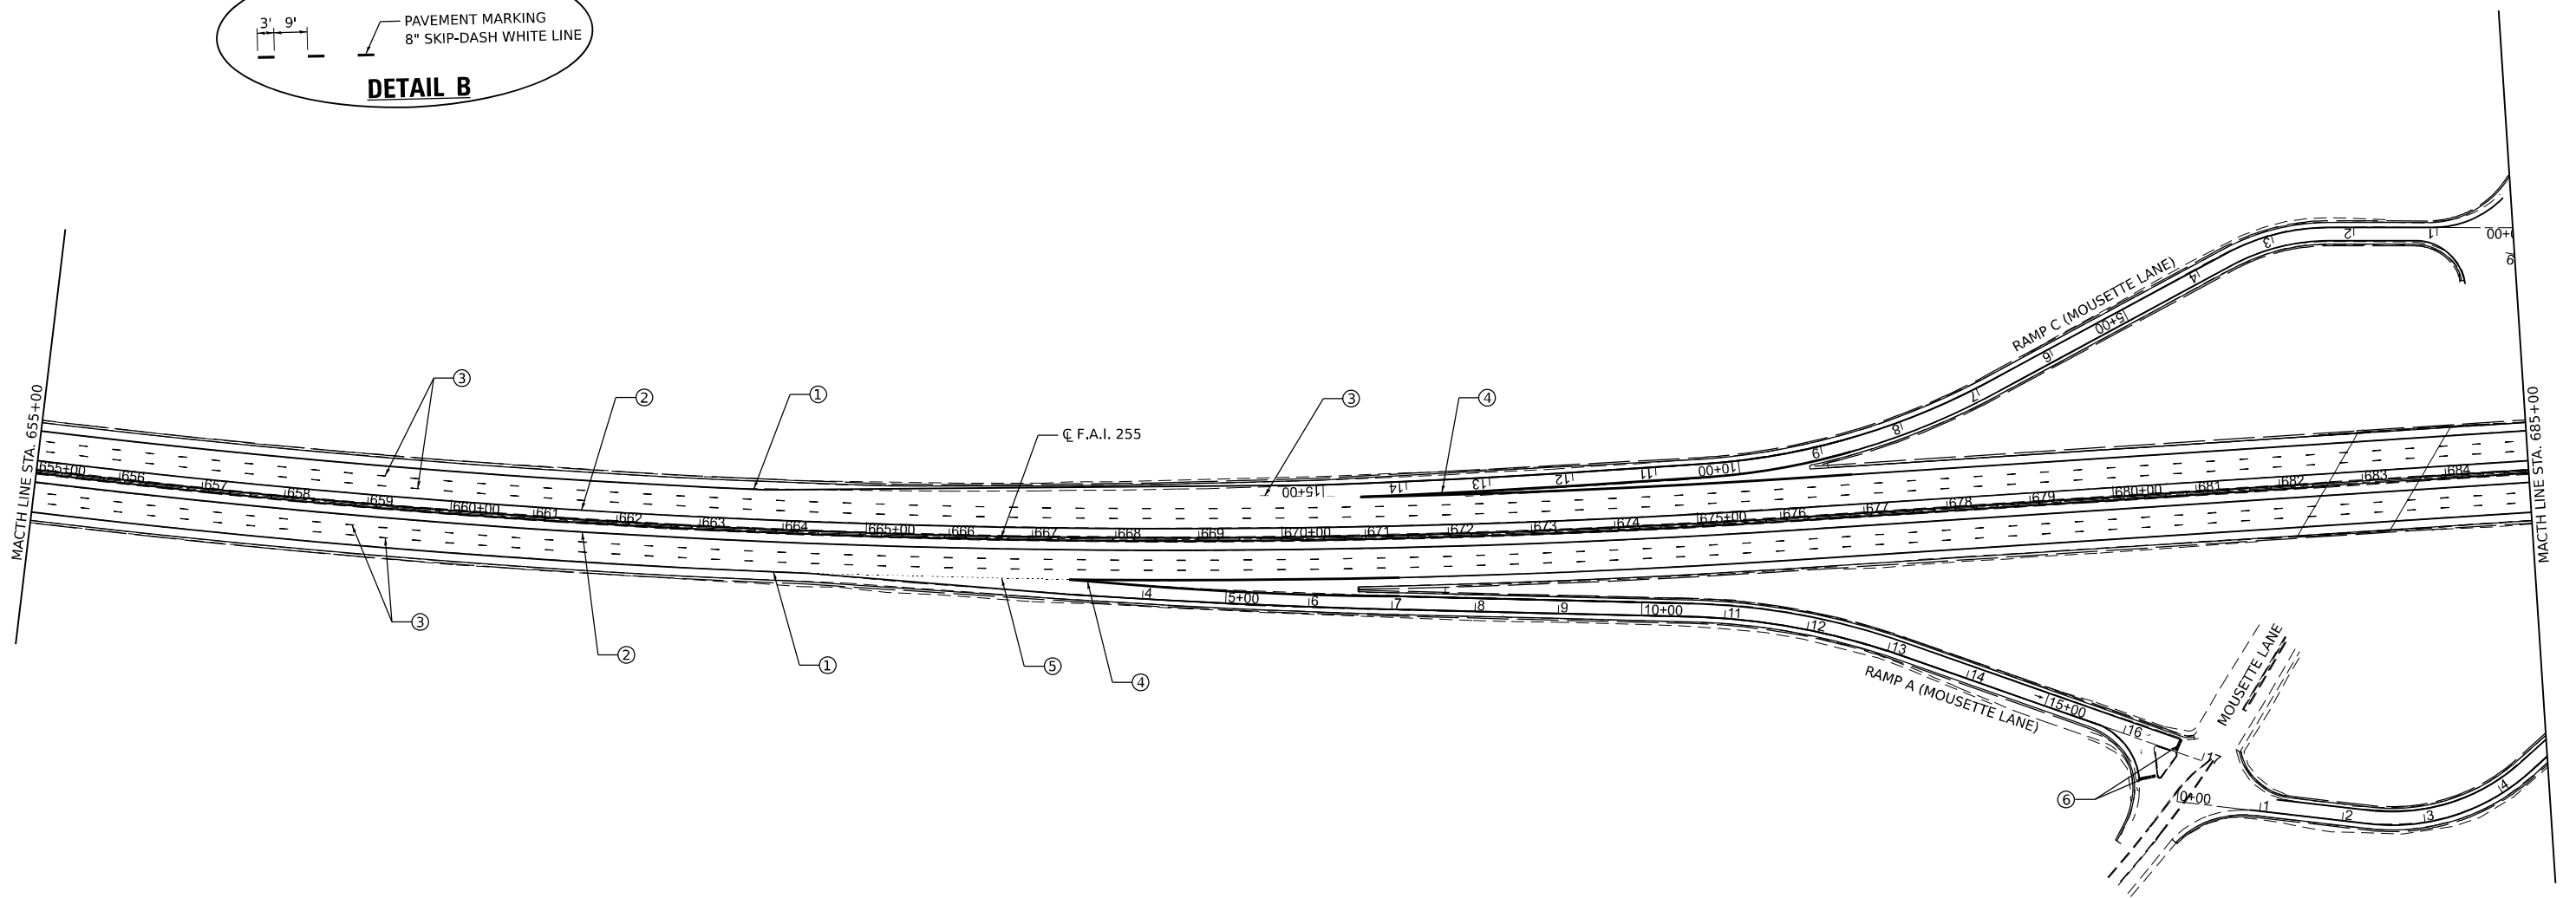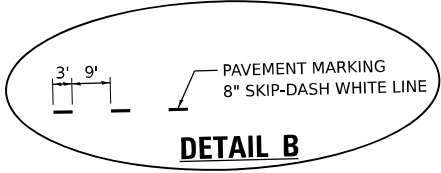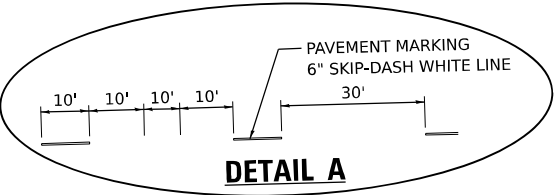

PAVEMENT MARKING LEGEND

- ① PAVEMENT MARKING - 6" SOLID WHITE LINE
- ② PAVEMENT MARKING - 6" SOLID YELLOW LINE
- ③ PAVEMENT MARKING - 6" SKIP DASH WHITE LINE (SEE DETAIL A)
- ④ PAVEMENT MARKING - 8" SOLID WHITE LINE
- ⑤ PAVEMENT MARKING - 8" SKIP DASH WHITE LINE (SEE DETAIL B)
- ⑥ PAVEMENT MARKING - 24" SOLID WHITE STOP BAR

MODEL: 245REV - Pavement Marking.dgn (Sheet)
FILE NAME: I-255 CADD Integration\CADD Drawings\076K05-1-I-255-Pavement Marking Plans.dgn

OATES ASSOCIATES
www.oatesassociates.com
ILLINOIS DESIGN FIRM LICENSE NO.: 184.001115





USER NAME = breanna.frahm	DESIGNED -	REVISED -
	DRAWN -	REVISED -
PLOT SCALE = 0.16666633 1/ in.	CHECKED -	REVISED -
PLOT DATE = 3/1/2024	DATE -	REVISED -

**STATE OF ILLINOIS
DEPARTMENT OF TRANSPORTATION**

**I-255
PAVEMENT MARKING SHEETS**

SCALE: 1" = 100' SHEET 4 OF 8 SHEETS STA. TO STA.

F.A.I. RTE.	SECTION	COUNTY	TOTAL SHEETS	SHEET NO.
255	82-(5,4,3)RS-1	ST. CLAIR	504	149
CONTRACT NO. 76K05				
ILLINOIS FED. AID PROJECT				

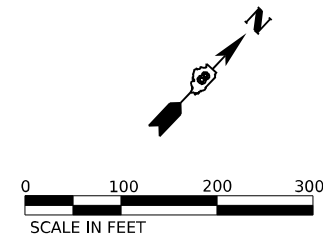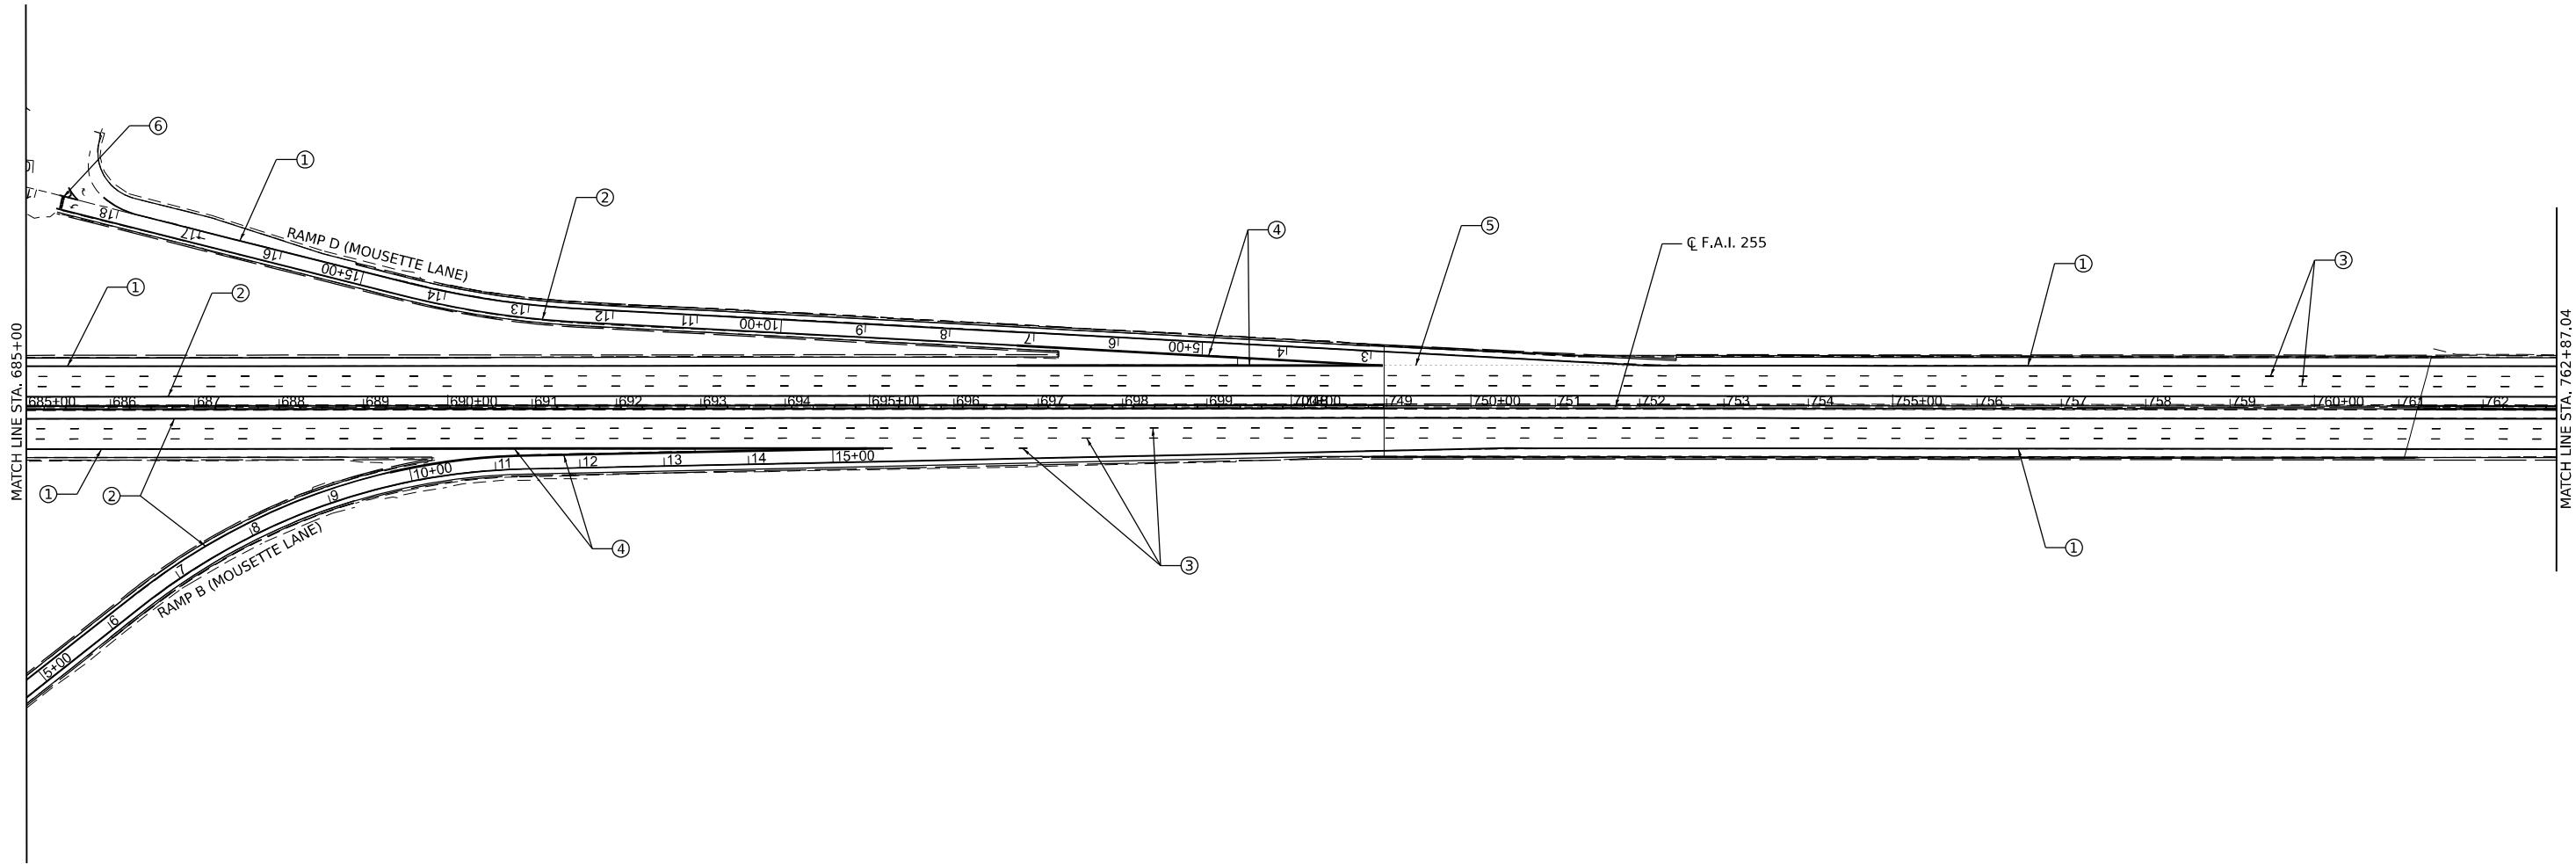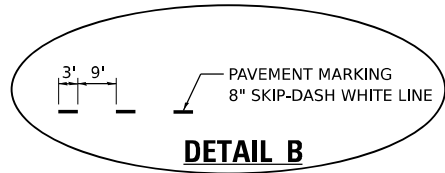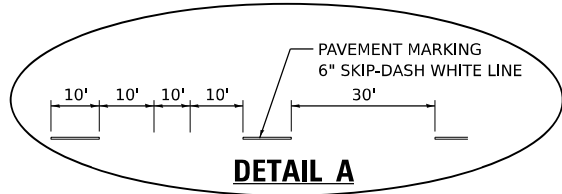

PAVEMENT MARKING LEGEND

- ① PAVEMENT MARKING - 6" SOLID WHITE LINE
- ② PAVEMENT MARKING - 6" SOLID YELLOW LINE
- ③ PAVEMENT MARKING - 6" SKIP DASH WHITE LINE (SEE DETAIL A)
- ④ PAVEMENT MARKING - 8" SOLID WHITE LINE
- ⑤ PAVEMENT MARKING - 8" SKIP DASH WHITE LINE (SEE DETAIL B)
- ⑥ PAVEMENT MARKING - 24" SOLID WHITE STOP BAR

MODEL: 245REV - Pavement Marking-4 (Sheet)
FILE NAME: I-255-CADD-Integration\CADD Drawings\076K05-4-Pavement Marking Plans.dgn
DATE: 3/1/2024







USER NAME	= breanna.frahm	DESIGNED	-	REVISED	-
		DRAWN	-	REVISED	-
PLOT SCALE	= 0.16666633 1/ in.	CHECKED	-	REVISED	-
PLOT DATE	= 3/1/2024	DATE	-	REVISED	-

**STATE OF ILLINOIS
DEPARTMENT OF TRANSPORTATION**

**I-255
PAVEMENT MARKING SHEETS**

SCALE: 1" = 100' SHEET 5 OF 8 SHEETS STA. TO STA.

F.A.I. RTE.	SECTION	COUNTY	TOTAL SHEETS	SHEET NO.
255	82-(5,4,3)RS-1	ST. CLAIR	504	150
CONTRACT NO. 76K05				
ILLINOIS FED. AID PROJECT				

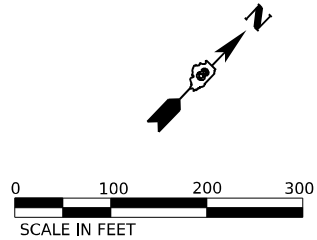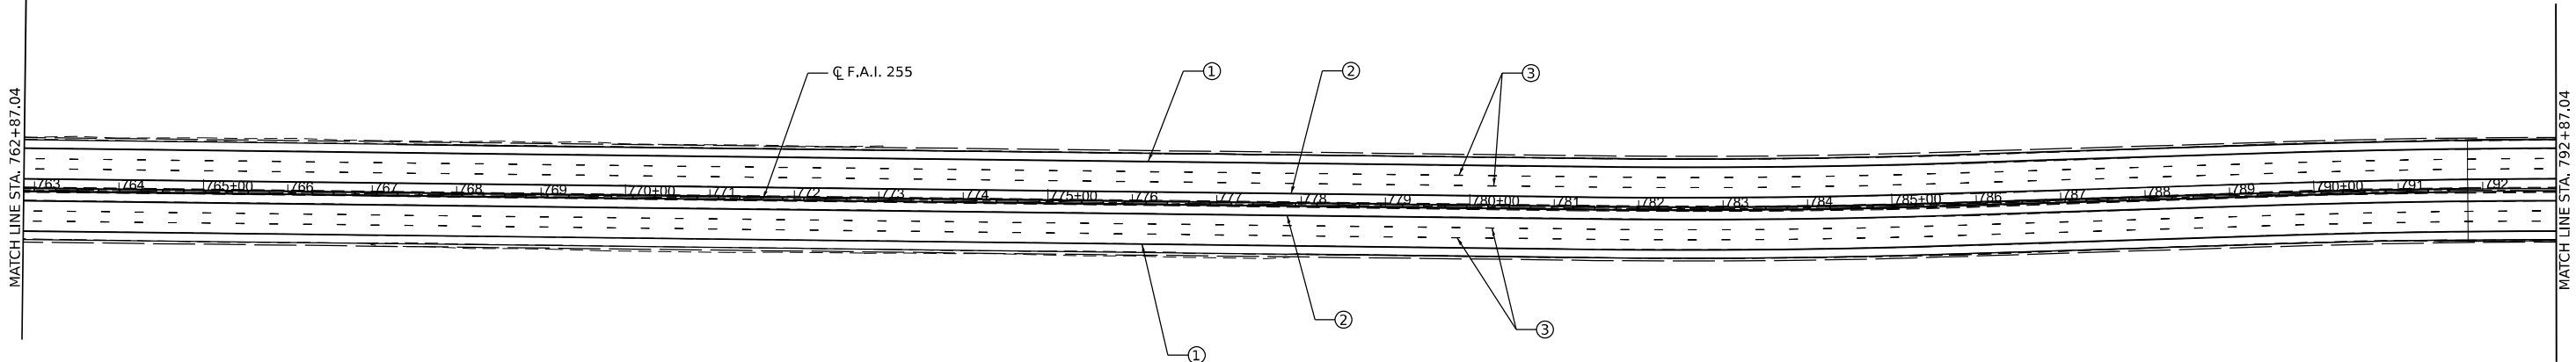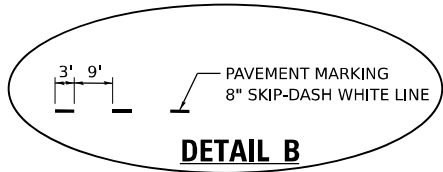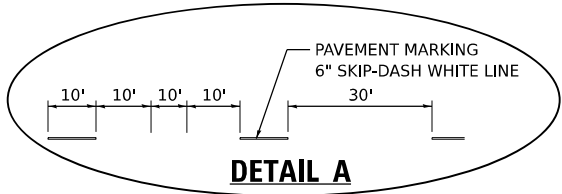

PAVEMENT MARKING LEGEND

- ① PAVEMENT MARKING - 6" SOLID WHITE LINE
- ② PAVEMENT MARKING - 6" SOLID YELLOW LINE
- ③ PAVEMENT MARKING - 6" SKIP DASH WHITE LINE (SEE DETAIL A)
- ④ PAVEMENT MARKING - 8" SOLID WHITE LINE
- ⑤ PAVEMENT MARKING - 8" SKIP DASH WHITE LINE (SEE DETAIL B)
- ⑥ PAVEMENT MARKING - 24" SOLID WHITE STOP BAR

MODEL: 245REV - Pavement Marking-5 (Sheet)
FILE NAME: I-255-CADD-Integration\CADD Drawings\076K05-5-1-Pavement Marking Plans.dgn





USER NAME	= breanna.frahm	DESIGNED	-	REVISED	-
		DRAWN	-	REVISED	-
PLOT SCALE	= 0.16666633 1/ in.	CHECKED	-	REVISED	-
PLOT DATE	= 3/1/2024	DATE	-	REVISED	-


STATE OF ILLINOIS
DEPARTMENT OF TRANSPORTATION

I-255 PAVEMENT MARKING SHEETS			
SCALE: 1" = 100'	SHEET 6	OF 8 SHEETS	STA. TO STA.

F.A.I. RTE.	SECTION	COUNTY	TOTAL SHEETS	SHEET NO.
255	82-(5,4,3)RS-1	ST. CLAIR	504	151
				CONTRACT NO. 76K05
				ILLINOIS FED. AID PROJECT

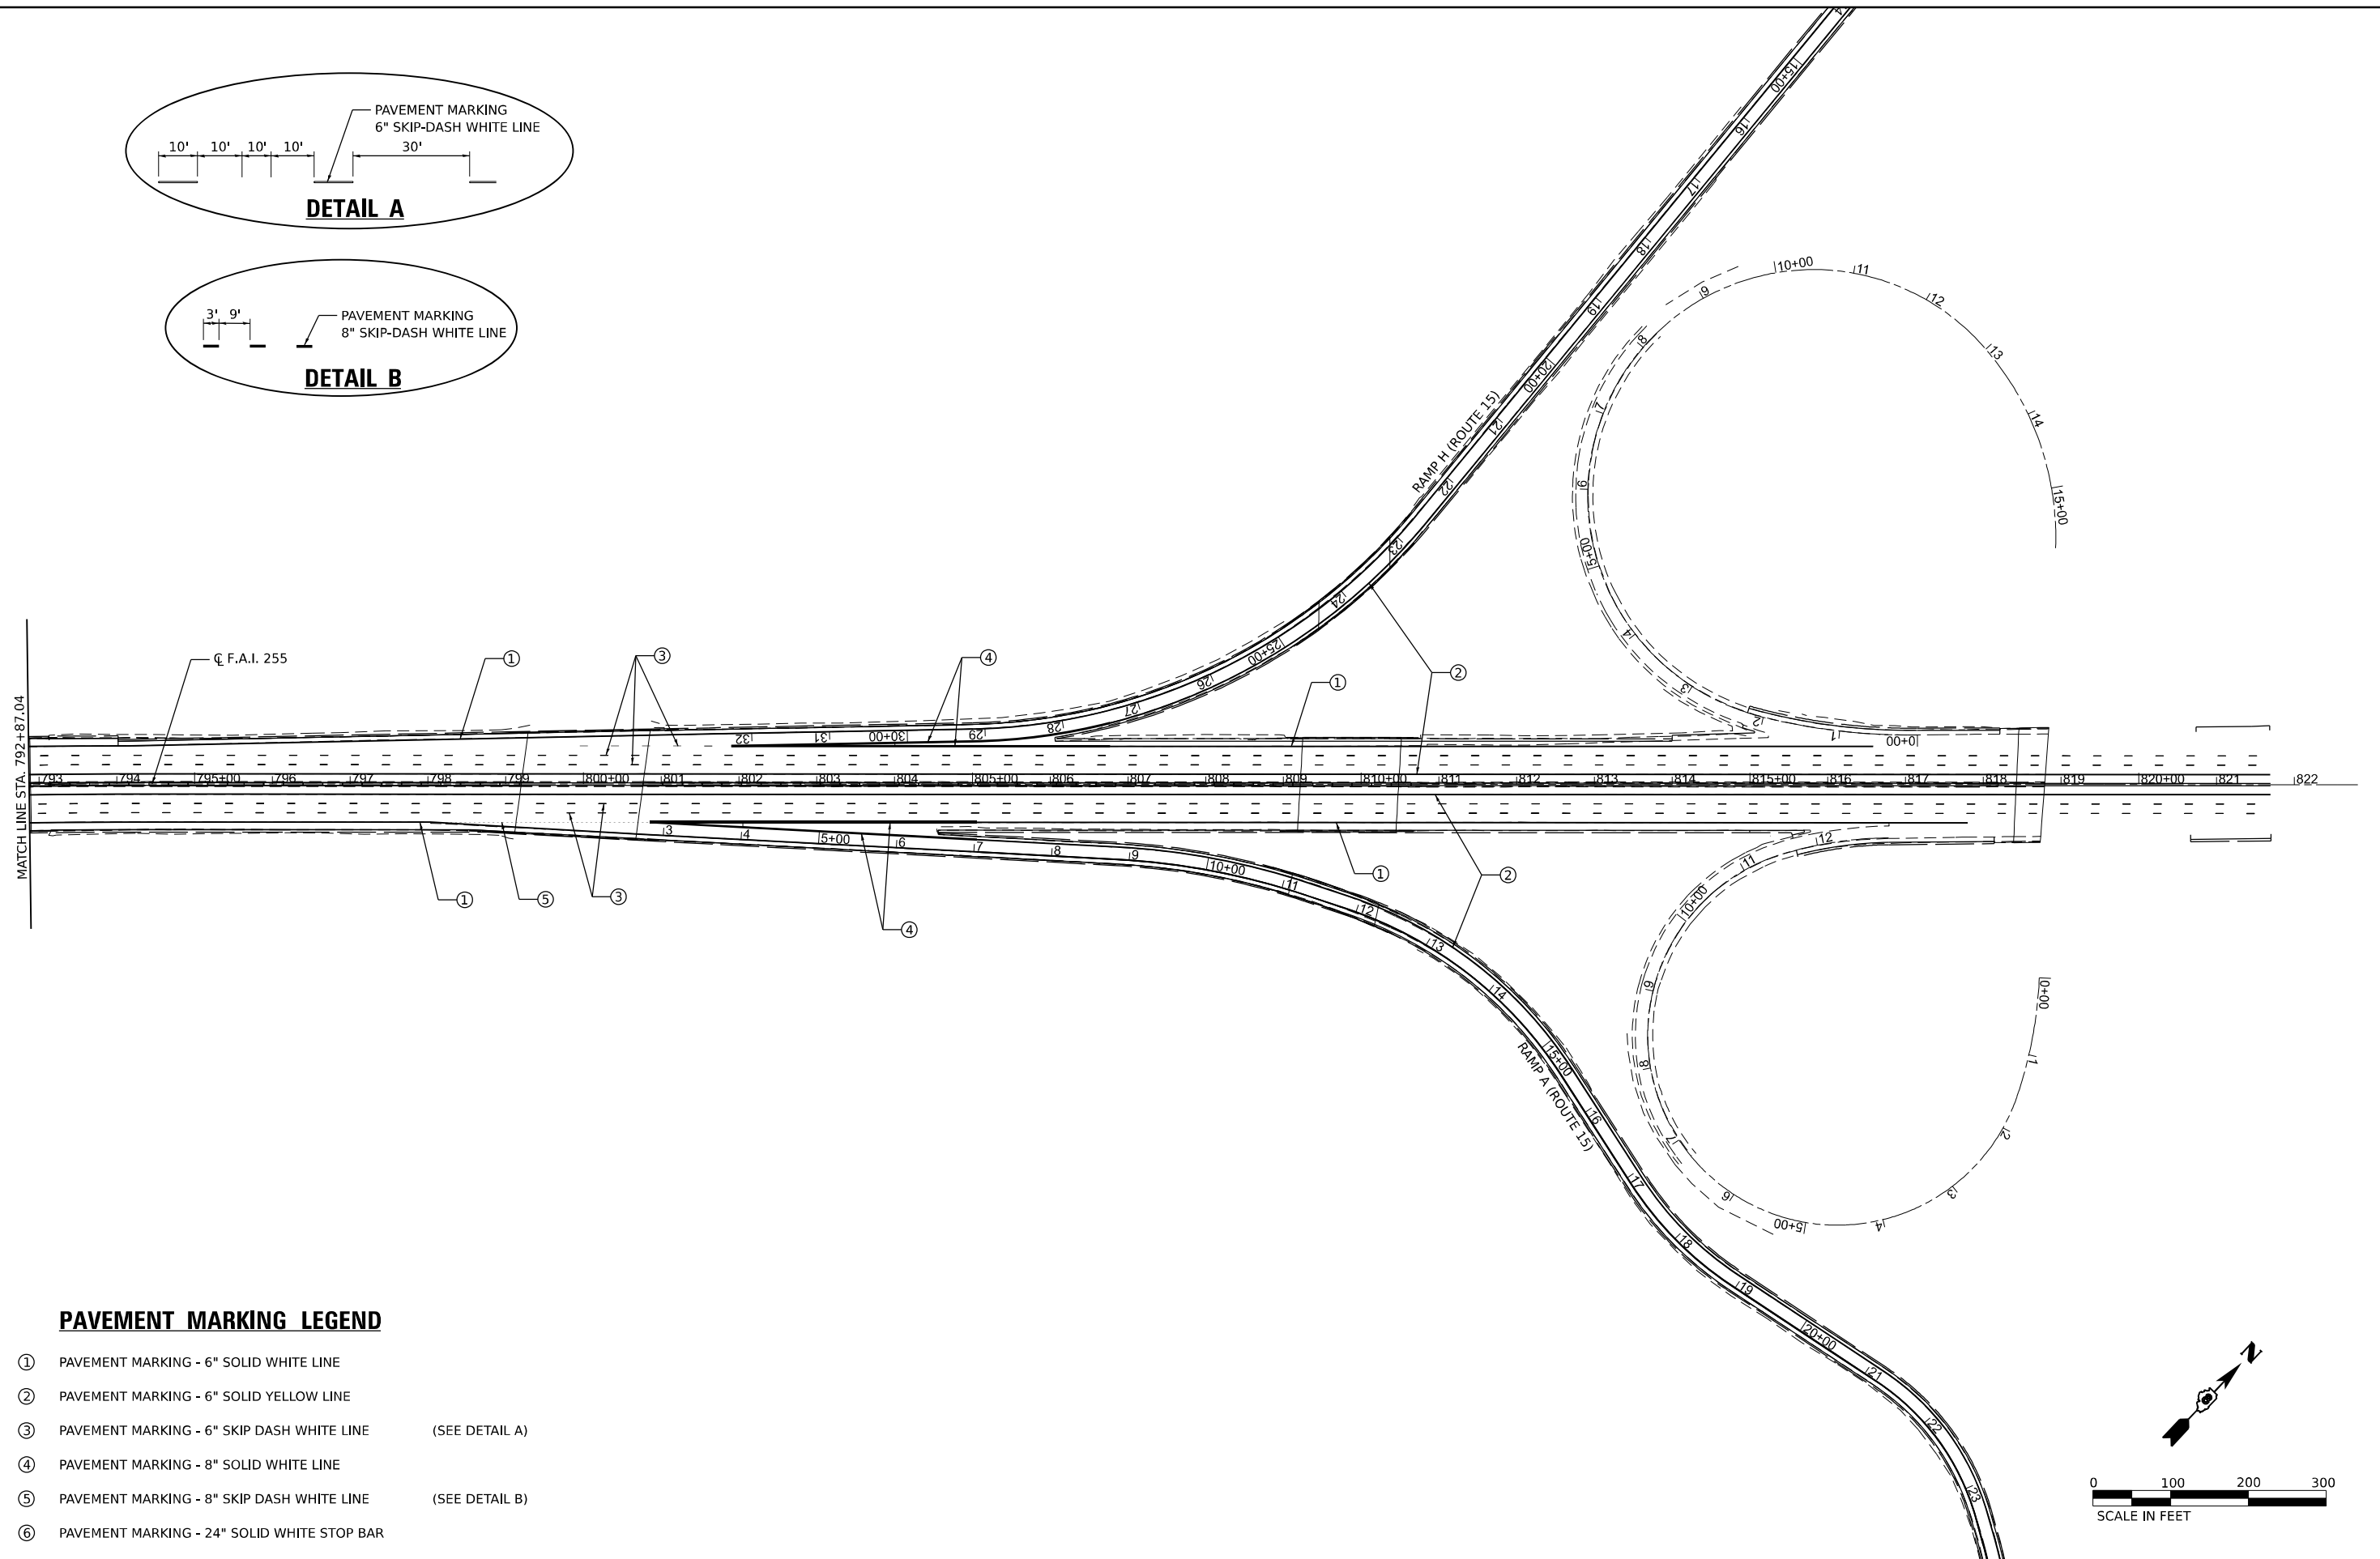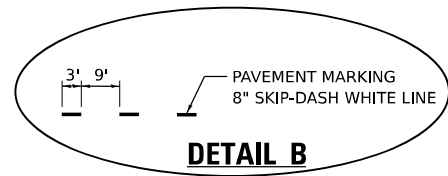

- | | | |
|---|---|----------------|
| ① | PAVEMENT MARKING - 6" SOLID WHITE LINE | |
| ② | PAVEMENT MARKING - 6" SOLID YELLOW LINE | |
| ③ | PAVEMENT MARKING - 6" SKIP DASH WHITE LINE | (SEE DETAIL A) |
| ④ | PAVEMENT MARKING - 8" SOLID WHITE LINE | |
| ⑤ | PAVEMENT MARKING - 8" SKIP DASH WHITE LINE | (SEE DETAIL B) |
| ⑥ | PAVEMENT MARKING - 24" SOLID WHITE STOP BAR | |

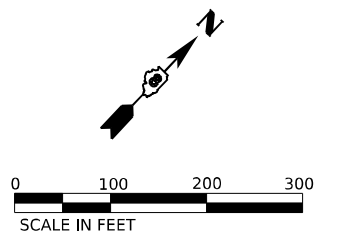

USER NAME = breanna.frahm	DESIGNED -	REVISED -
	DRAWN -	REVISED -
PLOT SCALE = 0.16666633 ' / in.	CHECKED -	REVISED -
PLOT DATE = 3/1/2024	DATE -	REVISED -


**STATE OF ILLINOIS
DEPARTMENT OF TRANSPORTATION**

I-255
PAVEMENT MARKING SHEETS


SCALE: 1" = 100'	SHEET 7	OF 8	SHEETS	STA.	TO STA.
------------------	---------	------	--------	------	---------

F.A.I. RTE.	SECTION	COUNTY	TOTAL SHEETS	SHEET NO.
255	82-(5,4,3)RS-1	ST. CLAIR	504	152
		CONTRACT NO. 76K05		
		ILLINOIS FED. AID PROJECT		


MODEL: 255REV - Pavement Marking-6 [Sheet]
FILE NAME: H:\P\220059 - I-25\CADD\Microstation\CADD Drawings\I876K05-sht-Pavement Marking Plans.dgn

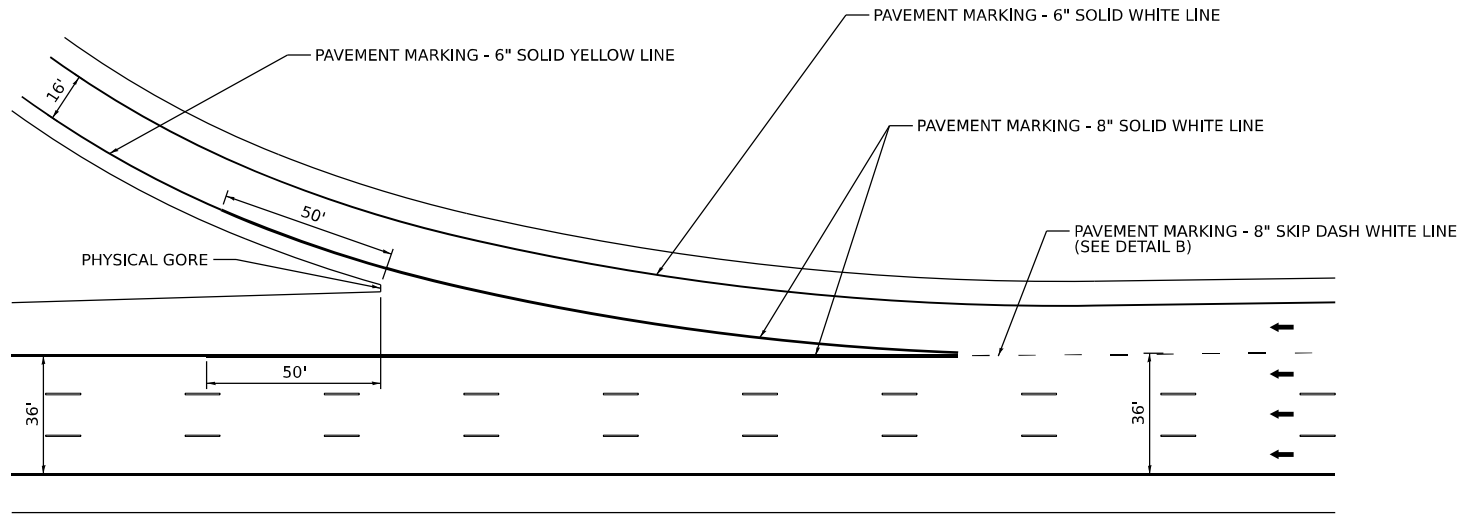


**EXIT RAMP DETAIL
WITH AUXILLARY LANE**

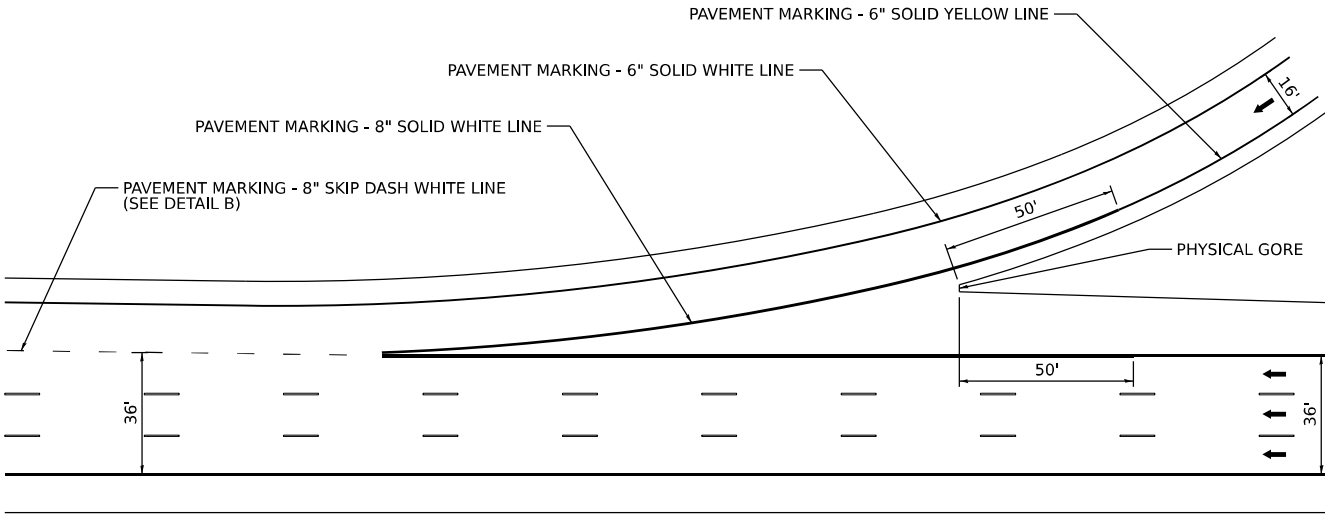

**ENTRANCE RAMP DETAIL
WITH AUXILLARY LANE**

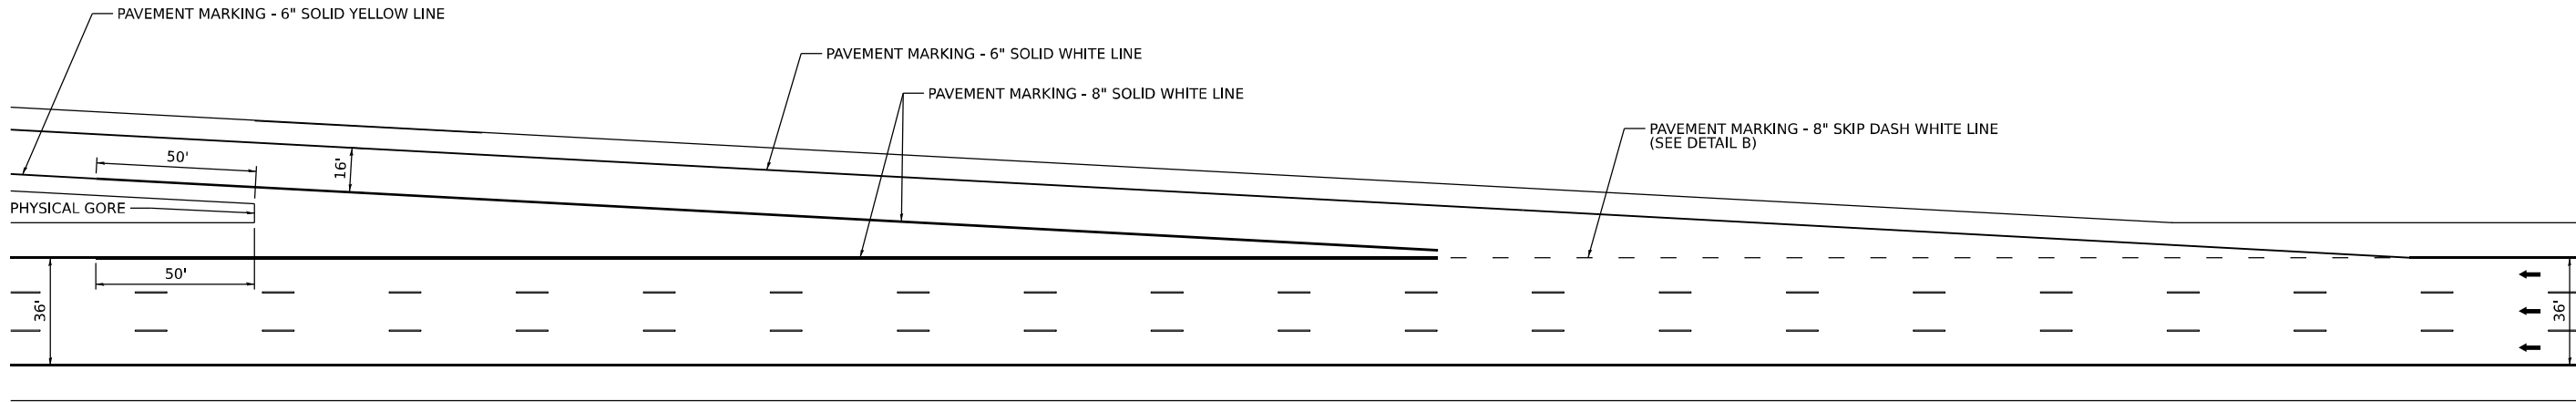

**EXIT RAMP DETAIL
WITHOUT AUXILLARY LANE**

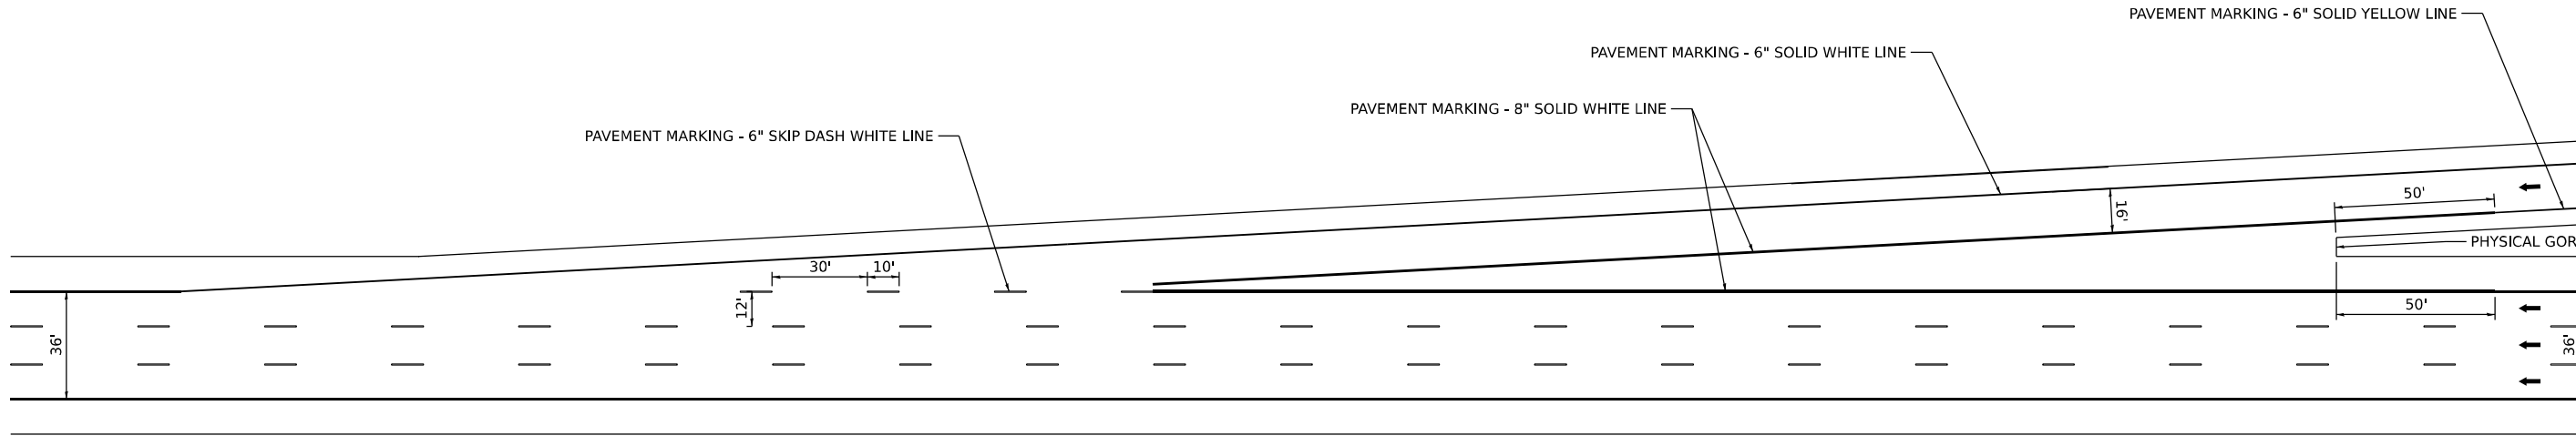

**ENTRANCE RAMP DETAIL
WITHOUT AUXILLARY LANE**

MODEL: Pavement Marking Ramp Detail (Sheet)
FILE NAME: I-255-001-Entrance Ramp Detail (Sheet)
ILLINOIS DESIGN FIRM LICENSE NO.: 184.001115




USER NAME	= breanna.frahm	DESIGNED	-	REVISED	-
		DRAWN	-	REVISED	-
PLOT SCALE	= 0.16666633 1/1 in.	CHECKED	-	REVISED	-
PLOT DATE	= 3/1/2024	DATE	-	REVISED	-

**STATE OF ILLINOIS
DEPARTMENT OF TRANSPORTATION**

I-255 PAVEMENT MARKING SHEETS			
SCALE: NTS	SHEET 8	OF 8	SHEETS
TO STA.			

F.A.I. RTE.	SECTION	COUNTY	TOTAL SHEETS	SHEET NO.
255	82-(5,4,3)RS-1	ST. CLAIR	504	153
				CONTRACT NO. 76K05
				ILLINOIS FED. AID PROJECT

NOTE:
SEE PLAN SHEETS FOR IMPROVEMENT ITEMS

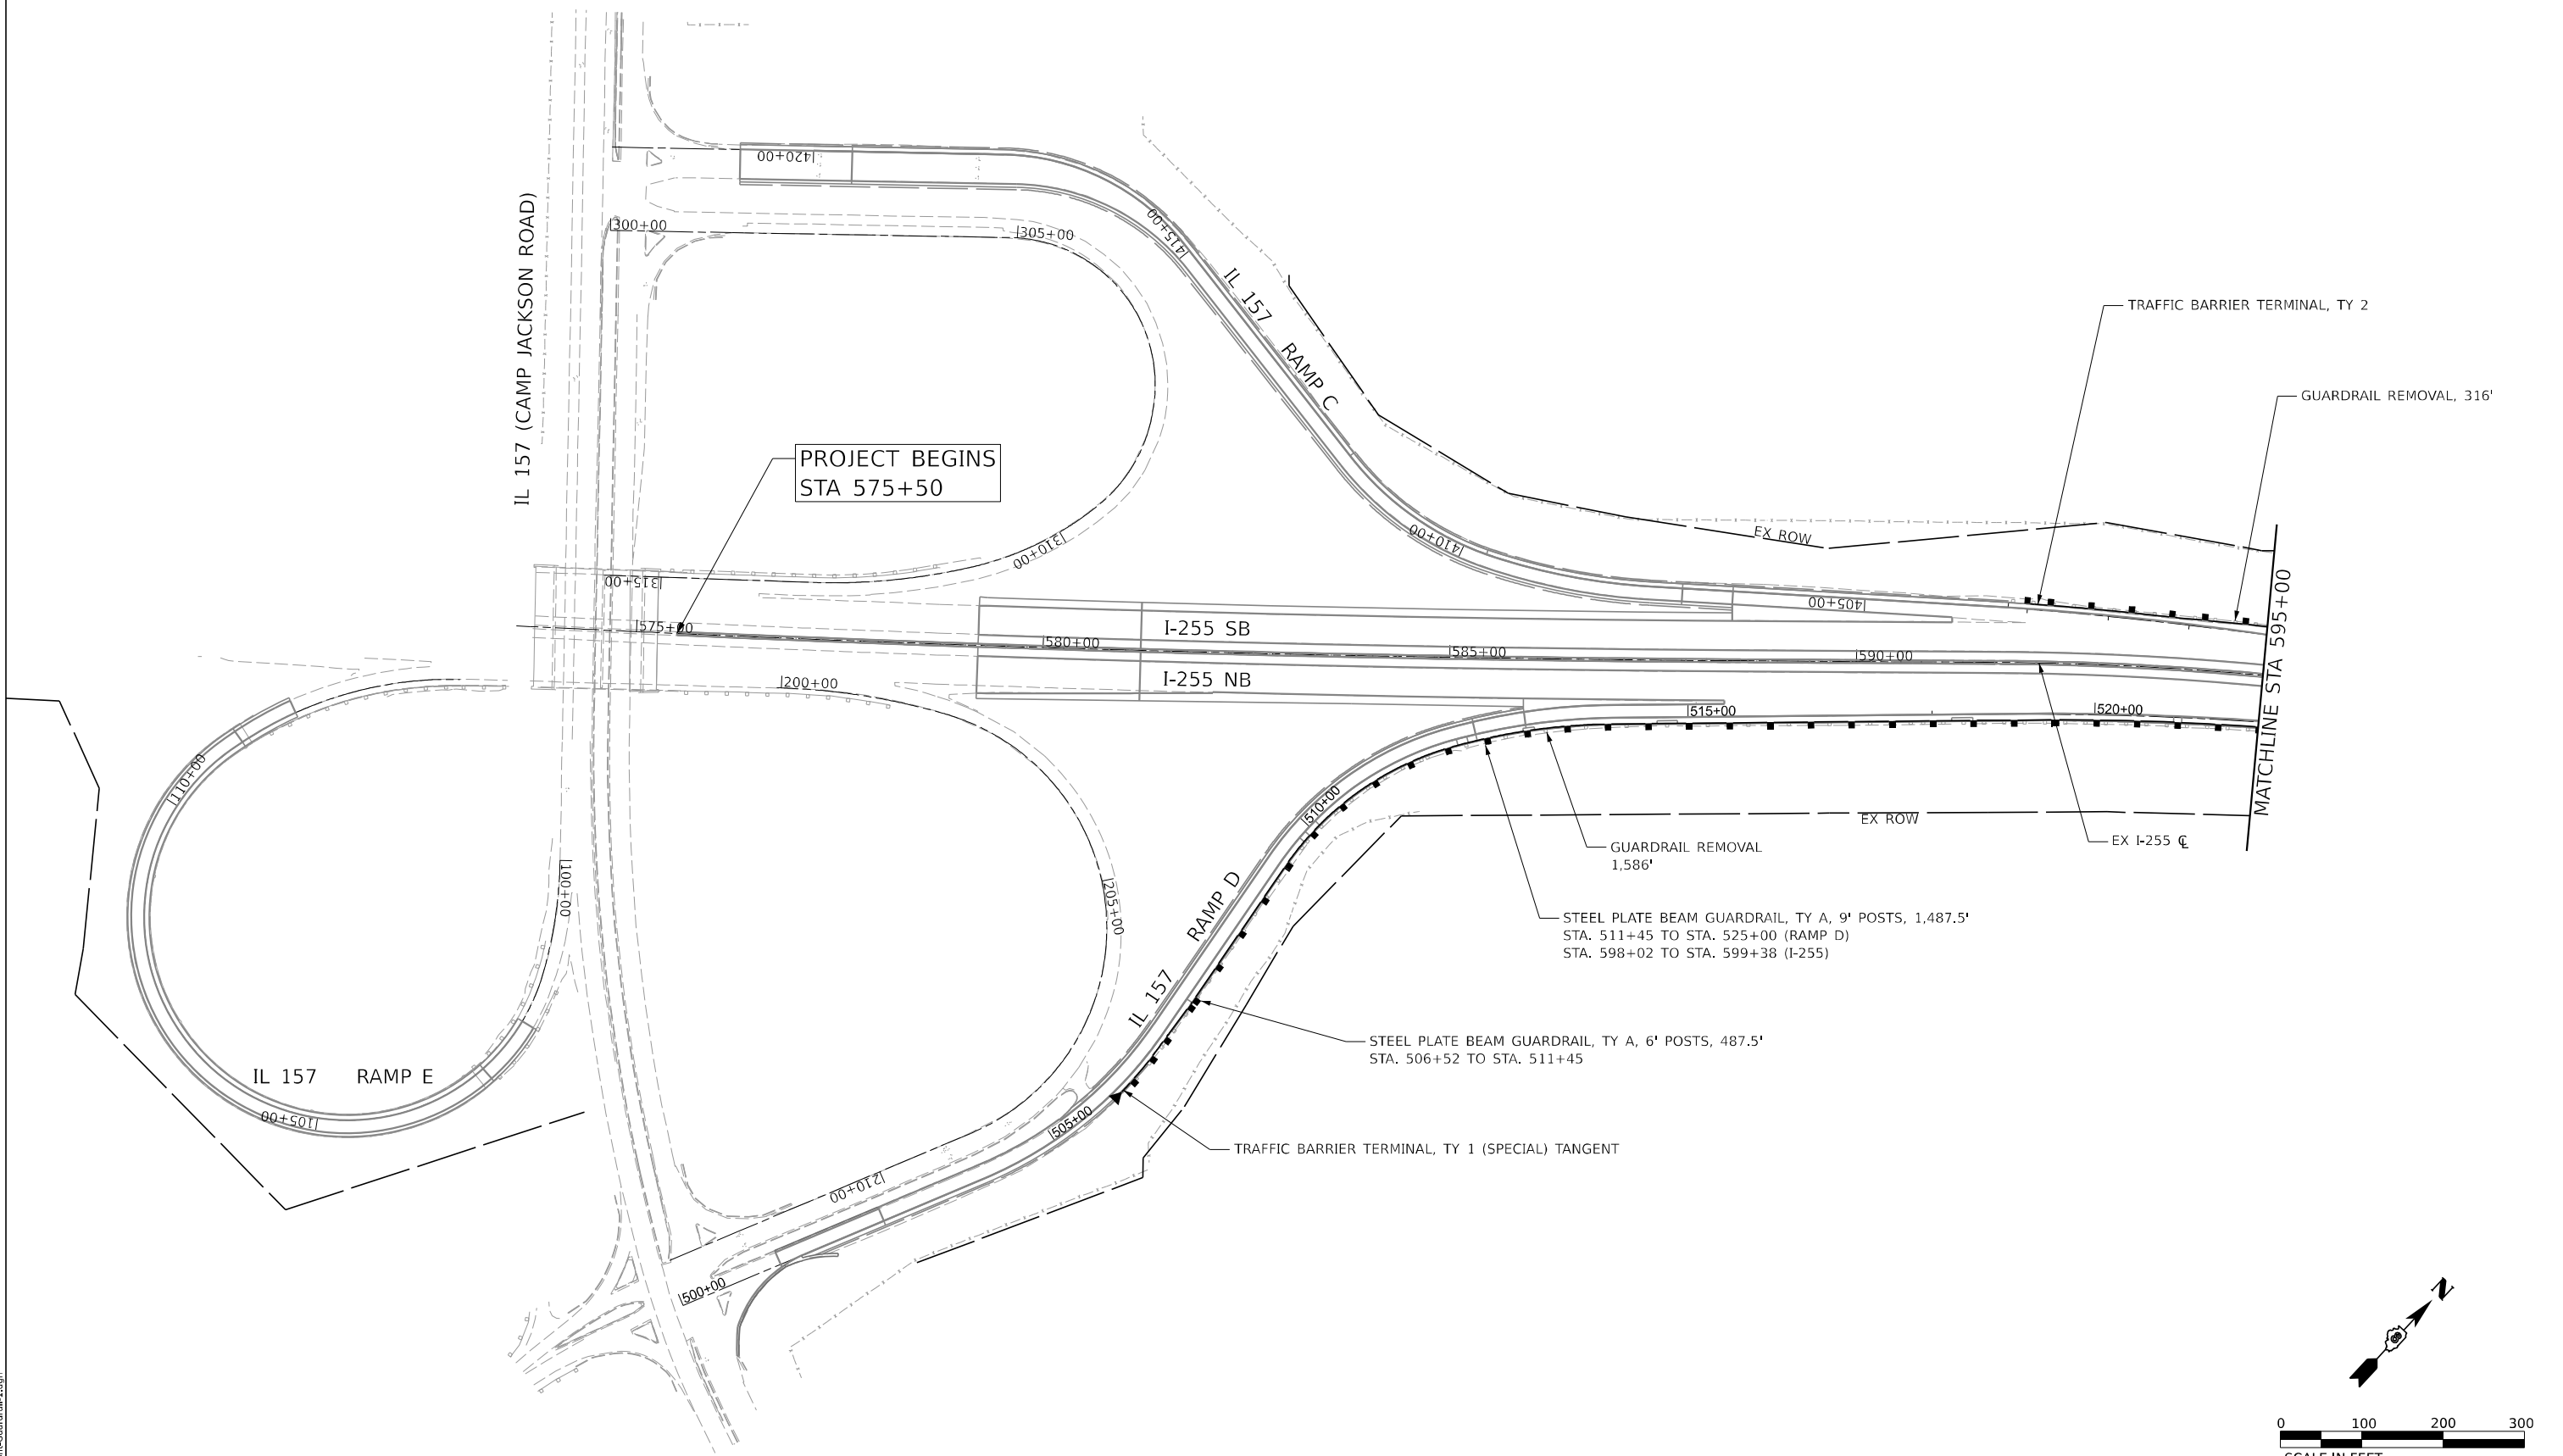

MODEL: D075050 Plan and Profile Sheet
FILE NAME: D075050-255Guardrail.dgn




USER NAME	= _USER_	DESIGNED	-	REVISED	-
		DRAWN	-	REVISED	-
PLOT SCALE	= 200.000000 1/1 in.	CHECKED	-	REVISED	-
PLOT DATE	= 3/5/2024	DATE	-	REVISED	-

STATE OF ILLINOIS
DEPARTMENT OF TRANSPORTATION

I-255 RESURFACING FROM IL 157 TO IL 15			
I-255/IL 157 GUARDRAIL PLAN SHEET			
SCALE: 1' = 100"	SHEET 1	OF 8 SHEETS	STA. 579+20 TO STA. 595+00

F.A.I. RTE.	SECTION	COUNTY	TOTAL SHEETS	SHEET NO.
255	82-(5.4,3)RS-1	ST. CLAIR	504	154
CONTRACT NO. 76K05				
		ILLINOIS	FED. AID PROJECT	

NOTE:
SEE PLAN SHEETS FOR IMPROVEMENT ITEMS

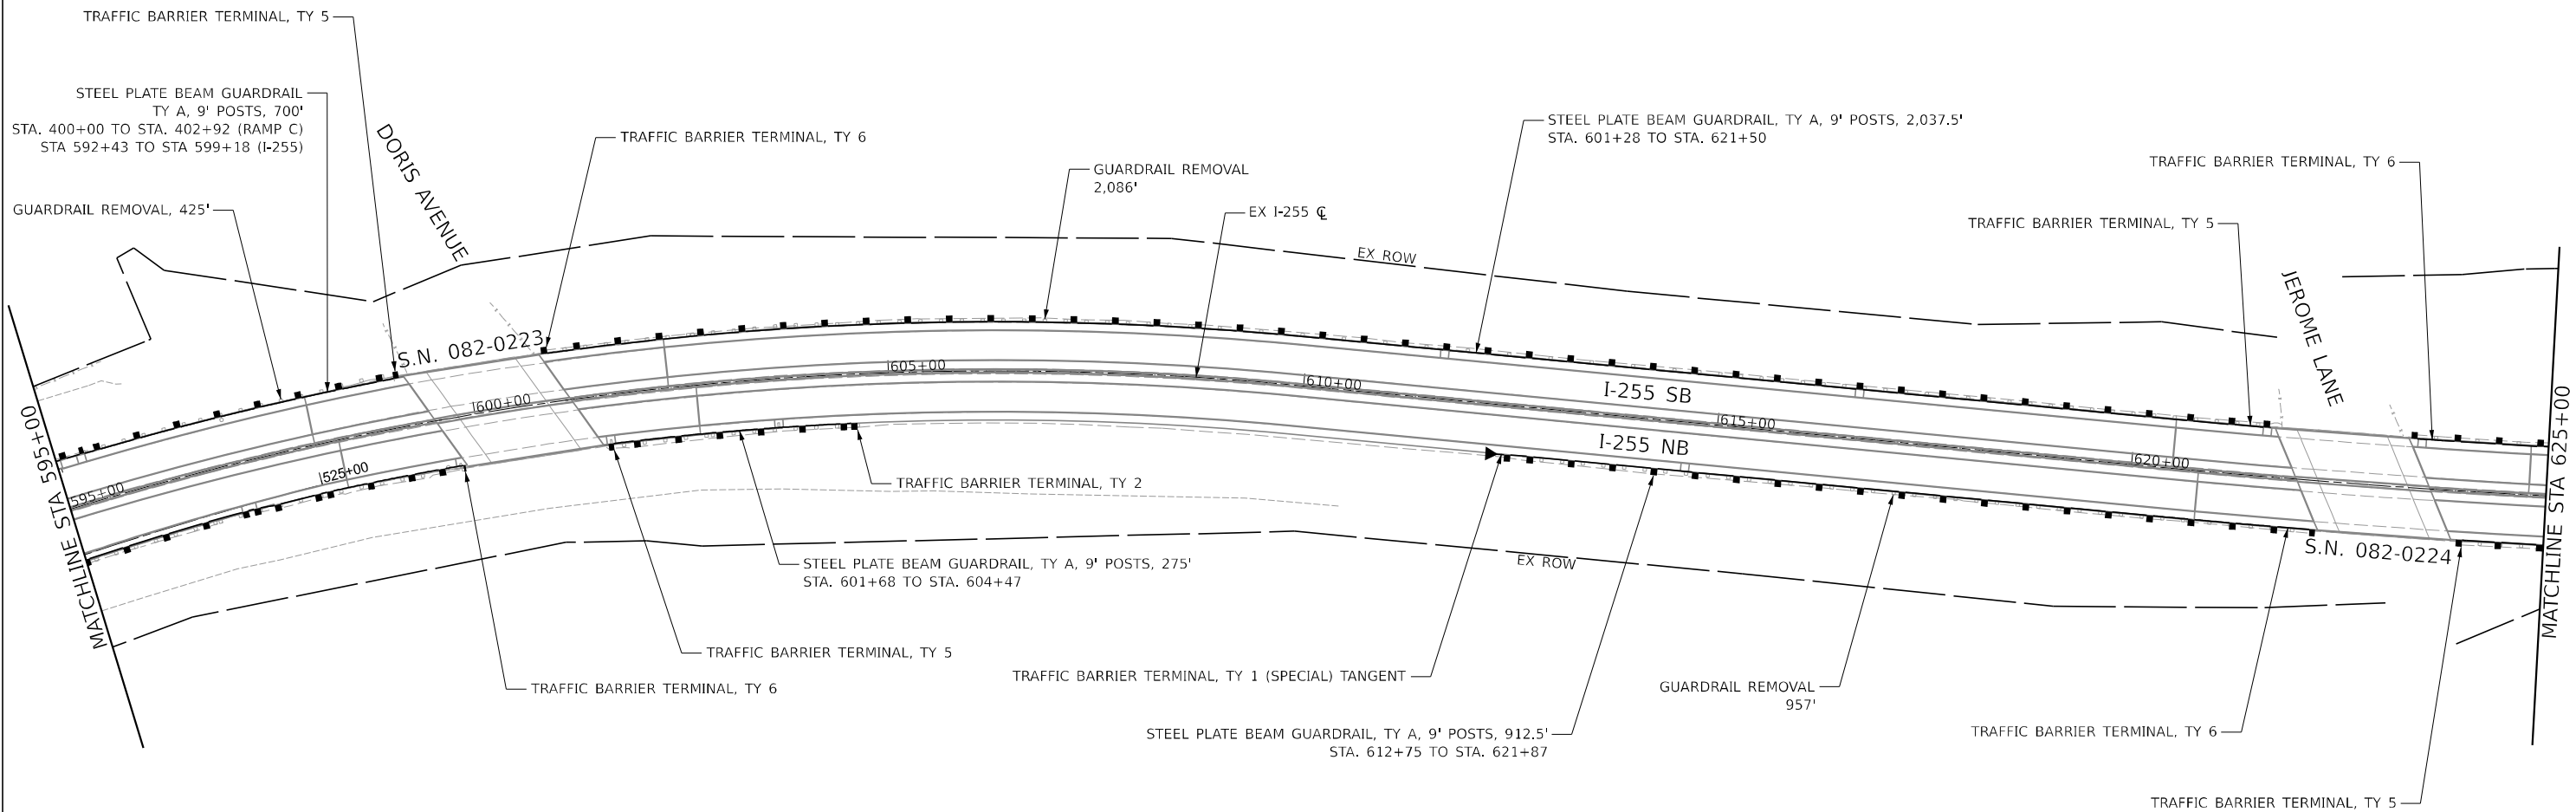

MODEL: D07C05E Plan and Profile Sheet
FILE NAME: D07C05E-I-255-Guardrail.dgn




USER NAME	= _USER_	DESIGNED	-	REVISED	-
		DRAWN	-	REVISED	-
PLOT SCALE	= 200.000000 1/1 in.	CHECKED	-	REVISED	-
PLOT DATE	= 3/5/2024	DATE	-	REVISED	-

STATE OF ILLINOIS
DEPARTMENT OF TRANSPORTATION

I-255 RESURFACING FROM IL 157 TO IL 15			
I-255 GUARDRAIL PLAN SHEET			
SCALE: 1' = 100'	SHEET 2	OF 8 SHEETS	STA. 595+00 TO STA. 625+00

F.A.I. RTE.	SECTION	COUNTY	TOTAL SHEETS	SHEET NO.
255	82-(5,4,3)RS-1	ST. CLAIR	504	155
CONTRACT NO. 76K05				
ILLINOIS FED. AID PROJECT				

NOTE:
SEE PLAN SHEETS FOR IMPROVEMENT ITEMS

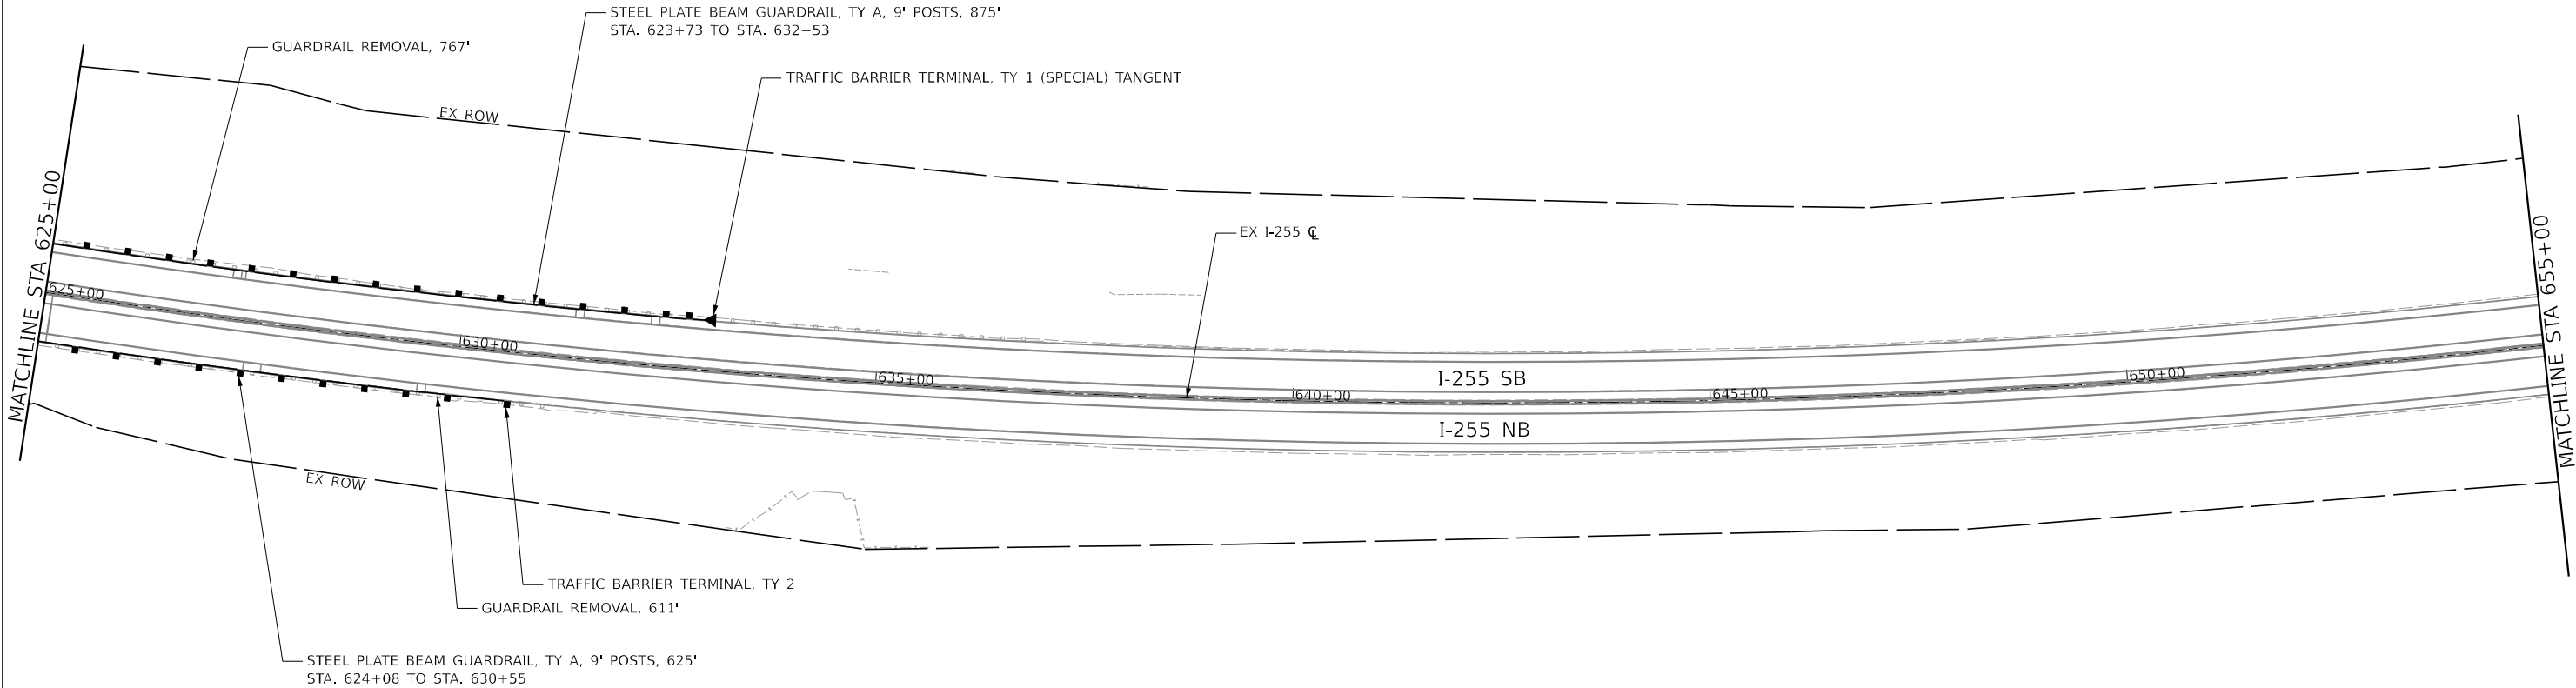

MODEL: D07606 Rtn and Profile Sheet
FILE NAME: D07606 I-255 Guardrail.dgn





USER NAME	= _USER_	DESIGNED	-	REVISED	-
		DRAWN	-	REVISED	-
PLOT SCALE	= 200.000000 1/1 in.	CHECKED	-	REVISED	-
PLOT DATE	= 3/5/2024	DATE	-	REVISED	-

STATE OF ILLINOIS
DEPARTMENT OF TRANSPORTATION

I-255 RESURFACING FROM IL 157 TO IL 15			
I-255 GUARDRAIL PLAN SHEET			
SCALE: 1" = 100'	SHEET 3	OF 8 SHEETS	STA. 625+00 TO STA. 655+00

F.A.I. RTE.	SECTION	COUNTY	TOTAL SHEETS	SHEET NO.
255	82-(5.4,3)RS-1	ST. CLAIR	504	156
CONTRACT NO. 76K05				
		ILLINOIS	FED. AID PROJECT	

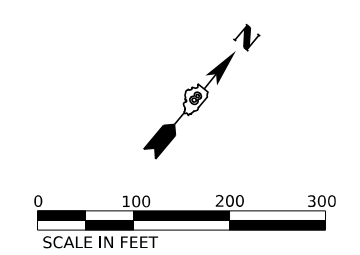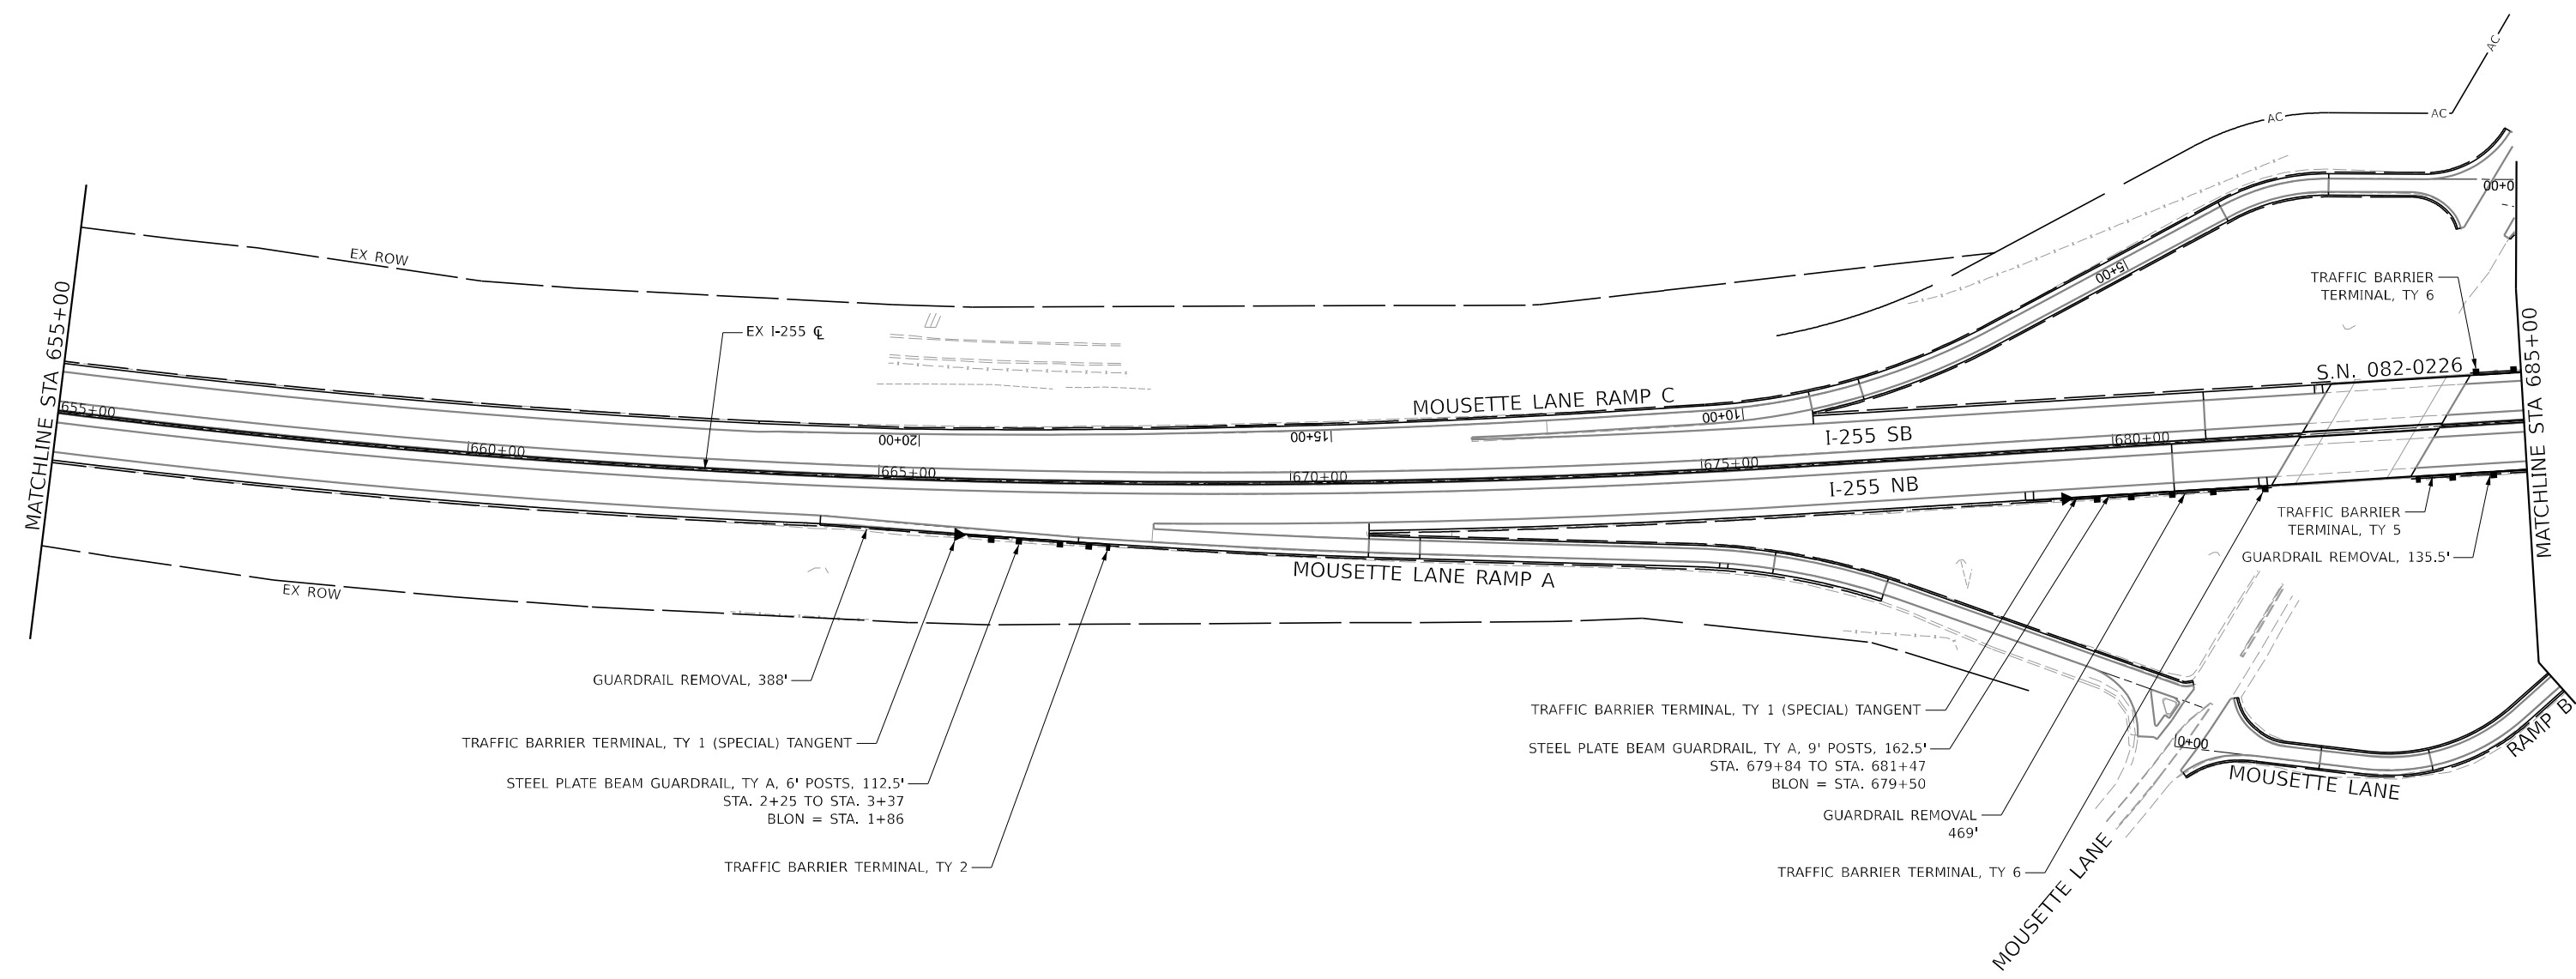

MODEL: D:\2025\Plan and Profile Sheet
FILE NAME: D:\2025\I-255\I-255.dgn





USER NAME = _USER_	DESIGNED -	REVISED -
	DRAWN -	REVISED -
PLOT SCALE = 200.000000' / in.	CHECKED -	REVISED -
PLOT DATE = 3/20/2024	DATE -	REVISED -

STATE OF ILLINOIS
DEPARTMENT OF TRANSPORTATION

I-255 RESURFACING FROM IL 157 TO IL 15			
I-255/MOUSETTE LANE GUARDRAIL PLAN SHEET			
SCALE: 1" = 100'	SHEET 4	OF 8 SHEETS	STA. 655+00 TO STA. 685+00

F.A.I. RTE.	SECTION	COUNTY	TOTAL SHEETS	SHEET NO.
255	82-(5,4,3)RS-1	ST. CLAIR	504	157
CONTRACT NO. 76K05				
ILLINOIS FED. AID PROJECT				

MODEL: D:\PROJECTS\Plan and Profile Sheet
FILE NAME: D:\PROJECTS\I-255\I-255.dwg

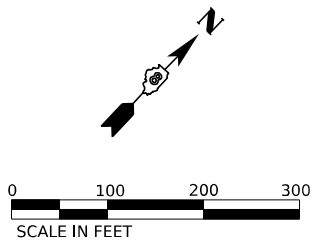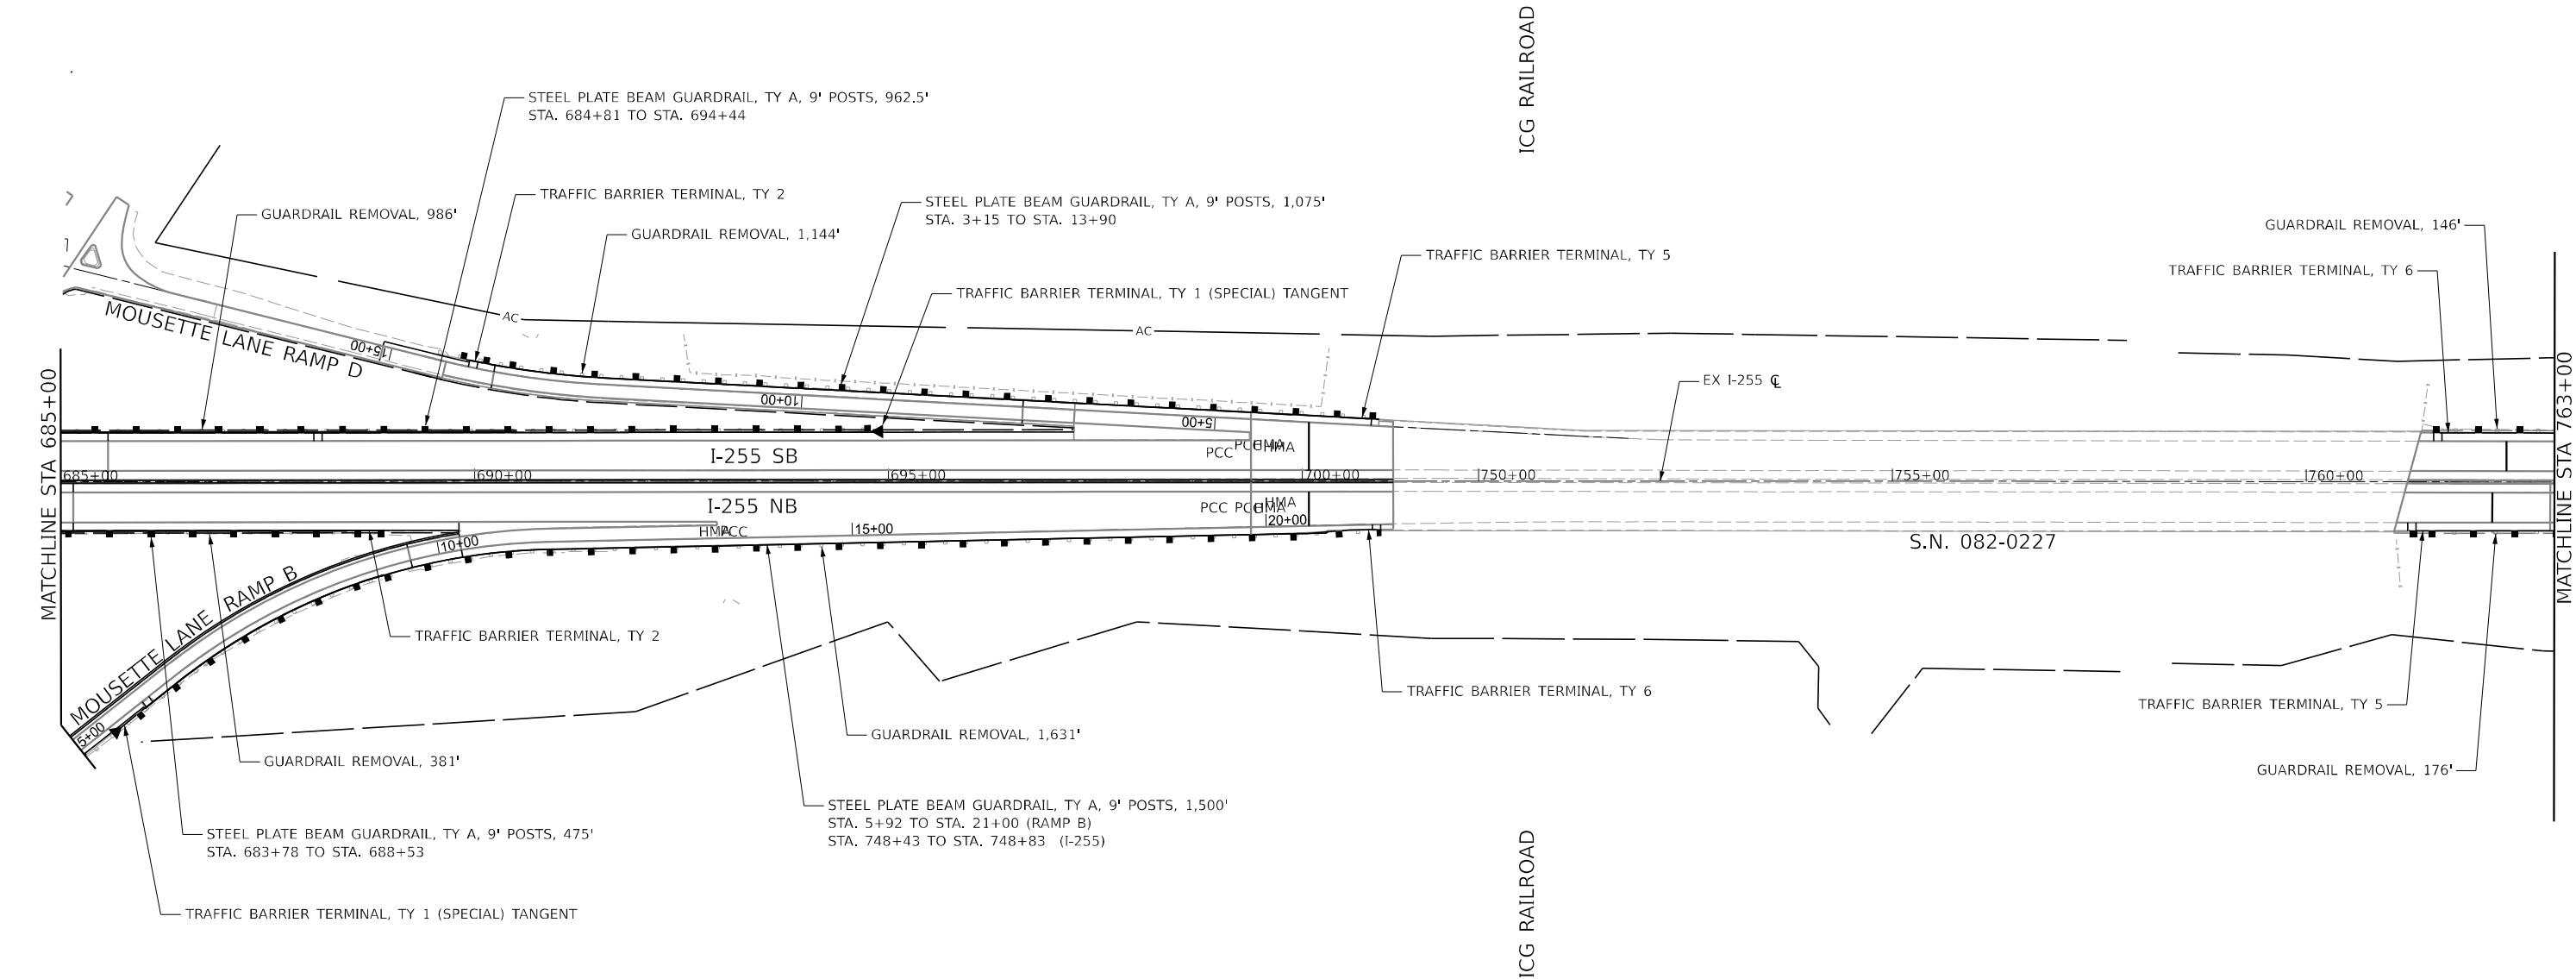



USER NAME = _USER_	DESIGNED -	REVISED -
	DRAWN -	REVISED -
PLOT SCALE = 200.000000' / in.	CHECKED -	REVISED -
PLOT DATE = 3/20/2024	DATE -	REVISED -

STATE OF ILLINOIS
DEPARTMENT OF TRANSPORTATION

I-255 RESURFACING FROM IL 157 TO IL 15			
I-255/MOUSETTE LANE GUARDRAIL PLAN SHEET			
SCALE: 1" = 100'	SHEET 5	OF 8 SHEETS	STA. 685+00 TO STA. 763+00

F.A.I. RTE.	SECTION	COUNTY	TOTAL SHEETS	SHEET NO.
255	82-(5,4,3)RS-1	ST. CLAIR	504	158
CONTRACT NO. 76K05				
ILLINOIS FED. AID PROJECT				

NOTE:
SEE PLAN SHEETS FOR IMPROVEMENT ITEMS

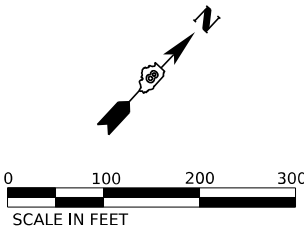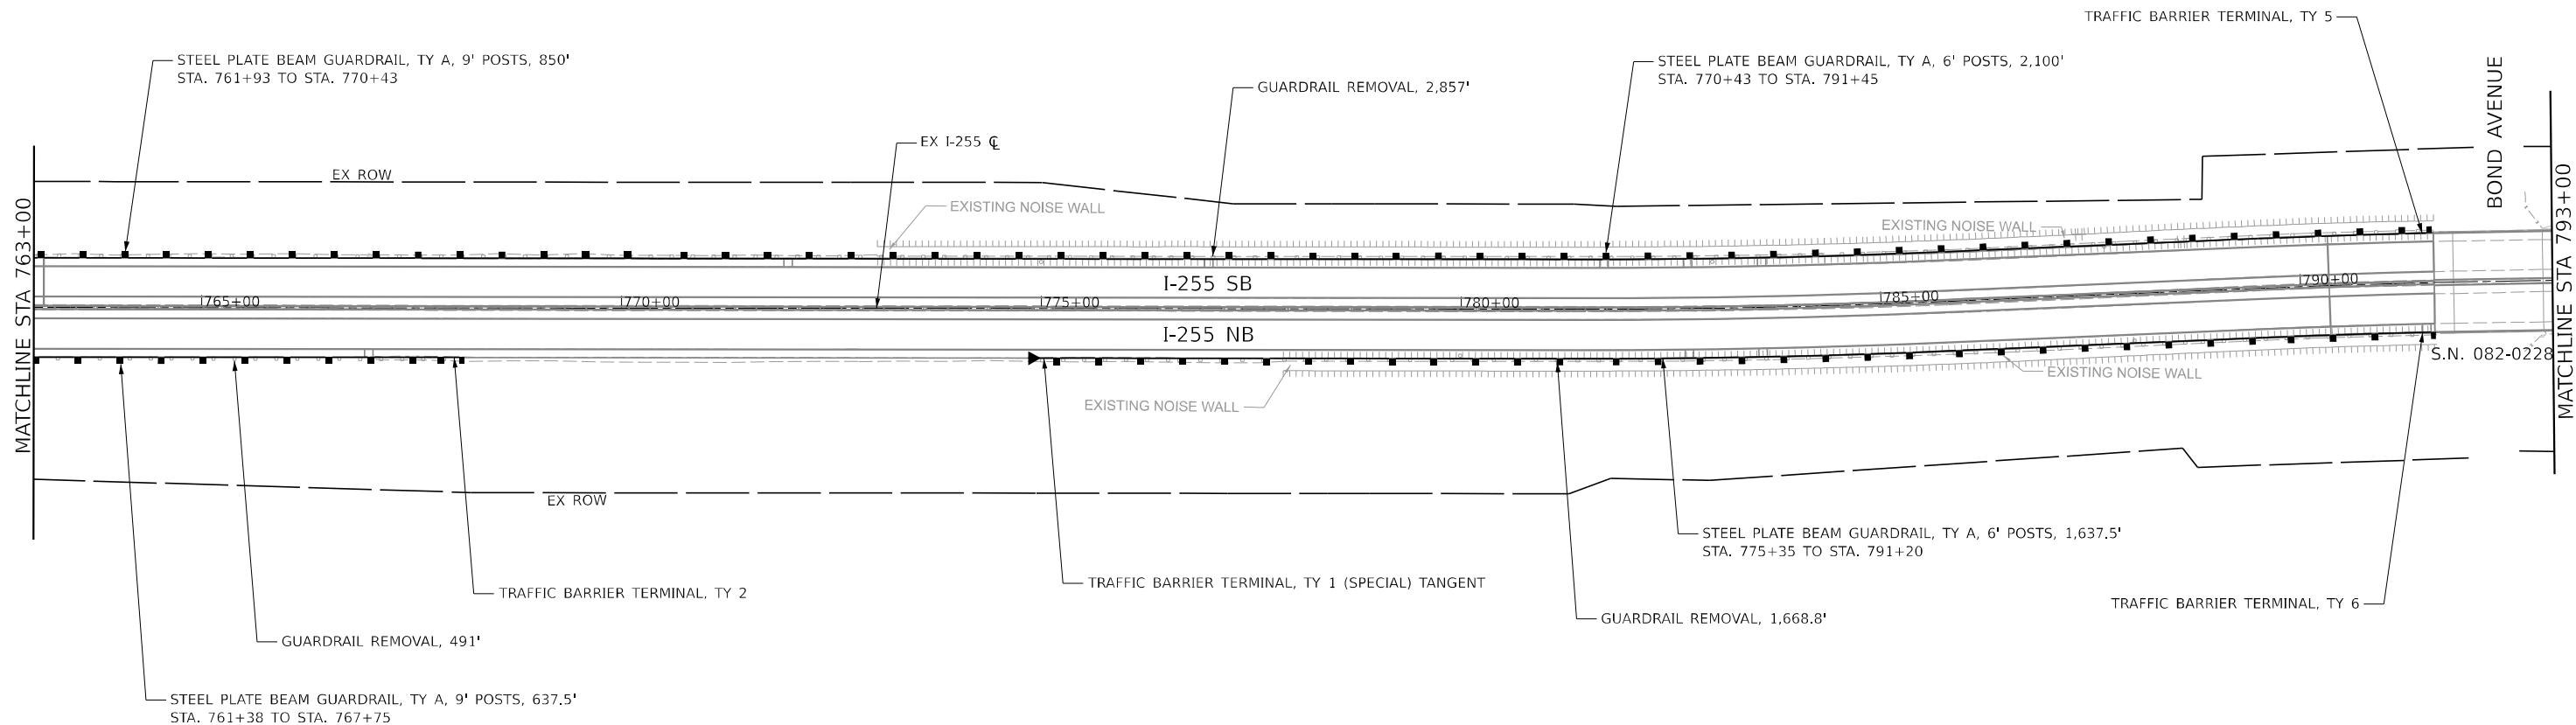

MODEL: D07650 Plan and Profile Sheet
FILE NAME: D07650-255Guardrail.dgn





USER NAME	= _USER_	DESIGNED	-	REVISED	-
		DRAWN	-	REVISED	-
PLOT SCALE	= 200.000000 1/1 in.	CHECKED	-	REVISED	-
PLOT DATE	= 3/5/2024	DATE	-	REVISED	-

STATE OF ILLINOIS
DEPARTMENT OF TRANSPORTATION

I-255 RESURFACING FROM IL 157 TO IL 15			
I-255 GUARDRAIL PLAN SHEET			
SCALE: 1" = 100'	SHEET 6	OF 8 SHEETS	STA. 763+00 TO STA. 793+00

F.A.I. RTE.	SECTION	COUNTY	TOTAL SHEETS	SHEET NO.
255	82-(5.4.3)RS-1	ST. CLAIR	504	159
CONTRACT NO. 76K05				
ILLINOIS			FED. AID PROJECT	

NOTE:
SEE PLAN SHEETS FOR IMPROVEMENT ITEMS

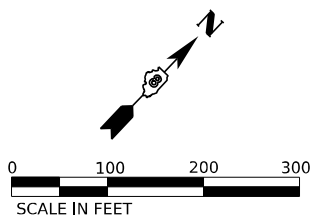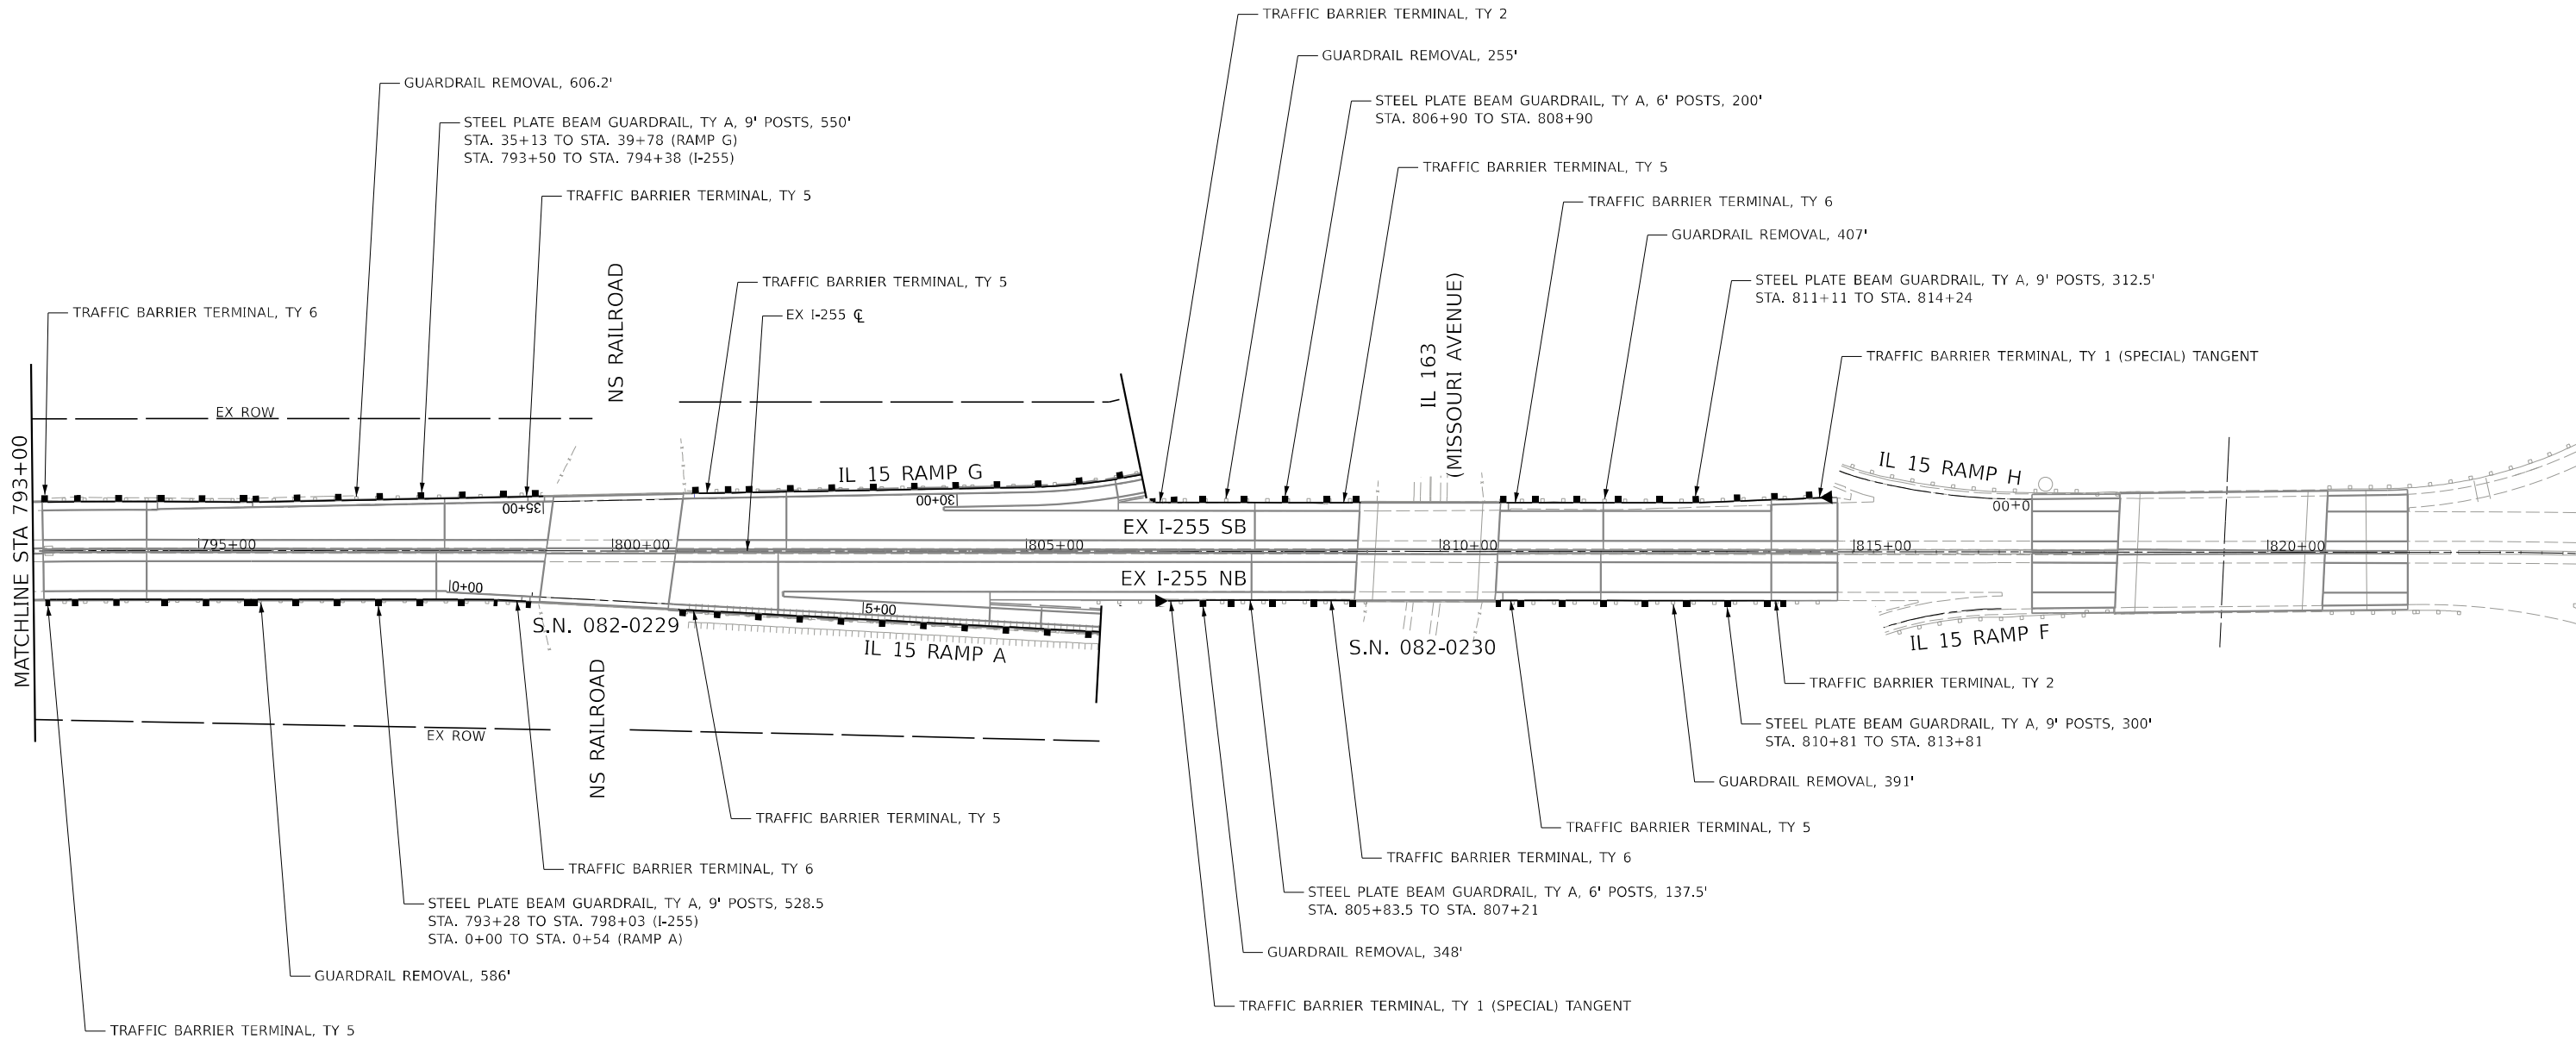

MODEL: D876505 Plan and Profile Sheet
FILE NAME: D876505-shcGuardrail7.dgn







USER NAME = _USER_	DESIGNED -	REVISED -
	DRAWN -	REVISED -
PLOT SCALE = 200.000000' / in.	CHECKED -	REVISED -
PLOT DATE = 3/5/2024	DATE -	REVISED -

**STATE OF ILLINOIS
DEPARTMENT OF TRANSPORTATION**

I-255 RESURFACING FROM IL 157 TO IL 15			
I-255/IL 15 GUARDRAIL PLAN SHEET			
SCALE: 1" = 100'	SHEET 7	OF 8 SHEETS	STA. 793+00 TO STA. 793+00



F.A.I. RTE.	SECTION	COUNTY	TOTAL SHEETS	SHEET NO.
255	82-(5,4,3)RS-1	ST. CLAIR	504	160
CONTRACT NO. 76K05				
ILLINOIS FED. AID PROJECT				

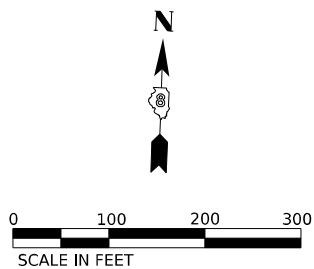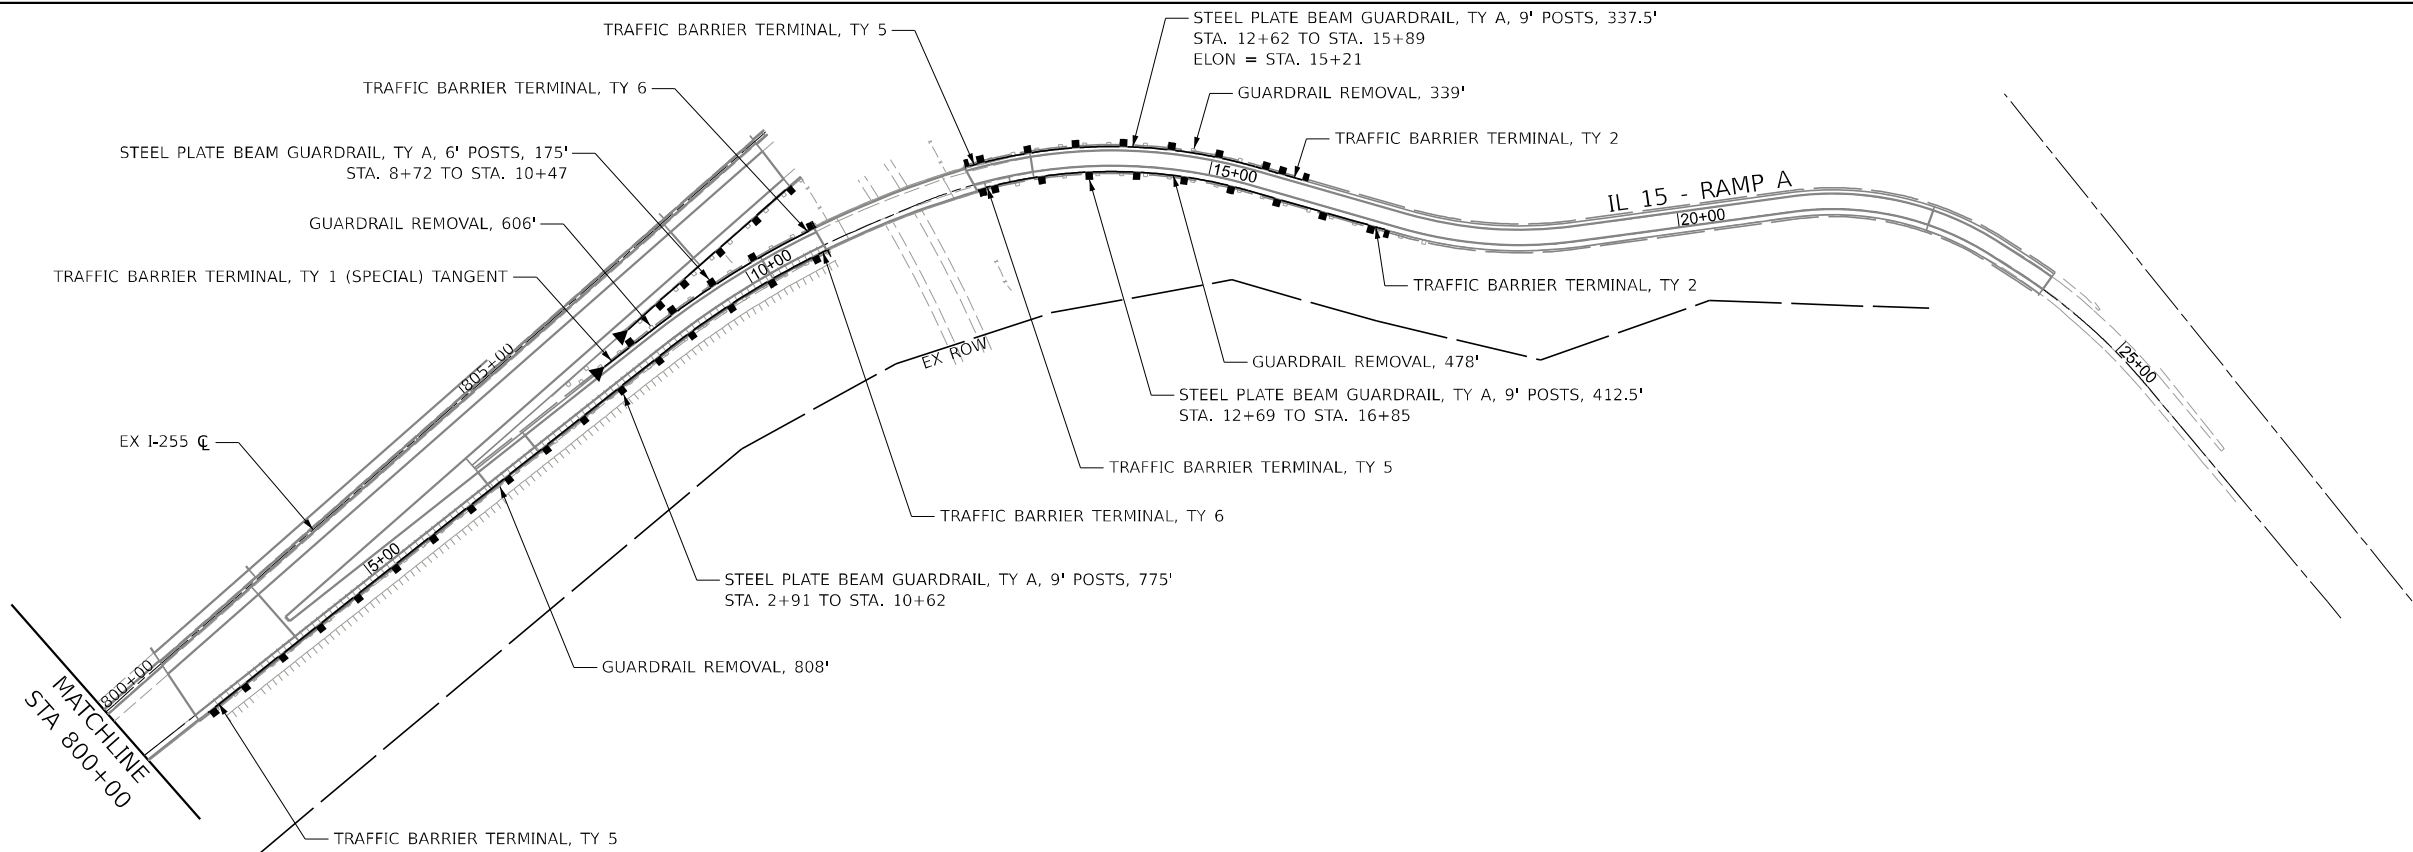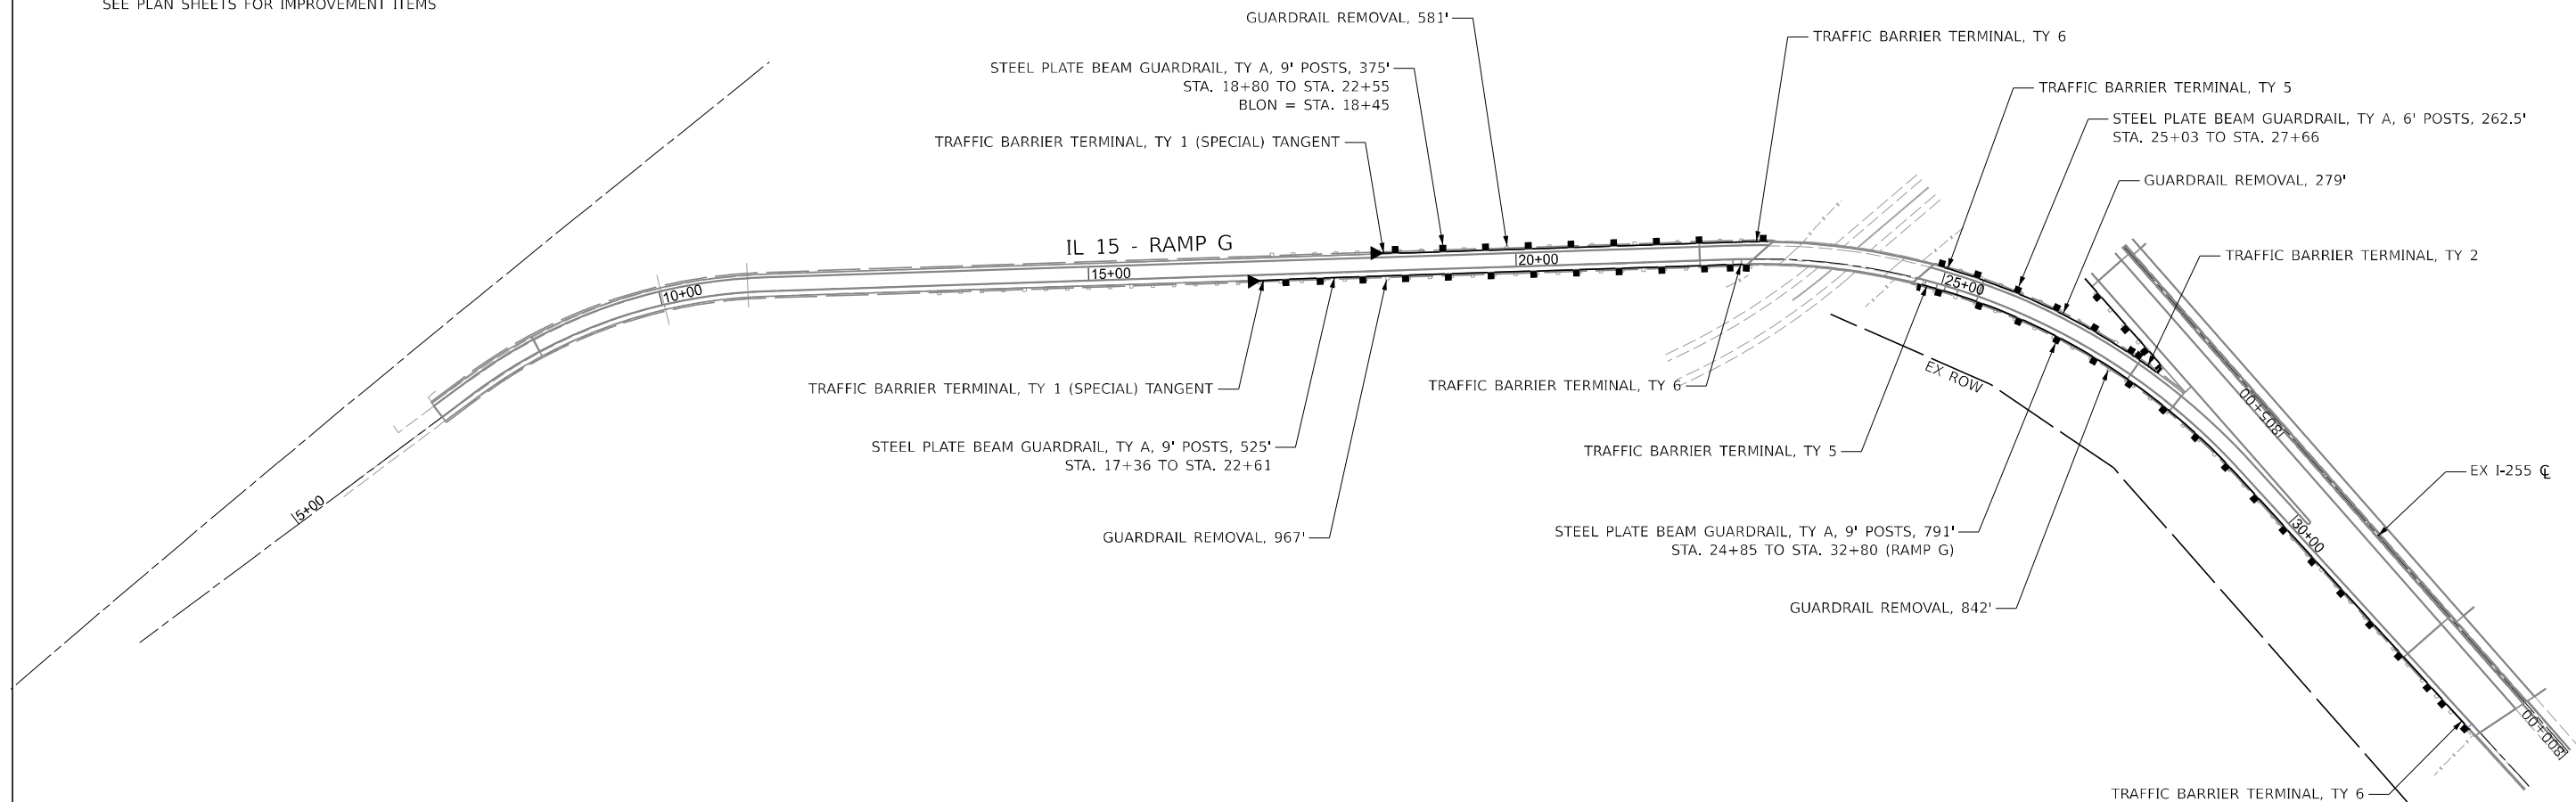

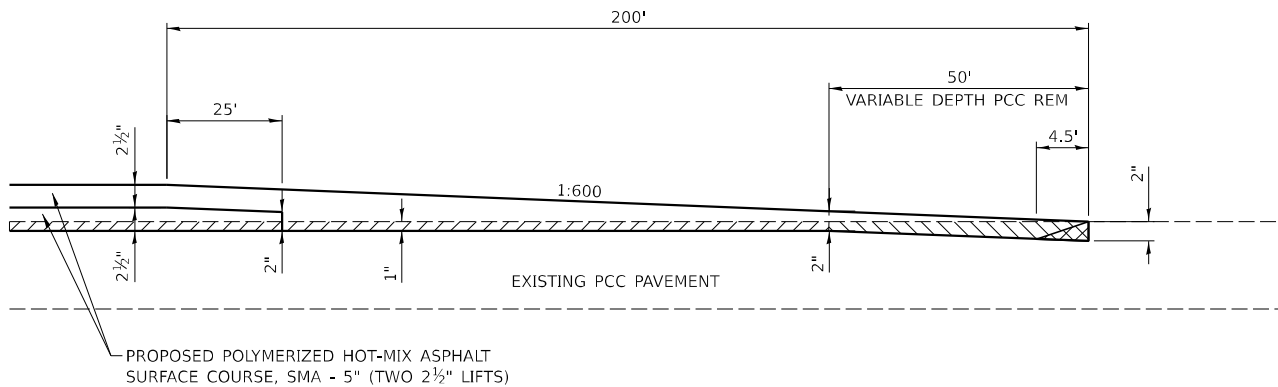


SURFACE TRANSITION DETAIL A

MAINLINE TO PCC MAINLINE
NOT TO SCALE
STA 579+20

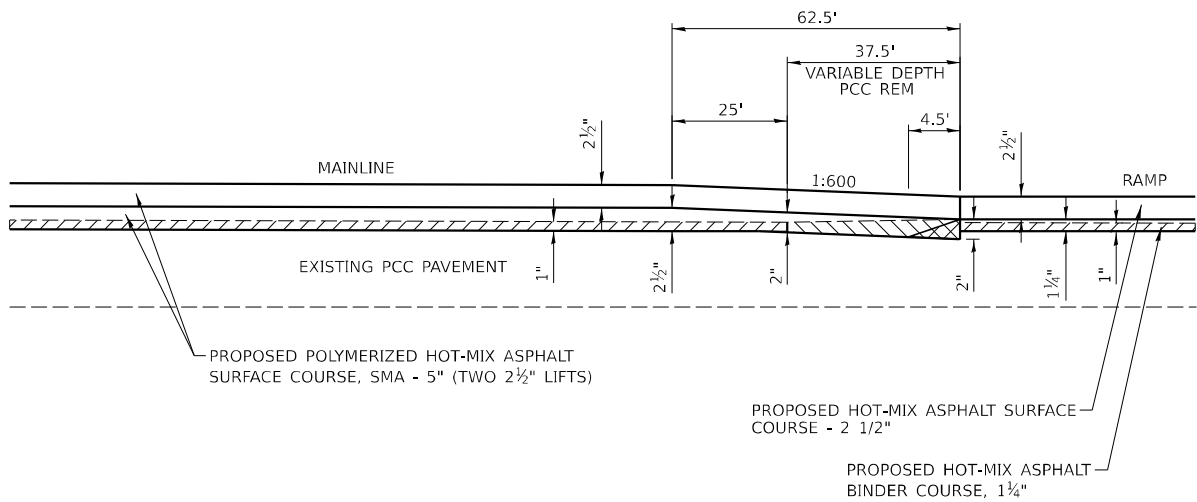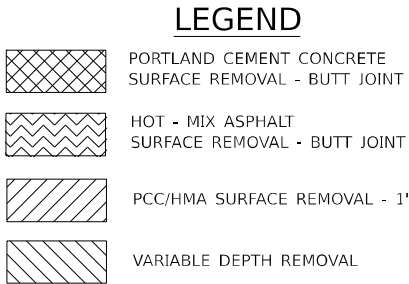


SURFACE TRANSITION DETAIL B

MAINLINE TO RAMP
NOT TO SCALE

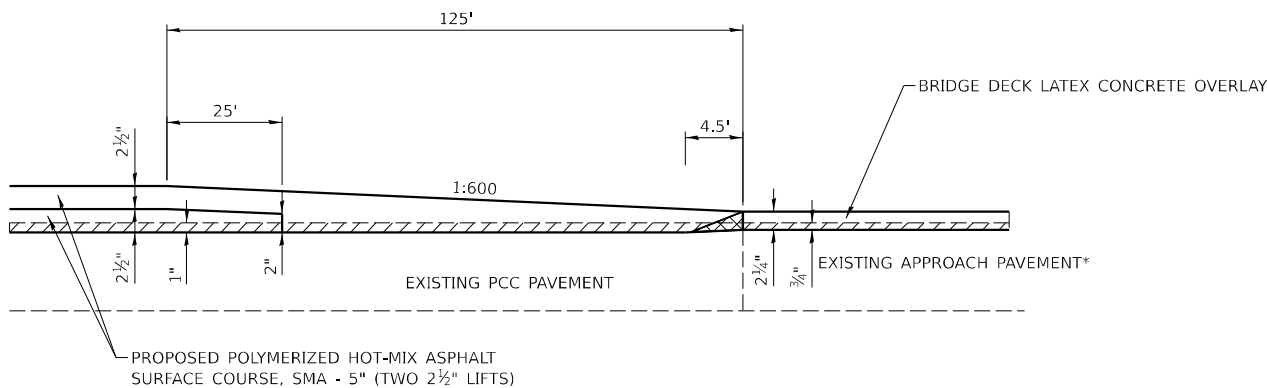

SURFACE TRANSITION DETAIL C

MAINLINE TO BRIDGE
(2 1/4" OVERLAY)
NOT TO SCALE

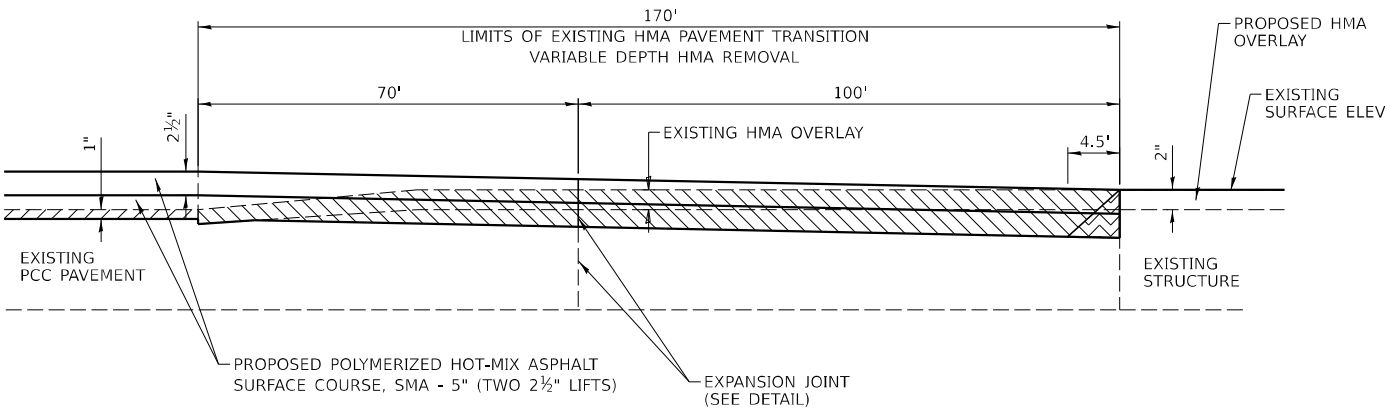

SURFACE TRANSITION DETAIL D

MAINLINE WITH EX OVERLAY TO EX BRIDGE OVERLAY
I-255 OVER ICG RR AND CHURCH RD
NOT TO SCALE


**STATE OF ILLINOIS
DEPARTMENT OF TRANSPORTATION**

**I-255 RESURFACING FROM IL 157 TO IL 15
PAVEMENT TRANSITION DETAIL**

SCALE: NTS SHEET 1 OF 3 SHEETS STA. TO STA.

F.A.I. RTE.	SECTION	COUNTY	TOTAL SHEETS	SHEET NO.
255	82-(5,4,3)RS-1	ST. CLAIR	504	162
CONTRACT NO. 76K05				
ILLINOIS FED. AID PROJECT				


USER NAME	= _USER_	DESIGNED	-	REVISED	-
		DRAWN	-	REVISED	-
PLOT SCALE	= 0.166666" / in.	CHECKED	-	REVISED	-
PLOT DATE	= 3/5/2024	DATE	- ####	REVISED	-

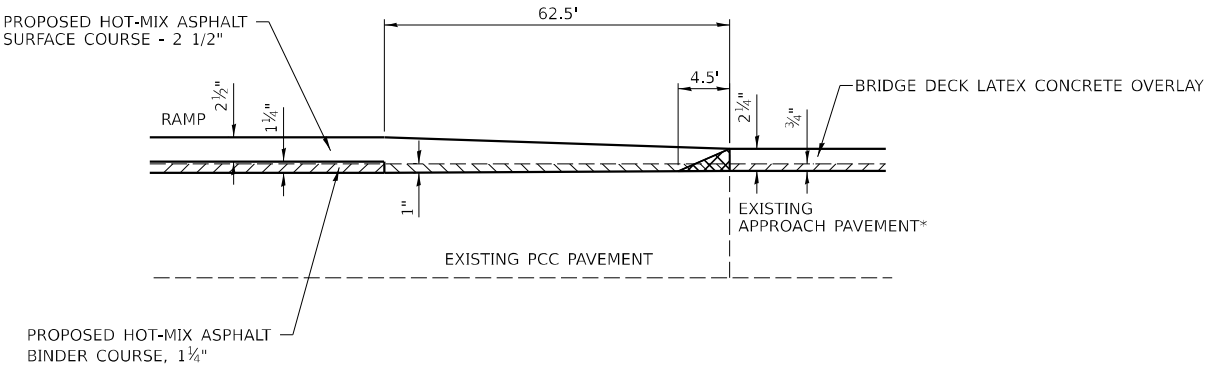

* EXISTING STRUCTURE IF NO APPROACH PAVEMENT

SURFACE TRANSITION DETAIL E

RAMP TO BRIDGE
NOT TO SCALE

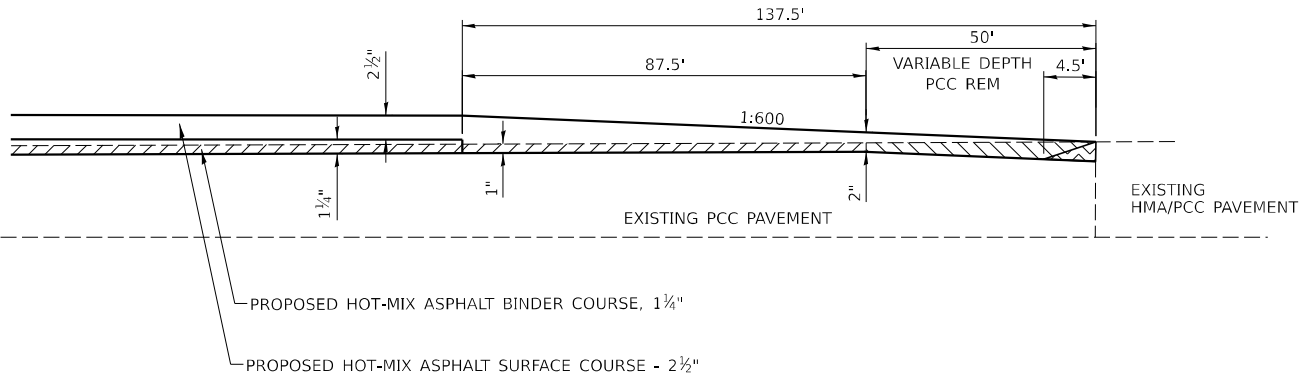


SURFACE TRANSITION DETAIL F

RAMP TO EXISTING RAMP
NOT TO SCALE

LEGEND


- PORTLAND CEMENT CONCRETE SURFACE REMOVAL - BUTT JOINT
- HOT - MIX ASPHALT SURFACE REMOVAL - BUTT JOINT
- PCC/HMA SURFACE REMOVAL - 1"
- VARIABLE DEPTH REMOVAL

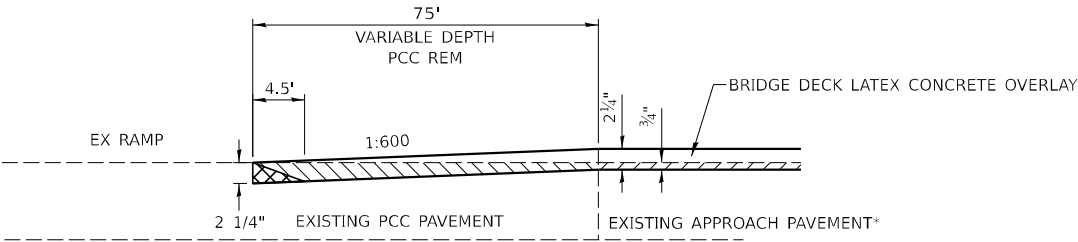

* EXISTING STRUCTURE IF NO APPROACH PAVEMENT

SURFACE TRANSITION DETAIL G

EXISTING RAMP TO RAMP BRIDGE OVERLAY
NOT TO SCALE
IL 157 RAMP E

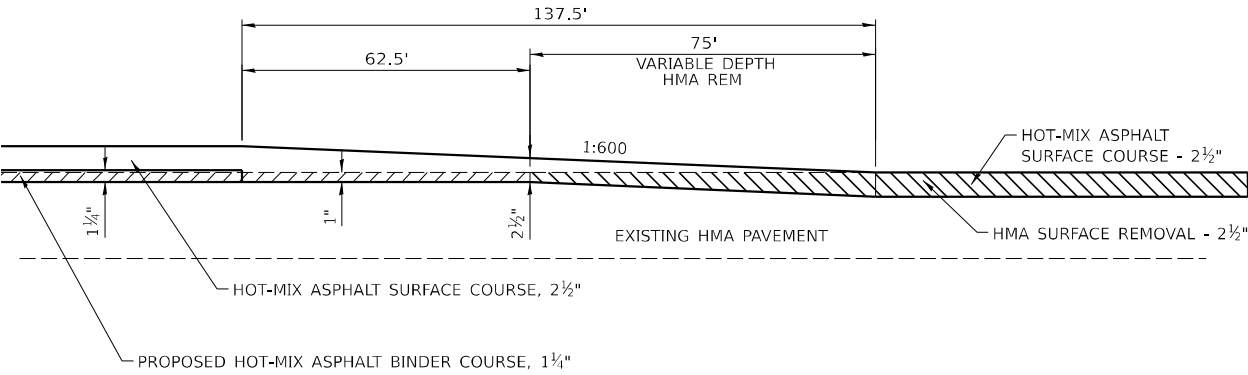

SURFACE TRANSITION DETAIL H

MOUSETTE LANE
NOT TO SCALE

MODEL: 76613 - Plan 2 (Sheet)
FILE NAME: D076613-2-20240414 B.dgn




USER NAME	= _USER_	DESIGNED	-	REVISED	-
		DRAWN	-	REVISED	-
PLOT SCALE	= 0.16666633 1/ in.	CHECKED	-	REVISED	-
PLOT DATE	= 3/5/2024	DATE	- ####	REVISED	-


STATE OF ILLINOIS
DEPARTMENT OF TRANSPORTATION

I-255 RESURFACING FROM IL 157 TO IL 15			
PAVEMENT TRANSITION DETAIL			
SCALE: NTS	SHEET 2	OF 3 SHEETS	STA. TO STA.

F.A.I. RTE.	SECTION	COUNTY	TOTAL SHEETS	SHEET NO.
255	82-(5.4.3)RS-1	ST. CLAIR	504	163
CONTRACT NO. 76K05				
ILLINOIS FED. AID PROJECT				

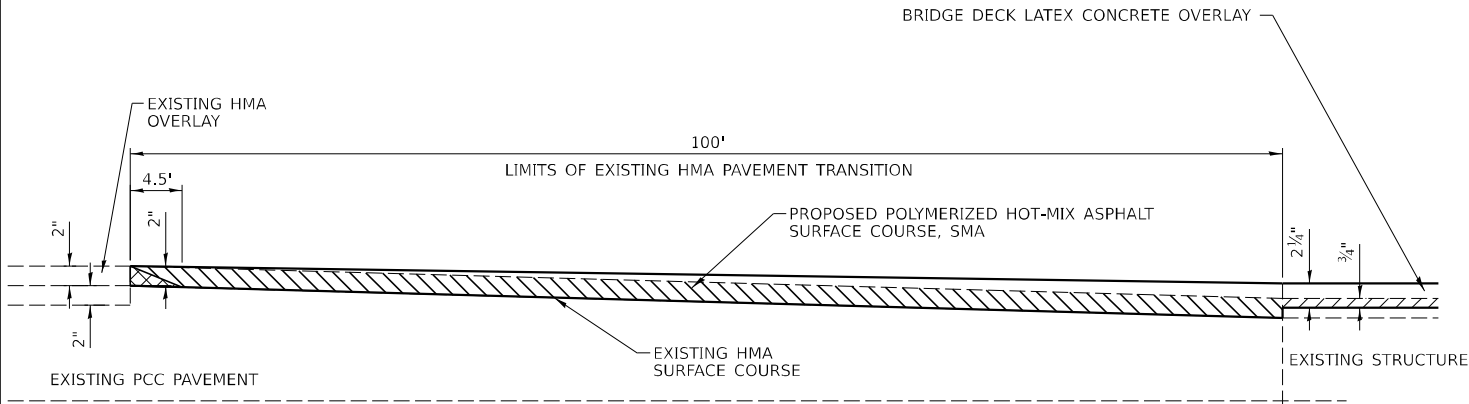

SURFACE TRANSITION DETAIL I
BRIDGE OVERLAY TO EXISTING MAINLINE OVERLAY
I-255 OVER IL 15
NOT TO SCALE

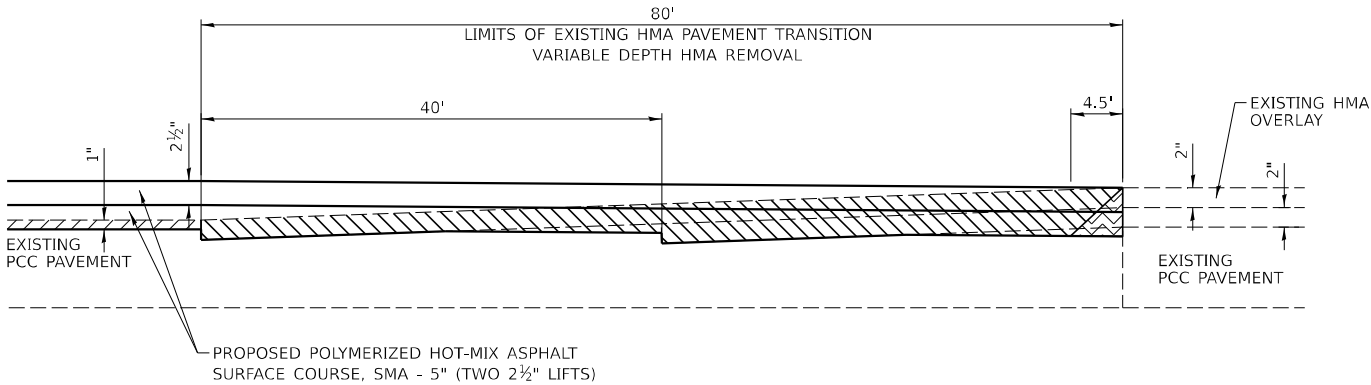

SURFACE TRANSITION DETAIL J
MAINLINE TO EX MAINLINE OVERLAY
NOT TO SCALE

LEGEND

PORTLAND CEMENT CONCRETE
SURFACE REMOVAL - BUTT JOINT

HOT - MIX ASPHALT
SURFACE REMOVAL - BUTT JOINT

PCC/HMA SURFACE REMOVAL - 1"

VARIABLE DEPTH REMOVAL

MODEL: 76613 - Plan 2 (Sheet)
FILE NAME: D076K05-Resurfacing.dgn


CHASTAIN
& ASSOCIATES LLC
CONSULTING ENGINEERS

USER NAME	= _USER_	DESIGNED	-	REVISED	-
		DRAWN	-	REVISED	-
PLOT SCALE	= 0.16666633 ' / in.	CHECKED	-	REVISED	-
PLOT DATE	= 3/5/2024	DATE	- ###	REVISED	-

STATE OF ILLINOIS
DEPARTMENT OF TRANSPORTATION

I-255 RESURFACING FROM IL 157 TO IL 15			
PAVEMENT TRANSITION DETAIL			
SCALE:	SHEET 3	OF 3	SHEETS
	STA.		TO STA.


F.A.I. RTE.	SECTION	COUNTY	TOTAL SHEETS	SHEET NO.
255	82-(5,4,3)RS-1	ST. CLAIR	504	164
CONTRACT NO. 76K05				
		ILLINOIS	FED. AID PROJECT	

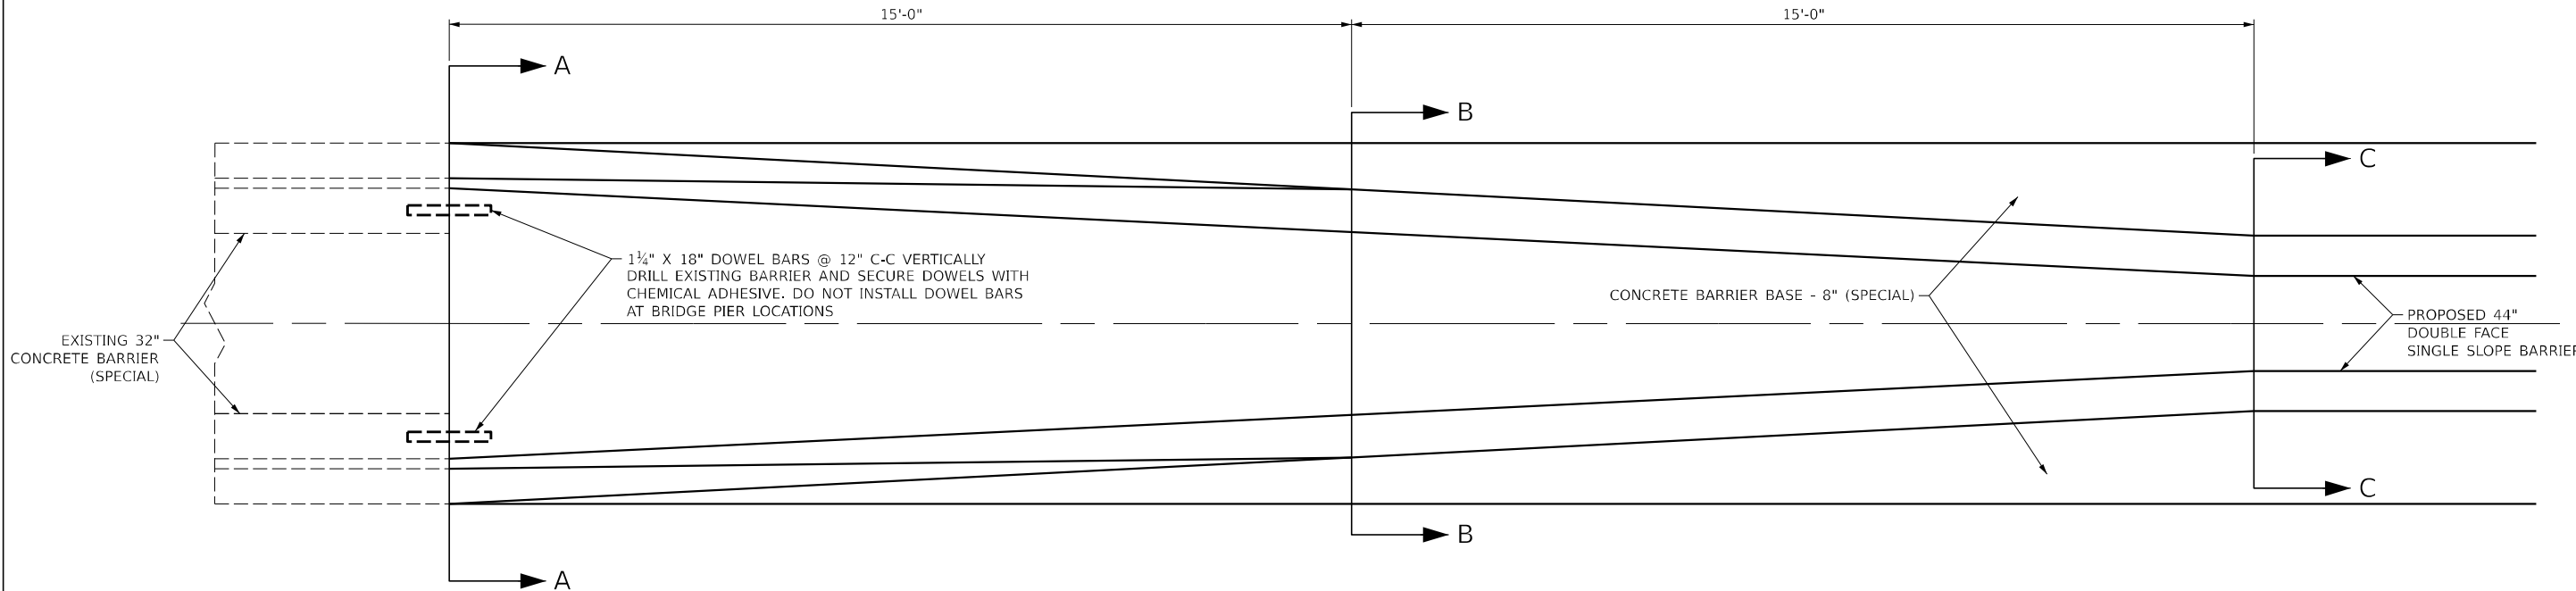

PLAN VIEW

30' TRANSITION

IL 157 - N APPROACH
E SIGN TRUSS NEAR STA. 592+20
DORIS AVE - S & N APPROACH
JEROME LN - S & N APPROACH
MOUSETTE LN - S & N APPROACH
RR/CHURCH RD - S & N APPROACH
BOND AVE - S & N APPROACH
RR - S & N APPROACH
MISSOURI AVE/IL 163 - S APPROACH

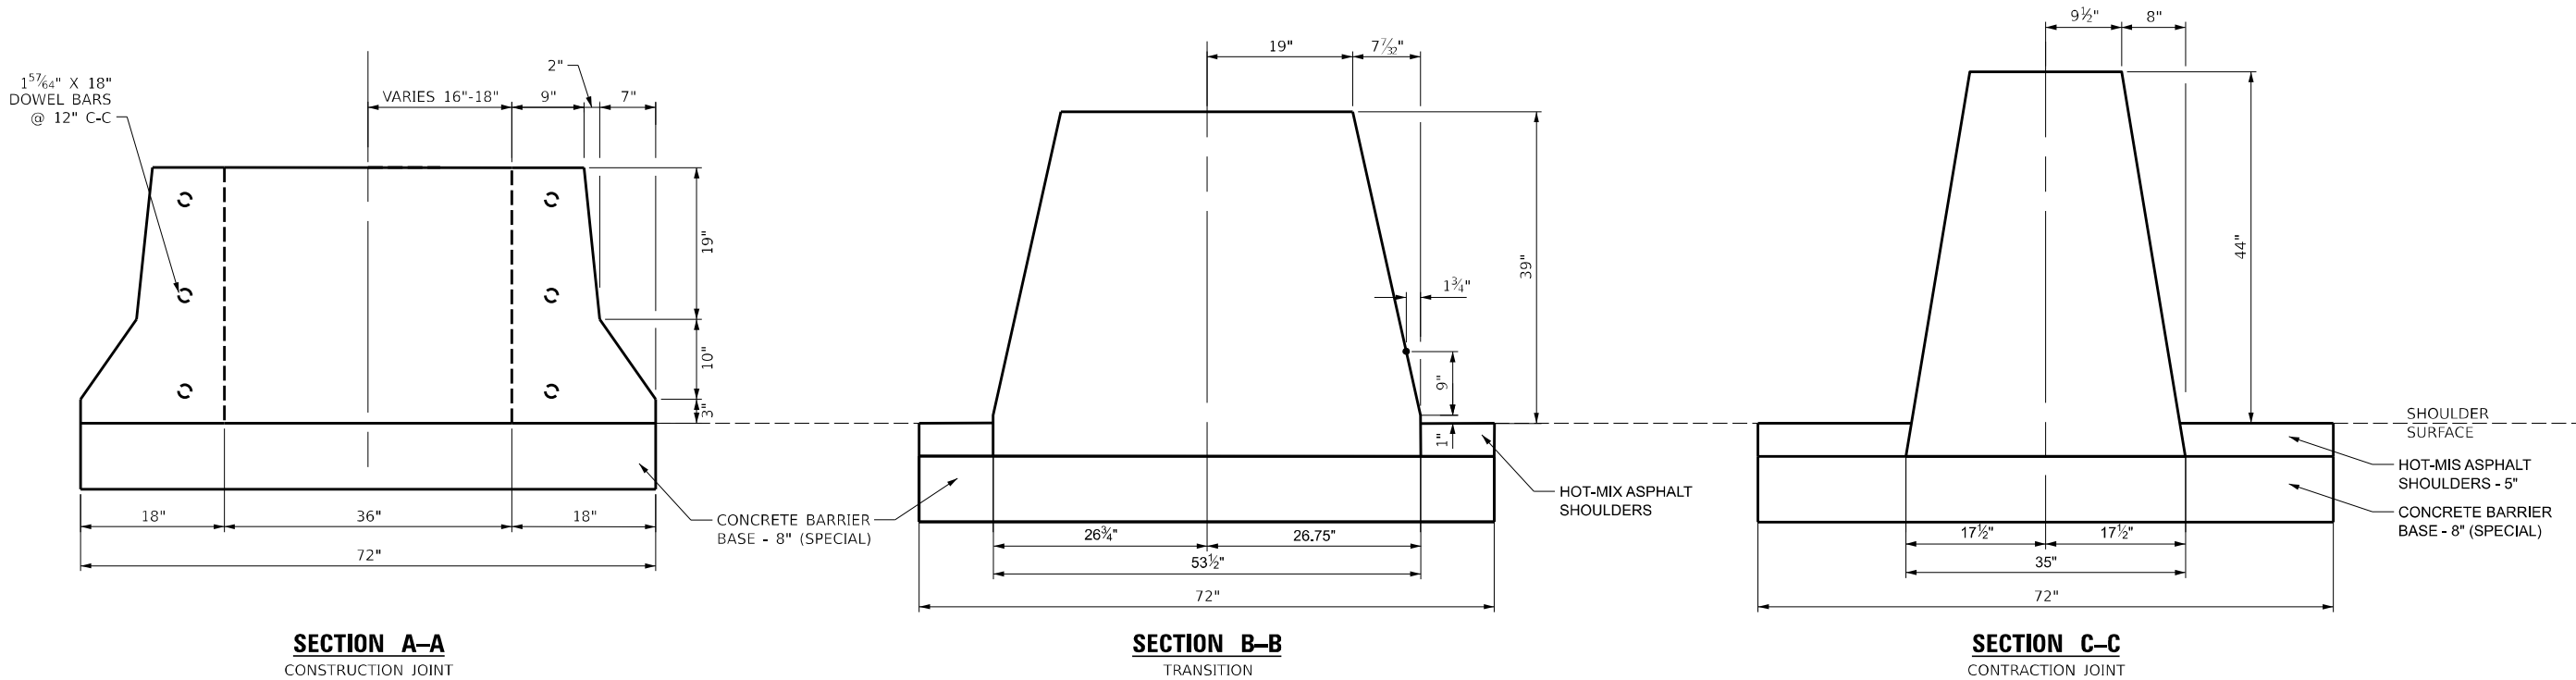

**TRANSITION FROM DOUBLE 32" SINGLE SIDE CONCRETE BARRIER (SPECIAL)
TO 44" DOUBLE SIDE SINGLE SLOPE**

NOTE:
- FOUNDATION, ANCHORING ACCORDING TO
CONCRETE BARRIER DOUBLE FACE (637001)
- FLARE RATE TO BE 20:1
- NOT TO SCALE

MODEL: 76K05 - Plan 1 (Sheet)
FILE NAME: D:\2025\chastain2.dgn




USER NAME	= _USER_	DESIGNED	-	REVISED	-
		DRAWN	-	REVISED	-
PLOT SCALE	= 0.166673 " / in.	CHECKED	-	REVISED	-
PLOT DATE	= 3/5/2024	DATE	-	REVISED	-

**STATE OF ILLINOIS
DEPARTMENT OF TRANSPORTATION**

**I-255 RESURFACING FROM IL 157 TO IL 15
CONCRETE BARRIER TRANSITION DETAIL**

SCALE: SHEET 1 OF 1 SHEETS STA. TO STA.

F.A.I. RTE.	SECTION	COUNTY	TOTAL SHEETS	SHEET NO.
255	82-(5,4,3)RS-1	ST. CLAIR	504	165
CONTRACT NO. 76K05				
ILLINOIS			FED. AID PROJECT	

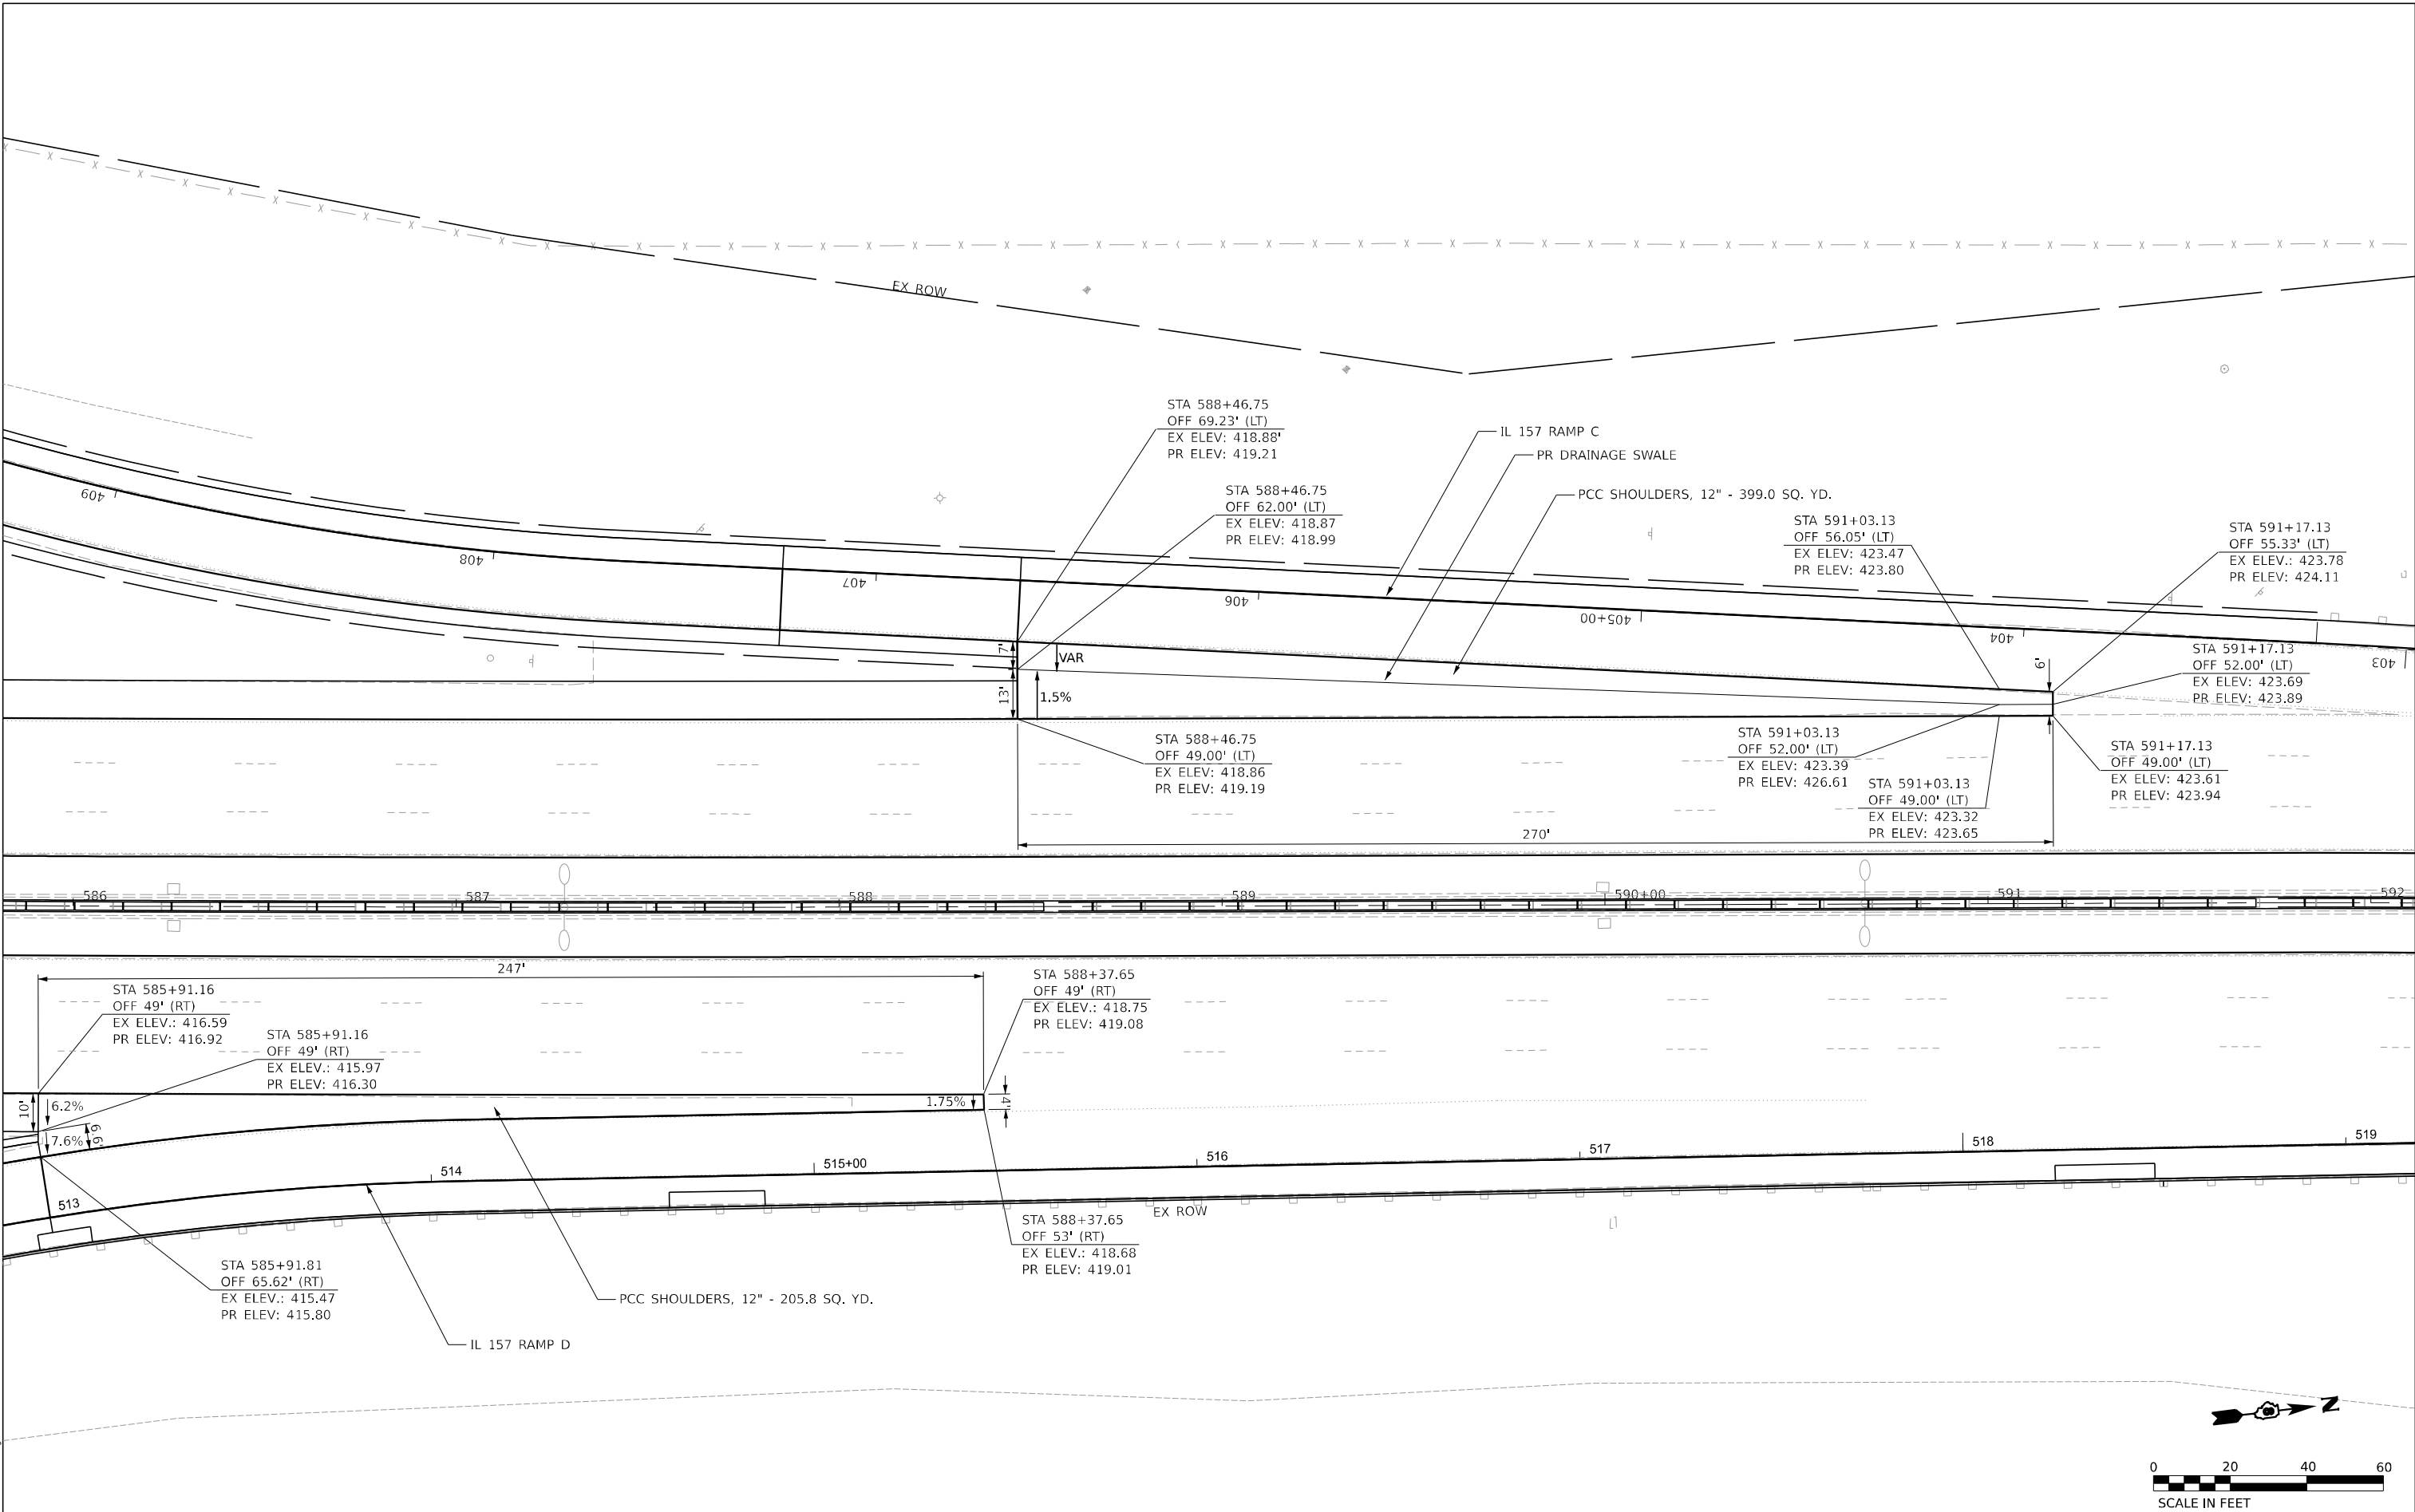

MODEL: Core Area 1
FILE NAME: D:\2025\shc-detailed-7.dgn






USER NAME	= _USER_	DESIGNED	-	REVISED	-
		DRAWN	-	REVISED	-
PLOT SCALE	= 40,00000000' / in.	CHECKED	-	REVISED	-
PLOT DATE	= 3/5/2024	DATE	-	REVISED	-

STATE OF ILLINOIS
DEPARTMENT OF TRANSPORTATION

I-255 RESURFACING FROM IL 157 TO IL 15			
IL 157 RAMP C & D GORE AREA DETAILS			
SCALE: 1" = 20"	SHEET 1	OF 4 SHEETS	STA. TO STA.

F.A.I. RTE.	SECTION	COUNTY	TOTAL SHEETS	SHEET NO.
255	82-(5,4,3)RS-1	ST. CLAIR	504	166
CONTRACT NO. 76K05				
ILLINOIS		FED. AID PROJECT		

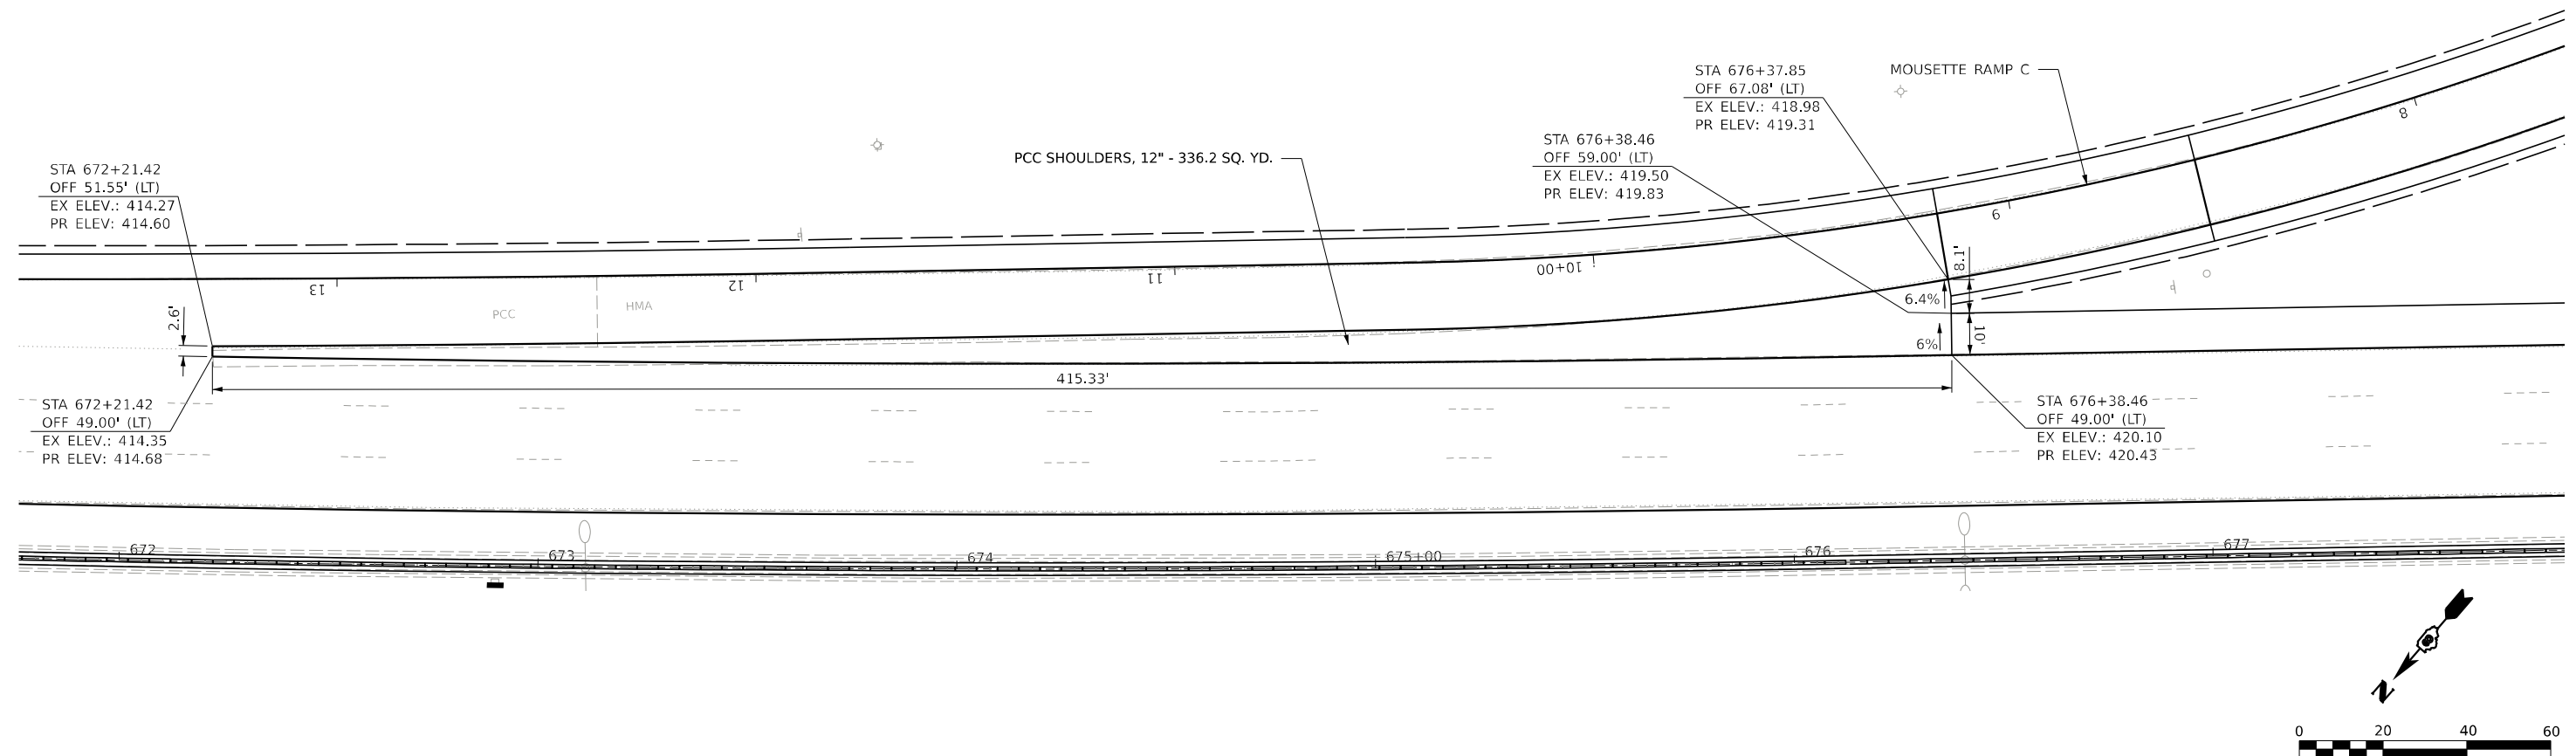

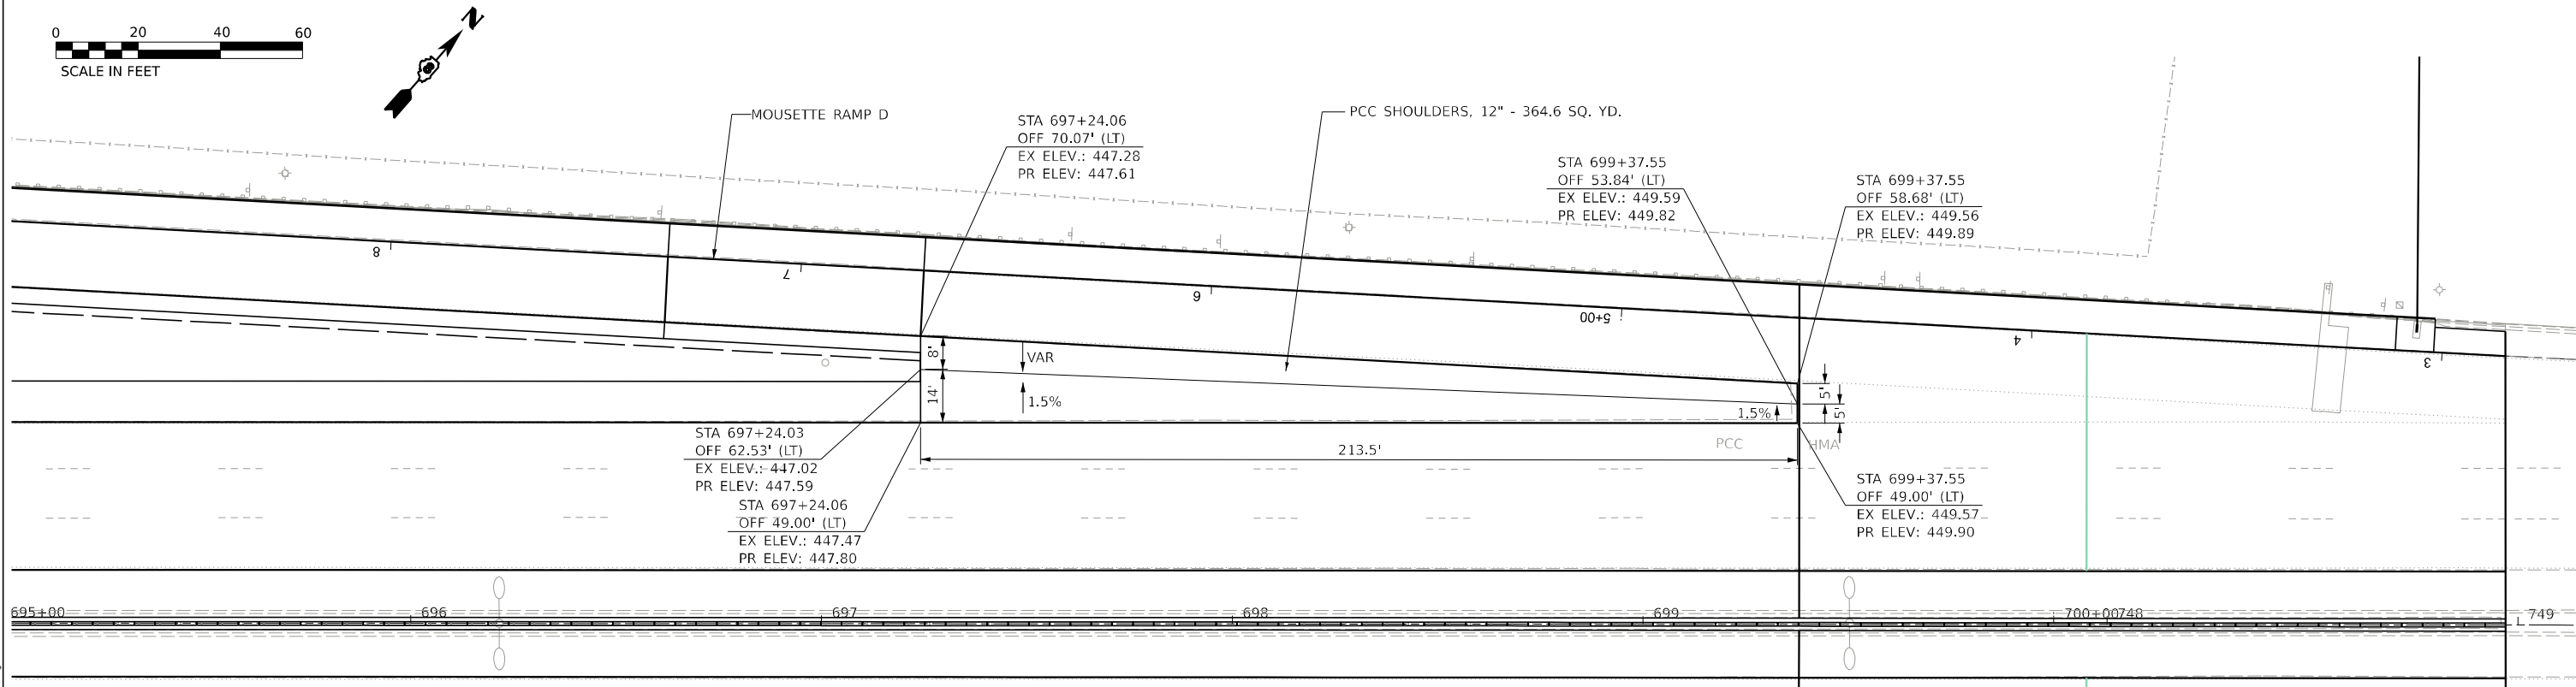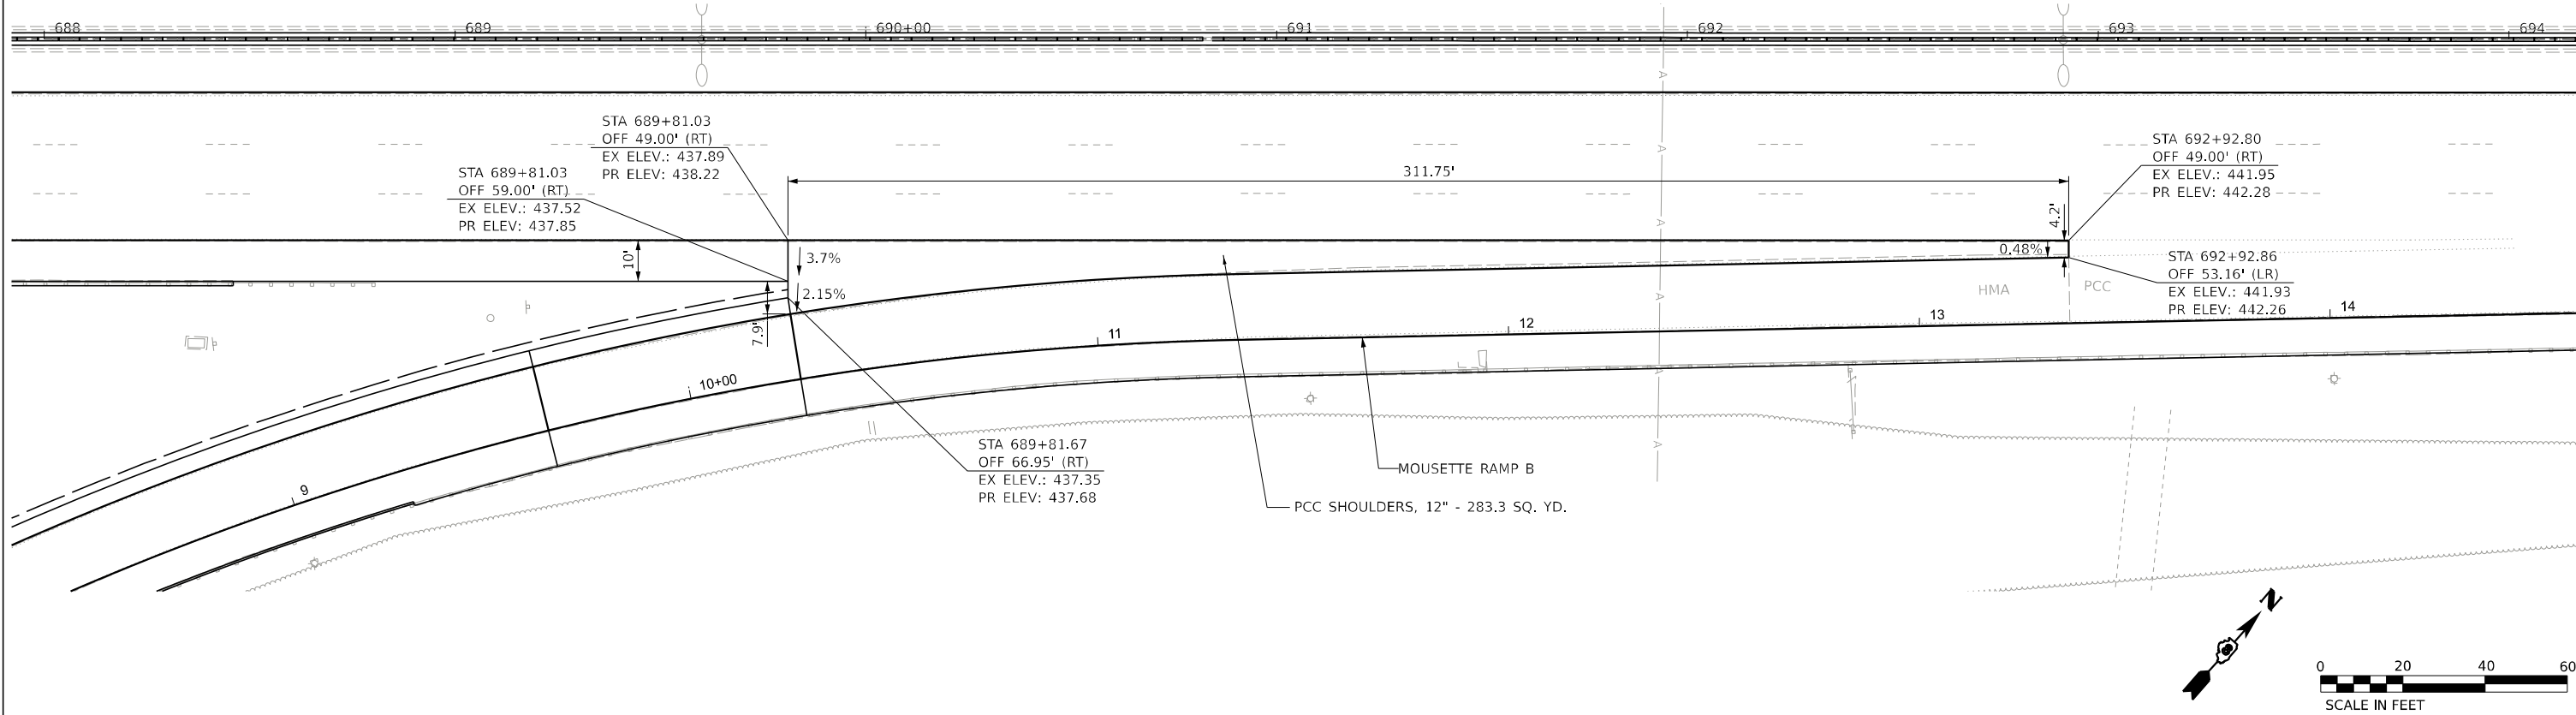

MODEL: RAMP01 - Mousette Ramp (Sheet)
FILE NAME: D:\76K05-Resurfacing\Design




USER NAME = _USER_	DESIGNED -	REVISED -
	DRAWN -	REVISED -
PLOT SCALE = 0.16666665" / in.	CHECKED -	REVISED -
PLOT DATE = 3/5/2024	DATE -	REVISED -

STATE OF ILLINOIS
DEPARTMENT OF TRANSPORTATION

I-255 RESURFACING FROM IL 157 TO IL 15 RAMP B & D MOUSETTE LANE GORE AREA DETAILS			
SCALE: 1" = 20'	SHEET 3	OF 4 SHEETS	STA. TO STA.

F.A.I. RTE.	SECTION	COUNTY	TOTAL SHEETS	SHEET NO.
255	82-(5,4,3)R5-1	ST. CLAIR	504	168
CONTRACT NO. 76K05				
ILLINOIS FED. AID PROJECT				

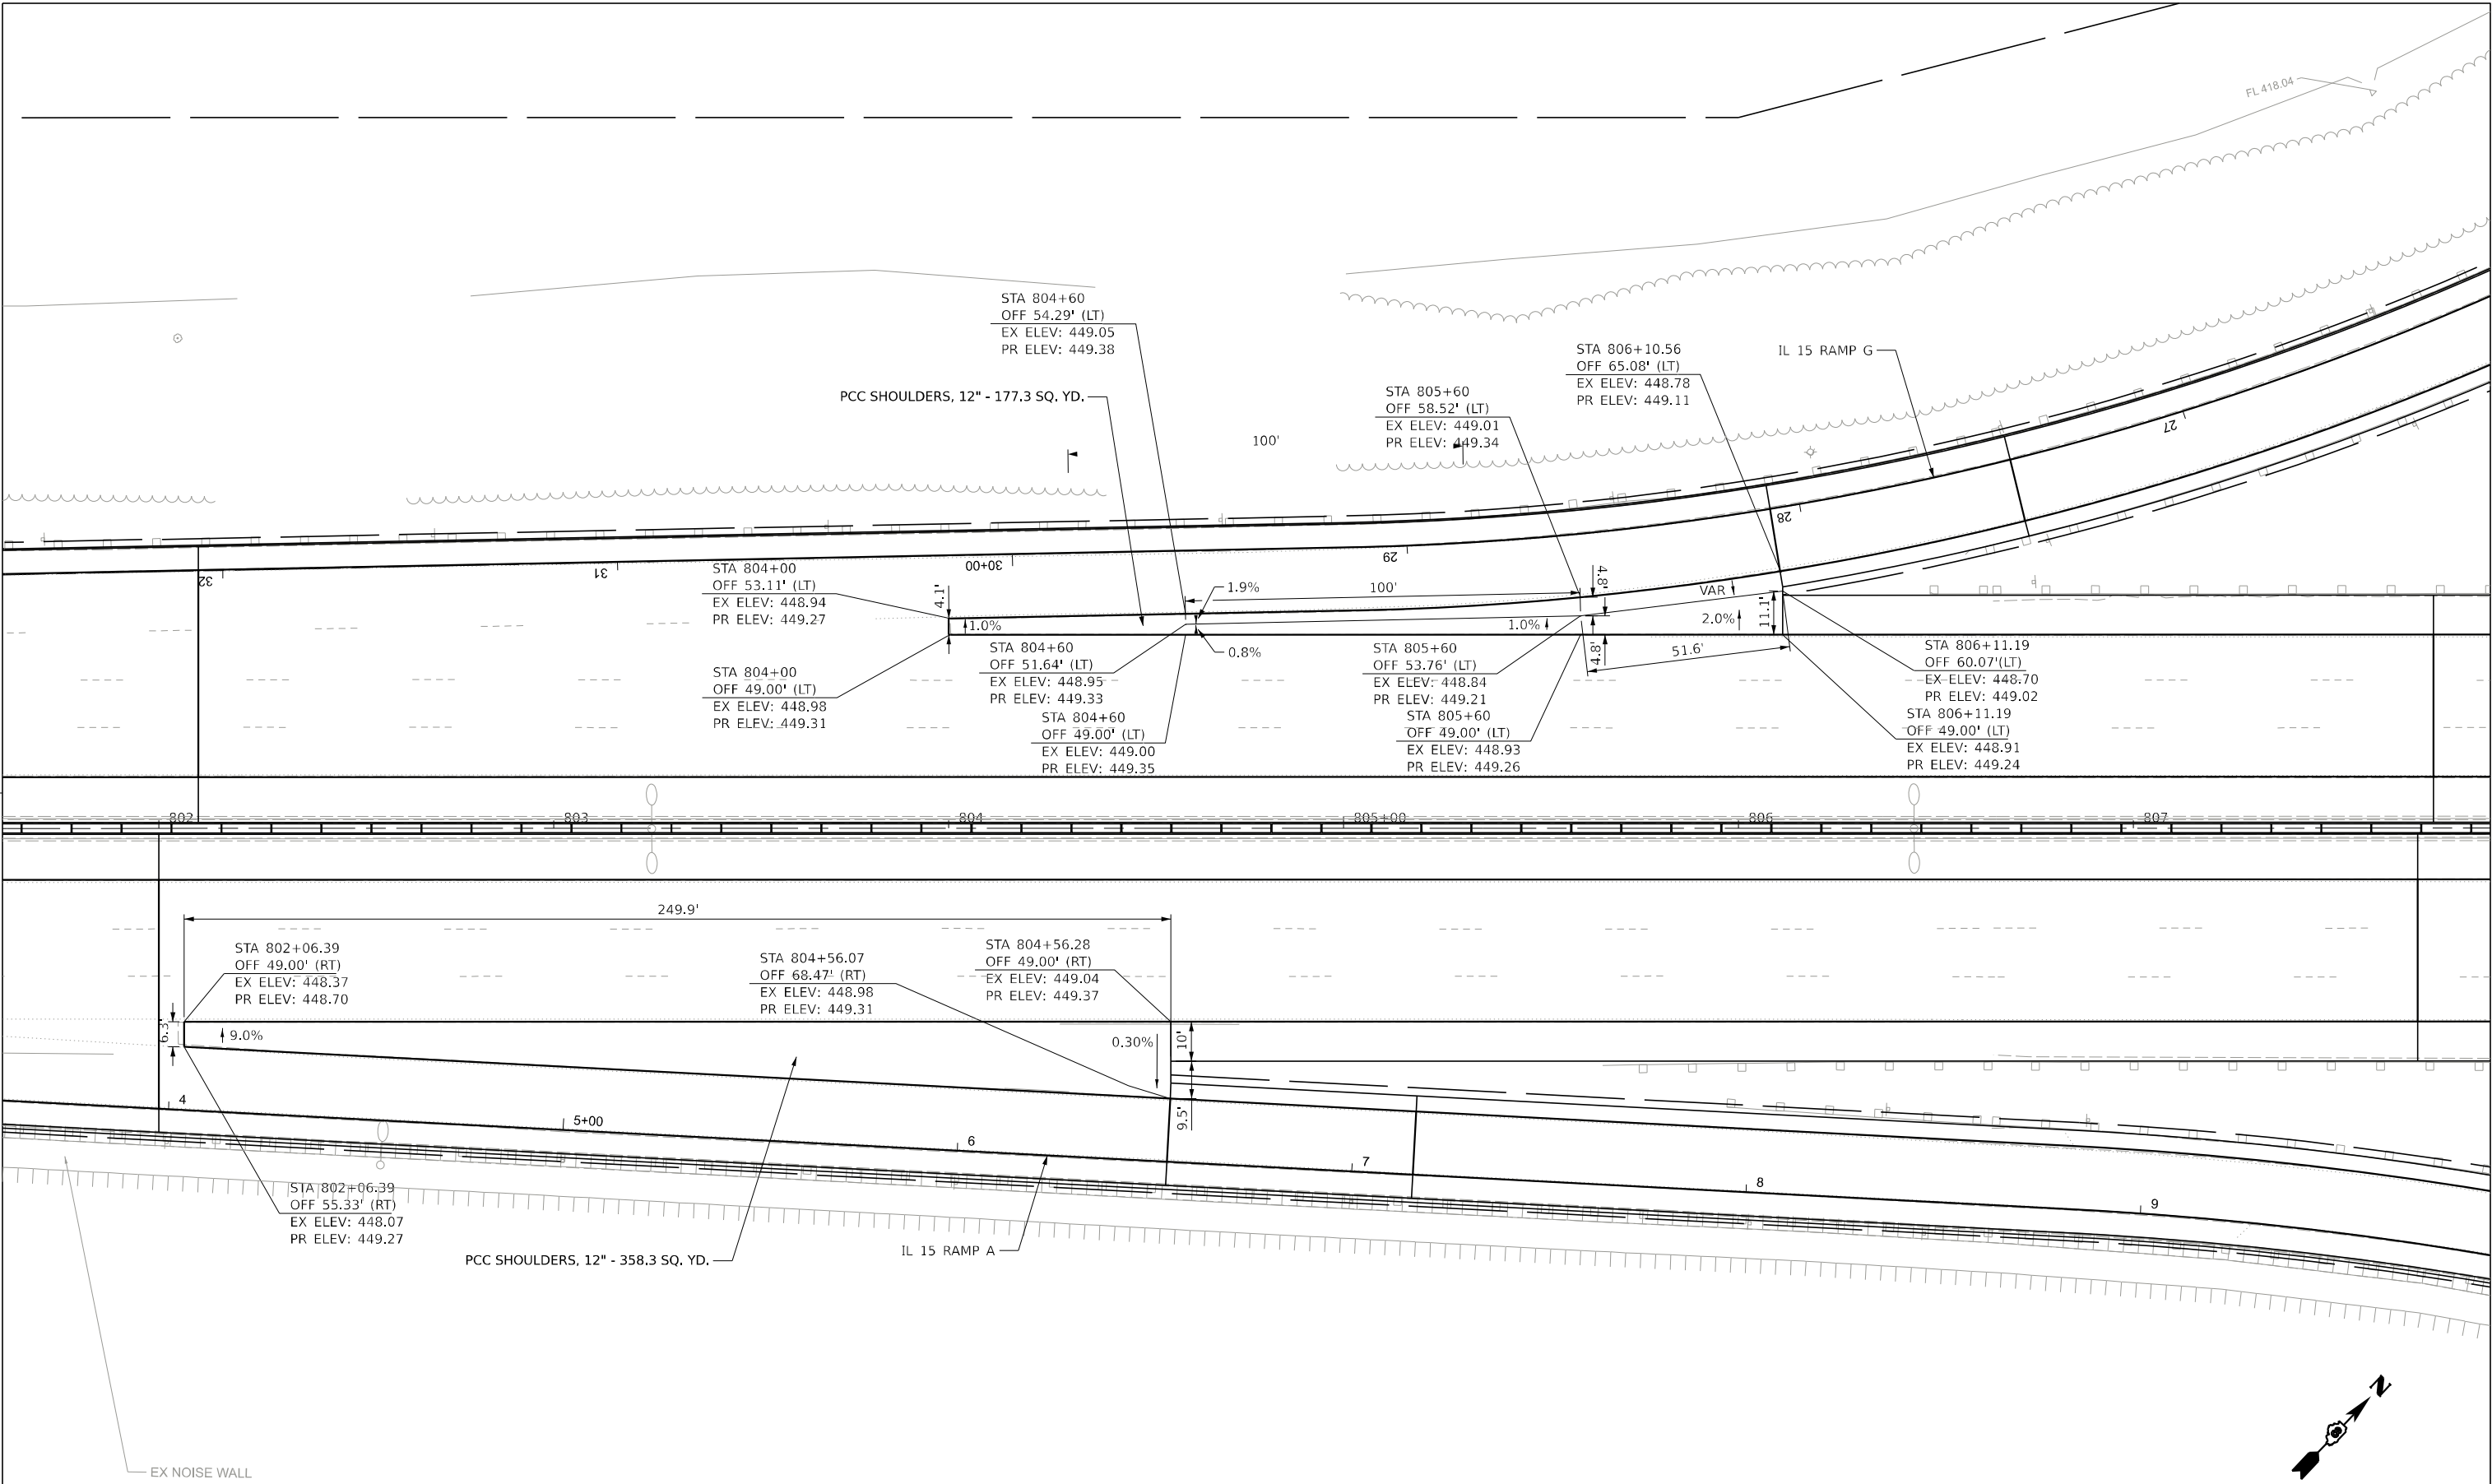

MODEL: IL 15 Ramp G (Sheet)
FILE NAME: D:\B2025\project\il15.dgn






USER NAME	= _USER_	DESIGNED	-	REVISED	-
		DRAWN	-	REVISED	-
PLOT SCALE	= 40.00000000 " / in.	CHECKED	-	REVISED	-
PLOT DATE	= 3/5/2024	DATE	-	REVISED	-

STATE OF ILLINOIS
DEPARTMENT OF TRANSPORTATION

I-255 RESURFACING FROM IL 157 TO IL 15			
IL 15 RAMP A & G GORE AREA DETAILS			
SCALE: 1" = 20"	SHEET 4	OF 4 SHEETS	STA. TO STA.

F.A.I. RTE.	SECTION	COUNTY	TOTAL SHEETS	SHEET NO.
255	82-(5,4,3)R5-1	ST. CLAIR	504	169
CONTRACT NO. 76K05				
ILLINOIS FED. AID PROJECT				

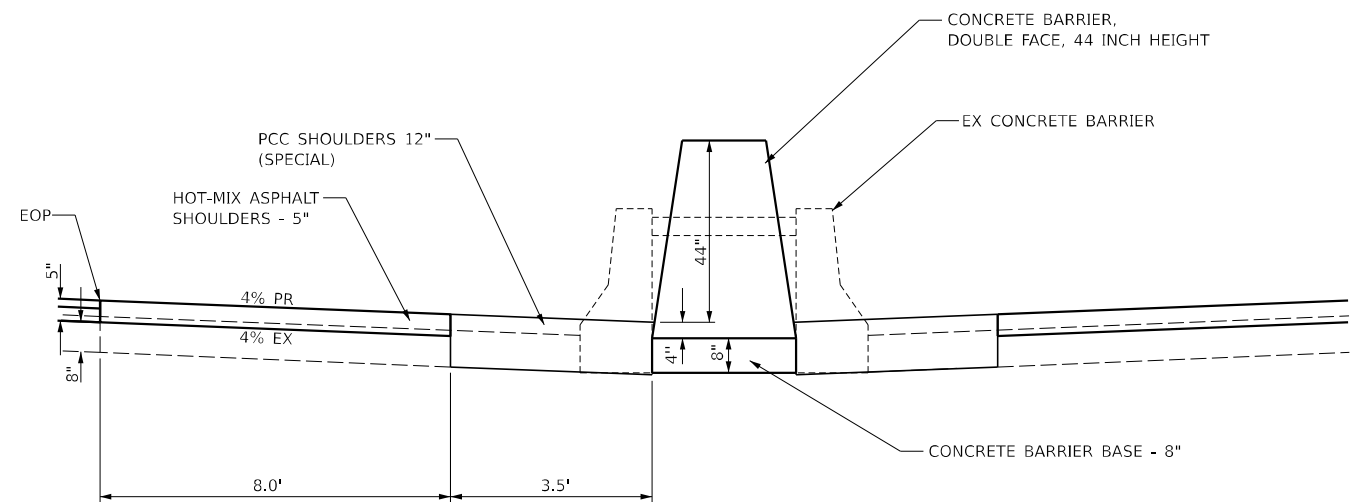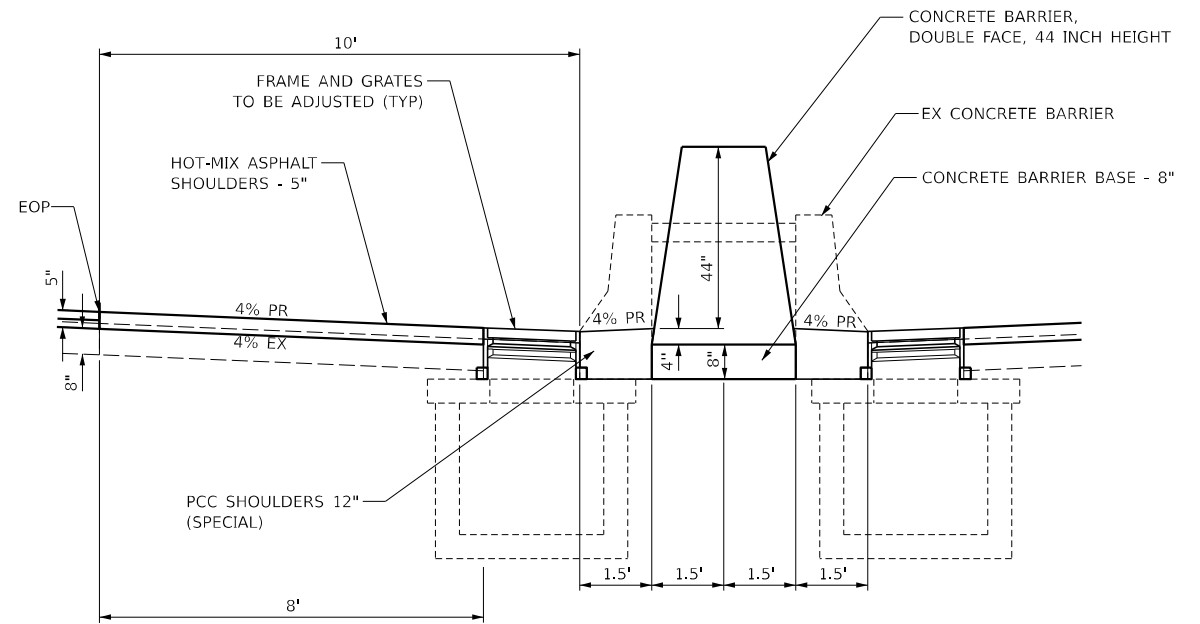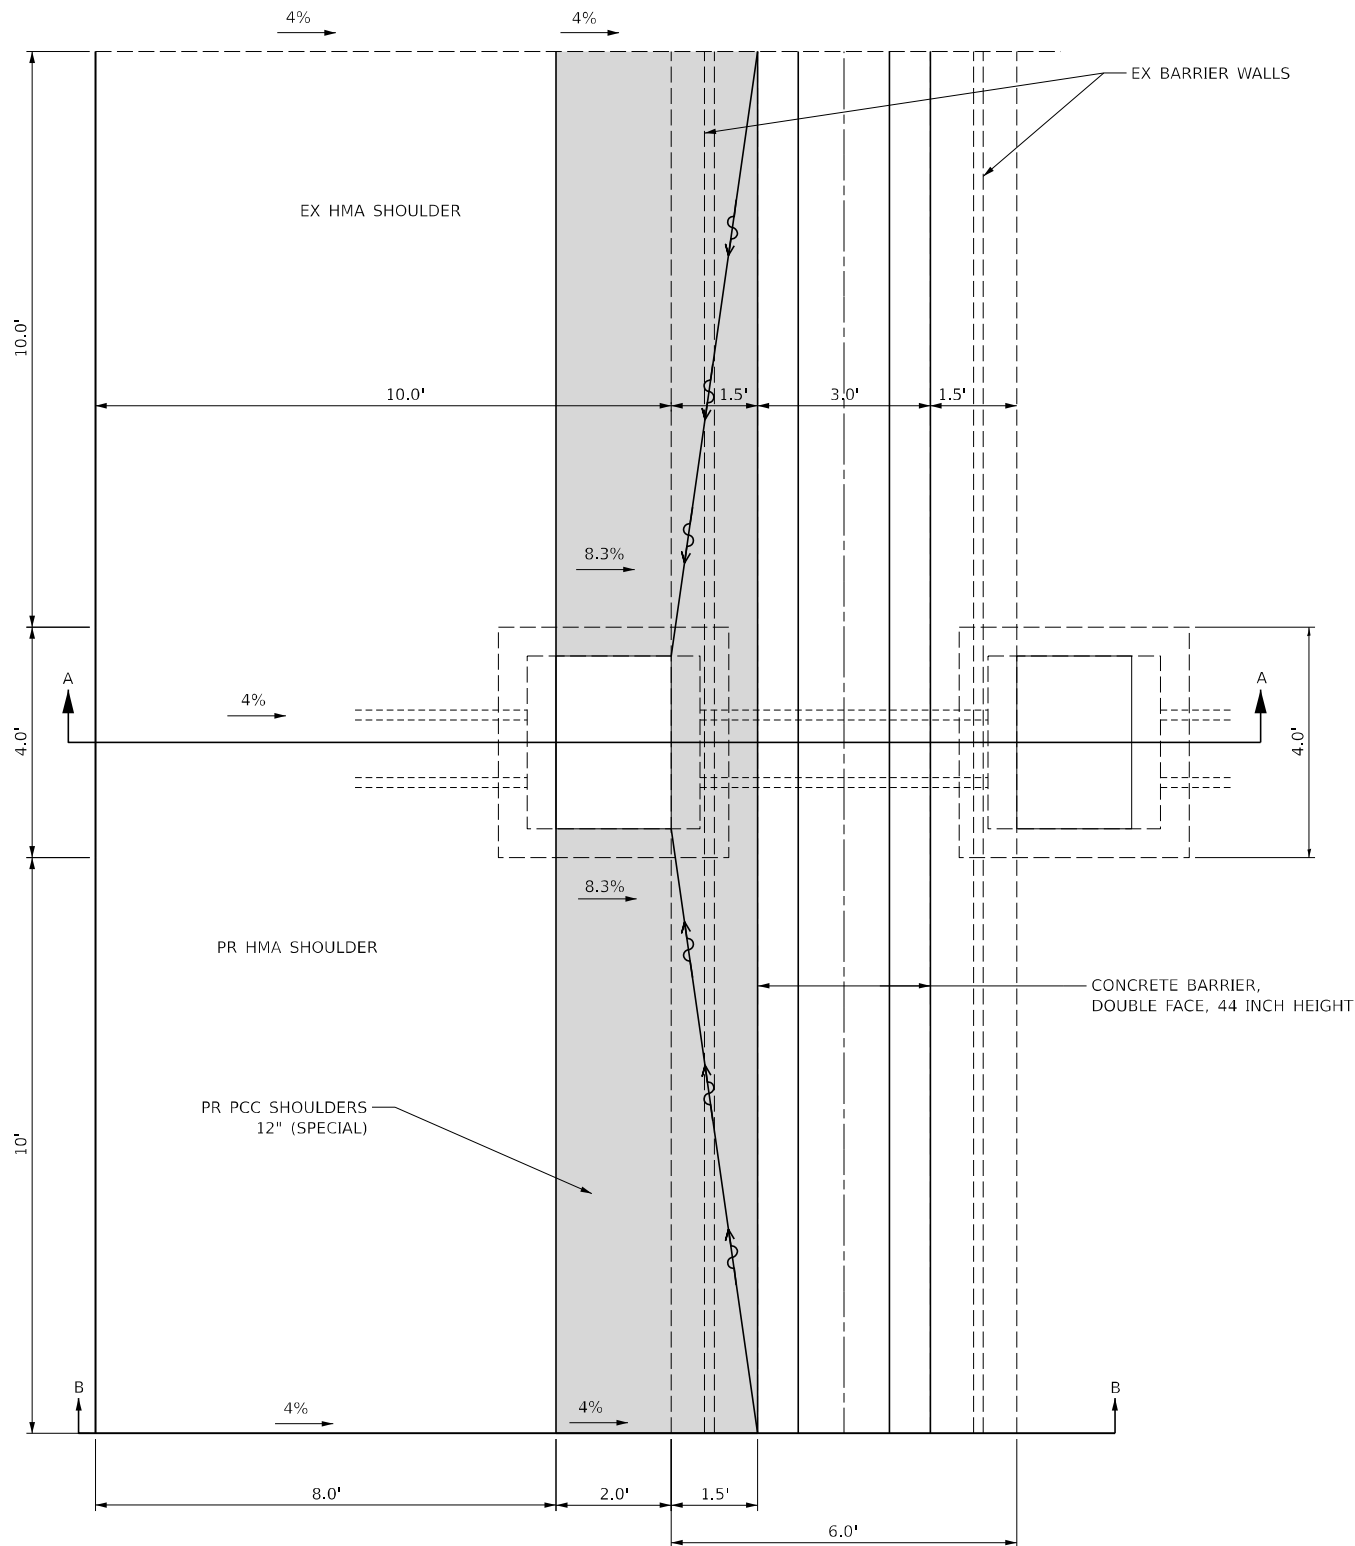


STATE OF ILLINOIS
DEPARTMENT OF TRANSPORTATION


I-255 RESURFACING FROM IL 157 TO IL 15
MEDIAN INLET DETAIL

F.A.I. RTE.	SECTION	COUNTY	TOTAL SHEETS	SHEET NO.
255	82-(5,4,3)RS-1	ST. CLAIR	504	170
CONTRACT NO. 76K05				
ILLINOIS FED. AID PROJECT				

USER NAME = _USER_	DESIGNED -	REVISED -
DRAWN -	REVISED -	
PLOT SCALE = 33.333' / in.	CHECKED -	REVISED -
PLOT DATE = 3/21/2024	DATE -	REVISED -

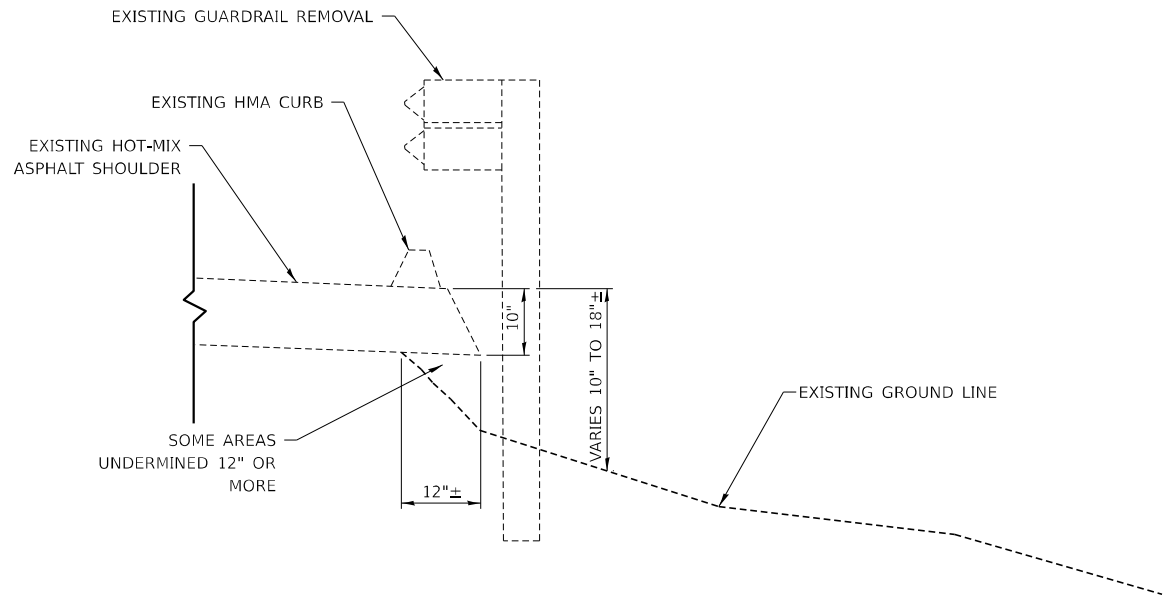


**EXISTING SHOULDER CURB DETAIL
UNDERMINED PAVEMENT AREAS**

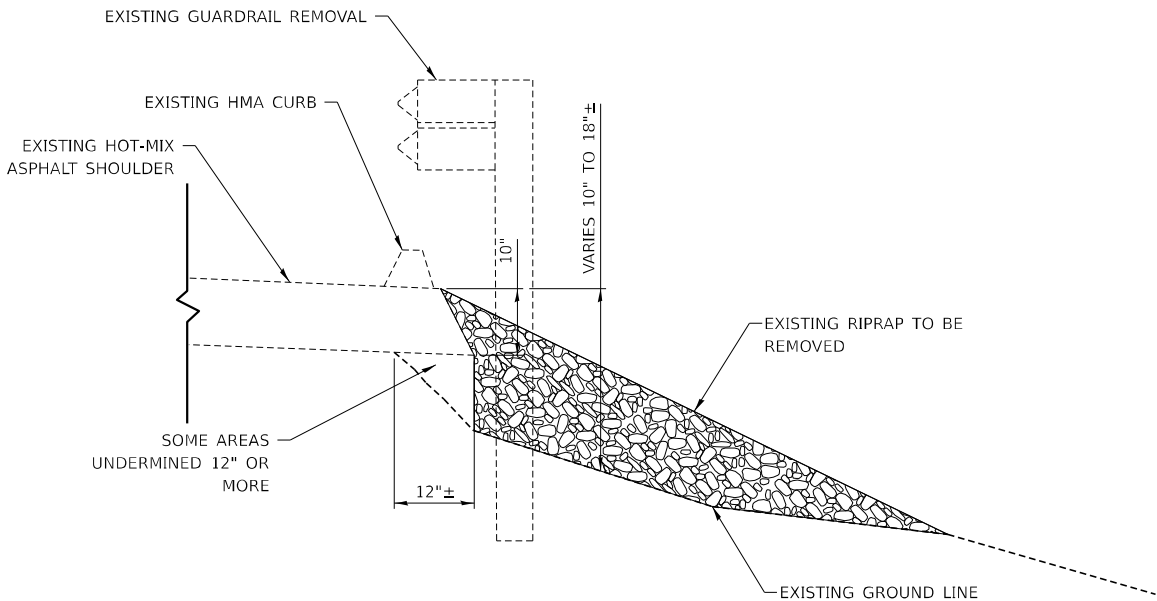


* SEE REMOVAL SHEETS FOR EX RIPRAP REMOVAL LOCATIONS

**EXISTING SHOULDER CURB DETAIL
UNDERMINED PAVEMENT AREAS
WITH EXISTING RIPRAP**

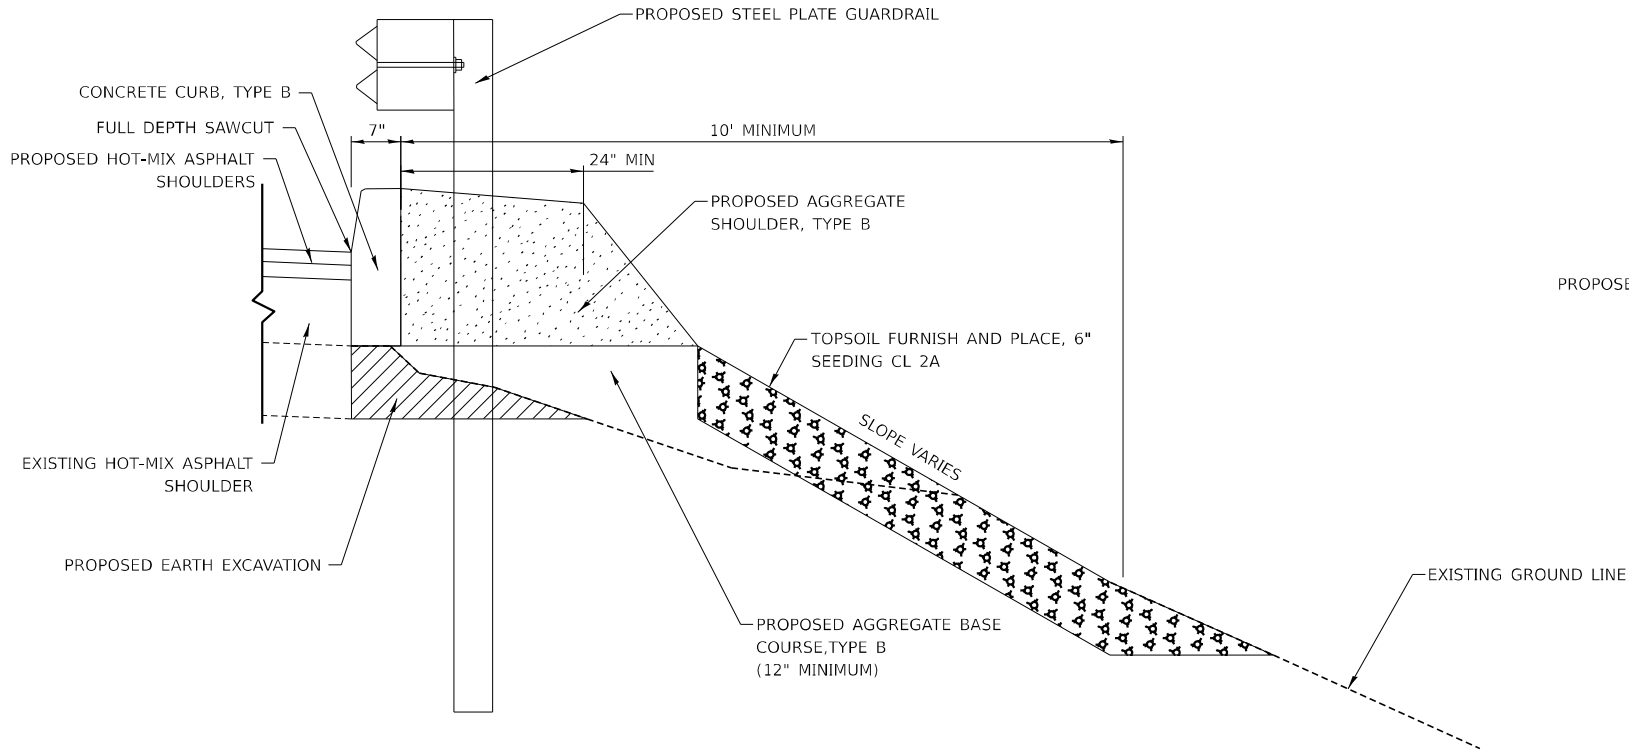

**PROPOSED SHOULDER CURB DETAIL
UNDERMINED PAVEMENT AREAS**

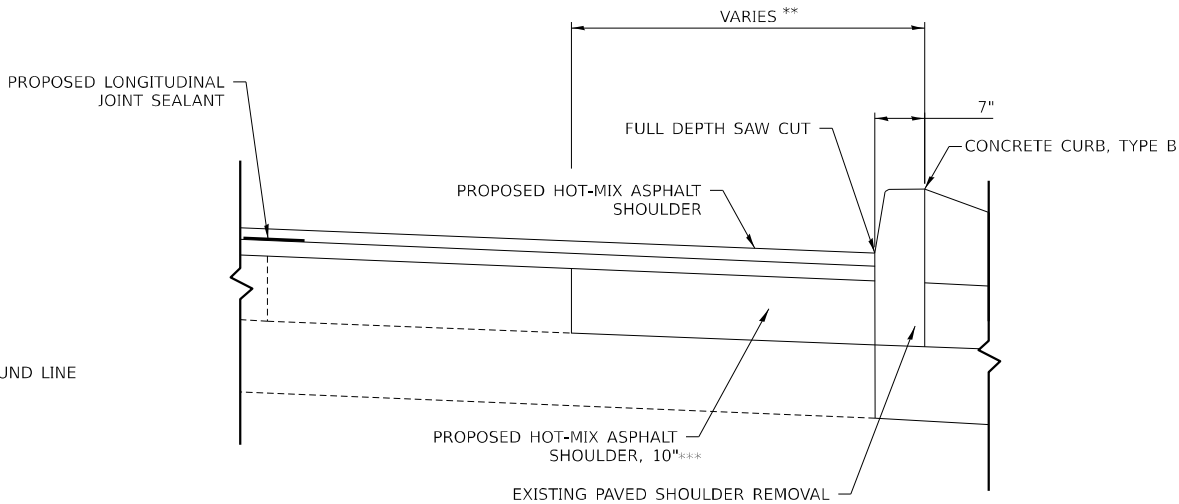

** INCREASE WIDTH OF SHOULDER REPLACEMENT AS NECESSARY TO REMOVE UNDERMINED AREA
*** MOUSETTE LANE RAMPS = HOT-MIX ASPHALT SHOULDER, 8"


PROPOSED FULL DEPTH HMA SHOULDER DETAIL

MODEL: 76613 - Rm 2 (Sheet)
FILE NAME: D076K05-MiscellaneousShoulderCurb.dgn


USER NAME	= _USER_	DESIGNED	-	REVISED	-
		DRAWN	-	REVISED	-
PLOT SCALE	= 0.166666" / in.	CHECKED	-	REVISED	-
PLOT DATE	= 3/5/2024	DATE	- ####	REVISED	-

I-255 RESURFACING FROM IL 157 TO IL 15			
MISCELLANEOUS CURB DETAILS			
SCALE: NTS	SHEET 1	OF 1 SHEETS	STA. TO STA.

F.A.I. RTE.	SECTION	COUNTY	TOTAL SHEETS	SHEET NO.
255	82-(5.4.3)RS-1	ST. CLAIR	504	171
CONTRACT NO. 76K05				
		ILLINOIS	FED. AID PROJECT	

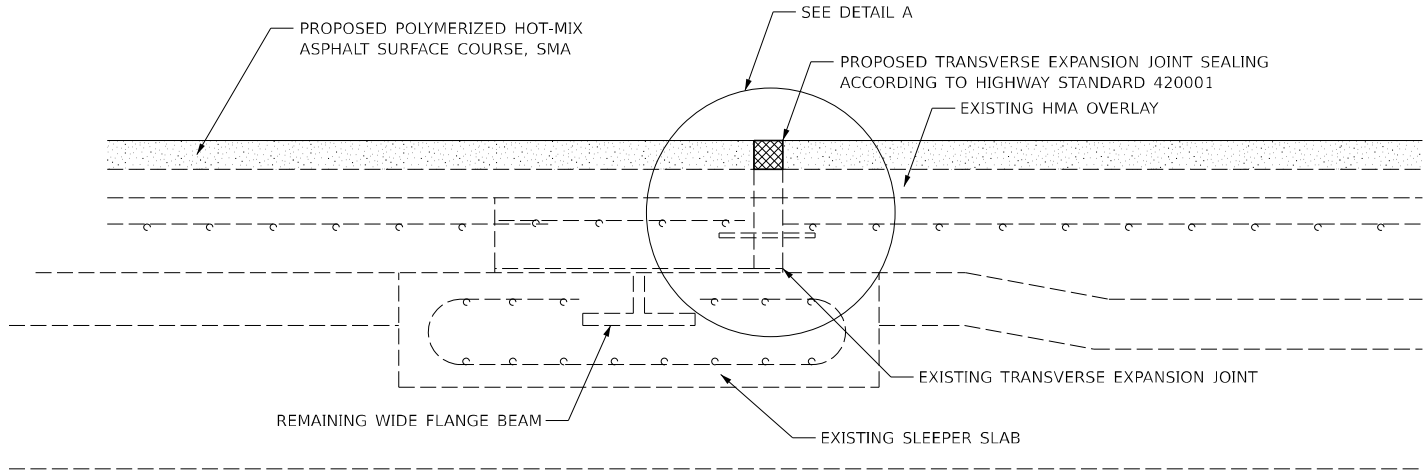

PROPOSED EXPANSION JOINT
NOT TO SCALE

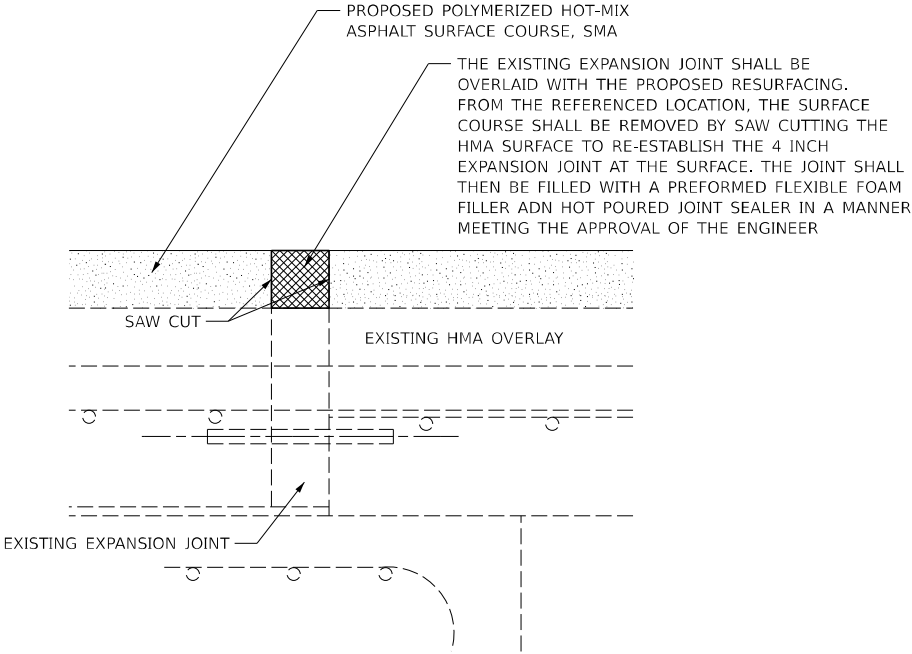

DETAIL A
NOT TO SCALE

MODEL: Default
FILE NAME: D:\76K05_rht-detail-9.dgn




USER NAME = _USER_	DESIGNED -	REVISED -
	DRAWN -	REVISED -
PLOT SCALE = 33.332' / in.	CHECKED -	REVISED -
PLOT DATE = 4/17/2024	DATE -	REVISED -


STATE OF ILLINOIS
DEPARTMENT OF TRANSPORTATION

I-255 RESURFACING FROM IL 157 TO IL 15 EXPANSION JOINT DETAIL			
SCALE:	SHEET	OF	SHEETS
	STA.		TO STA.


F.A.I. RTE.	SECTION	COUNTY	TOTAL SHEETS	SHEET NO.
255	82-(5,4,3)RS-1	ST. CLAIR	504	172
CONTRACT NO. 76K05				
		ILLINOIS	FED. AID PROJECT	

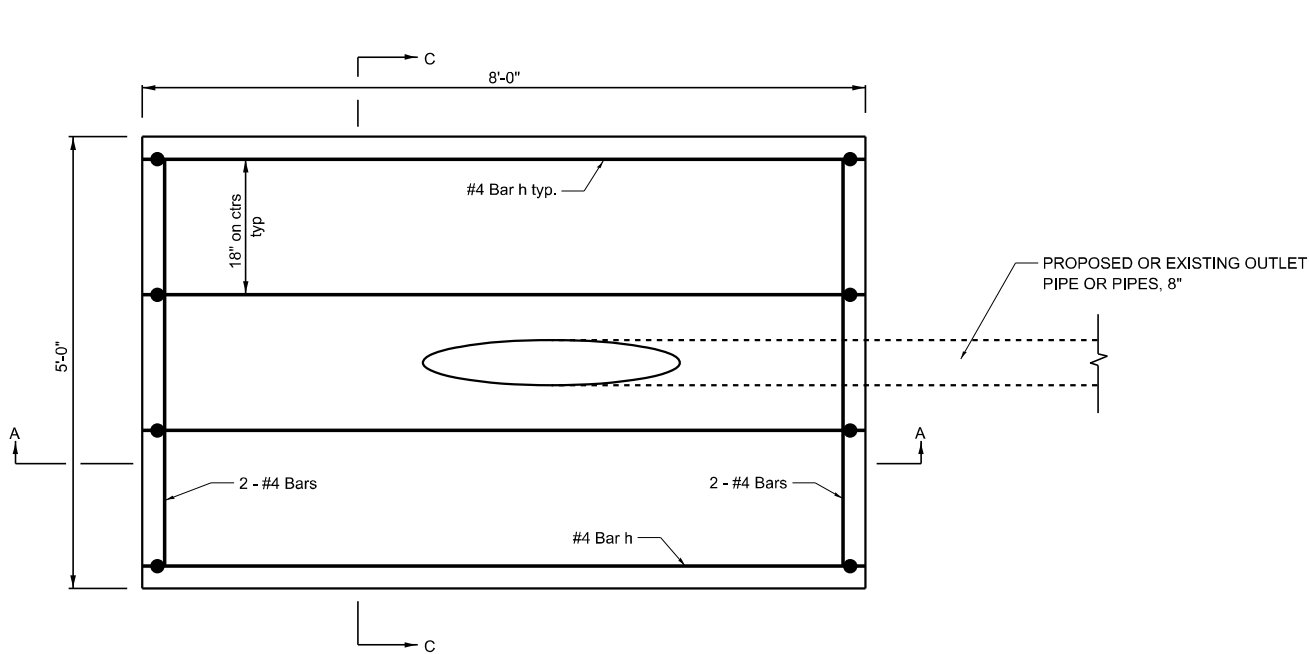


PLAN VIEW

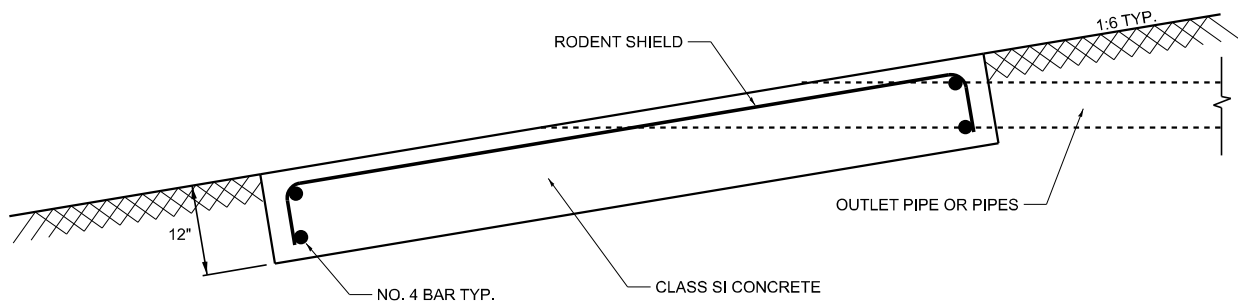

SECTION A-A

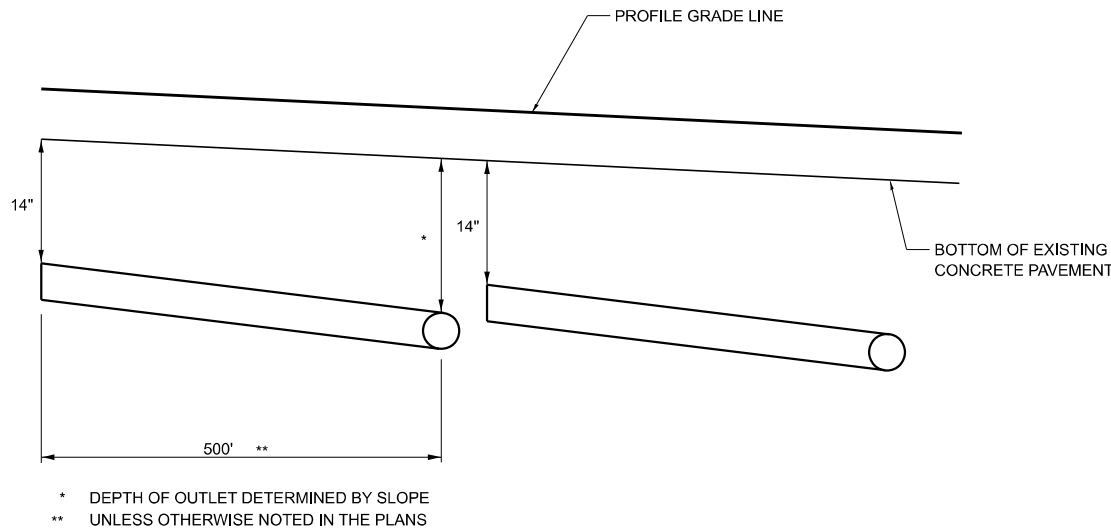

PIPE UNDERDRAIN DETAIL
(USE WHEN PGL IS LESS THAN 0.4%)

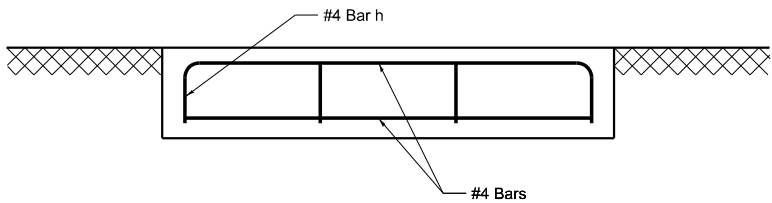

SECTION C-C

APPROXIMATE OUTLET PROTECTOR QUANTITIES FOR EACH OUTLET PROTECTOR	
CONCRETE, CLASS SI	1.5 CU YD
REINFORCING STEEL	35.6 LB

NOTES

- SEE STANDARD 601101 FOR DETAILS OF RODENT SHIELDS.
- THE OUTLET PIPE OR PIPES SHALL BE LOCATED AS CLOSE AS POSSIBLE TO THE CENTER OF THE OUTLET PROTECTOR.
- THE LAST 10 FEET OF OUTLET PIPE SHALL BE SCHEDULE 40 PVC.
- REINFORCEMENT BARS MAY BE CUT OR RELOCATED TO ACCOMMODATE PIPE.
- CUT OUTLET PIPE ON A BEVE TO MATCH FINISHED SURFACE OF SURROUNDING PCC.
- SEEDING CLASS 2 SHALL BE CONSIDERED INCLUDED IN THE COST OF THE PAY ITEMS.

MODEL: Default
FILE NAME: D:\76K05-rlt-detail\Concrete_Headwall.dgn




USER NAME = _USER_	DESIGNED -	REVISED -
	DRAWN -	REVISED -
PLOT SCALE = 33.332' / in.	CHECKED -	REVISED -
PLOT DATE = 3/5/2024	DATE -	REVISED -

STATE OF ILLINOIS
DEPARTMENT OF TRANSPORTATION

I-255 RESURFACING FROM IL 157 TO IL 15			
OUTLET PROTECTOR DETAIL			
SCALE:	SHEET	OF	SHEETS
STA.	TO	STA.	TO

F.A.I. RTE.	SECTION	COUNTY	TOTAL SHEETS	SHEET NO.
255	82-(5,4,3)R5-1	ST. CLAIR	504	173
CONTRACT NO. 76K05				
ILLINOIS FED. AID PROJECT				

SCHEDULE OF QUANTITIES			TOTAL QUANTITIES	EAST	WEST
CODE NO	ITEM	UNIT			
8266600	DETECTOR LOOP REPLACEMENT	FOOT	1134	648	486

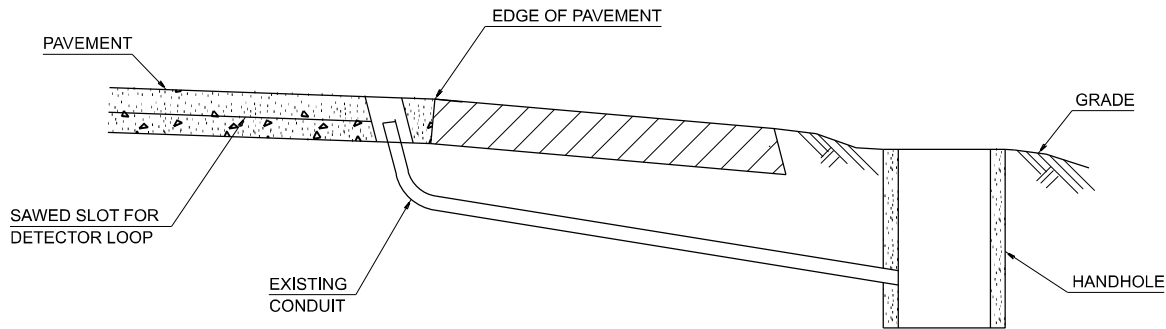

DETAIL
(NO SCALE)
RE-USE EXISTING DETECTOR LOOP LEAD-IN CONDUIT


- 1 DRILL OUT PAVEMENT SEALANT AND CLEAN EXISTING CONDUIT.
- 2 REMOVE EXISTING CABLE TO HANDHOLE.
- 3 INSTALL LOOP LEAD-IN CONDUCTORS IN CONDUIT.
- 4 SPLICE NEW DETECTOR LOOP LEAD-IN CONDUCTORS TO EXISTING LEAD-IN CABLE IN HANDHOLE.
- 5 FILL HOLE WITH APPROVED SEALER. PREVENT SEALER FROM ENTERING INTO CONDUIT.

NOT A PAY ITEM. THE COST OF THIS WORK SHALL BE INCLUDED IN THE PAY ITEM "DETECTOR LOOP, TYPE I"

MODEL: Detail Sheet [Sheet]
FILE NAME: c:\p\work\pw\challandes\0796896\76K05-sh-signals.dgn

STATE OF ILLINOIS DEPARTMENT OF TRANSPORTATION	USER NAME = karen.challandes		DESIGNED -	REVISED -	DETECTOR LOOP DETAILS			F.A.I. RTE.	SECTION	COUNTY	TOTAL SHEETS	SHEET NO.
	DRAWN -		CHECKED -	REVISED -				255	82-(5,4,3)RS-1	ST. CLAIR	504	174
	PLOT SCALE = 0.16666633" / in.		DATE -	REVISED -				CONTRACT NO. 76K05				
	PLOT DATE = 11/1/2023		DATE -	REVISED -				ILLINOIS FED. AID PROJECT				
					SCALE: N/A		SHEET 1 OF 3 SHEETS		STA. TO STA.			

MODEL: east [Sheet]
FILE NAME: c:\p\p\work\p\work\challandes\cd796896\76K05-shl-signals.dgn

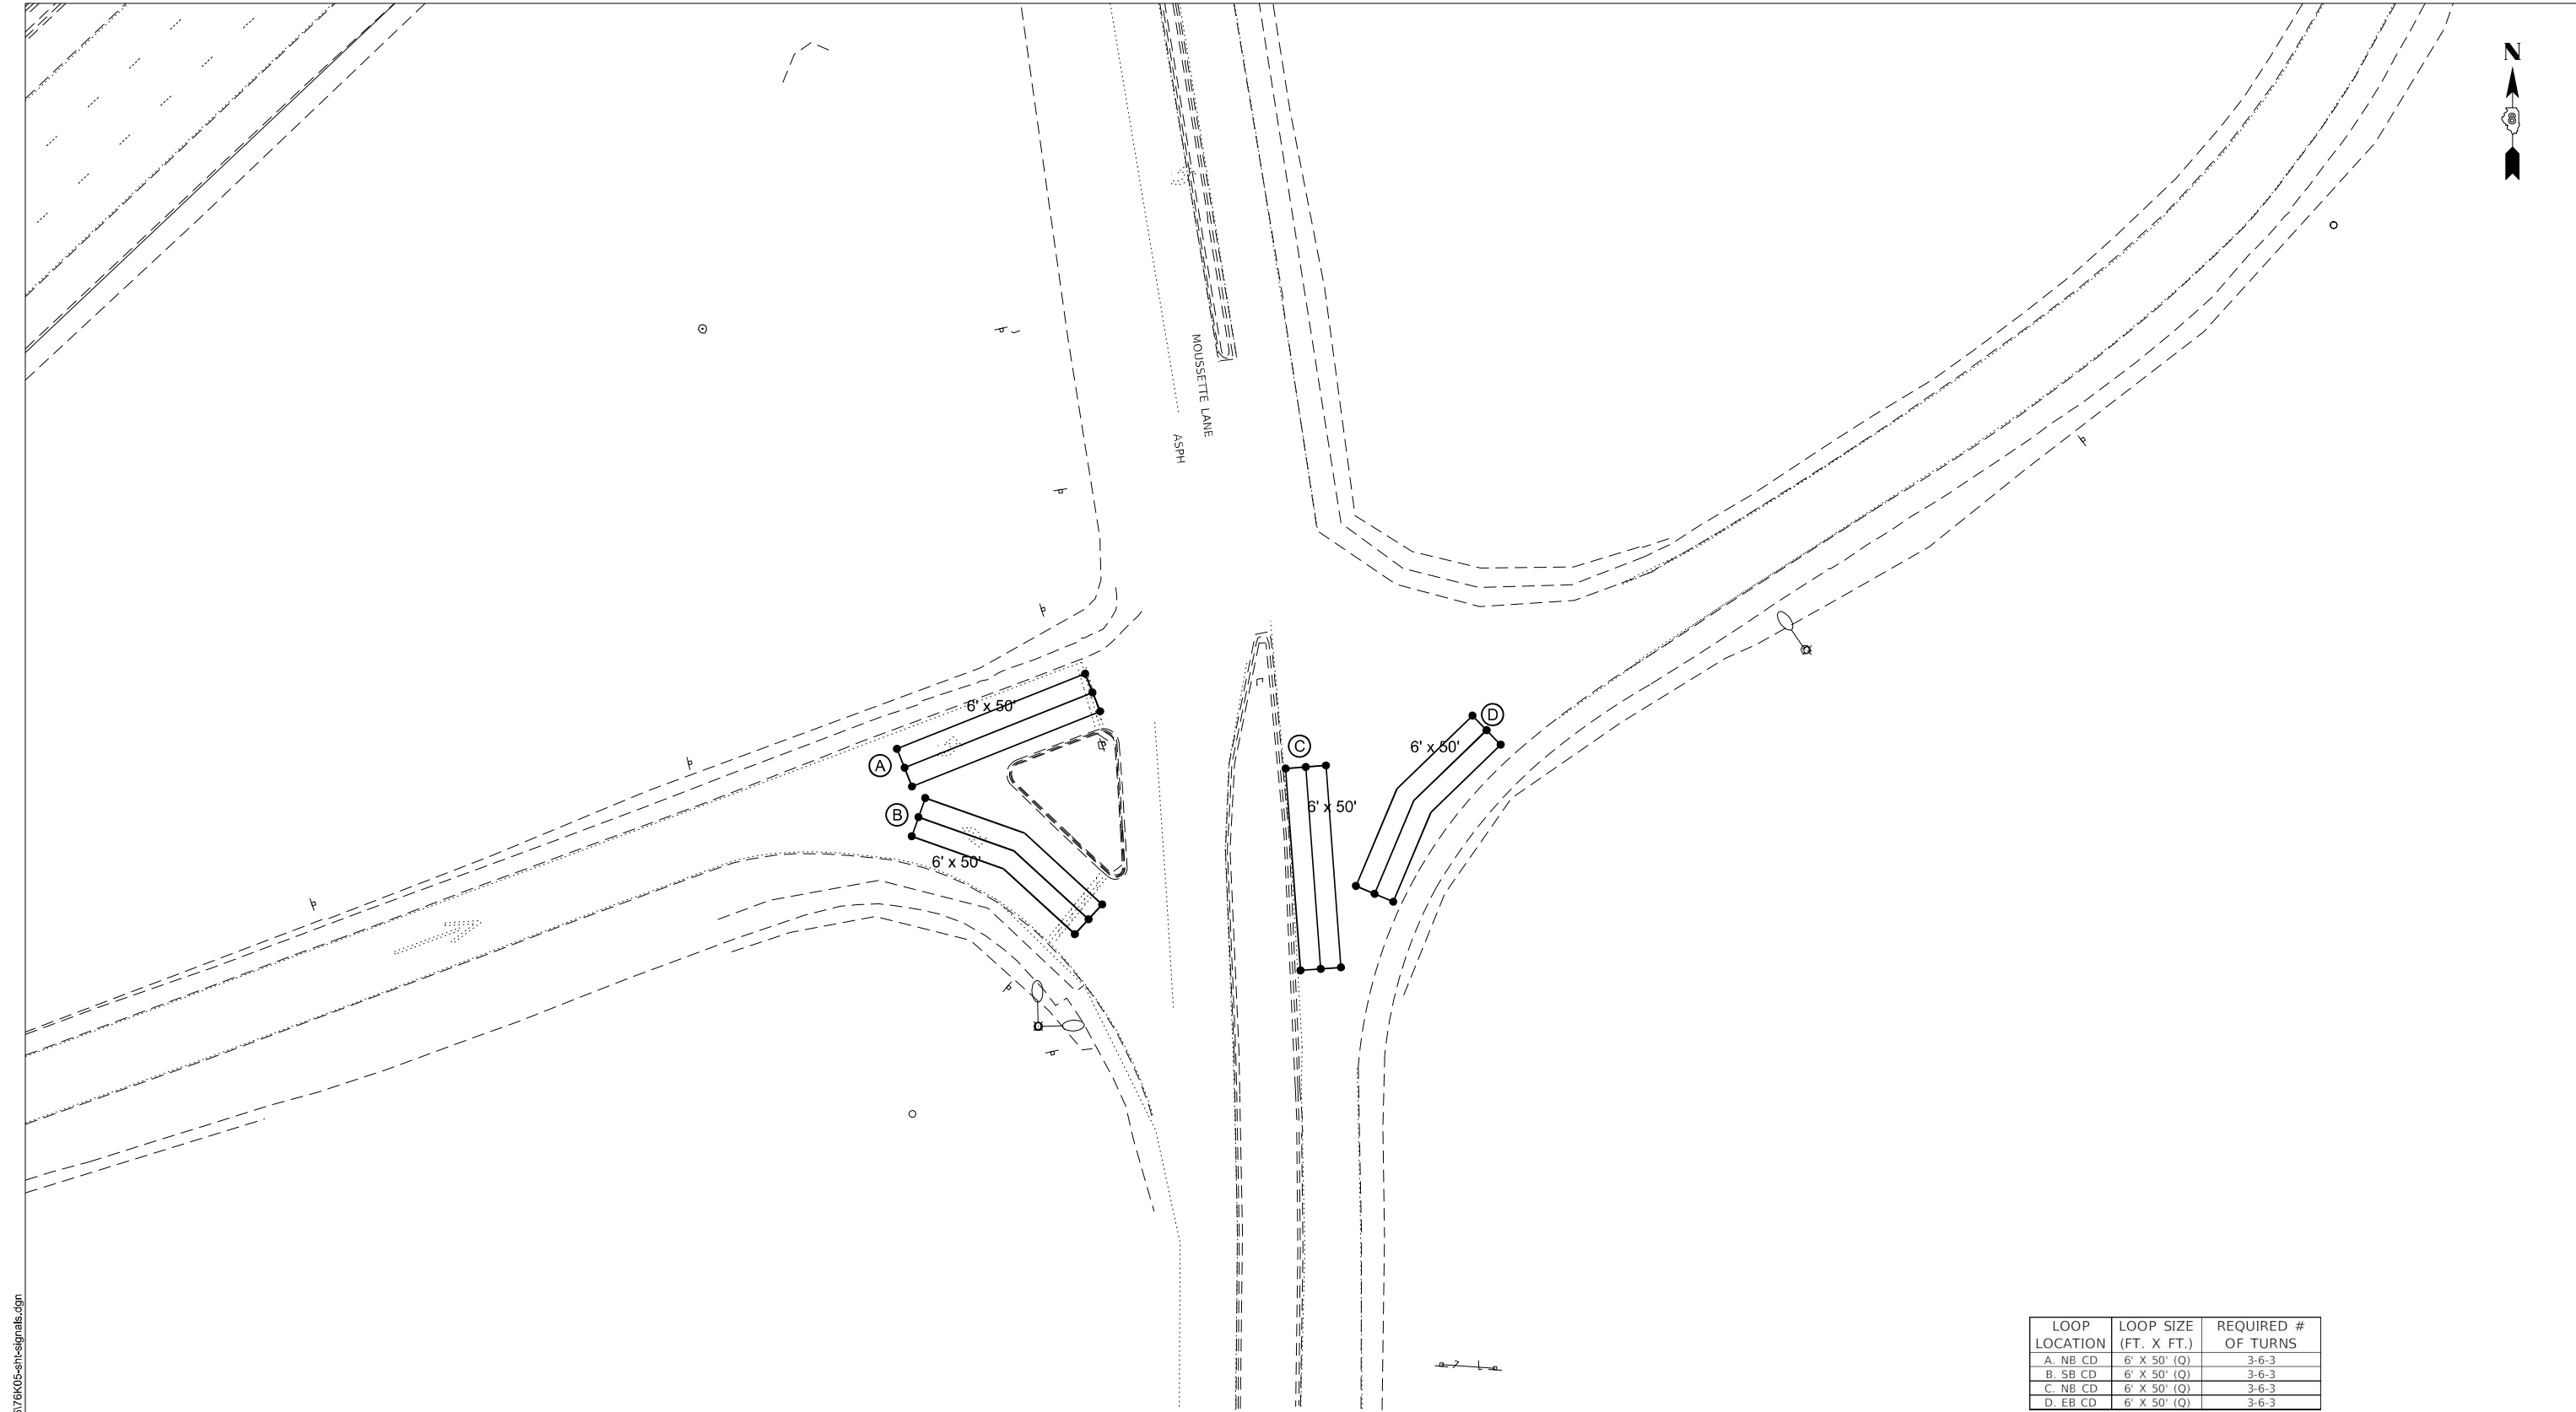

LOOP LOCATION	LOOP SIZE (FT. X FT.)	REQUIRED # OF TURNS
A. NB CD	6' X 50' (Q)	3-6-3
B. SB CD	6' X 50' (Q)	3-6-3
C. NB CD	6' X 50' (Q)	3-6-3
D. EB CD	6' X 50' (Q)	3-6-3

USER NAME = karen.challandes	DESIGNED -	REVISED -
	DRAWN -	REVISED -
PLOT SCALE = 0.16666633" / in.	CHECKED -	REVISED -
PLOT DATE = 9/13/2023	DATE -	REVISED -

STATE OF ILLINOIS
DEPARTMENT OF TRANSPORTATION



I-255 AT MOUSETTE LANE
DETECTOR LOOP REPLACEMENT EAST SIDE

SCALE: SHEET 2 OF 3 SHEETS STA. TO STA.

F.A.I. RTE.	SECTION	COUNTY	TOTAL SHEETS	SHEET NO.
255	82-(5,4,3)RS-1	ST. CLAIR	504	175
CONTRACT NO. 76K05				
ILLINOIS FED. AID PROJECT				



LOOP LOCATION	LOOP SIZE (FT. X FT.)	REQUIRED # OF TURNS
E. WB CD	6' X 50' (Q)	3-6-3
F. SB CD	6' X 50' (Q)	3-6-3
G. SB CD	6' X 50' (Q)	3-6-3

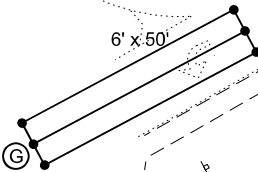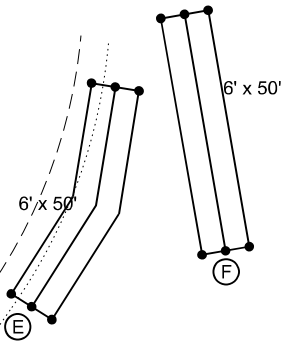

BRIDGE POINT

MODEL: \\west\Sheetj
FILE NAME: c:\p\work\p\w\challandes\ed796896\76K05-sh-signals.dgn



USER NAME = karen.challandes	DESIGNED -	REVISED -
	DRAWN -	REVISED -
PLOT SCALE = 0.16666633" / in.	CHECKED -	REVISED -
PLOT DATE = 11/1/2023	DATE -	REVISED -

STATE OF ILLINOIS
DEPARTMENT OF TRANSPORTATION

I-255 AT MOUSETTE LANE
DETECTOR LOOP REPLACEMENT WEST SIDE

SCALE: N/A SHEET 3 OF 3 SHEETS STA. TO STA.



F.A.I. RTE.	SECTION	COUNTY	TOTAL SHEETS	SHEET NO.
255	82-(5,4,3)RS-1	ST. CLAIR	504	176
CONTRACT NO. 76K05				
		ILLINOIS	FED. AID PROJECT	

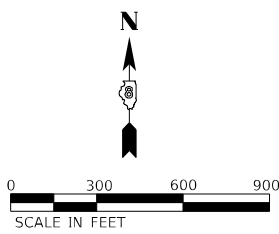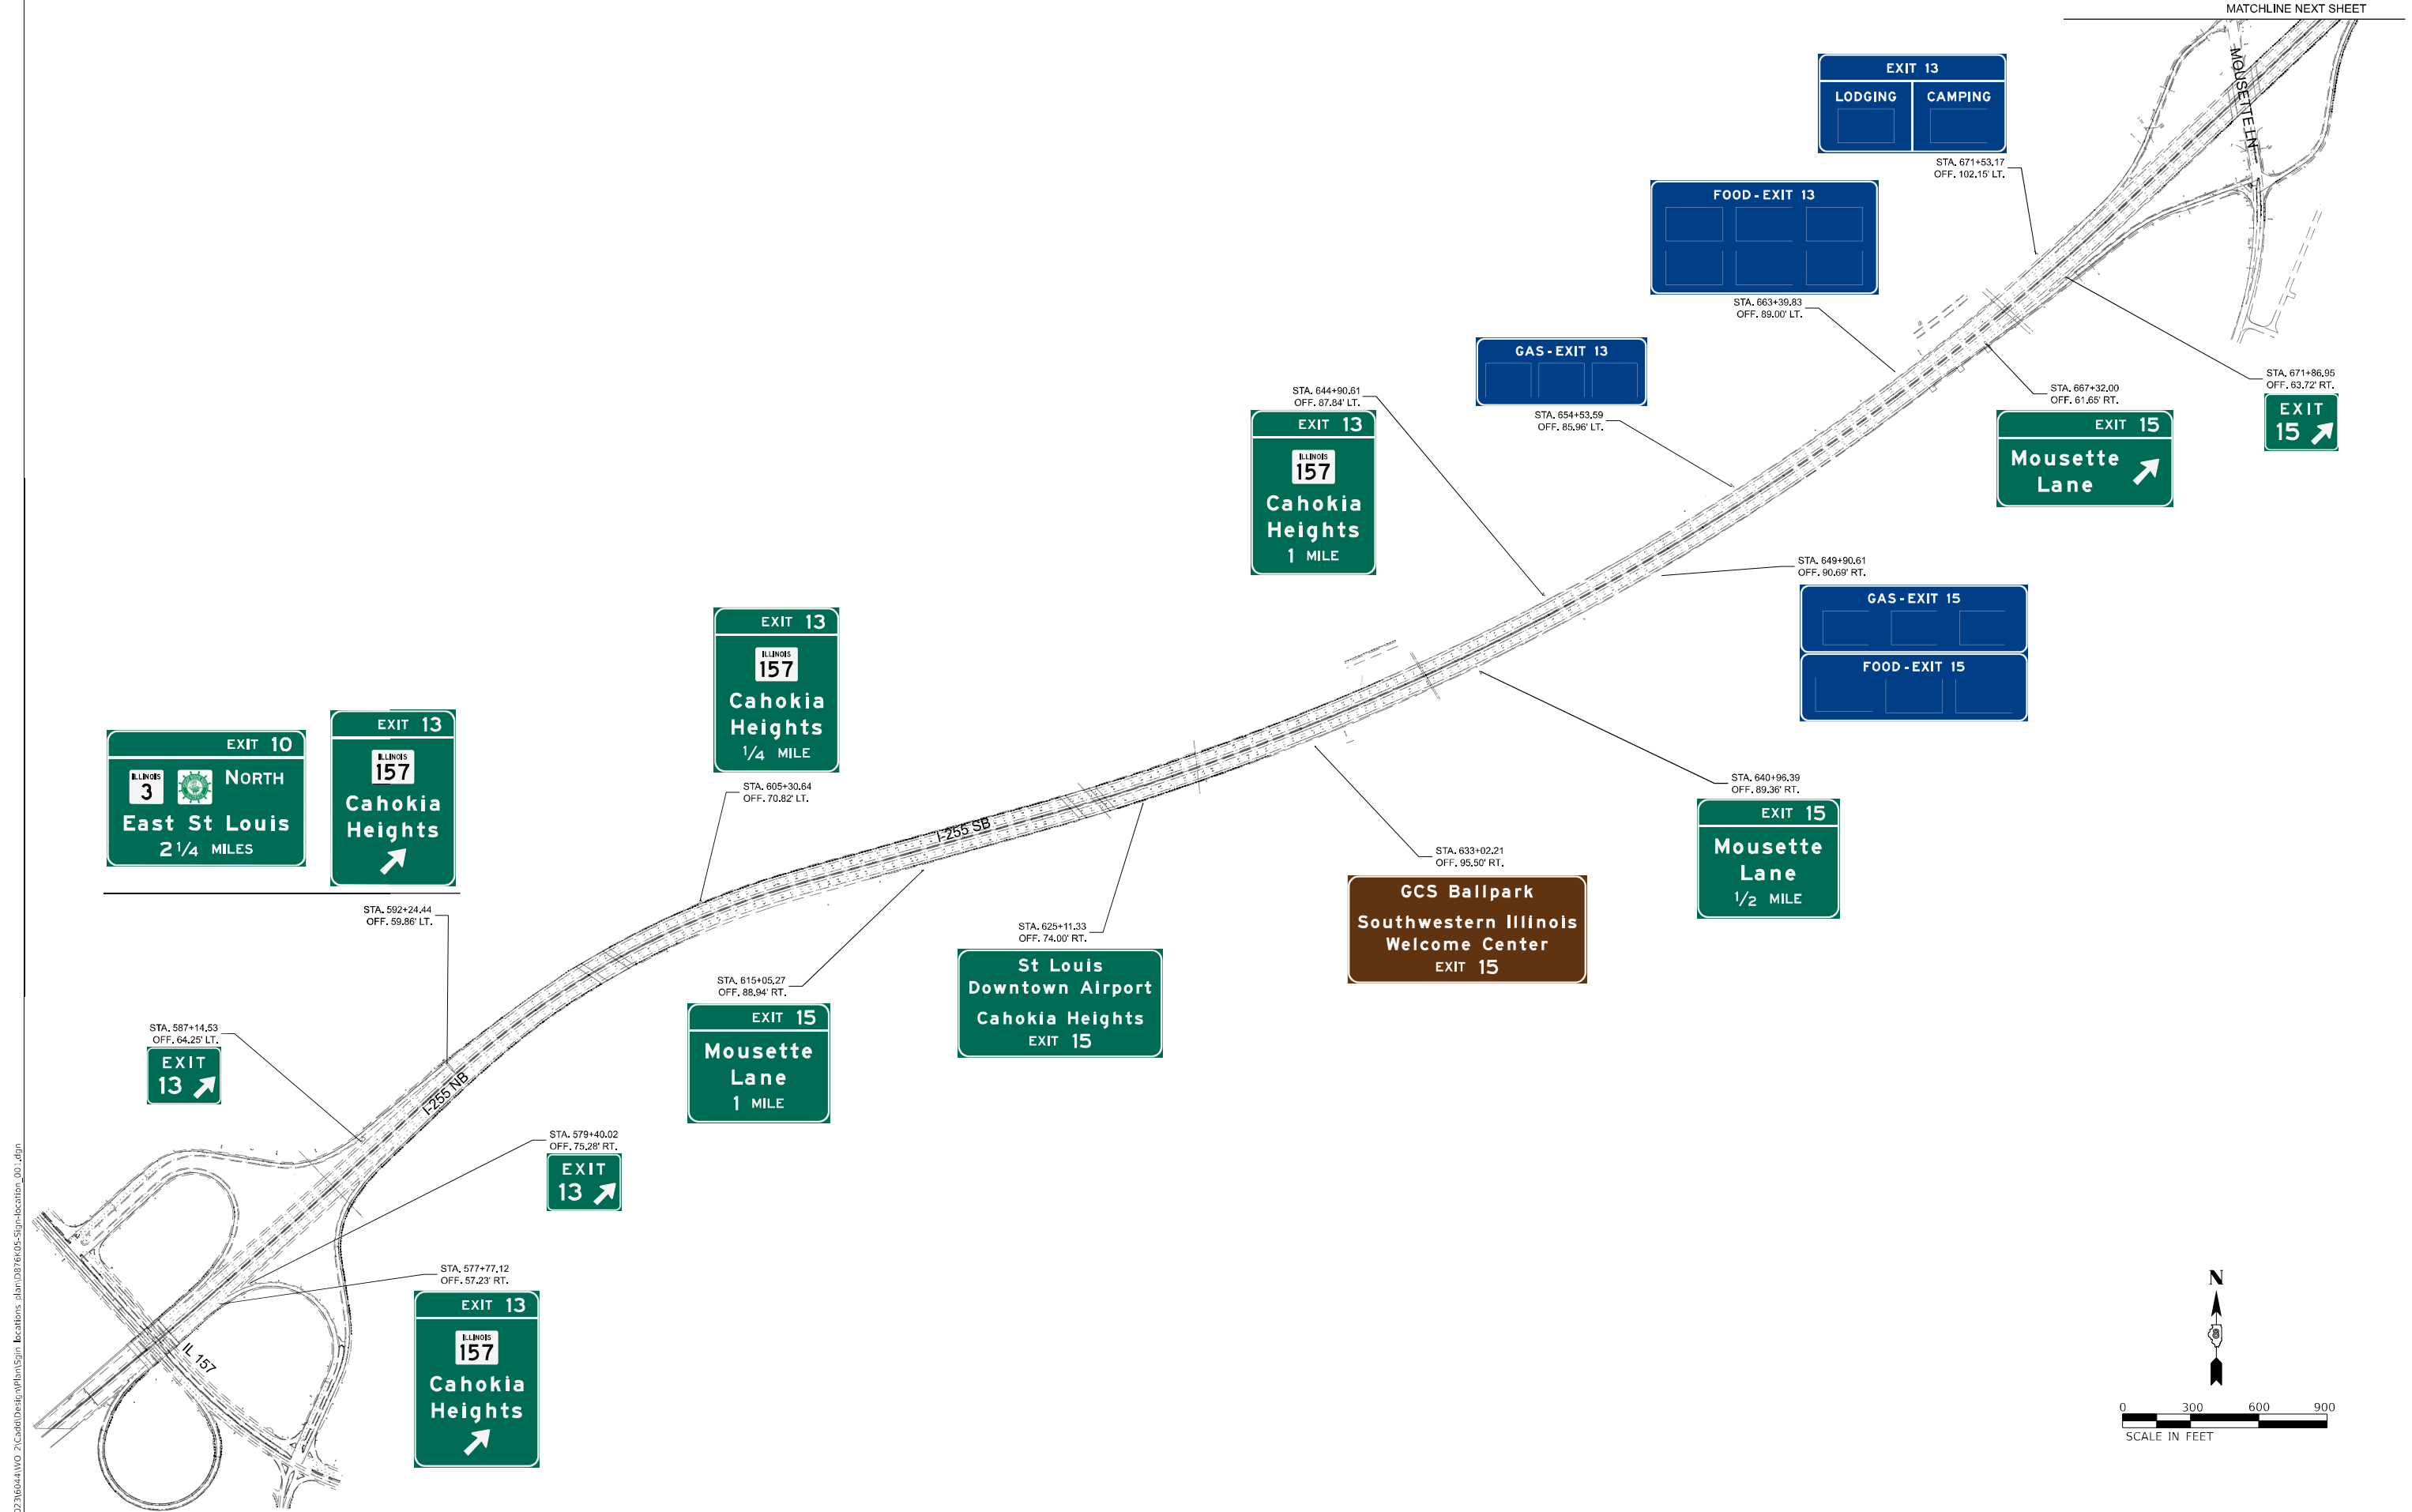

MODEL: Default
FILE NAME: 20220316044\NO 2\Cadd\Design\Plan\Sign Locations.dgn\255-K05-Sign-Location_00_.dgn

 745 McClintock Drive Suite 210 Burr Ridge, IL 60527 Ph. 773-631-4788 www.abnacorp.com	USER NAME = muddin	DESIGNED - MSU	REVISED -	STATE OF ILLINOIS DEPARTMENT OF TRANSPORTATION	SIGNING PLANS OVERALL PROPOSED PLAN 1					F.A.I RTE.	SECTION	COUNTY	TOTAL SHEETS	SHEET NO.
		DRAWN - MSU	REVISED -		255	82-(5,4,3)RS-1	ST. CLAIR	504	177					
	PLOT SCALE = 666,666667 ' / in.	CHECKED - JMO	REVISED -		CONTRACT NO. 76K05									
	PLOT DATE = 3/20/2024	DATE - 03/04/2024	REVISED -											
					SCALE:	SHEET 1	OF 2	SHEETS	STA.	TO STA.				

MODEL: Default
FILE NAME: 2020236044\WO 2\Cadd\Design\Plan\Sign Locations.dgn
LOCATION: 002.dgn

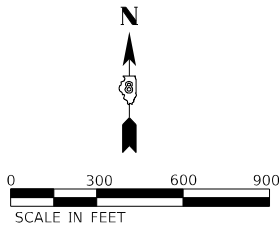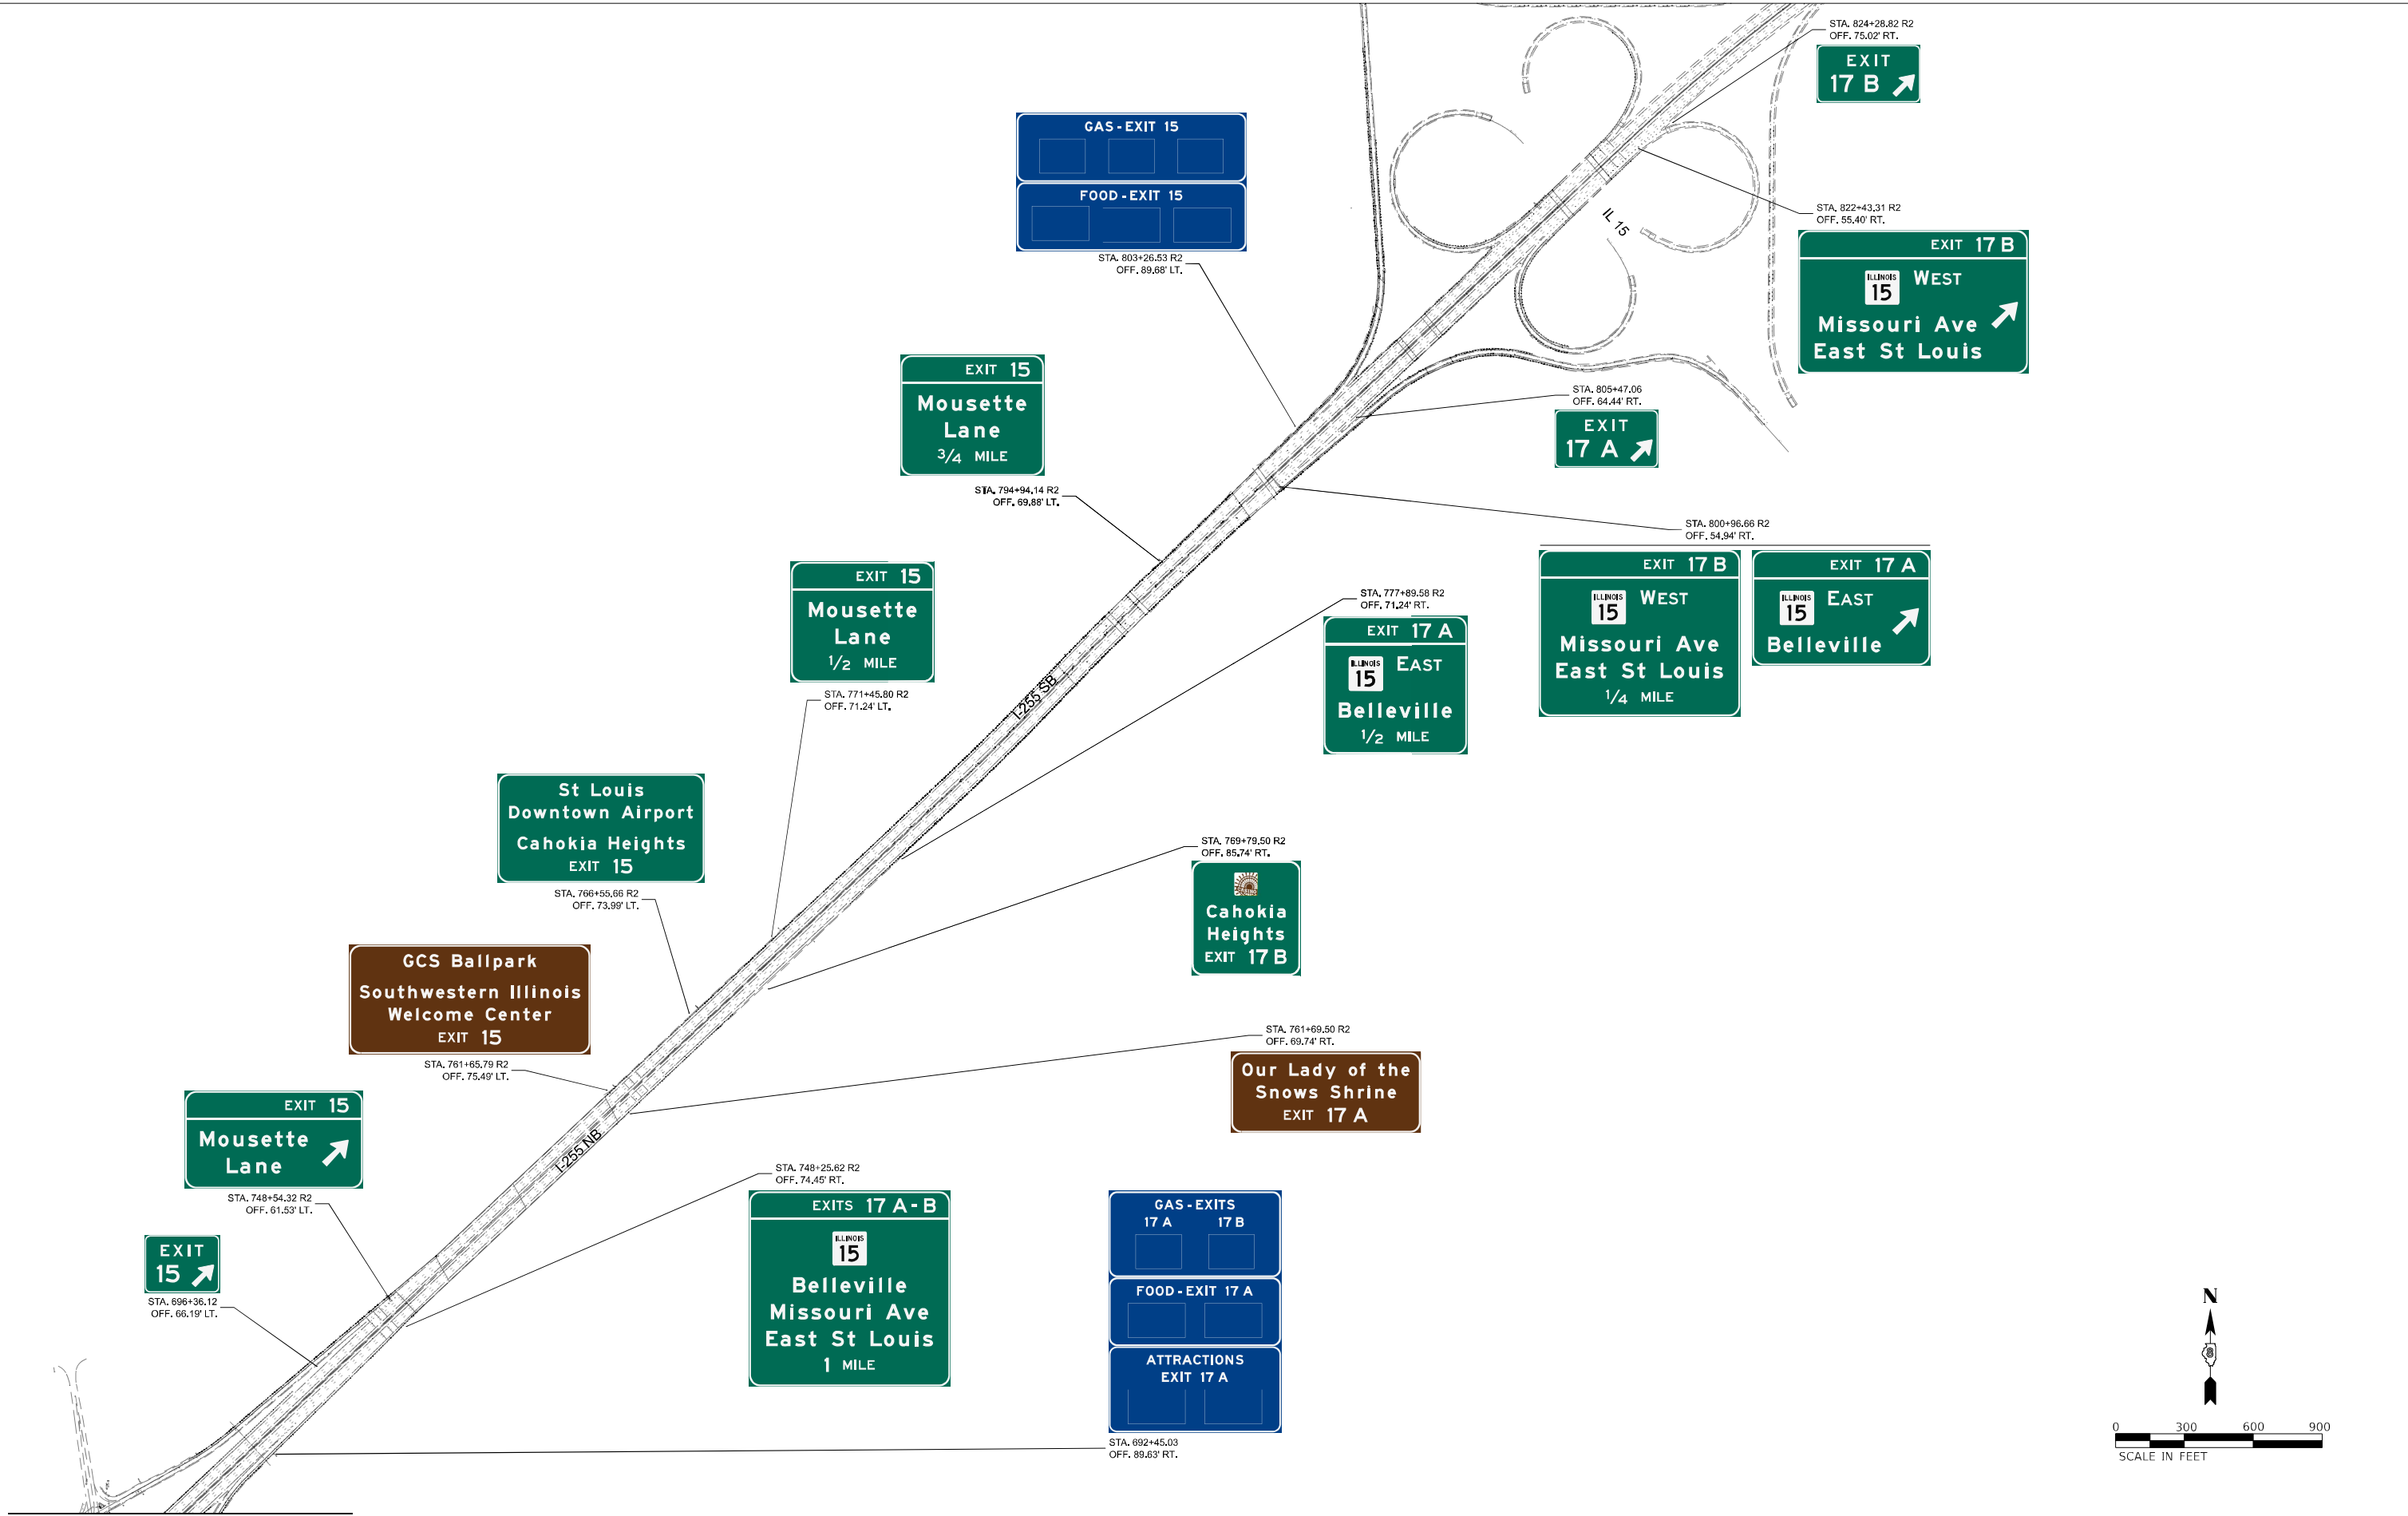

MATCHLINE PREVIOUS SHEET

 745 McClintock Drive Suite 210 Burr Ridge, IL 60527 Ph. 773-631-4788 www.abnacorp.com	USER NAME = muddin		DESIGNED - MSU	REVISED -	STATE OF ILLINOIS DEPARTMENT OF TRANSPORTATION	SIGNING PLANS OVERALL PROPOSED PLAN 2					F.A.I RTE.	SECTION	COUNTY	TOTAL SHEETS	SHEET NO.
	DRAWN - MSU		CHECKED - JMO	REVISED -		255	82-(5,4,3)RS-1	ST. CLAIR	504	178					
	PLOT SCALE = 666,666667 ' / in.		DATE - 03/04/2024	REVISED -		CONTRACT NO. 76K05									
	PLOT DATE = 3/20/2024					ILLINOIS FED. AID PROJECT									
				SCALE: SHEET 2 OF 2 SHEETS STA. TO STA.											

MODEL Default
FILE NAME: J:\2023\604\WO_2\Cadd\Design\Plan\0876\05-Sign-Schedule_001.dgn



ABNA

DESIGN FIRM REG. 154-002117

745 McClintock Drive
Suite 210
Burr Ridge, IL 60527
Ph. 773-631-4788
www.abnacorp.com

USER NAME = muddin	DESIGNED - MSU	REVISED -
	DRAWN - MSU	REVISED -
PLOT SCALE = 0.167 " / in.	CHECKED - JMO	REVISED -
PLOT DATE = 5/2/2024	DATE - 03/04/2024	REVISED -

STATE OF ILLINOIS
DEPARTMENT OF TRANSPORTATION

SIGNING PLANS SCHEDULE OF QUANTITIES			
SCALE:	SHEET 1	OF 1	SHEETS
TO STA.		TO STA.	

F.A.I RTE.	SECTION	COUNTY	TOTAL SHEETS	SHEET NO.
255	82-(5,4,3)RS-1	ST. CLAIR	504	179
		CONTRACT NO. 76K05		
		ILLINOIS	FED. AID PROJECT	

SIGNING SCHEDULE													
EXISTING		PROPOSED		DIRECTION	DESCRIPTION	REMOVE SIGN PANEL - TYPE 3	SIGN PANEL - TYPE 3	WOOD SIGN SUPPORT	STRUCTURAL STEEL SIGN SUPPORT - BREAKAWAY	CONCRETE FOUNDATIONS	REMOVE GROUND MOUNTED SIGN SUPPORT	REMOVE CONCRETE FOUNDATION - GROUND MOUNT	TRANSFER SERVICE SIGN
STATION	OFFSET	STATION	OFFSET			SQ FT	SQ FT	FT	POUND	CU YD	EACH	EACH	EACH
587+20	64' LT	587+15	64' LT	SB	EXIT GORE, STANDARD SIGN E5-1a	28.5	32.5	34					
592+24	60' LT	592+24	60' LT	SB	OVERHEAD GUIDE SIGNS	329.6	380.5						
605+35	69' LT	605+30	68' LT	SB	GUIDE SIGN	113.6	159.5		2789	4.46	2	2	
644+96	90' LT	644+91	88' LT	SB	GUIDE SIGN	113.8	159.5		1619	3.80	2	2	
654+60	87' LT	654+54	86' LT	SB	GUIDE SIGN (GAS)	82.6	90.0		939	2.36	2	2	1
664+78	91' LT	663+40	89' LT	SB	GUIDE SIGN (FOOD)	185.3	200.0		1954	4.18	3	3	6
671+58	104' LT	671+53	102' LT	SB	GUIDE SIGN (LODGING & CAMPING)	83.8	140.3		1163	2.54	2	2	2
		696+36	66' LT	SB	EXIT GORE, STANDARD SIGN E5-1a		32.5	34					
748+54	62' LT	748+54	62' LT	SB	OVERHEAD GUIDE SIGN	150.0	131.8						
762+00	69' LT	771+46	71' LT	SB	GUIDE SIGN	127.6	131.3		1179	2.54	2	2	
		766+56	74' LT	SB	GUIDE SIGN		171.0		2061	4.18			
766+99	72' LT	761+66	75' LT	SB	GUIDE SIGN	225.2	199.5		3800	6.69	3	3	
771+91	71' LT			SB	GUIDE SIGN	144.7					2	2	
795+00	70' LT	794+94	70' LT	SB	GUIDE SIGN	116.4	131.3		2069	4.18	2	2	
803+32	82' LT	803+27	90' LT	SB	GUIDE SIGN (GAS & FOOD)	240.0	240.0		2626	4.46	2	2	4
814+91	70' LT			SB	REPLACED WITH CONTRACT 76E13								
817+50	60' LT			SB	REPLACED WITH CONTRACT 76E13								
577+77	57' RT	577+77	57' RT	NB	OVERHEAD GUIDE SIGN	125.0	170.5						
579+34	75' RT	579+40	75' RT	NB	EXIT GORE, STANDARD SIGN E5-1a	25.3	32.5						
615+00	90' RT	615+05	89' RT	NB	GUIDE SIGN	123.9	131.3		1494	3.80	2	2	
628+05	70' RT	625+11	74' RT	NB	GUIDE SIGN	225.2	171.0		2050	4.18	3	3	
		633+02	96' RT	NB	GUIDE SIGN		199.5		2237	5.70			
634+46	93' RT			NB	GUIDE SIGN	131.0					2	2	
640+91	91' RT	640+96	89' RT	NB	GUIDE SIGN	113.2	131.3		1291	2.82	2	2	
649+86	89' RT	649+91	91' RT	NB	GUIDE SIGN (GAS & FOOD)	240.0	240.0		1996	4.18	2	2	4
667+32	62' RT			NB	GUIDE SIGN	150.0	131.8						
671+82	63' RT	671+87	64' RT	NB	EXIT GORE, STANDARD SIGN E5-1a	27.1	32.5						
692+40	88' RT	692+45	90' RT	NB	GUIDE SIGN (GAS, FOOD & ATTRACTIONS)	315.0	315.0		4890	6.69	2	2	4
748+20	74' RT	748+26	74' RT	NB	GUIDE SIGN	332.5	297.5		4603	6.69	4	4	
769+96	88' RT	761+70	70' RT	NB	GUIDE SIGN	111.1	115.5		1139	2.54	2	2	
776+04	85' RT	769+80	86' RT	NB	GUIDE SIGN	171.7	95.0		790	1.40	2	2	
787+79	94' RT	777+90	71' RT	NB	GUIDE SIGN	186.5	150.0		1511	3.80	2	2	
801+00	55' RT	801+00	55' RT	NB	OVERHEAD GUIDE SIGN	354.2	408.8						
		805+47	64' RT	NB	EXIT GORE, STANDARD SIGN E5-1a		45.0	34					
822+43	55' RT	822+43	55' RT	NB	OVERHEAD GUIDE SIGN	213.6	250.0						
824+22	77' RT	824+29	75' RT	NB	EXIT GORE, STANDARD SIGN E5-1a	33.4	45.0	34					
TOTAL						4820	5162	136	42200	81.2	45	45	21

HIGHWAY STANDARDS

720001-01SIGN PANEL MOUNTING DETAILS

720006-04SIGN PANEL ERECTION DETAILS

MILE POST MARKER SIGN SCHEDULE						
LIGHT POLE NUMBER	STATION	OFFSET	MILE POST	REMOVE SIGN PANEL - TYPE 1	SIGN PANEL - TYPE 1	MILE POST MARKER ASSEMBLY (SPECIAL)
				SQ FT	SQ FT	EACH
M 35	574+10.00	0	13.0	15.0	15.0	2
M 38	583+98.20	0	13.2	15.0	15.0	2
M 41	593+80.84	0	13.4	15.0	15.0	2
M 45	607+13.16	0	13.6	15.0	15.0	2
M 48	616+99.34	0	13.8	15.0	15.0	2
M 51	626+90.33	0	14.0	15.0	15.0	2
M 54	636+80.21	0	14.2	15.0	15.0	2
M 58	647+65.42	0	14.4	15.0	15.0	2
M 63	658+94.83	0	14.6	15.0	15.0	2
M 67	669+80.37	0	14.8	15.0	15.0	2
M 70	679+70.67	0	15.0	15.0	15.0	2
M 73	689+60.05	0	15.2	15.0	15.0	2
M 76	699+50.23	0	15.4	15.0	15.0	2
M 80	760+59.22	0	15.6	15.0	15.0	2
M 83	770+48.65	0	15.8	15.0	15.0	2
M 86	780+39.18	0	16.0	15.0	15.0	2
M 89	790+30.70	0	16.2	15.0	15.0	2
M 92	800+06.65	0	16.4	15.0	15.0	2
TOTAL				270	270	36

NOTE

INTERMEDIATE ENHANCED REFERENCE LOCATION SIGN (D10-5) PANELS TO BE BANDED WITH THE LIGHTING POLES SHOWN IN THE MILE POST MARKER SIGN SCHEDULE ABOVE. REFER TO THE LIGHTING PLANS FOR LIGHTING POLE LOCATIONS.

SIGN PANEL REMOVAL - TYPE 3, 28.5 SF
SIGN PANEL - TYPE 3, 32.5 SF



**STATE OF ILLINOIS
DEPARTMENT OF TRANSPORTATION**

SCALE:	SHEET 1	OF 35 SHEETS	STA.	TO STA.
--------	---------	--------------	------	---------

F.A.I RTE.	SECTION	COUNTY	TOTAL SHEETS	SHEET NO.
255	82-(5,4,3)RS-1	ST. CLAIR	504	180
		CONTRACT NO. 76K05		
		ILLINOIS FED. AID PROJECT		

STRUCTURE NO. 8S082I255L013.4


STA. 592+24 FAI-255 SOUTH BOUND
EXISTING GUIDE SIGN ON STRUCTURE
PROPOSED GUIDE SIGN ON STRUCTURE

SIGN PANEL REMOVAL - TYPE 3, 204.6 SF
SIGN PANEL - TYPE 3, 210.0 SF



PHOTO COURTESY OF GOOGLE EARTH

ILLINOIS STANDARD
XM-2

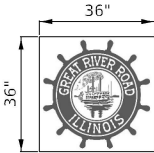


SIGN DETAIL

1:60

WIDTH x HGHT.	210" x 144"
BORDER WIDTH	2"
CORNER RADIUS	12"
MOUNTING	Overhead
BACKGROUND	TYPE: Reflective – ZZ
	COLOR: Green
LEGEND/BORDER	TYPE: Reflective – ZZ
	COLOR: White

SYMBOL	ROT	X	Y	WID	HT
M1-100A	0	24.01	66	36	36
XM-2	0	75.01	66	36	36

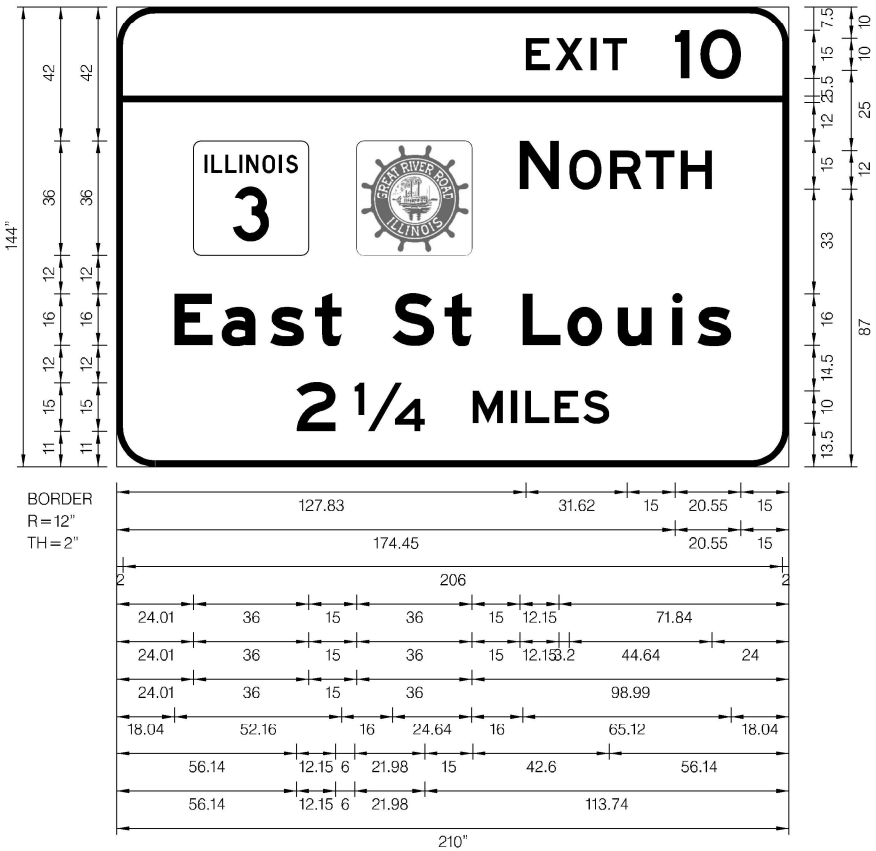

Dimensions are in Inches (")

LETTER WIDTHS AND SPACES																										SERIES/SIZE
	E		X		I		T		1		0															E 2000
127.83	7.5	1.68	8.7	2.4	1.8	2.04	7.5	15	4.5	3.45	12.6	15														10,15
	N		O		R		T		H																	E 2000
126.01	12.15	3.2	10.08	2.76	9.72	1.32	9	2.04	9.72	24																15,12
	E		a		s		t		S		t		L		o		u		i		s					EM 2000
18.04	11.84	2.88	10.56	4.64	10.56	3.36	8.32	16	12.96	3.36	8.32	16	11.84	2.08	10.88	4.96	10.56	6.4	3.2	4.64	10.56	18.04				16,12
	2		1/4		M		I		L		E		S													E 2000
56.14	12.15	6	21.97	15	9.4	2.6	1.8	2.6	7.5	1.7	7.5	1.4	8.1	56.14												15,10

MODEL: Default
FILE NAME: 131023664\MO_2\Cadd\Design\Plan\037605-Sign-002.dgn

USER NAME = muddin	DESIGNED - MSU	REVISED -
DRAWN - MSU	REVISED -	
PLOT SCALE = 0.167 " / in.	CHECKED - JMO	REVISED -
PLOT DATE = 3/20/2024	DATE - 03/04/2024	REVISED -

SIGNING PLANS			
SCALE:	SHEET 2	OF 35 SHEETS	STA. TO STA.

F.A.I RTE.	SECTION	COUNTY	TOTAL SHEETS	SHEET NO.
255	82-(5,4,3)RS-1	ST. CLAIR	504	181
CONTRACT NO. 76K05				
ILLINOIS FED. AID PROJECT				


STA. 592+24 FAI-255 SOUTH BOUND
EXISTING GUIDE SIGN ON STRUCTURE
PROPOSED GUIDE SIGN ON STRUCTURE

A black and white photograph of a multi-lane highway. Overhead signs are visible. The main sign is for 'EXIT 10 NORTH East St Louis 2 1/4 MILES'. To the right, a smaller sign is for 'EXIT 13 ILLINOIS 157 Cahokia Heights' with an arrow pointing right. The highway has multiple lanes with dashed white lines. There are trees and utility poles on both sides. A few vehicles are visible in the distance. The sky is overcast.

SIGN DETAIL

WIDTH x HGHT.	132" x 186"
BORDER WIDTH	2"
CORNER RADIUS	12"
MOUNTING	Overhead
BACKGROUND	TYPE: Reflective – ZZ
	COLOR: Green
LEGEND/BORDER	TYPE: Reflective – ZZ
	COLOR: White

SYMBOL	ROT	X	Y	WID	HT
M1-I100A	0	43,5	108	45	36
Exit Arrow (Type A) 2012	315	52	12	22,25	35,65

 [illegible]

F.A.I RTE.	SECTION	COUNTY	TOTAL SHEETS	S
255	82-(5,4,3)RS-1	ST. CLAIR	504	
		CONTRACT NO. 76K		
ILLINOIS		FED. AID PROJECT		

STA. 605+35 FAI-255 SOUTH BOUND
EXISTING GUIDE SIGN ON STRUCTURAL STEEL SIGN SUPPORT
PROPOSED GUIDE SIGN ON STRUCTURAL STEEL SIGN SUPPORT AT STA 605+30

STRUCTURAL STEEL SIGN SUPPORT - BREAKAWAY							CONCRETE FOUNDATIONS	SIGN PANEL - TYPE 3	SIGN PANEL REMOVAL - TYPE 3
SIZE	NEAR POST		FAR POST		STUB POST (FT)	WEIGHT (POUND)			
	OFFSET (FT)	LENGTH (FT)	OFFSET (FT)	LENGTH (FT)			CU YD	SF	SF
W16X45	-67.85	25.51	-74.45	29.47	7	2789.1	4.46	159.5	113.6




PHOTO COURTESY OF GOOGLE EARTH

SIGN DETAIL

1:60

WIDTH x HGHT.	132" x 174"
BORDER WIDTH	2"
CORNER RADIUS	12"
MOUNTING	Ground
BACKGROUND	TYPE: Reflective – ZZ
	COLOR: Green
LEGEND/BORDER	TYPE: Reflective – ZZ
	COLOR: White

SYMBOL	ROT	X	Y	WID	HT
M1-1100A	0	43.5	96	45	36

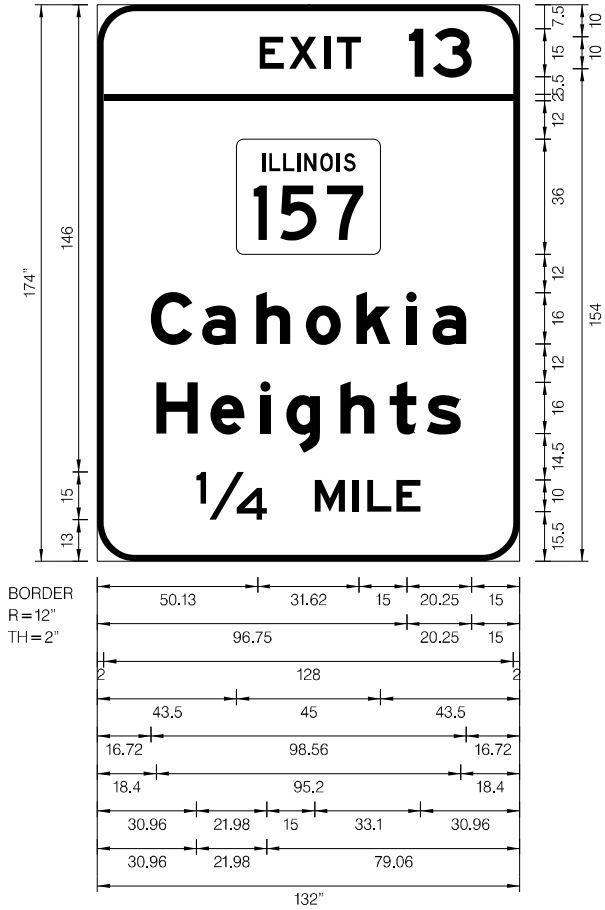

Dimensions are in Inches (")

LETTER WIDTHS AND SPACES																										SERIES/SIZE
	E		X		I		T		1		3															E 2000
50.73	7.5	1.68	8.7	2.4	1.8	2.04	7.5	15	4.5	3.0	12.15	15														10,15
	C		a		h		o		k		i		a													EM 2000
16.72	12.96	3.04	10.56	6.4	10.56	4.96	10.88	4.96	10.56	4.96	3.2	4.96	10.56	16.72												1612
	H		e		i		g		h		t		s													EM 2000
18.4	12.96	4	10.56	4.96	3.2	4.96	10.56	6.4	10.56	4.8	8.32	3.36	10.56	18.4												1612
	14		M		I		L		E																	E 2000
30.96	21.98	15	9.4	2.6	1.8	2.6	7.5	1.7	7.5	30.96																15,10

MODEL: Default
FILE NAME: 1302366044\NO_2\Cadd\Design\Plan\087605-Sign-004.dgn



745 McClintock Drive
Suite 210
Burr Ridge, IL 60527
Ph. 773-651-4788
www.abnacorp.com

USER NAME = muddin	DESIGNED - MSU	REVISED -
	DRAWN - MSU	REVISED -
PLOT SCALE = 0.167 " / in.	CHECKED - JMO	REVISED -
PLOT DATE = 3/20/2024	DATE - 03/04/2024	REVISED -

STATE OF ILLINOIS
DEPARTMENT OF TRANSPORTATION

SIGNING PLANS

SCALE: SHEET 4 OF 35 SHEETS STA. TO STA.

F.A.I RTE.	SECTION	COUNTY	TOTAL SHEETS	SHEET NO.
255	82-(5,4,3)RS-1	ST. CLAIR	504	183
CONTRACT NO. 76K05				
		ILLINOIS	FED. AID PROJECT	

STA. 644+96 FAI-255 SOUTH BOUND
EXISTING GUIDE SIGN ON STRUCTURAL STEEL SIGN SUPPORT
PROPOSED GUIDE SIGN ON STRUCTURAL STEEL SIGN SUPPORT AT STA 644+91

STRUCTURAL STEEL SIGN SUPPORT - BREAKAWAY							CONCRETE FOUNDATIONS	SIGN PANEL - TYPE 3	SIGN PANEL REMOVAL - TYPE 3
SIZE	NEAR POST		FAR POST		STUB POST (FT)	WEIGHT (POUND)			
	OFFSET (FT)	LENGTH (FT)	OFFSET (FT)	LENGTH (FT)					
W14X30	-84.28	23.69	-90.88	24.27	6	1618.8	3.80	159.5	113.8




PHOTO COURTESY OF GOOGLE EARTH

SIGN DETAIL

1:60

WIDTH x HGHT.	132" x 174"
BORDER WIDTH	2"
CORNER RADIUS	12"
MOUNTING	Ground
BACKGROUND	TYPE: Reflective – ZZ
	COLOR: Green
LEGEND/BORDER	TYPE: Reflective – ZZ
	COLOR: White

SYMBOL	ROT	X	Y	WID	HT
M1-I100A	0	43.5	96	45	36

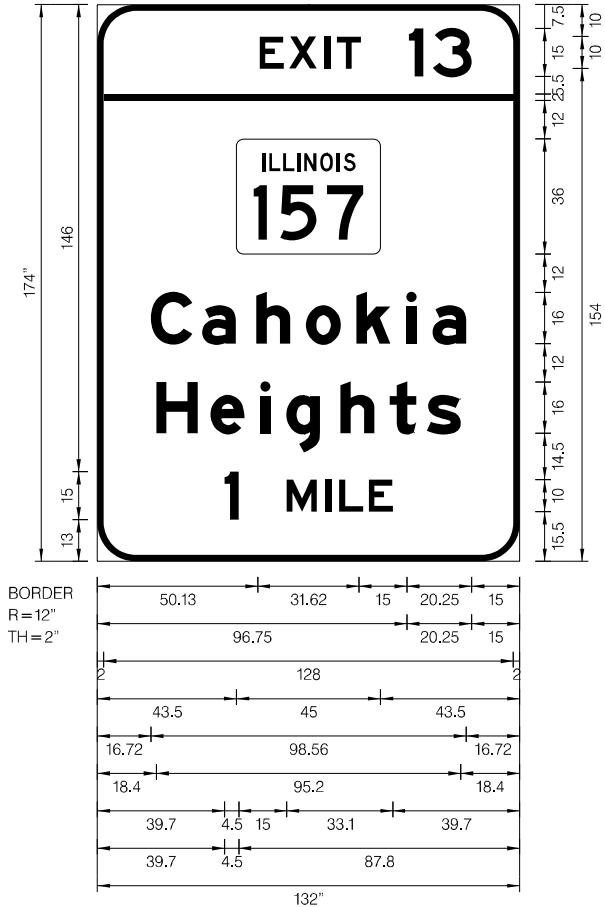

Dimensions are in Inches (")

LETTER WIDTHS AND SPACES																										SERIES/SIZE
	E		X		I		T		1		3															E 2000 10,15
50.73	7.5	1.68	8.7	2.4	1.8	2.04	7.5	15	4.5	3.0	12.15	15														
	C		a		h		o		k		i		a													EM 2000 1612
16.72	12.96	3.04	10.56	6.4	10.56	4.96	10.88	4.96	10.56	4.96	3.2	4.96	10.56	16.72												
	H		e		i		g		h		t		s													EM 2000 1612
18.4	12.96	4	10.56	4.96	3.2	4.96	10.56	6.4	10.56	4.8	8.32	3.36	10.56	18.4												
	1		M		I		L		E																	E 2000 15,10
39.7	4.5	15	9.4	2.6	1.8	2.6	7.5	1.7	7.5	39.7																

MODEL Default
FILE NAME: J:\2023\6044\WO_2\Cadd\Design\Plan\0876\05-Sign-005.dgn



745 McClintock Drive
Suite 210
Burr Ridge, IL 60527
Ph. 773-651-4788
www.abnacorp.com

USER NAME = muddin	DESIGNED - MSU	REVISED -
	DRAWN - MSU	REVISED -
PLOT SCALE = 0.167 " / in.	CHECKED - JMO	REVISED -
PLOT DATE = 3/20/2024	DATE - 03/04/2024	REVISED -

STATE OF ILLINOIS
DEPARTMENT OF TRANSPORTATION

SIGNING PLANS

SCALE: SHEET 5 OF 35 SHEETS STA. TO STA.

F.A.I RTE.	SECTION	COUNTY	TOTAL SHEETS	SHEET NO.
255	82-(5,4,3)RS-1	ST. CLAIR	504	184
CONTRACT NO. 76K05				
		ILLINOIS	FED. AID PROJECT	

STA. 654+60 FAI-255 SOUTH BOUND
EXISTING GUIDE SIGN ON STRUCTURAL STEEL SIGN SUPPORT
PROPOSED GUIDE SIGN ON STRUCTURAL STEEL SIGN SUPPORT AT STA 654+54

STRUCTURAL STEEL SIGN SUPPORT - BREAKAWAY							CONCRETE FOUNDATIONS	SIGN PANEL - TYPE 3	SIGN PANEL REMOVAL - TYPE 3
SIZE	NEAR POST		FAR POST		STUB POST (FT)	WEIGHT (POUND)			
	OFFSET (FT)	LENGTH (FT)	OFFSET (FT)	LENGTH (FT)			CU YD	SF	SF
W10X22	-81.00	17.45	-90.00	19.25	6	939.4	2.36	90	82.6

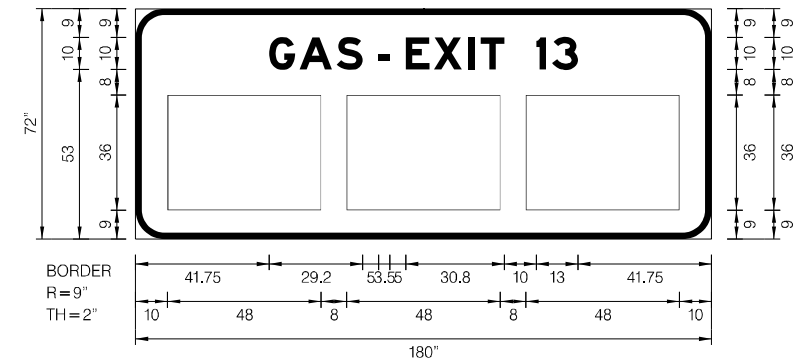


PHOTO COURTESY OF GOOGLE EARTH

SIGN DETAIL

1:60

WIDTH x HGHT.	180" x 72"
BORDER WIDTH	2"
CORNER RADIUS	9"
MOUNTING	Ground
BACKGROUND	TYPE: Reflective – AP
	COLOR: Blue
LEGEND/BORDER	TYPE: Reflective – AP
	COLOR: White

[illegible]

Dimensions are in Inches (")

[illegible]

STA. 664+78 FAI-255 SOUTH BOUND
EXISTING GUIDE SIGN ON STRUCTURAL STEEL SIGN SUPPORT
PROPOSED GUIDE SIGN ON STRUCTURAL STEEL SIGN SUPPORT AT STA 664+73

STRUCTURAL STEEL SIGN SUPPORT - BREAKAWAY							CONCRETE FOUNDATIONS	SIGN PANEL - TYPE 3	SIGN PANEL REMOVAL - TYPE 3
SIZE	NEAR POST		FAR POST		STUB POST (FT)	WEIGHT (POUND)			
	OFFSET (FT)	LENGTH (FT)	OFFSET (FT)	LENGTH (FT)			CU YD	SF	SF
W14X30	-83.0	19.47	-95.0	20.72	6	1385.7	3.8	200	185.3

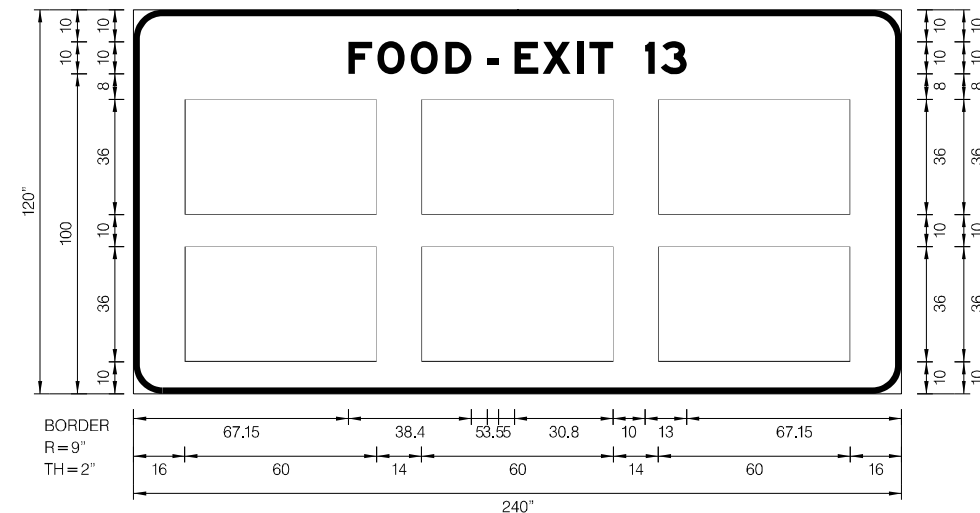


PHOTO COURTESY OF GOOGLE EARTH

SIGN DETAIL

1:60

WIDTH x HGHT.	240" x 120"
BORDER WIDTH	2"
CORNER RADIUS	9"
MOUNTING	Ground
BACKGROUND	TYPE: Reflective – AP
	COLOR: Blue
LEGEND/BORDER	TYPE: Reflective – AP
	COLOR: White

[illegible]

Dimensions are in Inches ("

[illegible]

SIGNING PLANS

F.A.I RTE.	SECTION	COUNTY	TOTAL SHEETS	SHEET NO.
255	82-(5,4,3)RS-1	ST. CLAIR	504	186
		CONTRACT NO. 76K05		
ILLINOIS		FED. AID PROJECT		

STA. 671+58 FAI-255 SOUTH BOUND
EXISTING GUIDE SIGN ON STRUCTURAL STEEL SIGN SUPPORT
PROPOSED GUIDE SIGN ON STRUCTURAL STEEL SIGN SUPPORT AT STA 671+53

STRUCTURAL STEEL SIGN SUPPORT - BREAKAWAY							CONCRETE FOUNDATIONS	SIGN PANEL - TYPE 3	SIGN PANEL REMOVAL - TYPE 3
SIZE	NEAR POST		FAR POST		STUB POST (FT)	WEIGHT (POUND)			
	OFFSET (FT)	LENGTH (FT)	OFFSET (FT)	LENGTH (FT)			CU YD	SF	SF
W10X26	-97.91	18.76	-109.89	19.98	6	1163.24	2.54	140.3	83.8

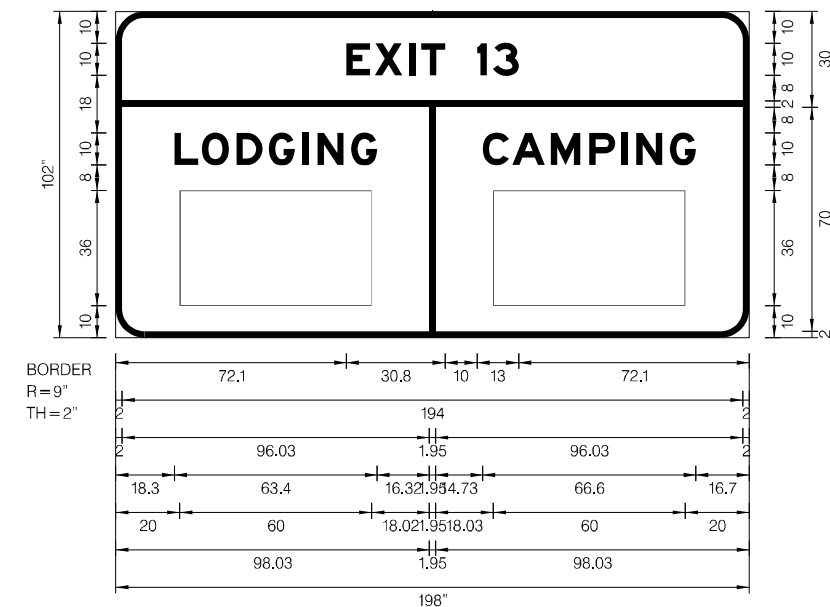


PHOTO COURTESY OF GOOGLE EARTH

SIGN DETAIL

1:60

WIDTH x HGHT.	198" x 102"
BORDER WIDTH	2"
CORNER RADIUS	9"
MOUNTING	Ground
BACKGROUND	TYPE: Reflective – AP
	COLOR: Blue
LEGEND/BORDER	TYPE: Reflective – AP
	COLOR: White

[illegible]

Dimensions are in Inches (")


[illegible]

STA. 748+54 FAI-255 SOUTH BOUND
EXISTING GUIDE SIGN ON STRUCTURE
PROPOSED GUIDE SIGN ON STRUCTURE

A black and white photograph of a highway exit sign for 'EXIT 15 Mousette Lane' with an upward arrow. The sign is mounted on a large metal structure over a multi-lane highway. In the background, there are trees, a guardrail, and a speed limit sign.

SIGN DETAIL

WIDTH x HGHT.	186" x 102"
BORDER WIDTH	2"
CORNER RADIUS	12"
MOUNTING	Overhead
BACKGROUND	TYPE: Reflective – ZZ
	COLOR: Green
LEGEND/BORDER	TYPE: Reflective – ZZ
	COLOR: White

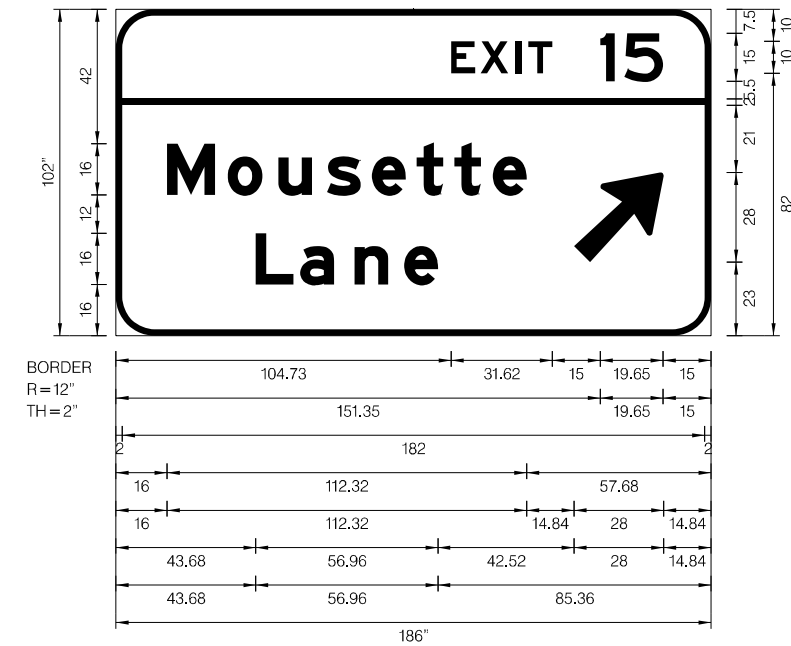[illegible][illegible]

STA. 762+00 FAI-255 SOUTH BOUND
EXISTING GUIDE SIGN ON STRUCTURAL STEEL SIGN SUPPORT
PROPOSED GUIDE SIGN ON STRUCTURAL STEEL SIGN SUPPORT AT STA 771+46

STRUCTURAL STEEL SIGN SUPPORT - BREAKAWAY						CONCRETE FOUNDATIONS	SIGN PANEL - TYPE 3	SIGN PANEL REMOVAL - TYPE 3	
SIZE	NEAR POST		FAR POST		STUB POST (FT)				WEIGHT (POUND)
	OFFSET (FT)	LENGTH (FT)	OFFSET (FT)	LENGTH (FT)					
W10X26	-67.92	19.04	-74.99	20.3	6	1178.84	2.54	131.3	127.6



PHOTO COURTESY OF GOOGLE EARTH

STA. 771+91 FAI-255 SOUTH BOUND
EXISTING GUIDE SIGN ON STRUCTURAL STEEL SIGN SUPPORT TO BE REMOVED

SIGN PANEL REMOVAL - TYPE 3
SF
144.7

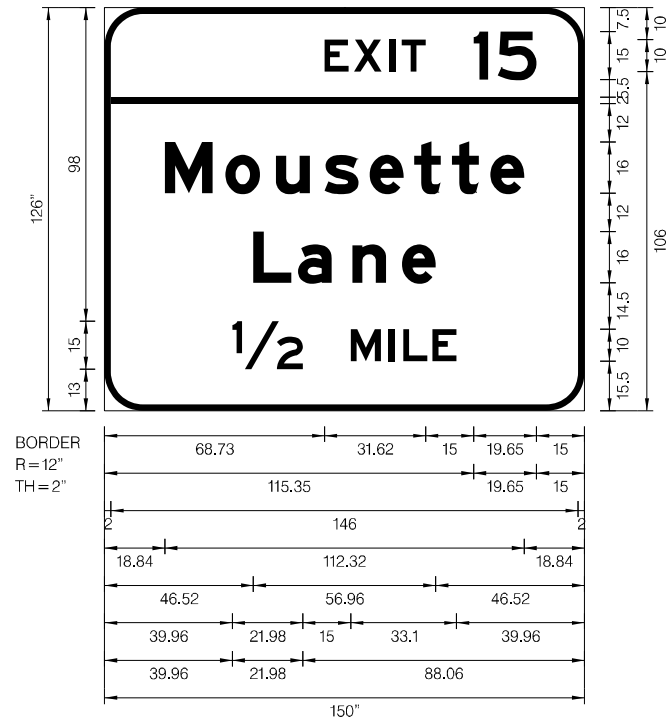


PHOTO COURTESY OF GOOGLE EARTH

SIGN DETAIL

1:60

WIDTH x HGHT.	150" x 126"
BORDER WIDTH	2"
CORNER RADIUS	12"
MOUNTING	Ground
BACKGROUND	TYPE: Reflective – ZZ
	COLOR: Green
LEGEND/BORDER	TYPE: Reflective – ZZ
	COLOR: White

[illegible]

Dimensions are in Inches (")

[illegible]

STA. 766+99 FAI-255 SOUTH BOUND
EXISTING GUIDE SIGN ON STRUCTURAL STEEL SIGN SUPPORT
PROPOSED SIGN ON STRUCTURAL STEEL SIGN SUPPORT AT STA 761+66


STRUCTURAL STEEL SIGN SUPPORT - BREAKAWAY									CONCRETE FOUNDATIONS	SIGN PANEL - TYPE 3	SIGN PANEL REMOVAL - TYPE 3
SIZE	NEAR POST		MIDDLE POST		FAR POST		STUB POST (FT)	WEIGHT (POUND)			
	OFFSET (FT)	LENGTH (FT)	OFFSET (FT)	LENGTH (FT)	OFFSET (FT)	LENGTH (FT)			CU YD	SF	SF
W16X45	-68.15	20.47	-75.5	24.92	-82.84	28.55	10.5	3799.8	6.69	199.5	225.2



PHOTO COURTESY OF GOOGLE EARTH

WIDTH x HGHT.	252" x 114"
BORDER WIDTH	2"
CORNER RADIUS	12"
MOUNTING	Ground
BACKGROUND	TYPE: Reflective – ZZ
	COLOR: Brown
LEGEND/BORDER	TYPE: Reflective – ZZ
	COLOR: White

SYMBOL	ROT	X	Y	WID	HT

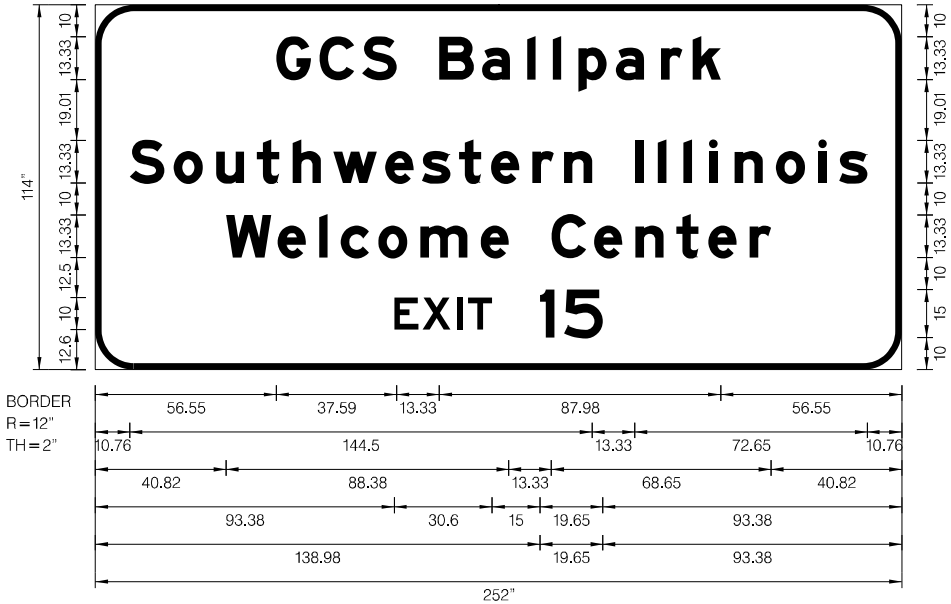

Dimensions are in Inches (")

LETTER WIDTHS AND SPACES																											SERIES/SIZE	
	G		C		S		B		a		l		l		p		a		r		k						EM 2000	
56,55	10,8	2,66	10,8	2,53	10,8	13,33	10,8	2,53	8,8	5,13	2,67	5,33	2,67	5,33	8,8	2,93	8,8	5,33	6,67	3,19	8,8	56,55						13.33/10
	S		o		u		t		h		w		e		s		t		e		r		n				EM 2000	
10,76	10,8	2,93	9,06	4,14	8,8	4	6,93	4,27	8,8	3,86	13,6	2,66	8,8	2,66	8,8	2,8	6,93	3,07	8,8	4,13	6,67	3,19	8,8	13,33				13.33/10
											l		l		l		i		n		o		i		s			EM 2000
											2,67	4,53	2,67	5,33	2,67	5,33	2,67	5,33	8,8	4,13	9,06	4,14	2,67	3,86	8,8	10,76		13.33/10
	W		e		l		c		o		m		e		C		e		n		t		e		r			EM 2000
40,82	14,13	2	8,8	4,13	2,67	4,13	8,8	2,93	9,06	4,14	14,66	4,14	8,8	13,33	10,8	2,53	8,8	4,13	8,8	4	6,93	3,07	8,8	4,13	6,67	40,82		13.33/10
	E		X		l		T		1		5																	E 2000
93,38	7,5	1,4	8,7	2	1,8	1,7	7,5	15	4,5	3	12,15	93,38																10,15

MODEL: Default
FILE NAME: 130236644\MO_2\Cadd\Design\Plan\087605-Sign-c11.dgn

 745 McClintock Drive Suite 210 Burr Ridge, IL 60527 Ph. 773-631-4788 www.abnacorp.com	USER NAME = muddin	DESIGNED - MSU	REVISED -
		DRAWN - MSU	REVISED -
	PLOT SCALE = 0.167 ' / in.	CHECKED - JMO	REVISED -
	PLOT DATE = 3/20/2024	DATE - 03/04/2024	REVISED -


STATE OF ILLINOIS DEPARTMENT OF TRANSPORTATION	SIGNING PLANS					F.A.I RTE.	SECTION	COUNTY	TOTAL SHEETS	SHEET NO.
						255	82-(5,4,3)RS-1	ST. CLAIR	504	190
						CONTRACT NO. 76K05				
	SCALE:	SHEET 11	OF 35	SHEETS	STA.	TO STA.				
						ILLINOIS		FED. AID PROJECT		

STA. 766+56 FAI-255 SOUTH BOUND
PROPOSED SUPPLEMENTAL GUIDE SIGN ON STRUCTURAL STEEL SIGN SUPPORT

STRUCTURAL STEEL SIGN SUPPORT - BREAKAWAY							CONCRETE FOUNDATIONS	SIGN PANEL - TYPE 3
SIZE	NEAR POST		FAR POST		STUB POST (FT)	WEIGHT (POUND)		
	OFFSET (FT)	LENGTH (FT)	OFFSET (FT)	LENGTH (FT)			CU YD	SF
W14X38	-68.6	20.98	-79.38	26.24	7	2060.36	4.18	171

WIDTH x HGHT.	216" x 114"
BORDER WIDTH	2"
CORNER RADIUS	12"
MOUNTING	Ground
BACKGROUND	TYPE: Reflective – ZZ
	COLOR: Green
LEGEND/BORDER	TYPE: Reflective – ZZ
	COLOR: White

SYMBOL	ROT	X	Y	WID	HT

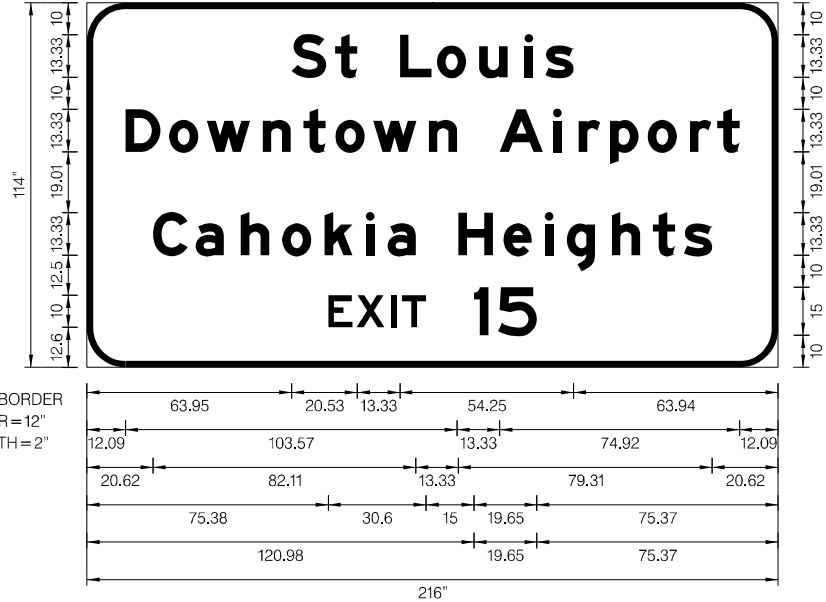

Dimensions are in Inches (")

LETTER WIDTHS AND SPACES																												SERIES/SIZE
	S		t		L		o		u		i		s															EM 2000
63.95	10.8	2.8	6.93	13.33	9.86	1.74	9.06	4.14	8.8	5.33	2.67	3.86	8.8	63.94														13,3310
	D		o		w		n		t		o		w		n													EM 2000
12.09	10.8	2.8	9.06	2.67	13.6	3.86	8.8	4	6.93	3.07	9.06	2.67	13.6	3.86	8.8	13.33												13,3310
									A		i		r		p		o		r		t							EM 2000
									13.46	3.2	2.67	5.33	6.67	3.19	8.8	2.93	9.06	4.14	6.67	1.86	6.93	12.09						13,3310
	C		a		h		o		k		i		a															EM 2000
20.62	10.8	2.53	8.8	5.33	8.8	4.13	9.06	4.14	8.8	4.13	2.67	4.13	8.8	13.33														13,3310
									H		e		i		g		h		t		s							EM 2000
									10.8	3.33	8.8	4.13	2.67	4.13	8.8	5.33	8.8	4	6.93	2.8	8.8	20.62						13,3310
	E		X		I		T		1		5																	E 2000
75.38	7.5	1.4	8.7	2	1.8	1.7	7.5	15	4.5	3	12.15	75.37																10,15

MODEL: Default
FILE NAME: 13/02/2024/6044/NO_2/Cadd/Design/Plan/0876/05-Sign-012.dgn



745 McClintock Drive
Suite 210
Burr Ridge, IL 60527
Ph. 773-631-4788
www.abnacorp.com

USER NAME = muddin	DESIGNED - MSU	REVISED -
	DRAWN - MSU	REVISED -
PLOT SCALE = 0.167 " / in.	CHECKED - JMO	REVISED -
PLOT DATE = 3/20/2024	DATE - 03/04/2024	REVISED -

STATE OF ILLINOIS
DEPARTMENT OF TRANSPORTATION

SIGNING PLANS			
SCALE:	SHEET 12 OF 35 SHEETS	STA.	TO STA.

F.A.I RTE.	SECTION	COUNTY	TOTAL SHEETS	SHEET NO.
255	82-(5,4,3)RS-1	ST. CLAIR	504	191
CONTRACT NO. 76K05				
		ILLINOIS	FED. AID PROJECT	

STA. 795+00 FAI-255 SOUTH BOUND
EXISTING GUIDE SIGN ON STRUCTURAL STEEL SIGN SUPPORT
PROPOSED GUIDE SIGN ON STRUCTURAL STEEL SIGN SUPPORT AT STA 794+94

STRUCTURAL STEEL SIGN SUPPORT - BREAKAWAY							CONCRETE FOUNDATIONS	SIGN PANEL - TYPE 3	SIGN PANEL REMOVAL - TYPE 3
SIZE	NEAR POST		FAR POST		STUB POST (FT)	WEIGHT (POUND)			
	OFFSET (FT)	LENGTH (FT)	OFFSET (FT)	LENGTH (FT)			CU YD	SF	SF
W14X38	-65.82	22.18	-73.31	25.26	7	2068.72	4.18	131.3	116.4

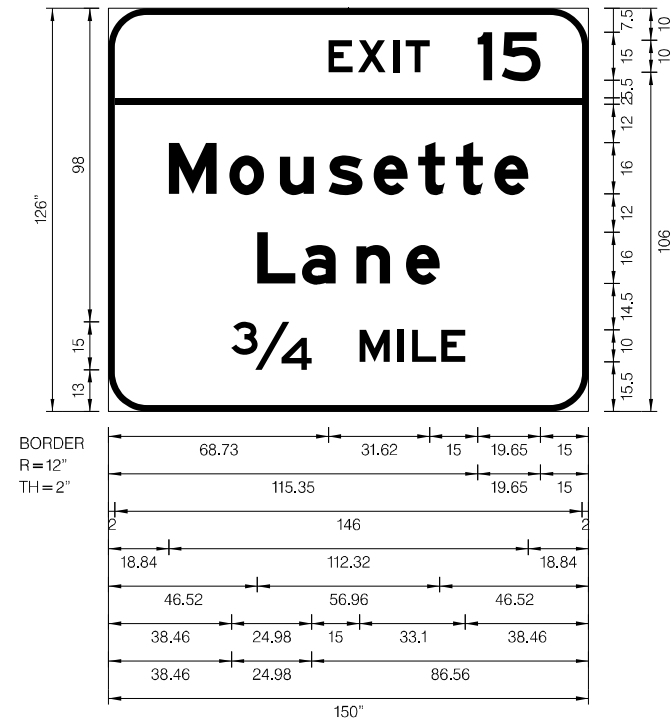


PHOTO COURTESY OF GOOGLE EARTH

SIGN DETAIL

1:60

WIDTH x HGHT.	150" x 126"
BORDER WIDTH	2"
CORNER RADIUS	12"
MOUNTING	Ground
BACKGROUND	TYPE: Reflective – ZZ
	COLOR: Green
LEGEND/BORDER	TYPE: Reflective – ZZ
	COLOR: White

[illegible]

Dimensions are in Inches (")

[illegible]

STA. 803+32 FAI-255 SOUTH BOUND
EXISTING GUIDE SIGN ON STRUCTURAL STEEL SIGN SUPPORT
PROPOSED GUIDE SIGN ON STRUCTURAL STEEL SIGN SUPPORT AT STA 803+27

STRUCTURAL STEEL SIGN SUPPORT - BREAKAWAY							CONCRETE FOUNDATIONS	SIGN PANEL - TYPE 3	SIGN PANEL REMOVAL - TYPE 3
SIZE	NEAR POST		FAR POST		STUB POST (FT)	WEIGHT (POUND)			
	OFFSET (FT)	LENGTH (FT)	OFFSET (FT)	LENGTH (FT)			CU YD	SF	SF
W16X45	-83.68	22.25	-95.67	29.1	7	2625.75	4.46	240	240

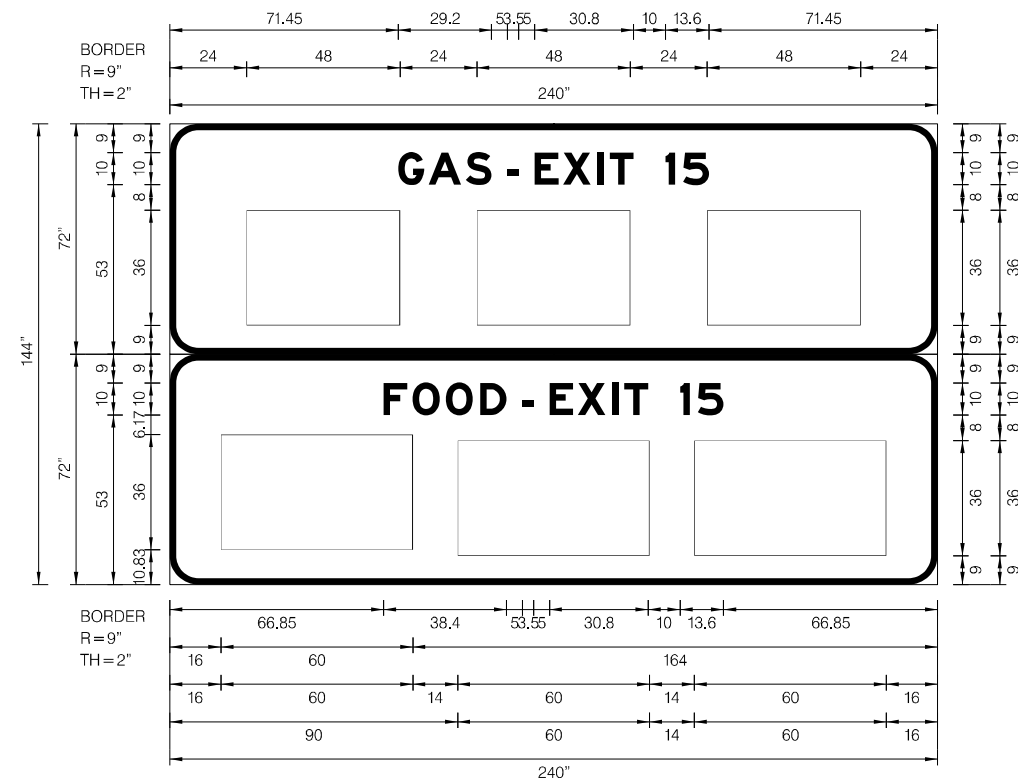


PHOTO COURTESY OF GOOGLE EARTH

SIGN DETAIL

1:60

WIDTH x HGHT.	240" x 144"
BORDER WIDTH	2"
CORNER RADIUS	9"
MOUNTING	Ground
BACKGROUND	TYPE: Reflective – AP
	COLOR: Blue
LEGEND/BORDER	TYPE: Reflective – AP
	COLOR: White

[illegible]

Dimensions are in Inches (")

[illegible]

STA. 577+77 FAI-255 NORTH BOUND
EXISTING GUIDE SIGN ON STRUCTURE
PROPOSED GUIDE SIGN ON STRUCTURE

SIGN DETAIL

WIDTH x HGHT.	132" x 186"
BORDER WIDTH	2"
CORNER RADIUS	12"
MOUNTING	Overhead
BACKGROUND	TYPE: Reflective – ZZ
	COLOR: Green
LEGEND/BORDER	TYPE: Reflective – ZZ
	COLOR: White

SYMBOL	ROT	X	Y	WID	HT
M1-I100A	0	43,5	108	45	36
Exit Arrow (Type A) 2012	315	52	12	22,25	35,65

[illegible]

STA. 579+34 FAI-255 NORTH BOUND
EXISTING STANDARD SIGN ON WOOD SIGN SUPPORT
PROPOSED STANDARD SIGN E5-1a ON WOOD SIGN SUPPORT AT STA 579+40 OFFSET +75 FT

SIGN PANEL REMOVAL - TYPE 3, 25.3 SF
SIGN PANEL - TYPE 3, 32.5 SF



PHOTO COURTESY OF GOOGLE EARTH

MODEL: Default
FILE NAME: 20240326044\WO 2\Cadd\Design\Plan\087605-Sign-016.dgn

STA. 615+00 FAI-255 NORTH BOUND
EXISTING GUIDE SIGN ON STRUCTURAL STEEL SIGN SUPPORT
PROPOSED GUIDE SIGN ON STRUCTURAL STEEL SIGN SUPPORT AT STA 615+05

STRUCTURAL STEEL SIGN SUPPORT - BREAKAWAY							CONCRETE FOUNDATIONS	SIGN PANEL - TYPE 3	SIGN PANEL REMOVAL - TYPE 3
SIZE	NEAR POST		FAR POST		STUB POST (FT)	WEIGHT (POUND)			
	OFFSET (FT)	LENGTH (FT)	OFFSET (FT)	LENGTH (FT)					
W14X30	85.5	22.75	93	21.04	6	1493.7	3.8	131.3	123.9

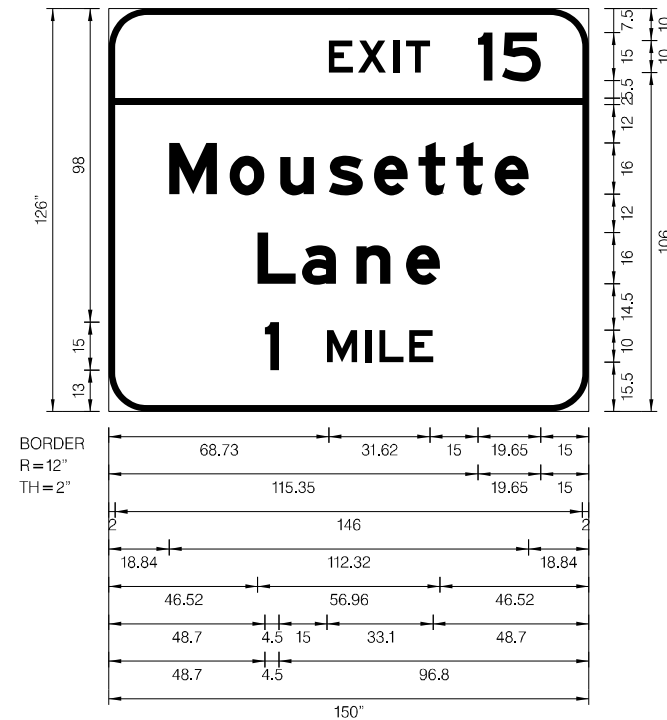


PHOTO COURTESY OF GOOGLE EARTH

SIGN DETAIL

1:60

WIDTH x HGHT.	150" x 126"
BORDER WIDTH	2"
CORNER RADIUS	12"
MOUNTING	Ground
BACKGROUND	TYPE: Reflective – ZZ
	COLOR: Green
LEGEND/BORDER	TYPE: Reflective – ZZ
	COLOR: White

[illegible]

Dimensions are in Inches ("

[illegible]

STA. 628+05 FAI-255 NORTH BOUND
EXISTING GUIDE SIGN ON STRUCTURAL STEEL SIGN SUPPORT
PROPOSED SIGN ON STRUCTURAL STEEL SIGN SUPPORT AT STA 625+11


STRUCTURAL STEEL SIGN SUPPORT - BREAKAWAY							CONCRETE FOUNDATIONS	SIGN PANEL - TYPE 3	SIGN PANEL REMOVAL - TYPE 3
SIZE	NEAR POST		FAR POST		STUB POST (FT)	WEIGHT (POUND)			
	OFFSET (FT)	LENGTH (FT)	OFFSET (FT)	LENGTH (FT)					
W14X38	68.6	20.41	79.4	26.52	7	2049.34	4.18	171	225.2



PHOTO COURTESY OF GOOGLE EARTH

WIDTH x HGHT.	216" x 114"
BORDER WIDTH	2"
CORNER RADIUS	12"
MOUNTING	Ground
BACKGROUND	TYPE: Reflective – ZZ
	COLOR: Green
LEGEND/BORDER	TYPE: Reflective – ZZ
	COLOR: White

SYMBOL	ROT	X	Y	WID	HT

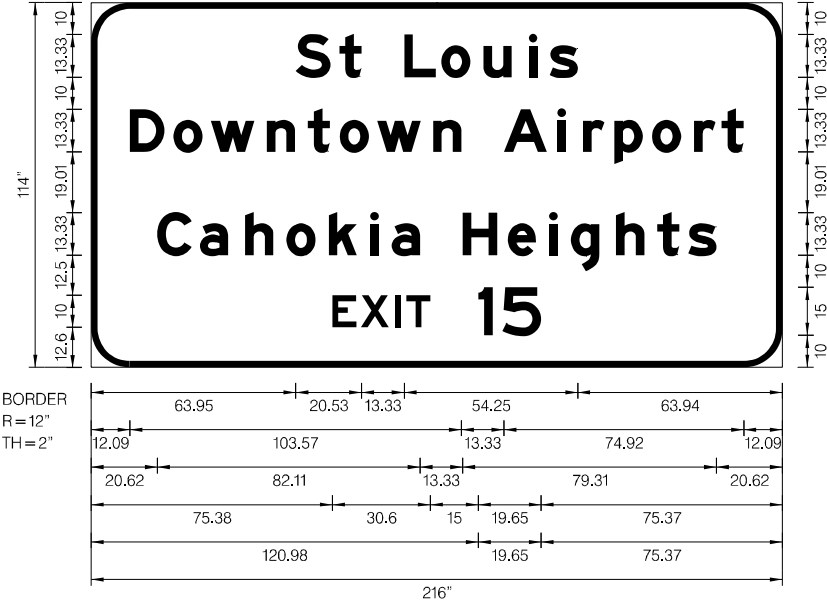

Dimensions are in Inches (")

LETTER WIDTHS AND SPACES																												SERIES/SIZE
	S		t		L		o		u		i		s															EM 2000
63.95	10.8	2.8	6.93	13.33	9.86	1.74	9.06	4.14	8.8	5.33	2.67	3.86	8.8	63.94														13,33/10
	D		o		w		n		t		o		w		n													EM 2000
12.09	10.8	2.8	9.06	2.67	13.6	3.86	8.8	4	6.93	3.07	9.06	2.67	13.6	3.86	8.8	13.33												13,33/10
									A		i		r		p		o		r		t							EM 2000
									13.46	3.2	2.67	5.33	6.67	3.19	8.8	2.93	9.06	4.14	6.67	1.86	6.93	12.09						13,33/10
	C		a		h		o		k		i		a															EM 2000
20.62	10.8	2.53	8.8	5.33	8.8	4.13	9.06	4.14	8.8	4.13	2.67	4.13	8.8	13.33														13,33/10
									H		e		i		g		h		t		s							EM 2000
									10.8	3.33	8.8	4.13	2.67	4.13	8.8	5.33	8.8	4	6.93	2.8	8.8	20.62						13,33/10
	E		X		I		T		1		5																	E 2000
75.38	7.5	1.4	8.7	2	1.8	1.7	7.5	15	4.5	3	12.15	75.37																10,15

STATE OF ILLINOIS
DEPARTMENT OF TRANSPORTATION

SIGNING PLANS

SCALE: SHEET 18 OF 35 SHEETS STA. TO STA.

F.A.I RTE.	SECTION	COUNTY	TOTAL SHEETS	SHEET NO.
255	82-(5,4,3)RS-1	ST. CLAIR	504	197
CONTRACT NO. 76K05				
ILLINOIS FED. AID PROJECT				

USER NAME = muddin	DESIGNED - MSU	REVISED -
	DRAWN - MSU	REVISED -
PLOT SCALE = 0.167 " / in.	CHECKED - JMO	REVISED -
PLOT DATE = 3/20/2024	DATE - 03/04/2024	REVISED -

STA. 633+02 FAI-255 NORTH BOUND
PROPOSED SIGN ON STRUCTURAL STEEL SIGN SUPPORT

STRUCTURAL STEEL SIGN SUPPORT - BREAKAWAY									CONCRETE FOUNDATIONS	SIGN PANEL TYPE 3
SIZE	NEAR POST		MIDDLE POST		FAR POST		STUB POST (FT)	WEIGHT (POUND)		
	OFFSET (FT)	LENGTH (FT)	OFFSET (FT)	LENGTH (FT)	OFFSET (FT)	LENGTH (FT)			CU YD	SF
W14X30	88.15	20.6	95.5	21.88	102.85	23.07	9	2236.5	5.7	199.5


STA. 634+46 FAI-255 NORTH BOUND
EXISTING GUIDE SIGN ON STRUCTURAL STEEL SIGN SUPPORT TO BE REMOVED

SIGN PANEL REMOVAL - TYPE 3
SF
131



PHOTO COURTESY OF GOOGLE EARTH

WIDTH x HGHT.	252" x 114"
BORDER WIDTH	2"
CORNER RADIUS	12"
MOUNTING	Ground
BACKGROUND	TYPE: Reflective – ZZ
	COLOR: Brown
LEGEND/BORDER	TYPE: Reflective – ZZ
	COLOR: White

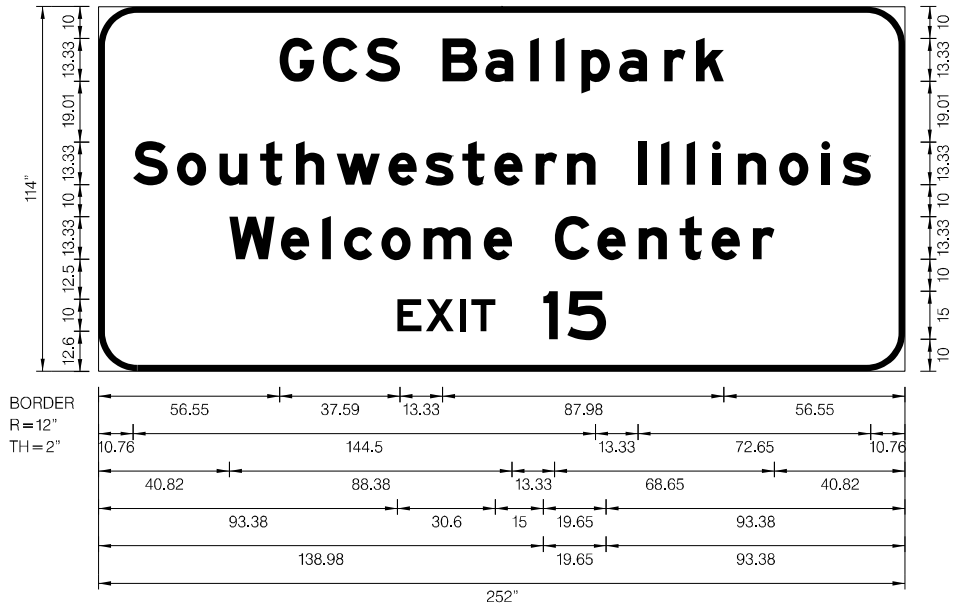[illegible]

Dimensions are in Inches (")

[illegible]

STA. 640+91 FAI-255 NORTH BOUND
EXISTING GUIDE SIGN ON STRUCTURAL STEEL SIGN SUPPORT
PROPOSED GUIDE SIGN ON STRUCTURAL STEEL SIGN SUPPORT AT STA 640+96

STRUCTURAL STEEL SIGN SUPPORT - BREAKAWAY							CONCRETE FOUNDATIONS	SIGN PANEL - TYPE 3	SIGN PANEL REMOVAL - TYPE 3
SIZE	NEAR POST		FAR POST		STUB POST (FT)	WEIGHT (POUND)			
	OFFSET (FT)	LENGTH (FT)	OFFSET (FT)	LENGTH (FT)					
W12X26	85.5	21.26	93	22.39	6	1290.9	2.82	131.3	113.2




PHOTO COURTESY OF GOOGLE EARTH

SIGN DETAIL

1:60

WIDTH x HGHT.	150" x 126"
BORDER WIDTH	2"
CORNER RADIUS	12"
MOUNTING	Ground
BACKGROUND	TYPE: Reflective – ZZ
	COLOR: Green
LEGEND/BORDER	TYPE: Reflective – ZZ
	COLOR: White

SYMBOL	ROT	X	Y	WID	HT

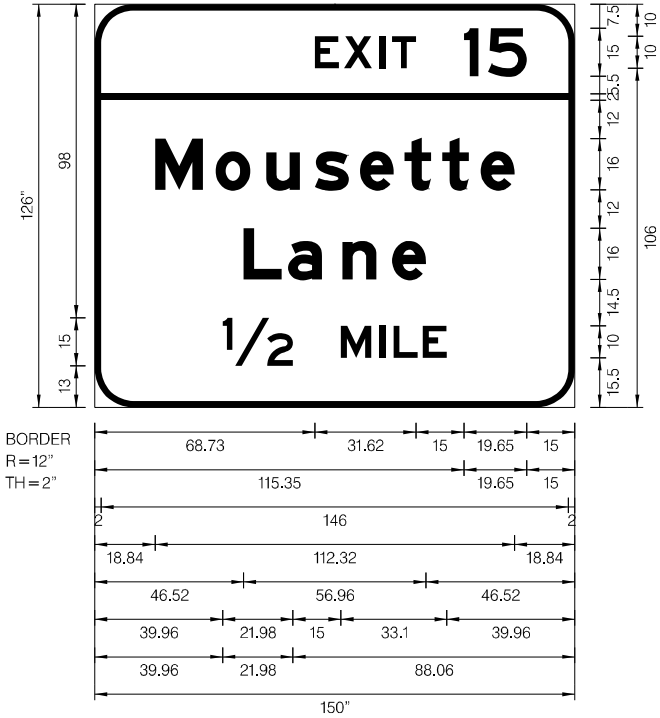

Dimensions are in Inches (")

LETTER WIDTHS AND SPACES																												SERIES/SIZE
	E		X		I		T		1		5																	E 2000
68.73	7.5	1.68	8.7	2.4	1.8	2.04	7.5	15	4.5	3.0	12.15	15																10,15
	M		o		u		s		e		t		t		e													EM 2000
18.84	14.88	4	10.88	4.96	10.56	4.64	10.56	3.52	10.56	3.36	8.32	3.52	8.32	3.68	10.56	18.84												1612
	L		a		n		e																					EM 2000
46.52	11.84	2.08	10.56	6.4	10.56	4.96	10.56	46.52																				1612
	12		M		I		L		E																			E 2000
39.96	21.97	15	9.4	2.6	1.8	2.6	7.5	1.7	7.5	39.96																		15,10

MODEL: Default
FILE NAME: 2302236644\WO_2\Cadd\Design\Plan\087605-Sign-C20.dgn



745 McClintock Drive
Suite 210
Burr Ridge, IL 60527
Ph. 773-651-4788
www.abnacorp.com

USER NAME = muddin	DESIGNED - MSU	REVISED -
	DRAWN - MSU	REVISED -
PLOT SCALE = 0.167 " / in.	CHECKED - JMO	REVISED -
PLOT DATE = 3/20/2024	DATE - 03/04/2024	REVISED -

STATE OF ILLINOIS
DEPARTMENT OF TRANSPORTATION

SIGNING PLANS

SCALE: SHEET 20 OF 35 SHEETS STA. TO STA.

F.A.I RTE.	SECTION	COUNTY	TOTAL SHEETS	SHEET NO.
255	82-(5,4,3)RS-1	ST. CLAIR	504	199
CONTRACT NO. 76K05				
		ILLINOIS	FED. AID PROJECT	

STA. 649+86 FAI-255 NORTH BOUND
EXISTING GUIDE SIGN ON STRUCTURAL STEEL SIGN SUPPORT
PROPOSED GUIDE SIGN ON STRUCTURAL STEEL SIGN SUPPORT AT STA 649+91

STRUCTURAL STEEL SIGN SUPPORT - BREAKAWAY							CONCRETE FOUNDATIONS	SIGN PANEL - TYPE 3	SIGN PANEL REMOVAL - TYPE 3
SIZE	NEAR POST		FAR POST		STUB POST (FT)	WEIGHT (POUND)			
	OFFSET (FT)	LENGTH (FT)	OFFSET (FT)	LENGTH (FT)			CU YD	SF	SF
W14X38	85	21.81	97	23.71	7	1995.76	4.18	240	240

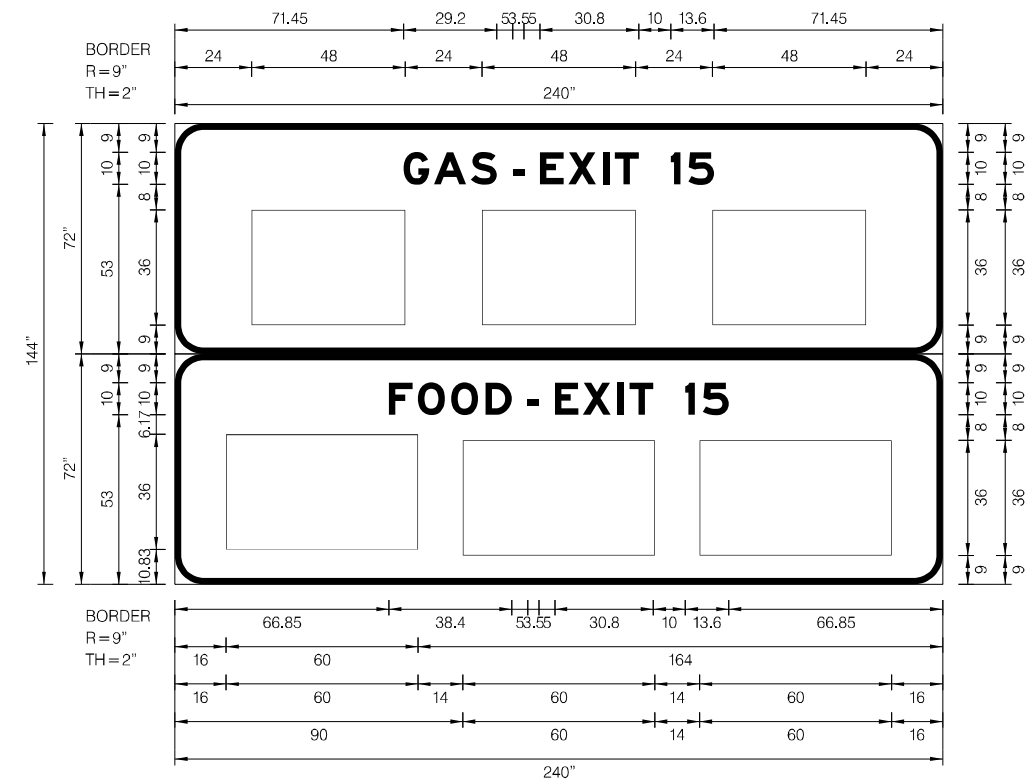


PHOTO COURTESY OF GOOGLE EARTH

SIGN DETAIL

1:60

WIDTH x HGHT.	240" x 144"
BORDER WIDTH	2"
CORNER RADIUS	9"
MOUNTING	Ground
BACKGROUND	TYPE: Reflective – AP
	COLOR: Blue
LEGEND/BORDER	TYPE: Reflective – AP
	COLOR: White

[illegible]

Dimensions are in Inches (")

[illegible]