
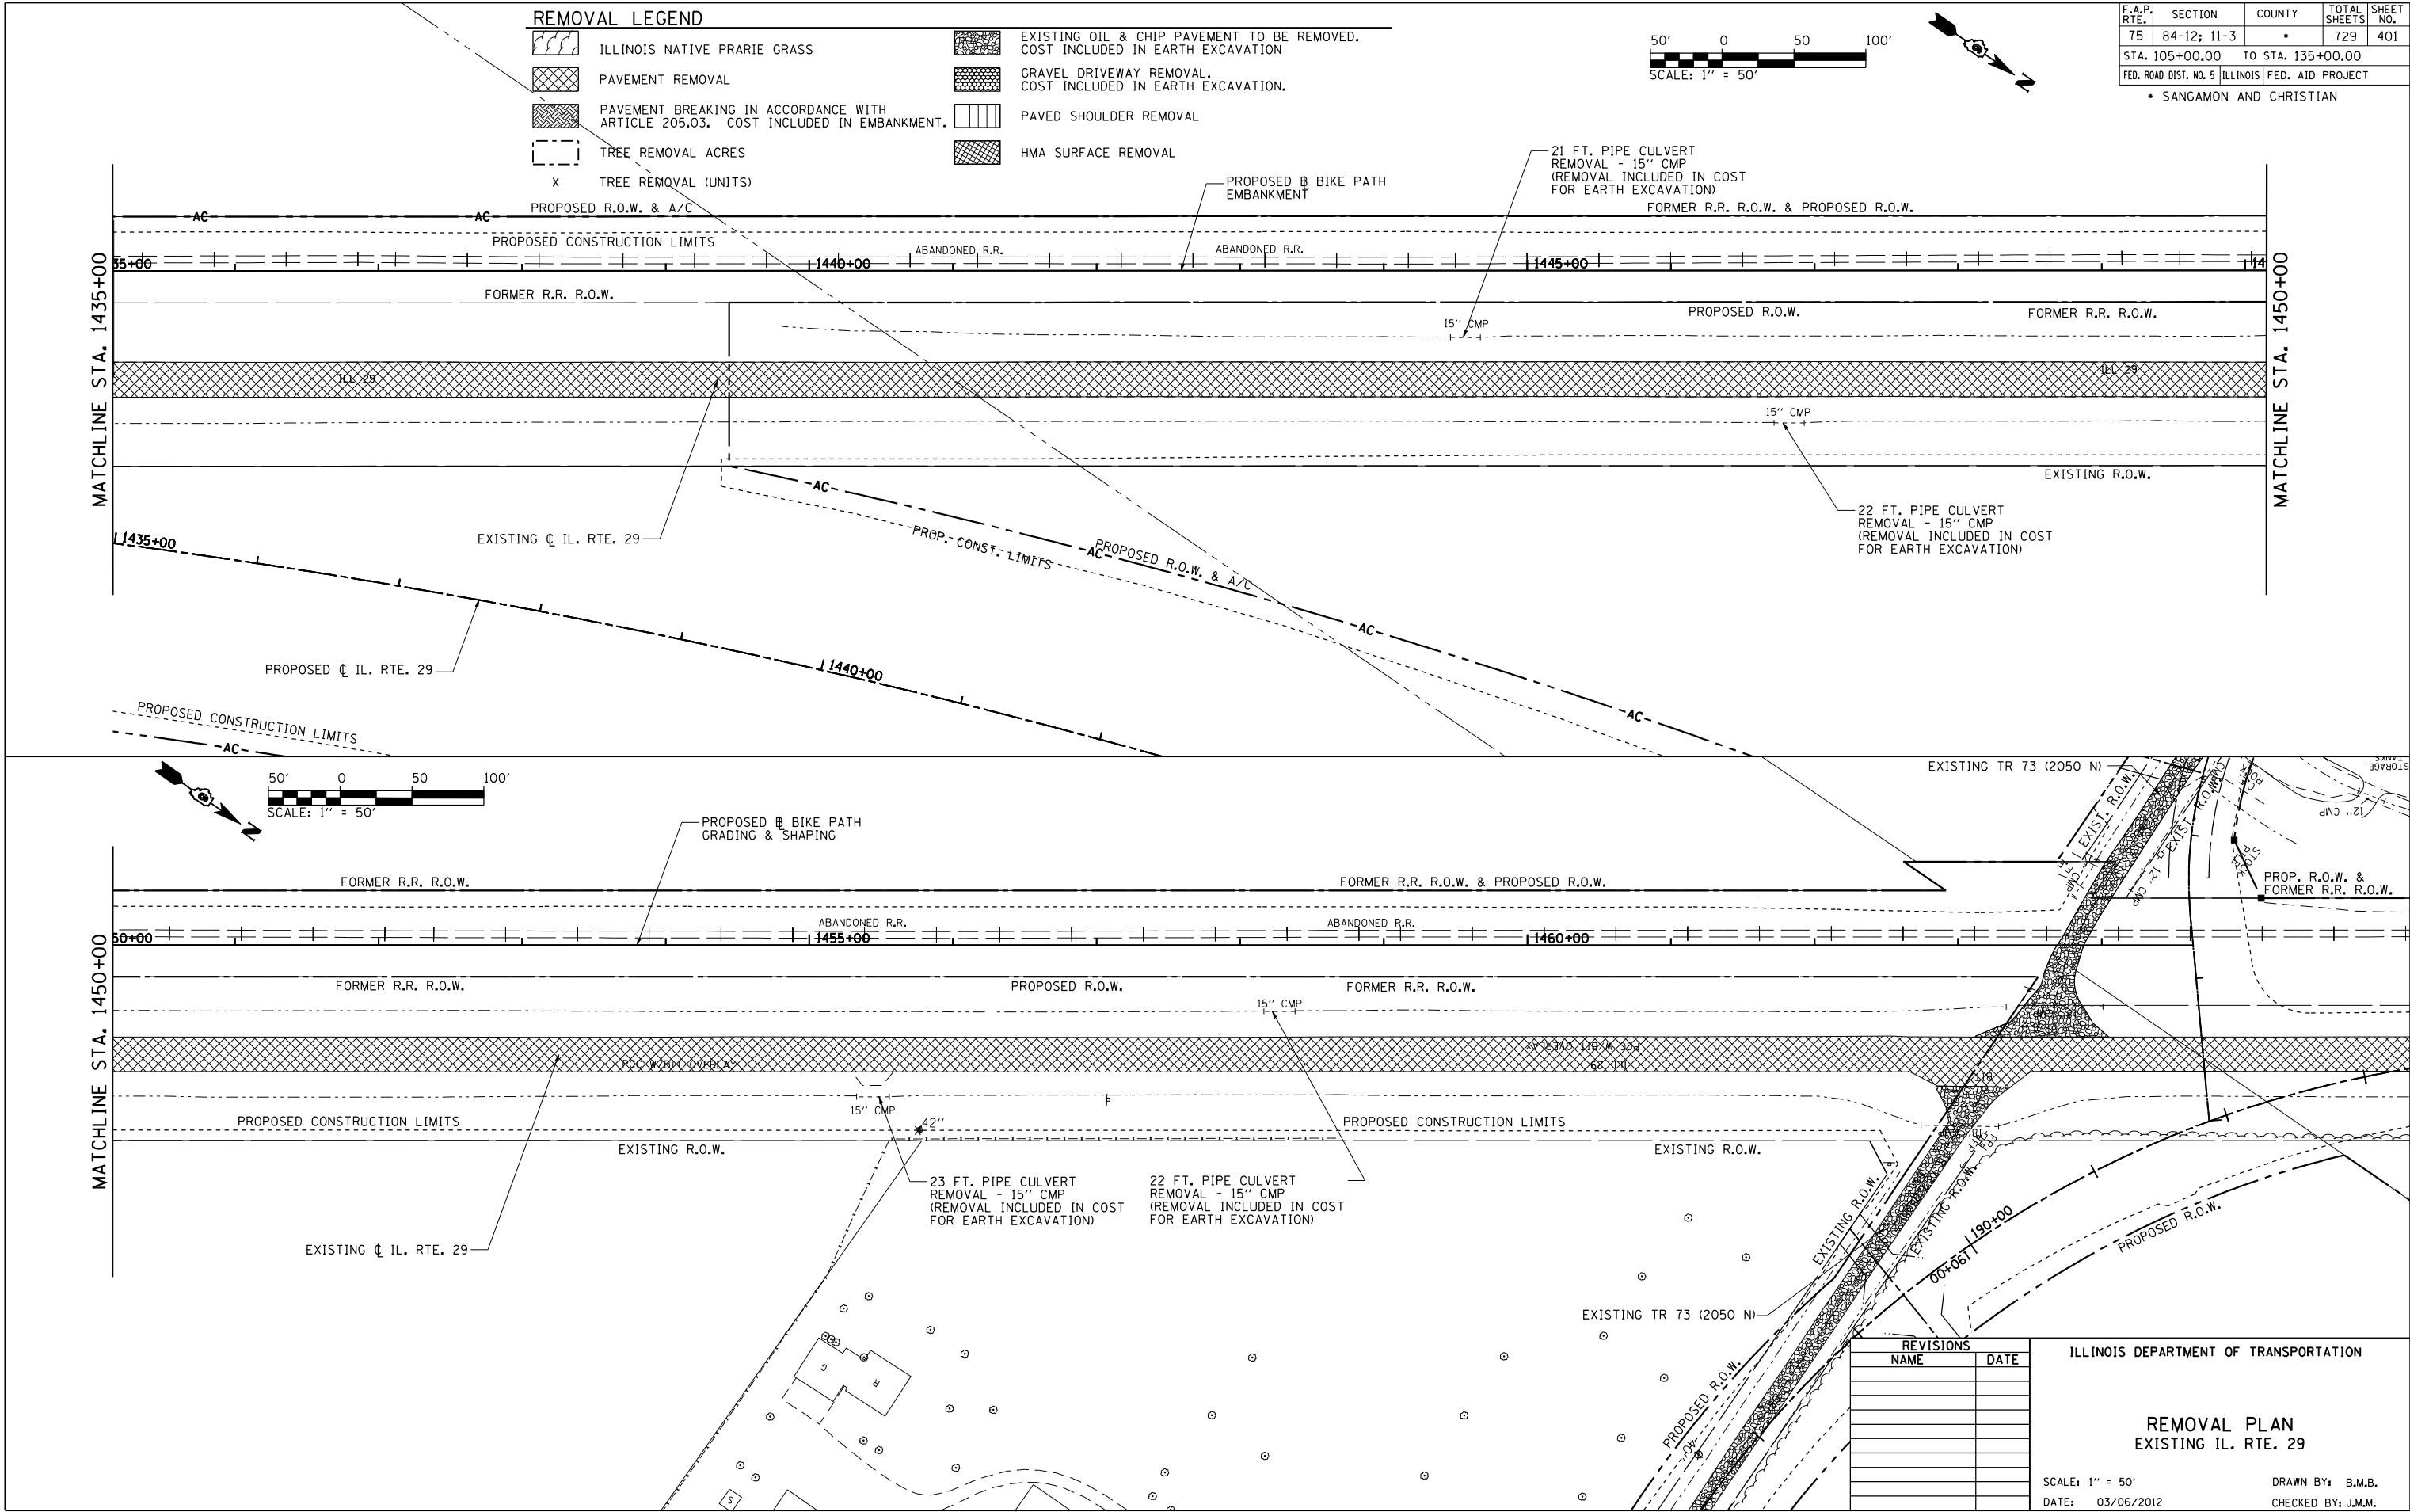
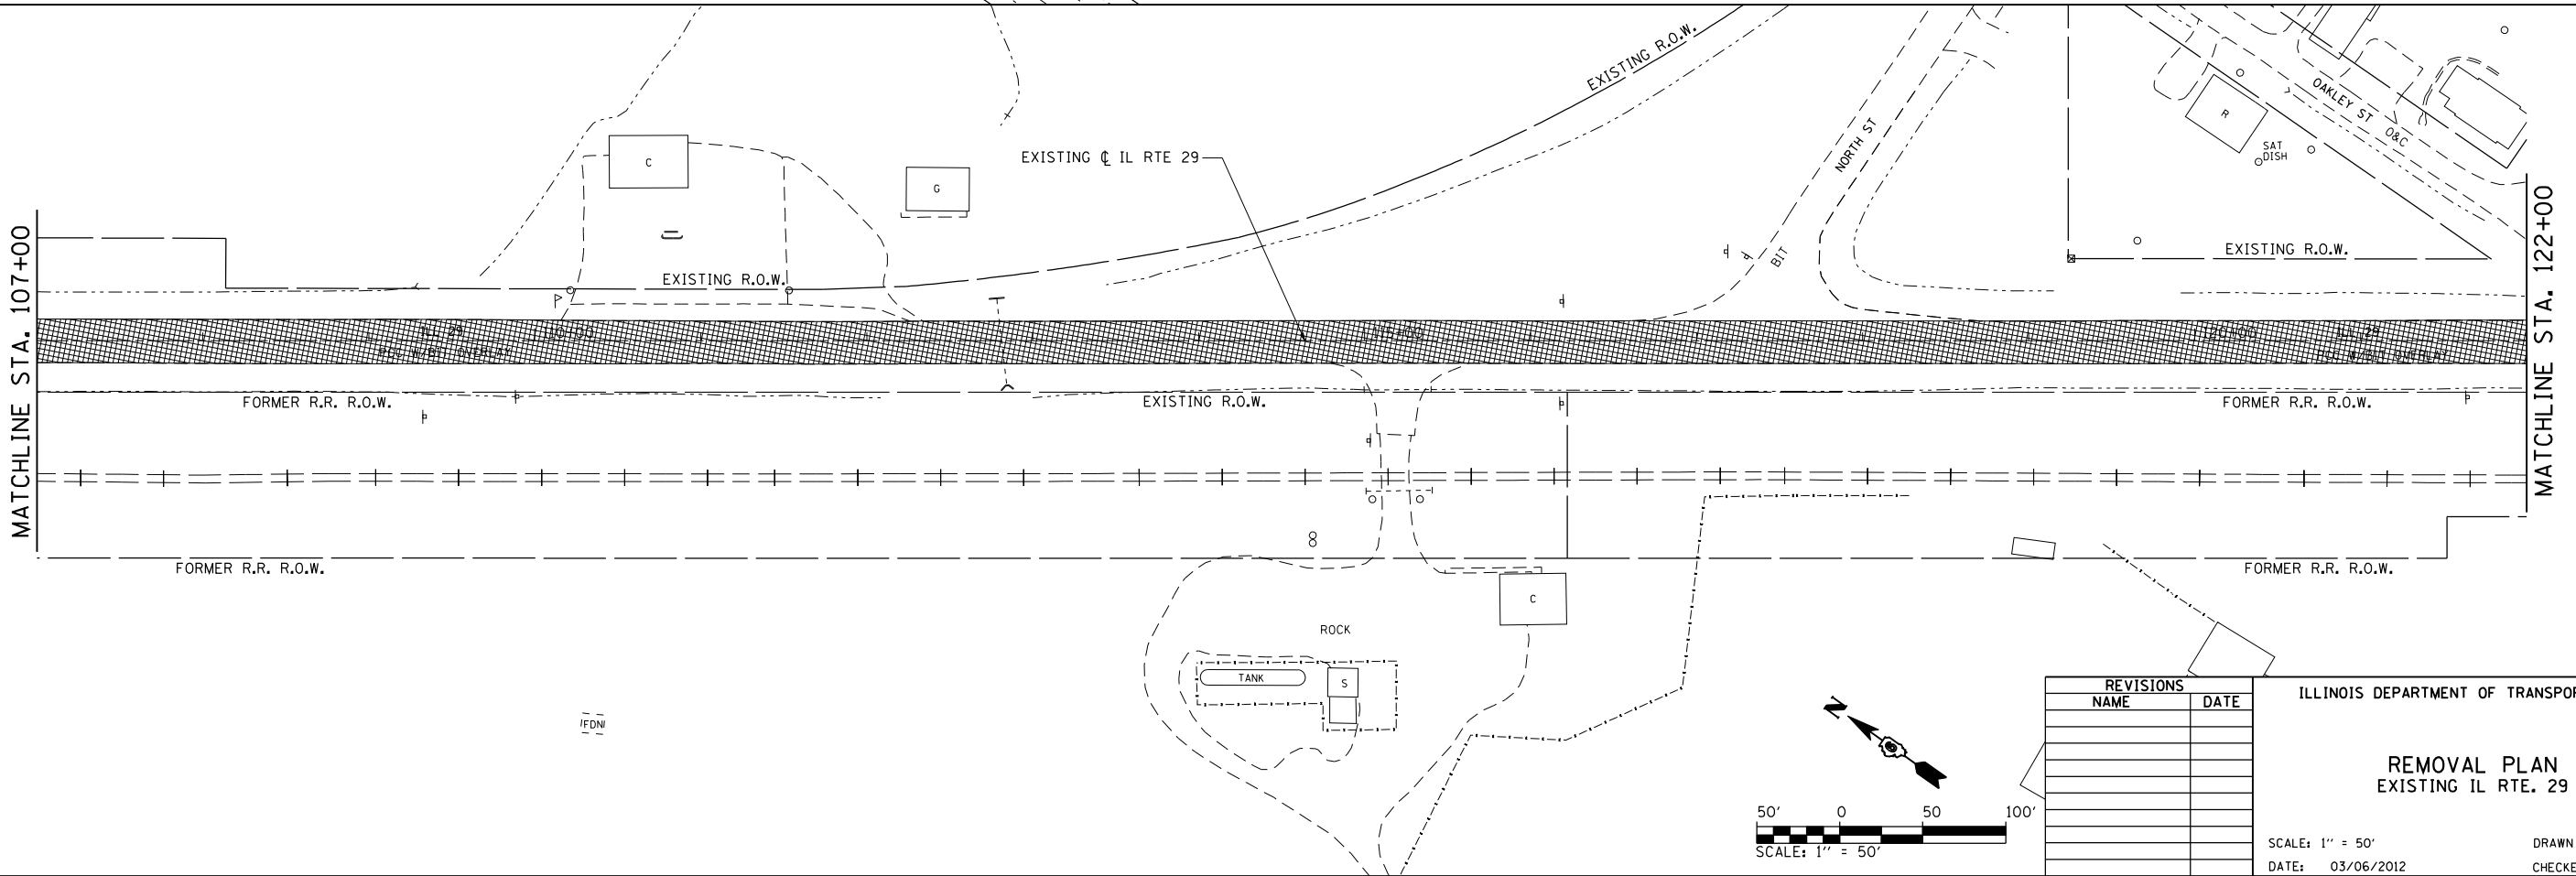


CONTRACT NO. 72829				
F.A.P. RTE.	SECTION	COUNTY	TOTAL SHEETS	SHEET NO.
75	84-12; 11-3	•	729	401
STA. 105+00.00 TO STA. 135+00.00				
FED. ROAD DIST. NO. 5 ILLINOIS FED. AID PROJECT				
▪ SANGAMON AND CHRISTIAN				

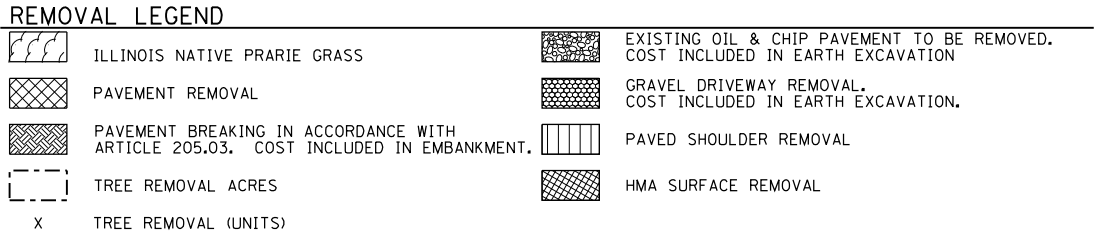

[illegible]

REMOVAL PLAN
EXISTING IL RTE. 29

SCALE: 1" = 50'
DATE: 03/06/2012

DRAWN BY: B.M.B.
CHECKED BY: J.M.M.

CONTRACT NO. 72829				
F.A. RTE.	SECTION	COUNTY	TOTAL SHEETS	SHEET NO.
75	84-12: 11-3	•	729	403
STA. 122+00.00 TO STA. 152+00.00				
FED. ROAD DIST. NO. 5 ILLINOIS FED. AID PROJECT				
• SANGAMON AND CHRISTIAN				

MATCHLINE STA. 122+00

MATCHLINE STA. 137+00

MATCHLINE STA. 137+00

MATCHLINE STA. 152+00

REMOVAL LEGEND

-  ILLINOIS NATIVE PRARIE GRASS
-  PAVEMENT REMOVAL
-  PAVEMENT BREAKING IN ACCORDANCE WITH ARTICLE 205.03. COST INCLUDED IN EMBANKMENT.
-  TREE REMOVAL ACRES
-  TREE REMOVAL (UNITS)
-  EXISTING OIL & CHIP PAVEMENT TO BE REMOVED. COST INCLUDED IN EARTH EXCAVATION
-  GRAVEL DRIVEWAY REMOVAL. COST INCLUDED IN EARTH EXCAVATION.
-  PAVED SHOULDER REMOVAL
-  HMA SURFACE REMOVAL

50' 0 50 100'
SCALE: 1" = 50'

50' 0 50 100'
SCALE: 1" = 50'

REVISIONS	
NAME	DATE



ILLINOIS DEPARTMENT OF TRANSPORTATION

REMOVAL PLAN
EXISTING IL RTE. 29

SCALE: 1" = 50'
DATE: 03/06/2012

DRAWN BY: B.M.B.
CHECKED BY: J.M.M.

CONTRACT NO. 72829				
F.A. RTE.	SECTION	COUNTY	TOTAL SHEETS	SHEET NO.
75	84-12; 11-3	•	729	404
STA. 152+00.00 TO STA. 180+00.00			FED. AID PROJECT	
FED. ROAD DIST. NO. 5 ILLINOIS				
• SANGAMON AND CHRISTIAN				

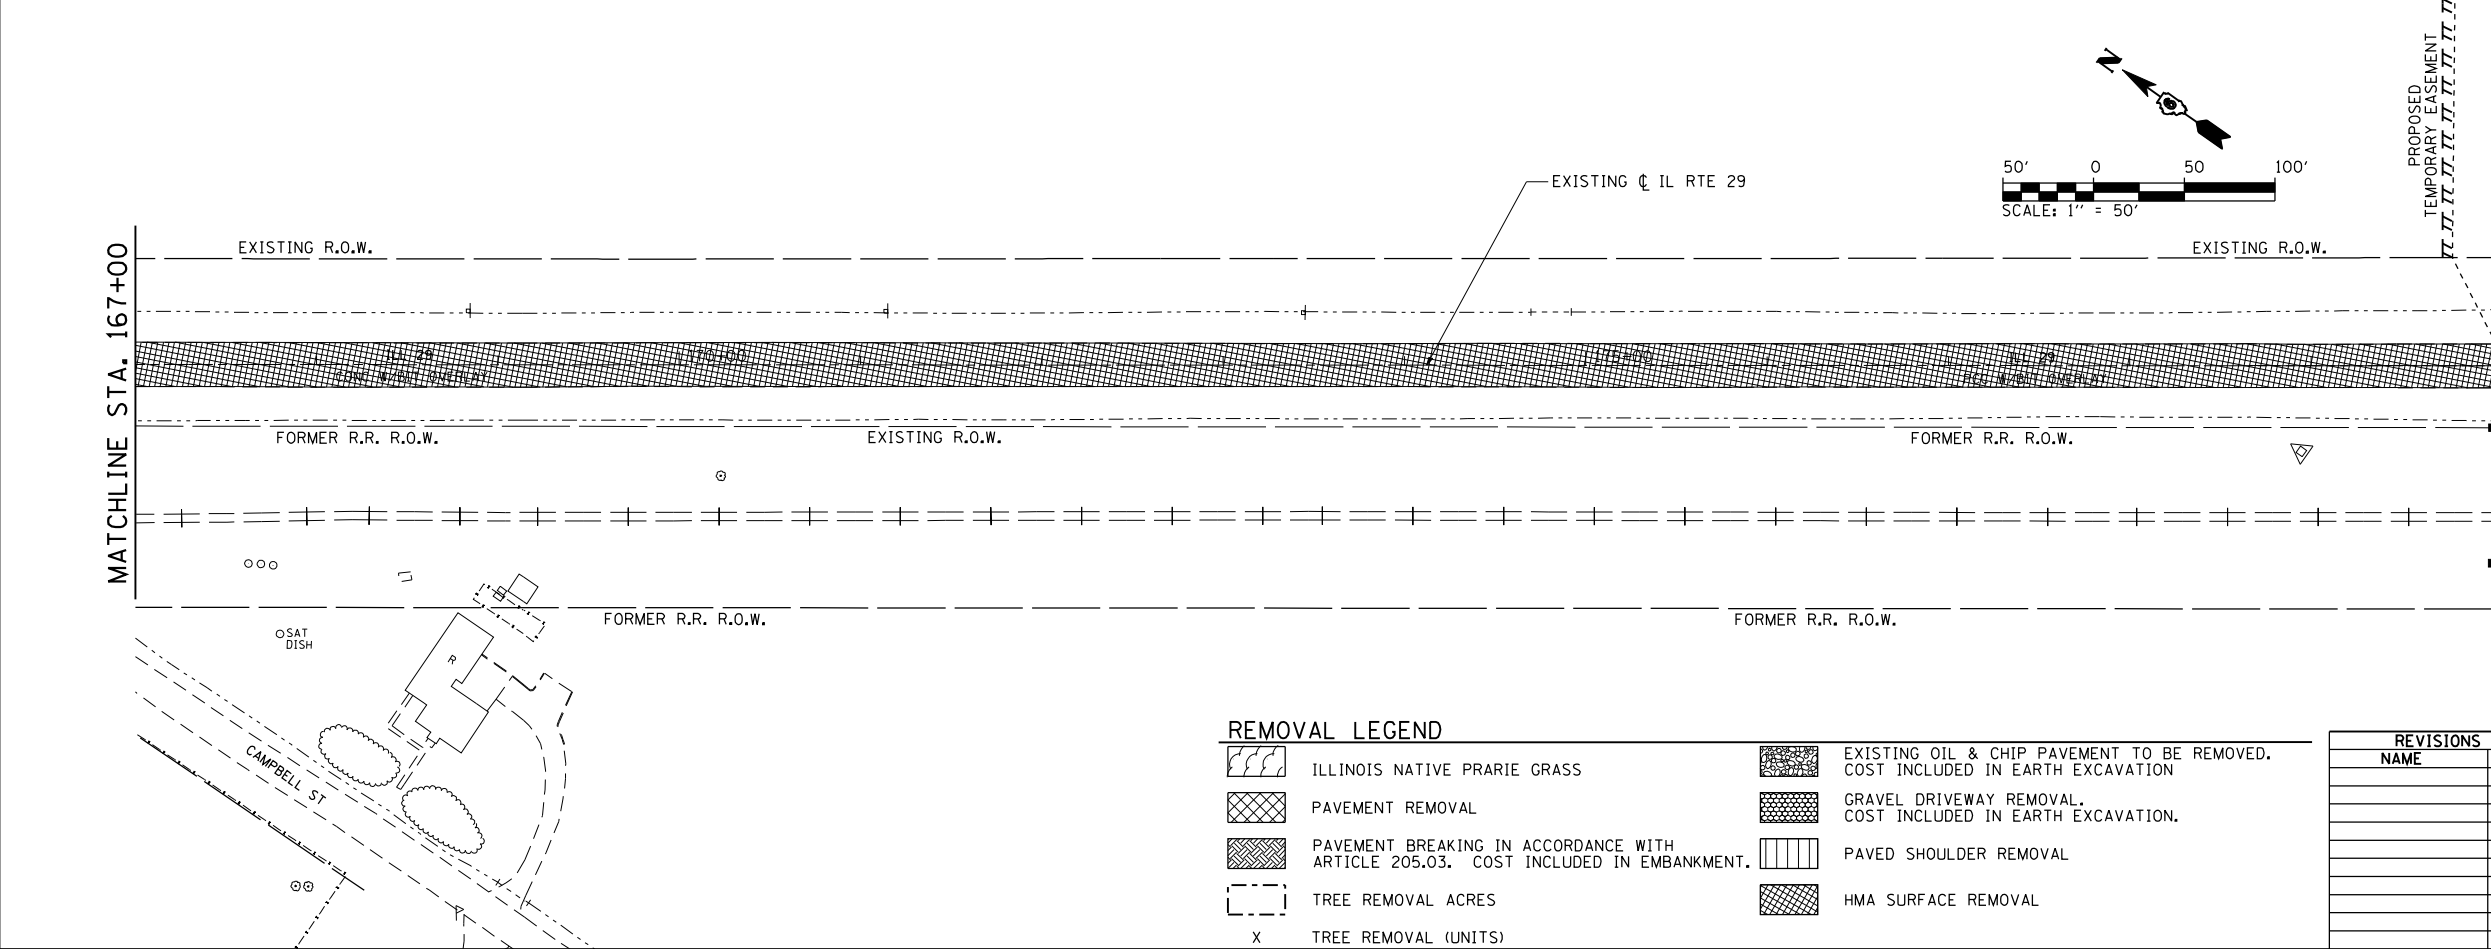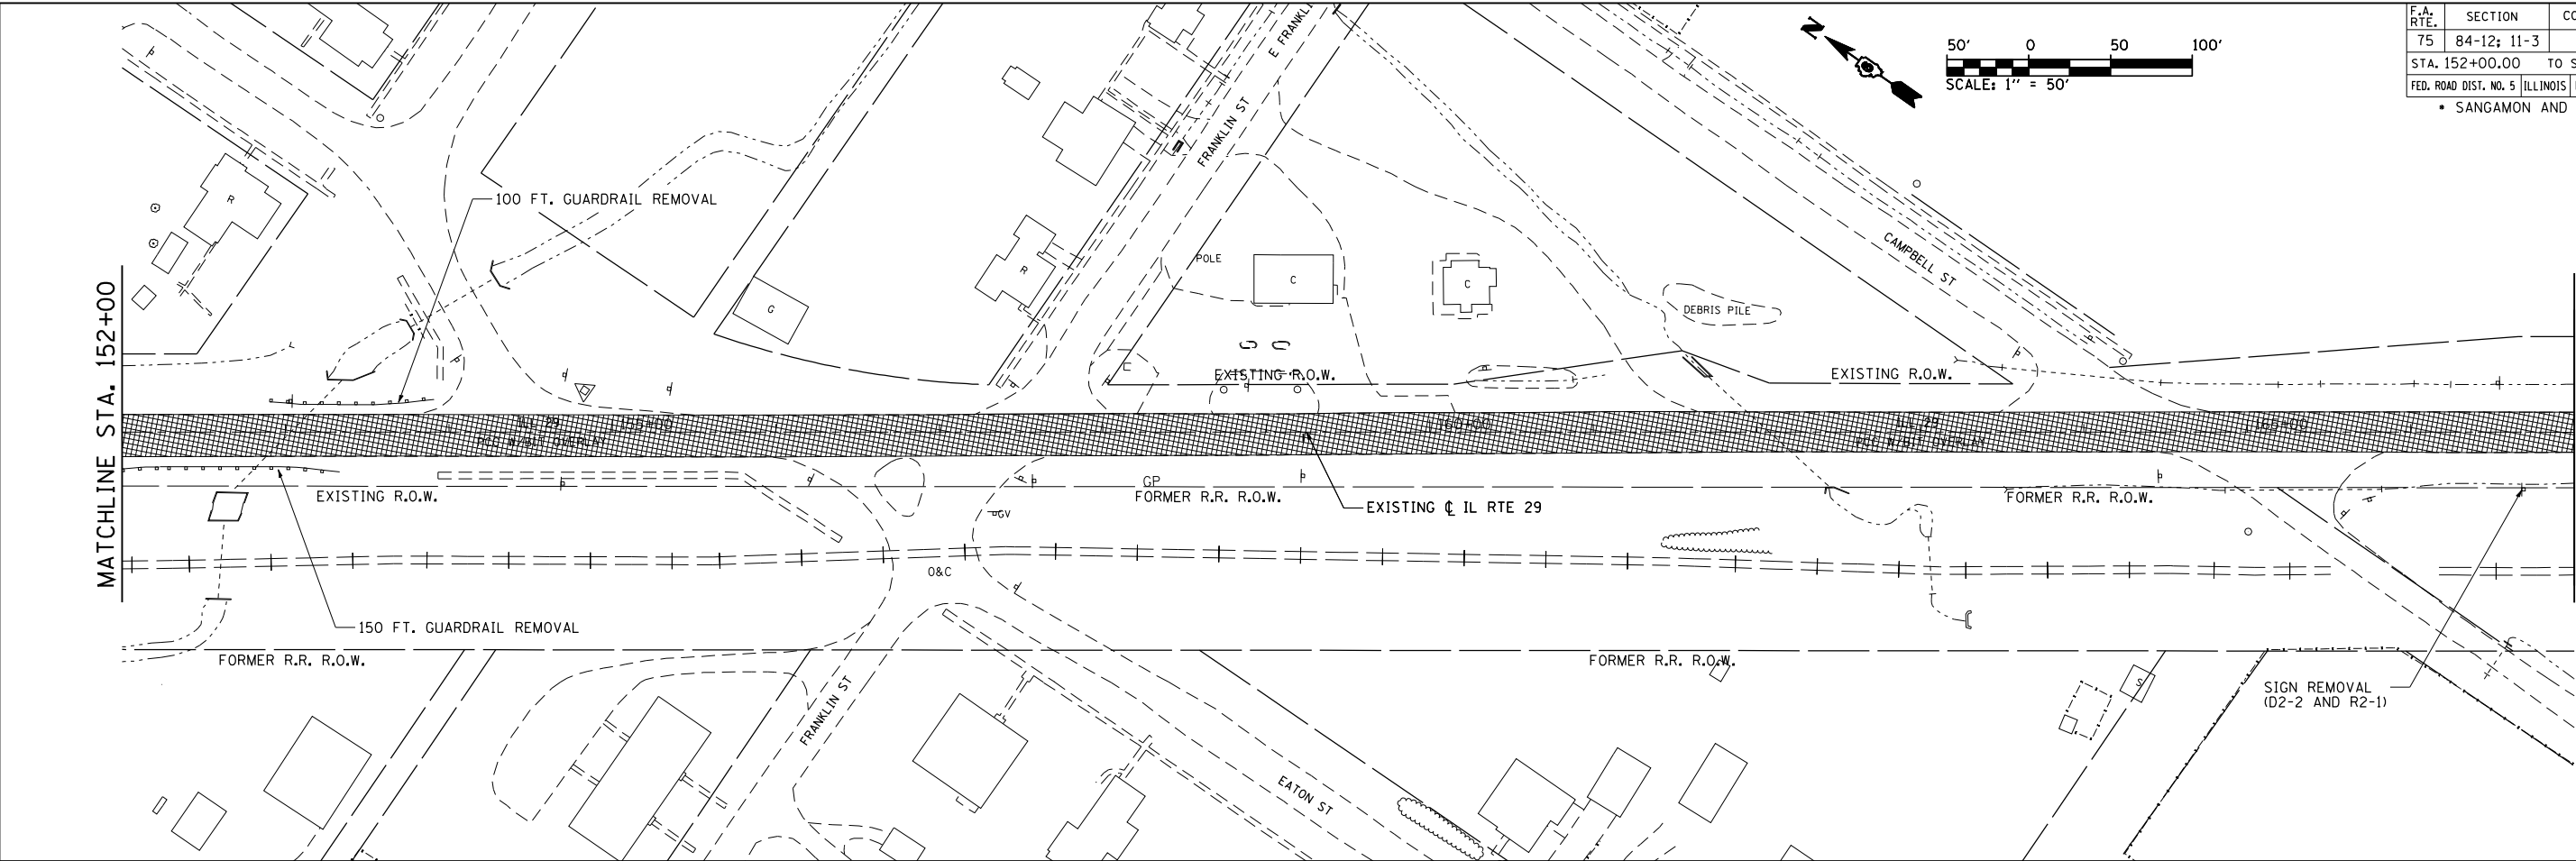

REMOVAL LEGEND

	ILLINOIS NATIVE PRARIE GRASS		EXISTING OIL & CHIP PAVEMENT TO BE REMOVED. COST INCLUDED IN EARTH EXCAVATION
	PAVEMENT REMOVAL		GRAVEL DRIVEWAY REMOVAL. COST INCLUDED IN EARTH EXCAVATION.
	PAVEMENT BREAKING IN ACCORDANCE WITH ARTICLE 205.03. COST INCLUDED IN EMBANKMENT.		PAVED SHOULDER REMOVAL
	TREE REMOVAL ACRES		HMA SURFACE REMOVAL
X	TREE REMOVAL (UNITS)		

REVISIONS	
NAME	DATE

ILLINOIS DEPARTMENT OF TRANSPORTATION




REMOVAL PLAN
EXISTING IL RTE. 29

SCALE: 1" = 50'
DATE: 03/06/2012
DRAWN BY: B.M.B.
CHECKED BY: J.M.M.

F.A.P. RTE.	SECTION	COUNTY	TOTAL SHEETS	SHEET NO.
75	84-12: 11-3	•	729	405
STA. 480+62.09 TO STA. 449+36.91				
FED. ROAD DIST. NO. 5 ILLINOIS FED. AID PROJECT				
• SANGAMON AND CHRISTIAN				

REMOVAL LEGEND

	ILLINOIS NATIVE PRARIE GRASS		EXISTING OIL & CHIP PAVEMENT TO BE REMOVED. COST INCLUDED IN EARTH EXCAVATION
	PAVEMENT REMOVAL		GRAVEL DRIVEWAY REMOVAL. COST INCLUDED IN EARTH EXCAVATION.
	PAVEMENT BREAKING IN ACCORDANCE WITH ARTICLE 205.03. COST INCLUDED IN EMBANKMENT.		PAVED SHOULDER REMOVAL
	TREE REMOVAL ACRES		HMA SURFACE REMOVAL
X	TREE REMOVAL (UNITS)		

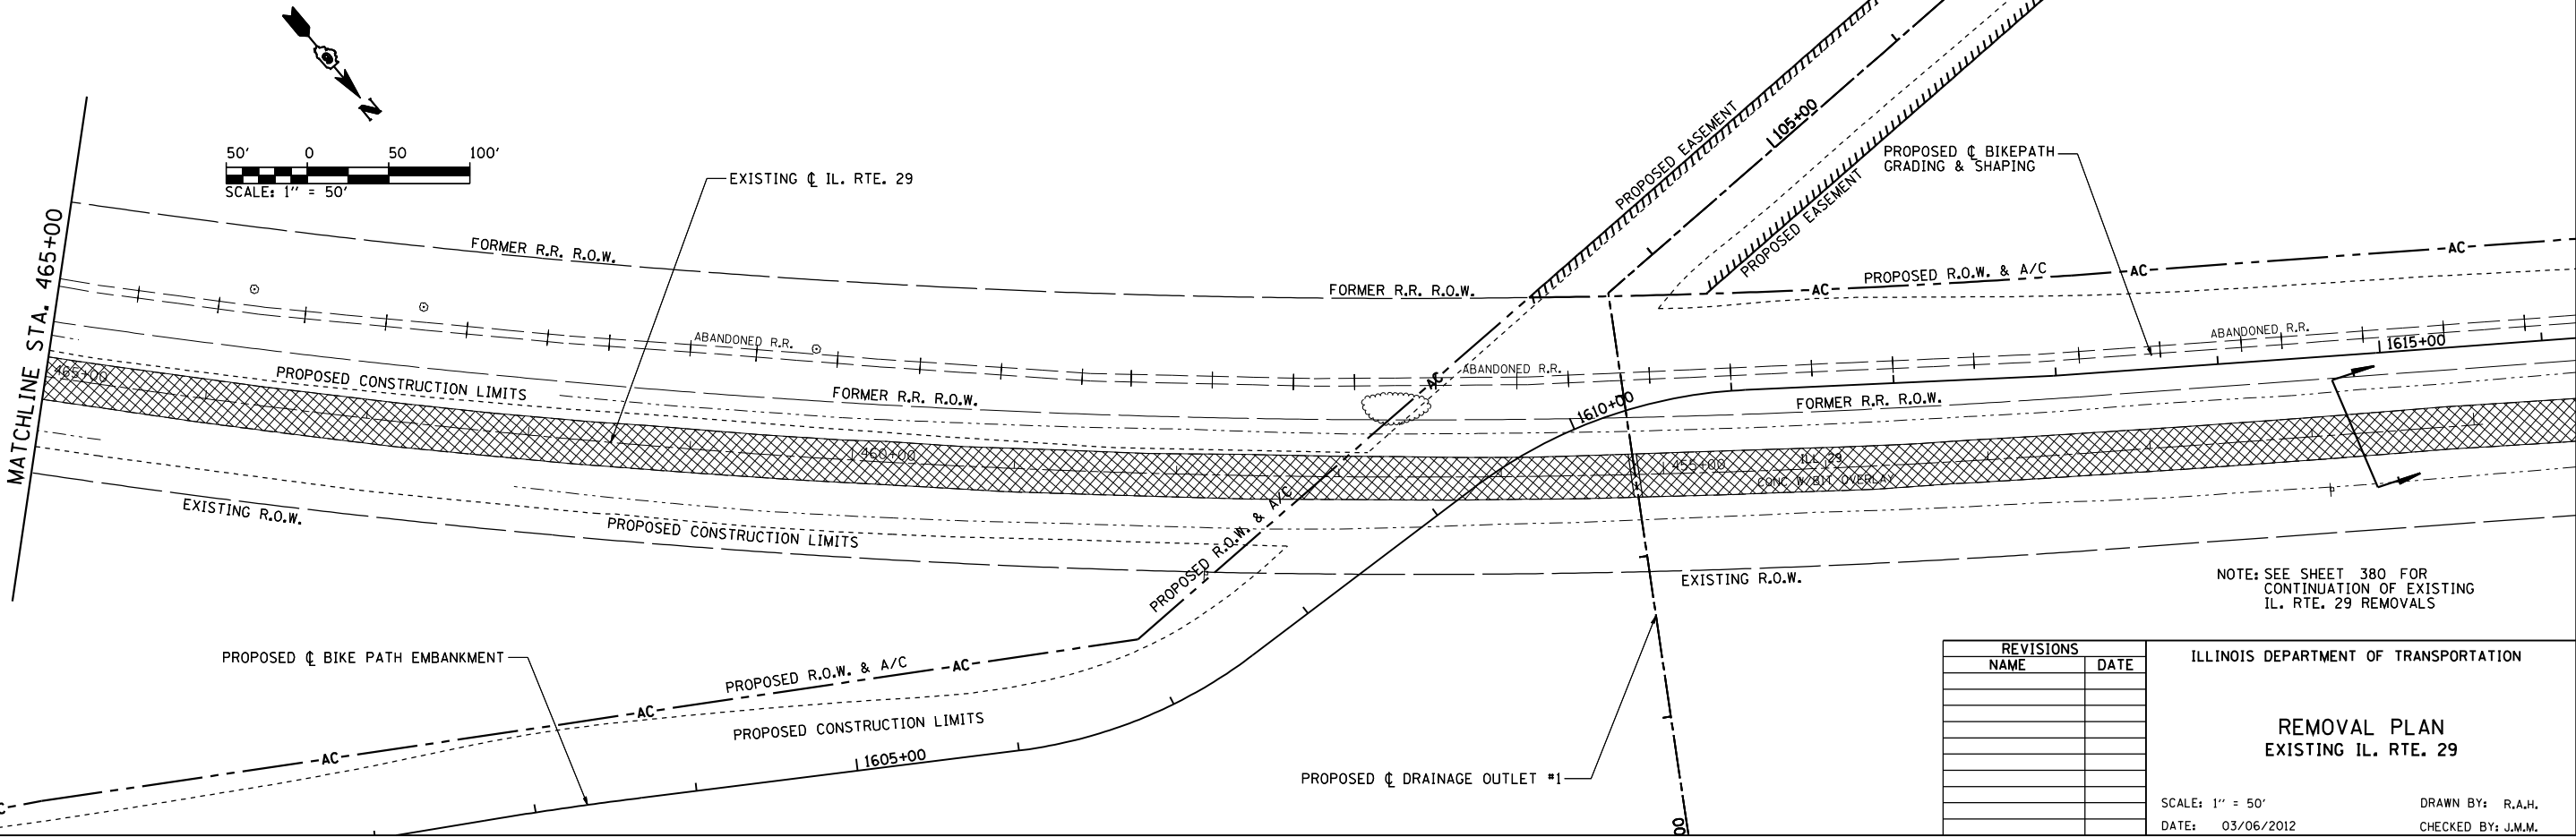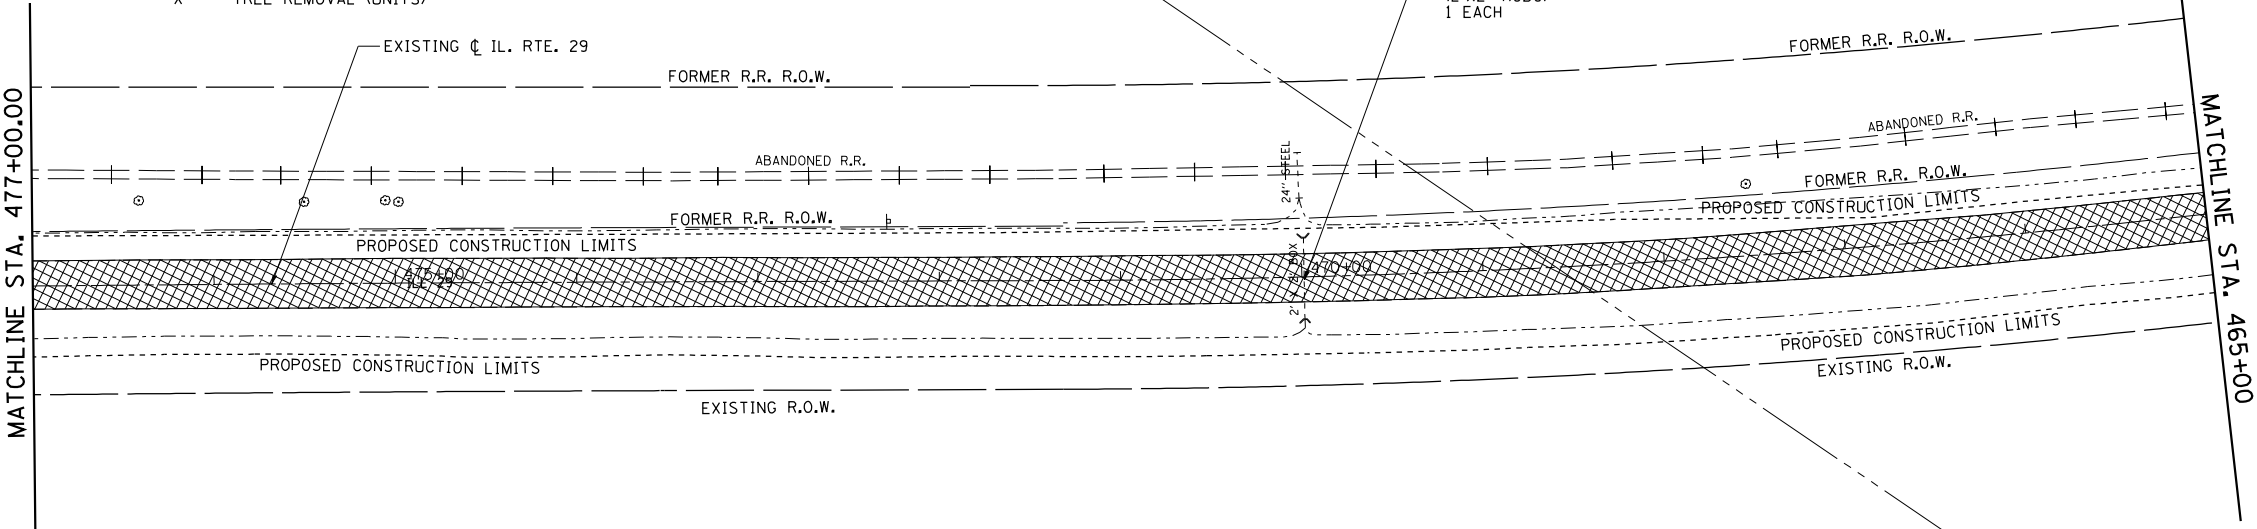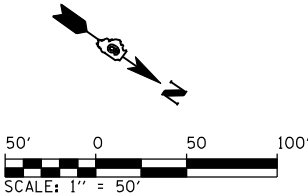

REVISIONS	
NAME	DATE


ILLINOIS DEPARTMENT OF TRANSPORTATION

REMOVAL PLAN
EXISTING IL. RTE. 29

SCALE: 1" = 50'
DATE: 03/06/2012

DRAWN BY: R.A.H.
CHECKED BY: J.M.M.

CONTRACT NO. 72829				
F.A. RTE.	SECTION	COUNTY	TOTAL SHEETS	SHEET NO.
75	84-12: 11-3	•	729	406
STA.		TO STA.		
FED. ROAD DIST. NO. 5		ILLINOIS	FED. AID PROJECT	
• SANGAMON AND CHRISTIAN				

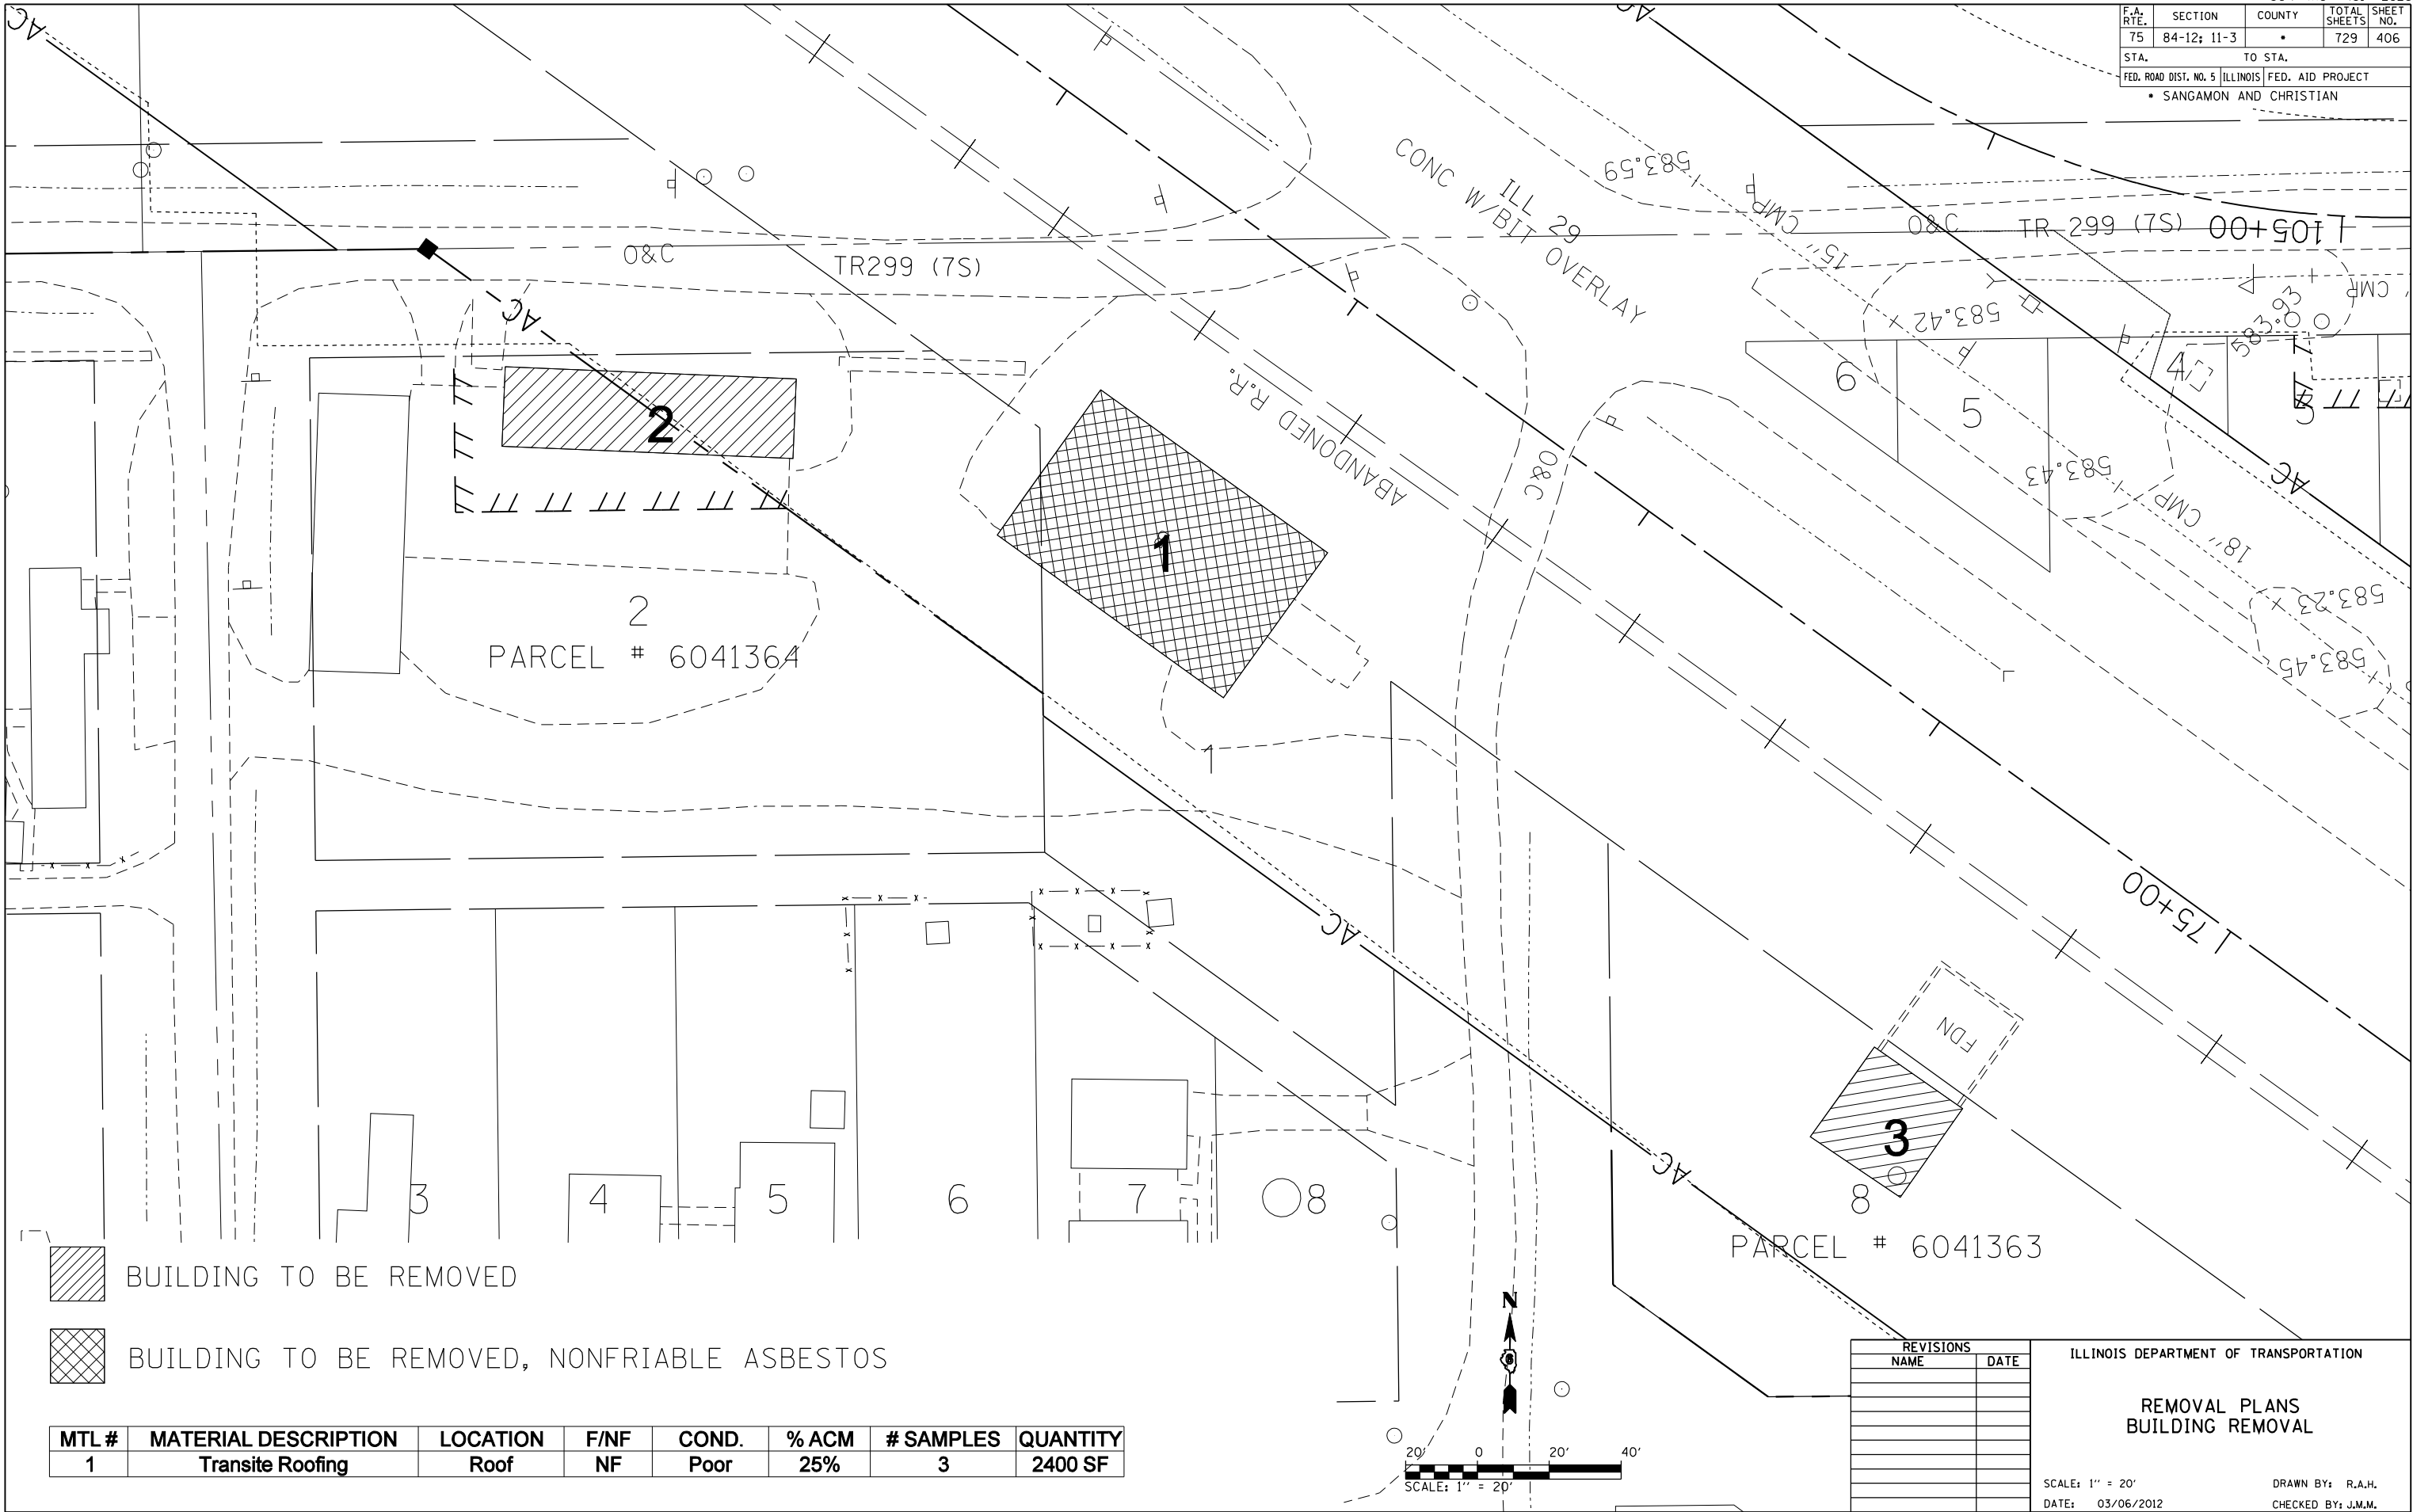

MTL #	MATERIAL DESCRIPTION	LOCATION	F/NF	COND.	% ACM	# SAMPLES	QUANTITY
1	Transite Roofing	Roof	NF	Poor	25%	3	2400 SF

REVISIONS	
NAME	DATE

ILLINOIS DEPARTMENT OF TRANSPORTATION

REMOVAL PLANS
BUILDING REMOVAL

SCALE: 1" = 20'


DATE: 03/06/2012

DRAWN BY: R.A.H.

CHECKED BY: J.M.M.


- 1.) THE CONTRACTOR SHALL COORDINATE ALL EXISTING SIGNAGE WITH PROPOSED MAINTENANCE OF TRAFFIC ACTIVITIES. THE TEMPORARY REMOVAL AND/OR COVERING OF CONFLICTING SIGNAGE SHALL BE CONSIDERED INCLUDED IN THE COST OF MAINTENANCE OF TRAFFIC PAY ITEMS.
- 2.) ALL EXISTING SIGN PANELS NOT USED FOR PERMANENT SIGNAGE SHALL BE EITHER RETURNED TO THE DISTRICT SIGN SHOP AS REQUIRED BY THE ENGINEER OR DISPOSED OF AS DIRECTED BY THE ENGINEER.
- 3.) ALL SIGN PANEL REMOVAL, REPLACEMENT, AND RELOCATION SHALL BE PERFORMED IN ACCORDANCE WITH THE APPROPRIATE ARTICLES OF SECTION 724.

- ① GROOVED IN URETHANE PAVEMENT MARKING - LINE 5"
- ② PREFORMED PLASTIC PAVEMENT MARKING, TYPE B - INLAID - LINE 5"
- ③ PREFORMED PLASTIC PAVEMENT MARKING, TYPE B - INLAID - LINE 6"
- ④ PREFORMED PLASTIC PAVEMENT MARKING, TYPE B - INLAID - LINE 8"
- ⑤ PREFORMED PLASTIC PAVEMENT MARKING, TYPE B - INLAID - LINE 12"
- ⑥ PREFORMED PLASTIC PAVEMENT MARKING, TYPE B - INLAID - LINE 24"
- ⑦ PREFORMED PLASTIC PAVEMENT MARKING, TYPE B - INLAID - LETTERS & SYMBOLS
- ⑧ PREFORMED PLASTIC PAVEMENT MARKING, TYPE B - INLAID - LETTERS & SYMBOLS (SMALL SIZE)
 - RAISED REFLECTIVE PAVEMENT MARKER (ONE-WAY CRYSTAL)
 - RAISED REFLECTIVE PAVEMENT MARKER (ONE-WAY AMBER)
 - RAISED REFLECTIVE PAVEMENT MARKER (TWO-WAY AMBER)
- ‡ PROPOSED SIGN PANEL AND POST
- ‡ EXISTING SIGN PANEL AND POST

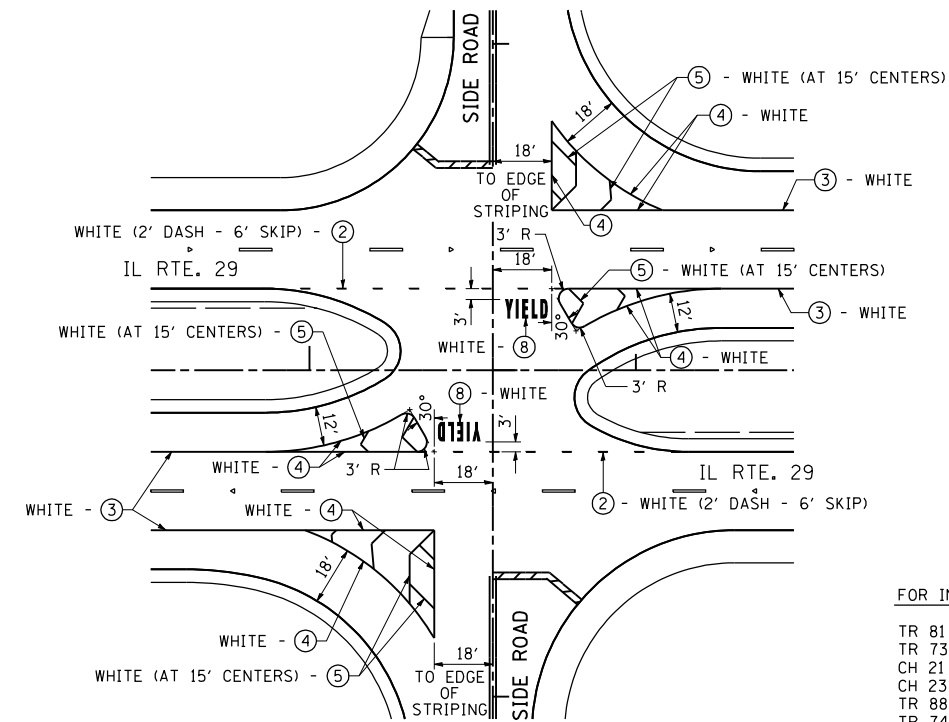


FOR INTERSECTIONS AT IL RTE. 29 AND:

TR 81 (2000N)
TR 73 (2050N)
CH 21 (2100N)
CH 23 (800E)
TR 88 (725E)
TR 74 (625E) / TR 63 (2300N)
TR 486 / TR 321 (PASSFIELD RD.)
TR 299 (7S) (ELM ST./BRECKENRIDGE RD.)

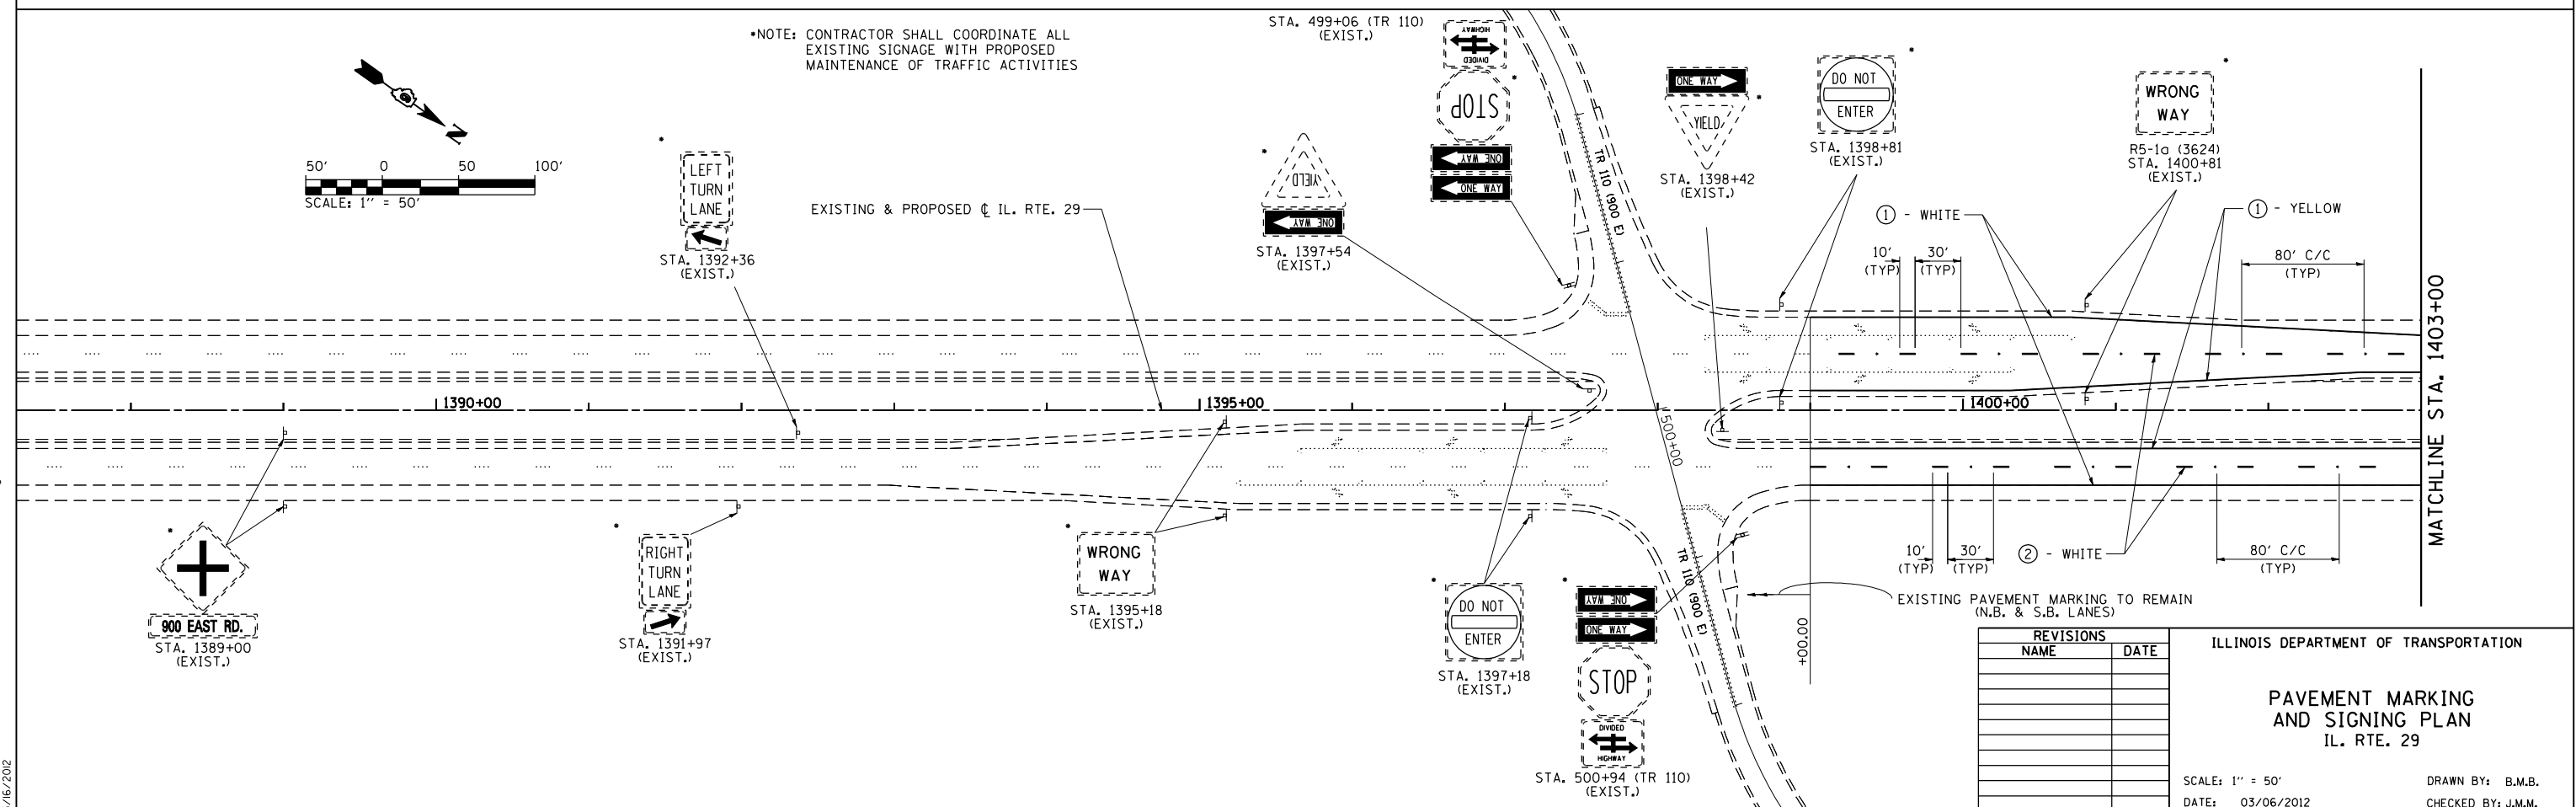

Default
L:\DOT\030660\draw\sheets\0672829-sht-PMK_002.dgn
3/16/2012

CONTRACT NO. 72829				
F.A. RTE.	SECTION	COUNTY	TOTAL SHEETS	SHEET NO.
75	84-12; 11-3	•	729	408
STA. 1403+00		TO STA. 1433+00		
FED. ROAD DIST. NO. 5		ILLINOIS	FED. AID PROJECT	
▪ SANGAMON AND CHRISTIAN				

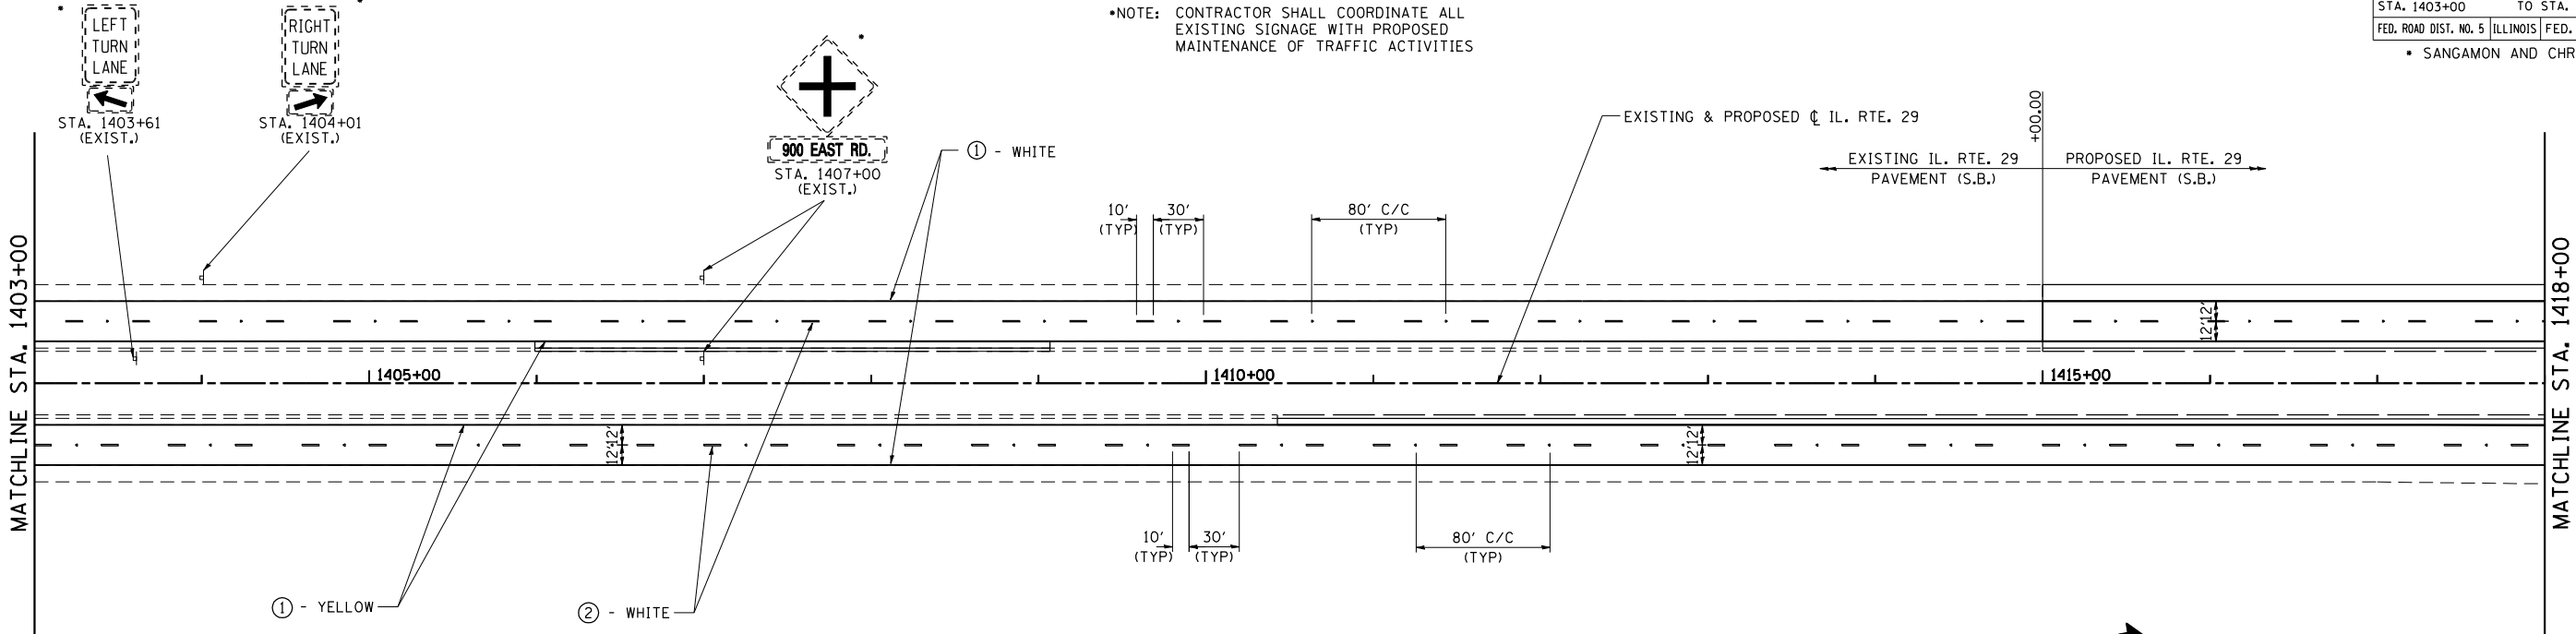

LEGEND

- ① GROOVED IN URETHANE PAVEMENT MARKING - LINE 5"

② PREFORMED PLASTIC PAVEMENT MARKING, TYPE B - INLAID - LINE 5"

③ PREFORMED PLASTIC PAVEMENT MARKING, TYPE B - INLAID - LINE 6"

④ PREFORMED PLASTIC PAVEMENT MARKING, TYPE B - INLAID - LINE 8"

⑤ PREFORMED PLASTIC PAVEMENT MARKING, TYPE B - INLAID - LINE 12"

⑥ PREFORMED PLASTIC PAVEMENT MARKING, TYPE B - INLAID - LINE 24"



⑦ PREFORMED PLASTIC PAVEMENT MARKING, TYPE B - INLAID - LETTERS & SYMBOLS
- ◄ RAISED REFLECTIVE PAVEMENT MARKER (ONE-WAY CRYSTAL)

◄ RAISED REFLECTIVE PAVEMENT MARKER (ONE-WAY AMBER)

◄ RAISED REFLECTIVE PAVEMENT MARKER (TWO-WAY AMBER)

◄ PROPOSED SIGN PANEL AND POST

◄ EXISTING SIGN PANEL AND POST

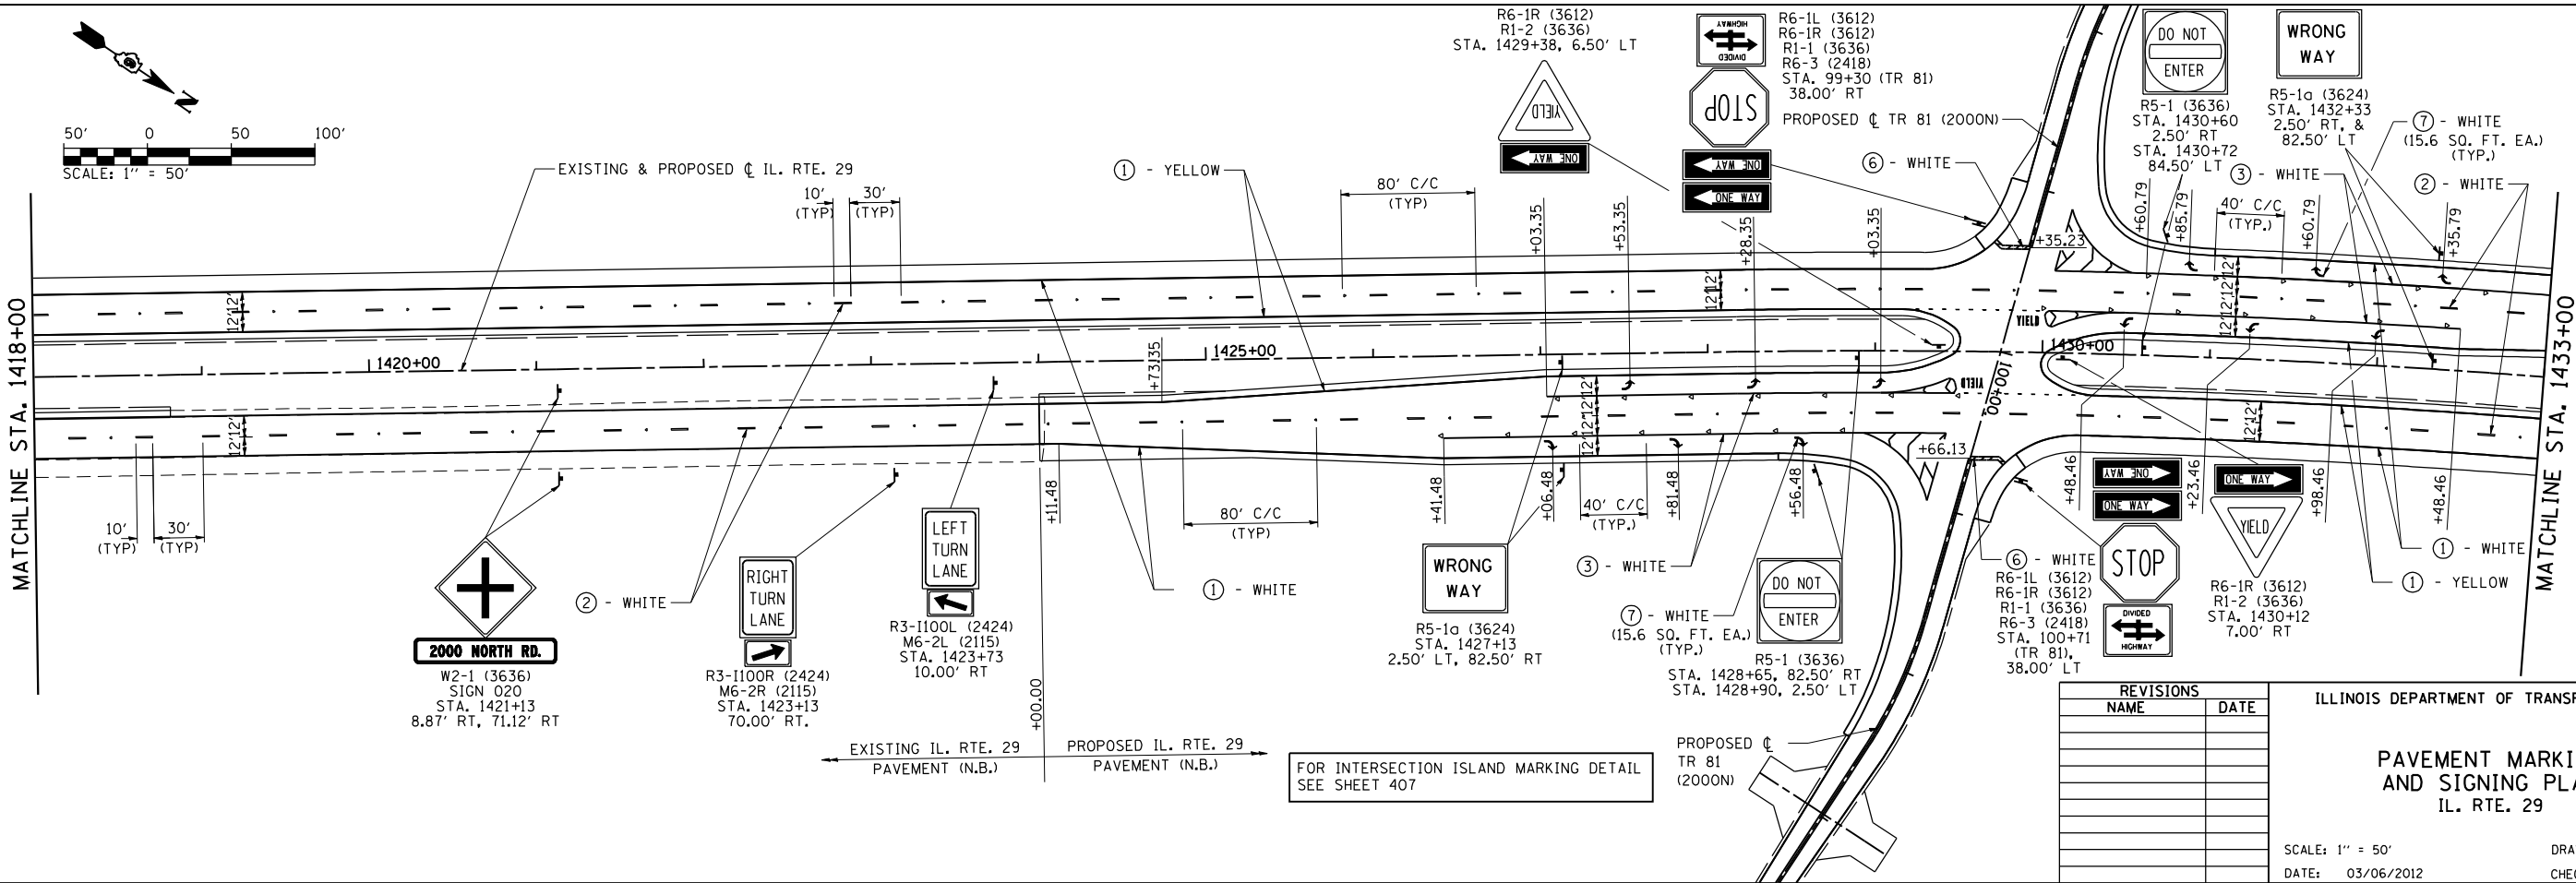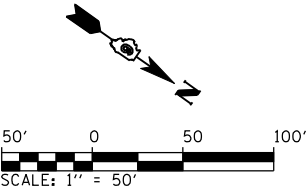

REVISIONS	
NAME	DATE


ILLINOIS DEPARTMENT OF TRANSPORTATION

PAVEMENT MARKING
AND SIGNING PLAN
IL. RTE. 29

SCALE: 1" = 50'
DATE: 03/06/2012


DRAWN BY: B.M.B.
CHECKED BY: J.M.M.

F.A.P. RTE.	SECTION	COUNTY	TOTAL SHEETS	SHEET NO.
75	84-12; 11-3	•	729	409
STA. 1433+00		TO STA. 1463+00		
FED. ROAD DIST. NO. 5		ILLINOIS	FED. AID PROJECT	
▪ SANGAMON AND CHRISTIAN				

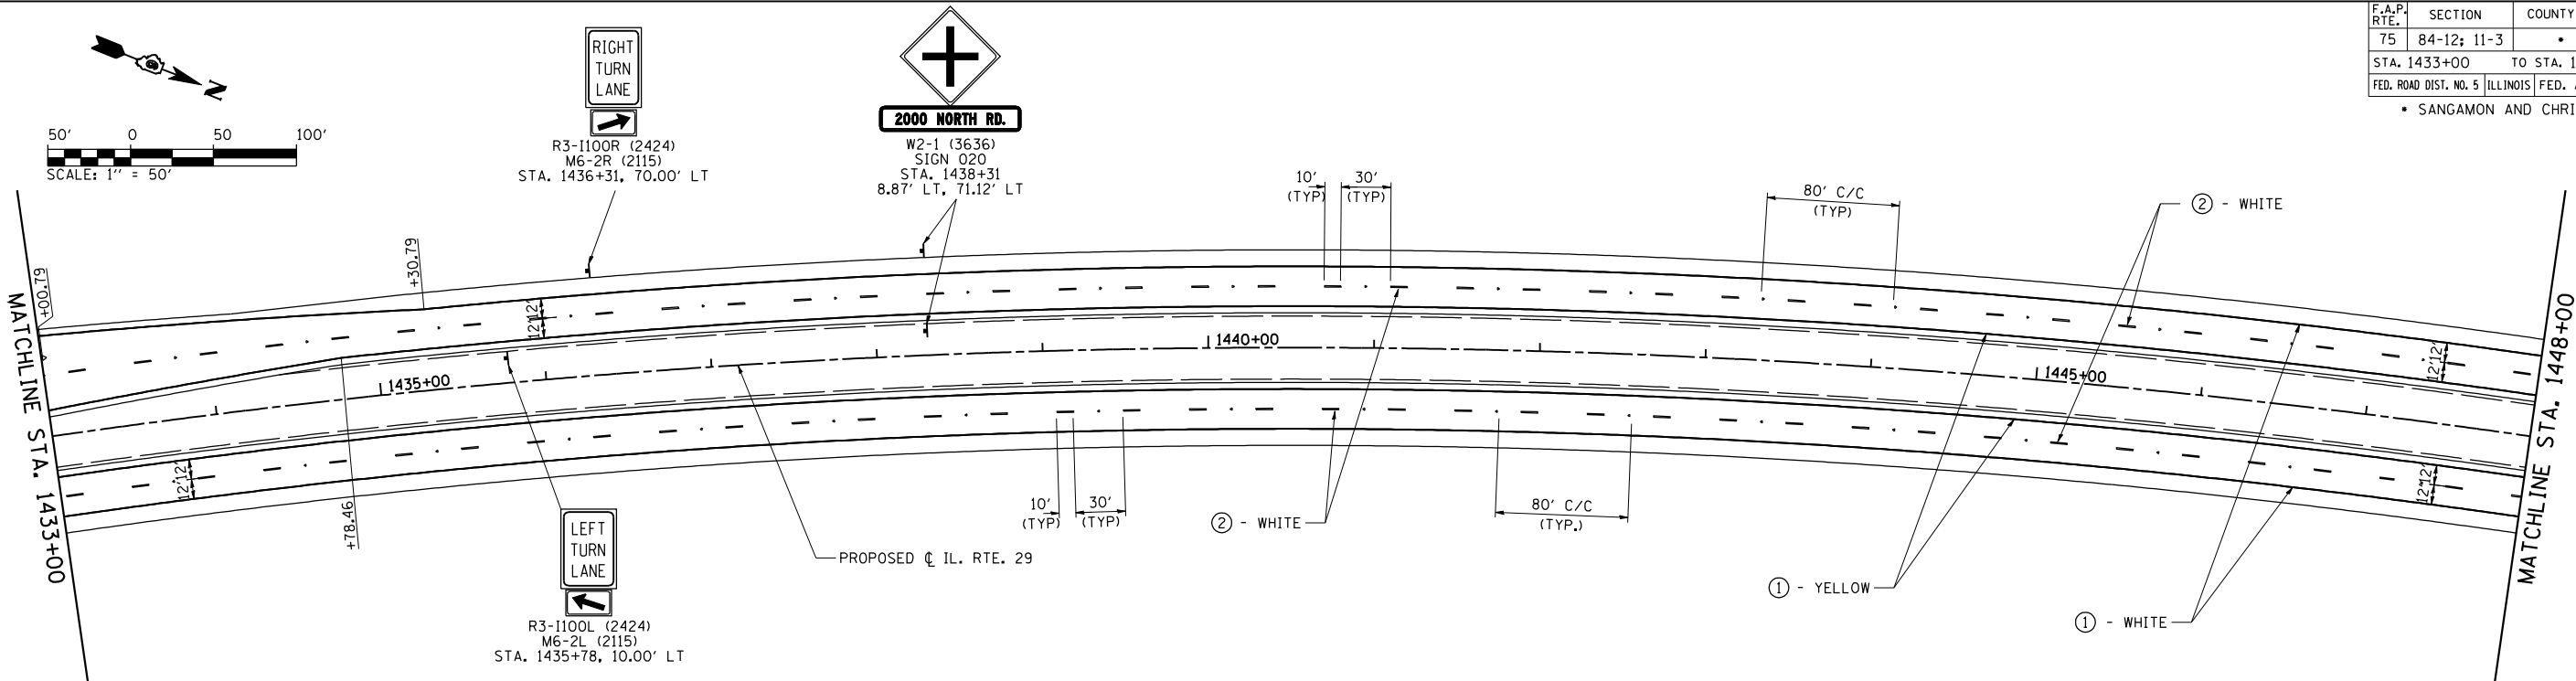

LEGEND

- ① GROOVED IN URETHANE PAVEMENT MARKING - LINE 5"
- ② PREFORMED PLASTIC PAVEMENT MARKING, TYPE B - INLAID - LINE 5"
- ③ PREFORMED PLASTIC PAVEMENT MARKING, TYPE B - INLAID - LINE 6"
- ④ PREFORMED PLASTIC PAVEMENT MARKING, TYPE B - INLAID - LINE 8"
- ⑤ PREFORMED PLASTIC PAVEMENT MARKING, TYPE B - INLAID - LINE 12"
- ⑥ PREFORMED PLASTIC PAVEMENT MARKING, TYPE B - INLAID - LINE 24"
- ⑦ PREFORMED PLASTIC PAVEMENT MARKING, TYPE B - INLAID - LETTERS & SYMBOLS
- RAISED REFLECTIVE PAVEMENT MARKER (ONE-WAY CRYSTAL)
- RAISED REFLECTIVE PAVEMENT MARKER (ONE-WAY AMBER)
- RAISED REFLECTIVE PAVEMENT MARKER (TWO-WAY AMBER)
- ↓ PROPOSED SIGN PANEL AND POST
- ↓ EXISTING SIGN PANEL AND POST

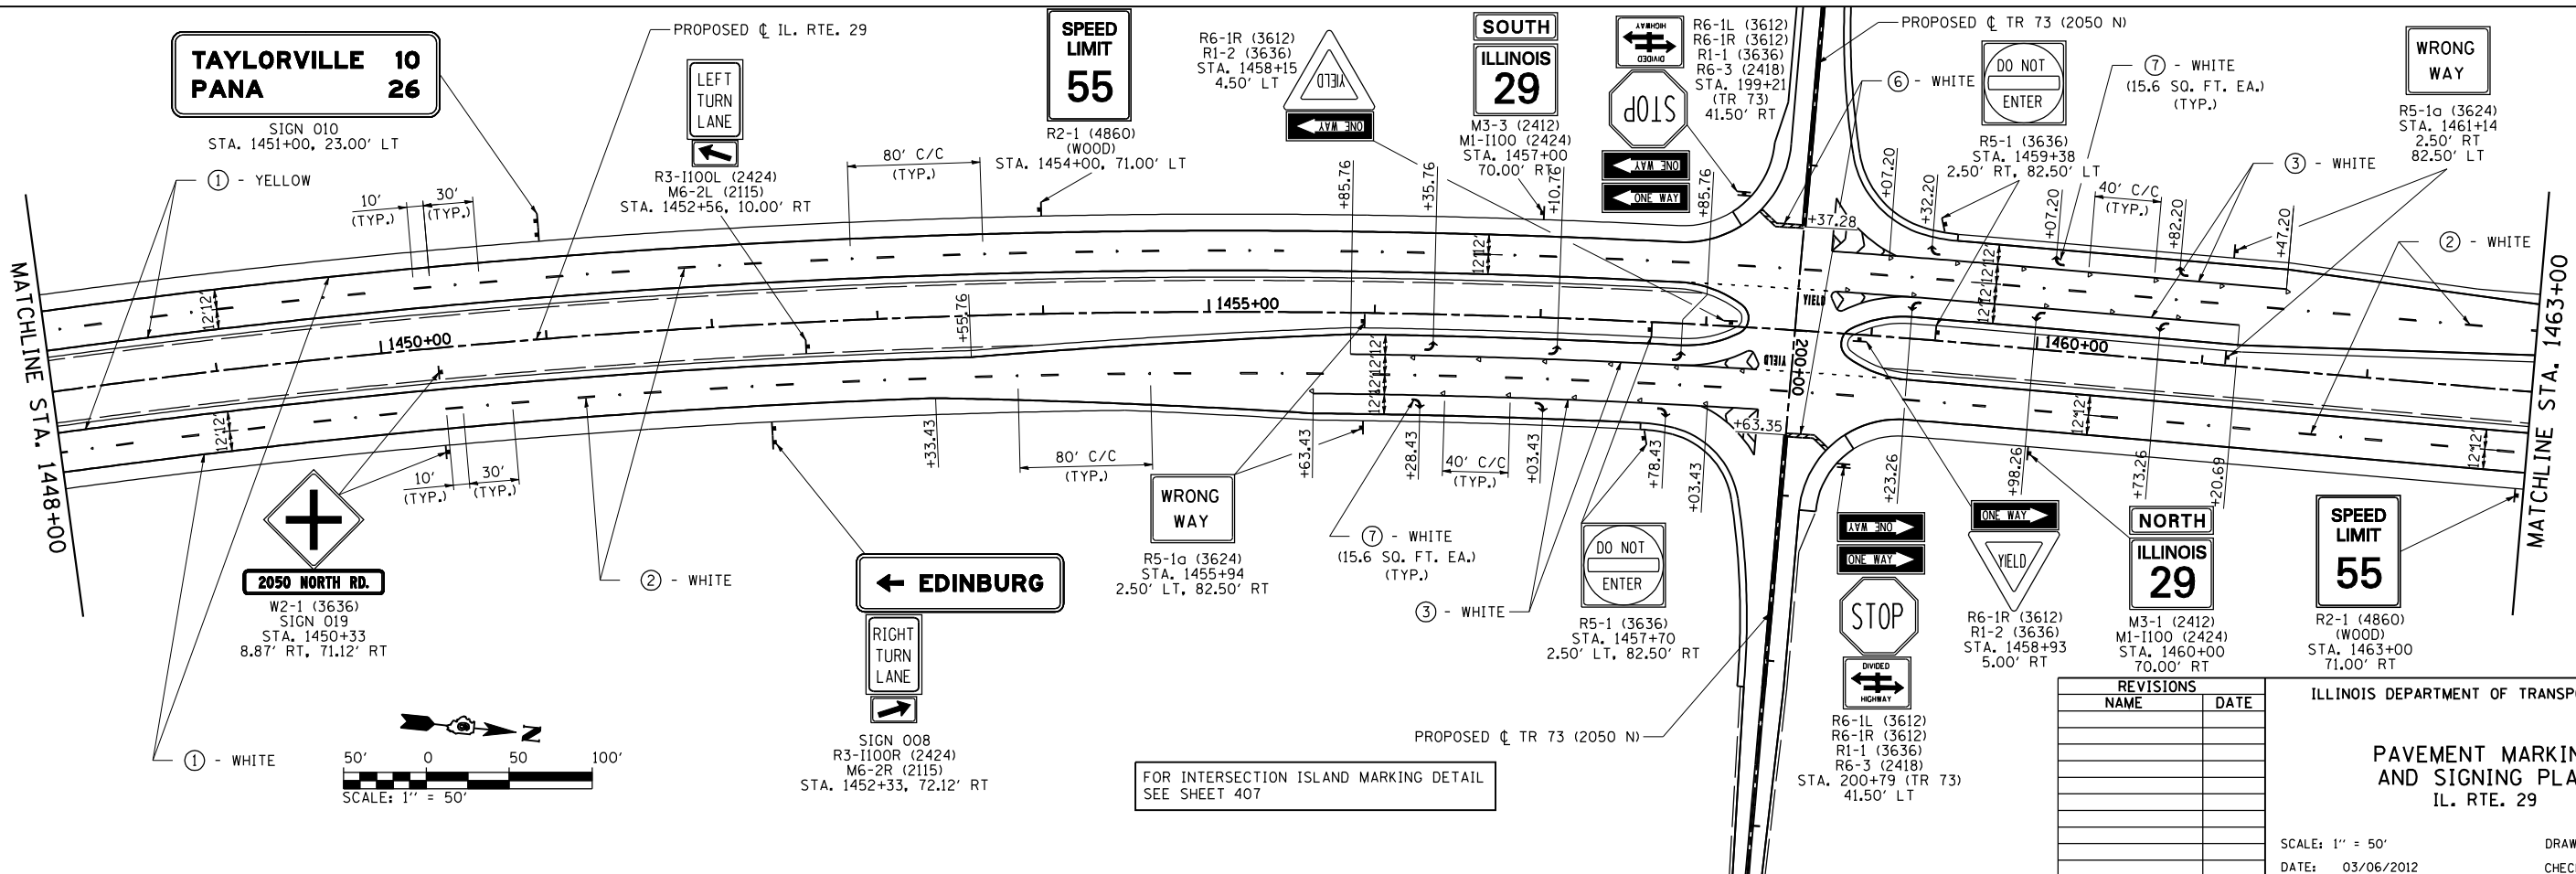

REVISIONS	
NAME	DATE


ILLINOIS DEPARTMENT OF TRANSPORTATION

PAVEMENT MARKING AND SIGNING PLAN
IL. RTE. 29

SCALE: 1" = 50'
DATE: 03/06/2012

DRAWN BY: B.M.B.
CHECKED BY: J.M.M.

F.A.P. RTE.	SECTION	COUNTY	TOTAL SHEETS	SHEET NO.
75	84-12; 11-3	•	729	410
STA. 1463+00		TO STA. 1493+00		
FED. ROAD DIST. NO. 5		ILLINOIS	FED. AID PROJECT	
▪ SANGAMON AND CHRISTIAN				

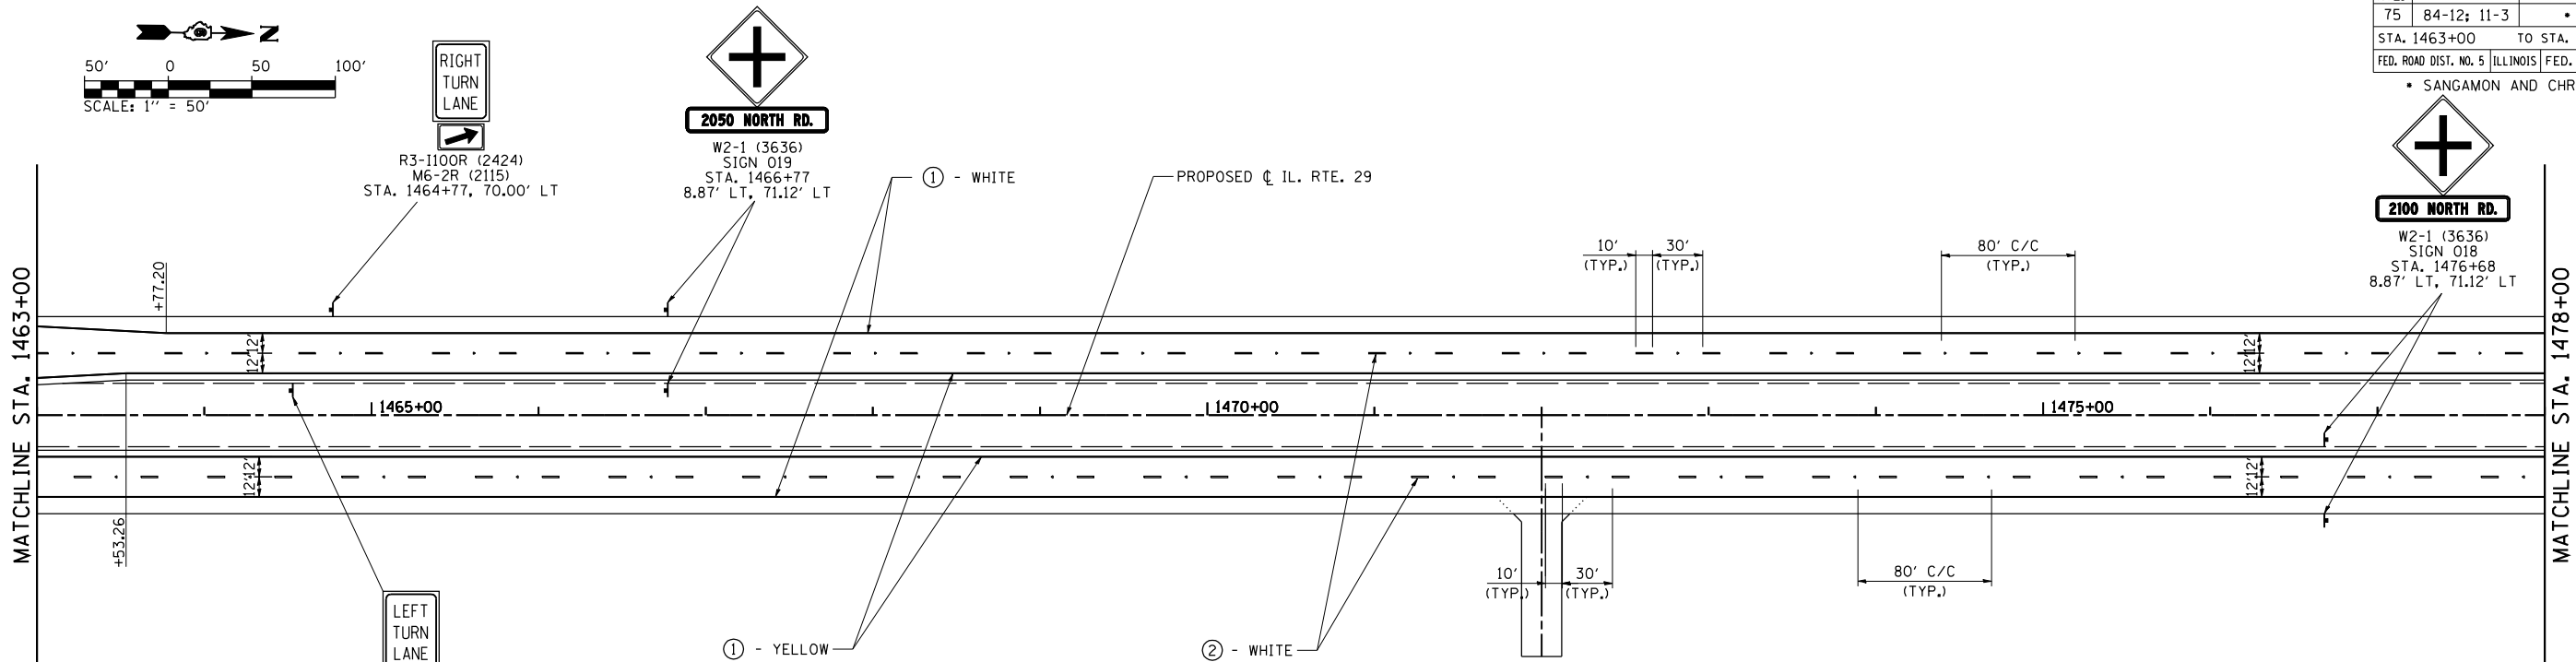

LEGEND

- ① GROOVED IN URETHANE PAVEMENT MARKING - LINE 5"

② PREFORMED PLASTIC PAVEMENT MARKING, TYPE B - INLAID - LINE 5"

③ PREFORMED PLASTIC PAVEMENT MARKING, TYPE B - INLAID - LINE 6"

④ PREFORMED PLASTIC PAVEMENT MARKING, TYPE B - INLAID - LINE 8"
- ⑤ PREFORMED PLASTIC PAVEMENT MARKING, TYPE B - INLAID - LINE 12"

⑥ PREFORMED PLASTIC PAVEMENT MARKING, TYPE B - INLAID - LINE 24"


⑦ PREFORMED PLASTIC PAVEMENT MARKING, TYPE B - INLAID - LETTERS & SYMBOLS
- ◄ RAISED REFLECTIVE PAVEMENT MARKER (ONE-WAY CRYSTAL)

◄ RAISED REFLECTIVE PAVEMENT MARKER (ONE-WAY AMBER)

◆ RAISED REFLECTIVE PAVEMENT MARKER (TWO-WAY AMBER)

⌞ PROPOSED SIGN PANEL AND POST

⌞ EXISTING SIGN PANEL AND POST

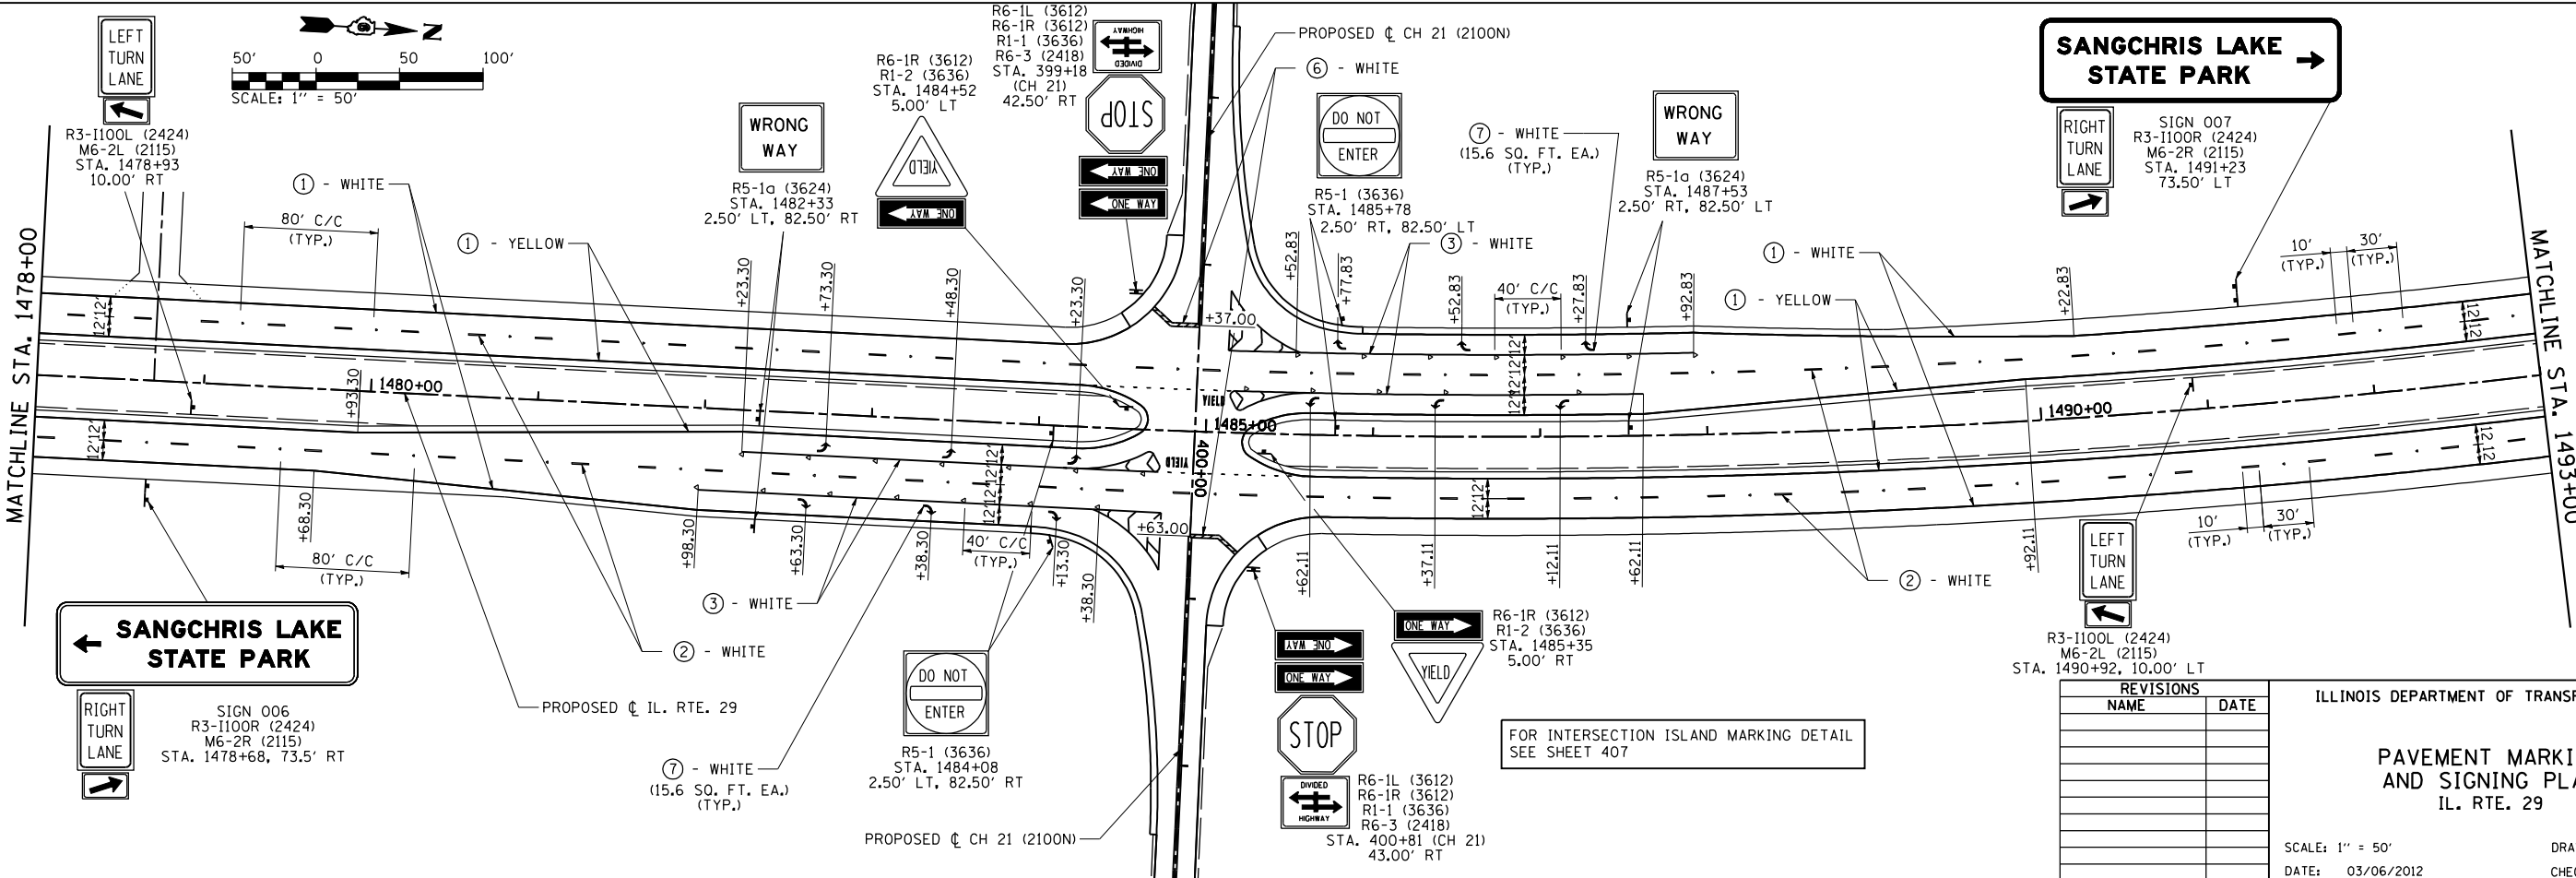


REVISIONS	
NAME	DATE

ILLINOIS DEPARTMENT OF TRANSPORTATION

PAVEMENT MARKING AND SIGNING PLAN
IL. RTE. 29

SCALE: 1" = 50'
DATE: 03/06/2012
DRAWN BY: B.M.B.
CHECKED BY: J.M.M.

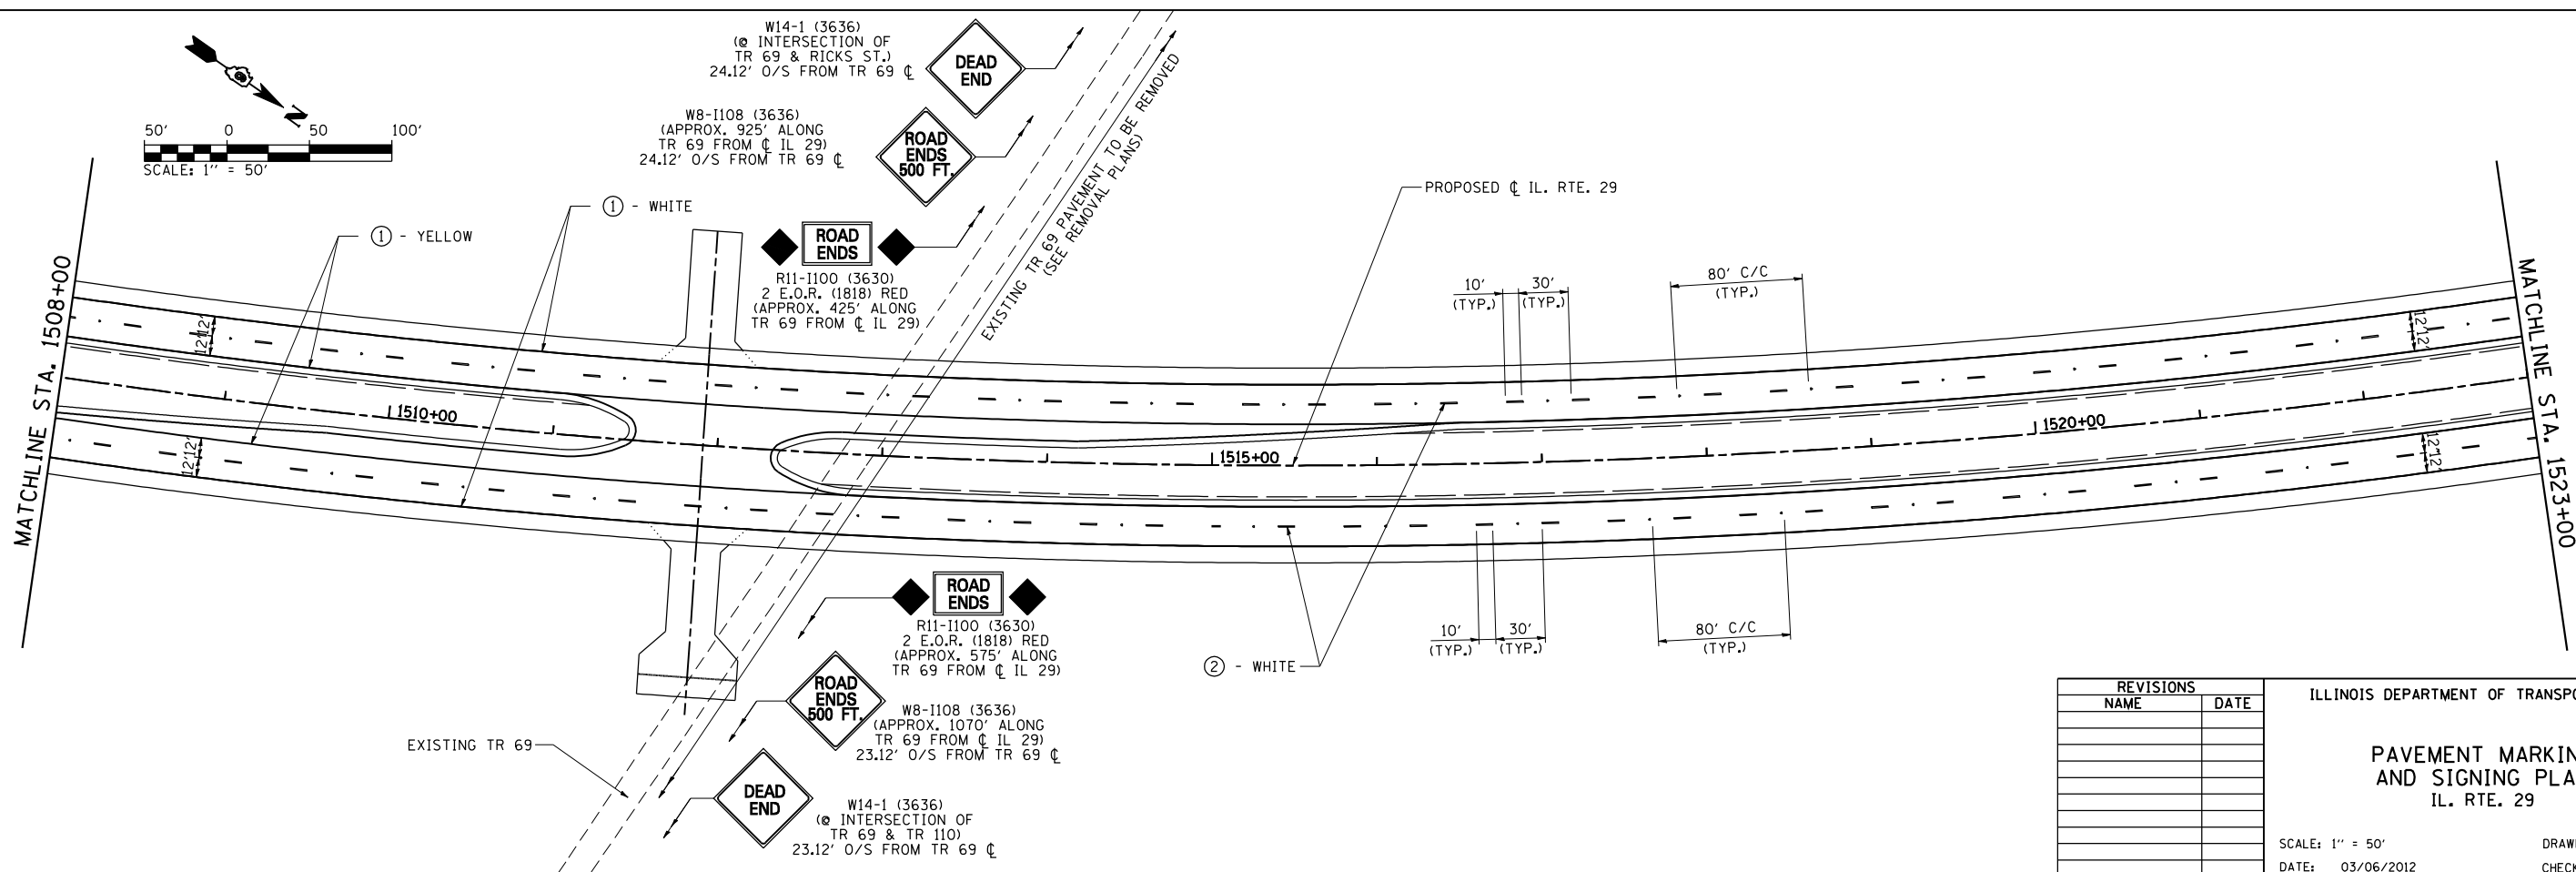[illegible]

PAVEMENT MARKING AND SIGNING PLAN IL. RTE. 29

DRAWN BY: B.M.B.

CHECKED BY: J.M.M.

CONTRACT NO. 72829				
F.A.P. RTE.	SECTION	COUNTY	TOTAL SHEETS	SHEET NO.
75	84-12; 11-3	•	729	412
STA. 1523+00		TO STA. 1553+00		
FED. ROAD DIST. NO. 5		ILLINOIS	FED. AID PROJECT	
▪ SANGAMON AND CHRISTIAN				

LEGEND

- ① GROOVED IN URETHANE PAVEMENT MARKING - LINE 5"

② PREFORMED PLASTIC PAVEMENT MARKING, TYPE B - INLAID - LINE 5"

③ PREFORMED PLASTIC PAVEMENT MARKING, TYPE B - INLAID - LINE 6"

④ PREFORMED PLASTIC PAVEMENT MARKING, TYPE B - INLAID - LINE 8"
- ⑤ PREFORMED PLASTIC PAVEMENT MARKING, TYPE B - INLAID - LINE 12"

⑥ PREFORMED PLASTIC PAVEMENT MARKING, TYPE B - INLAID - LINE 24"



⑦ PREFORMED PLASTIC PAVEMENT MARKING, TYPE B - INLAID - LETTERS & SYMBOLS
- RAISED REFLECTIVE PAVEMENT MARKER (ONE-WAY CRYSTAL)

• RAISED REFLECTIVE PAVEMENT MARKER (ONE-WAY AMBER)

• RAISED REFLECTIVE PAVEMENT MARKER (TWO-WAY AMBER)

‡ PROPOSED SIGN PANEL AND POST

‡ EXISTING SIGN PANEL AND POST

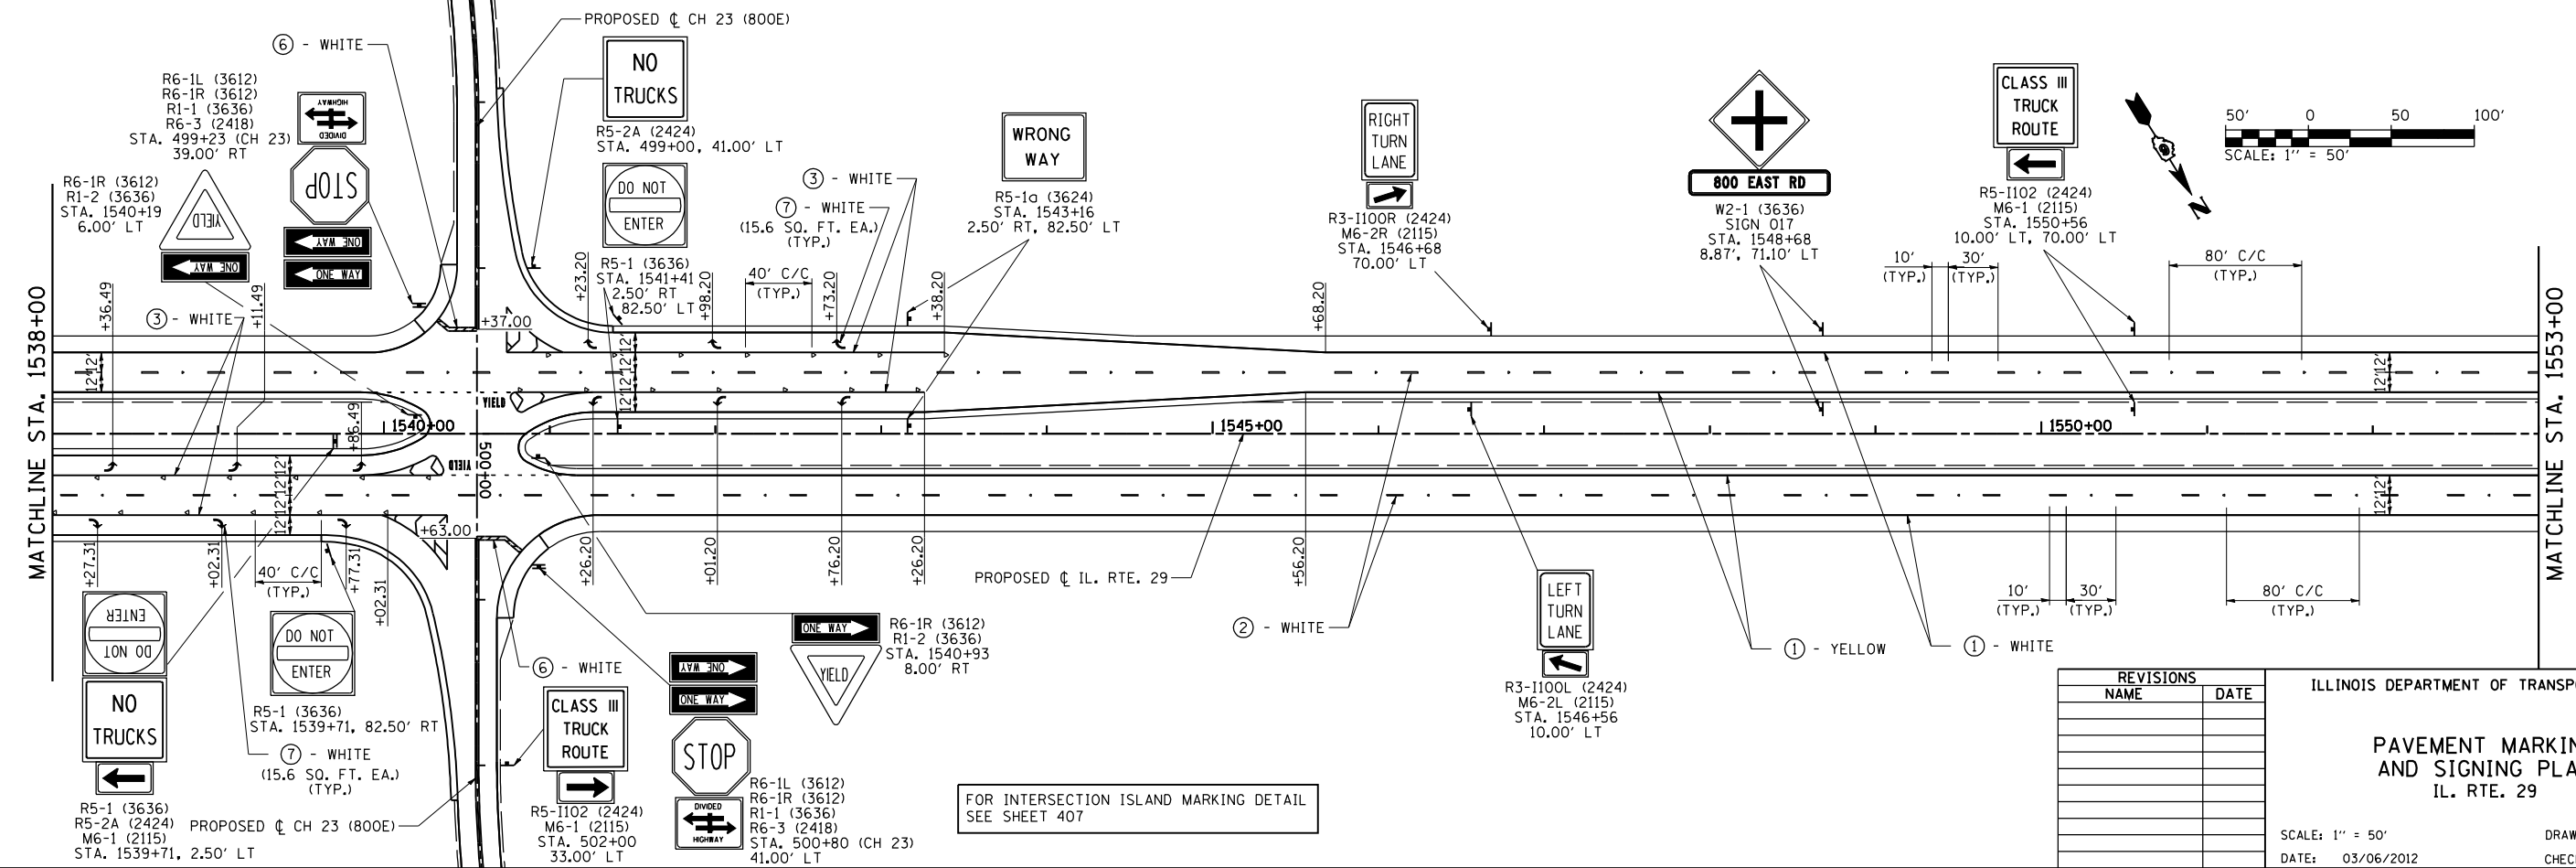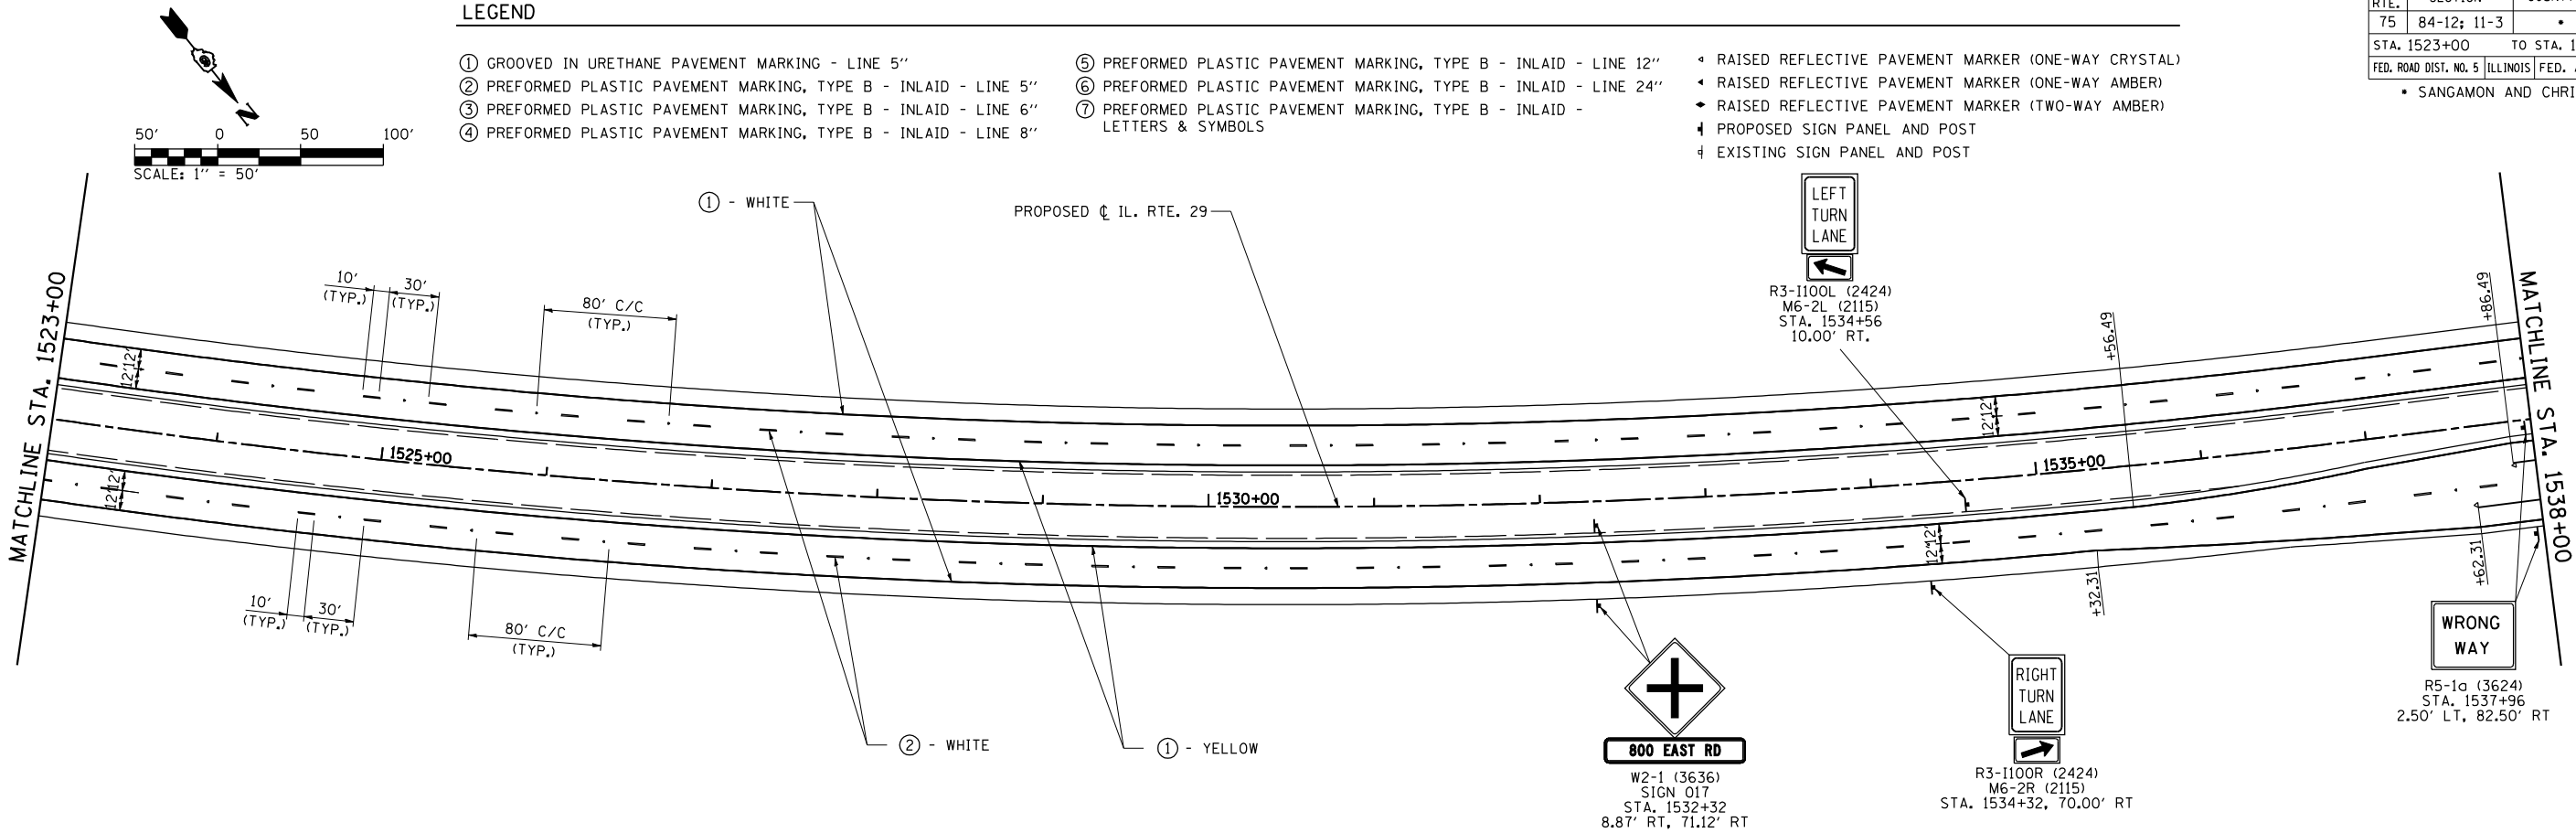

REVISIONS	
NAME	DATE


ILLINOIS DEPARTMENT OF TRANSPORTATION

PAVEMENT MARKING
AND SIGNING PLAN
IL. RTE. 29

SCALE: 1" = 50'
DATE: 03/06/2012


DRAWN BY: B.M.B.
CHECKED BY: J.M.M.

CONTRACT NO. 72829				
F.A.P. RTE.	SECTION	COUNTY	TOTAL SHEETS	SHEET NO.
75	84-12; 11-3	•	729	413
STA. 1553+00		TO STA. 1583+00		
FED. ROAD DIST. NO. 5		ILLINOIS	FED. AID PROJECT	
▪ SANGAMON AND CHRISTIAN				

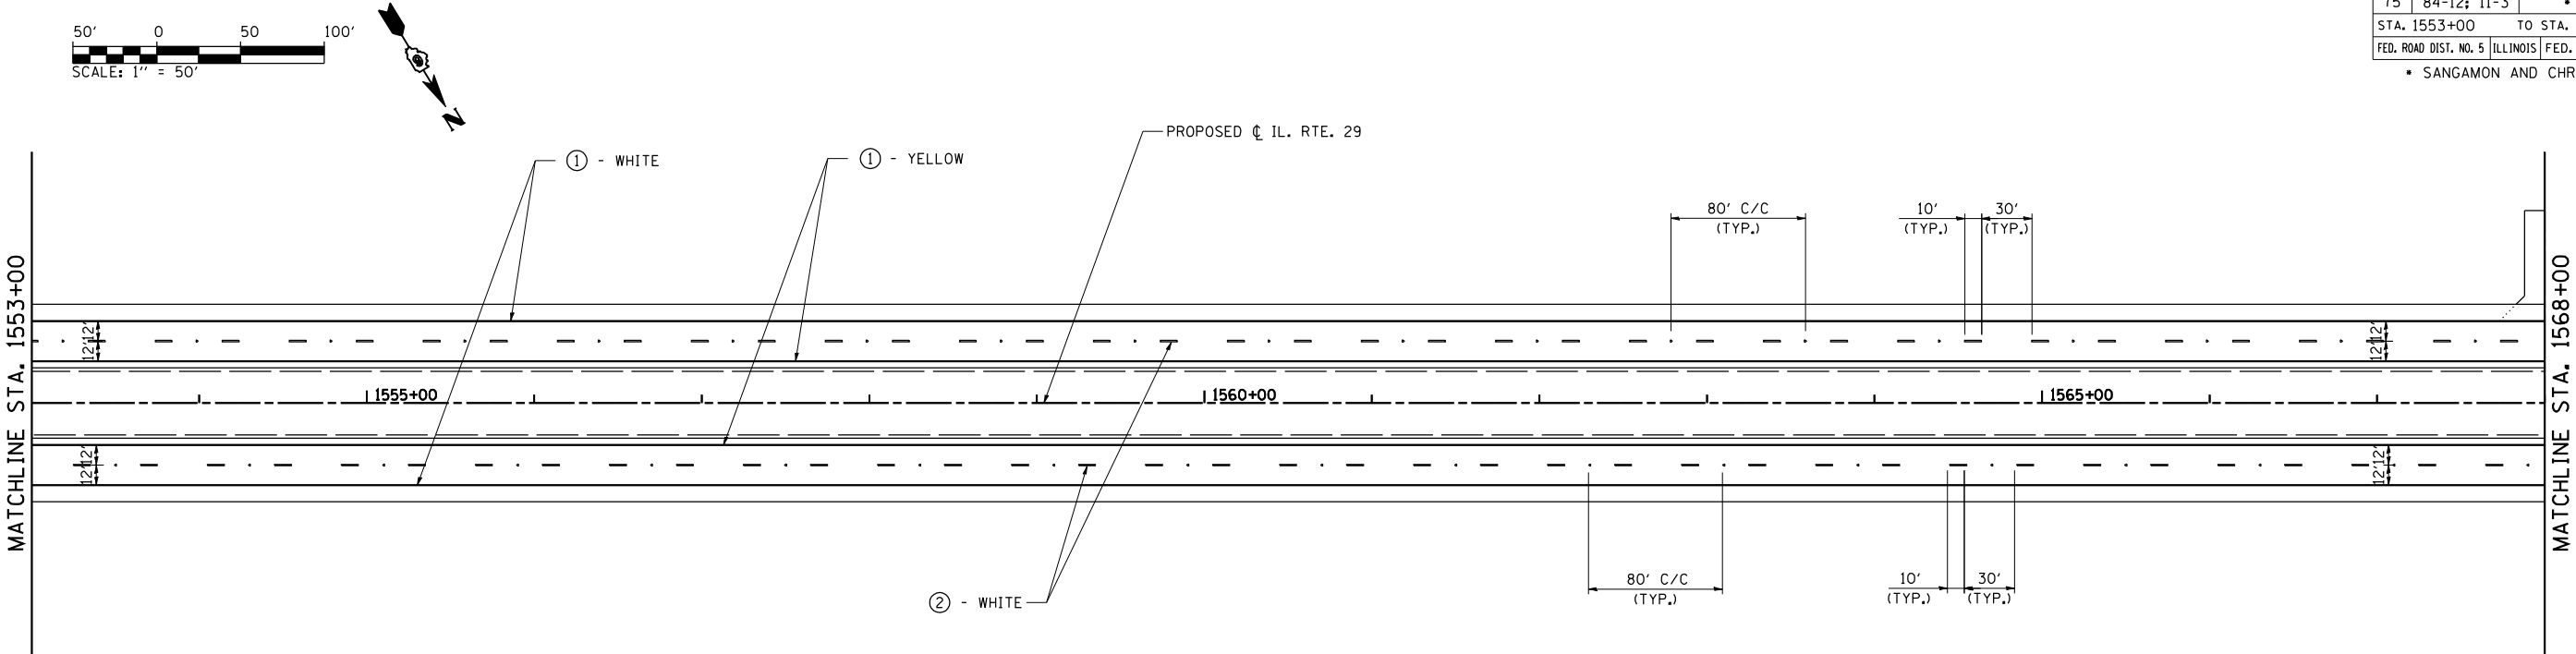

LEGEND

- ① GROOVED IN URETHANE PAVEMENT MARKING - LINE 5"
- ② PREFORMED PLASTIC PAVEMENT MARKING, TYPE B - INLAID - LINE 5"
- ③ PREFORMED PLASTIC PAVEMENT MARKING, TYPE B - INLAID - LINE 6"
- ④ PREFORMED PLASTIC PAVEMENT MARKING, TYPE B - INLAID - LINE 8"
- ⑤ PREFORMED PLASTIC PAVEMENT MARKING, TYPE B - INLAID - LINE 12"
- ⑥ PREFORMED PLASTIC PAVEMENT MARKING, TYPE B - INLAID - LINE 24"
- ⑦ PREFORMED PLASTIC PAVEMENT MARKING, TYPE B - INLAID - LETTERS & SYMBOLS
- ◀ RAISED REFLECTIVE PAVEMENT MARKER (ONE-WAY CRYSTAL)
- ◀ RAISED REFLECTIVE PAVEMENT MARKER (ONE-WAY AMBER)
- ◀ RAISED REFLECTIVE PAVEMENT MARKER (TWO-WAY AMBER)
- ◀ PROPOSED SIGN PANEL AND POST
- ◀ EXISTING SIGN PANEL AND POST


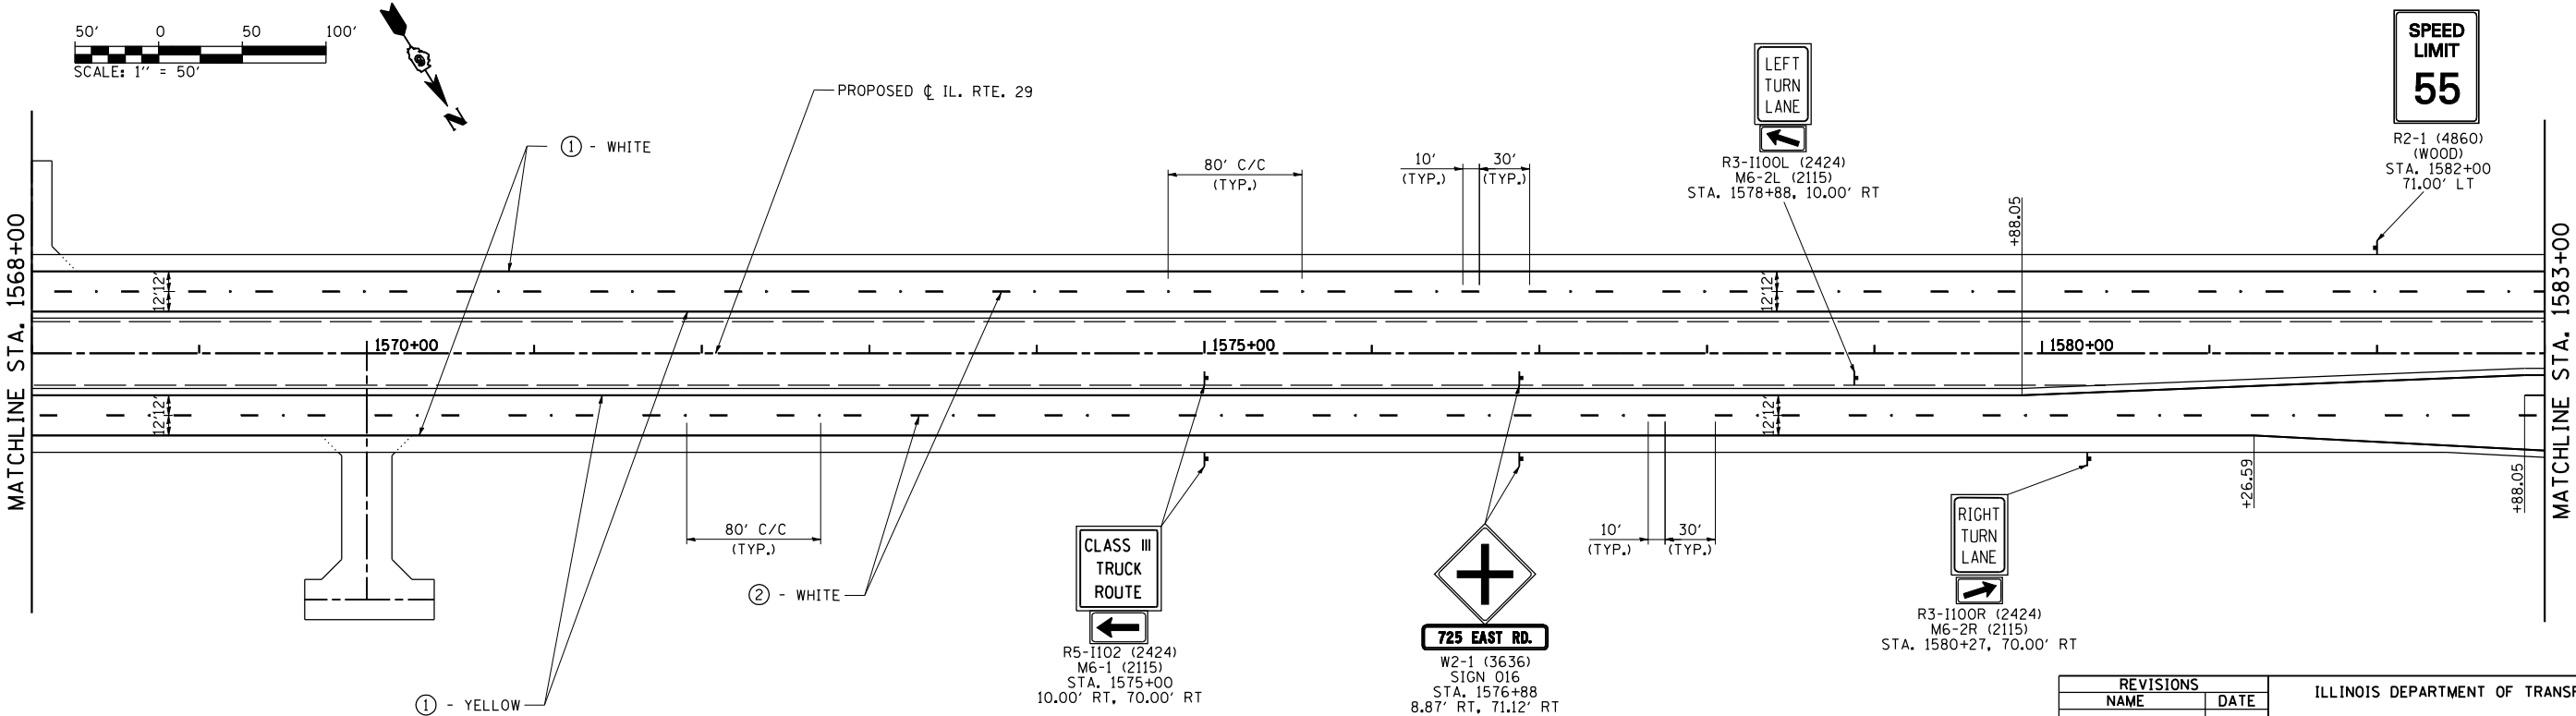


REVISIONS	
NAME	DATE

ILLINOIS DEPARTMENT OF TRANSPORTATION

PAVEMENT MARKING
AND SIGNING PLAN
IL. RTE. 29

SCALE: 1" = 50'
DATE: 03/06/2012
DRAWN BY: B.M.B.
CHECKED BY: J.M.M.

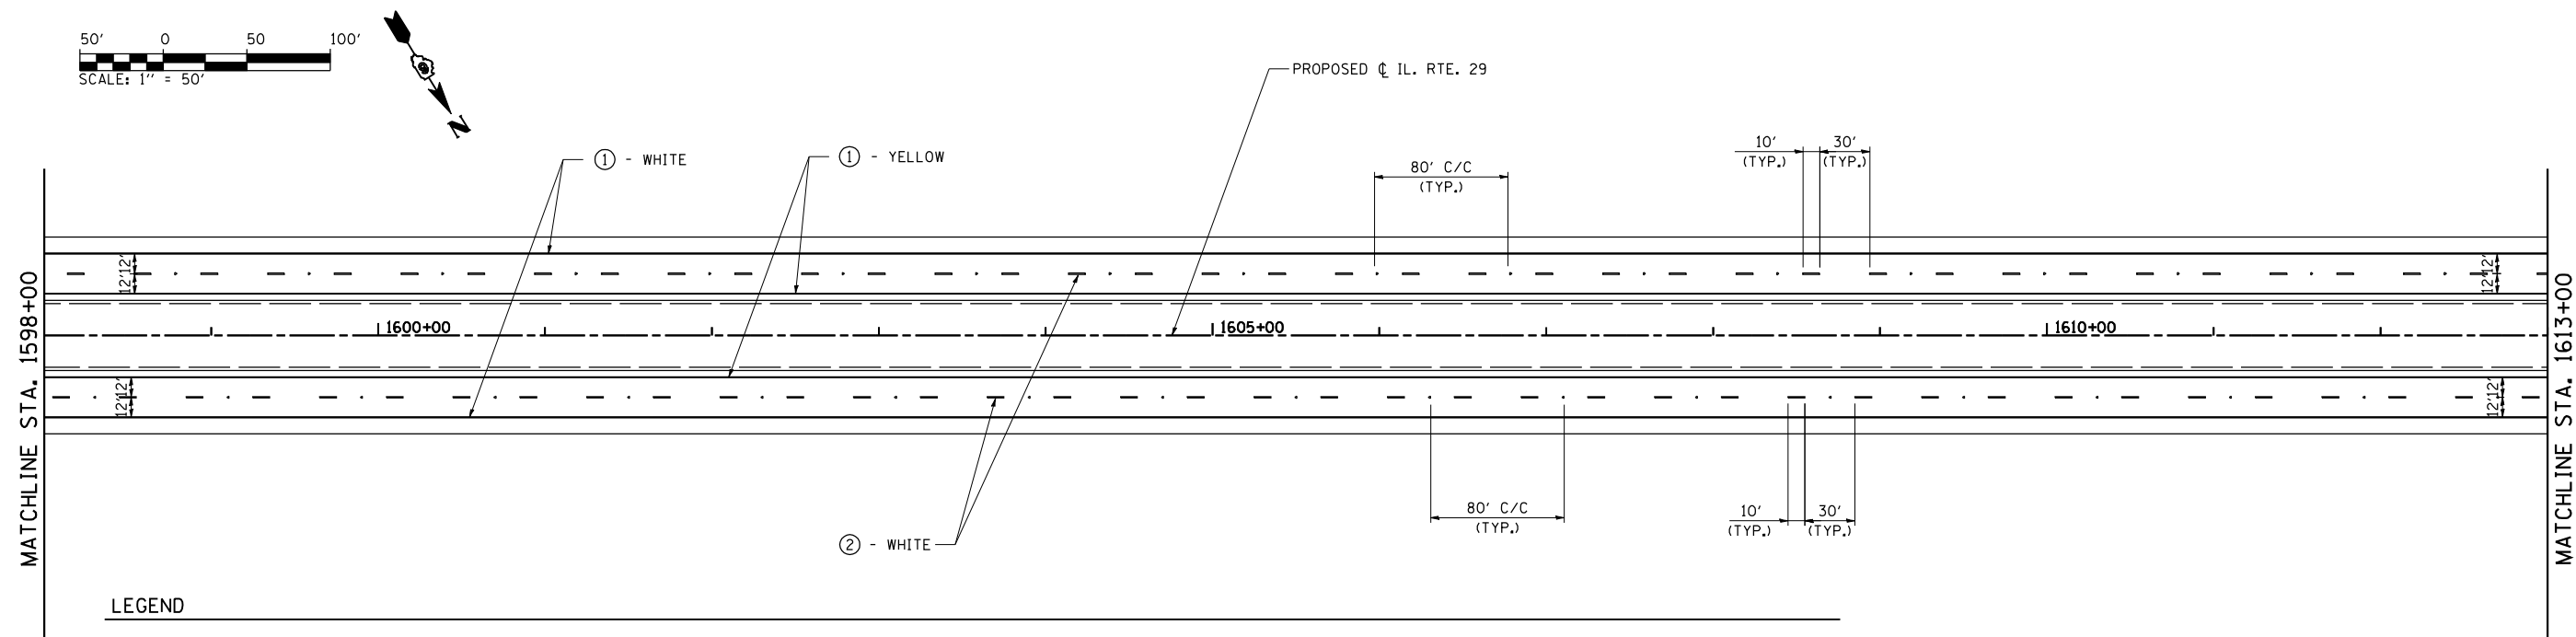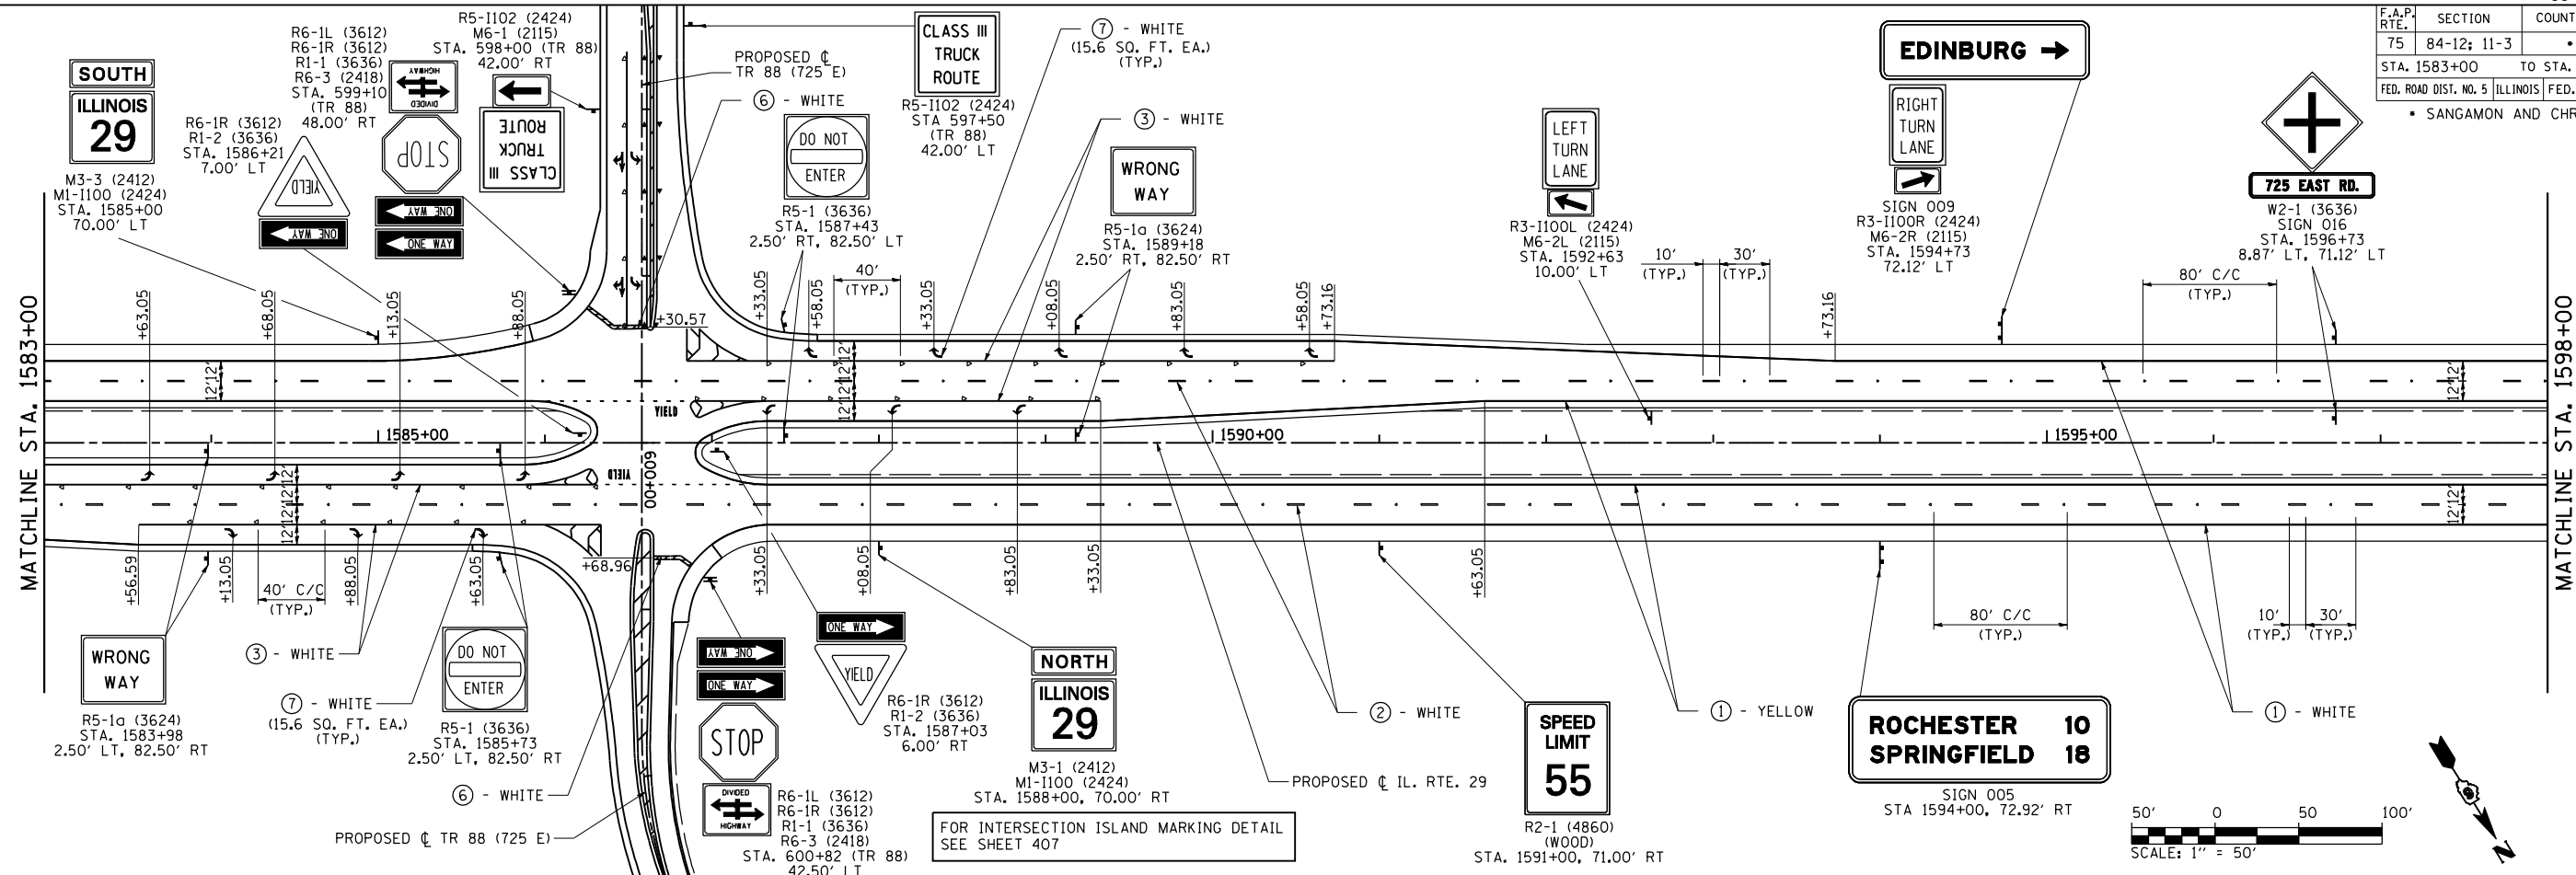

- ① GROOVED IN URETHANE PAVEMENT MARKING - LINE 5"
- ② PREFORMED PLASTIC PAVEMENT MARKING, TYPE B - INLAID - LINE 5"
- ③ PREFORMED PLASTIC PAVEMENT MARKING, TYPE B - INLAID - LINE 6"
- ④ PREFORMED PLASTIC PAVEMENT MARKING, TYPE B - INLAID - LINE 8"

- ⑤ PREFORMED PLASTIC PAVEMENT MARKING, TYPE B - INLAID - LINE 12"
- ⑥ PREFORMED PLASTIC PAVEMENT MARKING, TYPE B - INLAID - LINE 24"
- ⑦ PREFORMED PLASTIC PAVEMENT MARKING, TYPE B - INLAID - LETTERS & SYMBOLS



- ◀ RAISED REFLECTIVE PAVEMENT MARKER (ONE-WAY CRYSTAL)
- ◀ RAISED REFLECTIVE PAVEMENT MARKER (ONE-WAY AMBER)
- RAISED REFLECTIVE PAVEMENT MARKER (TWO-WAY AMBER)
- ‡ PROPOSED SIGN PANEL AND POST
- ‡ EXISTING SIGN PANEL AND POST

[illegible]PAVEMENT MARKING
AND SIGNING PLAN
IL. RTE. 29

DATE: 03/06/2012

CHECKED BY: J.M.M.

CONTRACT NO. 72829				
F.A.P. RTE.	SECTION	COUNTY	TOTAL SHEETS	SHEET NO.
75	84-12; 11-3	•	729	415
STA. 1613+00		TO STA. 1643+00		
FED. ROAD DIST. NO. 5		ILLINOIS	FED. AID PROJECT	
▪ SANGAMON AND CHRISTIAN				

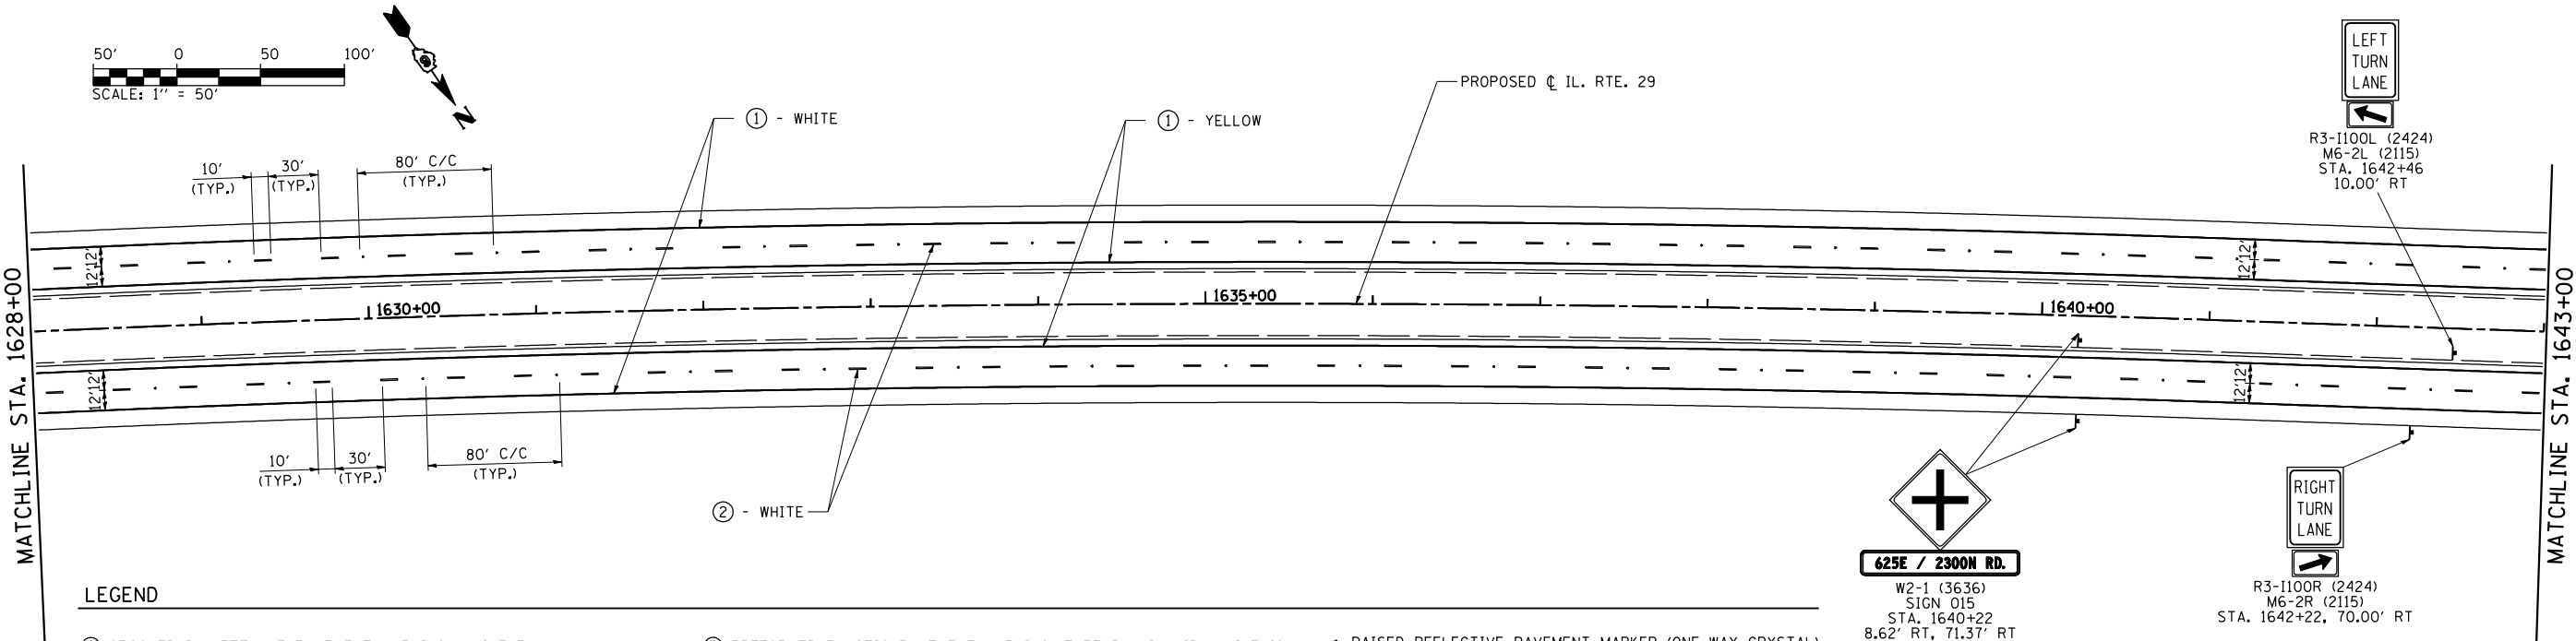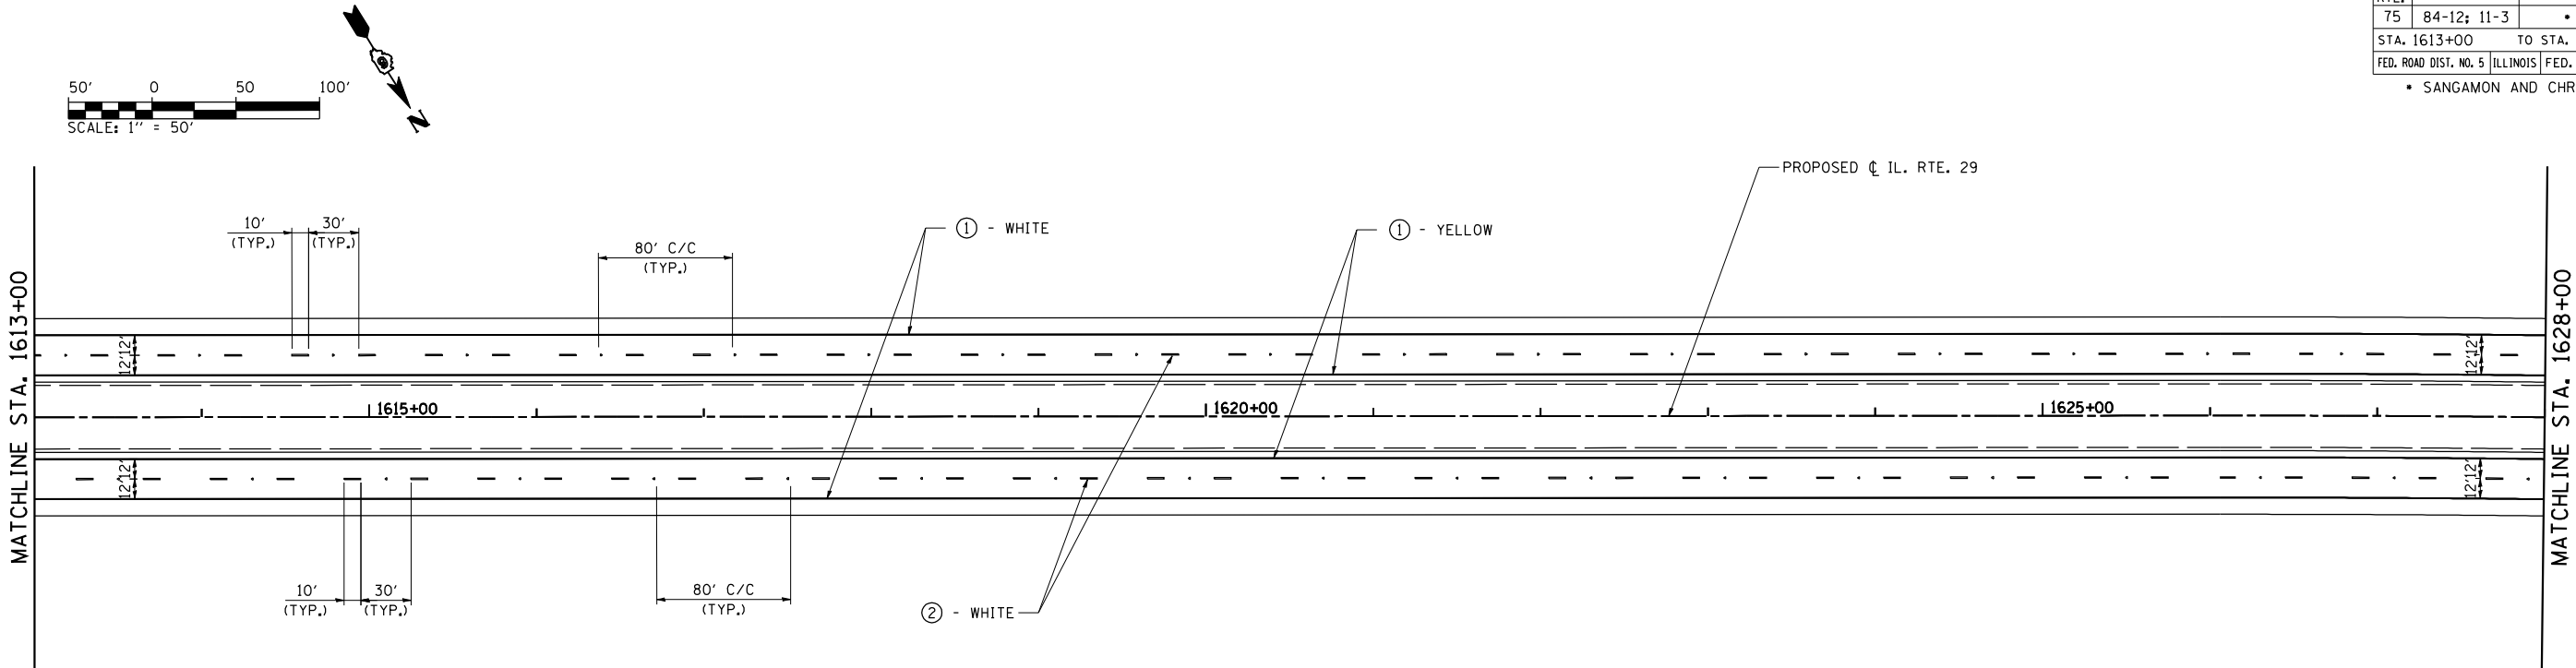

LEGEND

- ① GROOVED IN URETHANE PAVEMENT MARKING - LINE 5"
- ② PREFORMED PLASTIC PAVEMENT MARKING, TYPE B - INLAID - LINE 5"
- ③ PREFORMED PLASTIC PAVEMENT MARKING, TYPE B - INLAID - LINE 6"
- ④ PREFORMED PLASTIC PAVEMENT MARKING, TYPE B - INLAID - LINE 8"

- ⑤ PREFORMED PLASTIC PAVEMENT MARKING, TYPE B - INLAID - LINE 12"
- ⑥ PREFORMED PLASTIC PAVEMENT MARKING, TYPE B - INLAID - LINE 24"
- ⑦ PREFORMED PLASTIC PAVEMENT MARKING, TYPE B - INLAID - LETTERS & SYMBOLS

- ◀ RAISED REFLECTIVE PAVEMENT MARKER (ONE-WAY CRYSTAL)
- ◀ RAISED REFLECTIVE PAVEMENT MARKER (ONE-WAY AMBER)
- ◆ RAISED REFLECTIVE PAVEMENT MARKER (TWO-WAY AMBER)
- ⬆ PROPOSED SIGN PANEL AND POST
- ⬆ EXISTING SIGN PANEL AND POST

REVISIONS	
NAME	DATE



ILLINOIS DEPARTMENT OF TRANSPORTATION

PAVEMENT MARKING AND SIGNING PLAN IL. RTE. 29

SCALE: 1" = 50'
DATE: 03/06/2012

DRAWN BY: B.M.B.
CHECKED BY: J.M.M.

CONTRACT NO. 72829				
F.A.P. RTE.	SECTION	COUNTY	TOTAL SHEETS	SHEET NO.
75	84-12; 11-3	•	729	416
STA. 1643+00 TO STA. 8+00				
FED. ROAD DIST. NO. 5		ILLINOIS	FED. AID PROJECT	
▪ SANGAMON AND CHRISTIAN				

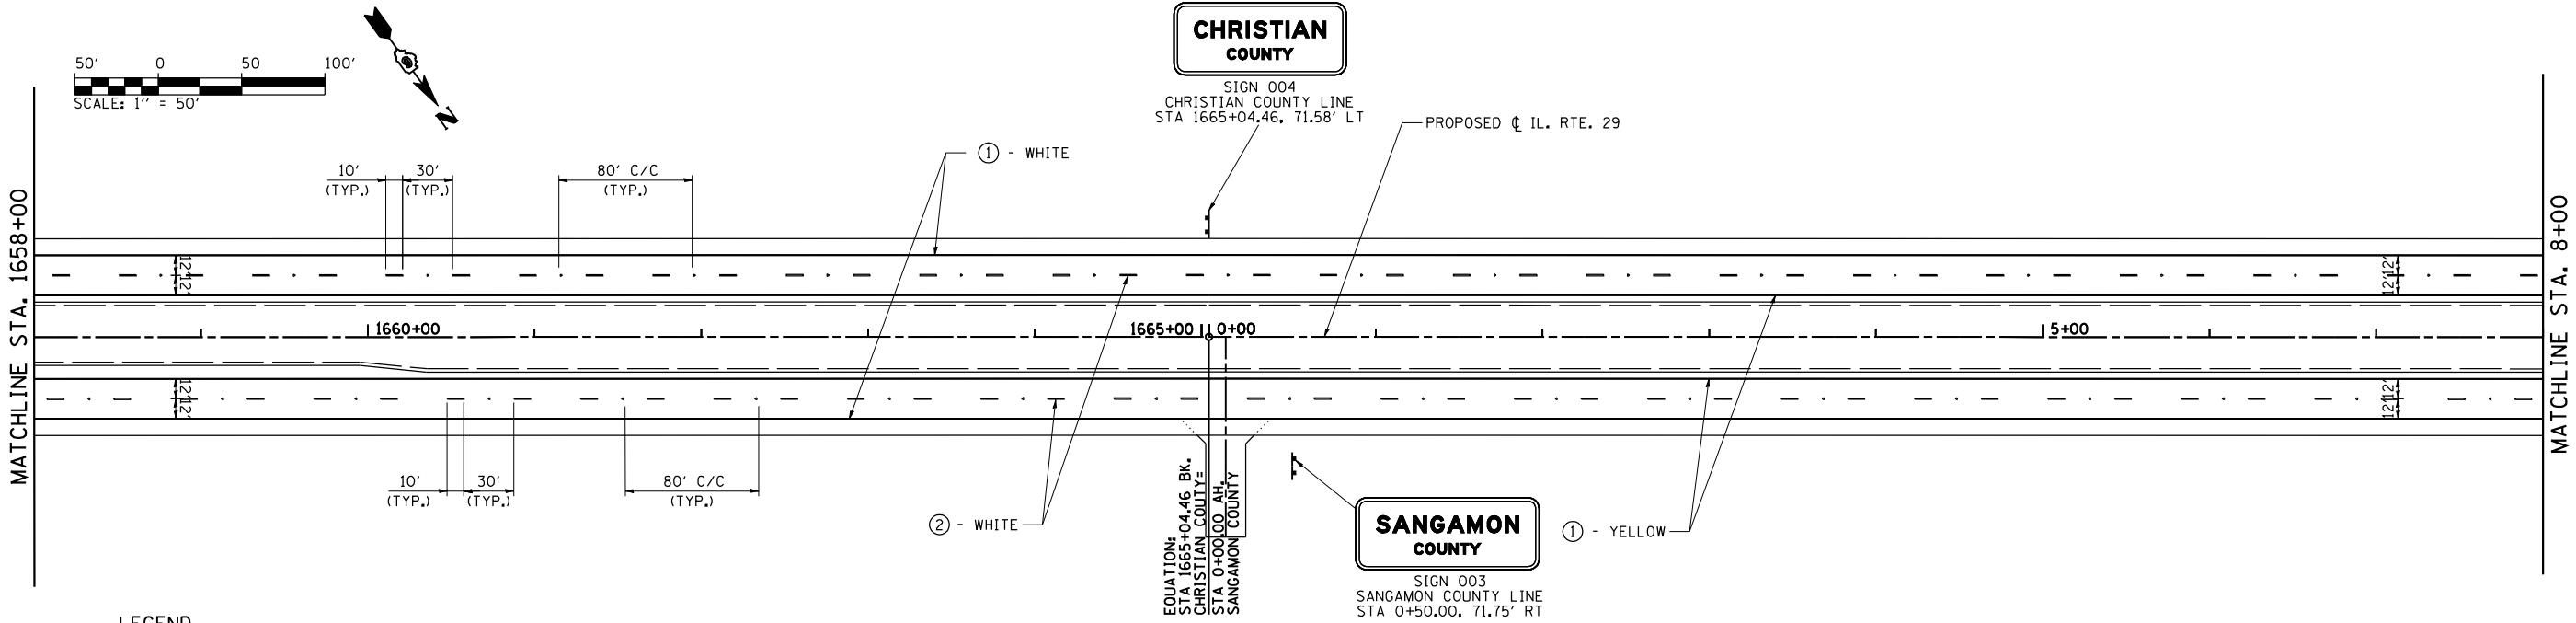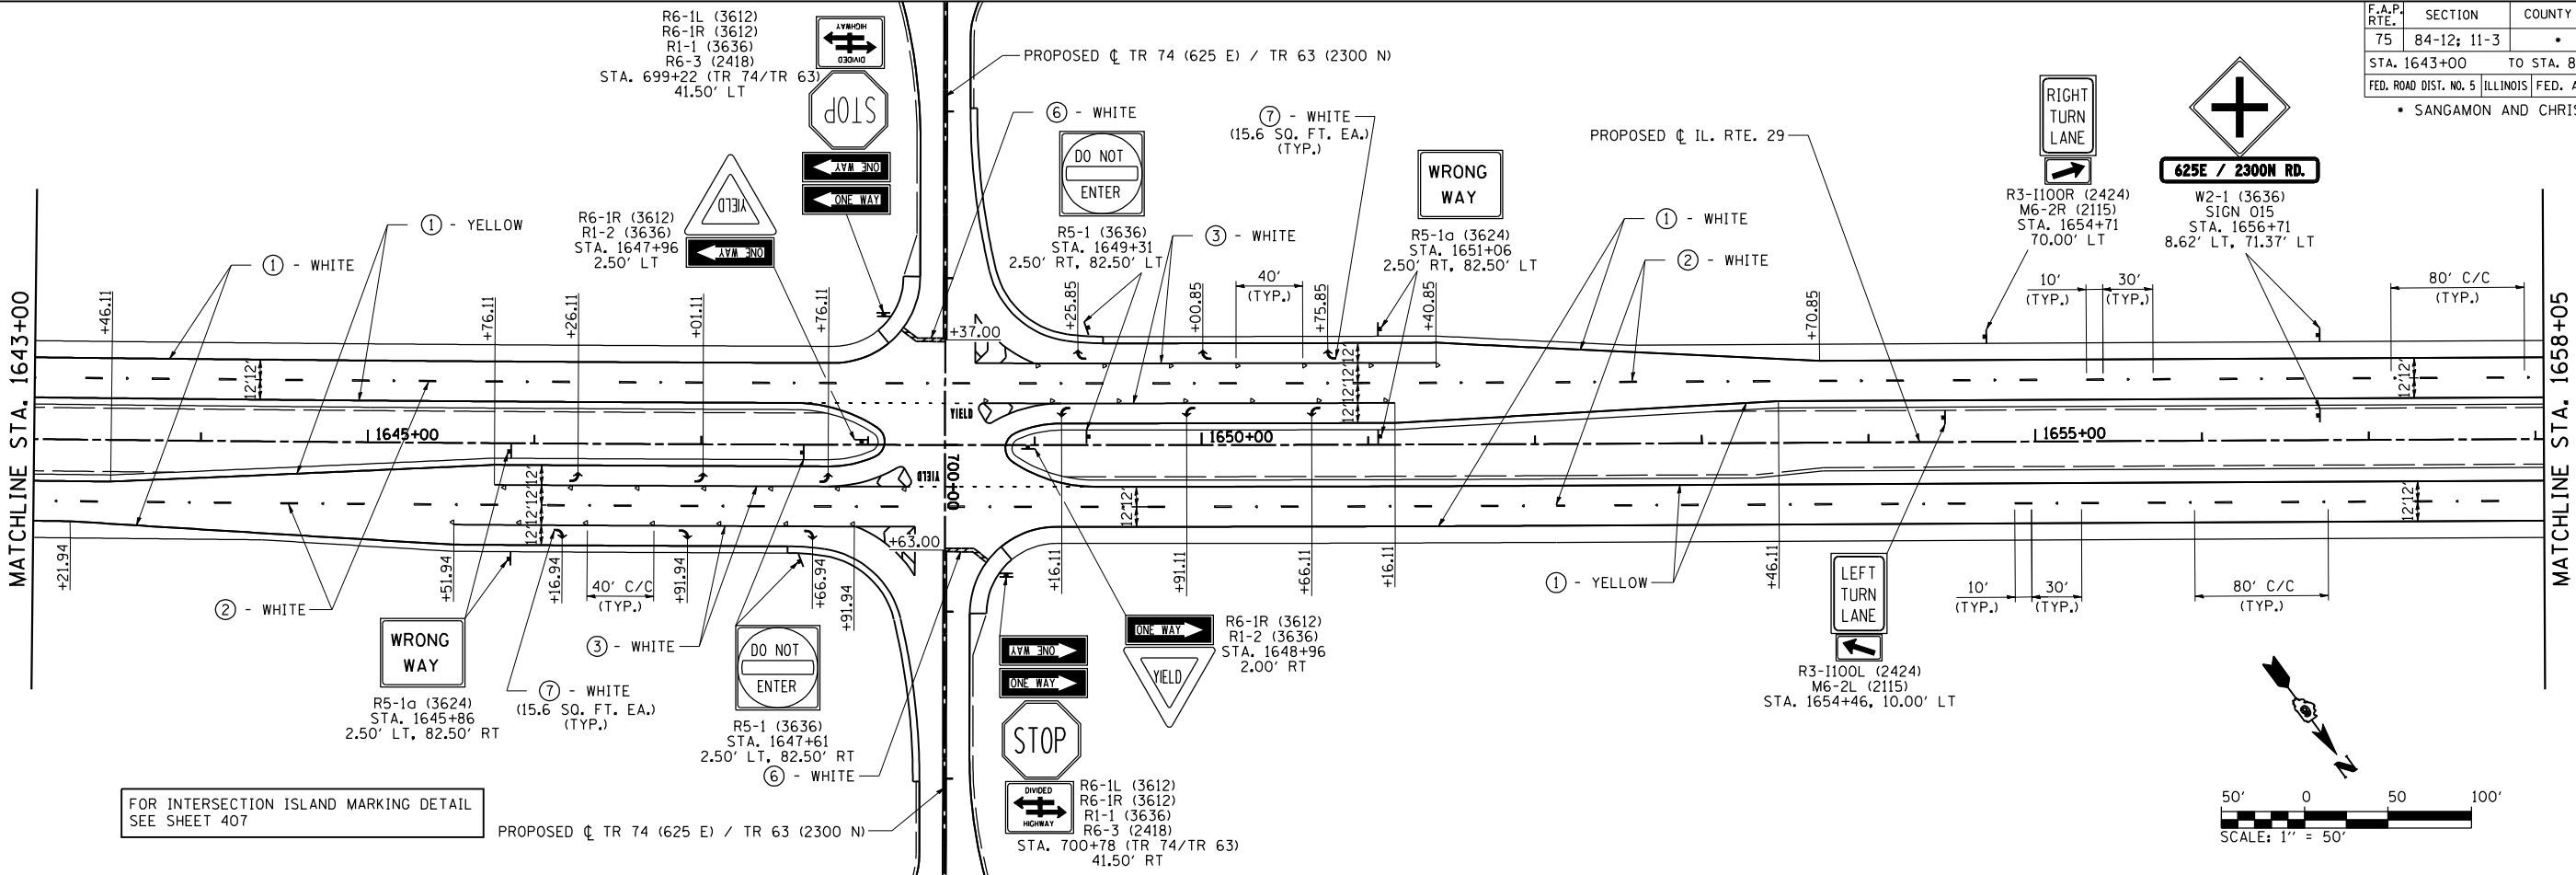

LEGEND

- | | | |
|---|---|---|
| ① GROOVED IN URETHANE PAVEMENT MARKING - LINE 5" | ⑤ PREFORMED PLASTIC PAVEMENT MARKING, TYPE B - INLAID - LINE 12" | ◄ RAISED REFLECTIVE PAVEMENT MARKER (ONE-WAY CRYSTAL) |
| ② PREFORMED PLASTIC PAVEMENT MARKING, TYPE B - INLAID - LINE 5" | ⑥ PREFORMED PLASTIC PAVEMENT MARKING, TYPE B - INLAID - LINE 24" | ◄ RAISED REFLECTIVE PAVEMENT MARKER (ONE-WAY AMBER) |
| ③ PREFORMED PLASTIC PAVEMENT MARKING, TYPE B - INLAID - LINE 6" | ⑦ PREFORMED PLASTIC PAVEMENT MARKING, TYPE B - INLAID - LETTERS & SYMBOLS | ◆ RAISED REFLECTIVE PAVEMENT MARKER (TWO-WAY AMBER) |
| ④ PREFORMED PLASTIC PAVEMENT MARKING, TYPE B - INLAID - LINE 8" | | ⌄ PROPOSED SIGN PANEL AND POST |
| | | ⌄ EXISTING SIGN PANEL AND POST |

REVISIONS	
NAME	DATE


ILLINOIS DEPARTMENT OF TRANSPORTATION

PAVEMENT MARKING AND SIGNING PLAN
IL. RTE. 29

SCALE: 1" = 50'
DATE: 03/06/2012


DRAWN BY: B.M.B.
CHECKED BY: J.M.M.

CONTRACT NO. 72829				
F.A.P. RTE.	SECTION	COUNTY	TOTAL SHEETS	SHEET NO.
75	84-12; 11-3	•	729	417
STA. 8+00		TO STA. 38+00		
FED. ROAD DIST. NO. 5		ILLINOIS	FED. AID PROJECT	
▪ SANGAMON AND CHRISTIAN				

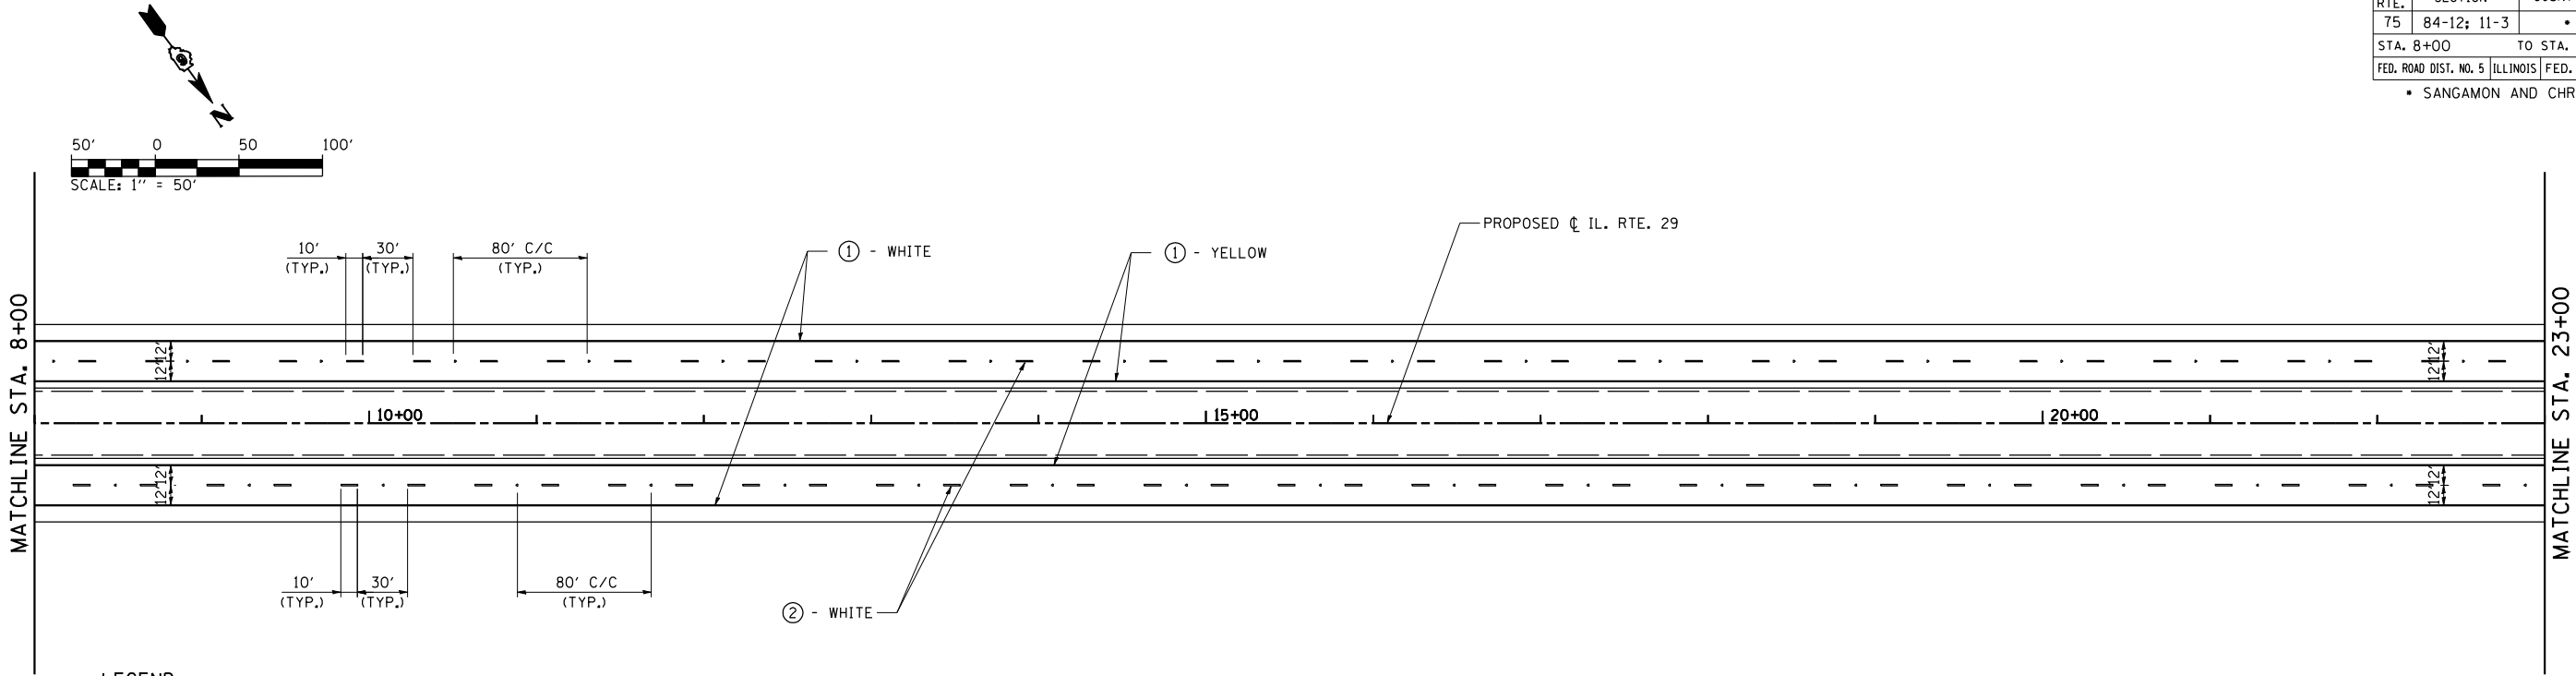

LEGEND

- ① GROOVED IN URETHANE PAVEMENT MARKING - LINE 5"
- ② PREFORMED PLASTIC PAVEMENT MARKING, TYPE B - INLAID - LINE 5"
- ③ PREFORMED PLASTIC PAVEMENT MARKING, TYPE B - INLAID - LINE 6"
- ④ PREFORMED PLASTIC PAVEMENT MARKING, TYPE B - INLAID - LINE 8"
- ⑤ PREFORMED PLASTIC PAVEMENT MARKING, TYPE B - INLAID - LINE 12"
- ⑥ PREFORMED PLASTIC PAVEMENT MARKING, TYPE B - INLAID - LINE 24"
- ⑦ PREFORMED PLASTIC PAVEMENT MARKING, TYPE B - INLAID - LETTERS & SYMBOLS
- ◄ RAISED REFLECTIVE PAVEMENT MARKER (ONE-WAY CRYSTAL)
- ◄ RAISED REFLECTIVE PAVEMENT MARKER (ONE-WAY AMBER)
- ◄ RAISED REFLECTIVE PAVEMENT MARKER (TWO-WAY AMBER)
- ◄ PROPOSED SIGN PANEL AND POST
- ◄ EXISTING SIGN PANEL AND POST

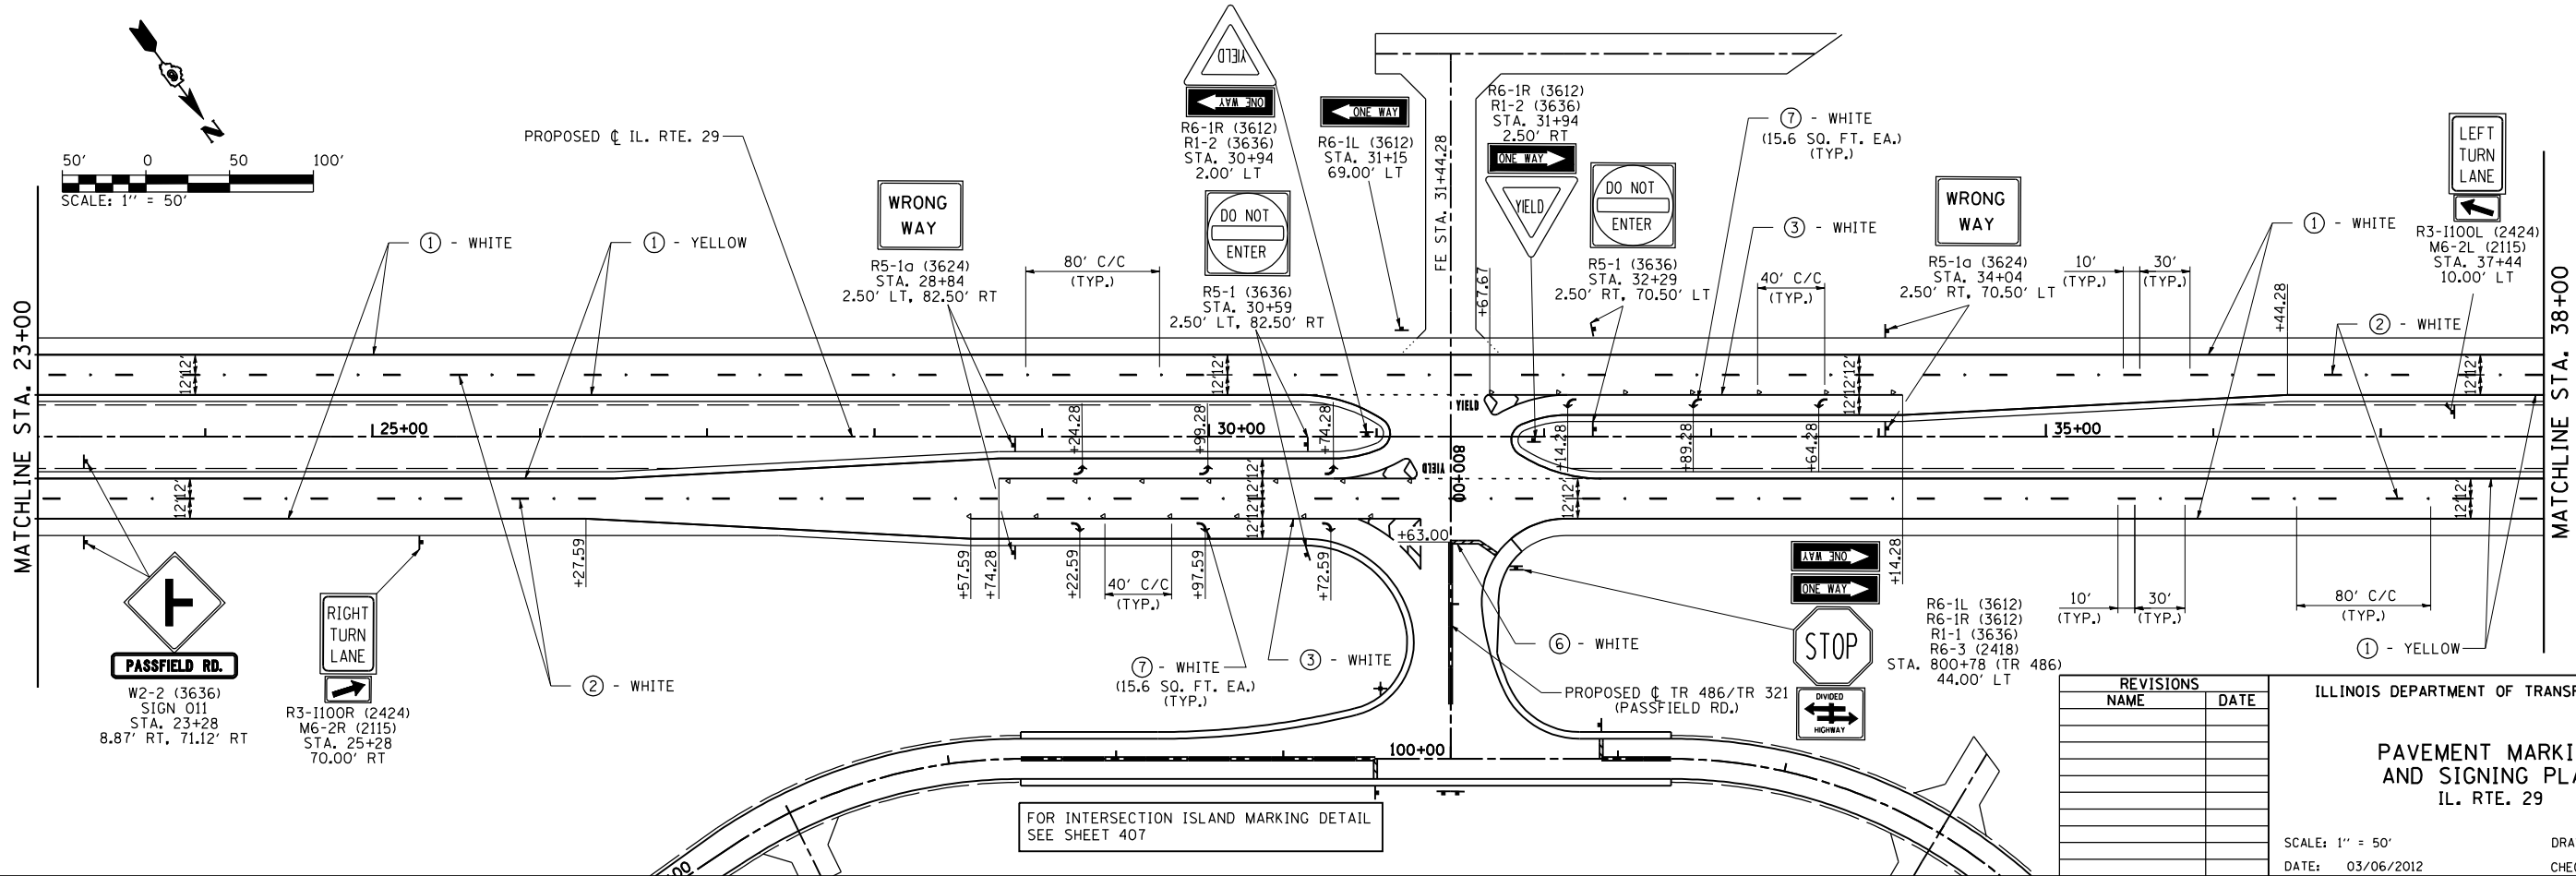

REVISIONS	
NAME	DATE


ILLINOIS DEPARTMENT OF TRANSPORTATION

PAVEMENT MARKING AND SIGNING PLAN
IL. RTE. 29

SCALE: 1" = 50'
DATE: 03/06/2012


DRAWN BY: B.M.B.
CHECKED BY: J.M.M.

CONTRACT NO. 72829				
F.A.P. RTE.	SECTION	COUNTY	TOTAL SHEETS	SHEET NO.
75	84-12; 11-3	•	729	418
STA. 38+00		TO STA. 68+00		
FED. ROAD DIST. NO. 5		ILLINOIS	FED. AID PROJECT	
▪ SANGAMON AND CHRISTIAN				

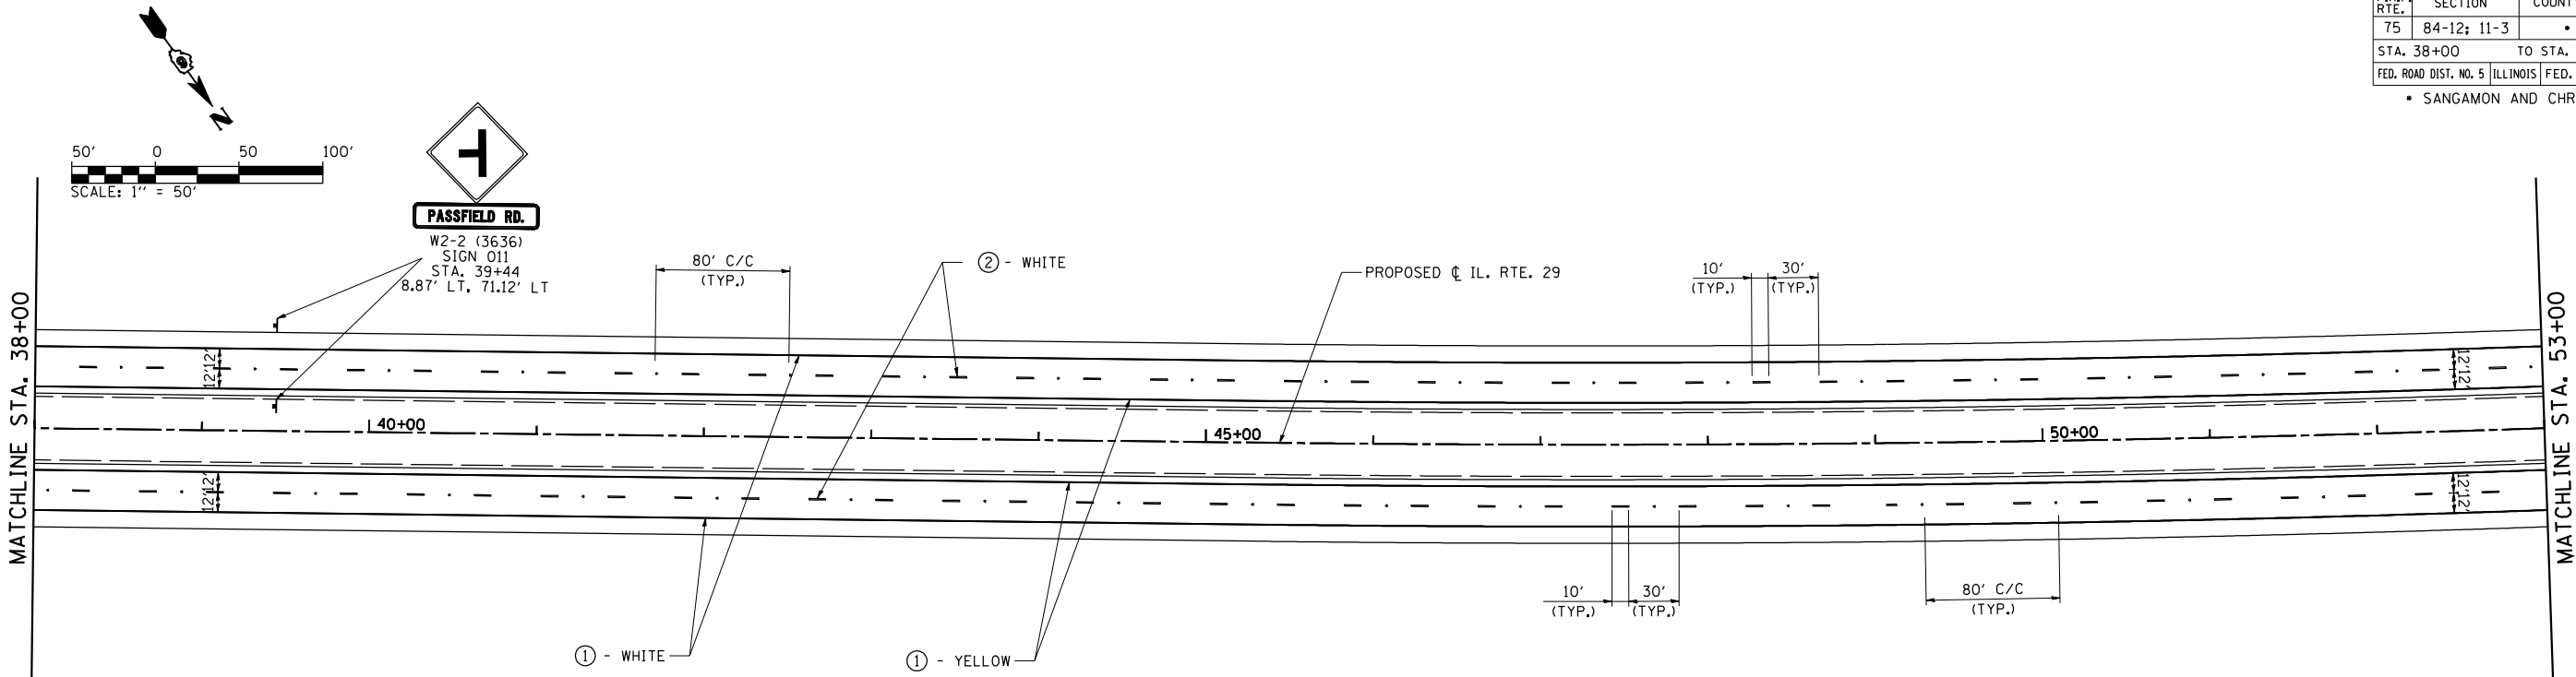

LEGEND

- | | | |
|---|---|---|
| ① GROOVED IN URETHANE PAVEMENT MARKING - LINE 5" | ⑤ PREFORMED PLASTIC PAVEMENT MARKING, TYPE B - INLAID - LINE 12" | ◄ RAISED REFLECTIVE PAVEMENT MARKER (ONE-WAY CRYSTAL) |
| ② PREFORMED PLASTIC PAVEMENT MARKING, TYPE B - INLAID - LINE 5" | ⑥ PREFORMED PLASTIC PAVEMENT MARKING, TYPE B - INLAID - LINE 24" | ◄ RAISED REFLECTIVE PAVEMENT MARKER (ONE-WAY AMBER) |
| ③ PREFORMED PLASTIC PAVEMENT MARKING, TYPE B - INLAID - LINE 6" | ⑦ PREFORMED PLASTIC PAVEMENT MARKING, TYPE B - INLAID - LETTERS & SYMBOLS | ◆ RAISED REFLECTIVE PAVEMENT MARKER (TWO-WAY AMBER) |
| ④ PREFORMED PLASTIC PAVEMENT MARKING, TYPE B - INLAID - LINE 8" | | ↓ PROPOSED SIGN PANEL AND POST |
| | | ↓ EXISTING SIGN PANEL AND POST |

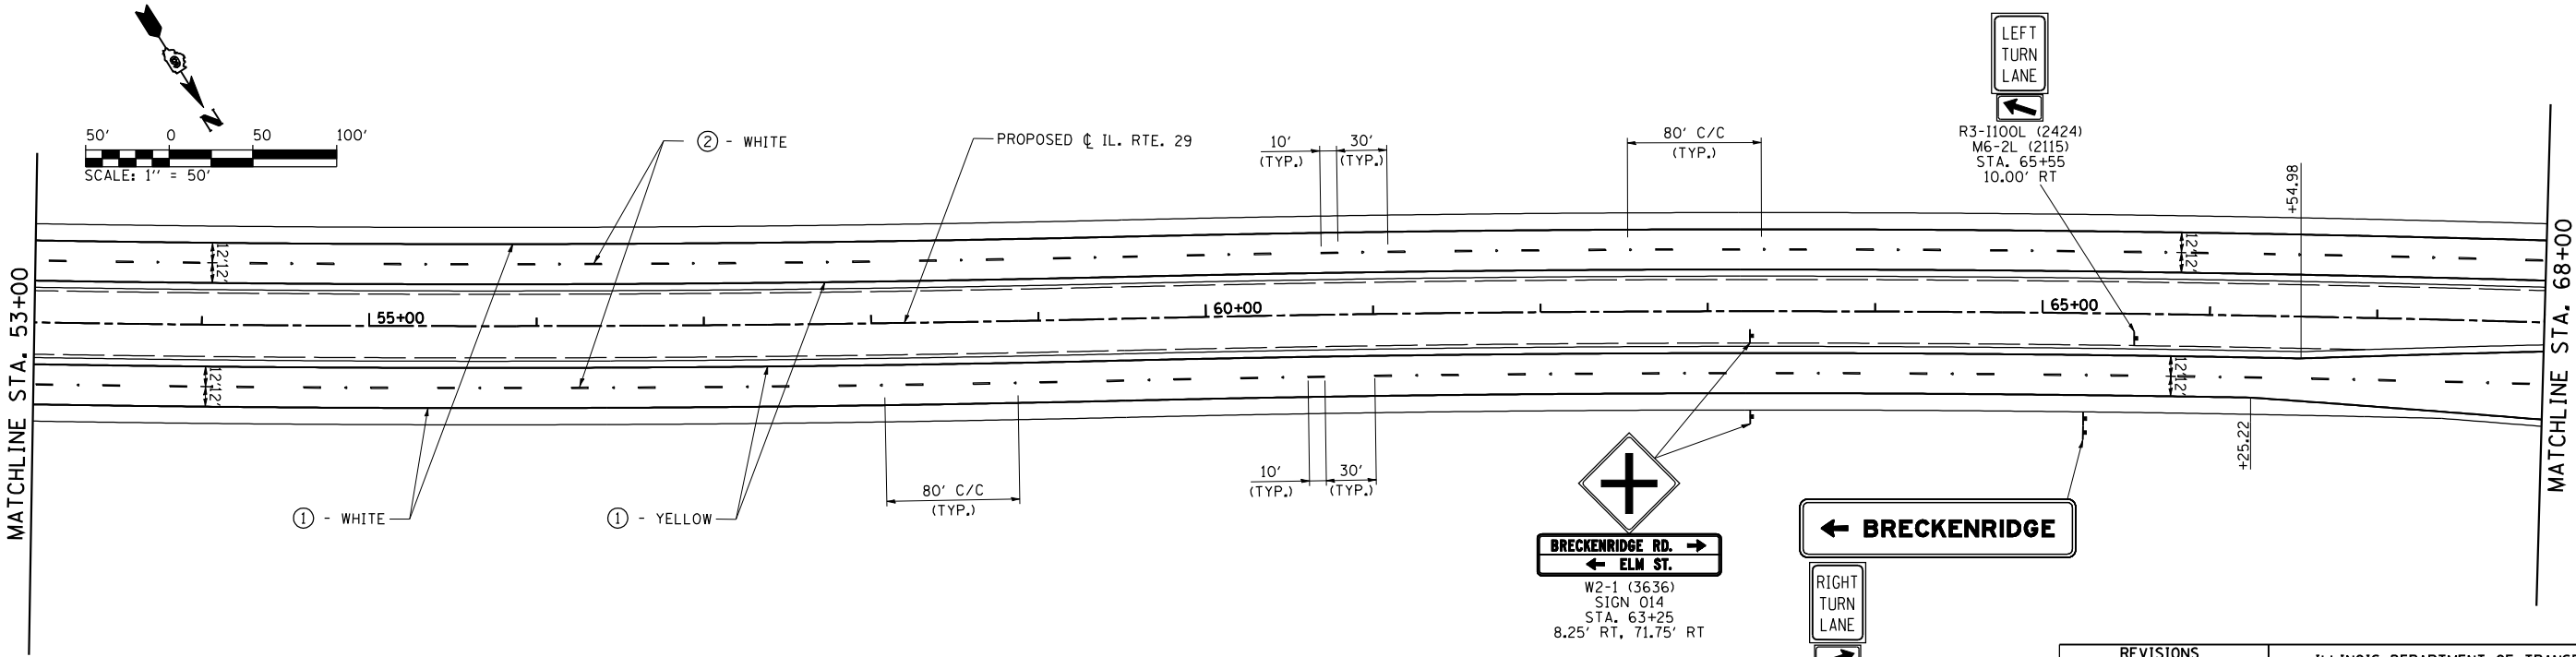

REVISIONS	
NAME	DATE

ILLINOIS DEPARTMENT OF TRANSPORTATION

PAVEMENT MARKING
AND SIGNING PLAN
IL. RTE. 29



SCALE: 1" = 50'

DATE: 03/06/2012

DRAWN BY: B.M.B.

CHECKED BY: J.M.M.

F.A.P. RTE.	SECTION	COUNTY	TOTAL SHEETS	SHEET NO.
75	84-12; 11-3	•	729	419
STA. 68+00		TO STA. 98+00		
FED. ROAD DIST. NO. 5		ILLINOIS	FED. AID PROJECT	
▪ SANGAMON AND CHRISTIAN				

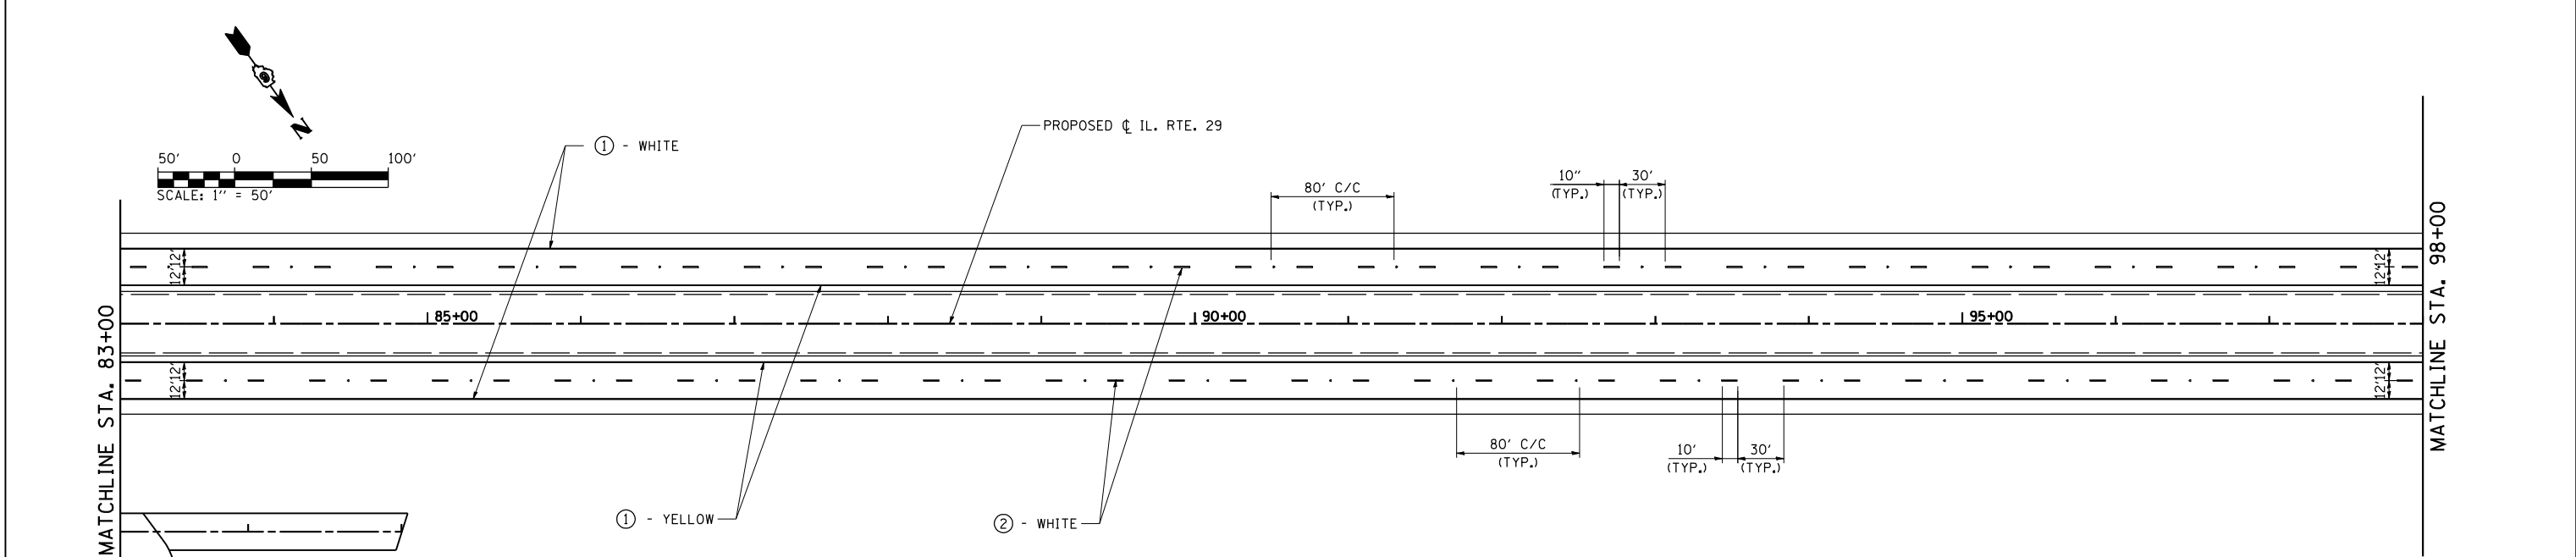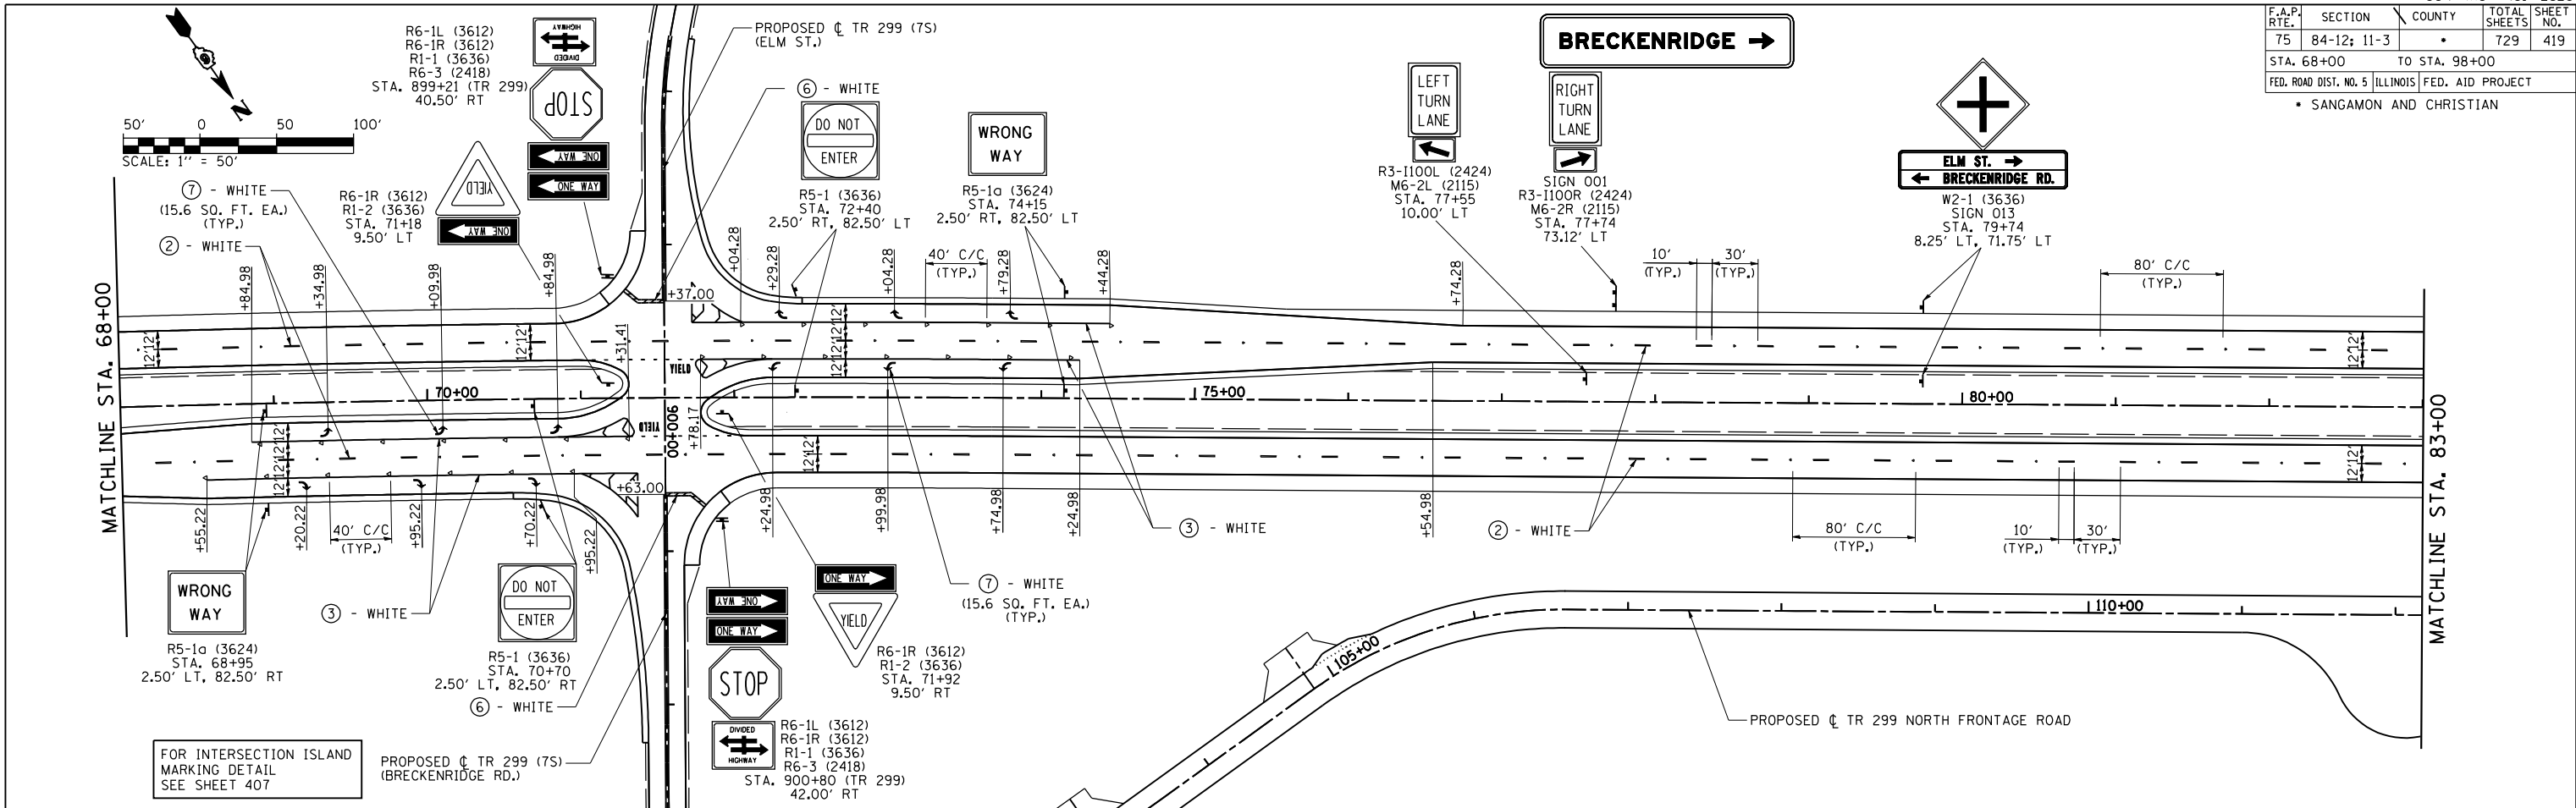

LEGEND

- ① GROOVED IN URETHANE PAVEMENT MARKING - LINE 5"
- ② PREFORMED PLASTIC PAVEMENT MARKING, TYPE B - INLAID - LINE 5"
- ③ PREFORMED PLASTIC PAVEMENT MARKING, TYPE B - INLAID - LINE 6"
- ④ PREFORMED PLASTIC PAVEMENT MARKING, TYPE B - INLAID - LINE 8"

- ⑤ PREFORMED PLASTIC PAVEMENT MARKING, TYPE B - INLAID - LINE 12"
- ⑥ PREFORMED PLASTIC PAVEMENT MARKING, TYPE B - INLAID - LINE 24"
- ⑦ PREFORMED PLASTIC PAVEMENT MARKING, TYPE B - INLAID - LETTERS & SYMBOLS

- ◄ RAISED REFLECTIVE PAVEMENT MARKER (ONE-WAY CRYSTAL)
- ◄ RAISED REFLECTIVE PAVEMENT MARKER (ONE-WAY AMBER)
- ◆ RAISED REFLECTIVE PAVEMENT MARKER (TWO-WAY AMBER)
- ⊥ PROPOSED SIGN PANEL AND POST
- ⊥ EXISTING SIGN PANEL AND POST

REVISIONS	
NAME	DATE

ILLINOIS DEPARTMENT OF TRANSPORTATION



PAVEMENT MARKING AND SIGNING PLAN
IL. RTE. 29

SCALE: 1" = 50'
DATE: 03/06/2012

DRAWN BY: B.M.B.
CHECKED BY: J.M.M.

CONTRACT NO. 72829				
F.A.P. RTE.	SECTION	COUNTY	TOTAL SHEETS	SHEET NO.
75	84-12; 11-3	•	729	420
STA. 98+00		TO STA. 128+00		
FED. ROAD DIST. NO. 5		ILLINOIS	FED. AID PROJECT	
▪ SANGAMON AND CHRISTIAN				

•NOTE: CONTRACTOR SHALL COORDINATE ALL EXISTING SIGNAGE WITH PROPOSED MAINTENANCE OF TRAFFIC ACTIVITIES

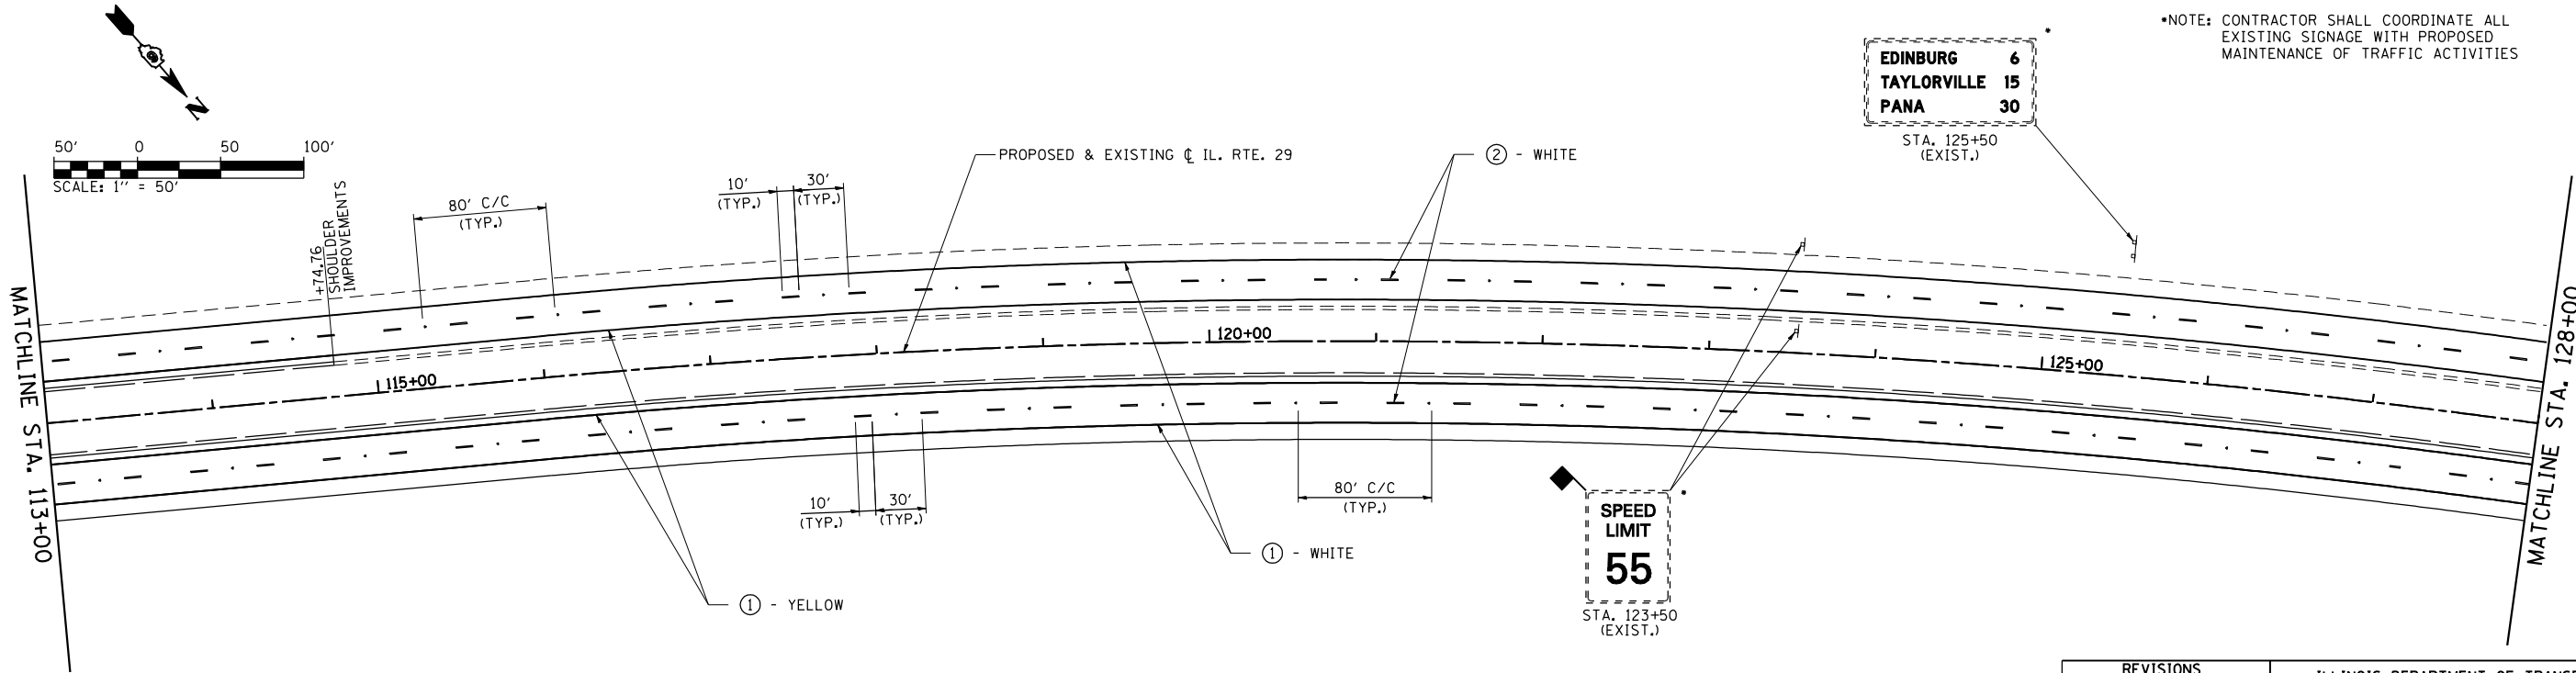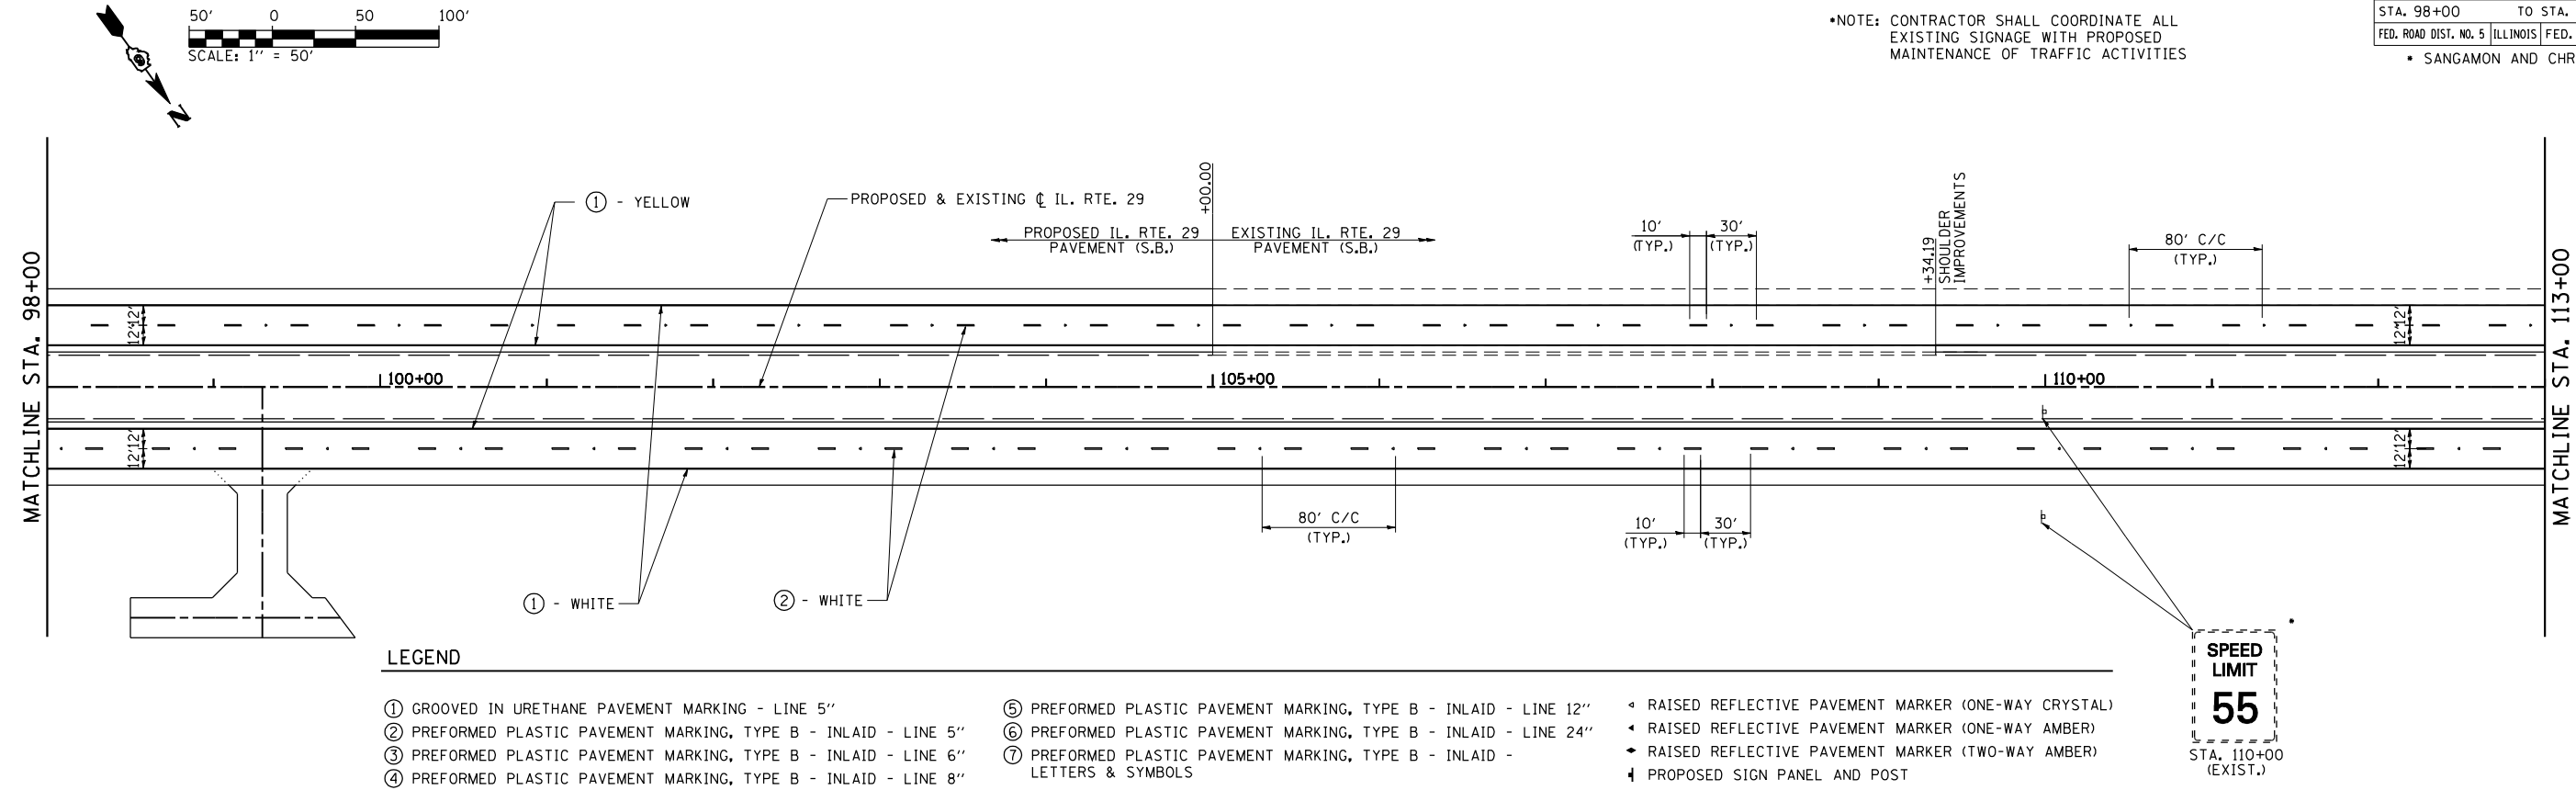

REVISIONS	
NAME	DATE

ILLINOIS DEPARTMENT OF TRANSPORTATION

PAVEMENT MARKING
AND SIGNING PLAN
IL. RTE. 29



SCALE: 1" = 50'

DATE: 03/06/2012

DRAWN BY: B.M.B.

CHECKED BY: J.M.M.

F.A.P. RTE.	SECTION	COUNTY	TOTAL SHEETS	SHEET NO.
75	84-12: 11-3	•	729	421
STA. 128+00		TO STA. 158+00		
FED. ROAD DIST. NO. 5		ILLINOIS	FED. AID PROJECT	
• SANGAMON AND CHRISTIAN				

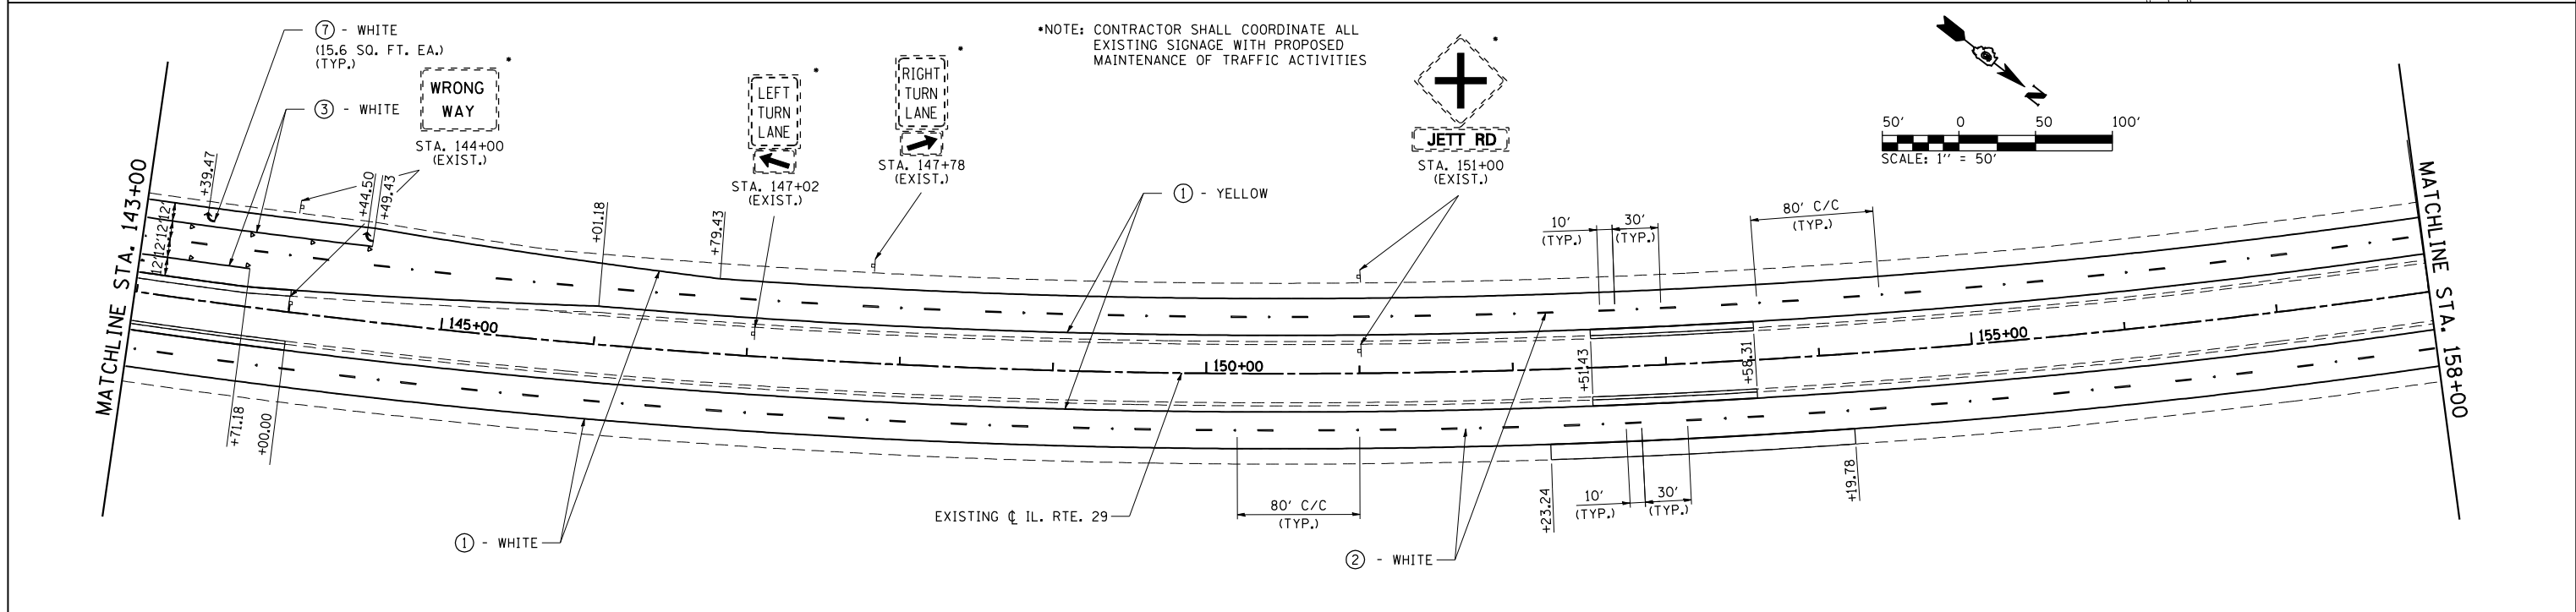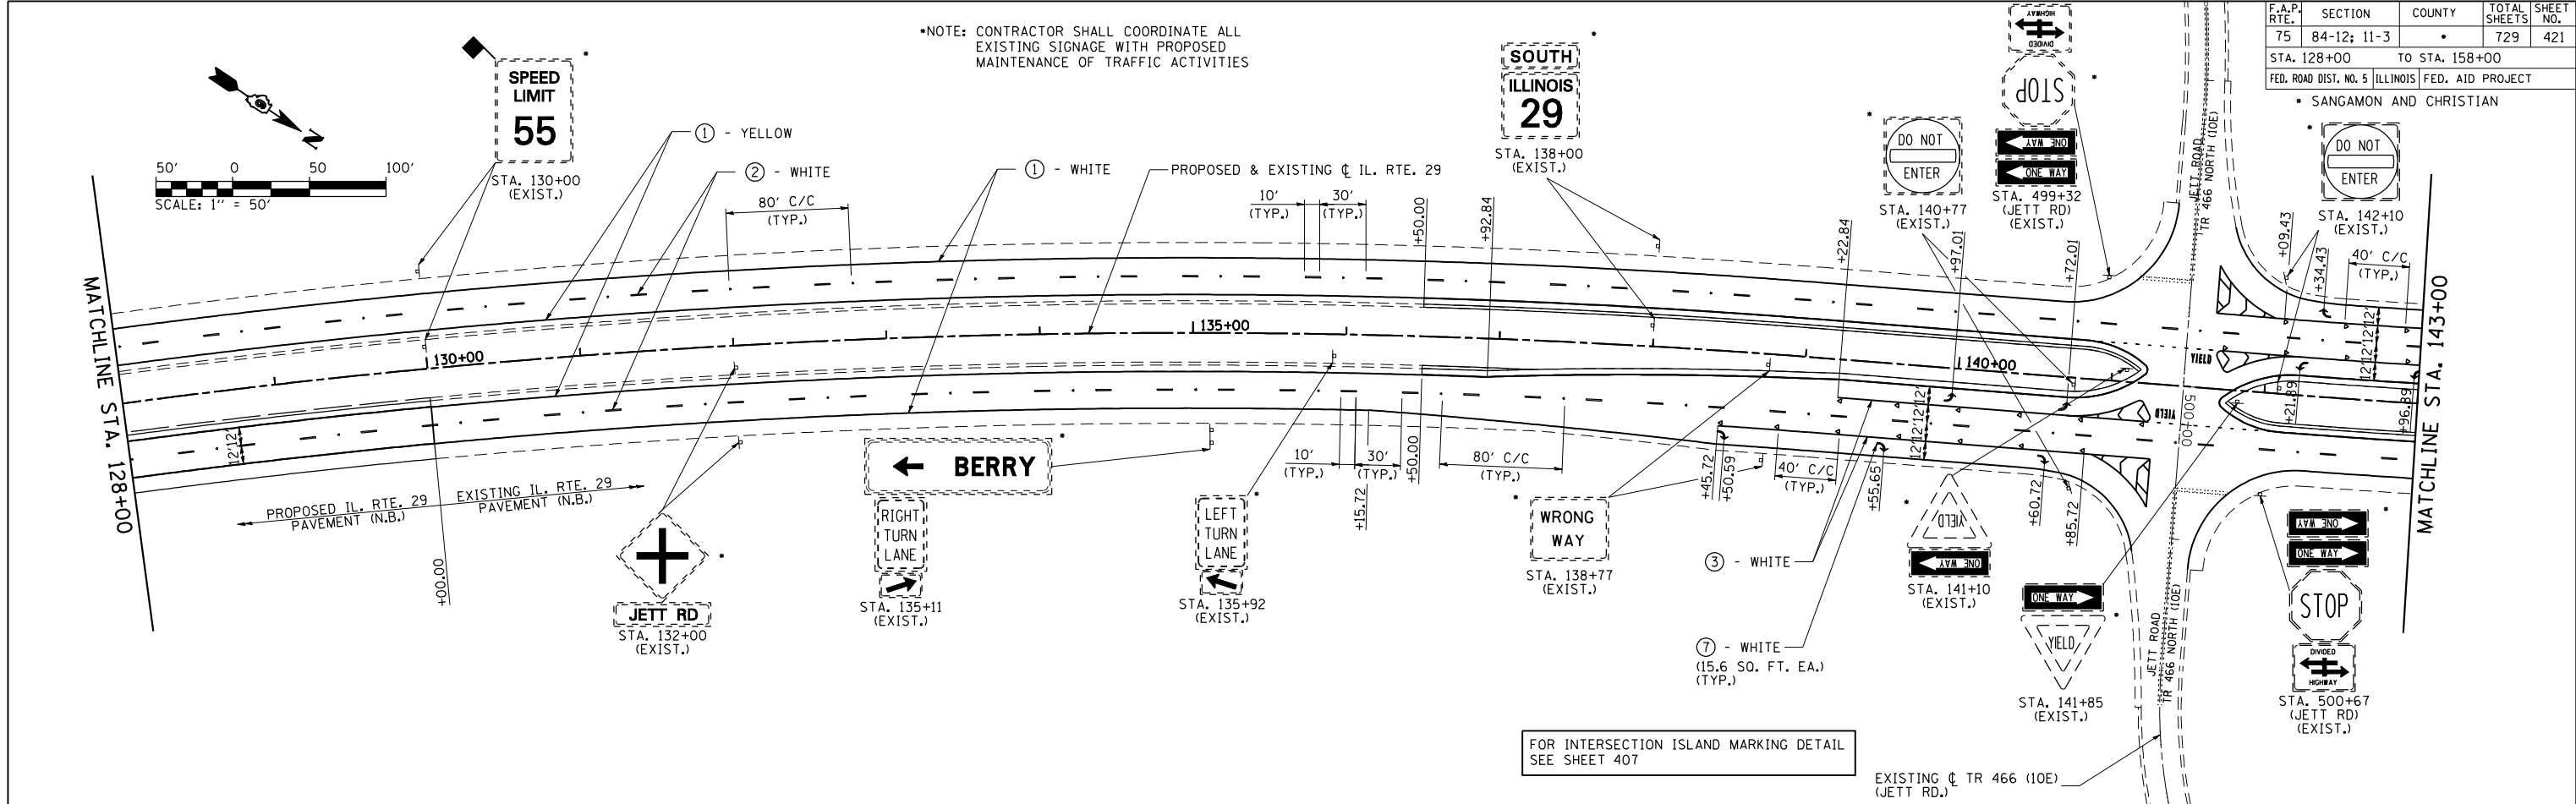

LEGEND

- ① GROOVED IN URETHANE PAVEMENT MARKING - LINE 5"
- ② PREFORMED PLASTIC PAVEMENT MARKING, TYPE B - INLAID - LINE 5"
- ③ PREFORMED PLASTIC PAVEMENT MARKING, TYPE B - INLAID - LINE 6"
- ④ PREFORMED PLASTIC PAVEMENT MARKING, TYPE B - INLAID - LINE 8"

- ⑤ PREFORMED PLASTIC PAVEMENT MARKING, TYPE B - INLAID - LINE 12"
- ⑥ PREFORMED PLASTIC PAVEMENT MARKING, TYPE B - INLAID - LINE 24"
- ⑦ PREFORMED PLASTIC PAVEMENT MARKING, TYPE B - INLAID - LETTERS & SYMBOLS

- RAISED REFLECTIVE PAVEMENT MARKER (ONE-WAY CRYSTAL)
- RAISED REFLECTIVE PAVEMENT MARKER (ONE-WAY AMBER)
- RAISED REFLECTIVE PAVEMENT MARKER (TWO-WAY AMBER)
- † PROPOSED SIGN PANEL AND POST
- ‡ EXISTING SIGN PANEL AND POST

REVISIONS	
NAME	DATE



ILLINOIS DEPARTMENT OF TRANSPORTATION

PAVEMENT MARKING AND SIGNING PLAN
IL. RTE. 29

SCALE: 1" = 50'
DATE: 03/06/2012

DRAWN BY: B.M.B.
CHECKED BY: J.M.M.

CONTRACT NO. 72829				
F.A.P. RTE.	SECTION	COUNTY	TOTAL SHEETS	SHEET NO.
75	84-12; 11-3	•	729	422
STA. 158+00		TO STA. 188+00		
FED. ROAD DIST. NO. 5		ILLINOIS	FED. AID PROJECT	
▪ SANGAMON AND CHRISTIAN				

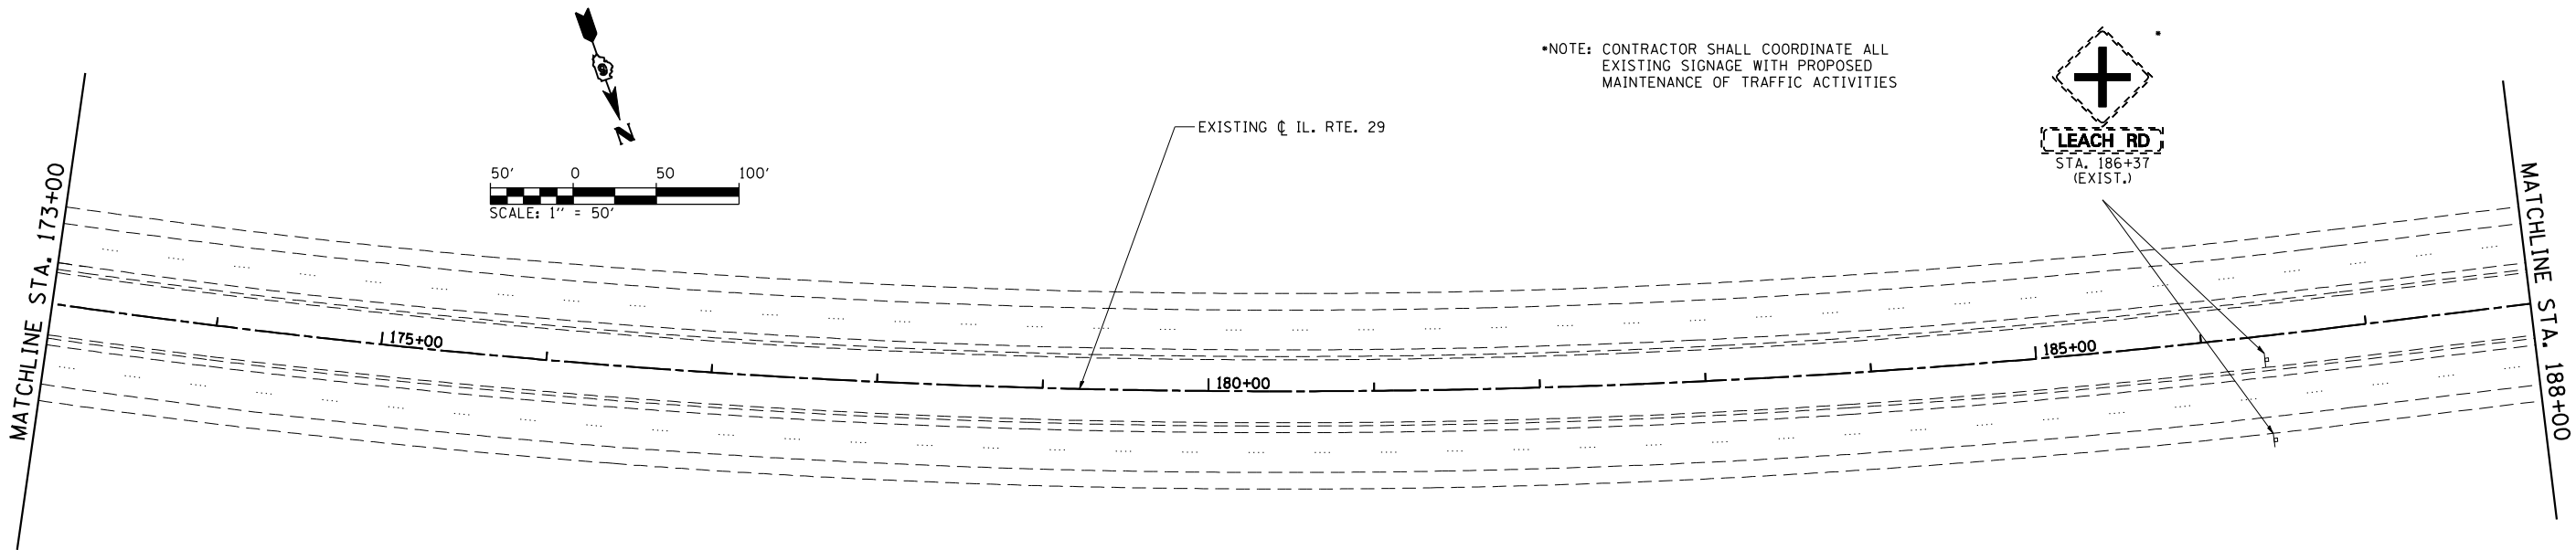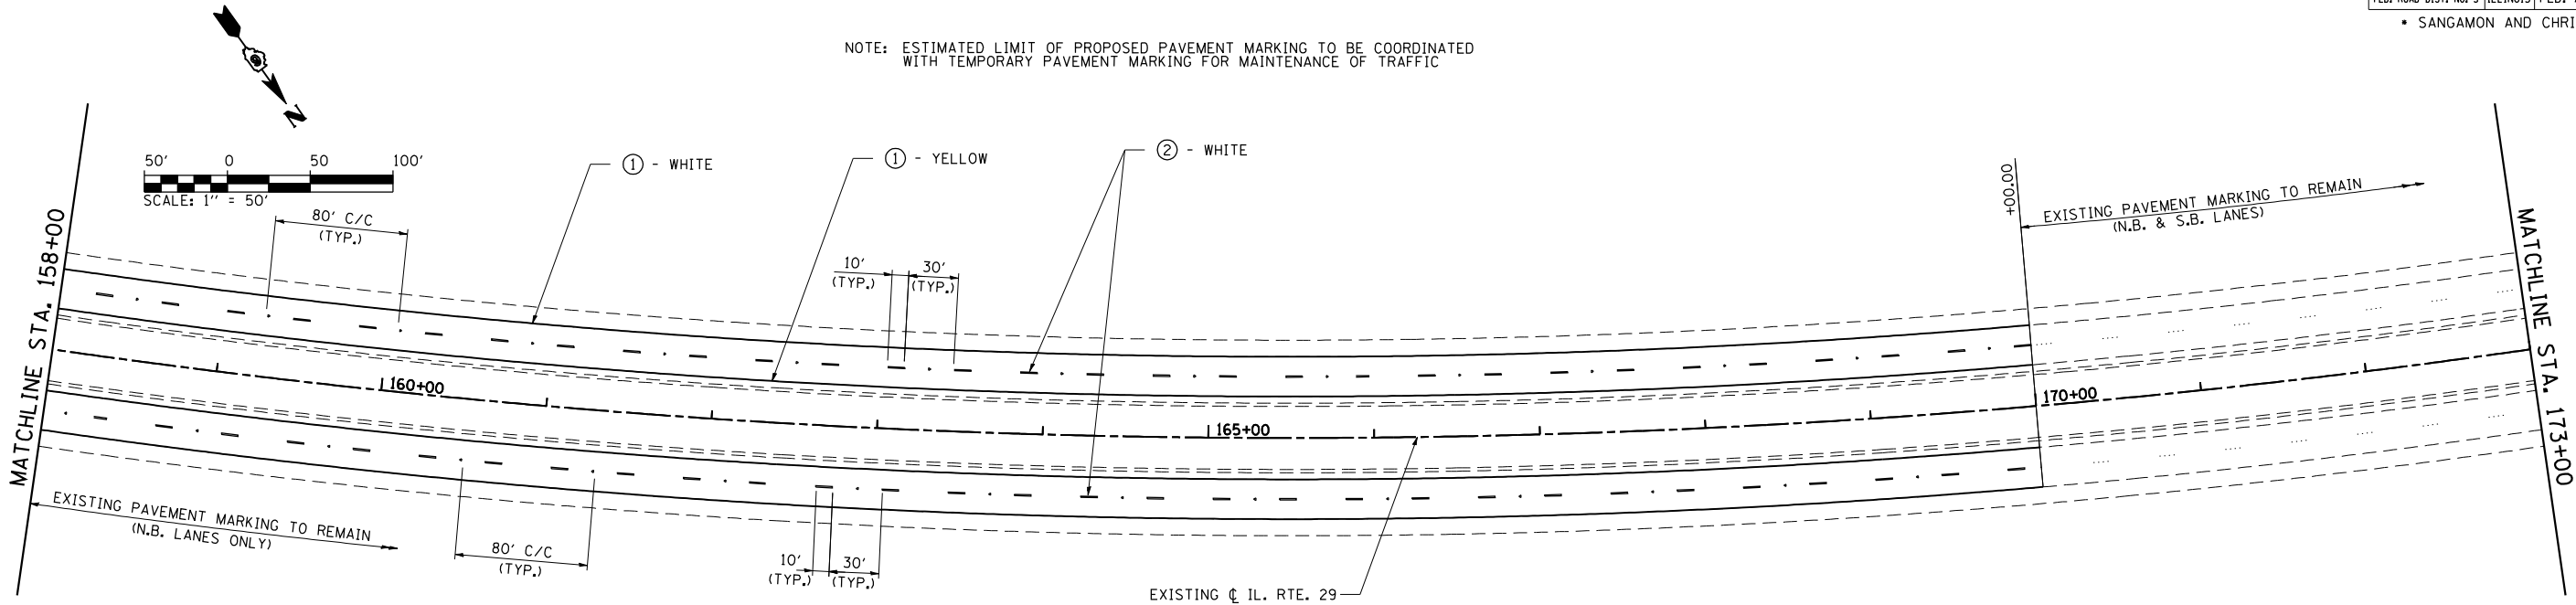

LEGEND

- | | | |
|---|---|---|
| ① GROOVED IN URETHANE PAVEMENT MARKING - LINE 5" | ⑤ PREFORMED PLASTIC PAVEMENT MARKING, TYPE B - INLAID - LINE 12" | • RAISED REFLECTIVE PAVEMENT MARKER (ONE-WAY CRYSTAL) |
| ② PREFORMED PLASTIC PAVEMENT MARKING, TYPE B - INLAID - LINE 5" | ⑥ PREFORMED PLASTIC PAVEMENT MARKING, TYPE B - INLAID - LINE 24" | • RAISED REFLECTIVE PAVEMENT MARKER (ONE-WAY AMBER) |
| ③ PREFORMED PLASTIC PAVEMENT MARKING, TYPE B - INLAID - LINE 6" | ⑦ PREFORMED PLASTIC PAVEMENT MARKING, TYPE B - INLAID - LETTERS & SYMBOLS | • RAISED REFLECTIVE PAVEMENT MARKER (TWO-WAY AMBER) |
| ④ PREFORMED PLASTIC PAVEMENT MARKING, TYPE B - INLAID - LINE 8" | | ¶ PROPOSED SIGN PANEL AND POST |
| | | ¶ EXISTING SIGN PANEL AND POST |

REVISIONS	
NAME	DATE

ILLINOIS DEPARTMENT OF TRANSPORTATION

PAVEMENT MARKING
AND SIGNING PLAN
IL. RTE. 29


SCALE: 1" = 50'

DATE: 03/06/2012

DRAWN BY: B.M.B.

CHECKED BY: J.M.M.

CONTRACT NO. 72829				
F.A.P. RTE.	SECTION	COUNTY	TOTAL SHEETS	SHEET NO.
75	84-12; 11-3	•	729	423
STA. 188+00		TO STA. 203+00		
FED. ROAD DIST. NO. 5		ILLINOIS	FED. AID PROJECT	
▪ SANGAMON AND CHRISTIAN				

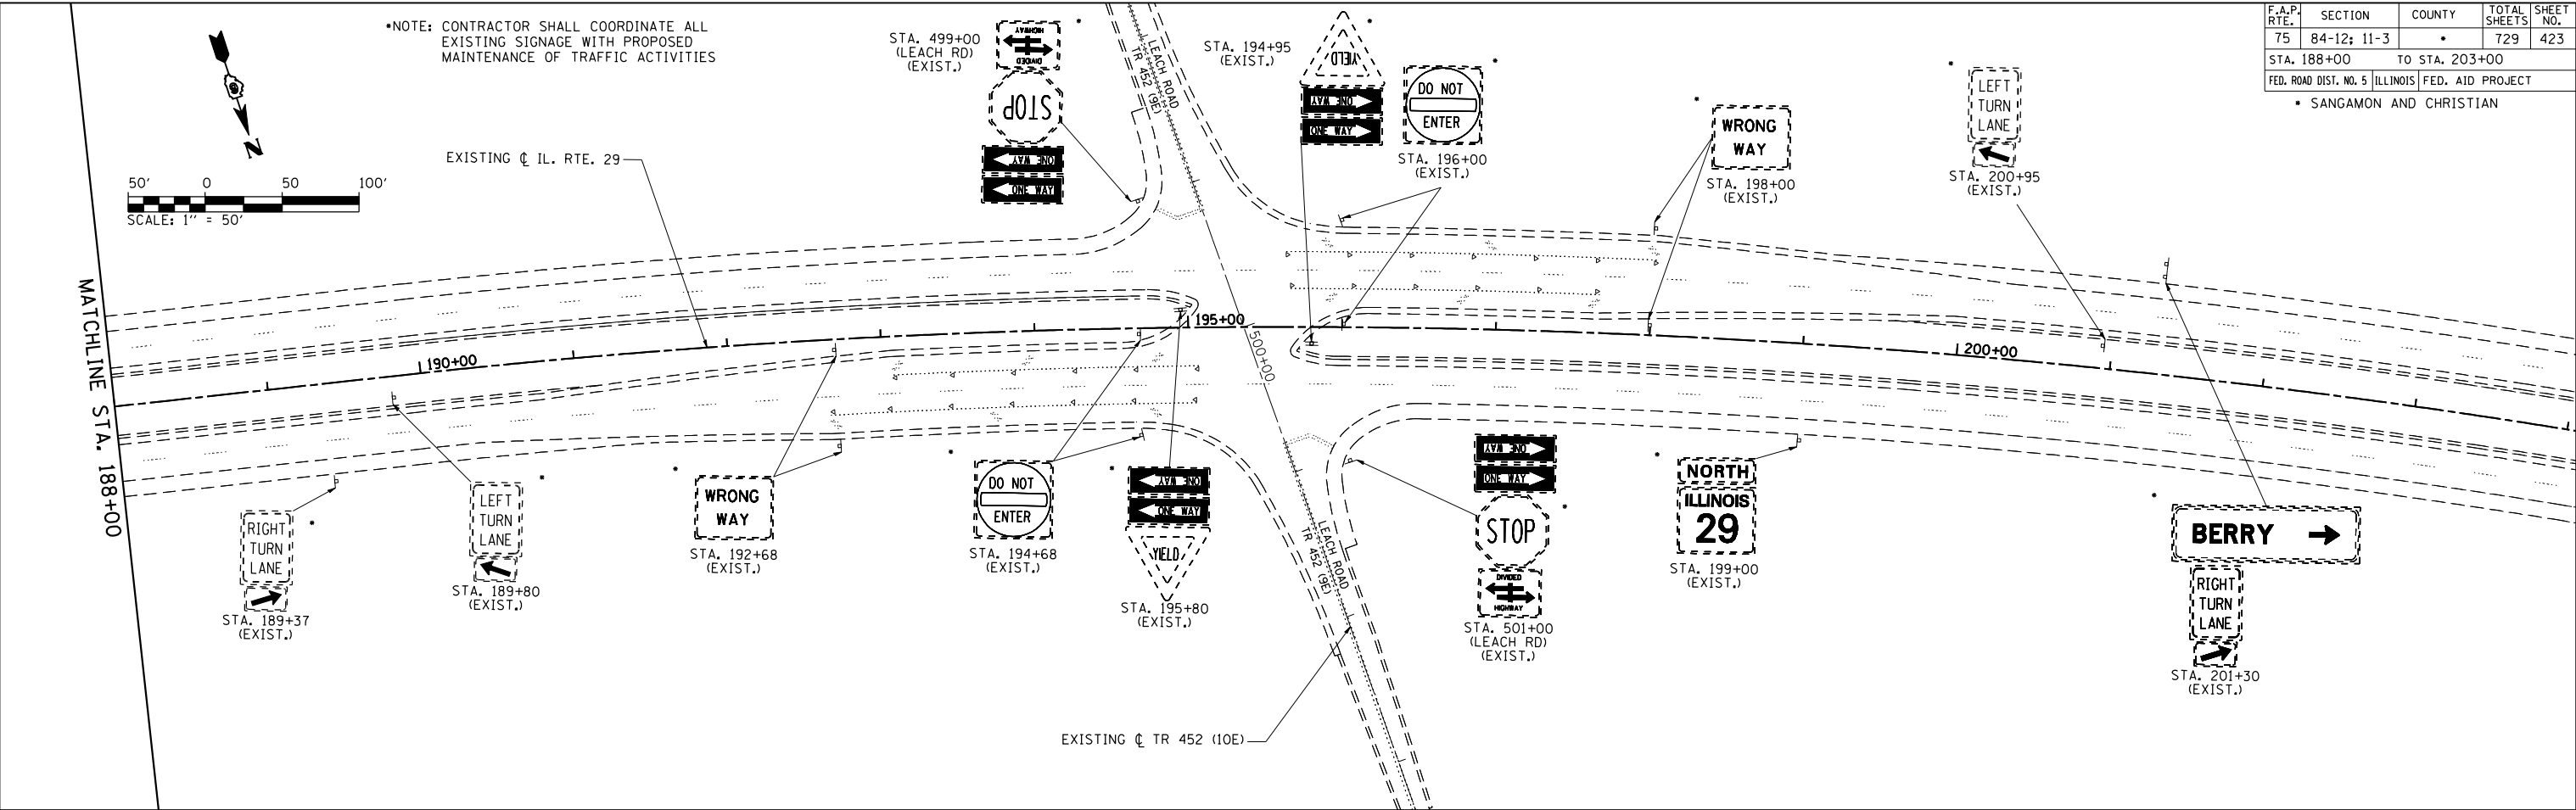

LEGEND

- ① GROOVED IN URETHANE PAVEMENT MARKING - LINE 5"
② PREFORMED PLASTIC PAVEMENT MARKING, TYPE B - INLAID - LINE 5"
③ PREFORMED PLASTIC PAVEMENT MARKING, TYPE B - INLAID - LINE 6"
④ PREFORMED PLASTIC PAVEMENT MARKING, TYPE B - INLAID - LINE 8"

- ⑤ PREFORMED PLASTIC PAVEMENT MARKING, TYPE B - INLAID - LINE 12"
⑥ PREFORMED PLASTIC PAVEMENT MARKING, TYPE B - INLAID - LINE 24"
⑦ PREFORMED PLASTIC PAVEMENT MARKING, TYPE B - INLAID - LETTERS & SYMBOLS

- ◄ RAISED REFLECTIVE PAVEMENT MARKER (ONE-WAY CRYSTAL)
◄ RAISED REFLECTIVE PAVEMENT MARKER (ONE-WAY AMBER)
◆ RAISED REFLECTIVE PAVEMENT MARKER (TWO-WAY AMBER)
⌚ PROPOSED SIGN PANEL AND POST
⌚ EXISTING SIGN PANEL AND POST

REVISIONS	
NAME	DATE



ILLINOIS DEPARTMENT OF TRANSPORTATION

PAVEMENT MARKING
AND SIGNING PLAN
IL. RTE. 29

SCALE: 1" = 50'
DATE: 03/06/2012

DRAWN BY: B.M.B.
CHECKED BY: J.M.M.

CONTRACT NO. 72829				
F.A. RTE.	SECTION	COUNTY	TOTAL SHEETS	SHEET NO.
75	84-12: 11-3	•	729	424
STA. 91+67.21 TO STA. 104+04.87			FED. AID PROJECT	
FED. ROAD DIST. NO. 5 ILLINOIS			• SANGAMON AND CHRISTIAN	

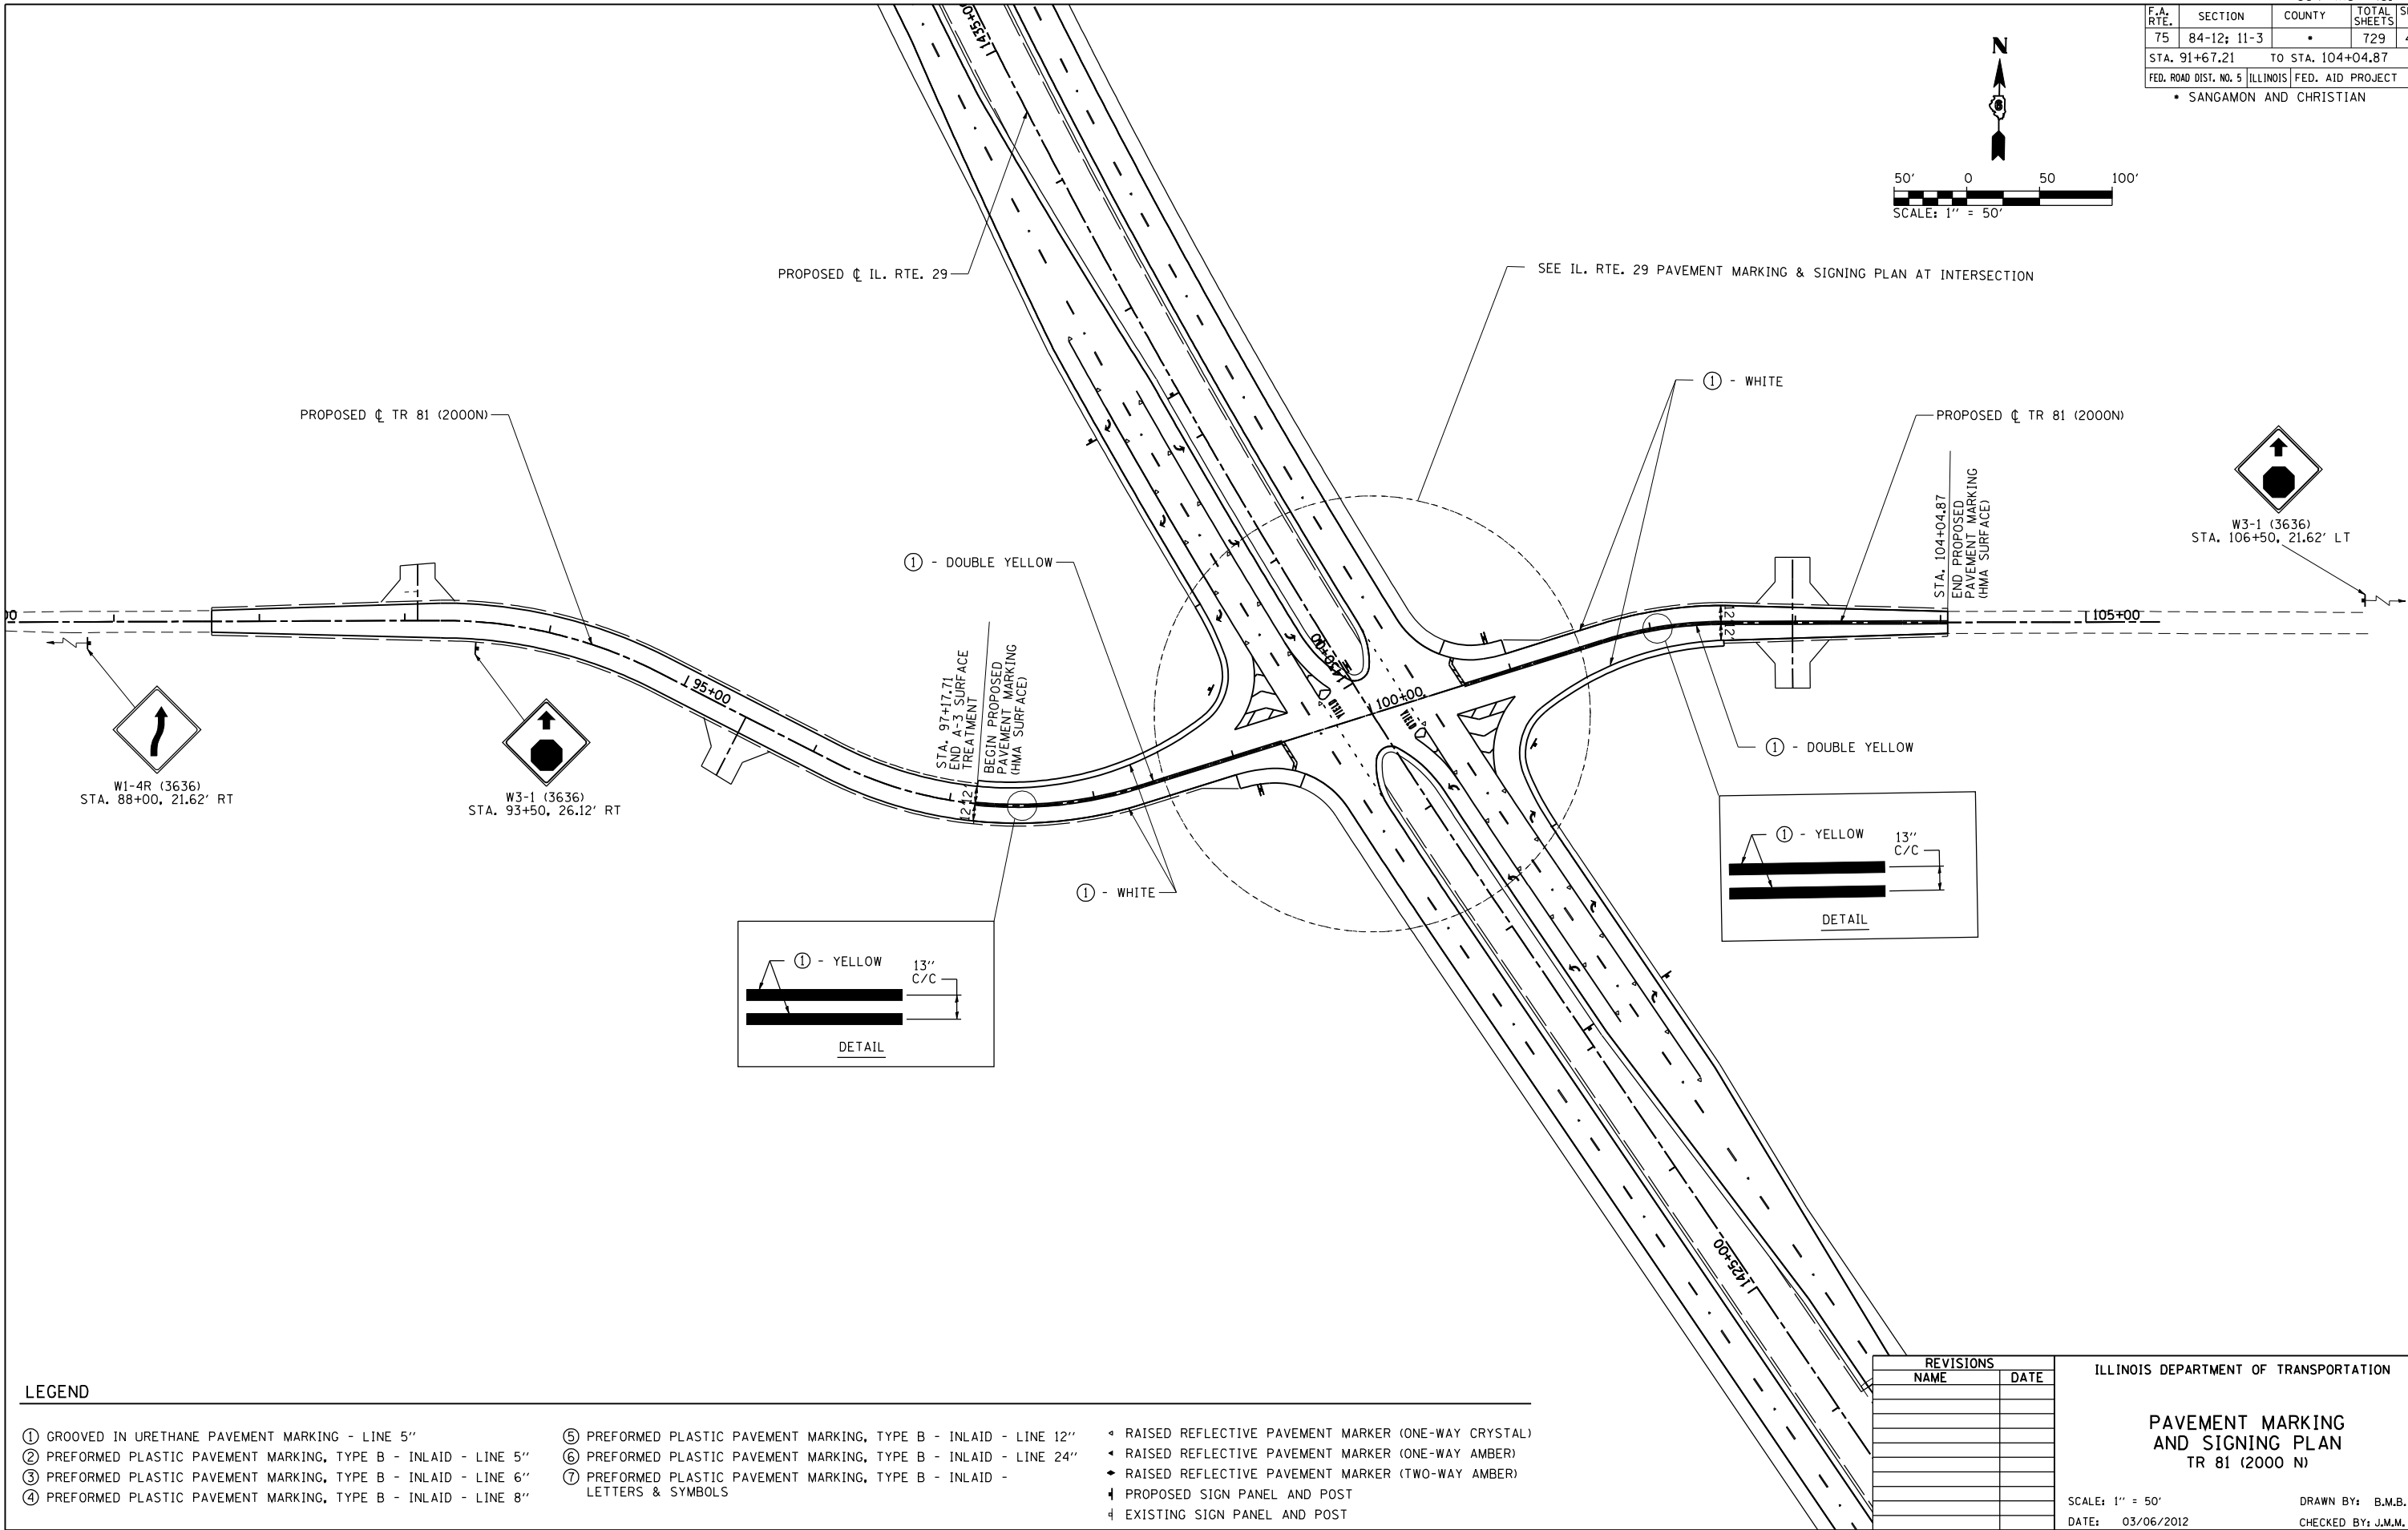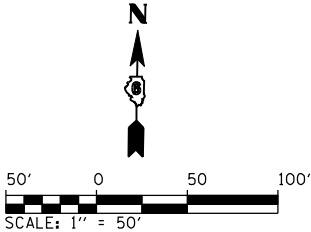

LEGEND

- | | | |
|---|---|---|
| ① GROOVED IN URETHANE PAVEMENT MARKING - LINE 5" | ⑤ PREFORMED PLASTIC PAVEMENT MARKING, TYPE B - INLAID - LINE 12" | ◊ RAISED REFLECTIVE PAVEMENT MARKER (ONE-WAY CRYSTAL) |
| ② PREFORMED PLASTIC PAVEMENT MARKING, TYPE B - INLAID - LINE 5" | ⑥ PREFORMED PLASTIC PAVEMENT MARKING, TYPE B - INLAID - LINE 24" | ◊ RAISED REFLECTIVE PAVEMENT MARKER (ONE-WAY AMBER) |
| ③ PREFORMED PLASTIC PAVEMENT MARKING, TYPE B - INLAID - LINE 6" | ⑦ PREFORMED PLASTIC PAVEMENT MARKING, TYPE B - INLAID - LETTERS & SYMBOLS | ◊ RAISED REFLECTIVE PAVEMENT MARKER (TWO-WAY AMBER) |
| ④ PREFORMED PLASTIC PAVEMENT MARKING, TYPE B - INLAID - LINE 8" | | ⊣ PROPOSED SIGN PANEL AND POST |
| | | ⊣ EXISTING SIGN PANEL AND POST |

REVISIONS	
NAME	DATE



ILLINOIS DEPARTMENT OF TRANSPORTATION

PAVEMENT MARKING
AND SIGNING PLAN
TR 81 (2000 N)

SCALE: 1" = 50'
DATE: 03/06/2012

DRAWN BY: B.M.B.
CHECKED BY: J.M.M.



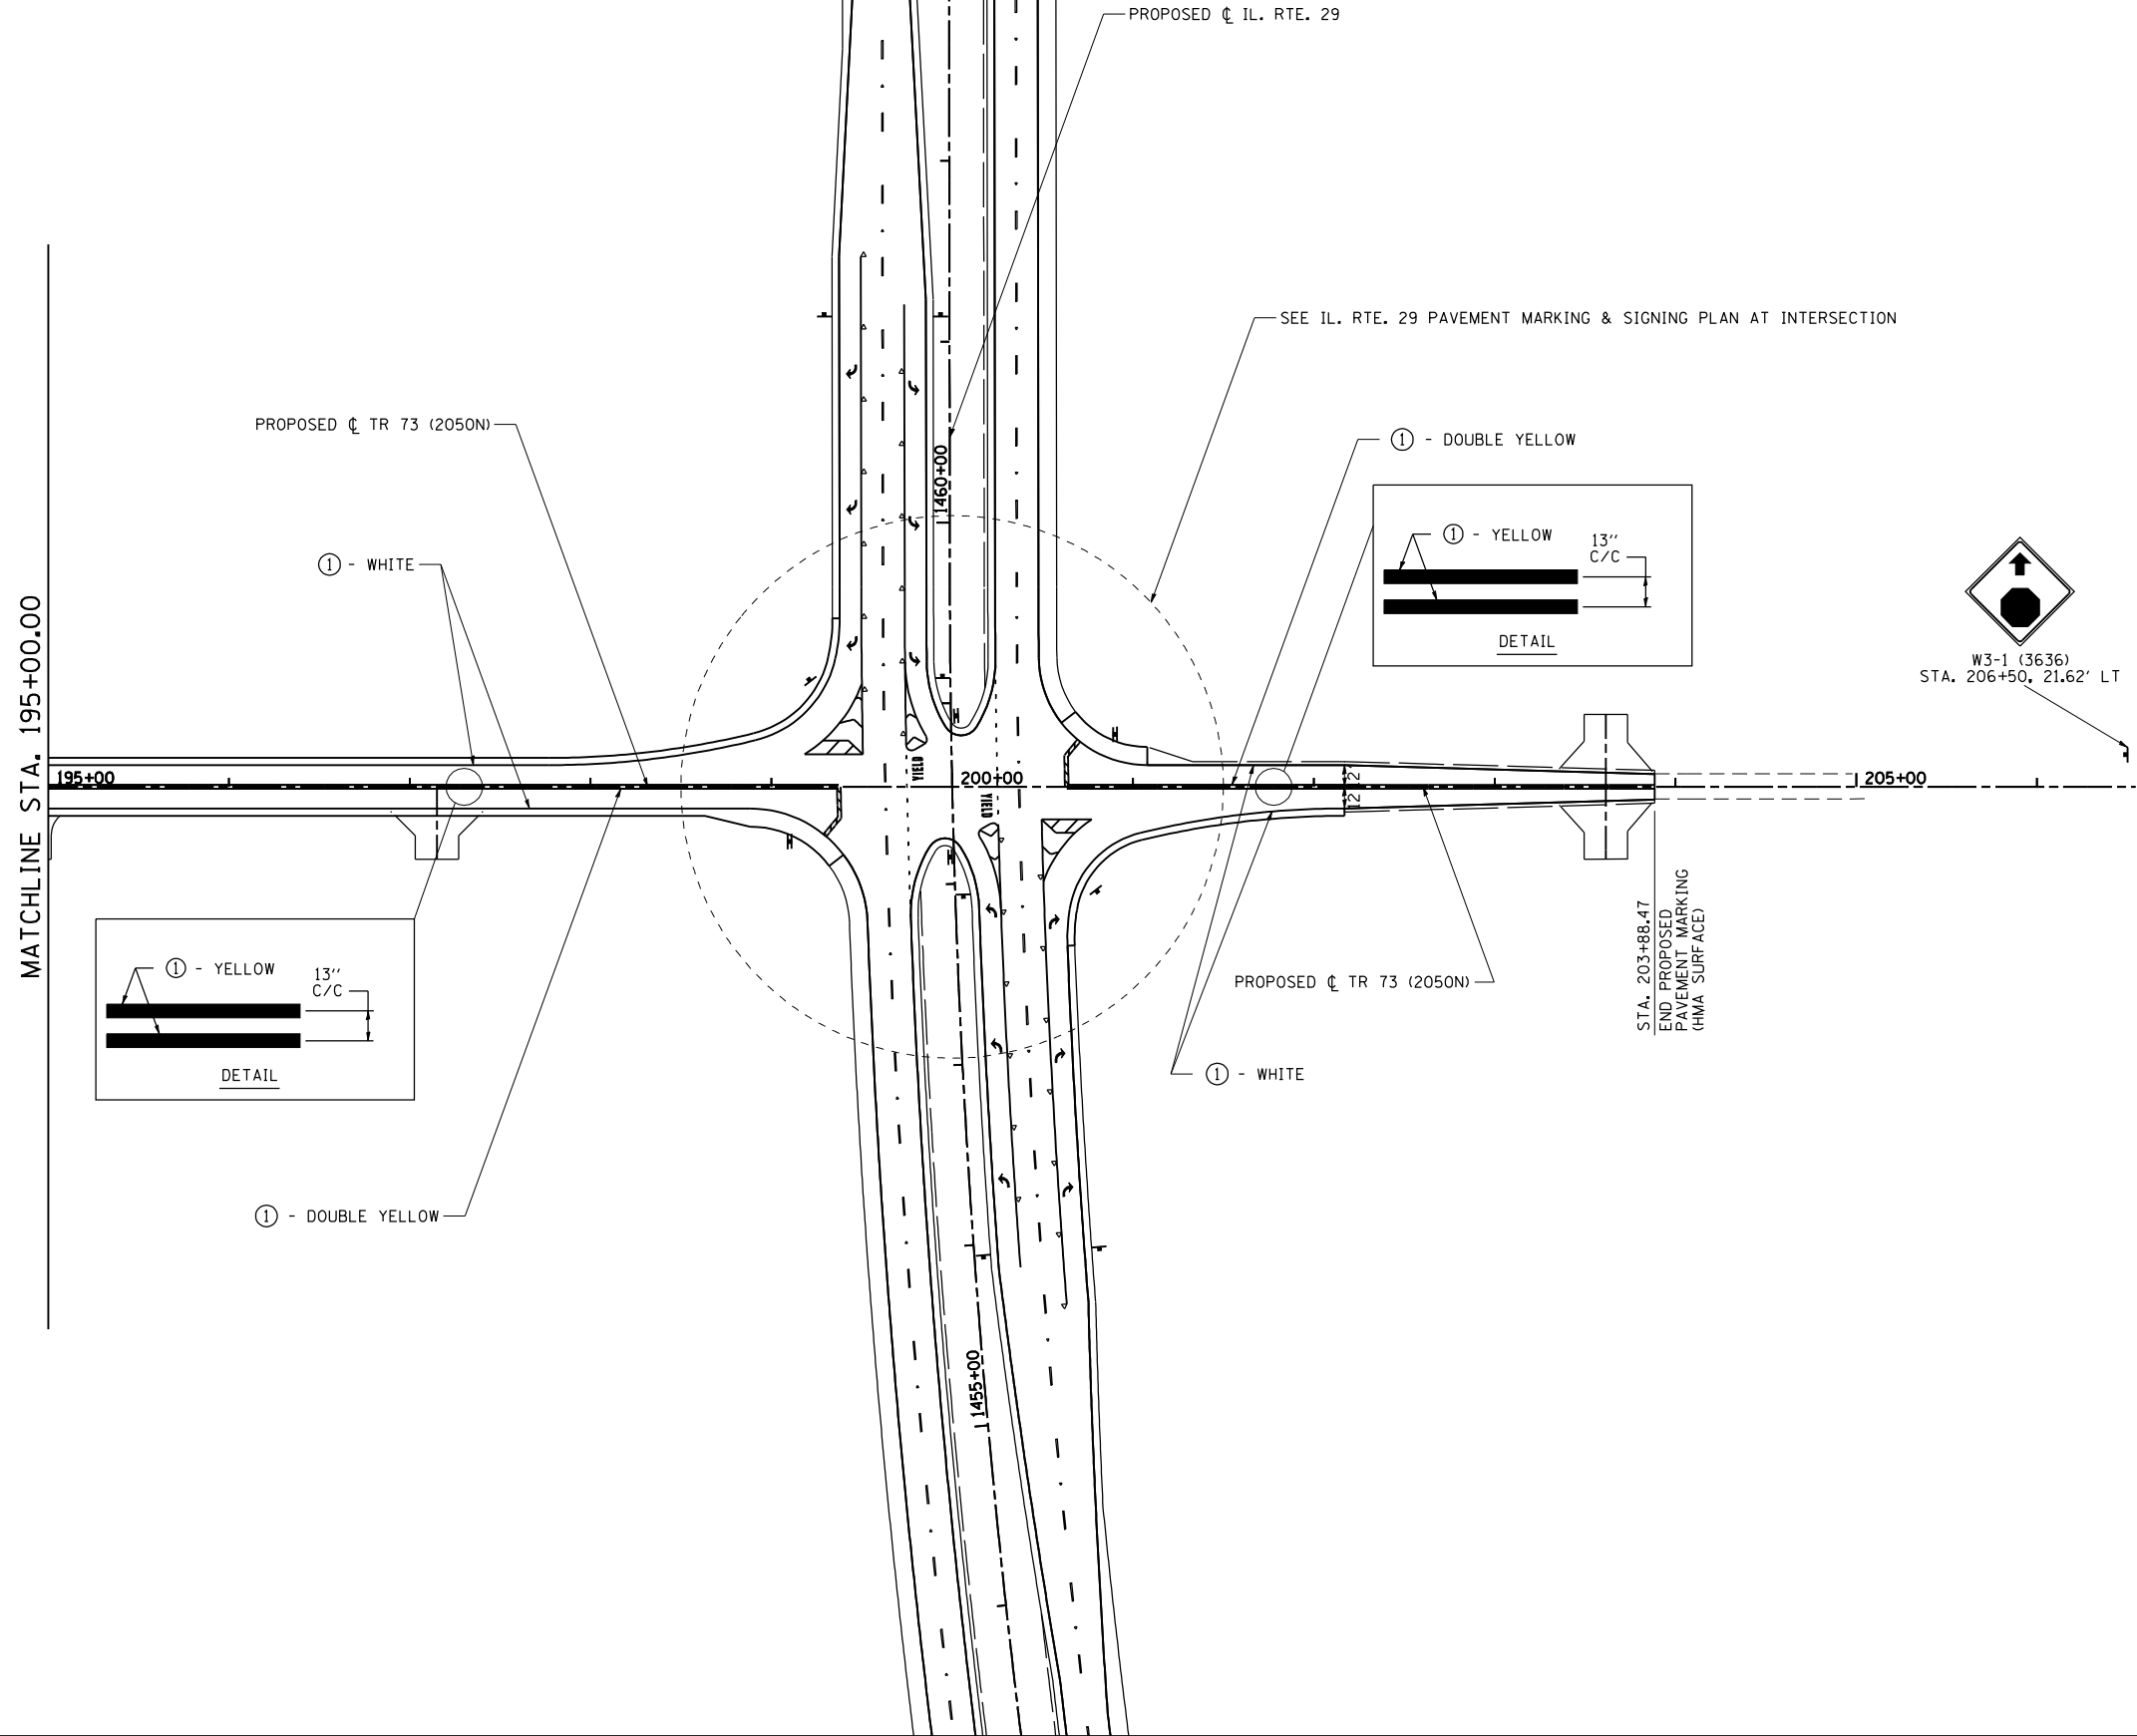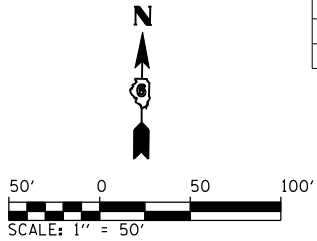

1	GROOVED IN URETHANE PAVEMENT MARKING - LINE 5"
2	PREFORMED PLASTIC PAVEMENT MARKING, TYPE B - INLAID - LINE 5"
3	PREFORMED PLASTIC PAVEMENT MARKING, TYPE B - INLAID - LINE 6"
4	PREFORMED PLASTIC PAVEMENT MARKING, TYPE B - INLAID - LINE 8"
5	PREFORMED PLASTIC PAVEMENT MARKING, TYPE B - INLAID - LINE 12"
6	PREFORMED PLASTIC PAVEMENT MARKING, TYPE B - INLAID - LINE 24"
7	PREFORMED PLASTIC PAVEMENT MARKING, TYPE B - INLAID - LETTERS & SYMBOLS
8	RAISED REFLECTIVE PAVEMENT MARKER (ONE-WAY CRYSTAL)
9	RAISED REFLECTIVE PAVEMENT MARKER (ONE-WAY AMBER)
10	RAISED REFLECTIVE PAVEMENT MARKER (TWO-WAY AMBER)
11	PROPOSED SIGN PANEL AND POST
12	EXISTING SIGN PANEL AND POST

[illegible]

ILLINOIS DEPARTMENT OF TRANSPORTATION

PAVEMENT MARKING AND SIGNING PLAN TR 73 (2050 N)



SCALE: 1" = 50'

DRAWN BY: B.M.B.

DATE: 03/06/2012

CHECKED BY: J.M.M.

CONTRACT NO. 72829				
F.A. RTE.	SECTION	COUNTY	TOTAL SHEETS	SHEET NO.
75	84-12; 11-3	•	729	427
STA. 393+00.00 TO STA. 408+00.00				
FED. ROAD DIST. NO. 5		ILLINOIS	FED. AID PROJECT	
• SANGAMON AND CHRISTIAN				

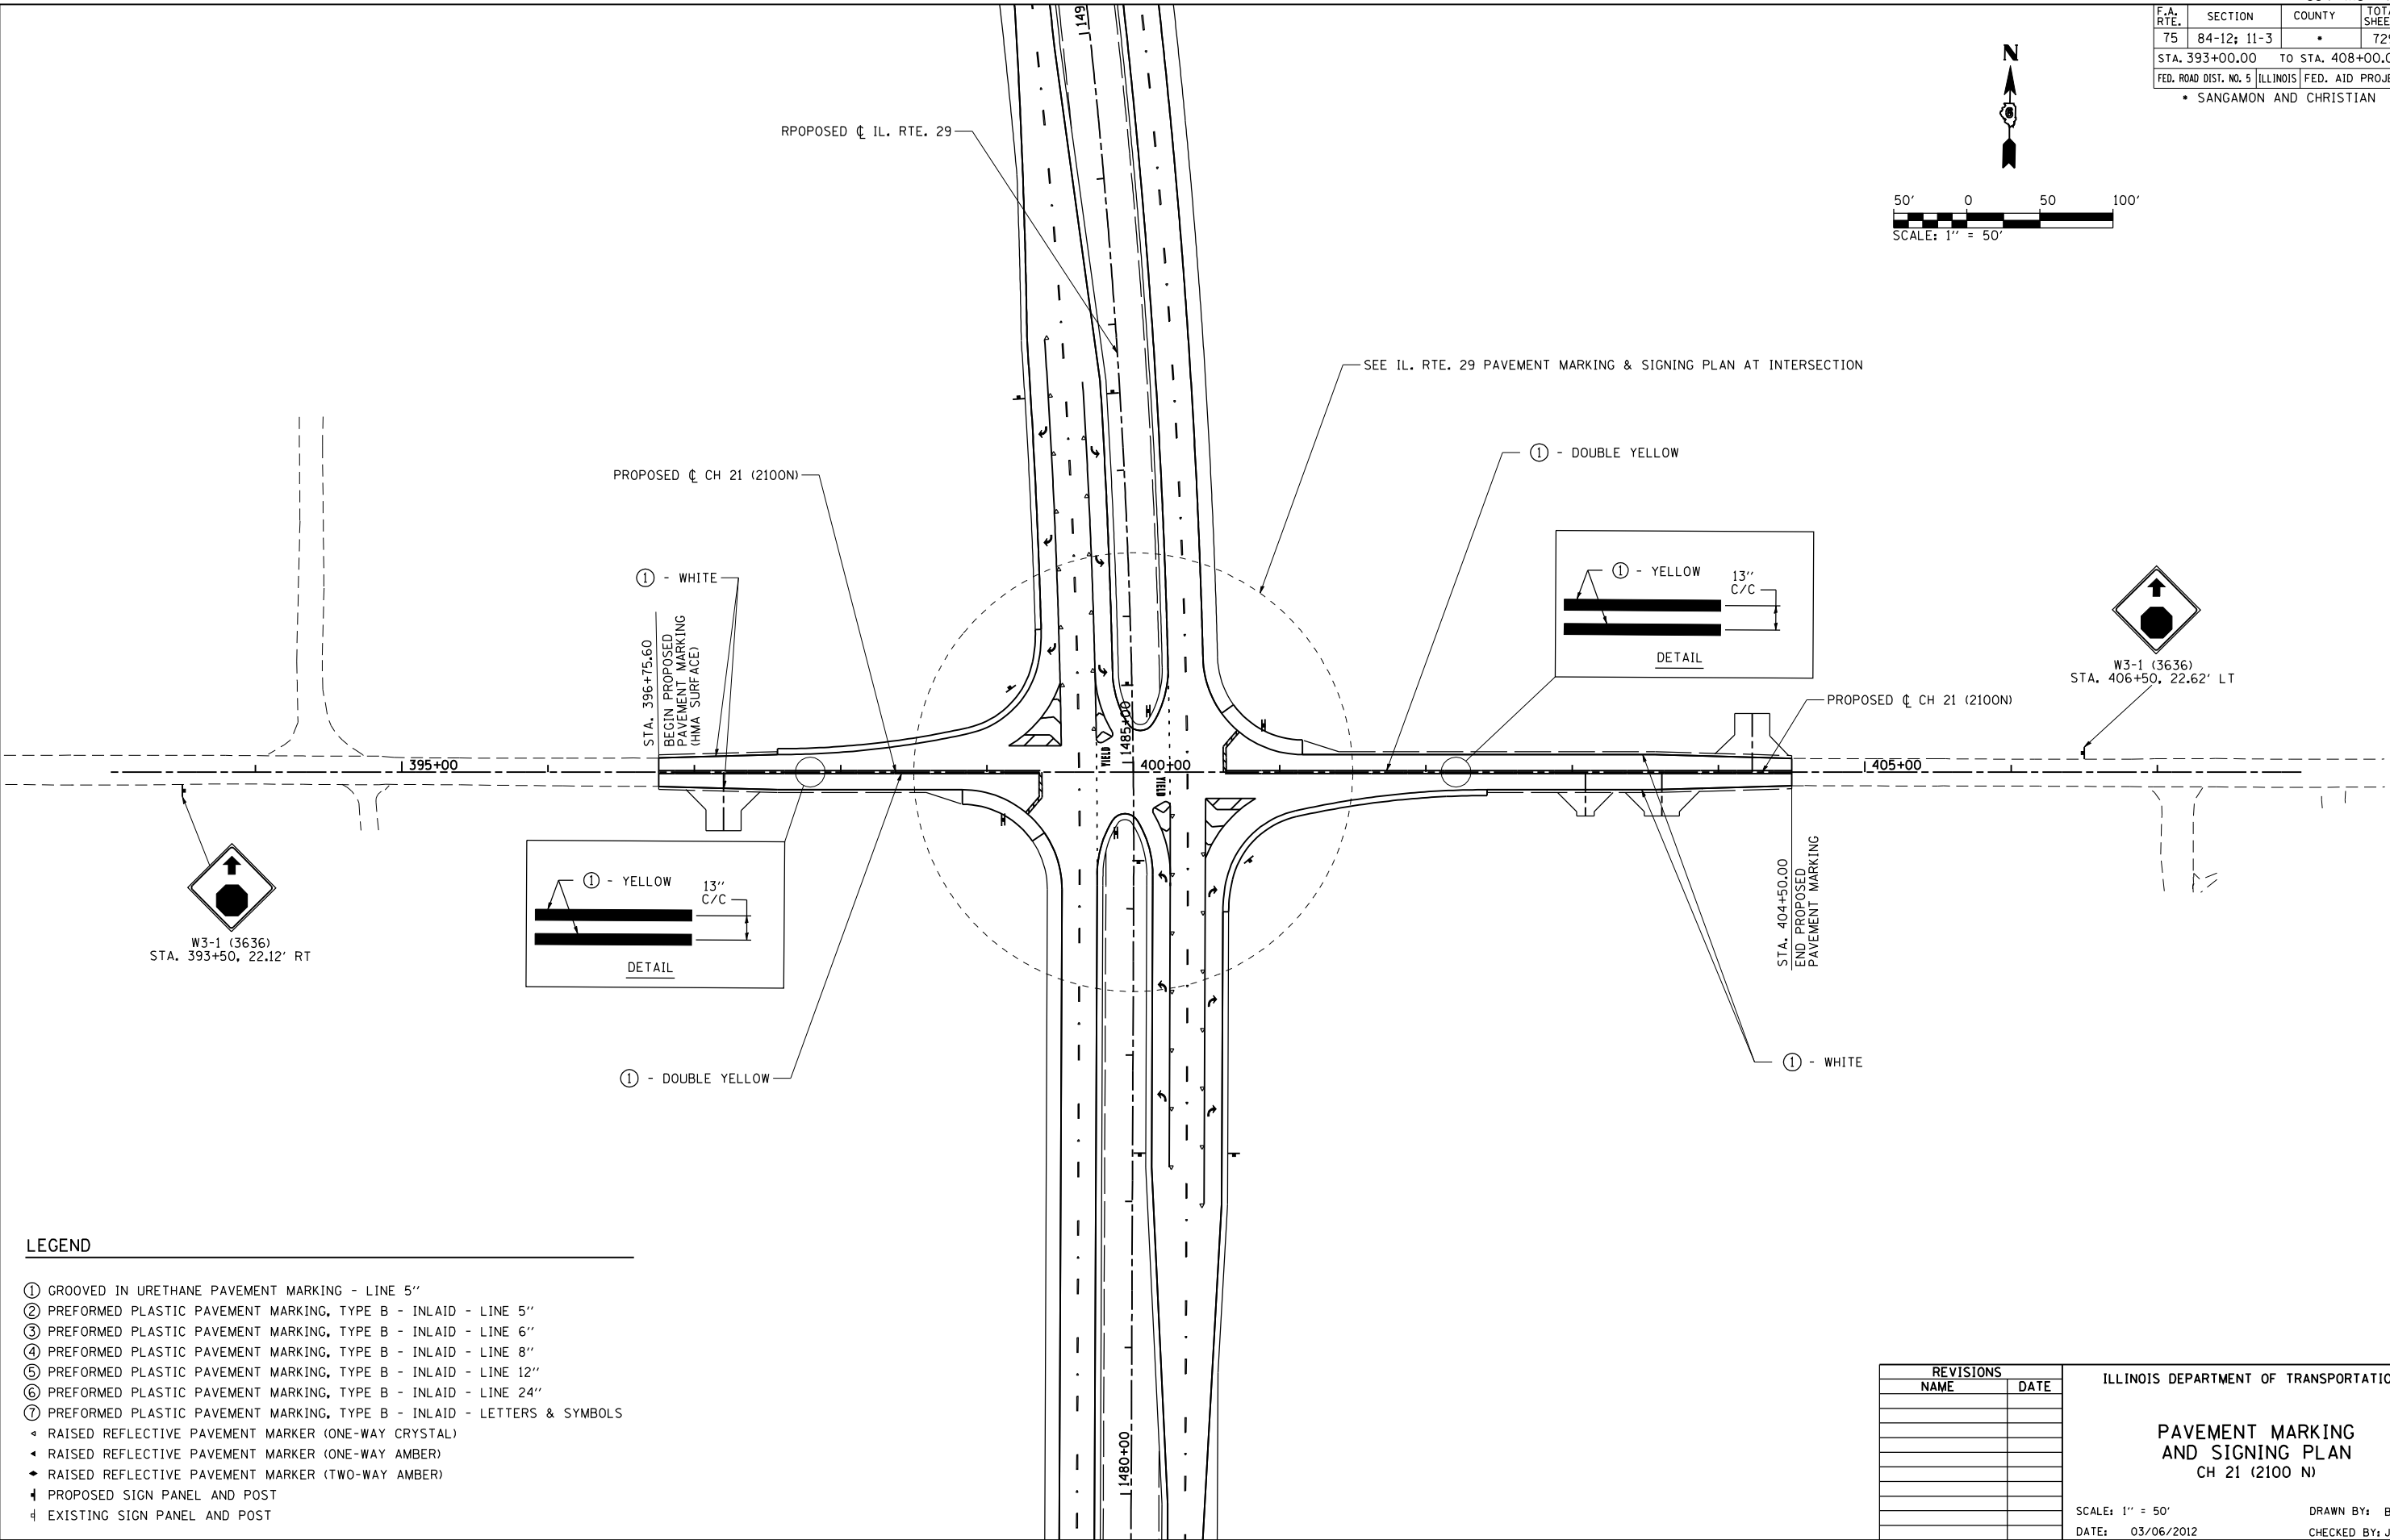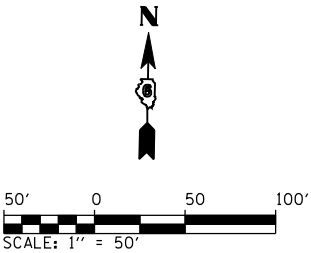

LEGEND

- ① GROOVED IN URETHANE PAVEMENT MARKING - LINE 5"
- ② PREFORMED PLASTIC PAVEMENT MARKING, TYPE B - INLAID - LINE 5"
- ③ PREFORMED PLASTIC PAVEMENT MARKING, TYPE B - INLAID - LINE 6"
- ④ PREFORMED PLASTIC PAVEMENT MARKING, TYPE B - INLAID - LINE 8"
- ⑤ PREFORMED PLASTIC PAVEMENT MARKING, TYPE B - INLAID - LINE 12"
- ⑥ PREFORMED PLASTIC PAVEMENT MARKING, TYPE B - INLAID - LINE 24"
- ⑦ PREFORMED PLASTIC PAVEMENT MARKING, TYPE B - INLAID - LETTERS & SYMBOLS
- ◄ RAISED REFLECTIVE PAVEMENT MARKER (ONE-WAY CRYSTAL)
- ◄ RAISED REFLECTIVE PAVEMENT MARKER (ONE-WAY AMBER)
- ◆ RAISED REFLECTIVE PAVEMENT MARKER (TWO-WAY AMBER)
- ⌈ PROPOSED SIGN PANEL AND POST
- ⌋ EXISTING SIGN PANEL AND POST

REVISIONS	
NAME	DATE



ILLINOIS DEPARTMENT OF TRANSPORTATION

PAVEMENT MARKING
AND SIGNING PLAN
CH 21 (2100 N)

SCALE: 1" = 50'
DATE: 03/06/2012

DRAWN BY: B.M.B.
CHECKED BY: J.M.M.

CONTRACT NO. 72829				
F.A. RTE.	SECTION	COUNTY	TOTAL SHEETS	SHEET NO.
75	84-12; 11-3	•	729	428
STA. 479+35.42		TO STA. 493+50.00		
FED. ROAD DIST. NO. 5		ILLINOIS	FED. AID PROJECT	
• SANGAMON AND CHRISTIAN				

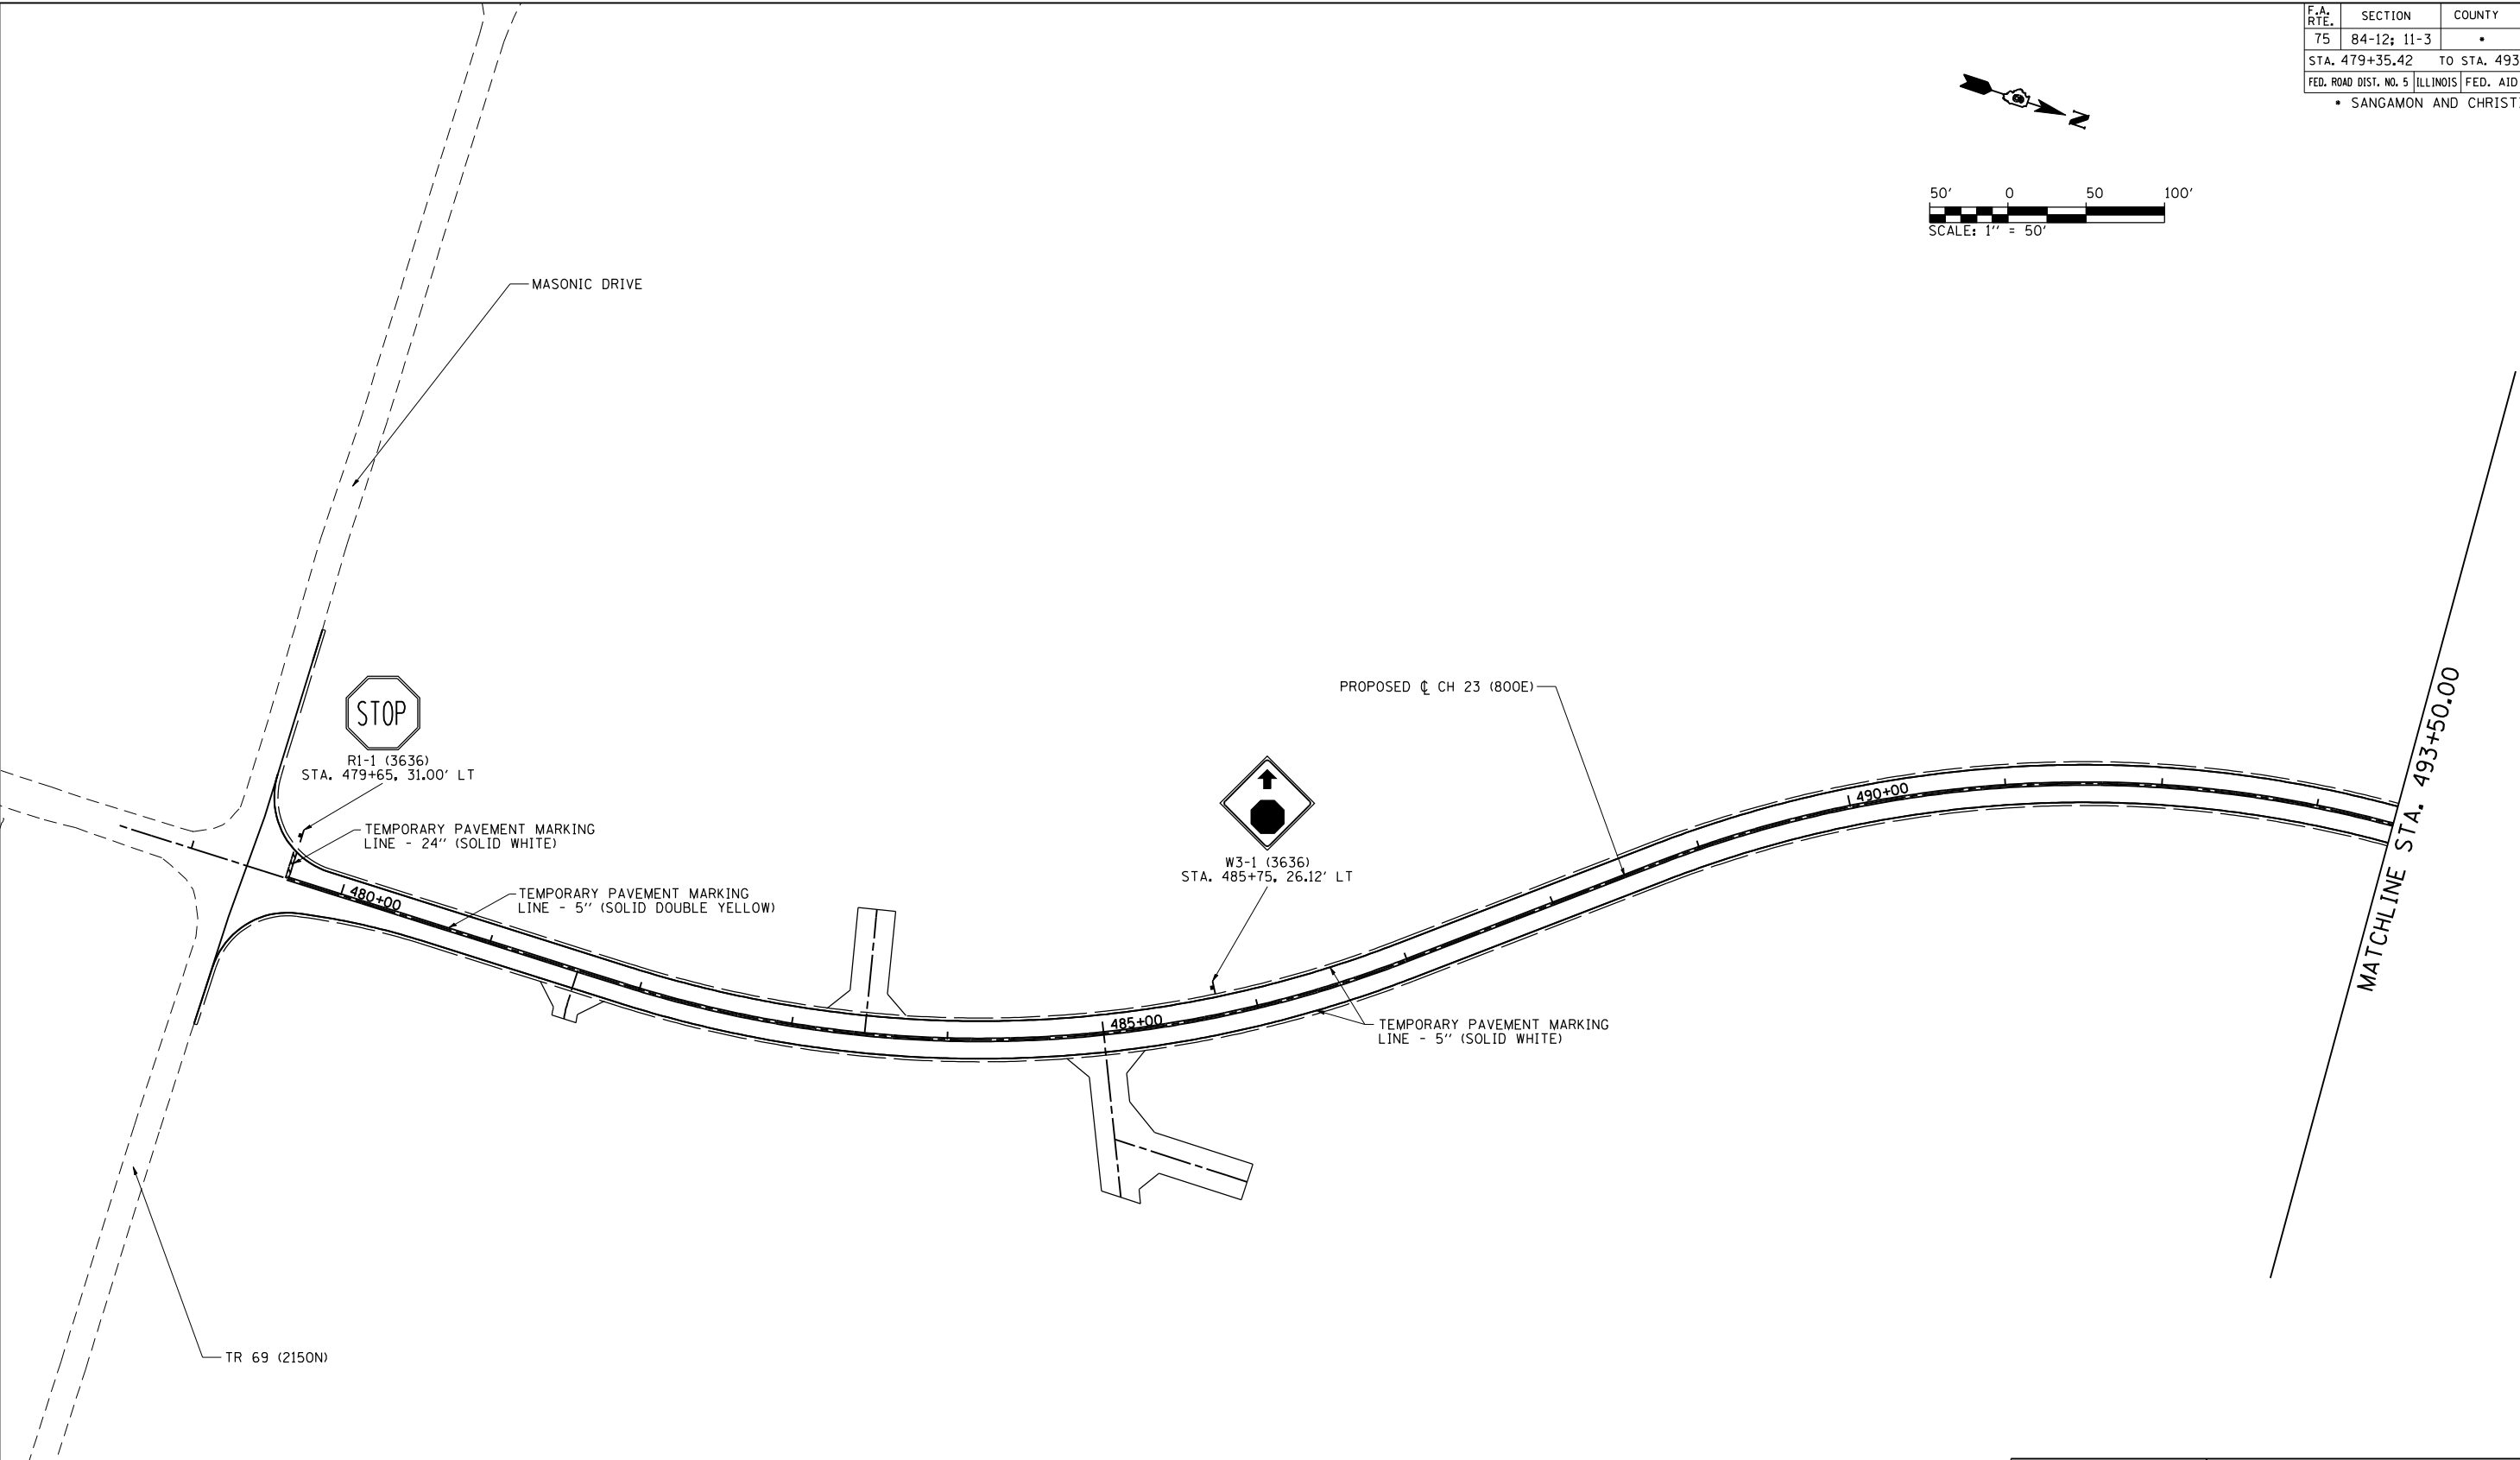 

LEGEND

- | | | |
|---|---|---|
| ① GROOVED IN URETHANE PAVEMENT MARKING - LINE 5" | ⑤ PREFORMED PLASTIC PAVEMENT MARKING, TYPE B - INLAID - LINE 12" | ◄ RAISED REFLECTIVE PAVEMENT MARKER (ONE-WAY CRYSTAL) |
| ② PREFORMED PLASTIC PAVEMENT MARKING, TYPE B - INLAID - LINE 5" | ⑥ PREFORMED PLASTIC PAVEMENT MARKING, TYPE B - INLAID - LINE 24" | ◄ RAISED REFLECTIVE PAVEMENT MARKER (ONE-WAY AMBER) |
| ③ PREFORMED PLASTIC PAVEMENT MARKING, TYPE B - INLAID - LINE 6" | ⑦ PREFORMED PLASTIC PAVEMENT MARKING, TYPE B - INLAID - LETTERS & SYMBOLS | ◄ RAISED REFLECTIVE PAVEMENT MARKER (TWO-WAY AMBER) |
| ④ PREFORMED PLASTIC PAVEMENT MARKING, TYPE B - INLAID - LINE 8" | | ⬆ PROPOSED SIGN PANEL AND POST |
| | | ⬆ EXISTING SIGN PANEL AND POST |

REVISIONS	
NAME	DATE

ILLINOIS DEPARTMENT OF TRANSPORTATION

PAVEMENT MARKING
AND SIGNING PLAN
CH 23 (800 E)

SCALE: 1" = 50'

DATE: 03/06/2012


DRAWN BY: B.M.B.

CHECKED BY: J.M.M.

F.A. RTE.	SECTION	COUNTY	TOTAL SHEETS	SHEET NO.
75	84-12; 11-3	•	729	429
STA. 493+50.00 TO STA. 509+00.00				
FED. ROAD DIST. NO. 5		ILLINOIS	FED. AID PROJECT	
• SANGAMON AND CHRISTIAN				

LEGEND

- ① GROOVED IN URETHANE PAVEMENT MARKING - LINE 5"
- ② PREFORMED PLASTIC PAVEMENT MARKING, TYPE B - INLAID - LINE 5"
- ③ PREFORMED PLASTIC PAVEMENT MARKING, TYPE B - INLAID - LINE 6"
- ④ PREFORMED PLASTIC PAVEMENT MARKING, TYPE B - INLAID - LINE 8"
- ⑤ PREFORMED PLASTIC PAVEMENT MARKING, TYPE B - INLAID - LINE 12"
- ⑥ PREFORMED PLASTIC PAVEMENT MARKING, TYPE B - INLAID - LINE 24"
- ⑦ PREFORMED PLASTIC PAVEMENT MARKING, TYPE B - INLAID - LETTERS & SYMBOLS
- ◄ RAISED REFLECTIVE PAVEMENT MARKER (ONE-WAY CRYSTAL)
- ◄ RAISED REFLECTIVE PAVEMENT MARKER (ONE-WAY AMBER)
- ◆ RAISED REFLECTIVE PAVEMENT MARKER (TWO-WAY AMBER)
- ⊣ PROPOSED SIGN PANEL AND POST
- ⊣ EXISTING SIGN PANEL AND POST

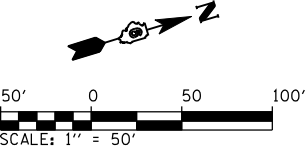

MATCHLINE STA. 493+50.00

PROPOSED CL CH 23 (800E)


TEMPORARY PAVEMENT MARKING
LINE - 5" (SOLID WHITE)

TEMPORARY PAVEMENT MARKING
LINE - 5" (SOLID DOUBLE YELLOW)

STA. 497+92.02 END
BEGIN PROPOSED
PAVEMENT MARKING
(HMA SURFACE)

① - WHITE

① - DOUBLE YELLOW

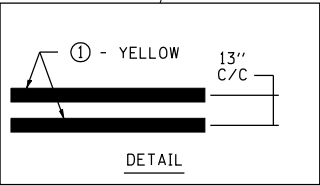

STA. 502+20.53
END PROPOSED
PAVEMENT MARKING
(HMA SURFACE)

① - WHITE

① - DOUBLE YELLOW



SEE IL. RTE. 29 PAVEMENT MARKING & SIGNING PLAN AT INTERSECTION



W3-1 (3636)
STA. 506+50, 26.12' RT

CLASS III
TRUCK
ROUTE

R5-1102 (2424)
STA. 508+50, 23.00' LT

END PROPOSED
PAVEMENT MARKING
STA. 508+52.31 LT

CLASS III
TRUCK
ROUTE

R5-1102 (2424)
STA. 506+50, 25.00' RT

TEMPORARY PAVEMENT MARKING
LINE - 5" (SOLID WHITE)

TEMPORARY PAVEMENT MARKING
LINE - 5" (SOLID DOUBLE YELLOW)

PROPOSED CL CH 23 (800E)

REVISIONS	
NAME	DATE

ILLINOIS DEPARTMENT OF TRANSPORTATION

PAVEMENT MARKING
AND SIGNING PLAN
CH 23 (800 E)

SCALE: 1" = 50'

DATE: 03/06/2012

DRAWN BY: B.M.B.

CHECKED BY: J.M.M.


Default
L:\DOT\030601\draw\sheet\030601\PMK_025.dgn
3/6/2012

CONTRACT NO. 72829

F.A. RTE.	SECTION	COUNTY	TOTAL SHEETS	SHEET NO.
75	84-12: 11-3	•	729	430
STA. 581+00.00 TO STA. 595+00.00				
FED. ROAD DIST. NO. 5		ILLINOIS	FED. AID PROJECT	
• SANGAMON AND CHRISTIAN				



50' 0 50 100'
SCALE: 1" = 50'

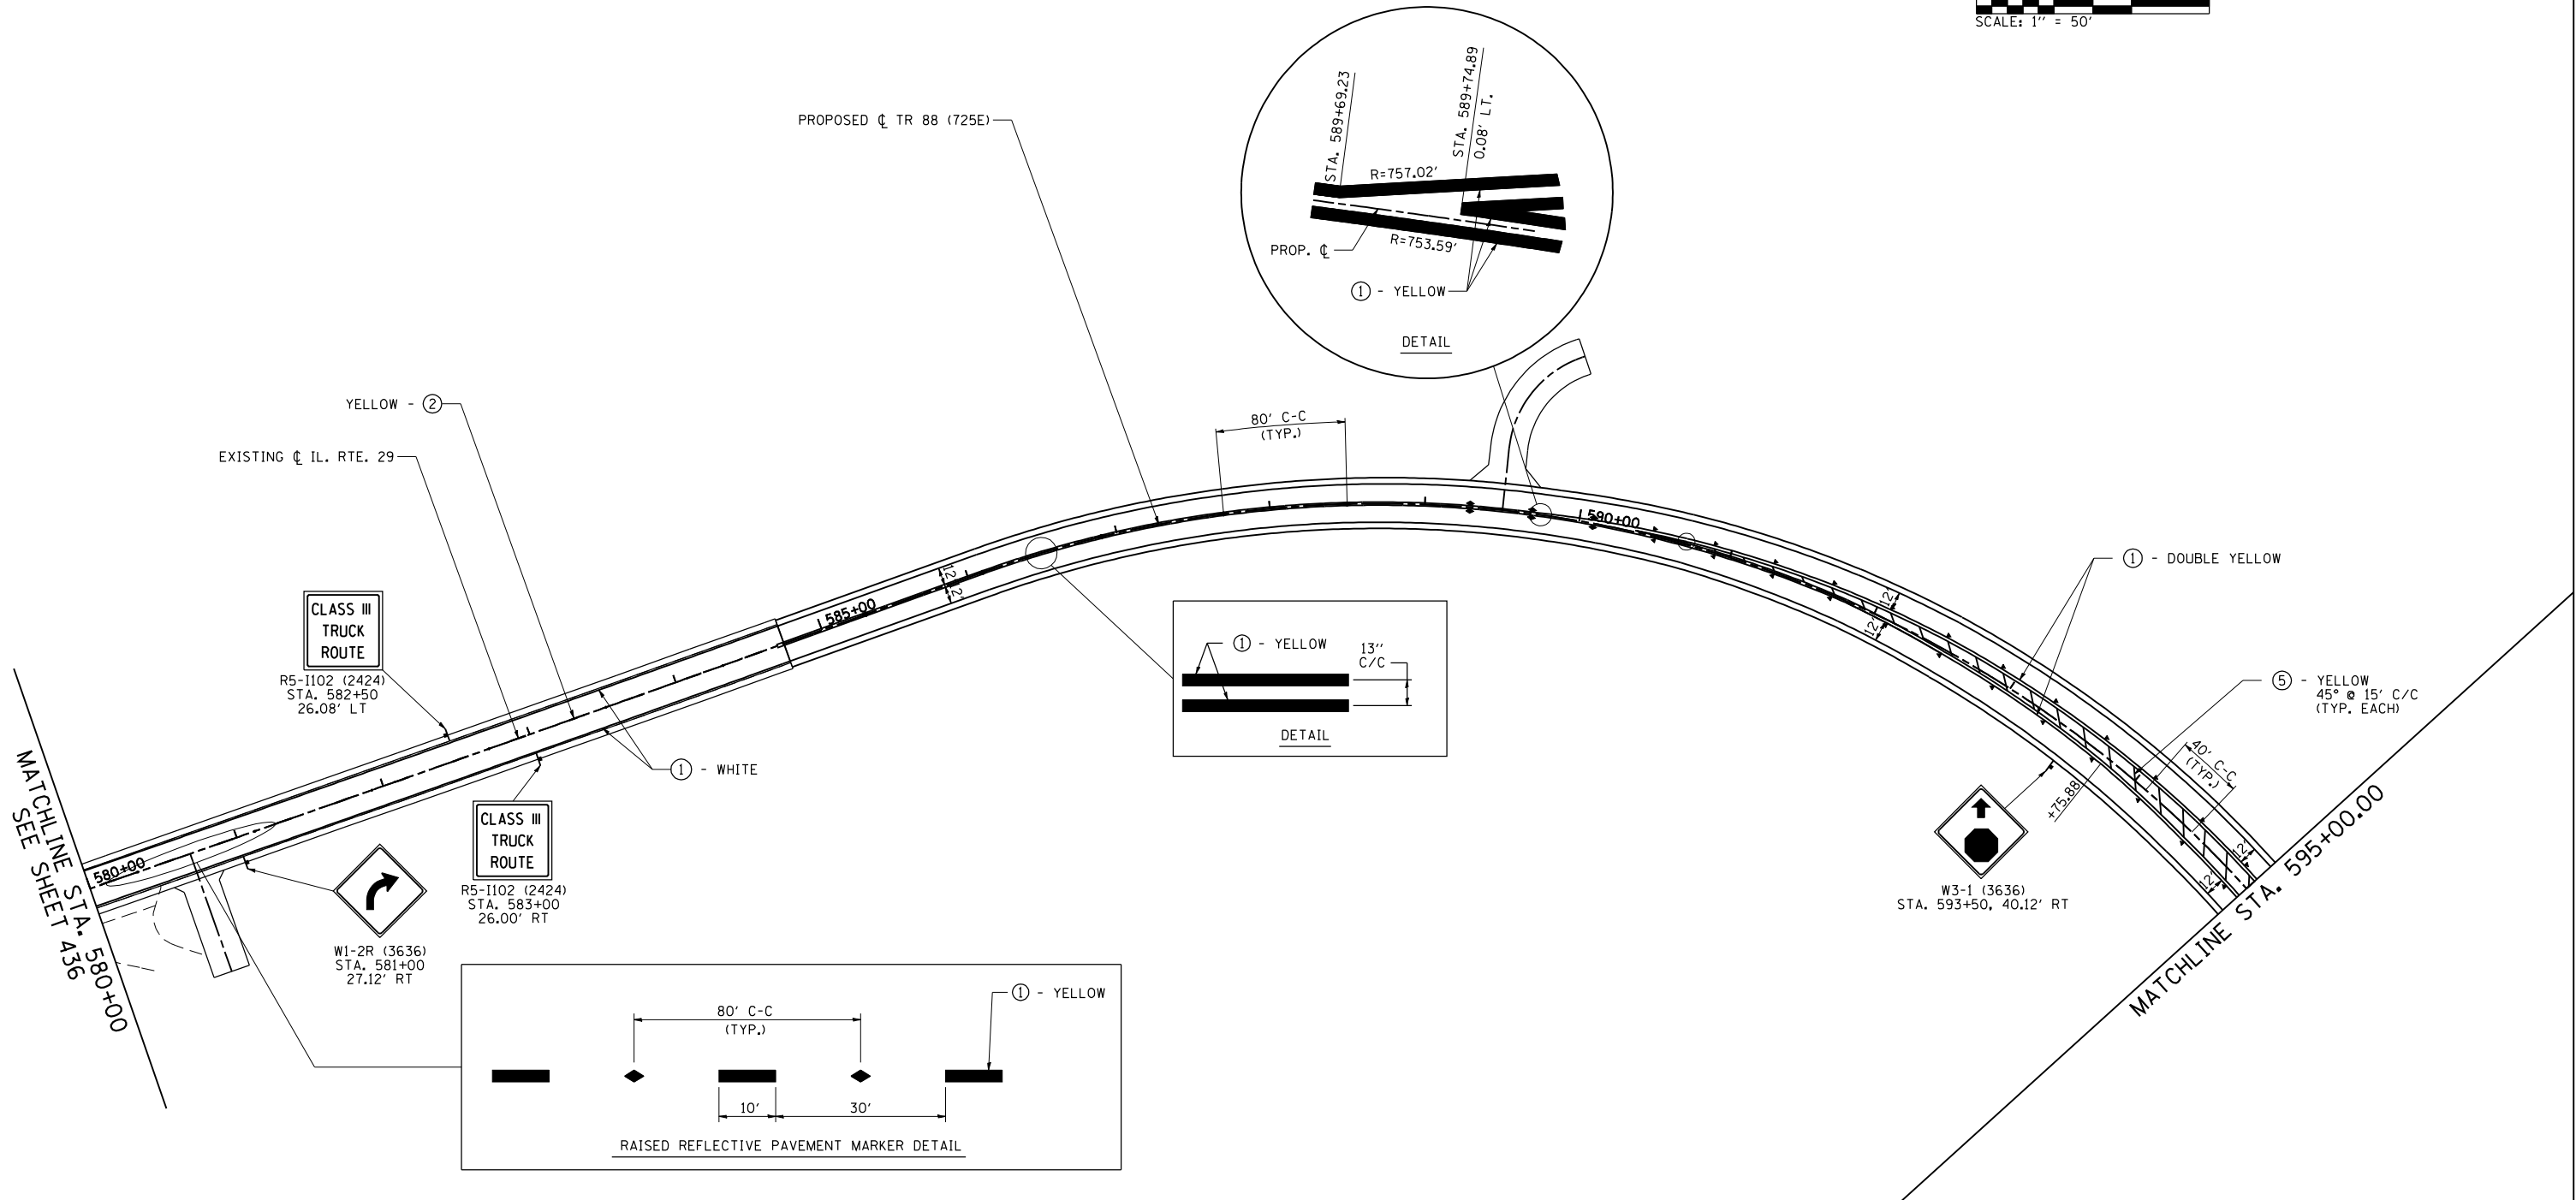

LEGEND

- ① GROOVED IN URETHANE PAVEMENT MARKING - LINE 5"
- ② PREFORMED PLASTIC PAVEMENT MARKING, TYPE B - INLAID - LINE 5"
- ③ PREFORMED PLASTIC PAVEMENT MARKING, TYPE B - INLAID - LINE 6"
- ④ PREFORMED PLASTIC PAVEMENT MARKING, TYPE B - INLAID - LINE 8"

- ⑤ PREFORMED PLASTIC PAVEMENT MARKING, TYPE B - INLAID - LINE 12"
- ⑥ PREFORMED PLASTIC PAVEMENT MARKING, TYPE B - INLAID - LINE 24"
- ⑦ PREFORMED PLASTIC PAVEMENT MARKING, TYPE B - INLAID - LETTERS & SYMBOLS

- ◊ RAISED REFLECTIVE PAVEMENT MARKER (ONE-WAY CRYSTAL)
- ◊ RAISED REFLECTIVE PAVEMENT MARKER (ONE-WAY AMBER)
- ◊ RAISED REFLECTIVE PAVEMENT MARKER (TWO-WAY AMBER)
- ↑ PROPOSED SIGN PANEL AND POST
- ↓ EXISTING SIGN PANEL AND POST

REVISIONS	
NAME	DATE



ILLINOIS DEPARTMENT OF TRANSPORTATION

PAVEMENT MARKING AND SIGNING PLAN TR 88 (725 E)

SCALE: 1" = 50'
DATE: 03/06/2012

DRAWN BY: B.M.B.
CHECKED BY: J.M.M.

PAVEMENT MARKING AND SIGNING PLAN: TR 88 (725 E)

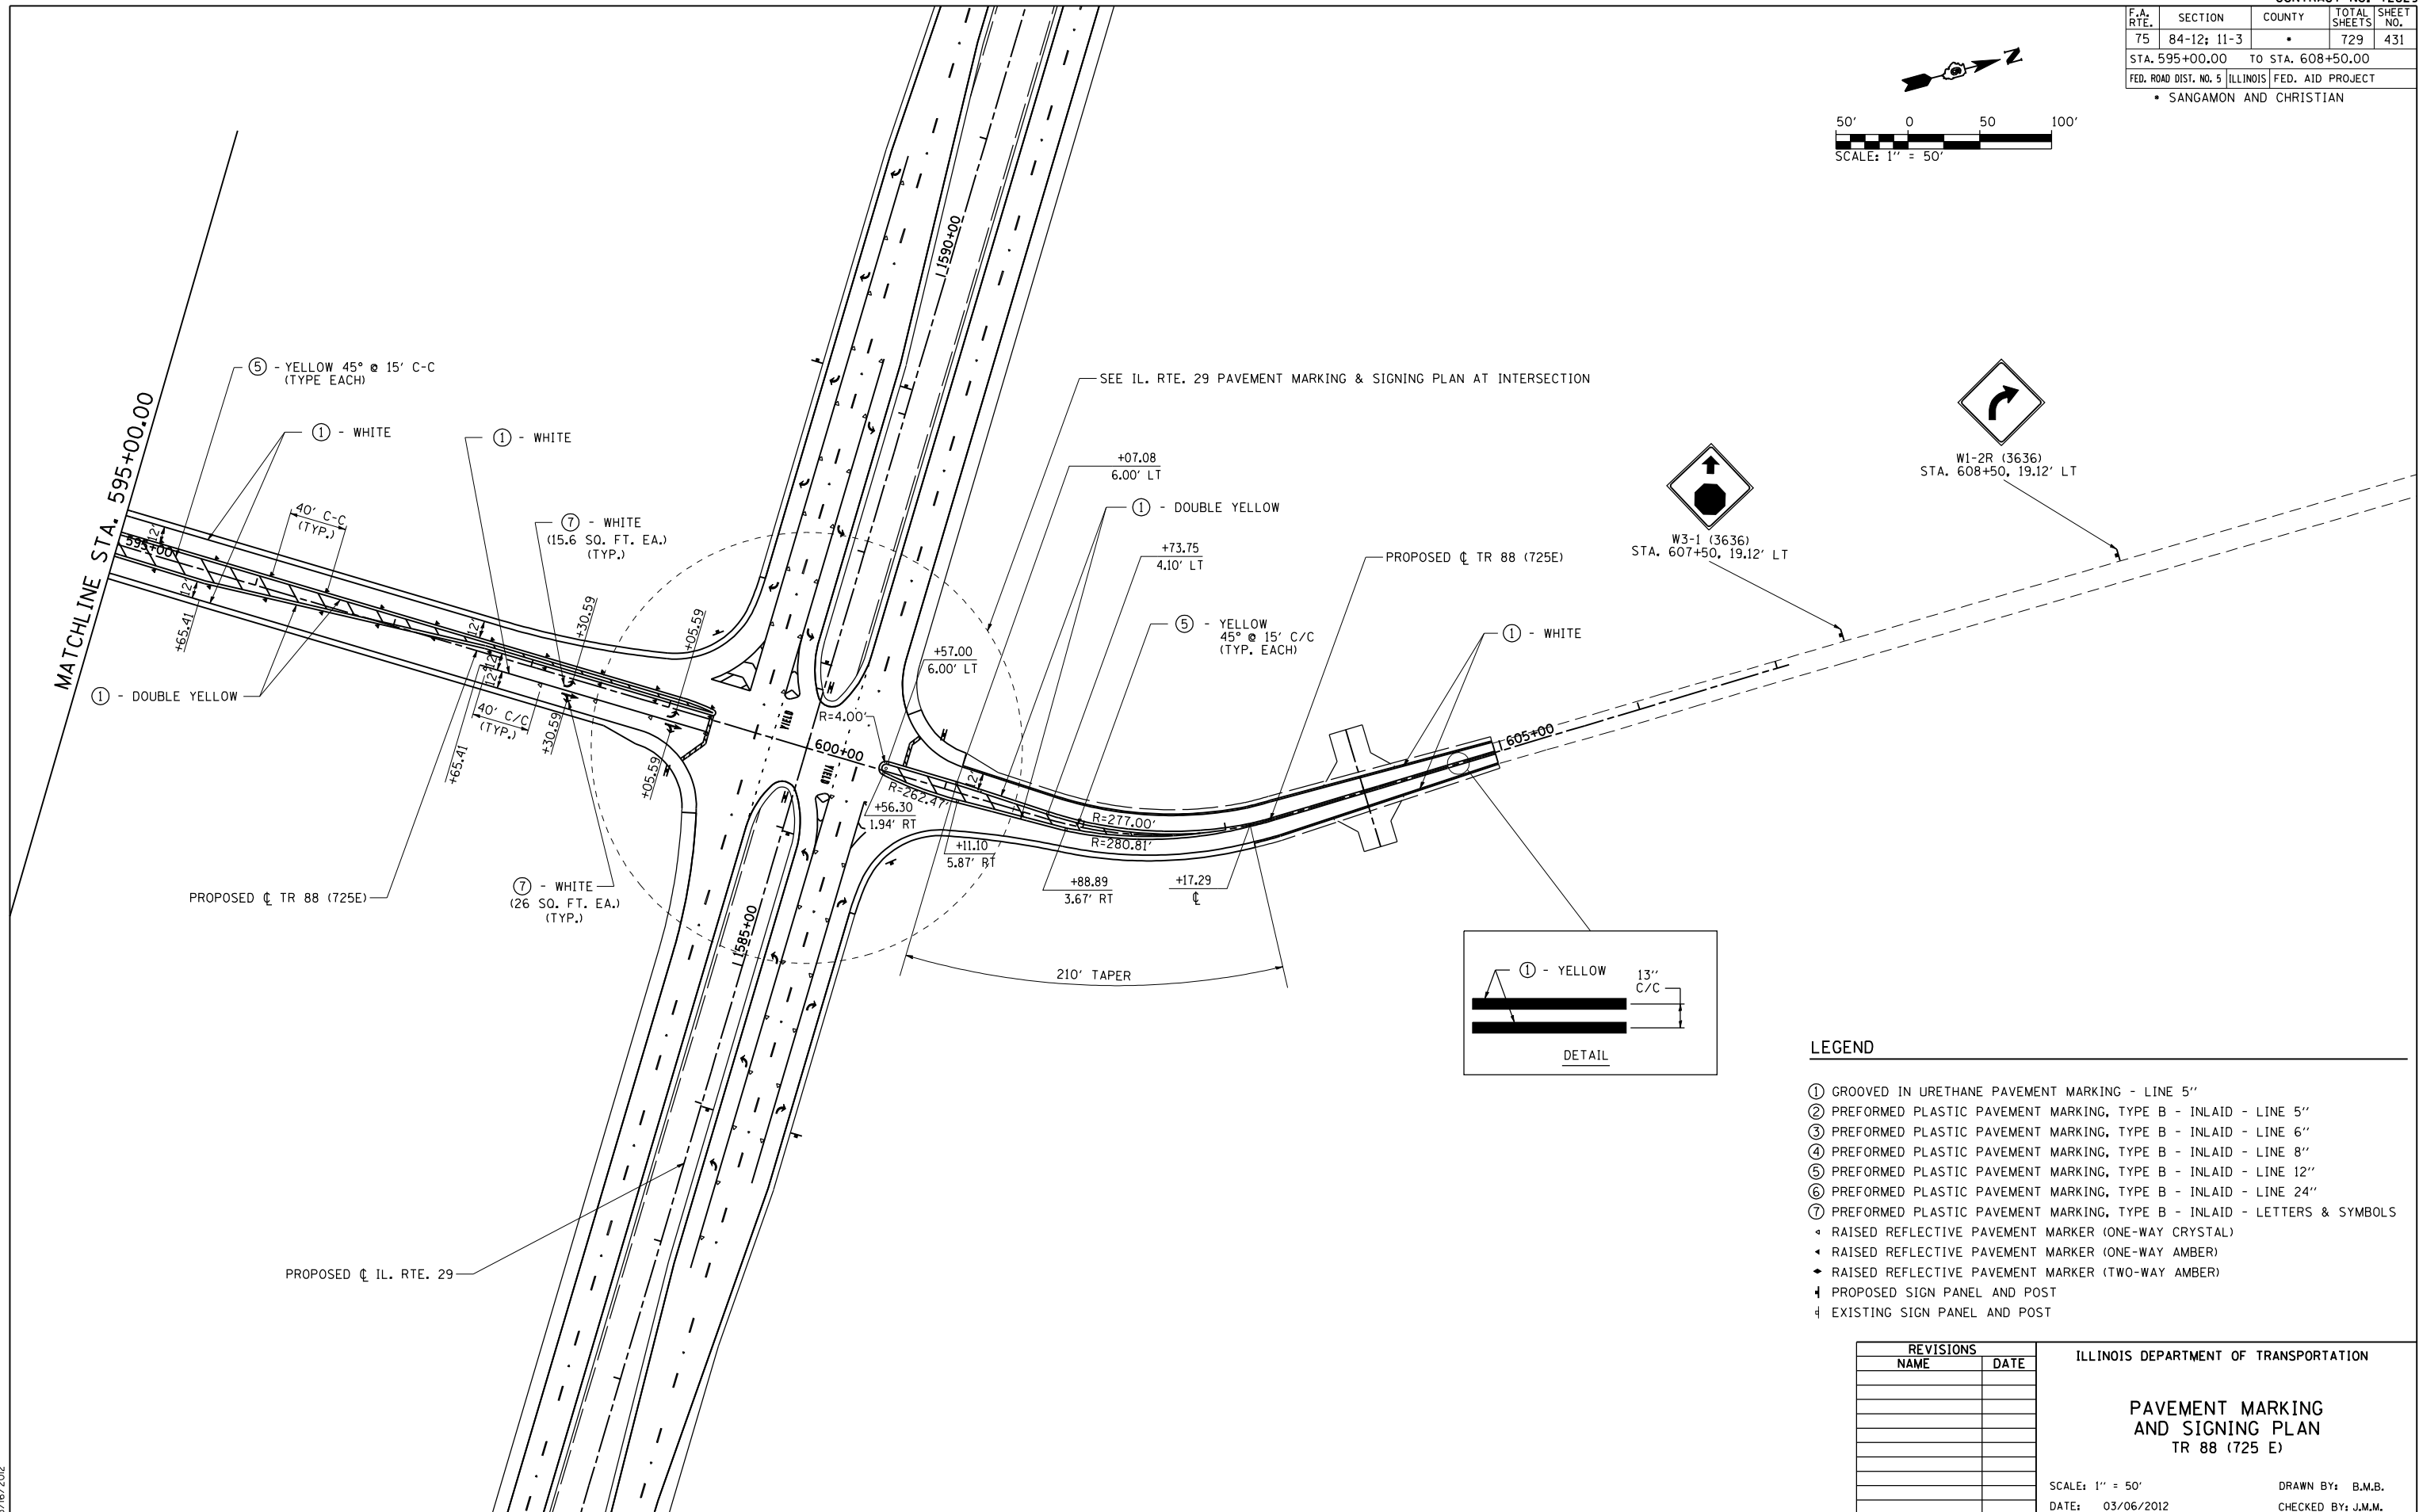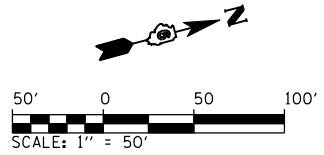

F.A. RTE.	SECTION	COUNTY	TOTAL SHEETS	SHEET NO.
75	84-12; 11-3	•	729	432
STA. 95+29.07		TO STA. 112+00		
FED. ROAD DIST. NO. 5		ILLINOIS	FED. AID PROJECT	
• SANGAMON AND CHRISTIAN				

LEGEND

- ① GROOVED IN URETHANE PAVEMENT MARKING - LINE 5"

② PREFORMED PLASTIC PAVEMENT MARKING, TYPE B - INLAID - LINE 5"

③ PREFORMED PLASTIC PAVEMENT MARKING, TYPE B - INLAID - LINE 6"

④ PREFORMED PLASTIC PAVEMENT MARKING, TYPE B - INLAID - LINE 8"
- ⑤ PREFORMED PLASTIC PAVEMENT MARKING, TYPE B - INLAID - LINE 12"

⑥ PREFORMED PLASTIC PAVEMENT MARKING, TYPE B - INLAID - LINE 24"



⑦ PREFORMED PLASTIC PAVEMENT MARKING, TYPE B - INLAID - LETTERS & SYMBOLS
- RAISED REFLECTIVE PAVEMENT MARKER (ONE-WAY CRYSTAL)

◄ RAISED REFLECTIVE PAVEMENT MARKER (ONE-WAY AMBER)

◆ RAISED REFLECTIVE PAVEMENT MARKER (TWO-WAY AMBER)

⌋ PROPOSED SIGN PANEL AND POST

⌋ EXISTING SIGN PANEL AND POST

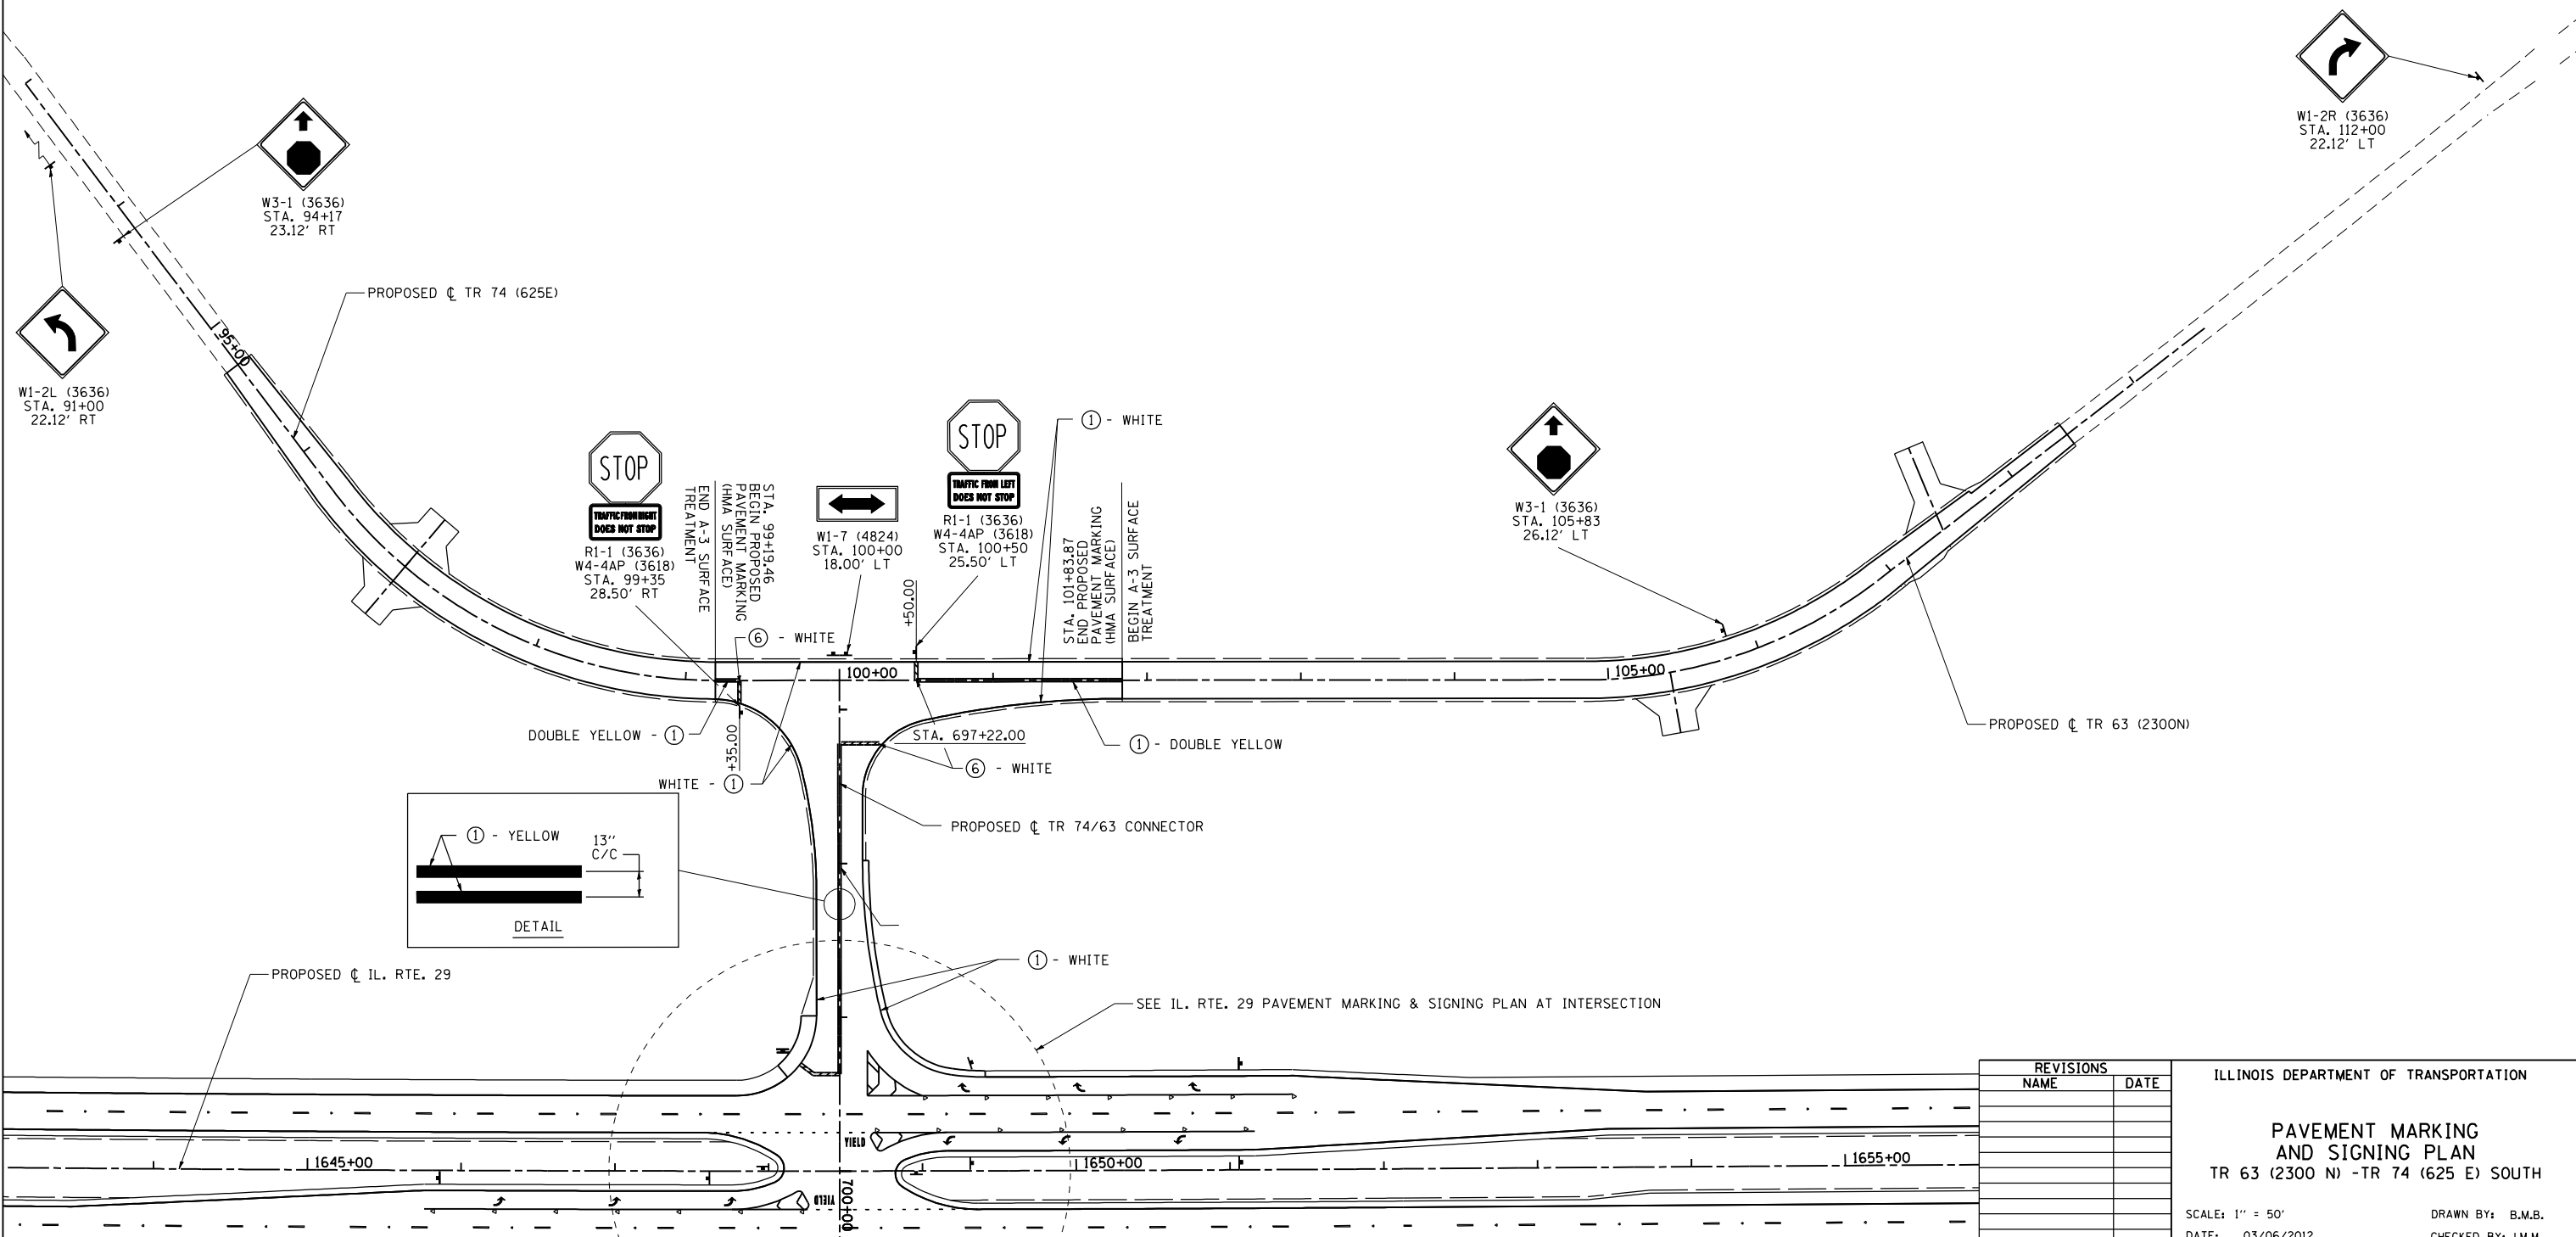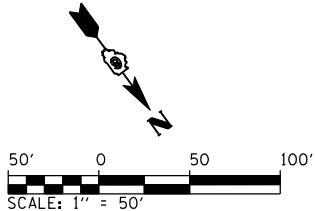

REVISIONS	
NAME	DATE

ILLINOIS DEPARTMENT OF TRANSPORTATION

**PAVEMENT MARKING
AND SIGNING PLAN**

TR 63 (2300 N) -TR 74 (625 E) SOUTH

SCALE: 1" = 50'


DATE: 03/06/2012

DRAWN BY: B.M.B.


CHECKED BY: J.M.M.

Default
L:\DOT\030601\draw\sheet\Draw\72829-sht-PMK_027.dgn
4/23/2012

Default
L:\DOT\030601\draw\sheet\030601\Draw\030601.dgn
4/23/2012

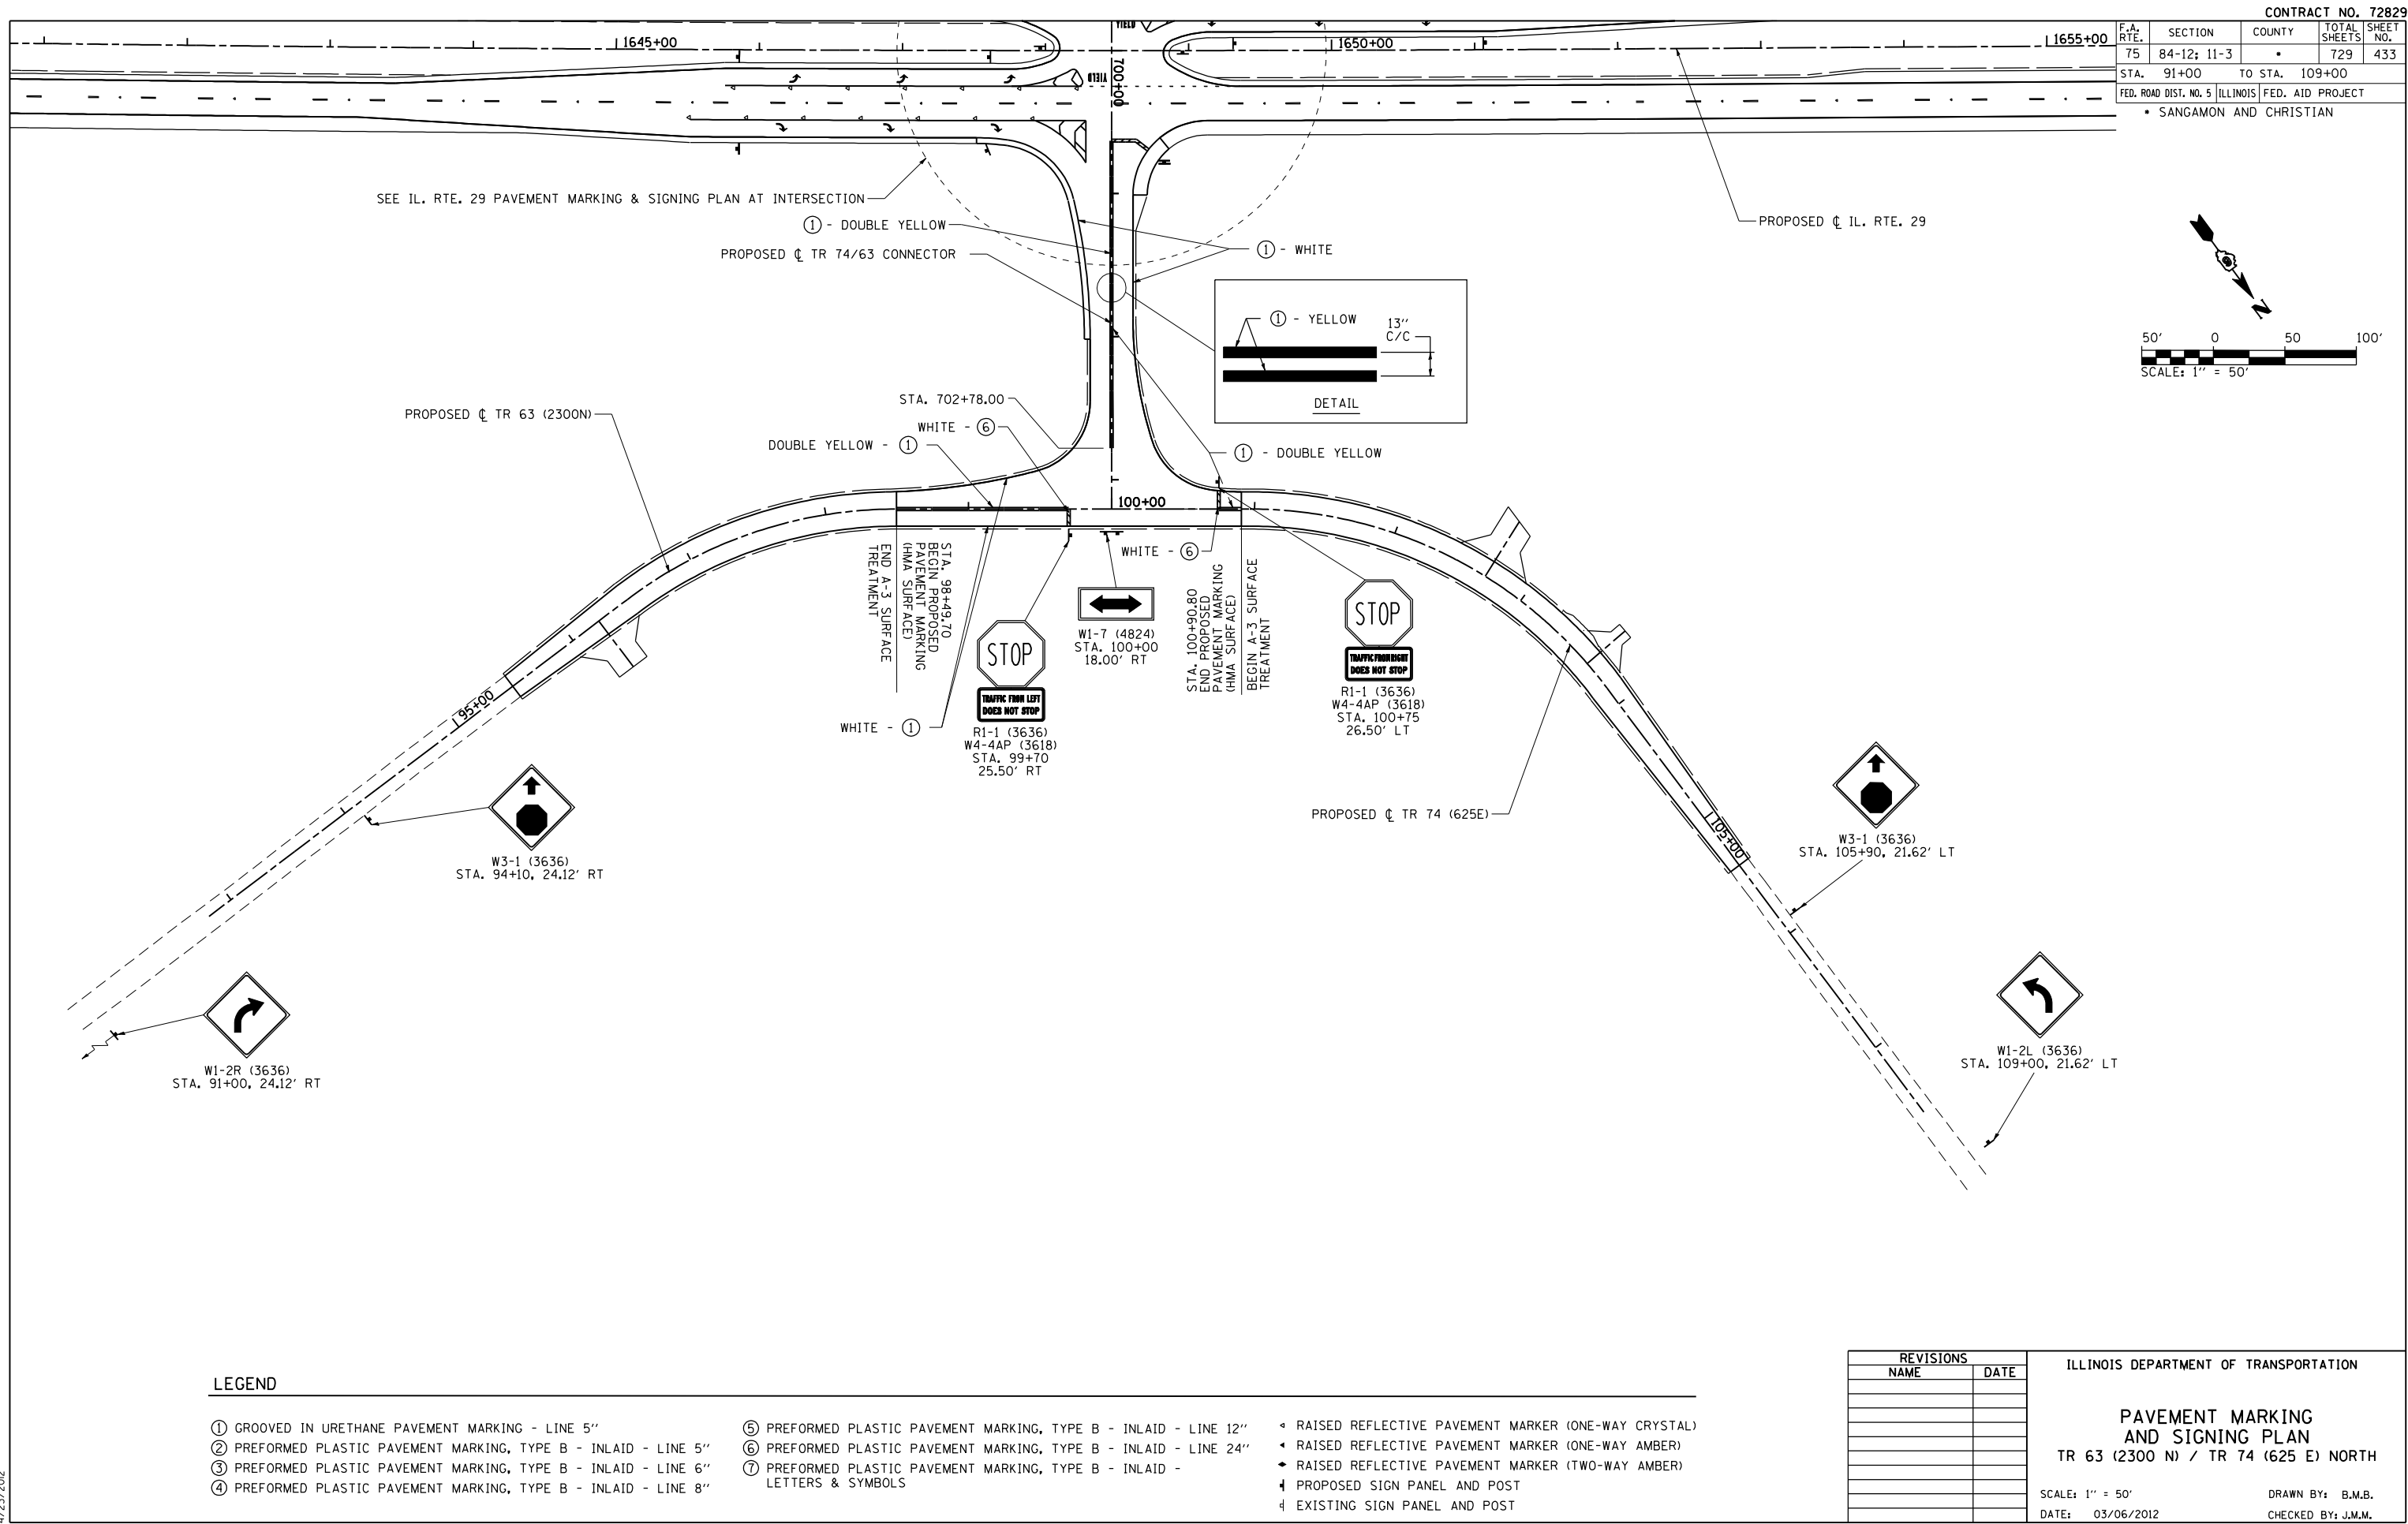

F.A. RTE.	SECTION	COUNTY	TOTAL SHEETS	SHEET NO.
75	84-12: 11-3	•	729	434
STA. 93+56.31 TO STA. 109+50				
FED. ROAD DIST. NO. 5 ILLINOIS FED. AID PROJECT				
• SANGAMON AND CHRISTIAN				

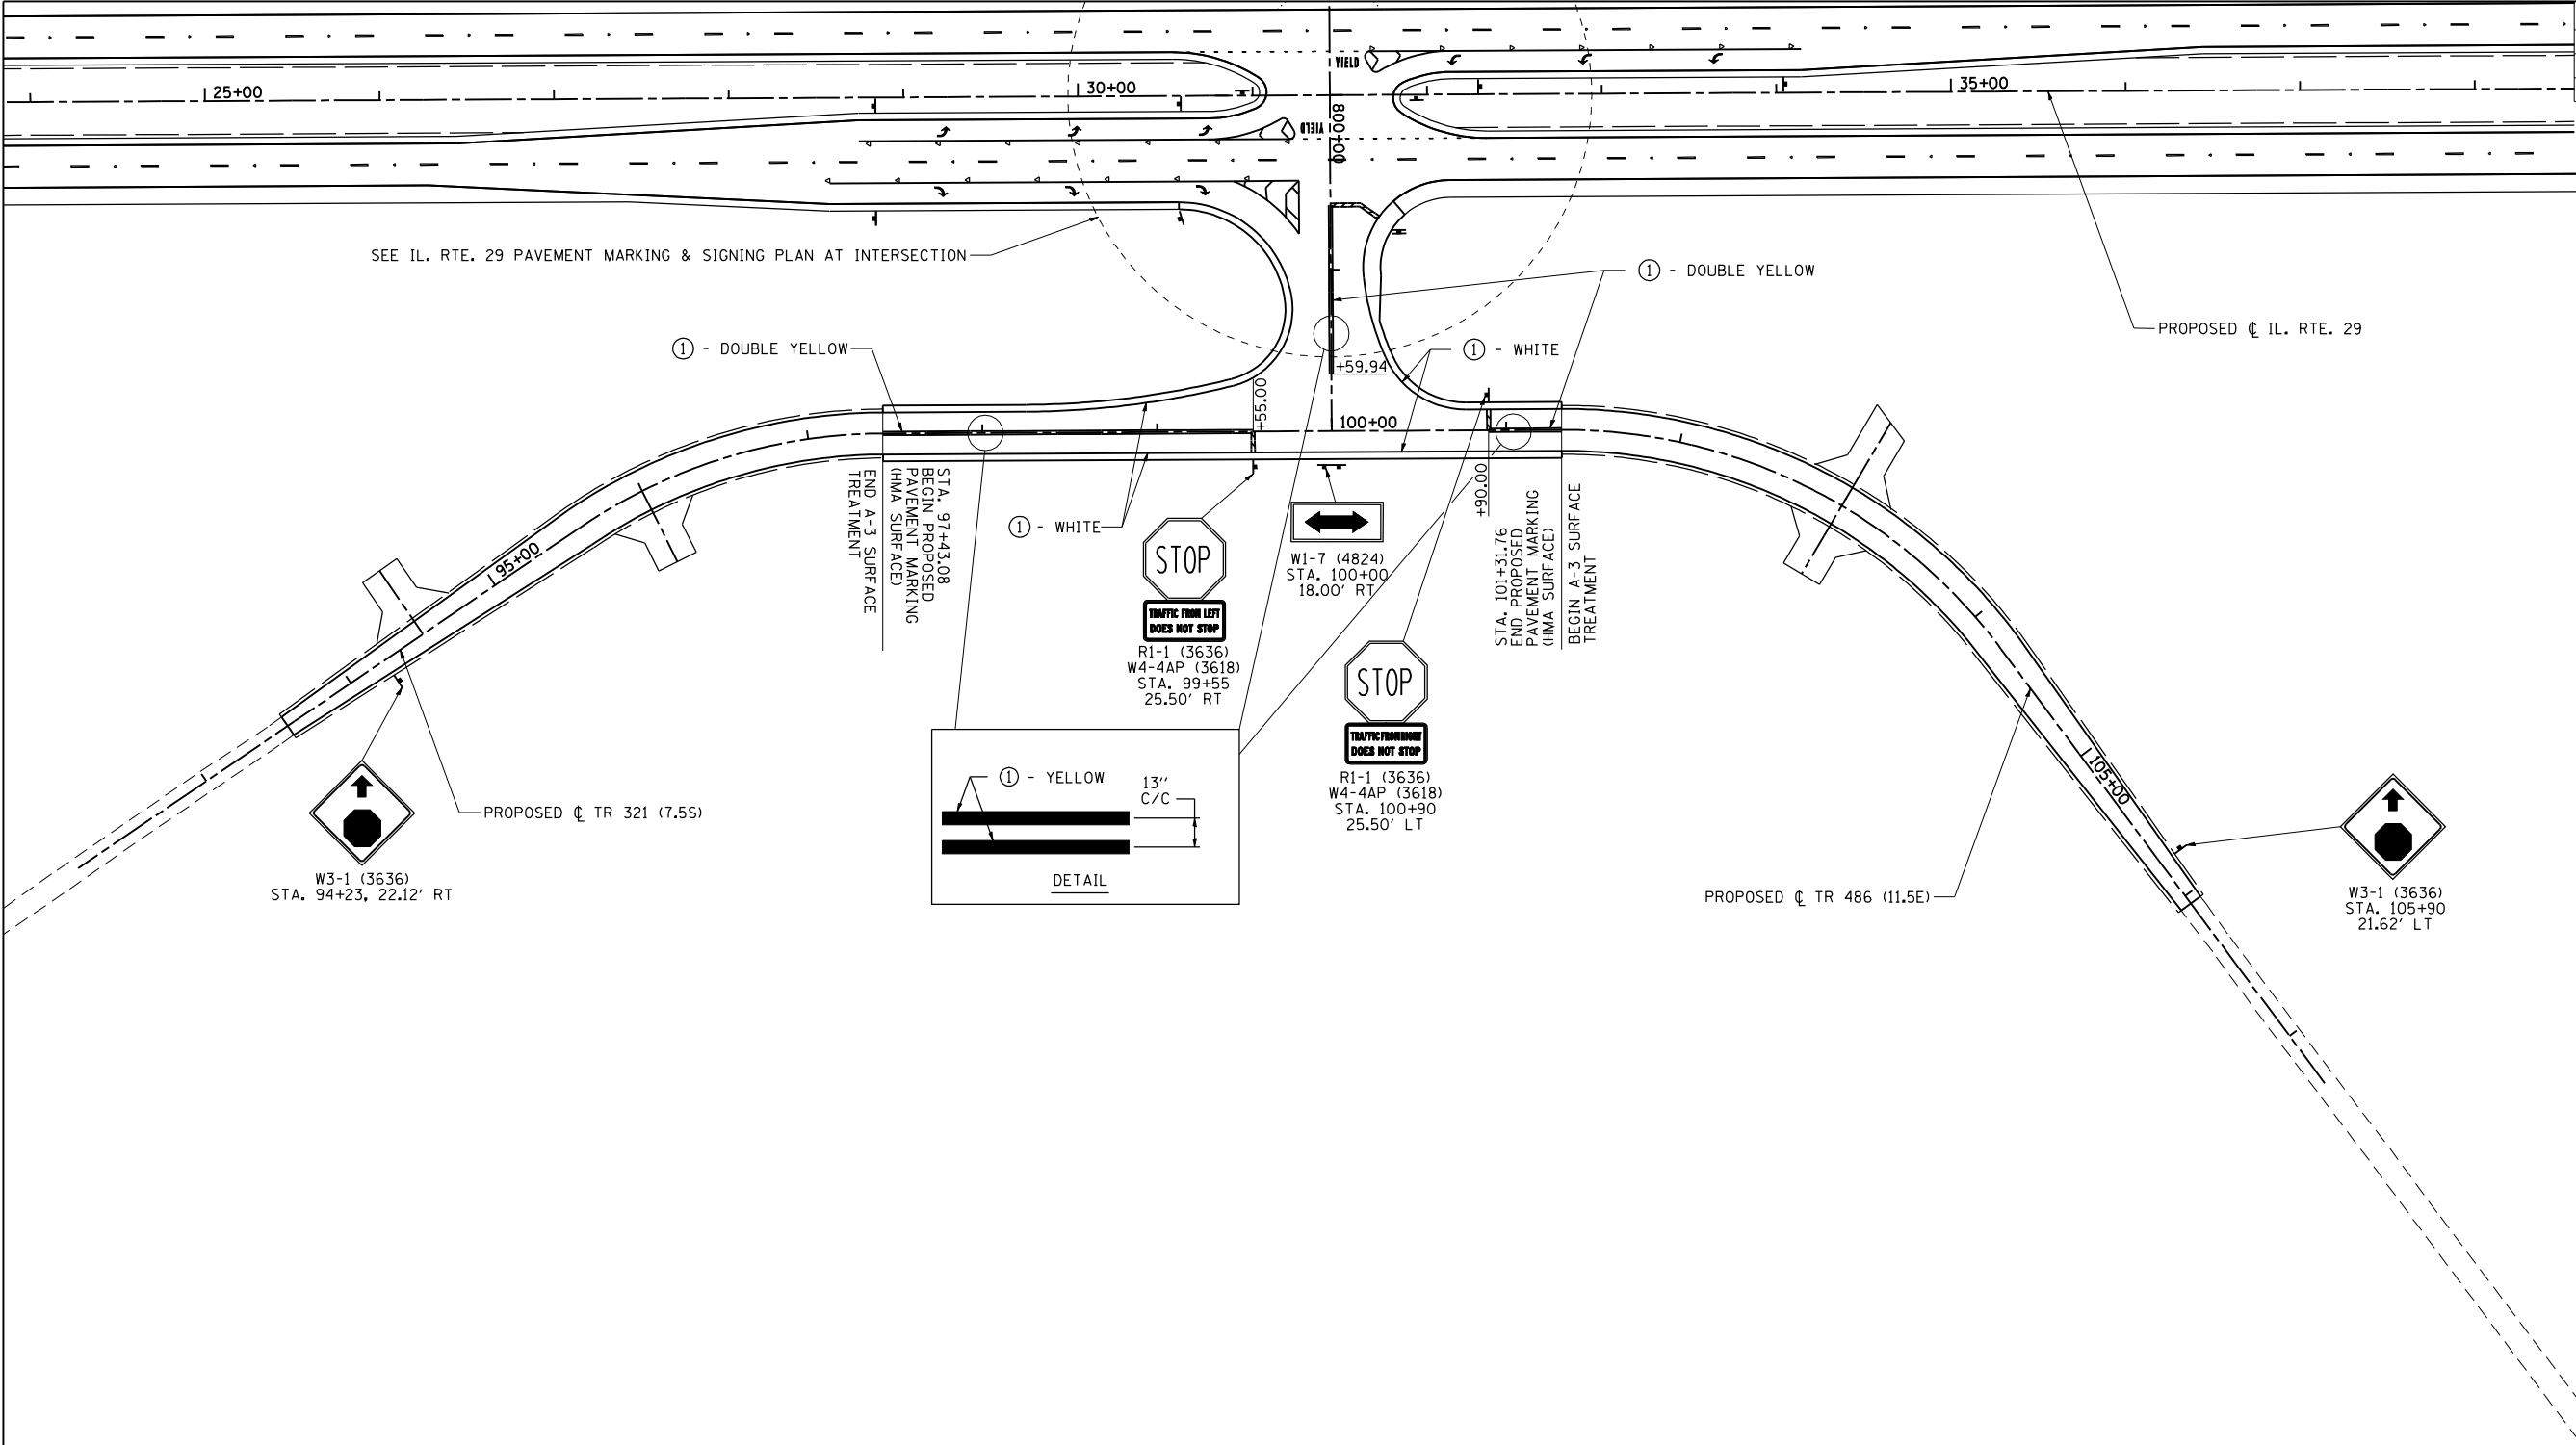

LEGEND

- ① GROOVED IN URETHANE PAVEMENT MARKING - LINE 5"
- ② PREFORMED PLASTIC PAVEMENT MARKING, TYPE B - INLAID - LINE 5"
- ③ PREFORMED PLASTIC PAVEMENT MARKING, TYPE B - INLAID - LINE 6"
- ④ PREFORMED PLASTIC PAVEMENT MARKING, TYPE B - INLAID - LINE 8"

- ⑤ PREFORMED PLASTIC PAVEMENT MARKING, TYPE B - INLAID - LINE 12"
- ⑥ PREFORMED PLASTIC PAVEMENT MARKING, TYPE B - INLAID - LINE 24"
- ⑦ PREFORMED PLASTIC PAVEMENT MARKING, TYPE B - INLAID - LETTERS & SYMBOLS

- ◄ RAISED REFLECTIVE PAVEMENT MARKER (ONE-WAY CRYSTAL)
- ◄ RAISED REFLECTIVE PAVEMENT MARKER (ONE-WAY AMBER)
- ◄ RAISED REFLECTIVE PAVEMENT MARKER (TWO-WAY AMBER)
- ⚡ PROPOSED SIGN PANEL AND POST
- ⚡ EXISTING SIGN PANEL AND POST


REVISIONS	
NAME	DATE

ILLINOIS DEPARTMENT OF TRANSPORTATION

PAVEMENT MARKING
AND SIGNING PLAN
TR 321 (7.5 S) - TR 486 (11.5 E)


SCALE: 1" = 50'
DATE: 03/06/2012
DRAWN BY: B.M.B.
CHECKED BY: J.M.M.

CONTRACT NO. 72829				
F.A. RTE.	SECTION	COUNTY	TOTAL SHEETS	SHEET NO.
75	84-12; 11-3	•	729	435
STA. 890+39.89 TO STA. 911+50				
FED. ROAD DIST. NO. 5		ILLINOIS	FED. AID PROJECT	
• SANGAMON AND CHRISTIAN				

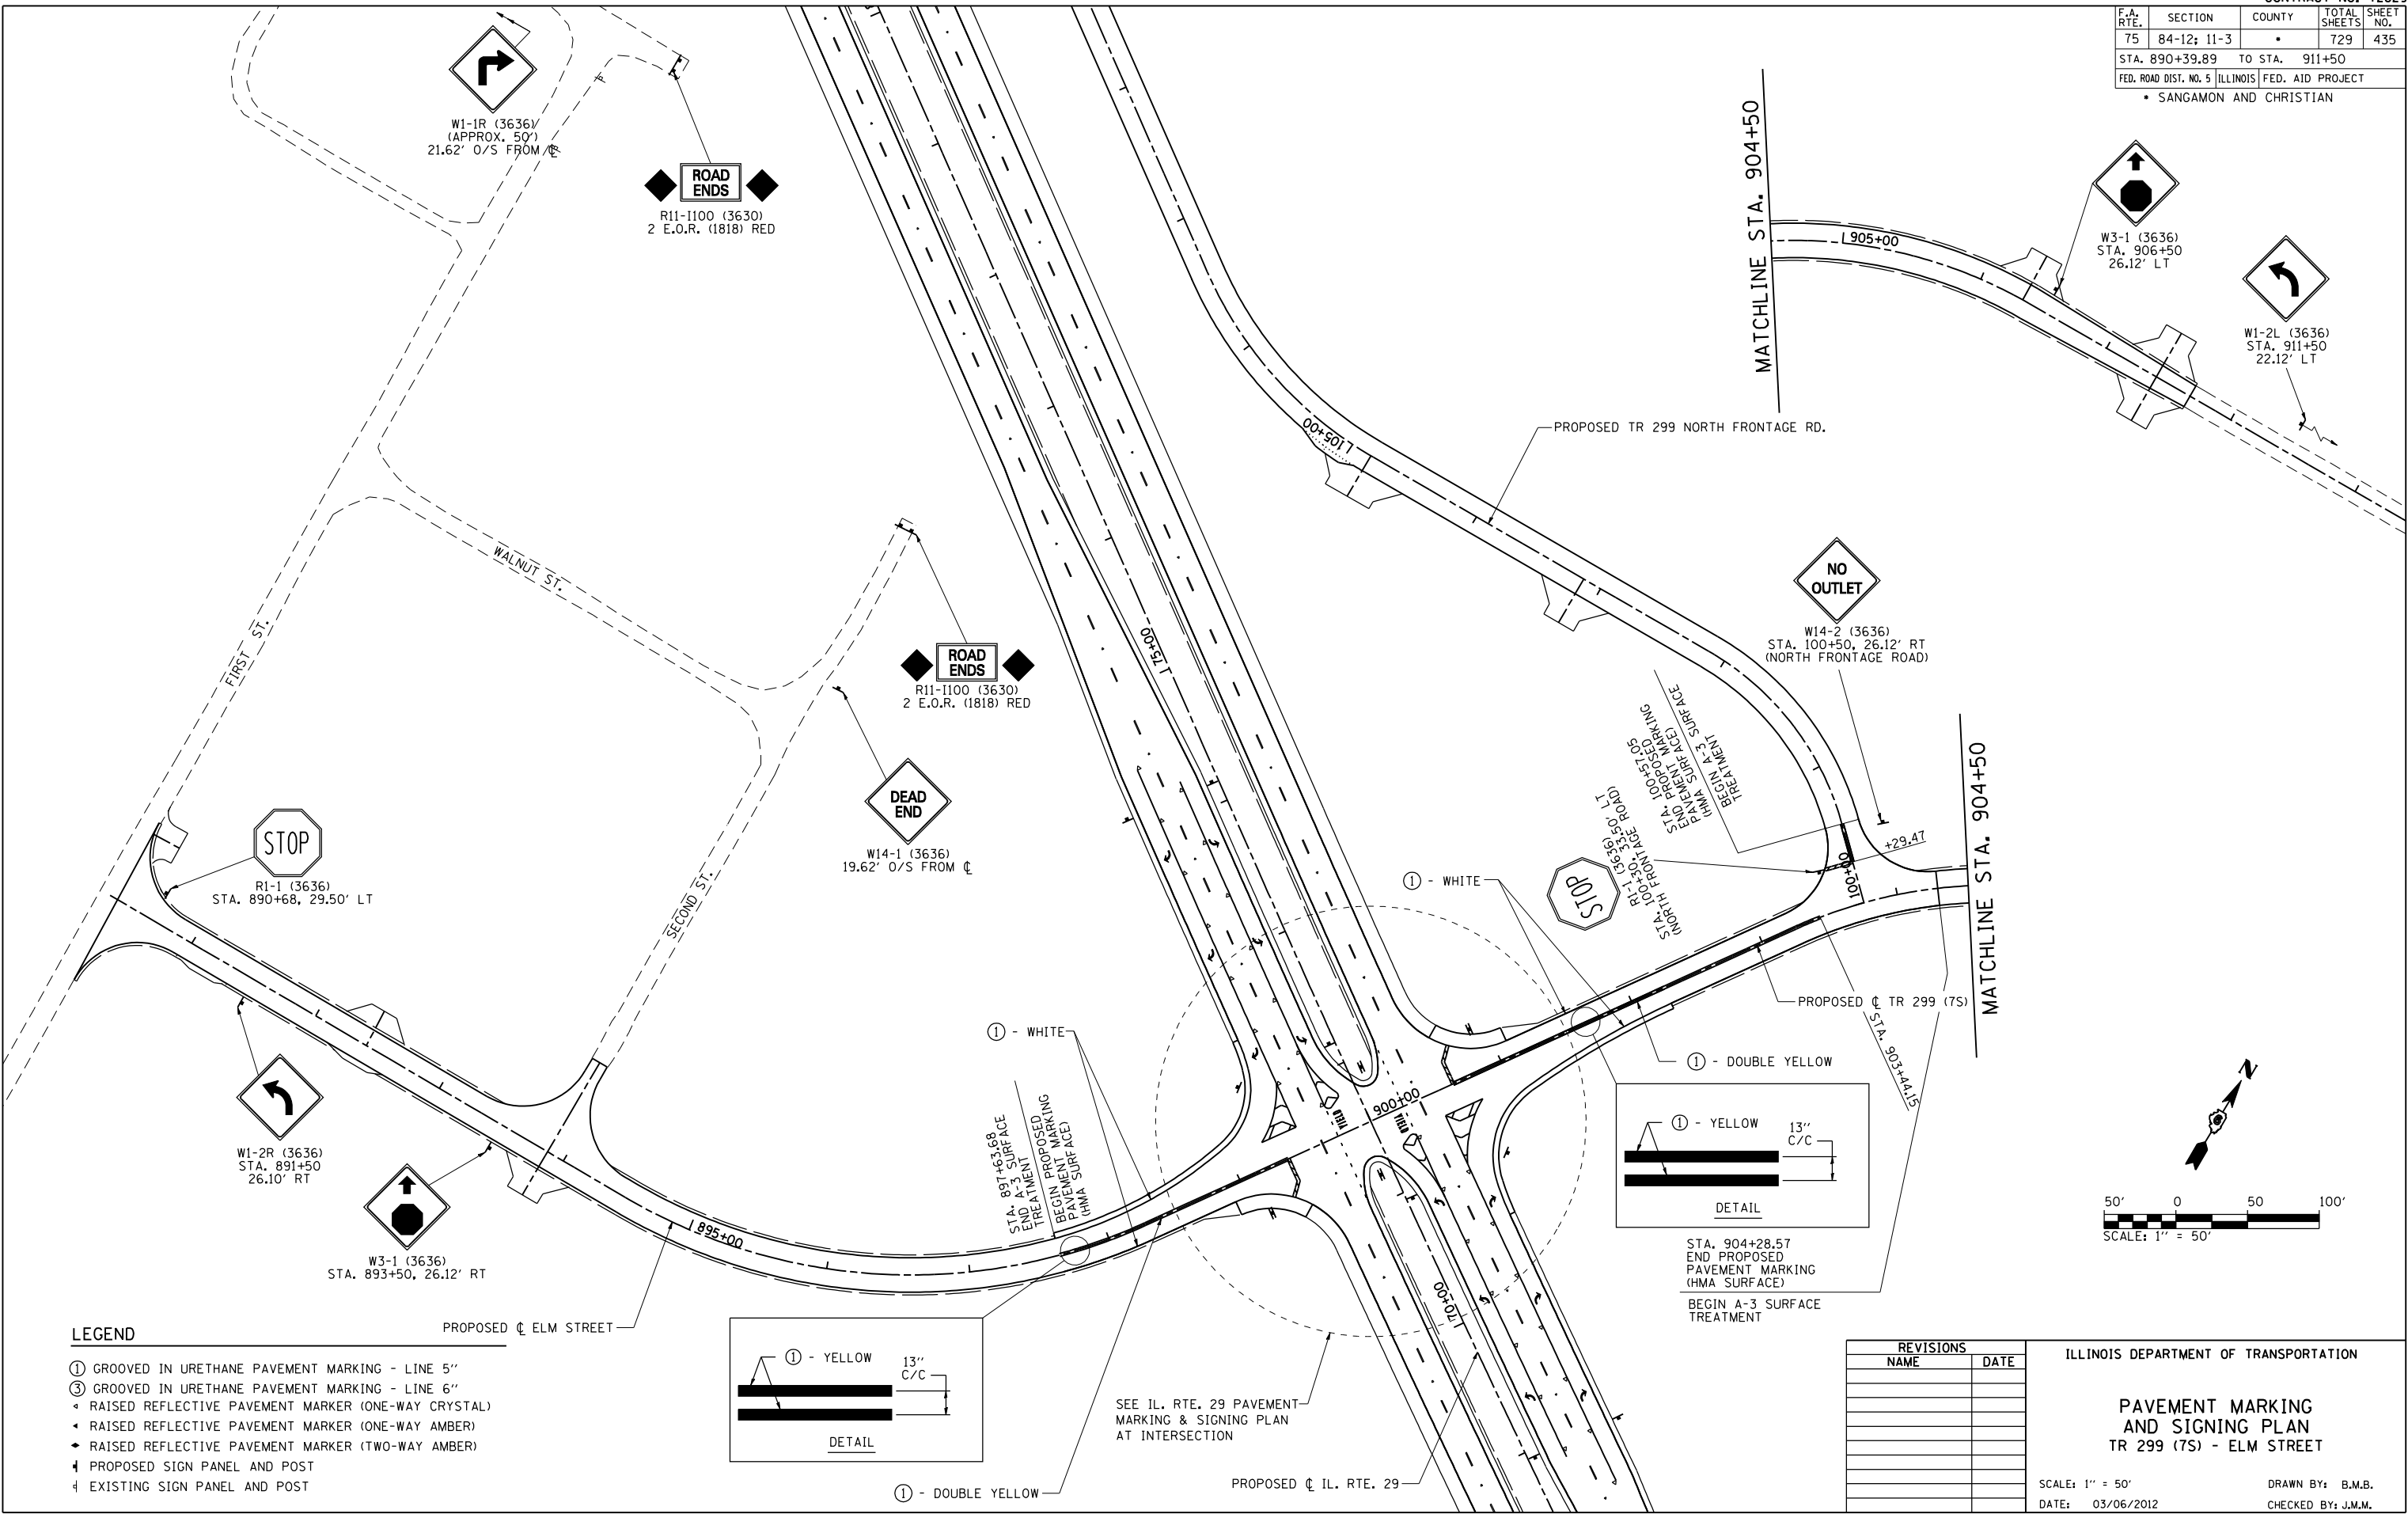

LEGEND

- ① GROOVED IN URETHANE PAVEMENT MARKING - LINE 5"
- ③ GROOVED IN URETHANE PAVEMENT MARKING - LINE 6"
- RAISED REFLECTIVE PAVEMENT MARKER (ONE-WAY CRYSTAL)
- RAISED REFLECTIVE PAVEMENT MARKER (ONE-WAY AMBER)
- ◆ RAISED REFLECTIVE PAVEMENT MARKER (TWO-WAY AMBER)
- ⬆ PROPOSED SIGN PANEL AND POST
- ⬆ EXISTING SIGN PANEL AND POST

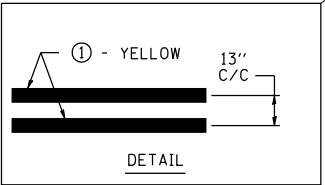

① - DOUBLE YELLOW

REVISIONS	
NAME	DATE






ILLINOIS DEPARTMENT OF TRANSPORTATION

PAVEMENT MARKING AND SIGNING PLAN
TR 299 (7S) - ELM STREET

SCALE: 1" = 50'
DATE: 03/06/2012

DRAWN BY: B.M.B.
CHECKED BY: J.M.M.

① GROOVED IN URETHANE PAVEMENT MARKING - LINE 5"	⑤ PREFORMED PLASTIC PAVEMENT MARKING, TYPE B - INLAID - LINE 12"	◊ RAISED REFLECTIVE PAVEMENT MARKER (ONE-WAY CRYSTAL)
② PREFORMED PLASTIC PAVEMENT MARKING, TYPE B - INLAID - LINE 5"	⑥ PREFORMED PLASTIC PAVEMENT MARKING, TYPE B - INLAID - LINE 24"	◊ RAISED REFLECTIVE PAVEMENT MARKER (ONE-WAY AMBER)
③ PREFORMED PLASTIC PAVEMENT MARKING, TYPE B - INLAID - LINE 6"	⑦ PREFORMED PLASTIC PAVEMENT MARKING, TYPE B - INLAID - LETTERS & SYMBOLS	◆ RAISED REFLECTIVE PAVEMENT MARKER (TWO-WAY AMBER)
④ PREFORMED PLASTIC PAVEMENT MARKING, TYPE B - INLAID - LINE 8"	⑧ PAINT PAVEMENT MARKING - LINE 5"	↑ PROPOSED SIGN PANEL AND POST
		↓ EXISTING SIGN PANEL AND POST

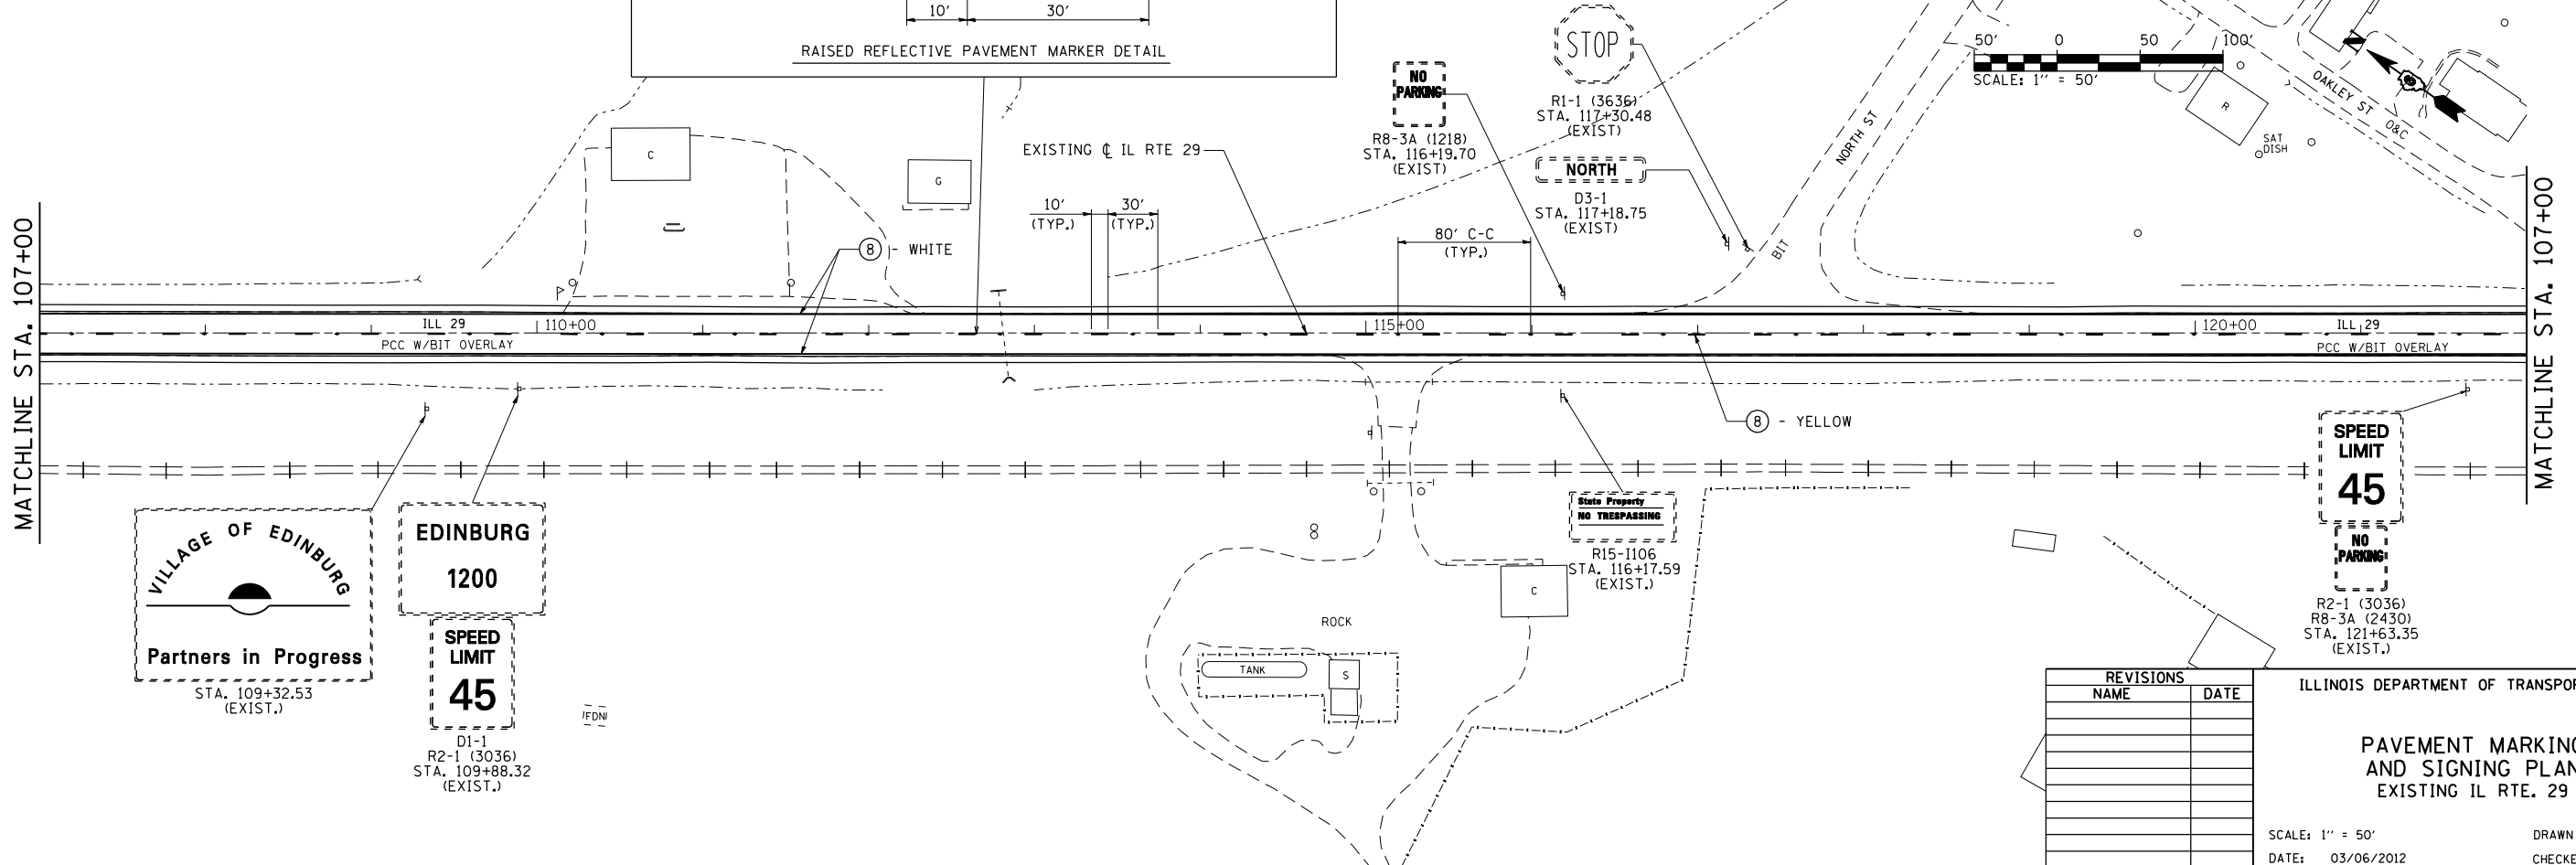 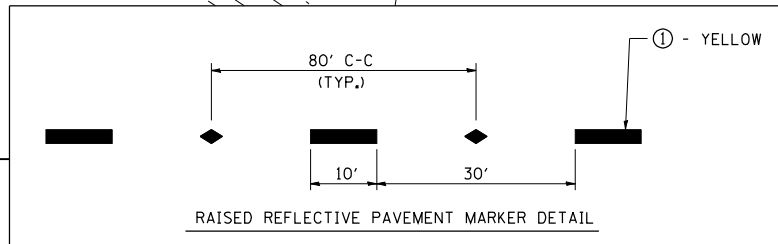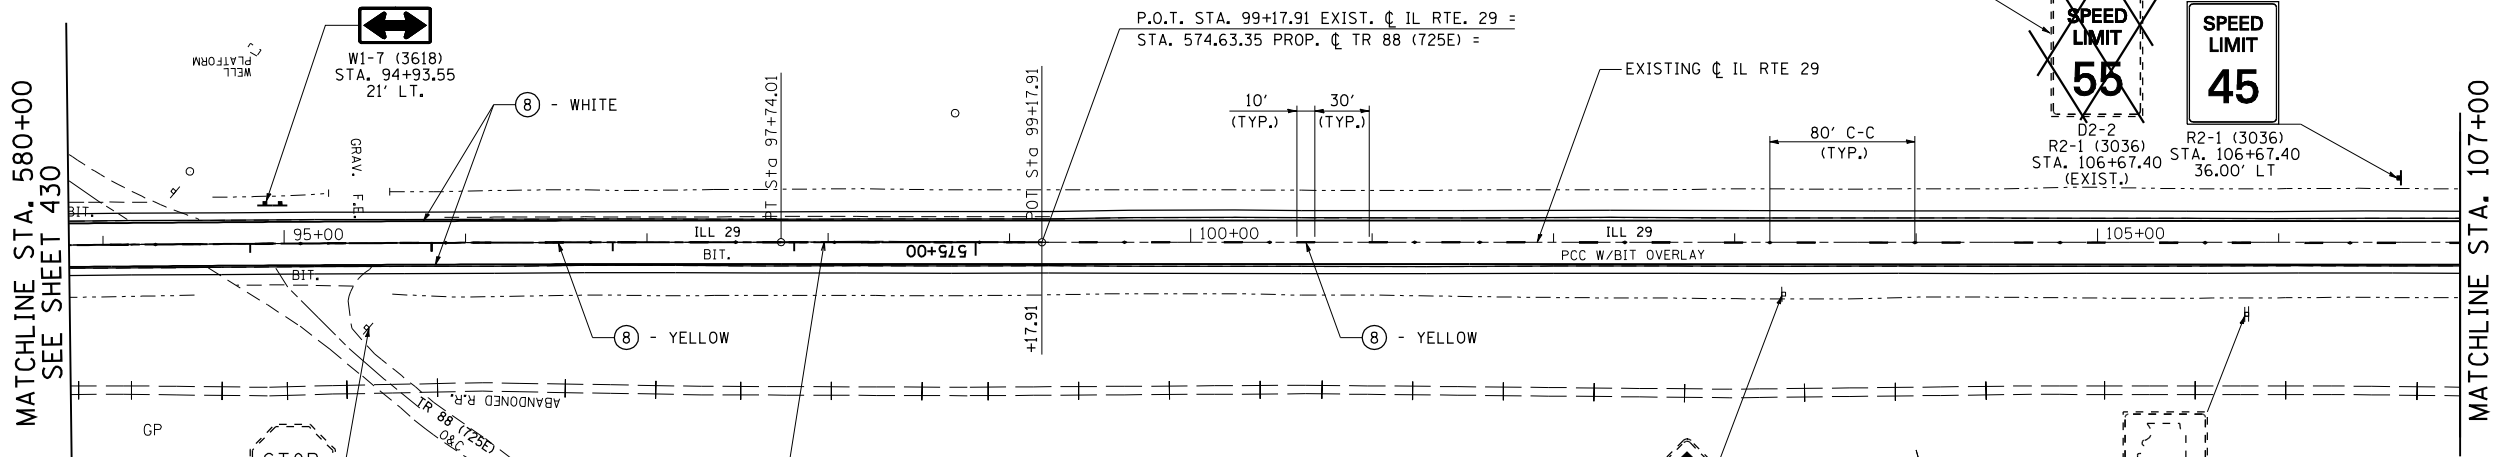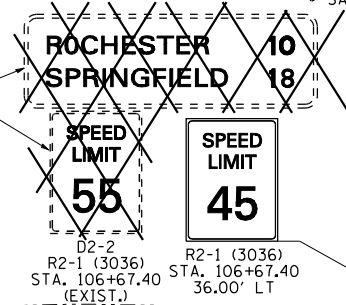[illegible]

ILLINOIS DEPARTMENT OF TRANSPORTATION

PAVEMENT MARKING
AND SIGNING PLAN
EXISTING IL RTE. 29

SCALE: 1" = 50'

DATE: 03/06/2012

RAWN BY: B.M.B.

CHECKED BY: J.M.M.

F.A. RTE.	SECTION	COUNTY	TOTAL SHEETS	SHEET NO.
75	84-12: 11-3	•	729	437
STA. 122+00.00 TO STA. 152+00.00				
FED. ROAD DIST. NO. 5 ILLINOIS FED. AID PROJECT				
• SANGAMON AND CHRISTIAN				

LEGEND

- ① GROOVED IN URETHANE PAVEMENT MARKING - LINE 5"

② PREFORMED PLASTIC PAVEMENT MARKING, TYPE B - INLAID - LINE 5"

③ PREFORMED PLASTIC PAVEMENT MARKING, TYPE B - INLAID - LINE 6"

④ PREFORMED PLASTIC PAVEMENT MARKING, TYPE B - INLAID - LINE 8"

⑤ PREFORMED PLASTIC PAVEMENT MARKING, TYPE B - INLAID - LINE 12"

⑥ PREFORMED PLASTIC PAVEMENT MARKING, TYPE B - INLAID - LINE 24"

⑦ PREFORMED PLASTIC PAVEMENT MARKING, TYPE B - INLAID - LETTERS & SYMBOLS


⑧ PAINT PAVEMENT MARKING - LINE 5"
- ◀ RAISED REFLECTIVE PAVEMENT MARKER (ONE-WAY CRYSTAL)

◀ RAISED REFLECTIVE PAVEMENT MARKER (ONE-WAY AMBER)

◀ RAISED REFLECTIVE PAVEMENT MARKER (TWO-WAY AMBER)

⬇ PROPOSED SIGN PANEL AND POST

⬇ EXISTING SIGN PANEL AND POST

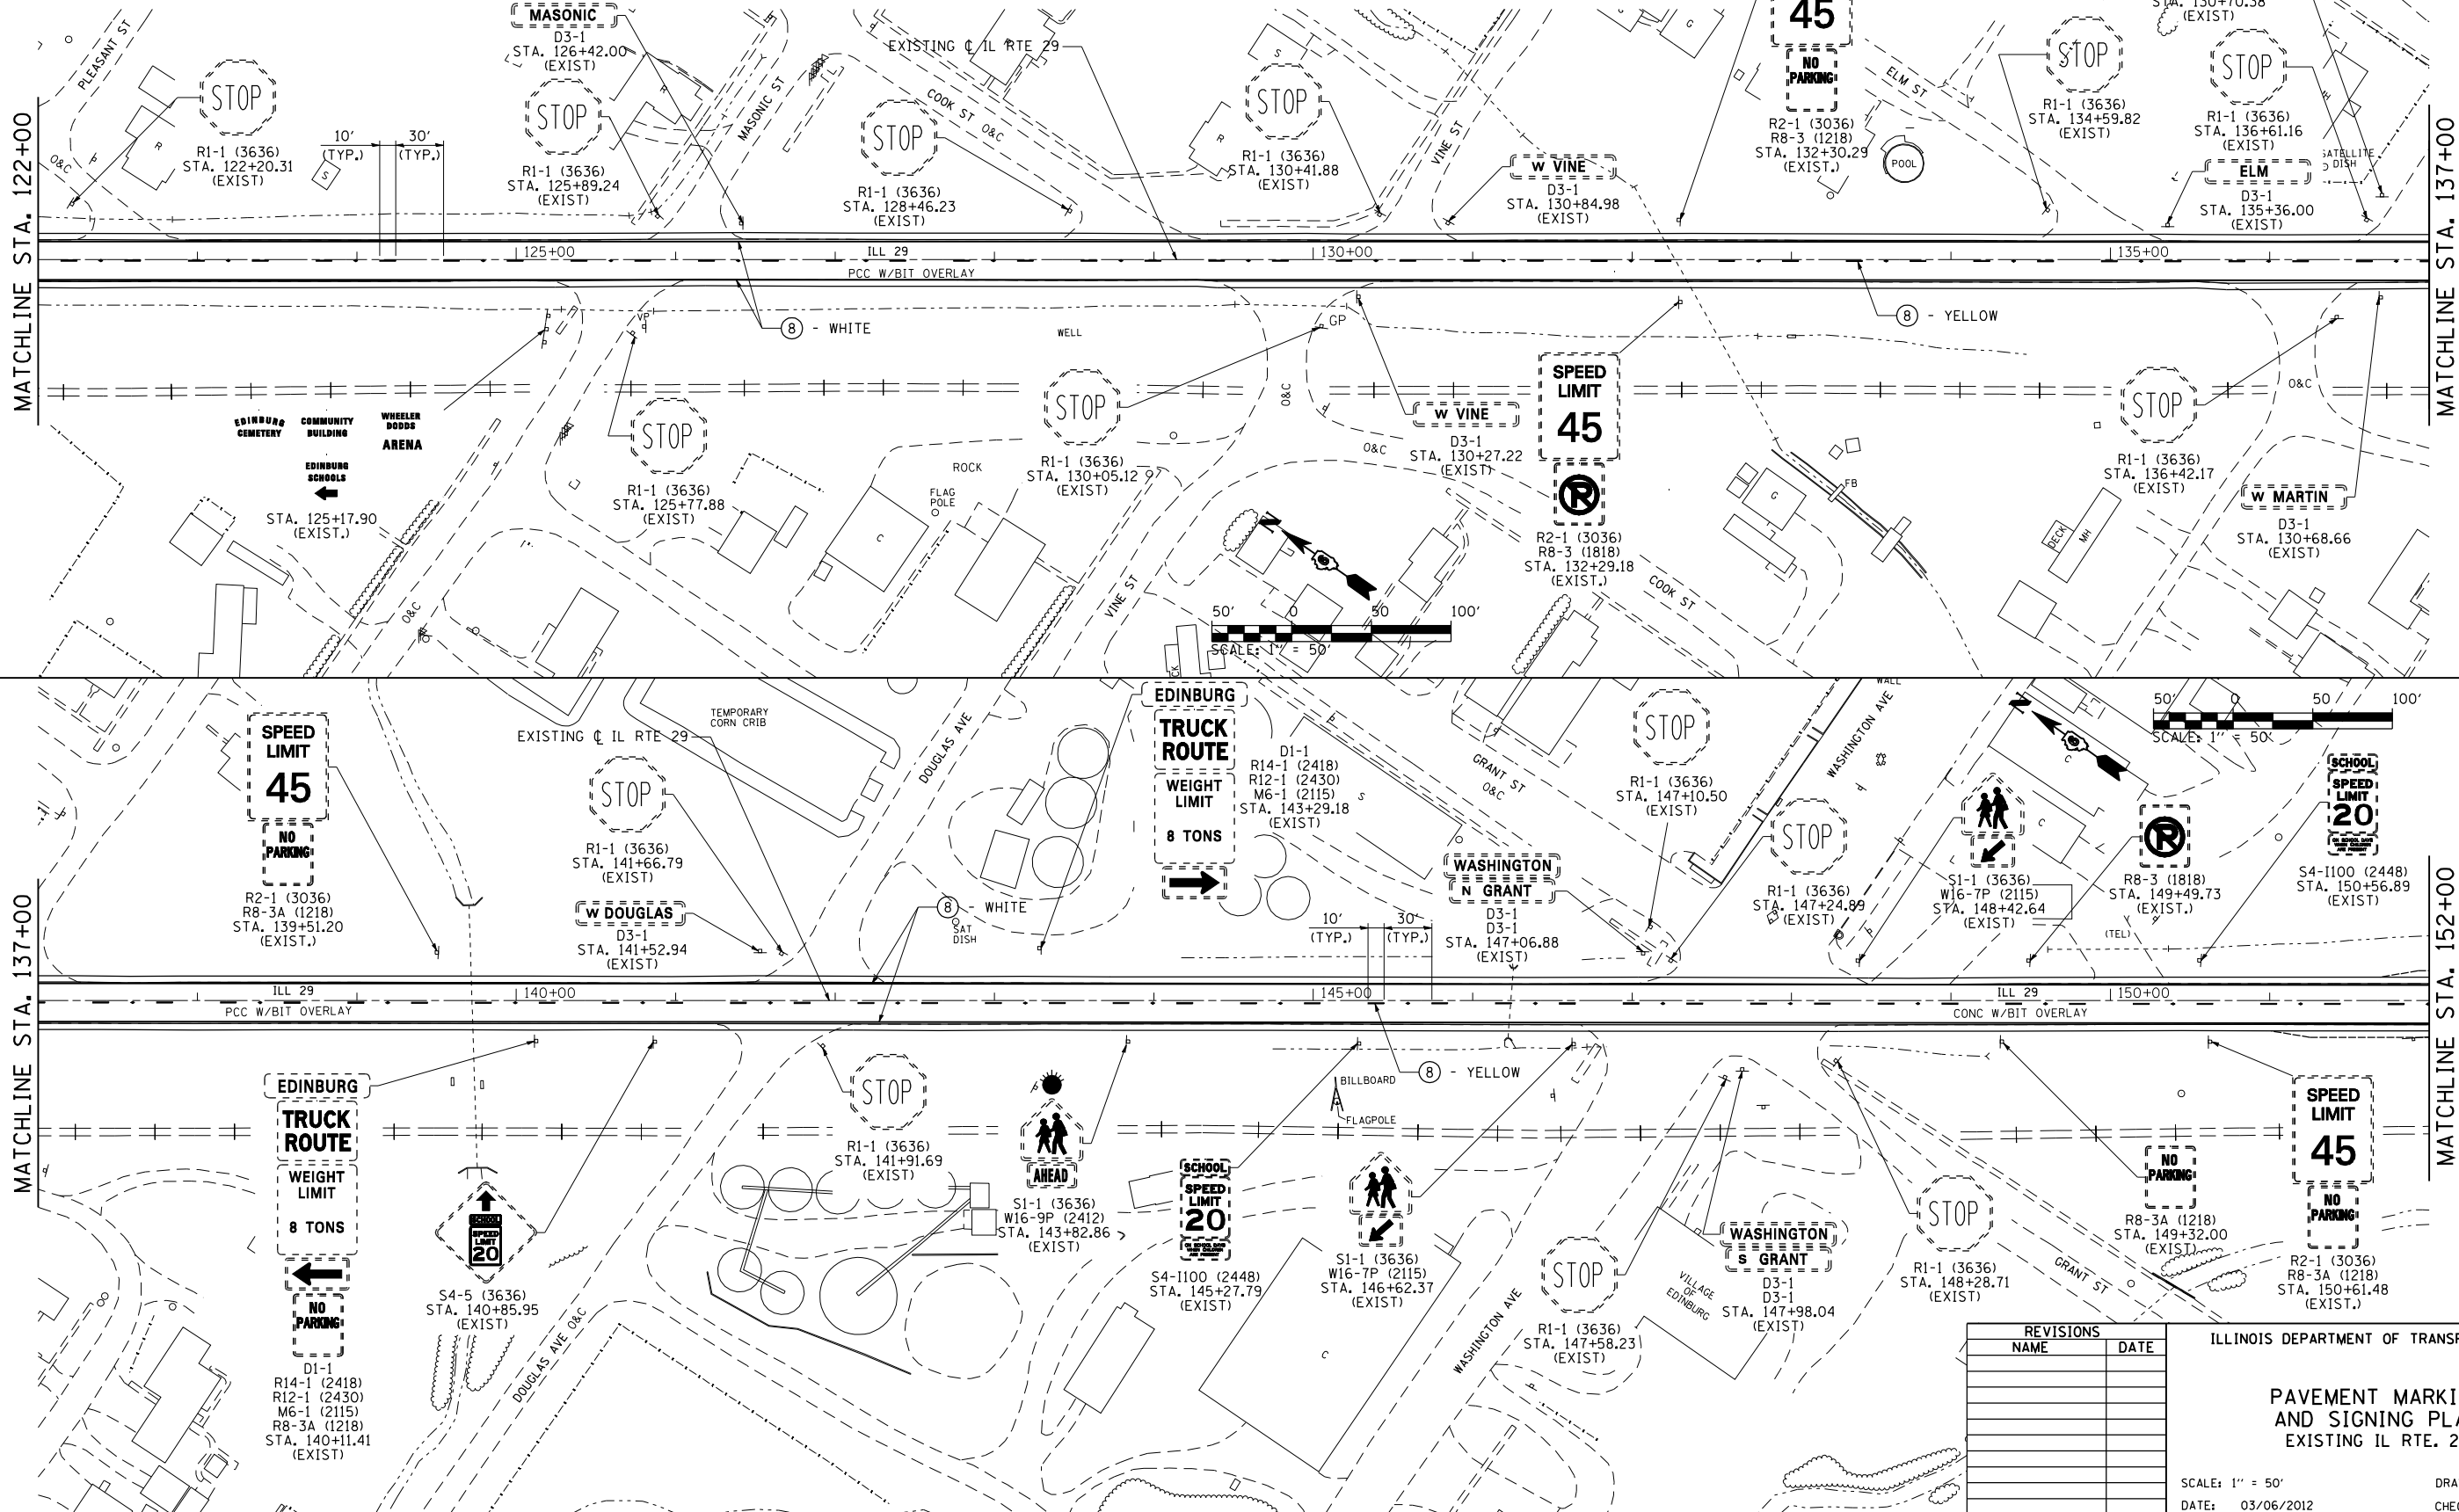

REVISIONS	
NAME	DATE



ILLINOIS DEPARTMENT OF TRANSPORTATION

PAVEMENT MARKING AND SIGNING PLAN
EXISTING IL RTE. 29

SCALE: 1" = 50'
DATE: 03/06/2012

DRAWN BY: B.M.B.
CHECKED BY: J.M.M.

F.A. RTE.	SECTION	COUNTY	TOTAL SHEETS	SHEET NO.
75	84-12: 11-3	•	729	438
STA. 152+00.00 TO STA. 180+00.00				
FED. ROAD DIST. NO. 5 ILLINOIS FED. AID PROJECT				
• SANGAMON AND CHRISTIAN				

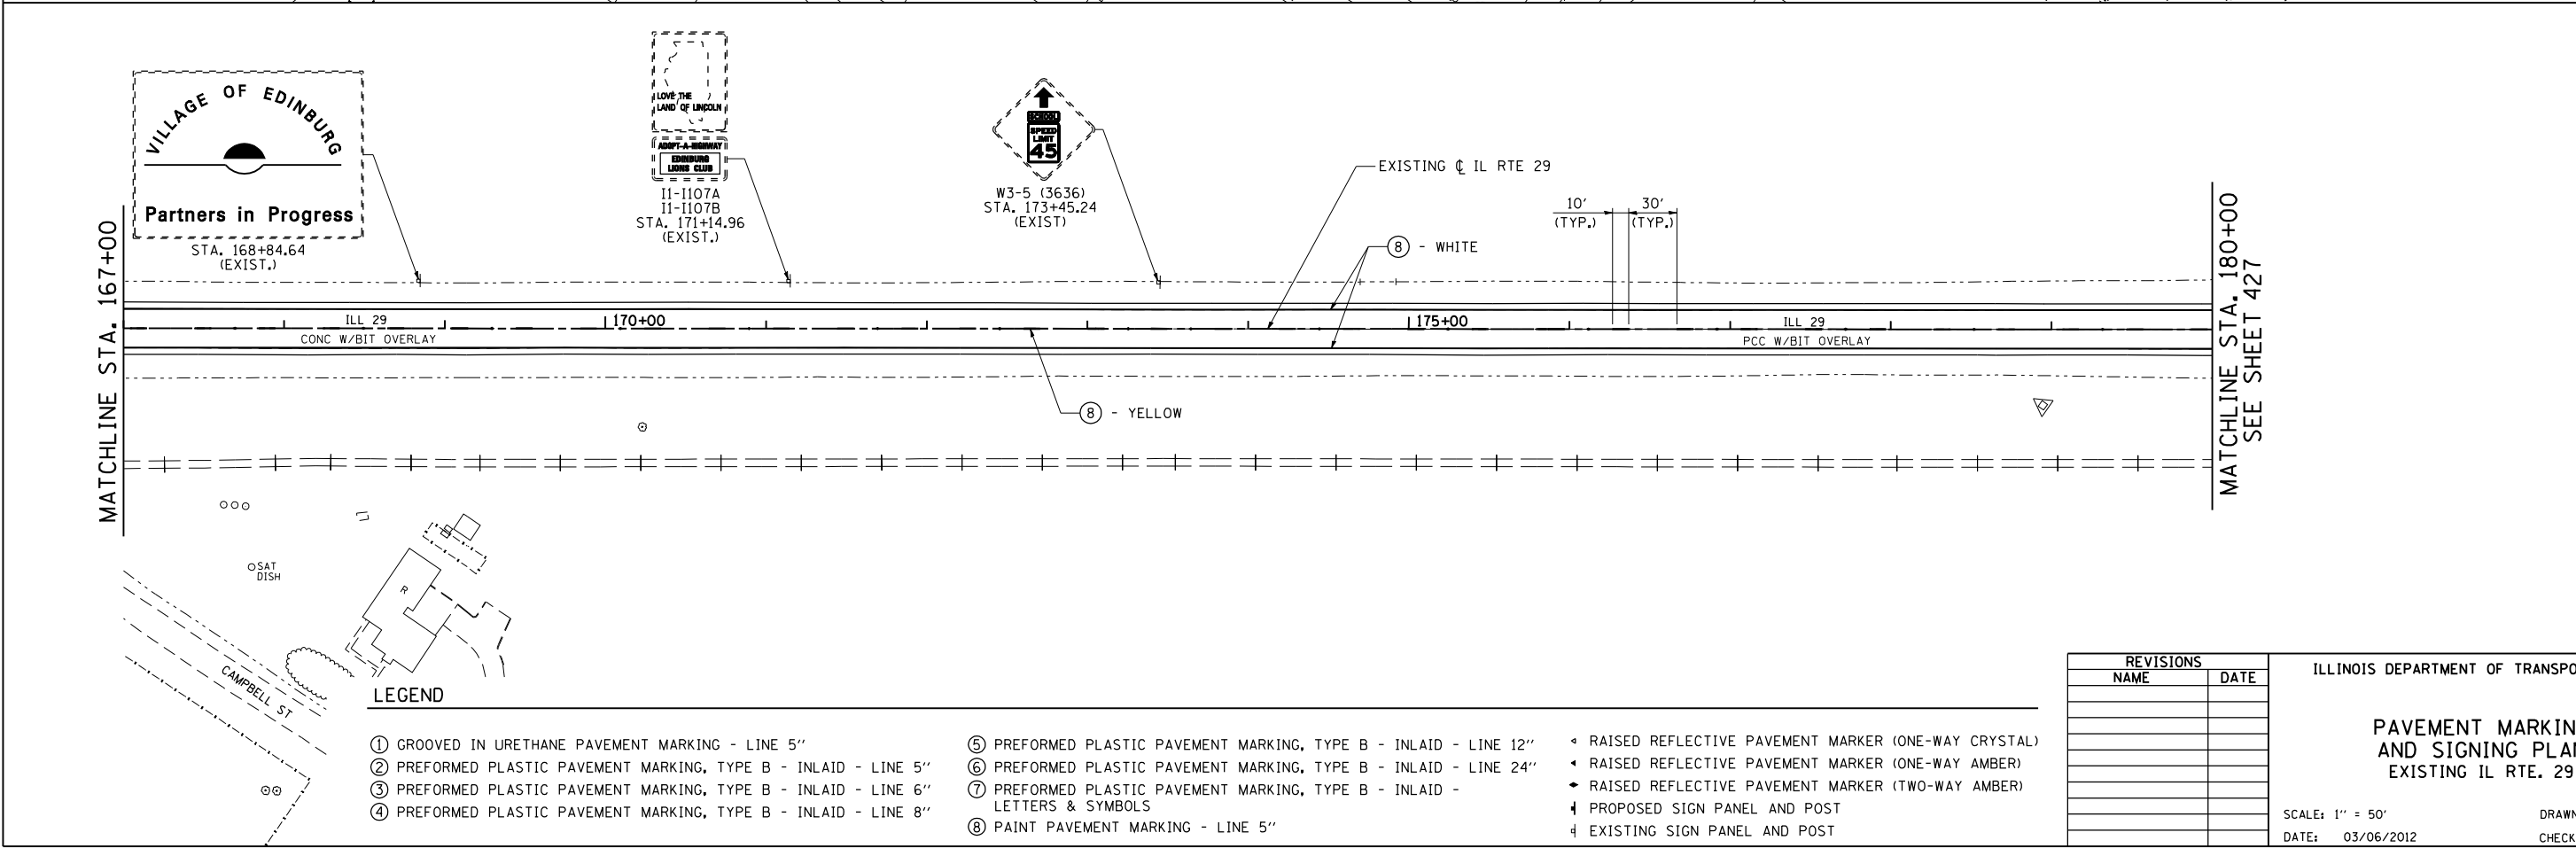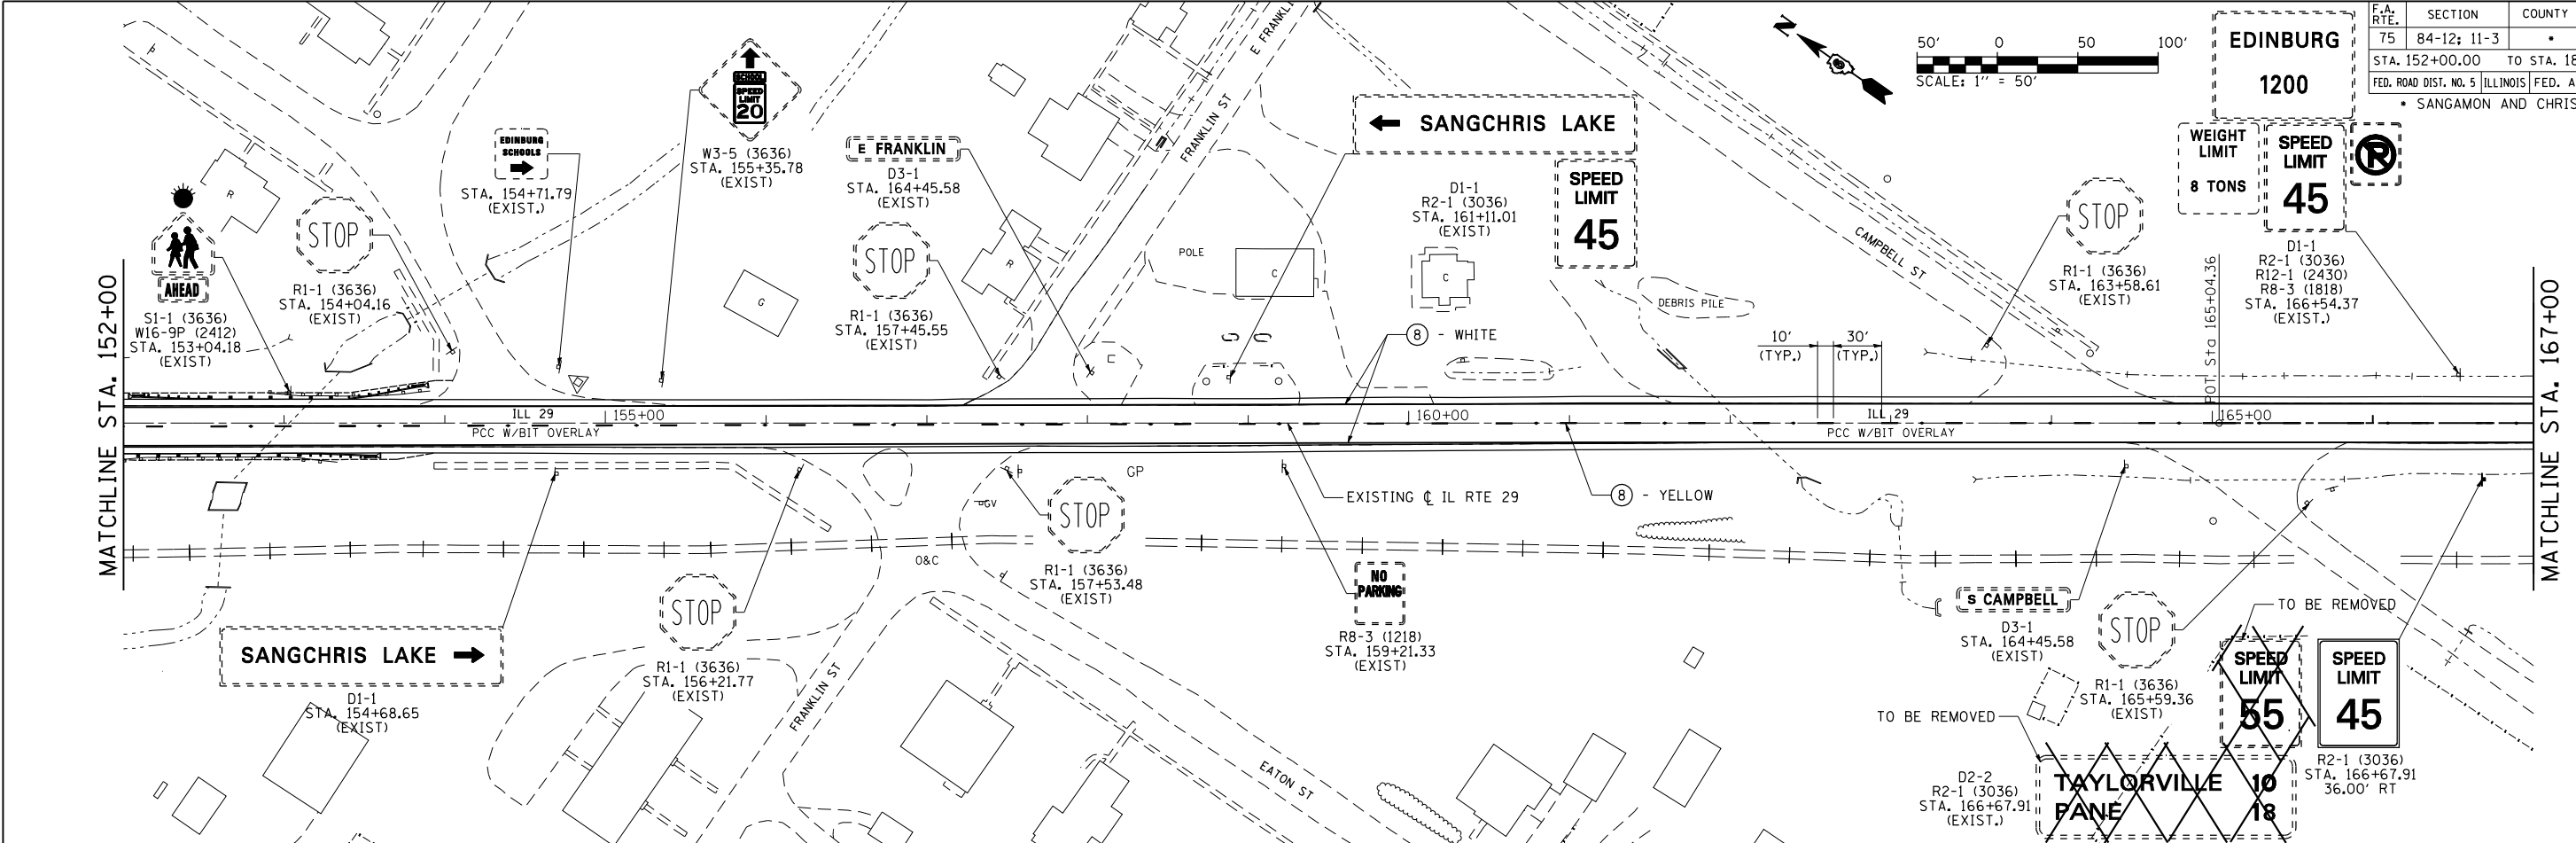

LEGEND

- ① GROOVED IN URETHANE PAVEMENT MARKING - LINE 5"
- ② PREFORMED PLASTIC PAVEMENT MARKING, TYPE B - INLAID - LINE 5"
- ③ PREFORMED PLASTIC PAVEMENT MARKING, TYPE B - INLAID - LINE 6"
- ④ PREFORMED PLASTIC PAVEMENT MARKING, TYPE B - INLAID - LINE 8"

- ⑤ PREFORMED PLASTIC PAVEMENT MARKING, TYPE B - INLAID - LINE 12"
- ⑥ PREFORMED PLASTIC PAVEMENT MARKING, TYPE B - INLAID - LINE 24"
- ⑦ PREFORMED PLASTIC PAVEMENT MARKING, TYPE B - INLAID - LETTERS & SYMBOLS
- ⑧ PAINT PAVEMENT MARKING - LINE 5"

- ◄ RAISED REFLECTIVE PAVEMENT MARKER (ONE-WAY CRYSTAL)
- ◄ RAISED REFLECTIVE PAVEMENT MARKER (ONE-WAY AMBER)
- ◄ RAISED REFLECTIVE PAVEMENT MARKER (TWO-WAY AMBER)
- ⬇ PROPOSED SIGN PANEL AND POST
- ⬇ EXISTING SIGN PANEL AND POST

REVISIONS	
NAME	DATE

ILLINOIS DEPARTMENT OF TRANSPORTATION


PAVEMENT MARKING AND SIGNING PLAN
EXISTING IL RTE. 29

SCALE: 1" = 50'
DATE: 03/06/2012

DRAWN BY: B.M.B.
CHECKED BY: J.M.M.

F.A. RTE.	SECTION	COUNTY	TOTAL SHEETS	SHEET NO.
75	84-12; 11-3	•	729	439
STA. N/A		TO STA. N/A		
FED. ROAD DIST. NO. 5		ILLINOIS	FED. AID PROJECT	
• SANGAMON AND CHRISTIAN				

SIGN DETAIL – 001
N.T.S.

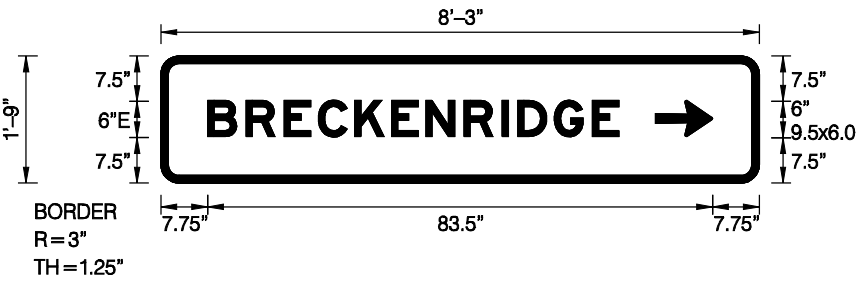


SIGN NUMBER	SIGN001
WIDTH x HGHT.	8'-3" x 1'-9"
BORDER WIDTH	1.25"
CORNER RADIUS	3"
MOUNTING	Ground
BACKGROUND	TYPE: Reflective COLOR: Green
LEGEND/BORDER	TYPE: Reflective COLOR: White /Pure White

SYMBOL	X	Y	WID	HT
ARMED	81.8	7.5	9.5	6

Letter locations are panel edge to lower left corner

LETTER POSITIONS (X)															LENGTH	SERIESIZE
B	R	E	C	K	E	N	R	I	D	G	E					E6
7.7	14.1	20.4	26	32.1	38.2	43.8	50.1	56.5	59	65.1	71.4				68.1	

SIGN DETAIL – 003
N.T.S.

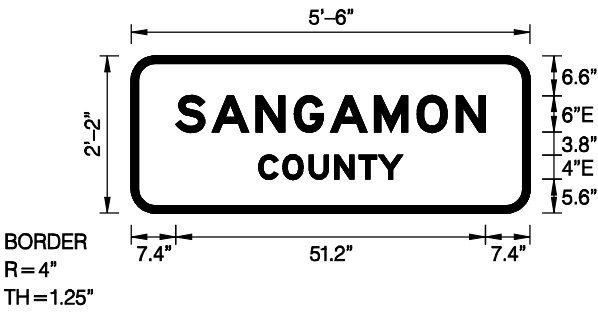


SIGN NUMBER	SIGN003
WIDTH x HGHT.	5'-6" x 2'-2"
BORDER WIDTH	1.25"
CORNER RADIUS	4"
MOUNTING	Ground
BACKGROUND	TYPE: Reflective COLOR: Green
LEGEND/BORDER	TYPE: Reflective COLOR: White /Pure White

SYMBOL	X	Y	WID	HT

Letter locations are panel edge to lower left corner

LETTER POSITIONS (X)															LENGTH	SERIESIZE	
S	A	N	G	A	M	O	N										E6
7.4	13.4	20.7	27	33	40.3	47.3	53.8									51.2	
C	O	U	N	T	Y												E4
21.1	25.1	29.5	33.7	37.7	40.9											23.8	

SIGN DETAIL – 002
N.T.S.

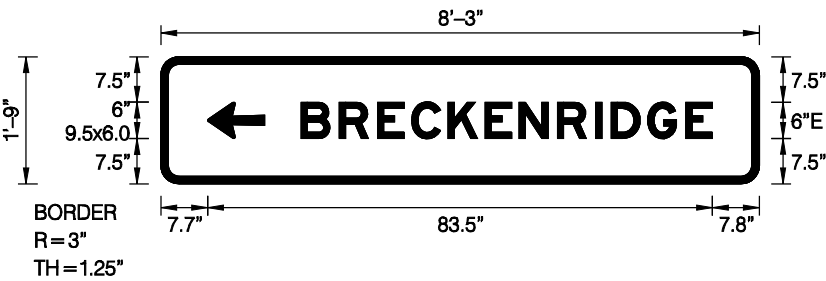


SIGN NUMBER	SIGN002
WIDTH x HGHT.	8'-3" x 1'-9"
BORDER WIDTH	1.25"
CORNER RADIUS	3"
MOUNTING	Ground
BACKGROUND	TYPE: Reflective COLOR: Green
LEGEND/BORDER	TYPE: Reflective COLOR: White /Pure White

SYMBOL	X	Y	WID	HT
ARMED	7.7	7.5	9.5	6

Letter locations are panel edge to lower left corner

LETTER POSITIONS (X)															LENGTH	SERIESIZE
B	R	E	C	K	E	N	R	I	D	G	E					E6
23.2	29.5	35.8	41.5	47.5	53.6	59.3	65.6	71.9	74.5	80.5	86.8				68.1	

SIGN DETAIL – 004
N.T.S.

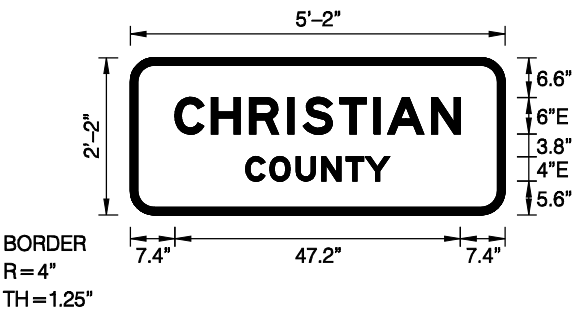

SIGN NUMBER	SIGN004
WIDTH x HGHT.	5'-2" x 2'-2"
BORDER WIDTH	1.25"
CORNER RADIUS	4"
MOUNTING	Ground
BACKGROUND	TYPE: Reflective COLOR: Green
LEGEND/BORDER	TYPE: Reflective COLOR: White /Pure White

SYMBOL	X	Y	WID	HT

Letter locations are panel edge to lower left corner

LETTER POSITIONS (X)															LENGTH	SERIESIZE	
C	H	R	I	S	T	I	A	N									E6
7.4	13.4	19.7	26.1	28.6	34.7	40.3	42.6	49.8								47.2	
C	O	U	N	T	Y												E4
19.1	23.1	27.5	31.7	35.7	38.9											23.8	

REVISIONS	
NAME	DATE

ILLINOIS DEPARTMENT OF TRANSPORTATION

SIGN DETAILS

SCALE: N.T.S.


DRAWN BY: IDOT D-6

DATE: 03/06/2012

CHECKED BY: J.M.M.

F.A. RTE.	SECTION	COUNTY	TOTAL SHEETS	SHEET NO.
75	84-12; 11-3	•	729	440
STA. N/A		TO STA. N/A		
FED. ROAD DIST. NO. 5		ILLINOIS	FED. AID PROJECT	
• SANGAMON AND CHRISTIAN				

SIGN DETAIL – 005
N.T.S.

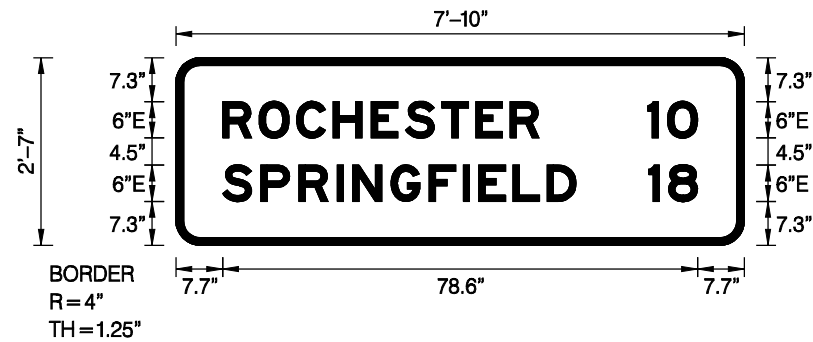


SIGN NUMBER	SIGN005
WIDTH x HGT.	7'-10" x 2'-7"
BORDER WIDTH	1.25"
CORNER RADIUS	4"
MOUNTING	Ground
BACKGROUND	TYPE: Reflective
	COLOR: Green
LEGEND/BORDER	TYPE: Reflective
	COLOR: White /Pure White

SYMBOL	X	Y	WID	HT

Letter locations are paneledge to lower left corner

LETTER POSITIONS (X)															LENGTH	SERIES/SIZE
R	O	C	H	E	S	T	E	R								E6
7.7	13.7	19.9	26	32.3	37.9	44	49.6	55.3							52.3	
1	0															E6
78	81.3														8.3	
S	P	R	I	N	G	F	I	E	L	D						E6
7.7	14	20.4	26.7	29.3	35.6	41.9	47.5	50.1	55.8	61.4					58.5	
1	8															E6
78.2	81.5														8.1	

SIGN DETAIL – 007
N.T.S.

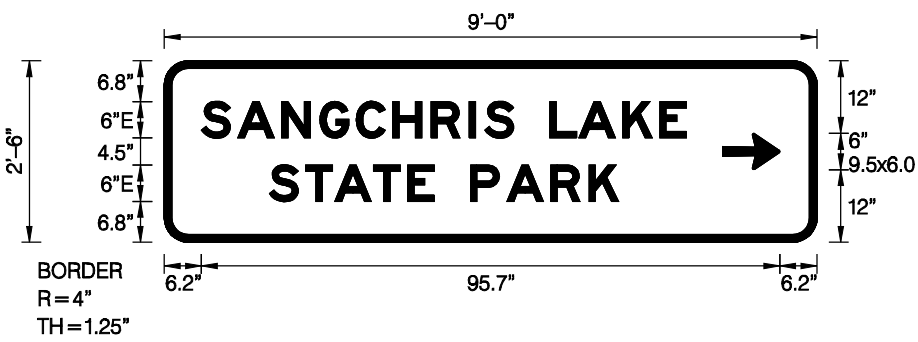


SIGN NUMBER	SIGN007
WIDTH x HGT.	9'-0" x 2'-6"
BORDER WIDTH	1.25"
CORNER RADIUS	4"
MOUNTING	Ground
BACKGROUND	TYPE: Reflective
	COLOR: Brown
LEGEND/BORDER	TYPE: Reflective
	COLOR: White /Pure White

SYMBOL	X	Y	WID	HT
ARMED	92.4	12	9.5	6

Letter locations are paneledge to lower left corner

LETTER POSITIONS (X)															LENGTH	SERIES/SIZE
S	A	N	G	C	H	R	I	S		L	A	K	E			E6
6.2	12.2	19.4	25.8	31.8	37.8	44.1	50.4	53	57.8	63.8	68.6	75.9	82		80.2	
S	T	A	T	E		P	A	R	K							E6
17.4	23.4	28.2	34.6	40.3	44.7	50.7	56.7	64	70.3						57.8	

SIGN DETAIL – 006
N.T.S.

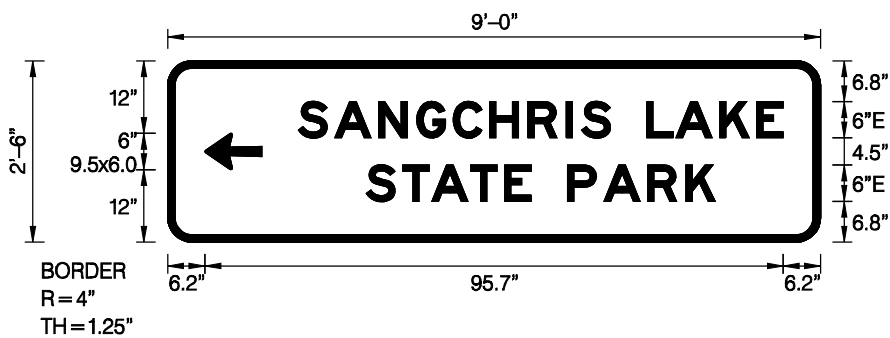


SIGN NUMBER	SIGN006
WIDTH x HGT.	9'-0" x 2'-6"
BORDER WIDTH	1.25"
CORNER RADIUS	4"
MOUNTING	Ground
BACKGROUND	TYPE: Reflective
	COLOR: Brown
LEGEND/BORDER	TYPE: Reflective
	COLOR: White /Pure White

SYMBOL	X	Y	WID	HT
ARMED	6.2	12	9.5	6

Letter locations are paneledge to lower left corner

LETTER POSITIONS (X)															LENGTH	SERIES/SIZE
S	A	N	G	C	H	R	I	S		L	A	K	E			E6
21.6	27.6	34.9	41.2	47.2	53.3	59.6	65.9	68.5	73.3	79.3	84.1	91.3	97.4		80.2	
S	T	A	T	E		P	A	R	K							E6
32.8	36.9	43.7	50.1	55.7	60.2	66.1	72.2	79.4	85.7						57.8	

SIGN DETAIL – 008
N.T.S.

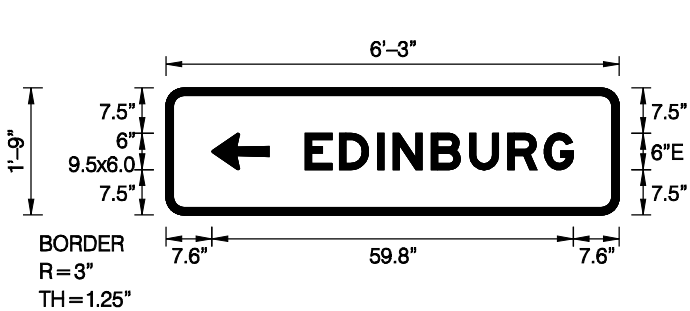

SIGN NUMBER	SIGN008
WIDTH x HGT.	6'-3" x 1'-9"
BORDER WIDTH	1.25"
CORNER RADIUS	3"
MOUNTING	Ground
BACKGROUND	TYPE: Reflective
	COLOR: Green
LEGEND/BORDER	TYPE: Reflective
	COLOR: White /Pure White

SYMBOL	X	Y	WID	HT
ARMED	7.6	7.5	9.5	6

Letter locations are paneledge to lower left corner

LETTER POSITIONS (X)															LENGTH	SERIES/SIZE
E	D	I	N	B	U	R	G									E6
23.1	28.7	35	37.6	43.9	50.2	56.6	62.6								44.3	

REVISIONS	
NAME	DATE

ILLINOIS DEPARTMENT OF TRANSPORTATION

SIGN DETAILS

SCALE: N.T.S.


DRAWN BY: IDOT D-6

DATE: 03/06/2012

CHECKED BY: J.M.M.

F.A. RTE.	SECTION	COUNTY	TOTAL SHEETS	SHEET NO.
75	84-12; 11-3	•	729	441
STA. N/A		TO STA. N/A		
FED. ROAD DIST. NO. 5		ILLINOIS	FED. AID PROJECT	
• SANGAMON AND CHRISTIAN				

SIGN DETAIL – 009
N.T.S.

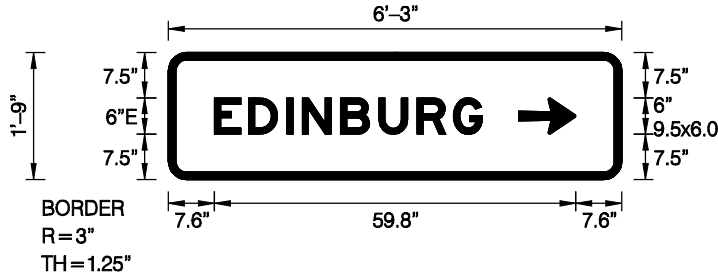


SIGN NUMBER	SIGN009
WIDTH x HGHT.	6'-3" x 1'-9"
BORDER WIDTH	1.25"
CORNER RADIUS	3"
MOUNTING	Ground
BACKGROUND	TYPE: Reflective COLOR: Green
LEGEND/BORDER	TYPE: Reflective COLOR: White /Pure White

SYMBOL	X	Y	WID	HT
ARMED	57.9	7.5	9.5	6

Letter locations are paneledge to lower left corner

LETTER POSITIONS (X)																LENGTH	SERIESSIZE
E	D	I	N	B	U	R	G										E6
7.6	13.2	19.6	22.1	28.5	34.8	41.1	47.1									44.3	

SIGN DETAIL – 011
N.T.S.

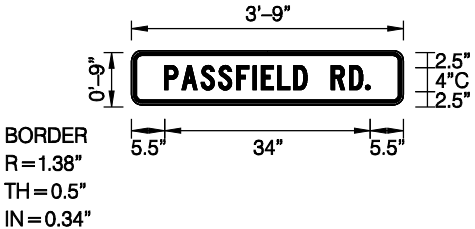


SIGN NUMBER	SIGN011
WIDTH x HGHT.	3'-9" x 0'-9"
BORDER WIDTH	0.5"
CORNER RADIUS	1.38"
MOUNTING	Ground
BACKGROUND	TYPE: Reflective COLOR: Yellow
LEGEND/BORDER	TYPE: Reflective COLOR: Red /Black

SYMBOL	X	Y	WID	HT

Letter locations are paneledge to lower left corner

LETTER POSITIONS (X)																LENGTH	SERIESSIZE
P	A	S	S	F	I	E	L	D		R	D	.					C4
5.5	8.4	11.5	14.4	17.4	20.1	21.5	24.2	26.9	29.1	33	36.1	38.7				34	

SIGN DETAIL – 010
N.T.S.

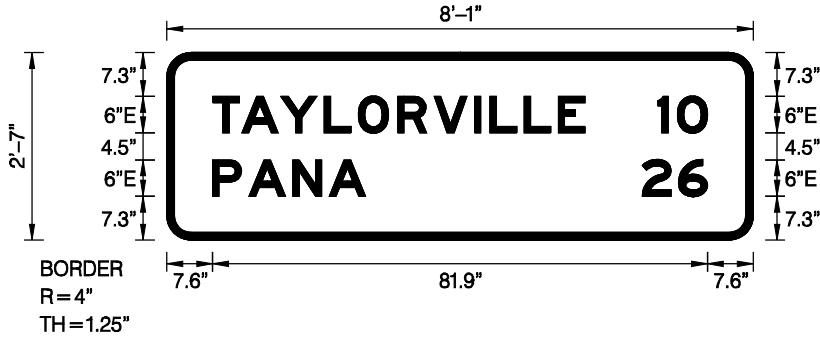

SIGN NUMBER	SIGN010
WIDTH x HGHT.	8'-1" x 2'-7"
BORDER WIDTH	1.25"
CORNER RADIUS	4"
MOUNTING	Ground
BACKGROUND	TYPE: Reflective COLOR: Green
LEGEND/BORDER	TYPE: Reflective COLOR: White /Pure White

SYMBOL	X	Y	WID	HT

Letter locations are paneledge to lower left corner

LETTER POSITIONS (X)																LENGTH	SERIESSIZE
T	A	Y	L	O	R	V	I	L	L	E							E6
7.6	12.4	18.8	26	31.7	38.2	44.2	50.9	53.5	59.1	64.8						61.6	
1	0																E6
81.2	84.5															8.3	
P	A	N	A														E6
7.6	13.6	20.8	26.9													25.3	
2	6																E6
78.6	84.6															10.8	

REVISIONS	
NAME	DATE

ILLINOIS DEPARTMENT OF TRANSPORTATION

SIGN DETAILS

SCALE: N.T.S. DRAWN BY: IDOT D-6
DATE: 03/06/2012 CHECKED BY: J.M.M.

SIGN NUMBER	SIGN013	
WIDTH x HIGHT.	5'-6" x 1'-3"	
BORDER WIDTH	0.5"	
CORNER RADIUS	1.38"	
MOUNTING	Ground	
BACKGROUND	TYPE:	Reflective
	COLOR:	Yellow/Yellow
LEGEND/BORDER	TYPE:	Reflective
	COLOR:	Red /Black

SYMBOL	X	Y	WID	HT
ARMED	41.9	8.8	6.3	4
ARMED	5.4	2.2	6.3	4

LETTER POSITIONS (X)																		LENGTH	SERIESIZE
E	L	M		S	T	.												C4	
17.8	20.5	23.2	25.8	29.8	32.6	35.1												18.1	
B	R	E	C	K	E	N	R	I	D	G	E		R	D	.			C4	
17.7	20.7	23.7	26.4	29.3	32.1	34.8	37.8	40.9	42.3	45.1	48.2	50.2	54.2	57.2	59.8			43	

Diagram of a rectangular sign with the following dimensions and specifications:

- Overall width: 4'-9"
- Overall height: 2.5' (2.5' + 4" + 2.5')
- Sign text: 625E / 2300N RD.
- Border width: BORDER R = 1.38"
- Thickness: TH = 0.5"
- Inset from bottom: IN = 0.34"
- Inset from left: 5.4"
- Inset from right: 5.4"
- Inset from top: 5.4"
- Overall width of sign area: 46.2"

SIGN NUMBER	SIGN015	
WIDTH x HGT.	4'-9" x 0'-9"	
BORDER WIDTH	0.5"	
CORNER RADIUS	1.38"	
MOUNTING	Ground	
BACKGROUND	TYPE:	Reflective
	COLOR:	Yellow
LEGEND/BORDER	TYPE:	Reflective
	COLOR:	Red /Black

[illegible]

LETTER POSITIONS (X)																	LENGTH	SERIESIZE				
6	2	5	E		/		2	3	0	0	N		R	D	.							C4
5.4	8.3	11.3	14.4	16.4	20.4	23.1	27.1	29.9	32.8	35.8	39	41.1	45.1	48.2	50.8							48.2

SIGN NUMBER	SIGN014
WIDTH x HIGHT.	5'-6" x 1'-3"
BORDER WIDTH	0.5"
CORNER RADIUS	1.38"
MOUNTING	Ground
BACKGROUND	TYPE: Reflective
	COLOR: Yellow/Yellow
LEGEND/BORDER	TYPE: Reflective
	COLOR: Red /Black

SYMBOL	X	Y	WID	HT
ARMED	5.4	8.8	6.3	4
ARMED	41.9	2.2	6.3	4

[illegible]

Diagram illustrating the dimensions and offsets for a rectangular sign:

- Overall width: 3'-9"
- Overall height: 2.5"
- Sign text: 725 EAST RD.
- Offset from top edge to sign top: 4"C
- Offset from bottom edge to sign bottom: 2.5"
- Offset from left edge to sign left: 6"
- Offset from right edge to sign right: 6"
- Sign width: 33"

Additional dimensions and offsets listed below the diagram:

- BORDER
- R=1.38"
- TH=0.5"
- IN=0.34"

SIGN NUMBER	SIGN018	
WIDTH x HIGHT.	3'-9" x 0'-9"	
BORDER WIDTH	0.5"	
CORNER RADIUS	1.38"	
MOUNTING	Ground	
BACKGROUND	TYPE:	Reflective
	COLOR:	Yellow
LEGEND/BORDER	TYPE:	Reflective
	COLOR:	Red /Black

[illegible]


LETTER POSITIONS (X)																	LENGTH	SERIESIZE	
7	2	5		E	A	S	T		R	D	.								C4
6	8.8	11.9	14.1	18.1	20.5	23.7	26.6	28.6	32.6	35.6	38.2								33

[illegible]

SCALE: N.T.S. DRAWN BY: IDOT D-6
DATE: 03/06/2012 CHECKED BY: J.M.M.

F.A. RTE.	SECTION	COUNTY	TOTAL SHEETS	SHEET NO.
75	84-12; 11-3	•	729	443
STA. N/A		TO STA. N/A		
FED. ROAD DIST. NO. 5		ILLINOIS	FED. AID PROJECT	
• SANGAMON AND CHRISTIAN				

SIGN DETAIL – 017
N.T.S.

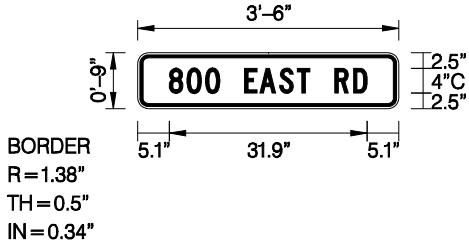


SIGN NUMBER	SIGN017
WIDTH x HGHT.	3'-6" x 0'-9"
BORDER WIDTH	0.5"
CORNER RADIUS	1.38"
MOUNTING	Ground
BACKGROUND	TYPE: Reflective COLOR: Yellow
LEGEND/BORDER	TYPE: Reflective COLOR: Red /Black

SYMBOL	X	Y	WID	HT

Letter locations are paneledge to lower left corner

LETTER POSITIONS (X)																	LENGTH	SERIESSIZE
8	0	0		E	A	S	T		R	D								C4
5.1	7.9	10.9	13.2	17.2	19.7	22.8	25.7	27.7	31.7	34.7							31.9	

SIGN DETAIL – 019
N.T.S.

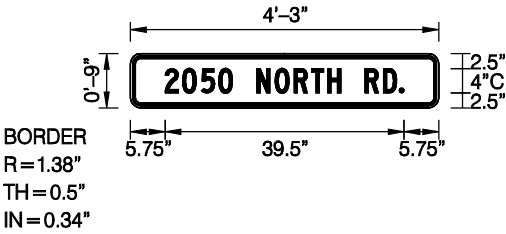


SIGN NUMBER	SIGN019
WIDTH x HGHT.	4'-3" x 0'-9"
BORDER WIDTH	0.5"
CORNER RADIUS	1.38"
MOUNTING	Ground
BACKGROUND	TYPE: Reflective COLOR: Yellow
LEGEND/BORDER	TYPE: Reflective COLOR: Red /Black

SYMBOL	X	Y	WID	HT

Letter locations are panel edge to lower left corner

LETTER POSITIONS (X)																	LENGTH	SERIESSIZE
2	0	5	0		N	O	R	T	H		R	D	.					C4
5.7	8.6	11.7	14.6	16.9	20.9	23.9	27.1	29.9	32.6	34.8	38.8	41.8	44.5				39.5	

SIGN DETAIL – 018
N.T.S.

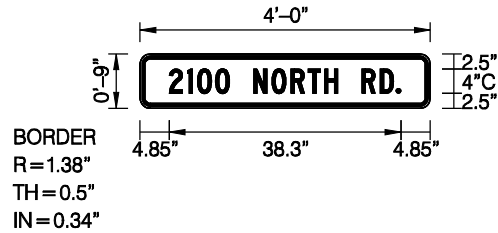


SIGN NUMBER	SIGN018
WIDTH x HGHT.	4'-0" x 0'-9"
BORDER WIDTH	0.5"
CORNER RADIUS	1.38"
MOUNTING	Ground
BACKGROUND	TYPE: Reflective COLOR: Yellow
LEGEND/BORDER	TYPE: Reflective COLOR: Red /Black

SYMBOL	X	Y	WID	HT

Letter locations are paneledge to lower left corner

LETTER POSITIONS (X)																	LENGTH	SERIESSIZE
2	1	0	0		N	O	R	T	H		R	D	.					C4
4.8	7.9	9.5	12.5	14.8	18.8	21.8	25	27.9	30.5	32.7	36.7	39.7	42.4				38.3	

SIGN DETAIL – 020
N.T.S.

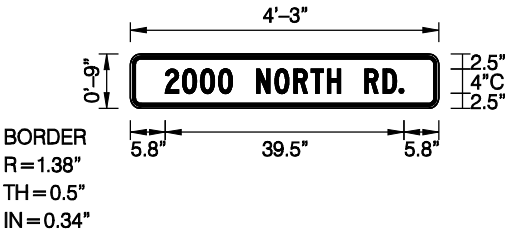

SIGN NUMBER	SIGN020
WIDTH x HGHT.	4'-3" x 0'-9"
BORDER WIDTH	0.5"
CORNER RADIUS	1.38"
MOUNTING	Ground
BACKGROUND	TYPE: Reflective COLOR: Yellow
LEGEND/BORDER	TYPE: Reflective COLOR: Red /Black

SYMBOL	X	Y	WID	HT

Letter locations are panel edge to lower left corner

LETTER POSITIONS (X)																	LENGTH	SERIESSIZE
2	0	0	0		N	O	R	T	H		R	D	.					C4
5.8	8.6	11.6	14.6	16.9	20.9	23.9	27.1	29.9	32.6	34.8	38.8	41.8	44.4				39.5	

REVISIONS	
NAME	DATE

ILLINOIS DEPARTMENT OF TRANSPORTATION

SIGN DETAILS

SCALE: N.T.S. DRAWN BY: IDOT D-6
DATE: 03/06/2012 CHECKED BY: J.M.M.

GENERAL NOTES

- ALL PROPOSED LIGHTING UNITS SHALL BE LABELED ACCORDING TO THE STANDARD SPECIFICATIONS, WITH POLE NUMBERS ATTACHED WITH STAINLESS STEEL BANDING. LIGHTING UNIT NUMBERING SHALL BE AS DIRECTED BY THE ENGINEER.
- CONTRACTOR SHALL BE RESPONSIBLE TO COORDINATE ELECTRICAL WORK WITH OTHER TRADES.
- LIGHT POLE FOUNDATIONS SHALL BE INSTALLED PLUMB AND FLUSH WITH THE PROPOSED GRADE AND SHALL MEET THE HEIGHT REQUIREMENTS OF ARTICLE 836.03 OF THE STANDARD SPECIFICATIONS. AFTER UNIT DUCT IS INSTALLED, FOUNDATIONS SHALL BE FILLED WITH FINE AGGREGATE ACCORDING TO ARTICLE 836.03. WASHERS USED TO INSTALL THE POLE SHALL BE LARGE ENOUGH TO FULLY COVER THE SLOTTED HOLES IN THE POLE BASE PLATE.
- CONTRACTOR SHALL INSTALL LIGHT POLES AT THE LOCATIONS INDICATED ON THE PLANS, MAINTAINING ADEQUATE CLEARANCE FROM UTILITY LINES. CONTRACTOR SHALL BE RESPONSIBLE TO VERIFY CLEARANCES PER THE NATIONAL ELECTRICAL SAFETY CODE AND/OR THE REQUIREMENTS OF THE UTILITY COMPANIES. THE LOCATION OF BURIED AND ABOVE GROUND UTILITIES SHOWN ARE APPROXIMATE AND ARE SHOWN FOR INFORMATION ONLY. REROUTING, DISCONNECTION, RELOCATION, PROTECTION ETC., OF ANY UTILITIES MUST BE COORDINATED BETWEEN THE CONTRACTOR, UTILITY COMPANY, AND OWNER. THE CONTRACTOR SHALL VERIFY THE EXACT LOCATION OF ALL UNDERGROUND UTILITIES PRIOR TO CONSTRUCTION.
- THE CONTRACTOR IS RESPONSIBLE FOR UNCOVERING OR HAND DIGGING AROUND UTILITIES AS NECESSARY. THE COST OF THIS WORK IS TO BE INCLUDED WITH THE "UNDERGROUND CONDUIT, COILABLE NONMETALLIC CONDUIT, 2 1/2" DIA." AND "UNIT DUCT, 600V, 2-1C NO.8, 1/C NO.8 GROUND, (XLP-TYPE USE), 3/4" DIA. POLYETHYLENE" PAY ITEMS.
- THE CONTRACTOR SHALL PROVIDE AND INSTALL A CONCRETE WORK PAD IN FRONT OF THE LIGHTING CONTROLLER PER SECTION 825 OF THE STANDARD SPECIFICATIONS.
- INSTALL HORIZONTAL MOUNT LUMINAIRES PERPENDICULAR TO THE CENTERLINE OF THE ROADWAY AS REQUIRED BY ARTICLE 821.04 OF THE STANDARD SPECIFICATIONS.
- UNDERGROUND CONDUIT, COILABLE NONMETALLIC CONDUIT, 2 1/2" DIA. SHALL BE SCHEDULE 80 AS NOTED IN THE PLANS.

ILLINOIS DEPARTMENT OF TRANSPORTATION
250W LUMINAIRE PERFORMANCE TABLE

GIVEN CONDITIONS

ROADWAY DATA:	Pavement Width	48 FT
	Number Of Lanes	4
	Median Width	N/A
	IES Surface Classification	R3
	Q-Value	.07
LIGHT POLE DATA:	Mounting Height	45 FT
	Mast Arm Length	15 FT
	Pole Set-Back From Edge Of Pavement	15 FT
LUMINAIRE DATA:	Lamp Type	HPS
	Lamp Lumens	28,500
	IES Vertical Distribution	M
	IES Control Of Distribution	FC
	IES Lateral Distribution	3
LAYOUT DATA:	Total Light Loss Factor	0.684
	Spacing	145 FT
	Configuration	Single Sided
	Luminaire Overhang Over Edge Of Pavement Lane	0 FT

NOTE: Variations from the above specified IES distribution pattern may be requested and acceptance of variations will be subject to review by the Engineer based on how well the performance requirements are met.

PERFORMANCE REQUIREMENTS



NOTE: These performance requirements shall be the minimum acceptable standards of photometric performance for the luminaire, based on the given conditions listed above.

ILLUMINATION:	Average Horizontal Illumination, (E_{Avg})	0.9 fc
	Uniformity Ratio, (E_{Min}/E_{Max})	3.0
LUMINANCE:	Average Luminance: (L_{Avg})	0.6 Cd/m ²
	Uniformity Ratios: (L_{Min}/L_{Max})	3.5
		6.0
	Maximum Veiling Luminance Ratio: (L_v/L_{Avg})	0.30

CONTRACT NO. 72829				
F.A.P. RTE.	SECTION	COUNTY	TOTAL SHEETS	SHEET NO.
75	84-12; 11-3	•	729	444
STA.	N/A	TO STA.	N/A	
FED. ROAD DIST. NO. 5 ILLINOIS FED. AID PROJECT				
• SANGAMON AND CHRISTIAN				

LEGEND

- LIGHT POLE, ALUMINUM, 45 FT. M.H., 15 FT. DAVIT ARM WITH LUMINAIRE, SODIUM VAPOR, HORIZONTAL MOUNT. 250 WATT, WITH BREAKAWAY COUPLINGS.
- ELECTRIC SERVICE INSTALLATION, 120/240V, 1 PHASE, 4 WIRE
- LIGHTING CONTROLLER, POLE MOUNTED, 240V, 60A
- UNIT DUCT, 600V, 2-1C NO. 8, 1/C NO. 8 GROUND (XLP TYPE USE), 3/4" DIA. POLYETHYLENE
- UNDERGROUND CONDUIT, COILABLE NONMETALLIC CONDUIT, 2 1/2" DIA. (SCHEDULE 80), UNLESS NOTED OTHERWISE

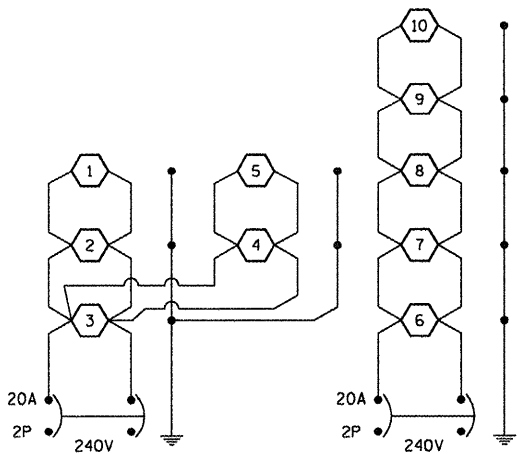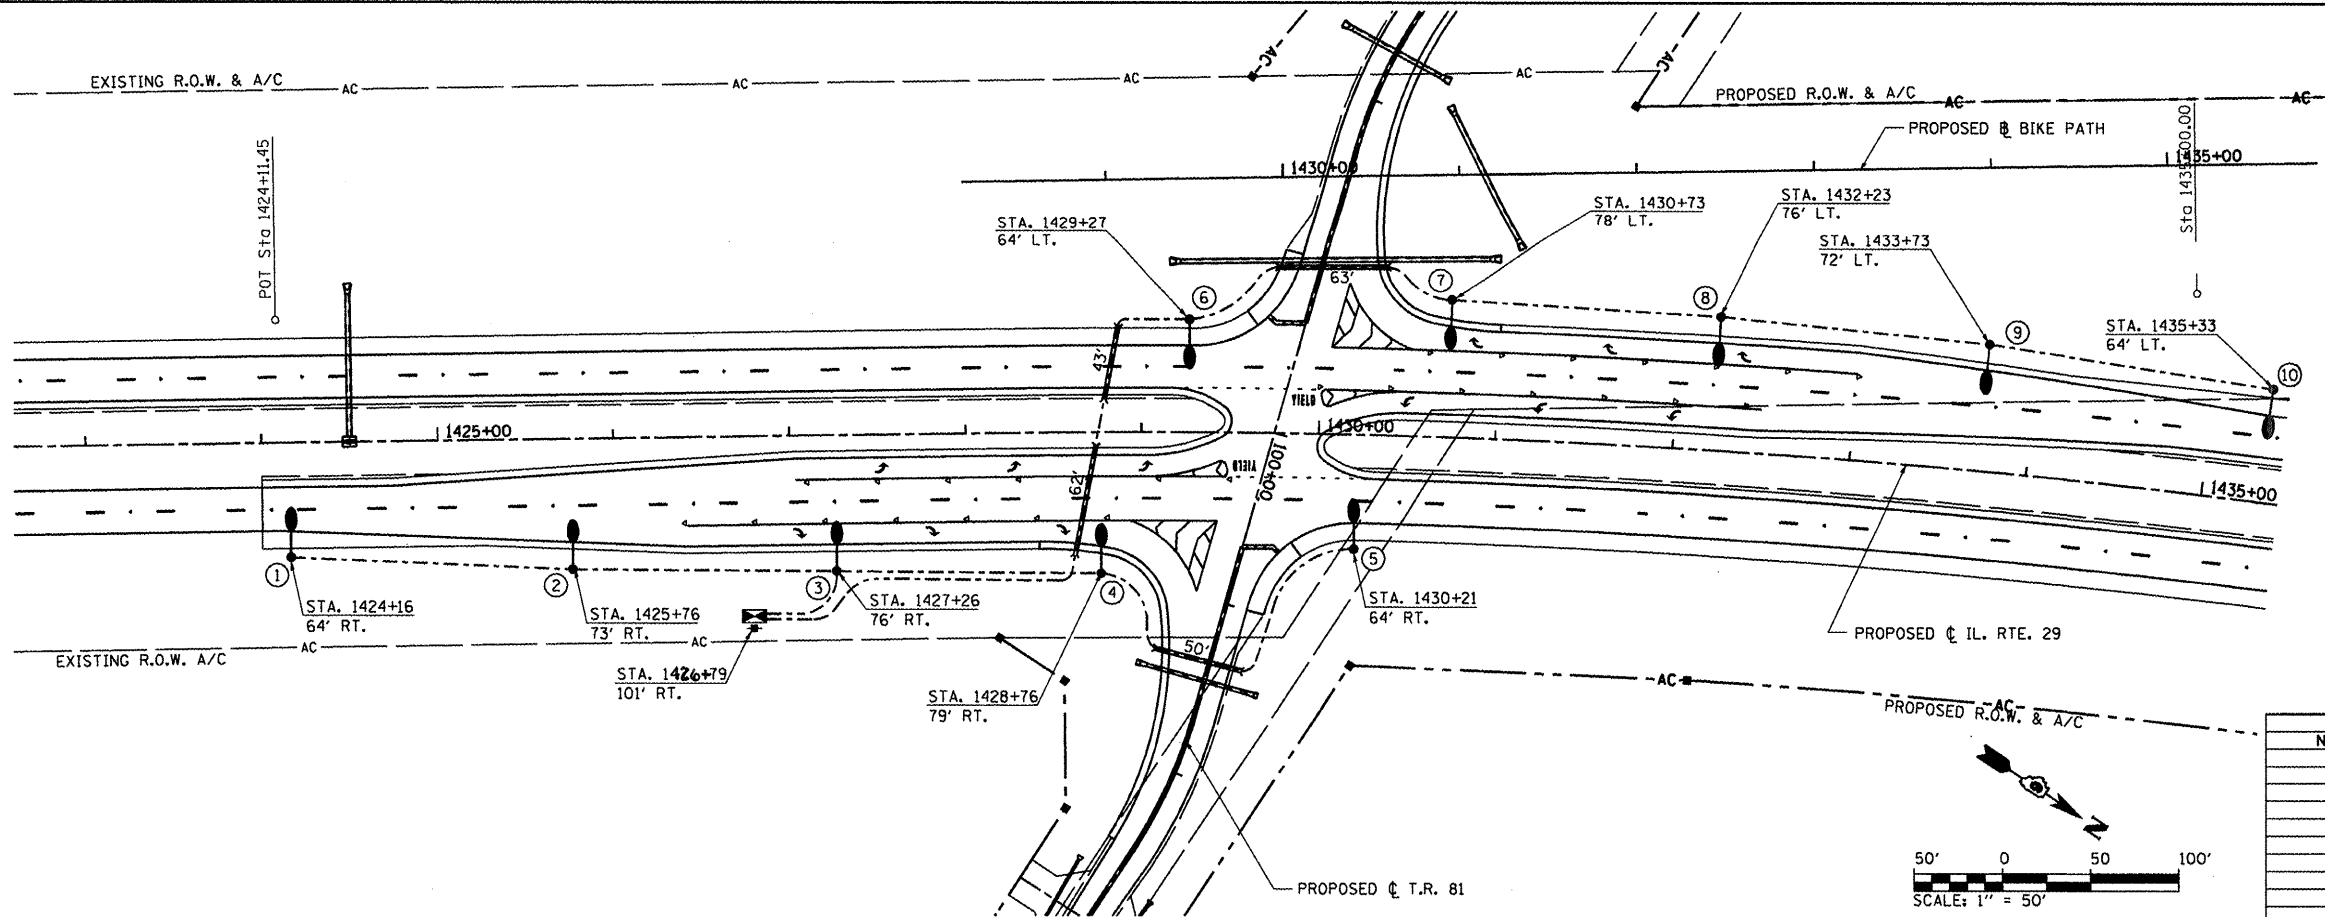

REVISIONS	
NAME	DATE

ILLINOIS DEPARTMENT OF TRANSPORTATION



LIGHTING PLAN
ILLINOIS RTE. 29 & TR 81

SCALE: 1" = 50'
DATE: 03/06/2012

DRAWN BY: IDOT
CHECKED BY: J.M.M.



LIGHTING PLAN: IL. RTE. 29 - STA. 1422 + 50 TO STA. 1435 + 00

F.A.P. RTE.	SECTION	COUNTY	TOTAL SHEETS	SHEET NO.
75	84-12: 11-3	•	729	445
STA.	N/A	TO STA.	N/A	
FED. ROAD DIST. NO. 5 ILLINOIS FED. AID PROJECT				
• SANGAMON AND CHRISTIAN				

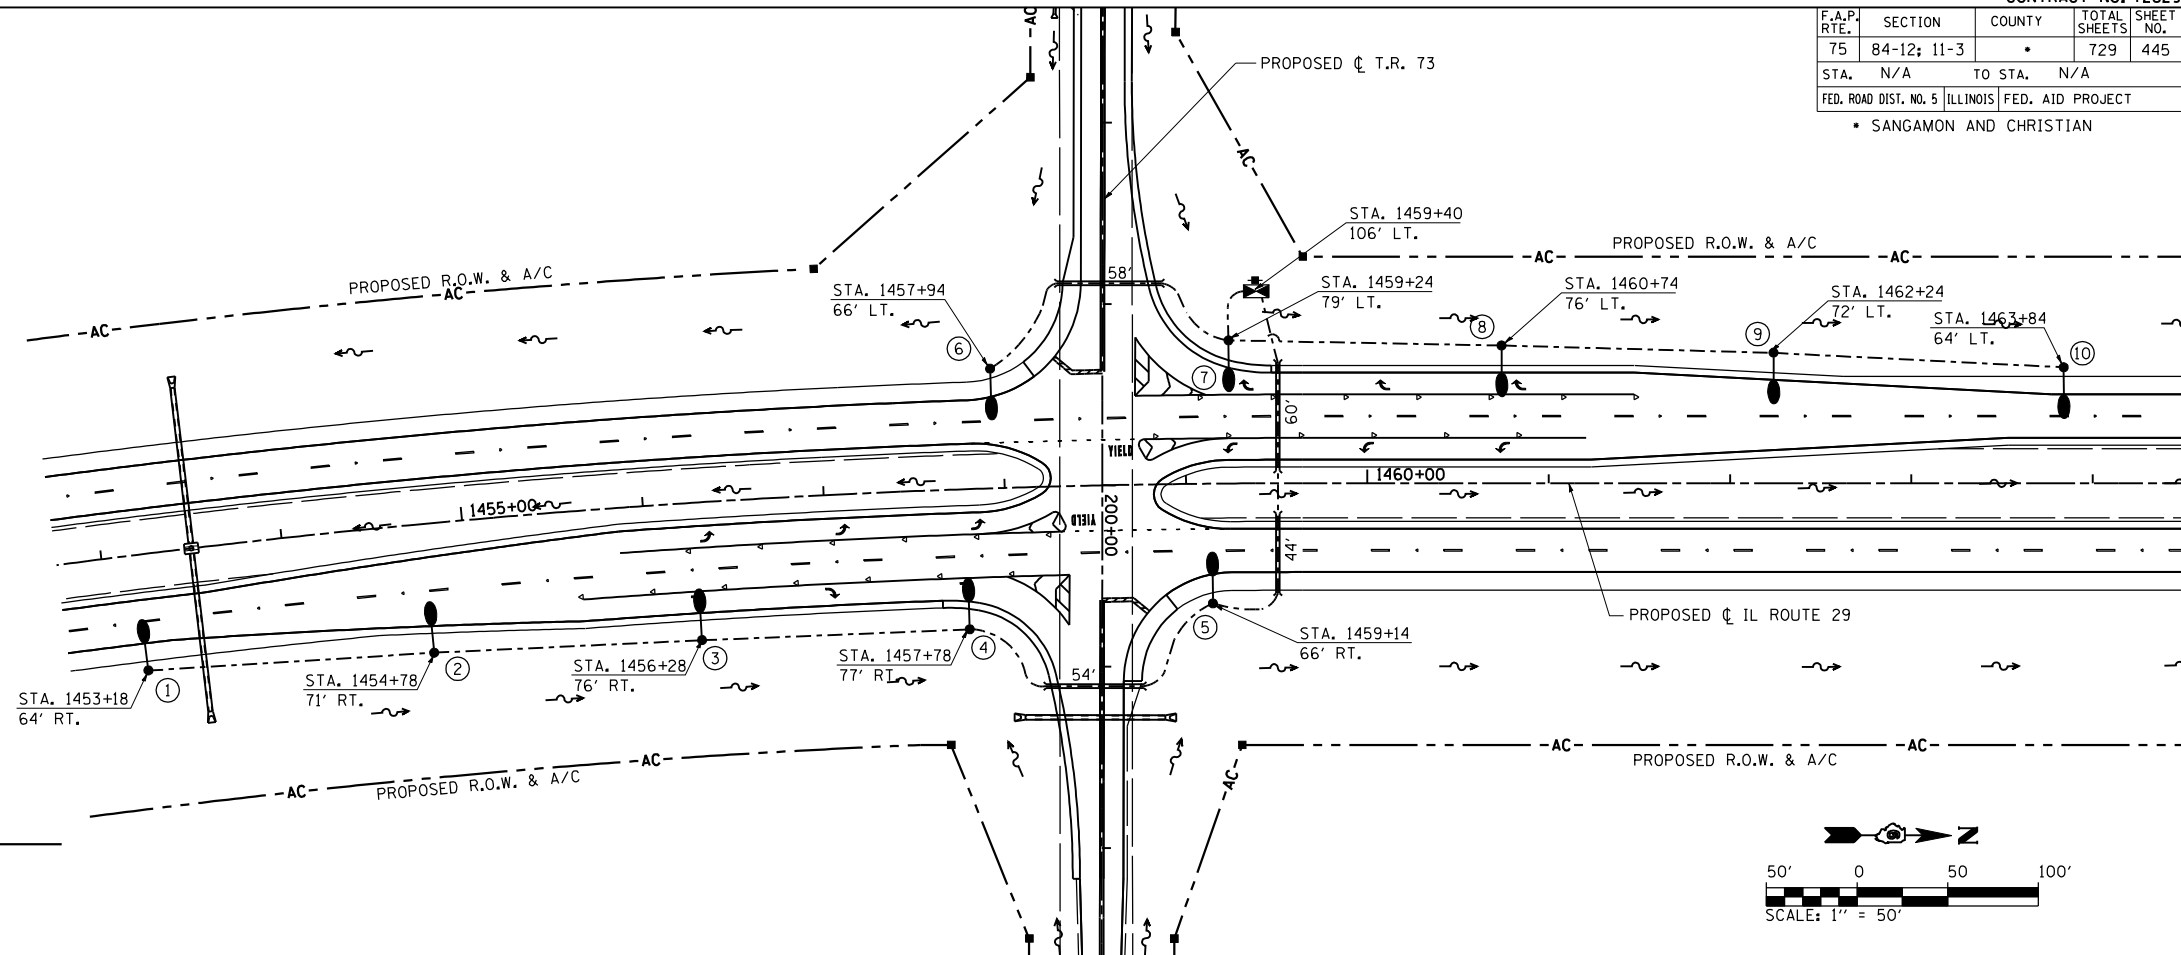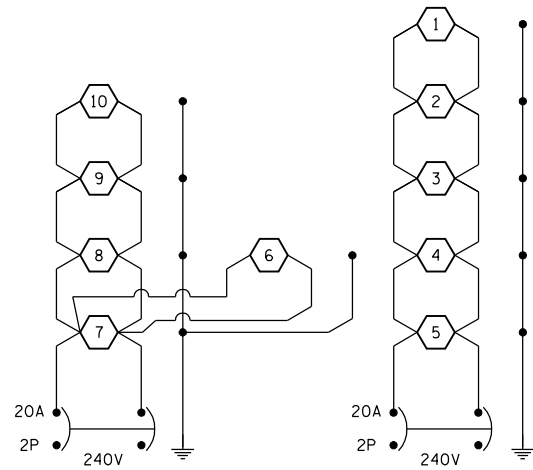

LEGEND

- LIGHT POLE, ALUMINUM, 45 FT. M.H., 15 FT. DAVIT ARM WITH LUMINAIRE, SODIUM VAPOR, HORIZONTAL MOUNT, 250 WATT, WITH BREAKAWAY COUPLINGS.
- ELECTRIC SERVICE INSTALLATION, 120/240V, 1 PHASE, 4 WIRE
- ⊠ LIGHTING CONTROLLER, POLE MOUNTED, 240V, 60A
- UNIT DUCT, 600V, 2-1C NO. 8, 1/C NO. 8 GROUND (XLP TYPE USE), 3/4" DIA. POLYETHYLENE
- ══ UNDERGROUND CONDUIT, COILABLE NONMETALLIC CONDUIT, 2 1/2" DIA. (SCHEDULE 80), UNLESS NOTED OTHERWISE

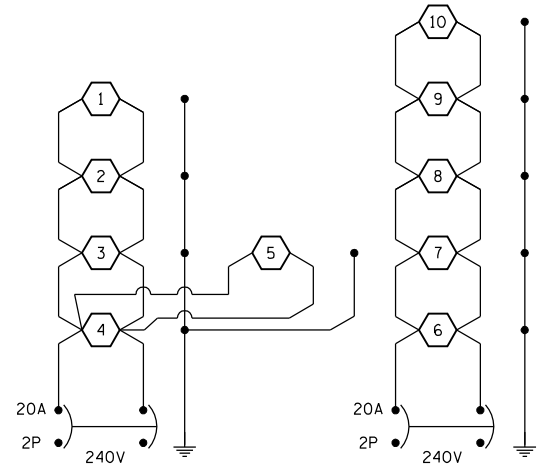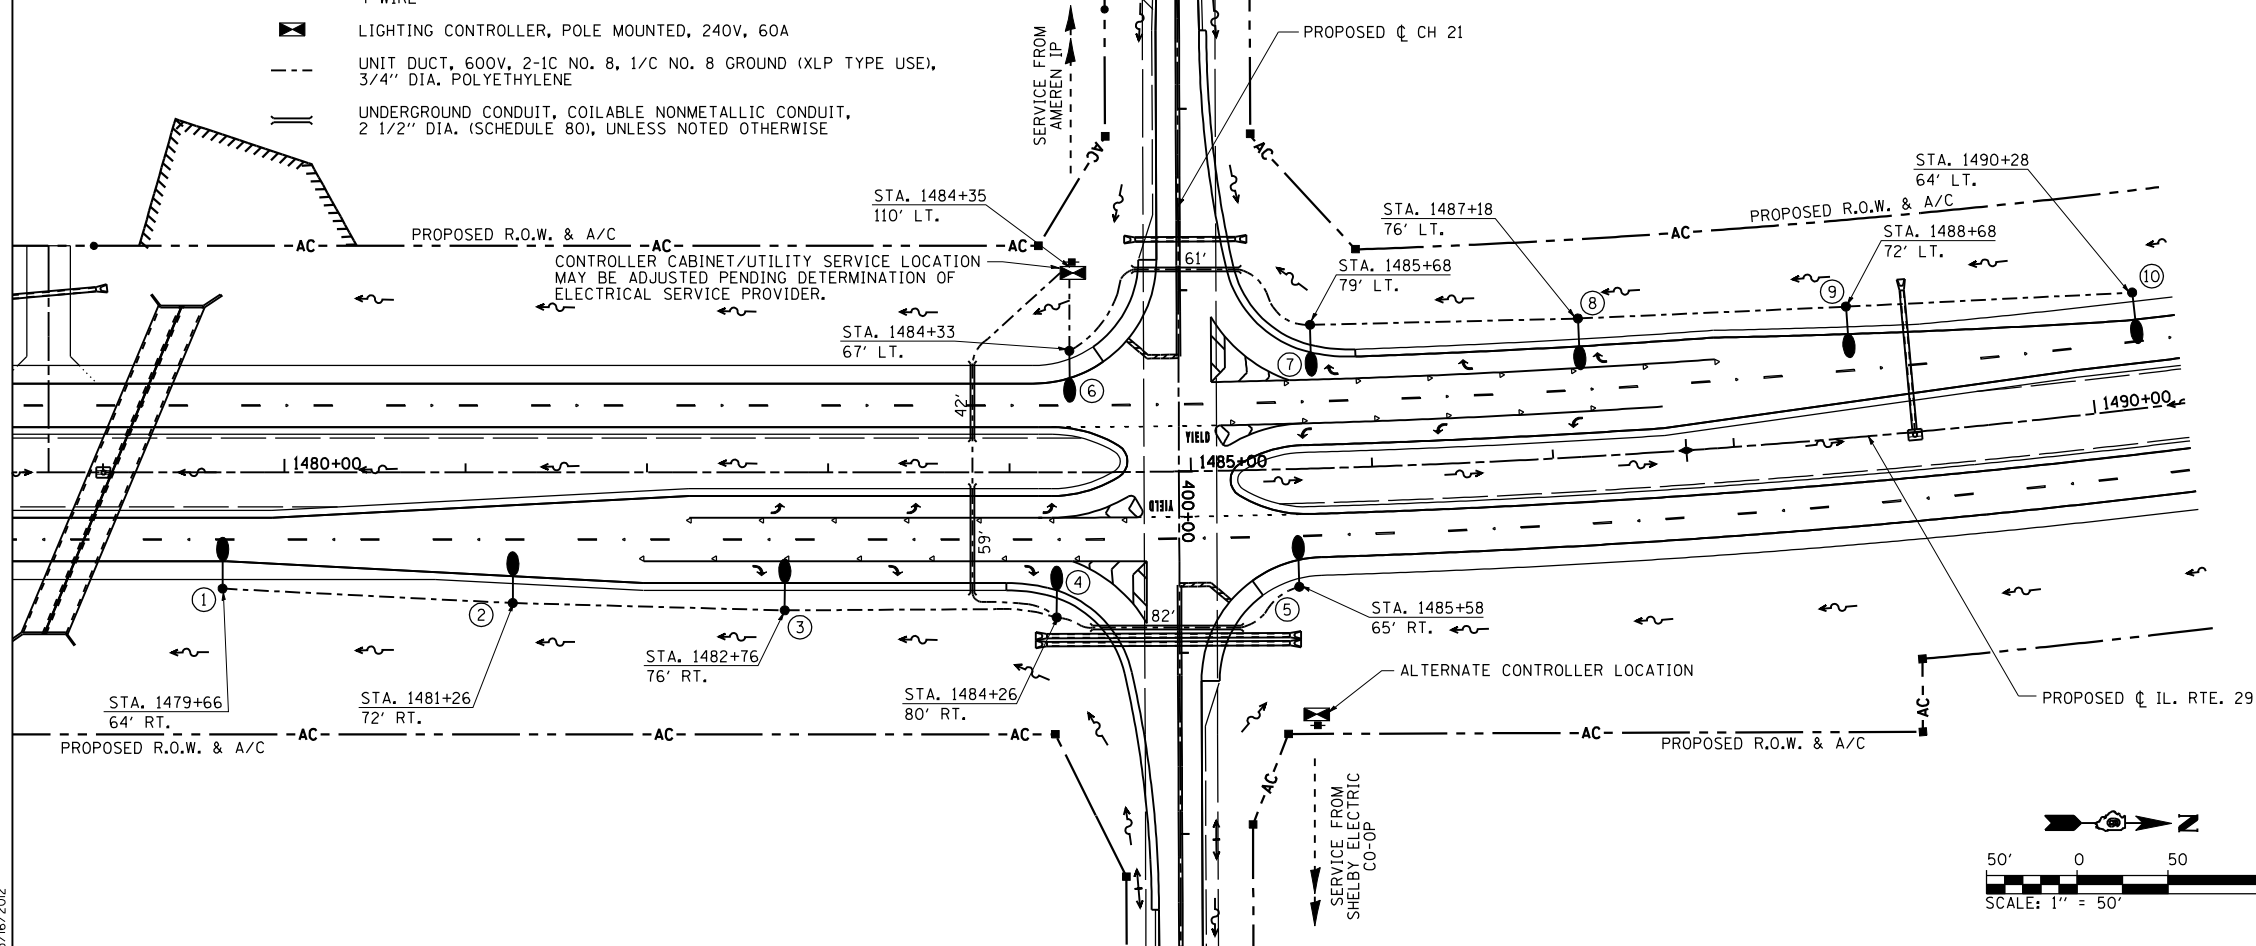

REVISIONS	
NAME	DATE

ILLINOIS DEPARTMENT OF TRANSPORTATION



LIGHTING PLAN
ILLINOIS RTE. 29 & TR 73
ILLINOIS RTE. 29 & CH 21

SCALE: 1" = 50'

DATE: 03/06/2012



DRAWN BY: 100T

CHECKED BY: J.M.M.

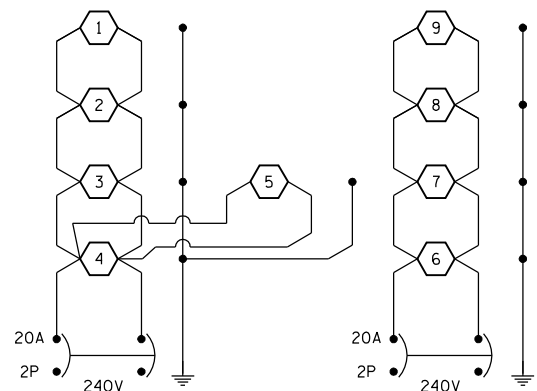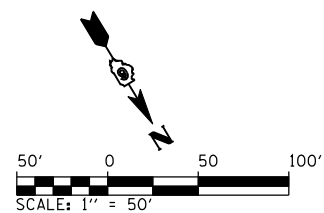

	LIGHT POLE, ALUMINUM, 45 FT. M.H., 15 FT. DAVIT ARM WITH LUMINAIRE, SODIUM VAPOR, HORIZONTAL MOUNT. 250 WATT, WITH BREAKAWAY COUPLINGS.
	ELECTRIC SERVICE INSTALLATION, 120/240V, 1 PHASE, 4 WIRE
	LIGHTING CONTROLLER, POLE MOUNTED, 240V, 60A
	UNIT DUCT, 600V, 2-1C NO. 8, 1/C NO. 8 GROUND (XLP TYPE USE), 3/4" DIA. POLYETHYLENE
	UNDERGROUND CONDUIT, COILABLE NONMETALLIC CONDUIT, 2 1/2" DIA. (SCHEDULE 80), UNLESS NOTED OTHERWISE

*NOTE: ALL CONDUIT PUSHED OR TRENCHED
AS DETERMINED BY THE ENGINEER.


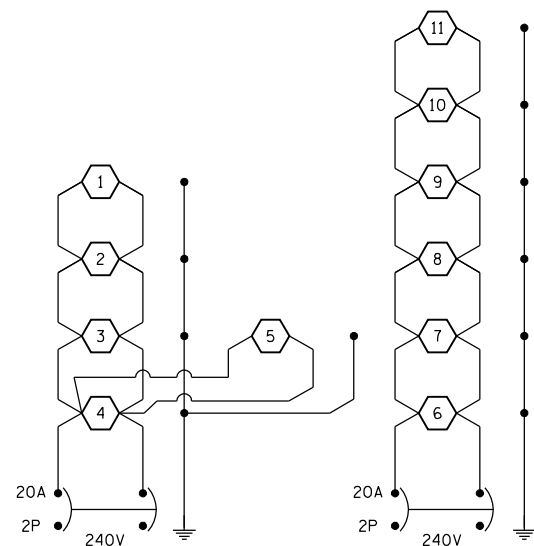
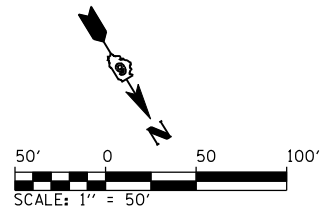
[illegible]

LIGHTING PLAN
ILLINOIS RTE. 29 & CH 23
ILLINOIS RTE 29 & TR 88

DRAWN BY: IDOT

CHECKED BY: J.M.M.


F.A.P. RTE.	SECTION	COUNTY	TOTAL SHEETS	SHEET NO.
75	84-12: 11-3	•	729	447
STA.		TO STA. N/A		
FED. ROAD DIST. NO. 5		ILLINOIS	FED. AID PROJECT	
▪ SANGAMON AND CHRISTIAN				

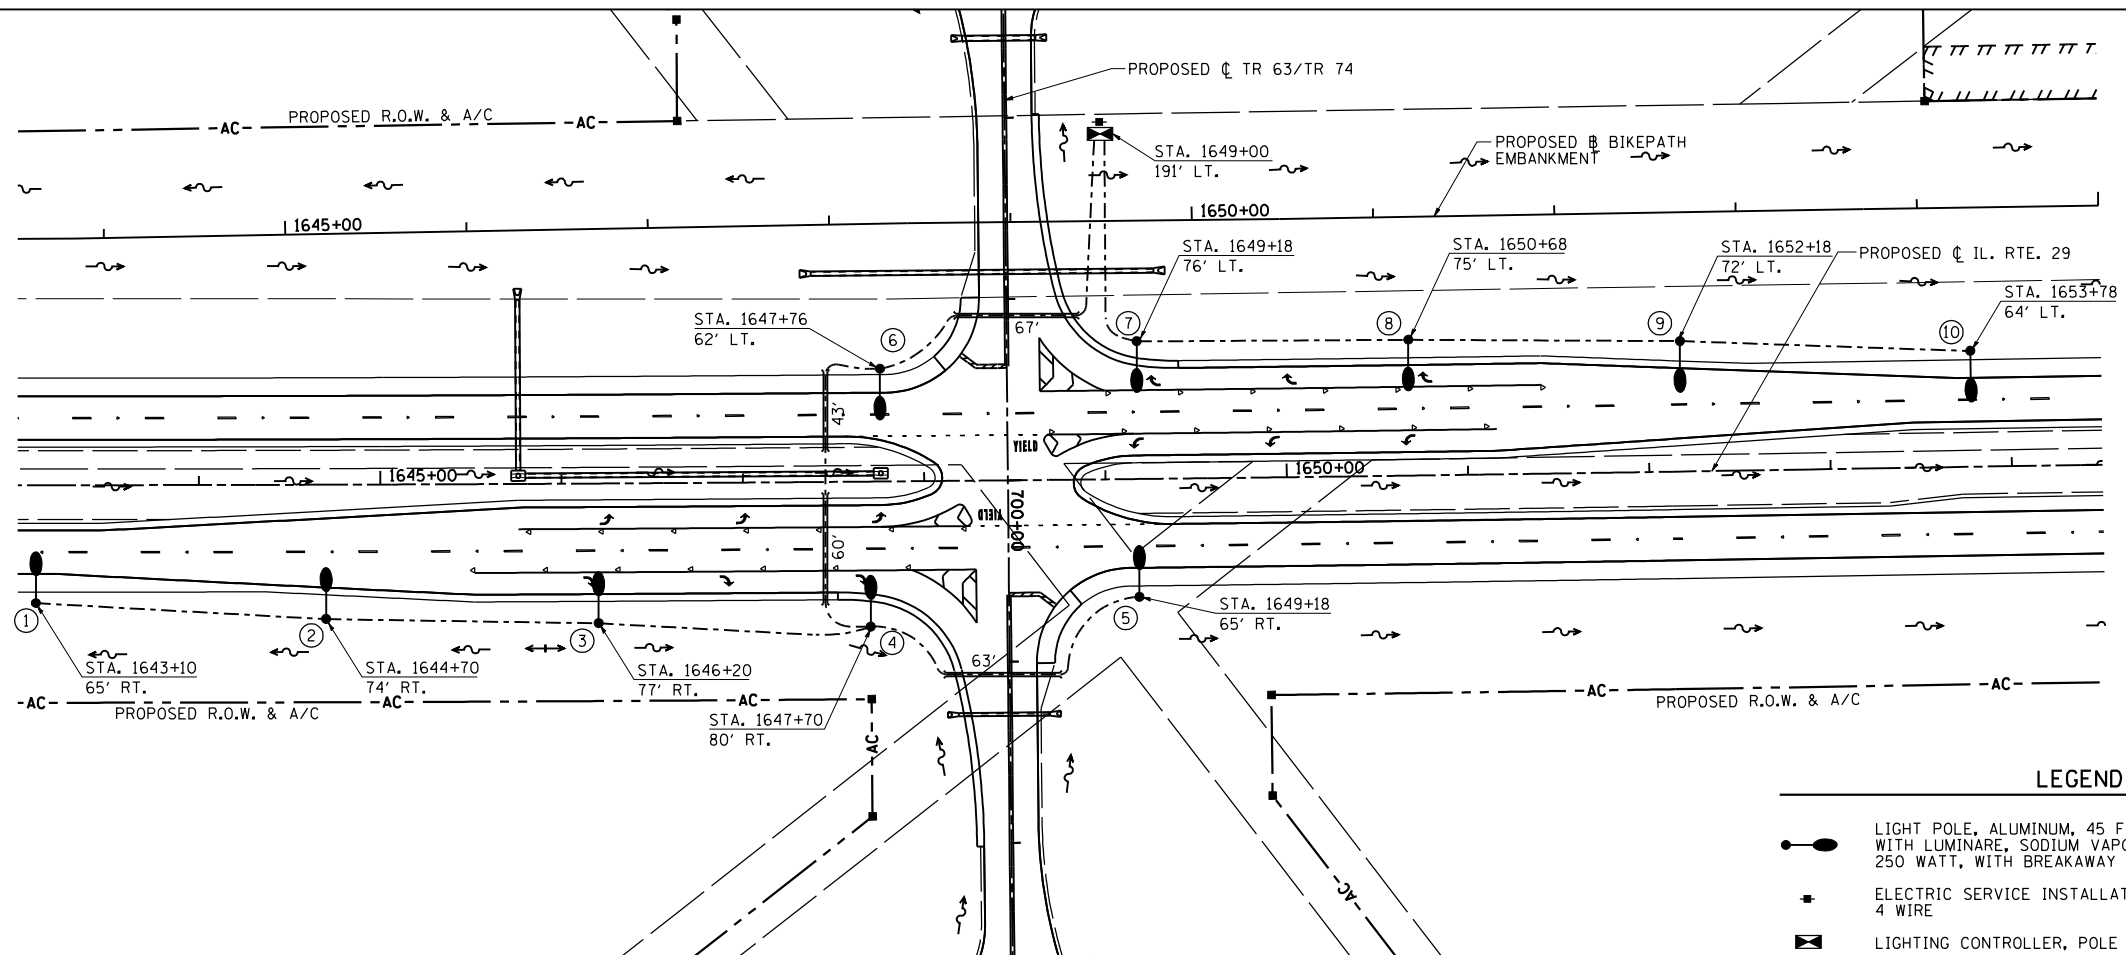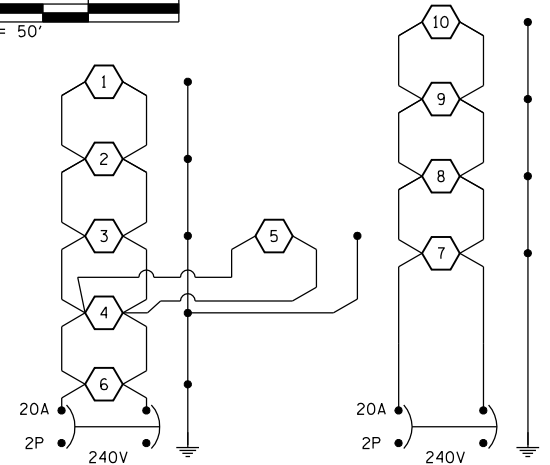 


LEGEND

- LIGHT POLE, ALUMINUM, 45 FT. M.H., 15 FT. DAVIT ARM WITH LUMINARE, SODIUM VAPOR, HORIZONTAL MOUNT. 250 WATT, WITH BREAKAWAY COUPLINGS.
- ELECTRIC SERVICE INSTALLATION, 120/240V, 1 PHASE, 4 WIRE
- LIGHTING CONTROLLER, POLE MOUNTED, 240V, 60A
- UNIT DUCT, 600V, 2-1C NO. 8, 1/C NO. 8 GROUND (XLP TYPE USE), 3/4" DIA. POLYETHYLENE
- UNDERGROUND CONDUIT, COILABLE NONMETALLIC CONDUIT, 2 1/2" DIA. (SCHEDULE 80), UNLESS NOTED OTHERWISE

*NOTE: ALL CONDUIT PUSHED OR TRENCHED AS DETERMINED BY THE ENGINEER.

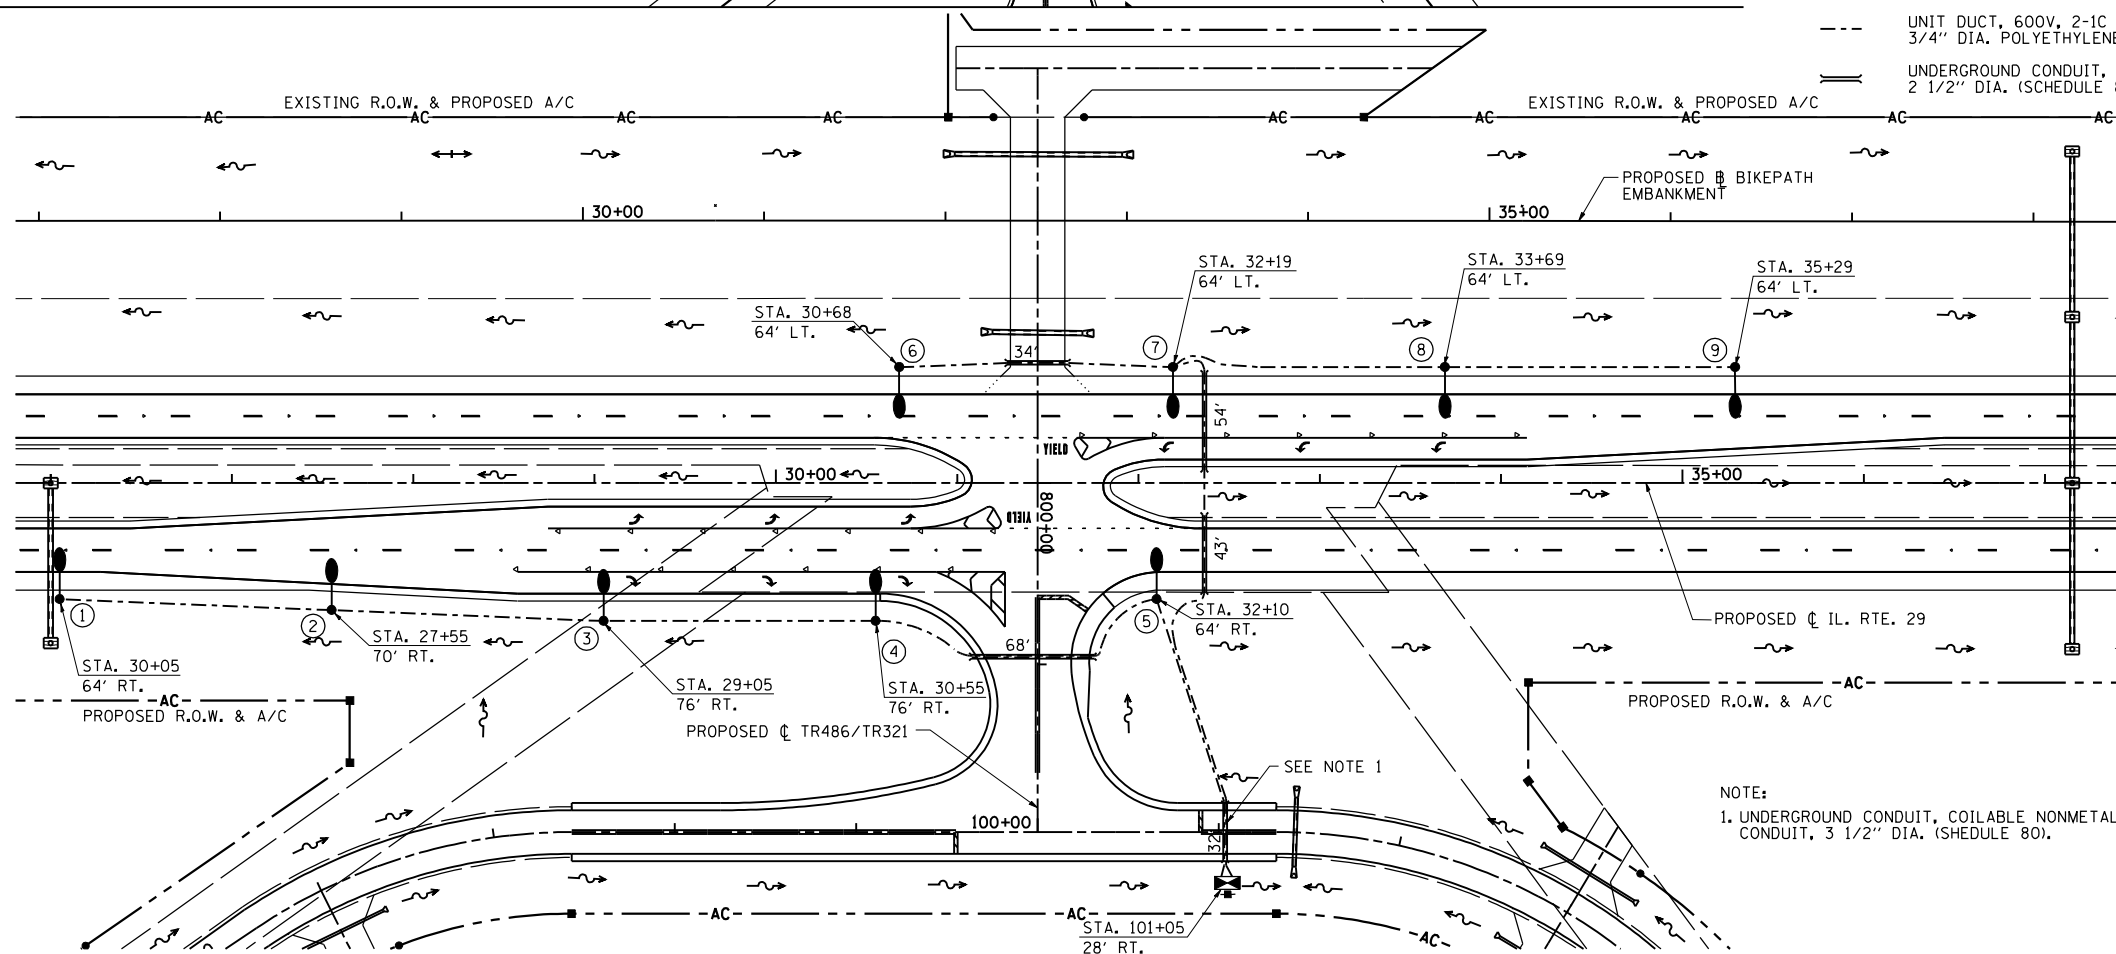

NOTE:
1. UNDERGROUND CONDUIT, COILABLE NONMETALLIC CONDUIT, 3 1/2" DIA. (SCHEDULE 80).

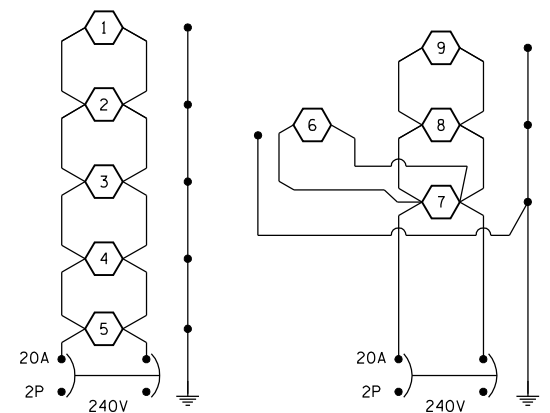

REVISIONS	
NAME	DATE



ILLINOIS DEPARTMENT OF TRANSPORTATION

LIGHTING PLAN
ILLINOIS RTE. 29 & TR 63/74
ILLINOIS RTE 29 & TR 486/321


SCALE: 1" = 50'
DATE: 03/06/2012

DRAWN BY: IDOT
CHECKED BY: J.M.M.

Default
L:\IDOT\030600\Draw\Sheets\ID672829-sht-LIGHT_PR_005.dgn
5/10/2012

 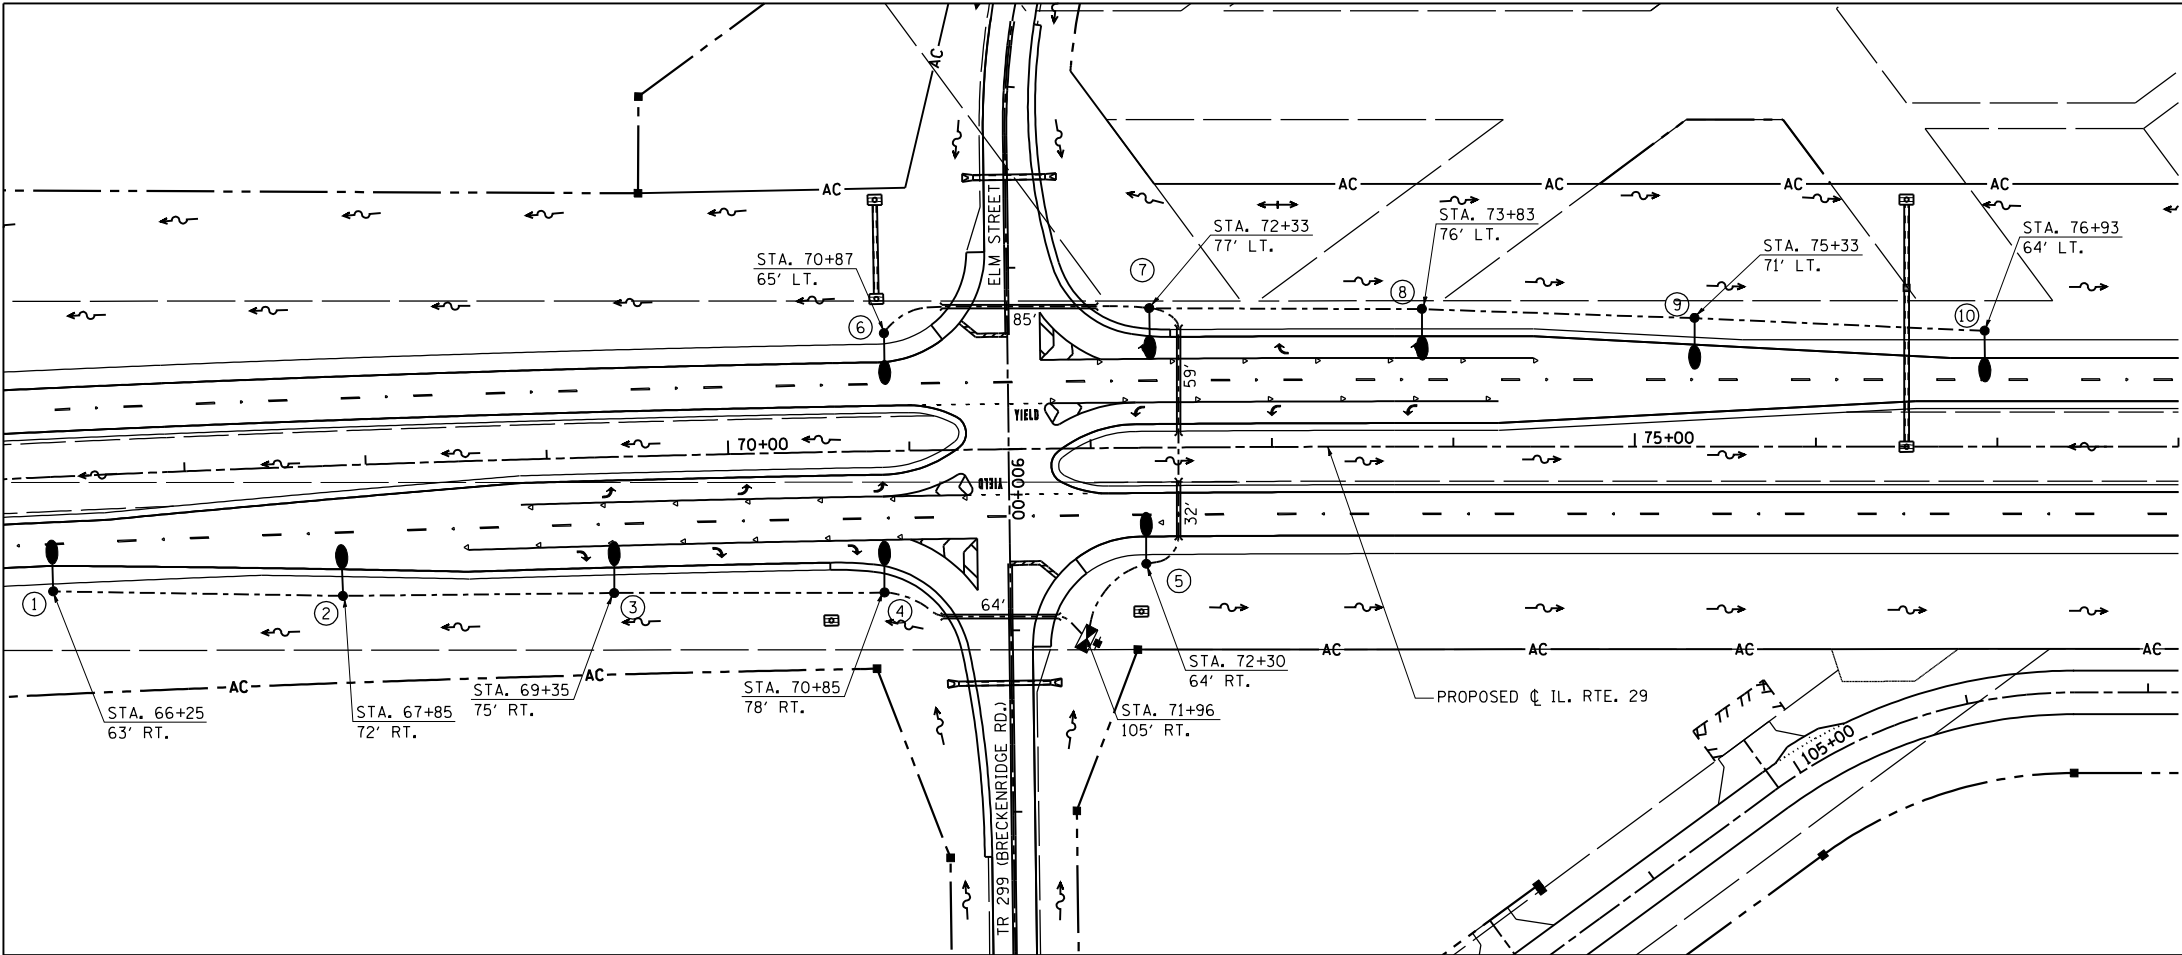


CONTRACT NO. 72829				
F.A.P. RTE.	SECTION	COUNTY	TOTAL SHEETS	SHEET NO.
75	84-12; 11-3	•	729	448
STA.	N/A	TO STA.	N/A	
FED. ROAD DIST. NO. 5 ILLINOIS FED. AID PROJECT				
• SANGAMON AND CHRISTIAN				

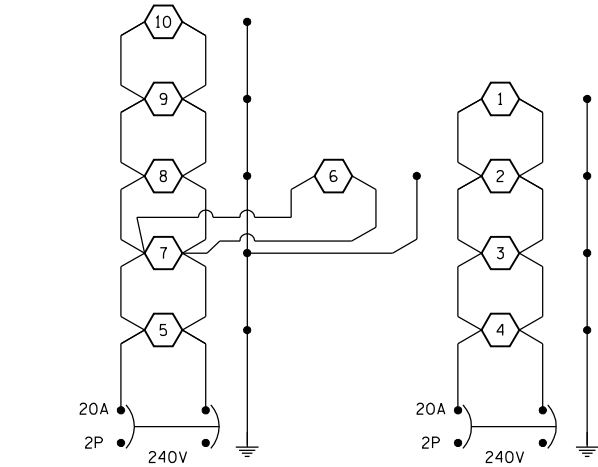

LEGEND

- LIGHT POLE, ALUMINUM, 45 FT. M.H., 15 FT. DAVIT ARM WITH LUMINARE, SODIUM VAPOR, HORIZONTAL MOUNT. 250 WATT, WITH BREAKAWAY COUPLINGS.
- ⊕ ELECTRIC SERVICE INSTALLATION, 120/240V, 1 PHASE, 4 WIRE
- ⊞ LIGHTING CONTROLLER, POLE MOUNTED, 240V, 60A
- UNIT DUCT, 600V, 2-1C NO. 8, 1/C NO. 8 GROUND (XLP TYPE USE), 3/4" DIA. POLYETHYLENE
- === UNDERGROUND CONDUIT, COILABLE NONMETALLIC CONDUIT, 2 1/2" DIA. (SCHEDULE 80), UNLESS NOTED OTHERWISE

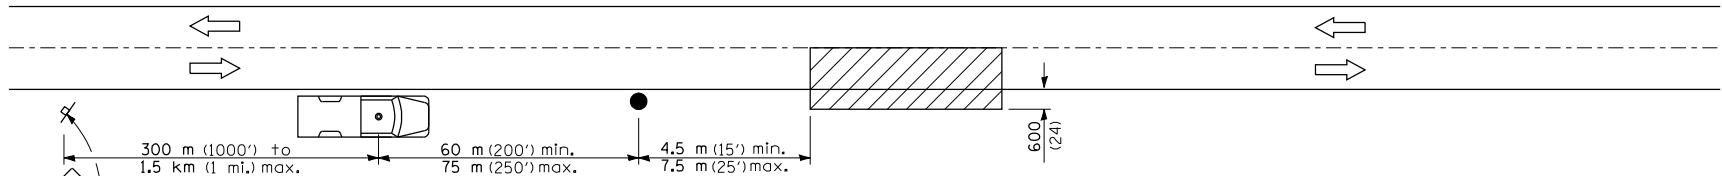

W21-6(0)-48 W21-6(0)-48


SYMBOLS



Work area



Sign on portable or permanent support

 

Truck with flashing amber light and dual emergency flashers



Flagger with traffic control sign

All dimensions are in millimeters (inches) unless otherwise shown.

TYPICAL APPLICATIONS

Utility operations

DETAIL FOR
NIGHTTIME LIGHTING
INSPECTION

REVISIONS	
NAME	DATE

ILLINOIS DEPARTMENT OF TRANSPORTATION


LIGHTING PLAN AND DETAILS
ILLINOIS RTE. 29 & TR 299

SCALE: 1" = 50'
DATE: 03/06/2012

DRAWN BY: IDOT
CHECKED BY: J.M.M.



1. RE-AIM EXISTING MULTIMOUNT LUMINARE AS SHOWN. 14 —
STA. 1410+80
2. TEMPORARY WOOD POLES SHALL BE TALLER AS NEEDED TO MAINTAIN REQUIRED GROUND CLEARANCE OF AERIAL CABLES AND 42 FEET MOUNTING HEIGHT.
3. TEMPORARY WOOD POLES SHALL BE SETBACK MIN. 30 FEET FROM EDGE OF PAVEMENT OR 4 FOOT BEHIND THE GUARDRAIL OR BARRIER.
4. THE LOCATIONS OF EXISTING UNIT CUT AS SHOWN ON THE PLANS ARE APPROXIMATE. THE CONTRACTOR SHALL VERIFY THE EXACT LOCATION IN THE FIELD PRIOR TO CONSTRUCTION.

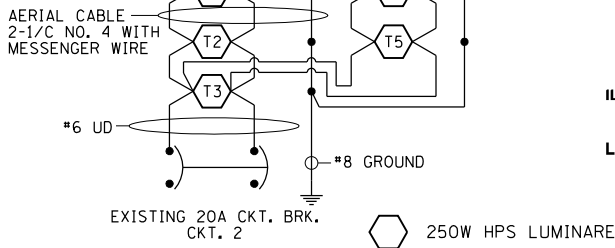

GIVEN CONDITIONS

NOTE: Variations from the above specified IES distribution pattern may be requested and acceptance of variations will be subject to review by the Engineer based on how well the performance requirements are met.

NOTE: These performance requirements shall be the minimum acceptable standards of photometric performance for the luminaire, based on the given conditions listed above.

LEGEND

-
- 50' 0 50 100'
- SCALE: 1" = 50'

REVISIONS		ILLINOIS DEPARTMENT OF TRANSPORTATION
NAME	DATE	
SCALE: 1" = 50'		DRAWN BY: IDOT
DATE: 03/06/2012		CHECKED BY: J.M.M.


CONTRACT NO. 72829				
F.A.P. RTE.	SECTION	COUNTY	TOTAL SHEETS	SHEET NO.
75	84-12; 11-3	•	729	450
STA.	N/A	TO STA.	N/A	
FED. ROAD DIST. NO. 5 ILLINOIS FED. AID PROJECT				
• SANGAMON AND CHRISTIAN				

LEGEND

-  TEMPORARY LIGHTING CONTROLLER
-  TEMPORARY LIGHTING UNIT, 50' WOOD POLE, CLASS 3 WITH 250W HPS MULTIMOUNT LUMINARE, 42' MOUNTING HEIGHT, ARROW INDICATES LUMINARE AIMING DIRECTION
-  AERIAL CABLE, 2-1/C NO. 4 ALUMINUM WITH MESSENGER WIRE, UNLESS NOTED OTHERWISE
-  UNIT DUCT, 600V, 2-1/C NO. 6, 1/C NO. 8 GROUND, (XLP-TYPE USE), 1" POLYETHYLENE

NOTES

1. RE-AIM EXISTING MULTIMOUNT LUMINARE AS SHOWN.
2. TEMPORARY WOOD POLES SHALL BE TALLER AS NEEDED TO MAINTAIN REQUIRED GROUND CLEARANCE OF AERIAL CABLES AND 42 FEET MOUNTING HEIGHT.
3. TEMPORARY WOOD POLES SHALL BE SETBACK MIN. 30 FEET FROM EDGE OF PAVEMENT OR 4 FOOT BEHIND THE GUARDRAIL OR BARRIER.
4. ALL EXISTING TEMPORARY STEEL POLES, METAL SCREW IN FOUNDATIONS AND LUMINAIRES FOR THOSE STEEL POLES AND THE LUMINAIRES ON THE TEMPORARY WOOD POLES ARE TO REMAIN THE PROPERTY OF IDOT AND ARE TO BE STORED AT A LOCATION AS DIRECTED BY THE ENGINEER ALONG WITH ANY OTHER ITEMS AS DEEMED SALVAGABLE AS DETERMINED BY THE ENGINEER.

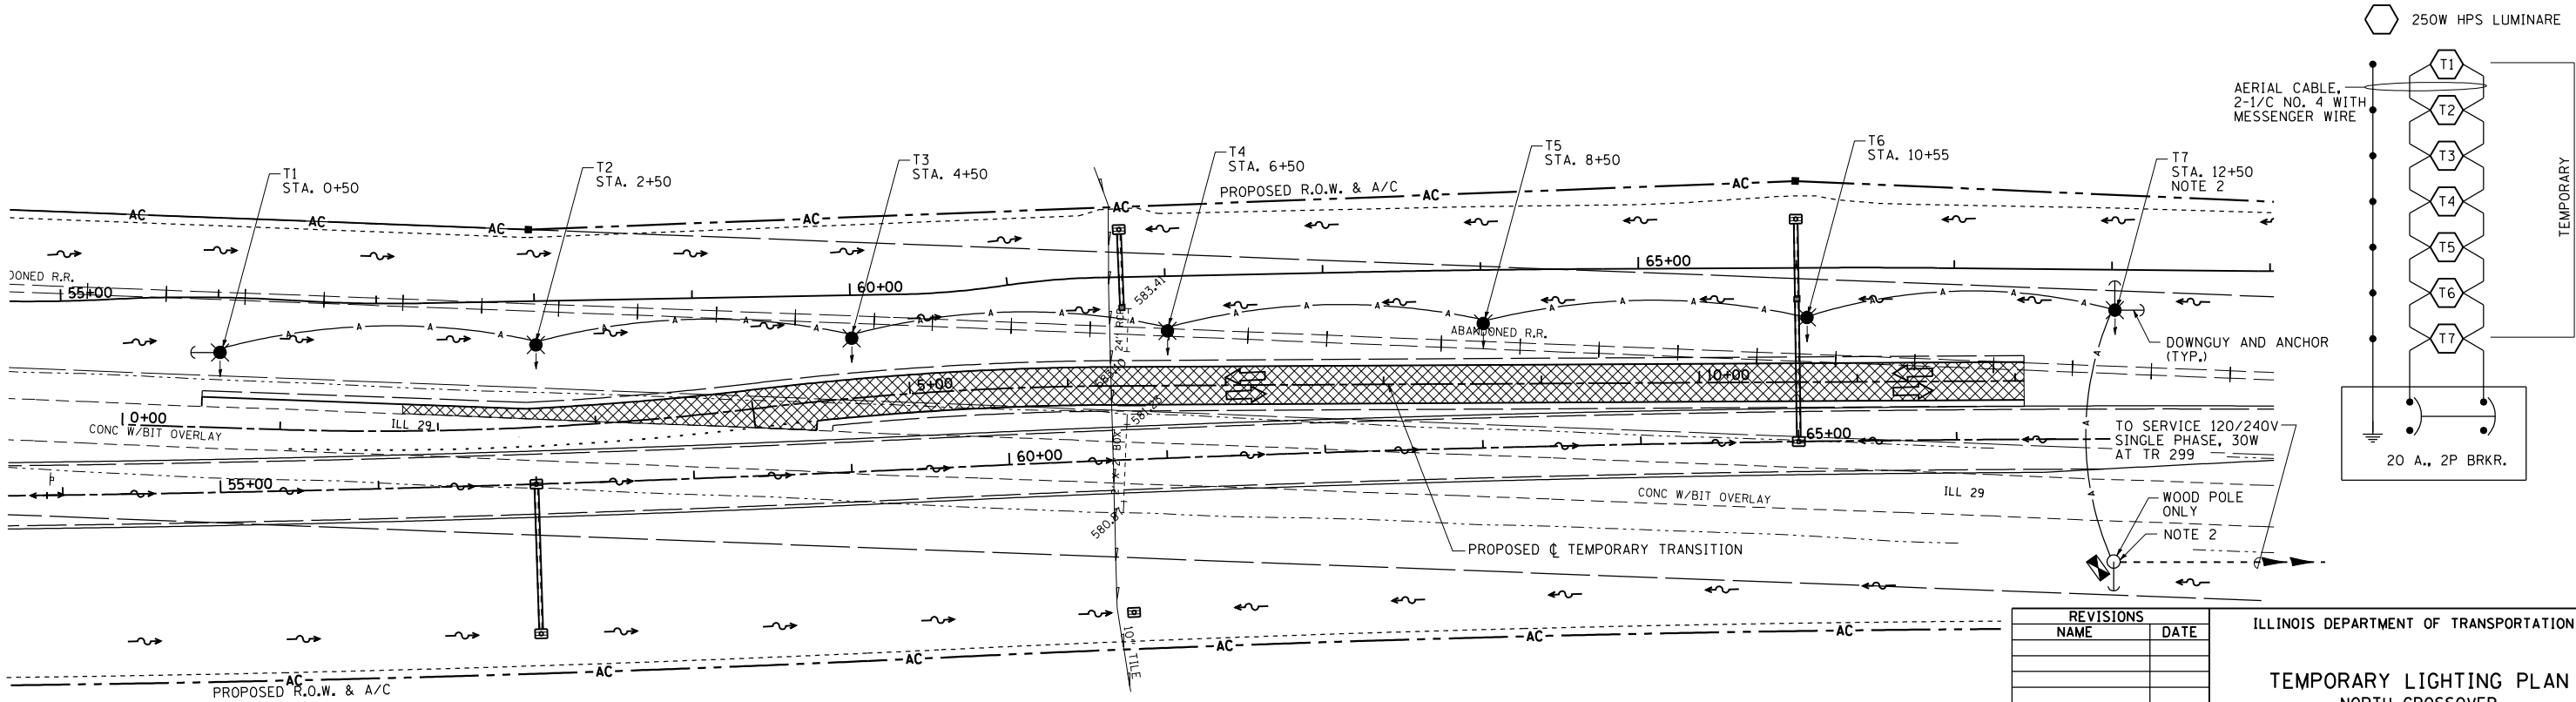

REVISIONS	
NAME	DATE

ILLINOIS DEPARTMENT OF TRANSPORTATION

TEMPORARY LIGHTING PLAN
NORTH CROSSOVER

SCALE: 1" = 50'

DATE: 03/06/2012

DRAWN BY: IDOT


CHECKED BY: J.M.M.

F.A.P. RTE.	SECTION	COUNTY	TOTAL SHEETS	SHEET NO.
75	84-12: 11-3	•	729	451
STA.	N/A	TO STA.	N/A	
FED. ROAD DIST. NO. 5 ILLINOIS FED. AID PROJECT				

• SANGAMON AND CHRISTIAN

250W HPS LUMINAIRE

250W HPS LUMINAIRE EXISTING

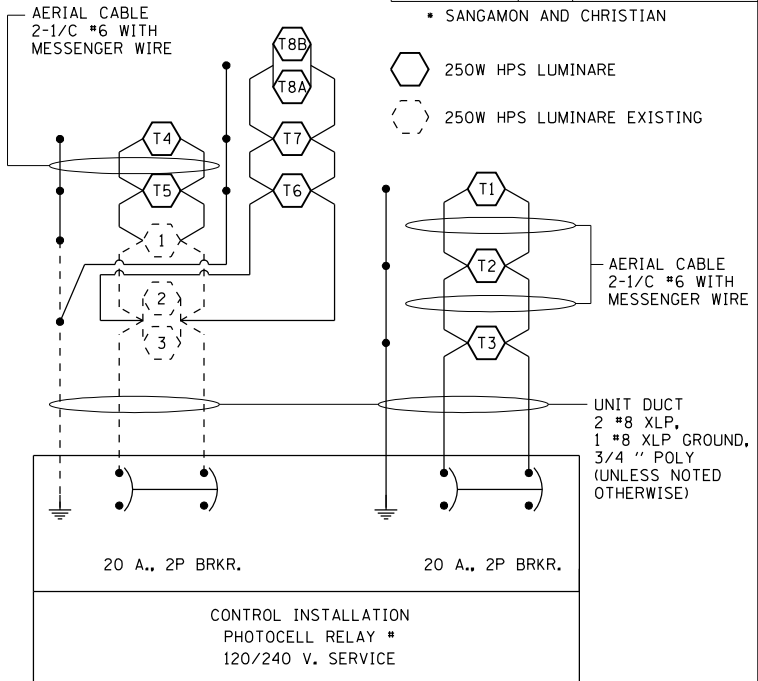

NOTE:

ALL EXISTING TEMPORARY STEEL POLES, METAL SCREW IN FOUNDATIONS AND LUMINAIRES FOR THOSE STEEL POLES AND THE LUMINAIRES ON THE TEMPORARY WOOD POLES ARE REMAIN THE PROPERTY OF IDOT AND ARE TO BE STORED AT A LOCATION AS DIRECTED BY THE ENGINEER ALONG WITH ANY OTHER ITEMS AS DEEMED SALVAGABLE AS DETERMINED BY THE ENGINEER.

DOWNGUY AND ANCHOR (TYP.)

AC

STA. 135+80 80' LT. (TEMP.)

STA. 137+90 80' LT. (TEMP.)

STA. 140+00 80' LT. (TEMP.)

STA. 142+11 92' LT. (EXIST.) (PERMANENT)

STA. 144+21 91' LT. (EXIST.) (PERMANENT)

STA. 134+50 80' RT. (TEMP.)

STA. 136+60 80' RT. (TEMP.)

STA. 138+70 91' RT. (EXIST.) (PERMANENT)

STA. 140+80 93' RT. (EXIST.) (PERMANENT)

STA. 142+90 80' RT. (TEMP.)

STA. 145+00 80' RT. (TEMP.)

STA. 152+40 80' RT. (TEMP.)

STA. 155+00 80' RT. (TEMP.)

STA. 158+00 80' RT. (TEMP.)

STA. 160+00 80' RT. (TEMP.)

NOTES

1. THE LOCATIONS OF EXISTING UNIT DUCT AS SHOWN ON THE PLANS ARE APPROXIMATE. THE CONTRACTOR SHALL VERIFY THE EXACT LOCATION IN THE FIELD PRIOR TO CONSTRUCTION.
2. TEMPORARY WOOD POLES SHALL BE TALLER AS NEEDED TO MAINTAIN REQUIRED GROUND CLEARANCE OF AERIAL CABLES AND 42 FEET MOUNTING HEIGHT.
3. TEMPORARY WOOD POLES SHALL BE SETBACK MIN. 30 FEET FROM EDGE OF PAVEMENT OR 4 FOOT BEHIND THE GUARDRAIL OR BARRIER.
4. THIS TEMPORARY LIGHTING INSTALLATION WILL BE USED FOR ALL TRAFFIC STAGING AT THIS LOCATION.

EXISTING R.O.W. & A/C

EXISTING R.O.W. & A/C

EXISTING R.O.W. & A/C

EXISTING R.O.W. & A/C

EXISTING R.O.W. & A/C

EXISTING R.O.W. & A/C

EXISTING R.O.W. & A/C

EXISTING R.O.W. & A/C

EXISTING R.O.W. & A/C

EXISTING R.O.W. & A/C

EXISTING R.O.W. & A/C

EXISTING R.O.W. & A/C

EXISTING R.O.W. & A/C

EXISTING R.O.W. & A/C

EXISTING R.O.W. & A/C

EXISTING R.O.W. & A/C

EXISTING R.O.W. & A/C

EXISTING R.O.W. & A/C

EXISTING R.O.W. & A/C

EXISTING R.O.W. & A/C

EXISTING R.O.W. & A/C

EXISTING R.O.W. & A/C



EXISTING R.O.W. & A/C

NOTE:

ALL EXISTING TEMPORARY STEEL POLES, METAL SCREW IN FOUNDATIONS AND LUMINAIRES FOR THOSE STEEL POLES AND THE LUMINAIRES ON THE TEMPORARY WOOD POLES ARE REMAIN THE PROPERTY OF IDOT AND ARE TO BE STORED AT A LOCATION AS DIRECTED BY THE ENGINEER ALONG WITH ANY OTHER ITEMS AS DEEMED SALVAGABLE AS DETERMINED BY THE ENGINEER.

EXISTING CL TR 291 (CLARKSVILLE RD.)

PROPOSED CL TEMPORARY TR 291 (CLARKSVILLE RD.)

  

LEGEND

- UNIT DUCT, SIZE AS NOTED
- UNDERGROUND CONDUIT, 2" DIA. PVC
- EXISTING 250W. HPS, MULTI-MOUNT LUMINAIRE, 45' MH STEEL POLE
- EXISTING TWIN-250W.. HPS, MULTI-MOUNT LUMINAIRE, 45' MH, STEEL POLE
- EXISTING LIGHTING CONTROLLER PHOTOCELL RELAY
- AERIAL CABLE, 2 1/2 #6, WITH MESSENGER WIRE
- EXISTING UNIT DUCT
- TEMPORARY LIGHTING UNIT, 50' WOOD POLE, CLASS 3 WITH SINGLE OR DOUBLE 250W HPS MULTIMOUNT LUMINAIRE, 42' MOUNTING HEIGHT, ARROW INDICATES LUMINAIRE AIMING DIRECTION

REVISIONS	
NAME	DATE


ILLINOIS DEPARTMENT OF TRANSPORTATION

TEMPORARY LIGHTING PLAN
ILLINOIS RTE. 29 & TR 466 (JETT RD.)
ILLINOIS RTE. 29 & TR 291 (CLARKSVILLE RD.)

SCALE: B.J.D. DRAWN BY: IDOT
DATE: 03/06/2012 CHECKED BY: J.M.M.



TEMPORARY LIGHTING PLAN: IL RTE. 29

CONTRACT NO. 72829				
F.A.P. RTE.	SECTION	COUNTY	TOTAL SHEETS	SHEET NO.
75	84-12; 11-3	•	729	452
STA.		TO STA.		
FED. ROAD DIST. NO. 5		ILLINOIS	FED. AID PROJECT	
▪ SANGAMON AND CHRISTIAN				

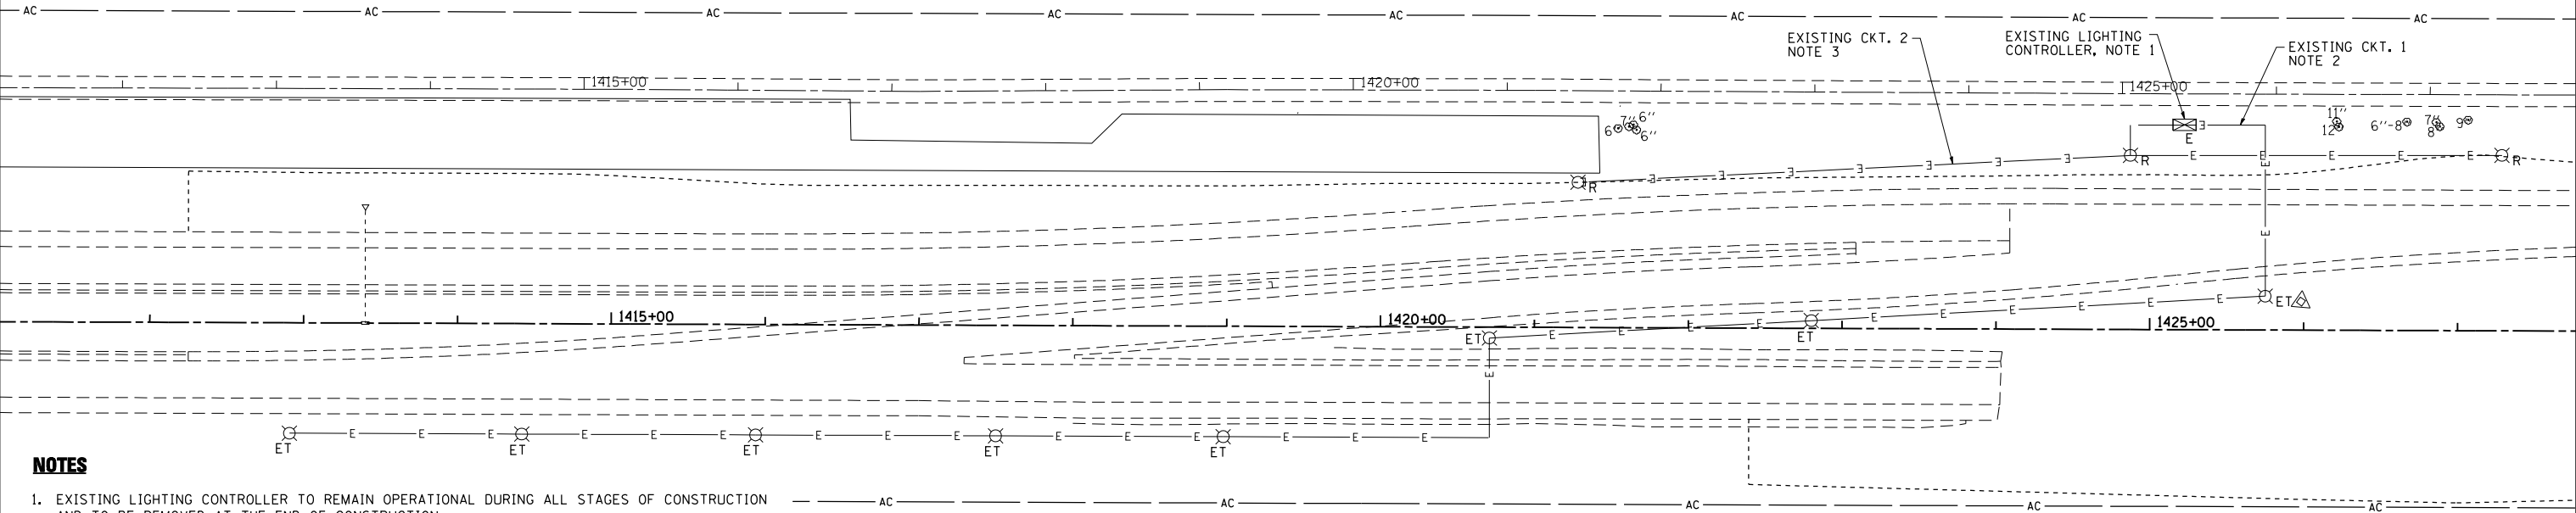


- NOTES**
- EXISTING LIGHTING CONTROLLER TO REMAIN OPERATIONAL DURING ALL STAGES OF CONSTRUCTION AND TO BE REMOVED AT THE END OF CONSTRUCTION.
 - EXISTING CKT. NO. 1 TO REMAIN ENERGIZED DURING MOT STAGES 1 & 2 AND TO BE MODIFIED AS SHOWN ON TEMPORARY LIGHTING PLANS AT THE BEGINNING OF STAGE 3.
 - EXISTING CKT. NO. 2 TO REMAIN ENERGIZED DURING MOT STAGES 1 & 2 AND TO BE REMOVED AT THE BEGINNING OF STAGE 3.
 - THE LOCATIONS OF EXISTING LIGHT POLES AND EXISTING UNIT DUCT AS SHOWN ON THE PLANS ARE APPROXIMATE. THE CONTRACTOR SHALL VERIFY THE EXACT LOCATIONS IN THE FIELD PRIOR TO CONSTRUCTION.

- LEGEND**
- EXISTING LIGHTING UNIT TO BE REMOVED
 - EXISTING LIGHTING UNIT USED AS TEMPORARY, AND THEN REMOVED
 - EXISTING LIGHTING CONTROLLER

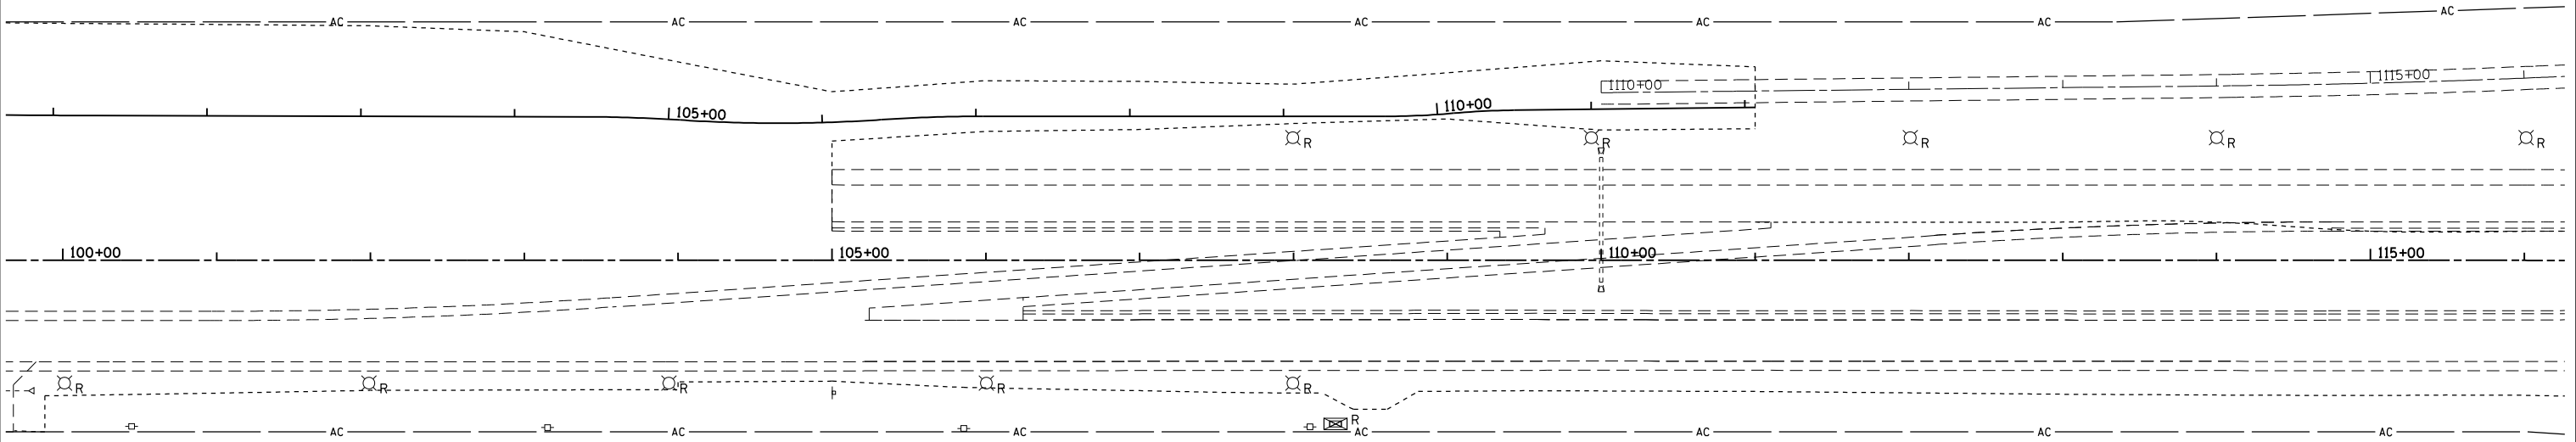
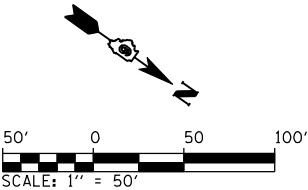


- NOTES**
- THE LOCATIONS OF EXISTING LIGHT POLES AND CONTROLLER AS SHOWN ON THE PLANS ARE APPROXIMATE. THE CONTRACTOR SHALL VERIFY THE EXACT LOCATIONS IN THE FIELD PRIOR TO CONSTRUCTION.


- LEGEND**
- EXISTING LIGHTING UNIT TO BE REMOVED
 - EXISTING LIGHTING CONTROLLER TO BE REMOVED

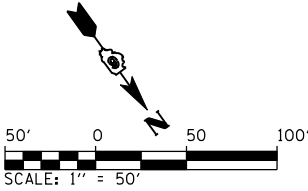

REVISIONS		ILLINOIS DEPARTMENT OF TRANSPORTATION	
NAME	DATE		
		EXISTING LIGHTING REMOVAL PLAN SOUTH CROSSOVER NORTH CROSSOVER	
SCALE: 1" = 50'		DRAWN BY: IDOT	
DATE: 03/06/2012		CHECKED BY: J.M.M.	

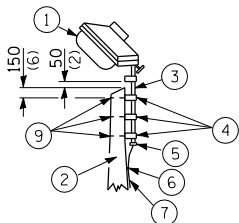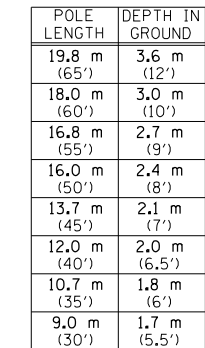

- ① Luminaire 250w HPS
- ② Wood pole, class 3 or better
- ③ 63 (2½) Galv. steel conduit
- ④ Single offset pole band
- ⑤ Conduit bushing
- ⑥ Cable clamps on 600 (24) centers
- ⑦ 2/c #10 Type USE cable
- ⑧ 25 (1) Galv. steel conduit 3.0 m (10') in length
- ⑨ 16 (⅝) Ø hot dipped galvanized bolt with flat washer & locknut (3 req'd)
- ⑩ Conduit clamps on 900 (36) centers
- ⑪ Electric cable assembly in trench or existing unit duct, as applicable
- ⑫ Threaded reducer
- ⑬ "C" Condulet, threaded
- ⑭ 40 (1½) Galv. steel conduit for 1 unit duct or 75 (3) galv. steel conduit for 2 or 3 unit ducts.

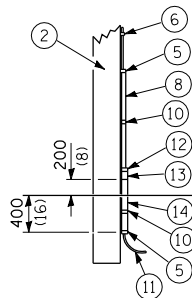

All dimensions are in millimeters (inches unless otherwise shown).



All taped splices shall use 2 layers of electrical tape over 3 layers of rubber tape as required by the Standard Specifications. Coat the finished taped splice with bonding compound.

All cable splices shall be taped unless another method has been specifically approved by the Engineer.

For example purposes the pole is shown on an anchor base. If the pole is required to be set on a breakaway base, consult the Standard Specifications.

REVISIONS		ILLINOIS DEPARTMENT OF TRANSPORTATION
NAME	DATE	
		TEMPORARY ROADWAY LIGHTING PLAN
SCALE: 1" = 50'		DRAWN BY: IDOT
DATE: 03/06/2012		CHECKED BY: J.M.M.

Bench Mark:

Sta. 1484+96.52±, 248.25± ft. Set R.R. spike
in center of County Hwy. 21 @ 0.50 mile East
of Il. Rte. 29 & Franklin intersection.
Elev. = 592.30

Existing Structure:

No existing structure




Proposed Structure:

10' x 5' Double precast box culvert with cast-in-place
end sections.

WATERWAY INFORMATION

Drainage Area = 1.83 mi.		Ex. Low Grade Elev. =		ft. @ Sta.	
		Pr. Low Grade Elev. = 593.10 ft. @ Sta. 1479+05			
Flood	Freq. Yr.	Q C.F.S.	Opening Sq. Ft.	Nat. H.W.E.	Head - Ft.
			Exist.	Prop.	Exist.
Design	10	290	71	583.78	584.42
Base	50	481	91	584.70	585.49
Overtopping	100	568	100	585.22	586.38
Max. Calc.	500	781	100	586.99	589.42

F.A. RTE.	SECTION	COUNTY	TOTAL SHEETS	SHEET NO.
75	84-12: 11-3	•	729	454
STA.		TO STA.		
FED. ROAD DIST. NO. 5		ILLINOIS FED. AID PROJECT		
		• SANGAMON AND CHRISTIAN		
		Sheet 1 of 3 Sheets		

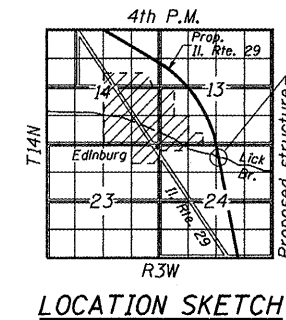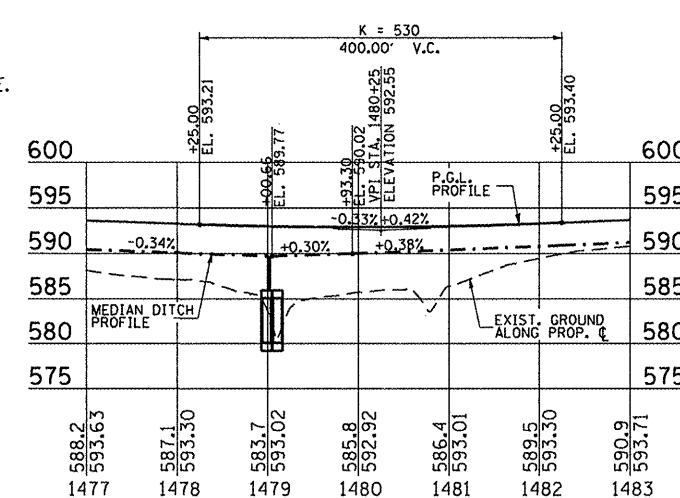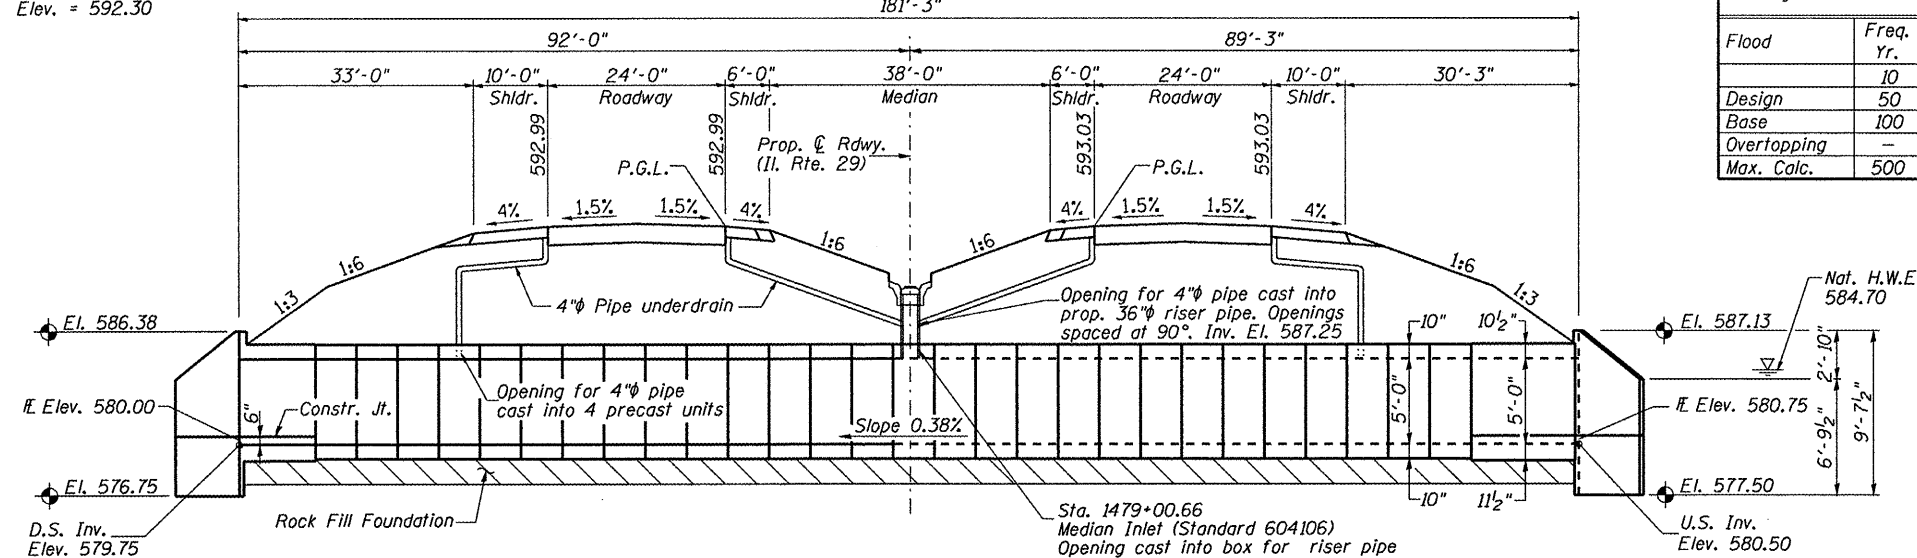**DESIGN SPECIFICATIONS**

2010 AASHTO LRFD Bridge Design
Specifications with 2010 Interim
Revisions

LOADING HL-93

Allow 50#/sq. ft. for future
wearing surface.

DESIGN STRESSES

FIELD UNITS PRECAST UNITS


$f'_c = 3,500$ psi $f'_c = 5,000$ psi
 $f_y = 60,000$ psi $f_y = 65,000$ psi (W.W.F.)

BILL OF MATERIAL

Item	Unit	Quantity
Porous Granular Embankment	Cu. Yd.	187
Filter Fabric	Sq. Yd.	809
Precast Concrete Box Culvert 10' X 5'	Foot	336
Concrete Box Culverts	Cu. Yd.	86.4
Reinforcement Bars	Pound	13,670
Rock Fill Foundation	Ton	781
Granular Culvert Backfill	Cu. Yd.	679

NOTES:

- The Precast Culvert shall be designed in accordance with ASTM C1577.
- Reinforcement bars shall conform to the requirements of ASTM A706, Grade 60.
- It shall be the responsibility of the contractor to divert the stream flow in order to keep the construction area free of water. The method of water diversion shall be subject to the approval of the Engineer and the cost shall be included in the item "Precast Concrete Box Culverts 10' x 5'."
- Precast end sections will not be allowed.
- All construction joints shall be bonded.
- Limits of Removal and Replacement of weak soils with Rock Fill Foundation will be determined by the Engineer.

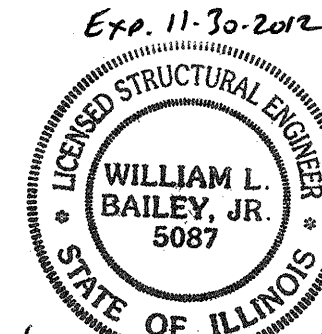

WLB 2/29/12
02-28-2012

REVISIONS	
NAME	DATE

ILLINOIS DEPARTMENT OF TRANSPORTATION


BOX CULVERT
GENERAL PLAN
PROPOSED STRUCTURE NO. 011-2514
STA. 1479+05.00

SCALE: NONE

DATE: 03/06/2012

DRAWN BY: GLD

CHECKED BY: WLB

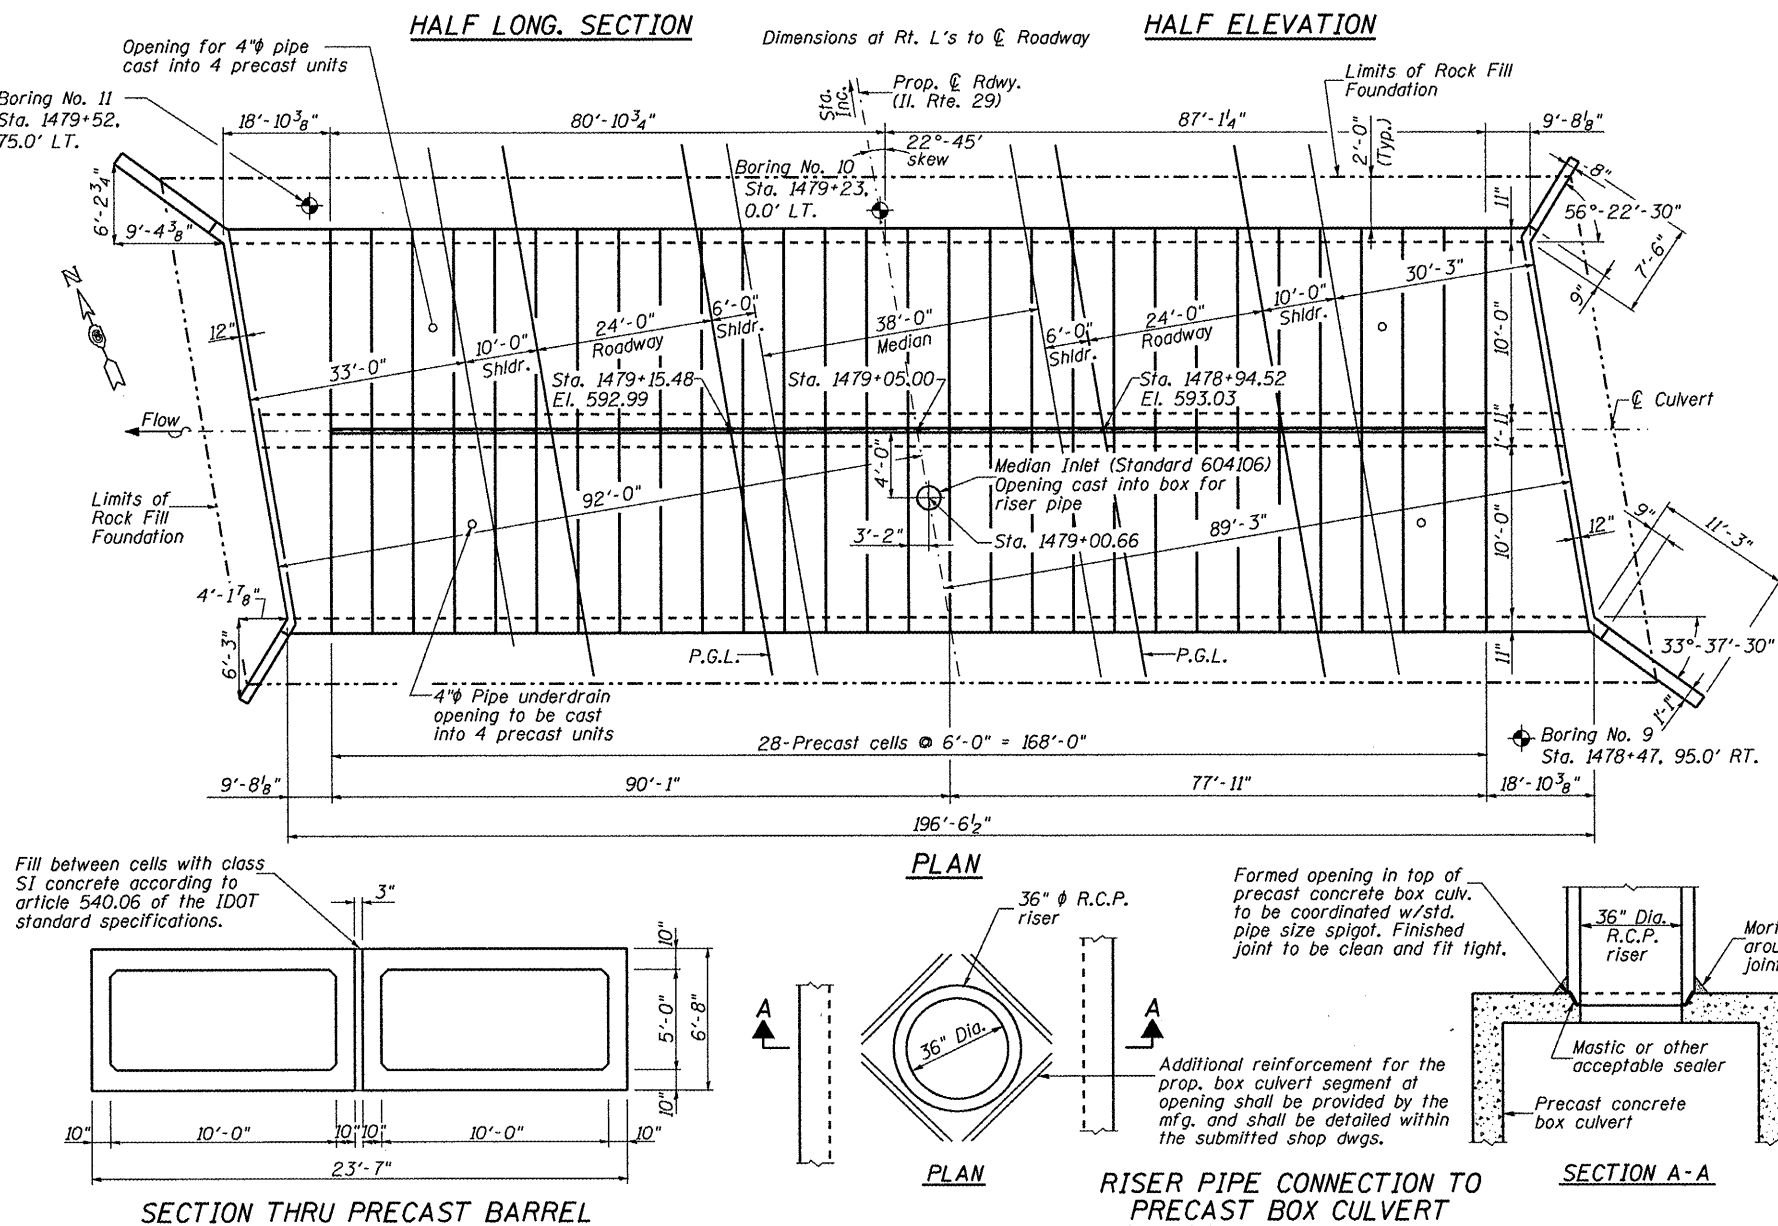

Fill between cells with class
SI concrete according to
article 540.06 of the IDOT
standard specifications.

Formed opening in top of
precast concrete box culv.
to be coordinated w/std.
pipe size spigot. Finished
joint to be clean and fit tight.

Additional reinforcement for the
prop. box culvert segment at
opening shall be provided by the
mfg. and shall be detailed within
the submitted shop dwgs.

RISER PIPE CONNECTION TO
PRECAST BOX CULVERT

SECTION A-A

F.A. RTE.	SECTION	COUNTY	TOTAL SHEETS	SHEET NO.
75	84-12; 11-3	•	729	456

STA.	TO STA.	
FED. ROAD DIST. NO. 5	ILLINOIS	FED. AID PROJECT
* SANGAMON AND CHRISTIAN		

Sheet 3 of 3 Sheets



**Illinois Department
of Transportation**

SOIL BORING LOG

Page 1 of 1

Date 3/10/05

ROUTE	FAP 75 (IL 29)	DESCRIPTION	IL 29 Over Lick Branch	LOGGED BY	M. Tappan
-------	----------------	-------------	------------------------	-----------	-----------

SECTION 84-12; 11-3 LOCATION NW 1/4, SEC. 24, TWP. 14 N, RNG. 3 W, 3 PM

COUNTY Christian DRILLING METHOD HSA HAMMER TYPE 140 # Auto

[illegible]

The Unconfined Compressive Strength (UCS) Failure Mode is indicated by (B-Bulge, S-Shear, P-Penetrometer, E-Estimated)
Abbreviations W.O.H - Sampler Advanced By Weight of Hammer, W.O.P - Advanced by Weight of Pipe, B.S. - Before Seating
The SPT (N value) is the sum of the last two blow values in each sampling zone (AASHTO T206) BBS, from 137 (Rev. 8-99)



**Illinois Department
of Transportation**
Division of Highways
District 6

SOIL BORING LOG

Page 1 of 1

Date 3/10/05

ROUTE	FAP 75 (IL 29)	DESCRIPTION	IL 29 Over Lick Branch	LOGGED BY	M. Tappan
-------	----------------	-------------	------------------------	-----------	-----------

SECTION 84-12; 11-3 LOCATION NW 1/4, SEC. 24, TWP. 14 N, RNG. 3 W, 3 PM

COUNTY Christian DRILLING METHOD HSA HAMMER TYPE 140 # Auto

[illegible]

The Unconfined Compressive Strength (UCS) Failure Mode is indicated by (B-Bulge, S-Shear, P-Penetrometer, E-Estimated) Abbreviations W.O.H - Sampler Advanced By Weight of Hammer, W.O.P - Advanced by Weight of Pipe, B.S. - Before Seating The SPT (N value) is the sum of the last two blow values in each sampling zone (AASHTO T206) BBS, from 137 (Rev. 8-99)



Illinois Department of Transportation

SOIL BORING LOG

Page 1 of 1

Date 3/11/05

ROUTE	FAP 75 (IL 29)	DESCRIPTION	IL 29 Over Lick Branch	LOGGED BY	M. Tappan
-------	----------------	-------------	------------------------	-----------	-----------

SECTION 84-12; 11-3 LOCATION NW 1/4, SEC. 24, TWP. 14 N, RNG. 3 W, 3 PM

COUNTY Christian DRILLING METHOD HSA HAMMER TYPE 140 # Auto


[illegible]

The Unconfined Compressive Strength (UCS) Failure Mode is indicated by (B-Bulge, S-Shear, P-Penetrometer, E-Estimated) Abbreviations W.O.H - Sampler Advanced By Weight of Hammer, W.O.P - Advanced by Weight of Pipe, B.S. - Before Seating The SPT (N value) is the sum of the last two blow values in each sampling zone (AASHTO T206) BBS, from 137 (Rev. 8-99)


REVISIONS		ILLINOIS DEPARTMENT OF TRANSPORTATION
NAME	DATE	
BORINGS		PROPOSED STRUCTURE NO. 011-2514
SCALE: NONE		DRAWN BY: GLD
DATE: 03/06/2012		CHECKED BY: WLB

F.A. RTE.	SECTION	COUNTY	TOTAL SHEETS	SHEET NO.
75	84-12; 11-3	•	729	457
STA.		TO STA.		
FED. ROAD DIST. NO. 5		ILLINOIS	FED. AID PROJECT	

Sheet 1 of 4 Sheets

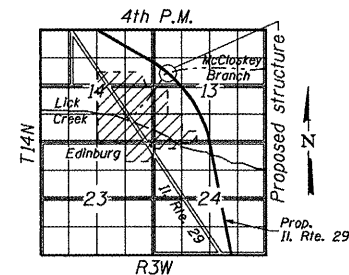


LOCATION SKETCH

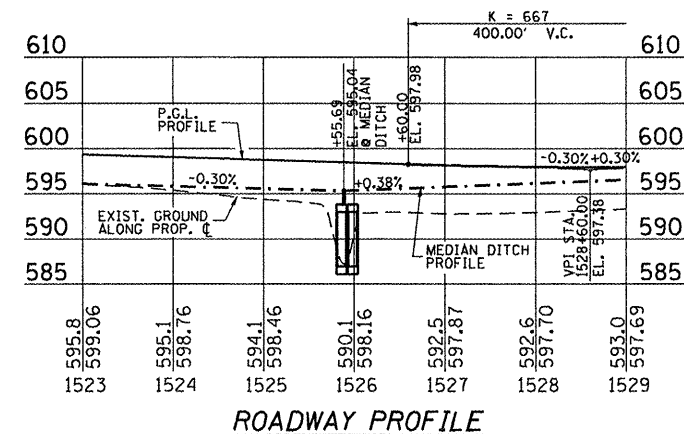

ROADWAY PROFILE

Fill between cells with class SI concrete according to article 540.06 of the IDOT standard specifications.

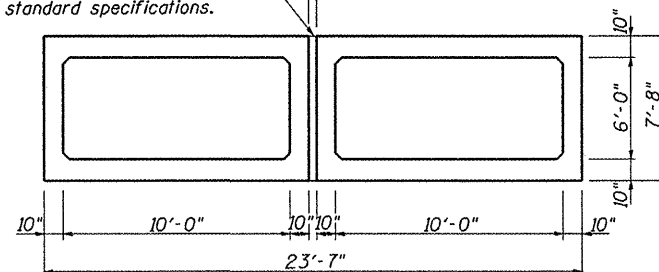

SECTION THRU PRECAST BARREL

DESIGN SPECIFICATIONS

2010 AASHTO LRFD Bridge Design Specifications with 2010 Interim Revisions

LOADING HL-93

Allow 50#/sq. ft. for future wearing surface.

DESIGN STRESSES

FIELD UNITS	PRECAST UNITS
$f'_c = 3,500$ psi	$f'_c = 5,000$ psi
$f_y = 60,000$ psi	$f_y = 65,000$ psi (W.W.F.)

BILL OF MATERIAL

Item	Unit	Quantity
Porous Granular Embankment	Cu. Yd.	201
Filter Fabric	Sq. Yd.	836
Precast Concrete Box Culvert 10' X 6'	Foot	324
Concrete Box Culverts	Cu. Yd.	77.0
Reinforcement Bars	Pound	12,210
Rock Fill Foundation	Ton	737
Granular Culvert Backfill	Cu. Yd.	747

NOTES:

- The Precast Culvert shall be designed in accordance with ASTM C1577.
- Reinforcement bars shall conform to the requirements of ASTM A706, Grade 60.
- It shall be the responsibility of the contractor to divert the stream flow in order to keep the construction area free of water. The method of water diversion shall be subject to the approval of the Engineer and the cost shall be included in the item "Precast Concrete Box Culverts 10' x 6'."
- Precast end sections will not be allowed.
- All construction joints shall be bonded.
- Limits of Removal and Replacement of weak soils with Rock Fill Foundation will be determined by the Engineer.

REVISIONS	NAME	DATE

ILLINOIS DEPARTMENT OF TRANSPORTATION

BOX CULVERT
GENERAL PLAN
PROPOSED STRUCTURE NO. 011-2515
STA. 1525+64.00


SCALE: NONE
DATE: 03/06/2012

DRAWN BY: GLD
CHECKED BY: WLB

Bench Mark:
Sta. 1524+00.00±, Centerline (P.O.C.)
Top of buried metal "T" fence post
Elev. = 593.83

Existing Structure:
No existing structure


Proposed Structure:
10' x 6' Double precast box culvert with cast-in-place end sections.

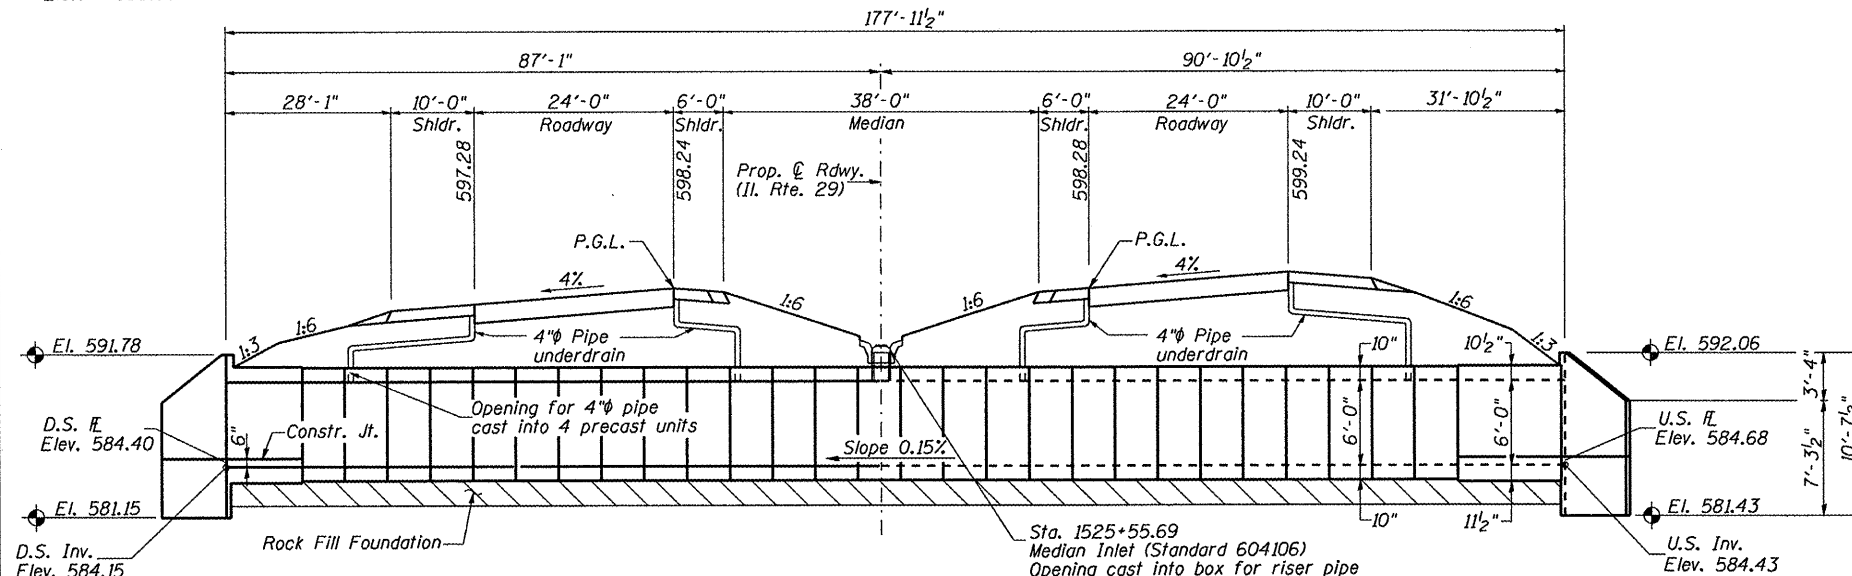

HALF LONG. SECTION

Dimensions at Rt. L's to & Roadway


HALF ELEVATION

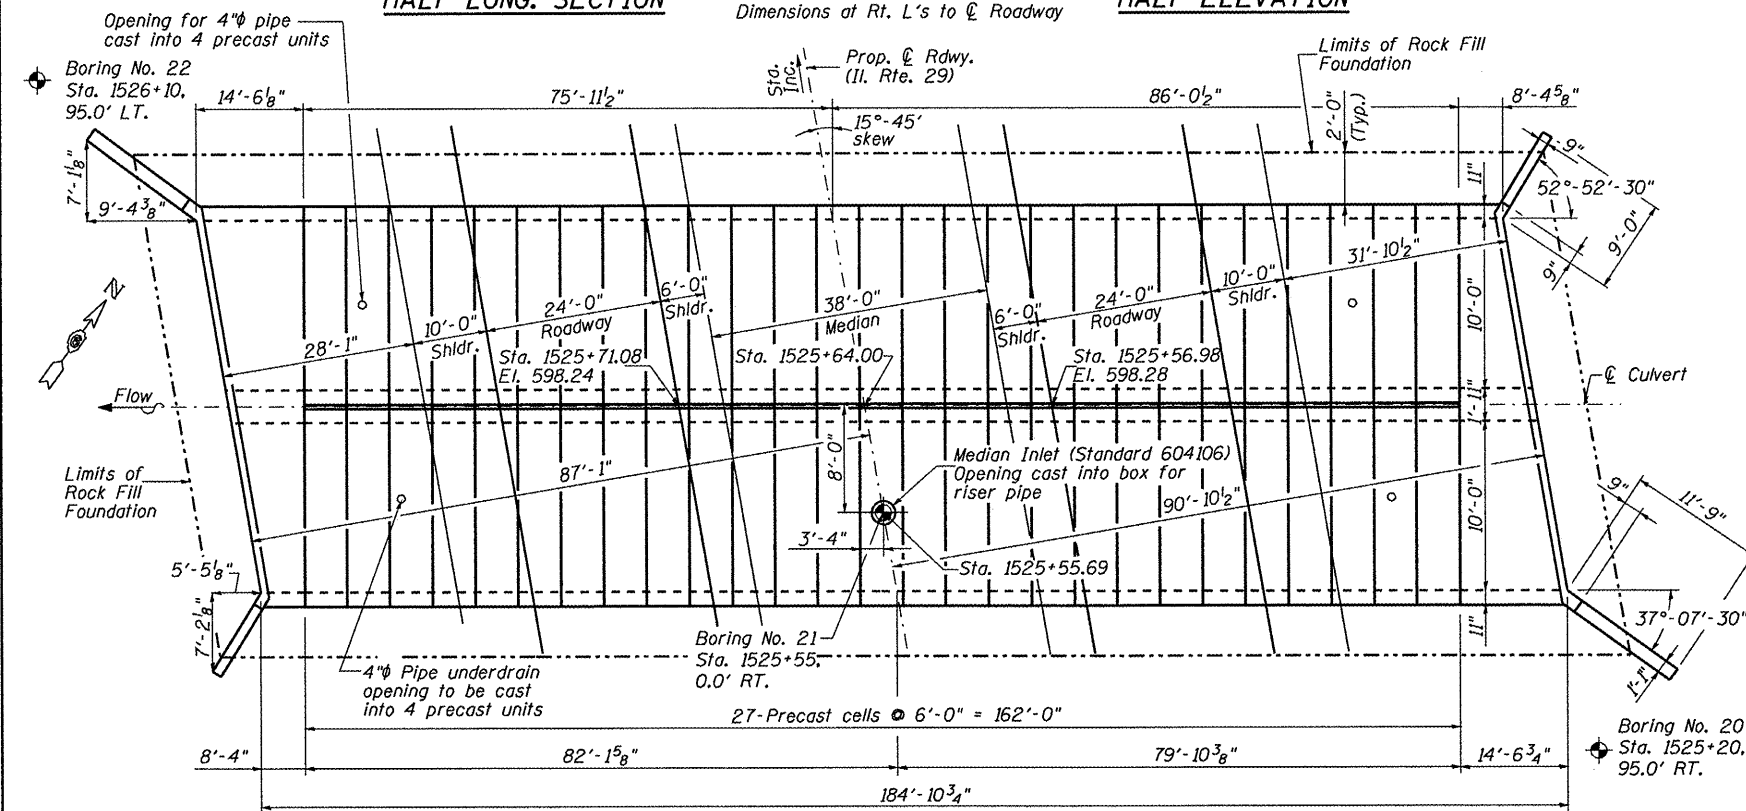

PLAN


WATERWAY INFORMATION

Drainage Area = 2.31 mi.		Ex. Low Grade Elev. =		ft. @ Sta.		Pr. Low Grade Elev. = 598.63 ft. @ Sta. 1528+50			
Flood	Freq. Yr.	0 C.F.S.	Opening Sq. Ft.		Nat. H.W.E.	Head - Ft.		Headwater El.	
			Exist.	Prop.		Exist.	Prop.	Exist.	Prop.
	10	305		117	592.60		592.67		0.07
Design	50	482		120	593.09		593.50		0.41
Base	100	560		120	593.22		593.85		0.63
Overtopping	—	—	—	—	—	—	—	—	—
Max. Calc.	500	745		120	593.49		594.61		1.12

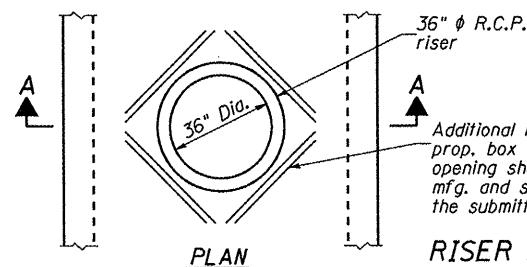


PLAN

RISER PIPE CONNECTION TO PRECAST BOX CULVERT

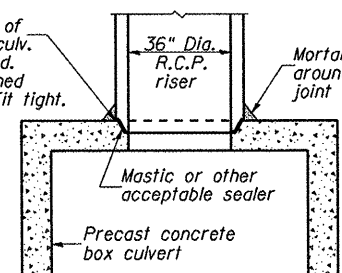


SECTION A-A

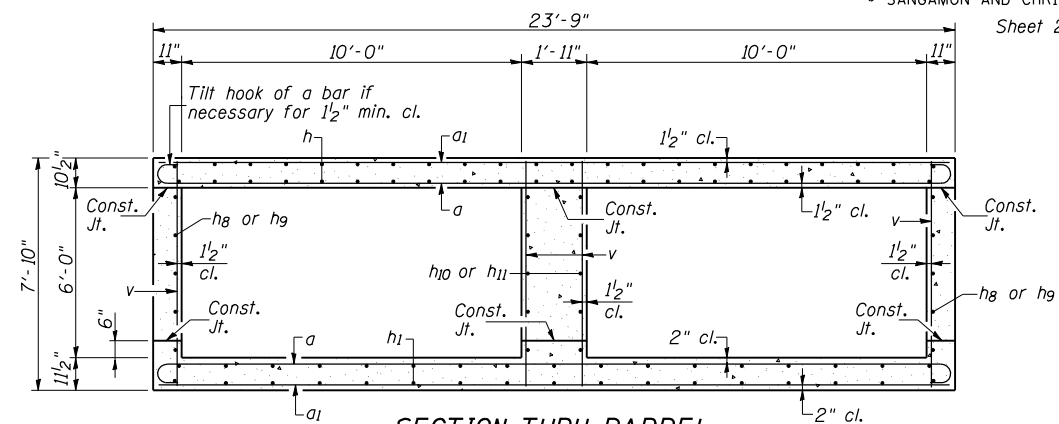

HALF ELEVATION


Dimensions at Rt. L's to C Roadway

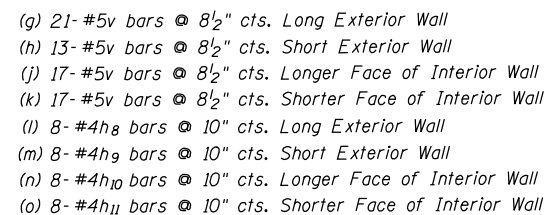

- (a) 14- #5a bars @ 7" cts.
Bott. of Top Slab & Top of Bott. slab
- (b) *11- #5a bars @ 7" cts.
Bott. of Top Slab & Top of Bott. slab
- (c) 13- #7a₁ bars @ 8" cts.
Top of Top Slab & Bott. of Bott. slab
- (d) *9- #7a₁ bars @ 8" cts.
Top of Top Slab & Bott. of Bott. slab
- (e) 21- #5h bars @ 1'-2" cts.
Top & Bott. of Top Slab
- (f) 23- #5h₁ bars @ 1'-1" cts.
Top & Bott. of Bott. Slab

* a and a_1 bars in skew portion of slab shall be ordered full length & cut to fit. Balance of bar to be used in opposite end of culvert.

SECTION THRU BARREL

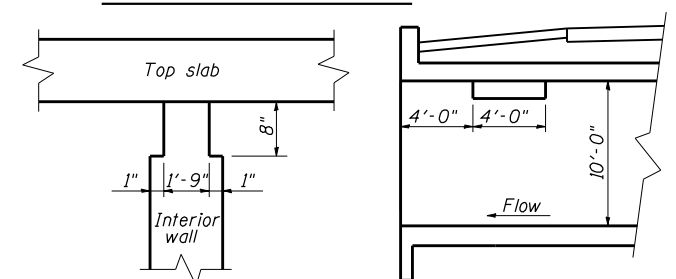

NOTCH DETAIL

LONGITUDINAL SECTION

PHOEBE NESTING SITE DETAIL


(Near Downstream End)

Note:
Notch formed by rough-finished board attached to and removed with formwork.


BILL OF MATERIAL

Bar	No.	Size	Length	Shape
a	78	#5	24'-9"	
a ₁	70	#7	23'-5"	
a ₂	2	#4	24'-0"	
d	44	#4	4'-6"	
h	42	#5	22'-2"	
h ₁	46	#5	22'-2"	
h ₂	26	#6	12'-0"	
h ₃	32	#6	8'-0"	
h ₄	4	#6	23'-3"	
h ₅	8	#6	24'-3"	
h ₆	26	#6	14'-9"	
h ₇	32	#6	8'-0"	
h ₈	16	#4	14'-2"	
h ₉	16	#4	8'-0"	
h ₁₀	16	#4	10'-10"	
h ₁₁	16	#4	11'-4"	
v	140	#5	7'-6"	
v ₁	16	#4	10'-3"	
x	132	#4	4'-11"	
x ₁	24	#4	18'-2"	
Concrete Box Culverts			Cu. Yd.	77.0
Reinforcement Bars			Pound	12,210

CUTTING DIAGRAM
FOR h & h_1 BARS

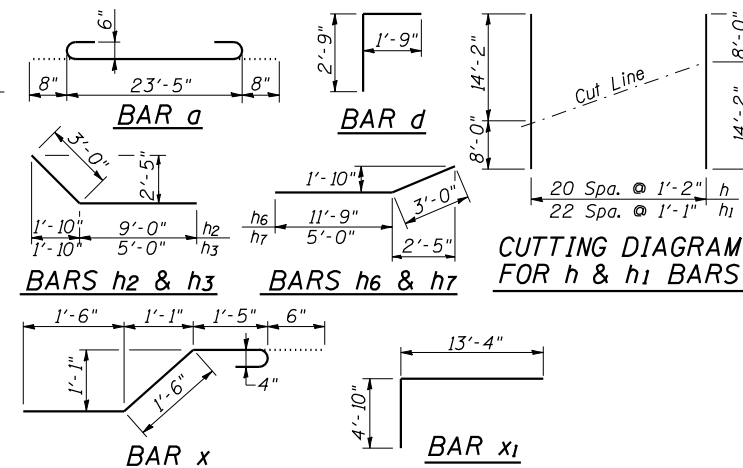

DRAIN DETAIL

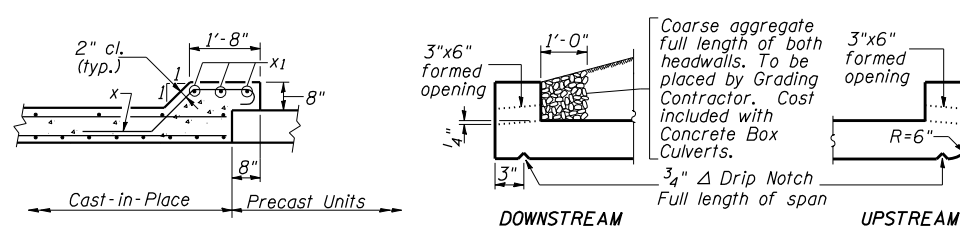

DOWNSTREAM

UPSTREAM

[illegible]

ILLINOIS DEPARTMENT OF TRANSPORTATION

BOX CULVERT DETAILS
PROPOSED STRUCTURE NO. 011-2515
STA. 1525+64.00

SCALE: NONE
DATE: 03/06/2012

DRAWN BY: GLD
CHECKED BY: WLB

File Name S:\SOULSIGHT FILES\1129 SANGAMON-CHRISTIAN\164-1241-3 EMBLING SECTION.GPJ Data Template INTERTPL.6DT Date Printed 1/23/00
Latitude 38 Deg 39.903 N Longitude 89 Deg 22.998 W Datum NAD83 Job Number

The Unconfined Compressive Strength (UCS) Failure Mode is indicated by (B-Bulge, S-Shear, P-Penetrometer, E-Estimated) Abbreviations W.O.H - Sampler Advanced By Weight of Hammer, W.O.P - Advanced by Weight of Pipe, B.S. - Before Seating The SPT (N value) is the sum of the last two blow values in each sampling zone (AASHTO T206) BBS, from 137 (Rev. 8-99)

File Name: S:\SOLSLIGHT FILES\129 SANGAMON-CHRISTIAN\04-12-11-3 ESHBURN SECTION.001 Data Template: INTERPLT.GDT Date Printed: 4/23/2010
Latitude: 39 Deg 39.903 N Longitude: 89 Deg 22.998 W Datum: NAD83 Job Number:

The Unconfined Compressive Strength (UCS) Failure Mode is indicated by (B-Bulge, S-Shear, P-Penetrometer, E-Estimated) Abbreviations W.O.H - Sampler Advanced By Weight of Hammer, W.O.P - Advanced by Weight of Pipe, B.S. - Before Seating The SPT (N value) is the sum of the last two blow values in each sampling zone (AASHTO T206) BBS, from 137 (Rev. 8-99)

File Name S:\SOILS\GINT FILES\129 SAMAGOR-CHRISTIAN\14-12-11-3 ERIKUBUS SECTION.GPJ Data Template INTENPL7.GDT Date Printed 1/23/09
Latitude 38 Deg 38.866N Longitude 89 Deg 23.016 W Datum NAD83 Job Number

The Unconfined Compressive Strength (UCS) Failure Mode is indicated by (B-Bulge, S-Shear, P-Penetrometer, E-Estimated)
Abbreviations W.O.H - Sampler Advanced By Weight of Hammer, W.O.P - Advanced by Weight of Pipe, B.S. - Before Seating
The SPT (N value) is the sum of the last two blow values in each sampling zone (AASHTO T206) BBS, from 137 (Rev. 8-99)

REVISIONS		ILLINOIS DEPARTMENT OF TRANSPORTATION
NAME	DATE	
		BORINGS
		PROPOSED STRUCTURE NO. 011-2515
		SCALE: NONE
		DRAWN BY: GLD
		DATE: 03/06/2012
		CHECKED BY: WLB

* SANGAMON AND CHRISTIAN

Sheet 4 of 4 Sheets

Page 1 of 2

Date 3/4/05

ROUTE	FAP 75 (IL 29)	DESCRIPTION	IL 29 Over McClosky Branch	LOGGED BY	M. Tappan
-------	----------------	-------------	----------------------------	-----------	-----------

SECTION	84-12; 11-3	LOCATION	NW 1/4, SEC. 13, TWP. 14 N, RNG. 3 W, 3 PM
----------------	--------------------	-----------------	---

COUNTY Christian DRILLING METHOD HSA HAMMER TYPE 140 # Auto

STRUCT. NO.	011-7052	D	B	U	M	Surface Water Elev.	587.1	ft	D	B	U	M	
Station	1525+92	P	L	C	O	Stream Bed Elev.	587.1	ft	P	L	C	O	
		T	W	S	I				T	W	S	I	
BORING NO.	22	H	S	Q	T	Groundwater Elev.			H	S	Q	T	
Station	1526+10					▽ First Encounter	577.4	ft					
Offset	95.0ft L					▽ Upon Completion	583.4	ft					
Ground Surface Elev.	591.9	ft	(ft)	/6"	(tsf)	(%)	▽ After 5 Days Hrs.	589.9	ft	(ft)	/6"	(tsf)	(%)

[illegible]

The Unconfined Compressive Strength (UCS) Failure Mode is indicated by (B-Bulge, S-Shear, P-Penetrometer, E-Estimated)
Abbreviations W.O.H - Sampler Advanced By Weight of Hammer, W.O.P - Advanced by Weight of Pipe, B.S. - Before Seating
The SPT (N value) is the sum of the last two blow values in each sampling zone (AASHTO T206) BBS, from 137 (Rev. 8-99)

File Name: S:\01SLV\GINT FILES\2129 SARGANON-CHRISTIAN\04-02-11-3 EDINBURG SECTION.APJ Data Template SYSTEM.PLT Date Printed: 1/22/09
Latitude: 29 Deg 25.894 N Longitude: 89 Deg 23.038 W Datum: NAD83 Job Number:

Page 2 of 2

Date 3/4/05

ROUTE	FAP 75 (IL 29)	DESCRIPTION	IL 29 Over McClosky Branch	LOGGED BY	M. Tappan
-------	----------------	-------------	----------------------------	-----------	-----------

SECTION	84-12; 11-3	LOCATION	NW 1/4, SEC. 13, TWP. 14 N, RNG. 3 W, 3 PM
----------------	--------------------	-----------------	---

COUNTY Christian DRILLING METHOD HSA HAMMER TYPE 140 # Auto

STRUCT. NO.	011-7052	D	B	U	M	Surface Water Elev.	587.1	ft
Station	1525+92	E	L	C	O	Stream Bed Elev.	587.1	ft
		P	E	S	I			
		T	W	S				
BORING NO.	22	H	S	Qu	T	Groundwater Elev.		
Station	1526+10					✓ First Encounter	577.4	ft
Offset	95.0ft Lt					✓ Upon Completion	583.4	ft
Ground Surface Elev.	591.9	ft	(ft)	/6"	(tsf)	(%)	✓ After 5 Days Hrs.	582.9

591.40	5		
	16	8.9	11
	23	5-13	

The Unconfined Compressive Strength (UCS) Failure Mode is indicated by (B-Bulge, S-Shear, P-Penetrometer, E-Estimated)
Abbreviations W.O.H - Sampler Advanced By Weight of Hammer, W.O.P - Advanced by Weight of Pipe, B.S. - Before Seating
The SPT (N value) is the sum of the last two blow values in each sampling zone (AASHTO T206) BBS, from 137 (Rev. 8-99)

File Name S:\SOLIS\GINT FILES\250 SANGAMON-CHRISTIAN\04-22-13 EDRIBING SECTION.SP Data Template SYSTEM\EXT Date Printed 1/21/09
Latitude 39 Deg 29.894 N Longitude 89 Deg 23.028 W Datum NAD83 Job Number


[illegible]

ILLINOIS DEPARTMENT OF TRANSPORTATION

BORINGS
PROPOSED STRUCTURE NO. 011-2515


SCALE: NONE DRAWN BY: GLD
DATE: 03/06/2012 CHECKED BY: WLB

F.A. RTE.	SECTION	COUNTY	TOTAL SHEETS	SHEET NO.
75	84-12; 11-3	•	729	461
STA. TO STA.				
FED. ROAD DIST. NO. 5 ILLINOIS FED. AID PROJECT				
• SANGAMON AND CHRISTIAN				

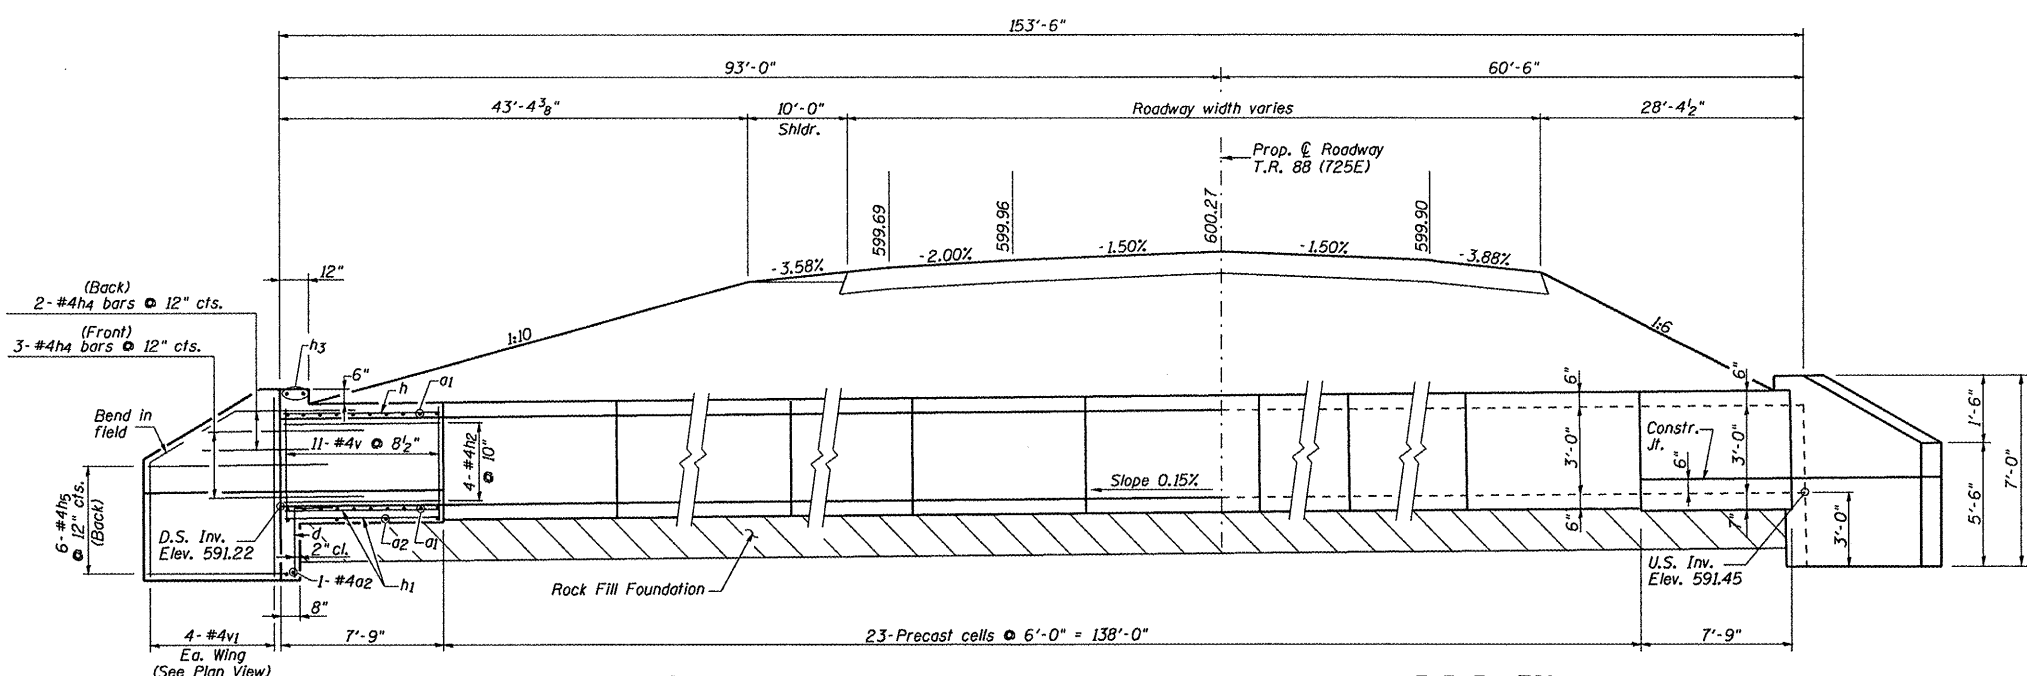

HALF LONG. SECTION


HALF ELEVATION

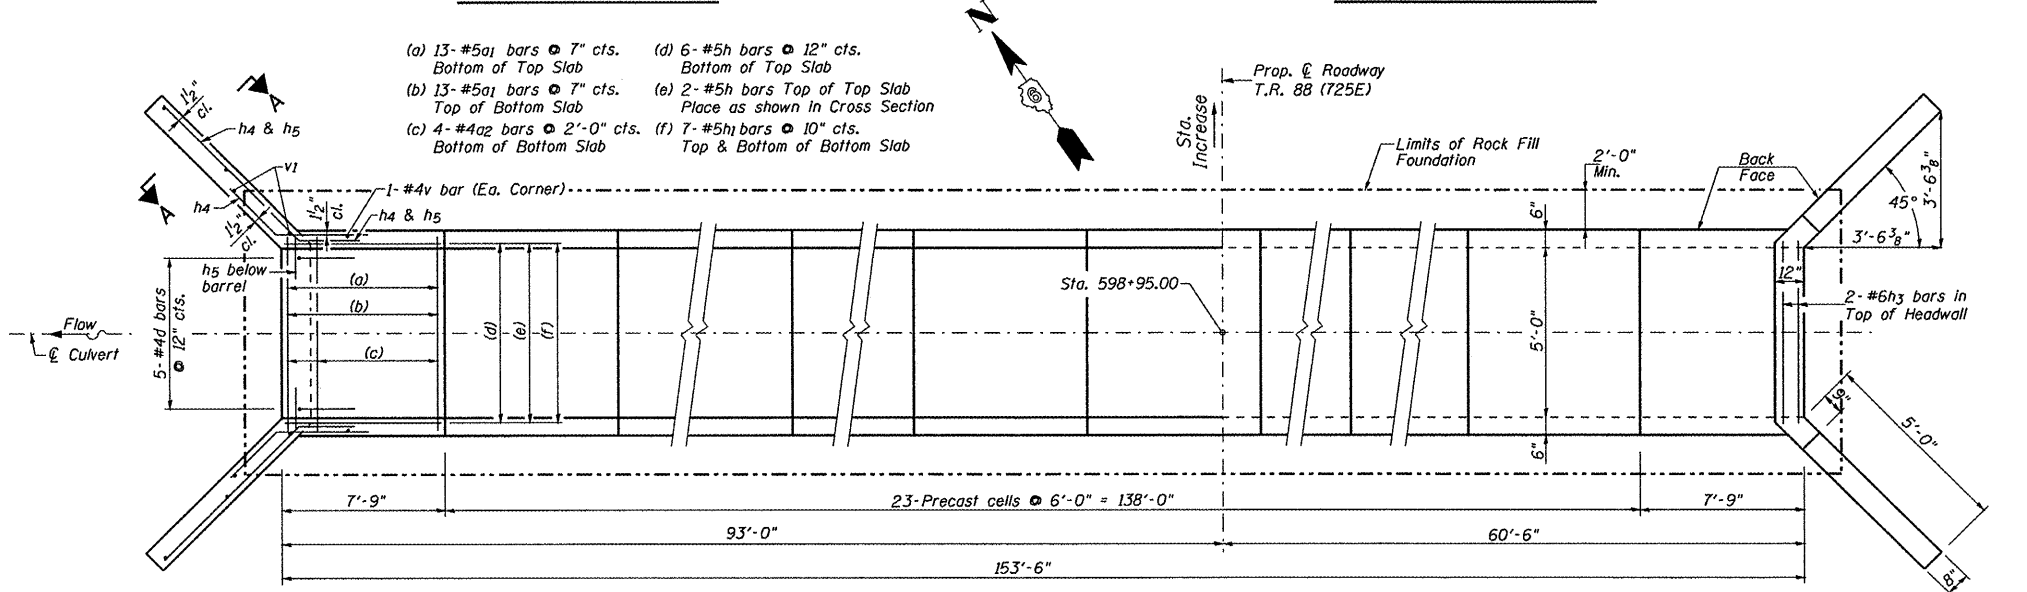


SHOWING REINFORCEMENT

PLAN


SHOWING OUTLINES

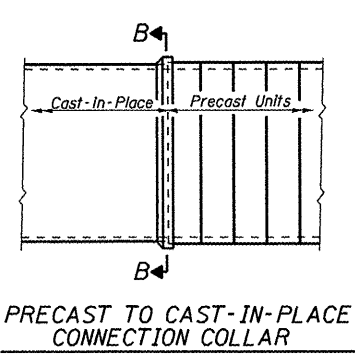


PRECAST TO CAST-IN-PLACE CONNECTION COLLAR

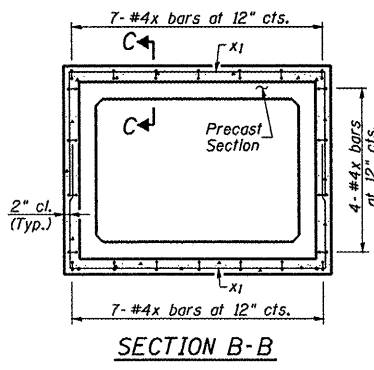


SECTION B-B

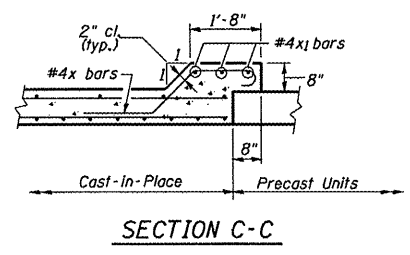


SECTION C-C

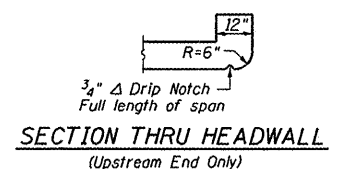

SECTION THRU HEADWALL (Upstream End Only)

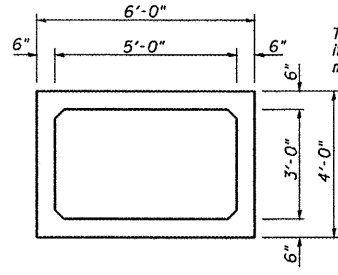

SECTION THRU PRECAST BARREL

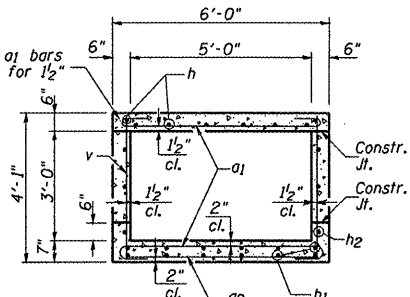

SECTION THRU BARREL

BILL OF MATERIAL

Bar	No.	Size	Length	Shape
a1	52	#5	6'-10"	U
a2	10	#4	5'-8"	—
d	10	#4	4'-6"	—
h	16	#5	7'-5"	—
h1	28	#5	7'-5"	—
h2	16	#4	7'-5"	—
h3	4	#6	5'-8"	—
h4	20	#4	8'-0"	—
h5	24	#4	8'-0"	—
v	48	#4	3'-9"	—
v1	16	#4	6'-8"	—
x	44	#4	4'-6"	—
x1	12	#4	13'-4"	—
Porous Granular Embankment			Cu. Yd.	86
Filter Fabric			Sq. Yd.	447
Precast Concrete Box Culverts 5'x3'			Foot	138
Concrete Box Culverts			Cu. Yd.	11.6
Reinforcement Bars			Pound	1,560
Rock Fill Foundation			Ton	178
Granular Culvert Backfill			Cu. Yd.	166

DESIGN SPECIFICATIONS

2010 AASHTO LRFD Bridge Design Specifications with 2010 Interim Revisions

LOADING HL-93

Allow 50#/sq. ft. for future wearing surface.

DESIGN STRESSES


FIELD UNITS	PRECAST UNITS
f'c = 3,500 psi	f'c = 5,000 psi
fy = 60,000 psi	fy = 65,000 psi (W.F.F.)

NOTES:

- The Precast Culvert shall be designed in accordance with ASTM C1577.
- Reinforcement bars shall conform to the requirements of ASTM A706, Grade 60.
- It shall be the responsibility of the contractor to divert the stream flow in order to keep the construction area free of water. The method of water diversion shall be subject to the approval of the Engineer and the cost shall be included in the item "Precast Concrete Box Culverts 5' x 3'."
- Precast end sections will not be allowed.
- All construction joints shall be bonded.
- Limits of Removal and Replacement of weak soils with Rock Fill Foundation will be determined by the Engineer.


REVISIONS	
NAME	DATE

ILLINOIS DEPARTMENT OF TRANSPORTATION	
PROPOSED BOX CULVERT PLAN - ELEVATION - DETAILS STA. 598+95.00	
SCALE: NONE	DRAWN BY:
DATE: 03/06/2012	CHECKED BY: WLB

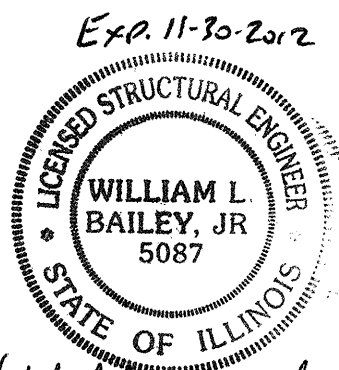


WLB
03-28-2012

F.A. RTE.	SECTION	COUNTY	TOTAL SHEETS	SHEET NO.
75	84-12; 11-3	•	729	462
STA.		TO STA.		
FED. ROAD DIST. NO. 5		ILLINOIS	FED. AID PROJECT	
• SANGAMON AND CHRISTIAN				

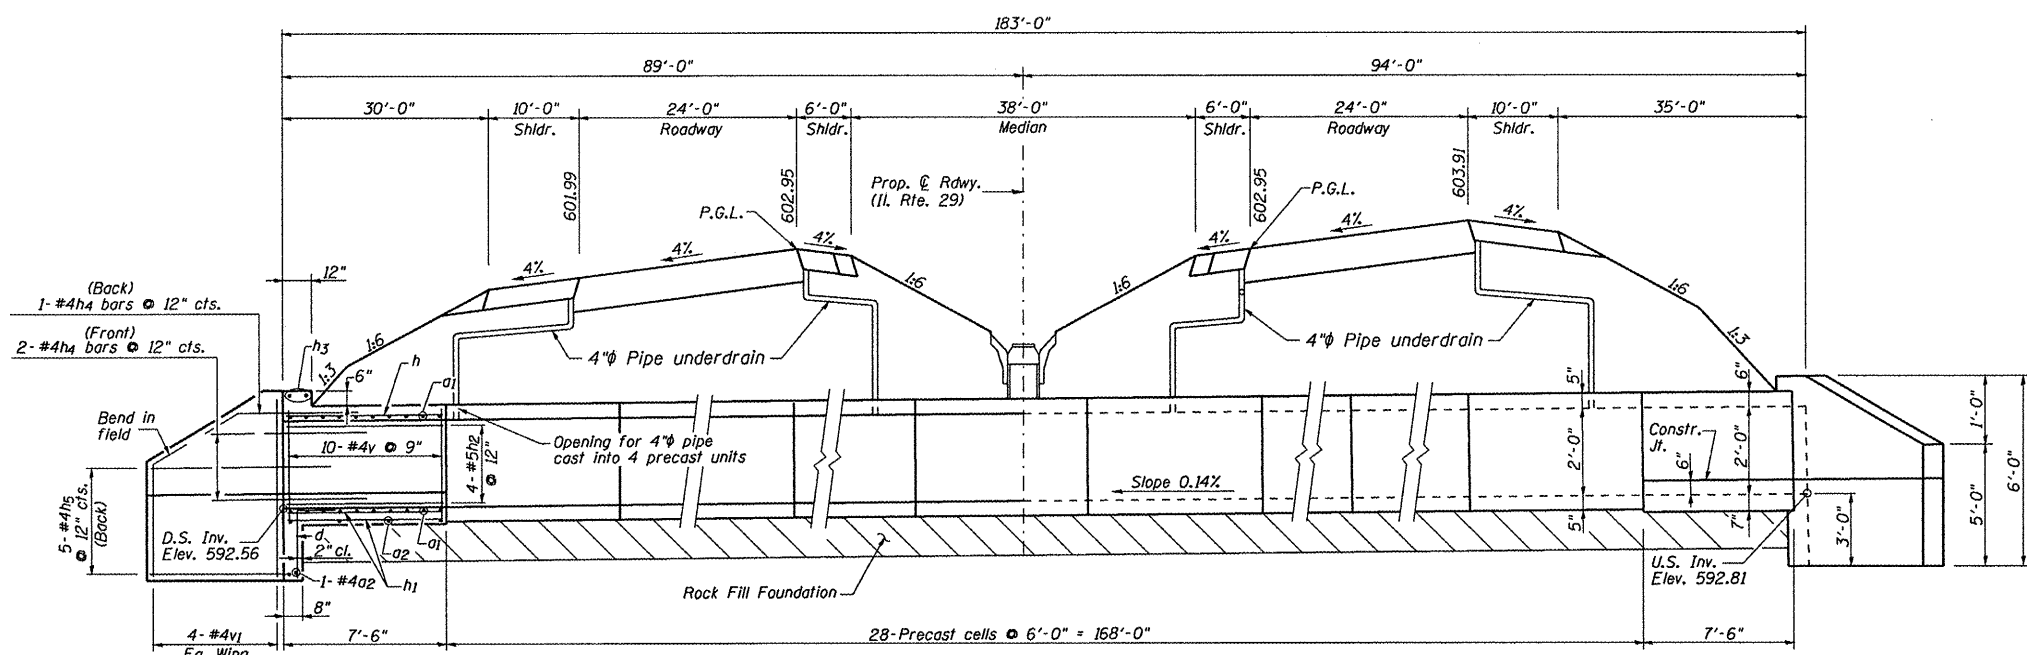


HALF LONG. SECTION


HALF ELEVATION

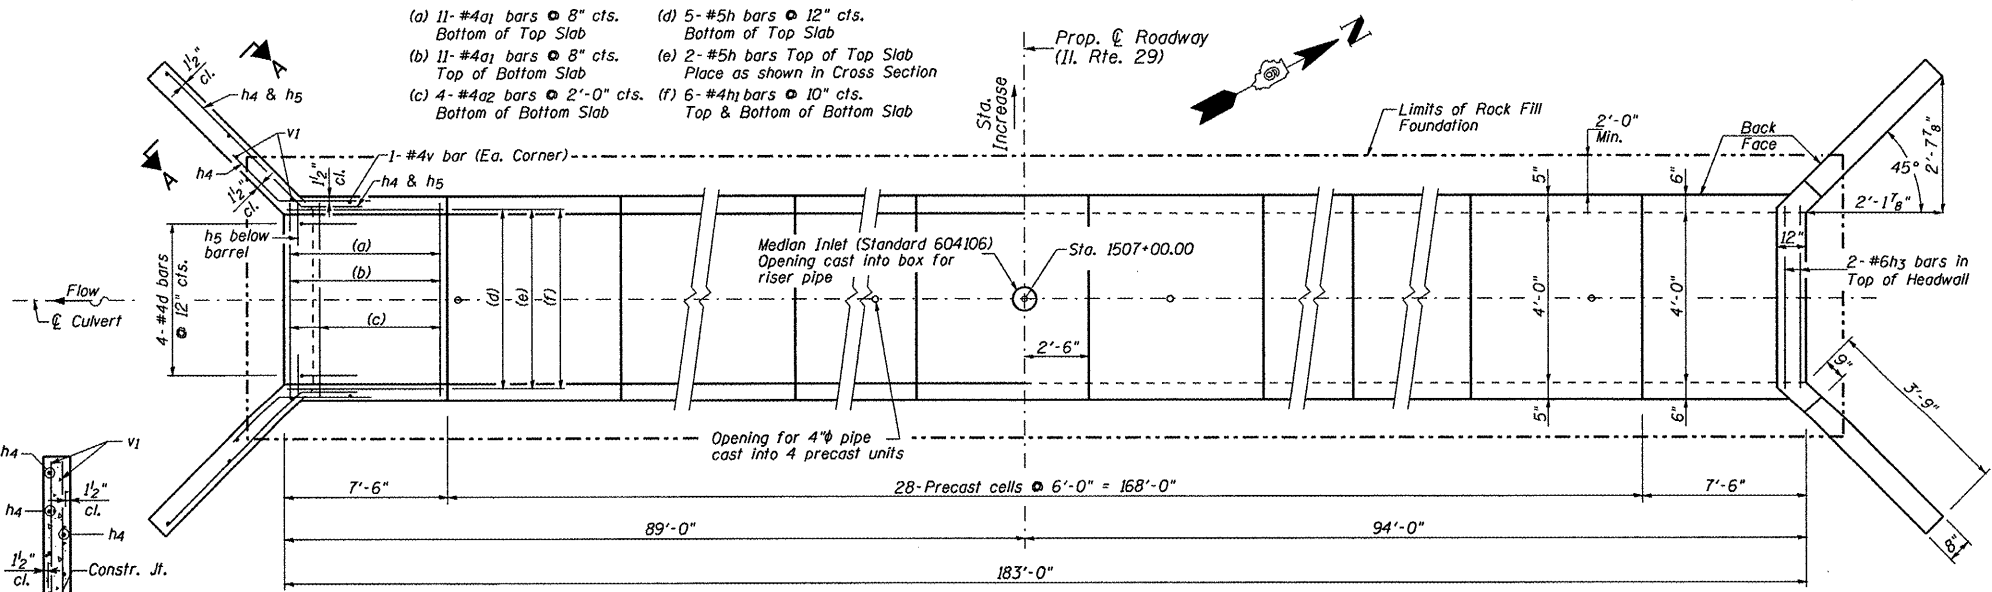


PLAN

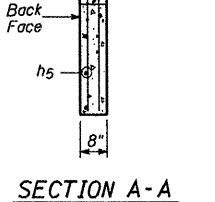


SECTION A-A

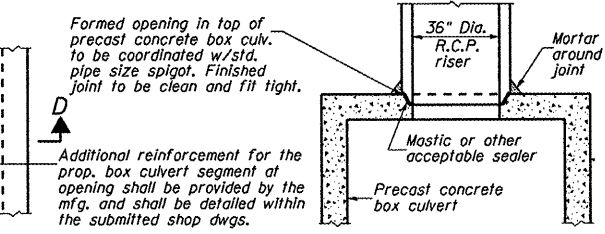


RISER PIPE CONNECTION TO PRECAST BOX CULVERT

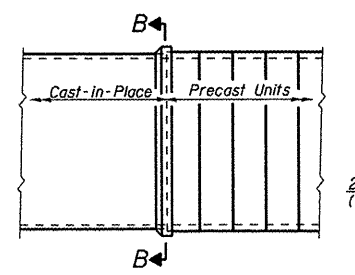


PRECAST TO CAST-IN-PLACE CONNECTION COLLAR

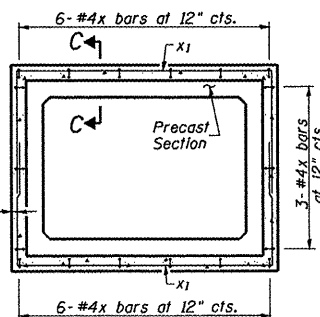


SECTION B-B

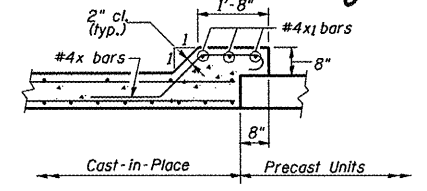


SECTION C-C

 

SECTION THRU HEADWALL (Upstream End Only)

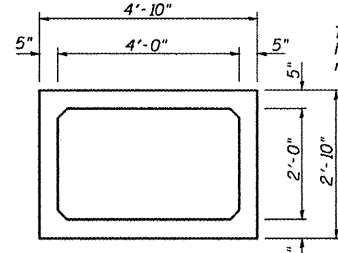

SECTION THRU PRECAST BARREL

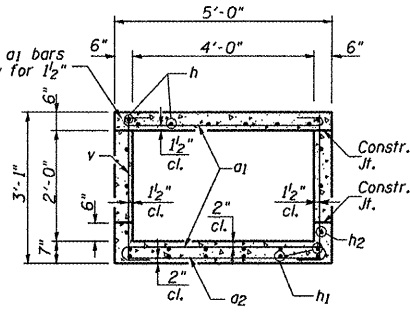

SECTION THRU BARREL

BILL OF MATERIAL

Bar	No.	Size	Length	Shape
a1	44	#4	5'-8"	C
a2	10	#4	4'-8"	C
d	8	#4	4'-6"	C
h	14	#5	7'-2"	C
h1	24	#4	7'-2"	C
h2	16	#5	7'-2"	C
h3	4	#6	4'-8"	C
h4	12	#4	6'-9"	C
h5	20	#4	6'-9"	C
v	44	#4	3'-9"	C
v1	16	#4	5'-8"	C
x	36	#4	4'-6"	C
x1	12	#4	10'-8"	C
Porous Granular Embankment				Cu. Yd. 76
Filter Fabric				Sq. Yd. 459
Precast Concrete Box Culverts 4'x2'				Foot 168
Concrete Box Culverts				Cu. Yd. 8.6
Reinforcement Bars				Pound 1,100
Rock Fill Foundation				Ton 233
Granular Culvert Backfill				Cu. Yd. 420

DESIGN SPECIFICATIONS
2010 AASHTO LRFD Bridge Design Specifications with 2010 Interim Revisions

LOADING HL-93

Allow 50#/sq. ft. for future wearing surface.

DESIGN STRESSES

FIELD UNITS	PRECAST UNITS
f'c = 3,500 psi	f'c = 5,000 psi
fy = 60,000 psi	fy = 65,000 psi (W.W.F.)

NOTES:


- The Precast Culvert shall be designed in accordance with ASTM C1577.
- Reinforcement bars shall conform to the requirements of ASTM A706, Grade 60.
- It shall be the responsibility of the contractor to divert the stream flow in order to keep the construction area free of water. The method of water diversion shall be subject to the approval of the Engineer and the cost shall be included in the item "Precast Concrete Box Culverts 4' x 2'."
- Precast end sections will not be allowed.
- All construction joints shall be bonded.
- Limits of Removal and Replacement of weak soils with Rock Fill Foundation will be determined by the Engineer.

REVISIONS	
NAME	DATE


ILLINOIS DEPARTMENT OF TRANSPORTATION
PROPOSED BOX CULVERT
PLAN - ELEVATION - DETAILS
STA. 1507+00.00

SCALE: NONE
DATE: 03/06/2012

DRAWN BY:
CHECKED BY: WLB

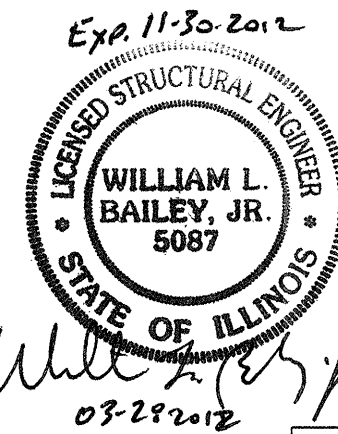


F.A. RTE.	SECTION	COUNTY	TOTAL SHEETS	SHEET NO.
75	84-12; 11-3	•	729	463
STA.		TO STA.		
FED. ROAD DIST. NO. 5		ILLINOIS	FED. AID PROJECT	
• SANGAMON AND CHRISTIAN				

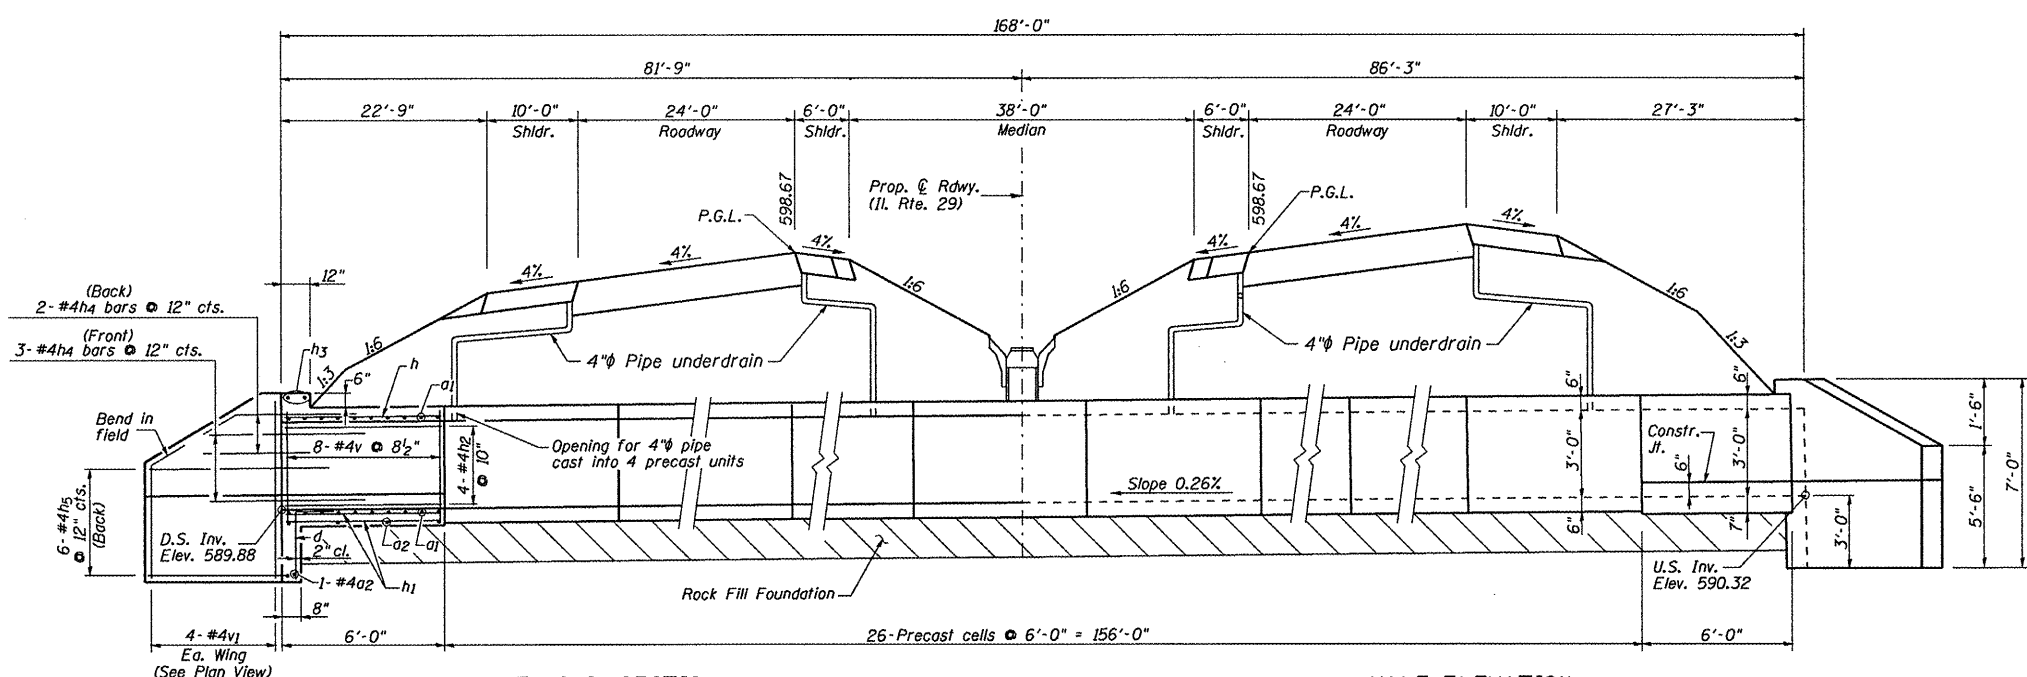

HALF LONG. SECTION

HALF ELEVATION


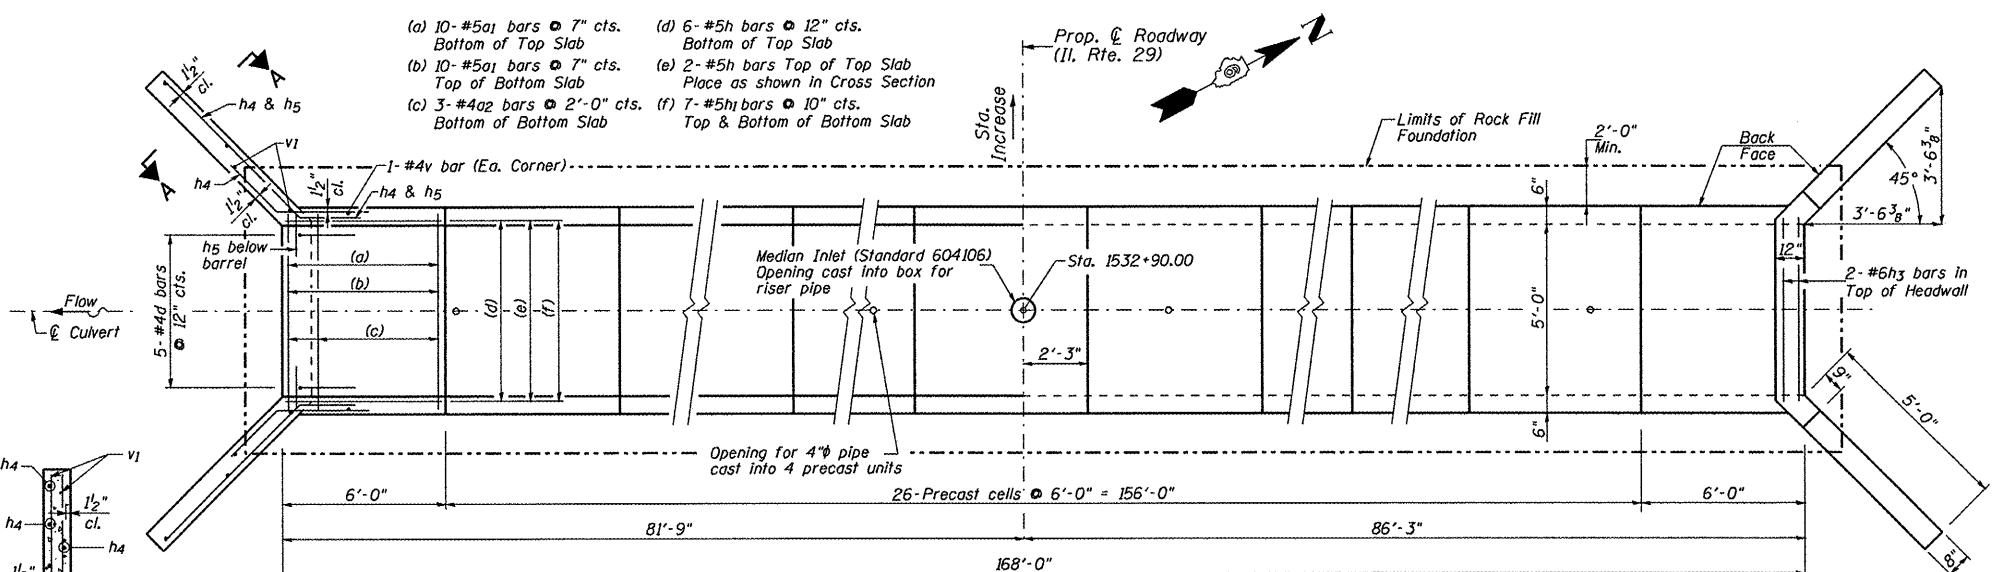


SHOWING REINFORCEMENT


PLAN

SHOWING OUTLINES


SECTION A-A

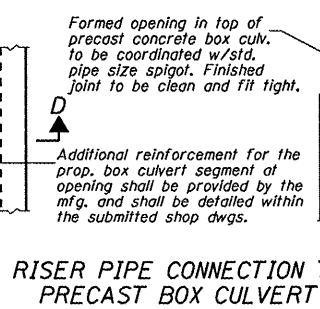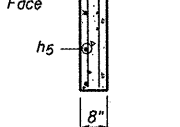


RISER PIPE CONNECTION TO PRECAST BOX CULVERT

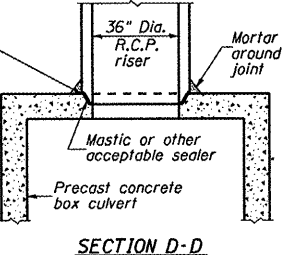


SECTION D-D

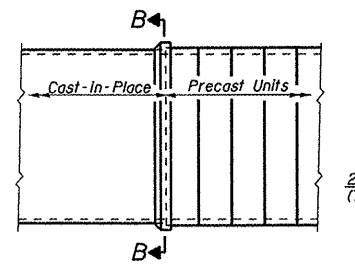

PRECAST TO CAST-IN-PLACE CONNECTION COLLAR

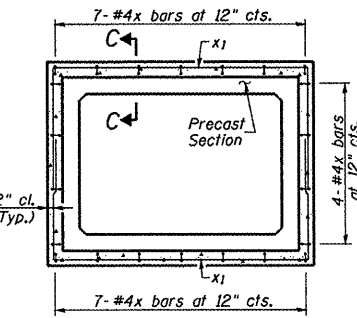


SECTION B-B

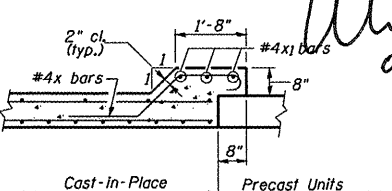


SECTION C-C


SECTION THRU HEADWALL (Upstream End Only)

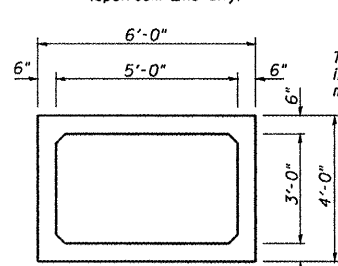

SECTION THRU PRECAST BARREL

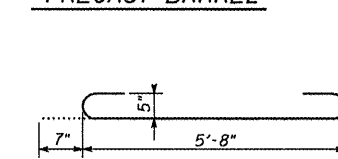

SECTION THRU BARREL

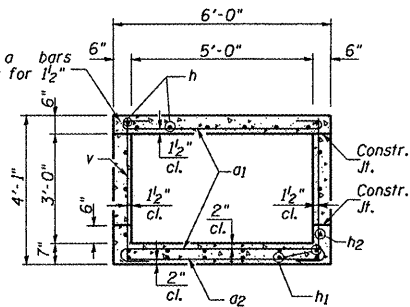

BILL OF MATERIAL

Bar	No.	Size	Length	Shape
a1	40	#5	6'-10"	C
a2	8	#4	5'-8"	C
d	10	#4	4'-6"	C
h	16	#5	5'-8"	C
h1	28	#5	5'-8"	C
h2	16	#4	5'-8"	C
h3	4	#6	5'-8"	C
h4	20	#4	8'-0"	C
h5	24	#4	8'-0"	C
v	36	#4	3'-9"	C
v1	16	#4	6'-8"	C
x	44	#4	4'-6"	C
x1	12	#4	13'-4"	C
Porous Granular Embankment				Cu. Yd. 94
Filter Fabric				Sq. Yd. 492
Precast Concrete Box Culverts 5'x3'				Foot 156
Concrete Box Culverts				Cu. Yd. 10.4
Reinforcement Bars				Pound 1,340
Rock Fill Foundation				Ton 193
Granular Culvert Backfill				Cu. Yd. 176

DESIGN SPECIFICATIONS

2010 AASHTO LRFD Bridge Design Specifications with 2010 Interim Revisions

LOADING HL-93

Allow 50#/sq. ft. for future wearing surface.

DESIGN STRESSES

FIELD UNITS	PRECAST UNITS
f'c = 3,500 psi	f'c = 5,000 psi
fy = 60,000 psi	fy = 65,000 psi (W.W.F.)

NOTES:


- The Precast Culvert shall be designed in accordance with ASTM C1577.
- Reinforcement bars shall conform to the requirements of ASTM A706, Grade 60.
- It shall be the responsibility of the contractor to divert the stream flow in order to keep the construction area free of water. The method of water diversion shall be subject to the approval of the Engineer and the cost shall be included in the item "Precast Concrete Box Culverts 5' x 3'."
- Precast end sections will not be allowed.
- All construction joints shall be bonded.
- Limits of Removal and Replacement of weak soils with Rock Fill Foundation will be determined by the Engineer.

REVISIONS	NAME	DATE

ILLINOIS DEPARTMENT OF TRANSPORTATION
PROPOSED BOX CULVERT
PLAN - ELEVATION - DETAILS
STA. 1532+90.00

SCALE: NONE
DATE: 03/06/2012


DRAWN BY: WLB
CHECKED BY: WLB

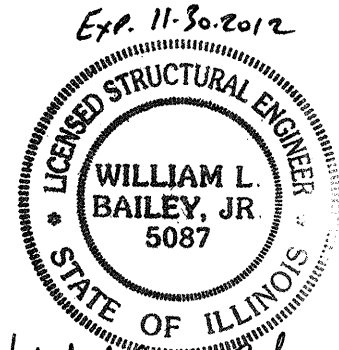

Exp. 11-30-2012

WLB
03/28/2012

F.A. RTE.	SECTION	COUNTY	TOTAL SHEETS	SHEET NO.
75	84-12; 11-3	•	729	464
STA. TO STA.				
FED. ROAD DIST. NO. 5 ILLINOIS FED. AID PROJECT				
• SANGAMON AND CHRISTIAN				

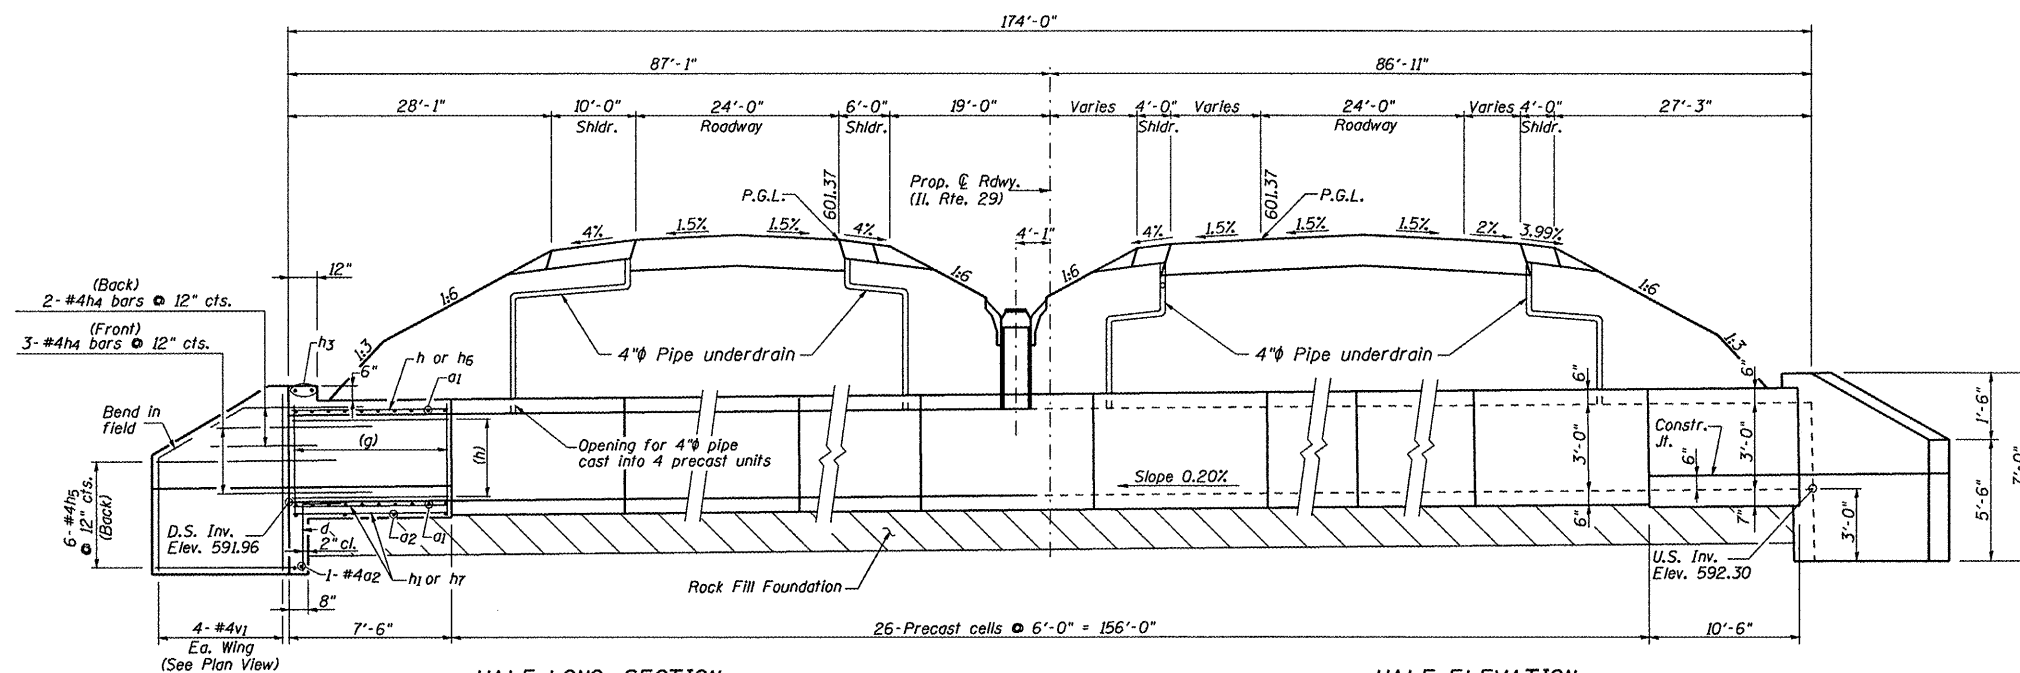

HALF LONG. SECTION


HALF ELEVATION

DOWNSTREAM END

- (a) 13-#5a1 bars @ 7" cts. (e) 2-#5h bars Top of Top Slab
Bottom of Top Slab Place as shown in Cross Section
(b) 13-#5a1 bars @ 7" cts. (f) 7-#5h1 bars @ 10" cts.
Top of Bottom Slab Top & Bottom of Bottom Slab
(c) 4-#4a2 bars @ 2'-0" cts. (g) 11-#4v bars @ 8 1/2" cts.
Bottom of Bottom Slab Bottom of Bottom Slab
(d) 6-#5h bars @ 7" cts. (h) 4-#4h2 bars @ 10" cts.
Bottom of Top Slab Bottom of Top Slab

UPSTREAM END

- (a) 18-#5a1 bars @ 7" cts. (e) 2-#5h6 bars Top of Top Slab
Bottom of Top Slab Place as shown in Cross Section
(b) 18-#5a1 bars @ 7" cts. (f) 7-#5h7 bars @ 10" cts.
Top of Bottom Slab Top & Bottom of Bottom Slab
(c) 6-#4a2 bars @ 2'-0" cts. (g) 15-#4v bars @ 8 1/2" cts.
Bottom of Bottom Slab Bottom of Bottom Slab
(d) 6-#5h6 bars @ 12" cts. (h) 4-#4h8 bars @ 10" cts.
Bottom of Top Slab Bottom of Top Slab

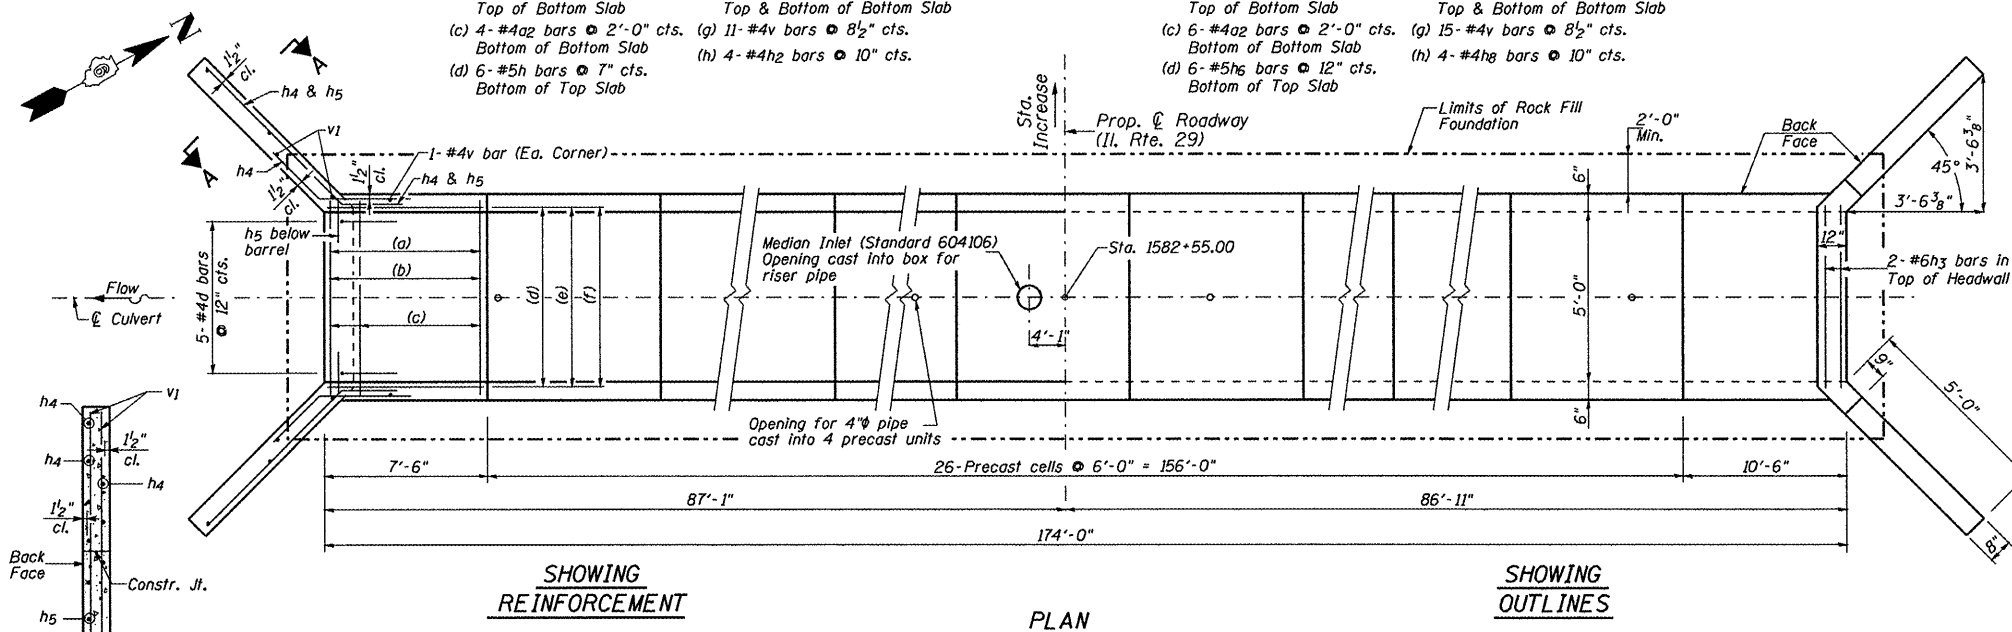


SHOWING REINFORCEMENT

PLAN

SHOWING OUTLINES


SECTION A-A

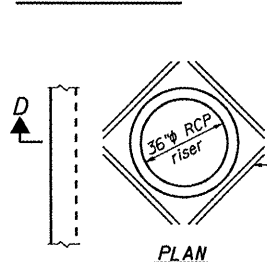


Formed opening in top of precast concrete box culvert to be coordinated w/std. pipe size spigot. Finished joint to be clean and fit tight.

Additional reinforcement for the prop. box culvert segment at opening shall be provided by the mfg. and shall be detailed within the submitted shop dwgs.


RISER PIPE CONNECTION TO PRECAST BOX CULVERT

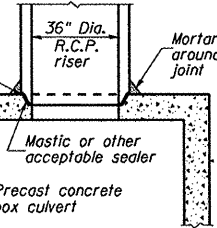


SECTION D-D

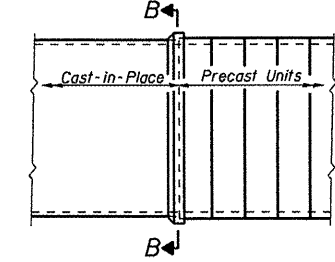

PRECAST TO CAST-IN-PLACE CONNECTION COLLAR

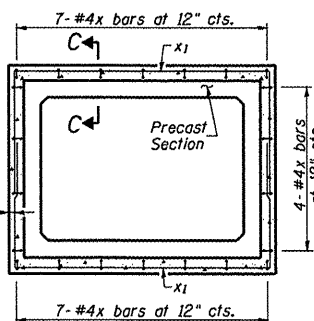


SECTION B-B

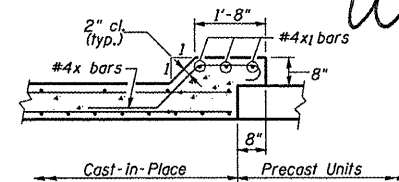


SECTION C-C

SECTION THRU HEADWALL


(Upstream End Only)

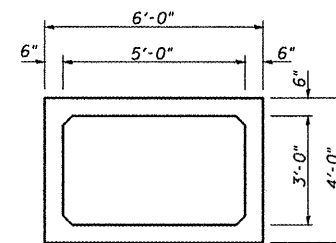

SECTION THRU PRECAST BARREL

 

BAR a1

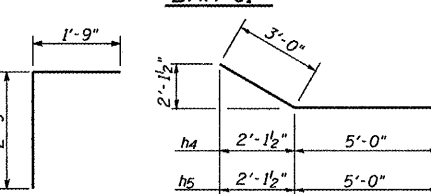


BAR d

BAR h4 & h5

BAR x

BAR x1

SECTION THRU BARREL

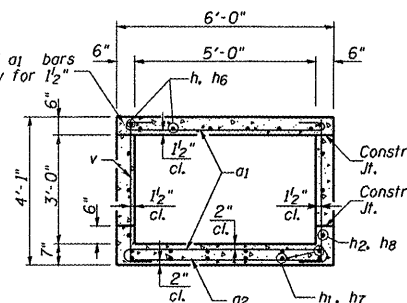

BILL OF MATERIAL

Bar	No.	Size	Length	Shape
a1	62	#5	6'-10"	
a2	12	#4	5'-8"	
d	10	#4	4'-6"	
h	8	#5	7'-2"	
h1	14	#5	7'-2"	
h2	8	#4	7'-2"	
h3	4	#6	5'-8"	
h4	20	#4	8'-0"	
h5	24	#4	8'-0"	
h6	8	#5	10'-2"	
h7	14	#5	10'-2"	
h8	8	#4	10'-2"	
v	56	#4	3'-9"	
v1	16	#4	6'-8"	
x	44	#4	4'-6"	
x1	12	#4	13'-4"	
Porous Granular Embankment				Cu. Yd. 98
Filter Fabric				Sq. Yd. 511
Precast Concrete Box Culverts 5'x3'				Foot 156
Concrete Box Culverts				Cu. Yd. 12.5
Reinforcement Bars				Pound 1,730
Rock Fill Foundation				Ton 201
Granular Culvert Backfill				Cu. Yd. 245

DESIGN SPECIFICATIONS

2010 AASHTO LRFD Bridge Design Specifications with 2010 Interim Revisions

LOADING HL-93

Allow 50#/sq. ft. for future wearing surface.

DESIGN STRESSES

FIELD UNITS	PRECAST UNITS
f'c = 3,500 psi	f'c = 5,000 psi
fy = 60,000 psi	fy = 65,000 psi (W.W.F.)

NOTES:

- The Precast Culvert shall be designed in accordance with ASTM C1577.
- Reinforcement bars shall conform to the requirements of ASTM A706, Grade 60.
- It shall be the responsibility of the contractor to divert the stream flow in order to keep the construction area free of water. The method of water diversion shall be subject to the approval of the Engineer and the cost shall be included in the Item "Precast Concrete Box Culverts 5' x 3'."
- Precast end sections will not be allowed.
- All construction joints shall be bonded.
- Limits of Removal and Replacement of weak soils with Rock Fill Foundation will be determined by the Engineer.

REVISIONS	NAME	DATE
-----------	------	------

ILLINOIS DEPARTMENT OF TRANSPORTATION


PROPOSED BOX CULVERT
PLAN - ELEVATION - DETAILS
STA. 1582+55.00

SCALE: NONE

DATE: 03/06/2012

DRAWN BY:

CHECKED BY: WLB

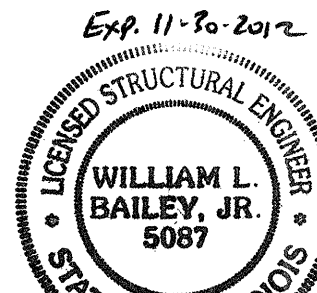


Exp. 11-30-2012

WILLIAM L. BAILEY, JR.
5087


03-23-2012

F.A. RTE.	SECTION	COUNTY	TOTAL SHEETS	SHEET NO.
75	84-12; 11-3	•	729	465
STA.	N/A	TO STA.	N/A	
FED. ROAD DIST. NO. 5	ILLINOIS	FED. AID PROJECT		
• SANGAMON AND CHRISTIAN				

Sheet 1 of 5 Sheets

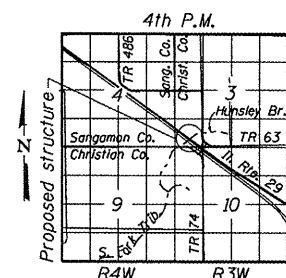


LOCATION SKETCH

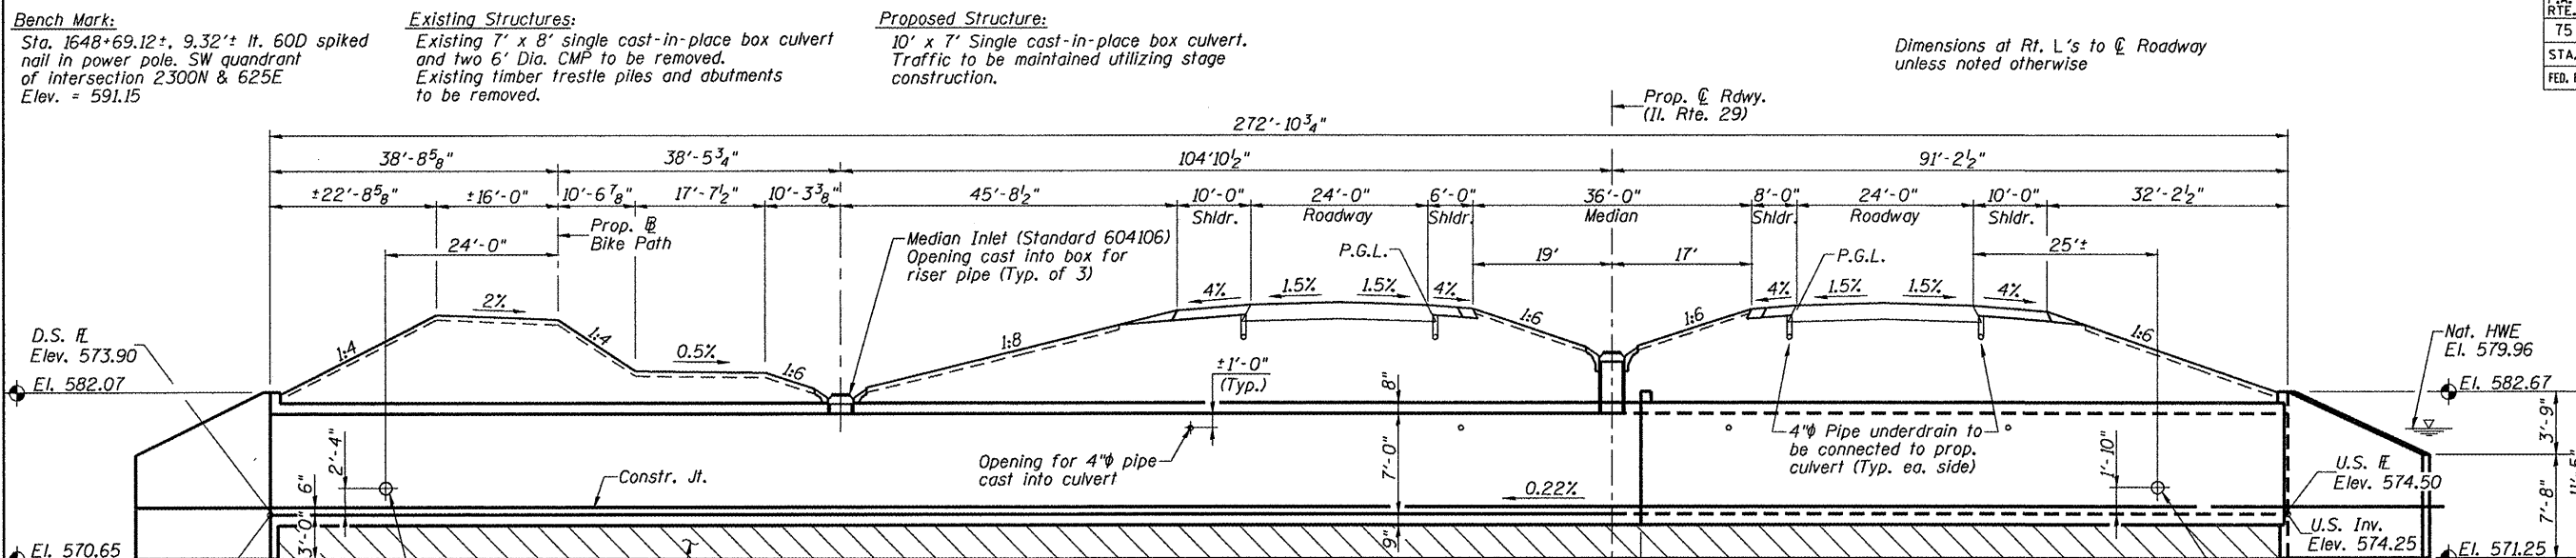


BILL OF MATERIAL

Item	Unit	Quantity
Porous Granular Embankment	Cu. Yd.	336
Stone Riprap, Class A4 (Temp.)	Sq. Yd.	225
Filter Fabric	Sq. Yd.	1,365
Concrete Box Culverts	Cu. Yd.	273.8
Reinforcement Bars	Pound	67,970
Removal of Existing Structures	L. Sum	1
Rock Fill Foundation	Ton	601
Granular Culvert Backfill	Cu. Yd.	378
Temporary Soil Retention System	Sq. Ft.	364

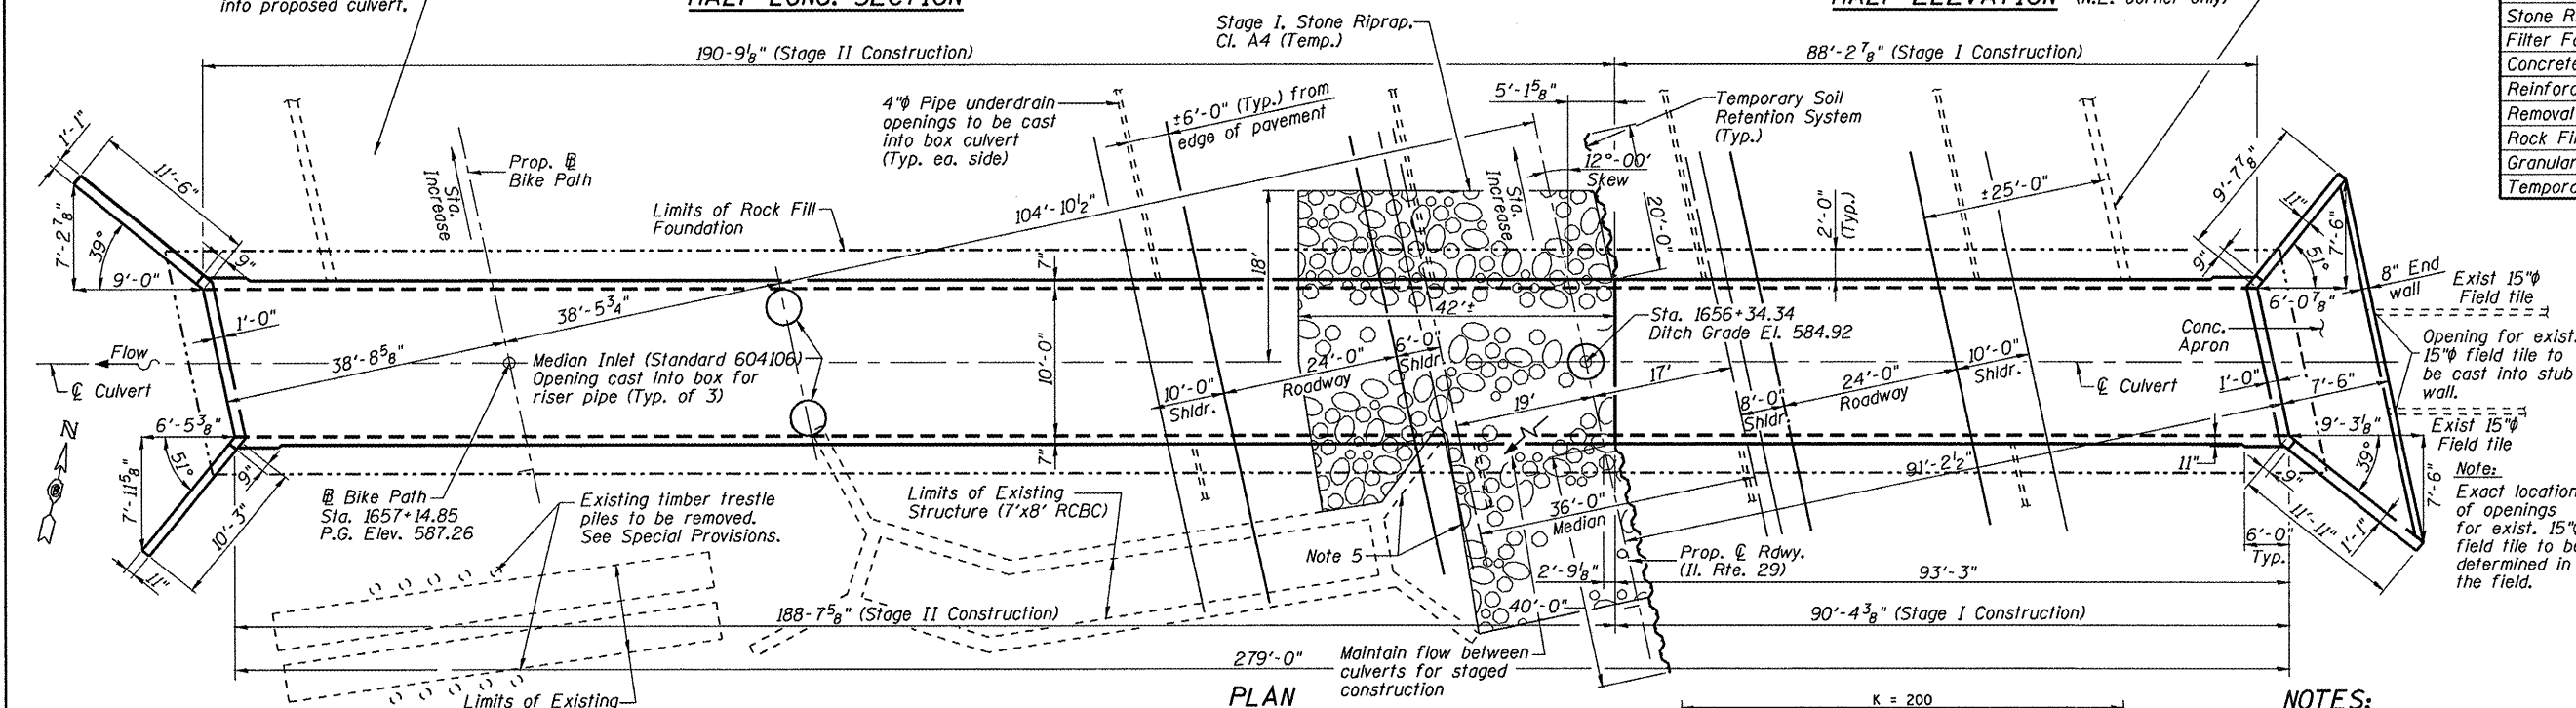

Exp. 11-30-2012

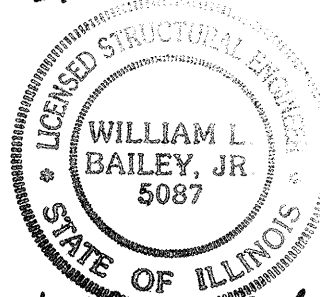

Will L. Bailey, Jr.
03-23-2012

DESIGN SPECIFICATIONS

2010 AASHTO LRFD Bridge Design Specifications with 2010 Interim Revisions

LOADING HL-93

Allow 50#/sq. ft. for future wearing surface.



DESIGN STRESSES

FIELD UNITS

$f'_c = 3,500$ psi
 $f_y = 60,000$ psi

WATERWAY INFORMATION

Drainage Area = 1.10 mi.		Ex. Low Grade Elev. = 586.72 ft. @ Sta. 1656+15 Pr. Low Grade Elev. = 588.28 ft. @ Sta. 1655+50							
Flood	Freq. Yr.	Q C.F.S.	Opening Sq. Ft.		Nat. H.W.E.	Head - Ft.		Headwater El.	
			Exist.	Prop.		Exist.	Prop.	Exist.	Prop.
	10	252	26	43	577.96/578.75	579.96	579.02	2.00	0.27
Design	50	411	31	49	578.71/579.96	582.29	580.97	3.58	1.60
Base	100	482	33	51	578.95/579.59	583.28	581.76	4.33	2.17
Overlapping	—	—	—	—	Exist./Prop.				
Max. Calc.	500	654	36	55	579.43/580.00	587.04	584.25	7.61	4.25

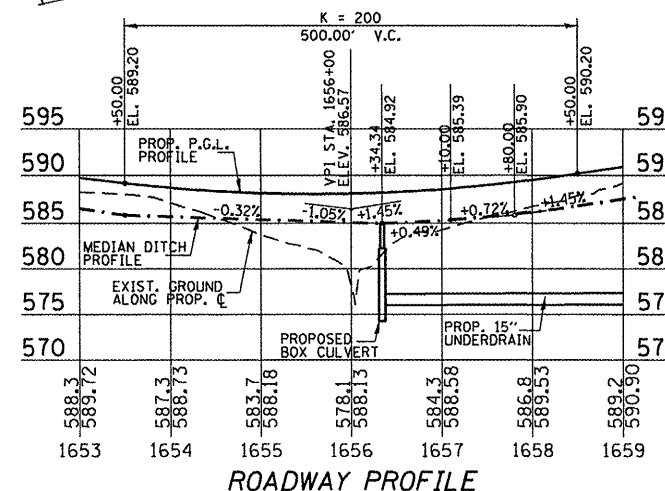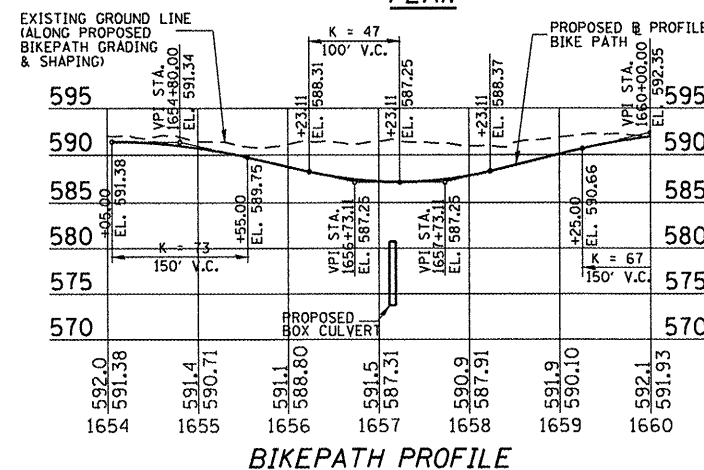


NOTES:

1. Reinforcement bars shall conform to the requirements of ASTM A706, Grade 60.
2. It shall be the responsibility of the contractor to divert the stream flow in order to keep the construction area free of water. The method of water diversion shall be subject to the approval of the Engineer and the cost shall be included in the item "Concrete Box Culverts."
3. Precast alternate will not be allowed.
4. Limits of Removal and Replacement of weak soils with Rock Fill Foundation will be determined by the Engineer.
5. Remove portion of existing culvert kneewall and North wingwall to facilitate drainage during Stage I Construction. Coordinate limits of Stage I Removal with Engineer.


REVISIONS	NAME	DATE

ILLINOIS DEPARTMENT OF TRANSPORTATION	
BOX CULVERT	
GENERAL PLAN	
PROPOSED STRUCTURE NO. 011-7053	
STA. 1656+34.34	
SCALE: NONE	DRAWN BY: GLD
DATE: 03/06/2012	CHECKED BY: ALY


F.A. RTE.	SECTION	COUNTY	TOTAL SHEETS	SHEET NO.
75	84-12: 11-3	•	729	466
STA.	N/A	TO STA.	N/A	
FED. ROAD DIST. NO. 5 ILLINOIS FED. AID PROJECT				
• SANGAMON AND CHRISTIAN				

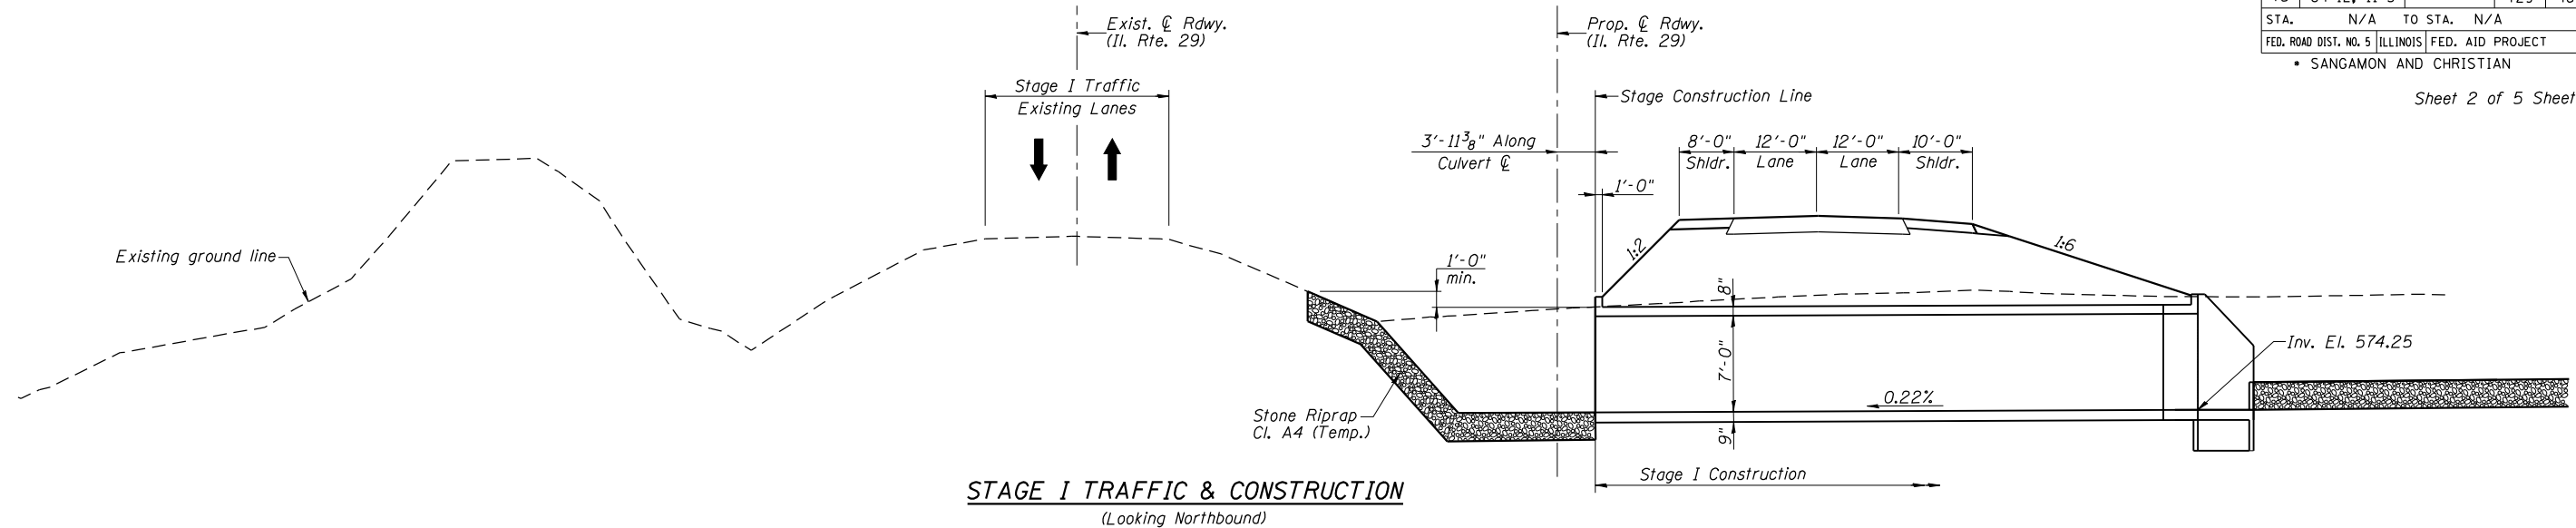

STAGE I TRAFFIC & CONSTRUCTION
(Looking Northbound)

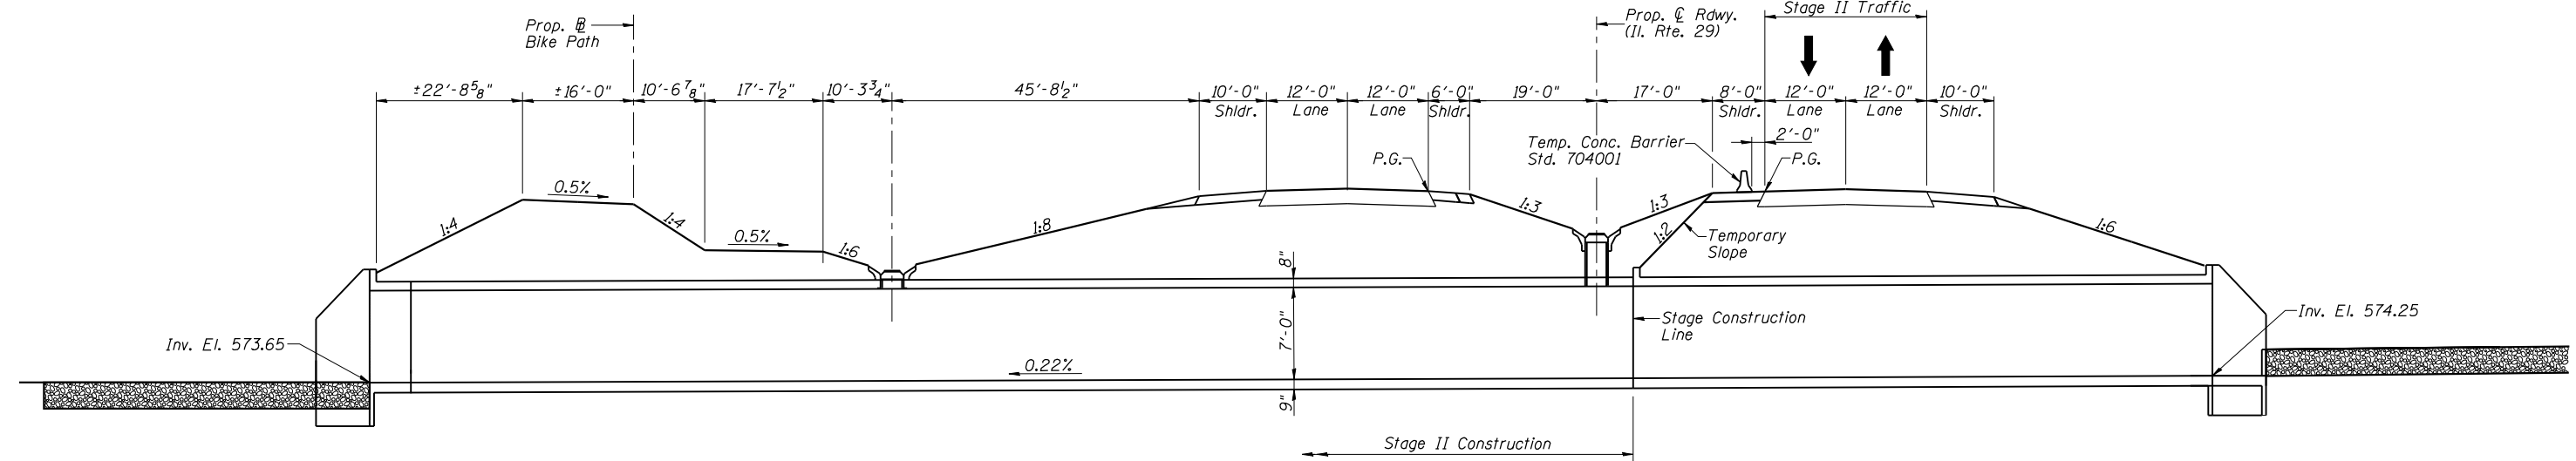


STAGE II TRAFFIC & CONSTRUCTION
(Looking Northbound)

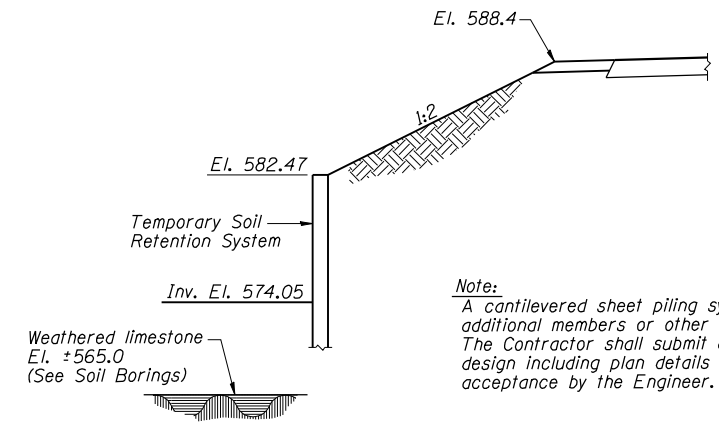

SECTION A-A

Note:
A cantilevered sheet piling system does not appear feasible and additional members or other retention systems may be necessary. The Contractor shall submit a Temporary Soil Retention System design including plan details and elevations for review and acceptance by the Engineer.

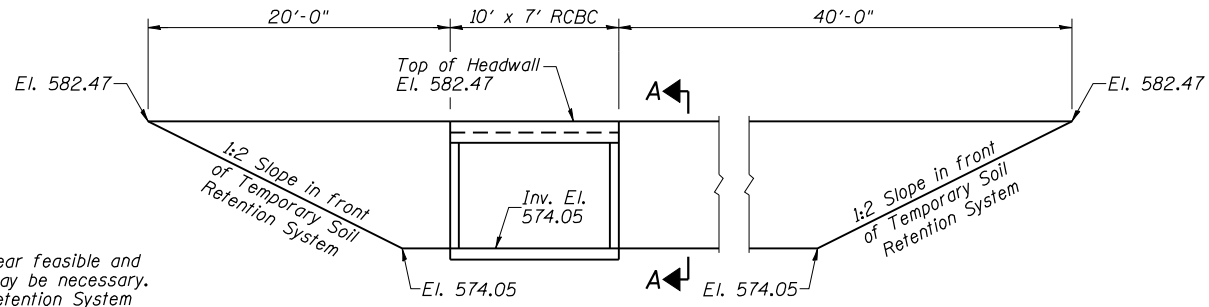


TEMPORARY SOIL RETENTION SYSTEM


ELEVATION
(Looking Upstream - East)

REVISIONS		ILLINOIS DEPARTMENT OF TRANSPORTATION	
NAME	DATE	BOX CULVERT STAGING DETAILS	
		PROPOSED STRUCTURE NO. 011-7053	
		STA. 1656+34.34	
		SCALE: NONE	DRAWN BY: GLD
		DATE: 03/06/2012	CHECKED BY: ALY

TSL
I:\dot\0306601\draw\sheet\structures\Culv_STA.1656+34.34_staging.dgn
3/6/2012

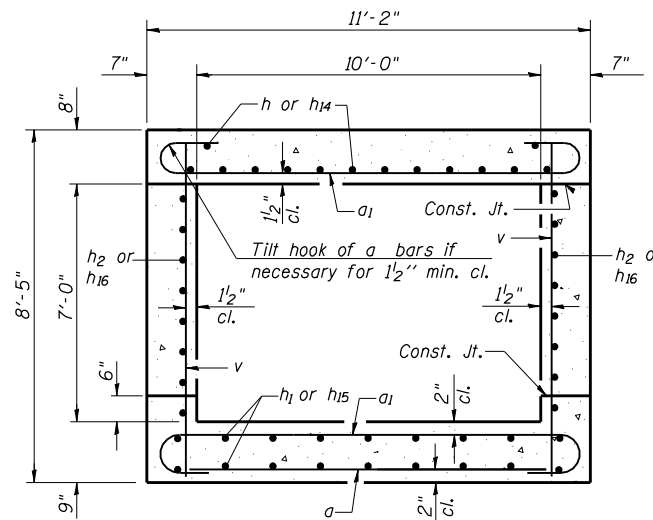

SECTION THRU BARREL

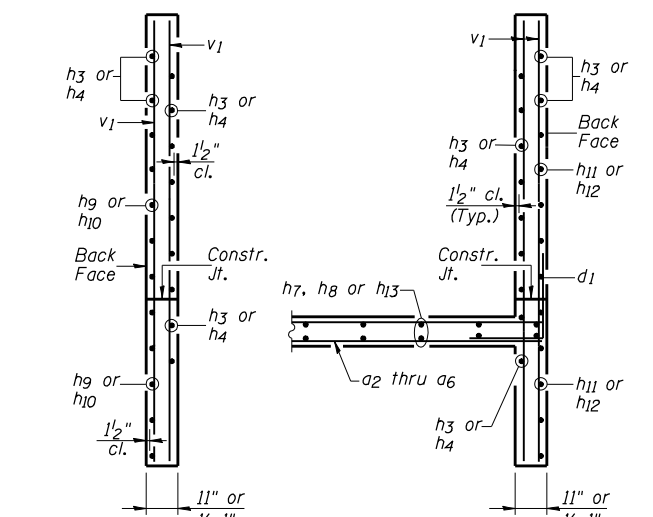

SECTION A - A


SECTION B-B

MINIMUM BAR LAPS


#5 bar = 1'-9"
#6 bar = 2'-1"

*Cut bars to fit and balance bars in Top and Bottom of Slab.

REVISIONS		ILLINOIS DEPARTMENT OF TRANSPORTATION BOX CULVERT DETAILS PROPOSED STRUCTURE NO. 011-7053 STA. 1656+34.34
NAME	DATE	
SCALE: NONE		DRAWN BY: GLD
DATE: 03/06/2012		CHECKED BY: ALY

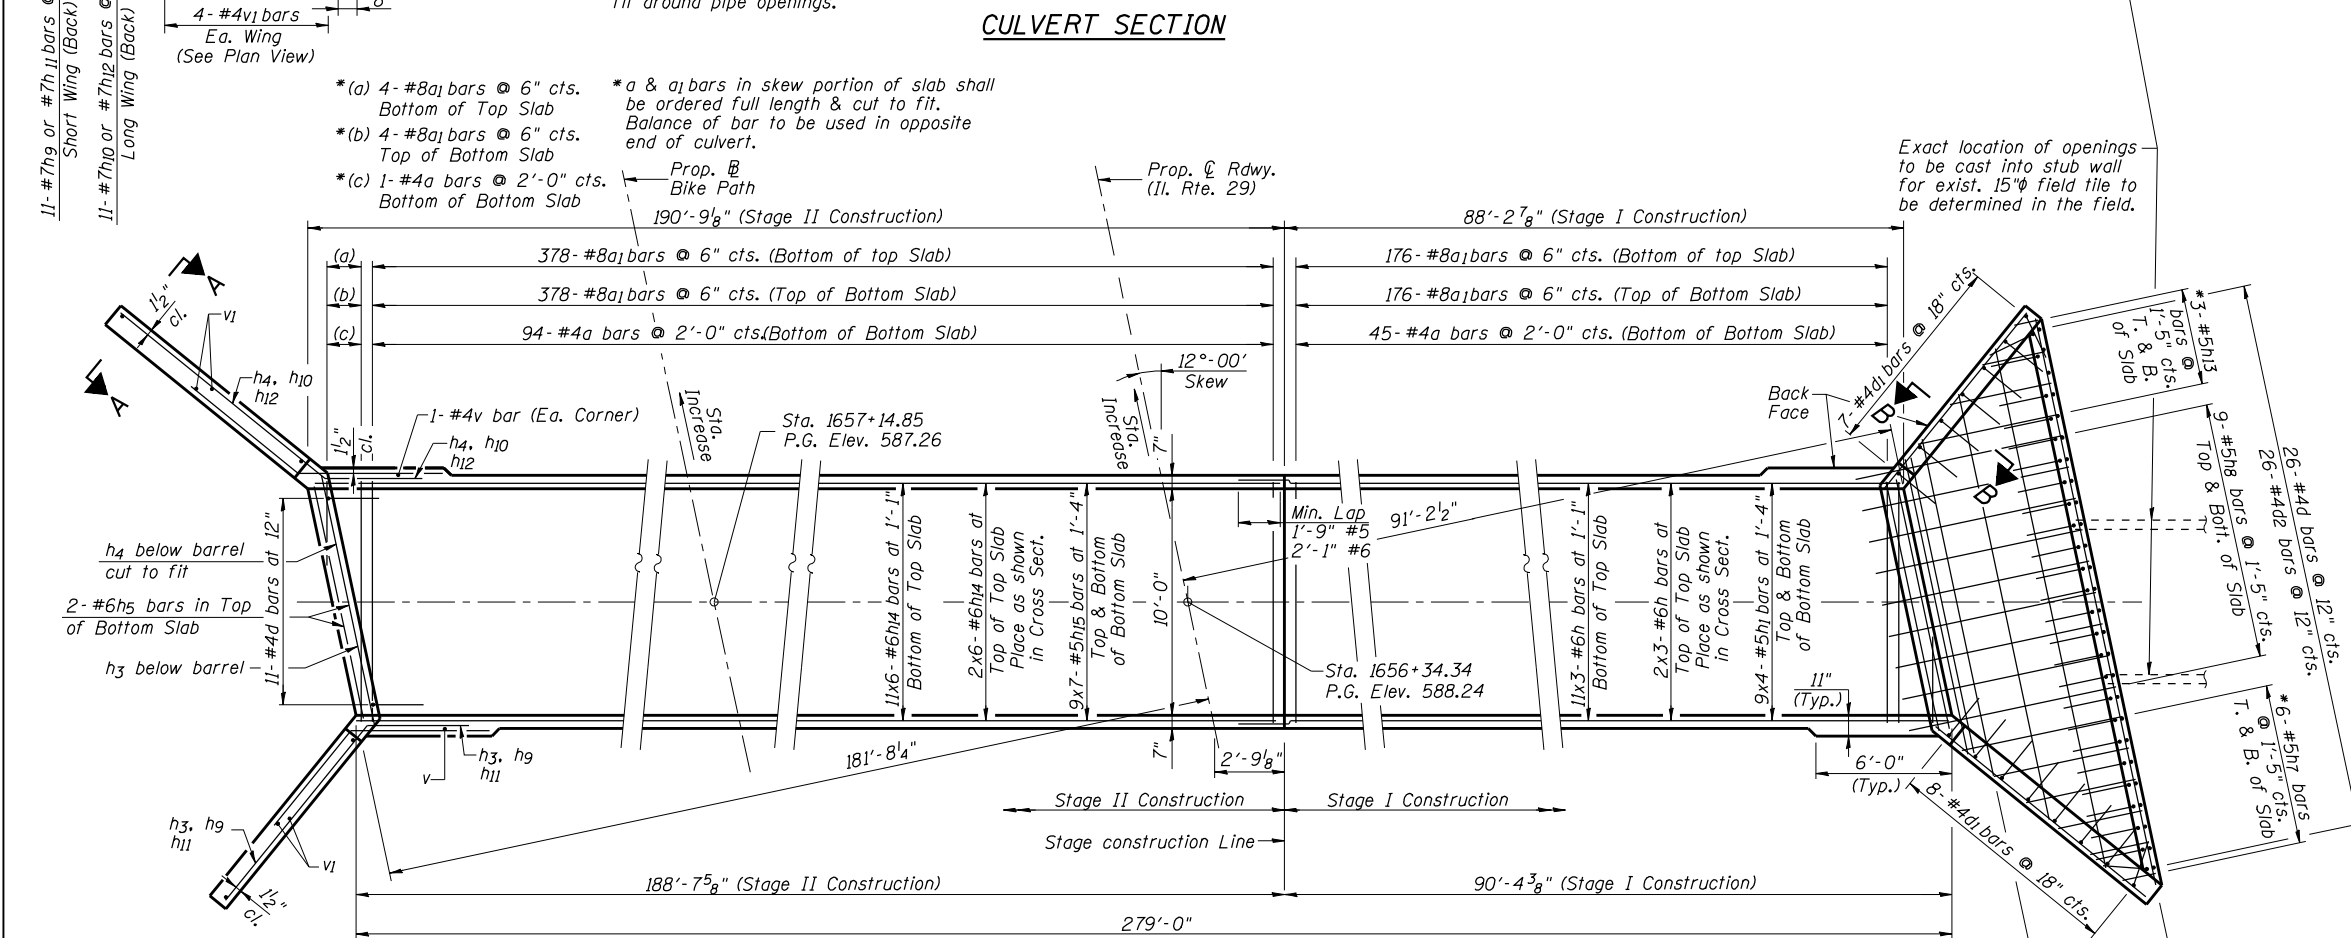


PLAN

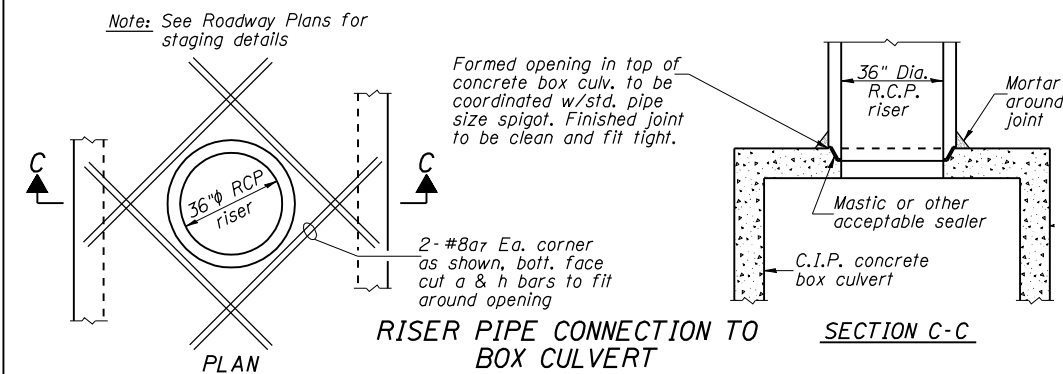


RISER PIPE CONNECTION TO BOX CULVERT

SECTION C-C

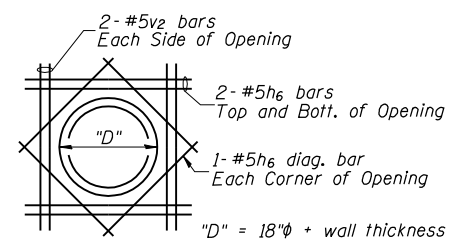


ADDITIONAL REINF. FOR
18"Ø PIPE OPENING

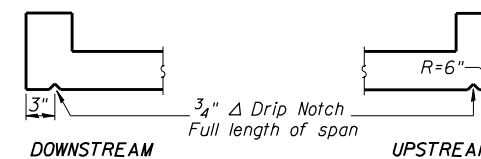

SECTION THRU HEADWALL

TSL
L:\IDOT\030600\draw\sheet\Structures\BOX_CULV.SHT3.STA.1656+34.dgn
3/6/2012

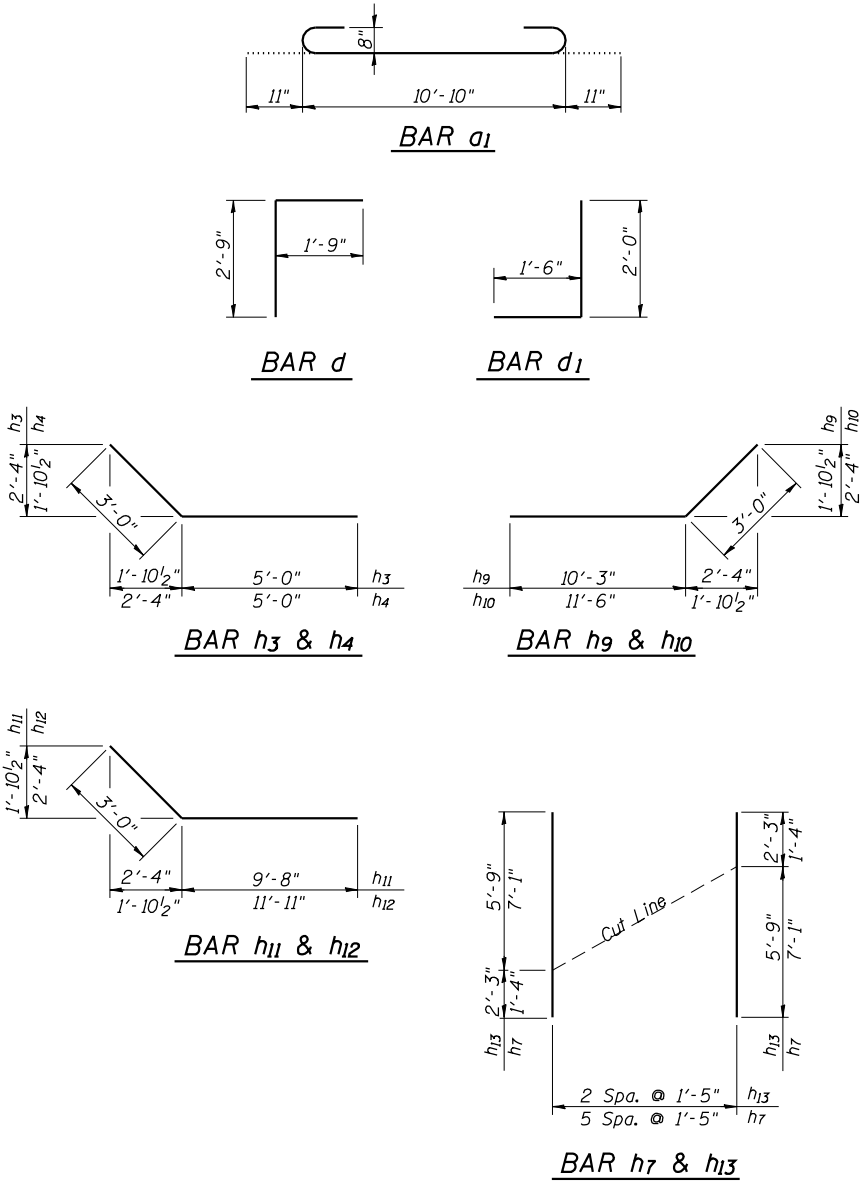

BILL OF MATERIAL

Bar	No.	Size	Length	Shape
a	140	#4	10'-10"	
a1	1,116	#8	12'-8"	
a2	4	#4	12'-10"	
a3	7	#4	25'-6"	
a4	2	#4	23'-2"	
a5	2	#4	19'-1"	
a6	2	#4	15'-0"	
a7	24	#8	8'-0"	
a8	2	#4	11'-3"	
d	48	#4	4'-6"	
d1	15	#4	3'-6"	
d2	26	#4	4'-6"	
h	39	#6	31'-6"	
h1	72	#5	23'-11"	
h2	48	#5	23'-11"	
h3	28	#7	8'-0"	
h4	28	#7	8'-0"	
h5	12	#6	11'-0"	
h6	16	#5	4'-0"	
h7	6	#5	8'-5"	
h8	18	#5	9'-4"	
h9	11	#7	13'-3"	
h10	11	#7	14'-6"	
h11	11	#7	12'-8"	
h12	11	#7	14'-11"	
h13	3	#5	8'-0"	
h14	78	#6	33'-7"	
h15	126	#5	28'-9"	
h16	84	#5	28'-9"	
h17	4	#6	10'-10"	
v	1,844	#4	8'-1"	
v1	16	#4	11'-1"	
v2	8	#5	4'-0"	
v3	32	#5	8'-1"	
Concrete Box Culverts			Cu. Yd.	273.8
Reinforcement Bars			Lbs.	67,970

REVISIONS		ILLINOIS DEPARTMENT OF TRANSPORTATION	
NAME	DATE		
		BOX CULVERT DETAILS PROPOSED STRUCTURE NO. 011-7053 STA. 1656+34.34	
		SCALE: NONE	DRAWN BY: GLD
		DATE: 03/06/2012	CHECKED BY: ALY

F.A. RTE.	SECTION	COUNTY	TOTAL SHEETS	SHEET NO.
75	84-12; 11-3	•	729	469

STA.	TO STA.	
FED. ROAD DIST. NO. 5	ILLINOIS	FED. AID PROJECT
• SANGAMON AND CHRISTIAN <i>Sheet 5 of 5 Sheets</i>		



**Illinois Department
of Transportation**
Division of Highways
Illinois Department of Transportation

SOIL BORING LOG

Page 1 of 1

Date 2/3/05

ROUTE	FAP 75 (IL 29)	DESCRIPTION	IL 29 Soil Survey	LOGGED BY	M. Tappan
-------	----------------	-------------	-------------------	-----------	-----------

SECTION 84-12; 11-3 **LOCATION** SW 1/4, SEC. 3, TWP. 14 N, RNG. 3 W, 3 PM

COUNTY Christian DRILLING METHOD HSA HAMMER TYPE 140 # Auto

STRUCT. NO.	None Assigned	D	B	U	M	Surface Water Elev.	579.5	ft	D	B	U	M	
Station	N/A	P	L	C	O	Stream Bed Elev.	579.0	ft	P	L	C	O	
		T	O	S	I				T	O	S	I	
BORING NO.	45	H	W	Q	T	Groundwater Elev.:			H	W	Q	T	
Station	1655+60					✓ First Encounter	No Encounter	ft					
Offset	60.0ft RT					✓ Upon Completion	Plugged						
Ground Surface Elev.	582.0	ft	(ft)	/6"	(tsf)	(%)	✓ After 40 Days Hrs.	579.0	ft	(ft)	/6"	(tsf)	(%)

[illegible]

The Unconfined Compressive Strength (UCS) Failure Mode is indicated by (B-Bulge, S-Shear, P-Penetrometer, E-Estimated) Abbreviations W.O.H - Sampler Advanced By Weight of Hammer, W.O.P - Advanced by Weight of Pipe, B.S. - Before Seating The SPT (N value) is the sum of the last two blow values in each sampling zone (AASHTO T206) BBS, from 137 (Rev. 8-99)



**Illinois Department
of Transportation**
Division of Highways
Illinois department of transportation

SOIL BORING LOG

Page 1 of 1

Date 2/2/05

ROUTE	FAP 75 (IL 29)	DESCRIPTION	IL 29 Soil Survey	LOGGED BY	M. Tappan
-------	----------------	-------------	-------------------	-----------	-----------

SECTION	84-12; 11-3	LOCATION	SW 1/4, SEC. 3, TWP. 14 N, RNG. 3 W, 3 PM
---------	-------------	----------	---

COUNTY Christian DRILLING METHOD HSA HAMMER TYPE 140 # Auto

STRUCT. NO.	None Assigned	D	B	U	M	Surface Water Elev.	579.5	ft	D	B	U	M	
Station	N/A	E	L	C	O	Stream Bed Elev.	579.0	ft	E	L	C	O	
		P	E	S	I				P	E	S	I	
BORING No.	46	T	W	S	T	Groundwater Elev.:			T	W	S	T	
Station	1656+50	H	S	Qu		✓ First Encounter	572.6	ft	H	S	Qu		
Offset	22.0 ft					✓ Upon Completion	569.6	ft					
Ground Surface Elev.	581.6	ft	(ft)	/6"	(tsf)	(%)	✓ After 40 Days Hrs.	573.6	ft	(ft)	/6"	(tsf)	(%)

Very Dark Gray to Gray and Brown Molst SILTY CLAY CLASSIFICATION 46-1				Light Blue Gray Molst LOAM (YIII) CLASSIFICATION 46-4 (continued)	34 27	10	9
	1	1.2	23				
Brown and Light Gray Molst Weathered CLAY LOAM (YIII) CLASSIFICATION 46-2	578.60	3	B				
	-3	3	1.5	556.60 -21	3		
Tan and Light Gray Molst Weathered LOAM (YIII) CLASSIFICATION 46-3	575.60	4	B		15 17	6.1 S-14	9
	0	3	1.1				
Gray Med to Coarse Sandy Gravel Free Water	573.60	3	B				
	-10	0			-38		
	570.60	4	6				
Light Blue Gray Molst LOAM (YIII) CLASSIFICATION 46-4		2					
	-18	12	5.2				
		13	S-12				
		1					
		15	7.3		-38		
		19	S-10				
Gray		5					
		25	10				
		30					
	-20	17			-40		

The Unconfined Compressive Strength (UCS) Failure Mode is indicated by (B-Bulge, S-Shear, P-Penetrometer, E-Estimated) Abbreviations W.O.H - Sampler Advanced By Weight of Hammer, W.O.P - Advanced by Weight of Pipe, B.S. - Before Seating The SPT (N value) is the sum of the last two blow values in each sampling zone (AASHTO T206) BBS, from 137 (Rev. 8-99)

REVISIONS		ILLINOIS DEPARTMENT OF TRANSPORTATION
NAME	DATE	
BORINGS		PROPOSED STRUCTURE NO. 011-7053
SCALE: NONE		DRAWN BY: GLD
DATE: 03/06/2012		CHECKED BY: WLB

LOCATION SKETCH

A circular professional seal for a Licensed Structural Engineer in the State of Illinois. The outer ring contains the text "LICENSED STRUCTURAL ENGINEER" at the top and "STATE OF ILLINOIS" at the bottom, separated by two small stars. The inner circle contains the name "WILLIAM L. BAILEY, JR." and the license number "5087".

03-28-2012

Item	Unit	Quantity
Porous Granular Embankment	Cu. Yd.	633
Filter Fabric	Sq. Yd.	2,546
Removal of Existing Structures	Each	2
Precast Concrete Box Culvert 12' X 7'	Foot	390
Concrete Box Culverts	Cu. Yd.	159.7
Reinforcement Bars, Epoxy Coated	Pound	230
Reinforcement Bars	Pound	33,200
Rock Fill Foundation	Ton	936
Granular Culvert Backfill	Cu. Yd.	45


1. *The Precast Culvert shall be designed in accordance with ASTM C1577.*
2. *Reinforcement bars shall conform to the requirements of the ASTM A706, Grade 60.*
3. *It shall be the responsibility of the contractor to divert the stream flow in order to keep the construction area free of water. The method of water diversion shall be subject to the approval of the Engineer and the cost shall be included in the item "Precast Concrete Box Culverts 12" x 7'."*
4. *Precast end sections will not be allowed.*
5. *All construction joints shall be bonded.*
6. *Limits of Removal and Replacement of weak soils with Rock Fill Foundation will be determined by the Engineer.*

[illegible]

SCALE: NONE
DATE: 03/06


DRAWN BY: GLD
CHECKED BY: WLB

PROPOSED STRUCTURE: 12' x 7' Precast Concrete Box Culvert with cast-in-place end sections.

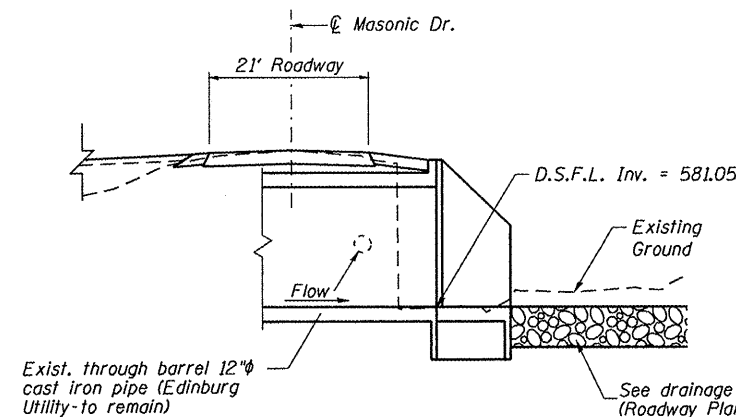


SECTION A-A

18"φ RCP pipe opening to be
cast into 2 precast units
Sta. 480+00, Inv. = 583.85
Sta. 481+50, Inv. = 585.41

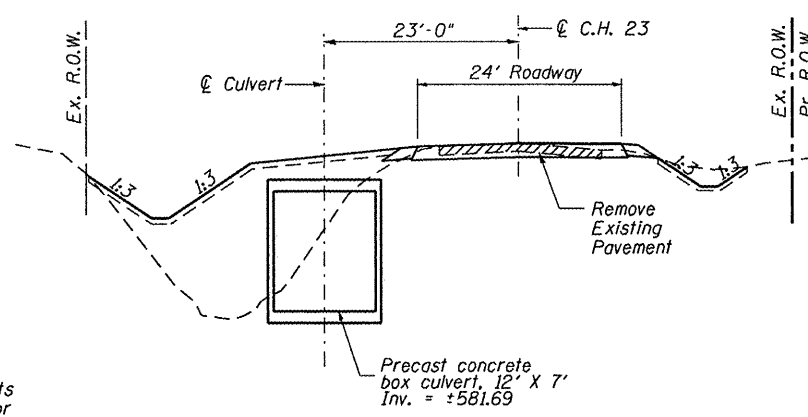


SECTION B-B

Sta. 481+00
N.T.S. (V:H = 2:1)

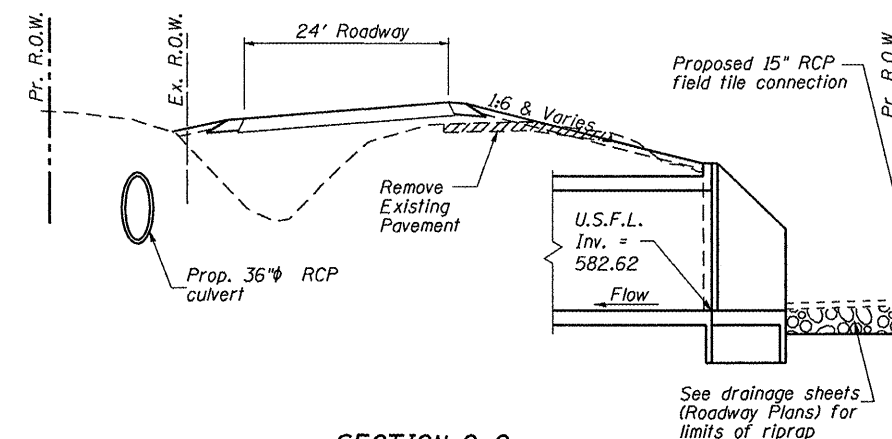

SECTION C-C

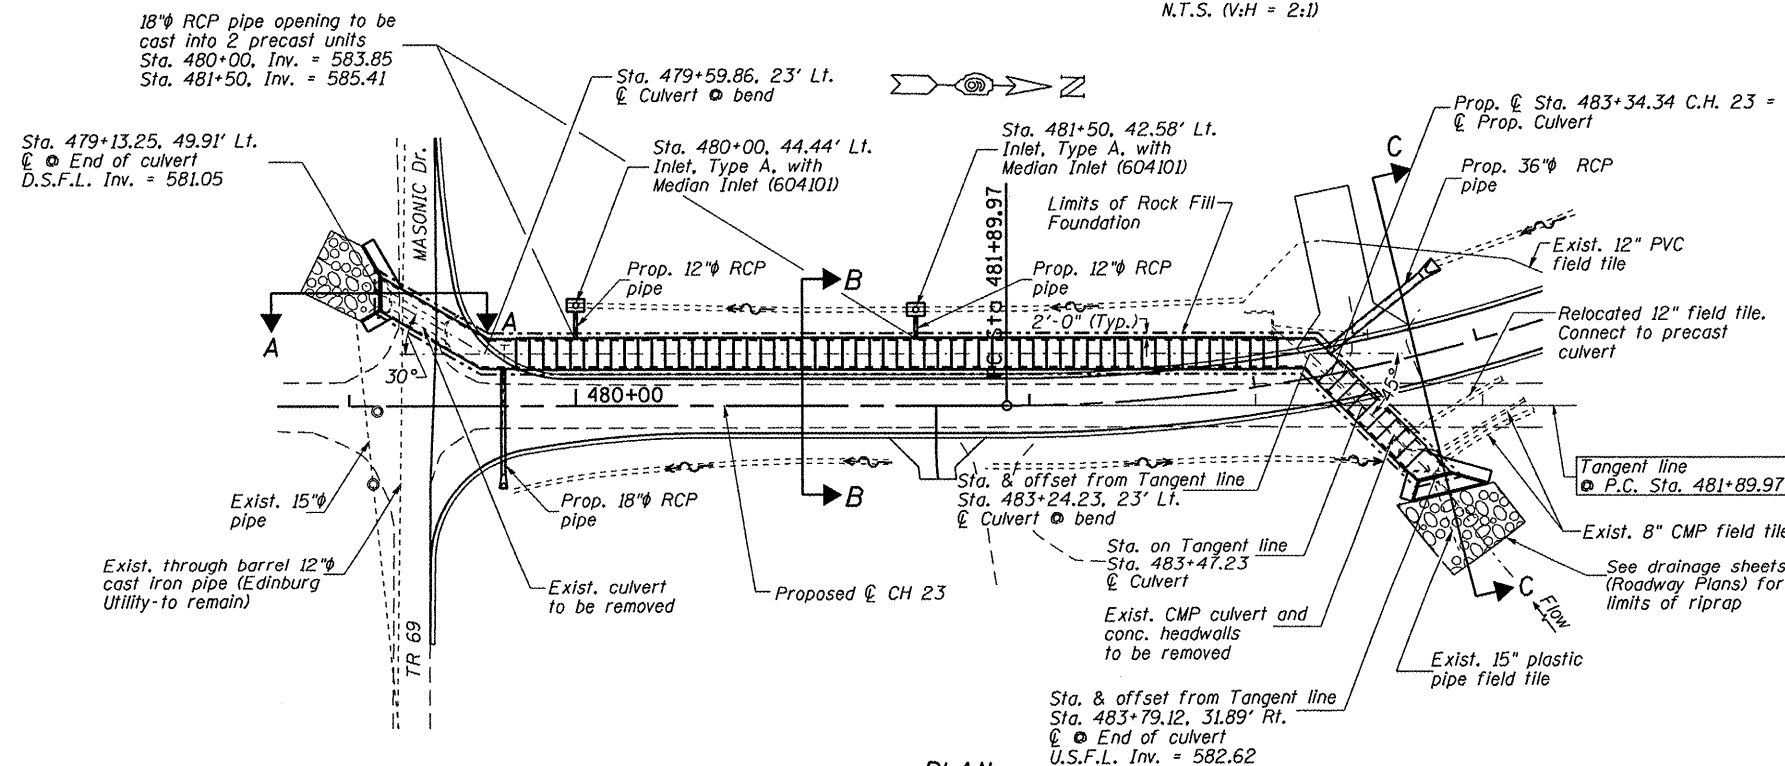


PLAN


2010 AASHTO LRFD Bridge Design Specifications with 2010 Interim Revisions

<u>FIELD UNITS</u>	<u>PRECAST UNITS</u>
$f'c = 3,500 \text{ psi}$	$f'c = 5,000 \text{ psi}$
$f_y = 60,000 \text{ psi}$	$f_y = 65,000 \text{ psi (W.W.F.)}$

Drainage Area = 3.25 sq. mi.			Ex. Low Grade El. = 592.25 ft. @ Sta. 482+00 (CH23) Pr. Low Grade El. = 592.41 ft. @ Sta. 482+00 (CH23)							
Flood	Freq.	Q	Opening Sq. Ft.		Nat.	Head - Ft.		Headwater El.		
	Yr.	C.F.S.	Exist.	Prop.	H.W.E.	Exist.	Prop.	Exist.	Prop.	
Design	30	451.07	38.5	84.0	590.55	2.44	0.73	592.99	591.28	
Base	100	637.91	38.5	84.0	590.78	2.48	2.09	593.26	592.87	
Overtopping										
Max. Calc.	500	863.07	38.5	84.0	591.56	1.84	1.84	593.47	593.40	

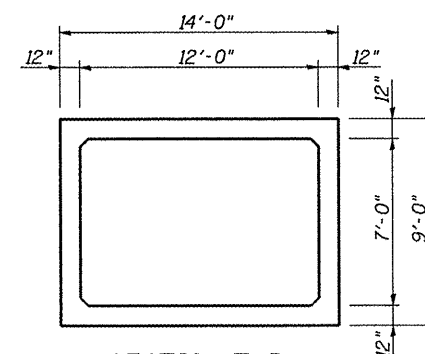


SECTION THRU
PRECAST BARREL

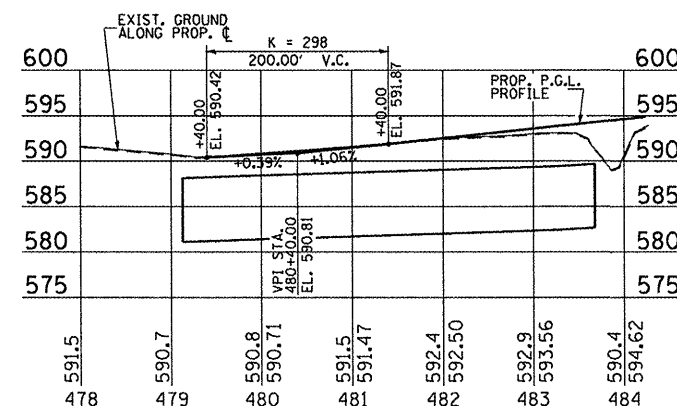



ROADWAY PROFILE

F.A. RTE.	SECTION	COUNTY	TOTAL SHEETS	SHEET NO.
75	84-12: 11-3	•	729	471
STA. N/A		TO STA. N/A		
FED. ROAD DIST. NO. 5		ILLINOIS FED. AID PROJECT		
• SANGAMON AND CHRISTIAN				
Sheet 2 of 4 Sheets				

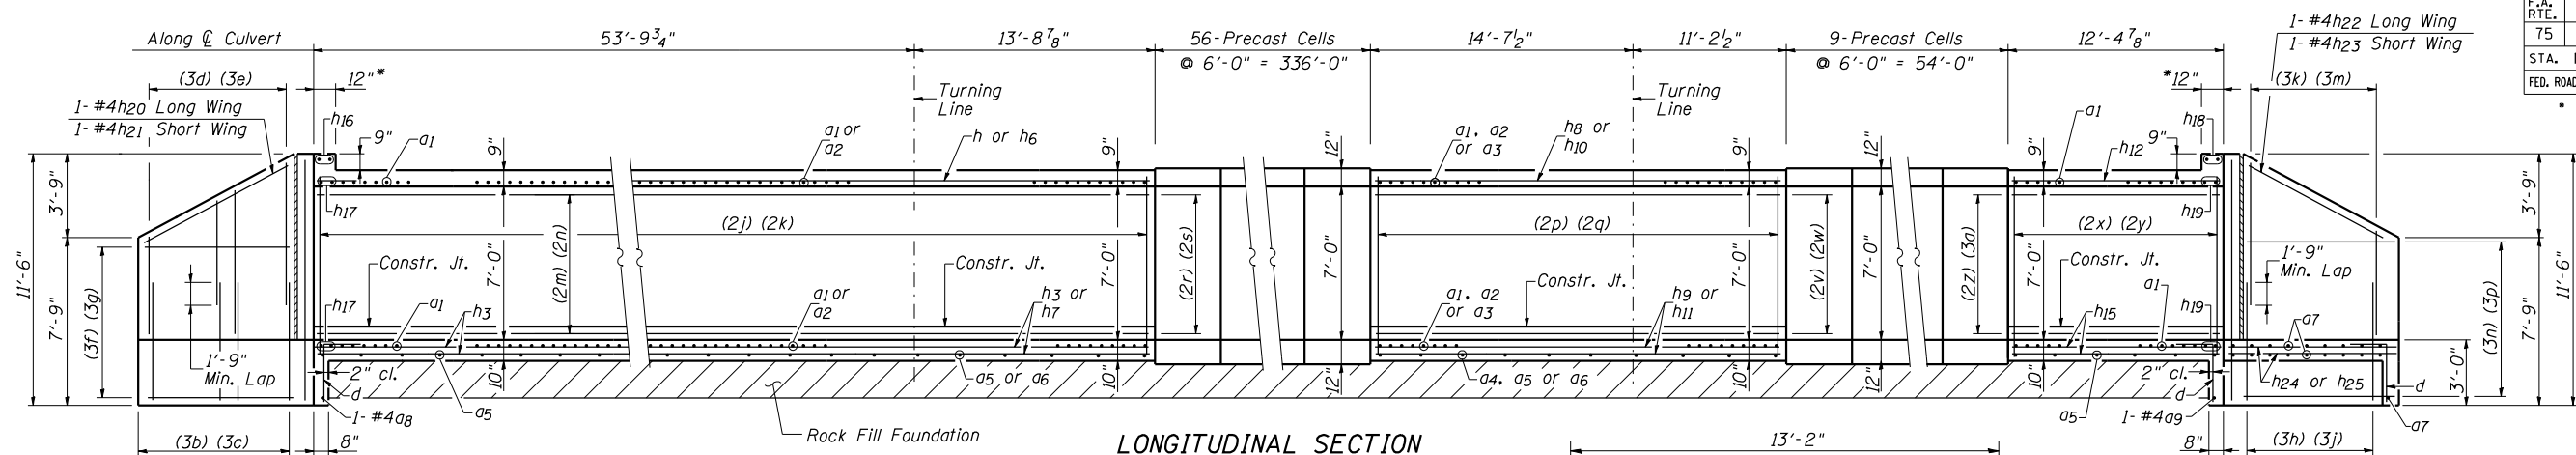

*Dimensions at Rt. L's to culvert end



- (2j) 68-#5v bars @ 12" cts. Long Wall
 (2k) 67-#5v bars @ 12" cts. Short Wall
 (2m) 8x2-#4h26 bars @ 10" cts. Long Wall
 (2n) 8x2-#4h27 bars @ 10" cts. Short Wall
 (2p) 21-#5v bars @ 12" cts. Short Wall
 (2q) 31-#5v bars @ 12" cts. Long Wall
 (2r) 8-#4h28 bars @ 10" cts. Short Wall
 (2s) 8-#4h29 bars @ 10" cts. Long Wall
 (2v) 8-#4h30 bars @ 10" cts. Long Wall
 (2w) 8-#4h31 bars @ 10" cts. Short Wall
 (2x) 16-#5v bars @ 12" cts. Long Wall
 (2y) 9-#5v bars @ 12" cts. Short Wall
- (2z) 8-#4h32 bars @ 10" cts. Long Wall
 (3a) 8-#4h33 bars @ 10" cts. Short Wall
 (3b) 23-#4v3 (E) bars @ 8" cts. Long Wing
 (3c) 13-#4v3 (E) bars @ 8" cts. Short Wing
 (3d) 11-#4v4 & 12-#4v5 bars @ 8" cts. Long Wing
 (3e) 6-#4v6 & 7-#4v7 bars @ 8" cts. Short Wing
 (3f) 8-#4h20 bars @ 12" cts. Long Wing
 (3g) 8-#4h21 bars @ 12" cts. Short Wing
 (3h) 24-#4v3 (E) bars @ 8" cts. Long Wing
 (3j) 13-#4v3 (E) bars @ 8" cts. Short Wing
 (3k) 12-#4v4 & 12-#4v5 bars @ 8" cts. Long Wing
 (3m) 6-#4v6 & 7-#4v7 bars @ 8" cts. Short Wing
 (3n) 8-#4h22 bars @ 12" cts. Long Wing
 (3p) 8-#4h23 bars @ 12" cts. Short Wing

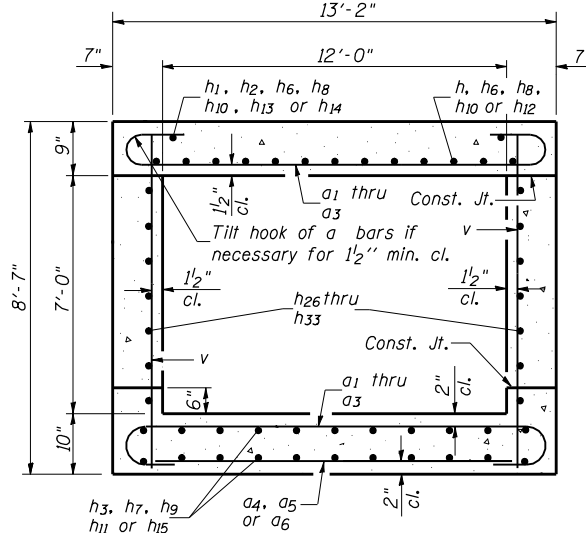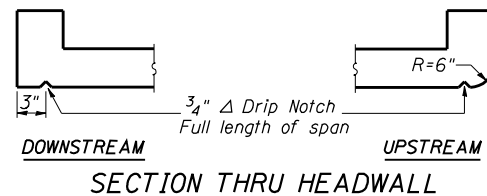

BILL OF MATERIAL












Bar	No.	Size	Length	Shape
a1	381	#8	14'-8"	
a2	30	#8	15'-0"	
a3	12	#8	15'-5"	
a4	1	#4	13'-7"	
a5	58	#4	12'-10"	
a6	3	#4	13'-2"	
a7	38	#5	17'-11"	
a8	1	#4	14'-0"	
a9	1	#4	14'-2"	
d	58	#4	4'-6"	
h	26	#6	30'-9"	
h1	2	#6	30'-9"	
h2	2	#6	30'-9"	
h3	28	#6	30'-9"	
h6	15	#6	15'-3"	
h7	28	#6	15'-3"	
h8	15	#6	17'-0"	
h9	28	#6	17'-0"	
h10	15	#6	13'-7"	
h11	28	#6	13'-7"	
h12	13	#6	15'-9"	
h13	1	#6	15'-9"	
h14	1	#6	8'-5"	
h15	14	#6	24'-2"	
h16	2	#6	14'-2"	
h17	4	#8	14'-2"	
h18	2	#6	14'-5"	
h19	4	#8	14'-5"	
h20	12	#4	14'-11"	
h21	12	#4	8'-5"	
h22	12	#4	15'-8"	
h23	12	#4	8'-2"	
h24	48	#5	9'-9"	
h25	10	#5	8'-9"	
h26	16	#4	24'-11"	
h27	16	#4	21'-6"	
h28	8	#4	21'-3"	
h29	8	#4	21'-3"	
h30	17	#5	28'-6"	
h31	7	#5	15'-3"	
h32	7	#5	29'-7"	
h33	7	#5	14'-11"	
h34	1	#5	10'-2"	
h35	1	#5	11'-1"	
h36	1	#5	11'-1"	
Bar	No.	Size	Length	Shape
h29	8	#4	27'-8"	
h30	8	#4	30'-7"	
h31	8	#4	20'-7"	
h32	8	#4	15'-9"	
h33	8	#4	8'-5"	
h34	8	#5	5'-6"	
h35	8	#5	7'-0"	
h36	16	#5	5'-0"	
s	15	#4	4'-9"	
s1	15	#4	4'-7"	
v	212	#5	8'-3"	
v1	8	#4	8'-3"	
v3(E)	73	#4	4'-9"	
v4	23	#4	6'-5"	
v5	24	#4	8'-5"	
v6	12	#4	6'-3"	
v7	14	#4	8'-3"	
v8	4	#5	5'-6"	
v9	4	#5	7'-0"	
v10	8	#5	5'-0"	
w	7	#5	28'-6"	
w1	7	#5	15'-3"	
w2	7	#5	29'-7"	
w3	7	#5	14'-11"	
w4	1	#5	10'-2"	
w5	1	#5	11'-1"	
x	184	#4	4'-11"	
x1	24	#4	26'-10"	
z	96	#7	8'-4"	
z1	9	#7	4'-7"	
z2	8	#7	6'-6"	
Concrete Box Culverts			Cu. Yd.	159.7
Reinforcement Bars, Epoxy Coated			Pound	230
Reinforcement Bars			Pound	33,170

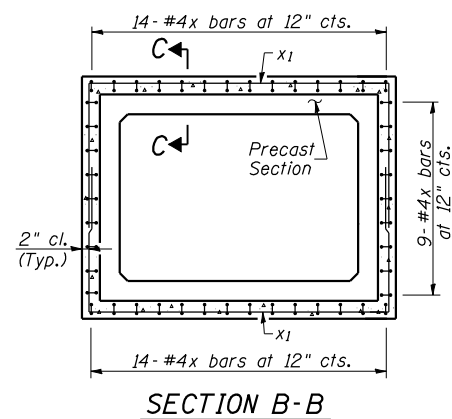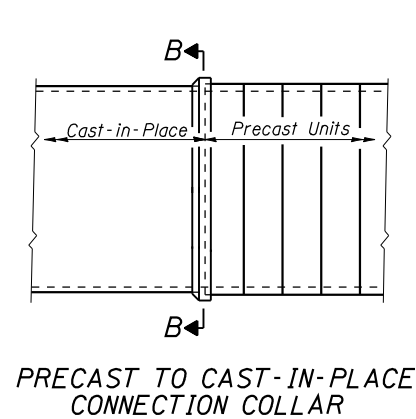

MINIMUM BAR LAP


- #4 Bar = 1'-9"
 #5 Bar = 1'-9"
 #6 Bar = 2'-1"

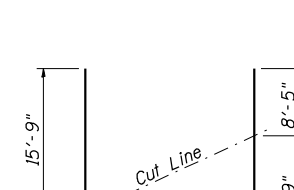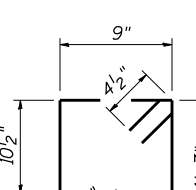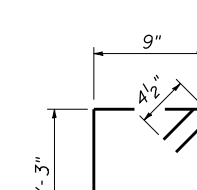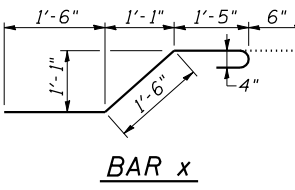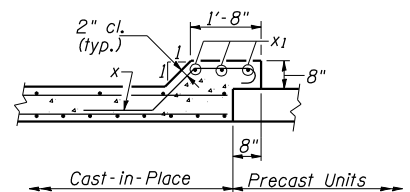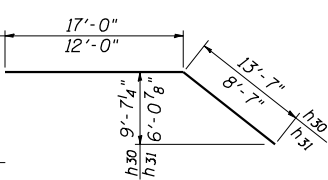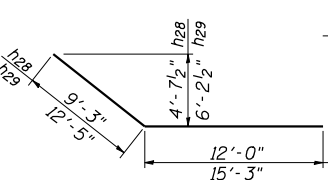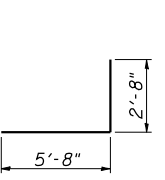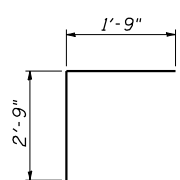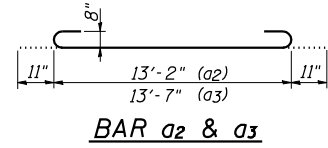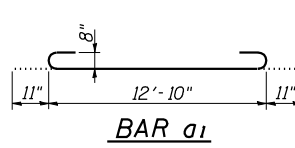

REVISIONS	
NAME	DATE

ILLINOIS DEPARTMENT OF TRANSPORTATION	
BOX CULVERT SECTIONS AND DETAILS	
PROPOSED STRUCTURE NO. 011-7052	
STA. 483+34.34	
SCALE: NONE	DRAWN BY: GLD
DATE: 03/06/2012	CHECKED BY: WLB


F.A. RTE.	SECTION	COUNTY	TOTAL SHEETS	SHEET NO.
75	84-12; 11-3	•	729	472
STA. N/A		TO STA. N/A		
FED. ROAD DIST. NO. 5		ILLINOIS	FED. AID PROJECT	
• SANGAMON AND CHRISTIAN				
Sheet 3 of 4 Sheets				

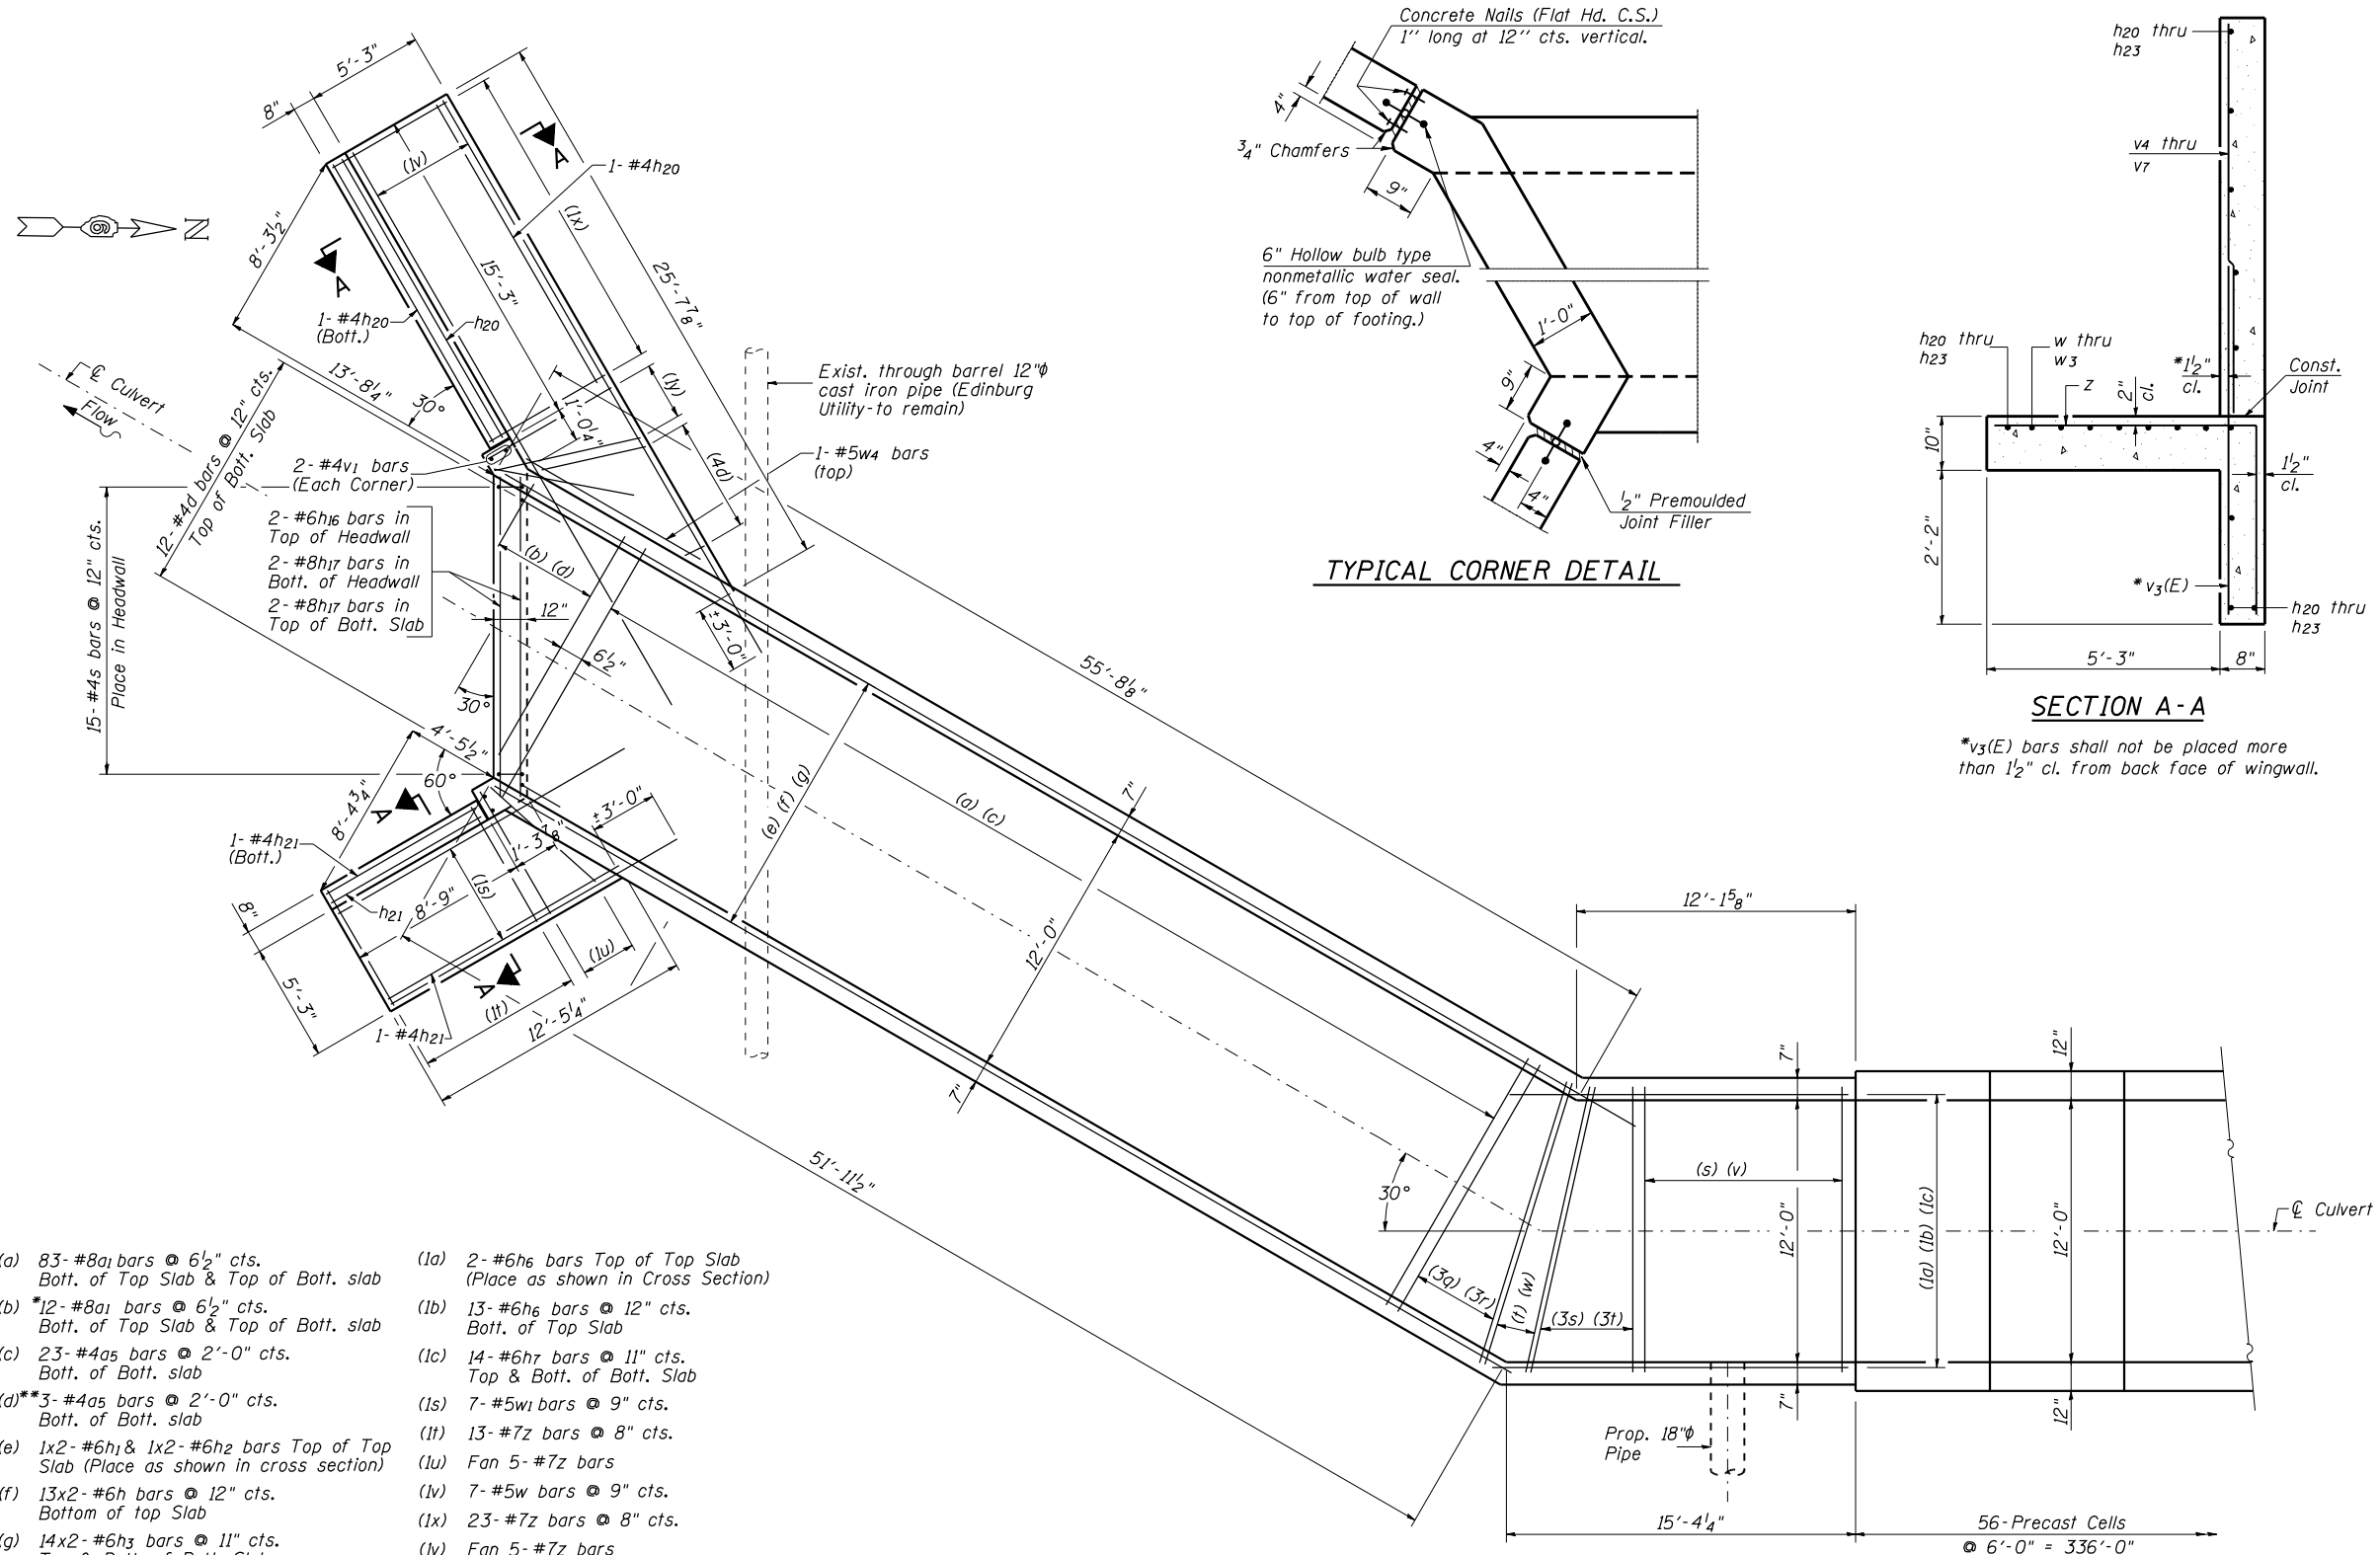

TYPICAL CORNER DETAIL


SECTION A-A

*v₃(E) bars shall not be placed more than 1 1/2" cl. from back face of wingwall.

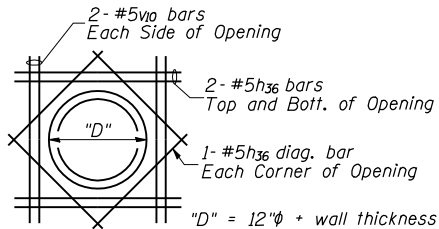

ADDITIONAL REINF. FOR 12" PIPE OPENING

(2 Location for Exist. Edinburg Utility)

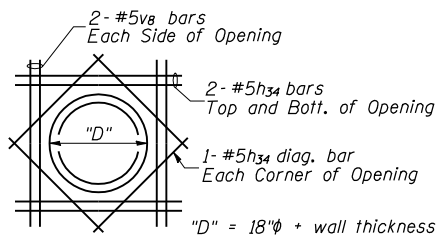

ADDITIONAL REINF. FOR 18" PIPE OPENING

MINIMUM BAR LAP

#6 Bar = 2'-1"

PARTIAL PLAN

*a₁ bars in skew portion of slab shall be ordered full length & cut to fit. Balance of bar to be used in same end of culvert Top of Bottom Slab.

**a₅ bars in skew portion of slab shall be ordered full length & cut to fit.

***z₁ bars shall be placed in footing ordered full length & cut to fit.

REVISIONS	
NAME	DATE

ILLINOIS DEPARTMENT OF TRANSPORTATION
BOX CULVERT
SO. END PARTIAL PLAN AND DETAILS
PROPOSED STRUCTURE NO. 011-7052
STA. 483+34.34

SCALE: NONE
DATE: 03/06/2012

DRAWN BY: GLD
CHECKED BY: WLB

F.A. RTE.	SECTION	COUNTY	TOTAL SHEETS	SHEET NO.
75	84-12: 11-3	•	729	473
STA. N/A		TO STA. N/A		
FED. ROAD DIST. NO. 5		ILLINOIS	FED. AID PROJECT	
• SANGAMON AND CHRISTIAN				

MINIMUM BAR LAP

- #4 Bar = 1'-9"
#5 Bar = 1'-9"
#6 Bar = 2'-1"

PARTIAL PLAN


REVISIONS	
NAME	DATE

ILLINOIS DEPARTMENT OF TRANSPORTATION

BOX CULVERT
NO. END PARTIAL PLAN AND DETAILS
PROPOSED STRUCTURE NO. 011-7052
STA. 483+34.34

SCALE: NONE
DATE: 03/06/2012

DRAWN BY: GLD
CHECKED BY: WLB

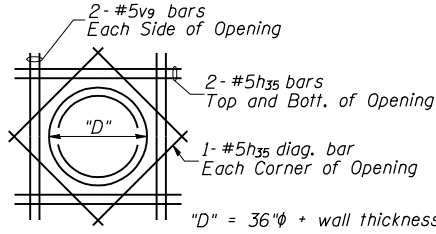

ADDITIONAL REINF. FOR
36"Ø PIPE OPENING


- (1d) 14- #8a1 bars @ 6 1/2" cts.
Bott. of Top Slab & Top of Bott. slab
- (1e) 8- #8a1 bars @ 6 1/2" cts.
Bott. of Top Slab & Top of Bott. slab
- (1f) Fan 6- #8a3 bars
Bott. of Top Slab & Top of Bott. Slab
- (1g) 4- #4a5 bars @ 2'-0" cts.
Bott. of Bott. slab
- (1h) 3- #4a5 bars @ 2'-0" cts.
Bott. of Bott. Slab
- (1j) Fan 1- #4a4 bars
Bott. of Bott. Slab
- (1k) 2- #6h8 bars Top of Top Slab
(Place as shown in cross section)
- (1m) 13- #6h8 bars @ 12" cts.
Bott. of Top Slab
- (1n) 14- #6h9 bars @ 11" cts.
Top & Bott. of Bott. Slab
- (1p) 2- #6h10 bars Top of Top slab
(Place as shown in cross section)
- (1q) 13- #6h10 bars @ 12" cts.
Bott. of Top Slab
- (1r) 14- #6h11 bars @ 11" cts.
Top & Bott. of Bott. Slab
- (h) 16- #8a1 bars @ 6 1/2" cts.
Bott. of Top Slab & Top of Bott. Slab
- (j) *13- #8a1 bars @ 6 1/2" cts.
Bott. of Top Slab & Top of Bott. Slab
- (k) 5- #4a5 bars @ 2'-0" cts.
Bott. of Bott. Slab
- (m)**3- #4a5 bars @ 2'-0" cts.
Bott. of Bott. Slab
- (n) 1- #6h13 & 1- #6h14 bars Top of Top Slab
(Place as shown in cross section)
- (p)**13- #6h12 bars at 12" cts.
Bott. of Top Slab
- (q) *14- #6h15 bars @ 11" cts.
Top & Bott. of Bott. Slab

- (1z) 7- #5w3 bars @ 9" cts.
- (2a) 13- #7z bars @ 8" cts.
- (2b) Fan 5- #7z bars
- (2c) 7- #5w2 bars @ 9" cts.
- (2d) 24- #7z bars @ 8" cts.
- (2e) Fan 8- #7z bars
- (2f) 24- #5h24 bars @ 1'-2" cts.
Top & Bott. of Slab
- (2g) Fan 5- #5h25 bars
Top & Bott. of Slab
- (2h) 9x2- #5a7 bars @ 10" cts.
Top & Bott. of Slab
- (3v) Fan 10- #8a1 bars
Bott. of Top Slab & Top of Bott. Slab
- (3w) Fan 3- #4a5 bars
Bott. of Bott. Slab
- (3x) Fan 5- #8a2 bars
Bott. of Top Slab & Top of Bott. Slab
- (3y) Fan 1- #4a6 bars
Bott. of Bott. Slab
- (3z) Fan 6- #8a2 bars
Bott. of Top Slab & Top of Bott. Slab
- (4a) Fan 1- #4a6 bars
Bott. of Bott. Slab
- (4b) Fan 9- #8a1 bars
Bott. of Top Slab & Top of Bott. Slab
- (4c) Fan 3- #4a5 bars
Bott. of Bott. Slab
- (4f) 8- #7z2 bars @ 8"***


*a1, h15 bars in skew portion of slab shall be ordered full length & cut to fit. Balance of bar to be used in same end of culvert Top of Bottom Slab.

**a5, h12 bars in skew portion of slab shall be ordered full length & cut to fit.

***z2 bars shall be placed in footing ordered full length & cut to fit.

 


LOCATIONS AS SHOWN ON THE STORM WATER
POLLUTION PREVENTION PLANS

 

LOCATIONS: STA. 105+00 +/- S.B. LANES (SANGAMON CO.)
STA. 1424+00 +/- N.B. LANES (CHRISTIAN CO.)

Default
L:\IDOT\030660\draw\sheets\030660-sht-details_001.dgn
3/16/2012


 


LOCATIONS: AS REQUIRED BY THE ENGINEER FOR MAINTENANCE OF TRAFFIC OPERATIONS, IN ADDITION TO THE LOCATIONS AS SPECIFIED WITHIN THE MAINTENANCE OF TRAFFIC STAGING PLANS.

ILLINOIS DEPARTMENT OF TRANSPORTATION

BUTT JOINTS, RAMP DETAILS
AND
PROTECTED AREA SIGNING
(PRAIRIE GRASS AREAS)

SCALE: N/A DRAWN BY: CMT
DATE: 03/06/2012 CHECKED BY: CMT






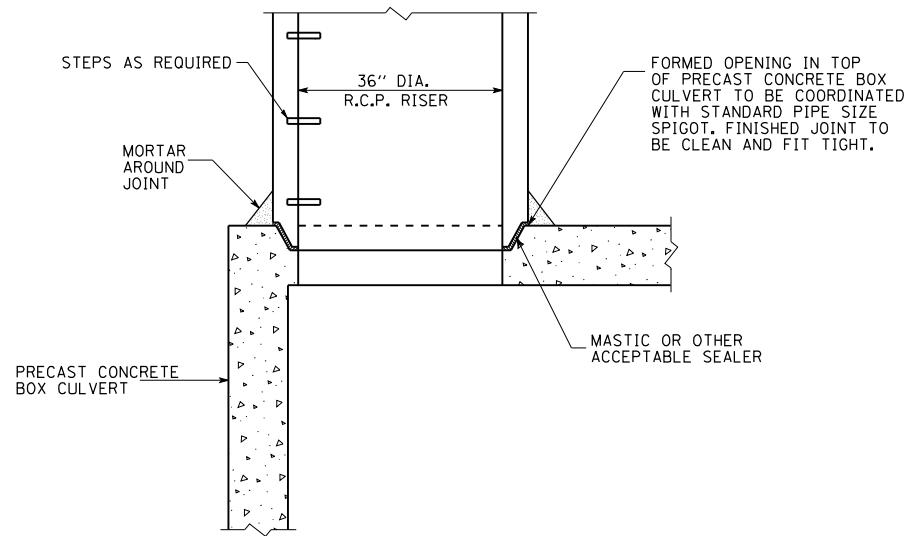
 


RISER PIPE CONNECTION TO
PRECAST BOX CULVERT DETAIL

SEE DRAINAGE PLANS FOR PROPOSED LOCATIONS
COST FOR RISER PIPE CONNECTION
INCLUDED IN HTE COST FOR
THE VARIOUS ITMES INVOLVED.

[illegible]

CONTRACT NO. 72829				
F.A. RTE.	SECTION	COUNTY	TOTAL SHEETS	SHEET NO.
75	84-12; 11-3	•	729	476
STA. N/A		TO STA. N/A		
FED. ROAD DIST. NO. 5		ILLINOIS FED. AID PROJECT		
• SANGAMON AND CHRISTIAN				

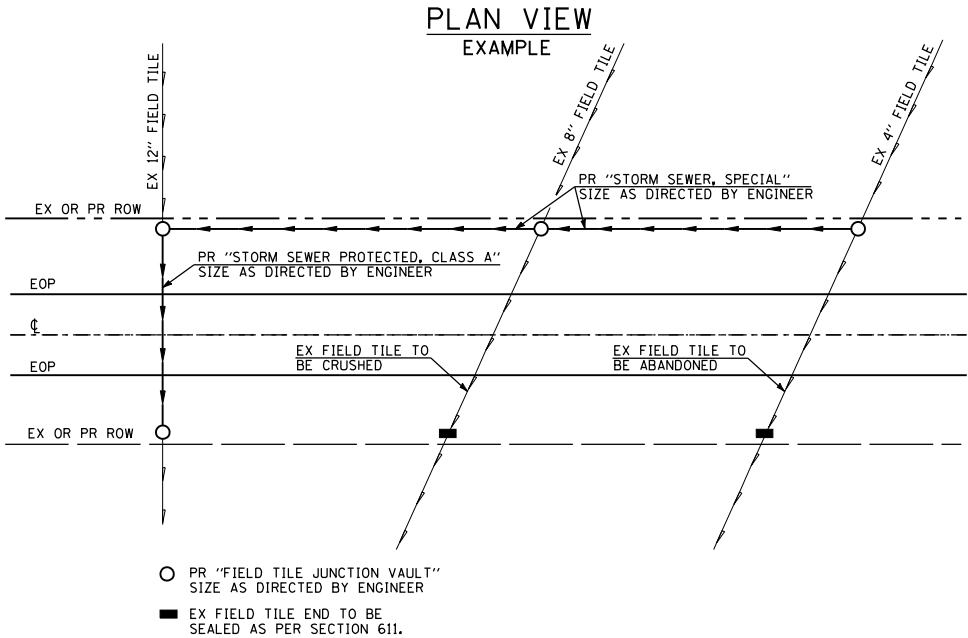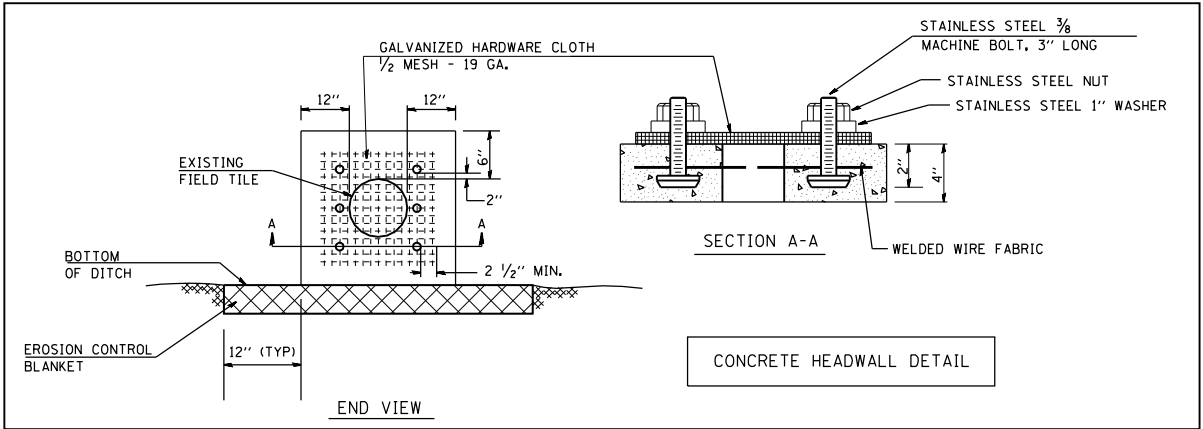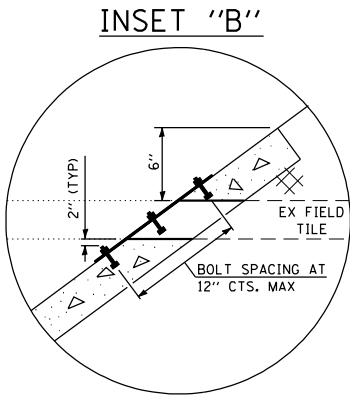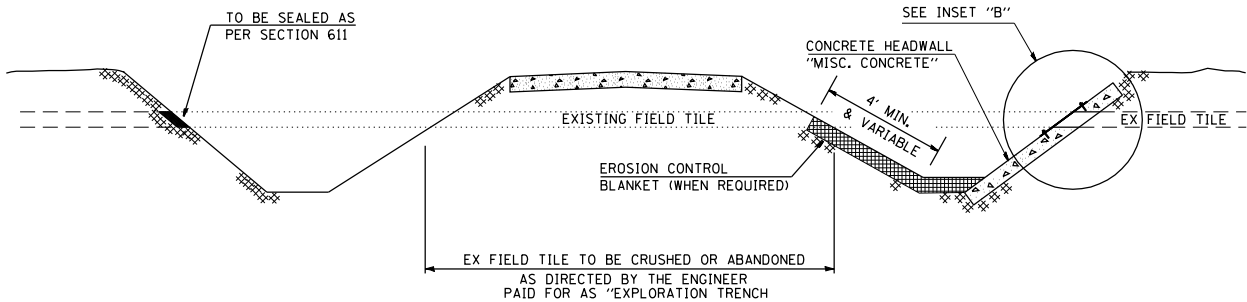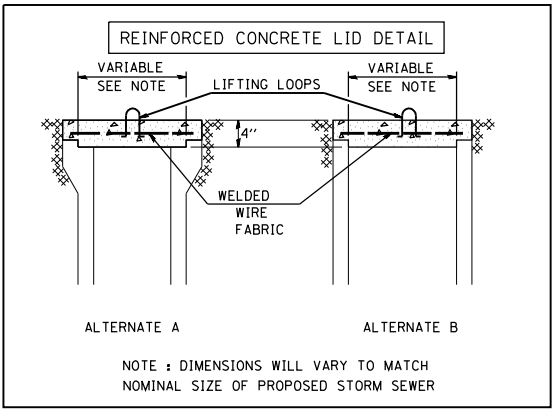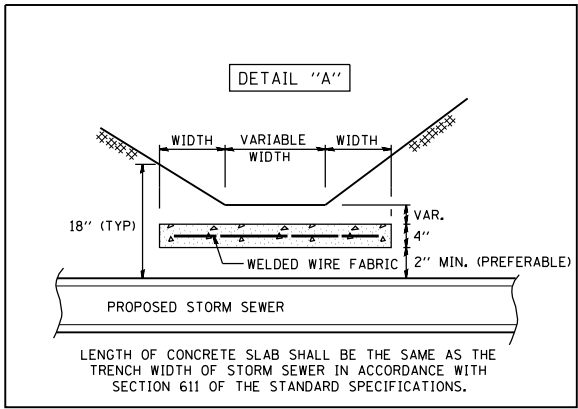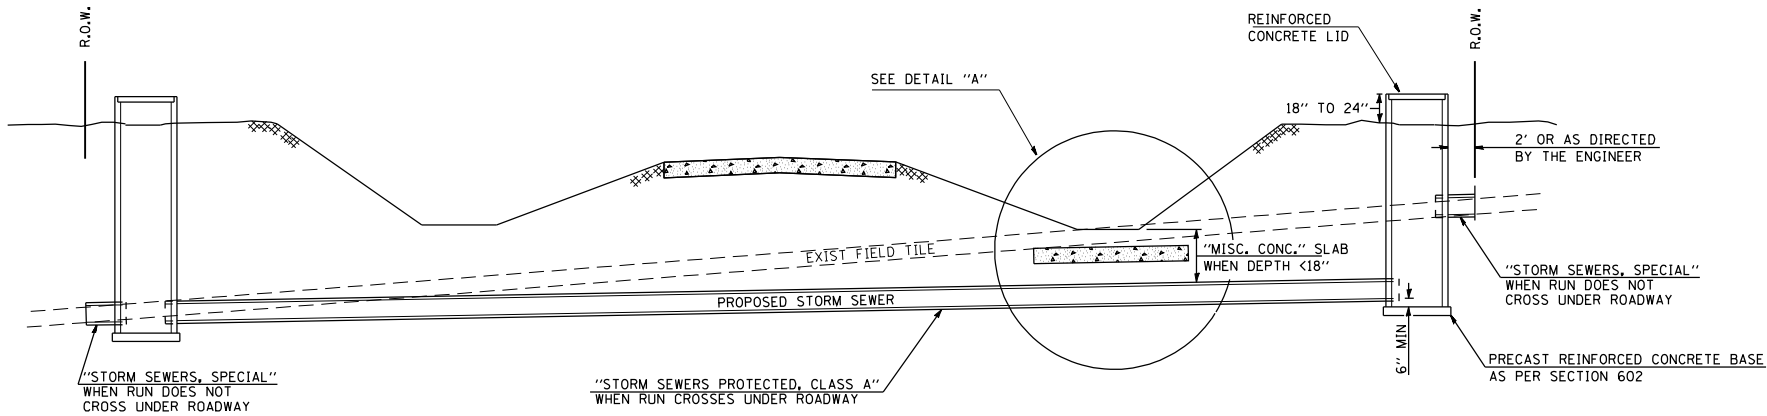

GENERAL NOTES

1. FIELD TILE SHALL BE REPLACED IN ACCORDANCE WITH SECTION 611 OF THE STANDARD SPECIFICATIONS. THE COST PER CONTRACT UNIT PRICE OF ITEMS INCLUDED IN THIS CONTRACT SHALL BE PAID FOR AS STATED IN SECTION 611 OF THE STANDARD SPECIFICATIONS. IF THE CONTRACT UNIT PRICE IS NOT INCLUDED IN THIS CONTRACT, PAYMENT FOR THIS WORK WILL BE IN ACCORDANCE WITH ARTICLE 109.04 OF THE STANDARD SPECIFICATIONS.
2. THE DIAMETER OF THE PROPOSED STORM SEWER SHALL BE EQUAL TO OR GREATER THAN THE EXISTING FIELD TILE.
3. THE REINFORCED CONCRETE LID SHALL BE CLASS SI CONCRETE (MISCELLANEOUS) OR PRECAST REINFORCED CONCRETE.
4. FIELD TILES LESS THAN 7" DIAMETER INTERCEPTED BY THE BACKSLOPE SHALL BE CRUSHED AND REMAIN IN PLACE UNDER THE ROADBED. INTERCEPTED FIELD TILES 7" OR LARGER IN DIAMETER SHALL BE REMOVED AND BACKFILLED IN ACCORDANCE WITH ARTICLE 611.03.
5. FOR DIAMETERS LESS THAN 12" OF "STORM SEWERS PROTECTED, CLASS A", MATERIALS OTHER THAN CONCRETE MAY BE APPROVED WITH APPROVAL BY THE ENGINEER. WHEN USING FLEXIBLE PIPE AS LISTED IN THE FIRST TABLE OF ARTICLE 550.03, THE TRENCH SHALL BE BACKFILLED ACCORDING TO ARTICLE 550.07. ALL "BELLED" PIPE WILL REQUIRE AT LEAST 4" OF AGGREGATE BELOW THE PIPE COVERING THE FULL WIDTH OF THE TRENCH.

ALL DIMENSIONS ARE IN INCHES UNLESS OTHERWISE SHOWN.

REVISIONS	
NAME	DATE

ILLINOIS DEPARTMENT OF TRANSPORTATION

MISCELLANEOUS
CONSTRUCTION DETAILS -
FIELD TILE & PIPE TEE PLUG

SCALE: N/A


DATE: 03/06/2012

DRAWN BY: IDOT D6

CHECKED BY: IDOT D6


MISCELLANEOUS CONSTRUCTION DETAILS

F.A. RTE.	SECTION	COUNTY	TOTAL SHEETS	SHEET NO.
75	84-12: 11-3	•	729	477
STA.	N/A	TO STA.	N/A	
FED. ROAD DIST. NO. 5 ILLINOIS FED. AID PROJECT				
• SANGAMON AND CHRISTIAN				

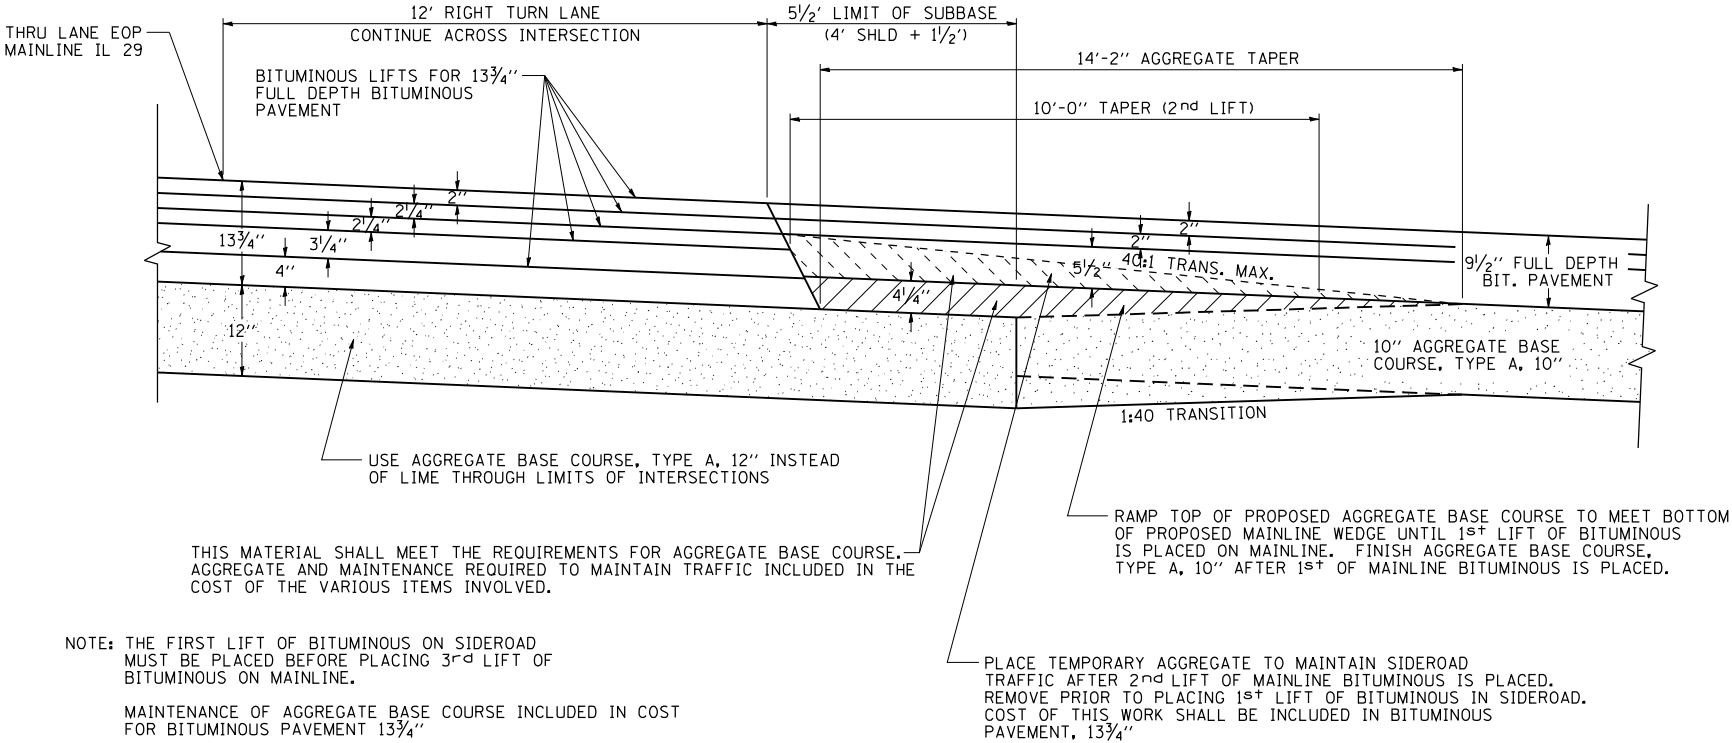

MAINLINE/SIDEROAD STAGED CONSTRUCTION TRANSITION


N.T.S.

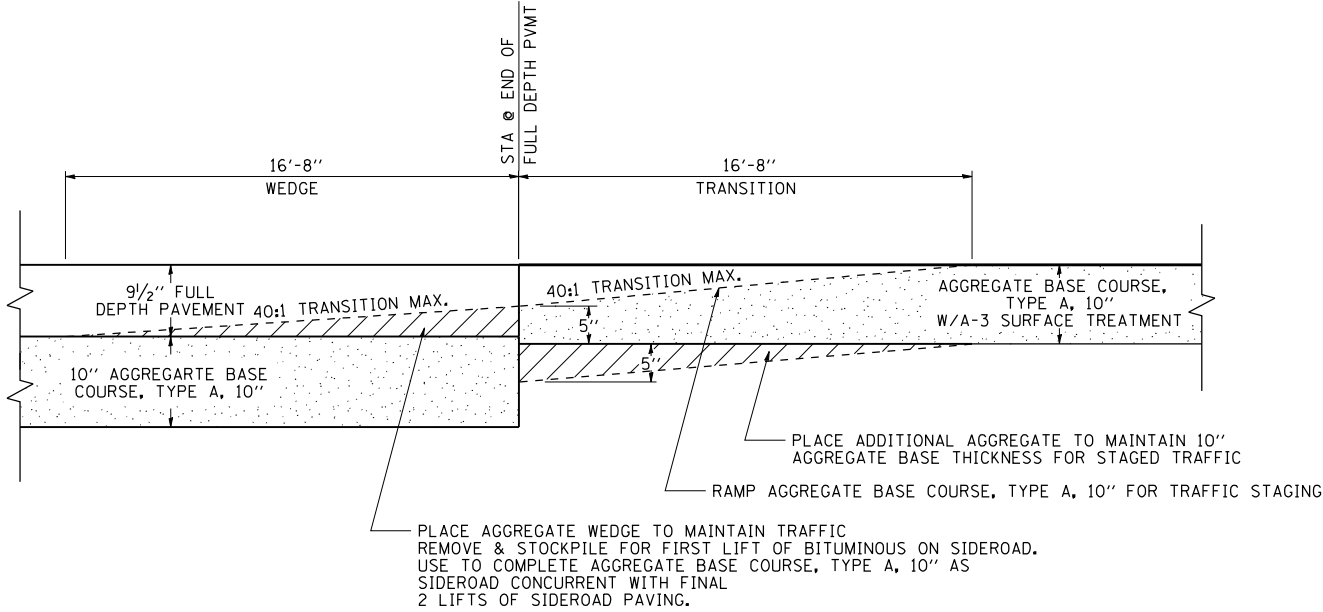


SIDEROAD BITUMINOUS/A-3 SURFACE STAGED CONSTRUCTION TRANSITION

N.T.S.

REVISIONS		ILLINOIS DEPARTMENT OF TRANSPORTATION MAINTENANCE OF TRAFFIC DETAILS ILLINOIS RTE. 29 SCALE: N/A DATE: 03/06/2012 DRAWN BY: R.A.H. CHECKED BY: J.M.M.	
NAME	DATE		

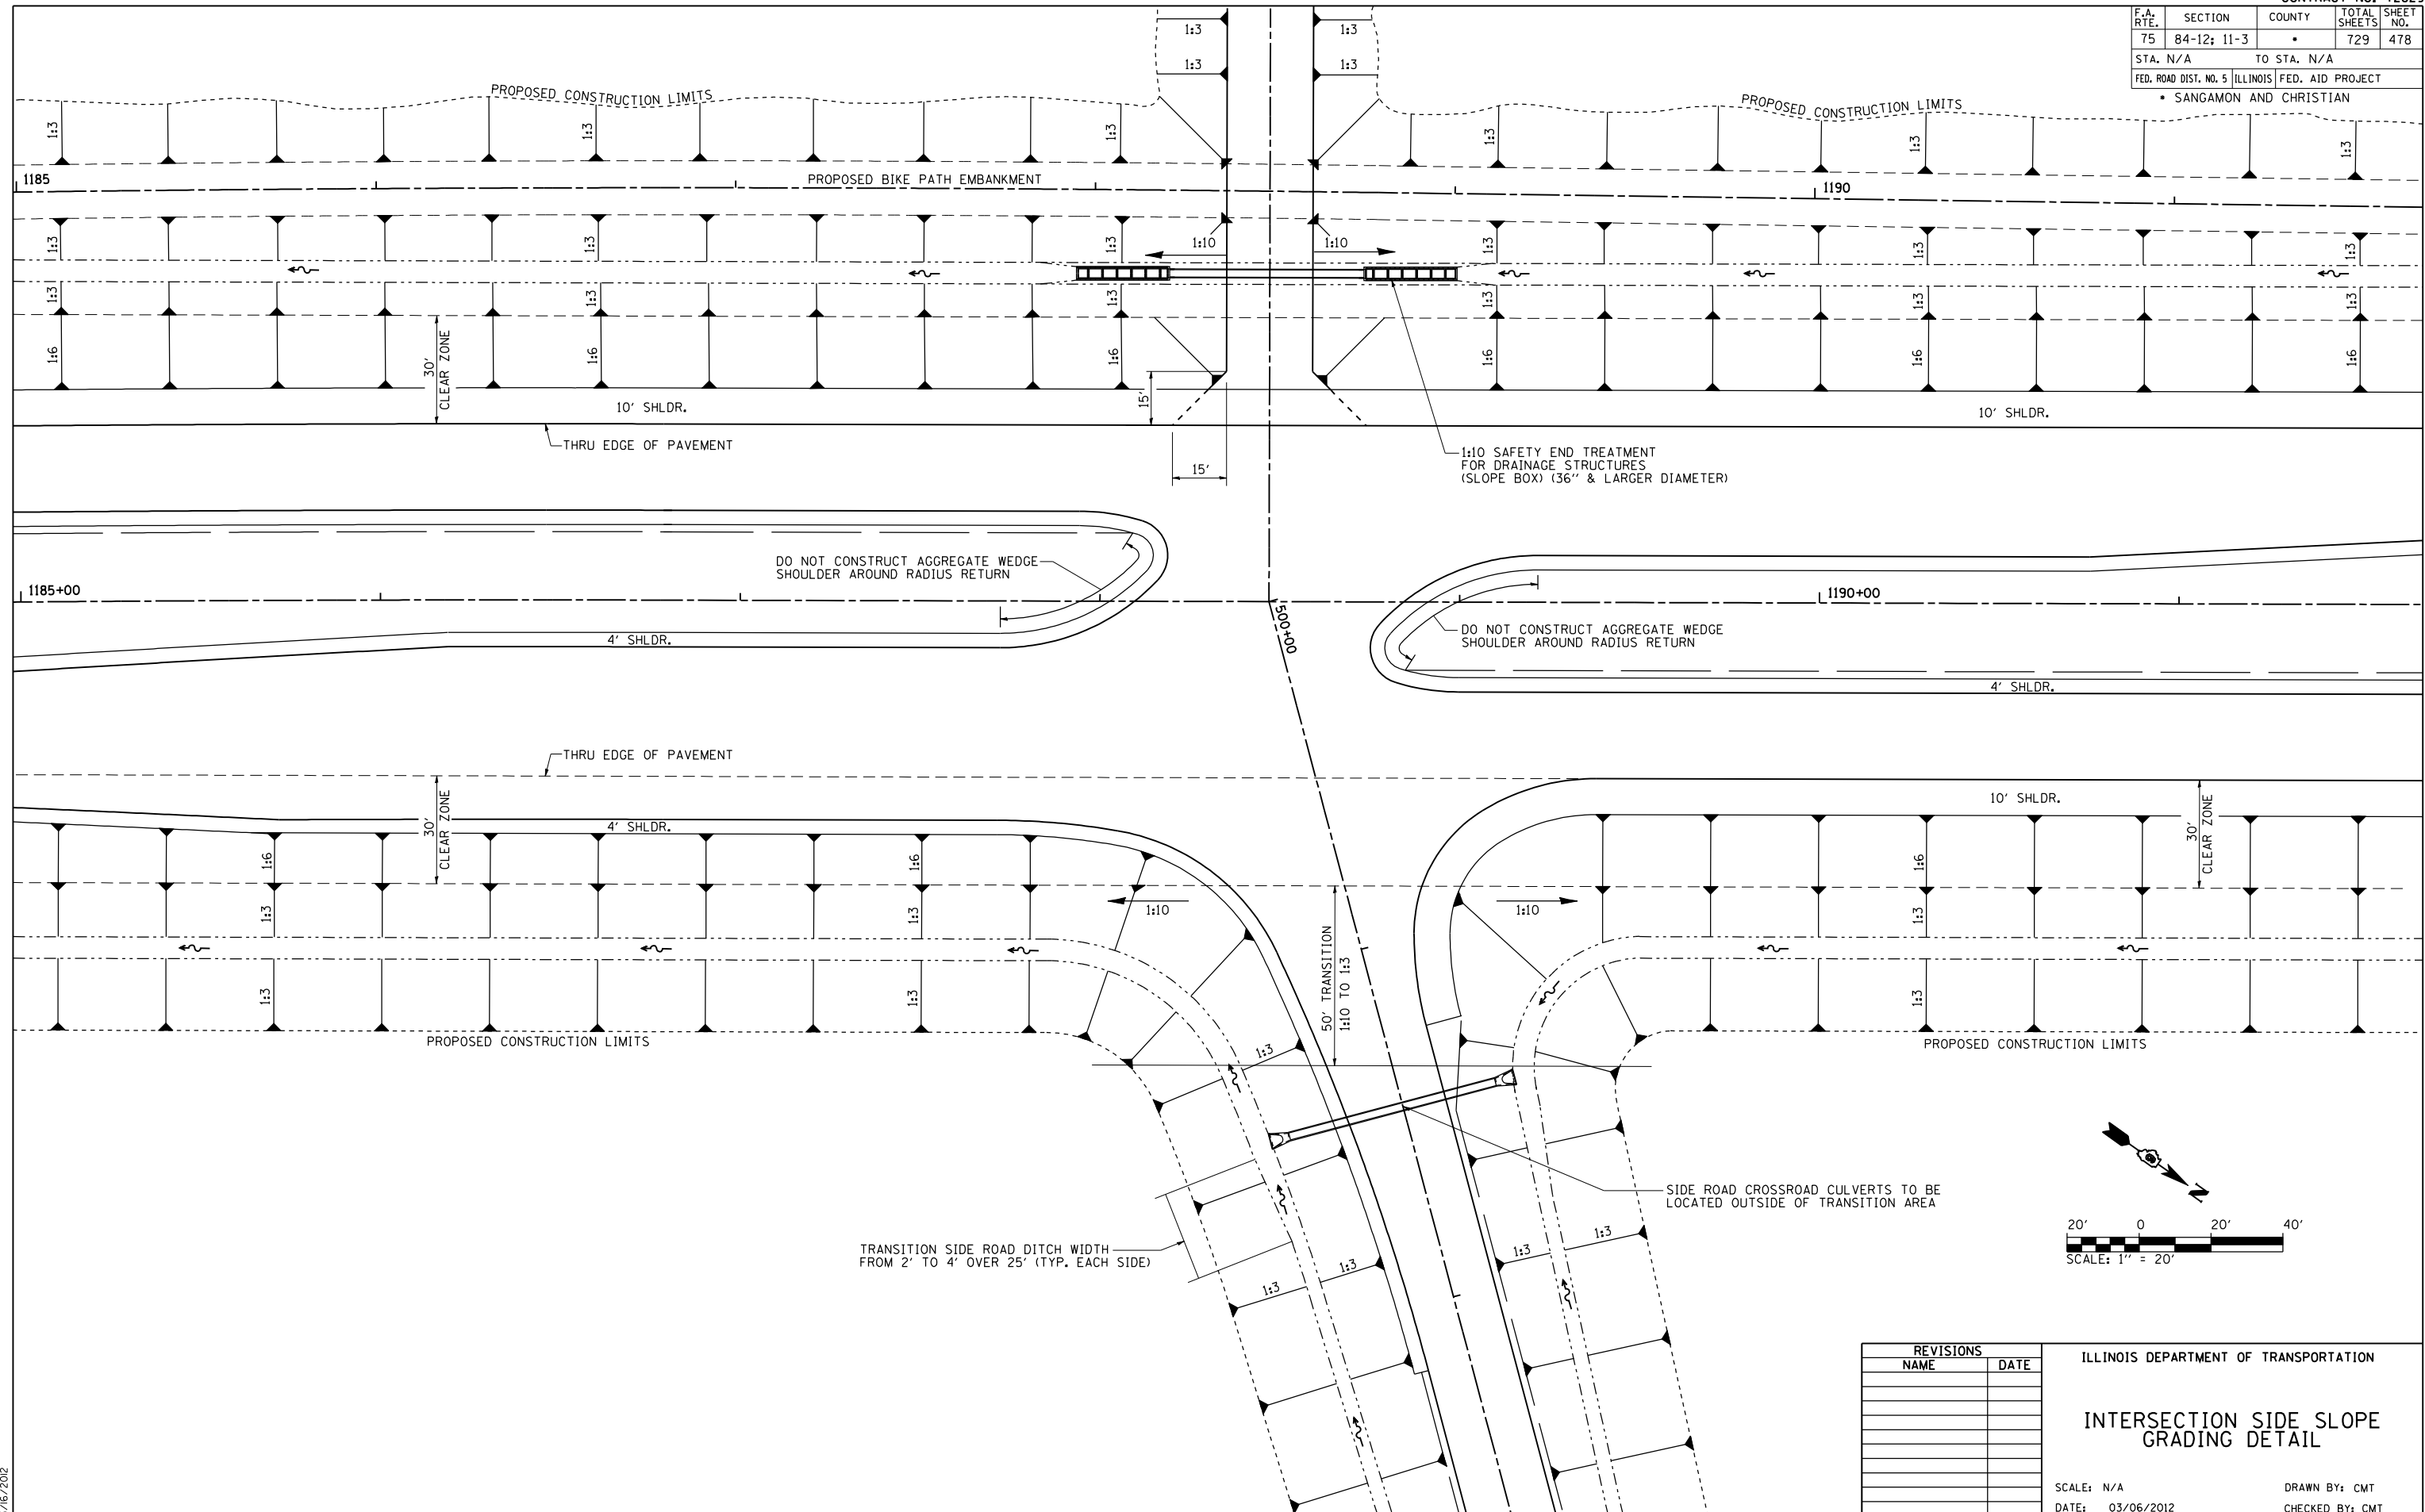

 




SCALE: N/A DRAWN BY: IDK
DATE: 03/06/2012 CHECKED BY: CMT

F.A. RTE.	SECTION	COUNTY	TOTAL SHEETS	SHEET NO.
75	84-12; 11-3	•	729	481
STA. 1424+50.00 TO STA. 1437+50.00				
FED. ROAD DIST. NO. 5 ILLINOIS FED. AID PROJECT				
• SANGAMON AND CHRISTIAN				
100	110	120	130	

FINAL SURVEY	BY	DATE
SURVEYED		
PLOTTED		
NOTE BOOK		
NO.		

ORIGINAL SURVEY	BY	DATE
SURVEYED		
PLOTTED		
NOTE BOOK		
NO.		

PRINT DATE = 2/15/2012
FILE NAME = C:\Users\jg666666\Documents\72829\72829.dwg
PLOT SCALE = 1"=100'
REFERENCE = REF's

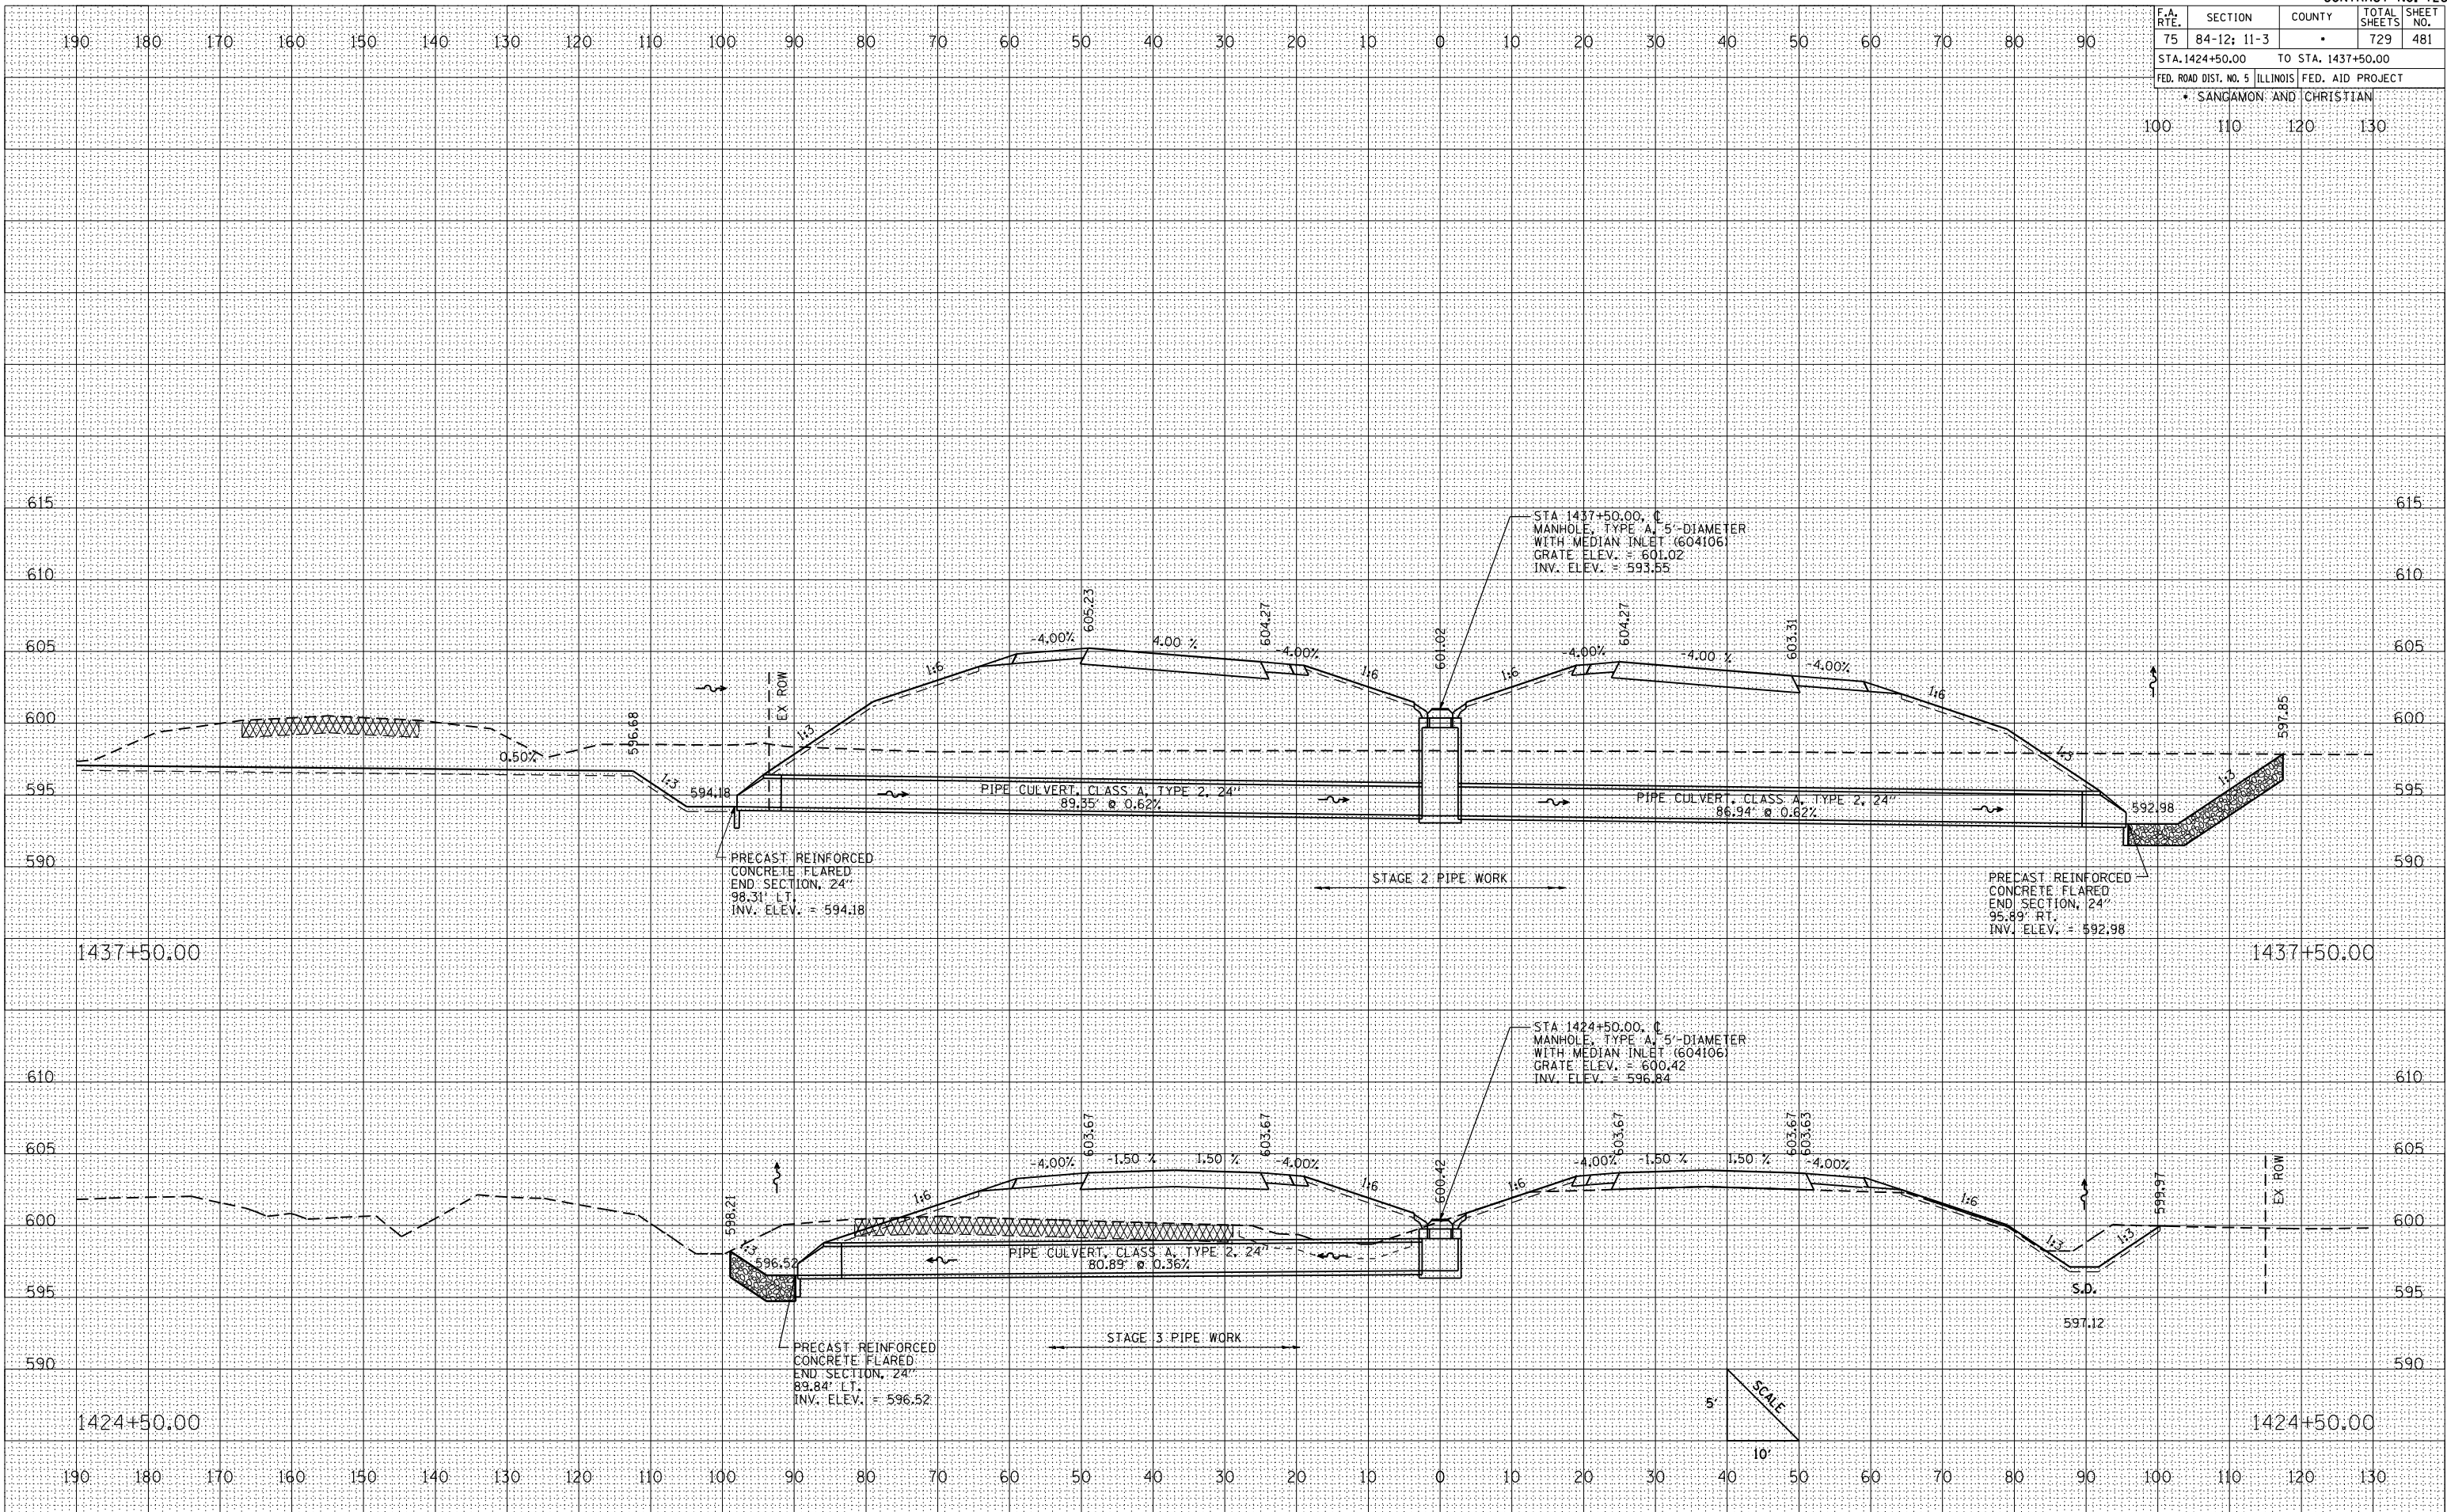


F.A. RTE.	SECTION	COUNTY	TOTAL SHEETS	SHEET NO.
75	84-12; 11-3	•	729	482
STA. 1453+50.00 TO STA. 1470+50.00				
FED. ROAD DIST. NO. 5 ILLINOIS FED. AID PROJECT				
• SANGAMON AND CHRISTIAN				
100	110	120	130	


FINAL SURVEY	BY	DATE
SURVEYED		
PLOTTED		
NOTE BOOK		
NO.		

ORIGINAL SURVEY	BY	DATE
SURVEYED		
PLOTTED		
NOTE BOOK		
NO.		

PRINT DATE = 2/18/2012
FILE NAME = 604106.dwg
PLOT SCALE = 21.75' / IN.
REFERENCE = REF.s

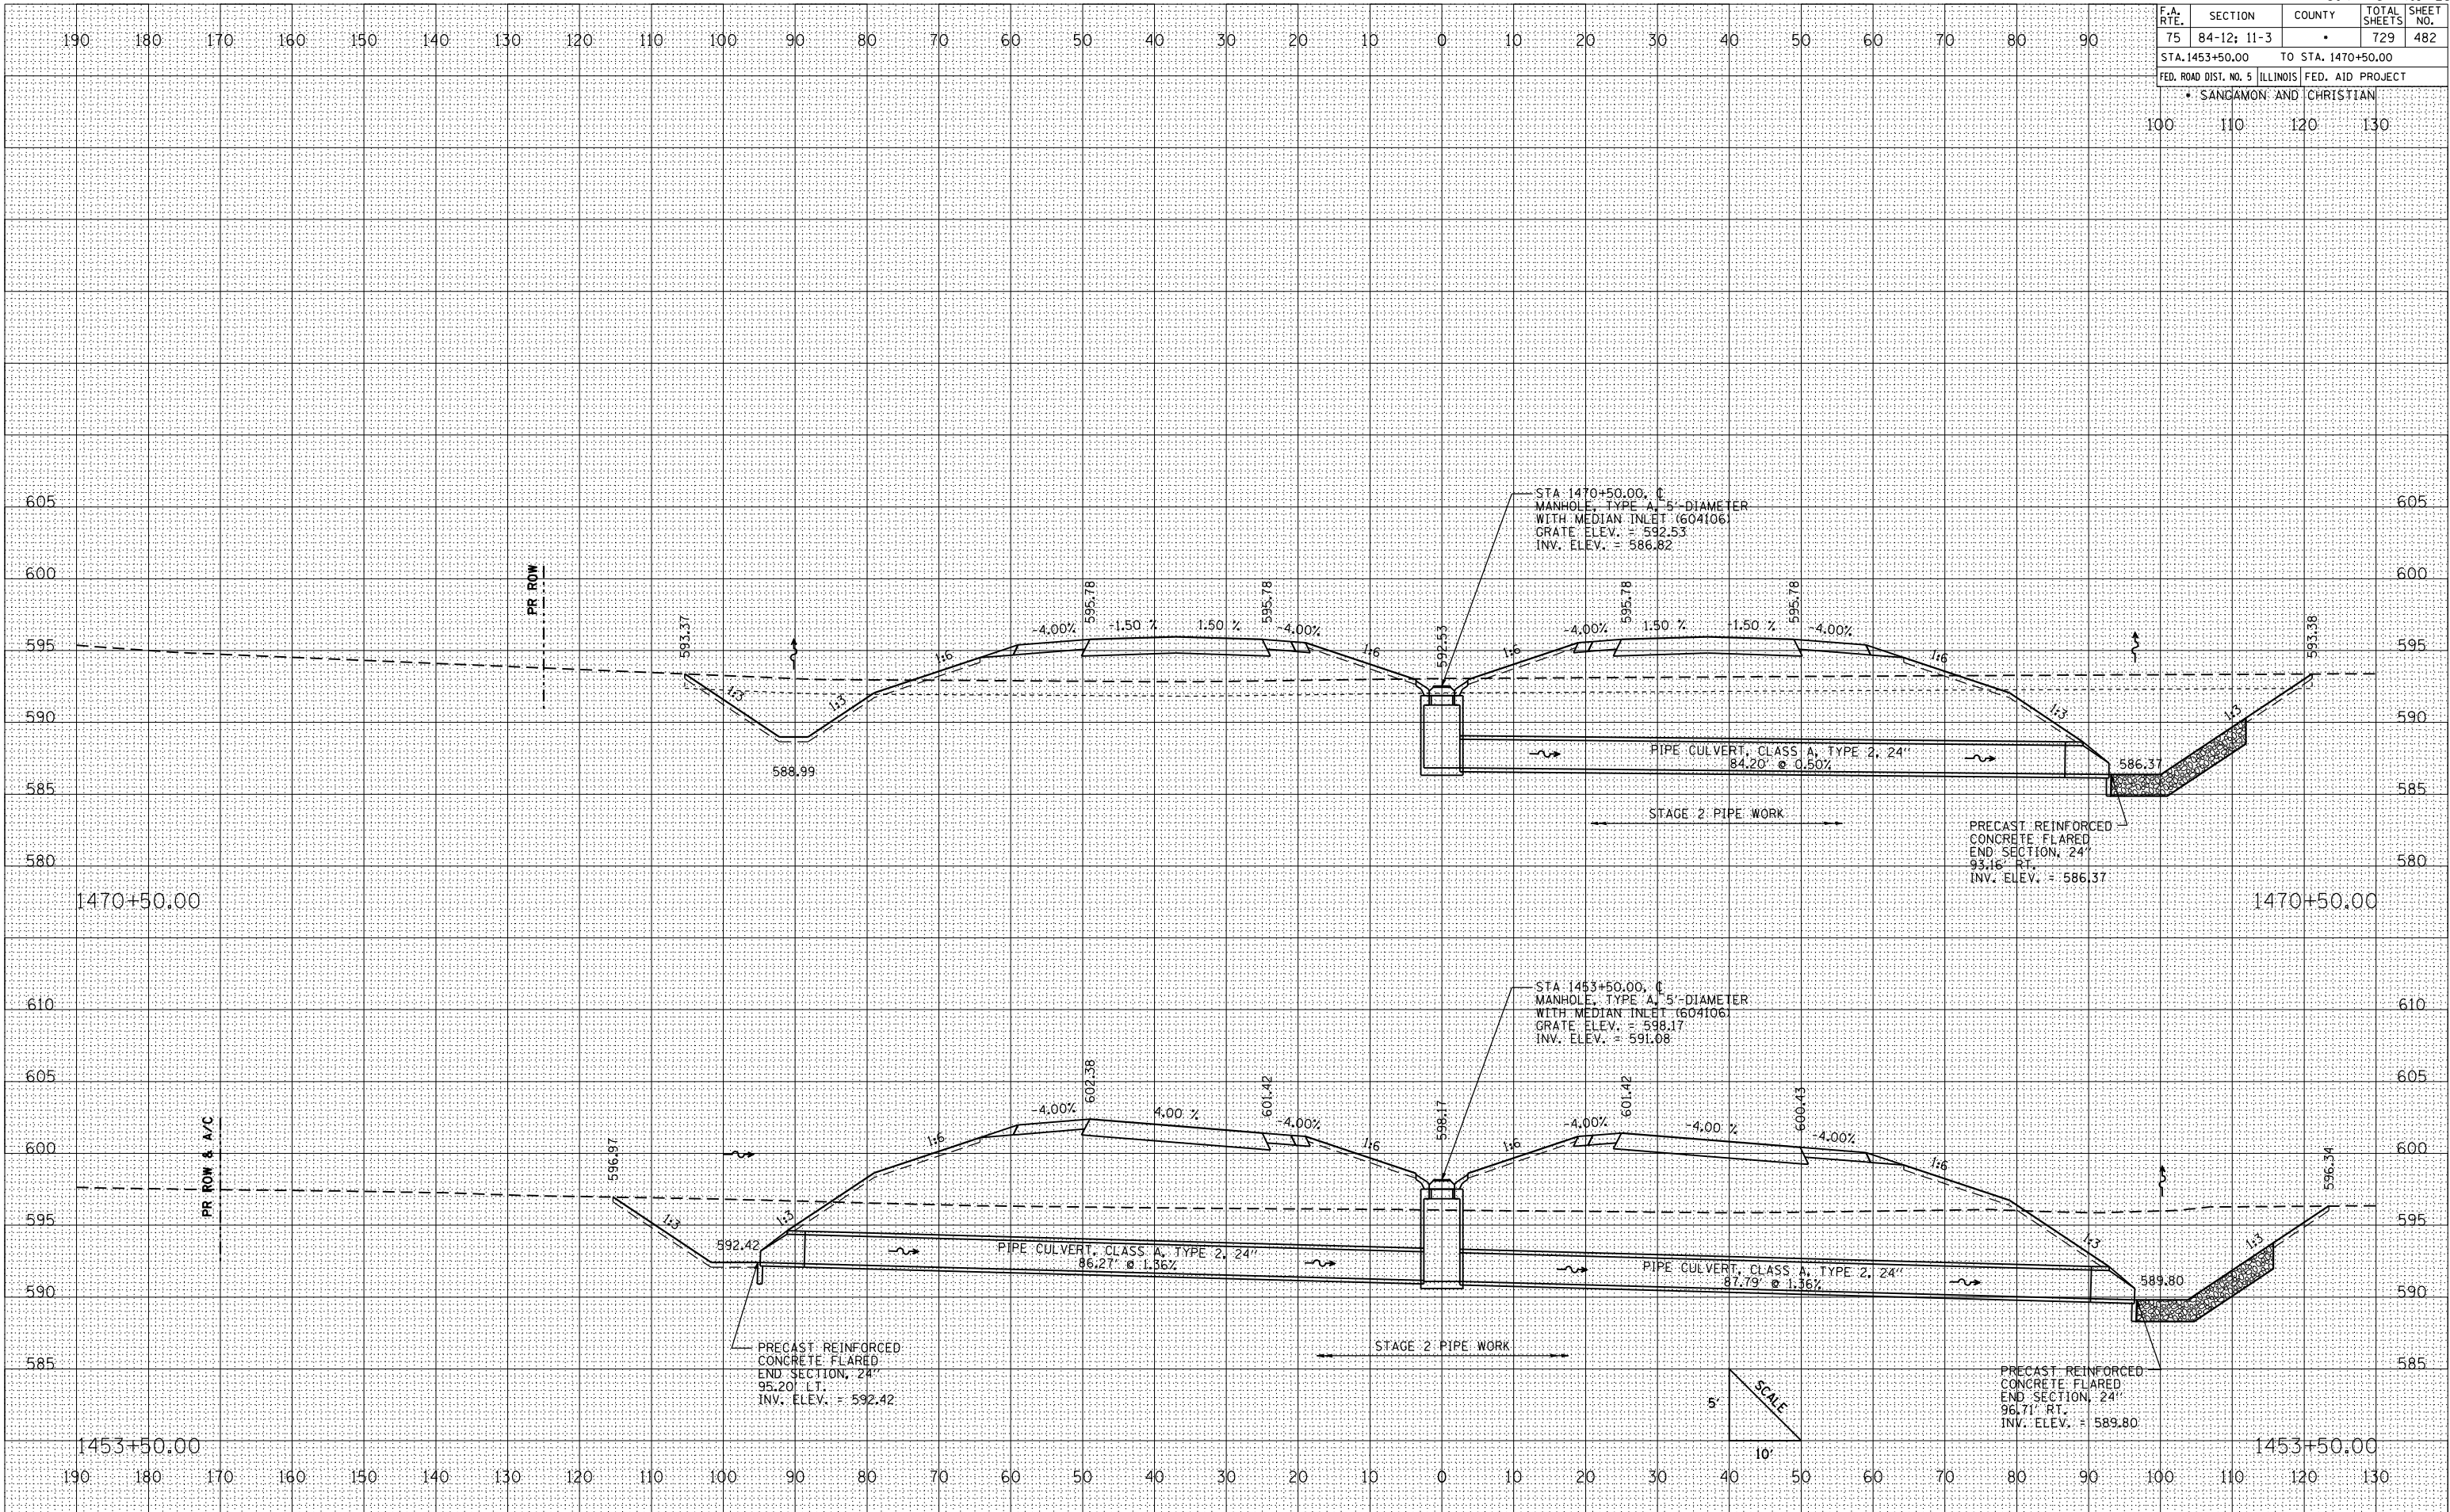

F.A. RTE.	SECTION	COUNTY	TOTAL SHEETS	SHEET NO.
75	84-12; 11-3	*	729	483
STA. 1479+05.00		TO STA. 1489+00.00		
FED. ROAD DIST. NO. 5		ILLINOIS	FED. AID PROJECT	
* SANGAMON AND CHRISTIAN				
00	110	120	130	

 


F.A. RTE.	SECTION	COUNTY	TOTAL SHEETS	SHEET NO.
75	84-12; 11-3	•	729	484
STA. 1497+00.00 TO STA. 1507+00.00				
FED. ROAD DIST. NO. 5 ILLINOIS FED. AID PROJECT				
• SANGAMON AND CHRISTIAN				
100	110	120	130	

FINAL SURVEY	BY	DATE
SURVEYED		
PLOTTED		
REMARKS		
NO.		

ORIGINAL SURVEY	BY	DATE
SURVEYED		
PLOTTED		
REMARKS		
NO.		

PRINT DATE = 2/15/2012
FILE NAME = C:\Users\jg65601\Documents\Drawings\72829\72829.dwg
PLOT SCALE = 1"=20' / IN.
REFERENCE = REFs

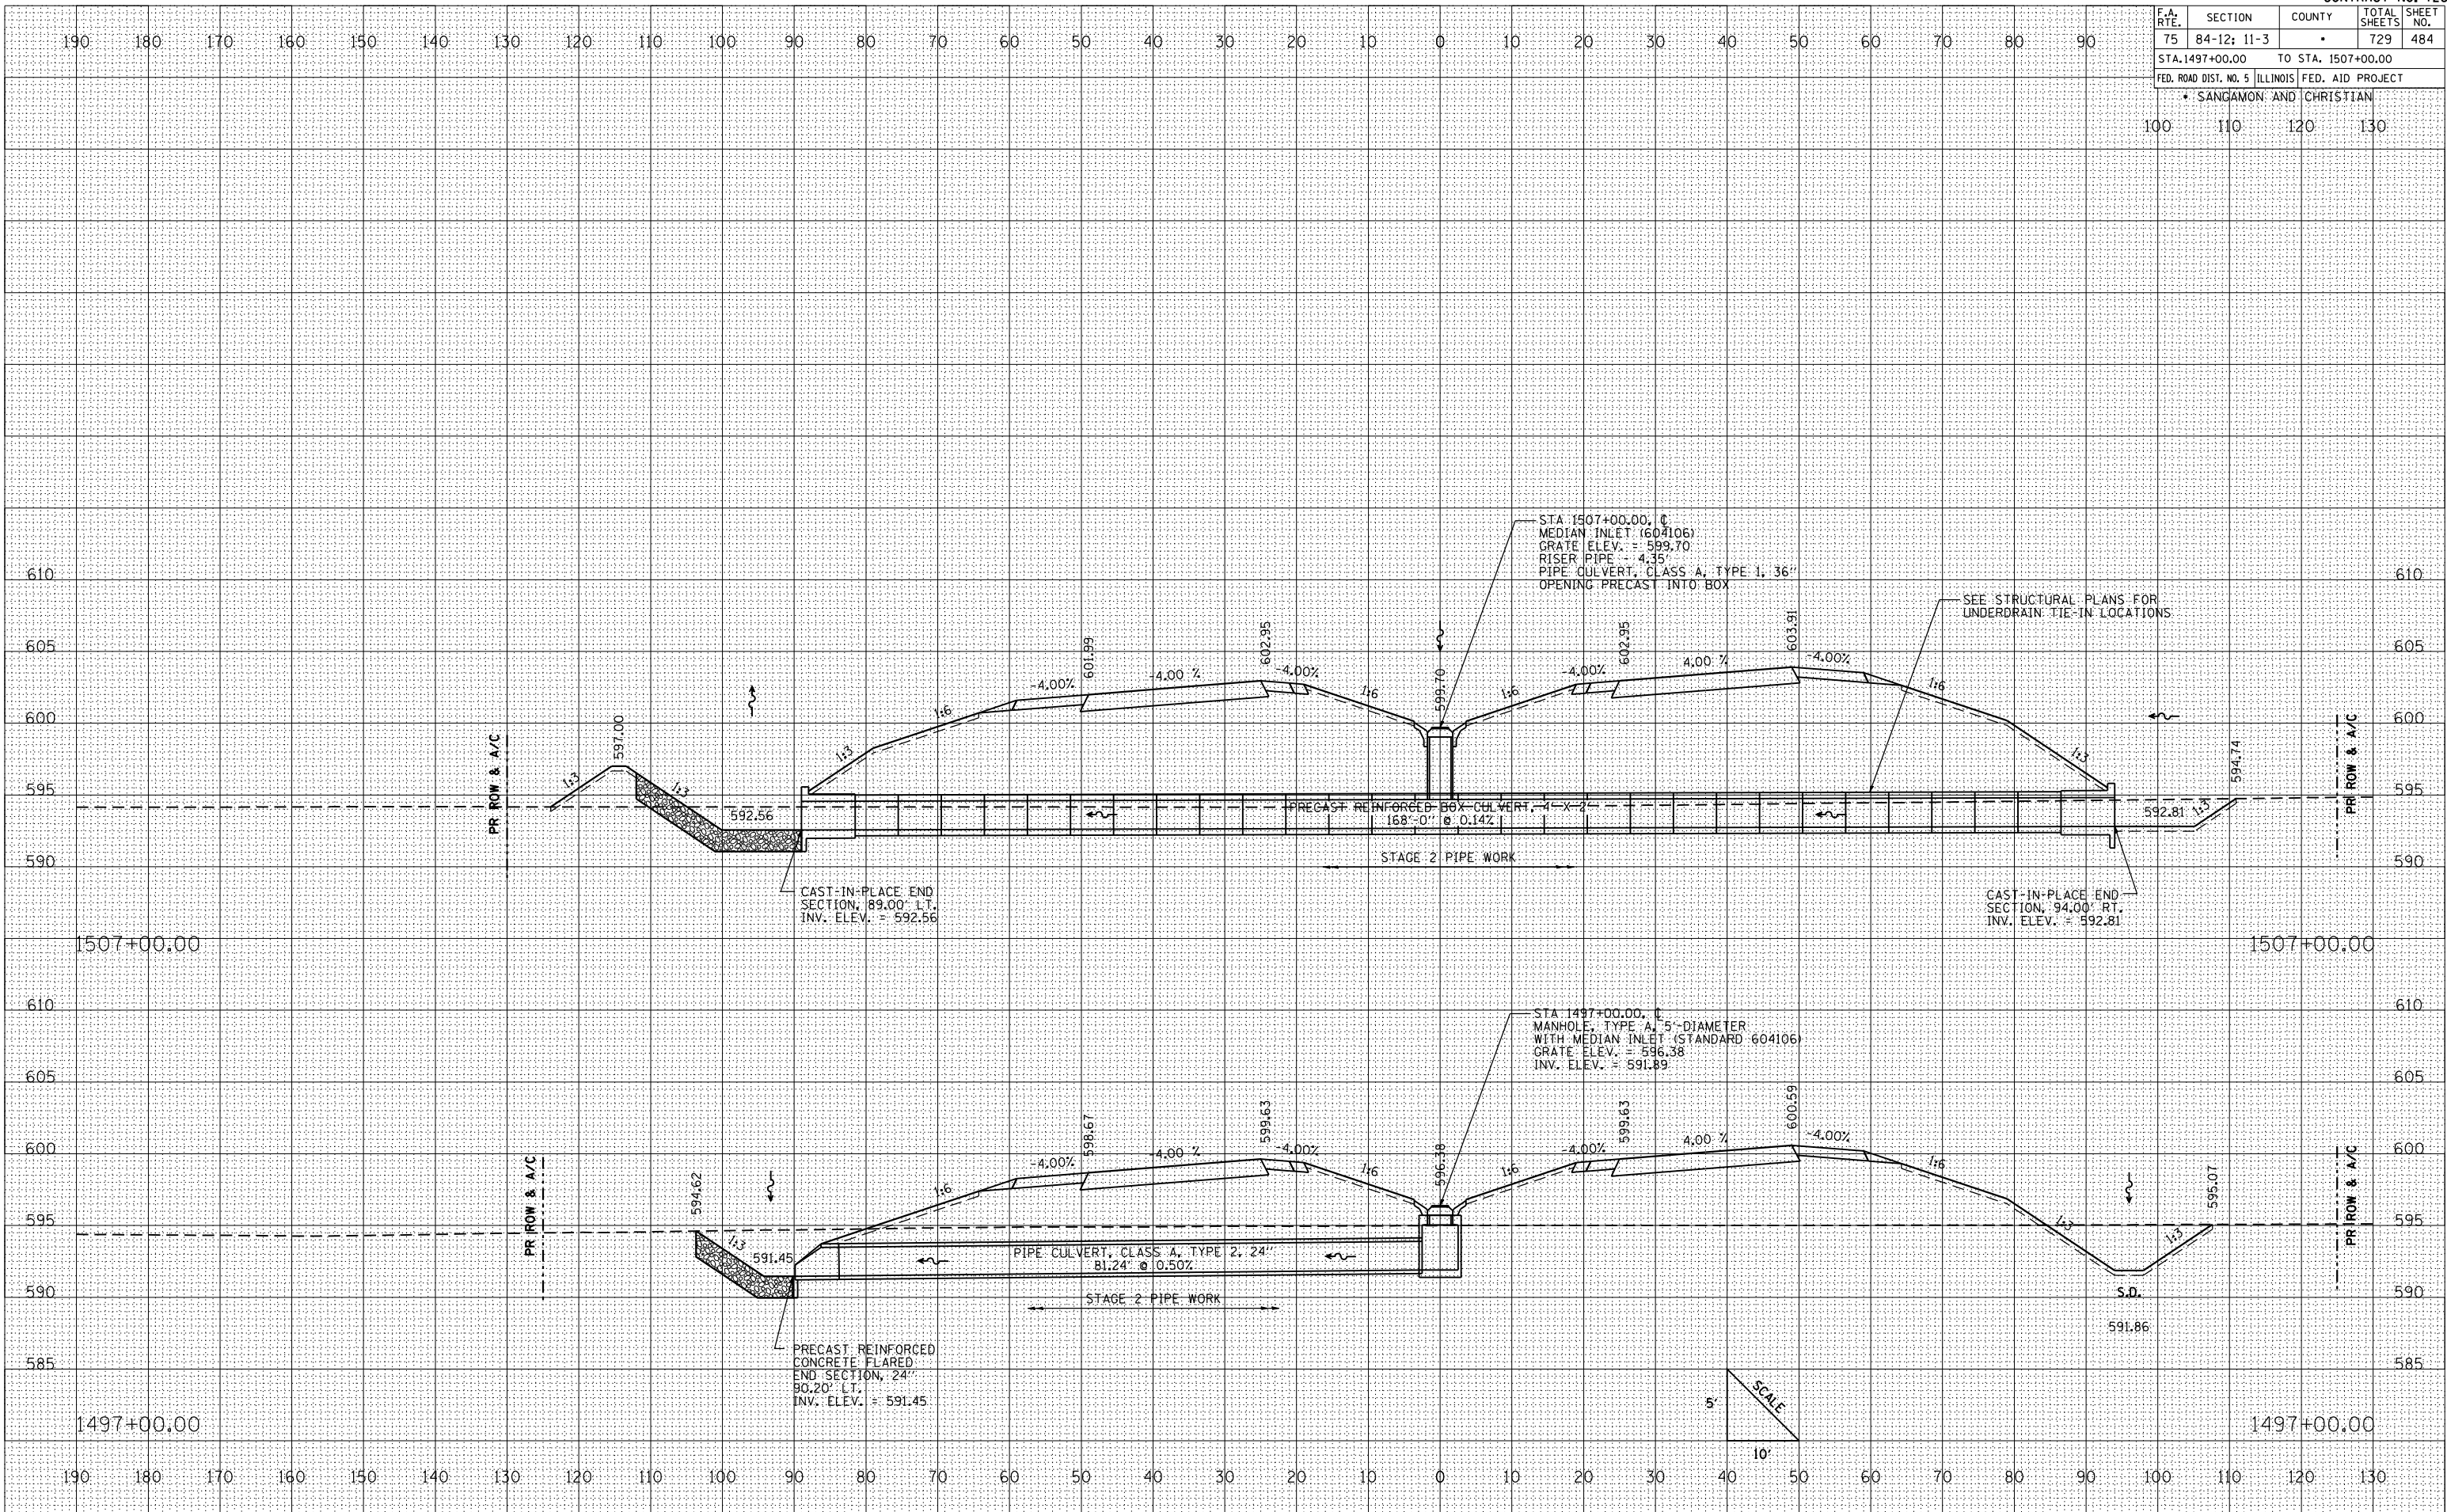




F.A. RTE.	SECTION	COUNTY	TOTAL SHEETS	SHEET NO.
75	84-12; 11-3	•	729	486
STA. 1532+90.00 TO STA. 1552+55.00				
FED. ROAD DIST. NO. 5 ILLINOIS FED. AID PROJECT				
• SANGAMON AND CHRISTIAN				
100	110	120	130	

FINAL SURVEY	BY	DATE
SURVEYED		
PLOTTED		
NOTED		
NO.		

ORIGINAL SURVEY	BY	DATE
SURVEYED		
PLOTTED		
NOTED		
NO.		

PRINT DATE = 2/15/2012
FILE NAME = C:\Users\jg65601\Documents\Drawings\72829\72829.dwg
PLOT SCALE = 1"=20' / IN.
REFERENCE = REF. 1

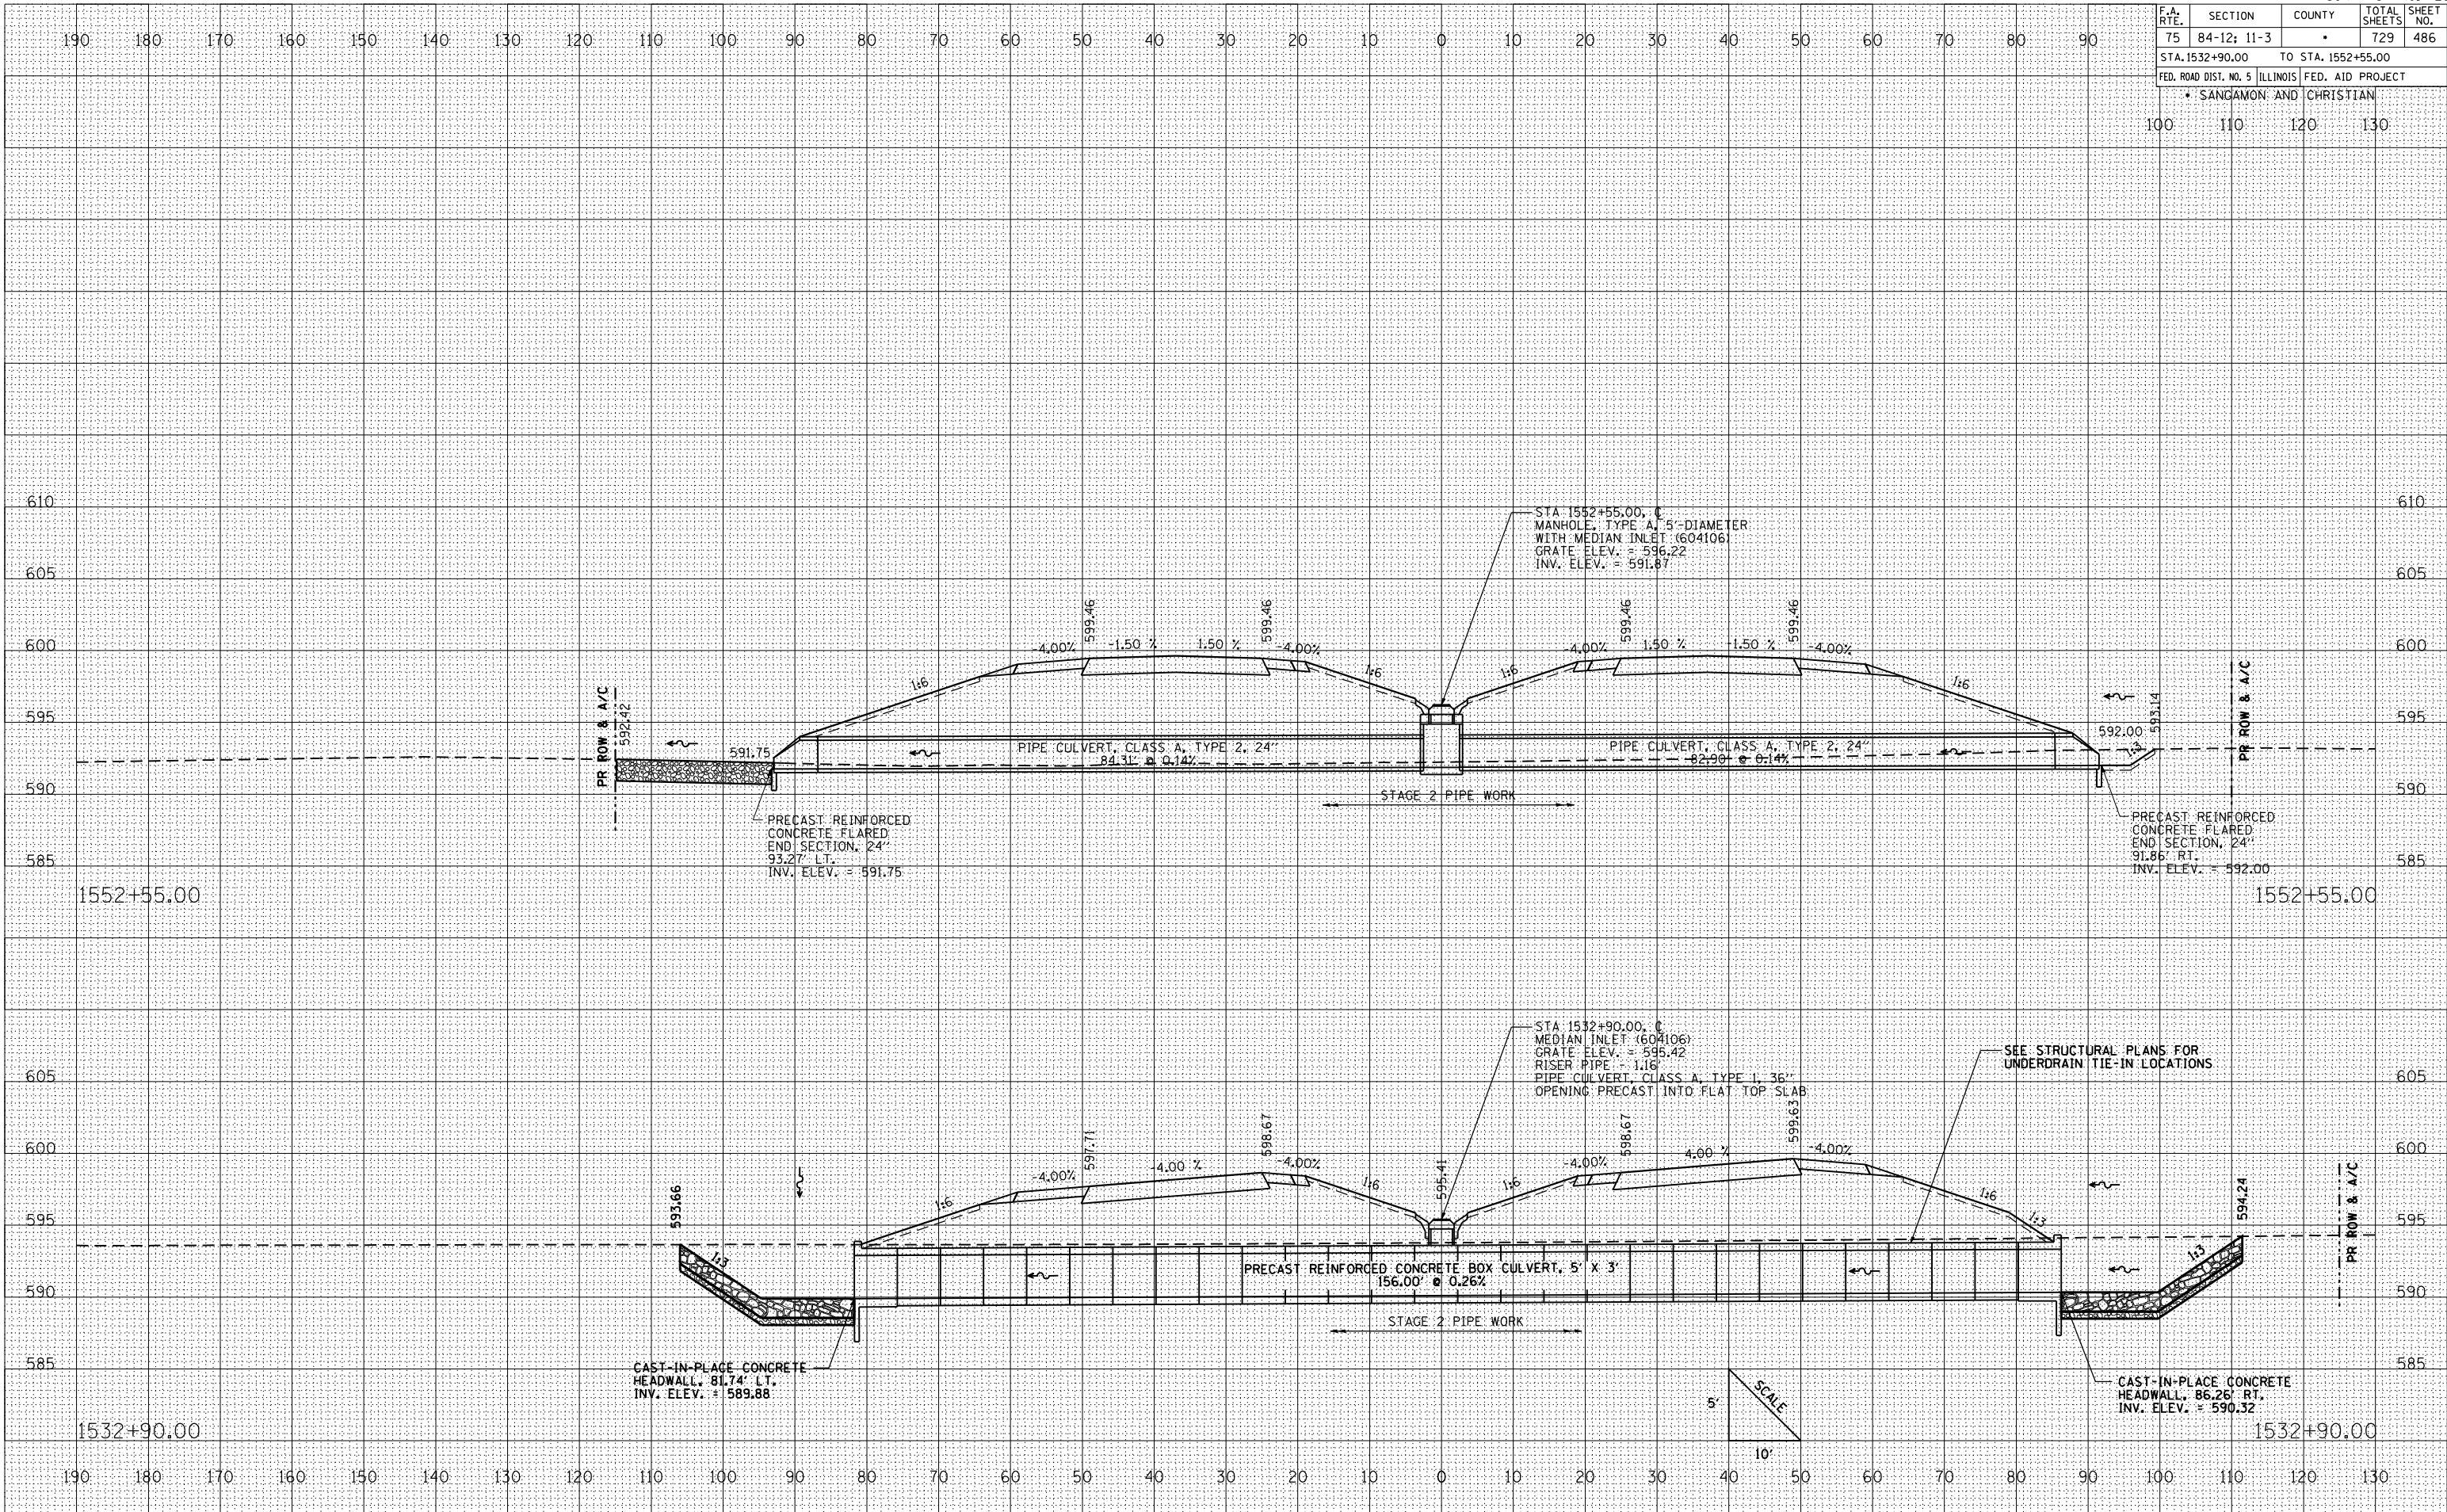


F.A. RTE.	SECTION	COUNTY	TOTAL SHEETS	SHEET NO.
75	84-12; 11-3	•	729	487
STA. 1574+00.00 TO STA. 1582+55.00				
FED. ROAD DIST. NO. 5 ILLINOIS FED. AID PROJECT				
• SANGAMON AND CHRISTIAN				
100	110	120	130	

FINAL SURVEY	BY	DATE
SURVEYED		
PLOTTED		
REMARKS		
NO. BOOK		
AREAS CHECKED		

ORIGINAL SURVEY	BY	DATE
SURVEYED		
PLOTTED		
REMARKS		
NO. BOOK		
AREAS CHECKED		

PRINT DATE = 2/15/2012
FILE NAME = C:\Users\jg65601\Documents\Drawings\84-12\84-12-11-3\84-12-11-3.dwg
PLOT SCALE = 1"=100'
REFERENCE = REF 8

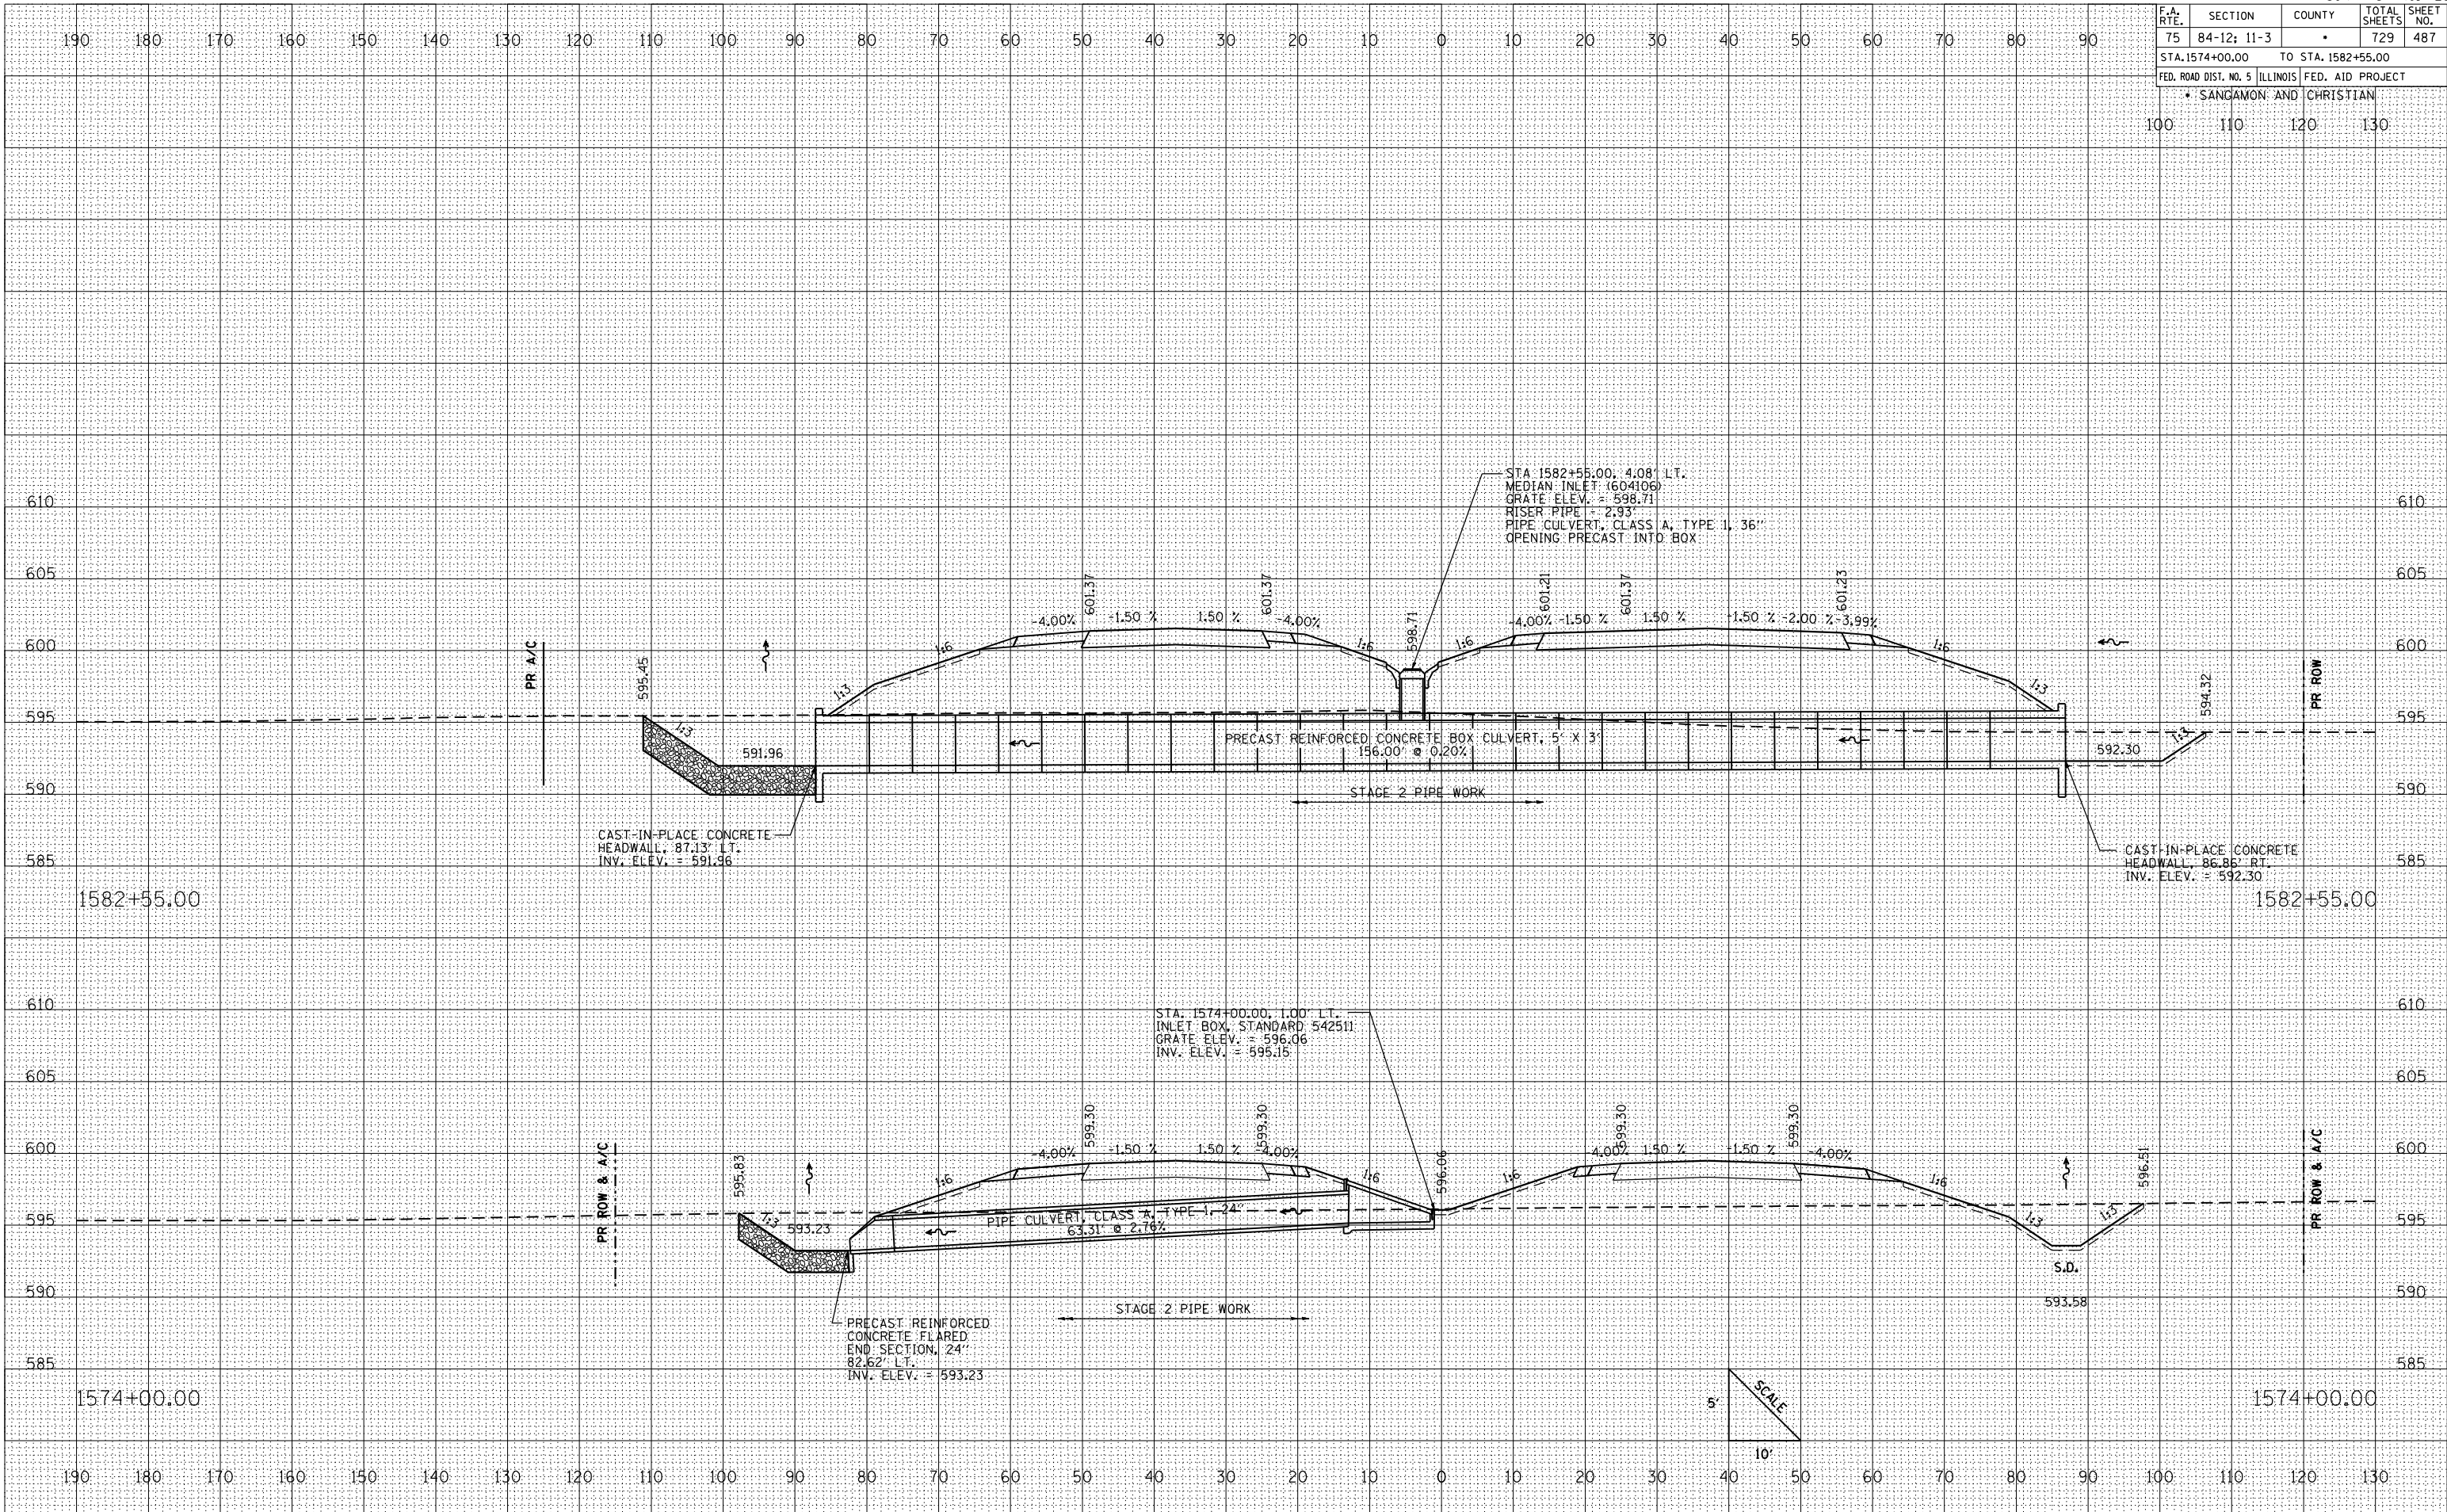






F.A. RTE.	SECTION	COUNTY	TOTAL SHEETS	SHEET NO.
75	84-12; 11-3	•	729	491
STA.1634+00.00 TO STA.1640+00.00				
FED. ROAD DIST. NO. 5 ILLINOIS FED. AID PROJECT				
• SANGAMON AND CHRISTIAN				
100	110	120	130	


FINAL SURVEY	BY	DATE
SURVEYED		
PLOTTED		
NOTED		
AREAS CHECKED		

ORIGINAL SURVEY	BY	DATE
SURVEYED		
PLOTTED		
NOTED		
AREAS CHECKED		

PRINT DATE = 2/18/2012
FILE NAME = C:\Users\jg65601\Documents\Drawings\10672829\Drawings\10672829.dwg
PLOT SCALE = 1"=100' / IN.
REFERENCE = REF's

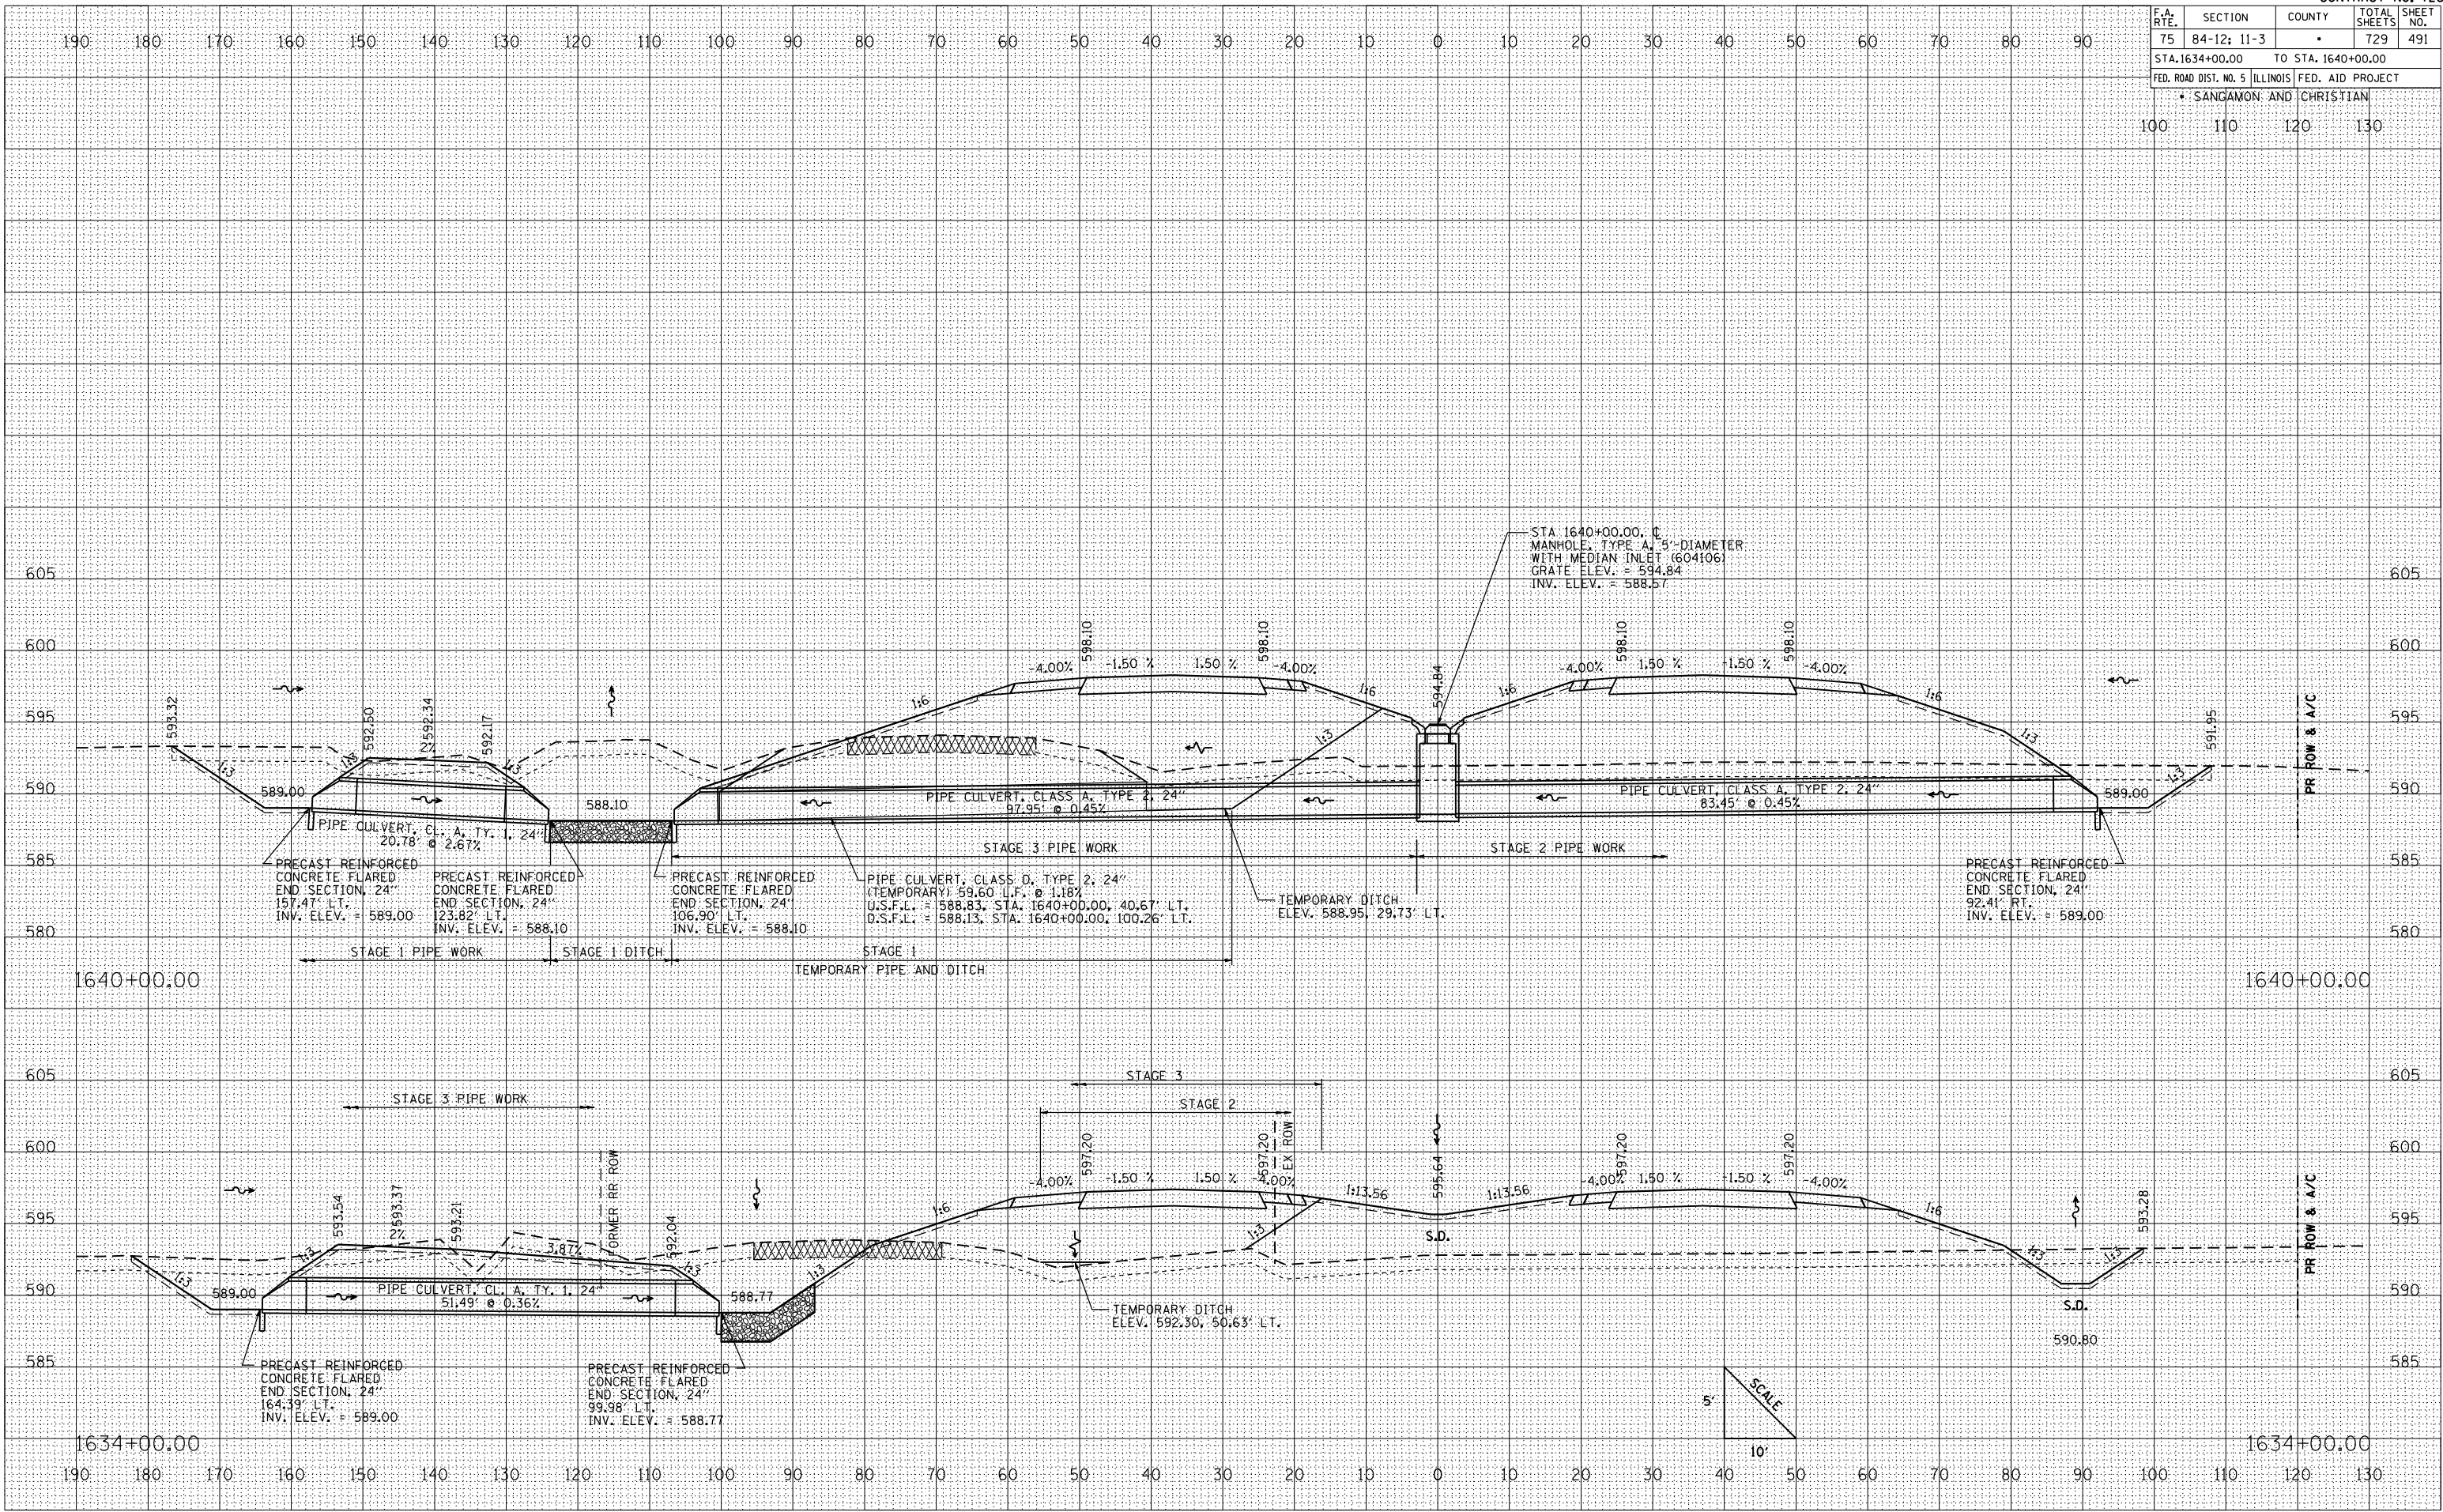


F.A. RTE.	SECTION	COUNTY	TOTAL SHEETS	SHEET NO.
75	84-12; 11-3	•	729	492
STA. 1645+76.11		TO STA. 1656+34.34		
FED. ROAD DIST. NO. 5		ILLINOIS	FED. AID PROJECT	
• SANGAMON AND CHRISTIAN				
0	100	110	120	

 

```

PLOT DATE   = 3/23/2012
FILE NAME    = L:\DOT\03
PLOT SCALE   = 21.765 ' /
REFERENCE    = $REF$

```

 ORIGINAL SURVEY	BY	DATE
SURVEYED		
PLOTTED		
RECORDED		
INDEXED		
AREAS		
AREAS CHECKED		
NO.		


PLOT DATE = 3/16/2012
FILE NAME = L:\IDOT\030660
PLOT SCALE = 21.1765' / IN.
REFERENCE = \$REF\$







F.A. RTE.	SECTION	COUNTY	TOTAL SHEETS	SHEET NO.
75	84-12; 11-3	•	729	497
STA. 65+00.00		TO STA. 76+50.00		
FED. ROAD DIST. NO. 5		ILLINOIS	FED. AID PROJECT	
• SANGAMON AND CHRISTIAN				
00	110	120	130	

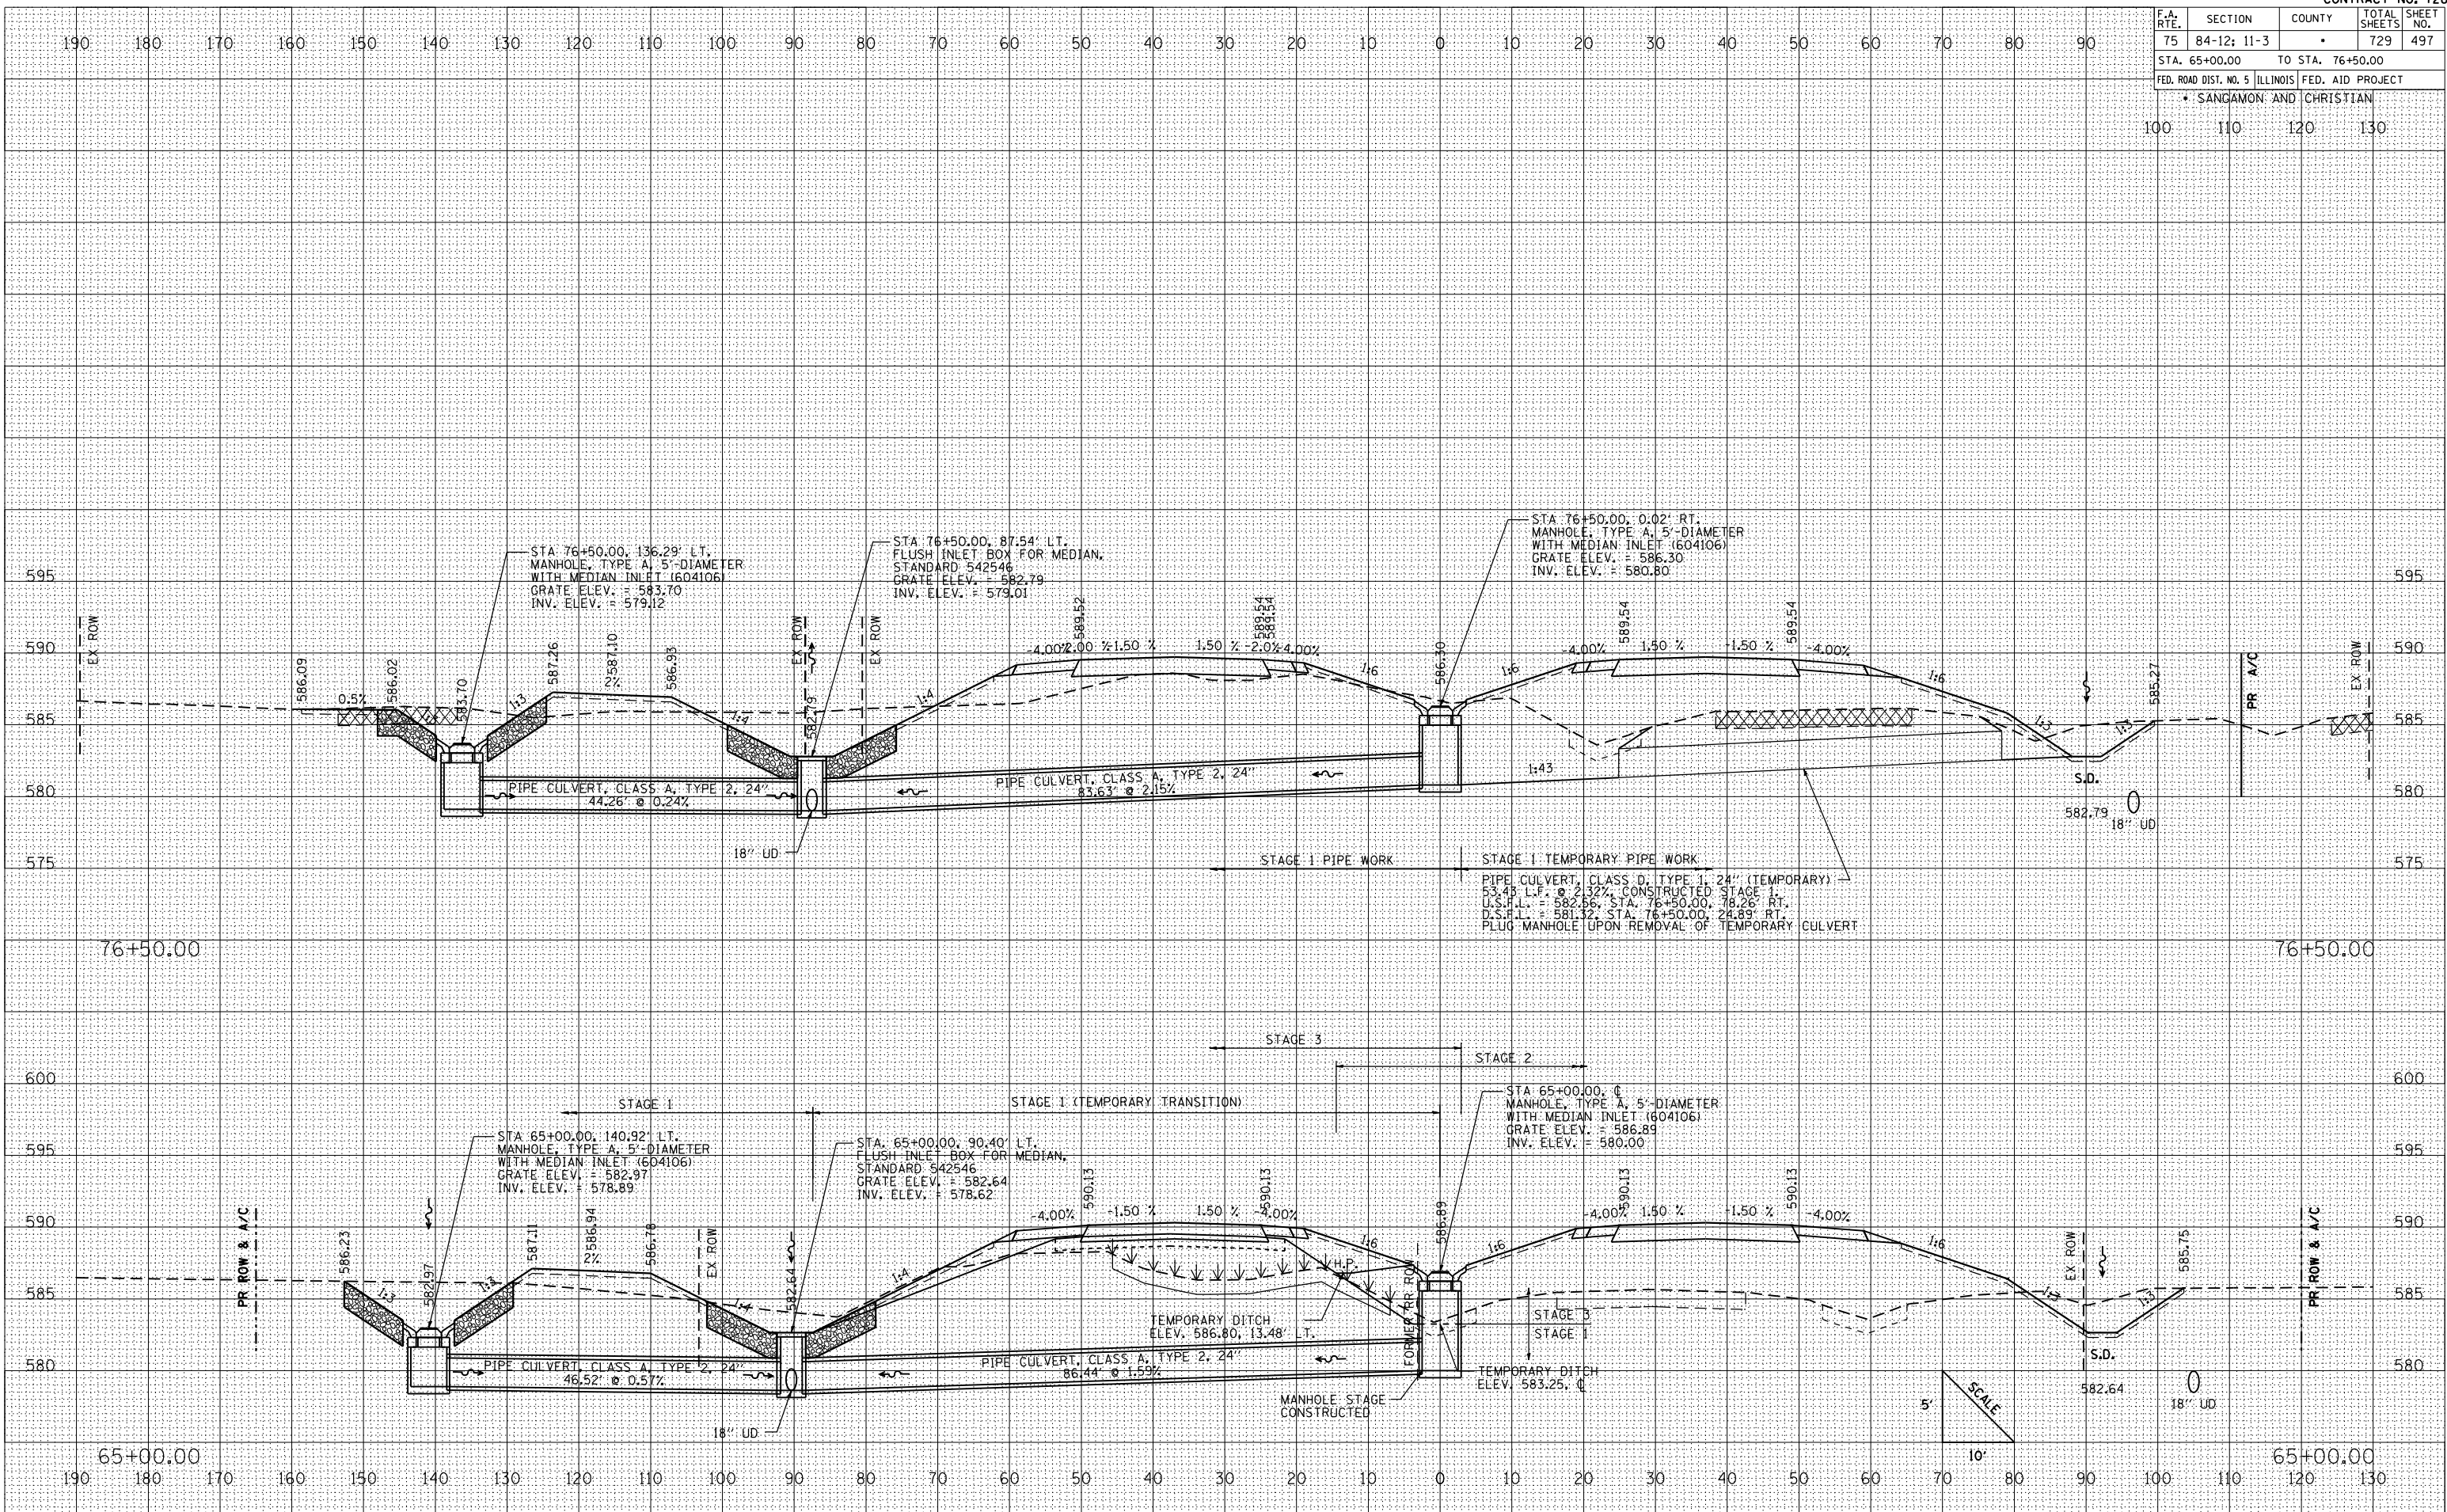

FINAL SURVEY		BY	DATE
SURVEYED			
PLOTTED			
NOTE BOOK			
AREAS			
AREAS CHECKED			
NO. _____			

ORIGINAL SURVEY	BY	DATE
SURVEYED _____		
PLOTTED _____		
REVIEWED _____		
NO. _____		
AREAS CHECKED _____		

```
PLOT DATE = 3/16/2012
FILE NAME = L:\DOT\0
PLOT SCALE = 21.1765' /
REFERENCE = $REF$
```



F.A. RTE.	SECTION	COUNTY	TOTAL SHEETS	SHEET NO.
75	84-12; 11-3	•	729	499
STA. 108+50.00 TO STA. 122+50.00				
FED. ROAD DIST. NO. 5 ILLINOIS FED. AID PROJECT				
• SANGAMON AND CHRISTIAN				
100	110	120	130	

FINAL SURVEY	BY	DATE
SURVEYED		
PLOTTED		
REMARKS		
NO. AREAS CHECKED		

ORIGINAL SURVEY	BY	DATE
SURVEYED		
PLOTTED		
REMARKS		
NO. AREAS CHECKED		

PRINT DATE = 2/15/2012
FILE NAME = C:\Users\jg65601\Drawings\84-12\84-12-11-3\84-12-11-3.dgn
PLOT SCALE = 1"=175' / IN.
REFERENCE = REF's

