

© Copyright Hanson Professional Services Inc.

INDEX OF SHEETS

1	COVER SHEET
2	ADDITIONAL SEALS
3	INDEX OF SHEETS & HIGHWAY STANDARDS
4-7	GENERAL NOTES
8	COMMITMENTS
9-41	SUMMARY OF QUANTITIES
42-57	TYPICAL SECTIONS
58-86	SCHEDULE OF QUANTITIES
87-96	ALIGNMENT, TIES AND BENCHMARKS
97-100	CONTROL & SURVEY POINTS
101-111	REMOVAL PLAN
* 112-144	ROADWAY SHEETS
145-316	STAGING PLAN
317-330	EROSION AND SEDIMENT CONTROL
331-355	DRAINAGE AND UTILITIES SHEETS
356-358	RIGHT OF WAY SHEETS
359-389	ROADWAY DETAILS
390-413	DRAINAGE DETAILS
414-428	PAVEMENT ELEVATION PLANS
429-444	PAVEMENT MARKING PLANS
445-450	GRADING PLANS
451-455	SEEDING PLANS
456-467	JOINTING PLANS
468-496	TRAFFIC SIGNAL PLANS
497-525	LIGHTING PLANS AND DETAILS
526-560	SIGNING PLANS
561-592	OVERHEAD SIGN STRUCTURES
593-606	ITS PLANS
607-618	APPROACH SLAB DETAILS
619	PLUG FILL DETAILS
620-769	STRUCTURE REMOVAL PLANS
770-889	STRUCTURE NO. 081-0177 (WESTBOUND)
890-1027	STRUCTURE NO. 081-0178 (EASTBOUND)
1028-1066	STRUCTURE NO. 081-0186 RAMP 6TH-C
1067-1110	STRUCTURE NO. 081-0187 RAMP 6TH-D
1111-1125	STRUCTURE NO. 081-6010
1126-1137	STRUCTURE NO. 081-6011
1138-1148	STRUCTURE NO. 081-6012
1149-1163	STRUCTURE NO. 081-6018
1164-1175	STRUCTURE NO. 081-6019
1176-1195	ANCHORAGE SLAB DETAILS
1196-1217	AESTHETIC DETAILS
1218	CHAIN LINK FENCE DETAILS
1219	CATCH BASIN OR INLETS TO BE ADJUSTED OR RECONSTRUCTED (DIST STD 17.4)
	RIPRAP AT END SECTIONS (DIST STD 19.4)
	CONCRETE REVETMENT MAT AT END SECTIONS (DIST STD 19.4)
	CONCRETE HEADWALLS FOR PIPE DRAINS (DIST STD 27.4)
1220	SILICONE JOINT SEAL (CONCRETE DETAILS) (DIST STD 29.4)
	SIDEWALK AND DRIVEWAY PAVEMENT PAY AREAS (DIST STD 35.4)
	DELINEATOR AND POST ORIENTATION (DIST STD 37.4)
	LAND SECTION & REFERENCE MARKERS (DIST STD 63.4)
1221	DETAIL OF CONCRETE STEPS (DIST STD 71.4)
	SUBGRADE REPLACEMENT (DIST STD 97.4)
1222	STANDARD INLET FOR TYPE A GUTTER (SPECIAL) (DIST STD 20.2)
	STANDARD INLET FOR CURB & GUTTER (DIST STD 21.2)
1223	PIPE HANDRAILS FOR STEPS (DIST STD 63.2)
	PERMANENT SURVEY MARKERS, TYPE II (DIST STD 66.2)
1224	AUTOMATIC FLAP GATE (DIST STD 73.2)
	TERMINATION OF DEAD END ROADS (DIST STD 89.2)
1225	TRAFFIC CONTROL AND PROTECTION AT TURN BAYS (TO REMAIN OPEN TO TRAFFIC) (DIST STD 94.2)
1226	PC CONCRETE ISLANDS AND MEDIANS ACCESSIBLE TO THE DISABLED (DIST STD 4.1)
1227	ENTRANCE APPROACHES - URBAN AREA (DIST STD 25.1)
1228	SEWER AND WATER MAIN CROSSINGS (DIST STD 32.1)
1229-1232	WORK ZONE SIGN DETAILS (DIST STD 34.1)
1233	URBAN LANE INSIDE CLOSURE, MULTILANE, 2-WAY, WITH MOUNTABLE MEDIAN (DIST STD 35.1)
1234-1237	TRAFFIC CONTROL FOR TRANSITION AREAS (DIST STD 38.1)
1238	TRAFFIC CONTROL FOR ROAD CLOSURE (DIST STD 40.1)
1239-1241	TYPICAL PAVEMENT MARKINGS (DIST STD 41.1)
1242	PAINTING DETAILS (DIST STD 44.1)
1243	DETAILS OF PLANTING AND BRACING TREES (DIST STD 92.1)
1244	CROSS SECTIONS: LOCATIONS AND LIMITS
1245-1264	CROSS SECTIONS: I-74 MAINLINE
1265-1289	CROSS SECTIONS: RAMP RD-G
1290-1318	CROSS SECTIONS: RAMP RD-H
1319-1337	CROSS SECTIONS: RAMP 6TH-C
1338-1351	CROSS SECTIONS: RAMP 6TH-D
1352-1356	CROSS SECTIONS: SHARED-USE PATH
1357-1362	CROSS SECTIONS: 21ST STREET
1363-1372	CROSS SECTIONS: 6TH AVENUE
1373-1378	CROSS SECTIONS: CONNECTOR
1379-1414	CROSS SECTIONS: 7TH AVENUE
1415-1466	CROSS SECTIONS: 19TH STREET
1467-1473	CROSS SECTIONS: PROPOSED GRADING AREA 4TH AVENUE/RAMP 6TH-D
1474-1477	CROSS SECTIONS: PROPOSED GRADING AREA 6TH AVENUE/7TH AVENUE
1478-1494	CROSS SECTIONS: INFIELD GRADING AREA RIVER DRIVE/4TH AVENUE
1495-1501	CROSS SECTIONS: TEMPORARY RAMP N-3
1502-1504	CROSS SECTIONS: RIVER DRIVE

HIGHWAY STANDARDS

000001-06	STANDARD SYMBOLS, ABBREVIATIONS AND PATTERNS
001001-02	AREAS OF REINFORCEMENT BARS
001006	DECIMAL OF AN INCH AND OF A FOOT
280001-07	TEMPORARY EROSION CONTROL SYSTEMS
353001-04	PCC BASE COURSE WITH HMA BINDER AND SURFACE COURSES
420001-08	PAVEMENT JOINTS
420101-05	24' (7.2 m) JOINTED PCC PAVEMENT
420106-05	36' (10.8 m) JOINTED PCC PAVEMENT
420111-03	PCC PAVEMENT ROUNDOUTS
420201-10	ENTRANCE RAMP TERMINAL (JOINTED PCC RAMP PAVEMENT
	ADJACENT TO JOINTED PCC MAINLINE PAVEMENT)
420301-07	EXIT RAMP TERMINAL (JOINTED PCC RAMP PAVEMENT
	ADJACENT TO JOINTED PCC MAINLINE PAVEMENT)
420401-12	PAVEMENT CONNECTOR (PCC) FOR BRIDGE APPROACH SLAB
420701-03	PAVEMENT WELDED WIRE REINFORCEMENT
421001-03	BAR REINFORCEMENT FOR CRC PAVEMENT
424001-09	PERPENDICULAR CURB RAMPS FOR SIDEWALKS
424006-02	DIAGONAL CURB RAMPS FOR SIDEWALKS
424011-03	CORNER PARALLEL CURB RAMPS FOR SIDEWALKS
424021-03	DEPRESSED CORNER FOR SIDEWALKS
424026-01	ENTRANCE / ALLEY PEDESTRIAN CROSSINGS
424031-01	MEDIAN PEDESTRIAN CROSSINGS
442101-07	CLASS B PATCHES
483001-04	PCC SHOULDER
515001-03	NAME PLATE FOR BRIDGES
542301-03	PRECAST REINFORCED CONCRETE FLARED END SECTION
601101-02	CONCRETE HEADWALL FOR PIPE DRAIN
602106-01	DRAINAGE STRUCTURES TYPES 4, 5 & 6
602306-03	INLET - TYPE B
602401-03	MANHOLE TYPE A
602406-07	MANHOLE TYPE A 6' (1.8 m) DIAMETER
602411-05	MANHOLE TYPE A 7' (2.1 m) DIAMETER
602416-05	MANHOLE TYPE A 8' (2.4 m) DIAMETER
602421-05	MANHOLE TYPE A 9' (2.7 m) DIAMETER
602601-04	PRECAST REINFORCED CONCRETE FLAT SLAB TOP
602701-02	MANHOLE STEPS
604001-04	FRAME AND LIDS TYPE 1
604016-04	FRAME AND GRATE TYPE 4
604036-03	GRATE TYPE 8
604041-03	FRAME AND GRATE TYPE 9
604051-04	FRAME AND GRATE TYPE 11
604071-05	FRAME AND GRATE TYPE 20
606001-06	CONCRETE CURB TYPE B AND COMBINATION CONCRETE
	CURB AND GUTTER
606301-04	PC CONCRETE ISLANDS AND MEDIANS
606306-04	CORRUGATED PC CONCRETE MEDIANS
630001-11	STEEL PLATE BEAM GUARDRAIL
630301-07	SHOULDER WIDENING FOR TYPE 1 (SPECIAL) GUARDRAIL TERMINALS
631031-15	TRAFFIC BARRIER TERMINAL, TYPE 6
635001-02	DELINEATORS
637006-03	CONCRETE BARRIER, DOUBLE FACE, 42 in. (1065 mm) HEIGHT
642001-02	SHOULDER RUMBLE STRIPS, 16 in.
664001-02	CHAIN LINK FENCE
667101-02	PERMANENT SURVEY MARKERS
668001-01	U.S. GEOLOGICAL SURVEY AND NATIONAL GEODETIC SURVEY
	BENCHMARKS RESETTING METHOD
701001-02	OFF-RD OPERATIONS, 2L, 2W, MORE THAN 15' (4.5 m) AWAY
701006-05	OFF-RD OPERATIONS, 2L, 2W, 15' (4.5 m) TO 24" (600 mm) FROM PAVEMENT EDGE
701011-04	OFF-RD MOVING OPERATIONS, 2L, 2W, DAY ONLY
701101-05	OFF-RD OPERATIONS, MULTILANE, 15' (4.5 m) TO 24" (600 mm) FROM PAVEMENT EDGE
701106-02	OFF-RD OPERATIONS, MULTILANE, MORE THAN 15' (4.5 m) AWAY
701301-04	LANE CLOSURE, 2L, 2W, SHORT TIME OPERATIONS
701311-03	LANE CLOSURE 2L, 2W MOVING OPERATIONS - DAY ONLY
701400-09	APPROACH TO LANE CLOSURE, FREEWAY/EXPRESSWAY
701401-10	LANE CLOSURE, FREEWAY/EXPRESSWAY
701411-09	LANE CLOSURE, MULTILANE, AT ENTRANCE OR EXIT RAMP, FOR SPEEDS >= 45 MPH
701426-09	LANE CLOSURE, MULTILANE, INTERMITTENT OR MOVING OPER., FOR SPEEDS >= 45 MPH
701427-05	LANE CLOSURE, MULTILANE, INTERMITTENT OR MOVING OPER., FOR SPEEDS <= 40 MPH
701428-01	TRAFFIC CONTROL SETUP AND REMOVAL FREEWAY/EXPRESSWAY
701446-08	TWO LANE CLOSURE, FREEWAY/EXPRESSWAY
701451-04	RAMP CLOSURE FREEWAY/EXPRESSWAY
701456-04	PARTIAL EXIT RAMP CLOSURE FREEWAY/EXPRESSWAY
701601-09	URBAN LANE CLOSURE, MULTILANE, 1W OR 2W WITH NONTRAVERSABLE MEDIAN
701606-10	URBAN SINGLE LANE CLOSURE, MULTILANE, 2W WITH MOUNTABLE MEDIAN
701701-10	URBAN LANE CLOSURE, MULTILANE INTERSECTION
701801-06	SIDEWALK, CORNER OR CROSSWALK CLOSURE
701901-06	TRAFFIC CONTROL DEVICES
704001-08	TEMPORARY CONCRETE BARRIER
720001-01	SIGN PANEL MOUNTING DETAILS
720006-04	SIGN PANEL ERECTION DETAILS
720011-01	METAL POSTS FOR SIGNS, MARKERS & DELINEATORS
720016-03	MAST ARM MOUNTED STREET NAME SIGNS
720021-02	SIGN PANELS EXTRUDED ALUMINUM TYPE
725001-01	OBJECT AND TERMINAL MARKERS
728001-01	TELESCOPING STEEL SIGN SUPPORT
729001-01	APPLICATIONS OF TYPES A & B METAL POSTS (FOR SIGNS & MARKERS)
731001-01	BASE FOR TELESCOPING STEEL SIGN SUPPORT
780001-05	TYPICAL PAVEMENT MARKINGS
781001-04	TYPICAL APPLICATIONS RAISED REFLECTIVE PAVEMENT MARKERS
782006	GUARDRAIL AND BARRIER WALL REFLECTOR MOUNTING DETAILS
805001-01	ELECTRICAL SERVICE INSTALLATION DETAILS
812001	RACEWAY EMBEDDED IN STRUCTURE
814001-03	HANDHOLES
814006-02	DOUBLE HANDHOLES
821006	UNDERPASS LIGHTING SUSPENDED
821101-02	LUMINAIRE WIRING IN POLE
825011-03	LIGHTING CONTROLLER PEDESTAL MOUNTED, 240V
830026	TEMPORARY ROADWAY LIGHTING
836001-02	LIGHT POLE FOUNDATION
838001	BREAKAWAY DEVICES
857001-01	STANDARD PHASE DESIGNATION DIAGRAMS AND PHASE SEQUENCES
857006-01	SUPERVISED RAILROAD INTERCONNECT CIRCUIT
862001-01	UNINTERRUPTABLE POWER SUPPLY (UPS)
873001-02	TRAFFIC SIGNAL GROUNDING & BONDING
876001-04	PEDESTRIAN PUSH BUTTON POST
877001-06	STEEL MAST ARM ASSEMBLY AND POLE 16' THROUGH 55'
877002-03	STEEL MAST ARM ASSEMBLY AND POLE 56' THROUGH 75'
877006-05	STEEL MAST ARM ASSEMBLY AND POLE WITH DUAL MAST ARMS
877011-08	STEEL COMB. MAST ARM ASSEMBLY AND POLE 16' THROUGH 55'
877012-05	STEEL COMB. MAST ARM ASSEMBLY AND POLE 56' THROUGH 75'
878001-10	CONCRETE FOUNDATION DETAILS
880001-01	SPAN WIRE MOUNTED SIGNALS AND FLASHING BEACON INSTALLATION
880006-01	TRAFFIC SIGNAL MOUNTING DETAILS

* INCLUDING SHEET 122A

LAYOUT	CEP	11/2/2014
DRAWN	MTH	10/22/2015
DESIGNED	KRH	10/23/2015

FILE NAME * D2CONAB-HPS-shtrgenote2014.dgn	USER NAME * mehh01663	DESIGNED - CBP	REVISED -	STATE OF ILLINOIS DEPARTMENT OF TRANSPORTATION	INDEX OF SHEETS & HIGHWAY STANDARDS	SCALE: SHEET NO. OF SHEETS STA. TO STA.	F.A.I. RTE. 74	SECTION (81-11R & 81-11V8R)	COUNTY ROCK ISLAND	TOTAL SHEETS 1504	SHEET NO. 3	IND-01
	PLOT SCALE *	CHECKED - KRH	REVISED -				CONTRACT NO. 64C08					
	PLOT DATE * 1/19/2017	DATE - 1/20/2017	REVISED -				ILLINOIS FED. AID PROJECT					

Rev 6-8-17

				CONSTRUCTION CODE															
				88.5% FEDERAL 11.5% STATE	88.5% FEDERAL 11.5% STATE	88.5% FEDERAL 11.5% STATE	88.5% FEDERAL 11.5% STATE	88.5% FEDERAL 11.5% STATE	88.5% FEDERAL 11.5% STATE	88.5% FEDERAL 11.5% STATE	88.5% FEDERAL 5.75% STATE 5.75% MOLINE	88.5% FEDERAL 11.5% STATE	88.5% FEDERAL 11.5% STATE	88.5% FEDERAL 11.5% STATE	88.5% FEDERAL 11.5% STATE	88.5% FEDERAL 11.5% STATE	88.5% FEDERAL 11.5% STATE	88.5% FEDERAL 11.5% STATE	100% MOLINE
CODE NO.	ITEM	UNIT	TOTAL QUANTITY	ROADWAY	ROADWAY	S.N. 081-0177	S.N. 081-0178	S.N. 081-0186	S.N. 081-0187	SAFETY	SAFETY	S.N. 081-6010	S.N. 081-6011	S.N. 081-6012	S.N. 081-6018	S.N. 081-6019	STRUCTURE	UTILITIES	OTHER
				0003	0004	0010	0010	0011	0011	0021	0021	0004	0004	0004	0004	0004	0004	0004	0043
				URBAN	URBAN	URBAN	URBAN	URBAN	URBAN	URBAN	URBAN	URBAN	URBAN	URBAN	URBAN	URBAN	URBAN	URBAN	URBAN
20100110	TREE REMOVAL (6 TO 15 UNITS DIAMETER)	UNIT	883	883															
20100210	TREE REMOVAL (OVER 15 UNITS DIAMETER)	UNIT	1430	1430															
20100500	TREE REMOVAL, ACRES	ACRE	2.50	2.50															
20200100	EARTH EXCAVATION	CU YD	57,025	725	56,300														
20201200	REMOVAL AND DISPOSAL OF UNSUITABLE MATERIAL	CU YD	91,680	41,015	50,675														
20400100	BORROW EXCAVATION	CU YD	180,930	82,950	87,980														
20700220	POROUS GRANULAR EMBANKMENT	CU YD	995	995															
20800150	TRENCH BACKFILL	CU YD	8641	3396	5245														
21001000	GEOTECHNICAL FABRIC FOR GROUND STABILIZATION	SQ YD	3801															3801	
21101615	TOPSOIL FURNISH AND PLACE, 4"	SQ YD	44,358	579	43,779														
25000210	SEEDING, CLASS 2A	ACRE	2.75		2.75														
25000310	SEEDING, CLASS 4	ACRE	7.25	4.25	3.00														
25000400	NITROGEN FERTILIZER NUTRIENT	POUND	980	380	600														
25000500	PHOSPHORUS FERTILIZER NUTRIENT	POUND	980	380	600														

14
* SPECIALTY ITEM

benesch
engineers - scientists - planners
Alfred Benesch & Company
205 North Michigan Avenue, Suite 2400
Chicago, Illinois 60601
312-665-0450 Job No. 10061

FILE NAME ...S00_AB_Plan_Turn_In.dgn	USER NAME : \$USER4	DESIGNED - DTS	REVISED -
		CHECKED - MRC	REVISED -
MODEL #MODEL	PLOT SCALE : PLOT DATE : 3/9/2017	DRAWN - DTS	REVISED -
		CHECKED - MRC	REVISED -

STATE OF ILLINOIS
DEPARTMENT OF TRANSPORTATION

SUMMARY OF QUANTITIES

SHEET NO. 1 OF 33 SHEETS

F.A.I. RTE.	SECTION	COUNTY	TOTAL SHEETS	SHEET NO.
74	(B1-1R & B1-1H)BR	ROCK ISLAND	1504	9
CONTRACT NO. 64C08				
FED. ROAD DIST. NO. 7 (ILLINOIS) FED. AID PROJECT				

REV 6-8-17

				CONSTRUCTION CODE																
				88.5% FEDERAL 11.5% STATE	88.5% FEDERAL 11.5% STATE	88.5% FEDERAL 11.5% STATE	88.5% FEDERAL 11.5% STATE	88.5% FEDERAL 11.5% STATE	88.5% FEDERAL 11.5% STATE	88.5% FEDERAL 11.5% STATE	88.5% FEDERAL 5.75% STATE 5.75% MOLINE	88.5% FEDERAL 11.5% STATE	88.5% FEDERAL 11.5% STATE	88.5% FEDERAL 11.5% STATE	88.5% FEDERAL 11.5% STATE	88.5% FEDERAL 11.5% STATE	88.5% FEDERAL 11.5% STATE	88.5% FEDERAL 11.5% STATE	100% MOLINE	50% IOWA 50% ILLINOIS
				ROADWAY 0003 URBAN	ROADWAY 0004 URBAN	S.N. 081-0177 0010 URBAN	S.N. 081-0178 0010 URBAN	S.N. 081-0186 0011 URBAN	S.N. 081-0187 0011 URBAN	SAFETY 0021 URBAN	SAFETY 0021 URBAN	S.N. 081-6010 0004 URBAN	S.N. 081-6011 0004 URBAN	S.N. 081-6012 0004 URBAN	S.N. 081-6018 0004 URBAN	S.N. 081-6019 0004 URBAN	STRUCTURE 0004 URBAN	UTILITIES 0043 URBAN	OTHER 0044 URBAN	
CODE NO.	ITEM	UNIT	TOTAL QUANTITY																	
28500200	PRECAST BLOCK REVETMENT MAT	SQ YD	1764	1764																
30300001	AGGREGATE SUBGRADE IMPROVEMENT	CU YD	41	41																
30300011	AGGREGATE SUBGRADE IMPROVEMENT	TON	2000	2000																
30300112	AGGREGATE SUBGRADE IMPROVEMENT 12"	SQ YD	43,814	43,814																
30300124	AGGREGATE SUBGRADE IMPROVEMENT 24"	SQ YD	1165	1165																
31100800	SUBBASE GRANULAR MATERIAL, TYPE A 9"	SQ YD	189	189																
31200100	STABILIZED SUBBASE 4"	SQ YD	50,087	7549 42,538																
35100300	AGGREGATE BASE COURSE, TYPE A 4"	SQ YD	155														155			
35100500	AGGREGATE BASE COURSE, TYPE A 6"	SQ YD	4059														4059			
40600290	BITUMINOUS MATERIALS (TACK COAT)	POUND	1716	155													1551			
40600295	POLYMERIZED BITUMINOUS MATERIALS (TACK COAT)	POUND	2232	2232																
40600825	POLYMERIZED LEVELING BINDER (MACHINE METHOD). N50	TON	153	153																
40600985	PORTLAND CEMENT CONCRETE SURFACE REMOVAL - BUTT JOINT	SQ YD	376	376																
40603085	HOT-MIX ASPHALT BINDER COURSE, IL-19.0, N70	TON	518														518			

* SPECIALTY ITEM

benesch
engineers • scientists • planners
Alfred Benesch & Company
205 North Michigan Avenue, Suite 2400
Chicago, Illinois 60601
312-565-0450 Job No. 10061

FILE NAME : ...1500_AB_Plan_Turn.Inc.dgn	USER NAME : *USER*	DESIGNED - DTS	REVISED -
		CHECKED - MRC	REVISED -
MODEL : *MODEL	PLT SCALE :	DRAWN - DTS	REVISED -
	PLT DATE : 3/9/2017	CHECKED - MRC	REVISED -

STATE OF ILLINOIS
DEPARTMENT OF TRANSPORTATION

SUMMARY OF QUANTITIES

SHEET NO. 3 OF 33 SHEETS

F.A.I. RTE.	SECTION	COUNTY	TOTAL SHEETS	SHEET NO.
74	(81-1)R & 81-1)HVR	ROCK ISLAND	1504	11
CONTRACT NO. 64C08				
FED. ROAD DIST. NO. 7 ILLINOIS FED. AID PROJECT				

REV 6-8-17

				CONSTRUCTION CODE														
				88.5% FEDERAL 11.5% STATE	88.5% FEDERAL 11.5% STATE	88.5% FEDERAL 11.5% STATE	88.5% FEDERAL 11.5% STATE	88.5% FEDERAL 11.5% STATE	88.5% FEDERAL 11.5% STATE	88.5% FEDERAL 11.5% STATE	88.5% FEDERAL 5.75% STATE 5.75% MOLINE	88.5% FEDERAL 11.5% STATE	88.5% FEDERAL 11.5% STATE	88.5% FEDERAL 11.5% STATE	88.5% FEDERAL 11.5% STATE	88.5% FEDERAL 11.5% STATE	88.5% FEDERAL 11.5% STATE	100% MOLINE 50% ILLINOIS
CODE NO.	ITEM	UNIT	TOTAL QUANTITY	ROADWAY	ROADWAY	S.N. 081-0177	S.N. 081-0178	S.N. 081-0186	S.N. 081-0187	SAFETY	SAFETY	S.N. 081-6010	S.N. 081-6011	S.N. 081-6012	S.N. 081-6018	S.N. 081-6019	STRUCTURE	UTILITIES
				0003	0004	0010	0010	0011	0011	0021	0021	0004	0004	0004	0004	0004	0004	0043
				URBAN	URBAN	URBAN	URBAN	URBAN	URBAN	URBAN	URBAN	URBAN	URBAN	URBAN	URBAN	URBAN	URBAN	URBAN
40603310	HOT-MIX ASPHALT SURFACE COURSE, MIX "C", N50	TON	67		49													18
40603315	HOT-MIX ASPHALT SURFACE COURSE, MIX "C", N70	TON	304															304
40603585	POLYMERIZED HOT-MIX ASPHALT SURFACE COURSE, MIX "F", N50	TON	229		229													
42000060	WELDED WIRE REINFORCEMENT	SQ YD	1,315		1,315													
42000080	PAVEMENT CONNECTOR (PCC) FOR BRIDGE APPROACH SLAB	SQ YD	978	696	282													
42000406	PORTLAND CEMENT CONCRETE PAVEMENT 9 1/4" (JOINTED)	SQ YD	27,293		27,293													
42000511	PORTLAND CEMENT CONCRETE PAVEMENT 10 1/2" (JOINTED)	SQ YD	16233	6227	10006													
42001300	PROTECTIVE COAT	SQ YD	91198	13642	77556													
42300300	PORTLAND CEMENT CONCRETE DRIVEWAY PAVEMENT, 7 INCH	SQ YD	1471		1471													
42400200	PORTLAND CEMENT CONCRETE SIDEWALK 6 INCH	SQ FT	18,581.0		18,581.0													
42400800	DETECTABLE WARNINGS	SQ FT	451		451													
44000100	PAVEMENT REMOVAL	SQ YD	50,872		50,872													
44000159	HOT-MIX ASPHALT SURFACE REMOVAL, 2 1/2"	SQ YD	2855		2855													
44000200	DRIVEWAY PAVEMENT REMOVAL	SQ YD	1037		1037													

* SPECIALTY ITEM

benesch
engineers • scientists • planners
Alfred Benesch & Company
205 North Michigan Avenue, Suite 2400
Chicago, Illinois 60601
312-595-0450 Job No. 10061

FILE NAME -	USER NAME - #USER#	DESIGNED - DTS	REVISED -
...\\S00-AB-Plan-Turn-In.dgn		CHECKED - MRC	REVISED -
MODEL -	PLOT SCALE -	DRAWN - DTS	REVISED -
#MODEL	PLOT DATE - 3/9/2017	CHECKED - MRC	REVISED -

STATE OF ILLINOIS
DEPARTMENT OF TRANSPORTATION

SUMMARY OF QUANTITIES

SHEET NO. 4 OF 33 SHEETS

F.A.I. RTE.	SECTION	COUNTY	TOTAL SHEETS	SHEET NO.
74	(81-1)R & 81-1)HVR	ROCK ISLAND	1504	12
CONTRACT NO. 64C08				
FED. ROAD DIST. NO. 7 ILLINOIS FED. AID PROJECT				

REV 6-8-17

				CONSTRUCTION CODE															
				88.5% FEDERAL 11.5% STATE	88.5% FEDERAL 11.5% STATE	88.5% FEDERAL 11.5% STATE	88.5% FEDERAL 11.5% STATE	88.5% FEDERAL 11.5% STATE	88.5% FEDERAL 11.5% STATE	88.5% FEDERAL 11.5% STATE	88.5% FEDERAL 11.5% STATE	88.5% FEDERAL 11.5% STATE	88.5% FEDERAL 11.5% STATE	88.5% FEDERAL 11.5% STATE	88.5% FEDERAL 11.5% STATE	88.5% FEDERAL 11.5% STATE	88.5% FEDERAL 11.5% STATE	100% MOLINE	50% IOWA 50% ILLINOIS
				ROADWAY	ROADWAY	S.N. 081-0177	S.N. 081-0178	S.N. 081-0186	S.N. 081-0187	SAFETY	SAFETY	S.N. 081-6010	S.N. 081-6011	S.N. 081-6012	S.N. 081-6018	S.N. 081-6019	STRUCTURE	UTILITIES	OTHER
CODE NO.	ITEM	UNIT	TOTAL QUANTITY	0003	0004	0010	0010	0011	0011	0021	0021	0004	0004	0004	0004	0004	0004	0043	0044
				URBAN	URBAN	URBAN	URBAN	URBAN	URBAN	URBAN	URBAN	URBAN	URBAN	URBAN	URBAN	URBAN	URBAN	URBAN	URBAN
44000500	COMBINATION CURB AND GUTTER REMOVAL	FOOT	13,187		13,187														
44000600	SIDEWALK REMOVAL	SQ FT	23,760		23,760														
44003100	MEDIAN REMOVAL	SQ FT	51,677		51,677														
44200934	CLASS B PATCHES, TYPE II, 8 INCH	SQ YD	100		100														
44200942	CLASS B PATCHES, TYPE III, 8 INCH	SQ YD	145		145														
44200976	CLASS B PATCHES, TYPE IV, 10 INCH	SQ YD	960		960														
44201294	CLASS B PATCH - EXPANSION JOINT	FOOT	173		173														
44201296	DEFORMED BARS - EXPANSION JOINT	EACH	160		160														
44201299	DOWEL BARS 1 1/2"	EACH	560		560														
44213200	SAW CUTS	FOOT	1846		1846														
44213204	TIE BARS 3/4"	EACH	582		582														
48100500	AGGREGATE SHOULDERS, TYPE A 6"	SQ YD	119		119														
48203009	HOT-MIX ASPHALT SHOULDERS, 3"	SQ YD	181		181														
50100300	REMOVAL OF EXISTING STRUCTURES NO. 1	EACH	1													1			

* SPECIALTY ITEM



Alfred Benesch & Company
205 North Michigan Avenue, Suite 2400
Chicago, Illinois 60601
312-565-0450 Job No. 10061

FILE NAME :
...1500.AB.Plan.Turn.In.dgn

USER NAME : *USER*

DESIGNED - DTS

REVISED -

CHECKED - MRC

REVISED -

PLOT SCALE :

DRAWN - DTS

REVISED -

PLOT DATE : 3/9/2017

CHECKED - MRC

REVISED -

STATE OF ILLINOIS
DEPARTMENT OF TRANSPORTATION

SUMMARY OF QUANTITIES

SHEET NO. 5 OF 33 SHEETS

F.A.I. RTE.	SECTION	COUNTY	TOTAL SHEET NO.
74	(81-1)R & 81-1HVR	ROCK ISLAND	1504 13
			CONTRACT NO. 64C08
FED. ROAD DIST. NO. 7 ILLINOIS FED. AID PROJECT			

S00_AB_Plan_Turn.In.dgn

11:13:21 AM

3/9/2017

REV 6-8-17

				CONSTRUCTION CODE															
				88.5% FEDERAL 11.5% STATE	88.5% FEDERAL 11.5% STATE	88.5% FEDERAL 11.5% STATE	88.5% FEDERAL 11.5% STATE	88.5% FEDERAL 11.5% STATE	88.5% FEDERAL 11.5% STATE	88.5% FEDERAL 11.5% STATE	88.5% FEDERAL 5.75% STATE 5.75% MOLINE	88.5% FEDERAL 11.5% STATE	88.5% FEDERAL 11.5% STATE	88.5% FEDERAL 11.5% STATE	88.5% FEDERAL 11.5% STATE	88.5% FEDERAL 11.5% STATE	88.5% FEDERAL 11.5% STATE	100% MOLINE	50% IOWA 50% ILLINOIS
CODE NO.	ITEM	UNIT	TOTAL QUANTITY	ROADWAY	ROADWAY	S.N. 081-0177	S.N. 081-0178	S.N. 081-0186	S.N. 081-0187	SAFETY	SAFETY	S.N. 081-6010	S.N. 081-6011	S.N. 081-6012	S.N. 081-6018	S.N. 081-6019	STRUCTURE	UTILITIES	OTHER
				0003	0004	0010	0010	0011	0011	0021	0021	0004	0004	0004	0004	0004	0004	0043	0044
				URBAN	URBAN	URBAN	URBAN	URBAN	URBAN	URBAN	URBAN	URBAN	URBAN	URBAN	URBAN	URBAN	URBAN	URBAN	URBAN
50100400	REMOVAL OF EXISTING STRUCTURES NO. 2	EACH	1														1		
50100500	REMOVAL OF EXISTING STRUCTURES NO. 3	EACH	1														1		
50102400	CONCRETE REMOVAL	CU YD	160.9														160.9		
50157300	PROTECTIVE SHIELD	SQ YD	32,077			1114	1324	747	637								28,255		
50200100	STRUCTURE EXCAVATION	CU YD	7433	1432		2124	2367	20	116			270	252	368		397		87	
50200400	ROCK EXCAVATION FOR STRUCTURES	CU YD	1,087	1,074						8	1						4		
50200450	REMOVAL AND DISPOSAL OF UNSUITABLE MATERIAL FOR STRUCTURES	CU YD	1903									177	1726						
50300225	CONCRETE STRUCTURES	CU YD	4,861.0			2,028.8	2,207.3	186.8	267.6								70.5	62.0	38.0
50300255	CONCRETE SUPERSTRUCTURE	CU YD	12,119.5			4,261.9	4,754.3	542.1	639.7			263.7	188.8	148.3	193.5	92.9	1,034.3		
50300260	BRIDGE DECK GROOVING	SQ YD	33,406			13,887	15,829	1341	1658								691		
50300280	CONCRETE ENCASEMENT	CU YD	14.1			6.5	7.6												
50300300	PROTECTIVE COAT	SQ YD	42,937			16,179	18,131	1806	2238			603	412	339	391	212	2,626		
50500105	FURNISHING AND ERECTING STRUCTURAL STEEL	L SUM	1			0.40	0.50	0.05	0.05										
50500505	STUD SHEAR CONNECTORS	EACH	101,705			43,826	49,291	4232	4356										

* SPECIALTY ITEM



FILE NAME : ...1000_AB_Plan_Turn_In.dgn	USER NAME : *USER*	DESIGNED - DTS	REVISED -
		CHECKED - MRC	REVISED -
MODEL : *RQUELL	PLOT SCALE :	DRAWN - DTS	REVISED -
	PLOT DATE : 2/9/2017	CHECKED - MRC	REVISED -

STATE OF ILLINOIS
DEPARTMENT OF TRANSPORTATION

SUMMARY OF QUANTITIES

SHEET NO. 6 OF 33 SHEETS

F.A.I. RTE.	SECTION	COUNTY	TOTAL SHEETS	SHEET NO.
74	(81-1)R & 81-INVBR	ROCK ISLAND	1504	14
CONTRACT NO. 64C08				
FED. ROAD DIST. NO. 7 ILLINOIS FED. AID PROJECT				

11:33:00 AM S00_AB_Plan_Turn_In.dgn

3/9/2017

REV 6-8-17

				CONSTRUCTION CODE																
				88.5% FEDERAL 11.5% STATE	88.5% FEDERAL 11.5% STATE	88.5% FEDERAL 11.5% STATE	88.5% FEDERAL 11.5% STATE	88.5% FEDERAL 11.5% STATE	88.5% FEDERAL 11.5% STATE	88.5% FEDERAL 11.5% STATE	88.5% FEDERAL 11.5% STATE	88.5% FEDERAL 5.75% STATE 5.75% MOLINE	88.5% FEDERAL 11.5% STATE	88.5% FEDERAL 11.5% STATE	88.5% FEDERAL 11.5% STATE	88.5% FEDERAL 11.5% STATE	88.5% FEDERAL 11.5% STATE	88.5% FEDERAL 11.5% STATE	100% MOLINE	50% IOWA 50% ILLINOIS
CODE NO.	ITEM	UNIT	TOTAL QUANTITY	ROADWAY	ROADWAY	S.N. 081-0177	S.N. 081-0178	S.N. 081-0186	S.N. 081-0187	SAFETY	SAFETY	S.N. 081-6010	S.N. 081-6011	S.N. 081-6012	S.N. 081-6018	S.N. 081-6019	STRUCTURE	UTILITIES	OTHER	
				0003	0004	0010	0010	0011	0011	0021	0021	0004	0004	0004	0004	0004	0004	0004	0043	0044
				URBAN	URBAN	URBAN	URBAN	URBAN	URBAN	URBAN	URBAN	URBAN	URBAN	URBAN	URBAN	URBAN	URBAN	URBAN	URBAN	URBAN
50800105	REINFORCEMENT BARS	POUND	80		80															
50800205	REINFORCEMENT BARS, EPOXY COATED	POUND	432200			1,668,040	1,817,500	184,570	236,530	320		40120	31680	22550	40240	14060	256840	6350	3270	
50800515	BAR SPLICERS	EACH	427			160	167	50	50											
50901760	PIPE HANDRAIL	FOOT	68		68															
51100100	SLOPE WALL 4 INCH	SQ YD	967			383	420		164											
51201700	FURNISHING STEEL PILES HP12X74	FOOT	266																266	
51201800	FURNISHING STEEL PILES HP14X73	FOOT	9252			4522	3293	645	792											
51201900	FURNISHING STEEL PILES HP14X89	FOOT	3151			539	2612													
51202305	DRIVING PILES	FOOT	12,669			5061	5905	645	792										266	
51203700	TEST PILE STEEL HP12X74	EACH	1																1	
51203800	TEST PILE STEEL HP14X73	EACH	23			11	7	2	3											
51203900	TEST PILE STEEL HP14X89	EACH	6			1	5													
51204650	PILE SHOES	EACH	681			284	320	27	42										8	
51500100	NAME PLATES	EACH	9			1	1	1	1			1	1	1	1	1				

* SPECIALTY ITEM



Alfred Benesch & Company
205 North Michigan Avenue, Suite 2400
Chicago, Illinois 60601
312-565-0450 Job No. 10061

FILE NAME
S:\2006\ad\plan\turn\turn.dgn

USER NAME
MRC

DESIGNED
DTS

REVISED
-

CHECKED
MRC

REVISED
-

DRAWN
DTS

REVISED
-

CHECKED
MRC

REVISED
-

STATE OF ILLINOIS
DEPARTMENT OF TRANSPORTATION

SUMMARY OF QUANTITIES

SHEET NO. 7 OF 33 SHEETS

F.A.I.
RTE.

SECTION

COUNTY

TOTAL
SHEETS

SHEET
NO.

74

(81-1)R & 81-1HVBR

ROCK ISLAND

1504

15

CONTRACT NO. 64C08

FED. ROAD DIST. NO. 7 ILLINOIS FED. AID PROJECT

11:33:39 AM S:\2006\ad\plan\turn\turn.dgn 3/9/2017

REV 6-8-17

				CONSTRUCTION CODE																
				88.5% FEDERAL 11.5% STATE	88.5% FEDERAL 11.5% STATE	88.5% FEDERAL 11.5% STATE	88.5% FEDERAL 11.5% STATE	88.5% FEDERAL 11.5% STATE	88.5% FEDERAL 11.5% STATE	88.5% FEDERAL 11.5% STATE	88.5% FEDERAL 5.75% STATE 5.75% MOLINE	88.5% FEDERAL 11.5% STATE	88.5% FEDERAL 11.5% STATE	88.5% FEDERAL 11.5% STATE	88.5% FEDERAL 11.5% STATE	88.5% FEDERAL 11.5% STATE	88.5% FEDERAL 11.5% STATE	88.5% FEDERAL 11.5% STATE	100% MOLINE	50% IOWA 50% ILLINOIS
CODE NO.	ITEM	UNIT	TOTAL QUANTITY	ROADWAY	ROADWAY	S.N. 081-0177	S.N. 081-0178	S.N. 081-0186	S.N. 081-0187	SAFETY	SAFETY	S.N. 081-6010	S.N. 081-6011	S.N. 081-6012	S.N. 081-6018	S.N. 081-6019	STRUCTURE	UTILITIES	OTHER	
				0003	0004	0010	0010	0011	0011	0021	0021	0004	0004	0004	0004	0004	0004	0004	0043	0044
				URBAN	URBAN	URBAN	URBAN	URBAN	URBAN	URBAN	URBAN	URBAN	URBAN	URBAN	URBAN	URBAN	URBAN	URBAN	URBAN	URBAN
52000110	PREFORMED JOINT STRIP SEAL	FOOT	363.5			145.0	153.5	32.0	33.0											
52000208	FINGER PLATE EXPANSION JOINT, 3"	FOOT	74.0				74.0													
52000212	FINGER PLATE EXPANSION JOINT, 4"	FOOT	294.0			218.0	76.0													
52000216	FINGER PLATE EXPANSION JOINT, 5"	FOOT	66.5				66.5													
52100010	ELASTOMERIC BEARING ASSEMBLY, TYPE I	EACH	60			25	31		4											
52100020	ELASTOMERIC BEARING ASSEMBLY, TYPE II	EACH	66			28	34		4											
52100510	ANCHOR BOLTS, 3/4"	EACH	48																48	
52100515	ANCHOR BOLTS, 7/8"	EACH	36															36		
52100520	ANCHOR BOLTS, 1"	EACH	900			362	442	48	48											
52200800	SEGMENTAL CONCRETE BLOCK WALL	SQ FT	1,025		1,025															
5420206	PIPE ELBOW, 72"	EACH	3		3															
54213663	PRECAST REINFORCED CONCRETE FLARED END SECTIONS 18"	EACH	1		1															
54213681	PRECAST REINFORCED CONCRETE FLARED END SECTIONS 36"	EACH	1	1																
54213717	PRECAST REINFORCED CONCRETE FLARED END SECTIONS 72"	EACH	1	1																
550A0340	STORM SEWERS, CLASS A, TYPE 2 12"	FOOT	2828	732	2096															

* SPECIALTY ITEM



FILE NAME =	USER NAME =	DESIGNED -	REVISED -
...V000.AB_Plen_Turn.dgn	*USER*	DTS	-
		CHECKED -	REVISED -
		MRC	-
MODEL =	PLOT SCALE =	DRAWN -	REVISED -
MODEL		DTS	-
	PLOT DATE =	CHECKED -	REVISED -
	3/9/2017	MRC	-

STATE OF ILLINOIS
DEPARTMENT OF TRANSPORTATION

SUMMARY OF QUANTITIES

SHEET NO. 8 OF 33 SHEETS

F.A.I. RTE.	SECTION	COUNTY	TOTAL SHEETS	SHEET NO.
74	(81-1)R & 61-1HVR	ROCK ISLAND	1504	16
CONTRACT NO. 64C08				
FED. ROAD DIST. NO. 7 ILLINOIS FED. AID PROJECT				

11:3:48 AM S00_A8_Plen_Turn.dgn

3/9/2017

REV 6-8-17

				CONSTRUCTION CODE																
				88.5% FEDERAL 11.5% STATE	88.5% FEDERAL 11.5% STATE	88.5% FEDERAL 11.5% STATE	88.5% FEDERAL 11.5% STATE	88.5% FEDERAL 11.5% STATE	88.5% FEDERAL 11.5% STATE	88.5% FEDERAL 11.5% STATE	88.5% FEDERAL 5.75% STATE 5.75% MOLINE	88.5% FEDERAL 11.5% STATE	88.5% FEDERAL 11.5% STATE	88.5% FEDERAL 11.5% STATE	88.5% FEDERAL 11.5% STATE	88.5% FEDERAL 11.5% STATE	88.5% FEDERAL 11.5% STATE	88.5% FEDERAL 11.5% STATE	100% MOLINE	50% IOWA 50% ILLINOIS
CODE NO.	ITEM	UNIT	TOTAL QUANTITY	ROADWAY	ROADWAY	S.N. 081-0177	S.N. 081-0178	S.N. 081-0186	S.N. 081-0187	SAFETY	SAFETY	S.N. 081-6010	S.N. 081-6011	S.N. 081-6012	S.N. 081-6018	S.N. 081-6019	STRUCTURE	UTILITIES	OTHER	
				0003	0004	0010	0010	0011	0011	0021	0021	0004	0004	0004	0004	0004	0004	0004	0043	0044
				URBAN	URBAN	URBAN	URBAN	URBAN	URBAN	URBAN	URBAN	URBAN	URBAN	URBAN	URBAN	URBAN	URBAN	URBAN	URBAN	URBAN
550A0360	STORM SEWERS, CLASS A, TYPE 2 15"	FOOT	1824	463	1,361															
550A0380	STORM SEWERS, CLASS A, TYPE 2 18"	FOOT	1,152	318	834															
550A0400	STORM SEWERS, CLASS A, TYPE 2 21"	FOOT	229	229																
550A0410	STORM SEWERS, CLASS A, TYPE 2 24"	FOOT	926	680	246															
550A0430	STORM SEWERS, CLASS A, TYPE 2 30"	FOOT	352	96	256															
550A0450	STORM SEWERS, CLASS A, TYPE 2 36"	FOOT	640	600	40															
550A0640	STORM SEWERS, CLASS A, TYPE 3 12"	FOOT	231	179	52															
550A0660	STORM SEWERS, CLASS A, TYPE 3 15"	FOOT	291	65	226															
550A0680	STORM SEWERS, CLASS A, TYPE 3 18"	FOOT	567	227	340															
550A0710	STORM SEWERS, CLASS A, TYPE 3 24"	FOOT	31	31																
550A0750	STORM SEWERS, CLASS A, TYPE 3 36"	FOOT	277	277																
550A0770	STORM SEWERS, CLASS A, TYPE 3 42"	FOOT	748	426	322															
550A0780	STORM SEWERS, CLASS A, TYPE 3 48"	FOOT	731	731																
550A0820	STORM SEWERS, CLASS A, TYPE 3 72"	FOOT	1100	768	332															

* SPECIALTY ITEM



FILE NAME :
S:\10061\Plan\Turn\In.dgn

MODEL:
ANODEL

USER NAME : *USER*

PLOT SCALE :

PLOT DATE : 3/9/2017

DESIGNED - DTS

CHECKED - MRC

DRAWN - DTS

CHECKED - MRC

REVISED -

REVISED -

REVISED -

REVISED -

STATE OF ILLINOIS
DEPARTMENT OF TRANSPORTATION

SUMMARY OF QUANTITIES

SHEET NO. 9 OF 33 SHEETS

F.A.I. RTE.	SECTION	COUNTY	TOTAL SHEETS	SHEET NO.
74	(81-1)R & 81-1HVBR	ROCK ISLAND	1504	17
CONTRACT NO. 64C08				
FED. ROAD DIST. NO. 7 ILLINOIS FED. AID PROJECT				

S:\10061\Plan\Turn\In.dgn 11:13:57 AM 3/9/2017

REV 6-8-17

				CONSTRUCTION CODE																
				88.5% FEDERAL 11.5% STATE	88.5% FEDERAL 11.5% STATE	88.5% FEDERAL 11.5% STATE	88.5% FEDERAL 11.5% STATE	88.5% FEDERAL 11.5% STATE	88.5% FEDERAL 11.5% STATE	88.5% FEDERAL 11.5% STATE	88.5% FEDERAL 5.75% STATE 5.75% MOLINE	88.5% FEDERAL 11.5% STATE	88.5% FEDERAL 11.5% STATE	88.5% FEDERAL 11.5% STATE	88.5% FEDERAL 11.5% STATE	88.5% FEDERAL 11.5% STATE	88.5% FEDERAL 11.5% STATE	88.5% FEDERAL 11.5% STATE	100% MOLINE	50% IOWA 50% ILLINOIS
CODE NO.	ITEM	UNIT	TOTAL QUANTITY	ROADWAY	ROADWAY	S.N. 081-0177	S.N. 081-0178	S.N. 081-0186	S.N. 081-0187	SAFETY	SAFETY	S.N. 081-6010	S.N. 081-6011	S.N. 081-6012	S.N. 081-6018	S.N. 081-6019	STRUCTURE	UTILITIES	OTHER	
				0003	0004	0010	0010	0011	0011	0021	0021	0004	0004	0004	0004	0004	0004	0004	0043	0044
				URBAN	URBAN	URBAN	URBAN	URBAN	URBAN	URBAN	URBAN	URBAN	URBAN	URBAN	URBAN	URBAN	URBAN	URBAN	URBAN	URBAN
550A1070	STORM SEWERS, CLASS A, TYPE 4 42"	FOOT	319	319																
550A5100	STORM SEWERS, CLASS A, TYPE 2 EQUIVALENT ROUND-SIZE 30"	FOOT	36		36															
55100300	STORM SEWER REMOVAL 8"	FOOT	101		101															
55100400	STORM SEWER REMOVAL 10"	FOOT	70		70															
55100500	STORM SEWER REMOVAL 12"	FOOT	3642	242	3400															
55100700	STORM SEWER REMOVAL 15"	FOOT	483	138	345															
55100900	STORM SEWER REMOVAL 18"	FOOT	738	113	625															
55101100	STORM SEWER REMOVAL 21"	FOOT	51		51															
55101200	STORM SEWER REMOVAL 24"	FOOT	749		749															
55101400	STORM SEWER REMOVAL 30"	FOOT	625		625															
55101900	STORM SEWER REMOVAL 48"	FOOT	226		226															
55102300	STORM SEWER REMOVAL 72"	FOOT	184		184															
55200400	STORM SEWERS JACKED IN PLACE, 15"	FOOT	34		34															
55200900	STORM SEWERS JACKED IN PLACE, 24"	FOOT	249	249																

* SPECIALTY ITEM



Alfred Benesch & Company
 205 North Michigan Avenue, Suite 2400
 Chicago, Illinois 60601
 312-565-0450 Job No. 10061

FILE NAME ...1500_A8_Plan_Turn_In.dgn	USER NAME = *USER*		DESIGNED = DTS	REVISED =	STATE OF ILLINOIS DEPARTMENT OF TRANSPORTATION	SUMMARY OF QUANTITIES		F.A.I. RTE.	SECTION	COUNTY	TOTAL SHEETS	SHEET NO.
	PLOT SCALE =		CHECKED = MRC	REVISED =				74	(81-1)R & (81-1)HVR	ROCK ISLAND	1504	18
	PLOT DATE = 3/9/2017		DRAWN = DTS	REVISED =				CONTRACT NO. 64C08				
MODEL: #MODEL			CHECKED = MRC	REVISED =			SHEET NO. 10 OF 33 SHEETS		FED. ROAD DIST. NO. 7 ILLINOIS FED. AID PROJECT			

S00_A8_Plan_Turn_In.dgn 11:14:06 AM 3/9/2017

REV 6-8-17

				CONSTRUCTION CODE																
				88.5% FEDERAL 11.5% STATE	88.5% FEDERAL 11.5% STATE	88.5% FEDERAL 11.5% STATE	88.5% FEDERAL 11.5% STATE	88.5% FEDERAL 11.5% STATE	88.5% FEDERAL 11.5% STATE	88.5% FEDERAL 11.5% STATE	88.5% FEDERAL 5.75% STATE 5.75% MOLINE	88.5% FEDERAL 11.5% STATE	88.5% FEDERAL 11.5% STATE	88.5% FEDERAL 11.5% STATE	88.5% FEDERAL 11.5% STATE	88.5% FEDERAL 11.5% STATE	88.5% FEDERAL 11.5% STATE	100% MOLINE	50% IOWA 50% ILLINOIS	
CODE NO.	ITEM	UNIT	TOTAL QUANTITY	ROADWAY	ROADWAY	S.N. 081-0177	S.N. 081-0178	S.N. 081-0186	S.N. 081-0187	SAFETY	SAFETY	S.N. 081-6010	S.N. 081-6011	S.N. 081-6012	S.N. 081-6018	S.N. 081-6019	STRUCTURE	UTILITIES	OTHER	
				0003	0004	0010	0010	0011	0011	0021	0021	0004	0004	0004	0004	0004	0004	0004	0043	0044
				URBAN	URBAN	URBAN	URBAN	URBAN	URBAN	URBAN	URBAN	URBAN	URBAN	URBAN	URBAN	URBAN	URBAN	URBAN	URBAN	URBAN
55201600	STORM SEWERS JACKED IN PLACE, 48"	FOOT	247	247																
56400300	FIRE HYDRANTS TO BE ADJUSTED	EACH	2															2		
58700300	CONCRETE SEALER	SQ FT	25,861			11,646	12,523	1192	500											
59100100	GEOCOMPOSITE WALL DRAIN	SQ YD	211			100	111													
60100060	CONCRETE HEADWALLS FOR PIPE DRAINS	EACH	1		1															
60108200	PIPE UNDERDRAINS 6" (SPECIAL)	FOOT	7		7															
60108206	PIPE UNDERDRAINS, TYPE 2, 6"	FOOT	2861	1842	11019															
60218300	MANHOLES, TYPE A, 4'-DIAMETER, TYPE 1 FRAME, OPEN LID	EACH	5		5															
60218400	MANHOLES, TYPE A, 4'-DIAMETER, TYPE 1 FRAME, CLOSED LID	EACH	14	8	6															
60218600	MANHOLES, TYPE A, 4'-DIAMETER, TYPE 4 FRAME AND GRATE	EACH	2	2																
60219000	MANHOLES, TYPE A, 4'-DIAMETER, TYPE 8 GRATE	EACH	2	2																
60219100	MANHOLES, TYPE A, 4'-DIAMETER, TYPE 9 FRAME AND GRATE	EACH	5	2	3															
60219300	MANHOLES, TYPE A, 4'-DIAMETER, TYPE 11 FRAME AND GRATE	EACH	3		3															

* SPECIALTY ITEM

benesch
engineers • scientists • planners
Alfred Benesch & Company
205 North Michigan Avenue, Suite 2400
Chicago, Illinois 60601
312-565-0450 Job No. 10061

FILE NAME
...1500_RQ_Plan_Turn_In.dgn

USER NAME • USER

DESIGNED - DTS

REVISED -

CHECKED - MRC

REVISED -

PLOT SCALE •

DRAWN - DTS

REVISED -

PLOT DATE • 3/9/2017

CHECKED - MRC

REVISED -

STATE OF ILLINOIS
DEPARTMENT OF TRANSPORTATION

SUMMARY OF QUANTITIES

SHEET NO. 11 OF 33 SHEETS

F.A.L. RTE.	SECTION	COUNTY	TOTAL SHEETS	SHEET NO.
74	(B1)-1R & (B1)-HVBR	ROCK ISLAND	1504	19
CONTRACT NO. 64C08				
FED. ROAD DIST. NO. 7 ILLINOIS FED. AID PROJECT				

REV 6-8-17

11:435 AM S00_AB_Plan_Turn_In.dgn

3/9/2017

				CONSTRUCTION CODE														
				88.5% FEDERAL 11.5% STATE	88.5% FEDERAL 11.5% STATE	88.5% FEDERAL 11.5% STATE	88.5% FEDERAL 11.5% STATE	88.5% FEDERAL 11.5% STATE	88.5% FEDERAL 11.5% STATE	88.5% FEDERAL 11.5% STATE	88.5% FEDERAL 5.75% STATE 5.75% MOLINE	88.5% FEDERAL 11.5% STATE	88.5% FEDERAL 11.5% STATE	88.5% FEDERAL 11.5% STATE	88.5% FEDERAL 11.5% STATE	88.5% FEDERAL 11.5% STATE	88.5% FEDERAL 11.5% STATE	100% MOLINE 50% ILLINOIS
CODE NO.	ITEM	UNIT	TOTAL QUANTITY	ROADWAY	ROADWAY	S.N. 081-0177	S.N. 081-0178	S.N. 081-0186	S.N. 081-0187	SAFETY	SAFETY	S.N. 081-6010	S.N. 081-6011	S.N. 081-6012	S.N. 081-6018	S.N. 081-6019	STRUCTURE	UTILITIES
				0003	0004	0010	0010	0011	0011	0021	0021	0004	0004	0004	0004	0004	0004	0043
				URBAN	URBAN	URBAN	URBAN	URBAN	URBAN	URBAN	URBAN	URBAN	URBAN	URBAN	URBAN	URBAN	URBAN	URBAN
60219510	MANHOLES, TYPE A, 4'-DIAMETER, TYPE 20 FRAME AND GRATE	EACH	26	9	17													
60221000	MANHOLES, TYPE A, 5'-DIAMETER, TYPE 1 FRAME, OPEN LID	EACH	1		1													
60221100	MANHOLES, TYPE A, 5'-DIAMETER, TYPE 1 FRAME, CLOSED LID	EACH	4	2	2													
60221700	MANHOLES, TYPE A, 5'-DIAMETER, TYPE 8 GRATE	EACH	5	5	1													
60221800	MANHOLES, TYPE A, 5'-DIAMETER, TYPE 9 FRAME AND GRATE	EACH	6	5	1													
60222210	MANHOLES, TYPE A, 5'-DIAMETER, TYPE 20 FRAME AND GRATE	EACH	3	2	1													
60223800	MANHOLES, TYPE A, 6'-DIAMETER, TYPE 1 FRAME, CLOSED LID	EACH	8	6	2													
60224005	MANHOLES, TYPE A, 6'-DIAMETER, TYPE 8 GRATE	EACH	5	5														
60224020	MANHOLES, TYPE A, 6'-DIAMETER, TYPE 11 FRAME AND GRATE	EACH	1		1													
60224035	MANHOLES, TYPE A, 6'-DIAMETER, TYPE 20 FRAME AND GRATE	EACH	2	1	1													
60224446	MANHOLES, TYPE A, 7'-DIAMETER, TYPE 1 FRAME, CLOSED LID	EACH	12	8	4													
60224459	MANHOLES, TYPE A, 8'-DIAMETER, TYPE 1 FRAME, CLOSED LID	EACH	2	2														
60224469	MANHOLES, TYPE A, 9'-DIAMETER, TYPE 1 FRAME, CLOSED LID	EACH	1	1														
60240210	INLETS, TYPE B, TYPE 1 FRAME, OPEN LID	EACH	3	1	2													

* SPECIALTY ITEM



Alfred Benesch & Company
205 North Michigan Avenue, Suite 2400
Chicago, Illinois 60601
312-565-0450 Job No. 10061

FILE NAME : ...1500_AB_Plan_Turn_In.dgn	USER NAME : *USER*	DESIGNED - DTS	REVISED -
		CHECKED - MRC	REVISED -
MODEL : *MODEL*	PLOT SCALE : PLOT DATE : 3/9/2017	DRAWN - DTS	REVISED -
		CHECKED - MRC	REVISED -

STATE OF ILLINOIS
DEPARTMENT OF TRANSPORTATION

SUMMARY OF QUANTITIES

SHEET NO. 12 OF 33 SHEETS

F.A.I. RTE.	SECTION	COUNTY	TOTAL SHEETS	SHEET NO.
74	(81-1)R & 81-1)HVR	ROCK ISLAND	1504	20
CONTRACT NO. 64C08				
FED. ROAD DIST. NO. 7 ILLINOIS FED. AID PROJECT				

REV 6-8-17

				CONSTRUCTION CODE																
				88.5% FEDERAL 11.5% STATE	88.5% FEDERAL 11.5% STATE	88.5% FEDERAL 11.5% STATE	88.5% FEDERAL 11.5% STATE	88.5% FEDERAL 11.5% STATE	88.5% FEDERAL 11.5% STATE	88.5% FEDERAL 11.5% STATE	88.5% FEDERAL 5.75% STATE 5.75% MOLINE	88.5% FEDERAL 11.5% STATE	88.5% FEDERAL 11.5% STATE	88.5% FEDERAL 11.5% STATE	88.5% FEDERAL 11.5% STATE	88.5% FEDERAL 11.5% STATE	88.5% FEDERAL 11.5% STATE	88.5% FEDERAL 11.5% STATE	100% MOLINE	50% IOWA 50% ILLINOIS
CODE NO.	ITEM	UNIT	TOTAL QUANTITY	ROADWAY	ROADWAY	S.N. 081-0177	S.N. 081-0178	S.N. 081-0186	S.N. 081-0187	SAFETY	SAFETY	S.N. 081-6010	S.N. 081-6011	S.N. 081-6012	S.N. 081-6018	S.N. 081-6019	STRUCTURE	UTILITIES	OTHER	
				0003	0004	0010	0010	0011	0011	0021	0021	0004	0004	0004	0004	0004	0004	0004	0043	0044
				URBAN	URBAN	URBAN	URBAN	URBAN	URBAN	URBAN	URBAN	URBAN	URBAN	URBAN	URBAN	URBAN	URBAN	URBAN	URBAN	URBAN
60240301	INLETS, TYPE B, TYPE 8 GRATE	EACH	6	6																
60240303	INLETS, TYPE B, TYPE 9 FRAME AND GRATE	EACH	1	1																
60240310	INLETS, TYPE B, TYPE 11 FRAME AND GRATE	EACH	6	6																
60240324	INLETS, TYPE B, TYPE 20 FRAME AND GRATE	EACH	44	10	34															
60255500	MANHOLES TO BE ADJUSTED	EACH	20	20																
60256910	MANHOLES TO BE ADJUSTED WITH NEW TYPE 20 FRAME AND GRATE	EACH	8	6	2															
60257900	MANHOLES TO BE RECONSTRUCTED	EACH	2	1	1															
60260100	INLETS TO BE ADJUSTED	EACH	13	13																
60265700	VALVE VAULTS TO BE ADJUSTED	EACH	7	7																
60270050	DRAINAGE STRUCTURES, TYPE 4 WITH TWO TYPE 20 FRAME AND GRATES	EACH	5	5																
60500040	REMOVING MANHOLES	EACH	59	18	41															
60500060	REMOVING INLETS	EACH	48	4	44															
60600095	CLASS SI CONCRETE (OUTLET)	CU YD	1.3	1.3																
60600605	CONCRETE CURB, TYPE B	FOOT	60.0	60.0																

* SPECIALTY ITEM

benesch
engineers - scientists - planners
Alfred Benesch & Company
205 North Michigan Avenue, Suite 2400
Chicago, Illinois 60601
312-565-0450 Job No. 10061

FILE NAME : ...1300_AB_Plan_Turn_In.dgn	USER NAME : \$USER\$	DESIGNED - DTS	REVISED -
		CHECKED - MRC	REVISED -
MODEL : #MODEL	PLOT SCALE :	DRAWN - DTS	REVISED -
	PLOT DATE : 3/9/2017	CHECKED - MRC	REVISED -

STATE OF ILLINOIS
DEPARTMENT OF TRANSPORTATION

SUMMARY OF QUANTITIES

SHEET NO. 13 OF 33 SHEETS

F.A.I. RTE.	SECTION	COUNTY	TOTAL SHEETS	SHEET NO.
74	(81-11R & 81-11VBR	ROCK ISLAND	1504	21
CONTRACT NO. 64C08				
FED. ROAD DIST. NO. 7 ILLINOIS FED. AID PROJECT				

S00_AB_Plan_Turn_In.dgn 11:14:33 AM 3/9/2017

REV 6-8-17

				CONSTRUCTION CODE																
				88.5% FEDERAL 11.5% STATE	88.5% FEDERAL 11.5% STATE	88.5% FEDERAL 11.5% STATE	88.5% FEDERAL 11.5% STATE	88.5% FEDERAL 11.5% STATE	88.5% FEDERAL 11.5% STATE	88.5% FEDERAL 11.5% STATE	88.5% FEDERAL 5.75% STATE 5.75% MOLINE	88.5% FEDERAL 11.5% STATE	88.5% FEDERAL 11.5% STATE	88.5% FEDERAL 11.5% STATE	88.5% FEDERAL 11.5% STATE	88.5% FEDERAL 11.5% STATE	88.5% FEDERAL 11.5% STATE	88.5% FEDERAL 11.5% STATE	100% MOLINE	50% IOWA 50% ILLINOIS
CODE NO.	ITEM	UNIT	TOTAL QUANTITY	ROADWAY	ROADWAY	S.N. 081-0177	S.N. 081-0178	S.N. 081-0186	S.N. 081-0187	SAFETY	SAFETY	S.N. 081-6010	S.N. 081-6011	S.N. 081-6012	S.N. 081-6018	S.N. 081-6019	STRUCTURE	UTILITIES	OTHER	
				0003	0004	0010	0010	0011	0011	0021	0021	0004	0004	0004	0004	0004	0004	0004	0043	0044
				URBAN	URBAN	URBAN	URBAN	URBAN	URBAN	URBAN	URBAN	URBAN	URBAN	URBAN	URBAN	URBAN	URBAN	URBAN	URBAN	URBAN
63700275	CONCRETE BARRIER, DOUBLE FACE, 42 INCH HEIGHT	FOOT	80							80										
63700900	CONCRETE BARRIER BASE	FOOT	179							179										
64200116	SHOULDER RUMBLE STRIPS, 16 INCH	FOOT	1233							1233										
64300260	IMPACT ATTENUATORS (FULLY REDIRECTIVE, NARROW), TEST LEVEL 3	EACH	1							1										
64301090	ATTENUATOR BASE	SQ YD	14							14										
66300105	UNDERGROUND STORAGE TANK REMOVAL	EACH	1		1															
66400105	CHAIN LINK FENCE, 4'	FOOT	2640	2640																
66900200	NON-SPECIAL WASTE DISPOSAL	CU YD	88,000		88,000															
66700305	PERMANENT SURVEY MARKERS, TYPE II	EACH	2	2																
66900400	SPECIAL WASTE GROUNDWATER DISPOSAL	GAL	95,000		95,000															
66900205	SPECIAL WASTE DISPOSAL	CU YD	775		775															
66900450	SPECIAL WASTE PLANS AND REPORTS	L SUM	1		1															
67000400	ENGINEER'S FIELD OFFICE, TYPE A	CAL MO	47	47																
66900530	SOIL DISPOSAL ANALYSIS	EACH	36		36															
67100100	MOBILIZATION	L SUM	1	1																
66901000	BACKFILL PLUGS	CU YD	110		110															
70100420	TRAFFIC CONTROL AND PROTECTION, STANDARD 701411	EACH	1		1															
70100800	TRAFFIC CONTROL AND PROTECTION, STANDARD 701401	LSUM	1		1															
70100815	TRAFFIC CONTROL AND PROTECTION, STANDARD 701446	LSUM	1		1															
70100820	TRAFFIC CONTROL AND PROTECTION, STANDARD 701451	LSUM	1		1															

* SPECIALTY ITEM

benesch
engineers • scientists • planners
Alfred Benesch & Company
205 North Michigan Avenue, Suite 2400
Chicago, Illinois 60601
312-565-0450 Job No. 10061

FILE NAME : S00_AB_Plan_Turn_In.dgn	USER NAME : *USER*	DESIGNED - DTS	REVISED -	STATE OF ILLINOIS DEPARTMENT OF TRANSPORTATION	SUMMARY OF QUANTITIES	F.A.I. RTE.	SECTION	COUNTY	TOTAL SHEETS	SHEET NO.
MODEL : *MODEL*	PLT SCALE :	CHECKED - MRC	REVISED -			74	(81-1)R & 81-1)HVR	ROCK ISLAND	1504	23
	PLT DATE : 3/9/2017	DRAWN - DTS	REVISED -			SHEET NO. 15 OF 33 SHEETS				
		CHECKED - MRC	REVISED -			FED. ROAD DIST. NO. 7 ILLINOIS FED. AID PROJECT				

S00_AB_Plan_Turn_In.dgn
11:14:51 AM
3/9/2017

REV 6-8-17

				CONSTRUCTION CODE														
				88.5% FEDERAL 11.5% STATE	88.5% FEDERAL 11.5% STATE	88.5% FEDERAL 11.5% STATE	88.5% FEDERAL 11.5% STATE	88.5% FEDERAL 11.5% STATE	88.5% FEDERAL 11.5% STATE	88.5% FEDERAL 11.5% STATE	88.5% FEDERAL 5.75% STATE 5.75% MOLINE	88.5% FEDERAL 11.5% STATE	88.5% FEDERAL 11.5% STATE	88.5% FEDERAL 11.5% STATE	88.5% FEDERAL 11.5% STATE	88.5% FEDERAL 11.5% STATE	88.5% FEDERAL 11.5% STATE	100% MOLINE 50% ILLINOIS
CODE NO.	ITEM	UNIT	TOTAL QUANTITY	ROADWAY	ROADWAY	S.N. 081-0177	S.N. 081-0178	S.N. 081-0186	S.N. 081-0187	SAFETY	SAFETY	S.N. 081-6010	S.N. 081-6011	S.N. 081-6012	S.N. 081-6018	S.N. 001-6019	STRUCTURE	UTILITIES
				0003	0004	0010	0010	0011	0011	0021	0021	0004	0004	0004	0004	0004	0004	0043
				URBAN	URBAN	URBAN	URBAN	URBAN	URBAN	URBAN	URBAN	URBAN	URBAN	URBAN	URBAN	URBAN	URBAN	URBAN
70100825	TRAFFIC CONTROL AND PROTECTION, STANDARD 701456	L SUM	1		1													
70102625	TRAFFIC CONTROL AND PROTECTION, STANDARD 701606	L SUM	1		1													
70102630	TRAFFIC CONTROL AND PROTECTION, STANDARD 701601	L SUM	1		1													
70102635	TRAFFIC CONTROL AND PROTECTION, STANDARD 701701	L SUM	1		1													
70102640	TRAFFIC CONTROL AND PROTECTION, STANDARD 701801	L SUM	1		1													
70103815	TRAFFIC CONTROL SURVEILLANCE	CAL DA	117		117													
70100800	CHANGEABLE MESSAGE SIGN	CAL MO	25		25													
X7015005	CHANGEABLE MESSAGE SIGN	CAL DA	708		708													
70200100	NIGHTTIME WORK ZONE LIGHTING	L SUM	1	1														
70300100	SHORT TERM PAVEMENT MARKING	FOOT	3875		3875													
70300150	SHORT TERM PAVEMENT MARKING REMOVAL	SQ FT	388		388													
70300210	TEMPORARY PAVEMENT MARKING LETTERS AND SYMBOLS	SQ FT	1498															
70300220	TEMPORARY PAVEMENT MARKING - LINE 4"	FOOT	154519															
70300240	TEMPORARY PAVEMENT MARKING - LINE 6"	FOOT	5212															
70300250	TEMPORARY PAVEMENT MARKING - LINE 8"	FOOT	3243															

* SPECIALTY ITEM



FILE NAME : S00_AB_Plan_Turn_In.dgn

MODEL : 440001

USER NAME : USER*
PLOT SCALE :
PLOT DATE : 3/9/2017

DESIGNED - DTS
CHECKED - MRC
DRAWN - DTS
CHECKED - MRC

REVISED -
REVISED -
REVISED -
REVISED -

STATE OF ILLINOIS
DEPARTMENT OF TRANSPORTATION

SUMMARY OF QUANTITIES

SHEET NO. 16 OF 33 SHEETS

P.A.L. RTE.	SECTION	COUNTY	TOTAL SHEETS	SHEET NO.
74	(B1-1)R & B1-1HVR	ROCK ISLAND	1504	24
CONTRACT NO. 64C08				
FED. ROAD DIST. NO. 7 ILLINOIS FED. AID PROJECT				

11:15:00 AM S00_AB_Plan_Turn_In.dgn 3/9/2017

REV 6-8-17

				CONSTRUCTION CODE																	
				88.5% FEDERAL 11.5% STATE	88.5% FEDERAL 11.5% STATE	88.5% FEDERAL 11.5% STATE	88.5% FEDERAL 11.5% STATE	88.5% FEDERAL 11.5% STATE	88.5% FEDERAL 11.5% STATE	88.5% FEDERAL 11.5% STATE	88.5% FEDERAL 11.5% STATE	88.5% FEDERAL 5.75% STATE 5.75% MOLINE	88.5% FEDERAL 11.5% STATE	88.5% FEDERAL 11.5% STATE	88.5% FEDERAL 11.5% STATE	88.5% FEDERAL 11.5% STATE	88.5% FEDERAL 11.5% STATE	88.5% FEDERAL 11.5% STATE	100% MOLINE	50% IOWA 50% ILLINOIS	
CODE NO.	ITEM	UNIT	TOTAL QUANTITY	ROADWAY	ROADWAY	S.N. 081-0177	S.N. 081-0178	S.N. 081-0186	S.N. 081-0187	SAFETY	SAFETY	S.N. 081-6010	S.N. 081-6011	S.N. 081-6012	S.N. 081-6018	S.N. 081-6019	STRUCTURE	UTILITIES	OTHER		
				0003	0004	0010	0010	0011	0011	0021	0021	0004	0004	0004	0004	0004	0004	0004	0004	0043	0044
				URBAN	URBAN	URBAN	URBAN	URBAN	URBAN	URBAN	URBAN	URBAN	URBAN	URBAN	URBAN	URBAN	URBAN	URBAN	URBAN	URBAN	URBAN
70300280	TEMPORARY PAVEMENT MARKING - LINE 24"	FOOT	1091							1091											
70400100	TEMPORARY CONCRETE BARRIER	FOOT	3,050.0							3,050.0											
70400200	RELOCATE TEMPORARY CONCRETE BARRIER	FOOT	1,087.5							1,087.5											
70600241	IMPACT ATTENUATORS, TEMPORARY (NON- REDIRECTIVE, NARROW), TEST LEVEL 2	EACH	3							3											
70600260	IMPACT ATTENUATORS, TEMPORARY (FULLY REDIRECTIVE, NARROW), TEST LEVEL 3	EACH	2							2											
70600270	IMPACT ATTENUATORS, TEMPORARY (FULLY REDIRECTIVE, WIDE), TEST LEVEL 3	EACH	1							1											
70600332	IMPACT ATTENUATORS, RELOCATE (FULLY REDIRECTIVE, NARROW), TEST LEVEL 3	EACH	1							1											
72000100	SIGN PANEL - TYPE 1	SQ FT	652							652											
72000200	SIGN PANEL - TYPE 2	SQ FT	260							260											
72000300	SIGN PANEL - TYPE 3	SQ FT	1877							1877											
72400100	REMOVE SIGN PANEL ASSEMBLY - TYPE A	EACH	58							58											
72400200	REMOVE SIGN PANEL ASSEMBLY - TYPE B	EACH	10							10											
72400310	REMOVE SIGN PANEL - TYPE 1	SQ FT	33							33											
72400320	REMOVE SIGN PANEL - TYPE 2	SQ FT	58							58											

* SPECIALTY ITEM



Alfred Benesch & Company
205 North Michigan Avenue, Suite 2400
Chicago, Illinois 60601
312-585-0450 Job No. 10061

FILE NAME :
...1500_Alt_Plan_Turn_Indgn

USER NAME : *USER*

DESIGNED - DTS

REVISED -

CHECKED - MRC

REVISED -

PLOT SCALE :

DRAWN - DTS

REVISED -

PLOT DATE : 3/9/2017

CHECKED - MRC

REVISED -

STATE OF ILLINOIS
DEPARTMENT OF TRANSPORTATION

SUMMARY OF QUANTITIES

SHEET NO. 17 OF 33 SHEETS

F.A.I. RTE.	SECTION	COUNTY	TOTAL SHEETS	SHEET NO.
74	(81-1)R & 81-1HVR	ROCK ISLAND	1504	25
CONTRACT NO. 64C08				
FED. ROAD DIST. NO. 7 ILLINOIS FED. AID PROJECT				

11:15:09 AM S00_AB_Plan_Turn_Indgn 3/9/2017

REV 6-8-17

				CONSTRUCTION CODE														
				88.5% FEDERAL 11.5% STATE	88.5% FEDERAL 11.5% STATE	88.5% FEDERAL 11.5% STATE	88.5% FEDERAL 11.5% STATE	88.5% FEDERAL 11.5% STATE	88.5% FEDERAL 11.5% STATE	88.5% FEDERAL 11.5% STATE	88.5% FEDERAL 5.75% STATE 5.75% MOLINE	88.5% FEDERAL 11.5% STATE	88.5% FEDERAL 11.5% STATE	88.5% FEDERAL 11.5% STATE	88.5% FEDERAL 11.5% STATE	88.5% FEDERAL 11.5% STATE	88.5% FEDERAL 11.5% STATE	100% MOLINE 50% ILLINOIS
CODE NO.	ITEM	UNIT	TOTAL QUANTITY	ROADWAY	ROADWAY	S.N. 081-0177	S.N. 081-0178	S.N. 081-0186	S.N. 081-0187	SAFETY	SAFETY	S.N. 081-6010	S.N. 081-6011	S.N. 081-6012	S.N. 081-6018	S.N. 081-6019	STRUCTURE	UTILITIES
				0003	0004	0010	0010	0011	0011	0021	0021	0004	0004	0004	0004	0004	0004	0043
				URBAN	URBAN	URBAN	URBAN	URBAN	URBAN	URBAN	URBAN	URBAN	URBAN	URBAN	URBAN	URBAN	URBAN	URBAN
72400330	REMOVE SIGN PANEL - TYPE 3	SQ FT	168							168								
72400500	RELOCATE SIGN PANEL ASSEMBLY - TYPE A	EACH	2							2								
72501000	TERMINAL MARKER - DIRECT APPLIED	EACH	4							4								
72600100	MILE POST MARKER ASSEMBLY	EACH	2							2								
72700100	STRUCTURAL STEEL SIGN SUPPORT - BREAKAWAY	POUND	1275							1275								
72800100	TELESCOPING STEEL SIGN SUPPORT	FOOT	606							606								
73000100	WOOD SIGN SUPPORT	FOOT	241							241								
73100100	BASE FOR TELESCOPING STEEL SIGN SUPPORT	EACH	10							10								
73300100	OVERHEAD SIGN STRUCTURE - SPAN, TYPE I-A (4'-0" X 4'-6")	FOOT	159														159	
73300200	OVERHEAD SIGN STRUCTURE - SPAN, TYPE II-A (4'-6" X 5'-3")	FOOT	248														248	
73302170	OVERHEAD SIGN STRUCTURE - CANTILEVER, TYPE II-C-A (36" X 5'-6")	FOOT	30														30	
73304000	OVERHEAD SIGN STRUCTURE - BRIDGE MOUNTED	FOOT	30.5														30.5	
73400100	CONCRETE FOUNDATIONS	CU YD	2.8							2.8								
73400200	DRILLED SHAFT CONCRETE FOUNDATIONS	CU YD	125														125	

* SPECIALTY ITEM

benesch
engineers • scientists • planners
Alfred Benesch & Company
205 North Michigan Avenue, Suite 2400
Chicago, Illinois 60601
312-585-0450 Job No. 10061

FILE NAME :
...15000.A01.dgn

USER NAME : *USER*

DESIGNED - DTS

REVISED -

CHECKED - MRC

REVISED -

DRAWN - DTS

REVISED -

PL07 DATE : 3/9/2017

CHECKED - MRC

REVISED -

STATE OF ILLINOIS
DEPARTMENT OF TRANSPORTATION

SUMMARY OF QUANTITIES

SHEET NO. 18 OF 33 SHEETS

F.A.I.
RTE.

SECTION

COUNTY

TOTAL
SHEETS

SHEET
NO.

74

(81)-1R & 81-1HVBR

ROCK ISLAND

1504

26

CONTRACT NO. 64C08

FED. ROAD DIST. NO. 7 ILLINOIS FED. AID PROJECT

S00_A8_Plon_Turn_In.dgn

11:15:18 AM

3/9/2017

REV 6-8-17

				CONSTRUCTION CODE																
				88.5% FEDERAL 11.5% STATE	88.5% FEDERAL 11.5% STATE	88.5% FEDERAL 11.5% STATE	88.5% FEDERAL 11.5% STATE	88.5% FEDERAL 11.5% STATE	88.5% FEDERAL 11.5% STATE	88.5% FEDERAL 11.5% STATE	88.5% FEDERAL 5.75% STATE 5.75% MOLINE	88.5% FEDERAL 11.5% STATE	88.5% FEDERAL 11.5% STATE	88.5% FEDERAL 11.5% STATE	88.5% FEDERAL 11.5% STATE	88.5% FEDERAL 11.5% STATE	88.5% FEDERAL 11.5% STATE	88.5% FEDERAL 11.5% STATE	100% MOLINE	50% IOWA 50% ILLINOIS
CODE NO.	ITEM	UNIT	TOTAL QUANTITY	ROADWAY	ROADWAY	S.N. 081-0177	S.N. 081-0178	S.N. 081-0186	S.N. 081-0187	SAFETY	SAFETY	S.N. 081-6010	S.N. 081-6011	S.N. 081-6012	S.N. 081-6018	S.N. 081-6019	STRUCTURE	UTILITIES	OTHER	
				0003	0004	0010	0010	0011	0011	0021	0021	0004	0004	0004	0004	0004	0004	0004	0043	0044
				URBAN	URBAN	URBAN	URBAN	URBAN	URBAN	URBAN	URBAN	URBAN	URBAN	URBAN	URBAN	URBAN	URBAN	URBAN	URBAN	URBAN
78300200	RAISED REFLECTIVE PAVEMENT MARKER REMOVAL	EACH	22							22										
80400100	ELECTRIC SERVICE INSTALLATION	EACH	1															1		
80500100	SERVICE INSTALLATION, TYPE A	EACH	3							3										
80500300	SERVICE INSTALLATION, TYPE C	EACH	1							1										
81028190	UNDERGROUND CONDUIT, GALVANIZED STEEL, 1 1/2" DIA.	FOOT	38							38										
81028320	UNDERGROUND CONDUIT, PVC, 1" DIA.	FOOT	86							86										
81028350	UNDERGROUND CONDUIT, PVC, 2" DIA.	FOOT	8108							6917	150							1041		
81028360	UNDERGROUND CONDUIT, PVC, 2 1/2" DIA.	FOOT	1132							1132										
81028370	UNDERGROUND CONDUIT, PVC, 3" DIA.	FOOT	218							178	40									
81028390	UNDERGROUND CONDUIT, PVC, 4" DIA.	FOOT	1825							1329	296									
81028750	UNDERGROUND CONDUIT, COILABLE NONMETALLIC CONDUIT, 2" DIA.	FOOT	5885							5885										
81100300	CONDUIT ATTACHED TO STRUCTURE, 1" DIA., GALVANIZED STEEL	FOOT	2292							2292										
81100600	CONDUIT ATTACHED TO STRUCTURE, 2" DIA., GALVANIZED STEEL	FOOT	3845							3845										
81100605	CONDUIT ATTACHED TO STRUCTURE, 2" DIA., PVC COATED GALVANIZED STEEL	FOOT	40							40										

* SPECIALTY ITEM

benesch
engineers • scientists • planners
Alfred Benesch & Company
205 North Michigan Avenue, Suite 2400
Chicago, Illinois 60601
312-565-0450 Job No. 10061

FILE NAME : ...000_AB_Plan_Turn_In.dgn	USER NAME : MUSERA	DESIGNED - DTS	REVISED -
		CHECKED - MRC	REVISED -
PLOT SCALE :		DRAWN - DTS	REVISED -
PLOT DATE : 3/9/2017		CHECKED - MRC	REVISED -

STATE OF ILLINOIS
DEPARTMENT OF TRANSPORTATION

SUMMARY OF QUANTITIES

SHEET NO. 20 OF 33 SHEETS

F.A.I. RTE.	SECTION	COUNTY	TOTAL SHEETS	SHEET NO.
74	(B1-11R & B1-11VBR	ROCK ISLAND	1504	28
CONTRACT NO. 64C08				
FED. ROAD DIST. NO. 7 ILLINOIS FED. AID PROJECT				

11:15:37 AM 3/9/2017 500_AB_Plan_Turn_In.dgn

REV 6-8-17

				CONSTRUCTION CODE																	
				88.5% FEDERAL 11.5% STATE	88.5% FEDERAL 11.5% STATE	88.5% FEDERAL 11.5% STATE	88.5% FEDERAL 11.5% STATE	88.5% FEDERAL 11.5% STATE	88.5% FEDERAL 11.5% STATE	88.5% FEDERAL 11.5% STATE	88.5% FEDERAL 5.75% STATE 5.75% MOLINE	88.5% FEDERAL 11.5% STATE	88.5% FEDERAL 11.5% STATE	88.5% FEDERAL 11.5% STATE	88.5% FEDERAL 11.5% STATE	88.5% FEDERAL 11.5% STATE	88.5% FEDERAL 11.5% STATE	88.5% FEDERAL 11.5% STATE	100% MOLINE	50% IOWA 50% ILLINOIS	
CODE NO.	ITEM	UNIT	TOTAL QUANTITY	ROADWAY	ROADWAY	S.N. 081-0177	S.N. 081-0178	S.N. 081-0186	S.N. 081-0187	SAFETY	SAFETY	S.N. 081-6010	S.N. 081-6011	S.N. 081-6012	S.N. 081-6018	S.N. 081-6019	STRUCTURE	UTILITIES	OTHER		
				0003	0004	0010	0010	0011	0011	0021	0021	0004	0004	0004	0004	0004	0004	0004	0004	0043	0044
				URBAN	URBAN	URBAN	URBAN	URBAN	URBAN	URBAN	URBAN	URBAN	URBAN	URBAN	URBAN	URBAN	URBAN	URBAN	URBAN	URBAN	URBAN
81200210	CONDUIT EMBEDDED IN STRUCTURE, 1" DIA., PVC	FOOT	2646							2646											
81200230	CONDUIT EMBEDDED IN STRUCTURE, 2" DIA., PVC	FOOT	8351							8351											
81300220	JUNCTION BOX, STAINLESS STEEL, ATTACHED TO STRUCTURE, 6" X 6" X 4"	EACH	90							90											
81300530	JUNCTION BOX, STAINLESS STEEL, ATTACHED TO STRUCTURE, 12" X 10" X 6"	EACH	51							51											
81300550	JUNCTION BOX, STAINLESS STEEL, ATTACHED TO STRUCTURE, 12" X 12" X 6"	EACH	6							6											
81301290	JUNCTION BOX, STAINLESS STEEL, EMBEDDED IN STRUCTURE, 12" X 12" X 6"	EACH	4							4											
81301500	JUNCTION BOX, STAINLESS STEEL, EMBEDDED IN STRUCTURE, 28" X 12" X 6"	EACH	1							1											
81400100	HANDHOLE	EACH	40							35	2							3			
81400300	DOUBLE HANDHOLE	EACH	4							4											
81702100	ELECTRIC CABLE IN CONDUIT, 600V (XLP-TYPE USE) 1/C NO. 12	FOOT	2710							2710											
81702110	ELECTRIC CABLE IN CONDUIT, 600V (XLP-TYPE USE) 1/C NO. 10	FOOT	6497							6497											
81702120	ELECTRIC CABLE IN CONDUIT, 600V (XLP-TYPE USE) 1/C NO. 8	FOOT	76,875							48,900								27,975			
81702130	ELECTRIC CABLE IN CONDUIT, 600V (XLP-TYPE USE) 1/C NO. 6	FOOT	22,605							22,605											
81702140	ELECTRIC CABLE IN CONDUIT, 600V (XLP-TYPE USE) 1/C NO. 4	FOOT	1990							1990											

* SPECIALTY ITEM



Alfred Benesch & Company
205 North Michigan Avenue, Suite 2400
Chicago, Illinois 60601
312-565-0450 Job No. 10061

FILE NAME =

1000_Alt_Plan_Turn_In.dgn

MODEL =

ASQUEL

USER NAME = USER4

PLOT SCALE =

PLOT DATE = 3/9/2017

DESIGNED - DTS

CHECKED - MRC

DRAWN - DTS

CHECKED - MRC

REVISED -

REVISED -

REVISED -

REVISED -

STATE OF ILLINOIS
DEPARTMENT OF TRANSPORTATION

SUMMARY OF QUANTITIES

SHEET NO. 21 OF 33 SHEETS

F.A.I.

RTE.

74

181-1R & 81-1HVBR

SECTION

COUNTY

ROCK ISLAND

CONTRACT NO. 64C08

TOTAL

SHEETS

1504

29

SHEET

NO.

29

29

FED. ROAD DIST. NO. 7 ILLINOIS FED. AID PROJECT

S00_AB_Plan_Turn_In.dgn

11:15:47 AM

3/9/2017

REV 6-8-17

				CONSTRUCTION CODE																
				88.5% FEDERAL 11.5% STATE	88.5% FEDERAL 11.5% STATE	88.5% FEDERAL 11.5% STATE	88.5% FEDERAL 11.5% STATE	88.5% FEDERAL 11.5% STATE	88.5% FEDERAL 11.5% STATE	88.5% FEDERAL 11.5% STATE	88.5% FEDERAL 5.75% STATE 5.75% MOLINE	88.5% FEDERAL 11.5% STATE	88.5% FEDERAL 11.5% STATE	88.5% FEDERAL 11.5% STATE	88.5% FEDERAL 11.5% STATE	88.5% FEDERAL 11.5% STATE	88.5% FEDERAL 11.5% STATE	88.5% FEDERAL 11.5% STATE	100% MOLINE	50% IOWA 50% ILLINOIS
CODE NO.	ITEM	UNIT	TOTAL QUANTITY	ROADWAY	ROADWAY	S.N. 081-0177	S.N. 081-0178	S.N. 081-0186	S.N. 081-0187	SAFETY	SAFETY	S.N. 081-6010	S.N. 081-6011	S.N. 081-6012	S.N. 081-6018	S.N. 081-6019	STRUCTURE	UTILITIES	OTHER	
				0003	0004	0010	0010	0011	0011	0021	0021	0004	0004	0004	0004	0004	0004	0004	0043	0044
				URBAN	URBAN	URBAN	URBAN	URBAN	URBAN	URBAN	URBAN	URBAN	URBAN	URBAN	URBAN	URBAN	URBAN	URBAN	URBAN	URBAN
X9700019	TUBULAR MARKER MAINTENANCE	EACH	15							15										
Z0025505	PROPERTY MARKERS	EACH	9		9															
Z0028415	GEOTECHNICAL REINFORCEMENT	SQ YD	52240		8185															
Z0030850	TEMPORARY INFORMATION SIGNING	SQ FT	208							208										
52200500	MECHANICALLY STABILIZED EARTH RETAINING WALL	SQ FT	21,192									5812	1517	5791	2853	5419				
Z0034806	MODULAR EXPANSION JOINT-SWIVEL 6"	FOOT	34.0				34.0													
Z0046304	PIPE UNDERDRAIN FOR STRUCTURES 4"	FOOT	203.0			97.0	106.0													
Z0048665	RAILROAD PROTECTIVE LIABILITY INSURANCE	L SUM	1							1										
Z0049801	REMOVAL AND DISPOSAL OF FRIABLE ASBESTOS, BUILDING NO. 1	L SUM	1	1																
Z0049802	REMOVAL AND DISPOSAL OF FRIABLE ASBESTOS, BUILDING NO. 2	L SUM	1	1																
Z0049901	REMOVAL AND DISPOSAL OF NON-FRIABLE ASBESTOS, BUILDING NO. 1	L SUM	1	1																
Z0049902	REMOVAL AND DISPOSAL OF NON-FRIABLE ASBESTOS, BUILDING NO. 2	L SUM	1	1																
Z0054400	ROCK FILL	CU YD	1,960	10	285							243	825			597				
Z0054500	ROCK FILL	TON	69,040	35,501	33,539															

* SPECIALTY ITEM



FILE NAME : ...V000_A8_Plan_Turn_In.dgn	USER NAME : *USER*	DESIGNED - DTS	REVISED -	STATE OF ILLINOIS DEPARTMENT OF TRANSPORTATION	SUMMARY OF QUANTITIES	F.A.L. RTE.	SECTION	COUNTY	TOTAL SHEETS	SHEET NO.
		CHECKED - MRC	REVISED -			74	(81-1)R & 81-1HVBR	ROCK ISLAND	1504	35
	PLOT SCALE :	DRAWN - DTS	REVISED -							
	PLOT DATE : 3/9/2017	CHECKED - MRC	REVISED -							
MODEL : *MODEL					SHEET NO. 27 OF 33 SHEETS	FED. ROAD DIST. NO. 7 ILLINOIS FED. AID PROJECT				

REV 6-8-17

				CONSTRUCTION CODE																
				88.5% FEDERAL 11.5% STATE	88.5% FEDERAL 11.5% STATE	88.5% FEDERAL 11.5% STATE	88.5% FEDERAL 11.5% STATE	88.5% FEDERAL 11.5% STATE	88.5% FEDERAL 11.5% STATE	88.5% FEDERAL 11.5% STATE	88.5% FEDERAL 5.75% STATE 5.75% MOLINE	88.5% FEDERAL 11.5% STATE	88.5% FEDERAL 11.5% STATE	88.5% FEDERAL 11.5% STATE	88.5% FEDERAL 11.5% STATE	88.5% FEDERAL 11.5% STATE	88.5% FEDERAL 11.5% STATE	88.5% FEDERAL 11.5% STATE	100% MOLINE	50% IOWA 50% ILLINOIS
				ROADWAY	ROADWAY	S.N. 081-0177	S.N. 081-0178	S.N. 081-0186	S.N. 081-0187	SAFETY	SAFETY	S.N. 081-6010	S.N. 081-6011	S.N. 081-6012	S.N. 081-6018	S.N. 081-6019	STRUCTURE	UTILITIES	OTHER	
CODE NO.	ITEM	UNIT	TOTAL QUANTITY	0003	0004	0010	0010	0011	0011	0021	0021	0004	0004	0004	0004	0004	0004	0043	0044	
				URBAN	URBAN	URBAN	URBAN	URBAN	URBAN	URBAN	URBAN	URBAN	URBAN	URBAN	URBAN	URBAN	URBAN	URBAN	URBAN	
Z0056608	STORM SEWER (WATER MAIN REQUIREMENTS) 12 INCH	FOOT	100		100															
Z0056610	STORM SEWER (WATER MAIN REQUIREMENTS) 15 INCH	FOOT	51		51															
Z0056626	STORM SEWER (WATER MAIN REQUIREMENTS) 24 INCH	FOOT	50		50															
Z0056626	STORM SEWER (WATER MAIN REQUIREMENTS) 48 INCH	FOOT	94		94															
Z0056624	STORM SEWER (WATER MAIN REQUIREMENTS) 48 INCH	FOOT	50		50															
Z0062456	TEMPORARY PAVEMENT	SQ YD	8356		8356															
Z0073510	TEMPORARY TRAFFIC SIGNAL TIMING	EACH	6							6										
X0301852	DEWATERING STRUCTURE NO. 1	EACH	1	1																
X0301853	DEWATERING STRUCTURE NO. 2	EACH	1	1																
X0320050	CONSTRUCTION LAYOUT (SPECIAL)	LSUM	1	1																
X0322281	WIDE AREA VIDEO DETECTION SYSTEM COMPLETE	EACH	6							4	2									
X0322352	SEEDING MOBILIZATION	EACH	2	2																
X0322936	REMOVE EXISTING FLARED END SECTION	EACH	1														1			
X0325206	RELOCATE INTERCONNECT CABLE	FOOT	163								163									
X0326482	REMOVE EXISTING ITS EQUIPMENT	EACH	11							11										
X0326263	EQUIPMENT CABINET	EACH	2							2										

* SPECIALTY ITEM

benesch
engineers • scientists • planners

Alfred Benesch & Company
205 North Michigan Avenue, Suite 2400
Chicago, Illinois 60601
312-565-0450 Job No. 10061

FILE NAME ...1000_Alt_Plan_Turn_In.dgn	USER NAME *USER*	DESIGNED - DTS	REVISED -	STATE OF ILLINOIS DEPARTMENT OF TRANSPORTATION				SUMMARY OF QUANTITIES				F.A.I. RTE.	SECTION	COUNTY	TOTAL SHEETS	SHEET NO.
		CHECKED - MRC	REVISED -									T4	(81-1)R & (81-1)HVR	ROCK ISLAND	1504	36
MODEL 4PROJEL	PLOT SCALE	DRAWN - DTS	REVISED -									CONTRACT NO. 64C08				
	PLOT DATE 3/9/2017	CHECKED - MRC	REVISED -									FED. ROAD DIST. NO. 7 ILLINOIS FED. AID PROJECT				

SHEET NO. 28 OF 33 SHEETS

REV 6-8-17

				CONSTRUCTION CODE															
				88.5% FEDERAL 11.5% STATE	88.5% FEDERAL 11.5% STATE	88.5% FEDERAL 11.5% STATE	88.5% FEDERAL 11.5% STATE	88.5% FEDERAL 11.5% STATE	88.5% FEDERAL 11.5% STATE	88.5% FEDERAL 11.5% STATE	88.5% FEDERAL 5.75% STATE 5.75% MOLINE	88.5% FEDERAL 11.5% STATE	88.5% FEDERAL 11.5% STATE	88.5% FEDERAL 11.5% STATE	88.5% FEDERAL 11.5% STATE	88.5% FEDERAL 11.5% STATE	88.5% FEDERAL 11.5% STATE	100% MOLINE 50% ILLINOIS	50% IOWA 50% ILLINOIS
CODE NO.	ITEM	UNIT	TOTAL QUANTITY	ROADWAY	ROADWAY	S.N. 081-0177	S.N. 081-0178	S.N. 081-0186	S.N. 081-0187	SAFETY	SAFETY	S.N. 081-6010	S.N. 081-6011	S.N. 081-6012	S.N. 081-6018	S.N. 081-6019	STRUCTURE	UTILITIES	OTHER
				0003	0004	0010	0010	0011	0011	0021	0021	0004	0004	0004	0004	0004	0004	0043	0044
				URBAN	URBAN	URBAN	URBAN	URBAN	URBAN	URBAN	URBAN	URBAN	URBAN	URBAN	URBAN	URBAN	URBAN	URBAN	URBAN
X0326357	ROADWAY LIGHTING MODIFICATIONS	L SUM	1															1	
X0326382	CONCRETE BARRIER BASE (SPECIAL)	FOOT	1284	309	975														
X0326694	PLUG EXISTING STORM SEWERS	CU YD	8		8														
X0327006	ROADWAY LIGHT POLE, INSTALL ONLY	EACH	41							41									
X0327008	REMOVE AND RELOCATE SIGN (SPECIAL)	EACH	1							1									
X0327070	REMOVE EXISTING FLAGPOLE	EACH	3		3														
X0327139	AGGREGATE COLUMN GROUND IMPROVEMENT	L SUM	1											0.57		0.43			
X0327227	PLANTER REMOVAL	L SUM	1		1														
X0327980	PAVEMENT MARKING REMOVAL - WATER BLASTING	SQ FT	38,415							38,415									
X0839900	SANITARY SEWER REMOVAL 6"	FOOT	105	105															
X0931400	INLET BOXES TO BE ADJUSTED (SPECIAL)	EACH	2		2														
6026445	MANHOLE TO BE RECONSTRUCTED WITH NEW STANDARD 54x56 FRAME AND GRATE	EACH	1		1														
X1400128	REMOVE AND REPLACE EXISTING CIRCUIT BREAKER WITH 40AMP, 2-POLE	EACH	2							2									
X2503110	MOWING (SPECIAL)	ACRE	7.00	7.00															
X4400110	TEMPORARY PAVEMENT REMOVAL	SQ YD	5065		5065														

* SPECIALTY ITEM
☐ NON - PART. (100% STATE)

benesch
engineers • scientists • planners
Alfred Benesch & Company
205 North Michigan Avenue, Suite 2400
Chicago, Illinois 60601
312-565-0450 Job No. 10061

FILE NAME :
...3506.dwg Plan_Turn_In.dgn

MODEL :
#MODEL

USER NAME : #USER#

PLOT SCALE :

PLOT DATE : 3/9/2017

DESIGNED - DTS

CHECKED - MRC

DRAWN - DTS

CHECKED - MRC

REVISED -

REVISED -

REVISED -

REVISED -

STATE OF ILLINOIS
DEPARTMENT OF TRANSPORTATION

SUMMARY OF QUANTITIES

SHEET NO. 29 OF 33 SHEETS

F.A.I. RTE.	SECTION	COUNTY	TOTAL SHEETS	SHEET NO.
74	(81-1)R & 81-1HVR	ROCK ISLAND	1504	37
CONTRACT NO. 64C08				
FED. ROAD DIST. NO. 7 ILLINOIS FED. AID PROJECT				

REV 6-8-17

				CONSTRUCTION CODE																
				88.5% FEDERAL 11.5% STATE	88.5% FEDERAL 11.5% STATE	88.5% FEDERAL 11.5% STATE	88.5% FEDERAL 11.5% STATE	88.5% FEDERAL 11.5% STATE	88.5% FEDERAL 11.5% STATE	88.5% FEDERAL 11.5% STATE	88.5% FEDERAL 5.75% STATE 5.75% MOLINE	88.5% FEDERAL 11.5% STATE	88.5% FEDERAL 11.5% STATE	88.5% FEDERAL 11.5% STATE	88.5% FEDERAL 11.5% STATE	88.5% FEDERAL 11.5% STATE	88.5% FEDERAL 11.5% STATE	88.5% FEDERAL 11.5% STATE	100% MOLINE 50% ILLINOIS	50% IOWA
CODE NO.	ITEM	UNIT	TOTAL QUANTITY	ROADWAY	ROADWAY	S.N. 081-0177	S.N. 081-0178	S.N. 081-0186	S.N. 081-0187	SAFETY	SAFETY	S.N. 081-6010	S.N. 081-6011	S.N. 081-6012	S.N. 081-6018	S.N. 081-6019	STRUCTURE	UTILITIES	OTHER	
				0003	0004	0010	0010	0011	0011	0021	0021	0004	0004	0004	0004	0004	0004	0004	0043	0044
				URBAN	URBAN	URBAN	URBAN	URBAN	URBAN	URBAN	URBAN	URBAN	URBAN	URBAN	URBAN	URBAN	URBAN	URBAN	URBAN	URBAN
X4402805	ISLAND REMOVAL	SQ FT	12,418		12,418															
X5210130	HIGH LOAD MULTI-ROTATIONAL BEARINGS, GUIDED EXPANSION, 300K	EACH	32			11	13	8												
X5210170	HIGH LOAD MULTI-ROTATIONAL BEARINGS, GUIDED EXPANSION, 500K	EACH	31			14	17													
X5210190	HIGH LOAD MULTI-ROTATIONAL BEARINGS, GUIDED EXPANSION, 600K	EACH	20			7	9		4											
X5210350	HIGH LOAD MULTI-ROTATIONAL BEARINGS, FIXED - 600K	EACH	20			7	9		4											
X5210355	HIGH LOAD MULTI-ROTATIONAL BEARINGS, FIXED - 650K	EACH	29			7	22													
X5210360	HIGH LOAD MULTI-ROTATIONAL BEARINGS, FIXED - 700K	EACH	26			18	8													
X5210365	HIGH LOAD MULTI-ROTATIONAL BEARINGS, FIXED - 750K	EACH	4					4												
X5509900	ABANDON AND FILL EXISTING STORM SEWER	FOOT	205																	
X5620122	WATER SERVICE REMOVAL	EACH	2	2																
X5860110	GRANULAR BACKFILL FOR STRUCTURES	CU YD	540			254	266		20											
X6029000	JUNCTION BOX	LSUM	1	1																
X6029001	JUNCTION BOX, NUMBER 1	LSUM	1	1																
X6029002	JUNCTION BOX, NUMBER 2	LSUM	1	1																

* SPECIALTY ITEM

benesch
engineers • scientists • planners
Alfred Benesch & Company
205 North Michigan Avenue, Suite 2400
Chicago, Illinois 60601
312-565-0450 Job No. 10061

FILE NAME
S:\000-AD-Plan-Turn-In.dgn

USER NAME
#USER#

DESIGNED
- DTS

REVISED
-

CHECKED
- MRC

REVISED
-

PLOT SCALE
#

DRAWN
- DTS

REVISED
-

PLOT DATE
3/9/2017

CHECKED
- MRC

REVISED
-

STATE OF ILLINOIS
DEPARTMENT OF TRANSPORTATION

SUMMARY OF QUANTITIES

SHEET NO. 30 OF 33 SHEETS

F.A.I.
RTE.

SECTION
(B1-1R & B1-1HVBR

COUNTY
ROCK ISLAND

TOTAL
SHEETS 1504

SHEET
NO. 38

CONTRACT NO. 64C08


FED. ROAD DIST. NO. 7 ILLINOIS FED. AID PROJECT


S00_AB_Plen_Turn-In.dgn

11:17:13 AM

3/9/2017

REV 6-8-17

 


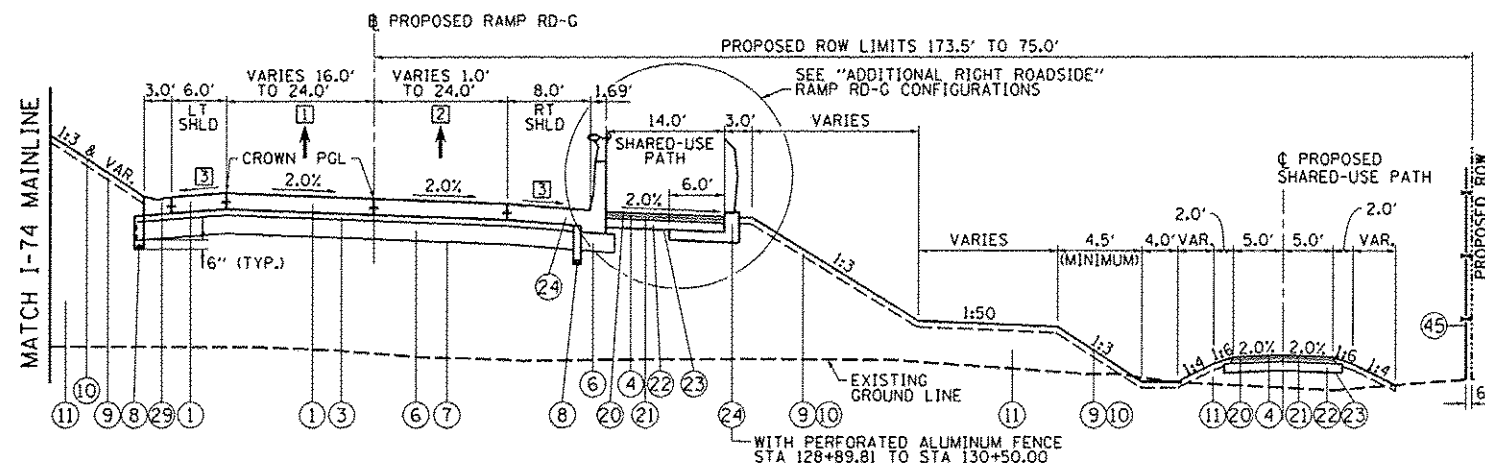


PROPOSED RAMP RD-G PAVEMENT
STA 128+89.81 TO STA 135+26.21

BRIDGE LIMITS (NOT REPRESENTED BY TYPICAL)
STA 120+00.00 TO STA 128+59.81 (ON SKEW)
(BRIDGE APPROACH SLAB FROM
STA 128+59.81 TO 128+89.81)


INTERSECTION LIMITS (NOT REPRESENTED BY TYPICAL)
STA 135+26.21 TO STA 137+09.35
SEE INTERSECTION DETAIL RIVER DRIVE AND RAMP RD-G

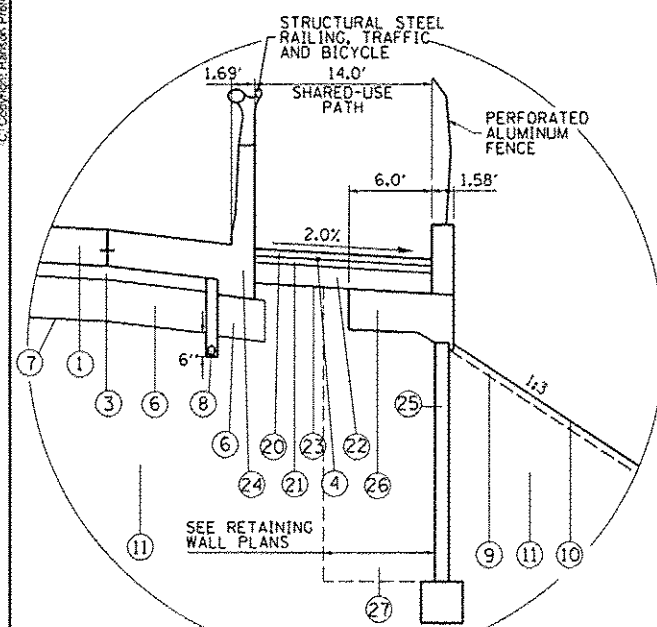

**ADDITIONAL
RIGHT ROADSIDE 1
RAMP RD-G**
STA 130+50.00 TO STA 131+75.00
STA 133+90.00 TO STA 134+50.00

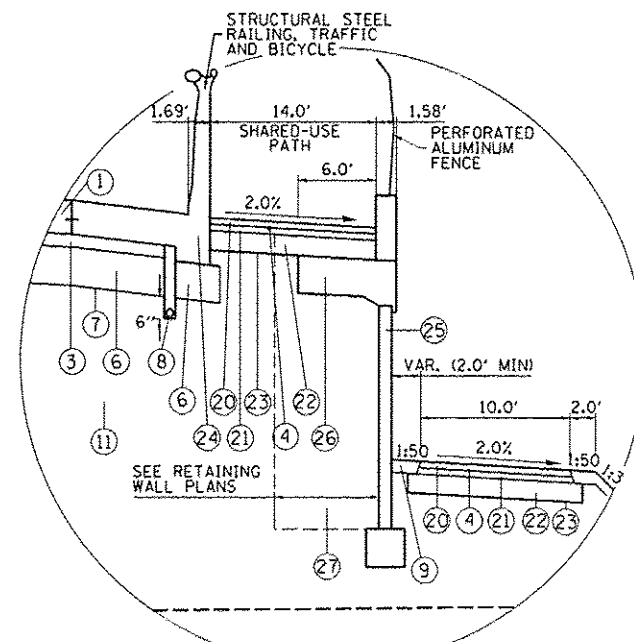

**ADDITIONAL
RIGHT ROADSIDE 2
RAMP RD-G**
STA 131+75.00 TO STA 133+90.00

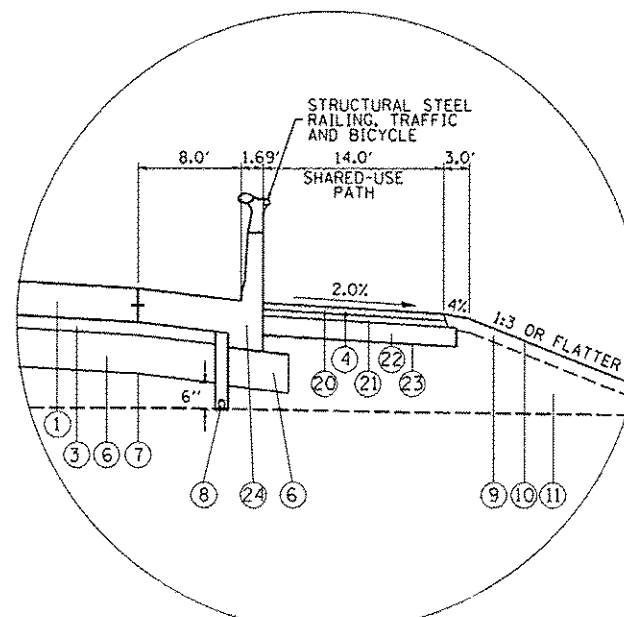

**ADDITIONAL
RIGHT ROADSIDE 3
RAMP RD-G**
STA 134+50.00 TO STA 135+26.21

PROPOSED LEGEND:

- 1 LEFT LANE(S) WIDTH
STA 128+89.81 TO 132+58.33 = 16.0'
STA 132+58.33 TO 133+78.33 = 16.0' TO 24.0'
STA 133+78.33 TO 135+26.21 = 24.0'
- 2 RIGHT LANE(S) WIDTH
STA 130+15.00 TO 133+60.00 = 1.0' STUB TO 24.0'
STA 133+60.00 TO 135+26.21 = 24.0'
- 3 SHOULDER CROSS SLOPE TRANSITIONS TO ACCOMMODATE
BRIDGE PLANAR SECTION:
RT SHOULDER: STA 128+91 TO 129+31 -2.0% TO -4.0%
STA 129+31 TO 135+26 -4.0%
LT SHOULDER: STA 128+91 TO 129+81 2.0% TO -4.0%
STA 129+81 TO 135+26 -4.0%

- 1 PORTLAND CEMENT CONCRETE PAVEMENT 10 1/2" (JOINTED)
- 2 PORTLAND CEMENT CONCRETE PAVEMENT 9 1/4" (JOINTED)
- 3 STABILIZED SUBBASE 4"
- 4 BITUMINOUS MATERIALS (TACK COAT)
- 5 AGGREGATE SUBGRADE IMPROVEMENT 13 1/2"
- 6 AGGREGATE SUBGRADE IMPROVEMENT 12"
- 7 GEOTECHNICAL REINFORCEMENT
- 8 PIPE UNDERDRAINS, TYPE 2, 6"
- 9 TOPSOIL FURNISH AND PLACE, 4"
- 10 EROSION CONTROL BLANKET (SEE NOTE 8)
- 11 EMBANKMENT
- 12 AGGREGATE SHOULDERS, TYPE A 6"
- 13 CONCRETE BARRIER, SINGLE FACE, 42 INCH HEIGHT (SPECIAL)
- 14 CONCRETE BARRIER, DOUBLE FACE, 42 INCH HEIGHT
- 15 CONCRETE BARRIER TRANSITION (SPECIAL)
- 16 CONCRETE BARRIER BASE OR CONCRETE BARRIER BASE (SPECIAL)
- 17 STEEL PLATE BEAM GUARDRAIL, TYPE A, 6 FOOT POSTS
- 18 HOT-MIX ASPHALT SHOULDERS, 3" (FOR STABILIZATION AT SPBGR)
- 19 SUBBASE GRANULAR MATERIAL, TYPE A 9"
- 20 1 1/2" HOT-MIX ASPHALT SURFACE COURSE, MIX "C", N70
- 21 2 1/2" HOT-MIX ASPHALT BINDER COURSE, IL-19.0, N70
- 22 AGGREGATE BASE COURSE, TYPE A 6"
- 23 GEOTECHNICAL FABRIC FOR GROUND STABILIZATION
- 24 ANCHORAGE SLAB (SEE ANCHORAGE SLAB PLANS)
- 25 RETAINING WALL (SEE RETAINING WALL PLANS)
- 26 ANCHORAGE SLAB (SEE RETAINING WALL PLANS)
- 27 SELECT BACKFILL (SEE RETAINING WALL PLANS)
- 28 STEEL RAILING (SPECIAL) (SEE STRUCTURAL PLANS)
- 29 CONCRETE GUTTER, TYPE A (SPECIAL)
- 30 COMBINATION CONCRETE CURB AND GUTTER, TYPE B-6.24
- 31 COMBINATION CONCRETE CURB AND GUTTER, TYPE B-6.12
- 32 COMBINATION CONCRETE CURB AND GUTTER, TYPE M-6.24
- 33 COMBINATION CONCRETE CURB AND GUTTER, TYPE M-6.12
- 34 CONCRETE MEDIAN, TYPE SM (SPECIAL)
- 35 CONCRETE MEDIAN SURFACE, 4 INCH
- 36 CONCRETE MEDIAN, TYPE SM-6.18
- 37 CORRUGATED MEDIAN
- 38 1 1/2" POLYMERIZED HOT-MIX ASPHALT SURFACE COURSE, MIX "F", N50
- 39 1" POLYMERIZED LEVELING BINDER (MACHINE METHOD), N50
- 40 2 1/2" HOT MIX ASPHALT SURFACE COURSE, MIX "C", N50
- 41 POLYMERIZED BITUMINOUS MATERIALS (TACK COAT)
- 42 PORTLAND CEMENT CONCRETE SIDEWALK 5 INCH
- 43 SEGMENTAL CONCRETE BLOCK WALL
- 44 PORTLAND CEMENT CONCRETE DRIVEWAY PAVEMENT, 7 INCH
- 45 CHAIN LINK FENCE, 4'
- 46 CONCRETE MEDIAN, TYPE SB (SPECIAL)
- 47 CONCRETE MEDIAN, TYPE SM-6.12

NOTES:

1. SEE ROADWAY PLANS FOR PAVEMENT WIDTH TRANSITION LOCATIONS.
2. SEE DRAINAGE PLANS FOR LOCATIONS OF PIPE UNDERDRAINS AND DRAINAGE STRUCTURES.
3. SEE PAVEMENT GORE DETAILS FOR LAYOUT AND SLOPE INFORMATION.
4. SEE CROSS SECTIONS FOR SIDE SLOPE AND DITCH DETAILS.
5. SEE RETAINING WALL PLANS FOR LOCATION AND DETAILS.
6. THE UNIT WEIGHT TO CALCULATE ALL HOT MIX ASPHALT SURFACE MIXTURES IS 112 LBS/SQ YD/IN FOR MIX C AND 123 LBS/SQ YD/IN FOR MIX F. APPLICATION RATE FOR TACK COAT IS 0.05 LB/SQ FT.
7. SEE JOINTING PLANS FOR TYPE AND LOCATIONS.
8. EROSION CONTROL BLANKET IS TO BE PLACED AS NEEDED ON SLOPES 1:3 AND FLATTER (TYP) AREINFORCEMENT ON STEEPER THAN 1:3) AND SHALL NOT BE PLACED ON FURROWED SLOPES. SEE EROSION AND SEDIMENT CONTROL SHEETS FOR LOCATIONS.
9. FOR SUPERELEVATION TRANSITIONS, SEE DETAIL SHEETS FOR MAINLINE OR PROFILE SHEETS FOR RAMP AND LOCAL ROADS.
10. IF CURB AND GUTTER OR PCC PAVEMENT IS CONSTRUCTED AFTER OCTOBER 15TH AND THE ROAD WILL BE OPEN TO TRAFFIC PRIOR TO THE FOLLOWING APRIL 15TH, PROTECTIVE COAT SHALL BE USED.

STATE OF ILLINOIS
DEPARTMENT OF TRANSPORTATION


TYPICAL SECTIONS
PROPOSED
RAMP RD-G

F.A.J. RTE.	SECTION	COUNTY	TOTAL SHEETS	SHEET NO.
74	181-11R & 81-JHVBR	ROCK ISLAND	1504	47
CONTRACT NO. 64C08				

TYP-06

FILE NAME: D:\CONAB-HP5\shs\typical\08M.dgn	USER NAME: p08h09954	DESIGNED: CBP	REVISED: 05/16/17
		DRAWN: MTH	REVISED:
		CHECKED: AAP/KMA	REVISED:
		DATE: 1/20/2017	REVISED:

LEADOUT	CBP	10/2/2014
DESIGN	MTH	10/2/2014
REVIEWED	AAP/KMA	10/2/2015

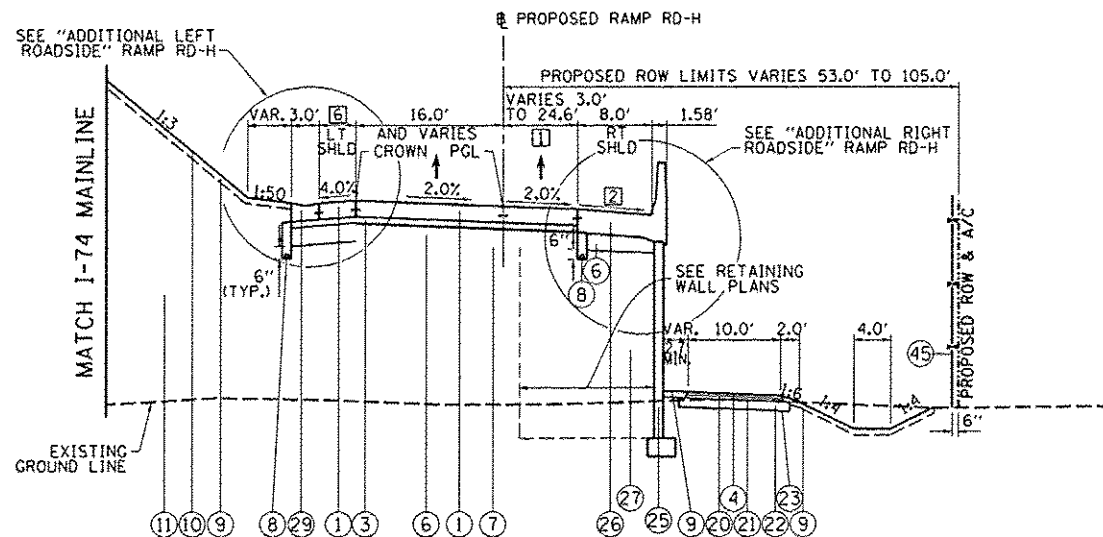


PROPOSED RAMP RD-H PAVEMENT
STA 211+28.45 TO STA 217+28.15 (ON SKEW)

BRIDGE LIMITS (NOT REPRESENTED BY TYPICAL)

STA 217+58.15 TO STA 231+77.55
(BRIDGE APPROACH SLAB FROM
STA 217+28.15 TO 217+58.15)


INTERSECTION LIMITS (NOT REPRESENTED BY TYPICAL)

STA 210+00.00 TO STA 211+28.45
SEE INTERSECTION DETAIL
RIVER DRIVE AND RAMP RD-H

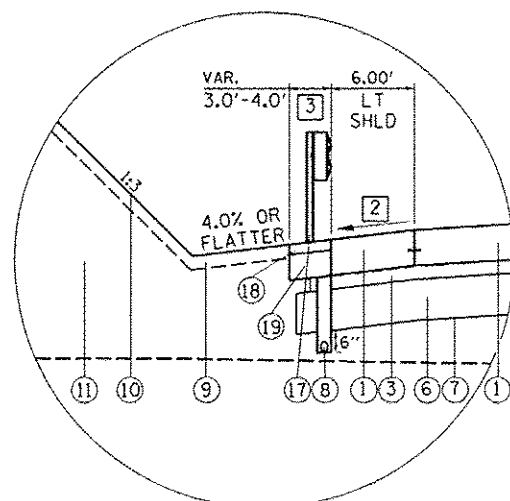

**ADDITIONAL
LEFT ROADSIDE
RAMP RD-H**

STA 215+49.70 TO 217+30.16
GUARDRAIL LIMITS
STA 215+74.64 TO STA 217+30.16

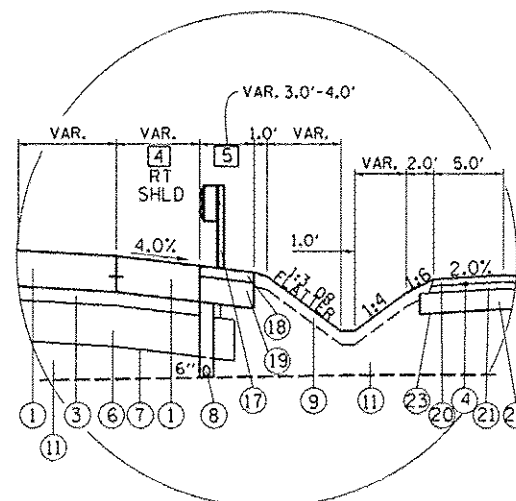

**ADDITIONAL
RIGHT ROADSIDE
RAMP RD-H**

STA 211+28.45 TO STA 212+65.90
GUARDRAIL LIMITS
STA 211+73.18 TO 212+65.90

PROPOSED LEGEND:

- ① PORTLAND CEMENT CONCRETE PAVEMENT 10 1/2" (JOINTED)
- ② PORTLAND CEMENT CONCRETE PAVEMENT 9 1/4" (JOINTED)
- ③ STABILIZED SUBBASE 4"
- ④ BITUMINOUS MATERIALS (TACK COAT)
- ⑤ AGGREGATE SUBGRADE IMPROVEMENT 13 1/2"
- ⑥ AGGREGATE SUBGRADE IMPROVEMENT 12"
- ⑦ GEOTECHNICAL REINFORCEMENT
- ⑧ PIPE UNDERDRAINS, TYPE 2, 6"
- ⑨ TOPSOIL FURNISH AND PLACE, 4"
- ⑩ EROSION CONTROL BLANKET (SEE NOTE 8)
- ⑪ EMBANKMENT
- ⑫ AGGREGATE SHOULDERS, TYPE A 6"
- ⑬ CONCRETE BARRIER, SINGLE FACE, 42 INCH HEIGHT (SPECIAL)
- ⑭ CONCRETE BARRIER, DOUBLE FACE, 42 INCH HEIGHT
- ⑮ CONCRETE BARRIER TRANSITION (SPECIAL)
- ⑯ CONCRETE BARRIER BASE OR CONCRETE BARRIER BASE (SPECIAL)
- ⑰ STEEL PLATE BEAM GUARDRAIL, TYPE A, 6 FOOT POSTS
- ⑱ HOT-MIX ASPHALT SHOULDERS, 3" (FOR STABILIZATION AT SPBGR)
- ⑲ SUBBASE GRANULAR MATERIAL, TYPE A 9"
- ⑳ 1/2" HOT-MIX ASPHALT SURFACE COURSE, MIX "C", N70
- ㉑ 2 1/2" HOT-MIX ASPHALT BINDER COURSE, IL-19.0, N70
- ㉒ AGGREGATE BASE COURSE, TYPE A 6"
- ㉓ GEOTECHNICAL FABRIC FOR GROUND STABILIZATION
- ㉔ ANCHORAGE SLAB (SEE ANCHORAGE SLAB PLANS)
- ㉕ RETAINING WALL (SEE RETAINING WALL PLANS)
- ㉖ ANCHORAGE SLAB (SEE RETAINING WALL PLANS)
- ㉗ SELECT BACKFILL (SEE RETAINING WALL PLANS)
- ㉘ STEEL RAILING (SPECIAL) (SEE STRUCTURAL PLANS)
- ㉙ CONCRETE GUTTER, TYPE A (SPECIAL)
- ㉚ COMBINATION CONCRETE CURB AND GUTTER, TYPE B-6.24
- ㉛ COMBINATION CONCRETE CURB AND GUTTER, TYPE B-6.12
- ㉜ COMBINATION CONCRETE CURB AND GUTTER, TYPE M-6.24
- ㉝ COMBINATION CONCRETE CURB AND GUTTER, TYPE M-6.12
- ㉞ CONCRETE MEDIAN, TYPE SM (SPECIAL)
- ㉟ CONCRETE MEDIAN SURFACE, 4 INCH
- ㊱ CONCRETE MEDIAN, TYPE SM-6.18
- ㊲ CORRUGATED MEDIAN
- ㊳ 1/2" POLYMERIZED HOT-MIX ASPHALT SURFACE COURSE, MIX "F", N50
- ㊴ 1" POLYMERIZED LEVELING BINDER (MACHINE METHOD), N50
- ㊵ 2 1/2" HOT MIX ASPHALT SURFACE COURSE, MIX "C", N50
- ㊶ POLYMERIZED BITUMINOUS MATERIALS (TACK COAT)
- ㊷ PORTLAND CEMENT CONCRETE SIDEWALK 5 INCH
- ㊸ SEGMENTAL CONCRETE BLOCK WALL
- ㊹ PORTLAND CEMENT CONCRETE DRIVEWAY PAVEMENT, 7 INCH
- ㊺ CHAIN LINK FENCE, 4'
- ㊻ CONCRETE MEDIAN, TYPE SB (SPECIAL)
- ㊼ CONCRETE MEDIAN, TYPE SM-6.12

NOTES:

1. SEE ROADWAY PLANS FOR PAVEMENT WIDTH TRANSITION LOCATIONS.
2. SEE DRAINAGE PLANS FOR LOCATIONS OF PIPE UNDERDRAINS AND DRAINAGE STRUCTURES.
3. SEE PAVEMENT GORE DETAILS FOR LAYOUT AND SLOPE INFORMATION.
4. SEE CROSS SECTIONS FOR SIDE SLOPE AND DITCH DETAILS.
5. SEE RETAINING WALL PLANS FOR LOCATION AND DETAILS.
6. THE UNIT WEIGHT TO CALCULATE ALL HOT MIX ASPHALT SURFACE MIXTURES IS 112 LBS/SQ YD/IN FOR MIX C AND 123 LBS/SQ YD/IN FOR MIX F. APPLICATION RATE FOR TACK COAT IS 0.05 LB/SQ FT.
7. SEE JOINTING PLANS FOR TYPE AND LOCATIONS.
8. EROSION CONTROL BLANKET IS TO BE PLACED AS NEEDED ON SLOPES 1:3 AND FLATTER (TYP) ARE REINFORCEMENT ON STEEPER THAN 1:3) AND SHALL NOT BE PLACED ON FURROWED SLOPES. SEE EROSION AND SEDIMENT CONTROL SHEETS FOR LOCATIONS.
9. FOR SUPERELEVATION TRANSITIONS, SEE DETAIL SHEETS FOR MAINLINE OR PROFILE SHEETS FOR RAMPS AND LOCAL ROADS.
10. IF CURB AND GUTTER OR PCC PAVEMENT IS CONSTRUCTED AFTER OCTOBER 15TH AND THE ROAD WILL BE OPEN TO TRAFFIC PRIOR TO THE FOLLOWING APRIL 15TH, PROTECTIVE COAT SHALL BE USED.

TYP-Q7

STATE OF ILLINOIS
DEPARTMENT OF TRANSPORTATION

TYPICAL SECTIONS
PROPOSED
RAMP RD-H

SCALE: NA SHEET NO. OF SHEETS STA. TO STA.

F.A.I. RTE.	SECTION	COUNTY	TOTAL SHEETS	SHEET NO.
74	(B1)-1R & (B1)-1HVR	ROCK ISLAND	1504	48
CONTRACT NO. 64C08				

(ILLINOIS) FED. AID PROJECT



10/2/2014	CBP
10/2/2014	MTH
10/2/2015	AAP/KMA
10/2/2015	REVIEWED
10/2/2015	DESIGNED
10/2/2015	LAYOUT

FILE NAME: 02CONAB-1P5-shs-syscne188MA.dgn

USER NAME: peth028954
PLOT SCALE: NA
PLOT DATE: 4/11/2017

DESIGNED: CBP
DRAWN: MTH
CHECKED: AAP/KMA
DATE: 1/20/2017

REVISED: 05/16/17
REVISED: -
REVISED: -
REVISED: -

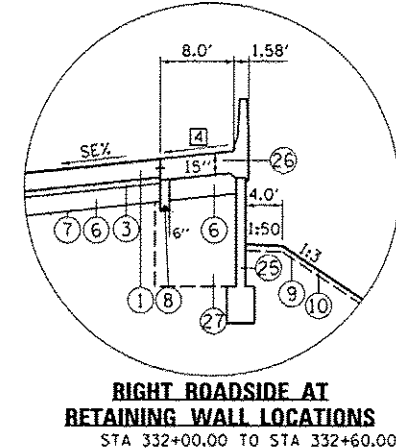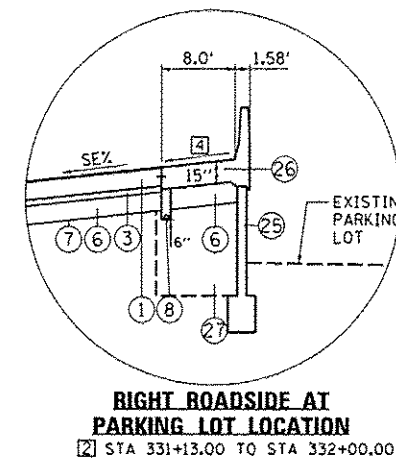

**RIGHT ROADSIDE AT
PARKING LOT LOCATION**
[2] STA 331+13.00 TO STA 332+00.00

**RIGHT ROADSIDE AT
RETAINING WALL LOCATIONS**
STA 332+00.00 TO STA 332+60.00

RAMP RD-H

STRUCTURAL DESIGN TRAFFIC: YEAR 2025

PV = 11,610 SU = 306 MU = 306

ROAD/STREET CLASSIFICATION: RAMP CLASS: I

PERCENT OF STRUCTURAL DESIGN TRAFFIC IN DESIGN LANE:

P = 100% S = 100% M = 100%

TRAFFIC FACTOR: ACTUAL TF = 5.18 AC TYPE = N/A

MINIMUM TF = 10.05

PG GRADE: BINDER = N/A SURFACE = N/A

SUBGRADE SUPPORT RATING:

SSR = IBR = 3 (POOR)

```

RAMP 6TH-D
STRUCTURAL DESIGN TRAFFIC:          YEAR 2025
    PV = 7,740          SU = 204          MU = 204
ROAD/STREET CLASSIFICATION: RAMP    CLASS: 1
PERCENT OF STRUCTURAL DESIGN TRAFFIC IN DESIGN LANE:
    P = 100%          S = 100%          M = 100%
TRAFFIC FACTOR: ACTUAL TF = 3.45    AC TYPE = N/A
                MINIMUM TF = 10.05
PG GRADE:    BINDER = N/A          SURFACE = N/A
SUBGRADE SUPPORT RATING:
SSR = IBR = 3 (POOR)

```

- 1 PAVEMENT WIDTH
STA 331+13.00 TO 333+00.00 = 16.00'
STA 333+00.00 TO 336+49.59 = 16.00' TO 36.00'
STA 336+49.59 TO 337+58.59 = 36.00'
- 2 RETAINING WALL LIMITS EXTEND BEYOND THE
TYPICAL SECTION LIMITS. SEE RETAINING WALL PLANS
FOR DETAILS.
- 3 SINGLE FACE CONCRETE BARRIER, SPECIAL LIMITS
STA 331+30.00 LT TO 336+25.00 LT
STA 332+60.00 RT TO 337+58.59 RT
- 4 SHOULDER CROSS SLOPE TRANSITIONS TO ACCOMMODATE
BRIDGE PLANAR SECTION AND SUPERELEVATION TRANSITIONS:
RT SHOULDER: STA 331+13 TO 332+60 5.34% TO -2.0%
STA 332+60 TO 333+96 -2.0%
STA 333+96 TO 334+74 -2.0% TO -4.0%
- 5 LEFT SHOULDER WIDTH
STA 331+13.00 TO 331+30.00 = 10.44' TO 11.94'
STA 331+30.00 TO 332+48.90 = 11.94' TO 6.00'
STA 332+48.90 TO 336+25.00 = 6.00'
STA 336+25.00 TO 337+42.06 = 4.00'


- 6 PLACE MULCH OR MAT TO THE LIMITS SHOWN IN THE SEEDING PLANS. MULCH AND MAT IS PLACED AS TEMPORARY EROSION CONTROL MEASURE IN PREPARATION FOR A 4" ROCK LAYER TO BE PLACED BY OTHERS UNDER SEPARATE LANDSCAPING CONTRACT TO REACH FINAL GRADE ELEVATION SHOWN IN CROSS SECTIONS.

- NOTES:

1. SEE ROADWAY PLANS FOR PAVEMENT WIDTH TRANSITION LOCATIONS.
2. SEE DRAINAGE PLANS FOR LOCATIONS OF PIPE UNDERDRAINS AND DRAINAGE STRUCTURES.
3. SEE PAVEMENT GORE DETAILS FOR LAYOUT AND SLOPE INFORMATION.
4. SEE CROSS SECTIONS FOR SIDE SLOPE AND DITCH DETAILS.
5. SEE RETAINING WALL PLANS FOR LOCATION AND DETAILS.
6. THE UNIT WEIGHT TO CALCULATE ALL HOT MIX ASPHALT SURFACE MIXTURES IS 112 LBS/SQ YD/IN FOR MIX C AND 123 LBS/SQ YD/IN FOR MIX F. APPLICATION RATE FOR TACK COAT IS 0.05 LB/SQ FT.
7. SEE JOINTING PLANS FOR TYPE AND LOCATIONS.
8. EROSION CONTROL BLANKET IS TO BE PLACED AS NEEDED ON SLOPES 1:3 AND FLATTER (TURF) REINFORCEMENT ON STEEPER THAN 1:3 AND SHALL NOT BE PLACED ON FURROWED SLOPES. SEE EROSION AND SEDIMENT CONTROL SHEETS FOR LOCATIONS.
9. FOR SUPERELEVATION TRANSITIONS, SEE DETAIL SHEETS FOR MAINLINE OR PROFILE SHEETS FOR RAMPS AND LOCAL ROADS.
10. IF CURB AND GUTTER OR PCC PAVEMENT IS CONSTRUCTED AFTER OCTOBER 15TH AND THE ROAD WILL BE OPEN TO TRAFFIC PRIOR TO THE FOLLOWING APRIL 15TH, PROTECTIVE COAT SHALL BE USED.

STATE OF ILLINOIS
DEPARTMENT OF TRANSPORTATION

TYPICAL SECTIONS					F.A.I. RTE.	SECTION	COUNTY	TOTAL SHEETS	SHEET NO.
PROPOSED					74	(8)-1R & 8)-1HVR	ROCK ISLAND	1504	49
RAMP 6TH-C					CONTRACT NO. 64C08				
SCALE: NA	SHEET NO.	OF	SHEETS	STA.	TO STA.				

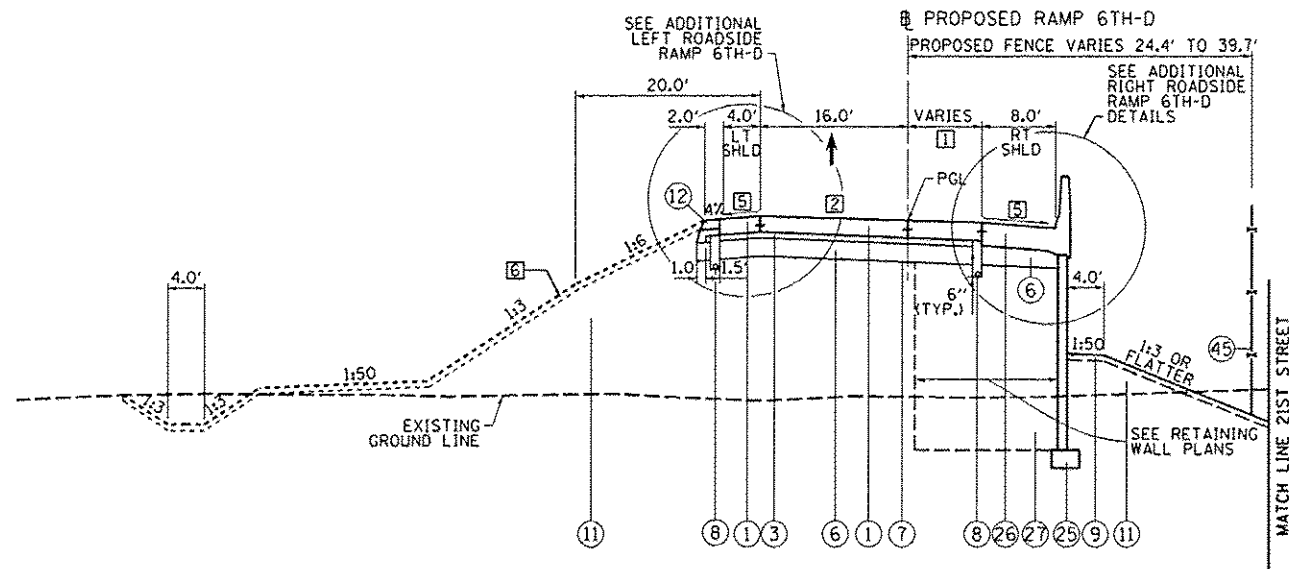


PROPOSED RAMP 6TH-D PAVEMENT
STA 420+58.16 TO STA 425+32.91 (ON SKEW)

BRIDGE LIMITS (NOT REPRESENTED BY TYPICAL)


STA 425+62.39 TO STA 434+46.04
(BRIDGE APPROACH SLABS FROM
STA 425+32.91 TO 425+62.39 AND
STA 434+46.04 TO 434+75.78)

INTERSECTION (NOT REPRESENTED BY TYPICAL)


STA 420+00.00 TO STA. 420+58.16

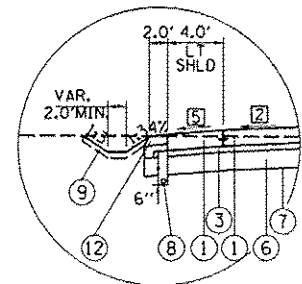


**ADDITIONAL
LEFT ROADSIDE 1
RAMP 6TH-D**
STA 420+58.16 TO STA 421+20.00

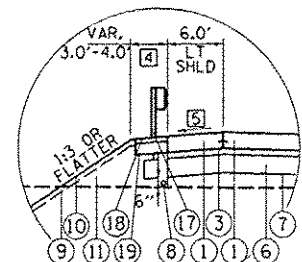

**ADDITIONAL
LEFT ROADSIDE 2
RAMP 6TH-D**
STA 423+63.23 TO STA 425+28.03 (BRIDGE LIMIT ON SKEW)
GUARDRAIL LIMITS
STA 423+72.38 TO STA 425+28.03

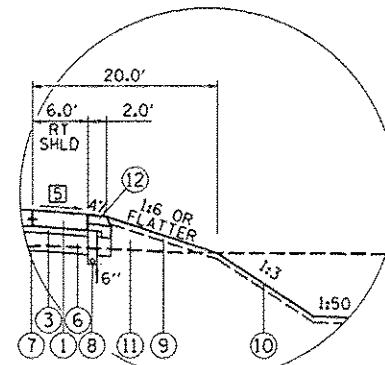

**ADDITIONAL
RIGHT ROADSIDE 1
RAMP 6TH-D**
STA 420+58.16 TO STA 421+68.85

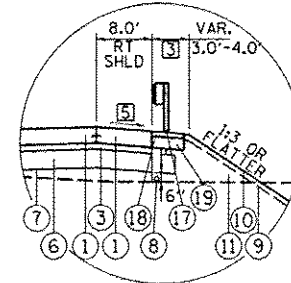

**ADDITIONAL
RIGHT ROADSIDE 2
RAMP 6TH-D**
STA 421+68.85 TO STA 422+75.00
GUARDRAIL LIMITS
STA 421+82.02 TO STA 422+75.00

PROPOSED LEGEND:

- 1 PORTLAND CEMENT CONCRETE PAVEMENT 10 1/2" (JOINTED)
- 2 PORTLAND CEMENT CONCRETE PAVEMENT 9 1/4" (JOINTED)
- 3 STABILIZED SUBBASE 4"
- 4 BITUMINOUS MATERIALS (TACK COAT)
- 5 AGGREGATE SUBGRADE IMPROVEMENT 13 1/2"
- 6 AGGREGATE SUBGRADE IMPROVEMENT 12"
- 7 GEOTECHNICAL REINFORCEMENT
- 8 PIPE UNDERDRAINS, TYPE 2, 6"
- 9 TOPSOIL FURNISH AND PLACE, 4"
- 10 EROSION CONTROL BLANKET (SEE NOTE 8)
- 11 EMBANKMENT
- 12 AGGREGATE SHOULDERS, TYPE A 6"
- 13 CONCRETE BARRIER, SINGLE FACE, 42 INCH HEIGHT (SPECIAL)
- 14 CONCRETE BARRIER, DOUBLE FACE, 42 INCH HEIGHT
- 15 CONCRETE BARRIER TRANSITION (SPECIAL)
- 16 CONCRETE BARRIER BASE OR CONCRETE BARRIER BASE (SPECIAL)
- 17 STEEL PLATE BEAM GUARDRAIL, TYPE A, 6 FOOT POSTS
- 18 HOT-MIX ASPHALT SHOULDERS, 3" (FOR STABILIZATION AT SPBGR)
- 19 SUBBASE GRANULAR MATERIAL, TYPE A 9"
- 20 1/2" HOT-MIX ASPHALT SURFACE COURSE, MIX "C", N70
- 21 2 1/2" HOT-MIX ASPHALT BINDER COURSE, IL-19.0, N70
- 22 AGGREGATE BASE COURSE, TYPE A 6"
- 23 GEOTECHNICAL FABRIC FOR GROUND STABILIZATION
- 24 ANCHORAGE SLAB (SEE ANCHORAGE SLAB PLANS)
- 25 RETAINING WALL (SEE RETAINING WALL PLANS)
- 26 ANCHORAGE SLAB (SEE RETAINING WALL PLANS)
- 27 SELECT BACKFILL (SEE RETAINING WALL PLANS)
- 28 STEEL RAILING (SPECIAL) (SEE STRUCTURAL PLANS)
- 29 CONCRETE GUTTER, TYPE A (SPECIAL)
- 30 COMBINATION CONCRETE CURB AND GUTTER, TYPE B-6.24
- 31 COMBINATION CONCRETE CURB AND GUTTER, TYPE B-6.12
- 32 COMBINATION CONCRETE CURB AND GUTTER, TYPE M-6.24
- 33 COMBINATION CONCRETE CURB AND GUTTER, TYPE M-6.12
- 34 CONCRETE MEDIAN, TYPE SM (SPECIAL)
- 35 CONCRETE MEDIAN SURFACE, 4 INCH
- 36 CONCRETE MEDIAN, TYPE SM-6.18
- 37 CORRUGATED MEDIAN
- 38 1/2" POLYMERIZED HOT-MIX ASPHALT SURFACE COURSE, MIX "F", N50
- 39 1" POLYMERIZED LEVELING BINDER (MACHINE METHOD), N50
- 40 2 1/2" HOT MIX ASPHALT SURFACE COURSE, MIX "C", N50
- 41 POLYMERIZED BITUMINOUS MATERIALS (TACK COAT)
- 42 PORTLAND CEMENT CONCRETE SIDEWALK 5 INCH
- 43 SEGMENTAL CONCRETE BLOCK WALL
- 44 PORTLAND CEMENT CONCRETE DRIVEWAY PAVEMENT, 7 INCH
- 45 CHAIN LINK FENCE, 4'
- 46 CONCRETE MEDIAN, TYPE SB (SPECIAL)
- 47 CONCRETE MEDIAN, TYPE SM-6.12

NOTES:

1. SEE ROADWAY PLANS FOR PAVEMENT WIDTH TRANSITION LOCATIONS.
2. SEE DRAINAGE PLANS FOR LOCATIONS OF PIPE UNDERDRAINS AND DRAINAGE STRUCTURES.
3. SEE PAVEMENT GORE DETAILS FOR LAYOUT AND SLOPE INFORMATION.
4. SEE CROSS SECTIONS FOR SIDE SLOPE AND DITCH DETAILS.
5. SEE RETAINING WALL PLANS FOR LOCATION AND DETAILS.
6. THE UNIT WEIGHT TO CALCULATE ALL HOT MIX ASPHALT SURFACE MIXTURES IS 112 LBS/SO YD/IN FOR MIX C AND 123 LBS/SO YD/IN FOR MIX F. APPLICATION RATE FOR TACK COAT IS 0.05 LB/SO FT.
7. SEE JOINTING PLANS FOR TYPE AND LOCATIONS.
8. EROSION CONTROL BLANKET IS TO BE PLACED AS NEEDED ON SLOPES 1:3 AND FLATTER (TYP). REINFORCEMENT ON STEEPER THAN 1:3 AND SHALL NOT BE PLACED ON FURROWED SLOPES. SEE EROSION AND SEDIMENT CONTROL SHEETS FOR LOCATIONS.
9. FOR SUPERELEVATION TRANSITIONS, SEE DETAIL SHEETS FOR MAINLINE OR PROFILE SHEETS FOR RAMP AND LOCAL ROADS.
10. IF CURB AND GUTTER OR PCC PAVEMENT IS CONSTRUCTED AFTER OCTOBER 15TH AND THE ROAD WILL BE OPEN TO TRAFFIC PRIOR TO THE FOLLOWING APRIL 15TH, PROTECTIVE COAT SHALL BE USED.

TYP-09

**STATE OF ILLINOIS
DEPARTMENT OF TRANSPORTATION**

**TYPICAL SECTIONS
PROPOSED
RAMP 6TH-D**

SCALE: NA SHEET NO. OF SHEETS STA. TO STA.

FILE	SECTION	COUNTY	TOTAL SHEETS	SHEET NO.
74	(81-1R & 81-1H)BR	ROCK ISLAND	1504	50
				CONTRACT NO. 64C08


ILLINOIS/FEED AID PROJECT

FILE NAME	USER NAME	DESIGNED	REVISED	DATE
D2CONAB-HPS-ent-typical189M.dgn	petha88954	CBP	05/16/17	
		DRAWN		
		CHECKED		
		DATE		


PLOT SCALE	4/11/2017
PLOT DATE	



Copyright Hanson Professional Services Inc.

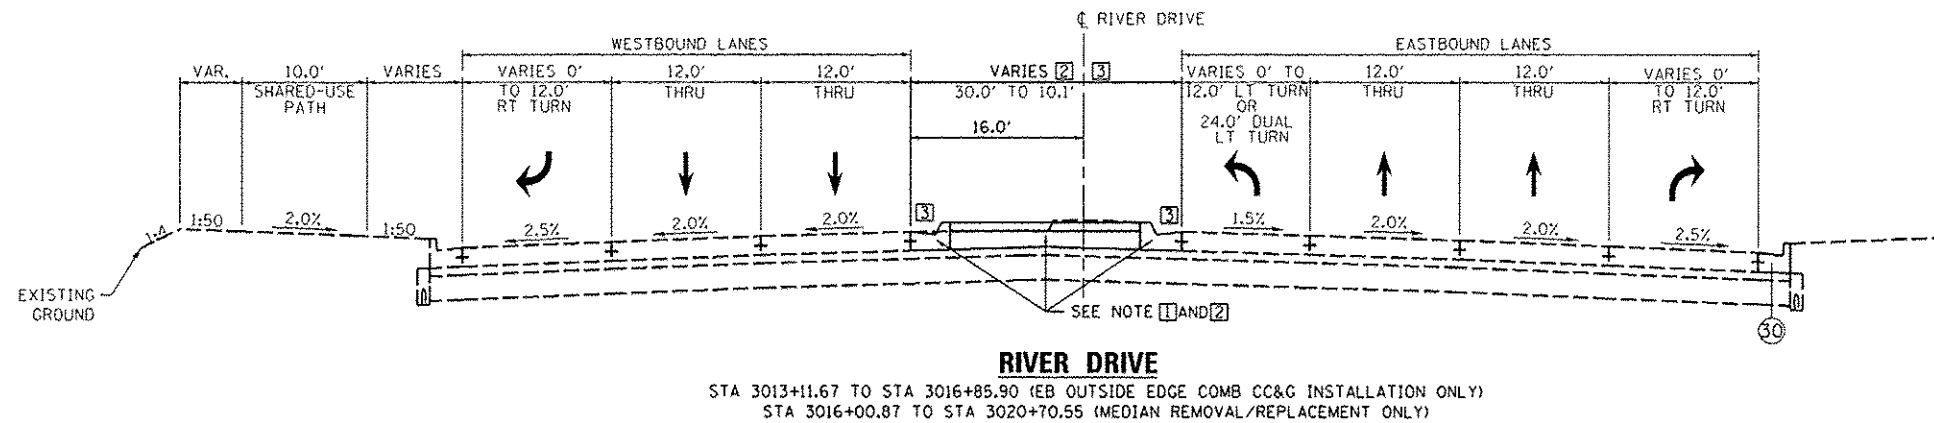

- 1 GUTTER TYPE
STA 3016+00.87 TO 3018+24.18 = 12
STA 3018+24.18 TO 3018+47.77 = GUTTER TRANSITION
(PAID FOR AS 32)
STA 3018+47.77 TO 3019+89.53 = 33
- 2 MEDIAN TYPE
STA 3016+00.87 TO 3019+89.53 = 35
STA 3019+89.53 TO 3020+70.55 = 34
•M-6.24 ON WESTBOUND
•M-6.12 ON EASTBOUND
- 3 WHEN MEDIAN WIDTH IS LESS THAN OR EQUAL TO 22.0',
GUTTER FLAG DRAINS TOWARDS MEDIAN
WHEN MEDIAN WIDTH IS GREATER THAN 22.0', GUTTER
FLAG DRAINS TOWARDS PAVEMENT

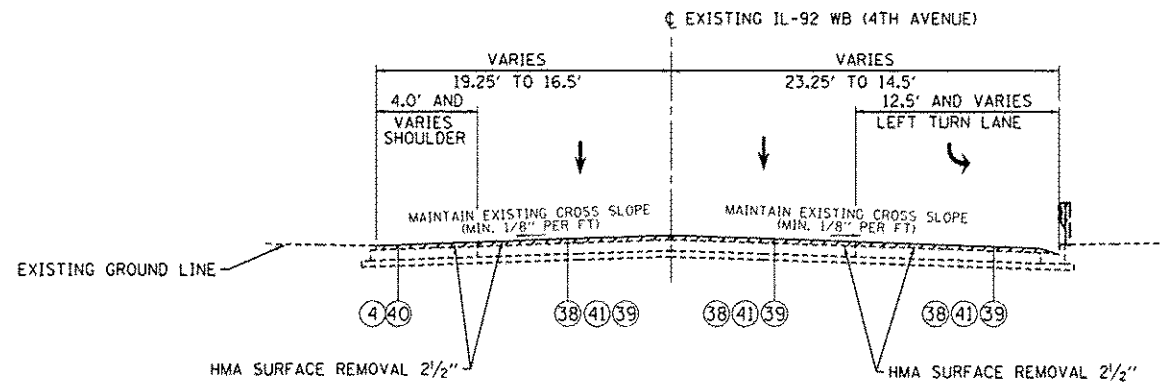

IL-92 WB (4TH AVENUE)
STA 402+25.00 TO 410+00.00

PROPOSED LEGEND:

- 1 PORTLAND CEMENT CONCRETE PAVEMENT 10 1/2" (JOINTED)
- 2 PORTLAND CEMENT CONCRETE PAVEMENT 9 1/4" (JOINTED)
- 3 STABILIZED SUBBASE 4"
- 4 BITUMINOUS MATERIALS (TACK COAT)
- 5 AGGREGATE SUBGRADE IMPROVEMENT 13 1/2"
- 6 AGGREGATE SUBGRADE IMPROVEMENT 12"
- 7 GEOTECHNICAL REINFORCEMENT
- 8 PIPE UNDERDRAINS, TYPE 2, 6"
- 9 TOPSOIL FURNISH AND PLACE, 4"
- 10 EROSION CONTROL BLANKET (SEE NOTE 8)
- 11 EMBANKMENT
- 12 AGGREGATE SHOULDERS, TYPE A 6"
- 13 CONCRETE BARRIER, SINGLE FACE, 42 INCH HEIGHT (SPECIAL)
- 14 CONCRETE BARRIER, DOUBLE FACE, 42 INCH HEIGHT
- 15 CONCRETE BARRIER TRANSITION (SPECIAL)
- 16 CONCRETE BARRIER BASE OR CONCRETE BARRIER BASE (SPECIAL)
- 17 STEEL PLATE BEAM GUARDRAIL, TYPE A, 6 FOOT POSTS
- 18 HOT-MIX ASPHALT SHOULDERS, 3" (FOR STABILIZATION AT SPBGR)
- 19 SUBBASE GRANULAR MATERIAL, TYPE A 9"
- 20 1/2" HOT-MIX ASPHALT SURFACE COURSE, MIX "C", N70
- 21 2 1/2" HOT-MIX ASPHALT BINDER COURSE, IL-19.0, N70
- 22 AGGREGATE BASE COURSE, TYPE A 6"
- 23 GEOTECHNICAL FABRIC FOR GROUND STABILIZATION
- 24 ANCHORAGE SLAB (SEE ANCHORAGE SLAB PLANS)
- 25 RETAINING WALL (SEE RETAINING WALL PLANS)
- 26 ANCHORAGE SLAB (SEE RETAINING WALL PLANS)
- 27 SELECT BACKFILL (SEE RETAINING WALL PLANS)
- 28 STEEL RAILING (SPECIAL) (SEE STRUCTURAL PLANS)
- 29 CONCRETE GUTTER, TYPE A (SPECIAL)
- 30 COMBINATION CONCRETE CURB AND GUTTER, TYPE B-6.24
- 31 COMBINATION CONCRETE CURB AND GUTTER, TYPE B-6.12
- 32 COMBINATION CONCRETE CURB AND GUTTER, TYPE M-6.24
- 33 COMBINATION CONCRETE CURB AND GUTTER, TYPE M-6.12
- 34 CONCRETE MEDIAN, TYPE SM (SPECIAL)
- 35 CONCRETE MEDIAN SURFACE, 4 INCH
- 36 CONCRETE MEDIAN, TYPE SM-6.18
- 37 CORRUGATED MEDIAN
- 38 1/2" POLYMERIZED HOT-MIX ASPHALT SURFACE COURSE, MIX "F", N50
- 39 1" POLYMERIZED LEVELING BINDER (MACHINE METHOD), N50
- 40 2 1/2" HOT MIX ASPHALT SURFACE COURSE, MIX "C", N50
- 41 POLYMERIZED BITUMINOUS MATERIALS (TACK COAT)
- 42 PORTLAND CEMENT CONCRETE SIDEWALK 5 INCH
- 43 SEGMENTAL CONCRETE BLOCK WALL
- 44 PORTLAND CEMENT CONCRETE DRIVEWAY PAVEMENT, 7 INCH
- 45 CHAIN LINK FENCE, 4'
- 46 CONCRETE MEDIAN, TYPE SB (SPECIAL)
- 47 CONCRETE MEDIAN, TYPE SM-6.12

NOTES:

1. SEE ROADWAY PLANS FOR PAVEMENT WIDTH TRANSITION LOCATIONS.
2. SEE DRAINAGE PLANS FOR LOCATIONS OF PIPE UNDERDRAINS AND DRAINAGE STRUCTURES.
3. SEE PAVEMENT GORE DETAILS FOR LAYOUT AND SLOPE INFORMATION.
4. SEE CROSS SECTIONS FOR SIDE SLOPE AND DITCH DETAILS.
5. SEE RETAINING WALL PLANS FOR LOCATION AND DETAILS.
6. THE UNIT WEIGHT TO CALCULATE ALL HOT MIX ASPHALT SURFACE MIXTURES IS 112 LBS/SQ YD/IN FOR MIX C AND 123 LBS/SQ YD/IN FOR MIX F. APPLICATION RATE FOR TACK COAT IS 0.05 LB/SQ FT.
7. SEE JOINTING PLANS FOR TYPE AND LOCATIONS.
8. EROSION CONTROL BLANKET IS TO BE PLACED AS NEEDED ON SLOPES 1:3 AND FLATTER (TYP).
REINFORCEMENT ON STEEPER THAN 1:3) AND SHALL NOT BE PLACED ON FURROWED SLOPES. SEE EROSION
AND SEDIMENT CONTROL SHEETS FOR LOCATIONS.
9. FOR SUPERELEVATION TRANSITIONS, SEE DETAIL SHEETS FOR MAINLINE OR PROFILE SHEETS FOR RAMP
AND LOCAL ROADS.
10. IF CURB AND GUTTER OR PCC PAVEMENT IS CONSTRUCTED AFTER OCTOBER 15TH AND THE ROAD WILL
BE OPEN TO TRAFFIC PRIOR TO THE FOLLOWING APRIL 15TH, PROTECTIVE COAT SHALL BE USED.

STATE OF ILLINOIS
DEPARTMENT OF TRANSPORTATION

TYPICAL SECTIONS
PROPOSED
LOCAL ROADS


F.A.I RTE.	SECTION	COUNTY	TOTAL SHEET NO.	
			SHEETS	NO.
74	(B1-1R & B1-1H)VR	ROCK ISLAND	1504	51
CONTRACT NO. 64C08			ILLINOIS FED. AID PROJECT	

FILE NAME =	USER NAME = pothe089954	DESIGNED - CBP	REVISED - 05/16/17
02CONAB+HPS+ent+typical111L.dgn		DRAWN - MTH	REVISED -
		CHECKED - AAP/KMA	REVISED -
		DATE - 1/20/2017	REVISED -

DATE	BY	APP. NAME
10/2/2014	CBP	
10/2/2014	MTH	
10/2/2015	AAP/KMA	



© Copyright Hanson Professional Services, Inc.

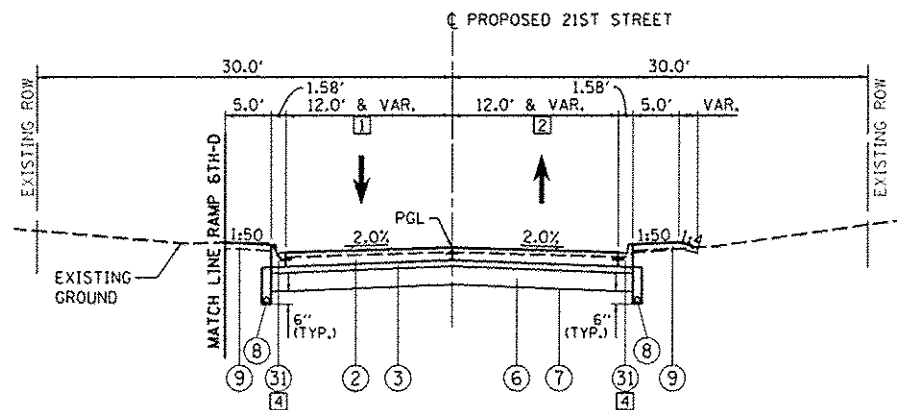

**PROPOSED 21ST STREET
(NORTH PORTION)**
STA 11+00.01 TO STA 13+37.40

- 1 LANE WIDTH
STA 11+00.01 TO 12+72.11 = 12.0'
STA 12+72.11 TO 13+03.00 = 12.0' TO 23.3'
STA 13+03.00 TO 13+19.31 = 23.3' TO 20.0'
STA 13+19.31 TO 13+37.40 = 20.0'
- 2 LANE WIDTH
STA 11+00.01 TO 12+62.08 = 12.0'
STA 12+62.08 TO 13+21.30 = 12.0' TO 20.0'
STA 13+21.30 TO 13+37.40 = 20.0'
- 3 PORTIONS OF THE NORTH AND SOUTH CUL-DE-SACS VARY THROUGHOUT. NO TYPICAL PROVIDED FOR THESE AREAS. SEE PLAN SHEETS FOR:
• SOUTH CUL-DE-SAC: STA 7+00.00 TO 8+36.85
• NORTH CUL-DE-SAC: STA 10+00.00 TO 11+00.01
- 4 COMBINATION CONCRETE CURB AND GUTTER TRANSITIONS TO TYPE M-2.12 TO MATCH EXISTING BETWEEN:
STA 12+99.52 RT TO 13+05.00 RT
STA 13+03.63 LT TO 13+05.00 LT
AND MAINTAINS TYPE M-2.12 TO THE PROJECT LIMITS AT STA 13+37.40.

PROPOSED LEGEND:

- 1 PORTLAND CEMENT CONCRETE PAVEMENT 10 1/2" (JOINTED)
- 2 PORTLAND CEMENT CONCRETE PAVEMENT 9 1/4" (JOINTED)
- 3 STABILIZED SUBBASE 4"
- 4 BITUMINOUS MATERIALS (TACK COAT)
- 5 AGGREGATE SUBGRADE IMPROVEMENT 13 1/2"
- 6 AGGREGATE SUBGRADE IMPROVEMENT 12"
- 7 GEOTECHNICAL REINFORCEMENT
- 8 PIPE UNDERDRAINS, TYPE 2, 6"
- 9 TOPSOIL FURNISH AND PLACE, 4"
- 10 EROSION CONTROL BLANKET (SEE NOTE 8)
- 11 EMBANKMENT
- 12 AGGREGATE SHOULDERS, TYPE A 6"
- 13 CONCRETE BARRIER, SINGLE FACE, 42 INCH HEIGHT (SPECIAL)
- 14 CONCRETE BARRIER, DOUBLE FACE, 42 INCH HEIGHT
- 15 CONCRETE BARRIER TRANSITION (SPECIAL)
- 16 CONCRETE BARRIER BASE OR CONCRETE BARRIER BASE (SPECIAL)
- 17 STEEL PLATE BEAM GUARDRAIL, TYPE A, 6 FOOT POSTS
- 18 HOT-MIX ASPHALT SHOULDERS, 3" (FOR STABILIZATION AT SPBGR)
- 19 SUBBASE GRANULAR MATERIAL, TYPE A 9"
- 20 1 1/2" HOT-MIX ASPHALT SURFACE COURSE, MIX "C", N70
- 21 2 1/2" HOT-MIX ASPHALT BINDER COURSE, IL-19.0, N70
- 22 AGGREGATE BASE COURSE, TYPE A 6"
- 23 GEOTECHNICAL FABRIC FOR GROUND STABILIZATION
- 24 ANCHORAGE SLAB (SEE ANCHORAGE SLAB PLANS)
- 25 RETAINING WALL (SEE RETAINING WALL PLANS)
- 26 ANCHORAGE SLAB (SEE RETAINING WALL PLANS)
- 27 SELECT BACKFILL (SEE RETAINING WALL PLANS)
- 28 STEEL RAILING (SPECIAL) (SEE STRUCTURAL PLANS)
- 29 CONCRETE GUTTER, TYPE A (SPECIAL)
- 30 COMBINATION CONCRETE CURB AND GUTTER, TYPE B-6.24
- 31 COMBINATION CONCRETE CURB AND GUTTER, TYPE B-6.12
- 32 COMBINATION CONCRETE CURB AND GUTTER, TYPE M-6.24
- 33 COMBINATION CONCRETE CURB AND GUTTER, TYPE M-6.12
- 34 CONCRETE MEDIAN, TYPE SM (SPECIAL)
- 35 CONCRETE MEDIAN SURFACE, 4 INCH
- 36 CONCRETE MEDIAN, TYPE SM-6.18
- 37 CORRUGATED MEDIAN
- 38 1 1/2" POLYMERIZED HOT-MIX ASPHALT SURFACE COURSE, MIX "F", N50
- 39 1" POLYMERIZED LEVELING BINDER (MACHINE METHOD), N50
- 40 2 1/2" HOT MIX ASPHALT SURFACE COURSE, MIX "C", N50
- 41 POLYMERIZED BITUMINOUS MATERIALS (TACK COAT)
- 42 PORTLAND CEMENT CONCRETE SIDEWALK 5 INCH
- 43 SEGMENTAL CONCRETE BLOCK WALL
- 44 PORTLAND CEMENT CONCRETE DRIVEWAY PAVEMENT, 7 INCH
- 45 CHAIN LINK FENCE, 4'
- 46 CONCRETE MEDIAN, TYPE SB (SPECIAL)
- 47 CONCRETE MEDIAN, TYPE SM-6.12

21ST STREET

STRUCTURAL DESIGN TRAFFIC: YEAR 2025
PV = 284 SU = 10 MU = 10
ROAD/STREET CLASSIFICATION: LOCAL ROAD CLASS: IV
PERCENT OF STRUCTURAL DESIGN TRAFFIC IN DESIGN LANE:
P = 50% S = 50% M = 50%
TRAFFIC FACTOR: ACTUAL TF = 0.07 AC TYPE = N/A
MINIMUM TF = N/A
PG GRADE: BINDER = N/A SURFACE = N/A
SUBGRADE SUPPORT RATING:
SSR = IBR = 3 (POOR)

NOTES:

1. SEE ROADWAY PLANS FOR PAVEMENT WIDTH TRANSITION LOCATIONS.
2. SEE DRAINAGE PLANS FOR LOCATIONS OF PIPE UNDERDRAINS AND DRAINAGE STRUCTURES.
3. SEE PAVEMENT CORE DETAILS FOR LAYOUT AND SLOPE INFORMATION.
4. SEE CROSS SECTIONS FOR SIDE SLOPE AND DITCH DETAILS.
5. SEE RETAINING WALL PLANS FOR LOCATION AND DETAILS.
6. THE UNIT WEIGHT TO CALCULATE ALL HOT MIX ASPHALT SURFACE MIXTURES IS 112 LBS/SQ YD/IN FOR MIX C AND 123 LBS/SQ YD/IN FOR MIX F. APPLICATION RATE FOR TACK COAT IS 0.05 LB/SQ FT.
7. SEE JOINTING PLANS FOR TYPE AND LOCATIONS.
8. EROSION CONTROL BLANKET IS TO BE PLACED AS NEEDED ON SLOPES 1:3 AND FLATTER (TYP). REINFORCEMENT ON STEEPER THAN 1:3 AND SHALL NOT BE PLACED ON FURROWED SLOPES. SEE EROSION AND SEDIMENT CONTROL SHEETS FOR LOCATIONS.
9. FOR SUPERELEVATION TRANSITIONS, SEE DETAIL SHEETS FOR MAINLINE OR PROFILE SHEETS FOR RAMP AND LOCAL ROADS.
10. IF CURB AND GUTTER OR PCC PAVEMENT IS CONSTRUCTED AFTER OCTOBER 15TH AND THE ROAD WILL BE OPEN TO TRAFFIC PRIOR TO THE FOLLOWING APRIL 15TH, PROTECTIVE COAT SHALL BE USED.

TYP-11

STATE OF ILLINOIS
DEPARTMENT OF TRANSPORTATION

TYPICAL SECTIONS
PROPOSED
LOCAL ROADS

SCALE: NA SHEET NO. OF SHEETS STA. TO STA.


F.A.I. RTE.	SECTION	COUNTY	TOTAL SHEETS	SHEET NO.
74	(01-1)R & 81-1HVBR	ROCK ISLAND	1504	52
CONTRACT NO. 64C08				
ILLINOIS FED. AID PROJECT				

LAYOUT	10/2/2014
DESIGN	10/2/2014
REVIEW	10/2/2015
CBP	
MTH	
AAP/KMA	

FILE NAME : D2CONAB-HPS-sht-typical112.dgn	USER NAME : pethe00954	DESIGNED - CBP	REVISED - 05/16/17
		DRAWN - MTH	REVISED -
		CHECKED - AAP/KMA	REVISED -
		DATE - 1/20/2017	REVISED -



Copyright Hanson Professional Services Inc.

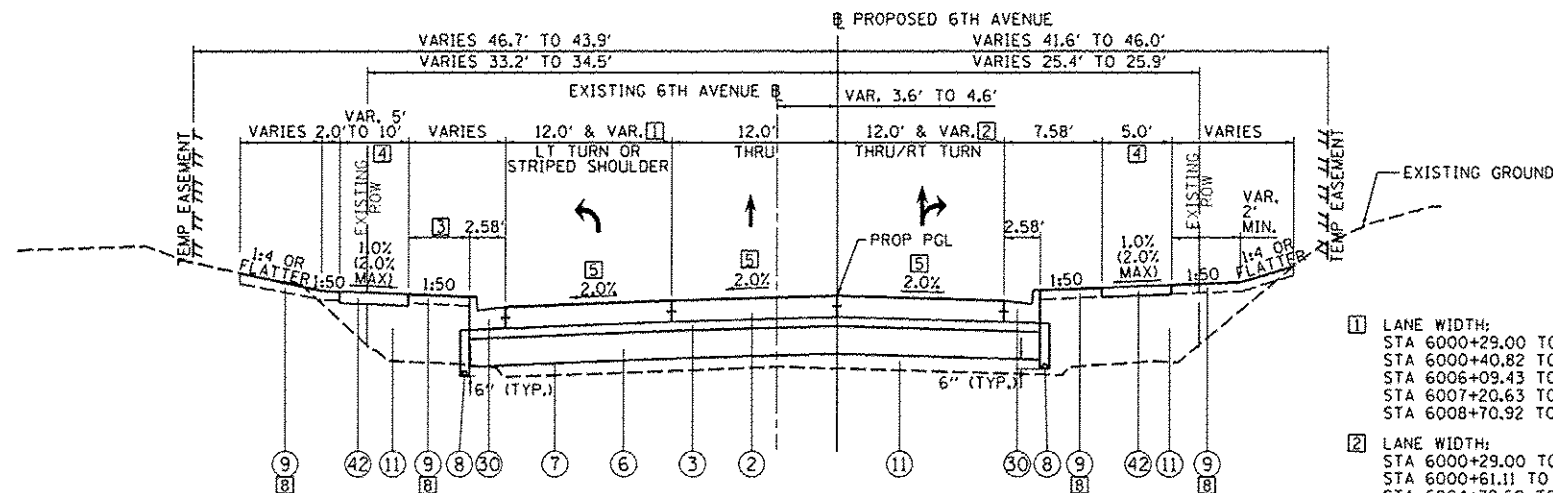


PROPOSED 6TH AVENUE (IL-92 EB)

STA 6000+29.00 TO STA 6009+20.00

INTERSECTION LIMITS (NOT REPRESENTED BY TYPICAL):
STA 6006+09.43 LT TO 6007+20.63 LT
STA 6004+79.60 RT TO 6008+48.71 RT

6TH AVE (IL-92 EB)		
STRUCTURAL DESIGN TRAFFIC: YEAR 2025		
PV = 13,760	SU = 362	MU = 362
ROAD/STREET CLASSIFICATION: ARTERIAL (1-WAY) CLASS: I		
PERCENT OF STRUCTURAL DESIGN TRAFFIC IN DESIGN LANE:		
P = 50%	S = 50%	M = 50%
TRAFFIC FACTOR: ACTUAL TF = 3.06 AC TYPE = N/A		
MINIMUM TF = 5.58		
PG GRADE: BINDER = N/A SURFACE = N/A		
SUBGRADE SUPPORT RATING:		
SSR = IBR = 3 (POOR)		

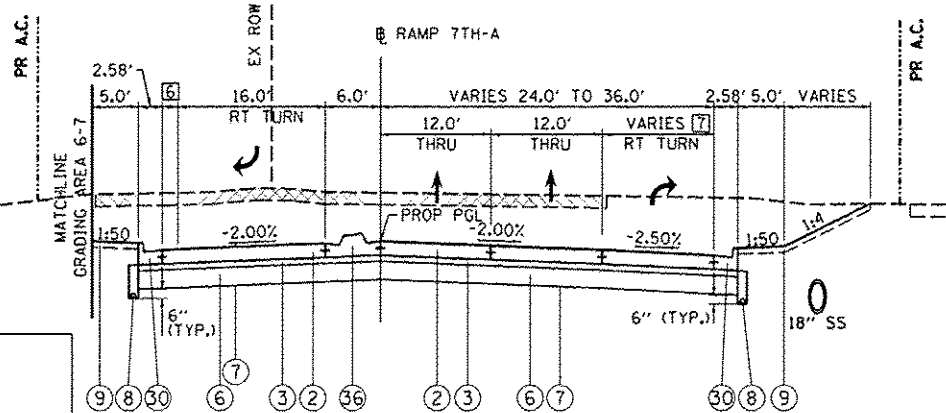

PROPOSED CONNECTOR BETWEEN 6TH AVE AND 7TH AVE

STA 644+48.97 TO STA 646+35.73

INTERSECTION LIMITS (NOT REPRESENTED BY TYPICAL):
STA 642+14.18 TO 644+48.97
STA 646+35.73 TO 647+06.88

CONNECTOR		
STRUCTURAL DESIGN TRAFFIC: YEAR 2025		
PV = 10,363	SU = 273	MU = 273
ROAD/STREET CLASSIFICATION: LOCAL ROAD CLASS: II		
PERCENT OF STRUCTURAL DESIGN TRAFFIC IN DESIGN LANE:		
P = 50%	S = 50%	M = 50%
TRAFFIC FACTOR: ACTUAL TF = 1.93 AC TYPE = N/A		
MINIMUM TF = N/A		
PG GRADE: BINDER = N/A SURFACE = N/A		
SUBGRADE SUPPORT RATING:		
SSR = IBR = 3 (POOR)		

PROPOSED LEGEND:

- PORTLAND CEMENT CONCRETE PAVEMENT 10 1/2" (JOINTED)
- PORTLAND CEMENT CONCRETE PAVEMENT 9 1/4" (JOINTED)
- STABILIZED SUBBASE 4"
- BITUMINOUS MATERIALS (TACK COAT)
- AGGREGATE SUBGRADE IMPROVEMENT 13 1/2"
- AGGREGATE SUBGRADE IMPROVEMENT 12"
- GEOTECHNICAL REINFORCEMENT
- PIPE UNDERDRAINS, TYPE 2, 6"
- TOPSOIL FURNISH AND PLACE, 4"
- EROSION CONTROL BLANKET (SEE NOTE 8)
- EMBANKMENT
- AGGREGATE SHOULDERS, TYPE A 6"
- CONCRETE BARRIER, SINGLE FACE, 42 INCH HEIGHT (SPECIAL)
- CONCRETE BARRIER, DOUBLE FACE, 42 INCH HEIGHT
- CONCRETE BARRIER TRANSITION (SPECIAL)
- CONCRETE BARRIER BASE OR CONCRETE BARRIER BASE (SPECIAL)
- STEEL PLATE BEAM GUARDRAIL, TYPE A, 6 FOOT POSTS
- HOT-MIX ASPHALT SHOULDERS, 3" (FOR STABILIZATION AT SPBGR)
- SUBBASE GRANULAR MATERIAL, TYPE A 9"
- 1 1/2" HOT-MIX ASPHALT SURFACE COURSE, MIX "C", N70
- 2 1/2" HOT-MIX ASPHALT BINDER COURSE, IL-19.0, N70
- AGGREGATE BASE COURSE, TYPE A 6"
- GEOTECHNICAL FABRIC FOR GROUND STABILIZATION
- ANCHORAGE SLAB (SEE ANCHORAGE SLAB PLANS)
- RETAINING WALL (SEE RETAINING WALL PLANS)
- ANCHORAGE SLAB (SEE RETAINING WALL PLANS)
- SELECT BACKFILL (SEE RETAINING WALL PLANS)
- STEEL RAILING (SPECIAL) (SEE STRUCTURAL PLANS)
- CONCRETE GUTTER, TYPE A (SPECIAL)
- COMBINATION CONCRETE CURB AND GUTTER, TYPE B-6.24
- COMBINATION CONCRETE CURB AND GUTTER, TYPE B-6.12
- COMBINATION CONCRETE CURB AND GUTTER, TYPE M-6.24
- COMBINATION CONCRETE CURB AND GUTTER, TYPE M-6.12
- CONCRETE MEDIAN, TYPE SM (SPECIAL)
- CONCRETE MEDIAN SURFACE, 4 INCH
- CONCRETE MEDIAN, TYPE SM-6.18
- CORRUGATED MEDIAN
- 1 1/2" POLYMERIZED HOT-MIX ASPHALT SURFACE COURSE, MIX "F", N50
- 1" POLYMERIZED LEVELING BINDER (MACHINE METHOD), N50
- 2 1/2" HOT MIX ASPHALT SURFACE COURSE, MIX "C", N50
- POLYMERIZED BITUMINOUS MATERIALS (TACK COAT)
- PORTLAND CEMENT CONCRETE SIDEWALK 5 INCH
- SEGMENTAL CONCRETE BLOCK WALL
- PORTLAND CEMENT CONCRETE DRIVEWAY PAVEMENT, 7 INCH
- CHAIN LINK FENCE, 4'
- CONCRETE MEDIAN, TYPE SB (SPECIAL)
- CONCRETE MEDIAN, TYPE SM-6.12

- LANE WIDTH:
STA 6000+29.00 TO 6006+40.82 = VARIES (INTERSECTION)
STA 6000+40.82 TO 6006+09.43 = 12.00'
STA 6006+09.43 TO 6007+20.63 VARIES (INTERSECTION)
STA 6007+20.63 TO 6008+70.92 = 8.00'
STA 6008+70.92 TO 6009+20.00 TAPERS 8.00' TO 7.29'
- LANE WIDTH:
STA 6000+29.00 TO 6000+61.11 = VARIES (INTERSECTION)
STA 6000+61.11 TO 6004+79.60 = 12.00'
STA 6004+79.60 TO 6008+48.71 12.00' & VAR. (INTERSECTION)
STA 6008+48.71 TO 6008+70.92 = 12.00'
STA 6008+70.92 TO 6009+20.00 TAPERS 12.00' TO 10.71'
- BUFFER AREA (LEFT SIDE):
STA 6000+43.82 LT TO 6001+90.00 LT = 3.00'
STA 6001+90.00 LT TO 6002+00.00 LT = 3.00' TO 2.50'
STA 6002+00.00 LT TO 6003+10.00 LT = 2.50'
STA 6003+10.00 LT TO 6003+30.00 LT = 2.50' TO 5.00'
STA 6003+30.00 LT TO 6004+76.33 LT = 5.00'
STA 6004+76.33 LT TO 6006+99.13 LT = N/A
STA 6006+99.13 LT TO 6007+20.63 = VARIES 0.00' TO 10.00'
STA 6007+20.63 LT TO 6008+02.71 LT = 10.00'
STA 6008+02.71 LT TO 6008+31.10 LT = 10.00' TO 5.23'
STA 6008+31.10 LT TO 6008+50.00 LT (M.E.) = 5.23'
- PROPOSED SIDEWALK:
STA 6000+43.82 LT TO 6005+76.11 RT
STA 6007+05.41 RT TO 6008+50.00 RT
STA 6000+33.43 LT TO 6006+18.85 LT
STA 6006+95.61 LT TO 6008+50.00 LT
- SEE PLAN SHEET FOR CROSS SLOPE TRANSITIONS AT:
A) INTERSECTION WITH 19TH STREET, TRANSITION BETWEEN STA 6000+29.00 TO STA 6000+61.11.
B) INTERSECTION WITH RAMP 6TH-C/6TH-D, TRANSITION BETWEEN STA 6005+75.00 TO STA 6007+50.00.
C) EAST LIMIT DUE TO TIE-IN TO EXISTING CROSS SLOPE AND DIFFERENT CROWN LOCATION, TRANSITION BETWEEN STA 6008+62.00 TO STA 6009+20.00.
- SOUTHBOUND PAVEMENT WIDENING:
STA 644+48.97 TO STA 645+20.84 = 0.00'
STA 645+20.84 TO STA 646+17.41 = 0.00' TO 19.55' (FOR 6TH AVE TURN LANE AND SB LANE)
STA 646+17.41 TO STA 646+35.73 = 19.55' TO 32.85' (FOR 6TH AVE TURN LANE, GORE AND SB LANE)
- RIGHT TURN LANE:
STA 644+48.97 TO STA 644+75.37 = 0.00'
STA 644+75.37 TO STA 645+37.21 = 0.00' TO 12.00'
STA 645+37.21 TO STA 646+35.73 = 12.00'
- SEE LANDSCAPING PLANS FOR TOPSOIL PLACEMENT OMISSION AREAS UNDER OR NEAR STRUCTURES AT FINAL GRADING.

NOTES:

- SEE ROADWAY PLANS FOR PAVEMENT WIDTH TRANSITION LOCATIONS.
- SEE DRAINAGE PLANS FOR LOCATIONS OF PIPE UNDERDRAINS AND DRAINAGE STRUCTURES.
- SEE PAVEMENT GORE DETAILS FOR LAYOUT AND SLOPE INFORMATION.
- SEE CROSS SECTIONS FOR SIDE SLOPE AND DITCH DETAILS.
- SEE RETAINING WALL PLANS FOR LOCATION AND DETAILS.
- THE UNIT WEIGHT TO CALCULATE ALL HOT MIX ASPHALT SURFACE MIXTURES IS 112 LBS/SQ YD/IN FOR MIX C AND 123 LBS/SQ YD/IN FOR MIX F. APPLICATION RATE FOR TACK COAT IS 0.05 LB/SQ FT.
- SEE JOINTING PLANS FOR TYPE AND LOCATIONS.
- EROSION CONTROL BLANKET IS TO BE PLACED AS NEEDED ON SLOPES 1:3 AND FLATTER (TYP.) ARE REINFORCED ON STEEPER THAN 1:3 AND SHALL NOT BE PLACED ON FURROWED SLOPES. SEE EROSION AND SEDIMENT CONTROL SHEETS FOR LOCATIONS.
- FOR SUPERELEVATION TRANSITIONS, SEE DETAIL SHEETS FOR MAINLINE OR PROFILE SHEETS FOR RAMPS AND LOCAL ROADS.
- IF CURB AND GUTTER OR PCC PAVEMENT IS CONSTRUCTED AFTER OCTOBER 15TH AND THE ROAD WILL BE OPEN TO TRAFFIC PRIOR TO THE FOLLOWING APRIL 15TH, PROTECTIVE COAT SHALL BE USED.

TYP-12

TYPICAL SECTIONS PROPOSED LOCAL ROADS




SCALE: NA SHEET NO. OF SHEETS STA. TO STA.

F.A.I. RTE.	SECTION	COUNTY	TOTAL SHEETS	SHEET NO.
74	(81-1)R & 81-1)HVR	ROCK ISLAND	1504	53
CONTRACT NO. 64C08				
ILLINOIS FED. AID PROJECT				

STATE OF ILLINOIS DEPARTMENT OF TRANSPORTATION

FILE NAME: D:\CONAB-HPS-shr-typrce\13L.dgn	USER NAME: pete00954	DESIGNED: CBP	REVISED: 05/16/17
		DRAWN: MTH	REVISED:
		CHECKED: AAP/KMA	REVISED:
		DATE: 1/20/2017	REVISED:

LAYOUT	10/2/2014	CBP
DESIGN	10/2/2014	MTH
REVIEW	10/2/2015	AAP/KMA

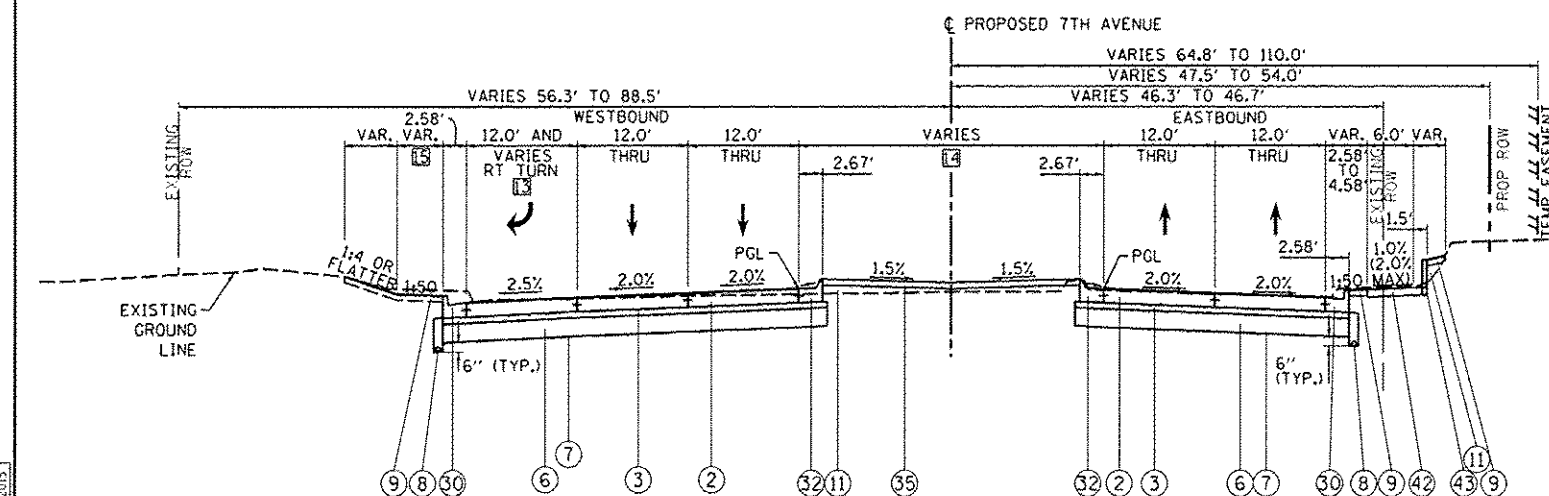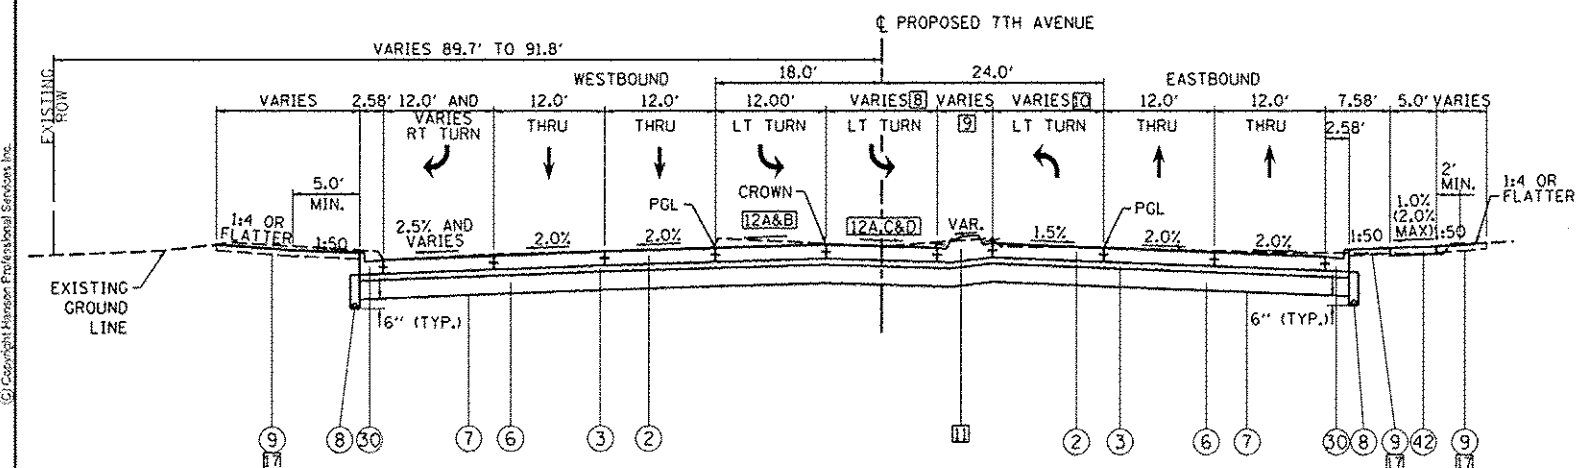 

4. MEDIAN WIDTH;
STA 7013+50.78 TO 7016+94.53 =
32.85' TO 37.00' TO 12.00'

5. 5.0' MIN WHERE EXISTING SIDEWALK
IS NOT PRESENT FROM STA 7014+10
TO 7016+06 OTHERWISE 1:4 OR
FLATTER TO EXISTING SIDEWALK

6. MEDIANS OUTSIDE OF THE PROJECT
LIMITS ARE TO BE REMOVED IN
ORDER TO ACCOMMODATE THE
MAINTENANCE OF TRAFFIC (MOT).
ONCE MOT IS COMPLETE, MEDIANS
WILL BE REPLACED AS SHOWN ON
ROADWAY PLANS. APPLIES TO:
• STA 7017+34.40 TO 7018+90.48
• STA 7018+90.48 TO 7022+58.66

7. SEE LANDSCAPING PLANS FOR
TOPSOIL PLACEMENT OMISSION
AREAS UNDER OR NEAR
STRUCTURES AT FINAL GRADING.

NOTES:

 1. SEE ROADWAY PLANS FOR PAVEMENT WIDTH TRANSITION LOCATIONS.
 2. SEE DRAINAGE PLANS FOR LOCATIONS OF PIPE UNDERDRAINS AND DRAINAGE STRUCTURES.
 3. SEE PAVEMENT GORE DETAILS FOR LAYOUT AND SLOPE INFORMATION.
 4. SEE CROSS SECTIONS FOR SIDE SLOPE AND DITCH DETAILS.
 5. SEE RETAINING WALL PLANS FOR LOCATION AND DETAILS.
 6. THE UNIT WEIGHT TO CALCULATE ALL HOT MIX ASPHALT SURFACE MIXTURES IS 112 LBS/SO YD/IN FOR MIX C AND 123 LBS/SO YD/IN FOR MIX F. APPLICATION RATE FOR TACK COAT IS 0.05 LB/SO FT.
 7. SEE JOINTING PLANS FOR TYPE AND LOCATIONS.
 8. EROSION CONTROL BLANKET IS TO BE PLACED AS NEEDED ON SLOPES 1:3 AND FLATTER (TURF REINFORCEMENT ON STEEPER THAN 1:3) AND SHALL NOT BE PLACED ON FURROWED SLOPES. SEE EROSION AND SEDIMENT CONTROL SHEETS FOR LOCATIONS.
 9. FOR SUPERELEVATION TRANSITIONS, SEE DETAIL SHEETS FOR MAINLINE OR PROFILE SHEETS FOR RAMPS AND LOCAL ROADS.
 10. IF CURB AND GUTTER OR PCC PAVEMENT IS CONSTRUCTED AFTER OCTOBER 15TH AND THE ROAD WILL BE OPEN TO TRAFFIC PRIOR TO THE FOLLOWING APRIL 15TH, PROTECTIVE COAT SHALL BE USED.

- ① PORTLAND CEMENT CONCRETE PAVEMENT 10 1/2" (JOINTED)
- ② PORTLAND CEMENT CONCRETE PAVEMENT 9 1/4" (JOINTED)
- ③ STABILIZED SUBBASE 4"
- ④ BITUMINOUS MATERIALS (TACK COAT)
- ⑤ AGGREGATE SUBGRADE IMPROVEMENT 13 1/2"
- ⑥ AGGREGATE SUBGRADE IMPROVEMENT 12"
- ⑦ GEOTECHNICAL REINFORCEMENT
- ⑧ PIPE UNDERDRAINS, TYPE 2, 6"
- ⑨ TOPSOIL FURNISH AND PLACE, 4"
- ⑩ EROSION CONTROL BLANKET (SEE NOTE 8)
- ⑪ EMBANKMENT
- ⑫ AGGREGATE SHOULDERS, TYPE A 6"
- ⑬ CONCRETE BARRIER, SINGLE FACE, 42 INCH HEIGHT (SPECIAL)
- ⑭ CONCRETE BARRIER, DOUBLE FACE, 42 INCH HEIGHT
- ⑮ CONCRETE BARRIER TRANSITION (SPECIAL)
- ⑯ CONCRETE BARRIER BASE OR CONCRETE BARRIER BASE (SPECIAL)
- ⑰ STEEL PLATE BEAM GUARDRAIL, TYPE A, 6 FOOT POSTS
- ⑱ HOT-MIX ASPHALT SHOULDERS, 3" (FOR STABILIZATION AT SPBGR)
- ⑲ SUBBASE GRANULAR MATERIAL, TYPE A 9"
- ⑳ 1 1/2" HOT-MIX ASPHALT SURFACE COURSE, MIX "C", N70
- ㉑ 2 1/2" HOT-MIX ASPHALT BINDER COURSE, IL-19.0, N70
- ㉒ AGGREGATE BASE COURSE, TYPE A 6"
- ㉓ GEOTECHNICAL FABRIC FOR GROUND STABILIZATION
- ㉔ ANCHORAGE SLAB (SEE ANCHORAGE SLAB PLANS)
- ㉕ RETAINING WALL (SEE RETAINING WALL PLANS)
- ㉖ ANCHORAGE SLAB (SEE RETAINING WALL PLANS)
- ㉗ SELECT BACKFILL (SEE RETAINING WALL PLANS)
- ㉘ STEEL RAILING (SPECIAL) (SEE STRUCTURAL PLANS)
- ㉙ CONCRETE GUTTER, TYPE A (SPECIAL)
- ㊱ COMBINATION CONCRETE CURB AND GUTTER, TYPE B-6.24
- ㊲ COMBINATION CONCRETE CURB AND GUTTER, TYPE B-6.12
- ㊳ COMBINATION CONCRETE CURB AND GUTTER, TYPE M-6.24
- ㊴ COMBINATION CONCRETE CURB AND GUTTER, TYPE M-6.12
- ㊵ CONCRETE MEDIAN, TYPE SM (SPECIAL)
- ㊶ CONCRETE MEDIAN SURFACE, 4 INCH
- ㊷ CONCRETE MEDIAN, TYPE SM-6.18
- ㊸ CORRUGATED MEDIAN
- ㊹ 1 1/2" POLYMERIZED HOT-MIX ASPHALT SURFACE COURSE, MIX "F", N50
- ㊺ 1" POLYMERIZED LEVELING BINDER (MACHINE METHOD), N50
- ㊻ 2 1/2" HOT MIX ASPHALT SURFACE COURSE, MIX "C", N50
- ㊼ POLYMERIZED BITUMINOUS MATERIALS (TACK COAT)
- ㊽ PORTLAND CEMENT CONCRETE SIDEWALK 5 INCH
- ㊾ SEGMENTAL CONCRETE BLOCK WALL
- ㊿ PORTLAND CEMENT CONCRETE DRIVEWAY PAVEMENT, 7 INCH
- 1 CHAIN LINK FENCE, 4'
- 2 CONCRETE MEDIAN, TYPE SB (SPECIAL)
- 3 CONCRETE MEDIAN, TYPE SM-6.12

LAYOUT	CSP	10/2/2014
DRAWN	MJR	10/2/2014
REVIEWED	AMP/KMA	10/2/2015


FILE NAME =	USER NAME = potha08954	DESIGNED - CBP	REVISED -  05/16/17
02CONAB-HP5-ehc-tydocal14L.dgn		DRAWN - MTH	REVISED -
	PLOT SCALE = NA	CHECKED - AAP/KMA	REVISED -
	PLOT DATE = 4/11/2017	DATE = 1/20/2017	REVISED -

STATE OF ILLINOIS
DEPARTMENT OF TRANSPORTATION


TYPICAL SECTIONS PROPOSED LOCAL ROADS					TYP-13				
					F.A.I. RTE.	SECTION	COUNTY	TOTAL SHEETS	SHEET NO.
					74	(81-1)R & 81-1)HVR	ROCK ISLAND	1504	54
SCALE: NA	SHEET NO.	OF	SHEETS	STA.	TO STA.	CONTRACT NO. 64C08			
						ILLINOIS FED. AID PROJECT			




© Copyright Hanson Professional Services, Inc.

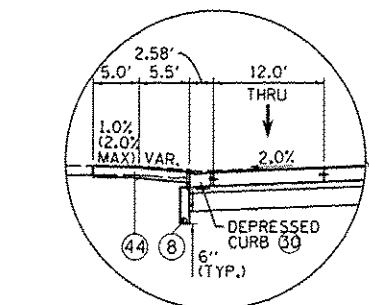

**ALTERNATE LEFT ROADSIDE AT
ENTRANCE LOCATIONS**
STA 1909+87.19 TO STA 1910+12.69
STA 1910+35.45 TO STA 1910+53.45

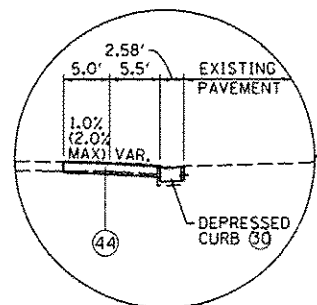

**LEFT ROADSIDE AT
ENTRANCE LOCATION
OUTSIDE OF PAVEMENT RECONSTRUCTION LIMIT**
STA 1909+09.46 TO STA 1909+33.46

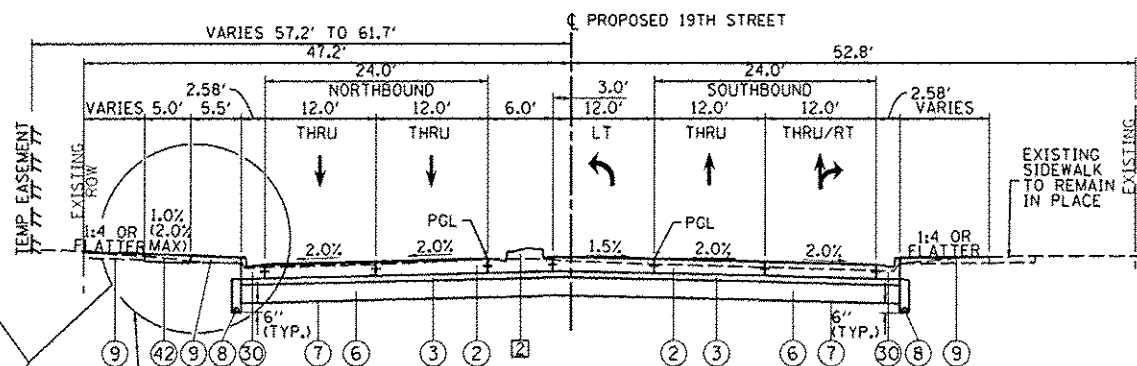

PROPOSED 19TH STREET
STA 1909+70.00 TO STA 1910+67.64
INTERSECTION LIMIT (NOT REPRESENTED BY TYPICAL)
STA 1910+67.64 TO STA 1913+20.25

1. MEDIANS BEYOND PROJECT LIMITS SHALL BE REMOVED AND REPLACED WITH TEMPORARY PAVEMENT FOR MAINTENANCE OF TRAFFIC. MEDIANS WILL BE REPLACED IN PLACE UPON COMPLETION OF MAINTENANCE OF TRAFFIC. MEDIANS WILL BE PAID FOR ACCORDING TO THE FOLLOWING:
STA 1908+69.72 TO 1909+63.47 = 47
STA 1909+63.47 TO 1909+70.00 = 37
2. MEDIAN SHALL BE PAID FOR ACCORDING TO THE FOLLOWING:
STA 1909+70.00 TO 1910+54.88 = 37
STA 1910+54.88 TO 1911+36.59 = 34 WHICH SHALL INCLUDE THE CONSTRUCTION OF M-6.24 C&G FOR NB AND M-6.12 C&G FOR SB

PROPOSED LEGEND:

1. PORTLAND CEMENT CONCRETE PAVEMENT 10 1/2" (JOINTED)
2. PORTLAND CEMENT CONCRETE PAVEMENT 9 1/4" (JOINTED)
3. STABILIZED SUBBASE 4"
4. BITUMINOUS MATERIALS (TACK COAT)
5. AGGREGATE SUBGRADE IMPROVEMENT 13 1/2"
6. AGGREGATE SUBGRADE IMPROVEMENT 12"
7. GEOTECHNICAL REINFORCEMENT
8. PIPE UNDERDRAINS, TYPE 2, 6"
9. TOPSOIL FURNISH AND PLACE, 4"
10. EROSION CONTROL BLANKET (SEE NOTE 8)
11. EMBANKMENT
12. AGGREGATE SHOULDERS, TYPE A 6"
13. CONCRETE BARRIER, SINGLE FACE, 42 INCH HEIGHT (SPECIAL)
14. CONCRETE BARRIER, DOUBLE FACE, 42 INCH HEIGHT
15. CONCRETE BARRIER TRANSITION (SPECIAL)
16. CONCRETE BARRIER BASE OR CONCRETE BARRIER BASE (SPECIAL)
17. STEEL PLATE BEAM GUARDRAIL, TYPE A, 6 FOOT POSTS
18. HOT-MIX ASPHALT SHOULDERS, 3" (FOR STABILIZATION AT SPBGR)
19. SUBBASE GRANULAR MATERIAL, TYPE A 9"
20. 1 1/2" HOT-MIX ASPHALT SURFACE COURSE, MIX "C", N70
21. 2 1/2" HOT-MIX ASPHALT BINDER COURSE, IL-19.0, N70
22. AGGREGATE BASE COURSE, TYPE A 6"
23. GEOTECHNICAL FABRIC FOR GROUND STABILIZATION
24. ANCHORAGE SLAB (SEE ANCHORAGE SLAB PLANS)
25. RETAINING WALL (SEE RETAINING WALL PLANS)
26. ANCHORAGE SLAB (SEE RETAINING WALL PLANS)
27. SELECT BACKFILL (SEE RETAINING WALL PLANS)
28. STEEL RAILING (SPECIAL) (SEE STRUCTURAL PLANS)
29. CONCRETE GUTTER, TYPE A (SPECIAL)
30. COMBINATION CONCRETE CURB AND GUTTER, TYPE B-6.24
31. COMBINATION CONCRETE CURB AND GUTTER, TYPE B-6.12
32. COMBINATION CONCRETE CURB AND GUTTER, TYPE M-6.24
33. COMBINATION CONCRETE CURB AND GUTTER, TYPE M-6.12
34. CONCRETE MEDIAN, TYPE SM (SPECIAL)
35. CONCRETE MEDIAN SURFACE, 4 INCH
36. CONCRETE MEDIAN, TYPE SM-6.18
37. CORRUGATED MEDIAN
38. 1 1/2" POLYMERIZED HOT-MIX ASPHALT SURFACE COURSE, MIX "F", N50
39. 1" POLYMERIZED LEVELING BINDER (MACHINE METHOD), N50
40. 2 1/2" HOT MIX ASPHALT SURFACE COURSE, MIX "C", N50
41. POLYMERIZED BITUMINOUS MATERIALS (TACK COAT)
42. PORTLAND CEMENT CONCRETE SIDEWALK 5 INCH
43. SEGMENTAL CONCRETE BLOCK WALL
44. PORTLAND CEMENT CONCRETE DRIVEWAY PAVEMENT, 7 INCH
45. CHAIN LINK FENCE, 4'
46. CONCRETE MEDIAN, TYPE SB (SPECIAL)
47. CONCRETE MEDIAN, TYPE SM-6.12

NOTES:

1. SEE ROADWAY PLANS FOR PAVEMENT WIDTH TRANSITION LOCATIONS.
2. SEE DRAINAGE PLANS FOR LOCATIONS OF PIPE UNDERDRAINS AND DRAINAGE STRUCTURES.
3. SEE PAVEMENT GORE DETAILS FOR LAYOUT AND SLOPE INFORMATION.
4. SEE CROSS SECTIONS FOR SIDE SLOPE AND DITCH DETAILS.
5. SEE RETAINING WALL PLANS FOR LOCATION AND DETAILS.
6. THE UNIT WEIGHT TO CALCULATE ALL HOT MIX ASPHALT SURFACE MIXTURES IS 112 LBS/SQ YD/IN FOR MIX C AND 123 LBS/SQ YD/IN FOR MIX F. APPLICATION RATE FOR TACK COAT IS 0.05 LB/SQ FT.
7. SEE JOINTING PLANS FOR TYPE AND LOCATIONS.
8. EROSION CONTROL BLANKET IS TO BE PLACED AS NEEDED ON SLOPES 1:3 AND FLATTER (TYP) REINFORCEMENT ON STEEPER THAN 1:3 AND SHALL NOT BE PLACED ON FURROWED SLOPES. SEE EROSION AND SEDIMENT CONTROL SHEETS FOR LOCATIONS.
9. FOR SUPERELEVATION TRANSITIONS, SEE DETAIL SHEETS FOR MAINLINE OR PROFILE SHEETS FOR RAMP AND LOCAL ROADS.
10. IF CURB AND GUTTER OR PCC PAVEMENT IS CONSTRUCTED AFTER OCTOBER 15TH AND THE ROAD WILL BE OPEN TO TRAFFIC PRIOR TO THE FOLLOWING APRIL 15TH, PROTECTIVE COAT SHALL BE USED TYP-14

7TH AVENUE

STRUCTURAL DESIGN TRAFFIC: YEAR 2025
PV = 13,846 SU = 364 MU = 364
ROAD/STREET CLASSIFICATION: COLLECTOR CLASS: I
PERCENT OF STRUCTURAL DESIGN TRAFFIC IN DESIGN LANE:
P = 32% S = 45% M = 45%
TRAFFIC FACTOR: ACTUAL TF = 2.77 AC TYPE = N/A
MINIMUM TF = N/A
PG GRADE: BINDER = N/A SURFACE = N/A
SUBGRADE SUPPORT RATING:
SSR = IBR = 3 (POOR)

19TH STREET

STRUCTURAL DESIGN TRAFFIC: YEAR 2025
PV = 10,234 SU = 269 MU = 269
ROAD/STREET CLASSIFICATION: ARTERIAL CLASS: I
PERCENT OF STRUCTURAL DESIGN TRAFFIC IN DESIGN LANE:
P = 32% S = 45% M = 45%
TRAFFIC FACTOR: ACTUAL TF = 2.04 AC TYPE = N/A
MINIMUM TF = N/A
PG GRADE: BINDER = N/A SURFACE = N/A
SUBGRADE SUPPORT RATING:
SSR = IBR = 3 (POOR)

FILE NAME: D:\CONAG-HPS-ahs-typical\15L.dgn

USER NAME: petha20954

DESIGNED: CBP
DRAWN: MTH

REVISED: 05/16/17
REVISED: -

CHECKED: AAP/KMA
DATE: 1/20/2017

REVISED: -
REVISED: -

STATE OF ILLINOIS
DEPARTMENT OF TRANSPORTATION


TYPICAL SECTIONS
PROPOSED
LOCAL ROADS

SCALE: NA SHEET NO. OF SHEETS STA. TO STA.

F.A.I. RTE.	SECTION	COUNTY	TOTAL SHEETS	SHEET NO.
74	(81-1R & 81-1H)BR	ROCK ISLAND	1504	55
CONTRACT NO. 64C08				
ILLINOIS, AID PROJECT				



© Copyright Hanson Professional Services Inc.

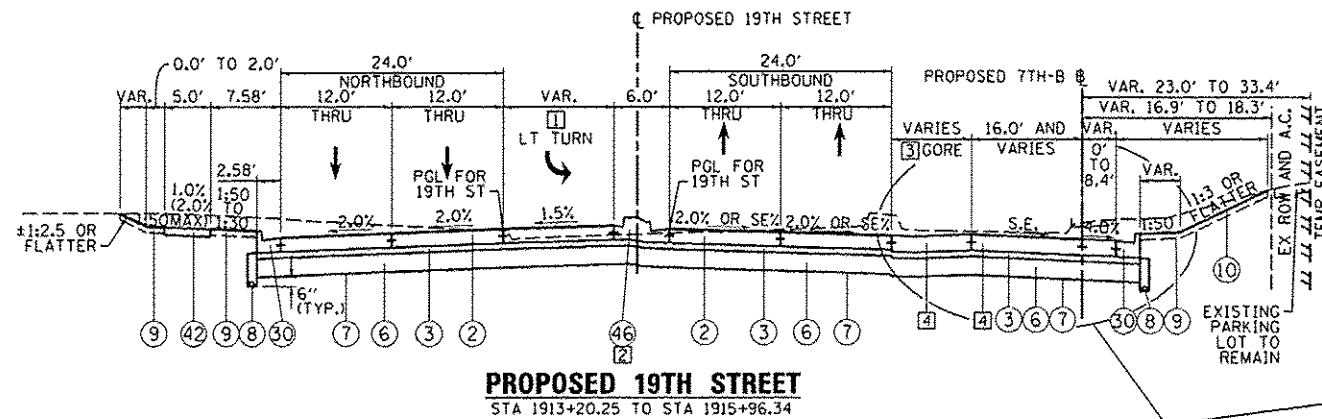



ALTERNATE RIGHT ROADSIDE

STA 1915+11.98 TO STA 1915+96.34

- LEFT TURN LANE WIDTH
STA 1913+20.25 TO STA 1916+71.35 = 12.00'
STA 1916+71.35 TO STA 1918+46.35 = 12.00' TO 0.00'
- MEDIAN SHALL BE PAID FOR ACCORDING TO THE FOLLOWING:
STA 1913+20.25 TO STA 1915+96.34 = ⑥ WHICH SHALL INCLUDE THE CONSTRUCTION OF B-6.12 C&G FOR NB AND B-6.24 C&G FOR SB
- GORE WIDTH
STA 1913+20.25 TO STA 1913+72.67 = 0.00' TO 4.00'
STA 1913+72.67 TO STA 1915+11.98 = 4.00' TO 16.00'
- PAVEMENT SHALL BE PAID FOR ACCORDING TO THE FOLLOWING:
STA 1913+20.25 TO STA 1913+72.67 = ②
STA 1913+72.67 TO STA 1915+11.98 = ①
- SIDEWALK RECONSTRUCTION LIMITS:
STA 1915+96.34 TO STA 1917+00.00

PROPOSED LEGEND:

- PORTLAND CEMENT CONCRETE PAVEMENT 10 1/2" (JOINTED)
- PORTLAND CEMENT CONCRETE PAVEMENT 9 1/4" (JOINTED)
- STABILIZED SUBBASE 4"
- BITUMINOUS MATERIALS (TACK COAT)
- AGGREGATE SUBGRADE IMPROVEMENT 13 1/2"
- AGGREGATE SUBGRADE IMPROVEMENT 12"
- GEOTECHNICAL REINFORCEMENT
- PIPE UNDERDRAINS, TYPE 2, 6"
- TOPSOIL FURNISH AND PLACE, 4"
- EROSION CONTROL BLANKET (SEE NOTE 8)
- EMBANKMENT
- AGGREGATE SHOULDERS, TYPE A 6"
- CONCRETE BARRIER, SINGLE FACE, 42 INCH HEIGHT (SPECIAL)
- CONCRETE BARRIER, DOUBLE FACE, 42 INCH HEIGHT
- CONCRETE BARRIER TRANSITION (SPECIAL)
- CONCRETE BARRIER BASE OR CONCRETE BARRIER BASE (SPECIAL)
- STEEL PLATE BEAM GUARDRAIL, TYPE A, 6 FOOT POSTS
- HOT-MIX ASPHALT SHOULDERS, 3" (FOR STABILIZATION AT SPBGR)
- SUBBASE GRANULAR MATERIAL, TYPE A 9"
- 1 1/2" HOT-MIX ASPHALT SURFACE COURSE, MIX "C", N70
- 2 1/2" HOT-MIX ASPHALT BINDER COURSE, IL-19.0, N70
- AGGREGATE BASE COURSE, TYPE A 6"
- GEOTECHNICAL FABRIC FOR GROUND STABILIZATION
- ANCHORAGE SLAB (SEE ANCHORAGE SLAB PLANS)
- RETAINING WALL (SEE RETAINING WALL PLANS)
- ANCHORAGE SLAB (SEE RETAINING WALL PLANS)
- SELECT BACKFILL (SEE RETAINING WALL PLANS)
- STEEL RAILING (SPECIAL) (SEE STRUCTURAL PLANS)
- CONCRETE CUTTER, TYPE A (SPECIAL)
- COMBINATION CONCRETE CURB AND GUTTER, TYPE B-6.24
- COMBINATION CONCRETE CURB AND GUTTER, TYPE B-6.12
- COMBINATION CONCRETE CURB AND GUTTER, TYPE M-6.24
- COMBINATION CONCRETE CURB AND GUTTER, TYPE M-6.12
- CONCRETE MEDIAN, TYPE SM (SPECIAL)
- CONCRETE MEDIAN SURFACE, 4 INCH
- CONCRETE MEDIAN, TYPE SM-6.18
- CORRUGATED MEDIAN
- 1 1/2" POLYMERIZED HOT-MIX ASPHALT SURFACE COURSE, MIX "F", N50
- 1" POLYMERIZED LEVELING BINDER (MACHINE METHOD), N50
- 2 1/2" HOT MIX ASPHALT SURFACE COURSE, MIX "C", N50
- POLYMERIZED BITUMINOUS MATERIALS (TACK COAT)
- PORTLAND CEMENT CONCRETE SIDEWALK 5 INCH
- SEGMENTAL CONCRETE BLOCK WALL
- PORTLAND CEMENT CONCRETE DRIVEWAY PAVEMENT, 7 INCH
- CHAIN LINK FENCE, 4'
- CONCRETE MEDIAN, TYPE SB (SPECIAL)
- CONCRETE MEDIAN, TYPE SM-6.12

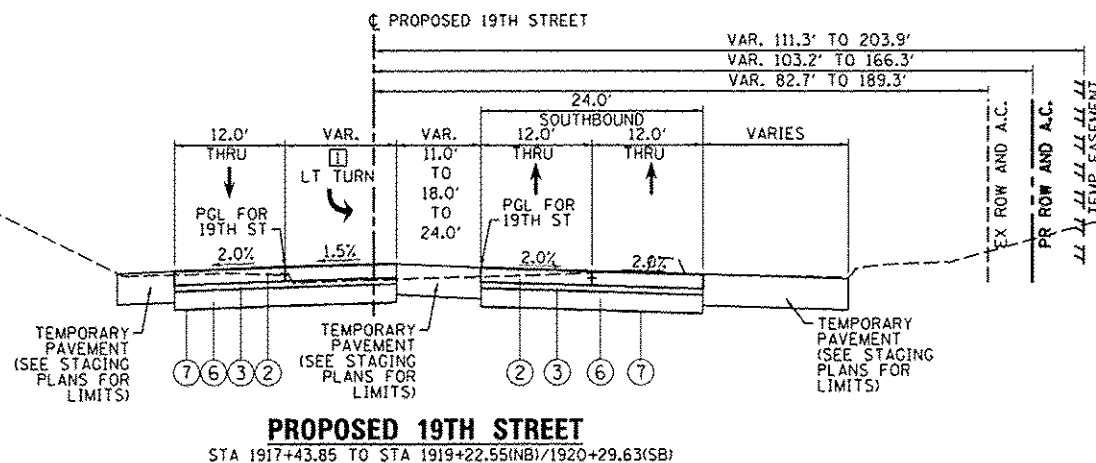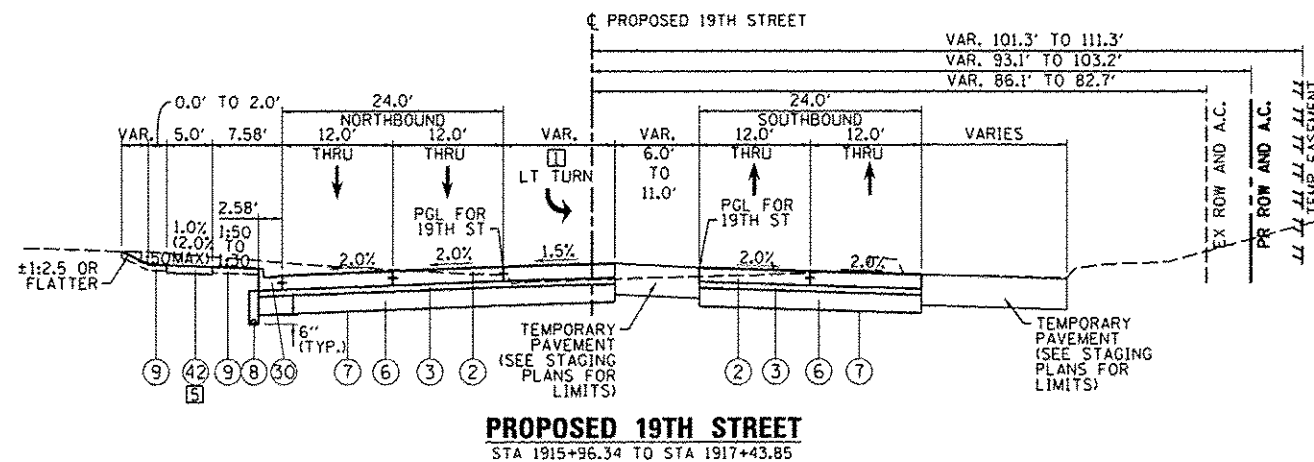

NOTES:

- SEE ROADWAY PLANS FOR PAVEMENT WIDTH TRANSITION LOCATIONS.
- SEE DRAINAGE PLANS FOR LOCATIONS OF PIPE UNDERDRAINS AND DRAINAGE STRUCTURES.
- SEE PAVEMENT GORE DETAILS FOR LAYOUT AND SLOPE INFORMATION.
- SEE CROSS SECTIONS FOR SIDE SLOPE AND DITCH DETAILS.
- SEE RETAINING WALL PLANS FOR LOCATION AND DETAILS.
- THE UNIT WEIGHT TO CALCULATE ALL HOT MIX ASPHALT SURFACE MIXTURES IS 112 LBS/SQ YD/IN FOR MIX C AND 123 LBS/SQ YD/IN FOR MIX F. APPLICATION RATE FOR TACK COAT IS 0.05 LB/SQ FT.
- SEE JOINTING PLANS FOR TYPE AND LOCATIONS.
- EROSION CONTROL BLANKET IS TO BE PLACED AS NEEDED ON SLOPES 1:3 AND FLATTER (TYP). REINFORCEMENT ON STEEPER THAN 1:3 AND SHALL NOT BE PLACED ON FURROWED SLOPES. SEE EROSION AND SEDIMENT CONTROL SHEETS FOR LOCATIONS.
- FOR SUPERELEVATION TRANSITIONS, SEE DETAIL SHEETS FOR MAINLINE OR PROFILE SHEETS FOR RAMPS AND LOCAL ROADS.
- IF CURB AND GUTTER OR PCC PAVEMENT IS CONSTRUCTED AFTER OCTOBER 15TH AND THE ROAD WILL BE OPEN TO TRAFFIC PRIOR TO THE FOLLOWING APRIL 15TH, PROTECTIVE COAT SHALL BE USED.

STATE OF ILLINOIS DEPARTMENT OF TRANSPORTATION

TYPICAL SECTIONS PROPOSED LOCAL ROADS

SCALE: NA	SHEET NO.	OF	SHEETS	STA.	TO STA.	F.A.I. RTE.	SECTION	COUNTY	TOTAL SHEET NO.
						74	(B1)-1R & (B1)-1HVR	ROCK ISLAND	1504 56
									CONTRACT NO. 64C08
									ILLINOIS/FED. AID PROJECT

LAYOUT	10/2/2014	CBP
DRAWN	10/2/2014	MTH
REVIEWED	12/30/2015	AAP/KMA

FILE NAME	USER NAME	DESIGNED	REVISED
D:\200\NAB-HP5-shl-tpvcallet.dgn	pothe00954	CBP	05/16/17
PLOT SCALE	CHECKED	DRAWN	REVISED
1/4"=1'-0"	AAP/KMA	MTH	
PLOT DATE	DATE		
4/11/2017	1/20/2017		



© Copyright Hanson Professional Services Inc.

LOCATION				EARTH EXCAVATION (2020100)	EARTH EXCAVATION ADJUSTED FOR SHRINKAGE (25%)	EMBANKMENT	EARTHWORK BALANCE WASTE (+) OR SHORTAGE (-)	TOPSOIL FURNISH AND PLACE, 4" (21101615)	REMOVAL AND DISPOSAL OF UNSUITABLE MATERIAL (20201200)	ROCK FILL (20054500)	ROCK FILL (20054400)
MAINLINE I-74 AND RAMPS				CUBIC YARD	CUBIC YARD	CUBIC YARD	CUBIC YARD	SQUARE YARD	CUBIC YARD	TON	CUBIC YARD
I-74 MAINLINE STAGE 1											
STATION	23+85.31	TO	25+00.00	0.0	0.0	17,711.2	-17,711.2	63.3	10,110.7	9,666.2	0.0
STATION	25+00.00	TO	31+56.75	722.6	541.9	62,270.5	-61,728.5	515.3	11,513.1	9,892.1	0.0
SUB TOTAL				722.6	541.9	79,981.7	-79,439.7	578.6	21,623.8	19,556.3	0.0
RAMP RD-G STAGE 1											
STATION	128+59.81	TO	130+00.00	179.4	134.6	10,646.6	-10,512.0	1,705.8	4,937.8	3,700.7	0.0
STATION	130+00.00	TO	135+00.00	356.7	267.5	14,107.5	-13,840.0	2,988.9	2,020.4	1,723.8	0.0
STATION	135+00.00	TO	136+40.00	127.0	95.3	657.7	-562.4	522.1	0.0	0.0	0.0
SUB TOTAL				663.1	497.3	25,411.7	-24,914.3	5,216.8	6,958.2	5,424.5	0.0
RAMP RD-H STAGE 1											
STATION	210+80.00	TO	215+00.00	417.6	313.2	10,091.2	-9,778.1	2,520.4	511.5	96.2	0.0
STATION	215+00.00	TO	217+58.15	342.3	256.7	11,534.7	-11,278.0	1,834.6	8,885.5	10,421.9	236.7
SUB TOTAL				759.8	569.9	21,625.9	-21,056.1	4,355.0	9,397.0	10,518.1	236.7
RAMP 6TH-C STAGE 1											
STATION	330+04.18	TO	335+00.00	18.3	13.7	14,828.7	-14,815.0	1,103.0	0.0	0.0	0.0
STATION	335+00.00	TO	337+58.59	383.0	287.3	1,847.8	-1,560.5	0.0	0.0	0.0	0.0
RAMP 6TH-C STAGE 3											
STATION	330+60.00	TO	335+00.00	615.5	461.6	110.3	351.3	2,557.8	0.0	0.0	0.0
STATION	335+00.00	TO	337+58.59	894.2	670.6	259.2	411.5	2,120.5	0.0	0.0	0.0
SUB TOTAL				1,510.9	1,132.2	17,045.9	-15,612.7	5,781.3	0.0	0.0	0.0
RAMP 6TH-D STAGE 1											
STATION	420+58.16	TO	425+00.00	163.5	122.6	11,588.1	-11,465.4	1,530.6	0.0	0.0	0.0
STATION	425+00.00	TO	425+62.91	1.6	1.2	3,264.6	-3,263.4	177.3	0.0	0.0	0.0
SUB TOTAL				165.1	123.8	14,852.7	-14,728.8	1,708.0	0.0	0.0	0.0
FUTURE BIKE PATH @ MRB BRIDGE CONE STAGE 1											
STATION	7+60.00	TO	10+00.00	219.3	164.4	843.2	-678.8	1,130.7	0.0	0.0	0.0
STATION	10+00.00	TO	13+33.59	622.9	467.2	1,583.9	-1,116.7	689.0	0.0	0.0	0.0
SUB TOTAL				842.2	631.6	2,427.2	-1,795.5	1,819.7	0.0	0.0	0.0
TEMPORARY RAMP N-3 STAGE 1											
STATION	1067+09.56	TO	1071+30.10	185.3	139.0	1,149.4	-1,010.4	0.0	0.0	0.0	0.0
TEMPORARY RAMP N-3 STAGE 2											
STATION	1067+60.00	TO	1070+80.00	90.5	67.9	0.0	67.9	0.0	0.0	0.0	0.0
SUB TOTAL				185.3	139.0	1,149.4	-1,010.4	0.0	0.0	0.0	0.0
INFIELD BETWEEN RIVER DR. AND RAILROAD STAGE 1											
STATION	3+20.00	TO	9+40.00	8,456.4	6,342.3	472.7	5,869.6	5,274.5	0.0	0.0	0.0
INFIELD BETWEEN RIVER DR. AND RAILROAD STAGE 3											
STATION	1+20.00	TO	6+00.00	6,540.0	4,905.0	224.7	1,177.3	1,177.3	0.0	0.0	0.0
STATION	6+00.00	TO	11+15.00	6,430.0	4,822.5	2,296.9	0.0	3,768.3	0.0	0.0	0.0
SUB TOTAL				21,426.4	16,069.8	2,994.3	7,046.9	10,220.2	0.0	0.0	0.0
GRADING AREA (4TH AVE. RAMP 6TH-D ABUT)											
STATION	3+66.79	TO	5+00.00	729.0	546.7	69.1	477.6	0.0	0.0	0.0	0.0
STATION	5+00.00	TO	6+57.16	561.0	420.7	1,023.6	-602.9	1,974.4	0.0	0.0	0.0
SUB TOTAL				1,289.9	967.4	1,092.7	-125.3	1,974.4	0.0	0.0	0.0
GRADING AREA BETWEEN 6TH AND 7TH STAGE 2											
STATION	6003+50.00	TO	6005+75	3,980.5	2,985.4	0.4	2,985.0	0.0	0.0	0.0	0.0
GRADING AREA BETWEEN 6TH AND 7TH STAGE 3											
STATION	6003+07.07	TO	6005+00	4,806.9	3,605.2	302.4	3,302.8	1,760.6	0.0	0.0	0.0
SUB TOTAL				8,787.4	6,590.5	302.8	6,287.8	1,760.6	0.0	0.0	0.0
TOTAL MAINLINE, RAMPS AND GRADING				36,755	27,565	166,885	-145,350	33,415	37,980	35,501	240

NOTE:
CROSS SECTIONS ARE SHEETED AT 25' INTERVALS.
EARTHWORK END AREA QUANTITIES BASED ON 10' INTERVAL
CROSS SECTIONS TO PROVIDE A MORE ACCURATE ESTIMATE.

DESIGNED	CBP	11/26/2014
DRAWN	CBP	11/26/2014
CHECKED	AAP	11/26/2014
REVIEWED		

FILE NAME =
D2CONAB-HPS-schedule081.dgn

USER NAME = path080954
PLOT SCALE =
PLOT DATE = 5/22/2017

DESIGNED - CBP
DRAWN - CBP
CHECKED - AAP
DATE - 1/20/2017

REVISED - 05/16/17
REVISED -
REVISED -
REVISED -

STATE OF ILLINOIS
DEPARTMENT OF TRANSPORTATION

SCHEDULE OF QUANTITIES

SCALE: SHEET NO. OF SHEETS STA. TO STA.

F.A.I. RTE.	SECTION	COUNTY	TOTAL SHEETS	SHEET NO.
74	(81-1)R & 81-1)HVR	ROCK ISLAND	1504	58
CONTRACT NO. 64C08				
ILLINOIS FED. AID PROJECT				

SCHQ-01



© Copyright Hanson Professional Services, Inc.

LOCATION	EARTH EXCAVATION (2020100)	EARTH EXCAVATION ADJUSTED FOR SHRINKAGE (25%)	EMBANKMENT	EARTHWORK BALANCE WASTE (+) OR SHORTAGE (-)	TOPSOIL FURNISH AND PLACE, 4" (21101615)	REMOVAL AND DISPOSAL OF UNSUITABLE MATERIAL (20201200)
LOCAL ROADS	CUBIC YARD	CUBIC YARD	CUBIC YARD	CUBIC YARD	SQUARE YARD	CUBIC YARD
21ST STREET NORTH						
STATION 9+40.00 TO 13+37.38						
STAGE 1 SUB 1	968.2	726.1	32.3	693.8	412.6	0.0
SUB TOTAL	968.2	726.1	32.3	693.8	412.6	0.0
21ST STREET SOUTH						
STATION 7+00.00 TO 8+86.85						
STAGE 1 SUB 1	1,249.7	937.3	38.6	898.6	585.9	0.0
SUB TOTAL	1,249.7	937.3	38.6	898.6	585.9	0.0
WEST TURN-AROUND (ALLEY BETWEEN 5TH AVE AND 6TH AVE)						
STAGE 1 SUB 1	15.0	11.3	95.0	-83.8	130.0	0.0
SUB TOTAL	15.0	11.3	95.0	-83.8	130.0	0.0
6TH AVENUE YEAR 2						
STATION 6004+50.00 TO 6009+20.00	445.1	333.9	2,838.2	-2,504.4	530.9	0.0
6TH AVENUE YEAR 3						
STATION 6000+29.00 TO 6005+10.00	265.9	199.4	3,160.1	-2,960.7	712.0	0.0
SUB TOTAL	711.1	533.3	5,998.3	-5,465.0	1,242.9	0.0
7TH AVENUE PRE-STAGE 1						
STATION 7012+15.5 TO 7017+03.00	336.9	252.6	0.1	252.5	0.0	0.0
STATION 7017+34.15 TO 7022+58.49	341.4	256.1	0.0	256.1	0.0	0.0
7TH AVENUE PRE-STAGE 2						
STATION 7004+20.00 TO 7008+00.00	2,431.5	1,823.6	4.6	1,819.0	325.8	0.0
STATION 7008+00.00 TO 7012+19.56	2,611.8	1,958.8	171.6	1,787.2	771.7	0.0
7TH AVENUE STAGE 1 SUB 0						
STATION 7012+24.68 TO 7013+02.12	287.0	215.3	0.0	215.3	0.0	0.0
7TH AVENUE STAGE 1 SUB 1						
STATION 7013+02.12 TO 7017+03.00	998.2	748.7	0.4	748.3	173.2	0.0
7TH AVENUE STAGE 1 SUB 2						
STATION 7011+60.00 TO 7013+47.12	454.6	340.9	8.2	332.8	0.0	0.0
7TH AVENUE STAGE 1 SUB 3						
STATION 7012+74.90 TO 7017+03.00	896.0	672.0	21.4	650.6	307.8	0.0
7TH AVENUE STAGE 1 SUB 4						
STATION 7011+28.19 TO 7013+10.00	301.8	226.4	123.1	103.3	469.6	0.0
7TH AVENUE STAGE 1 SUB 5						
STATION 7008+49.91 TO 7011+60.00	40.8	30.6	6.1	24.6	0.0	0.0
STATION 7011+60.00 TO 7017+03.00	481.1	360.8	286.5	74.4	0.0	0.0
STATION 7017+32.90 TO 7022+58.66	146.2	109.6	137.3	-27.6	0.0	0.0
7TH AVENUE STAGE 2 SUB 1						
STATION 7013+20.64 TO 7013+88.44	11.0	8.2	25.6	-17.3	0.0	0.0
7TH AVENUE STAGE 3 SUB 1						
STATION 7009+90.00 TO 7011+28.13	16.0	12.0	208.6	-196.7	452.7	0.0
7TH AVENUE STAGE 3 SUB 2						
STATION 7010+61.96 TO 7013+25.10	43.9	32.9	38.5	-5.6	48.2	0.0
SUB TOTAL	9,398.1	7,048.6	1,031.7	6,016.8	2,548.9	0.0

NOTE:
CROSS SECTIONS ARE SHEETED AT 25' INTERVALS.
EARTHWORK END AREA QUANTITIES BASED ON 10' INTERVAL
CROSS SECTIONS TO PROVIDE A MORE ACCURATE ESTIMATE.

LAST	CBP	11/28/2014
DRAWN	CBP	11/18/2014
REVIEWED	AAP	11/25/2014

FILE NAME : 02CONAB-HPS-sht-schedule001.dgn	USER NAME : peth08954	DESIGNED - CBP	REVISED - 05/16/17
		DRAWN - CBP	REVISED -
PLOT SCALE :		CHECKED - AAP	REVISED -
PLOT DATE : 5/22/2017		DATE - 1/20/2017	REVISED -

STATE OF ILLINOIS
DEPARTMENT OF TRANSPORTATION

SCHEDULE OF QUANTITIES

SCALE: SHEET NO. OF SHEETS STA. TO STA.

F.A.I. RTE.	SECTION	COUNTY	TOTAL SHEETS	SHEET NO.
74	(81-1)R & 81-1HVR	ROCK ISLAND	1504	59
CONTRACT NO. 64C08				
[ILLINOIS] FED. AID PROJECT				

SCH0-02

LOCATION				EARTH EXCAVATION (2020100)	EARTH EXCAVATION ADJUSTED FOR SHRINKAGE (25%)	EMBANKMENT	EARTHWORK BALANCE WASTE (+) OR SHORTAGE (-)	TOPSOIL FURNISH AND PLACE, 4" (21101615)	REMOVAL AND DISPOSAL OF UNSUITABLE MATERIAL (20201200)
LOCAL ROADS				CUBIC YARD	CUBIC YARD	CUBIC YARD	CUBIC YARD	SQUARE YARD	CUBIC YARD
19TH STREET PRE-STAGE 2									
STATION	1908+69.72	TO	1911+35.00	719.8	539.9	6.6	533.3	184.0	0.0
STATION	1913+20.00	TO	1920+00.00	2,787.5	2,090.6	225.9	1,864.8	677.7	0.0
STATION	1920+00.00	TO	1925+34.65	241.6	181.2	21.0	160.2	0.0	0.0
STATION	1926+26.00	TO	1928+28.50	204.2	153.2	0.0	153.2	0.0	0.0
19TH STREET STAGE 3									
STATION	1909+99.92	TO	1909+70.00	3.6	2.7	2.4	0.2	0.0	0.0
SUB TOTAL				3,956.8	2,967.6	255.9	2,711.7	861.6	0.0
CONNECTOR (Ramp 7th A) STAGE 1									
STATION	644+09.3	TO	646+76.05	480.0	360.0	0.0	360.0	0.0	0.0
CONNECTOR (Ramp 7th A) STAGE 2									
STATION	644+09.3	TO	644+17.88	3,150.7	2,363.0	0.0	2,363.0	393.3	0.0
SUB TOTAL				3,630.7	2,723.0	0.0	2,723.0	393.3	0.0
RIVER DRIVE MEDIAN									
STATION	3016+00.86	TO	3020.55	81.9	61.4	352.5	-291.1	0.0	0.0
SUB TOTAL				81.9	61.4	352.5	-291.1	0.0	0.0
BUILDING REMOVAL NO. 2 (NOT COVERED BY CROSS SECTIONS)									
				35.0	26.3	0.0	26.3	1,447.0	0.0
SUB TOTAL				35.0	26.3	0.0	26.3	1,447.0	0.0
601 21ST ST & 2001 7TH AVE (NOT COVERED BY CROSS SECTIONS)									
				220.0	165.0	150.0	15.0	3,321.0	0.0
SUB TOTAL				220.0	165.0	150.0	15.0	3,321.0	0.0
TOTAL LOCAL ROADS				20,270	15,200	7,955	7,250	10,943	0

EARTHWORK SUMMARY				
PAY ITEM NO.	DESCRIPTION	UNIT	QUANTITY	ALLOWANCE
20200100	EARTH EXCAVATION	CU YD	57,025	
20201200	REMOVAL AND DISPOSAL OF UNSUITABLE MATERIAL	CU YD	37,980	53,710
20400100	BORROW EXCAVATION	CU YD	145,350	35,580
21101615	TOPSOIL FURNISH AND PLACE, 4"	SQ YD	44,358	
2054400	ROCK FILL	CU YD	240	
20054500	ROCK FILL	TON	35,501	33,539

SEE BILL OF MATERIALS ON RETAINING WALL SHEETS AND DRAINAGE DETAILS FOR ADDITIONAL QUANTITY

NOTES:
CROSS SECTIONS ARE SHEETED AT 25' INTERVALS.
EARTHWORK END AREA QUANTITIES BASED ON 10' INTERVAL
CROSS SECTIONS TO PROVIDE A MORE ACCURATE ESTIMATE.

QUANTITY FOR REMOVAL AND DISPOSAL OF UNSUITABLE
MATERIAL, BORROW EXCAVATION, AND ROCK FILL INCLUDES
AN ALLOWANCE QUANTITY. THIS ALLOWANCE IS FOR THE
PURPOSE OF ADDITIONAL REMOVAL AND DISPOSAL OF
UNSUITABLE MATERIAL THAT MAY BE ENCOUNTERED DURING
EXCAVATION, AS DETERMINED BY THE ENGINEER. MAXIMUM
LIMITS OF THE ADDITIONAL EXCAVATION IS SHOWN ON
THE CROSS SECTIONS FOR REFERENCE.

SCHO-03

LAYOUT	CBP	11/26/2014
DRAWN	CBP	11/26/2014
REVIEWED	AAP	11/26/2014

FILE NAME :
02CONAB-HPS-aht-schedule@01.dgn

USER NAME : petke00154
PLOT SCALE :
PLOT DATE : 5/22/2017

DESIGNED - CBP
DRAWN - CBP
CHECKED - AAP
DATE - 1/20/2017
REVISED - 05/16/17
REVISED -
REVISED -

STATE OF ILLINOIS
DEPARTMENT OF TRANSPORTATION

SCHEDULE OF QUANTITIES

SCALE: SHEET NO. OF SHEETS STA. TO STA.

P.A.I RTE.	SECTION	COUNTY	TOTAL SHEETS	SHEET NO.
74	(81-1)R & 81-1HVBR	ROCK ISLAND	1504	60
CONTRACT NO. 64C08				
ILLINOIS FED. AID PROJECT				



© Copyright Hanson Professional Services, Inc.

LAYOUT	CBP	11/26/2014
DESIGN	CBP	11/26/2014
REVIEW	AAP	11/26/2014

28000510							
INLET FILTERS							
STRUCTURE	STA	OFFSET	--	STRUCTURE	STA	OFFSET	EACH
A13a	10+73.27	16.74' LT	--	A09	646+12.74	39.50' LT	2
A13c	10+95.59	11.93' LT	--	A10	646+21.89	6.00' LT	2
A12b	12+98.59	22.86' LT	--	A11	646+21.89	0.00' LT	2
A12c	13+07.13	20.12' RT	--	A11a	646+21.89	36.00' RT	2
D5	25+43.14	70.43' LT	--	N8	332+25.82	75.73' RT	2
D6	25+43.14	74.00' RT	--	EX INLET	1910+87.58	37.01' RT	2
D7	25+58.14	74.00' RT	--	EX INLET	1911+43.09	68.64' RT	2
D8	25+73.14	74.00' RT	--	EX INLET	6000+34.31	39.88' RT	2
D9	25+43.14	0.00' RT	--	N09	6003+66.67	24.00' LT	3
D10	25+58.14	0.00' RT	--	N10	6003+66.67	12.00' RT	3
D11	25+73.14	0.00' RT	--	N11	6003+00.00	24.00' LT	3
D15	25+58.14	70.54' LT	--	N12	6003+00.00	12.00' RT	2
D16	25+73.14	70.66' LT	--	A08	6006+00.57	24.00' LT	2
D21	26+13.14	74.00' RT	--	A14a	6008+00.05	20.00' LT	2
D22	26+13.14	0.00' RT	--	A14b	6008+00.55	13.94' RT	3
D23	26+13.14	71.14' LT	--	D1	6746+75.00	73.98' RT	2
D18	26+73.43	74.00' RT	--	D2	6746+75.00	1.52' RT	2
D12	28+50.00	79.83' RT	--	D3	6746+75.00	5.06' LT	2
D13	28+50.00	0.00' RT	--	D4	6746+75.00	69.94' LT	3
D14	28+50.00	75.33' LT	--	EX INLET	7006+30.59	9.51' LT	2
C1	128+98.00	23.69' RT	--	N55	7010+22.56	48.00' RT	2
C2	128+98.00	7.00' RT	--	N54	7010+30.44	54.00' LT	2
C18	128+98.00	22.00' LT	--	A03	7011+50.66	4.34' RT	2
C14	129+80.00	116.75' RT	--	A06	7012+25.00	3.93' LT	2
C19	130+16.00	22.00' LT	--	A04	7012+25.00	58.29' LT	2
C3	130+16.00	8.08' RT	--	A05	7012+63.32	48.00' RT	2
C25	130+90.00	85.27' RT	--	A02	7013+79.55	0.00' RT	2
C24	131+50.00	22.00' LT	--	EX INLET	7013+80.36	60.78' RT	2
C13	132+10.00	63.93' RT	--	N18	7015+20.00	52.80' LT	2
C4	132+48.91	40.33' RT	--	N14	7015+25.00	38.37' RT	2
C5	132+50.00	23.77' RT	--	N15	7015+25.00	0.00' RT	2
C12	132+87.33	63.33' RT	--	N16	7016+75.00	0.00' RT	2
C6	134+40.00	47.69' RT	--	EX MH	7016+85.91	40.00' LT	2
C7	134+40.00	31.00' RT	--	EX MH	7016+88.12	37.54' RT	2
C21	133+78.13	30.00' LT	--	A14d	7+27.60	14.41' RT	2
C22	135+25.00	30.00' LT	--	A14f	7+33.69	35.40' LT	2
C17	135+25.00	31.00' RT	--	A14c	8+36.85	42.00' RT	2
C20	135+58.13	22.00' LT	--	A14e	8+36.85	42.00' LT	2
C23	135+79.00	30.00' LT	--	D27a	211+10.75	30.09' RT	2
C10	136+01.23	32.44' RT	--	S15a	35+21.14	9.74' RT	2
D27	211+28.00	22.00' LT	--	EX INLET	429+70.73	119.73' RT	2
B47	212+70.00	16.00' RT	--	EX INLET	430+05.06	136.63' RT	2
D26	212+70.00	22.00' LT	--	EX INLET	430+43.50	141.63' RT	2
D25	213+32.00	22.00' LT	--	EX INLET	7004+31.64	40.00' LT	2
D24	214+32.00	22.00' LT	--	A16c	1069+80.00	12.88' LT	2
D17	215+32.00	22.00' LT	--	A16d	1069+55.00	12.88' LT	2
B49	215+50.00	14.55' RT	--	A16e	1069+20.00	12.88' LT	2
B53	331+35.36	25.68' LT	--	A17a	1067+53.70	24.26' LT	2
S28	332+65.00	7.93' RT	--	N17	7016+85.79	1.01' RT	2
T15	334+00.00	26.90' LT	--	N17a	7018+60.03	2.82' RT	2
T16	334+00.00	8.00' RT	--	E13	1913+91.14	60.64' RT	2
A46	334+80.53	240.83' RT	--	E13a	1913+83.93	35.16' RT	2
T17	336+25.00	39.07' LT	--	E14	1913+27.34	56.00' RT	2
T18	336+25.00	8.00' RT	--	EX INLET	1908+97.65	36.55' LT	2
T20	337+22.04	8.00' RT	--	N20b	1910+88.37	33.24' LT	2
B61 (EX)	325+05.12	67.27' RT	--	N21	1913+25.00	9.00' RT	2
B62 (EX)	325+14.69	19.08' RT	--	N21a	1913+25.00	3.00' RT	2
B57	421+76.73	16.00' RT	--	N22	1913+50.00	9.00' RT	2
B56	425+16.70	8.63' RT	--	N25	1915+41.61	33.00' LT	2
B55	425+17.46	22.03' LT	--	N26	1915+41.61	33.00' RT	2
EX INLET	1922+58.82	37.07' RT	--	N27	1917+00.00	33.00' RT	2
EX INLET	1922+88.83	17.16' LT	--	N28a	1917+00.00	33.00' LT	2
EX INLET	1922+91.16	24.54' RT	--	EX INLET	1928+91.04	35.33' LT	2
EX INLET	1925+36.61	32.75' LT	--	EX INLET	1931+78.02	29.07' LT	2
EX INLET	403+41.56	15.47' LT	--	EX INLET	407+03.97	13.71' LT	2
EX INLET	403+40.91	18.87' RT	--	EX INLET	407+00.40	13.80' RT	2
EX INLET	407+00.25	13.71' LT	--	EX INLET	407+04.38	13.80' RT	2
TOTAL							139

28100109							
STONE RIPRAP, CLASS A5							
ALIGNMENT	STR	STA	OFFSET	RT/LT	--	--	SQ YD
PR RD-G	C16 (slope)	127+52.48	151.11	RT	--	--	45
PR RD-H	A45 (slope)	219+14.51	27.45	RT	--	--	75
TOTAL							120

28200200							
FILTER FABRIC							
ALIGNMENT	STR	STA	O/S	RT/LT	-	-	SQ YD
PR RD-G	C16 (slope)	127+52.48	151.11	RT	--	--	45
PR RD-H	A45 (slope)	219+14.51	27.45	RT	--	--	75
TOTAL							120

28500200							
PRECAST BLOCK REVETMENT MAT							
ALIGNMENT	STA	OFFSET	LT/RT				SQ YD
PR 6TH-D	421+00.00	30.00	LT				4
I-74 (IA STA)	6748+25	0.00	C				1,760
TOTAL							1,764

30300001							
AGGREGATE SUBGRADE IMPROVEMENT							
ALIGNMENT	STA FROM		STA TO	SQ YD	DEPTH (IN)		CU YD
EX 4TH AVE	402+25		410+00	49	6		8
NOTE: EXACT LOCATIONS TO BE DETERMINED DURING RESURFACING AND APPROVED BY THE ENGINEER							
PR 7TH AVE	7012+50		7016+60	75	6		13
PR 19TH ST	1922+38		1924+53	117	6		20
TOTAL							41

30300011							
AGGREGATE SUBGRADE IMPROVEMENT							
AS DIRECTED BY ENGINEER							TON
							2,000
TOTAL							2,000

30300112							
AGGREGATE SUBGRADE IMPROVEMENT 12"							
ALIGNMENT	STA FR		STA TO		SQ FT		SQ YD
PR RD-G	128+92.81		136+34.28		40,965		4,552
PR RD-H	210+75.48		217+25.15		28,645		3,183
PR 6TH-C	331+16.00		337+58.59		29,536		3,282
PR 6TH-D	420+58.16		425+29.91		17,626		1,958
21ST ST N	10+00.00		13+37.40		16,745		1,861
6TH AVE	6000+29.00		6009+20.00		38,210		4,246
7TH AVE	7004+20.00		7017+03.00		132,241		14,693
CONNECTOR	643+85.21		646+94.29		28,622		3,180
19TH ST	1909+70.00		1911+64.12		17,792		1,977
19TH ST	1913+20.25		1920+29.63		43,942		4,882
TOTAL							43,814

#2000321							
AGGREGATE SUBGRADE IMPROVEMENT 13 1/2"							
ALIGNMENT	STA FR	(STA IOWA)	STA TO		SQ FT		SQ YD
PR I-74	24+18.31	(6746+83.75)	28+92.85		36,177		4,020
PR I-74	24+18.31	(6746+83.75)	29+15.53		37,489		4,165
TOTAL							8,185

30300124							
AGGREGATE SUBGRADE IMPROVEMENT 24"							
ALIGNMENT	STA FR		STA TO		SQ FT		SQ YD
21ST ST S	7+00.00		8+36.85		10,487		1,165
TOTAL							1,165

FILE NAME = D:\CONVAB\HPS-sht-schedule\B01.dgn

USER NAME = hwa021447

DESIGNED - CBP

REVISED - 05/16/17

DRAWN - CBP

REVISED -

CHECKED - AAP

REVISED -

DATE - 1/20/2017

REVISED -

STATE OF ILLINOIS
DEPARTMENT OF TRANSPORTATION

SCHEDULE OF QUANTITIES

SCALE: SHEET NO. OF SHEETS STA. TO STA.

SCHO-06
F.A.I. RTE. SECTION COUNTY TOTAL SHEET NO.
74 (B1-1)R & B1-1HVR ROCK ISLAND 1504 63
CONTRACT NO. 64C08
ILLINOIS FED. AID PROJECT



© Copyright Hanson Professional Services Inc.

31100800						
SUBBASE GRANULAR MATERIAL, TYPE A 9"						
ALIGNMENT	STA FR	LT/RT	STA TO	SQ FT		SQ YD
PR RD-H	211+63.59	RT	212+50.88	302		34
PR RD-H	215+49.70	LT	217+15.18	581		65
6TH-D	421+72.77	RT	422+59.98	303		34
6TH-D	423+63.23	LT	425+13.01	505		56
(USED FOR GUARDRAIL STABILIZATION ONLY)						
TOTAL						189

31200100						
STABILIZED SUBBASE 4"						
ALIGNMENT	STA FR		STA TO	SQ FT		SQ YD
PR I-74	6746+83.75	24+18.31	28+92.85	33,616		3,735
PR I-74	6746+83.75	24+18.31	29+15.53	34,329		3,814
PR RD-G	128+92.81		136+34.28	39,211		4,357
PR RD-H	210+75.48		217+25.15	23,969		2,683
PR 6TH-C	331+16.00		337+58.59	22,117		2,457
PR 6TH-D	420+58.16		425+29.91	14,712		1,635
21ST ST N	10+00.00		13+37.40	16,225		1,803
21ST ST S	7+00.00		8+36.85	10,192		1,132
6TH AVE	6000+29.00		6009+20.00	37,292		4,144
7TH AVE	7004+20.00		7017+03.00	130,161		14,462
CONNECTOR	643+85.21		646+94.29	27,957		3,106
19TH ST	1909+70.00		1911+64.12	17,461		1,940
19TH ST	1913+20.25		1920+29.63	43,548		4,839
TOTAL						50,087

35100300						
AGGREGATE BASE COURSE, TYPE A 4"						
ALIGNMENT	STA FR		STA TO	SQ FT		SQ YD
TEMP PATH	10+55.00		11+98.57	1,390		155
TOTAL						155

35100500						
AGGREGATE BASE COURSE, TYPE A 6"						
ALIGNMENT	STA	TO	STA	SQ FT		SQ YD
SHARED-USE PATH ALONG PR RD-G	11+32.31		18+61.26	10,102		1,122
SHARED-USE PATH UNDER PR I-74	0+00.00		19+88.62	24,110		2,679
SHARED-USE PATH ALONG RIVER DR	3006+40.00		3007+10.00	2,316		257
TOTAL						4,059

40600290						
BITUMINOUS MATERIALS (TACK COAT)						
ALIGNMENT	STA FR	STA TO	SQ FT	# APPLICATIONS	RATE (POUNDS/SQFT)	POUND
SHARED-USE PATH ALONG PR RD-G	11+32.31	18+61.26	10,102	1	0.05	505
SHARED-USE PATH UNDER PR I-74	0+00.00	19+88.62	21,123	1	0.05	1,056
EX 4TH AVE	402+25.00	410+00.00	3,100	1	0.05	155
TOTAL						1,716

40600295						
POLYMERIZED BITUMINOUS MATERIALS (TACK COAT)						
ALIGNMENT	STA FR	STA TO	SQ FT	# APPLICATIONS	RATE (LBS/SQ FT)	POUND
EX 4TH AVE	402+25.00	410+00.00	22,323	2	0.05	2,232
TOTAL						2,232

40600825						
POLYMERIZED LEVELING BINDER (MACHINE METHOD), N50						
ALIGNMENT	STA FR	STA TO	SQ FT	SQ YD	UNIT WT (lb/sy-in)	TON
EX 4TH AVE	402+25.00	410+00.00	22,323	2,480	123	153
COMMENT: DEPTH 1"						
TOTAL						153

40600985					
PORTLAND CEMENT CONCRETE SURFACE REMOVAL - BUTT JOINT					
ALIGNMENT	STA FR	STA TO	SQ FT	SQ YD	
21ST ST S	5+70.00	7+00.00		3,380	376
TOTAL					376

40603085							
HOT-MIX ASPHALT BINDER COURSE, IL-19.0, N70							
ALIGNMENT	STA FR	STA TO	SQ FT	SQ YD	UNIT WT	DEPTH (IN)	TON
SHARED-USE PATH ALONG PR RD-G	11+32.31	18+61.26	10,102	1,122	112	2.50	157
SHARED-USE PATH UNDER PR I-74	0+00.00	19+88.62	21,123	2,347	112	2.50	329
SHARED-USE PATH ALONG RIVER DR	3006+40.00	3007+10.00	2,060	229	112	2.50	32
TOTAL							518

40603310							
HOT-MIX ASPHALT SURFACE COURSE, MIX "C", N50							
ALIGNMENT	STA	TO	STA	SQ YD	UNIT WT	DEPTH (IN)	TON
EX 4TH AVE	402+25.00		410+00.00	345	112	2.5	49
TEMP SHARED USE PATH	10+55.00		11+98.57	155	112	2.0	18
TOTAL							67

40603315							
HOT-MIX ASPHALT SURFACE COURSE, MIX "C", N70							
ALIGNMENT	STA FR	STA TO	SQ FT	SQ YD	UNIT WT	DEPTH (IN)	TON
SHARED-USE PATH ALONG PR RD-G	11+32.31	18+61.26	10,102	1,122	112	1.50	94
SHARED-USE PATH UNDER PR I-74	0+00.00	19+88.62	20,459	2,273	112	1.50	191
SHARED-USE PATH ALONG RIVER DR	3006+40.00	3007+10.00	2,003	223	112	1.50	19
TOTAL							304

40603585						
POLYMERIZED HOT-MIX ASPHALT SURFACE COURSE, MIX "F", N50						
ALIGNMENT	STA FR	STA TO	SQ FT	SQ YD	UNIT WT	TON
EX 4TH AVE	402+25.00	410+00.00	22,323	2,480	123	229
(DEPTH 1.5")						
TOTAL						229

42000060				
WELDED WIRE REINFORCEMENT				
ALIGNMENT	STA FROM	STA TO		SQ YD
EX 4TH AVE	402+25	410+00		145
NOTE: EXACT LOCATIONS TO BE DETERMINED DURING RESURFACING AND APPROVED BY THE ENGINEER				
PR 7TH AVE	7012+50	7016+60		375
PR 19TH ST	1922+54	1925+46		795
TOTAL				1,315

42000080						
PAVEMENT CONNECTOR (PCC) FOR BRIDGE APPROACH SLAB						
ALIGNMENT	STA FROM	DIRECTION	STA TO	SQ FT		SQ YD
PR I-74	6746+86.75	WB	6746+58	1,622		180
PR I-74	6746+86.75	EB	6746+72	968		108
PR I-74	28+71	WB	29+07	1,741		193
PR I-74	28+91	EB	29+07	1,933		215
PR RD-G	128+90		129+14	555		62
PR RD-H	217+28		217+01	717		80
PR 6TH-C	331+13		331+43	667		74
PR 6TH-D	425+05		425+33	590		66
TOTAL						978

LA1001	11/26/2014	CBP
DRWN	11/26/2014	CBP
REVIEW	11/26/2014	AAP

FILE NAME : D:\CDONAB-HPG-shr-schedule\001.dgn

USER NAME : hooto01447
PLOT SCALE :
PLOT DATE : 5/25/2017


DESIGNED - CBP
DRAWN - CBP
CHECKED - AAP
DATE - 1/20/2017
REVISED - 05/16/17
REVISED -
REVISED -
REVISED -

STATE OF ILLINOIS
DEPARTMENT OF TRANSPORTATION

SCHEDULE OF QUANTITIES

SCALE: SHEET NO. OF SHEETS STA. TO STA.

SCHQ-07
F.A.J. RATE, SECTION COUNTY TOTAL SHEET NO.
74 (61-11R & 81-1HVBR) ROCK ISLAND 1504 64
CONTRACT NO. 64C08
ILLINOIS FED. AID PROJECT

 

Copyright Hanson Professional Services Inc.

4/3/2017	11/26/2014	CBP	11/26/2014	CBP	11/26/2014	AAP	11/26/2014
DESIGNED							
CHECKED							
REVIEWED							

42000406						
PORTLAND CEMENT CONCRETE PAVEMENT 9 1/4" (JOINTED)						
ALIGNMENT	STA FR		STA TO		SQ FT	SQ YD
21ST ST N	10+00.00		13+37.40		14,735	1,637
21ST ST S	7+00.00		8+36.85		9,415	1,046
6TH AVE	6000+29.00		6009+20.00		33,306	3,701
CONNECTOR	643+85.21		646+94.29		22,446	2,494
7TH AVE	7004+20.00		7017+03.00		115,055	12,784
19TH ST	1909+70.00		1911+64.12		14,980	1,664
19TH ST	1913+20.25		1920+29.63		35,707	3,967
TOTAL					27,293	

42000511						
PORTLAND CEMENT CONCRETE PAVEMENT 10 1/2" (JOINTED)						
ALIGNMENT	STA FROM	STA (A)	STA TO		SQ FT	SQ YD
PR I-74	24+44	6746+58	LT	28+71	25,722	2,858
PR I-74	24+30	6746+72	RT	28+91	30,319	3,369
PR RD-G	129+14			136+34	29,768	3,308
PR RD-H	210+75			217+01	21,238	2,360
PR 6TH-C	331+43			337+58.59	21,320	2,369
PR 6TH-D	420+58			425+05	13,162	1,462
PR 19TH ST	1913+73			1915+10	4,565	507
TOTAL					16,233	

42001300						
PROTECTIVE COAT						
ALIGNMENT	STA FROM		STA TO	LT/RT	SQ FT	SQ YD
PORTLAND CEMENT CONCRETE PAVEMENT 10 1/2" (JOINTED):						
PR I-74	6746+58	24+44	LT	28+71	25,722	5,716
PR I-74	6746+72	24+30	RT	28+91	30,319	6,738
PR RD-G	129+14			136+34	29,768	6,616
PR RD-H	210+75			217+01	21,238	4,720
PR 6TH-C	331+43			337+58.59	21,320	4,738
PR 6TH-D	420+58			425+05	13,162	2,926
PR 19TH ST	1913+73			1915+10	4,565	1,016
PORTLAND CEMENT CONCRETE PAVEMENT 9 1/4" (JOINTED):						
21ST ST N	10+00.00			13+37.40	14,735	3,274
21ST ST S	7+00.00			8+36.85	9,415	2,092
6TH AVE	6000+29.00			6009+20.00	33,306	7,401
CONNECTOR	643+85.21			646+94.29	22,446	4,988
7TH AVE	7004+20.00			7017+03.00	115,055	25,568
19TH ST	1909+70.00			1911+64.12	14,980	3,329
19TH ST	1913+20.25			1920+29.63	35,707	7,935
PAVEMENT CONNECTOR (PCO) FOR BRIDGE APPROACH SLAB						
PR I-74	6746+86.75	WB		6746+58	865	192
PR I-74	6746+86.75	EB		6746+72	986	220
PR I-74	28+71	WB		29+07	1,648	366
PR I-74	28+91	EB		29+07	1,848	410
PR RD-G	128+90			129+14	346	76
PR RD-H	217+28			217+01	409	90
PR 6TH-C	331+13			331+43	327	72
PR 6TH-D	425+05			425+33	398	88
COMBINATION CC&G, TYPE B-6.12					1,917	213
COMBINATION CC&G, TYPE B-6.24					16,806	1,867
COMBINATION CC&G, TYPE M-2.12					99	11
COMBINATION CC&G, TYPE M-6.12					923	103
COMBINATION CC&G, TYPE M-6.24					3,891	432
TOTAL					91,198	

42300300						
PORTLAND CEMENT CONCRETE DRIVEWAY PAVEMENT, 7 INCH						
ALIGNMENT	STATION		LT/RT	SQ FT	SQ YD	
21ST ST N	10+20.61		RT	202	22	
21ST ST N	12+57.25		RT	494	55	
5TH AVE	5001+70.80		LT	3,376	375	
6TH AVE	6000+81.60		RT	686	76	
6TH AVE	6001+36.20		RT	600	67	
7TH AVE	7016+29.82		RT	1,325	147	
19TH	1909+21.46		LT	355	39	
19TH	1909+99.94		LT	378	42	
19TH	1910+44.45		LT	294	33	
ALLEY TURN AROUND BETWEEN 4TH & 5TH + SAN SEW PATCH				2,345	261	
ALLEY TURN AROUND BETWEEN 5TH & 6TH				1,972	219	
5TH AVE TEMPORARY DRIVEWAY				1,215	135	
TOTAL					1,471	

42400200							
PORTLAND CEMENT CONCRETE SIDEWALK, 5 INCH							
ALIGNMENT	STA	OFFSET	LT/RT	STA	OFFSET	LT/RT	SQ FT
21ST ST S	7+01.93	23.22'	LT	7+20.04	29.78'	LT	182.0
21ST ST S	7+01.93	27.74'	RT	7+14.62	27.24'	RT	70.5
21ST ST N	10+96.01	28.91'	RT	11+01.01	24.27'	RT	28.5
21ST ST N	11+21.95	24.11'	RT	11+26.95	28.97'	RT	29.0
21ST ST N	12+33.09	24.13'	RT	12+45.25	29.05'	RT	54.0
21ST ST N	12+69.25	29.12'	RT	13+37.40	29.55'	RT	228.0
21ST ST N	13+00.91	24.79'	LT	13+18.84	28.56'	LT	239.0
5TH AVE							
	5000+86.90	24.39'	LT	5001+33.29	58.46'	LT	401.0
6TH AVE							
	5999+28.96	37.89'	RT	5999+53.65	56.66'	RT	220.0
	6000+33.43	34.67'	LT	6006+18.85	36.58'	LT	3,725.0
	6000+38.84	46.88'	RT	6000+67.60	24.58'	RT	287.0
	6000+95.60	24.58'	RT	6001+24.20	24.58'	RT	119.0
	6001+48.20	24.58'	RT	6005+76.11	50.34'	RT	2,786.0
	6006+95.61	37.58'	LT	6008+50.00	32.81'	LT	775.5
	6007+05.41	34.95'	RT	6008+50.00	24.58'	RT	737.5
7TH AVE							
	7007+09.85	82.65'	RT	7007+35.49	68.24'	RT	160.5
	7007+10.95	80.36'	LT	7007+27.84	79.22'	LT	133.0
	7008+45.18	117.63'	RT	7012+74.88	60.58'	RT	3,006.0
	7013+47.77	62.72'	RT	7016+17.77	46.91'	RT	1,720.0
	7016+41.77	46.58'	RT	7017+03.90	45.73'	RT	353.5
19TH ST							
	1900+55.27	33.68'	LT	1900+96.36	38.29'	LT	201.0
	1900+55.44	39.57'	RT	1900+89.86	39.57'	RT	164.0
	1901+33.67	33.47'	RT	1901+49.09	33.18'	RT	274.5
	1909+33.46	46.27'	LT	1909+87.04	46.08'	LT	244.0
	1910+12.80	46.08'	LT	1910+35.45	46.08'	LT	89.5
	1910+53.45	46.08'	LT	1911+43.68	65.80'	LT	512.0
	1913+41.68	45.58'	LT	1917+00.00	45.58'	LT	1,841.0
TOTAL							18,581.0

42400800								
DETECTABLE WARNINGS								
ALIGNMENT	STA	OFFSET	LT/RT	STA	OFFSET	LT/RT	SQ FT	
PR 19TH ST	1900+55.44	40'	RT	1900+57.47	35'	RT	10	
PR 19TH ST	1900+55.27	34'	LT	1900+57.32	39'	LT	10	
PR 19TH ST	1900+85.11	35'	RT	1900+87.12	40'	RT	10	
PR 19TH ST	1900+91.40	33'	LT	1900+93.78	38'	LT	10	
PR 19TH ST	1901+34.02	33'	RT	1901+35.92	28'	RT	10	
PR 19TH ST	1901+37.93	25'	RT	1901+42.96	27'	RT	10	
PR 21ST ST S	7+01.93	15'	RT	7+09.08	17'	RT	9	
PR 21ST ST S	7+02.51	21'	LT	7+06.29	15'	LT	14	
PR 21ST ST N	12+79.84	21'	RT	12+98.61	21'	RT	11	
PR 21ST ST N	13+00.91	25'	LT	13+03.69	27'	LT	11	
PR 19TH ST	1908+78.25	7'	LT	1908+84.31	5'	LT	12	
PR 19TH ST	1908+78.66	7'	RT	1908+84.57	4'	RT	12	
PR 19TH ST	1908+92.26	56'	RT	1909+00.81	50'	RT	25	
PR 19TH ST	1911+36.99	63'	RT	1911+42.10	66'	RT	12	
PR 19TH ST	1911+38.08	63'	LT	1911+43.68	66'	LT	12	
PR 19TH ST	1911+62.97	45'	LT	1911+69.62	48'	LT	12	
PR 19TH ST	1911+65.46	38'	LT	1911+72.42	40'	LT	13	
PR 19TH ST	1911+74.32	47'	LT	1911+77.13	42'	LT	12	
PR 19TH ST	1912+98.20	72'	RT	1913+03.37	70'	RT	10	
PR 19TH ST	1913+08.34	45'	LT	1913+13.69	44'	LT	10	
PR 6TH AVE	6000+33.43	35'	LT	6000+43.82	29'	LT	28	
PR 6TH AVE	6000+38.48	27'	RT	6000+46.48	21'	RT	19	
PR 6TH AVE	6005+71.15	46'	RT	6005+76.11	50'	RT	12	
PR 6TH AVE	6006+02.86	26'	RT	6006+06.94	30'	RT	12	
PR 6TH AVE	6006+06.79	15'	RT	6006+12.79	17'	RT	12	
PR 6TH AVE	6006+06.79	29'	LT	6006+12.79	27'	LT	12	
PR 6TH AVE	6006+15.75	37'	LT	6006+17.75	32'	LT	10	
PR 6TH AVE	6006+15.80	27'	RT	6006+19.09	21'	RT	12	
PR 6TH AVE	6006+37.87	29'	RT	6006+41.78	23'	RT	12	
PR 6TH AVE	6006+41.96	29'	RT	6006+45.86	24'	RT	12	
PR 6TH AVE	6006+98.61	33'	LT	6007+00.61	38'	LT	10	
PR 6TH AVE	6007+05.41	35'	RT	6007+18.54	32'	RT	25	
PR 7TH AVE	7012+72.07	56'	RT	7012+74.07	61'	RT	10	
PR 7TH AVE	7013+47.77	63'	RT	7013+56.67	60'	RT	18	
PR 7TH AVE	7016+97.38	40'	RT	7016+99.46	46'	RT	12	
TOTAL							451	

44000100					
PAVEMENT REMOVAL					
ALIGNMENT	STA FROM		STA TO	NOTES	SQ YD
EX RAMP 3-N	366+84.00		371+03.33		1,801
EX RAMP N-3	162+99.02		174+46.19		2,912
EX RIVER DR	3006+40.00		3008+10.00	SHARED USE PATH	219
EX RIVER DR	3016+00.87		3017+11.85		143
EX RIVER DR	3017+11.85		3020+45.69		362
EX 5TH AVE	5002+08.15		5006+02.51	PARKING LOT	9,428
EX 5TH AVE	5005+26.88		5006+64.87	C.E. FOR 400 21ST ST	701
EX 5TH AVE	5006+20.49		5007+73.14	ALLEY	266
EX 5TH AVE	5006+20.49		5006+56.87	PORTION OF 21ST ST N OF 5TH	904
EX 5TH AVE	5002+03.14		5004+64.17		1,212
EX 5TH AVE	5004+64.17		5006+84.59		1,005
EX 21ST ST	21+21.23		21+49.57		103
EX 21ST ST	21+49.57		24+63.21		943
EX 21ST ST	24+98.32		26+88.98		597
EX 21ST ST	22+90.00		22+90.00	ALLEY (12.5' RT TO 505' RT)	951
PR 6TH AVE	6000+29.00		6009+20.00		3,962
EX RAMP 7-N	73+87.86		76+29.39		835
EX RAMP N-7	73+58.99		75+99.91		1,118
PR 7TH AVE	7004+20.00		7017+03.00		14,372
PR 19TH AVE	1909+70.00		1911+57.97		1,481
PR 19TH AVE	1913+20.25		1920+75.00		4,341
PARKING LOT SOUTH OF 6TH AVENUE STA 6007+00					3,236
				TOTAL	50,872

44000200							
DRIVEWAY PAVEMENT REMOVAL							
ALIGNMENT	STA	OFFSET	LT/RT	STA	OFFSET	LT/RT	SQ YD
EX 5TH AVE (TEMP DRWY)	5000+87	13'	LT	5001+77	20'	LT	135
EX 5TH AVE	5003+92	22'	RT	5004+09	22'	RT	12
EX 5TH AVE	5005+12	22'	RT	5005+25	22'	RT	9
EX 5TH AVE	5005+73	22'	RT	5005+97	22'	RT	79
EX 21ST ST	21+25	22'	LT	21+67	13'	LT	55
EX 21ST ST	21+90	12'	RT	22+03	13'	RT	10
EX 21ST ST	22+98	244'	RT	23+45	189'	RT	166
EX 21ST ST	22+98	217'	RT	23+26	150'	RT	146
EX 21ST ST	22+99	105'	RT	23+26	93'	RT	39
EX 21ST ST	23+89	13'	RT	23+99	13'	RT	10
EX 21ST ST	23+90	13'	LT	24+03	12'	LT	11
EX 21ST ST	26+56	13'	RT	26+76	12'	RT	53
PR 6TH AVE	6000+61	16'	RT	6000+98	16'	RT	30
PR 6TH AVE	6001+17	16'	RT	6001+56	16'	RT	31
PR 6TH AVE	6006+75	16'	RT	6007+23	16'	RT	37
PR 7TH AVE	7016+13	37'	RT	7016+46	37'	RT	143
PR 19TH ST	1909+03	35'	LT	1909+40	35'	LT	35
PR 19TH ST	1909+80	35'	LT	1910+20	35'	LT	36
TOTAL							1,037

44000500							
COMBINATION CURB AND GUTTER REMOVAL							
ALIGNMENT	STA FROM	OFFSET	LT/RT	STA TO	OFFSET	LT/RT	FOOT
EX RAMP 3-N	366+80.02	5'	LT	367+87.22	201'	LT	567
EX RAMP 3-N	369+13.05	34'	RT	371+05.10	42'	RT	218
EX RAMP N-3	163+00.17	21'	LT	174+37.57	38'	LT	1,070
EX RAMP N-3	162+98.74	5'	RT	174+42.47	74'	RT	1,190
EX 4TH AVE	405+12.96	22'	RT	406+95.84	165'	RT	361
EX 5TH AVE	5000+86.91	13'	LT	5001+32.65	35'	LT	408
EX 5TH AVE	5002+03.14	22'	RT	5005+40.41	22'	RT	338
EX 5TH AVE	5003+36.07	89'	LT	5006+12.62	181'	LT	958
EX 5TH AVE	5005+40.41	22'	RT	5006+23.51	46'	RT	99
EX 5TH AVE	5006+49.89	33'	LT	5006+84.58	21'	LT	43
EX 5TH AVE	5006+59.64	29'	RT	5006+84.58	21'	RT	31
EX 21ST ST	21+45.80	13'	RT	22+80.89	30'	RT	162
EX 21ST ST	21+59.44	24'	LT	22+80.80	24'	LT	136
EX 21ST ST	23+00.60	29'	RT	24+60.96	24'	RT	181
EX 21ST ST	23+00.75	29'	LT	24+63.61	27'	LT	195
EX 21ST ST	24+98.30	23'	LT	26+60.91	28'	LT	180
EX 21ST ST	25+00.59	28'	RT	26+60.72	18'	RT	175
EX 21ST ST	26+88.48	29'	RT	26+98.84	27'	LT	63
PR 6TH AVE	6000+32.81	36'	LT	6007+91.50	24'	LT	768
PR 6TH AVE	6000+34.14	42'	RT	6000+63.22	20'	RT	45
PR 6TH AVE	6000+97.94	16'	RT	6001+16.85	16'	RT	19
PR 6TH AVE	6001+55.85	16'	RT	6007+87.15	16'	RT	632
PR 6TH AVE	6008+42.45	21'	LT	6009+11.26	21'	LT	69
PR 6TH AVE	6008+38.38	13'	RT	6009+20.00	13'	RT	82
PR 19TH ST / 7TH AVE	1909+70 (19TH ST)	36'	RT	7004+20 (7TH AVE)	41'	LT	485
PR 7TH AVE	7005+39.78	57'	RT	7007+48.51	105'	RT	229
PR 7TH AVE	7008+25.83	98'	RT	7010+34.55	137'	RT	278
PR 7TH AVE	7010+93.93	165'	RT	7012+14.02	127'	RT	216
PR 7TH AVE	7012+83.13	152'	RT	7017+04.55	46'	RT	475
PR 19TH ST / RAMP N-7	1908+99.94 (19TH ST)	36'	LT	73+64.85 (RAMP N-7)	5'	RT	740
RAMP N-7 / RAMP 7-N	73+61.60 (RAMP N-7)	32'	LT	73+93.54 (RAMP 7-N)	21'	RT	538
RAMP 7-N / 7TH AVE	73+87.75 (RAMP 7-N)	6'	LT	7016+83.39 (7TH AVE)	40'	LT	588
PR 19TH ST	1913+20.25	57'	RT	1920+75.00	52'	RT	744
PR 19TH ST	1913+20.25	23'	LT	1920+75.00	17'	LT	757
5TH AVE (TEMP DRWY)	5000+91.91	13'	LT	5001+32.15	20'	LT	42
5TH AVE (TEMP DRWY)	5000+86.91	14'	LT	5001+16.43	58'	LT	62
5TH AVE (TEMP DRWY)	5001+66.25	47'	LT	5001+76.84	20'	LT	43
TOTAL							13,187

44000600							
SIDEWALK REMOVAL							
ALIGNMENT	STA	OFFSET	LT/RT	STA	OFFSET	LT/RT	SQ FT
EX 4TH AVE	399+60	19'	LT	399+65	53'	LT	160
EX 4TH AVE	399+62	24'	RT	399+75	46'	RT	275
EX 4TH AVE	400+33	15'	LT	400+39	54'	LT	197
EX 5TH AVE	5000+87	29'	LT	5002+91	29'	LT	1,863
EX 5TH AVE	5002+03	23'	RT	5003+95	30'	RT	1,159
EX 5TH AVE	5003+25	28'	LT	5006+15	28'	LT	1,705
EX 5TH AVE	5004+06	29'	RT	5005+14	30'	RT	798
EX 5TH AVE	5005+24	30'	RT	5005+73	30'	RT	574
EX 5TH AVE	5006+50	28'	LT	5006+66	28'	LT	82
EX 5TH AVE	5006+61	75'	LT	5006+66	31'	LT	236
EX 5TH AVE	5006+59	26'	RT	5006+85	30'	RT	194
EX 5TH AVE	5006+50	69'	RT	5006+66	69'	RT	121
EX 21ST ST	21+22	40'	RT	22+81	29'	RT	1,031
EX 21ST ST	23+01	29'	RT	24+52	29'	RT	835
EX 21ST ST	23+68	24'	LT	23+71	13'	LT	31
EX 21ST ST	24+20	24'	LT	24+24	13'	LT	53
EX 21ST ST	24+52	35'	LT	24+57	16'	LT	100
EX 21ST ST	24+98	29'	LT	25+09	34'	LT	140
EX 21ST ST	25+72	23'	LT	25+72	13'	LT	16
EX 21ST ST	26+48	28'	LT	26+61	23'	LT	60
EX 21ST ST	25+01	28'	RT	26+60	29'	RT	1,067
PR 6TH AVE	5999+29	38'	RT	5999+54	57'	RT	190
PR 6TH AVE	6000+33	33'	LT	6008+02	33'	LT	4,686
PR 6TH AVE	6000+44	52'	RT	6006+80	25'	RT	3,647
PR 6TH AVE	6007+15	24'	RT	6007+87	24'	RT	345
PR 7TH AVE	7007+11	80'	LT	7007+28	79'	LT	166
PR 7TH AVE	7007+10	83'	RT	7007+33	92'	RT	146
PR 7TH AVE	7013+97	163'	LT	7014+21	98'	LT	594
PR 7TH AVE	7014+35	69'	RT	7016+20	46'	RT	1,187
PR 7TH AVE	7015+80	155'	LT	7016+12	146'	LT	187
PR 7TH AVE	7016+40	46'	RT	7017+04	46'	RT	288
PR 19TH ST	1909+33	46'	LT	1909+87	46'	LT	260
PR 19TH ST	1910+13	46'	LT	1911+17	46'	LT	381
PR 19TH ST	1913+08	76'	RT	1915+10	73'	RT	986
TOTAL							23,760

44003100							
MEDIAN REMOVAL							
ALIGNMENT	STA FROM	STA TO	SQ FT				
EX RIVER DR	3016+20	3017+12	1,770				
EX RIVER DR	3017+12	3620+71	2,516				
PR 7TH AVE	7004+25	7007+52	4,454				
PR 7TH AVE	7008+28	7011+38	8,300				
PR 7TH AVE	7012+16	7014+08	1,810				
PR 7TH AVE	7013+01	7017+00	2,729				
PR 7TH AVE	7017+33	7022+59	9,060				
PR 19TH ST	1908+76	1911+53	2,125				
PR 19TH ST	1912+82	1913+20	280				
PR 19TH ST	1913+20	1921+13	11,099				
PR 19TH ST	1921+13	1925+34	3,929				
PR 19TH ST	1926+00	1928+28	3,605				
NOTE: MEDIAN REMOVAL INCLUDES THE REMOVAL OF ADJACENT COMB CURB GUTTER REM							
TOTAL							51,677


44200934							
CLASS B PATCHES, TYPE II, 8 INCH							
ALIGNMENT	STA	STA	SQ YD				
EX 4TH AVE	402+25.00	410+00.00	100				
NOTE: EXACT LOCATIONS TO BE DETERMINED DURING RESURFACING AND APPROVED BY THE ENGINEER							
TOTAL							100

44200942							
CLASS B PATCHES, TYPE III, 8 INCH							
ALIGNMENT	STA	STA	SQ YD				
EX 4TH AVE	402+25.00	410+00.00	145				
NOTE: EXACT LOCATIONS TO BE DETERMINED DURING RESURFACING AND APPROVED BY THE ENGINEER							
TOTAL							145

44200976							
CLASS B PATCHES, TYPE IV, 10 INCH							
ALIGNMENT	STA	STA	SQ YD				
7TH AVE	7012+50	7016+60	375				
19TH ST	1922+38	1924+54	585				
TOTAL							960

44201294							
CLASS B PATCH - EXPANSION JOINT							
ALIGNMENT	STA FROM	STA TO	FOOT				
EX 4TH AVE	402+25	410+00	75				
NOTE: EXACT LOCATIONS TO BE DETERMINED DURING RESURFACING AND APPROVED BY THE ENGINEER							
7TH AVE	7012+50	7016+60	50				
19TH ST	1922+38	1924+53	48				
TOTAL							173

44201296					
DEFORMED BARS - EXPANSION JOINT					
ALIGNMENT	STA FROM		STA TO		EACH
EX 4TH AVE	402+25		410+00		70
NOTE: EXACT LOCATIONS TO BE DETERMINED DURING RESURFACING AND APPROVED BY THE ENGINEER					
7TH AVE	7012+50		7016+75		45
19TH ST	1922+38		1924+53		45
TOTAL					160

 

56400300						
FIRE HYDRANTS TO BE ADJUSTED						
ALIGNMENT	STA	OFFSET	LT/RT	SHEET	-	EACH
21ST ST	13+09.72	32.73	LT	DRUL-01		1
6TH AVE.	6008+44.82	26.67	LT	DRUL-02		1
					TOTAL	2

55100500							
STORM SEWER REMOVAL, 12"							
ALIGNMENT	STA FROM	OFFSET	LT/RT	STA TO	OFFSET	LT/RT	LENGTH
RIVER DR	3012+85.43	193.85	LT	3012+97.59	194.54	LT	12
EX1-74	261+89.03	57.11	LT	262+60.38	42.23	LT	73
EX1-74	261+62.21	49.04	RT	261+68.44	22.84	RT	27
EX1-74	261+68.44	22.84	RT	261+89.03	57.11	LT	83
RIVER DR	3008+93.47	141.58	RT	3008+51.86	193.95	RT	67
RIVER DR	3009+54.06	220.79	RT	3008+84.12	248.34	RT	75
RIVER DR	3010+45.18	242.20	RT	3009+54.06	220.79	RT	94
RIVER DR	3011+37.43	255.25	RT	3010+45.18	242.20	RT	93
RIVER DR	3014+06.77	235.12	RT	3013+98.56	184.50	RT	51
RIVER DR	3015+58.93	213.71	RT	3015+72.76	177.44	RT	39
RIVER DR	3015+34.51	243.17	RT	3015+58.93	213.71	RT	38
RIVER DR	3015+05.17	98.07	RT	3014+62.03	142.58	RT	62
RIVER DR	3016+15.21	113.13	RT	3015+72.76	177.44	RT	77
EX 4TH AVE	404+56.31	125.49	LT	403+98.19	91.97	LT	69
EX 5TH AVE	5006+24.19	34.51	RT	5006+16.72	35.04	RT	7
EX 5TH AVE	5006+04.23	20.65	LT	5006+15.91	19.78	LT	12
EX 5TH AVE	5006+00.50	21.31	RT	5006+15.99	19.09	RT	16
EX 5TH AVE	5006+23.90	19.83	LT	5006+15.91	19.78	LT	8
EX 21ST ST	25+06.62	14.89	RT	21+19.04	20.46	RT	387
EX 5TH AVE	5002+40.04	54.86	RT	5001+71.68	65.16	RT	69
EX 5TH AVE	5001+71.68	65.16	RT	5001+56.21	40.64	RT	29
EX 5TH AVE	5002+76.42	147.75	RT	5002+08.66	157.56	RT	70
EX 5TH AVE	5002+22.92	227.42	RT	5001+83.67	231.80	RT	39
EX 5TH AVE	5002+67.01	223.70	RT	5002+22.92	227.42	RT	44
EX 5TH AVE	5003+05.10	223.05	RT	5002+67.01	223.70	RT	38
6TH AVE	6004+90.39	60.05	LT	6004+49.33	60.26	LT	41
6TH AVE	6003+42.14	82.05	LT	6004+01.33	56.24	LT	59
6TH AVE	6004+01.33	56.24	LT	6004+49.33	60.26	LT	48
6TH AVE	6004+45.39	47.00	RT	6004+49.33	60.26	LT	107
6TH AVE	6004+17.20	46.73	RT	6004+45.39	47.00	RT	28
6TH AVE	6003+17.61	187.48	RT	6003+43.52	16.58	RT	173
6TH AVE	6003+43.52	16.58	RT	6004+03.54	16.43	RT	60
6TH AVE	6004+53.88	16.23	RT	6004+53.95	24.78	LT	41
7TH AVE	7011+44.34	189.21	LT	7011+37.76	129.40	LT	60
7TH AVE	7011+93.38	142.62	LT	7011+37.76	129.40	LT	57
7TH AVE	7011+37.76	129.40	LT	7011+29.56	99.20	LT	31
7TH AVE	7011+29.56	99.20	LT	7011+09.89	73.59	LT	32
7TH AVE	7011+90.30	88.03	LT	7011+65.44	64.36	LT	34
7TH AVE	7011+65.44	64.36	LT	7011+09.89	73.59	LT	56
7TH AVE	7012+65.92	7.55	LT	7012+00.52	2.62	RT	66
7TH AVE	7012+00.52	2.62	RT	7011+09.30	1.53	RT	91
7TH AVE	7012+74.47	139.31	LT	7012+61.97	104.30	LT	37
7TH AVE	7012+47.28	121.03	LT	7012+61.97	104.30	LT	22
7TH AVE	7012+61.97	104.30	LT	7012+45.44	75.03	LT	34
7TH AVE	7012+45.44	75.03	LT	7011+65.44	64.36	LT	81
7TH AVE	7013+31.79	75.75	LT	7013+10.64	52.57	LT	31
7TH AVE	7013+27.63	46.38	LT	7013+10.64	52.57	LT	18
7TH AVE	7013+80.38	60.79	RT	7013+54.92	49.32	RT	28
7TH AVE	7011+16.04	70.15	RT	7011+35.93	58.15	RT	23
7TH AVE	7011+41.87	106.05	RT	7011+59.95	86.85	RT	27
7TH AVE	7012+94.54	49.52	RT	7012+76.30	59.81	RT	20
7TH AVE	7013+10.72	52.60	LT	7012+45.44	75.03	LT	69
7TH AVE	7011+91.05	69.58	RT	7011+59.95	86.85	RT	35
7TH AVE	7013+54.92	49.32	RT	7013+35.25	85.66	RT	41
7TH AVE	7010+07.22	108.81	RT	7010+26.52	98.26	RT	21
19TH ST	1913+10.64	61.59	LT	1913+15.02	2.13	LT	22
19TH ST	1913+14.80	23.87	RT	1913+15.02	2.13	LT	64
19TH ST	1920+42.09	23.49	RT	1919+92.99	46.62	RT	55
PR 7TH-B	523+19.90	35.64	LT	523+21.83	54.42	LT	19
PR 7TH-B	524+17.30	38.86	LT	523+19.90	35.64	LT	99
PR 7TH-B	524+19.07	4.64	LT	524+17.30	38.86	LT	34
PR 7TH-B	524+68.37	74.90	LT	524+17.30	38.86	LT	64
Pipe A16k-A16L	--	--	--	--	--	--	7
Pipe S17a-S17	--	--	--	--	--	--	26
Pipe A16c-A16d	--	--	--	--	--	--	7
Pipe A16d-A16f	--	--	--	--	--	--	25
Pipe A16e-A16f	--	--	--	--	--	--	7
Pipe A16f-A16h	--	--	--	--	--	--	22
Pipe A16g-A16h	--	--	--	--	--	--	7
Pipe A16h-A17	--	--	--	--	--	--	13
Pipe A16i-A16j	--	--	--	--	--	--	7
Pipe T14a-Ex	--	--	--	--	--	--	47
Pipe A3-B56	--	--	--	--	--	--	46
Pipe Ex-E13a	--	--	--	--	--	--	21
TOTAL							3,642

55100700							
STORM SEWER REMOVAL, 15"							
ALIGNMENT	STA FROM	OFFSET	LT/RT	STA TO	OFFSET	LT/RT	LENGTH
EX I-74	262+60.38	42.23	LT	263+34.98	52.10	LT	75
EX I-74	263+34.98	52.10	LT	263+95.26	71.21	LT	63
4TH AVE	407+49.94	115.36	LT	407+68.44	88.48	LT	33
5TH AVE	5002+06.66	157.56	RT	5001+65.52	183.10	RT	48
6TH AVE	6004+10.86	197.61	LT	5005+17.12	206.55	LT	107
6TH AVE	6004+03.54	16.43	RT	6004+04.71	24.74	LT	41
6TH AVE	6005+04.42	16.29	RT	6005+04.66	24.83	LT	41
7TH AVE	7011+09.89	73.59	LT	7011+08.54	1.39	RT	75
TOTAL							483

55100800							
STORM SEWER REMOVAL, 18"							
ALIGNMENT	STA FROM	OFFSET	LT/RT	STA TO	OFFSET	LT/RT	LENGTH
EX1-74	263+95.26	71.21	LT	264+48.43	26.87	LT	69
EX1-74	264+48.43	26.87	RT	264+47.91	16.86	RT	44
RIVER DR	3015+72.76	177.44	RT	3015+66.41	171.82	RT	8
EX 4TH AVE	407+90.67	346.91	RT	407+92.66	8.97	RT	338
EX 4TH AVE	407+92.66	8.97	RT	408+75.94	9.31	RT	83
EX 5TH AVE	5006+15.99	19.09	RT	5006+15.55	19.65	LT	39
6TH AVE	6004+04.71	24.74	LT	6004+53.95	24.78	LT	49
7TH AVE	7012+13.03	113.34	RT	7011+59.95	86.65	RT	59
7TH AVE	7012+15.57	139.92	RT	7012+13.03	113.34	RT	27
19TH ST	1925+39.56	3.16	RT	1925+39.38	24.70	RT	22
						TOTAL	738

55101100							
STORM SEWER REMOVAL 21"							
ALIGNMENT	STA FROM	OFFSET	LT/RT	STA TO	OFFSET	LT/RT	LENGTH
6TH AVE	6004+53.95	24.78	LT	6005+04.66	24.83	LT	51
						TOTAL	51

STORM SEWER REMOVAL, 24"							
ALIGNMENT	STA FROM	OFFSET	L/T/R/T	STA TO	OFFSET	L/T/R/T	LENGTH
RIVER DR	3013+00.37	116.93	LT	3012+97.20	205.36	LT	88
RIVER DR	3012+97.20	205.36	LT	3012+96.74	223.80	LT	18
RIVER DR	3012+96.74	223.80	LT	3012+90.79	453.49	LT	230
RIVER DR	3012+91.54	318.86	RT	3012-85.95	51.42	RT	268
EX 4TH AVE 7TH AVE	407+93.08 7012+76.30	80.18 58.61	LT RT	407+68.44 7011+59.95	88.48 86.65	LT RT	26 119
TOTAL							749

55101400							
STORM SEWER REMOVAL 30"							
ALIGNMENT	STA FROM	OFFSET	L/T/RT	STA TO	OFFSET	L/T/RT	LENGTH
EX 5TH AVE	5002+95.69	8.09	RT	5002+85.69	33.74	LT	43
EX 5TH AVE	5003+38.84	178.36	RT	5002+95.69	8.09	RT	176
6TH AVE	6005+17.12	206.55	LT	6005+33.15	24.41	LT	183
6TH AVE	6005+04.66	24.83	LT	6005+33.15	24.41	LT	28
7TH AVE	7010+81.18	9.80	LT	7011+08.54	1.39	RT	30
7TH AVE	7011+35.93	58.15	RT	7011+08.54	1.39	RT	63
7TH AVE	7011+59.95	86.65	RT	7011+35.93	58.15	RT	37
7TH AVE	7013+35.25	85.66	RT	7013+14.00	79.40	RT	22
7TH AVE	7013+14.00	79.40	RT	7012+76.30	59.61	RT	43
						TOTAL	625

55101900							
STORM SEWER REMOVAL, 48"							
ALIGNMENT	STA FROM	OFFSET	LT/RT	STA TO	OFFSET	LT/RT	LENGTH
PR 19TH ST	1915+41.61	12.04	RT	1914+87.32	12.37	RT	54
PR 19TH ST	1914+87.32	12.37	RT	1913+15.02	2.13	LT	172
						TOTAL	226

55102300							
STORM SEWER REMOVAL 72"							
ALIGNMENT	STA FROM	OFFSET	LT/RT	STA TO	OFFSET	LT/RT	LENGTH
19TH ST	1919+92.99	46.82	RT	1919+40.00	30.47	RT	56
19TH ST	1920+70.00	43.85	RT	1919+92.99	46.82	RT	78
19TH ST	1923+96.35	33.58	RT	1924+45.77	29.84	RT	50
TOTAL							184

FILE NAME =	USER NAME = hmo001447	DESIGNED = CBP	REVISED =  05/16/17
D2CONAB+P5+pt+achdule001.dgn		DRAWN = CBP	REVISED =
	PLOT SCALE =	CHECKED = AAP	REVISED =
	PLOT DATE = 5/25/2017	DATE = 1/20/2017	REVISED =

STATE OF ILLINOIS
DEPARTMENT OF TRANSPORTATION

SCHEDULE OF QUANTITIES					SC90-10				
					F.A.I. RTE.	SECTION	COUNTY	TOTAL SHEETS	SHEET NO.
					74	(81-1)R & 81-1HVR	ROCK ISLAND	1504	67
					CONTRACT NO. 64C08				
SCALE:	SHEET NO.	OF	SHEETS	STA.	TO STA.				



© Copyright Hanson Professional Services, Inc.

						DRAINAGE STRUCTURE SCHEDULE																					
						PAY ITEM #-->	54213663	54213681	54213717	60218300	60218400	60218600	60219000	60219100	60219300	60219510	60221000	60221100	60221700	60221800	60222210	60223800	60224005	60224020	60224035	60224446	
LOCATION						PRC FLAR END SEC 18	PRC FLAR END SEC 36	PRC FLAR END SEC 72	MAN TA 4 DIA T1F OL	MAN TA 4 DIA T1F CL	MAN TA 4 DIA T4F&G	MAN TA 4 DIA T8G	MAN TA 4 DIA T9F&G	MAN TA 4 DIA T11F&G	MAN TA 4 DIA T20F&G	MAN TA 5 DIA T1F OL	MAN TA 5 DIA T1F CL	MAN TA 5 DIA T8G	MAN TA 5 DIA T9F&G	MAN TA 5 DIA T20F&G	MAN TA 6 DIA T1F CL	MAN TA 6 DIA T8G	MAN TA 6 DIA T11F&G	MAN TA 6 DIA T20F&G	MAN TA 7 DIA T1F CL		
SHEET	ROADWAY	STR	STA	OFFSET		RIM ELEV	EA	EA	EA	EA	EA	EA	EA	EA	EA	EA	EA	EA	EA	EA	EA	EA	EA	EA	EA		
				LT	RT																						
DRUM-01	PR RD-H	A45	218+90.55		27.80	---																					
DRUM-01	PR RD-G	C2	128+98.00		7.00	586.70												1									
DRUM-01	PR RD-G	C14	129+80.00		116.75	567.65																					
DRUM-01	PR RD-G	C15	128+43.00		122.00	565.15																					
DRUM-01	PR RD-G	C16	127+65.40		147.02	---																					
DRUM-01	PR RD-G	C18	128+98.00	22.00		587.27							1														
DRUM-01	PR RD-G	C19	130+16.00	22.00		583.01							1														
DRUM-01	PR I-74	D2	6746+75.00	1.52		590.56												1									
DRUM-01	PR I-74	D3	6746+75.00			590.56												1									
DRUM-01	PR I-74	D4	6746+75.00			590.26												1									
DRUM-01	PR I-74	D5	25+43.14	70.43		589.54												1									
DRUM-01	PR I-74	D7	25+58.14			589.32												1									
DRUM-01	PR I-74	D8	25+73.14			589.33												1									
DRUM-01	PR I-74	D15	25+58.14	70.54		589.50												1									
DRUM-01	PR I-74	D16	25+73.14	70.66		589.51																					
DRUM-03	Ramp 3-N	A16L	1069+10.38	5.83		572.12												1									
DRUM-03	PR I-74	A48	34+58.83			570.28																					
DRUM-03	PR I-74	B37b	40+77.49			584.33																					
DRUM-03	PR I-74	B38	38+27.68			575.69																					
DRUM-03	PR I-74	B39	36+72.16			575.02																					
DRUM-03	PR 6TH-C	B53	331+35.36	25.68		598.81												1									
DRUM-03	PR 6TH-C	B54	331+71.98	66.55		584.68																					
DRUM-03	PR I-74	B60	38+57.48			574.56							1														
DRUM-03	PR RD-G	C5	132+50.00			574.92												1									
DRUM-03	PR RD-G	C7	134+40.00			571.68												1									
DRUM-03	PR RD-G	C8	134+40.00			568.50																					
DRUM-03	PR RD-G	C11	135+25.00			567.91																					
DRUM-03	PR RD-G	C12	132+87.33			568.00																					
DRUM-03	PR RD-G	C13	132+10.00			567.54																					
DRUM-03	PR RD-G	C17	135+25.00			571.07																					
DRUM-03	PR RD-G	C20	132+58.13	22.00		575.43												1									
DRUM-03	PR RD-G	C21	133+78.13	30.00		573.35																					
DRUM-03	PR RD-G	C22	135+25.00	30.00		572.07																					
DRUM-03	PR RD-G	C24	131+50.00	22.00		578.53																					
DRUM-03	PR RD-G	C25	130+90.00			568.02																					
DRUM-03	PR I-74	D21	26+23.14			589.45																					
DRUM-03	PR 6TH-C	S9	326+94.12	28.42		570.83																					
DRUM-03	PR 6TH-C	S15	328+44.92	68.37		571.50																					
DRUM-03	PR 6TH-C	S16	328+59.18	28.35		571.10																					
DRUM-03	PR I-74	S16a	35+54.72			572.09																					
DRUM-03	PR 6TH-C	S17	328+78.21			570.60																					
DRUM-03	PR I-74	S25	38+83.74			578.00																					
DRUM-03	PR I-74	S26	38+97.59			577.12																					
DRUM-03	PR I-74	S32	40+68.16			579.75																					
DRUM-03	PR I-74	S33	40+83.16			583.52																					
DRUM-03	PR 6TH-C	T14	333+61.03			575.05																					
DRUM-03	PR 6TH-C	T16	334+00.00			588.28																					
DRUM-04	PR 6TH-D	A15	426+88.60			573.25																					
DRUM-04	PR 6TH-D	A16	427+70.88			573.55																					
DRUM-04	PR 6TH-D	A16b	428+74.30			571.59																					
DRUM-04	Ramp 3-N	A16	1069+32.78	5.83		572.09																					
DRUM-04	--	A17	REMOVED FROM DESIGN																								
DRUM-04	PR RD-H	A20	430+47.61			570.00																					
DRUM-04	PR 6TH-D	B56	425+16.70			597.16																					
DRUM-04	PR 6TH-D	B56a	423+46.89			590.36																					
DRUM-04	PR RD-H	D17	215+32.00	22.00		579.69																					
DRUM-04	PR RD-H	D24	214+32.00	22.00		576.44																					
DRUM-04	PR RD-H	D25	213+32.00	22.00		573.85																					
DRUM-04	PR RD-H	D26	212+70.00	22.00		572.77																					
DRUM-04	PR RD-H	D27	211+28.00	22.00		571.21																					
DRUM-04	PR 6TH-D	S5	430+42.09	20.81		569.97																					
DRUM-06	PR I-74	B36	45+12.36			581.71																					
DRUM-06	PR I-74	B37	42+53.16			579.39																					
DRUM-06	PR I-74	B37a	42+06.14			577.55																					
DRUM-06	PR 6TH-C	T18	336+25.00			580.59																					
SUBTOTAL							0	1	1	0	5	0	2	5	0	17	0	2	5								

FILE NAME	02CONAB-HPS-sht-drain12BM.dgn
USER NAME	hector1447
DESIGNED	JJW
REVIS	05/16/17
DRAWN	JJW
CHECKED	MKA
DATE	1/20/2017
PLOT DATE	5/26/2017

FILE NAME	02CONAB-HPS-sht-drain12BM.dgn
USER NAME	hector1447
DESIGNED	JJW
REVIS	05/16/17
DRAWN	JJW
CHECKED	MKA
DATE	1/20/2017
PLOT DATE	5/26/2017

FILE NAME	02CONAB-HPS-sht-drain12BM.dgn
USER NAME	hector1447
DESIGNED	JJW
REVIS	05/16/17
DRAWN	JJW
CHECKED	MKA
DATE	1/20/2017
PLOT DATE	5/26/2017

FILE NAME	02CONAB-HPS-sht-drain12BM.dgn
USER NAME	hector1447
DESIGNED	JJW
REVIS	05/16/17
DRAWN	JJW
CHECKED	MKA
DATE	1/20/2017
PLOT DATE	5/26/2017

FILE NAME	02CONAB-HPS-sht-drain12BM.dgn
USER NAME	hector1447
DESIGNED	JJW
REVIS	05/16/17
DRAWN	JJW
CHECKED	MKA
DATE	1/20/2017
PLOT DATE	5/26/2017

FILE NAME	02CONAB-HPS-sht-drain12BM.dgn
USER NAME	hector1447
DESIGNED	JJW
REVIS	05/16/17



Copyright Hanson Professional Services, Inc.

						DRAINAGE STRUCTURE SCHEDULE																					
PAY ITEM # -->						54213663	54213681	54213717	60218300	60218400	60218600	60219000	60219100	60219300	60219510	60221000	60221100	60221700	60221800	60222210	60223800	60224005	60224020	60224035	60224448		
LOCATION						PRC FLAR END SEC 18	PRC FLAR END SEC 36	PRC FLAR END SEC 72	MAN TA 4 DIA T1F OL	MAN TA 4 DIA T1F CL	MAN TA 4 DIA T4F&G	MAN TA 4 DIA T8G	MAN TA 4 DIA T9F&G	MAN TA 4 DIA T11F&G	MAN TA 4 DIA T20F&G	MAN TA 5 DIA T1F OL	MAN TA 5 DIA T1F CL	MAN TA 5 DIA T8G	MAN TA 5 DIA T9F&G	MAN TA 5 DIA T20F&G	MAN TA 6 DIA T1F CL	MAN TA 6 DIA T8G	MAN TA 6 DIA T11F&G	MAN TA 6 DIA T20F&G	MAN TA 7 DIA T1F CL		
SHEET	ROADWAY	STR	STA	OFFSET		RIM ELEV	EA	EA	EA	EA	EA	EA	EA	EA	EA	EA	EA	EA	EA	EA	EA	EA	EA	EA	EA		
				LT	RT																						
DRUM-07	PR I-74	A7	646+21.89		45.98	579.50																					
DRUM-07	RAMP 7TH-A	A9	646+12.74	39.50		578.50																					
DRUM-07	RAMP 7TH-A	A10	646+21.89	6.00		579.12																					
DRUM-07	RAMP 7TH-A	A11	646+21.89	0.00		579.20																					
DRUM-07	RAMP 7TH-A	A11a	646+21.89		36.00	578.42																					
DRUM-07	PR 6TH-D	B57	421+76.75		13.00	583.61																					
DRUM-07	PR 6TH-D	B58	421+77.20	41.10		---	1																				
DRUL-01	PR 21ST N	A12	12+98.11	35.60		575.15																					
DRUL-01	PR 21ST N	A12a	12+78.61	21.67		574.65																					
DRUL-01	PR 21ST N	A12c	13+07.13		20.12	573.36																					
DRUL-01	PR 21ST N	A13	10+98.19	17.83		576.51																					
DRUL-01	PR 21ST N	A13a	10+73.27	16.74		576.27																					
DRUL-01	PR 21ST N	A13b	10+27.86	54.85		577.65																					
DRUL-01	PR 6TH AVE	A14a	6008+00.05	20.00		578.15																					
DRUL-01	PR 6TH AVE	A14b	6008+00.55		13.94	578.18																					
DRUL-01	PR 21ST S	A14c	8+36.85		42.00	578.26																					
DRUL-01	PR 21ST S	A14d	7+27.60		14.41	579.91																					
DRUL-02	6TH AVE	N9	6003+66.67	24.00		580.60																					
DRUL-02	6TH AVE	N11	6003+00.00	24.00		580.82																					
DRUL-03	6TH AVE	S40	6005+85.92	29.58		580.87																					
DRUL-03	6TH AVE	S41	6005+17.35	29.58		581.30																					
DRUL-03	6TH AVE	S42	6004+82.54	29.58		581.38																					
DRUL-03	6TH AVE	S43	6004+71.88	40.58		581.58																					
DRUL-05	PR I-74	B35	47+00.43		71.14	584.34																					
DRUL-05	7TH AVE	N54a	7010+30.44	9.80		587.24																					
DRUL-05	7TH AVE	B56	7011+05.14		0.00	586.53																					
DRUL-06	7TH AVE	A2	7013+78.55		0.00	584.24																					
DRUL-06	7TH AVE	A4	7012+25.00	58.29		584.46																					
DRUL-06	7TH AVE	A6	7012+25.00	3.93		585.49																					
DRUL-06	7TH AVE	N15	7015+25.00		0.00	582.97																					
DRUL-06	7TH AVE	N16	7016+75.00		0.00	581.83																					
DRUL-07	19TH ST	E13	1913+91.14		60.64	587.96																					
DRUL-07	19TH ST	E14	1913+27.34		58.00	587.71																					
DRUL-07	19TH ST	N20	1913+50.72		1.09	588.42																					
DRUL-07	19TH ST	N22	1913+50.00		9.00	588.28																					
DRUL-09	RAMP 7TH-B	E13a	524+00.00		6.00	594.24																					
DRUL-09	19TH ST	N24	1915+41.61		12.04	593.48																					
DRUL-09	19TH ST	N26	1915+41.61		33.00	593.06																					
DRUL-09	19TH ST	N28	1917+00.00		5.02	597.07																					
DRUL-11	19TH ST	N40	1925+40.00		3.43	612.40																					
SUBTOTAL						1	0	0	5	6	2	0	0	3	9	1	2	0	2	3	0	1	1	4			
TOTAL						1	1	1	5	11	2	2	5	3	26	1	4	5	6	3	8	5	1	2	4		

DATE	11/19/2014
DRAWN	JW
REVIEWED	12/21/2015
DATE	1/13/2016
REVIEWED	1/13/2016

FILE NAME : 02CONAB-HPS-shd-drain(8)M.dgn		USER NAME : willib1457		DESIGNED : JJW	REVISED : 05/16/17	STATE OF ILLINOIS DEPARTMENT OF TRANSPORTATION				SCHEDULE OF QUANTITIES DRAINAGE SCHEDULES				F.A.I RTE.		SECTION		COUNTY		TOTAL SHEET NO.	
				DRAWN : JJW	REVISED :									74		(81-1R & 81-1HVBR		ROCK ISLAND		1504 69	
				CHECKED : MKA	REVISED :															CONTRACT NO. 64C08	
				DATE : 1/20/2017	REVISED :									SCALE:		SHEET NO. OF SHEETS		STA. TO STA.		ILLINOISIFIED AID PROJECT	

						DRAINAGE STRUCTURE SCHEDULE									
						PAY ITEM # -->		60224459	60224469	60240210	60240301	60240303	60240310	60240324	60270050
LOCATION						MAN TA 8 DIA T1F CL	MAN TA 9 DIA T1F CL	INLETS TB T1F OL	INLETS TB T8G	INLETS TB T20F&G	INLETS TB T11F&G	INLETS TB T20F&G	INLETS TB T20F&G	DR STR T4 W/2 T20F&G	
SHEET	ROADWAY	STR	STA	OFFSET		RIM ELEV	EA	EA	EA	EA	EA	EA	EA	EA	EA
				LT	RT										
DRUM-01	PR RD-H	A43a	217+00.00		66.00	564.00				1					
DRUM-01	PR RD-H	B49	215+50.00		14.55	579.75							1		
DRUM-01	PR RD-H	B51	218+25.89		36.69	565.37				1					
DRUM-01	PR RD-G	C1	128+96.00		23.69	566.25							1		
DRUM-01	PR RD-G	C3	130+16.00		8.08	562.61							1		
DRUM-01	PR I-74	D1	6746+75.00	73.98		560.09							1		
DRUM-01	PR I-74	D6	25+43.14		74.00	569.34							1		
DRUM-01	PR I-74	D9	25+43.14		0.00	590.04								1	
DRUM-01	PR I-74	D10	25+58.14		0.00	590.03								1	
DRUM-01	PR I-74	D11	25+73.14		0.00	590.04								1	
DRUM-03	PR I-74	A47	34+09.51		242.05	568.50				1					
DRUM-03	PR I-74	B40	33+74.57		121.93	570.60	1								
DRUM-03	PR RD-G	C4	132+48.91		40.33	574.43							1		
DRUM-03	PR RD-G	C6	134+40.00		47.69	571.30							1		
DRUM-03	PR RD-G	C9	135+25.00	61.40		567.25				1					
DRUM-03	PR RD-G	C10	136+01.23		32.44	570.86							1		
DRUM-03	PR RD-G	C23	135+79.00	30.00		571.82					1				
DRUM-03	PR I-74	D12	26+50.00		79.63	592.06							1		
DRUM-03	PR I-74	D18	26+73.43		74.00	589.80							1		
DRUM-03	PR 6TH-C	N8	332+25.82		75.73	575.42							1		
DRUM-03	PR 6TH-C	S28	332+65.00		7.93	594.37							1		
DRUM-03	PR 6TH-C	T15	334+00.00	26.90		566.57							1		
DRUM-04	PR RD-H	A16a	212+70.00		16.00	572.22									
DRUM-04	PR 6TH-D	B47	425+17.48	22.03		597.75							1		
DRUM-04	PR I-74	D13	28+50.00		0.00	592.65								1	
DRUM-04	PR I-74	D14	28+50.00	75.33		592.16							1		
DRUM-04	PR I-74	D22	28+23.14		0.00	590.16								1	
DRUM-04	PR I-74	D23	26+23.14	71.14		589.61							1		
DRUM-04	PR RD-H	D27a	211+10.75		30.09	570.43							1		
DRUM-04	PR I-74	S24	38+64.44	36.88		579.89				1					
DRUM-06	PR 6TH-C	A46	334+80.53		240.63	579.43									
DRUM-06	PR I-74	B27	48+83.02		95.91	580.88	1								
DRUM-07	PR 6TH-C	T17	338+25.00	39.07		580.15							1		
DRUM-07	PR 6TH-C	T20	337+22.04		8.00	579.53							1		
DRUL-01	PR 21ST N	A12b	12+98.58	22.86		573.29						1			
DRUL-01	PR 21ST N	A13c	10+95.59		11.93	576.02						1			
DRUL-01	PR 21ST S	A14e	8+96.85	42.00		578.26						1			
DRUL-01	PR 21ST S	A14f	7+33.69	35.40		579.43						1			
DRUL-02	6TH AVE.	N10	6003+66.67		12.00	580.64							1		
DRUL-02	6TH AVE.	N12	6003+00.00		12.00	581.06							1		
DRUL-03	6TH AVE.	A8	6006+00.57	24.00		580.39							1		
DRUL-05	7TH AVE.	A3	7011+50.66		4.34	586.06							1		
DRUL-05	7TH AVE.	A4a	7011+60.00	54.15		585.15							1		
DRUL-05	7TH AVE.	N20b	7008+52.22		71.70	587.56							1		
DRUL-05	7TH AVE.	N20c	7006+29.89	11.87		588.32							1		
DRUL-05	7TH AVE.	N54	7010+30.44	54.00		586.34							1		
DRUL-05	7TH AVE.	N55	7010+22.56		48.00	586.71							1		
DRUL-06	7TH AVE.	A5	7012+63.32		48.00	584.58							1		
DRUL-06	7TH AVE.	N14	7015+25.00		38.37	582.14							1		
DRUL-06	7TH AVE.	N17	7016+85.79		1.01	581.80							1		
DRUL-06	7TH AVE.	N18	7015+20.00	52.80		581.88							1		
DRUL-07	19TH ST.	E13b	1913+83.93		35.16	586.37							1		
DRUL-07	19TH ST.	N20b	1910+68.37	33.24		586.40							1		
DRUL-07	19TH ST.	N21	1913+25.00		9.00	588.17						1			
DRUL-07	19TH ST.	N21a	1913+25.00		3.00	588.34						1			
DRUL-09	19TH ST.	N25	1915+41.61	33.00		593.05							1		
DRUL-09	19TH ST.	N27	1917+00.00		33.00	596.14							1		
DRUL-09	19TH ST.	N28a	1917+00.00	33.00		596.14							1		
RDWY-14	RIVER DRIVE	A30a	3017+75.00	4.87		571.85							1		
MOT-12	7TH AVE.	N17a	7018+60.09		2.79	580.17				1					
Total							2	0	3	5	1	6	38	5	

TEMPORARY DRAINAGE STRUCTURE SCHEDULE									
				PAY ITEM # -->		60218400	60240301	60240324	
LOCATION				MAN TA 4 DIAT1F CL	INLETS TB T8G	INLETS TB T20F&G			
ROADWAY	STR	STA	OFFSET	EA	EA	EA			
			LT						
RAMP 3-N	A16k	1069+10.38	12.91				1		
RAMP 3-N	S17a	167+56.00	18.48					1	
PR I-74	T14a	40+95.20	164.49		1				
RAMP 3-N	A16c	1070+02.28	12.85					1	
RAMP 3-N	A16d	1070+02.44	6.38	1					
RAMP 3-N	A16e	1069+77.28	12.88					1	
RAMP 3-N	A16f	1069+77.28	6.18	1					
RAMP 3-N	A16g	1069+55.07	12.91					1	
RAMP 3-N	A16h	1069+55.07	6.04	1					
RAMP 3-N	A16i	1069+32.76	12.88					1	
TOTAL				3	1		6		

FILE NAME	USER NAME	DESIGNED	REVISED	DATE
D2CONAB-HPS-shr-drain02M.dgn	heato01447	JJW	JJW	05/16/17
PLT SCALE	PLT DATE	CHECKED	REVISOR	REVISOR
1"=40'	5/26/2017	MKA		
DATE	DATE	DATE	DATE	DATE
11/19/2014	12/21/2015	1/14/2016		

FILE NAME : D2CONAB-HPS-shr-drain02M.dgn

USER NAME : heato01447

DESIGNED : JJW

REVISED : 05/16/17

STATE OF ILLINOIS
DEPARTMENT OF TRANSPORTATION

SCHEDULE OF QUANTITIES
DRAINAGE SCHEDULES

SCALE: SHEET NO. OF SHEETS STA. TO STA.


F.A.I. SECTION COUNTY TOTAL SHEET SHEET NO.
74 (81-1)R & 81-1)HVR ROCK ISLAND 1504 70
CONTRACT NO. 64C08
ILLINOIS FED. AID PROJECT

SCHQ-13



LAYOUT	JUN	11/19/2014
DESIGN	JUN	12/21/2015
REVIEWED	MAY	1/14/2016

FILE NAME =	USER NAME = w11101457	DESIGNED - JJW	REVISED -  05/16/17	STATE OF ILLINOIS DEPARTMENT OF TRANSPORTATION				SCHEDULE OF QUANTITIES DRAINAGE SCHEDULES				F.A.I. RTE.	SECTION	COUNTY	TOTAL SHEETS	SHEET NO.
D2CONAB+HPS-shs+drain103M.dgn		DRAWN - JJW	REVISED -					74	181-JR & 81-IHVR	ROCK ISLAND	1504	71				
PLOT SCALE =	CHECKED - MKA	REVISED -						CONTRACT NO. 64C08								
PLOT DATE = 4/20/2017	DATE = 1/20/2017	REVISED -		SCALE:	SHEET NO.	OF	SHEETS	STA.	TO STA.	ILLINOIS FED. AID PROJECT						

 

LAYOUT	JUN	11/19/2014
DRAWN	JUN	12/21/2015
REVIEWED	WRA	1/14/2016

FILE NAME =
02CONAB-10PS-ght-dgnsid24M.dgn

USER NAME : wj1101457
PLOT SCALE :
PLOT DATE : 4/28/2017

DESIGNED - JJW	REVISED -  05/16/17
DRAWN - JJW	REVISED -
CHECKED - MKA	REVISED -
DATE - 1/20/2017	REVISED -

STATE OF ILLINOIS
DEPARTMENT OF TRANSPORTATION

SCHEDULE OF QUANTITIES				
DRAINAGE SCHEDULES				
SCALE:	SHEET NO.	OF	SHEETS	STA. TO STA.

F.A. RTE.	SECTION	COUNTY	TOTAL SHEETS	SHEET NO.
74	(81-11R & 81-11VBR	ROCK ISLAND	1504	72
CONTRACT NO. 64C08				

SCHO-15



© Copyright Hanson Professional Services Inc.

DATE	11/09/2014
DRAWN	12/21/2015
REVIEWED	1/14/2016
DATE	11/09/2014
DRAWN	12/21/2015
REVIEWED	1/14/2016

DRAINAGE PIPE SCHEDULE

DRAINAGE PIPE SCHEDULE																									
			TRENCH BACKFILL	STORM SEWER, CLASS A TYPE 2							STORM SEWER, CLASS A TYPE 3							SS CL A T4	SS CL A T2	STORM SEWER WATER MAIN REQUIREMENTS		STORM SEWERS JACKED IN PLACE			
SHEET	STRUCTURE		20800150 CU YD	550A0340 12"	550A0360 15"	550A0380 18"	550A0400 21"	550A0410 24"	550A0430 30"	550A0450 36"	550A0640 12"	550A0660 15"	550A0680 18"	550A0710 24"	550A0750 36"	550A0770 42"	550A0780 48"	550A0820 72"	550A1070 42"	550A5100 30" EQRS	Z0056610 15"	Z0056626 48"	55200400 15"	55200900 24"	55201600 48"
DRUL-03	A8	S40	5	16																					
DRUL-03	S42	S43	17			15																			
DRUL-03	S40	S41	57		69																				
DRUL-03	S41	S42	36			35																			
DRUL-03	S43	B37	0																						
DRUL-05	A3	A6	17	75																					
DRUL-05	B27	B56	202																						
DRUL-05	B56	B35	320																						
DRUL-05	N20b	N20a	13	53																					
DRUL-05	N54	N54a	10	44																					
DRUL-05	N54a	B54b	14		51																				
DRUL-05	N55	N54a	12	58																					
DRUL-06	A1	A2	12	61																					
DRUL-06	A2	A7	65			279																			
DRUL-06	A4	A6	13	54																					
DRUL-06	A4a	A4	12	65																					
DRUL-06	A5	A6	16		65																				
DRUL-06	A6	A2	40			155																			
DRUL-06	N14	N15	8	38																					
DRUL-06	N15	N16	36		150																				
DRUL-06	N16	N17	3		11																				
DRUL-06	N18	N19	3	16																					
DRUL-07	N20	N20a	37																						
DRUL-07	E13b	E13	9	26																36					
DRUL-07	N21	N22	7	21																					
DRUL-07	N21a	N21	2	6																					
DRUL-07	E13	E14	27			64																			
DRUL-07	E14	N22	34			52																			
DRUL-07	N22	N20	6			8																			
DRUL-09	E13a	E13	153	219																					
DRUL-09	N25	N24	30	45																					
DRUL-09	N27	N28	19	28																					
DRUL-09	N28a	N28	27	38																					
DRUL-09	N26	N24	15		21																				
DRUL-09	N28	N24	128		157																				
DRUL-09	N24	N20	184					190																	
DRUL-09	N33	N33a	312																53						
DRUL-11	N33b	N33	482																78						
DRUL-11	N40	N40a	23					21																	
DRUL-11	EX	E6	1342																200						
RDWY-14	A30a	A30	7	25																					
PIPE REMOVAL & TEMP. SUBTOTAL			572	284																					
SUBTOTAL			4,334	1,172	524	608	0	246		0	0	0	0	0	0	322	4	332	0	36	0	0	0	0	0
TOTAL			8,641	2,828	1,824	1,152	229	926	352	640	231	291	567	31	277	748	731	1,100	319	36	51	94	34	249	0

TEMPORARY DRAINAGE PIPE SCHEDULE

SHEET	STRUCTURE		TRENCH BACKFILL	STORM SEWER, CLASS A TYPE 2	
				20800150	550A0340
	FROM	TO	CU YD	12"	24"
DRUM-03	A16k	A16L	6	7	--
DRUM-03	S17a	S17	18	26	--
DRUM-04	A16c	A16d	3	7	--
DRUM-04	A16d	A16f	16	25	--
DRUM-04	A16e	A16f	5	7	--
DRUM-04	A16f	A16h	15	22	--
DRUM-04	A16g	A16h	5	7	--
DRUM-04	A16h	A17	10	13	--
DRUM-04	A16i	A16j	6	7	--
DRUM-06	T14a	Ex	0	47	--
DRUL-05	A3	B56	34	46	--
DRUL-09	Ex Inlet	E13a	8	21	--
DRUL-09	Ex Inlet	N33	6	14	--
DRUL-11	Ex MH	E6	43	--	35
DRUL-11	Ex MH	N33b	38	35	--
TOTAL			213	284	35

FILE NAME : 02CONAB-HP5-shd-drm185M.dgn

USER NAME : hnto01447

DESIGNED : JJW

REVISED : 05/16/17

DRAWN : JJW

REVISED :

CHECKED : MKA

REVISED :

DATE : 1/20/2017

REVISED :

STATE OF ILLINOIS
DEPARTMENT OF TRANSPORTATION

SCHEDULE OF QUANTITIES DRAINAGE SCHEDULES

SCALE: SHEET NO. OF SHEETS STA. TO STA.

F.A.I. RTE.	SECTION	COUNTY	TOTAL SHEETS	SHEET NO.
74	(81-11R & 81-11VBR	ROCK ISLAND	1504	73
CONTRACT NO. 64C08				
ILLINOIS FED. AID PROJECT				

SCHO-16

60100060							
CONCRETE HEADWALLS FOR PIPE DRAINS							
ALIGNMENT	STATION	OFFSET	LT/RT	--	--	--	EACH
PR 6TH-D	421+00.00	30.00	LT	--	--	--	1
TOTAL							1

60108206							
PIPE UNDERDRAINS, TYPE 2, 6"							
SHEET #	STA FROM	LT/RT	--	STA TO	LT/RT	--	LENGTH
DRUM-01	217+12.73	RT	--	215+50.00	RT	--	163
DRUM-01	215+50.00	RT	--	215+41.75	RT	--	8
DRUM-01	217+15.13	LT	--	215+44.98	LT	--	170
DRUM-01	6746+75.00	LT	--	25+43.14	LT	--	102
DRUM-01	25+43.14	LT	--	25+58.14	LT	--	15
DRUM-01	25+58.14	LT	--	25+73.14	LT	--	15
DRUM-01	25+73.14	LT	--	26+00.00	LT	--	27
DRUM-01	6746+75.00	LT (median)	--	25+43.14	LT (median)	--	106
DRUM-01	25+43.14	LT (median)	--	25+58.14	LT (median)	--	15
DRUM-01	25+58.14	LT (median)	--	25+73.14	LT (median)	--	15
DRUM-01	25+73.14	LT (median)	--	26+00.00	LT (median)	--	27
DRUM-01	6746+75.00	RT (median)	--	25+43.14	RT (median)	--	106
DRUM-01	25+43.14	RT (median)	--	25+58.14	RT (median)	--	15
DRUM-01	25+58.14	RT (median)	--	25+73.14	RT (median)	--	15
DRUM-01	25+73.14	RT (median)	--	26+00.00	RT (median)	--	27
DRUM-01	6746+75.00	RT	--	25+43.14	RT	--	106
DRUM-01	25+43.14	RT	--	25+58.14	RT	--	15
DRUM-01	25+58.14	RT	--	25+73.14	RT	--	15
DRUM-01	25+73.14	RT	--	26+00.00	RT	--	27
DRUM-01	128+98.00	LT	--	130+16.00	LT	--	118
DRUM-01	130+16.00	LT	--	130+73.32	LT	--	57
DRUM-01	128+98.00	RT	--	130+16.00	RT	--	118
DRUM-01	130+16.00	RT	--	130+75.66	RT	--	60
DRUM-03/04	215+41.75	RT	--	212+70.00	RT	--	272
DRUM-03/04	212+70.00	RT	--	211+10.75	RT	--	159
DRUM-03/04	215+44.98	LT	--	215+32.00	LT	--	13
DRUM-03/04	215+32.00	LT	--	213+32.00	LT	--	200
DRUM-03/04	213+32.00	LT	--	211+28.00	LT	--	204
DRUM-03/04	211+28.00	LT	--	210+67.18	LT	--	61
DRUM-03/04	26+00.00	LT	--	26+23.14	LT	--	23
DRUM-03/04	26+23.14	LT	--	26+84.51	LT	--	261
DRUM-03/04	26+00.00	LT (median)	--	26+13.14	LT (median)	--	13
DRUM-03/04	26+13.14	LT (median)	--	26+94.29	LT (median)	--	281
DRUM-03/04	26+00.00	RT (median)	--	26+13.14	RT (median)	--	13
DRUM-03/04	26+13.14	RT (median)	--	26+94.29	RT (median)	--	281
DRUM-03/04	26+00.00	RT	--	26+23.14	RT	--	23
DRUM-03/04	26+23.14	RT	--	26+73.43	RT	--	50
DRUM-03/04	26+73.43	RT	--	29+21.45	RT	--	248
DRUM-03/04	130+73.32	LT	--	131+50.00	LT	--	77
DRUM-03/04	131+50.00	LT	--	132+58.13	LT	--	108
DRUM-03/04	132+58.13	LT	--	133+78.13	LT	--	120
DRUM-03/04	133+78.13	LT	--	135+25.00	LT	--	147
DRUM-03/04	135+25.00	LT	--	136+50.21	LT	--	125
DRUM-03/04	130+75.66	RT	--	132+50.00	RT	--	174
DRUM-03/04	132+50.00	RT	--	134+40.00	RT	--	180
DRUM-03/04	134+40.00	RT	--	135+25.00	RT	--	85
DRUM-03/04	135+25.00	RT	--	136+01.23	RT	--	76
DRUM-03/04	425+16.70	RT	--	422+61.60	RT	--	255
DRUM-03/04	425+17.46	LT	--	422+63.32	LT	--	254
DRUM-03/04	331+35.36	LT	--	334+00.00	LT	--	266
DRUM-03/04	334+00.00	LT	--	334+65.17	LT	--	65
DRUM-03/04	334+65.17	LT	--	334+97.19	LT	--	32
DRUM-03/04	330+83.51	RT	--	332+65.00	RT	--	181
DRUM-03/04	332+65.00	RT	--	334+00.00	RT	--	135
DRUM-03/04	334+00.00	RT	--	334+64.99	RT	--	65
DRUM-06/07	422+61.60	RT	--	421+76.75	RT	--	85
DRUM-06/07	421+76.75	RT	--	420+62.66	RT	--	114
DRUM-06/07	422+63.32	LT	--	420+58.16	LT	--	205
DRUM-06/07	334+97.19	LT	--	336+25.00	LT	--	128
DRUM-06/07	336+25.00	LT	--	337+41.91	LT	--	117
DRUM-06/07	334+64.99	RT	--	336+25.00	RT	--	160
DRUM-06/07	336+25.00	RT	--	337+22.04	RT	--	97
DRUM-06/07	337+22.04	RT	--	337+58.59	RT	--	37
DRUM-06/07	646+21.89	RT	--	644+34.57	RT	--	187
DRUM-06/07	646+12.74	LT	--	643+58.72	LT	--	254


60108206							
PIPE UNDERDRAINS, TYPE 2, 6"							
SHEET #	STA FROM	LT/RT	--	STA TO	LT/RT	--	LENGTH
DRUL-01	7+00.00	RT	--	7+27.60	RT	--	28
DRUL-01	7+27.60	RT	--	8+36.85	RT	--	109
DRUL-01	8+36.85	RT	--	8+80.23	RT	--	60
DRUL-01	7+02.05	LT	--	7+33.69	LT	--	57
DRUL-01	7+33.69	LT	--	8+36.85	LT	--	103
DRUL-01	8+36.85	LT	--	8+80.75	LT	--	64
DRUL-01	9+56.12	LT	--	10+73.27	LT	--	141
DRUL-01	10+73.27	LT	--	10+98.19	LT	--	16
DRUL-01	10+98.19	LT	--	12+98.59	LT	--	200
DRUL-01	12+98.59	LT	--	13+34.40	LT	--	36
DRUL-01	9+57.94	RT	--	10+95.59	RT	--	168
DRUL-01	11+22.45	RT	--	13+07.13	RT	--	185
DRUL-01	13+07.13	RT	--	13+34.40	RT	--	27
DRUL-02	6000+40.82	LT	--	6003+00.00	LT	--	259
DRUL-02	6003+00.00	LT	--	6003+66.67	LT	--	67
DRUL-02	6003+66.67	LT	--	6004+00.00	LT	--	33
DRUL-02	6000+40.82	RT	--	6003+00.00	RT	--	259
DRUL-02	6003+00.00	RT	--	6003+66.67	RT	--	67
DRUL-02	6003+66.67	RT	--	6004+00.00	RT	--	33
DRUL-03	6004+00.00	RT	--	6005+87.18	RT	--	187
DRUL-03	6006+81.89	RT	--	6007+99.95	RT	--	162
DRUL-03	6007+99.95	RT	--	6009+17.03	RT	--	117
DRUL-03	6004+00.00	LT	--	6006+00.57	LT	--	201
DRUL-03	6006+99.08	LT	--	6007+99.95	LT	--	101
DRUL-03	6007+99.95	LT	--	6009+11.29	LT	--	111
DRUL-04	7004+32.40	LT	--	7006+00.00	LT	--	168
DRUL-05	7006+00.00	LT	--	7007+42.36	LT	--	157
DRUL-05	7008+52.22	RT	--	7010+22.56	RT	--	170
DRUL-05	7010+22.56	RT	--	7012+00.00	RT	--	177
DRUL-05	7008+86.78	LT	--	7010+30.44	LT	--	144
DRUL-05	7010+30.44	LT	--	7012+00.00	LT	--	170
DRUL-06	7012+00.00	LT	--	7012+25.00	LT	--	25
DRUL-06	7012+00.00	RT	--	7012+63.32	RT	--	63
DRUL-06	7013+99.00	RT	--	7015+25.00	RT	--	126
DRUL-06	7015+25.00	RT	--	7016+88.18	RT	--	163
DRUL-06	7014+12.18	LT	--	7015+20.00	LT	--	108
DRUL-06	7015+20.00	LT	--	7016+88.85	LT	--	166
DRUL-07	1909+72.58	RT	--	1911+08.00	RT	--	135
DRUL-07	1809+72.58	LT	--	1910+86.37	LT	--	114
DRUL-07	1910+86.37	LT	--	1911+54.30	LT	--	83
DRUL-07	1912+85.00	RT	--	1913+27.34	RT	--	47
DRUL-07	1912+96.46	LT	--	1914+00.00	LT	--	104
DRUL-07	1913+27.34	RT	--	1913+91.14	RT	--	64
DRUL-07	1913+91.14	RT	--	1914+00.00	RT	--	9
DRUL-07	1913+83.93	RT	--	1914+00.00	RT	--	16
DRUL-09	1914+00.00	RT	--	1916+22.95	RT	--	223
DRUL-09	1914+00.00	RT	--	1915+11.72	RT	--	112
DRUL-09	1914+00.00	LT	--	1915+41.61	LT	--	142
DRUL-09	1915+41.61	LT	--	1917+43.85	LT	--	202
TOTAL							12861

60255500							
MANHOLES TO BE ADJUSTED							
ALIGNMENT	STA	OFFSET	LT/RT	SHEET	SAN/STM	--	EACH
RIVER DRIVE	3018+00.00	4.00	LT	RDWY-14	STM	--	1
RAMP-6TH-C	328+59.18	39.35	LT	DRUM-03	STM	S16	1
RAMP-6TH-C	333+61.03	62.85	RT	DRUM-03	STM	T14	1
RAMP-6TH-D	428+74.30	22.55	RT	DRUM-04	STM	A16b	1
6TH AVE	6008+00.55	13.94	RT	DRUL-02	STM	A14b	1
6TH AVE	6008+00.05	20.00	LT	DRUL-02	STM	A14a	1
7TH AVE	7007+99.37	12.74	RT	DRUL-06	SAN	--	1
7TH AVE	7010+25.52	98.26	RT	DRUL-06	STM	--	1
7TH AVE	7010+81.18	9.80	LT	DRUL-06	STM	--	1
7TH AVE	7011+05.14	0.00	RT	DRUL-06	STM	B56	1
7TH AVE	7012+25.00	3.93	LT	DRUL-07	STM	A6	1
7TH AVE	7013+79.55	0.00	LT	DRUL-07	STM	A2	1
7TH AVE	7014+13.28	46.92	RT	DRUL-07	SAN	--	1
7TH AVE	7015+25.00	0.00	RT	DRUL-07	STM	N15	1
7TH AVE	7015+85.02	42.15	RT	DRUL-07	SAN	--	1
7TH AVE	7016+07.47	19.36	RT	DRUL-07	SAN	--	1
7TH AVE	7016+75.00	0.00	RT	DRUL-07	STM	N16	1
7TH AVE	7018+60.00	--	RT	RDWY-27	STM	--	1
19TH ST.	1910+82.32	12.32	LT	DRUL-08	STM	--	1
19TH ST.	1913+15.02	2.13	LT	DRUL-08	STM	--	1
TOTAL							20

60108200							
PIPE UNDERDRAINS 6" (SPECIAL)							
ALIGNMENT	FROM STA	OFFSET	LT/RT	TO STA	OFFSET	LT/RT	LENGTH
PR 6TH-D	421+00.00	20.50	LT	421+00.00	27.07	LT	7
TOTAL							7

60256910							
MANHOLES TO BE ADJUSTED WITH NEW TYPE 20 FRAME AND GRATE							
ALIGNMENT	STA	OFFSET	LT/RT	SHEET	SAN/STM	--	EACH
RIVER DRIVE	3018+00.00	16.00	LT	RDWY-14	STM	--	1
RIVER DRIVE	3019+04.10	16.00	LT	RDWY-14	STM	--	1
PR I-74	25+43.14	0.00	RT	DRUM-01	STM	D9	2
PR I-74	25+58.14	0.00	RT	DRUM-01	STM	D10	2
PR I-74	25+73.14	0.00	RT	DRUM-01	STM	D11	2
TOTAL							8

60257800							
MANHOLES TO BE RECONSTRUCTED							
STR	ALIGNMENT	STATION	OFFSET	L/R/RT	SAN/STM	--	EACH
A48	PR1-74	34+56.83	414.76	RT	STM	--	1
T14b	Ramp 6th-C	333+55.30	28.92	RT	STM	--	1
						TOTAL	2

 

△

△

100

☐ **Real-time**
☐ **Local**

16047	CB2	11/26/2014
-------	-----	------------

FN
F2

STATE OF ILLINOIS
DEPARTMENT OF TRANSPORTATION

SCHEDULE OF QUANTITIES				
SCALE:	SHEET NO.	OF	SHEETS	STA. TO STA.

F.A.I. RTE.	SECTION	COUNTY	TOTAL SHEETS	SHEET NO.
74	(81-1)R & 81-1HVR	ROCK ISLAND	1504	75
CONTRACT NO. 64C08				
ILLINOIS FFD. AID PROJECT				

SCHO-18

LAYOUT	CBP	11/26/2014
DRAWN	CBP	11/26/2014
REVIEWED	AAP	11/26/2014

FILE NAME : D2CONAB-HPS-sht-schedule001.dgn

USER NAME : hps01447
PLOT SCALE :
PLOT DATE : 5/30/2017

DESIGNED - CBP
DRAWN - CBP
CHECKED - AAP
DATE - 1/20/2017

REVISED -
REVISED -
REVISED -

05/16/17

STATE OF ILLINOIS
DEPARTMENT OF TRANSPORTATION

SCALE: SHEET NO. OF SHEETS STA. TO STA.

SCHEDULE OF QUANTITIES

F.A.I. SECTION COUNTY TOTAL SHEETS SHEET NO.
74 (B1)-1R & B1-IHVBR ROCK ISLAND 1504 77
CONTRACT NO. 64C08
ILLINOIS FED. AID PROJECT

70300210

TEMPORARY PAVEMENT MARKING LETTERS AND SYMBOLS

ALIGNMENT	STA	OFFSET	LT/RT	DESCRIPTION	# OF COATS	SQ FT	NOTES
7TH AVE	7002+63	20	RT	TURN ARROW	1	15.6	PRE-STAGE 1
7TH AVE	7003+24	20	RT	TURN ARROW	1	15.6	PRE-STAGE 1
7TH AVE	7001+93	19	RT	TURN ARROW	1	15.6	PRE-STAGE 2
7TH AVE	7001+93	26	RT	TURN ARROW	1	15.6	PRE-STAGE 2
7TH AVE	7001+93	26	RT	TURN ARROW	1	15.6	PRE-STAGE 2
7TH AVE	7002+93	26	RT	TURN ARROW	1	15.6	PRE-STAGE 2
7TH AVE	7016+91	21	LT	TURN ARROW	1	15.6	PRE-STAGE 2
7TH AVE	7016+91	28	LT	TURN ARROW	1	15.6	PRE-STAGE 2
7TH AVE	7017+91	20	LT	TURN ARROW	1	15.6	PRE-STAGE 2
7TH AVE	7017+91	27	LT	TURN ARROW	1	15.6	PRE-STAGE 2
7TH AVE	7004+34	10	LT	TURN ARROW	1	15.6	PRE-STAGE 3 TO 3-2
7TH AVE	7004+96	17	RT	TURN ARROW	1	15.6	PRE-STAGE 3 TO 3-2
7TH AVE	7005+04	11	LT	TURN ARROW	1	15.6	PRE-STAGE 3 TO 3-2
7TH AVE	7005+54	13	LT	TURN ARROW	1	15.6	PRE-STAGE 3 TO 3-2
7TH AVE	7006+03	5	RT	TURN ARROW	1	15.6	PRE-STAGE 3 TO 3-2
7TH AVE	7006+13	52	RT	TURN ARROW	1	15.6	PRE-STAGE 3 TO 3-2
7TH AVE	7006+58	52	RT	TURN ARROW	1	15.6	PRE-STAGE 3 TO 3-2
7TH AVE	7007+02	55	RT	TURN ARROW	1	15.6	PRE-STAGE 3 TO 3-2
7TH AVE	7007+07	2	RT	TURN ARROW	1	15.6	PRE-STAGE 3 TO 3-2
7TH AVE	7008+79	1	LT	TURN ARROW	1	15.6	PRE-STAGE 3 TO 3-2
7TH AVE	7008+79	14	LT	TURN ARROW	1	15.6	PRE-STAGE 3 TO 3-2
7TH AVE	7008+79	51	LT	TURN ARROW	1	15.6	PRE-STAGE 3 TO 3-2
7TH AVE	7009+98	2	LT	TURN ARROW	1	15.6	PRE-STAGE 3 TO 1-0
7TH AVE	7009+98	14	LT	TURN ARROW	1	15.6	PRE-STAGE 3 TO 1-0
7TH AVE	7009+98	46	LT	TURN ARROW	1	15.6	PRE-STAGE 3 TO 3-2
7TH AVE	7010+05	19	RT	TURN ARROW	1	15.6	PRE-STAGE 3 TO 1-0
7TH AVE	7011+15	19	RT	TURN ARROW	1	15.6	PRE-STAGE 3 TO 1-0
7TH AVE	7011+21	1	LT	TURN ARROW	1	15.6	PRE-STAGE 3 TO 1-0
7TH AVE	7011+21	13	LT	TURN ARROW	1	15.6	PRE-STAGE 3 TO 1-0
19TH ST	1910+64	5	RT	TURN ARROW	1	15.6	PRE-STAGE 3 TO 3-2
19TH ST	1911+24	5	RT	TURN ARROW	1	15.6	PRE-STAGE 3 TO 3-2
19TH ST	1911+22	30	RT	TRN/THRU ARW	1	26.0	PRE-STAGE 3 TO 3-2
19TH ST	1913+48	5	LT	TURN ARROW	1	15.6	PRE-STAGE 3 TO 3-4
19TH ST	1914+41	4	LT	TURN ARROW	1	15.6	PRE-STAGE 3 TO 3-4
19TH ST	1915+50	5	LT	TURN ARROW	1	15.6	PRE-STAGE 3 TO 2-0
19TH ST	1927+32	5	RT	TURN ARROW	1	15.6	PRE-STAGE 3 TO 2-0
19TH ST	1927+91	5	RT	TURN ARROW	1	15.6	PRE-STAGE 3 TO 2-0
7TH AVE	7012+83	4	LT	TURN ARROW	1	15.6	STAGE 1-0
7TH AVE	7013+37	4	LT	TURN ARROW	1	15.6	STAGE 1-0
7TH AVE	7014+01	3	LT	TURN ARROW	1	15.6	STAGE 1-0
7TH AVE	7009+73	2	LT	TURN ARROW	1	15.6	STAGE 1-1 TO 1-4
7TH AVE	7009+73	14	LT	TURN ARROW	1	15.6	STAGE 1-1 TO 1-4
7TH AVE	7010+72	32	RT	TURN ARROW	1	15.6	STAGE 1-1 TO 1-2
7TH AVE	7011+16	30	RT	TURN ARROW	1	15.6	STAGE 1-1 TO 1-2
7TH AVE	7013+25	12	RT	TURN ARROW	1	15.6	STAGE 1-1 TO 1-2
7TH AVE	7013+93	12	RT	TURN ARROW	1	15.6	STAGE 1-1 TO 1-2
RAMP N-7	74+87	33	LT	TURN ARROW	2	31.2	STAGE 1-1
RAMP N-7	75+94	46	LT	TURN ARROW	2	31.2	STAGE 1-1
RAMP N-7	75+98	15	RT	TURN ARROW	2	31.2	STAGE 1-2
RAMP N-7	76+86	5	LT	TURN ARROW	2	31.2	STAGE 1-2
7TH AVE	7010+51	3	RT	TURN ARROW	1	15.6	STAGE 1-3 TO 1-4
7TH AVE	7011+09	3	LT	TURN ARROW	1	15.6	STAGE 1-3 TO 1-4
7TH AVE	7012+78	15	LT	TURN ARROW	1	15.6	STAGE 1-3 TO 1-4
7TH AVE	7013+47	16	LT	TURN ARROW	1	15.6	STAGE 1-3 TO 1-4
7TH AVE	7013+73	46	LT	TURN ARROW	1	15.6	STAGE 1-3 TO 1-4
7TH AVE	7014+59	48	LT	TURN ARROW	1	15.6	STAGE 1-3 TO 1-4
RAMP N-7	74+87	33	LT	TURN ARROW	2	31.2	STAGE 1-3 TO 1-4
RAMP S-7	77+35	62	RT	TURN ARROW	2	31.2	STAGE 1-3
RAMP S-7	77+40	78	RT	TURN ARROW	2	31.2	STAGE 1-3
RAMP S-7	77+78	53	RT	TURN ARROW	2	31.2	STAGE 1-3
7TH AVE	7002+63	20	RT	TURN ARROW	1	15.6	STAGE 1-5
7TH AVE	7003+24	20	RT	TURN ARROW	1	15.6	STAGE 1-5

70300210 SUB-TOTAL

1102

70300210

TEMPORARY PAVEMENT MARKING LETTERS AND SYMBOLS

ALIGNMENT	STA	OFFSET	LT/RT	DESCRIPTION	# OF COATS	SQ FT	NOTES
7TH AVE	7009+98	2	LT	TURN ARROW	1	15.6	STAGE 2-0 TO 3-2
7TH AVE	7009+98	14	LT	TURN ARROW	1	15.6	STAGE 2-0 TO 3-2
7TH AVE	7010+79	46	LT	TURN ARROW	1	15.6	STAGE 2-0 TO 3-0
7TH AVE	7011+21	1	LT	TURN ARROW	1	15.6	STAGE 2-0 TO 3-2
7TH AVE	7011+21	13	LT	TURN ARROW	1	15.6	STAGE 2-0 TO 3-2
6TH AVE	5998+40	5	LT	TURN ARROW	1	15.6	STAGE 2 TO 3-0
6TH AVE	5998+40	2	RT	TURN ARROW	1	15.6	STAGE 2 TO 3-0
6TH AVE	5999+09	7	LT	TURN ARROW	1	15.6	STAGE 2 TO 3-0
6TH AVE	5999+09	1	RT	TURN ARROW	1	15.6	STAGE 2 TO 3-0
19TH ST	1897+50	4	RT	TURN ARROW	1	15.6	STAGE 2
19TH ST	1898+19	3	RT	TURN ARROW	1	15.6	STAGE 2
RIVER DR	3013+51	29	RT	TRN/THRU ARW	1	26.0	STAGE 2
RIVER DR	3013+52	41	RT	TURN ARROW	1	15.6	STAGE 2
RIVER DR	3014+29	30	RT	TRN/THRU ARW	1	26.0	STAGE 2
RIVER DR	3014+30	43	RT	TURN ARROW	1	15.6	STAGE 2
7TH AVE	7010+05	19	RT	TURN ARROW	1	15.6	WINTER STAGE
7TH AVE	7011+15	19	RT	TURN ARROW	1	15.6	WINTER STAGE
7TH AVE	7012+23	20	RT	TURN ARROW	1	15.6	WINTER STAGE
7TH AVE	7002+63	20	RT	TURN ARROW	1	15.6	STAGE 3-1
7TH AVE	7003+24	20	RT	TURN ARROW	1	15.6	STAGE 3-1
7TH AVE	7011+21	46	LT	TURN ARROW	1	15.6	STAGE 3-1
RIVER DR	3019+45	16	RT	TURN ARROW	1	15.6	STAGE 3-3
RIVER DR	3020+19	14	RT	TURN ARROW	1	15.6	STAGE 3-3
RIVER DR	3021+82	28	LT	TURN ARROW	1	15.6	STAGE 3-3
70300210 SUB-TOTAL						396	
TOTAL						1498	

70300220

TEMPORARY PAVEMENT MARKING - LINE 4

ALIGNMENT	STA FR	LT/RT	STA TO	LT/RT	DESCRIPTION	# OF COATS	FOOT	NOTES
RAMP 3-N	368+85	RT	371+03	RT	YELLOW	2	480	STAGE 2-0
RAMP N-3	165+12	RT	167+71	LT	WHITE	2	516	STAGE 2-0
TEMP RAMP N-3	1067+70	LT	1071+34	LT	WHITE	2	804	STAGE 2-0
							0	
RAMP 3-N	352+57	RT	371+04	RT	YELLOW	2	3,889	STAGE 2
RAMP 3-N	358+72	RT	370+27	LT	WHITE	2	2,301	STAGE 2
RAMP 3-N	353+34	RT	370+33	RT	SKIP-DASH WHITE	2	885	STAGE 2
RAMP N-3	165+26	LT	167+19	LT	YELLOW	2	265	STAGE 2
TEMP RAMP N-3	1066+63	LT	1071+34	LT	YELLOW	2	934	STAGE 2
TEMP RAMP N-3	1066+63	LT	1071+34	LT	WHITE	2	942	STAGE 2
							0	
RAMP N-3	166+03	LT	167+25	LT	YELLOW	2	238	WINTER STAGE
TEMP RAMP N-3	1067+23	LT	1070+97	LT	WHITE	2	747	WINTER STAGE
TEMP RAMP N-3	1067+23	LT	1070+98	LT	YELLOW	2	737	WINTER STAGE
RAMP RD-H	210+90	RT	217+58	RT	WHITE	2	1,351	WINTER STAGE
RAMP RD-H	210+54	LT	217+59	LT	YELLOW	2	1,413	WINTER STAGE
RAMP RD-H	210+78	LT	214+77	LT	SKIP-DASH WHITE	2	200	WINTER STAGE
RAMP 6TH-D	420+58	RT	439+80	LT	WHITE	2	3,780	WINTER STAGE
RAMP 6TH-D	420+58	LT	430+64	LT	YELLOW	2	2,010	WINTER STAGE
RAMP 6TH-D	420+58	LT	421+91	LT	SKIP-DASH WHITE	2	70	WINTER STAGE
ML I-74	29+30	LT	48+89	LT	WHITE	2	3,920	WINTER STAGE
ML I-74	6747+17	RT	48+99	LT	YELLOW	2	5,028	WINTER STAGE
							0	
RAMP 6TH-D	422+60	LT	430+86	LT	YELLOW	2	2,160	STAGE 3
RAMP 6TH-D	428+00	RT	439+80	RT	WHITE	2	3,560	STAGE 3
RAMP 6TH-C	316+89	LT	327+00	LT	WHITE	2	2,351	STAGE 3
RAMP 6TH-C	321+09	LT	327+00	LT	YELLOW	2	1,472	STAGE 3
ML I-74	25+48	LT	49+01	LT	WHITE	2	11,872	STAGE 3
ML I-74	6747+17	LT	48+95	LT	YELLOW	2	12,318	STAGE 3
							0	
ML I-74	6747+19	RT	6751+00	RT	WHITE	2	762	STAGE 3-4
ML I-74	6747+19	RT	6793+94	RT	YELLOW	2	10,110	STAGE 3-4
ML I-74	34+35	RT	45+62	RT	WHITE	2	2,962	STAGE 3-4
ML I-74	23+83	RT	49+11	RT	YELLOW	2	5,056	STAGE 3-4
70300220 SUB-TOTAL							83,132	

70300220

TEMPORARY PAVEMENT MARKING - LINE 4

ALIGNMENT	STA FR	LT/RT	STA TO	LT/RT	DESCRIPTION	# OF COATS	FOOT	NOTES
7TH AVE	7000+51	RT	7011+68	RT	WHITE	1	789	PRE-STAGE 1
7TH AVE	7004+22	RT	7005+10	RT	DOT-DASH WHITE	1	22	PRE-STAGE 1
7TH AVE	7008+28	RT	7026+41	LT	YELLOW	1	3,186	PRE-STAGE 1
RAMP S-7	76+85	RT	84+13	RT	YELLOW	2	524	PRE-STAGE 1
RAMP S-7	76+85	RT	84+13	RT	WHITE	2	290	PRE-STAGE 1
7TH AVE	7000+38	RT	7018+01	LT	WHITE	1	1,309	PRE-STAGE 2
7TH AVE	7000+51	RT	7025+10	LT	SKIP-DASH WHITE	1	459	PRE-STAGE 2
7TH AVE	7012+98	RT	7022+58	LT	YELLOW	1	2,171	PRE-STAGE 2
19TH ST	1902+82	RT	1908+19	RT	WHITE	1	735	PRE-STAGE 2
6TH AVE	5997+58	RT	6000+17	RT	WHITE	1	267	PRE-STAGE 2
RAMP N-7	72+60	LT	76+06	LT	WHITE	2	702	PRE-STAGE 2
RAMP S-7	77+86	RT	81+86	RT	YELLOW	2	793	PRE-STAGE 2
RAMP S-7	76+92	RT	80+83	RT	WHITE SKIP-DASH	2	195	PRE-STAGE 2
RAMP 7-S	77+54	LT	78+87	LT	WHITE	2	275	PRE-STAGE 2
7TH AVE	7000+50	RT	7025+10	LT	SKIP-DASH WHITE	1	515	PRE-STAGE 3
7TH AVE	7004+25	RT	7022+58	LT	YELLOW	1	1,198	PRE-STAGE 3
7TH AVE	7004+28	LT	7016+22	LT	WHITE	1	3,761	PRE-STAGE 3
7TH AVE	7007+02	LT/RT	7008+88	LT/RT	ISLAND DIAGONALS	1	345	PRE-STAGE 3
7TH AVE	7000+51	RT	7011+25	LT	DOT-DASH WHITE	1	124	PRE-STAGE 3
19TH ST	1902+50	RT	1911+60	LT	SKIP-DASH WHITE	1	203	PRE-STAGE 3
19TH ST	1908+69	RT	1911+37	LT	YELLOW	1	545	PRE-STAGE 3
19TH ST	1908+77	RT	1911+37	RT	WHITE	1	229	PRE-STAGE 3
19TH ST	1913+20	RT	1928+20	LT	YELLOW	1	2,527	PRE-STAGE 3
19TH ST	1913+20	RT	1920+95	RT	WHITE	1	1,576	PRE-STAGE 3
19TH ST	1913+23	LT	1920+95	RT	SKIP-DASH WHITE	1	277	PRE-STAGE 3
RAMP N-7	73+86	LT	76+23	LT	WHITE	2	1,088	PRE-STAGE 3
RAMP 7-S	77+96	RT	79+16	LT	WHITE	2	555	PRE-STAGE 3
7TH AVE	7010+63	RT	7023+40	LT	WHITE	1	2,119	STAGE 1-0
7TH AVE	7010+63	RT	7023+39	LT	SKIP-DASH WHITE	1	572	STAGE 1-0
7TH AVE	7011+19	LT	7015+01	RT	DOT-DASH WHITE	1	181	STAGE 1-0
7TH AVE	7012+55	RT	7022+52	LT	YELLOW	1	1,931	STAGE 1-0
RAMP 7-N	75+14	RT	76+44	LT	WHITE	2	619	STAGE 1-0
RAMP S-7	76+61	LT	80+42	RT	WHITE	2	1,546	STAGE 1-0
7TH AVE	7008+45	RT	7020+44	LT	SKIP-DASH WHITE	1	477	STAGE 1-1
7TH AVE	7008+51	RT	7020+46	RT	YELLOW	1	1,264	STAGE 1-1
7TH AVE	7014+11	RT	7018+03	RT	DOUBLE YELLOW	1	786	STAGE 1-1
7TH AVE	7009+26	LT	7015+56	RT	DOT-DASH WHITE	1	22	STAGE 1-1
7TH AVE	7009+26	LT	7015+56	RT	DOT-DASH YELLOW	1	88	STAGE 1-1
7TH AVE	7009+75	LT	7020+45	LT	WHITE	1	1,932	STAGE 1-1
RAMP 7-N	73+88	RT	76+60	LT	WHITE	2	627	STAGE 1-1
RAMP S-7	76+92	RT	80+16	RT	SKIP-DASH WHITE	2	227	STAGE 1-1
7TH AVE	7009+91	RT	7015+62	LT	YELLOW	1	429	STAGE 1-2
7TH AVE	7010+86	LT	7016+96	LT	WHITE	1	952	STAGE 1-2
7TH AVE	7014+02	LT	7017+35	RT	SKIP-DASH WHITE	1	130	STAGE 1-2
7TH AVE	7011+15	LT	7011+63	LT	DOT-DASH WHITE	1	19	STAGE 1-2
7TH AVE	7011+34	RT	7011+74	RT	DOT-DASH YELLOW	1	10	STAGE 1-2
RAMP N-7	74+27	LT	76+39	RT	WHITE	2	920	STAGE 1-2
RAMP 7-N	74+82	LT	76+29	LT	WHITE	2	361	STAGE 1-2
RAMP 7-N	74+82	RT	76+45	LT	YELLOW	2	408	STAGE 1-2
RAMP S-7	74+27	LT	76+34	RT	YELLOW	2	267	STAGE 1-2
RAMP S-7	74+27	LT	76+09	RT	WHITE	2	243	STAGE 1-2
7TH AVE	7008+84	RT	7022+47	LT	SKIP-DASH WHITE	1	537	STAGE 1-3
7TH AVE	7008+70	RT	7022+47	LT	YELLOW	1	1,630	STAGE 1-3
7TH AVE	7008+89	RT	7016+61	LT	DOT-DASH WHITE	1	320	STAGE 1-3
7TH AVE	7010+27	RT	7019+86	RT	WHITE	1	1,384	STAGE 1-3
7TH AVE	7012+62	LT	7018+03	LT	DOUBLE YELLOW	1	519	STAGE 1-3
RAMP N-7	73+86	LT	76+23	LT	WHITE	2	1,202	STAGE 1-3
RAMP 7-N	75+64	RT	76+34	LT	WHITE	2	653	STAGE 1-3
RAMP S-7	76+42	RT	80+96	LT	WHITE	2	1,180	STAGE 1-3
RAMP S-7	77+31	RT	77+88	RT	YELLOW	2	120	STAGE 1-3
RAMP 7-S	77+25	LT	78+22	LT	YELLOW	2	196	STAGE 1-3
RAMP 7-S	77+85	RT	77+96	RT	WHITE	2	76	STAGE 1-3
7TH AVE	7011+64	RT	7017+07	RT	WHITE	1	720	STAGE 1-4
7TH AVE	7012+62	LT	7014+62	LT	YELLOW	1	218	STAGE 1-4
RAMP S-7	76+61	LT	84+13	RT	YELLOW	2	1,569	STAGE 1-4
RAMP S-7	76+61	LT	77+57	RT	WHITE	2	262	STAGE 1-4
70300220 SUB-TOTAL							51,373	



Copyright Hanson Professional Services, Inc.

70300220									
TEMPORARY PAVEMENT MARKING - LINE 4"									
ALIGNMENT	STA FR	LT/RT	STA TO	LT/RT	DESCRIPTION	# OF COATS	FOOT	NOTES	
7TH AVE	7000+51	RT	7025+33	LT	YELLOW	1	3,337	STAGE 1-5	
7TH AVE	7008+73	LT	7011+31	LT	DOT-DASH WHITE	1	284	STAGE 1-5	
7TH AVE	7000+37	RT	7013+20	RT	WHITE	1	1,071	STAGE 1-5	
RAMP N-7	72+62	LT	73+86	LT	YELLOW	2	250	STAGE 1-5	
RAMP 7-N	75+01	RT	76+34	LT	YELLOW	2	292	STAGE 1-5	
7TH AVE	7008+45	RT	7026+41	LT	SKIP-DASH WHITE	1	746	STAGE 2	
7TH AVE	7008+50	RT	7022+59	LT	YELLOW	1	2,754	STAGE 2	
7TH AVE	7008+76	LT	7016+33	LT	WHITE	1	1,525	STAGE 2	
7TH AVE	7010+83	LT	7013+56	LT	DOT-DASH WHITE	1	284	STAGE 2	
19TH ST	1897+03	RT	1897+27	RT	DOT-DASH WHITE	1	10	STAGE 2	
19TH ST	1897+27	RT	1898+41	RT	SKIP-DASH WHITE	1	29	STAGE 2	
19TH ST	1897+31	RT	1898+31	RT	DOUBLE YELLOW	1	200	STAGE 2	
19TH ST	1897+31	RT	1898+31	RT	WHITE	1	100	STAGE 2	
19TH ST	1898+31	RT	1899+31	RT	YELLOW	1	207	STAGE 2	
6TH AVE	5996+33	RT	5999+50	RT	WHITE	1	439	STAGE 2	
6TH AVE	5996+33	LT	5998+28	LT	SKIP-DASH WHITE	1	49	STAGE 2	
6TH AVE	5996+33	LT	5999+37	LT	YELLOW	1	305	STAGE 2	
RIVER DR	3012+10	RT	3015+31	RT	DOT-DASH WHITE	1	251	STAGE 2	
RIVER DR	3013+45	RT	3013+93	RT	WHITE	1	243	STAGE 2	
19TH ST	1897+26	RT	1899+31	RT	SKIP-DASH WHITE	1	51	WINTER STAGE	
19TH ST	1897+27	LT	1898+41	LT	WHITE	1	114	WINTER STAGE	
19TH ST	1897+31	RT	1899+31	RT	DOUBLE YELLOW	1	400	WINTER STAGE	
RIVER DR	3011+85	RT	3014+93	RT	SKIP-DASH WHITE	1	309	WINTER STAGE	
RIVER DR	3012+09	LT	3020+43	LT	YELLOW	1	838	WINTER STAGE	
RIVER DR	3012+09	RT	3014+93	RT	WHITE	1	525	WINTER STAGE	
7TH AVE	7000+37	RT	7012+27	LT	WHITE	1	101	STAGE 3-0	
19TH ST	1906+68	LT	1910+87	LT	WHITE	1	420	STAGE 3-0	
7TH AVE	7000+37	RT	7012+48	RT	WHITE	1	1,369	STAGE 3-1	
7TH AVE	7000+51	RT	7001+77	RT	YELLOW	1	135	STAGE 3-1	
7TH AVE	7004+21	RT	7004+77	RT	DOT-DASH WHITE	1	28	STAGE 3-1	
19TH ST	1906+67	LT	1910+87	LT	SKIP-DASH WHITE	1	89	STAGE 3-1	
7TH AVE	7007+37	RT	7008+41	LT	WHITE	1	458	STAGE 3-2	
7TH AVE	7008+45	RT	7012+00	RT	SKIP-DASH WHITE	1	89	STAGE 3-2	
7TH AVE	7010+37	LT	7013+78	LT	YELLOW	1	456	STAGE 3-2	
RIVER DR	3016+21	RT	3016+54	LT	YELLOW	1	41	STAGE 3-2	
RIVER DR	3010+29	RT	3026+60	LT	YELLOW	1	2,123	STAGE 3-3	
RIVER DR	3021+65	LT	3022+51	LT	WHITE	1	86	STAGE 3-3	
70300220 SUB-TOTAL							20,011		
TOTAL							154,519		

70300240									
TEMPORARY PAVEMENT MARKING - LINE 6"									
ALIGNMENT	STA FR	STA TO	OFFSET	DESCRIPTION	STAGE	# OF COATS	FOOT		
PR I-74	6747+17	48+92	LT	SKIP DASH LANE LINE	WINT	2	1,254		
PR I-74	6747+17	48+96	LT	SKIP DASH LANE LINE	WINT	2	1,256		
PR I-74	6747+17	48+89	LT	SKIP DASH LANE LINE	3	2	1,254		
PR I-74	6747+17	48+98	LT	SKIP DASH LANE LINE	3	2	1,258		
PR I-74	6747+19	6751+00	RT	SKIP DASH LANE LINE	3-4	2	190		
TOTAL							5,212		

70300250									
TEMPORARY PAVEMENT MARKING - LINE 8"									
ALIGNMENT	STA FR	STA TO	OFFSET	DESCRIPTION	STAGE	# OF COATS	FOOT		
RAMP 6TH-D	430+64	434+34	LT	SOLID WHITE	WINT	2	1,480		
RAMP 6TH-D	434+34	435+76	LT	SKIP-DASH WHITE	WINT	2	71		
RAMP 6TH-D	430+86	434+09	LT	SOLID WHITE	3	2	1,012		
RAMP 6TH-C	319+39	321+09	LT	SOLID WHITE	3	2	680		
TOTAL							3,243		

70300280									
TEMPORARY PAVEMENT MARKING - LINE 24"									
ALIGNMENT	STA FR	LT/RT	DESCRIPTION	# OF COATS	FOOT	NOTES			
7TH AVE	7004+28	LT	WHITE STOP BAR	1	36	PRE-STAGE 3 TO 3-2			
7TH AVE	7007+22	LT	WHITE STOP BAR	1	15	PRE-STAGE 3 TO 3-2			
7TH AVE	7007+23	RT	WHITE STOP BAR	1	24	PRE-STAGE 3 TO 3-2			
7TH AVE	7007+25	RT	WHITE STOP BAR	1	18	PRE-STAGE 3 TO 3-2			
7TH AVE	7008+46	LT	WHITE STOP BAR	1	24	PRE-STAGE 3 TO 3-2			
7TH AVE	7008+46	LT	WHITE STOP BAR	1	30	PRE-STAGE 3 TO 3-2			
7TH AVE	7008+50	LT	WHITE STOP BAR	1	18	PRE-STAGE 3 TO 3-2			
7TH AVE	7011+38	RT	WHITE STOP BAR	1	15	PRE-STAGE 3 TO 1-0			
7TH AVE	7011+54	RT	WHITE STOP BAR	1	23	PRE-STAGE 3 TO 1-0			
19TH ST	1908+90	LT	WHITE STOP BAR	1	26	PRE-STAGE 3 TO 3-2			
19TH ST	1911+37	RT	WHITE STOP BAR	1	18	PRE-STAGE 3 TO 3-2			
19TH ST	1911+37	RT	WHITE STOP BAR	1	37	PRE-STAGE 3 TO 3-2			
19TH ST	1913+23	LT	WHITE STOP BAR	1	38	PRE-STAGE 3 TO 3-4			
RAMP N-7	76+15	RT	WHITE STOP BAR	2	42	PRE-STAGE 3 TO 1-1			
RAMP N-7	76+07	LT	WHITE STOP BAR	2	36	PRE-STAGE 3 TO 1-1			
7TH AVE	7012+44	LT	WHITE STOP BAR	1	22	STAGE 1-0			
7TH AVE	7012+58	LT	WHITE STOP BAR	1	11	STAGE 1-0			
7TH AVE	7011+30	RT	WHITE STOP BAR	1	11	STAGE 1-1 TO 1-2			
7TH AVE	7011+36	RT	WHITE STOP BAR	1	22	STAGE 1-1 TO 1-2			
7TH AVE	7013+07	LT	WHITE STOP BAR	1	47	STAGE 1-1 TO 1-2			
RAMP N-7	76+00	LT	WHITE STOP BAR	2	30	STAGE 1-2			
RAMP N-7	76+10	RT	WHITE STOP BAR	2	28	STAGE 1-2			
7TH AVE	7011+29	RT	WHITE STOP BAR	1	10	STAGE 1-3 TO 1-4			
7TH AVE	7011+60	RT	WHITE STOP BAR	1	22	STAGE 1-3 TO 1-4			
7TH AVE	7012+61	LT	WHITE STOP BAR	1	34	STAGE 1-3 TO 1-4			
7TH AVE	7017+35	RT	WHITE STOP BAR	1	20	STAGE 1-3 TO 1-4			
RAMP N-7	75+80	RT	WHITE STOP BAR	2	42	STAGE 1-3 TO 3-0			
RAMP N-7	75+92	LT	WHITE STOP BAR	2	36	STAGE 1-3 TO 1-4			
RAMP S-7	77+20	RT	WHITE STOP BAR	2	40	STAGE 1-3			
RAMP S-7	77+27	RT	WHITE STOP BAR	2	24	STAGE 1-3			
7TH AVE	7011+26	RT	WHITE STOP BAR	1	15	STAGE 1-5			
7TH AVE	7012+62	LT	WHITE STOP BAR	1	11	STAGE 1-5			
7TH AVE	7017+24	RT	WHITE STOP BAR	1	9	STAGE 1-5			
RAMP S-7	77+00	LT	WHITE STOP BAR	2	40	STAGE 1-5			
19TH ST	1897+30	RT	WHITE STOP BAR	1	11	STAGE 2			
RIVER RD	3014+40	RT	WHITE STOP BAR	1	30	STAGE 2			
RIVER RD	3014+93	RT	WHITE STOP BAR	1	12	STAGE 2			
7TH AVE	7012+48	RT	WHITE STOP BAR	1	36	WINTER TO 3-2			
7TH AVE	7013+68	LT	WHITE STOP BAR	1	24	WINTER TO 3-2			
PR RAMP 7TH-A	642+49	LT	WHITE STOP BAR	2	104	WINTER TO 3-2			
TOTAL							1,091		

70400100									
TEMPORARY CONCRETE BARRIER									
ALIGNMENT	STA FROM	OFFSET	LT/RT	STA TO	OFFSET	LT/RT	FOOT	STAGE	
19TH ST	1913+49.09	54.63	RT	1915+04.42	63.26	RT	152.04	PRESTAGE	
Temp Ramp N-3	1067+42.51	15.67	LT	1070+76.76	14.06	LT	329.42	2	
EX Ramp 3-N	369+12.80	35.14	RT	369+88.32	54.29	RT	101.36	2	
I-74 (IA)	6748+20.31	11.05	RT	6745+67.06	4.48	RT	253.38	WINTER	
I-74	25+35.00	4.48	LT	30+41.71	4.94	RT	506.84	WINTER	
I-74	31+83.37	33.50	LT	48+93.94	32.00	LT	1710.90	3	
TOTAL (ROUND TO NEAREST 12.5)							3,050.0		

70400200									
RELOCATE TEMPORARY CONCRETE BARRIER									
STAGE	ALIGNMENT	STA FROM	OFFSET	LT/RT	STA TO	OFFSET	LT/RT	FOOT	
Winter Stage	Temp Ramp N-3	1067+49.26	16.82	LT	1070+44.50	15.24	LT	291.41	
3	I-74 (IA)	6747+16.75	37.79	RT	6745+67.06	35.33	RT	149.86	
3	I-74	25+35.00	35.33	LT	31+83.37	33.50	LT	648.37	
TOTAL (ROUND TO NEAREST 12.5)								1,087.5	

LAYOUT	11/26/2014
CBP	11/26/2014
CBP	11/26/2014
ASD	11/26/2014
REVIEWED	

FILE NAME : D:\CONAG-HP5-shc-schedule\801.dgn

USER NAME : hns001447
PLOT SCALE :
PLOT DATE : 5/30/2017

DESIGNED - CBP
DRAWN - CBP
CHECKED - AAP
DATE - 1



© Copyright Hanson Professional Services Inc.

78200005							
GUARDRAIL REFLECTORS, TYPE A							
ALIGNMENT	STA	OFFSET	LT/RT	STA	OFFSET	LT/RT	EACH
PR RD-H	211+73.18	24.00'	RT	212+65.90	16.00'	RT	4
PR RD-H	215+74.64	23.00'	LT	217+30.16	22.00'	LT	4
PR 6TH-D	421+82.02	17.23'	RT	422+75.00	14.13'	RT	4
PR 6TH-D	423+72.38	23.00'	LT	425+28.03	22.00'	LT	4
TOTAL							16

* Per Standard 782006, spaced per 80' for first 400'. Minimum number of markers per guardrail installation is 4 regardless of length. Assume spacing per Standard 635001 elsewhere.

78200010								
BARRIER WALL REFLECTORS, TYPE B								
ALIGNMENT	STA	OFFSET	LT/RT	STA	OFFSET	LT/RT	EACH	COLOR
PR I-74	6747+16.75	74'	LT	29+30.22	84'	RT	4	CRYSTAL
PR I-74	6747+16.75	70'	RT	28+85.69	76'	LT	2	CRYSTAL
PR I-74	6747+16.75	2'	LT	49+03.54	2'	RT	7	AMBER
PR I-74	6747+16.75	5'	RT	49+03.54	2'	LT	7	BI-DIRECTIONAL
PR I-74	33+18.40	76'	RT	49+22.50	62'	RT	9	CRYSTAL
PR I-74	32+99.87	62'	LT	48+85.26	62'	LT	4	CRYSTAL
PR 6TH-D	422+75.00	14'	RT	434+77.71	8'	RT	14	CRYSTAL
PR 6TH-D	425+28.03	22'	LT	430+64.41	22'	LT	7	AMBER
PR RD-G	128+59.07	8'	RT	135+58.13	32'	RT	7	CRYSTAL
PR RD-H	212+65.90	16'	RT	217+57.22	11'	RT	6	CRYSTAL
RAMP 6TH-C	322+65.00	8'	RT	330+89.18	8'	RT	9	CRYSTAL
RAMP 6TH-C	330+89.18	8'	RT	334+61.48	8'	RT	7	CRYSTAL
RAMP 6TH-C	334+61.48	8'	RT	336+49.59	8'	RT	2	CRYSTAL
RAMP 6TH-C	336+49.59	8'	RT	337+58.59	8'	RT	3	CRYSTAL
RAMP 6TH-C	326+49.91	24'	LT	330+89.18	23'	LT	6	AMBER
RAMP 6TH-C	330+89.18	23'	LT	334+61.48	30'	LT	7	AMBER
RAMP 6TH-C	334+61.48	30'	LT	336+25.00	41'	LT	2	AMBER
TOTAL							103	
COLOR SUBTOTALS:								
AMBER							29	
CRYSTAL							67	
BI-DIRECTIONAL							7	

78300200					
RAISED REFLECTIVE PAVEMENT MARKER REMOVAL					
ALIGNMENT	STA FROM	STA TO			EACH
EX 4TH AVE	402+25.00	410+00.00			10
PR 6TH AVE	6000+29.00	6009+20.00			12
TOTAL					22

X0301852						
DEWATERING STRUCTURE NO. 1						
ALIGNMENT	STA	OFFSET	LT/RT	STRUCTURE		EACH
RAMP RD-H	218+90.55	27.8	RT	A45		1
TOTAL						1

X0301853						
DEWATERING STRUCTURE NO. 2						
ALIGNMENT	STA	OFFSET	LT/RT	STRUCTURE		EACH
RAMP RD-G	127+65.40	147.02	RT	C16		1
TOTAL						1

X0322936							
REMOVE EXISTING FLARED END SECTION							
ALIGNMENT	STA	OFFSET	LT/RT				EACH
RIVER DR	3013+98.56	184.50	RT				1
TOTAL							1

X0326382							
CONCRETE BARRIER BASE (SPECIAL)							
ALIGNMENT	STA	OFFSET	LT/RT	STA	OFFSET	LT/RT	FOOT
PR I-74	6746+86.75	1.9'	RT	27+23.63	0.0'	C	309
PR 6TH-C	331+30.00	28.7'	LT	336+25.00	41.9'	LT	475
PR 6TH-C	332+60.00	8.8'	RT	337+58.59	8.8'	RT	500
(OFFSETS MEASURED TO CENTER OF BARRIER BASE)							
TOTAL							1,284

X0327070							
REMOVE EXISTING FLAGPOLE							
ALIGNMENT	STA	OFFSET	LT/RT				EACH
EX RIVER DRIVE	3011+81	120'	RT				1
EX RIVER DRIVE	3011+86	135'	RT				1
EX RIVER DRIVE	3011+91	149'	RT				1
TOTAL							3

X0327727							
PLANTER REMOVAL							
ALIGNMENT	STATION	OFFSET	LT/RT				LSUM
5TH AVE	5000+92	19'	LT				1
TOTAL							1

60264415							
INLETS TO BE RECONSTRUCTED WITH NEW STANDARD 542546 FRAME AND GRATE							
ALIGNMENT	STATION	OFFSET	LT/RT				EACH
7TH AVE	7004+47.98	3.90	RT				1
TOTAL							1

LAYOUT	11/26/2014
CBP	11/26/2014
CBP	11/26/2014
REVIEWED	11/26/2014
AAP	

FILE NAME : 02CONAB-HPS-sht-schedule001.dgn

USER NAME : wll01457
PLOT SCALE :
PLOT DATE : 4/26/2017

DESIGNED - CBP
DRAWN - CBP
CHECKED - AAP
DATE - 1/20/2017
REVISED - 05/16/17
REVISED -
REVISED -
REVISED -

STATE OF ILLINOIS
DEPARTMENT OF TRANSPORTATION

SCHEDULE OF QUANTITIES

SCALE: SHEET NO. OF SHEETS STA. TO STA.

F.A.I. RTE. 74 SECTION (B1-1)R & B1-1)HVR COUNTY ROCK ISLAND TOTAL SHEETS 1504 SHEET NO. 82 CONTRACT NO. 64COB ILLINOIS FED. AID PROJECT

SCHQ-25

X2503110							
MOWING (SPECIAL)							
ALIGNMENT	STA	OFFSET	LT/RT	STA TO	OFFSET	LT/RT	ACRE
EX I-74 SB BL	252+84	57'	RT	254+94	69'	RT	0.25
EX I-74 SB BL/CL	258+92	232'	RT	260+50	87'	RT	0.25
EX I-74 NB BL/CL	259+34	54'	LT	261+00	131'	LT	0.25
EX I-74 CL	261+41	80'	RT	266+05	641'	LT	5.25
EX I-74 CL	269+70	61'	LT	272+84	126'	LT	0.25
EX I-74 CL	273+40	89'	RT	276+42	135'	RT	0.25
EX I-74 CL	273+38	149'	LT	275+91	123'	LT	0.25
EX I-74 CL	273+43	546'	RT	278+16	779'	RT	0.25
TOTAL							7.00

X4400110							
TEMPORARY PAVEMENT REMOVAL							
ALIGNMENT	STA	OFFSET	LT/RT	STA	OFFSET	LT/RT	SQ YD
7TH AVE	7009+23	20	RT	7011+75	12	RT	212
7TH AVE	7009+90	61	RT	7010+75	48	RT	119
7TH AVE	7010+38	64	RT	7010+75	148	RT	160
7TH AVE	7010+75	60	RT	7011+43	51	RT	58
7TH AVE	7011+28	51	RT	7011+75	12	RT	114
7TH AVE	7011+33	54	LT	7011+82	46	LT	136
7TH AVE	7011+60	3	RT	7011+75	55	LT	94
7TH AVE	7011+60	54	LT	7011+89	79	LT	85
7TH AVE	7011+75	10	LT	7011+66	16	LT	6
7TH AVE	7011+85	2	RT	7012+20	10	RT	55
7TH AVE	7011+60	18	LT	7013+02	30	LT	190
7TH AVE	7012+18	16	LT	7014+09	13	LT	220
7TH AVE	7012+25	53	RT	7013+00	50	RT	373
7TH AVE	7012+48	45	LT	7013+02	44	LT	227
7TH AVE	7012+78	79	RT	7012+96	109	RT	64
7TH AVE	7012+99	19	RT	7017+01	6	RT	304
7TH AVE	7013+21	45	LT	7013+56	77	LT	53
7TH AVE	7013+62	42	LT	7013+88	42	LT	53
7TH AVE	7017+34	5	RT	7022+58	1	LT	946
EN-RAMP 7-N	75+76	6	LT	76+15	8	RT	77
EX-RAMP N-3	369+13	36	RT	370+67	29	RT	382
EX-RAMP N-7	75+83	19	LT	76+17	71	RT	133
PR I-74	6746+87	0	RT	29+07	0	RT	373
TEMP EX RAMP N-3	1067+10	2	LT	1071+34	2	RT	567
TEMP EX RAMP N-3	1067+60	18	LT	1070+50	18	LT	64
TOTAL							5,065

X4402805							
ISLAND REMOVAL							
ALIGNMENT	STA	OFFSET	LT/RT	STA	OFFSET	LT/RT	SQ FT
PR 7TH AVE	7007+33	58'	LT	7007+55	74'	LT	214
PR 7TH AVE	7008+27	61'	LT	7008+53	61'	LT	387
PR 7TH AVE	7007+30	55'	RT	7007+58	55'	RT	485
PR 7TH AVE	7010+44	61'	RT	7011+43	57'	RT	4,125
PR 7TH AVE	7011+33	22'	RT	7012+21	10'	RT	859
PR 7TH AVE	7011+33	50'	LT	7011+80	50'	LT	1,245
PR 7TH AVE	7012+26	53'	RT	7012+99	48'	RT	2,955
PR 7TH AVE	7012+49	45'	LT	7013+31	45'	LT	2,148
TOTAL							12,418

X5509900							
ABANDON AND FILL EXISTING STORM SEWER							
ALIGNMENT	STA	OFFSET	LT/RT	STA	OFFSET	LT/RT	LENGTH
RIVER DR	3013+63.84	52.05	RT	3013+78.44	3.03	LT	57
PR 19TH ST	1922+50.63	43.63	RT	1922+84.81	44.65	RT	35
PR 19TH ST	1922+84.81	44.65	RT	1923+96.35	33.58	RT	113
TOTAL							205

X6060714				
CONCRETE MEDIAN (SPECIAL)				
ALIGNMENT	STA FROM	STA TO		SQ FT
6TH AVE	6005+96.65	6006+23.54		585
7TH AVE	7008+28.30	7008+50.82		369
7TH AVE	7013+61.60	7013+88.44		476
TOTAL				1,430

X6061100				
CONCRETE MEDIAN, TYPE SB (SPECIAL)				
ALIGNMENT	STA FROM	STA TO		SQ FT
19TH ST	1913+20.25	1915+96.34		1,648
TOTAL				1,648

X6061902				
CONCRETE MEDIAN, TYPE SM (SPECIAL)				
ALIGNMENT	STA FROM	STA TO		SQ FT
RIVER DR	3019+89.53	3020+70.55		826
7TH AVE	7004+25.45	7007+22.71		2,837
7TH AVE	7009+39.14	7012+51.21		2,703
19TH ST	1910+54.88	1911+36.59		482
21ST ST N	12+72.48	12+84.01		28
TOTAL				6,876

X6062700							
CONCRETE GUTTER, TYPE A (SPECIAL)							
ALIGNMENT	STA FROM	OFFSET	LT/RT	STA TO	OFFSET	LT/RT	FOOT
RD-G	128+88.32	23.50	LT	136+25.64	32.15	LT	737.5
RD-H	210+67.25	24.08	LT	215+49.70	23.50	LT	482.5
TOTAL							1,220.0

X6370279							
CONCRETE BARRIER, SINGLE FACE, 42 INCH HEIGHT (SPECIAL)							
ALIGNMENT	STA FROM	OFFSET	LT/RT	STA TO	OFFSET	LT/RT	FOOT
PR 6TH-C	331+30.00	28.7'	LT	336+25.00	41.9'	LT	475
PR 6TH-C	332+60.00	8.8'	RT	337+58.59	8.8'	RT	500
(OFFSETS MEASURED TO CENTER OF BARRIER)							
TOTAL							975

X6370700							
CONCRETE BARRIER TRANSITION (SPECIAL)							
ALIGNMENT	STA	OFFSET	LT/RT	STA	OFFSET	LT/RT	FOOT
PR I-74	6746+86.75	1.9'	RT	27+23.63	0.0'	C	309
PR I-74	27+23.63	0.0'	C	28+07.25	0.0'	C	84
PR I-74	28+92.62	0.0'	C	29+06.79	0.0'	C	15
(OFFSETS MEASURED TO CENTER OF BARRIER)							
TOTAL							408

X6640200							
TEMPORARY CHAIN LINK FENCE							
ALIGNMENT	STA FROM	OFFSET	LT/RT	STA TO	OFFSET	LT/RT	FOOT
4TH AVE	405+14	17.46'	RT	404+70	168.06'	RT	160
TOTAL							160

X6640210							
TEMPORARY CHAIN LINK FENCE (PORTABLE)							
ALIGNMENT	STA FROM	OFFSET	LT/RT	STA TO	OFFSET	LT/RT	FOOT
5TH AVE	5001+80	138.50'	LT	5001+80	47.80'	LT	90
TOTAL							90

X7040125									
PINNING TEMPORARY CONCRETE BARRIER									
ALIGNMENT	STA FROM	OFFSET	LT/RT	STA TO	OFFSET	LT/RT	FOOT	EACH	STAGE
Temp Ramp N-3	1067+56.83	15.42	LT	1070+65.15	16.12	LT	304.08	72	2
EX Ramp 3-N	369+22.77	37.88	RT	369+79.02	53.90	RT	76.02	18	2
Temp Ramp N-3	1067+61.91	16.80	LT	1070+31.83	18.67	LT	266.07	63	WINTER
TOTAL								153	

*Three anchor pins shall be installed in the traffic side holes of the required barrier.

*The (6) pins used with the anchored barrier unit at each end of an installation are not quantified and are included in the price of the temporary concrete barrier.

X7830070							
GROOVING FOR RECESSED PAVEMENT MARKING 5"							
ALIGNMENT	STA FROM	STA TO	LT/RT	LINE TYPE	RAW LENGTH		FOOT
RIVER DR	3016+00.87	3020+70.55	C	SOLID YELLOW	957		957
RIVER DR	3021+65.24	3024+00.00	LT	SKIP DASH	235		59
EX 4TH AVE	402+25.00	410+00.00	LT	SOLID WHITE	775		775
EX 4TH AVE	402+25.00	412+20.00	RT	SKIP-DASH	995		249
CONNECTOR	643+66.42	646+91.56	LT	SOLID YELLOW	659		659
CONNECTOR	644+37.16	646+70.88	RT	SKIP-DASH	234		59
PR 6TH AVE	5996+33.00	5999+37.24	LT	SKIP-DASH	304		76
PR 6TH AVE	6000+44.39	6006+02.79	RT	SKIP-DASH	558		140
PR 6TH AVE	6007+39.13	6009+20.00	LT	SKIP-DASH	181		45
PR 7TH AVE	7000+37.04	7003+51.93	RT	SKIP-DASH	312		78
PR 7TH AVE	7000+41.79	7003+56.54	LT	SKIP-DASH	316		79
PR 7TH AVE	7001+01.33	7003+56.88	C	SOLID YELLOW	520		520
PR 7TH AVE	7004+25.11	7007+23.04	C	SOLID YELLOW	606		606
PR 7TH AVE	7004+27.64	7007+25.71	LT	SKIP-DASH	296		74
PR 7TH AVE	7004+29.47	7007+24.00	RT	SKIP-DASH	297		74
PR 7TH AVE	7006+59.22	7007+25.10	LT	SKIP-DASH	65		16
PR 7TH AVE	7008+45.21	7012+48.21	RT	SKIP-DASH	403		101
PR 7TH AVE	7008+45.86	7012+04.69	LT	SKIP-DASH	359		90
PR 7TH AVE	7008+49.58	7012+51.54	C	SOLID YELLOW	817		817
PR 7TH AVE	7013+46.66	7017+01.61	C	SOLID YELLOW	742		742
PR 7TH AVE	7013+68.47	7026+41.00	LT	SKIP-DASH	1,219		305
PR 7TH AVE	7013+70.87	7022+34.83	RT	SKIP-DASH	866		216
PR 7TH AVE	7017+34.07	7022+59.00	C	SOLID YELLOW	1,065		1,065
PR 19TH ST	1897+26.18	1899+31.11	RT	SKIP-DASH	205		51
PR 19TH ST	1897+26.93	1898+41.20	LT	SOLID WHITE	114		114
PR 19TH ST	1897+30.95	1899+31.00	RT	DOUBLE YELLOW	200		400
PR 19TH ST	1902+50.00	1908+18.03	LT	SKIP-DASH	569		142
PR 19TH ST	1906+67.00	1908+24.87	LT	SKIP-DASH	158		40
PR 19TH ST	1908+69.38	1911+36.92	LT	SOLID YELLOW	545		545
PR 19TH ST	1908+90.24	1911+60.40	LT	SKIP-DASH	270		67
PR 19TH ST	1908+89.60	1911+37.50	RT	SKIP-DASH	248		62
NOTE: SKIP-DASH: CALCULATED AS 30' SKIP - 10' DASH (0.25*RAW LENGTH)							
TOTAL							9,223

X7830072							
GROOVING FOR RECESSED PAVEMENT MARKING 6"							
ALIGNMENT	STA FROM	STA TO	LT/RT	LINE TYPE	RAW LENGTH	FOOT	
MAINLINE PAVEMENT MARKINGS NOT-ON-BRIDGE							
PR I-74	6747+16.75 (23+85.31)	26+65.70	61.67 RT	SOLID WHITE	280	280	
PR I-74	6747+16.75 (23+85.31)	29+32.92	18.62 LT - 14.33 LT	SOLID YELLOW	548	548	
PR I-74	6747+16.75 (23+85.31)	29+40.86	14.46 RT - 14.33 RT	SOLID YELLOW	555	555	
RAMP PAVEMENT MARKINGS NOT-ON-BRIDGE							
PR 6TH-C	320+00.00	322+92.57	0.33 LT	SOLID WHITE	293	293	
PR 6TH-C	330+83.00	337+44.93	15.67 LT - 41.30 LT	SOLID YELLOW	659	659	
PR 6TH-C	330+83.00	337+62.89	0.33 LT	SOLID WHITE	680	680	
PR 6TH-D	420+58.16	425+59.35	15.66 LT	SOLID YELLOW	500	500	
PR 6TH-D	420+58.16	425+62.83	7.67 RT - 0.33 LT	SOLID WHITE	505	505	
PR 6TH-D	434+45.96	439+79.53	0.33 LT	SOLID WHITE	534	534	
PR RD-G	128+59.81	136+24.63	0.33 LT - 41.58 RT	SOLID WHITE	768	768	
PR RD-G	128+59.81	136+34.28	15.67 LT - 33.51 LT	SOLID YELLOW	777	777	
PR RD-H	217+58.15	210+54.00	25.96 LT - 15.67 LT	SOLID YELLOW	707	707	
PR RD-H	217+58.15	210+89.63	45.17 RT - 2.06 RT	SOLID WHITE	676	676	
NOTE: SKIP-DASH CALCULATED AS 30' SKIP - 10' DASH (0.25*RAW LENGTH)						TOTAL	7,482



Copyright Hanson Professional Services Inc.

X0839900						
SANITARY SEWER REMOVAL 6"						
ALIGNMENT	STA	STA	OFFSET	RT/LT		LENGTH
EX 5TH AVE	5006+35	5006+66	65	LT		30
EX 5TH AVE	5006+35	5006+65	197	LT		40
EX 5TH AVE	5006+35	5006+65	307	LT		35
TOTAL						105

X5620122						
WATER SERVICE REMOVAL						
LOCATION						EACH
400 21ST Street						1
2101 5th Ave						1
TOTAL						2

Z0007601						
BUILDING REMOVAL NO. 1						
LOCATION						LSUM
400 21ST Street						1
TOTAL						1

Z0007602						
BUILDING REMOVAL NO. 2						
LOCATION						LSUM
2101 5TH AVE						1
TOTAL						1

Z0026505						
PROPERTY MARKERS						
ALIGNMENT	STA	OFFSET	LT/RT			EACH
RAMP RD-H	214+28	54.2'	RT			1
6TH AVE	6001+25	25.6'	RT			1
6TH AVE	6001+73	25.7'	RT			1
6TH AVE	6002+10	25.7'	RT			1
6TH AVE	6002+45	25.8'	RT			1
6TH AVE	6002+55	34.2'	LT			1
7TH AVE	7016+41	48.3'	RT			1
CONTINGENCY QUANTITY AT ENGINEERS DISCRETION						2
TOTAL						9

Z0028415						
GEOTECHNICAL REINFORCEMENT						
ALIGNMENT	STA FR	STA TO		SQ FT	SQ YD	
PR I-74	6746+83.75	24+18.31		36.177	4.020	
PR I-74	6746+83.75	24+18.31		37.489	4.165	
PR RD-G	128+92.81	136+34.28		40.965	4.552	
PR RD-H	210+75.48	217+25.15		28.645	3.183	
PR 6TH-C	331+16.00	337+58.59		29.536	3.282	
PR 6TH-D	420+58.16	425+29.91		17.626	1.958	
21ST ST N	10+00.00	13+37.40		16.745	1.861	
6TH AVE	6000+29.00	6009+20.00		38.210	4.246	
7TH AVE	7004+20.00	7017+03.00		132.241	14.693	
CONNECTOR	643+85.21	646+94.29		28.622	3.180	
19TH ST	1909+70.00	1911+64.12		17.792	1.977	
19TH ST	1913+20.25	1920+29.63		43.942	4.882	
EX 4TH AVE	402+25.00	410+00.00		PATCH	49	
7TH AVE	7012+50.00	7016+60.00		PATCH	75	
19TH ST	1922+38.00	1924+53.00		PATCH	117	
TOTAL					52.240	

Z0056608						
STORM SEWER (WATER MAIN REQUIREMENTS) 12 INCH						
ALIGNMENT	STA FROM	OFFSET	LT/RT	STA TO	OFFSET	LT/RT
ASSUMED VALUE FOR ANY CONFLICTS ENCOUNTERED						
TOTAL						100

Z0056612						
STORM SEWER (WATER MAIN REQUIREMENTS) 18 INCH						
ALIGNMENT	STA FROM	OFFSET	LT/RT	STA TO	OFFSET	LT/RT
ASSUMED VALUE FOR ANY CONFLICTS ENCOUNTERED						
TOTAL						50

Z0056616						
STORM SEWER (WATER MAIN REQUIREMENTS) 24 INCH						
ALIGNMENT	STA FROM	OFFSET	LT/RT	STA TO	OFFSET	LT/RT
ASSUMED VALUE FOR ANY CONFLICTS ENCOUNTERED						
TOTAL						50

Z0056624						
STORM SEWER (WATER MAIN REQUIREMENTS) 42 INCH						
ALIGNMENT	STA FROM	OFFSET	LT/RT	STA TO	OFFSET	LT/RT
ASSUMED VALUE FOR ANY CONFLICTS ENCOUNTERED						
TOTAL						50

Z0062456									
TEMPORARY PAVEMENT									
ALIGNMENT	STA	OFFSET	LT/RT	STA	OFFSET	LT/RT	SQ YD	NOTES:	
7TH AVE	7012+18	16	LT	7014+09	13	LT	220	Pre-stage 1	
7TH AVE	7012+99	19	RT	7017+01	6	RT	304	Pre-stage 1	
7TH AVE	7017+34	5	RT	7022+58	1	LT	946	Pre-stage 1	
7TH AVE	7009+23	20	RT	7011+75	12	RT	212	Pre-stage 2	
7TH AVE	7009+90	61	RT	7010+75	48	RT	119	Pre-stage 2	
7TH AVE	7010+38	64	RT	7010+75	146	RT	160	Pre-stage 2	
7TH AVE	7010+75	60	RT	7011+43	51	RT	58	Pre-stage 2	
7TH AVE	7011+33	54	LT	7011+82	46	LT	136	Pre-stage 2	
7TH AVE	7011+28	51	RT	7011+75	12	RT	114	Pre-stage 2	
7TH AVE	7011+60	3	RT	7011+75	55	LT	94	Pre-stage 2	
7TH AVE	7011+75	10	LT	7011+86	16	LT	6	Pre-stage 2	
7TH AVE	7011+85	2	RT	7012+20	10	RT	55	Pre-stage 2	
EX-RAMP N-7	75+83	19	LT	76+17	71	RT	133	Pre-stage 2	
19TH ST	1913+05	72	RT	1913+63	61	RT	34	Pre-stage 2	
19TH ST	1915+10	74	RT	1915+32	69	RT	12	Pre-stage 2	
19TH ST	1915+10	65	RT	1925+35	9	RT	2,779	Pre-stage 2	
19TH ST	1917+44	36	LT	1918+22	21	LT	65	Pre-stage 2	
19TH ST	1926+00	9	RT	1928+28	8	LT	401	Pre-stage 2	
PR I-74	6746+87	0	RT	29+07	0	RT	373	Stage 1	
7TH AVE	7012+25	53	RT	7013+00	50	RT	373	Stage 1-0	
7TH AVE	7012+48	45	LT	7013+02	44	LT	227	Stage 1-0	
7TH AVE	7013+21	45	LT	7013+56	77	LT	53	Stage 1-1	
7TH AVE	7013+62	42	LT	7013+88	42	LT	53	Stage 1-1	
EN-RAMP 7-N	75+76	6	LT	76+15	8	RT	77	Stage 1-1	
7TH AVE	7011+60	54	LT	7011+89	79	LT	85	Stage 1-2	
7TH AVE	7011+60	18	LT	7013+02	30	LT	190	Stage 1-2	
7TH AVE	7012+78	79	RT	7012+96	109	RT	64	Stage 1-3	
TEMP EX RAMP N-3	1067+10	2	LT	1071+54	4	RT	567	Stage 2-0	
EX RAMP N-3	369+13	36	RT	370+67	29	RT	382	Stage 2-0	
TEMP EX RAMP N-3	1067+60	18	LT	1070+50	18	LT	64	Stage 2	
TOTAL							8,356		

#2000320						
STORM SEWER REMOVAL, 31" X 20" ELLIPTICAL						
ALIGNMENT	STA	OFFSET	LT/RT	STA	OFFSET	LT/RT
RIVER DR	3013+77.82	119.44	RT	3013+63.94	52.05	RT
TOTAL						69

STATE OF ILLINOIS
DEPARTMENT OF TRANSPORTATION

SCHEDULE OF QUANTITIES

SCALE: SHEET NO. OF SHEETS STA. TO STA.

F.A.I. SECTION COUNTY TOTAL SHEET NO.
74 (81-1)R & 81-INVR ROCK ISLAND 1504 86
CONTRACT NO. 64C08
ILLINOIS FED. AID PROJECT

SCHQ-29

LAYOUT	CBP	11/26/2014
DRAWN	CBP	11/26/2014
REVIEWED	AAP	11/26/2014

FILE NAME : D:\CONAB\HPS-sht-schedule\001.dgn

USER NAME : hento01447

DESIGNED - CBP

DRAWN - CBP

CHECKED - AAP

DATE - 1/20/2017

REVISED -

PLOT SCALE :

PLOT DATE : 5/25/2017

REVISED -



© Copyright Hanson Professional Services, Inc.

PROPOSED MAINLINE PR I-74					
POINT	CURVE NAME	STATION	NORTHING	EASTING	TANGENT
POT		6796+70.83	570,237.28	2,458,024.74	
PC		6746+45.84	565,341.08	2,459,155.11	
STATION EQUATION: STA 6745+67.06(1A) = STA 25+35.00 (1L)					
PI	ML100CL1	26+30.75	565,171.01	2,459,194.38	
PT		28+05.28	565,000.29	2,459,230.66	
CC			560,842.06	2,439,667.71	2,037.59'
PC		48+42.87	563,007.23	2,459,654.30	
PI	ML100CL2	51+84.67	562,672.89	2,459,725.37	
PT		55+23.55	562,331.14	2,459,719.40	
CC			562,383.49	2,456,719.86	630.00'
PC		61+53.55	561,701.23	2,459,708.41	
PI	ML100CL3	66+05.62	561,249.23	2,459,700.52	
PT		70+48.03	560,823.08	2,459,851.42	
CC			561,657.60	2,462,208.03	615.75'
PC		76+63.77	560,242.66	2,460,056.96	
PI	ML100CL4	79+46.18	559,976.45	2,460,151.23	
PT		82+25.77	559,695.35	2,460,178.30	
CC			559,474.90	2,457,888.89	438.21'
PC		86+63.98	559,259.15	2,460,220.30	
PI	ML100CL5	94+70.39	558,456.46	2,460,297.59	
PCC		102+54.51	557,749.76	2,460,686.01	
CC			559,634.11	2,464,114.46	
PCC		102+54.51	557,749.76	2,460,686.01	
PI	ML100CL6	115+11.95	556,647.80	2,461,291.67	
PT		127+59.37	555,703.40	2,462,121.89	
CC			563,269.21	2,470,728.28	1,334.92'
PC		140+94.29	554,700.80	2,463,003.26	
PI	ML100CL7	156+58.40	553,526.07	2,464,035.95	
PT		170+63.40	551,964.42	2,463,948.15	
CC			552,178.86	2,460,134.45	

SEPARATE CONTRACT
(BY OTHERS
FOR REFERENCE
ONLY)

PROPOSED RAMPS					
POINT	CURVE NAME	STATION	NORTHING	EASTING	TANGENT
PR RAMP RD-G					
POT		120+00.00	566,229.23	2,458,867.76	
PC		123+97.74	565,839.53	2,458,947.34	397.74'
PI	RRD-G-1	125+86.43	565,654.65	2,458,985.09	
PT		127+75.08	565,468.49	2,459,015.84	
CC			563,838.81	2,449,149.53	934.28'
POT		137+09.35	564,546.70	2,459,168.10	
PR RAMP RD-H					
POT		210+00.00	564,718.25	2,459,496.40	
PC		216+71.36	565,354.44	2,459,281.94	671.36'
PI	3RH-IL-1	220+64.68	565,727.15	2,459,156.30	
PT		224+57.36	566,110.38	2,459,067.82	
CC			567,909.99	2,466,862.78	720.19'
POT		231+77.55	566,812.12	2,458,905.81	
PR RAMP 6TH-C					
PC		320+00.00	565,123.41	2,459,140.61	
PI	R6TH-C-1	320+69.58	565,054.75	2,459,151.91	
PT		321+39.17	564,986.01	2,459,162.73	
CC			561,895.34	2,439,520.82	355.19'
PC		324+94.36	564,635.14	2,459,217.94	
PI	R6TH-C-2	326+61.78	564,469.75	2,459,243.96	
PT		328+28.43	564,302.33	2,459,242.12	
CC			564,324.26	2,457,242.24	260.75'
PC		330+89.18	564,041.60	2,459,239.27	
PI	R6TH-C-3	332+90.05	563,840.75	2,459,237.06	
PT		334+61.48	563,719.02	2,459,396.84	
CC			564,037.21	2,459,639.24	188.11'
PC		336+49.59	563,605.03	2,459,546.47	
PI	R6TH-C-4	337+29.15	563,556.81	2,459,609.76	
PT		338+04.63	563,482.52	2,459,638.24	
CC			563,382.30	2,459,376.79	

PROPOSED RAMPS					
POINT	CURVE NAME	STATION	NORTHING	EASTING	TANGENT
PR RAMP 6TH-D					
POT		420+00.00	563,503.63	2,459,677.85	
PC		421+00.39	563,602.38	2,459,659.74	100.39'
PI	6RD-IL-1	421+45.59	563,646.83	2,459,651.59	
PT		421+90.74	563,690.55	2,459,640.12	
CC			563,385.96	2,458,479.42	1,147.75'
PC		433+38.49	564,800.71	2,459,348.80	
PI	6RD-IL-2	434+74.45	564,932.22	2,459,314.29	
PT		436+10.40	565,064.62	2,459,283.36	
CC			567,338.92	2,469,021.31	746.33'
POT		443+56.73	565,791.39	2,459,113.63	
CONNECTOR (PR RAMP 7TH-A)					
PC		620+00.00	560,814.28	2,459,920.31	
PI	7RA-IL-1	623+55.18	561,149.09	2,459,801.75	
PT		627+03.04	561,504.25	2,459,805.72	
CC			561,481.89	2,461,805.60	844.69'
PC		635+47.73	562,348.88	2,459,815.17	
PI	7RA-IL-2	638+46.62	562,647.76	2,459,818.51	
PT		641+43.67	562,941.76	2,459,764.60	
CC			562,383.49	2,456,719.86	563.21'
POT		647+06.88	563,495.73	2,459,663.03	
PR RAMP 7TH-B					
POT		520+00.00	562,854.81	2,459,221.39	
PC		521+76.67	562,698.94	2,459,304.56	
PI	R7TH-B-1	526+44.28	562,286.38	2,459,524.67	
PT		531+01.20	561,822.15	2,459,580.79	
CC			561,522.12	2,457,098.86	241.12'
PC		533+42.32	561,582.78	2,459,609.73	
PI	R7TH-B-2	536+42.09	561,285.18	2,459,645.70	
PCC		539+40.58	560,997.07	2,459,728.50	
CC			562,032.83	2,463,332.62	
PCC		539+40.58	560,997.07	2,459,728.50	
PI	R7TH-B-3	540+43.21	560,898.44	2,459,756.85	
PT		541+45.73	560,802.38	2,459,792.98	
CC			561,705.48	2,462,193.54	

NOTES:

- PORTION OF MAINLINE ALIGNMENT SHOWN ON THIS PAGE IS UNDER THE IOWA DEPARTMENT OF TRANSPORTATION'S JURISDICTION AND SHOULD BE USED FOR REFERENCE ONLY. THE IOWA MAINLINE ALIGNMENT DESIGN INFORMATION IS TO BE CONSTRUCTED UNDER A SEPARATE CONTRACT.
- ALIGNMENTS NOTED AS "FOR REFERENCE ONLY" ARE CONSTRUCTED BY OTHERS AND NOT DETAILED IN THIS CONTRACT.

SEPARATE CONTRACT
(BY OTHERS
FOR REFERENCE
ONLY)

SEPARATE CONTRACT
(BY OTHERS
FOR REFERENCE
ONLY)

POT STA 231+77.55
STA 6761+35.26, 88.00' RT
PR I-74 (IOWA STA)

PR RAMP RD-H

16775+00

16770+00

PR I-74 (IOWA STA)

16765+00

N 13° 0' 0.00" W

MATCH LINE STA 6760+00

PROPOSED LOCAL ROADS					
POINT	CURVE NAME	STATION	NORTHING	EASTING	TANGENT
PR 21ST ST NORTH CUL-DE-SAC					
POT		10+00.00	563,636.85	2,459,737.33	
PC		10+22.90	563,659.68	2,459,739.20	22.90'
PI	21STN_1	10+55.32	563,691.99	2,459,741.83	
PT		10+85.95	563,720.56	2,459,726.53	
CC			563,668.62	2,459,629.56	186.16'
PC		12+72.11	563,884.66	2,459,638.62	
PI	21STN_2	13+02.18	563,911.17	2,459,624.43	
PT		13+19.31	563,925.31	2,459,650.97	
CC			563,898.83	2,459,665.07	118.11'
POT		14+37.41	563,980.82	2,459,755.21	
PR 21ST ST NORTH CUL-DE-SAC					
POT		6+00.00	563,465.04	2,460,010.28	
PC		7+03.18	563,416.31	2,459,919.32	103.18'
PI	21STS_1	7+39.23	563,399.30	2,459,887.55	
PRC		7+60.87	563,430.12	2,459,868.88	
CC			563,449.81	2,459,901.38	
PRC		7+60.87	563,430.12	2,459,868.88	
PI	21STS_2	7+88.60	563,453.84	2,459,854.51	
PT		8+15.23	563,468.07	2,459,830.71	
CC			563,372.32	2,459,773.46	21.62'
POT		8+36.85	563,479.17	2,459,812.16	

PROPOSED LOCAL ROADS					
POINT	CURVE NAME	STATION	NORTHING	EASTING	TANGENT
PR 19TH ST					
POT		1894+65.00	564,419.09	2,458,434.53	
POT		1901+08.89	563,850.87	2,458,737.39	643.89'
POT		1906+75.00	563,348.32	2,458,998.00	566.11'
PC		1910+93.48	562,979.53	2,459,195.79	418.48'
PI	19TH_1	1911+75.47	562,907.27	2,459,234.54	
PT		1912+57.37	562,838.44	2,459,279.07	
CC			563,924.79	2,460,958.31	185.03'
PC		1914+42.40	562,683.08	2,459,379.58	
PI	19TH_2	1915+57.37	562,586.54	2,459,442.03	
PT		1916+71.34	562,478.36	2,459,480.94	
CC			562,139.90	2,458,539.96	287.14'
PC		1919+58.49	562,208.16	2,459,578.13	
PI	19TH_3	1923+30.58	561,858.03	2,459,704.06	
PT		1926+99.89	561,542.20	2,459,900.80	
CC			563,392.74	2,462,871.57	128.82'
PC		1928+28.70	561,432.86	2,459,968.91	
PI	19TH_4	1928+99.89	561,372.44	2,460,006.54	
PT		1929+71.06	561,313.14	2,460,045.92	
CC			564,029.47	2,464,137.38	81.67'
PC		1930+52.72	561,245.10	2,460,091.09	
PI	19TH_5	1931+20.58	561,188.57	2,460,128.62	
PT		1931+88.41	561,130.32	2,460,163.43	
CC			559,660.57	2,457,704.40	270.78'
PC		1934+59.20	560,897.89	2,460,302.35	
PI	19TH_6	1936+00.58	560,776.53	2,460,374.89	
PT		1937+36.43	560,635.35	2,460,382.64	
CC			560,603.94	2,459,810.55	139.55'
POT		1938+75.98	560,496.01	2,460,390.29	
POT		1950+00.18	559,373.47	2,460,451.21	1,124.20'

SEPARATE CONTRACT
(BY OTHERS
FOR REFERENCE
ONLY)

PROPOSED LOCAL ROADS					
POINT	CURVE NAME	STATION	NORTHING	EASTING	TANGENT
PR 6TH AVE					
POT		5995+50.00	562,976.74	2,458,689.32	
POT		6015+89.20	563,935.91	2,460,488.85	2,039.20'
PR GRADING 6TH AND 7TH					
POT		6002+80.00	563,178.91	2,459,408.79	
POT		6006+00.00	563,329.43	2,459,691.18	320.00'
PR 7TH AVE					
POT		6997+23.00	562,408.59	2,458,292.07	
PC		7000+53.72	562,564.75	2,458,583.60	330.72'
PI	7TH_1	7001+19.13	562,595.64	2,458,641.25	
PT		7001+84.44	562,621.23	2,458,701.44	
CC			561,280.94	2,459,271.28	360.31'
PC		7005+44.75	562,762.20	2,459,033.03	
PI	7TH_2	7006+82.08	562,815.93	2,459,159.41	
PT		7008+19.22	562,880.99	2,459,280.36	
CC			565,523.04	2,457,859.24	968.69'



© Copyright Hanson Professional Services, Inc.

DATE	10/16/2014
BY	RLT
DATE	10/16/2014
BY	DAW
DATE	9/18/2015
BY	AAP

FILE NAME : D:\CONTRACTS\HPS\ALT-06\4M.dgn

USER NAME : patrick@hps.com
PLOT SCALE : 1" = 50'
PLOT DATE : 4/11/2017

DESIGNED - RLT
DRAWN - DAW
CHECKED - AAP
DATE - 1/20/2017


REVISED - 05/16/17
REVISED -
REVISED -
REVISED -


STATE OF ILLINOIS
DEPARTMENT OF TRANSPORTATION

ALIGNMENT, TIES, AND BENCHMARKS
I-74 MAINLINE, RAMPS & LOCAL ROADS

SCALE: 1" = 50' SHEET NO. OF SHEETS STA. 41+00 TO STA. 56+00

SCALE: 1" = 50'		SECTION		COUNTY	TOTAL SHEETS	ALT-06
74	(61-1)R & 81-1)HVR	ROCK ISLAND	1504	92		
CONTRACT NO. 64C08						ILLINOIS FED. AID PROJECT

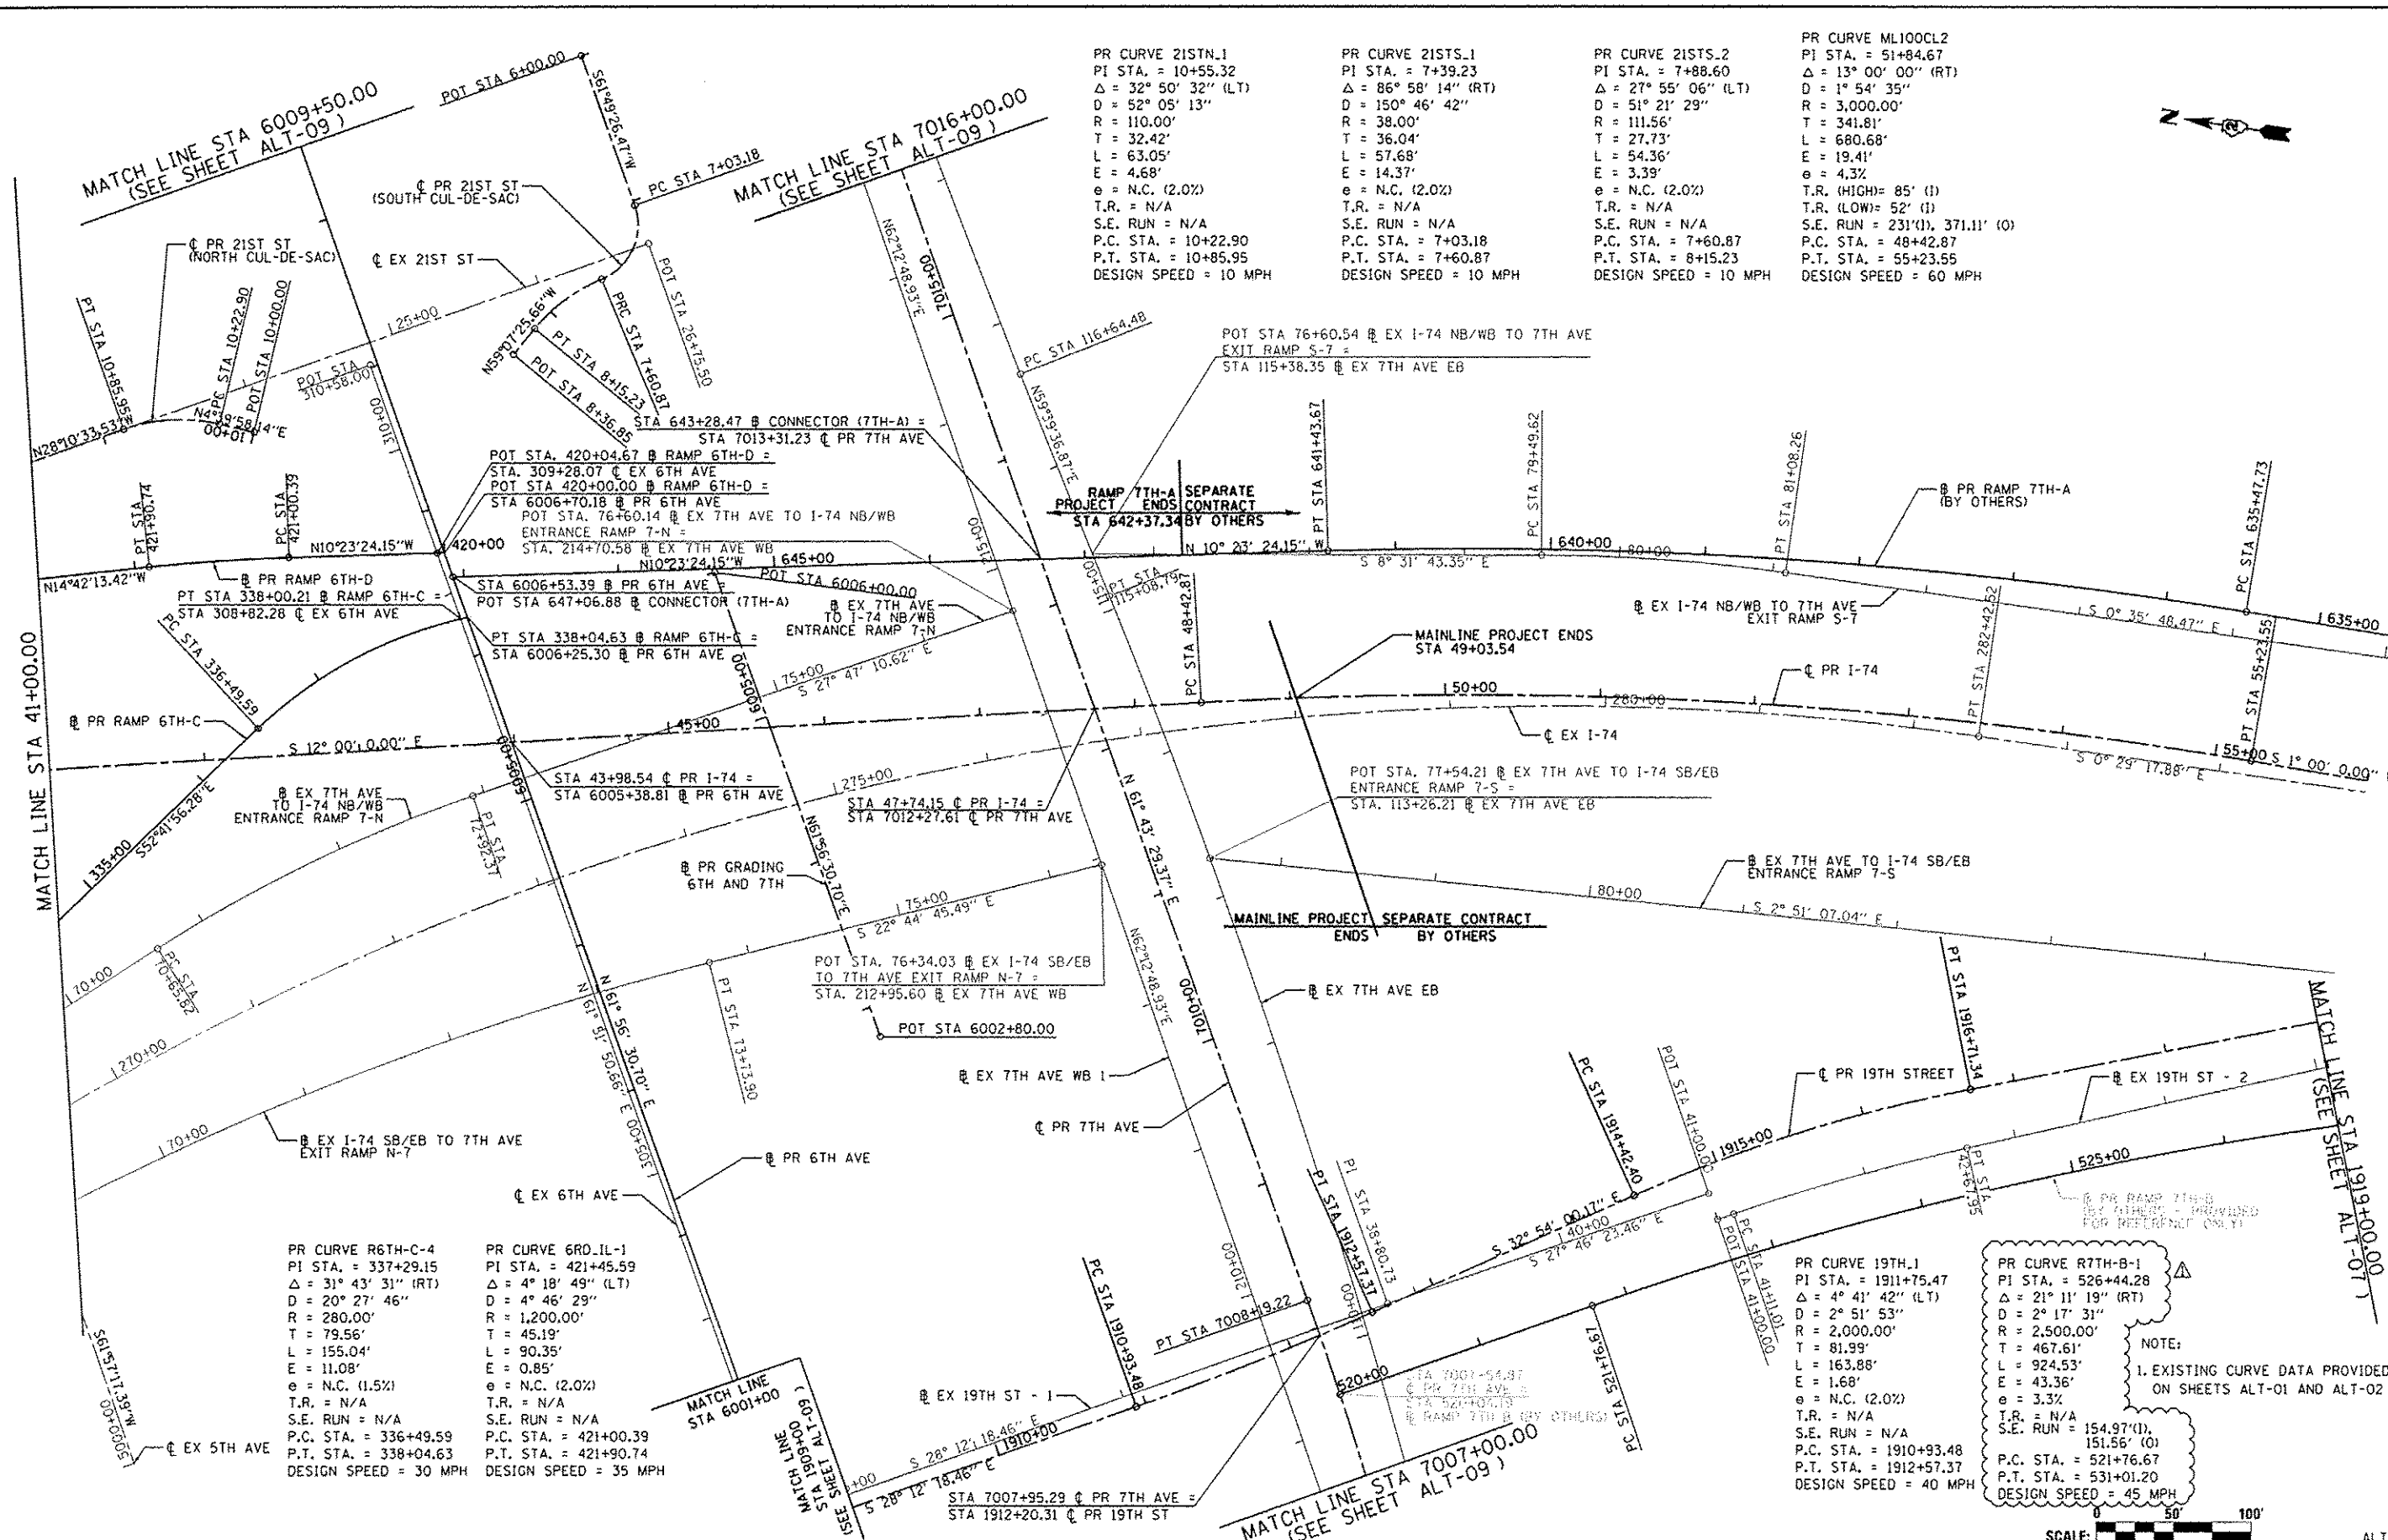

 

PR CURVE R7TH-B-2 (BY OTHERS PROVIDED FOR REFERENCE ONLY)	PR CURVE R7TH-B-3 (BY OTHERS PROVIDED FOR REFERENCE ONLY)
PI STA. = 536+42.09	PI STA. = 540+43.21
Δ = 9° 08' 27" (LT)	Δ = 4° 34' 58" (LT)
D = 1° 31' 40"	D = 2° 14' 02"
R = 3,750.00'	R = 2,564.81'
T = 299.77'	T = 102.63'
L = 598.26'	L = 205.15'
E = 11.96'	E = 2.05'
e = 3.3%	e = 4.9%
T.R. = N/A	T.R. = N/A
S.E. RUN = 151.56'	S.E. RUN = 57'
P.C. STA. = 533+42.32	P.C. STA. = 539+40.58
P.C.C. STA. = 539+40.58	P.T. STA. = 541+45.73
DESIGN SPEED = 55 MPH	DESIGN SPEED = 60 MPH




LATQUF	RLT	10/16/2014
GRANT	DAM	10/16/2014
REVIEWED	AAP	12/9/2016

FILE NAME =	USER NAME = pwh00954	DESIGNED - RLT	REVISED -  05/16/17
D2CONAD-HPS-shr-AT0005M.dgn		DRAWN - DAW	REVISED -
		CHECKED - AAP	REVISED -
		DATE = 1/20/2017	REVISED -

STATE OF ILLINOIS
DEPARTMENT OF TRANSPORTATION

ALIGNMENT, TIES, AND BENCHMARKS I-74 MAINLINE, RAMPS & LOCAL ROADS				SCALE: _____		AL-T-01	
				F.A.I. RTE.	SECTION	COUNTY	TOTAL SHEETS
				74	(B1-1R & B1-1HYBR	ROCK ISLAND	1504
				CONTRACT NO. 64C0			
SCALE: 1" = 50'	SHEET NO.	OF	SHEETS	STA. 1919+00	TO STA. 1935+00		

 

FILE NAME =	USER NAME = path00954	DESIGNED = CBP	REVISED = 05/16/17
02CON00+HP5-wh1.com@AM.dgn		DRAWN = CBP	REVISED =
	PL01 SCALE = 1" = 50'	CHECKED = AAP	REVISED =
	PL01 DATE = 5/25/2017	DATE = 1/20/2017	REVISED =

STATE OF ILLINOIS
DEPARTMENT OF TRANSPORTATION


**REMOVAL PLAN
I-74 MAINLINE, RAMPS & LOCAL ROADS
AREAS & TREES**

SCALE: 1" = 50'	SHEET NO.	OF	SHEETS	STA. 6749+00	TO STA. 31+00
-----------------	-----------	----	--------	--------------	---------------

F.A.I. RTE.	SECTION	COUNTY	TOTAL SHEETS	SHEET NO.
74	(81-1)R & 81-1HVR	ROCK ISLAND	1504	101
CONTRACT NO. 64C08				
ILLINOIS FED. AID PROJECT				



MATCH LINE STA 31+00.00

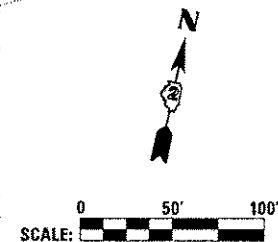

REMOVAL NOTES:

1. SEE SCHEDULE OF QUANTITY SHEETS FOR ADDITIONAL DETAILS OF REMOVAL ITEM INFORMATION.
2. SEE STRUCTURAL SHEETS FOR STRUCTURAL REMOVAL ITEMS.
3. SEE LIGHTING SHEETS FOR LIGHTING REMOVALS.
4. SEE SIGNING SHEETS FOR SIGN REMOVALS.
5. SEE ITS SHEETS FOR ITS REMOVALS.
6. FENCE & LANDSCAPE WALL REMOVAL SHALL BE INCLUDED IN CLEARING PER ART. 201 OF THE STANDARD SPECIFICATIONS.
7. BUILDING REMOVALS TO BE COMPLETED BY OTHERS PRIOR TO COMMENCEMENT OF THIS CONTRACT, UNLESS OTHERWISE NOTED ON THE PLANS.
8. SEE SPECIAL PROVISION FOR REMOVAL AND DISPOSAL OF UNSUITABLE MATERIAL.
9. SEE TRAFFIC SIGNAL SHEETS FOR TRAFFIC SIGNAL REMOVALS.

REMOVAL LEGEND:

- | | |
|---|---|
| BUILDING REMOVAL (BY OTHERS) (UNLESS OTHERWISE NOTED) | ISLAND REMOVAL |
| POTENTIAL SPECIAL WASTE SITE | PLUG FILL EMBANKMENT PREPARATION (SEE REMOVAL AND DISPOSAL OF UNSUITABLE MATERIAL SPECIAL PROVISION AND SHEET SFI, PLUG FILL DETAILS FOR PILE-SUPPORTED STRUCTURES) |
| REMOVAL AND DISPOSAL OF UNSUITABLE MATERIAL | TREE REMOVAL |
| PAVEMENT REMOVAL | MANHOLE REMOVAL |
| MEDIAN REMOVAL (INCLUDES ADJACENT COMB CURB GUTTER REMOVAL) | STORM SEWER REMOVAL |
| DRIVEWAY PAVEMENT REMOVAL | LINEAR REMOVAL ITEM |
| SIDEWALK REMOVAL | TREE REMOVAL, ACRES |
| HOT-MIX ASPHALT SURFACE REMOVAL, 2 1/2" | |

MATCH LINE STA 40+00.00

STATE OF ILLINOIS
DEPARTMENT OF TRANSPORTATION

REMOVAL PLAN
I-74 MAINLINE, RAMPS & LOCAL ROADS
LINEAR ITEMS

SCALE: 1" = 50' SHEET NO. OF SHEETS STA. 31+00 TO STA. 40+00

F.A.T. RTE.	SECTION	COUNTY	TOTAL SHEET NO.
74	(81-1)R & 81-1HVR	ROCK ISLAND	1504 104
ILLINOIS FED. AID PROJECT			CONTRACT NO. 64C08

FILE NAME: Q2CONAB-HPS-shk-am13M.dgn
USER NAME: w11.01457
DESIGNED: CBP
DRAWN: CBP
CHECKED: AAP/JJW
DATE: 1/20/2017
PLOT SCALE: 1" = 50'
PLOT DATE: 4/7/2017

REVISIONS
REVISED: 05/16/17
REVISED:
REVISED:
REVISED:

REMOVAL NOTES:

1. SEE SCHEDULE OF QUANTITY SHEETS FOR ADDITIONAL DETAILS OF REMOVAL ITEM INFORMATION.
2. SEE STRUCTURAL SHEETS FOR STRUCTURAL REMOVAL ITEMS.
3. SEE LIGHTING SHEETS FOR LIGHTING REMOVALS.
4. SEE SIGNING SHEETS FOR SIGN REMOVALS.
5. SEE ITS SHEETS FOR ITS REMOVALS.
6. FENCE & LANDSCAPE WALL REMOVAL SHALL BE INCLUDED IN CLEARING PER ART. 201 OF THE STANDARD SPECIFICATIONS.
7. BUILDING REMOVALS TO BE COMPLETED BY OTHERS PRIOR TO COMMENCEMENT OF THIS CONTRACT, UNLESS OTHERWISE NOTED ON THE PLANS.
8. SEE SPECIAL PROVISION FOR REMOVAL AND DISPOSAL OF UNSUITABLE MATERIAL.
9. SEE TRAFFIC SIGNAL SHEETS FOR TRAFFIC SIGNAL REMOVALS.

LIMITS OF CONSTRUCTION LINE (TYP.)

ABANDON AND FILL
STORM SEWER 72"
35 FTABANDON AND FILL
STORM SEWER 72"
113 FTSTORM SEWER
REMOVAL 72"
50 FTB PR RAMP 7TH-A
(BY OTHERS)


STORM SEWER REMOVAL 18", 22 FT

C PR 19TH ST

C PR I-74

REMOVAL LEGEND:

- BUILDING REMOVAL (BY OTHERS)
(UNLESS OTHERWISE NOTED)
- POTENTIAL SPECIAL WASTE SITE
- REMOVAL AND DISPOSAL OF
UNSUITABLE MATERIAL
- PAVEMENT REMOVAL
- MEDIAN REMOVAL (INCLUDES
ADJACENT COMB CURB GUTTER REM)
- DRIVEWAY PAVEMENT REMOVAL
- SIDEWALK REMOVAL
- HOT-MIX ASPHALT SURFACE
REMOVAL, 2 1/2"
- ISLAND REMOVAL
- PLUG FILL EMBANKMENT PREPARATION
(SEE REMOVAL AND DISPOSAL OF UNSUITABLE
MATERIAL SPECIAL PROVISION AND SHEET SF1, PLUG
FILL DETAILS FOR PILE-SUPPORTED STRUCTURES)
- X TREE REMOVAL
- MANHOLE REMOVAL
- X - STORM SEWER REMOVAL
- LINEAR REMOVAL ITEM
- TREE REMOVAL, ACRES

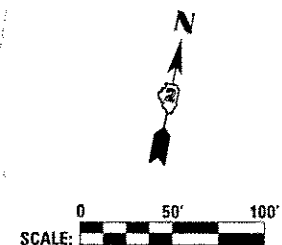

LAYOUT	1/22/2011
DRAWN	1/10/2014
REVIEWED	1/13/2017


FILE NAME :
02CONWB-HPS-ph-tremBIGH.dgnUSER NAME : hootoB1447
PLOT SCALE : 1" = 50'
PLOT DATE : 5/25/2017DESIGNED - CBP
DRAWN - MGJ/JJW
CHECKED - AAP/JJW
DATE - 1/20/2017REVISED - 05/16/17
REVISED -
REVISED -
REVISED -STATE OF ILLINOIS
DEPARTMENT OF TRANSPORTATIONREMOVAL PLAN
I-74 MAINLINE, RAMPS & LOCAL ROADS
LINEAR, EACH, AND UNIT ITEMS

SCALE: 1" = 50'



SHEET NO. OF SHEETS STA. 58+00 TO STA. 67+00

F.A.I. RTE.	SECTION	COUNTY	TOTAL SHEET SHEETS NO.
74	(01-1)R & 01-1HVR	ROCK ISLAND	1504 110
CONTRACT NO. 64C08			ILLINOIS FED. AID PROJECT

REM-10

 

© Copyright Hanson Professional Services Inc.

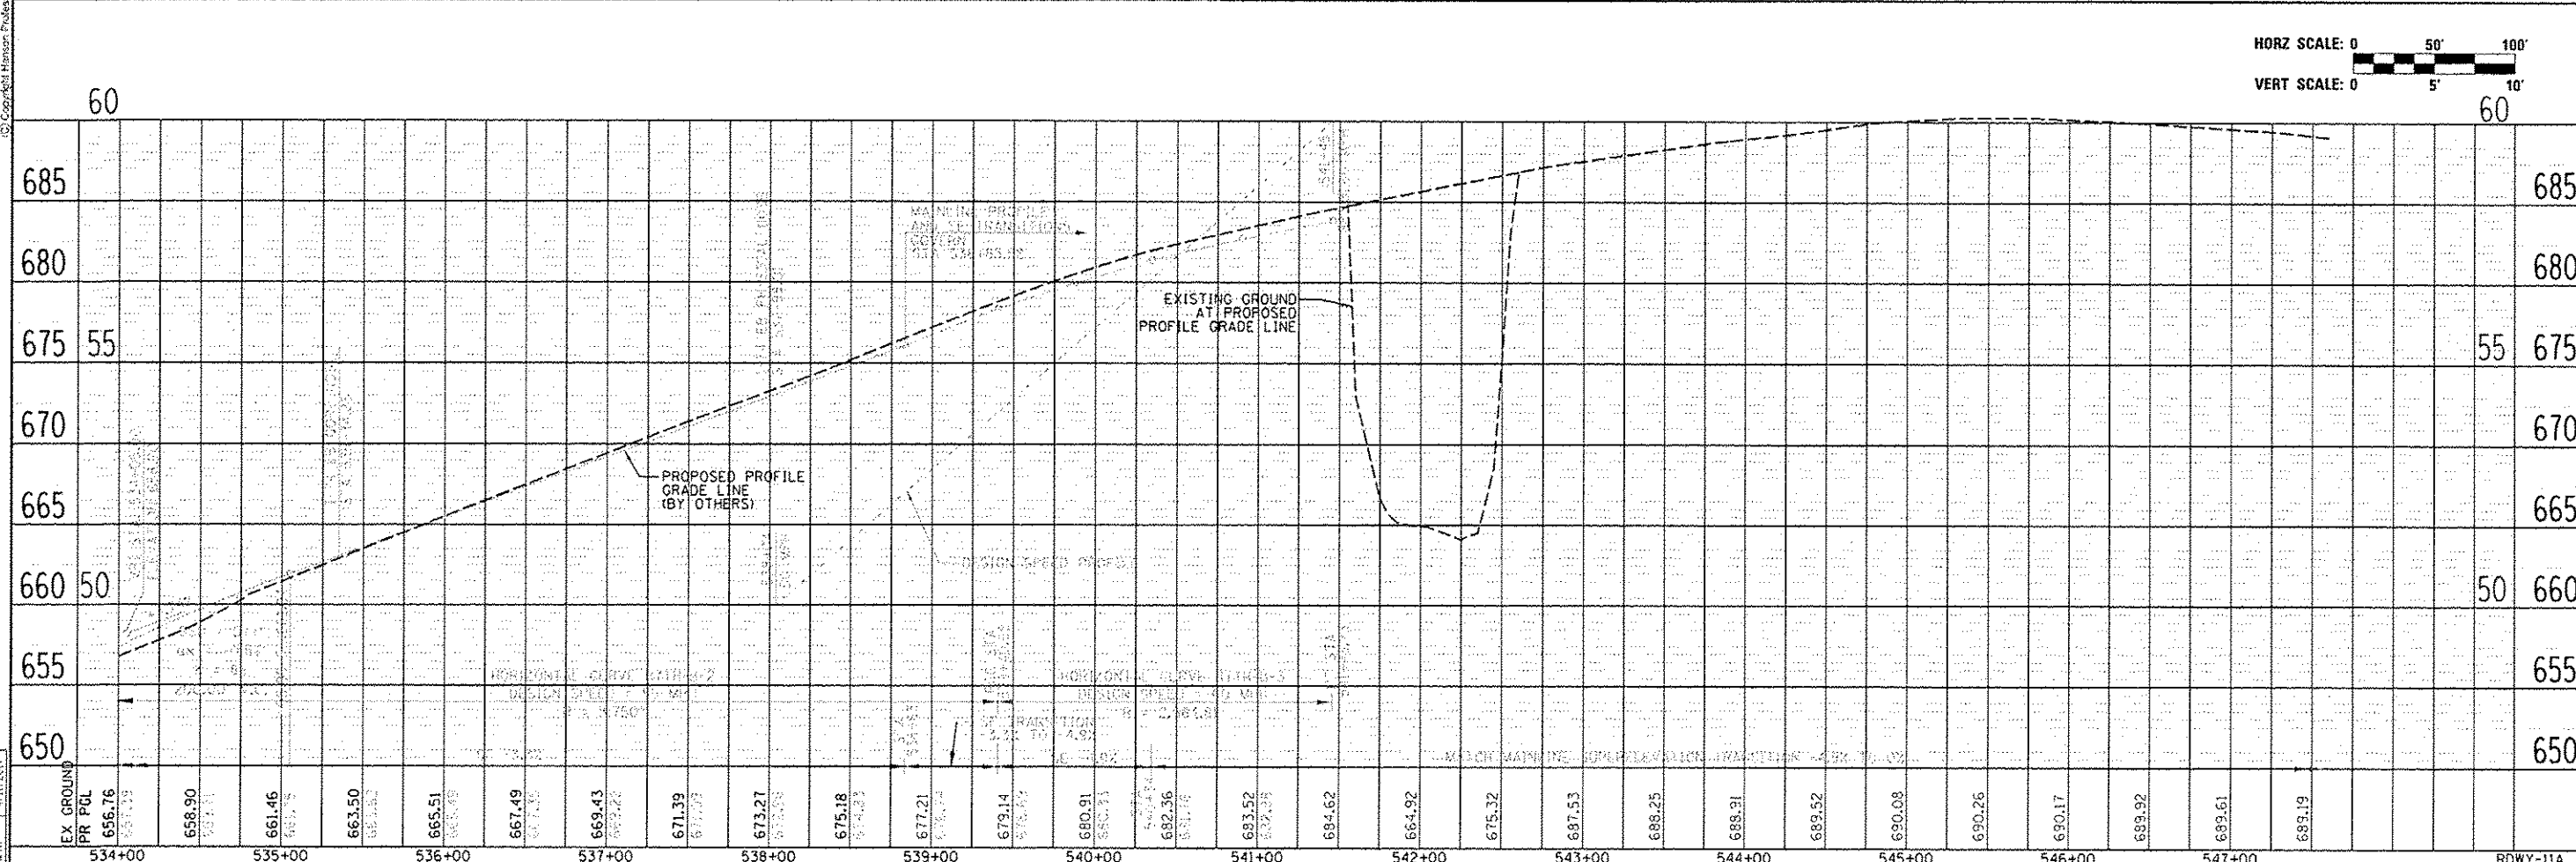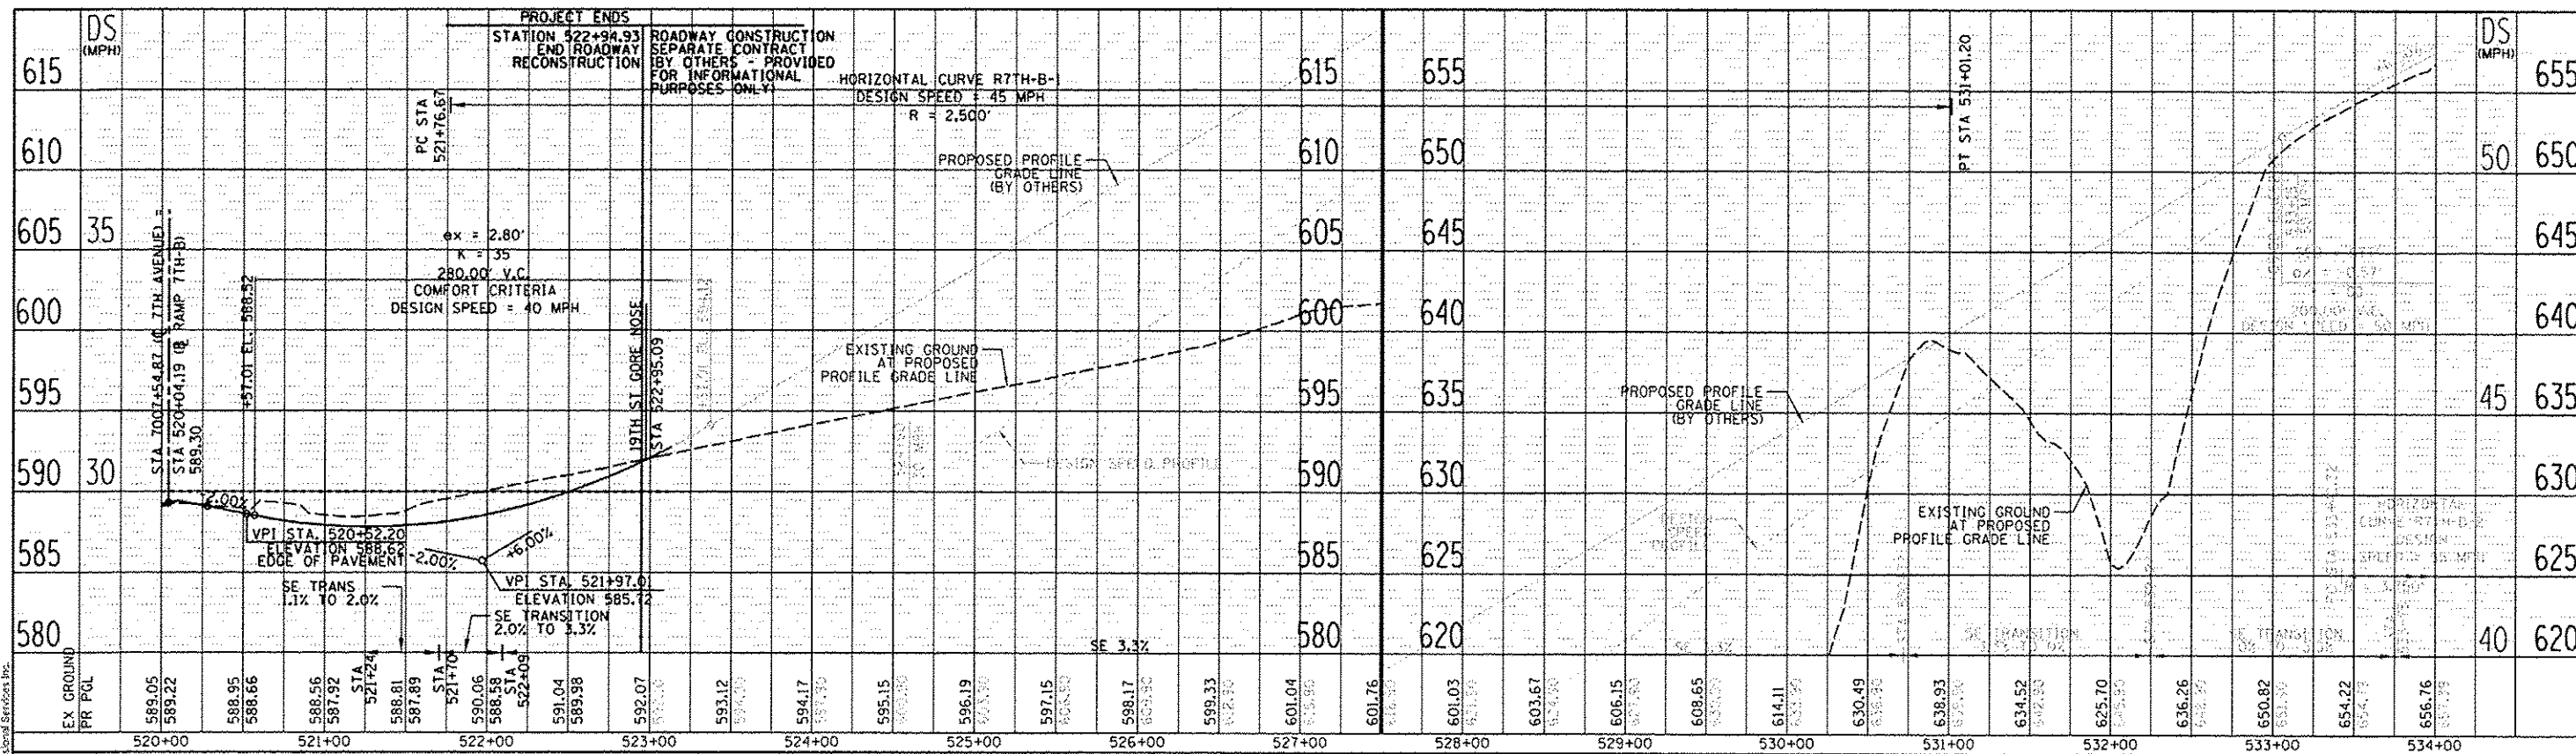


APP	4/11/2017
DRAW	4/11/2017
REVISED	4/11/2017

FILE NAME: D:\CONAB-NPS-ahs\prof\1616.dgn	USER NAME: petke80954	DESIGNED: AAP	REVISED: 05/16/17	ROADWAY SHEETS		TOTAL SHEET NO.	
DRAWN: AAP		REVISED:		SECTION		COUNTY	
CHECKED: MTH		REVISED:		74		081-11R & 01-11VBR	
DATE: 1/20/2017		REVISED:		SCALE: 1" = 50'		SHEET NO. OF SHEETS STA. TO STA.	
				STATE OF ILLINOIS		CONTRACT NO. 64C08	
				DEPARTMENT OF TRANSPORTATION		ILLINOIS/FED. AID PROJECT	

STAGING GENERAL NOTES

1. THE TRAFFIC CONTROL PLANS SHALL SERVE AS A GUIDE FOR SAFE DIVERSION OF TRAFFIC DURING EXECUTION OF THIS CONTRACT. THE CONTRACTOR MAY REQUEST TO IMPROVE OR MODIFY THE TRAFFIC CONTROL PLANS TO MEET CONSTRUCTION NEEDS BUT NOT AT THE EXPENSE OF PUBLIC SAFETY OR CONVENIENCE. ANY CHANGES TO THE TRAFFIC CONTROL PLANS SHALL BE SUBMITTED TO THE ENGINEER AND IDOT DISTRICT 2 TRAFFIC OPERATIONS FOR APPROVAL. THE ENGINEER SHALL BE INFORMED AT LEAST 10 DAYS IN ADVANCE OF ANY CHANGE REQUEST TO THE TRAFFIC CONTROL PLANS.
2. TRAFFIC CONDITIONS, ACCIDENTS, AND OTHER UNFORESEEN EMERGENCY CONDITIONS MAY REQUIRE THE ENGINEER TO RESTRICT, MODIFY, OR REMOVE LANE CLOSURES OR CHANNELIZATION SHOWN ON THE PLANS. THE CONTRACTOR SHALL MAKE THE NECESSARY ADJUSTMENTS DIRECTED BY THE ENGINEER WITHOUT DELAY. THE CONTRACTOR SHALL RESPOND WITHIN 30 MINUTES FROM THE TIME OF NOTIFICATIONS BY THE ENGINEER FOR CORRECTION, IMPROVEMENT, OR MODIFICATION OF THE MAINTENANCE OF TRAFFIC CONTROL DEVICES.
3. THE ATTENTION OF THE CONTRACTOR IS DIRECTED TO STANDARD SPECIFICATIONS ARTICLE 105.08. THE WORK ON THIS PROJECT WILL BE IN PROGRESS AT THE SAME TIME AS WORK ON OTHER SEPARATE ADJACENT CONTRACTS WHICH MAY INTERSECT THE LIMITS OF THIS PROJECT. THE CONTRACTOR SHALL COOPERATE WITH THE OTHER CONTRACTORS IN THE PHASING AND PERFORMANCE OF THIS WORK SO AS NOT TO DELAY, INTERRUPT, OR HINDER THE PROGRESS OR COMPLETION OF THE WORK BEING PERFORMED BY OTHER CONTRACTORS. NO ADDITIONAL COMPENSATION WILL BE ALLOWED FOR COMPLIANCE WITH THE ABOVE REQUIREMENTS, NOR FOR ANY DELAYS OR INCONVENIENCES RESULTING FROM THE ACTIVITIES OF OTHER CONTRACTORS. SHOULD A CONFLICT ARISE BETWEEN THE CONTRACTORS WITH RESPECT TO SEQUENCE OF CONSTRUCTION OR MAINTENANCE OF TRAFFIC REQUIREMENTS, SAID CONFLICTS SHALL BE RESOLVED ACCORDING TO STANDARD SPECIFICATIONS ARTICLE 105.08. THE CONTRACTORS SHALL INFORM EACH OTHER OF PROGRESS OF INTERSECTING PROJECTS AND GIVE FAIR WARNING TO THE OTHER CONTRACTORS WHEN A PROBLEM MIGHT BE ENCOUNTERED.
4. CHANGEABLE MESSAGE SIGNS SHALL BE PROVIDED TWO WEEKS IN ADVANCE OF STAGE SWITCHES, MAJOR CHANGES IN TRAFFIC PATTERNS, NEW SIGNALS (STARTING ON THE DAY THEY ARE TURNED ON FOR 2 WEEKS), RAMP CLOSURES, ETC; AND TWO WEEKS IN ADVANCE OF START OF WORK. CHANGEABLE MESSAGE SIGNS SHALL BE PAID AT THE CONTRACT UNIT PRICE PER CALENDAR DAY.
5. TEMPORARY OFF-PEAK HOUR LANE CLOSURES AND FULL ROAD CLOSURES MUST BE REQUESTED THROUGH THE ENGINEER AND AS SPECIFIED IN THE SPECIAL PROVISIONS. WHEN OFF-PEAK HOUR, WEEKEND LANE CLOSURES, OR FULL ROAD CLOSURES ARE REQUIRED, A PORTABLE CHANGEABLE MESSAGE SIGN SHALL BE INSTALLED TWO WEEKS PRIOR TO THE CLOSURE. THE MESSAGE AND LOCATION OF THE SIGN WILL BE DETERMINED BY THE ENGINEER.
6. ALL ADVANCED WARNING SIGNS AND TEMPORARY PAVEMENT MARKINGS SHALL BE IN PLACE AND APPROVED BY THE ENGINEER PRIOR TO THE COMMENCEMENT OF ANY STAGE OF CONSTRUCTION.
7. UTILITIES AND BUILDINGS IN CONFLICT ARE TO BE REMOVED OR RELOCATED PRIOR TO CONSTRUCTION (BY OTHERS).
8. CONSTRUCTION TRAVEL TIME INFORMATION FOR SPECIFIC ROUTES DURING THE VARIOUS STAGES OF THE I-74 RECONSTRUCTION PROJECT WILL BE MANAGED UNDER A SEPARATE WORK ZONE TRAFFIC MANAGEMENT SYSTEM CONTRACT BY OTHERS. THAT CONTRACT WILL COLLECT TRAVEL TIME INFORMATION ON 19TH STREET AND THE ALTERNATE/DETOUR ROUTES, DETECT SPEEDS AND QUEUES DURING THE PEAK PERIODS, SUPPLEMENT EXISTING DIGITAL MESSAGE SIGN WITH PORTABLE DIGITAL MESSAGE SIGN (PDMS), COMMUNICATE TRAVEL TIME INFORMATION TO THE MOTORING PUBLIC THROUGH VARIOUS MESSAGING SOURCES. COORDINATION WITH THE WORK ZONE TRAFFIC SYSTEM CONTRACTOR WILL BE NECESSARY.
9. THE TEMPORARY CONCRETE BARRIER SHALL BE PINNED TO THE PAVEMENT WITH 3 PINS PER SECTION ON THE TRAFFIC SIDE OF THE BARRIER WALL AT THE LOCATIONS SHOWN ON THE STAGING PLAN SHEETS IN THE CONTRACT DOCUMENTS. THE BARRIER UNIT AT EACH END SHALL BE ANCHORED WITH 6 ANCHOR PINS AS SPECIFIED IN ARTICLE 704.04. ALL ANCHORING AND PINNING HOLES SHALL BE CORE DRILLED.
10. THE PAVEMENT SHOWN BETWEEN THE BARRIER WALL AND THE REMOVAL AND/OR CONSTRUCTION AREA SHALL BE MAINTAINED AS SHOWN IN THE PLANS AND KEPT CLEAR OF ALL HAZARDS, SUCH AS VEHICLES, EQUIPMENT AND MATERIALS. IF THESE AREAS ARE NOT MAINTAINED AS SHOWN, ANY PINNING THAT IS REQUIRED AS A RESULT OF NOT MAINTAINING THIS, AND ANY OTHER WORK REQUIRED TO PIN, SUCH AS PROVIDING TRAFFIC CONTROL FOR A LANE CLOSURE SHALL BE THE RESPONSIBILITY OF THE CONTRACTOR. THE MINIMUM PAVEMENT TO REMAIN IN PLACE BETWEEN THE BARRIER AND REMOVAL AREA SHALL BE 6 INCHES, EVEN WHEN THE BARRIER WALL IS PINNED.

TEMPORARY PAVEMENT TRANSITION DETAIL

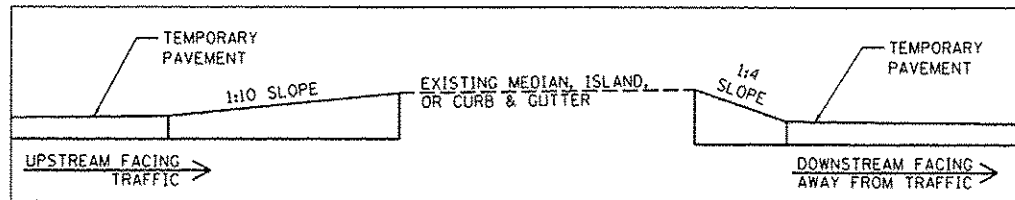

PEDESTRIAN NOTES

1. THE CONTRACTOR WILL BE RESPONSIBLE FOR ENSURING THAT ALL RESIDENCES, BUSINESSES AND OTHER FACILITIES ARE ACCESSIBLE AT ALL TIMES.
2. AT EACH POINT OF CLOSURE, A SUFFICIENT NUMBER OF BARRICADES MUST BE USED TO COMPLETELY CLOSE THE PATHWAY.
3. PEDESTRIAN WALKWAYS MUST BE MAINTAINED FREE OF ANY OBSTRUCTIONS AND HAZARDS SUCH AS HOLES, DEBRIS, MUD, CONSTRUCTION EQUIPMENT, STORED MATERIALS, ETC. AND MUST BE BROOM SWEEP DAILY OR AS DIRECTED BY THE ENGINEER.
4. ALL HAZARDS NEAR OR ADJACENT TO WALKWAYS MUST BE CLEARLY DELINEATED.
5. THE CONTRACTOR MUST MAINTAIN DISABLED PERSON PEDESTRIAN ACCESS TO CROSSWALKS AT ALL TIMES VIA ADA COMPLIANT WALKWAYS AND RAMPS THROUGH THE WORK ZONES. THESE ACCESSSES MUST BE OBSERVED AND PROTECTED BY THE CONTRACTOR AT ALL TIMES.

STATE OF ILLINOIS
DEPARTMENT OF TRANSPORTATION

STAGING PLAN
STAGING GENERAL NOTES

SCALE: 1" = 300' SHEET NO. OF SHEETS STA. TO STA.

F.A.I. RTE.	SECTION	COUNTY	TOTAL SHEETS	SHEET NO.
74	(B1)-1R & B1-JHVBR	ROCK ISLAND	1504	145
CONTRACT NO. 64C08				
ILLINOIS FED. AID PROJECT				

MOT-01

FILE NAME: D:\CONAB-WPS-shl-staging780M.dgn	USER NAME: hneato01447	DESIGNED: MGJ	REVISED: 05/16/17
		DRAWN: MGJ	REVISED:
		CHECKED: MTH	REVISED:
		DATE: 1/20/2017	REVISED:

REVISED	12/22/2016	MTH
DESIGNED	12/15/2016	MGJ
APPROVED	11/21/2014	MPV




© Copyright Hanson Professional Services, Inc.

SEE SHEET MOT-144
MATCH LINE STA 26+00

MATCH LINE STA 41+00
SEE SHEET MOT-146

- LEGEND:**
- WORK ZONE
 - COMPLETED CONSTRUCTION (PREVIOUS STAGE WORK ZONE)
 - TEMPORARY PAVEMENT (SEE SPECIAL PROVISIONS FOR DETAILS)
 - TEMPORARY PAVEMENT (PREVIOUSLY CONSTRUCTED)
 - VERTICAL PANEL
 - DIRECTION OF TRAFFIC
 - DRUM OR BARRICADE W/ STEADY BURN LIGHT (80' CENTERS OR AS NOTED ON PLAN SHEET)
 - DIRECTIONAL INDICATOR BARRICADE W/ STEADY BURN LIGHT
 - SIGN
 - TYPE III BARRICADE W/ 2 FLASHING LIGHTS
 - ARROW BOARD
 - IMPACT ATTENUATORS
 - TEMPORARY PAVEMENT MARKING LETTERS AND SYMBOLS
 - PORTABLE CHANGEABLE MESSAGE SIGN

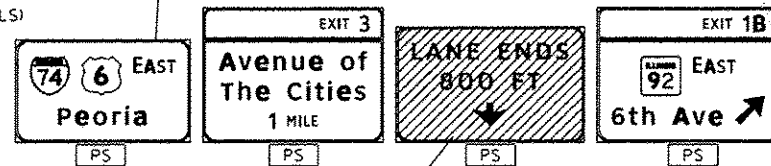

- NOTES:**
- COORDINATION WITH ADJACENT CONSTRUCTION CONTRACT IS REQUIRED.
 - SEE LOCAL ROAD STAGING PLANS FOR TEMPORARY TRAFFIC CONTROL AND SIGNING ON LOCAL ROADS.
 - PROPOSED STORM SEWER PLACED THIS STAGE
 - PROPOSED STORM SEWER PLACED IN A PREVIOUS STAGE

SEE DRAINAGE & UTILITY PLAN SHEETS FOR DETAILS.

SIGN LEGEND:

- RSP REMOVE SIGN PANEL AND POST
- RLSP RELOCATE SIGN PANEL
- SRIP SIGN REMAIN IN PLACE
- PS PROPOSED SIGN SEE SIGNING PLANS FOR DETAILS

STATE OF ILLINOIS
DEPARTMENT OF TRANSPORTATION

STAGING PLAN
I-74 MAINLINE
STAGE 3-4

SCALE: 1" = 50' SHEET NO. OF SHEETS STA. 26+00 TO STA. 41+00



SCALE:		MOT-145	
F.A.J. RTE.	SECTION	COUNTY	TOTAL SHEETS
74	(81-1)R & 81-1HVBR	ROCK ISLAND	1504
		CONTRACT NO.	64C08
		ILLINOIS FED. AID PROJECT	

DATE	11/21/2014
BY	MGJ
DATE	12/15/2016
BY	MGJ
DATE	12/22/2016
BY	MGJ

FILE NAME : 02CONAB-HPS-shr-stagingB03M.dgn


USER NAME : peth08054

DESIGNED -	MGJ	REVISED -	05/16/17
DRAWN -	MGJ	REVISED -	
CHECKED -	MGJ	REVISED -	
DATE -	1/20/2017	REVISED -	



© Copyright Hanson Professional Services Inc.

LA/OUT	JW	2/23/2014
DRAWN	JW	11/19/2014
REVIEWED	MKA	1/5/2017

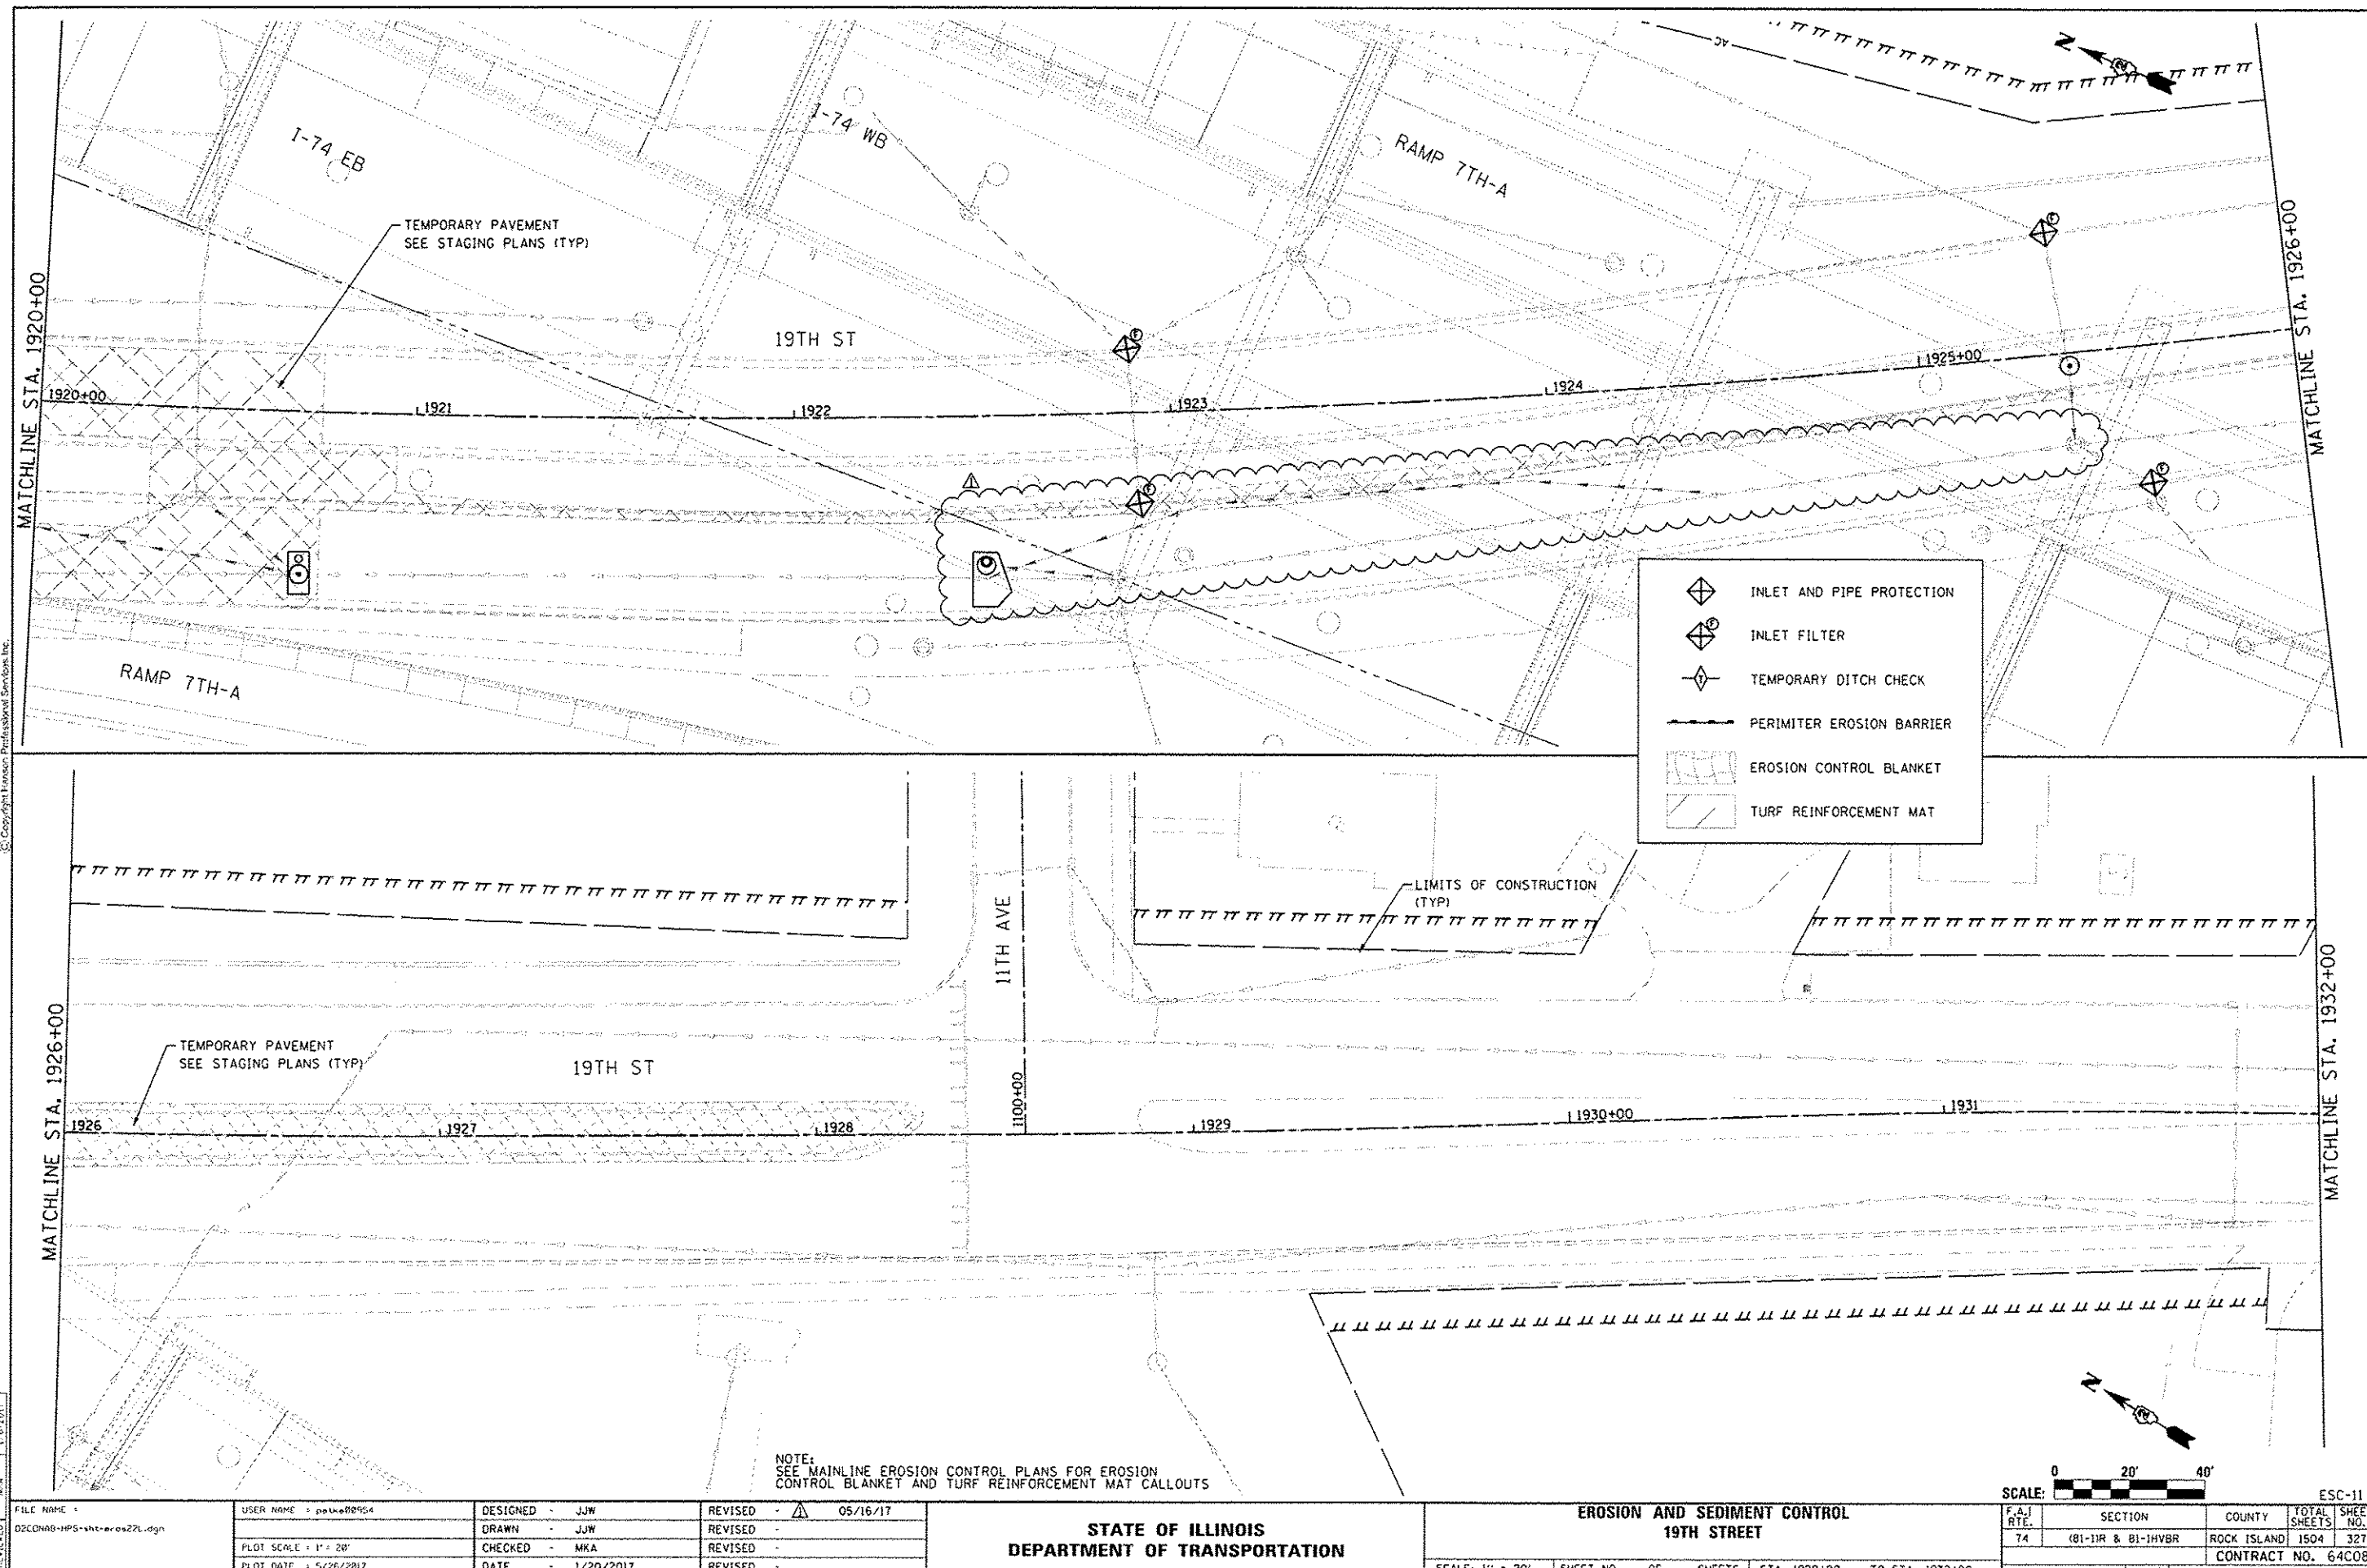

FILE NAME	USER NAME	DESIGNED	REVISED
D2CDNAB-19PS-shr-eros22L.dgn	pathe08954	JW	05/16/17
		DRAWN	REVISED
		JW	
		CHECKED	REVISED
		MKA	
		DATE	REVISED
		1/20/2017	

STATE OF ILLINOIS
DEPARTMENT OF TRANSPORTATION

EROSION AND SEDIMENT CONTROL
19TH STREET

SCALE: 1" = 20' SHEET NO. OF SHEETS STA. 1920+00 TO STA. 1932+00

SCALE: 0 20' 40'

ESC-11

F.A.J. RTE.	SECTION	COUNTY	TOTAL SHEETS	SHEET NO.
74	(B1-11R & B1-11VBR)	ROCK ISLAND	1504	327
				CONTRACT NO. 64C08
ILLINOIS FED. AID PROJECT				



© Copyright Hanson Professional Services, Inc.

DATE	1/23/2014
DRAWN	JUN
REVIEWED	1/23/2017
DATE	1/23/2017

FILE NAME :
02CONAB-HPS-INT-DRAIN03.dgn

USER NAME : wlll01457
PLOT SCALE : 1" = 50'
PLOT DATE : 1/13/2017

DESIGNED - JJW	REVISED - 05/16/17
DRAWN - JJW	REVISED -
CHECKED - MPB	REVISED -
DATE - 1/20/2017	REVISED -

STATE OF ILLINOIS
DEPARTMENT OF TRANSPORTATION


DRAINAGE AND UTILITIES SHEETS
PLAN
I-74 MAINLINE

SCALE: 1" = 50' SHEET NO. OF SHEETS STA. 26+00 TO STA. 41+00

SCALE: 0 50 100'

DRUM-03

F.A.I. RTE.	SECTION	COUNTY	TOTAL SHEETS	SHEET NO.
74	(81-1R & 81-1V)R	ROCK ISLAND	1504	333
CONTRACT NO. 64C08				ILLINOIS FED. AID PROJECT

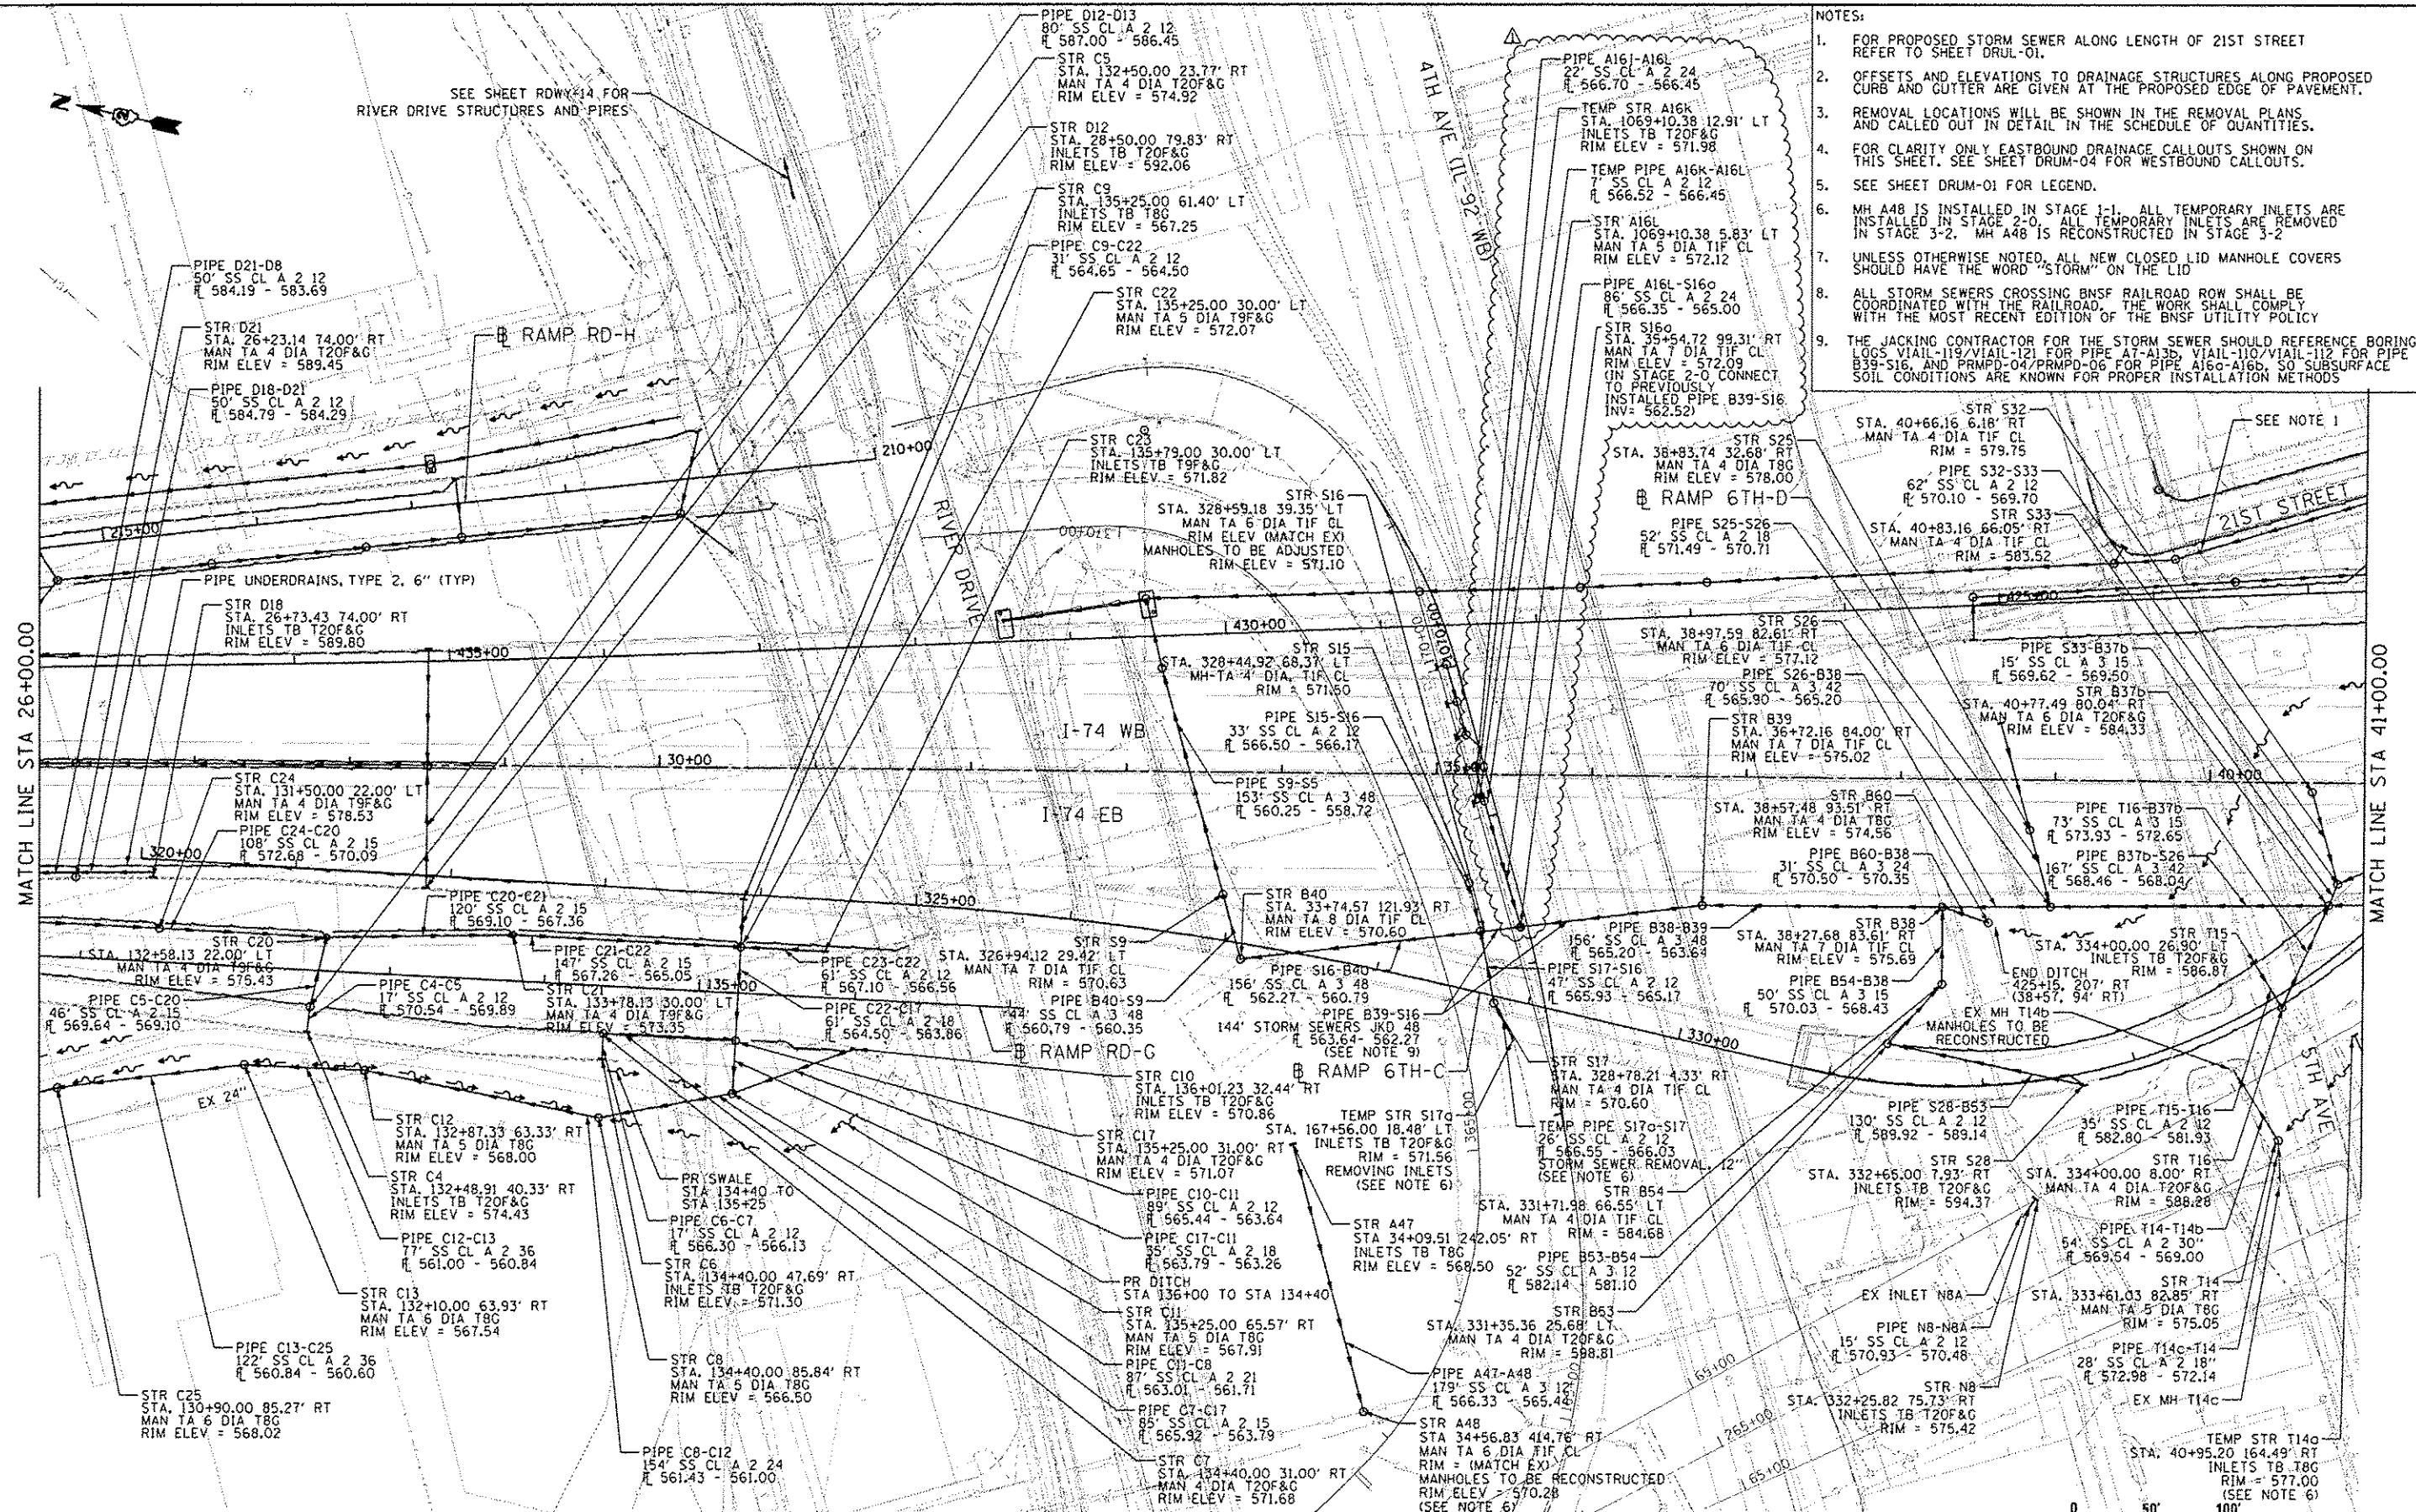

- NOTES:
- FOR PROPOSED STORM SEWER ALONG LENGTH OF 21ST STREET REFER TO SHEET DRUM-01.
 - OFFSETS AND ELEVATIONS TO DRAINAGE STRUCTURES ALONG PROPOSED CURB AND GUTTER ARE GIVEN AT THE PROPOSED EDGE OF PAVEMENT.
 - REMOVAL LOCATIONS WILL BE SHOWN IN THE REMOVAL PLANS AND CALLED OUT IN DETAIL IN THE SCHEDULE OF QUANTITIES.
 - FOR CLARITY ONLY EASTBOUND DRAINAGE CALLOUTS SHOWN ON THIS SHEET. SEE SHEET DRUM-04 FOR WESTBOUND CALLOUTS.
 - SEE SHEET DRUM-01 FOR LEGEND.
 - MH A48 IS INSTALLED IN STAGE 1-1. ALL TEMPORARY INLETS ARE INSTALLED IN STAGE 2-0. TEMPORARY INLETS ARE REMOVED IN STAGE 3-2. MH A48 IS RECONSTRUCTED IN STAGE 3-2.
 - UNLESS OTHERWISE NOTED, ALL NEW CLOSED LID MANHOLE COVERS SHOULD HAVE THE WORD "STORM" ON THE LID.
 - ALL STORM SEWERS CROSSING BNSF RAILROAD ROW SHALL BE COORDINATED WITH THE RAILROAD. THE WORK SHALL COMPLY WITH THE MOST RECENT EDITION OF THE BNSF UTILITY POLICY.
 - THE JACKING CONTRACTOR FOR THE STORM SEWER SHOULD REFERENCE BORING LOGS VIAL-119/VIAL-121 FOR PIPE A7-A13, VIAL-110/VIAL-112 FOR PIPE B39-S16, AND PRMPD-04/PRMPD-06 FOR PIPE A16G-A16G, SO SUBSURFACE SOIL CONDITIONS ARE KNOWN FOR PROPER INSTALLATION METHODS.



© Copyright: Hanson Professional Services, Inc.

DATE	7/23/2014
BY	JW
DATE	11/19/2014
BY	MPB
DATE	1/12/2017
BY	MPB

FILE NAME :
D:\CONV\B-105-ent-drain\B13M.dgn

USER NAME : wj1101457
PLOT SCALE : 1" = 50'
PLOT DATE : 4/13/2017

DESIGNED - JJW
DRAWN - JJW
CHECKED - MPB
DATE - 1/20/2017
REVISED -
REVISED -
REVISED -

STATE OF ILLINOIS
DEPARTMENT OF TRANSPORTATION

DRAINAGE AND UTILITIES SHEETS
PLAN
I-74 MAINLINE

SCALE: 1" = 50' SHEET NO. OF SHEETS STA. 26+00 TO STA. 41+00


SCALE: 0 50' 100'

DRUM-04

FILE	SECTION	COUNTY	TOTAL SHEETS	SHEET NO.
74	(B1-1R & B1-1H)R	ROCK ISLAND	1504	334
CONTRACT NO. 64C08				
ILLINOIS FED. AID PROJECT				

NOTE:

- FOR PROPOSED STORM SEWER ALONG LENGTH OF 21ST STREET REFER TO SHEET DRUL-01.
- OFFSETS AND ELEVATIONS TO DRAINAGE STRUCTURES ALONG PROPOSED CURB AND GUTTER ARE GIVEN AT THE PROPOSED EDGE OF PAVEMENT.
- REMOVAL LOCATIONS WILL BE SHOWN IN THE REMOVAL PLANS, AND CALLED OUT IN DETAIL IN THE SCHEDULE OF QUANTITIES.
- FOR CLARITY ONLY WESTBOUND DRAINAGE CALLOUTS SHOWN ON THIS SHEET.
- SEE SHEET DRUM-03 FOR EASTBOUND CALLOUTS.
- SEE SHEET DRUM-01 FOR LEGEND.
- UNLESS OTHERWISE NOTED, ALL NEW CLOSED LID MANHOLE COVERS SHOULD HAVE THE WORD "STORM" ON THE LID.
- SEE SHEET RDWY-14 FOR STORM SEWER ALONG RIVER DRIVE.
- INLETS A16c AND A16d ARE INSTALLED IN STAGE 2-0 AND REMOVED IN STAGE 3-3.
- SEE DRAINAGE DETAILS FOR STATIONS, OFFSETS, ELEVATIONS AND FRAME & GRATE TYPES FOR JUNCTION BOXES.
- THE JACKING CONTRACTOR FOR THE STORM SEWER SHOULD REFERENCE BORING LOGS VIAL-119/VIAL-121 FOR PIPE A1-A15, VIAL-110/VIAL-112 FOR PIPE B39-S16, AND PRMPD-04/PRMPD-06 FOR PIPE A16a-A16f. SO SUBSURFACE SOIL CONDITIONS ARE KNOWN FOR PROPER INSTALLATION METHODS.

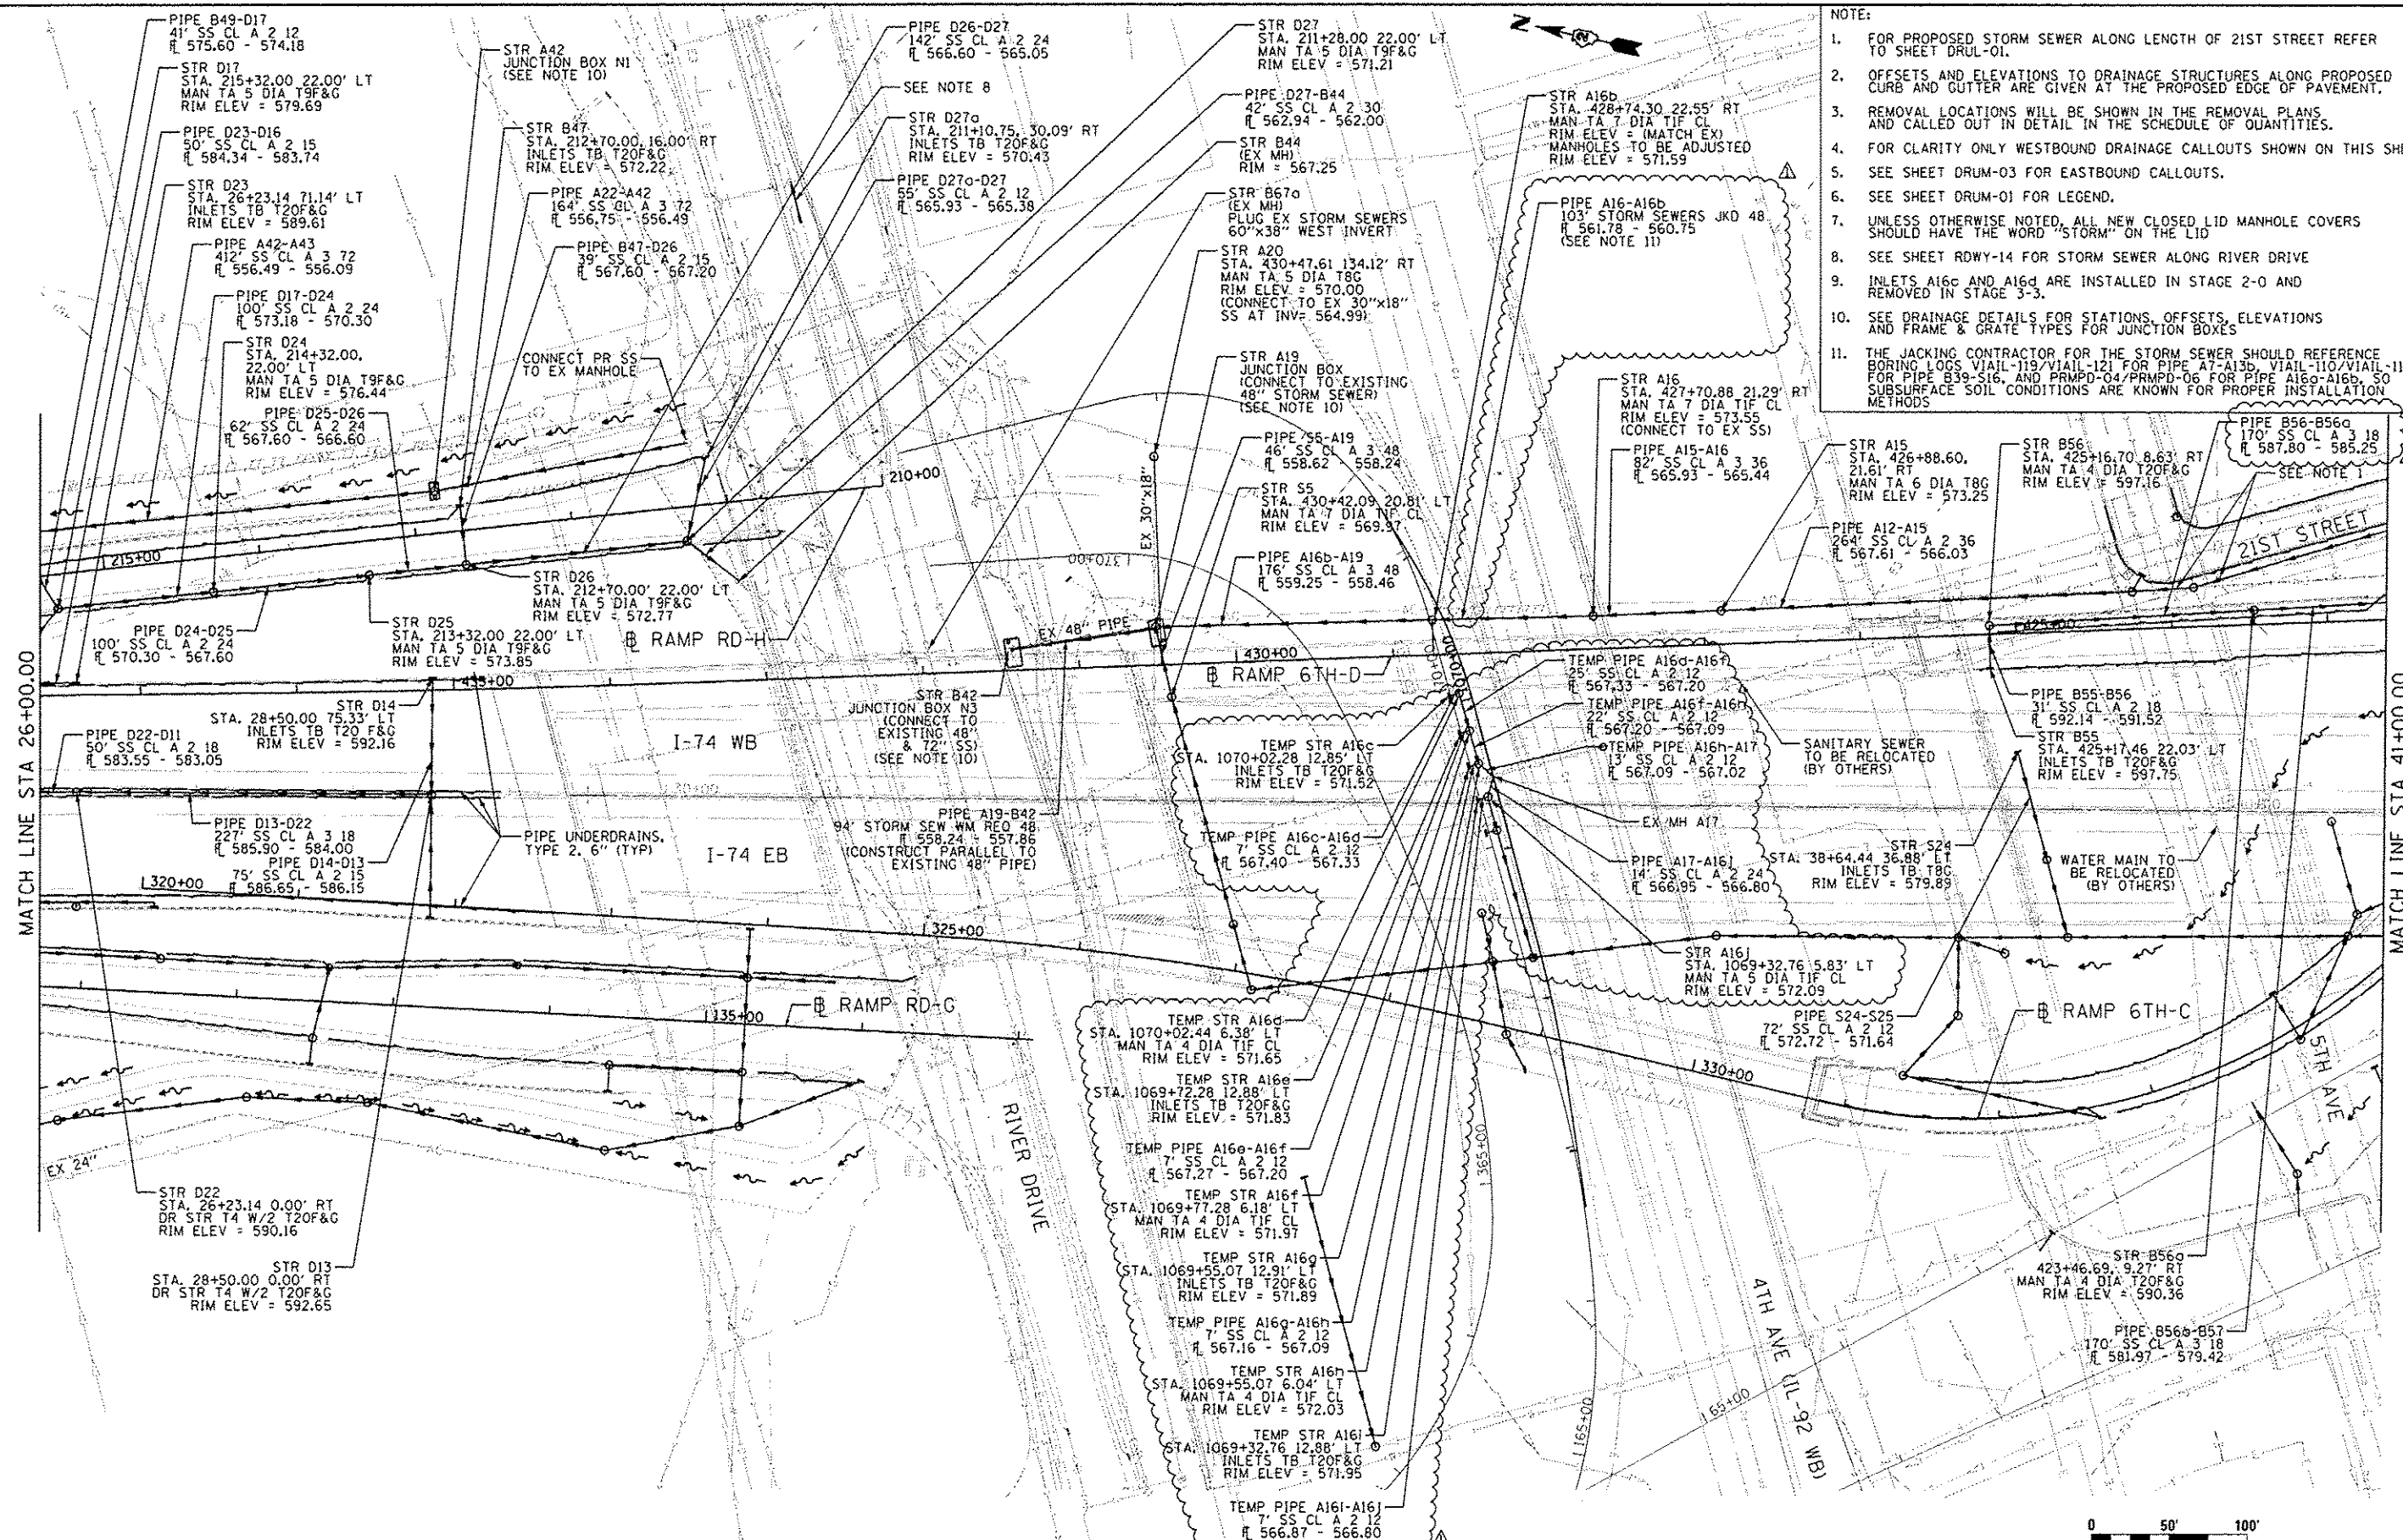


DATE:
BY:
PLAN:
NOTED:
NO.:



DATE:
BY:
PROFILE:
NOTED:
NO.:


DATE: 12/13/2017
DRAWN: JMW
REVIEWED: MPB

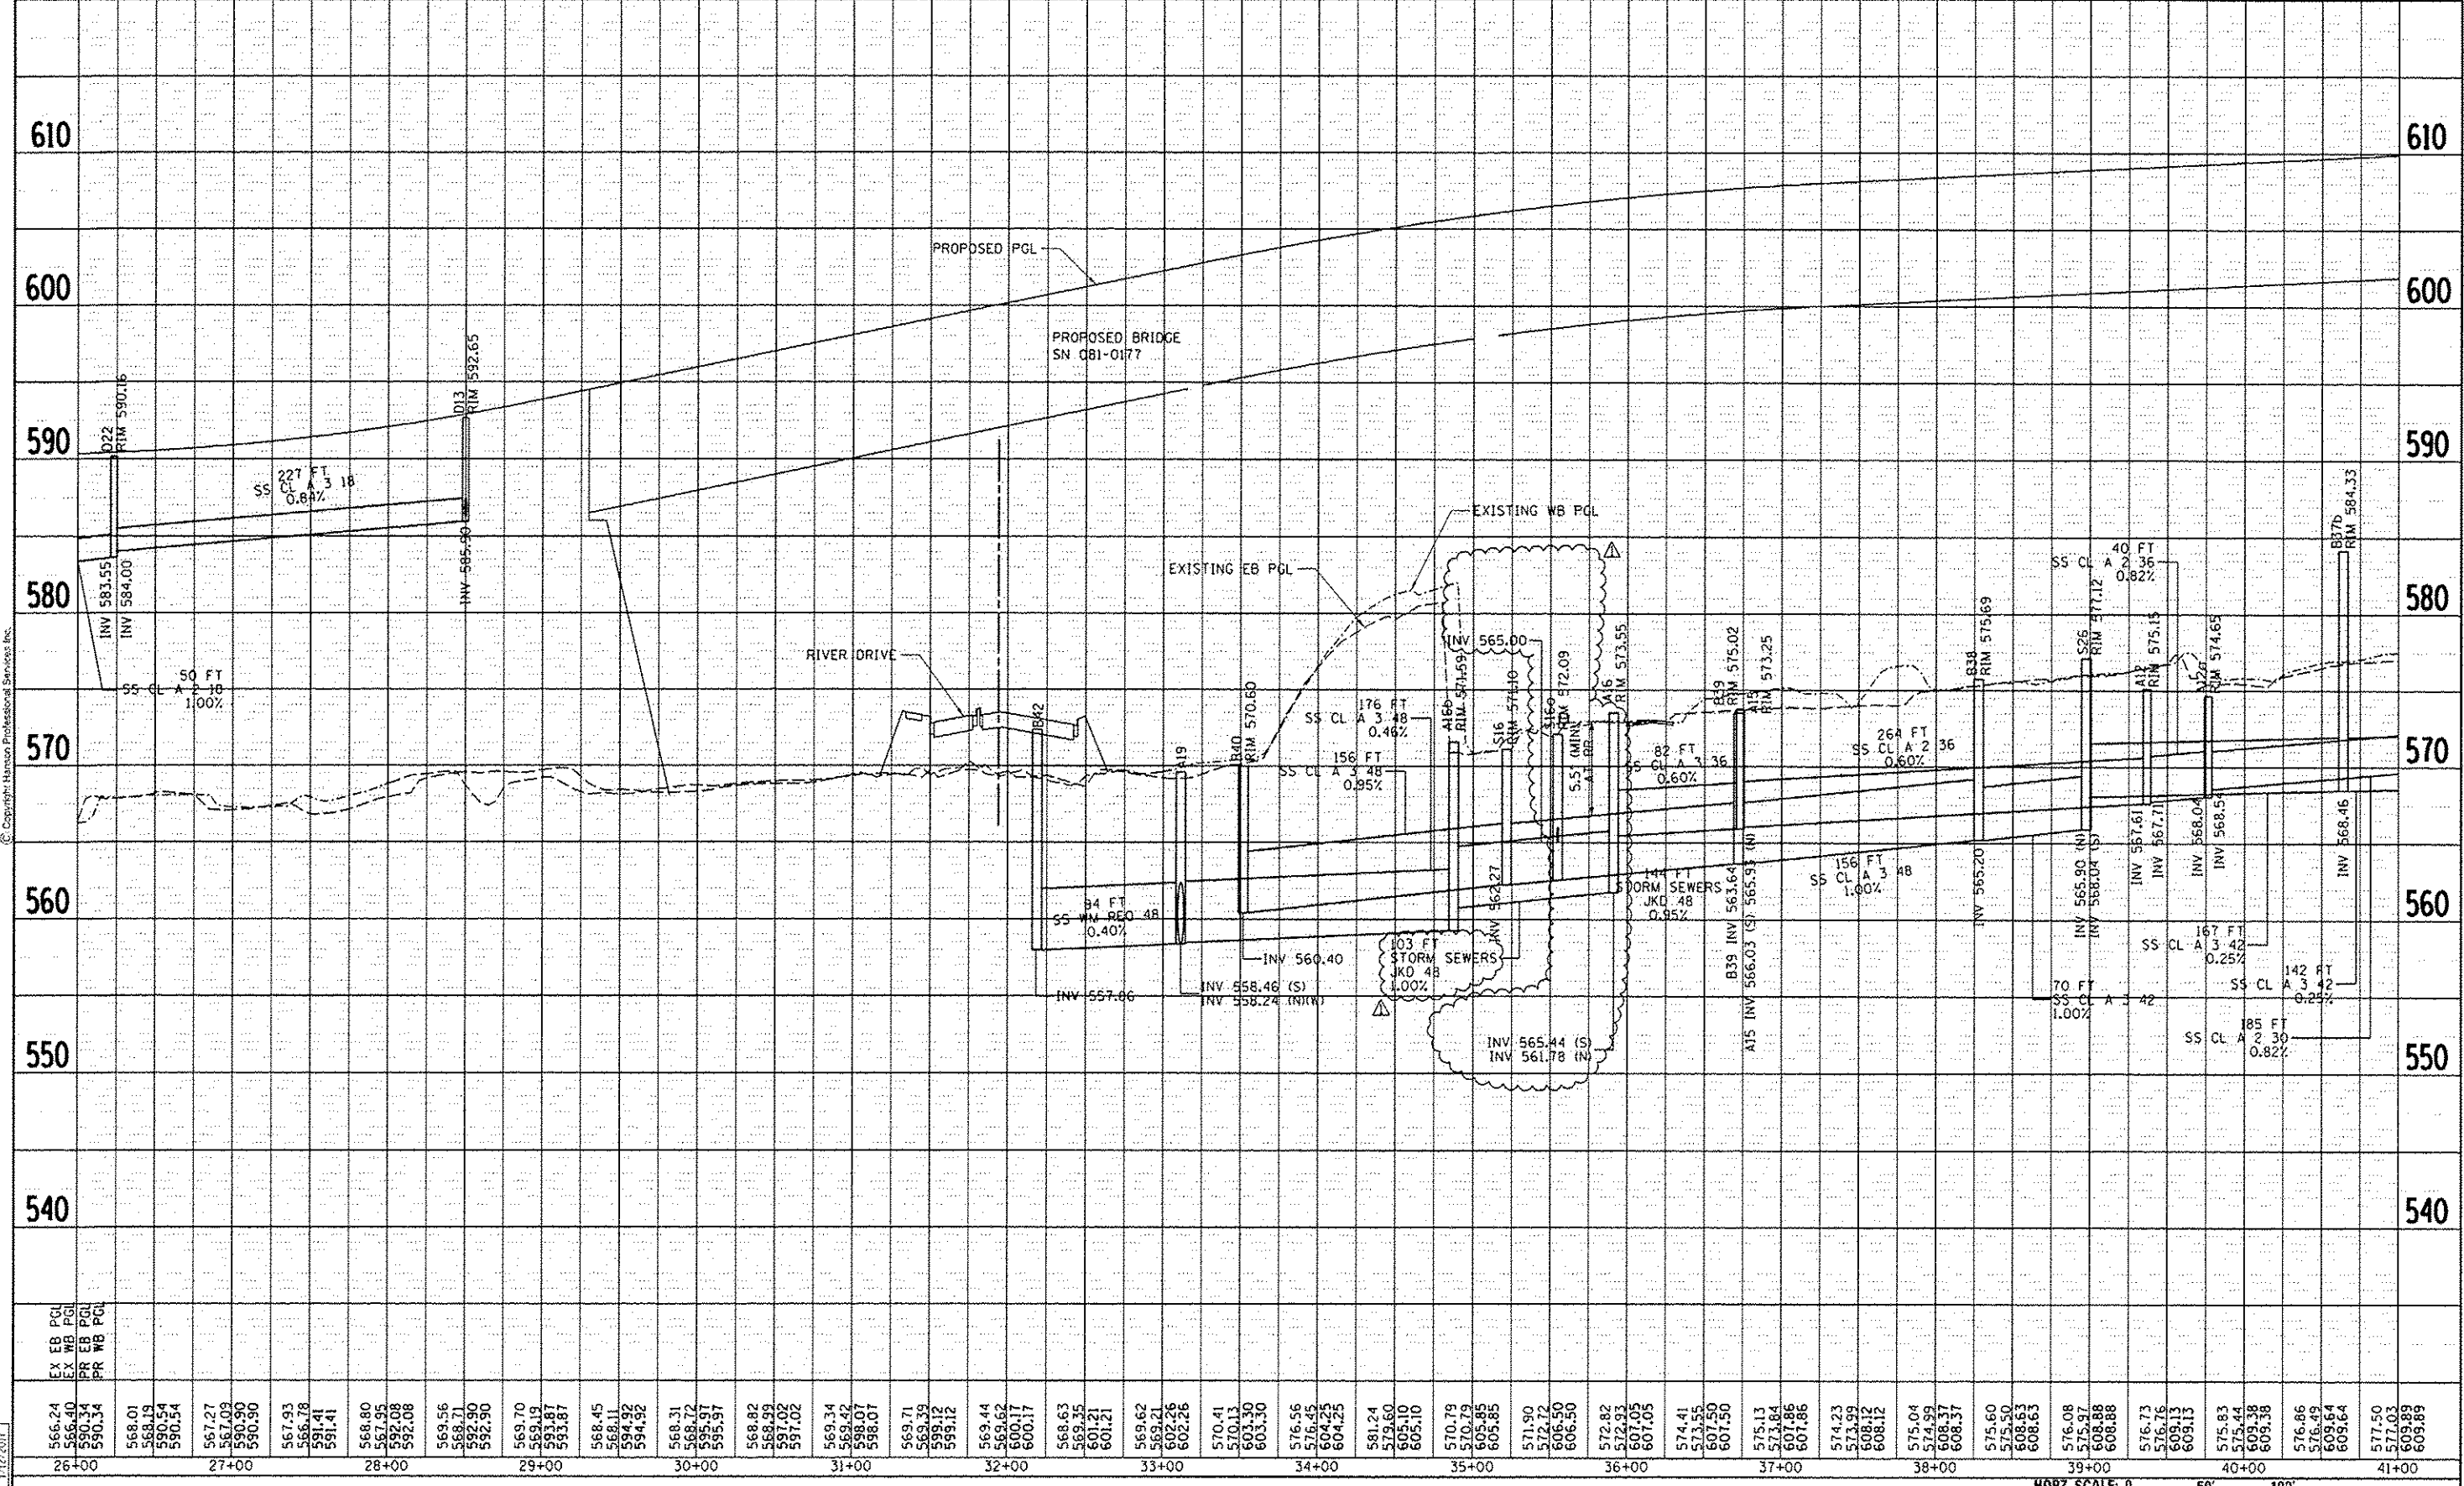

FILE NAME: 02CONAB-HPS-shr-drain053M.dgn	USER NAME: will01457	DESIGNED: JJW	REVISED: 05/16/17	STATE OF ILLINOIS DEPARTMENT OF TRANSPORTATION	DRAINAGE AND UTILITIES SHEETS PROFILE I-74 MAINLINE	SCALE: 1" = 50'	SHEET NO. OF SHEETS	STA. 26+00 TO STA. 41+00	F.A.I. R.T.E. 74	SECTION (81-11R & 81-11VBR)	COUNTY ROCK ISLAND	TOTAL SHEET NO. 1504	SHEET NO. 335	CONTRACT NO. 64C08	ILLINOIS FED. AID PROJECT
PLOT SCALE: 1" = 50'	CHECKED: MPB	REVISOR:	DATE: 1/20/2017												
PLOT DATE: 4/13/2017	DATE:	REVISOR:	DATE:												




Copyright Hanson Professional Services Inc.

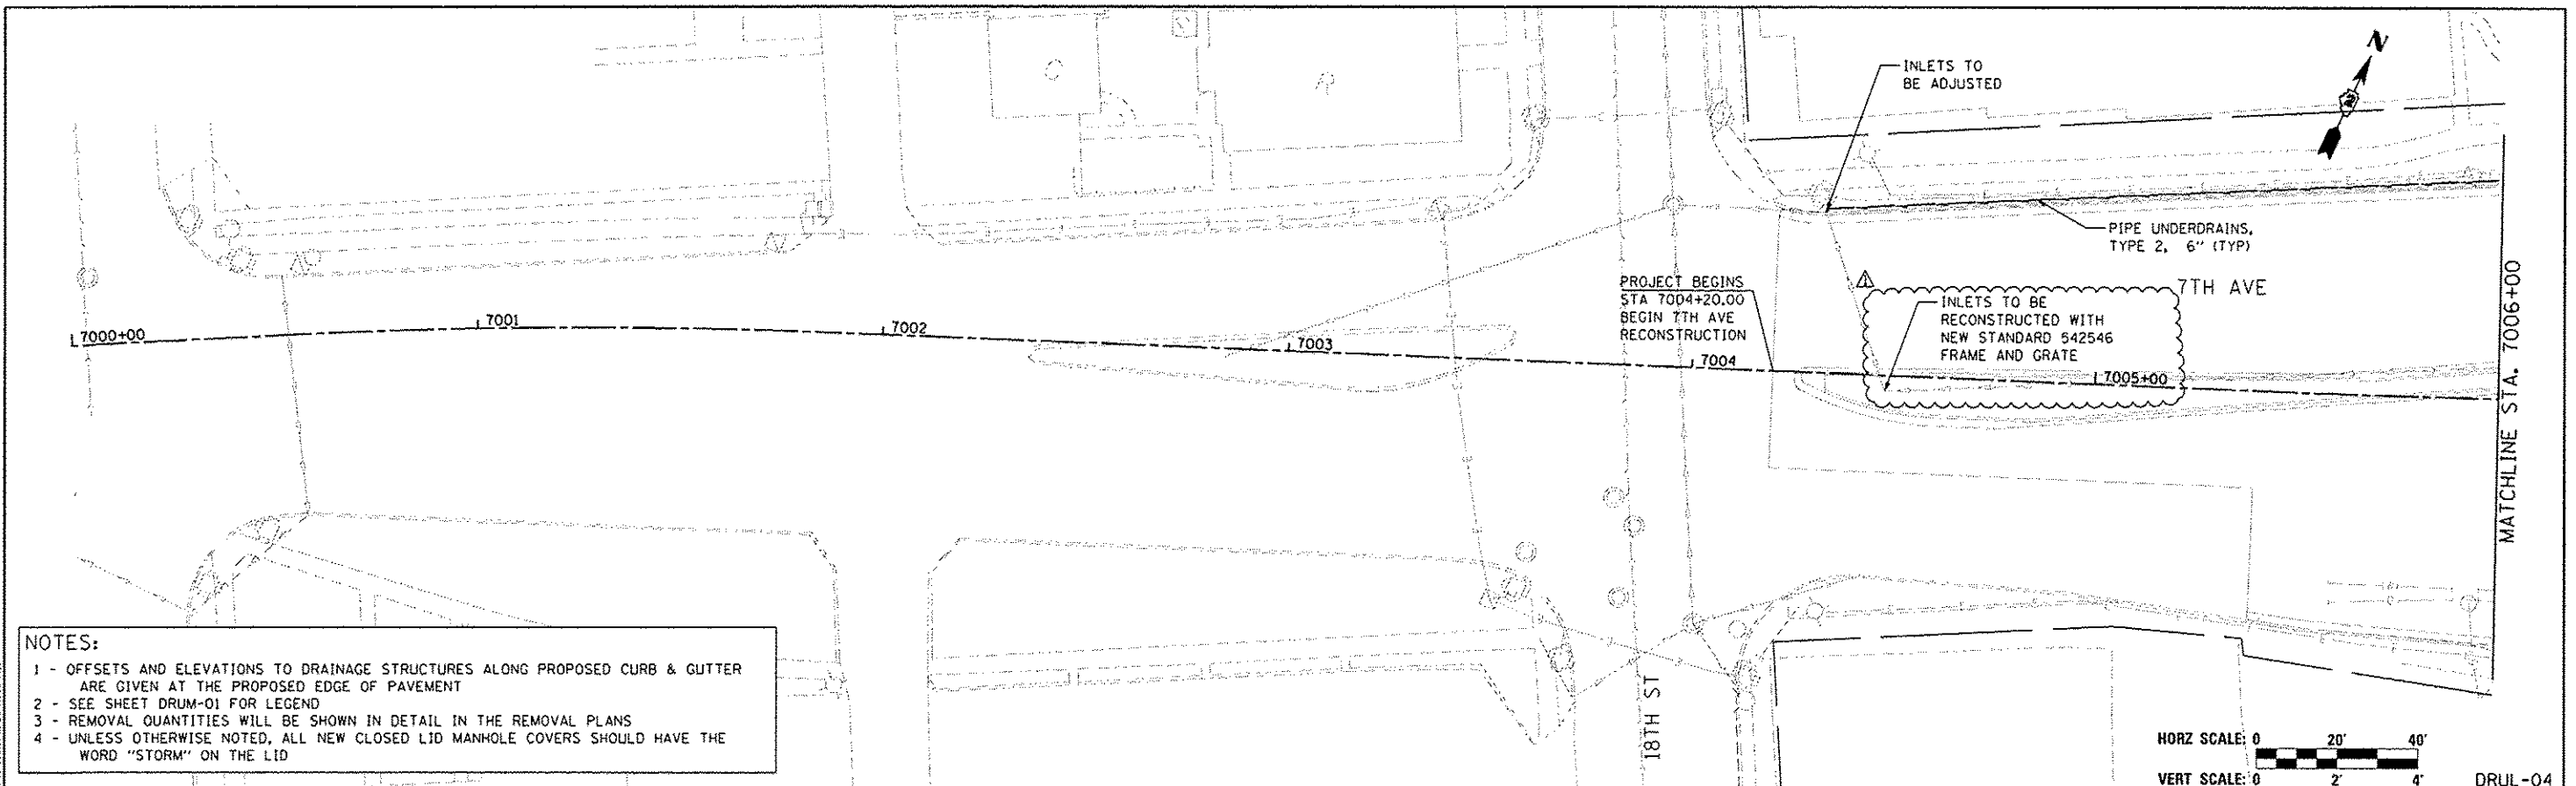

- NOTES:
- 1 - OFFSETS AND ELEVATIONS TO DRAINAGE STRUCTURES ALONG PROPOSED CURB & GUTTER ARE GIVEN AT THE PROPOSED EDGE OF PAVEMENT
 - 2 - SEE SHEET DRUM-01 FOR LEGEND
 - 3 - REMOVAL QUANTITIES WILL BE SHOWN IN DETAIL IN THE REMOVAL PLANS
 - 4 - UNLESS OTHERWISE NOTED, ALL NEW CLOSED LID MANHOLE COVERS SHOULD HAVE THE WORD "STORM" ON THE LID



DRUL-04

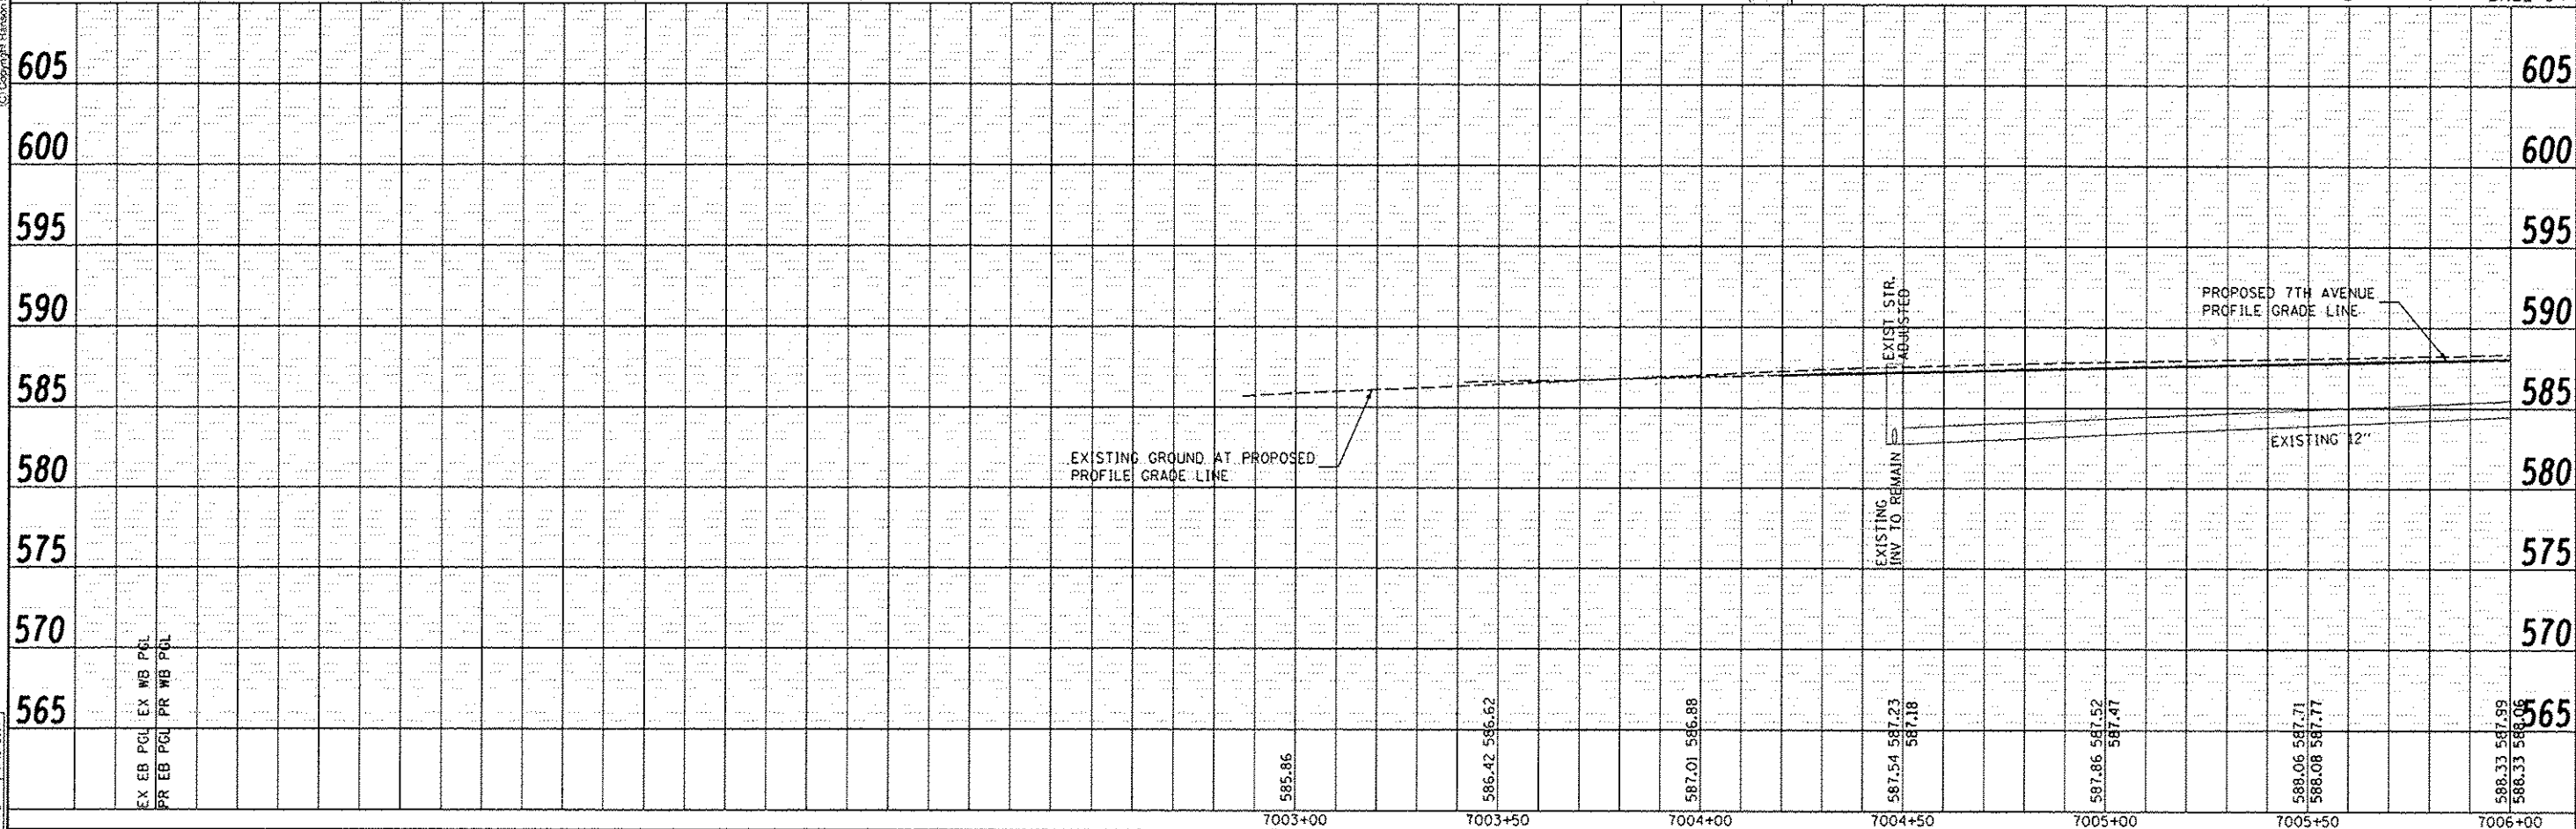

LAYOUT	1/23/2014
DRAWN	1/19/2014
REVIEWED	1/12/2017

FILE NAME : 02CONAB-HPS-shr-drain10L.dgn	USER NAME : will01457	DESIGNED - JJW	REVISED - 05/16/17
		DRAWN - JJW	REVISED -
		CHECKED - MPB	REVISED -
		DATE - 1/20/2017	REVISED -

STATE OF ILLINOIS
DEPARTMENT OF TRANSPORTATION


DRAINAGE AND UTILITIES SHEETS
PLAN AND PROFILE
7TH AVENUE

SCALE: 1" = 20' SHEET NO. OF SHEETS STA. 7000+00 TO STA. 7006+00

F.A.I. RTE.	SECTION	COUNTY	TOTAL SHEETS	SHEET NO.
74	(B1-1)R & B1-1HVR	ROCK ISLAND	1504	347
CONTRACT NO. 64C08				
ILLINOIS FED. AID PROJECT				



Copyright Hanson Professional Services Inc.

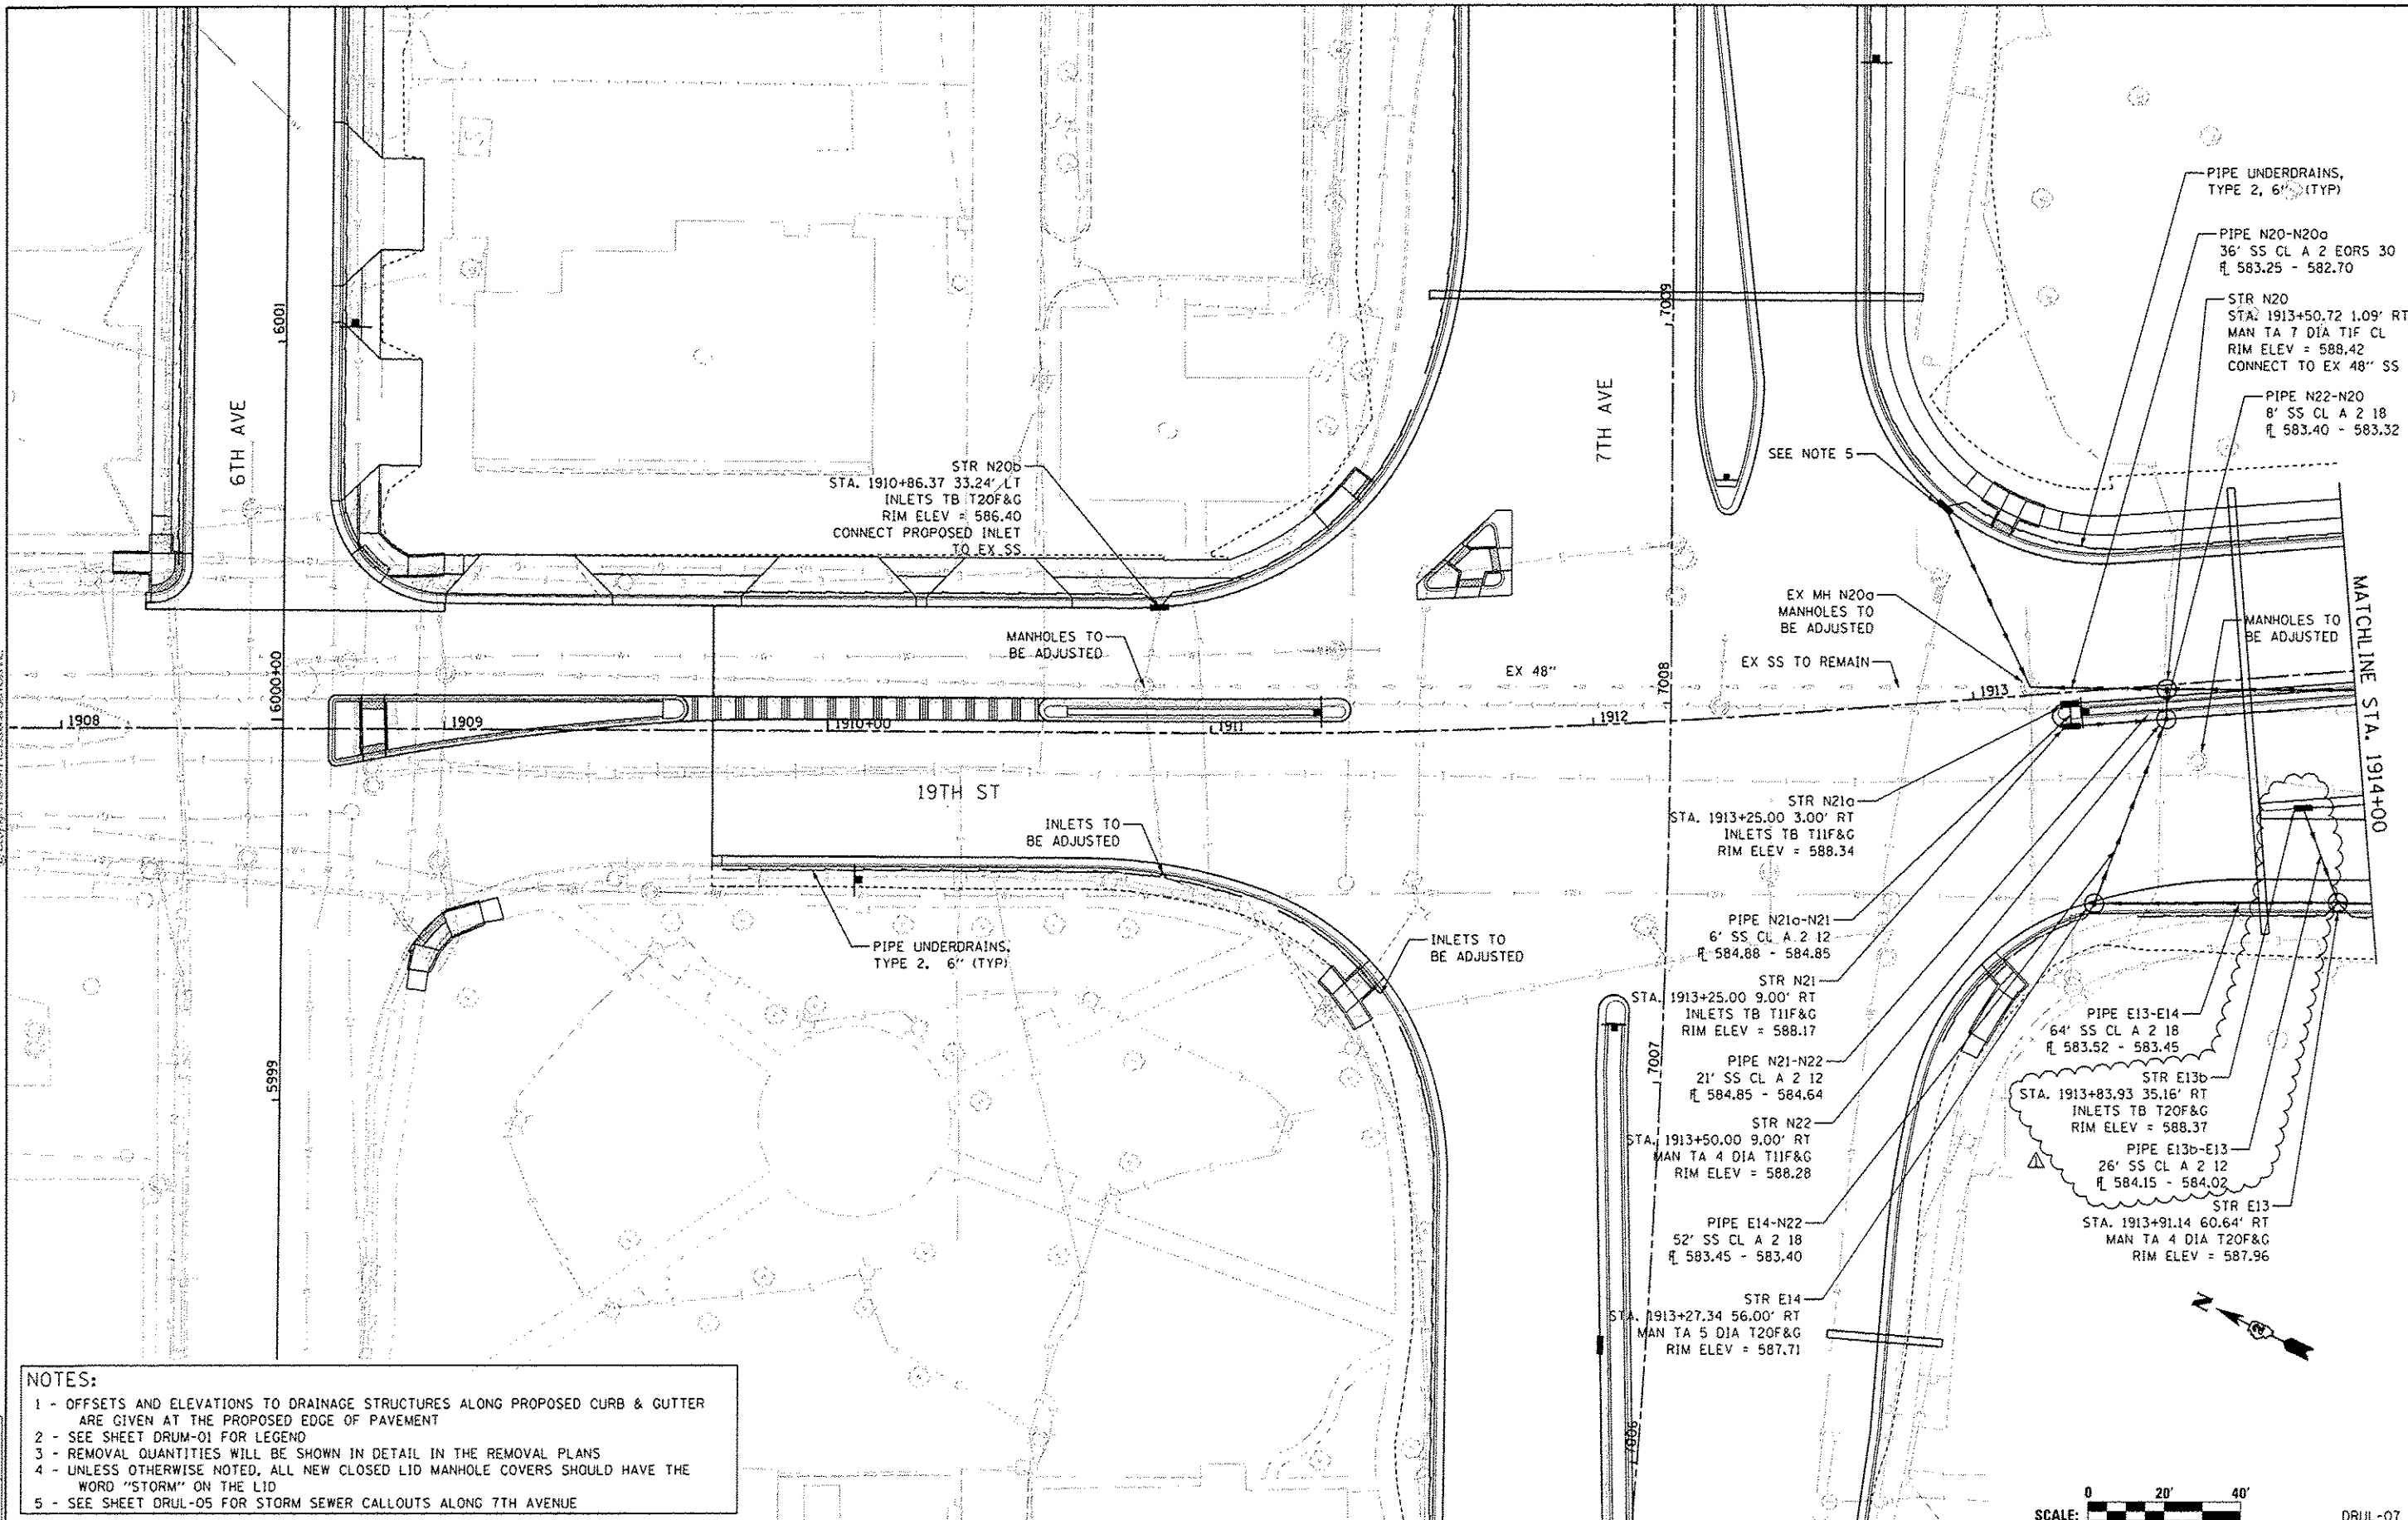

- NOTES:
- 1 - OFFSETS AND ELEVATIONS TO DRAINAGE STRUCTURES ALONG PROPOSED CURB & GUTTER ARE GIVEN AT THE PROPOSED EDGE OF PAVEMENT
 - 2 - SEE SHEET DRUM-01 FOR LEGEND
 - 3 - REMOVAL QUANTITIES WILL BE SHOWN IN DETAIL IN THE REMOVAL PLANS
 - 4 - UNLESS OTHERWISE NOTED, ALL NEW CLOSED LID MANHOLE COVERS SHOULD HAVE THE WORD "STORM" ON THE LID
 - 5 - SEE SHEET DRUL-05 FOR STORM SEWER CALLOUTS ALONG 7TH AVENUE

DATE	1/23/2017
BY	JJW
CHKD	MPB
REVISED	1/23/2017


FILE NAME :	USER NAME :	DESIGNED :	REVISED :
D2CONAB-HPS-shr-drain14L.dgn	w11101457	JJW	05/16/17
		DRAWN :	REVISED :
		MPB	
		CHECKED :	REVISED :
		DATE :	REVISED :
		1/20/2017	

STATE OF ILLINOIS
DEPARTMENT OF TRANSPORTATION


DRAINAGE AND UTILITIES SHEETS
PLAN
19TH STREET

SCALE: 1" = 20' SHEET NO. OF SHEETS STA. 1908+00 TO STA. 1914+00

SCALE: 0 20' 40'		DRUL-07	
F.A.I. RTE.	SECTION	COUNTY	TOTAL SHEETS
74	(B1-1R & B1-1H)BR	ROCK ISLAND	1504
		CONTRACT NO.	64C08
ILLINOIS FED. AID PROJECT			

 


© Copyright Hanson Professional Services Inc.

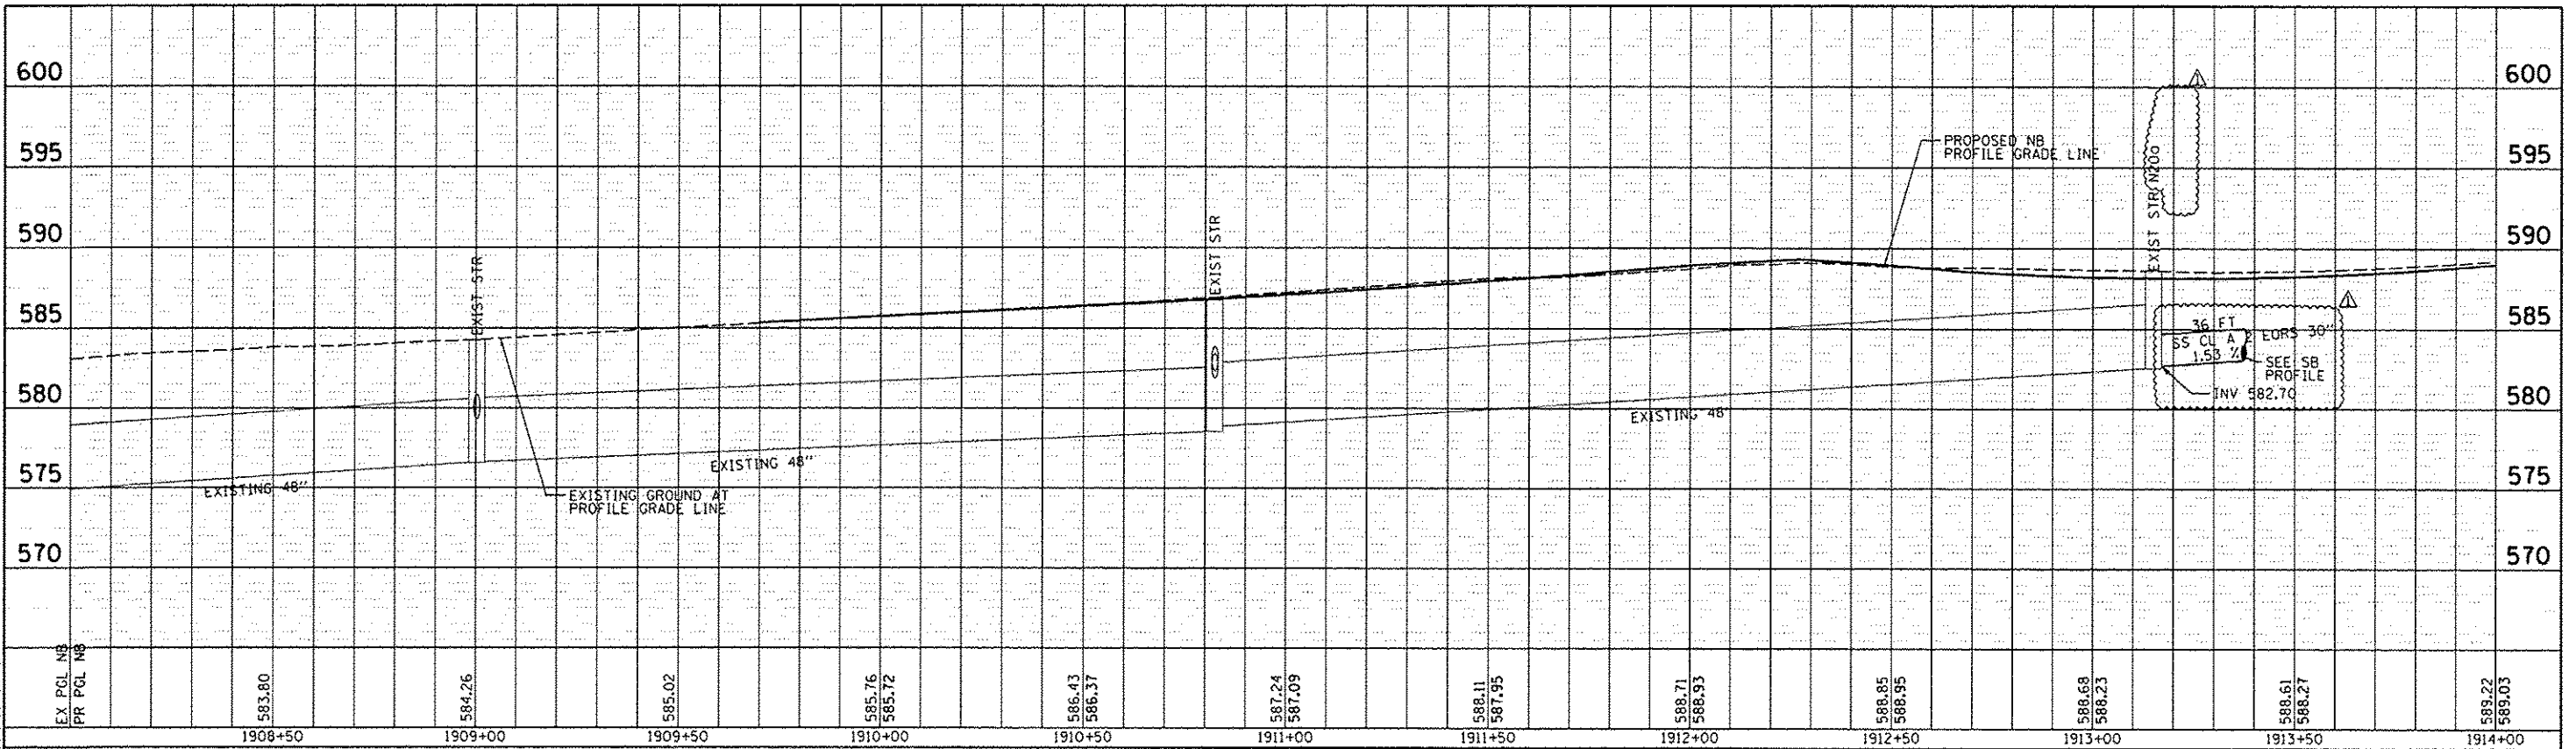

DRAINAGE AND UTILITIES SHEETS
PROFILE
NORTHBOUND

HORZ SCALE: 0 20' 40'
VERT SCALE: 0 5' 10'

DRUL-08

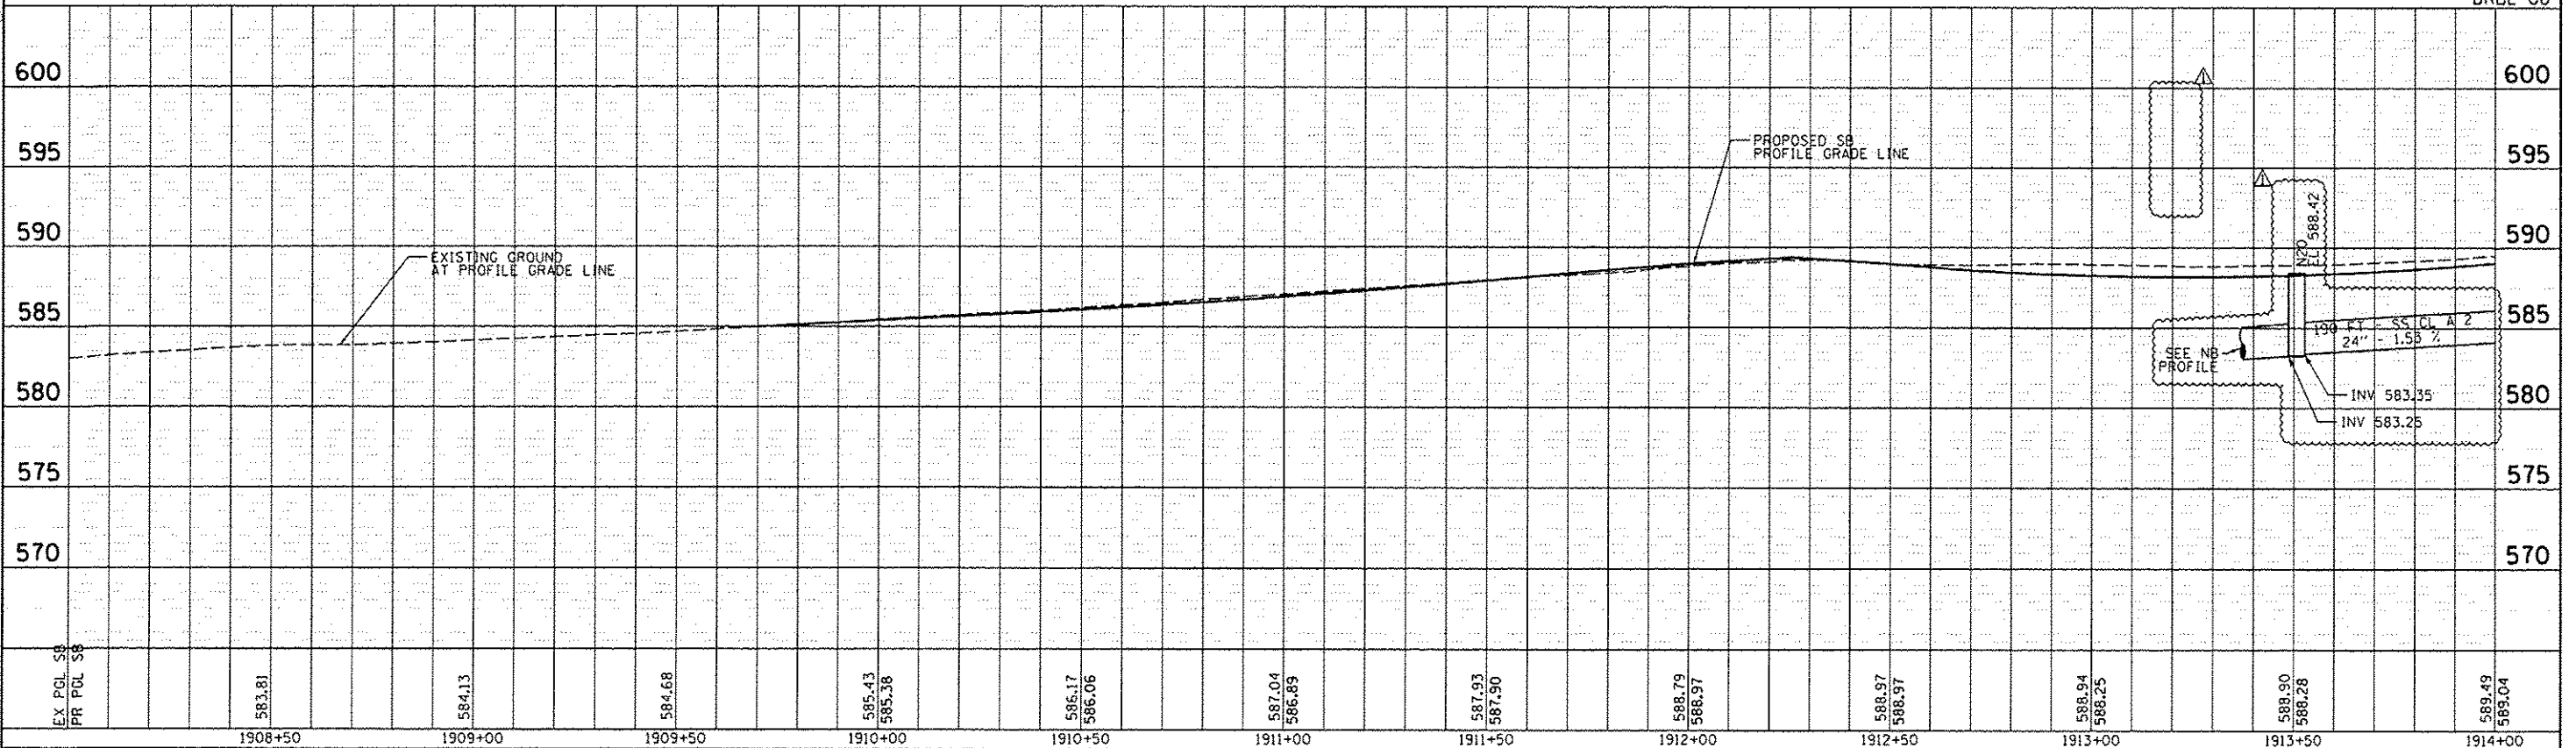

DRAINAGE AND UTILITIES SHEETS
PROFILE
19TH STREET SOUTHBOUND

FILE NAME: D2CQAB-HPS-shr-drain24L.dgn	USER NAME: pete00954	DESIGNED: JJW	REVISED: 05/16/17
		DRAWN: JJW	REVISED:
		CHECKED: MPB	REVISED:
		DATE: 1/20/2017	REVISED:


STATE OF ILLINOIS
DEPARTMENT OF TRANSPORTATION

SCALE: 1" = 20' SHEET NO. OF SHEETS STA. 1908+00 TO STA. 1914+00

F.A.I. RTE.	SECTION	COUNTY	TOTAL SHEET NO.
74	(81-1)R & 61-1)HVR	ROCK ISLAND	1504 351
CONTRACT NO. 64C08			
ILLINOIS FED. AID PROJECT			

DATE	1/23/2014
DESIGN	JJW 11/19/2014
REVIEW	MPB 1/17/2017

- (1) - FOR PROPOSED STORM SEWER ALONG LENGTH OF 1-74, REFER TO PLANS BY OTHERS
- (2) - OFFSETS AND ELEVATIONS TO DRAINAGE STRUCTURES ALONG PROPOSED CURB & GUTTER ARE GIVEN AT THE PROPOSED EDGE OF PAVEMENT
- (3) - SEE SHEET DRUM-01 FOR LEGEND
- (4) - REMOVAL QUANTITIES WILL BE SHOWN IN DETAIL IN THE REMOVAL PLANS
- (5) - UNLESS OTHERWISE NOTED, ALL NEW CLOSED LID MANHOLE COVERS SHOULD HAVE THE WORD "STORM" ON THE LID
- (6) - SEE DRAINAGE DETAILS FOR STATIONS, OFFSETS, ELEVATIONS AND FRAME & GRATE TYPES FOR JUNCTION BOXES

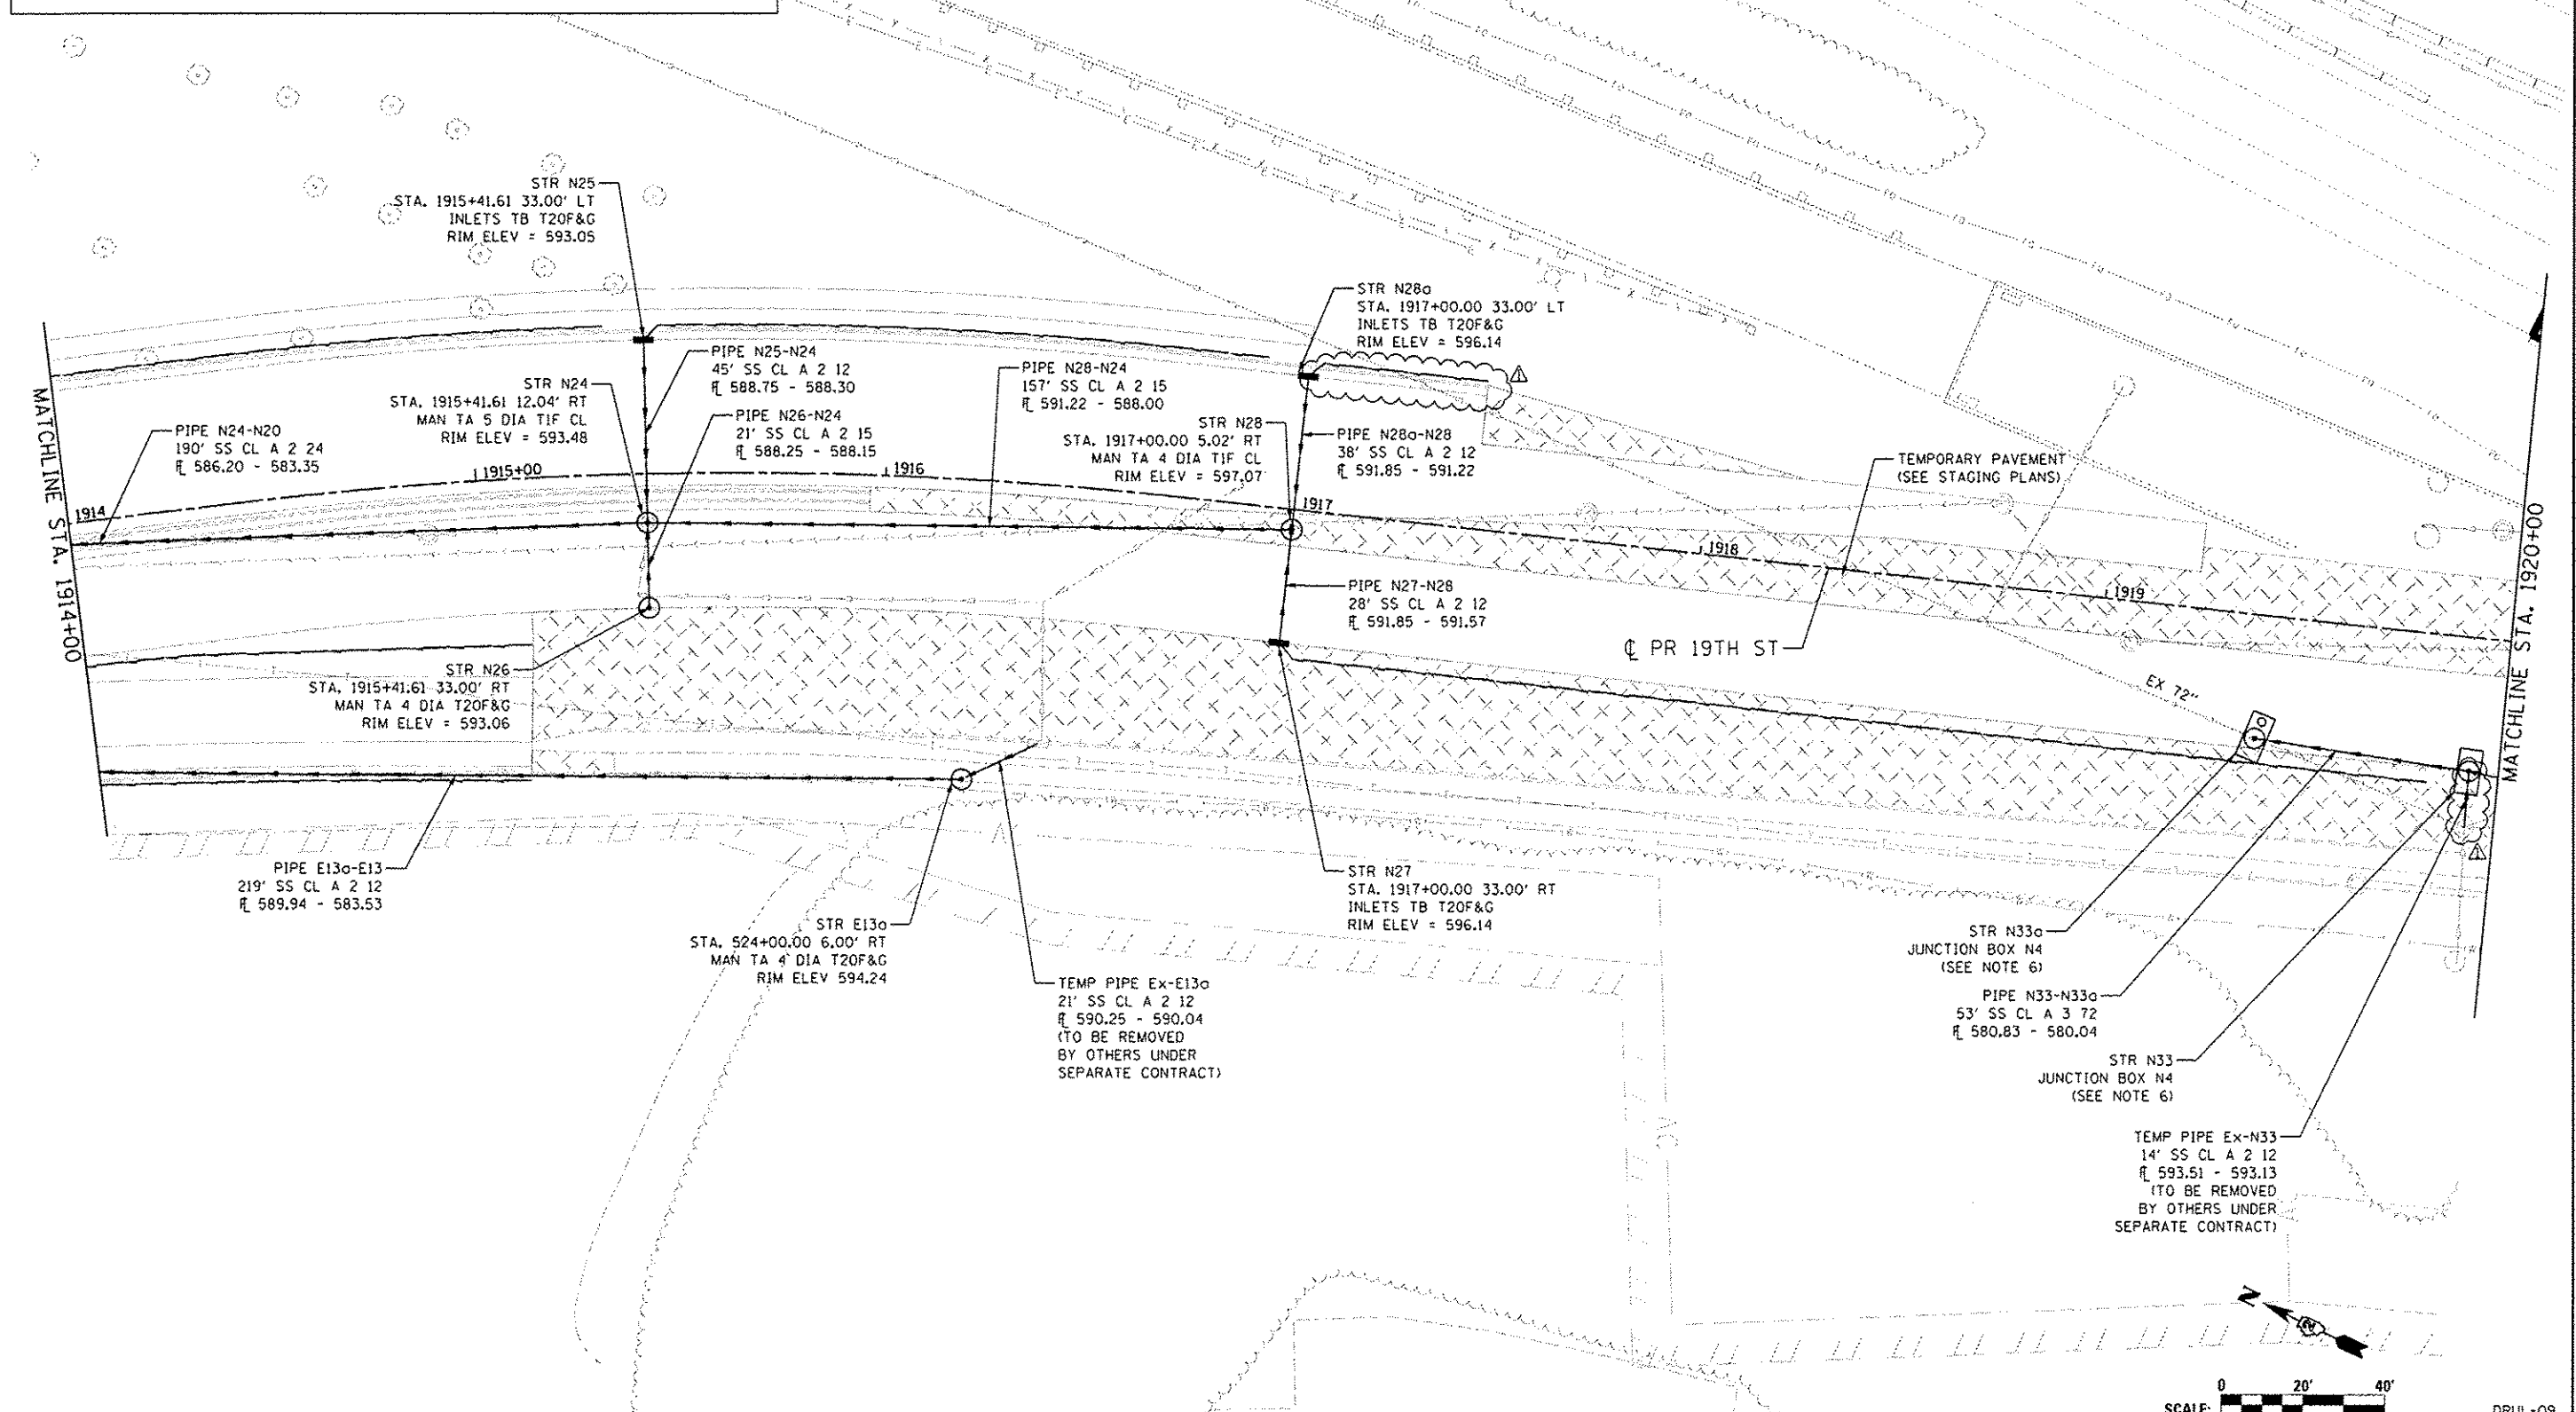

LAYOUT	JUN	7/23/2014
DRAWN	JUN	11/19/2014
REVIEWED	MRB	1/17/2017

FILE NAME =	USER NAME = will01457	DESIGNED - JJW	REVISED - 05/16/17
G2CONAB-HP5-sh1-d-on15L.dgn		DRAWN - JJW	REVISED -
		CHECKED - MPB	REVISED -
		DATE - 1/20/2017	REVISED -

STATE OF ILLINOIS
DEPARTMENT OF TRANSPORTATION

DRAINAGE AND UTILITIES SHEETS
PLAN
19TH STREET


SCALE: 1" = 20'	SHEET NO.	OF	SHEETS	STA. 1914+00	TO STA. 1920+00
-----------------	-----------	----	--------	--------------	-----------------

					DRUL-09	
F.A.I. R.T.E.		SECTION		COUNTY	TOTAL SHEETS	SHEET NO.
74		(81-1JR & 81-1HYBR		ROCK ISLAND	1504	352
CONTRACT NO. 64C08						
ILLINOISIFIED AIO PROJECT						



Copyright Hanson Professional Services, Inc.

MATCHLINE STA. 1920+00

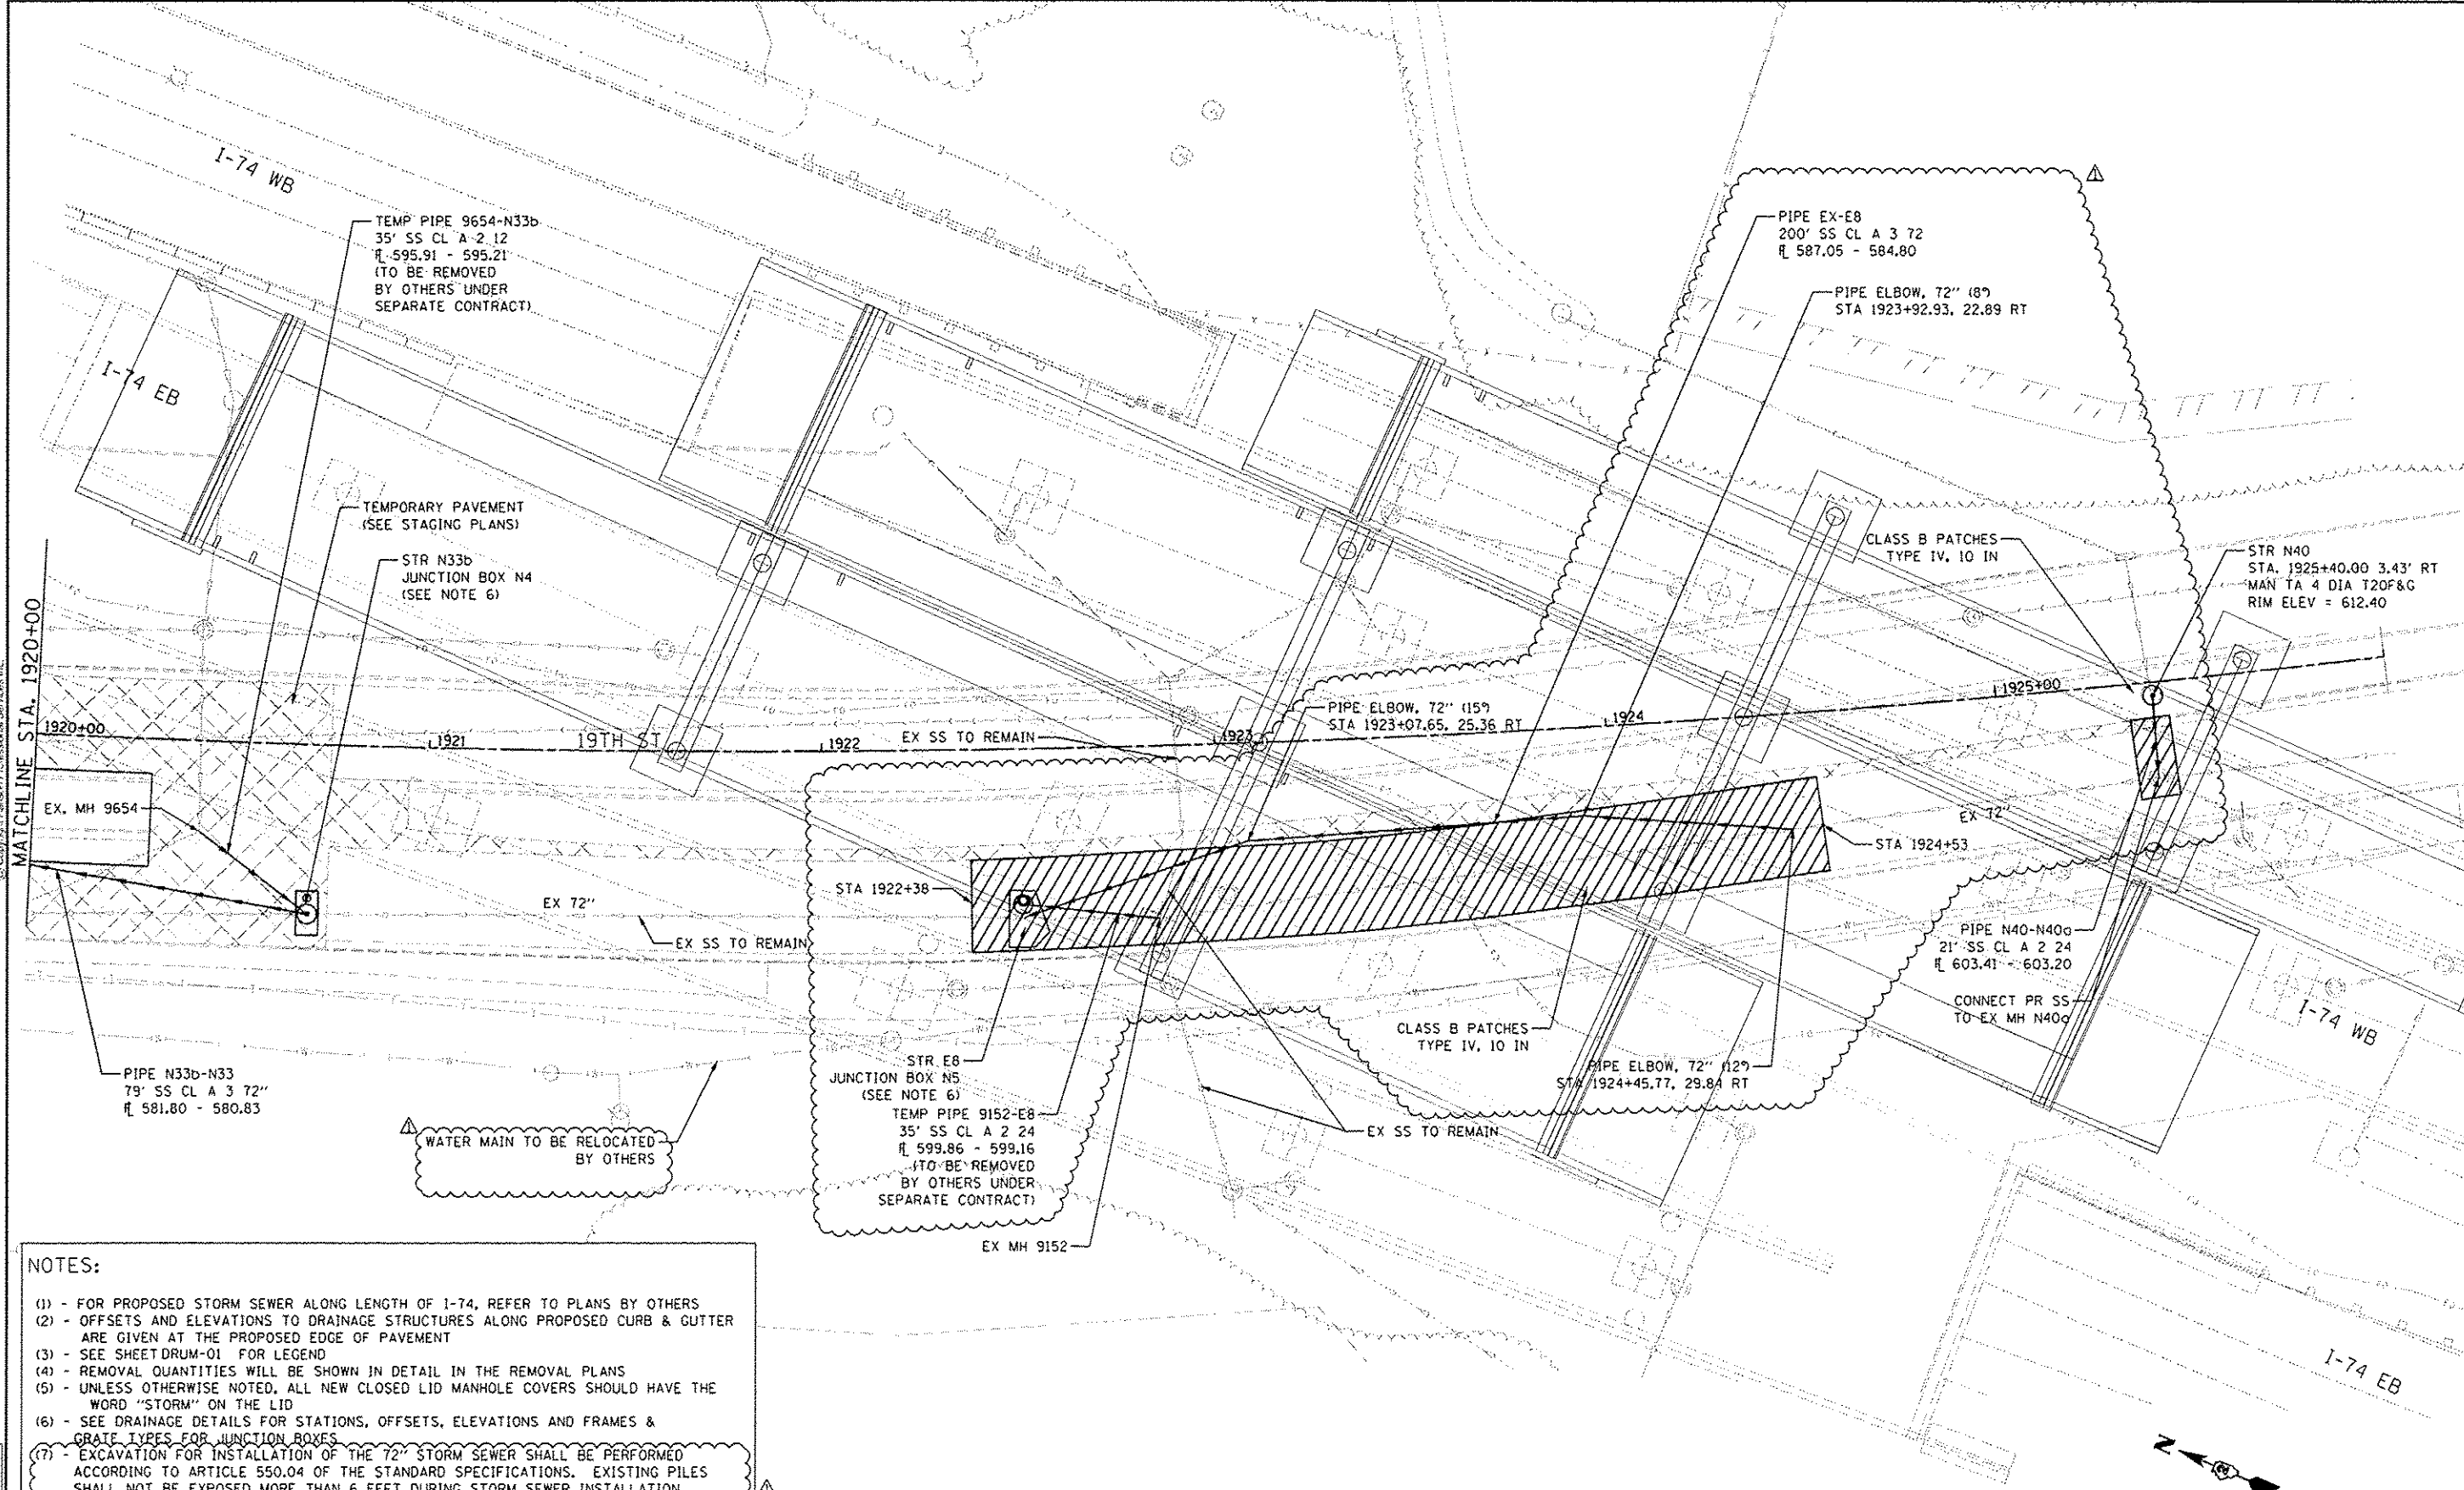

NOTES:

- (1) - FOR PROPOSED STORM SEWER ALONG LENGTH OF I-74, REFER TO PLANS BY OTHERS
- (2) - OFFSETS AND ELEVATIONS TO DRAINAGE STRUCTURES ALONG PROPOSED CURB & GUTTER ARE GIVEN AT THE PROPOSED EDGE OF PAVEMENT
- (3) - SEE SHEET DRUM-01 FOR LEGEND
- (4) - REMOVAL QUANTITIES WILL BE SHOWN IN DETAIL IN THE REMOVAL PLANS
- (5) - UNLESS OTHERWISE NOTED, ALL NEW CLOSED LID MANHOLE COVERS SHOULD HAVE THE WORD "STORM" ON THE LID
- (6) - SEE DRAINAGE DETAILS FOR STATIONS, OFFSETS, ELEVATIONS AND FRAMES & GRATE TYPES FOR JUNCTION BOXES
- (7) - EXCAVATION FOR INSTALLATION OF THE 72" STORM SEWER SHALL BE PERFORMED ACCORDING TO ARTICLE 550.04 OF THE STANDARD SPECIFICATIONS. EXISTING PILES SHALL NOT BE EXPOSED MORE THAN 6 FEET DURING STORM SEWER INSTALLATION. IF EXPOSED PILES SHOW DETERIORATION, THE EXCAVATION SHOULD BE IMMEDIATELY STOPPED AND THE CONTRACTOR SHALL INFORM THE ENGINEER.

DESIGNED	7/23/2014
DRAWN	7/23/2014
CHECKED	7/23/2014
APPROVED	7/23/2014

FILE NAME: 02CONV-MPS-sht-drainGL.dgn

USER NAME: hansonj1447
PLOT SCALE: 1" = 20'
PLOT DATE: 5/26/2017

DESIGNED	- JJW	REVISED	- 05/16/17
DRAWN	- JJW	REVISED	-
CHECKED	- MPB	REVISED	-
DATE	- 1/20/2017	REVISED	-

STATE OF ILLINOIS
DEPARTMENT OF TRANSPORTATION

DRAINAGE AND UTILITIES SHEETS
PLAN
19TH STREET

SCALE: 1" = 20' SHEET NO. OF SHEETS STA. 1920+00 TO STA. 1926+00


SCALE: 0 20' 40'

DRUL-11

F.A.I. RTE.	SECTION	COUNTY	TOTAL SHEET NO.
74	(81-1)R & 81-1HVR	ROCK ISLAND	1504
CONTRACT NO. 64C08			354
ILLINOIS FED. AID PROJECT			




© Copyright Hanson Professional Services Inc.

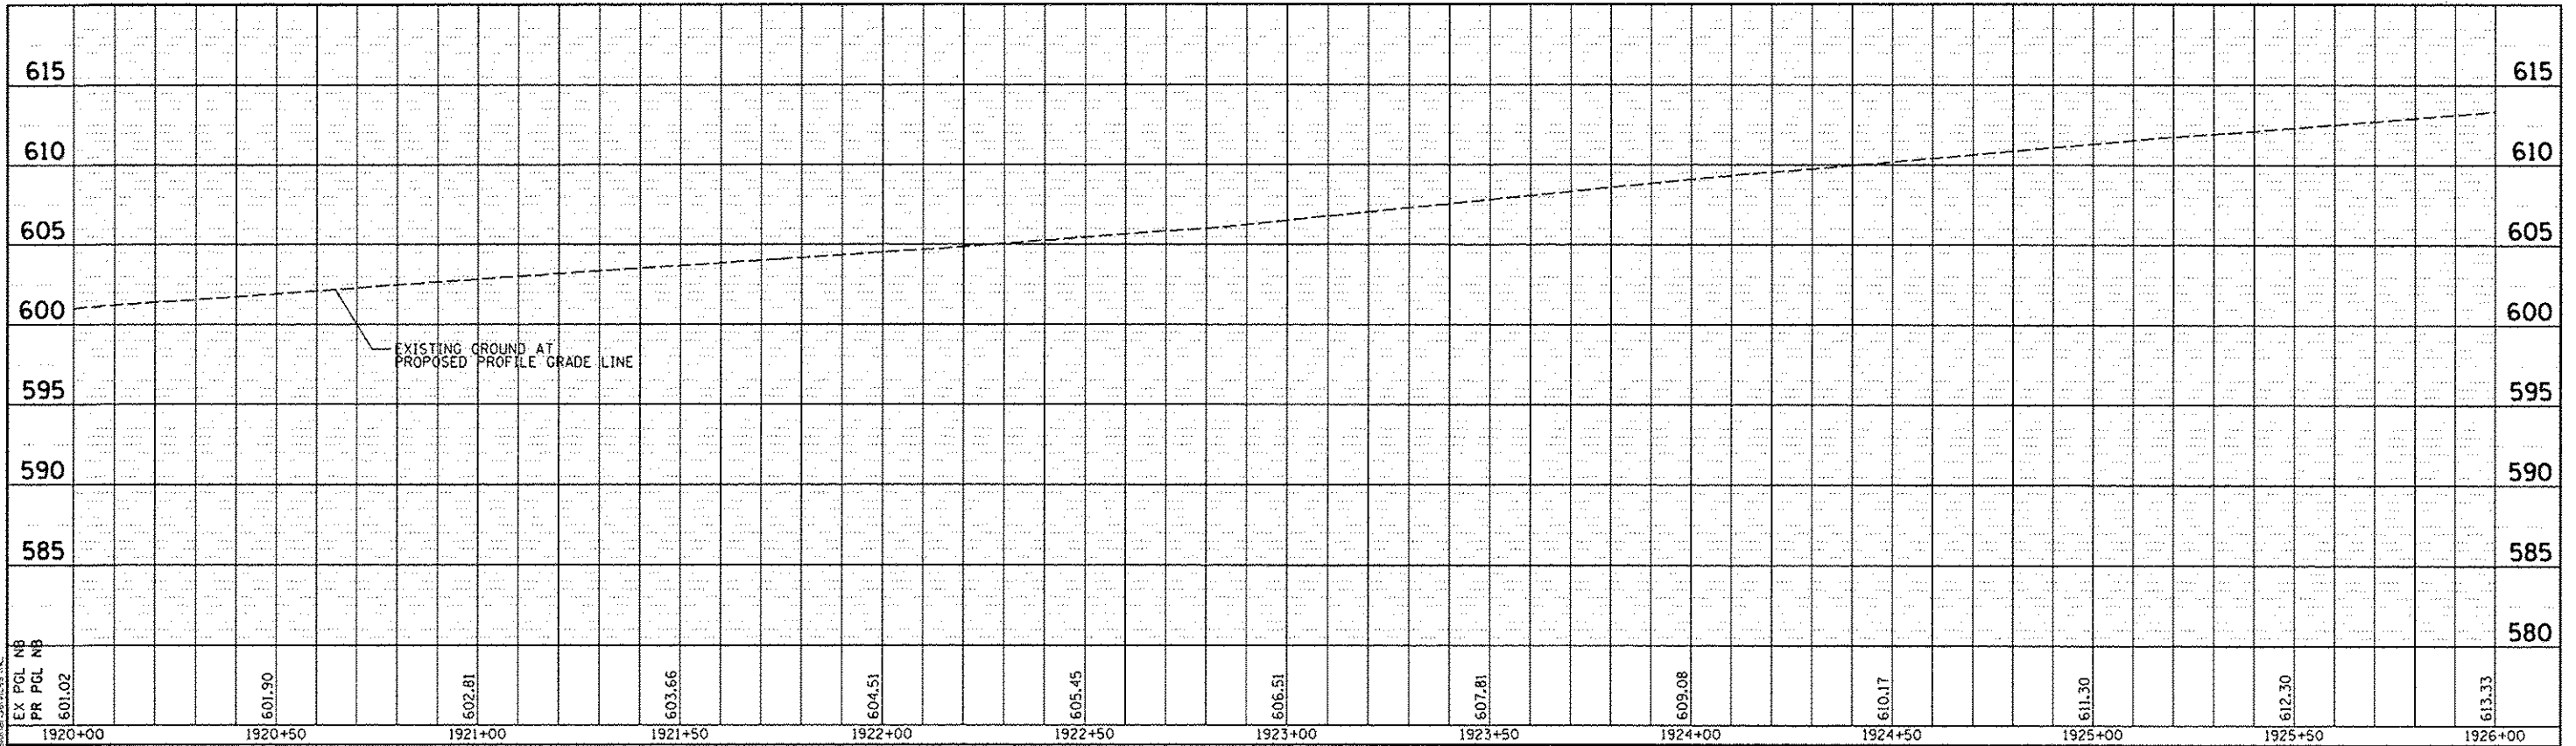

DRAINAGE AND UTILITIES SHEETS
PROFILE
NORTHBOUND

HORZ SCALE: 0 20' 40'
VERT SCALE: 0 5' 10'

DRUL-12

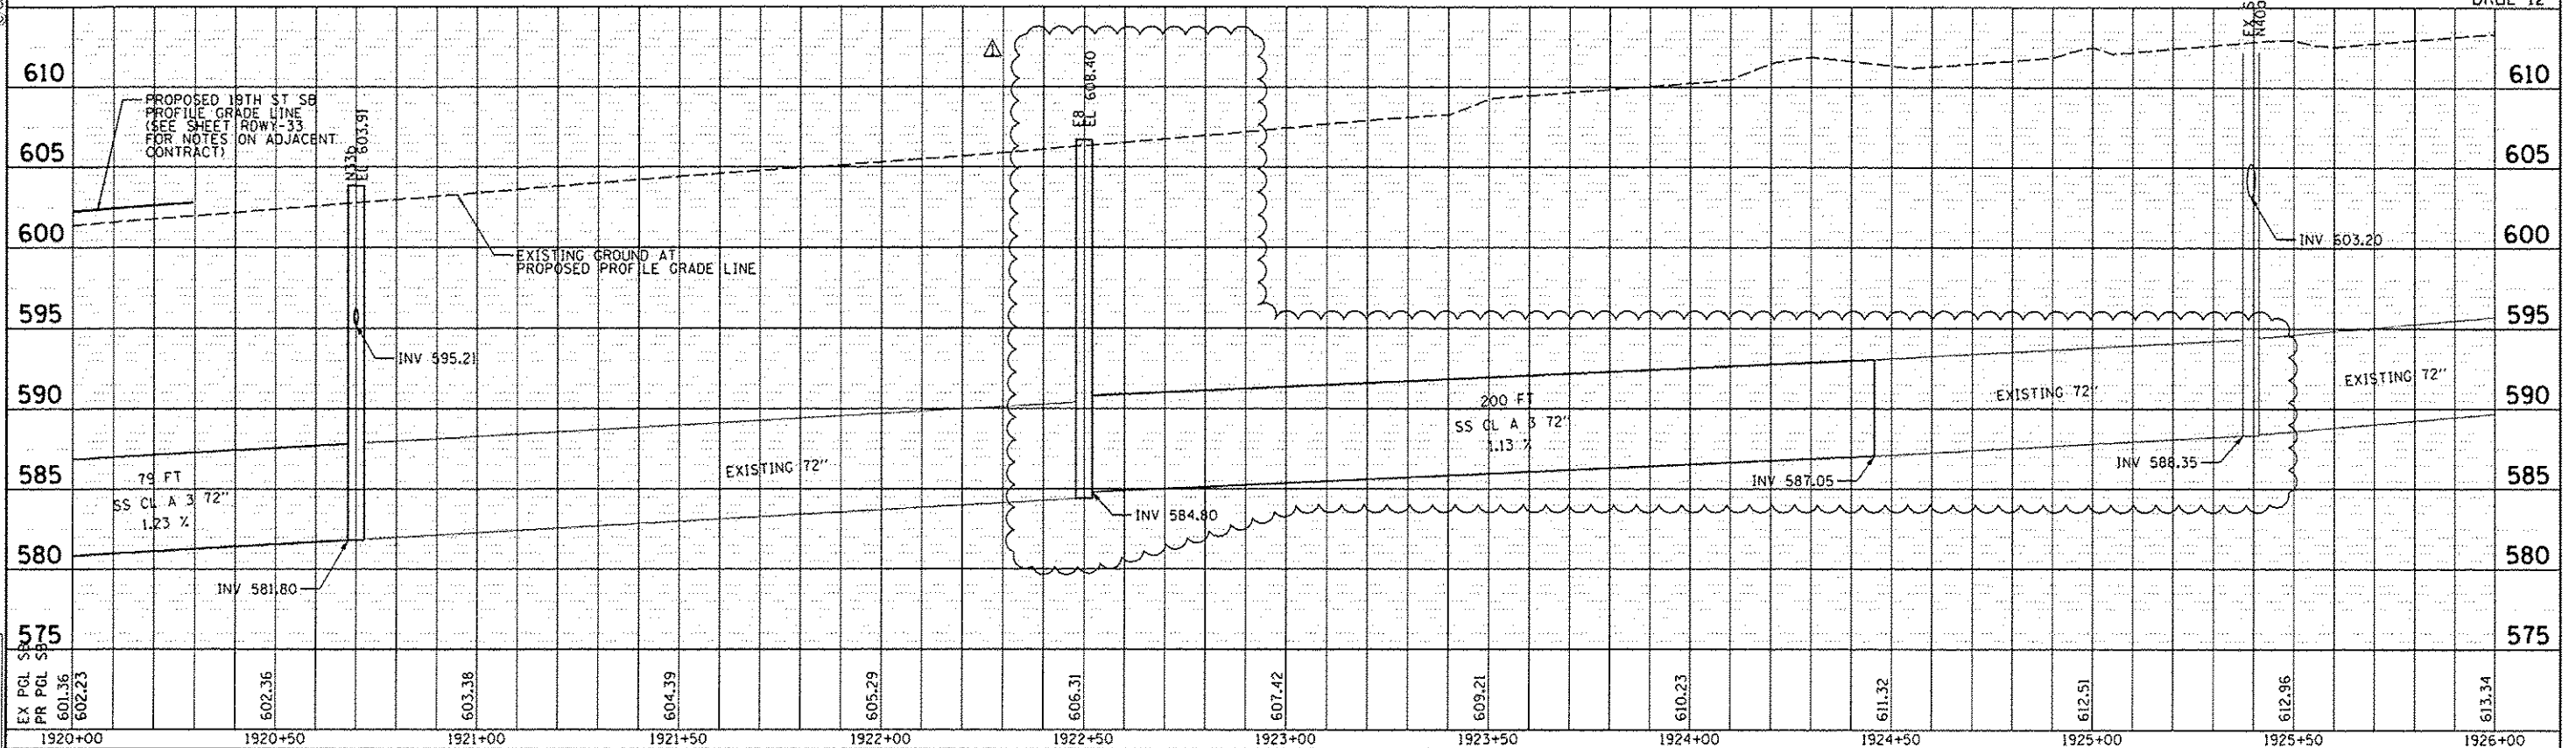

STATE OF ILLINOIS
DEPARTMENT OF TRANSPORTATION

DRAINAGE AND UTILITIES SHEETS
PROFILE
19TH STREET SOUTHBOUND

SCALE: 1" = 20' SHEET NO. OF SHEETS STA. 1920+00 TO STA. 1926+00

F.A.I. RTE.	SECTION	COUNTY	TOTAL SHEET NO.
74	(01-11)R & 01-INVR	ROCK ISLAND	1504 355
CONTRACT NO. 64C08			
ILLINOIS FED. AID PROJECT			

LAYOUT	JSW	7/23/2014
DRAWN	JSW	11/19/2014
REVIEWED	MPB	1/12/2017

FILE NAME: 02CONAB-HPS-ehc-drain36t.dgn
USER NAME: hps001447


DESIGNED - JJW
DRAWN - JJW
CHECKED - MPB
DATE - 1/20/2017

REVISED - 05/16/17
REVISED -
REVISED -
REVISED -


PLOT SCALE: 1" = 20'
PLOT DATE: 5/26/2017



© Copyright Hanson Professional Services, Inc.

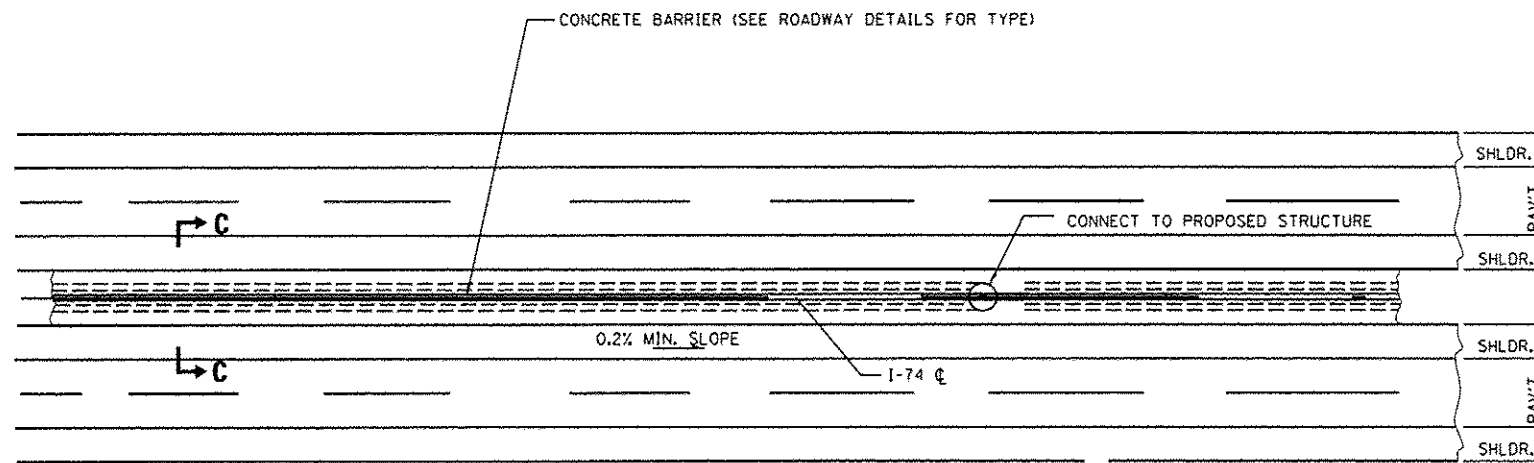

PLAN

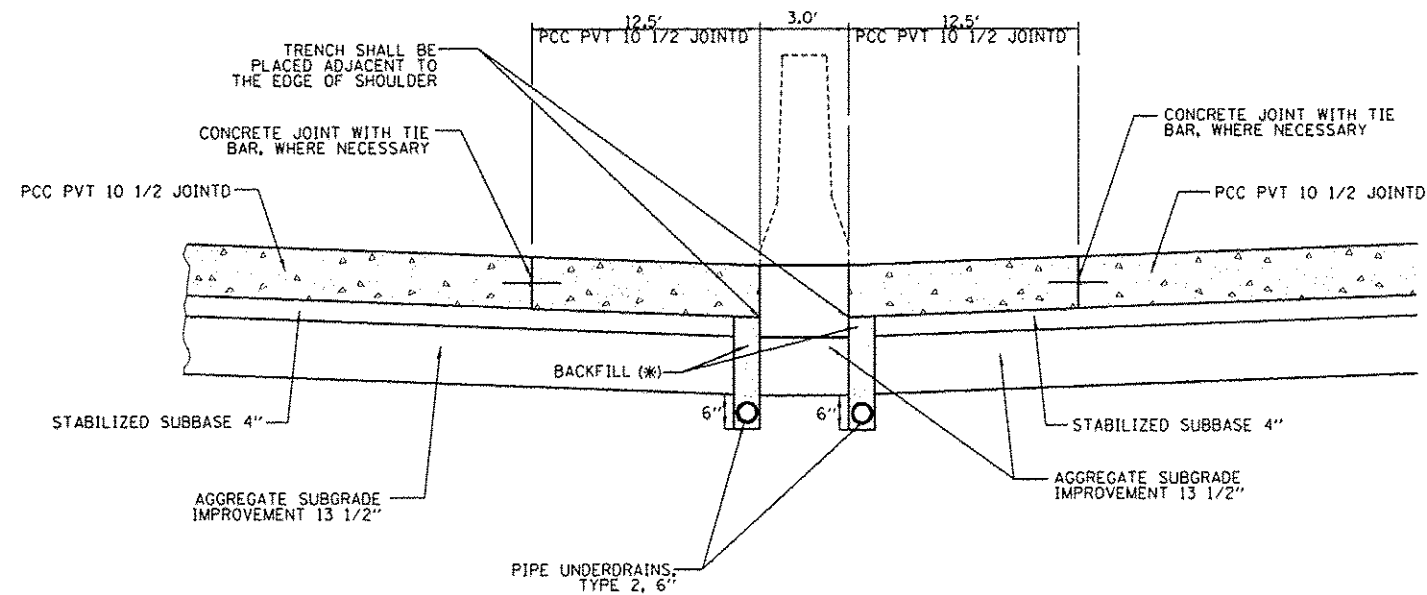

**SECTION C-C
(AT MEDIAN CONCRETE BARRIER LOCATIONS)**

LAYOUT	SPG	3/22/2012
DRAWN	SPG	4/15/2013
REVIEWED	JAM	5/25/2013

FILE NAME : D:\CONAB-HP5-shl-drain23M.dgn

USER NAME : wj1101457
PLOT SCALE : NTS
PLOT DATE : 4/26/2017

DESIGNED - SPG
DRAWN - SPG
CHECKED - KMS
DATE - 1/20/2017
REVISED -
REVISED -
REVISED -


STATE OF ILLINOIS
DEPARTMENT OF TRANSPORTATION

DRAINAGE DETAILS
SUBSURFACE DRAIN DETAIL

SCALE: NTS SHEET NO. OF SHEETS STA. TO STA.


F.A.I. RTE. 74 SECTION (B1-1)R & B1-1HVBR COUNTY ROCK ISLAND TOTAL SHEETS 1504 SHEET NO. 391 CONTRACT NO. 64C08 ILLINOIS FED. AID PROJECT

DET-33

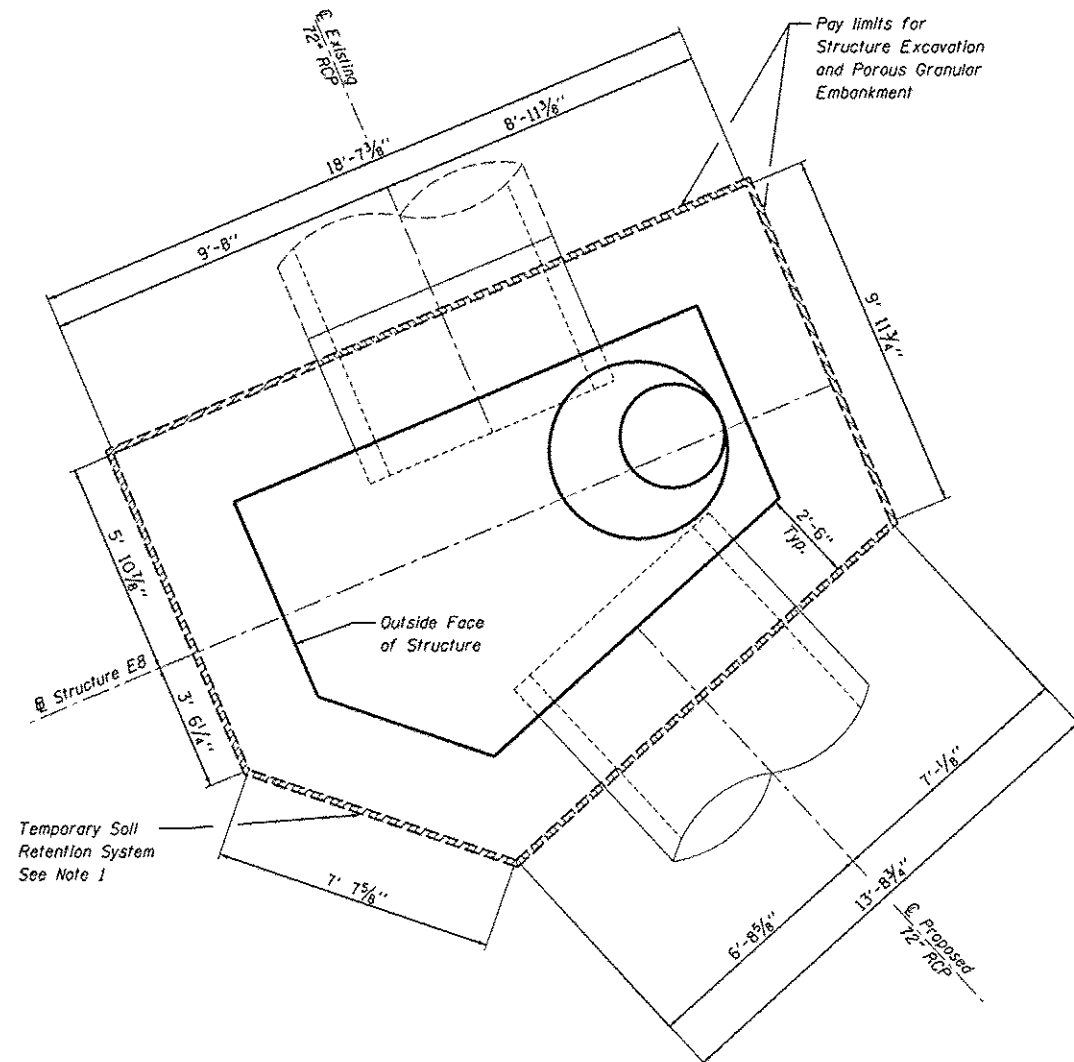TEMPORARY SOIL RETENTION SYSTEM
(NOT TO SCALE)

BILL OF MATERIALS


Pay Item No.	Item	Unit	Total
20700220	Porous Granular Embankment	Cu. Yd.	155
50200100	Structure Excavation	Cu. Yd.	204
X6029005	Junction Box, Number 5	L. Sum	
L. Sum quantity for Junction Box, Number 5 includes structure E8.			

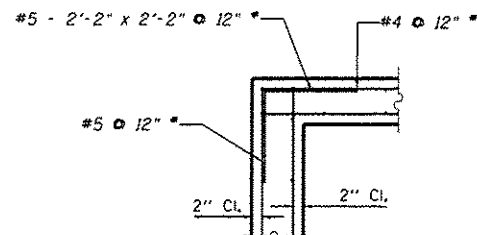CORNER REINFORCEMENT DETAIL
(Typ. at top slab and wall corners)DESIGN STRESSES
PRECAST UNITS

$f'_c = 4,500$ psi
 $f_y = 60,000$ psi (Reinforcement)
 $f_y = 50,000$ psi (M270 Grade 50)

DESIGN SPECIFICATIONS:
AASHTO LRFD Bridge Specifications,
7TH Edition

WP 1 = 1922+50.20, 49.79 RT.
WP 2 = 1922+50.46, 39.18 RT.

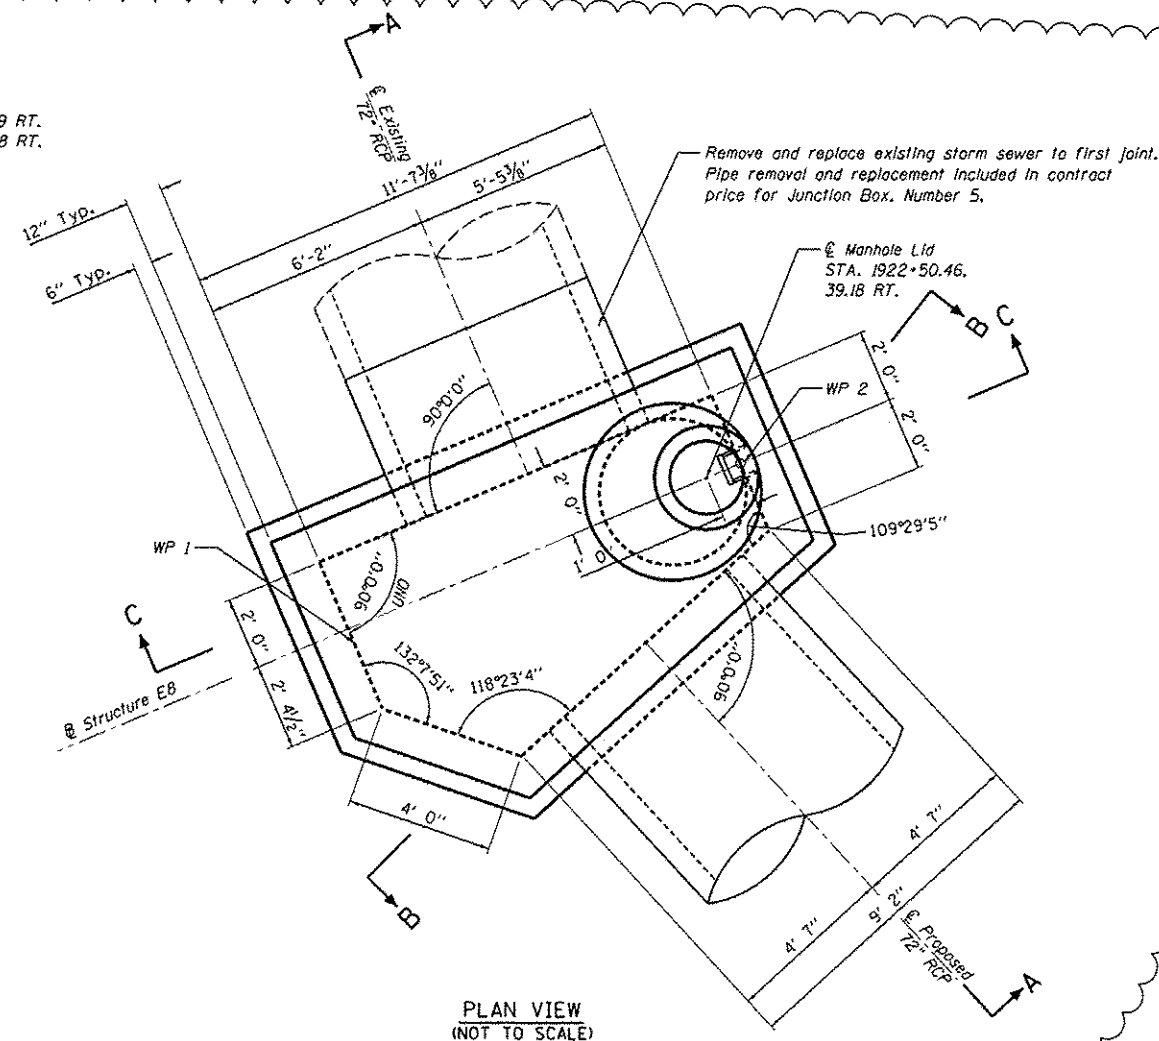PLAN VIEW
(NOT TO SCALE)

GENERAL NOTES

1. A Cantilevered Sheet Piling Design does not appear feasible and additional members or other Retention Systems may be necessary. The Contractor shall submit a Temporary Soil Retention System design including plan details and calculations signed and sealed by a Illinois Licensed Structural Engineer. Cost of temporary soil retention system shall be included in "Junction Box, Number 5".
2. Junction Box shall be constructed in accordance with the Special Provision "Junction Box, Number 5" and the Standard Specifications.
3. The Contractor is to patch all lifting insert holes and place a minimum of one (1) inch of cover over the hardware of these devices on both top and bottom surfaces.
4. All existing pipe surfaces to abut new concrete shall be cleaned and roughened. (Cost shall be included in "Junction Box, Number 5").
5. It shall be at all times the responsibility of the Contractor to prevent the flow of existing storm sewer from entering the construction site.
6. The cost of the adjustment of existing pipe and connection to the proposed structure is included in the cost of "Junction Box, Number 5".
7. The Concrete Junction Box as shown in the contract plans is designed as a single unit. Should the Contractor decide to construct the Junction Box in horizontal segments, the Contractor shall submit signed and sealed calculations and plan details of the segment connections from an Illinois Licensed Structural Engineer. This work is included in the cost of "Junction Box, Number 5".
8. A Cast-In-Place alternative may be used at the Contractor's option.
9. Any pipe connections to the proposed riser shall be in accordance with Section 602 of the Standard Specifications.

STATE OF ILLINOIS
DEPARTMENT OF TRANSPORTATION

DRAINAGE DETAILS
JUNCTION BOX, NUMBER 5
STRUCTURE E8

SCALE: NTS SHEET NO. OF SHEETS STA. TO STA.

F.A.I. RTE. SECTION COUNTY TOTAL SHEETS SHEET NO.
74 (B1-11R & B1-11VBR) ROCK ISLAND 1504 410
CONTRACT NO. 64C08
ILLINOIS FED. AID PROJECT

LA	OUT	RLT	10/14/2016
DR	AW	RLT	10/20/2016
REVISED	LM	11/14/2016	


FILE NAME =
02CONAB-HPS-rlt-drain33M.dgn

USER NAME = keller702
PLOT SCALE = NTS
PLOT DATE = 5/26/2017


DESIGNED - RLT
DRAWN - RLT
CHECKED - JJW/LMS
DATE - 1/20/2017

REVISED - 05/16/17
REVISED -
REVISED -


DET-52

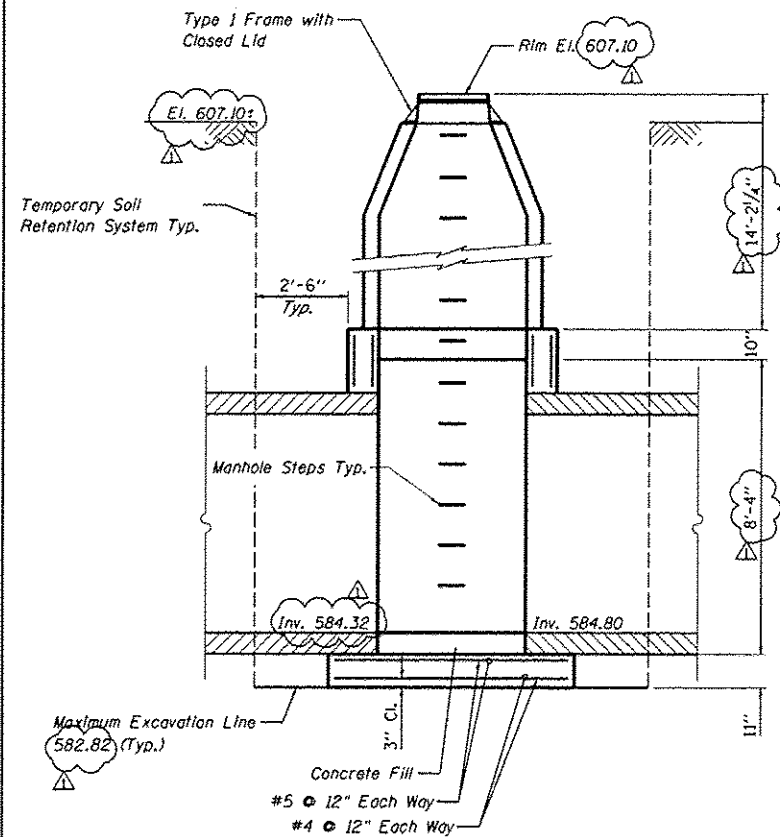

SECTION A-A

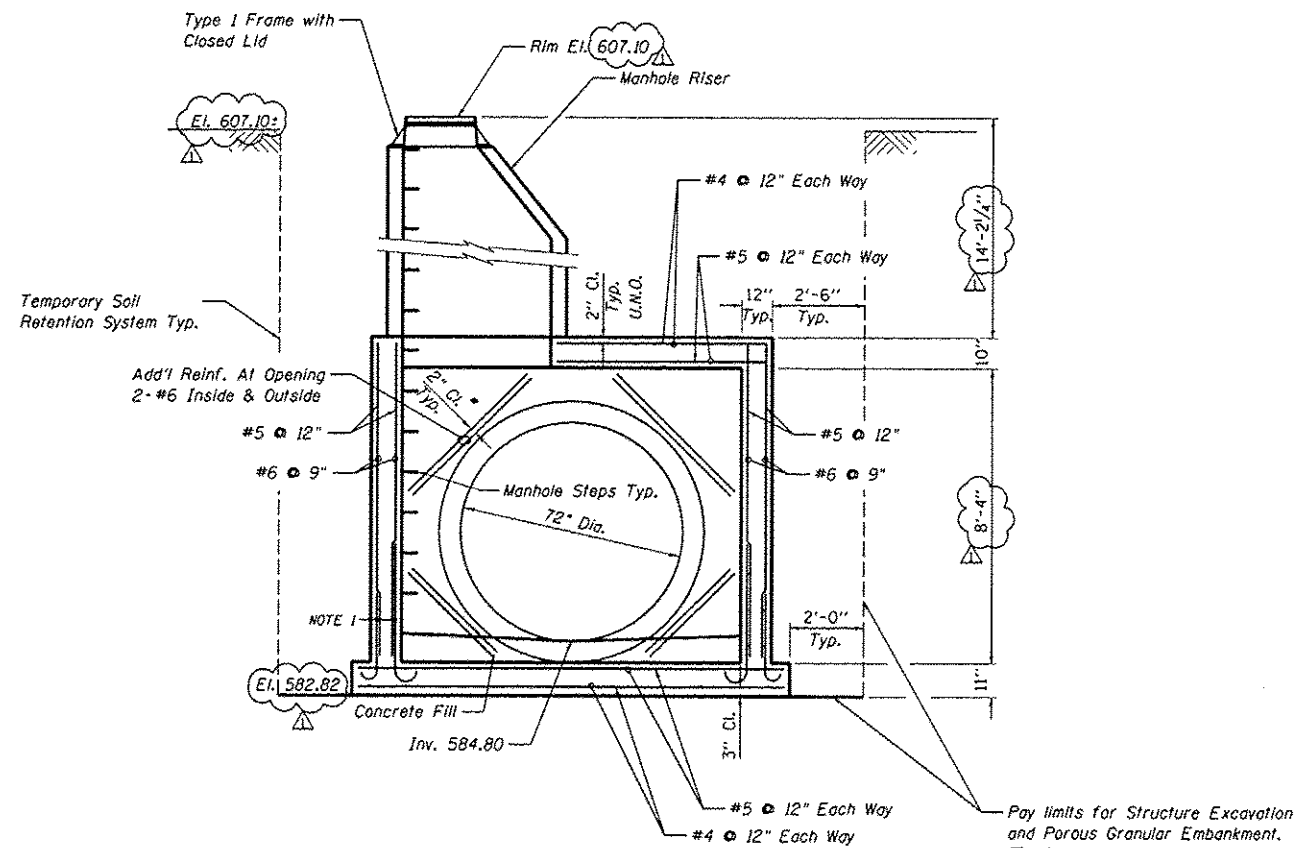


SECTION B-B

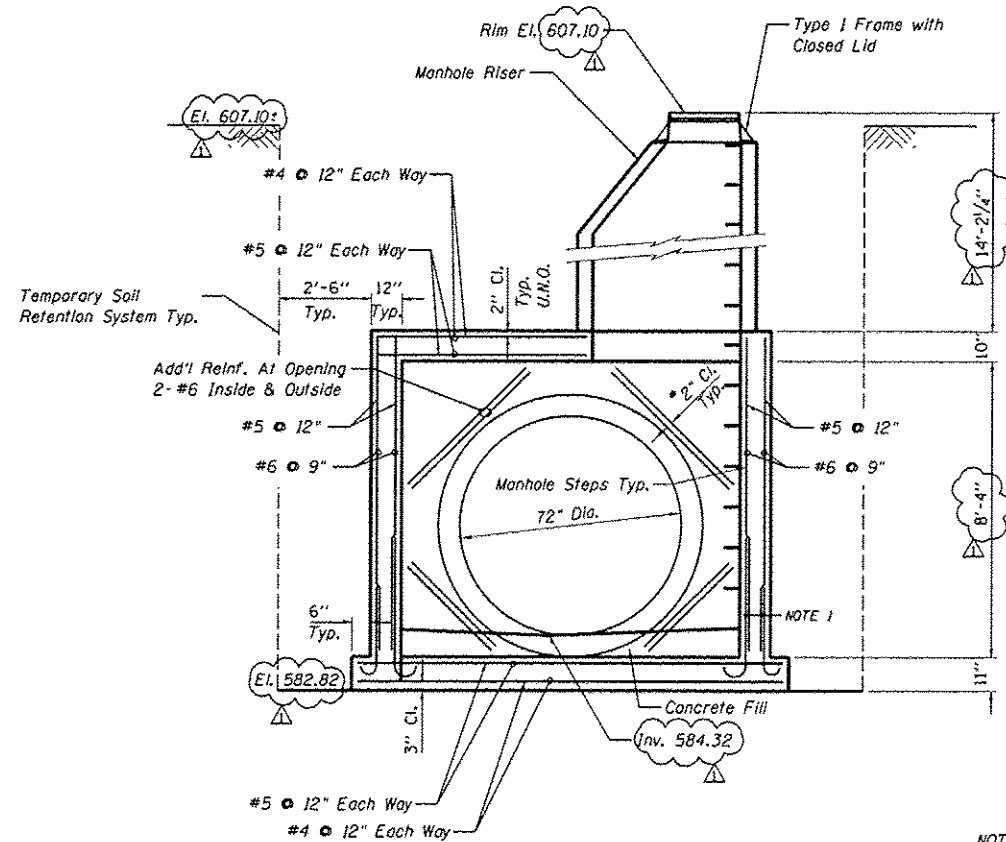




SECTION C-C

* If precast, place rebar 2" beyond the edge of existing block out

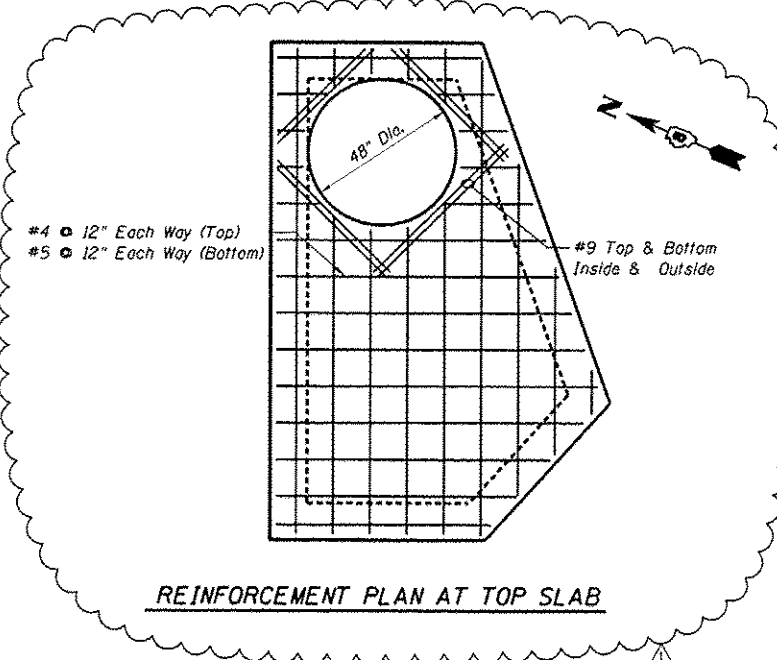

REINFORCEMENT PLAN AT TOP SLAB

NOTE 1 - Optional Bar Splices
LAP #5 2'-2"

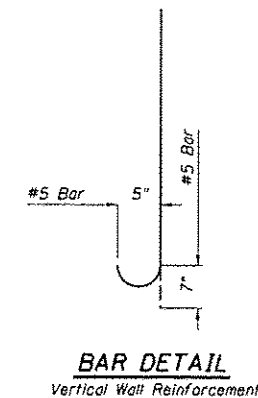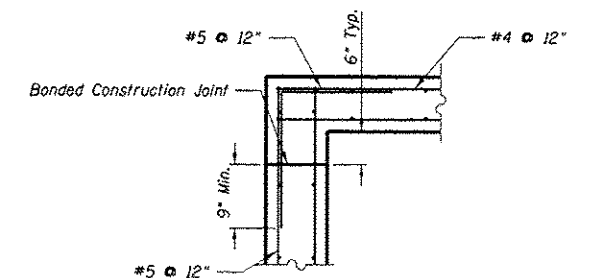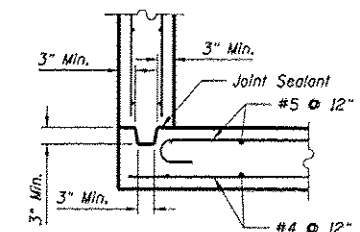BAR DETAIL
Vertical Wall ReinforcementCORNER DETAIL FOR
CAST-IN-PLACE WALLS AND TOP SLABCORNER DETAIL FOR CAST-IN-PLACE SLAB
AND PRECAST SINGLE UNIT WALLS

LAYOUT	RLT	10/14/2016
DESIGN	RLT	10/20/2016
REVIEW	JWW/LMS	11/14/2016

FILE NAME: 02CONAB-HPS-shr-drain33M.dgn

USER NAME: kelle81702
PLOT SCALE: NTS
PLOT DATE: 5/26/2017

DESIGNED: RLT
DRAWN: RLT
CHECKED: JWW/LMS
DATE: 1/20/2017
REVISED: 05/16/17

STATE OF ILLINOIS
DEPARTMENT OF TRANSPORTATION

DRAINAGE DETAILS
JUNCTION BOX, NUMBER 5
STRUCTURE E8

SCALE: NTS SHEET NO. OF SHEETS STA. TO STA.

F.A.I. RTE.	SECTION	COUNTY	TOTAL SHEETS	SHEET NO.
74	(81-1)R & 81-1)HVR	ROCK ISLAND	1504	411
CONTRACT NO. 64C08				
ILLINOIS FED. AID PROJECT				

DET-53



© Copyright Hanson Professional Services Inc.

REMOVED

LAST	RLT	10/14/2016
DRAWN	RLT	10/20/2016
REVIEWED	JJM/LMS	11/14/2016

FILE NAME : D2CONAB-HPS-shv-drain34M.dgn

USER NAME : helle01702

DESIGNED -	RLT	REVISED -	 05/16/17
DRAWN -	RLT	REVISED -	
CHECKED -	JJM/LMS	REVISED -	
DATE -	1/20/2017	REVISED -	

STATE OF ILLINOIS
DEPARTMENT OF TRANSPORTATION

DRAINAGE DETAILS
JUNCTION BOX, NUMBER 5
STRUCTURE N36

SCALE: NTS SHEET NO. OF SHEETS STA. TO STA.

F.A.I RTE.	SECTION	COUNTY	TOTAL SHEETS	SHEET NO.
74	181-11R & 81-14VBR	ROCK ISLAND	1504	412
CONTRACT NO. 64C08				DET-54
ILLINOIS FED. AID PROJECT				




© Copyright Hanson Professional Services Inc.

REMOVED

LAYOUT	RLT	10/14/2016
DRAWN	RLT	10/20/2016
REVIEWED	JWW/LMS	11/17/2016

FILE NAME = D2CONAB-HPS-shit-drain34M.dgn	USER NAME = kelli@01702	DESIGNED - RLT	REVISED -  05/16/17	STATE OF ILLINOIS DEPARTMENT OF TRANSPORTATION	DRAINAGE DETAILS JUNCTION BOX, NUMBER 5 STRUCTURE N36	SCALE: NTS	SHEET NO.	OF	SHEETS	STA.	TO STA.	ILLINOIS FED. AID PROJECT	CONTRACT NO. 64C08	TOTAL SHEET NO. 413	COUNTY ROCK ISLAND	SECTION 101-11R & 81-1HVBR	F.A.I. RTE. 74
		DRAWN - RLT	REVISED -														
	PLOT SCALE = NTS	CHECKED - JWW/LMS	REVISED -														
	PLOT DATE = 5/26/2017	DATE - 1/20/2017	REVISED -														

DET-55

 

LAYOUT	CSP	10/9/2014
DRAWN	CSP	10/16/2014
REVIEWED	DAM	10/23/2015

FILE NAME :	USER NAME : psh08954	DESIGNED - CBP	REVISED -  05/16/17
DZCQWAB-HF5-shs-plan14M.dgn		DRAWN - CBP	REVISED -
	PLOT SCALE : 1" = 50'	CHECKED - DAW	REVISED -
	PLOT DATE : 5/12/2017	DATE : 1/20/2017	REVISED -

STATE OF ILLINOIS
DEPARTMENT OF TRANSPORTATION

JOINTING PLANS

RAMP RD-G AND RAMP RD-H

SCALE: 1" = 50'	SHEET NO.	OF	SHEETS	STA.	TO STA.
-----------------	-----------	----	--------	------	---------

SCALE:		JT-01	
F.A.I. RTE.	SECTION	COUNTY	TOTAL SHEETS
74	(B1-1)R & B1-1HVR	ROCK ISLAND	1504
		CONTRACT NO. 64C01	
ILLINOISIFIED AIR PROJECT			



© Copyright Hanson Professional Services, Inc.

DATE	10/2/2014
DESIGNED	CBP
DRAWN	CBP
CHECKED	DAW
REVIEWED	DAW

FILE NAME : D:\CONAS-HP5-ent-plan\54.dgn

USER NAME : pat080954
PLOT SCALE : 1" = 50'
PLOT DATE : 5/12/2017

DESIGNED - CBP
DRAWN - CBP
CHECKED - DAW
DATE - 1/20/2017

REVISED - 05/16/17
REVISED -
REVISED -
REVISED -

STATE OF ILLINOIS
DEPARTMENT OF TRANSPORTATION

JOINTING PLANS
RAMP 6TH-C AND RAMP 6TH-D


SCALE: 1" = 50' SHEET NO. OF SHEETS STA. TO STA.



F.A.I. RTE.	SECTION	COUNTY	TOTAL SHEET NO.
74	(B1-1)R & B1-1)HVR	ROCK ISLAND	1504 457
CONTRACT NO. 64C08			ILLINOIS FED. AID PROJECT

JT-02

MATCH LINE STA 37+00.00

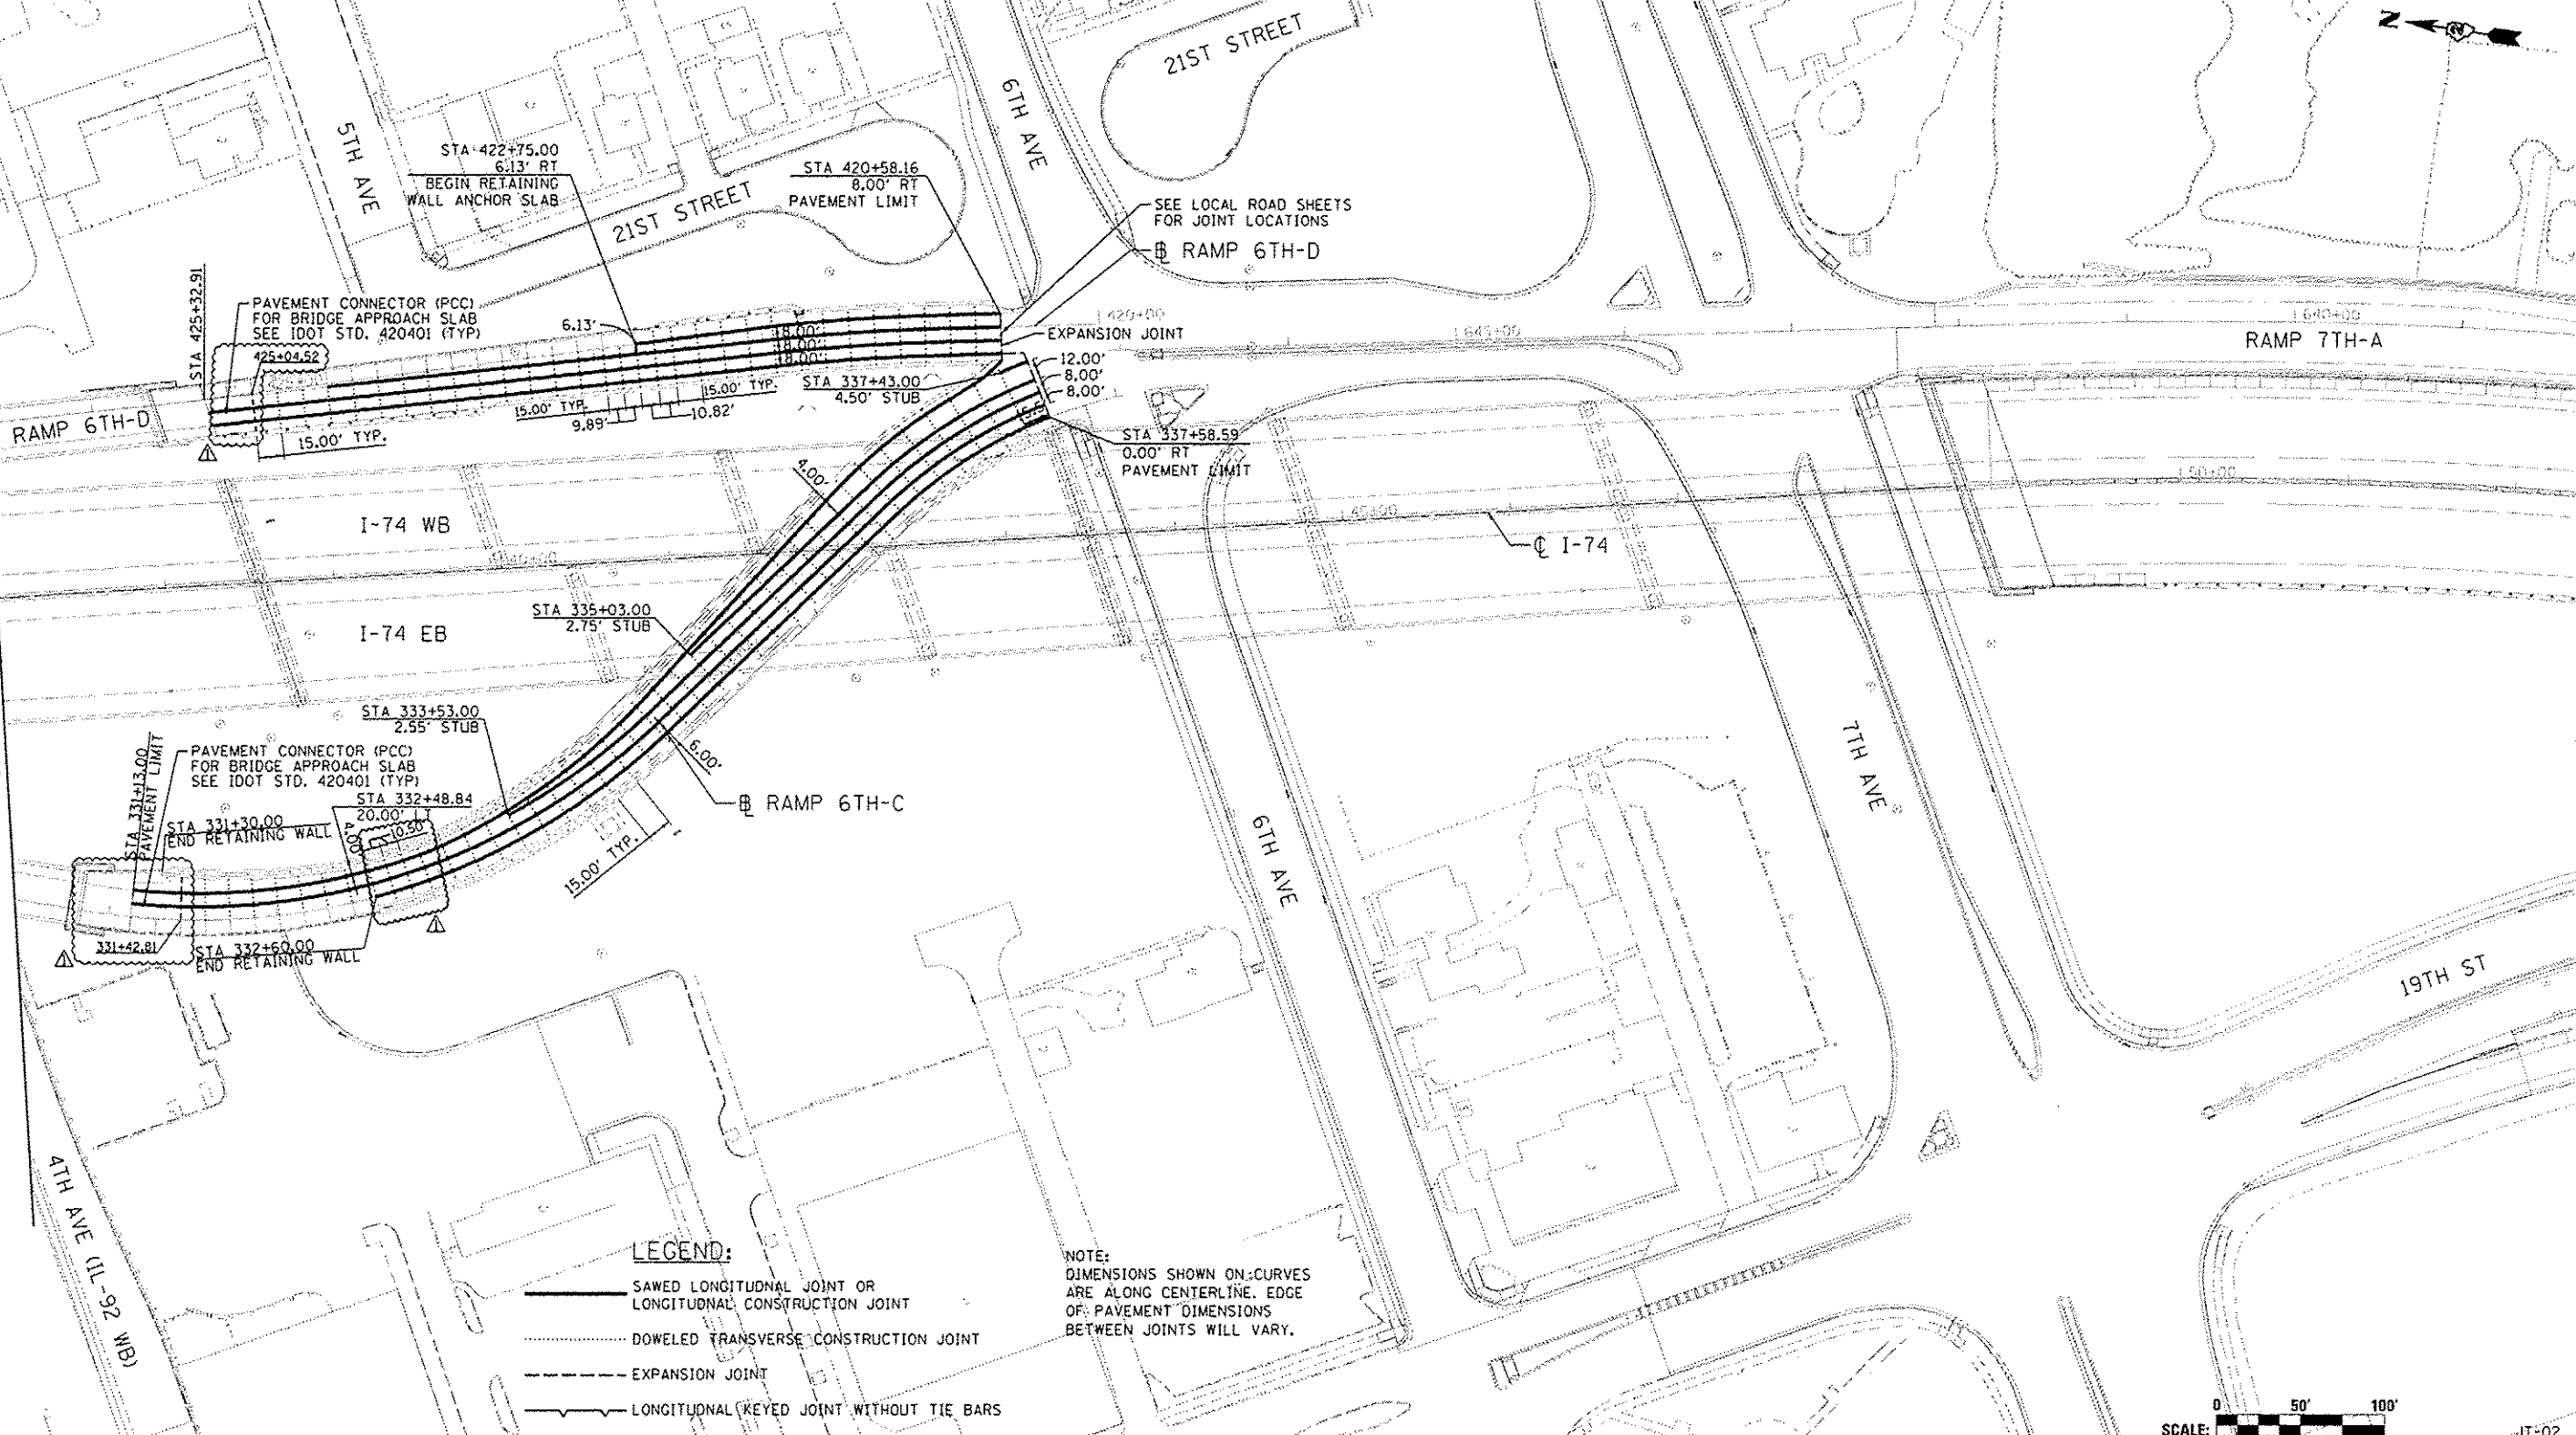


LEGEND:

- SAWED LONGITUDINAL JOINT OR LONGITUDINAL CONSTRUCTION JOINT
- DOWELED TRANSVERSE CONSTRUCTION JOINT
- EXPANSION JOINT
- LONGITUDINAL KEYED JOINT WITHOUT TIE BARS

NOTE:
DIMENSIONS SHOWN ON CURVES
ARE ALONG CENTERLINE. EDGE
OF PAVEMENT DIMENSIONS
BETWEEN JOINTS WILL VARY.



© Copyright Hanson Professional Services Inc.

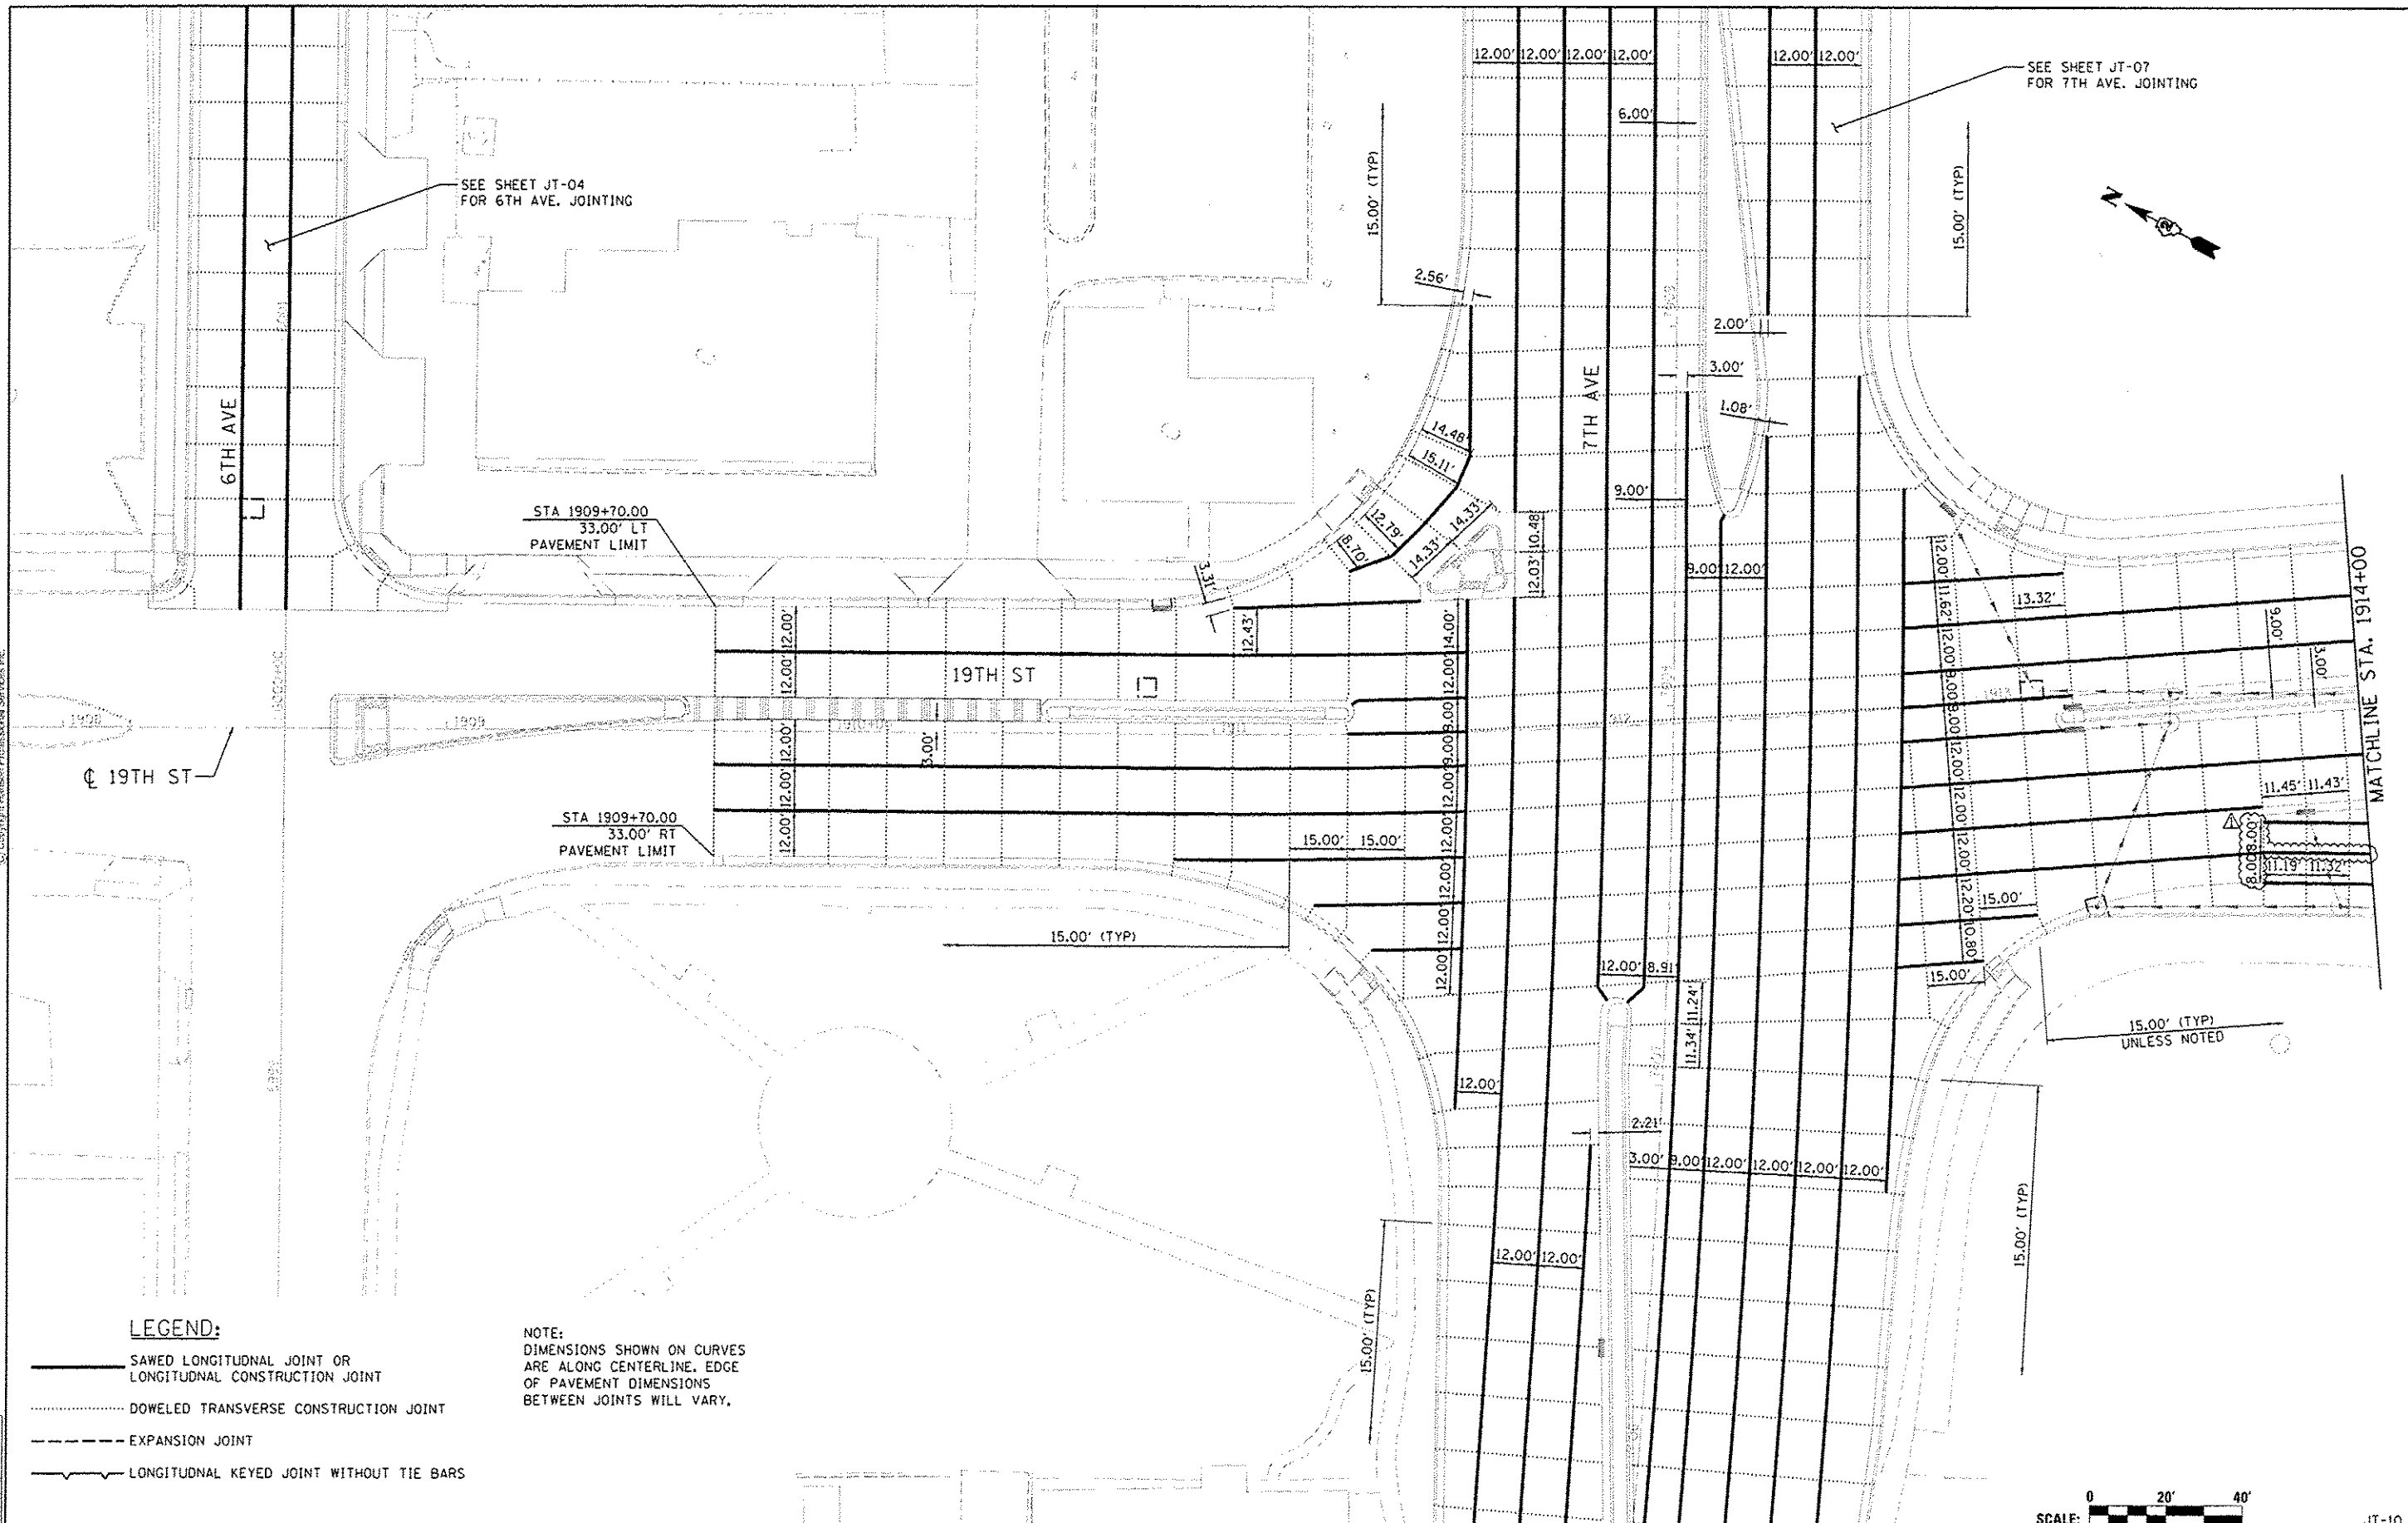

LEGEND:

- SAWED LONGITUDINAL JOINT OR LONGITUDINAL CONSTRUCTION JOINT
- DOWELED TRANSVERSE CONSTRUCTION JOINT
- - - - - EXPANSION JOINT
- LONGITUDINAL KEYED JOINT WITHOUT TIE BARS

NOTE:
DIMENSIONS SHOWN ON CURVES
ARE ALONG CENTERLINE. EDGE
OF PAVEMENT DIMENSIONS
BETWEEN JOINTS WILL VARY.

DESIGNED	CBP	10/2/2011
DRAWN	CBP	10/16/2014
CHECKED	DAW	10/23/2015
DATE		

FILE NAME :
D:\CONVAB\HPS-shc-plan\4L.dgn

USER NAME : peth08954
PLOT SCALE : 1" = 20'
PLOT DATE : 4/11/2017

DESIGNED	-	CBP	REVISED	-	05/16/17
DRAWN	-	CBP	REVISED	-	
CHECKED	-	DAW	REVISED	-	
DATE	-	1/20/2017	REVISED	-	

STATE OF ILLINOIS
DEPARTMENT OF TRANSPORTATION

**JOINTING PLANS
19TH STREET**

SCALE: 1" = 20' SHEET NO. OF SHEETS STA. 1908+00 TO STA. 1914+00


SCALE: 0 20' 40'

F.A.T. RTE.	SECTION	COUNTY	TOTAL SHEETS	SHEET NO.
74	(B1-11R & B1-11VBR)	ROCK ISLAND	1504	465
CONTRACT NO. 64C08				
ILLINOIS FED. AID PROJECT				

JT-10



© Copyright Hanson Professional Services Inc.

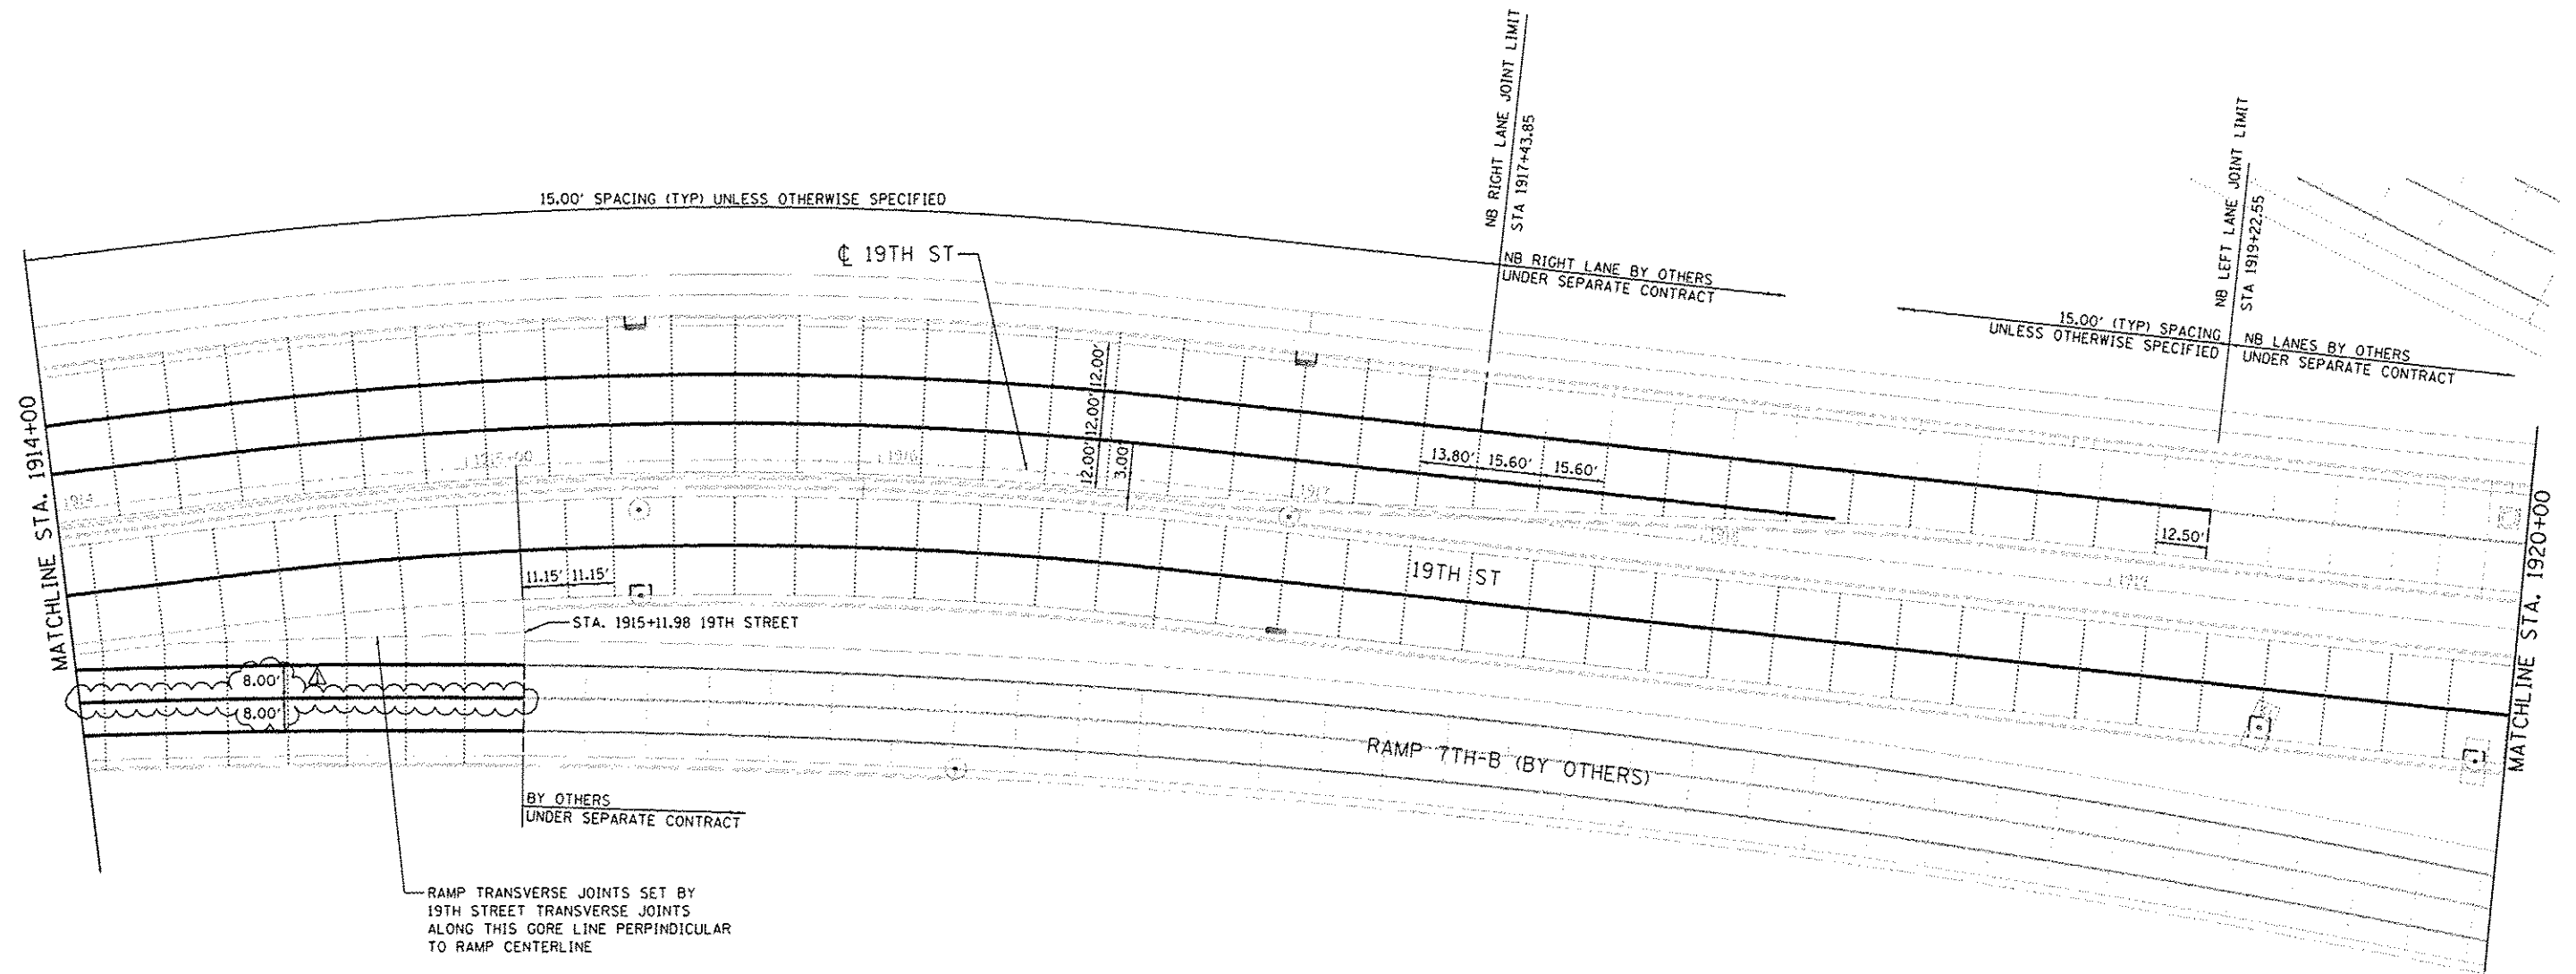

LEGEND:

- SAWED LONGITUDINAL JOINT OR LONGITUDINAL CONSTRUCTION JOINT
- DOWELED TRANSVERSE CONSTRUCTION JOINT
- EXPANSION JOINT
- ~~~~~ LONGITUDINAL KEYED JOINT WITHOUT TIE BARS

NOTE:
DIMENSIONS SHOWN ON CURVES
ARE ALONG CENTERLINE, EDGE
OF PAVEMENT DIMENSIONS
BETWEEN JOINTS WILL VARY.

STATE OF ILLINOIS
DEPARTMENT OF TRANSPORTATION

JOINTING PLANS
19TH STREET

SCALE: 1" = 20' SHEET NO. OF SHEETS STA. 1914+00 TO STA. 1920+00

SCALE: 0 20' 40'

JT-11

F.A.I. RTE.	SECTION	COUNTY	TOTAL SHEETS	SHEET NO.
74	(81-1)R & 81-1)HVR	ROCK ISLAND	1504	466
CONTRACT NO. 64C08				
ILLINOIS FED. AID PROJECT				

LA/OUT	CSP	1/22/2017
DRAWN	CSP	4/25/2017
REVIEWED	DAW	12/19/2016

FILE NAME :
D:\CONAG\HPS-shr\plan15L.dgn

USER NAME : pete-bb954

DESIGNED - CBP REVISED - 05/16/17

DRAWN - CBP REVISED -

PLOT SCALE : 1" = 20'

CHECKED - DAW REVISED -

PLOT DATE : 4/11/2017

DATE - 1/20/2017 REVISED -

ROADWAY LIGHTING GENERAL NOTES

1. ELECTRICAL EQUIPMENT, RACEWAY, ETC. ARE SHOWN IN APPROXIMATE LOCATIONS ONLY. CONTRACTOR SHALL INSTALL ELECTRICAL EQUIPMENT, RACEWAYS, ETC. WHERE DIRECTED BY THE ENGINEER IN ORDER TO BEST SUIT JOB CONDITIONS.
2. ALL REPLACEMENT AND TEMPORARY WIRING SHALL BE EQUAL TO OR GREATER THAN THE EXISTING WIRE GAUGE.
3. NO SPLICING OF EXISTING-TO-NEW WIRING IS ALLOWED INSIDE ELECTRICAL DUCTS. ALL WIRING INTERCONNECTIONS SHALL BE INSTALLED IN ACCESSIBLE AREAS AND SHALL BE MADE WITH ILLINOIS DOT APPROVED CONNECTORS.
4. ALL LIQUID-TIGHT FLEXIBLE CONDUIT SHALL BE INCIDENTAL TO THE CONDUIT ATTACHED TO STRUCTURE OF THE SIZE SPECIFIED.
5. NO POLES TO BE INSTALLED IN THE FLOWLINE OF THE DITCH. POLE SETBACK SHALL BE ADJUSTED IF NECESSARY AS DIRECTED BY THE ENGINEER.
6. ELECTRIC SERVICE INSTALLATION SHALL INCLUDE ALL CONDUIT AND CABLE REQUIRED BETWEEN THE UTILITY SERVICE AND THE LIGHTING CONTROLLER.
7. ALL CONDUIT UNDER ROADWAYS SHALL BE PVC SCHEDULE 80.
8. THE GROUND CONDUCTOR SHALL HAVE NO SPLICE OR KINCKS BELOW GRADE. IT SHALL BE SOLIDLY CONNECTED TO THE GROUNDING LUG OF EACH POLE, JUNCTION BOX, AND TO THE GROUND ROD AT THE SERVICE INSTALLATION.
- IN AREAS WHERE MULTIPLE CIRCUIT CONDUCTORS SHARE A COMMON CONDUIT, A COMMON EQUIPMENT GROUND SHALL BE UTILIZED.
9. THE CONTRACTOR SHALL PROVIDE A 1/4" POLY PULL-LINE THROUGH EACH PVC CONDUIT IN WHICH NO CONDUCTORS ARE PLACED IN THIS CONTRACT. THIS WORK SHALL BE CONSIDERED INCLUDED IN THE PRICE FOR THE CONDUIT SPECIFIED.
10. JUNCTION BOXES OF "SLIGHTLY" LARGER SIZE THAN THOSE SPECIFIED ON THE PLANS MAY BE USED WHEN APPROVED BY ENGINEER AT NO ADDITIONAL COST TO THE CONTRACT.
11. EXISTING AND/OR TEMPORARY LIGHTING UNITS SHALL NOT BE REMOVED UNTIL NEW LIGHTING SYSTEM IS COMPLETELY INSTALLED AND FULLY OPERATIONAL TO THE SATISFACTION OF THE ENGINEER.
12. CONTRACTOR SHALL PROVIDE STAINLESS STEEL SCREEN UNDERNEATH THE ALUMINUM SKIRT OF THE BREAKAWAY COUPLINGS. THE COST OF THE SCREEN SHALL BE INCLUDED IN THE COST OF THE COUPLINGS. SKIRT SHALL BE PAINTED BLACK TO MATCH LIGHT POLES.
13. REMOVAL AND DISPOSAL OF ALL LIGHT POLES AND UNDERPASS LUMINAIRES ATTACHED TO BRIDGE STRUCTURES SHALL BE INCLUDED IN THE COST OF THE ASSOCIATED "REMOVAL OF EXISTING STRUCTURES" PAY ITEM. PLEASE SEE STRUCTURAL REMOVAL PLANS DEMOLITION PLAN FOR ADDITIONAL INFORMATION.
14. THE CONTRACTOR IS RESPONSIBLE FOR LOCATING ALL EXISTING STATE OWNED LIGHTING AND/OR TRAFFIC SIGNAL UTILITIES WITHIN THE LIMITS OF THE CONTRACT.
15. EXPANSION/DEFLECTION COUPLINGS SHALL BE INSTALLED IN ALL LOCATIONS BETWEEN STRUCTURES, AT EXPANSION JOINTS, AND WHERE NECESSARY TO CONTROL MOVEMENT THAT WOULD DAMAGE THE CONDUIT. THE COST OF EXPANSION/DEFLECTION COUPLINGS SHALL BE INCLUDED IN THE COST OF THE ASSOCIATED CONDUIT AS CALLED OUT ON THE PLANS.

ESTIMATED PROJECT QUANTITIES

PAY ITEM NO.	DESCRIPTION	UNIT	TOTAL QUANTITY
80400100	ELECTRIC SERVICE INSTALLATION	EACH	1
81028320	UNDERGROUND CONDUIT, PVC, 1" DIA.	FOOT	86
81028350	UNDERGROUND CONDUIT, PVC, 2" DIA.	FOOT	5,133
81028360	UNDERGROUND CONDUIT, PVC, 2 1/2" DIA.	FOOT	1,132
81100300	CONDUIT ATTACHED TO STRUCTURE, 1" DIA., GALVANIZED STEEL	FOOT	2,292
81100600	CONDUIT ATTACHED TO STRUCTURE, 2" DIA., GALVANIZED STEEL	FOOT	3,845
81200210	CONDUIT EMBEDDED IN STRUCTURE, 1" DIA. PVC	FOOT	2,646
81200230	CONDUIT EMBEDDED IN STRUCTURE, 2" DIA. PVC	FOOT	8,191
81300220	JUNCTION BOX, STAINLESS STEEL, ATTACHED TO STRUCTURE, 6"x6"x4"	EACH	90
81300530	JUNCTION BOX, STAINLESS STEEL, ATTACHED TO STRUCTURE, 12"x10"x6"	EACH	50
81300550	JUNCTION BOX, STAINLESS STEEL, ATTACHED TO STRUCTURE, 12"x12"x6"	EACH	6
81301290	JUNCTION BOX, STAINLESS STEEL, EMBEDDED IN STRUCTURE, 12"x12"x6"	EACH	4
81400100	HANDHOLE	EACH	9
81702110	ELECTRIC CABLE IN CONDUIT, 600V (XLP-TYPE USE) 1/C NO. 10	FOOT	6,497
81702120	ELECTRIC CABLE IN CONDUIT, 600V (XLP-TYPE USE) 1/C NO. 8	FOOT	74,255
81702130	ELECTRIC CABLE IN CONDUIT, 600V (XLP-TYPE USE) 1/C NO. 6	FOOT	22,605
82500335	LIGHTING CONTROLLER, PEDESTAL MOUNTED, 240VOLT, 100AMP	EACH	1
83600200	LIGHT POLE FOUNDATION, 24" DIAMETER	FOOT	10
83600300	LIGHT POLE FOUNDATION, 30" DIAMETER	FOOT	126
83800505	BREAKAWAY DEVICE, COUPLING WITH ALUMINUM SKIRT	EACH	60
84200600	REMOVAL OF LIGHTING UNIT, NO SALVAGE	EACH	38
84200804	REMOVAL OF POLE FOUNDATION	EACH	36
84400105	RELOCATE EXISTING LIGHTING UNIT	EACH	6
84500110	REMOVAL OF LIGHTING CONTROLLER	EACH	4
84500120	REMOVAL OF ELECTRIC SERVICE INSTALLATION	EACH	4
84500130	REMOVAL OF LIGHTING CONTROLLER FOUNDATION	EACH	3
87900200	DRILL EXISTING HANDHOLE	EACH	1
X0326357	ROADWAY LIGHTING MODIFICATIONS	L SUM	1
X0327006	ROADWAY LIGHT POLE, INSTALL ONLY	EACH	41
X1400128	REMOVE AND REPLACE EXISTING CIRCUIT BREAKER WITH 40 AMP, 2-POLE	EACH	2
X8110454	CONDUIT ATTACHED TO STRUCTURE, 1" DIA., STAINLESS STEEL	FOOT	10
X8110458	CONDUIT ATTACHED TO STRUCTURE, 2" DIA., STAINLESS STEEL	FOOT	80
X8360120	LIGHT POLE FOUNDATION, SPECIAL	EACH	1
X8360310	LIGHT POLE FOUNDATION, 30" DIAMETER, SPECIAL	FOOT	9
X8410102	TEMPORARY LIGHTING SYSTEM	L SUM	1
*2000324	ROADWAY LUMINAIRE, SPECIAL (INSTALL ONLY)	EACH	59
*2000325	AESTHETIC LUMINAIRE, (INSTALL ONLY)	EACH	71
*2000326	UNDERPASS LUMINAIRE, (INSTALL ONLY)	EACH	25

LIGHTING LEGEND

- PROPOSED ELECTRIC SERVICE INSTALLATION
- PROPOSED LIGHTING CONTROLLER, 240V, 100A (UNLESS OTHERWISE NOTED)
- PROPOSED HANDHOLE
- PROPOSED LED STREET LIGHT, 50 FT MOUNTING HEIGHT, 14 FT MAST ARM (UNLESS OTHERWISE NOTED)
- PROPOSED LED STREET LIGHT, 48.5 FT MOUNTING HEIGHT, TWIN 14 FT MAST ARMS (UNLESS OTHERWISE NOTED)
- PROPOSED BRIDGE MOUNTED LED STREET LIGHT, 48.5 FT MOUNTING HEIGHT, 14 FT MAST ARM (UNLESS OTHERWISE NOTED)
- PROPOSED BRIDGE MOUNTED LED STREET LIGHT, 48.5 FT MOUNTING HEIGHT, TWIN 14 FT MAST ARMS, (UNLESS OTHERWISE NOTED)
- PROPOSED TRAFFIC SIGNAL / STREET LIGHT COMBINATION
- PROPOSED UNDERPASS LUMINAIRE, LED, VERY LOW WATTAGE
- PROPOSED UNDERGROUND CONDUIT, TYPE AND SIZE AS NOTED
- PROPOSED CONDUIT ATTACHED TO STRUCTURE, SIZE AS NOTED
- PROPOSED CONDUIT EMBEDDED IN STRUCTURE, SIZE AS NOTED
- EXISTING LIGHTING CONTROLLER TO REMAIN
- EXISTING LIGHTING UNIT TO REMAIN
- EXISTING LIGHT TO BE MODIFIED
- EXISTING LIGHT TO BE REMOVED
- EXISTING LIGHT TO BE RELOCATED
- EXISTING LIGHTING CONTROLLER TO BE REMOVED
- EXISTING ELECTRIC SERVICE INSTALLATION TO BE REMOVED
- TEMPORARY LIGHTING UNIT, AS NOTED ON PLANS
- TEMPORARY AERIAL CABLE, AS NOTED ON PLANS
- CONDUIT CALLOUT
- INSTALLATION METHOD (UNDERGROUND UNLESS OTHERWISE SPECIFIED, EMBEDDED IN STRUCTURE OR ATTACHED TO STRUCTURE)
- CONDUIT LENGTH
- CONDUIT DIAMETER
- LIGHT POLE DESIGNATION
- POLE NUMBER
- CIRCUIT
- CONTROL CABINET

LAYOUT
DRAWN
REVIEWED



Alfred Benesch & Company
205 North Michigan Avenue, Suite 2400
Chicago, Illinois 60601
312-565-0450 Job No. 10084

FILE NAME :
02CDH48-AG-ahc-light480.dgn

USER NAME :
GHT

DESIGNED - GHT

REVISED - 05/16/2017

PLOT SCALE : NO SCALE

CHECKED - GRR

REVISED -

PLOT DATE : 5/18/2017

DATE - 2/5/2016


REVISED -

STATE OF ILLINOIS
DEPARTMENT OF TRANSPORTATION

LIGHTING QUANTITIES & GENERAL NOTES


SCALE: NO SCALE SHEET NO. 1 OF 29 SHEETS STA. TO STA.

F.A.I. RTE.	SECTION	COUNTY	TOTAL SHEETS	SHEET NO.
74	(01)-UR & 01-IHVBR	ROCK ISLAND	1504	497
CONTRACT NO. 64C08				ILLINOIS FED. AID PROJECT

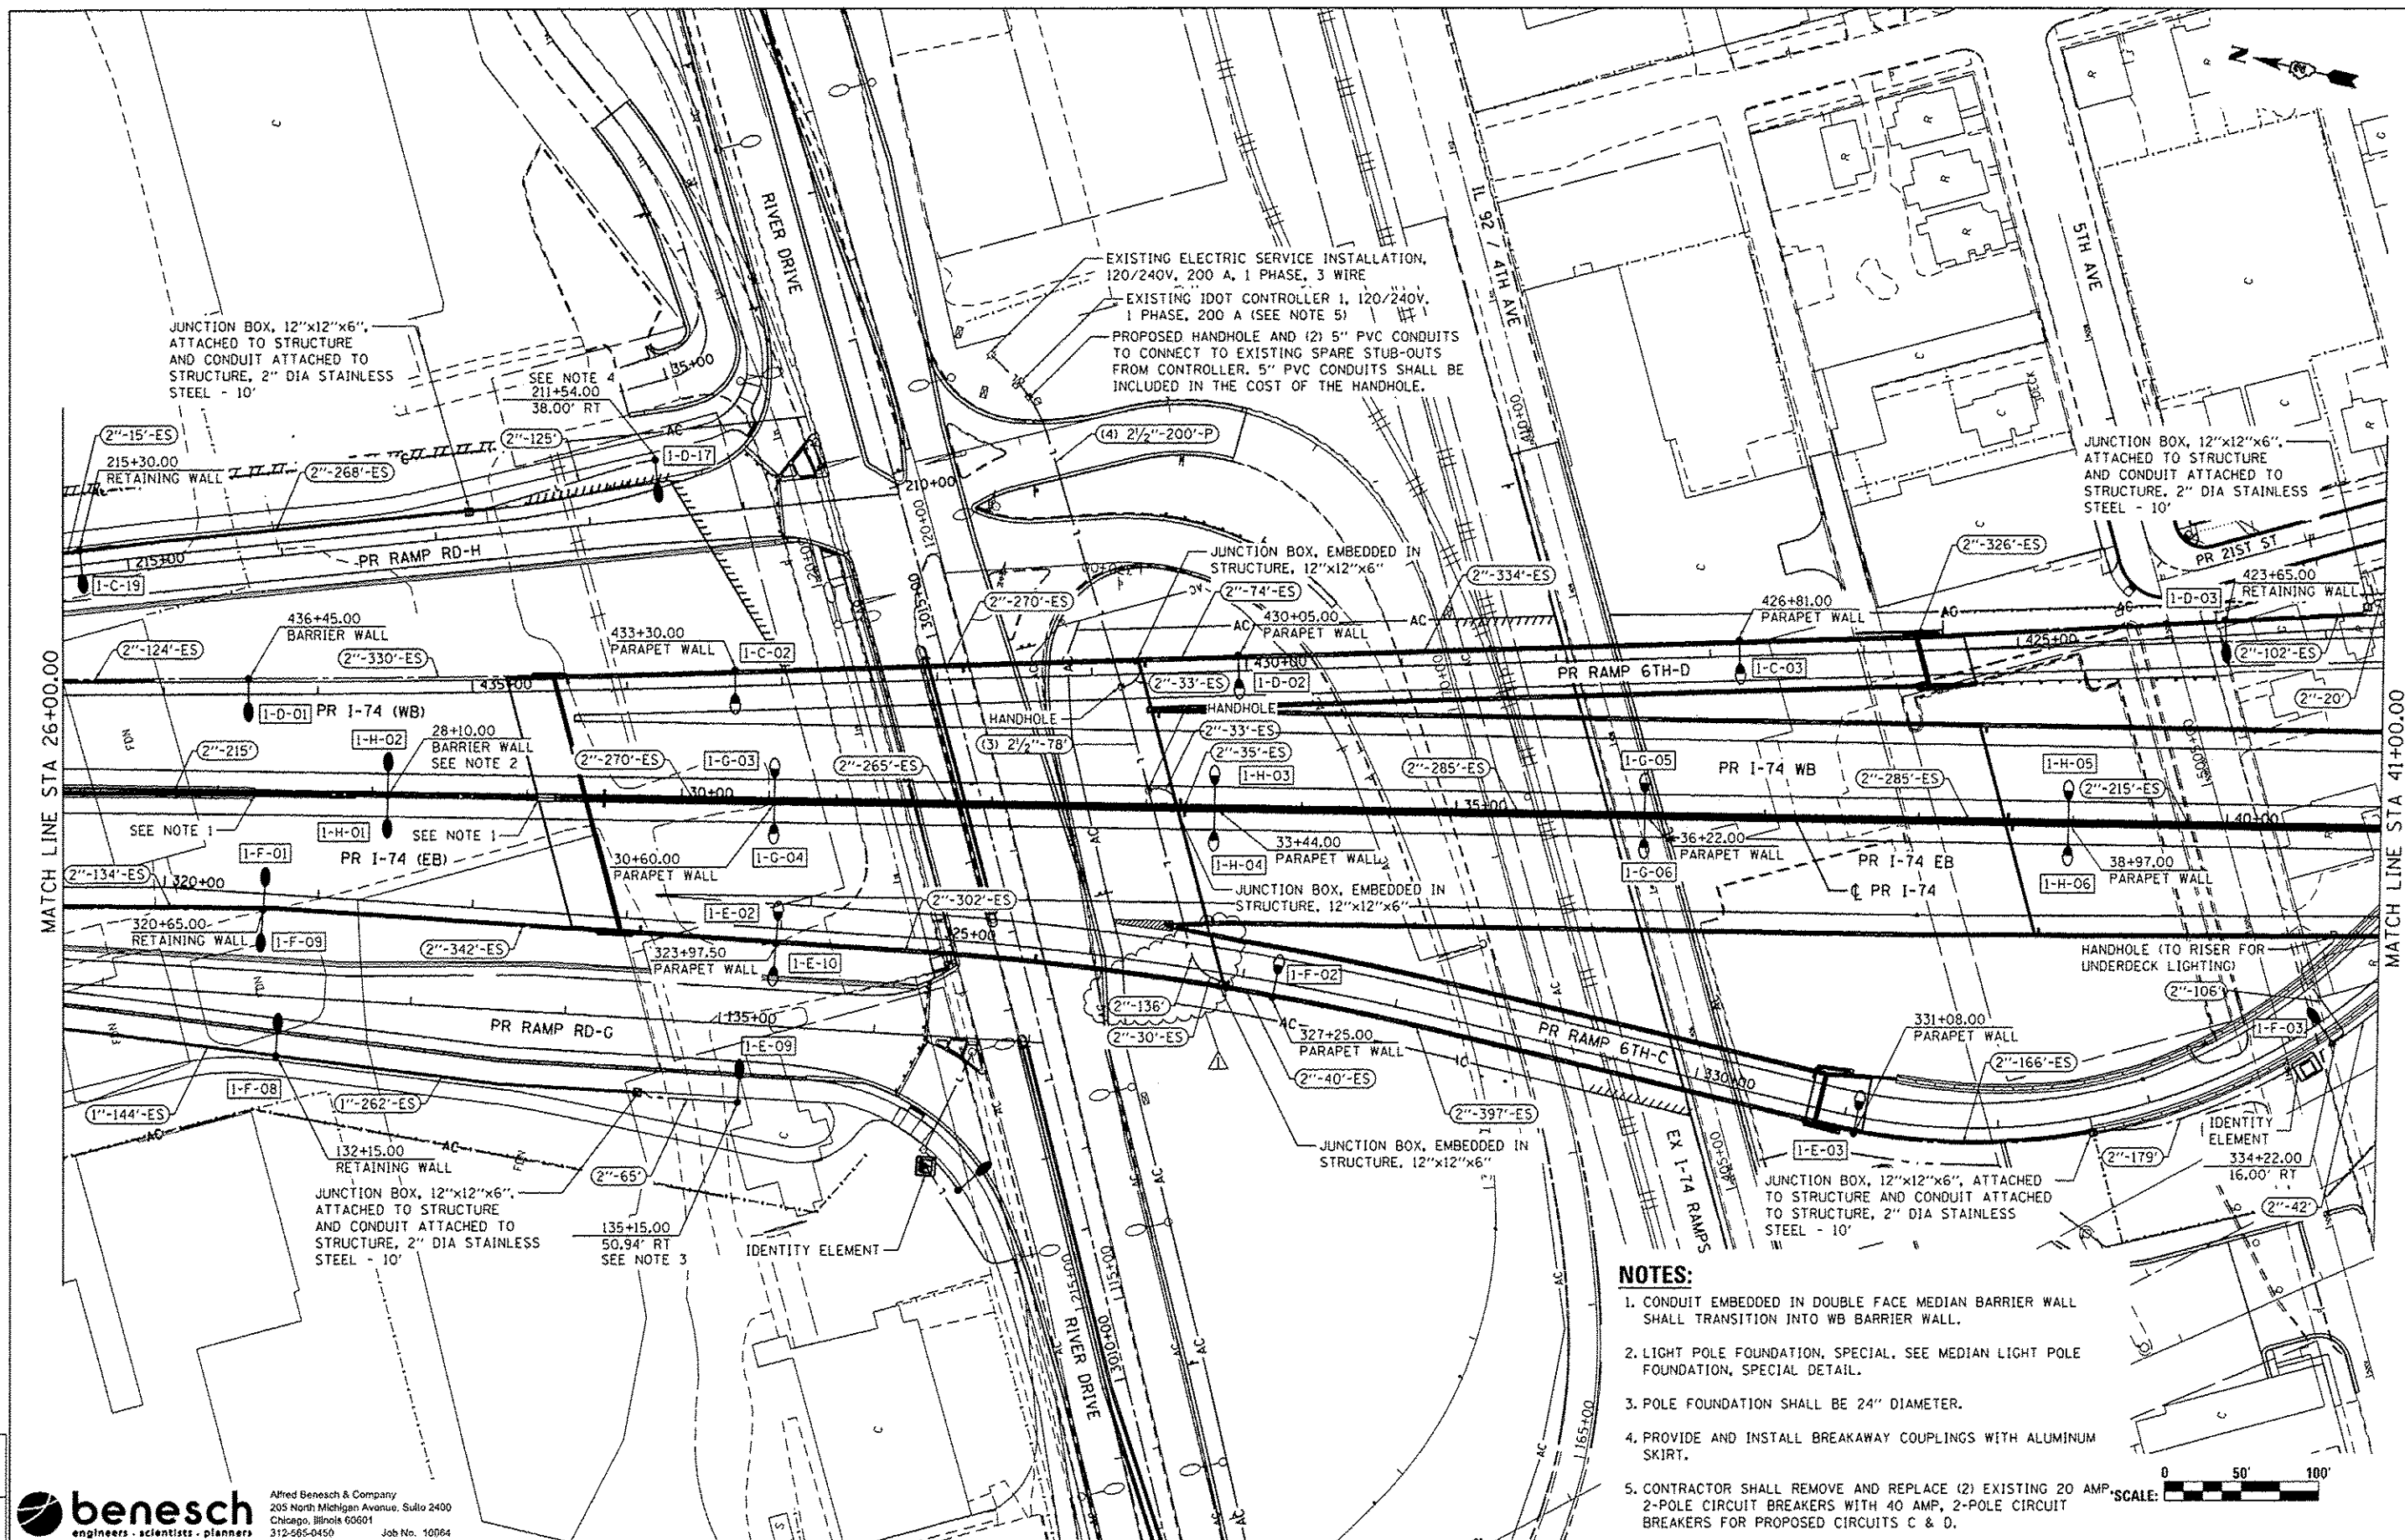

NOTES:

1. CONDUIT EMBEDDED IN DOUBLE FACE MEDIAN BARRIER WALL SHALL TRANSITION INTO WB BARRIER WALL.
2. LIGHT POLE FOUNDATION, SPECIAL. SEE MEDIAN LIGHT POLE FOUNDATION, SPECIAL DETAIL.
3. POLE FOUNDATION SHALL BE 24" DIAMETER.
4. PROVIDE AND INSTALL BREAKAWAY COUPLINGS WITH ALUMINUM SKIRT.
5. CONTRACTOR SHALL REMOVE AND REPLACE (2) EXISTING 20 AMP 2-POLE CIRCUIT BREAKERS WITH 40 AMP, 2-POLE CIRCUIT BREAKERS FOR PROPOSED CIRCUITS C & D.

 

benesch
engineers · scientists · planners
Alfred Benesch & Company
205 North Michigan Avenue, Suite 2400
Chicago, Illinois 60601
312-565-0450 Job No. 16064


FILE NAME : D2CONAD-AB-wh-light408.dgn	USER NAME :	DESIGNED - GHT	REVISED - 05/16/2017
		DRAWN - JLW	REVISED -
		CHECKED - GRR	REVISED -
		DATE - 2/5/2016	REVISED -

**STATE OF ILLINOIS
DEPARTMENT OF TRANSPORTATION**

**PROPOSED LIGHTING PLAN
MAINLINE & RAMPS**


SCALE: AS NOTED SHEET NO. 6 OF 29 SHEETS STA. 26+00 TO STA. 41+00

F.A.I. RTE.	SECTION	COUNTY	TOTAL SHEETS	SHEET NO.
74	(81-11R & 81-11V)R	ROCK ISLAND	1504	502
				CONTRACT NO. 64C08
ILLINOIS FED. AID PROJECT				

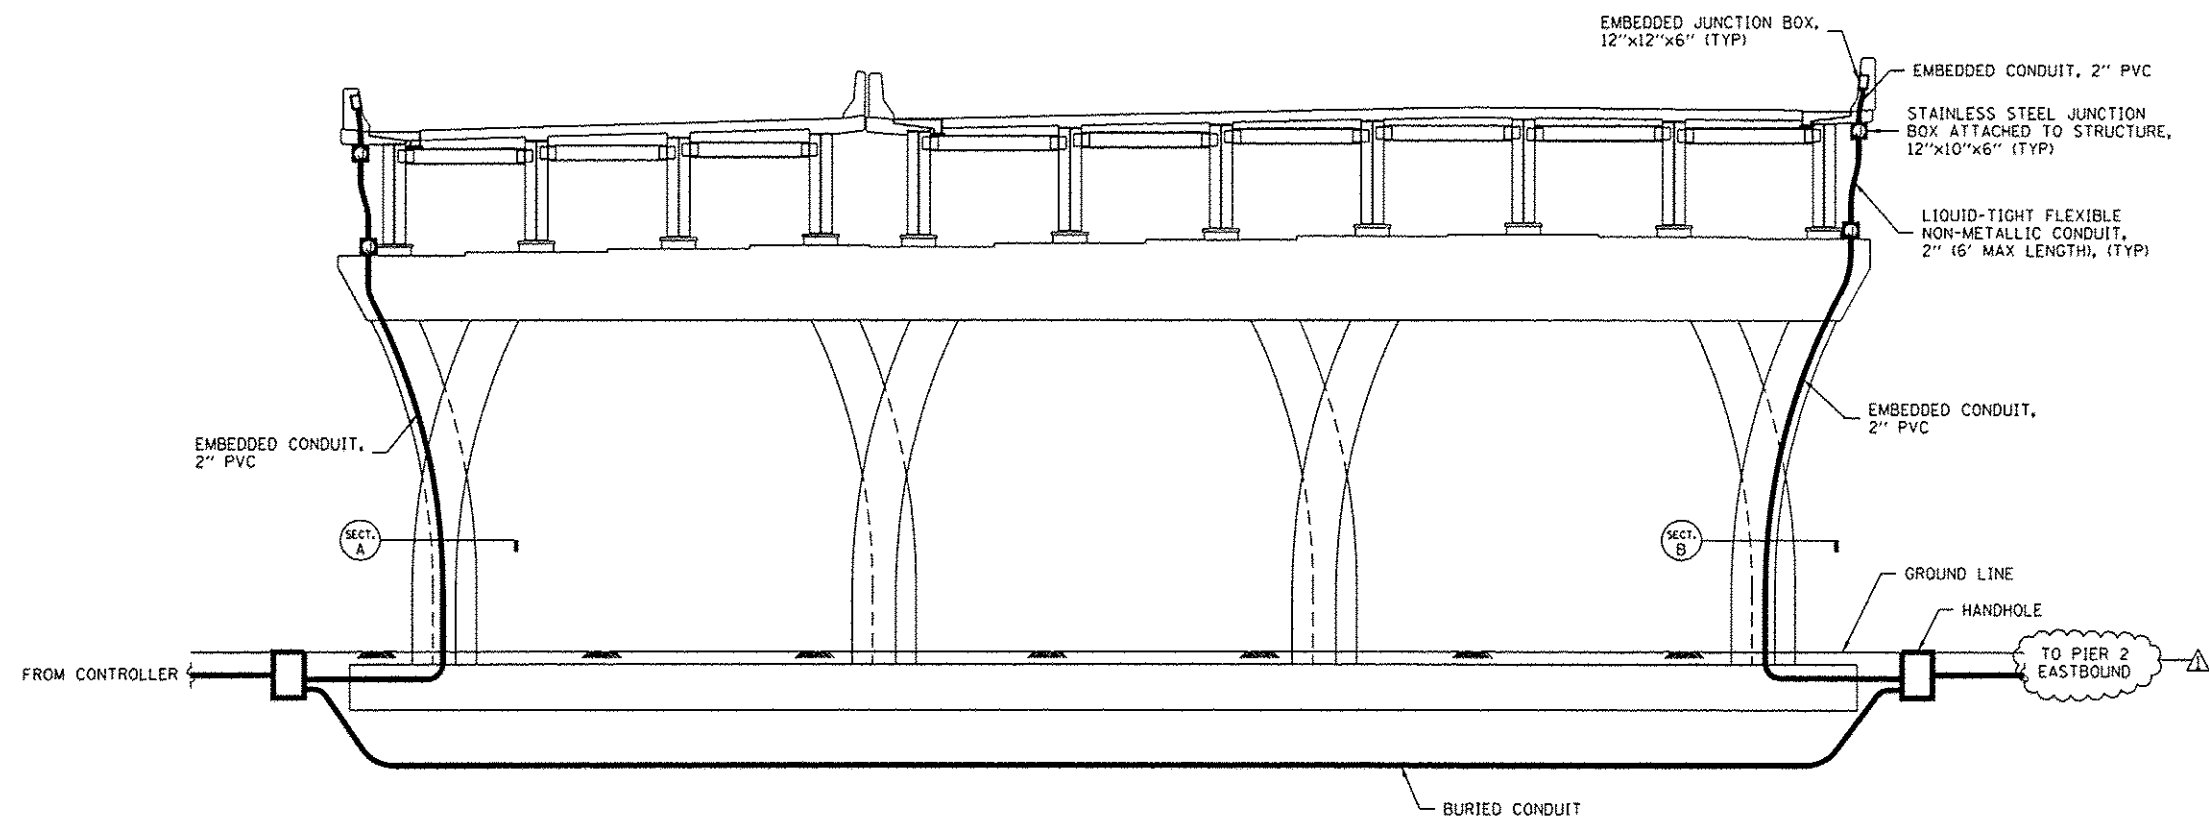


PIER 2 (WESTBOUND) TRANSVERSE ELEVATION (LOOKING SOUTH)

NO SCALE

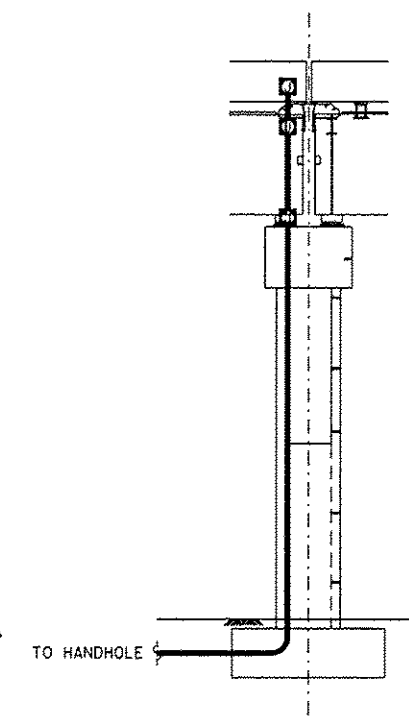


PIER 2 LONGITUDINAL ELEVATION

NO SCALE

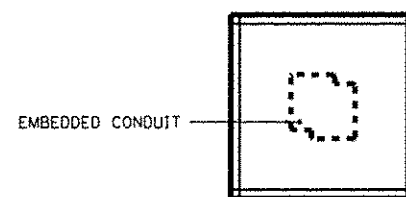

SECTION A

NO SCALE

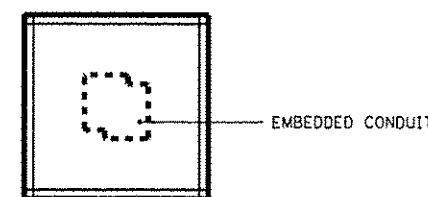

SECTION B

NO SCALE

NOTE:

1. PIER 2 EASTBOUND IS SIMILAR EXCEPT CONDUIT RISER UP PIER AND JUNCTION BOXES ARE ONLY AT WESTERN EDGE FOR RAMP 6TH-C.

benesch
engineers • scientists • planners
Alfred Benesch & Company
205 North Michigan Avenue, Suite 2400
Chicago, Illinois 60601
312-565-0450 Job No. 10084

FILE NAME :
D2CONAB-AB-wht-light48d.dgn

USER NAME :
PLOT SCALE : NO SCALE
PLOT DATE : 5/18/2017

DESIGNED - GHT	REVISED - 05/16/2017
DRAWN - JLW	REVISED -
CHECKED - GRR	REVISED -
DATE - 2/5/2016	REVISED -

**STATE OF ILLINOIS
DEPARTMENT OF TRANSPORTATION**

**MAINLINE CONDUIT ROUTING DETAILS
PIER 2**

SCALE: NO SCALE SHEET NO. 20 OF 29 SHEETS STA. TO STA.

F.A.I. RTE.	SECTION	COUNTY	TOTAL SHEETS	SHEET NO.
74	(81-11R & 81-11VBR	ROCK ISLAND	1504	516
CONTRACT NO. 64C08				
ILLINOIS FED. AID PROJECT				



© Copyright Hanson Professional Services, Inc.

SIGNING PLANS BILL OF MATERIALS

PAY ITEM	DESCRIPTION	UNIT	TOTAL QUANTITY
50800205	REINF BARS, EPOXY CTD	POUND	320
72000100	SIGN PANEL - TYPE 1	SQ FT	652
72000200	SIGN PANEL - TYPE 2	SQ FT	260
72000300	SIGN PANEL - TYPE 3	SQ FT	1,877
72400100	REMOVE SIGN PANEL ASSEMBLY - TYPE A	EACH	58
72400200	REMOVE SIGN PANEL ASSEMBLY - TYPE B	EACH	10
72400310	REMOVE SIGN PANEL TYPE 1	SQ FT	33
72400320	REMOVE SIGN PANEL TYPE 2	SQ FT	58
72400330	REMOVE SIGN PANEL TYPE 3	SQ FT	188
72400500	RELOCATE SIGN PANEL ASSEMBLY - TYPE A	EACH	2
72600100	MILE POST MARKER ASSEMBLY	EACH	2
72700100	STRUCTURAL STEEL SIGN SUPPORT - BREAKAWAY	POUND	1,275
72800100	TELESCOPING STEEL SIGN SUPPORT	FOOT	808
73000100	WOOD SIGN SUPPORT	FOOT	241
73100100	BASE FOR TELESCOPING STEEL SIGN SUPPORT	EACH	10
73400100	CONCRETE FOUNDATIONS	CU YD	2.8
73600100	REMOVE OVERHEAD SIGN STRUCTURE - SPAN	EACH	4
73700100	REMOVE GROUND MOUNTED SIGN SUPPORT	EACH	4
73700200	REMOVE CONCRETE FOUNDATION - GROUND MOUNT	EACH	4
73700300	REMOVE CONCRETE FOUNDATION - OVERHEAD	EACH	8
X7260100	MILE POST MARKER ASSEMBLY (SPECIAL)	EACH	2
#2000319	PARAPET MOUNTED SIGN SUPPORT ASSEMBLY	EACH	5

NOTE:

THE SIZE, DIMENSIONS AND QUANTITIES OF CONCRETE FOUNDATIONS AND POSTS FOR THE SIGNS ON STEEL BREAKAWAY POSTS IS FOR BIDDING ESTIMATES ONLY. THE EXACT DESIGN SHALL BE DETERMINED AFTER THE FINAL GRADING HAS BEEN COMPLETED. ONCE FINAL GRADING HAS BEEN COMPLETED, THE CONTRACTOR SHALL CONTACT KRISTIE NYDEREK (815) 284-5469 OR KURT GLAZIER (815) 284-5478. THE STATE WILL HAVE 3 WEEKS TO PROVIDE THE SIGN SUPPORT DESIGNS TO THE CONTRACTOR.

DESIGNED	5/15/2015
DRAWN	11/2/2016
CHECKED	12/23/2016
REVIEWED	
DATE	

FILE NAME : D2CONAS-HPS-sht-sign@01.dgn

USER NAME : hps01417

DESIGNED - MTH

REVISED - 5/16/17

DRAWN - MTH

REVISED -

PLOT SCALE :

CHECKED - CDM

REVISED -

PLOT DATE : 5/26/2017

DATE - 1/20/2017

REVISED -

STATE OF ILLINOIS
DEPARTMENT OF TRANSPORTATION

SIGNING PLANS
BILL OF MATERIALS

SCALE: SHEET NO. OF SHEETS STA. TO STA.

F.A.I RTE.	SECTION	COUNTY	TOTAL SHEETS	SHEET NO.
74	(81-1)R & (81-1)HVR	ROCK ISLAND	1504	526
CONTRACT NO. 64C08				
ILLINOIS FED. AID PROJECT				

SGN-01



© Copyright Hanson Professional Services, Inc.

PROPOSED SIGN SCHEDULE

SIGN PLAN SHEET NUMBER	DESCRIPTION	SIGN DESIGNATION	SIGN CODE	ALIGNMENT NAME	STATION	OFFSET		PANEL WIDTH	PANEL HEIGHT	POST ONE LENGTH	POST TWO LENGTH	MOUNTING TYPE BM - BS - CL LP - MP - MPS PM - SM - SP TC - TS TSB - WP	50800205	72000100	72000200	72000300	72400500	72600100	72700100	72800100	73000100	73100100	73400100	X7260100	#2000319
													REINF BARS, EPOXY CTD	SIGN PANEL - TYPE 1	SIGN PANEL - TYPE 2	SIGN PANEL - TYPE 3	RELOCATE SIGN PANEL ASSEMBLY - TYPE A	MILE POST MARKER ASSEMBLY	STRUCTURAL STEEL SIGN SUPPORT - BREAKAWAY	TELESCOPING STEEL SIGN SUPPORT	WOOD SIGN SUPPORT	BASE FOR TELESCOPING STEEL SIGN SUPPORT	CONCRETE FOUNDATIONS	MILE POST MARKER ASSEMBLY (SPECIAL)	PARAPET MOUNTED SIGN SUPPORT ASSEMBLY
													POUND	SQ FT	SQ FT	SQ FT	EACH	EACH	POUND	FOOT	FOOT	EACH	CU YD	EACH	EACH
SGN-09	ADDED LANE	W4-3	WB-RDH-WP-100-P	RAMP RD-H	217+40	25	LT	4.00	4.00	17		WP		-	16.00	-	-	-	-	-	17	-	-	-	-
SGN-09	ADDED LANE	W4-3	WB-74-LP-100a-P	I-74	6746+82	72	RT	4.00	4.00	0		LP		-	16.00	-	-	-	-	-	-	-	-	-	-
SGN-09	SPEED LIMIT	R2-1	EB-74-WP-103-P	I-74	6746+00	78	LT	4.00	5.00		21	WP		-	20.00	-	-	-	-	-	21	-	-	-	-
SGN-09	MINIMUM SPEED LIMIT	R2-102	EB-74-WP-105-P	I-74	6746+00	78	LT	4.00	3.00			WP		-	12.00	-	-	-	-	-	-	-	-	-	-
SGN-09	SPEED LIMIT	R2-1	WB-74-WP-102-P	I-74	25+58	75	LT	4.00	5.00	18		WP		-	20.00	-	-	-	-	-	18	-	-	-	-
SGN-09	RIGHT LANE ENDS	W0-1	EB-74-LP-101-P	I-74	6746+75	76	LT	4.00	4.00	0		LP		-	16.00	-	-	-	-	-	-	-	-	-	-
SGN-09	EAST	M3-2(I)	EB-74-WP-107-P	I-74	25+65			3.00	1.50			WP		4.50	-	-	-	-	-	-	15	-	-	-	-
	INTERSTATE ROUTE SIGN	M1-1	EB-74-WP-109-P	I-74	25+65	78	RT	3.00	3.00	15		WP		9.00	-	-	-	-	-	-	-	-	-	-	-
	EAST	M3-2(I)	EB-74-WP-111-P	I-74	25+65			3.00	1.50			WP		4.50	-	-	-	-	-	-	-	-	-	-	-
	STATE ROUTE SIGN	M1-4	EB-74-WP-113-P	I-74	25+65			3.00	3.00			WP		9.00	-	-	-	-	-	-	-	-	-	-	-
SGN-09	ADVANCE TRAFFIC CONTROL	W3-3	EB-RDG-WP-114-P	RAMP RD-G	130+65	29	RT	3.00	3.00	16		WP		9.00	-	-	-	-	-	-	16	-	-	-	-
SGN-11	RAMP 35 MPH	W13-3	EB-R6C-LP-124-P	RAMP 6TH-C	320+85	11	RT	4.00	5.00	0		LP		-	20.00	-	-	-	-	-	-	-	-	-	-
SGN-11	6 MP	D10-1A	WB-74-MP-104-P	I-74	28+78	80	LT	1.00	3.00	0		MP		-	-	-	-	1	-	-	-	-	-	-	-
SGN-11	6 MP	D10-1A	EB-74-MP-113a-P	I-74	28+95	88	RT	1.00	3.00	0		MP		-	-	-	-	1	-	-	-	-	-	-	-
SGN-11	8 MP	D10-1A	WB-74-MPS-110-P	I-74	40+00	63	LT	1.00	3.00	0		MPS		-	-	-	-	-	-	-	-	-	1	-	-
SGN-11	MERGE	W4-1	WB-74-PM-112-P	I-74	40+70	63	LT	4.00	4.00	0		PM		-	16.00	-	-	-	-	-	-	-	-	-	1
SGN-11	NON MOTORIZED TRAFFIC SPECIAL	R5-100	WB-RDH-LP-106-P	RAMP RD-H	211+54	38	RT	4.00	5.00	0		LP		-	20.00	-	-	-	-	-	-	-	-	-	-
SGN-11	WRONG WAY	R5-1A	EB-RDG-WP-115-P	RAMP RD-G	134+91	38	LT	3.50	2.50	16		WP		8.75	-	-	-	-	-	-	16	-	-	-	-
SGN-11	DO NOT ENTER	R5-1	EB-RDG-WP-116-P	RAMP RD-G	136+00	38	LT	4.00	4.00	17		WP		-	16.00	-	-	-	-	-	17	-	-	-	-
SGN-12	NON MOTORIZED TRAFFIC SPECIAL	R5-100	NB-R6D-WP-114-P	RAMP 6TH-D	420+75	21	RT	4.00	5.00	18		WP		-	20.00	-	-	-	-	-	18	-	-	-	-
SGN-12	ONE WAY	R6-1L	NB-R6D-WP-116-P	RAMP 6TH-D	420+81			4.50	1.50			WP		6.75	-	-	-	-	-	-	-	-	-	-	-
	ONE WAY	R6-1R	NB-R6D-WP-118-P	RAMP 6TH-D	420+81	26	LT	4.50	1.50	23		WP		6.75	-	-	-	-	-	-	23	-	-	-	-
	DO NOT ENTER	R5-1	NB-R6D-WP-120-P	RAMP 6TH-D	420+81			4.00	4.00			WP		-	16.00	-	-	-	-	-	-	-	-	-	-
	KEEP RIGHT	R4-7	NB-R6D-WP-122-P	RAMP 6TH-D	420+81			2.00	2.50			WP		5.00	-	-	-	-	-	-	-	-	-	-	-
SGN-11	I-74, ROUTE 6, EAST, PEORIA	GUIDE	EB-74-SP-103-P	I-74	29+12.50	-	RT	14.50	7.00	0		SP		-	-	101.50	-	-	-	-	-	-	-	-	-
SGN-11	EXT 3, AVENUE OF THE CITIES, 1 MILE	GUIDE	EB-74-SP-105-P	I-74	29+12.50	-	RT	13.00	11.00	0		SP		-	-	143.00	-	-	-	-	-	-	-	-	-
SGN-11	LANE ENDS, 800 FEET, ARROW DOWN	GUIDE	EB-74-SP-107-P	I-74	29+12.50	-	RT	12.00	8.00	0		SP		-	-	96.00	-	-	-	-	-	-	-	-	-
SGN-11	EXT 1B, ILLINOIS 92, EAST, 6TH AVE	GUIDE	EB-74-SP-109-P	I-74	29+12.50	-	RT	13.00	10.00	0		SP		-	-	130.00	-	-	-	-	-	-	-	-	-
SGN-11	1B EXT GORE SIGN	E5-1A	EB-74-TSB-115-P	I-74	33+35	78	RT	6.50	5.00	12		TSB		-	-	32.50	-	-	-	12	-	1	-	-	-
SGN-11	LANE ENDS MERGE LEFT	W0-2	EB-74-PM-117-P	I-74	33+88	76	RT	4.00	4.00	0		PM		-	16.00	-	-	-	-	-	-	-	-	-	1
SGN-11	TRUCKS USE RIGHT LANE	R4-5	EB-74-LP-117a-P	I-74	30+22	0	RT	4.00	5.00	0		LP		-	20.00	-	-	-	-	-	-	-	-	-	-
SGN-11	8 MP	D10-1A	EB-74-MPS-133-P	I-74	30+00	72	RT	1.00	3.00	0		MPS		-	-	-	-	-	-	-	-	-	1	-	-
SGN-11	HORIZONTAL ALIGNMENT LEFT	W1-2L	EB-R6C-LP-119-P	RAMP 6TH-C	327+21	10	RT	3.00	3.00	0		LP		9.00	-	-	-	-	-	-	-	-	-	-	-
SGN-11	ADVISORY SPEED 35MPH	W13-1P	EB-R6C-LP-121-P	RAMP 6TH-C	327+21	10	RT	2.00	2.00			LP		4.00	-	-	-	-	-	-	-	-	-	-	-
SGN-11	CHEVRON ALIGNMENT	W1-8L	EB-R6C-PM-123-P	RAMP 6TH-C	331+10	10	RT	2.50	3.00	0		PM		7.50	-	-	-	-	-	-	-	-	-	-	1
SGN-11	ADVANCE TRAFFIC CONTROL	W3-3	EB-R6C-WP-125-P	RAMP 6TH-C	331+85	30	LT	3.00	3.00	16		WP		9.00	-	-	-	-	-	-	16	-	-	-	-
SGN-11	ADVANCE TRAFFIC CONTROL	W3-3	EB-R6C-PM-127-P	RAMP 6TH-C	331+85	10	RT	3.00	3.00	0		PM		9.00	-	-	-	-	-	-	-	-	-	-	1
SGN-11	CHEVRON ALIGNMENT	W1-8L	EB-R6C-PM-129-P	RAMP 6TH-C	332+30	10	RT	2.50	3.00	0		PM		7.50	-	-	-	-	-	-	-	-	-	-	1
SGN-11	CHEVRON ALIGNMENT	W1-8L	EB-R6C-WP-131-P	RAMP 6TH-C	333+50	14	RT	2.50	3.00	16		WP		7.50	-	-	-	-	-	-	16	-	-	-	-
SGN-12	CHEVRON ALIGNMENT	W1-8L	EB-R6C-WP-135-P	RAMP 6TH-C	334+70	13	RT	2.50	3.00	16		WP		7.50	-	-	-	-	-	-	16	-	-	-	-
SGN-12	WRONG WAY	R5-1A	EB-R6C-WP-137-P	RAMP 6TH-C	336+00	44	LT	3.50	2.50	16		WP		8.75	-	-	-	-	-	-	16	-	-	-	-
SGN-12	WRONG WAY	R5-1A	EB-R6C-WP-139-P	RAMP 6TH-C	336+00	13	RT	3.50	2.50	16		WP		8.75	-	-	-	-	-	-	16	-	-	-	-
SGN-13	WEST	M3-4(I)	EB-3-TS-301-P	RIVER DRIVE	3010+00	44	RT	2.00	1.00			TS		2.00	-	-	-	-	-	-	-	-	-	-	-
	INTERSTATE ROUTE SIGN	M1-1	EB-3-TS-302-P	RIVER DRIVE	3010+00	44	RT	2.00	2.00	18		TS		4.00	-	-	-	-	-	18	-	-	-	-	-
	ADVANCE TURN ARROW	M5-1(I)	EB-3-TS-303-P	RIVER DRIVE	3010+00	44	RT	1.75	1.25			TS		2.19	-	-	-	-	-	-	-	-	-	-	-
SUBTOTAL													0	150	244	503	0	2	0	30	241	1	0.0	2	5

NOTES:

1. STA & OFFSETS TO CENTER OF SIGN PANEL
2. * SEE SHEET SGN-01 FOR BREAKAWAY STEEL SIGN SUPPORT DESIGN INFORMATION

DATE	5/15/2015
BY	MTH
REVIEWED	11/27/2016
DATE	12/23/2016
BY	CDM

FILE NAME : D2CON4B-MPS-shr-sign04.dgn

USER NAME : hntco8147

DESIGNED -	MTH	REVISED -	5/16/17
DRAWN -	MTH	REVISED -	
CHECKED -	CDM	REVISED -	
DATE -	1/20/2017	REVISED -	

STATE OF ILLINOIS
DEPARTMENT OF TRANSPORTATION

SIGNING PLANS
SIGN SCHEDULES
PROPOSED

SCALE: SHEET NO. OF SHEETS STA. TO STA.

F.A.I. RTE.	SECTION	COUNTY	TOTAL SHEET NO.
74	(B1-1R & B1-1H)BR	ROCK ISLAND	1504 530
CONTRACT NO. 64C08			
ILLINOIS FED. AID PROJECT			

SGN-05



© Copyright Hanson Professional Services Inc.

PROPOSED SIGN SCHEDULE

SIGN PLAN SHEET NUMBER	DESCRIPTION	SIGN DESIGNATION	SIGN CODE	ALIGNMENT NAME	STATION	OFFSET	PANEL WIDTH	PANEL HEIGHT	POST ONE LENGTH	POST TWO LENGTH	MOUNTING TYPE BM - BS - CL LP - MP - MPS PM - SM - SP - TC - TS - TSB - WP	50800205	72000100	72000200	72000300	72400500	72600100	72700100	72800100	73000100	73100100	73400100	X7260100	#2000319	
							REINF BARS, EPOXY CTD	SIGN PANEL - TYPE 1	SIGN PANEL - TYPE 2	SIGN PANEL - TYPE 3		RELOCATE SIGN PANEL ASSEMBLY - TYPE A	MILE POST MARKER ASSEMBLY	STRUCTURAL STEEL SIGN SUPPORT - BREAKAWAY	TELESCOPING STEEL SIGN SUPPORT	WOOD SIGN SUPPORT	BASE FOR TELESCOPING STEEL SIGN SUPPORT	CONCRETE FOUNDATIONS	MILE POST MARKER ASSEMBLY (SPECIAL)	PARAPET MOUNTED SIGN SUPPORT ASSEMBLY					
							FOOT	FOOT	FOOT	FOOT		EACH	EACH	POUND	FOOT	FOOT	EACH	CU YD	EACH	EACH					
SGN-24	WEST	M3-4(i)	SB-19-TS-192-P	19TH STREET	1910+08	39	RT	2.00	1.00	22	TS		2.00	--	--	--	--		22	--	--		--	--	
SGN-24	INTERSTATE ROUTE SIGN	M1-1	SB-19-TS-193-P	19TH STREET	1910+08	39	RT	2.00	2.00				4.00	--	--	--	--	--						--	--
SGN-24	ADVANCE TURN ARROW	M5-1(i)	SB-19-TS-194-P	19TH STREET	1910+08	30	RT	1.75	1.25				2.19	--	--	--	--	--						--	--
SGN-24	EAST	M3-2(i)	SB-19-TS-195-P	19TH STREET	1910+08	39	RT	2.00	1.00				2.00	--	--	--	--	--						--	--
SGN-24	INTERSTATE ROUTE SIGN	M1-1	SB-19-TS-196-P	19TH STREET	1910+08	39	RT	2.00	2.00				4.00	--	--	--	--	--						--	--
SGN-24	DIRECTIONAL ARROW	M6-3(i)	SB-19-TS-197-P	19TH STREET	1910+08	39	RT	1.75	1.25				2.19	--	--	--	--	--						--	--
SGN-24	KEEP RIGHT	R4-7	NB-19-TSB-198-P	19TH STREET	1911+28	5.5	LT	2.00	2.50	10		TSB		5.00	--	--	--	--	10	--	1		--	--	
SGN-24	KEEP RIGHT	R4-7	SB-19-TS-199-P	19TH STREET	1913+29	6	RT	2.00	2.50	10		TSB		5.00	--	--	--	--	10	--	1		--	--	
SGN-24	SOUTH 19TH ST	GUIDE	SB-19-SP-199A-P	19TH STREET	1913+72		RT	17.00	8.00	0		SP		--	--	136.00	--	--	--	--	--		--	--	
SGN-24	TO I-74/US 6 EAST GALESBURG	GUIDE	SB-19-SP-199B-P	19TH STREET	1913+72		RT	13.00	9.00	0		SP		--	--	117.00	--	--	--	--	--		--	--	
SGN-25	SPEED LIMIT 30	R2-1	NB-19-TS-200-P	19TH STREET	1916+00	38	RT	2.50	3.00	16		TS		7.50	--	--	--	--	16	--	--		--	--	
SUBTOTAL												-	0	34	0	253	0	0	0	58	0	2	0.0	0	0
TRAFFIC SIGNAL SIGNS																									
TRAFFIC SIGNAL PLAN SHEET NUMBER	DESCRIPTION	SIGN DESIGNATION	INTERSECTION				PANEL WIDTH (FOOT)	PANEL HEIGHT (FOOT)	NUMBER OF SIGNS																
TS-25	LEFT ONLY ARROW	R3-5	RIVER DR / RAMP RD-H				2.50	3.00	2			SM		15.00	--	--	--	--	--	--	--	--	--	--	
TS-27	THRU ONLY ARROW	R3-5a	RIVER DR / RAMP RD-G				2.50	3.00	2			SM		15.00	--	--	--	--	--	--	--	--	--	--	
TS-27	PEDESTRIAN PUSH BUTTON	R10-3	RIVER DR / RAMP RD-G				0.75	1.00	3			SM		2.25	--	--	--	--	--	--	--	--	--	--	
TS-27	NO TURN ON RED EXCEPT FROM RIGHT LANE	R10-11c	RIVER DR / RAMP RD-G				2.50	3.50	1			SM		8.75	--	--	--	--	--	--	--	--	--	--	
TS-27	4TH AVE	D3-1	4TH AVE / 19TH ST				3.50	1.00	2			SM		7.00	--	--	--	--	--	--	--	--	--	--	
TS-27	19TH ST	D3-1	4TH AVE / 19TH ST				4.00	1.00	1			SM		4.00	--	--	--	--	--	--	--	--	--	--	
TS-27	LEFT ONLY ARROW	R3-5	4TH AVE / 19TH ST				2.50	3.00	2			SM		15.00	--	--	--	--	--	--	--	--	--	--	
TS-27	PEDESTRIAN PUSH BUTTON	R10-3	4TH AVE / 19TH ST				0.75	1.00	6			SM		4.50	--	--	--	--	--	--	--	--	--	--	
TS-28	6TH AVE	D3-1	CONNECTOR RD / 6TH AVE				3.50	1.00	2			SM		7.00	--	--	--	--	--	--	--	--	--	--	
TS-28	LEFT ONLY ARROW	R3-5	CONNECTOR RD / 6TH AVE				2.50	3.00	1			SM		7.50	--	--	--	--	--	--	--	--	--	--	
TS-28	PEDESTRIAN PUSH BUTTON	R10-3	CONNECTOR RD / 6TH AVE				0.75	1.00	8			SM		6.00	--	--	--	--	--	--	--	--	--	--	
TS-28	6TH AVE	D3-1	19TH ST / 6TH AVE				3.50	1.00	2			SM		7.00	--	--	--	--	--	--	--	--	--	--	
TS-28	19TH ST	D3-1	19TH ST / 6TH AVE				4.00	1.00	1			SM		4.00	--	--	--	--	--	--	--	--	--	--	
TS-28	LEFT ONLY ARROW	R3-5	19TH ST / 6TH AVE				2.50	3.00	1			SM		7.50	--	--	--	--	--	--	--	--	--	--	
TS-28	PEDESTRIAN PUSH BUTTON	R10-3	19TH ST / 6TH AVE				0.75	1.00	8			SM		6.00	--	--	--	--	--	--	--	--	--	--	
TS-29	7TH AVE	D3-1	CONNECTOR RD / 7TH AVE				3.50	1.00	1			SM		3.50	--	--	--	--	--	--	--	--	--	--	
TS-29	LEFT ONLY ARROW	R3-5	CONNECTOR RD / 7TH AVE				2.50	3.00	1			SM		7.50	--	--	--	--	--	--	--	--	--	--	
TS-29	PEDESTRIAN PUSH BUTTON	R10-3	CONNECTOR RD / 7TH AVE				0.75	1.00	2			SM		1.50	--	--	--	--	--	--	--	--	--	--	
TS-29	7TH AVE	D3-1	19TH ST / 7TH AVE				3.50	1.00	2			SM		7.00	--	--	--	--	--	--	--	--	--	--	
TS-29	19TH ST	D3-1	19TH ST / 7TH AVE				4.00	1.00	2			SM		8.00	--	--	--	--	--	--	--	--	--	--	
TS-29	LEFT ONLY ARROW	R3-5	19TH ST / 7TH AVE				2.50	3.00	3			SM		22.50	--	--	--	--	--	--	--	--	--	--	
TS-29	PEDESTRIAN PUSH BUTTON	R10-3	19TH ST / 7TH AVE				0.75	1.00	10			SM		7.50	--	--	--	--	--	--	--	--	--	--	
SUBTOTAL												-	0	174	0	0	0	0	0	0	0	0	0		
TOTAL												-	320	652	260	1,877	2	2	1,275	606	241	10	2.8	2	5

- NOTES:
- STA & OFFSETS TO CENTER OF SIGN PANEL
 - * SEE SHEET SGN-01 FOR BREAKAWAY STEEL SIGN SUPPORT DESIGN INFORMATION

LAYOUT	5/15/2015
DESIGN	11/2/2016
REVIEWED	12/23/2016

FILE NAME : D:\CONRAD\HPS-shr-sign307.dgn

USER NAME : hopto01447

DESIGNED : MTH

REVISED : 5/16/17

STATE OF ILLINOIS
DEPARTMENT OF TRANSPORTATION

SIGNING PLANS
SIGN SCHEDULES
PROPOSED

SCALE: SHEET NO. OF SHEETS STA. TO STA.

F.A.I. RTE. 74 SECTION (01-1JR & 01-1HVBR) COUNTY ROCK ISLAND TOTAL SHEETS 1504 533 CONTRACT NO. 64C08 ILLINOIS FED. AID PROJECT

SGN-08



© Copyright Hanson Professional Services, Inc.

SIGN SEQUENCE
NUMBERING CODE

EXAMPLE

NB-74-SP-002-R

DIRECTION OF TRAFFIC

NB - NORTHBOUND
EB - EASTBOUND
SB - SOUTHBOUND
WB - WESTBOUND

ACTION

P - PROPOSED
R - REMOVE
RL - RELOCATE
RP - REMAIN IN PLACE

ROADWAY

3 - RIVER DR 74 - INTERSTATE 74
4 - 4TH AVE (WB IL 92) R7A - RAMP 7TH A
6 - 6TH AVE (EB IL 92) R7B - RAMP 7TH B
7 - 7TH AVE R6D - RAMP 6TH D
12 - 12TH AVE RDG - RAMP RD-G
11 - 11TH AVE A RDH - RAMP RD-H
19 - 19TH ST

SIGN PANEL NUMBER

MOUNTING TYPE

BM - BRIDGE MOUNTED
BS - BREAKAWAY STEEL
CL - CANTILEVER
LP - LIGHT POLE MOUNTED
SP - SPAN
TC - TRUSS COLUMN
TS - TELESCOPING STEEL SIGN SUPPORT
TSB - TELESCOPING STEEL SIGN SUPPORT WITH BASE
WP - WOOD POST
SM - TRAFFIC SIGNAL MOUNTED
PM - PARAPET MOUNTED
MP - MILE POST MARKER ASSEMBLY
MPS - MILE POST MARKER ASSEMBLY (SPECIAL)

COORDINATE WITH ADJACENT CONTRACT (IM-NHS-074-1(197)5--03-82) (BY OTHERS) EB/WB CONTRACT SIGNING LIMITS

STA 6747+16.75
IOWA JURISDICTION
ILLINOIS JURISDICTION
(APPLIES TO BRIDGE ONLY)

STA 25+59
75' LT
WB-74-WP-102-P
R2-1-4860
(AP SHEETING)

SPEED
LIMIT
55

STA 6746+92
72' RT
WB-74-LP-100-P
W4-3-4848
(AZ SHEETING)

STA 217+40
25' LT
WB-RDH-WP-100-P
W4-3-4848
(AZ SHEETING)

STA EQUATION
STA 6745+67.06 (IA) =
STA 25+35.00 (IL)

IDENTITY
ELEMENT

IDENTITY
ELEMENT

MATCH LINE STA 26+00.00

STA 6746+75
76' LT
EB-74-LP-101-P
W9-1-4848
(AZ SHEETING)

EXIT
1A
(SEPARATE CONTRACT)

PR RAMP RD-C

STA 6746+00
78' LT
EB-74-WP-103-P
EB-74-WP-105-P
R2-1-4860
R2-1102-4836
(AP SHEETING)

SPEED
LIMIT
55
MINIMUM
45

RIGHT
LANE
ENDS

STA 130+65
29' RT
EB-RDG-LP-114-P
W3-3-3636
(AZ SHEETING)

STA 25+65
76' RT
EB-74-WP-107-P
EB-74-WP-109-P
EB-74-WP-111-P
EB-74-WP-113-P
M3-2(1)-3618
M1-1-3636
M3-2(1)-3618
M1-4-3636
(AP SHEETING)

SCALE:

0 50 100

SGN-09

F.A.I. RTE.	SECTION	COUNTY	TOTAL SHEETS	SHEET NO.
74	(81-1)R & 81-1)WB	ROCK ISLAND	1504	534
CONTRACT NO. 64C08				
ILLINOIS FED. AID PROJECT				

DESIGNED	5/15/2015
DRAWN	11/15/2016
CHECKED	12/21/2016
REVIEWED	

FILE NAME :
D:\CONV\10-S\shs-sign\B11.dgn

USER NAME : heat01447



DESIGNED	MTH	REVISED	5/16/17
DRAWN	MTH	REVISED	
CHECKED	CDM	REVISED	
DATE	1/20/2017	REVISED	

STATE OF ILLINOIS
DEPARTMENT OF TRANSPORTATION

SIGNING PLANS
I-74 MAINLINE

STA. 6760+00 TO STA. 26+00

SCALE: 1" = 50' SHEET NO. OF SHEETS STA. 6760+00 TO STA. 26+00

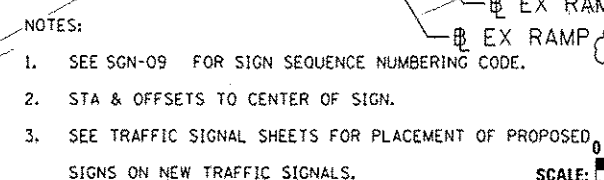 



LAYOUT	WTH	5/15/2015
DRAWN	WTH	11/3/2016
REVIEWED	COM	12/23/2016

FILE NAME =	USER NAME = path-B0454	DESIGNED = MTH	REVISED =  05/16/17
D2CONAB-HPS-shr-egn012.dgn		DRAWN = MTH	REVISED =
		CHECKED = CDM	REVISED =
		DATE = 1/20/2017	REVISED =


**STATE OF ILLINOIS
DEPARTMENT OF TRANSPORTATION**

SIGNING PLANS
I-74 MAINLINE
STA. 26+00 TO STA. 41+00

F.A. RTE.	SECTION	COUNTY	TOTAL SHEETS	SHEET NO.
74	(B)-1R & 81-1HVR	ROCK ISLAND	1504	536
CONTRACT NO. 64C08				

  

FILE NAME =	USER NAME = hento@1447	DESIGNED - MTH	REVISED -  05/16/17	STATE OF ILLINOIS DEPARTMENT OF TRANSPORTATION				SIGNING PLANS I-74 MAINLINE STA. 41+00 TO STA. 56+00				SCALE:  SGN-12									
D2CONAR-HPS-shy-sign@13.dgn		DRAWN - MTH	REVISED -									F.A.J. RTE.		SECTION		COUNTY		TOTAL SHEETS		SHEET NO.	
	PLOT SCALE = 1" = 50'	CHECKED - CDM	REVISED -									74		(81-11R & 81-11VBR		ROCK ISLAND		1504		537	
	PLOT DATE = 5/28/2017	DATE = 1/20/2017	REVISED -																	CONTRACT NO. 64C08	
				SCALE: 1" = 50'		SHEET NO. 41		SHEETS		STA. 41+00		TO STA. 56+00									

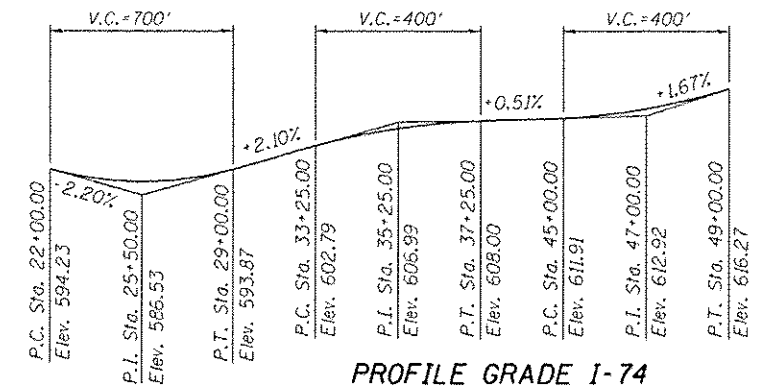

Profile view of 3rd Ave. showing a parabolic curve with a vertical curve length (V.C.) of 150 feet. The diagram includes stationing and elevations for the start, P.I., and end of the curve, as well as the elevations of the curve itself. The grades are +0.50% and -0.54%.

Station	Elevation
Sta. 3012+25.00	572.78
P.C. Sta. 3013+00.00	573.15
P.I. Sta. 3013+75.00	573.53
P.T. Sta. 3014+50.00	573.13
Sta. 3014+99.51	572.86

V.C. = 150'

Grades: +0.50%, -0.54%

PROFILE GRADE 3RD AVE.








1. See Civil Plans for Drainage and Utility information.
2. See sheet S1 for Utility Legend.
3. See sheet S7 for Section A-A.

GENERAL PLAN - SHEET 2 OF 5
I-74 OVER IL. RTE. 92 AND BNSF R.R.
FAI-74 SECTION (81-IHVB)
ROCK ISLAND COUNTY
STATION 36+16.49
STRUCTURE NO. 081-0177 (W.B.)



FILENAME : 081-0177-CO0A0-002-BD*-General Plan and Elevation	USER NAME : konder View Image	DESIGNED - AAY	REVISED - 05/16/17	STATE OF ILLINOIS DEPARTMENT OF TRANSPORTATION	GENERAL PLAN AND ELEVATION - UNIT 1 STRUCTURE NO. 081-0177 (WESTBOUND)	P.A.I. RTE.	SECTION	COUNTY	TOTAL SHEETS	SHEET NO.	
		CHECKED - AJK	REVISED -			74	(B1-1JR & B1-1JHVR)	ROCK ISLAND	1504	771	
MODEL : I Plan	PLOT SCALE :	DRAWN - VH	REVISED -			CONTRACT NO. 64C08					
	PLOT DATE : 5/30/2017	CHECKED - AJK	REVISED -			ILLINOIS FED. AID PROJECT					
				SHEET NO. 52 OF 1120 SHEETS							

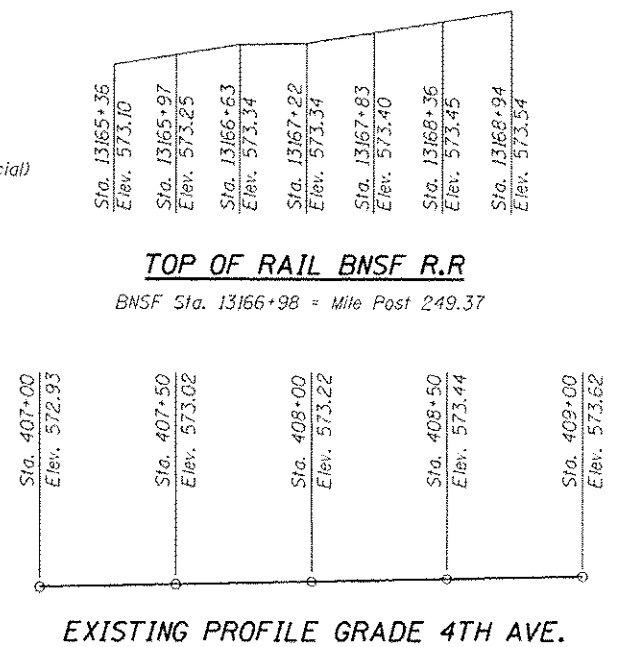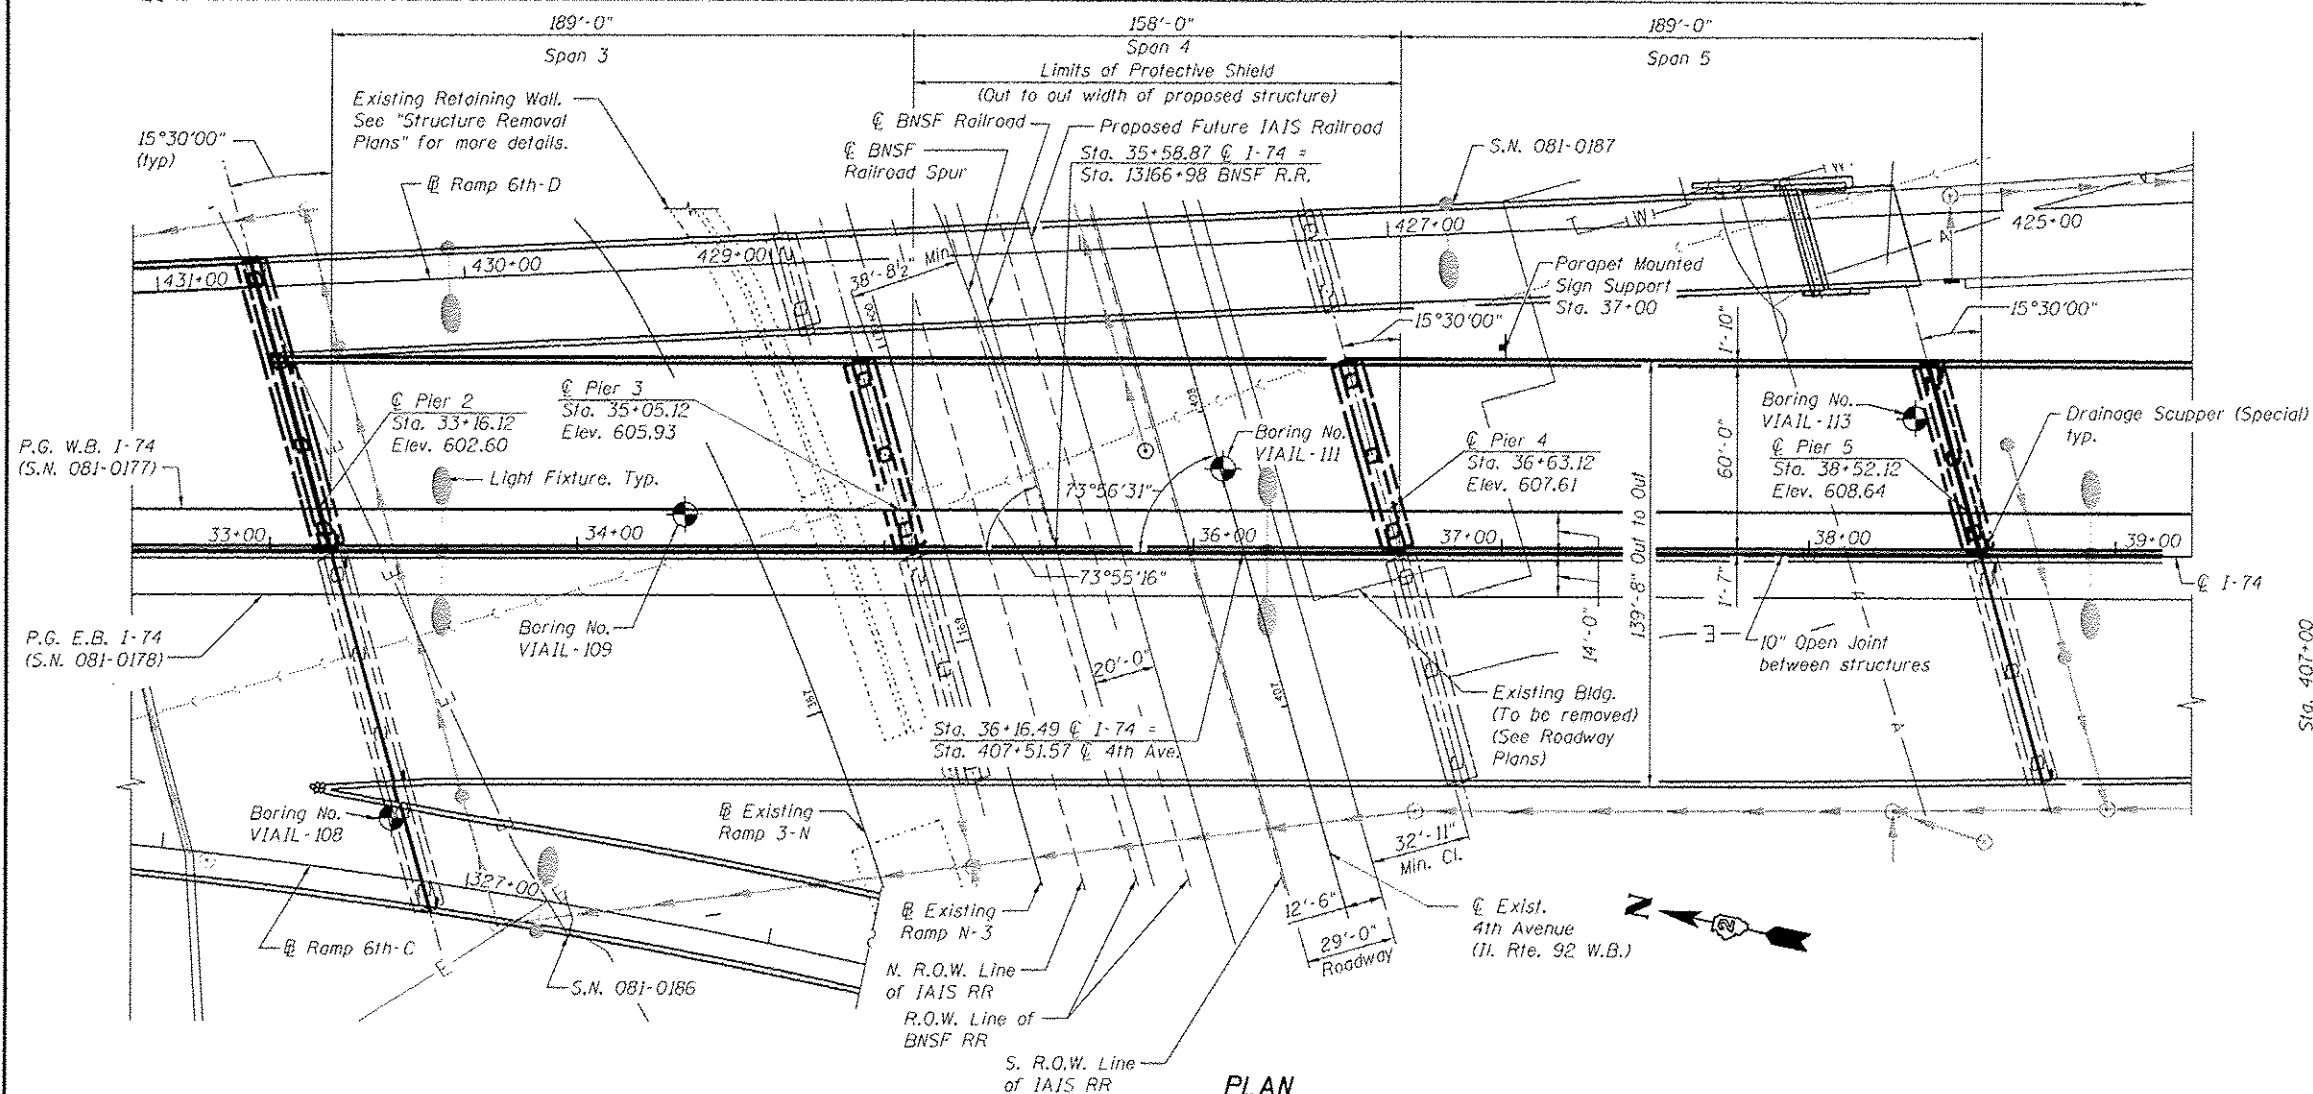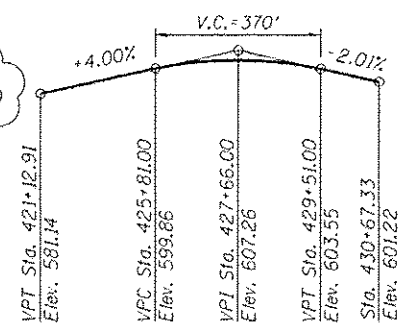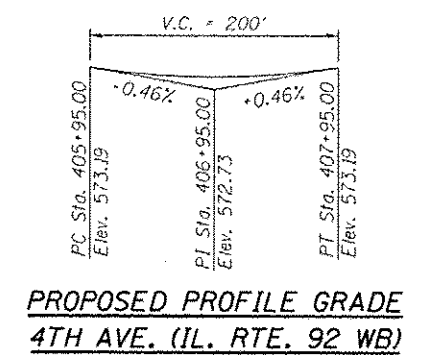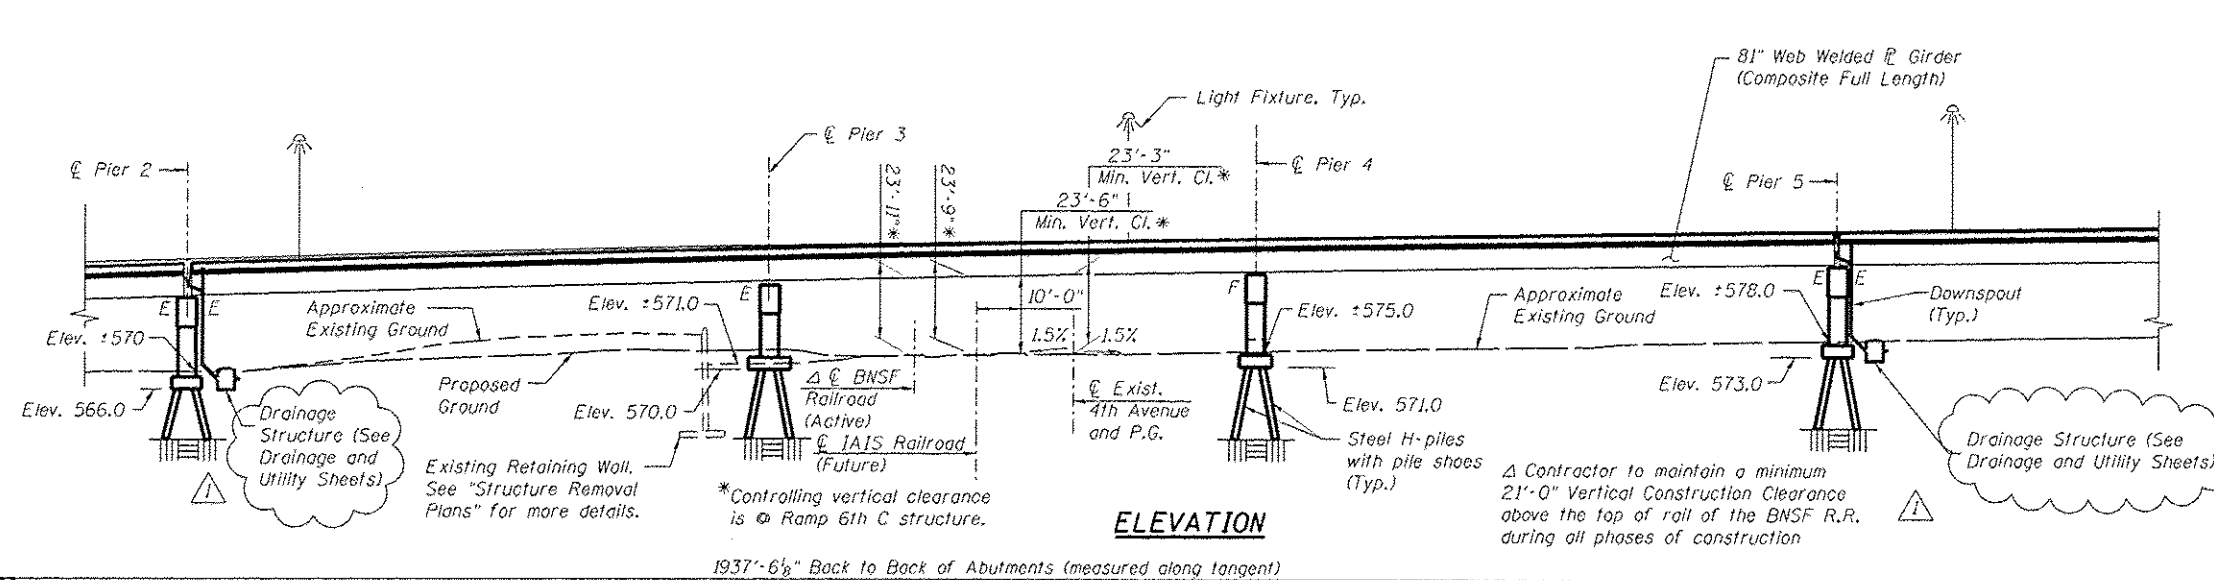

NOTES:

1. See Civil Plans for Drainage and Utility information.
2. See sheet S1 for Utility Legend.

GENERAL PLAN - SHEET 3 OF 5
I-74 OVER IL. RTE. 92 AND BNSF R.R.
FAI-74 SECTION (81-1HVB)
ROCK ISLAND COUNTY
STATION 36+16.49
STRUCTURE NO. 081-0177 (W.B.)



Alfred Bonesch & Company
205 North Michigan Avenue, Suite 2400
Chicago, Illinois 60601
312-565-0450 Job No. 10051

USER NAME :	kenidor
PLOT SCALE :	
PLOT DATE :	5/30/20


DESIGNED - AAY	REVISED - Δ 05/16/17
CHECKED - AJK	REVISED -
DRAWN - VH	REVISED -
CHECKED - AJK	REVISED -

STATE OF ILLINOIS
DEPARTMENT OF TRANSPORTATION

GENERAL PLAN AND ELEVATION - UNIT 2
STRUCTURE NO. 081-0177 (WESTBOUND)

SHEET NO. 53 OF 5120 SHEETS


F.A.I. RTE.	SECTION	COUNTY	TOTAL SHEETS	SHEET NO.
74	(B1)-1R & B1-(HVB)	ROCK ISLAND	1504	772
CONTRACT NO. 64C08				
ILLINOIS FED. AID PROJECT				

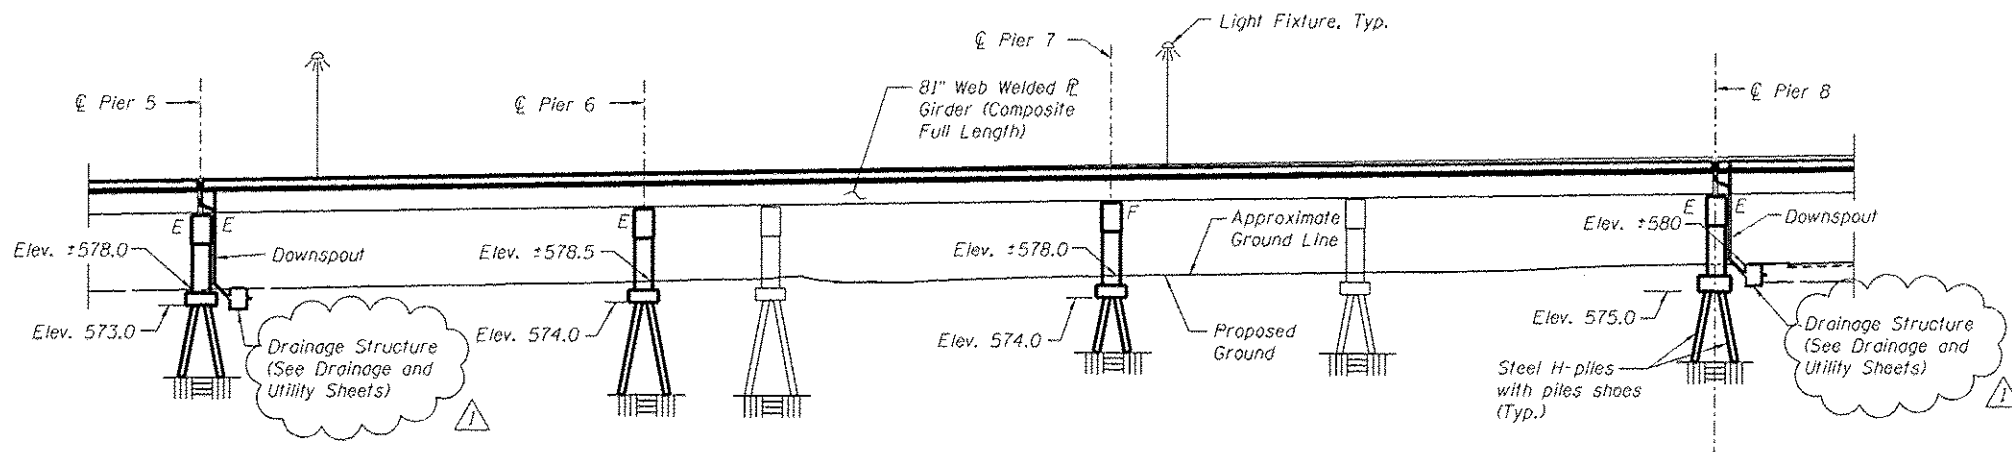

ELEVATION


CURVE DATA RAMP 6th-C-4

$\Delta = 31^\circ 43' 31''$ (RT)
 $D = 20^\circ 27' 46''$
 $R = 280.00'$
 $T = 79.56'$
 $L = 155.04'$
 $E = 11.08'$
 $P.C. = Sta. 336+49.59$
 $P.T. = Sta. 338+04.63$
 $P.I. = Sta. 337+29.15$
 $S.E. = Normal Crown$

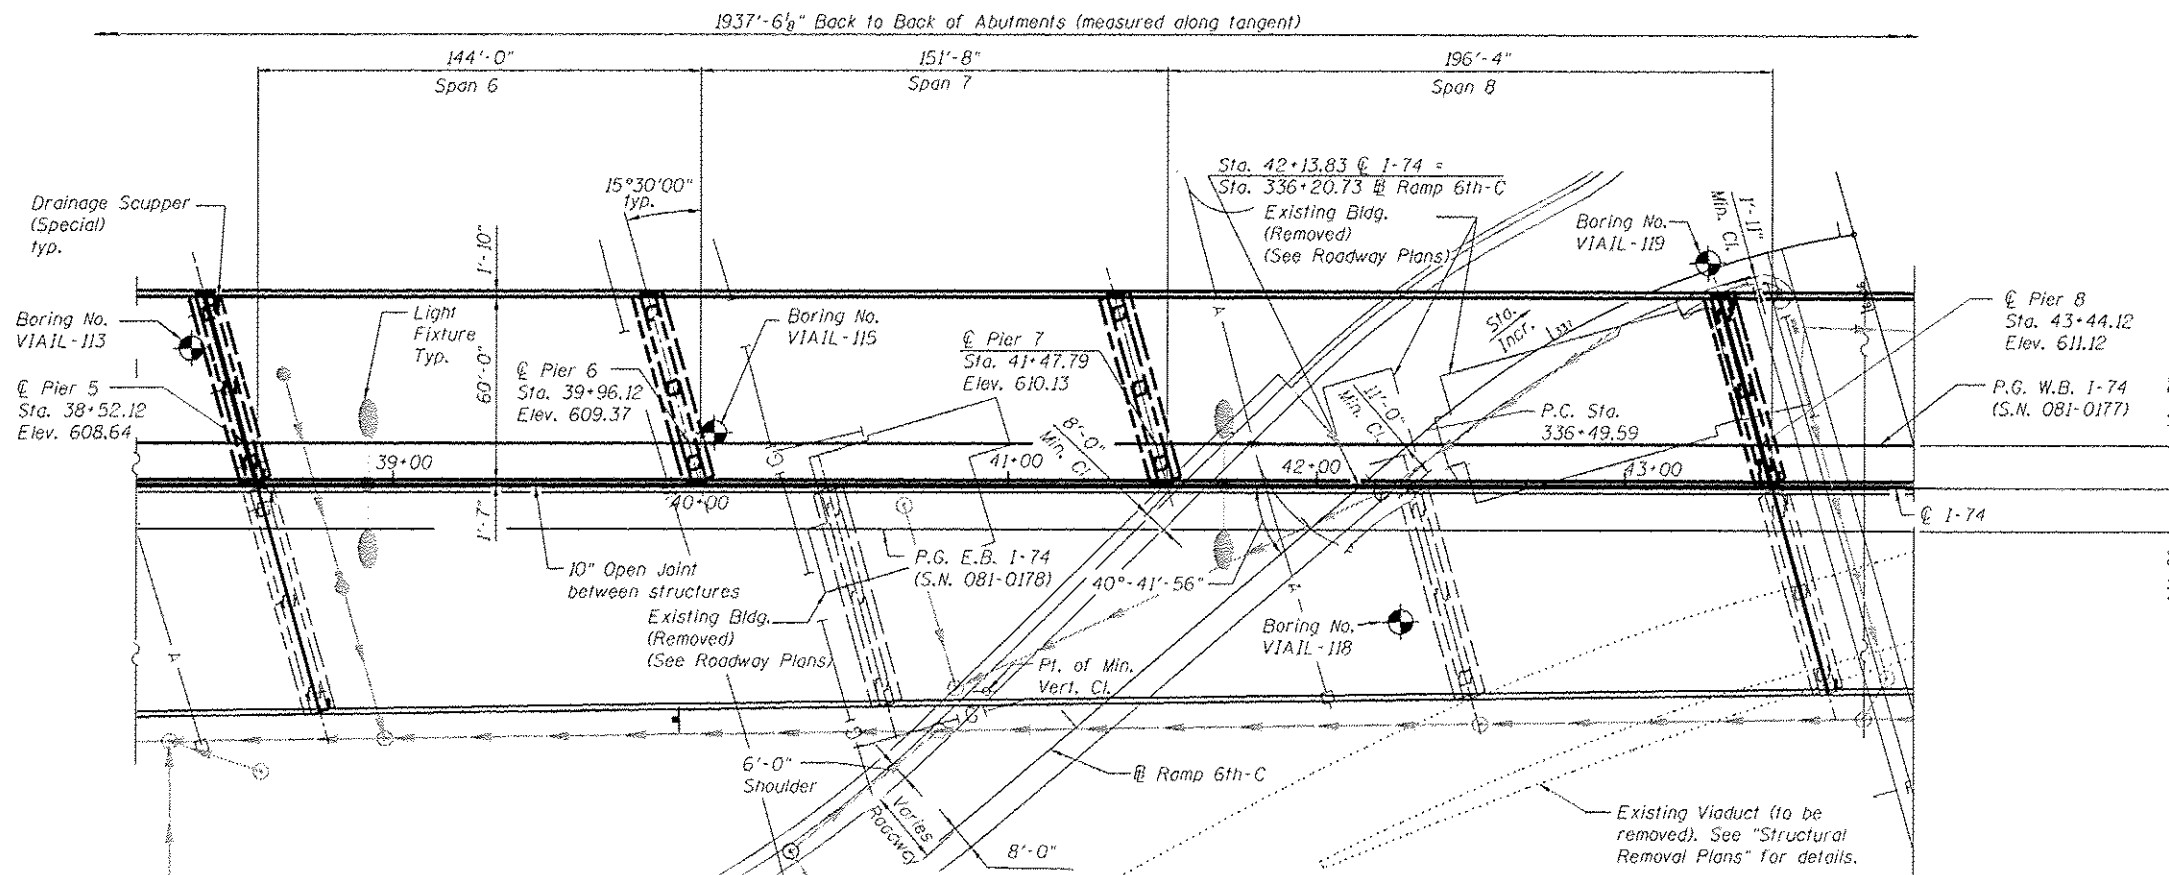

PLAN

PROFILE GRADE RAMP 6TH-C

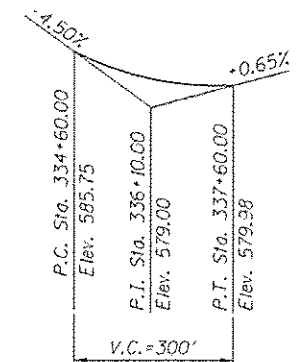

NOTES:

1. See Civil Plans for Drainage and Utility Information.
2. See sheet S1 for Utility Legend.

benesch
 Alfred Benesch & Company
 205 North Michigan Avenue, Suite 2400
 Chicago, Illinois 60601
 312-565-0450 Job No. 10061


FILENAME: 001-0177-0004-002-004-General Plan and Elevation	USER NAME: kensler	DESIGNED: AAY	REVISED: 05/16/17
MODEL: 3.75m	PLOT SCALE: 1"=10'-0"	CHECKED: AJK	REVISED: -
	PLOT DATE: 5/30/2017	DRAWN: VH	REVISED: -
		CHECKED: AJK	REVISED: -

STATE OF ILLINOIS
 DEPARTMENT OF TRANSPORTATION


GENERAL PLAN AND ELEVATION - UNIT 3
 STRUCTURE NO. 081-0177 (WESTBOUND)

SHEET NO. S4 OF S120 SHEETS


F.A.I. RTE.	SECTION	COUNTY	TOTAL SHEETS	SHEET NO.
74	(81-1R & 81-1HVB)	ROCK ISLAND	1504	773
		CONTRACT NO. 64C08		
		ILLINOIS FED. AID PROJECT		

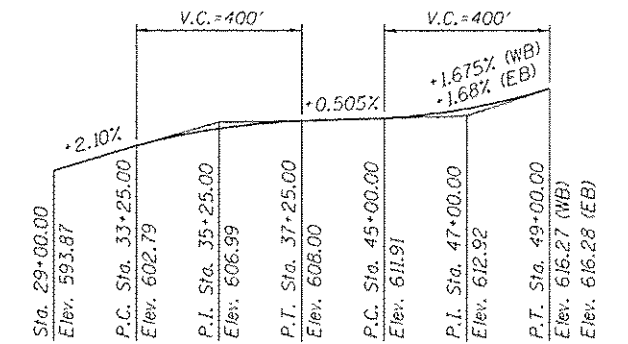

PROFILE GRADE I-74

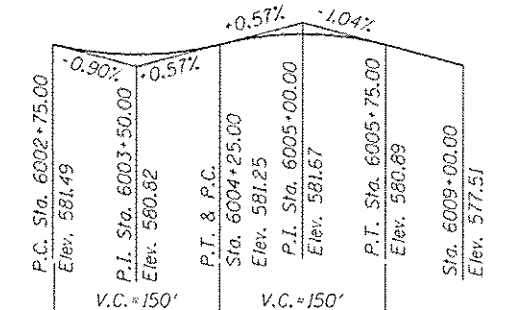

PROFILE GRADE 6TH AVE. (IL RTE. 92 E.B.)

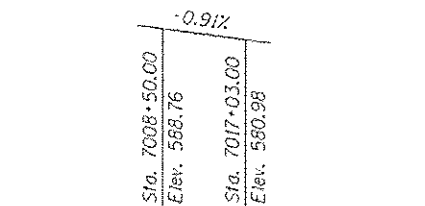

PROFILE GRADE 7TH AVE.

NOTES:

1. See Civil Plans for Drainage and Utility information.
2. See sheet S1 for Existing Utility Legend.

GENERAL PLAN - SHEET 5 OF 5
I-74 OVER IL. RTE. 92 AND BNSF R.R.
FAI-74 SECTION (81-IHVB)
ROCK ISLAND COUNTY
STATION 36+16.49
STRUCTURE NO. 081-0177 (W.B.)

 **benesch** Alfred Benesch & Company
205 North Michigan Avenue, Suite 2400
Chicago, Illinois 60601
312-568-0450 Job No. 10061

USER NAME = karsader	DESIGNED = AAY	REVISED = Δ 05/16/17
	CHECKED = AJK	REVISED =
PLOT SCALE =	DRAWN = VH	REVISED =
PLOT DATE = 5/30/2017	CHECKED = AJK	REVISED =

STATE OF ILLINOIS
DEPARTMENT OF TRANSPORTATION

GENERAL PLAN AND ELEVATION - UNIT 4
STRUCTURE NO. 081-0177 (WESTBOUND)

F.A.I. RTE.	SECTION	COUNTY	TOTAL SHEETS	SHEET NO.
74	(81-1)R & 81-1(MVBR)	ROCK ISLAND	1504	774
CONTRACT NO. 64CDB				

GENERAL NOTES

1. Fasteners shall be ASTM A325 Type 1, mechanically galvanized bolts. Bolts 7/8", open holes 15/16", unless otherwise noted.
2. Calculated weight of Structural Steel = 5,614,000 lbs
M 270 Grade 36: 324,000 lbs
M 270 Grade 50: 5,290,000 lbs
- The Contractor may substitute Grade 50 for Grade 36 at no additional cost to the Contract.
3. No field welding is permitted except as specified in the contract documents.
4. Reinforcement bars designated (E) shall be epoxy coated.
5. If the Contractor elects to use cantilever forming brackets on the exterior beams or girders, the brackets shall be placed at the same locations as required for the hardwood blocks in Article 503.06(b) of the Standard Specifications. If additional cantilever forming brackets are required, hardwood blocking shall be wedged between the exterior and first interior beam at each of these additional bracket locations.
6. Bearing seat surfaces shall be constructed or adjusted to the designated elevations within a tolerance of 1/8 in. (0.01 ft.). Adjustment shall be made either by grinding the surface or by shimming the bearings.
7. Concrete Sealer shall be applied to the exposed faces of Piers 2, 5 and 8 and the North and South Abutments. Concrete sealer shall be applied to the exposed faces of the pier columns of Piers 7 and 9.
8. The Organic Zinc Rich Primer / Epoxy / Urethane Paint System shall be used for painting of new structural steel except where otherwise noted. The entire system shall be shop applied, with the exception of the exterior surfaces and the bottom of the bottom flange of fascia beams, masked off connection surfaces, and field installed fasteners, all of which shall be touched up and finish coated in the field. The color of the final finish coat for all interior steel surfaces shall be Gray, Munsell No. 5B 7/1.
- The exterior and bottom flange of the fascia beams and fascia bearings shall be finish coated with a fluoropolymer paint. The color of the final finish coat for the exterior and bottom flange of the fascia beams and bearings shall be Federal Standard 595C Color 26099 (gray-blue). See Special Provision for "Cleaning and Painting Structural Steel".
9. See Civil Plans for limits of special waste.
10. The embankment configuration shown shall be the minimum that must be placed and compacted prior to construction of the abutments.
11. Slip forming of the median parapet is not allowed. Slip forming of the East Traffic Barrier is allowed.
12. The Contractor shall use self-consolidating concrete (SCC) in all the pier columns. The self-consolidating concrete shall conform to all requirements as specified in Section 1020 of the Standard Specifications. Cost of SCC shall be included with the cost of Concrete Structures.

INDEX OF SHEETS

- S1 Overall General Plan and Elevation
S2 General Plan and Elevation - Unit 1
S3 General Plan and Elevation - Unit 2
S4 General Plan and Elevation - Unit 3
S5 General Plan and Elevation - Unit 4
S6 General Notes, Index of Sheets and Total Bill of Material
S7 General Details
S8 Overall Foundation Layout
S9 Foundation Layout
S10 Deck Elevation Plan Unit 1
S11 Top of Slab Elevations Unit 1 (1 of 4)
S12 Top of Slab Elevations Unit 1 (2 of 4)
S13 Top of Slab Elevations Unit 1 (3 of 4)
S14 Top of Slab Elevations Unit 1 (4 of 4)
S15 Deck Elevation Plan Unit 2
S16 Top of Slab Elevations Unit 2 (1 of 3)
S17 Top of Slab Elevations Unit 2 (2 of 3)
S18 Top of Slab Elevations Unit 2 (3 of 3)
S19 Deck Elevation Plan Unit 3
S20 Top of Slab Elevations Unit 3 (1 of 3)
S21 Top of Slab Elevations Unit 3 (2 of 3)
S22 Top of Slab Elevations Unit 3 (3 of 3)
S23 Deck Elevation Plan Unit 4
S24 Top of Slab Elevations Unit 4 (1 of 3)
S25 Top of Slab Elevations Unit 4 (2 of 3)
S26 Top of Slab Elevations Unit 4 (3 of 3)
S27 Top of North Approach Slab Elevations
S28 Top of South Approach Slab Elevations
S29 Deck Reinforcement Plan Unit 1
S30 Deck Reinforcement Plan Details Unit 1
S31 Deck Reinforcement Plan Unit 2
S32 Deck Reinforcement Plan Unit 3
S33 Deck Reinforcement Plan Unit 4
S34 Deck Cross Section Unit 1
S35 Deck Cross Section Units 2 and 3
S36 Deck Cross Section Unit 4
S37 East Parapet Details Unit 1
S38 Median Parapet Details Unit 1
S39 East Parapet Details Unit 2
S40 Median Parapet Details Unit 2
S41 East Parapet Details Unit 3
S42 Median Parapet Details Unit 3
S43 East Parapet Details Unit 4
S44 Median Parapet Details Unit 4
S45 Superstructure Details (1 of 2)
S46 Superstructure Details (2 of 2)
S47 Reinforcing Bar Details and Bill of Material Units 1-4
S48 Traffic Barrier Details (1 of 3)
S49 Traffic Barrier Details (2 of 3)
S50 Traffic Barrier Details (3 of 3)
S51 North Bridge Approach Slab Plan
S52 North Bridge Approach Slab Details
S53 South Bridge Approach Slab Plan
S54 South Bridge Approach Slab Details
S55 Preformed Joint Strip Seal
S56 Finger Plate Expansion Joint Details (1 of 2)
S57 Finger Plate Expansion Joint Details (2 of 2)
S58 Expansion Joint Details - Pier 2
S59 Expansion Joint Details - Piers 5 and 6
S60 Scupper Details
S61 Drainage Details - Pier 2
S62 Drainage Details - Pier 5
S63 Drainage Details - Pier 8
S64 Drainage Details
S65 Framing Plan Unit 1
S66 Steel Plate Girder Elevation Unit 1
S67 Steel Plate Girder Cross Frame Details - Unit 1
S68 Framing Plan Unit 2
S69 Steel Plate Girder Elevation Unit 2
S70 Framing Plan Unit 3
S71 Steel Plate Girder Elevation Unit 3
S72 Framing Plan Unit 4
S73 Steel Plate Girder Elevation Unit 4
S74 Steel Plate Girder Cross Frame Details - Units 2, 3 and 4
S75 Steel Plate Girder Splice Details Units 1-3
S76 Steel Plate Girder Camber Diagrams Units 1-3
S77 Steel Plate Girder Camber and Splice Details Unit 4
S78 Steel Plate Girder Moment & Reaction Tables - Units 1 & 2
S79 Steel Plate Girder Moment & Reaction Tables - Units 3 & 4
S80 Type I Elastomeric Bearing Details
S81 Type II Elastomeric Bearing Details (1 of 2)
S82 Type II Elastomeric Bearing Details (2 of 2)
S83 HLMR Fixed Bearing Details
S84 HLMR Guided Expansion Bearing Details
S85 North Abutment Layout
S86 North Abutment Details
S87 South Abutment Layout
S88 South Abutment Details
S89 Abutment Details and Reinforcement Details
S90 North Abutment Maskwall Details (1 of 2)
S91 North Abutment Maskwall Details (2 of 2)
S92 South Abutment Maskwall Details (1 of 2)
S93 South Abutment Maskwall Details (2 of 2)
S94 Maskwall Notes and Bill of Material
S95 Pier 1 Plan and Elevation
S96 Pier 1 Reinforcement Details
S97 Pier 2 Plan and Elevation
S98 Pier 2 Reinforcement Details
S99 Piers 3, 4, 6, 7, 9 and 10 Plan and Elevation
S100 Piers 3, 4, 6, 7, 9 and 10 Reinforcement Details
S101 Piers 5 and 8 Plan and Elevation
S102 Piers 5 and 8 Reinforcement Details
S103 Pier Cross Sections
S104 Pier Notes Bar Bends
S105 Piers 1-5 Bill of Material
S106 Piers 6-10 Bill of Material
S107 HP Pile Details
S108 Bar Splicer Assembly Details
S109 Soil Boring Logs - N. Abutment
S110 Soil Boring Logs - Pier 1
S111 Soil Boring Logs - Pier 2
S112 Soil Boring Logs - Pier 3
S113 Soil Boring Logs - Pier 4
S114 Soil Boring Logs - Pier 5
S115 Soil Boring Logs - Pier 6
S116 Soil Boring Logs - Pier 7
S117 Soil Boring Logs - Pier 8
S118 Soil Boring Logs Pier 9
S119 Soil Boring Logs Pier 10
S120 Soil Boring Logs S. Abutment

TOTAL BILL OF MATERIAL

ITEM	UNIT	SUPER	SUB	TOTAL
Protective Shield	Sq Yd	1,114	-	1,114
Structure Excavation	Cu Yd	-	2,124	2,124
Concrete Structures	Cu Yd	-	2,028.8	2,028.8
Concrete Superstructure	Cu Yd	4,261.9	-	4,261.9
Bridge Deck Grooving	Sq Yd	13,887	-	13,887
Concrete Encasement	Cu Yd	-	6.5	6.5
Protective Coat	Sq Yd	16,179	-	16,179
* Furnishing and Erecting Structural Steel	L Sum	0.40	-	0.40
Stud Shear Connectors	Each	43,826	-	43,826
Reinforcement Bars, Epoxy Coated	Pound	1,243,730	424,310	1,668,040
Bar Splicers	Each	143	17	160
Slope Wall 4 Inch	Sq Yd	-	383	383
Furnishing Steel Piles HP14x73	Foot	-	4,522	4,522
Furnishing Steel Piles HP14x89	Foot	-	539	539
Driving Piles	Foot	-	5,061	5,061
Test Pile Steel HP14x73	Each	-	11	11
Test Pile Steel HP14x89	Each	-	1	1
Pile Shoes	Each	-	284	284
Name Plates	Each	1	-	1
Preformed Joint Strip Seal	Foot	145.0	-	145.0
Finger Plate Expansion Joint, 4"	Foot	218.0	-	218.0
Elastomeric Bearing Assembly, Type I	Each	25	-	25
Elastomeric Bearing Assembly, Type II	Each	28	-	28
Anchor Bolts, 1"	Each	-	362	362
Concrete Sealer	Sq Ft	-	11,646	11,646
Geocomposite Wall Drain	Sq Yd	-	100	100
High Load Multi-Rotational Bearings, Guided Expansion, 300K	Each	11	-	11
High Load Multi-Rotational Bearings, Guided Expansion, 500K	Each	14	-	14
High Load Multi-Rotational Bearings, Guided Expansion, 600K	Each	7	-	7
High Load Multi-Rotational Bearings, Fixed - 600K	Each	7	-	7
High Load Multi-Rotational Bearings, Fixed - 650K	Each	7	-	7
High Load Multi-Rotational Bearings, Fixed - 700K	Each	18	-	18
Granular Backfill For Structures	Cu Yd	-	254	254
Steel Railing (Special)	Foot	1,960	-	1,960
Drainage Scuppers (Special)	Each	9	-	9
* Drainage System	L Sum	-	0.4	0.4
Pipe Underdrains For Structures 4"	Foot	-	97.0	97.0

* Remainder of this item installed with other structures in this Contract



Alfred Benesch & Company
205 North Michigan Avenue, Suite 2400
Chicago, Illinois 60601
312-565-0450 Job No. 10081

FILENAME :
081-0177-C0048-005-General notes, Index of Sheets and Total Bill of Material.dgn

USER NAME : USERA
and Total Bill of Material.dgn

DESIGNED - DTS

REVISED - 05/16/17

CHECKED - AJK

REVISED -

DRAWN - VH

REVISED -

CHECKED - AJK

REVISED -

MODEL :
MODEL

PLOT SCALE :
PLOT DATE : 5/27/2017

STATE OF ILLINOIS
DEPARTMENT OF TRANSPORTATION

GENERAL NOTES, INDEX OF SHEETS AND TOTAL BILL OF MATERIAL
STRUCTURE NO. 081-0177 (WESTBOUND)

SHEET NO. 56 OF 5120 SHEETS

F.A.I.
RTE.

74

SECTION

(B1-11R & B1-11HVB)

COUNTY

ROCK ISLAND

TOTAL
SHEETS

1504






SHEET
NO.

775

CONTRACT NO. 64C08

ILLINOIS FED. AID PROJECT

081-0177-C0048-005-General notes, Index of Sheets and Total Bill of Material.dgn 5/27/2017 1:00:02 AM

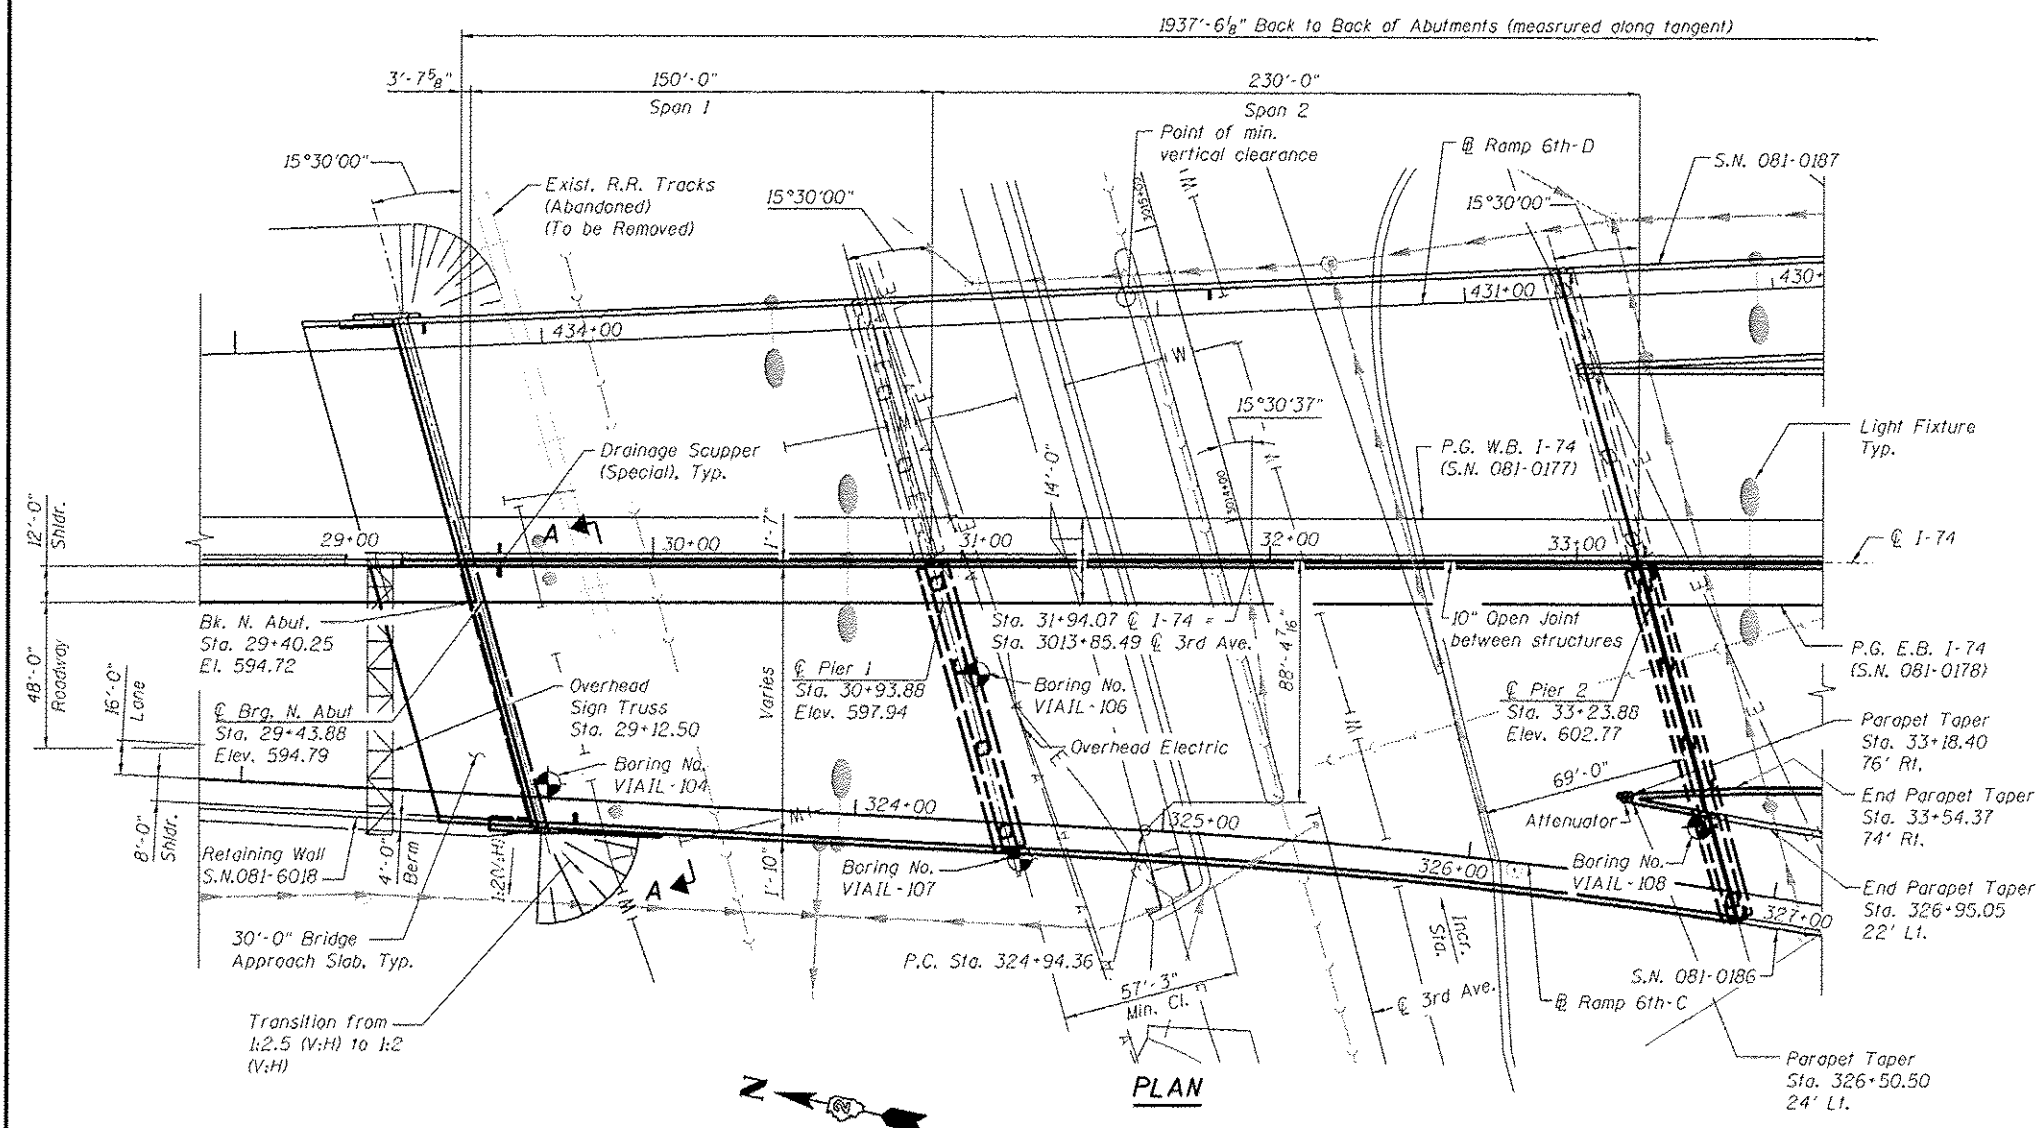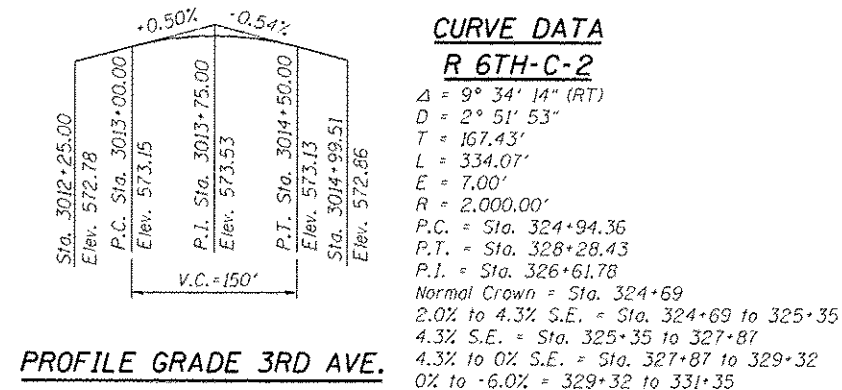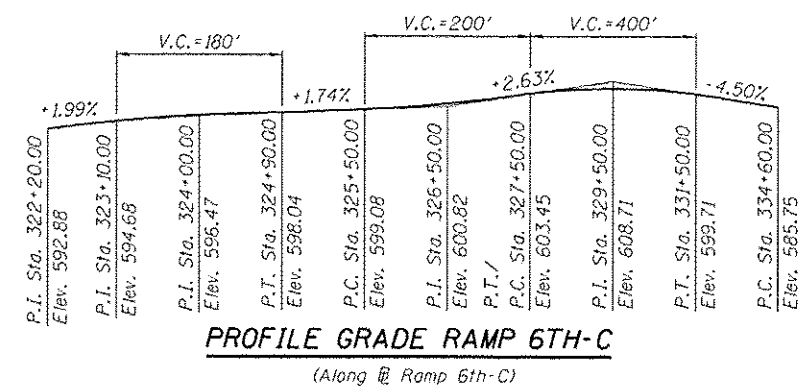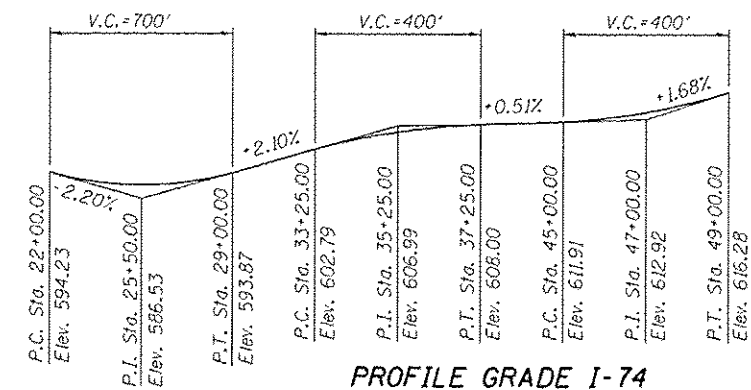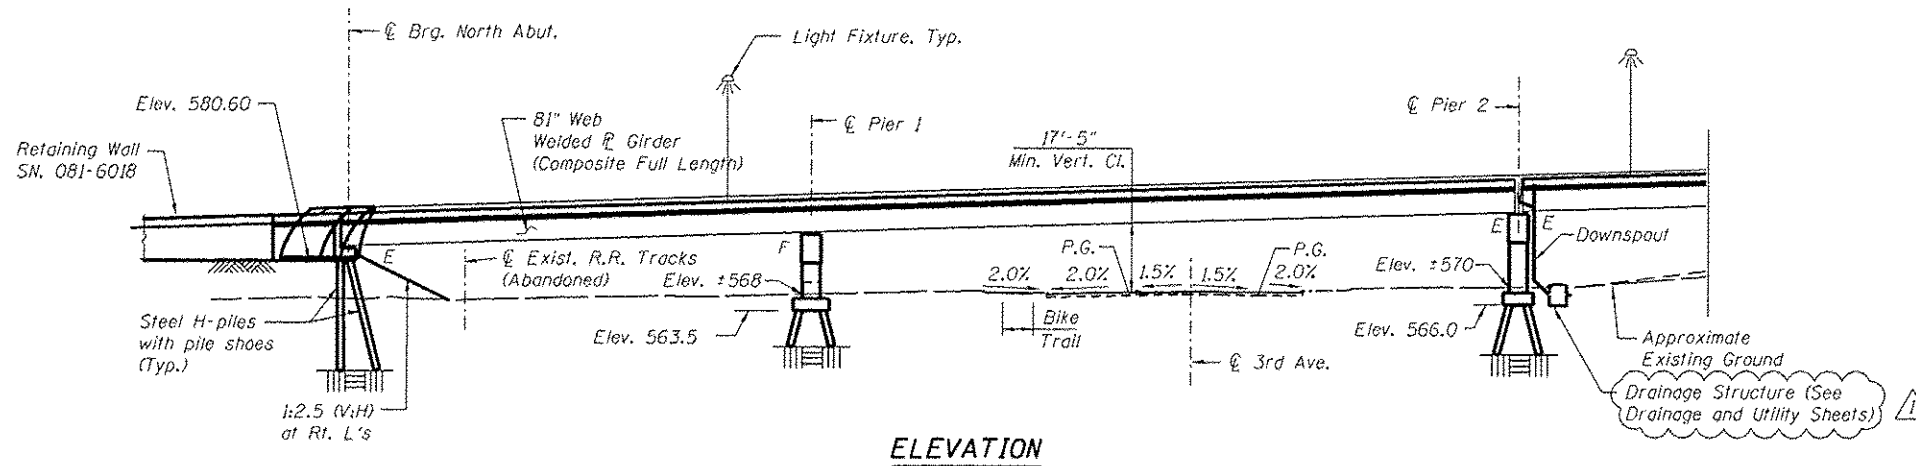

NOTES:

1. See Civil Plans for Drainage and Utility information.
2. For Section A-A, see sheet S7.

GENERAL PLAN - SHEET 2 OF 5
I-74 OVER IL. RTE. 92 AND BNSF R.R.
FAI-74 SECTION (81-IHVB)
ROCK ISLAND COUNTY
STATION 36+16.49
STRUCTURE NO. 081-0178 (E.B.)



Alfred Benesch & Company
205 North Michigan Avenue, Suite 2400
Chicago, Illinois 60601
312-585-0450 Job No. 10061

USER NAME = kenside	DESIGNED = AAY	REVISED =  5/16/17
	CHECKED = AJK	REVISED =
PLOT SCALE =	DRAWN = VJH	REVISED =
PLOT DATE = 5/30/2017	CHECKED = AJK	REVISED =





REVISED	-	△ 5/16/17
REVISED	-	
REVISED	-	
REVISED	-	

STATE OF ILLINOIS
DEPARTMENT OF TRANSPORTATION

GENERAL PLAN AND ELEVATION - UNIT 1
STRUCTURE NO. 081-0178 (EASTBOUND)

SHEET NO. 52 OF 5138 SHEETS

F.A.I. RTE.	SECTION	COUNTY	TOTAL SHEETS	SHEET NO.
74	81-IHVBR	ROCK ISLAND	1504	891
		CONTRACT NO. 6400		
ILLINOIS		FED. AID PROJECT		

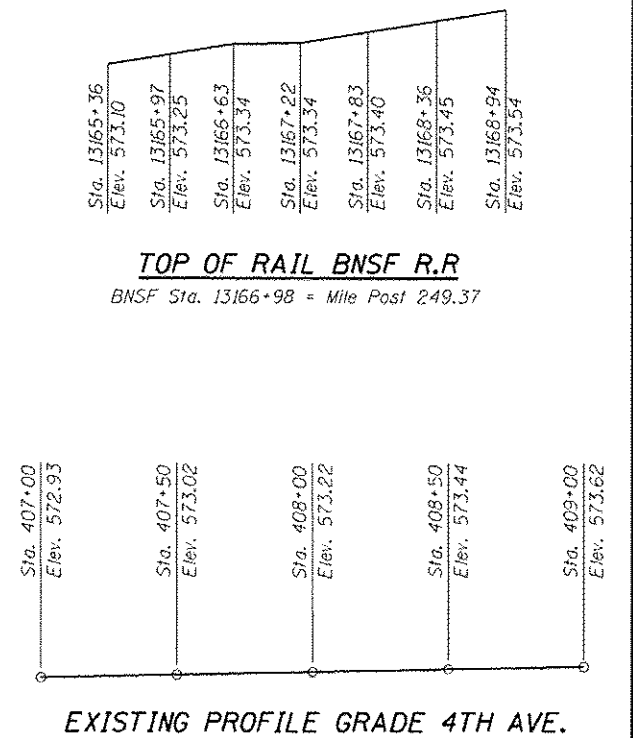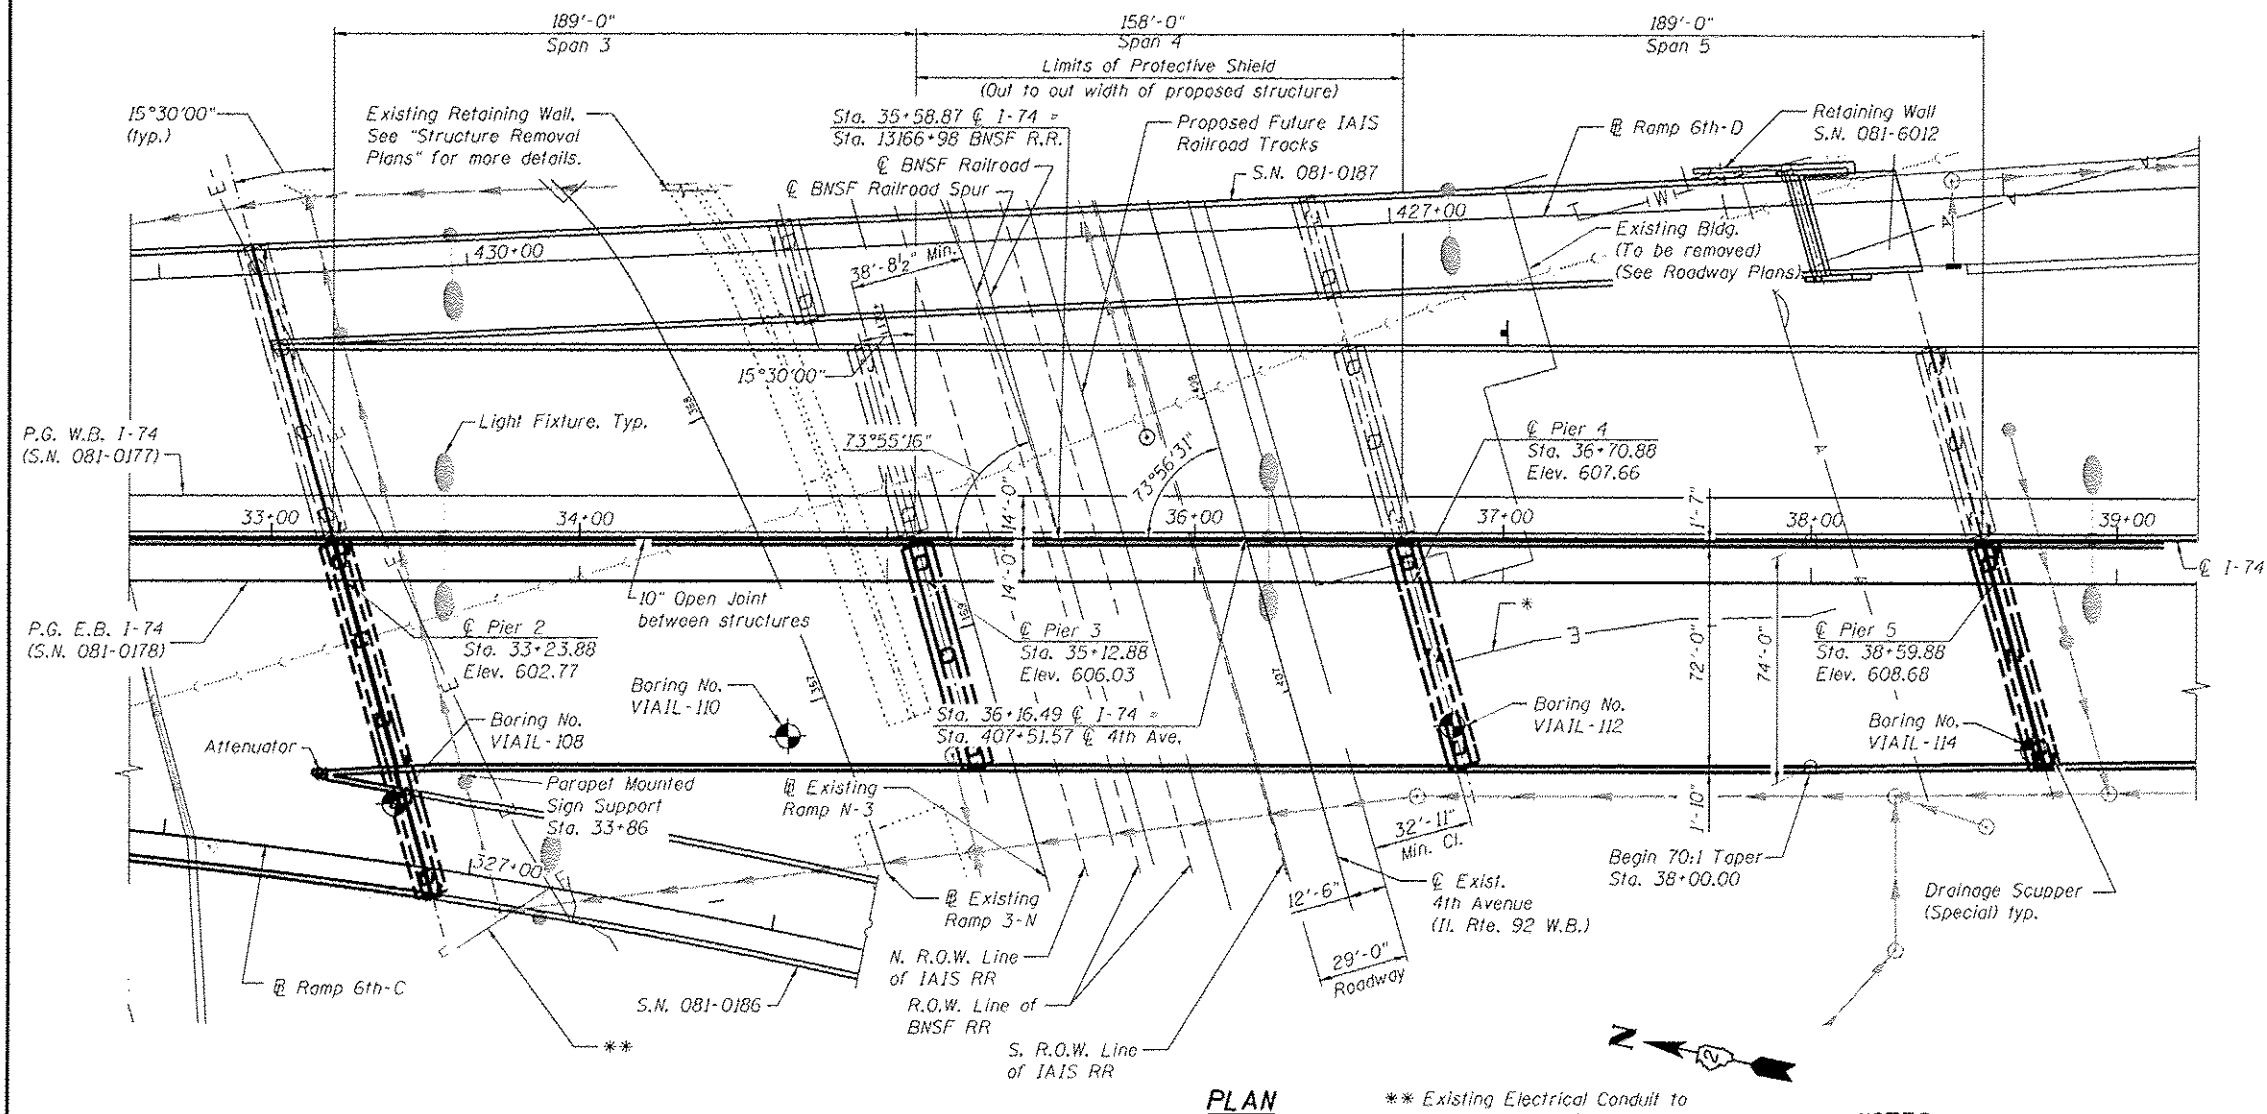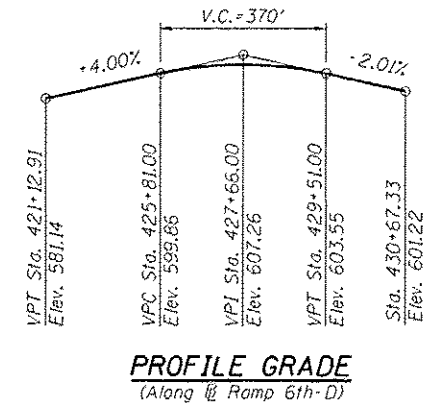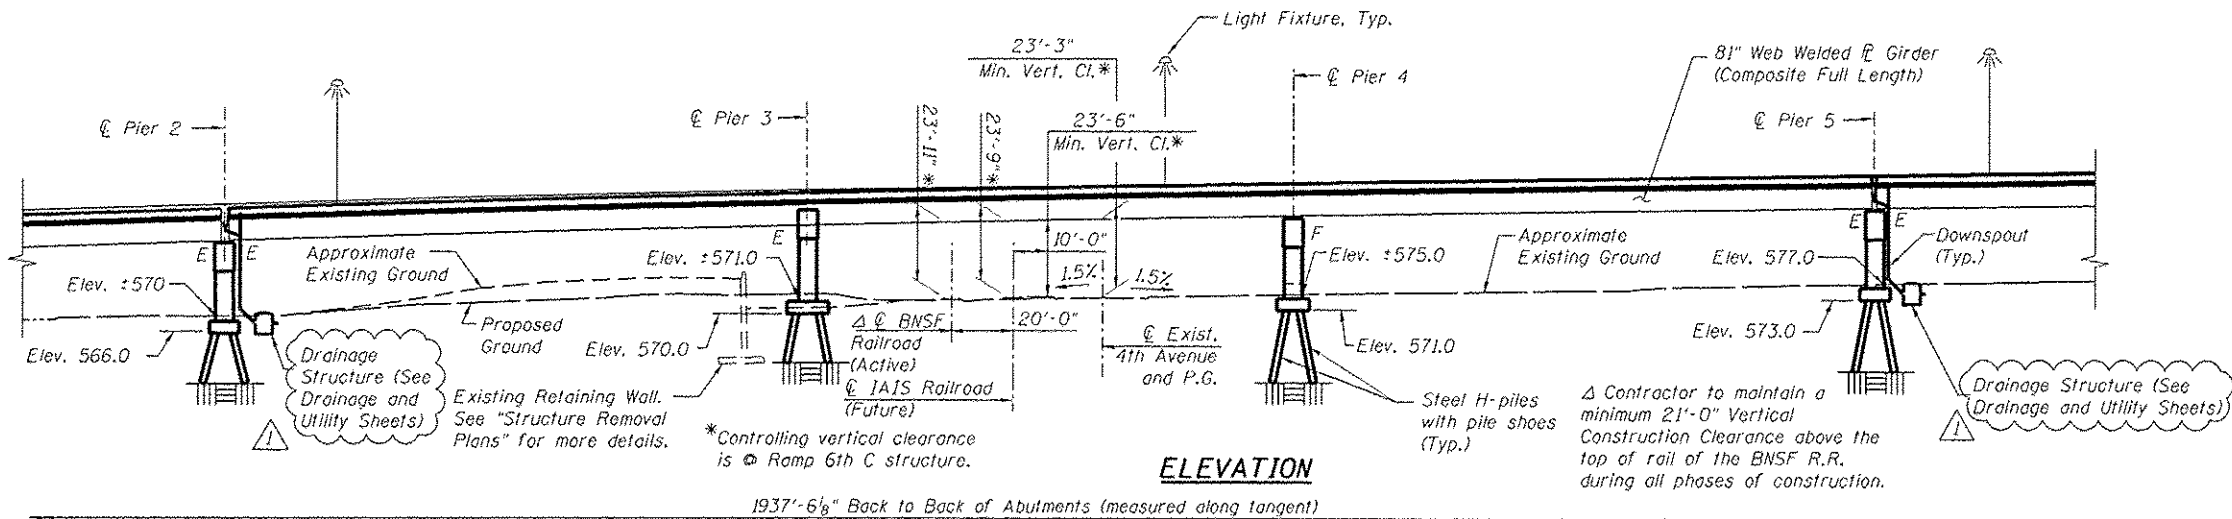

GENERAL PLAN - SHEET 3 OF 5
I-74 OVER IL. RTE. 92 AND BNSF R.R.
FAI-74 SECTION (81-IHVB)
ROCK ISLAND COUNTY
STATION 36+16.49
STRUCTURE NO. 081-0178 (E.B.)

benesch
Alfred Benesch & Company
205 North Michigan Avenue, Suite 2400
Chicago, Illinois 60601
312-565-0450 Job No. 10061

FILE NAME: 1081-0178-0000-002-General Plan and Elevation - Unit 2
USER NAME: krsnyder
PLOT SCALE: 1"=40'-0"
PLOT DATE: 5/30/2017

DESIGNED - AAY
CHECKED - AJK
DRAWN - VH
CHECKED - AAY

REVISED - 5/16/17
REVISED -
REVISED -
REVISED -

STATE OF ILLINOIS
DEPARTMENT OF TRANSPORTATION

GENERAL PLAN AND ELEVATION - UNIT 2
STRUCTURE NO. 081-0178 (EASTBOUND)

SHEET NO. 53 OF 5138 SHEETS



F.A.I. RTE.	SECTION	COUNTY	TOTAL SHEETS	SHEET NO.
74	81-IHVB	ROCK ISLAND	1504	892

CONTRACT NO. 64C08
ILLINOISIFIED, AID PROJECT


** Existing Electrical Conduit to be abandoned. Remove as necessary to install Pier. Cost of removal included with "Structure Excavation"

NOTES:


1. See Civil Plans for Drainage and Utility Information.
2. See Civil Removal Plans for removal information.

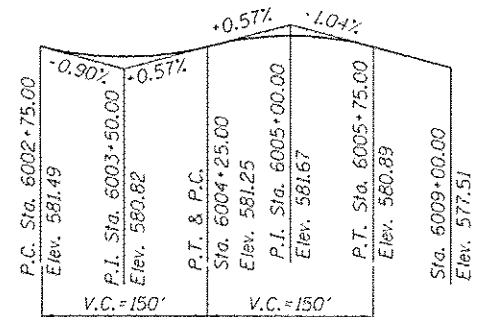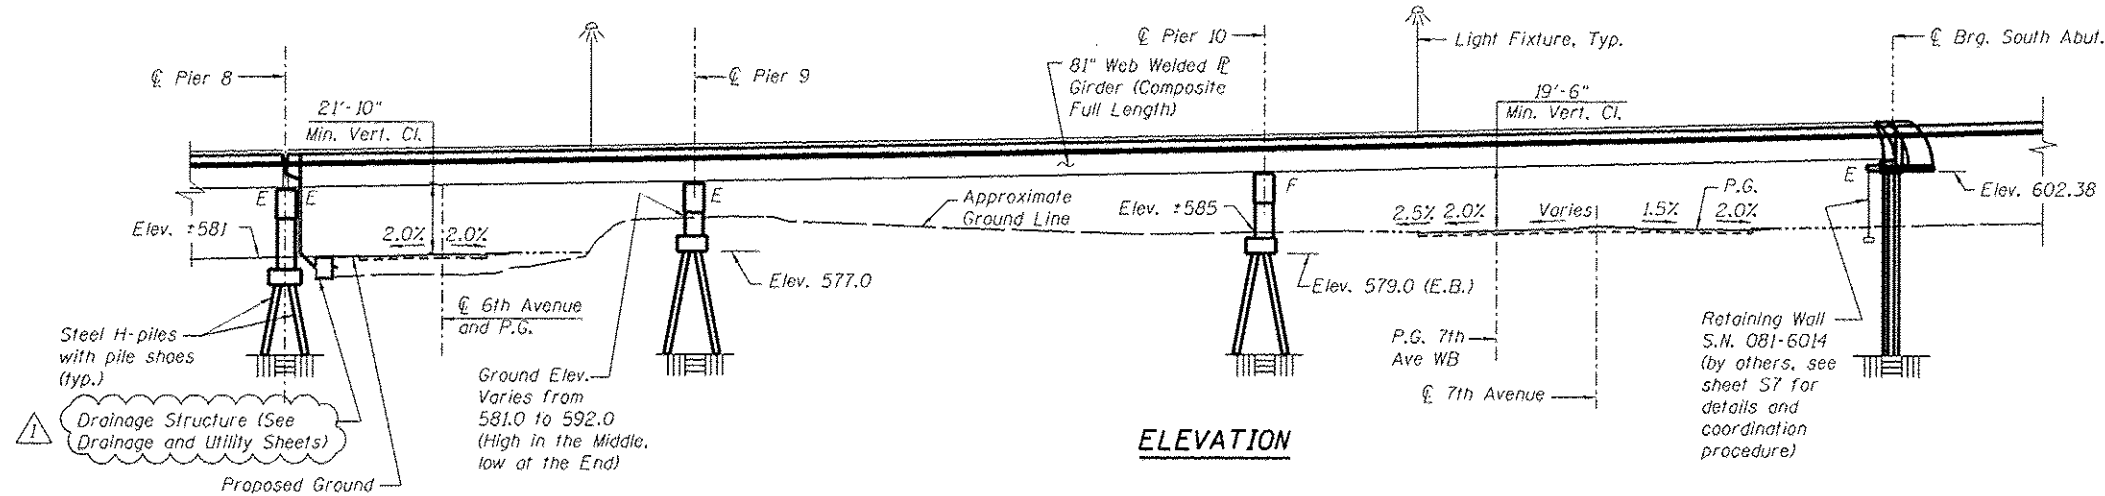

PROFILE GRADE 6TH AVE. (IL RTE. 92 E.B.)

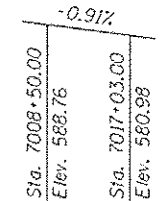

PROFILE GRADE 7TH AVE.

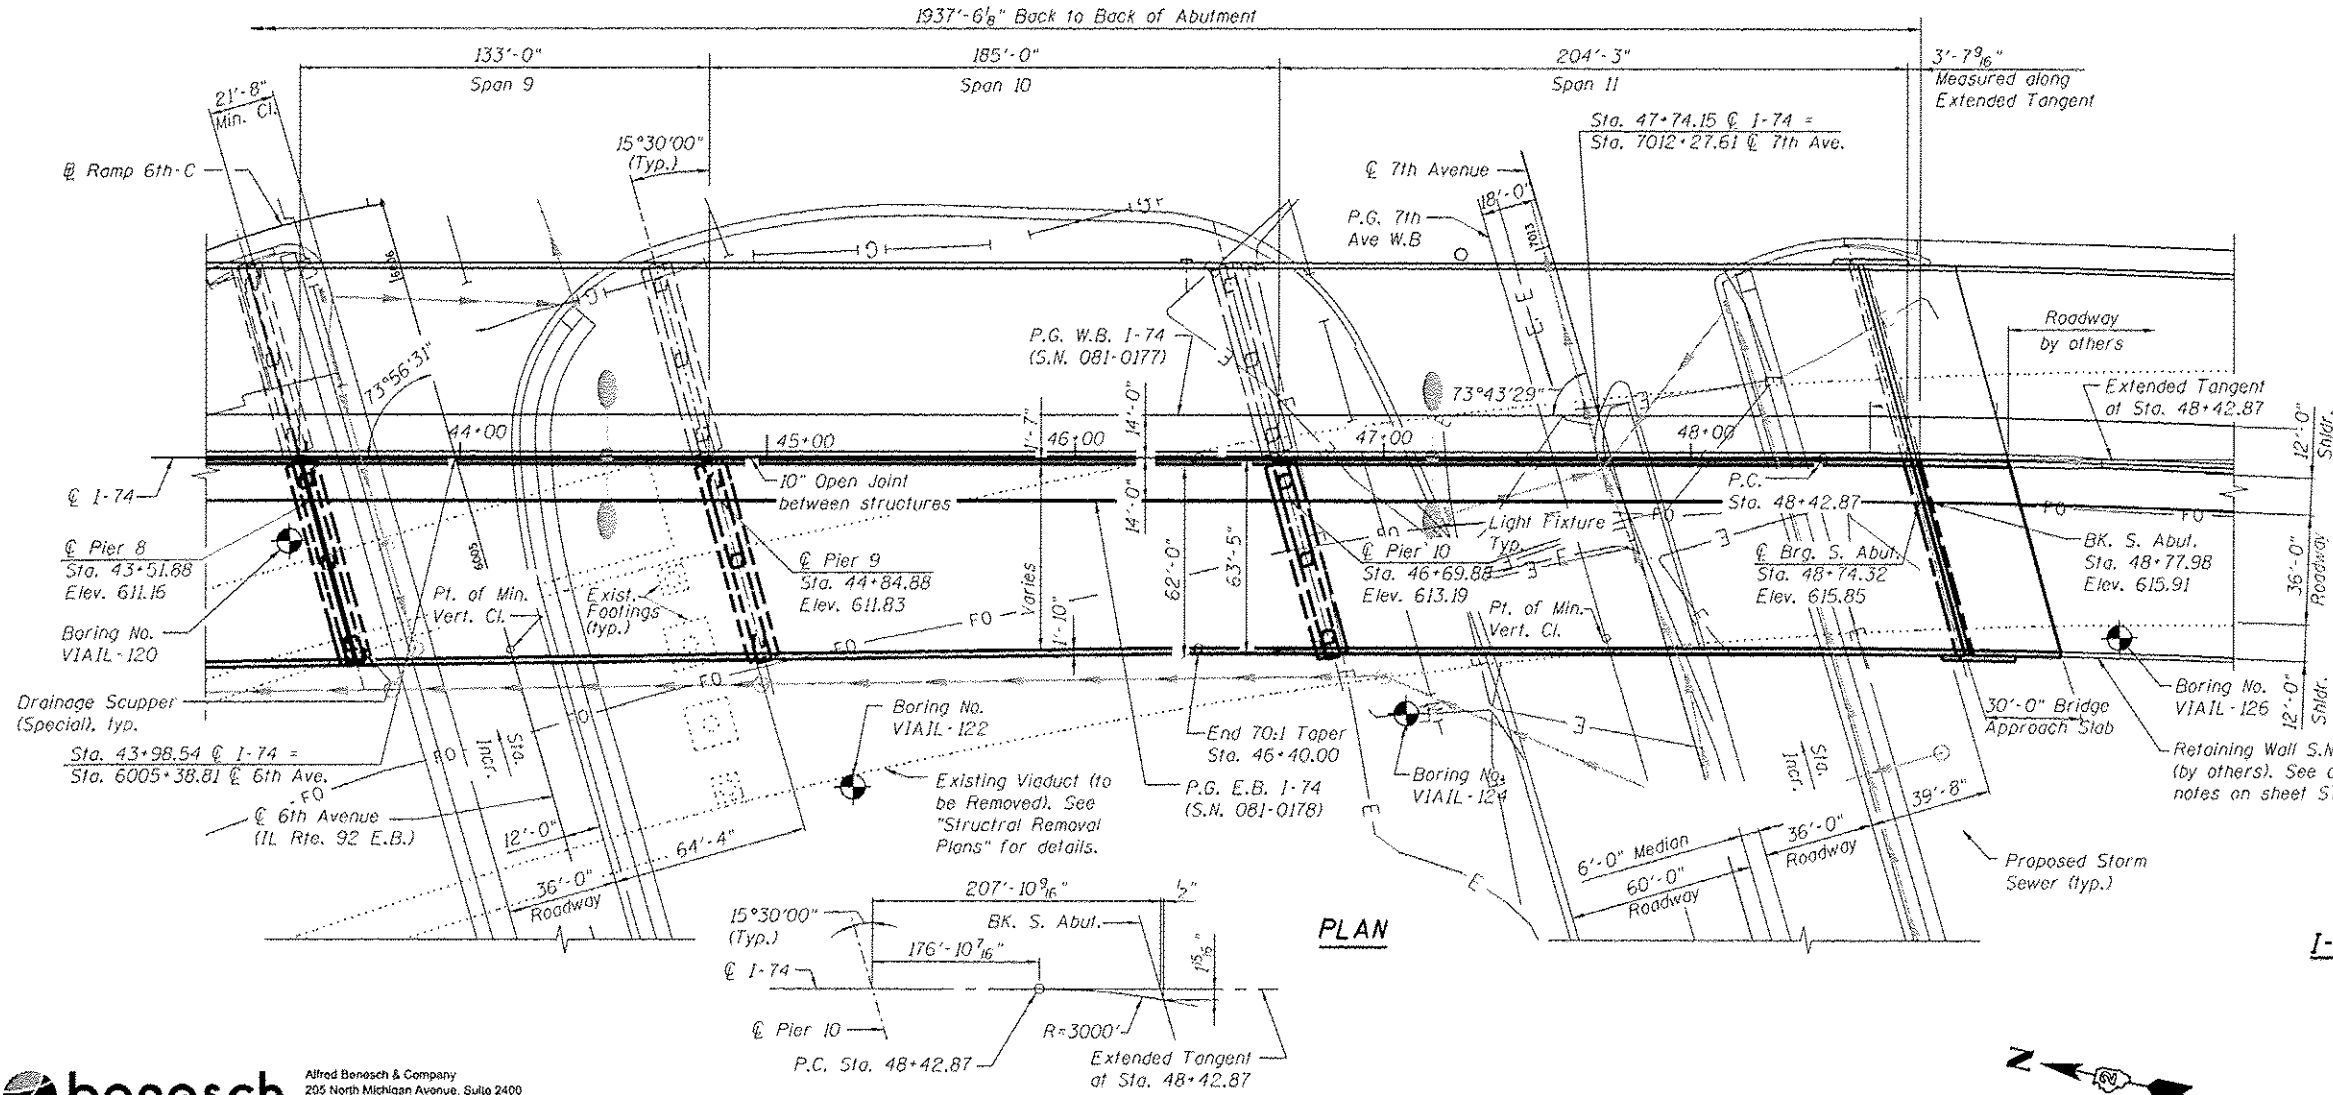

- NOTES:**
1. See Civil Plans for Drainage and Utility information.
 2. See sheet S1 for Existing Utility Legend.

GENERAL PLAN - SHEET 5 OF 5
I-74 OVER IL. RTE. 92 AND BNSF R.R.
FAI-74 SECTION (81-IHVB)
ROCK ISLAND COUNTY
STATION 36+16.49
STRUCTURE NO. 081-0178

benesch
 Alfred Benesch & Company
 205 North Michigan Avenue, Suite 2400
 Chicago, Illinois 60601
 312-565-0450 Job No. 10061

FILE NAME: 081-0178-0000-005-General Plan and Elevation - Unit 4.dgn	USER NAME: kensler	DESIGNED - AAY	REVISED - 5/16/17
MODEL: Plot Sheet	PLOT SCALE: 1"=40'	CHECKED - AJK	REVISED -
	PLOT DATE: 5/30/2017	DRAWN - VH	REVISED -
		CHECKED - AJK	REVISED -

STATE OF ILLINOIS
DEPARTMENT OF TRANSPORTATION

GENERAL PLAN AND ELEVATION - UNIT 4
STRUCTURE NO. 081-0178 (EASTBOUND)

SHEET NO. S5 OF S138 SHEETS

F.A.I. RTE.	SECTION	COUNTY	TOTAL SHEETS	SHEET NO.
74	81-IHVB	ROCK ISLAND	1504	894
CONTRACT NO. 64C08				ILLINOIS FED. AID PROJECT

GENERAL NOTES

1. Fasteners shall be ASTM A325 Type 1, mechanically galvanized bolts. Bolts 7/8", open holes 15/16", unless otherwise noted.
2. Calculated weight of Structural Steel = 6,811,000 lbs
M 270 Grade 36: 281,000 lbs
M 270 Grade 50: 6,530,000 lbs
- The Contractor may substitute Grade 50 for Grade 36 at no additional cost to the Contract.
3. No field welding is permitted except as specified in the contract documents.
4. Reinforcement bars designated (E) shall be epoxy coated.
5. If the Contractor elects to use cantilever forming brackets on the exterior beams or girders, the brackets shall be placed at the same locations as required for the hardwood blocks in Article 503.06(b) of the Standard Specifications. If additional cantilever forming brackets are required, hardwood blocking shall be wedged between the exterior and first interior beam at each of these additional bracket locations.
6. Bearing seat surfaces shall be constructed or adjusted to the designated elevations within a tolerance of 1/8 in. (0.01 ft.). Adjustment shall be made either by grinding the surface or by shimming the bearings.
7. Concrete Sealer shall be applied to the exposed faces of Piers 2, 5 and 8 and the North and South Abutments. Concrete sealer shall be applied to the exposed column faces of the pier columns of Piers 6 and 7.
8. The Organic Zinc Rich Primer / Epoxy / Urethane Paint System shall be used for painting of new structural steel except where otherwise noted. The entire system shall be shop applied, with the exception of the exterior surfaces and the bottom of the bottom flange of fascia beams, masked off connection surfaces, and field installed fasteners, all of which shall be touched up and finish coated in the field. The color of the final finish coat for all interior steel surfaces shall be Gray, Munsell No. 5B 7/1.
- The exterior and bottom flange of the fascia beams and fascia bearings shall be finish coated with a fluoropolymer paint. The color of the final finish coat for the exterior and bottom flange of the fascia beams and bearings shall be Federal Standard 595C Color 26099 (gray-blue). See Special Provision for "Cleaning and Painting Structural Steel".
9. See Civil Plans for limits of special waste.
10. The embankment configuration shown shall be the minimum that must be placed and compacted prior to construction of the abutments.
11. Slip forming of the median parapet is not allowed. Slip forming of the West Traffic Barrier is allowed.
12. The Contractor shall use self-consolidating concrete (SCC) in all the pier columns. The self-consolidating concrete shall conform to all requirements as specified in Section 1020 of the Standard Specifications. Cost of SCC shall be included with the cost of Concrete Structures.

INDEX OF SHEETS

S1	Overall General Plan and Elevation	S70	Drainage Details - Pier 2
S2	General Plan and Elevation - Unit 1	S71	Drainage Details - Pier 5
S3	General Plan and Elevation - Unit 2	S72	Drainage Details - Pier 8
S4	General Plan and Elevation - Unit 3	S73	Drainage Details
S5	General Plan and Elevation - Unit 4	S74	Framing Plan Unit 1
S6	General Notes, Index of Sheets and Total Bill of Material	S75	Steel Plate Girder Elevation Unit 1
S7	General Details	S76	Steel Plate Girder Cross Frame Details - Unit 1
S8	Overall Foundation Layout	S77	Framing Plan Unit 2
S9	Foundation Layout (1 of 2)	S78	Steel Plate Girder Elevation Unit 2
S10	Foundation Layout (2 of 2)	S79	Framing Plan Unit 3
S11	Deck Elevation Plan Unit 1	S80	Steel Plate Girder Elevation Unit 3
S12	Top of Slab Elevations Unit 1 (1 of 6)	S81	Framing Plan Unit 4
S13	Top of Slab Elevations Unit 1 (2 of 6)	S82	Steel Plate Girder Elevation Unit 4
S14	Top of Slab Elevations Unit 1 (3 of 6)	S83	Steel Plate Girder Cross Frame Details - Units 2, 3 & 4
S15	Top of Slab Elevations Unit 1 (4 of 6)	S84	Steel Plate Girder Splice Details Units 1-3
S16	Top of Slab Elevations Unit 1 (5 of 6)	S85	Steel Plate Girder Camber Diagrams Units 1-3
S17	Top of Slab Elevations Unit 1 (6 of 6)	S86	Steel Plate Girder Camber Diagram and Splice Details Unit 4
S18	Deck Elevation Plan Unit 2	S87	Steel Plate Girder Moment & Reaction Tables - Unit 1
S19	Top of Slab Elevations Unit 2 (1 of 4)	S88	Steel Plate Girder Moment & Reaction Tables - Units 2 & 3
S20	Top of Slab Elevations Unit 2 (2 of 4)	S89	Steel Plate Girder Moment & Reaction Tables - Unit 4
S21	Top of Slab Elevations Unit 2 (3 of 4)	S90	Type 1 Elastomeric Bearing Details
S22	Top of Slab Elevations Unit 2 (4 of 4)	S91	Type 11 Elastomeric Bearing Details (1 of 2)
S23	Deck Elevation Plan Unit 3	S92	Type 11 Elastomeric Bearing Details (2 of 2)
S24	Top of Slab Elevations Unit 3 (1 of 4)	S93	HLMR Fixed Bearing Details
S25	Top of Slab Elevations Unit 3 (2 of 4)	S94	HLMR Guided Expansion Bearing Details
S26	Top of Slab Elevations Unit 3 (3 of 4)	S95	North Abutment Layout
S27	Top of Slab Elevations Unit 3 (4 of 4)	S96	North Abutment Details
S28	Deck Elevation Plan Unit 4	S97	South Abutment Layout
S29	Top of Slab Elevations Unit 4 (1 of 4)	S98	South Abutment Details
S30	Top of Slab Elevations Unit 4 (2 of 4)	S99	Abutment Details and Reinforcement Details
S31	Top of Slab Elevations Unit 4 (3 of 4)	S100	North Abutment Maskwall Details (1 of 2)
S32	Top of Slab Elevations Unit 4 (4 of 4)	S101	North Abutment Maskwall Details (2 of 2)
S33	Top of North Approach Slab Elevations	S102	South Abutment Maskwall Details (1 of 2)
S34	Top of South Approach Slab Elevations	S103	South Abutment Maskwall Details (2 of 2)
S35	Deck Reinforcement Plan Unit 1 (1 of 2)	S104	Maskwall Notes and Bill of Material
S36	Deck Reinforcement Plan Unit 1 (2 of 2)	S105	Pier 1 Plan and Elevation
S37	Deck Reinforcement Plan Unit 2	S106	Pier 1 Reinforcement Details
S38	Deck Reinforcement Plan Unit 3 (1 of 2)	S107	Pier 2 Plan and Elevation
S39	Deck Reinforcement Plan Unit 3 (2 of 2)	S108	Pier 2 Reinforcement Details (1 of 2)
S40	Deck Reinforcement Plan Unit 4	S109	Pier 2 Reinforcement Details (2 of 2)
S41	Deck Cross Section Unit 1	S110	Piers 3 and 4 Plan and Elevation
S42	Deck Cross Section Units 2 and 3	S111	Piers 3 and 4 Reinforcement Details
S43	Deck Cross Section Unit 4	S112	Pier 5 Plan and Elevation
S44	West Parapet Details Unit 1	S113	Pier 5 Reinforcement Details
S45	Median Parapet Details Unit 1	S114	Piers 6 and 7 Plan and Elevation
S46	West Parapet Details Unit 2	S115	Piers 6 and 7 Reinforcement Details
S47	Median Parapet Details Unit 2	S116	Pier 8 Plan and Elevation
S48	West Parapet Details Unit 3	S117	Pier 8 Reinforcement Details
S49	Median Parapet Details Unit 3	S118	Piers 9 and 10 Plan and Elevation
S50	West Parapet Details Unit 4	S119	Piers 9 and 10 Reinforcement Details
S51	Median Parapet Details Unit 4	S120	Pier Cross Sections
S52	Superstructure Details (1 of 2)	S121	Pier Notes and Bar Bends
S53	Superstructure Details (2 of 2)	S122	Piers 1-5 Bill of Material
S54	Reinforcing Bar Details and Bill of Material Units 1-3	S123	Piers 6-10 Bill of Material
S55	Reinforcing Bar Details and Bill of Material Unit 4	S124	HP Pile Details
S56	Traffic Barrier Details (1 of 3)	S125	Bar Splicer Assembly Details
S57	Traffic Barrier Details (2 of 3)	S126	Soil Boring Logs - M. Abutment
S58	Traffic Barrier Details (3 of 3)	S127	Soil Boring Logs - Pier 1 (1 of 2)
S59	North Bridge Approach Slab Plan	S128	Soil Boring Logs - Pier 1 (2 of 2)
S60	North Bridge Approach Slab Details	S129	Soil Boring Logs - Pier 2
S61	South Bridge Approach Slab Plan	S130	Soil Boring Logs - Pier 3
S62	South Bridge Approach Slab Details	S131	Soil Boring Logs - Pier 4
S63	Preformed Joint Strip Seal	S132	Soil Boring Logs - Pier 5
S64	Finger Plate Expansion Joint Details (1 of 2)	S133	Soil Boring Logs - Pier 6
S65	Finger Plate Expansion Joint Details (2 of 2)	S134	Soil Boring Logs - Pier 7
S66	Expansion Joint Details - Pier 2	S135	Soil Boring Logs - Pier 8
S67	Expansion Joint Details - Pier 5	S136	Soil Boring Logs - Pier 9
S68	Expansion Joint Details - Pier 8	S137	Soil Boring Logs - Pier 10
S69	Scupper Details	S138	Soil Boring Logs - S. Abutment

TOTAL BILL OF MATERIAL

ITEM	UNIT	SUPER	SUB	TOTAL
Protective Shield	Sq Yd	1,324	-	1,324
Structure Excavation	Cu Yd	-	2,367	2,367
Concrete Structures	Cu Yd	-	2,207.3	2,207.3
Concrete Superstructure	Cu Yd	4,754.3	-	4,754.3
Bridge Deck Grooving	Sq Yd	15,829	-	15,829
Concrete Encasement	Cu Yd	-	7.6	7.6
Protective Coat	Sq Yd	18,131	-	18,131
* Furnishing and Erecting Structural Steel	L Sum	0.50	-	0.50
Stud Shear Connectors	Each	49,291	-	49,291
Reinforcement Bars, Epoxy Coated	Pound	1,315,680	501,820	1,817,500
Bar Splicers	Each	150	17	167
Slope Wall 4 Inch	Sq Yd	-	420	420
Furnishing Steel Piles HP14x73	Foot	-	3,293	3,293
Furnishing Steel Piles HP14x89	Foot	-	2,612	2,612
Driving Piles	Foot	-	5,905	5,905
Test Pile Steel HP14x73	Each	-	7	7
Test Pile Steel HP14x89	Each	-	5	5
Pile Shoes	Each	-	320	320
Name Plates	Each	1	-	1
Preformed Joint Strip Seal	Foot	153.5	-	153.5
Finger Plate Expansion Joint, 3"	Foot	74.0	-	74.0
Finger Plate Expansion Joint, 4"	Foot	76.0	-	76.0
Finger Plate Expansion Joint, 5"	Foot	66.5	-	66.5
Elastomeric Bearing Assembly, Type I	Each	31	-	31
Elastomeric Bearing Assembly, Type II	Each	34	-	34
Anchor Bolts, 1"	Each	-	442	442
Concrete Sealer	Sq Ft	-	12,523	12,523
Geocomposite Wall Drain	Sq Yd	-	111	111
High Load Multi-Rotational Bearings, Guided Expansion, 300K	Each	13	-	13
High Load Multi-Rotational Bearings, Guided Expansion, 500K	Each	17	-	17
High Load Multi-Rotational Bearings, Guided Expansion, 600K	Each	9	-	9
High Load Multi-Rotational Bearings, Fixed - 600K	Each	9	-	9
High Load Multi-Rotational Bearings, Fixed - 650K	Each	22	-	22
High Load Multi-Rotational Bearings, Fixed - 700K	Each	8	-	8
Granular Backfill For Structures	Cu Yd	-	266	266
Steel Railing (Special)	Foot	1,972	-	1,972
Drainage Scuppers (Special)	Each	9	-	9
* Drainage System	L Sum	-	0.4	0.4
Modular Expansion Joint-Swivel 6"	Foot	34.0	-	34.0
Pipe Underdrains For Structures 4"	Foot	-	106.0	106.0

* Remainder of this item installed with other structures in the Contract



Alfred Benesch & Company
205 North Michigan Avenue, Suite 2400
Chicago, Illinois 60601
312-565-0450 Job No. 10061

FILE NAME : 081-0178-C00AB-000-General notes, Index of Sheets and Total Bill of Material.dgn

USER NAME : PJBERS

DESIGNED - DTS

REVISED - 5/16/17

CHECKED - AJK

REVISED -

DRAWN - VH

REVISED -

CHECKED - AJK

REVISED -

PLOT SCALE :

PLOT DATE : 5/27/2017

STATE OF ILLINOIS
DEPARTMENT OF TRANSPORTATION

GENERAL NOTES, INDEX OF SHEETS AND TOTAL BILL OF MATERIAL
STRUCTURE NO. 081-0178 (EASTBOUND)

SHEET NO. 56 OF 5138 SHEETS

F.A.I. RTG.	SECTION	COUNTY	TOTAL SHEETS	SHEET NO.
74	BI-1HWB	ROCK ISLAND	1504	893
CONTRACT NO. 64C08				
ILLINOIS FED. AID PROJECT				

081-0178-C00AB-000-General notes, Index of Sheets and Total Bill of Material.dgn

1:03:24 AM

5/27/2017

GENERAL NOTES

- Fasteners shall be ASTM A325 Type I, mechanically galvanized bolts. Bolts $\frac{7}{8}$ " ϕ , holes $\frac{9}{16}$ " ϕ , unless otherwise noted.
- Calculated weight of Structural Steel = 720,080 lbs
M 270 Grade 36: 39,090 lbs
M 270 Grade 50: 680,990 lbs
- No field welding is permitted except as specified in the contract documents.
- Reinforcement bars designated (E) shall be epoxy coated.
- If the Contractor elects to use cantilever forming brackets on the exterior beams or girders, the brackets shall be placed at the same locations as required for the hardwood blocks in Article 503.06(b) of the Standard Specifications. If additional cantilever forming brackets are required, hardwood blocking shall be wedged between the exterior and first interior beam at each of these additional bracket locations.
- Bearing seat surfaces shall be constructed or adjusted to the designated elevations within a tolerance of $\frac{1}{8}$ in. (0.01 ft.). Adjustment shall be made either by grinding the surface or by shimming the bearings.
- Concrete Sealer shall be applied to the exposed faces of the pier 2 and the South Abutment. Concrete Sealer shall be applied to the exposed faces of the Pier 3C columns.
- The Organic Zinc Rich Primer / Epoxy / Urethane Paint System shall be used for painting of new structural steel except where otherwise noted. The entire system shall be shop applied, with the exception of the exterior surface and the bottom of the bottom flange of fascia beams, masked off connection surfaces, and field installed fasteners, all of which shall be touched up and finish coated in the field. The color of the final finish coat for all interior steel surfaces shall be Gray, Munsell No. 5B 7/1.

The exterior and bottom flange of the fascia girders and fascia bearings shall be finish coated with fluoropolymer paint. The color of the final finish coat for the exterior and bottom flange of the fascia girders and bearings shall be Federal Standard 595C Color 26099 (gray-blue). See Special Provision for "Cleaning and Painting Structural Steel."
- Slip forming of the parapet is allowed. See sheet SC10 for details.
- The Contractor shall use self-consolidating concrete (SCC) in all the pier columns. The self-consolidating concrete shall conform to all requirements as specified in Section 1020 of the Standard Specifications. Cost of SCC shall be included with the cost of Concrete Structures.




INDEX OF SHEETS

Dwg. No.	Drawing Title
SC1	General Plan and Elevation
SC2	General Notes, Index of Sheets and Total Bill of Material
SC3	Foundation Layout
SC4	Deck Elevation Plan
SC5	Top of Slab Elevations (1 of 2)
SC6	Top of Slab Elevations (2 of 2)
SC7	Top of Approach Slab Elevations
SC8	Deck Reinforcement Plan
SC9	Deck Reinforcement Cross Section
SC10	Parapet Elevations
SC11	Superstructure Details
SC12	Traffic Barrier Details (1 of 2)
SC13	Traffic Barrier Details (2 of 2)
SC14	Bridge Approach Slab Plan
SC15	Bridge Approach Slab Details
SC16	Preformed Joint Strip Seal
SC17	Scupper Details
SC18	Framing Plan
SC19	Steel Plate Girder Elevation
SC20	Steel Plate Girder Cross Frame and Stiffener Details
SC21	Steel Plate Girder Camber Diagram and Splice Details
SC22	Steel Plate Girder Moment and Reaction Tables
SC23	HLMR Guided Expansion Bearing Details
SC24	HLMR Fixed Bearing Details
SC25	Abutment Layout
SC26	Abutment Details
SC27	West Maskwall Details (1 of 2)
SC28	West Maskwall Details (2 of 2)
SC29	East Maskwall Details (1 of 2)
SC30	East Maskwall Details (2 of 2)
SC31	Maskwall Notes and Bill of Material
SC32	Pier 3C Layout
SC33	Pier 3C Details
SC34	Pier Cross Sections and Footing Details
SC35	Pier Bar List
SC36	HP Pile Details
SC37	Bar Splicer Assembly Details
SC38	Soil Boring Logs (1 of 2)
SC39	Soil Boring Logs (2 of 2)

TOTAL BILL OF MATERIAL

ITEM	UNIT	SUPER	SUB	TOTAL
Protective Shield	Sq Yd	747	-	747
Structure Excavation	Cu Yd	-	20	20
Concrete Structures	Cu Yd	-	186.8	186.8
Concrete Superstructure	Cu Yd	542.1	-	542.1
Bridge Deck Grooving	Sq Yd	1,341	-	1,341
Protective Coat	Sq Yd	1,806	-	1,806
*** Furnishing and Erecting Structural Steel	L Sum	0.05	-	0.05
Stud Shear Connectors	Each	4,232	-	4,232
Reinforcement Bars, Epoxy Coated	Pound	158,870	25,700	184,570
Bar Splicers	Each	34	16	50
Furnishing Steel Piles HP14x73	Foot	-	645.0	645.0
Driving Piles	Foot	-	645.0	645.0
Test Pile Steel HP14x73	Each	-	2	2
Pile Shoes	Each	-	27	27
Name Plates	Each	1	-	1
Preformed Joint Strip Seal	Foot	32.0	-	32.0
Anchor Bolts, 1"	Each	-	48	48
Concrete Sealer	Sq Ft	-	1,192	1,192
High Load Multi-Rotational Bearings, Guided Expansion, 300K	Each	8	-	8
High Load Multi-Rotational Bearings, Fixed - 750K	Each	4	-	4
Steel Rolling (Special)	Foot	799	-	799
Drainage Scuppers (Special)	Each	2	-	2
*** Drainage System	L Sum	-	0.10	0.10

*** Remainder of this item is installed with other structures in the Contract

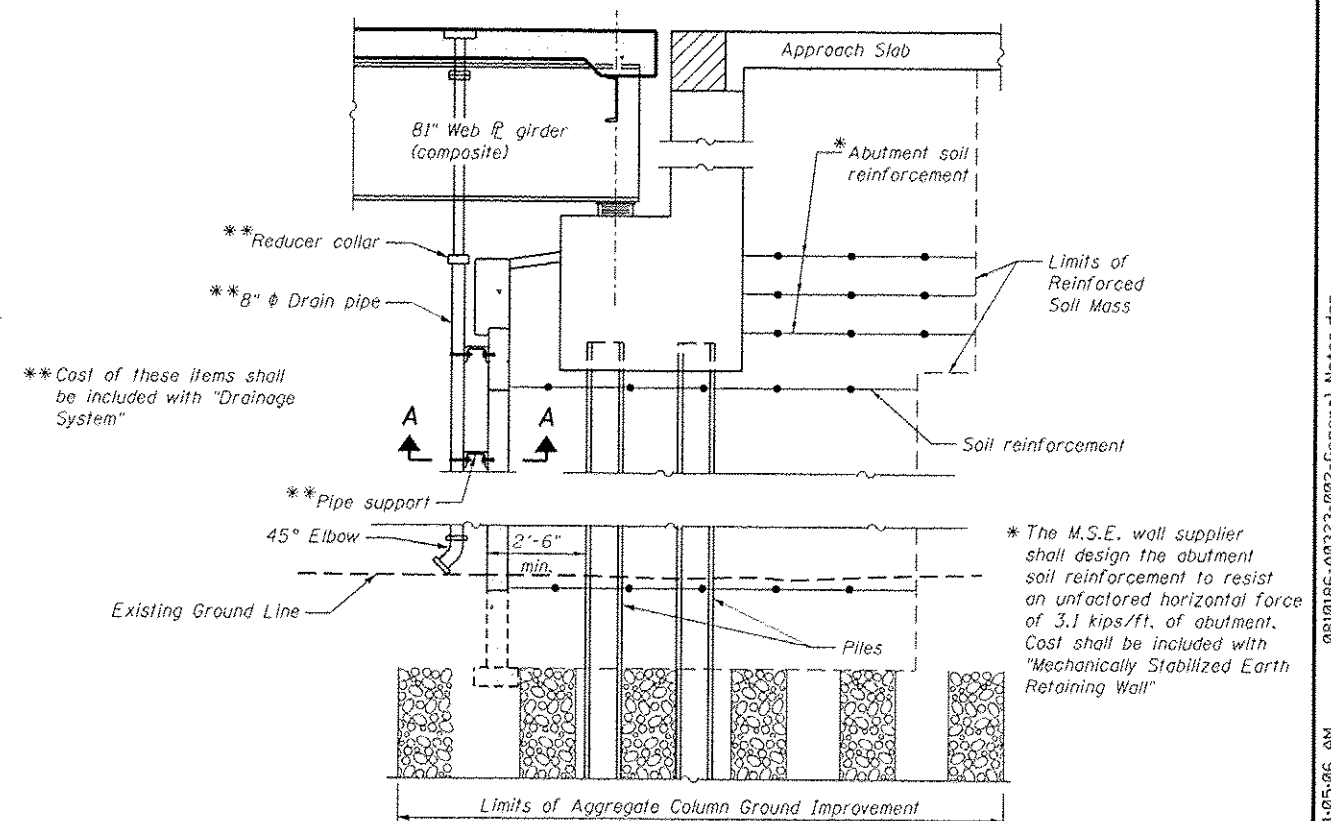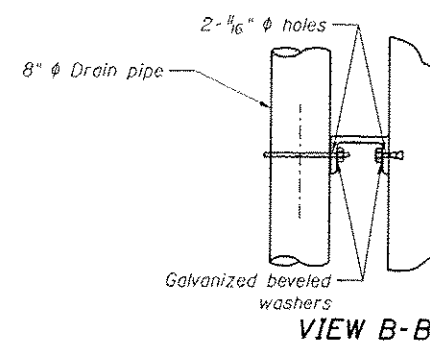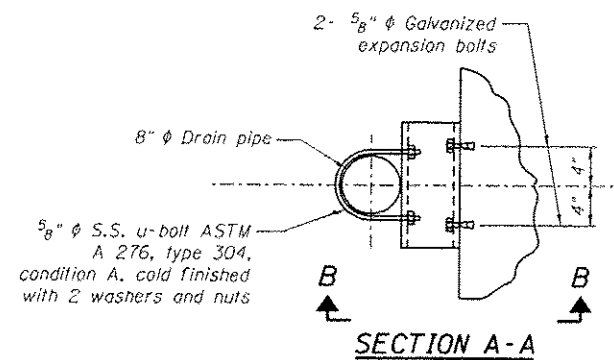

TYPICAL WALL SECTION THRU ABUTMENT
(See retaining wall SN-081-6019 plans for MSE wall details and pay items)

benesch
Alfred Benesch & Company
205 North Michigan Avenue, Suite 2400
Chicago, Illinois 60601
312-585-0450 Job No. 10091

FILE NAME : \\benesch\081-0186-002-General Notes.dgn	USER NAME : #USERS	DESIGNED - RJT	REVISED - 5/16/17	STATE OF ILLINOIS DEPARTMENT OF TRANSPORTATION	GENERAL NOTES, INDEX OF SHEETS AND TOTAL BILL OF MATERIAL STRUCTURE NO. 081-0186 RAMP 6TH-C	SHEET NO. SC2 OF SC39 SHEETS	F.A.I. RTE.	SECTION	COUNTY	TOTAL SHEETS	SHEET NO.
MODEL :	PLOT SCALE :	CHECKED - AJK	REVISED -				74	81-IHVR	ROCK ISLAND	1504	1029
	PLOT DATE : 5/27/2017	DRAWN - RMS	REVISED -								
		CHECKED - AJK	REVISED -								

ILLINOIS FED. AID PROJECT

0810186-002-General Notes.dgn 1:05:06 AM 5/27/2017

GENERAL NOTES

- 1. Reinforcement bars designated (E) shall be epoxy coated.
- 2. Wall stations and offsets are given to the front face (FF) of the wall and are measured from the Ramp RD-H baseline, except as noted. FF of the wall is to be considered edge of panel or form liner.
- 3. See Special Provision for Mechanically Stabilized Earth Retaining Walls for design and construction requirements.
- 4. Wall construction shall not begin until after ground improvement for the unsuitable material and debris has been completed in the area of the new walls.

MSE WALL SETTLEMENT

- 1. The Top of Exposed Panel Elevations shown on these plans are final elevations after any settlement. The MSE wall supplier is alerted to the fact that 4.0 inches of settlement are anticipated from Sta. 212+65.90 to Sta. 217+43.34 and shall take appropriate measures to accommodate the settlement in the wall design.

CONTRACTOR COORDINATION REQUIREMENTS

"Contractor" (responsible for construction of SN 081-6010) shall coordinate with "Bridge Contractor" (responsible for construction of the River Approach Bridge in a separate contract). Construction of the wall near the bridge abutment shall follow the steps outlined below:

CONSTRUCTION SEQUENCE


- 1. Contractor shall construct complete Rock Fill ground improvement within the limits shown in the plans or as directed by the Engineer.
- 2. Contractor shall construct MSE wall and place backfill up to the elevation of the bottom of abutment and wingwalls. Note that the abutment and wingwalls are adjacent to, but outside the limits of the MSE wall.
- 3. Bridge Contractor shall drive piles and construct abutment, wingwalls, and maskwalls.
- 4. Contractor shall resume and complete construction of MSE Walls, placement of backfill, and construction of coping.

TOTAL BILL OF MATERIAL


ITEM	UNIT	TOTAL
Structure Excavation	Cu. Yd.	270
Removal and Disposal of Unsuitable Material for Structures	Cu. Yd.	177
Concrete Superstructure	Cu. Yd.	263.7
Protective Coat	Sq. Yd.	603
Reinforcement Bars, Epoxy Coated	Pound	40,120
Name Plates	Each	1
Mechanically Stabilized Earth Retaining Wall	Sq. Ft.	5,612
Rock Fill	Cu. Yd.	243

STATION 212+65.90
BUILT 201_ BY
STATE OF ILLINOIS
F.A.I. RT. 74
SEC. (81-1)R & 81-1HVBR
LOADING HS-20
STR. NO. 081-6010

NAME PLATE
See Std. 515001

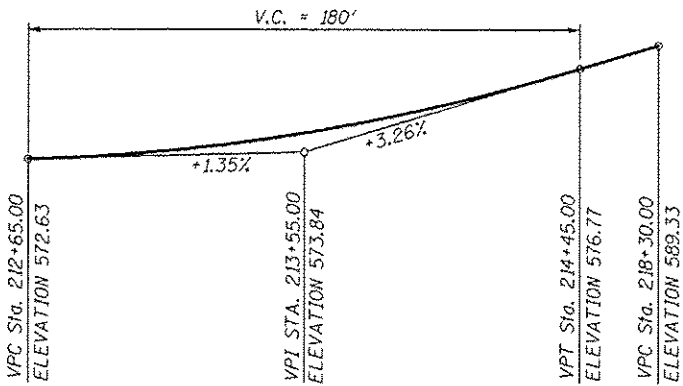

PROFILE GRADE
(Along @ Ramp RD-H)

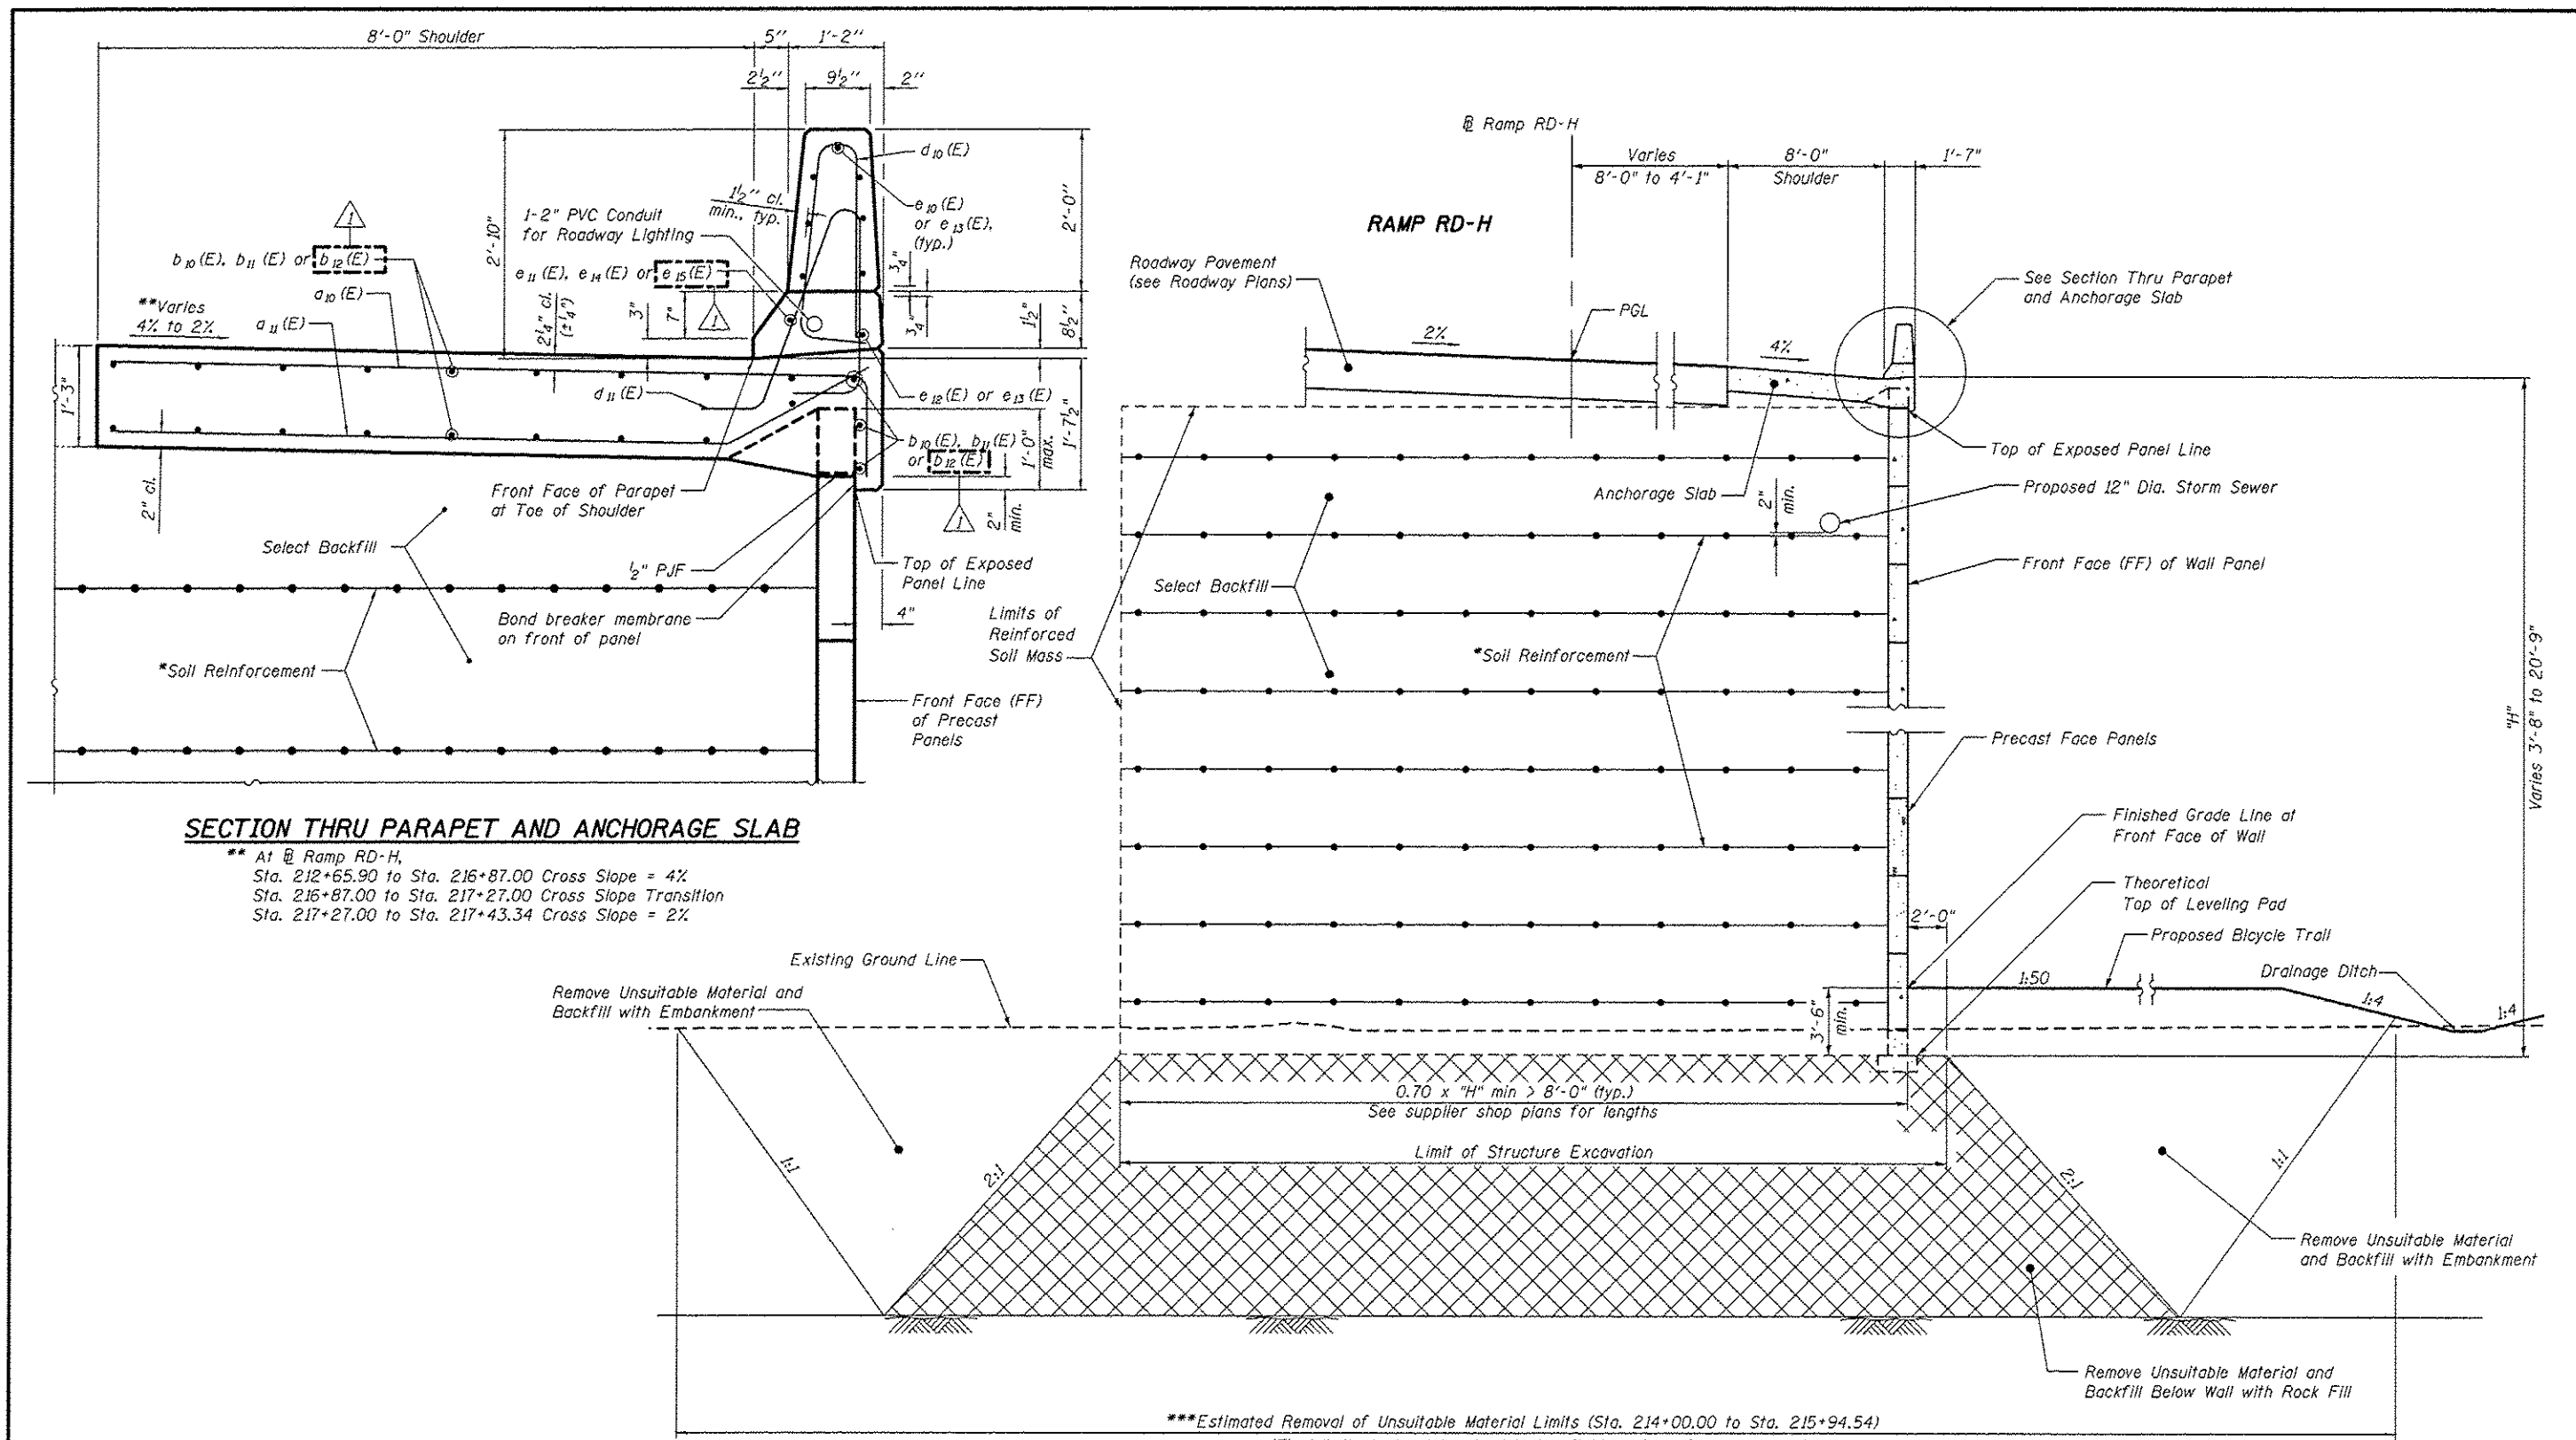

SECTION THRU PARAPET AND ANCHORAGE SLAB

** At @ Ramp RD-H,
Sta. 212+65.90 to Sta. 216+87.00 Cross Slope = 4%
Sta. 216+87.00 to Sta. 217+27.00 Cross Slope Transition
Sta. 217+27.00 to Sta. 217+43.34 Cross Slope = 2%












TYPICAL WALL SECTION

Sta. 212+65.90 to Sta. 216+71.36

Note:

*The M.S.E. wall supplier's internal stability design shall account for the anchorage slab's bearing pressure surcharge of 1.0 ksf and horizontal sliding force of 0.5 kips/ft. of wall.

*** See Roadway Plans for Estimated Removal of Buried Debris Limits from Sta. 215+94.54 to Sta. 216+71.36

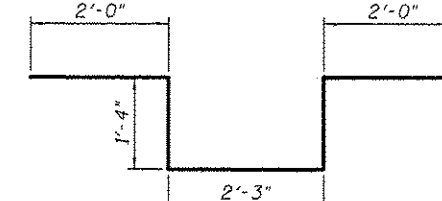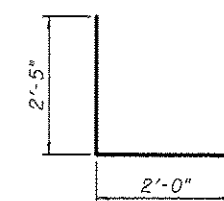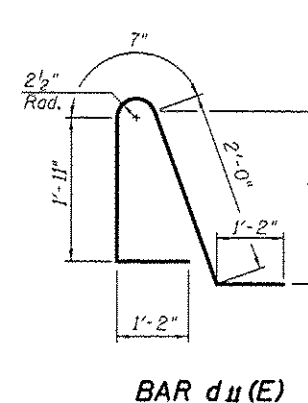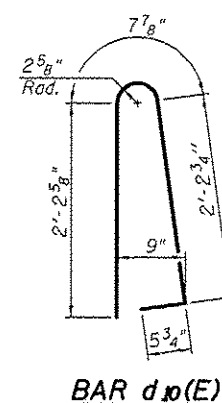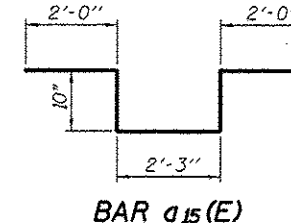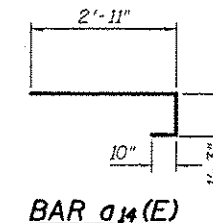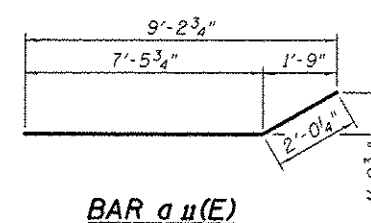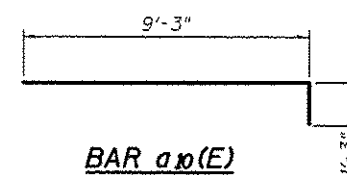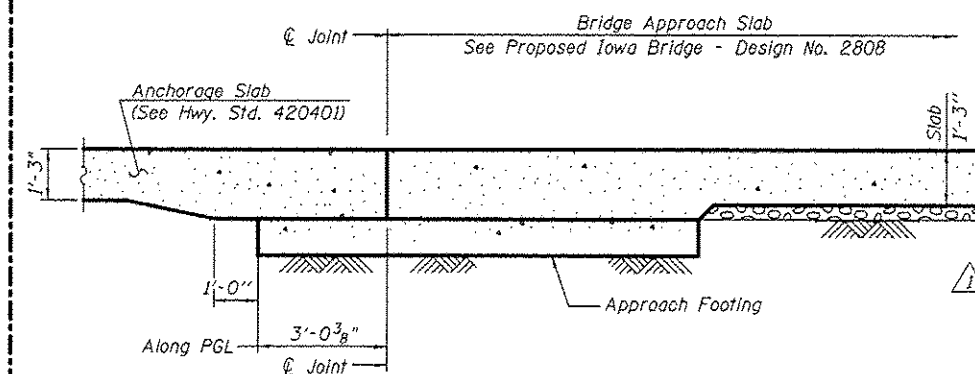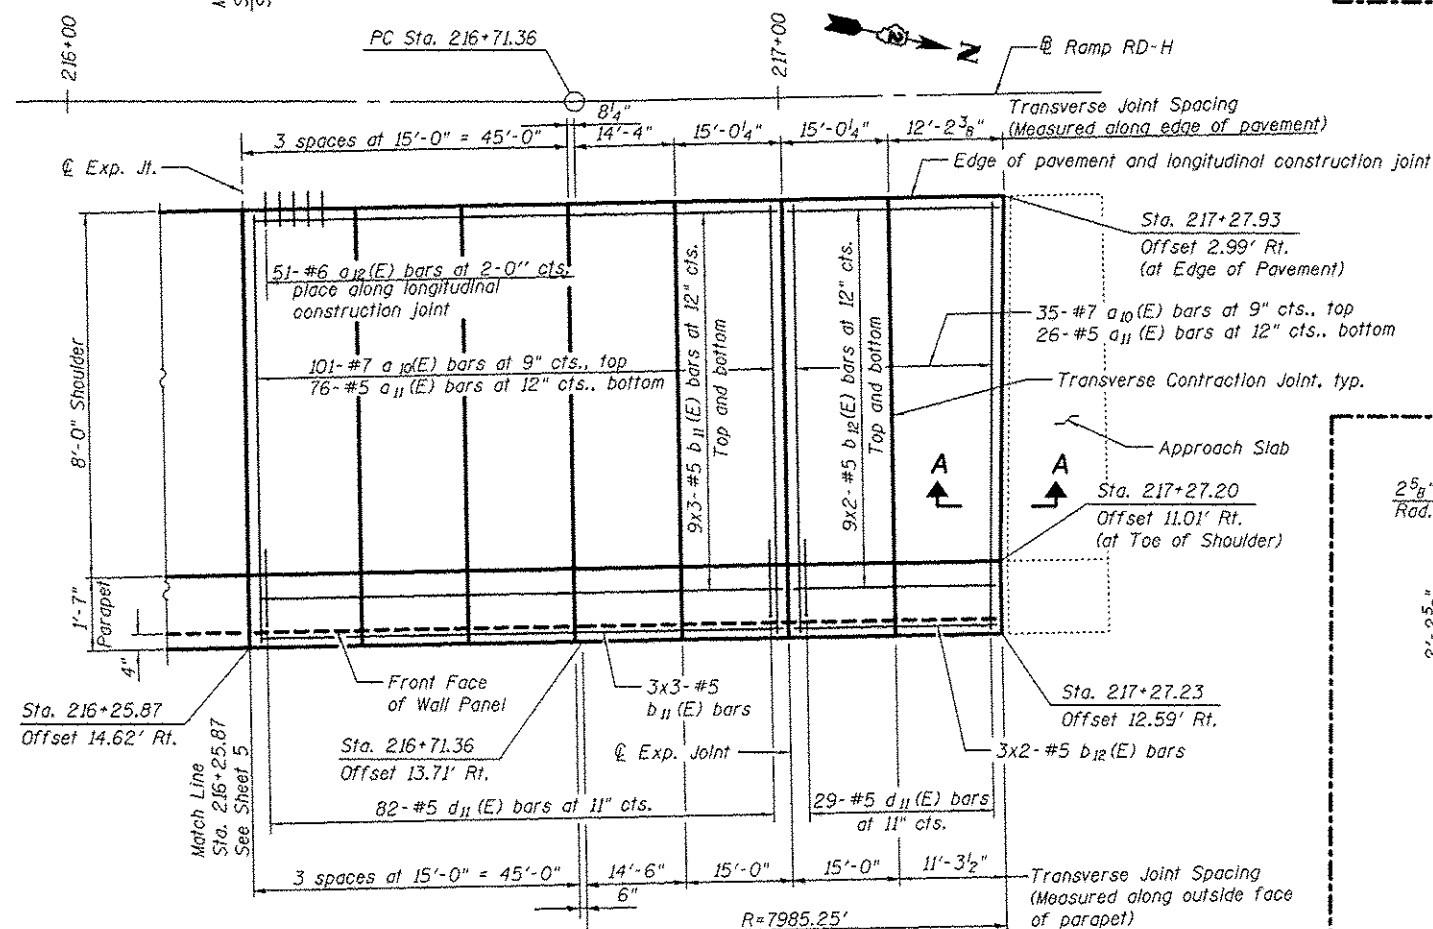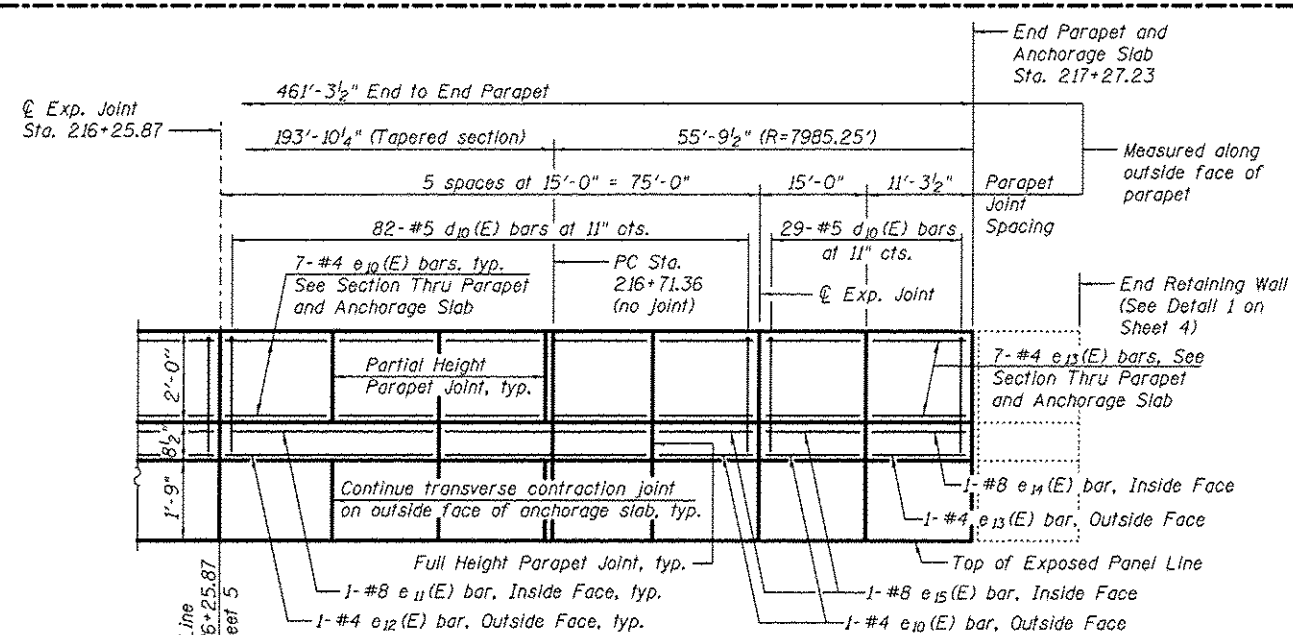

RETAINING WALL 01
BILL OF MATERIAL

Bar	No.	Size	Length	Shape
a ₁₀ (E)	616	#7	10'-6"	
a ₁₁ (E)	462	#5	9'-6"	
a ₁₂ (E)	232	#6	2'-0"	
a ₁₃ (E)	16	#5	2'-0"	
a ₁₄ (E)	3	#6	5'-0"	
a ₁₅ (E)	3	#6	7'-11"	
b ₁₀ (E)	294	#5	28'-9"	
b ₁₁ (E)	63	#5	27'-3"	
b ₁₂ (E)	42	#5	15'-2"	
d ₁₀ (E)	504	#5	5'-7"	
d ₁₁ (E)	504	#5	6'-10"	
d ₁₂ (E)	3	#6	4'-5"	
d ₁₃ (E)	5	#6	8'-11"	
e ₁₀ (E)	212	#4	14'-9"	
e ₁₁ (E)	14	#8	29'-9"	
e ₁₂ (E)	14	#4	29'-9"	
e ₁₃ (E)	8	#4	11'-0"	
e ₁₄ (E)	1	#8	11'-0"	
e ₁₅ (E)	2	#8	14'-9"	
Reinforcement Bars,			Pound	40,120
Epoxy Coated				
Concrete			Cu. Yd.	263.7
Superstructure				

Notes:
For Section Thru Parapet and Anchorage Slab, see Sheet 3.
Bars indicated thus 9x4- #5 etc. indicates 9 lines of bars with 4 lengths per line.
Joints in the adjacent pavement shall be aligned with the anchorage slab joints.
Stations and offsets on this sheet are given to the outside face of the parapet and are measured from the Ramp RD-H baseline, except as noted.
See Sheet 7 for Light Pole Blister reinforcement.

GENERAL NOTES

- 1. Reinforcement bars designated (E) shall be epoxy coated.
- 2. Wall stations and offsets are given to the front face (FF) of the wall and are measured from the Ramp 6TH-D baseline, except as noted. FF of the wall is to be considered edge of panel or form liner.
- 3. See Special Provision for Mechanically Stabilized Earth Retaining Walls and Aggregate Column Ground Improvement for design and construction requirements.
- 4. For existing soils laboratory data, see the Geotechnical Investigation Laboratory Data Special Provision.
- 5. The piles for SN 081-0187 are located within the reinforced soil mass. See SN 081-0187 plans for additional pile requirements.
- 6. Wall system supplier shall coordinate proposed wall configuration with Aggregate Column Ground Improvement subcontractor.
- 7. Wall construction shall not begin until after Aggregate Column Ground Improvement has been completed in the area of the new wall.
- 8. Obstructions such as old foundations, pavements, utilities, etc. that are within the area to be treated with Aggregate Column Ground Improvement shall be removed by others.
- 9. See SN 081-0187 plans for maskwall details.

GROUND IMPROVEMENT PERFORMANCE REQUIREMENTS

- 1. Minimum factor of safety for global slope stability shall be 1.5.
- 2. Allowable bearing pressure (with F.S.) shall be equal to or greater than the equivalent uniform service bearing pressure of 5000 psf.

Minimum factor of safety against equivalent uniform service bearing pressure shall be 2.0 if a load test is performed.

Minimum factor of safety against equivalent uniform service bearing pressure shall be 2.5 if a load test is not performed.
- 3. Total settlement measured at the theoretical top of leveling pad shall not exceed 4.0 inches.
- 4. Total settlement measured on the pavement shall not exceed 1.0 inch.
- 5. Differential settlement measured along the theoretical top of leveling pad shall not exceed 1/100.
- 6. The assumed structure life for settlement computations shall be 75 years.
- 7. Contractor's verification program shall include monitoring points or other instrumentation to demonstrate compliance with the stated performance requirements.
- 8. The Shop Drawings and construction procedures submittal shall indicate the sequence of construction within the limits of Aggregate Column Ground Improvement. The aggregate column installation shall be coordinated with utility removal, structure removals, proposed utility installation, and bridge pile driving.
- 9. Aggregate columns shall be installed before the bridge piles are driven; however, the piles shall not be driven through the aggregate of an installed column. The aggregate column layout shall provide clearance for the bridge piles.

MSE WALL SETTLEMENT

- 1. The Top of Exposed Panel Elevations shown on these plans are final elevations after any settlement. The wall settlement will be determined by the ground improvement design. The wall system supplier shall coordinate with Aggregate Column Ground Improvement subcontractor to accommodate this settlement in the wall design.

TOTAL BILL OF MATERIAL


ITEM	UNIT	TOTAL
Structure Excavation	Cu. Yd.	368
Concrete Superstructure	Cu. Yd.	148.3
Protective Coat	Sq. Yd.	339
Reinforcement Bars, Epoxy Coated	Pound	22,550
Name Plates	Each	1
Aggregate Column Ground Improvement	L. Sum	0.57
Mechanically Stabilized Earth Retaining Wall	Sq. Ft.	5791

* See proposed retaining wall S.N. 081-6019 for remainder of L. Sum quantity.

STATION 422+75.00
BUILT 201 BY
STATE OF ILLINOIS
F.A.I. RT. 74
SEC. (81-1)R & 81-1HVBR
LOADING HS-20
STR. NO. 081-6012


NAME PLATE

See Std. 515001

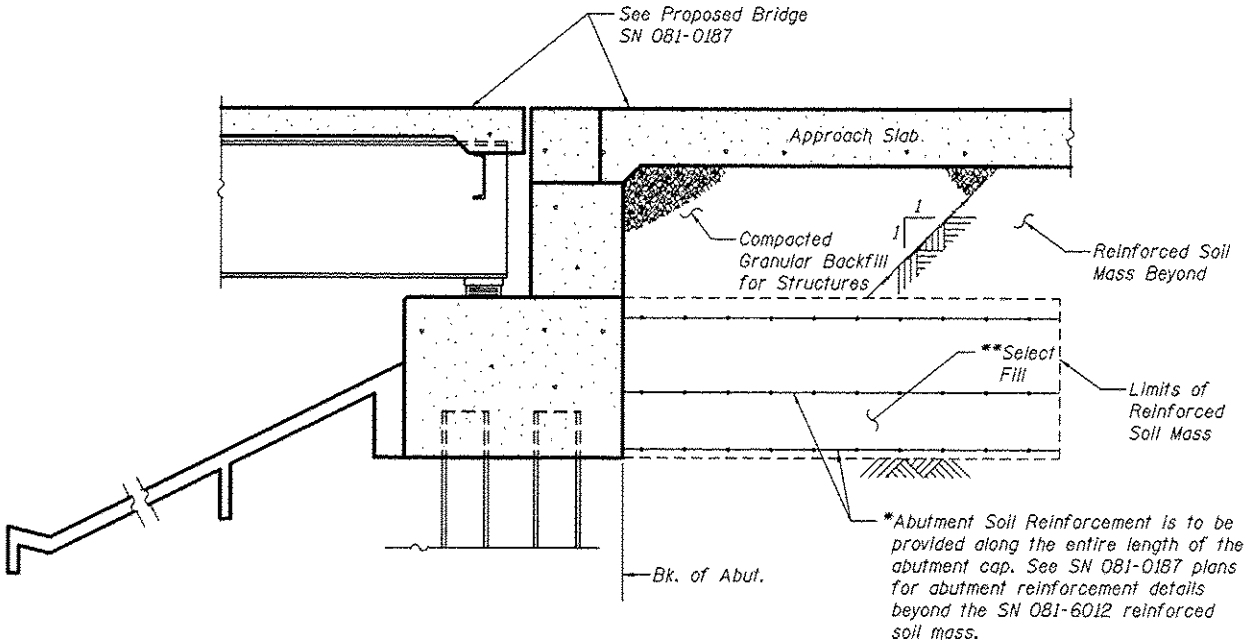

SECTION THRU PILE SUPPORTED STUB ABUTMENT

- * The M.S.E. wall supplier shall design the abutment soil reinforcement to resist a horizontal force of 3.0 kips/ft of abutment. Cost shall be included with the cost of "Mechanically Stabilized Earth Retaining Wall".
- ** Select fill shall be placed in all areas beneath the proposed abutments regardless of the limits of the reinforced soil mass.

 


RETAINING WALL 03 BILL OF MATERIAL

Bar	No.	Size	Length	Shape
a30(E)	346	#7	10'-6"	
a31(E)	259	#5	9'-6"	
a32(E)	1	#7	5'-0"	
a33(E)	1	#5	4'-0"	
a34(E)	130	#6	2'-0"	
a35(E)	8	#5	2'-0"	
a36(E)	3	#6	5'-0"	
a37(E)	3	#6	7'-11"	
b30(E)	147	#5	27'-0"	
b31(E)	63	#5	22'-3"	
b32(E)	21	#5	29'-9"	
d30(E)	284	#5	5'-7"	
d31(E)	284	#5	6'-10"	
d32(E)	3	#6	4'-5"	
d33(E)	5	#6	8'-11"	
e30(E)	8	#4	19'-6"	
e31(E)	1	#8	19'-6"	
e32(E)	112	#4	14'-9"	
e33(E)	8	#8	29'-9"	
e34(E)	8	#4	29'-9"	
Reinforcement Bars, Epoxy Coated Concrete Superstructure			Pound	22,550
			Cu. Yd.	148.3

PLAN AT DRAINAGE STRUCTURE


(Cut longitudinal reinforcement to clear drainage structure)

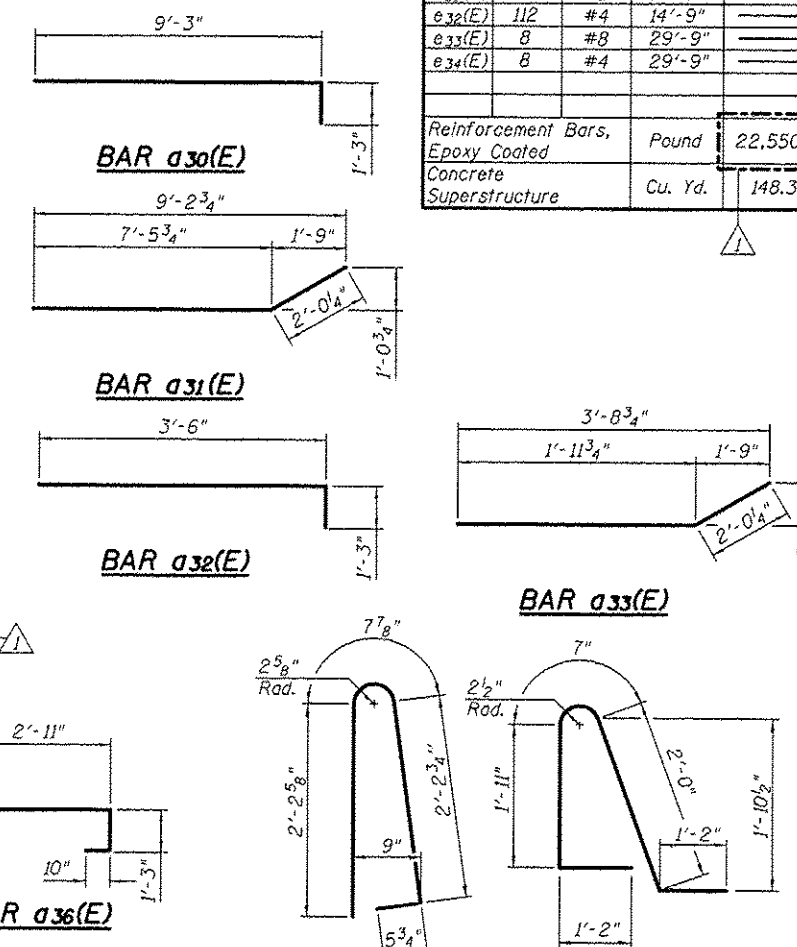


SECTION A-A

Notes:
For Section Thru Parapet and Anchorage Slab, see Sheet 3.
Bars indicated thus 9x4-#5 etc., indicates 9 lines of bars with 4 lengths per line.
Joints in the adjacent pavement shall be aligned with the anchorage slab joints.
Stations and offsets on this sheet are given to the outside face of the parapet and are measured from the Ramp 6th-D baseline, except as noted.
See Sheet 6 for Light Pole Blister reinforcement.

OUTSIDE ELEVATION OF PARAPET


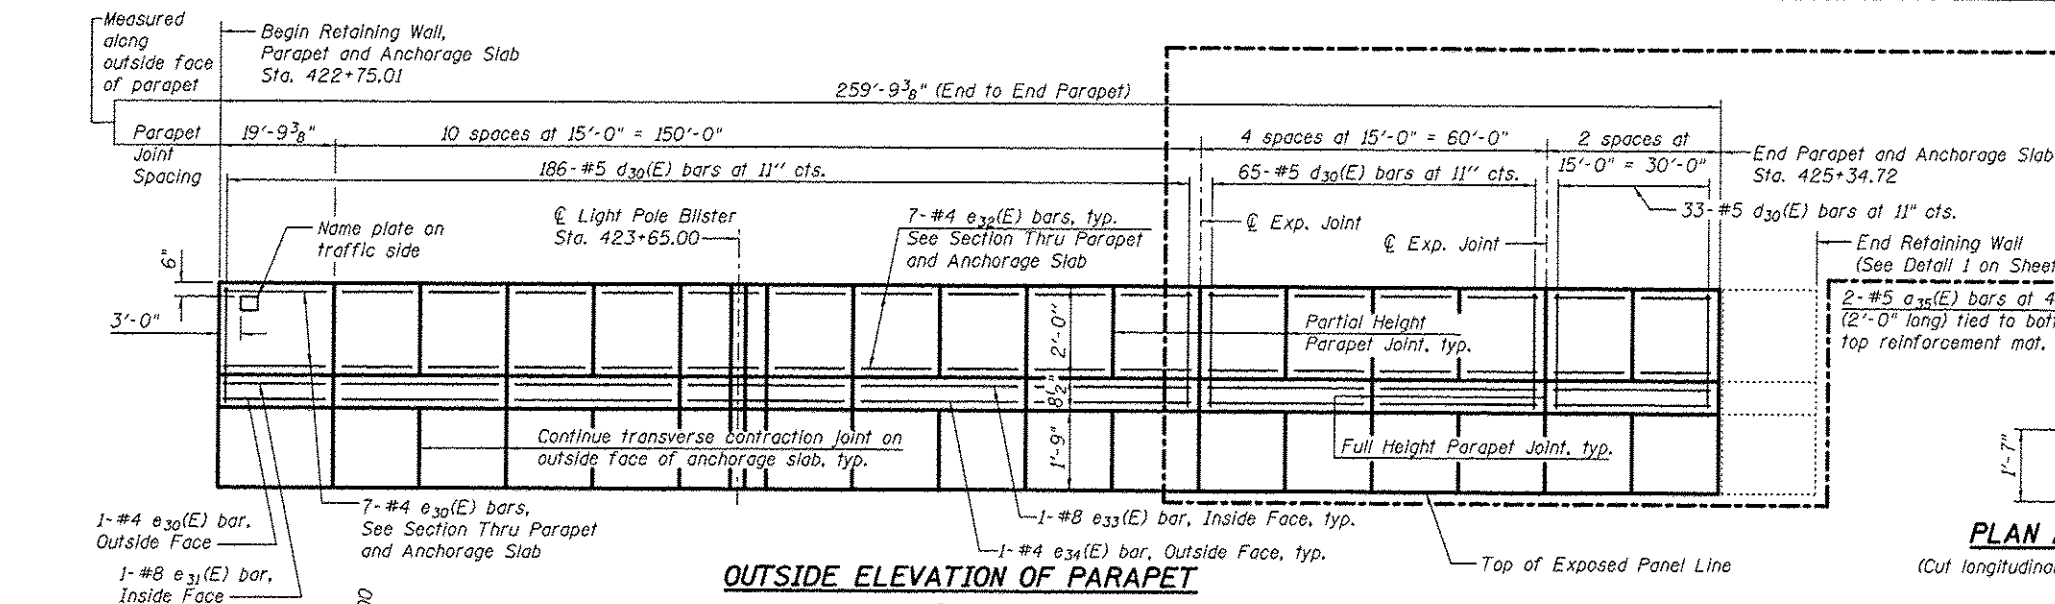


PLAN - PARAPET AND ANCHORAGE SLAB

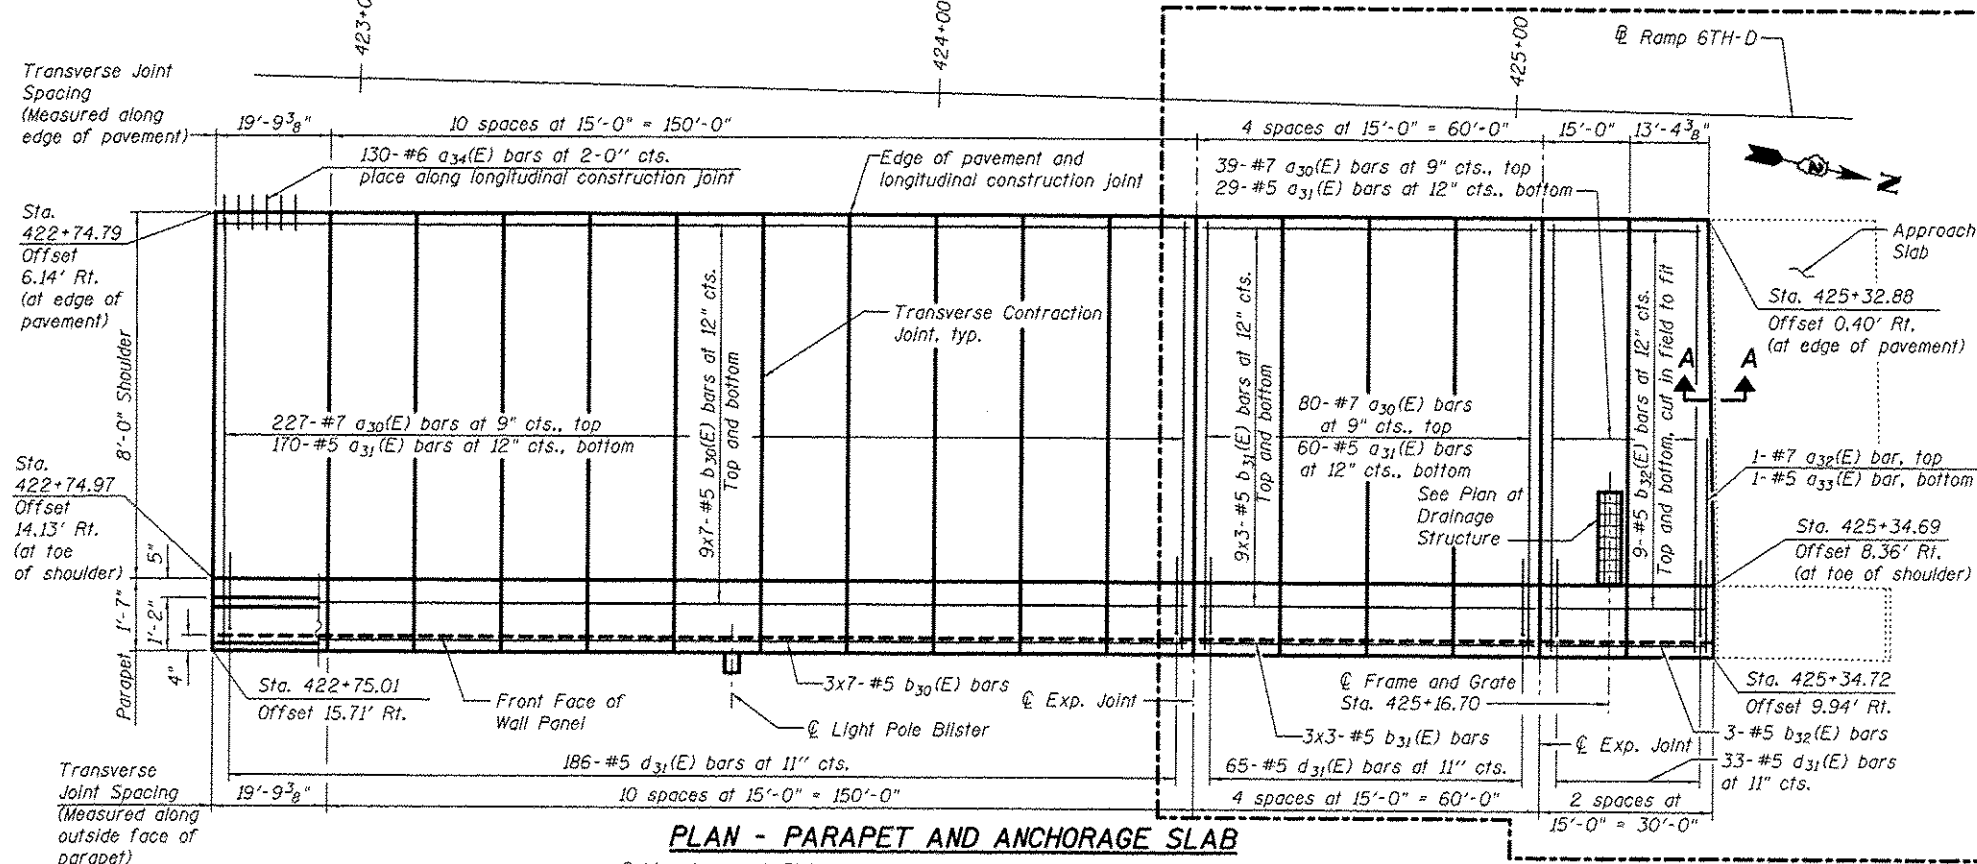

MIN. BAR LAP

#5 bars - 3'-3"

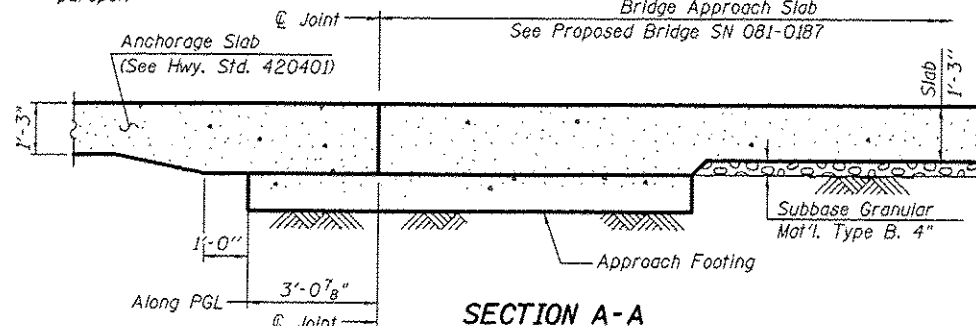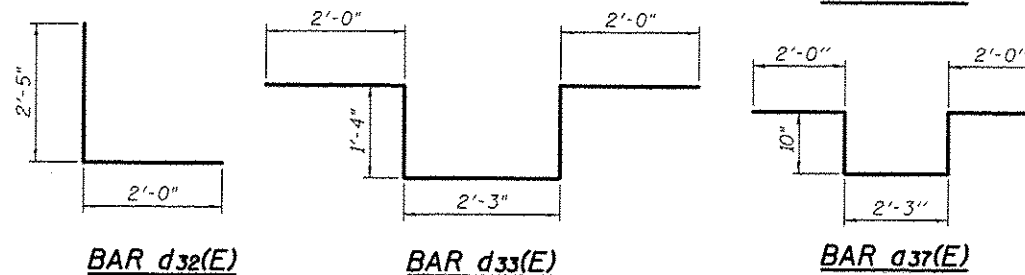

USER NAME *	DESIGNED - YSS	REVISED - 5/16/2017 JMH
PLOT SCALE *	CHECKED - ZJB	REVISED
PLOT DATE *	DRAWN - MLA	REVISED
	CHECKED - YSS	REVISED

STATE OF ILLINOIS
DEPARTMENT OF TRANSPORTATION

PARAPET AND ANCHORAGE SLAB
RAMP 6TH-D RETAINING WALL 03
STRUCTURE NO. 081-6012
SHEET NO. 5 OF 11 SHEETS

F.A.I. R.T.E.	SECTION	COUNTY	TOTAL SHEETS	SHEET NO.
T4	(81-UR & 81-IHVBR)	ROCK ISLAND	1504	1142
CONTRACT NO. 64C08				

ILLINOIS FED. AID PROJECT

GENERAL NOTES

- 1. Reinforcement bars designated (E) shall be epoxy coated.
- 2. Wall stations and offsets are given to the front face (FF) of the wall and are measured from the Centerline F.A.I Route 74 and Ramp 6th-C baseline, except as noted. FF of the wall is to be considered edge of panel or form liner.
- 3. See Special Provision for Mechanically Stabilized Earth Retaining Walls for design and construction requirements.
- 4. Wall construction shall not begin until after ground improvement for the buried debris has been completed in the area of the new wall.
- 5. Slipforming of the aesthetic parapet is permitted.

MSE WALL SETTLEMENT


- 1. The Top of Exposed Panel Elevations shown on these plans are final elevations after any settlement. The wall system supplier shall take appropriate measures to accommodate the 0 to 5 inches of settlement that are anticipated from Sta. 25+75.00 to Sta. 322+81.72.

TOTAL BILL OF MATERIAL


ITEM	UNIT	TOTAL
Concrete Superstructure	Cu. Yd.	193.5
Protective Coat	Sq. Yd.	391
Reinforcement Bars, Epoxy Coated	Pound	40,240
Name Plates	Each	1
Steel Railing (Special)	Ft.	355
Mechanically Stabilized Earth Retaining Wall	Sq. Ft.	2,853

STATION 25+75.00
BUILT 201_ BY
STATE OF ILLINOIS
F.A.I. RT. 74
SEC. (81-1)R & 81-1HVBR
LOADING HS-20
STR. NO. 081-6018

NAME PLATE
See Std. 515001

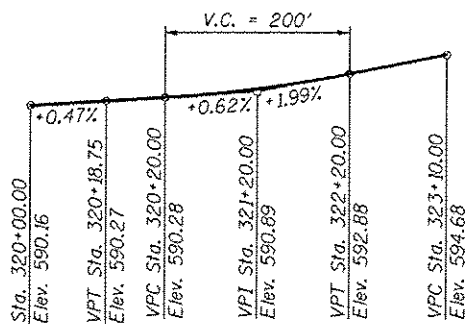

PROFILE GRADE
(Along R Ramp 6th-C)

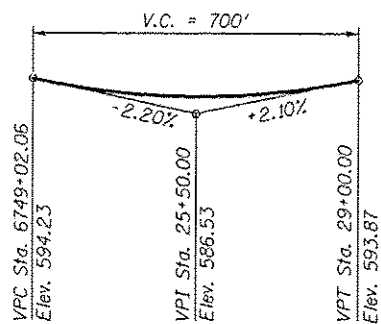

PROFILE GRADE
(Along R Proposed F.A.I. Route 74)




USER NAME	DESIGNED - YSS	REVISED - 5/16/2017 JMH
	CHECKED - JMH	REVISED
PLOT SCALE	DRAWN - MLA	REVISED
PLOT DATE	CHECKED - YSS	REVISED

STATE OF ILLINOIS
DEPARTMENT OF TRANSPORTATION

GENERAL NOTES
I-74 (EB)/RAMP 6TH-C RETAINING WALL 16
STRUCTURE NO. 081-6018

SHEET NO. 2 OF 15 SHEETS

F.A.I. RTE.	SECTION	COUNTY	TOTAL SHEETS	SHEET NO.
74	(81-1)R & 81-1HVBR	ROCK ISLAND	1504	1150
				CONTRACT NO. 64C08
ILLINOIS FED. AID PROJECT				

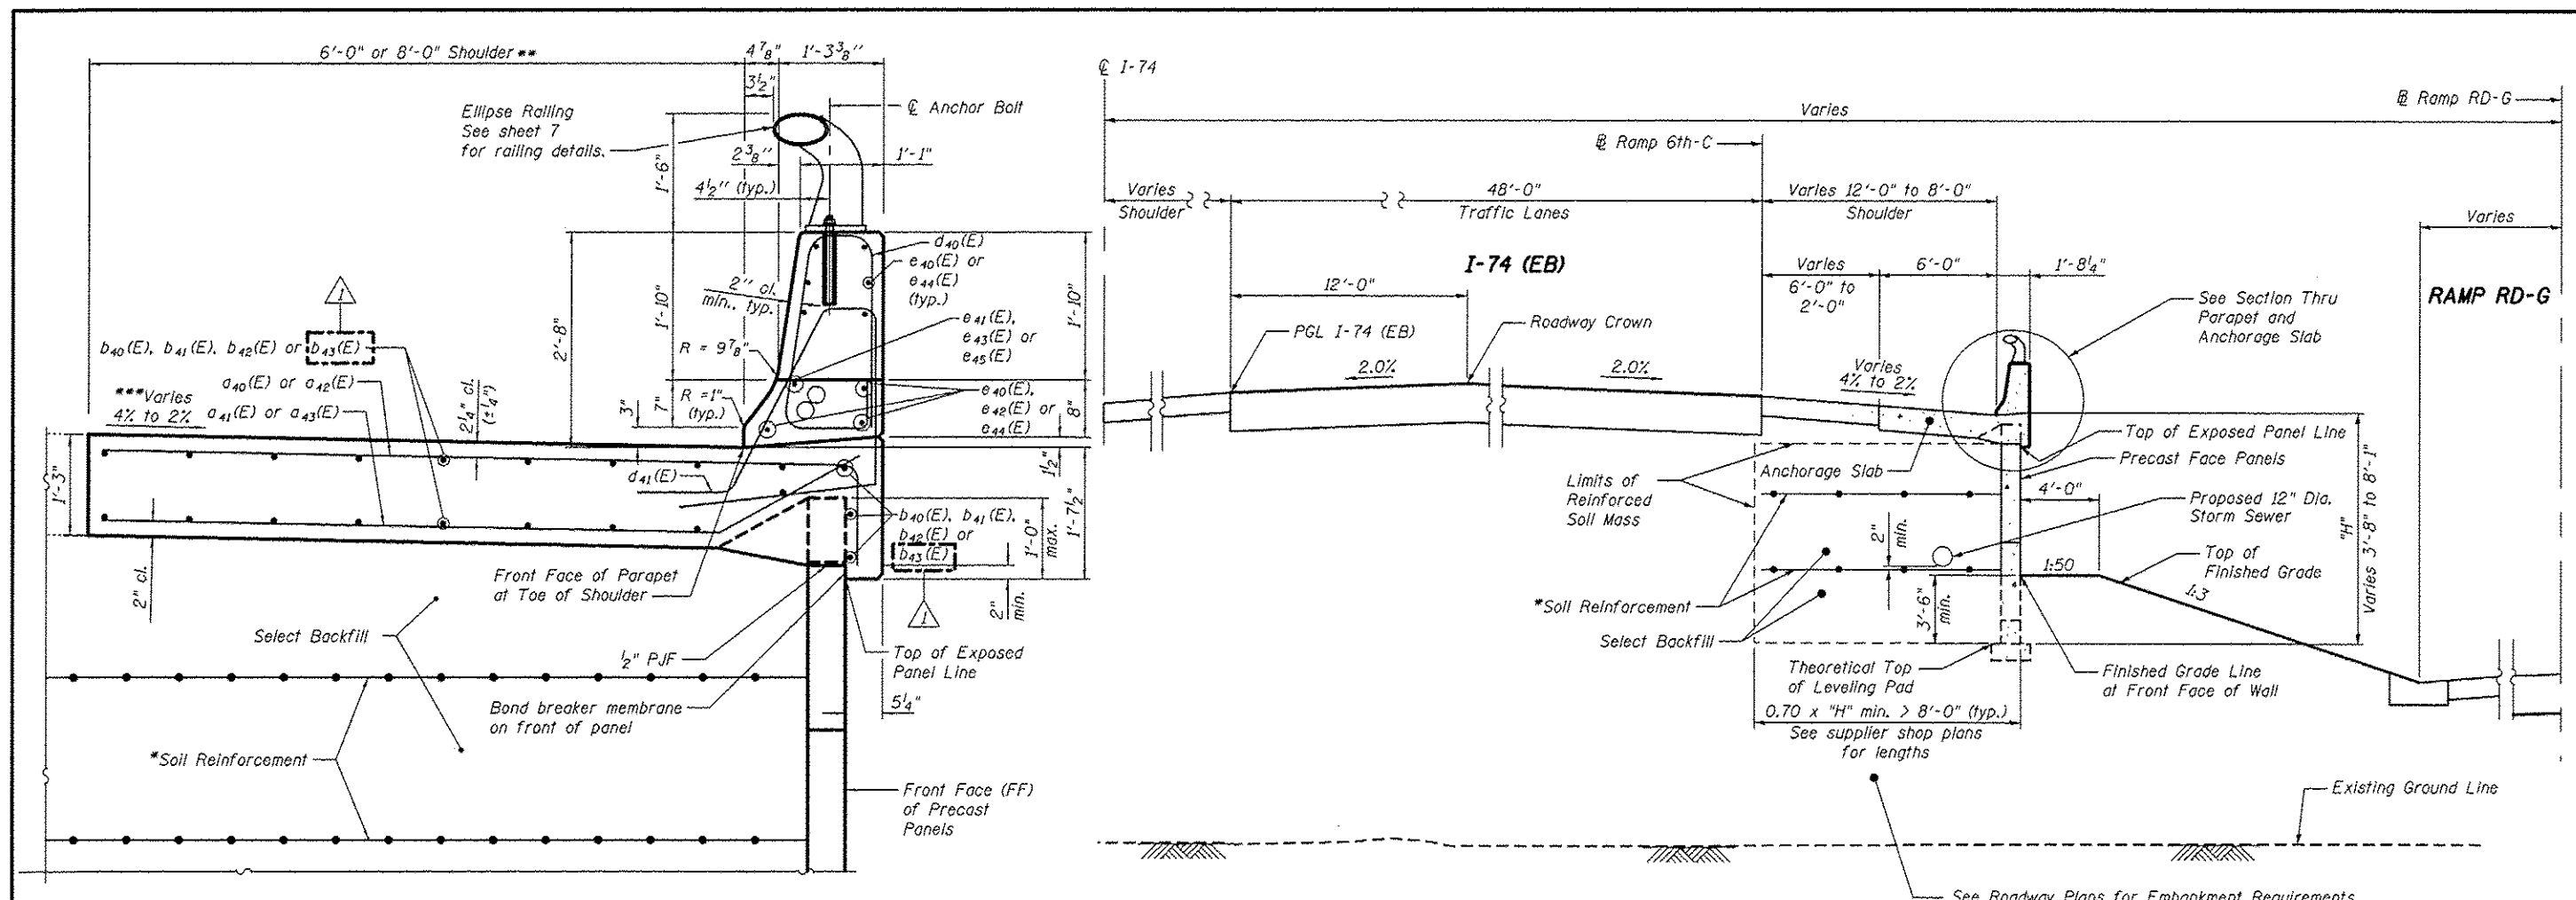

SECTION THRU PARAPET AND ANCHORAGE SLAB

** At Front Face of Wall,
Sta. 25+75.00 to Sta. 320+75.25, Anchor Slab Width = 6'-0"
Sta. 320+75.25 to Sta. 322+81.72, Anchor Slab Width = 8'-0"

*** At @ Ramp 6th-C,
Sta. 25+75.00 to Sta. 320+08.42 Cross Slope = 4%
Sta. 320+08.42 to Sta. 320+68.36 Cross Slope Transition
Sta. 320+68.36 to Sta. 322+81.72 Cross Slope = 2%

TYPICAL WALL SECTION

Sta. 25+75.00 (I-74) to Sta. 320+75.25 (Ramp 6th-C)

Note:

*The M.S.E. wall supplier's internal stability design shall account for the anchorage slab's bearing pressure surcharge of 1.0 ksf and horizontal sliding force of 0.5 kips/ft. of wall.





USER NAME =	DESIGNED - YSS	REVISED - 5/16/2017 JMH
	CHECKED - ZJB	REVISED
PLOT SCALE =	DRAWN - MLA	REVISED
PLOT DATE = 1/28/2017	CHECKED - YSS	REVISED

STATE OF ILLINOIS
DEPARTMENT OF TRANSPORTATION

MSE DETAILS 1
I-74 (EB)/RAMP 6TH-C RETAINING WALL 16
STRUCTURE NO. 081-6018
SHEET NO. 3 OF 15 SHEETS

F.A.I. RTE.	SECTION	COUNTY	TOTAL SHEETS	SHEET NO.
74	(01-1)R & 01-1HVBR	ROCK ISLAND	1504	1151
CONTRACT NO. 64C08				ILLINOIS FED. AID PROJECT

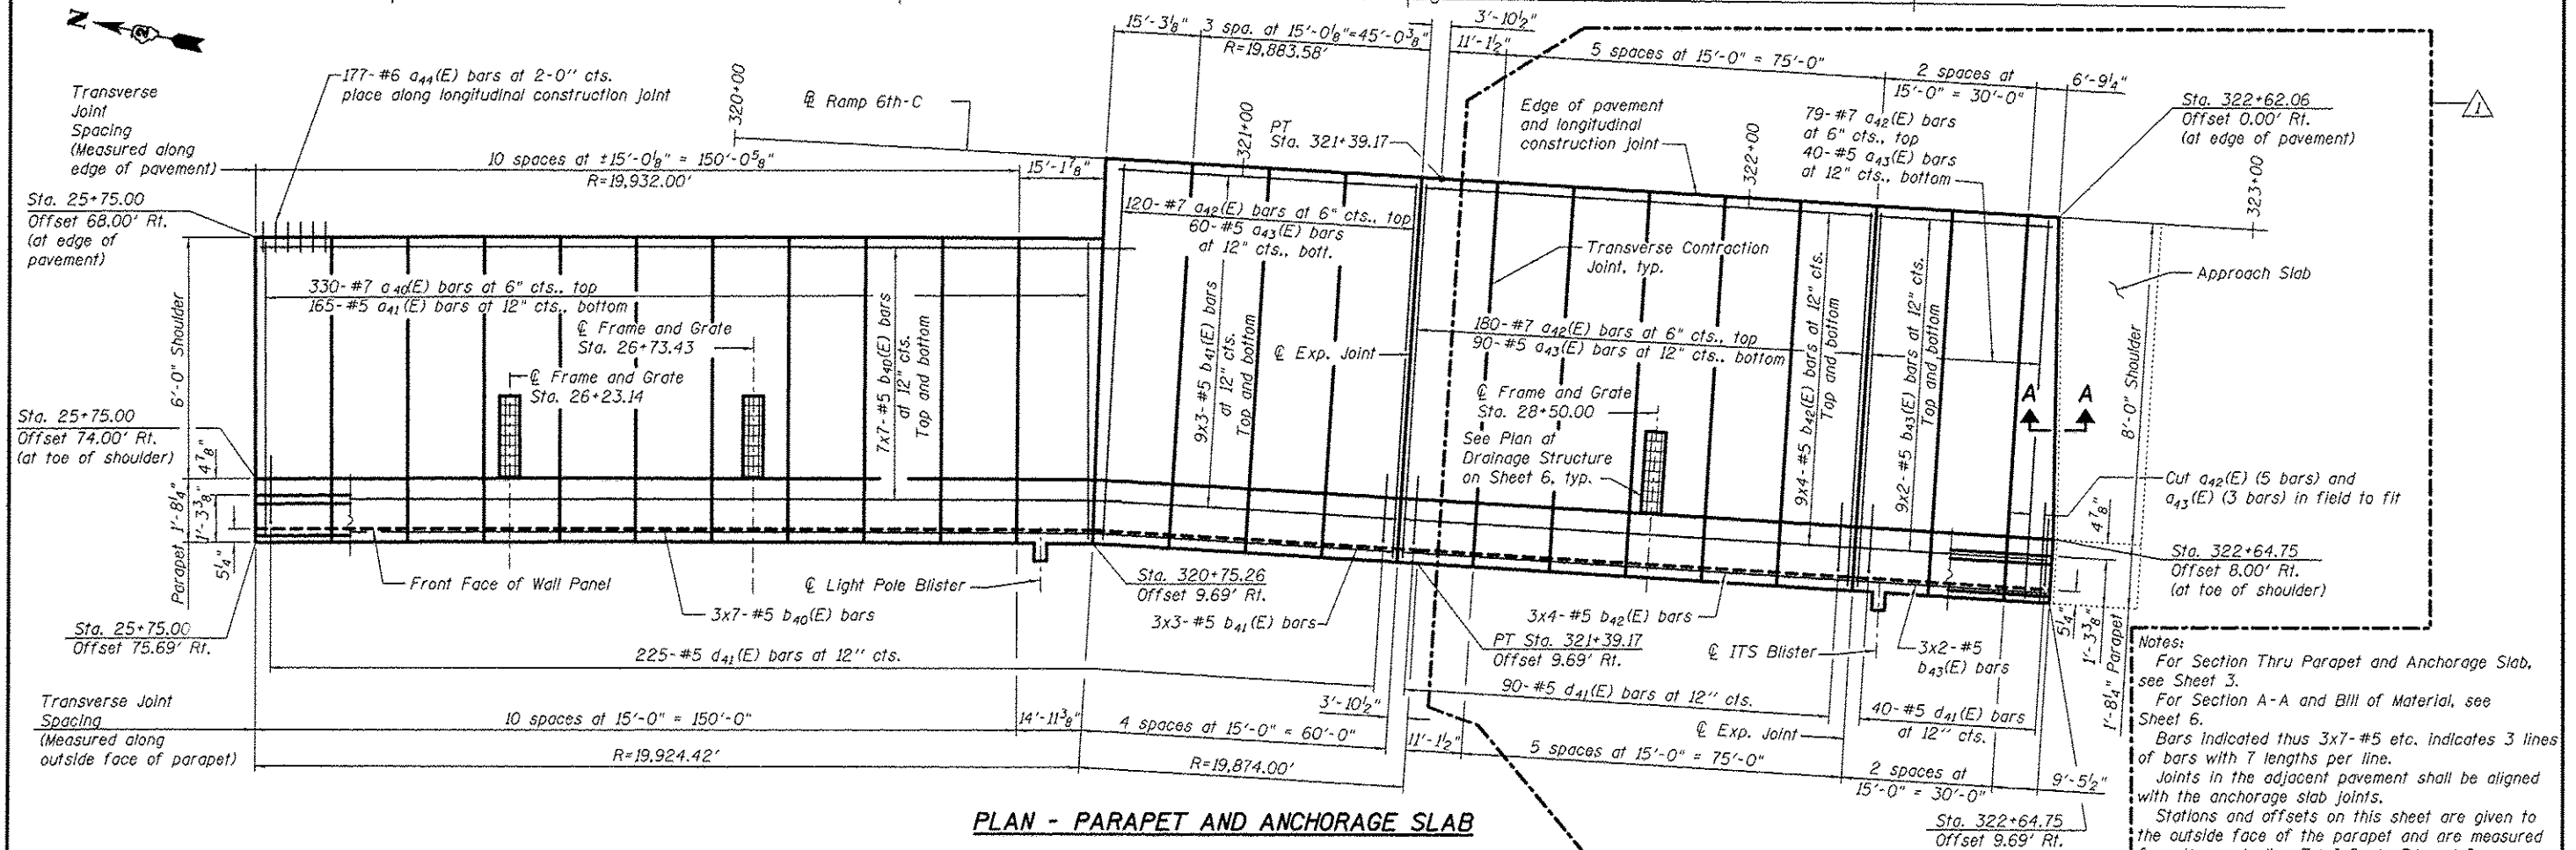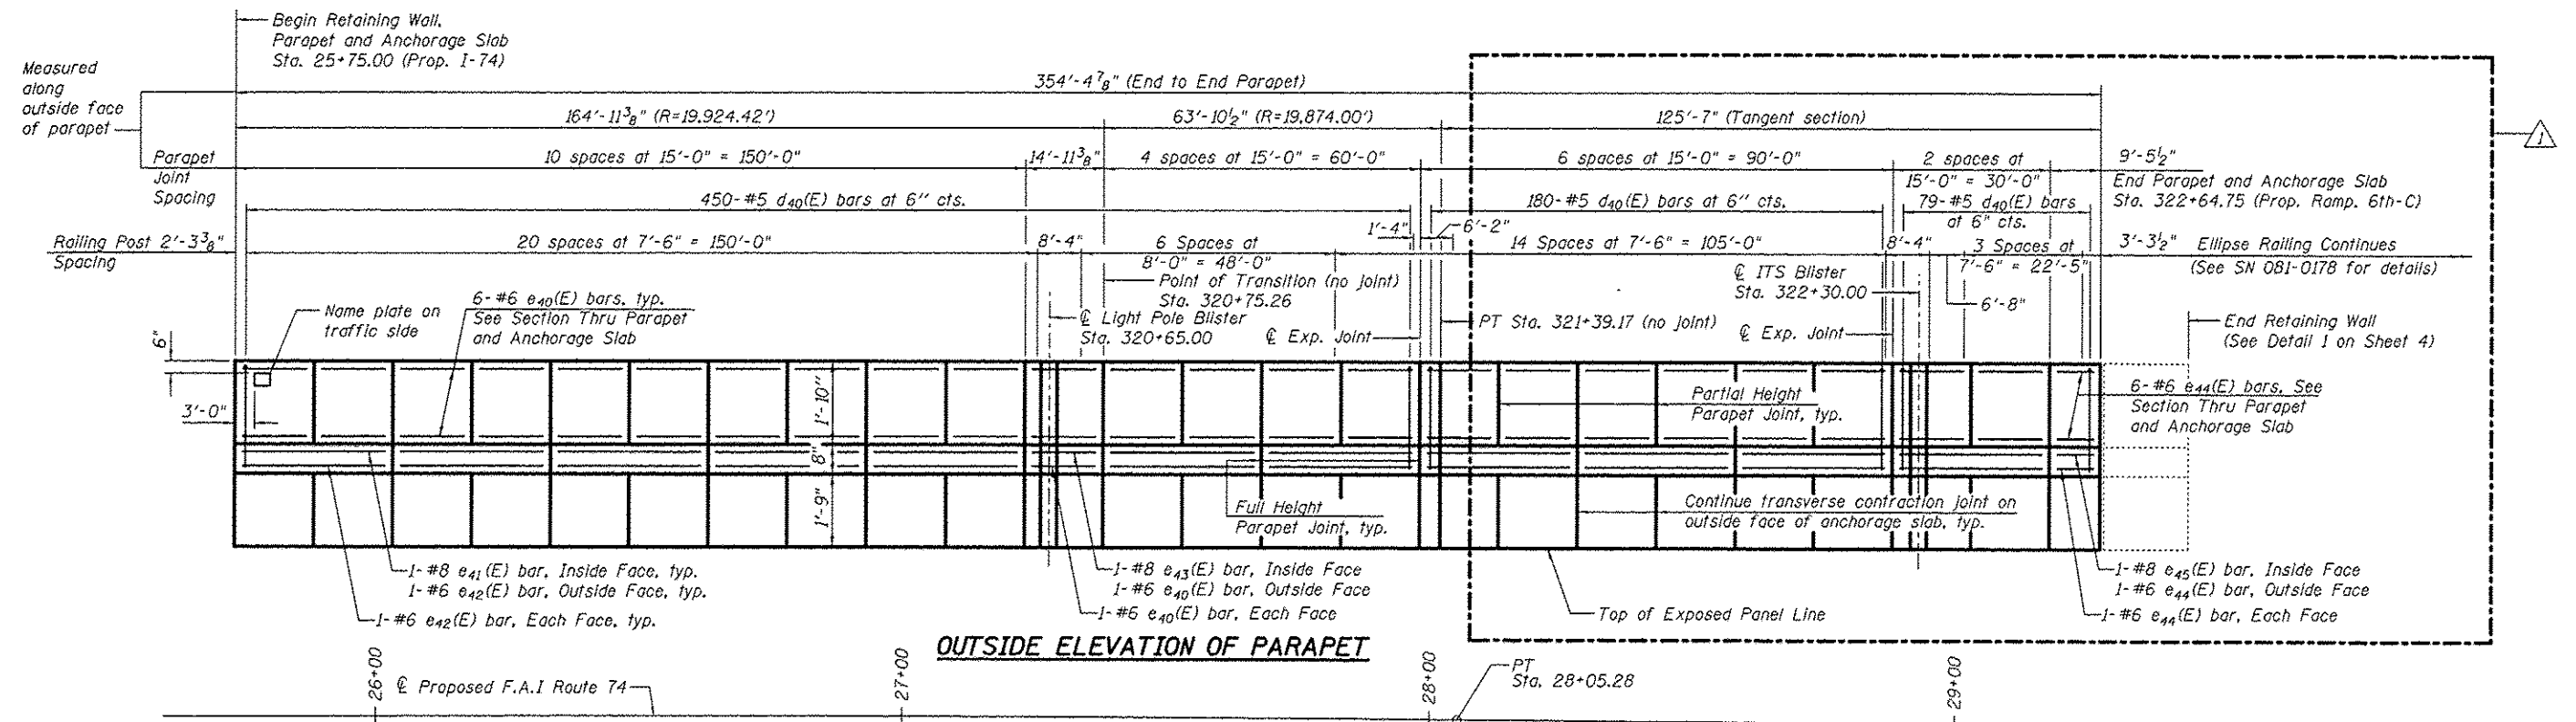

Notes:

For Section Thru Parapet and Anchorage Slab, see Sheet 3.


For Section A-A and Bill of Material, see Sheet 6.

Bars indicated thus 3x7-#5 etc. indicates 3 lines of bars with 7 lengths per line.


Joints in the adjacent pavement shall be aligned with the anchorage slab joints.

Stations and offsets on this sheet are given to the outside face of the parapet and are measured from the centerline F.A.I Route 74 and Ramp 6th-C baseline, except as noted.


See Sheet 9 for Blister reinforcement.

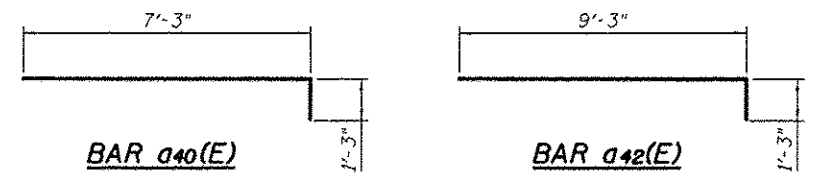


BAR a40(E)

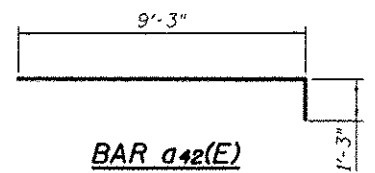


BAR a42(E)

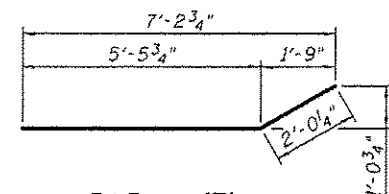


BAR a41(E)

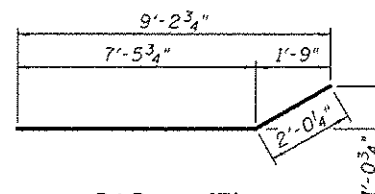


BAR a43(E)

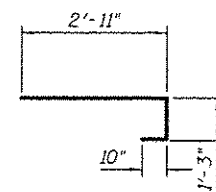


BAR a46(E)

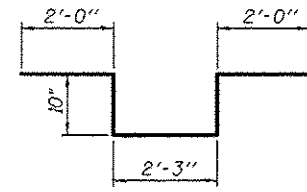


BAR a47(E)

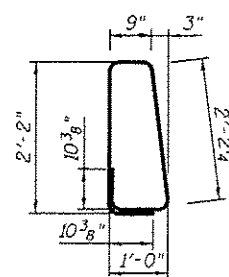


BAR d40(E)

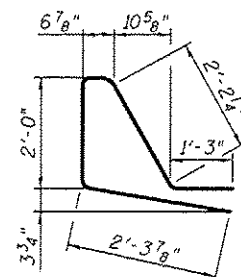


BAR d41(E)

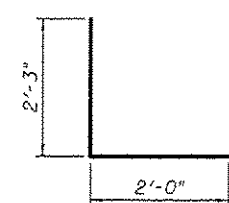


BAR d42(E)

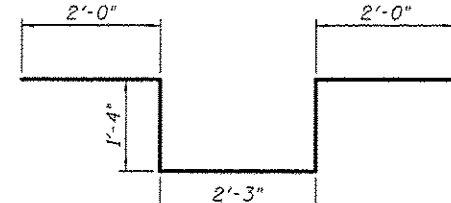

BAR d43(E)

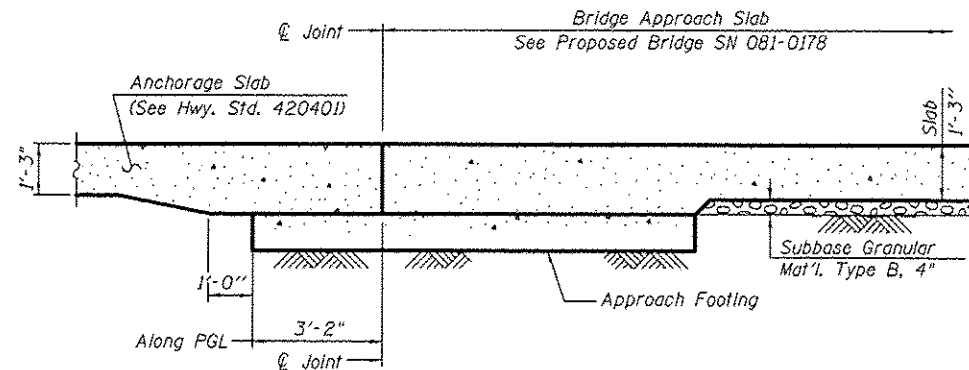

SECTION A-A

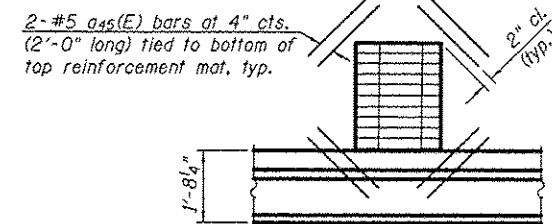

PLAN AT DRAINAGE STRUCTURE

(Cut longitudinal reinforcement to clear drainage structure.)

RETAINING WALL 16

BILL OF MATERIAL

Bar	No.	Size	Length	Shape
a40(E)	330	#7	8'-6"	
a41(E)	165	#5	7'-6"	
a42(E)	379	#7	10'-6"	
a43(E)	190	#5	9'-6"	
a44(E)	177	#6	2'-0"	
a45(E)	24	#5	2'-0"	
a46(E)	6	#6	5'-0"	
a47(E)	6	#6	7'-11"	
b40(E)	119	#5	27'-0"	
b41(E)	63	#5	22'-3"	
b42(E)	84	#5	25'-0"	
b43(E)	42	#5	21'-3"	
d40(E)	709	#5	7'-10"	
d41(E)	355	#5	8'-4"	
d42(E)	6	#6	4'-3"	
d43(E)	10	#6	8'-11"	
e40(E)	141	#6	14'-9"	
e41(E)	11	#8	29'-9"	
e42(E)	33	#6	29'-9"	
e43(E)	1	#8	14'-9"	
e44(E)	9	#6	9'-2"	
e45(E)	1	#8	9'-2"	
Reinforcement Bars, Epoxy Coated			Pound	40,240
Concrete Superstructure			Cu. Yd.	193.5

MIN. BAR LAP

#5 bars - 3'-3"

Note:
For location of Section A-A, see Sheet 5.



USER NAME *	DESIGNED - YSS	REVISED 5/16/2017 JMH
PLOT SCALE *	CHECKED - ZJB	REVISED
PLOT DATE *	DRAWN - M.A.	REVISED
	CHECKED - YSS	REVISED

STATE OF ILLINOIS
DEPARTMENT OF TRANSPORTATION

PARAPET AND ANCHORAGE SLAB 2
I-74 (EB)/RAMP 6TH-C RETAINING WALL 16
STRUCTURE NO. 081-6018

SHEET NO. 6 OF 15 SHEETS

F.A.I. RTE.	SECTION	COUNTY	TOTAL SHEETS	SHEET NO.
74	(B1-1)R & B1-1HVBR	ROCK ISLAND	1504	1154
CONTRACT NO. 64C08				
ILLINOIS FED. AID PROJECT				

GENERAL NOTES

- 1. Reinforcement bars designated (E) shall be epoxy coated.
- 2. Wall stations and offsets are given to the front face (FF) of the wall and are measured from the Ramp 6TH-C baseline, except as noted. FF of the wall is to be considered edge of panel or form liner.
- 3. See Special Provision for Mechanically Stabilized Earth Retaining Walls and Aggregate Column Ground Improvement for design and construction requirements.
- 4. For existing soils laboratory data, see the Geotechnical Investigation Laboratory Data Special Provision.
- 5. The piles for SN 081-0186 are located within the reinforced soil mass. See SN 081-0186 plans for additional pile requirements.
- 6. Wall system supplier shall coordinate proposed wall configuration with Aggregate Column Ground Improvement subcontractor.
- 7. Wall construction shall not begin until after Aggregate Column Ground Improvement has been completed in the area of the new wall.
- 8. See SN 081-0186 plans for maskwall details.

GROUND IMPROVEMENT PERFORMANCE REQUIREMENTS

- 1. Minimum factor of safety for global slope stability shall be 1.5.
- 2. Allowable bearing pressure (with F.S.) shall be equal to or greater than the equivalent uniform service bearing pressure as shown on Sheet 3. Intermediate values may be defined by interpolating between the values shown.

Minimum factor of safety against equivalent uniform service bearing pressure shall be 2.0 if a load test is performed.

Minimum factor of safety against equivalent uniform service bearing pressure shall be 2.5 if a load test is not performed.
- 3. Total settlement measured at the theoretical top of leveling pad shall not exceed 4.0 inches.
- 4. Total settlement measured on the pavement shall not exceed 1.0 inch.
- 5. Differential settlement measured along the theoretical top of leveling pad shall not exceed 1/100.
- 6. The assumed structure life for settlement computations shall be 75 years.
- 7. Contractor's verification program shall include monitoring points or other instrumentation to demonstrate compliance with the stated performance requirements.
- 8. The Shop Drawings and construction procedures submittal shall indicate the sequence of construction within the limits of Aggregate Column Ground Improvement. The aggregate column installation shall be coordinated with utility removal, structure removals, proposed utility installation, and bridge pile driving.
- 9. Aggregate columns shall be installed before the bridge piles are driven; however, the piles shall not be driven through the aggregate of an installed column. The aggregate column layout shall provide clearance for the bridge piles.

MSE WALL SETTLEMENT

- 1. The Top of Exposed Panel Elevations shown on these plans are final elevations after any settlement. The wall settlement will be determined by the ground improvement design. The wall system supplier shall coordinate with Aggregate Column Ground Improvement subcontractor to accommodate this settlement in the wall design.


TOTAL BILL OF MATERIAL

ITEM	UNIT	TOTAL
Structure Excavation	Cu. Yd.	397
Concrete Superstructure	Cu. Yd.	92.9
Protective Coat	Sq. Yd.	212
Reinforcement Bars, Epoxy Coated	Pound	14,060
Name Plates	Each	1
* Aggregate Column Ground Improvement	L. Sum	0.43
Mechanically Stabilized Earth Retaining Wall	Sq. Ft.	5,419
Rock Fill	Cu. Yd.	597


* See proposed retaining wall S.N. 081-6012 for remainder of L. Sum quantity.

STATION 331+30.00
BUILT 2011 BY
STATE OF ILLINOIS
F.A.I. RT. 74
SEC. (81-1)R & 81-1HVBR
LOADING HS-20
STR. NO. 081-6019


NAME PLATE
See Std. 515001

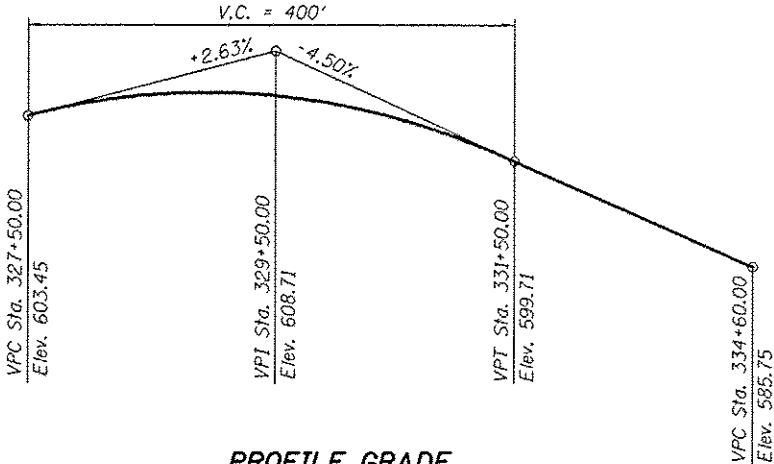







PROFILE GRADE
(Along @ Ramp 6th-C)

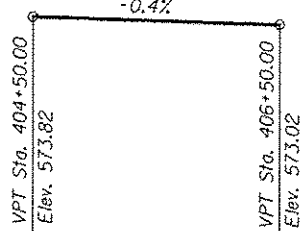

PROFILE GRADE
(Along @ 41st Avenue)

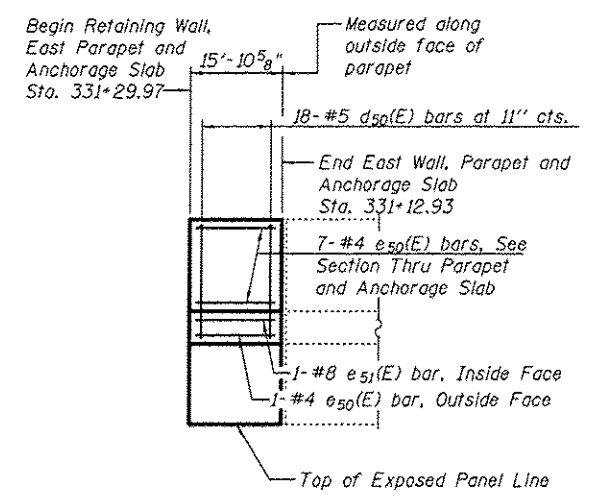


OUTSIDE ELEVATION OF EAST PARAPET

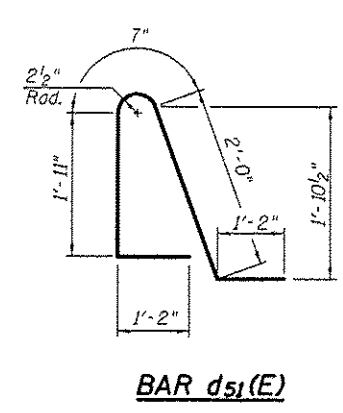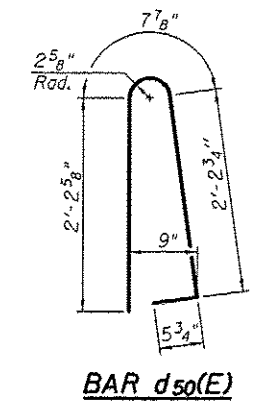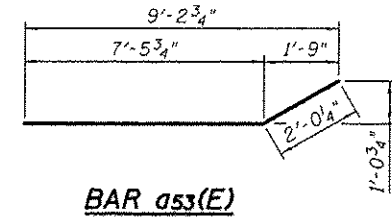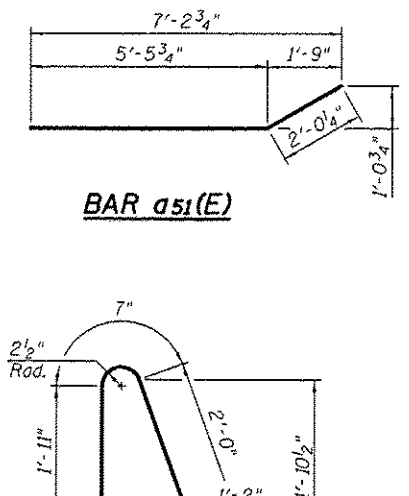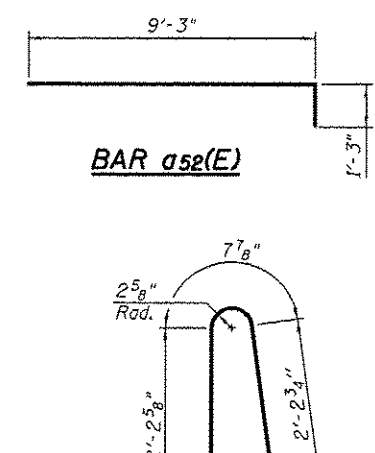
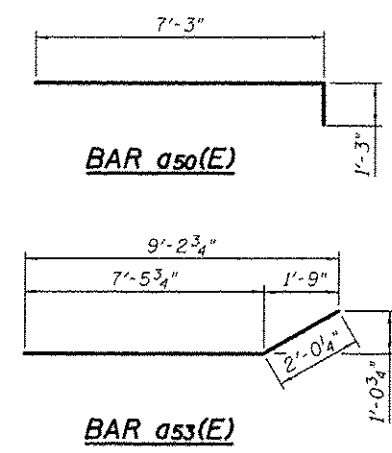


**RETAINING WALL 18
BILL OF MATERIAL**

Bar	No.	Size	Length	Shape
a50(E)	23	#7	8'-6"	
a51(E)	17	#5	7'-6"	
a52(E)	201	#7	10'-6"	
a53(E)	151	#5	9'-6"	
a54(E)	83	#6	2'-0"	
b50(E)	14	#5	16'-3"	
b51(E)	3	#5	15'-9"	
b52(E)	42	#5	16'-9"	
b53(E)	84	#5	31'-6"	
d50(E)	183	#5	5'-7"	
d51(E)	183	#5	6'-10"	
e50(E)	8	#4	15'-6"	
e51(E)	1	#8	15'-6"	
e52(E)	7	#4	15'-0"	
e53(E)	1	#8	30'-0"	
e54(E)	1	#4	30'-0"	
e55(E)	63	#4	14'-9"	
e56(E)	4	#8	29'-9"	
e57(E)	4	#4	29'-9"	
Reinforcement Bars, Epoxy Coated			Pound	14,060
Concrete Superstructure			Cu. Yd.	92.9

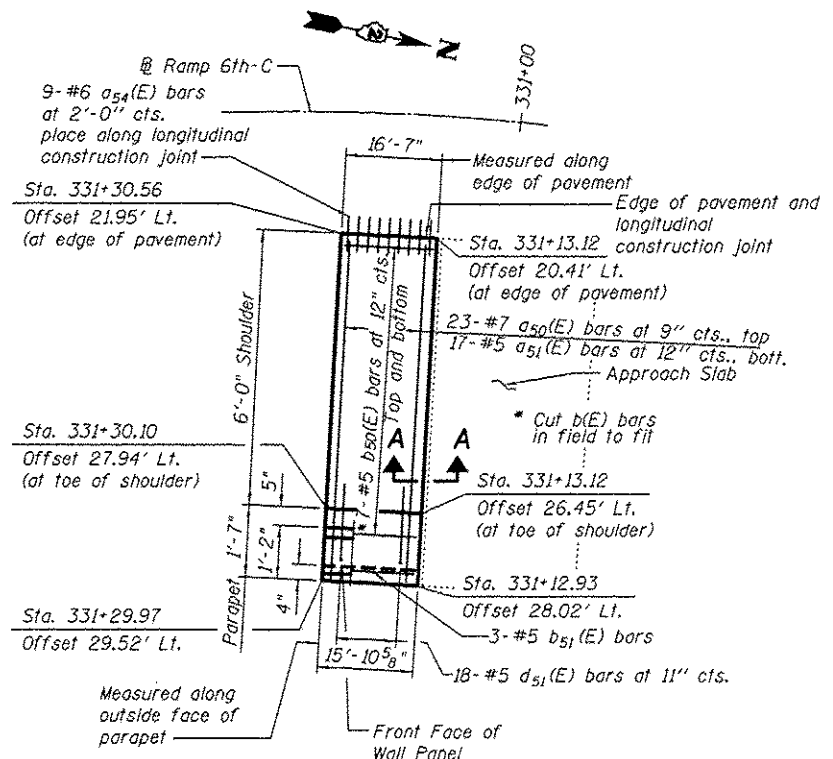


PLAN - EAST PARAPET AND ANCHORAGE SLAB

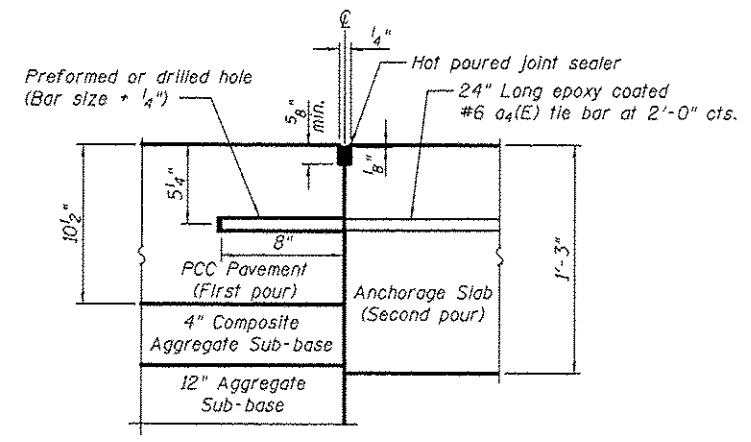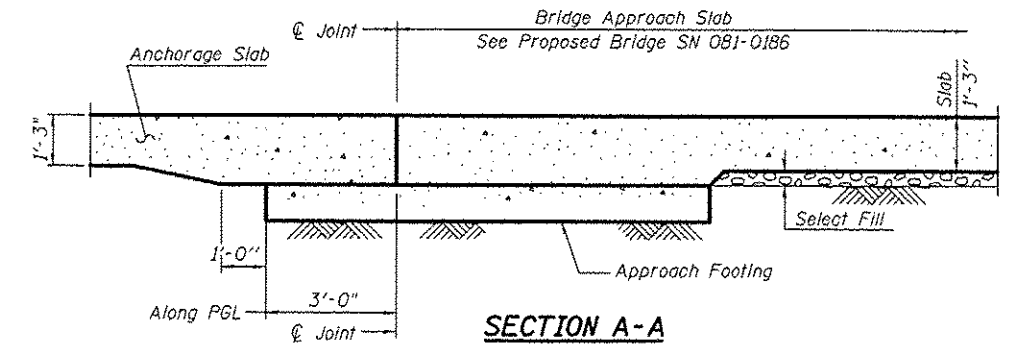


Notes:
The contractor may substitute at his option, formed in place tie bars provided the bar length is increased to 30" and the tie bar is centered across the joint.
Preformed or drilled hole shall be in the first pour.

**LONGITUDINAL CONSTRUCTION JOINT
GROUTED-IN-PLACE TIE BAR**

Notes:
For Section Thru Parapet and Anchorage Slab, see Sheet 4.
Joints in the adjacent pavement shall be aligned with the anchorage slab joints.
Stations and offsets on this sheet are given to the outside face of the parapet and are measured from Ramp 6th-C baseline, except as noted.

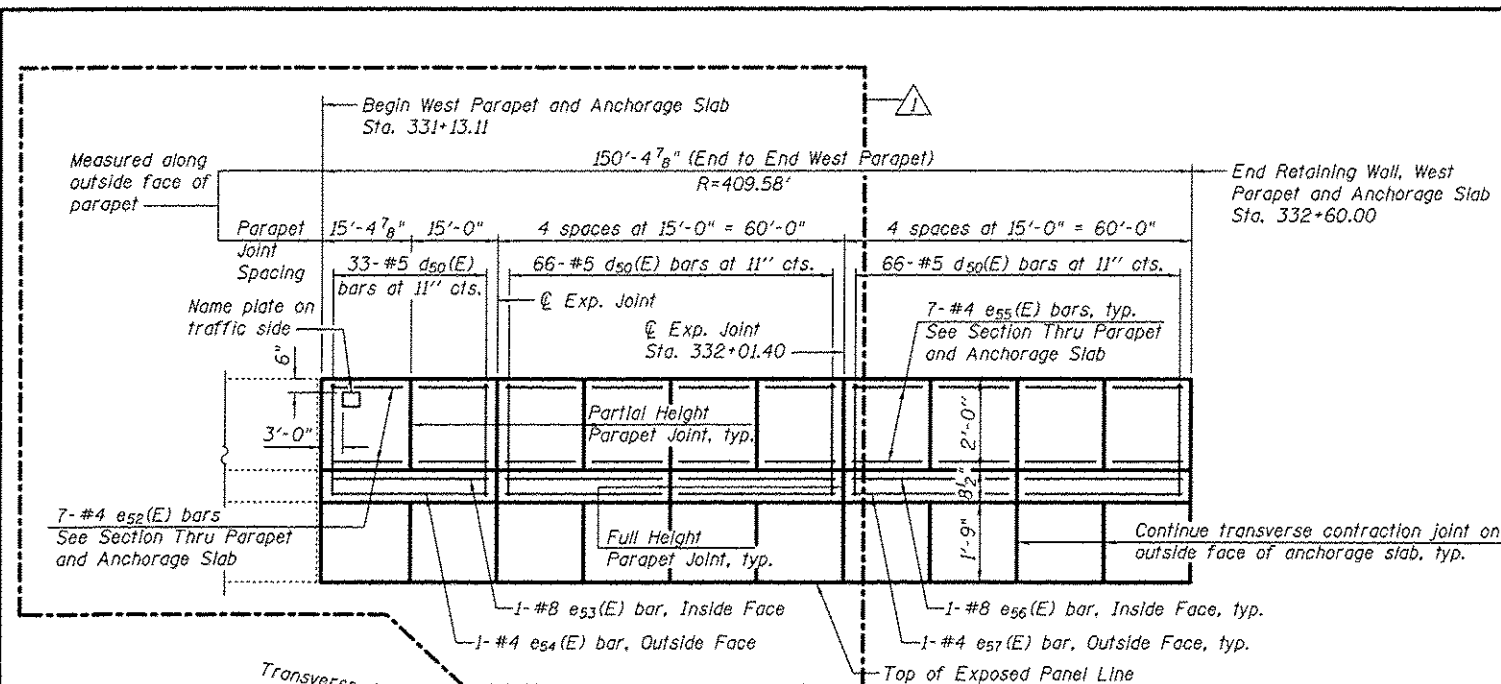


OUTSIDE ELEVATION OF WEST PARAPET

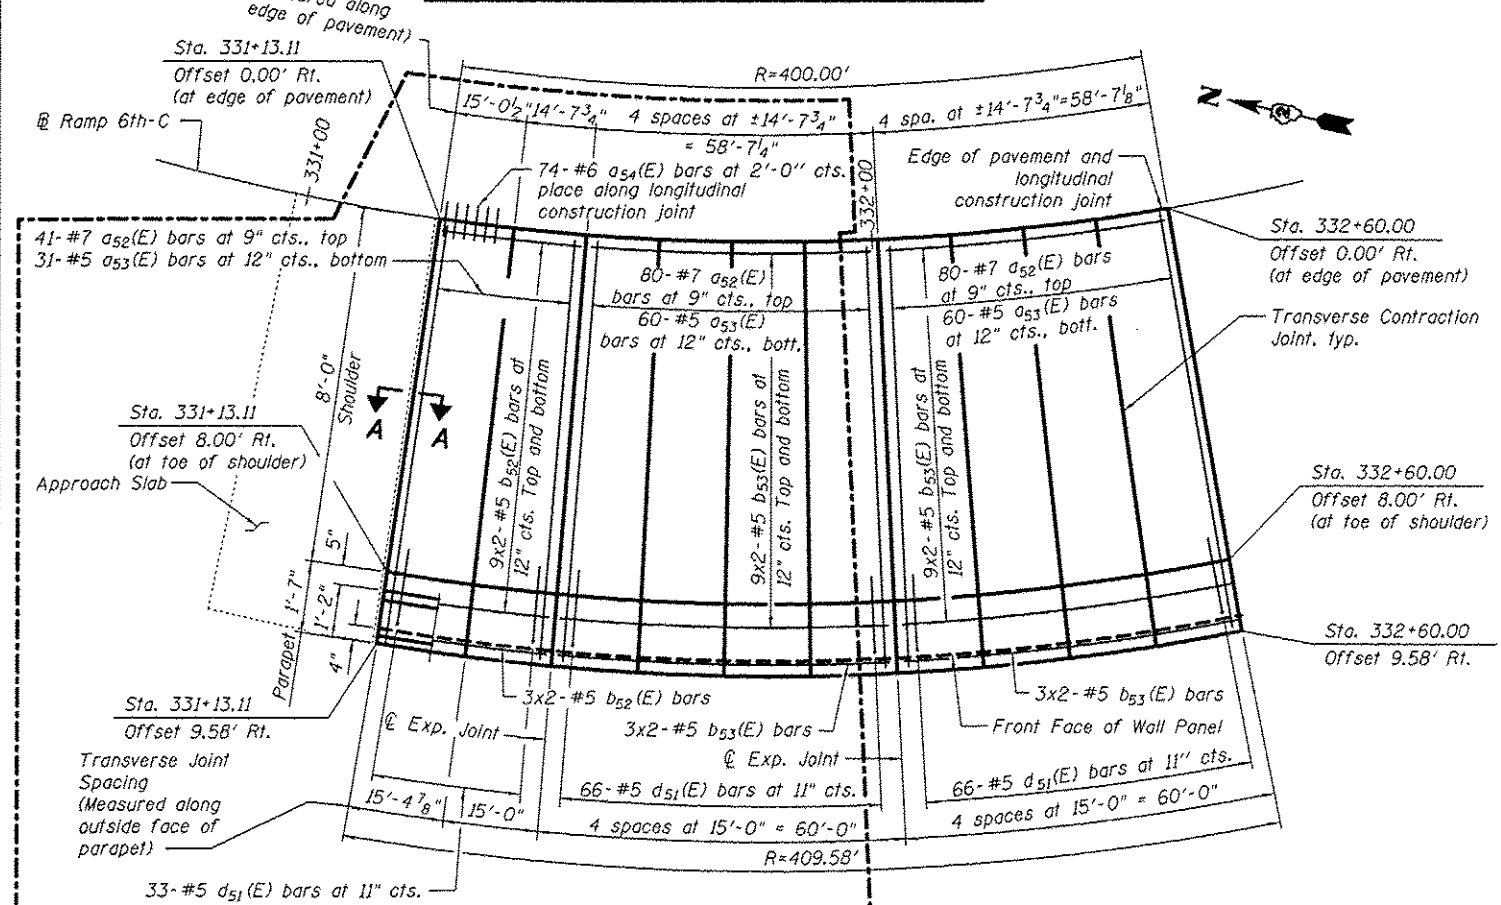


PLAN - WEST PARAPET AND ANCHORAGE SLAB


MIN. BAR LAP
#5 bars - 3'-3"

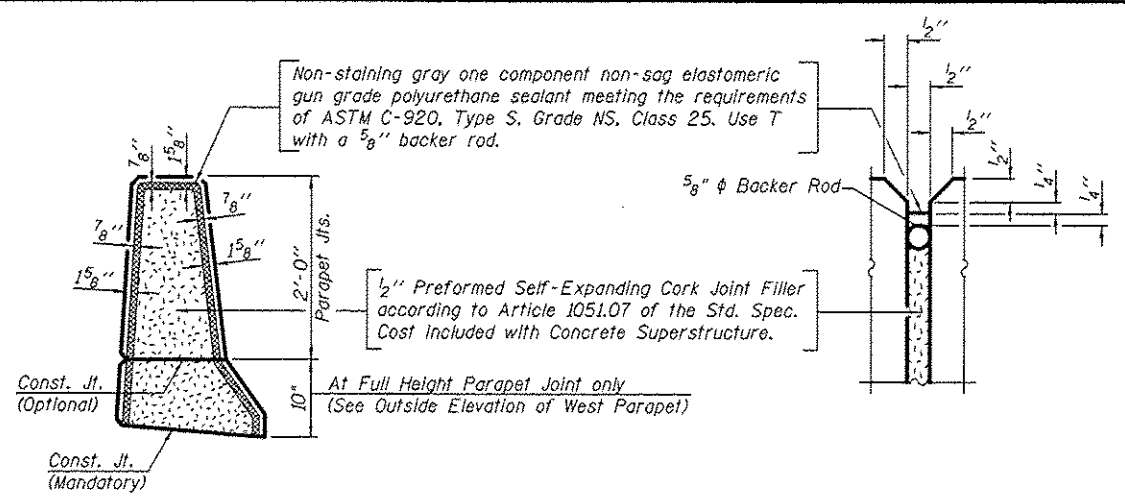

PARAPET JOINT DETAILS

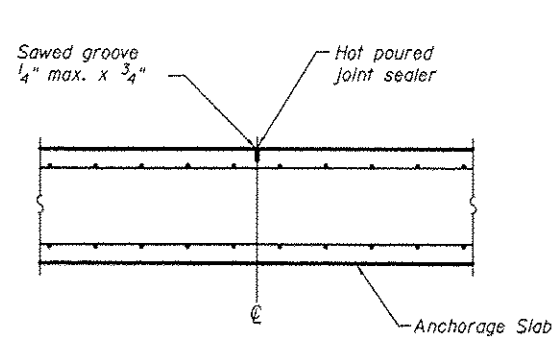


TRANSVERSE CONTRACTION JOINT

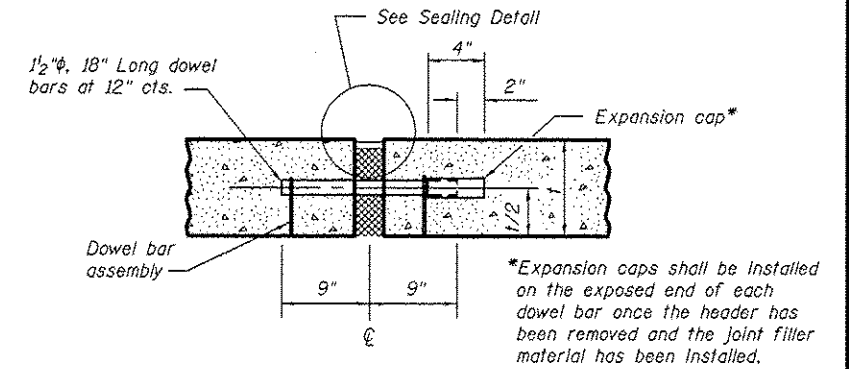




ANCHORAGE SLAB EXPANSION JOINT

Expansion joint and dowel bars included in the cost of Concrete Superstructure.

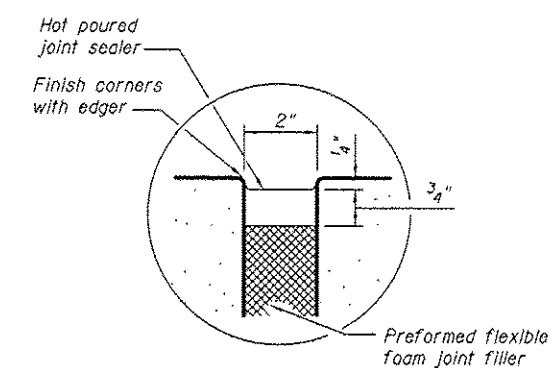

SEALING DETAIL

Notes:
For Section Thru Parapet and Anchorage Slab, see Sheet 4.
Bars indicated thus 9x4-#5 etc. indicates 9 lines of bars with 4 lengths per line.
Joints in the adjacent pavement shall be aligned with the anchorage slab joints.
Stations and offsets on this sheet are given to the outside face of the parapet and are measured from Ramp 6th-C baseline, except as noted.
For Section A-A and BIII of Material, see Sheet 7.

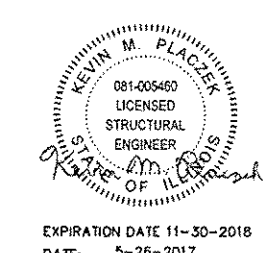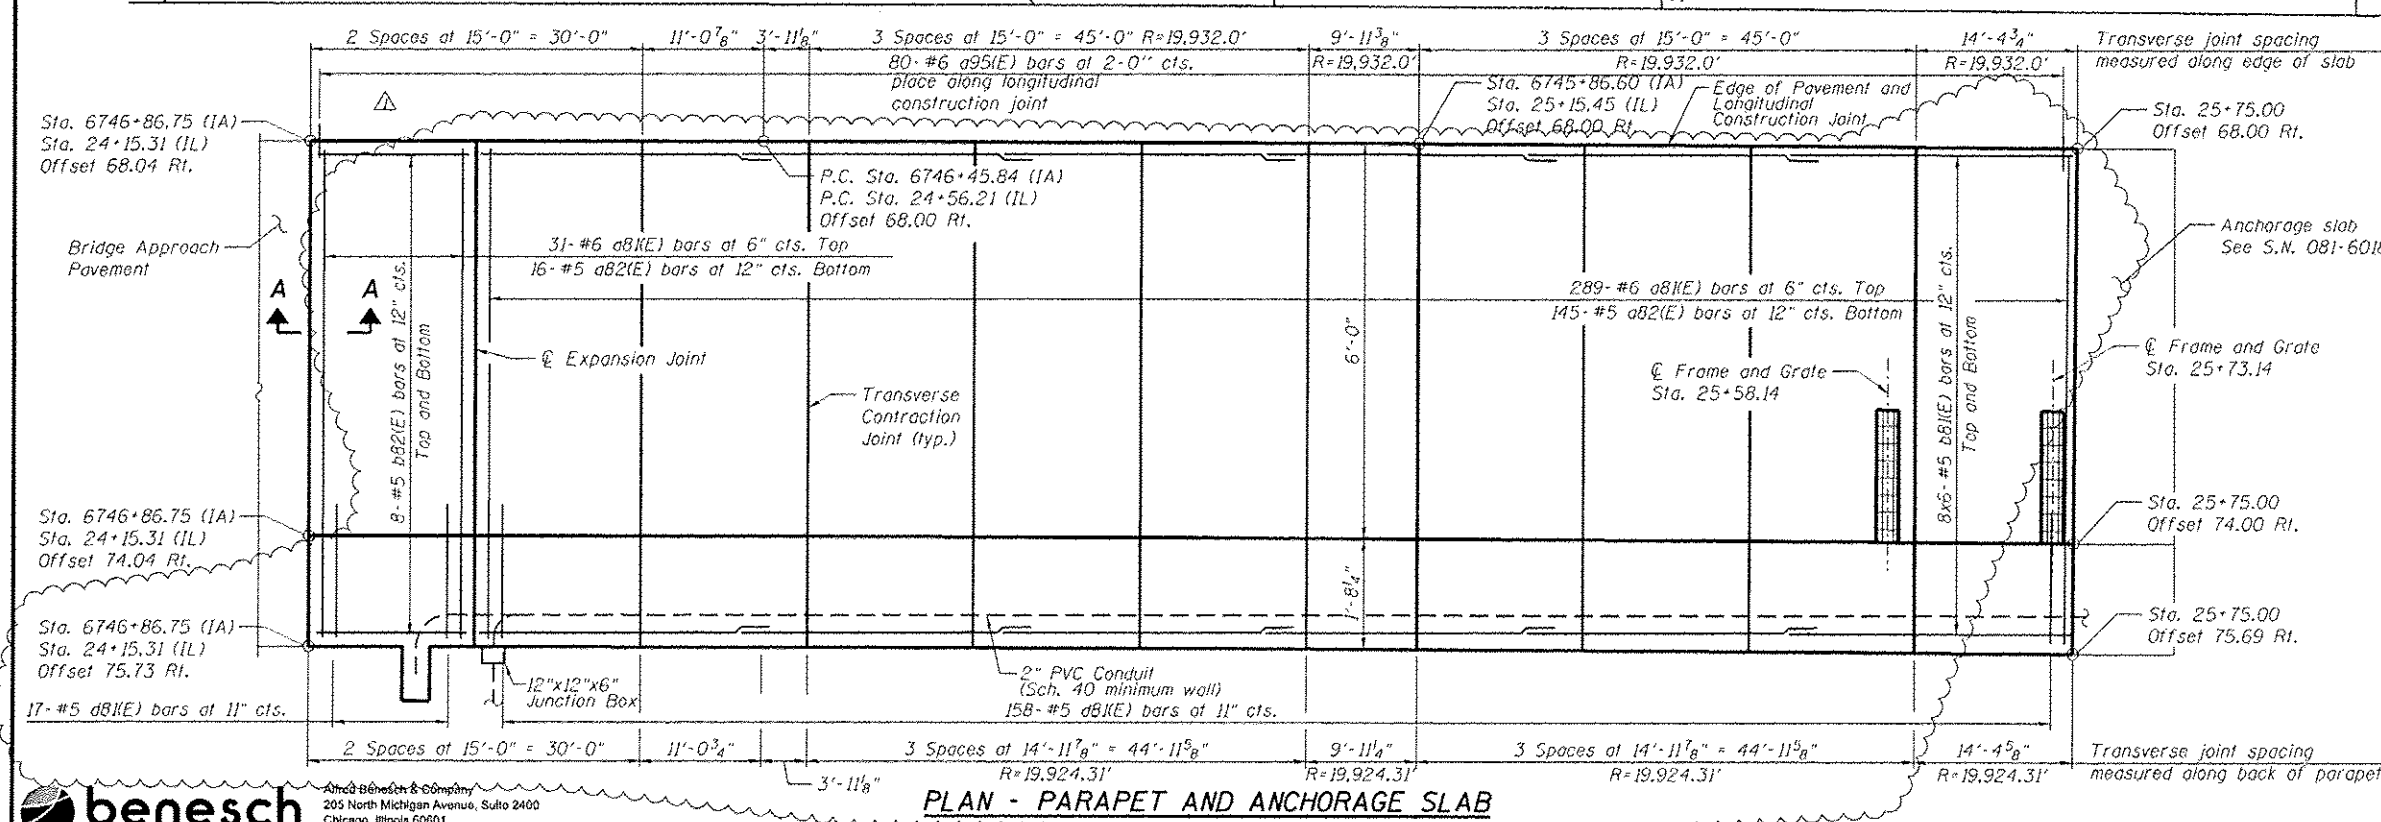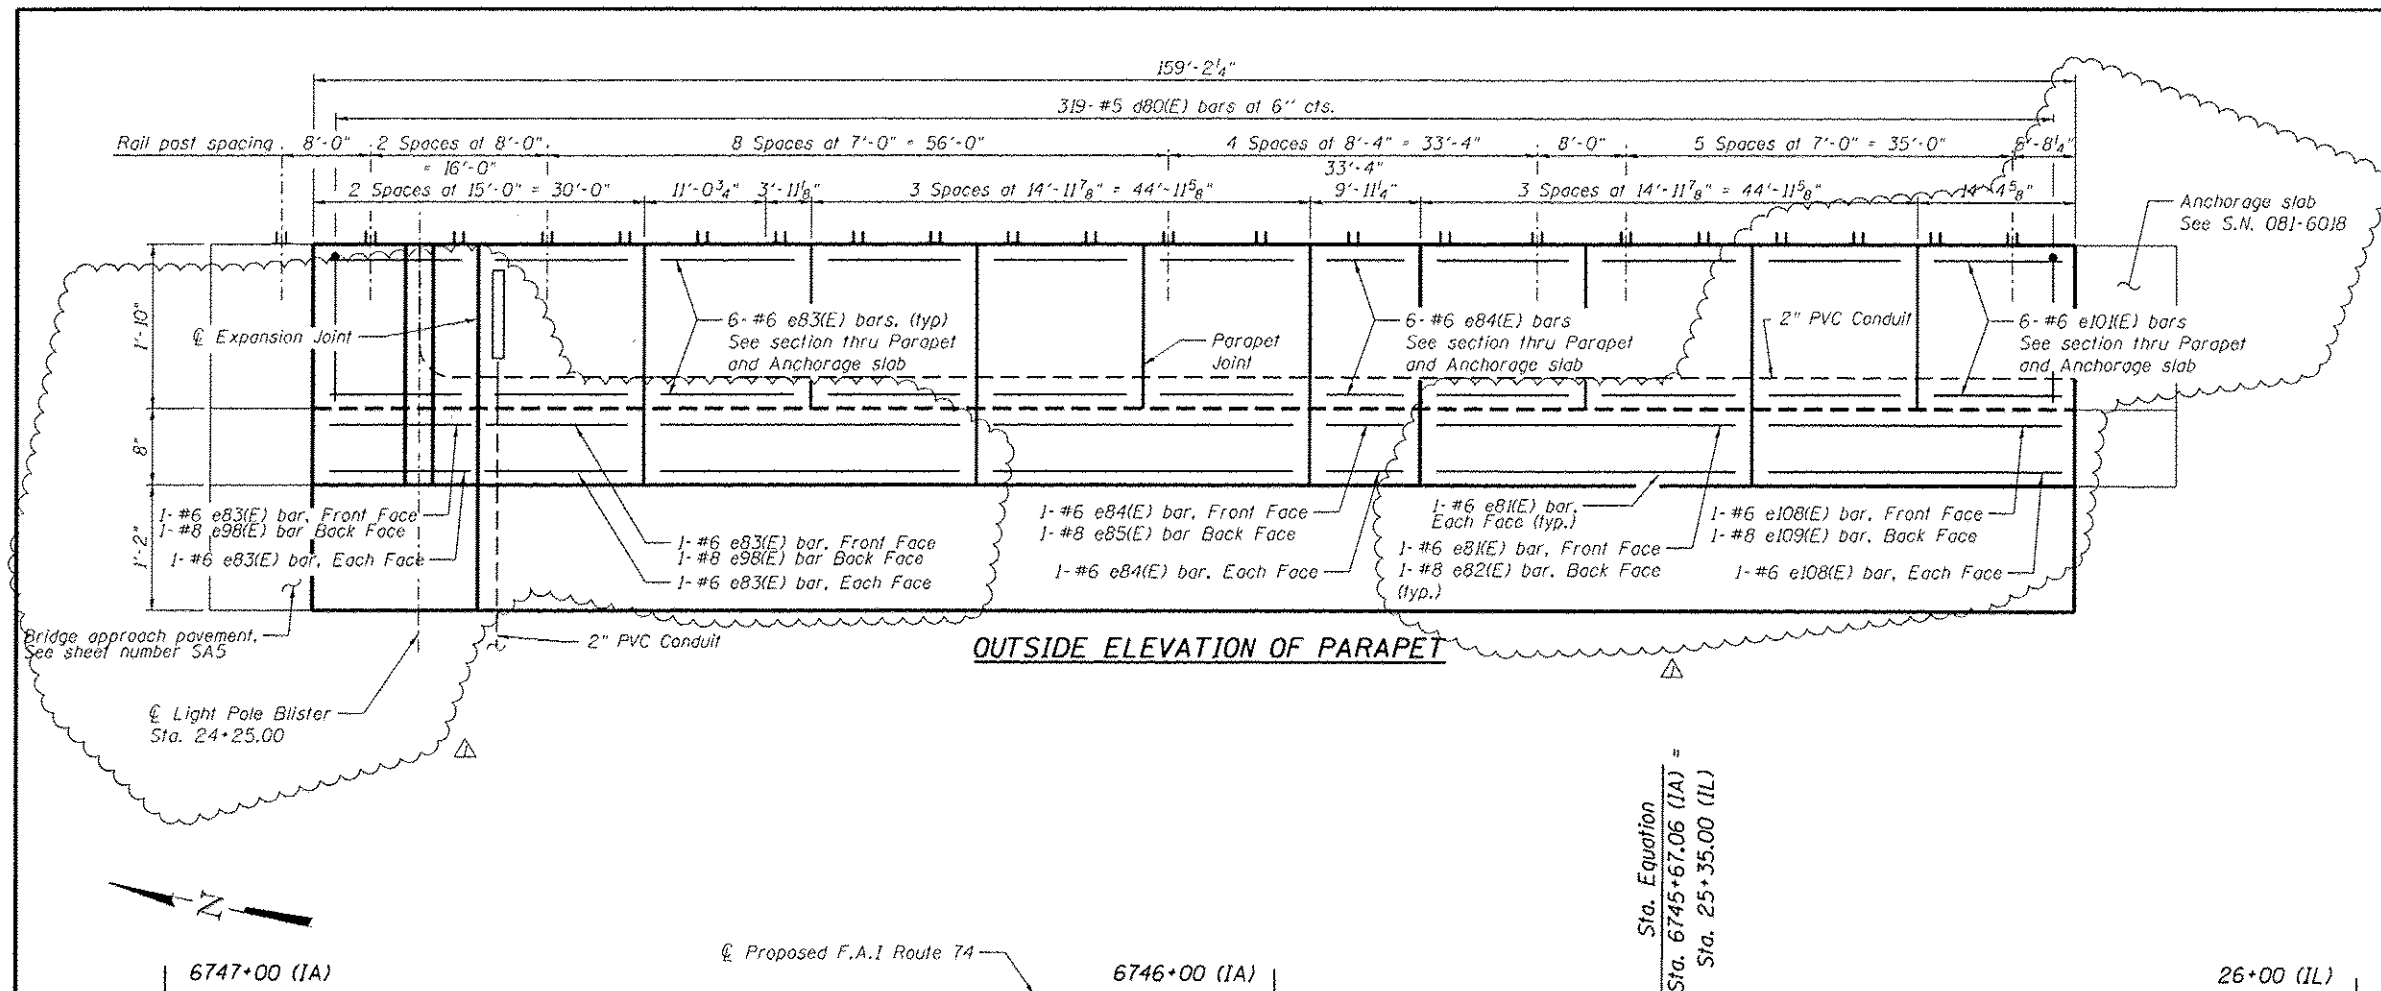


Min. Bar Lap #5 Bar = 2'-7"


Notes:
 For Section Thru Parapet and Anchorage Slab, see Sheet AN2.
 For Section A-A see Sheet AN2.
 For Bill of Material, see Sheet AN3.
 Bars indicated thus 3x7-#5 etc. indicates 3 lines of bars with 7 lengths per line.
 Joints in the adjacent pavement shall be aligned with the anchorage slab joints.
 Stations and offsets on this sheet are given to the outside face of the parapet and are measured from the centerline F.A.I. Route 74, except as noted.
 See Sheet AN3 for Light Pole Blister reinforcement.
 For conduit and junction box details and pay items, see Lighting Plans.
 For Frame and Grate Details, see Drainage Plans.

 benesch Allred Benesch & Company 205 North Michigan Avenue, Suite 2400 Chicago, Illinois 60601 312-585-0450 Job No. 10061		3'-11 1/8" R=19,924.31' R=19,924.31' R=19,924.31' R=19,924.31' measured along back of parapet PLAN - PARAPET AND ANCHORAGE SLAB				STATE OF ILLINOIS DEPARTMENT OF TRANSPORTATION		ANCHORAGE SLAB PLAN AND ELEVATION I-74 EASTBOUND		F.A.I. RTE. 74		SECTION (B1-1)R & (B1-1)HVR		COUNTY ROCK ISLAND		TOTAL SHEETS 1504		SHEET NO. 1176	
FILENAME = 0510177-C0048-AnchorageSlabAddenda.dgn MODEL = 0510177		USER NAME = kplaczek PLOT SCALE = PLOT DATE = 5/26/2017		DESIGNED - SLD CHECKED - KMP DRAWN - KMS CHECKED - KMP		REVISED - 05/16/17 REVISED - REVISED - REVISED -						CONTRACT NO. 64C08		ILLINOIS FED. AID PROJECT					


110710710

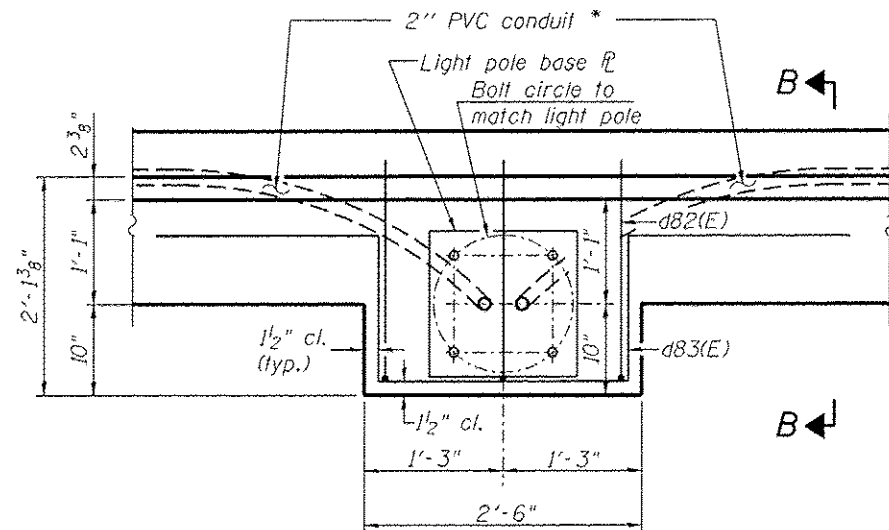

PLAN - LIGHT POLE BASE

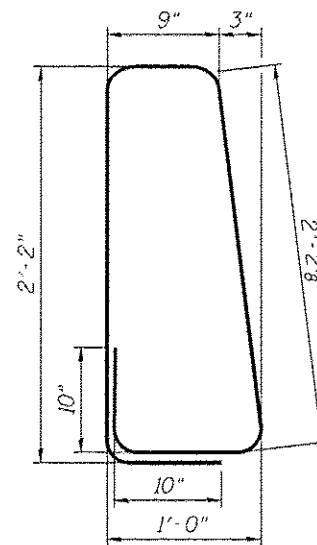


BAR d80(E)

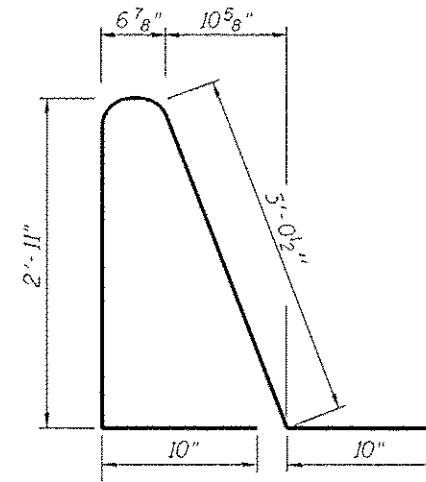

BAR d81(E)


BILL OF MATERIAL				
EASTBOUND				
Bar	No.	Size	Length	Shape
d81(E)	320	#6	7'-11"	
d82(E)	161	#5	7'-3"	
d83(E)	16	#5	2'-0"	
d84(E)	8	#5	5'-0"	
d85(E)	80	#6	2'-0"	
b81(E)	96	#5	26'-9"	
b82(E)	16	#5	14'-8"	
d80(E)	319	#5	7'-10"	
d81(E)	175	#5	8'-3"	
d82(E)	3	#6	4'-5"	
d83(E)	5	#6	8'-11"	
e81(E)	9	#6	29'-8"	
e82(E)	3	#8	29'-8"	
e83(E)	60	#6	14'-8"	
e84(E)	9	#6	9'-7"	
e85(E)	1	#8	9'-7"	
e98(E)	2	#8	14'-8"	
e101(E)	6	#6	14'-0"	
e108(E)	3	#6	29'-0"	
e109(E)	1	#8	29'-0"	
Concrete Superstructure Co. Yd.			66.1	
Reinforcement Bars, Epoxy Coated		Pound	14,990	
Protective Coat		Sq. Yd.	182.1	

Bars indicated thus 1 x 5 - #5 etc. indicates 1 line of bars with 5 lengths per line.

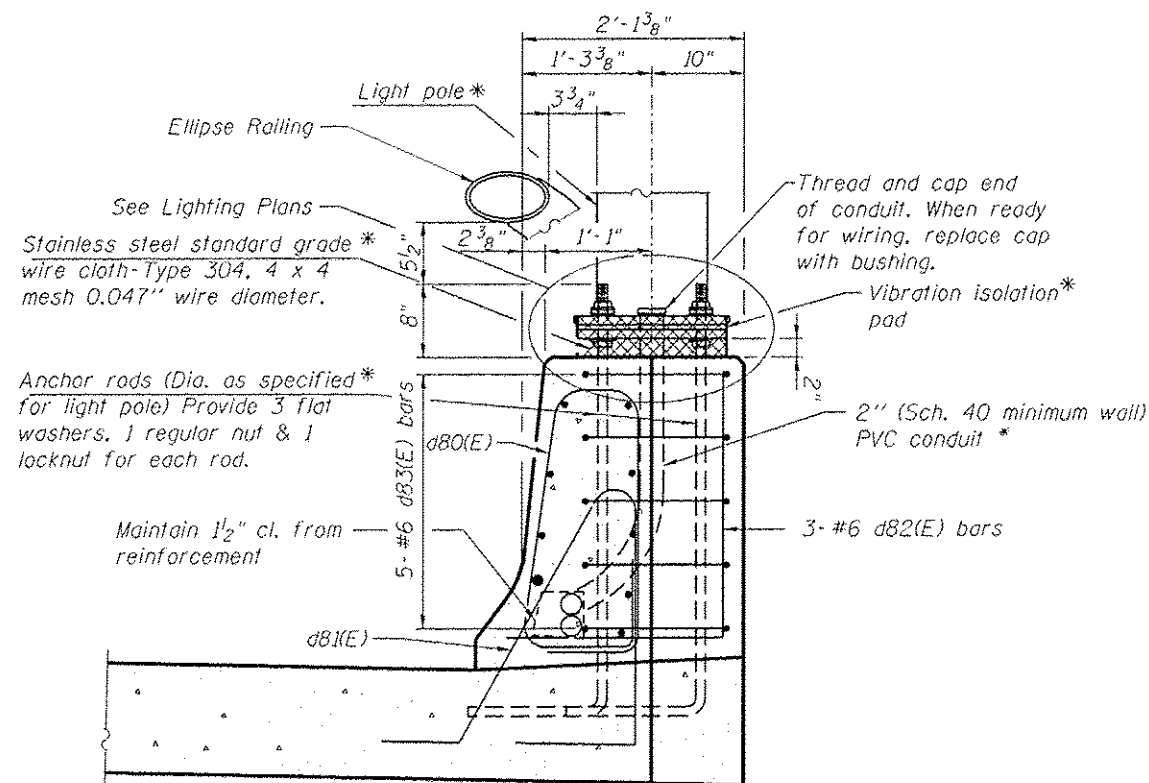


SECTION B-B

* See lighting plans for details and pay items

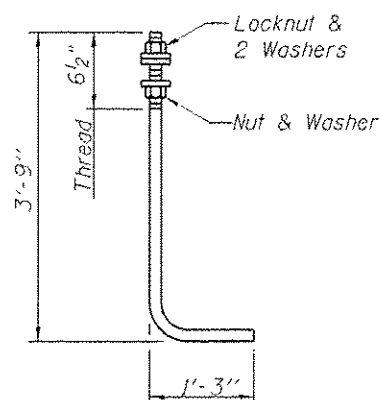


ANCHOR ROD


Diameter as specified for light poles (ASTM F 1554 Grade 105). Full length hot dipped galvanized. Anchor bolts included in the cost of Concrete Superstructure.

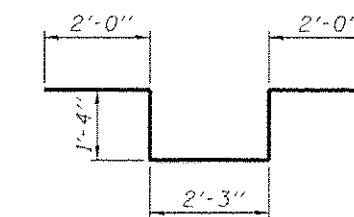

BAR d83(E)

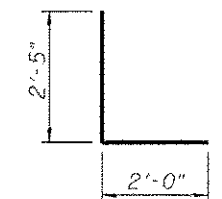

BAR d82(E)

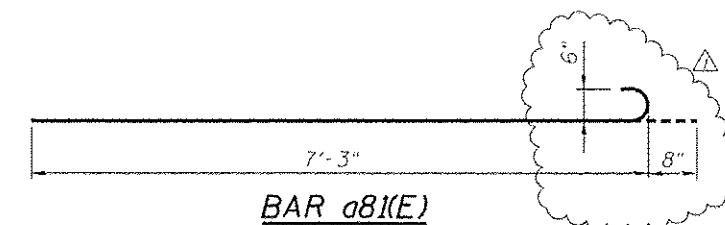

BAR d81(E)



Alfred Benesch & Company
205 North Michigan Avenue, Suite 2400
Chicago, Illinois 60601
312-565-0450 Job No. 10061

FILENAME: 0010177-0004B-AnchorageSlabAddenda.dgn

USER NAME: kplaczk

DESIGNED - SLD
CHECKED - KMP
DRAWN - KMS
CHECKED - KMP

REVISED - 05/16/17
REVISED -
REVISED -
REVISED -

PLOT SCALE: 1/8\"/>


PLOT DATE: 5/26/2017

STATE OF ILLINOIS
DEPARTMENT OF TRANSPORTATION


ANCHORAGE SLAB DETAILS
I-74 EASTBOUND

SHEET NO. AN3 OF AN20 SHEETS


F.A.I. R.T.E.	SECTION	COUNTY	TOTAL SHEETS	SHEET NO.
74	(81-1)R & (81-1)HVB	ROCK ISLAND	1504	1178
				CONTRACT NO. 64C08
ILLINOIS FED. AID PROJECT				

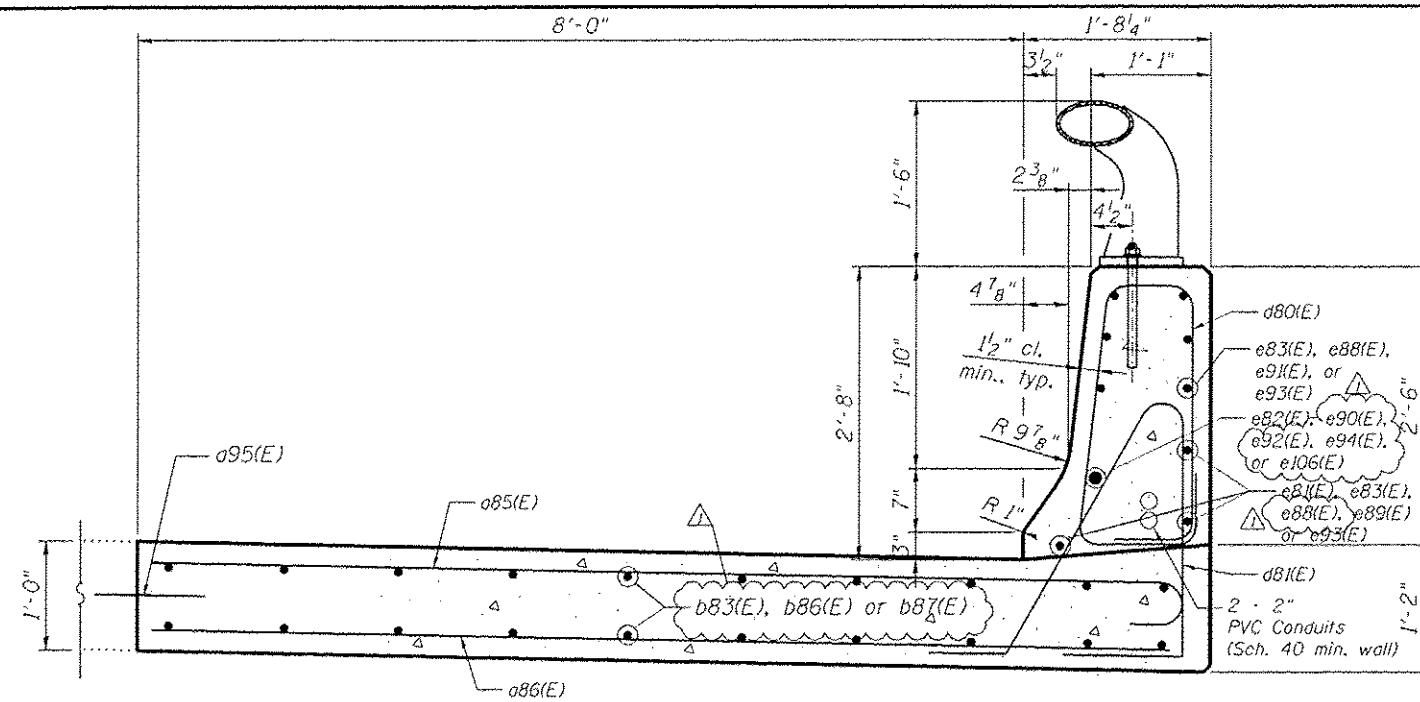


SECTION THRU PARAPET AND ANCHORAGE SLAB

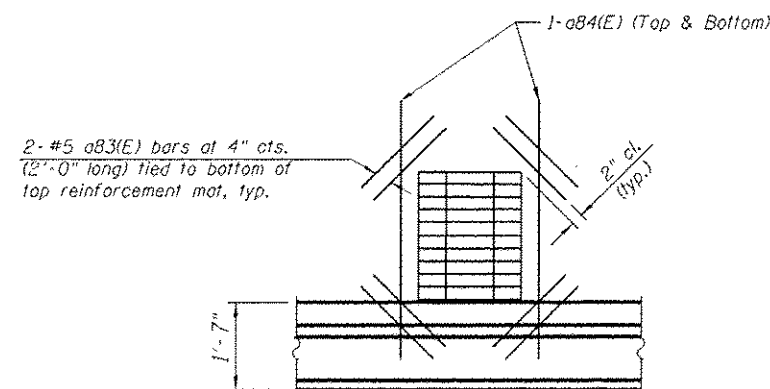

PLAN AT DRAINAGE STRUCTURE
(Cut longitudinal reinforcement to clear drainage structure.)

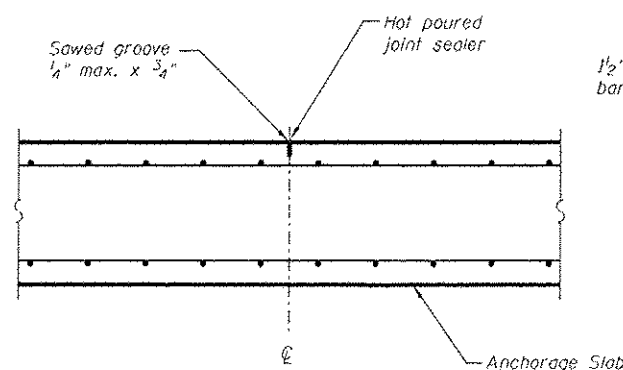


TRANSVERSE CONTRACTION JOINT

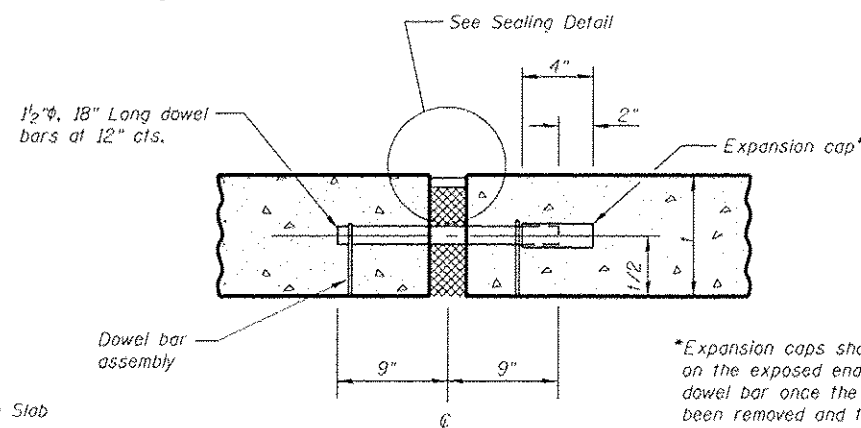


ANCHORAGE SLAB EXPANSION JOINT


Expansion joint and dowel bars included in the cost of Concrete Superstructure.

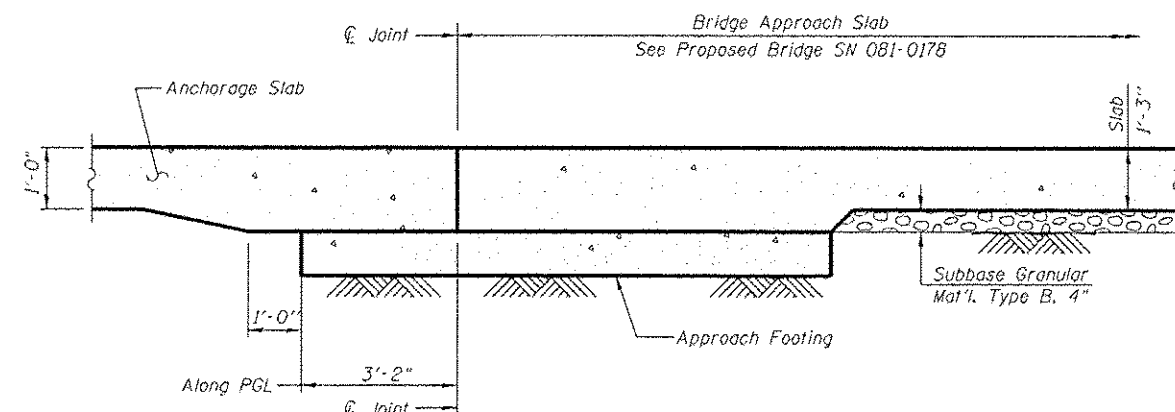


SECTION A-A

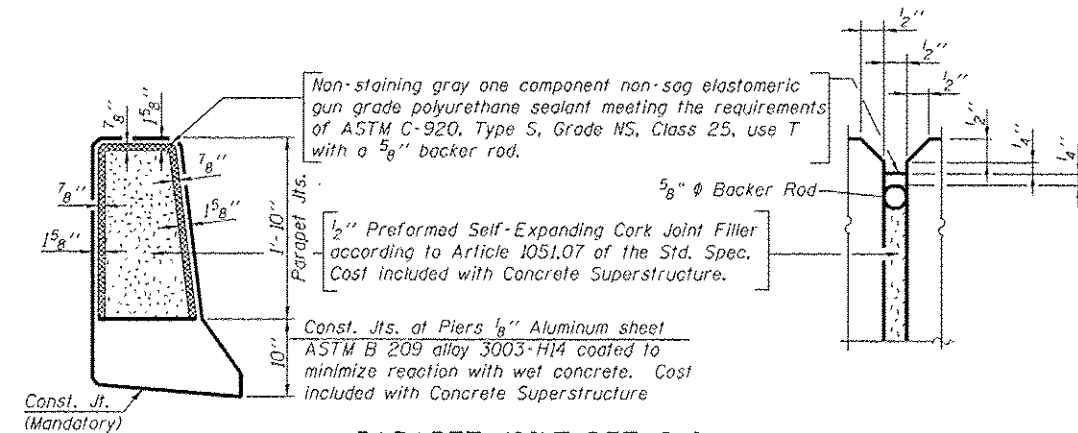

PARAPET JOINT DETAILS
(For Conventional Concrete Placement)

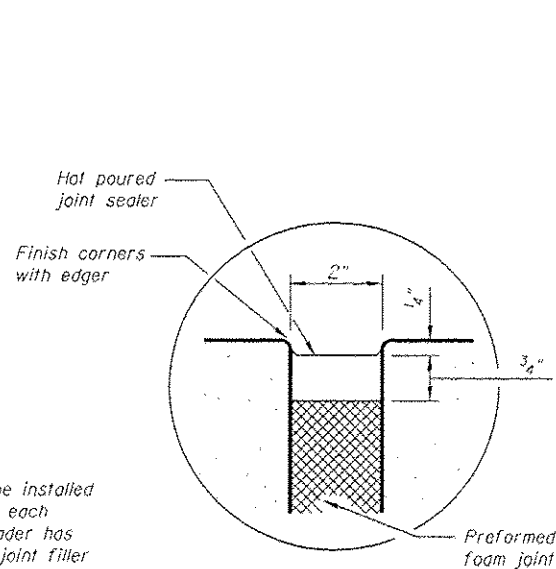

SEALING DETAIL

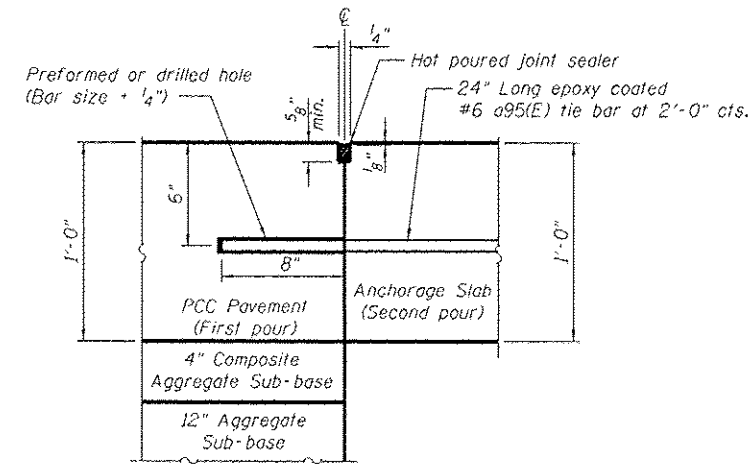

LONGITUDINAL CONSTRUCTION JOINT
GROUTED-IN-PLACE TIE BAR

Notes:
The Contractor may substitute at his option, formed in place tie bars provided the bar length is increased to 30" and the tie bar is centered across the joint.
Preformed or drilled hole shall be in the first pour.

benesch
Allred Benesch & Company
205 North Michigan Avenue, Suite 2400
Chicago, Illinois 60601
312-585-0450 Job No. 10061


FILENAME: 0010177-0000-AnchorSlabAddenda.dgn	USER NAME: kplacrek	DESIGNED: SLD	REVISED: 05/16/17
		CHECKED: KMP	REVISED:
		DRAWN: KMS	REVISED:
		CHECKED: KMP	REVISED:
MODEL: 10061.dgn	PLOT DATE: 5/26/2017		

STATE OF ILLINOIS
DEPARTMENT OF TRANSPORTATION


ANCHORAGE SLAB DETAILS
I-74 WESTBOUND
SHEET NO. 46 OF 202 SHEETS

F.A.T. RTE.	SECTION	COUNTY	TOTAL SHEETS	SHEET NO.
74	(81-1)R & (81-1)HVB	ROCK ISLAND	1504	1181
CONTRACT NO. 64C08				
ILLINOIS FED. AID PROJECT				


5/26/2017 5:27:31 PM c:\pwise\work\do-not-delete\jms02470\0810177-C00AB-AnchorSlabAddenda.dgn

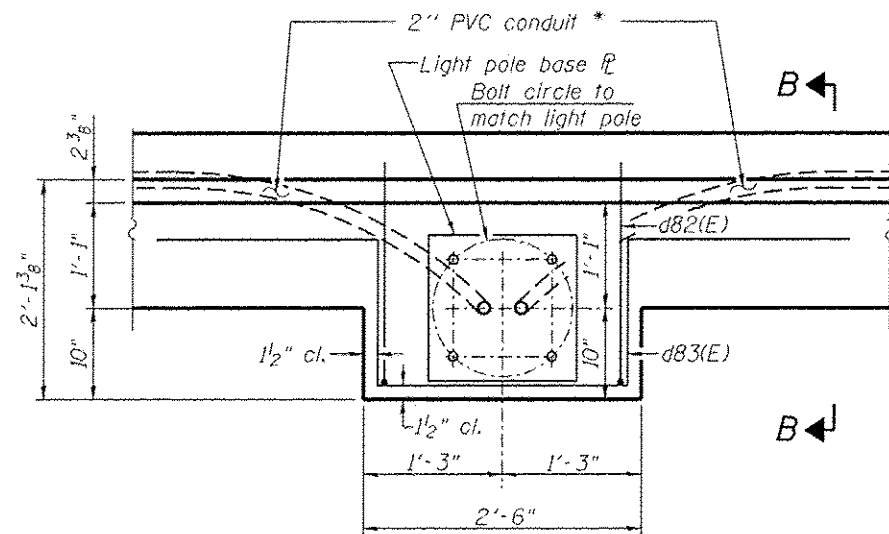

PLAN - LIGHT POLE BASE

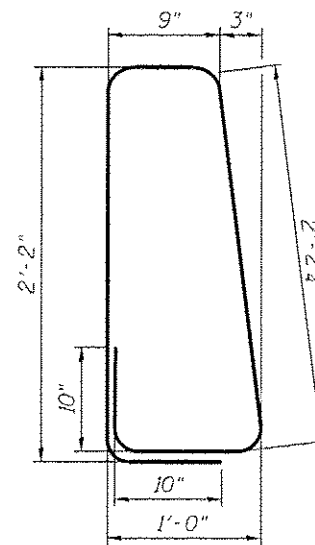


BAR d80(E)

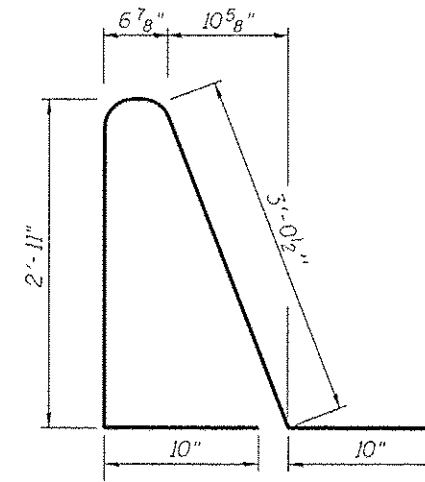

BAR d81(E)


BILL OF MATERIAL					
WESTBOUND					
Bar	No.	Size	Length	Shape	
d83(E)	24	#5	2'-0"		
d84(E)	12	#5	5'-0"		
d85(E)	947	#6	9'-11"		
d86(E)	474	#5	9'-3"		
d95(E)	236	#6	2'-0"		
b81(E)	80	#5	27'-0"		
b83(E)	320	#5	29'-3"		
b86(E)	20	#5	29'-8"		
b87(E)	40	#5	9'-7"		
d80(E)	945	#5	7'-10"		
d81(E)	515	#5	8'-3"		
d82(E)	3	#6	4'-5"		
d83(E)	5	#6	8'-11"		
e81(E)	39	#6	29'-8"		
e82(E)	13	#8	29'-8"		
e83(E)	180	#6	14'-8"		
e88(E)	9	#6	14'-2"		
e89(E)	3	#6	26'-6"		
e90(E)	1	#8	26'-6"		
e91(E)	6	#6	11'-6"		
e92(E)	2	#8	14'-8"		
e93(E)	9	#6	9'-8"		
e94(E)	1	#8	9'-8"		
e110(E)	1	#8	14'-3"		
Concrete Superstructure			Cd. Yd.		229.3
Reinforcement Bars, Epoxy Coated			Pound		52,270
Protective Coat			Sq. Yd.		619.7

Bars indicated thus 1 x 5-#5 etc. indicates 1 line of bars with 5 lengths per line.

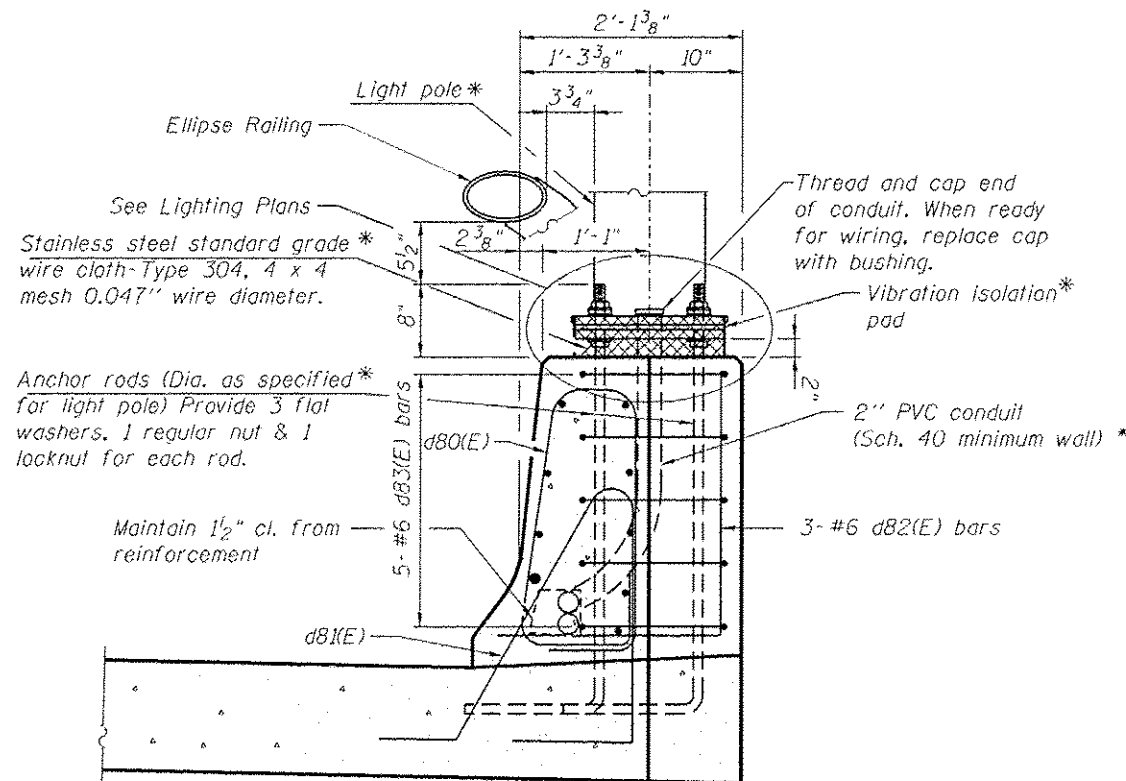


SECTION B-B

* See lighting plans for details and pay items

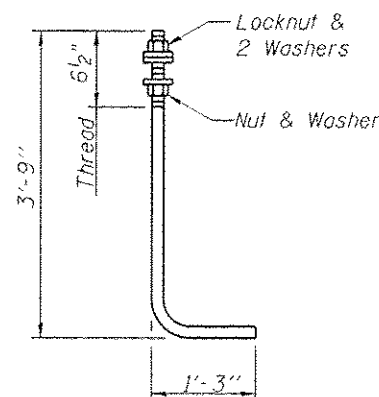


ANCHOR ROD


Diameter as specified for light poles (ASTM F 1554 Grade 105). Full length hot dipped galvanized. Anchor bolts included in the cost of Concrete Superstructure.

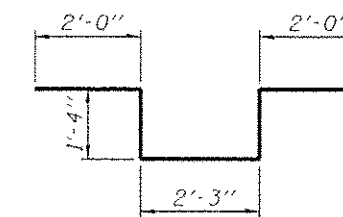

BAR d83(E)

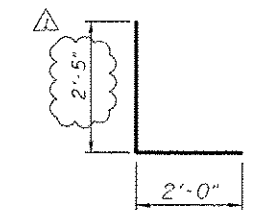

BAR d82(E)

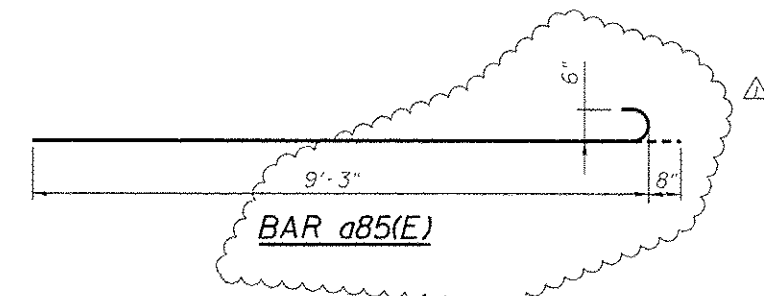

BAR d85(E)



Alfred Benesch & Company
205 North Michigan Avenue, Suite 2400
Chicago, Illinois 60601
312-565-0450 Job No. 10061

FILENAME: c:\pwise\work\k\do\del\delete\lms02470\0810177-C00AB-AnchorageSlabAddenda.dgn
MODEL: c:\pwise\work\k\do\del\delete\lms02470\0810177-C00AB-AnchorageSlabAddenda.dgn

USER NAME: kplaczek
PLOT SCALE: 1/8"=1'-0"
PLOT DATE: 5/26/2017

DESIGNED: SLD
CHECKED: KMP
DRAWN: KMS
CHECKED: KMP

REVISED: -
REVISED: -
REVISED: -
REVISED: -

STATE OF ILLINOIS
DEPARTMENT OF TRANSPORTATION

ANCHORAGE SLAB DETAILS
I-74 WESTBOUND



SHEET NO. ANT OF AN20 SHEETS

F.A.I. RTE.	SECTION	COUNTY	TOTAL SHEETS	SHEET NO.
74	(B1-1R & B1-1HVB)	ROCK ISLAND	1504	1182
CONTRACT NO. 64C08			ILLINOIS FED. AID PROJECT	

c:\pwise\work\k\do\del\delete\lms02470\0810177-C00AB-AnchorageSlabAddenda.dgn

5/27/2017 5:27:38 PM

5/26/2017

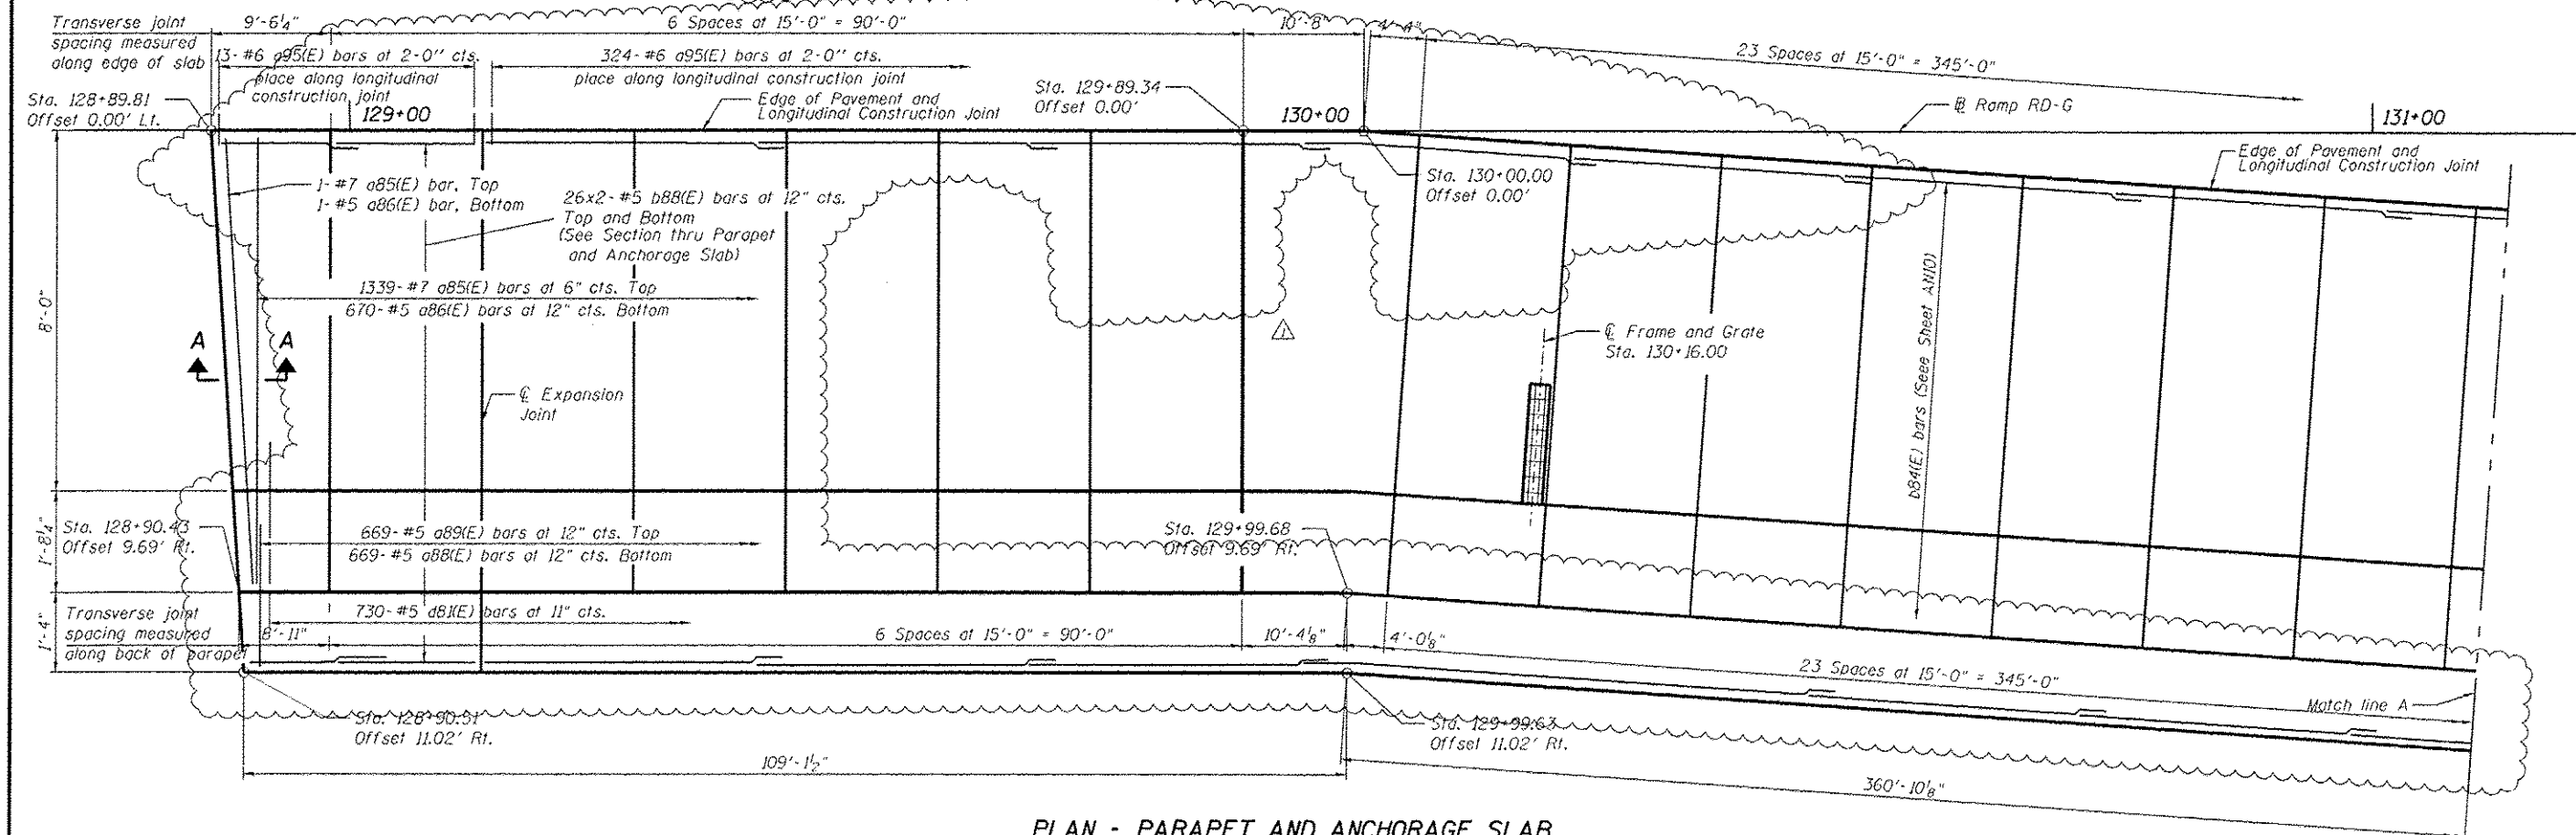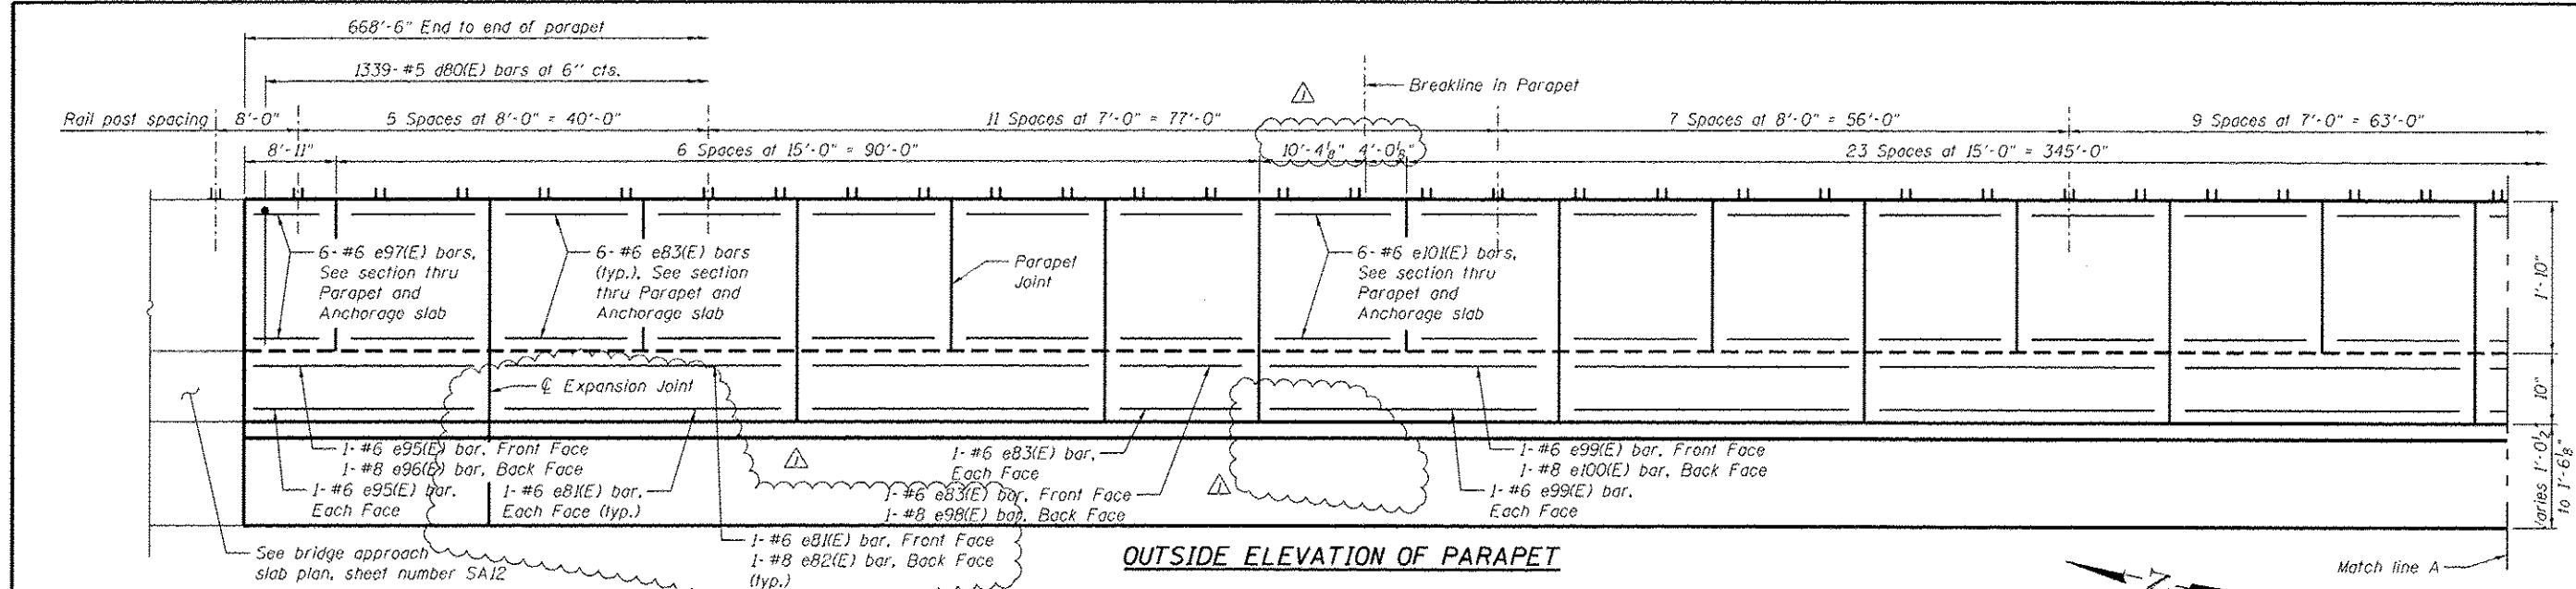

Min. Bar Lap #5 Bar = 2'-7"

Notes:

For Section Thru Parapet and Anchorage Slab and Section A-A, see Sheet AN11.
For Bill of Material, see Sheet AN12.
Bars indicated thus 3x7-#5 etc., indicates 3 lines of bars with 7 lengths per line.
Joints in the adjacent pavement shall be aligned with the anchorage slab joints.
Stations and offsets on this sheet are given to the outside face of the parapet and
are measured from the baseline Ramp RD-G, except as noted.
For Frame and Grate Details, see Drainage Plans.



Alfred Benesch & Company
205 North Michigan Avenue, Suite 2400
Chicago, Illinois 60601
312-565-0450 Job No. 10061

USER NAME =	hplacret
PLOT SCALE =	
PLOT DATE =	5/26/2017

DESIGNED - SLD	REVISED -  05/16/17
CHECKED - KMP	REVISED -
DRAWN - KMS	REVISED -
CHECKED - KMP	REVISED -

STATE OF ILLINOIS
DEPARTMENT OF TRANSPORTATION

ANCHORAGE SLAB PLAN AND ELEVATION
RAMP RD-G



SHEET NO. ANB OF AN20 SHEETS

F.A.I. RTE.	SECTION	COUNTY	TOTAL SHEETS	SHEET NO.
74	(81-1)R & 81-1(HVBR)	ROCK ISLAND	1504	1183
CONTRACT NO. 64C08				
ILLINOIS FED. AID PROJECT				

c:\pwise\work\do_not_delete\dms\24\0\0810177-000AB-AnchorageSleabaddendo.dgn

5:27:44 PM

1102/92/15

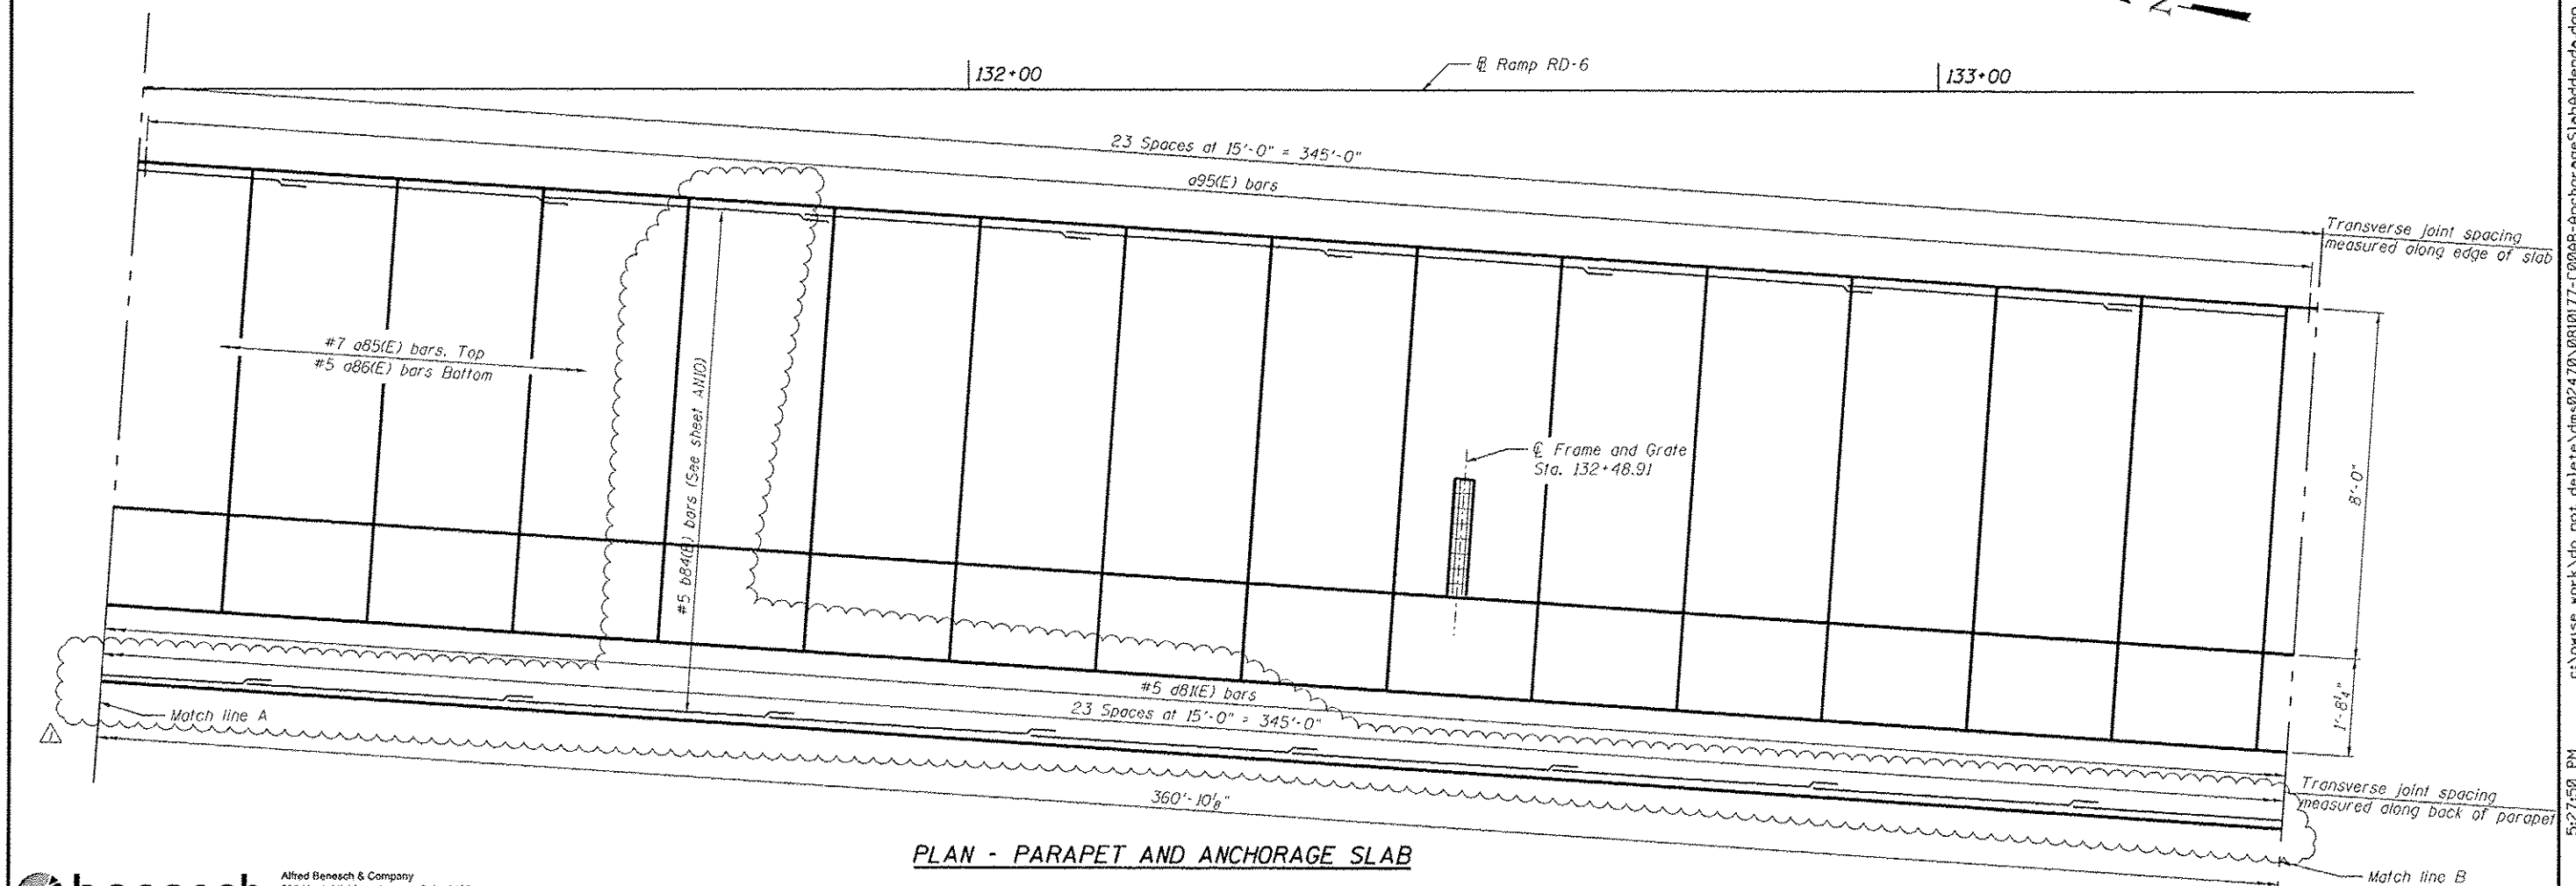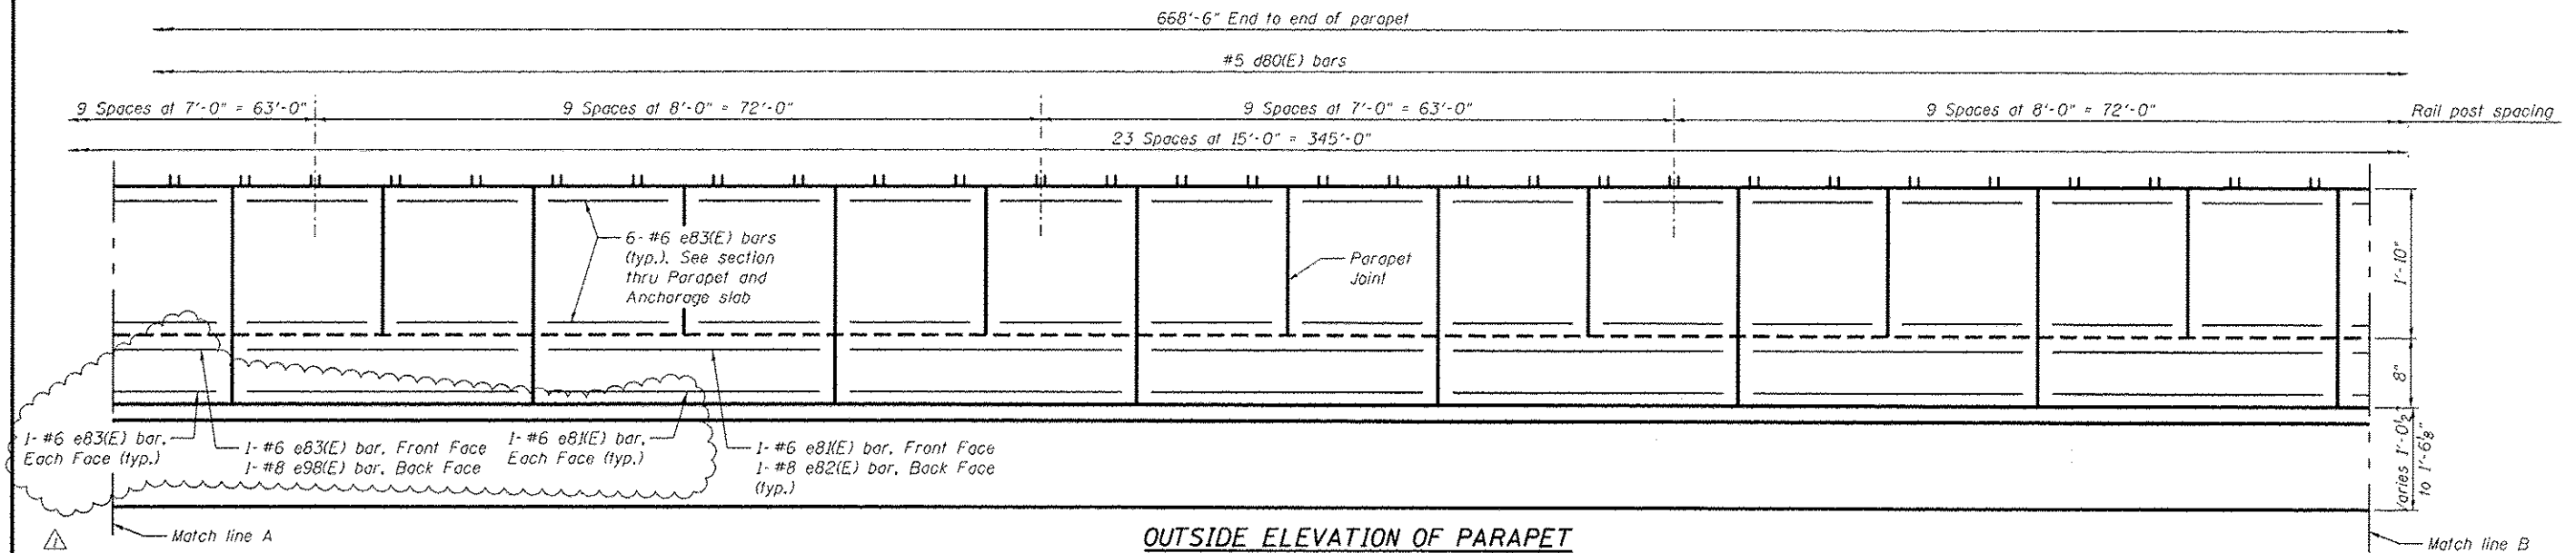

Alfred Benesch & Company
205 North Michigan Avenue, Suite 2400
Chicago, Illinois 60601
312-555-0450 Job No. 10061

FILENAME = 0310177-C0048-AnchorSlab.dgn

USER NAME = kplacich

DESIGNED - SLD

REVISED - 05/16/17

CHECKED - KMP

REVISED -

DRAWN - KMS

REVISED -

CHECKED - KMP

REVISED -

PLOT SCALE =

PLOT DATE = 5/26/2017

STATE OF ILLINOIS
DEPARTMENT OF TRANSPORTATION

ANCHORAGE SLAB PLAN AND ELEVATION
RAMP RD-G

SHEET NO. AN9 OF AN20 SHEETS


F.A.I. RTE.	SECTION	COUNTY	TOTAL SHEETS	SHEET NO.
74	(B1-11R & B1-11HVB)	ROCK ISLAND	1504	1184
CONTRACT NO. 64C08				
ILLINOIS FED. AID PROJECT				

For notes, see Sheet AN8.


c:\prismework\do-not-delete\dms02470\0810177-C0048-AnchorSlab.dgn

5:27:50 PM

5/26/2017

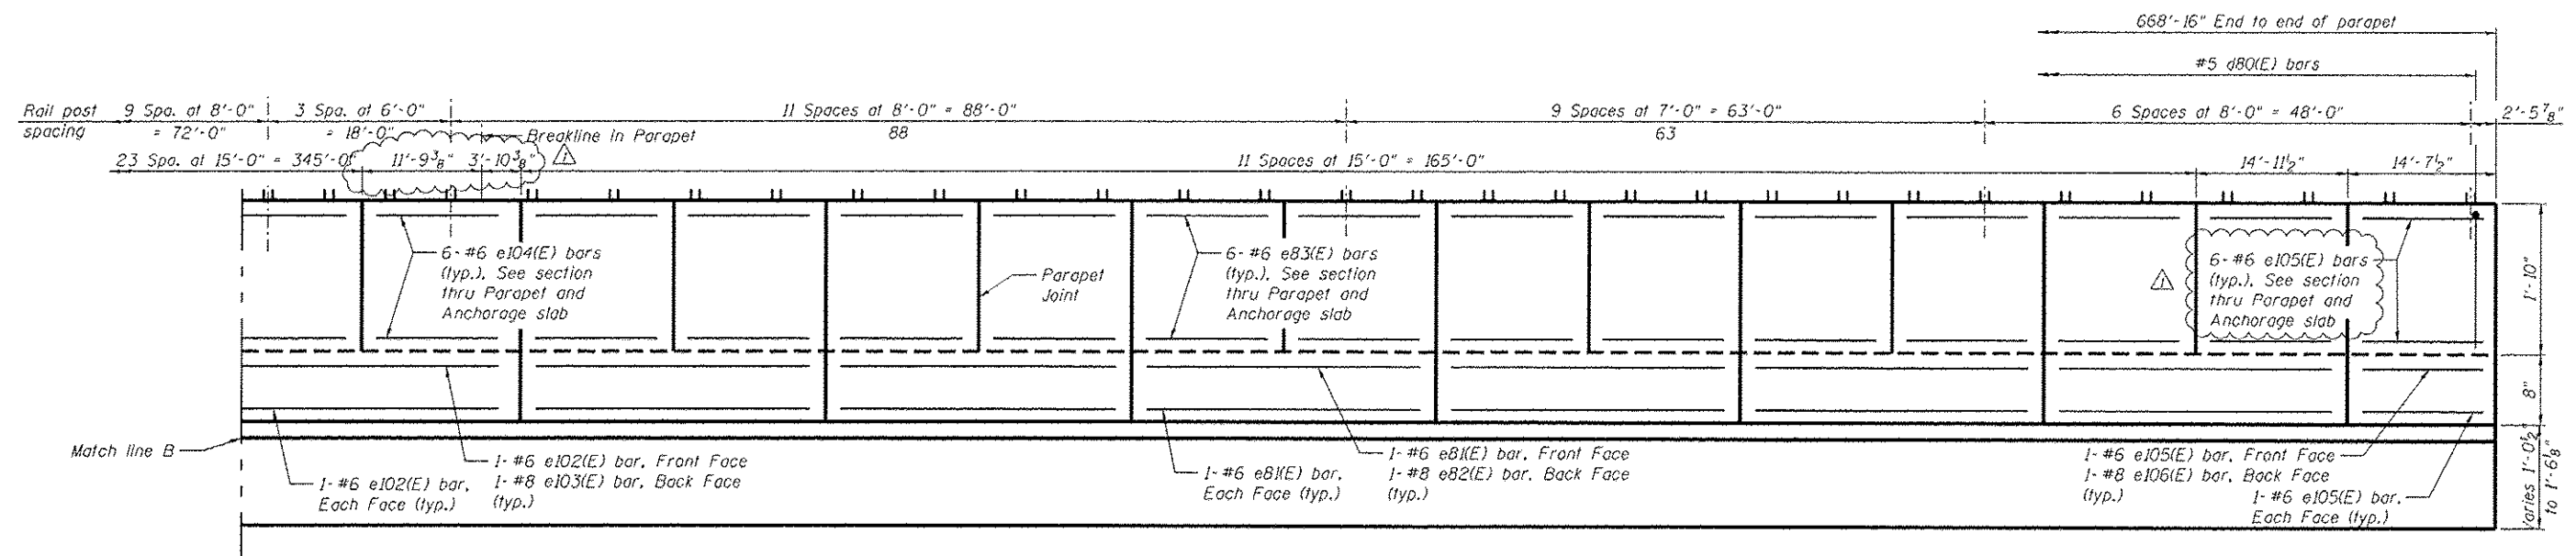

OUTSIDE ELEVATION OF PARAPET

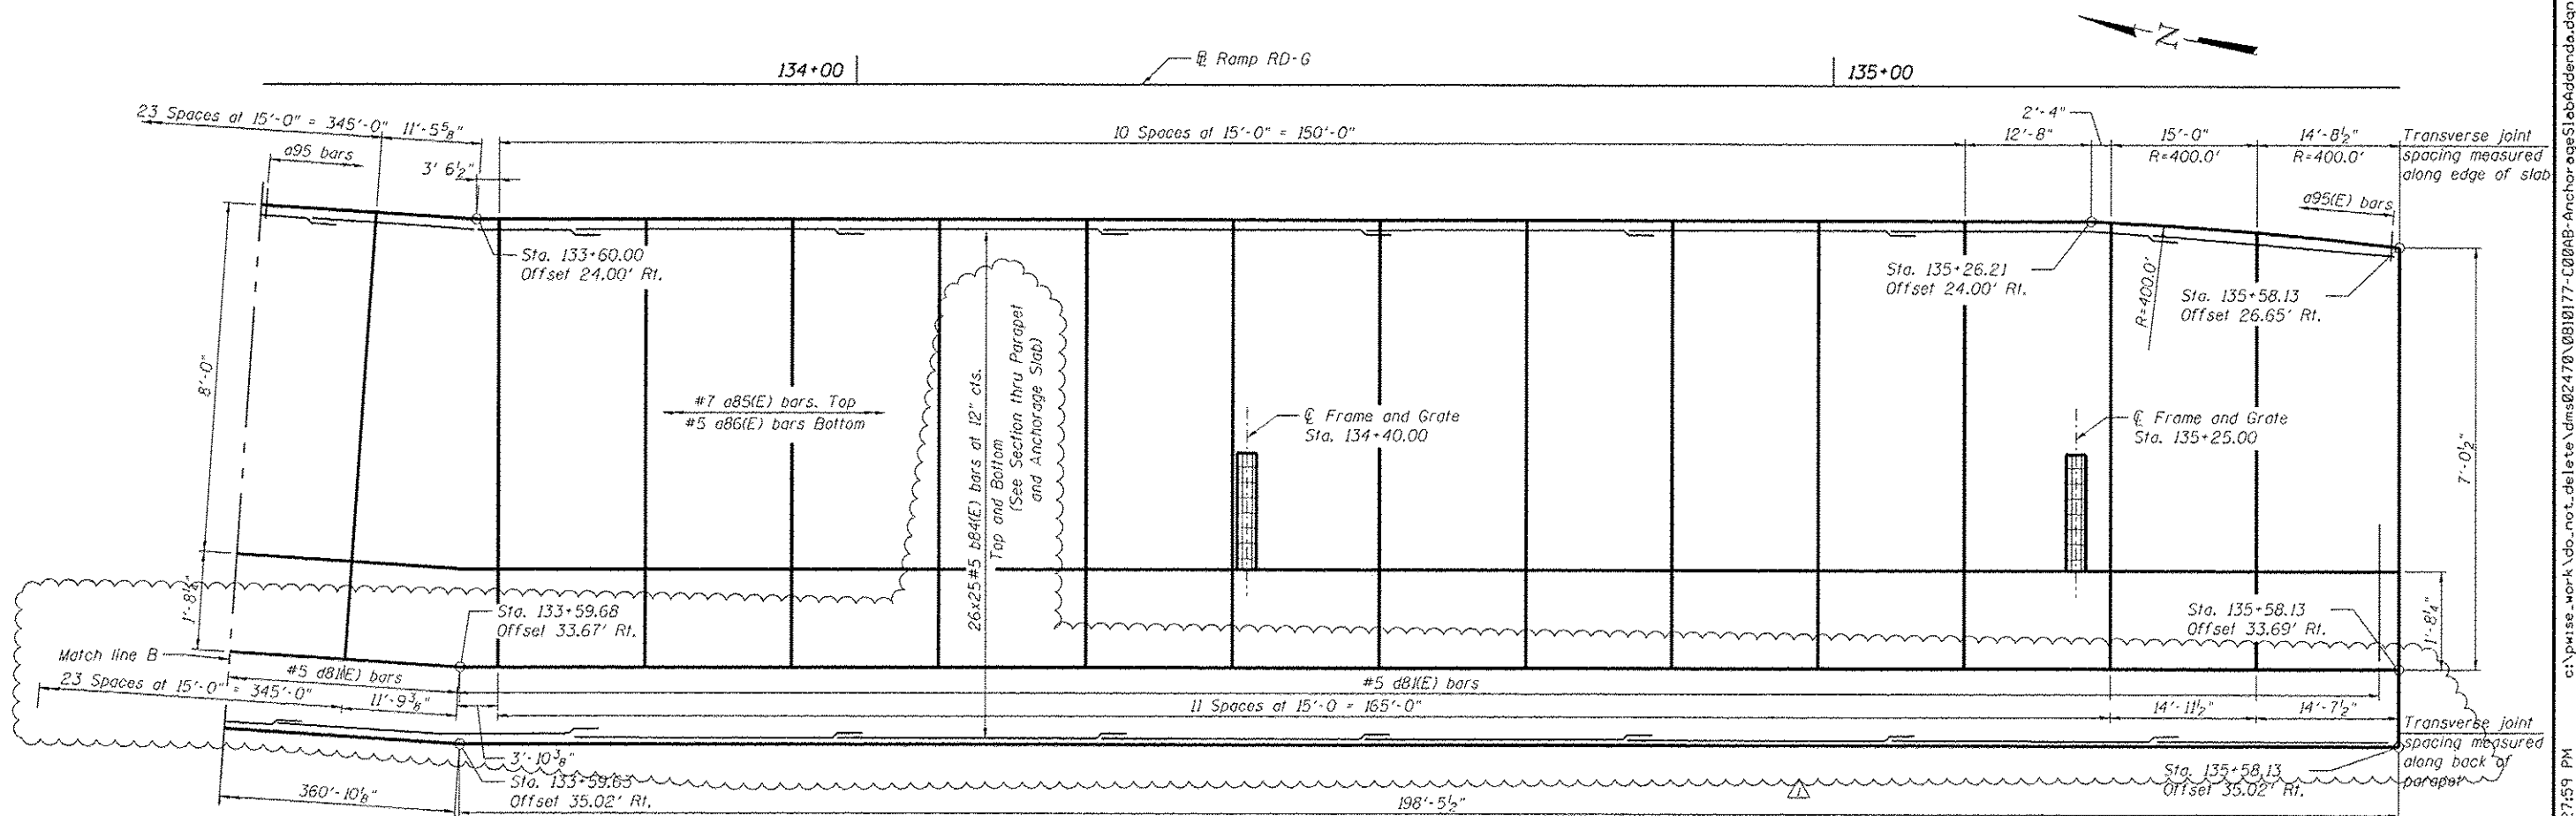

PLAN - PARAPET AND ANCHORAGE SLAB

benesch
Alfred Benesch & Company
205 North Michigan Avenue, Suite 2400
Chicago, Illinois 60601
312-565-0450 Job No. 10061

FILENAME = 0010177-0000-AnchorageSlabAddenda.dgn

MODEL = 1
R22mch-3

USER NAME = kplaczek

PLOT SCALE =

PLOT DATE = 5/26/2017

DESIGNED - SLD

CHECKED - KMP

DRAWN - KMS

CHECKED - KMP

REVISED - 05/16/17

REVISED -

REVISED -

REVISED -

STATE OF ILLINOIS
DEPARTMENT OF TRANSPORTATION

ANCHORAGE SLAB PLAN AND ELEVATION
RAMP RD-G

SHEET NO. AN10 OF AN20 SHEETS

F.A.I.
RTE.

T4

SECTION
(B1-1)R & B1-1(HVBR)

COUNTY
ROCK ISLAND

CONTRACT NO. 64C08

TOTAL SHEETS
1504









SHEET NO.
1185

ILLINOIS FED. AID PROJECT

c:\pwise_work\do_not_delete\mso2478\0810177-0000AB-AnchorageSlabAddenda.dgn

5/27/17 5:27:59 PM

5/26/2017

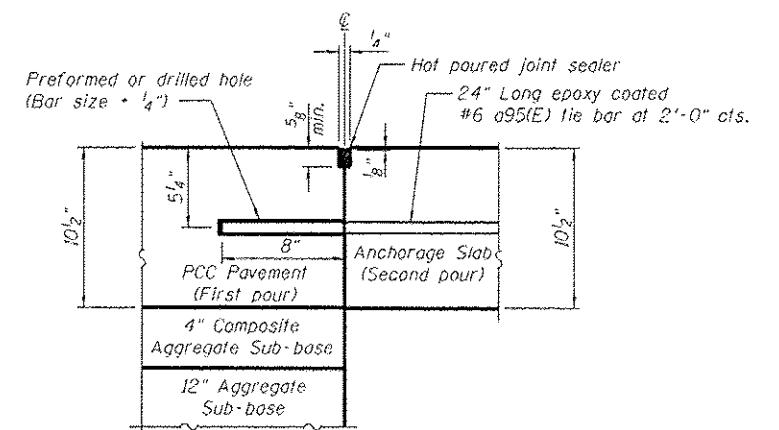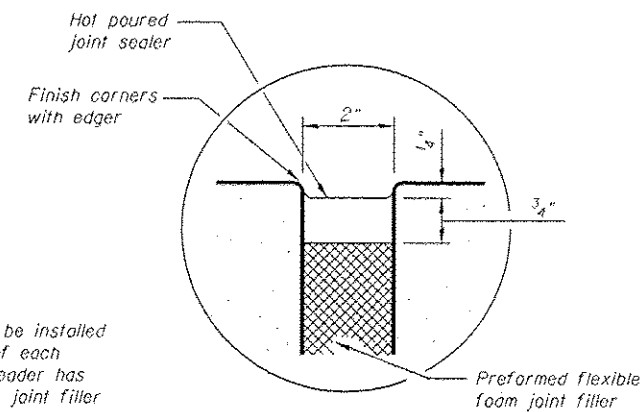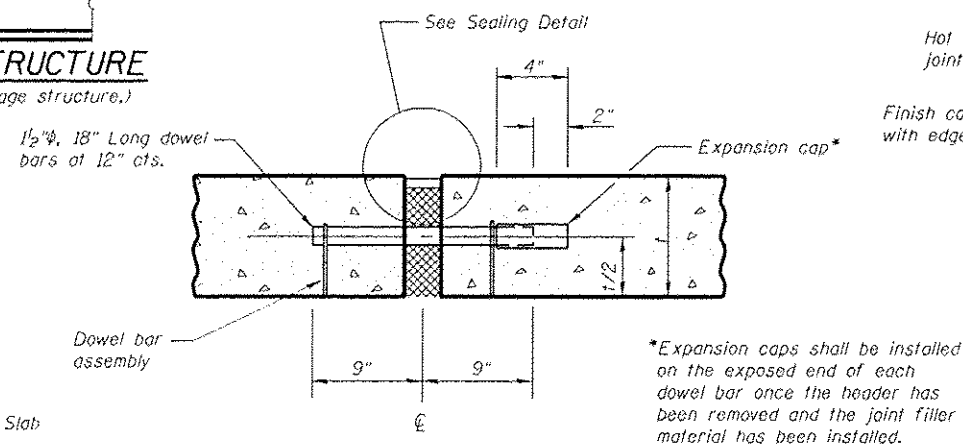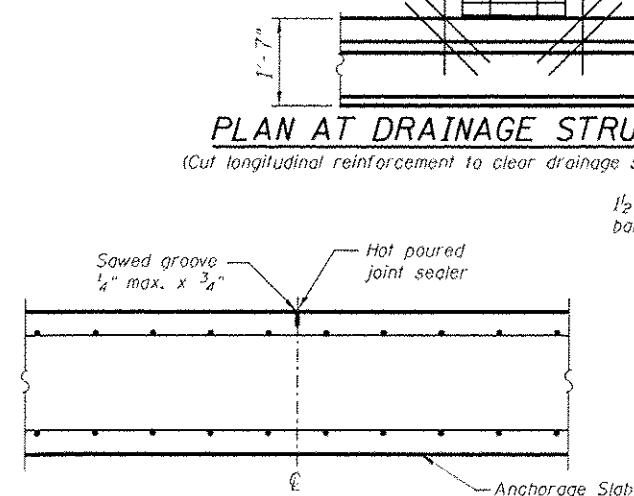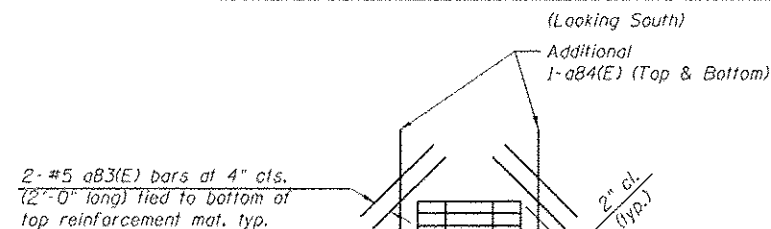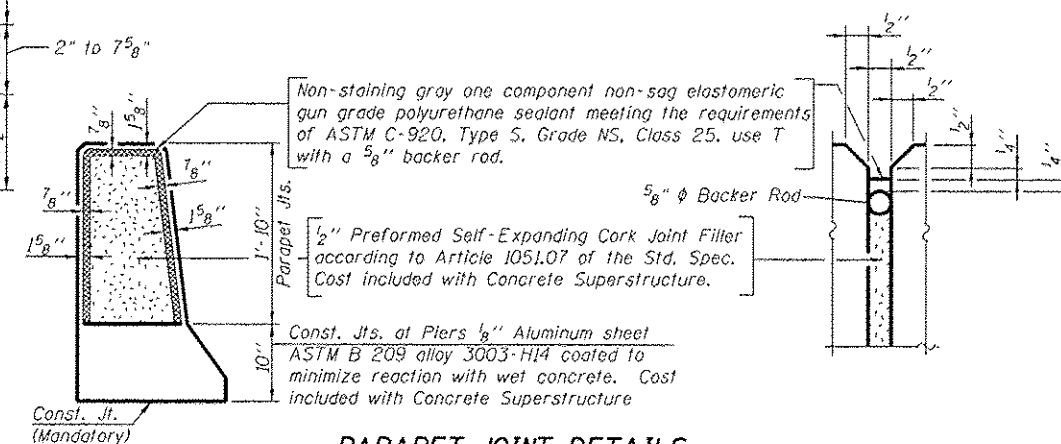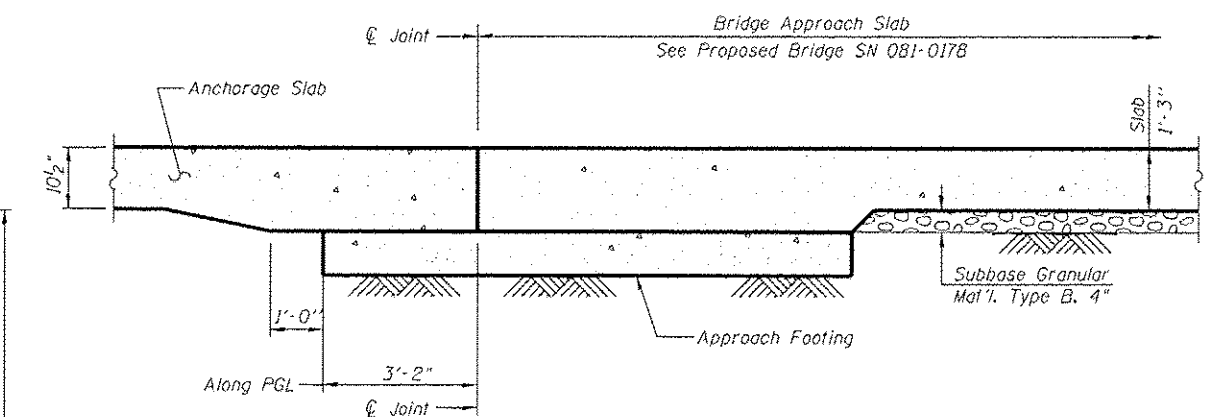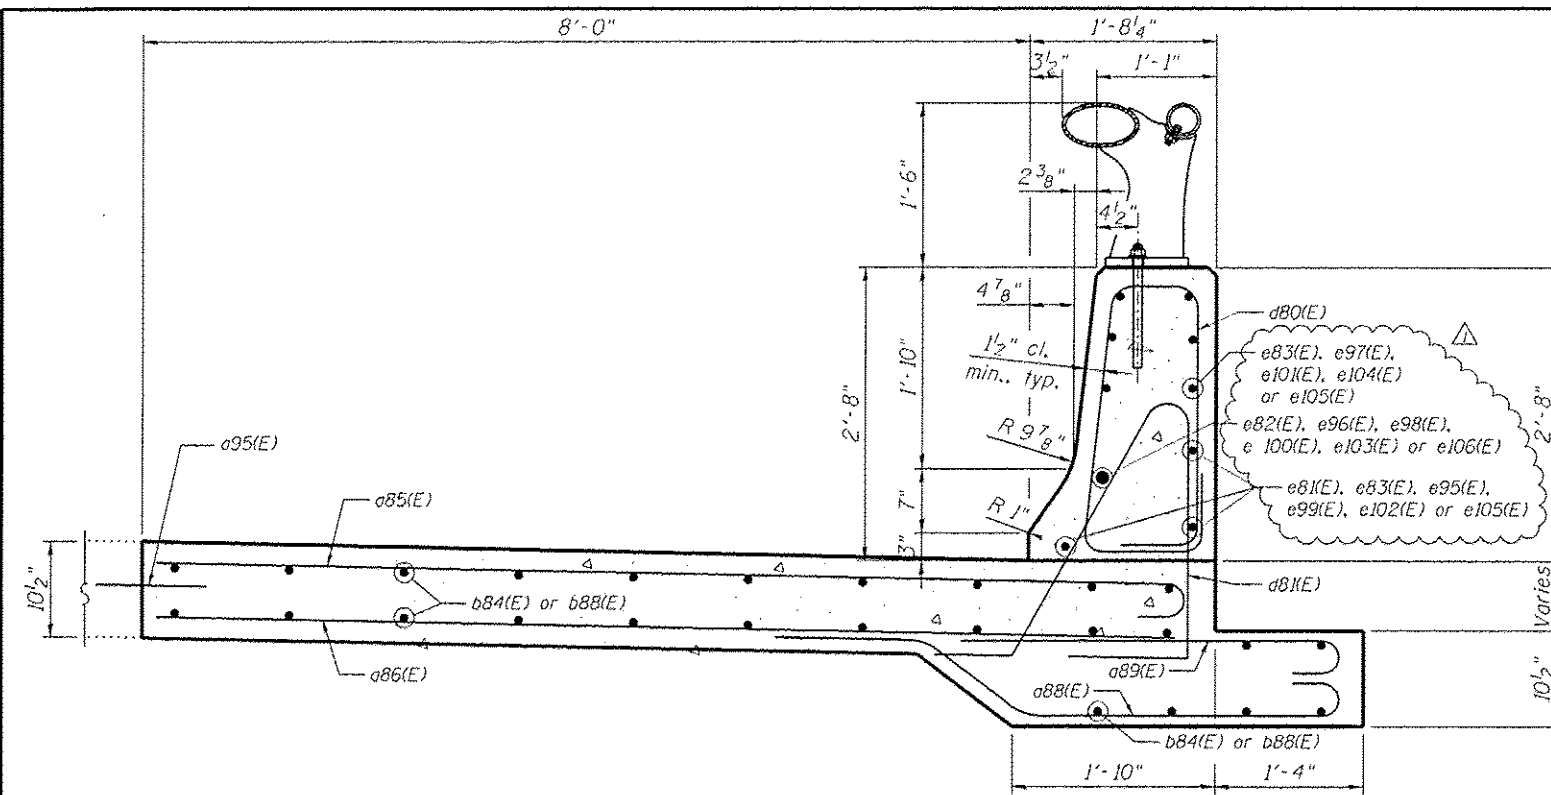

Notes:
The Contractor may substitute at his option, formed in place tie bars provided the bar length is increased to 30" and the tie bar is centered across the joint.
Preformed or drilled hole shall be in the first pour.



benesch

Alfred Benesch & Company
205 North Michigan Avenue, Suite 2400
Chicago, Illinois 60601
312-565-0450 Job No. 10061

FILENAME = D:\B1177-LEAD-4-Arch-Images\StdAids\stda.dgn	USER NAME = aploaczek	DESIGNED - SLD	REVISED - 05/16/17
		CHECKED - KMP	REVISED -
MODEL = RP\cabinets.dwg	PLOT SCALE =	DRAWN - KMS	REVISED -
	PLOT DATE = 5/26/2017	CHECKED - KMP	REVISED -

STATE OF ILLINOIS
DEPARTMENT OF TRANSPORTATION

ANCHORAGE SLAB DETAILS
RAMP RD-G


SHEET NO. AN11 OF AN20 SHEETS

F.A.I. RTE.	SECTION	COUNTY	TOTAL SHEETS	SHEET NO.
74	(01-1)R & 01-1(KHVR)	ROCK ISLAND	1504	1186
CONTRACT NO. 64C08				
ILLINOIS DEPT. OF TRANSPORTATION				


BILL OF MATERIAL
RAMP RD-G

Bar	No.	Size	Length	Shape
a83(E)	32	#5	2'-0"	
a84(E)	16	#5	5'-0"	
a85(E)	1340	#7	10'-1"	
a86(E)	671	#5	9'-3"	
a88(E)	669	#5	5'-5"	
a89(E)	669	#5	3'-9"	
a95(E)	337	#6	2'-0"	
b84(E)	650	#5	28'-6"	
b88(E)	52	#5	13'-6"	
d80(E)	1339	#5	7'-10"	
d81(E)	730	#5	8'-3"	
e81(E)	54	#6	29'-8"	
e82(E)	18	#8	29'-8"	
e83(E)	252	#6	14'-8"	
e95(E)	3	#6	23'-7"	
e96(E)	1	#8	23'-7"	
e97(E)	6	#6	8'-7"	
e98(E)	2	#8	14'-8"	
e99(E)	3	#6	29'-0"	
e100(E)	1	#8	29'-0"	
e101(E)	6	#6	14'-0"	
e102(E)	3	#6	30'-2"	
e103(E)	1	#8	30'-2"	
e104(E)	6	#6	15'-2"	
e105(E)	9	#6	14'-3"	
e106(E)	1	#8	14'-3"	
Concrete Superstructure			Cu. Yd.	334.9
Reinforcement Bars.			Pound	89,560
Epoxy Coated				
Protective Coat			Sq. Yd.	871.4


Bars indicated thus 1 x 3-#5 etc. indicates
1 line of bars with 3 lengths per line.

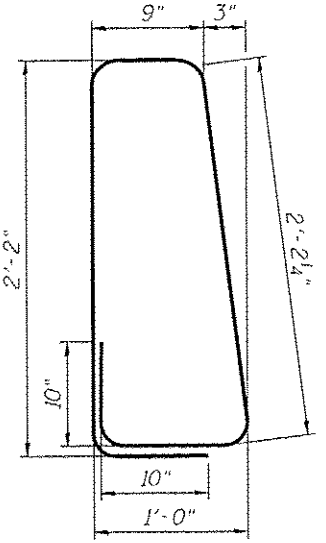

BAR d80(E)

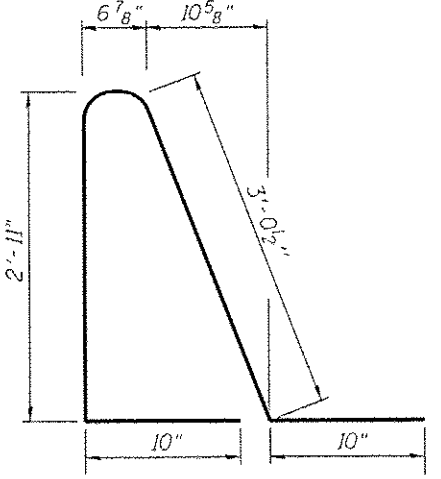


BAR d81(E)

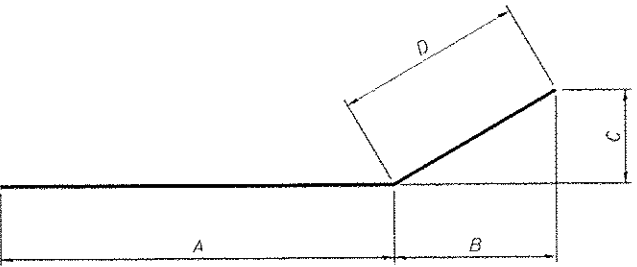


BARS e99(E) to e104(E)

BARS e99(E) to e104(E)

Bar	A	B	C	D	Length
e99(E)	18'-10"	10'-1 1/2"	8'-8"	10'-2"	29'-0"
e100(E)	18'-10"	10'-1 1/2"	8'-8"	10'-2"	29'-0"
e101(E)	10'-2"	3'-9 7/8"	3"	3'-10"	14'-0"
e102(E)	26'-6 1/2"	3'-7 3/8"	2'-8"	3'-7 1/2"	30'-2"
e103(E)	26'-6 1/2"	3'-7 3/8"	2'-8"	3'-7 1/2"	30'-2"
e104(E)	11'-6 1/2"	3'-7 3/8"	2'-8"	3'-7 1/2"	15'-2"

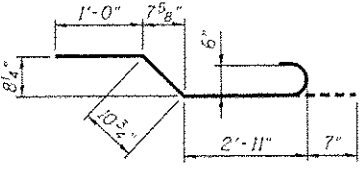

BAR a88(E)

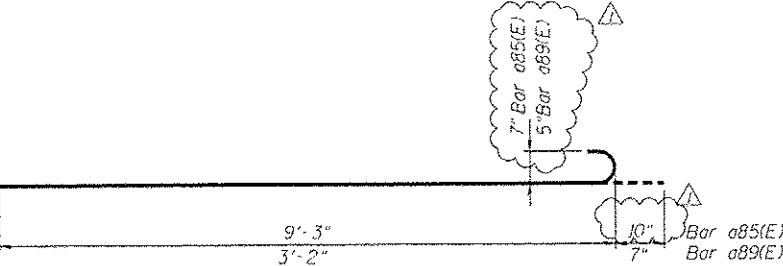

BARS a85(E) and a89(E)

benesch
Alfred Benesch & Company
205 North Michigan Avenue, Suite 2400
Chicago, Illinois 60601
312-565-0450 Job No. 10061


FILENAME 000000-Anchorages-10061.dgn	USER NAME kms	DESIGNED SLD	REVISED 05/16/17
		CHECKED KMP	REVISED
		DRAWN KMS	REVISED
		CHECKED KMP	REVISED

STATE OF ILLINOIS
DEPARTMENT OF TRANSPORTATION


ANCHORAGE SLAB DETAILS
RAMP RD-G

SHEET NO. AN12 OF AN20 SHEETS

F.A.I. RTE.	SECTION	COUNTY	TOTAL SHEETS	SHEET NO.
74	(B1-1)R & B1-1(HVBR)	ROCK ISLAND	1504	1187
CONTRACT NO. 64C08				
ILLINOIS FED. AID PROJECT				

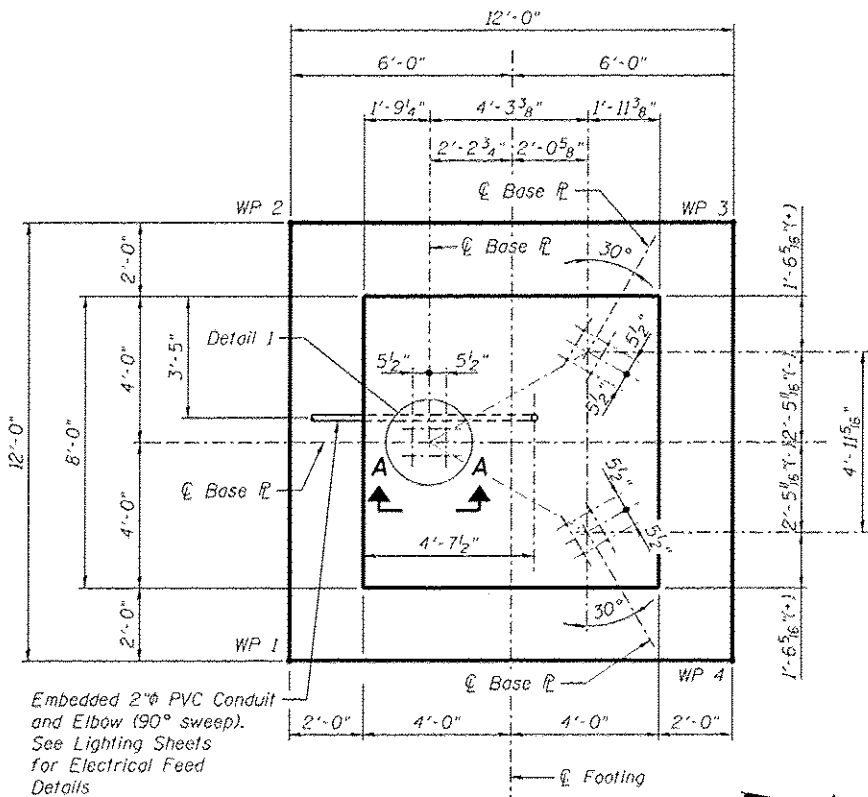


FOUNDATION PLAN

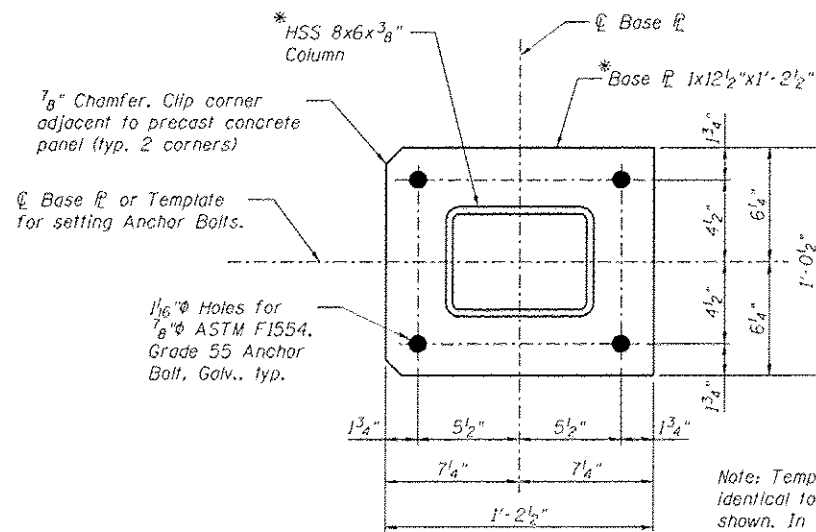


DETAIL 1
ANCHOR BOLT LAYOUT


Note: Template geometry shall be identical to Base R geometry shown. In addition, each template for each Base R must be held in exact orientation and distance from each other, as shown in Foundation Plan.

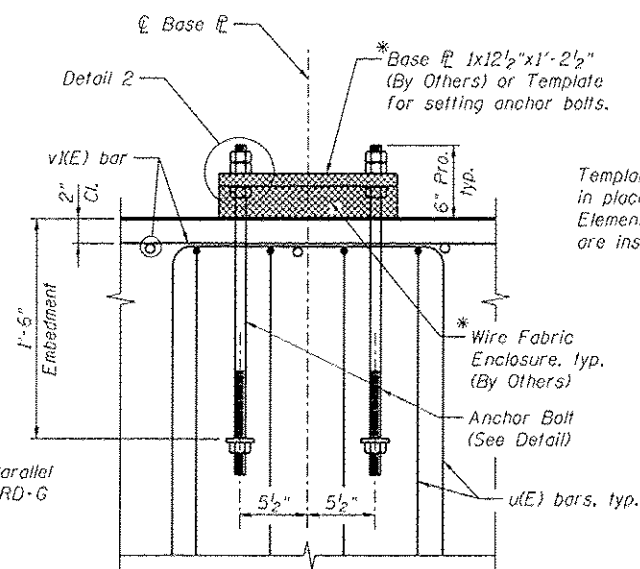


VIEW A-A
(Typ. for 3 locations)

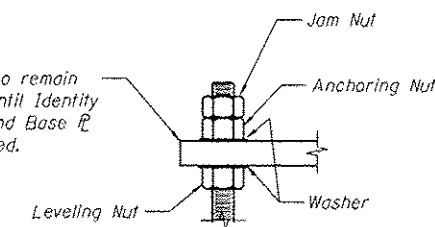

DETAIL 2

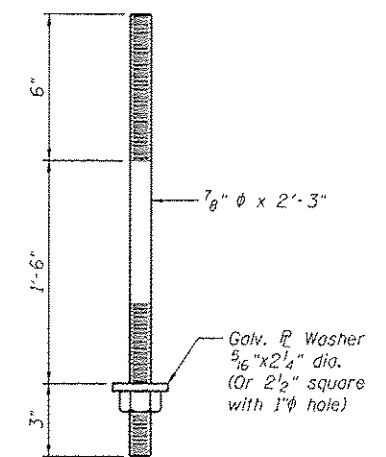

ANCHOR BOLT DETAIL

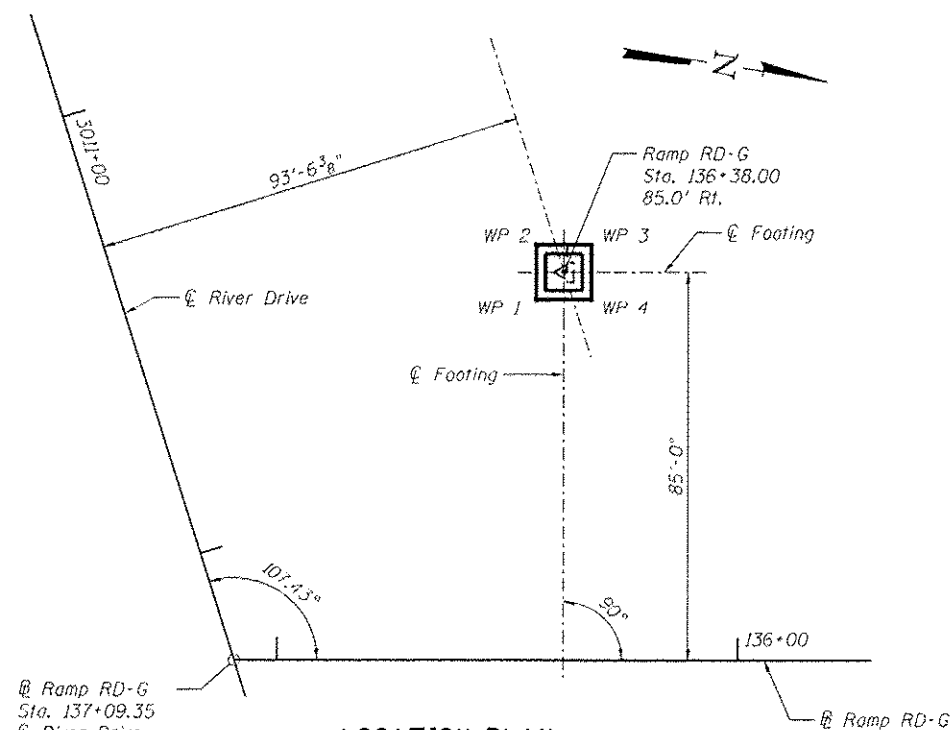

LOCATION PLAN

Work Points

W.P.	Station	Offset
1	136+44.00	79.00' Rt.
2	136+44.00	91.00' Rt.
3	136+32.00	91.00' Rt.
4	136+32.00	79.00' Rt.

Based on R Ramp RD-G

NOTES:

1. Anchor Bolts shall be 7/8" ASTM, F1554, Grade 55. Anchor Bolts, nuts and washers shall conform to the requirements of the Standard Specifications.
2. Anchor Bolts, nuts and washers shall be hot dip galvanized according to AASHTO M232, Class C.
- * 3. Base Plates, HSS Column and Wire Fabric are shown for Information Only. Base Plates and Wire Fabric material shall be included in Identity Element, to be constructed by Others.
4. Nuts and washers shall be hand-tightened on Anchor Bolt projections, for future use when Identity Elements are installed.
5. The Contractor shall take care to secure Anchor Bolts plumb and in the correct location. The Contractor shall leave the template, used to set the Anchor bolts, in place to protect the Anchor bolts until the Identity Element is installed by Others.
6. The maximum applied service bearing pressure is 2.3 ksf.
7. Work this sheet with Foundation Reinforcement Details sheet.
8. Reinforcement bars designated (E) shall be epoxy coated.

benesch
engineers - scientists - planners
Alfred Benesch & Company
205 North Michigan Avenue, Suite 2400
Chicago, Illinois 60601
312-565-0450 Job No. 10061

FILE NAME : 64C08A-001-Identity Element Foundations (2 sheets).dgn	USER NAME : kender	DESIGNED - SLD	REVISED - 05/16/17
MODEL : Default	PLOT SCALE : 1"=1'-0"	CHECKED - KMP	REVISED -
	PLOT DATE : 5/11/2017	DRAWN - RMG	REVISED -
		CHECKED - KMP	REVISED -

STATE OF ILLINOIS
DEPARTMENT OF TRANSPORTATION

FOUNDATION DETAILS
NEIGHBORHOOD IDENTITY ELEMENT, RAMP RD-G

SHEET NO. 8 OF 13 SHEETS

F.A.I. RTE.	SECTION	COUNTY	TOTAL SHEETS	SHEET NO.
74	(B1-1)R & B1-1(HVBR)	ROCK ISLAND	1504	1206
CONTRACT NO. 64C08				
ILLINOIS FED. AID PROJECT				

CATCH BASIN OR INLETS TO BE ADJUSTED OR RECONSTRUCTED (DETAILS FOR CURB & GUTTER REPLACEMENT)

CONCRETE CURB AND GUTTER SHALL BE CONSTRUCTED IN ACCORDANCE WITH SECTION 606 OF THE STANDARD SPECIFICATIONS, SUPPLEMENTAL SPECIFICATIONS, STANDARD 606001 AND THIS DRAWING.

CLASS S1 CONCRETE SHALL BE USED THROUGHOUT. A HOLE 1-1/2 IN DIAMETER AND 9 DEEP SHALL BE DRILLED IN THE EXISTING CONCRETE CURB AS SHOWN. A 1-1/4 X 18 SMOOTH DOWEL BAR SHALL BE GROUTED IN THE HOLE LONGITUDINALLY.

JOINTS OF A TYPE SIMILAR TO THAT IN THE UNDERLYING PAVEMENT (EXPANSION OR CONTRACTION) SHALL BE INSTALLED IN THE CONCRETE CURB IN ALIGNMENT WITH THE JOINTS IN THE PAVEMENT.


THE PROPOSED CONFIGURATION OF THE CURB AND GUTTER SHALL MATCH THAT REMOVED.

THE LOCATION OF THE DOWEL BAR SHALL BE DETERMINED BY THE ENGINEER.

ALL EXISTING TIE BARS IN EDGE OF PAVEMENT SLAB THRU REPLACEMENT AREA SHALL BE CUT OFF.

THE WORK SHALL BE DONE IN ACCORDANCE WITH SECTION 602 OF THE STANDARD SPECIFICATIONS AND INCLUDES THE REMOVAL AND REPLACEMENT OF SOD, CONCRETE PAVEMENT AND/OR CURB AND GUTTER ADJACENT TO CATCH BASINS OR INLETS TO BE ADJUSTED OR RECONSTRUCTED AND SHALL BE INCLUDED IN THE PAY ITEM OF CATCH BASINS OR INLETS TO BE ADJUSTED OR RECONSTRUCTED AS SPECIFIED.


REVISED - 9-30-11

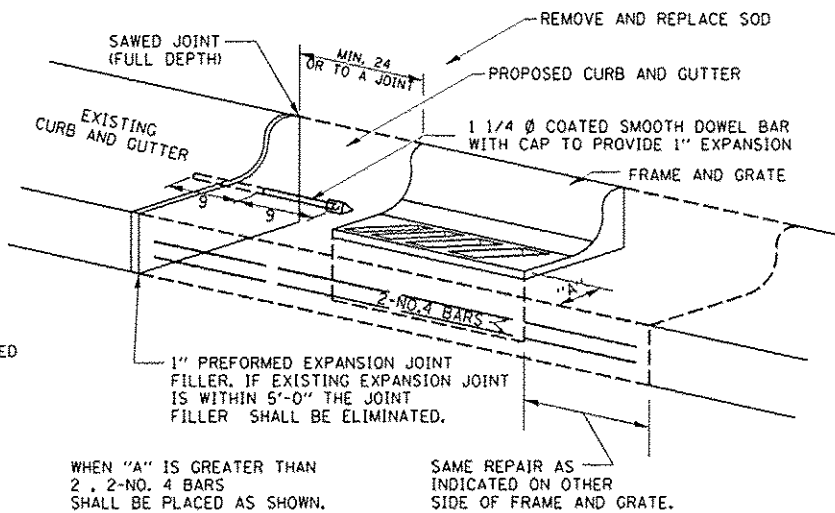

CATCH BASIN OR INLETS TO BE ADJUSTED OR RECONSTRUCTED

17.4


CONCRETE REVETMENT MAT AT END SECTIONS

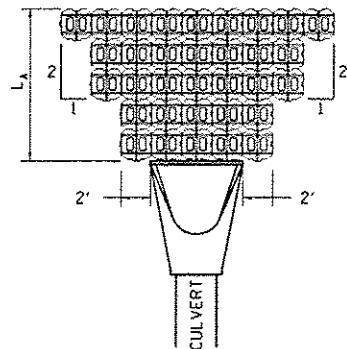


L_A = APRON LENGTH (ft)

IF THE CULVERT OUTLETS INTO A DEFINED CHANNEL, INSTALL BLOCK BANK TO BANK FOR LENGTH (L_A).

STANDARD END SECTION:
542001 (PIPE), 542011 (ELLIPTICAL)
DISTRICT STANDARD 10.1 (BOX).

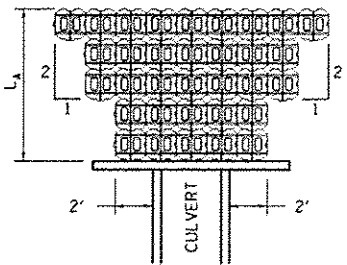


CULVERT WITH HEADWALL

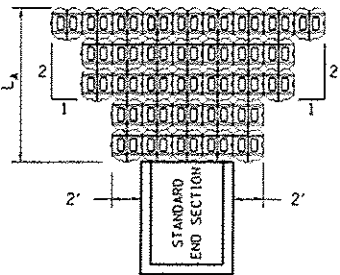

STANDARD END SECTION

Station	Offset	Velocity (ft/sec)	Slope (ft/ft)	Depth of Flow (ft)	Shear Stress (lb/ft²)
421+77	41.1' LT	5.97	0.5% (MIN)	0.43	0.13

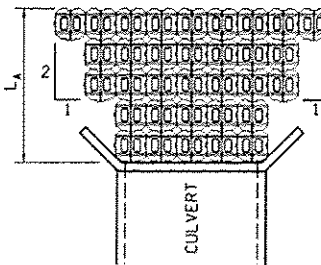


CULVERT WITH WING WALLS

CONCRETE REVETMENT MAT AT END SECTIONS

19.4a

CONCRETE HEADWALLS FOR PIPE DRAINS

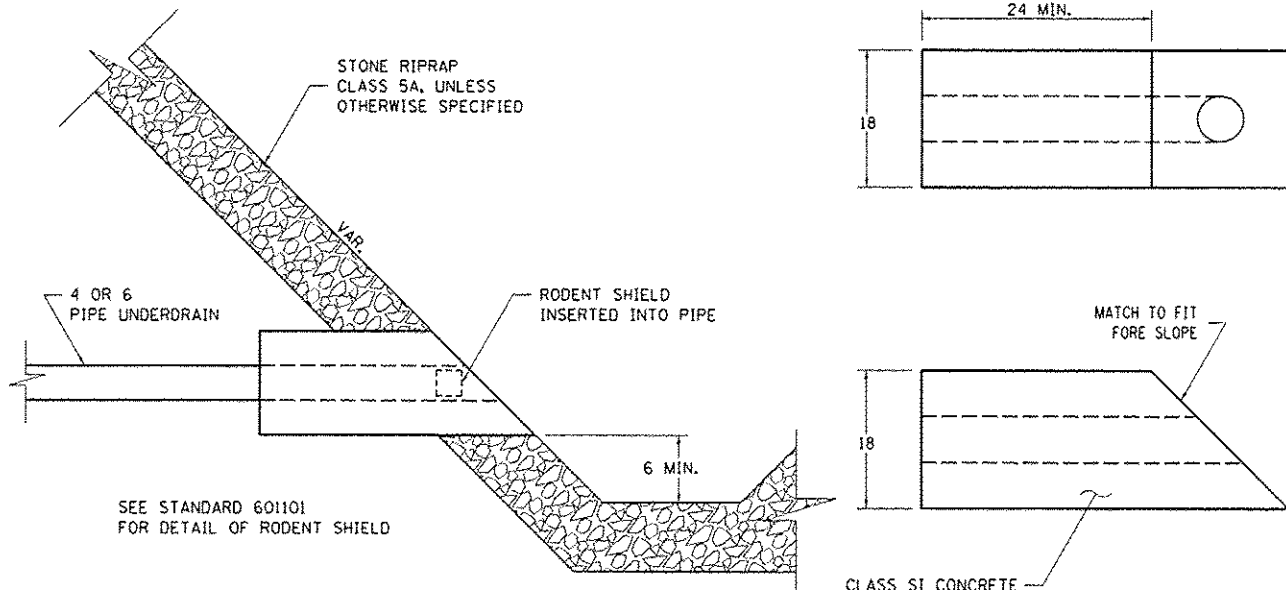

REVISED - 11-12-14	REGION 2 / DISTRICT 2 STANDARD	F.A.I. RTE.	SECTION	COUNTY	TOTAL SHEETS	SHEET NO.
REVISED - 10-03-11		74	(81-1R & 81-1HVR)	ROCK ISLAND	1504	1219
REVISED -						
REVISED -	SCALE:	SHEET NO.	OF	SHEETS	STA.	TO STA.

CONCRETE HEADWALLS FOR PIPE DRAINS

27.4

DETAIL OF CONCRETE STEPS


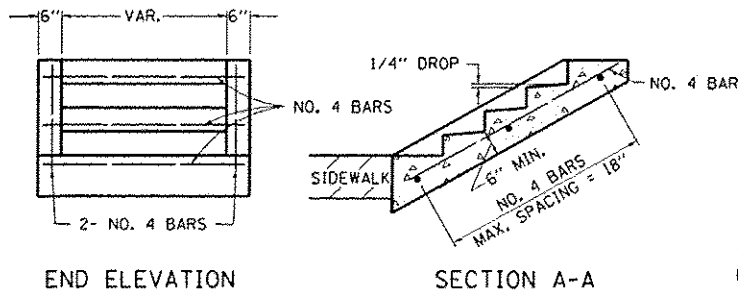


TABLE OF TREADS & RISERS

SLOPE	TREAD	RISER
1:2	12"	6"
1:3	15"	5"
1:4	17"	4 1/4"

WHERE SLOPES FALL BETWEEN THOSE SHOWN IN THE TABLE ABOVE, THE STAIR RAIL SHOULD FIT THE SLOPE AND THE TREAD IN INCHES x THE RISER IN INCHES SHOULD BE BETWEEN 72 AND 78.

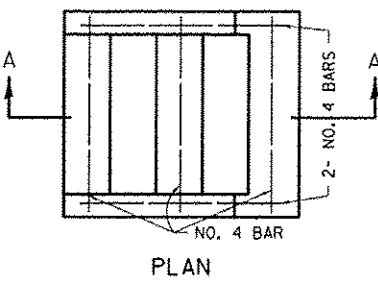


EXAMPLE:
FOR A 1:4 SLOPE USE $y = \text{RISER HEIGHT}$ $4y^2 = 75$.
SOLVING $y^2 = \frac{75}{4}$, $y = 4.3$ " (USE 4 1/4" FOR CONVENIENCE.)
TREAD WOULD THEN BE $4 \frac{1}{4} \times 4 = 17$ "
COST OF REINFORCEMENT BARS SHALL BE PAID FOR AT THE CONTRACT UNIT PRICE PER LBS FOR REINFORCEMENT BARS.
CLASS SI CONCRETE SHALL BE USED THROUGHOUT, WHICH SHALL BE PAID FOR AT THE CONTRACT UNIT PRICE PER CUBIC YARD FOR CONCRETE STEPS

ALL DIMENSIONS ARE IN INCHES UNLESS OTHERWISE NOTED.

REVISED - 8-27-13
REVISED - 10-03-11

SUBGRADE REPLACEMENT

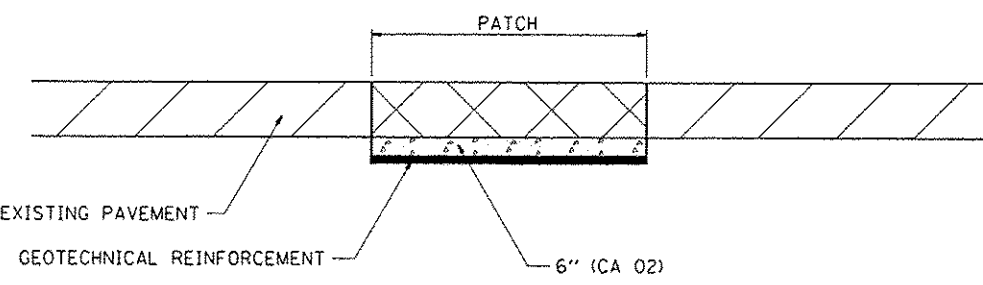


NOTES:
THE CA 02 SHALL BE COMPACTED IN A MANNER APPROVED BY THE ENGINEER. IF THE MOISTURE CONTENT OF THE MATERIAL IS SUCH THAT COMPACTION SATISFACTORY TO THE ENGINEER CANNOT BE OBTAINED, SUFFICIENT WATER SHALL BE ADDED SO THAT SATISFACTORY COMPACTION CAN BE OBTAINED.
THE CA 02 SHALL BE PAID FOR AT THE CONTRACT UNIT PRICE PER CU YD FOR AGGREGATE SUBGRADE IMPROVEMENT WHICH SHALL ALSO INCLUDE ALL EARTH EXCAVATION.
THE GEOTECHNICAL REINFORCEMENT WILL BE PAID FOR AT THE CONTRACT UNIT PRICE PER SO YD FOR GEOTECHNICAL REINFORCEMENT.
ALL DIMENSIONS ARE IN INCHES UNLESS OTHERWISE NOTED.

REVISED - 3-13-13

DETAIL OF CONCRETE STEPS 71.4

SUBGRADE REPLACEMENT 97.4

INLETS TO BE RECONSTRUCTED WITH NEW STANDARD 542546 FRAME AND GRATE

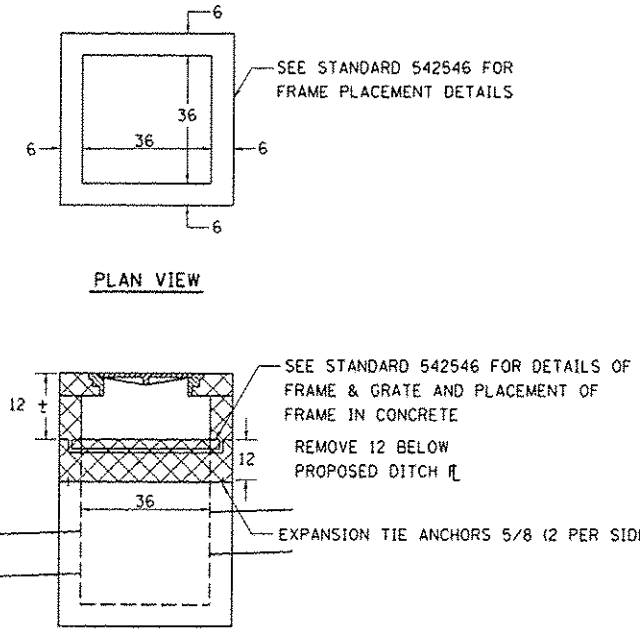

NOTES:
THIS WORK SHALL BE DONE IN ACCORDANCE WITH STANDARD 542546 AND THIS DETAIL.
CLASS SI CONCRETE SHALL BE USED THROUGHOUT. THE PROPOSED TOP CAN BE CAST IN PLACE OR PRECAST.
THE EXISTING FRAME & GRATE SHALL BE REMOVED AND DISPOSED OF BY THE CONTRACTOR.
THE CONCRETE SHALL BE REMOVED BY DRILLING, CHIPPING, SAWING, OR OTHER METHOD APPROVED OF BY THE ENGINEER.
THIS WORK SHALL BE PAID FOR AT THE CONTRACT UNIT PRICE EACH FOR INLETS TO BE RECONSTRUCTED WITH NEW STANDARD 542546 FRAME AND GRATE WHICH SHALL INCLUDE REMOVING THE FRAME & GRATE & CONCRETE, EXPANSION TIE ANCHORS, CLASS SI CONCRETE, AND FURNISHING & INSTALLING FRAME & GRATE (EITHER STEEL OR DUCTILE IRON).
ALL DIMENSIONS ARE IN INCHES UNLESS OTHERWISE NOTED.

REVISED - 10-05-11

05/16/17

INLETS TO BE RECONSTRUCTED WITH NEW STANDARD 542546 FRAME AND GRATE 80.4

REVISED -	REGION 2 / DISTRICT 2 STANDARD					F.A.I. RTE.	SECTION	COUNTY	TOTAL SHEETS	SHEET NO.
REVISED -						74	(81-1)R & 81-1HVBR	ROCK ISLAND	1504	1221
REVISED -						CONTRACT NO. 64C08				
REVISED -						SCALE:	SHEET NO.	OF	SHEETS	STA.
PLOT DATE = 4/26/2017										




TERMINATION OF DEAD END ROADS


NOTES: A "NO OUTLET" (36"x36" YELLOW) SIGN SHALL BE ERECTED SLIGHTLY BEYOND THE LAST ROAD INTERSECTING THE ROAD WITH NO OUTLET. IF THIS INTERSECTION IS MORE THAN 1500 FT FROM TERMINATION POINT, OR IF SIGHT DISTANCE TO THE CLOSURE IS LESS THAN 500 FT, A ROAD ENDS 500 FT (WB-16) SIGN SHALL BE ERECTED 500 FT IN ADVANCE OF THE TERMINATION OF THE ROAD. THIS WORK WILL BE PAID FOR AT THE CONTRACT UNIT PRICE PER EACH FOR "TERMINATION OF DEAD END ROADS" WHICH PRICE SHALL INCLUDE ALL LABOR, MATERIALS AND EQUIPMENT NECESSARY TO INSTALL THE SIGNS AND DELINEATORS.

USE 4X6 WOOD POSTS INSTALLED IN ACCORDANCE WITH SECTION 730 OF STANDARD SPECIFICATIONS FOR TRAFFIC CONTROL ITEMS. USE APPLICABLE PARTS OF STANDARD 720001 FOR SIGN MOUNTING.

ALL DIMENSIONS ARE IN INCHES UNLESS OTHERWISE NOTED.

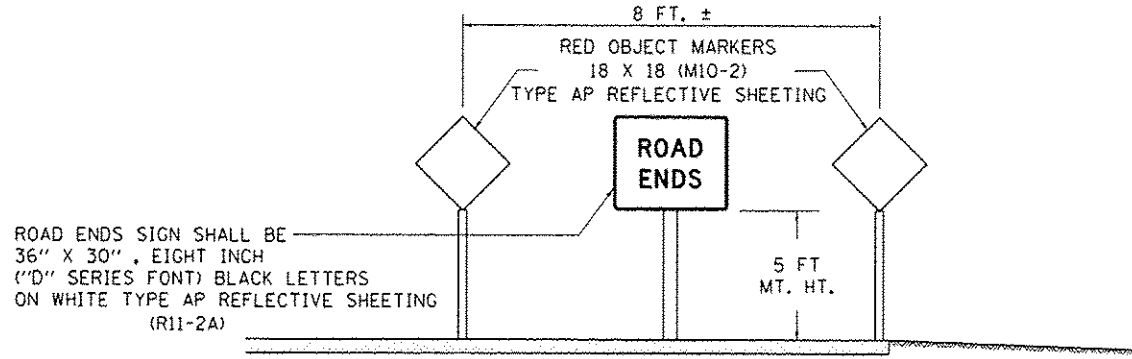

TERMINATION SIGNING

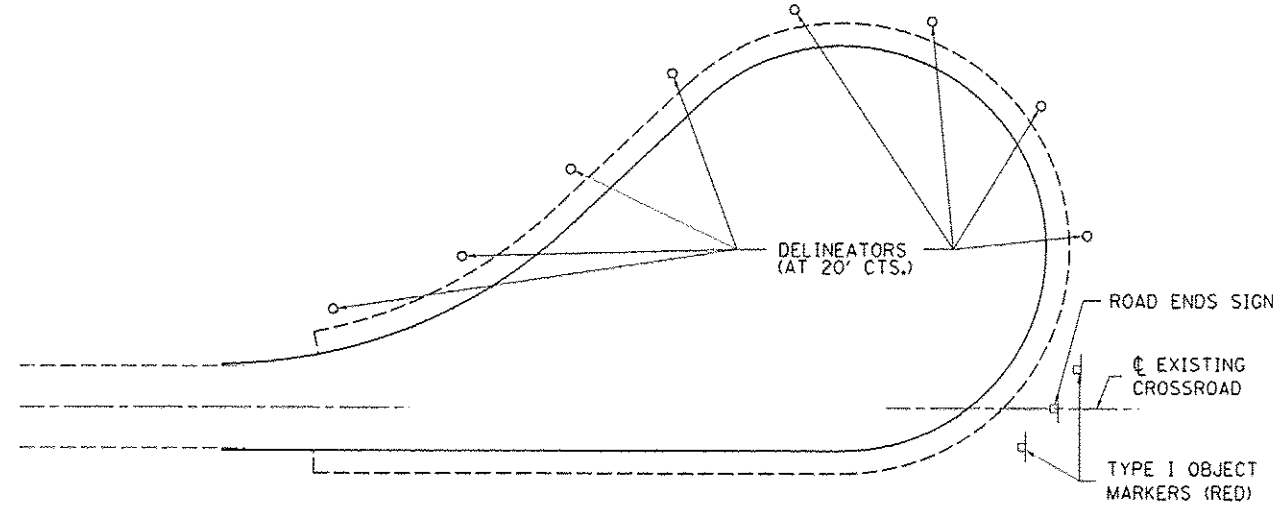

TRAFFIC CONTROL
TYPICAL CUL-DE-SAC

LAYOUT	11/20/2014
DRAWN	11/20/2014
REVIEWED	10/11/2015

1/20/2017

05/16/17


REVISED - 11-12-14	REGION 2 / DISTRICT 2 STANDARD	F.A.I. RTE.	SECTION	COUNTY	TOTAL SHEETS	SHEET NO.
REVISED - 10-14-11		74	(81-1R & 81-1HVBR)	ROCK ISLAND	1504	1224
REVISED -		CONTRACT NO. 64C08				
REVISED -		ILLINOIS FED. AID PROJECT				
SCALE:	SHEET NO.	OF	SHEETS	STA.	TO STA.	

PLOT DATE - 4/11/2017

TRAFFIC CONTROL FOR TRANSITION AREAS

CASE 1

SIGNS, DEVICES & FLAGGERS
ACCORDING TO APPLICABLE
TRAFFIC CONTROL STANDARDS

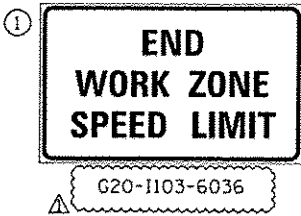

DRUMS OR BARRICADES
@ 40' CENTERS

L ②

500' 500' 500' 500' 500'


DRUMS OR BARRICADES
@ 40' CENTERS

L ②


WORK ZONE PUBLIC
INFORMATION SIGN




W20-1(O)-48

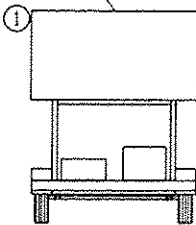

PORTABLE CHANGEABLE
MESSAGE SIGN

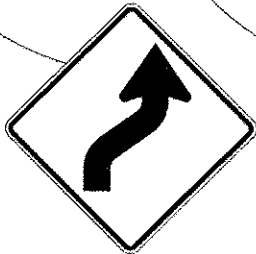

* W1-4R(O)-48

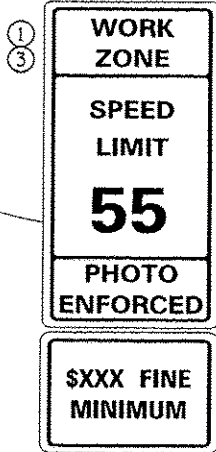

W2-1115(O)-3618

R2-1-3648

R10-1108p-3618
(only along roadways under
the jurisdiction of the State.)

R2-1106-3618

SIGNS, DEVICES & FLAGGERS
ACCORDING TO APPLICABLE
TRAFFIC CONTROL STANDARDS

GENERAL NOTES

THIS DETAIL IS TO BE USED IN CONJUNCTION
WITH THE APPLICABLE MULTILANE TRAFFIC
CONTROL AND PROTECTION STANDARD.

- 1. If applicable, Use if shown on
applicable multilane Traffic
Control and Protection Standard
being used.
- 2. If the work is within 2500 feet of
the transition when the speed is >
40 mph, or 1500 feet for all other
speeds, the detail shall be used.
- 3. WORK ZONE SPEED LIMIT 55 SIGN ASSEMBLY
shall be replaced with WORK ZONE SPEED
LIMIT 45 SIGN ASSEMBLY where the workers
are within 500 feet of the transition.

THIS TRAFFIC CONTROL DETAIL SHALL BE INCLUDED
IN THE COST OF SPECIFIED TRAFFIC CONTROL
STANDARDS OR ITEMS.

NOTE: STANDARDS 701301 AND 701306
SHALL NOT BE USED WITHIN 500 FEET
OF THE TRANSITION.

* DEPENDS ON GEOMETRICS
OF THE TRANSITION. MAY
SWITCH THE "STAY IN YOUR
LANE" AND "WEAVE SIGNS"

DESIGNED	8/24/2015
DRAWN	8/24/2015
CHECKED	8/24/2015
REVIEWED	8/24/2015

FILE NAME	USER NAME	DESIGNED	REVISED
D2CONAB-HPS-shr-detail-38.dgn	petha08954	-	- 4-20-17
		DRAWN	REVISED
		-	- 1-05-16
PLOT SCALE		CHECKED	REVISED
		-	- 8-27-13
PLOT DATE		DATE	REVISED
4/24/2017		- 1/20/2017	- 1-16-13


STATE OF ILLINOIS
DEPARTMENT OF TRANSPORTATION

REGION 2 / DISTRICT 2 STANDARD

F.A.I. RTE.	SECTION	COUNTY	TOTAL SHEETS	SHEET NO.
74	(B1-1)R & B1-1HVR	ROCK ISLAND	1504	1234
CONTRACT NO. 64C08				
ILLINOIS FED. AID PROJECT				

TRAFFIC CONTROL FOR TRANSITION AREAS

CASE 2

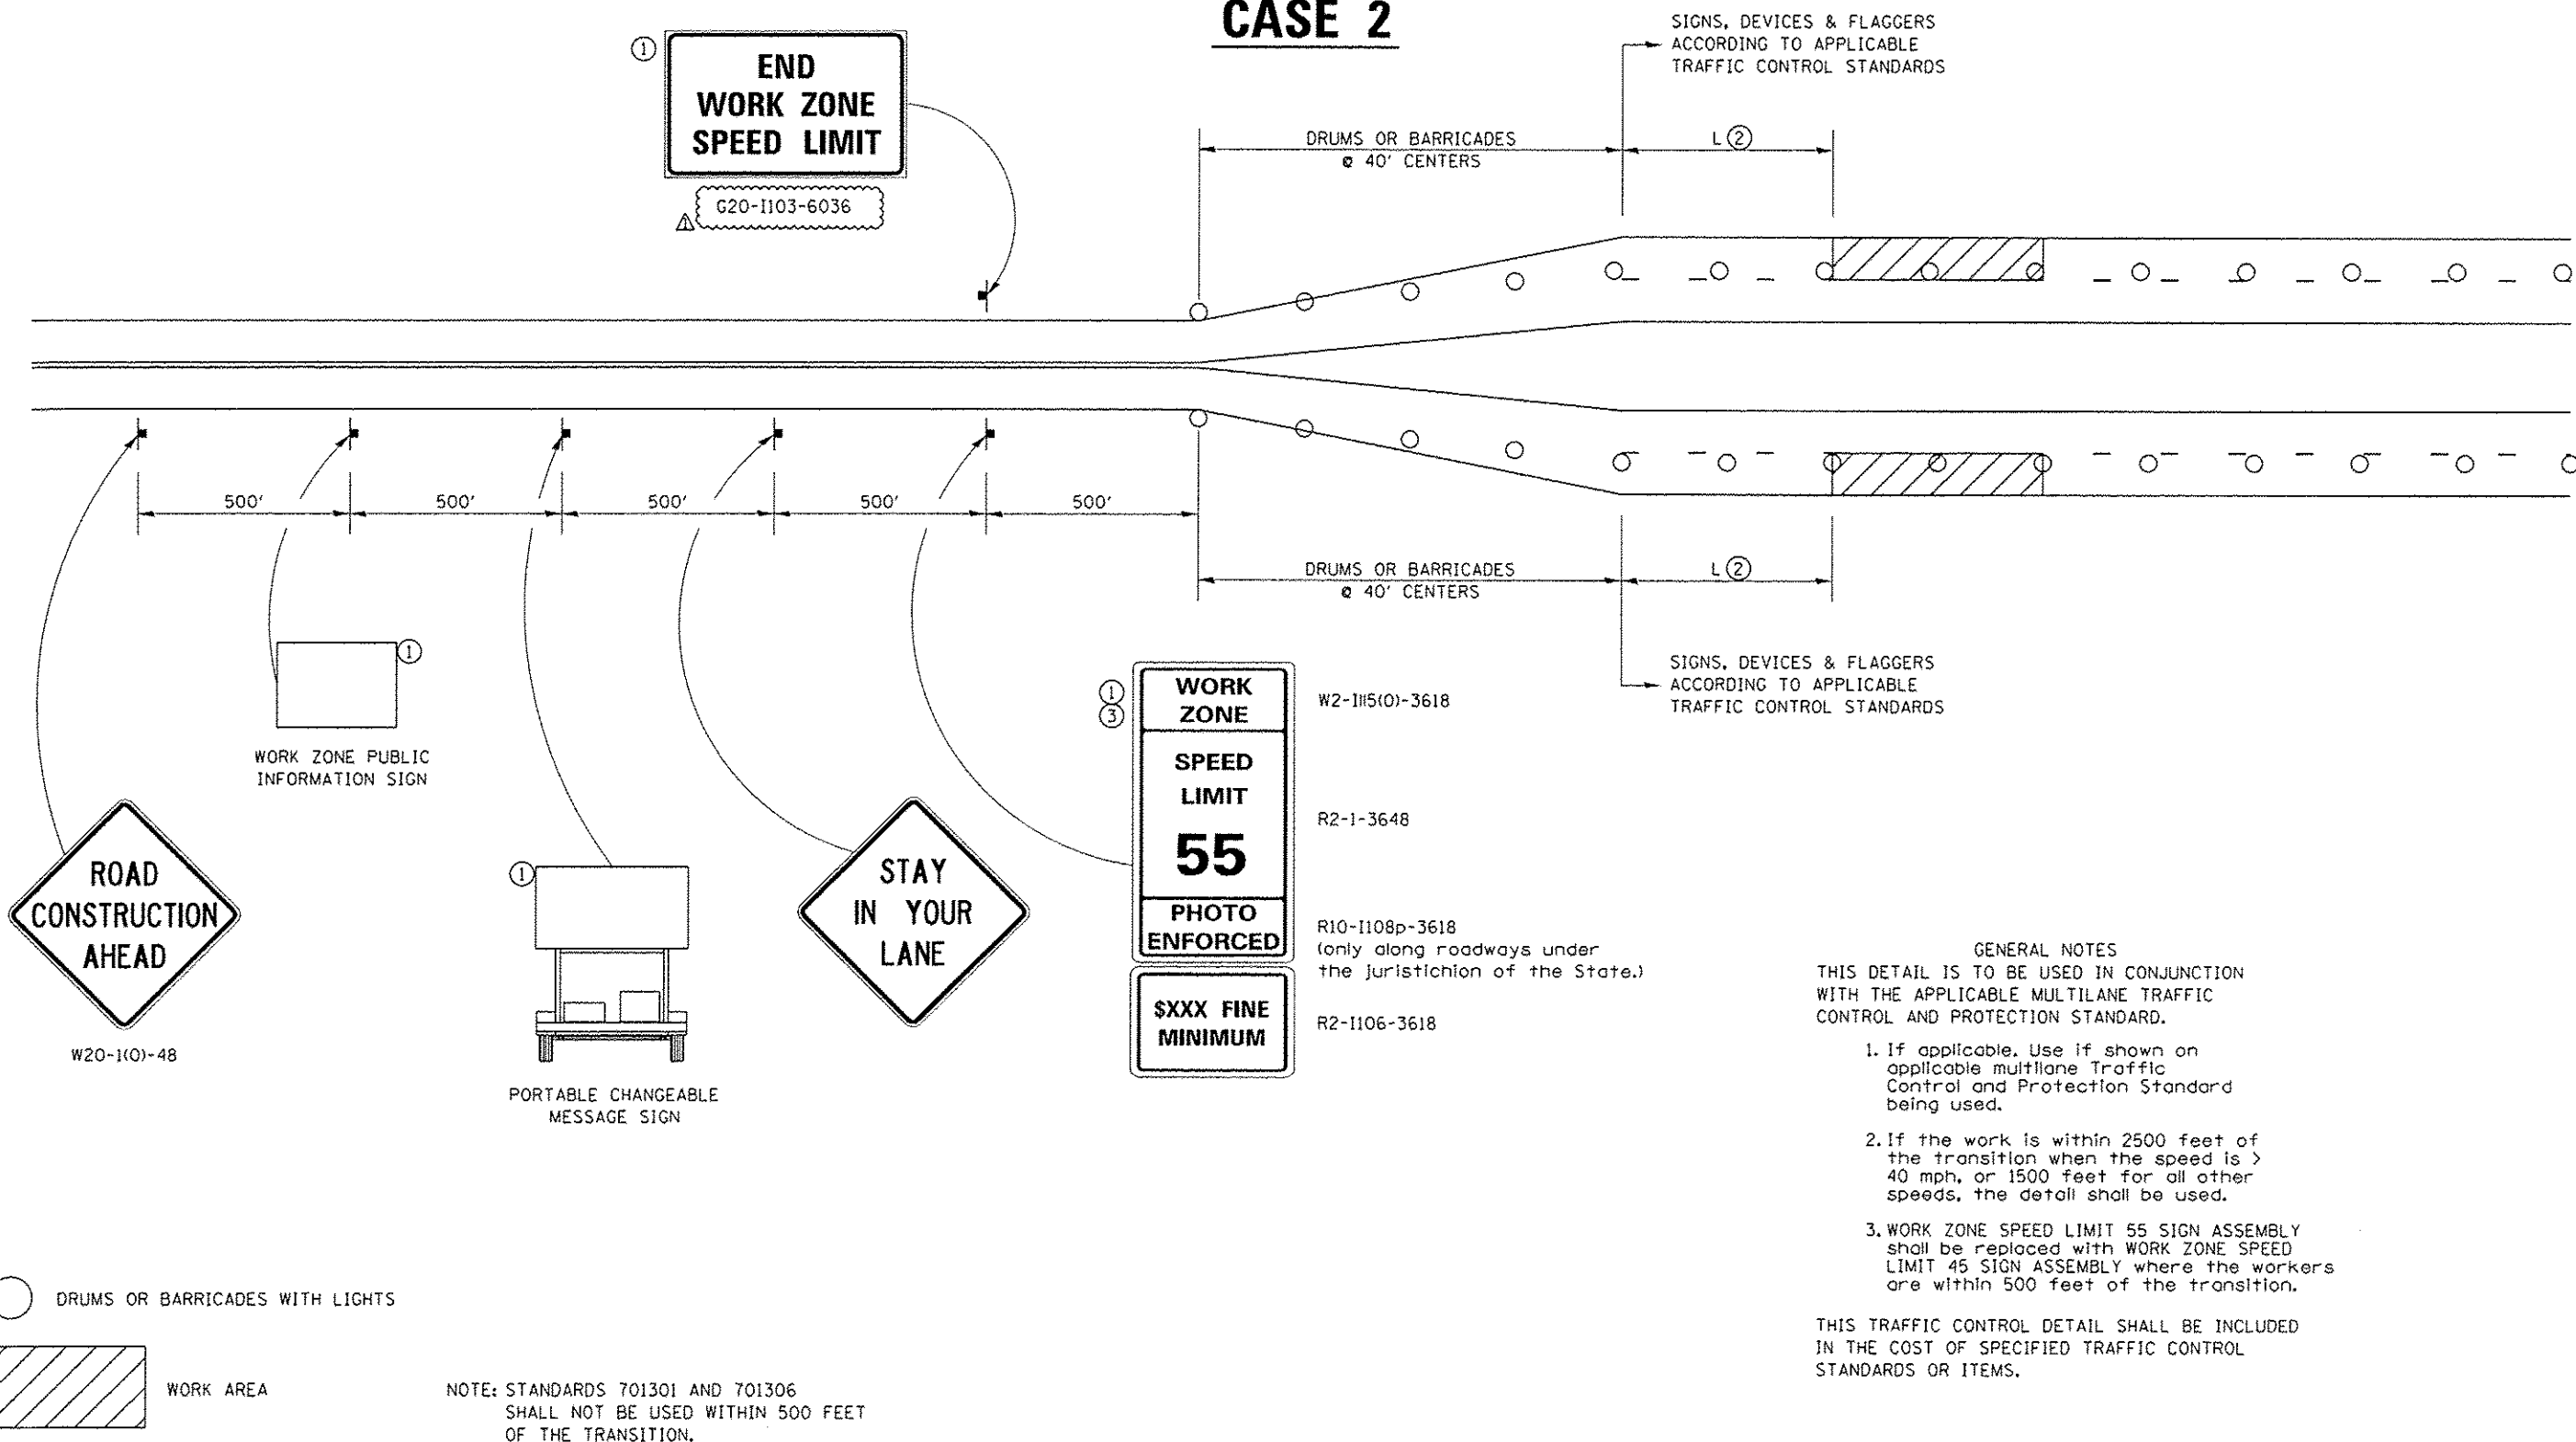


GENERAL NOTES

THIS DETAIL IS TO BE USED IN CONJUNCTION WITH THE APPLICABLE MULTILANE TRAFFIC CONTROL AND PROTECTION STANDARD.

1. If applicable, Use if shown on applicable multilane Traffic Control and Protection Standard being used.
2. If the work is within 2500 feet of the transition when the speed is > 40 mph, or 1500 feet for all other speeds, the detail shall be used.
3. WORK ZONE SPEED LIMIT 55 SIGN ASSEMBLY shall be replaced with WORK ZONE SPEED LIMIT 45 SIGN ASSEMBLY where the workers are within 500 feet of the transition.

THIS TRAFFIC CONTROL DETAIL SHALL BE INCLUDED IN THE COST OF SPECIFIED TRAFFIC CONTROL STANDARDS OR ITEMS.

TRAFFIC CONTROL FOR TRANSITION AREAS
CASE 3

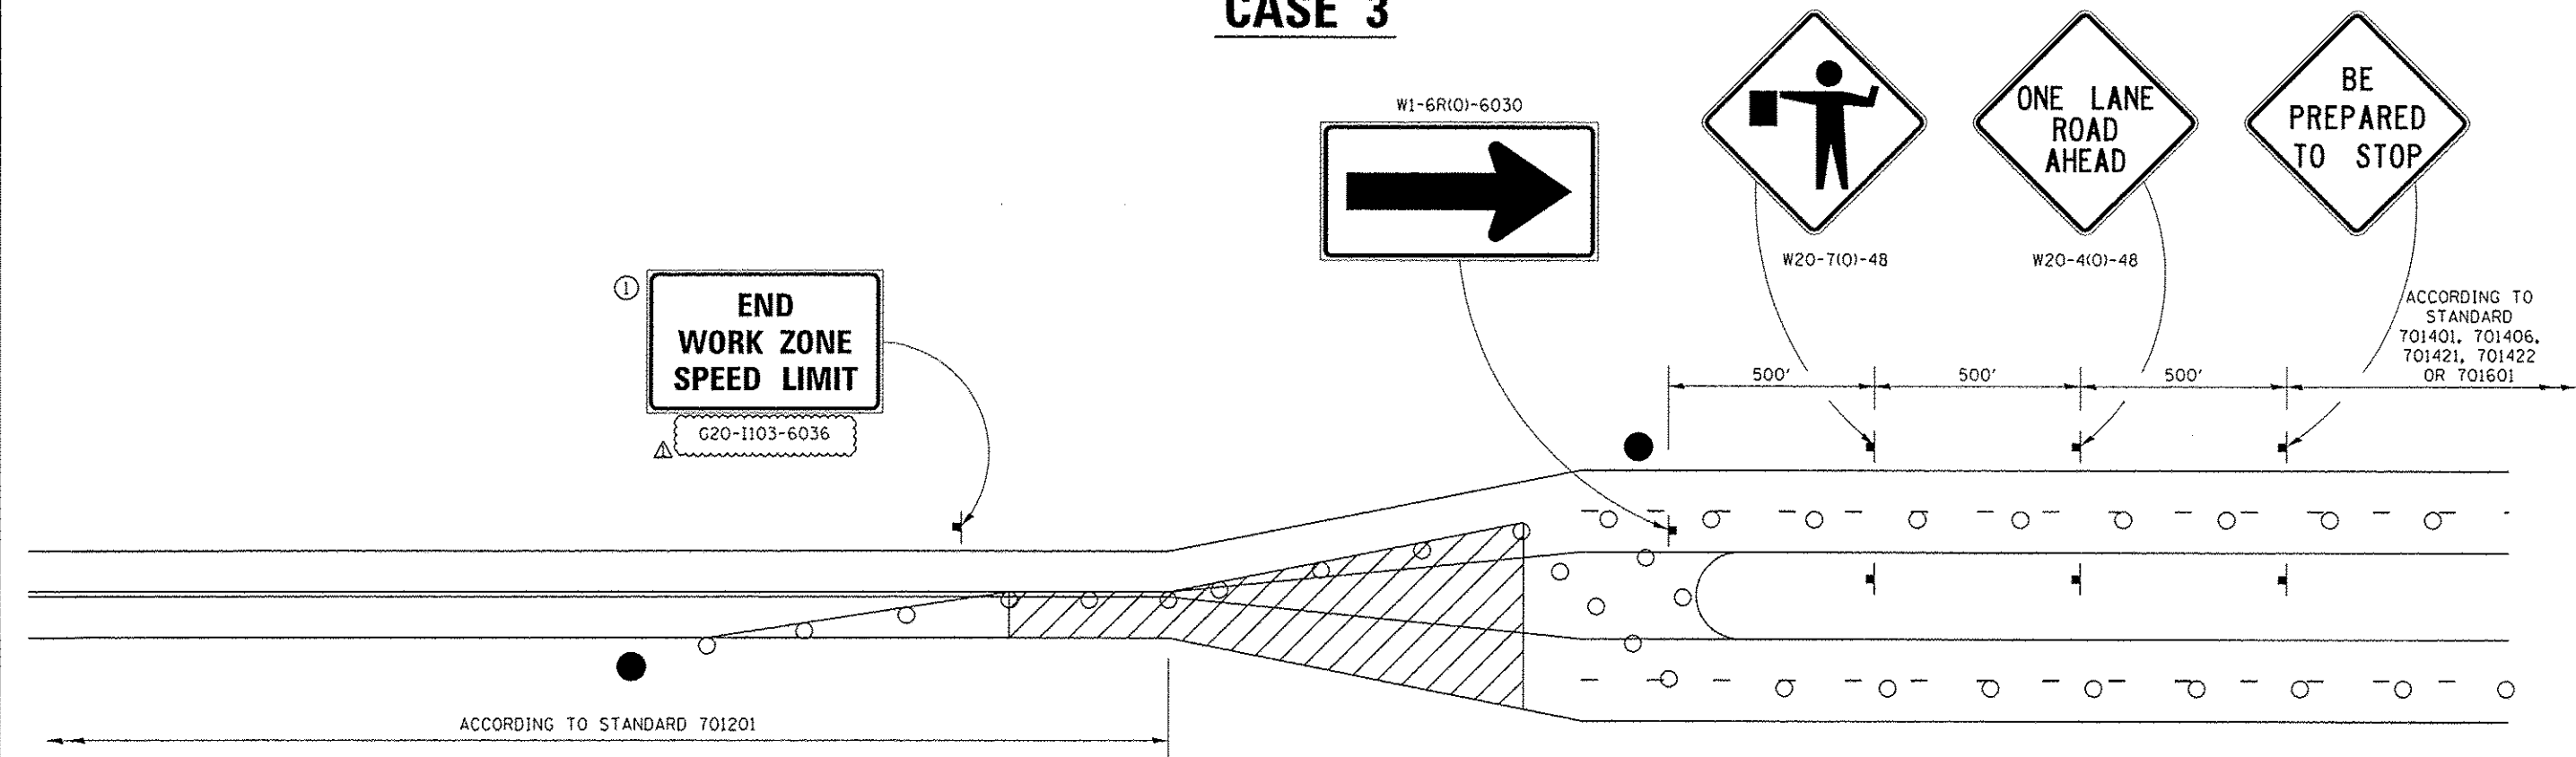

GENERAL NOTES
THIS DETAIL IS TO BE USED IN CONJUNCTION
WITH THE APPLICABLE MULTILANE TRAFFIC
CONTROL AND PROTECTION STANDARD.

1. If applicable, use if shown on applicable multilane Traffic Control and Protection Standard being used.
2. If the work is within 2500 feet of the transition when the speed is > 40 mph, or 1500 feet for all other speeds, the detail shall be used.
3. WORK ZONE SPEED LIMIT 55 SIGN ASSEMBLY shall be replaced with WORK ZONE SPEED LIMIT 45 SIGN ASSEMBLY where the workers are within 500 feet of the transition.

THIS TRAFFIC CONTROL DETAIL SHALL BE INCLUDED
IN THE COST OF SPECIFIED TRAFFIC CONTROL
STANDARDS OR ITEMS.

NOTE: STANDARDS 701301 AND 701306
SHALL NOT BE USED WITHIN 500 FEET
OF THE TRANSITION.

DATE	8/24/2015
BY	MTH
REVIEWED	ASP
DATE	7/7/2016

FILE NAME	USER NAME	DESIGNED	REVISED
D:\CONRAD\HPS-ehd\details\30.dgn	pete60954	-	- 4-20-17
		DRAWN	REVISED
		-	- 1-05-16
		CHECKED	REVISED
		-	- 8-27-13
		DATE	REVISED
		- 1/20/2017	- 3-05-12


STATE OF ILLINOIS
DEPARTMENT OF TRANSPORTATION

REGION 2 / DISTRICT 2 STANDARD

F.A.I. RTE.	SECTION	COUNTY	TOTAL SHEETS	SHEET NO.
74	(81-1)R & 81-1HVBR	ROCK ISLAND	1504	1236
CONTRACT NO. 64C08				
ILLINOIS FED. AID PROJECT				

TRAFFIC CONTROL FOR TRANSITION AREAS

CASE 4

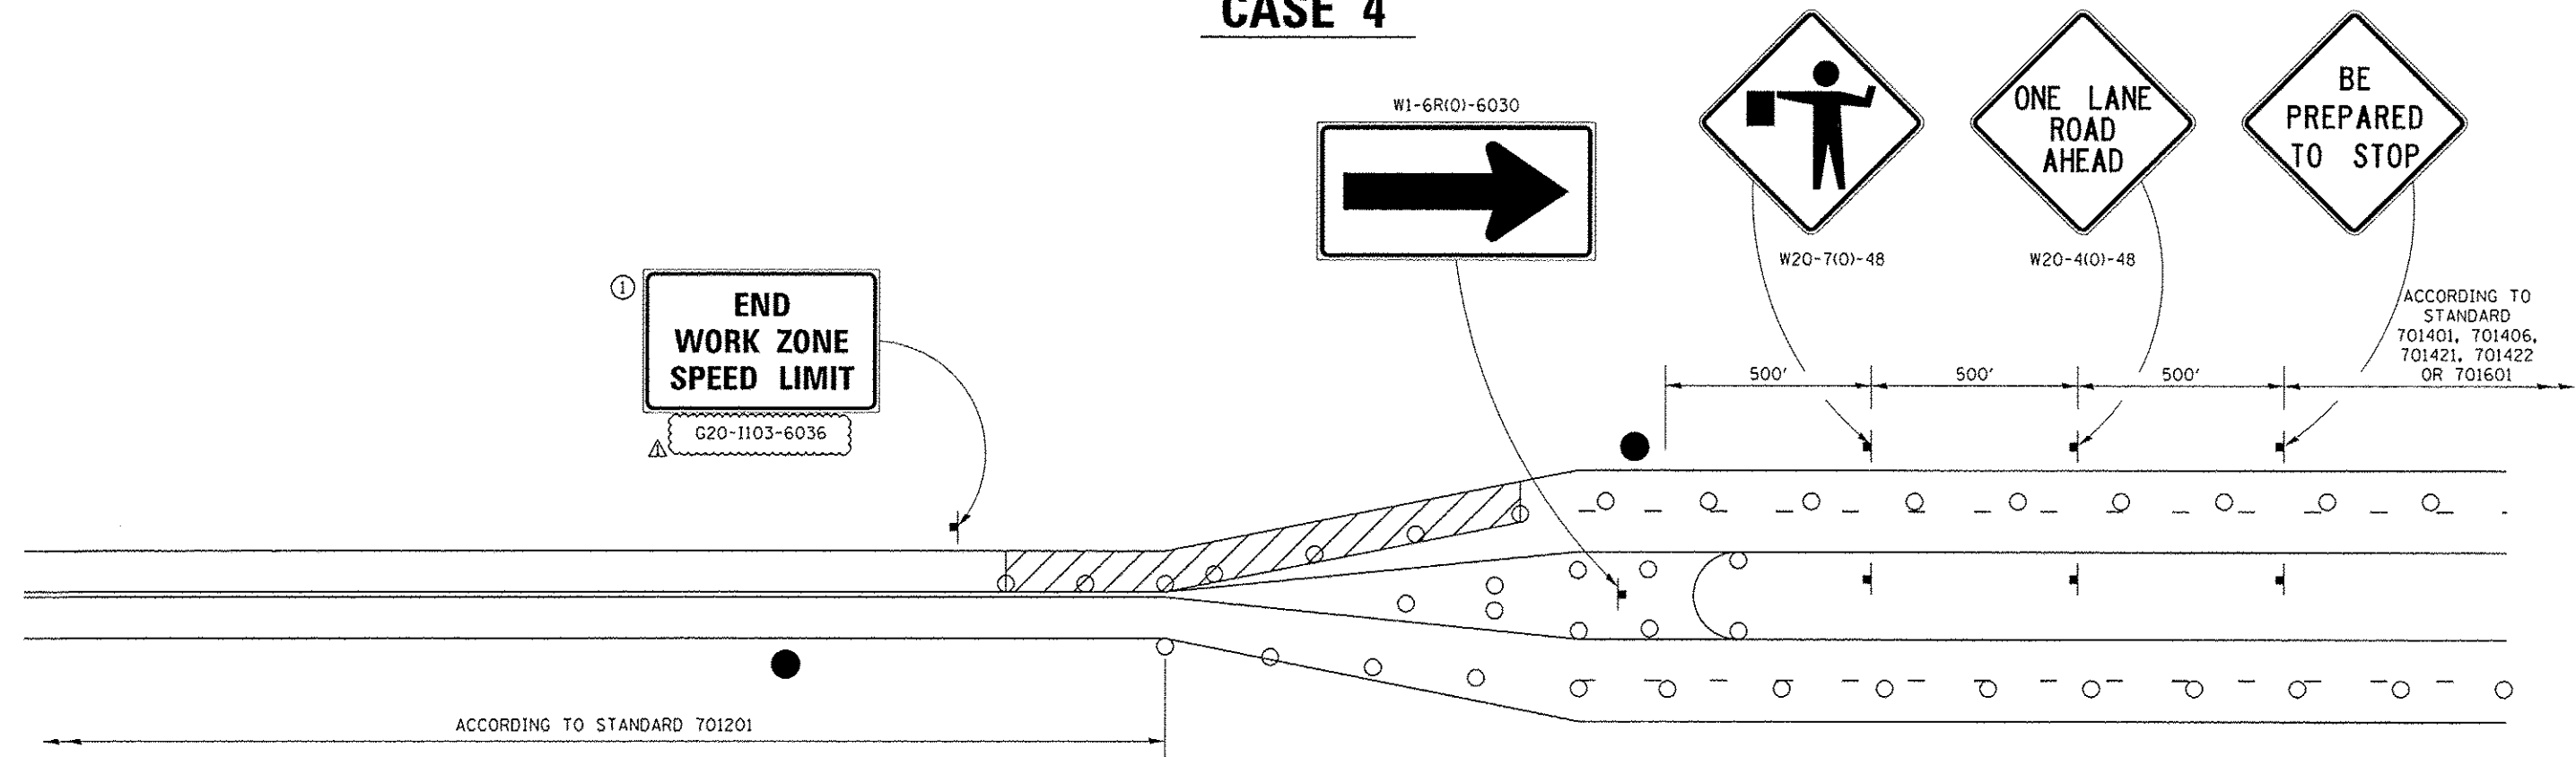

GENERAL NOTES

THIS DETAIL IS TO BE USED IN CONJUNCTION WITH THE APPLICABLE MULTILANE TRAFFIC CONTROL AND PROTECTION STANDARD.

1. If applicable, Use if shown on applicable multilane Traffic Control and Protection Standard being used.
2. If the work is within 2500 feet of the transition when the speed is > 40 mph, or 1500 feet for all other speeds, the detail shall be used.
3. WORK ZONE SPEED LIMIT 55 SIGN ASSEMBLY shall be replaced with WORK ZONE SPEED LIMIT 45 SIGN ASSEMBLY where the workers are within 500 feet of the transition.

THIS TRAFFIC CONTROL DETAIL SHALL BE INCLUDED IN THE COST OF SPECIFIED TRAFFIC CONTROL STANDARDS OR ITEMS.

- FLAGGER WITH TRAFFIC CONTROL SIGN
- DRUMS OR BARRICADES WITH LIGHTS
- ▨ WORK AREA

NOTE: STANDARDS 701301 AND 701306 SHALL NOT BE USED WITHIN 500 FEET OF THE TRANSITION.

FILE NAME	8/24/2015
USER NAME	8/24/2015
DESIGNED	8/24/2015
DRAWN	8/24/2015
CHECKED	8/24/2015
REVIEWED	8/24/2015


FILE NAME	USER NAME	DESIGNED	REVISED
D2CONAB-HPS-sht-detail-38.dgn	petra28954	-	- 4-20-17
		DRAWN	REVISED - 1-05-16
		CHECKED	REVISED - 8-27-13
		DATE	REVISED - 3-05-12
		PLOT DATE	1/20/2017

STATE OF ILLINOIS
DEPARTMENT OF TRANSPORTATION

REGION 2 / DISTRICT 2 STANDARD

F.A.I. RTE.	SECTION	COUNTY	TOTAL SHEETS	SHEET NO.
74	(B1-1R & B1-1H)BR	ROCK ISLAND	1504	1237
CONTRACT NO. 64C08				
ILLINOIS FED. AID PROJECT				

LAYOUT	RLT	12/15/2016
DRAWN	RLT	12/15/2016
REVIEWED	MTH	1/16/2017

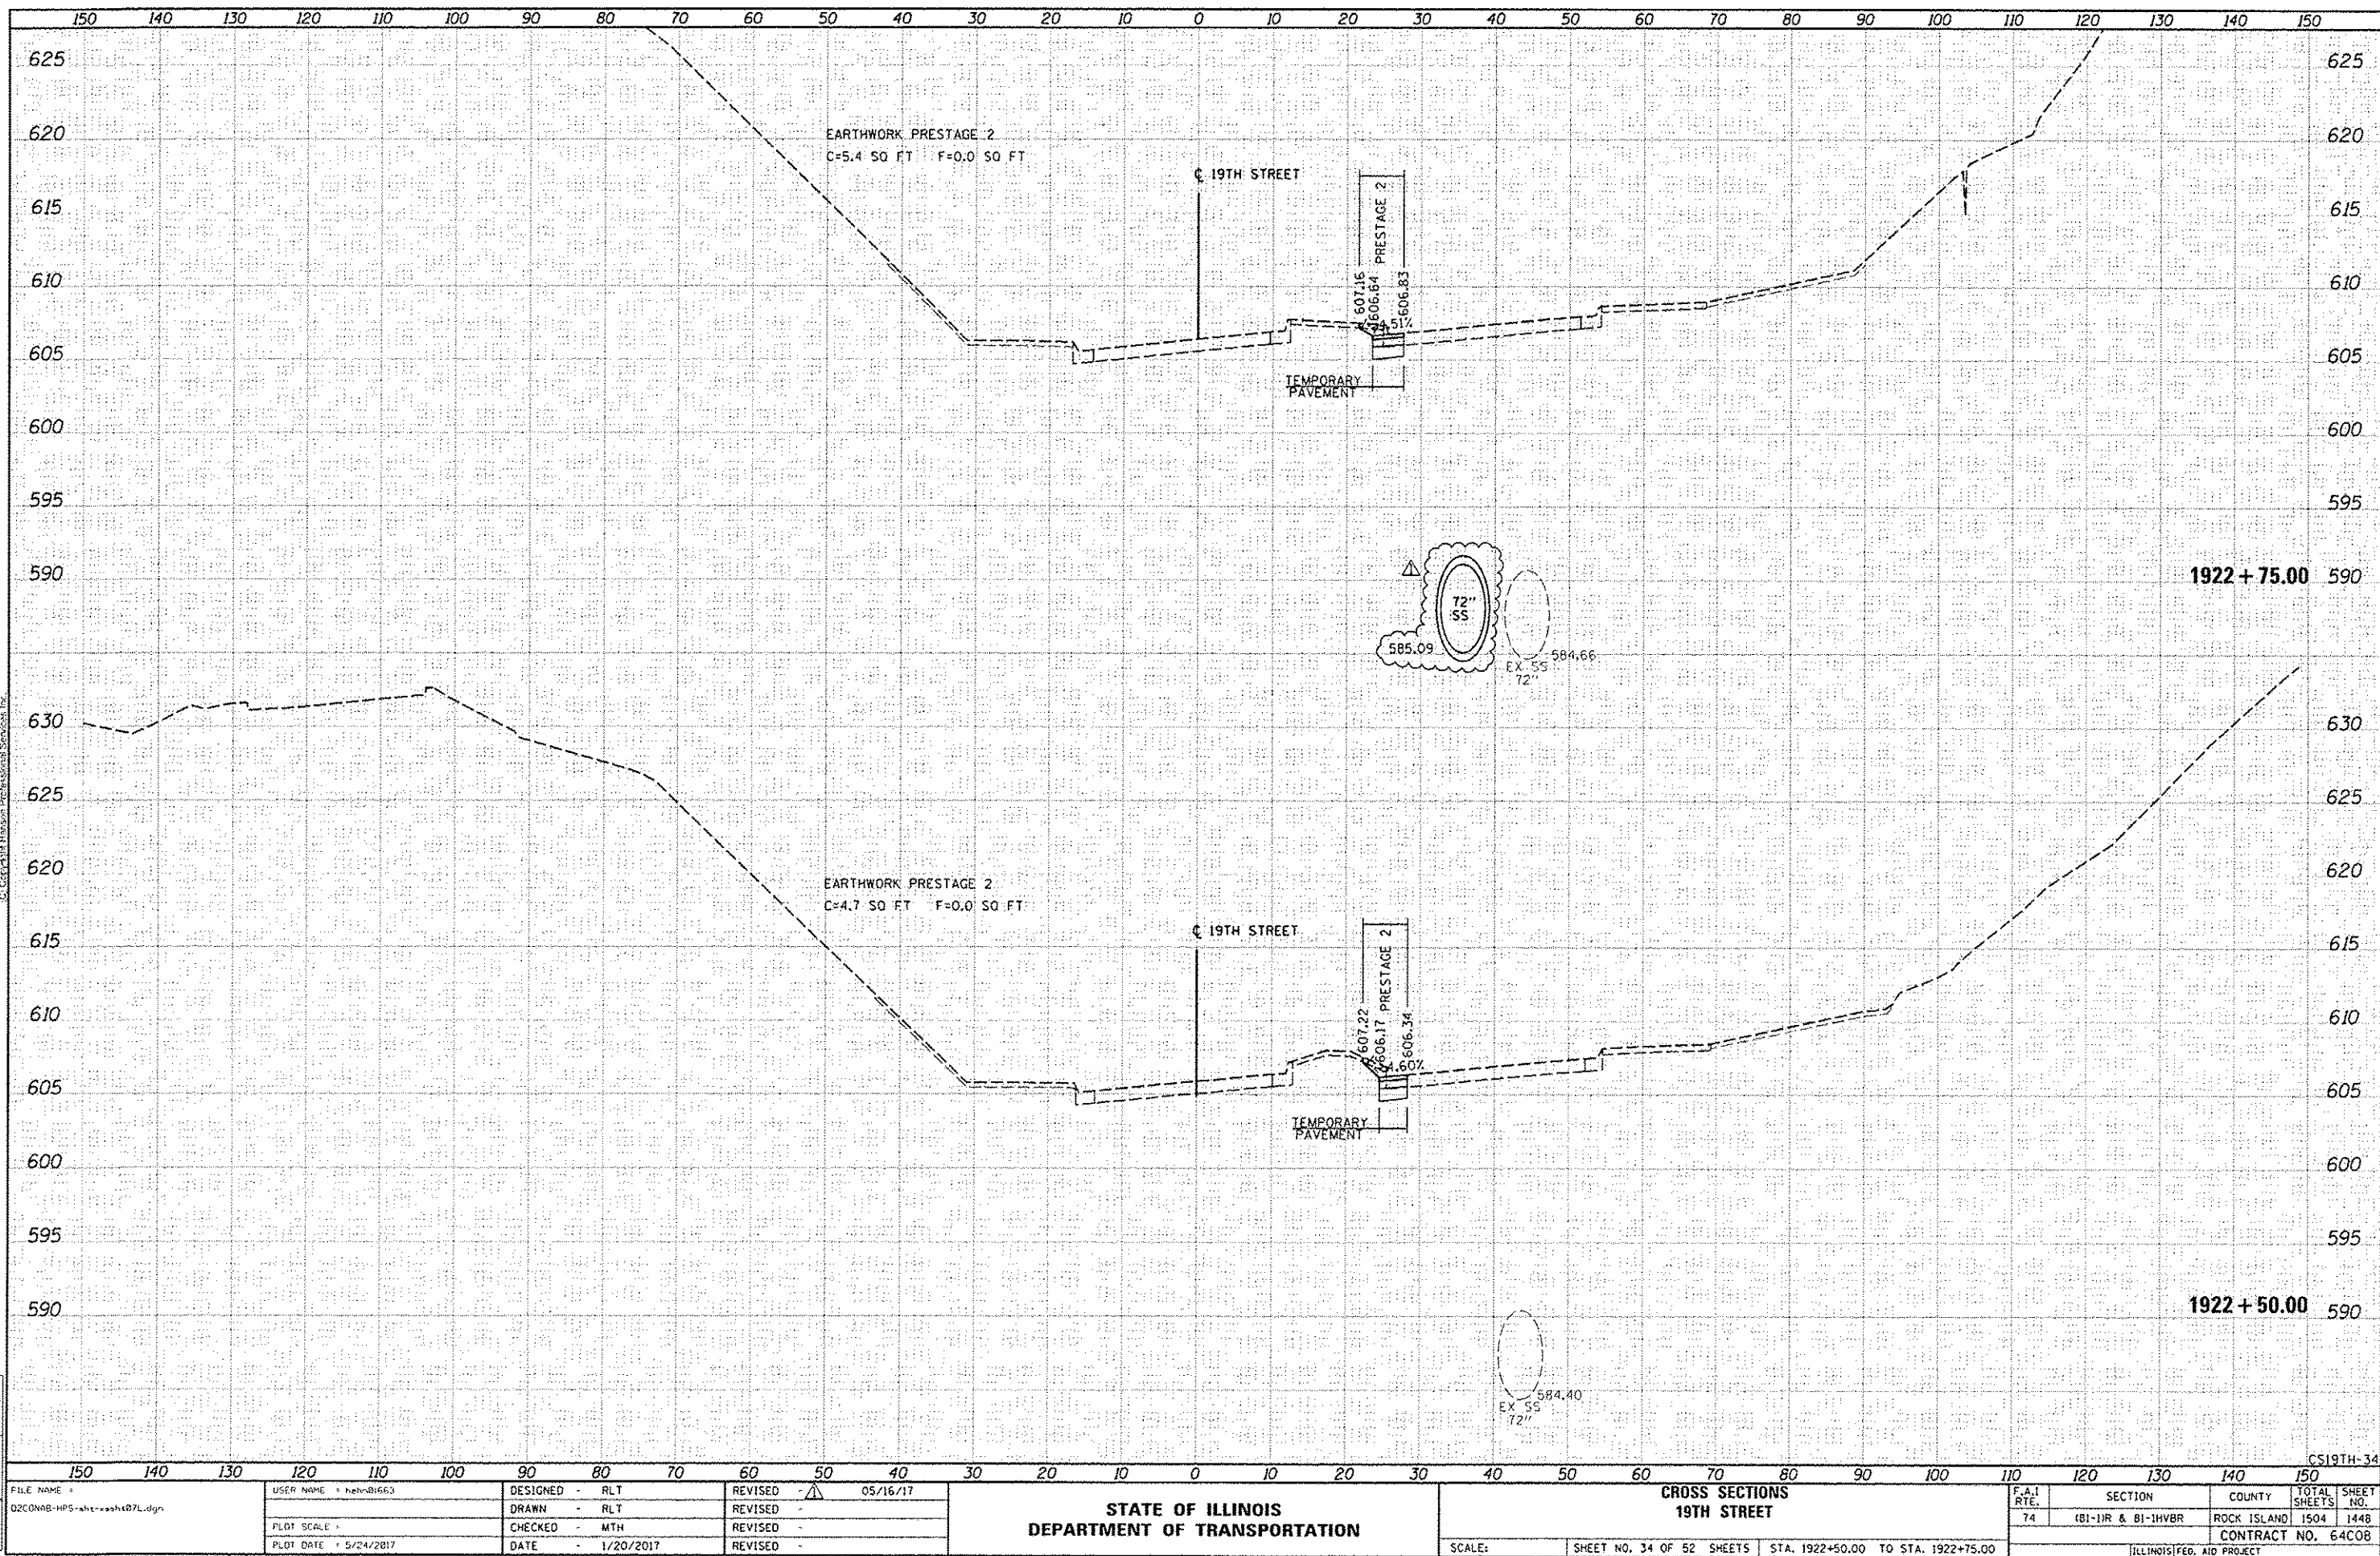


DATE	BY
DESIGNED	
DRAWN	
CHECKED	
NOTED	
REVISIONS	



DATE	BY
DESIGNED	
DRAWN	
CHECKED	
NOTED	
REVISIONS	

DATE	BY
DESIGNED	
DRAWN	
CHECKED	
NOTED	
REVISIONS	

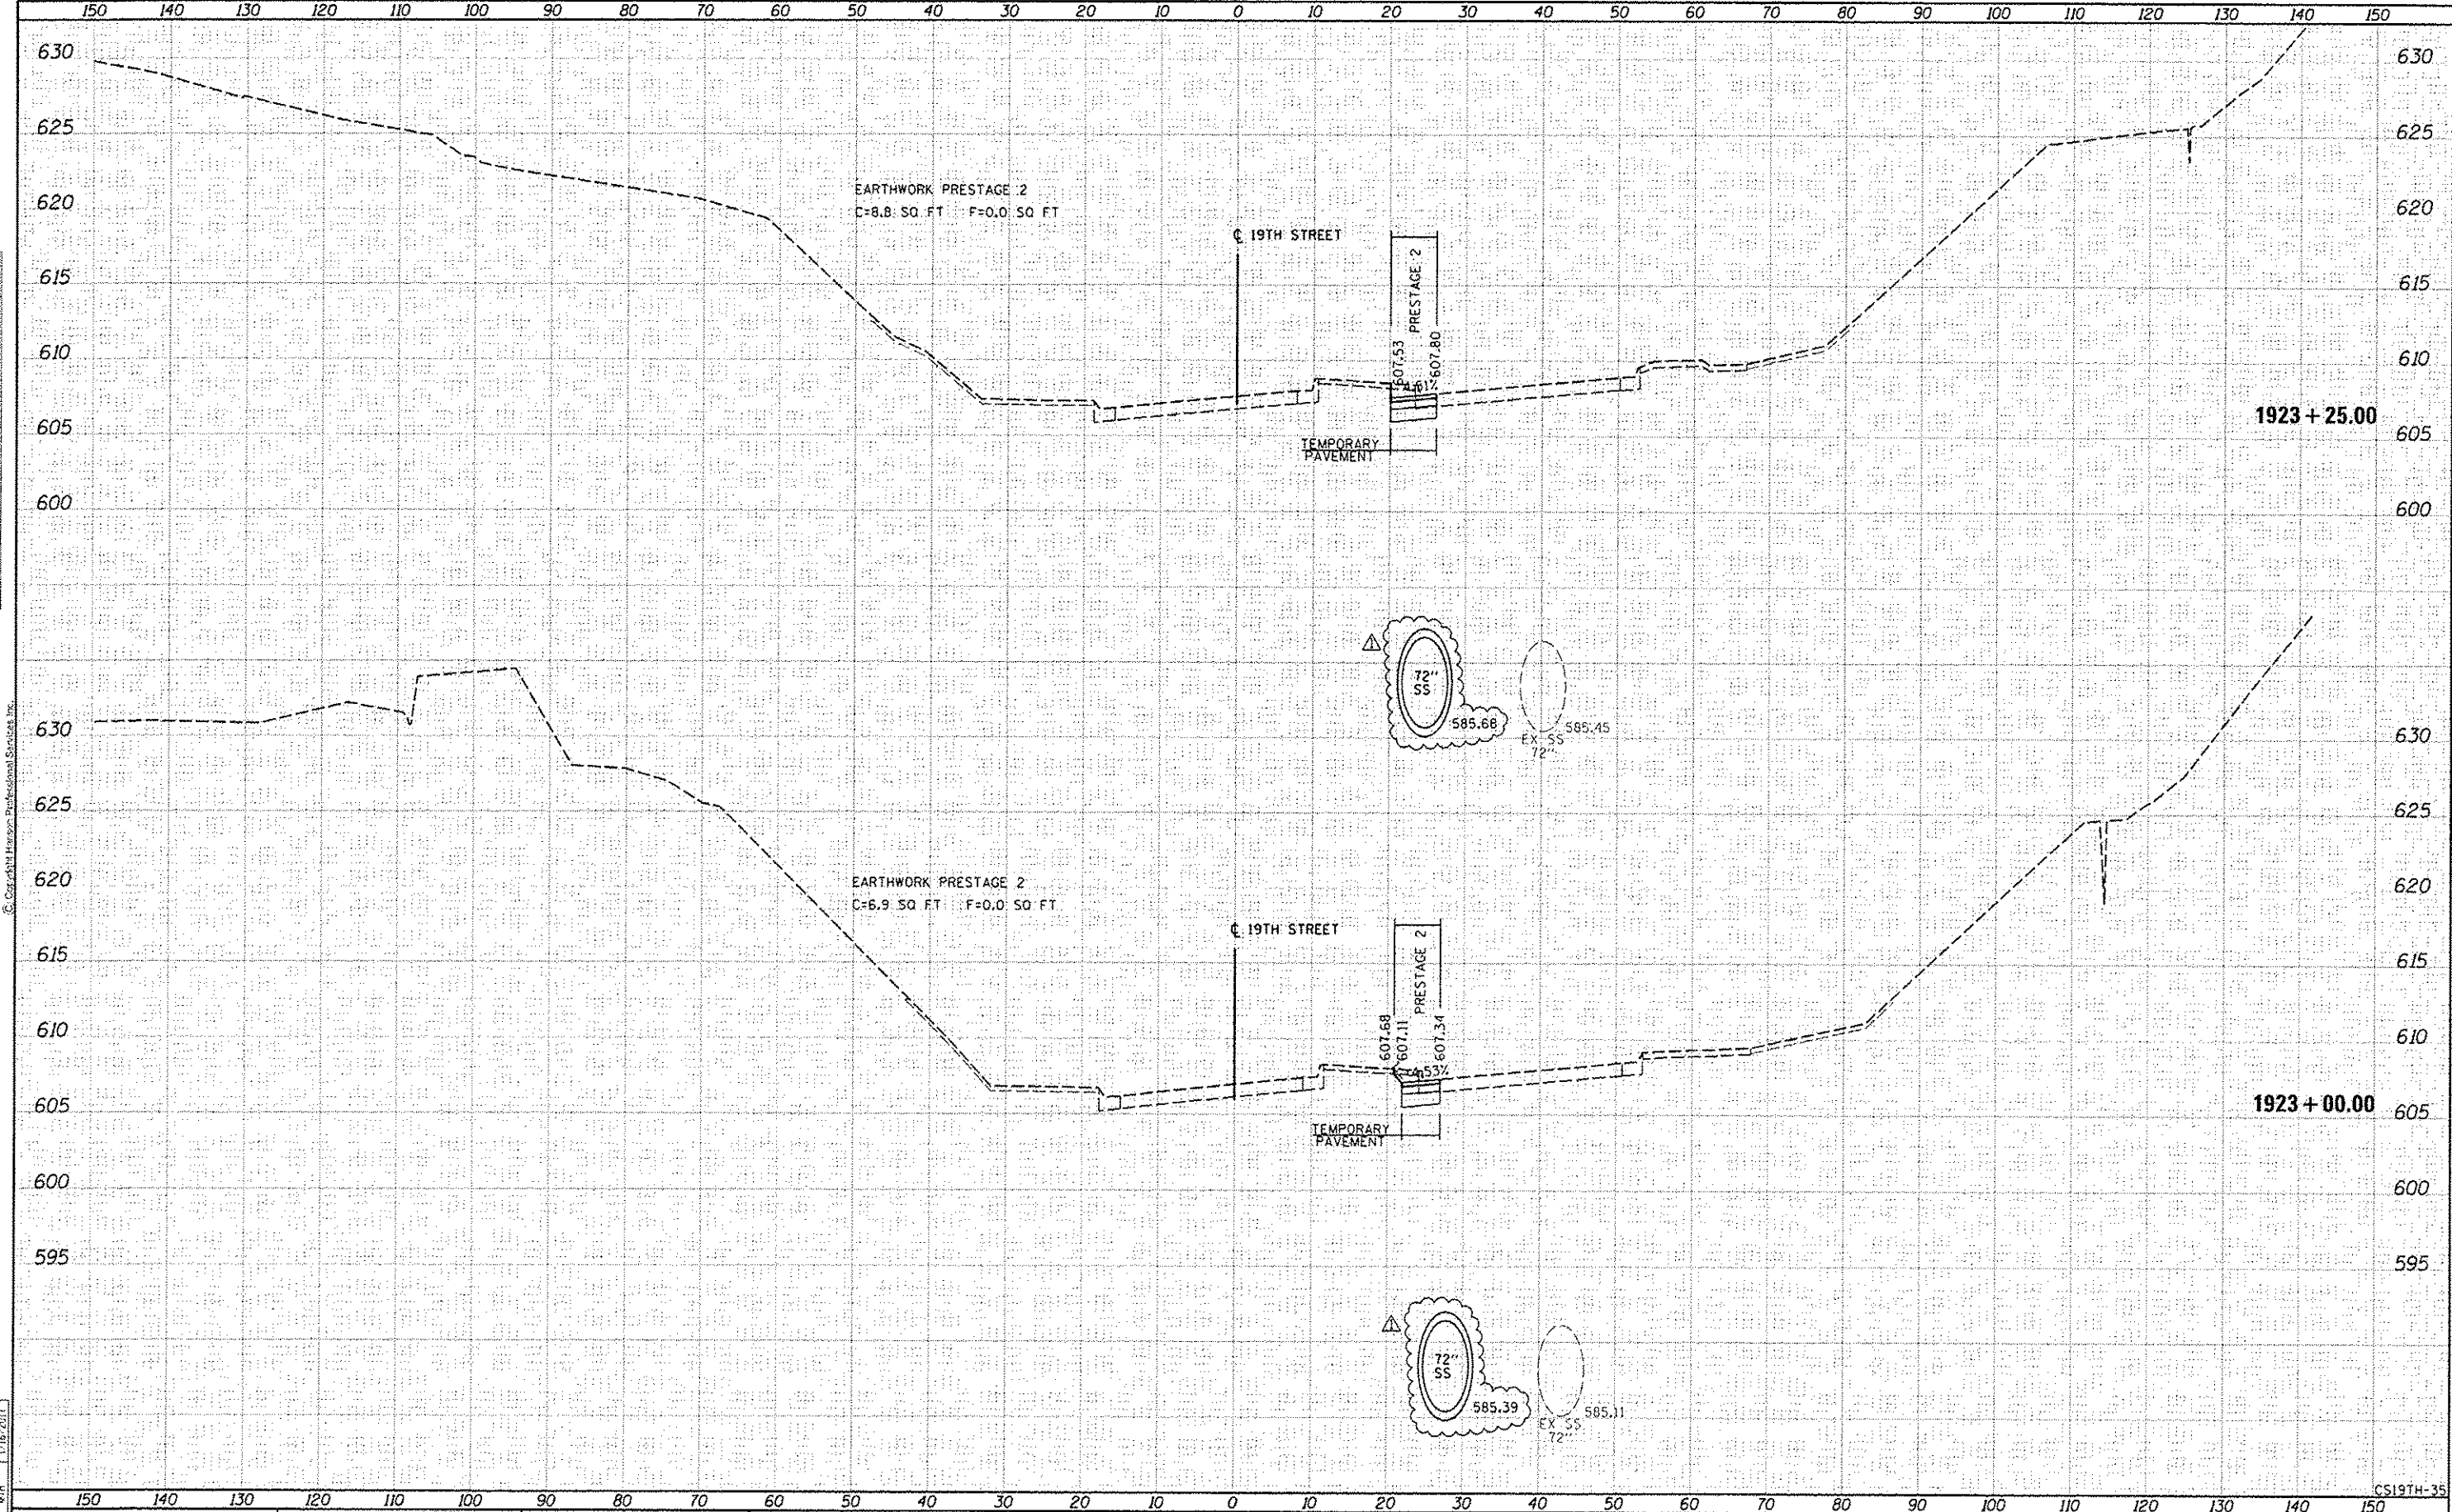


FILE NAME: 02CONAB-HP5-shr-wash107L.dgn	USER NAME: hahn81653	DESIGNED: RLT	REVISED: 05/16/17	STATE OF ILLINOIS DEPARTMENT OF TRANSPORTATION	CROSS SECTIONS 19TH STREET	SCALE:	SHEET NO. 35 OF 52 SHEETS	STA. 1923+00.00 TO STA. 1923+25.00	F.A.I. RTE. 74 SECTION (81-11R & 81-11VBR) COUNTY ROCK ISLAND TOTAL SHEET NO. 1504 CONTRACT NO. 64C08 ILLINOIS FED. AID PROJECT
		DRAWN: RLT	REVISED:						
		CHECKED: MTH	REVISED:						
		DATE: 1/20/2017	REVISED:						

DATE	BY
DESIGNED	PLOTTED
NOTED	TEMP. IT
AREAS	AREAS
NO.	NO.




DATE	BY
DESIGNED	PLOTTED
NOTED	TEMP. IT
AREAS	AREAS
NO.	NO.

DATE	BY
DESIGNED	PLOTTED
NOTED	TEMP. IT
AREAS	AREAS
NO.	NO.

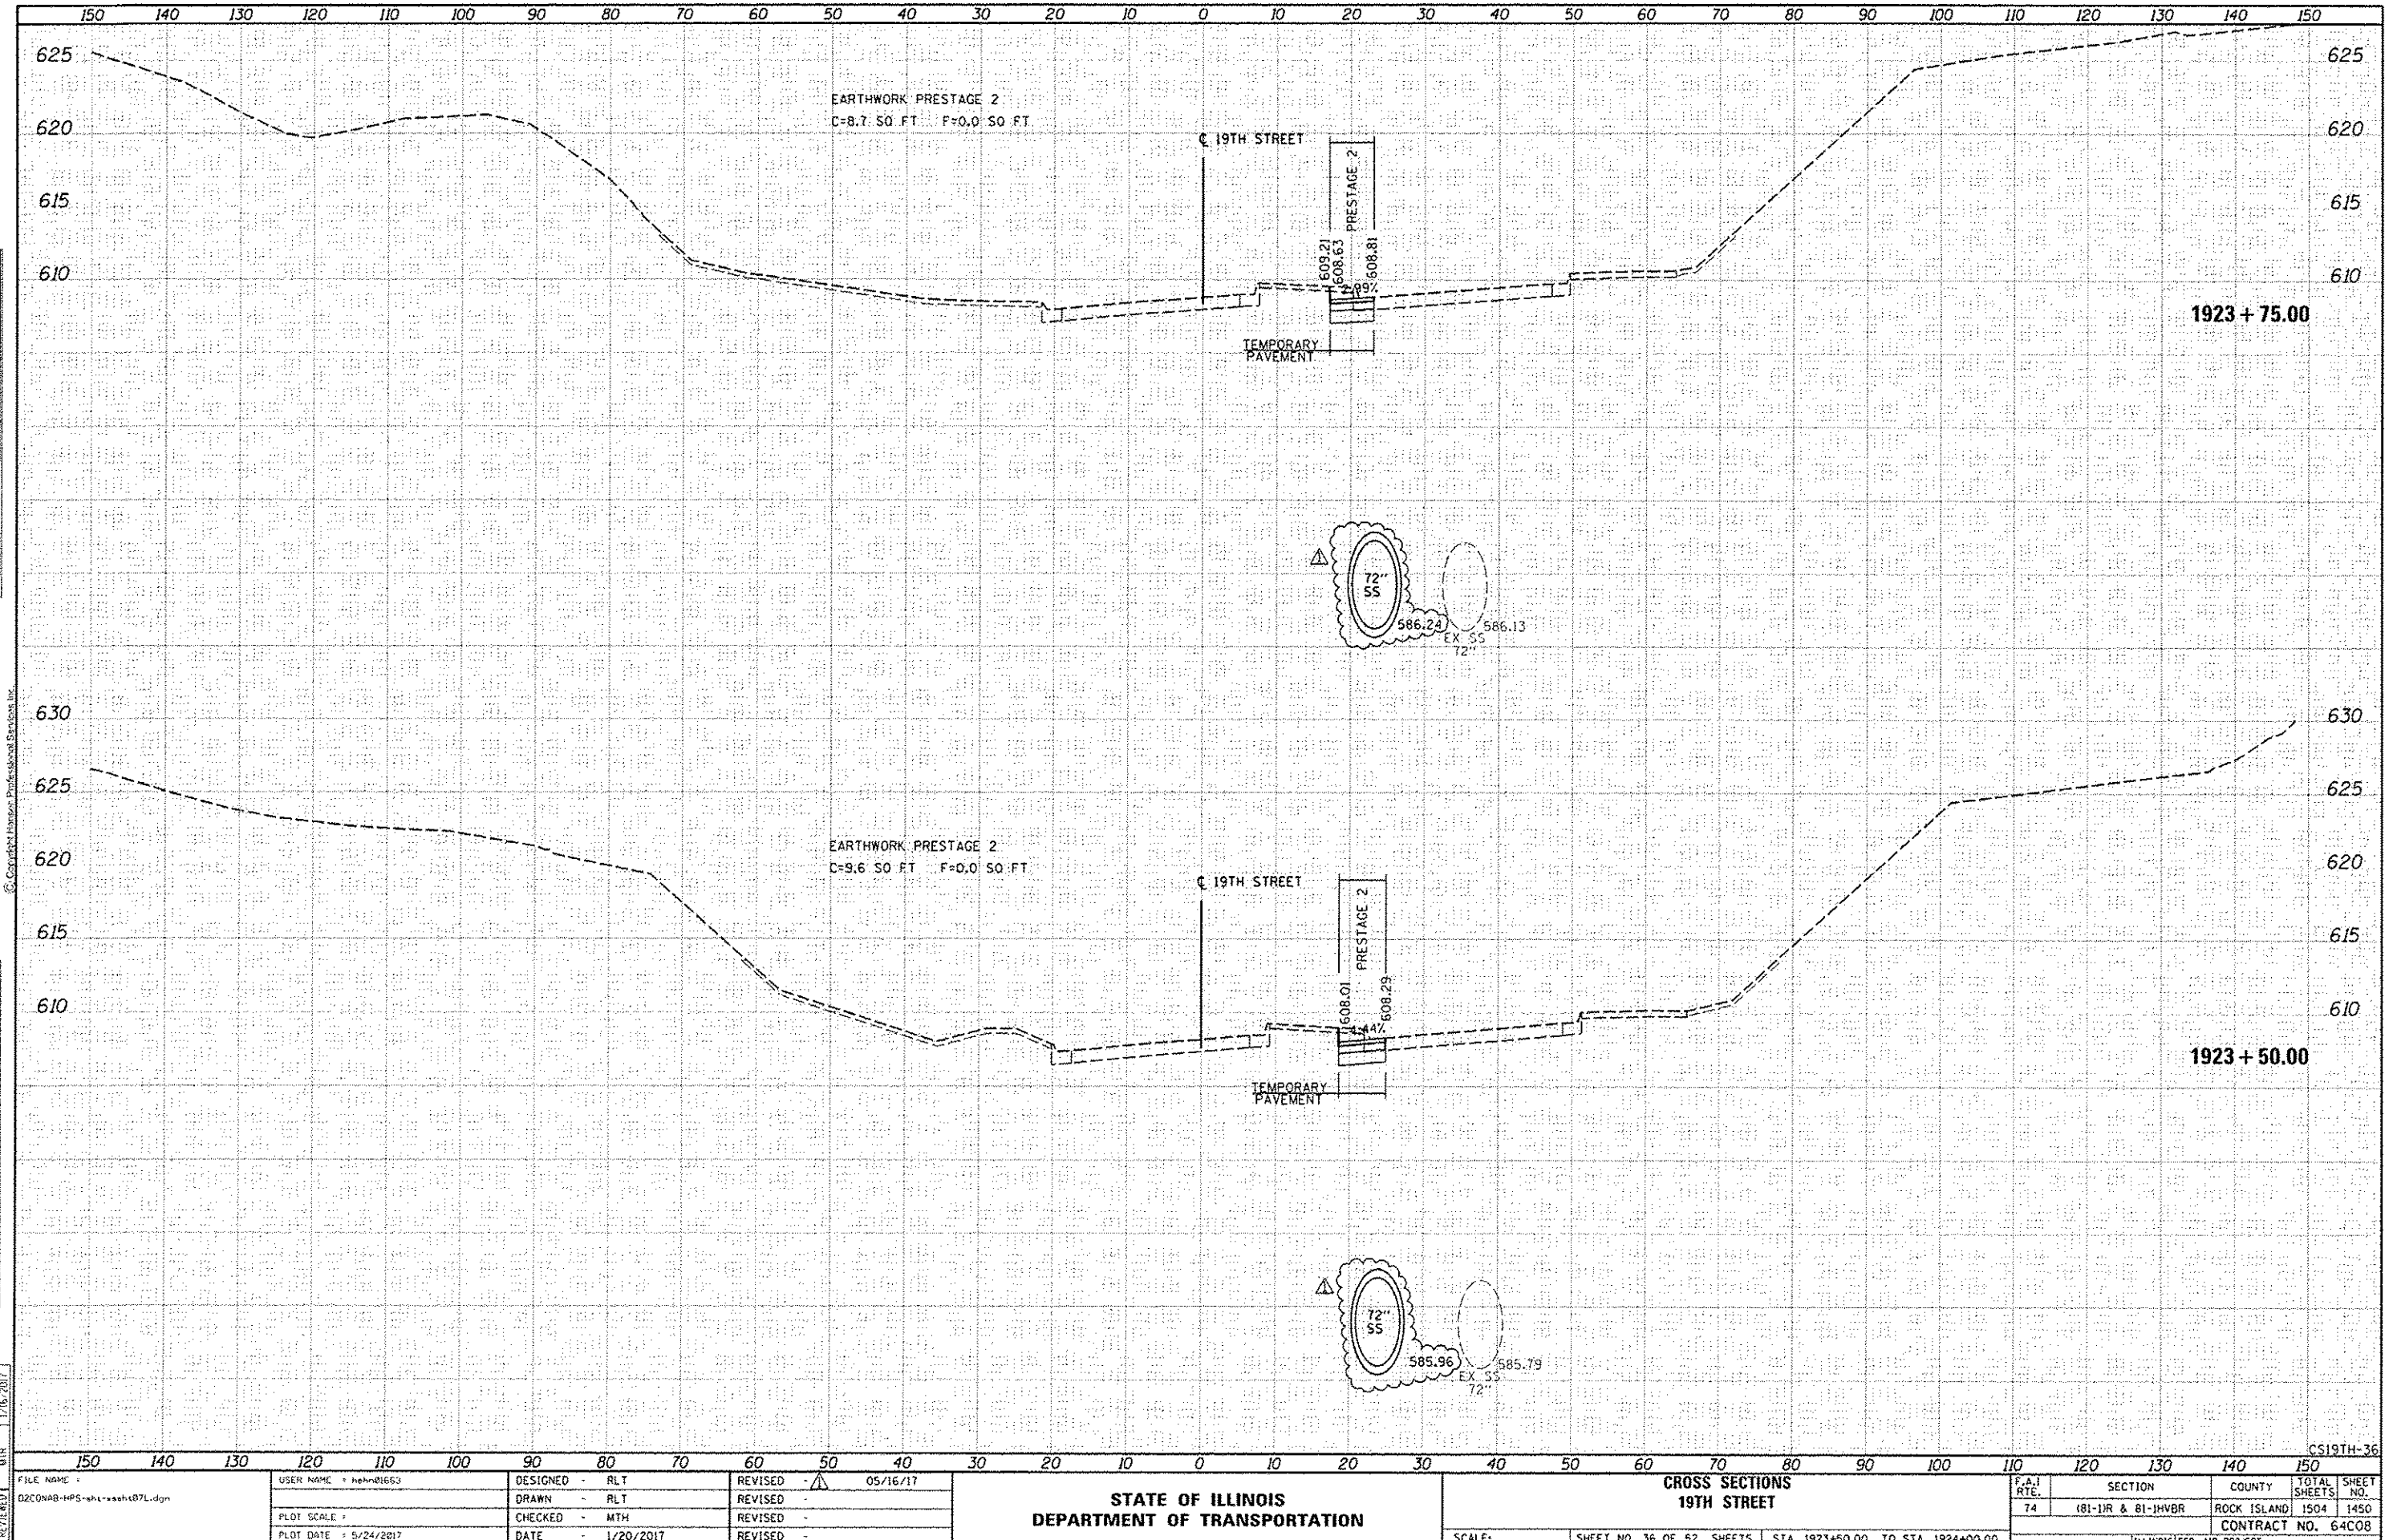

FILE NAME :	USER NAME : hhn01663	DESIGNED - RLT	REVISED - 05/16/17	STATE OF ILLINOIS DEPARTMENT OF TRANSPORTATION										CROSS SECTIONS 19TH STREET										F.A.I RTE.	SECTION	COUNTY	TOTAL SHEETS	SHEET NO.															
D:\CONAB-HPS-plt-wsht07L.dgn		DRAWN - RLT	REVISED -											74	(81-1R & 81-JHVBR	ROCK ISLAND	1504	1450																									
		CHECKED - MTH	REVISED -											CONTRACT NO. 64C08				ILLINOIS FED. AID PROJECT																									
	PLOT SCALE :	DATE - 1/20/2017	REVISED -	SCALE:										SHEET NO. 36 OF 52 SHEETS										STA. 1923+50.00 TO STA. 1924+00.00																			


LAYOUT	RUT	12/15/2016
DRAW	RUT	12/15/2016
REVISED	MTM	1/16/2017

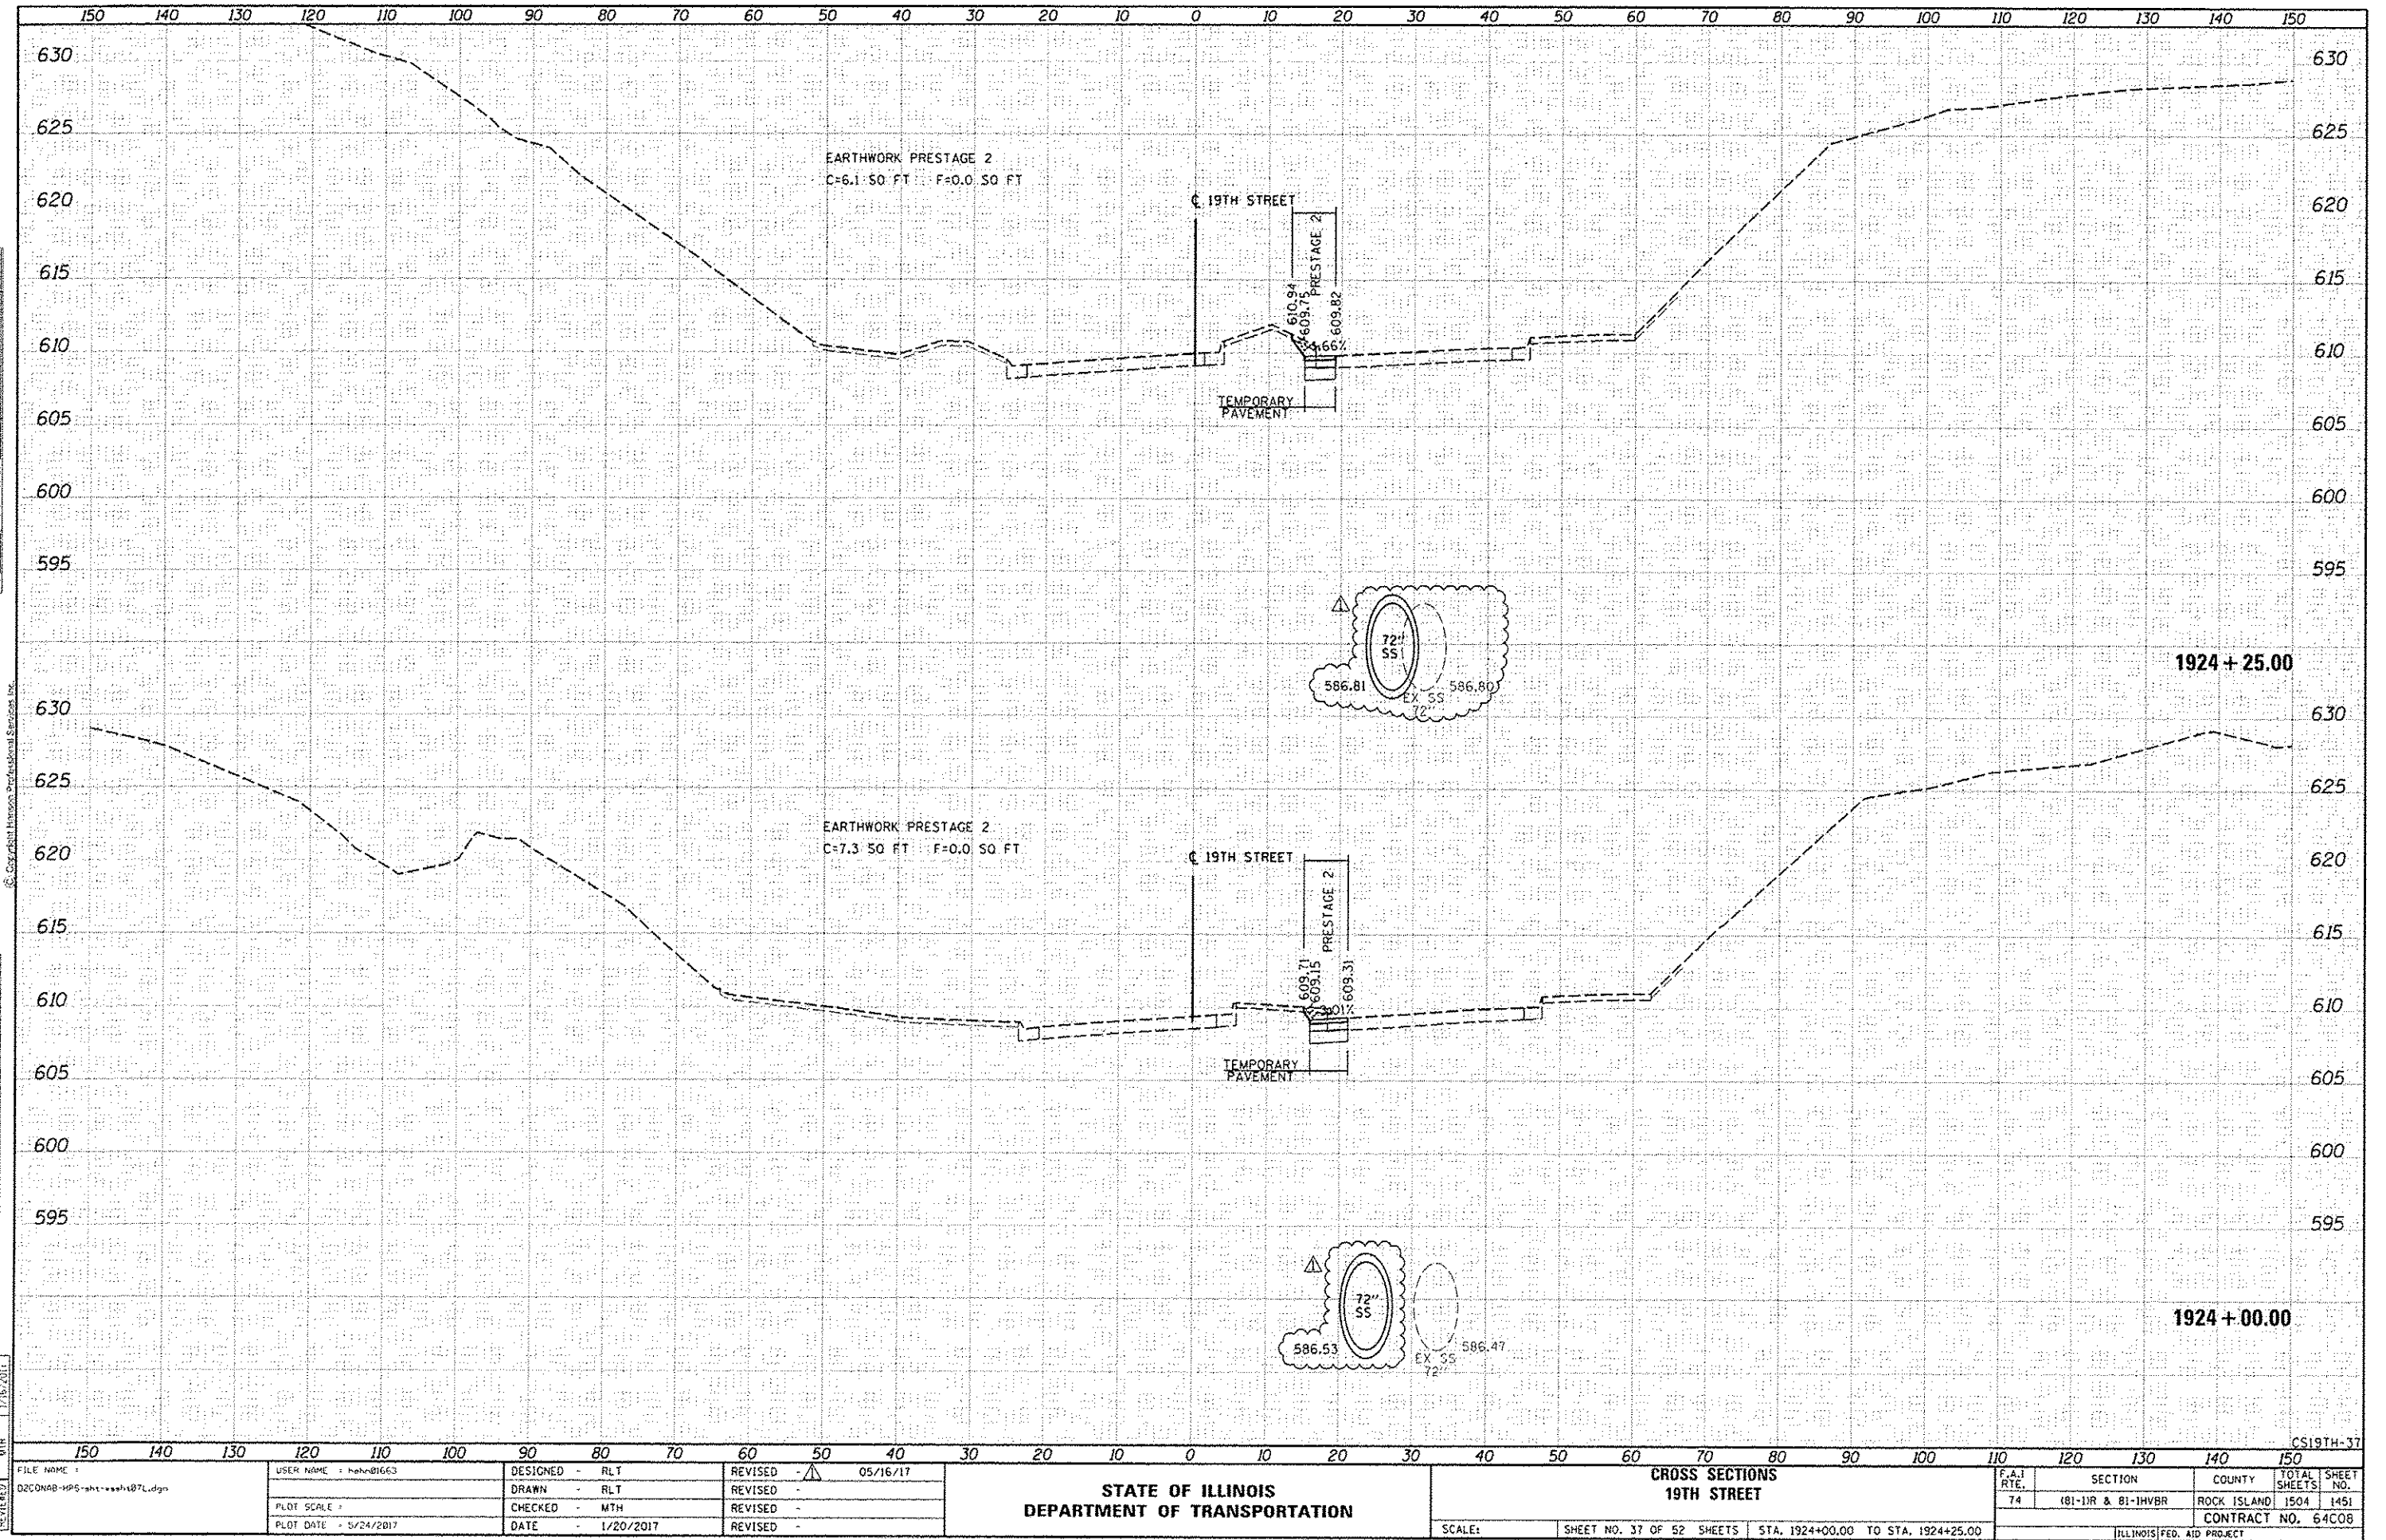

NO.	NOTE BOOK	SURVEYED	BY	DATE
		PLANTED		
		TEMPERATURE		
		WIND		
		MOON		
		STARS		
		PLANETS		
		COMETS		
		NEBULAE		
		CLUSTERS		
		OTHER		
		REMARKS		

[illegible]


LAYOUT	RLT	12/15/2016
DRAWN	RLT	12/15/2016


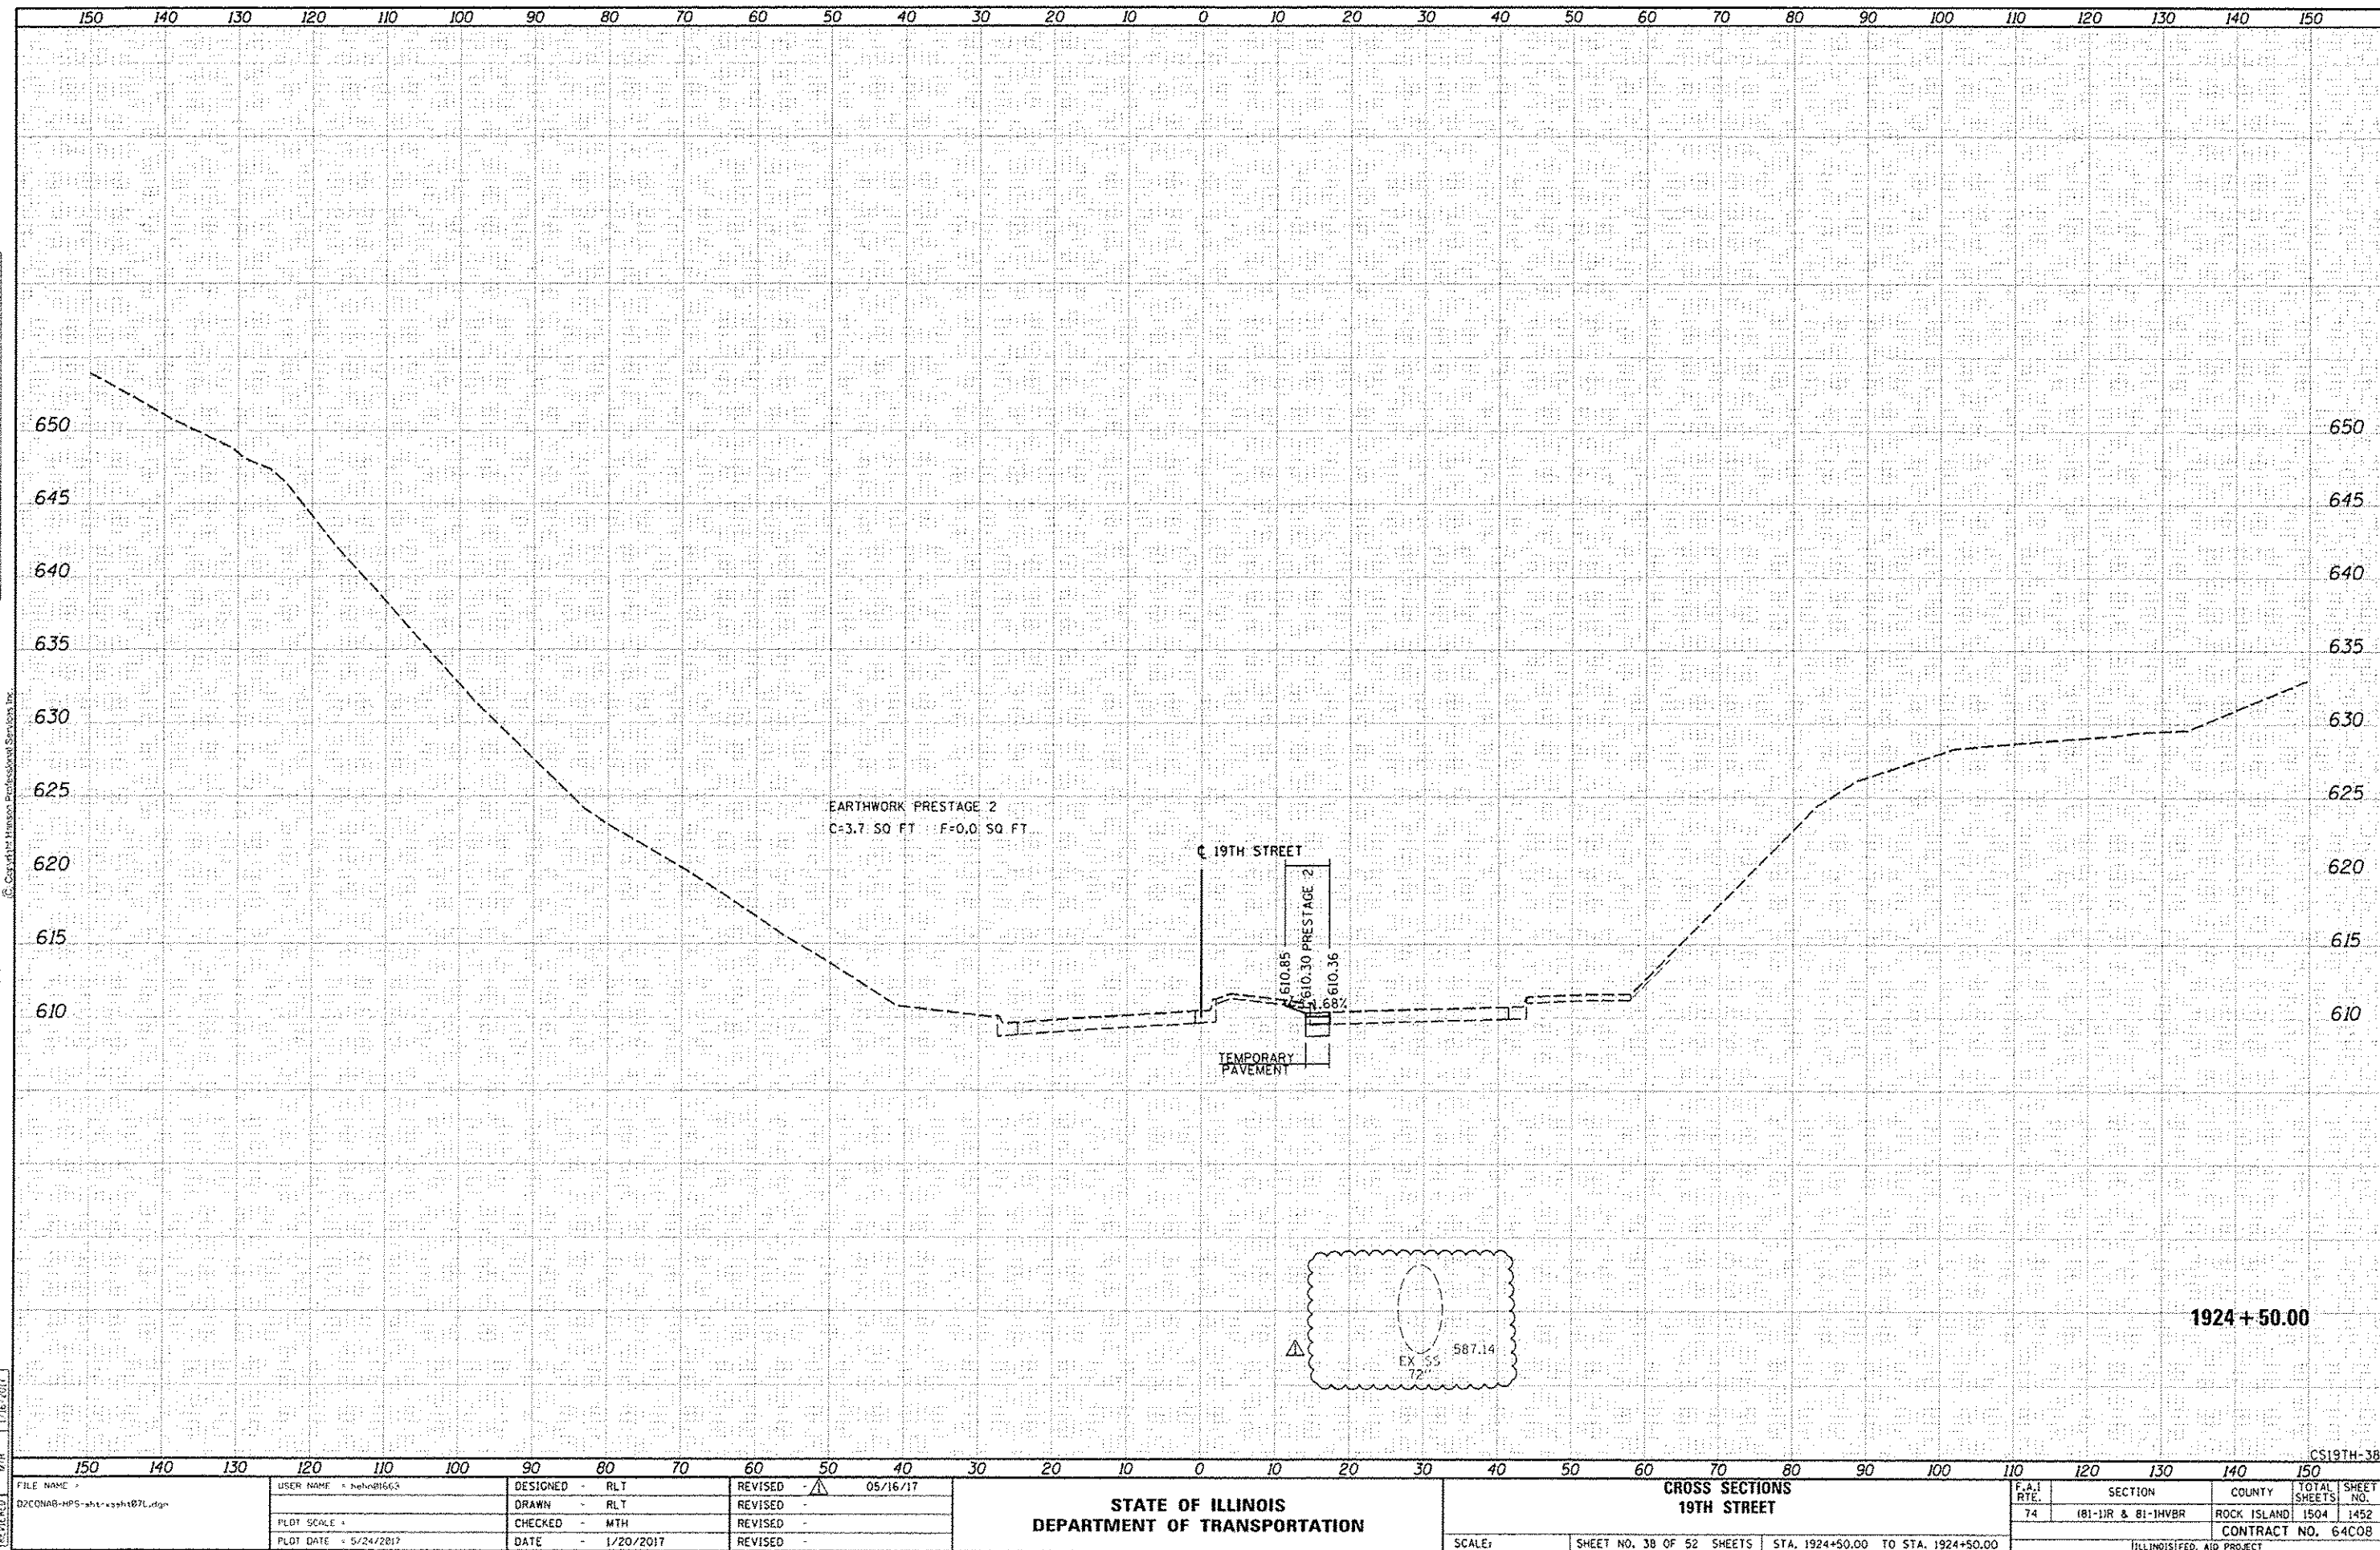



NO.	AREAS	TEMPORARY	PLANTED	SUPPLIED	BY	DATE

[illegible]

LAYOUT	RLT	12/15/2016
DRAWN	RLT	12/15/2016
REVIEWED	MTH	1/15/2017

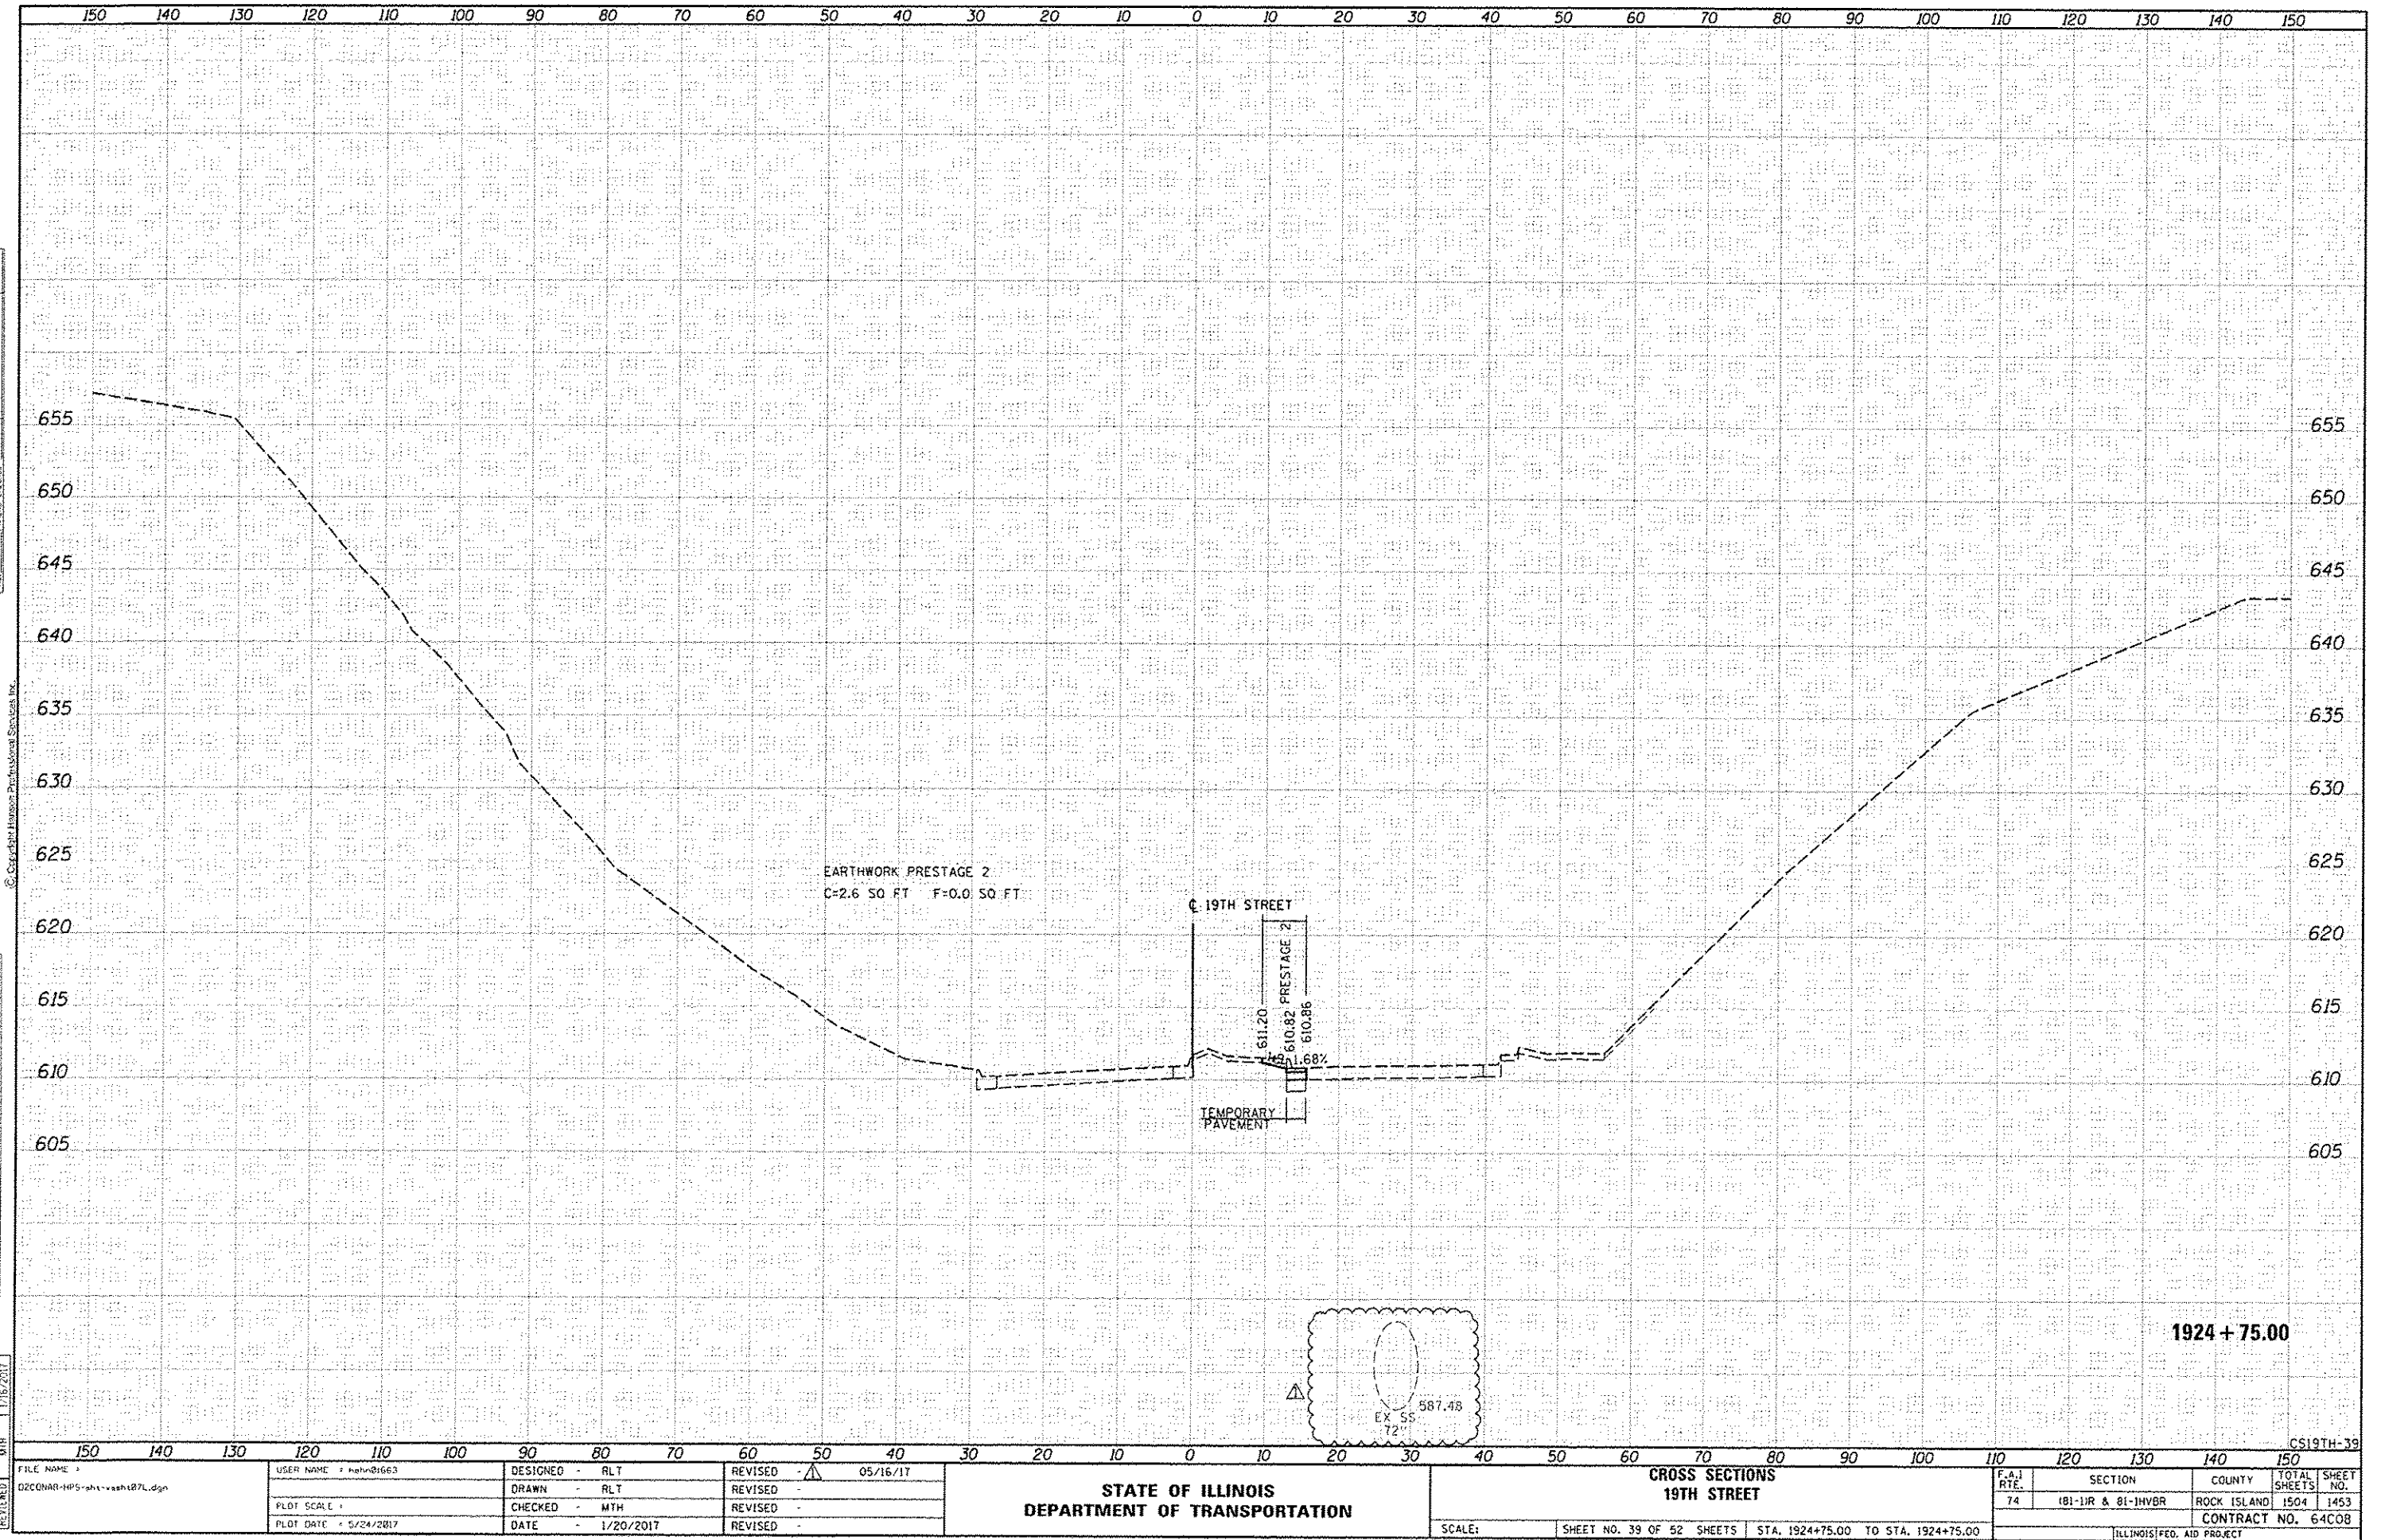

  

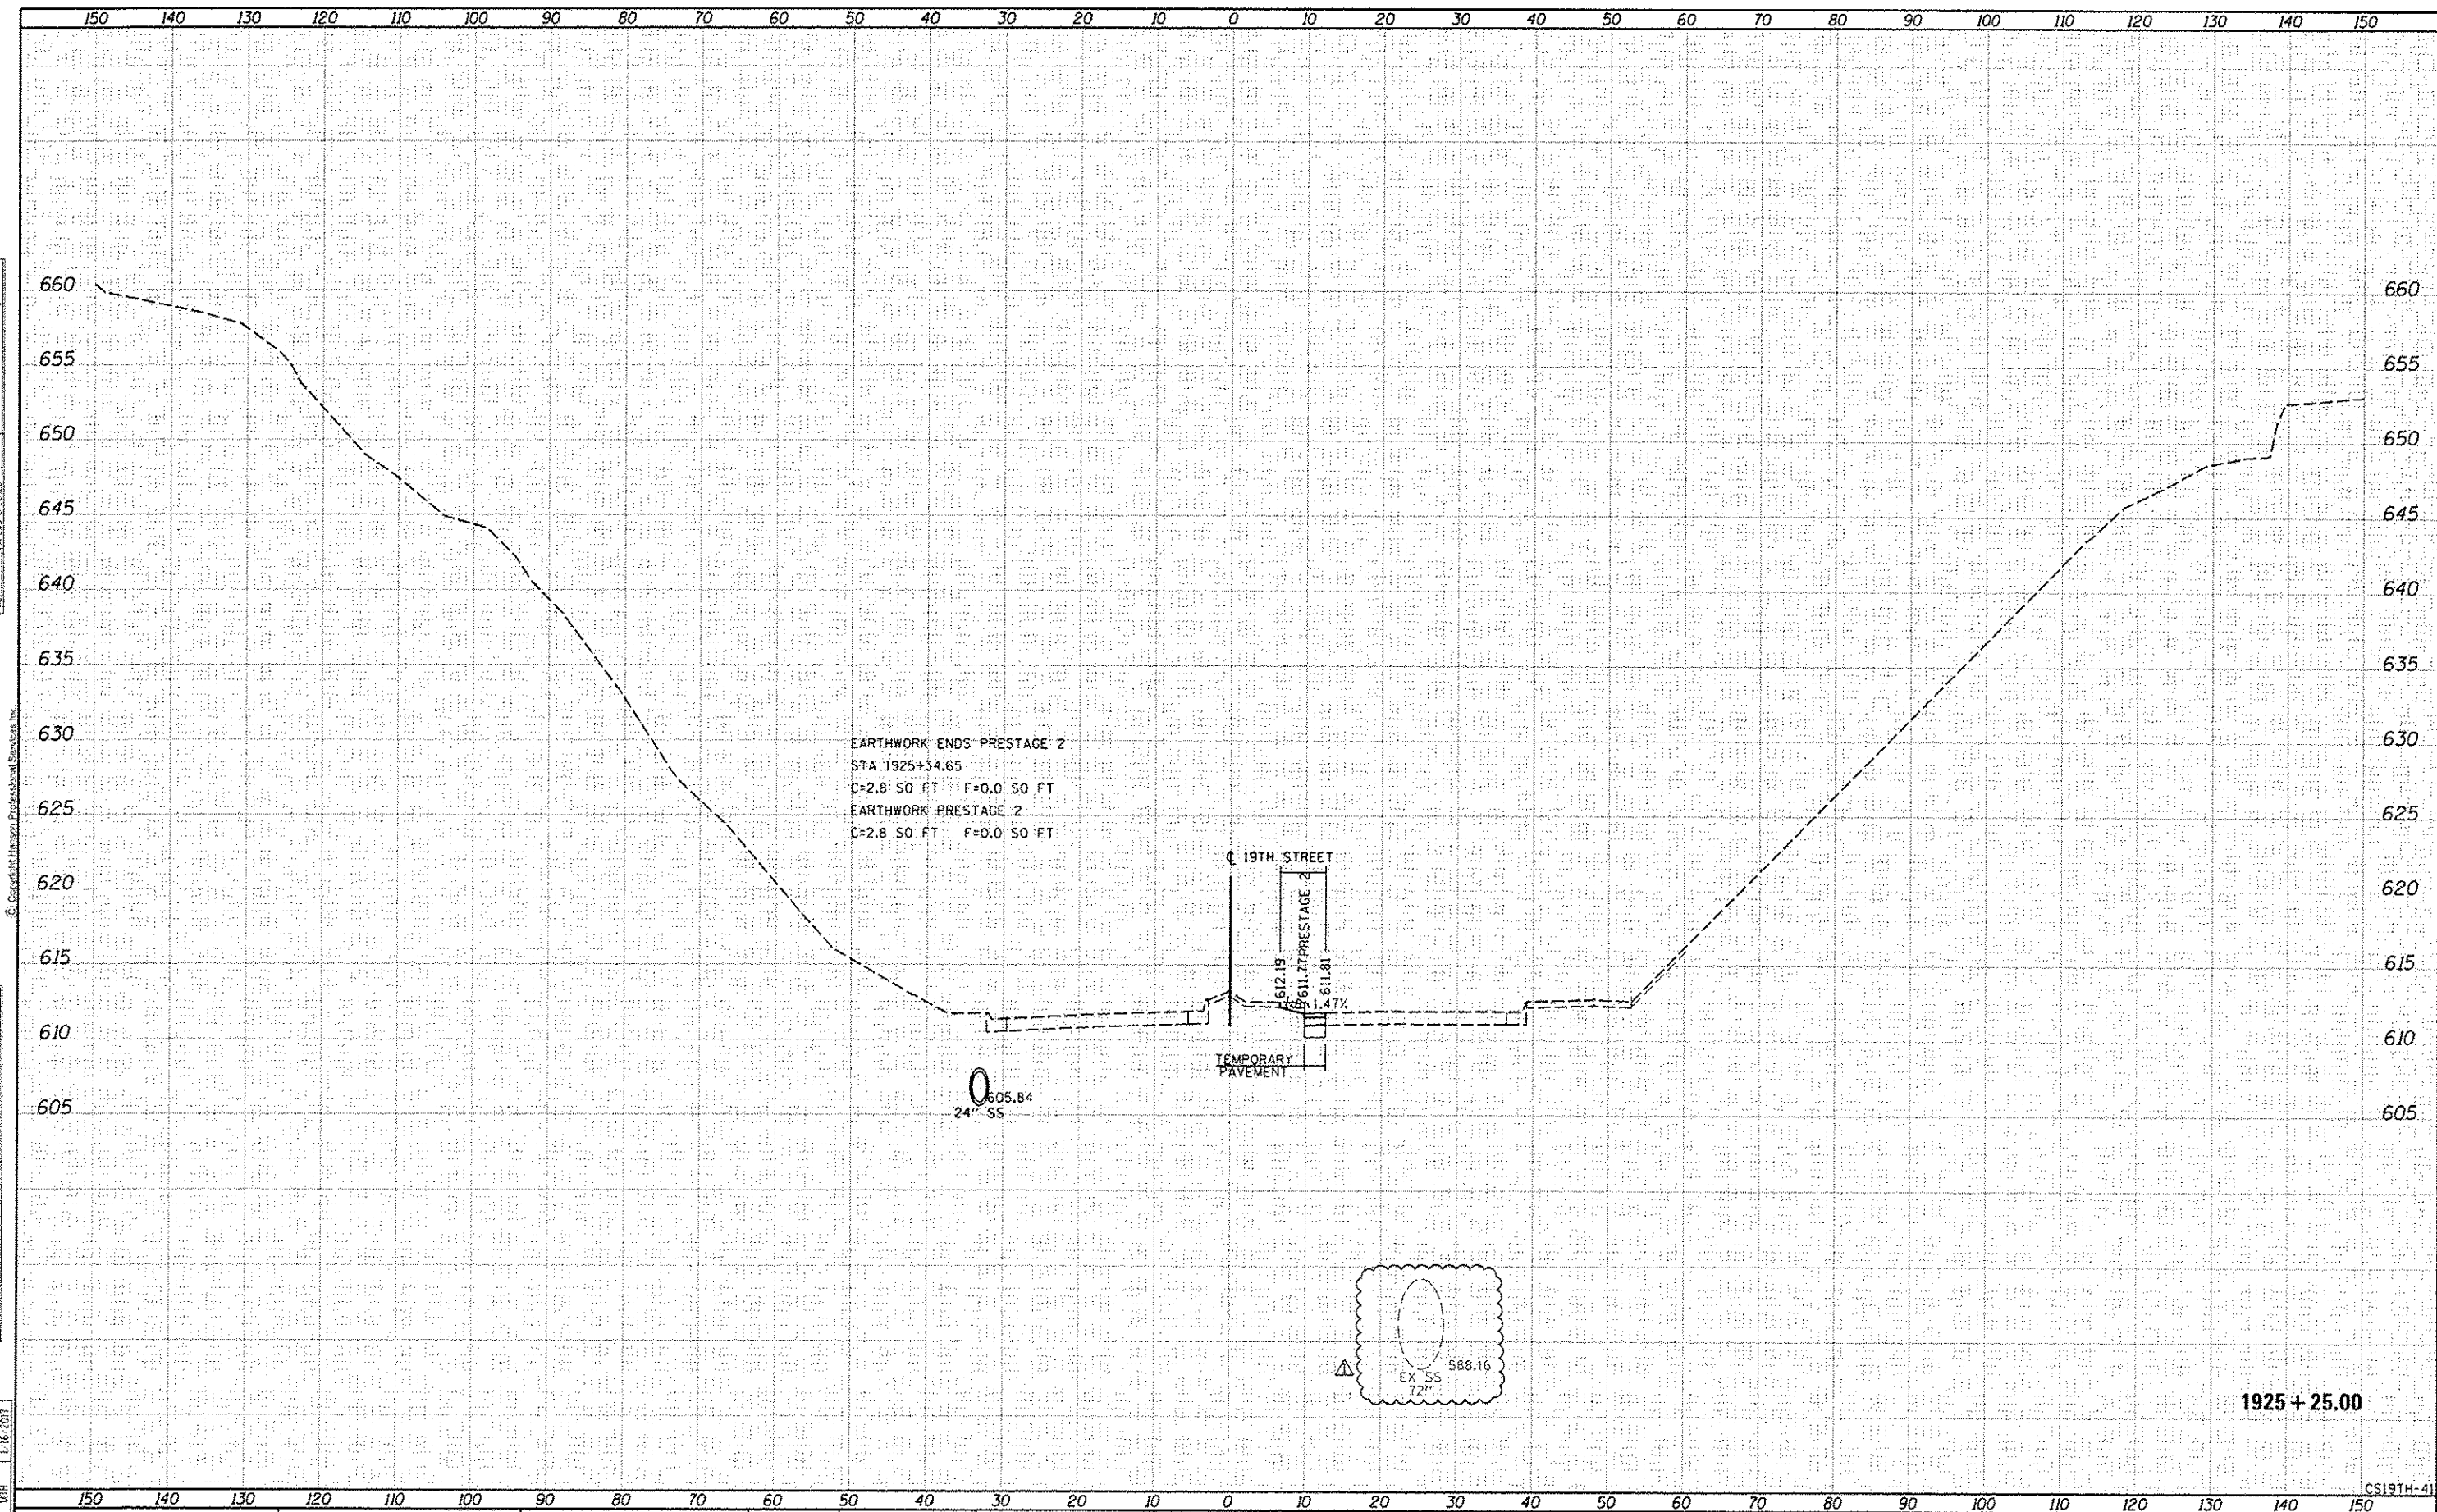


FILE NAME +	USER NAME + hsch21663	DESIGNED - RLT	REVISED - 05/16/17	STATE OF ILLINOIS DEPARTMENT OF TRANSPORTATION	CROSS SECTIONS 19TH STREET	F.A.I RTE.		SECTION	COUNTY	TOTAL SHEETS	SHEET NO.
D:\CONAG-HP5-shr-aaht07L.dgn	PLDT SCALE +	DRAWN - RLT	REVISED -			74	(81-1)R & 81-1)HVR	ROCK ISLAND	1504	1455	
	PLDT DATE + 5/24/2017	CHECKED - MTH	REVISED -			CONTRACT NO. 64C08					
		DATE - 1/20/2017	REVISED -			ILLINOIS FED. AID PROJECT					
SCALE:				SHEET NO. 41 OF 52 SHEETS		STA. 1925+25.00 TO STA. 1925+25.00					

NO.	AREAS CHECKED	BY	DATE
FINAL SURVEY	SUPPOSED PLOTTER		
NOTE BOOK	TEMPERATURE		
	AREAS		
	AREAS CHECKED		

[illegible]

5/25/22/01	FIN	03/11/23
1/02/02/11	833	11/11/23
1/20/02/11	833	1/20/24

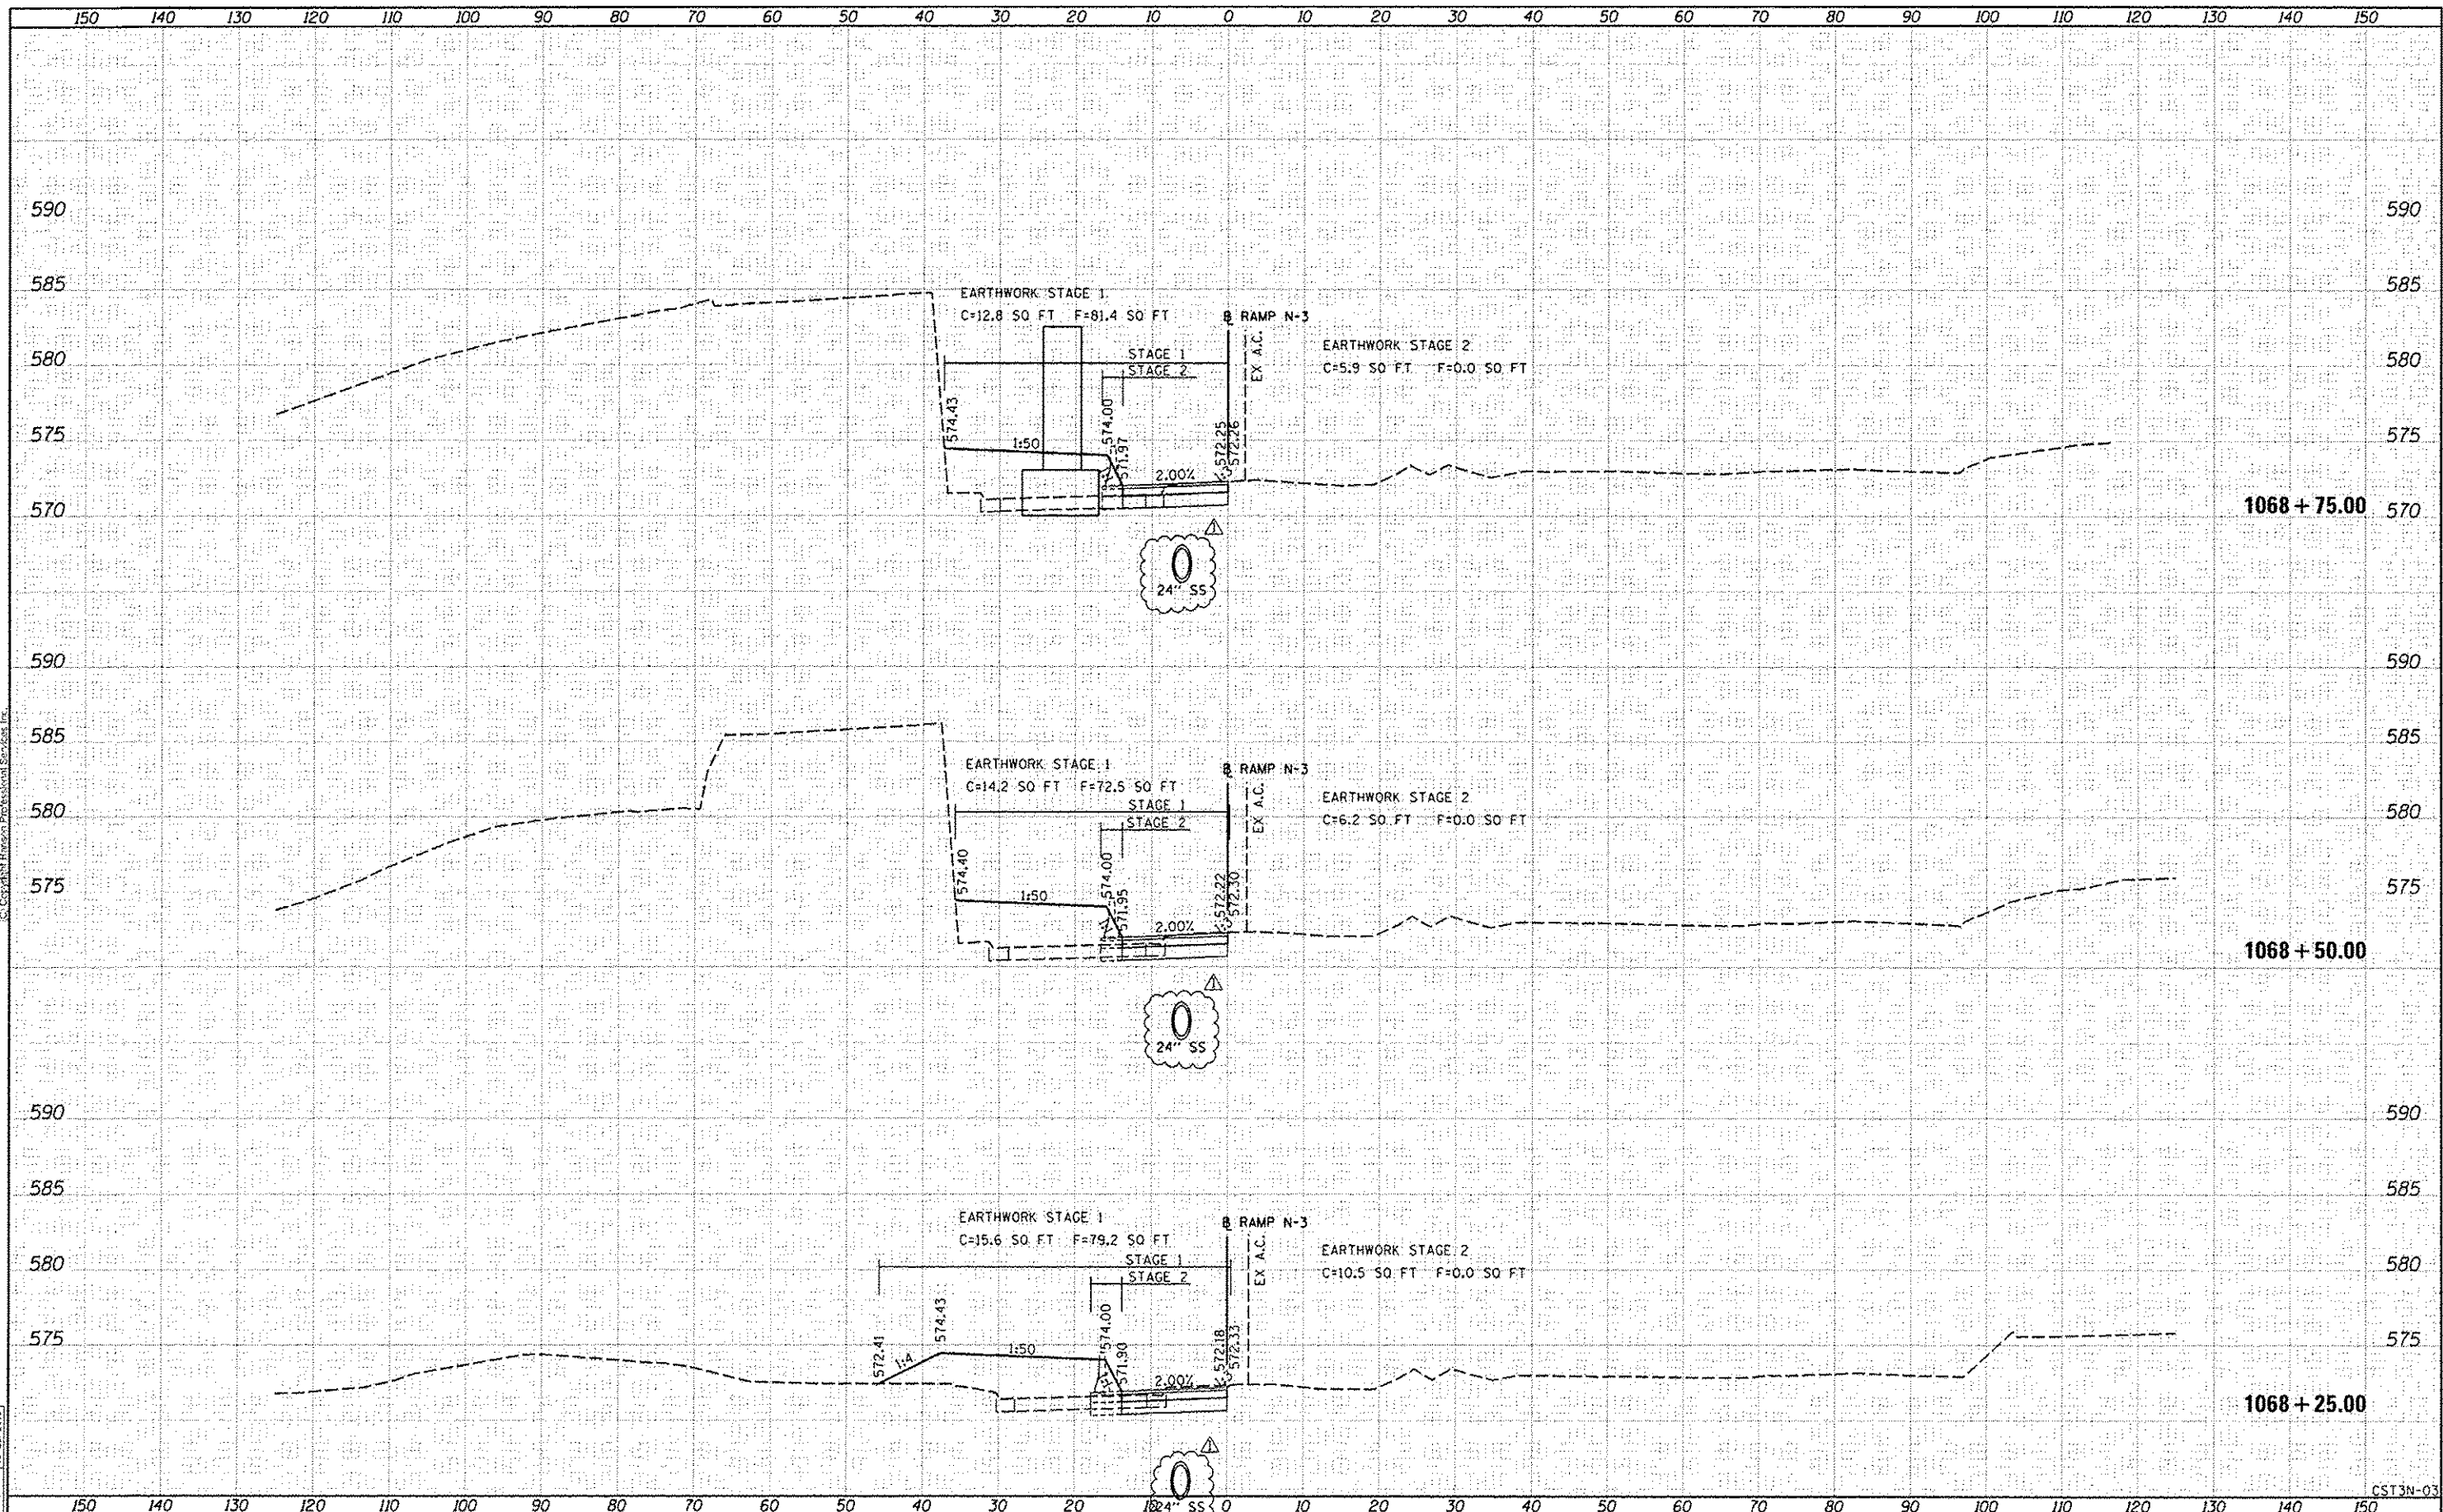


FILE NAME =	USER NAME = willb1457	DESIGNED - RL7	REVISED -  05/16/17	 STATE OF ILLINOIS DEPARTMENT OF TRANSPORTATION	CROSS SECTIONS TEMPORARY RAMP N-3 TEMPORARY RUNAROUND				P.A.1	SECTION	COUNTY	TOTAL	SHEET
D2CONAB-HPS-shr-xasht39M.dgn		DRAWN - RL7	REVISED -		74	(81-1R & 81-1H)BR	ROCK ISLAND	1504	1497				
PLOT SCALE =		CHECKED - MTH	REVISED -		SCALE: SHEET NO. 3 OF 7 SHEETS STA. 1068+25.00 TO STA. 1068+75.00				CONTRACT NO. 64C08				
PLOT DATE = 4/10/2017		DATE - 1/20/2017	REVISED -										

DATE	
BY	
DESIGNED	
DRAWN	
CHECKED	
REVIEWED	
FILED	
NOTE BOOK	
NO.	




DATE	
BY	
DESIGNED	
DRAWN	
CHECKED	
REVIEWED	
FILED	
NOTE BOOK	
NO.	

DATE	11/20/2014
BY	RLT
DESIGNED	RLT
DRAWN	RLT
CHECKED	MTH
REVIEWED	MTH
FILED	
NOTE BOOK	
NO.	

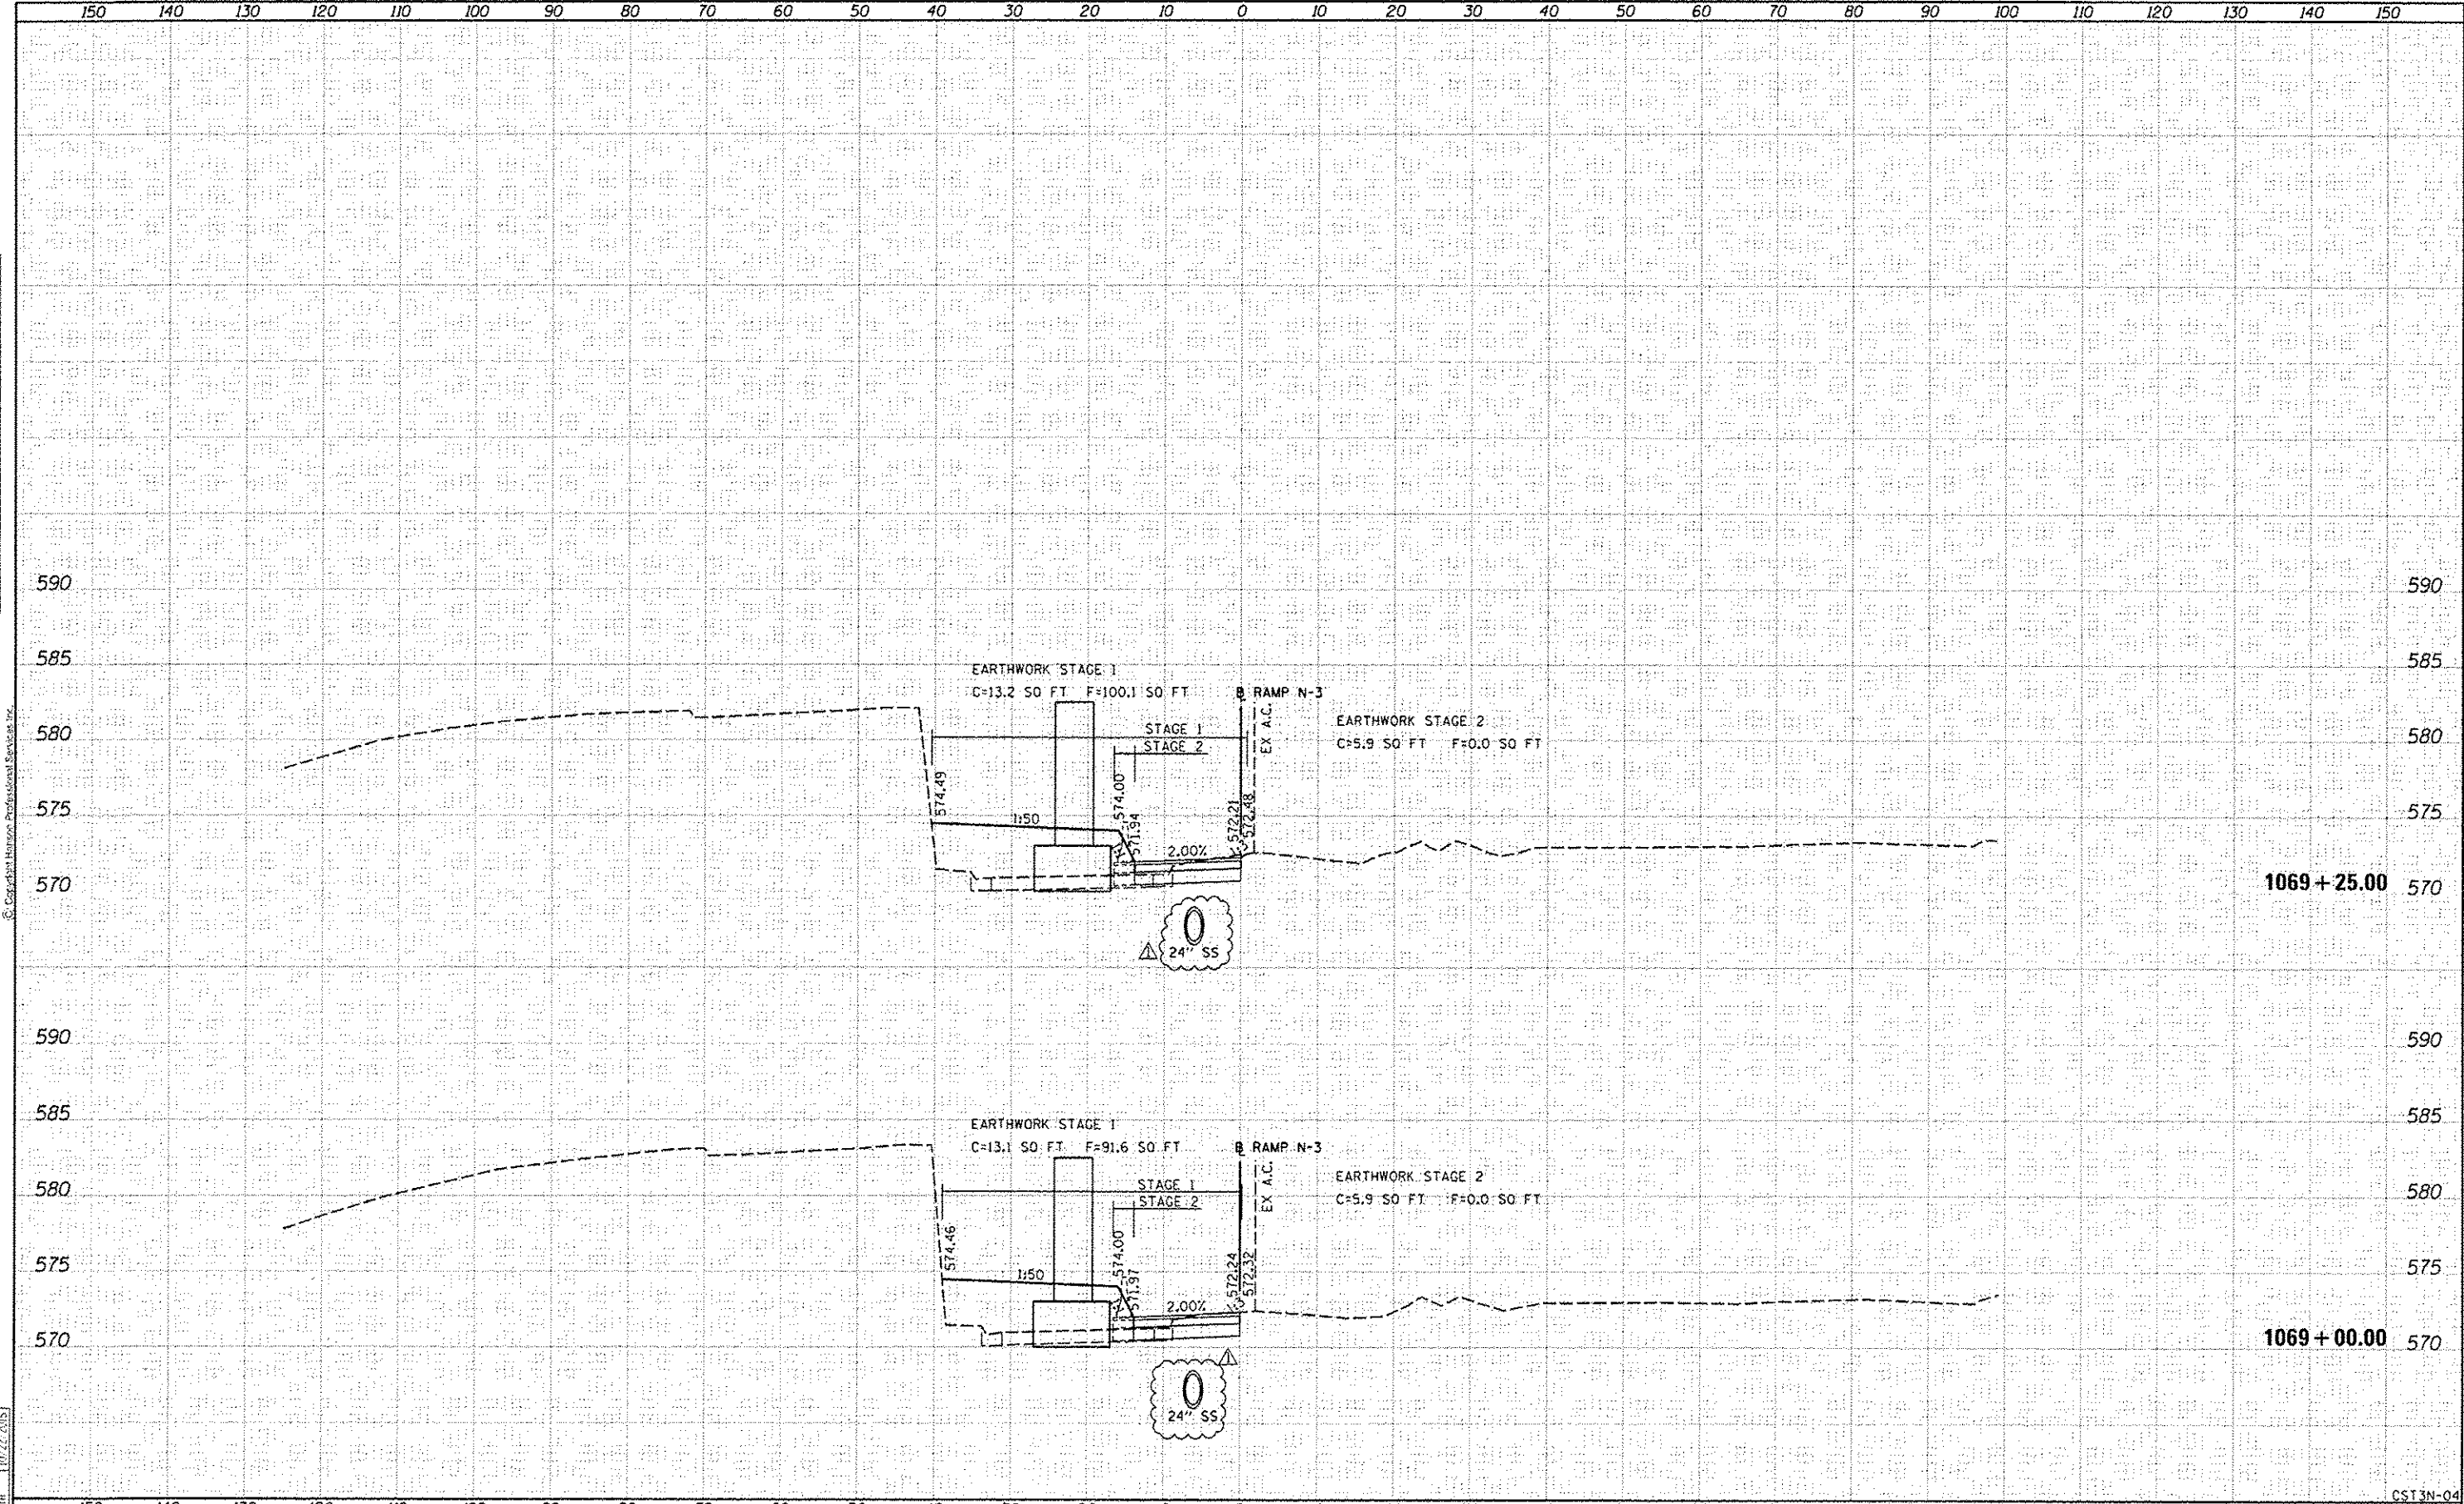

FILE NAME	02CONAB-HPS-ght-wsahc39M.dgn	USER NAME	wjli0457	DESIGNED	RLT	REVIS	05/16/17	CROSS SECTIONS		F.A.I.	SECTION	COUNTY	TOTAL SHEETS	SHEET NO.
STATE OF ILLINOIS DEPARTMENT OF TRANSPORTATION								TEMPORARY RAMP N-3 TEMPORARY RUNAROUND		74	181-1R & 181-1HVR	ROCK ISLAND	1504	1498
SCALE: 1"=40'								SHEET NO. 4 OF 7 SHEETS		STA. 1069+00.00 TO STA. 1069+25.00		ILLINOIS FED. AID PROJECT		

LAYOUT	CBP	11/20/2014
DRAWN	CBP	11/30/2014
REVIEWED	MTH	10/22/2015

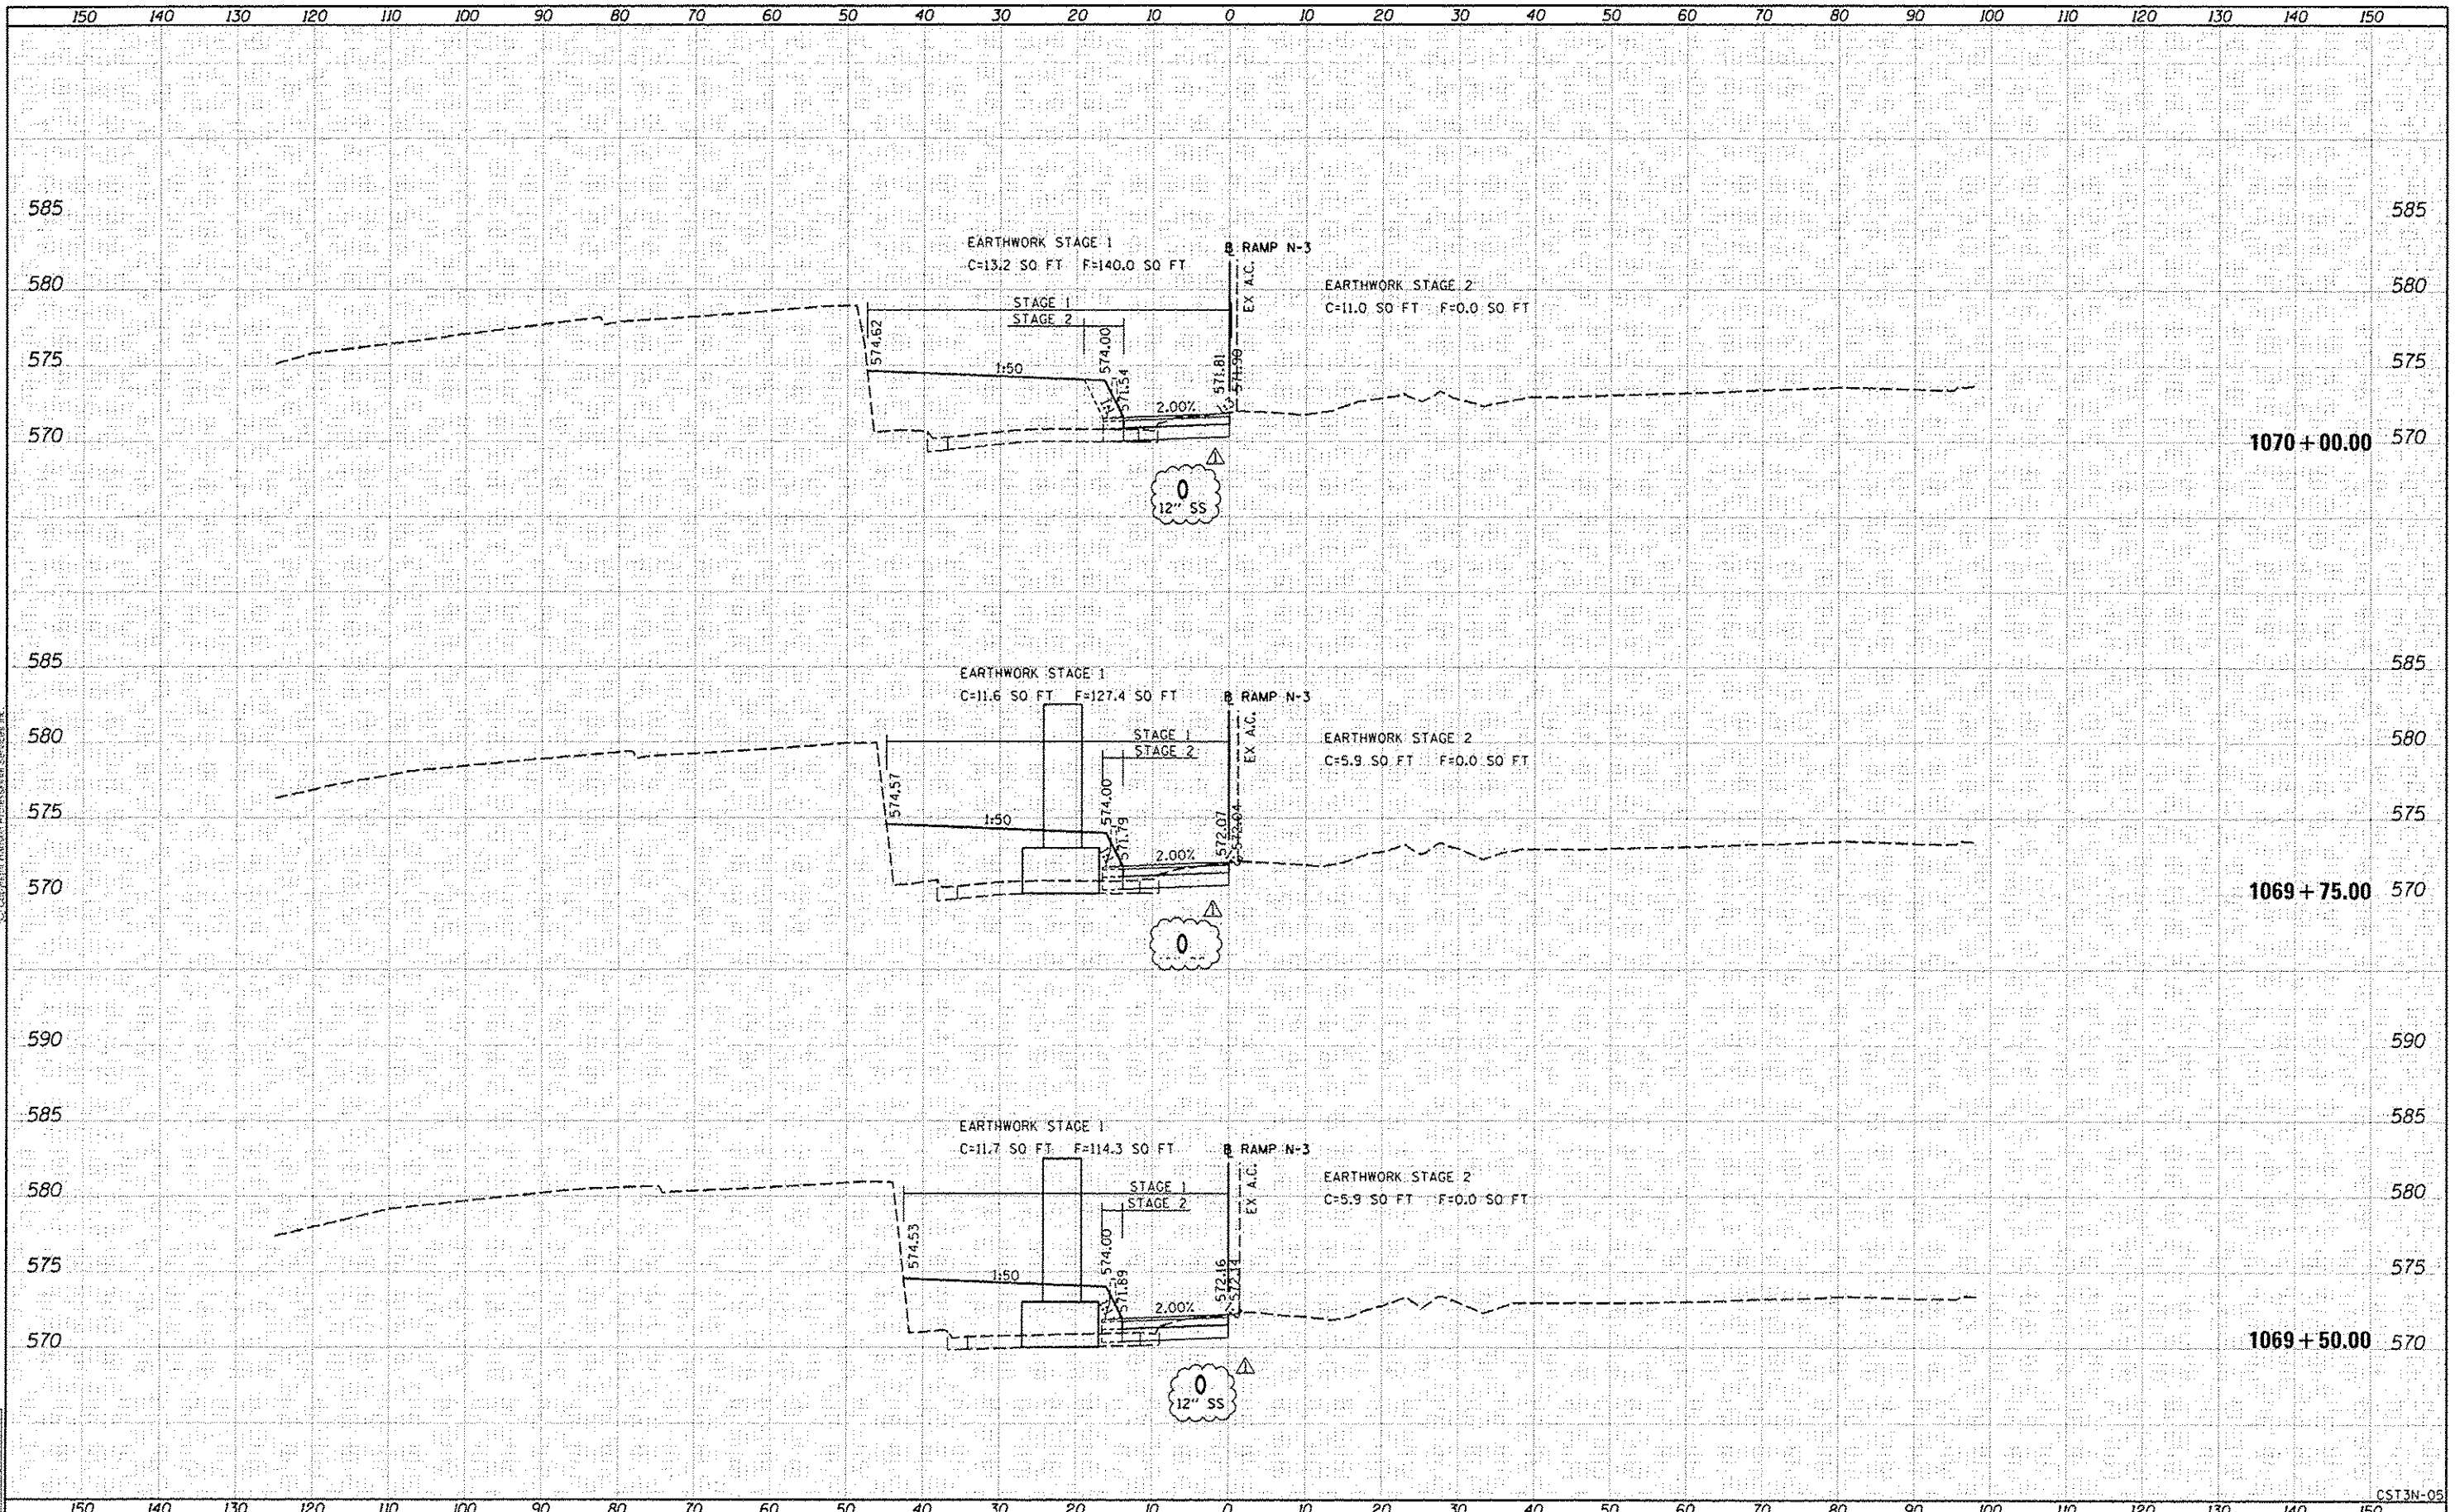

FILE NAME : DZC04A8+HPS-shr-ssht34M.dgn	USER NAME : w11101457	DESIGNED - RLT	REVISED - 05/16/17	STATE OF ILLINOIS DEPARTMENT OF TRANSPORTATION	CROSS SECTIONS TEMPORARY RAMP N-3 TEMPORARY RUNAROUND			F.A.I. RTE.	SECTION	COUNTY	TOTAL SHEETS	SHEET NO.
		DRAWN - RLT	REVISED -		74	(B1-1R & B1-1HVR	ROCK ISLAND	1504	1499			
	PLOT SCALE :	CHECKED - MTH	REVISED -		CONTRACT NO. 64C08							
	PLOT DATE : 4/18/2017	DATE : 1/20/2017	REVISED -									
				SCALE:	SHEET NO. 5 OF 7 SHEETS STA. 1069+00.00 TO STA. 1070+00.00			ILLINOIS FED. AID PROJECT				