

STATE OF ILLINOIS
DEPARTMENT OF TRANSPORTATION

F.A. RTE.	SECTION	COUNTY	TOTAL SHEETS	SHEET NO.
1388	(Z-2C-15D)BR-1	PEORIA	90	1
	ILLINOIS	CONTRACT NO. 68862		

D-94-026-09

INDEX OF SHEETS

- 1 COVER SHEET
- 2 GENERAL NOTES, HIGHWAY STANDARDS & COMMITMENTS
- 3-8 SUMMARY OF QUANTITIES
- 9 TYPICAL SECTIONS
- 10-11 SCHEDULE OF QUANTITIES
- 12 ALIGNMENT, TIES AND BENCHMARKS
- 13 PLAN AND PROFILE
- 14 BRIDGE APPROACH PLAN
- 15 LIMITS OF CHANNEL EXCAVATION
- 16 TRAFFIC CONTROL AND DETOUR DETAILS
- 17 EROSION CONTROL PLAN
- 18 RIGHT OF WAY PLAN
- 19-45 BRIDGE PLANS
- 46 MISCELLANEOUS DETAILS
- 47-57 DISTRICT DETAILS
- 58-82 ROADWAY CROSS SECTIONS - IL 8
- 83-90 CHANNEL CROSS SECTIONS - KICKAPOO CREEK

FOR HIGHWAY STANDARDS, SEE SHEET NO. 2

DESIGN DESIGNATION

FAS ROUTE 1388 (IL ROUTE 8)


MAJOR COLLECTOR - RURAL

ADT = 1500 (2019)

MU = 2.0%

SU = 6.7%

DESIGN SPEED = 55 MPH

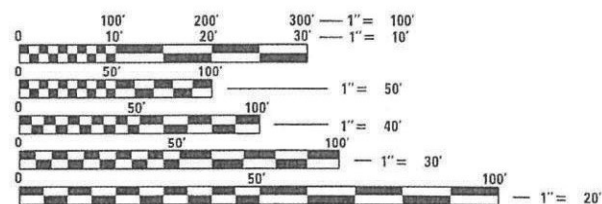

FULL SIZE PLANS HAVE BEEN PREPARED USING STANDARD ENGINEERING SCALES. REDUCED SIZED PLANS WILL NOT CONFORM TO STANDARD SCALES. IN MAKING MEASUREMENTS ON REDUCED PLANS, THE ABOVE SCALES MAY BE USED.

J.U.L.I.E.
JOINT UTILITY LOCATION INFORMATION FOR EXCAVATORS
1-800-892-0123
OR 811

PROJECT ENGINEER: KEVIN HORST

309-671-3472

PROJECT MANAGER: RICH DOTSON

309-671-3455

CONTRACT NO. 68862

CATALOG NO. 034186-00D

PROPOSED HIGHWAY PLANS

FAS ROUTE 1388 (IL ROUTE 8)


SECTION (Z-2C-15D)BR-1

PROJECT HBFP-26MY(562)

IL 8 OVER THE WEST FORK OF KICKAPOO CREEK

BRIDGE REPLACEMENT
PEORIA COUNTY

C-94-075-21

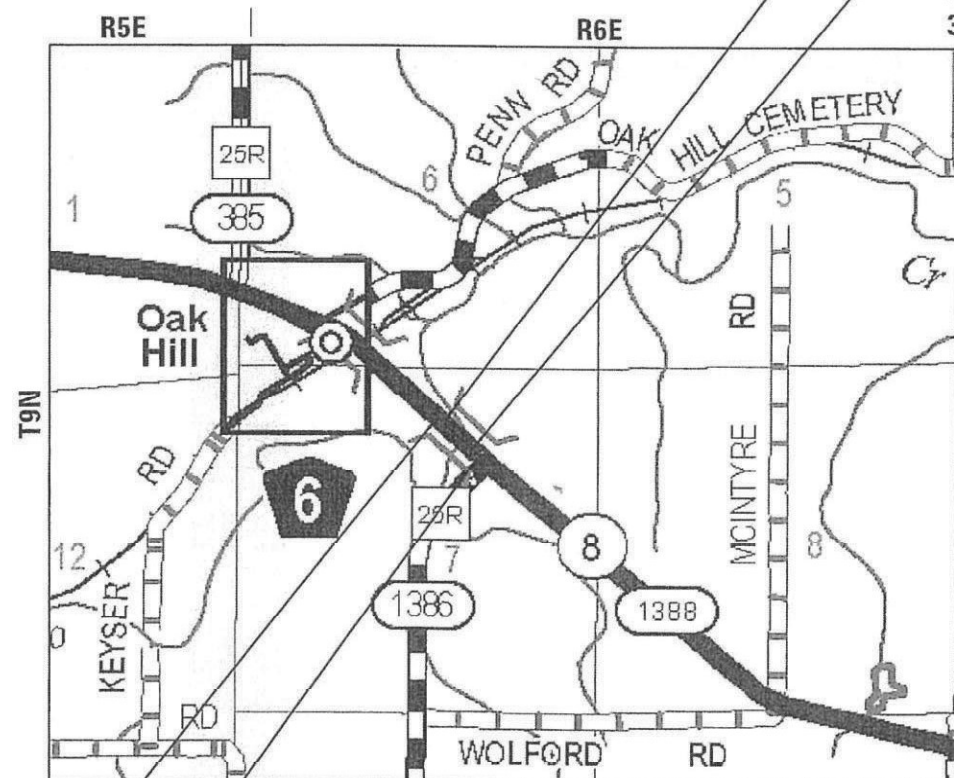

BEGIN IMPROVEMENT
479 + 20.00

END IMPROVEMENT
482 + 24.31


GROSS LENGTH = 304.31 FT. = 0.058 MILE

NET LENGTH = 304.31 FT. = 0.058 MILE


NOT TO SCALE

STA. 480 + 24.82
EX. STRUCTURE NO. 072-0043
2 - SPAN, 143'-4" BK. TO BK.

STA. 480 + 75.24
PR. STRUCTURE NO. 072-0231
3 - SPAN, 184'-6 1/4" BK. TO BK.

 

Sheila J. Kimlinger 6/15/22
SHEILA KIMLINGER P.E.
LICENSE NO. 062-049175
DATE:
EXPIRES: 11-30-2023

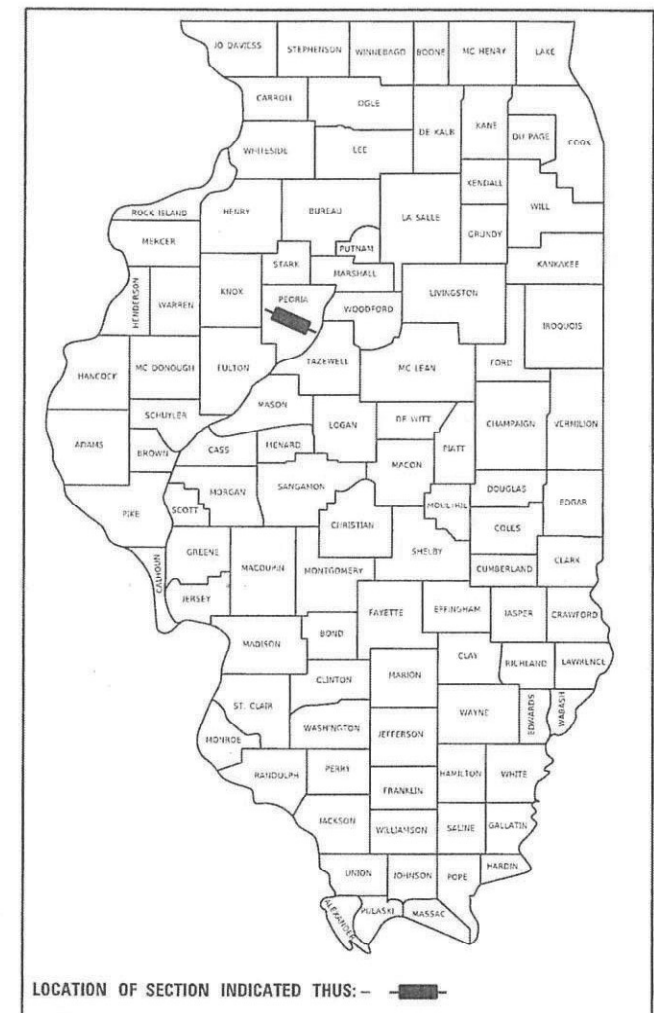

LOCATION OF SECTION INDICATED THUS: —

PLANS PREPARED BY:



4940 Old Collinsville Road
Swansea, Illinois 62226
Tel: 618.624.4488
www.twm-inc.com
ILLINOIS - MISSOURI - TENNESSEE

STATE OF ILLINOIS
DEPARTMENT OF TRANSPORTATION

SUBMITTED June 30, 2022
Regional Engineer

May 12, 2023
ENGINEER OF DESIGN AND ENVIRONMENT

May 12, 2023
DIRECTOR OF HIGHWAYS PROJECT IMPLEMENTATION

PRINTED BY THE AUTHORITY
OF THE STATE OF ILLINOIS

DISTRICT 4 GENERAL NOTES

AVAILABILITY OF ELECTRONIC FILES

MICROSTATION AND GEOPAK FILES OF THIS PROJECT WILL BE MADE AVAILABLE TO THE CONTRACTOR AFTER CONTRACT AWARD. IF THERE IS A CONFLICT BETWEEN THE ELECTRONIC FILES AND THE PRINTED CONTRACT PLANS AND DOCUMENTS, THE PRINTED CONTRACT PLANS AND DOCUMENTS SHALL TAKE PRECEDENCE OVER THE ELECTRONIC FILES. THE CONTRACTOR SHALL ACCEPT ALL RISK ASSOCIATED WITH USING THE ELECTRONIC FILES AND SHALL HOLD THE DEPARTMENT HARMLESS FOR ANY ERRORS OR OMISSIONS IN THE ELECTRONIC FILES AND THE DATA CONTAINED THEREIN. ERRORS OR DELAYS RESULTING FROM THE USE OF THE ELECTRONIC FILES BY THE CONTRACTOR SHALL NOT RESULT IN AN EXTENSION OF TIME FOR ANY INTERIM OR FINAL COMPLETION DATE OR SHALL NOT BE CONSIDERED CAUSE FOR ADDITIONAL COMPENSATION. THE CONTRACTOR SHALL NOT USE, SHARE, OR DISTRIBUTE THESE ELECTRONIC FILES EXCEPT FOR THE PURPOSE OF CONSTRUCTING THIS CONTRACT. ANY CLAIMS BY THIRD PARTIES DUE TO USE OR ERRORS SHALL BE THE SOLE RESPONSIBILITY OF THE CONTRACTOR. THE CONTRACTOR SHALL INCLUDE THIS DISCLAIMER WITH THE TRANSFER OF THESE ELECTRONIC FILES TO ANY OTHER PARTIES AND SHALL INCLUDE APPROPRIATE LANGUAGE BINDING THEM TO SIMILAR RESPONSIBILITIES.

TREE REMOVAL - UTILITY RELOCATION

TREE REMOVAL MAY BE NECESSARY PRIOR TO UTILITY COMPANIES BEING ABLE TO RELOCATE THEIR FACILITIES OUTSIDE THE CONSTRUCTION LIMITS. THE CONTRACTOR SHOULD COORDINATE ANY CONTRACT TREE REMOVAL ACTIVITIES WITH THE UTILITY COMPANIES TO ELIMINATE CONFLICTS AND POTENTIAL DELAYS CAUSED BY UTILITY TREE REMOVAL ACTIVITIES OR INCOMPLETE UTILITY RELOCATIONS.

PLAN ELEVATIONS - U.S.G.S. MEAN SEA LEVEL DATUM

USE ONE OF THE FOLLOWING TWO OPTIONS.
1. ALL ELEVATIONS SHOWN ON THE PLANS ARE ESTABLISHED FROM U.S.G.S. MEAN SEA LEVEL DATUM.

ENVIRONMENTAL REVIEWS

PRIOR TO THE USE OF ANY PROPOSED BORROW AREAS, USE AREAS (TEMPORARY ACCESS ROADS, DETOURS, RUN-AROUNDS, ETC.) AND/OR WASTE AREAS, THE CONTRACTOR SHALL FILE THE REQUIRED ENVIRONMENTAL RESOURCE REQUEST SURVEYS ACCORDING TO SECTION 107.22 OF THE STANDARD SPECIFICATIONS. THESE SURVEYS ARE REQUIRED IN ORDER FOR THE DEPARTMENT TO CONDUCT CULTURAL AND BIOLOGICAL RESOURCE SURVEYS FOR THE PROPOSED SITE.

THE REQUIRED ENVIRONMENTAL RESOURCE DOCUMENTATION SHALL INCLUDE THE FOLLOWING:

- BDE FORM 2289 (BORROW SITE REVIEW)
- BDE FORM 2290 (WASTE/USE AREA REVIEW)
- A LOCATION MAP SHOWING THE SIZE LIMITS AND LOCATION OF THE USE AREA
- COLOR PHOTOGRAPHS DEPICTING THE USE AREA
- BORROW AREA ENTRY AGREEMENT FORM - D4 PLO101

PRIOR TO ANY WASTE MATERIALS BEING REMOVED FROM THE CONSTRUCTION SITE THE REQUIRED ENVIRONMENTAL RESOURCE SURVEYS SHALL BE OBTAINED AND FILED BY THE CONTRACTOR. EXCESS WASTE PRODUCTS REMOVED FROM THE CONSTRUCTION SITE SHALL BE DISPOSED OF AS REQUIRED IN SECTION 202.03 OF THE STANDARD SPECIFICATIONS.

ANY PROTRUDING METAL BARS SHALL BE REMOVED PRIOR TO THE DISPOSAL OF BROKEN CONCRETE AT APPROVED DISPOSAL SITES.

PLEASE NOTE THAT A MINIMUM OF FOUR WEEKS SHALL BE ALLOWED FOR THE DISTRICT TO OBTAIN THE REQUIRED WASTE SITE ENVIRONMENTAL CLEARANCES AND SIX WEEKS FOR THE REQUIRED BORROW SITE ENVIRONMENTAL CLEARANCES.

PAVEMENT STATION NUMBERS & PLACEMENT

THE CONTRACTOR SHALL PROVIDE LABOR AND MATERIALS REQUIRED TO IMPRINT PAVEMENT STATION NUMBERS IN THE FINISHED SURFACE OF THE PAVEMENT AND/OR OVERLAY. THE NUMBERS SHALL BE APPROXIMATELY 3/4 INCH (20 MM) WIDE, 5 INCHES (125MM) HIGH AND 5/8 INCH (15 MM) DEEP.

- THE PAVEMENT STATION NUMBERS SHALL BE INSTALLED AS SPECIFIED HEREIN:
- INTERVAL - 200 FEET (ENGLISH STATIONING) OR 100 METERS (METRIC STATIONING)
- BOTTOM OF NUMBERS - 6 INCHES (150 MM) FROM THE INSIDE EDGE OF THE PAVEMENT MARKING.
- LOCATION:
- 2, 3 & 5 LANE PAVEMENTS - RIGHT EDGE OF PAVEMENT IN DIRECTION OF INCREASING STATIONS
- MULTI-LANE DIVIDED ROADWAYS - OUTSIDE EDGE OF PAVEMENT IN BOTH DIRECTIONS
- RAMPS - ALONG BASELINE EDGE OF PAVEMENT
- POSITION - STATIONS SHALL BE PLACED SO THEY CAN BE READ FROM THE ADJACENT SHOULDER
- FORMAT - ENGLISH (METRIC) PAVEMENT STATIONS SHALL USE THIS FORMAT “XXX (XX+X00)”, WHERE X REPRESENTS THE PAVEMENT STATION

THIS WORK WILL NOT BE PAID FOR SEPARATELY, BUT WILL BE INCLUDED IN THE COST OF THE ASSOCIATED PAVEMENT AND/OR OVERLAY PAY ITEMS.

ORDERING LENGTH CONFIRMATION - DRAINAGE ITEMS

THE CONTRACTOR SHALL CONSULT WITH THE ENGINEER IN REGARD TO THE EXACT LENGTH OF THE BOX/PIPE CULVERTS, STORM SEWERS, AND/OR PIPE DRAINS REQUIRED PRIOR TO ORDERING THESE ITEMS.

RIGHT-OF-WAY MARKERS

WHEN INSTALLING RIGHT-OF-WAY MARKERS, CARE SHALL BE TAKEN TO NOT DISTURB ANY EXISTING PROPERTY/RIGHT-OF-WAY PINS. IF A PROPERTY/RIGHT-OF-WAY PIN IS FOUND AT THE LOCATION OF A PROPOSED RIGHT-OF-WAY MARKER, THE MARKER SHALL BE PLACED ONE (1) FOOT IN FRONT OF THE PIN.

PROJECT SPECIFIC GENERAL NOTES

UTILITIES - LOCATIONS/INFORMATION ON PLANS

UNLESS NOTED OTHERWISE, THE LOCATIONS OF EXISTING WATER MAINS, GAS MAINS, SEWERS, ELECTRIC POWER LINES, TELEPHONE LINES AND OTHER UTILITIES AS SHOWN ON THE PLANS ARE BASED ON CAREFUL FIELD INVESTIGATION AND THE BEST INFORMATION AVAILABLE, BUT THEY ARE NOT GUARANTEED. IT SHALL BE THE CONTRACTOR'S RESPONSIBILITY TO ASCERTAIN THEIR EXACT LOCATION FROM THE UTILITY COMPANIES AND BY FIELD INSPECTION.

EMBANKMENT

THE EMBANKMENT SHALL BE PLACED AS SOON AS POSSIBLE TO ALLOW FOR AS MUCH SETTLEMENT AS POSSIBLE BEFORE THE APPROACH PAVEMENT IS CONSTRUCTED.SEE SPECIAL PROVISIONS FOR SETTLEMENT PLATFORMS.

PAVED DITCH REMOVAL

THE EXISTING DITCH FROM APPROXIMATELY STA. 482+20 RT TO STA. 483+76 RT IS CONSTRUCTED OF CONCRETE REVETMENT MAT. THE REMOVAL OF THE ENTIRE CONCRETE REVETMENT MAT SYSTEM SHALL BE INCLUDED IN THE COST PER FOOT FOR PAY ITEM PAVED DITCH REMOVAL.

DISTRICT 4 STANDARDS

205001-D4	SLOPE STEPS DETAIL
205101-D4	SETTLEMENT PLATFORM
505001-D4	BEARING ANCHOR BOLT SEALANT
601101-D4	SLOPE DRAIN DETAILS FOR BURIED PIPES
601301-D4	PIPE ELBOW
601401-D4	DETAILS OF SEEPAGE COLLARS FOR BURIED PIPES
630101-D4	GUARDRAIL EROSION CONTROL TREATMENTS
667101-D4	PERMANENT SURVEY TIE & PERMANENT SURVEY MARKERS TY.I - TY.II
780001-D4	TYPICAL PAVEMENT MARKINGS

HIGHWAY STANDARDS

000001-08	STANDARD SYMBOLS, ABBREVIATIONS AND PATTERNS
001001-02	AREA OF REINFORCEMENT BARS
001006	DECIMAL OF AN INCH AND OF A FOOT
280001-07	TEMPORARY EROSION CONTROL SYSTEMS
420001-10	PAVEMENT JOINTS
420401-13	PAVEMENT CONNECTOR (PCC) FOR BRIDGE APPROACH SLAB
515001-04	NAME PLATE FOR BRIDGES
542401-04	METAL FLARED END SECTION FOR PIPE CULVERTS
601101-02	CONCRETE HEADWALL FOR PIPE UNDERDRAINS
610001-09	SHOULDER INLET WITH CURB
630001-12	STEEL PLATE BEAM GUARDRAIL
630301-09	SHOULDER WIDENING FOR TYPE 1 (SPECIAL) GUARDRAIL TERMINALS
631031-18	TRAFFIC BARRIER TERMINAL, TYPE 6
666001-01	RIGHT OF WAY MARKERS
701001-02	OFF-RD OPERATIONS, 2L, 2W, MORE THAN 15’ AWAY
701006-05	OFF-RD OPERATIONS, 2L, 2W, 15’ TO 24’’ FROM PAVEMENT EDGE
701301-04	LANE CLOSURE, 2L, 2W SHORT TIME OPERATIONS
701311-03	LANE CLOSURE 2L, 2W MOVING OPERATIONS - DAY ONLY
701901-08	TRAFFIC CONTROL DEVICES
720001-01	SIGN PANEL MOUNTING DETAILS
720006-04	SIGN PANEL ERECTION DETAILS
725001-01	OBJECT AND TERMINAL MARKERS
780001-05	TYPICAL PAVEMENT MARKINGS
782006-01	GUARDRAIL AND BARRIER WALL REFLECTOR MOUNTING DETAILS
BLR21-9	TYPICAL APPLICATION OF TRAFFIC CONTROL DEVICES FOR CONSTRUCTION ON RURAL LOCAL HIGHWAYS

COMMITMENTS

- COMMITMENTS ARE NOT TO BE ALTERED WITHOUT THE WRITTEN APPROVAL OF ALL PARTIES TO WHICH THE COMMITMENT WAS MADE.
- NO COMMITMENTS HAVE BEEN MADE ON THIS PROJECT.

HOT-MIX ASPHALT MIXTURE REQUIREMENTS

MIXTURE USE(S):	PARTIAL DEPTH PATCHING
AC/PG:	PG 58-28
DESIGN AIR VOIDS:	4.0% @ Ndes = 50
MIX COMPOSITION: (MIXTURE GRADATION)	IL 9.5
FRICTION AGGREGATE:	MIXTURE “C”
QUALITY MANAGEMENT PROGRAM:	QCOA

- NOTES:
- 1) INDIVIDUAL LIFT THICKNESS OF EACH MIX TYPE WILL BE NO LESS THAN 3 TIMES NOMINAL MAXIMUM AGGREGATE SIZE AND NO MORE THAN 6 TIMES NOMINAL MAXIMUM AGGREGATE SIZE, UNLESS OTHERWISE APPROVED BY THE ENGINEER.
- 2) FOR DESIGN PURPOSES, MIXTURE WEIGHT FOR ALL MIXES IS DETERMINED TO BE 112.0 LB/SQYD/INCH, UNLESS OTHERWISE NOTED.

FILE NAME = P:\2009\090072\IL 8-Kick\4. CAD\4.2-TR	USER NAME = efisher SHEETS\468862-shr-gennote.dgn	DESIGNED -	REVISED - KJH (IDOT) 03/15/23	STATE OF ILLINOIS DEPARTMENT OF TRANSPORTATION	GENERAL NOTES, HIGHWAY STANDARDS & COMMITMENTS IL 8 OVER THE WEST FORK OF KICKAPOO CREEK	F.A. RTE.	SECTION	COUNTY	TOTAL SHEETS	SHEET NO.
		DRAWN -	REVISED -			1388	(Z-2C-15D)BR-1	PEORIA	90	2
		PLOT SCALE = 100.0000 ' / in.	CHECKED -			CONTRACT NO. 68862				
		PLOT DATE = 6/14/2022	DATE -			SCALE:	SHEET 1 OF 1 SHEETS	STA.	TO STA.	ILLINOIS FED. AID PROJECT

CODE NO.	PAY ITEM	UNIT	TOTAL QUANTITY	80% FED 20% STATE	CONSTRUCTION CODE
					BRIDGE
					0010
					RURAL
20100500	TREE REMOVAL, ACRES	ACRE	0.75		0.75
20200100	EARTH EXCAVATION	CU YD	1010		1010
20300100	CHANNEL EXCAVATION	CU YD	9650		9650
20400800	FURNISHED EXCAVATION	CU YD	1265		1265
20700110	POROUS GRANULAR EMBANKMENT	TONS	320		320
21001000	GEOTECHNICAL FABRIC FOR GROUND STABILIZATION	SQ YD	132		132
21101615	TOPSOIL FURNISH AND PLACE, 4"	SQ YD	2473		2473
25000300	SEEDING, CLASS 3	ACRE	0.50		0.50
25000400	NITROGEN FERTILIZER NUTRIENT	POUND	45		45
25000500	PHOSPHORUS FERTILIZER NUTRIENT	POUND	45		45
25000600	POTASSIUM FERTILIZER NUTRIENT	POUND	45		45
25000750	MOWING	ACRE	1.50		1.50
25100115	MULCH, METHOD 2	ACRE	0.25		0.25
25100635	HEAVY DUTY EROSION CONTROL BLANKET	SQ YD	2027		2027
28000250	TEMPORARY EROSION CONTROL SEEDING	POUND	150		150

*
* 100% STATE

*
*

FILE NAME : D468862-sh1-S00.dgn Default	USER NAME : dlee	DESIGNED -	REVISED -	STATE OF ILLINOIS DEPARTMENT OF TRANSPORTATION	SUMMARY OF QUANTITIES IL 8 OVER THE WEST FORK OF KICKAPOO CREEK			F.A.S. RTE.	SECTION	COUNTY	TOTAL SHEETS	SHEET NO.
		DRAWN -	REVISED -					1388	(Z-2C-15D)BR-1	PEORIA	90	3
		PLOT SCALE : 2.0000 ' / in.	CHECKED -					CONTRACT NO. 68862				
		PLOT DATE : 6/24/2022	DATE -		SCALE: NTS	SHEET 1	OF 6 SHEETS	STA.	TO STA.	ILLINOIS FED. AID PROJECT		

CODE NO.	PAY ITEM	UNIT	TOTAL QUANTITY	80% FED 20% STATE	CONSTRUCTION CODE
					BRIDGE
					0010
					RURAL
28000305	TEMPORARY DITCH CHECKS	FOOT	839		839
28000400	PERIMETER EROSION BARRIER	FOOT	2094		2094
28100207	STONE RIPRAP, CLASS A4	TON	533		533
28100209	STONE RIPRAP, CLASS A5	TON	4145		4145
28200200	FILTER FABRIC	SQ YD	5322		5322
30300112	AGGREGATE SUBGRADE IMPROVEMENT 12"	SQ YD	132		132
40200100	AGGREGATE SURFACE COURSE, TYPE A	TON	21		21
42000060	WELDED WIRE REINFORCEMENT	SQ YD	121		121
42000080	PAVEMENT CONNECTOR (PCC) FOR BRIDGE APPROACH SLAB	SQ YD	65		65
42001300	PROTECTIVE COAT	SQ YD	153		153
44000100	PAVEMENT REMOVAL	SQ YD	411		411
44004000	PAVED DITCH REMOVAL	FOOT	257		257
44004250	PAVED SHOULDER REMOVAL	SQ YD	99		99
48101200	AGGREGATE SHOULDERS, TYPE B	TON	46		46
50100100	REMOVAL OF EXISTING STRUCTURES	EACH	1		1

CODE NO.	PAY ITEM	UNIT	TOTAL QUANTITY	80% FED 20% STATE	CONSTRUCTION CODE
					BRIDGE
					0010
					RURAL
50105220	PIPE CULVERT REMOVAL	FOOT	136		136
50200100	STRUCTURE EXCAVATION	CU YD	192		192
50300100	FLOOR DRAINS	EACH	18		18
50300225	CONCRETE STRUCTURES	CU YD	173.8		173.8
50300255	CONCRETE SUPERSTRUCTURE	CU YD	252.3		252.3
50300260	BRIDGE DECK GROOVING	SQ YD	808		808
50300300	PROTECTIVE COAT	SQ YD	1061		1061
50301350	CONCRETE SUPERSTRUCTURE (APPROACH SLAB)	CU YD	97.7		97.7
50500105	FURNISHING AND ERECTING STRUCTURAL STEEL	L SUM	1		1
50500505	STUD SHEAR CONNECTORS	EACH	3366		3366
50800105	REINFORCEMENT BARS	POUND	27930		27930
50800205	REINFORCEMENT BARS, EPOXY COATED	POUND	115860		115860
50800515	BAR SPLICERS	EACH	120		120
50800530	MECHANICAL SPLICERS	EACH	192		192
51201600	FURNISHING STEEL PILES HP12X53	FOOT	630		630

				80% FED 20% STATE	CONSTRUCTION CODE
CODE NO.	PAY ITEM	UNIT	TOTAL QUANTITY	BRIDGE	
				0010	
				RURAL	
51202305	DRIVING PILES	FOOT	630	630	
51203600	TEST PILE STEEL HP12X53	EACH	2	2	
51500100	NAME PLATES	EACH	1	1	
51602000	PERMANENT CASING	FOOT	321	321	
*	51603000	DRILLED SHAFT IN SOIL	CU YD	114.5	114.5
*	51604000	DRILLED SHAFT IN ROCK	CU YD	30.4	30.4
	52100510	ANCHOR BOLTS, 3/4"	EACH	24	24
	52100520	ANCHOR BOLTS, 1"	EACH	24	24
	54210182	PIPE ELBOW, 12"	EACH	4	4
	54262712	METAL FLARED END SECTIONS 12"	EACH	2	2
	58600101	GRANULAR BACKFILL FOR STRUCTURES	CU YD	100	100
	59100100	GEOCOMPOSITE WALL DRAIN	SQ YD	66	66
	60100945	PIPE DRAINS 12"	FOOT	76	76
	60146304	PIPE UNDERDRAINS FOR STRUCTURES 4"	FOOT	154	154
	61000050	CONCRETE THRUST BLOCKS	EACH	2	2

*= SPECIALTY ITEM


FILE NAME : D468862-sh1-S00.dgn	USER NAME : efisher	DESIGNED -	REVISED -	STATE OF ILLINOIS DEPARTMENT OF TRANSPORTATION	SUMMARY OF QUANTITIES IL 8 OVER THE WEST FORK OF KICKAPOO CREEK				F.A.S. RTE.	SECTION	COUNTY	TOTAL SHEETS	SHEET NO.	
	PLOT SCALE = 2.0000' / in.	DRAWN -	REVISED -						1388	(Z-2C-15D)BR-1	PEORIA	90	6	
	PLOT DATE = 6/14/2022	CHECKED -	REVISED -		SCALE: NTS				SHEET 4 OF 6 SHEETS	STA.	TO STA.	CONTRACT NO. 68862		
		DATE -	REVISED -		ILLINOIS FED. AID PROJECT									

			80% FED 20% STATE	CONSTRUCTION CODE
CODE NO.	PAY ITEM	UNIT	TOTAL QUANTITY	BRIDGE
				0010
				RURAL
* 78200010	BARRIER WALL REFLECTORS, TYPE B	EACH	5	5
* 78200011	BARRIER WALL REFLECTORS, TYPE C	EACH	5	5
78300201	PAVEMENT MARKING REMOVAL - GRINDING	SQ FT	228	228
Z0001002	GUARDRAIL AGGREGATE EROSION CONTROL	TON	331	331
Z0001900	ASBESTOS BEARING PAD REMOVAL	EACH	22	22
Z0013798	CONSTRUCTION LAYOUT	L SUM	1	1
Z0018002	DRAINAGE SCUPPERS, DS-11	EACH	2	2
Z0029604	HEADWALL REMOVAL	EACH	1	1
Z0064540	SEEPAGE COLLAR	EACH	2	2
Z0065100	SETTLEMENT PLATFORMS	EACH	2	2
X0556100	PARTIAL DEPTH PATCHING (SPECIAL)	SQ YD	69	69
X4201410	BRIDGE APPROACH PAVEMENT CONNECTOR (SPECIAL)	SQ YD	88	88
X4421000	PARTIAL DEPTH PATCHING	TON	8	8
X7010216	TRAFFIC CONTROL AND PROTECTION, (SPECIAL)	L SUM	1	1

• SPECIALITY ITEMS

FILE NAME : D468862-sh1-S00.dgn Default	USER NAME : efisher	DESIGNED -	REVISED -	STATE OF ILLINOIS DEPARTMENT OF TRANSPORTATION	SUMMARY OF QUANTITIES IL 8 OVER THE WEST FORK OF KICKAPOO CREEK			F.A.S. RTE.	SECTION	COUNTY	TOTAL SHEETS	SHEET NO.
		DRAWN -	REVISED -					1388	(Z-2C-15D)BR-1	PEORIA	90	8
		PLOT SCALE : 2.0000 ' / in.	CHECKED -					CONTRACT NO. 68862				
		PLOT DATE : 6/14/2022	DATE -	REVISED -	SCALE: NTS	SHEET 6 OF 6 SHEETS	STA.	TO STA.	ILLINOIS FED. AID PROJECT			

F:\2009\090072\IL_8-Kick\4.2-TRANSHEETS\0468862-shr-typical.dgn

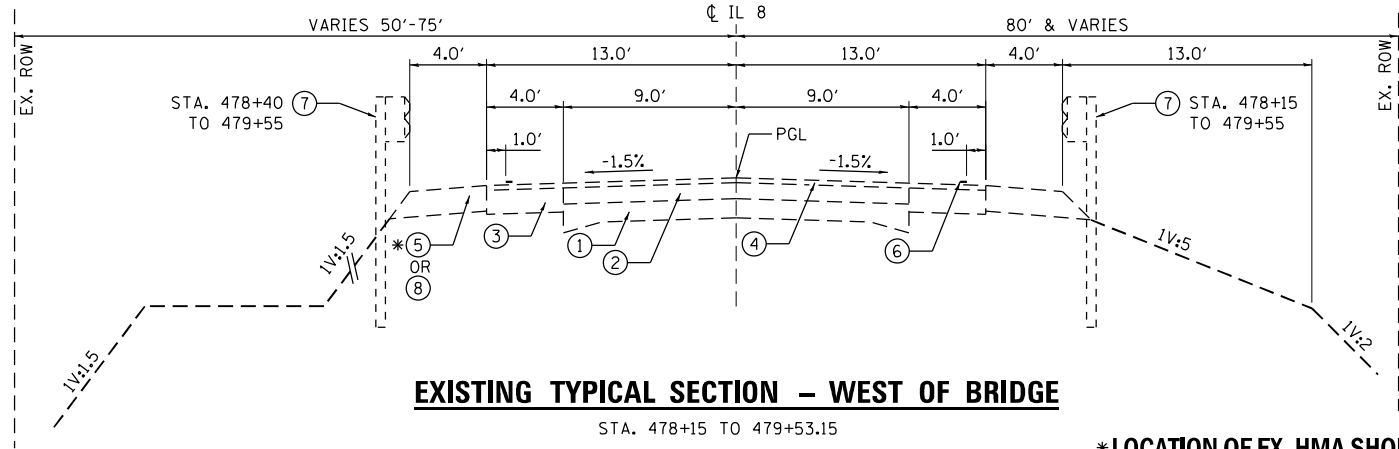


EXISTING TYPICAL SECTION - WEST OF BRIDGE

STA. 478+15 TO 479+53.15

**EXISTING BRIDGE
STA. 479+53.15 TO STA. 480+96.49**

*** LOCATION OF EX. HMA SHOULDERS**

STA. 478+40 TO 479+55 LT
STA. 478+15 TO 479+55 RT
STA. 480+95 TO 481+92 LT
STA. 480+95 TO 482+34 RT

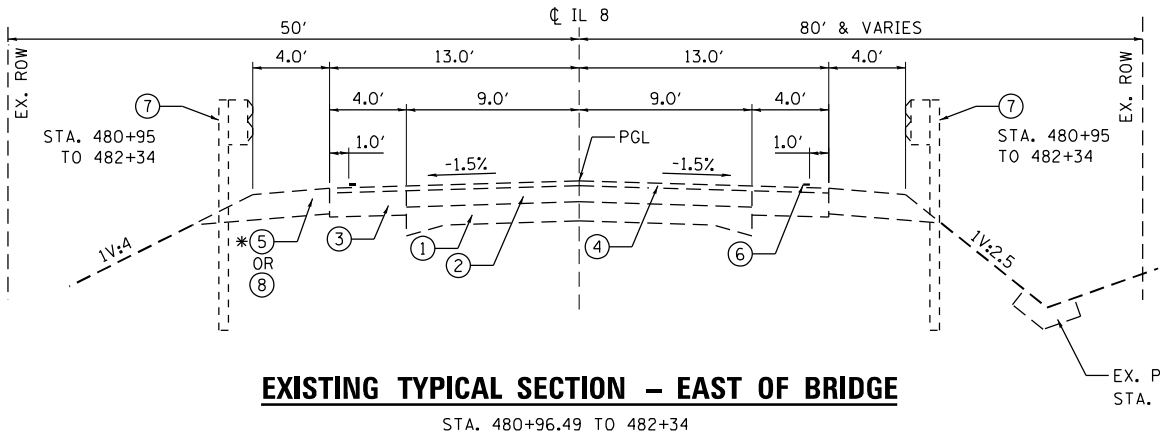

EXISTING TYPICAL SECTION - EAST OF BRIDGE

STA. 480+96.49 TO 482+34

EX. PAVED DITCH
STA. 481+23.50 TO 483+75.63


**NOTE: THE PAVEMENT CONNECTOR FOR BRIDGE APPROACH
AND BRIDGE APPROACH SLAB ARE OMITTED FROM
THE PROPOSED TYPICAL SECTIONS.**

LEGEND - EXISTING:

- ① PORTLAND CEMENT CONCRETE PAVEMENT (9-6-9)
- ② HOT-MIX ASPHALT BASE COURSE, 7 1/2" AND VARIES
- ③ HOT-MIX ASPHALT BASE COURSE, 9"
- ④ HOT-MIX ASPHALT SURFACE COURSE, 1 1/2" AND VARIES
- ⑤ HOT-MIX ASPHALT SHOULDER
- ⑥ PAVEMENT MARKING
- ⑦ GUARDRAIL
- ⑧ AGGREGATE SHOULDER
- ⑨ RESERVED

LEGEND - PROPOSED:

- ⑩ AGGREGATE SHOULDERS, TY B
- ⑪ EMBANKMENT
- ⑫ SPBCR, TY A, 6' POSTS
- ⑬ GUARDRAIL AGGREGATE EROSION CONTROL
- ⑭ TOPSOIL FURNISH AND PLACE, 4"

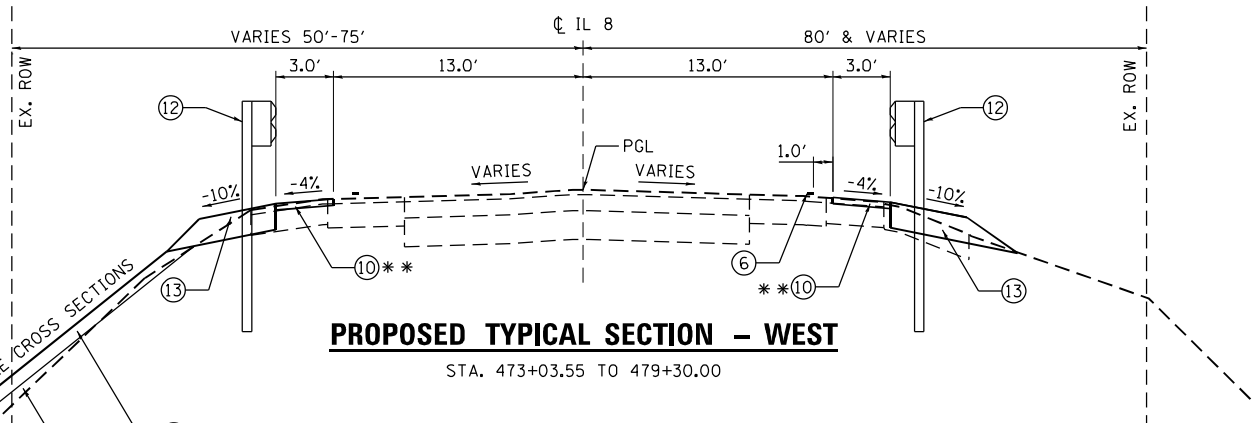


PROPOSED TYPICAL SECTION - WEST

STA. 473+03.55 TO 479+30.00

**** LOCATION FOR PR. AGGREGATE SHOULDERS, TY B**

STA. 474+87.17 TO 478+40.00 LT
STA. 473+03.55 TO 478+15.00 RT
STA. 482+14.31 TO 483+65.90 LT
STA. 482+34.00 TO 483+98.81 RT

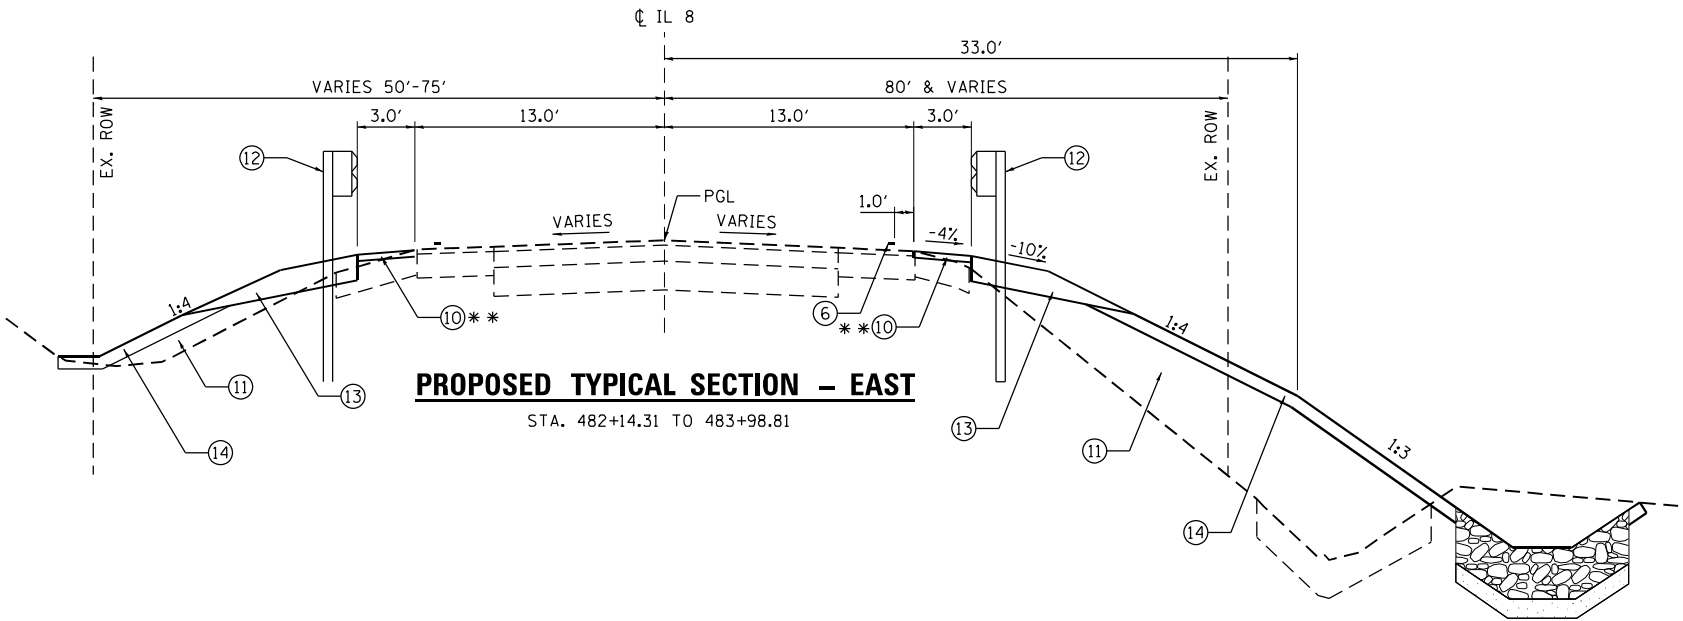

PROPOSED TYPICAL SECTION - EAST

STA. 482+14.31 TO 483+98.81

FILE NAME :	USER NAME : efisher	DESIGNED -	REVISED -	STATE OF ILLINOIS DEPARTMENT OF TRANSPORTATION	TYPICAL SECTIONS IL 8 OVER THE WEST FORK OF KICKAPOO CREEK			F.A.S. RTE.	SECTION	COUNTY	TOTAL SHEETS	SHEET NO.
	PLOT SCALE : 10.0000' / in.	DRAWN - MJJ	REVISED -					1388	(Z-2C-15D)BR-1	PEORIA	90	9
	PLOT DATE : 6/14/2022	CHECKED - EKS	REVISED -		CONTRACT NO. 68862			ILLINOIS FED. AID PROJECT				
		DATE -	REVISED -		SCALE: NTS	SHEET NO. 1 OF 1 SHEETS	STA.	TO STA.				

EARTHWORK									
LOCATION			EARTH EXCAVATION	EARTH EXCAVATION ADJUSTED FOR 25% SHRINKAGE	CHANNEL EXCAVATION	POROUS GRANULAR EMBANKMENT	EMBANKMENT	BALANCE WASTE (+) SHORTAGE (-)	FURNISHED EXCAVATION
STATION	TO	STATION	CU YD	CU YD	CU YD	TON	CU YD	CU YD	CU YD
IL 8									
474+50.00	TO	479+83.15	429	322	0		1431	-1109	
481+67.34	TO	484+00.00	581	436	0		573	-137	
TOTAL:			1010	758	0		2004	-1247	1247
CHANNEL									
1+00.00	TO	3+73.68	0	0	9651	320	16	-16	16
TOTAL:			1010	758	9651	320	2020	-1263	1263
PAY TOTAL:			1010		9650	320			1265

REMOVAL SCHEDULE									
LOCATION				HEADWALL REMOVAL	PIPE CULVERT REMOVAL	GUARDRAIL REMOVAL	PAVEMENT REMOVAL	PAVED SHOULDER REMOVAL	PAVED DITCH REMOVAL
STATION	TO	STATION	LT/RT	EACH	FOOT	FOOT	SQ YD	SQ YD	FOOT
IL 8									
478+15.01	TO	479+55.34	RT			140.3			
478+40.10	TO	479+55.13	LT			115.0			
479+30.00	TO	479+52.78	LT					9.0	
479+30.00	TO	479+53.15	LT/RT				66.9		
479+30.00	TO	479+53.62	RT					8.3	
480+94.78	TO	482+33.89	LT			139.2			
480+94.87	TO	482+34.01	RT			139.2			
480+96.49	TO	481+93.99	LT					36.0	
480+96.49	TO	482+14.31	LT/RT				344.0		
480+96.49	TO	482+14.31	RT					45.5	
481+23.52	TO	483+76.21	RT						256.7
481+27.48	TO	482+63.46	LT	1	136.1				
TOTAL:				1	136	534	411	99	257

MOWING SCHEDULE						
LOCATION					MOWING	
STATION	TO	STATION	AREA (ACRE)	# OF MOWINGS	ACRE	
IL 8						
474+87.17	TO	479+00.00	LT	0.142	3	0.4
473+03.80	TO	479+26.61	RT	0.214	3	0.6
481+75.00	TO	483+65.67	LT	0.066	3	0.2
482+50.00	TO	483+98.81	RT	0.051	3	0.2
TOTAL:						1.50

SEEDING SCHEDULE									
LOCATION			SEEDING, CLASS 3	NITROGEN FERTILIZER NUTRIENT	PHOSPHORUS FERTILIZER NUTRIENT	POTASSIUM FERTILIZER NUTRIENT	MULCH, METHOD 2	TEMP. EROSION CONTROL SEEDING (POUND) (3 APPL.)	TOPSOIL FURNISH AND PLACE, 4" (SEE NOTE)
STATION	TO	STATION	ACRE	POUND	POUND	POUND	ACRE	POUND	SQ YD
IL 8									
473+03.80	TO	483+98.81	0.36	32.3	32.3	32.3	0.13	107.7	1738.1
CHANNEL									
1+00.00	TO	3+73.68	0.15	13.7	13.7	13.7	0.00	45.6	734.7
TOTAL:			0.51	46.0	46.0	46.0	0.13	153.3	2472.8
PAY TOTAL:			0.50	45	45	45	0.25	150	2473

NOTE: THIS QUANTITY NOT INCLUDED IN FURNISHED EXCAVATION

RIPRAP SCHEDULE						
LOCATION				STONE RIPRAP, CLASS A4	STONE RIPRAP, CLASS A5	FILTER FABRIC
STATION	TO	STATION	LT/RT	TON	TON	SQ YD
IL 8						
475+12.98	TO	475+75.00	LT	76.6		114.9
479+26.61	TO	479+50.00	RT	27.6		41.5
479+50.00	TO	480+62.61	RT		436.3	475.9
480+84.92	TO	481+75.00	RT		363.9	397.0
480+90.96	TO	483+77.65	RT	214.3		321.4
481+75.00	TO	482+50.00	RT	215.0		322.4
CHANNEL						
1+06.85	TO	3+73.68	LT		2102.6	2293.6
1+23.39	TO	3+70.79	RT		1242.2	1355.1
TOTAL:				533	4145	5322

PATCHING SCHEDULE				
LOCATION			PARTIAL DEPTH PATCHING	PARTIAL DEPTH PATCHING (SPECIAL)
STATION	TO	STATION	TON	SQ YD
IL 8				
479+20.00	TO	479+30.00	4.1	36.7
482+14.31	TO	482+24.31	3.7	32.8
TOTAL:			8	69

RIGHT OF WAY MARKERS SCHEDULE			
LOCATION			FURNISHING AND ERECTING RIGHT OF WAY MARKERS
STATION	OFFSET	LT/RT	EACH
IL 8			
478+00.00	75.00	LT	1
479+50.00	190.00	LT	1
481+10.00	190.00	LT	1
482+00.00	50.00	LT	1
482+00.00	80.00	RT	1
482+25.00	90.00	RT	1
483+99.78	90.02	RT	1
TOTAL:			7

TEMPORARY DITCH CHECK SCHEDULE			
LOCATION		TEMPORARY DITCH CHECKS	
STATION	LT/RT	EA	FOOT
IL 8			
479+72.80	RT	1	9.3
480+05.89	RT	1	9.3
480+94.02	RT	1	9.3
481+01.07	RT	1	9.3
481+08.12	RT	1	9.3
481+20.30	RT	1	9.3
481+32.99	RT	1	9.3
481+45.68	RT	1	9.3
481+58.36	RT	1	9.3
481+70.83	RT	1	9.3
481+74.65	LT	1	9.3
482+07.98	RT	1	9.3
482+57.11	RT	1	9.3
482+74.65	LT	1	9.3
482+99.65	LT	1	9.3
483+02.07	RT	1	9.3
483+21.94	RT	1	9.3
483+24.65	LT	1	9.3
483+31.07	RT	1	9.3
483+35.99	RT	1	9.3
483+40.91	RT	1	9.3
483+45.83	RT	1	9.3
483+51.15	RT	1	9.3
483+54.71	RT	1	9.3
483+58.30	RT	1	9.3
483+61.89	RT	1	9.3
483+65.48	RT	1	9.3
483+69.07	RT	1	9.3
483+72.65	RT	1	9.3
483+76.06	RT	1	9.3
SUB-TOTAL:			279.5
3 APPLICATIONS			838.6
TOTAL:			839

FILE NAME :	USER NAME = dlee	DESIGNED -	REVISED -	STATE OF ILLINOIS DEPARTMENT OF TRANSPORTATION	SCHEDULE OF QUANTITIES IL 8 OVER THE WEST FORK OF KICKAPOO CREEK			F.A.S. RTE.	SECTION	COUNTY	TOTAL SHEETS	SHEET NO.
D468862-sht-schedule.dgn		DRAWN -	REVISED -					1388	(Z-2C-15D)BR-1	PEORIA	90	10
	PLOT SCALE = 2.0000 ' / in.	CHECKED -	REVISED -					CONTRACT NO. 68862				
Default	PLOT DATE = 6/24/2022	DATE -	REVISED -					ILLINOIS FED. AID PROJECT				
				SCALE: NTS	SHEET 1	OF 2	SHEETS	STA.	TO STA.			

PAVEMENT CONNECTOR SCHEDULE								
LOCATION			PAVEMENT CONNECTOR (PCC) FOR BRIDGE APPROACH SLAB	BRIDGE APPROACH PAVEMENT CONNECTOR (SPECIAL)	WELDED WIRE REINFORCEMENT	AGGREGATE SUBGRADE IMPROVEMENT 12"	GEOTECHNICAL FABRIC FOR GROUND STABILIZATION	PROTECTIVE COAT
STATION	TO	STATION	SQ YD	SQ YD	SQ YD	SQ YD	SQ YD	SQ YD
IL 8								
479+30.00	TO	479+54.00		88.0	69.8	77.4	77.4	88.0
481+96.49	TO	482+14.31	65.3		51.5	54.2	54.2	65.3
TOTAL:			65	88	121	132	132	153

PERMANENT SURVEY MARKERS SCHEDULE					
LOCATION	NORTHING	EASTING	STATION	OFFSET	SURVEY MARKERS, TYPE I
					EACH
SN 072-0231	SEE SPECIAL PROVISIONS				1
TOTAL:					1

CHANGEABLE MESSAGE SIGN SCHEDULE			
LOCATION	# OF SIGNS	# OF DAYS	CHANGEABLE MESSAGE SIGN CAL DA
SEE DETOUR PLAN	2	14	28
TOTAL:			28

PAVEMENT MARKING SCHEDULE							
LOCATION					TEMPORARY PAVEMENT MARKING - LINE 4" - PAINT	PAVEMENT MARKING REMOVAL - GRINDING	MODIFIED URETHANE PAVEMENT MARKING - LINE 4"
STATION	TO	STATION	LOCATION	TYPE	FOOT	SQ FT	FOOT
IL 8							
479+20.00	TO	482+24.31	LT	EDGE LINE - WHITE	304.3	101.4	304.3
479+20.00	TO	482+24.31	RT	EDGE LINE -WHITE	304.3	101.4	304.3
479+20.00	TO	482+24.31	CL	SKIP-DASH - YELLOW	76.1	25.4	76.1
TOTAL:					685	228	685

GUARDRAIL SCHEDULE												
LOCATION				STEEL PLATE BEAM GUARDRAIL, TYPE A, 6 FOOT POSTS	TRAFFIC BARRIER TERMINAL, TYPE 6	TRAFFIC BARRIER TERMINAL, TYPE 1 (SPECIAL) TANGENT	GUARDRAIL REFLECTORS, TYPE A	BARRIER WALL REFLECTORS, TYPE B	BARRIER WALL REFLECTORS, TYPE C	TERMINAL MARKER - DIRECT APPLIED	AGGREGATE SHOULDERS, TYPE B	GUARDRAIL AGGREGATE EROSION CONTROL
STATION	TO	STATION	LT/RT	FOOT	EACH	EACH	EACH	EACH	EACH	EACH	TON	TON
IL 8												
473+34.92	TO	473+84.92	RT			1	8			1	19.9	141.9
473+84.92	TO	479+34.92		550.0								
479+34.92	TO	479+72.42			1							
479+72.42	TO	481+83.70	RT				3	3	3		6.5	44.3
481+83.70	TO	482+21.20	RT		1							
482+21.20	TO	483+33.70		112.5								
483+33.70	TO	483+83.70				1				1		
475+04.28	TO	475+54.28	LT			1	5			1	13.7	102.3
475+54.28	TO	479+29.28		375.0								
479+29.28	TO	479+66.78			1							
479+66.78	TO	481+78.05	LT				2	2	2		5.9	42.1
481+78.05	TO	482+15.55	LT		1							
482+15.55	TO	482+90.55		75.0								
482+90.55	TO	483+40.55				1				1		
TOTAL:				1112.5	4	4	18	5	5	4	46	331

DRAINAGE SCHEDULE								
LOCATION			PIPE ELBOW, 12"	METAL FLARED END SECTIONS, 12"	PIPE DRAINS 12"	TYPE G INLET BOX, STANDARD 610001	CONCRETE THRUST BLOCKS	SEEPAGE COLLAR
STATION	OFFSET	LT/RT	EACH	EACH	FOOT	EACH	EACH	EACH
IL 8								
479+46.51	14.63	LT			38.0	1		
	16.54		1					
	31.83						1	
	37.04		1			1		
	47.92			1				
479+49.23	14.63	RT			37.6	1		
	16.54		1					
	31.64						1	
	37.04		1			1		
	47.52			1				
TOTAL:			4	2	76	2	2	2

HEAVY DUTY EROSION CONTROL BLANKET SCHEDULE					
LOCATION				HEAVY DUTY EROSION CONTROL BLANKET	
				SQ YD	
IL 8					
478+00.00	TO	479+00.00	LT	462	
482+50.00	TO	482+75.43	RT	641	
CHANNEL					
1+22.89	TO	3+19.17	LT	925	
TOTAL:				2,027	


ENTRANCE SCHEDULE		
LOCATION		AGGREGATE SURFACE COURSE, TYPE A
		TON
IL 8		
474+76.22	LT	20.7
TOTAL:		21

TREE REMOVAL SCHEDULE				
LOCATION				TREE REMOVAL, ACRES
STATION TO STATION				ACRE
IL 8				
475+22.67	TO	475+58.25	LT	0.005
478+04.07	TO	480+22.90	LT	0.167
478+89.32	TO	481+48.41	LT	0.554
480+01.03	TO	480+38.66	RT	0.005
480+98.07	TO	481+11.55	RT	0.001
TOTAL:				0.732
PAY TOTAL:				0.75



PERIMETER EROSION BARRIER SCHEDULE				
LOCATION				PERIMETER EROSION BARRIER
STATION	TO	STATION	FOOT	
IL 8				
473+03.94	TO	480+43.09	RT	779.8
475+00.00	TO	478+75.00	LT	434.2
480+90.97	TO	483+77.99	RT	301.6
481+11.82	TO	481+32.22	RT	47.4
CHANNEL				
1+00.00	TO	3+73.68	RT	231.8
1+25.00	TO	3+73.68	LT	299.3
TOTAL:				2,094

FILE NAME : D468862-sh-t-schedule.dgn Default	USER NAME : efisher	DESIGNED -	REVISED -	STATE OF ILLINOIS DEPARTMENT OF TRANSPORTATION	SCHEDULE OF QUANTITIES IL 8 OVER THE WEST FORK OF KICKAPOO CREEK			F.A.S. RTE.	SECTION	COUNTY	TOTAL SHEETS	SHEET NO.
		DRAWN -	REVISED -					1388	(Z-2C-15D)BR-1	PEORIA	90	11
	PLOT SCALE : 2.0000 ' / in.	CHECKED -	REVISED -					CONTRACT NO. 68862				
	PLOT DATE : 6/14/2022	DATE -	REVISED -					ILLINOIS FED. AID PROJECT				
SCALE: NTS		SHEET 2 OF 2 SHEETS		STA.		TO STA.						

PROFILE		BY	DATE
	SURVEYED _____		
	PLOTTED _____		
	GRADES CHECKED _____		
	B.M. NOTED _____		
	STRUCTURE NOTED AS CHKD		
	NO. _____		


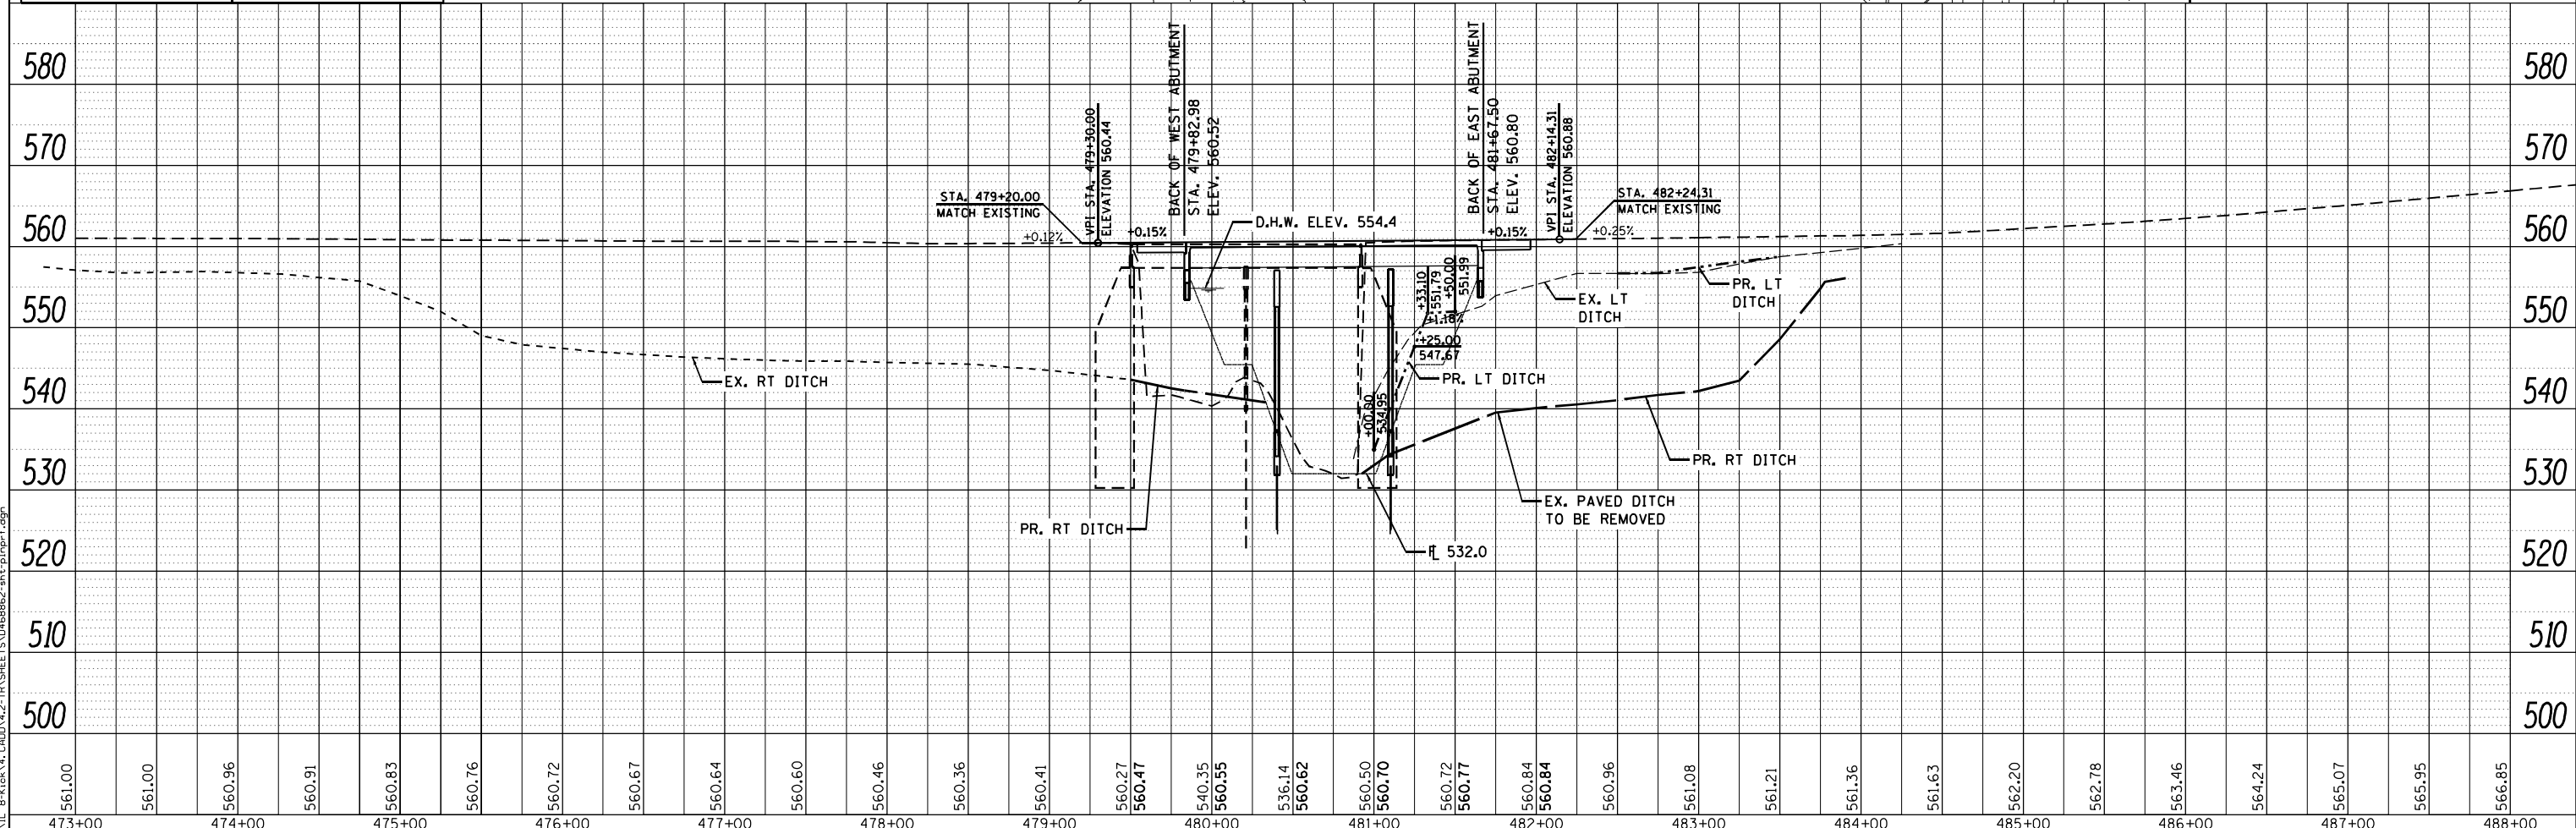


FILE NAME =	USER NAME = dlee	DESIGNED -	REVISED -	STATE OF ILLINOIS DEPARTMENT OF TRANSPORTATION	PLAN & PROFILE IL 8 OVER THE WEST FORK OF KICKAPOO CREEK			F.A.S. RTE.	SECTION	COUNTY	TOTAL SHEETS	SHEET NO.
		DRAWN -	REVISED -					1388	(Z-2C-15D)BR-1	PEORIA	90	13
	PLOT SCALE = 100.0000' / in.	CHECKED -	REVISED -				CONTRACT NO. 68862					
	PLOT DATE = 6/24/2022	DATE -	REVISED -		SCALE: 1"=50'	SHEET NO. 1 OF 1 SHEETS	STA.	TO STA.		ILLINOIS FED. AID PROJECT		

  

FILE NAME =	USER NAME = efisher	DESIGNED -	REVISED -	STATE OF ILLINOIS DEPARTMENT OF TRANSPORTATION	BRIDGE APPROACH PLAN IL 8 OVER THE WEST FORK OF KICKAPOO CREEK			F.A.S. RTE.	SECTION	COUNTY	TOTAL SHEETS	SHEET NO.
D468862-sh1-bridgeapproach-plan.dgn		DRAWN -	REVISED -					1388	(Z-2C-15D)BR-1	PEORIA	90	14
	PLOT SCALE = 30.0000 ' / in.	CHECKED -	REVISED -					CONTRACT NO. 68862				
Default	PLOT DATE = 6/14/2022	DATE -	REVISED -		SCALE: NTS	SHEET 1 OF 1 SHEETS	STA. TO STA.	ILLINOIS FED. AID PROJECT				

NOTE:
SEE CHANNEL CROSS SECTIONS FOR MORE DETAILS

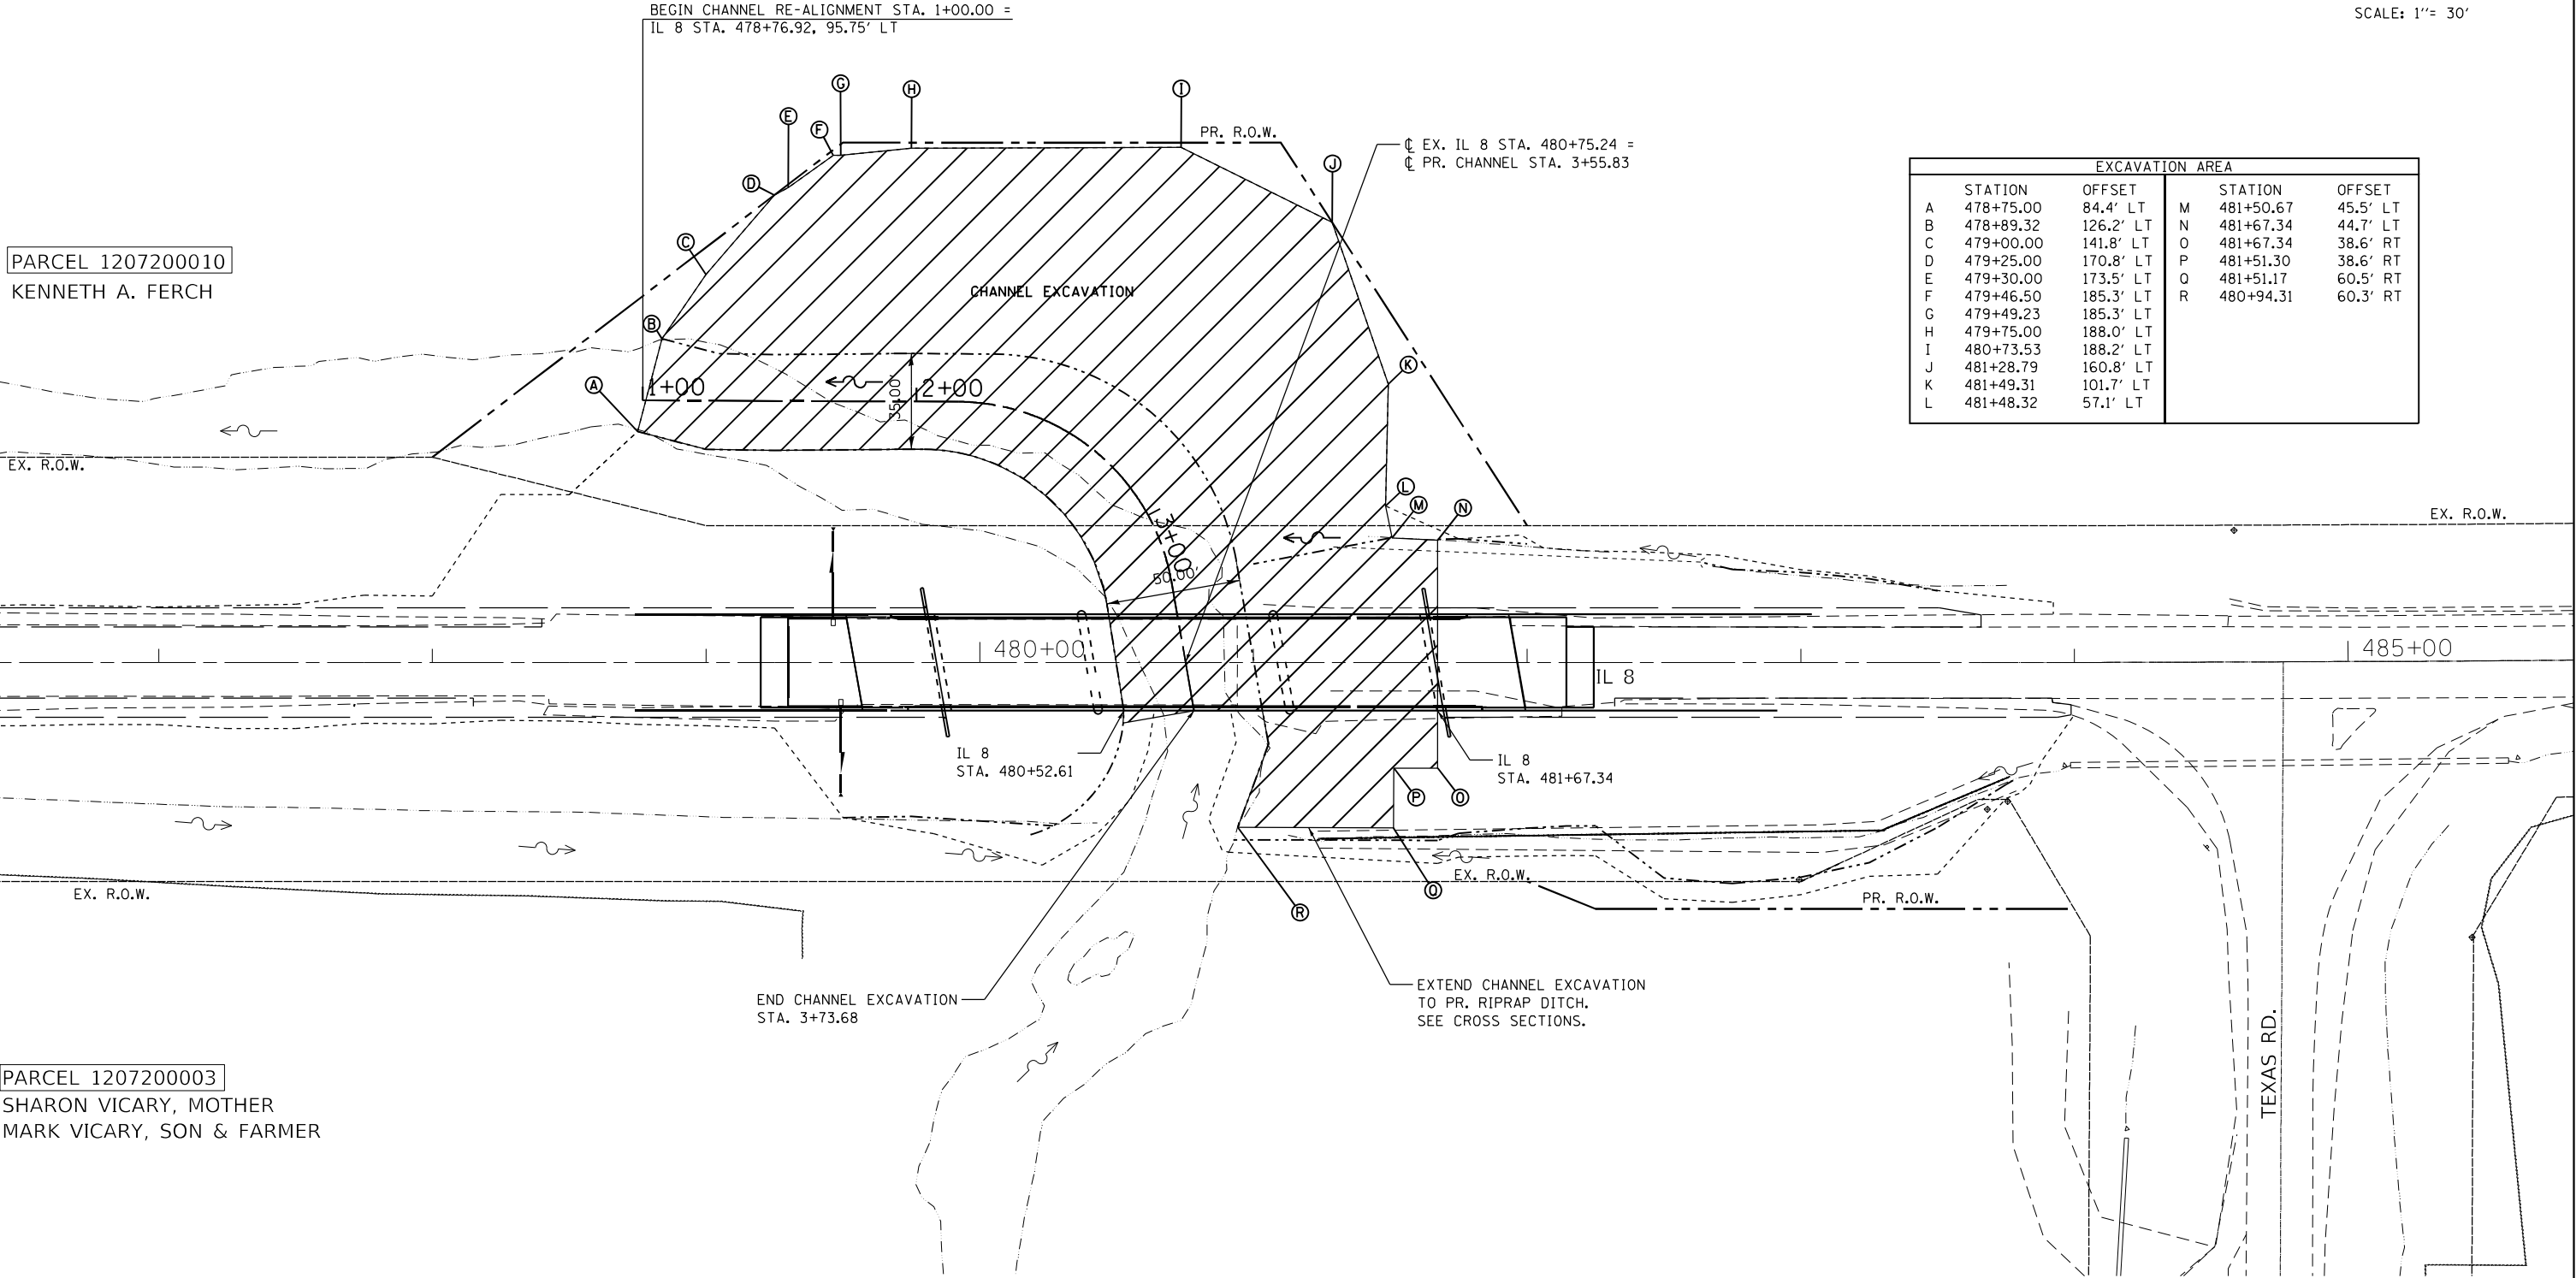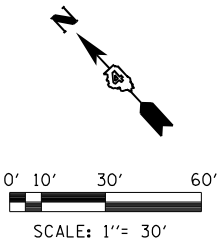


EXCAVATION AREA			
STATION	OFFSET	STATION	OFFSET
A	478+75.00 84.4' LT	M	481+50.67 45.5' LT
B	478+89.32 126.2' LT	N	481+67.34 44.7' LT
C	479+00.00 141.8' LT	O	481+67.34 38.6' RT
D	479+25.00 170.8' LT	P	481+51.30 38.6' RT
E	479+30.00 173.5' LT	Q	481+51.17 60.5' RT
F	479+46.50 185.3' LT	R	480+94.31 60.3' RT
G	479+49.23 185.3' LT		
H	479+75.00 188.0' LT		
I	480+73.53 188.2' LT		
J	481+28.79 160.8' LT		
K	481+49.31 101.7' LT		
L	481+48.32 57.1' LT		

PARCEL 1207200010
KENNETH A. FERCH

PARCEL 1207200003
SHARON VICARY, MOTHER
MARK VICARY, SON & FARMER

IL 8 CLOSURE AND DETOUR

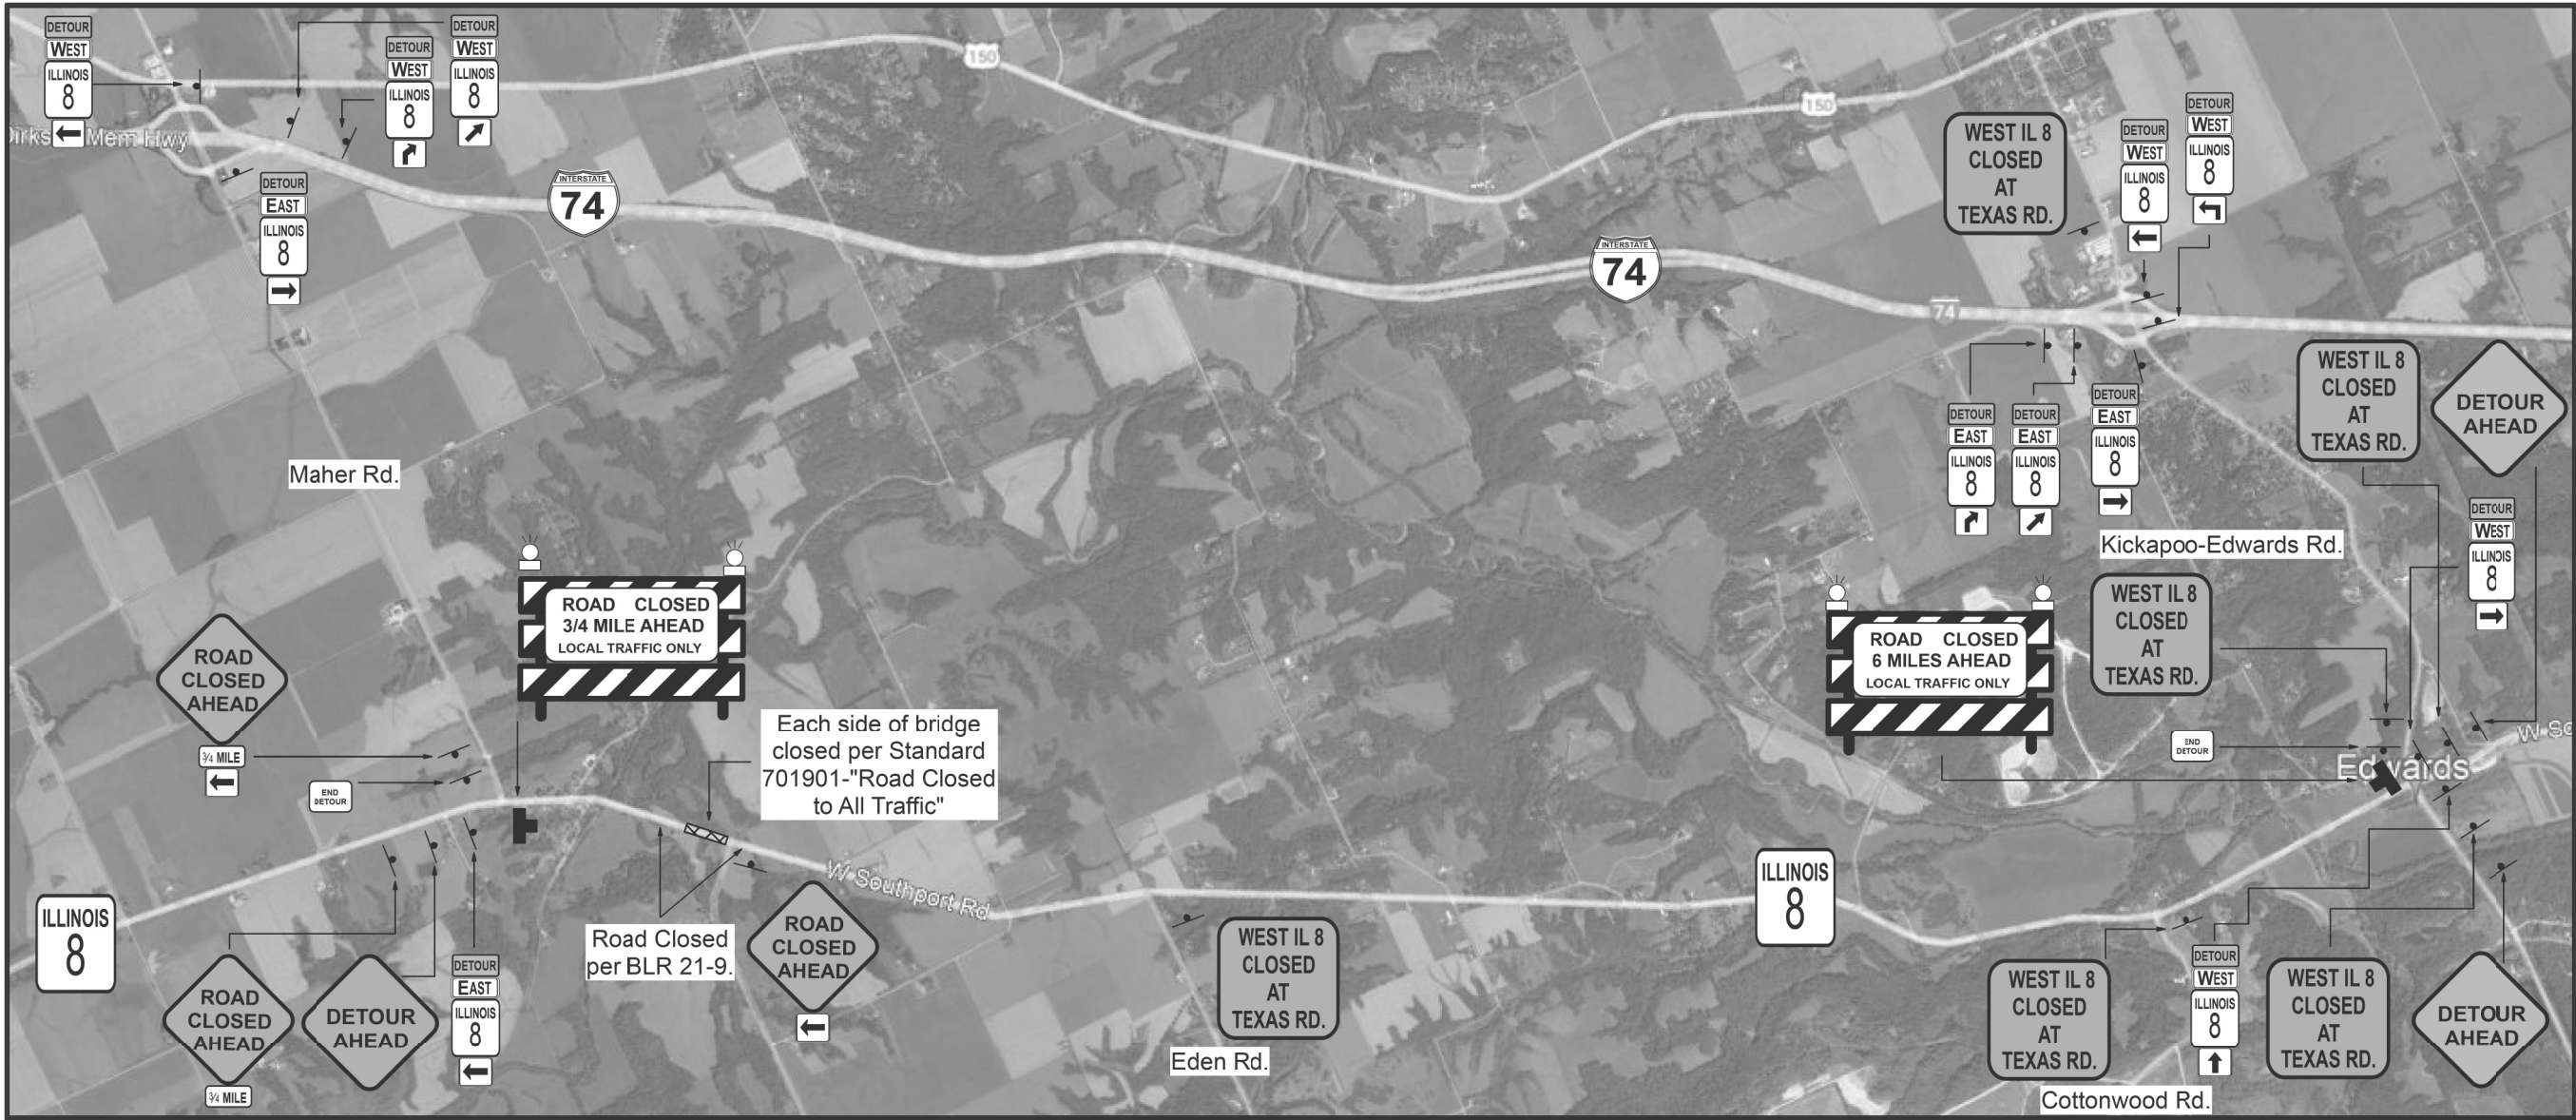

SIGN LEGEND

	W20-2 (4848)		M5-1L (2115) (BL)		(2115) (BL)
	W20-3 (4848)		M6-2R (2115) (BL)		(2430) (BL)
	BLACK ON ORANGE (4848)		M6-1R (2115) (BL)		M4-8A (2418)
			M6-1L (2115) (BL)		TYPE III BARRICADE WITH SIGN
			M5-2R (2115) (BL)		GROUND MOUNT POST MOUNTED SIGN
			M6-3 (2115) (BL)		
			EAST M3-2 (2115) (BL)		
			WEST M3-4 (2115) (BL)		
			DETOUR M4-8 (2115)		
			ROAD CLOSED XX MILES AHEAD LOCAL TRAFFIC ONLY R11-3A (6030)		



GENERAL NOTES

TWO PCMS SHALL BE PLACED ON EACH SIDE OF THE STRUCTURE FOR 14 DAYS EACH. THE MESSAGE SIGNS SHALL BE USED TO ADVANCE WARN THE PUBLIC OF THE ANTICIPATED CLOSURE DATE.

ALL SIGNS SHALL BE GROUND POST MOUNTED. TYPICAL SIGN SPACING SHALL BE 500'. SIGNS ON I-74 SHALL BE SPACED AT 1000'. FIELD CONDITIONS AND EXISTING SIGNS MAY ALTER ACTUAL SIGN PLACEMENT.

THE CONTRACTOR SHALL NOTIFY THE DISTRICT TRAFFIC CONTROL SUPERVISOR, DON HOFFMAN 309-671-4488, 21 DAYS IN ADVANCE OF THE ANTICIPATED CLOSURE FOR OVERSIZE LOAD REPORTING.

FILE NAME = D468862-sh-t-detour.dgn	USER NAME = KevinHorst	DESIGNED -	REVISED -	STATE OF ILLINOIS DEPARTMENT OF TRANSPORTATION	TRAFFIC CONTROL AND DETOUR DETAILS IL 8 OVER THE WEST FORK OF KICKAPOO CREEK	SCALE:	SHEET OF SHEETS	STA. TO STA.	F.A.S. RTE.	SECTION	COUNTY	TOTAL SHEETS	SHEET NO.
		DRAWN -	REVISED -						1388	(Z-2C-15D)BR-1	PEORIA	90	16
Default	PLOT SCALE = 2.0000' / in.	CHECKED -	REVISED -						CONTRACT NO. 68862				
	PLOT DATE = 3/24/2023	DATE -	REVISED -						ILLINOIS FED. AID PROJECT				

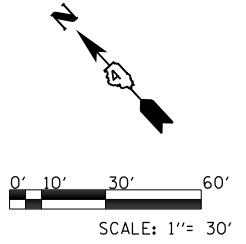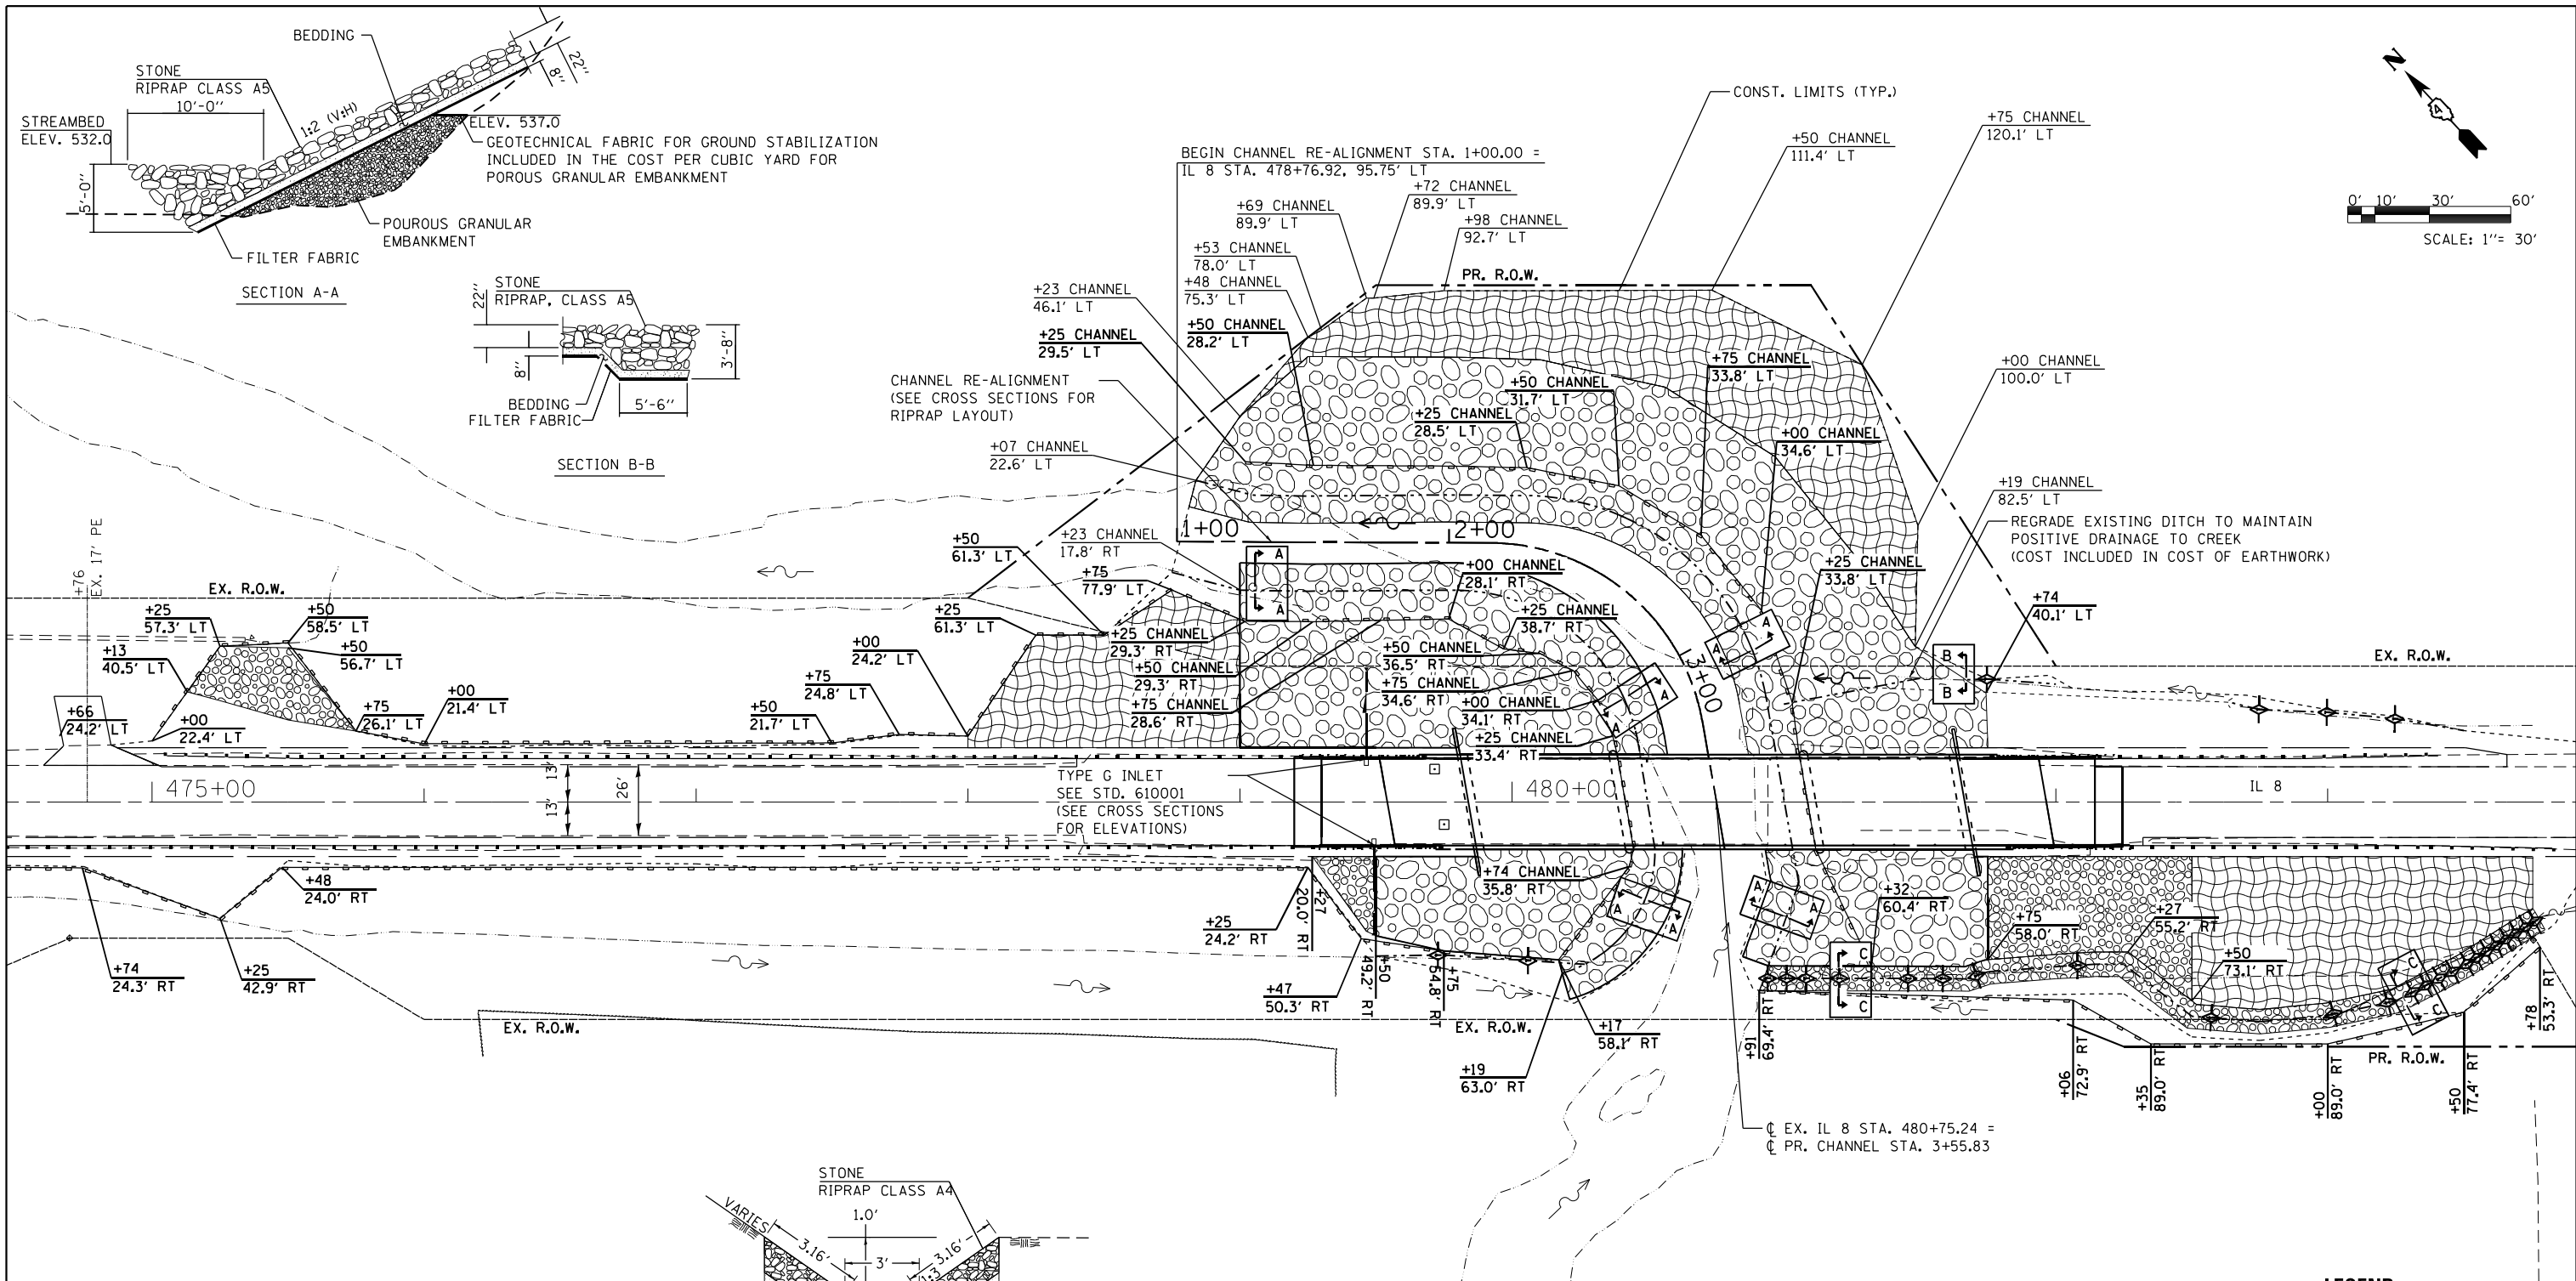

LEGEND

- PERIMETER EROSION BARRIER
- TEMPORARY DITCH CHECK
- PROPOSED DITCH FLOWLINE
- CONSTRUCTION LIMITS
- HEAVY DUTY EROSION CONTROL BLANKET
- PROPOSED STONE RIPRAP, CLASS A5
- PROPOSED STONE RIPRAP, CLASS A4

NOTE:
1. LAYOUT OF SLOPE PROTECTION SYSTEM MAY BE VARIED TO SUIT GROUND CONDITIONS IN THE FIELD AS DIRECTED BY ENGINEER.
2. FOLLOW BRIDGE PLANS FOR PLACEMENT OF RIPRAP ON BRIDGE CONES.
3. PERIMETER EROSION BARRIER AROUND CHANNEL PLACED AT EXISTING WATER SURFACE ELEVATION (536.40).

STONE RIPRAP, CLASS A4 AT RT DITCH				
LOCATION	WIDTH (I)	LENGTH	RIPRAP	FABRIC
STA TO STA	LINEAR FEET	LINEAR FEET	SQUARE YARDS	SQUARE YARDS
480+90.96 TO 483+77.65	9.32	300.40	321.4	321.4
TOTAL			SEE SCHEDULES FOR ADDITIONAL INFORMATION	

(I) WIDTH = 3.16 + 3.00 + 3.16

FILE NAME =	USER NAME = efisher	DESIGNED -	REVISED -
P:\2009\09072\IL 8-Kick\4. CAD\4.2-TR	SHEETS\468862-sht-eros.dgn	DRAWN -	REVISED -
Default	PLOT SCALE = 60.0000' / in.	CHECKED -	REVISED -
	PLOT DATE = 6/14/2022	DATE -	REVISED -

STATE OF ILLINOIS
DEPARTMENT OF TRANSPORTATION

EROSION CONTROL PLAN
IL 8 OVER THE WEST FORK OF KICKAPOO CREEK


SCALE: 1" = 30' SHEET 1 OF 1 SHEETS STA. TO STA.

F.A.S. RTE.	SECTION	COUNTY	TOTAL SHEETS	SHEET NO.
1388	(Z-2C-15D)BR-1	PEORIA	90	17
CONTRACT NO. 68862				
ILLINOIS FED. AID PROJECT				

```

EXIST. CURVE IL8-ALIGN-1
PI STA. = 487+58.91
Δ = 1° 32' 41" (LT)
D = 0° 11' 47"
R = 29,156.85'
T = 393.04'
L = 786.04'
E = 2.65'
e = ----
T.R. = ----
S.E. RUN = ----
P.C. STA. = 483+65.86
P.T. STA. = 491+51.90

```

 

FILE NAME =	USER NAME = efisher	DESIGNED -	REVISED -	STATE OF ILLINOIS DEPARTMENT OF TRANSPORTATION	RIGHT OF WAY PLAN IL 8 OVER THE WEST FORK OF KICKAPOO CREEK					F.A.S. RTE.	SECTION	COUNTY	TOTAL SHEETS	SHEET NO.
P:\2009\09072\IL 8-Kick\4.CADD\4.1-SUR\468862-shrt-row-plan.dgn		DRAWN -	REVISED -		1388	(Z-2C-15D)BR-1	PEORIA	90	18					
	PLOT SCALE = 100.0000' / in.	CHECKED -	REVISED -		CONTRACT NO. 68862									
Default	PLOT DATE = 6/14/2022	DATE -	REVISED -		SCALE: 1" = 50'	SHEET 1	OF 1	SHEETS	STA.	TO STA.	ILLINOIS FED. AID PROJECT			

Existing Structure: S.N. 072-0043 was constructed as S.A. Rte. 11 Section Z-2B-15D @ Sta. 279+60 in 1932. The single span steel truss was set on closed abutments. In 1979 the steel truss was replaced by PPC Deck Beams spanning the modified original abutments with a pier added at mid-span. The existing structure is 143'-4" back to back of abutments and 31'-0" wide face to face. The existing bridge is to be removed and replaced. Traffic is to be detoured during construction.

Salvage: None




Allow 50#/sq. ft. for future wearing surface.

2020 AASHTO LRFD Bridge Design
Specifications, 9th Edition


FIELD UNITS

$f'_c = 3,500 \text{ psi}$
 $f'_c = 4,000 \text{ psi}$ (superstructure concrete)
 $f_y = 60,000 \text{ psi}$ (Reinforcement)
 $f_y = 50,000 \text{ psi}$ (M270 Grade 50)

Seismic Performance Zone (SPZ) = 1
Design Spectral Acceleration at 1.0 sec. (SD1) = 0.108g
Design Spectral Acceleration at 0.2 sec. (SDS) = 0.167g
Soil Site Class = D

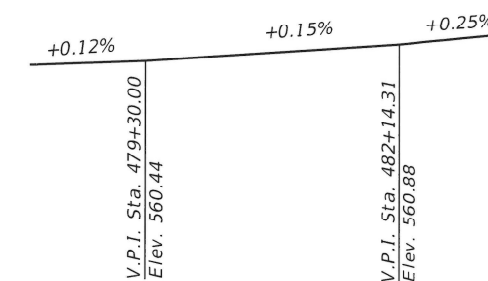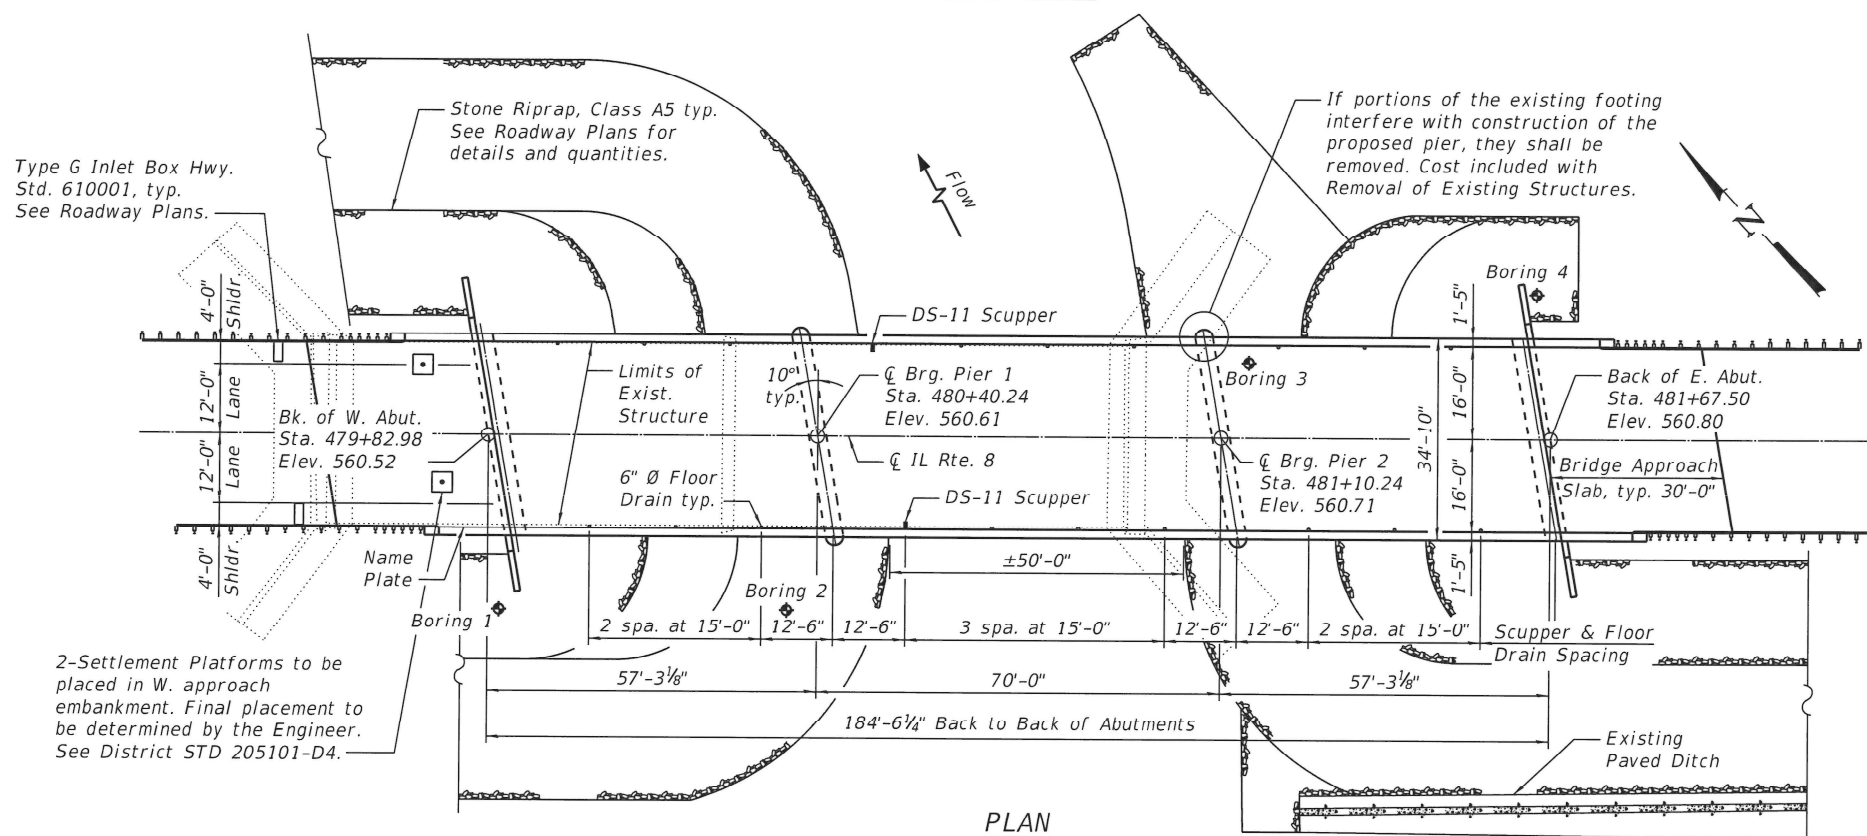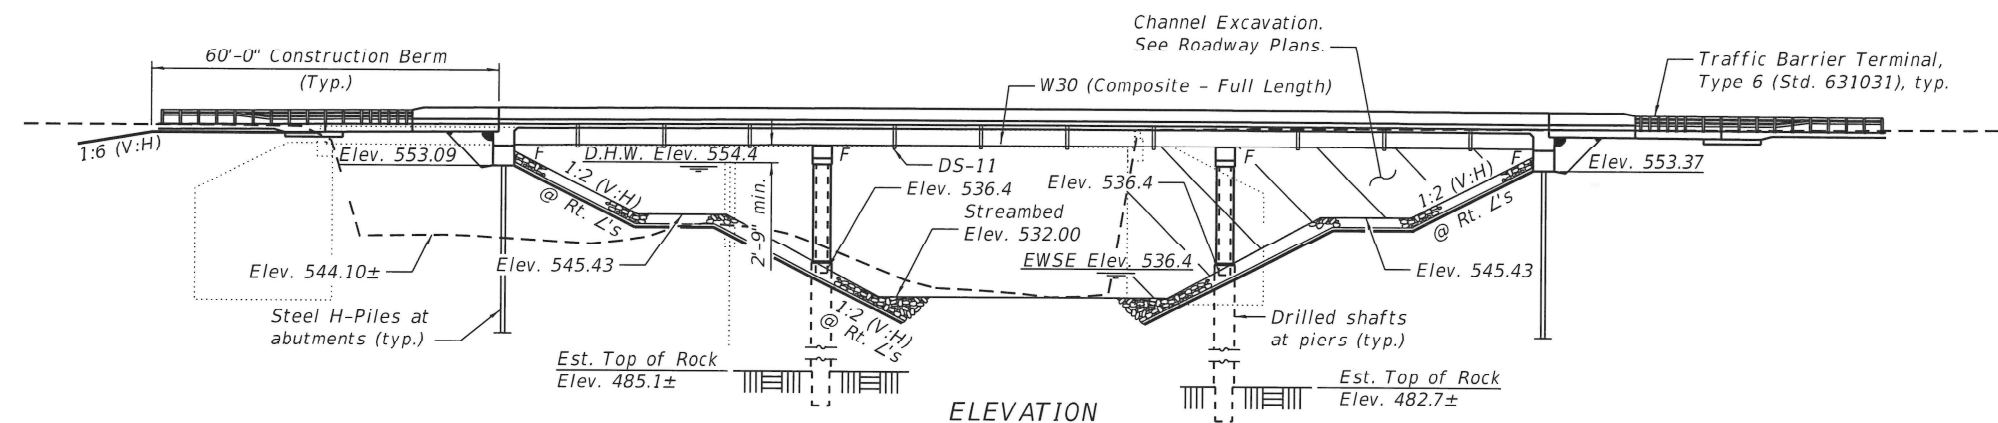

Along & IL Rte 8

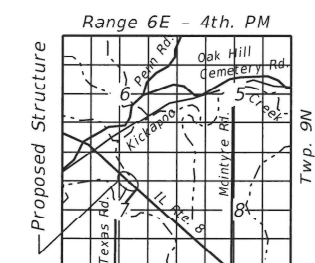

LOCATION SKETCH

Event / Limit	Design Scour Elevations (ft.)				Item 11
State	W. Abut.	Pier 1	Pier 2	E. Abut.	
Q100	553.09	496.85	496.85	553.37	5
Q500	553.09	485.10	483.84	553.37	
Design	553.09	496.85	496.85	553.37	
Check	553.09	485.10	483.84	553.37	

Drainage Area = 79.8 Sq. Mi. Low Grade Elev. = 560.44 @ Sta. 478+41.30									
Flood	Freq.	Q	Opening Sq. Ft.		Nat.	Head - Ft.		Headwater E	
	Yr.	C.F.S.	Exist.	Prop.	H.W.E.	Exist.	Prop.	Exist.	Prop.
	10	6,870	1617	1637	551.7	0.3	0.1	552.0	551.8
Design	50	11,000	1969	2017	554.4	0.5	0.3	554.7	554.7
Base	100	12,900	2114	2174	555.4	0.5	0.3	555.9	555.7
Overtopping									
Max. Calc.	500	17,600	2395	2477	557.5	0.9	0.6	558.4	558.1

APPROVED
For Structural Adequacy Only

Engineer of Bridges & Structures



6/14/2022
Angela L. Nemak
EXPIRES 11/30/2022


GENERAL PLAN AND ELEVATION
IL RTE 8 OVER W. FORK KICKAPOO CREEK
F.A.S. RT. 1388 SEC. (Z-2C-15D)BR-1
PEORIA COUNTY
STA. 480+75.24
STRUCTURE NO. 072-0231

GENERAL NOTES:

1. Fasteners shall be ASTM F 3125 Grade A325 Type 1, mechanically galvanized bolts. Bolts 7⁄8 in. dia., holes 1½⁄16 in. dia., unless otherwise noted.
2. Calculated weight of Structural Steel:
M 270 Grade 50 = 105,390 pounds
M 270 Grade 36 = 14,750 pounds
3. No field welding is permitted except as specified in the contract documents.
4. Reinforcement bars designated (E) shall be epoxy coated.
5. Bearing seat surfaces shall be constructed or adjusted to the designated elevations within a tolerance of 1⁄8 inch (0.01 ft.). Adjustment shall be made either by grinding the surface or by shimming the bearings.
6. The Inorganic Zinc Rich Primer / Acrylic / Acrylic Paint System shall be used for shop and field painting of new structural steel except where otherwise noted. The color of the final finish coat for all interior steel surfaces shall be gray, Munsell No 5B 7/1. The color of the final finish coat for the exterior and bottom flange of the fascia beams shall be gray, Munsell No 5B 7/1.
7. Layout of the slope protection system may be varied to suit ground conditions in the field as directed by the Engineer.
8. The embankment configuration shown shall be the minimum that must be placed and compacted prior to construction of the abutments. Additionally, Settlement Platforms shall be placed as shown on Sheet 1 of 27 at the West approach embankment. See Special Provisions.
9. Slipforming of parapets is not allowed.

INDEX OF SHEETS

1	General Plan and Elevation
2	General Data
3-4	Top of Slab Elevations
5	Top of West Approach Slab Elevations
6	Top of East Approach Slab Elevations
7	Superstructure
8	Superstructure Details
9	Diaphragm Details
10	Drainage Scupper, DS-11
11-12	Bridge Approach Slab Details
13	Structural Steel Framing
14	Structural Steel Details
15	Bearing Details
16	West Abutment
17	East Abutment
18	Pier 1
19	Pier 2
20	HP Pile Details
21	Bar Splicer Assembly and Mechanical Splicer Details
22	Soil Borings
23	Soil Borings
24	Soil Borings
25	Soil Borings
26	Soil Borings
27	Soil Borings

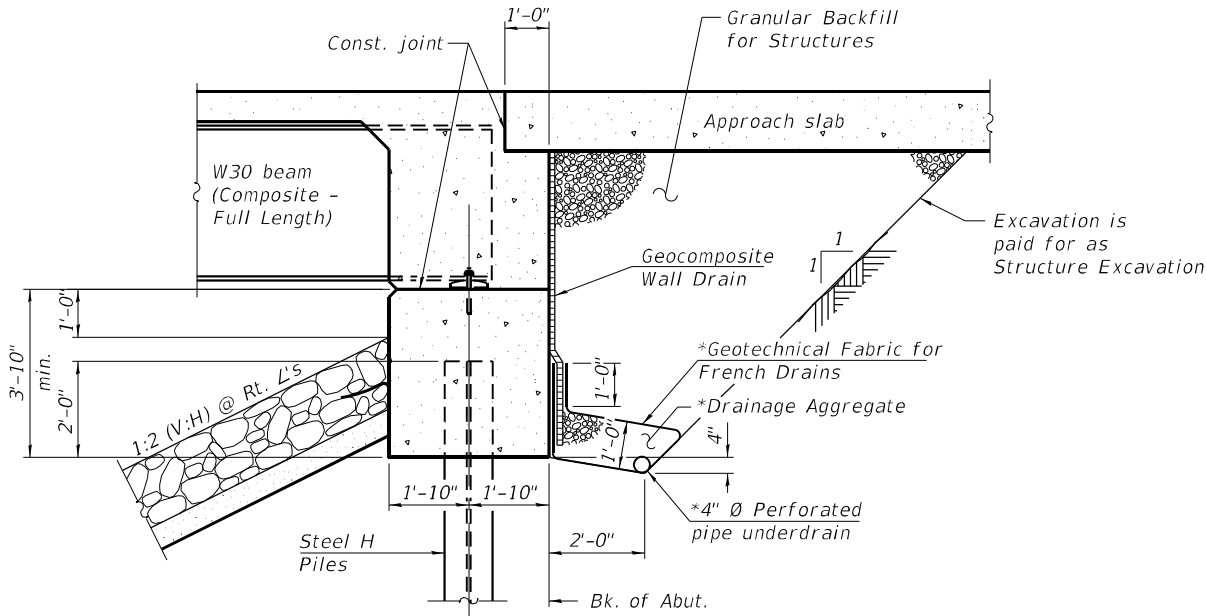

SECTION THRU INTEGRAL ABUTMENT
(Horizontal Dimensions @ Rt. L's)

*Included in the cost of Pipe Underdrains for Structures, 4".

Note:
All drainage system components shall extend to 2'-0" from the end of each wingwall except an outlet pipe shall extend until intersecting with the side slopes. The pipes shall drain into concrete headwalls. (See Article 601.05 of the Standard Specifications and Highway Standard 601101).

TOTAL BILL OF MATERIAL

ITEM	UNIT	SUPER	SUB	TOTAL
Granular Backfill for Structures	Cu. Yd.	-	100	100
Removal of Existing Structures	Each	-	-	1
Structure Excavation	Cu. Yd.	-	192	192
Floor Drains	Each	18	-	18
Concrete Structures	Cu. Yd.	-	173.8	173.8
Concrete Superstructure	Cu. Yd.	252.3	-	252.3
Concrete Superstructure (Approach Slab)	Cu. Yd.	97.7	-	97.7
Bridge Deck Grooving	Sq. Yd.	808	-	808
Protective Coat	Sq. Yd.	1,061	-	1,061
Furnishing and Erecting Structural Steel	L. Sum	1	-	1
Stud Shear Connectors	Each	3,366	-	3,366
Reinforcement Bars	Pound	-	27,930	27,930
Reinforcement Bars, Epoxy Coated	Pound	93,210	22,650	115,860
Bar Splicers	Each	-	120	120
Furnishing Steel Piles HP12x53	Foot	-	630	630
Driving Piles	Foot	-	630	630
Test Pile Steel HP12x53	Each	-	2	2
Name Plates	Each	1	-	1
Permanent Casing	Foot	-	321	321
Drilled Shaft in Soil	Cu. Yd.	-	114.5	114.5
Drilled Shaft in Rock	Cu. Yd.	-	30.4	30.4
Anchor Bolts, ¾"	Each	-	24	24
Anchor Bolts, 1"	Each	-	24	24
Geocomposite Wall Drain	Sq. Yd.	-	66	66
Pipe Underdrains for Structures 4"	Foot	-	154	154
Drainage Scuppers, DS-11	Each	2	-	2
Mechanical Splicers	Each	-	192	192
Asbestos Bearing Pad Removal	Each	-	22	22
Settlement Platforms	Each	-	2	2

See Roadway Schedules for Riprap Quantities.

STATION 480+75.24
BUILT 20__ BY
STATE OF ILLINOIS
F.A.S. RT. 1388 SEC. (Z-2C-15D)BR-1
LOADING HL-93
STRUCTURE NO. 072-0231

NAME PLATE
See Std. 515001

STATE OF ILLINOIS
DEPARTMENT OF TRANSPORTATION

GENERAL DATA
STRUCTURE NO. 072-0231

SHEET 2 OF 27 SHEETS



F.A.S. RTE.	SECTION	COUNTY	TOTAL SHEETS	SHEET NO.
1388	(Z-2C-15D) BR-1	PEORIA	90	20
CONTRACT NO. 68862				
ILLINOIS		FED. AID PROJECT		



TWM, INC.
WWW.TWM-INC.COM
IL DESIGN FIRM
LICENSE NO:
184-001220

USER NAME =	jesker	DESIGNED -	NP	REVISED -	
		CHECKED -	ALN	REVISED -	
PLOT SCALE =	0.1667" / in.	DRAWN -	NP	REVISED -	
PLOT DATE =	6/14/2022	CHECKED -	ALN	REVISED -	

MODEL: Default
FILE NAME: P:\2019\190388\WO9 - IL 8 Kickapoo CK Update (STRUCTURE)\4 CADD - DWG\4.4 Struc\0720231-68862-03-Top of Slab Elevations.dgn

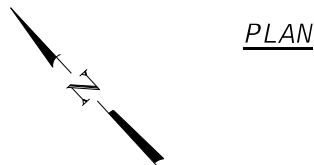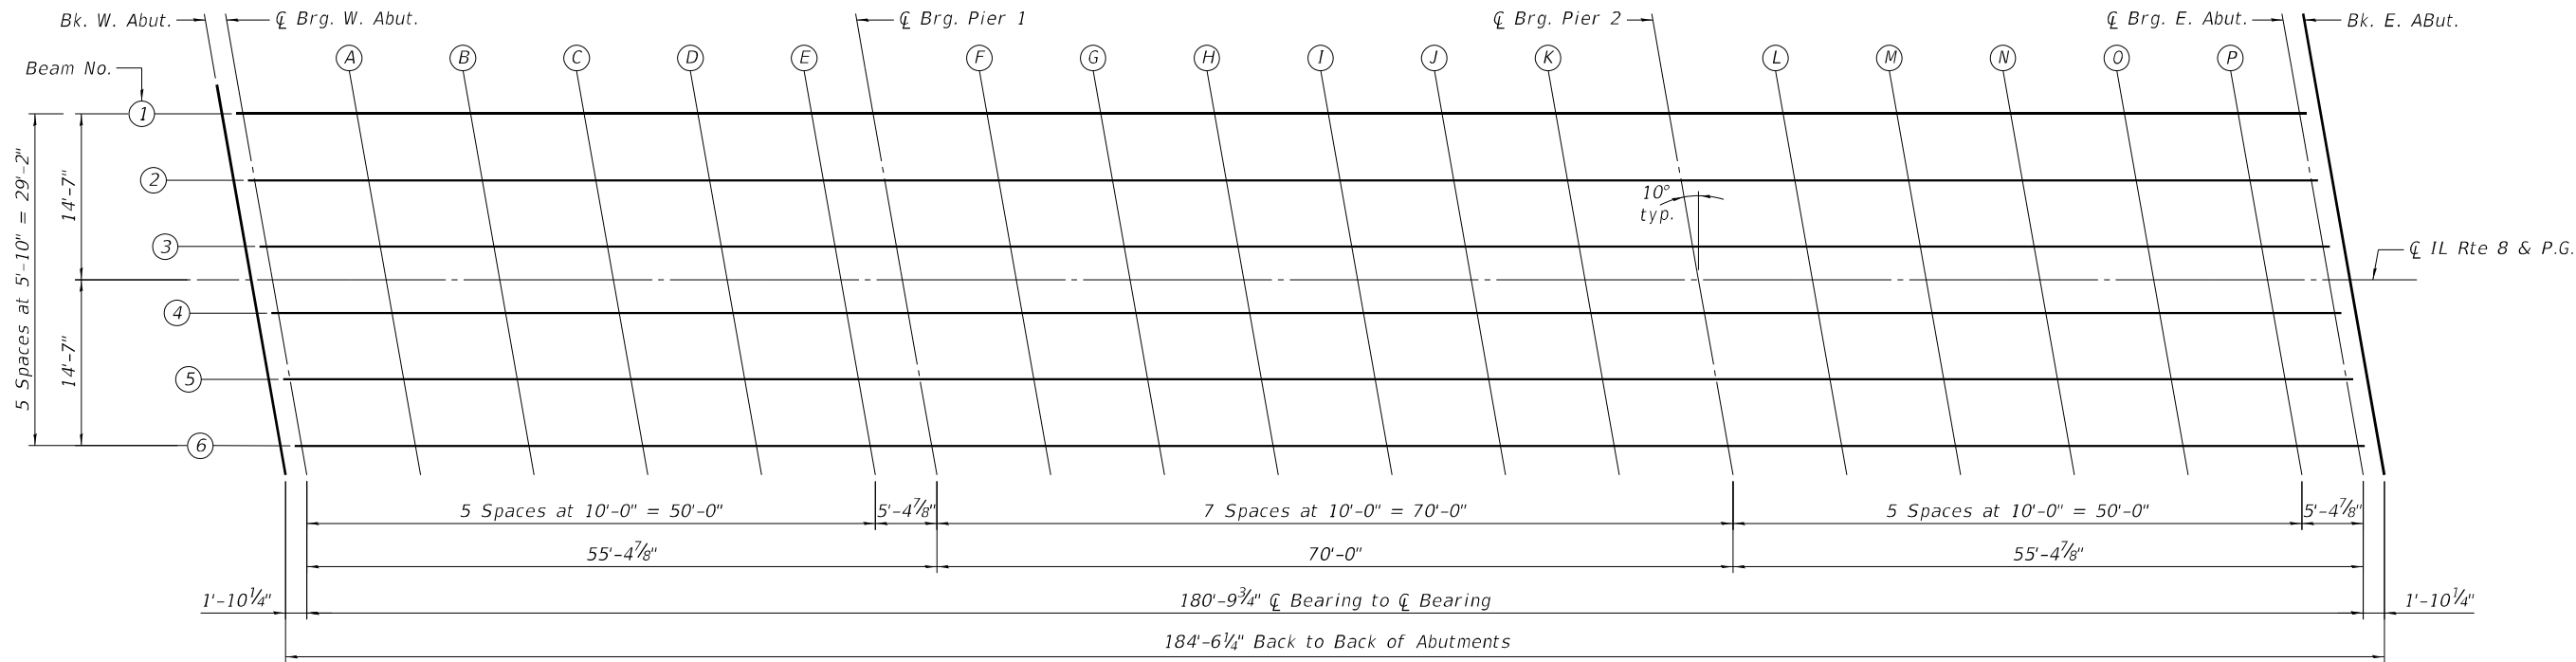

TWM, INC.
WWW.TWM-INC.COM
IL DESIGN FIRM
LICENSE NO:
184-001220


USER NAME = jesker	DESIGNED - NP	REVISED -
	CHECKED - ALN	REVISED -
	DRAWN - NP	REVISED -
	CHECKED - ALN	REVISED -
PLOT SCALE = 0.1667' / in.		
PLOT DATE = 6/14/2022		

STATE OF ILLINOIS
DEPARTMENT OF TRANSPORTATION

TOP OF SLAB ELEVATIONS
STRUCTURE NO. 072-0231


SHEET 3 OF 27 SHEETS

F.A.S. RTE.	SECTION	COUNTY	TOTAL SHEETS	SHEET NO.
1388	(Z-2C-15D) BR-1	PEORIA	90	21
CONTRACT NO. 68862				
ILLINOIS		FED. AID PROJECT		

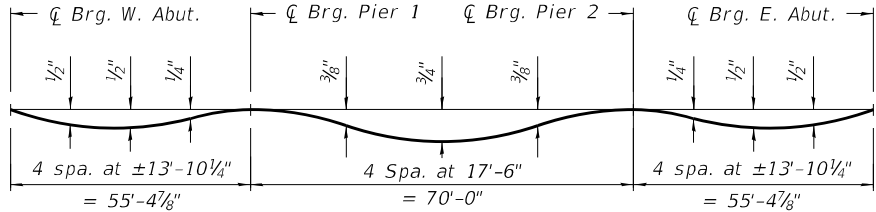

DEAD LOAD DEFLECTION DIAGRAM BEAMS 1 - 6

Note: (Includes weight of concrete only.)
The above deflections are not to be used in the field if the engineer is working from the grade elevations adjusted for dead load deflections as shown below.

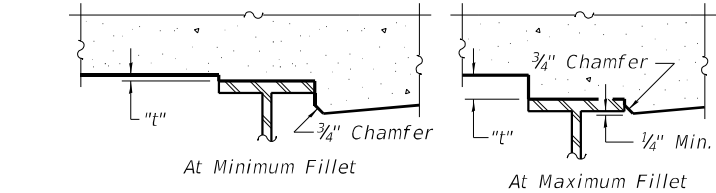

To determine "t": After all structural steel has been erected, elevations of the top flanges of the beams shall be taken at intervals as shown on sheet 3 of 27. These elevations subtracted from the "Theoretical Grade Elevations Adjusted for Dead Load Deflection" shown below, minus slab thickness, equals the fillet heights "t" above top flange of beams.

FILLET HEIGHTS

BEAM 1					BEAM 2					BEAM 3					IL RTE 8 & PROFILE GRADE				
Location	Station	Offset	Theoretical Grade Elevations	Theoretical Grade Elevations Adjusted for Dead Load Deflection	Location	Station	Offset	Theoretical Grade Elevations	Theoretical Grade Elevations Adjusted for Dead Load Deflection	Location	Station	Offset	Theoretical Grade Elevations	Theoretical Grade Elevations Adjusted for Dead Load Deflection	Location	Station	Offset	Theoretical Grade Elevations	Theoretical Grade Elevations Adjusted for Dead Load Deflection
Bk. W. Abut.	479+80.41	-14.58	560.27	560.27	Bk. W. Abut.	479+81.44	-8.75	560.38	560.38	Bk. W. Abut.	479+82.47	-2.92	560.47	560.47	Bk. W. Abut.	479+82.98	0.00	560.52	560.52
CL Brg. W. Abut.	479+82.27	-14.58	560.28	560.28	CL Brg. W. Abut.	479+83.30	-8.75	560.38	560.38	CL Brg. W. Abut.	479+84.33	-2.92	560.48	560.48	CL Brg. W. Abut.	479+84.84	0.00	560.52	560.52
A	479+92.27	-14.58	560.29	560.32	A	479+93.30	-8.75	560.40	560.43	A	479+94.33	-2.92	560.49	560.52	A	479+94.84	0.00	560.54	560.57
B	480+02.27	-14.58	560.31	560.35	B	480+03.30	-8.75	560.41	560.46	B	480+04.33	-2.92	560.51	560.55	B	480+04.84	0.00	560.55	560.60
C	480+12.27	-14.58	560.32	560.36	C	480+13.30	-8.75	560.43	560.47	C	480+14.33	-2.92	560.52	560.56	C	480+14.84	0.00	560.57	560.61
D	480+22.27	-14.58	560.34	560.36	D	480+23.30	-8.75	560.44	560.47	D	480+24.33	-2.92	560.54	560.56	D	480+24.84	0.00	560.58	560.60
E	480+32.27	-14.58	560.35	560.36	E	480+33.30	-8.75	560.46	560.46	E	480+34.33	-2.92	560.55	560.55	E	480+34.84	0.00	560.60	560.60
CL Brg. Pier 1	480+37.68	-14.58	560.36	560.36	CL Brg. Pier 1	480+38.71	-8.75	560.47	560.47	CL Brg. Pier 1	480+39.73	-2.92	560.56	560.56	CL Brg. Pier 1	480+40.24	0.00	560.61	560.61
F	480+47.68	-14.58	560.38	560.39	F	480+48.71	-8.75	560.48	560.50	F	480+49.73	-2.92	560.57	560.59	F	480+50.24	0.00	560.62	560.64
G	480+57.68	-14.58	560.39	560.43	G	480+58.71	-8.75	560.50	560.54	G	480+59.73	-2.92	560.59	560.63	G	480+60.24	0.00	560.64	560.68
H	480+67.68	-14.58	560.41	560.47	H	480+68.71	-8.75	560.51	560.57	H	480+69.73	-2.92	560.60	560.66	H	480+70.24	0.00	560.65	560.71
I	480+77.68	-14.58	560.42	560.48	I	480+78.71	-8.75	560.53	560.59	I	480+79.73	-2.92	560.62	560.68	I	480+80.24	0.00	560.67	560.73
J	480+87.68	-14.58	560.44	560.48	J	480+88.71	-8.75	560.54	560.58	J	480+89.73	-2.92	560.63	560.68	J	480+90.24	0.00	560.68	560.72
K	480+97.68	-14.58	560.45	560.47	K	480+98.71	-8.75	560.56	560.57	K	480+99.73	-2.92	560.65	560.67	K	481+00.24	0.00	560.70	560.71
CL Brg. Pier 2	481+07.68	-14.58	560.47	560.47	CL Brg. Pier 2	481+08.71	-8.75	560.57	560.57	CL Brg. Pier 2	481+09.73	-2.92	560.66	560.66	CL Brg. Pier 2	481+10.24	0.00	560.71	560.71
L	481+17.68	-14.58	560.48	560.49	L	481+18.71	-8.75	560.59	560.60	L	481+19.73	-2.92	560.68	560.69	L	481+20.24	0.00	560.73	560.74
M	481+27.68	-14.58	560.50	560.53	M	481+28.71	-8.75	560.60	560.63	M	481+29.73	-2.92	560.69	560.73	M	481+30.24	0.00	560.74	560.77
N	481+37.68	-14.58	560.51	560.56	N	481+38.71	-8.75	560.62	560.66	N	481+39.73	-2.92	560.71	560.75	N	481+40.24	0.00	560.76	560.80
O	481+47.68	-14.58	560.53	560.57	O	481+48.71	-8.75	560.63	560.67	O	481+49.73	-2.92	560.73	560.76	O	481+50.24	0.00	560.77	560.81
P	481+57.68	-14.58	560.54	560.56	P	481+58.71	-8.75	560.65	560.66	P	481+59.73	-2.92	560.74	560.76	P	481+60.24	0.00	560.79	560.80
CL Brg. E. Abut.	481+63.08	-14.58	560.55	560.55	CL Brg. E. Abut.	481+64.11	-8.75	560.66	560.66	CL Brg. E. Abut.	481+65.14	-2.92	560.75	560.75	CL Brg. E. Abut.	481+65.65	0.00	560.79	560.79
Bk. E. Abut.	481+64.94	-14.58	560.55	560.55	Bk. E. Abut.	481+65.97	-8.75	560.66	560.66	Bk. E. Abut.	481+67.00	-2.92	560.75	560.75	Bk. E. Abut.	481+67.50	0.00	560.80	560.80


BEAM 4				
Location	Station	Offset	Theoretical Grade Elevations	Theoretical Grade Elevations Adjusted for Dead Load Deflection
Bk. W. Abut.	479+83.49	2.92	560.47	560.47
CL Brg. W. Abut.	479+85.36	2.92	560.48	560.48
A	479+95.36	2.92	560.49	560.52
B	480+05.36	2.92	560.51	560.55
C	480+15.36	2.92	560.52	560.56
D	480+25.36	2.92	560.54	560.56
E	480+35.36	2.92	560.55	560.56
CL Brg. Pier 1	480+40.76	2.92	560.56	560.56
F	480+50.76	2.92	560.58	560.59
G	480+60.76	2.92	560.59	560.63
H	480+70.76	2.92	560.61	560.67
I	480+80.76	2.92	560.62	560.68
J	480+90.76	2.92	560.64	560.68
K	481+00.76	2.92	560.65	560.67
CL Brg. Pier 2	481+10.76	2.92	560.67	560.67
L	481+20.76	2.92	560.68	560.69
M	481+30.76	2.92	560.70	560.73
N	481+40.76	2.92	560.71	560.76
O	481+50.76	2.92	560.73	560.77
P	481+60.76	2.92	560.74	560.76
CL Brg. E. Abut.	481+66.17	2.92	560.75	560.75
Bk. E. Abut.	481+68.03	2.92	560.75	560.75

BEAM 5				
Location	Station	Offset	Theoretical Grade Elevations	Theoretical Grade Elevations Adjusted for Dead Load Deflection
Bk. W. Abut.	479+84.52	8.75	560.39	560.39
CL Brg. W. Abut.	479+86.38	8.75	560.39	560.39
A	479+96.38	8.75	560.40	560.43
B	480+06.38	8.75	560.42	560.46
C	480+16.38	8.75	560.43	560.47
D	480+26.38	8.75	560.45	560.47
E	480+36.38	8.75	560.46	560.47
CL Brg. Pier 1	480+41.79	8.75	560.47	560.47
F	480+51.79	8.75	560.49	560.50
G	480+61.79	8.75	560.50	560.54
H	480+71.79	8.75	560.52	560.58
I	480+81.79	8.75	560.53	560.59
J	480+91.79	8.75	560.55	560.59
K	481+01.79	8.75	560.56	560.58
CL Brg. Pier 2	481+11.79	8.75	560.58	560.58
L	481+21.79	8.75	560.59	560.60
M	481+31.79	8.75	560.61	560.64
N	481+41.79	8.75	560.62	560.67
O	481+51.79	8.75	560.64	560.68
P	481+61.79	8.75	560.65	560.67
CL Brg. E. Abut.	481+67.20	8.75	560.66	560.66
Bk. E. Abut.	481+69.06	8.75	560.66	560.66

BEAM 6				
Location	Station	Offset	Theoretical Grade Elevations	Theoretical Grade Elevations Adjusted for Dead Load Deflection
Bk. W. Abut.	479+85.55	14.58	560.28	560.28
CL Brg. W. Abut.	479+87.41	14.58	560.29	560.29
A	479+97.41	14.58	560.30	560.33
B	480+07.41	14.58	560.32	560.36
C	480+17.41	14.58	560.33	560.37
D	480+27.41	14.58	560.35	560.37
E	480+37.41	14.58	560.36	560.36
CL Brg. Pier 1	480+42.82	14.58	560.37	560.37
F	480+52.82	14.58	560.38	560.40
G	480+62.82	14.58	560.40	560.44
H	480+72.82	14.58	560.41	560.47
I	480+82.82	14.58	560.43	560.49
J	480+92.82	14.58	560.44	560.49
K	481+02.82	14.58	560.46	560.47
CL Brg. Pier 2	481+12.82	14.58	560.47	560.47
L	481+22.82	14.58	560.49	560.50
M	481+32.82	14.58	560.50	560.54
N	481+42.82	14.58	560.52	560.56
O	481+52.82	14.58	560.53	560.57
P	481+62.82	14.58	560.55	560.57
CL Brg. E. Abut.	481+68.23	14.58	560.56	560.56
Bk. E. Abut.	481+70.09	14.58	560.56	560.56

MODEL: Default
FILE NAME: P:\2019\190388\WO9 - IL 8 Kickapoo CK Update (STRUCTURE)\4 CADD - DWG\4.4 Struc\0720231-68862-04-Top of Slab Elevations.dgn

MODEL: Default
FILE NAME: P:\2019\190388\WO9 - IL 8 Kickapoo CK Update (STRUCTURE)\4 CADD - DWG\4.4 Struc\0720231-68862-05-Top of West Approach Slab Elevations.dgn

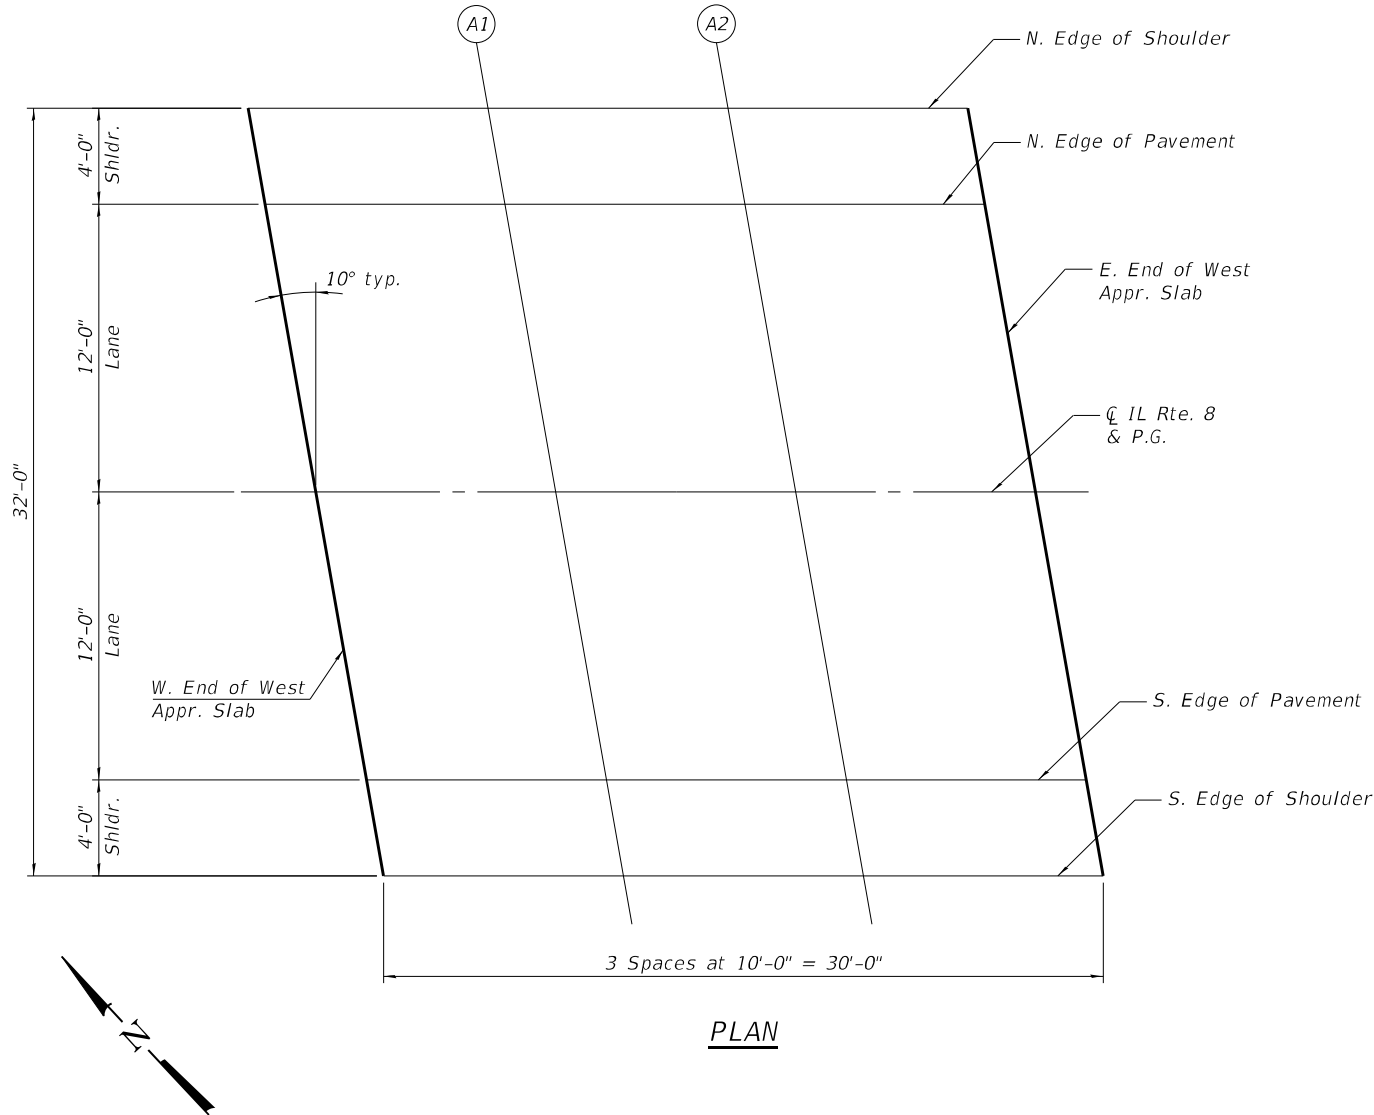

PLAN

NORTH EDGE OF SHOULDER

Location	Station	Offset	Theoretical Grade Elevations
W. End of W. Approach	479+51.17	-16.00	560.20
A1	479+61.17	-16.00	560.22
A2	479+71.17	-16.00	560.23
E. End of W. Approach	479+81.17	-16.00	560.25

NORTH EDGE OF PAVEMENT

Location	Station	Offset	Theoretical Grade Elevations
W. End of W. Approach	479+51.88	-12.00	560.29
A1	479+61.88	-12.00	560.30
A2	479+71.88	-12.00	560.32
E. End of W. Approach	479+81.88	-12.00	560.33

CL ROADWAY & P.G.

Location	Station	Offset	Theoretical Grade Elevations
W. End of W. Approach	479+53.99	00.00	560.48
A1	479+63.99	00.00	560.49
A2	479+73.99	00.00	560.51
E. End of W. Approach	479+83.99	00.00	560.52

SOUTH EDGE OF PAVEMENT

Location	Station	Offset	Theoretical Grade Elevations
W. End of W. Approach	479+56.11	12.00	560.29
A1	479+66.11	12.00	560.31
A2	479+76.11	12.00	560.32
E. End of W. Approach	479+86.11	12.00	560.34

SOUTH EDGE OF SHOULDER

Location	Station	Offset	Theoretical Grade Elevations
W. End of W. Approach	479+56.82	16.00	560.21
A1	479+66.82	16.00	560.22
A2	479+76.82	16.00	560.24
E. End of W. Approach	479+86.82	16.00	560.25



TWM, INC.
WWW.TWM-INC.COM
IL DESIGN FIRM
LICENSE NO:
184-001220

USER NAME	=	jesker	DESIGNED	-	NP	REVISED	-
			CHECKED	-	ALN	REVISED	-
PLOT SCALE	=	0.1667" / in.	DRAWN	-	NP	REVISED	-
PLOT DATE	=	6/14/2022	CHECKED	-	ALN	REVISED	-


STATE OF ILLINOIS
DEPARTMENT OF TRANSPORTATION

TOP OF WEST APPROACH SLAB ELEVATIONS
STRUCTURE NO. 072-0231

SHEET 5 OF 27 SHEETS

F.A.S. RTE.	SECTION	COUNTY	TOTAL SHEETS	SHEET NO.
1388	(Z-2C-15D) BR-1	PEORIA	90	23
CONTRACT NO. 68862				
		ILLINOIS	FED. AID PROJECT	

MODEL: Default
FILE NAME: P:\2019\190388\WO9 - IL 8 Kickapoo CK Update (STRUCTURE)\4 CADD - DWG\4.4 Struc\0720231-68862-06-Top of East Approach Slab Elevations.dgn

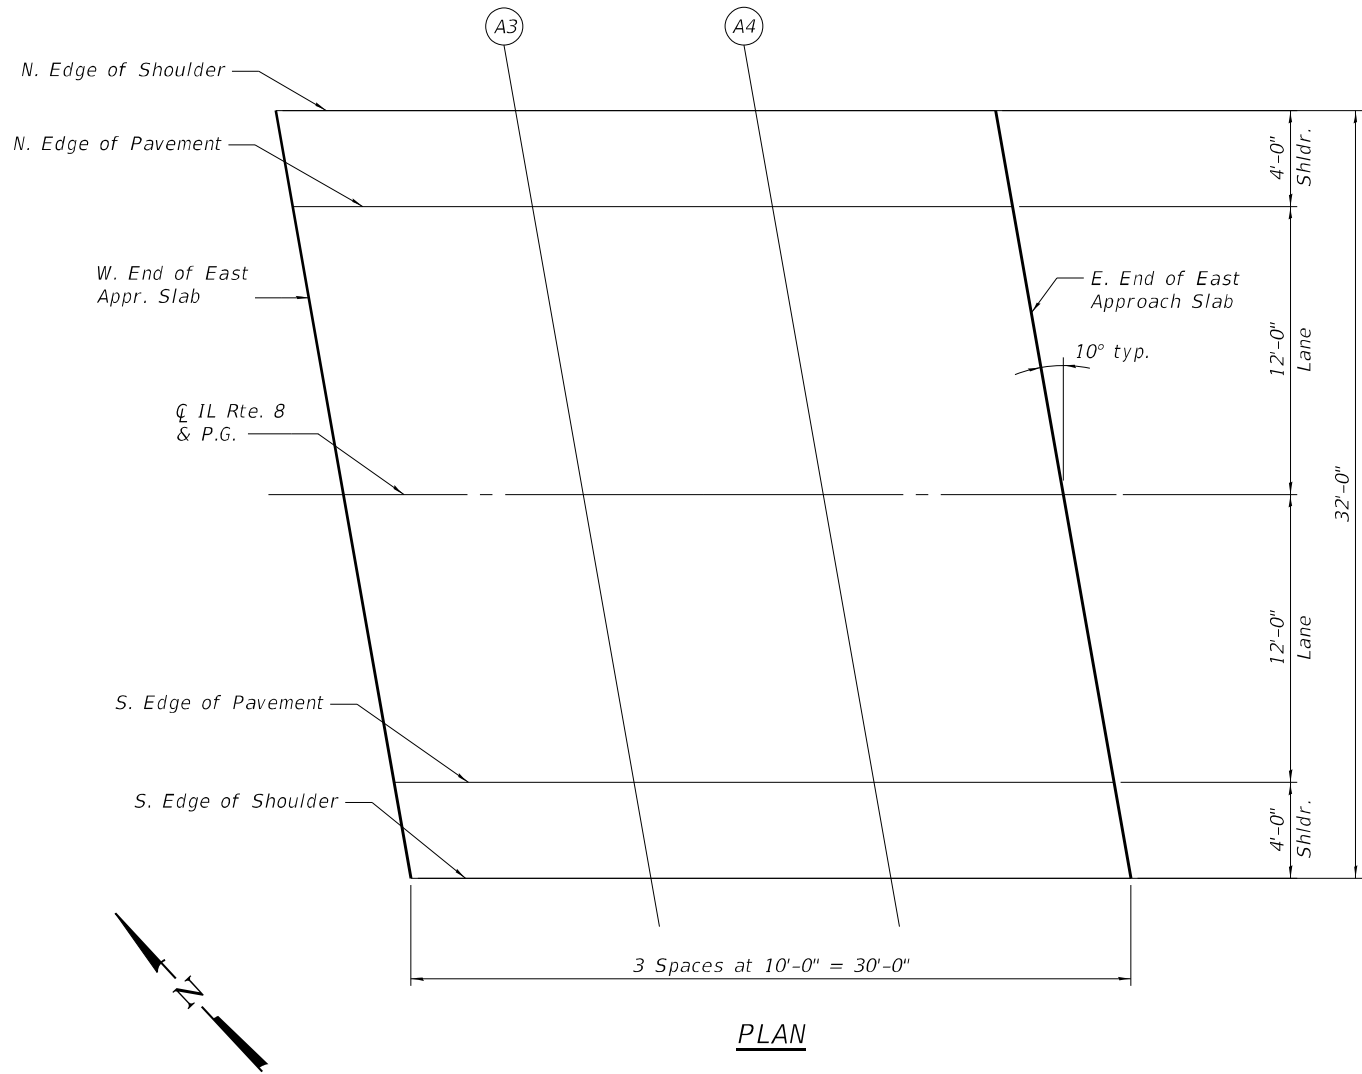

PLAN

NORTH EDGE OF SHOULDER

Location	Station	Offset	Theoretical Grade Elevations
W. End of E. Approach	481+63.66	-16.00	560.52
A3	481+73.66	-16.00	560.53
A4	481+83.66	-16.00	560.55
E. End of E. Approach	481+93.66	-16.00	560.56

NORTH EDGE OF PAVEMENT

Location	Station	Offset	Theoretical Grade Elevations
W. End of E. Approach	481+64.37	-12.00	560.60
A3	481+74.37	-12.00	560.62
A4	481+84.37	-12.00	560.63
E. End of E. Approach	481+94.37	-12.00	560.65

CL ROADWAY & P.G.

Location	Station	Offset	Theoretical Grade Elevations
W. End of E. Approach	481+66.48	00.00	560.79
A3	481+76.48	00.00	560.81
A4	481+86.48	00.00	560.82
E. End of E. Approach	481+96.48	00.00	560.84

SOUTH EDGE OF PAVEMENT

Location	Station	Offset	Theoretical Grade Elevations
W. End of E. Approach	481+68.60	12.00	560.61
A3	481+78.60	12.00	560.63
A4	481+88.60	12.00	560.64
E. End of E. Approach	481+98.60	12.00	560.66

SOUTH EDGE OF SHOULDER

Location	Station	Offset	Theoretical Grade Elevations
W. End of E. Approach	481+69.31	16.00	560.53
A3	481+79.31	16.00	560.54
A4	481+89.31	16.00	560.56
E. End of E. Approach	481+99.31	16.00	560.57



TWM, INC.
WWW.TWM-INC.COM
IL DESIGN FIRM
LICENSE NO:
184-001220

USER NAME	=	jesker
PLOT SCALE	=	0.1667" / in.
PLOT DATE	=	6/14/2022

DESIGNED	-	NP
CHECKED	-	ALN
DRAWN	-	NP
CHECKED	-	ALN

REVISED	-
REVISED	-
REVISED	-
REVISED	-



STATE OF ILLINOIS
DEPARTMENT OF TRANSPORTATION

TOP OF EAST APPROACH SLAB ELEVATIONS
STRUCTURE NO. 072-0231


SHEET 6 OF 27 SHEETS

F.A.S. RTE.	SECTION	COUNTY	TOTAL SHEETS	SHEET NO.
1388	(Z-2C-15D) BR-1	PEORIA	90	24
CONTRACT NO. 68862				
ILLINOIS FED. AID PROJECT				

MODEL: Default
FILE NAME: P:\2019\190388\WO9 - IL 8 Kickapoo CK Update (STRUCTURE)\4 CADD - DWG\4.4 Struct\0720231-68862-07-Superstructure-Plan & Cross Section.dgn

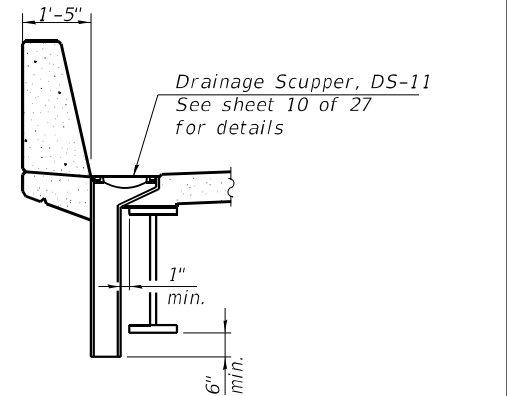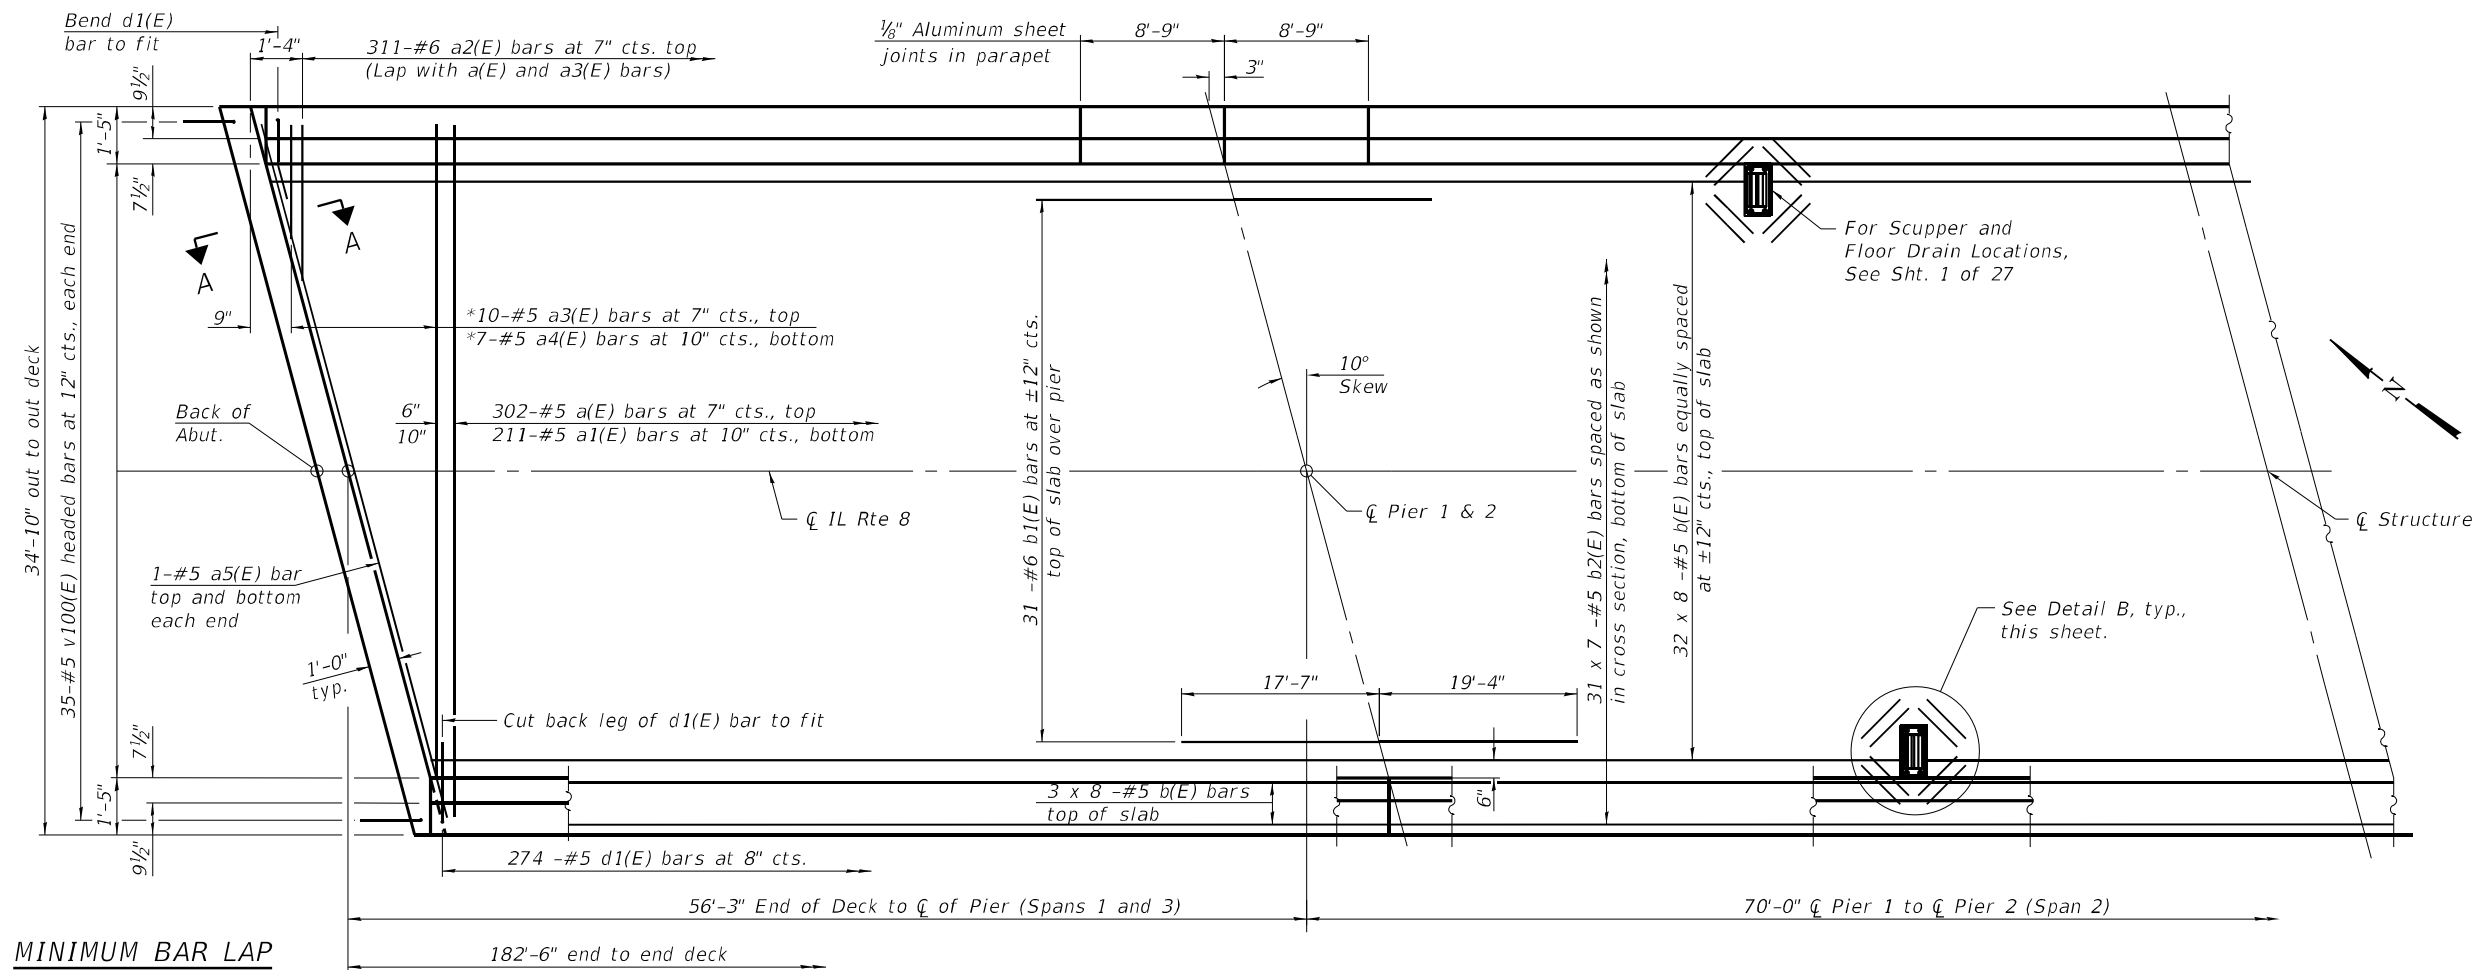


SECTION C-C

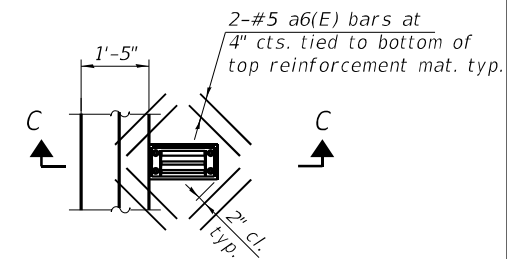

DETAIL B

Note:
Cut longitudinal reinforcement to clear drainage scuppers.

Notes:
See sheet 8 of 27 for superstructure details and Bill of Material.
Bars indicated thus 20 x 3-#5 etc. indicates 20 lines of bars with 3 lengths per line.
See sheet 9 of 27 for Section A-A.

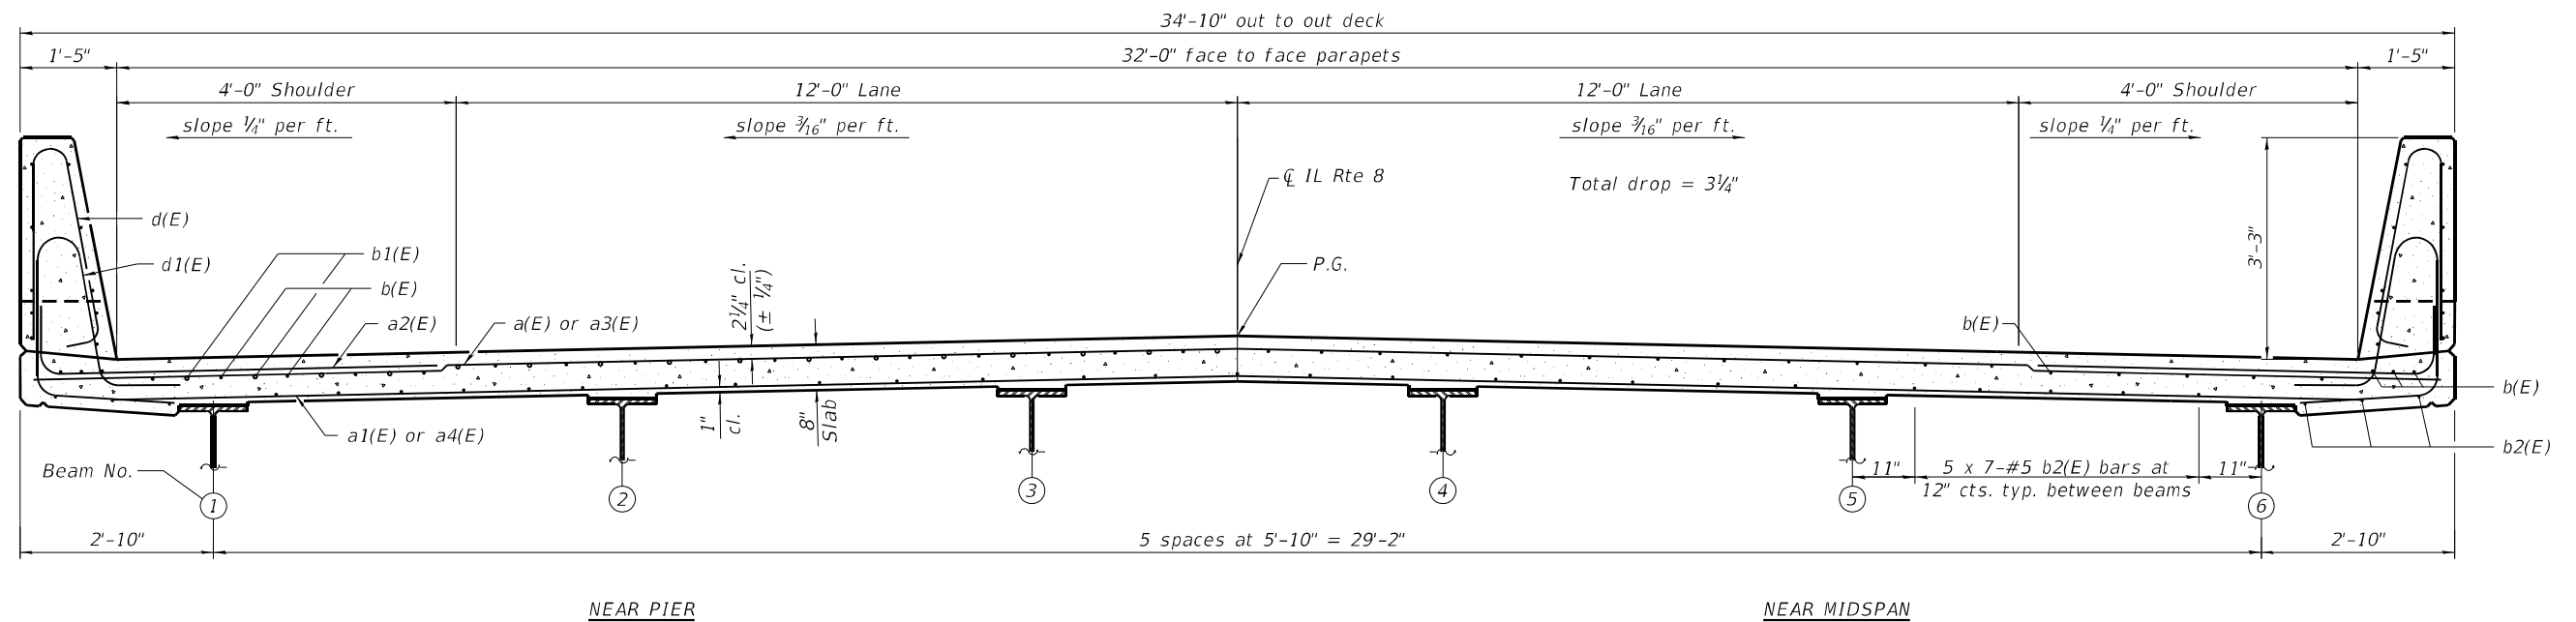

SI-SB-2-R(≤30°) 6-15-2019



TWM, INC.
WWW.TWM-INC.COM
IL DESIGN FIRM
LICENSE NO: 184-001220



USER NAME	=	jesker	DESIGNED	-	CAJ	REVISED	-
CHECKED	-	ALN	REVISED	-		REVISED	-
PLOT SCALE	=	0.1667" / in.	DRAWN	-	CAJ	REVISED	-
PLOT DATE	=	6/14/2022	CHECKED	-	ALN	REVISED	-

**STATE OF ILLINOIS
DEPARTMENT OF TRANSPORTATION**


**SUPERSTRUCTURE
STRUCTURE NO. 072-0231**

SHEET 7 OF 27 SHEETS


F.A.S. RTE.	SECTION	COUNTY	TOTAL SHEETS	SHEET NO.
1388	(Z-2C-15D) BR-1	PEORIA	90	25
CONTRACT NO. 68862				
ILLINOIS FED. AID PROJECT				

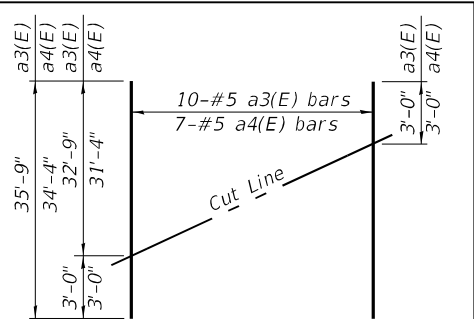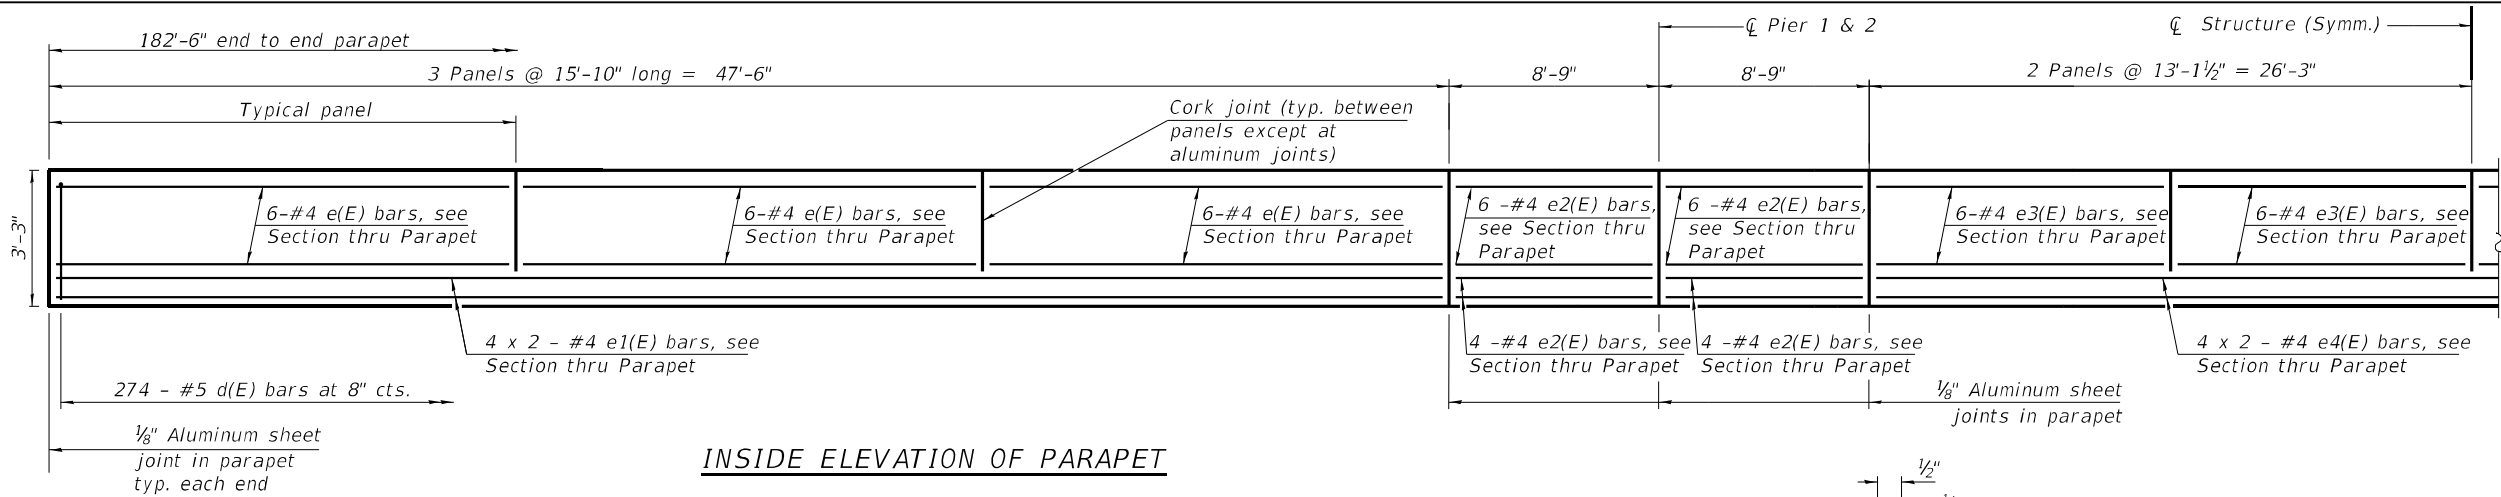





FIELD CUTTING DIAGRAM
Order a3(E) and a4(E) bars full length. Cut as shown and use remainder of bars in opposite end of deck.

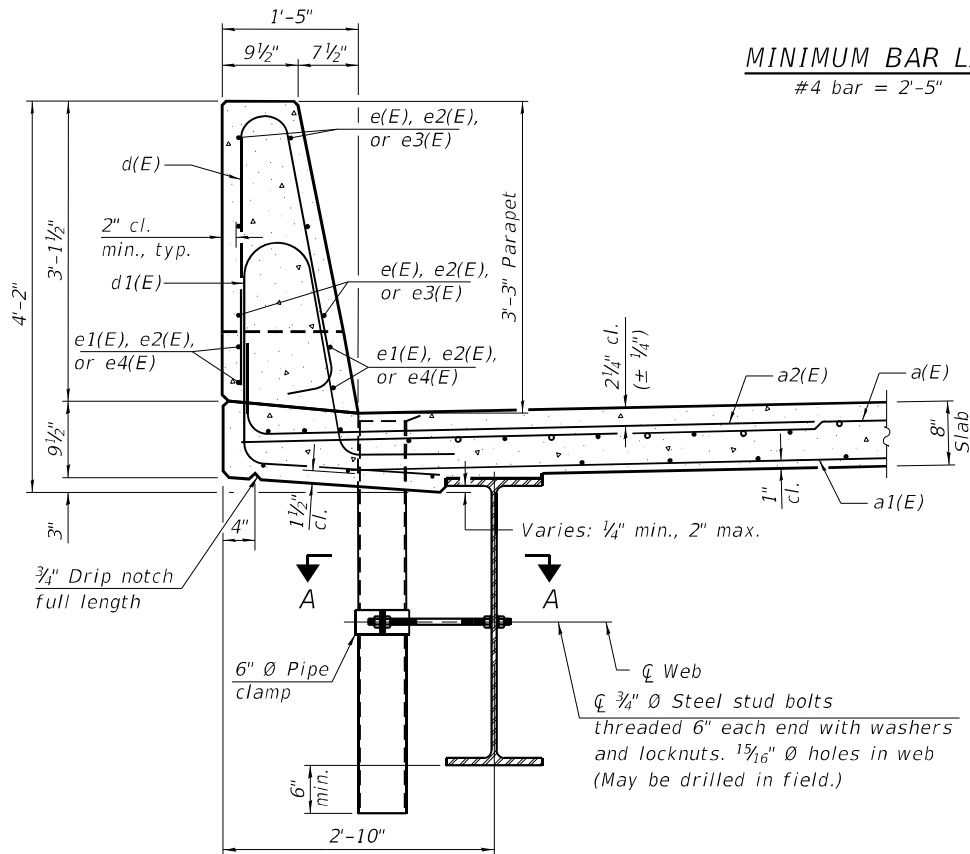

SECTION THRU PARAPET

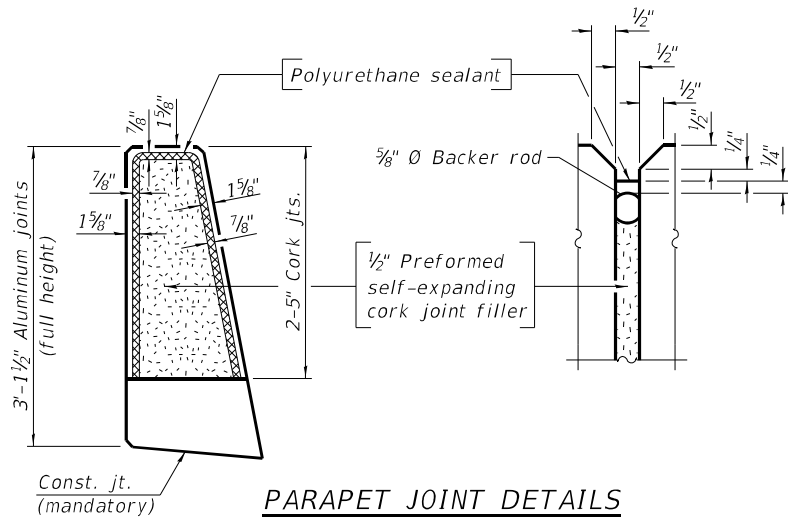

PARAPET JOINT DETAILS

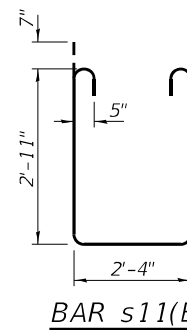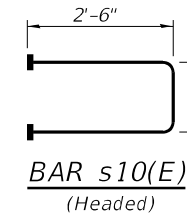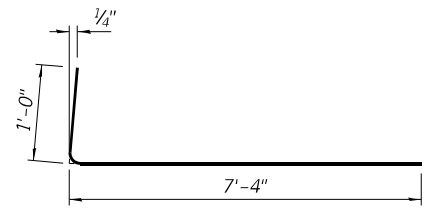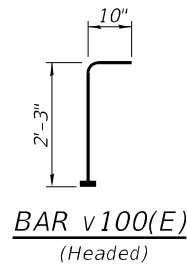


**SUPERSTRUCTURE
BILL OF MATERIAL**

Bar	No.	Size	Length	Shape
a(E)	302	#5	34'-6"	
a1(E)	211	#5	32'-10"	
a2(E)	622	#6	8'-4"	
a3(E)	10	#5	35'-9"	
a4(E)	7	#5	34'-4"	
a5(E)	4	#5	35'-0"	
a6(E)	16	#5	1'-6"	
b(E)	304	#5	25'-11"	
b1(E)	62	#6	36'-11"	
b2(E)	217	#5	29'-1"	
d(E)	548	#5	6'-5"	
d1(E)	548	#5	8'-2"	
e(E)	72	#4	15'-6"	
e1(E)	32	#4	24'-10"	
e2(E)	80	#4	8'-5"	
e3(E)	48	#4	12'-9"	
e4(E)	16	#4	27'-4"	
m10(E)	8	#6	35'-0"	
m11(E)	30	#6	5'-6"	
m12(E)	12	#6	2'-6"	
s10(E)	72	#5	6'-8"	
s11(E)	72	#5	9'-4"	
v100(E)	70	#5	3'-1"	
Reinforcement Bars, Epoxy Coated		Lbs.	57,820	
Concrete Superstructure		Cu. Yds.	244.5	

Bars indicated thus 1 x 2-#4 etc. indicates 1 line of bars with 2 lengths per line.


Notes:
Fiberglass pipe shall conform to ASTM D2996, with short-time rupture strength hoop tensile stress of 30,000 p.s.i. minimum.
The exterior surfaces of the floor drains shall be painted according to Article 506 with the finish coat as specified. The exterior surfaces of the drains shall be cleaned according to the Society of Protective Coatings Spec. SSPC-SP1 prior to painting.
The top portion of aluminum floor drains shall be coated to minimize reaction with wet concrete.
The clamping device shall be galvanized according to AASHTO M 232. Cost of clamping device included with Floor Drains.
The 1/8" aluminum sheet shall be ASTM B 209 alloy 3003-H14 and coated to minimize reaction with wet concrete. Cost included with Concrete Superstructure.
The polyurethane sealant shall be according to Article 1050.04 of the Std. Spec. and the color shall be gray.
Headed bars shall conform to ASTM A970 with threaded attachment; Class HA; and reinforcement bars conforming to ASTM A706. Cost included with Reinforcement Bars, Epoxy Coated.

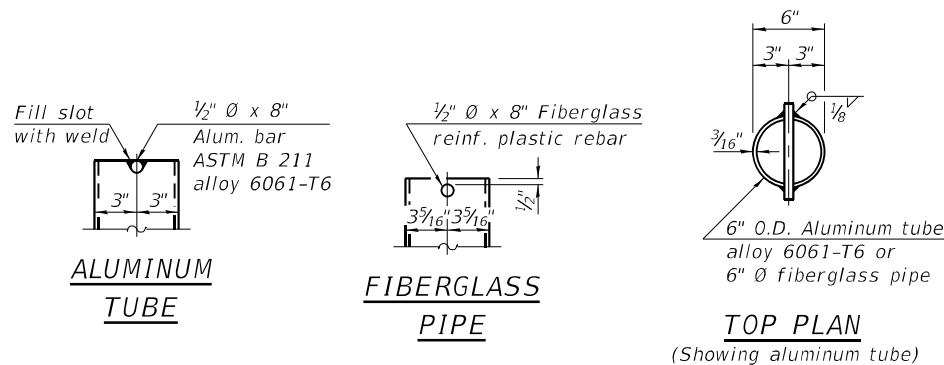


SDI-SB-2

6-15-2019

TOP PLAN
(Showing aluminum tube)

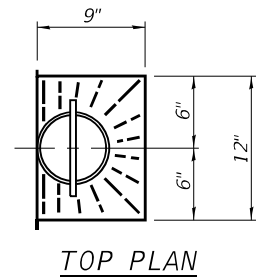


TOP PLAN

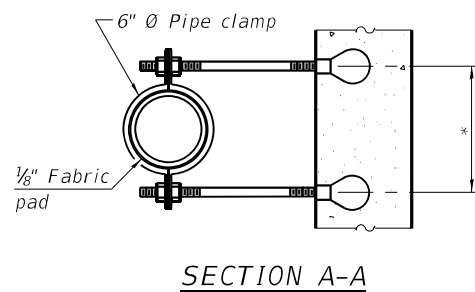


SECTION A-A

*Dimension as required by pipe clamp

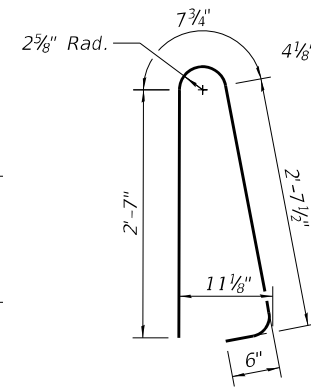

BAR d(E)

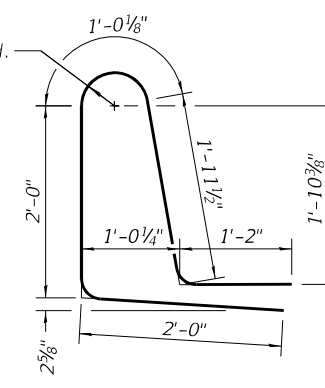

BAR d1(E)





**STATE OF ILLINOIS
DEPARTMENT OF TRANSPORTATION**

**SUPERSTRUCTURE DETAILS
STRUCTURE NO. 072-0231**

SHEET 8 OF 27 SHEETS




F.A.S. RTE.	SECTION	COUNTY	TOTAL SHEETS	SHEET NO.
1388	(Z-2C-15D) BR-1	PEORIA	90	26
CONTRACT NO. 68862				

ILLINOIS FED. AID PROJECT

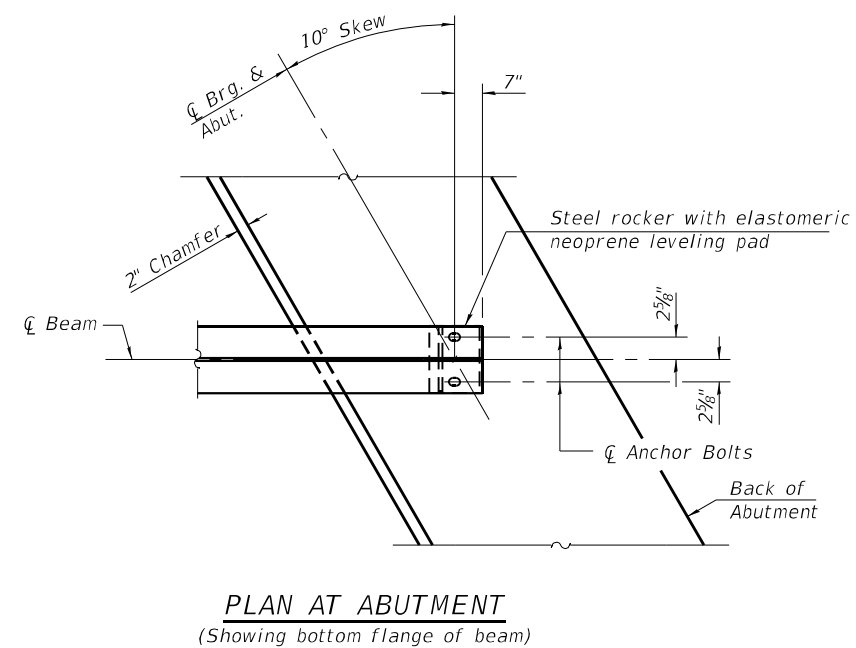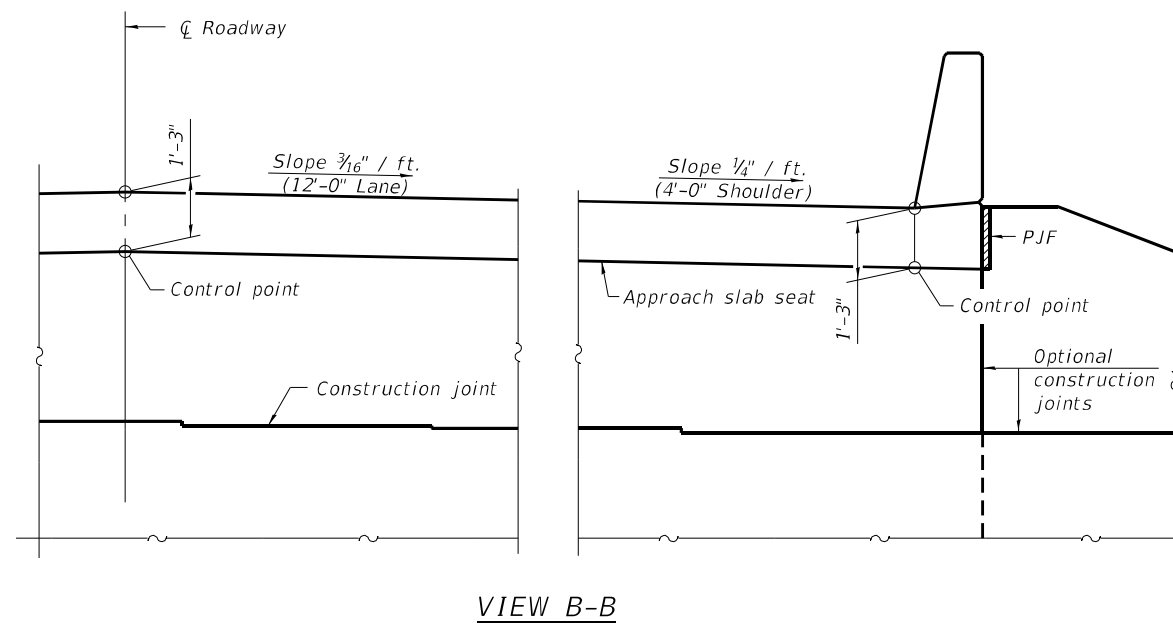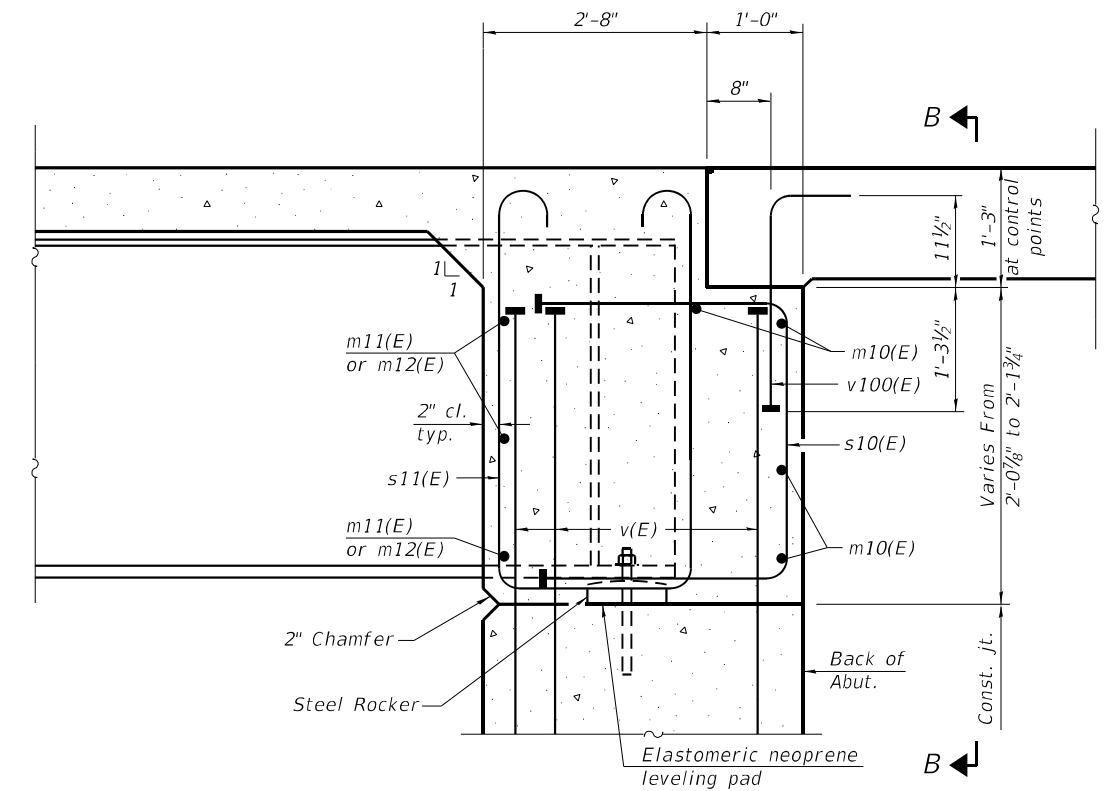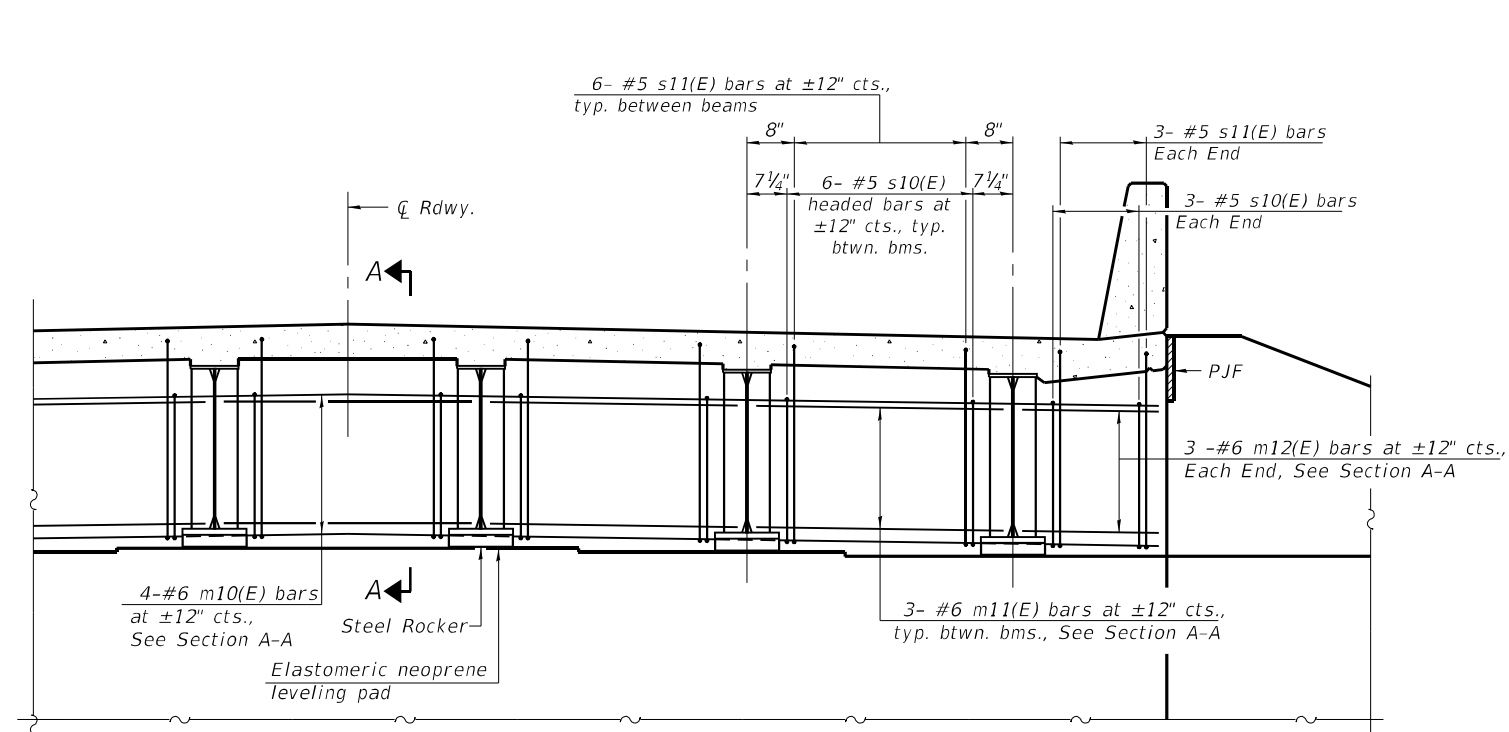


Notes:
See sheet 8 of 27 for superstructure details and Bill of Material.
See sheet 11 of 27 for PJF details.
The s10(E) and s11(E) bars shall be placed parallel to the beams.
Spacing for these bars shall be at right angles to the beams.
The approach slab seat shall have a constant slope determined from the control points shown.


MODEL: Default
FILE NAME: P:\2019\190388\WO9 - IL 8 Kickapoo CK Update (STRUCTURE)\4 CADD - DWG\4.4 Struc\0720231-68862-10-Drainage Scupper Details.dgn

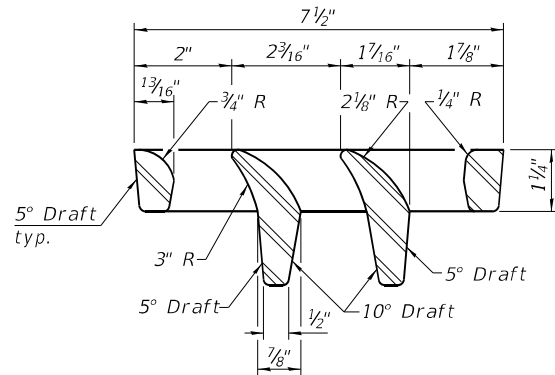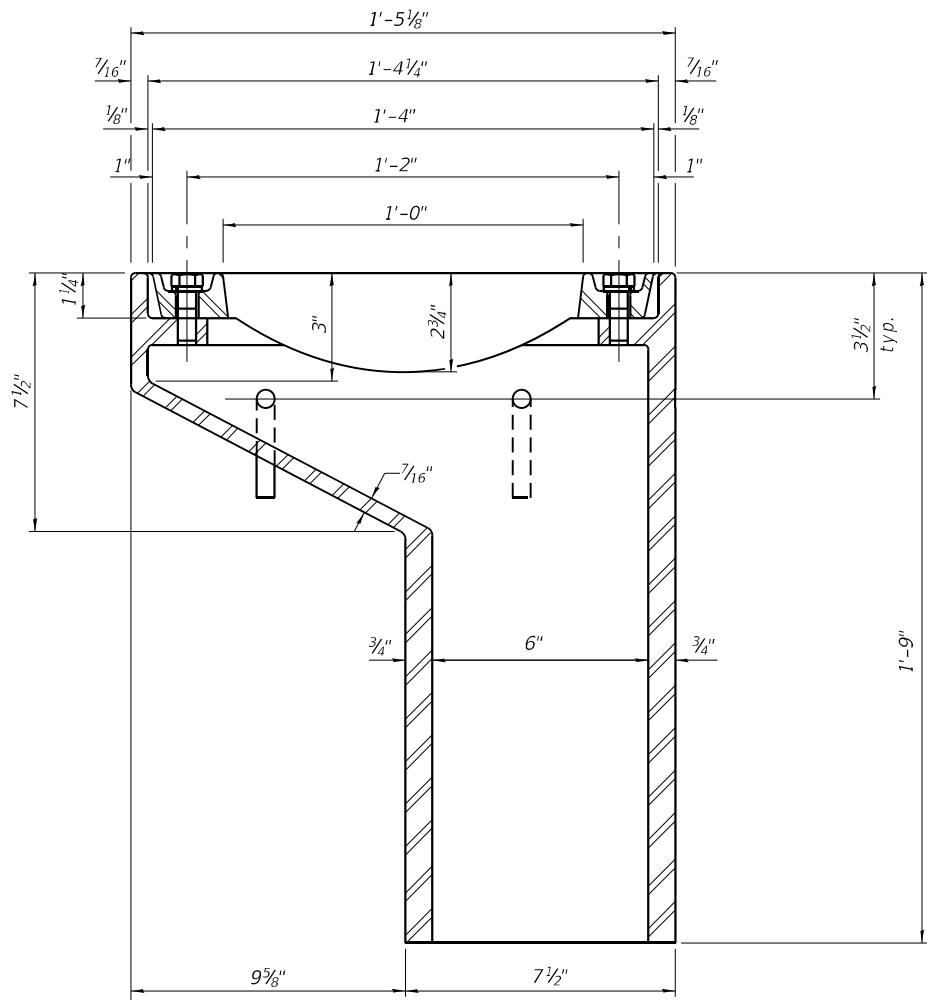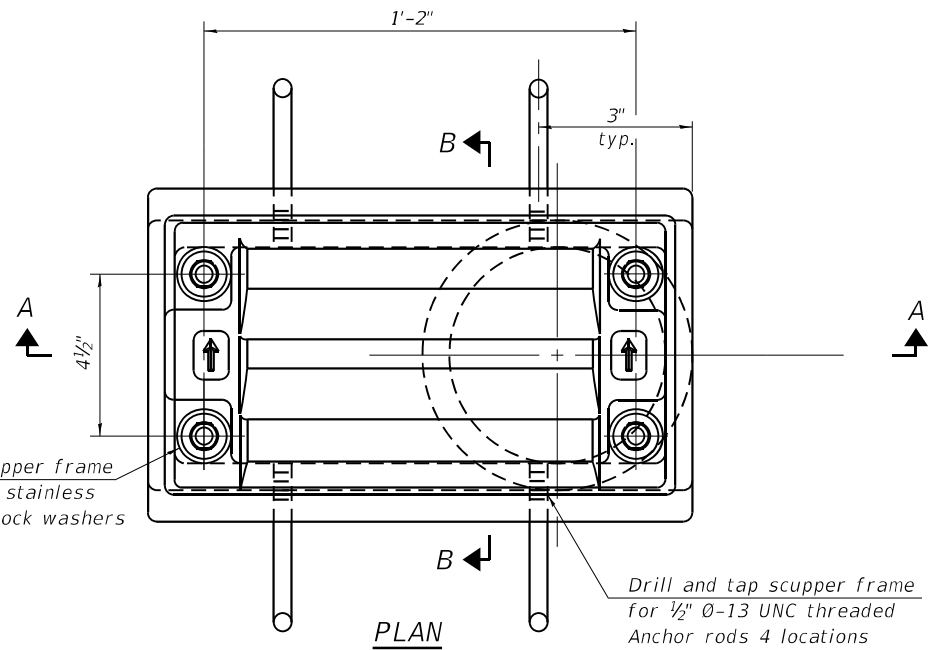


VANE GRATE DETAIL

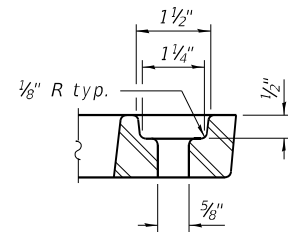


GRATE BOLT HOLE DETAIL

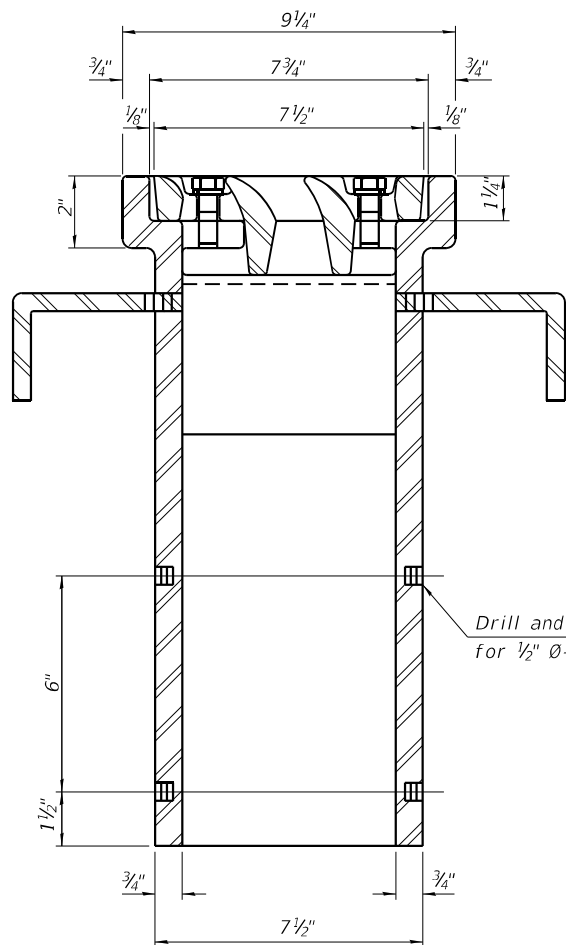

SECTION B-B

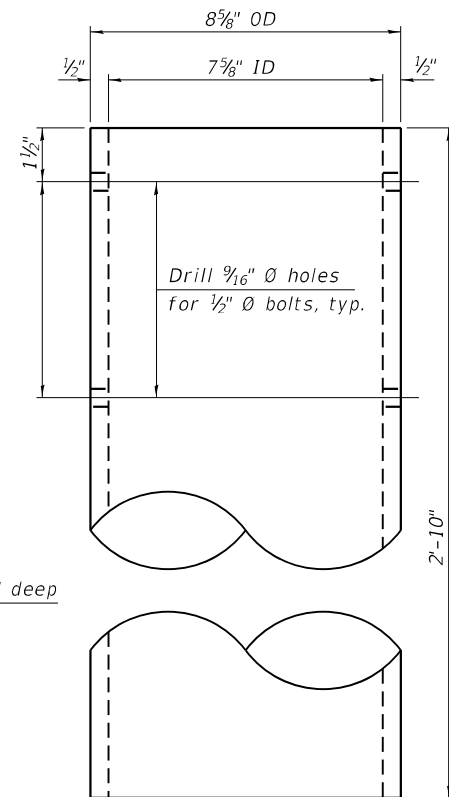

DOWNSPOUT

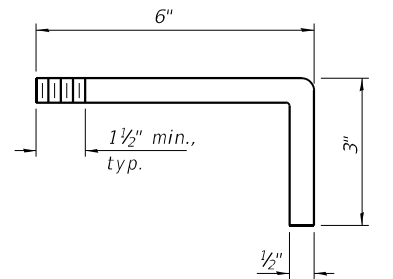

ANCHOR ROD DETAIL

Notes:

All cast iron parts shall be gray iron conforming to the requirements of AASHTO M105, Class 35B and AASHTO M306.

Bolts, anchor rods, nuts and washers shall be according to ASTM A307 and shall be galvanized according to AASHTO M232.

As an alternate stainless steel may be used.

Stainless steel hardware shall be according to Article 1006.29(d) of the Standard Specifications.

Structural steel weldments of equal sections and of the same configuration may be substituted for the cast iron scupper frames and downspouts; however, the scupper grates shall remain cast iron.

Fillet or full penetration welds shall be used for the weldments. Details shall be submitted to the Engineer for approval.

Structural steel scupper frames and downspouts, when utilized, shall be galvanized according to AASHTO M111.

As an alternate, fiberglass may be used for downspouts according to ASTM D2996 with a short-time rupture strength hoop tensile stress of 30,000 psi min. in lieu of the cast iron or structural steel.

Exterior surfaces of downspouts and exterior exposed surfaces of the scupper frame below deck shall be treated as specified on sheet 2 of 27 for exterior sides of fascia beams.

The Contractor shall take appropriate measures to assure that Protective Coat is not applied to the scupper.

Cost of the grate, frame, downspout, anchor rods, nuts and washers including complete installation of the scupper shall be paid for at the contract unit price for Drainage Scupper, DS-11.

BILL OF MATERIAL

ITEM	UNIT	QUANTITY
Drainage Scupper, DS-11	Each	2



TWM, INC.
WWW.TWM-INC.COM
IL DESIGN FIRM
LICENSE NO:
184-001220

USER NAME = jesker
DESIGNED - CAJ
CHECKED - ALN
PLOT SCALE = 0.1667' / in.
DRAWN - CAJ
PLOT DATE = 6/14/2022
CHECKED - ALN
REVISED -

DESIGNED - CAJ
CHECKED - ALN
DRAWN - CAJ
CHECKED - ALN
REVISED -

REVISED -
REVISED -
REVISED -
REVISED -


STATE OF ILLINOIS
DEPARTMENT OF TRANSPORTATION

DRAINAGE SCUPPER, DS-11
STRUCTURE NO. 072-0231

SHEET 10 OF 27 SHEETS


F.A.S. RTE.	SECTION	COUNTY	TOTAL SHEETS	SHEET NO.
1388	(Z-2C-15D) BR-1	PEORIA	90	28
CONTRACT NO. 68862				
ILLINOIS FED. AID PROJECT				

MODEL: Default
FILE NAME: P:\2019\190388\WO9 - IL 8 Kickapoo CK Update (STRUCTURE)\4 CADD - DWG\4.4 Struct\0720231-68862-11-Approach Slab Details (1 of 2).dgn

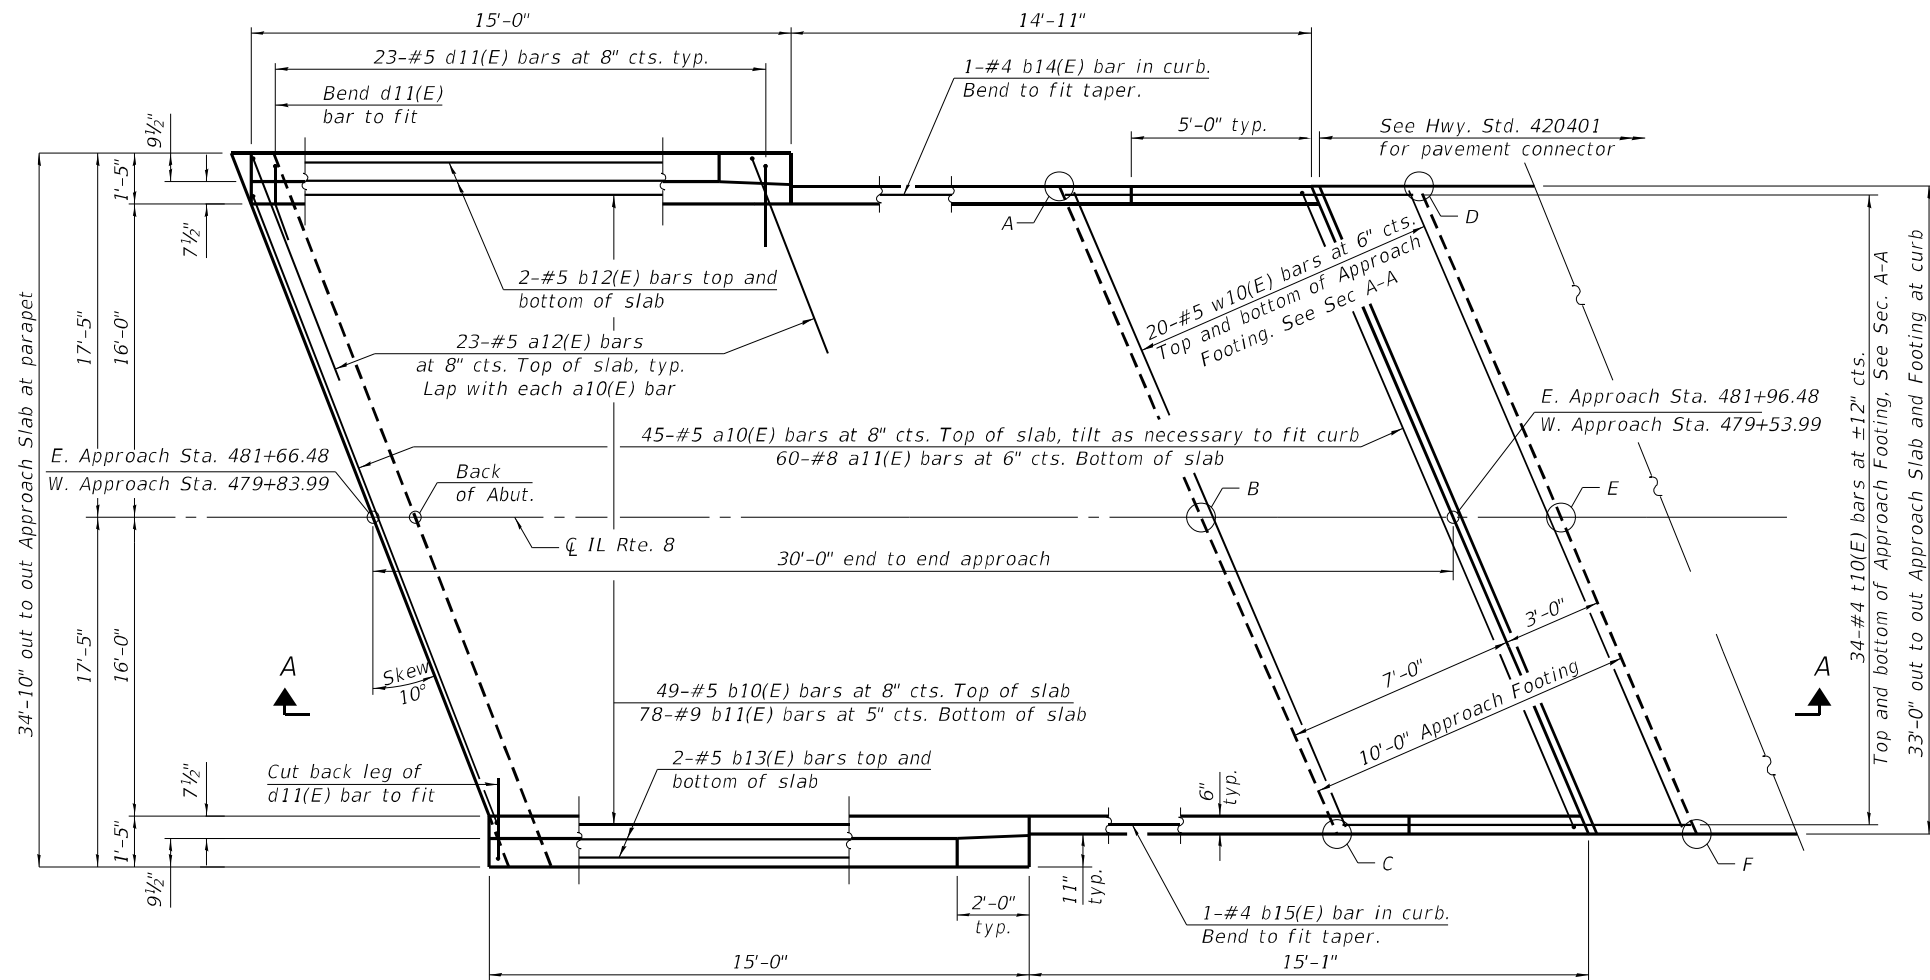

PLAN

(East approach slab shown; West approach slab similar by 180° rotation)

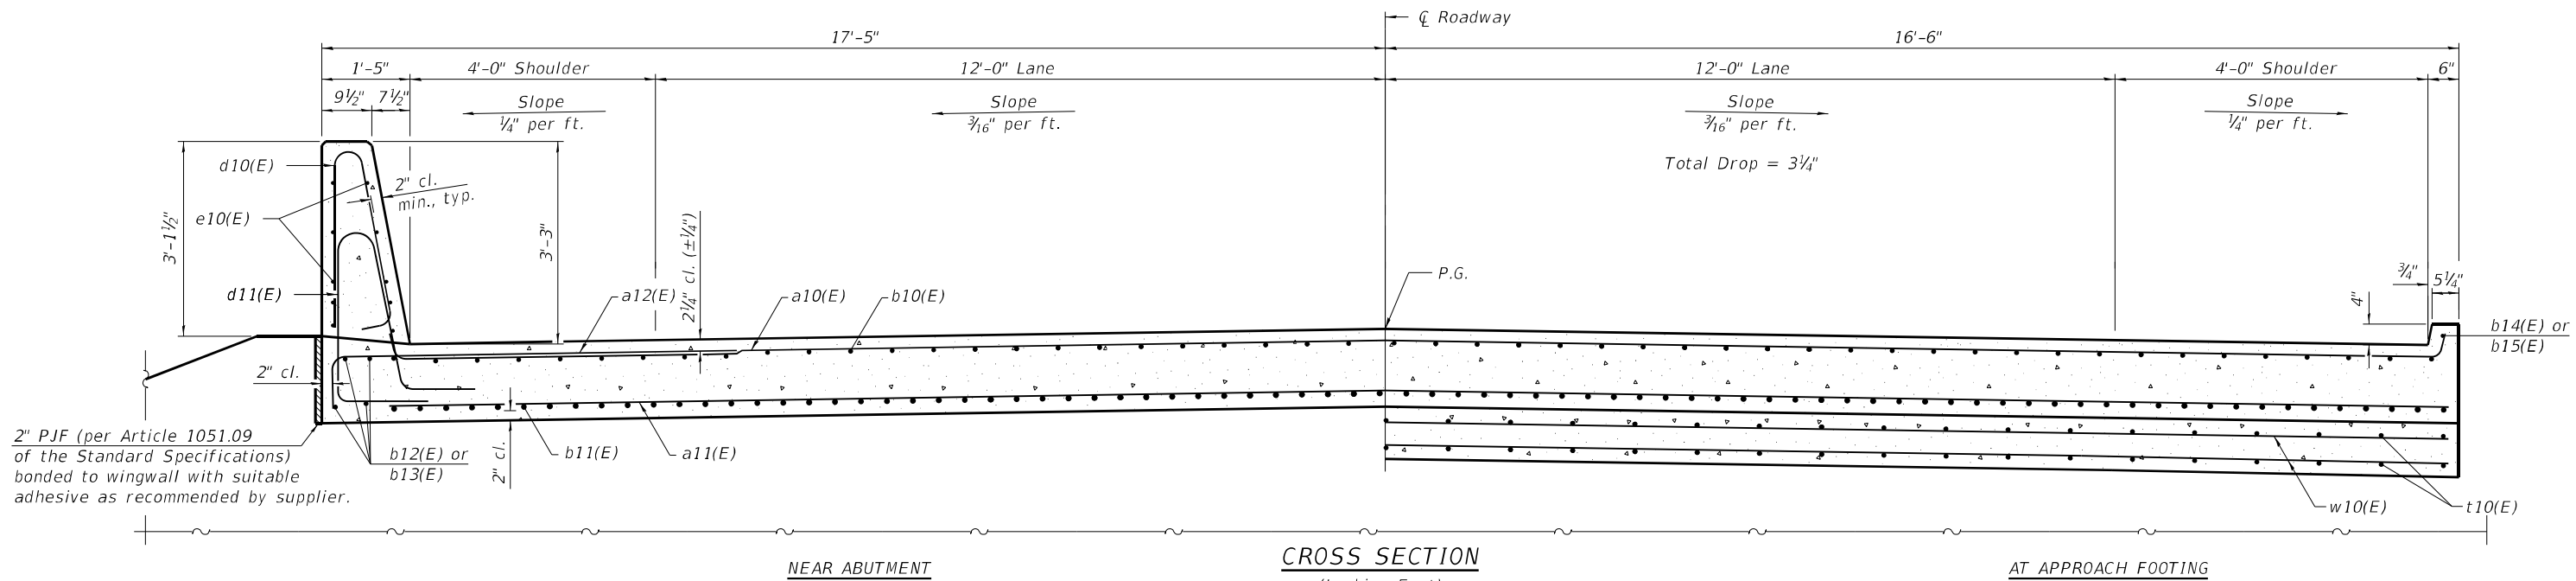


CROSS SECTION

(Looking East)

AT APPROACH FOOTING

**TOP AND BOTTOM ELEVATIONS
FOR APPROACH FOOTING**

West Approach			East Approach		
Point/ Location	Top	Bottom	Point/ Location	Top	Bottom
A	558.96	558.13	A	559.29	558.46
B	559.24	558.40	B	559.58	558.75
C	558.95	558.12	C	559.30	558.47
D	558.94	558.11	D	559.31	558.48
E	559.22	558.39	E	559.59	558.76
F	558.94	558.11	F	559.32	558.49

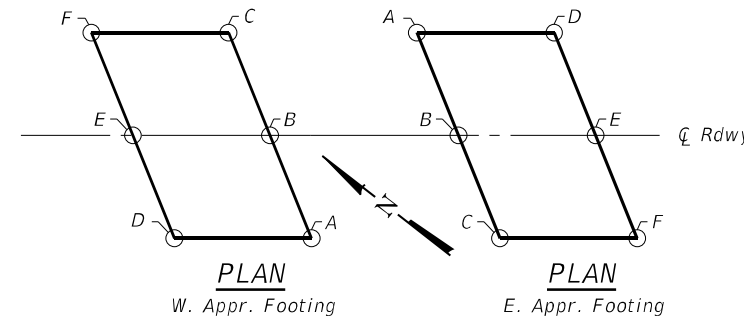

PLAN

W. Appr. Footing

PLAN

E. Appr. Footing

BAIA-CIP-39CS-R(≤30°) 10-12-2021

(Sheet 1 of 2)



TWM, INC.
WWW.TWM-INC.COM
IL DESIGN FIRM
LICENSE NO:
184-001220


USER NAME =	jesker	DESIGNED -	CAJ	REVISED -	
CHECKED -	ALN	REVIS	-		
PLOT SCALE =	0.1667' / in.	DRAWN -	CAJ	REVISED -	
PLOT DATE =	6/14/2022	CHECKED -	ALN	REVISED -	

**STATE OF ILLINOIS
DEPARTMENT OF TRANSPORTATION**


**BRIDGE APPROACH SLAB DETAILS
STRUCTURE NO. 072-0231**

SHEET 11 OF 27 SHEETS


F.A.S. RTE.	SECTION	COUNTY	TOTAL SHEETS	SHEET NO.
1388	(Z-2C-15D) BR-1	PEORIA	90	29
CONTRACT NO. 68862				
ILLINOIS FED. AID PROJECT				

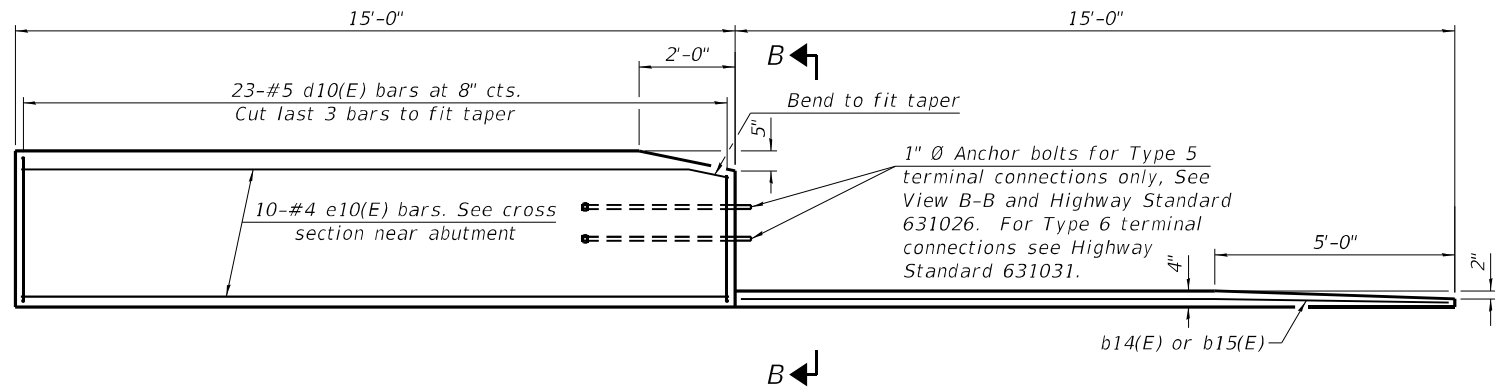

INSIDE ELEVATION OF PARAPET AND CURB

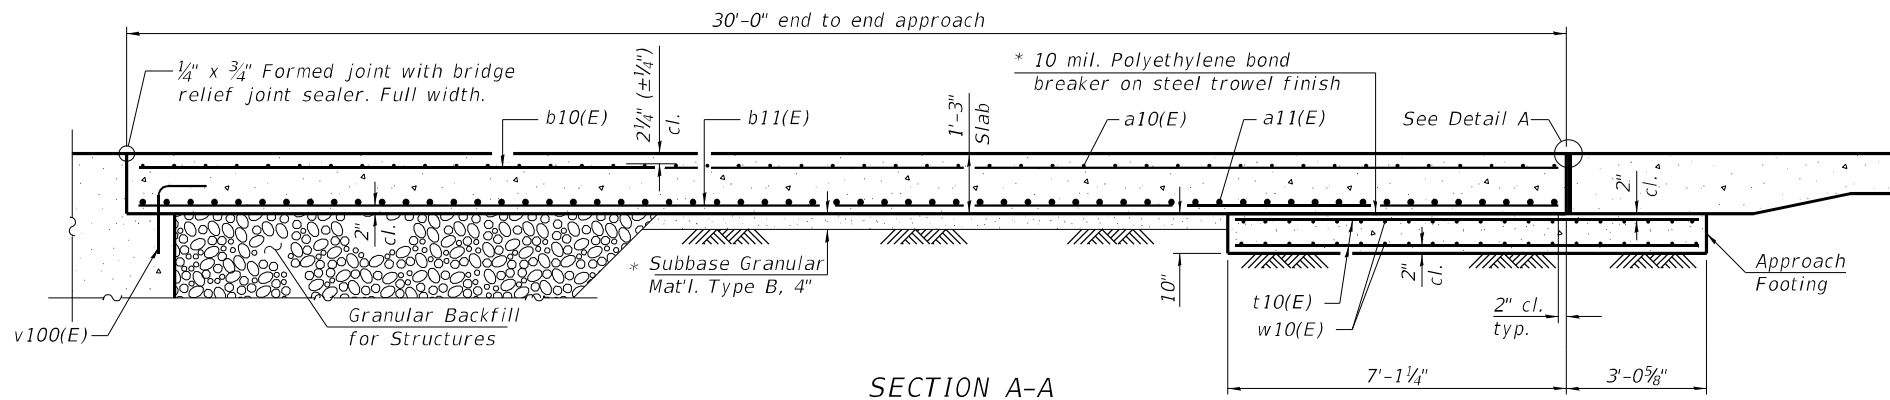


SECTION A-A

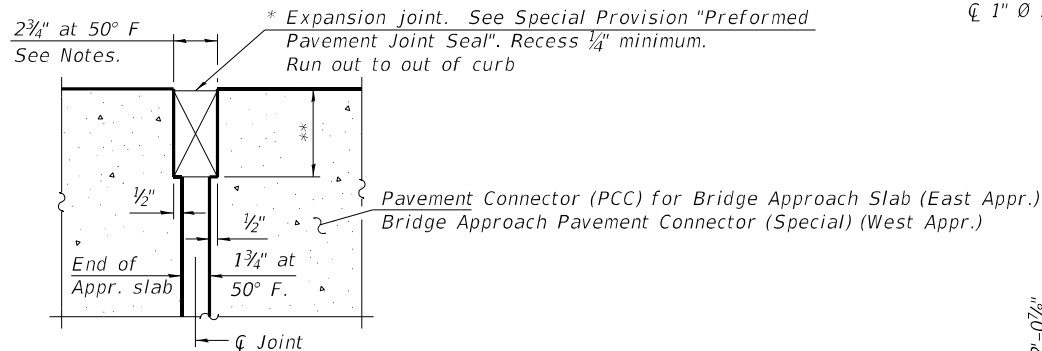

DETAIL A
(at Rt. L's)

* Cost included with Concrete Superstructure (Approach Slab).

** Per manufacturer recommendations

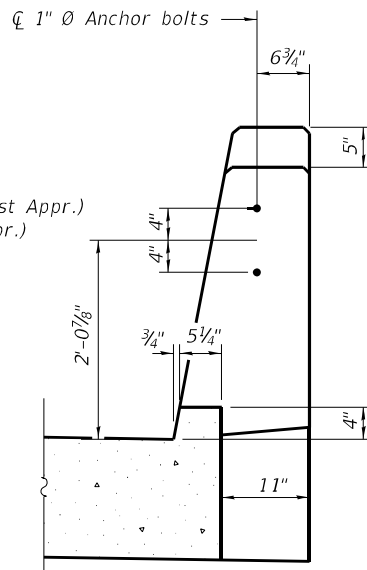

VIEW B-B

Notes:

The joint opening shall be adjusted for temperature per Article 520.04 of the Standard Specifications. However, since this detail is for jointless structures, the length of bridge used to calculate the adjustment shall be equal to half the total bridge length plus the length of the bridge approach slab.

Parapet concrete shall be paid for as Concrete Superstructure.


Approach slab shall be paid for as Concrete Superstructure (Approach Slab).

Approach footing concrete shall be paid for as Concrete Structures.


The approach footing maximum applied service bearing pressure (Qmax) = 2.0 ksf.

Cost of excavation for approach footing included with Concrete Structures.


For Granular Backfill for Structures and drainage treatment details, see sheet 2 of 27.

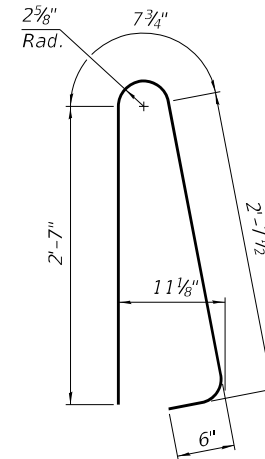


BAR d10(E)

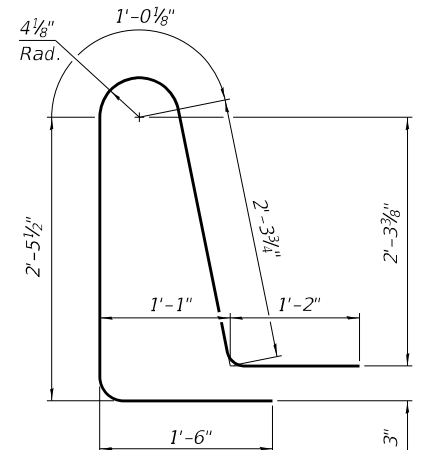


BAR d11(E)

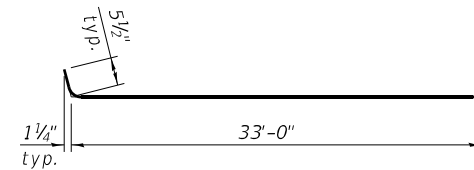

BAR a10(E)

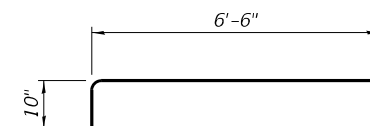

BAR a12(E)

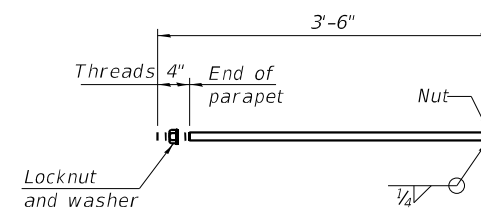

* 1" Ø ANCHOR BOLT

(Anchor bolt assemblies shall be galvanized according to Article 1006.09 of the Standard Specifications)

TWO APPROACHES
BILL OF MATERIAL

Bar	No.	Size	Length	Shape
a10(E)	90	#5	33'-11"	
a11(E)	120	#8	33'-2"	
a12(E)	92	#5	7'-4"	
b10(E)	98	#5	29'-8"	
b11(E)	156	#9	29'-8"	
b12(E)	8	#5	14'-8"	
b13(E)	8	#5	14'-7"	
b14(E)	2	#4	14'-7"	
b15(E)	2	#4	14'-8"	
d10(E)	92	#5	6'-5"	
d11(E)	92	#5	8'-6"	
e10(E)	40	#4	14'-8"	
t10(E)	136	#4	9'-9"	
w10(E)	80	#5	33'-2"	
Concrete Superstructure			Cu. Yd.	7.8
Concrete Superstructure (Approach Slab)			Cu. Yd.	97.7
Concrete Structures			Cu. Yd.	20.8
Reinforcement Bars, Epoxy Coated			Pound	39,040

(Sheet 2 of 2)


BAIA-CIP-39CS-R(≤30°) 10-12-2021

STATE OF ILLINOIS
DEPARTMENT OF TRANSPORTATION

BRIDGE APPROACH SLAB DETAILS
STRUCTURE NO. 072-0231


SHEET 12 OF 27 SHEETS

F.A.S. RTE.	SECTION	COUNTY	TOTAL SHEETS	SHEET NO.
1388	(Z-2C-15D) BR-1	PEORIA	90	30
CONTRACT NO. 68862				
ILLINOIS FED. AID PROJECT				

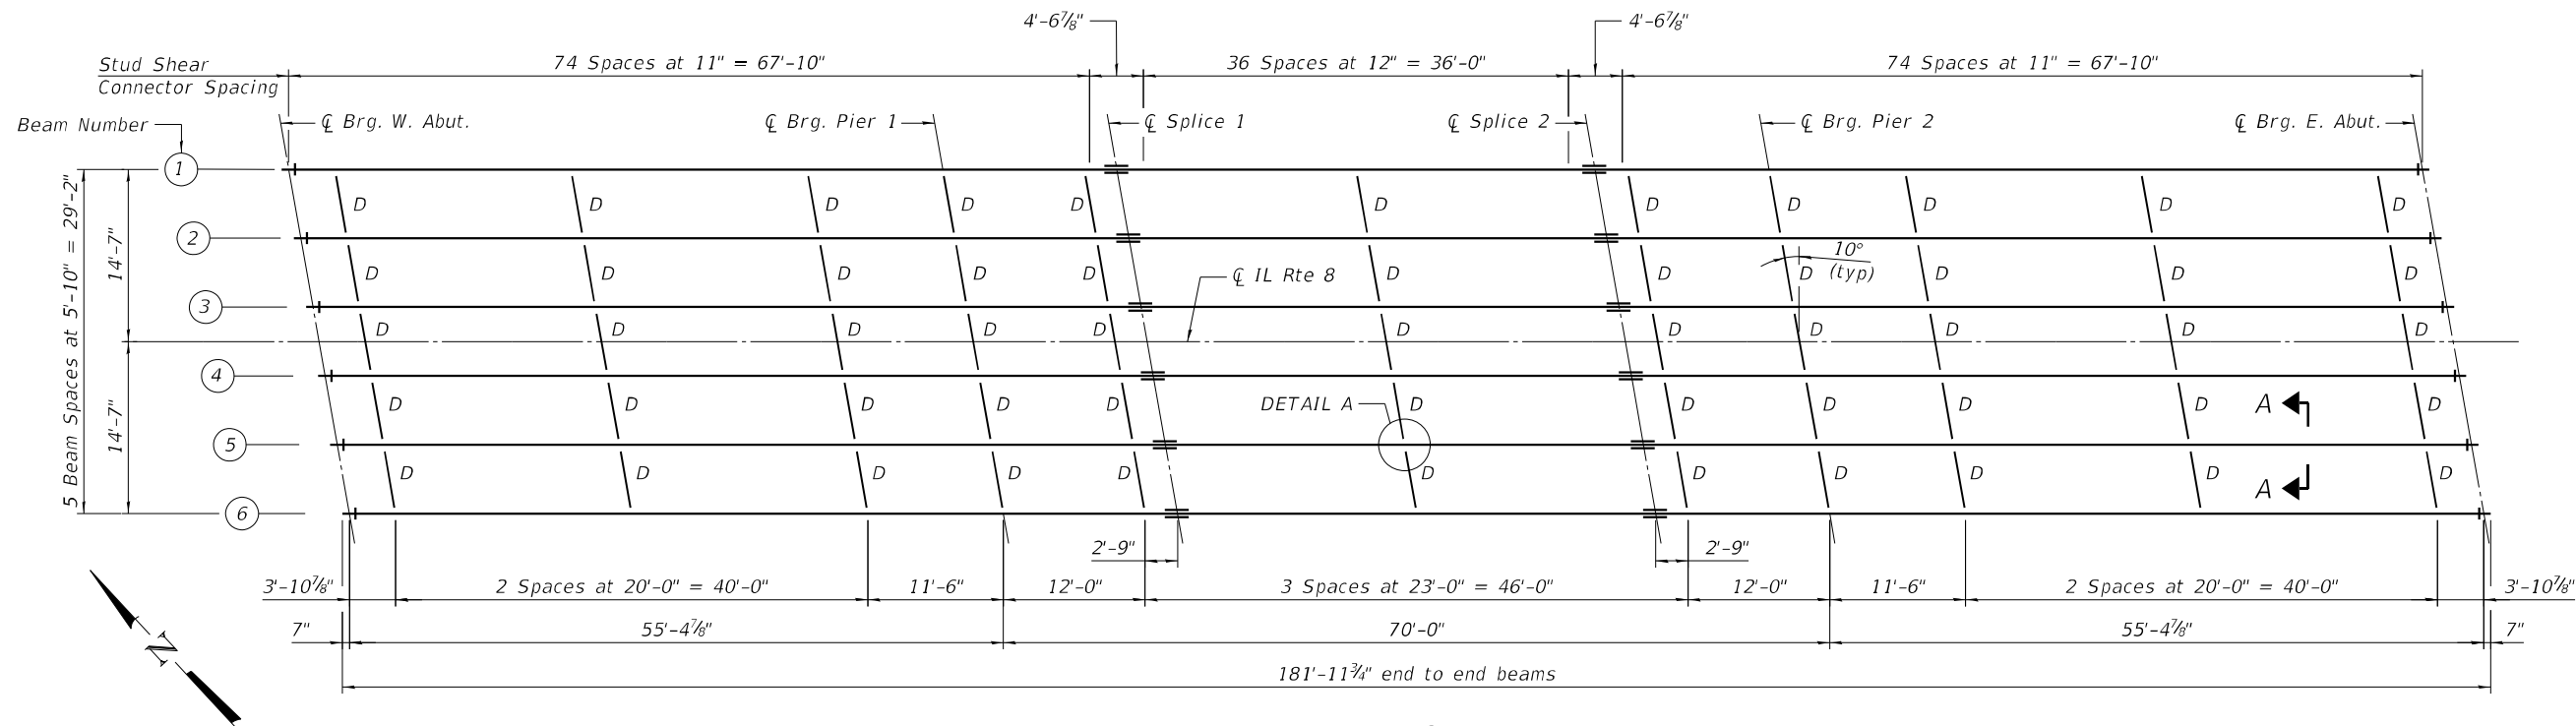


FRAMING PLAN



All beams are W30x90, AASHTO M270, Grade 50, CVN
"CVN" denotes Charpy-V-notch Impact Energy requirements, Zone 2.

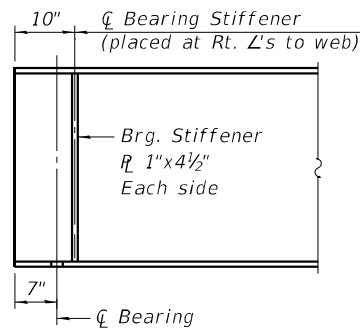

TYPICAL END OF BEAM ELEVATION

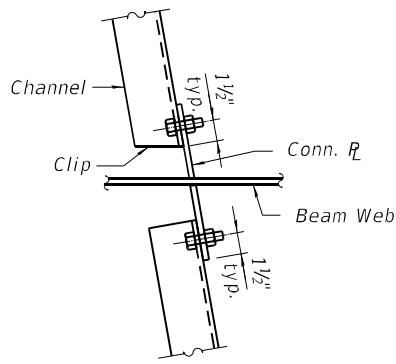

DETAIL A

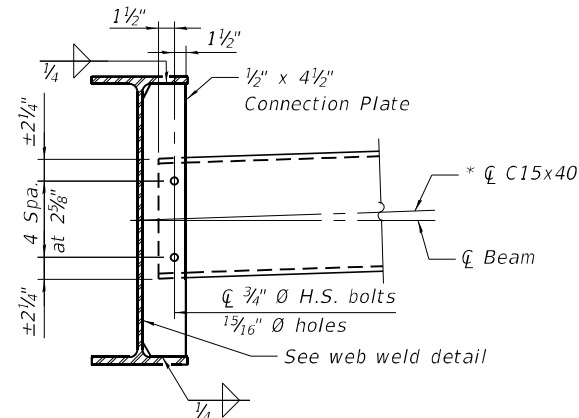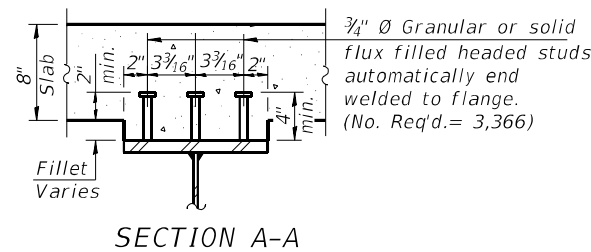

INTERIOR DIAPHRAGM D


(55 required)

See Weld Limits and Clip Detail for information not shown


*****TOP OF BEAM ELEVATIONS**

BEAM	C Brg. W. Abut.	C Brg. Pier 1	C Splice 1	C Splice 2	C Brg. Pier 2	C Brg. E. Abut.
1	559.56	559.58	559.58	559.64	559.68	559.83
2	559.67	559.68	559.69	559.75	559.79	559.94
3	559.76	559.78	559.78	559.84	559.88	560.03
4	559.76	559.78	559.79	559.84	559.88	560.03
5	559.67	559.69	559.69	559.75	559.79	559.94
6	559.57	559.59	559.60	559.65	559.69	559.84

*** For Fabrication Only

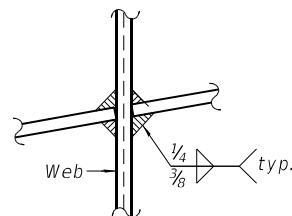


WEB WELD DETAIL

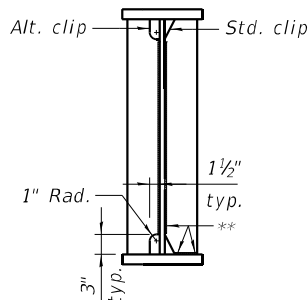

WELD LIMITS AND CLIP DETAIL

** Stop welds 1/4" (±1/8") from edges as shown, typical.

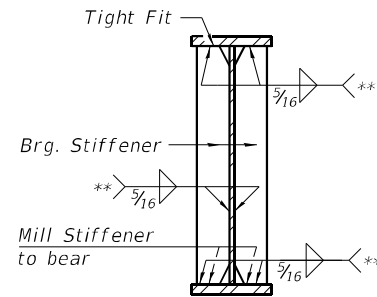

BEARING STIFFENER AT ABUTMENT

See Weld Limits and Clip Details for information not shown

Note:
Two hardened washers required for each set of oversized holes.
*Alternate channels of equal depth and larger weight are permitted to facilitate material acquisition. Alternate channels, if utilized, shall be provided at no additional cost to the Department.
All diaphragms shall be installed as steel is erected and secured with erection pins and bolts except as otherwise noted. Individual diaphragms at supports may be temporarily disconnected to install bearing anchor rods.

MODEL: Default
FILE NAME: P:\2019\190388\WO9 - IL 8 Kickapoo CK Update (STRUCTURE)\4 CADD - DWG\4.4 Struc\0720231-68862-13-Structural Steel Framing.dgn



TWM, INC.
WWW.TWM-INC.COM
IL DESIGN FIRM
LICENSE NO: 184-001220

USER NAME	=	jesker	DESIGNED	-	NP	REVISED	-
CHECKED	-	BWP	REVISED	-			
PLOT SCALE	=	0.1667" / in.	DRAWN	-	NP	REVISED	-
PLOT DATE	=	6/14/2022	CHECKED	-	BWP	REVISED	-


**STATE OF ILLINOIS
DEPARTMENT OF TRANSPORTATION**

**STRUCTURAL STEEL FRAMING
STRUCTURE NO. 072-0231**

SHEET 13 OF 27 SHEETS

F.A.S. RTE.	SECTION	COUNTY	TOTAL SHEETS	SHEET NO.
1388	(Z-2C-15D) BR-1	PEORIA	90	31
CONTRACT NO. 68862				
ILLINOIS FED. AID PROJECT				

MODEL: Default
FILE NAME: P:\2019\190388\WO9 - IL 8 Kickapoo CK Update (STRUCTURE)\4 CADD - DWG\4.4_Struct\0720231-68862-14-Structural Steel Details.dgn

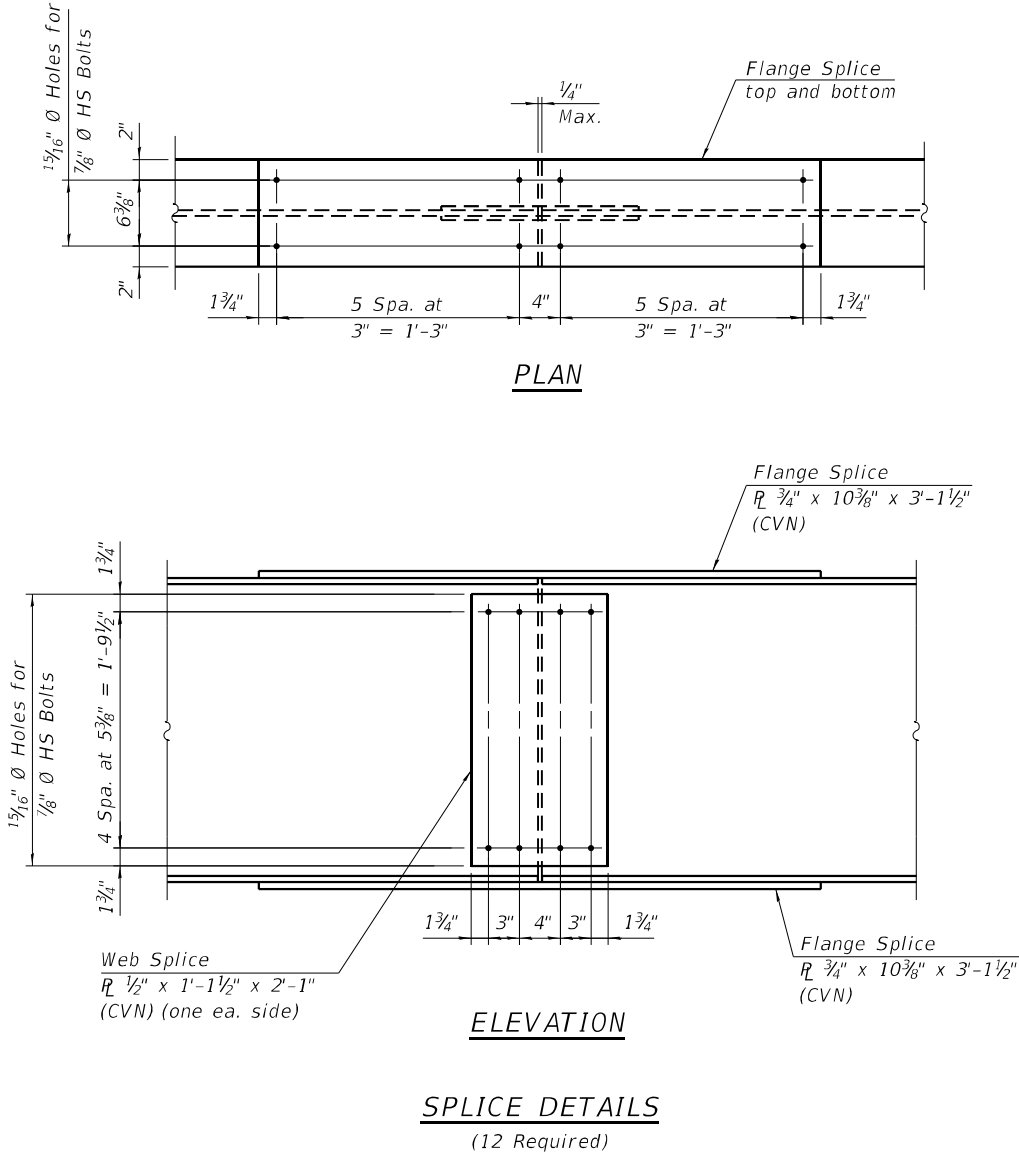

Note:
All splice plates shall be AASHTO M270, Grade 50.
"CVN" denotes Charpy-V-notch Impact energy requirements, Zone 2.

INTERIOR GIRDER MOMENT TABLE						
		0.4 Sp. 1	Pier 1	0.5 Sp. 2	Pier 2	0.6 Sp. 3
I_s	(in ⁴)	3610	3610	3610	3610	3610
$I_c(n)$	(in ⁴)	11286	11286	11286	11286	11286
$I_c(3n)$	(in ⁴)	8561	8561	8561	8561	8561
$I_c(cr)$	(in ⁴)	-	5370	-	5370	-
S_s	(in ³)	245	245	245	245	245
$S_c(n)$	(in ³)	388	388	388	388	388
$S_c(3n)$	(in ³)	353	353	353	353	353
$S_c(cr)$	(in ³)	-	294	-	294	-
DC1	(k/ft)	0.698	0.698	0.698	0.698	0.698
M_{DC1}	(ft-k)	147	277	151	277	147
DC2	(k/ft)	0.175	0.175	0.175	0.175	0.175
M_{DC2}	(ft-k)	36	70	37	70	36
DW	(k/ft)	0.267	0.267	0.267	0.267	0.267
M_{DW}	(ft-k)	56	107	57	107	56
LLDF		0.495	0.479	0.466	0.479	0.495
M_{LL+IM}	(ft-k)	485	458	479	458	485
M_u (Strength I)	(ft-k)	1162	1396	1159	1396	1162
$\Phi_f M_n$	(ft-k)	1945	1453	1941	1453	1945
f_s DC1	(ksi)	7.20	13.57	7.40	13.57	7.20
f_s DC2	(ksi)	1.22	2.86	1.26	2.86	1.22
f_s DW	(ksi)	1.90	4.37	1.94	4.37	1.90
f_s (LL+IM)	(ksi)	15.01	18.69	14.82	18.69	15.01
f_s (Service II)	(ksi)	29.84	45.08	29.86	45.08	29.84
$0.95R_h F_{yf}$	(ksi)	47.50	47.50	47.50	47.50	47.50
f_s (Total)(Strength I)	(ksi)	-	-	-	-	-
$\Phi_f F_n$	(ksi)	-	-	-	-	-
V_f	(k)	-	23.7	-	25.5	-

GIRDER REACTION TABLE								
	W. Abut.		Pier 1		Pier 2		E. Abut.	
	Interior	Exterior	Interior	Exterior	Interior	Exterior	Interior	Exterior
LLDF	0.658	0.488	0.658	0.488	0.658	0.488	0.658	0.488
OCF	-	1.051	-	-	-	-	-	1.051
R_{DC1} (k)	15.0	16.8	48.8	54.5	48.8	54.5	15.0	16.8
R_{DC2} (k)	3.6	3.6	12.2	12.2	12.2	12.2	3.6	3.6
R_{DW} (k)	5.5	5.5	18.7	18.7	18.7	18.7	5.5	5.5
R_{LL} (k)	48.4	37.7	76.8	56.9	76.8	56.9	48.4	37.7
R_{Im} (k)	12.4	9.7	15.0	11.1	15.0	11.1	12.4	9.7
R_{Total} (k)	84.9	73.3	171.5	153.4	171.5	153.4	84.9	73.3

I_s , S_s : Non-composite moment of inertia and section modulus of the steel section used for computing f_s (Total-Strength I, and Service II) due to non-composite dead loads (in.⁴ and in.³).

$I_c(n)$, $S_c(n)$: Composite moment of inertia and section modulus of the steel and deck based upon the modular ratio, "n", used for computing f_s (Total-Strength I, and Service II) in uncracked sections due to short-term composite live loads (in.⁴ and in.³).

$I_c(3n)$, $S_c(3n)$: Composite moment of inertia and section modulus of the steel and deck based upon 3 times the modular ratio, "3n", used for computing f_s (Total-Strength I, and Service II) in uncracked sections, due to long-term composite (superimposed) dead loads (in.⁴ and in.³).

$I_c(cr)$, $S_c(cr)$: Composite moment of inertia and section modulus of the steel and longitudinal deck reinforcement, used for computing f_s (Total-Strength I and Service II) in cracked sections, due to both short-term composite live loads and long-term composite (superimposed) dead loads (in.⁴ and in.³).

DC1: Un-factored non-composite dead load (kips/ft.).

MDC1: Un-factored moment due to non-composite dead load (kip-ft.).

DC2: Un-factored long-term composite (superimposed excluding future wearing surface) dead load (kips/ft.).

MDC2: Un-factored moment due to long-term composite (superimposed excluding future wearing surface) dead load (kip-ft.).

DW: Un-factored long-term composite (superimposed future wearing surface only) dead load (kips/ft.).

MDW: Un-factored moment due to long-term composite (superimposed future wearing surface only) dead load (kip-ft.).

M_{LL+IM} : Un-factored live load moment plus dynamic load allowance (impact) (kip-ft.).

M_u (Strength I): Factored design moment (kip-ft.).

1.25 (MDC1 + MDC2) + 1.5 MDW + 1.75 $M_{\ell+IM}$

$\Phi_f M_n$: Compact composite positive moment capacity computed according to Article 6.10.7.1 or non-slender negative moment capacity according to Article A6.1.1 or A6.1.2 (kip-ft.).

f_s DC1: Un-factored stress at edge of flange for controlling steel flange due to vertical non-composite dead loads as calculated below (ksi).

MDC1/ S_{nc}

f_s DC2: Un-factored stress at edge of flange for controlling steel flange due to vertical composite dead loads as calculated below (ksi).

MDC2/ $S_c(3n)$ or MDC2/ $S_c(cr)$ as applicable.

f_s DW: Un-factored stress at edge of flange for controlling steel flange due to vertical composite future wearing surface loads as calculated below (ksi).

MDW/ $S_c(3n)$ or MDW/ $S_c(cr)$ as applicable.

f_s (LL+IM): Un-factored stress at edge of flange for controlling steel flange due to vertical composite live load plus impact loads as calculated below (ksi).

$M_{\ell+IM}$ / $S_c(n)$ or $M_{\ell+IM}$ / $S_c(cr)$ as applicable.

f_s (Service II): Sum of stresses as computed below (ksi).

$f_s DC1 + f_s DC2 + f_s DW + 1.3 f_s (\ell + IM)$

$0.95R_h F_{yf}$: Composite stress capacity for Service II loading according to Article 6.10.4.2 (ksi).

f_s (Total)(Strength I): Sum of stresses as computed below on non-compact section (ksi).

1.25 ($f_s DC1 + f_s DC2$) + 1.5 $f_s DW + 1.75 f_s (\ell + IM)$


$\Phi_f F_n$: Non-Compact composite positive or negative stress capacity for Strength I loading according to Article 6.10.7 or 6.10.8 (ksi).

V_f : Maximum factored shear range in span computed according to Article 6.10.10.

LLDF: Live Load Distribution Factor for moment and shear computed according to Article 4.6.2.2 and further IDOT provisions.


OCF: Obtuse Correction Factor applied to non-continuous exterior beam ends and computed according to Article 4.6.2.2.3c-1 or as further simplified by IDOT.

Note:
MLL and RLL include the effects of centrifugal force and superelevation.

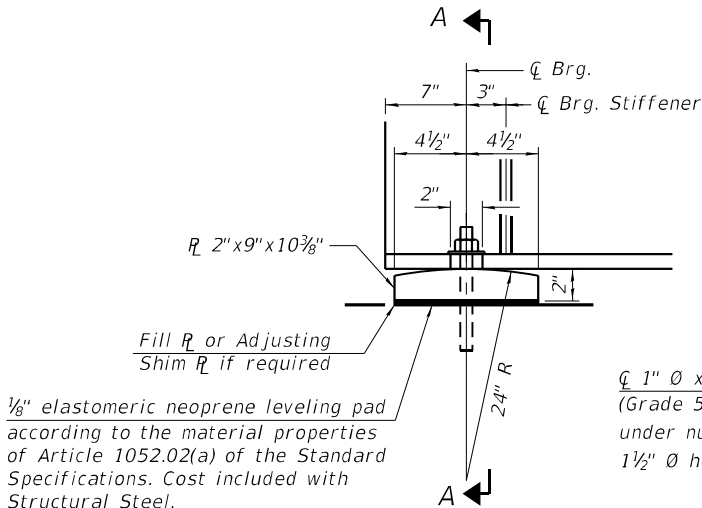


1/8" elastomeric neoprene leveling pad according to the material properties of Article 1052.02(a) of the Standard Specifications. Cost included with Structural Steel.

ELEVATION AT ABUTMENT

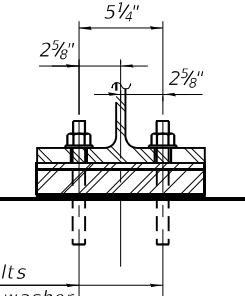


1" 12" all thread anchor bolts (Grade 55) with 2 1/4" x 2 1/4" x 5/16" washer under nut. 1 3/8" x 2" slotted hole in flange. 1 1/2" holes in bearing plate.


SECTION A-A

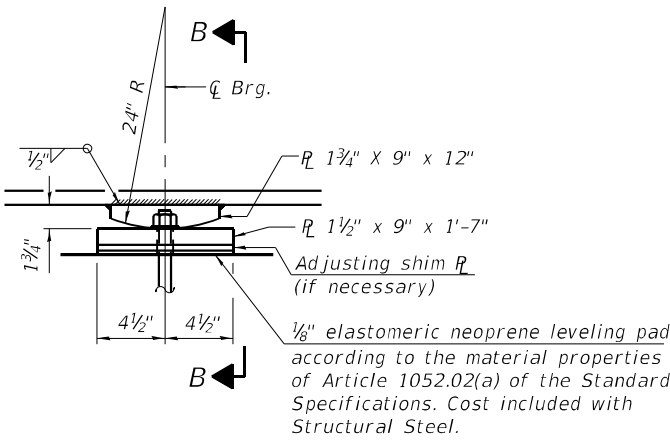

ELEVATION AT PIER

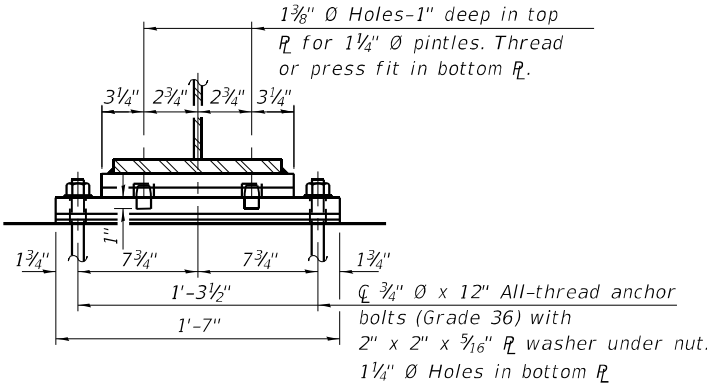

SECTION B-B

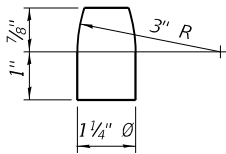

PINTLE

FIXED BEARING
(12 Required)

FIXED BEARING

Notes:
All bearing plates and pintles shall be AASHTO M270 Grade 50.
Two 1/8" adjusting shims shall be provided for each bearing in addition to all other plates or shims and placed as shown on bearing details.
Anchor bolts at all supports shall be installed as each member is erected unless an equivalent temporary means of lateral restraint is used.
All bearing plates, shim plates, anchor bolts, nuts, washers and pintles shall be hot dip galvanized according to AASHTO M111 or M232 as applicable.

BILL OF MATERIAL

Item	Unit	Total
Anchor Bolts, 1"	Each	24
Anchor Bolts, 3/4"	Each	24

MODEL: Default
FILE NAME: P:\2019\190388\WO9 - IL 8 Kickapoo CK Update (STRUCTURE)\4 CADD - DWG\4.4 Struc\0720231-68862-15-Bearing Details.dgn



TWM, INC.
WWW.TWM-INC.COM
IL DESIGN FIRM
LICENSE NO:
184-001220

USER NAME	=	jesker	DESIGNED	-	NP	REVISED	-
CHECKED	-	BWP	REVIS	-			
PLOT SCALE	=	0.1667" / in.	DRAWN	-	NP	REVISED	-
PLOT DATE	=	6/14/2022	CHECKED	-	BWP	REVISED	-


STATE OF ILLINOIS
DEPARTMENT OF TRANSPORTATION

BEARING DETAILS
STRUCTURE NO. 072-0231


SHEET 15 OF 27 SHEETS

F.A.S. RTE.	SECTION	COUNTY	TOTAL SHEETS	SHEET NO.
1388	(Z-2C-15D) BR-1	PEORIA	90	33
CONTRACT NO. 68862				
		ILLINOIS	FED. AID PROJECT	

MODEL: Default
FILE NAME: P:\2019\190388\WO9 - IL 8 Kickapoo CK Update (STRUCTURE)\4 CADD - DWG\4.4 Struct\0720231-68862-16-West Abutment.dgn

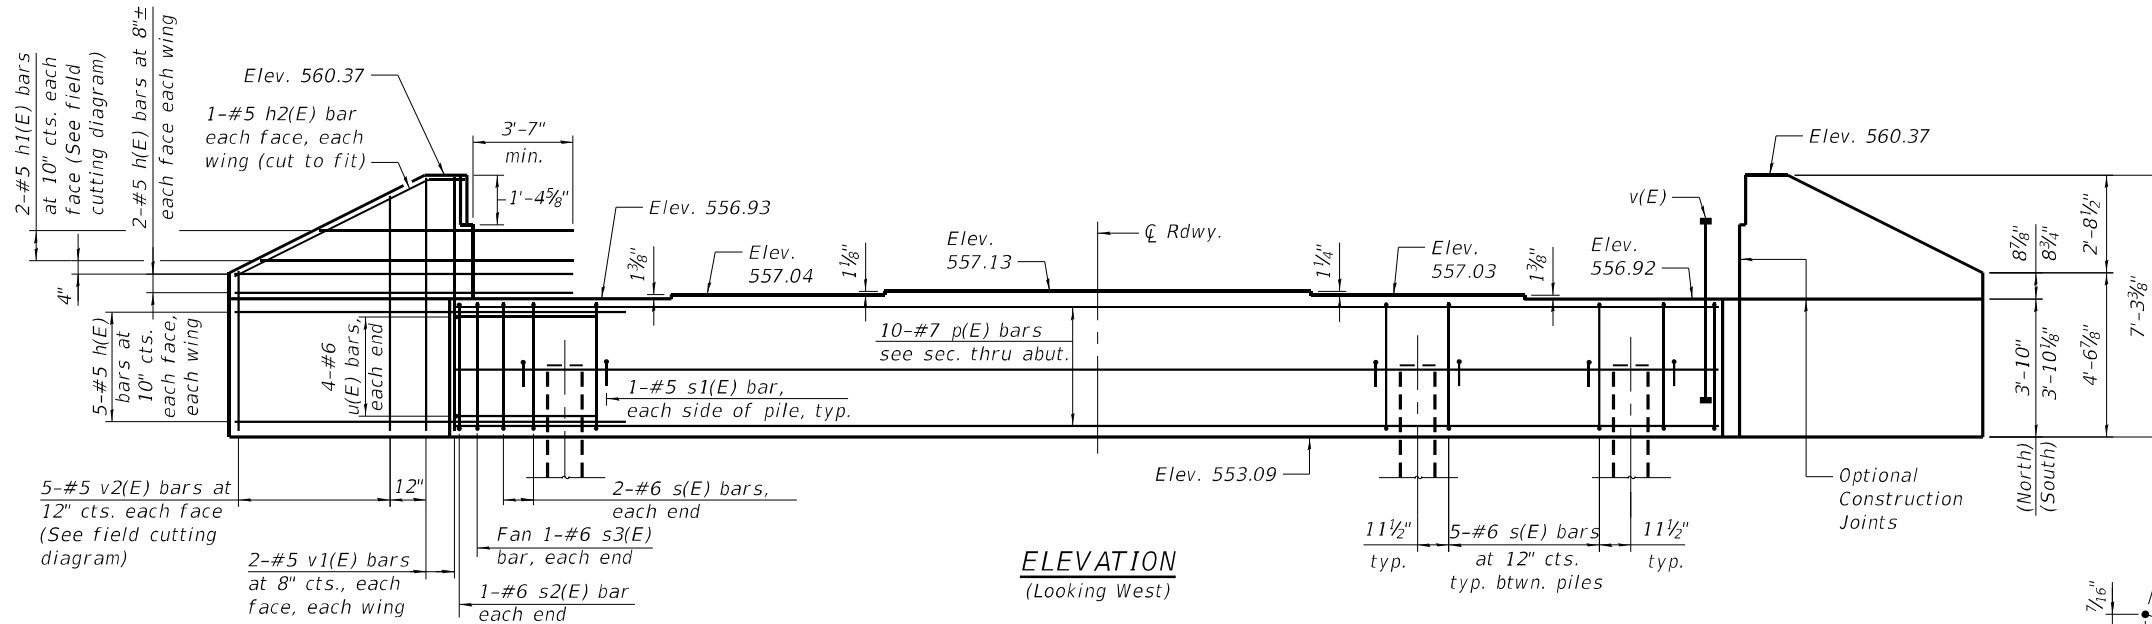

ELEVATION
(Looking West)

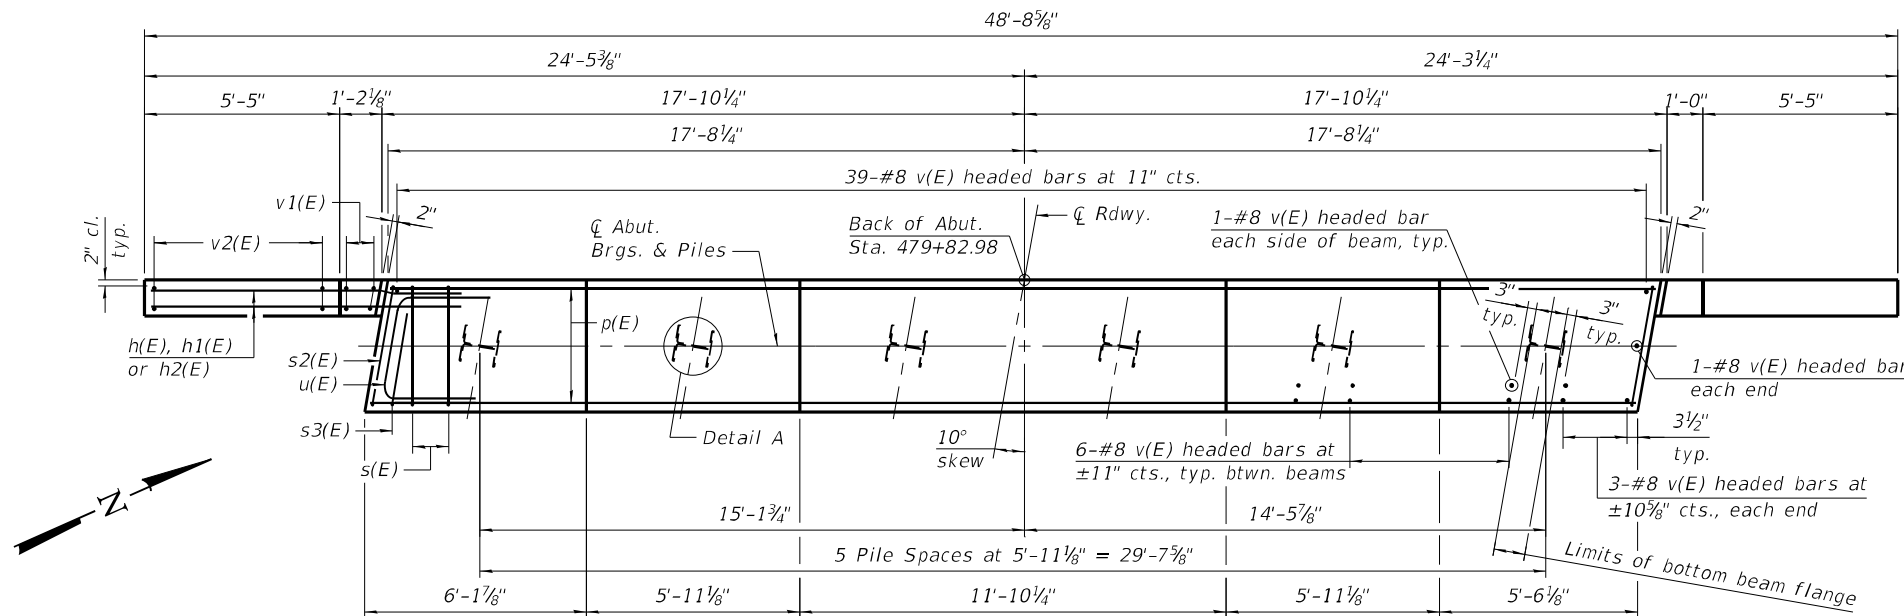


PLAN

PILE DATA


Type: HP12x53
Nominal Required Bearing: 418 kips
Factored Resistance Available: 230 kips
Est. Length: 72 ft.
No. Production Piles: 5
No. Test Piles: 1

Note: Pile shall be driven through 18" diameter precored holes extending to elevation 535.10 according to Article 512.09(c) of the Standard Specifications. Costs to be included in Driving Piles.

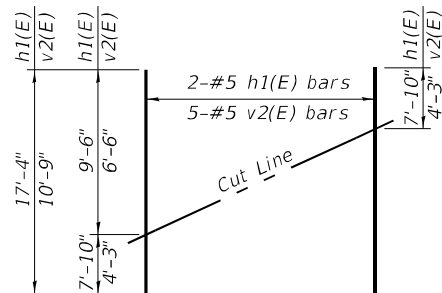


FIELD CUTTING DIAGRAM


Order h1(E) and v2(E) full length. Cut as shown and use remainder of bars in opposite wing.

 


BAR v(E)
(Headed)

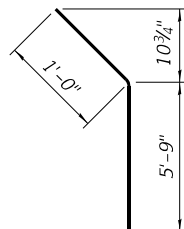


BAR h2(E)

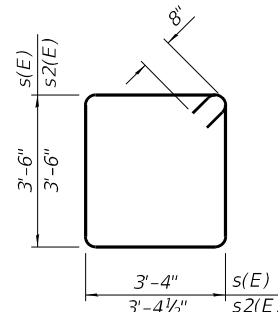


BAR s(E) & s2(E)

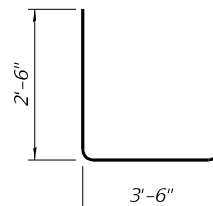


BAR s3(E)

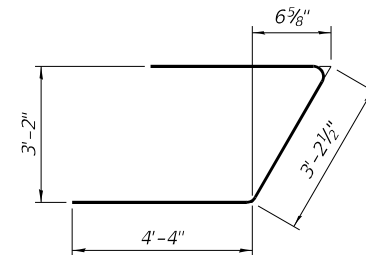

BAR u(E)

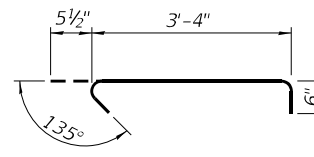

BAR s1(E)

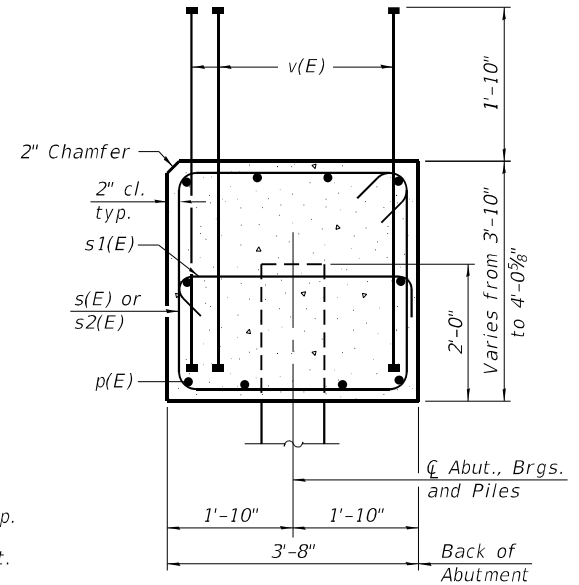

SEC. THRU ABUT.
Dimensions at right angles to abutment.

BILL OF MATERIAL

Bar	No.	Size	Length	Shape
h(E)	28	#5	10'-0"	
h1(E)	4	#5	17'-4"	
h2(E)	4	#5	6'-9"	
p(E)	10	#7	35'-0"	
s(E)	29	#6	15'-0"	
s1(E)	12	#5	4'-4"	
s2(E)	2	#6	15'-1"	
s3(E)	2	#6	8'-6"	
u(E)	8	#6	11'-11"	
v(E)	89	#8	5'-4"	
v1(E)	8	#5	7'-0"	
v2(E)	10	#5	10'-9"	
Structure Excavation			Cu. Yd.	87
Concrete Structures			Cu. Yd.	22.0
Reinforcement Bars, Epoxy Coated			Pound	3,470
Furnishing Steel Piles, HP12x53			Foot	360
Driving Piles			Foot	360
Test Pile, HP12x53			Each	1

Notes:
Pour steps monolithically with cap.
Headed bars shall conform to ASTM A970 with threaded attachment; Class HA; and reinforcement bars conforming to ASTM A706. Cost included with Reinforcement Bars, Epoxy Coated.
For details of piles see sheet 20 of 27.



TWM, INC.
www.twm-inc.com
IL DESIGN FIRM
LICENSE NO: 184-001220

USER NAME = jesker
DESIGNED - NP
CHECKED - ALN
PLOT SCALE = 0:2,0000' / in.
DRAWN - NP
PLOT DATE = 6/14/2022
CHECKED - ALN
REVISED -

DESIGNED - NP
CHECKED - ALN
DRAWN - NP
CHECKED - ALN
REVISED -





REVISED -
REVISED -
REVISED -
REVISED -

**STATE OF ILLINOIS
DEPARTMENT OF TRANSPORTATION**

**WEST ABUTMENT
STRUCTURE NO. 072-0231**








SHEET 16 OF 27 SHEETS

F.A.S. RTE.	SECTION	COUNTY	TOTAL SHEETS	SHEET NO.
1388	(Z-2C-15D) BR-1	PEORIA	90	34
CONTRACT NO. 68862				
ILLINOIS FED. AID PROJECT				

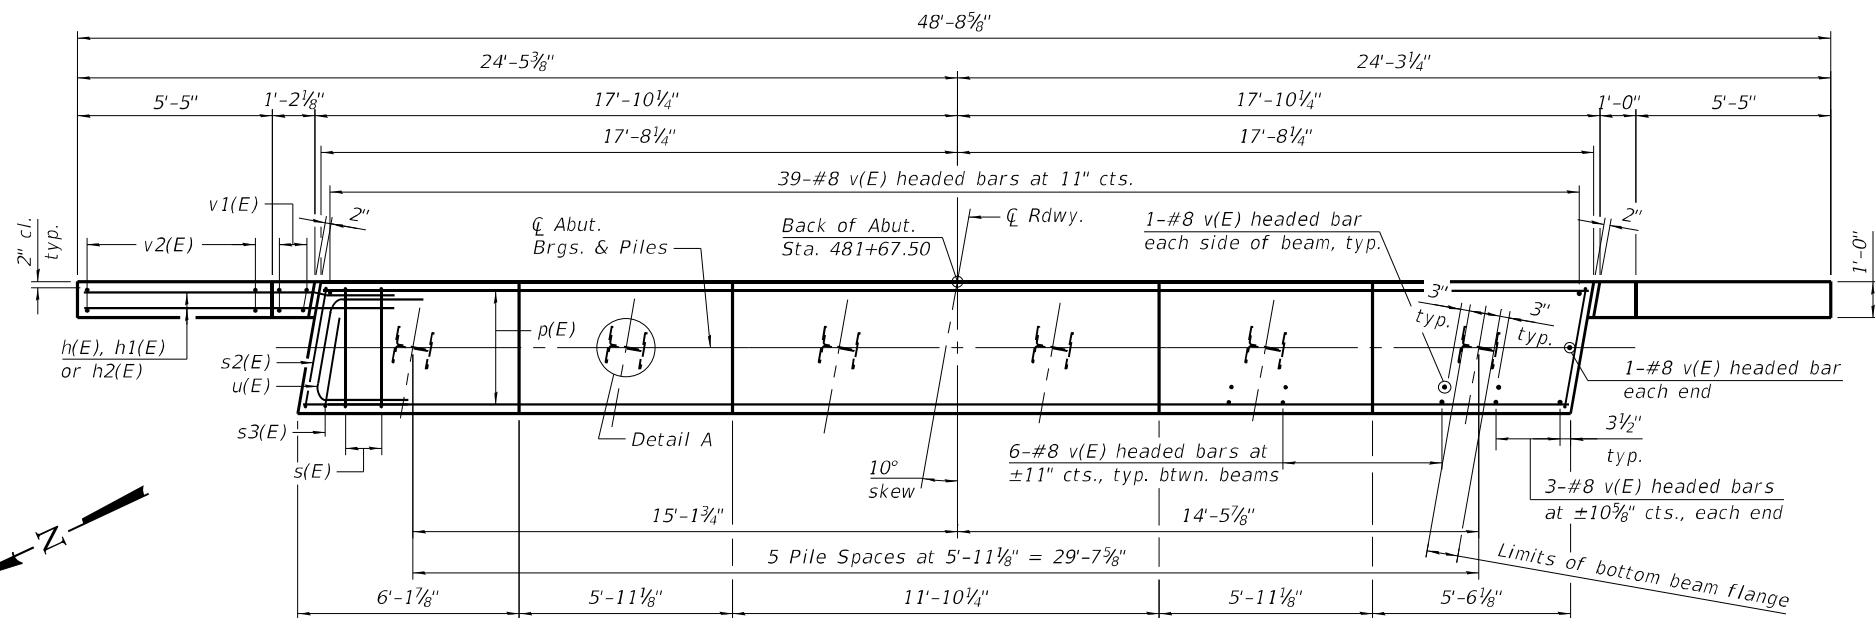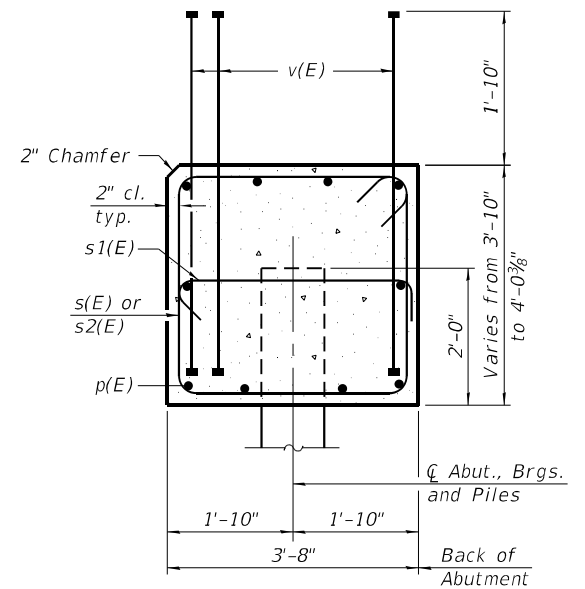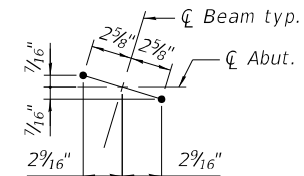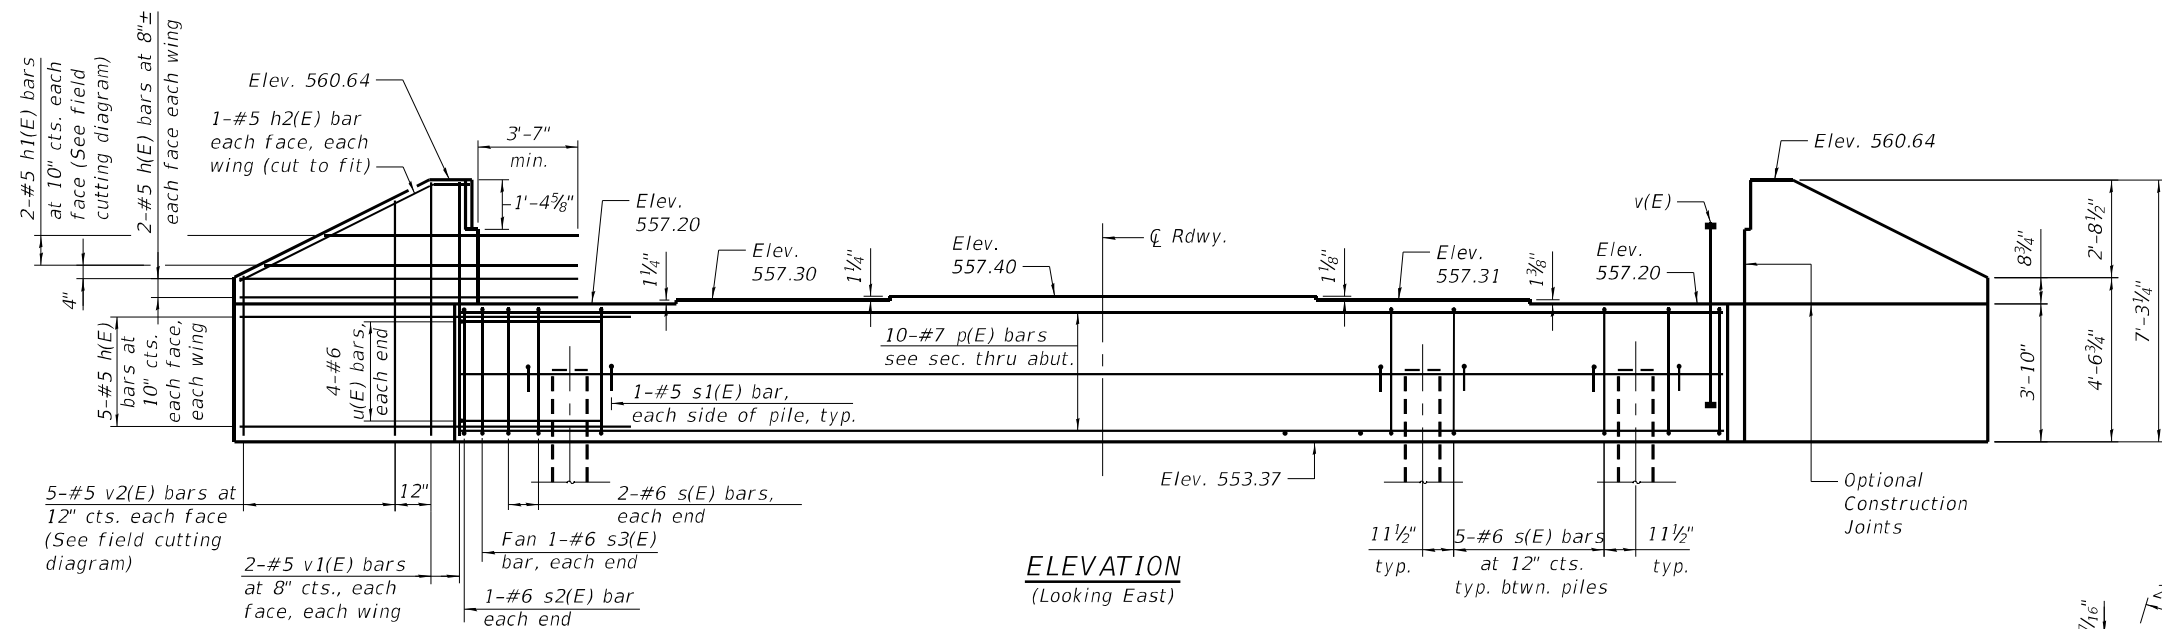

PILE DATA


Type: HP12x53
Nominal Required Bearing: 344 kips
Factored Resistance Available: 189 kips
Est. Length: 54 ft.
No. Production Piles: 5
No. Test Piles: 1

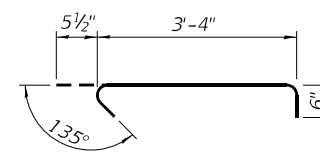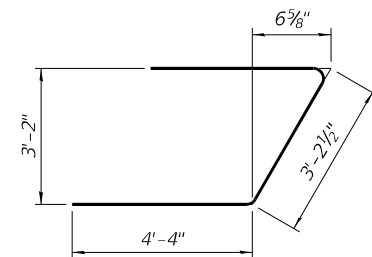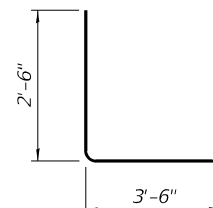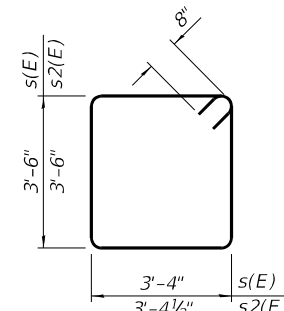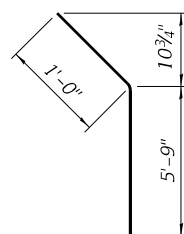 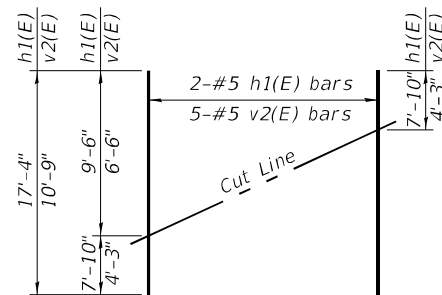

BILL OF MATERIAL

Bar	No.	Size	Length	Shape
h(E)	28	#5	10'-0"	
h1(E)	4	#5	17'-4"	
h2(E)	4	#5	6'-9"	
p(E)	10	#7	35'-0"	
s(E)	29	#6	15'-0"	
s1(E)	12	#5	4'-4"	
s2(E)	2	#6	15'-1"	
s3(E)	2	#6	8'-6"	
u(E)	8	#6	11'-11"	
v(E)	89	#8	5'-4"	
v1(E)	8	#5	7'-0"	
v2(E)	10	#5	10'-9"	
Structure Excavation			Cu. Yd.	87
Concrete Structures			Cu. Yd.	22.0
Reinforcement Bars, Epoxy Coated			Pound	3,470
Furnishing Steel Piles, HP12x53			Foot	270
Driving Piles			Foot	270
Test Pile, HP12x53			Each	1

Notes:
*Pour steps monolithically with cap.
 Heated bars shall conform to ASTM
 A970 with threaded attachment; Class HA;
 and reinforcement bars conforming to
 ASTM A706. Cost included with
 Reinforcement Bars, Epoxy Coated.
 For details of piles see sheet 20 of 27.*

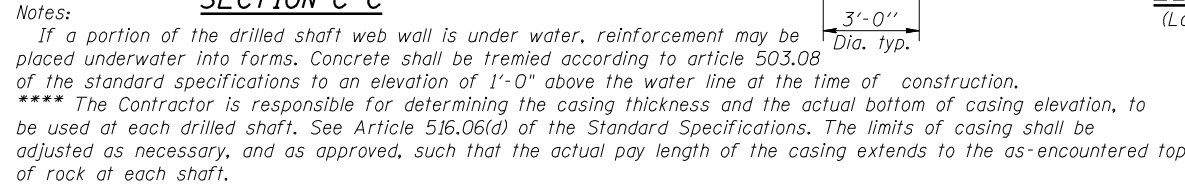


Construction Sequence for Web Wall:

1. Excavate between shafts to elevation of web wall base and set lower web wall forms through water to bear on the circular edge of drilled shafts. Secure in place with fill, struts or tie forms together as required.
2. Place the lower web wall reinforcement cage into the forms using spacers to maintain proper clearances.
3. If the forms can be sealed against the shafts and streambed to allow dewatering, the reinforcement and the concrete placement may be completed in the dry. Alternatively, the rebar cage can be lowered into position through water and the concrete discharged at the base of the excavation through a tremie pipe or pump hose, displacing water, sediment, and tainted concrete out the top of the forms.
4. Construct Columns.
5. Construct upper web walls.

Lap splices of spiral or vertical reinforcement will not be permitted.
Cast steps monolithically with cap.
Space cap reinforcement to miss anchor bolts.
** Length is height of spiral.

* If the prevailing water surface elevation during construction is consistently different than estimated on the plans, the contractor may propose an adjustment to the top of the drilled shaft elevation as part of their installation procedure. The top of all drilled shafts within a substructure unit shall be constructed to the same elevation and extend above the prevailing water surface. The quantities and reinforcement detailing are based on the top of shaft and the estimated elevations shown and may change based on the actual elevations encountered at each shaft and the final top of shaft elevation.

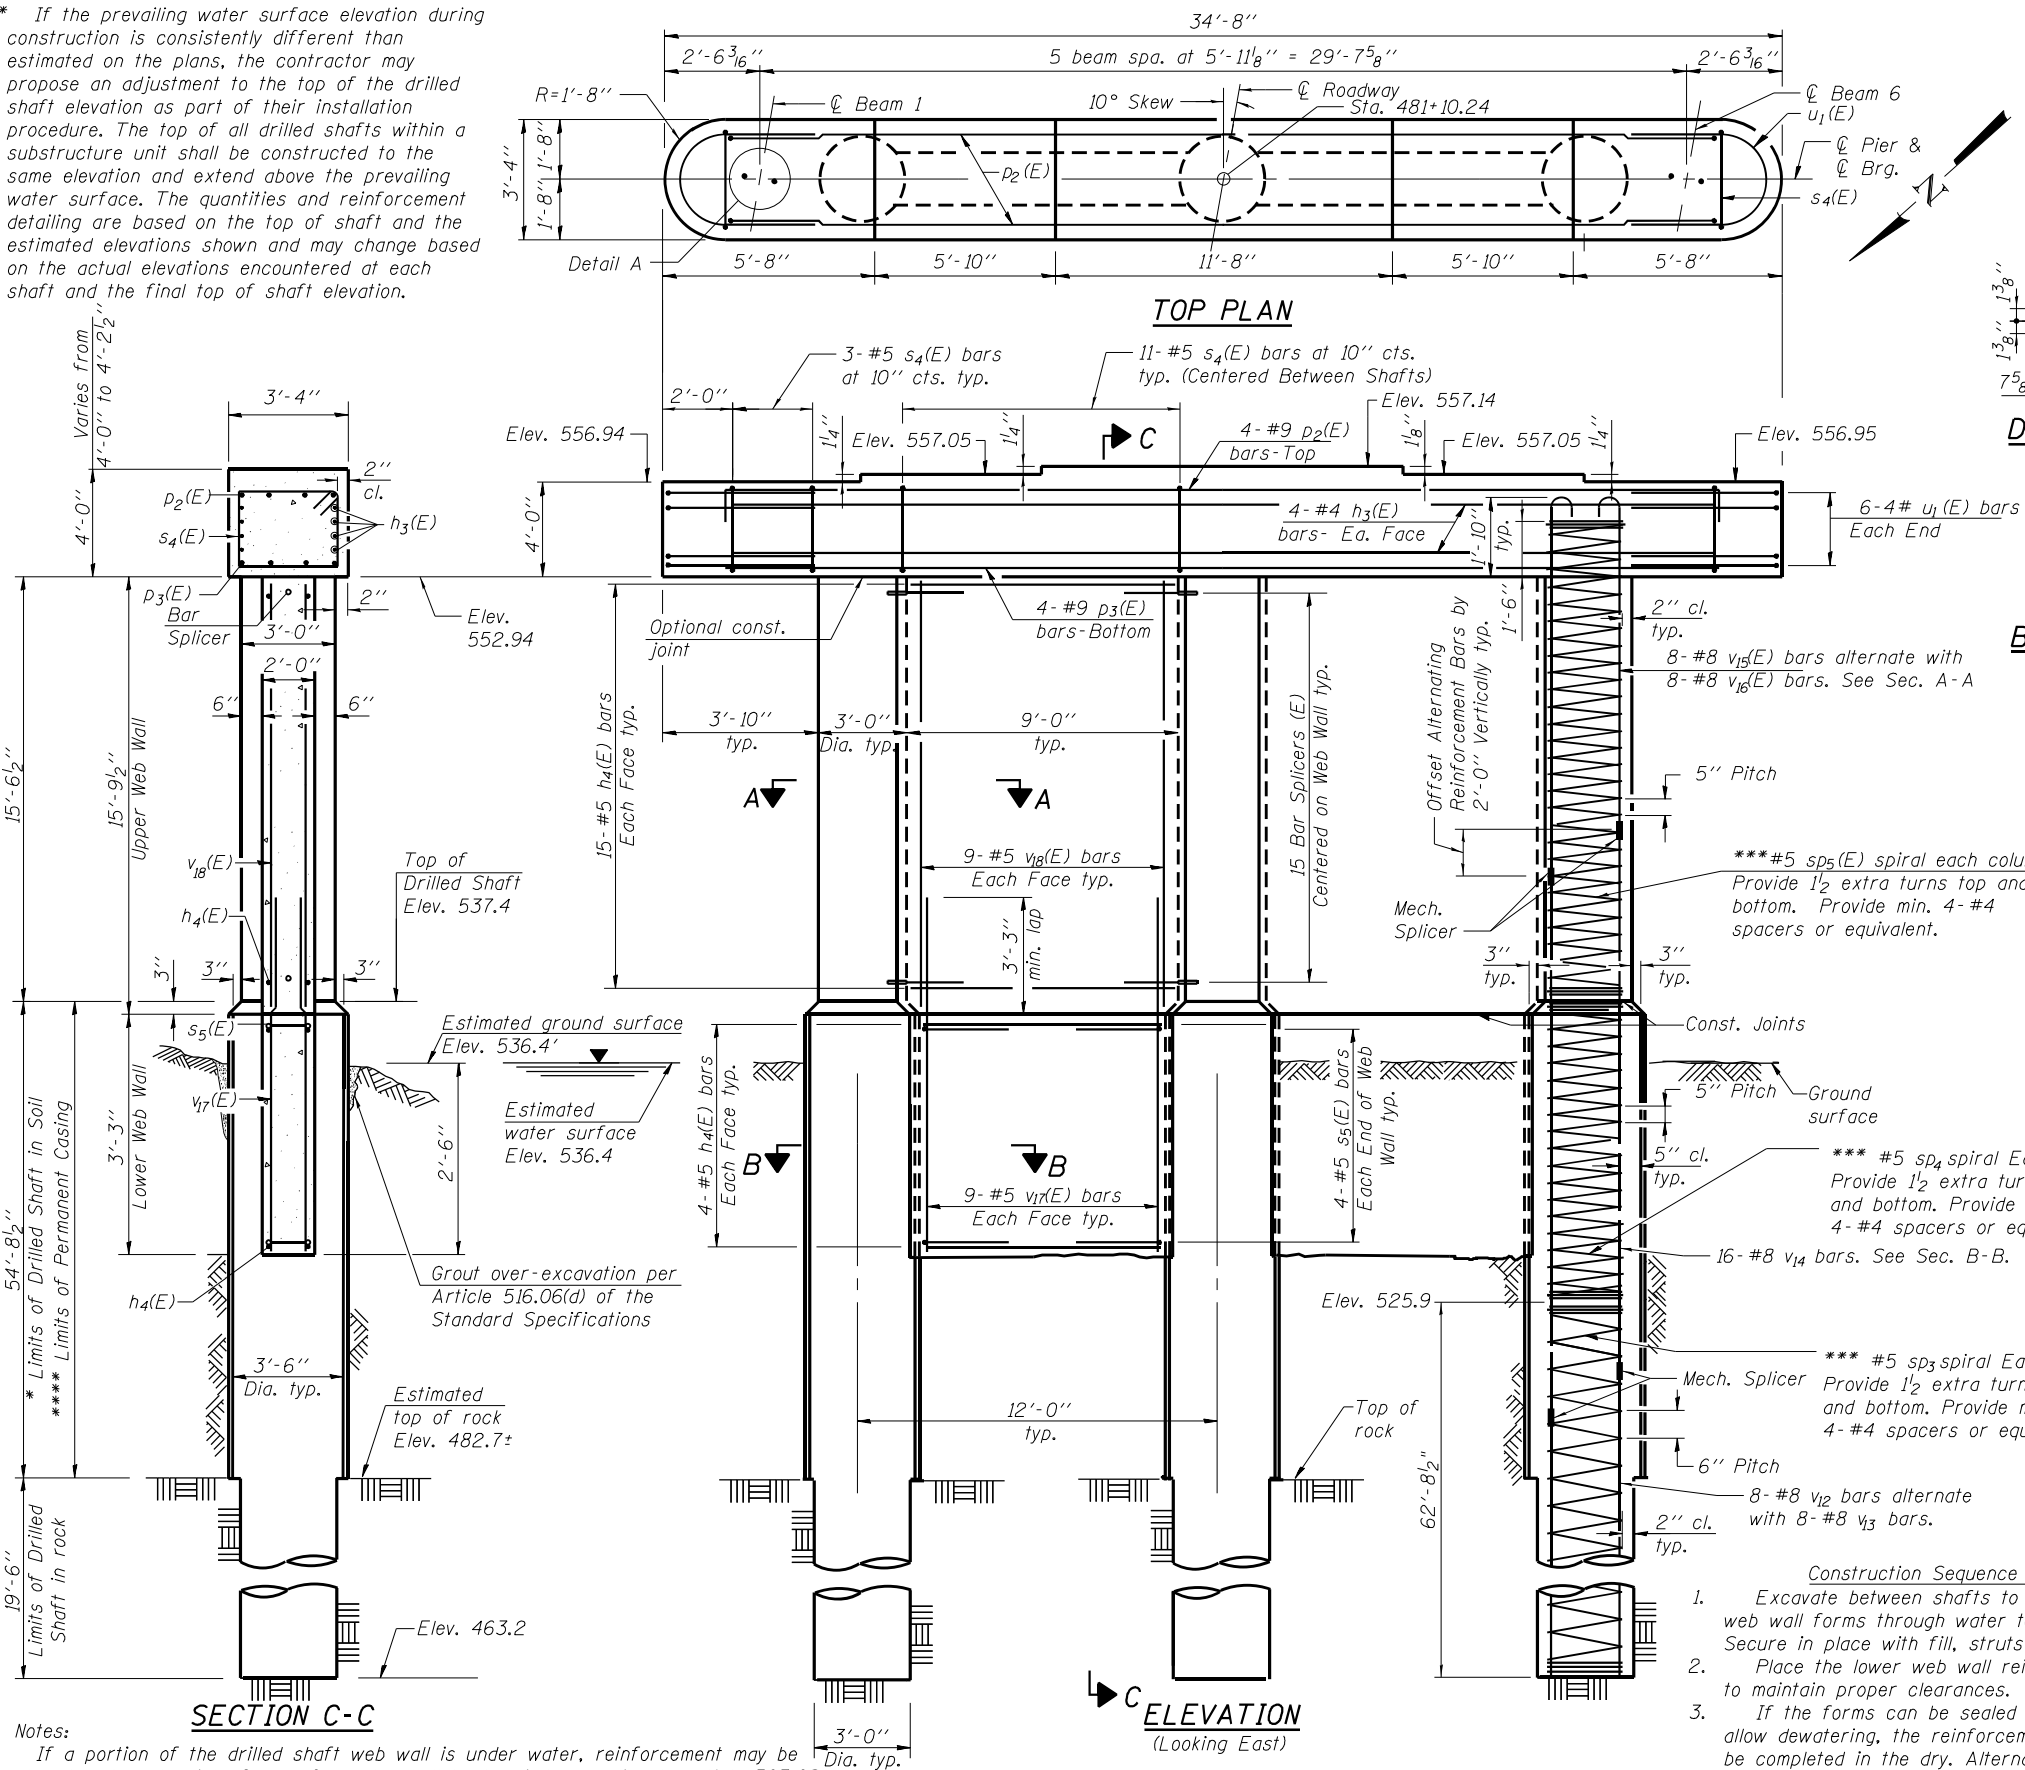

Notes:

If a portion of the drilled shaft web wall is under water, reinforcement may be placed underwater into forms. Concrete shall be tremied according to article 503.08 of the standard specifications to an elevation of 1'-0" above the water line at the time of construction.

**** The Contractor is responsible for determining the casing thickness and the actual bottom of casing elevation, to be used at each drilled shaft. See Article 516.06(d) of the Standard Specifications. The limits of casing shall be adjusted as necessary, and as approved, such that the actual pay length of the casing extends to the as-encountered top of rock at each shaft.

*** When splicing of spiral reinforcement is necessary, the spirals shall be provided with 1/2 extra turns at the ends to be spliced. These additional turns shall either be welded together according to AWS D1.4, or shall both terminate with a 135° standard hook.

DETAIL A

BAR $v_{15}(E)$ & BAR $v_{16}(E)$

SECTION A-A

SECTION B-B

BARS $s_5(E)$

BAR $s_4(E)$

BAR $u_1(E)$

BAR $p_2(E)$

BILL OF MATERIAL


Bar	No.	Size	Length	Shape
$h_3(E)$	8	#4	31'-4"	—
$h_4(E)$	76	#5	8'-8"	—
$p_2(E)$	4	#9	34'-6"	└┘
$p_3(E)$	4	#9	31'-4"	—
$s_4(E)$	28	#5	14'-3"	□
$s_5(E)$	16	#5	9'-0"	└┘
sp_3	3	#5	62'-6"	~
sp_4	3	#5	11'-4"	~
$sp_5(E)$	3	#5	16'-10"	~
$u_1(E)$	12	#4	10'-4"	—
v_{12}	24	#8	28'-3"	—
v_{13}	24	#8	30'-3"	—
v_{14}	48	#8	50'-0"	—
$v_{15}(E)$	24	#8	14'-4"	—
$v_{16}(E)$	24	#8	12'-4"	—
$v_{17}(E)$	36	#5	6'-4"	—
$v_{18}(E)$	36	#5	15'-6"	—
Concrete Structures	Cu. Yd.	54.6		
Reinforcement Bars	Pound	14,230		
Reinforcement Bars, Epoxy Coated	Pound	6040		
Bar Splicers	Each	60		
Drilled Shaft in Soil	Cu. Yd.	58.5		
Drilled Shaft in Rock	Cu. Yd.	15.4		
Structure Excavation	Cu. Yd.	9		
Permanent Casing	Foot	164		

Lap splices of spiral or vertical reinforcement will not be permitted.

Cast steps monolithically with cap.


Space cap reinforcement to miss anchor bolts.

** Length is height of spiral.

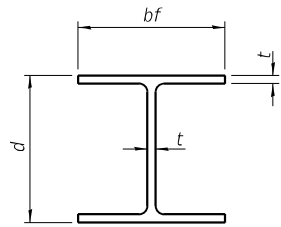


STEEL PILE TABLE

Designation	Depth d	Flange width bf	Web and Flange thickness t	Encasement diameter A
HP 14x117	14 1/4"	14 7/8"	1 3/16"	30"
x102	14"	14 3/4"	1 1/16"	30"
x89	13 7/8"	14 3/4"	5/8"	30"
x73	13 5/8"	14 5/8"	1/2"	30"
HP 12x84	12 1/4"	12 1/4"	1 1/16"	24"
x74	12 1/8"	12 1/4"	5/8"	24"
x63	12"	12 1/8"	1/2"	24"
x53	11 3/4"	12"	7/16"	24"
HP 10x57	10"	10 1/4"	9/16"	24"
x42	9 3/4"	10 1/8"	7/16"	24"
HP 8x36	8"	8 1/8"	7/16"	18"

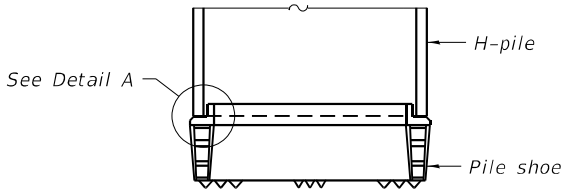


ELEVATION

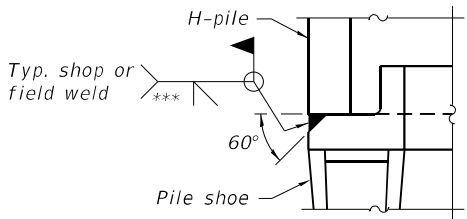


DETAIL A

SHOE ATTACHMENT

Note:
The steel H-piles shall be according to
AASHTO M270 Grade 50.

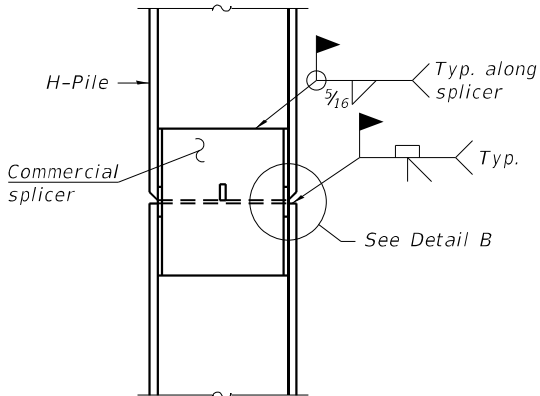


ELEVATION

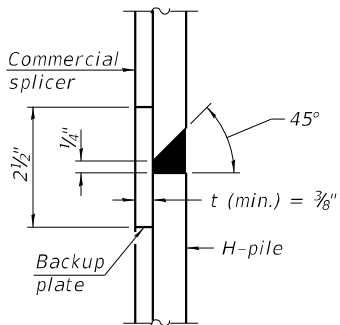


DETAIL "B"

WELDED COMMERCIAL SPLICE

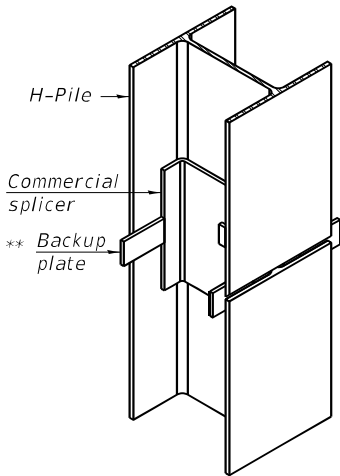

ISOMETRIC VIEW

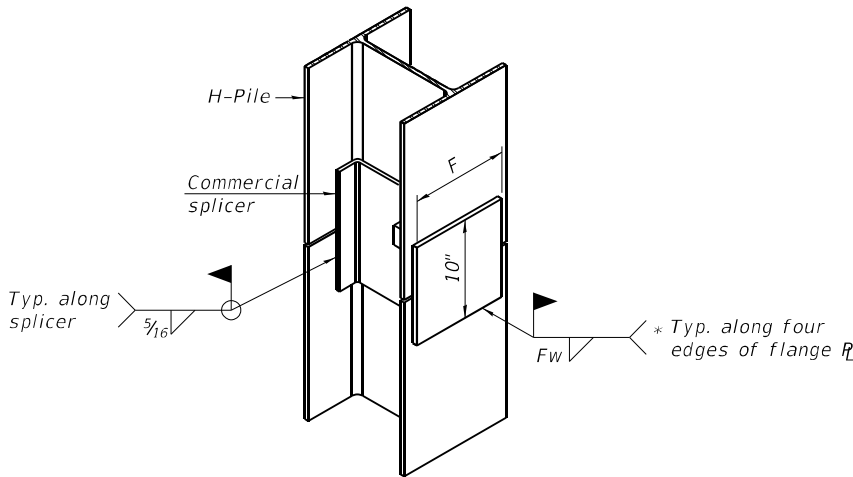


ISOMETRIC VIEW

WELDED COMMERCIAL SPLICE ALTERNATE


* Interrupt welds 1/4" from end of web and/or each flange.

** Remove portions of backup plates that extend outside the flanges.

*** Weld size per pile shoe manufacturer (5/16" min.).

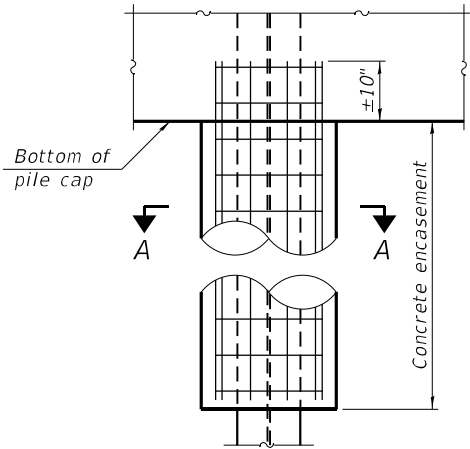


ELEVATION

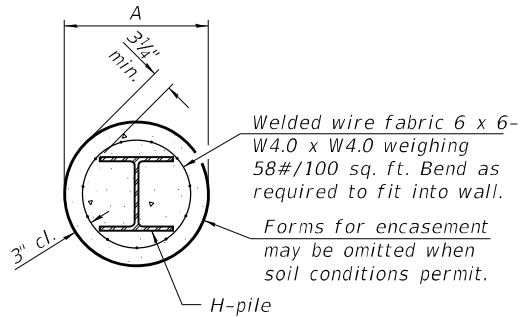


SECTION A-A

INDIVIDUAL PILE
CONCRETE ENCASEMENT
(when specified)

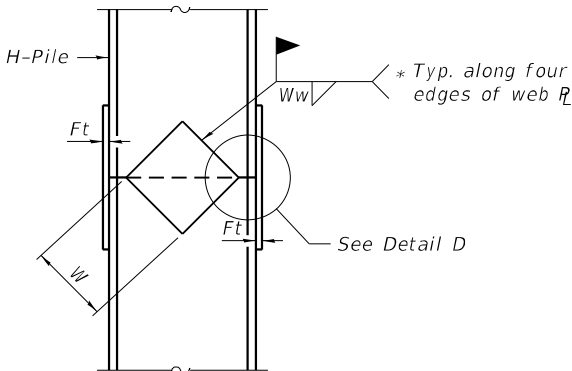


ELEVATION

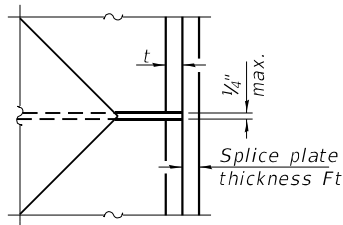

DETAIL D

WELDED PLATE FIELD SPLICE

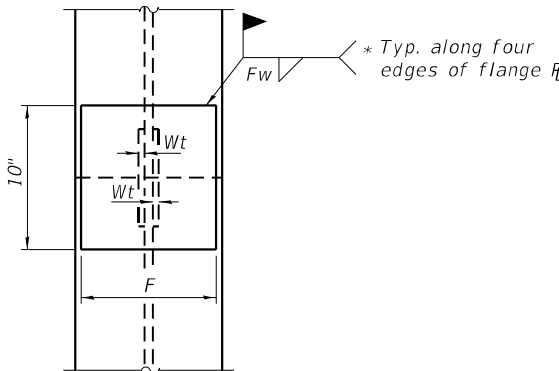

END VIEW

Designation	F	Ft	Fw	W	Wt	Ww
HP 14x117	12 1/2"	1"	7/8"	7 3/4"	5/8"	1/2"
x102	12 1/2"	7/8"	3/4"	7 3/4"	5/8"	1/2"
x89	12 1/2"	3/4"	1 1/16"	7 3/4"	5/8"	1/2"
x73	12 1/2"	5/8"	9/16"	7 3/4"	5/8"	1/2"
HP 12x84	10"	7/8"	1 1/16"	6 1/2"	5/8"	1/2"
x74	10"	7/8"	1 1/16"	6 1/2"	5/8"	1/2"
x63	10"	5/8"	1/2"	6 1/2"	1/2"	3/8"
x53	10"	5/8"	1/2"	6 1/2"	1/2"	3/8"
HP 10x57	8"	3/4"	9/16"	5 1/4"	1/2"	3/8"
x42	8"	5/8"	9/16"	5 1/4"	1/2"	3/8"
HP 8x36	7"	5/8"	7/16"	4 1/4"	1/2"	3/8"

MODEL: Default
FILE NAME: P:\2019\190388\WO9 - IL 8 Kickapoo CK Update (STRUCTURE)\4 CADD - DWG\4.4 Struct\0720231-68862-20-Steel H-Pile Details.dgn



TWM, INC.
WWW.TWM-INC.COM
IL DESIGN FIRM
LICENSE NO:
184-001220

USER NAME = jesker
DESIGNED - CAJ
CHECKED - ALN
PLOT SCALE = 0.1667" / in.
DRAWN - CAJ
PLOT DATE = 6/14/2022
CHECKED - ALN
REVISED -

DESIGNED - CAJ
CHECKED - ALN
PLOT SCALE = 0.1667" / in.
DRAWN - CAJ
PLOT DATE = 6/14/2022
CHECKED - ALN
REVISED -

DESIGNED - CAJ
CHECKED - ALN
PLOT SCALE = 0.1667" / in.
DRAWN - CAJ
PLOT DATE = 6/14/2022
CHECKED - ALN
REVISED -

STATE OF ILLINOIS
DEPARTMENT OF TRANSPORTATION

HP PILE DETAILS
STRUCTURE NO. 072-0231

SHEET 20 OF 27 SHEETS

F.A.S. RTE. 1388
SECTION (Z-2C-15D) BR-1
COUNTY PEORIA
TOTAL SHEETS 90
SHEET NO. 38
CONTRACT NO. 68862
ILLINOIS FED. AID PROJECT

MODEL: Default
FILE NAME: P:\2019\190388\WO9 - IL 8 Kickapoo CK Update (STRUCTURE)\4 CADD - DWG\4.4 Struc\0720231-68862-21-Bar Splicer Details.dgn

BSD-1

1-1-2020



TWM
ENGINEERING
GEOSPATIAL SERVICES

TWM, INC.
WWW.TWM-INC.COM

IL DESIGN FIRM
LICENSE NO:
184-001220


USER NAME	=	jesker	DESIGNED	-	CAJ	REVISED	-
			CHECKED	-	ALN	REVISED	-
PLOT SCALE	=	0.1667" / in.	DRAWN	-	CAJ	REVISED	-
PLOT DATE	=	6/14/2022	CHECKED	-	ALN	REVISED	-

STATE OF ILLINOIS
DEPARTMENT OF TRANSPORTATION

BAR SPLICER ASSEMBLY AND MECHANICAL SPLICER DETAILS
STRUCTURE NO. 072-0231

SHEET 21 OF 27 SHEETS

F.A.S. RTE.	SECTION	COUNTY	TOTAL SHEETS	SHEET NO.
1388	(Z-2C-15D) BR-1	PEORIA	90	39
CONTRACT NO. 68862				
		ILLINOIS	FED. AID PROJECT	

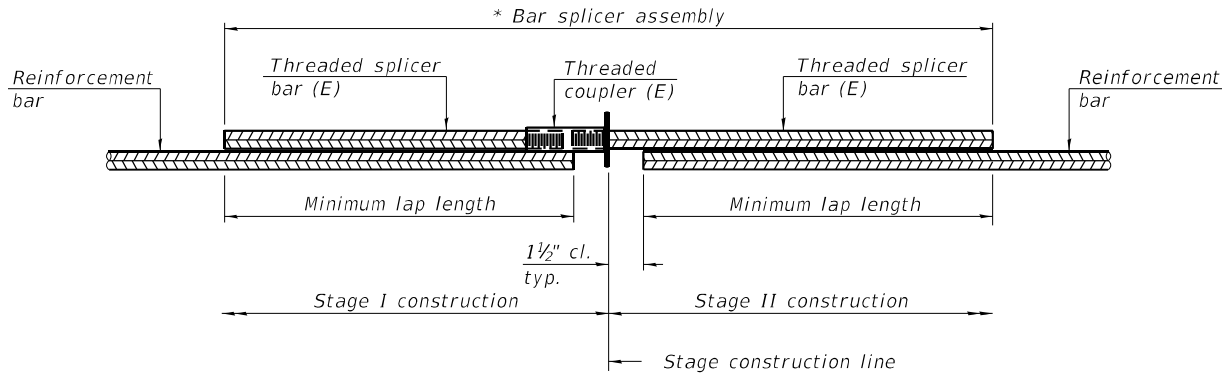


STANDARD BAR SPLICER ASSEMBLY PLAN
(All components shall be provided from one supplier)

Threaded splicer bar length = min. lap length + 1½" + thread length


* Epoxy not required on Bar Splicer Assembly components used in conjunction with black bars.

Location	Bar size	No. assemblies required	Minimum lap length
Pier 1	#6	60	3'-4"
Pier 2	#6	60	3'-4"

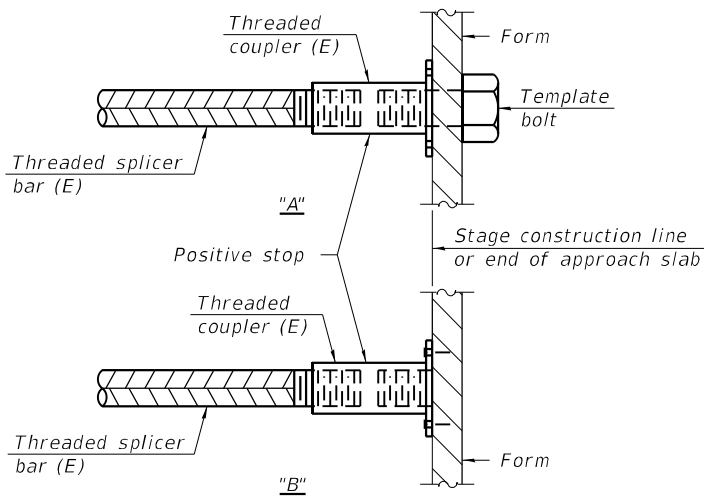

INSTALLATION AND SETTING METHODS

"A" : Set bar splicer assembly by means of a template bolt.
"B" : Set bar splicer assembly by nailing to wood forms or cementing to steel forms.
(E) : Indicates epoxy coating.

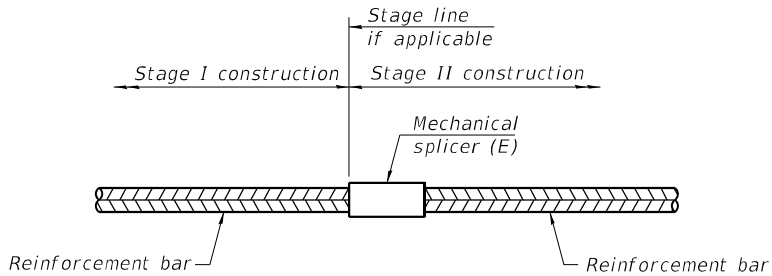

STANDARD MECHANICAL SPLICER

Location	Bar size	No. assemblies required
Pier 1	#8	96
Pier 2	#8	96

Notes:
Splicer bars shall be deformed with threaded ends and have a minimum 60 ksi yield strength.
All reinforcement shall be lapped and tied to the splicer bars.
Bar splicer assemblies shall be epoxy coated according to the requirements for reinforcement bars. See Section 508 of the Standard Specifications.
See approved list of bar splicer assemblies and mechanical splicers for alternatives.

Page 1 of 2
Date 3/16/11

Boring No. <u>B-1 W. Abutment</u>	D E P T H	B L O W S	Qu tsf	W %	Surface Water Elev. <u>534.5</u>	D E P T H	B L O W S	Qu tsf	W %
Station <u>479+85</u>					Groundwater Elev.: <u>533.1</u>				
Offset <u>30.00ft RT</u>					at Completion <u>534.1</u>				
Surface Elev. <u>544.10</u> ft					after _____ Hrs. _____				
Stiff dark brown SILTY CLAY LOAM, moist		2 3 4	B 1.93	18	Hard gray SILTY LOAM, moist		5 10 26	B 4.72	17
541.10					516.10				
Medium stiff dark brown SILTY LOAM, moist		2 2 2	B 0.53	23	Hard dark brown SILTY LOAM, moist		4 9 16	B 6.15	29
538.60	-5				-30				
Soft to medium stiff dark brown SILTY LOAM, very moist		1 1 1	B 0.41	32	512.10				
					Hard gray SILTY LOAM, moist				
		1 2 2	B 0.74	27			7 14 20	B 5.54	14
533.60	-10				-35				
Very loose brown fine to coarse SAND, saturated		2 2 2			507.10				
					Loose gray fine SAND, saturated				
		2 2 2			504.60		3 5 7		18
-15					Loose gray SANDY LOAM, moist	-40			
		3 2 1		44	502.10				
527.10					Very loose gray fine to medium SAND, saturated				
526.10		1 2 6					2 1 1		
Loose brown fine to coarse SAND, saturated	-20				-45				
523.60									
Medium dense gray SANDY LOAM, moist		4 9 15		12					
521.10					496.10				
Hard gray SILTY LOAM, moist		4 10 16	B 4.63	15	Very dense brown fine to coarse SAND and small GRAVEL, saturated		9 30 50/5"		
-25					-50				

Page 33

Page 2 of 2
Date 3/16/11

Boring No.	B-1 W. Abutment	D E P T H	R L O W S	Qu tsf	W %
Station	479+85				
Offset	30.00ft RT				
Elevation	494.10 ft				
Very dense brown fine to coarse SAND and small GRAVEL, saturated					
	492.10				
Medium dense gray fine to medium SAND, some clay binder, saturated					
			7 11 14		24
		-55			
	487.10				
Hard gray SILTY LOAM, moist					
			15 20 20	P 4.5+	9
		-60			
	483.10				
Very dense black SHALE					
			75 50/4"	P 4.5+	13
		-65			
	478.10				
End of Boring at 66' - Auger Refusal					
		-70			
		-75			

Page 34

Page 1 of 2
Date 3/15/11

Page 2 of 2
Date 3/15/11

Boring No.	Elevation	DEPTH	B L O W S	Qu tsf	W %
B-2 Pier 1	494.60 ft				
Station 480+35					
Offset 30.00ft RT					
Very dense brown fine to coarse SAND and small GRAVEL, saturated	492.60				
Medium dense gray fine SAND, saturated					
		-55	10 12 18		
	487.60				
Very dense brown fine to coarse SAND and small GRAVEL, saturated					
	485.10		13 44		24
Very dense gray SHALE		-60	50/3"		
Boring continued with rock core					
		-65	31 50/3"		13
		-70			
		-75			

Page 36

Testing Service Corporation
STRUCTURE ROCK CORING LOG

Page 2 of 2
Date 3/15/11

ROUTE IL 8 DESCRIPTION Bridge Over Kickapoo Creek

SECT. (Z-2C-15D)BR STRUCT. NO. 072-0231 DRILLED BY B. Williamson

COUNTY Peoria

Boring No. B-2 Pier 1 Core Type NX
Station 480+35 Core Diameter 2 in
Offset 30.00ft RT Core Length 15 ft

Surface Elev. 544.60 ft

Boring No. <u> B-2 Pier 1 </u> Core Type <u> NX </u>			R E C O V E R Y (%)	R · Q · D · (%)	CORE T I M E (Min/ ft)	COMP. S T R N G T H (tsf)
Station <u> 480+35 </u> Core Diameter <u> 2 </u> in						
Offset <u> 30.00ft RT </u> Core Length <u> 15 </u> ft						
Surface Elev. <u> 544.60 </u> ft						
Top Elev. ft	Coring Notes and Rock Description	Core Run (#)				
477.60	Very dense gray SHALE	1	95	75		
	Very dense black SHALE					
	Moisture Content = 6%					206.1
464.60						

Page 1 of 2
Date 3/17/11

Boring No. _____ B-3 Pier 2	D E P T H	B L O W S	Qu tsf	W %	Surface Water Elev. _____ 534.5	D E P T H	B L O W S	Qu tsf	W %
Station _____ 481+15					Groundwater Elev.: _____ 539.7				
Offset _____ 13.00ft LT					at Completion _____ 542.7				
Surface Elev. _____ 560.70 ft					after _____ Hrs. _____				
Pavment and aggregate base					535.20				
559.20		1	P	22	Loose gray fine SAND, saturated		1		18
Medium stiff to stiff brown SILTY CLAY LOAM, moist		2					3		
		3					4		
		2	B	26			0		
		3	1.44				3		
-5		3				-30	5		
		1	B	27					
		2	0.57		528.70				
		2			Hard gray SILTY LOAM, moist				
		1	P	24			10	P	13
		2	1.0				15	4.5+	
-10		2				-35	15		
550.20									
Stiff brown-gray SILTY LOAM, moist		1	B	23					
		3	1.56						
		5							
547.70									
Stiff gray SILTY LOAM, moist		1	B	25			11	B	11
		2	1.48				16	6.85	
-15		4				-40	21		
545.20									
Very loose brown SANDY LOAM, moist		1		19					
		2							
		2							
		1		24			6	P	20
		1					9	4.5+	
-20		2				-45	18		
		0		24	514.70				
		0			Medium dense dark brown SILT, moist				
		0							
537.70									
Very loose gray-brown SANDY LOAM, moist									
		0		26	511.70		3	B	16
		0			Hard gray SILTY LOAM, moist		11	5.13	
-25		1				-50	19		

Page 42

Page 2 of 2
Date 3/17/11

Boring No.	D	B			Elevation	D	B		
Station	E	L	Qu	W		P	L	Qu	W
Offset	T	O	tsf	%		H	O	tsf	%
		S					S		
Elevation 510.70 ft					Elevation 485.70 ft				
Hard gray SILTY LOAM, moist					Very dense brown fine to medium SAND, saturated				
508.70									
Medium dense gray SANDY LOAM, moist					482.70				
		4	21		Very dense gray SHALE		16	13	
-55		4			Boring continued with rock core	-80	100/5"		
		11							
		3	22						
-60		5				-85			
		6							
499.70									
Medium dense gray fine SAND, saturated									
		3	19						
-65		5				-90			
		7							
493.70									
Very dense brown fine to coarse SAND and small GRAVEL, saturated									
		5							
-70		16				-95			
		38							
488.70									
Very dense brown fine to medium SAND, saturated									
		21							
-75		44				-100			
		50/4"							

Page 43

Page 2 of 2
Date 3/17/11

Boring No.	B-3 Pier 2	Core Type	NX
Station	481+15	Core Diameter	2 in
Offset	13.00ft LT	Core Length	15 ft
Surface Elev.		560.70	ft

Top Elev. ft	Coring Notes and Rock Description	Core Run (#)	R E C O V E R Y (%)	R . Q . D . (%)	CORE TIME (Min/ft)	COMP S T R N G T H (tsf)
464.70	Very dense gray SHALE	1	98	88		
	-85.0					
	Moisture Content = 2%					95.2
	-90.0					
	Moisture Content = 9%					38.9
	-95.0					
	Moisture Content = 8%					74.9
	-95.0					
	Moisture Content = 10%					40.3
	End of Boring at 96'					
	-100.0					

Cores will be stored for examination until _____



TWM, INC.
WWW.TWM-INC.COM
IL DESIGN FIRM
LICENSE NO:
184-001220

USER NAME = jesker	DESIGNED - CAJ	REVISED -
	CHECKED - ALN	REVISED -
PLOT SCALE = 0.1667' / in.	DRAWN - CAJ	REVISED -
PLOT DATE = 6/14/2022	CHECKED - ALN	REVISED -

**STATE OF ILLINOIS
DEPARTMENT OF TRANSPORTATION**

SOIL BORINGS
STRUCTURE NO. 072-0231

SHEET 26 OF 27 SHEETS

F.A.S. RTE.	SECTION	COUNTY	TOTAL SHEETS	SHEET NO.
1388	(Z-2C-15D) BR-1	PEORIA	90	44
CONTRACT NO. 68862				
	ILLINOIS	FED. AID PROJECT		

Page 1 of 2
Date 3/16/11



Boring No. <u>B-4 E. Abutment</u>	D E P T H	B L O W S	Qu tsf	W %	Surface Water Elev. <u>534.5</u>	D E P T H	B L O W S	Qu tsf	W %
Station <u>481+65</u>					Groundwater Elev.: <u>534.0</u>				
Offset <u>25.00ft LT</u>					when drilling <u>540.0</u>				
Surface Elev. <u>560.00</u> ft					at Completion <u>540.0</u>				
					after _____ Hrs. _____				
Stiff brown SILTY LOAM, moist					534.50				
		1	B	23	Loose gray fine to coarse SAND and small GRAVEL, saturated		2		
		2	1.44				3		
		3					5		
557.00					532.00				
Medium stiff gray-brown SILTY LOAM, moist		1	B	26	Dense gray fine to coarse SAND and small GRAVEL, saturated		14		
		2	0.62				15		
	-5	2				-30	16		
554.50									
Medium dense brown SAND and GRAVEL, moist		6		15					
		7			528.00				
		7			Very dense gray SANDY LOAM, moist				
552.00									
Very stiff brown-dark brown SILTY LOAM, moist		2	B	23			15		13
		2	2.67				36		
	-10	5				-35	40		
		10	P	24					
		11	2.5		523.00				
		12			Hard gray SILTY LOAM, moist				
547.00									
Very stiff to stiff brown SILTY LOAM, very moist		6	P	31			8	B	13
		6	2.0				14	6.56	
	-15	8				-40	8		
		3	B	32					
		5	2.05						
		4							
		2	B	32			5	B	24
		2	1.44				10	5.86	
	-20	4				-45	18		
539.50									
Soft gray SILTY LOAM, moist		0	B	26					
		2	0.45						
		2							
537.00									
Stiff gray SILTY LOAM, moist		1	B	18			8	B	16
		2	1.03				12	5.13	
	-25	3				-50	15		

Page 49


Page 2 of 2
Date 3/16/11

[illegible]

Page 50

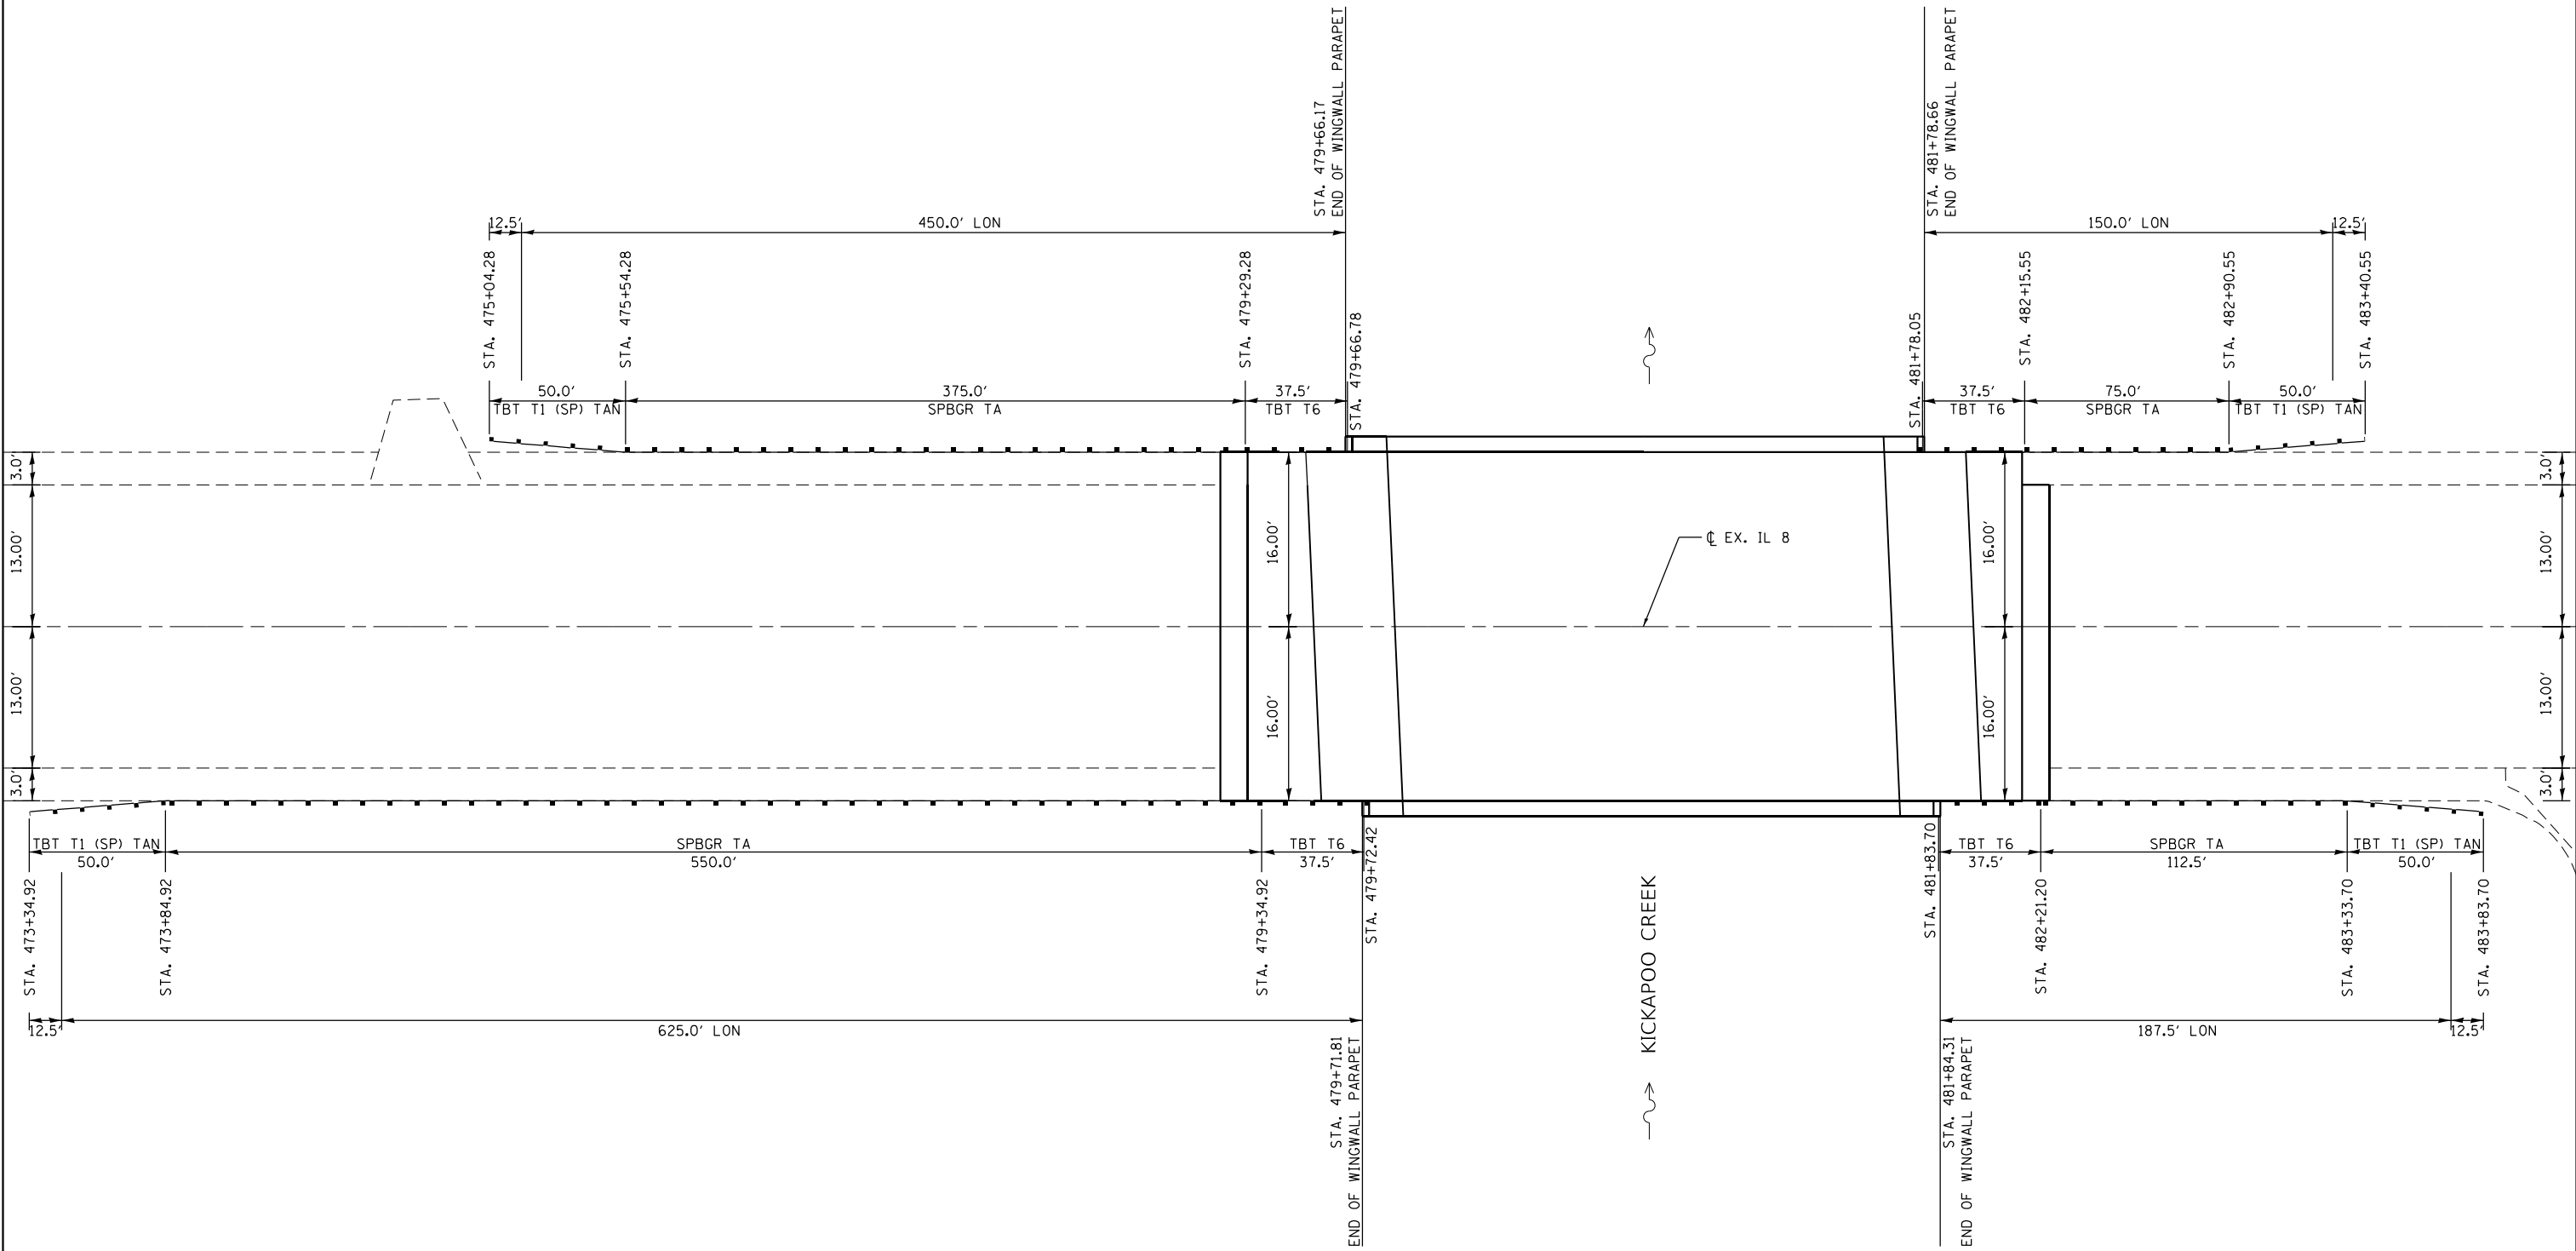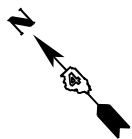

TYPICAL CROSS-SECTION EMBANKMENT CONSTRUCTION ON SIDEHILL

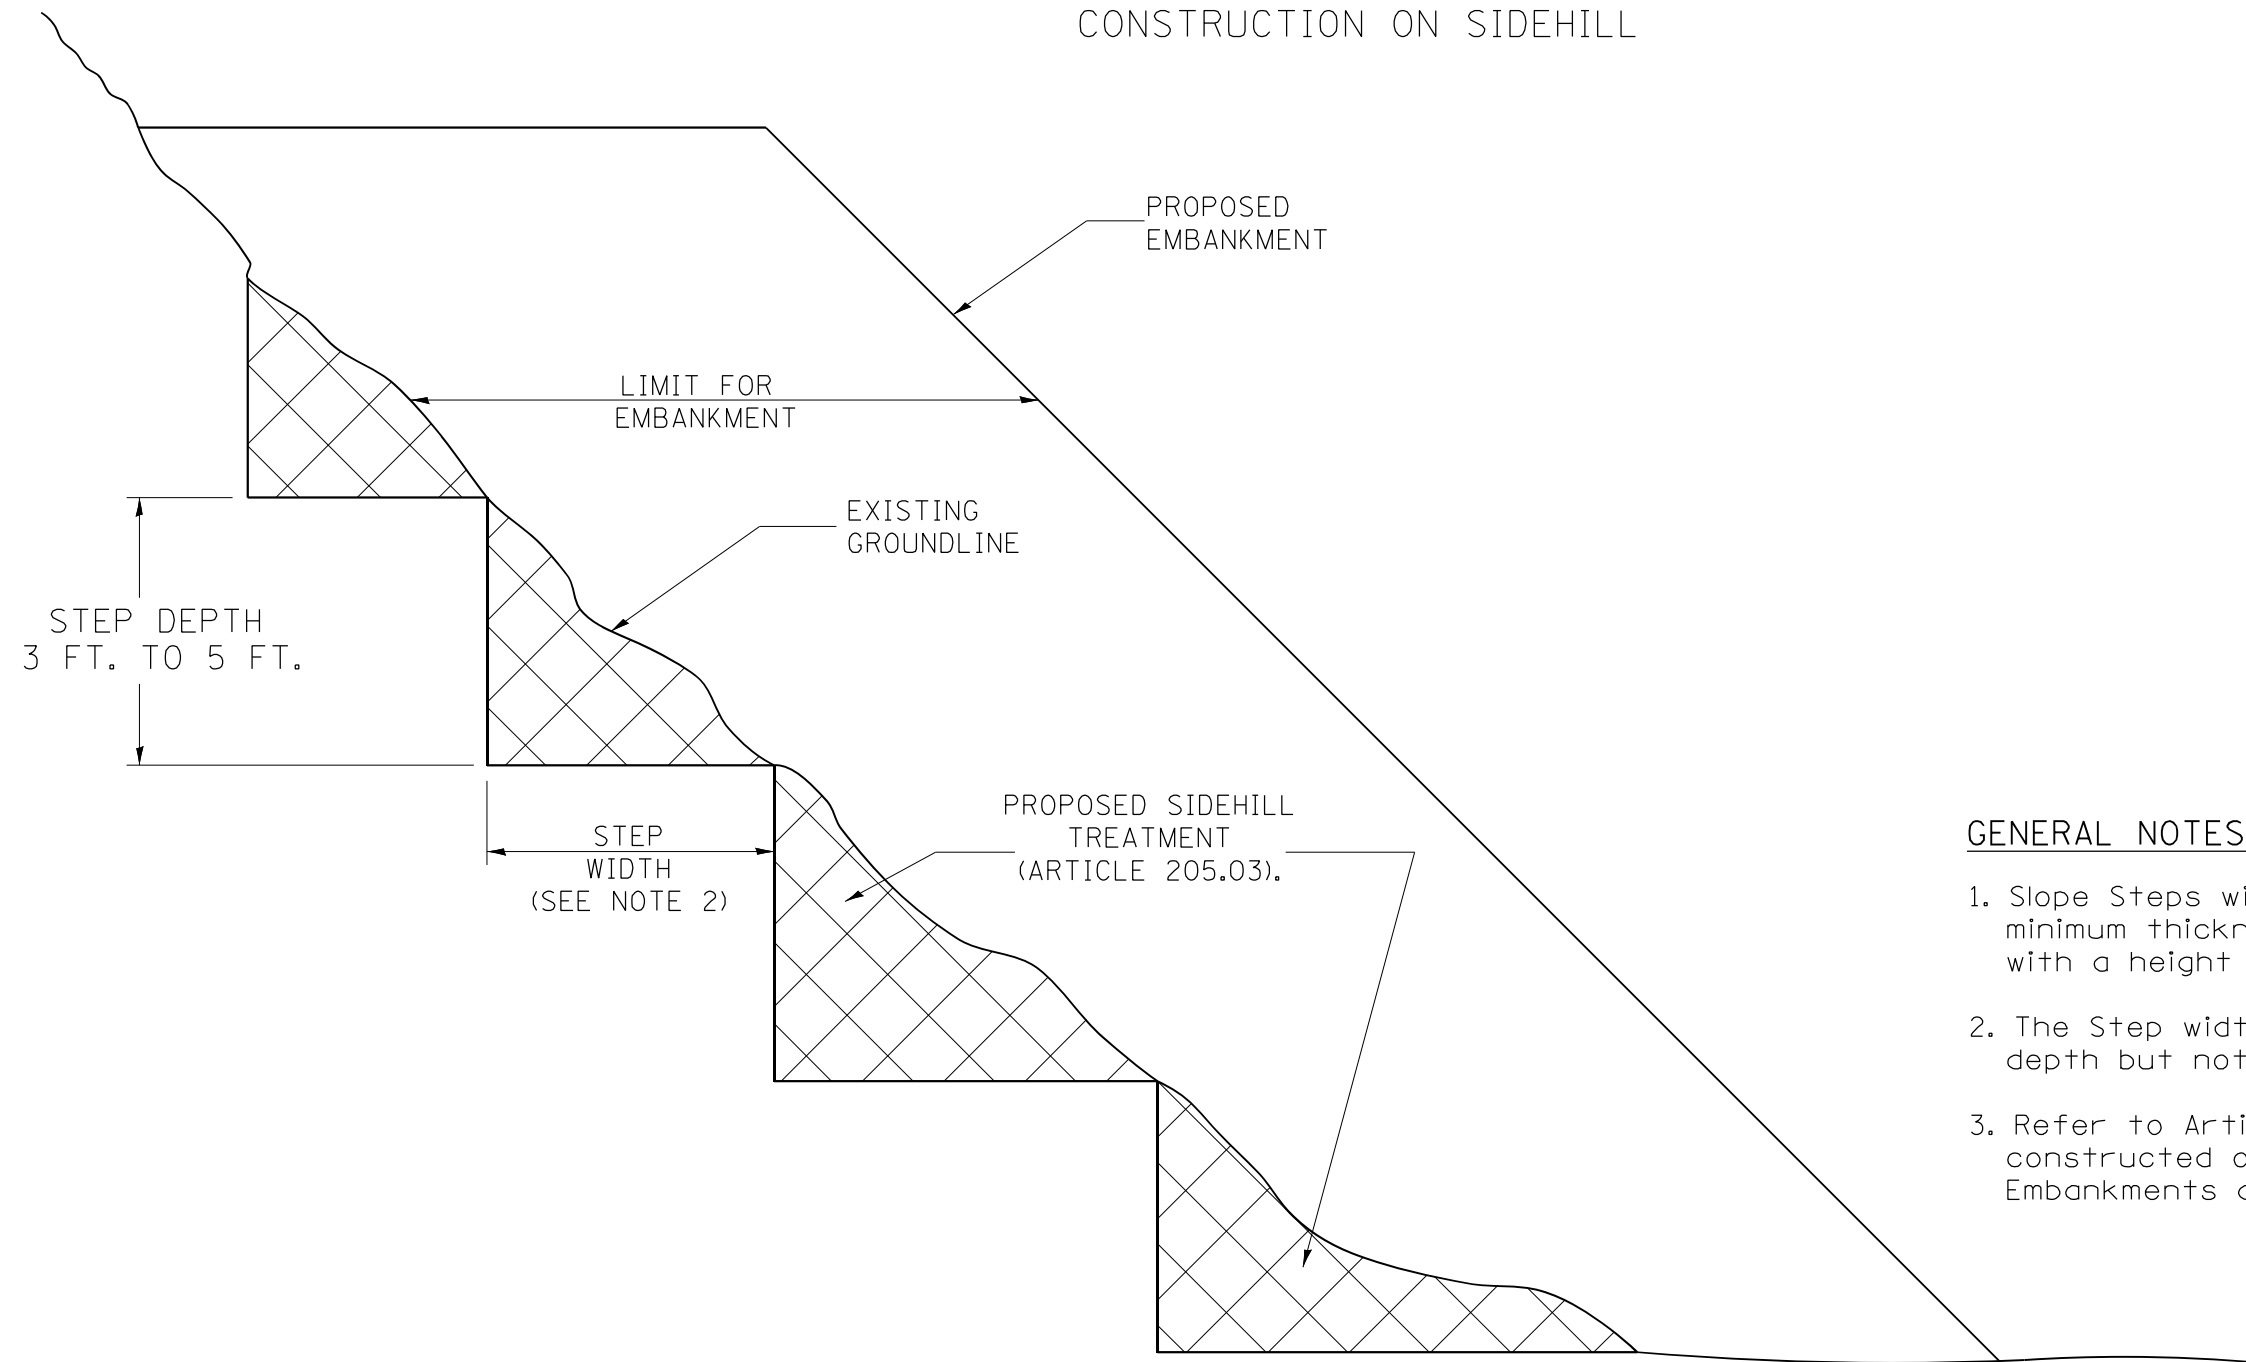

GENERAL NOTES:

1. Slope Steps will be required for all 12(300) minimum thickness "sliver fills" and on all fills with a height of 10 feet or greater.
2. The Step width shall be twice the Step depth but not less than 6 feet.
3. Refer to Article 205.03 for Embankment to be constructed on Hillside or Slopes, or if existing Embankments are to be widened.

REPLACEMENT MATERIAL:



STANDARD EMBANKMENT
(IN ACCORDANCE WITH
205 OF THE STANDARD SPECIFACATION).

All dimensions are in inches (millimeters) unless otherwise noted.

1-1-97	RENUM. L-S.03, NEW REVISION BOX, REVISED TITLE	T.P.																	F.A. RTE.	SECTION	COUNTY	TOTAL SHEETS	SHEET NO.
	BOX, REVISED GENERAL NOTES.																		1388	(Z-2C-15D)BR-1	PEORIA	90	47
10-16-06	REVISED TO 2007 SPEC.	M.A.																					
5-30-18	MINOR CORRECTION	R.D.																					



STATE OF ILLINOIS
DEPARTMENT OF TRANSPORTATION

NOT TO SCALE

SLOPE STEPS DETAIL

CADD STD. 205001-D4

FED. ROAD DIST. NO.	ILLINOIS FED. AID PROJECT	CONTRACT NO.
		68862

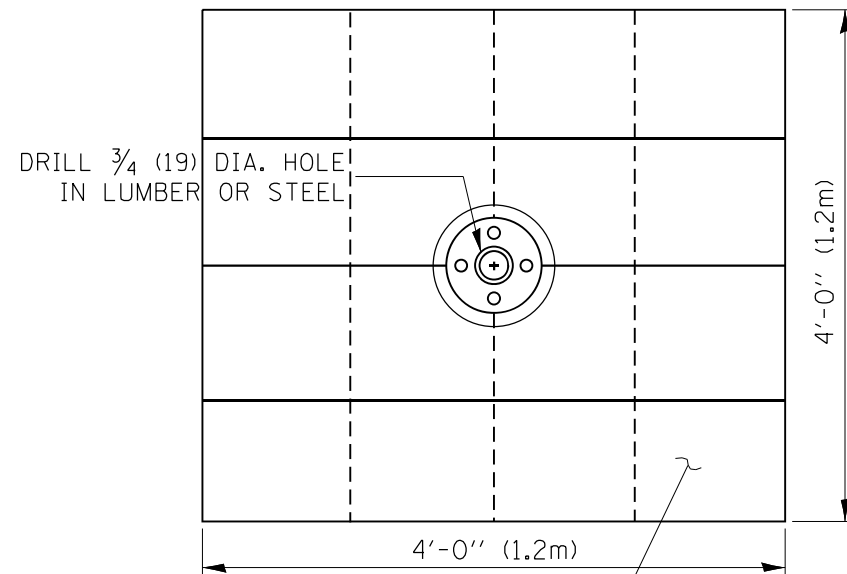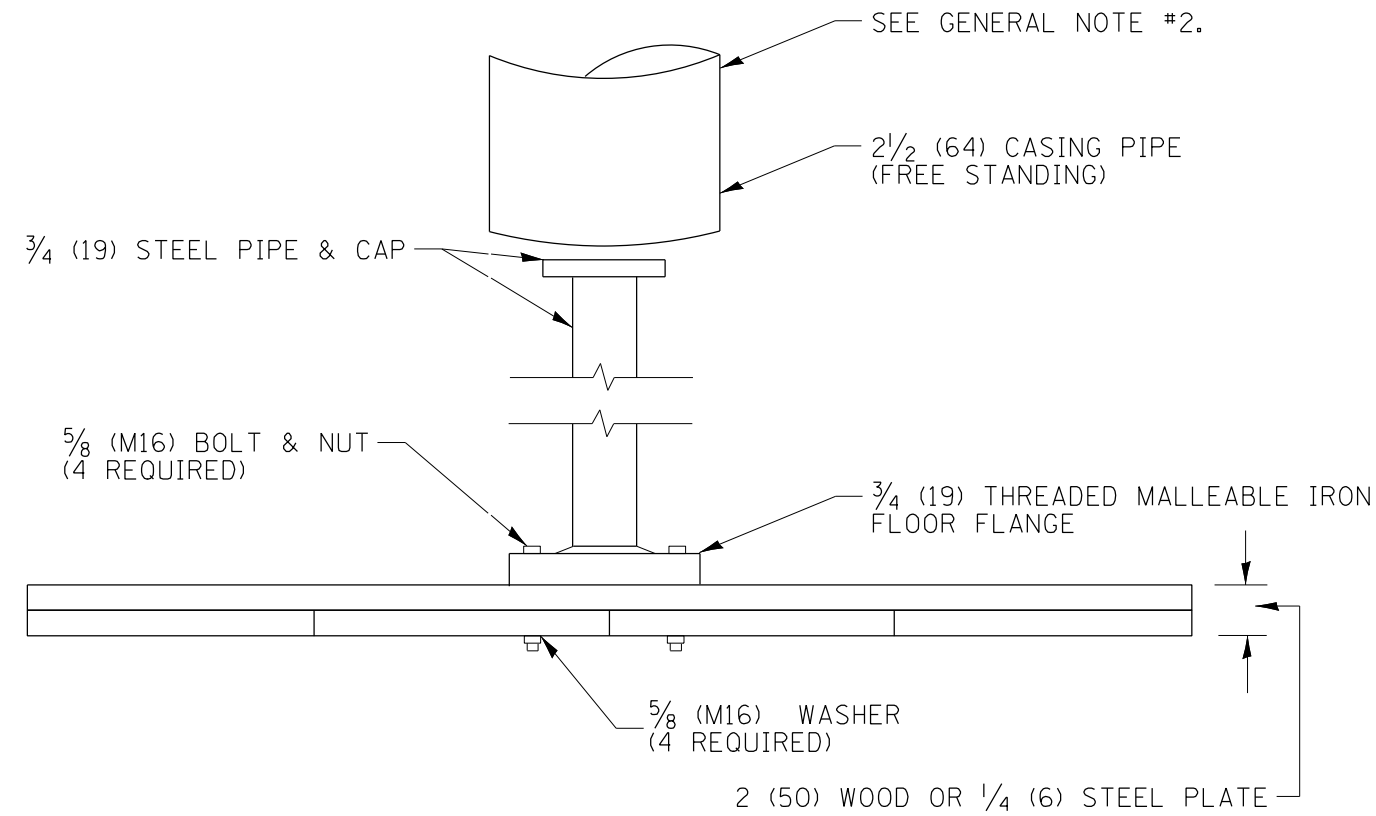

SOUND LUMBER - 1(25) x 12(300) NAILED TOGETHER OR 1/4(6) THICK BY 4'(1.2m) SQUARE STEEL PLATE

GENERAL NOTES:


1. Settlement Platform shall be in accordance with the applicable portions of Article 204.06 of the Standard Specifications.
2. Do Not install casing pipe until after one section of 3/4"(19 mm) has been covered with earth. The casing pipe should not rest on platform.

All dimensions are in inches (millimeters) unless otherwise noted.

1-1-97	RENUM. L-5.04, NEW REVISION BOX, REVISED NOTES,	T.P.	8-23-01	UPDATE FOR NEW SPEC.	M.A.	STATE OF ILLINOIS DEPARTMENT OF TRANSPORTATION	SETTLEMENT PLATFORM	NOT TO SCALE	CADD STD. 205101-D4	F.A. RTE.	SECTION	COUNTY	TOTAL SHEETS	SHEET NO.
	REVISED TITLE BOX		10-16-06	REVISED TO 2007 SPEC.	M.A.					1388	(Z-2C-15D)BR-1	PEORIA	90	48
4-14-99	ADDED "CASING PIPE" REQUIREMENT	J.A.								CONTRACT NO. 68862				
5-19-99	CORRECTIONS TO CASING PIPE	J.A.								FED. ROAD DIST. NO. ILLINOIS FED. AID PROJECT				

1. THIS WORK SHALL BE COMPLETED
AFTER THE ANCHOR BOLTS HAVE BEEN
INSTALLED & THE EPOXY HAS HARDENED.

3. THIS WORK WILL NOT BE PAID FOR SEPARATELY. IT SHALL BE CONSIDERED INCLUDED IN THE COST OF THE PAY ITEM(S) PROVIDED FOR THE PROPOSED BEARINGS.

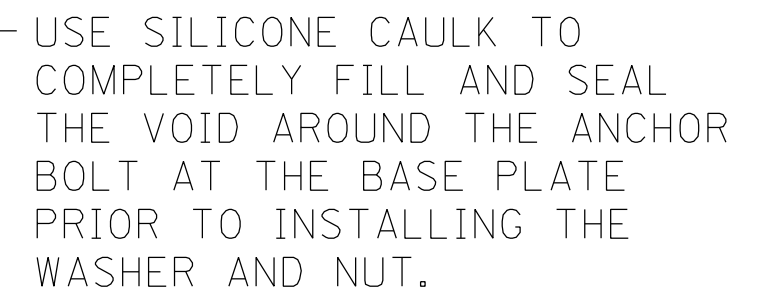


05/02/22	REVISED ALL NOTES	KH			

NOT TO SCALE

CADD STD. 505001-D4

F.A. RTE.	SECTION	COUNTY	TOTAL SHEETS	SHEET NO.
1388	(Z-2C-15D)BR-1	PEORIA	90	49
		CONTRACT NO. 68862		
FED. ROAD DIST. NO.		ILLINOIS FED. AID PROJECT		

SLOPE DRAIN FOR BURIED PIPES

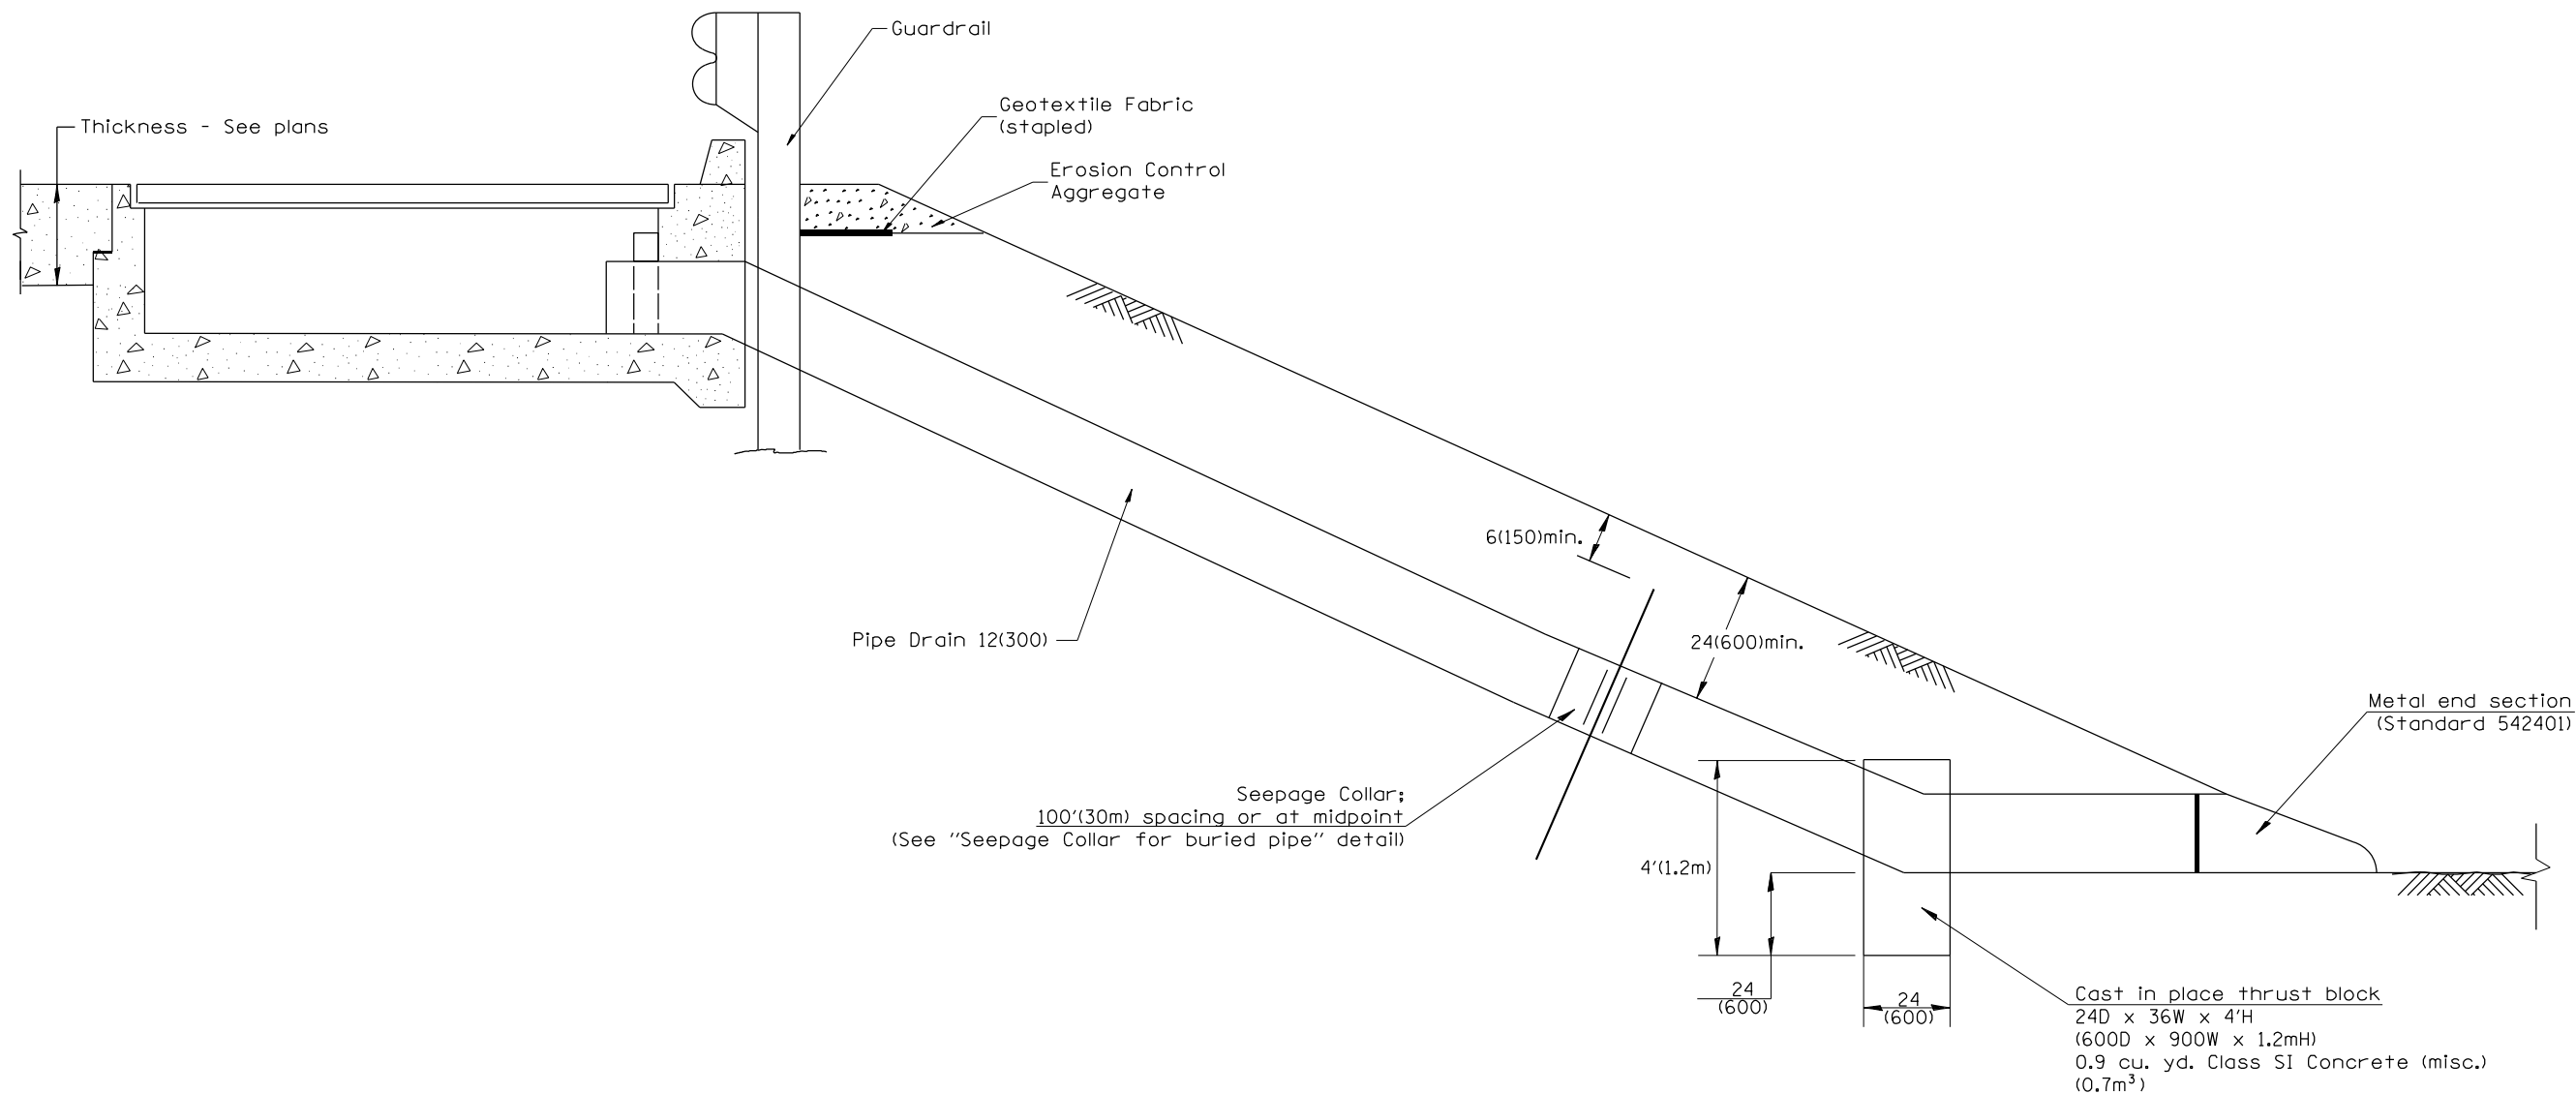

GENERAL NOTES

1. The material for Pipe Drains shall be bituminous coated galvanized corrugated steel culvert pipe or bituminous coated corrugated aluminum alloy pipe in accordance with Article 601.02(b) or 601.02(e) or Polyvinyl Chloride (PVC) pipe in accordance with Article 601.02 (s).
2. An approved mastic material (Article 1055.01) shall be applied to the inside of the connecting bands.

All dimensions are in inches (millimeters) unless otherwise noted.

QUANTITIES			
CALC. BY:		DATE:	
CHECKED BY:		DATE:	
QUANTITY CALCULATIONS ARE ON FILE AT THE DISTRICT 4 OFFICE; BUREAU OF PROJECT IMPLEMENTATION; DOCUMENTATION SECTION			

01-01-97	RENUM. H-1.04, NEW REVISION BOX, REVISED TITLE	T.P.	7-15-15	DELETED BC&D DETAIL FOR APPROACH DRAINS	R.D.	STATE OF ILLINOIS DEPARTMENT OF TRANSPORTATION	SLOPE DRAIN DETAIL FOR BURIED PIPES	NOT TO SCALE	CADD STD. 601101-D4	F.A. RTE.	SECTION	COUNTY	TOTAL SHEETS	SHEET NO.
	BOX, REVISED DESIGNER NOTES, ADDED QUANTITY									1388	(Z-2C-15D)BR-1	PEORIA	90	50
	CALCULATION BOX									CONTRACT NO. 68862				
10-16-06	REVISED TO 2007 SPEC.	M.A.								FED. ROAD DIST. NO.				
										ILLINOIS FED. AID PROJECT				




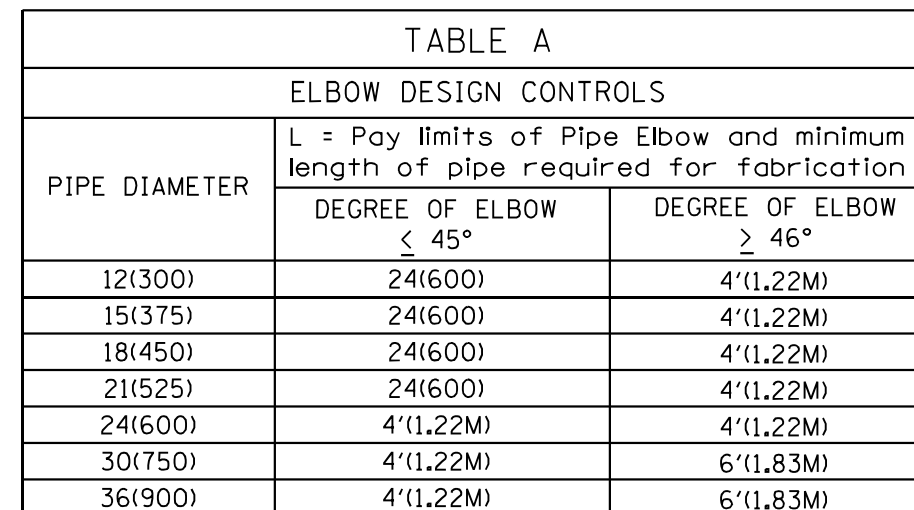


TABLE B	
ELBOW DESIGN CONTROLS	
EARTH SLOPE (V:H)	DEGREE OF ELBOW *
1:6	9°
1:4	14°
1:3	18°
1:2	26°
1:1½	33°

* Approximate - based upon 0.5% inlet and outlet flowlines.

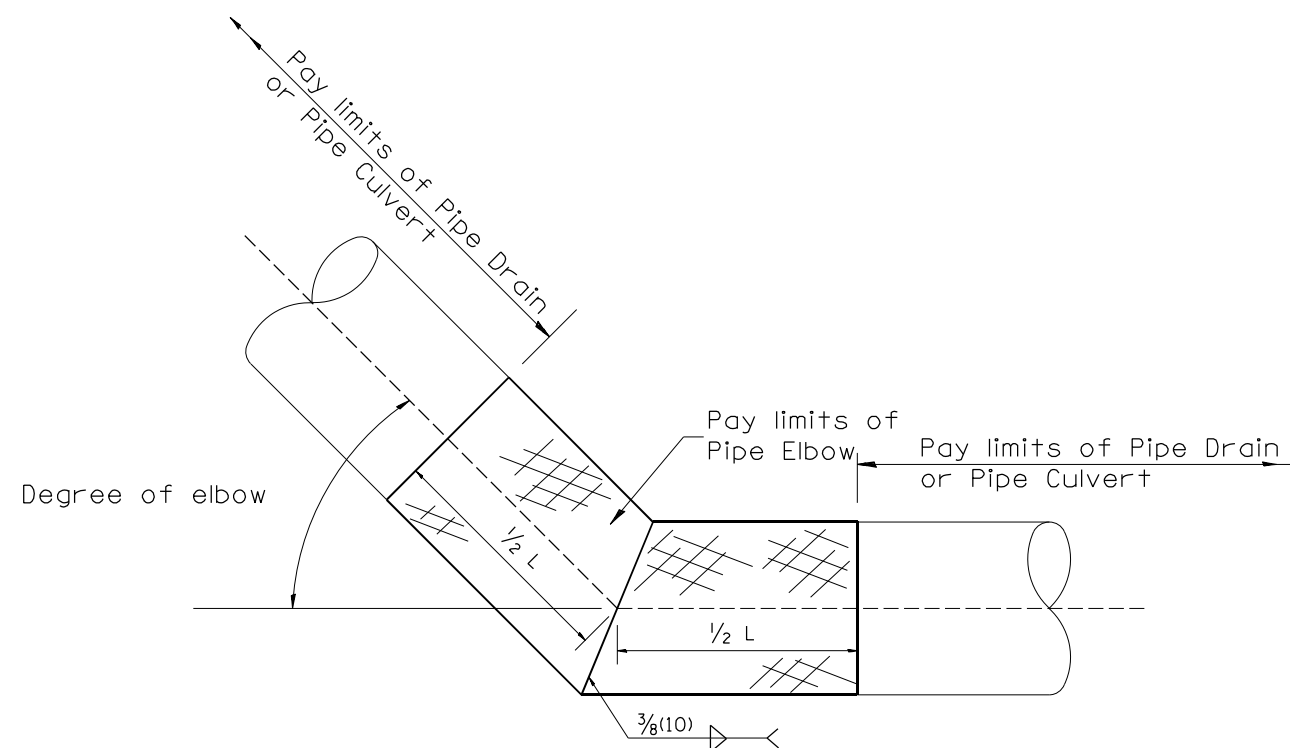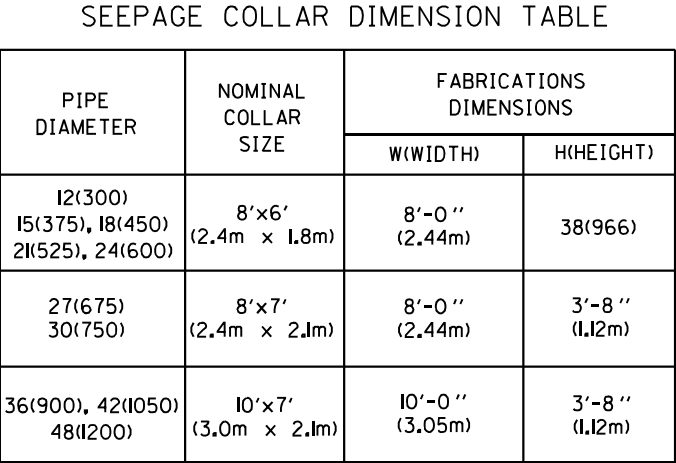

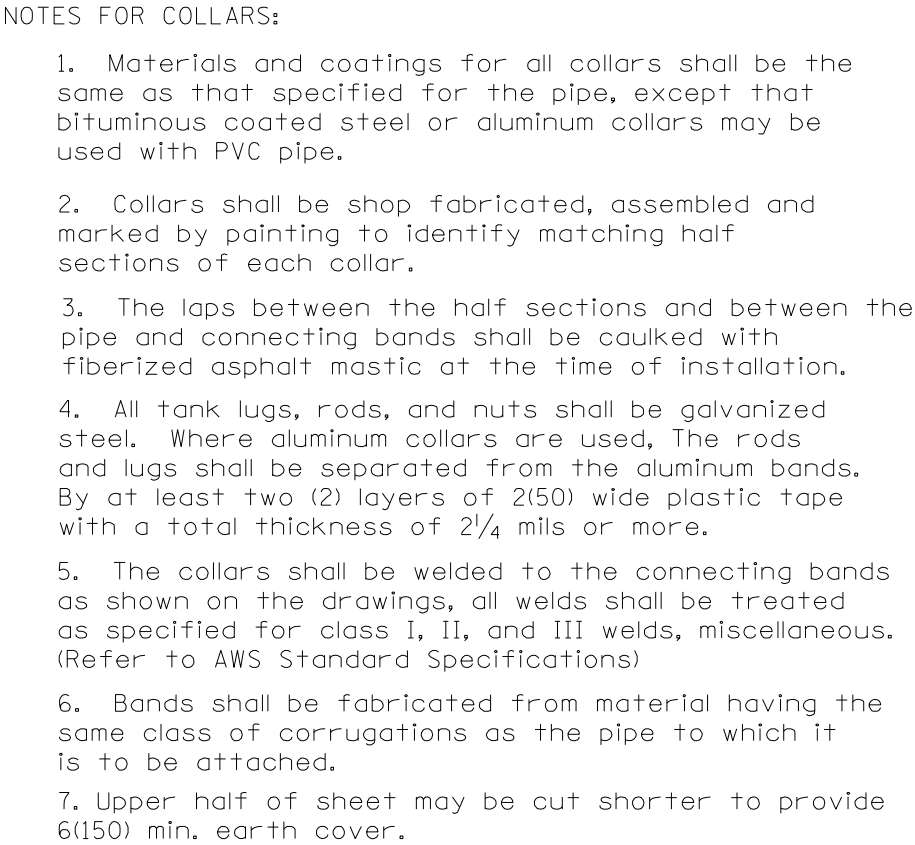

Collar dimensions shown may be increased to allow fabrication from standard size sheets.

SEEPAGE COLLAR SPACING
Less than 24(600) pipe: 100' (30m) spacing or midpoint
Equal to or greater than 24(600) pipe: 80' (24m) spacing or midpoint

All dimensions are in inches (millimeters) unless otherwise noted.



01-01-97	RENUM. J-10.02, NEW REVISION BOX, REVISED	T.P.				STATE OF ILLINOIS DEPARTMENT OF TRANSPORTATION	DETAILS OF SEEPAGE COLLARS FOR BURIED PIPES	F.A. RTE.	SECTION	COUNTY	TOTAL SHEETS	SHEET NO.	
	TITLE BOX, REVISED DESIGNER NOTES							1388	(Z-2C-15D)BR-1	PEORIA	90	52	
10-16-06	REVISED TO 2007 SPEC.	M.A.						CONTRACT NO. 68862					
7-15-15	REVISED NOTE 1 FOR PVC PIPE	R.D.						FED. ROAD DIST. NO. ILLINOIS FED. AID PROJECT					
NOT TO SCALE							CADD STD. 601401-D4						




1. This work shall consist of grading as needed, furnishing and installing geotextile fabric and staples, and furnishing, placing and shaping crushed aggregate around and behind Steel Plate Beam Guardrail posts in accordance with Plan Details.
2. Before placing the aggregate and the Geotextile Fabric, weeds and grass shall be removed from the area to be covered.
3. After the area has been prepared, and in a dry condition, the Geotextile fabric shall be placed with a 12(300) minimum overlap. A knife cut for guardrail post installation is necessary.
4. The aggregate shall be deposited, compacted and shaped by either mechanical or hand methods, in a manner reasonably true to line and grade.
5. The Contractor shall have the option of placing the guardrail before or after the Geotextile Fabric and Aggregate are in place. If the guardrail is placed after the Geotextile Fabric and Aggregate, then any voids must be filled and the aggregate returned to line and grade.
6. Materials shall meet the following requirements:
 - A. The crushed aggregate shall be CA1 gradation in accordance with Article 1004.01(c) of the Standard Specifications.
 - B. The Geotextile Fabric shall be nonwoven fabric in accordance with Article 1080.02 of the Standard Specifications.




03-07-11	ADDED DETAIL SHOWING PLAN VIEW	R.D.	5-30-18	CHANGE B CURB TO CC&G	R.D.	STATE OF ILLINOIS DEPARTMENT OF TRANSPORTATION	GUARDRAIL EROSION CONTROL TREATMENTS	NOT TO SCALE	SHT. 1 OF 2 CADD STD. 630101-D4	F.A. RTE.	SECTION	COUNTY	TOTAL SHEETS	SHEET NO.
08-10-12	REVISED CURB "B" AND AGGREGATE	R.D.	07-16-19	SPELLING CORRECTIONS	R.D.					1388	(Z-2C-15D)BR-1	PEORIA	90	53
07-15-15	ADDRESSED SHOULDER INLET CURB	R.D.												
01-26-17	REVISED	R.D.												
										CONTRACT NO. 68862				
										FED. ROAD DIST. NO. ILLINOIS FED. AID PROJECT				

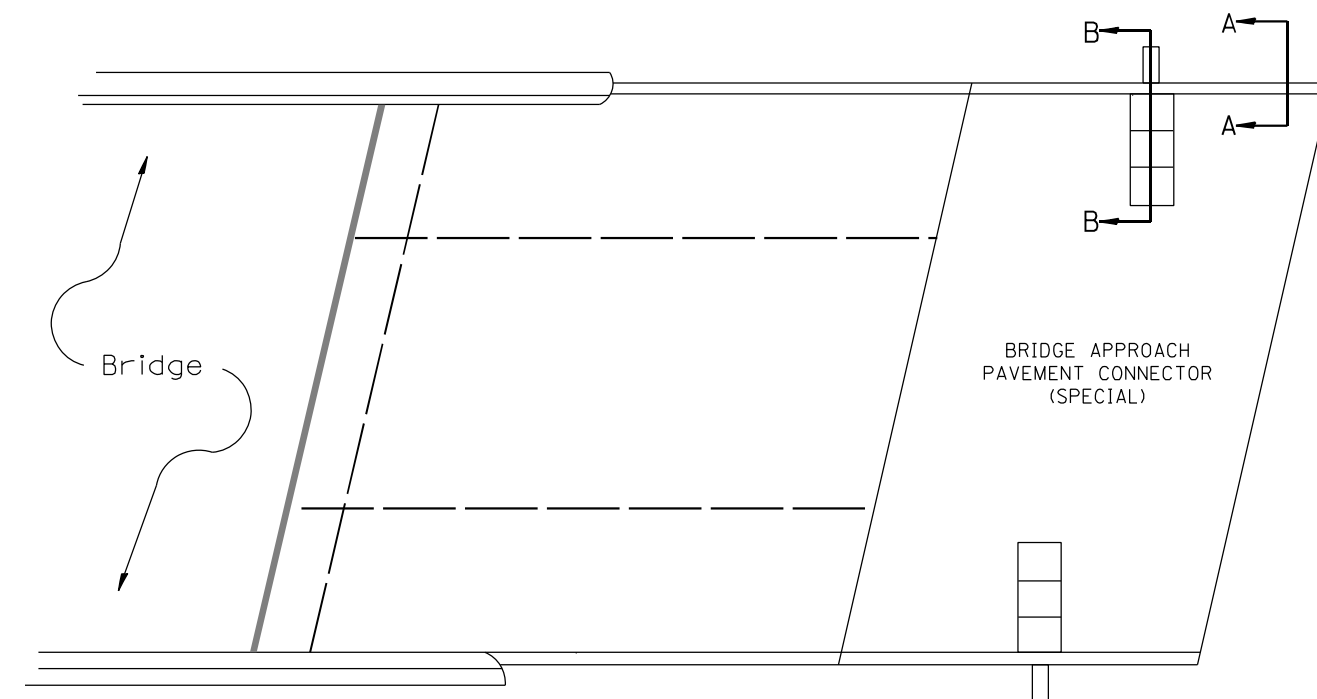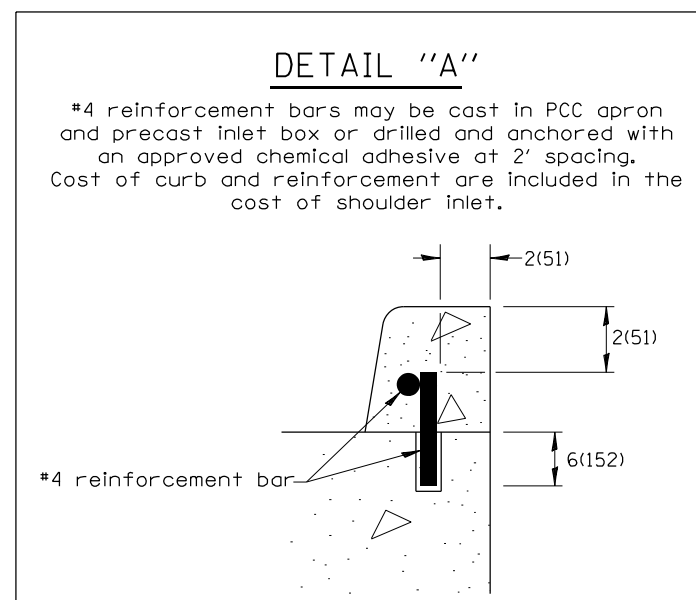

PLAN VIEW
APPROACH SLAB OR SHOULDER PLACEMENT

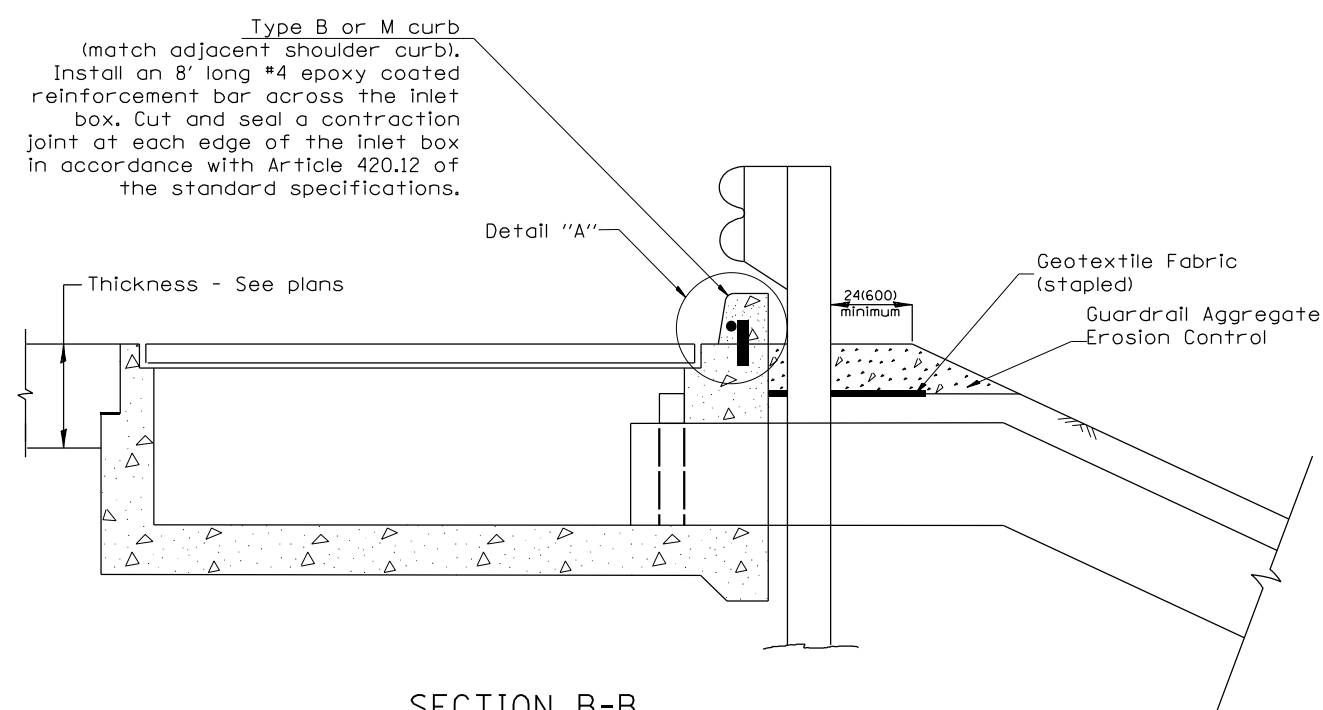

SECTION B-B
TYPICAL SECTION AT INLETS
TYPE E, F & G (HIGHWAY STANDARD 610001)

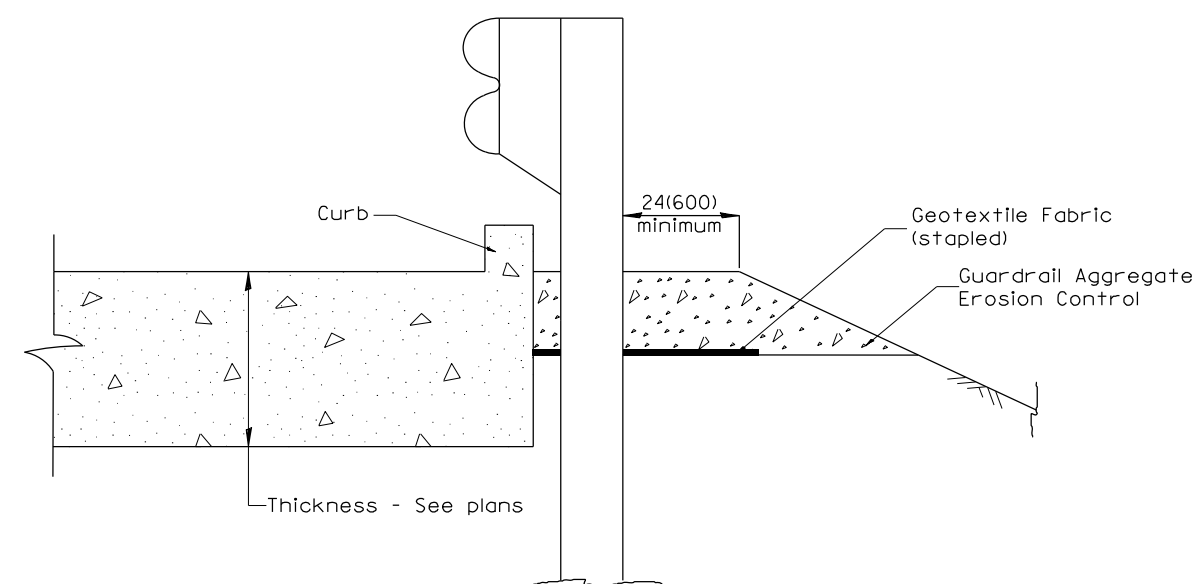


SECTION A-A
TYPICAL SECTION WITH BRIDGE APPROACH CURB

All dimensions are in inches (millimeters) unless otherwise noted.

	</
--	--	----

PERMANENT SURVEY TIES


- Permanent Survey Tie
- Section Corner, 1/4 Corner, or other land corner.

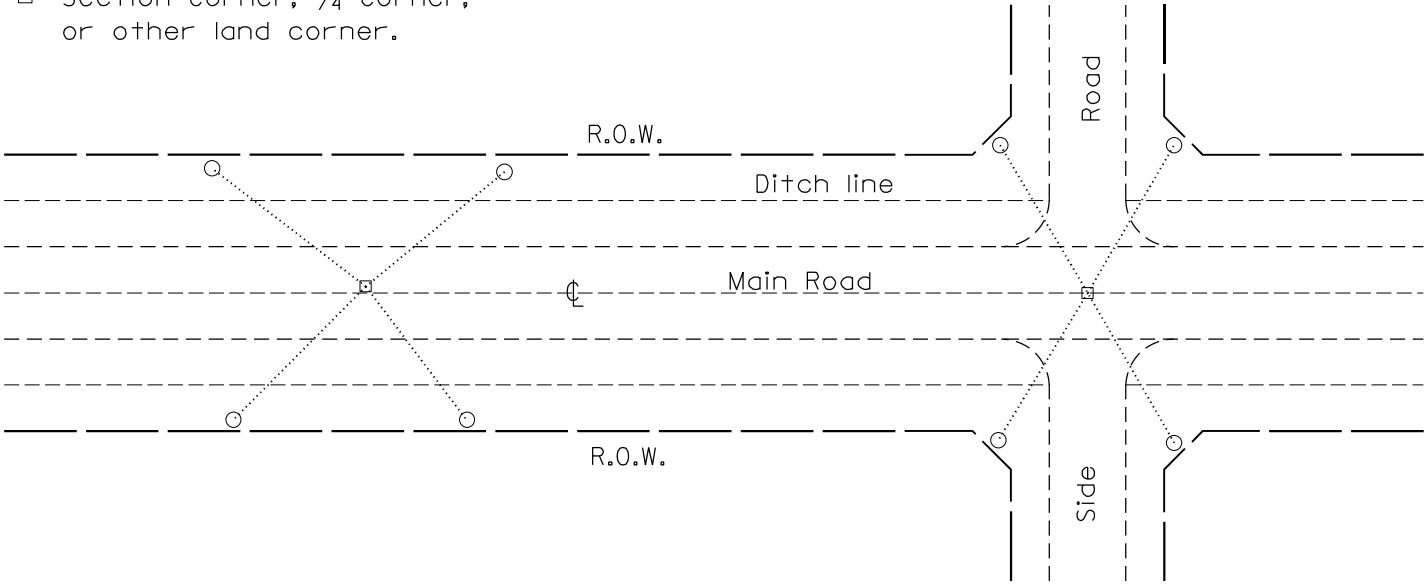


TYPICAL APPLICATION

GENERAL NOTES


- 1. The marker shall be cast in place of Class SI Concrete.
- 2. Tie marker shall be installed after the final seeding has been completed unless otherwise specified by the Engineer.
- 3. The tie distances to the section corner shall be measured and recorded by the surveyor setting the PSM. All ties shall be turned over to the IDOT Chief of Surveys or Chief of Plats after recordation.
- 4. All documentation shall be performed by a PLS
- 5. The metal tablet used on permanent survey markers shall be made of bronze.

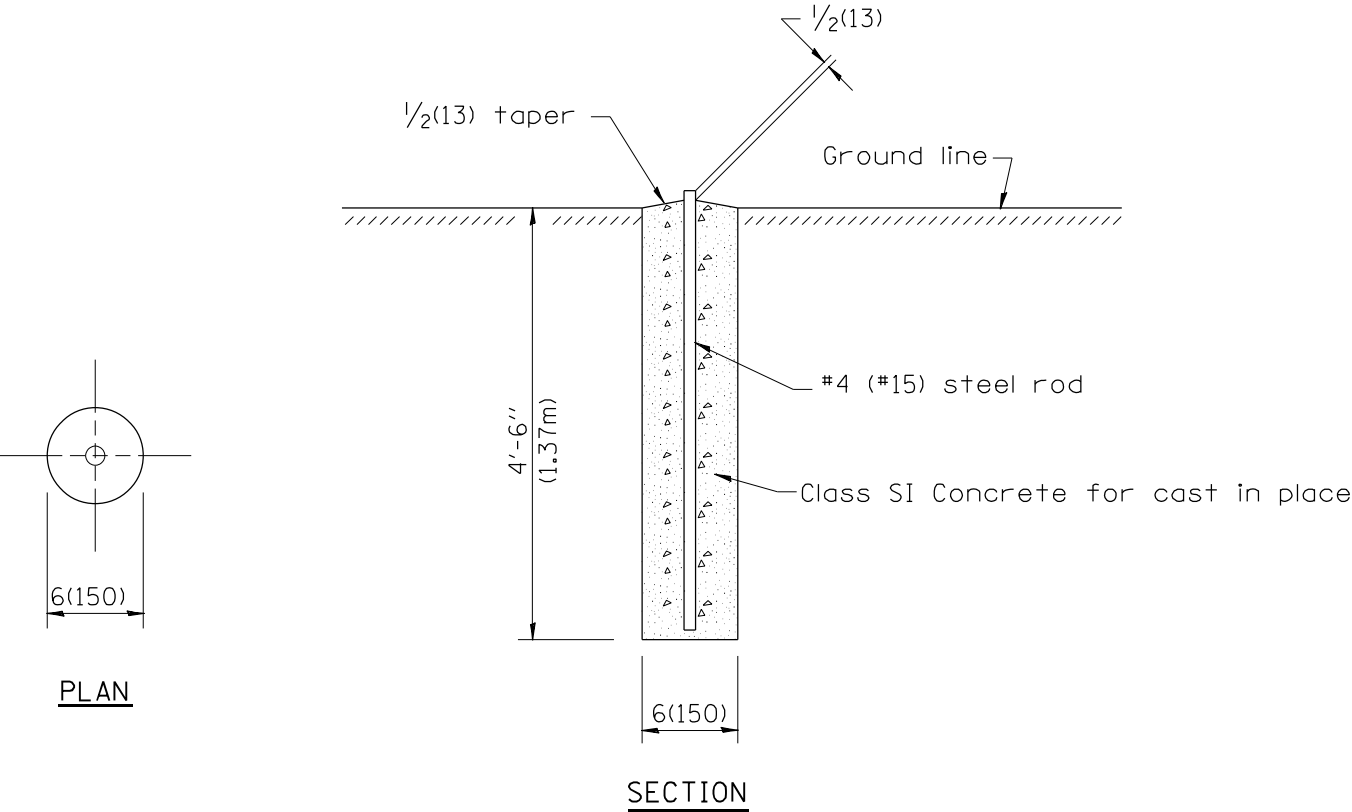

PERMANENT SURVEY MARKERS

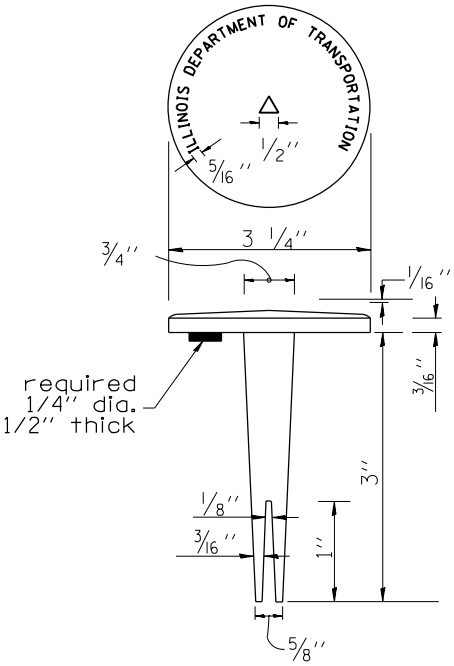


BRASS TABLET

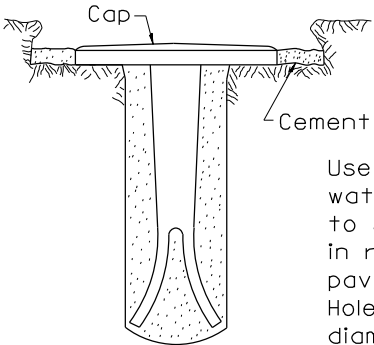

Tablet constructed in rock ledge or concrete.

TYPE I

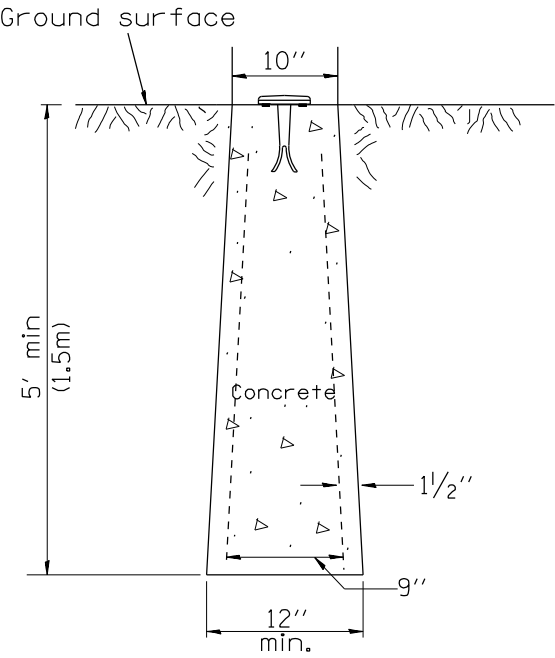

TYPE II
CAST-IN-PLACE MARKER

GENERAL NOTES

- 1. All type II markers shall be cast in place, and precast markers will not be allowed.
- 2. Two permanent magnets, each having a diameter of 3/4 (19) and a thickness of 1/4 (6), or equivalent, shall be attached to the underside of the tablet with an approved epoxy bonding agent.
- 3. The location of the markers shall be in accordance with the plans in general, the markers will be placed at the P.T.'s, P.C.'s, and P.I.'s located within the R.O.W. of horizontal curves and spaces along the tangents in a way that a minimum of two markers are always inter-visible, and not to exceed 1000' (300m).
- 4. The markers shall be placed under the direction of the Engineer and shall be installed in a workmanlike manner in order that there will be no further settlement or horizontal shifting. The monuments shall be placed in a way that the survey point will fall within the portion of the plaque provided for that purpose.
- 5. The project designation, the centerline station, the survey point, and the elevation shall be permanently marked by the use of metal dies after marker has been installed.

All dimensions are in inches (millimeters) unless otherwise noted.

01-01-97	RENUM. D-3.01, NEW REVISION BOX, REVISED	T.P.	10-16-06	REVISED TO 2007 SPEC.	M.A.
	TITLE BOX, ADD DESIGNER NOTE		01-04-11	REVISED FOR CORRECTIONS	R.D.
07-07-98	ADD DESIGNER NOTE	J.A.	08-21-13	CHANGED MIN. DIAMETER	R.D.
05-24-06	REMOVED GEN. NOTE UNDER TIES	M.A.	08-25-15	REVISED MATERIAL	R.D.


STATE OF ILLINOIS
DEPARTMENT OF TRANSPORTATION

NOT TO SCALE

PERMANENT SURVEY TIE &
PERMANENT SURVEY MARKERS TY.I – TY.II

CADD STD. 667101-D4

F.A. RTE.	SECTION	COUNTY	TOTAL SHEETS	SHEET NO.
1388	(Z-2C-15D)BR-1	PEORIA	90	55
CONTRACT NO. 68862				
FED. ROAD DIST. NO. ILLINOIS FED. AID PROJECT				

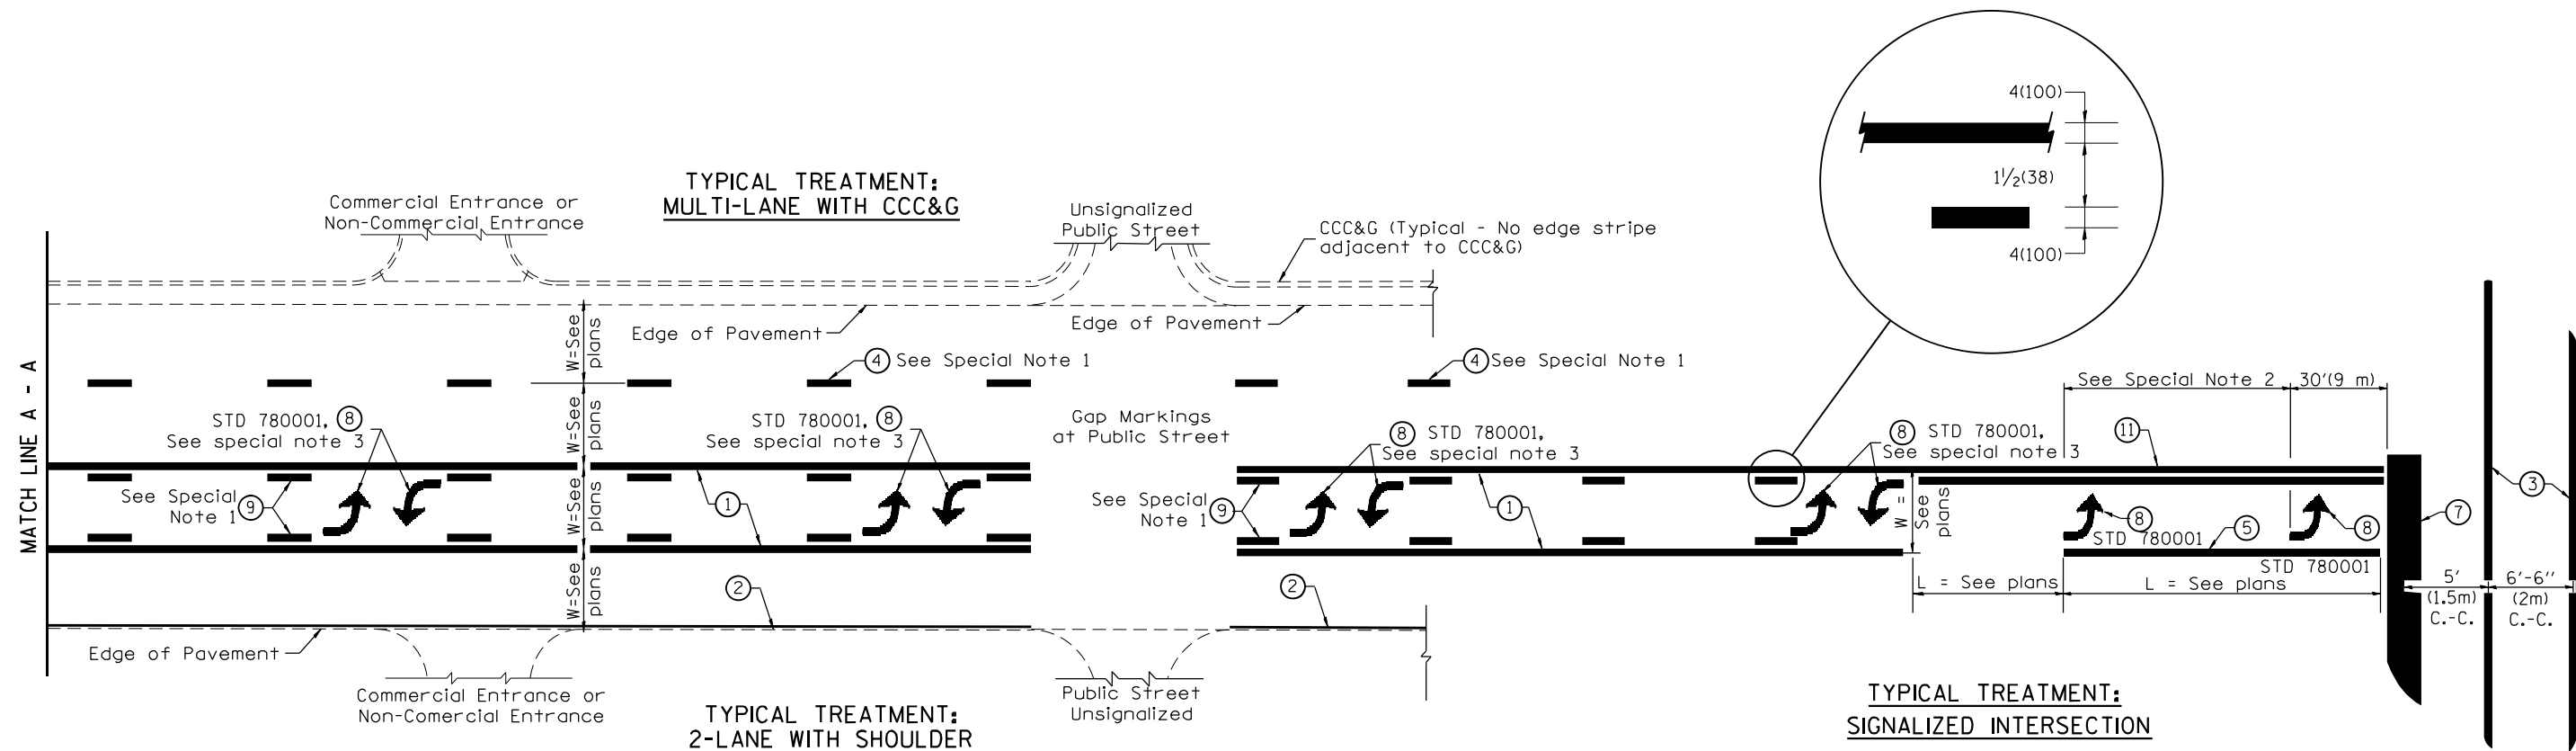

FLUSH PAVED MEDIAN: TWO-WAY LEFT TURN LANE WITH ONE-WAY LEFT TURN LANE AT SIGNALIZED INTERSECTION

TYPICAL PAVEMENT MARKING LEGEND

(Note: This is a District Standard Legend. Some elements may not apply to specific project.)

- ① 4(100) Solid (Yellow)
- ② 4(100) Solid (White)
- ③ 2-6(150) Crosswalk @ 6'-6" (2m)min C.-C. (White)
2-8(200) Crosswalk @ 6'-6" (2m)min C.-C. (White) (When traffic signals are present.)
- ④ 6(150) Skip-Dash (White) (See Special Note 1)
- ⑤ 8(200) Solid (White)
- ⑥ 12(300) Diagonal (White) (Item ⑥ is shown on Std. 780001)
- ⑦ 24(600) Stop Bar (White)
- ⑧ Letters & Arrows (See Std. 780001 and Special Notes 2 & 3)
- ⑨ 4(100) Skip-Dash (Yellow) (See Special Note 1)
- ⑩ 12(300) Diagonal (Yellow) (See Table A) 11(280) C.-C. See Table A
- ⑪ 4(100) Double Solid (Yellow)

SPECIAL NOTES

1. Skip-Dash markings will be centered between both ends of city blocks and shall be placed in alignment transversely across the pavement.
2. The following shall apply to arrows located in one-way left turn lanes:
 - A. A minimum of two (2) arrows is required.
 - B. The maximum spacing between arrows is 80' (24 m).
 - C. Arrows shall be evenly spaced if three (3) or more are required.
3. The following shall apply to arrow pairs located in two-way left turn lanes:
 - A. A minimum of two (2) arrow pairs is required.
 - B. The maximum spacing between arrow pairs is 200' (61 m).
 - C. Arrow pairs shall be evenly spaced if three (3) or more are required.
 - D. The spacing between Bi Directional Left Turn Arrows is 33' (10 m).

GENERAL NOTES


1. Refer to State Standard 780001 for additional Pavement Markings including letters & arrows.
2. See Plans for Pavement Markings adjacent to curbed islands and medians, and through lane reductions.
3. Refer to Article 780.13 for letter, number and symbol areas (sq. ft.)
4. Areas are grooved 1" beyond each edge for the following symbols:
 - Through Arrow= 14.8 sq. ft.
 - Large Left or Right Arrow= 21.9 sq. ft.
 - 2 Arrow Combination Left (or Right) and Through= 34.9 sq. ft.
 - Wrong Way Arrow= 29.5 sq. ft.
 - Railroad Crossing Symbol= 69.8 sq. ft.
 (For further information, refer to BDE Special Provision: Grooving for Recessed Pavement Markings)

01-01-97	RENUM. F-8.03, NEW REVISION BOX	T.P.	10-16-06	REVISED TO 2007 SPEC.		STATE OF ILLINOIS DEPARTMENT OF TRANSPORTATION	TYPICAL PAVEMENT MARKINGS	SHT. 1 OF 2 CADD STD. 780001-D4	F.A. RTE.	SECTION	COUNTY	TOTAL SHEETS	SHEET NO.
02-07-97	ADD BI DIRECTIONAL DIMENSION	J.A.	2/29/16	ADDED GROOVING AREAS	R.D.				1388	(Z-2C-15D)BR-1	PEORIA	90	56
10-97	CORRECT BI DIRECTIONAL DIMENSION	J.A.	07-16-19	SPELLING CORRECTIONS	R.D.				CONTRACT NO. 68862				
08-02	ADD CROSSWALK DMNS. WITH T.S.	M.A.							FED. ROAD DIST. NO. ILLINOIS FED. AID PROJECT				

NOT TO SCALE

DATE	BY	SURVEYED	PLOTTED	TEMPLATE	AREAS	CHECKED
FINAL						
SURVEY						
NOTE BOOK						
NO.						


DATE	BY	SURVEYED	PLOTTED	TEMPLATE	AREAS	CHECKED
ORIGINAL						
SURVEY						
NOTE BOOK						
NO.						

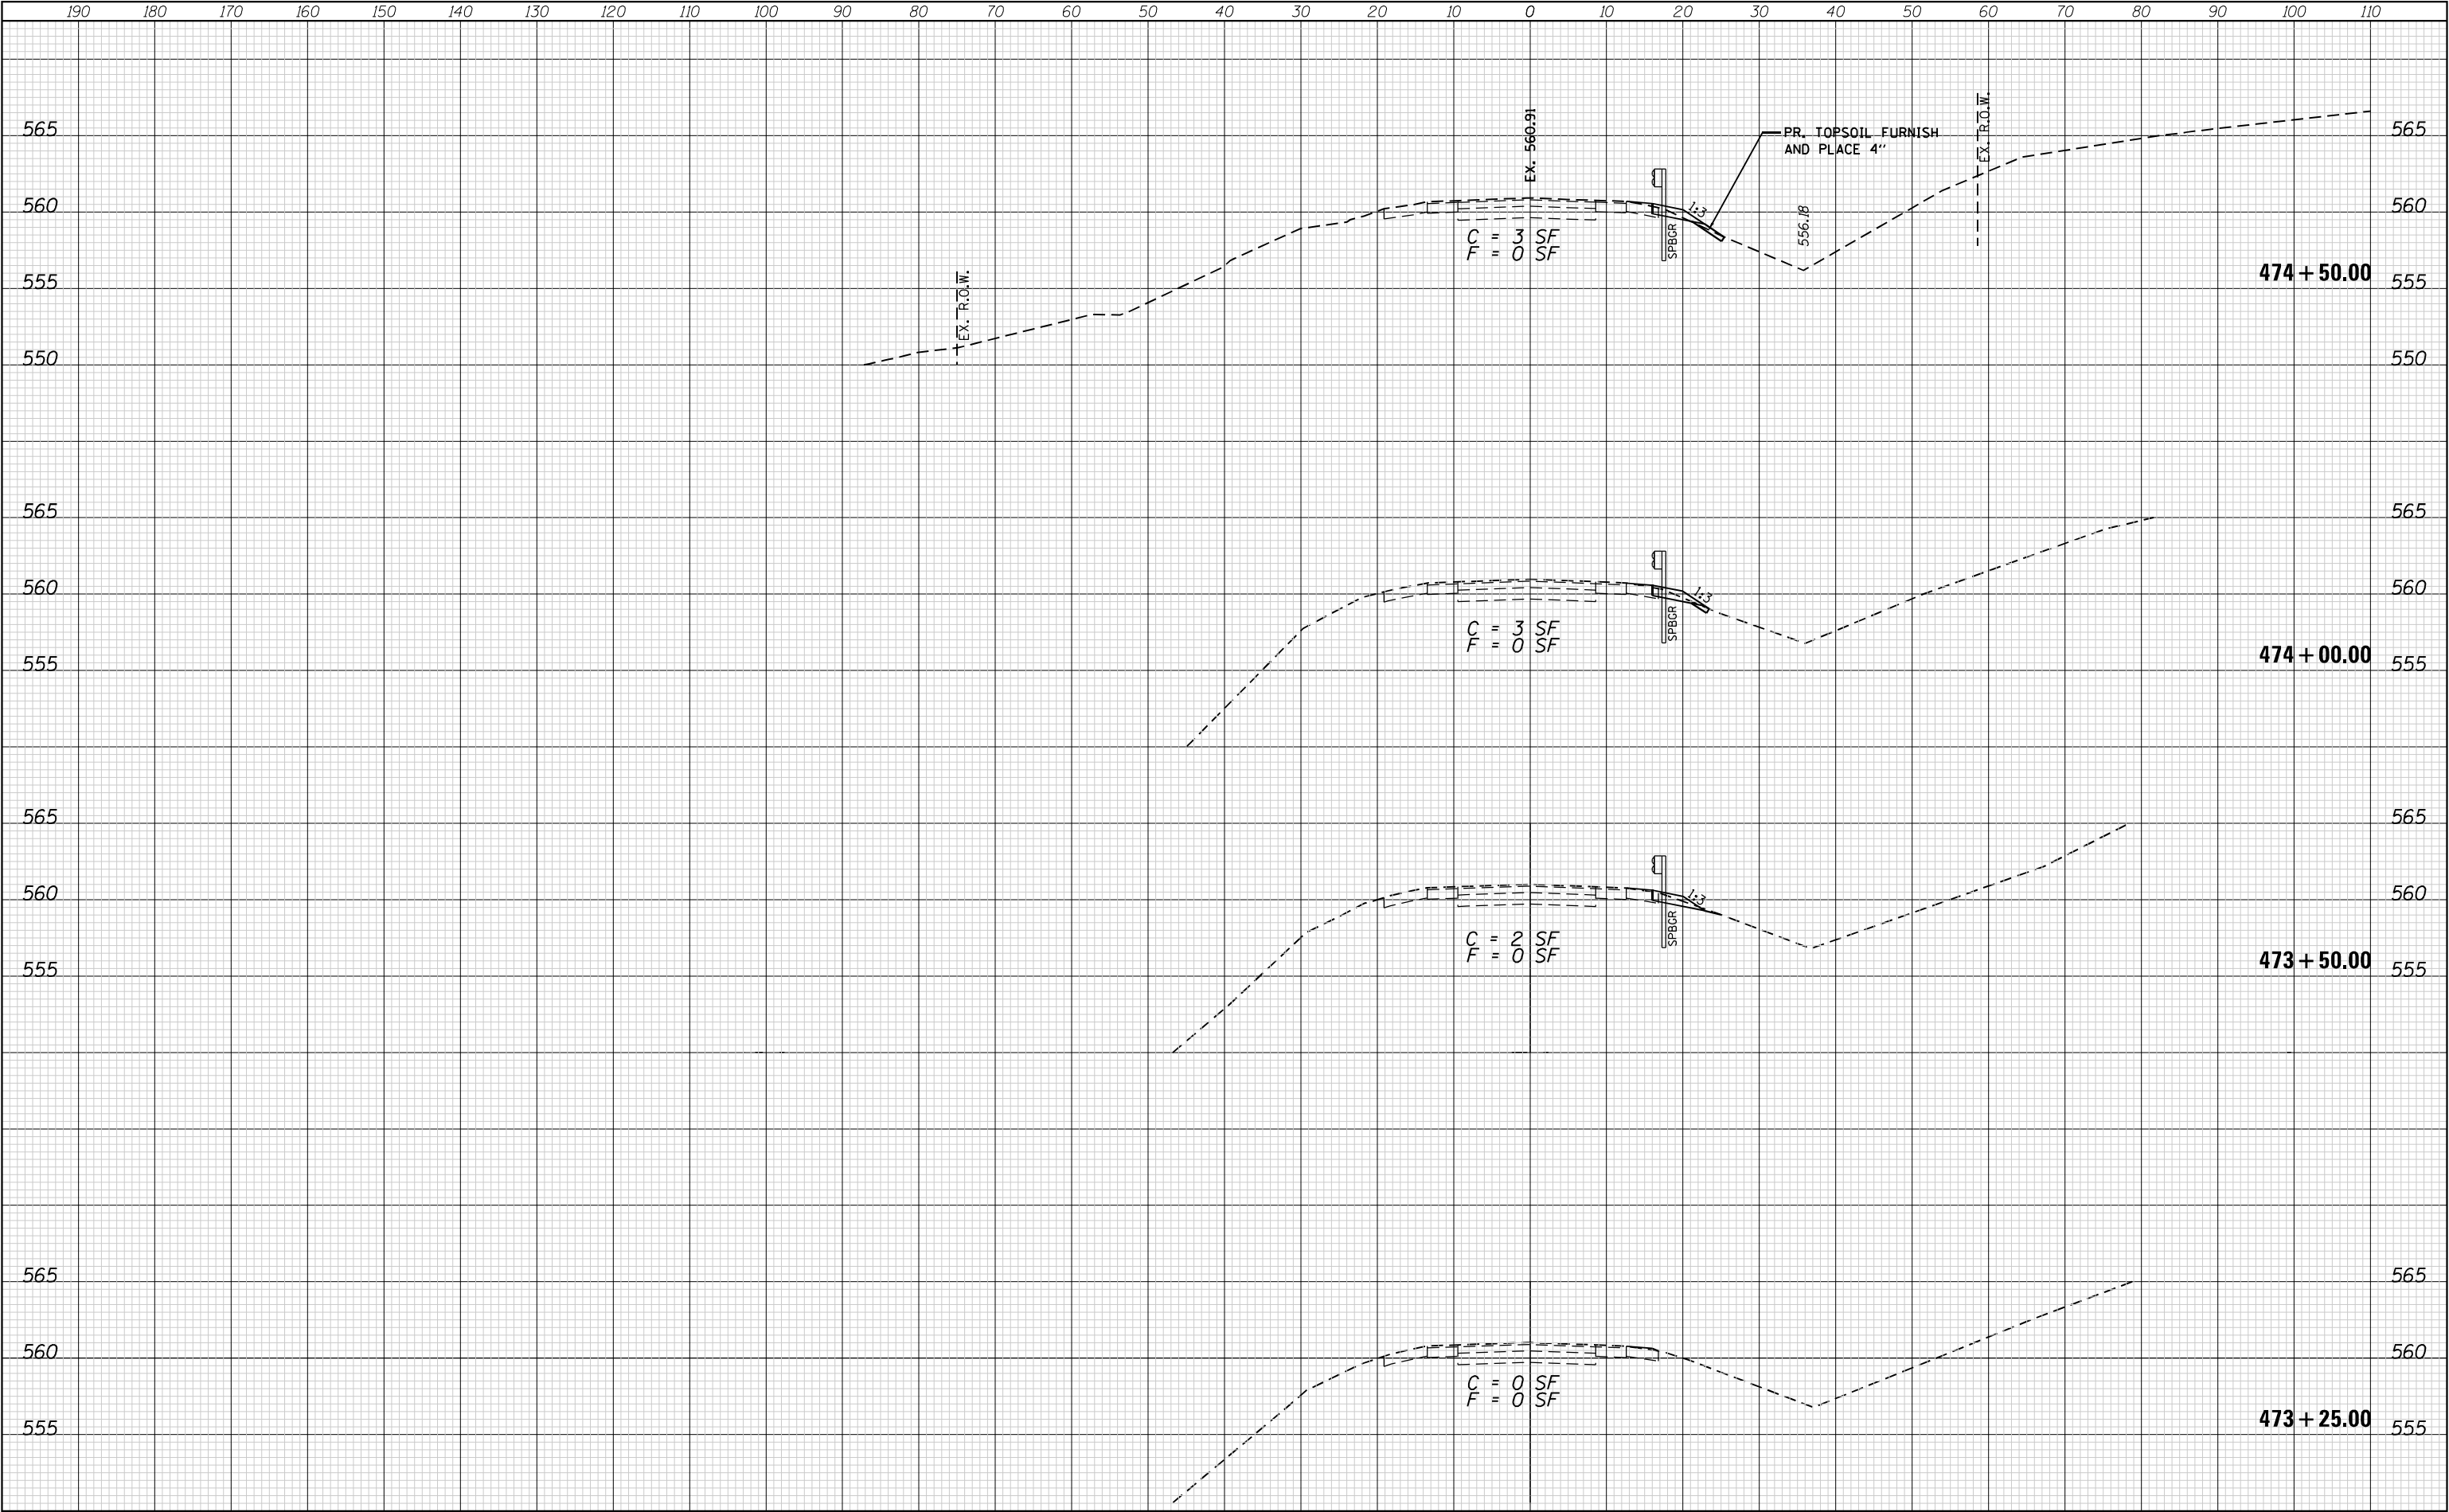

FILE NAME =	USER NAME = efisher	DESIGNED -	REVISED -	STATE OF ILLINOIS DEPARTMENT OF TRANSPORTATION	ROADWAY CROSS SECTIONS				F.A. RTE.	SECTION	COUNTY	TOTAL SHEETS	SHEET NO.
P:\2009\090072\IL 8-Kick\4. CADD\4.2-TR\SHEETS	D468862-shr-xssht-rdw.dgn	DRAWN -	REVISED -		IL 8 OVER THE WEST FORK OF KICKAPOO CREEK				1388	(Z-2C-15D)BR-1	PEORIA	90	58
	PLOT SCALE = 20.0000 ' / in.	CHECKED -	REVISED -						CONTRACT NO. 68862				
Default	PLOT DATE = 6/14/2022	DATE -	REVISED -		SCALE: 1" = 10' SHEET 1 OF 25 SHEETS STA. 473+25.00 TO STA. 474+50.00				ILLINOIS FED. AID PROJECT				

DATE	BY	SURVEYED	PLOTTED	TEMPLATE	AREAS	CHECKED
FINAL						
SURVEY						
NOTE BOOK						
NO.						


DATE	BY	SURVEYED	PLOTTED	TEMPLATE	AREAS	CHECKED
ORIGINAL						
SURVEY						
NOTE BOOK						
NO.						

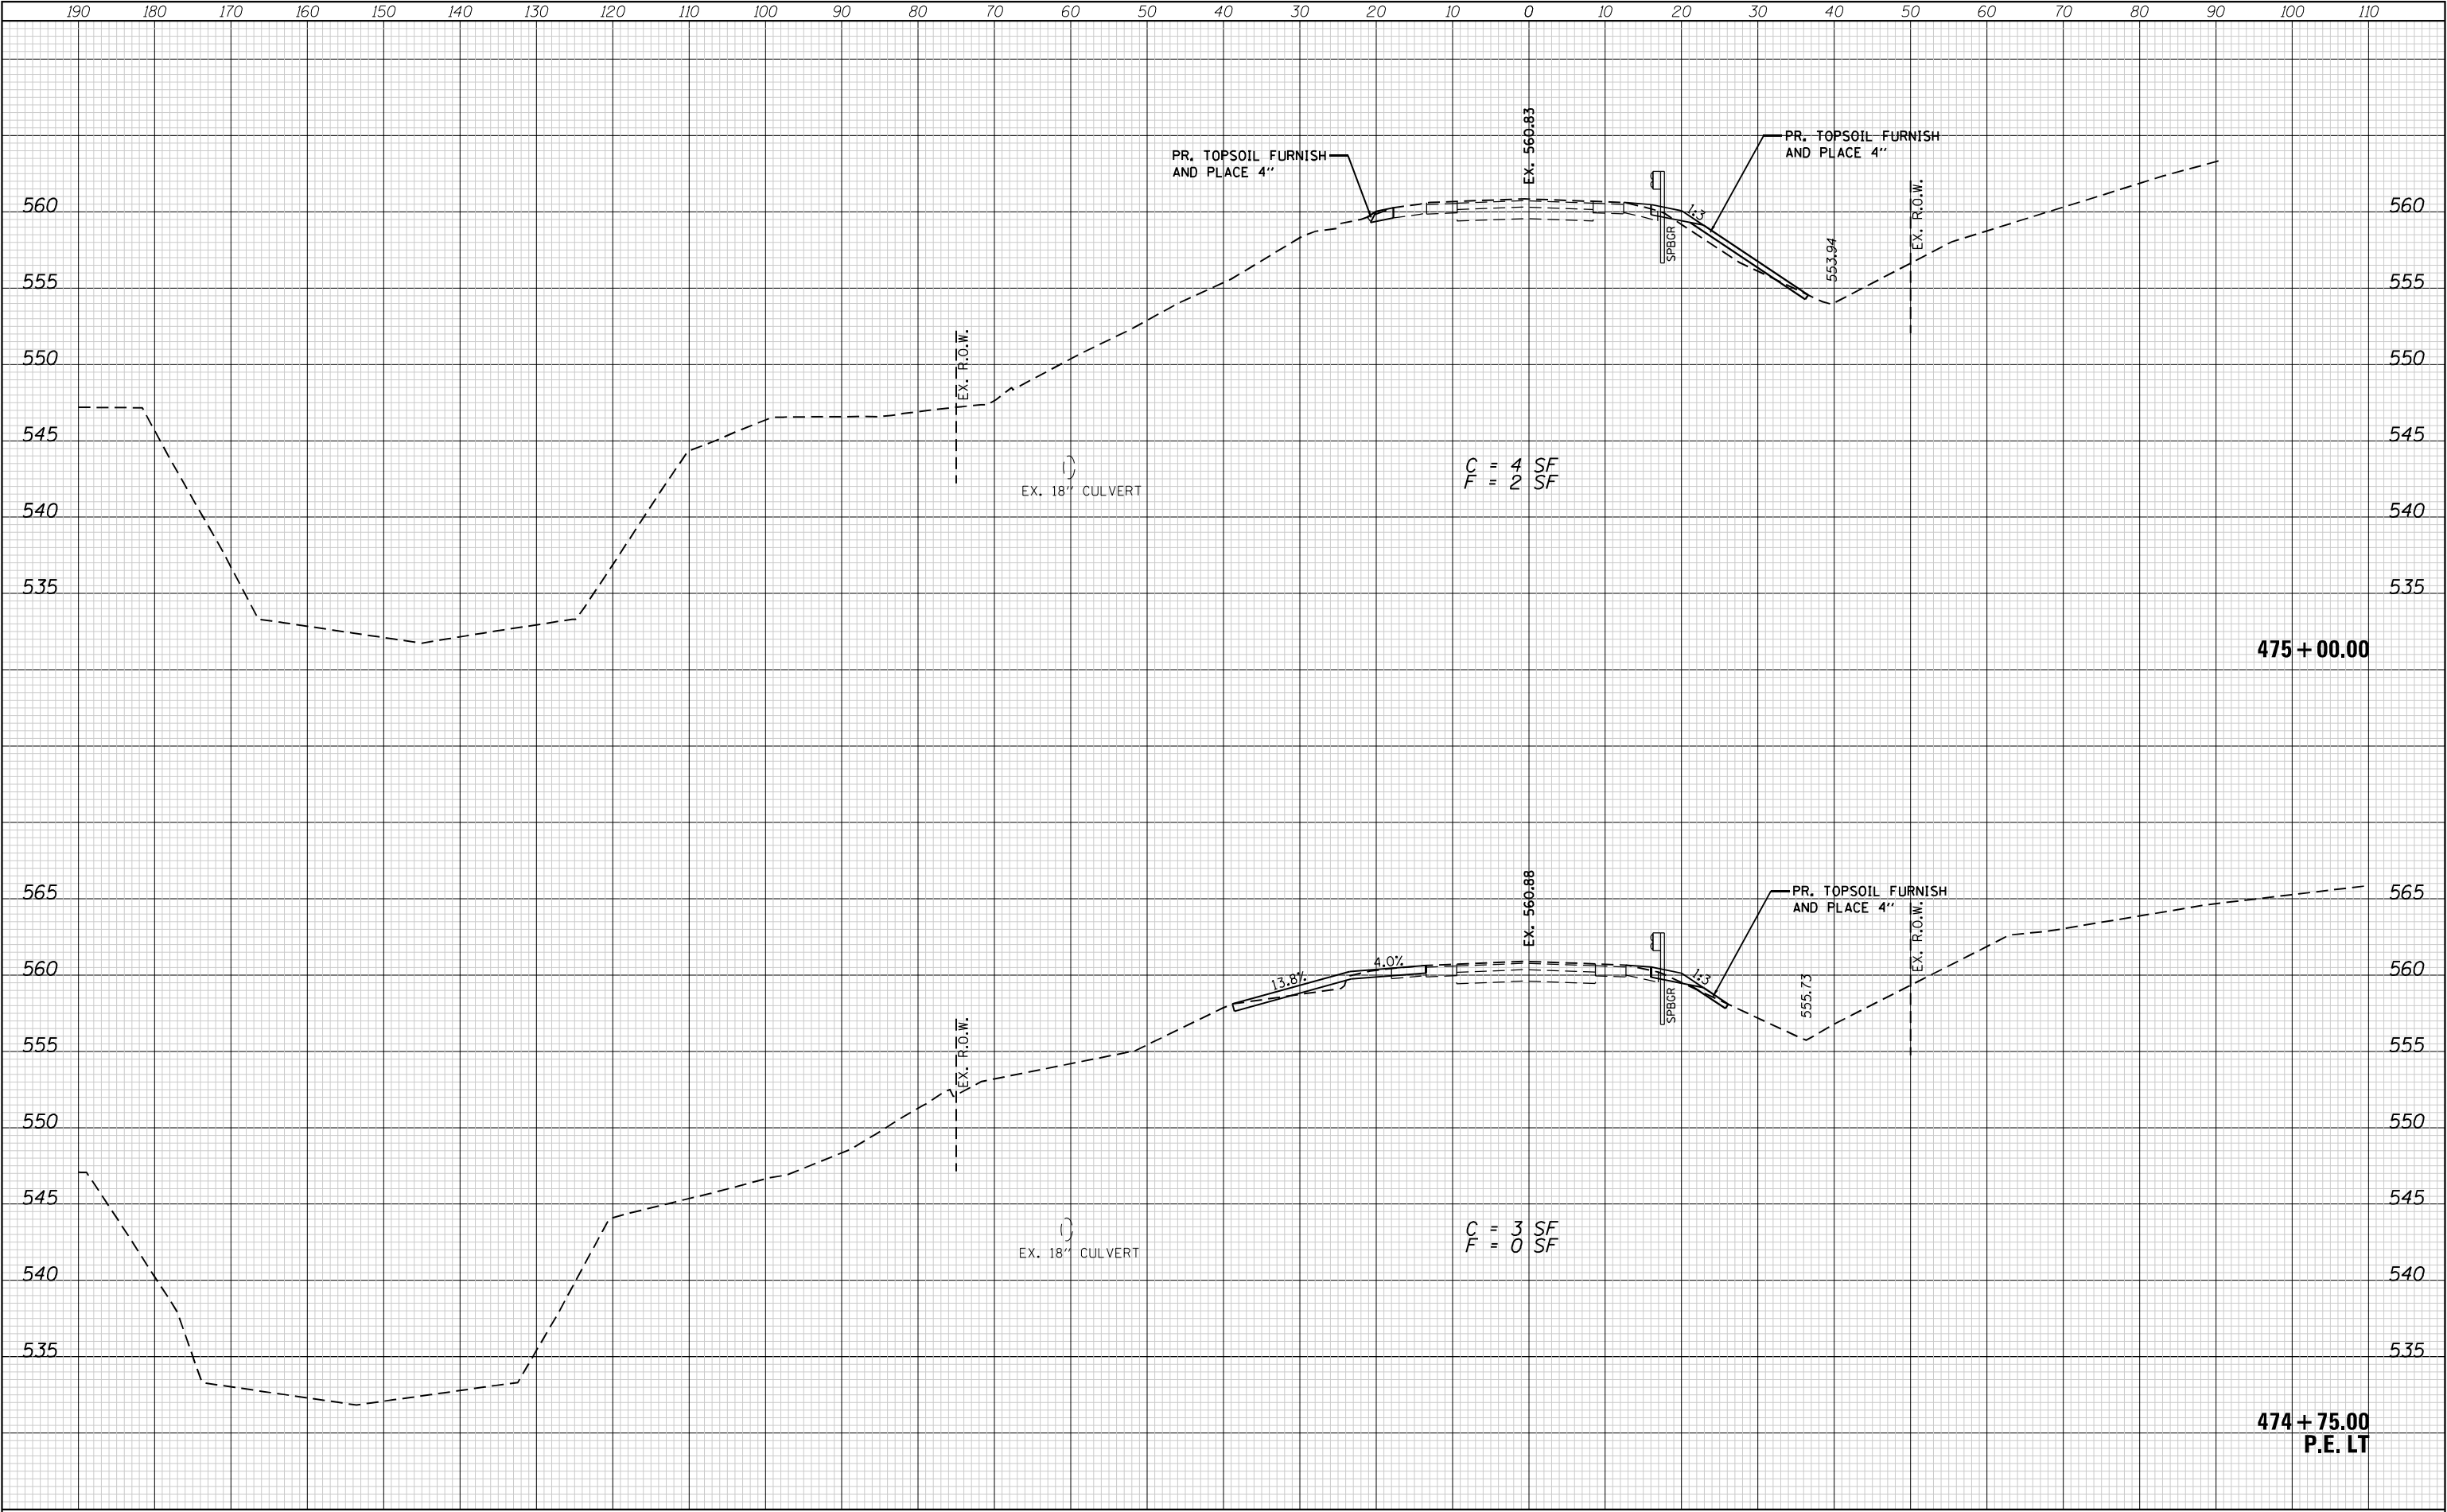

FILE NAME =	USER NAME = efisher	DESIGNED -	REVISED -	STATE OF ILLINOIS DEPARTMENT OF TRANSPORTATION	ROADWAY CROSS SECTIONS				F.A. RTE.	SECTION	COUNTY	TOTAL SHEETS	SHEET NO.
P:\2009\090072\IL 8-Kick\4. CADD\4.2-TR\SHEETS	D468862-shr-xssht-rdw.dgn	DRAWN -	REVISED -		IL 8 OVER THE WEST FORK OF KICKAPOO CREEK				1388	(Z-2C-15D)BR-1	PEORIA	90	59
	PLOT SCALE = 20.0000 ' / in.	CHECKED -	REVISED -								CONTRACT NO. 68862		
Default	PLOT DATE = 6/14/2022	DATE -	REVISED -		SCALE: 1" = 10' SHEET 2 OF 25 SHEETS STA. 474+75.00 TO STA. 475+00.00				ILLINOIS FED. AID PROJECT				

DATE	BY	SURVEYED	PLOTTED	TEMPLATE	AREAS	CHECKED
FINAL						
SURVEY						
NOTE BOOK						
NO.						


DATE	BY	SURVEYED	PLOTTED	TEMPLATE	AREAS	CHECKED
ORIGINAL						
SURVEY						
NOTE BOOK						
NO.						

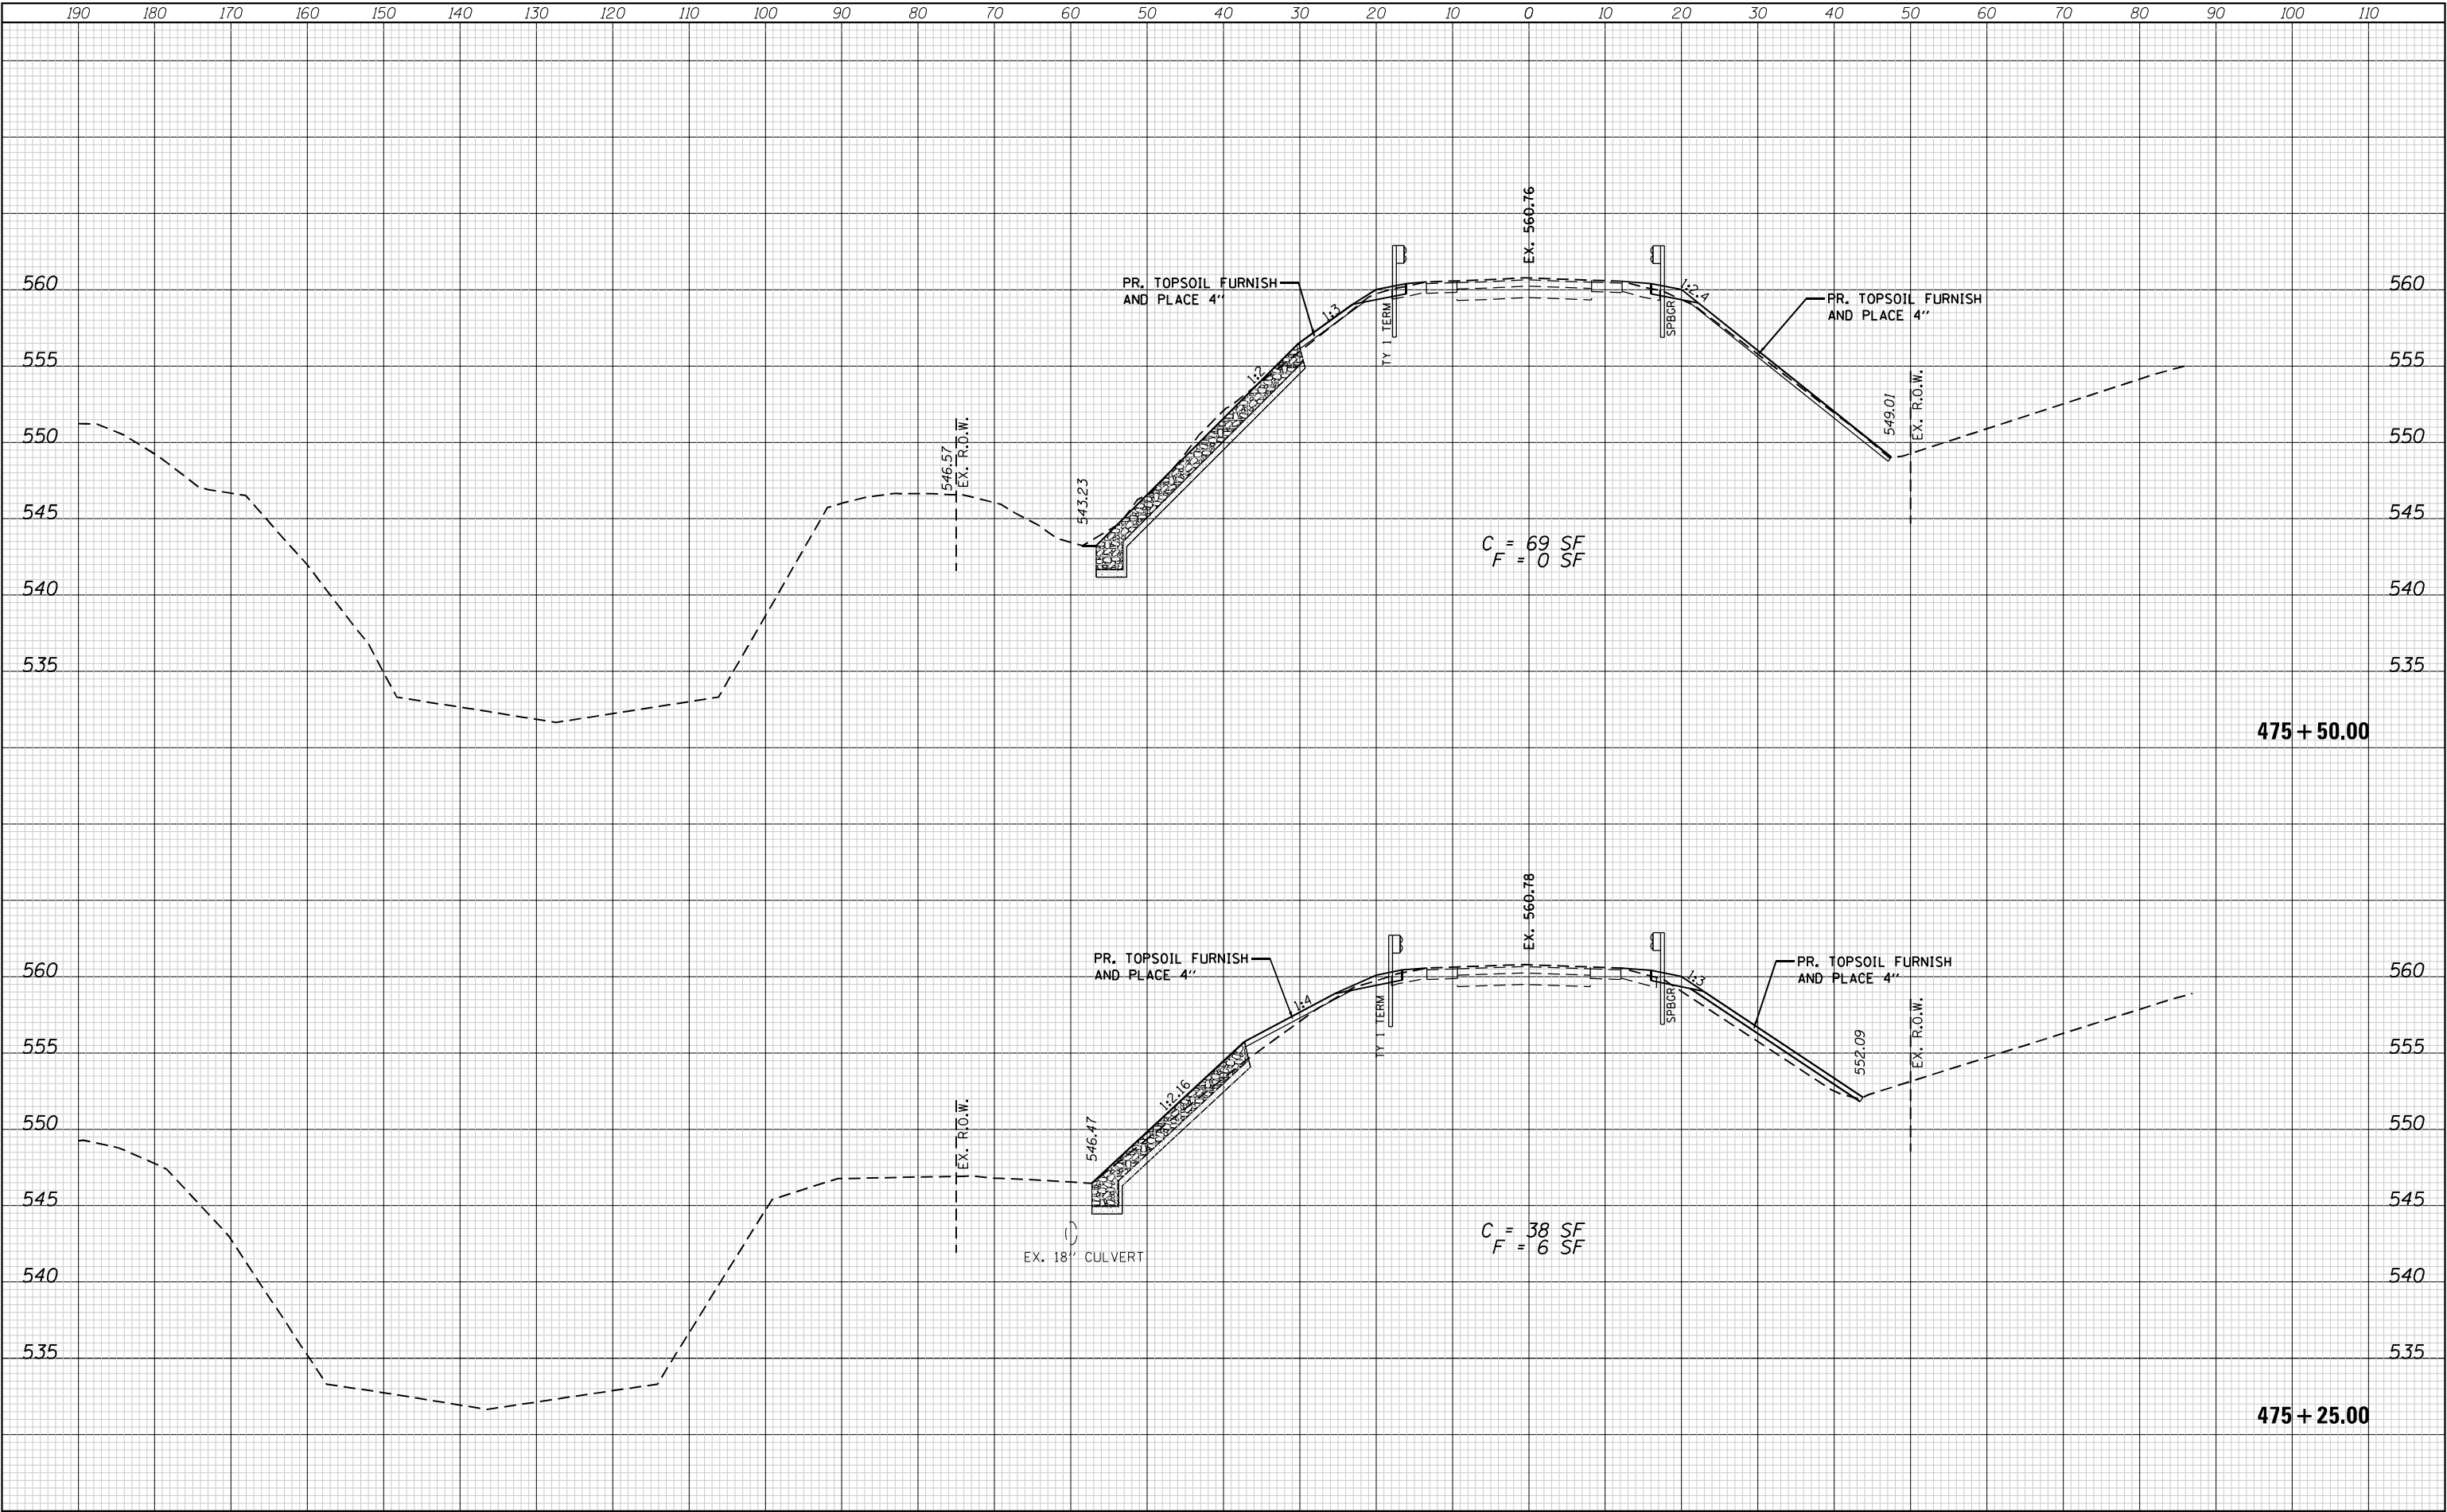

FILE NAME =	USER NAME = efisher	DESIGNED -	REVISED -	STATE OF ILLINOIS DEPARTMENT OF TRANSPORTATION	ROADWAY CROSS SECTIONS				F.A. RTE.	SECTION	COUNTY	TOTAL SHEETS	SHEET NO.
P:\2009\090072\IL 8-Kick\4. CADD\4.2-TR\SHEETS	D468862-shr-xssht-rdw.dgn	DRAWN -	REVISED -		IL 8 OVER THE WEST FORK OF KICKAPOO CREEK				1388	(Z-2C-15D)BR-1	PEORIA	90	60
	PLOT SCALE = 20.0000' / in.	CHECKED -	REVISED -						CONTRACT NO. 68862				
Default	PLOT DATE = 6/14/2022	DATE -	REVISED -		SCALE: 1" = 10' SHEET 3 OF 25 SHEETS STA. 475+25.00 TO STA. 475+50.00				ILLINOIS FED. AID PROJECT				


DATE	BY	SURVEYED	PLOTTED	AREAS CHECKED
		NO.	NO.	NO.
		NO.	NO.	NO.

DATE	BY	SURVEYED	PLOTTED	AREAS CHECKED
		NO.	NO.	NO.
		NO.	NO.	NO.

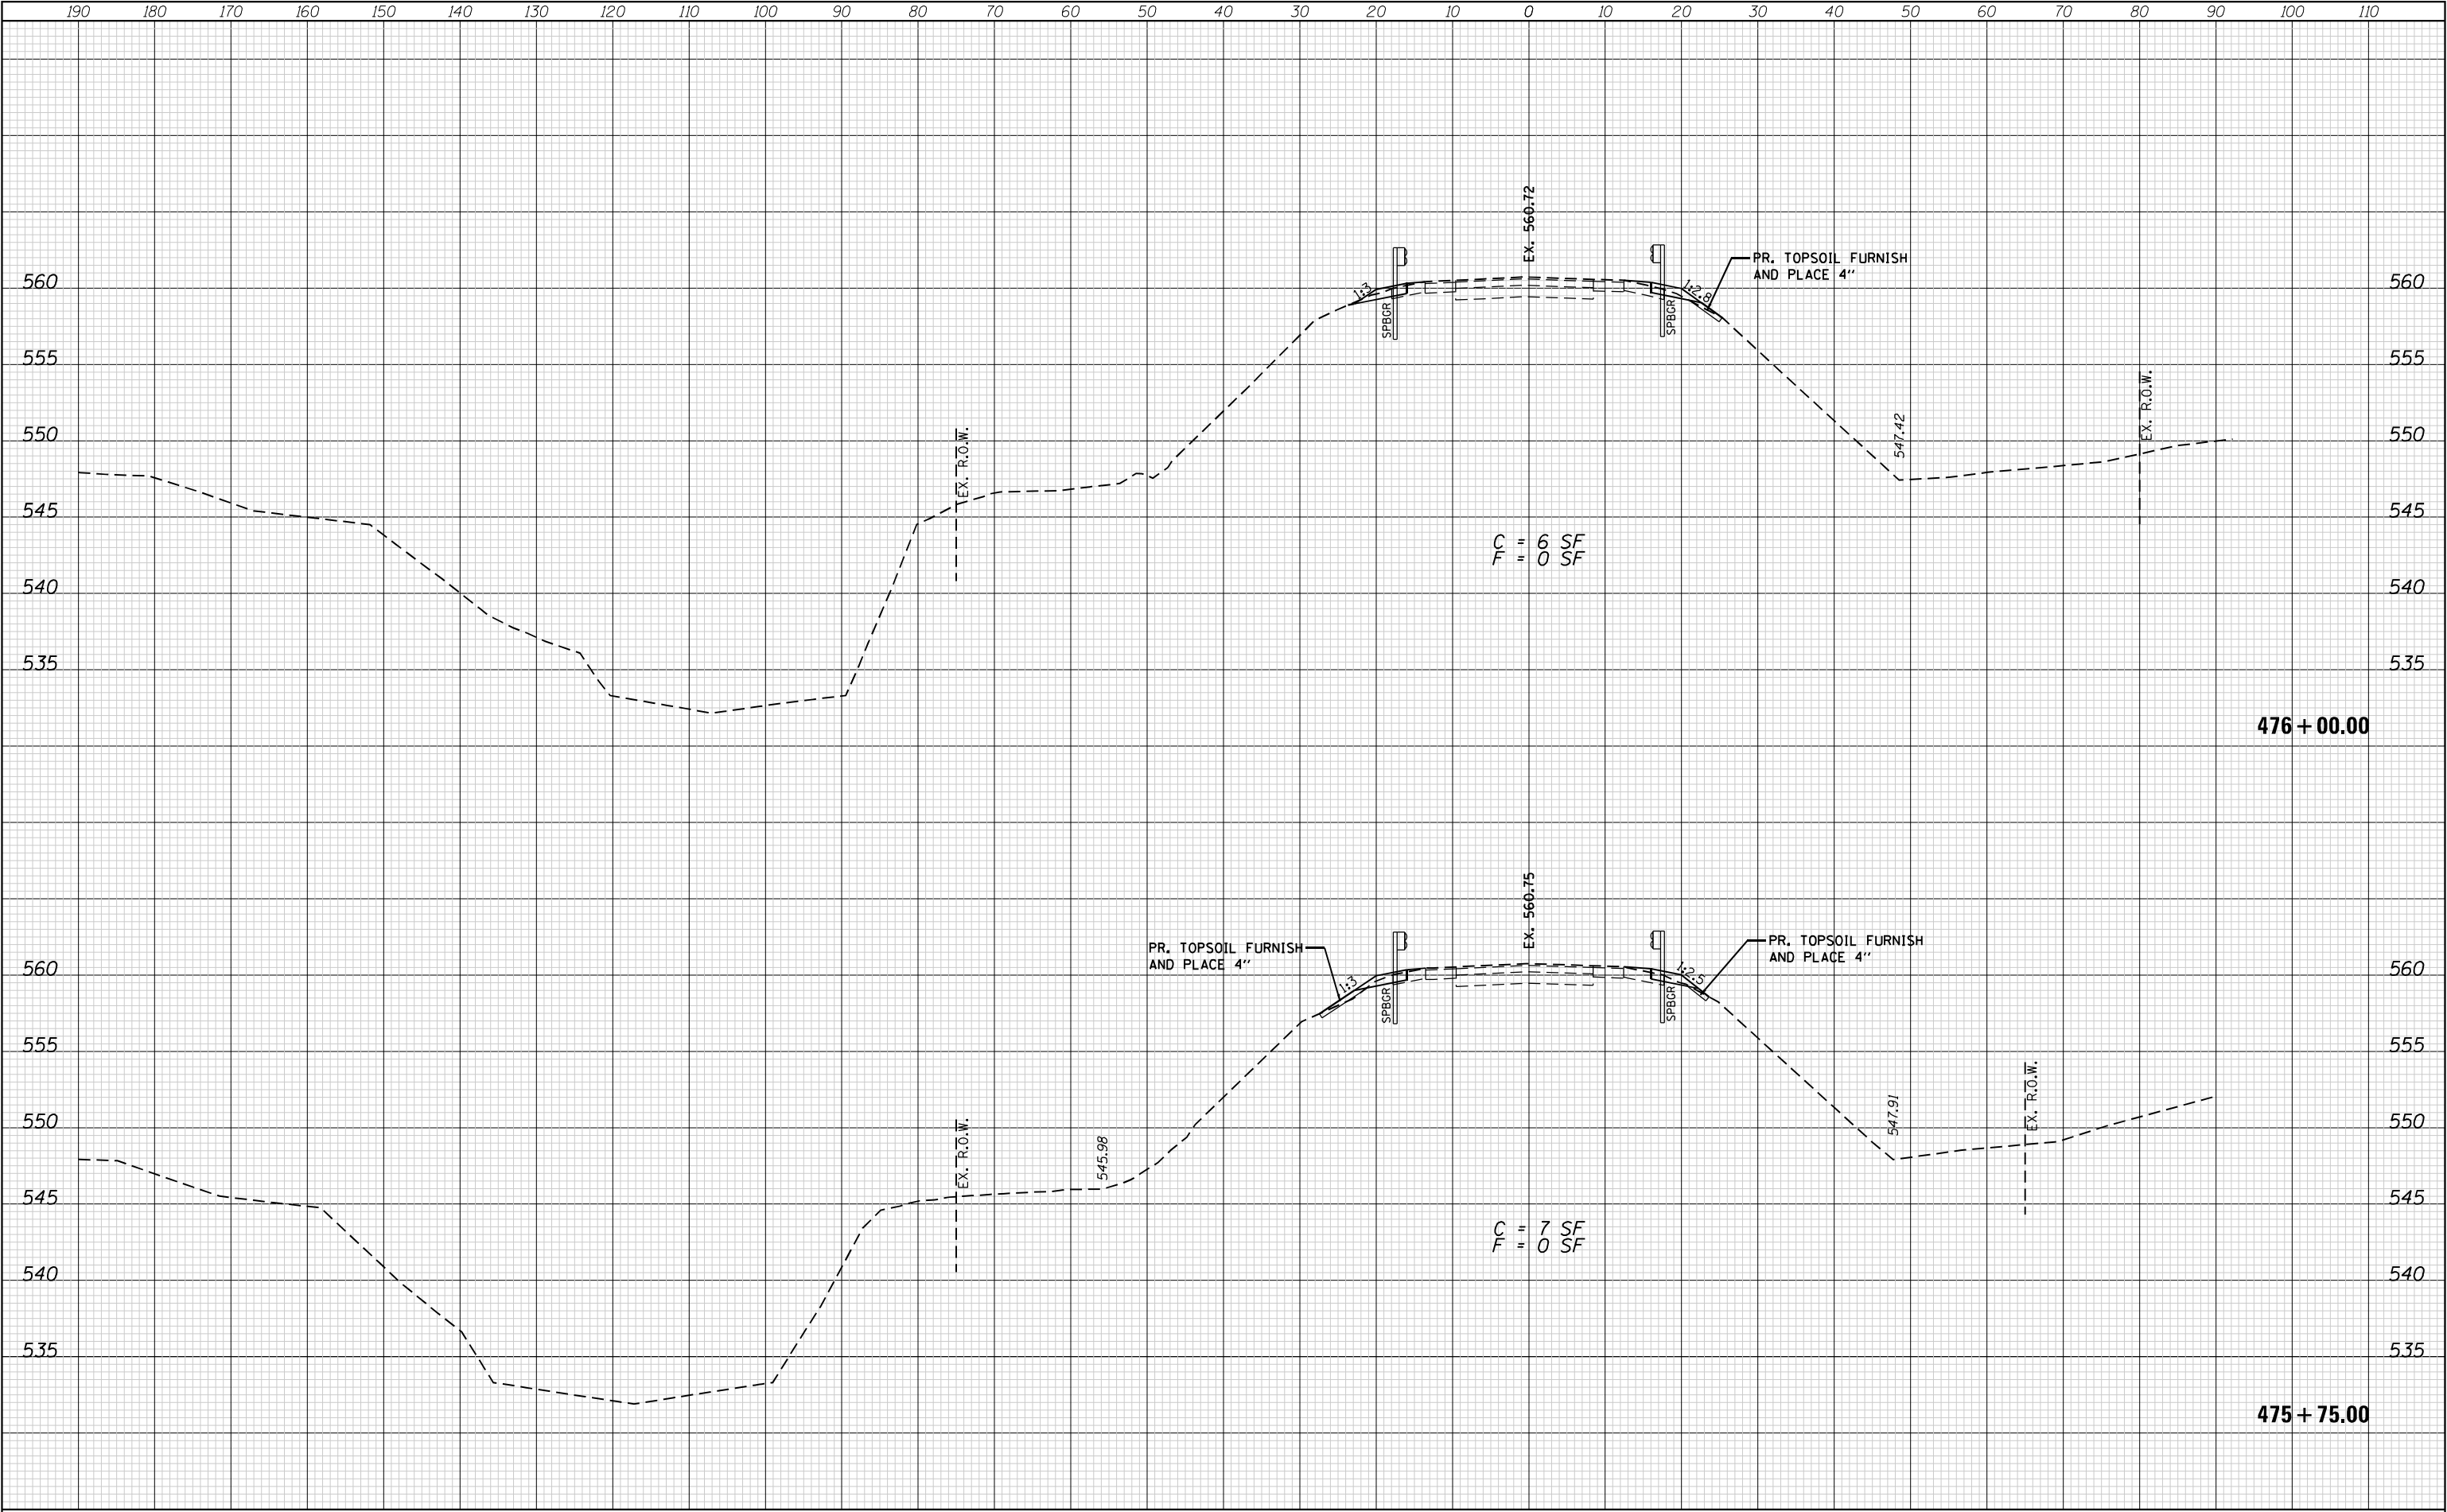


DATE	BY	SURVEYED	PLOTTED	AREAS
		NO.	NO.	CHECKED
		NO.	NO.	CHECKED

DATE	BY	SURVEYED	PLOTTED	AREAS
		NO.	NO.	CHECKED
		NO.	NO.	CHECKED

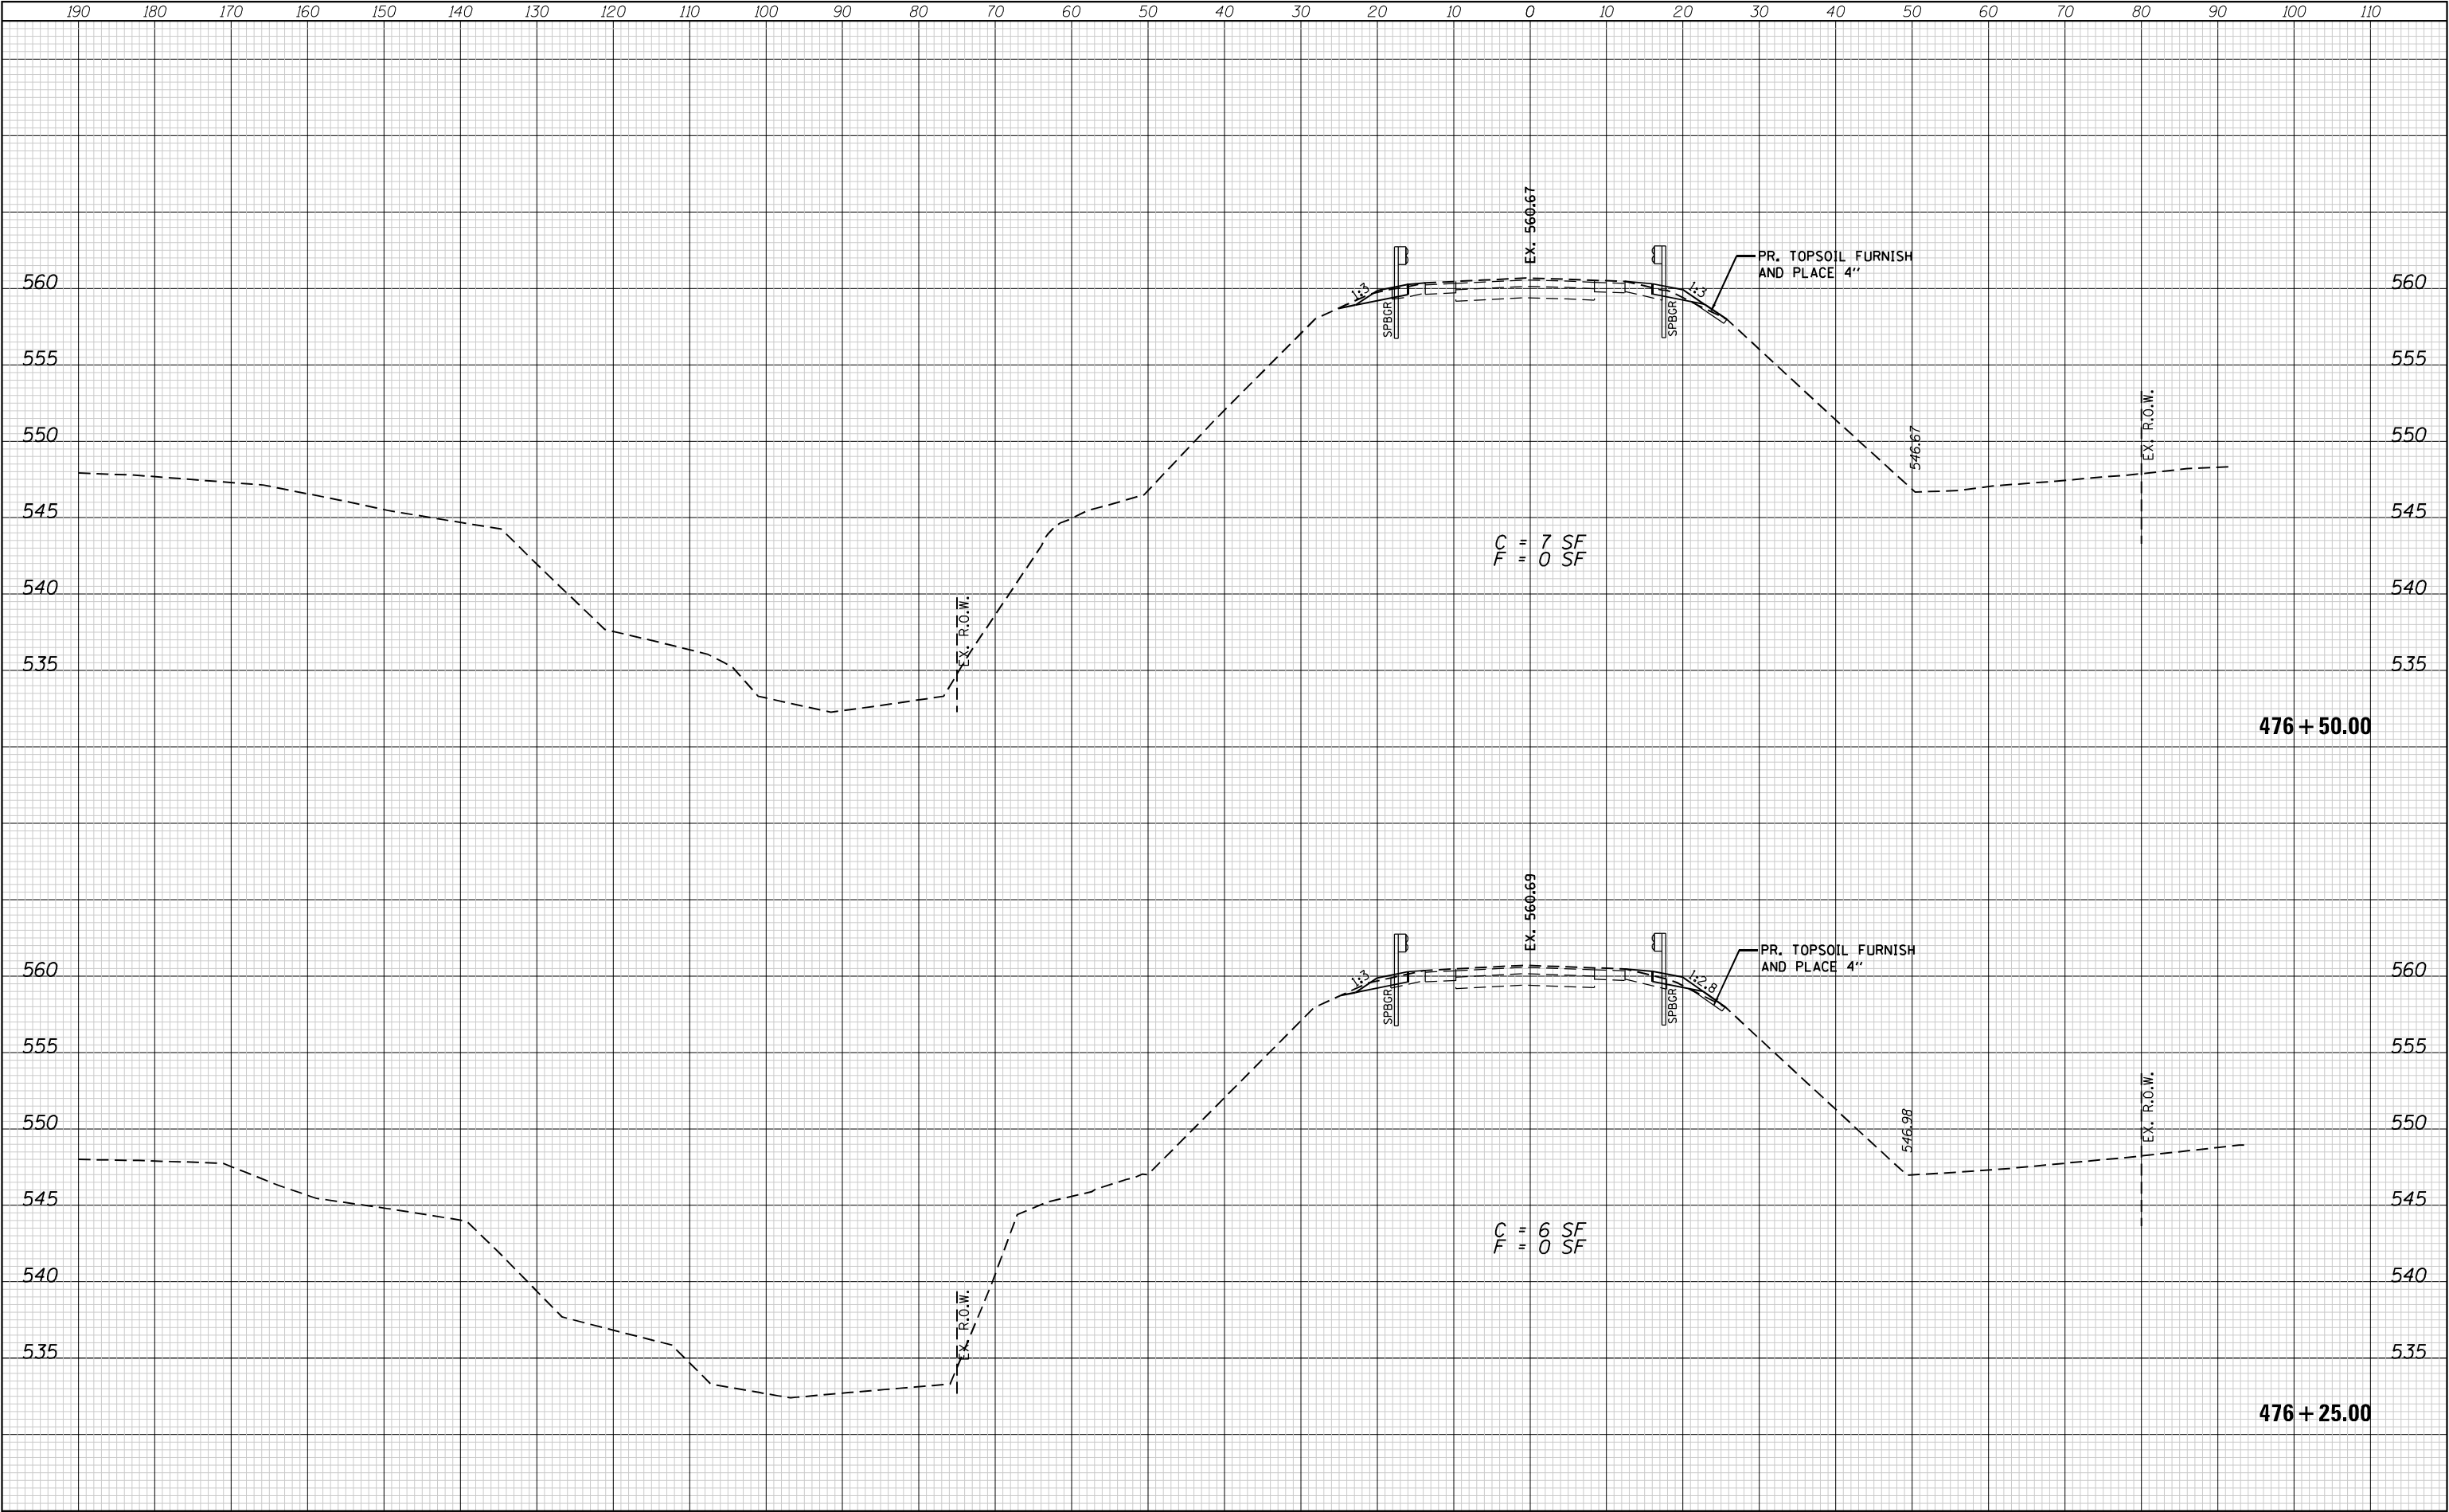


FILE NAME :	USER NAME : efisher	DESIGNED -	REVISED -	STATE OF ILLINOIS DEPARTMENT OF TRANSPORTATION				ROADWAY CROSS SECTIONS				F.A. RTE.	SECTION	COUNTY	TOTAL SHEETS	SHEET NO.
P:\2009\090072\IL 8-Kick\4. CADD\4.2-TR\SHEETS	D468862-sht-xssht-rdw.dgn	DRAWN -	REVISED -					IL 8 OVER THE WEST FORK OF KICKAPOO CREEK				1388	(Z-2C-15D)BR-1	PEORIA	90	62
Default	PLOT SCALE = 20.0000' / in.	CHECKED -	REVISED -									CONTRACT NO. 68862				
	PLOT DATE = 6/14/2022	DATE -	REVISED -					SCALE: 1" = 10'				SHEET 5 OF 25 SHEETS				ILLINOIS FED. AID PROJECT

ORIGINAL SURVEY	SURVEYED _____	BY _____	DATE _____
	PLOTTED _____		
	TEMPLATE _____		
	AREAS _____		
	AREAS CHECKED _____		
NOTE BOOK			
N_{O.}_____			

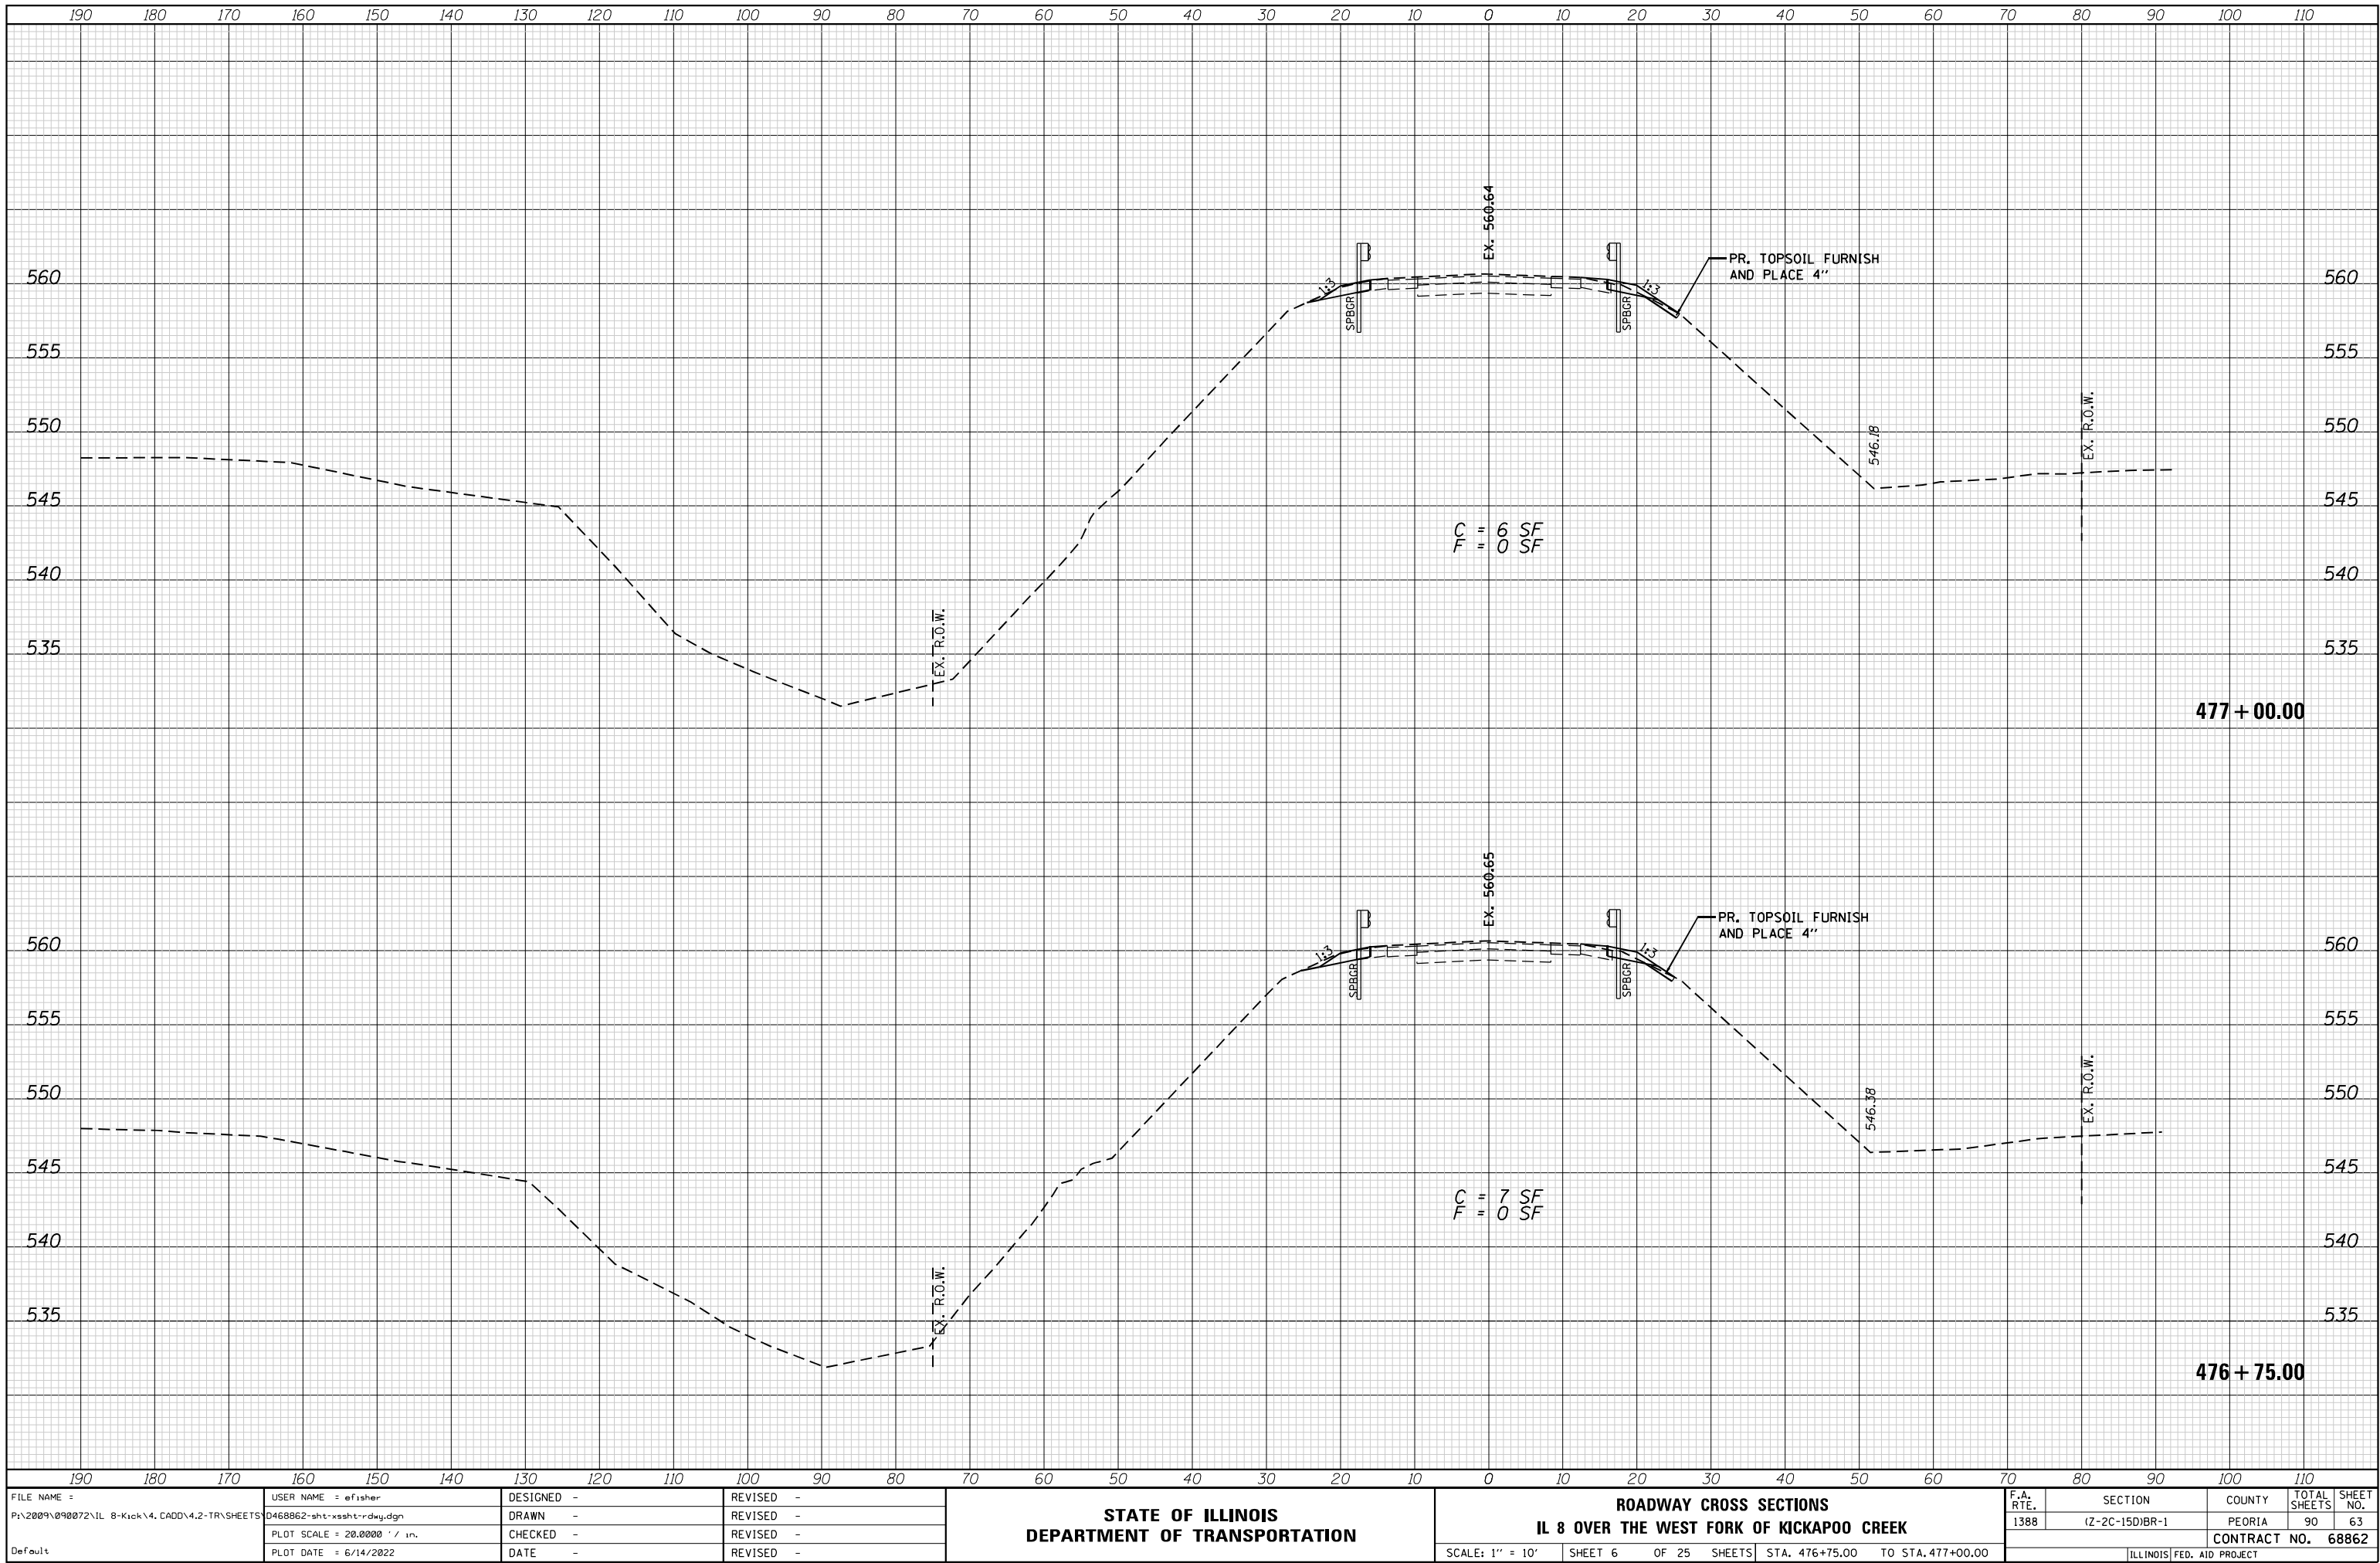


FINAL SURVEY NOTE BOOK NO.	SURVEYED PLOTTED TEMPLATE AREAS CHECKED	DATE	BY

ORIGINAL SURVEY NOTE BOOK NO.	SURVEYED PLOTTED TEMPLATE AREAS CHECKED	DATE	BY

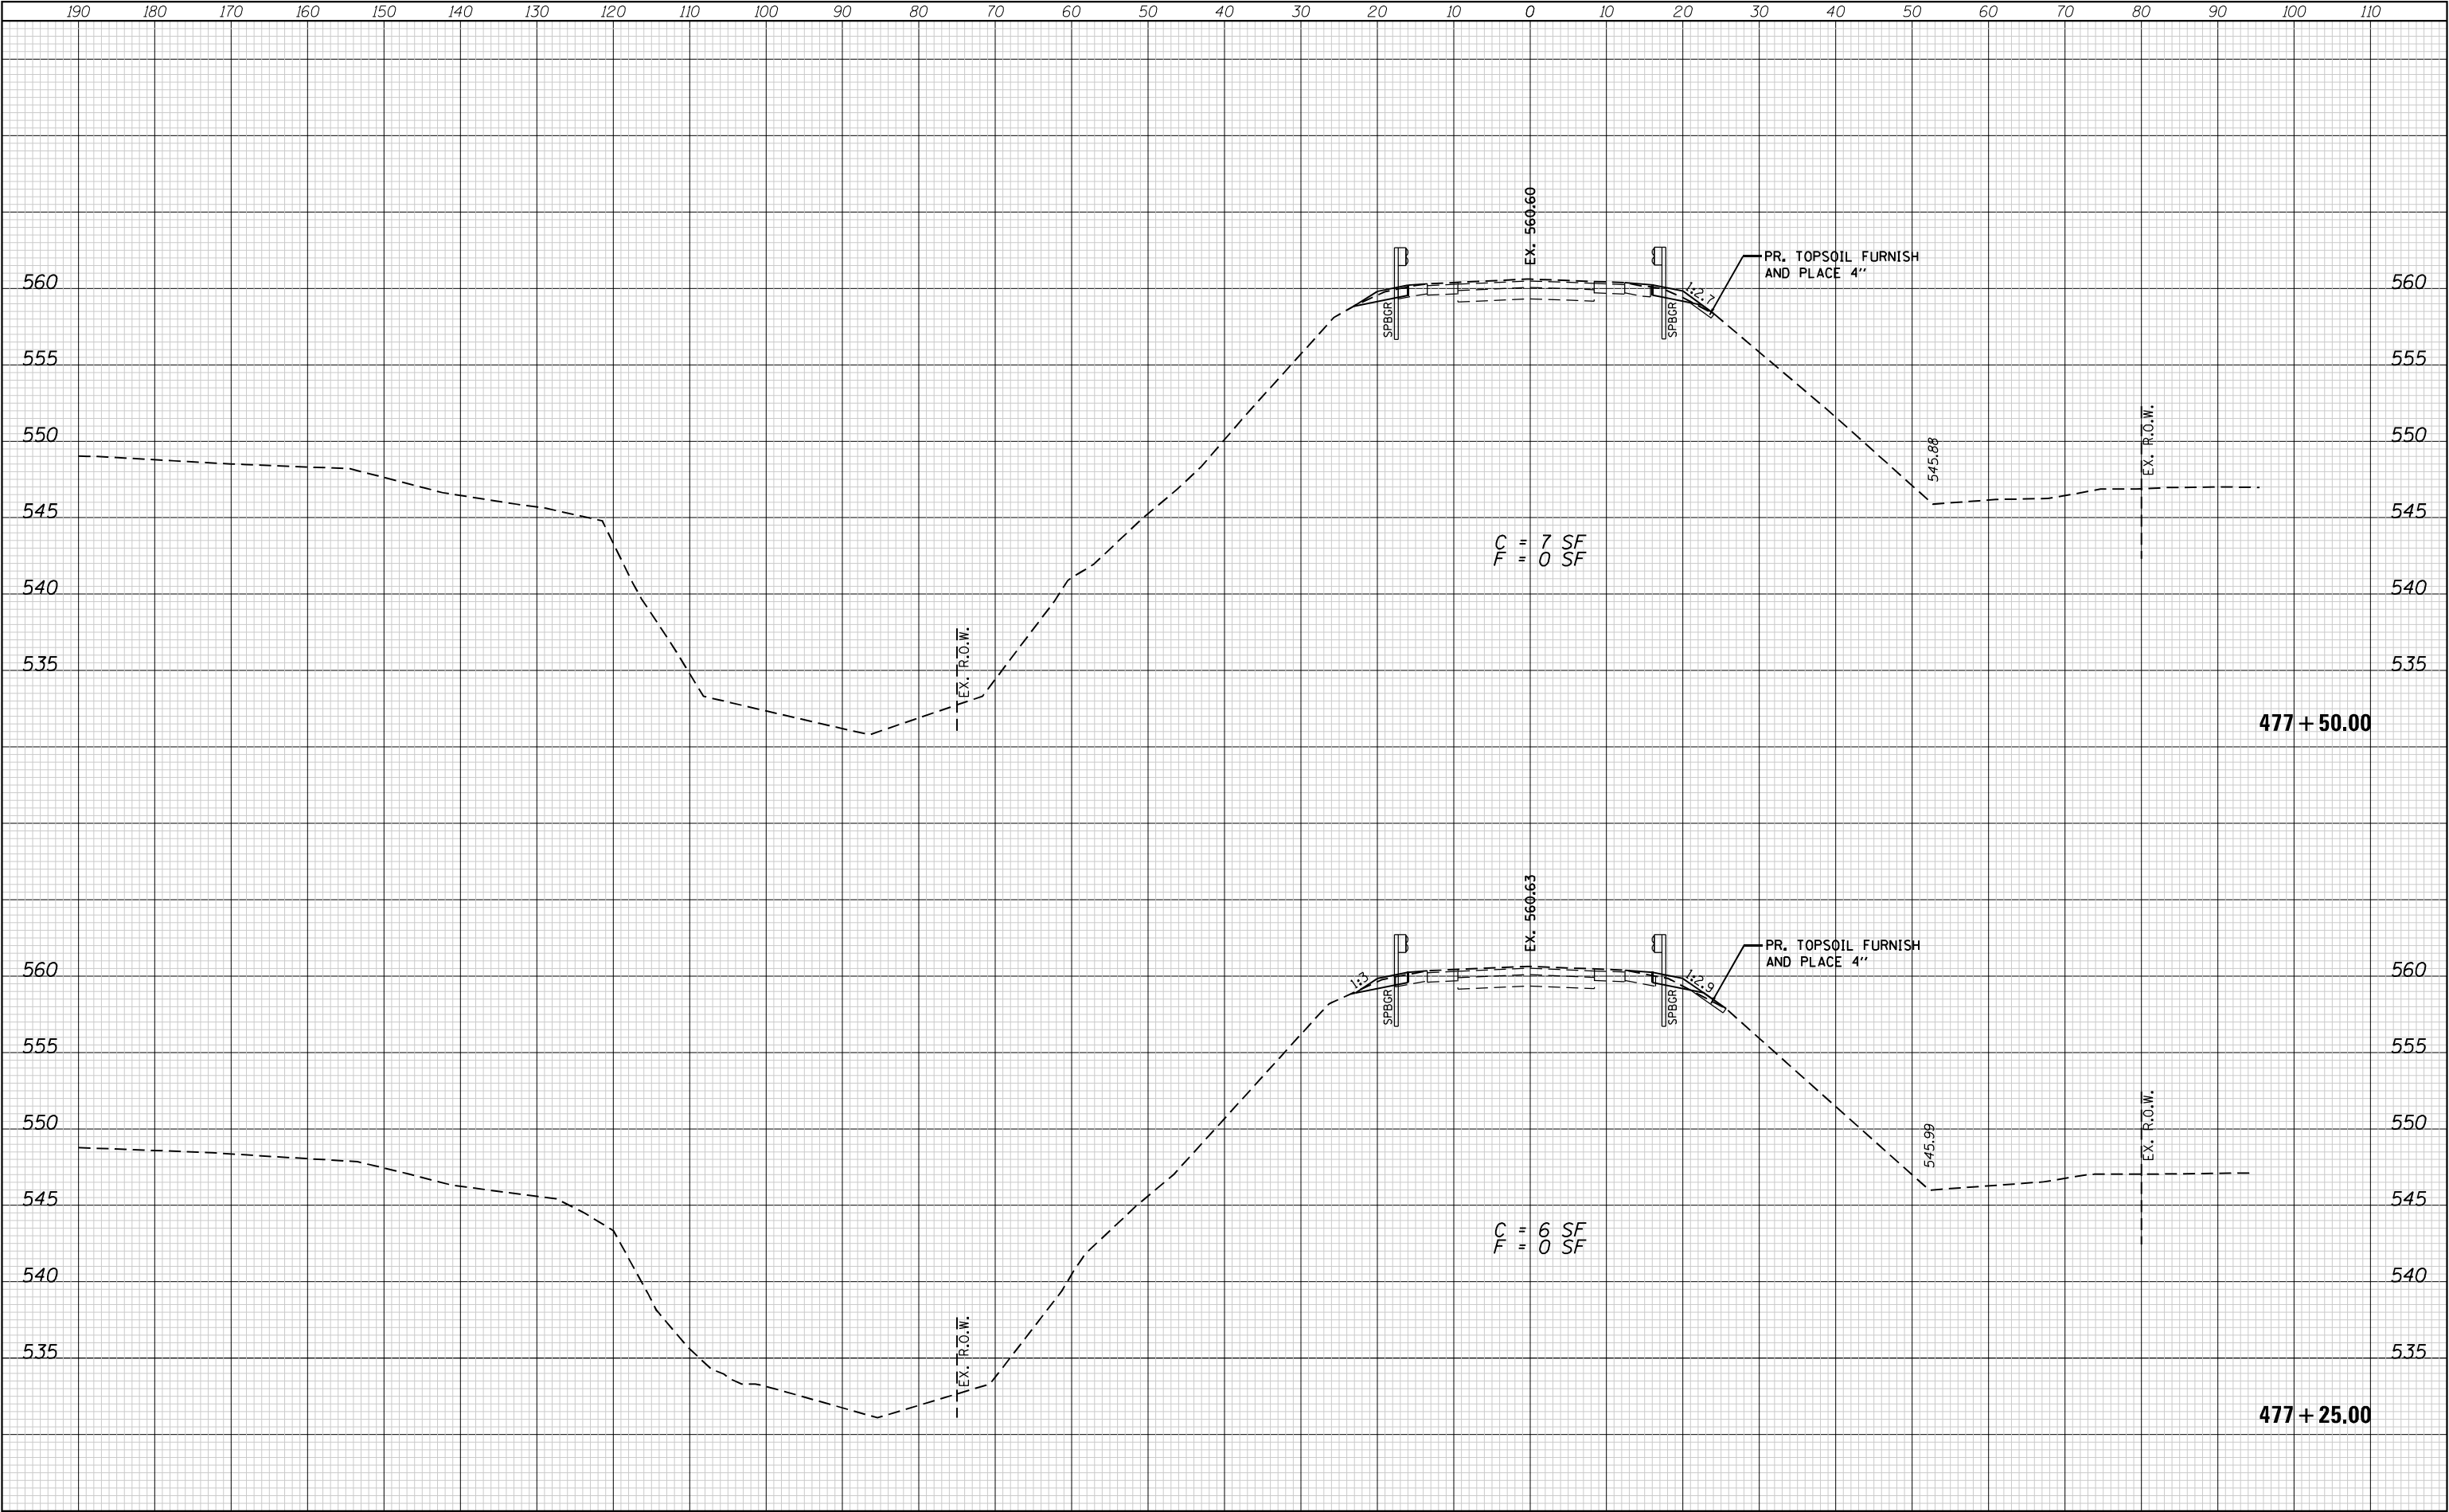



FINAL SURVEY NOTE BOOK NO.	SURVEYED PLOTTED TEMPLATE AREAS CHECKED	DATE	BY

ORIGINAL SURVEY NOTE BOOK NO.	SURVEYED PLOTTED TEMPLATE AREAS CHECKED	DATE	BY

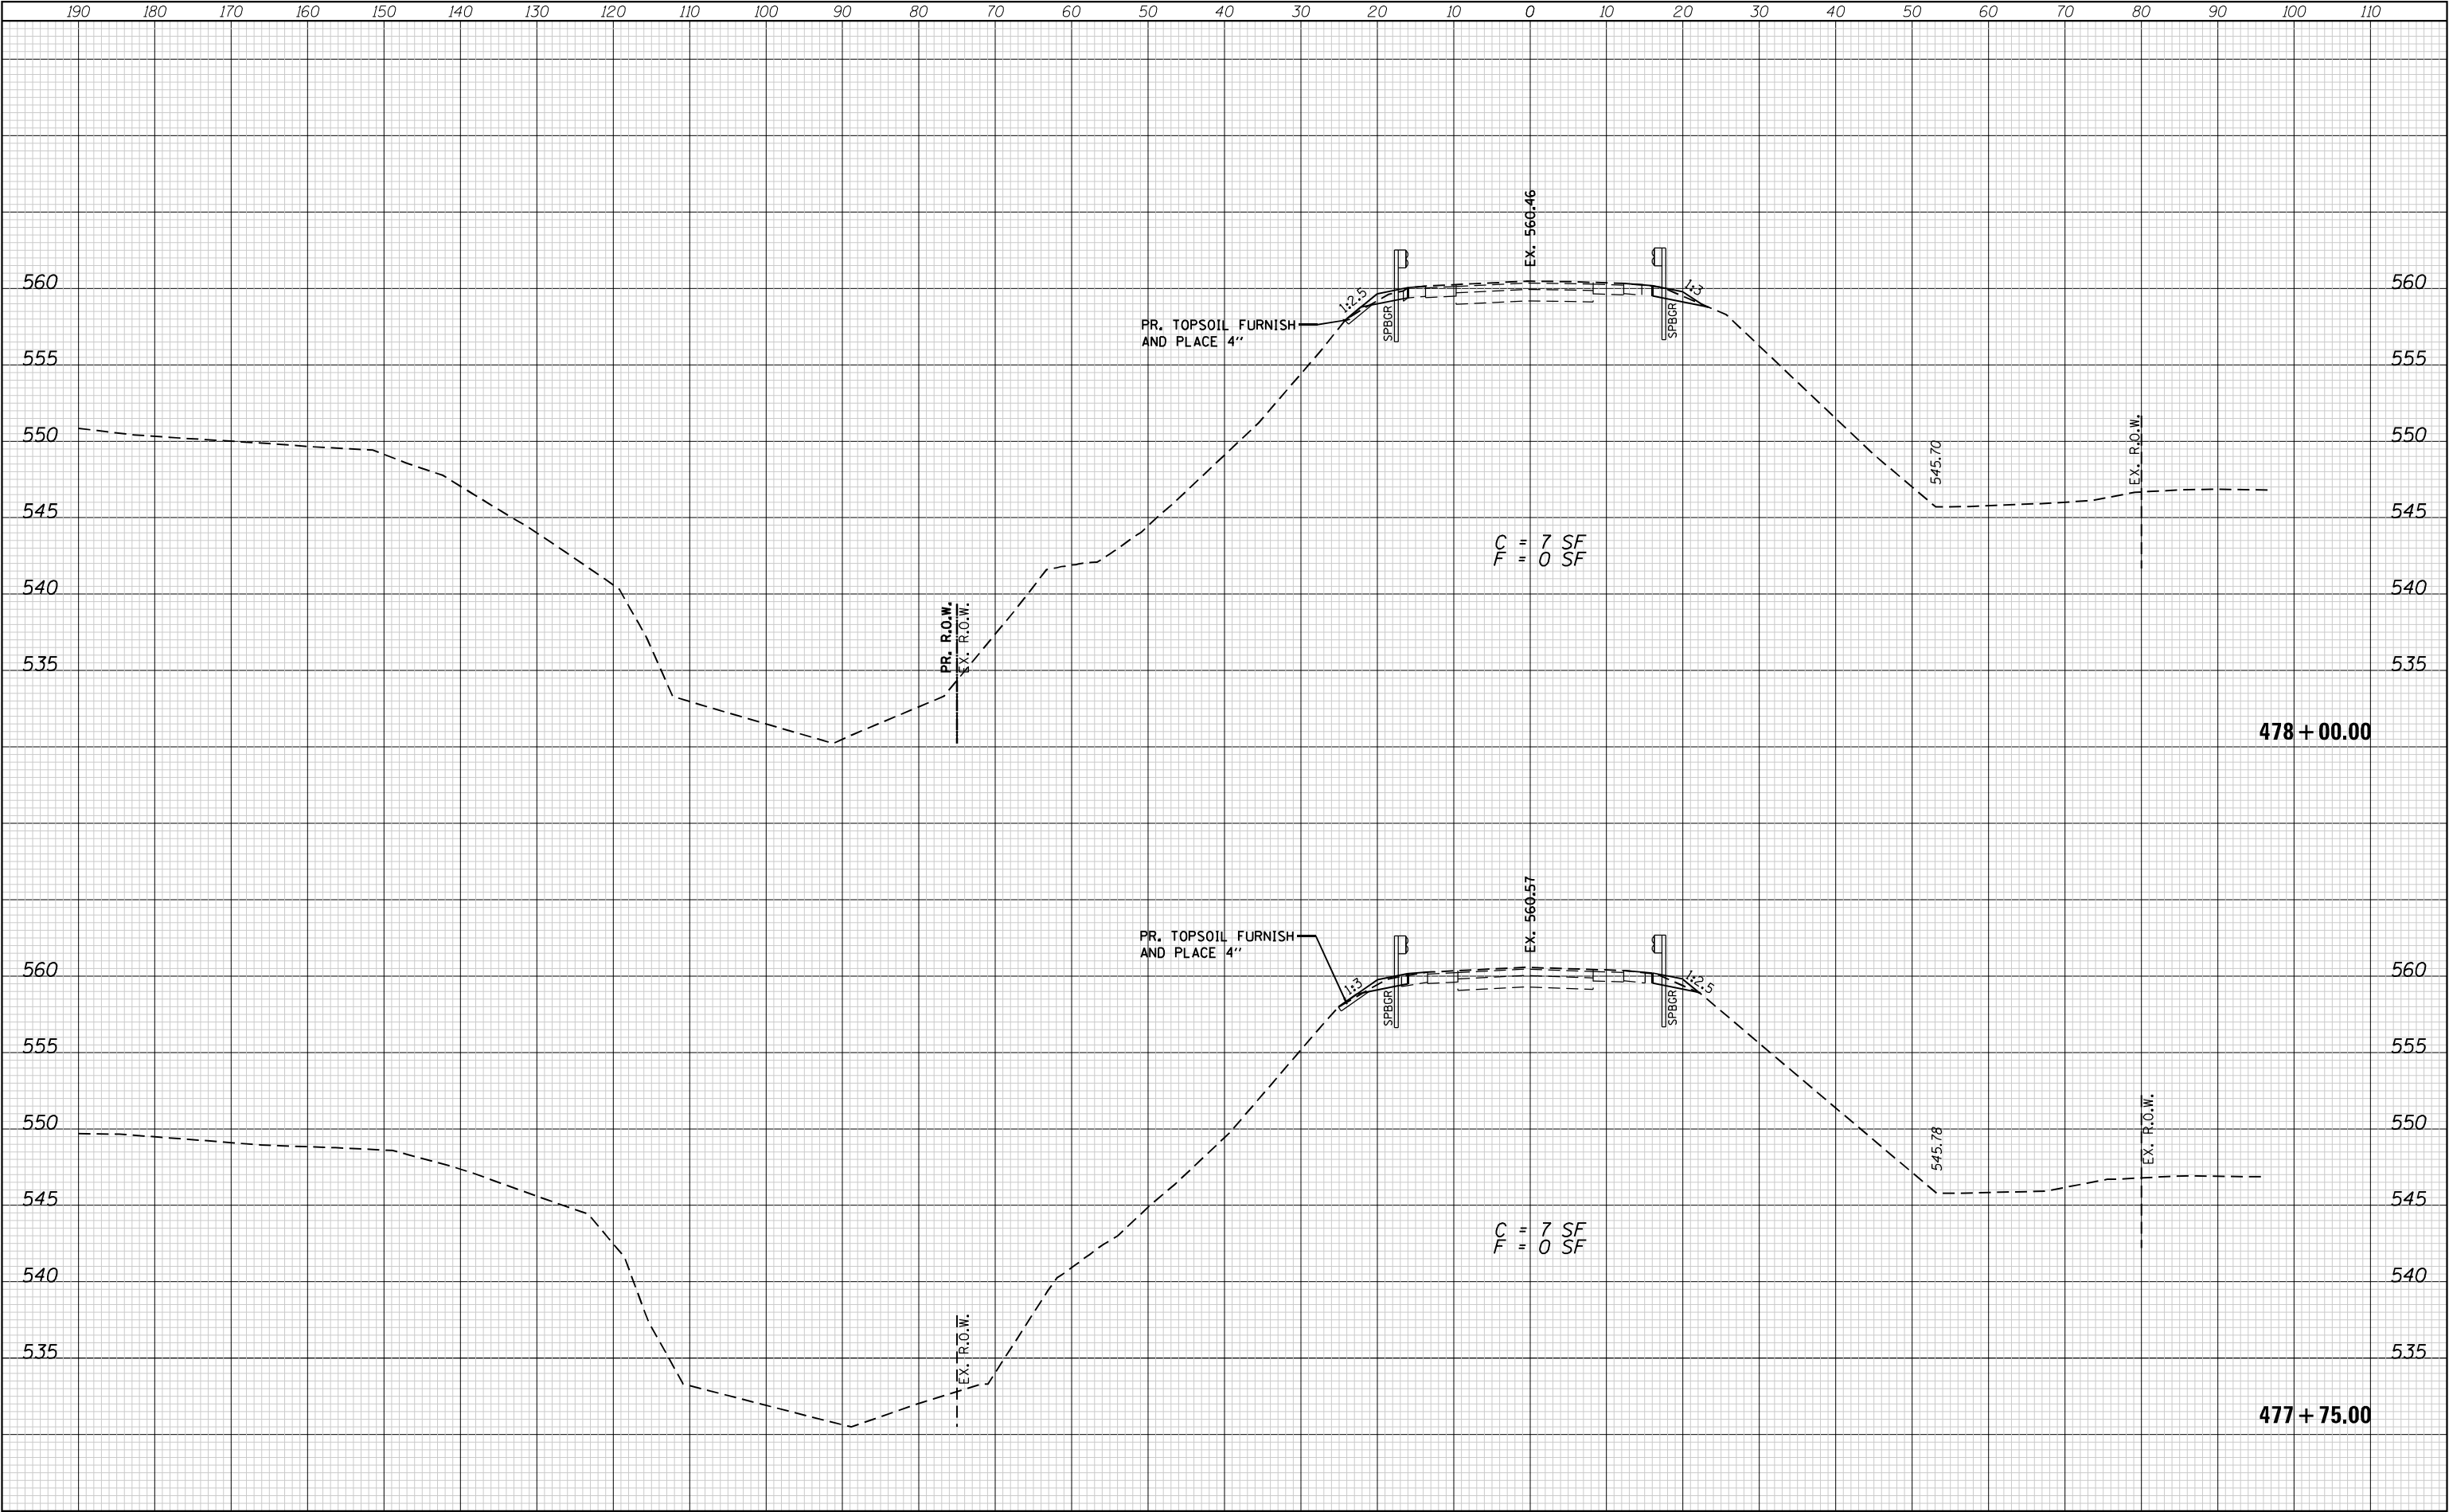


FINAL	SURVEYED	DATE
SURVEY	PLOTTED	BY
NOTE BOOK	TEMPLATE	
NO.	AREAS	CHECKED

ORIGINAL	SURVEYED	DATE
SURVEY	PLOTTED	BY
NOTE BOOK	TEMPLATE	
NO.	AREAS	CHECKED

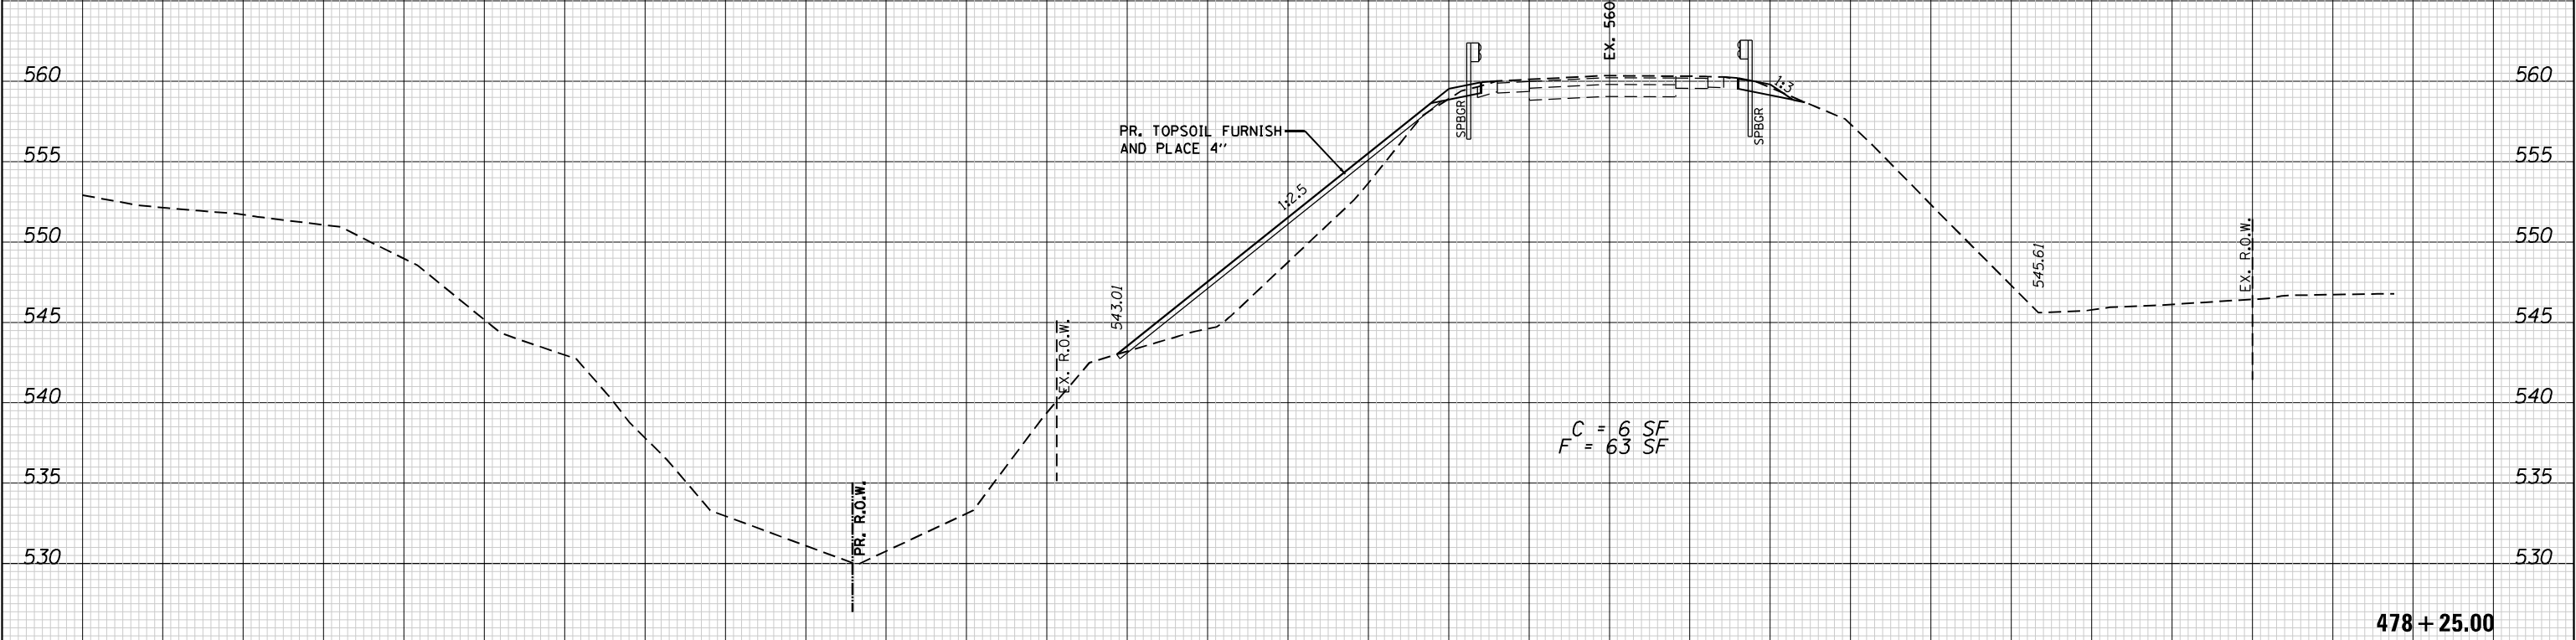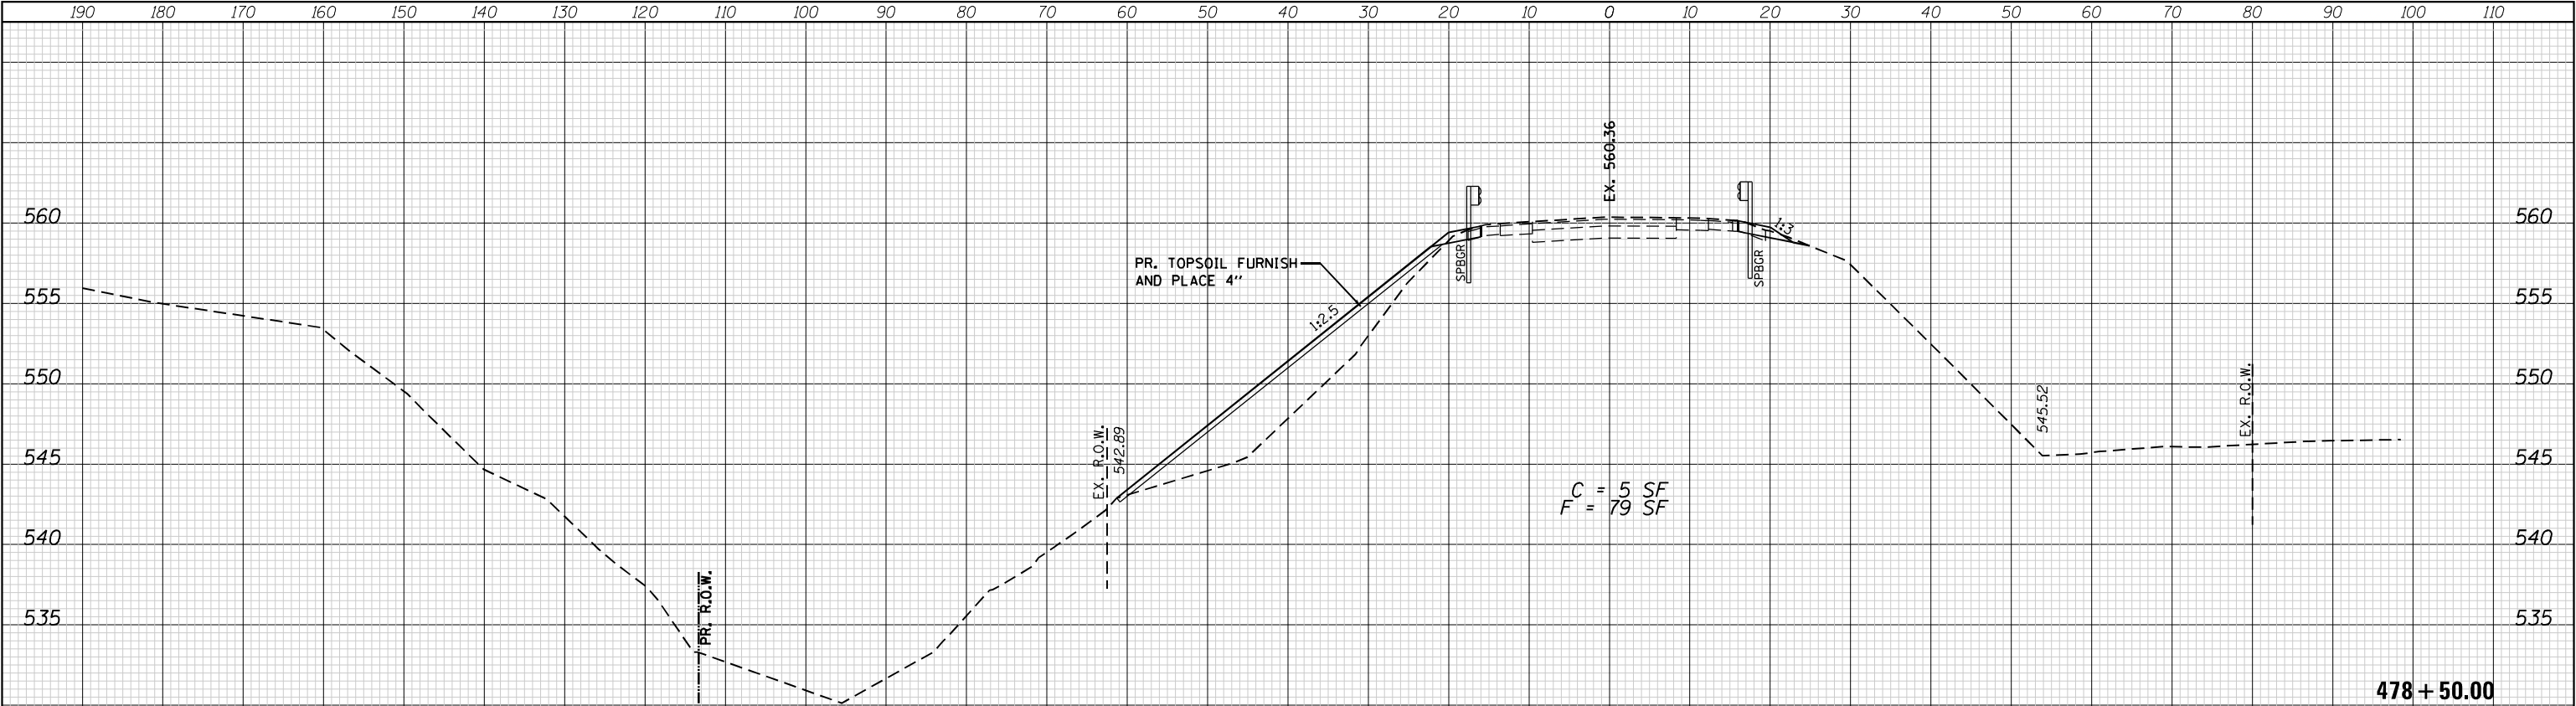


FILE NAME =	USER NAME = efisher	DESIGNED -	REVISED -	STATE OF ILLINOIS DEPARTMENT OF TRANSPORTATION	ROADWAY CROSS SECTIONS				F.A. RTE.	SECTION	COUNTY	TOTAL SHEETS	SHEET NO.
P:\2009\090072\IL 8-Kick\4. CADD\4.2-TR\SHEETS	D468862-sht-xssht-rdw.dgn	DRAWN -	REVISED -		IL 8 OVER THE WEST FORK OF KICKAPOO CREEK				1388	(Z-2C-15D)BR-1	PEORIA	90	66
	PLOT SCALE = 20.0000 ' / in.	CHECKED -	REVISED -						CONTRACT NO. 68862				
Default	PLOT DATE = 6/14/2022	DATE -	REVISED -		SCALE: 1" = 10' SHEET 9 OF 25 SHEETS STA. 478+25.00 TO STA. 478+50.00				ILLINOIS FED. AID PROJECT				

ORIGINAL SURVEY						DATE
SURVEYED _____						
PLOTTED _____						
TEMPLATE _____						
AREAS _____						
AREAS CHECKED _____						
NO. _____						

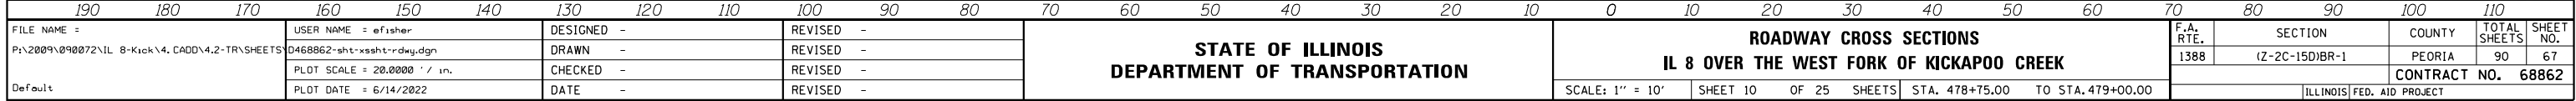


ORIGINAL SURVEY	SURVEYED _____ PLOTTED _____ TEMPLATE _____ AREAS _____ AREAS CHECKED _____	BY _____	DATE _____
NOTE BOOK	N.O. _____		

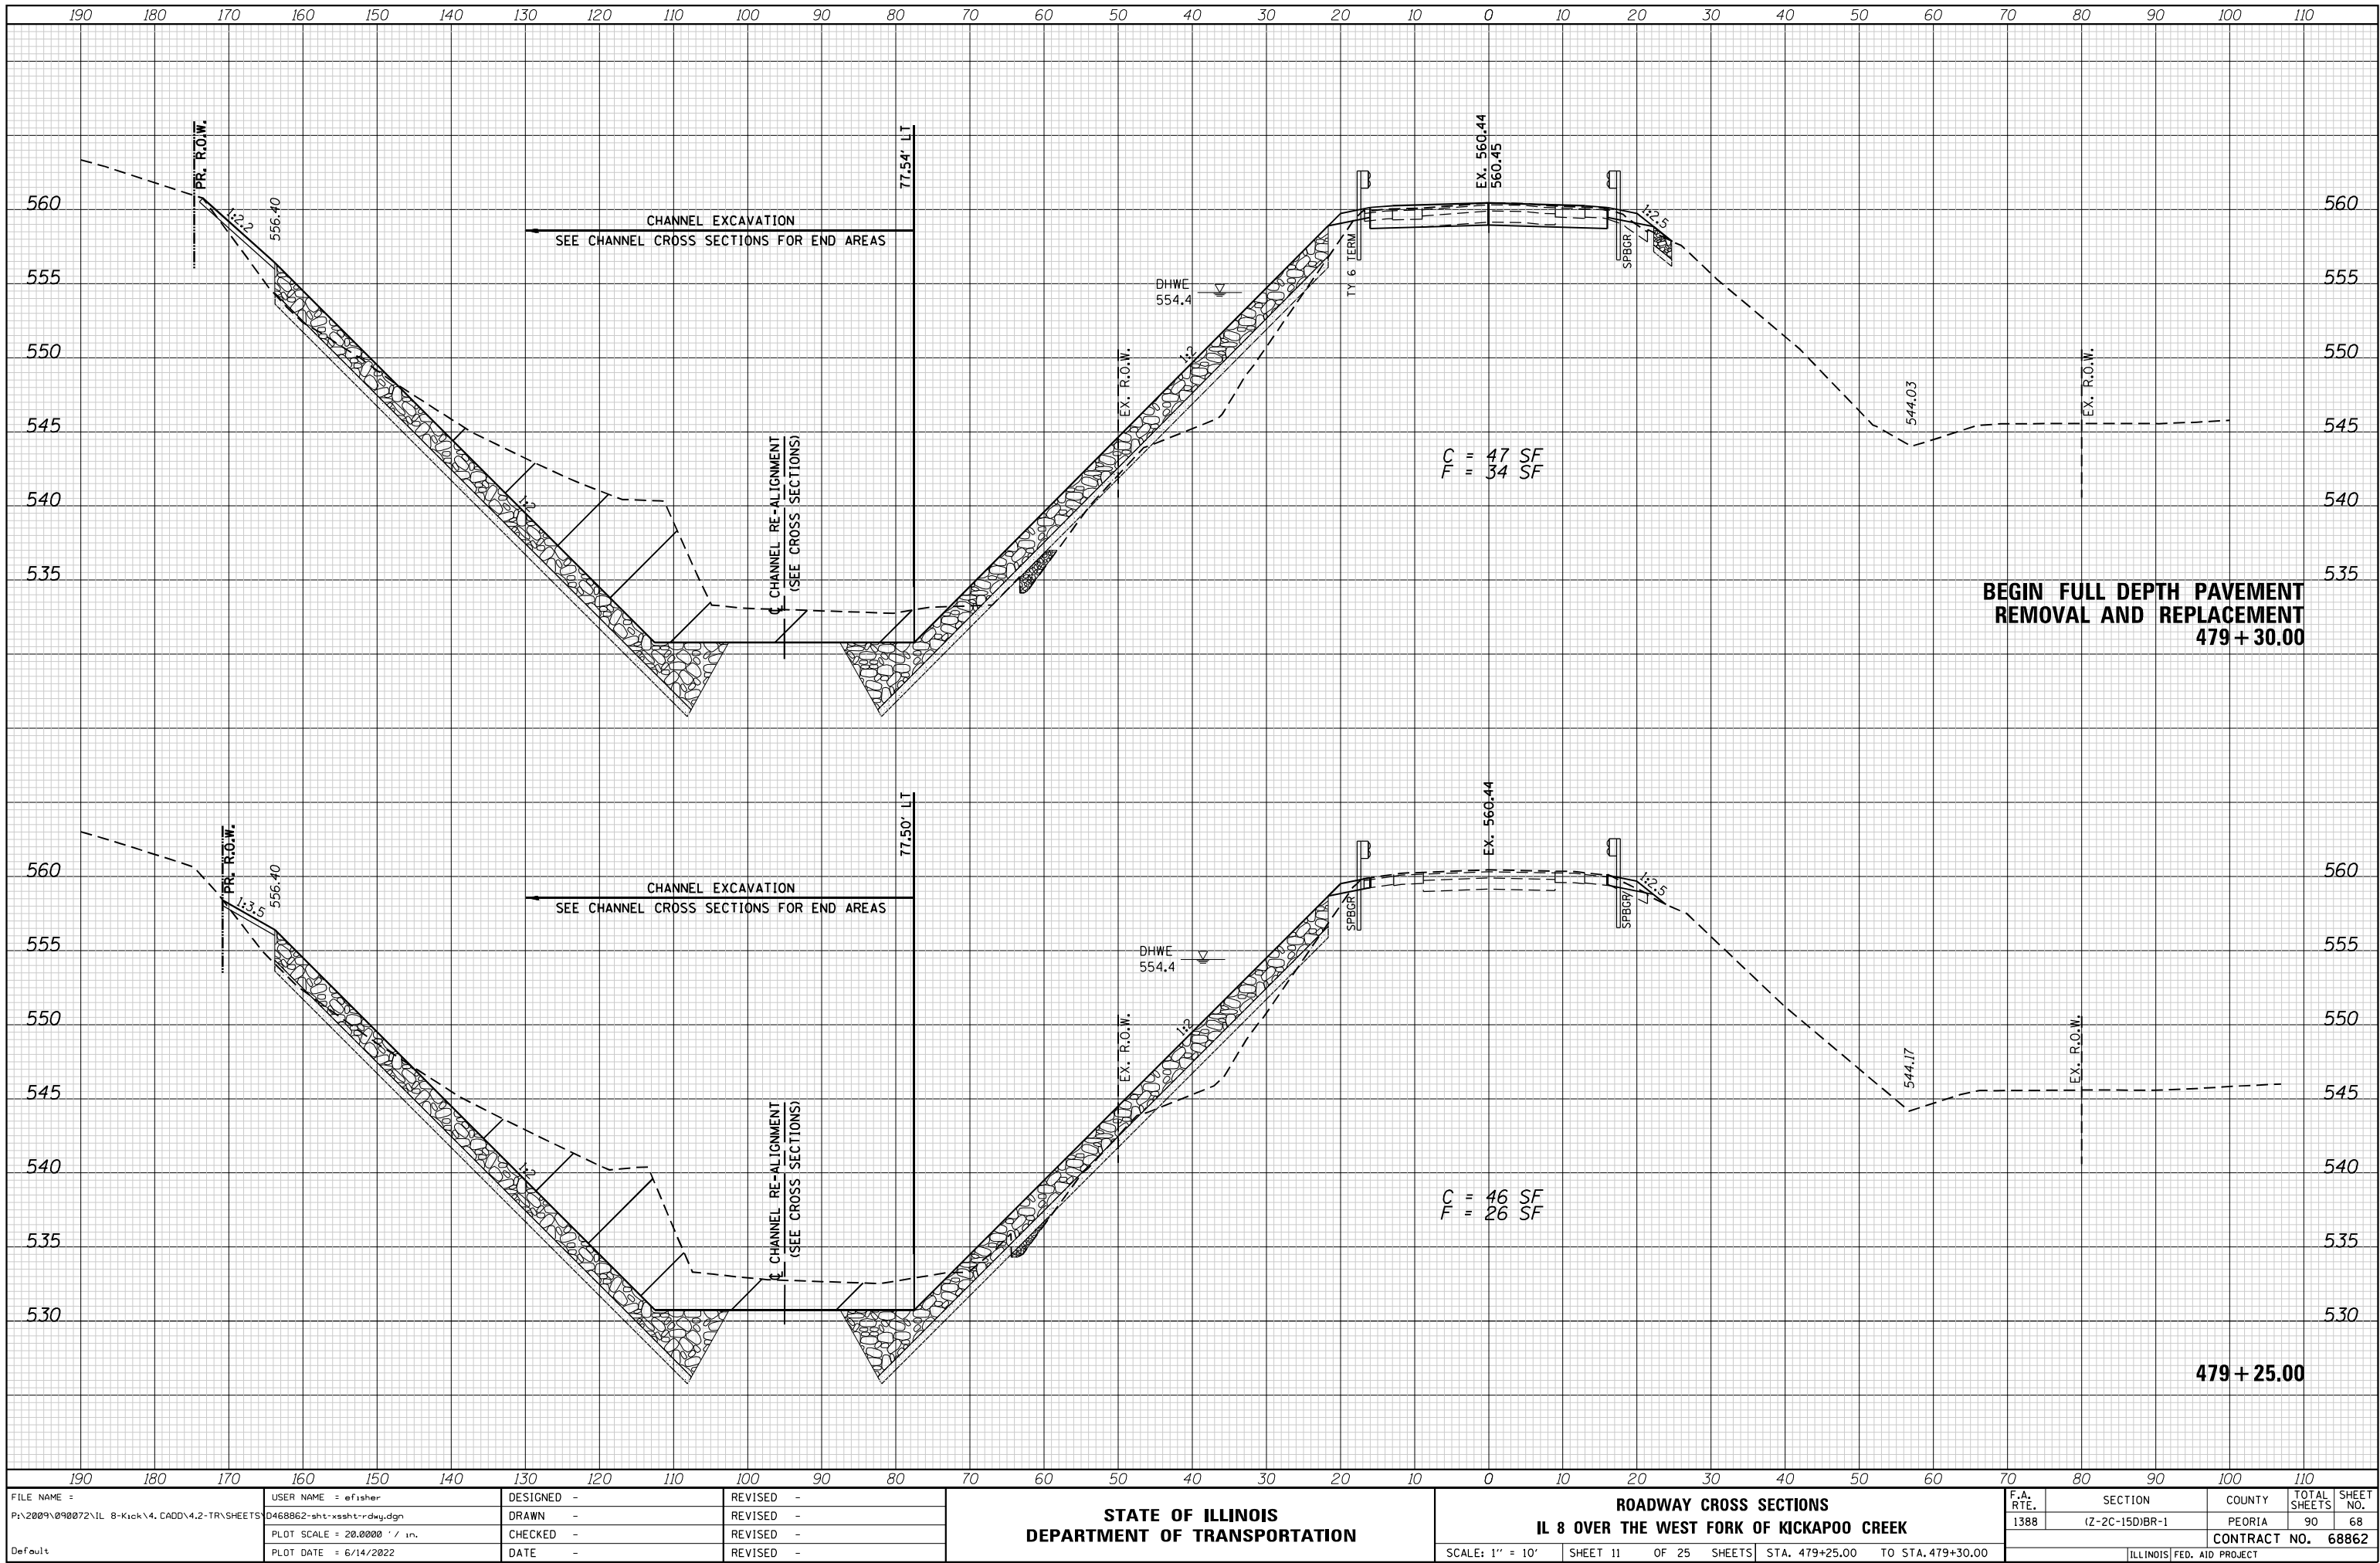


DATE	BY	SURVEYED	PLOTTED	TEMPLATE	AREAS	CHECKED
NO.		FINAL	SURVEY	NOTE BOOK		

DATE	BY	SURVEYED	PLOTTED	TEMPLATE	AREAS	CHECKED
NO.		ORIGINAL	SURVEY	NOTE BOOK		

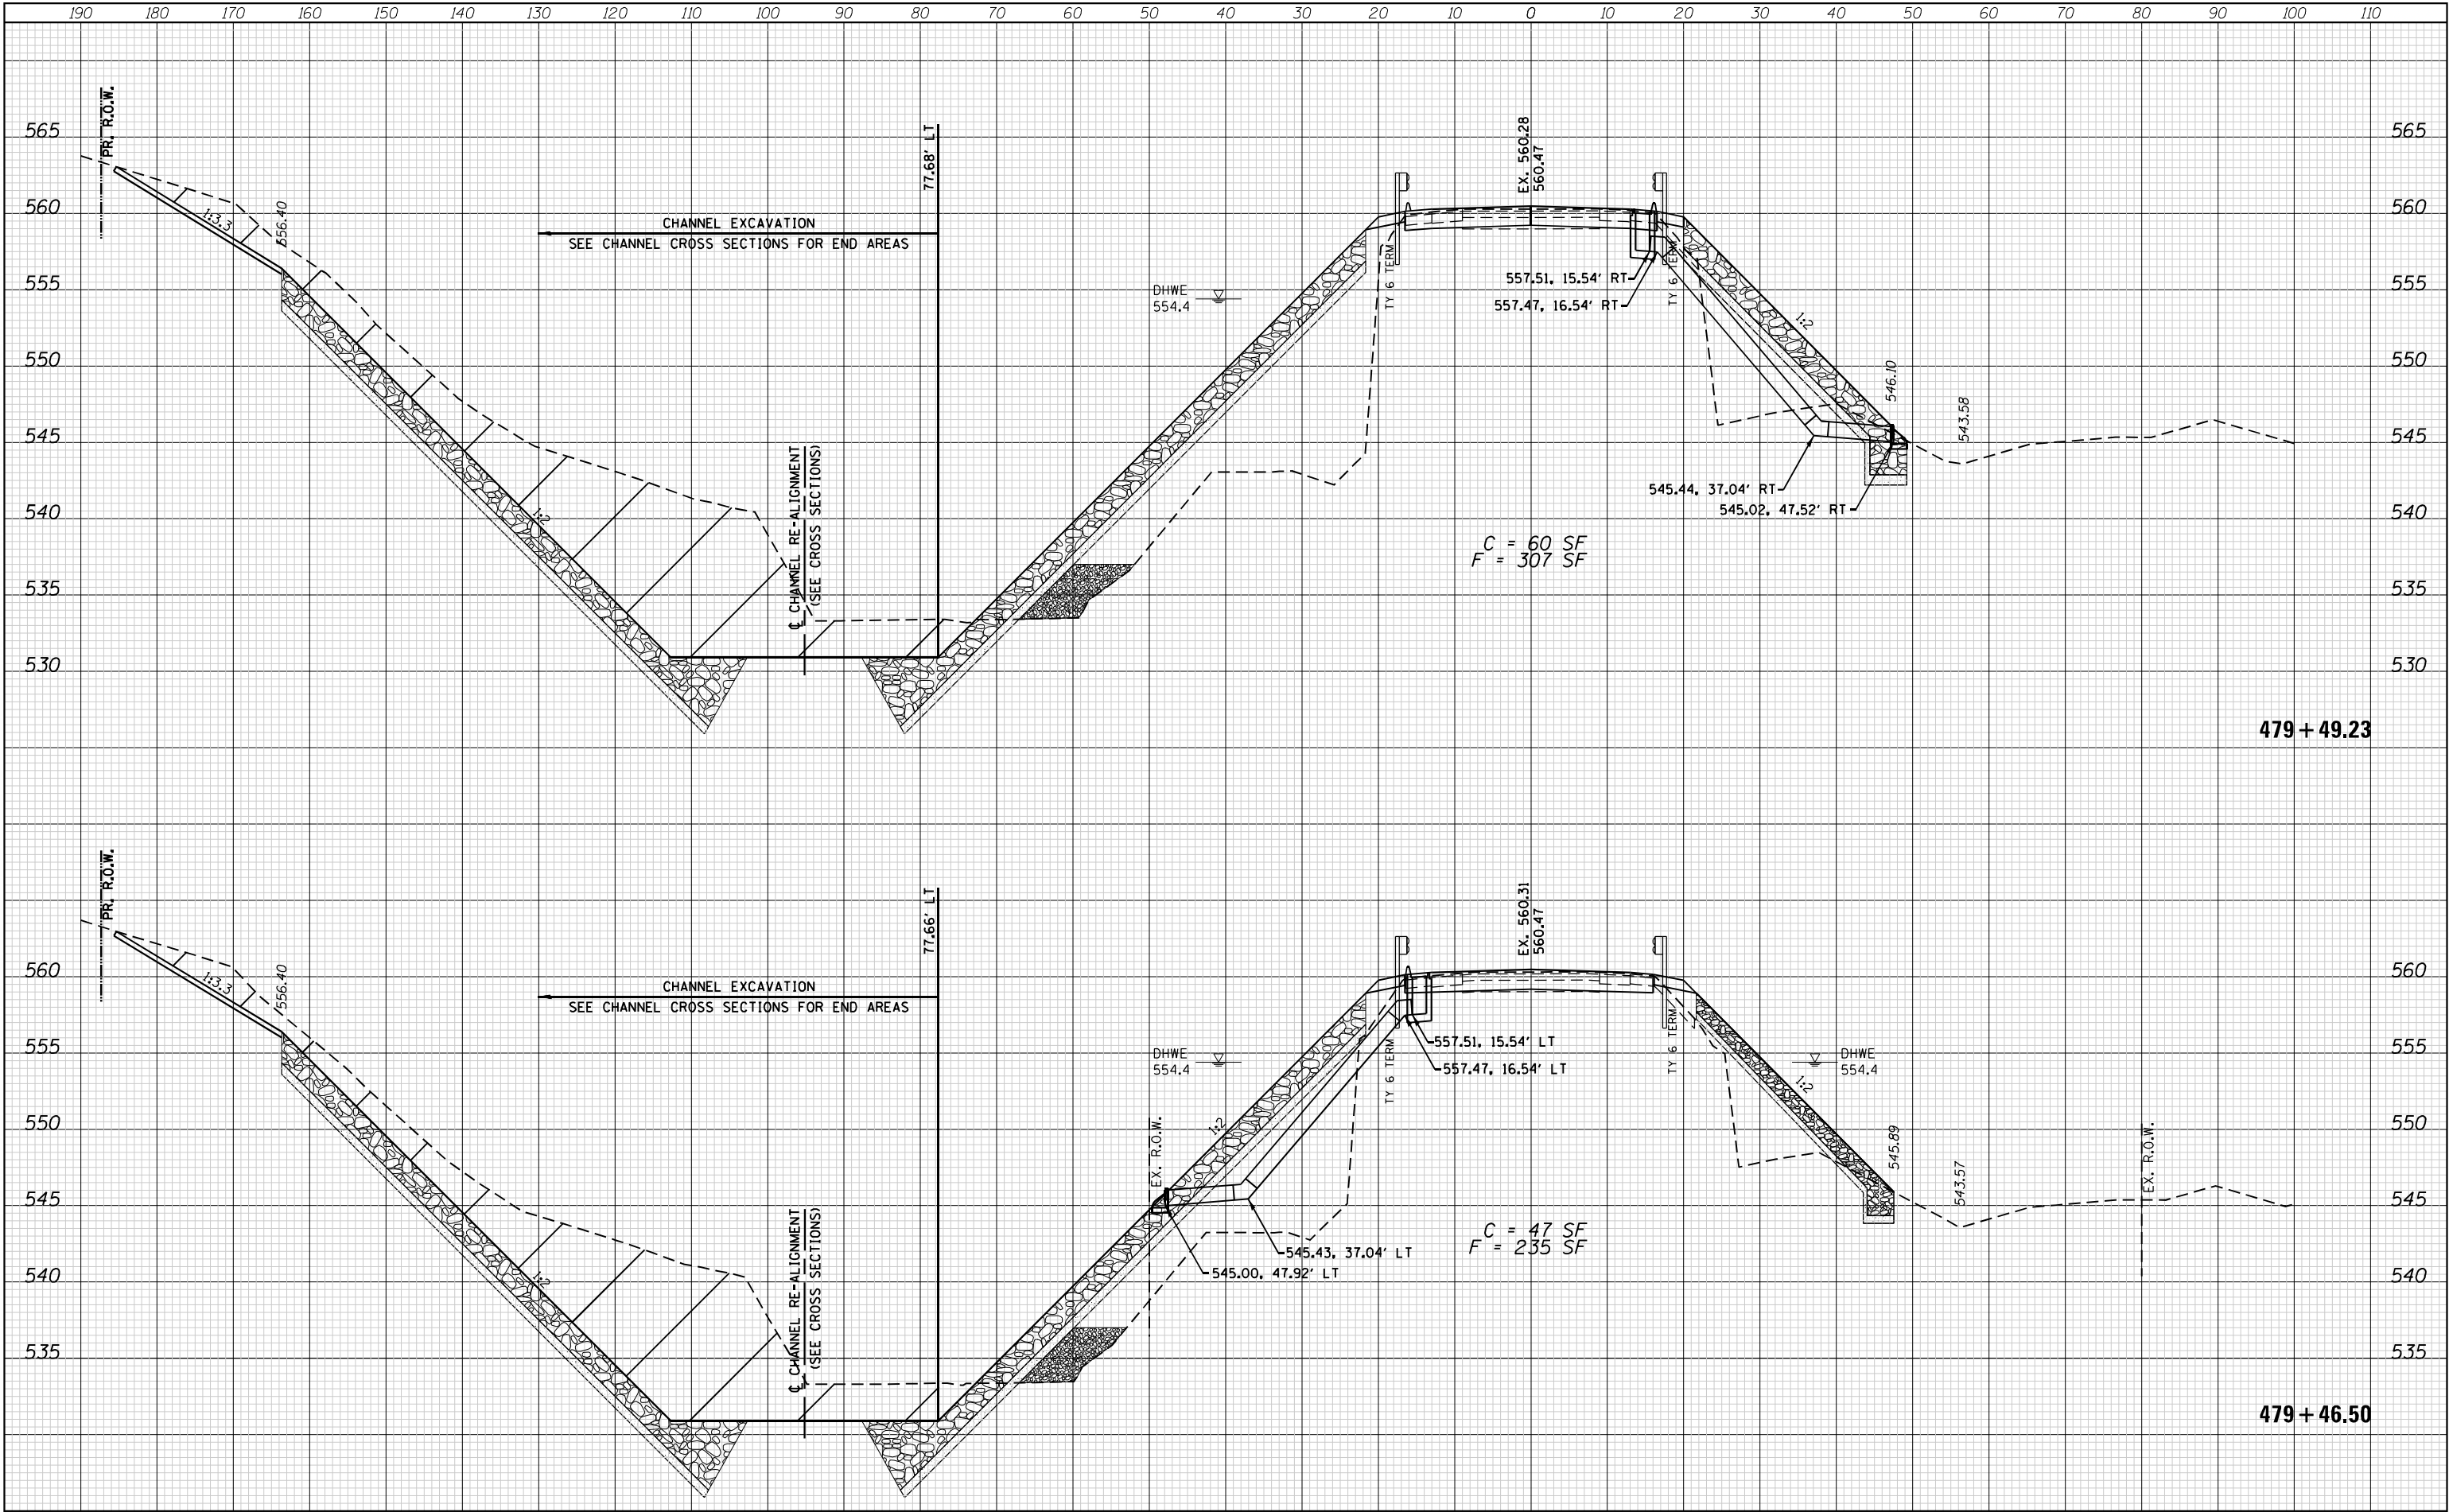


FILE NAME :	USER NAME : efisher	DESIGNED -	REVISED -	STATE OF ILLINOIS DEPARTMENT OF TRANSPORTATION				ROADWAY CROSS SECTIONS IL 8 OVER THE WEST FORK OF KICKAPOO CREEK				F.A. RTE.	SECTION	COUNTY	TOTAL SHEETS	SHEET NO.
P:\2009\090072\IL 8-Kick\4. CADD\4.2-TR\SHEET15	D468862-sht-xssht-rdw.dgn	DRAWN -	REVISED -									1388	(Z-2C-15D)BR-1	PEORIA	90	69
Default	PLOT SCALE = 20.0000' / in.	CHECKED -	REVISED -									CONTRACT NO. 68862				
	PLOT DATE = 6/14/2022	DATE -	REVISED -					SCALE: 1" = 10' SHEET 12 OF 25 SHEETS STA. 479+46.50 TO STA. 479+49.23				ILLINOIS FED. AID PROJECT				

ORIGINAL SURVEY	SURVEYED _____		BY _____	DATE _____
	PLOTTED _____			
	TEMPLATE _____			
	AREAS _____			
	AREAS CHECKED _____			
	NO. _____			
NOTE BOOK				

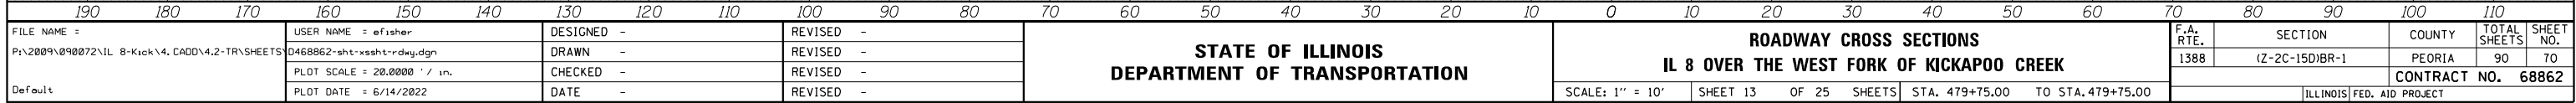

FILE NAME =	USER NAME = efisher	DESIGNED -	REVISED -	STATE OF ILLINOIS DEPARTMENT OF TRANSPORTATION	ROADWAY CROSS SECTIONS				F.A. RTE.	SECTION	COUNTY	TOTAL SHEETS	SHEET NO.	
P:\2009\090702\IL 8-Kick V4, CADD\4,2-TR\SHEETS	D468862-sht-xsht-rdwy.dgn	DRAWN -	REVISED -		IL 8 OVER THE WEST FORK OF KICKAPOO CREEK				1388	(Z-2C-15D)BR-1	PEORIA	90	70	
	PLOT SCALE = 20.0000 ' / in.	CHECKED -	REVISED -						CONTRACT NO. 68862					
Default	PLOT DATE = 6/14/2022	DATE -	REVISED -		SCALE: 1" = 10'				SHEET 13	OF 25	SHEETS	STA. 479+75.00	TO STA. 479+75.00	ILLINOIS FED. AID PROJECT


ORIGINAL SURVEY	SURVEYED _____		BY _____	DATE _____
	PLOTTED _____			
	TEMPLATE _____			
	AREAS _____			
	AREAS CHECKED _____			
	NO. _____			

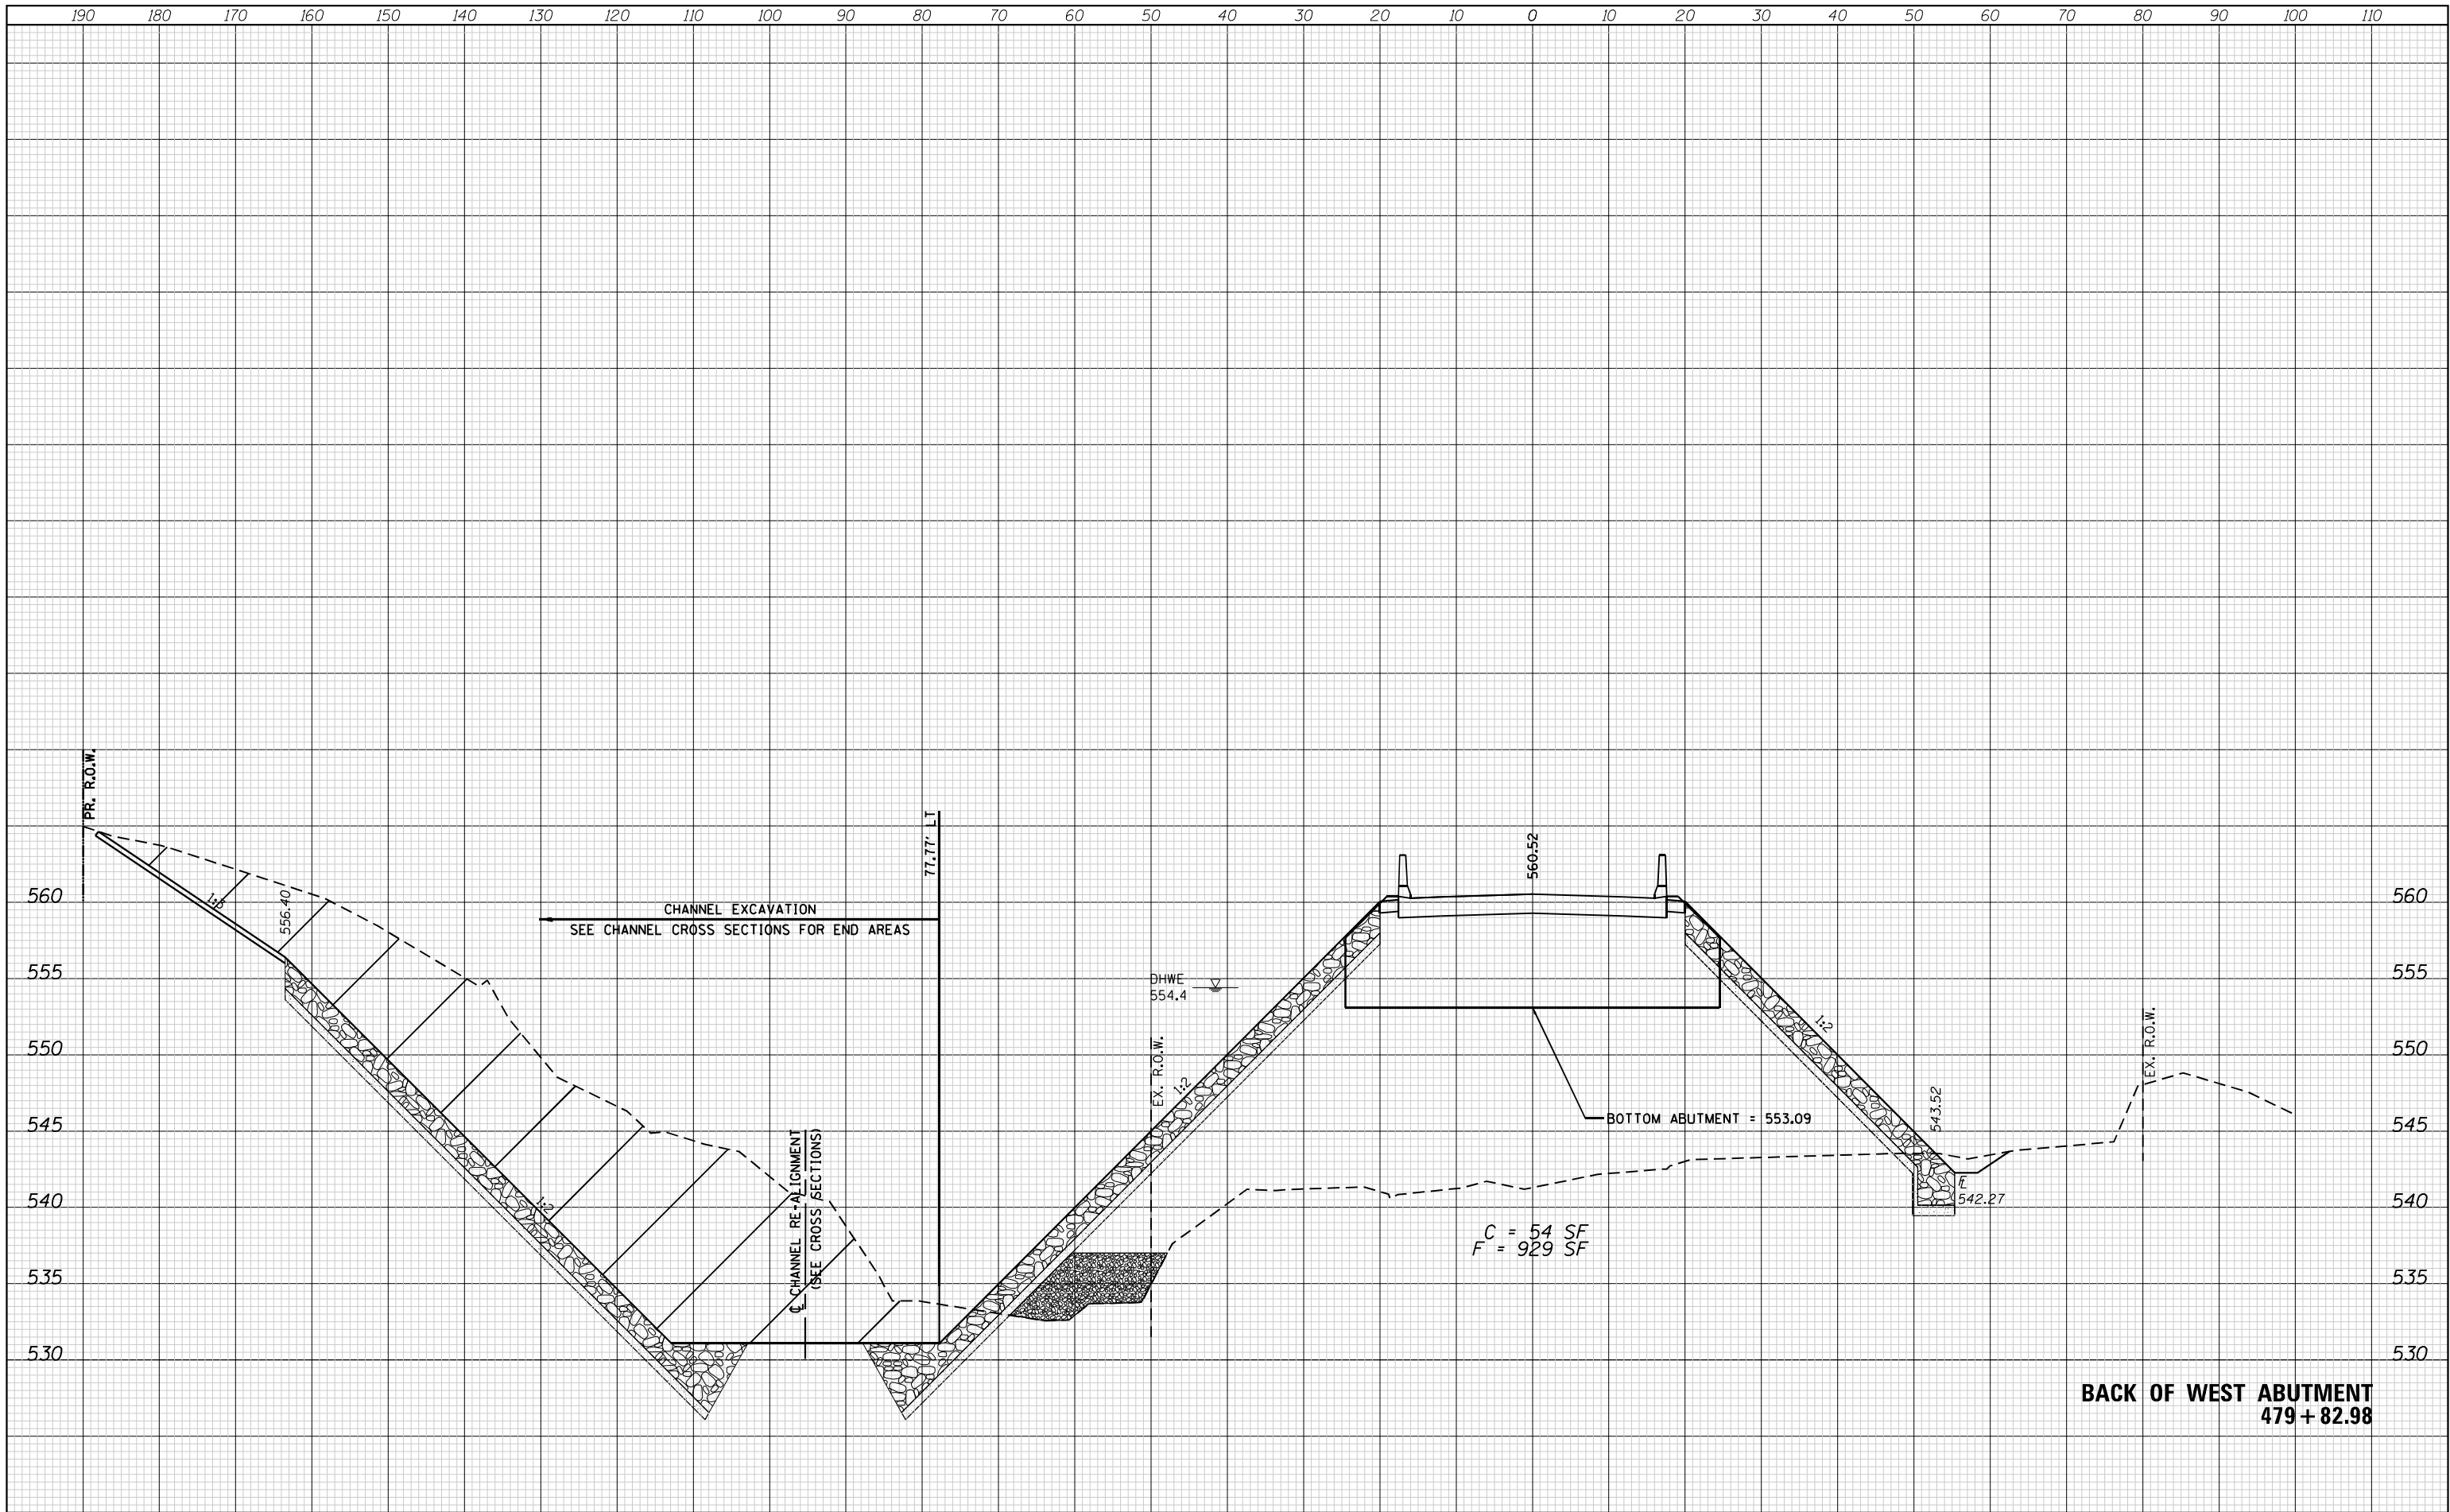

1901801701601501401301201101009080706050403020100102030405060708090100110																																			
FILE NAME =		USER NAME = efisher			DESIGNED -			REVISED -			STATE OF ILLINOIS DEPARTMENT OF TRANSPORTATION										ROADWAY CROSS SECTIONS								F.A. RTE.	SECTION		COUNTY	TOTAL SHEETS	SHEET NO.	
P:\2009\09072\IL 8-Kick\4.CADD\4.2-TR\SHEETS		D468862-sht-xssht-rdwg.dgn			DRAWN -			REVISED -													IL 8 OVER THE WEST FORK OF KICKAPOO CREEK								1388	(Z-2C-15D)BR-1		PEORIA	90	71	
		PLOT SCALE = 20.0000' / in.			CHECKED -			REVISED -																									CONTRACT NO.	68862	
Default		PLOT DATE = 6/14/2022			DATE -			REVISED -													SCALE: 1" = 10'								SHEET 14		OF 25		SHEETS		STA. 479+82.98

FINAL SURVEY NOTE BOOK NO.	SURVEYED PLOTTED TEMPLATE AREAS CHECKED	BY	DATE

ORIGINAL SURVEY NOTE BOOK NO.	SURVEYED PLOTTED TEMPLATE AREAS CHECKED	BY	DATE

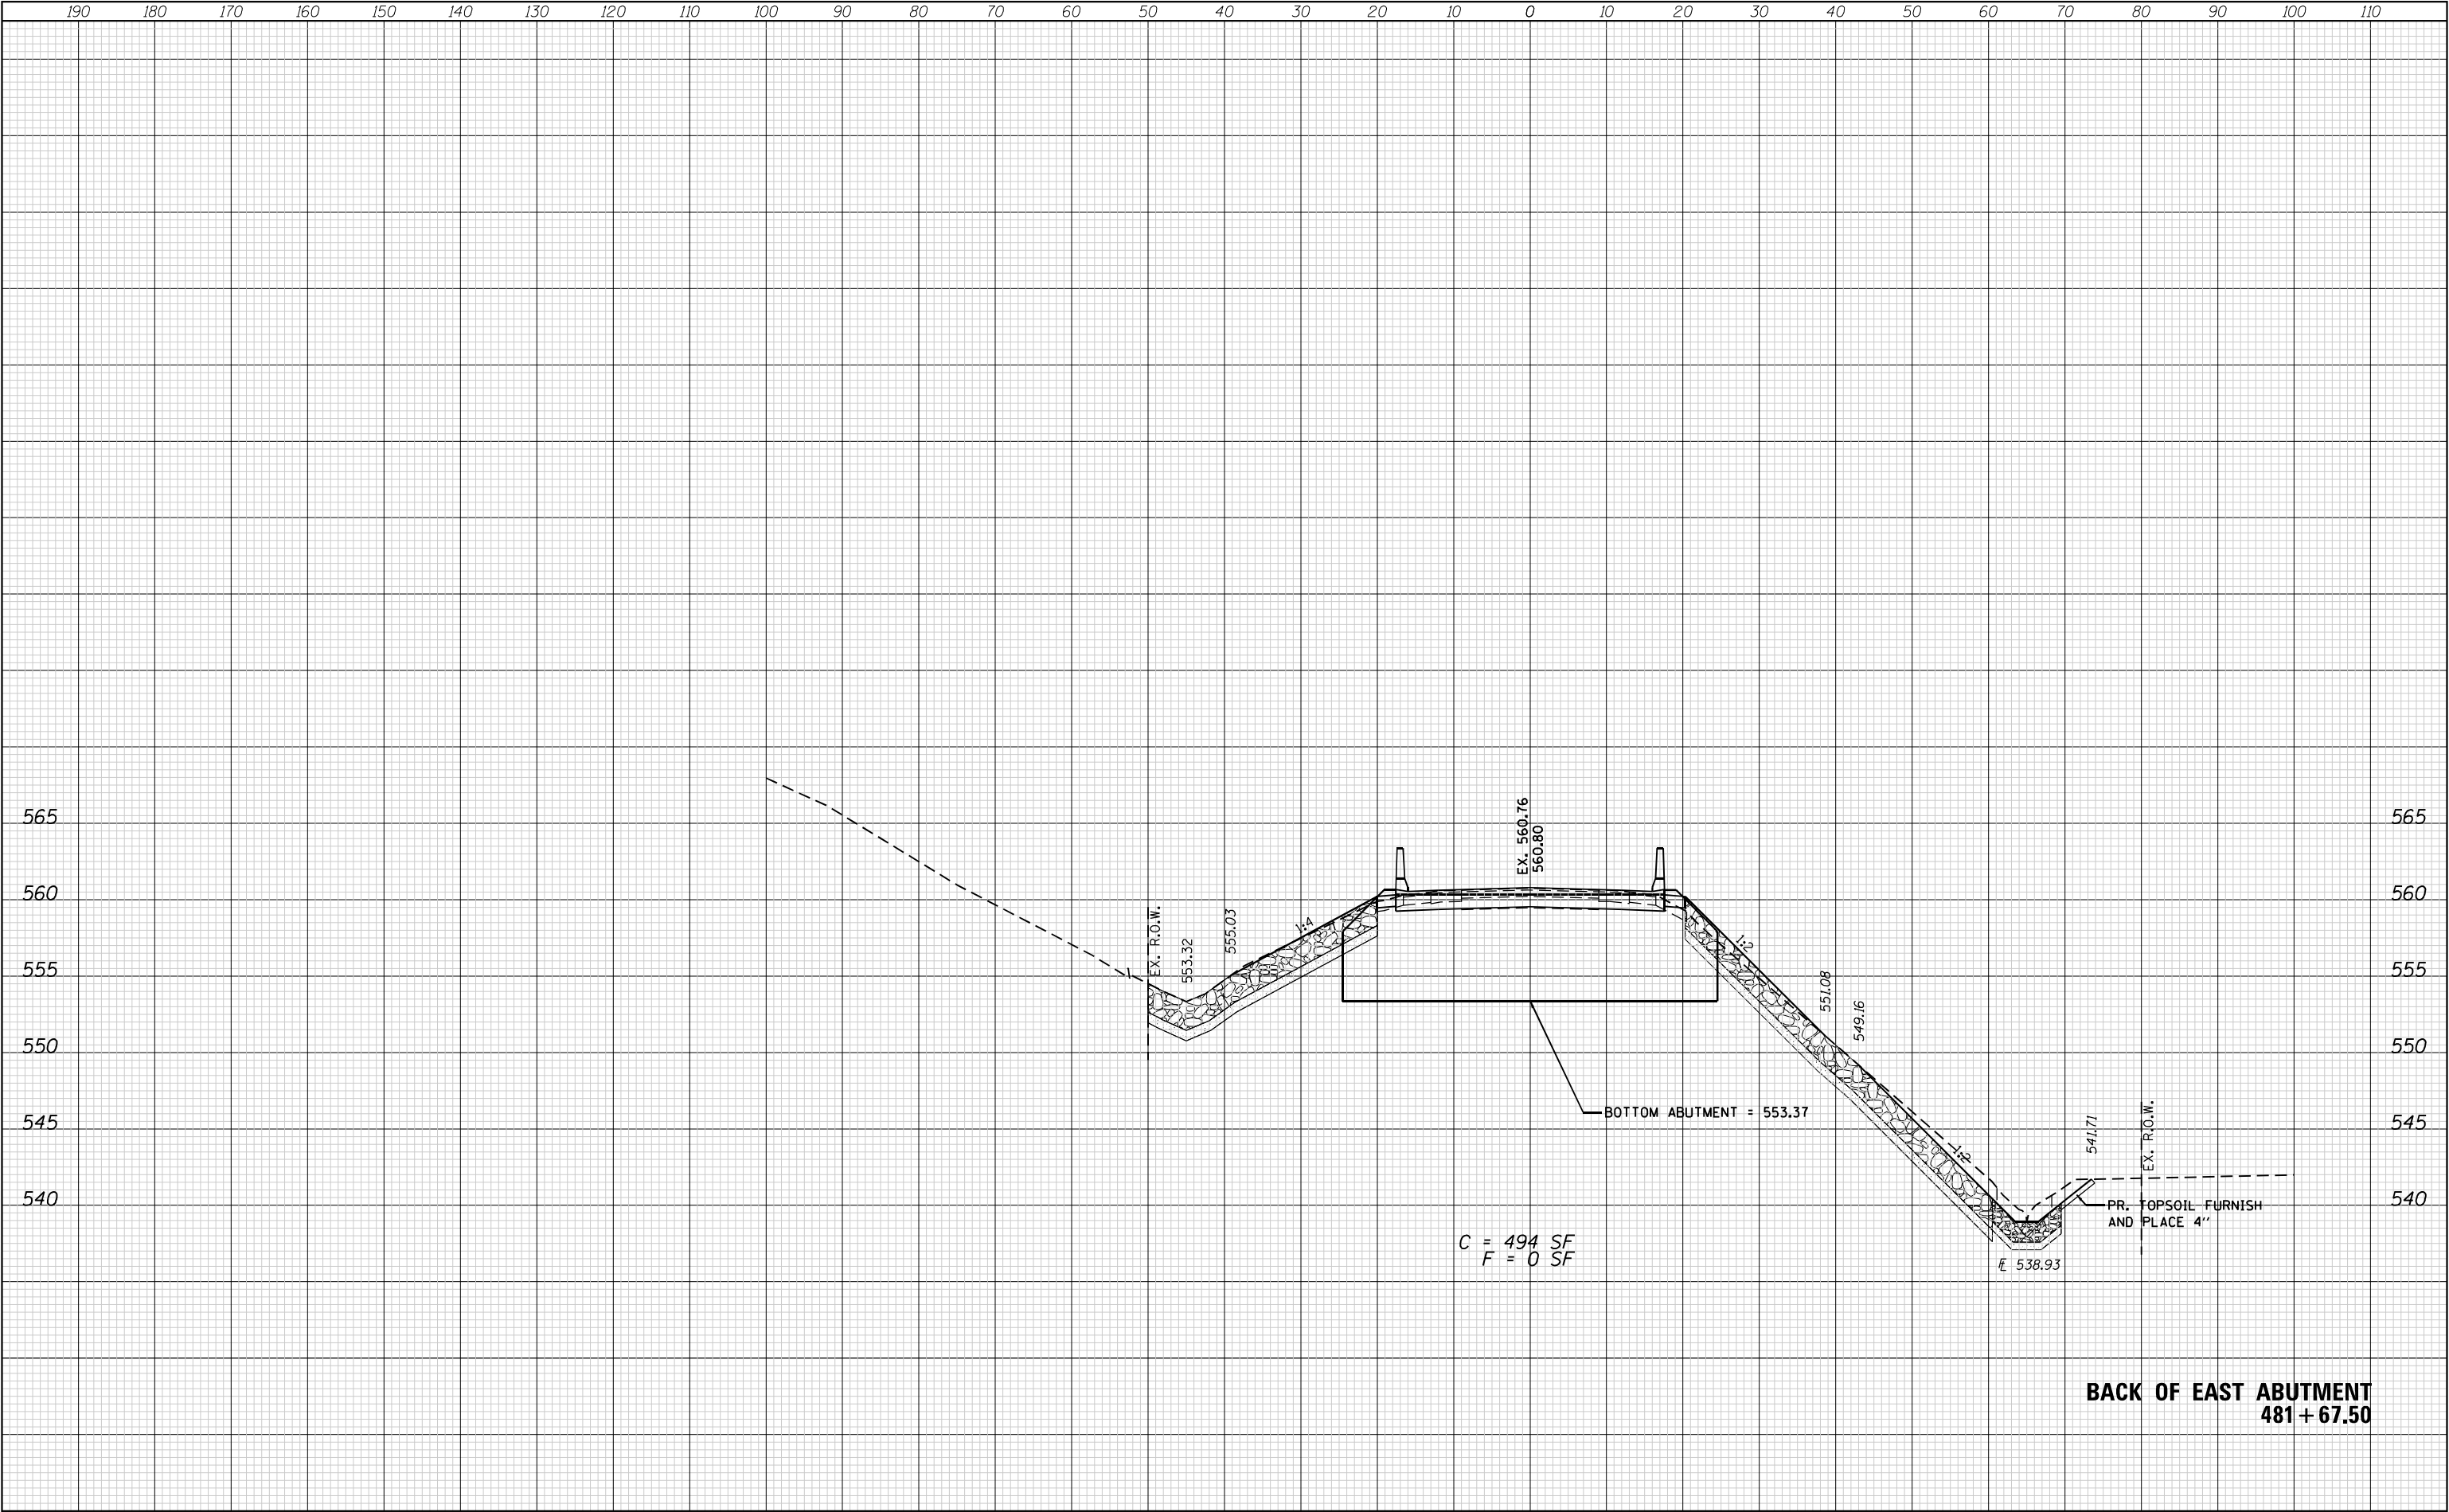

BACK OF EAST ABUTMENT
481 + 67.50


FILE NAME =	USER NAME = efisher	DESIGNED -	REVISED -	STATE OF ILLINOIS DEPARTMENT OF TRANSPORTATION				ROADWAY CROSS SECTIONS				F.A. RTE.	SECTION	COUNTY	TOTAL SHEETS	SHEET NO.
P:\2009\090072\IL 8-Kick\4. CADD\4.2-TR\SHEETS	D468862-sht-xssht-rdw.dgn	DRAWN -	REVISED -					IL 8 OVER THE WEST FORK OF KICKAPOO CREEK				1388	(Z-2C-15D)BR-1	PEORIA	90	72
Default	PLOT SCALE = 20.0000' / in.	CHECKED -	REVISED -					SCALE: 1" = 10' SHEET 15 OF 25 SHEETS STA. 481+67.50 TO STA. 481+67.50				CONTRACT NO. 68862				
	PLOT DATE = 6/14/2022	DATE -	REVISED -									ILLINOIS FED. AID PROJECT				

[illegible]

ORIGINAL SURVEY	SURVEYED _____	BY	DATE
NOTE BOOK	PLOTTED _____		
	TEMPLATE _____		
	AREAS _____		
	AREAS CHECKED _____		
	N.O. _____		

FINAL SURVEY NOTE BOOK NO.	SURVEYED PLOTTED TEMPLATE AREAS CHECKED	BY	DATE

ORIGINAL SURVEY NOTE BOOK NO.	SURVEYED PLOTTED TEMPLATE AREAS CHECKED	BY	DATE

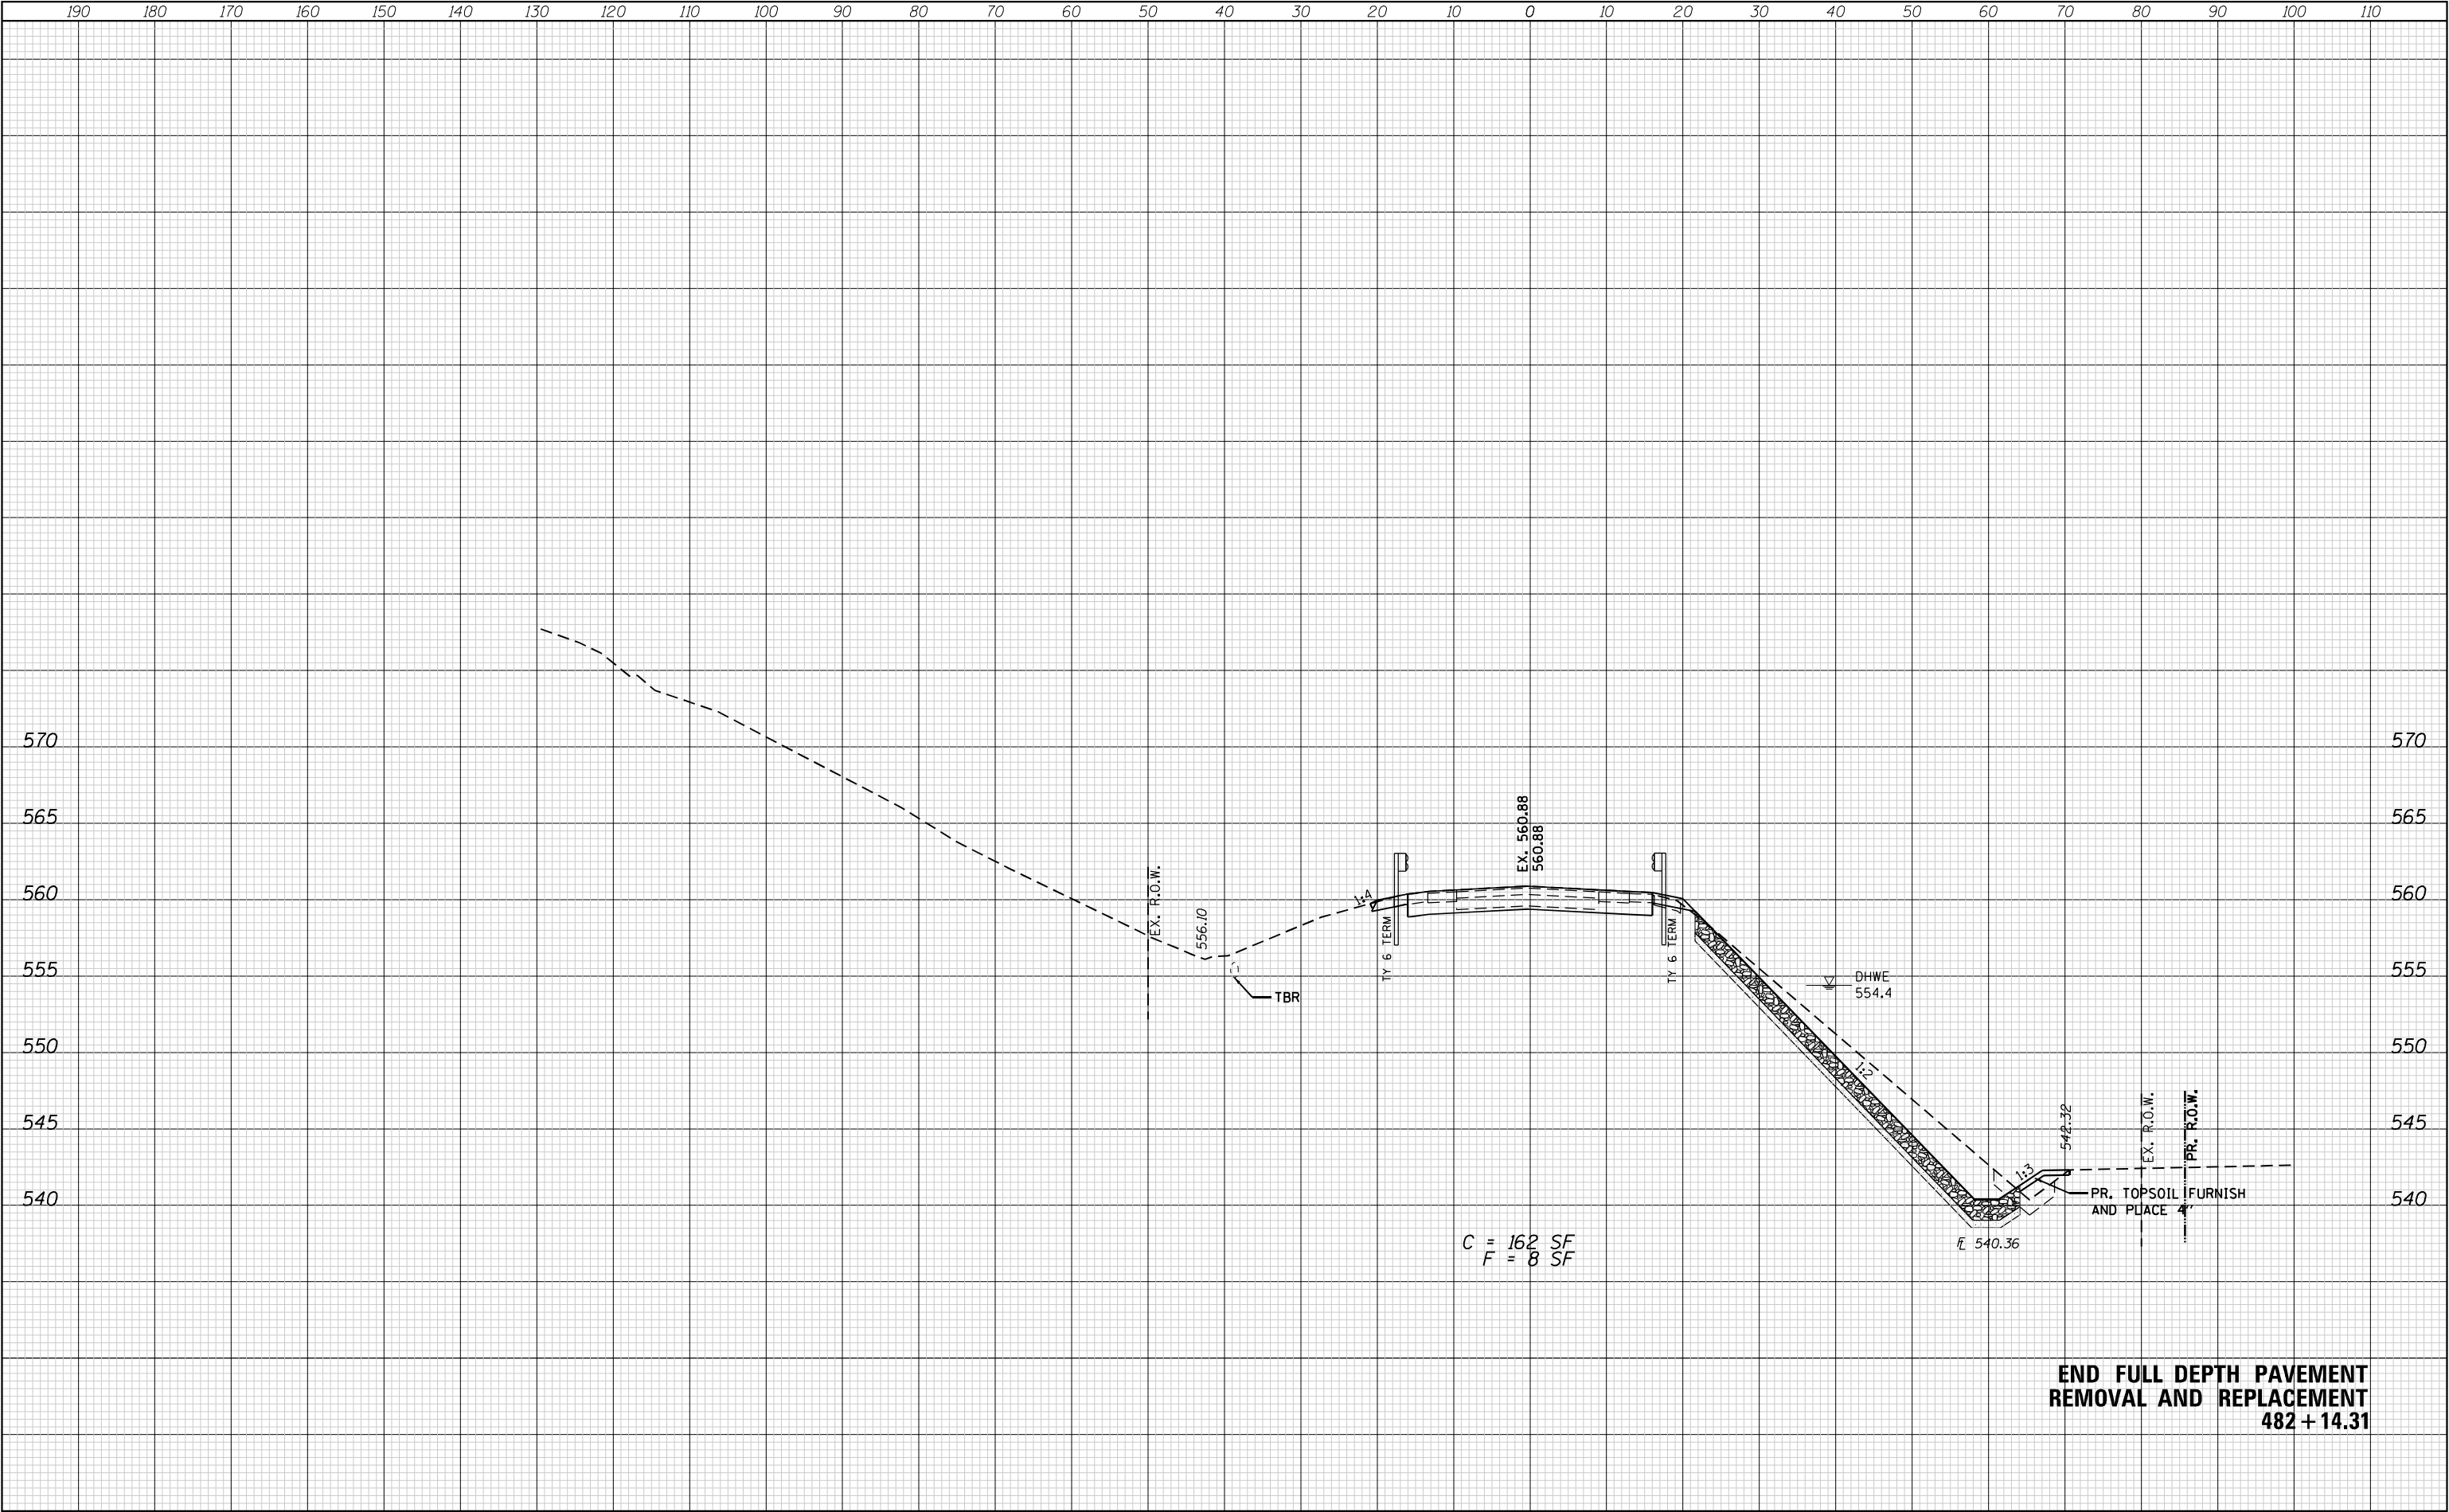

FILE NAME =	USER NAME = efisher	DESIGNED -	REVISED -	STATE OF ILLINOIS DEPARTMENT OF TRANSPORTATION				ROADWAY CROSS SECTIONS				F.A. RTE.	SECTION	COUNTY	TOTAL SHEETS	SHEET NO.
P:\2009\090072\IL 8-Kick\4. CADD\4.2-TR\SHEETS	D468862-sht-xssht-rdw.dgn	DRAWN -	REVISED -					IL 8 OVER THE WEST FORK OF KICKAPOO CREEK				1388	(Z-2C-15D)BR-1	PEORIA	90	75
Default	PLOT SCALE = 20.0000' / in.	CHECKED -	REVISED -					SCALE: 1" = 10' SHEET 18 OF 25 SHEETS STA. 482+14.31 TO STA. 482+14.31				CONTRACT NO. 68862				
	PLOT DATE = 6/14/2022	DATE -	REVISED -									ILLINOIS FED. AID PROJECT				

FINAL SURVEY NOTE BOOK NO.	SURVEYED PLOTTED TEMPLATE AREAS CHECKED	BY	DATE


ORIGINAL SURVEY NOTE BOOK NO.	SURVEYED PLOTTED TEMPLATE AREAS CHECKED	BY	DATE



FILE NAME =	USER NAME = efisher	DESIGNED -	REVISED -	STATE OF ILLINOIS DEPARTMENT OF TRANSPORTATION				ROADWAY CROSS SECTIONS				F.A. RTE.	SECTION	COUNTY	TOTAL SHEETS	SHEET NO.
P:\2009\090072\IL 8-Kick\4. CADD\4.2-TR\SHEETS	D468862-sht-xssht-rdw.dgn	DRAWN -	REVISED -					IL 8 OVER THE WEST FORK OF KICKAPOO CREEK				1388	(Z-2C-15D)BR-1	PEORIA	90	76
Default	PLOT SCALE = 20.0000' / in.	CHECKED -	REVISED -					SCALE: 1" = 10' SHEET 19 OF 25 SHEETS STA. 482+25.00 TO STA. 482+25.00				CONTRACT NO. 68862				
	PLOT DATE = 6/14/2022	DATE -	REVISED -									ILLINOIS FED. AID PROJECT				

FINAL SURVEY	SURVEYED	BY	DATE
NOTE BOOK	PLOTTED		
NO.	TEMPLATE		
	AREAS		
	CHECKED		


ORIGINAL SURVEY	SURVEYED	BY	DATE
NOTE BOOK	PLOTTED		
NO.	TEMPLATE		
	AREAS		
	CHECKED		

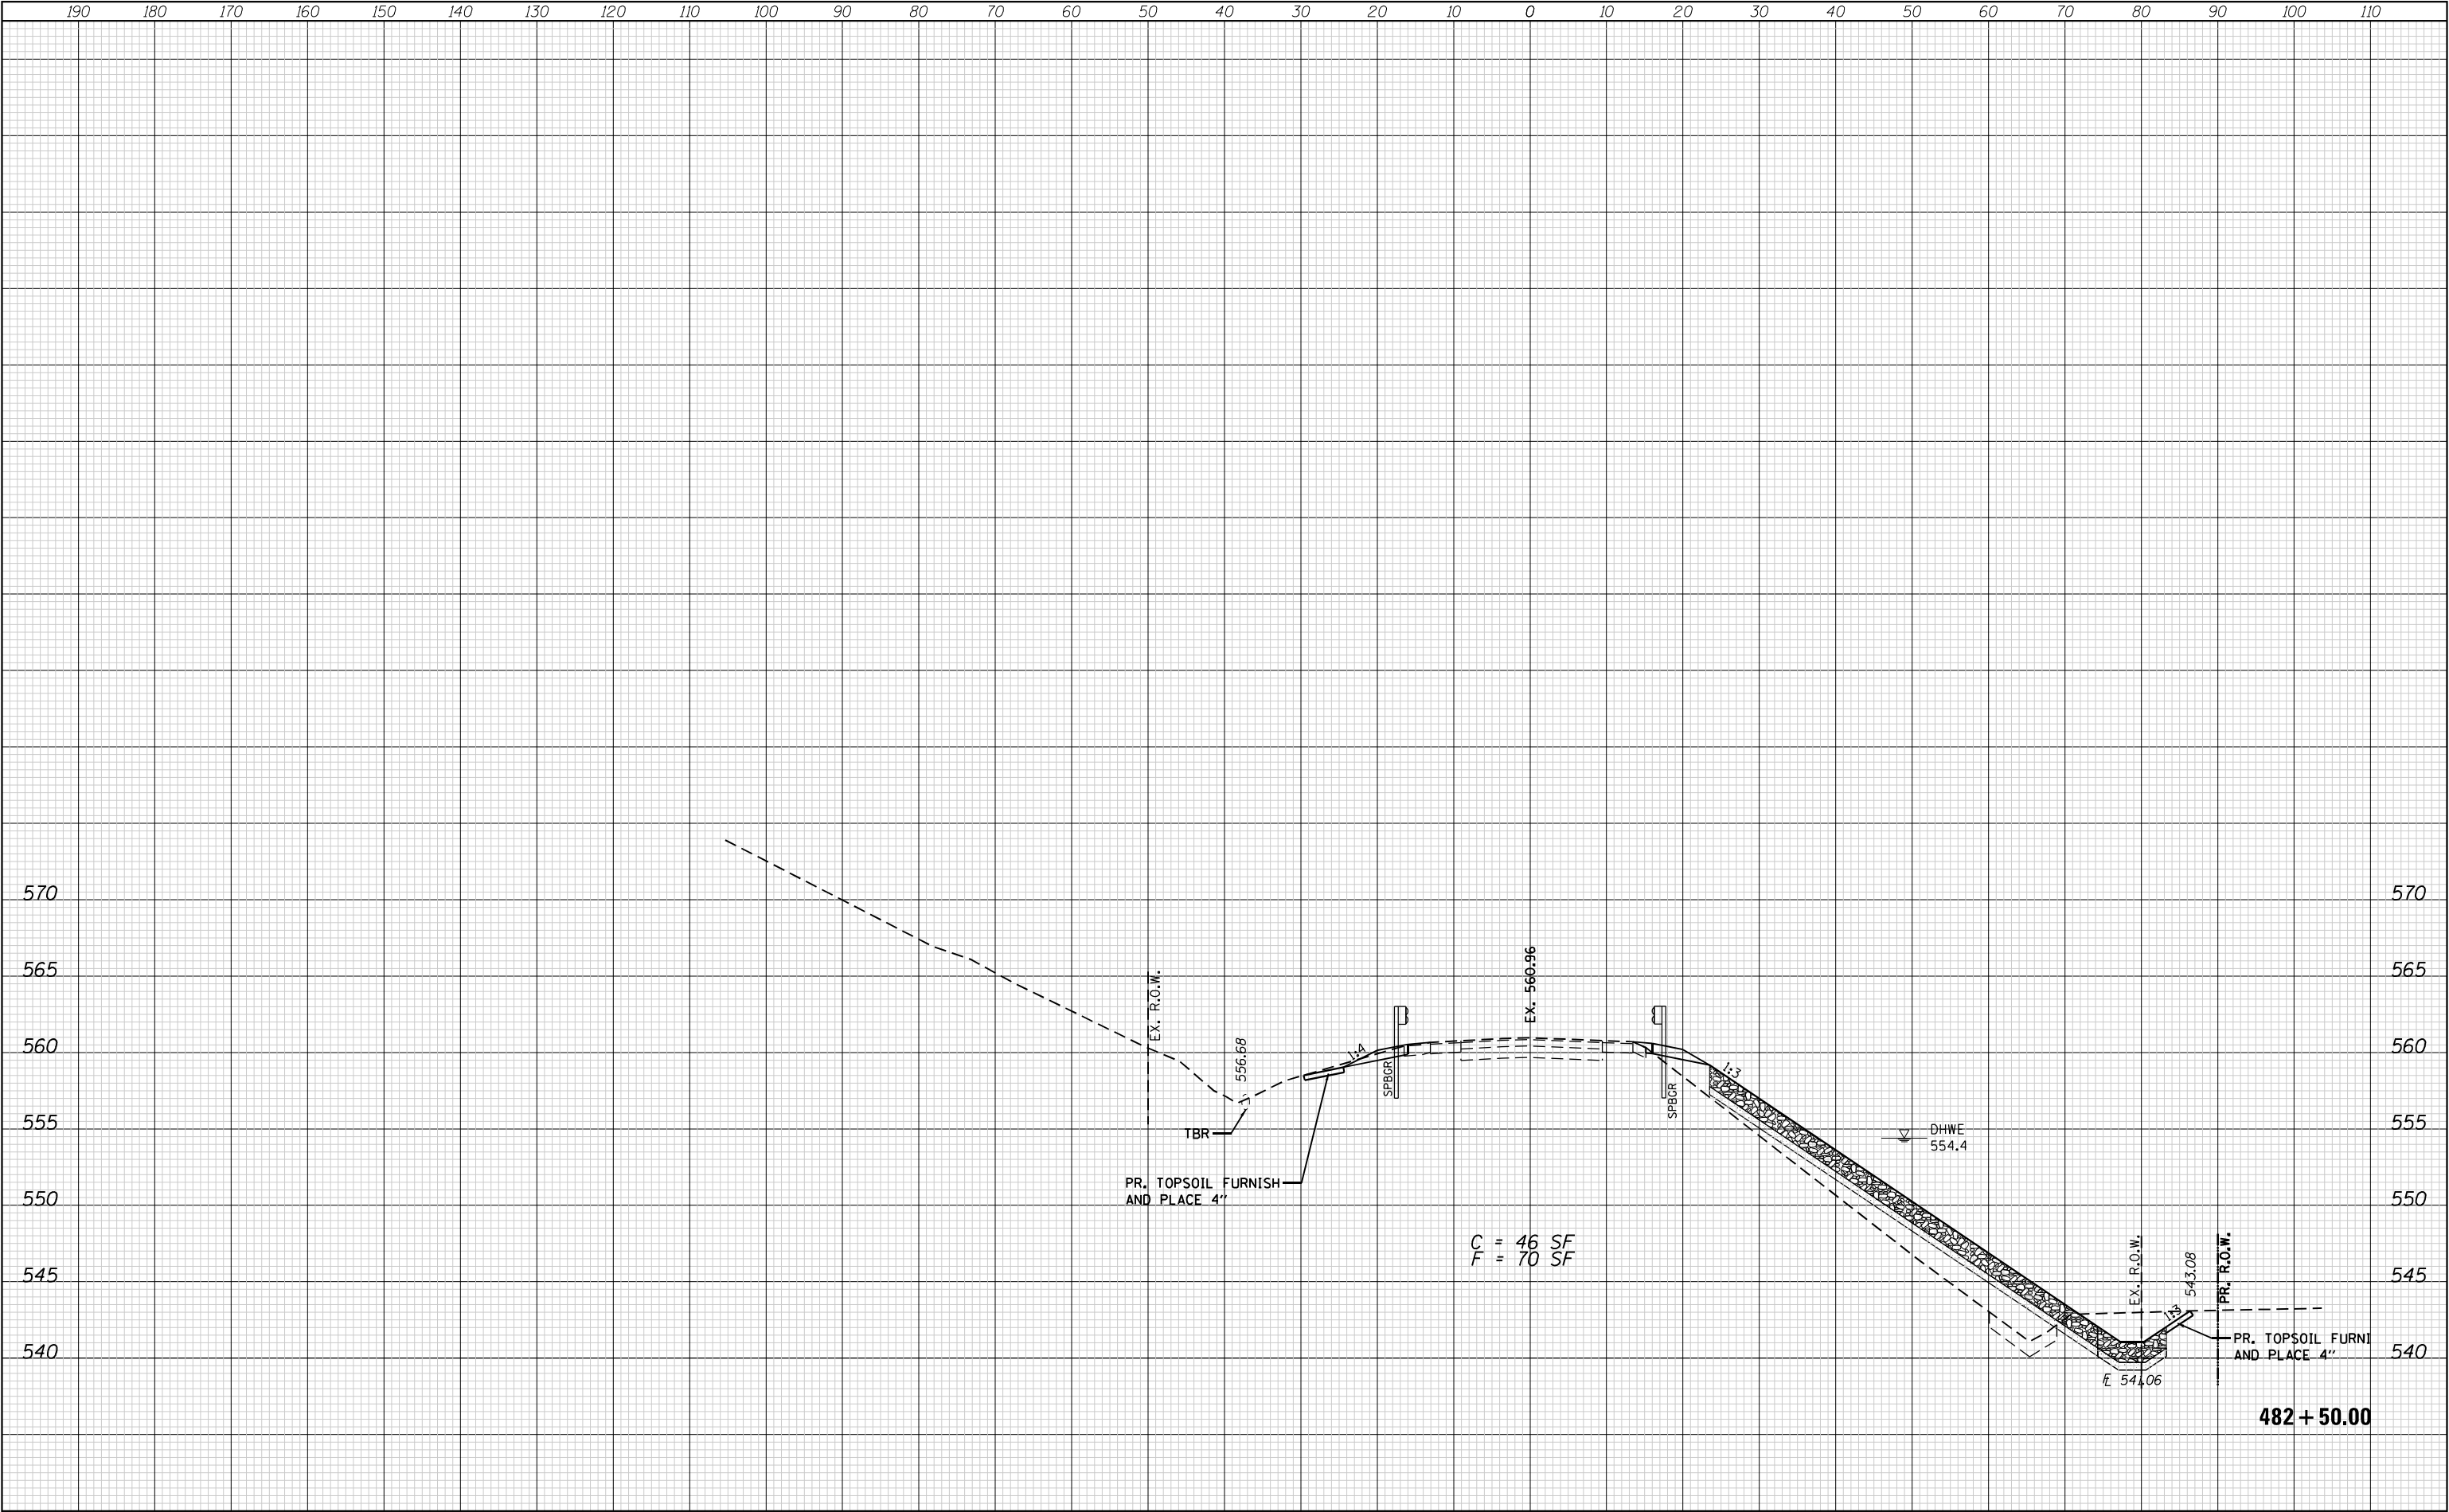

FILE NAME =	USER NAME = efisher	DESIGNED -	REVISED -	STATE OF ILLINOIS DEPARTMENT OF TRANSPORTATION				ROADWAY CROSS SECTIONS				F.A. RTE.	SECTION	COUNTY	TOTAL SHEETS	SHEET NO.
P:\2009\090072\IL 8-Kick\4. CADD\4.2-TR\SHEETS	D468862-shr-xssht-rdw.dgn	DRAWN -	REVISED -					IL 8 OVER THE WEST FORK OF KICKAPOO CREEK				1388	(Z-2C-15D)BR-1	PEORIA	90	77
Default	PLOT SCALE = 20.0000' / in.	CHECKED -	REVISED -					SCALE: 1" = 10' SHEET 20 OF 25 SHEETS STA. 482+50.00 TO STA. 482+50.00				CONTRACT NO. 68862				
	PLOT DATE = 6/14/2022	DATE -	REVISED -									ILLINOIS FED. AID PROJECT				

FINAL SURVEY	SURVEYED	BY	DATE
NOTE BOOK	PLOTTED		
NO.	TEMPLATE		
	AREAS		
	CHECKED		


ORIGINAL SURVEY	SURVEYED	BY	DATE
NOTE BOOK	PLOTTED		
NO.	TEMPLATE		
	AREAS		
	CHECKED		

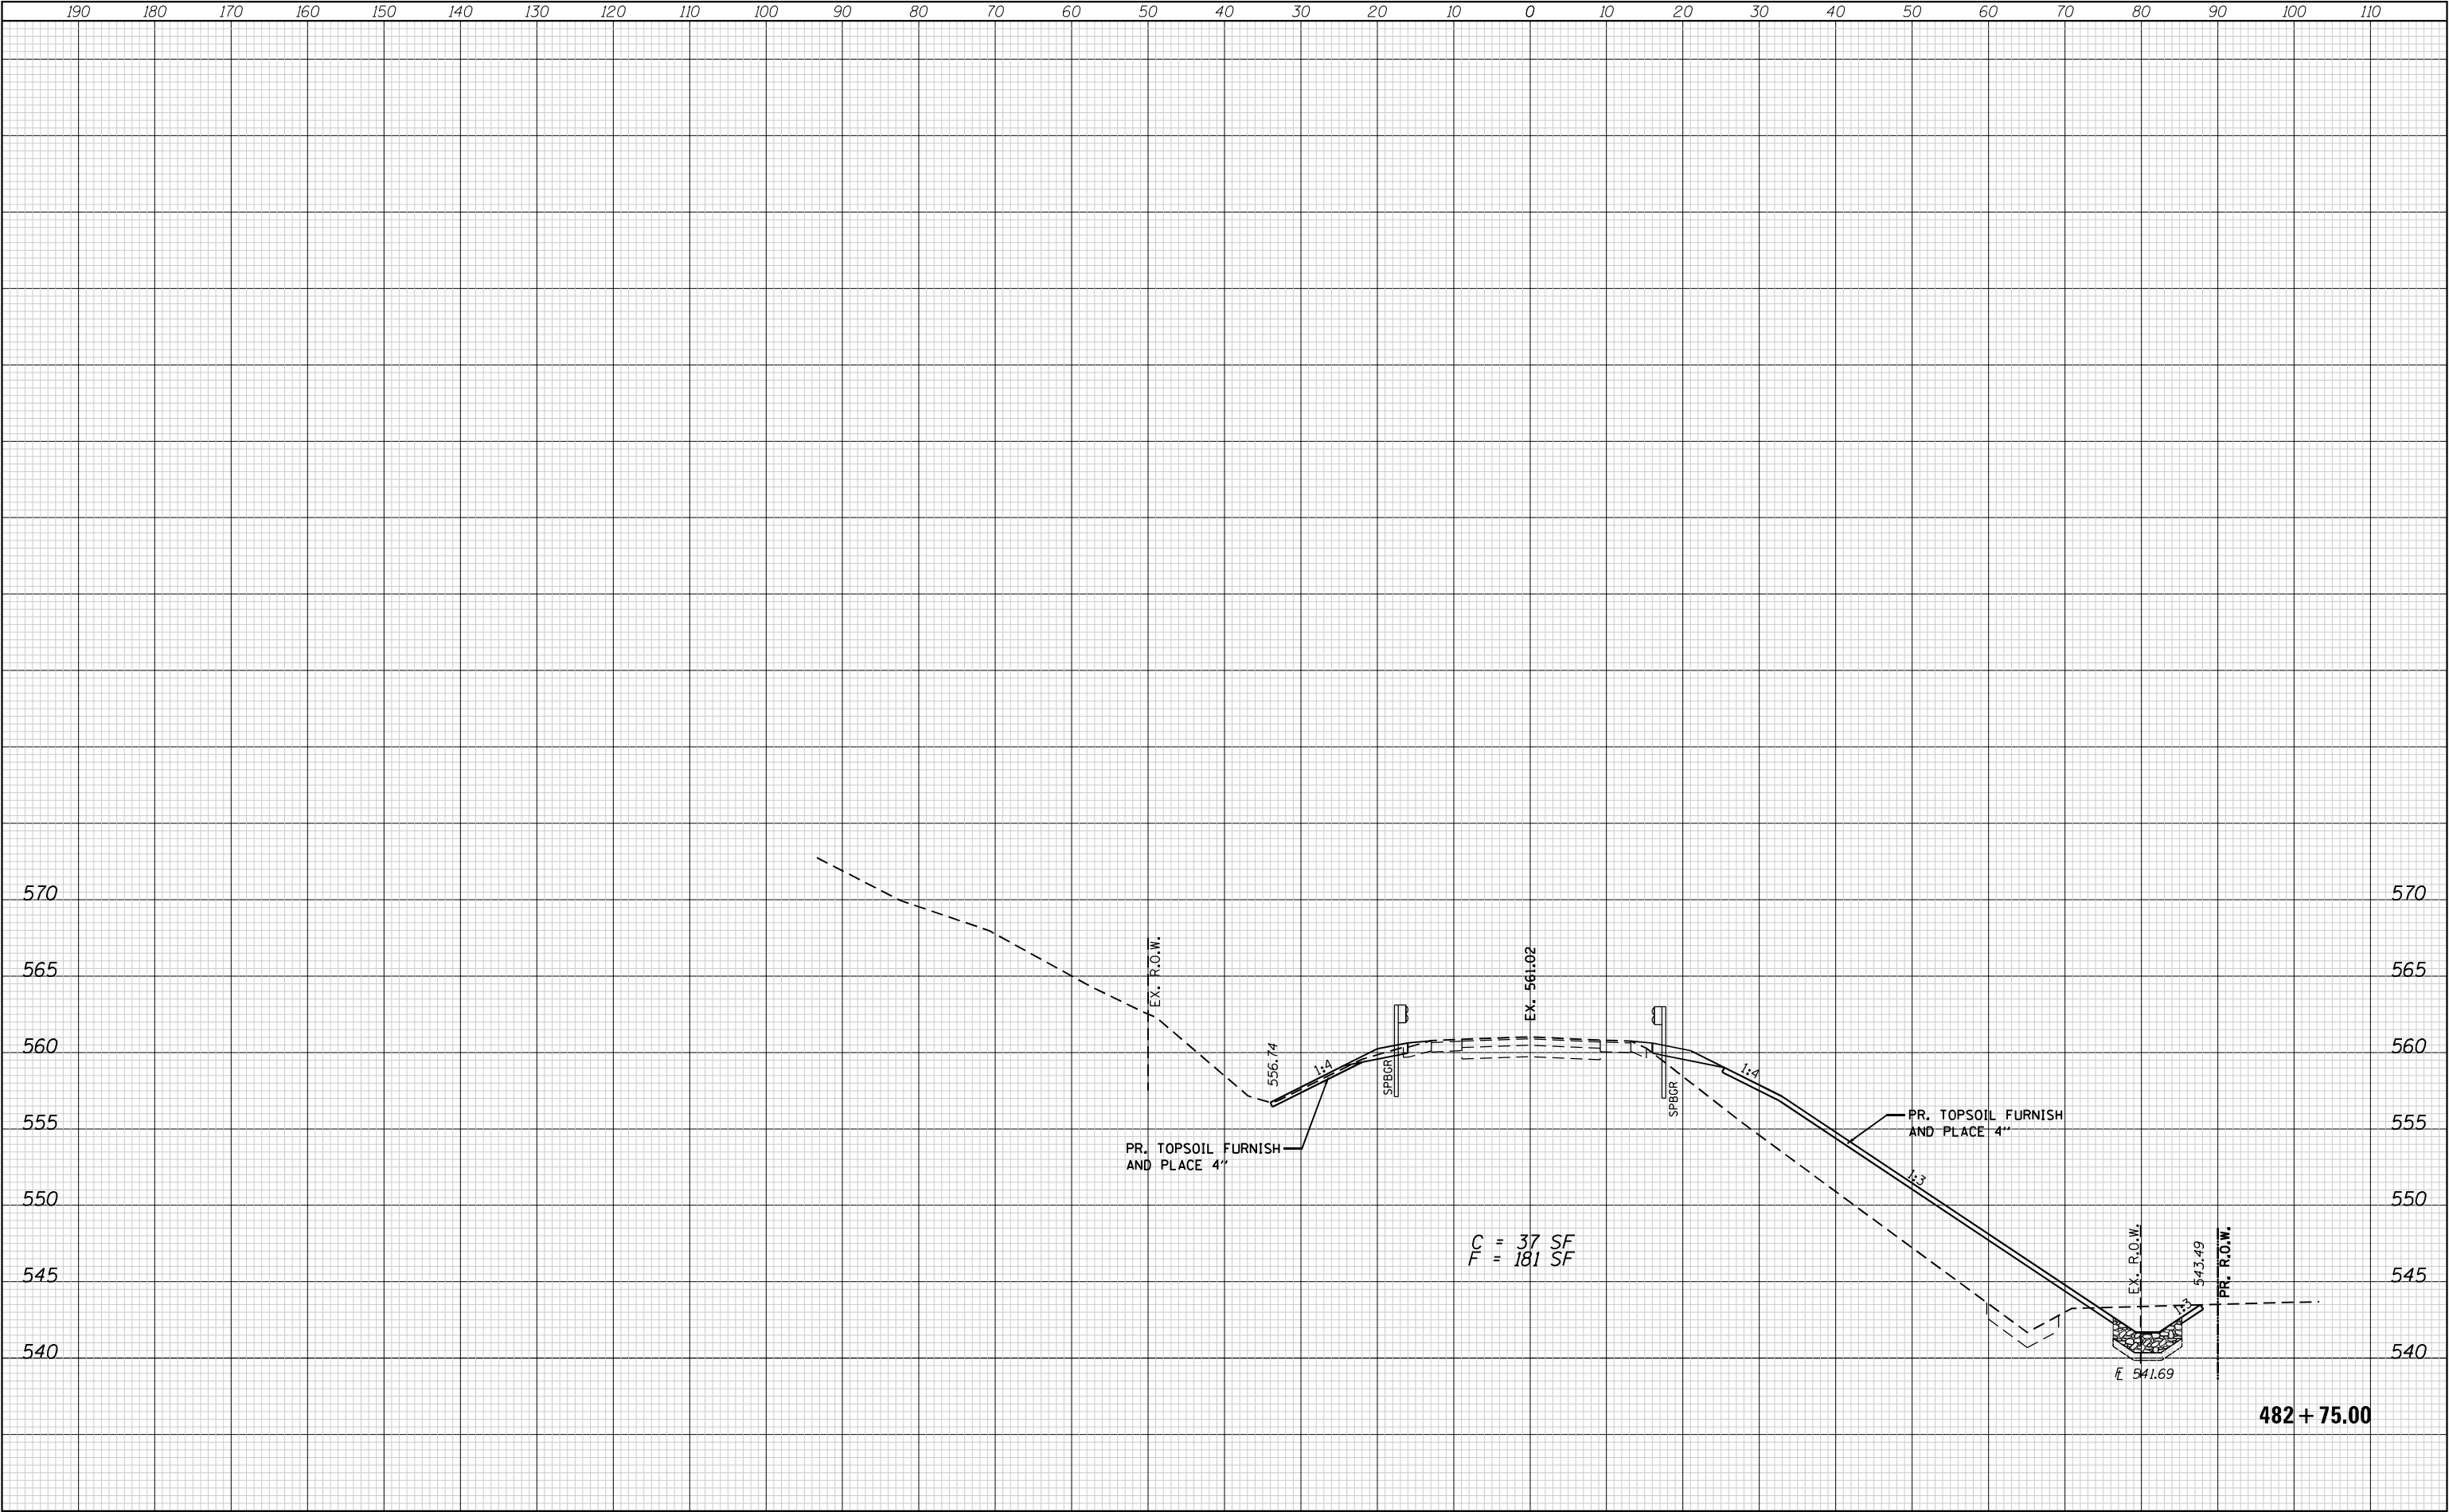

FILE NAME =	USER NAME = efisher	DESIGNED -	REVISED -	STATE OF ILLINOIS DEPARTMENT OF TRANSPORTATION				ROADWAY CROSS SECTIONS				F.A. RTE.	SECTION	COUNTY	TOTAL SHEETS	SHEET NO.
P:\2009\090072\IL 8-Kick\4. CADD\4.2-TR\SHEETS	D468862-sht-xssht-rdw.dgn	DRAWN -	REVISED -					IL 8 OVER THE WEST FORK OF KICKAPOO CREEK				1388	(Z-2C-15D)BR-1	PEORIA	90	78
Default	PLOT SCALE = 20.0000' / in.	CHECKED -	REVISED -					SCALE: 1" = 10' SHEET 21 OF 25 SHEETS STA. 482+75.00 TO STA. 482+75.00				CONTRACT NO. 68862				
	PLOT DATE = 6/14/2022	DATE -	REVISED -									ILLINOIS FED. AID PROJECT				

FINAL SURVEY NOTE BOOK NO.	SURVEYED PLOTTED AREAS CHECKED	BY	DATE

ORIGINAL SURVEY NOTE BOOK NO.	SURVEYED PLOTTED AREAS CHECKED	BY	DATE

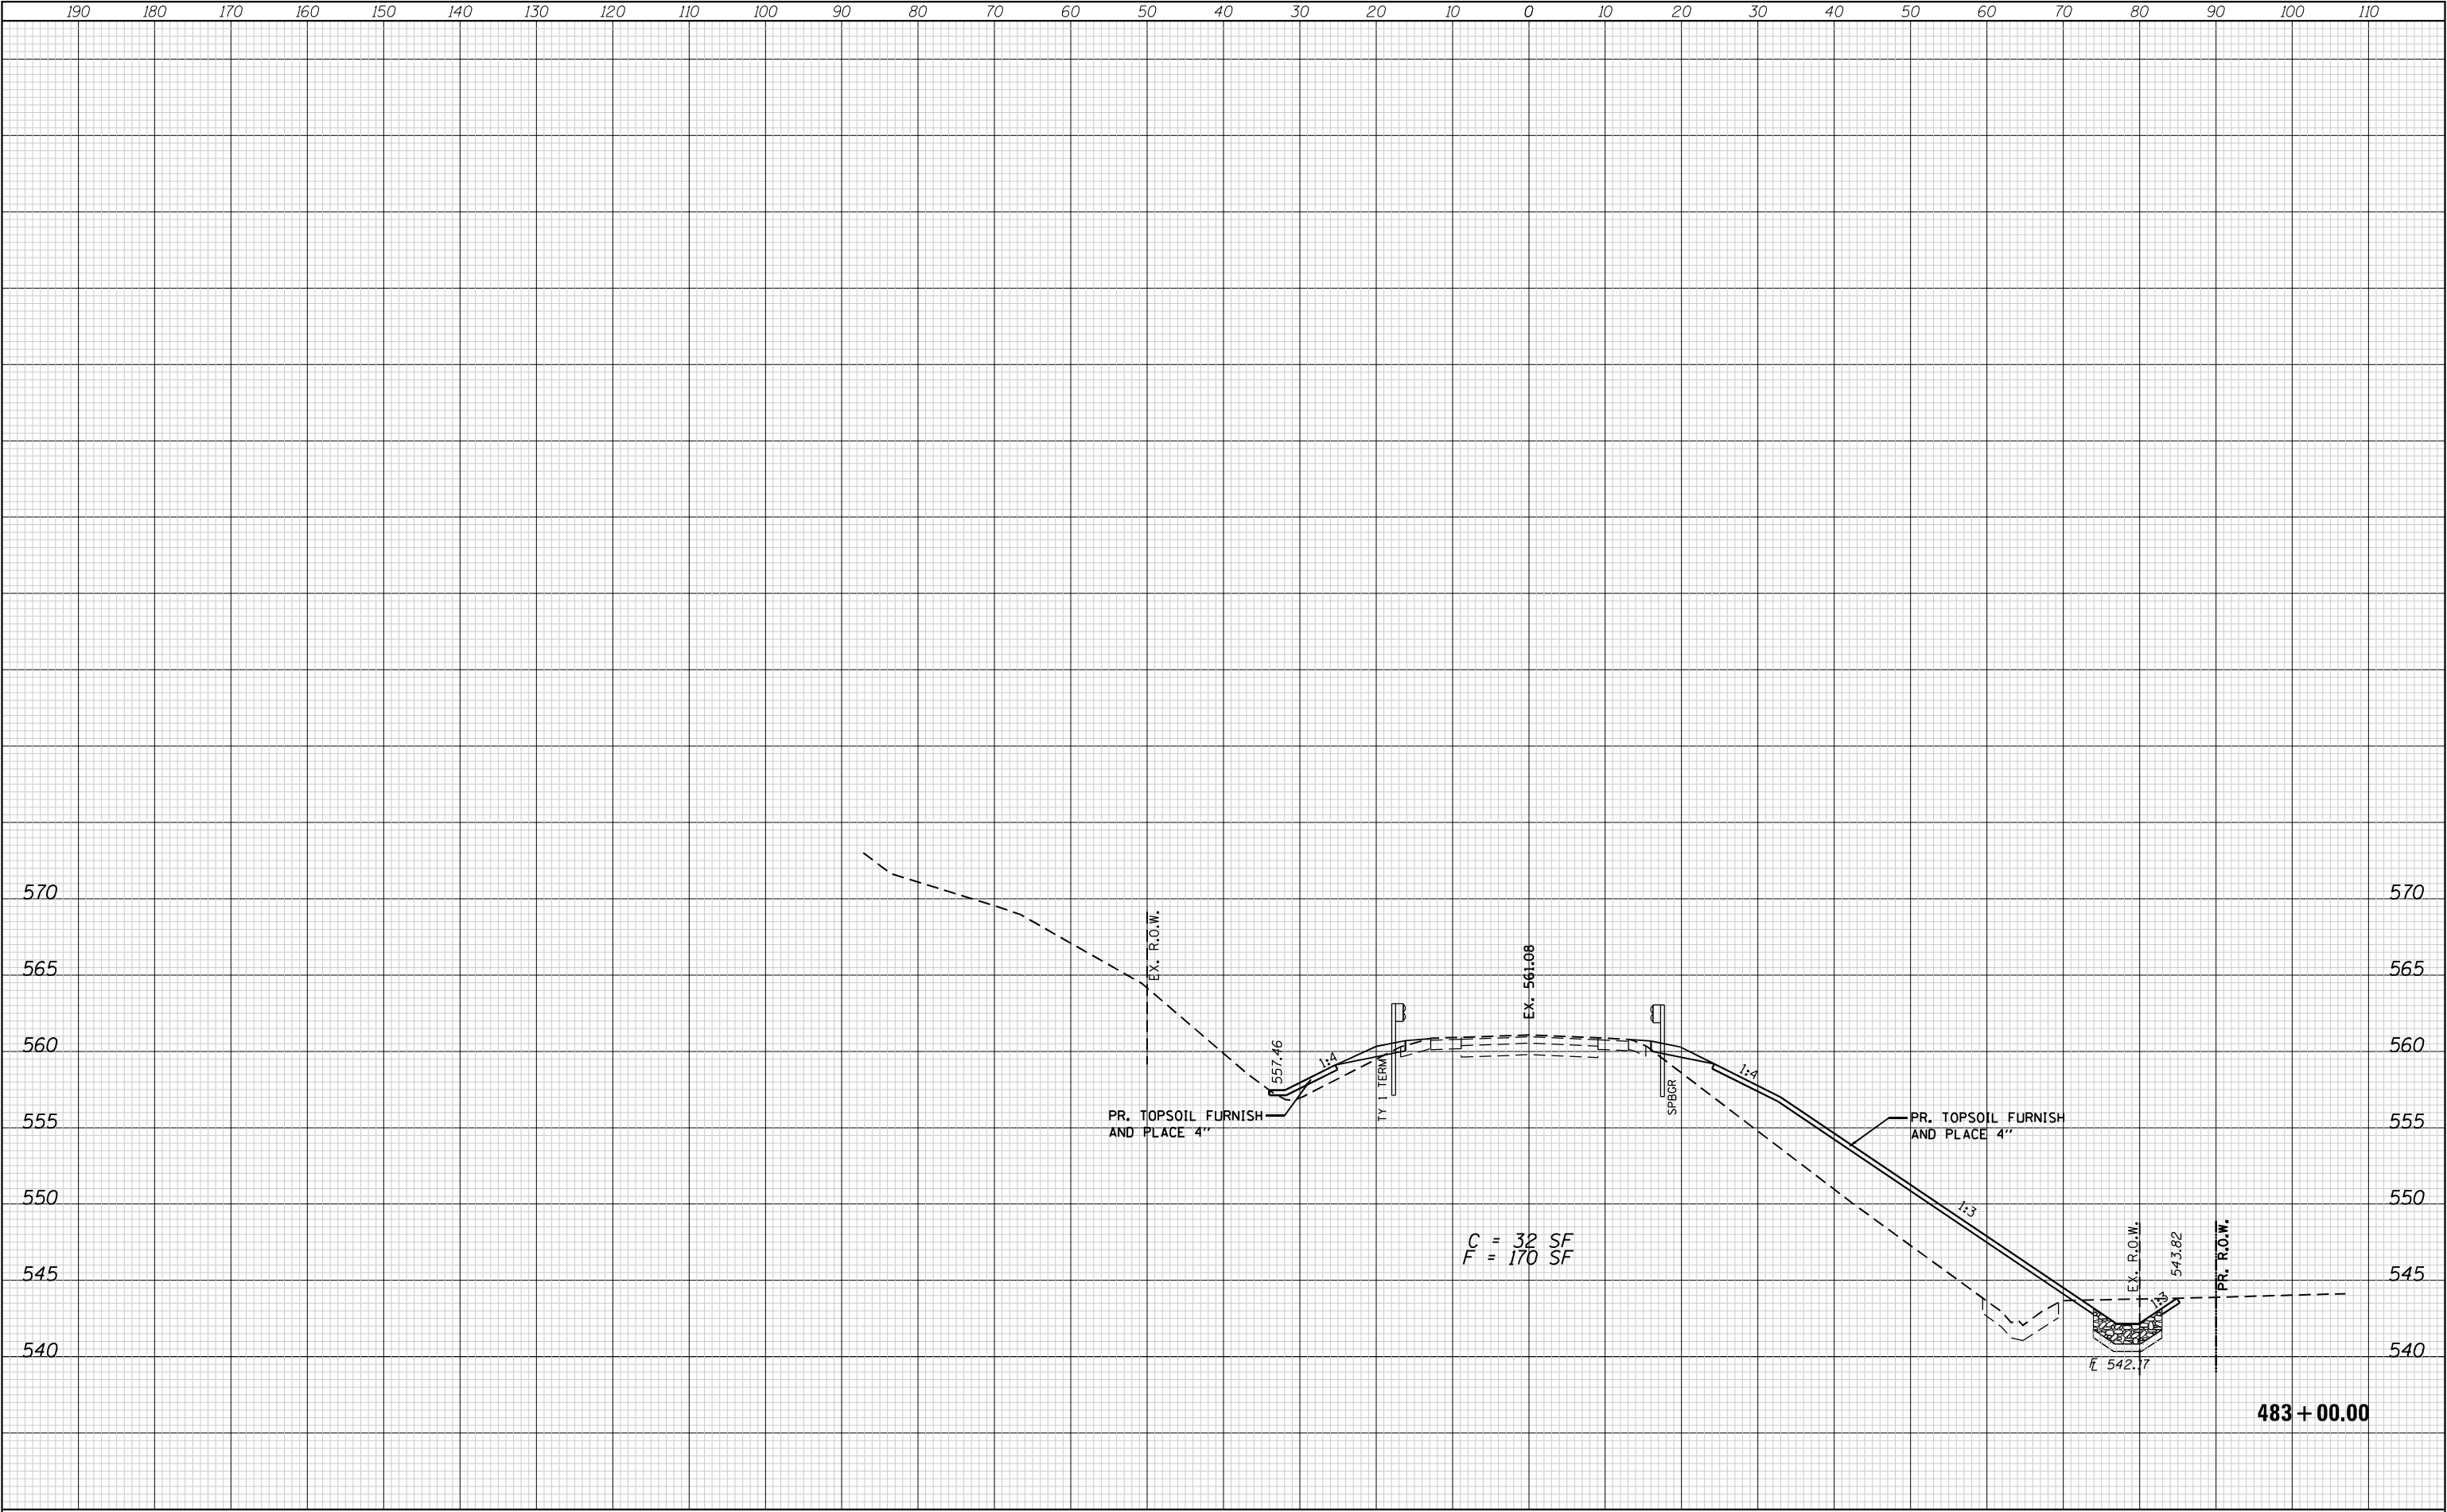

FILE NAME =	USER NAME = efisher	DESIGNED -	REVISED -	STATE OF ILLINOIS DEPARTMENT OF TRANSPORTATION	ROADWAY CROSS SECTIONS				F.A. RTE.	SECTION	COUNTY	TOTAL SHEETS	SHEET NO.
P:\2009\090072\IL 8-Kick\4. CADD\4.2-TR\SHEETS	D468862-sht-xssht-rdwy.dgn	DRAWN -	REVISED -		IL 8 OVER THE WEST FORK OF KICKAPOO CREEK				1388	(Z-2C-15D)BR-1	PEORIA	90	79
Default	PLOT SCALE = 20.0000 ' / in.	CHECKED -	REVISED -						CONTRACT NO. 68862				
	PLOT DATE = 6/14/2022	DATE -	REVISED -		SCALE: 1" = 10'				SHEET 22 OF 25 SHEETS				
									STA. 483+00.00 TO STA. 483+00.00				
									ILLINOIS FED. AID PROJECT				


FINAL SURVEY NOTE BOOK NO.	SURVEYED PLOTTED TEMPLATE AREAS CHECKED	BY	DATE

ORIGINAL SURVEY NOTE BOOK NO.	SURVEYED PLOTTED TEMPLATE AREAS CHECKED	BY	DATE




FILE NAME =	USER NAME = efisher	DESIGNED -	REVISED -	STATE OF ILLINOIS DEPARTMENT OF TRANSPORTATION	ROADWAY CROSS SECTIONS				F.A. RTE.	SECTION	COUNTY	TOTAL SHEETS	SHEET NO.
P:\2009\090072\IL 8-Kick\4. CADD\4.2-TR\SHEETS	D468862-shr-xssht-rdw.dgn	DRAWN -	REVISED -		IL 8 OVER THE WEST FORK OF KICKAPOO CREEK				1388	(Z-2C-15D)BR-1	PEORIA	90	80
	PLOT SCALE = 20.0000 ' / in.	CHECKED -	REVISED -								CONTRACT NO. 68862		
Default	PLOT DATE = 6/14/2022	DATE -	REVISED -		SCALE: 1" = 10' SHEET 23 OF 25 SHEETS STA. 483+25.00 TO STA. 483+25.00				ILLINOIS FED. AID PROJECT				


ORIGINAL SURVEY	SURVEYED _____	BY _____	DATE _____
	PLOTTED _____		
	TEMPLATE _____		
	AREAS _____		
	AREAS CHECKED _____		
NOTE BOOK			
No. _____			

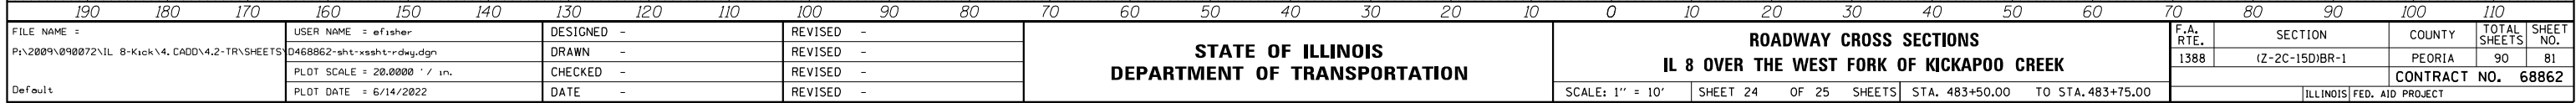

ORIGINAL SURVEY	SURVEYED _____	BY _____	DATE _____
	PLOTTED _____		
	TEMPLATE _____		
	AREAS _____		
	AREAS CHECKED _____		
NOTE BOOK			
No. _____			

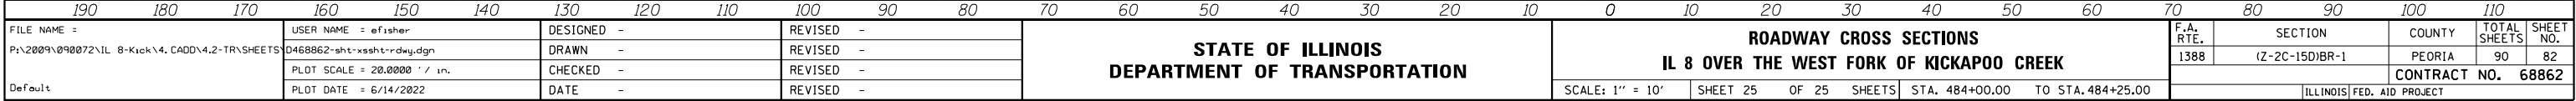


ORIGINAL SURVEY	SURVEYED _____	BY _____	DATE _____
	PLOTTED _____		
	TEMPLATE _____		
	AREAS _____		
	AREAS CHECKED _____		
NOTE BOOK			
No. _____			

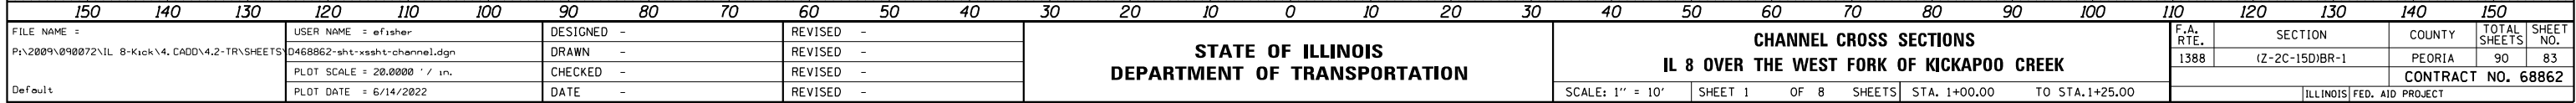

FILE NAME =	USER NAME = efisher	DESIGNED -	REVISED -	STATE OF ILLINOIS DEPARTMENT OF TRANSPORTATION	CHANNEL CROSS SECTIONS IL 8 OVER THE WEST FORK OF KICKAPOO CREEK				F.A. RTE.	SECTION	COUNTY	TOTAL SHEETS	SHEET NO.
P:\2009\090702\IL 8-Kick V4, CADD\4,2-TR\SHEETS	D468862-sht-xssht-channel.dgn	DRAWN -	REVISED -		1388	(Z-2C-15D)BR-1	PEORIA	90	83				
	PLOT SCALE = 20.0000 ' / in.	CHECKED -	REVISED -		CONTRACT NO. 68862								
Default	PLOT DATE = 6/14/2022	DATE -	REVISED -		SCALE: 1" = 10'	SHEET 1 OF 8 SHEETS	STA. 1+00.00 TO STA. 1+25.00	ILLINOIS FED. AID PROJECT					

DATE	BY	SURVEYED	PLOTTED	TEMPLATE	AREAS	CHECKED
FINAL						
SURVEY						
NOTE BOOK						
NO.						


DATE	BY	SURVEYED	PLOTTED	TEMPLATE	AREAS	CHECKED
ORIGINAL						
SURVEY						
NOTE BOOK						
NO.						

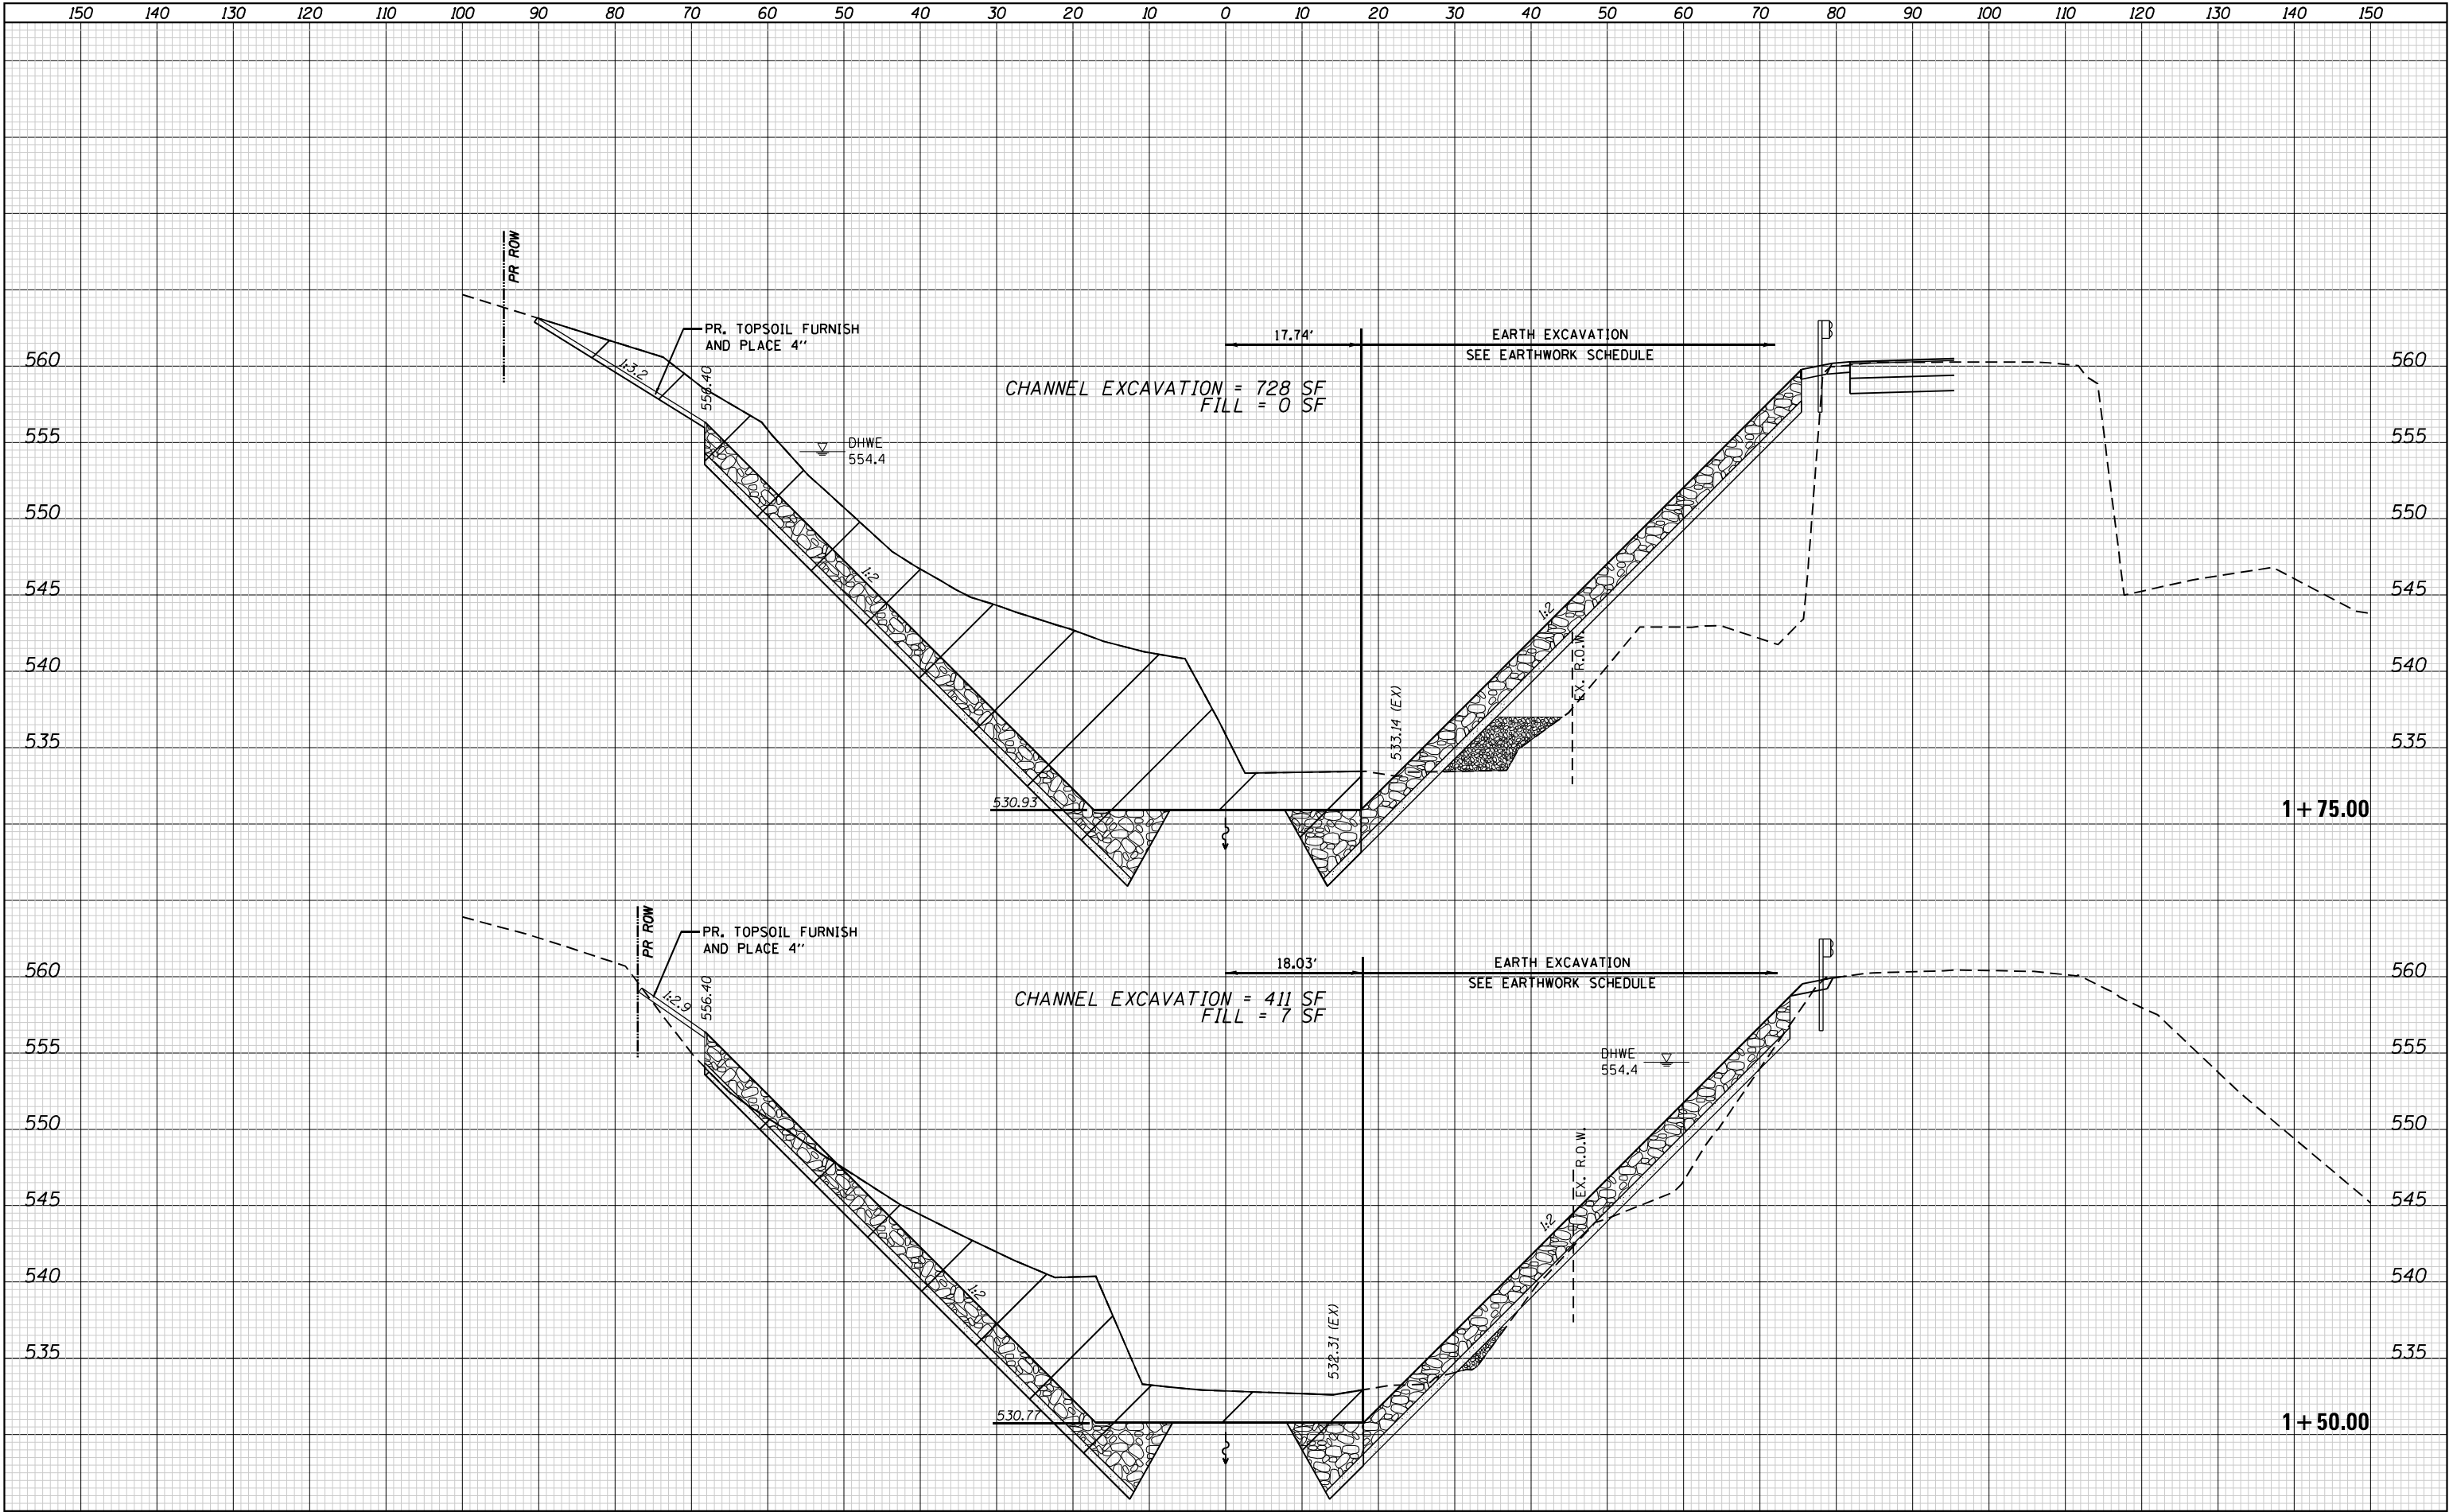

FILE NAME =	USER NAME = efisher	DESIGNED -	REVISED -	STATE OF ILLINOIS DEPARTMENT OF TRANSPORTATION	CHANNEL CROSS SECTIONS				F.A. RTE.	SECTION	COUNTY	TOTAL SHEETS	SHEET NO.
P:\2009\090072\IL 8-Kick\4. CADD\4.2-TR\SHEETS	D468862-sht-xssht-channel.dgn	DRAWN -	REVISED -		IL 8 OVER THE WEST FORK OF KICKAPOO CREEK				1388	(Z-2C-15D)BR-1	PEORIA	90	84
	PLOT SCALE = 20.0000' / 1 in.	CHECKED -	REVISED -						CONTRACT NO. 68862				
Default	PLOT DATE = 6/14/2022	DATE -	REVISED -		SCALE: 1" = 10' SHEET 2 OF 8 SHEETS STA. 1+50.00 TO STA.1+75.00				ILLINOIS FED. AID PROJECT				

DATE	BY	SURVEYED	PLOTTED	TEMPLATE	AREAS	CHECKED
FINAL						
SURVEY						
NOTE BOOK						
NO.						


DATE	BY	SURVEYED	PLOTTED	TEMPLATE	AREAS	CHECKED
ORIGINAL						
SURVEY						
NOTE BOOK						
NO.						

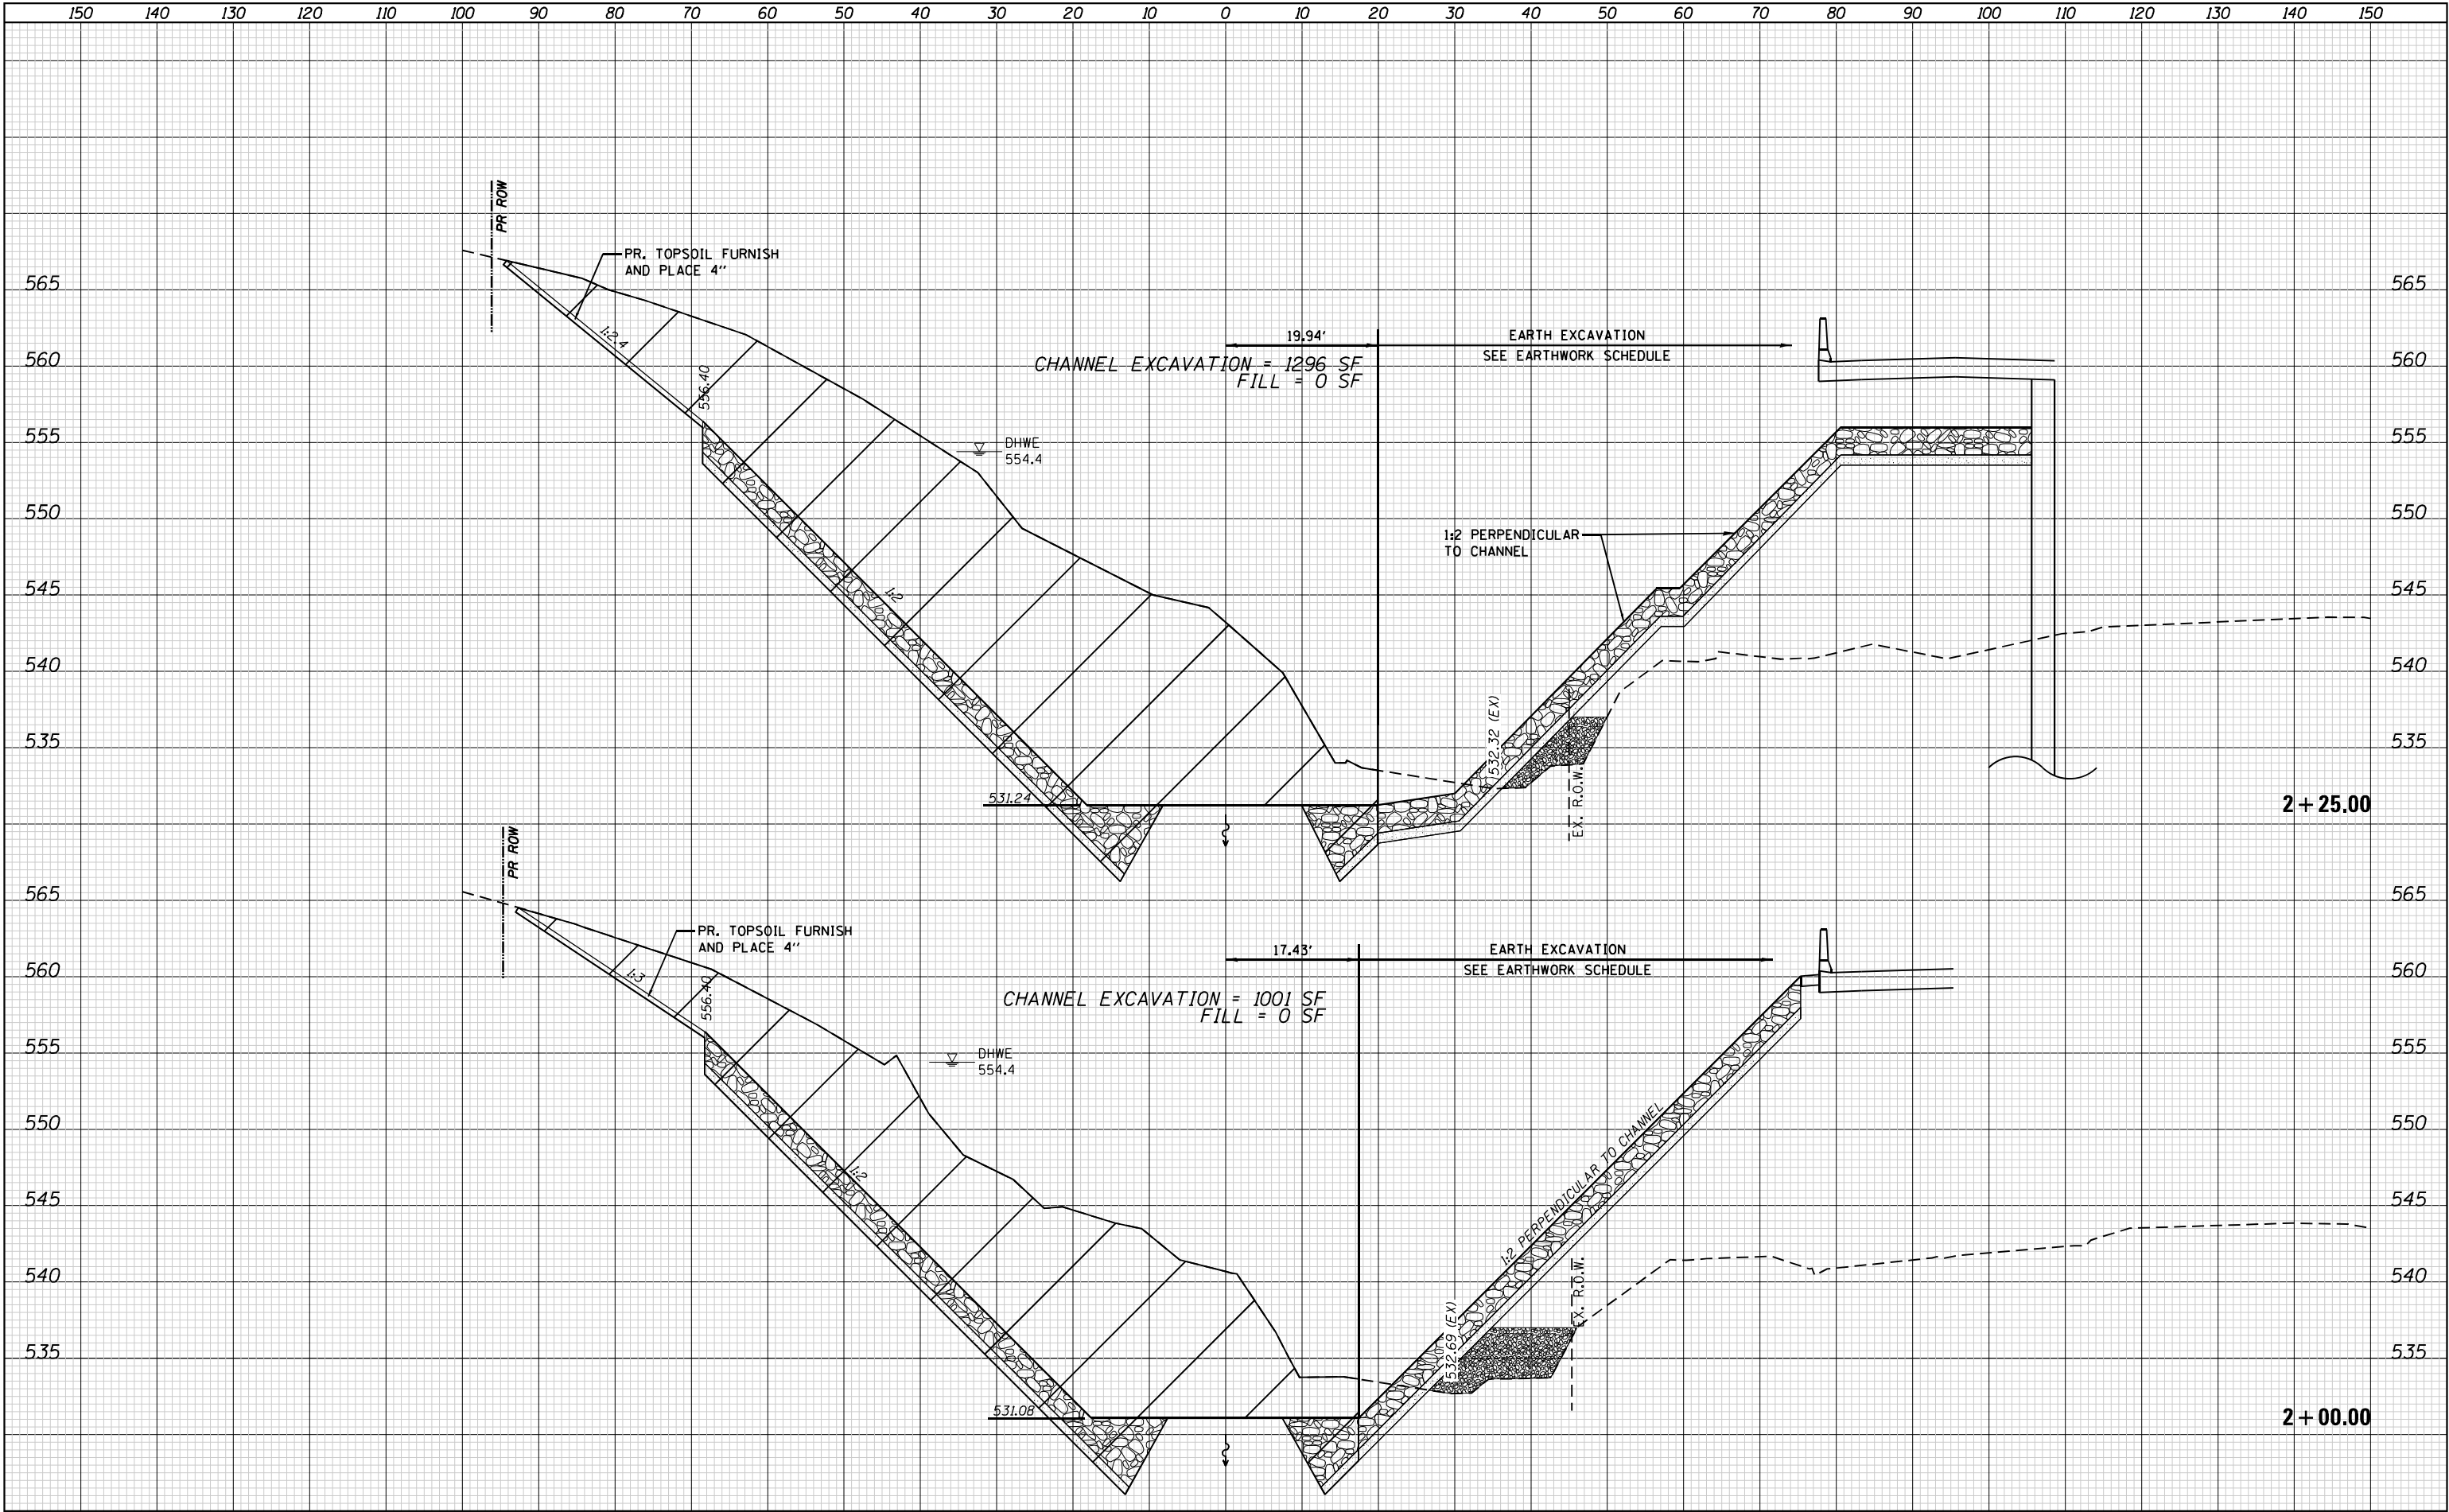

FILE NAME =	USER NAME = efisher	DESIGNED -	REVISED -	STATE OF ILLINOIS DEPARTMENT OF TRANSPORTATION	CHANNEL CROSS SECTIONS				F.A. RTE.	SECTION	COUNTY	TOTAL SHEETS	SHEET NO.
P:\2009\09072\IL 8-Kick\4. CADD\4.2-TR\SHEETS	D468862-sht-xssht-channel.dgn	DRAWN -	REVISED -		IL 8 OVER THE WEST FORK OF KICKAPOO CREEK				1388	(Z-2C-15D)BR-1	PEORIA	90	85
	PLOT SCALE = 20.0000' / in.	CHECKED -	REVISED -						CONTRACT NO. 68862				
Default	PLOT DATE = 6/14/2022	DATE -	REVISED -						ILLINOIS FED. AID PROJECT				
					SCALE: 1" = 10'		SHEET 3 OF 8 SHEETS		STA. 2+00.00 TO STA. 2+25.00				

FINAL SURVEY NOTE BOOK NO.	SURVEYED PLOTTED TEMPLATE AREAS CHECKED	BY	DATE


ORIGINAL SURVEY NOTE BOOK NO.	SURVEYED PLOTTED TEMPLATE AREAS CHECKED	BY	DATE

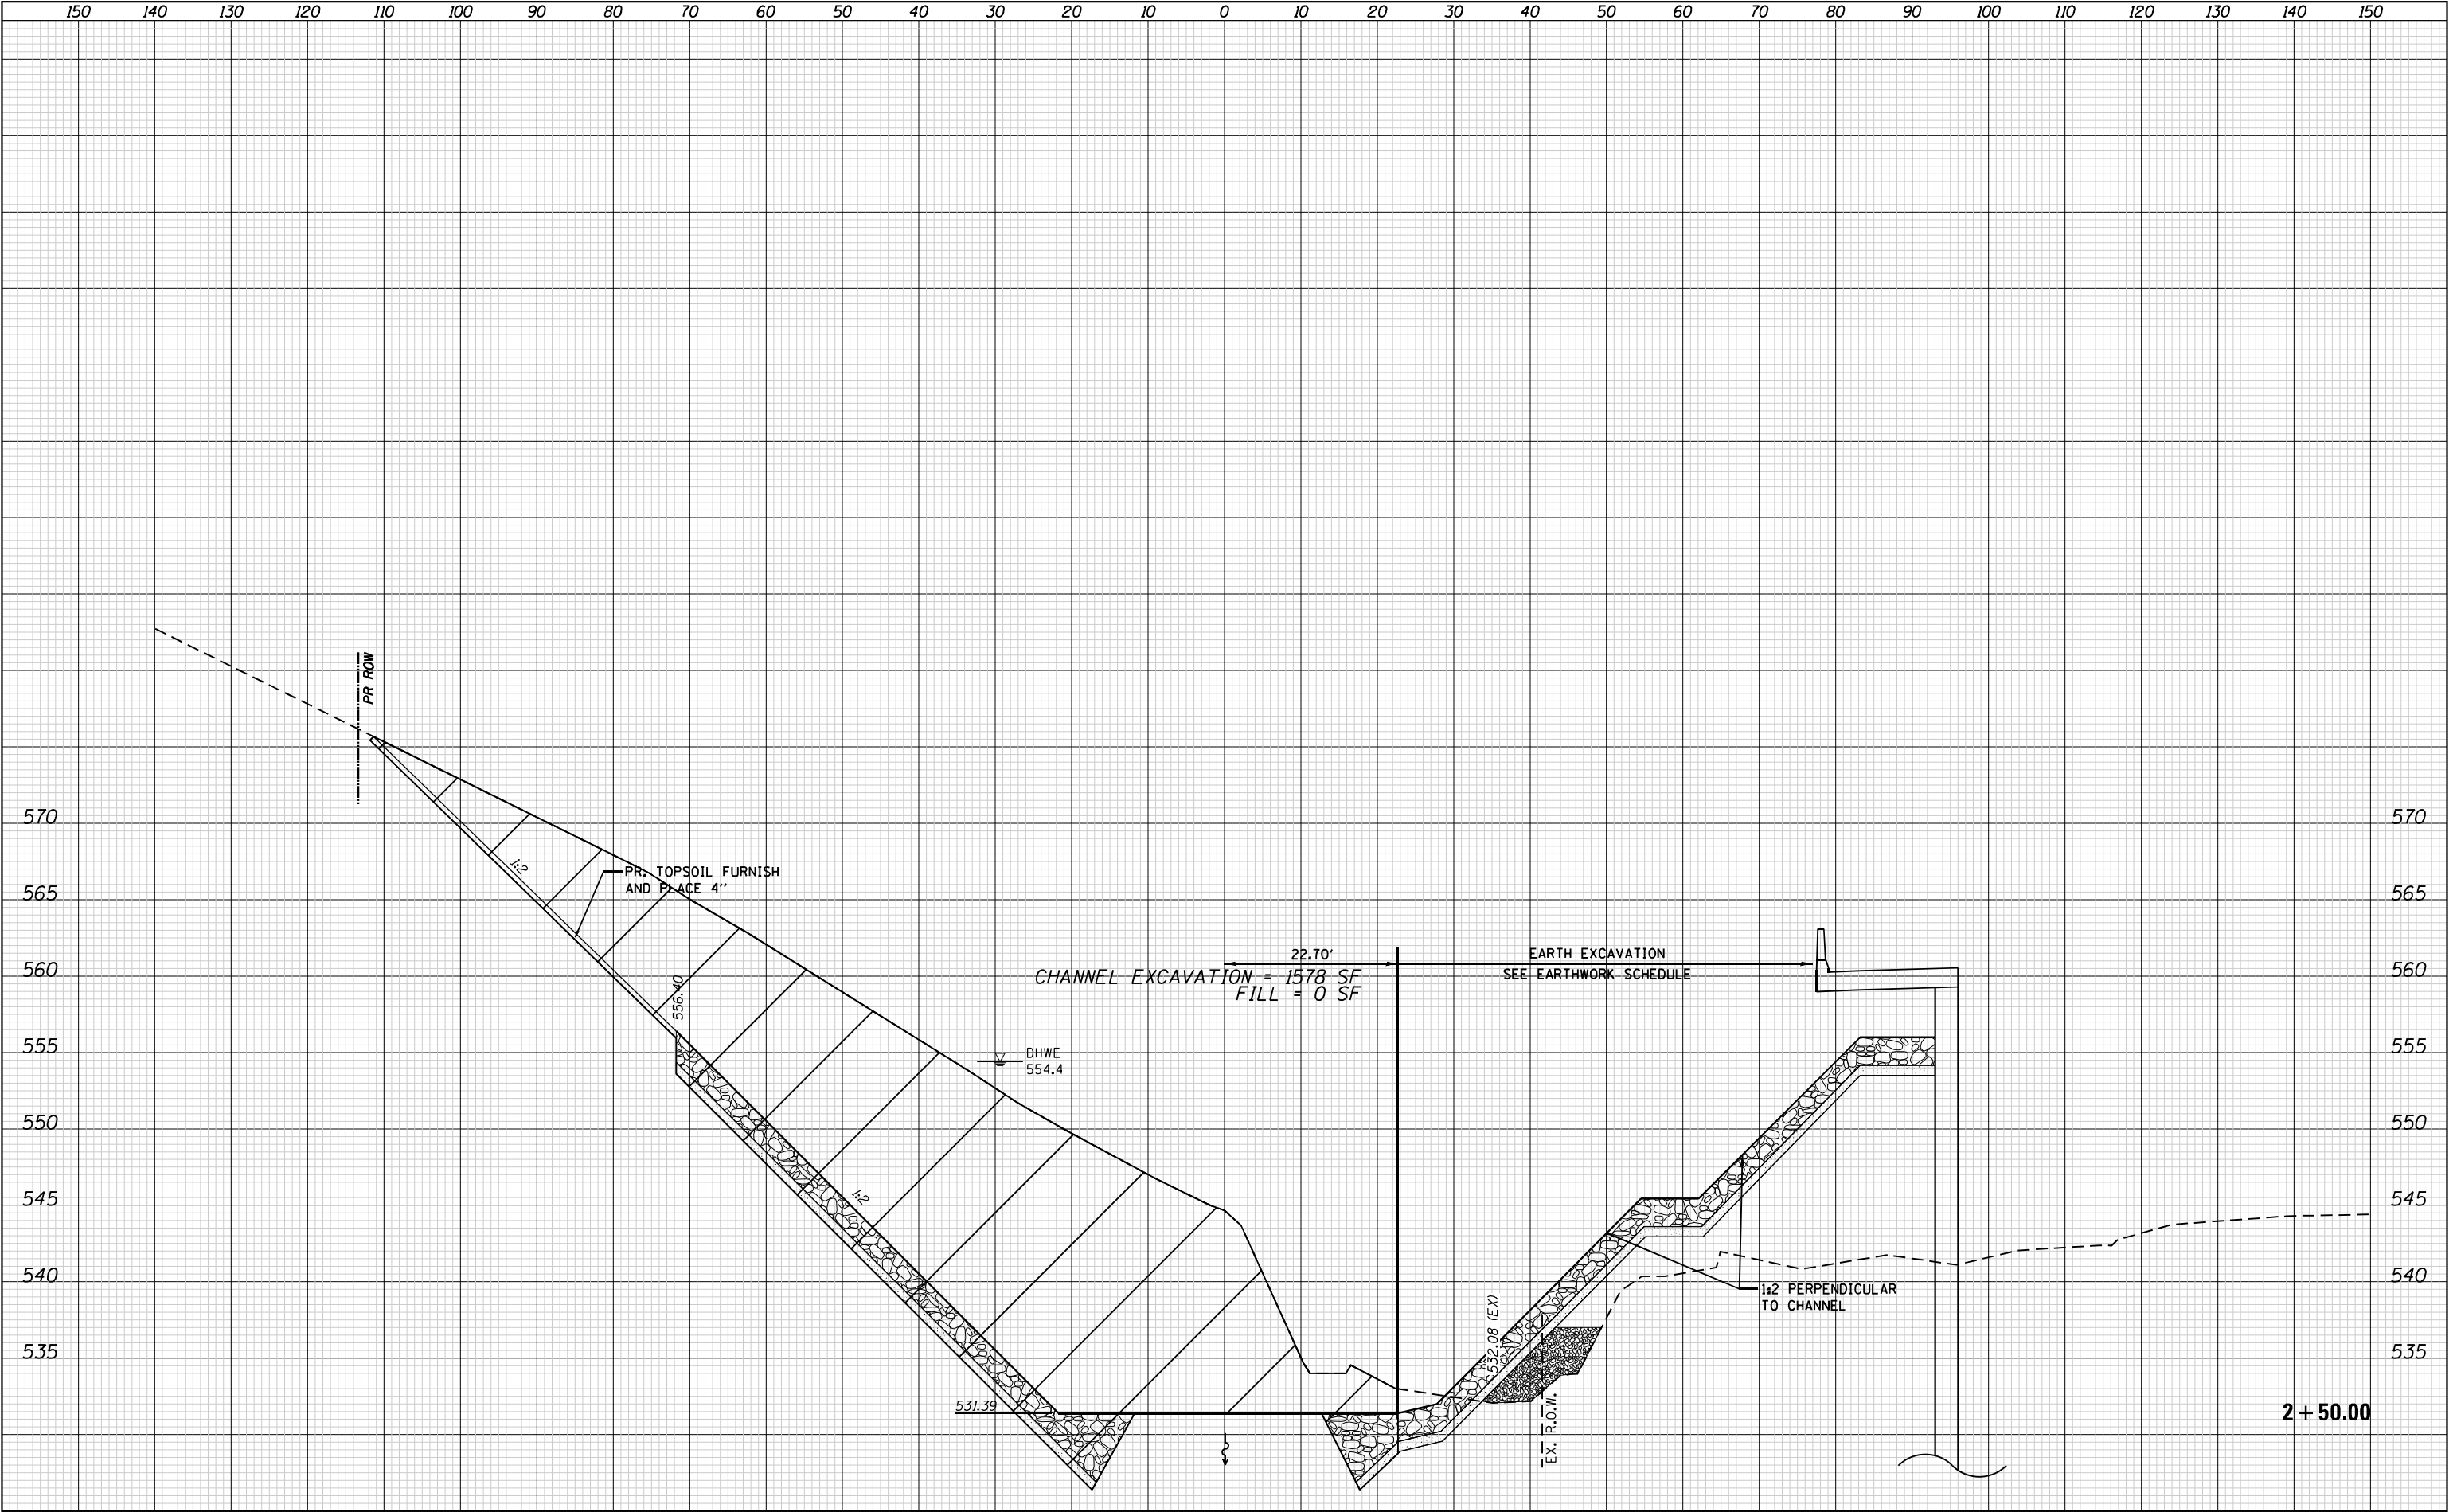

FILE NAME =	USER NAME = efisher	DESIGNED -	REVISED -	STATE OF ILLINOIS DEPARTMENT OF TRANSPORTATION	CHANNEL CROSS SECTIONS				F.A. RTE.	SECTION	COUNTY	TOTAL SHEETS	SHEET NO.
P:\2009\090072\IL 8-Kick\4. CADD\4.2-TR\SHEETS	D468862-sht-xssht-channel.dgn	DRAWN -	REVISED -		IL 8 OVER THE WEST FORK OF KICKAPOO CREEK				1388	(Z-2C-15D)BR-1	PEORIA	90	86
	PLOT SCALE = 20.0000 ' / in.	CHECKED -	REVISED -						CONTRACT NO. 68862				
Default	PLOT DATE = 6/14/2022	DATE -	REVISED -		SCALE: 1" = 10' SHEET 4 OF 8 SHEETS STA. 2+50.00 TO STA.2+50.00				ILLINOIS FED. AID PROJECT				


FINAL SURVEY	SURVEYED	BY	DATE
NOTE BOOK	PLOTTED		
NO.	TEMPLATE		
	AREAS		
	CHECKED		

ORIGINAL SURVEY	SURVEYED	BY	DATE
NOTE BOOK	PLOTTED		
NO.	TEMPLATE		
	AREAS		
	CHECKED		

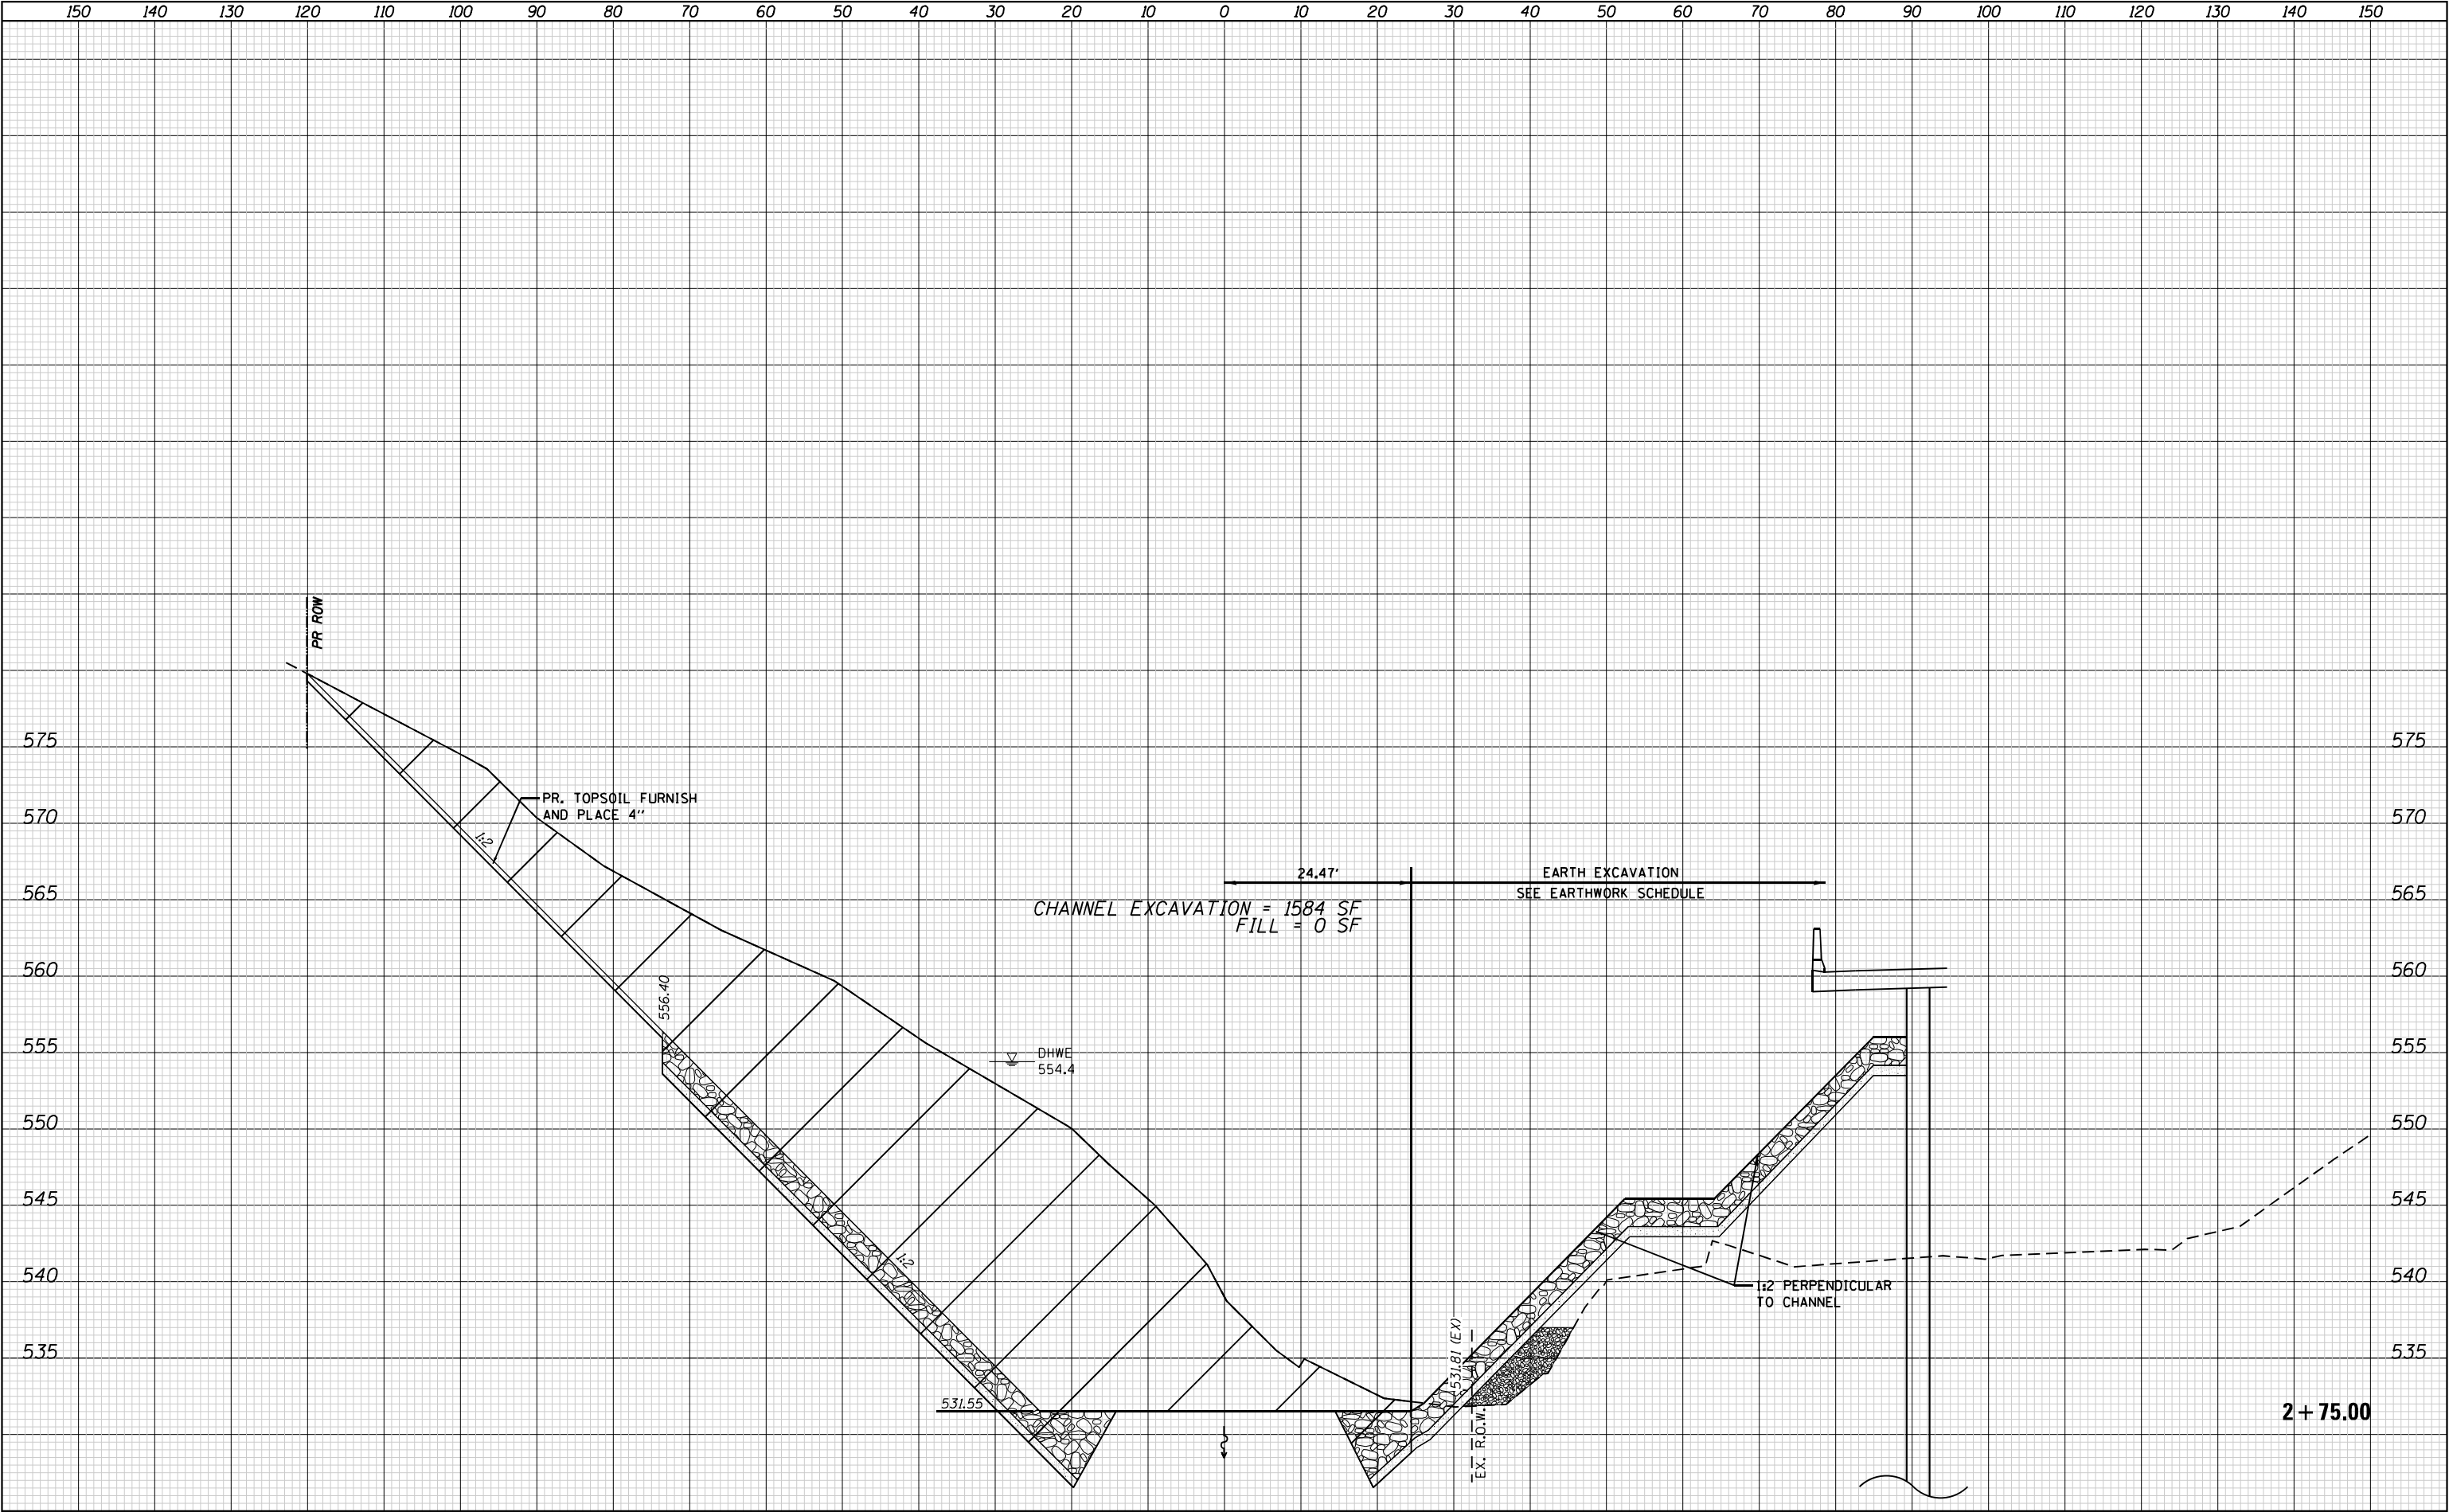


FILE NAME =	USER NAME = efisher	DESIGNED -	REVISED -	STATE OF ILLINOIS DEPARTMENT OF TRANSPORTATION	CHANNEL CROSS SECTIONS				F.A. RTE.	SECTION	COUNTY	TOTAL SHEETS	SHEET NO.
P:\2009\09072\IL 8-Kick\4. CADD\4.2-TR\SHEETS	D468862-sht-xssht-channel.dgn	DRAWN -	REVISED -		IL 8 OVER THE WEST FORK OF KICKAPOO CREEK				1388	(Z-2C-15D)BR-1	PEORIA	90	87
Default	PLOT SCALE = 20.0000 ' / in.	CHECKED -	REVISED -		SCALE: 1" = 10'				SHEET 5 OF 8 SHEETS		CONTRACT NO. 68862		
	PLOT DATE = 6/14/2022	DATE -	REVISED -		STA. 2+75.00 TO STA. 2+75.00				ILLINOIS FED. AID PROJECT				

ORIGINAL SURVEY	SURVEYED _____	BY	DATE
NOTE BOOK	PLOTTED _____		
	TEMPLATE _____		
	AREAS _____		
	AREAS CHECKED _____		
	N ^{O.} _____		

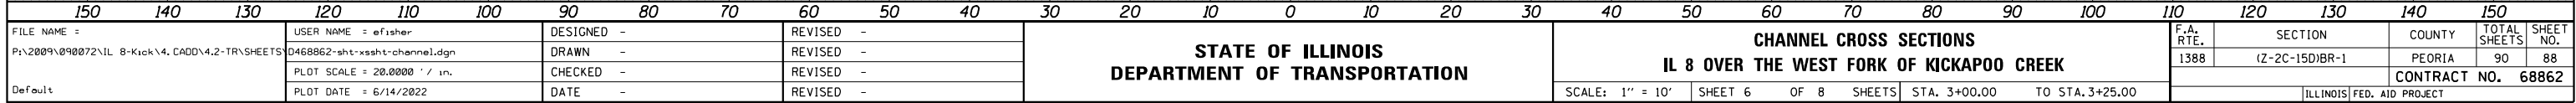


ORIGINAL SURVEY	SURVEYED _____	BY _____	DATE _____
	PLOTTED _____		
	TEMPLATE _____		
	AREAS _____		
	AREAS CHECKED _____		
NOTE BOOK			
No. _____			

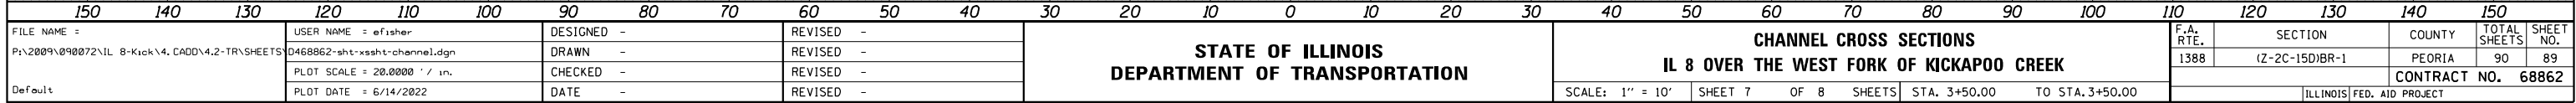

FILE NAME =	USER NAME = efisher	DESIGNED -	REVISED -	STATE OF ILLINOIS DEPARTMENT OF TRANSPORTATION	CHANNEL CROSS SECTIONS IL 8 OVER THE WEST FORK OF KICKAPOO CREEK				F.A. RTE.	SECTION	COUNTY	TOTAL SHEETS	SHEET NO.
P:\2009\090702\IL 8-Kick V4, CADD\4,2-TR\SHEETS	D468862-sht-xsht-channel.dgn	DRAWN -	REVISED -		1388	(Z-2C-15D)BR-1	PEORIA	90	89				
	PLOT SCALE = 20.0000 ' / in.	CHECKED -	REVISED -		CONTRACT NO. 68862								
Default	PLOT DATE = 6/14/2022	DATE -	REVISED -		SCALE: 1" = 10'	SHEET 7 OF 8 SHEETS	STA. 3+50.00 TO STA. 3+50.00	ILLINOIS FED. AID PROJECT					

ORIGINAL SURVEY	SURVEYED _____	BY _____	DATE _____
	PLOTTED _____		
	TEMPLATE _____		
	AREAS _____		
	AREAS CHECKED _____		
	NO. _____		
NOTE BOOK			

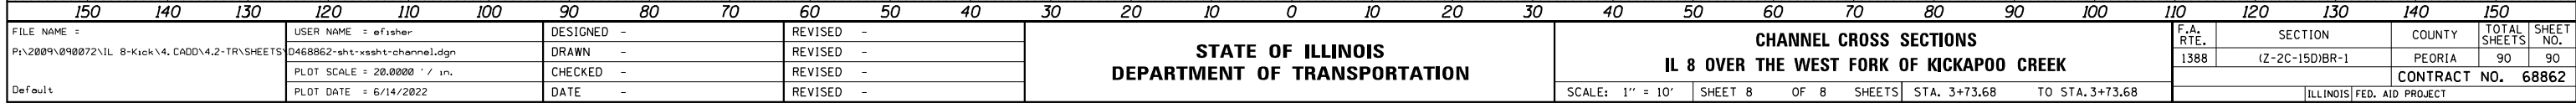

FILE NAME =	USER NAME = efisher	DESIGNED -	REVISED -	STATE OF ILLINOIS DEPARTMENT OF TRANSPORTATION	CHANNEL CROSS SECTIONS				F.A. RTE.	SECTION	COUNTY	TOTAL SHEETS	SHEET NO.
P:\2009\09072\IL 8-Kick V4, CADD\4,2-TR\SHEETS	D468862-sht-xsht-channel.dgn	DRAWN -	REVISED -		IL 8 OVER THE WEST FORK OF KICKAPOO CREEK				1388	(Z-2C-15D)BR-1	PEORIA	90	90
	PLOT SCALE = 20.0000 ' / in.	CHECKED -	REVISED -						CONTRACT NO. 68862				
Default	PLOT DATE = 6/14/2022	DATE -	REVISED -		SCALE: 1" = 10' SHEET 8 OF 8 SHEETS STA. 3+73.68 TO STA. 3+73.68				ILLINOIS FED. AID PROJECT				