
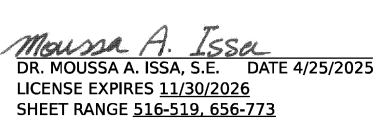
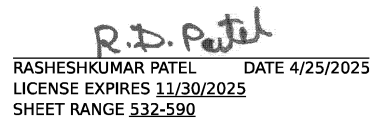
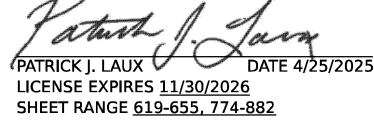
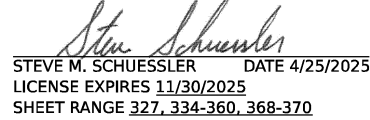
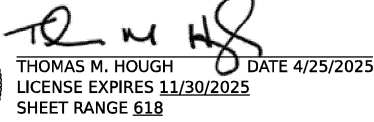
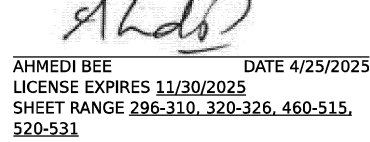
 
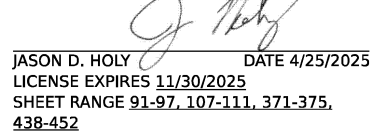
 


REV-SEP

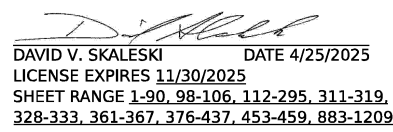

USER NAME = USCP702533	DESIGNED - CBP	REVISED -	STATE OF ILLINOIS DEPARTMENT OF TRANSPORTATION	PROFESSIONAL SEALS					F.A.I. RTE.	SECTION	COUNTY	TOTAL SHEETS	SHEET NO.
	DRAWN - CBP	REVISED -							80	FAI 80 21 INTERCHANGE	WILL	1209	2
PLOT SCALE = 100.000 ' / in.	CHECKED - KSD	REVISED -		CONTRACT NO. 62R22									
PLOT DATE = 4/24/2025	DATE - 4/25/2025	REVISED -		SCALE:	SHEET	OF	SHEETS	STA.	TO STA.		ILLINOIS	FED. AID PROJECT	

INDEX OF SHEETS

1	COVER SHEET
2	PROFESSIONAL SEALS
3	INDEX OF SHEETS AND HIGHWAY STANDARDS
4 - 5	GENERAL NOTES AND COMMITMENTS
6 - 47	SUMMARY OF QUANTITIES
48 - 60	TYPICAL SECTIONS
61 - 63	SCHEDULE OF QUANTITIES
64	EARTHWORK SUMMARY
65 - 73	ALIGNMENT, TIES AND BENCHMARKS
74 - 80	BUILDING DEMOLITION PLANS
81 - 90	REMOVAL PLANS
91 - 97	JOLIET REMOVAL PLANS
98 - 106	ROADWAY PLANS
107 - 111	JOLIET ROADWAY PLANS
112 - 125	ROADWAY PROFILES
126 - 130	SUPERELEVATION TRANSITION SECTIONS
131 - 132	INTERSECTION DETAILS
133 - 138	GRADING PLANS
139 - 150	JOINTING AND ELEVATION PLANS
151 - 158	GORE GRADING DETAILS
159 - 161	CUL-DE-SAC DETAILS
162 - 164	ADA RAMP DETAILS
165	DOUBLE FACE CONCRETE BARRIER DETAILS
166 - 168	MEDIAN CONCRETE BARRIER TRANSITION DETAILS
169	SINGLE FACE CONCRETE BARRIER DETAILS
170 - 171	PAVEMENT AND JOINTING DETAILS
172	LUG SYSTEM DETAIL
173	SUGGESTED STAGES OF CONSTRUCTION AND TRAFFIC CONTROL GENERAL NOTES
174 - 175	SUGGESTED STAGES OF CONSTRUCTION AND TRAFFIC CONTROL CONSTRUCTION SEQUENCING
176 - 186	SUGGESTED STAGES OF CONSTRUCTION AND TRAFFIC CONTROL TYPICAL SECTIONS
187	SUGGESTED STAGES OF CONSTRUCTION AND TRAFFIC CONTROL PLAN STAGING DETAILS
188 - 189	TEMPORARY PAVEMENT ALIGNMENT AND PROFILE
190 - 196	SUGGESTED STAGES OF CONSTRUCTION AND TRAFFIC CONTROL - STAGE 2
197 - 203	SUGGESTED STAGES OF CONSTRUCTION AND TRAFFIC CONTROL - STAGE 3
204 - 207	SUGGESTED STAGES OF CONSTRUCTION AND TRAFFIC CONTROL - STAGE 3B
208 - 215	SUGGESTED STAGES OF CONSTRUCTION AND TRAFFIC CONTROL - STAGE 4
216 - 223	SUGGESTED STAGES OF CONSTRUCTION AND TRAFFIC CONTROL - STAGE 5
224 - 228	SUGGESTED STAGES OF CONSTRUCTION AND TRAFFIC CONTROL - LOCAL ROADS
229 - 231	SUGGESTED STAGES OF CONSTRUCTION AND TRAFFIC CONTROL TEMPORARY PAVEMENT DETAIL
232	SUGGESTED STAGES OF CONSTRUCTION AND TRAFFIC CONTROL TSRS PLAN AND PROFILE
233 - 295	TEMPORARY PAVEMENT CROSS SECTIONS
296 - 310	DETOUR ROUTE PLANS
311 - 319	DETOUR ROUTE IMPROVEMENT PLANS
320 - 326	DETOUR ROUTE IMPROVEMENT PAVEMENT MARKING PLANS
327	EROSION AND SEDIMENT CONTROL PLAN GENERAL NOTES
328 - 333	BUILDING DEMOLITION EROSION AND SEDIMENT CONTROL PLANS
334 - 370	EROSION AND SEDIMENT CONTROL PLANS
371 - 375	JOLIET EROSION AND SEDIMENT CONTROL PLANS
376 - 381	EXISTING DRAINAGE AND UTILITY PLANS
382 - 389	DRAINAGE AND UTILITY PLANS
390 - 407	PROPOSED DRAINAGE PROFILES
408	DRAINAGE PLAN DETENTION POND
409 - 416	DRAINAGE SCHEDULES
417 - 422	DRAINAGE DETAILS
423 - 437	UTILITY LOCATION PLANS
438	JOLIET UTILITY RELOCATION NOTES
439 - 452	JOLIET UTILITY RELOCATION PLANS
453 - 459	PLAT OF HIGHWAYS
460	PAVEMENT MARKING AND SIGNING GENERAL NOTES & LEGEND
461 - 464	PAVEMENT MARKING SCHEDULES
465 - 474	PAVEMENT MARKING PLANS
475 - 481	SIGNING SCHEDULES
482 - 488	EXISTING AND PROPOSED SIGNING PLANS
489 - 491	LOCAL ROADS PAVEMENT MARKING AND SIGNING PLANS
492 - 505	SIGN PANEL DETAILS
506 - 511	SIGN MOUNTING DETAILS
512 - 515	BREAKAWAY STEEL SIGN POSTS AND FOUNDATIONS DETAILS
516 - 519	BRIDGE MOUNTED SIGN STRUCTURE
520 - 531	LANDSCAPING PLANS
532 - 578	LIGHTING PLANS
579 - 590	LIGHTING DISTRICT ONE DETAILS
591 - 606	TRAFFIC SIGNAL PLANS
607 - 618	ITS PLANS
619 - 655	PROPOSED CENTER ST OVER MCDONOUGH ST BRIDGE PLANS (SN 099-0186)
656 - 703	PROPOSED CENTER ST OVER I-80 BRIDGE PLANS (SN 099-8332)
704 - 734	PROPOSED WALL #1 PLANS (SN 099-W123)
735 - 740	PROPOSED WALL #3 PLANS (SN 099-W124)
741 - 754	PROPOSED WALL #4 PLANS (SN 099-W125)
755 - 763	PROPOSED WALL #5 PLANS (SN 099-W120)
764 - 773	PROPOSED WALL #6 PLANS (SN 099-W122)
774 - 775	EXISTING WHEELER AVE OVER I-80 BRIDGE PLANS (SN 099-8324)
776 - 781	NOISE ABATEMENT WALL B20 PLANS (SN 099-N1023)
782 - 788	NOISE ABATEMENT WALL B22 PLANS (SN 099-N1024)
789 - 794	NOISE ABATEMENT WALL B23A PLANS (SN 099-N1025)
795 - 803	NOISE ABATEMENT WALL B23B PLANS (SN 099-N1026)
804 - 809	NOISE ABATEMENT WALL B24N PLANS (SN 099-N1027)
810 - 820	BRIDGE MAINTENANCE PATCHING AND EXISTING STRUCTURE REMOVAL PLANS
821 - 882	EXISTING BRIDGE PLANS

INDEX OF SHEETS (CONT.)

883 - 903	DISTRICT ONE DETAILS
904 - 907	JOLIET DETAILS
908 - 971	CROSS SECTIONS STAGE 3
972 - 995	CROSS SECTIONS STAGE 3B
996 - 1062	CROSS SECTIONS STAGE 4
1063 - 1209	CROSS SECTIONS STAGE 5

IDOT HIGHWAY STANDARDS

000001-08	STANDARDS SYMBOLS, ABBREVIATIONS AND PATTERNS
280001-07	TEMPORARY EROSION CONTROL SYSTEMS
420001-10	PAVEMENT JOINTS
420206-13	ENTRANCE RAMP TERMINAL (JOINTED PCC RAMP PAVEMENT ADJACENT TO CRC MAINLINE PAVT.)
420306-11	EXIT RAMP TERMINAL (JOINTED PCC RAMP PAVEMENT ADJACENT TO CRC MAINLINE PAVT.)
420401-13	PAVEMENT CONNECTOR (PCC) FOR BRIDGE APPROACH SLAB
421001-03	BAR REINFORCEMENT FOR CRC PAVEMENT
421206-07	36' CRC PAVEMENT (WITH LUG SYSTEM)
424001-12	PERPENDICULAR CURB RAMPS FOR SIDEWALKS
424026-04	ENTRANCE/ALLEY PEDESTRIAN CROSSINGS
442201-03	CLASS C AND D PATCHES
483001-06	PCC SHOULDER
515001-04	NAME PLATE FOR BRIDGES
542001-06	CONCRETE END SECTIONS FOR PIPE CULVERTS 15" (375 mm) THRU 84" (2100 mm) DIA.
542311-07	TRAVERSABLE PIPE GRATE FOR CONCRETE END SECTIONS
542401-04	METAL FLARED END SECTION FOR PIPE CULVERTS
601001-05	PIPE UNDERDRAINS
601101-02	CONCRETE HEADWALL FOR PIPE UNDERDRAINS
602001-02	CATCH BASIN TYPE A
602011-02	CATCH BASIN TYPE C
602301-04	INLET - TYPE A
602306-03	INLET - TYPE B
602401-07	PRECAST MANHOLE TYPE A, 4' (1.22 m) DIAMETER
602402-03	PRECAST MANHOLE TYPE A, 5' (1.52 m) DIAMETER
602406-11	PRECAST MANHOLE TYPE A, 6' (1.83 m) DIAMETER
602411-09	PRECAST MANHOLE TYPE A, 7' (2.13 m) DIAMETER
602416-09	PRECAST MANHOLE TYPE A, 8' (2.44 m) DIAMETER
602601-06	PRECAST REINFORCED CONCRETE FLAT SLAB TOP
602701-02	MANHOLE STEPS
604001-05	FRAME AND LIDS TYPE 1
604036-03	GRATE TYPE 8
604041-03	FRAME AND GRATE TYPE 9
604056-04	FRAME AND GRATE TYPE 11V
604071-07	FRAME AND GRATE TYPE 20
604081-06	FRAME AND GRATE TYPE 22
604091-05	FRAME AND GRATE TYPE 24
606001-08	CONCRETE CURB TYPE B AND COMBINATION CONCRETE CURB AND GUTTER
606201-04	TYPE B GUTTER
606301-04	PC CONCRETE ISLANDS AND MEDIANS
606306-04	CORRUGATED PC CONCRETE MEDIANS
606401-02	PAVED DITCH
630001-13	STEEL PLATE BEAM GUARDRAIL
630301-09	SHOULDER WIDENING FOR TYPE 1 (SPECIAL) GUARDRAIL TERMINALS
631011-10	TRAFFIC BARRIER TERMINAL, TYPE 2
631026-06	TRAFFIC BARRIER TERMINAL, TYPE 5
631031-18	TRAFFIC BARRIER TERMINAL, TYPE 6
635001-02	DELINEATORS
637006-05	CONCRETE BARRIER, DOUBLE FACE, 44IN.(1120MM) HEIGHT
642001-03	SHOULDER RUMBLE STRIPS, 16 in.
664001-02	CHAIN LINK FENCE
701001-02	OFF-ROAD OPERATIONS 2L, 2W, MORE THAN 15' (4.5 M) AWAY
701006-05	OFF-ROAD OPERATIONS, 2L, 2W, 15' (4.5 M) TO 24" (600 MM) FROM PAVEMENT EDGE
701101-05	OFF-ROAD OPERATIONS, MULTILANE, 15' (4.5 M) TO 24" (600 MM) FROM PAVEMENT EDGE
701106-02	OFF-ROAD OPERATIONS, MULTILANE, MORE THAN 15' (4.5 M) AWAY
701301-04	LANE CLOSURE, 2L, 2W, SHORT TIME OPERATIONS
701311-03	LANE CLOSURE, 2L, 2W, MOVING OPERATIONS - DAY ONLY
701400-12	APPROACH TO LANE CLOSURE, FREEWAY/EXPRESSWAY
701401-13	LANE CLOSURE, FREEWAY/EXPRESSWAY
701411-09	LANE CLOSURE, MULTILANE, AT ENTRANCE OR EXIT RAMP, FOR SPEEDS >= 45 MPH
701426-09	LANE CLOSURE, MULTILANE, INTERMITTENT OR MOVING OPERATION, FOR SPEEDS > 45 MPH
701428-01	TRAFFIC CONTROL, SETUP AND REMOVAL, FREEWAY/EXPRESSWAY
701446-11	TWO LANE CLOSURE, FREEWAY/EXPRESSWAY
701501-06	URBAN LANE CLOSURE, 2L, 2W. UNDIVIDED
701601-09	URBAN LANE CLOSURE, MULTILANE, 1W OR 2W WITH NONTRAVERSABLE MEDIAN
701606-10	URBAN SINGLE LANE CLOSURE, MULTILANE, 2W WITH MOUNTABLE MEDIAN
701611-01	URBAN HALF ROAD CLOSURE, MULTILANE, 2W WITH MOUNTABLE MEDIAN
701701-10	URBAN LANE CLOSURE, MULTILANE INTERSECTION
701801-06	SIDEWALK, CORNER OR CROSSWALK CLOSURE
701901-10	TRAFFIC CONTROL DEVICES
704001-08	TEMPORARY CONCRETE BARRIER

IDOT HIGHWAY STANDARDS (CONT.)

720001-01	SIGN PANEL MOUNTING DETAILS
720006-04	SIGN PANEL ERECTION DETAILS
720011-01	METAL POSTS FOR SIGNS, MARKERS AND DELINEATORS
720016-04	MAST ARM MOUNTED STREET NAME SIGNS
720021-03	SIGN PANELS, EXTRUDED ALUMINUM TYPE
728001-01	TELESCOPING STEEL SIGN SUPPORT
729001-01	APPLICATIONS OF TYPES A AND B METAL POSTS (FOR SIGNS & MARKERS)
780001-05	TYPICAL PAVEMENT MARKINGS
781001-04	TYPICAL APPLICATIONS RAISED REFLECTIVE PAVEMENT MARKERS
782006-01	GUARDRAIL AND BARRIER WALL REFLECTOR MOUNTING DETAILS
812001-01	RACEWAYS EMBEDDED IN STRUCTURE
814001-03	HANDHOLES
814006-03	DOUBLE HANDHOLES
857001-01	STANDARD PHASE DESIGNATION DIAGRAMS AND PHASE SEQUENCES
862001-01	UNINTERRUPTABLE POWER SUPPLY (UPS)
873001-02	TRAFFIC SIGNAL GROUNDING & BONDING
877001-08	STEEL MAST ARM ASSEMBLY AND POLE 16' THROUGH 55'
877011-10	STEEL COMBINATION MAST ARM ASSEMBLY AND POLE 16' THROUGH 55'
878001-11	CONCRETE FOUNDATION DETAILS
880006-01	TRAFFIC SIGNAL MOUNTING DETAILS
886001-01	DETECTOR LOOP INSTALLATIONS
886006-01	TYPICAL LAYOUT FOR DETECTION LOOPS

DISTRICT 1 DETAILS

BD-07	STORM SEWER CONNECTION TO EXISTING SEWER
BD-08	DETAILS FOR FRAMES AND LIDS ADJUSTMENT WITH MILLING
BD-12	MANHOLE WITH RESTRICTOR PLATE
BD-22	PAVEMENT PATCHING FOR HMA SURFACED PAVEMENT
BD-32	BUTT JOINT AND HMA TAPER DETAILS
BD-49	CENTERLINE SAW CUT 16' AND VARIABLE JOINTED PCC PAVEMENT FOR RAMPS
BD-51	BENCHING DETAIL FOR EMBANKMENT WIDENING
BE-206	LIGHTING CONTROLLER, BASE MOUNTED, 480 VOLT, 200 AMP, (DUAL) RADIO SCADA-FIBER OPTIC PROVISION
BE-220	ELECTRIC SERVICE INSTALLATION AERIAL, REMOTE DISCONNECT
BE-240	COMBINATION LIGHTING, TRAFFIC SIGNAL SCHEMATIC
BE-301	LIGHT POLE FOUNDATION 40' TO 47 1/2' M.H, 15" BOLT CIRCLE
BE-400	ALUMINUM LIGHT POLE 47'-6" MOUNTING HEIGHT
BE-402	ALUMINUM LIGHT POLE 35'-0" MOUNTING HEIGHT
BE-701	LUMINAIRE SAFETY CABLE ASSEMBLY
BE-702	MISCELLANEOUS ELECTRICAL DETAILS, SHEET A - (CABLE SPLICE, POLE WIRING, TRENCH DETAIL)
BE-703	MISCELLANEOUS DETAILS, SHEET B -) BOX EMBEDDED IN BARRIER WALL - INSTALLATION OF CONDUIT IN BRIDGE PARAPET EXPANSION JOINT - ELECTRIC CONNECTION TO UNDERPASS LIGHTING
BE-800	TEMPORARY LIGHT POLE DETAILS
BE-801	TEMPORARY AERIAL CABLE INSTALLATION
BE-901	SUSPENDED MOUNT LED UNDERPASS LUMINAIRE INSTALLATION DETAILS
BM-20	PRUNING FOR SAFETY AND EQUIPMENT CLEARANCE
TC-08	ENTRANCE AND EXIT RAMP CLOSURE DETAILS
TC-09	TRAFFIC CONTROL DETAILS FOR FREEWAY SINGLE & MULTI-LANE WEAVE
TC-10	TRAFFIC CONTROL AND PROTECTION FOR SIDE ROADS, INTERSECTIONS, AND DRIVEWAYS
TC-11	TYPICAL APPLICATIONS RAISED REFLECTIVE PAVEMENT MARKERS (SNOW-PLOW RESISITANT)
TC-12	MULTI-LANE FREEWAY PAVEMENT MARKING DETAILS
TC-13	DISTRICT ONE TYPICAL PAVEMENT MARKINGS
TC-16	SHORT TERM PAVEMENT MARKING LETTERS AND SYMBOLS
TC-17	TRAFFIC CONTROL DETAILS FOR FREEWAY SHOULDER CLOSURES AND PATRIAL RAMP CLOSURES
TC-18	FREEWAY/EXPRESSWAY SIGNING FOR FLAGGING OPERATIONS AT WORK ZONE OPENINGS
TC-21	DETOUR SIGNING FOR CLOSING STATE HIGHWAYS
TC-22	ARTERIAL ROAD INFORMATION SIGNS
TC-25	FREEWAY CENTER LANE CLOSURE SHOULDER LANE
TC-27	MILE POST MARKERS - GORE SIGNS - MAJOR GUIDE SIGN LAYOUT - ARROWS
TC-33	SMART TRAFFIC MONITORING SYSTEM TYPICAL LAYOUT
TS-02	MAST ARM MOUNTED STREET NAME SIGNS
TS-05	STANDARD TRAFFIC SIGNAL DESIGN DETAIL

CITY OF JOLIET STANDARDS

GEN-02	INLET PROTECTION FILTER DETAIL
GEN-04	TYPICAL TRENCH DETAIL PAVEMENT AREA AGGREGATE BASE
GEN-05	TYPICAL TRENCH DETAIL NON PAVED AREAS
PVT-01	DRIVEWAY PAVEMENT DETAIL
PVT-02	TYPICAL PAVEMENT SECTION
SAN-01	SANITARY MANHOLE DETAIL
SAN-04	EXTERNAL DROP MANHOLE
SAN-16	ABANDONMENT OF SEWERS
SAN-17	NEW SANITARY MANHOLE ON EXISTING SANITARY MAIN DETAIL
SAN-18	PLUG PIPE DETAIL
SAN-19	FRAME AND COVER CASTING
SAN-20	DOGHOUSE MANHOLE
WTR-01	WATER VALVE VAULT DETAIL
WTR-03	FIRE HYDRANT DETAIL
WTR-04	PIPE INSULATION DETAIL
WTR-06	WATER SERVICE CONNECTION DETAIL
WTR-09	POLYWRAPPED DI RJT DETAIL
WTR-12	WATER MAIN TERMINATION DETAIL
WTR-13	WATER SERVICE ABANDONMENT COPPER PIPE DETAIL

MODEL: Default
FILE NAME: p:\wsp\transystone-pw-jantley.com\transystone-pw-labeled\Documents\Projects_2018\C4401\401180022\03-WSP\CAD\62R22-INT-4 [Center]\Sheets\CLW\ID12R22-shr-index.dgn

	WSP USA INC. 30 N. LASALLE STREET SUITE 4700 CHICAGO, IL 60602 TEL: (312) 782-9150	USER NAME = donahuek1	DESIGNED - HA	REVISED -	STATE OF ILLINOIS DEPARTMENT OF TRANSPORTATION	INDEX OF SHEETS AND HIGHWAY STANDARDS			F.A.I. RTE.	SECTION	COUNTY	TOTAL SHEETS	SHEET NO.
			DRAWN - HA	REVISED -					80	FAI 80 21 INTERCHANGE	WILL	1209	3
		PLOT SCALE = 100,000 ' / in.	CHECKED - KSD	REVISED -					CONTRACT NO. 62R22				
		PLOT DATE = 6/12/2025	DATE - 4/25/2025	REVISED -		SCALE:	SHEET	OF	SHEETS	STA.	TO STA.	ILLINOIS FED. AID PROJECT	

MODEL: general
FILE NAME: p:\projects\trans\trans-corp-pw-bentley\comtrans\corp-pw-hosted\Documents\Projects_2018\C4401\401180022\03-MS9\CAD\62R22-INT-4 [Center]\SheetC\I11D162R22-shr-gennote.dgn

GENERAL NOTES

1.

A MINIMUM OF SEVENTY-TWO (72) HOURS BEFORE STARTING ANY EXCAVATION, THE CONTRACTOR SHALL CALL JULIE AT 1-800-892-0123 OR 811 TO HAVE THE LOCATION OF EXISTING UNDERGROUND UTILITIES MARKED IN THE FIELD.
2.

A MINIMUM OF SEVENTY-TWO HOURS PRIOR TO ANY PLACEMENT OR RELOCATION OF MAINTENANCE OF TRAFFIC DEVICES, CONTACT ILLINOIS DEPARTMENT OF TRANSPORTATION (IDOT) DISTRICT 1 BUREAU OF TRAFFIC.
3.

THE CONTRACTOR IS RESPONSIBLE FOR OBTAINING ALL NECESSARY PERMITS TO PERFORM WORK.
4.

EXCEPT WHERE DESIGNATED OTHERWISE, THE LOCATIONS AND/OR DEPTHS OF UNDERGROUND UTILITIES SHOWN HAVE BEEN TAKEN FROM OFFICE RECORD INFORMATION FURNISHED BY THE UTILITY OWNERS AND THE SUE SURVEYS. ALL UNDERGROUND UTILITIES MUST BE CONSIDERED APPROXIMATE.
5.

THE LOCATIONS OF PUBLIC OR PRIVATE UTILITIES SHOWN ON THE PLAN ARE APPROXIMATE AND THEIR ACCURACY IS NOT GUARANTEED. THE CONTRACTOR SHALL VERIFY THE EXACT LOCATION AND ELEVATION OF ALL UTILITIES. THE CONTRACTOR SHALL REPORT ANY ENCOUNTERED DISCREPANCIES TO THE ENGINEER AT ONCE. THE CONTRACTOR SHALL TAKE DUE CARE.
6.

THE CONTRACTOR SHALL COORDINATE WORK WITH UTILITIES IN ADVANCE OF WORKING IN THE VICINITY OF THEIR FACILITIES, AND ALLOW SUFFICIENT TIME FOR THEM TO PERFORM ADJUSTMENTS TO THE FACILITIES IN ACCORDANCE WITH THE CONTRACTOR'S SCHEDULE. COORDINATION EFFORTS SHALL BE INCLUDED IN THE COST OF THE CONTRACT BID PRICE.
7.

IDOT FACILITIES ARE NOT LOCATED BY JULIE OR DIGGER. IDOT ELECTRICAL FACILITIES INCLUDING ROADWAY LIGHTING, FIBER OPTIC, ITS EQUIPMENT, TRAFFIC SIGNAL FACILITIES ARE LOCATED BY THE DEPARTMENT'S ELECTRICAL MAINTENANCE CONTRACTOR. AS OF THE LETTING DATE, CONTACT MEADE ELECTRIC COMPANY AT 773-287-7672.
8.

IT SHALL BE THE CONTRACTOR'S RESPONSIBILITY TO VERIFY ALL DIMENSIONS AND CONDITIONS EXISTING IN THE FIELD PRIOR TO ORDERING MATERIALS AND BEGINNING CONSTRUCTION.
9.

THE CONTRACTOR WILL NOT BE ALLOWED TO SET UP A YARD OR FIELD OFFICE ON STATE PROPERTY WITHOUT WRITTEN PERMISSION FROM THE DEPARTMENT.
10.

ALL ELEVATIONS IN THE PLANS ARE BASED UPON THE NORTH AMERICAN VERTICAL DATUM OF 1988 (NAVD88), UNLESS OTHERWISE NOTED. HORIZONTAL DATUM IS REFERENCED TO ILLINOIS STATE PLAN COORDINATE SYSTEM, EAST ZONE, NAD83 (2011) UNLESS OTHERWISE NOTED.
11.

THE PAVEMENT ELEVATIONS SHOWN ON THE PLANS ARE FINISHED GRADES OR SURFACE COURSE, UNLESS OTHERWISE INDICATED.
12.

THE COST OF FULL OR PARTIAL DEPTH SAW CUTS REQUIRED FOR REMOVAL ITEMS SHALL NOT BE PAID FOR SEPARATELY, BUT SHALL BE INCLUDED IN THE UNIT PRICE FOR THE ITEM.
13.

FOR WORK OUTSIDE THE LIMITS OF BRIDGE APPROACH PAVEMENT, ALL REFERENCES IN THE HIGHWAY STANDARDS AND SPECIFICATION FOR REINFORCEMENT, DOWEL BARS AND TIE BARS IN PAVEMENT, SHOULDERS, CURB, GUTTER, COMBINATION CURB AND GUTTER AND MEDIAN, AND CHAIR SUPPORTS FOR CRC PAVEMENT, SHALL BE EPOXY COATED, UNLESS OTHERWISE NOTED ON THE PLAN.
14.

WHEN ARTIFICIAL LIGHTING IS USED IN NIGHT OPERATIONS, THE CONTRACTOR SHALL EXERCISE THE UTMOST PRECAUTIONS IN PREVENTING ADVERSE VISIBILITY TO THE MOTORING PUBLIC, AIR TRAFFIC, AND ADJOINING COMMERCIAL AREAS.
15.

TYPE I, TYPE II, AND TYPE III BARRICADES SHALL BE WEIGHTED IN A MANNER APPROVED BY THE MANUFACTURER SO THEY ARE NOT MOVED BY TRAFFIC.
16.

TEMPORARY PAVEMENT MARKINGS SHALL CONSIST OF EPOXY PAVEMENT MARKINGS UNLESS OTHERWISE NOTED. EPOXY PAVEMENT MARKING MATERIALS SHALL BE ACCORDING TO ARTICLES 1095.04 AND 1095.08 RESPECTIVELY OF THE STANDARD SPECIFICATIONS.
17.

THE SUBGRADE STABILITY SHALL BE VERIFIED BY PROOF ROLLING WITH A FULLY LOADED TANDEM-AXLE TRUCK.
18.

ANY AGGREGATE SUBGRADE IMPROVEMENT CONTAMINATED AND/OR DAMAGED BY THE CONTRACTOR'S VEHICLES AND/OR EQUIPMENT IS TO BE REMOVED AND REPLACED AS DIRECTED BY THE ENGINEER AT THE CONTRACTOR'S EXPENSE.
19.

PAY ITEMS 42100360 CONT REINF PCC PVT 13 AND 48300800 PCC SHOULDERS 13 SHALL BE CONSTRUCTED FOLLOWING THE EXTENDED LIFE CONCRETE PAVEMENT SPECIAL PROVISION.
20.

TEN (10) FOOT TRANSITIONS SHALL BE USED TO MATCH PROPOSED CURB AND GUTTER AND MEDIAN ITEMS OF WORK TO EXISTING CURBS AND GUTTER AND MEDIANS IN THE FIELD, UNLESS OTHERWISE SHOWN
21.

ALL PAVEMENT PATCHING LOCATIONS WILL BE DETERMINED IN THE FIELD BY THE ENGINEER.
22.

THE AGGREGATE GRADATION FOR THE AGGREGATE SUBGRADE IMPROVEMENT 12" LOWER LIFT SHALL BE CS 1 OR RR 1.
23.

FRAMES AND GRATES ADJUSTMENT OF PRIVATE UTILITIES WITHIN THE LIMITS OF THE IMPROVEMENTS SHALL BE DONE BY THEIR RESPECTIVE OWNERS AND ARE NOT PART OF THIS CONTRACT, UNLESS OTHERWISE NOTED IN THE PLANS.

24.

THE CONTRACTOR SHALL CONTACT THE DISTRICT ONE TRAFFIC CONTROL SUPERVISOR AT (847)705-4151 (FOR EXPRESSWAYS) AND (847)705-4470 (FOR ARTERIALS) A MINIMUM OF 72 HOURS IN ADVANCE OF BEGINNING WORK.
25.

TWO (2) WEEKS PRIOR TO PLACING PERMANENT PAVEMENT MARKINGS, THE ENGINEER SHALL CONTACT THE ARTERIAL TRAFFIC FIELD ENGINEER ERIC CAMPOS AT ERIC.CAMPOS@ILLINOIS.GOV FOR ARTERIAL ROADWAYS, AND THE EXPRESSWAY TRAFFIC FIELD ENGINEER REGINA COOPER AT REGINA.COOPER2@ILLINOS.GOV FOR EXPRESSWAYS OR CALL THE BUREAU OF TRAFFIC AT (847) 705-4151.
26.

THE CONTRACTOR SHALL PROCURE ALL VINE PLANTINGS WITHIN 4 WEEKS OF AWARD OF CONTRACT TO ENSURE THAT THERE WILL BE ADEQUATE QUANTITIES AVAILABLE FOR PLANTING SEASON.
27.

CONTRACTOR SHALL NOT SCALE DIMENSIONS FROM THE CONTRACT PLANS FOR CONSTRUCTION PURPOSES.
28.

THE CONTRACTOR SHALL BE REQUIRED TO KEEP A RECORD OF THE LOCATIONS OF PLATED STRUCTURES BY STATION AND OFFSET LEFT OR RIGHT OF THE CENTERLINE OF PAVEMENT.
29.

THE CONTRACTOR SHALL BE REQUIRED TO KEEP A RECORD OF THE LOCATIONS OF THE BURIED STRUCTURES ACCORDING TO THE STATION AND DISTANCE LEFT OR RIGHT OF THE CENTERLINE OF PAVEMENT. UPON COMPLETION OF THE WORK, THE CONTRACTOR SHALL DELIVER THE RECORD TO THE ENGINEER.
30.

EXISTING BROKEN FRAMES AND LIDS SHALL BE REMOVED AND DISPOSED OF BY THE CONTRACTOR AND SHALL BE REPLACED AS DIRECTED BY THE ENGINEER. REPLACEMENT FRAMES AND LIDS WILL BE PAID FOR ACCORDING TO ARTICLE 109.04 OF THE STANDARD SPECIFICATIONS UNLESS A SEPARATE PAY ITEM HAS BEEN PROVIDED.
31.

THE CONTRACTOR SHALL BE RESPONSIBLE FOR THE NOTIFICATION OF ALL EMERGENCY SERVICES, SCHOOL DISTRICTS, IDOT COMMUNICATIONS CENTER, SPRINGFIELD TRUCK PERMIT SECTION AND OTHER AGENCIES AFFECTED BY THE CLOSURE. THE CONTRACTOR SHALL ALSO BE RESPONSIBLE FOR POSTING SIGNS THAT WILL INDICATE THE DATES THE CLOSURE WILL BE IN PLACE.
32.

ALL MILLED SURFACES SHALL BE A UNIFORM CROSS SLOPE PER LANE AND FREE OF RIDGES BETWEEN PASSES. ANY DEVIATIONS SHALL BE CORRECTED AT NO COST TO THE DEPARTMENT.
33.

THE "ARTERIAL ROAD INFORMATION SIGN (TC-22)" IS APPLICABLE ONLY TO ARTERIAL ROADS AND SHALL NOT BE APPLIED TO EXPRESSWAYS/TOLLWAYS.
34.

UNDERBRUSH OR DEBRIS AT PLANTING LOCATIONS SHALL BE REMOVED AND DISPOSED OF ACCORDING TO SECTION 201 OF THE STANDARD SPECIFICATIONS. THIS WORK WILL NOT BE PAID FOR SEPARATELY, BUT THE COSTS SHALL BE CONSIDERED AS INCLUDED IN THE CONTRACT UNIT PRICES FOR THE CONSTRUCTION ITEMS INVOLVED, AND NO ADDITIONAL COMPENSATION WILL BE ALLOWED.
35.

INTERSEEDING, CLASS 2A IS TO BE USED TO RENOVATE AREAS WHERE EXISTING TURF IS IN POOR CONDITION, EXACT LOCATIONS WILL BE DETERMINED DURING CONSTRUCTION BY THE ENGINEER.
36.

CONTRACTOR SHALL CONTACT THE ROADSIDE DEVELOPMENT UNIT AT (847) 705-4171 AT LEAST 2 WEEKS PRIOR TO WEED CONTROL AND FORESTRY WORK.
37.

CLASS B PAVEMENT PATCHING WHICH REQUIRES FRAMES AND GRATES TO BE ADJUSTED SHALL BE CONSTRUCTED UTILIZING "CAST IN PLACE" ALTERNATE ACCORDING TO STATE HIGHWAY STANDARD 420111 FOR "PCC PAVEMENT ROUNDOUTS".
38.

THE CONTRACTOR WILL NOT BE ALLOWED TO PROCEED WITH ANY PLANTING WORK UNTIL ALL UTILITY OWNERS FIELD LOCATE THEIR FACILITIES WHICH MAY INTERFERE WITH CONSTRUCTION OPERATIONS.
39.

THE ACTUAL LOCATION OF PROPOSED LANDSCAPING WILL BE ADJUSTED IN THE FIELD TO AVOID UTILITIES.
40.

ALL ROADWAY WIDTHS AND RADII SHOWN ON THE PLANS ARE TO THE EDGE OF PAVEMENT UNLESS OTHERWISE NOTED.
41.

GEOTECHNICAL FABRIC FOR GROUND STABILIZATION AND/OR AGGREGATE SUBGRADE IMPROVEMENT HAVE BEEN PROVIDED FOR USE AT LOCATIONS INDICATED FOR SOILS THAT TEND TO BE UNSTABLE AND/ OR UNSUITABLE. THE ACTUAL NEED FOR REMOVAL AND REPLACEMENT WITH ABOVE ITEM WILL BE DETERMINED IN THE FIELD AT THE TIME OF CONSTRUCTION BY THE GEOTECHNICAL ENGINEER. ALL POTENTIALLY UNSTABLE SOILS SHOULD BE TESTED WITH A STATIC OR DYNAMIC CONE PENETROMETER AND TREATED IN ACCORDANCE WITH ARTICLE 301.04 OF THE SSRBC AND IDOT SUBGRADE STABILITY MANUAL. IF UNSTABLE AND/OR UNSUITABLE SOILS ARE NOT ENCOUNTERED, THEN THE QUANTITY SHALL BE DEDUCTED AND NO ADDITIONAL COMPENSATION WILL BE DUE TO THE CONTRACTOR.
42.

THE CONTRACTOR SHALL DEVELOP A PROJECT SPECIFIC DUST CONTROL PLAN THAT ADDRESSES CONSTRUCTION-RELATED AIR QUALITY CONCERNS FOR COMMUNITIES NEAR THE DES PLAINES RIVER BRIDGE. SPECIFIC MEASURES WILL BE DEVELOPED BY THE CONTRACTOR BASED ON IDOT STANDARD SPECIFICATION REQUIREMENTS AND THE SPECIAL PROVISION "CONSTRUCTION AIR QUALITY - DUST CONTROL".
43.

THE DEPARTMENT HAS NOT OBTAINED ANY PERMITS FOR OFFSITE BORROW, WASTE, USE (BWU) AREAS. PRIOR TO WORKING IN BWU AREAS, IF THE CONTRACTOR CHOOSES TO USE ACTIVITIES REQUIRING PERMITS IT IS THE CONTRACTOR'S RESPONSIBILITY TO SECURE THE PROPER PERMITS. IN ADDITION TO THE BORROW REVIEW (BDE 2289) and USE/WASTE REVIEW (BDE 2290) SUBMITTALS, THE CONTRACTOR SHALL SUBMIT AN EROSION AND SEDIMENT CONTROL (ESC) PLAN FOR EVERY BWU SITE TO THE DEPARTMENT FOR ACCEPTANCE, THE COST OF ALL MATERIALS AND LABOR NECESSARY TO COMPLY WITH THE ABOVE PROVISIONS TO PREPARE AND IMPLEMENT ESC PLANS WILL NOT BE PAID FOR SEPARATELY, BUT SHALL BE CONSIDERED AS INCLUDED IN THE UNIT BID PRICES OF THE CONTRACT AND NO ADDITIONAL COMPENSATION WILL BE ALLOWED.

44.

THE THICKNESS OF THE HOT-MIX ASPHALT MIXTURE SHOWN ON THE PLANS IS THE NOMINAL THICKNESS. DEVIATIONS FROM THE NOMINAL THICKNESS WILL BE PERMITTED WHEN SUCH DEVIATIONS OCCUR DUE TO IRREGULARITIES IN THE EXISTING SURFACE OR BASE ON WHICH THE HOT-MIX ASPHALT MIXTURE IS PLACED.
45.

SIDEWALK REMOVAL AND P.C.C. SIDEWALK 5" LOCATIONS SHALL BE DETERMINED BY THE ENGINEER.
46.

BUTT JOINTS SHALL BE INSTALLED AT THE ENDS OF ALL PAVEMENT RESURFACING WHERE MILLING MEETS EXISTING PAVEMENT ACCORDING TO THE IDOT DISTRICT ONE STANDARD "BUTT JOINT AND HMA TAPER DETAILS".
47.

THE CONTRACTOR SHALL BE RESPONSIBLE FOR THE PROTECTION OF EXISTING UTILITIES AND STRUCTURES. ANY DAMAGE TO EXISTING UTILITIES OR STRUCTURES SHALL BE REPAIRED BY THE CONTRACTOR AT HIS OWN EXPENSE.
48.

THE CONTRACTOR SHALL BE RESPONSIBLE FOR THE PROTECTION OF EXISTING TRAFFIC SIGNALS AND LIGHTS. ANY DAMAGE TO EXISTING TRAFFIC SIGNALS OR LIGHTS SHALL BE REPAIRED BY THE CONTRACTOR AT HIS OWN EXPENSE.
49.

THE CONTRACTOR SHALL BE RESPONSIBLE FOR THE PROTECTION OF EXISTING EROSION CONTROL MEASURES. ANY DAMAGE TO EXISTING EROSION CONTROL MEASURES SHALL BE REPAIRED BY THE CONTRACTOR AT HIS OWN EXPENSE.
50.

THE CONTRACTOR SHALL BE RESPONSIBLE FOR THE PROTECTION OF EXISTING LANDSCAPING. ANY DAMAGE TO EXISTING LANDSCAPING SHALL BE REPAIRED BY THE CONTRACTOR AT HIS OWN EXPENSE.
51.

THE CONTRACTOR SHALL BE RESPONSIBLE FOR THE PROTECTION OF EXISTING FENCES. ANY DAMAGE TO EXISTING FENCES SHALL BE REPAIRED BY THE CONTRACTOR AT HIS OWN EXPENSE.
52.

THE CONTRACTOR SHALL BE RESPONSIBLE FOR THE PROTECTION OF EXISTING SIGNAGE. ANY DAMAGE TO EXISTING SIGNAGE SHALL BE REPAIRED BY THE CONTRACTOR AT HIS OWN EXPENSE.
53.

THE CONTRACTOR SHALL BE RESPONSIBLE FOR THE PROTECTION OF EXISTING UTILITIES AND STRUCTURES. ANY DAMAGE TO EXISTING UTILITIES OR STRUCTURES SHALL BE REPAIRED BY THE CONTRACTOR AT HIS OWN EXPENSE.
54.

THE CONTRACTOR SHALL BE RESPONSIBLE FOR THE PROTECTION OF EXISTING TRAFFIC SIGNALS AND LIGHTS. ANY DAMAGE TO EXISTING TRAFFIC SIGNALS OR LIGHTS SHALL BE REPAIRED BY THE CONTRACTOR AT HIS OWN EXPENSE.
55.

THE CONTRACTOR SHALL BE RESPONSIBLE FOR THE PROTECTION OF EXISTING EROSION CONTROL MEASURES. ANY DAMAGE TO EXISTING EROSION CONTROL MEASURES SHALL BE REPAIRED BY THE CONTRACTOR AT HIS OWN EXPENSE.
56.

THE CONTRACTOR SHALL BE RESPONSIBLE FOR THE PROTECTION OF EXISTING LANDSCAPING. ANY DAMAGE TO EXISTING LANDSCAPING SHALL BE REPAIRED BY THE CONTRACTOR AT HIS OWN EXPENSE.
57.

THE CONTRACTOR SHALL BE RESPONSIBLE FOR THE PROTECTION OF EXISTING FENCES. ANY DAMAGE TO EXISTING FENCES SHALL BE REPAIRED BY THE CONTRACTOR AT HIS OWN EXPENSE.
58.

THE CONTRACTOR SHALL BE RESPONSIBLE FOR THE PROTECTION OF EXISTING SIGNAGE. ANY DAMAGE TO EXISTING SIGNAGE SHALL BE REPAIRED BY THE CONTRACTOR AT HIS OWN EXPENSE.
59.

THE CONTRACTOR SHALL BE RESPONSIBLE FOR THE PROTECTION OF EXISTING UTILITIES AND STRUCTURES. ANY DAMAGE TO EXISTING UTILITIES OR STRUCTURES SHALL BE REPAIRED BY THE CONTRACTOR AT HIS OWN EXPENSE.
60.

THE CONTRACTOR SHALL BE RESPONSIBLE FOR THE PROTECTION OF EXISTING TRAFFIC SIGNALS AND LIGHTS. ANY DAMAGE TO EXISTING TRAFFIC SIGNALS OR LIGHTS SHALL BE REPAIRED BY THE CONTRACTOR AT HIS OWN EXPENSE.
61.

THE CONTRACTOR SHALL BE RESPONSIBLE FOR THE PROTECTION OF EXISTING EROSION CONTROL MEASURES. ANY DAMAGE TO EXISTING EROSION CONTROL MEASURES SHALL BE REPAIRED BY THE CONTRACTOR AT HIS OWN EXPENSE.
62.

THE CONTRACTOR SHALL BE RESPONSIBLE FOR THE PROTECTION OF EXISTING LANDSCAPING. ANY DAMAGE TO EXISTING LANDSCAPING SHALL BE REPAIRED BY THE CONTRACTOR AT HIS OWN EXPENSE.
63.

THE CONTRACTOR SHALL BE RESPONSIBLE FOR THE PROTECTION OF EXISTING FENCES. ANY DAMAGE TO EXISTING FENCES SHALL BE REPAIRED BY THE CONTRACTOR AT HIS OWN EXPENSE.
64.

THE CONTRACTOR SHALL BE RESPONSIBLE FOR THE PROTECTION OF EXISTING SIGNAGE. ANY DAMAGE TO EXISTING SIGNAGE SHALL BE REPAIRED BY THE CONTRACTOR AT HIS OWN EXPENSE.
65.

THE CONTRACTOR SHALL BE RESPONSIBLE FOR THE PROTECTION OF EXISTING UTILITIES AND STRUCTURES. ANY DAMAGE TO EXISTING UTILITIES OR STRUCTURES SHALL BE REPAIRED BY THE CONTRACTOR AT HIS OWN EXPENSE.
66.

THE CONTRACTOR SHALL BE RESPONSIBLE FOR THE PROTECTION OF EXISTING TRAFFIC SIGNALS AND LIGHTS. ANY DAMAGE TO EXISTING TRAFFIC SIGNALS OR LIGHTS SHALL BE REPAIRED BY THE CONTRACTOR AT HIS OWN EXPENSE.
67.

THE CONTRACTOR SHALL BE RESPONSIBLE FOR THE PROTECTION OF EXISTING EROSION CONTROL MEASURES. ANY DAMAGE TO EXISTING EROSION CONTROL MEASURES SHALL BE REPAIRED BY THE CONTRACTOR AT HIS OWN EXPENSE.
68.

THE CONTRACTOR SHALL BE RESPONSIBLE FOR THE PROTECTION OF EXISTING LANDSCAPING. ANY DAMAGE TO EXISTING LANDSCAPING SHALL BE REPAIRED BY THE CONTRACTOR AT HIS OWN EXPENSE.
69.

THE CONTRACTOR SHALL BE RESPONSIBLE FOR THE PROTECTION OF EXISTING FENCES. ANY DAMAGE TO EXISTING FENCES SHALL BE REPAIRED BY THE CONTRACTOR AT HIS OWN EXPENSE.
70.

THE CONTRACTOR SHALL BE RESPONSIBLE FOR THE PROTECTION OF EXISTING SIGNAGE. ANY DAMAGE TO EXISTING SIGNAGE SHALL BE REPAIRED BY THE CONTRACTOR AT HIS OWN EXPENSE.
71.

THE CONTRACTOR SHALL BE RESPONSIBLE FOR THE PROTECTION OF EXISTING UTILITIES AND STRUCTURES. ANY DAMAGE TO EXISTING UTILITIES OR STRUCTURES SHALL BE REPAIRED BY THE CONTRACTOR AT HIS OWN EXPENSE.
72.

THE CONTRACTOR SHALL BE RESPONSIBLE FOR THE PROTECTION OF EXISTING TRAFFIC SIGNALS AND LIGHTS. ANY DAMAGE TO EXISTING TRAFFIC SIGNALS OR LIGHTS SHALL BE REPAIRED BY THE CONTRACTOR AT HIS OWN EXPENSE.
73.

THE CONTRACTOR SHALL BE RESPONSIBLE FOR THE PROTECTION OF EXISTING EROSION CONTROL MEASURES. ANY DAMAGE TO EXISTING EROSION CONTROL MEASURES SHALL BE REPAIRED BY THE CONTRACTOR AT HIS OWN EXPENSE.
74.

THE CONTRACTOR SHALL BE RESPONSIBLE FOR THE PROTECTION OF EXISTING LANDSCAPING. ANY DAMAGE TO EXISTING LANDSCAPING SHALL BE REPAIRED BY THE CONTRACTOR AT HIS OWN EXPENSE.
75.

THE CONTRACTOR SHALL BE RESPONSIBLE FOR THE PROTECTION OF EXISTING FENCES. ANY DAMAGE TO EXISTING FENCES SHALL BE REPAIRED BY THE CONTRACTOR AT HIS OWN EXPENSE.
76.

THE CONTRACTOR SHALL BE RESPONSIBLE FOR THE PROTECTION OF EXISTING SIGNAGE. ANY DAMAGE TO EXISTING SIGNAGE SHALL BE REPAIRED BY THE CONTRACTOR AT HIS OWN EXPENSE.
77.

THE CONTRACTOR SHALL BE RESPONSIBLE FOR THE PROTECTION OF EXISTING UTILITIES AND STRUCTURES. ANY DAMAGE TO EXISTING UTILITIES OR STRUCTURES SHALL BE REPAIRED BY THE CONTRACTOR AT HIS OWN EXPENSE.
78.

THE CONTRACTOR SHALL BE RESPONSIBLE FOR THE PROTECTION OF EXISTING TRAFFIC SIGNALS AND LIGHTS. ANY DAMAGE TO EXISTING TRAFFIC SIGNALS OR LIGHTS SHALL BE REPAIRED BY THE CONTRACTOR AT HIS OWN EXPENSE.
79.

THE CONTRACTOR SHALL BE RESPONSIBLE FOR THE PROTECTION OF EXISTING EROSION CONTROL MEASURES. ANY DAMAGE TO EXISTING EROSION CONTROL MEASURES SHALL BE REPAIRED BY THE CONTRACTOR AT HIS OWN EXPENSE.
80.

THE CONTRACTOR SHALL BE RESPONSIBLE FOR THE PROTECTION OF EXISTING LANDSCAPING. ANY DAMAGE TO EXISTING LANDSCAPING SHALL BE REPAIRED BY THE CONTRACTOR AT HIS OWN EXPENSE.
81.

THE CONTRACTOR SHALL BE RESPONSIBLE FOR THE PROTECTION OF EXISTING FENCES. ANY DAMAGE TO EXISTING FENCES SHALL BE REPAIRED BY THE CONTRACTOR AT HIS OWN EXPENSE.
82.

THE CONTRACTOR SHALL BE RESPONSIBLE FOR THE PROTECTION OF EXISTING SIGNAGE. ANY DAMAGE TO EXISTING SIGNAGE SHALL BE REPAIRED BY THE CONTRACTOR AT HIS OWN EXPENSE.
83.

THE CONTRACTOR SHALL BE RESPONSIBLE FOR THE PROTECTION OF EXISTING UTILITIES AND STRUCTURES. ANY DAMAGE TO EXISTING UTILITIES OR STRUCTURES SHALL BE REPAIRED BY THE CONTRACTOR AT HIS OWN EXPENSE.
84.

THE CONTRACTOR SHALL BE RESPONSIBLE FOR THE PROTECTION OF EXISTING TRAFFIC SIGNALS AND LIGHTS. ANY DAMAGE TO EXISTING TRAFFIC SIGNALS OR LIGHTS SHALL BE REPAIRED BY THE CONTRACTOR AT HIS OWN EXPENSE.
85.

THE CONTRACTOR SHALL BE RESPONSIBLE FOR THE PROTECTION OF EXISTING EROSION CONTROL MEASURES. ANY DAMAGE TO EXISTING EROSION CONTROL MEASURES SHALL BE REPAIRED BY THE CONTRACTOR AT HIS OWN EXPENSE.
86.

THE CONTRACTOR SHALL BE RESPONSIBLE FOR THE PROTECTION OF EXISTING LANDSCAPING. ANY DAMAGE TO EXISTING LANDSCAPING SHALL BE REPAIRED BY THE CONTRACTOR AT HIS OWN EXPENSE.
87.

THE CONTRACTOR SHALL BE RESPONSIBLE FOR THE PROTECTION OF EXISTING FENCES. ANY DAMAGE TO EXISTING FENCES SHALL BE REPAIRED BY THE CONTRACTOR AT HIS OWN EXPENSE.
88.

THE CONTRACTOR SHALL BE RESPONSIBLE FOR THE PROTECTION OF EXISTING SIGNAGE. ANY DAMAGE TO EXISTING SIGNAGE SHALL BE REPAIRED BY THE CONTRACTOR AT HIS OWN EXPENSE.
89.

THE CONTRACTOR SHALL BE RESPONSIBLE FOR THE PROTECTION OF EXISTING UTILITIES AND STRUCTURES. ANY DAMAGE TO EXISTING UTILITIES OR STRUCTURES SHALL BE REPAIRED BY THE CONTRACTOR AT HIS OWN EXPENSE.
90.

THE CONTRACTOR SHALL BE RESPONSIBLE FOR THE PROTECTION OF EXISTING TRAFFIC SIGNALS AND LIGHTS. ANY DAMAGE TO EXISTING TRAFFIC SIGNALS OR LIGHTS SHALL BE REPAIRED BY THE CONTRACTOR AT HIS OWN EXPENSE.
91.

THE CONTRACTOR SHALL BE RESPONSIBLE FOR THE PROTECTION OF EXISTING EROSION CONTROL MEASURES. ANY DAMAGE TO EXISTING EROSION CONTROL MEASURES SHALL BE REPAIRED BY THE CONTRACTOR AT HIS OWN EXPENSE.
92.

THE CONTRACTOR SHALL BE RESPONSIBLE FOR THE PROTECTION OF EXISTING LANDSCAPING. ANY DAMAGE TO EXISTING LANDSCAPING SHALL BE REPAIRED BY THE CONTRACTOR AT HIS OWN EXPENSE.
93.

THE CONTRACTOR SHALL BE RESPONSIBLE FOR THE PROTECTION OF EXISTING FENCES. ANY DAMAGE TO EXISTING FENCES SHALL BE REPAIRED BY THE CONTRACTOR AT HIS OWN EXPENSE.
94.

THE CONTRACTOR SHALL BE RESPONSIBLE FOR THE PROTECTION OF EXISTING SIGNAGE. ANY DAMAGE TO EXISTING SIGNAGE SHALL BE REPAIRED BY THE CONTRACTOR AT HIS OWN EXPENSE.
95.

THE CONTRACTOR SHALL BE RESPONSIBLE FOR THE PROTECTION OF EXISTING UTILITIES AND STRUCTURES. ANY DAMAGE TO EXISTING UTILITIES OR STRUCTURES SHALL BE REPAIRED BY THE CONTRACTOR AT HIS OWN EXPENSE.
96.

THE CONTRACTOR SHALL BE RESPONSIBLE FOR THE PROTECTION OF EXISTING TRAFFIC SIGNALS AND LIGHTS. ANY DAMAGE TO EXISTING TRAFFIC SIGNALS OR LIGHTS SHALL BE REPAIRED BY THE CONTRACTOR AT HIS OWN EXPENSE.
97.

THE CONTRACTOR SHALL BE RESPONSIBLE FOR THE PROTECTION OF EXISTING EROSION CONTROL MEASURES. ANY DAMAGE TO EXISTING EROSION CONTROL MEASURES SHALL BE REPAIRED BY THE CONTRACTOR AT HIS OWN EXPENSE.
98.

THE CONTRACTOR SHALL BE RESPONSIBLE FOR THE PROTECTION OF EXISTING LANDSCAPING. ANY DAMAGE TO EXISTING LANDSCAPING SHALL BE REPAIRED BY THE CONTRACTOR AT HIS OWN EXPENSE.
99.

THE CONTRACTOR SHALL BE RESPONSIBLE FOR THE PROTECTION OF EXISTING FENCES. ANY DAMAGE TO EXISTING FENCES SHALL BE REPAIRED BY THE CONTRACTOR AT HIS OWN EXPENSE.
100.

THE CONTRACTOR SHALL BE RESPONSIBLE FOR THE PROTECTION OF EXISTING SIGNAGE. ANY DAMAGE TO EXISTING SIGNAGE SHALL BE REPAIRED BY THE CONTRACTOR AT HIS OWN EXPENSE.
101.

THE CONTRACTOR SHALL BE RESPONSIBLE FOR THE PROTECTION OF EXISTING UTILITIES AND STRUCTURES. ANY DAMAGE TO EXISTING UTILITIES OR STRUCTURES SHALL BE REPAIRED BY THE CONTRACTOR AT HIS OWN EXPENSE.
102.

THE CONTRACTOR SHALL BE RESPONSIBLE FOR THE PROTECTION OF EXISTING TRAFFIC SIGNALS AND LIGHTS. ANY DAMAGE TO EXISTING TRAFFIC SIGNALS OR LIGHTS SHALL BE REPAIRED BY THE CONTRACTOR AT HIS OWN EXPENSE.
103.

THE CONTRACTOR SHALL BE RESPONSIBLE FOR THE PROTECTION OF EXISTING EROSION CONTROL MEASURES. ANY DAMAGE TO EXISTING EROSION CONTROL MEASURES SHALL BE REPAIRED BY THE CONTRACTOR AT HIS OWN EXPENSE.
104.

THE CONTRACTOR SHALL BE RESPONSIBLE FOR THE PROTECTION OF EXISTING LANDSCAPING. ANY DAMAGE TO EXISTING LANDSCAPING SHALL BE REPAIRED BY THE CONTRACTOR AT HIS OWN EXPENSE.
105.

THE CONTRACTOR SHALL BE RESPONSIBLE FOR THE PROTECTION OF EXISTING FENCES. ANY DAMAGE TO EXISTING FENCES SHALL BE REPAIRED BY THE CONTRACTOR AT HIS OWN EXPENSE.
106.

THE CONTRACTOR SHALL BE RESPONSIBLE FOR THE PROTECTION OF EXISTING SIGNAGE. ANY DAMAGE TO EXISTING SIGNAGE SHALL BE REPAIRED BY THE CONTRACTOR AT HIS OWN EXPENSE.
107.

THE CONTRACTOR SHALL BE RESPONSIBLE FOR THE PROTECTION OF EXISTING UTILITIES AND STRUCTURES. ANY DAMAGE TO EXISTING UTILITIES OR STRUCTURES SHALL BE REPAIRED BY THE CONTRACTOR AT HIS OWN EXPENSE.
108.

THE CONTRACTOR SHALL BE RESPONSIBLE FOR THE PROTECTION OF EXISTING TRAFFIC SIGNALS AND LIGHTS. ANY DAMAGE TO EXISTING TRAFFIC SIGNALS OR LIGHTS SHALL BE REPAIRED BY THE CONTRACTOR AT HIS OWN EXPENSE.
109.

THE CONTRACTOR SHALL BE RESPONSIBLE FOR THE PROTECTION OF EXISTING EROSION CONTROL MEASURES. ANY DAMAGE TO EXISTING EROSION CONTROL MEASURES SHALL BE REPAIRED BY THE CONTRACTOR AT HIS OWN EXPENSE.
110.

THE CONTRACTOR SHALL BE RESPONSIBLE FOR THE PROTECTION OF EXISTING LANDSCAPING. ANY DAMAGE TO EXISTING LANDSCAPING SHALL BE REPAIRED BY THE CONTRACTOR AT HIS OWN EXPENSE.
111.

THE CONTRACTOR SHALL BE RESPONSIBLE FOR THE PROTECTION OF EXISTING FENCES. ANY DAMAGE TO EXISTING FENCES SHALL BE REPAIRED BY THE CONTRACTOR AT HIS OWN EXPENSE.
112.

THE CONTRACTOR SHALL BE RESPONSIBLE FOR THE PROTECTION OF EXISTING SIGNAGE. ANY DAMAGE TO EXISTING SIGNAGE SHALL BE REPAIRED BY THE CONTRACTOR AT HIS OWN EXPENSE.
113.

THE CONTRACTOR SHALL BE RESPONSIBLE FOR THE PROTECTION OF EXISTING UTILITIES AND STRUCTURES. ANY DAMAGE TO EXISTING UTILITIES OR STRUCTURES SHALL BE REPAIRED BY THE CONTRACTOR AT HIS OWN EXPENSE.
114.

THE CONTRACTOR SHALL BE RESPONSIBLE FOR THE PROTECTION OF EXISTING TRAFFIC SIGNALS AND LIGHTS. ANY DAMAGE TO EXISTING TRAFFIC SIGNALS OR LIGHTS SHALL BE REPAIRED BY THE CONTRACTOR AT HIS OWN EXPENSE.
115.

THE CONTRACTOR SHALL BE RESPONSIBLE FOR THE PROTECTION OF EXISTING EROSION CONTROL MEASURES. ANY DAMAGE TO EXISTING EROSION CONTROL MEASURES SHALL BE REPAIRED BY THE CONTRACTOR AT HIS OWN EXPENSE.
116.

THE CONTRACTOR SHALL BE RESPONSIBLE FOR THE PROTECTION OF EXISTING LANDSCAPING. ANY DAMAGE TO EXISTING LANDSCAPING SHALL BE REPAIRED BY THE CONTRACTOR AT HIS OWN EXPENSE.
117.

THE CONTRACTOR SHALL BE RESPONSIBLE FOR THE PROTECTION OF EXISTING FENCES. ANY DAMAGE TO EXISTING FENCES SHALL BE REPAIRED BY THE CONTRACTOR AT HIS OWN EXPENSE.
118.

THE CONTRACTOR SHALL BE RESPONSIBLE FOR THE PROTECTION OF EXISTING SIGNAGE. ANY DAMAGE TO EXISTING SIGNAGE SHALL BE REPAIRED BY THE CONTRACTOR AT HIS OWN EXPENSE.
119.

THE CONTRACTOR SHALL BE RESPONSIBLE FOR THE PROTECTION OF EXISTING UTILITIES AND STRUCTURES. ANY DAMAGE TO EXISTING UTILITIES OR STRUCTURES SHALL BE REPAIRED BY THE CONTRACTOR AT HIS OWN EXPENSE.
120.

THE CONTRACTOR SHALL BE RESPONSIBLE FOR THE PROTECTION OF EXISTING TRAFFIC SIGNALS AND LIGHTS. ANY DAMAGE TO EXISTING TRAFFIC SIGNALS OR LIGHTS SHALL BE REPAIRED BY THE CONTRACTOR AT HIS OWN EXPENSE.
121.

THE CONTRACTOR SHALL BE RESPONSIBLE FOR THE PROTECTION OF EXISTING EROSION CONTROL MEASURES. ANY DAMAGE TO EXISTING EROSION CONTROL MEASURES SHALL BE REPAIRED BY THE CONTRACTOR AT HIS OWN EXPENSE.
122.

THE CONTRACTOR SHALL BE RESPONSIBLE FOR THE PROTECTION OF EXISTING LANDSCAPING. ANY DAMAGE TO EXISTING LANDSCAPING SHALL BE REPAIRED BY THE CONTRACTOR AT HIS OWN EXPENSE.
123.

THE CONTRACTOR SHALL BE RESPONSIBLE FOR THE PROTECTION OF EXISTING FENCES. ANY DAMAGE TO EXISTING FENCES SHALL BE REPAIRED BY THE CONTRACTOR AT HIS OWN EXPENSE.
124.

THE CONTRACTOR SHALL BE RESPONSIBLE FOR THE PROTECTION OF EXISTING SIGNAGE. ANY DAMAGE TO EXISTING SIGNAGE SHALL BE REPAIRED BY THE CONTRACTOR AT HIS OWN EXPENSE.
125.

THE CONTRACTOR SHALL BE RESPONSIBLE FOR THE PROTECTION OF EXISTING UTILITIES AND STRUCTURES. ANY DAMAGE TO EXISTING UTILITIES OR STRUCTURES SHALL BE REPAIRED BY THE CONTRACTOR AT HIS OWN EXPENSE.
126.

THE CONTRACTOR SHALL BE RESPONSIBLE FOR THE PROTECTION OF EXISTING TRAFFIC SIGNALS AND LIGHTS. ANY DAMAGE TO EXISTING TRAFFIC SIGNALS OR LIGHTS SHALL BE REPAIRED BY THE CONTRACTOR AT HIS OWN EXPENSE.
127.

THE CONTRACTOR SHALL BE RESPONSIBLE FOR THE PROTECTION OF EXISTING EROSION CONTROL MEASURES. ANY DAMAGE TO EXISTING EROSION CONTROL MEASURES SHALL BE REPAIRED BY THE CONTRACTOR AT HIS OWN EXPENSE.
128.

THE CONTRACTOR SHALL BE RESPONSIBLE FOR THE PROTECTION OF EXISTING LANDSCAPING. ANY DAMAGE TO EXISTING LANDSCAPING SHALL BE REPAIRED BY THE CONTRACTOR AT HIS OWN EXPENSE.
129.

THE CONTRACTOR SHALL BE RESPONSIBLE FOR THE PROTECTION OF EXISTING FENCES. ANY DAMAGE TO EXISTING FENCES SHALL BE REPAIRED BY THE CONTRACTOR AT HIS OWN EXPENSE.
130.

THE CONTRACTOR SHALL BE RESPONSIBLE FOR THE PROTECTION OF EXISTING SIGNAGE. ANY DAMAGE TO EXISTING SIGNAGE SHALL BE REPAIRED BY THE CONTRACTOR AT HIS OWN EXPENSE.
131.

THE CONTRACTOR SHALL BE RESPONSIBLE FOR THE PROTECTION OF EXISTING UTILITIES AND STRUCTURES. ANY DAMAGE TO EXISTING UTILITIES OR STRUCTURES SHALL BE REPAIRED BY THE CONTRACTOR AT HIS OWN EXPENSE.
132.

THE CONTRACTOR SHALL BE RESPONSIBLE FOR THE PROTECTION OF EXISTING TRAFFIC SIGNALS AND LIGHTS. ANY DAMAGE TO EXISTING TRAFFIC SIGNALS OR LIGHTS SHALL BE REPAIRED BY THE CONTRACTOR AT HIS OWN EXPENSE.
133.

THE CONTRACTOR SHALL BE RESPONSIBLE FOR THE PROTECTION OF EXISTING EROSION CONTROL MEASURES. ANY DAMAGE TO EXISTING EROSION CONTROL MEASURES SHALL BE REPAIRED BY THE CONTRACTOR AT HIS OWN EXPENSE.
134.

THE CONTRACTOR SHALL BE RESPONSIBLE FOR THE PROTECTION OF EXISTING LANDSCAPING. ANY DAMAGE TO EXISTING LANDSCAPING SHALL BE REPAIRED BY THE CONTRACTOR AT HIS OWN EXPENSE.
135.

THE CONTRACTOR SHALL BE RESPONSIBLE FOR THE PROTECTION OF EXISTING FENCES. ANY DAMAGE TO EXISTING FENCES SHALL BE REPAIRED BY THE CONTRACTOR AT HIS OWN EXPENSE.
136.

THE CONTRACTOR SHALL BE RESPONSIBLE FOR THE PROTECTION OF EXISTING SIGNAGE. ANY DAMAGE TO EXISTING SIGNAGE SHALL BE REPAIRED BY THE CONTRACTOR AT HIS OWN EXPENSE.
137.

THE CONTRACTOR SHALL BE RESPONSIBLE FOR THE PROTECTION OF EXISTING UTILITIES AND STRUCTURES. ANY DAMAGE TO EXISTING UTILITIES OR STRUCTURES SHALL BE REPAIRED BY THE CONTRACTOR AT HIS OWN EXPENSE.
138.

THE CONTRACTOR SHALL BE RESPONSIBLE FOR THE PROTECTION OF EXISTING TRAFFIC SIGNALS AND LIGHTS. ANY DAMAGE TO EXISTING TRAFFIC SIGNALS OR LIGHTS SHALL BE REPAIRED BY THE CONTRACTOR AT HIS OWN EXPENSE.
139.

THE CONTRACTOR SHALL BE RESPONSIBLE FOR THE PROTECTION OF EXISTING EROSION CONTROL MEASURES. ANY DAMAGE TO EXISTING EROSION CONTROL MEASURES SHALL BE REPAIRED BY THE CONTRACTOR AT HIS OWN EXPENSE.
140.

THE CONTRACTOR SHALL BE RESPONSIBLE FOR THE PROTECTION OF EXISTING LANDSCAPING. ANY DAMAGE TO EXISTING LANDSCAPING SHALL BE REPAIRED BY THE CONTRACTOR AT HIS OWN EXPENSE.
141.

THE CONTRACTOR SHALL BE RESPONSIBLE FOR THE PROTECTION OF EXISTING FENCES. ANY DAMAGE TO EXISTING FENCES SHALL BE REPAIRED BY THE CONTRACTOR AT HIS OWN EXPENSE.
142.

THE CONTRACTOR SHALL BE RESPONSIBLE FOR THE PROTECTION OF EXISTING SIGNAGE. ANY DAMAGE TO EXISTING SIGNAGE SHALL BE REPAIRED BY THE CONTRACTOR AT HIS OWN EXPENSE.
143.

THE CONTRACTOR SHALL BE RESPONSIBLE FOR THE PROTECTION OF EXISTING UTILITIES AND STRUCTURES. ANY DAMAGE TO EXISTING UTILITIES OR STRUCTURES SHALL BE REPAIRED BY THE CONTRACTOR AT HIS OWN EXPENSE.
144.

THE CONTRACTOR SHALL BE RESPONSIBLE FOR THE PROTECTION OF EXISTING TRAFFIC SIGNALS AND LIGHTS. ANY DAMAGE TO EXISTING TRAFFIC SIGNALS OR LIGHTS SHALL BE REPAIRED BY THE CONTRACTOR AT HIS OWN EXPENSE.
145.

THE CONTRACTOR SHALL BE RESPONSIBLE FOR THE PROTECTION OF EXISTING EROSION CONTROL MEASURES. ANY DAMAGE TO EXISTING EROSION CONTROL MEASURES SHALL BE REPAIRED BY THE CONTRACTOR AT HIS OWN EXPENSE.
146.

THE CONTRACTOR SHALL BE RESPONSIBLE FOR THE PROTECTION OF EXISTING LANDSCAPING. ANY DAMAGE TO EXISTING LANDSCAPING SHALL BE REPAIRED BY THE CONTRACTOR AT HIS OWN EXPENSE.
147.

THE CONTRACTOR SHALL BE RESPONSIBLE FOR THE PROTECTION OF EXISTING FENCES. ANY DAMAGE TO EXISTING FENCES SHALL BE REPAIRED BY THE CONTRACTOR AT HIS OWN EXPENSE.
148.

THE CONTRACTOR SHALL BE RESPONSIBLE FOR THE PROTECTION OF EXISTING SIGNAGE. ANY DAMAGE TO EXISTING SIGNAGE SHALL BE REPAIRED BY THE CONTRACTOR AT HIS OWN EXPENSE.
149.

THE CONTRACTOR SHALL BE RESPONSIBLE FOR THE PROTECTION OF EXISTING UTILITIES AND STRUCTURES. ANY DAMAGE TO EXISTING UTILITIES OR STRUCTURES SHALL BE REPAIRED BY THE CONTRACTOR AT HIS OWN EXPENSE.
150.

THE CONTRACTOR SHALL BE RESPONSIBLE FOR THE PROTECTION OF EXISTING TRAFFIC SIGNALS AND LIGHTS. ANY DAMAGE TO EXISTING TRAFFIC SIGNALS OR LIGHTS SHALL BE REPAIRED BY THE CONTRACTOR AT HIS OWN EXPENSE.
151.

THE CONTRACTOR SHALL BE RESPONSIBLE FOR THE PROTECTION OF EXISTING EROSION CONTROL MEASURES. ANY DAMAGE TO EXISTING EROSION CONTROL MEASURES SHALL BE REPAIRED BY THE CONTRACTOR AT HIS OWN EXPENSE.
152.

THE CONTRACTOR SHALL BE RESPONSIBLE FOR THE PROTECTION OF EXISTING LANDSCAPING. ANY DAMAGE TO EXISTING LANDSCAPING SHALL BE REPAIRED BY THE CONTRACTOR AT HIS OWN EXPENSE.
153.

THE CONTRACTOR SHALL BE RESPONSIBLE FOR THE PROTECTION OF EXISTING FENCES. ANY DAMAGE TO EXISTING FENCES SHALL BE REPAIRED BY THE CONTRACTOR AT HIS OWN EXPENSE.
154.

THE CONTRACTOR SHALL BE RESPONSIBLE FOR THE PROTECTION OF EXISTING SIGNAGE. ANY DAMAGE TO EXISTING SIGNAGE SHALL BE REPAIRED BY THE CONTRACTOR AT HIS OWN EXPENSE.
155.

THE CONTRACTOR SHALL BE RESPONSIBLE FOR THE PROTECTION OF EXISTING UTILITIES AND STRUCTURES. ANY DAMAGE TO EXISTING UTILITIES OR STRUCTURES SHALL BE REPAIRED BY THE CONTRACTOR AT HIS OWN EXPENSE.
156.

THE CONTRACTOR SHALL BE RESPONSIBLE FOR THE PROTECTION OF EXISTING TRAFFIC SIGNALS AND LIGHTS. ANY DAMAGE TO EXISTING TRAFFIC SIGNALS OR LIGHTS SHALL BE REPAIRED BY THE CONTRACTOR AT HIS OWN EXPENSE.
157.

THE CONTRACTOR SHALL BE RESPONSIBLE FOR THE PROTECTION OF EXISTING EROSION CONTROL MEASURES. ANY DAMAGE TO EXISTING EROSION CONTROL MEASURES SHALL BE REPAIRED BY THE CONTRACTOR AT HIS OWN EXPENSE.
158.

THE CONTRACTOR SHALL BE RESPONSIBLE FOR THE PROTECTION OF EXISTING LANDSCAPING. ANY DAMAGE TO EXISTING LANDSCAPING SHALL BE REPAIRED BY THE CONTRACTOR AT HIS OWN EXPENSE.
159.

THE CONTRACTOR SHALL BE RESPONSIBLE FOR THE PROTECTION OF EXISTING FENCES. ANY DAMAGE TO EXISTING FENCES SHALL BE REPAIRED BY THE CONTRACTOR AT HIS OWN EXPENSE.
160.

THE CONTRACTOR SHALL BE RESPONSIBLE FOR THE PROTECTION OF EXISTING SIGNAGE. ANY DAMAGE TO EXISTING SIGNAGE SHALL BE REPAIRED BY THE CONTRACTOR AT HIS OWN EXPENSE.
161.

THE CONTRACTOR SHALL BE RESPONSIBLE FOR THE PROTECTION OF EXISTING UTILITIES AND STRUCTURES. ANY DAMAGE TO EXISTING UTILITIES OR STRUCTURES SHALL BE REPAIRED BY THE CONTRACTOR AT HIS OWN EXPENSE.
162.

THE CONTRACTOR SHALL BE RESPONSIBLE FOR THE PROTECTION OF EXISTING TRAFFIC SIGNALS AND LIGHTS. ANY DAMAGE TO EXISTING TRAFFIC SIGNALS OR LIGHTS SHALL BE REPAIRED BY THE CONTRACTOR AT HIS OWN EXPENSE.
163.

THE CONTRACTOR SHALL BE RESPONSIBLE FOR THE PROTECTION OF EXISTING EROSION CONTROL MEASURES. ANY DAMAGE TO EXISTING EROSION CONTROL MEASURES SHALL BE REPAIRED BY THE CONTRACTOR AT HIS OWN EXPENSE.
164.

THE CONTRACTOR SHALL BE RESPONSIBLE FOR THE PROTECTION OF EXISTING LANDSCAPING. ANY DAMAGE TO EXISTING LANDSCAPING SHALL BE REPAIRED BY THE CONTRACTOR AT HIS OWN EXPENSE.
165.

THE CONTRACTOR SHALL BE RESPONSIBLE FOR THE PROTECTION OF EXISTING FENCES. ANY DAMAGE TO EXISTING FENCES SHALL BE REPAIRED BY THE CONTRACTOR AT HIS OWN EXPENSE.
166.

THE CONTRACTOR SHALL BE RESPONSIBLE FOR THE PROTECTION OF EXISTING SIGNAGE. ANY DAMAGE TO EXISTING SIGNAGE SHALL BE REPAIRED BY THE CONTRACTOR AT HIS OWN EXPENSE.
167.

THE CONTRACTOR SHALL BE RESPONSIBLE FOR THE PROTECTION OF EXISTING UTILITIES AND STRUCTURES. ANY DAMAGE TO EXISTING UTILITIES OR STRUCTURES SHALL BE REPAIRED BY THE CONTRACTOR AT HIS OWN EXPENSE.
168.

THE CONTRACTOR SHALL BE RESPONSIBLE FOR THE PROTECTION OF EXISTING TRAFFIC SIGNALS AND LIGHTS. ANY DAMAGE TO EXISTING TRAFFIC SIGNALS OR LIGHTS SHALL BE REPAIRED BY THE CONTRACTOR AT HIS OWN EXPENSE.
169.

THE CONTRACTOR SHALL BE RESPONSIBLE FOR THE PROTECTION OF EXISTING EROSION CONTROL MEASURES. ANY DAMAGE TO EXISTING EROSION CONTROL MEASURES SHALL BE REPAIRED BY THE CONTRACTOR AT HIS OWN EXPENSE.
170.

THE CONTRACTOR SHALL BE RESPONSIBLE FOR THE PROTECTION OF EXISTING LANDSCAPING. ANY DAMAGE TO EXISTING LANDSCAPING SHALL BE REPAIRED BY THE CONTRACTOR AT HIS OWN EXPENSE.
171.

THE CONTRACTOR SHALL BE RESPONSIBLE FOR THE PROTECTION OF EXISTING FENCES. ANY DAMAGE TO EXISTING FENCES SHALL BE REPAIRED BY THE CONTRACTOR AT HIS OWN EXPENSE.
172.

THE CONTRACTOR SHALL BE RESPONSIBLE FOR THE PROTECTION OF EXISTING SIGNAGE. ANY DAMAGE TO EXISTING SIGNAGE SHALL BE REPAIRED BY THE CONTRACTOR AT HIS OWN EXPENSE.
173.

THE CONTRACTOR SHALL BE RESPONSIBLE FOR THE PROTECTION OF EXISTING UTILITIES AND STRUCTURES. ANY DAMAGE TO EXISTING UTILITIES OR STRUCTURES SHALL BE REPAIRED BY THE CONTRACTOR AT HIS OWN EXPENSE.
174.

THE CONTRACTOR SHALL BE RESPONSIBLE FOR THE PROTECTION OF EXISTING TRAFFIC SIGNALS AND LIGHTS. ANY DAMAGE TO EXISTING TRAFFIC SIGNALS OR LIGHTS SHALL BE REPAIRED BY THE CONTRACTOR AT HIS OWN EXPENSE.
175.

THE CONTRACTOR SHALL BE RESPONSIBLE FOR THE PROTECTION OF EXISTING EROSION CONTROL MEASURES. ANY DAMAGE TO EXISTING EROSION CONTROL MEASURES SHALL BE REPAIRED BY THE CONTRACTOR AT HIS OWN EXPENSE.
176.

THE CONTRACTOR SHALL BE RESPONSIBLE FOR THE PROTECTION OF EXISTING LANDSCAPING. ANY DAMAGE TO EXISTING LANDSCAPING SHALL BE REPAIRED BY THE CONTRACTOR AT HIS OWN EXPENSE.
177.

THE CONTRACTOR SHALL BE RESPONSIBLE FOR THE PROTECTION OF EXISTING FENCES. ANY DAMAGE TO EXISTING FENCES SHALL BE REPAIRED BY THE CONTRACTOR AT HIS OWN EXPENSE.
178.

THE CONTRACTOR SHALL BE RESPONSIBLE FOR THE PROTECTION OF EXISTING SIGNAGE. ANY DAMAGE TO EXISTING SIGNAGE SHALL BE REPAIRED BY THE CONTRACTOR AT HIS OWN EXPENSE.
179.

THE CONTRACTOR SHALL BE RESPONSIBLE FOR THE PROTECTION OF EXISTING UTILITIES AND STRUCTURES. ANY DAMAGE TO EXISTING UTILITIES OR STRUCTURES SHALL BE REPAIRED BY THE CONTRACTOR AT HIS OWN EXPENSE.
180.

THE CONTRACTOR SHALL BE RESPONSIBLE FOR THE PROTECTION OF EXISTING TRAFFIC SIGNALS AND LIGHTS. ANY DAMAGE TO EXISTING TRAFFIC SIGNALS OR LIGHTS SHALL BE REPAIRED BY THE CONTRACTOR AT HIS OWN EXPENSE.
181.

THE CONTRACTOR SHALL BE RESPONSIBLE FOR THE PROTECTION OF EXISTING EROSION CONTROL MEASURES. ANY DAMAGE TO EXISTING EROSION CONTROL MEASURES SHALL BE REPAIRED BY THE CONTRACTOR AT HIS OWN EXPENSE.
182.

THE CONTRACTOR SHALL BE RESPONSIBLE FOR THE PROTECTION OF EXISTING LANDSCAPING. ANY DAMAGE TO EXISTING LANDSCAPING SHALL BE REPAIRED BY THE CONTRACTOR AT HIS OWN EXPENSE.
183.

THE CONTRACTOR SHALL BE RESPONSIBLE FOR THE PROTECTION OF EXISTING FENCES. ANY DAMAGE TO EXISTING FENCES SHALL BE REPAIRED BY THE CONTRACTOR

BUILDING REMOVAL NOTES

1. REMOVAL OF ALL STRUCTURES CONNECTED OR ADJACENT TO THE BUILDINGS INCLUDING STAIRS, GARAGE, WALLS, POOLS, AND ADA RAMPS SHALL BE INCLUDED IN THE CONTRACT UNIT PRICE FOR BUILDING REMOVAL.
2. THE CONTRACTOR MUST CONTACT THE CITY OF JOLIET AND UTILITY COMPANIES FOR UTILITY DISCONNECTION REQUIREMENT. THE CONTRACTOR SHALL SECURE ALL PERMITS SUCH AS DEMOLITION PERMITS AND PERMITS FOR DISCONNECTION OF UTILITIES PER ARTICLE 107.04 OF THE STANDARD SPECIFICATIONS FOR ROAD AND BRIDGE CONSTRUCTION. NO ADDITIONAL COMPENSATION SHALL BE PROVIDED FOR PROCUREMENT OF PERMITS. CONTACT: ALLISON SWISHER, CITY OF JOLIET. PHONE: (815) 724-4230, EMAIL: aswisher@joliet.gov
3. DUST CONTROL FOR EACH SITE SHALL BE IN ACCORDANCE TO ARTICLE 107.36 OF THE STANDARD SPECIFICATIONS FOR ROAD AND BRIDGE CONSTRUCTION. ANY WORK ASSOCIATED WITH DUST CONTROL WILL NOT BE PAID FOR SEPARATELY BUT WILL BE INCLUDED IN THE COST OF DEMOLITION / REMOVALS.
4. THE DEACTIVATION, DE-ENERGIZING, AND/OR REMOVAL OF UTILITIES WILL NOT BE PAID FOR SEPARATELY, BUT WILL BE INCLUDED IN THE COST OF BUILDING REMOVAL.
5. THE CONTRACTOR SHALL ARRANGE FOR THE DISCONTINUANCE OF ALL UTILITY SERVICES AND THE REMOVAL OF THE UTILITY STRUCTURES AND METERING DEVICES THAT SERVE THE BUILDING(S) ACCORDING TO THE RESPECTIVE REQUIREMENTS AND REGULATIONS OF THE CITY, COUNTY, OR UTILITY COMPANIES INVOLVED.
6. ANY WORK ASSOCIATED WITH UTILITY DISCONNECTION, INCLUDING BUT NOT LIMITED TO PAVEMENT PATCHING, CURB AND GUTTER REMOVAL AND REPLACEMENT, SIDEWALK REMOVAL AND REPLACEMENT, AND/OR ANY OTHER REQUIRED WORK FROM THE CITY, COUNTY, OR UTILITY COMPANIES WILL NOT BE PAID FOR SEPARATELY BUT WILL BE INCLUDED IN THE COST OF BUILDING REMOVAL.
7. THE GRADING OF EACH BUILDING REMOVAL SITE SHALL MEET THE EXISTING GRADES ONE FOOT INSIDE THE PROPERTY LINE OR GREATER. THE GRADING SHOULD FOLLOW THE PROPERTY'S NATURAL DRAINAGE PATTERNS AND SHOULD NOT RESULT IN ANY DEPRESSIONAL AREAS WHICH COULD RETAIN WATER. THIS WORK WILL NOT BE PAID FOR SEPARATELY.
8. NO EXCAVATED SOILS SHOULD LEAVE THE SITE.

Model: Default
File Name: p:\w\transystems-pw-bentley.com\transyscorp-pw\hosted\Documents\Projects_2018\CH401\401180022\03-WSP\CAD\62R22-INT-4 (Center)\Sheets\Civil\02R22-sh-500.dgn

CODE NO.	ITEM	UNIT	TOTAL QUANTITY	CONSTRUCTION CODE															
				NHPP															
				ROADWAY	BRIDGE	BRIDGE	BRIDGE	BRIDGE	NOISE WALLS	SAFETY	SAFETY	SAFETY	SAFETY	RET. WALL	RET. WALL	RET. WALL	RET. WALL	RET. WALL	OTHER
				90% FED	90% FED	80% FED	90% FED	90% FED	90% FED	90% FED	90% FED	90% FED		90% FED	90% FED	90% FED	90% FED	90% FED	90% FED
				10% STATE	10% STATE	20% STATE	10% STATE	10% STATE	10% STATE	10% STATE	10% STATE	10% STATE	100% STATE	10% STATE	10% STATE	10% STATE	10% STATE	10% STATE	10% STATE
				0003	0008	0013	0013	0013	0020	0021	0021	0021	0021	0044	0044	0044	0044	0044	0044
					SN-099-8332	SN 099-0186	SN-099-8324	BRIDGE REMOVAL	B20, B22 B23A, B23B B24N	LIGHTING	SIGNALS	ITS	ITS	#1 SN-099-W123	#3 SN-099-W124	#4 SN-099-W125	#5 SN-099-W120	#6 SN-099-W122	SIGNAGE, BUILDING DEMO.
				NHPP	NHPP	STP	NHPP	NHPP		NHPP	NHPP	NHPP		NHPP	NHPP	NHPP	NHPP	NHPP	NHPP
20100110	TREE REMOVAL (6 TO 15 UNITS DIAMETER)	UNIT	99																99
20100210	TREE REMOVAL (OVER 15 UNITS DIAMETER)	UNIT	247																247
20200100	EARTH EXCAVATION	CU YD	204,840	204,840															
20200200	ROCK EXCAVATION	CU YD	19,685	19,077								608							
20201200	REMOVAL AND DISPOSAL OF UNSUITABLE MATERIAL	CU YD	7,461	7,461															
20400800	FURNISHED EXCAVATION	CU YD	131,345	131,345															
20800150	TRENCH BACKFILL	CU YD	13,686	13,078								608							
21001000	GEOTECHNICAL FABRIC FOR GROUND STABILIZATION	SQ YD	22,289	22,289															
21101505	TOPSOIL EXCAVATION AND PLACEMENT	CU YD	27,661	27,661															
21101615	TOPSOIL FURNISH AND PLACE, 4"	SQ YD	1,151	1,151															
21101625	TOPSOIL FURNISH AND PLACE, 6"	SQ YD	4,911																4,911
21101805	COMPOST FURNISH AND PLACE, 2"	SQ YD	718	718															
25000110	SEEDING, CLASS 1A	ACRE	3.75	4															
25000115	SEEDING, CLASS 1B	ACRE	7.00	7															

* SPECIALTY ITEM

 WSP USA Inc. 30 N. LA SALLE STREET SUITE 4200 CHICAGO, IL 60602 TEL: (312) 782-8150	USER NAME = USCP702533	DESIGNED - HA	REVISED -	STATE OF ILLINOIS DEPARTMENT OF TRANSPORTATION	SUMMARY OF QUANTITIES								F.A.I. RTE.	SECTION	COUNTY	TOTAL SHEETS	SHEET NO.
	DRAWN - HA	REVIS	ED -										80	FAI 80 21 INTERCHANGE	WILL	1209	6
	PLOT SCALE = 2.000' / in.	CHECKED - KSD	REVISED -										CONTRACT NO. 62R22				
	PLOT DATE = 6/25/2025	DATE - 4/25/2025	REVISED -		SCALE:		SHEET 1		OF 42		SHEETS		STA.		TO STA.		

Model: Default
File Name: p:\w\transystems-pw-bentley.com\transyscorp-pw1-hosted\Documents\Projects_2018\CH401.401180022\03-MS9\CAD\62R22-INT-4 (Center)\Sheets\Civil\02R22-shr-500.dgn

CODE NO.	ITEM	UNIT	TOTAL QUANTITY	CONSTRUCTION CODE															
				NHPP															
				ROADWAY	BRIDGE	BRIDGE	BRIDGE	BRIDGE	NOISE WALLS	SAFETY	SAFETY	SAFETY	SAFETY	RET. WALL	RET. WALL	RET. WALL	RET. WALL	RET. WALL	OTHER
				90% FED	90% FED	80% FED	90% FED	90% FED	90% FED	90% FED	90% FED	90% FED		90% FED	90% FED	90% FED	90% FED	90% FED	90% FED
				10% STATE	10% STATE	20% STATE	10% STATE	10% STATE	10% STATE	10% STATE	10% STATE	10% STATE	100% STATE	10% STATE	10% STATE	10% STATE	10% STATE	10% STATE	10% STATE
				0003	0008	0013	0013	0013	0020	0021	0021	0021	0021	0044	0044	0044	0044	0044	0044
					SN-099-8332	SN 099-0186	SN-099-8324	BRIDGE REMOVAL	B20, B22 B23A, B23B B24N	LIGHTING	SIGNALS	ITS	ITS	#1 SN-099-W123	#3 SN-099-W124	#4 SN-099-W125	#5 SN-099-W120	#6 SN-099-W122	SIGNAGE, BUILDING DEMO.
				NHPP	NHPP	STP	NHPP	NHPP		NHPP	NHPP	NHPP		NHPP	NHPP	NHPP	NHPP	NHPP	NHPP
*	25000200	SEEDING, CLASS 2	ACRE	1.00															1
*	25000210	SEEDING, CLASS 2A	ACRE	15	15														
*	25000310	SEEDING, CLASS 4	ACRE	8	8														
*	25000314	SEEDING, CLASS 4B	ACRE	4	5														
*	25000400	NITROGEN FERTILIZER NUTRIENT	POUND	3,417	3,326														91
*	25000500	PHOSPHORUS FERTILIZER NUTRIENT	POUND	3,417	3,326														91
*	25100105	MULCH, METHOD 1	ACRE	1.00															1.00
*	25100115	MULCH, METHOD 2	ACRE	1.00	1.00														
*	25100630	EROSION CONTROL BLANKET	SQ YD	170,309	170,309														
*	25100900	TURF REINFORCEMENT MAT	SQ YD	18	18														
	28000250	TEMPORARY EROSION CONTROL SEEDING	POUND	7,473	7,473														
	28000305	TEMPORARY DITCH CHECKS	FOOT	3,100	3,100														
*	28000400	PERIMETER EROSION BARRIER	FOOT	17,169	14,876														2,293
	28000510	INLET FILTERS	EACH	284	284														

* SPECIALTY ITEM

	WSP USA Inc. 30 N. LASALLE STREET SUITE 4200 CHICAGO, IL 60602 TEL (312) 782-8150	USER NAME = USCP702533	DESIGNED - HA	REVISED -	STATE OF ILLINOIS DEPARTMENT OF TRANSPORTATION	SUMMARY OF QUANTITIES					F.A.I. RTE.	SECTION	COUNTY	TOTAL SHEETS	SHEET NO.
		DRAWN - HA	REVISED -	80							FAI 80 21 INTERCHANGE	WILL	1209	7	
		PLOT SCALE = 2.000" / in.	CHECKED - KSD	REVISED -							CONTRACT NO. 62R22				
		PLOT DATE = 6/25/2025	DATE - 4/25/2025	REVISED -		SCALE:	SHEET 2	OF 42	SHEETS	STA.					

Model: Default
File Name: p:\trans\systems-pw\hntb\comtrans\scorp-pw\hntb\Documents\Projects_2018\CH4001401180022\03-WSP\CAD\62R22-INT-4 (Center)\Sheets\CL\WID162R22-sh-500.dgn

CODE NO.	ITEM	UNIT	TOTAL QUANTITY	CONSTRUCTION CODE															
				NHPP															
				ROADWAY	BRIDGE	BRIDGE	BRIDGE	BRIDGE	NOISE WALLS	SAFETY	SAFETY	SAFETY	SAFETY	RET. WALL	RET. WALL	RET. WALL	RET. WALL	RET. WALL	OTHER
				90% FED	90% FED	90% FED	90% FED	90% FED	90% FED	90% FED	90% FED	90% FED		90% FED	90% FED	90% FED	90% FED	90% FED	90% FED
				10% STATE	10% STATE	10% STATE	10% STATE	10% STATE	10% STATE	10% STATE	10% STATE	10% STATE	100% STATE	10% STATE	10% STATE	10% STATE	10% STATE	10% STATE	10% STATE
				0003	0008	0013	0013	0013	0020	0021	0021	0021	0021	0044	0044	0044	0044	0044	0044
					SN-099-8332	SN 099-0186	SN-099-8324	BRIDGE REMOVAL	B20, B22 B23A, B23B B24N	LIGHTING	SIGNALS	ITS	ITS	#1 SN-099-W123	#3 SN-099-W124	#4 SN-099-W125	#5 SN-099-W120	#6 SN-099-W122	SIGNAGE, BUILDING DEMO.
				NHPP	NHPP	STP	NHPP	NHPP		NHPP	NHPP	NHPP		NHPP	NHPP	NHPP	NHPP	NHPP	NHPP
*	28001000	AGGREGATE (EROSION CONTROL)	TON	1,403	1,403														
*	28001100	TEMPORARY EROSION CONTROL BLANKET	SQ YD	333,607	333,607														
	28100105	STONE RIPRAP, CLASS A3	SQ YD	30	30														
	28100107	STONE RIPRAP, CLASS A4	SQ YD	1,495	1,495														
*	28200200	FILTER FABRIC	SQ YD	3,525	3,525														
	28500400	ARTICULATED BLOCK REVETMENT MAT	SQ YD	796	796														
	30300001	AGGREGATE SUBGRADE IMPROVEMENT	CU YD	7,332	7,332														
	30300112	AGGREGATE SUBGRADE IMPROVEMENT 12"	SQ YD	99,360	99,360														
	31101000	SUBBASE GRANULAR MATERIAL, TYPE B	TON	2,002	2,002														
	31101200	SUBBASE GRANULAR MATERIAL, TYPE B 4"	SQ YD	7,124	7,124														
	31102100	SUBBASE GRANULAR MATERIAL, TYPE C 4"	SQ YD	20,490	20,490														
	31102300	SUBBASE GRANULAR MATERIAL, TYPE C 6"	SQ YD	50	50														
	31200500	STABILIZED SUBBASE - HOT-MIX ASPHALT, 4"	SQ YD	55,836	55,836														
	35101600	AGGREGATE BASE COURSE, TYPE B 4"	SQ YD	1,436	1,436														

* SPECIALTY ITEM

 WSP USA INC. 30 N. LA SALLE STREET SUITE 4200 CHICAGO, IL 60602 TEL: (312) 782-8150	USER NAME = USCP702533	DESIGNED - HA	REVISED -	STATE OF ILLINOIS DEPARTMENT OF TRANSPORTATION	SUMMARY OF QUANTITIES								F.A.I. RTE.	SECTION	COUNTY	TOTAL SHEETS	SHEET NO.
	PLOT SCALE = 2,000' / in.	CHECKED - KSD	REVISED -										80	FAI 80 21 INTERCHANGE	WILL	1209	8
	PLOT DATE = 6/25/2025	DATE - 4/25/2025	REVISED -		SCALE: SHEET 3 OF 42 SHEETS STA. TO STA.								CONTRACT NO. 62R22				
													ILLINOIS FED. AID PROJECT				

Model: Default
File Name: pwrtransystems-pwr.bentley.com:transcorp-pwr-hosted\Documents\Projects_2018\CH401.401180022\03-WSP\CAD\62R22-INT-4 (Center)\Sheets\Civil\DI62R22-shr-S00.dgn

CODE NO.	ITEM	UNIT	TOTAL QUANTITY	CONSTRUCTION CODE															
				NHPP															
				ROADWAY	BRIDGE	BRIDGE	BRIDGE	BRIDGE	NOISE WALLS	SAFETY	SAFETY	SAFETY	SAFETY	RET. WALL	RET. WALL	RET. WALL	RET. WALL	RET. WALL	OTHER
				90% FED	90% FED	80% FED	90% FED	90% FED	90% FED	90% FED	90% FED	90% FED		90% FED	90% FED	90% FED	90% FED	90% FED	90% FED
				10% STATE	10% STATE	20% STATE	10% STATE	10% STATE	10% STATE	10% STATE	10% STATE	10% STATE	100% STATE	10% STATE	10% STATE	10% STATE	10% STATE	10% STATE	10% STATE
				0003	0008	0013	0013	0013	0020	0021	0021	0021	0021	0044	0044	0044	0044	0044	0044
					SN-099-8332	SN 099-0186	SN-099-8324	BRIDGE REMOVAL	B20, B22 B23A, B23B B24N	LIGHTING	SIGNALS	ITS	ITS	#1 SN-099-W123	#3 SN-099-W124	#4 SN-099-W125	#5 SN-099-W120	#6 SN-099-W122	SIGNAGE, BUILDING DEMO.
				NHPP	NHPP	STP	NHPP	NHPP		NHPP	NHPP	NHPP		NHPP	NHPP	NHPP	NHPP	NHPP	NHPP
35101800	AGGREGATE BASE COURSE, TYPE B 6"	SQ YD	530	530															
35102200	AGGREGATE BASE COURSE, TYPE B 10"	SQ YD	6,275	6,275															
40600275	BITUMINOUS MATERIALS (PRIME COAT)	POUND	170,250	170,250															
40600290	BITUMINOUS MATERIALS (TACK COAT)	POUND	34,688	34,688															
40600370	LONGITUDINAL JOINT SEALANT	FOOT	12,493	12,493															
40600400	MIXTURE FOR CRACKS, JOINTS, AND FLANGEWAYS	TON	19	19															
40600982	HOT-MIX ASPHALT SURFACE REMOVAL - BUTT JOINT	SQ YD	37	37															
40603080	HOT-MIX ASPHALT BINDER COURSE, IL-19.0, N50	TON	804	804															
40604060	HOT-MIX ASPHALT SURFACE COURSE, IL-9.5, MIX "D", N50	TON	5,494	5,494															
40604172	POLYMERIZED HOT-MIX ASPHALT SURFACE COURSE, IL-9.5, MIX "E", N70	TON	621	621															
40701891	HOT-MIX ASPHALT PAVEMENT (FULL-DEPTH), 10 1/2"	SQ YD	12,207	12,207															
42000080	PAVEMENT CONNECTOR (PCC) FOR BRIDGE APPROACH SLAB	SQ YD	1,829	1,829															
42000401	PORTLAND CEMENT CONCRETE PAVEMENT 9" (JOINTED)	SQ YD	11,430	11,430															
42001300	PROTECTIVE COAT	SQ YD	85,261	85,261															

* SPECIALTY ITEM



WSP USA Inc.
30 N. LA SALLE STREET
SUITE 4200
CHICAGO, IL 60602
TEL: (312) 782-8150

USER NAME = USCP702533	DESIGNED - HA	REVISED -
DRAWN - HA	REVISED -	
PLOT SCALE = 2.000' / in.	CHECKED - KSD	REVISED -
PLOT DATE = 6/25/2025	DATE - 4/25/2025	REVISED -

STATE OF ILLINOIS
DEPARTMENT OF TRANSPORTATION

SUMMARY OF QUANTITIES

SCALE: SHEET 4 OF 42 SHEETS STA. TO STA.

F.A.I. RTE.	SECTION	COUNTY	TOTAL SHEETS	SHEET NO.
80	FAI 80 21 INTERCHANGE	WILL	1209	9
CONTRACT NO. 62R22				
ILLINOIS		FED. AID PROJECT		

Model Default: p:\transystems-pw-bentley.com\transcorp-pw1-hosted\Documents\Projects_2018\CH401\401180022\03-MS9\CAD\62R22-INT-4 (Center)\Sheets\Civil\62R22-shr-S00.dgn
FILE NAME: p:\transystems-pw-bentley.com\transcorp-pw1-hosted\Documents\Projects_2018\CH401\401180022\03-MS9\CAD\62R22-INT-4 (Center)\Sheets\Civil\62R22-shr-S00.dgn

CODE NO.	ITEM	UNIT	TOTAL QUANTITY	CONSTRUCTION CODE															
				NHPP															
				ROADWAY	BRIDGE	BRIDGE	BRIDGE	BRIDGE	NOISE WALLS	SAFETY	SAFETY	SAFETY	SAFETY	RET. WALL	RET. WALL	RET. WALL	RET. WALL	RET. WALL	OTHER
				90% FED	90% FED	80% FED	90% FED	90% FED	90% FED	90% FED	90% FED	90% FED		90% FED	90% FED	90% FED	90% FED	90% FED	90% FED
				10% STATE	10% STATE	20% STATE	10% STATE	10% STATE	10% STATE	10% STATE	10% STATE	10% STATE	100% STATE	10% STATE	10% STATE	10% STATE	10% STATE	10% STATE	10% STATE
				0003	0008	0013	0013	0013	0020	0021	0021	0021	0021	0044	0044	0044	0044	0044	0044
					SN-099-8332	SN 099-0186	SN-099-8324	BRIDGE REMOVAL	B20, B22 B23A, B23B B24N	LIGHTING	SIGNALS	ITS	ITS	#1 SN-099-W123	#3 SN-099-W124	#4 SN-099-W125	#5 SN-099-W120	#6 SN-099-W122	SIGNAGE, BUILDING DEMO.
				NHPP	NHPP	STP	NHPP	NHPP		NHPP	NHPP	NHPP		NHPP	NHPP	NHPP	NHPP	NHPP	NHPP
42100360	CONTINUOUSLY REINFORCED PORTLAND CEMENT CONCRETE PAVEMENT 13"	SQ YD	39,751	39,751															
42100615	PAVEMENT REINFORCEMENT	SQ YD	39,751	39,751															
42101448	LUG SYSTEM COMPLETE 48'	EACH	1	1															
42101453	LUG SYSTEM COMPLETE 53'	EACH	1	1															
42300200	PORTLAND CEMENT CONCRETE DRIVEWAY PAVEMENT, 6 INCH	SQ YD	422	422															
42400200	PORTLAND CEMENT CONCRETE SIDEWALK 5 INCH	SQ FT	9,014	9,014															
42400800	DETECTABLE WARNINGS	SQ FT	196	196															
44000100	PAVEMENT REMOVAL	SQ YD	67,657	67,657															
44000157	HOT-MIX ASPHALT SURFACE REMOVAL, 2"	SQ YD	50,271	50,271															
44000200	DRIVEWAY PAVEMENT REMOVAL	SQ YD	881	313															568
44000500	COMBINATION CURB AND GUTTER REMOVAL	FOOT	15,623	15,623															
44000600	SIDEWALK REMOVAL	SQ FT	6,278	5,312															966
44001980	CONCRETE BARRIER REMOVAL	FOOT	243	243															
44003100	MEDIAN REMOVAL	SQ FT	3,818	3,818															

* SPECIALTY ITEM

 WSP USA Inc. 30 N. LA SALLE STREET SUITE 4200 CHICAGO, IL 60602 TEL: (312) 782-8150	USER NAME = USCP702533	DESIGNED - HA	REVISED -	STATE OF ILLINOIS DEPARTMENT OF TRANSPORTATION				SUMMARY OF QUANTITIES					F.A.I. RTE.	SECTION	COUNTY	TOTAL SHEETS	SHEET NO.
	DRAWN - HA	REVIS	ED -										80	FAI 80 21 INTERCHANGE	WILL	1209	10
	PLOT SCALE = 2.000" / in.	CHECKED - KSD	REVISED -										CONTRACT NO. 62R22				
	PLOT DATE = 6/25/2025	DATE - 4/25/2025	REVISED -					SCALE:	SHEET 5	OF 42	SHEETS	STA.	TO STA.	ILLINOIS FED. AID PROJECT			

Model: Default
File Name: p:\w\transystems-pw-bentley.com\transyscorp-pw1-hosted\Documents\Projects_2018\CH401\401180022\03-WSP\CAD\62R22-INT-4 (Center)\Sheets\Civil\62R22-shr-S00.dgn

CODE NO.	ITEM	UNIT	TOTAL QUANTITY	CONSTRUCTION CODE															
				NHPP															
				ROADWAY	BRIDGE	BRIDGE	BRIDGE	BRIDGE	NOISE WALLS	SAFETY	SAFETY	SAFETY	SAFETY	RET. WALL	RET. WALL	RET. WALL	RET. WALL	RET. WALL	OTHER
				90% FED	90% FED	80% FED	90% FED	90% FED	90% FED	90% FED	90% FED	90% FED		90% FED	90% FED	90% FED	90% FED	90% FED	90% FED
				10% STATE	10% STATE	20% STATE	10% STATE	10% STATE	10% STATE	10% STATE	10% STATE	10% STATE	100% STATE	10% STATE	10% STATE	10% STATE	10% STATE	10% STATE	10% STATE
				0003	0008	0013	0013	0013	0020	0021	0021	0021	0021	0044	0044	0044	0044	0044	0044
					SN-099-8332	SN 099-0186	SN-099-8324	BRIDGE REMOVAL	B20, B22 B23A, B23B B24N	LIGHTING	SIGNALS	ITS	ITS	#1 SN-099-W123	#3 SN-099-W124	#4 SN-099-W125	#5 SN-099-W120	#6 SN-099-W122	SIGNAGE, BUILDING DEMO.
				NHPP	NHPP	STP	NHPP	NHPP		NHPP	NHPP	NHPP		NHPP	NHPP	NHPP	NHPP	NHPP	NHPP
44004000	PAVED DITCH REMOVAL	FOOT	42	42															
44004250	PAVED SHOULDER REMOVAL	SQ YD	29,245	29,245															
44201349	CLASS C PATCHES, TYPE I, 10 INCH	SQ YD	4,177	4,177															
44201353	CLASS C PATCHES, TYPE II, 10 INCH	SQ YD	3,133	3,133															
44201357	CLASS C PATCHES, TYPE III, 10 INCH	SQ YD	2,088	2,088															
44201359	CLASS C PATCHES, TYPE IV, 10 INCH	SQ YD	1,044	1,044															
44201785	CLASS D PATCHES, TYPE I, 12 INCH	SQ YD	1,664	1,664															
44201789	CLASS D PATCHES, TYPE II, 12 INCH	SQ YD	1,248	1,248															
44201794	CLASS D PATCHES, TYPE III, 12 INCH	SQ YD	832	832															
44201796	CLASS D PATCHES, TYPE IV, 12 INCH	SQ YD	416	416															
44201859	CLASS D PATCHES, TYPE I, 18 INCH	SQ YD	1,417	1,417															
44201863	CLASS D PATCHES, TYPE II, 18 INCH	SQ YD	1,063	1,063															
44201867	CLASS D PATCHES, TYPE III, 18 INCH	SQ YD	709	709															
44201869	CLASS D PATCHES, TYPE IV, 18 INCH	SQ YD	354	354															

* SPECIALTY ITEM

 WSP USA Inc. 30 N. LASALLE STREET SUITE 4200 CHICAGO, IL 60602 TEL: (312) 782-8150	USER NAME = USCP702533	DESIGNED - HA	REVISED -	STATE OF ILLINOIS DEPARTMENT OF TRANSPORTATION	SUMMARY OF QUANTITIES					F.A.I. RTE.	SECTION	COUNTY	TOTAL SHEETS	SHEET NO.			
	DRAWN - HA	REVIS	ED -							80	FAI 80 21 INTERCHANGE	WILL	1209	11			
	PLOT SCALE = 2.000' / in.	CHECKED - KSD	REVISED -							CONTRACT NO. 62R22							
	PLOT DATE = 6/25/2025	DATE - 4/25/2025	REVISED -		SCALE:		SHEET 6		OF 42 SHEETS		STA.		TO STA.				
	ILLINOIS FED. AID PROJECT																

Model: Default
File Name: pwrtransystems-pwr-bentley.com:transcorp-pwr-hosted\Documents\Projects_2018\CH401\401180022\03-WSP\CAD\62R22-INT-4 (Center)\Sheets\Civil\02R22-shr-500.dgn

CODE NO.	ITEM	UNIT	TOTAL QUANTITY	CONSTRUCTION CODE															
				NHPP															
				ROADWAY	BRIDGE	BRIDGE	BRIDGE	BRIDGE	NOISE WALLS	SAFETY	SAFETY	SAFETY	SAFETY	RET. WALL	RET. WALL	RET. WALL	RET. WALL	RET. WALL	OTHER
				90% FED	90% FED	80% FED	90% FED	90% FED	90% FED	90% FED	90% FED	90% FED		90% FED	90% FED	90% FED	90% FED	90% FED	90% FED
				10% STATE	10% STATE	20% STATE	10% STATE	10% STATE	10% STATE	10% STATE	10% STATE	10% STATE	100% STATE	10% STATE	10% STATE	10% STATE	10% STATE	10% STATE	10% STATE
				0003	0008	0013	0013	0013	0020	0021	0021	0021	0021	0044	0044	0044	0044	0044	0044
					SN-099-8332	SN 099-0186	SN-099-8324	BRIDGE REMOVAL	B20, B22 B23A, B23B B24N	LIGHTING	SIGNALS	ITS	ITS	#1 SN-099-W123	#3 SN-099-W124	#4 SN-099-W125	#5 SN-099-W120	#6 SN-099-W122	SIGNAGE, BUILDING DEMO.
				NHPP	NHPP	STP	NHPP	NHPP		NHPP	NHPP	NHPP		NHPP	NHPP	NHPP	NHPP	NHPP	NHPP
48101500	AGGREGATE SHOULDERS, TYPE B 6"	SQ YD	3,114	3,114															
48203039	HOT-MIX ASPHALT SHOULDERS, 10 1/2"	SQ YD	1,367	1,367															
48300400	PORTLAND CEMENT CONCRETE SHOULDERS 9"	SQ YD	5,485	5,485															
48300800	PORTLAND CEMENT CONCRETE SHOULDERS 13"	SQ YD	17,744	17,744															
50100300	REMOVAL OF EXISTING STRUCTURES NO. 1	EACH	1					1											
50100400	REMOVAL OF EXISTING STRUCTURES NO. 2	EACH	1					1											
50100500	REMOVAL OF EXISTING STRUCTURES NO. 3	EACH	1					1											
50100600	REMOVAL OF EXISTING STRUCTURES NO. 4	EACH	1					1											
50100700	REMOVAL OF EXISTING STRUCTURES NO. 5	EACH	1					1											
50100800	REMOVAL OF EXISTING STRUCTURES NO. 6	EACH	1					1											
50102400	CONCRETE REMOVAL	CU YD	43			43													
50104400	CONCRETE HEADWALL REMOVAL	EACH	17	17															
50104650	SLOPE WALL REMOVAL	SQ YD	1,107			1,107													
50104720	REMOVAL OF EXISTING CONCRETE DECK	EACH	1			1													

* SPECIALTY ITEM



WSP USA Inc.
30 N. LA SALLE STREET
SUITE 4200
CHICAGO, IL 60602
TEL: (312) 782-8150

USER NAME = USCP702533

DESIGNED - HA

DRAWN - HA

CHECKED - KSD

DATE - 4/25/2025

REVISED -

REVISED -

REVISED -

REVISED -

STATE OF ILLINOIS
DEPARTMENT OF TRANSPORTATION

SUMMARY OF QUANTITIES

SCALE: SHEET 7 OF 42 SHEETS STA. TO STA.

F.A.I. RTE. 80

SECTION FAI 80 21 INTERCHANGE

COUNTY WILL

TOTAL SHEETS 1209

SHEET NO. 12

CONTRACT NO. 62R22

ILLINOIS FED. AID PROJECT

REV-SEP

Model: Default
File Name: pwrtransystems-pwr.bentley.com:transcorp-pwr-hosted\Documents\Projects_2018\CH401\401180022\03\WSP\CAD\62R22-INT-4 (Center)\Sheets\Civil\DI62R22-sh-500.dgn

CODE NO.	ITEM	UNIT	TOTAL QUANTITY	CONSTRUCTION CODE															
				NHPP															
				ROADWAY	BRIDGE	BRIDGE	BRIDGE	BRIDGE	NOISE WALLS	SAFETY	SAFETY	SAFETY	SAFETY	RET. WALL	RET. WALL	RET. WALL	RET. WALL	RET. WALL	OTHER
				90% FED	90% FED	80% FED	90% FED	90% FED	90% FED	90% FED	90% FED	90% FED		90% FED	90% FED	90% FED	90% FED	90% FED	90% FED
				10% STATE	10% STATE	20% STATE	10% STATE	10% STATE	10% STATE	10% STATE	10% STATE	10% STATE	100% STATE	10% STATE	10% STATE	10% STATE	10% STATE	10% STATE	10% STATE
				0003	0008	0013	0013	0013	0020	0021	0021	0021	0021	0044	0044	0044	0044	0044	0044
					SN-099-8332	SN 099-0186	SN-099-8324	BRIDGE REMOVAL	B20, B22 B23A, B23B B24N	LIGHTING	SIGNALS	ITS	ITS	#1 SN-099-W123	#3 SN-099-W124	#4 SN-099-W125	#5 SN-099-W120	#6 SN-099-W122	SIGNAGE, BUILDING DEMO.
				NHPP	NHPP	STP	NHPP	NHPP		NHPP	NHPP		NHPP	NHPP	NHPP	NHPP	NHPP	NHPP	NHPP
50105220	PIPE CULVERT REMOVAL	FOOT	277	277															
50157300	PROTECTIVE SHIELD	SQ YD	872			782		90											
50200100	STRUCTURE EXCAVATION	CU YD	3,038		793	252								1,235	121		419	218	
50200400	ROCK EXCAVATION FOR STRUCTURES	CU YD	136		124							10					2		
50200450	REMOVAL AND DISPOSAL OF UNSUITABLE MATERIAL FOR STRUCTURES	CU YD	804												340	464			
50300225	CONCRETE STRUCTURES	CU YD	796,9		354,9	68,0								374,0					
50300255	CONCRETE SUPERSTRUCTURE	CU YD	1,690.9		782.8	573.7										334.4			
50300260	BRIDGE DECK GROOVING	SQ YD	5,101		2,742	1,874										485			
50300300	PROTECTIVE COAT	SQ YD	7,117		3,127	2,430									82	1,124	177	177	
50301350	CONCRETE SUPERSTRUCTURE (APPROACH SLAB)	CU YD	211		211														
50500105	FURNISHING AND ERECTING STRUCTURAL STEEL	L SUM	1		0.9	0.1													
50500505	STUD SHEAR CONNECTORS	EACH	27,866		19,676	5,874								2,316					
50800205	REINFORCEMENT BARS, EPOXY COATED	POUND	603,018		358,460	138,360								47,730		55,920			2,548
50800515	BAR SPLICERS	EACH	769			769													

* SPECIALTY ITEM

 WSP USA Inc. 30 N. LA SALLE STREET SUITE 4200 CHICAGO, IL 60602 TEL: (312) 782-8150	USER NAME = USCP702533	DESIGNED - HA	REVISED -	STATE OF ILLINOIS DEPARTMENT OF TRANSPORTATION	SUMMARY OF QUANTITIES								F.A.I. RTE.	SECTION	COUNTY	TOTAL SHEETS	SHEET NO.
	DRAWN - HA	REVISIED -											80	FAI 80 21 INTERCHANGE	WILL	1209	13
	PLOT SCALE = 2.000' / in.	CHECKED - KSD	REVISED -										CONTRACT NO. 62R22				
	PLOT DATE = 6/25/2025	DATE - 4/25/2025	REVISED -		SCALE:		SHEET 8 OF 42 SHEETS		STA. TO STA.				ILLINOIS FED. AID PROJECT				

MODEL Default: p:\transystems-pw-bentley.com\transcorp-pw1-hosted\Documents\Projects_2018\CH401.401180022\03-WSP\CAD\62R22-INT-4 (Center)\Sheets\Civil\DI62R22-sh1-500.dgn
FILE NAME: p:\transystems-pw-bentley.com\transcorp-pw1-hosted\Documents\Projects_2018\CH401.401180022\03-WSP\CAD\62R22-INT-4 (Center)\Sheets\Civil\DI62R22-sh1-500.dgn

CODE NO.	ITEM	UNIT	TOTAL QUANTITY	CONSTRUCTION CODE															
				NHPP															
				ROADWAY	BRIDGE	BRIDGE	BRIDGE	BRIDGE	NOISE WALLS	SAFETY	SAFETY	SAFETY	SAFETY	RET. WALL	RET. WALL	RET. WALL	RET. WALL	RET. WALL	OTHER
				90% FED	90% FED	80% FED	90% FED	90% FED	90% FED	90% FED	90% FED	90% FED		90% FED	90% FED	90% FED	90% FED	90% FED	90% FED
				10% STATE	10% STATE	20% STATE	10% STATE	10% STATE	10% STATE	10% STATE	10% STATE	10% STATE	100% STATE	10% STATE	10% STATE	10% STATE	10% STATE	10% STATE	10% STATE
				0003	0008	0013	0013	0013	0020	0021	0021	0021	0021	0044	0044	0044	0044	0044	0044
					SN-099-8332	SN 099-0186	SN-099-8324	BRIDGE REMOVAL	B20, B22 B23A, B23B B24N	LIGHTING	SIGNALS	ITS	ITS	#1 SN-099-W123	#3 SN-099-W124	#4 SN-099-W125	#5 SN-099-W120	#6 SN-099-W122	SIGNAGE, BUILDING DEMO.
				NHPP	NHPP	STP	NHPP	NHPP		NHPP	NHPP	NHPP		NHPP	NHPP	NHPP	NHPP	NHPP	NHPP
51100100	SLOPE WALL 4 INCH	SQ YD	2,307		909	1,131	267												
* 51201600	FURNISHING STEEL PILES HP12X53	FOOT	608		608														
* 51202100	FURNISHING STEEL PILES HP14X117	FOOT	720		720														
* 51202305	DRIVING PILES	FOOT	1,328		1,328														
* 51203600	TEST PILE STEEL HP12X53	EACH	2		2														
* 51204100	TEST PILE STEEL HP14X117	EACH	2		2														
* 51204650	PILE SHOES	EACH	48		48														
* 51500100	NAME PLATES	EACH	12		1	1			5					1	1	1	1	1	
52000110	PREFORMED JOINT STRIP SEAL	FOOT	206			206													
52100010	ELASTOMERIC BEARING ASSEMBLY, TYPE I	EACH	26			26													
52100510	ANCHOR BOLTS, 3/4"	EACH	104			104													
52100520	ANCHOR BOLTS, 1"	EACH	50		50														
52100530	ANCHOR BOLTS, 1 1/4"	EACH	48		48														
52200010	TEMPORARY SHEET PILING	SQ FT	455			455													

* SPECIALTY ITEM

	WSP USA Inc. 30 N. LASALLE STREET SUITE 4200 CHICAGO, IL 60602 TEL (312) 782-8150	USER NAME = USCP702533	DESIGNED - HA	REVISED -	STATE OF ILLINOIS DEPARTMENT OF TRANSPORTATION	SUMMARY OF QUANTITIES								F.A.I. RTE.	SECTION	COUNTY	TOTAL SHEETS	SHEET NO.
		DRAWN - HA	REVISED -	80										FAI 80 21 INTERCHANGE	WILL	1209	14	
		PLOT SCALE = 2.000" / in.	CHECKED - KSD	REVISED -										CONTRACT NO. 62R22				
		PLOT DATE = 6/25/2025	DATE - 4/25/2025	REVISED -		SCALE:		SHEET 9		OF 42 SHEETS		STA.		TO STA.				
																	ILLINOIS	

Model: Default
File Name: p:\w\transystems-pw-bentley.com\transyscorp-pw1-hosted\Documents\Projects_2018\CH401\401180022\03\WSP\CAD\62R22-INT-4 (Center)\Sheets\Civil\62R22-shr-500.dgn

CODE NO.	ITEM	UNIT	TOTAL QUANTITY	CONSTRUCTION CODE															
				NHPP															
				ROADWAY	BRIDGE	BRIDGE	BRIDGE	BRIDGE	NOISE WALLS	SAFETY	SAFETY	SAFETY	SAFETY	RET. WALL	RET. WALL	RET. WALL	RET. WALL	RET. WALL	OTHER
				90% FED	90% FED	80% FED	90% FED	90% FED	90% FED	90% FED	90% FED	90% FED		90% FED	90% FED	90% FED	90% FED	90% FED	90% FED
				10% STATE	10% STATE	20% STATE	10% STATE	10% STATE	10% STATE	10% STATE	10% STATE	10% STATE	100% STATE	10% STATE	10% STATE	10% STATE	10% STATE	10% STATE	10% STATE
				0003	0008	0013	0013	0013	0020	0021	0021	0021	0021	0044	0044	0044	0044	0044	0044
					SN-099-8332	SN 099-0186	SN-099-8324	BRIDGE REMOVAL	B20, B22 B23A, B23B B24N	LIGHTING	SIGNALS	ITS	ITS	#1 SN-099-W123	#3 SN-099-W124	#4 SN-099-W125	#5 SN-099-W120	#6 SN-099-W122	SIGNAGE, BUILDING DEMO.
				NHPP	NHPP	STP	NHPP	NHPP		NHPP	NHPP	NHPP		NHPP	NHPP	NHPP	NHPP	NHPP	NHPP
52200020	TEMPORARY SOIL RETENTION SYSTEM	SQ FT	810														810		
* 52200105	FURNISHING SOLDIER PILES (W SECTION)	FOOT	4,151											4,151					
* 52200200	DRILLING AND SETTING SOLDIER PILES (IN SOIL)	CU FT	23,302											23,302					
* 52200205	DRILLING AND SETTING SOLDIER PILES (IN ROCK)	CU FT	10,878											10,878					
* 52200250	UNTREATED TIMBER LAGGING	SQ FT	10,851											10,851					
52200500	MECHANICALLY STABILIZED EARTH RETAINING WALL	SQ FT	21,177												3,778	5,546	3,806	8,047	
52318802	DRAINAGE SYSTEM FOR STRUCTURES	L SUM	1		1														
54213669	PRECAST REINFORCED CONCRETE FLARED END SECTIONS 24"	EACH	1	1															
542A0229	PIPE CULVERTS, CLASS A, TYPE 1 24"	FOOT	117	117															
542A0241	PIPE CULVERTS, CLASS A, TYPE 1 36"	FOOT	229	229															
542A1069	PIPE CULVERTS, CLASS A, TYPE 2 24"	FOOT	241	241															
54260315	TRAVERSABLE PIPE GRATE FOR CONCRETE END SECTION	FOOT	243	243															
54261224	CONCRETE END SECTION, STANDARD 542001, 24", 1:2	EACH	1	1															
54261315	CONCRETE END SECTION, STANDARD 542001, 15", 1:3	EACH	12	12															

* SPECIALTY ITEM

 WSP USA Inc. 30 N. LASALLE STREET SUITE 4200 CHICAGO, IL 60602 TEL: (312) 782-8150	USER NAME = USCP702533	DESIGNED - HA	REVISED -	STATE OF ILLINOIS DEPARTMENT OF TRANSPORTATION	SUMMARY OF QUANTITIES								F.A.I. RTE.	SECTION	COUNTY	TOTAL SHEETS	SHEET NO.		
	DRAWN - HA	REVISED -											80	FAI 80 21 INTERCHANGE	WILL	1209	15		
	PLOT SCALE = 2.000' / in.	CHECKED - KSD	REVISED -										CONTRACT NO. 62R22						
	PLOT DATE = 6/25/2025	DATE - 4/25/2025	REVISED -		SCALE:		SHEET 10		OF 42		SHEETS		STA.		TO STA.			ILLINOIS	

Model Default: p:\transystems-pw-bentley.com\transcorp-pw-hosted\Documents\Projects_2018\CH401\401180022\03-MS9\CAD\62R22-INT-4 (Center)\Sheets\Civil\62R22-shr-500.dgn
FILE NAME: p:\transystems-pw-bentley.com\transcorp-pw-hosted\Documents\Projects_2018\CH401\401180022\03-MS9\CAD\62R22-INT-4 (Center)\Sheets\Civil\62R22-shr-500.dgn

CODE NO.	ITEM	UNIT	TOTAL QUANTITY	CONSTRUCTION CODE															
				NHPP															
				ROADWAY	BRIDGE	BRIDGE	BRIDGE	BRIDGE	NOISE WALLS	SAFETY	SAFETY	SAFETY	SAFETY	RET. WALL	RET. WALL	RET. WALL	RET. WALL	RET. WALL	OTHER
				90% FED	90% FED	80% FED	90% FED	90% FED	90% FED	90% FED	90% FED	90% FED		90% FED	90% FED	90% FED	90% FED	90% FED	90% FED
				10% STATE	10% STATE	20% STATE	10% STATE	10% STATE	10% STATE	10% STATE	10% STATE	10% STATE	100% STATE	10% STATE	10% STATE	10% STATE	10% STATE	10% STATE	10% STATE
				0003	0008	0013	0013	0013	0020	0021	0021	0021	0021	0044	0044	0044	0044	0044	0044
					SN-099-8332	SN 099-0186	SN-099-8324	BRIDGE REMOVAL	B20, B22 B23A, B23B B24N	LIGHTING	SIGNALS	ITS	ITS	#1 SN-099-W123	#3 SN-099-W124	#4 SN-099-W125	#5 SN-099-W120	#6 SN-099-W122	SIGNAGE, BUILDING DEMO.
				NHPP	NHPP	STP	NHPP	NHPP		NHPP	NHPP	NHPP		NHPP	NHPP	NHPP	NHPP	NHPP	NHPP
54261324	CONCRETE END SECTION, STANDARD 542001, 24", 1:3	EACH	4	4															
54261330	CONCRETE END SECTION, STANDARD 542001, 30", 1:3	EACH	5	5															
54261336	CONCRETE END SECTION, STANDARD 542001, 36", 1:3	EACH	1	1															
54261342	CONCRETE END SECTION, STANDARD 542001, 42", 1:3	EACH	1	1															
54261415	CONCRETE END SECTION, STANDARD 542001, 15", 1:4	EACH	2	2															
54261424	CONCRETE END SECTION, STANDARD 542001, 24", 1:4	EACH	3	3															
54261430	CONCRETE END SECTION, STANDARD 542001, 30", 1:4	EACH	5	5															
54261436	CONCRETE END SECTION, STANDARD 542001, 36", 1:4	EACH	2	2															
54261615	CONCRETE END SECTION, STANDARD 542001, 15", 1:6	EACH	1	1															
54261624	CONCRETE END SECTION, STANDARD 542001, 24", 1:6	EACH	4	4															
54261630	CONCRETE END SECTION, STANDARD 542001, 30", 1:6	EACH	1	1															
54262712	METAL FLARED END SECTIONS 12"	EACH	1	1															
54262724	METAL FLARED END SECTIONS 24"	EACH	1	1															
542A1075	PIPE CULVERTS, CLASS A, TYPE 2 30"	FOOT	112	112															

* SPECIALTY ITEM

 WSP USA Inc. 30 N. LA SALLE STREET SUITE 4200 CHICAGO, IL 60602 TEL: (312) 782-8150	USER NAME = USCP702533	DESIGNED - HA	REVISED -	STATE OF ILLINOIS DEPARTMENT OF TRANSPORTATION	SUMMARY OF QUANTITIES								F.A.I. RTE.	SECTION	COUNTY	TOTAL SHEETS	SHEET NO.
	DRAWN - HA	REVISIED -											80	FAI 80 21 INTERCHANGE	WILL	1209	16
	PLOT SCALE = 2.000' / in.	CHECKED - KSD	REVISED -										CONTRACT NO. 62R22				
	PLOT DATE = 6/25/2025	DATE - 4/25/2025	REVISED -		SCALE:		SHEET 11 OF 42 SHEETS		STA.		TO STA.		ILLINOIS FED. AID PROJECT				

MODEL Default: p:\transystems-pw-bentley.com\transcorp-pw1-hosted\Documents\Projects_2018\CH401.401180022\03-MS9\CAD\62R22-INT-4 (Center)\Sheets\Civil\D162R22-sh1-500.dgn
FILE NAME: p:\transystems-pw-bentley.com\transcorp-pw1-hosted\Documents\Projects_2018\CH401.401180022\03-MS9\CAD\62R22-INT-4 (Center)\Sheets\Civil\D162R22-sh1-500.dgn

CODE NO.	ITEM	UNIT	TOTAL QUANTITY	CONSTRUCTION CODE															
				NHPP															
				ROADWAY	BRIDGE	BRIDGE	BRIDGE	BRIDGE	NOISE WALLS	SAFETY	SAFETY	SAFETY	SAFETY	RET. WALL	RET. WALL	RET. WALL	RET. WALL	RET. WALL	OTHER
				90% FED	90% FED	80% FED	90% FED	90% FED	90% FED	90% FED	90% FED	90% FED		90% FED	90% FED	90% FED	90% FED	90% FED	90% FED
				10% STATE	10% STATE	20% STATE	10% STATE	10% STATE	10% STATE	10% STATE	10% STATE	10% STATE	100% STATE	10% STATE	10% STATE	10% STATE	10% STATE	10% STATE	10% STATE
				0003	0008	0013	0013	0013	0020	0021	0021	0021	0021	0044	0044	0044	0044	0044	0044
					SN-099-8332	SN 099-0186	SN-099-8324	BRIDGE REMOVAL	B20, B22 B23A, B23B B24N	LIGHTING	SIGNALS	ITS	ITS	#1 SN-099-W123	#3 SN-099-W124	#4 SN-099-W125	#5 SN-099-W120	#6 SN-099-W122	SIGNAGE, BUILDING DEMO.
				NHPP	NHPP	STP	NHPP	NHPP		NHPP	NHPP	NHPP		NHPP	NHPP	NHPP	NHPP	NHPP	NHPP
542A1081	PIPE CULVERTS, CLASS A, TYPE 2 36"	FOOT	127	127															
542A1909	PIPE CULVERTS, CLASS A, TYPE 3 24"	FOOT	19	19															
542A1915	PIPE CULVERTS, CLASS A, TYPE 3 30"	FOOT	256	256															
542A3385	PIPE CULVERTS, CLASS A, TYPE 5 30"	FOOT	157	157															
5422A012	PIPE CULVERTS, CLASS A, TYPE 2 12" (TEMPORARY)	FOOT	632	632															
5422A015	PIPE CULVERTS, CLASS A, TYPE 2 15" (TEMPORARY)	FOOT	248	248															
5422A018	PIPE CULVERTS, CLASS A, TYPE 2 18" (TEMPORARY)	FOOT	333	333															
5422A024	PIPE CULVERTS, CLASS A, TYPE 2 24" (TEMPORARY)	FOOT	514	514															
550A0050	STORM SEWERS, CLASS A, TYPE 1 12"	FOOT	96	96															
550A0070	STORM SEWERS, CLASS A, TYPE 1 15"	FOOT	104	104															
550A0120	STORM SEWERS, CLASS A, TYPE 1 24"	FOOT	62	62															
550A0340	STORM SEWERS, CLASS A, TYPE 2 12"	FOOT	625	625															
550A0360	STORM SEWERS, CLASS A, TYPE 2 15"	FOOT	3,064	3,064															
550A0380	STORM SEWERS, CLASS A, TYPE 2 18"	FOOT	1,524	1,524															

* SPECIALTY ITEM

	WSP USA Inc. 30 N. LASALLE STREET SUITE 4200 CHICAGO, IL 60602 TEL (312) 782-8150	USER NAME = USCP702533	DESIGNED - HA	REVISED -	STATE OF ILLINOIS DEPARTMENT OF TRANSPORTATION	SUMMARY OF QUANTITIES					F.A.I. RTE.	SECTION	COUNTY	TOTAL SHEETS	SHEET NO.
		DRAWN - HA	REVISED -	80							FAI 80 21 INTERCHANGE	WILL	1209	17	
		PLOT SCALE = 2.000" / in.	CHECKED - KSD	REVISED -							CONTRACT NO. 62R22				
		PLOT DATE = 6/25/2025	DATE - 4/25/2025	REVISED -		SCALE:	SHEET 12	OF 42	SHEETS	STA.	TO STA.	ILLINOIS FED. AID PROJECT			

Model: Default
File Name: pwrtransystems-pwr.bentley.com:transcorp-pwr-hosted\Documents\Projects_2018\CH401.401180022\03-WSP\CAD\62R22-INT-4 (Center)\Sheets\Civil\62R22-shr-500.dgn

CODE NO.	ITEM	UNIT	TOTAL QUANTITY	CONSTRUCTION CODE															
				NHPP															
				ROADWAY	BRIDGE	BRIDGE	BRIDGE	BRIDGE	NOISE WALLS	SAFETY	SAFETY	SAFETY	SAFETY	RET. WALL	RET. WALL	RET. WALL	RET. WALL	RET. WALL	OTHER
				90% FED	90% FED	80% FED	90% FED	90% FED	90% FED	90% FED	90% FED	90% FED		90% FED	90% FED	90% FED	90% FED	90% FED	90% FED
				10% STATE	10% STATE	20% STATE	10% STATE	10% STATE	10% STATE	10% STATE	10% STATE	10% STATE	100% STATE	10% STATE	10% STATE	10% STATE	10% STATE	10% STATE	10% STATE
				0003	0008	0013	0013	0013	0020	0021	0021	0021	0021	0044	0044	0044	0044	0044	0044
					SN-099-8332	SN 099-0186	SN-099-8324	BRIDGE REMOVAL	B20, B22 B23A, B23B B24N	LIGHTING	SIGNALS	ITS	ITS	#1 SN-099-W123	#3 SN-099-W124	#4 SN-099-W125	#5 SN-099-W120	#6 SN-099-W122	SIGNAGE, BUILDING DEMO.
				NHPP	NHPP	STP	NHPP	NHPP		NHPP	NHPP	NHPP		NHPP	NHPP	NHPP	NHPP	NHPP	NHPP
550A0410	STORM SEWERS, CLASS A, TYPE 2 24"	FOOT	1,250	1,250															
550A0430	STORM SEWERS, CLASS A, TYPE 2 30"	FOOT	951	951															
550A0450	STORM SEWERS, CLASS A, TYPE 2 36"	FOOT	834	834															
550A0470	STORM SEWERS, CLASS A, TYPE 2 42"	FOOT	110	110															
550A0660	STORM SEWERS, CLASS A, TYPE 3 15"	FOOT	2	2															
550A0680	STORM SEWERS, CLASS A, TYPE 3 18"	FOOT	144	144															
550A0710	STORM SEWERS, CLASS A, TYPE 3 24"	FOOT	237	237															
550A0730	STORM SEWERS, CLASS A, TYPE 3 30"	FOOT	594	594															
550A0780	STORM SEWERS, CLASS A, TYPE 3 48"	FOOT	202	202															
550A0960	STORM SEWERS, CLASS A, TYPE 4 15"	FOOT	19	19															
550A1080	STORM SEWERS, CLASS A, TYPE 4 48"	FOOT	100	100															
550A1350	STORM SEWERS, CLASS A, TYPE 5 48"	FOOT	170	170															
550A4900	STORM SEWERS, CLASS A, TYPE 2 EQUIVALENT ROUND-SIZE 24"	FOOT	333	333															
55100300	STORM SEWER REMOVAL 8"	FOOT	104	104															

* SPECIALTY ITEM

	WSP USA Inc. 30 N. LASALLE STREET SUITE 4200 CHICAGO, IL 60602 TEL: (312) 782-8150	USER NAME = USCP702533	DESIGNED - HA	REVISED -	STATE OF ILLINOIS DEPARTMENT OF TRANSPORTATION	SUMMARY OF QUANTITIES							F.A.I. RTE.	SECTION		COUNTY	TOTAL SHEETS	SHEET NO.
		DRAWN - HA	REVISED -	80									FAI 80 21 INTERCHANGE		WILL	1209	18	
		PLOT SCALE = 2.000 ' / in.	CHECKED - KSD	REVISED -									CONTRACT NO. 62R22					
		PLOT DATE = 6/25/2025	DATE - 4/25/2025	REVISED -		SCALE:	SHEET 13	OF 42	SHEETS	STA.	TO STA.		ILLINOIS FED. AID PROJECT					

MODEL Default: p:\work\transystems-pw-bentley.com\transyscorp-pw1-hosted\Documents\Projects_2018\CH4011401180022\03-WSP\CAD\62R22-INT-4 (Center)\Sheets\Civil\62R22-sh1-500.dgn
FILE NAME: p:\work\transystems-pw-bentley.com\transyscorp-pw1-hosted\Documents\Projects_2018\CH4011401180022\03-WSP\CAD\62R22-INT-4 (Center)\Sheets\Civil\62R22-sh1-500.dgn

CODE NO.	ITEM	UNIT	TOTAL QUANTITY	CONSTRUCTION CODE															
				NHPP															
				ROADWAY	BRIDGE	BRIDGE	BRIDGE	BRIDGE	NOISE WALLS	SAFETY	SAFETY	SAFETY	SAFETY	RET. WALL	RET. WALL	RET. WALL	RET. WALL	RET. WALL	OTHER
				90% FED	90% FED	80% FED	90% FED	90% FED	90% FED	90% FED	90% FED	90% FED		90% FED	90% FED	90% FED	90% FED	90% FED	90% FED
				10% STATE	10% STATE	20% STATE	10% STATE	10% STATE	10% STATE	10% STATE	10% STATE	10% STATE	100% STATE	10% STATE	10% STATE	10% STATE	10% STATE	10% STATE	10% STATE
				0003	0008	0013	0013	0013	0020	0021	0021	0021	0021	0044	0044	0044	0044	0044	0044
					SN-099-8332	SN 099-0186	SN-099-8324	BRIDGE REMOVAL	B20, B22 B23A, B23B B24N	LIGHTING	SIGNALS	ITS	ITS	#1 SN-099-W123	#3 SN-099-W124	#4 SN-099-W125	#5 SN-099-W120	#6 SN-099-W122	SIGNAGE, BUILDING DEMO.
				NHPP	NHPP	STP	NHPP	NHPP		NHPP	NHPP	NHPP		NHPP	NHPP	NHPP	NHPP	NHPP	NHPP
55100500	STORM SEWER REMOVAL 12"	FOOT	1,135	1,135															
55100700	STORM SEWER REMOVAL 15"	FOOT	2,608	2,608															
55100900	STORM SEWER REMOVAL 18"	FOOT	1,096	1,096															
55101200	STORM SEWER REMOVAL 24"	FOOT	2,164	2,164															
55101400	STORM SEWER REMOVAL 30"	FOOT	109	109															
55101600	STORM SEWER REMOVAL 36"	FOOT	579	579															
55101900	STORM SEWER REMOVAL 48"	FOOT	417	417															
55200900	STORM SEWERS JACKED IN PLACE, 24"	FOOT	451	451															
* 56103000	DUCTILE IRON WATER MAIN 6"	FOOT	107	107															
* 56103100	DUCTILE IRON WATER MAIN 8"	FOOT	1,673	1,673															
* 56103400	DUCTILE IRON WATER MAIN 16"	FOOT	467	467															
* 56105000	WATER VALVES 8"	EACH	9	9															
* 56400400	FIRE HYDRANTS TO BE RELOCATED	EACH	1	1															
* 56400500	FIRE HYDRANTS TO BE REMOVED	EACH	7	7															

* SPECIALTY ITEM

 WSP USA Inc. 30 N. LASALLE STREET SUITE 4200 CHICAGO, IL 60602 TEL: (312) 782-8150	USER NAME = USCP702533	DESIGNED - HA	REVISED -	STATE OF ILLINOIS DEPARTMENT OF TRANSPORTATION	SUMMARY OF QUANTITIES					F.A.I. RTE.	SECTION	COUNTY	TOTAL SHEETS	SHEET NO.
	DRAWN - HA	REVISED -								80	FAI 80 21 INTERCHANGE	WILL	1209	19
	PLOT SCALE = 2.000' / in.	CHECKED - KSD	REVISED -							CONTRACT NO. 62R22				
	PLOT DATE = 6/25/2025	DATE - 4/25/2025	REVISED -		SCALE:	SHEET 14	OF 42	SHEETS	STA.					

MODEL Default: p:\w\transystems-pw-bentley.com\transyscorp-pw1-hosted\Documents\Projects_2018\CH401401180022\03\WSP\CAD\62R22-INT-4 (Center)\Sheets\Civil\DI62R22-sh1-500.dgn
FILE NAME: p:\w\transystems-pw-bentley.com\transyscorp-pw1-hosted\Documents\Projects_2018\CH401401180022\03\WSP\CAD\62R22-INT-4 (Center)\Sheets\Civil\DI62R22-sh1-500.dgn

CODE NO.	ITEM	UNIT	TOTAL QUANTITY	CONSTRUCTION CODE															
				NHPP															
				ROADWAY	BRIDGE	BRIDGE	BRIDGE	BRIDGE	NOISE WALLS	SAFETY	SAFETY	SAFETY	SAFETY	RET. WALL	RET. WALL	RET. WALL	RET. WALL	RET. WALL	OTHER
				90% FED	90% FED	80% FED	90% FED	90% FED	90% FED	90% FED	90% FED	90% FED		90% FED	90% FED	90% FED	90% FED	90% FED	90% FED
				10% STATE	10% STATE	20% STATE	10% STATE	10% STATE	10% STATE	10% STATE	10% STATE	10% STATE	100% STATE	10% STATE	10% STATE	10% STATE	10% STATE	10% STATE	10% STATE
				0003	0008	0013	0013	0013	0020	0021	0021	0021	0021	0044	0044	0044	0044	0044	0044
					SN-099-8332	SN 099-0186	SN-099-8324	BRIDGE REMOVAL	B20, B22 B23A, B23B B24N	LIGHTING	SIGNALS	ITS	ITS	#1 SN-099-W123	#3 SN-099-W124	#4 SN-099-W125	#5 SN-099-W120	#6 SN-099-W122	SIGNAGE, BUILDING DEMO.
				NHPP	NHPP	STP	NHPP	NHPP		NHPP	NHPP	NHPP		NHPP	NHPP	NHPP	NHPP	NHPP	NHPP
* 56400820	FIRE HYDRANT WITH AUXILIARY VALVE AND VALVE BOX	EACH	6	6															
58600101	GRANULAR BACKFILL FOR STRUCTURES	CU YD	6,584		366	201									771	2,666	298	2,282	
58700300	CONCRETE SEALER	SQ FT	15,118		2,817									12,301					
59000200	EPOXY CRACK INJECTION	FOOT	16			16													
59100100	GEOCOMPOSITE WALL DRAIN	SQ YD	1,443		181	173			165					924					
60100060	CONCRETE HEADWALLS FOR PIPE DRAINS	EACH	22	22															
60108200	PIPE UNDERDRAINS 6" (SPECIAL)	FOOT	1,238	1,238															
60108206	PIPE UNDERDRAINS, TYPE 2, 6"	FOOT	21,306	21,306															
60108212	PIPE UNDERDRAINS, TYPE 2, 12"	FOOT	817	817															
60146304	PIPE UNDERDRAINS FOR STRUCTURES 4"	FOOT	1,839		210	270			421					938					
60200105	CATCH BASINS, TYPE A, 4'-DIAMETER, TYPE 1 FRAME, OPEN LID	EACH	11	11															
60200205	CATCH BASINS, TYPE A, 4'-DIAMETER, TYPE 1 FRAME, CLOSED LID	EACH	1	1															
60200805	CATCH BASINS, TYPE A, 4'-DIAMETER, TYPE 8 GRATE	EACH	3	3															
60200905	CATCH BASINS, TYPE A, 4'-DIAMETER, TYPE 9 FRAME AND GRATE	EACH	9	9															

* SPECIALTY ITEM

	WSP USA Inc. 30 N. LASALLE STREET SUITE 4200 CHICAGO, IL 60602 TEL (312) 782-8150	USER NAME = USCP702533	DESIGNED - HA	REVISED -	STATE OF ILLINOIS DEPARTMENT OF TRANSPORTATION	SUMMARY OF QUANTITIES					F.A.I. RTE.	SECTION	COUNTY	TOTAL SHEETS	SHEET NO.
		DRAWN - HA	REVISED -								80	FAI 80 21 INTERCHANGE	WILL	1209	20
		PLOT SCALE = 2.000" / in.	CHECKED - KSD	REVISED -							CONTRACT NO. 62R22				
		PLOT DATE = 6/25/2025	DATE - 4/25/2025	REVISED -		SCALE:	SHEET 15	OF 42	SHEETS	STA.					

Model: Default
File Name: p:\wtransystems-pw-bentley.com\transcorp-pw1-hosted\Documents\Projects_2018\CH401\401180022\03\WSP\CAD\62R22-INT-4 (Center)\Sheets\Civil\02R22-shr-500.dgn

CODE NO.	ITEM	UNIT	TOTAL QUANTITY	CONSTRUCTION CODE															
				NHPP															
				ROADWAY	BRIDGE	BRIDGE	BRIDGE	BRIDGE	NOISE WALLS	SAFETY	SAFETY	SAFETY	SAFETY	RET. WALL	RET. WALL	RET. WALL	RET. WALL	RET. WALL	OTHER
				90% FED	90% FED	80% FED	90% FED	90% FED	90% FED	90% FED	90% FED	90% FED		90% FED	90% FED	90% FED	90% FED	90% FED	90% FED
				10% STATE	10% STATE	20% STATE	10% STATE	10% STATE	10% STATE	10% STATE	10% STATE	10% STATE	100% STATE	10% STATE	10% STATE	10% STATE	10% STATE	10% STATE	10% STATE
				0003	0008	0013	0013	0013	0020	0021	0021	0021	0021	0044	0044	0044	0044	0044	0044
					SN-099-8332	SN 099-0186	SN-099-8324	BRIDGE REMOVAL	B20, B22 B23A, B23B B24N	LIGHTING	SIGNALS	ITS	ITS	#1 SN-099-W123	#3 SN-099-W124	#4 SN-099-W125	#5 SN-099-W120	#6 SN-099-W122	SIGNAGE, BUILDING DEMO.
				NHPP	NHPP	STP	NHPP	NHPP		NHPP	NHPP	NHPP		NHPP	NHPP	NHPP	NHPP	NHPP	NHPP
60201105	CATCH BASINS, TYPE A, 4'-DIAMETER, TYPE 11 FRAME AND GRATE	EACH	4	4															
60201110	CATCH BASINS, TYPE A, 4'-DIAMETER, TYPE 11V FRAME AND GRATE	EACH	20	20															
60201310	CATCH BASINS, TYPE A, 4'-DIAMETER, TYPE 20 FRAME AND GRATE	EACH	50	50															
60201330	CATCH BASINS, TYPE A, 4'-DIAMETER, TYPE 23 FRAME AND GRATE	EACH	8	8															
60201340	CATCH BASINS, TYPE A, 4'-DIAMETER, TYPE 24 FRAME AND GRATE	EACH	31	31															
60204505	CATCH BASINS, TYPE A, 5'-DIAMETER, TYPE 8 GRATE	EACH	5	5															
60205010	CATCH BASINS, TYPE A, 5'-DIAMETER, TYPE 20 FRAME AND GRATE	EACH	19	19															
60205030	CATCH BASINS, TYPE A, 5'-DIAMETER, TYPE 23 FRAME AND GRATE	EACH	2	2															
60205040	CATCH BASINS, TYPE A, 5'-DIAMETER, TYPE 24 FRAME AND GRATE	EACH	1	1															
60206905	CATCH BASINS, TYPE C, TYPE 1 FRAME, OPEN LID	EACH	1	1															
60207605	CATCH BASINS, TYPE C, TYPE 8 GRATE	EACH	1	1															
60207905	CATCH BASINS, TYPE C, TYPE 11 FRAME AND GRATE	EACH	2	2															
60208230	CATCH BASINS, TYPE C, TYPE 23 FRAME AND GRATE	EACH	9	9															
60218400	MANHOLES, TYPE A, 4'-DIAMETER, TYPE 1 FRAME, CLOSED LID	EACH	5	5															

* SPECIALTY ITEM

 WSP USA Inc. 30 N. LA SALLE STREET SUITE 4200 CHICAGO, IL 60602 TEL: (312) 782-8150	USER NAME = USCP702533	DESIGNED - HA	REVISED -	STATE OF ILLINOIS DEPARTMENT OF TRANSPORTATION	SUMMARY OF QUANTITIES								F.A.I. RTE.	SECTION	COUNTY	TOTAL SHEETS	SHEET NO.
	DRAWN - HA	REVISED -											80	FAI 80 21 INTERCHANGE	WILL	1209	21
	PLOT SCALE = 2.000" / in.	CHECKED - KSD	REVISED -										CONTRACT NO. 62R22				
	PLOT DATE = 6/25/2025	DATE - 4/25/2025	REVISED -		SCALE:		SHEET 16 OF 42 SHEETS		STA.		TO STA.		ILLINOIS FED. AID PROJECT				

Model: Default
File Name: pwrtransystems-pwr.bentley.com:transcorp-pwr-hosted\Documents\Projects_2018\CH401\401180022\03-WSP\CAD\62R22-INT-4 (Center)\Sheets\Civil\02R22-shr-500.dgn

CODE NO.	ITEM	UNIT	TOTAL QUANTITY	NHPP					CONSTRUCTION CODE										
				ROADWAY	BRIDGE	BRIDGE	BRIDGE	BRIDGE	NOISE WALLS	SAFETY	SAFETY	SAFETY	SAFETY	RET. WALL	RET. WALL	RET. WALL	RET. WALL	RET. WALL	OTHER
				90% FED	90% FED	80% FED	90% FED	90% FED	90% FED	90% FED	90% FED	90% FED		90% FED	90% FED	90% FED	90% FED	90% FED	90% FED
				10% STATE	10% STATE	20% STATE	10% STATE	10% STATE	10% STATE	10% STATE	10% STATE	10% STATE	100% STATE	10% STATE	10% STATE	10% STATE	10% STATE	10% STATE	10% STATE
				0003	0008	0013	0013	0013	0020	0021	0021	0021	0021	0044	0044	0044	0044	0044	0044
				NHPP	SN-099-8332 NHPP	SN 099-0186 STP	SN-099-8324 NHPP	BRIDGE REMOVAL NHPP	B20, B22 B23A, B23B B24N	LIGHTING NHPP	SIGNALS NHPP	ITS NHPP	ITS	#1 SN-099-W123 NHPP	#3 SN-099-W124 NHPP	#4 SN-099-W125 NHPP	#5 SN-099-W120 NHPP	#6 SN-099-W122 NHPP	SIGNAGE, BUILDING DEMO. NHPP
60219000	MANHOLES, TYPE A, 4'-DIAMETER, TYPE 8 GRATE	EACH	3	3															
60219100	MANHOLES, TYPE A, 4'-DIAMETER, TYPE 9 FRAME AND GRATE	EACH	1	1															
60219510	MANHOLES, TYPE A, 4'-DIAMETER, TYPE 20 FRAME AND GRATE	EACH	3	3															
60221100	MANHOLES, TYPE A, 5'-DIAMETER, TYPE 1 FRAME, CLOSED LID	EACH	11	11															
60222240	MANHOLES, TYPE A, 5'-DIAMETER, TYPE 24 FRAME AND GRATE	EACH	2	2															
60223800	MANHOLES, TYPE A, 6'-DIAMETER, TYPE 1 FRAME, CLOSED LID	EACH	4	4															
60224005	MANHOLES, TYPE A, 6'-DIAMETER, TYPE 8 GRATE	EACH	3	3															
60224035	MANHOLES, TYPE A, 6'-DIAMETER, TYPE 20 FRAME AND GRATE	EACH	12	12															
60224440	MANHOLES, TYPE A, 7'-DIAMETER, TYPE 20 FRAME AND GRATE	EACH	8	8															
60224446	MANHOLES, TYPE A, 7'-DIAMETER, TYPE 1 FRAME, CLOSED LID	EACH	1	1															
60224459	MANHOLES, TYPE A, 8'-DIAMETER, TYPE 1 FRAME, CLOSED LID	EACH	1	1															
60236800	INLETS, TYPE A, TYPE 11 FRAME AND GRATE	EACH	2	2															
60240301	INLETS, TYPE B, TYPE 8 GRATE	EACH	1	1															
60240303	INLETS, TYPE B, TYPE 9 FRAME AND GRATE	EACH	5	5															

* SPECIALTY ITEM

 WSP USA Inc. 30 N. LASALLE STREET SUITE 4200 CHICAGO, IL 60602 TEL (312) 782-8150	USER NAME = USCP702533	DESIGNED - HA	REVISED -	STATE OF ILLINOIS DEPARTMENT OF TRANSPORTATION	SUMMARY OF QUANTITIES					F.A.I. RTE.	SECTION	COUNTY	TOTAL SHEETS	SHEET NO.
	DRAWN - HA	REVISED -								80	FAI 80 21 INTERCHANGE	WILL	1209	22
	PLOT SCALE = 2.000" / in.	CHECKED - KSD	REVISED -							CONTRACT NO. 62R22				
	PLOT DATE = 6/25/2025	DATE - 4/25/2025	REVISED -		SCALE:		SHEET 17		OF 42 SHEETS		STA.		TO STA.	

MODEL Default: p:\transystems-pw-bentley.com\transcorp-pw-hosted\Documents\Projects_2018\CH401\401180022\03-MS9\CAD\62R22-INT-4 (Center)\Sheets\Civil\02R22-shr-500.dgn
FILE NAME: p:\transystems-pw-bentley.com\transcorp-pw-hosted\Documents\Projects_2018\CH401\401180022\03-MS9\CAD\62R22-INT-4 (Center)\Sheets\Civil\02R22-shr-500.dgn

CODE NO.	ITEM	UNIT	TOTAL QUANTITY	CONSTRUCTION CODE															
				NHPP															
				ROADWAY	BRIDGE	BRIDGE	BRIDGE	BRIDGE	NOISE WALLS	SAFETY	SAFETY	SAFETY	SAFETY	RET. WALL	RET. WALL	RET. WALL	RET. WALL	RET. WALL	OTHER
				90% FED	90% FED	80% FED	90% FED	90% FED	90% FED	90% FED	90% FED	90% FED		90% FED	90% FED	90% FED	90% FED	90% FED	90% FED
				10% STATE	10% STATE	20% STATE	10% STATE	10% STATE	10% STATE	10% STATE	10% STATE	10% STATE	100% STATE	10% STATE	10% STATE	10% STATE	10% STATE	10% STATE	10% STATE
				0003	0008	0013	0013	0013	0020	0021	0021	0021	0021	0044	0044	0044	0044	0044	0044
					SN-099-8332	SN 099-0186	SN-099-8324	BRIDGE REMOVAL	B20, B22 B23A, B23B B24N	LIGHTING	SIGNALS	ITS	ITS	#1 SN-099-W123	#3 SN-099-W124	#4 SN-099-W125	#5 SN-099-W120	#6 SN-099-W122	SIGNAGE, BUILDING DEMO.
				NHPP	NHPP	STP	NHPP	NHPP		NHPP	NHPP	NHPP		NHPP	NHPP	NHPP	NHPP	NHPP	NHPP
* 60248700	VALVE VAULTS, TYPE A, 4'-DIAMETER, TYPE 1 FRAME, CLOSED LID	EACH	9	9															
60500040	REMOVING MANHOLES	EACH	12	12															
60500050	REMOVING CATCH BASINS	EACH	30	30															
60500060	REMOVING INLETS	EACH	50	50															
60602800	CONCRETE GUTTER, TYPE B	FOOT	4,585	4,585															
60603800	COMBINATION CONCRETE CURB AND GUTTER, TYPE B-6.12	FOOT	4,158	4,158															
60605000	COMBINATION CONCRETE CURB AND GUTTER, TYPE B-6.24	FOOT	3,812	3,812															
60609200	COMBINATION CONCRETE CURB AND GUTTER, TYPE M-6.12	FOOT	240	240															
60610400	COMBINATION CONCRETE CURB AND GUTTER, TYPE M-6.24	FOOT	239	239															
60615910	PAVED DITCH, TYPE A-22	FOOT	35	35															
60618300	CONCRETE MEDIAN SURFACE, 4 INCH	SQ FT	19,048	19,048															
60618390	CONCRETE MEDIAN SURFACE, CORRUGATED	SQ FT	372	372															
60619600	CONCRETE MEDIAN, TYPE SB-6.12	SQ FT	5,752	5,752															
* 63000001	STEEL PLATE BEAM GUARDRAIL, TYPE A, 6 FOOT POSTS	FOOT	2,038	2,038															

* SPECIALTY ITEM

 WSP USA Inc. 30 N. LASALLE STREET SUITE 4200 CHICAGO, IL 60602 TEL: (312) 782-8150	USER NAME = USCP702533	DESIGNED - HA	REVISED -	STATE OF ILLINOIS DEPARTMENT OF TRANSPORTATION	SUMMARY OF QUANTITIES					F.A.I. RTE.	SECTION	COUNTY	TOTAL SHEETS	SHEET NO.
	DRAWN - HA	REVISED -								80	FAI 80 21 INTERCHANGE	WILL	1209	23
	PLOT SCALE = 2.000' / in.	CHECKED - KSD	REVISED -							CONTRACT NO. 62R22				
	PLOT DATE = 6/25/2025	DATE - 4/25/2025	REVISED -		SCALE:	SHEET 18	OF 42	SHEETS	STA.					

MODEL Default: p:\transystems-pw-bentley.com\transcorp-pw-hosted\Documents\Projects_2018\CH401\401180022\03-MS9\CAD\62R22-INT-4 (Center)\Sheets\Civil\62R22-shr-500.dgn
FILE NAME: p:\transystems-pw-bentley.com\transcorp-pw-hosted\Documents\Projects_2018\CH401\401180022\03-MS9\CAD\62R22-INT-4 (Center)\Sheets\Civil\62R22-shr-500.dgn

CODE NO.	ITEM	UNIT	TOTAL QUANTITY	CONSTRUCTION CODE															
				NHPP															
				ROADWAY	BRIDGE	BRIDGE	BRIDGE	BRIDGE	NOISE WALLS	SAFETY	SAFETY	SAFETY	SAFETY	RET. WALL	RET. WALL	RET. WALL	RET. WALL	RET. WALL	OTHER
				90% FED	90% FED	80% FED	90% FED	90% FED	90% FED	90% FED	90% FED	90% FED		90% FED	90% FED	90% FED	90% FED	90% FED	90% FED
				10% STATE	10% STATE	20% STATE	10% STATE	10% STATE	10% STATE	10% STATE	10% STATE	10% STATE	100% STATE	10% STATE	10% STATE	10% STATE	10% STATE	10% STATE	10% STATE
				0003	0008	0013	0013	0013	0020	0021	0021	0021	0021	0044	0044	0044	0044	0044	0044
					SN-099-8332	SN 099-0186	SN-099-8324	BRIDGE REMOVAL	B20, B22 B23A, B23B B24N	LIGHTING	SIGNALS	ITS	ITS	#1 SN-099-W123	#3 SN-099-W124	#4 SN-099-W125	#5 SN-099-W120	#6 SN-099-W122	SIGNAGE, BUILDING DEMO.
				NHPP	NHPP	STP	NHPP	NHPP		NHPP	NHPP	NHPP		NHPP	NHPP	NHPP	NHPP	NHPP	NHPP
* 63100045	TRAFFIC BARRIER TERMINAL, TYPE 2	EACH	5	5															
* 63100070	TRAFFIC BARRIER TERMINAL, TYPE 5	EACH	4	4															
* 63100085	TRAFFIC BARRIER TERMINAL, TYPE 6	EACH	6	6															
* 63100167	TRAFFIC BARRIER TERMINAL, TYPE 1 (SPECIAL) TANGENT	EACH	7	7															
63200310	GUARDRAIL REMOVAL	FOOT	12,649	12,649															
63201100	HIGH TENSION CABLE MEDIAN BARRIER REMOVAL	FOOT	1,097	1,097															
63301210	REMOVE AND REERECT STEEL PLATE BEAM GUARDRAIL, TYPE A	FOOT	34	34															
63500105	DELINEATORS	EACH	132	132															
63700180	CONCRETE BARRIER, SINGLE FACE, 44 INCH HEIGHT	FOOT	3,637	3,637															
63700280	CONCRETE BARRIER, DOUBLE FACE, 44 INCH HEIGHT	FOOT	506	506															
63700380	CONCRETE BARRIER, VARIABLE CROSS SECTION 44 INCH HEIGHT	FOOT	1,739	1,739															
63700805	CONCRETE BARRIER TRANSITION	FOOT	60	60															
63700900	CONCRETE BARRIER BASE	FOOT	2,245	2,245															
64300260	IMPACT ATTENUATORS (FULLY REDIRECTIVE, NARROW), TEST LEVEL 3	EACH	2	2															

* SPECIALTY ITEM

 WSP USA Inc. 30 N. LASALLE STREET SUITE 4200 CHICAGO, IL 60602 TEL: (312) 782-8150	USER NAME = USCP702533	DESIGNED - HA	REVISED -	STATE OF ILLINOIS DEPARTMENT OF TRANSPORTATION	SUMMARY OF QUANTITIES								F.A.I. RTE.	SECTION		COUNTY	TOTAL SHEETS	SHEET NO.	
	DRAWN - HA	REVIS	ED -										80	FAI 80 21 INTERCHANGE		WILL	1209	24	
	PLOT SCALE = 2.000' / in.	CHECKED - KSD	REVISED -										CONTRACT NO. 62R22						
	PLOT DATE = 6/25/2025	DATE - 4/25/2025	REVISED -		SCALE:		SHEET 19		OF 42		SHEETS		STA.		TO STA.			ILLINOIS	

MODEL Default: p:\transystems-pw-bentley.com\transcorp-pw1-hosted\Documents\Projects_2018\CH401\401180022\03-WSP\CAD\62R22-INT-4 (Center)\Sheets\Civil\0162R22-sh1-500.dgn
FILE NAME: p:\transystems-pw-bentley.com\transcorp-pw1-hosted\Documents\Projects_2018\CH401\401180022\03-WSP\CAD\62R22-INT-4 (Center)\Sheets\Civil\0162R22-sh1-500.dgn

CODE NO.	ITEM	UNIT	TOTAL QUANTITY	NHPP CONSTRUCTION CODE															
				ROADWAY	BRIDGE	BRIDGE	BRIDGE	BRIDGE	NOISE WALLS	SAFETY	SAFETY	SAFETY	SAFETY	RET. WALL	RET. WALL	RET. WALL	RET. WALL	RET. WALL	OTHER
				90% FED	90% FED	80% FED	90% FED	90% FED	90% FED	90% FED	90% FED	90% FED		90% FED	90% FED	90% FED	90% FED	90% FED	90% FED
				10% STATE	10% STATE	20% STATE	10% STATE	10% STATE	10% STATE	10% STATE	10% STATE	10% STATE	100% STATE	10% STATE	10% STATE	10% STATE	10% STATE	10% STATE	10% STATE
				0003	0008	0013	0013	0013	0020	0021	0021	0021	0021	0044	0044	0044	0044	0044	0044
				NHPP	SN-099-8332 NHPP	SN 099-0186 STP	SN-099-8324 NHPP	BRIDGE REMOVAL NHPP	B20, B22 B23A, B23B B24N	LIGHTING NHPP	SIGNALS NHPP	ITS NHPP	ITS	#1 SN-099-W123 NHPP	#3 SN-099-W124 NHPP	#4 SN-099-W125 NHPP	#5 SN-099-W120 NHPP	#6 SN-099-W122 NHPP	SIGNAGE, BUILDING DEMO. NHPP
66400105	CHAIN LINK FENCE, 4'	FOOT	1,638	1,638															
66401500	CHAIN LINK GATES, 4' X 12' SINGLE	EACH	1	1															
66407600	CHAIN LINK GATES, 6' X 12' DOUBLE	EACH	7																7
* 66900200	NON-SPECIAL WASTE DISPOSAL	CU YD	15,000	15,000															
* 66900530	SOIL DISPOSAL ANALYSIS	EACH	50	50															
* 66901001	REGULATED SUBSTANCES PRE-CONSTRUCTION PLAN	L SUM	1	1															
* 66901003	REGULATED SUBSTANCES FINAL CONSTRUCTION REPORT	L SUM	1	1															
* 66901006	REGULATED SUBSTANCES MONITORING	CAL DA	351	351															
67100100	MOBILIZATION	L SUM	1	1															
* 67201000	SEALING ABANDONED WATER WELLS	EACH	1	1															
70102620	TRAFFIC CONTROL AND PROTECTION, STANDARD 701501	L SUM	1	1															
70102625	TRAFFIC CONTROL AND PROTECTION, STANDARD 701606	L SUM	1	1															
70102630	TRAFFIC CONTROL AND PROTECTION, STANDARD 701601	L SUM	1	1															
70102634	TRAFFIC CONTROL AND PROTECTION, STANDARD 701611	L SUM	1	1															

* SPECIALTY ITEM

 WSP USA Inc. 30 N. LASALLE STREET SUITE 4200 CHICAGO, IL 60602 TEL: (312) 782-8150	USER NAME = USCP702533		DESIGNED - HA	REVISED -	STATE OF ILLINOIS DEPARTMENT OF TRANSPORTATION	SUMMARY OF QUANTITIES							F.A.I. RTE.	SECTION		COUNTY	TOTAL SHEETS	SHEET NO.
	DRAWN - HA		REVIS -	ED -									80	FAI 80 21 INTERCHANGE		WILL	1209	25
	PLOT SCALE = 2.000' / in.		CHECKED - KSD	REVISED -									CONTRACT NO. 62R22					
	PLOT DATE = 6/25/2025		DATE - 4/25/2025	REVISED -		SCALE:		SHEET 20		OF 42 SHEETS		STA.		TO STA.				

MODEL Default
FILE NAME: pwrtransystems-pwr.bentley.com/transcorp-pwr-hosted/Documents/Projects_2018/CH401/401180022/03-WSP/CAD/62R22-INT-4 (Center)/Sheets/Civil/D1E2R22-shr-500.dgn

CODE NO.	ITEM	UNIT	TOTAL QUANTITY	CONSTRUCTION CODE															
				NHPP															
				ROADWAY	BRIDGE	BRIDGE	BRIDGE	BRIDGE	NOISE WALLS	SAFETY	SAFETY	SAFETY	SAFETY	RET. WALL	RET. WALL	RET. WALL	RET. WALL	RET. WALL	OTHER
				90% FED	90% FED	80% FED	90% FED	90% FED	90% FED	90% FED	90% FED	90% FED		90% FED	90% FED	90% FED	90% FED	90% FED	90% FED
				10% STATE	10% STATE	20% STATE	10% STATE	10% STATE	10% STATE	10% STATE	10% STATE	10% STATE	100% STATE	10% STATE	10% STATE	10% STATE	10% STATE	10% STATE	10% STATE
				0003	0008	0013	0013	0013	0020	0021	0021	0021	0021	0044	0044	0044	0044	0044	0044
					SN-099-8332	SN 099-0186	SN-099-8324	BRIDGE REMOVAL	B20, B22 B23A, B23B B24N	LIGHTING	SIGNALS	ITS	ITS	#1 SN-099-W123	#3 SN-099-W124	#4 SN-099-W125	#5 SN-099-W120	#6 SN-099-W122	SIGNAGE, BUILDING DEMO.
				NHPP	NHPP	STP	NHPP	NHPP		NHPP	NHPP	NHPP		NHPP	NHPP	NHPP	NHPP	NHPP	NHPP
70102635	TRAFFIC CONTROL AND PROTECTION, STANDARD 701701	L SUM	1	1															
70103815	TRAFFIC CONTROL SURVEILLANCE	CAL DA	1,279	1,167							112								
70107025	CHANGEABLE MESSAGE SIGN	CAL DA	1,839	1,167							112								560
* 70300100	SHORT TERM PAVEMENT MARKING	FOOT	33,724	33,724															
* 70300150	SHORT TERM PAVEMENT MARKING REMOVAL	SQ FT	15,297	15,297															
* 70301100	TEMPORARY PAVEMENT MARKING LETTERS AND SYMBOLS - EPOXY	SQ FT	92	92															
* 70301120	TEMPORARY PAVEMENT MARKING - LINE 4" - EPOXY	FOOT	49,904	49,904															
* 70301125	TEMPORARY PAVEMENT MARKING - LINE 5" - EPOXY	FOOT	5,575	5,575															
* 70301140	TEMPORARY PAVEMENT MARKING - LINE 8" - EPOXY	FOOT	3,333	3,333															
* 70301160	TEMPORARY PAVEMENT MARKING - LINE 12"- EPOXY	FOOT	662	662															
* 70307120	TEMPORARY PAVEMENT MARKING - LINE 4" - TYPE IV TAPE	FOOT	6,623	6,623															
* 70307140	TEMPORARY PAVEMENT MARKING - LINE 8" - TYPE IV TAPE	FOOT	1,163	1,163															
* 70307160	TEMPORARY PAVEMENT MARKING - LINE 12"- TYPE IV TAPE	FOOT	812	812															
70400100	TEMPORARY CONCRETE BARRIER	FOOT	11,500	11,500															

* SPECIALTY ITEM

 WSP USA Inc. 30 N. LASALLE STREET SUITE 4200 CHICAGO, IL 60602 TEL: (312) 782-8150	USER NAME = USCP702533	DESIGNED - HA	REVISED -	STATE OF ILLINOIS DEPARTMENT OF TRANSPORTATION	SUMMARY OF QUANTITIES					F.A.I. RTE.	SECTION	COUNTY	TOTAL SHEETS	SHEET NO.	
	DRAWN - HA	REVIS	ED -							80	FAI 80 21 INTERCHANGE	WILL	1209	26	
	PLOT SCALE = 2.000' / in.	CHECKED - KSD	REVISED -							CONTRACT NO. 62R22					
	PLOT DATE = 6/25/2025	DATE - 4/25/2025	REVISED -		SCALE:		SHEET 21		OF 42 SHEETS		STA.		TO STA.		

MODEL Default: p:\transystems-pw-bentley.com\transcorp-pw1-hosted\Documents\Projects_2018\CH401180022\03-MS9\CAD\62R22-INT-4 (Center)\Sheets\Civil\62R22-sh1-500.dgn
FILE NAME: p:\transystems-pw-bentley.com\transcorp-pw1-hosted\Documents\Projects_2018\CH401180022\03-MS9\CAD\62R22-INT-4 (Center)\Sheets\Civil\62R22-sh1-500.dgn

CODE NO.	ITEM	UNIT	TOTAL QUANTITY	CONSTRUCTION CODE															
				NHPP															
				ROADWAY	BRIDGE	BRIDGE	BRIDGE	BRIDGE	NOISE WALLS	SAFETY	SAFETY	SAFETY	SAFETY	RET. WALL	RET. WALL	RET. WALL	RET. WALL	RET. WALL	OTHER
				90% FED	90% FED	80% FED	90% FED	90% FED	90% FED	90% FED	90% FED	90% FED		90% FED	90% FED	90% FED	90% FED	90% FED	90% FED
				10% STATE	10% STATE	20% STATE	10% STATE	10% STATE	10% STATE	10% STATE	10% STATE	10% STATE	100% STATE	10% STATE	10% STATE	10% STATE	10% STATE	10% STATE	10% STATE
				0003	0008	0013	0013	0013	0020	0021	0021	0021	0021	0044	0044	0044	0044	0044	0044
					SN-099-8332	SN 099-0186	SN-099-8324	BRIDGE REMOVAL	B20, B22 B23A, B23B B24N	LIGHTING	SIGNALS	ITS	ITS	#1 SN-099-W123	#3 SN-099-W124	#4 SN-099-W125	#5 SN-099-W120	#6 SN-099-W122	SIGNAGE, BUILDING DEMO.
				NHPP	NHPP	STP	NHPP	NHPP		NHPP	NHPP	NHPP		NHPP	NHPP	NHPP	NHPP	NHPP	NHPP
70400125	PINNING TEMPORARY CONCRETE BARRIER	EACH	3,274	3,274															
70400200	RELOCATE TEMPORARY CONCRETE BARRIER	FOOT	20,337.5	20,337.5															
70600260	IMPACT ATTENUATORS, TEMPORARY (FULLY REDIRECTIVE, NARROW), TEST LEVEL 3	EACH	6	6															
70600270	IMPACT ATTENUATORS, TEMPORARY (FULLY REDIRECTIVE, WIDE), TEST LEVEL 3	EACH	1	1															
70600332	IMPACT ATTENUATORS, RELOCATE (FULLY REDIRECTIVE, NARROW), TEST LEVEL 3	EACH	7	7															
* 72000100	SIGN PANEL - TYPE 1	SQ FT	539								20								519
* 72000200	SIGN PANEL - TYPE 2	SQ FT	272																272
* 72000300	SIGN PANEL - TYPE 3	SQ FT	2,617																2,617
* 72400100	REMOVE SIGN PANEL ASSEMBLY - TYPE A	EACH	2																2
* 72400200	REMOVE SIGN PANEL ASSEMBLY - TYPE B	EACH	10																10
* 72400310	REMOVE SIGN PANEL - TYPE 1	SQ FT	139																139
* 72400320	REMOVE SIGN PANEL - TYPE 2	SQ FT	364																364
* 72400330	REMOVE SIGN PANEL - TYPE 3	SQ FT	1,303																1,303
* 72600100	MILE POST MARKER ASSEMBLY	EACH	4																4

* SPECIALTY ITEM

	WSP USA Inc. 30 N. LASALLE STREET SUITE 4200 CHICAGO, IL 60602 TEL: (312) 782-8150	USER NAME = USCP702533	DESIGNED - HA	REVISED -	STATE OF ILLINOIS DEPARTMENT OF TRANSPORTATION	SUMMARY OF QUANTITIES					F.A.I. RTE.	SECTION	COUNTY	TOTAL SHEETS	SHEET NO.
		DRAWN - HA	REVIS	ED -							80	FAI 80 21 INTERCHANGE	WILL	1209	27
		PLOT SCALE = 2.000' / in.	CHECKED - KSD	REVISED -							CONTRACT NO. 62R22				
		PLOT DATE = 6/25/2025	DATE - 4/25/2025	REVISED -		SCALE:	SHEET 22	OF 42	SHEETS	STA.					

MODEL Default: p:\w\transystems-pw-bentley.com\transcorp-pw1-hosted\Documents\Projects_2018\CH4011401180022\03-MS9\CAD\62R22-INT-4 (Center)\Sheets\Civil\0162R22-sh-500.dgn

CODE NO.	ITEM	UNIT	TOTAL QUANTITY	CONSTRUCTION CODE															
				ROADWAY	BRIDGE	BRIDGE	BRIDGE	BRIDGE	NOISE WALLS	SAFETY	SAFETY	SAFETY	SAFETY	RET. WALL	RET. WALL	RET. WALL	RET. WALL	RET. WALL	OTHER
				90% FED	90% FED	80% FED	90% FED	90% FED	90% FED	90% FED	90% FED	90% FED		90% FED	90% FED	90% FED	90% FED	90% FED	90% FED
				10% STATE	10% STATE	20% STATE	10% STATE	10% STATE	10% STATE	10% STATE	10% STATE	10% STATE	100% STATE	10% STATE	10% STATE	10% STATE	10% STATE	10% STATE	10% STATE
				0003	0008	0013	0013	0013	0020	0021	0021	0021	0021	0044	0044	0044	0044	0044	0044
				NHPP	SN-099-8332 NHPP	SN 099-0186 STP	SN-099-8324 NHPP	BRIDGE REMOVAL NHPP	B20, B22 B23A, B23B B24N	LIGHTING NHPP	SIGNALS NHPP	ITS NHPP	ITS	#1 SN-099-W123 NHPP	#3 SN-099-W124 NHPP	#4 SN-099-W125 NHPP	#5 SN-099-W120 NHPP	#6 SN-099-W122 NHPP	SIGNAGE, BUILDING DEMO. NHPP
* 72700100	STRUCTURAL STEEL SIGN SUPPORT - BREAKAWAY	POUND	12,652																12,652
* 72800100	TELESCOPING STEEL SIGN SUPPORT	FOOT	555																555
* 73000100	WOOD SIGN SUPPORT	FOOT	491																491
* 73100100	BASE FOR TELESCOPING STEEL SIGN SUPPORT	EACH	6																6
* 73304000	OVERHEAD SIGN STRUCTURE - BRIDGE MOUNTED	FOOT	30		30														
* 73400100	CONCRETE FOUNDATIONS	CU YD	28																28
* 73600100	REMOVE OVERHEAD SIGN STRUCTURE - SPAN	EACH	4																4
* 73700100	REMOVE GROUND MOUNTED SIGN SUPPORT	EACH	18																18
* 73700200	REMOVE CONCRETE FOUNDATION - GROUND MOUNT	EACH	18																18
* 73700300	REMOVE CONCRETE FOUNDATION - OVERHEAD	EACH	8																8
* 78000100	THERMOPLASTIC PAVEMENT MARKING - LETTERS AND SYMBOLS	SQ FT	305																305
* 78000200	THERMOPLASTIC PAVEMENT MARKING - LINE 4"	FOOT	50,463																50,463
* 78000400	THERMOPLASTIC PAVEMENT MARKING - LINE 6"	FOOT	1,478																1,478
* 78000500	THERMOPLASTIC PAVEMENT MARKING - LINE 8"	FOOT	1,110																1,110

* SPECIALTY ITEM



WSP USA Inc.
30 N. LA SALLE STREET
SUITE 4200
CHICAGO, IL 60602
TEL: (312) 782-8150

USER NAME = USCP702533	DESIGNED - HA	REVISED -
DRAWN - HA	REVISED -	
PLOT SCALE = 2.000" / in.	CHECKED - KSD	REVISED -
PLOT DATE = 6/25/2025	DATE - 4/25/2025	REVISED -

STATE OF ILLINOIS
DEPARTMENT OF TRANSPORTATION

SUMMARY OF QUANTITIES

SCALE: SHEET 23 OF 42 SHEETS STA. TO STA.

F.A.I. RTE.	SECTION	COUNTY	TOTAL SHEETS	SHEET NO.
80	FAI 80 21 INTERCHANGE	WILL	1209	28
CONTRACT NO. 62R22				
ILLINOIS		FED. AID PROJECT		

MODEL Default
FILE NAME: pwrtransystems-pwr-bentley.com:transcorp-pwr-hosted\Documents\Projects_2018\CH401\401180022\03-MS9\CAD\62R22-INT-4 (Center)\Sheets\Civil\0162R22-shr-500.dgn

CODE NO.	ITEM	UNIT	TOTAL QUANTITY	CONSTRUCTION CODE															
				NHPP															
				ROADWAY	BRIDGE	BRIDGE	BRIDGE	BRIDGE	NOISE WALLS	SAFETY	SAFETY	SAFETY	SAFETY	RET. WALL	RET. WALL	RET. WALL	RET. WALL	RET. WALL	OTHER
				90% FED	90% FED	80% FED	90% FED	90% FED	90% FED	90% FED	90% FED	90% FED		90% FED	90% FED	90% FED	90% FED	90% FED	90% FED
				10% STATE	10% STATE	20% STATE	10% STATE	10% STATE	10% STATE	10% STATE	10% STATE	10% STATE	100% STATE	10% STATE	10% STATE	10% STATE	10% STATE	10% STATE	10% STATE
				0003	0008	0013	0013	0013	0020	0021	0021	0021	0021	0044	0044	0044	0044	0044	0044
					SN-099-8332	SN 099-0186	SN-099-8324	BRIDGE REMOVAL	B20, B22 B23A, B23B B24N	LIGHTING	SIGNALS	ITS	ITS	#1 SN-099-W123	#3 SN-099-W124	#4 SN-099-W125	#5 SN-099-W120	#6 SN-099-W122	SIGNAGE, BUILDING DEMO.
				NHPP	NHPP	STP	NHPP	NHPP		NHPP	NHPP	NHPP		NHPP	NHPP	NHPP	NHPP	NHPP	NHPP
* 78000600	THERMOPLASTIC PAVEMENT MARKING - LINE 12"	FOOT	2,621																2,621
* 78000650	THERMOPLASTIC PAVEMENT MARKING - LINE 24"	FOOT	400																400
* 78004630	PREFORMED PLASTIC PAVEMENT MARKING, TYPE D - STANDARD - LINE 6"	FOOT	8,070																8,070
* 78008200	POLYUREA PAVEMENT MARKING TYPE I - LETTERS AND SYMBOLS	SQ FT	251																251
* 78009000	MODIFIED URETHANE PAVEMENT MARKING - LETTERS AND SYMBOLS	SQ FT	583																583
* 78009004	MODIFIED URETHANE PAVEMENT MARKING - LINE 4"	FOOT	4,507																4,507
* 78009006	MODIFIED URETHANE PAVEMENT MARKING - LINE 6"	FOOT	22,549																22,549
* 78009008	MODIFIED URETHANE PAVEMENT MARKING - LINE 8"	FOOT	26,628																26,628
* 78009012	MODIFIED URETHANE PAVEMENT MARKING - LINE 12"	FOOT	8,163																8,163
* 78009024	MODIFIED URETHANE PAVEMENT MARKING - LINE 24"	FOOT	94																94
* 78011035	GROOVING FOR RECESSED PAVEMENT MARKING 7"	FOOT	8,070																8,070
* 78100100	RAISED REFLECTIVE PAVEMENT MARKER	EACH	635																635
* 78200005	GUARDRAIL REFLECTORS, TYPE A	EACH	24	24															
* 78200011	BARRIER WALL REFLECTORS, TYPE C	EACH	64	64															

* SPECIALTY ITEM

 WSP USA Inc. 30 N. LA SALLE STREET SUITE 4200 CHICAGO, IL 60602 TEL: (312) 782-8150	USER NAME = USCP702533		DESIGNED - HA	REVISED -	STATE OF ILLINOIS DEPARTMENT OF TRANSPORTATION	SUMMARY OF QUANTITIES								F.A.I. RTE.	SECTION	COUNTY	TOTAL SHEETS	SHEET NO.
	DRAWN - HA		REVISIED -											80	FAI 80 21 INTERCHANGE	WILL	1209	29
	PLOT SCALE = 2.000" / in.		CHECKED - KSD	REVISED -										CONTRACT NO. 62R22				
	PLOT DATE = 6/25/2025		DATE - 4/25/2025	REVISED -		SCALE:		SHEET 24		OF 42 SHEETS		STA.		TO STA.				

MODEL Default: p:\transystems-pw-bentley.com\transcorp-pw1-hosted\Documents\Projects_2018\CH401\401180022\03-MS9\CAD\62R22-INT-4 (Center)\Sheets\Civil\DI62R22-sh1-500.dgn

CODE NO.	ITEM	UNIT	TOTAL QUANTITY	CONSTRUCTION CODE															
				NHPP															
				ROADWAY	BRIDGE	BRIDGE	BRIDGE	BRIDGE	NOISE WALLS	SAFETY	SAFETY	SAFETY	SAFETY	RET. WALL	RET. WALL	RET. WALL	RET. WALL	RET. WALL	OTHER
				90% FED	90% FED	80% FED	90% FED	90% FED	90% FED	90% FED	90% FED	90% FED		90% FED	90% FED	90% FED	90% FED	90% FED	90% FED
				10% STATE	10% STATE	20% STATE	10% STATE	10% STATE	10% STATE	10% STATE	10% STATE	10% STATE	100% STATE	10% STATE	10% STATE	10% STATE	10% STATE	10% STATE	10% STATE
				0003	0008	0013	0013	0013	0020	0021	0021	0021	0021	0044	0044	0044	0044	0044	0044
					SN-099-8332	SN 099-0186	SN-099-8324	BRIDGE REMOVAL	B20, B22 B23A, B23B B24N	LIGHTING	SIGNALS	ITS	ITS	#1 SN-099-W123	#3 SN-099-W124	#4 SN-099-W125	#5 SN-099-W120	#6 SN-099-W122	SIGNAGE, BUILDING DEMO.
				NHPP	NHPP	STP	NHPP	NHPP		NHPP	NHPP	NHPP		NHPP	NHPP	NHPP	NHPP	NHPP	NHPP
* 78300202	PAVEMENT MARKING REMOVAL - WATER BLASTING	SQ FT	29,939	29,939															
* 80400100	ELECTRIC SERVICE INSTALLATION	EACH	1							1									
* 80400200	ELECTRIC UTILITY SERVICE CONNECTION	L SUM	1							1									
* 81028200	UNDERGROUND CONDUIT, GALVANIZED STEEL, 2" DIA.	FOOT	1,587								1,587								
* 81028220	UNDERGROUND CONDUIT, GALVANIZED STEEL, 3" DIA.	FOOT	433							260	173								
* 81028240	UNDERGROUND CONDUIT, GALVANIZED STEEL, 4" DIA.	FOOT	2,784								1,006	1,409	369						
* 81028390	UNDERGROUND CONDUIT, PVC, 4" DIA.	FOOT	1,116							1,116									
* 81028750	UNDERGROUND CONDUIT, COILABLE NONMETALLIC CONDUIT, 2" DIA.	FOOT	2,722									2,722							
* 81100320	CONDUIT ATTACHED TO STRUCTURE, 1" DIA., PVC COATED GALVANIZED STEEL	FOOT	745							745									
* 81100805	CONDUIT ATTACHED TO STRUCTURE, 3" DIA., PVC COATED GALVANIZED STEEL	FOOT	45							45									
* 81104580	CONDUIT ATTACHED TO STRUCTURE, 2" DIA., STAINLESS STEEL	FOOT	40							40									
* 81200230	CONDUIT EMBEDDED IN STRUCTURE, 2" DIA., PVC	FOOT	3,040							2,710	330								
* 81200250	CONDUIT EMBEDDED IN STRUCTURE, 3" DIA., PVC	FOOT	30							30									
* 81200270	CONDUIT EMBEDDED IN STRUCTURE, 4" DIA., PVC	FOOT	2,600							2,600									

* SPECIALTY ITEM

 WSP USA Inc. 30 N. LASALLE STREET SUITE 4200 CHICAGO, IL 60602 TEL: (312) 782-8150	USER NAME = USCP702533		DESIGNED - HA	REVISED -	STATE OF ILLINOIS DEPARTMENT OF TRANSPORTATION	SUMMARY OF QUANTITIES						F.A.I. RTE.	SECTION		COUNTY	TOTAL SHEETS	SHEET NO.
	PLOT SCALE = 2.000 ' / in.		CHECKED - KSD	REVISED -		80	FAI 80 21 INTERCHANGE		WILL	1209	30						
	PLOT DATE = 6/25/2025		DATE - 4/25/2025	REVISED -		CONTRACT NO. 62R22											
						SCALE:	SHEET 25	OF 42	SHEETS	STA.	TO STA.						

MODEL Default: p:\trainsystems-pw-bentley.com\transcorp-pw1-hosted\Documents\Projects_2018\CH401\401180022\03-WSP\CAD\62R22-INT-4 (Center)\Sheets\Civil\0162R22-sh1-500.dgn
FILE NAME: p:\trainsystems-pw-bentley.com\transcorp-pw1-hosted\Documents\Projects_2018\CH401\401180022\03-WSP\CAD\62R22-INT-4 (Center)\Sheets\Civil\0162R22-sh1-500.dgn

CODE NO.	ITEM	UNIT	TOTAL QUANTITY	NHPP CONSTRUCTION CODE															
				ROADWAY	BRIDGE	BRIDGE	BRIDGE	BRIDGE	NOISE WALLS	SAFETY	SAFETY	SAFETY	SAFETY	RET. WALL	RET. WALL	RET. WALL	RET. WALL	RET. WALL	OTHER
				90% FED	90% FED	80% FED	90% FED	90% FED	90% FED	90% FED	90% FED	90% FED		90% FED	90% FED	90% FED	90% FED	90% FED	90% FED
				10% STATE	10% STATE	20% STATE	10% STATE	10% STATE	10% STATE	10% STATE	10% STATE	10% STATE	100% STATE	10% STATE	10% STATE	10% STATE	10% STATE	10% STATE	10% STATE
				0003	0008	0013	0013	0013	0020	0021	0021	0021	0021	0044	0044	0044	0044	0044	0044
				NHPP	SN-099-8332 NHPP	SN 099-0186 STP	SN-099-8324 NHPP	BRIDGE REMOVAL NHPP	B20, B22 B23A, B23B B24N	LIGHTING NHPP	SIGNALS NHPP	ITS NHPP	ITS	#1 SN-099-W123 NHPP	#3 SN-099-W124 NHPP	#4 SN-099-W125 NHPP	#5 SN-099-W120 NHPP	#6 SN-099-W122 NHPP	SIGNAGE, BUILDING DEMO. NHPP
* 81300220	JUNCTION BOX, STAINLESS STEEL, ATTACHED TO STRUCTURE, 6" X 6" X 4"	EACH	16							14	2								
* 81300530	JUNCTION BOX, STAINLESS STEEL, ATTACHED TO STRUCTURE, 12" X 10" X 6"	EACH	5							5									
* 81300800	JUNCTION BOX, STAINLESS STEEL, ATTACHED TO STRUCTURE, 18" X 12" X 6"	EACH	9							9									
* 81300830	JUNCTION BOX, STAINLESS STEEL, ATTACHED TO STRUCTURE, 18" X 18" X 8"	EACH	3							3									
* 81400100	HANDHOLE	EACH	8								8								
* 81400200	HEAVY-DUTY HANDHOLE	EACH	15								6	9							
* 81400300	DOUBLE HANDHOLE	EACH	3								3								
* 81603071	UNIT DUCT, 600V, 2-1C NO.2, 1/C NO.4 GROUND, (XLP-TYPE USE), 1 1/2" DIA. POLYETHYLENE	FOOT	945							945									
* 81603081	UNIT DUCT, 600V, 3-1C NO.2, 1/C NO.4 GROUND, (XLP-TYPE USE), 1 1/2" DIA. POLYETHYLENE	FOOT	11,935							11,935									
* 81702110	ELECTRIC CABLE IN CONDUIT, 600V (XLP-TYPE USE) 1/C NO. 10	FOOT	2,825							2,825									
* 81702140	ELECTRIC CABLE IN CONDUIT, 600V (XLP-TYPE USE) 1/C NO. 4	FOOT	5,705							5,705									
* 81702150	ELECTRIC CABLE IN CONDUIT, 600V (XLP-TYPE USE) 1/C NO. 2	FOOT	17,115							17,115									
* 81702220	ELECTRIC CABLE IN CONDUIT, 600V (XLP-TYPE USE) 1/C 350MCM	FOOT	915							915									
* 81800190	AERIAL CABLE, 2-1/C NO. 2 WITH MESSENGER WIRE	FOOT	1,044							1,044									

* SPECIALTY ITEM



WSP USA Inc.
30 N. LA SALLE STREET
SUITE 4200
CHICAGO, IL 60602
TEL: (312) 782-8150

USER NAME = USCP702533

DESIGNED - HA

DRAWN - HA

CHECKED - KSD

DATE - 4/25/2025

REVISED -

REVISED -

REVISED -

REVISED -

STATE OF ILLINOIS
DEPARTMENT OF TRANSPORTATION

SUMMARY OF QUANTITIES

SCALE: SHEET 26 OF 42 SHEETS STA. TO STA.

F.A.I. RTE. 80

SECTION FAI 80 21 INTERCHANGE

COUNTY WILL

TOTAL SHEETS 1209

SHEET NO. 31

CONTRACT NO. 62R22

ILLINOIS FED. AID PROJECT

REV-SEP

MODEL Default: p:\trainsystems-pw-bentley.com\transcorp-pw1-hosted\Documents\Projects_2018\CH401\401180022\03-MS9\CAD\62R22-INT-4 (Center)\Sheets\Civil\62R22-sh1-500.dgn
FILE NAME: p:\trainsystems-pw-bentley.com\transcorp-pw1-hosted\Documents\Projects_2018\CH401\401180022\03-MS9\CAD\62R22-INT-4 (Center)\Sheets\Civil\62R22-sh1-500.dgn

CODE NO.	ITEM	UNIT	TOTAL QUANTITY	CONSTRUCTION CODE															
				NHPP															
				ROADWAY	BRIDGE	BRIDGE	BRIDGE	BRIDGE	NOISE WALLS	SAFETY	SAFETY	SAFETY	SAFETY	RET. WALL	RET. WALL	RET. WALL	RET. WALL	RET. WALL	OTHER
				90% FED	90% FED	80% FED	90% FED	90% FED	90% FED	90% FED	90% FED	90% FED		90% FED	90% FED	90% FED	90% FED	90% FED	90% FED
				10% STATE	10% STATE	20% STATE	10% STATE	10% STATE	10% STATE	10% STATE	10% STATE	10% STATE	100% STATE	10% STATE	10% STATE	10% STATE	10% STATE	10% STATE	10% STATE
				0003	0008	0013	0013	0013	0020	0021	0021	0021	0021	0044	0044	0044	0044	0044	0044
					SN-099-8332	SN 099-0186	SN-099-8324	BRIDGE REMOVAL	B20, B22 B23A, B23B B24N	LIGHTING	SIGNALS	ITS	ITS	#1 SN-099-W123	#3 SN-099-W124	#4 SN-099-W125	#5 SN-099-W120	#6 SN-099-W122	SIGNAGE, BUILDING DEMO.
				NHPP	NHPP	STP	NHPP	NHPP		NHPP	NHPP	NHPP		NHPP	NHPP	NHPP	NHPP	NHPP	NHPP
* 81800300	AERIAL CABLE, 3-1/C NO. 2 WITH MESSENGER WIRE	FOOT	6,767							6,767									
* 82110008	LUMINAIRE, LED, ROADWAY, OUTPUT DESIGNATION H	EACH	52							52									
* 82110009	LUMINAIRE, LED, ROADWAY, OUTPUT DESIGNATION I	EACH	28							28									
* 82110026	LUMINAIRE, LED, UNDERPASS, SUSPENDED, OUTPUT DESIGNATION D	EACH	14							14									
* 83007400	LIGHT POLE, ALUMINUM, 35 FT. M.H., 10 FT. MAST ARM	EACH	2							2									
* 83050770	LIGHT POLE, ALUMINUM, 47.5 FT. M.H., 10 FT. MAST ARM	EACH	13							13									
* 83050810	LIGHT POLE, ALUMINUM, 47.5 FT. M.H., 15 FT. MAST ARM	EACH	33							33									
* 83050860	LIGHT POLE, ALUMINUM, 47.5 FT. M.H., 2-6 FT. MAST ARMS	EACH	14							14									
* 83057355	LIGHT POLE, WOOD, 60 FOOT, CLASS 4, WITH 15FT MAST ARM	EACH	22							22									
* 83600200	LIGHT POLE FOUNDATION, 24" DIAMETER	FOOT	297							297									
* 83800205	BREAKAWAY DEVICE, TRANSFORMER BASE, 15 INCH BOLT CIRCLE	EACH	33							33									
* 84100110	REMOVAL OF TEMPORARY LIGHTING UNIT	EACH	22							22									
* 84200600	REMOVAL OF LIGHTING UNIT, NO SALVAGE	EACH	70							70									
* 84200804	REMOVAL OF POLE FOUNDATION	EACH	70							70									

* SPECIALTY ITEM

 WSP USA Inc. 30 N. LASALLE STREET SUITE 4200 CHICAGO, IL 60602 TEL: (312) 782-8150	USER NAME = USCP702533		DESIGNED - HA	REVISED -	STATE OF ILLINOIS DEPARTMENT OF TRANSPORTATION	SUMMARY OF QUANTITIES					F.A.I. RTE.	SECTION		COUNTY	TOTAL SHEETS	SHEET NO.
	DRAWN - HA		REVISIED -								80	FAI 80 21 INTERCHANGE		WILL	1209	32
	PLOT SCALE = 2.000 ' / in.		CHECKED - KSD	REVISED -							CONTRACT NO. 62R22					
	PLOT DATE = 6/25/2025		DATE - 4/25/2025	REVISED -		SCALE:	SHEET 27	OF 42	SHEETS	STA.	TO STA.		ILLINOIS FED. AID PROJECT			

MODEL Default
FILE NAME: pwrtransystems-pwr-bentley.com:transcorp-pwr-hosted\Documents\Projects_2018\CH4011401180022\03-WSP\CAD\62R22-INT-4 [Center]\Sheets\Civil\0162R22-shr-500.dgn

CODE NO.	ITEM	UNIT	TOTAL QUANTITY	CONSTRUCTION CODE															
				NHPP															
				ROADWAY	BRIDGE	BRIDGE	BRIDGE	BRIDGE	NOISE WALLS	SAFETY	SAFETY	SAFETY	SAFETY	RET. WALL	RET. WALL	RET. WALL	RET. WALL	RET. WALL	OTHER
				90% FED	90% FED	80% FED	90% FED	90% FED	90% FED	90% FED	90% FED	90% FED		90% FED	90% FED	90% FED	90% FED	90% FED	90% FED
				10% STATE	10% STATE	20% STATE	10% STATE	10% STATE	10% STATE	10% STATE	10% STATE	10% STATE	100% STATE	10% STATE	10% STATE	10% STATE	10% STATE	10% STATE	10% STATE
				0003	0008	0013	0013	0013	0020	0021	0021	0021	0021	0044	0044	0044	0044	0044	0044
					SN-099-8332	SN 099-0186	SN-099-8324	BRIDGE REMOVAL	B20, B22 B23A, B23B B24N	LIGHTING	SIGNALS	ITS	ITS	#1 SN-099-W123	#3 SN-099-W124	#4 SN-099-W125	#5 SN-099-W120	#6 SN-099-W122	SIGNAGE, BUILDING DEMO.
				NHPP	NHPP	STP	NHPP	NHPP		NHPP	NHPP	NHPP		NHPP	NHPP	NHPP	NHPP	NHPP	NHPP
* 84500110	REMOVAL OF LIGHTING CONTROLLER	EACH	2							2									
* 84500120	REMOVAL OF ELECTRIC SERVICE INSTALLATION	EACH	2							2									
* 84500130	REMOVAL OF LIGHTING CONTROLLER FOUNDATION	EACH	2							2									
* 87300925	ELECTRIC CABLE IN CONDUIT, TRACER, NO. 14 1C	FOOT	1,413								1,413								
* 87301225	ELECTRIC CABLE IN CONDUIT, SIGNAL NO. 14 3C	FOOT	973								973								
* 87301245	ELECTRIC CABLE IN CONDUIT, SIGNAL NO. 14 5C	FOOT	5,556								5,556								
* 87301255	ELECTRIC CABLE IN CONDUIT, SIGNAL NO. 14 7C	FOOT	1,781								1,781								
* 87301305	ELECTRIC CABLE IN CONDUIT, LEAD-IN, NO. 14 1 PAIR	FOOT	2,914								2,914								
* 87301805	ELECTRIC CABLE IN CONDUIT, SERVICE, NO. 6 2 C	FOOT	568								568								
* 87301900	ELECTRIC CABLE IN CONDUIT, EQUIPMENT GROUNDING CONDUCTOR, NO. 6 1C	FOOT	1,626								1,626								
* 87502500	TRAFFIC SIGNAL POST, GALVANIZED STEEL 16 FT.	EACH	2								2								
* 87700200	STEEL MAST ARM ASSEMBLY AND POLE, 32 FT.	EACH	2								2								
* 87700220	STEEL MAST ARM ASSEMBLY AND POLE, 36 FT.	EACH	1								1								
* 87702840	STEEL COMBINATION MAST ARM ASSEMBLY AND POLE 22 FT.	EACH	1								1								

* SPECIALTY ITEM

	WSP USA Inc. 30 N. LASALLE STREET SUITE 4200 CHICAGO, IL 60602 TEL: (312) 782-8150	USER NAME = USCP702533	DESIGNED - HA	REVISED -	STATE OF ILLINOIS DEPARTMENT OF TRANSPORTATION	SUMMARY OF QUANTITIES					F.A.I. RTE.	SECTION		COUNTY	TOTAL SHEETS	SHEET NO.
		DRAWN - HA	REVISED -	80							FAI 80 21 INTERCHANGE		WILL	1209	33	
		PLOT SCALE = 2.000' / in.	CHECKED - KSD	REVISED -									CONTRACT NO. 62R22			
		PLOT DATE = 6/25/2025	DATE - 4/25/2025	REVISED -		SCALE:	SHEET 28	OF 42	SHEETS	STA.						

MODEL Default: p:\trainsystems-pw-bentley.com\trainscorp-pw1-hosted\Documents\Projects_2018\CH401\401180022\03-WSP\CAD\B2R22-INT-4 (Center)\Sheets\Civil\B2R22-shr-500.dgn
FILE NAME: p:\trainsystems-pw-bentley.com\trainscorp-pw1-hosted\Documents\Projects_2018\CH401\401180022\03-WSP\CAD\B2R22-INT-4 (Center)\Sheets\Civil\B2R22-shr-500.dgn

CODE NO.	ITEM	UNIT	TOTAL QUANTITY	CONSTRUCTION CODE															
				NHPP															
				ROADWAY	BRIDGE	BRIDGE	BRIDGE	BRIDGE	NOISE WALLS	SAFETY	SAFETY	SAFETY	SAFETY	RET. WALL	RET. WALL	RET. WALL	RET. WALL	RET. WALL	OTHER
				90% FED	90% FED	80% FED	90% FED	90% FED	90% FED	90% FED	90% FED	90% FED		90% FED	90% FED	90% FED	90% FED	90% FED	90% FED
				10% STATE	10% STATE	20% STATE	10% STATE	10% STATE	10% STATE	10% STATE	10% STATE	10% STATE	100% STATE	10% STATE	10% STATE	10% STATE	10% STATE	10% STATE	10% STATE
				0003	0008	0013	0013	0013	0020	0021	0021	0021	0021	0044	0044	0044	0044	0044	0044
					SN-099-8332	SN 099-0186	SN-099-8324	BRIDGE REMOVAL	B20, B22 B23A, B23B B24N	LIGHTING	SIGNALS	ITS	ITS	#1 SN-099-W123	#3 SN-099-W124	#4 SN-099-W125	#5 SN-099-W120	#6 SN-099-W122	SIGNAGE, BUILDING DEMO.
				NHPP	NHPP	STP	NHPP	NHPP		NHPP	NHPP	NHPP		NHPP	NHPP	NHPP	NHPP	NHPP	NHPP
* 87702870	STEEL COMBINATION MAST ARM ASSEMBLY AND POLE 28 FT.	EACH	1								1								
* 87702890	STEEL COMBINATION MAST ARM ASSEMBLY AND POLE 32 FT.	EACH	1								1								
* 87702910	STEEL COMBINATION MAST ARM ASSEMBLY AND POLE 36 FT.	EACH	1								1								
* 87800100	CONCRETE FOUNDATION, TYPE A	FOOT	16								16								
* 87800150	CONCRETE FOUNDATION, TYPE C	FOOT	8								8								
* 87800400	CONCRETE FOUNDATION, TYPE E 30-INCH DIAMETER	FOOT	57								57								
* 87800415	CONCRETE FOUNDATION, TYPE E 36-INCH DIAMETER	FOOT	44								44								
* 88030020	SIGNAL HEAD, LED, 1-FACE, 3-SECTION, MAST-ARM MOUNTED	EACH	12								12								
* 88030050	SIGNAL HEAD, LED, 1-FACE, 3-SECTION, BRACKET MOUNTED	EACH	8								8								
* 88030070	SIGNAL HEAD, LED, 1-FACE, 4-SECTION, BRACKET MOUNTED	EACH	1								1								
* 88030110	SIGNAL HEAD, LED, 1-FACE, 5-SECTION, MAST-ARM MOUNTED	EACH	6								6								
* 88200410	TRAFFIC SIGNAL BACKPLATE, LOUVERED, FORMED PLASTIC	EACH	18								18								
* 88500100	INDUCTIVE LOOP DETECTOR	EACH	10								10								
* 88600100	DETECTOR LOOP, TYPE I	FOOT	677								677								

* SPECIALTY ITEM

 WSP USA Inc. 30 N. LASALLE STREET SUITE 4200 CHICAGO, IL 60602 TEL (312) 782-8150	USER NAME = USCP702533		DESIGNED - HA	REVISED -	STATE OF ILLINOIS DEPARTMENT OF TRANSPORTATION	SUMMARY OF QUANTITIES							F.A.I. RTE.	SECTION		COUNTY	TOTAL SHEETS	SHEET NO.
	DRAWN - HA		REVISIED -										80	FAI 80 21 INTERCHANGE		WILL	1209	34
	PLOT SCALE = 2.000" / in.		CHECKED - KSD	REVISED -									CONTRACT NO. 62R22					
	PLOT DATE = 6/25/2025		DATE - 4/25/2025	REVISED -		SCALE:		SHEET 29 OF 42 SHEETS		STA.		TO STA.		ILLINOIS FED. AID PROJECT				

MODEL Default: p:\wtransystems-pw-bentley.com\transcorp-pw1-hosted\Documents\Projects_2018\CH401\401180022\03-WSP\CAD\62R22-INT-4 (Center)\Sheets\Civil\02R22-sh-500.dgn
FILE NAME: p:\wtransystems-pw-bentley.com\transcorp-pw1-hosted\Documents\Projects_2018\CH401\401180022\03-WSP\CAD\62R22-INT-4 (Center)\Sheets\Civil\02R22-sh-500.dgn

CODE NO.	ITEM	UNIT	TOTAL QUANTITY	CONSTRUCTION CODE															
				NHPP															
				ROADWAY	BRIDGE	BRIDGE	BRIDGE	BRIDGE	NOISE WALLS	SAFETY	SAFETY	SAFETY	SAFETY	RET. WALL	RET. WALL	RET. WALL	RET. WALL	RET. WALL	OTHER
				90% FED	90% FED	80% FED	90% FED	90% FED	90% FED	90% FED	90% FED	90% FED		90% FED	90% FED	90% FED	90% FED	90% FED	90% FED
				10% STATE	10% STATE	20% STATE	10% STATE	10% STATE	10% STATE	10% STATE	10% STATE	10% STATE	100% STATE	10% STATE	10% STATE	10% STATE	10% STATE	10% STATE	10% STATE
				0003	0008	0013	0013	0013	0020	0021	0021	0021	0021	0044	0044	0044	0044	0044	0044
					SN-099-8332	SN 099-0186	SN-099-8324	BRIDGE REMOVAL	B20, B22 B23A, B23B B24N	LIGHTING	SIGNALS	ITS	ITS	#1 SN-099-W123	#3 SN-099-W124	#4 SN-099-W125	#5 SN-099-W120	#6 SN-099-W122	SIGNAGE, BUILDING DEMO.
				NHPP	NHPP	STP	NHPP	NHPP		NHPP	NHPP	NHPP		NHPP	NHPP	NHPP	NHPP	NHPP	NHPP
* 88700200	LIGHT DETECTOR	EACH	4								4								
* 88700300	LIGHT DETECTOR AMPLIFIER	EACH	2								2								
* 89502400	REMOVE EXISTING FLASHING BEACON INSTALLATION COMPLETE	EACH	4																4
* E20210G1	VINE-PARTHENOCISSUS QUINQUEFOLIA ENGEL MANNII (ENGELMANNII VIRGINIA CREEPER), 1-GALLON POT	EACH	3,218	3,218															
* K1003660	MOWING CYCLES	EACH	104	104															
* K1004595	PRUNING FOR SAFETY AND EQUIPMENT CLEARANCE	L SUM	1	1															
* X0301423	NOISE ABATEMENT WALL, GROUND MOUNTED	SQ FT	95,853						95,853										
X0322463	CONNECTION TO EXISTING SEWER	EACH	3	3															
X0322916	PROPOSED STORM SEWER CONNECTION TO EXISTING STORM SEWER	EACH	7	7															
X0323261	TEMPORARY SEDIMENT BASIN	EACH	1	1															
* X0324085	EMERGENCY VEHICLE PRIORITY SYSTEM LINE SENSOR CABLE, NO. 20 3/C	FOOT	971								971								
X0324097	COARSE SAND PLACEMENT, 2"	SQ YD	60,984	60,984															
* X0325277	EXPRESSWAY SWEEPING	MILE	241	241															
* X0325922	CELLULAR MODEM	EACH	1								1								

* SPECIALTY ITEM

 WSP USA Inc. 30 N. LASALLE STREET SUITE 4200 CHICAGO, IL 60602 TEL: (312) 782-8150	USER NAME = USCP702533		DESIGNED - HA	REVISED -	STATE OF ILLINOIS DEPARTMENT OF TRANSPORTATION	SUMMARY OF QUANTITIES							F.A.I. RTE.	SECTION		COUNTY	TOTAL SHEETS	SHEET NO.
	DRAWN - HA		REVISIED -										80	FAI 80 21 INTERCHANGE		WILL	1209	35
	PLOT SCALE = 2.000' / in.		CHECKED - KSD	REVISED -									CONTRACT NO. 62R22					
	PLOT DATE = 6/25/2025		DATE - 4/25/2025	REVISED -		SCALE:	SHEET 30	OF 42	SHEETS	STA.	TO STA.	ILLINOIS FED. AID PROJECT						

MODEL Default: p:\transystems-pw-bentley.com\transyscorp-pw1-hosted\Documents\Projects_2018\CH4001401180022\03-WSP\CAD\62R22-INT-4 (Center)\Sheets\Civil\0162R22-sh1-500.dgn
FILE NAME: p:\transystems-pw-bentley.com\transyscorp-pw1-hosted\Documents\Projects_2018\CH4001401180022\03-WSP\CAD\62R22-INT-4 (Center)\Sheets\Civil\0162R22-sh1-500.dgn

CODE NO.	ITEM	UNIT	TOTAL QUANTITY	CONSTRUCTION CODE															
				NHPP															
				ROADWAY	BRIDGE	BRIDGE	BRIDGE	BRIDGE	NOISE WALLS	SAFETY	SAFETY	SAFETY	SAFETY	RET. WALL	RET. WALL	RET. WALL	RET. WALL	RET. WALL	OTHER
				90% FED	90% FED	80% FED	90% FED	90% FED	90% FED	90% FED	90% FED	90% FED		90% FED	90% FED	90% FED	90% FED	90% FED	90% FED
				10% STATE	10% STATE	20% STATE	10% STATE	10% STATE	10% STATE	10% STATE	10% STATE	10% STATE	100% STATE	10% STATE	10% STATE	10% STATE	10% STATE	10% STATE	10% STATE
				0003	0008	0013	0013	0013	0020	0021	0021	0021	0021	0044	0044	0044	0044	0044	0044
					SN-099-8332	SN 099-0186	SN-099-8324	BRIDGE REMOVAL	B20, B22 B23A, B23B B24N	LIGHTING	SIGNALS	ITS	ITS	#1 SN-099-W123	#3 SN-099-W124	#4 SN-099-W125	#5 SN-099-W120	#6 SN-099-W122	SIGNAGE, BUILDING DEMO.
				NHPP	NHPP	STP	NHPP	NHPP		NHPP	NHPP	NHPP		NHPP	NHPP	NHPP	NHPP	NHPP	NHPP
* X0326092	RELOCATE CLOSED CIRCUIT TELEVISION SURVELLIANCE CAMERA SYSTEM	EACH	1									1							
* X0326949	CLOSED CIRCUIT TELEVISION CAMERA STRUCTURE FOUNDATION, 30" DIAMETER	FOOT	27									27							
* X0327186	PORTABLE VIDEO TOWER STATIONS	CAL MO	268									268							
* X1200016	SANITARY SERVICE REPLACEMENT	EACH	12	12															
X1200160	CONNECTION TO EXISTING DRAINAGE STRUCTURE	EACH	6	6															
* X1200288	SANITARY SEWER BYPASS PUMPING	L SUM	1	1															
* X1400102	OUTDOOR RATED NETWORK CABLE	FOOT	848								848								
* X1400150	SERVICE INSTALLATION, GROUND MOUNTED, METERED	EACH	2								2								
* X1400216	LAYER II (DATALINK) SWITCH	EACH	1								1								
* X1400215	REMOTE CONTROLLED VIDEO SYSTEM	EACH	1								1								
* X1400341	REMOVAL OF LUMINAIRE, SALVAGE	EACH	72							72									
* X1400402	LIGHTING CONTROLLER, BASE MOUNTED, 480VOLT, 200AMP (DUAL), RADIO SCADA, FIBER OPTIC	EACH	1							1									
* X1400441	TEMPORARY LIGHTING CONTROLLER, POLE MOUNTED, 480 VOLT, 200 AMP	EACH	1							1									
X1700036	CONCRETE BARRIER BASE (SPECIAL NO. 1)	FOOT	2,305	2,305															

* SPECIALTY ITEM

 WSP USA Inc. 30 N. LASALLE STREET SUITE 4200 CHICAGO, IL 60602 TEL: (312) 782-8150	USER NAME = USCP702533	DESIGNED - HA	REVISED -	STATE OF ILLINOIS DEPARTMENT OF TRANSPORTATION	SUMMARY OF QUANTITIES								F.A.I. RTE.	SECTION	COUNTY	TOTAL SHEETS	SHEET NO.
	DRAWN - HA	REVISED -											80	FAI 80 21 INTERCHANGE	WILL	1209	36
	PLOT SCALE = 2.000' / in.	CHECKED - KSD	REVISED -										CONTRACT NO. 62R22				
	PLOT DATE = 6/25/2025	DATE - 4/25/2025	REVISED -		SCALE:		SHEET 31		OF 42		SHEETS		STA.		TO STA.		

MODEL Default: p:\transystems-pw-bentley.com\transcorp-pw1-hosted\Documents\Projects_2018\CH401\401180022\03-WSP\CAD\62R22-INT-4 (Center)\Sheets\Civil\02R22-sh-500.dgn
FILE NAME: p:\transystems-pw-bentley.com\transcorp-pw1-hosted\Documents\Projects_2018\CH401\401180022\03-WSP\CAD\62R22-INT-4 (Center)\Sheets\Civil\02R22-sh-500.dgn

CODE NO.	ITEM	UNIT	TOTAL QUANTITY	CONSTRUCTION CODE															
				NHPP															
				ROADWAY	BRIDGE	BRIDGE	BRIDGE	BRIDGE	NOISE WALLS	SAFETY	SAFETY	SAFETY	SAFETY	RET. WALL	RET. WALL	RET. WALL	RET. WALL	RET. WALL	OTHER
				90% FED	90% FED	80% FED	90% FED	90% FED	90% FED	90% FED	90% FED	90% FED		90% FED	90% FED	90% FED	90% FED	90% FED	90% FED
				10% STATE	10% STATE	20% STATE	10% STATE	10% STATE	10% STATE	10% STATE	10% STATE	10% STATE	100% STATE	10% STATE	10% STATE	10% STATE	10% STATE	10% STATE	10% STATE
				0003	0008	0013	0013	0013	0020	0021	0021	0021	0021	0044	0044	0044	0044	0044	0044
					SN-099-8332	SN 099-0186	SN-099-8324	BRIDGE REMOVAL	B20, B22 B23A, B23B B24N	LIGHTING	SIGNALS	ITS	ITS	#1 SN-099-W123	#3 SN-099-W124	#4 SN-099-W125	#5 SN-099-W120	#6 SN-099-W122	SIGNAGE, BUILDING DEMO.
				NHPP	NHPP	STP	NHPP	NHPP		NHPP	NHPP	NHPP		NHPP	NHPP	NHPP	NHPP	NHPP	NHPP
X1700037	CONCRETE BARRIER BASE (SPECIAL NO. 2)	FOOT	1,332	1,332															
X1700072	CONCRETE BARRIER , VERTICAL FACE (SPECIAL)	FOOT	40	40															
* X2010402	STUMP REMOVAL, ACRES	ACRE	0.50	0.50															
* X2130010	EXPLORATION TRENCH (SPECIAL)	FOOT	1,000	1,000															
* X4021000	TEMPORARY ACCESS (PRIVATE ENTRANCE)	EACH	13	13															
* X4024100	TEMPORARY ACCESS (WINTERIZE)	SQ YD	706	706															
X4420828	CLASS D PATCHES, TYPE III, 12 INCH (SPECIAL)	SQ YD	1,819	1,819															
X4420841	CLASS D PATCHES, TYPE I, 18 INCH (SPECIAL)	SQ YD	1,742	1,742															
X4420842	CLASS D PATCHES, TYPE II, 18 INCH (SPECIAL)	SQ YD	1,307	1,307															
X4420843	CLASS D PATCHES, TYPE III, 18 INCH (SPECIAL)	SQ YD	871	871															
X4420844	CLASS D PATCHES, TYPE IV, 18 INCH (SPECIAL)	SQ YD	436	436															
X4421788	CLASS D PATCHES, TYPE I, 12 INCH (SPECIAL)	SQ YD	3,638	3,638															
X4421790	CLASS D PATCHES, TYPE II, 12 INCH (SPECIAL)	SQ YD	2,728	2,728															
X4421791	CLASS D PATCHES, TYPE IV, 12 INCH (SPECIAL)	SQ YD	909	909															

* SPECIALTY ITEM

 WSP USA Inc. 30 N. LA SALLE STREET SUITE 4200 CHICAGO, IL 60602 TEL: (312) 782-8150	USER NAME = USCP702533		DESIGNED - HA	REVISED -	STATE OF ILLINOIS DEPARTMENT OF TRANSPORTATION	SUMMARY OF QUANTITIES								F.A.I. RTE.	SECTION	COUNTY	TOTAL SHEETS	SHEET NO.
	DRAWN - HA		CHECKED - KSD	REVISED -										80	FAI 80 21 INTERCHANGE	WILL	1209	37
	PLOT SCALE = 2.000' / in.		DATE - 4/25/2025	REVISED -		SCALE: SHEET 32 OF 42 SHEETS STA. TO STA.								CONTRACT NO. 62R22				
	PLOT DATE = 6/25/2025													ILLINOIS FED. AID PROJECT				

MODEL Default: p:\wtransystems-pw-bentley.com\transcorp-pw1-hosted\Documents\Projects_2018\CH401180022\03-WSP\CAD\62R22-INT-4 (Center)\Sheets\Civil\62R22-sh1-500.dgn

CODE NO.	ITEM	UNIT	TOTAL QUANTITY	CONSTRUCTION CODE															
				NHPP															
				ROADWAY	BRIDGE	BRIDGE	BRIDGE	BRIDGE	NOISE WALLS	SAFETY	SAFETY	SAFETY	SAFETY	RET. WALL	RET. WALL	RET. WALL	RET. WALL	RET. WALL	OTHER
				90% FED	90% FED	80% FED	90% FED	90% FED	90% FED	90% FED	90% FED	90% FED		90% FED	90% FED	90% FED	90% FED	90% FED	90% FED
				10% STATE	10% STATE	20% STATE	10% STATE	10% STATE	10% STATE	10% STATE	10% STATE	10% STATE	100% STATE	10% STATE	10% STATE	10% STATE	10% STATE	10% STATE	10% STATE
				0003	0008	0013	0013	0013	0020	0021	0021	0021	0021	0044	0044	0044	0044	0044	0044
					SN-099-8332	SN 099-0186	SN-099-8324	BRIDGE REMOVAL	B20, B22 B23A, B23B B24N	LIGHTING	SIGNALS	ITS	ITS	#1 SN-099-W123	#3 SN-099-W124	#4 SN-099-W125	#5 SN-099-W120	#6 SN-099-W122	SIGNAGE, BUILDING DEMO.
				NHPP	NHPP	STP	NHPP	NHPP		NHPP	NHPP	NHPP		NHPP	NHPP	NHPP	NHPP	NHPP	NHPP
* X5030305	CONCRETE WEARING SURFACE, 5"	SQ YD	422			422													
* X5040100	PRECAST BRIDGE APPROACH SLAB	SQ FT	3,820			3,820													
* X5080530	BAR TERMINATORS	EACH	1,623		1,271	352													
* X5211625	HIGH LOAD MULTI-ROTATIONAL BEARINGS, DISC, GUIDED EXPANSION-500K	EACH	12		12														
* X5220008	TEMPORARY SOIL RETENTION SYSTEM (SPECIAL)	SQ FT	7,200	7,200															
X5230174	DRAINAGE SCUPPERS, DS-11	EACH	9		3	6													
X5427602	REMOVE EXISTING FLARED END SECTION	EACH	1	1															
X5509900	ABANDON AND FILL EXISTING STORM SEWER	FOOT	223	223															
* X5509910	ABANDON AND FILL EXISTING SANITARY MANHOLE	EACH	1	1															
* X5510310	SANITARY SEWER REMOVAL 10"	FOOT	15	15															
* X5510315	SANITARY SEWER REMOVAL 15"	FOOT	115	115															
X5537900	STORM SEWERS TO BE CLEANED 15"	FOOT	476	476															
* X5610656	WATER MAIN TO BE ABANDONED, 6"	FOOT	253	253															
* X5610658	WATER MAIN TO BE ABANDONED, 8"	FOOT	2,536	2,536															

* SPECIALTY ITEM



WSP USA Inc.
30 N. LA SALLE STREET
SUITE 4200
CHICAGO, IL 60602
TEL: (312) 782-8150

USER NAME = USCP702533

DESIGNED - HA

DRAWN - HA

CHECKED - KSD

DATE - 4/25/2025

REVISED -

REVISED -

REVISED -

REVISED -

STATE OF ILLINOIS
DEPARTMENT OF TRANSPORTATION

SUMMARY OF QUANTITIES

SCALE: SHEET 33 OF 42 SHEETS STA. TO STA.

F.A.I. RTE. 80

SECTION FAI 80 21 INTERCHANGE

COUNTY

TOTAL SHEETS 1209

SHEET NO. 38

CONTRACT NO. 62R22

ILLINOIS FED. AID PROJECT

REV-SEP

MODEL Default: p:\w\transystems-pw-bentley.com\transcorp-pw1-hosted\Documents\Projects_2018\CH401.401180022\03-WSP\CAD\62R22-INT-4 (Center)\Sheets\Civil\02R22-sh1-500.dgn
FILE NAME: p:\w\transystems-pw-bentley.com\transcorp-pw1-hosted\Documents\Projects_2018\CH401.401180022\03-WSP\CAD\62R22-INT-4 (Center)\Sheets\Civil\02R22-sh1-500.dgn

CODE NO.	ITEM	UNIT	TOTAL QUANTITY	CONSTRUCTION CODE															
				NHPP															
				ROADWAY	BRIDGE	BRIDGE	BRIDGE	BRIDGE	NOISE WALLS	SAFETY	SAFETY	SAFETY	SAFETY	RET. WALL	RET. WALL	RET. WALL	RET. WALL	RET. WALL	OTHER
				90% FED	90% FED	80% FED	90% FED	90% FED	90% FED	90% FED	90% FED	90% FED		90% FED	90% FED	90% FED	90% FED	90% FED	90% FED
				10% STATE	10% STATE	20% STATE	10% STATE	10% STATE	10% STATE	10% STATE	10% STATE	10% STATE	100% STATE	10% STATE	10% STATE	10% STATE	10% STATE	10% STATE	10% STATE
				0003	0008	0013	0013	0013	0020	0021	0021	0021	0021	0044	0044	0044	0044	0044	0044
					SN-099-8332	SN 099-0186	SN-099-8324	BRIDGE REMOVAL	B20, B22 B23A, B23B B24N	LIGHTING	SIGNALS	ITS	ITS	#1 SN-099-W123	#3 SN-099-W124	#4 SN-099-W125	#5 SN-099-W120	#6 SN-099-W122	SIGNAGE, BUILDING DEMO.
				NHPP	NHPP	STP	NHPP	NHPP		NHPP	NHPP	NHPP		NHPP	NHPP	NHPP	NHPP	NHPP	NHPP
* X5610666	WATER MAIN TO BE ABANDONED, 16"	FOOT	418	418															
* X5610706	WATER MAIN REMOVAL, 6"	FOOT	42	42															
* X5610708	WATER MAIN REMOVAL, 8"	FOOT	565	565															
* X5610716	WATER MAIN REMOVAL, 16"	FOOT	89	89															
* X5610804	NON-PRESSURE CONNECTION TO EXISTING WATER MAIN	EACH	11	11															
* X5620112	WATER SERVICE CONNECTION	EACH	17	17															
* X5630405	REMOVE EXISTING WATER VALVE	EACH	4	4															
X6010001	CONNECTION OF EXISTING PIPE UNDERDRAIN	EACH	4	4															
* X6020297	MANHOLES, TYPE A, 7'-DIAMETER, WITH 2 TYPE 1 FRAME, CLOSED LID, RESTRICTOR PLATE	EACH	2	2															
X6022050	MANHOLES, TYPE A, 5'-DIAMETER, TYPE 11V FRAME AND GRATE	EACH	1	1															
* X6022858	MANHOLES, TYPE A, SANITARY, 4'-DIAMETER, TYPE 1 FRAME, CLOSED LID	EACH	9	9															
X6025604	PROPOSED MANHOLE/CATCH BASIN CONNECTION OVER EXISTING STORM SEWER	EACH	9	9															
* X6026051	SANITARY MANHOLES TO BE RECONSTRUCTED	EACH	1	1															
* X6026054	SANITARY MANHOLES TO BE REMOVED	EACH	13	13															

* SPECIALTY ITEM

 WSP USA Inc. 30 N. LASALLE STREET SUITE 4200 CHICAGO, IL 60602 TEL: (312) 782-8150	USER NAME = USCP702533	DESIGNED - HA	REVISED -	STATE OF ILLINOIS DEPARTMENT OF TRANSPORTATION	SUMMARY OF QUANTITIES								F.A.I. RTE.	SECTION	COUNTY	TOTAL SHEETS	SHEET NO.
	DRAWN - HA	REVIS	ED -										80	FAI 80 21 INTERCHANGE	WILL	1209	39
	PLOT SCALE = 2.000' / in.	CHECKED - KSD	REVISED -										CONTRACT NO. 62R22				
	PLOT DATE = 6/25/2025	DATE - 4/25/2025	REVISED -		SCALE:		SHEET 34		OF 42		SHEETS		STA.		TO STA.		

MODEL Default: p:\transystems-pw-bentley.com\transcorp-pw1-hosted\Documents\Projects_2018\CH401180022\03-MS9\CAD\62R22-INT-4 (Center)\Sheets\Civil\62R22-sh1-500.dgn
FILE NAME: p:\transystems-pw-bentley.com\transcorp-pw1-hosted\Documents\Projects_2018\CH401180022\03-MS9\CAD\62R22-INT-4 (Center)\Sheets\Civil\62R22-sh1-500.dgn

CODE NO.	ITEM	UNIT	TOTAL QUANTITY	CONSTRUCTION CODE															
				NHPP															
				ROADWAY	BRIDGE	BRIDGE	BRIDGE	BRIDGE	NOISE WALLS	SAFETY	SAFETY	SAFETY	SAFETY	RET. WALL	RET. WALL	RET. WALL	RET. WALL	RET. WALL	OTHER
				90% FED	90% FED	80% FED	90% FED	90% FED	90% FED	90% FED	90% FED	90% FED		90% FED	90% FED	90% FED	90% FED	90% FED	90% FED
				10% STATE	10% STATE	20% STATE	10% STATE	10% STATE	10% STATE	10% STATE	10% STATE	10% STATE	100% STATE	10% STATE	10% STATE	10% STATE	10% STATE	10% STATE	10% STATE
				0003	0008	0013	0013	0013	0020	0021	0021	0021	0021	0044	0044	0044	0044	0044	0044
					SN-099-8332	SN 099-0186	SN-099-8324	BRIDGE REMOVAL	B20, B22 B23A, B23B B24N	LIGHTING	SIGNALS	ITS	ITS	#1 SN-099-W123	#3 SN-099-W124	#4 SN-099-W125	#5 SN-099-W120	#6 SN-099-W122	SIGNAGE, BUILDING DEMO.
				NHPP	NHPP	STP	NHPP	NHPP		NHPP	NHPP	NHPP		NHPP	NHPP	NHPP	NHPP	NHPP	NHPP
* X6026622	VALVE VAULTS TO BE REMOVED	EACH	4	4															
* X6026632	VALVE BOXES TO BE REMOVED	EACH	10	10															
* X6050172	PLUG EXISTING SANITARY SEWERS	EACH	16	16															
X6370048	CONCRETE BARRIER BASE (SPECIAL)	FOOT	262	262															
X6370700	CONCRETE BARRIER TRANSITION (SPECIAL)	FOOT	162	162															
X6430130	REMOVE IMPACT ATTENUATORS, STATE OWNED	EACH	4	4															
X6640104	FENCE REMOVAL	FOOT	6,287	5,779															508
X6440116	REMOVE HIGH TENSION CABLE MEDIAN BARRIER TERMINAL	EACH	2	2															
X6640206	TEMPORARY CHAIN LINK FENCE, 6'	FOOT	2,441																2,441
* X6640525	CHAIN LINK FENCE, 4' ATTACHED TO STRUCTURE	FOOT	1,161												218		470	473	
X6700410	ENGINEER'S FIELD OFFICE, TYPE A (SPECIAL)	CAL MO	37	37															
X7010216	TRAFFIC CONTROL AND PROTECTION, (SPECIAL)	L SUM	1	1															
X7011015	TRAFFIC CONTROL AND PROTECTION (EXPRESSWAYS)	L SUM	1	1															
X7013820	TRAFFIC CONTROL SURVEILLANCE, EXPRESSWAYS	CAL DA	1,167	1,167															

* SPECIALTY ITEM

	WSP USA Inc. 30 N. LASALLE STREET SUITE 4200 CHICAGO, IL 60602 TEL: (312) 782-8150	USER NAME = USCP702533	DESIGNED - HA	REVISED -	STATE OF ILLINOIS DEPARTMENT OF TRANSPORTATION	SUMMARY OF QUANTITIES							F.A.I. RTE.	SECTION		COUNTY	TOTAL SHEETS	SHEET NO.
		DRAWN - HA	REVIS	ED									80	FAI 80 21 INTERCHANGE		WILL	1209	40
		PLOT SCALE = 2.000' / in.	CHECKED - KSD	REVISED -									CONTRACT NO. 62R22					
		PLOT DATE = 6/25/2025	DATE - 4/25/2025	REVISED -		SCALE:	SHEET 35	OF 42	SHEETS	STA.	TO STA.	ILLINOIS FED. AID PROJECT						

Model: Default
File Name: pwrtransystems-pwr-bentley.com:transcorp-pwr-hosted\Documents\Projects_2018\CH401\401180022\03-WSP\CAD\62R22-INT-4 (Center)\Sheets\Civil\0162R22-shr-500.dgn

CODE NO.	ITEM	UNIT	TOTAL QUANTITY	CONSTRUCTION CODE															
				NHPP															
				ROADWAY	BRIDGE	BRIDGE	BRIDGE	BRIDGE	NOISE WALLS	SAFETY	SAFETY	SAFETY	SAFETY	RET. WALL	RET. WALL	RET. WALL	RET. WALL	RET. WALL	OTHER
				90% FED	90% FED	80% FED	90% FED	90% FED	90% FED	90% FED	90% FED	90% FED		90% FED	90% FED	90% FED	90% FED	90% FED	90% FED
				10% STATE	10% STATE	20% STATE	10% STATE	10% STATE	10% STATE	10% STATE	10% STATE	10% STATE	100% STATE	10% STATE	10% STATE	10% STATE	10% STATE	10% STATE	10% STATE
				0003	0008	0013	0013	0013	0020	0021	0021	0021	0021	0044	0044	0044	0044	0044	0044
					SN-099-8332	SN 099-0186	SN-099-8324	BRIDGE REMOVAL	B20, B22 B23A, B23B B24N	LIGHTING	SIGNALS	ITS	ITS	#1 SN-099-W123	#3 SN-099-W124	#4 SN-099-W125	#5 SN-099-W120	#6 SN-099-W122	SIGNAGE, BUILDING DEMO.
				NHPP	NHPP	STP	NHPP	NHPP		NHPP	NHPP	NHPP		NHPP	NHPP	NHPP	NHPP	NHPP	NHPP
X7040652	REMOVE TEMPORARY CONCRETE BARRIER, STATE OWNED	FOOT	2,756	2,756															
X7200061	TEMPORARY INFORMATION SIGNING	SQ FT	1,678	1,380															298
X7200203	DETOUR SIGNING	L SUM	1	1															
* X8000003	MAINTENANCE OF LIGHTING SYSTEM	CAL MO	24							24									
* X8040104	TEMPORARY ELECTRIC SERVICE INSTALLATION	EACH	1							1									
* X8101102	UNDERGROUND CONDUIT, MULTI-DUCT, 7-18MM MICRODUCTS	FOOT	12,713									8,159	4,554						
* X8131170	JUNCTION BOX, NON-METALLIC, EMBEDDED IN STRUCTURE, 20" X 13" X 12"	EACH	4							4									
* X8211008	TEMPORARY LUMINAIRE, LED, ROADWAY, OUTPUT DESIGNATION H	EACH	22							22									
* X8250091	COMBINATION LIGHTING CONTROLLER	EACH	2							2									
* X8301802	REMOVE TEMPORARY WOOD POLE	EACH	8							8									
* X8302161	TEMPORARY WOOD POLE, 60 FT., CLASS 4	EACH	8							8									
* X8360103	LIGHT POLE FOUNDATION, INTEGRAL WITH BARRIER WALL	EACH	15							15									
* X8360105	LIGHT POLE FOUNDATION, INTEGRAL WITH BARRIER WALL, 24" DIAMETER	FOOT	126							126									
* X8420111	REMOVAL OF UNDERPASS LIGHTING UNIT, NO SALVAGE	EACH	8							8									

* SPECIALTY ITEM

 WSP USA Inc. 30 N. LASALLE STREET SUITE 4200 CHICAGO, IL 60602 TEL: (312) 782-8150	USER NAME = USCP702533	DESIGNED - HA	REVISED -	STATE OF ILLINOIS DEPARTMENT OF TRANSPORTATION	SUMMARY OF QUANTITIES					F.A.I. RTE.	SECTION		COUNTY	TOTAL SHEETS	SHEET NO.
	DRAWN - HA	REVISED -	80							FAI 80 21 INTERCHANGE		WILL	1209	41	
	PLOT SCALE = 2.000' / in.	CHECKED - KSD	REVISED -									CONTRACT NO. 62R22			
	PLOT DATE = 6/25/2025	DATE - 4/25/2025	REVISED -		SCALE:	SHEET 36	OF 42	SHEETS	STA.						

MODEL Default: p:\transystems-pw-bentley.com\transyscorp-pw1-hosted\Documents\Projects_2018\CH4011401180022\03-MS9\CAD\62R22-INT-4 (Center)\Sheets\Civil\DI62R22-sh1-500.dgn
FILE NAME: p:\transystems-pw-bentley.com\transyscorp-pw1-hosted\Documents\Projects_2018\CH4011401180022\03-MS9\CAD\62R22-INT-4 (Center)\Sheets\Civil\DI62R22-sh1-500.dgn

CODE NO.	ITEM	UNIT	TOTAL QUANTITY	CONSTRUCTION CODE															
				NHPP															
				ROADWAY	BRIDGE	BRIDGE	BRIDGE	BRIDGE	NOISE WALLS	SAFETY	SAFETY	SAFETY	SAFETY	RET. WALL	RET. WALL	RET. WALL	RET. WALL	RET. WALL	OTHER
				90% FED	90% FED	80% FED	90% FED	90% FED	90% FED	90% FED	90% FED	90% FED		90% FED	90% FED	90% FED	90% FED	90% FED	90% FED
				10% STATE	10% STATE	20% STATE	10% STATE	10% STATE	10% STATE	10% STATE	10% STATE	10% STATE	100% STATE	10% STATE	10% STATE	10% STATE	10% STATE	10% STATE	10% STATE
				0003	0008	0013	0013	0013	0020	0021	0021	0021	0021	0044	0044	0044	0044	0044	0044
					SN-099-8332	SN 099-0186	SN-099-8324	BRIDGE REMOVAL	B20, B22 B23A, B23B B24N	LIGHTING	SIGNALS	ITS	ITS	#1 SN-099-W123	#3 SN-099-W124	#4 SN-099-W125	#5 SN-099-W120	#6 SN-099-W122	SIGNAGE, BUILDING DEMO.
				NHPP	NHPP	STP	NHPP	NHPP		NHPP	NHPP	NHPP		NHPP	NHPP	NHPP	NHPP	NHPP	NHPP
* X8570006	SMART TRAFFIC MONITORING SYSTEM	CAL MO	37									37							
* X8570234	FULL-ACTUATED CONTROLLER AND TYPE SUPER R CABINET	EACH	2								2								
* X8620200	UNINTERRUPTABLE POWER SUPPLY (SPECIAL)	EACH	2								2								
* X8710029	FIBER OPTIC CABLE 24 FIBERS, SINGLE MODE	FOOT	1,413								1,413								
* X8710070	FIBER OPTIC INTERCONNECT CENTER, 24 PORT	EACH	2								2								
* X8710318	FIBER OPTIC UTILITY MARKER	EACH	22									22							
* X8710402	FIBER OPTIC INNERDUCT 1 1/4" DIA.	FOOT	1,687									1,687							
* X8780107	CONCRETE FOUNDATION (SPECIAL)	FOOT	9									9							
* X8809005	LED SIGNAL FACE, LENS COVER	EACH	27								27								
* X8860105	DETECTOR LOOP REPLACEMENT	FOOT	385								385								
* X8891009	VIDEO VEHICLE DETECTION SYSTEM, SINGLE APPROACH	EACH	1								1								
* X8900104	TEMPORARY TRAFFIC SIGNAL TIMING	EACH	29	29															
* Z0001899	JACK AND REMOVE EXISTING BEARINGS	EACH	20			20													
* X5051204	STRUCTURAL STEEL REMOVAL	POUND	105,880			105,880													

* SPECIALTY ITEM

 WSP USA Inc. 30 N. LA SALLE STREET SUITE 4200 CHICAGO, IL 60602 TEL: (312) 782-8150	USER NAME = USCP702533		DESIGNED - HA	REVISED -	STATE OF ILLINOIS DEPARTMENT OF TRANSPORTATION	SUMMARY OF QUANTITIES							F.A.I. RTE.	SECTION		COUNTY	TOTAL SHEETS	SHEET NO.
	DRAWN - HA		REVIS	ED									80	FAI 80 21 INTERCHANGE		WILL	1209	42
	PLOT SCALE = 2.000' / in.		CHECKED - KSD	REVISED -									CONTRACT NO. 62R22					
	PLOT DATE = 6/25/2025		DATE - 4/25/2025	REVISED -		SCALE:	SHEET 37	OF 42	SHEETS	STA.	TO STA.	ILLINOIS FED. AID PROJECT						

MODEL Default: p:\transystems-pw-bentley.com\transyscorp-pw1-hosted\Documents\Projects_2018\CH401\401180022\03-MS9\CAD\62R22-INT-4 (Center)\Sheets\Civil\02R22-shr-500.dgn
FILE NAME: p:\transystems-pw-bentley.com\transyscorp-pw1-hosted\Documents\Projects_2018\CH401\401180022\03-MS9\CAD\62R22-INT-4 (Center)\Sheets\Civil\02R22-shr-500.dgn

CODE NO.	ITEM	UNIT	TOTAL QUANTITY	NHPP CONSTRUCTION CODE															
				ROADWAY	BRIDGE	BRIDGE	BRIDGE	BRIDGE	NOISE WALLS	SAFETY	SAFETY	SAFETY	SAFETY	RET. WALL	RET. WALL	RET. WALL	RET. WALL	RET. WALL	OTHER
				90% FED	90% FED	80% FED	90% FED	90% FED	90% FED	90% FED	90% FED	90% FED		90% FED	90% FED	90% FED	90% FED	90% FED	90% FED
				10% STATE	10% STATE	20% STATE	10% STATE	10% STATE	10% STATE	10% STATE	10% STATE	10% STATE	100% STATE	10% STATE	10% STATE	10% STATE	10% STATE	10% STATE	10% STATE
				0003	0008	0013	0013	0013	0020	0021	0021	0021	0021	0044	0044	0044	0044	0044	0044
				NHPP	SN-099-8332 NHPP	SN 099-0186 STP	SN-099-8324 NHPP	BRIDGE REMOVAL NHPP	B20, B22 B23A, B23B B24N	LIGHTING NHPP	SIGNALS NHPP	ITS NHPP	ITS	#1 SN-099-W123 NHPP	#3 SN-099-W124 NHPP	#4 SN-099-W125 NHPP	#5 SN-099-W120 NHPP	#6 SN-099-W122 NHPP	SIGNAGE, BUILDING DEMO. NHPP
Z0004552	APPROACH SLAB REMOVAL	SQ YD	2,850	2,850															
* Z0007101	CONTAINMENT AND DISPOSAL OF LEAD PAINT CLEANING RESIDUES NO. 1	L SUM	1			1													
* Z0007601	BUILDING REMOVAL NO. 1	L SUM	1																1
* Z0007602	BUILDING REMOVAL NO. 2	L SUM	1																1
* Z0007603	BUILDING REMOVAL NO. 3	L SUM	1																1
* Z0007604	BUILDING REMOVAL NO. 4	L SUM	1																1
* Z0007605	BUILDING REMOVAL NO. 5	L SUM	1																1
* Z0007606	BUILDING REMOVAL NO. 6	L SUM	1																1
* Z0007607	BUILDING REMOVAL NO. 7	L SUM	1																1
* Z0010501	CLEANING AND PAINTING STEEL BRIDGE NO. 1	L SUM	1			1													
* Z0010688	CAMERA MOUNTING ASSEMBLY	EACH	1								1								
* Z0012754	STRUCTURAL REPAIR OF CONCRETE (DEPTH EQUAL TO OR LESS THAN 5 INCHES)	SQ FT	108			108													
* Z0012755	STRUCTURAL REPAIR OF CONCRETE (DEPTH GREATER THAN 5 INCHES)	SQ FT	29			29													
Z0013797	STABILIZED CONSTRUCTION ENTRANCE	SQ YD	5,880	5,880															

* SPECIALTY ITEM

 WSP USA Inc. 30 N. LA SALLE STREET SUITE 4200 CHICAGO, IL 60602 TEL: (312) 782-8150	USER NAME = USCP702533	DESIGNED - HA	REVISED -	STATE OF ILLINOIS DEPARTMENT OF TRANSPORTATION	SUMMARY OF QUANTITIES								F.A.I. RTE.	SECTION	COUNTY	TOTAL SHEETS	SHEET NO.
	DRAWN - HA	REVISED -											80	FAI 80 21 INTERCHANGE	WILL	1209	43
	PLOT SCALE = 2.000" / in.	CHECKED - KSD	REVISED -										CONTRACT NO. 62R22				
	PLOT DATE = 6/25/2025	DATE - 4/25/2025	REVISED -		SCALE: SHEET 38 OF 42 SHEETS STA. TO STA.								ILLINOIS FED. AID PROJECT				

MODEL Default: p:\transystems-pw-bentley.com\transcorp-pw1-hosted\Documents\Projects_2018\CH401\401180022\03-WSP\CAD\62R22-INT-4 (Center)\Sheets\Civil\0162R22-sh1-500.dgn
FILE NAME: p:\transystems-pw-bentley.com\transcorp-pw1-hosted\Documents\Projects_2018\CH401\401180022\03-WSP\CAD\62R22-INT-4 (Center)\Sheets\Civil\0162R22-sh1-500.dgn

CODE NO.	ITEM	UNIT	TOTAL QUANTITY	CONSTRUCTION CODE															
				NHPP															
				ROADWAY	BRIDGE	BRIDGE	BRIDGE	BRIDGE	NOISE WALLS	SAFETY	SAFETY	SAFETY	SAFETY	RET. WALL	RET. WALL	RET. WALL	RET. WALL	RET. WALL	OTHER
				90% FED	90% FED	80% FED	90% FED	90% FED	90% FED	90% FED	90% FED	90% FED		90% FED	90% FED	90% FED	90% FED	90% FED	90% FED
				10% STATE	10% STATE	20% STATE	10% STATE	10% STATE	10% STATE	10% STATE	10% STATE	10% STATE	100% STATE	10% STATE	10% STATE	10% STATE	10% STATE	10% STATE	10% STATE
				0003	0008	0013	0013	0013	0020	0021	0021	0021	0021	0044	0044	0044	0044	0044	0044
					SN-099-8332	SN 099-0186	SN-099-8324	BRIDGE REMOVAL	B20, B22 B23A, B23B B24N	LIGHTING	SIGNALS	ITS	ITS	#1 SN-099-W123	#3 SN-099-W124	#4 SN-099-W125	#5 SN-099-W120	#6 SN-099-W122	SIGNAGE, BUILDING DEMO.
				NHPP	NHPP	STP	NHPP	NHPP		NHPP	NHPP	NHPP		NHPP	NHPP	NHPP	NHPP	NHPP	NHPP
Z0013798	CONSTRUCTION LAYOUT	L SUM	1	1															
Z0016200	DECK SLAB REPAIR (PARTIAL)	SQ YD	225					225											
Z0018400	DRAINAGE STRUCTURES TO BE ADJUSTED	EACH	26	26															
Z0018500	DRAINAGE STRUCTURES TO BE CLEANED	EACH	9	9															
Z0018700	DRAINAGE STRUCTURE TO BE REMOVED	EACH	21	21															
Z0019600	DUST CONTROL WATERING	UNIT	50	50															
Z0030910	TRANSFER SERVICE SIGN	EACH	6																6
* Z0033020	LUMINAIRE SAFETY CABLE ASSEMBLY	EACH	82							82									
* Z0033052	COMMUNICATIONS VAULT	EACH	17									11	6						
* Z0033056	OPTIMIZE TRAFFIC SIGNAL SYSTEM	EACH	1								1								
* Z0049801	REMOVAL AND DISPOSAL OF FRIABLE ASBESTOS, BUILDING NO. 1	L SUM	1																1
* Z0049802	REMOVAL AND DISPOSAL OF FRIABLE ASBESTOS, BUILDING NO. 2	L SUM	1																1
* Z0049803	REMOVAL AND DISPOSAL OF FRIABLE ASBESTOS, BUILDING NO. 3	L SUM	1																1
* Z0049804	REMOVAL AND DISPOSAL OF FRIABLE ASBESTOS, BUILDING NO. 4	L SUM	1																1

* SPECIALTY ITEM

 WSP USA Inc. 30 N. LA SALLE STREET SUITE 4200 CHICAGO, IL 60602 TEL: (312) 782-8150	USER NAME = USCP702533	DESIGNED - HA	REVISED -	STATE OF ILLINOIS DEPARTMENT OF TRANSPORTATION				SUMMARY OF QUANTITIES					F.A.I. RTE.	SECTION	COUNTY	TOTAL SHEETS	SHEET NO.
	DRAWN - HA	REVISED -											80	FAI 80 21 INTERCHANGE	WILL	1209	44
	PLOT SCALE = 2.000" / in.	CHECKED - KSD	REVISED -										CONTRACT NO. 62R22				
	PLOT DATE = 6/25/2025	DATE - 4/25/2025	REVISED -					SCALE:	SHEET 39	OF 42	SHEETS	STA.	TO STA.	ILLINOIS FED. AID PROJECT			

MODEL Default: p:\transystems-pw-bentley.com\transcorp-pw1-hosted\Documents\Projects_2018\CH401\401180022\03\WSP\CAD\62R22-INT-4 (Center)\Sheets\Civil\0162R22-sh1-500.dgn
FILE NAME: p:\transystems-pw-bentley.com\transcorp-pw1-hosted\Documents\Projects_2018\CH401\401180022\03\WSP\CAD\62R22-INT-4 (Center)\Sheets\Civil\0162R22-sh1-500.dgn

CODE NO.	ITEM	UNIT	TOTAL QUANTITY	CONSTRUCTION CODE															
				NHPP															
				ROADWAY	BRIDGE	BRIDGE	BRIDGE	BRIDGE	NOISE WALLS	SAFETY	SAFETY	SAFETY	SAFETY	RET. WALL	RET. WALL	RET. WALL	RET. WALL	RET. WALL	OTHER
				90% FED	90% FED	80% FED	90% FED	90% FED	90% FED	90% FED	90% FED	90% FED		90% FED	90% FED	90% FED	90% FED	90% FED	90% FED
				10% STATE	10% STATE	20% STATE	10% STATE	10% STATE	10% STATE	10% STATE	10% STATE	10% STATE	100% STATE	10% STATE	10% STATE	10% STATE	10% STATE	10% STATE	10% STATE
				0003	0008	0013	0013	0013	0020	0021	0021	0021	0021	0044	0044	0044	0044	0044	0044
					SN-099-8332	SN 099-0186	SN-099-8324	BRIDGE REMOVAL	B20, B22 B23A, B23B B24N	LIGHTING	SIGNALS	ITS	ITS	#1 SN-099-W123	#3 SN-099-W124	#4 SN-099-W125	#5 SN-099-W120	#6 SN-099-W122	SIGNAGE, BUILDING DEMO.
				NHPP	NHPP	STP	NHPP	NHPP		NHPP	NHPP	NHPP		NHPP	NHPP	NHPP	NHPP	NHPP	NHPP
* Z0049805	REMOVAL AND DISPOSAL OF FRIABLE ASBESTOS, BUILDING NO. 5	L SUM	1																1
* Z0049807	REMOVAL AND DISPOSAL OF FRIABLE ASBESTOS, BUILDING NO. 7	L SUM	1																1
* Z0049901	REMOVAL AND DISPOSAL OF NON-FRIABLE ASBESTOS, BUILDING NO. 1	L SUM	1																1
* Z0049902	REMOVAL AND DISPOSAL OF NON-FRIABLE ASBESTOS, BUILDING NO. 2	L SUM	1																1
* Z0049903	REMOVAL AND DISPOSAL OF NON-FRIABLE ASBESTOS, BUILDING NO. 3	L SUM	1																1
* Z0049904	REMOVAL AND DISPOSAL OF NON-FRIABLE ASBESTOS, BUILDING NO. 4	L SUM	1																1
* Z0049905	REMOVAL AND DISPOSAL OF NON-FRIABLE ASBESTOS, BUILDING NO. 5	L SUM	1																1
* Z0049907	REMOVAL AND DISPOSAL OF NON-FRIABLE ASBESTOS, BUILDING NO. 7	L SUM	1																1
* Z0056669	STORM SEWERS, TYPE 2, WATER MAIN QUALITY PIPE, 15"	FOOT	35	35															
* Z0056670	STORM SEWERS, TYPE 2, WATER MAIN QUALITY PIPE, 18"	FOOT	105	105															
* Z0056672	STORM SEWERS, TYPE 2, WATER MAIN QUALITY PIPE, 24"	FOOT	126	126															
Z0056690	STORM SEWERS, TYPE 3, WATER MAIN QUALITY PIPE, 15"	FOOT	56	56															
Z0062456	TEMPORARY PAVEMENT	SQ YD	7,124	7,124															
Z0065100	SETTLEMENT PLATFORMS	EACH	6	6															

* SPECIALTY ITEM

 WSP USA Inc. 30 N. LA SALLE STREET SUITE 4200 CHICAGO, IL 60602 TEL: (312) 782-8150	USER NAME = USCP702533		DESIGNED - HA	REVISED -	STATE OF ILLINOIS DEPARTMENT OF TRANSPORTATION	SUMMARY OF QUANTITIES							F.A.I. RTE.	SECTION		COUNTY	TOTAL SHEETS	SHEET NO.
	DRAWN - HA		REVISIED -			80	FAI 80 21 INTERCHANGE		WILL	1209	45							
	PLOT SCALE = 2.000' / in.		CHECKED - KSD	REVISED -		CONTRACT NO. 62R22												
	PLOT DATE = 6/25/2025		DATE - 4/25/2025	REVISED -		SCALE:		SHEET 40		OF 42 SHEETS		STA.		TO STA.		ILLINOIS FED. AID PROJECT		

MODEL Default: p:\wtransystems-pw-bentley.com\transcorp-pw1-hosted\Documents\Projects_2018\CH401\401180022\03-WSP\CAD\62R22-INT-4 (Center)\Sheets\Civil\02R22-sh1-500.dgn
FILE NAME: p:\wtransystems-pw-bentley.com\transcorp-pw1-hosted\Documents\Projects_2018\CH401\401180022\03-WSP\CAD\62R22-INT-4 (Center)\Sheets\Civil\02R22-sh1-500.dgn

CODE NO.	ITEM	UNIT	TOTAL QUANTITY	CONSTRUCTION CODE															
				NHPP															
				ROADWAY	BRIDGE	BRIDGE	BRIDGE	BRIDGE	NOISE WALLS	SAFETY	SAFETY	SAFETY	SAFETY	RET. WALL	RET. WALL	RET. WALL	RET. WALL	RET. WALL	OTHER
				90% FED	90% FED	80% FED	90% FED	90% FED	90% FED	90% FED	90% FED	90% FED		90% FED	90% FED	90% FED	90% FED	90% FED	90% FED
				10% STATE	10% STATE	20% STATE	10% STATE	10% STATE	10% STATE	10% STATE	10% STATE	10% STATE	100% STATE	10% STATE	10% STATE	10% STATE	10% STATE	10% STATE	10% STATE
				0003	0008	0013	0013	0013	0020	0021	0021	0021	0021	0044	0044	0044	0044	0044	0044
					SN-099-8332	SN 099-0186	SN-099-8324	BRIDGE REMOVAL	B20, B22 B23A, B23B B24N	LIGHTING	SIGNALS	ITS	ITS	#1 SN-099-W123	#3 SN-099-W124	#4 SN-099-W125	#5 SN-099-W120	#6 SN-099-W122	SIGNAGE, BUILDING DEMO.
				NHPP	NHPP	STP	NHPP	NHPP		NHPP	NHPP	NHPP		NHPP	NHPP	NHPP	NHPP	NHPP	NHPP
Z0076870	UNDERDRAIN CONNECTION TO STRUCTURE	EACH	33	33															
* X5509911	ABANDON AND FILL EXISTING SANITARY INTERCEPTOR MANHOLE	EACH	2	2															
* X6050203	FILLING EXISTING SANITARY SEWER	FOOT	1,699	1,699															
* X0325380	BORING DRILLING FOR NOISE ABATEMENT WALL FOUNDATION	EACH	4						4										
* X0323579	CLOSED CIRCUIT TELEVISION CAMERA	CAL MO	45									45							
X5430212	CURED-IN-PLACE PIPELINER, 12"	FOOT	291	291															
X6022312	DROP SANITARY MANHOLE, 10'-DIA, TYPE 1 FRAME, CLOSED LID	EACH	1	1															
X6022820	SANITARY MANHOLE, 5'-DIAMETER, TYPE 1 FRAME, CLOSED LID	EACH	1	1															
X5610682	WATER MAIN ADJUSTMENT	FOOT	50	50															
X6022103	MANHOLES, TYPE A, 7'-DIAMETER, (SPECIAL)	EACH	1	1															
X6022105	MANHOLES, TYPE A, 8'-DIAMETER, (SPECIAL)	EACH	1	1															
* X0322785	PRE-CONSTRUCTION CLEANING AND TELEVISING	FOOT	291	291															
* X0322788	PRE-CONSTRUCTION CLEANING AND TELEVISING OF SANITARY INTERCEPTOR	FOOT	1,303	1,303															

* SPECIALTY ITEM

 WSP USA Inc. 30 N. LA SALLE STREET SUITE 4200 CHICAGO, IL 60602 TEL: (312) 782-8150	USER NAME = USCP702533	DESIGNED - HA	REVISED -	STATE OF ILLINOIS DEPARTMENT OF TRANSPORTATION								SUMMARY OF QUANTITIES				F.A.I. RTE.	SECTION	COUNTY	TOTAL SHEETS	SHEET NO.
	DRAWN - HA	REVIS	ED -													80	FAI 80 21 INTERCHANGE	WILL	1209	46
	PLOT SCALE = 2.000' / in.	CHECKED - KSD	REVISED -													CONTRACT NO. 62R22				
	PLOT DATE = 6/25/2025	DATE - 4/25/2025	REVISED -													ILLINOIS FED. AID PROJECT				
										SCALE:	SHEET 41	OF 42	SHEETS	STA.	TO STA.					

MODEL Default: p:\transystems-pw-bentley.com\transcorp-pw1-hosted\Documents\Projects_2018\CH4011401180022\03-WSP\CAD\62R22-INT-4 (Center)\Sheets\Civil\62R22-sh1-500.dgn
FILE NAME: p:\transystems-pw-bentley.com\transcorp-pw1-hosted\Documents\Projects_2018\CH4011401180022\03-WSP\CAD\62R22-INT-4 (Center)\Sheets\Civil\62R22-sh1-500.dgn

CODE NO.	ITEM	UNIT	TOTAL QUANTITY	CONSTRUCTION CODE															
				NHPP															
				ROADWAY	BRIDGE	BRIDGE	BRIDGE	BRIDGE	NOISE WALLS	SAFETY	SAFETY	SAFETY	SAFETY	RET. WALL	RET. WALL	RET. WALL	RET. WALL	RET. WALL	OTHER
				90% FED	90% FED	80% FED	90% FED	90% FED	90% FED	90% FED	90% FED	90% FED		90% FED	90% FED	90% FED	90% FED	90% FED	90% FED
				10% STATE	10% STATE	20% STATE	10% STATE	10% STATE	10% STATE	10% STATE	10% STATE	10% STATE	100% STATE	10% STATE	10% STATE	10% STATE	10% STATE	10% STATE	10% STATE
				0003	0008	0013	0013	0013	0020	0021	0021	0021	0021	0044	0044	0044	0044	0044	0044
					SN-099-8332	SN 099-0186	SN-099-8324	BRIDGE REMOVAL	B20, B22 B23A, B23B B24N	LIGHTING	SIGNALS	ITS	ITS	#1 SN-099-W123	#3 SN-099-W124	#4 SN-099-W125	#5 SN-099-W120	#6 SN-099-W122	SIGNAGE, BUILDING DEMO.
				NHPP	NHPP	STP	NHPP	NHPP		NHPP	NHPP	NHPP		NHPP	NHPP	NHPP	NHPP	NHPP	NHPP
X0323578	PRECONSTRUCTION VISUAL RECORDING	L SUM	1	1															
* X6025800	MANHOLES TO BE ADJUSTED WITH NEW TYPE 1 FRAME, CLOSED LID (SPECIAL)	EACH	1	1															
* X6026057	SANITARY MANHOLES TO BE RECONSTRUCTED WITH NEW TYPE 1 FRAME, CLOSED LID	EACH	4	4															
* X1200317	SANITARY SEWER REMOVAL	FOOT	167	167															
* Z0056900	SANITARY SEWER, 8"	FOOT	544	544															
* Z0057100	SANITARY SEWER, 12"	FOOT	61	61															
* Z0057200	SANITARY SEWER, 15"	FOOT	119	119															
* Z0057300	SANITARY SEWER, 18"	FOOT	167	167															
* Z0061991	SANITARY SEWERS SLIPLINER, 42"	FOOT	868	868															
* Z0061992	SANITARY SEWERS SLIPLINER, 54"	FOOT	377	377															
* Z0067500	STEEL CASINGS, 16"	FOOT	40	40															
* X0327686	STEEL CASING PIPE, JACK AND BORE, 24"	FOOT	175	175															
* X2011000	TEMPORARY FENCE (SPECIAL)	FOOT	11,845	11,845															
* 87300901	ELEC CABLE IN CONDUIT, TRACER, NO. 12 1C CONNECTION	FOOT	1,825									1,825							

* SPECIALTY ITEM

 WSP USA Inc. 30 N. LA SALLE STREET SUITE 4200 CHICAGO, IL 60602 TEL: (312) 782-8150	USER NAME = USCP702533		DESIGNED - HA	REVISED -	STATE OF ILLINOIS DEPARTMENT OF TRANSPORTATION	SUMMARY OF QUANTITIES								F.A.I. RTE.	SECTION	COUNTY	TOTAL SHEETS	SHEET NO.
	DRAWN - HA		REVISIED -											80	FAI 80 21 INTERCHANGE	WILL	1209	47
	PLOT SCALE = 2.000" / in.		CHECKED - KSD	REVISED -										CONTRACT NO. 62R22				
	PLOT DATE = 6/25/2025		DATE - 4/25/2025	REVISED -		SCALE:		SHEET 42		OF 42 SHEETS		STA.		TO STA.				

ILLINOIS FED. AID PROJECT

[illegible]



EX I-80 STA 632+06.15 TO STA 634+56.15



EX I-80 STA 634+56.15 TO STA 639+90.40




EX I-80 STA 639+90.40 TO STA 652+56.70

- ☐ A HOT-MIX ASPHALT PAVEMENT, 4"
- ☐ B HOT-MIX ASPHALT PAVEMENT, 5"
- ☐ C P.C.C. PAVEMENT, 10"
- ☐ D HMA SHOULDER, 8"
- ☐ E PCC SIDEWALK
- ☐ F TEMPORARY PAVEMENT
- ☐ G SUB-BASE GRANULAR MATERIAL
- ☐ H AGGREGATE SHOULDER
- ☐ I PIPE UNDERRAIN
- ☐ J CABLE BARRIER
- ☐ K CONCRETE CURB AND GUTTER
- ☐ L GUARDRAIL
- ☐ M 2" SMA OVERLAY
- ☐ N SINGLE FACE CONCRETE BARRIER
- ☐ O CONTINUOUSLY REINFORCED PORTLAND CEMENT CONCRETE PAVEMENT 13"
- ☐ P HOT-MIX ASPHALT STABILIZED SUBBASE, 4"
- ☐ Q AGGREGATE SUBGRADE IMPROVEMENT 12"
- ☐ R CONCRETE MEDIAN
- ☐ S GROUND SURFACE (ASSUMED EXISTING 6" TOPSOIL DEPTH)

1. EXISTING PAVEMENT INFORMATION DETAILED PER IDOT AS-BUILT PLANS AND AVAILABLE PAVEMENT CORES. EXISTING PAVEMENT IN FIELD MAY VARY FROM INFORMATION SHOWN IN THE PLANS.
2. EXISTING I-80 TYPICAL SECTIONS ARE BASED ON EXISTING I-80 ALIGNMENT. SEE EXISTING ALIGNMENT, TIES AND BENCHMARKS SHEETS.


EXISTING LEGEND

- (A) HOT-MIX ASPHALT PAVEMENT, 4"
- (B) HOT-MIX ASPHALT PAVEMENT, 5"
- (C) P.C.C. PAVEMENT, 10"
- (D) HMA SHOULDER, 8"
- (E) PCC SIDEWALK
- (F) TEMPORARY PAVEMENT
- (G) SUB-BASE GRANULAR MATERIAL
- (H) AGGREGATE SHOULDER
- (I) PIPE UNDERRAIN
- (J) CABLE BARRIER
- (K) CONCRETE CURB AND GUTTER
- (L) GUARDRAIL
- (M) 2" SMA OVERLAY
- (N) SINGLE FACE CONCRETE BARRIER
- (O) CONTINUOUSLY REINFORCED PORTLAND CEMENT CONCRETE PAVEMENT 13"
- (P) HOT-MIX ASPHALT STABILIZED SUBBASE, 4"
- (Q) AGGREGATE SUBGRADE IMPROVEMENT 12"
- (R) CONCRETE MEDIAN
- (S) GROUND SURFACE (ASSUMED EXISTING 6" TOPSOIL DEPTH)

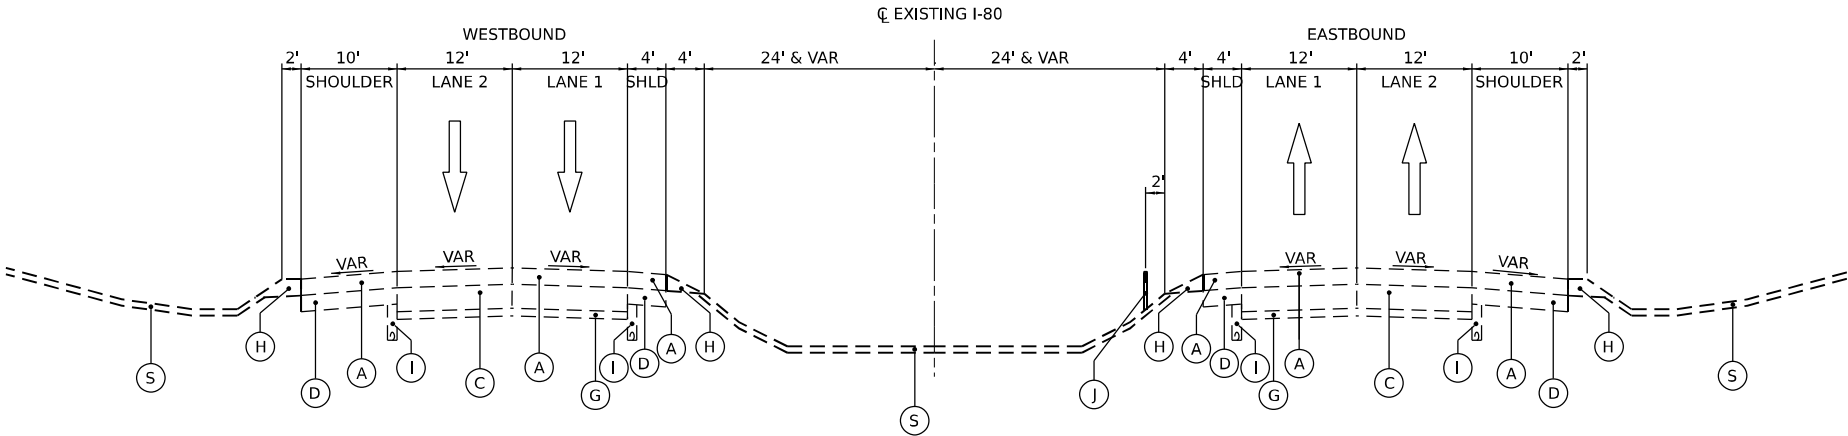

EXISTING I-80 TYPICAL SECTION

EX I-80 STA 652+56.70 TO STA 666+73.94

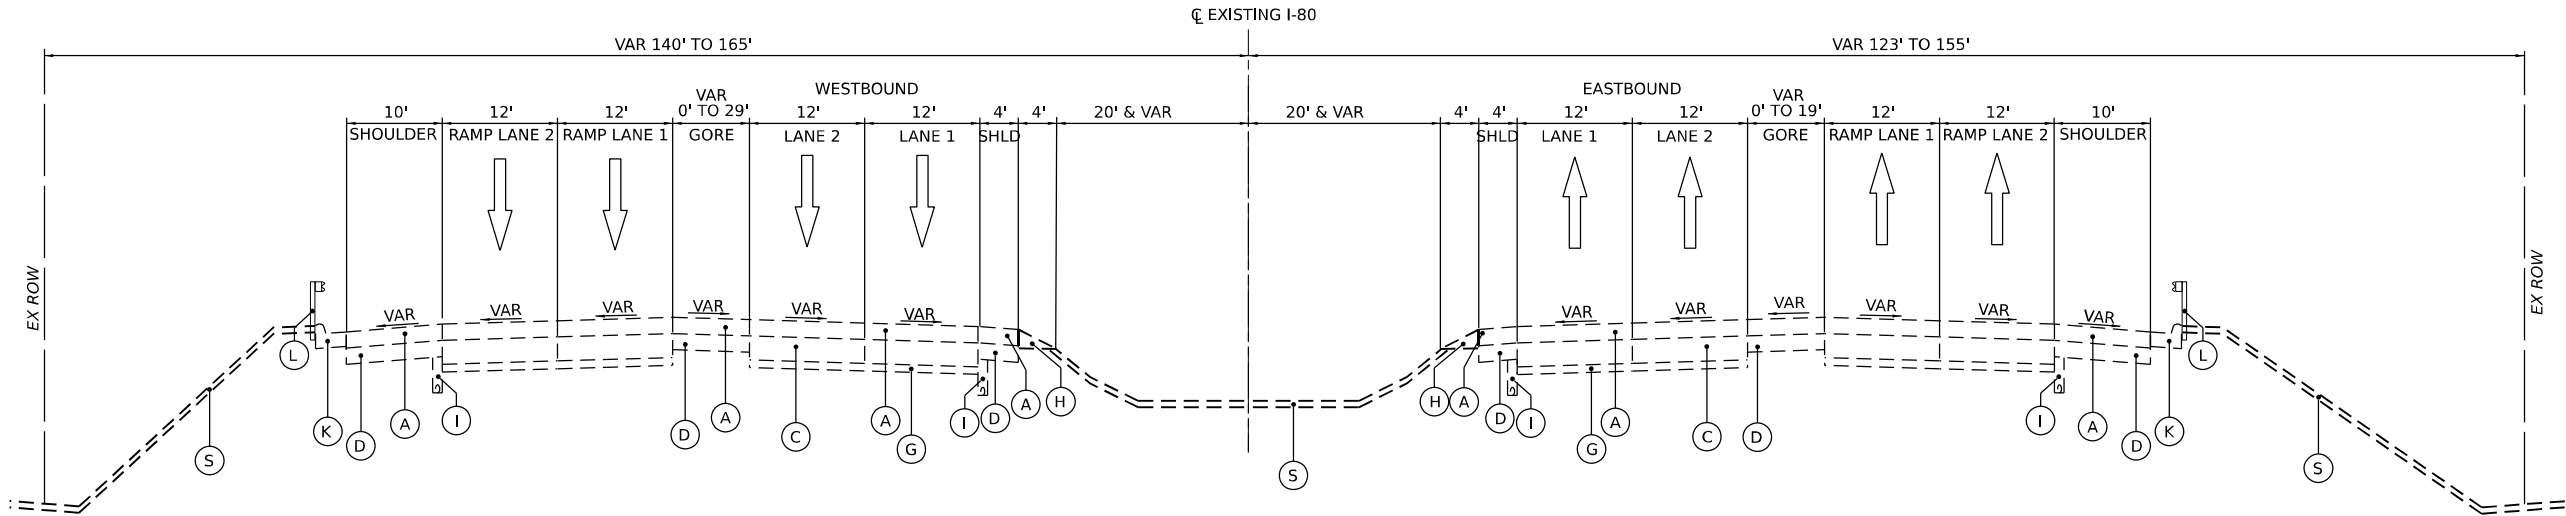

EXISTING I-80 TYPICAL SECTION

EX I-80 STA 666+73.94 TO STA 671+58.23

NOTES:

- EXISTING PAVEMENT INFORMATION DETAILED PER IDOT AS-BUILT PLANS AND AVAILABLE PAVEMENT CORES. EXISTING PAVEMENT IN FIELD MAY VARY FROM INFORMATION SHOWN IN THE PLANS.
- EXISTING I-80 TYPICAL SECTIONS ARE BASED ON EXISTING I-80 ALIGNMENT. SEE EXISTING ALIGNMENT, TIES AND BENCHMARKS SHEETS.

MODEL: Default
FILE NAME: p:\transystems-pw\hntb\comtransyscorp-pw\hntb\Documents\Projects_2018\CH401\401180022\03-WSP\CD\62R22-INT-4 (Center)\Sheets\CLW\ID162R22-shh-typical.dgn

WSP USA Inc.

30 N. LA SALLE STREET

SUITE 4200

CHICAGO, IL 60602

TEL: (312) 782-8150





USER NAME	= donahuek1	DESIGNED -	HA	REVISED -	
DRAWN -	HA	REVIS		ED -	
PLOT SCALE	= 20,000' / in.	CHECKED -	KSD	REVISED -	
PLOT DATE	= 4/22/2025	DATE -	4/25/2025	REVISED -	

STATE OF ILLINOIS
DEPARTMENT OF TRANSPORTATION

TYPICAL SECTIONS
EXISTING I-80

SCALE: N.T.S. SHEET 2 OF 13 SHEETS STA. TO STA.

F.A.I. RTE.	SECTION	COUNTY	TOTAL SHEETS	SHEET NO.
80	FAI 80 21 INTERCHANGE	WILL	1209	49
CONTRACT NO. 62R22				
ILLINOIS FED. AID PROJECT				

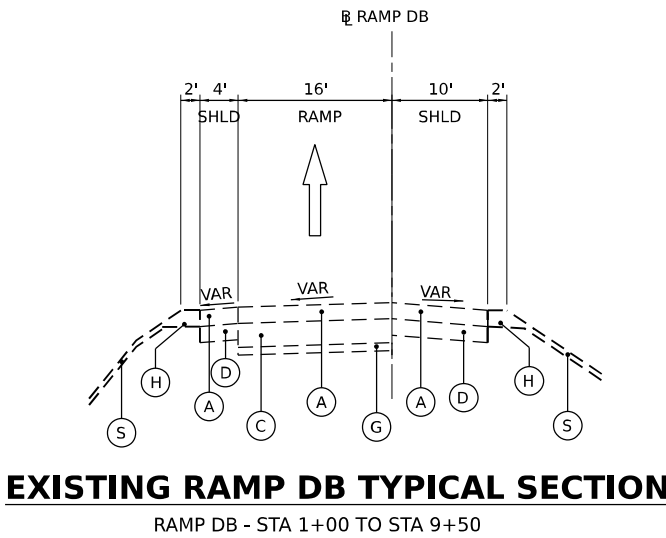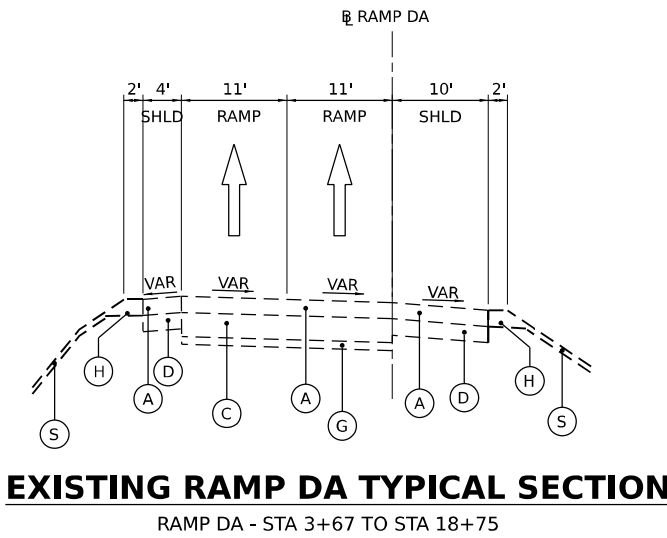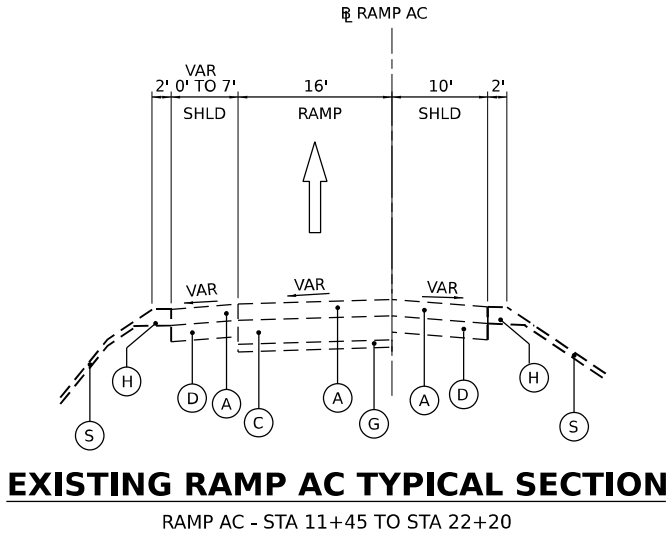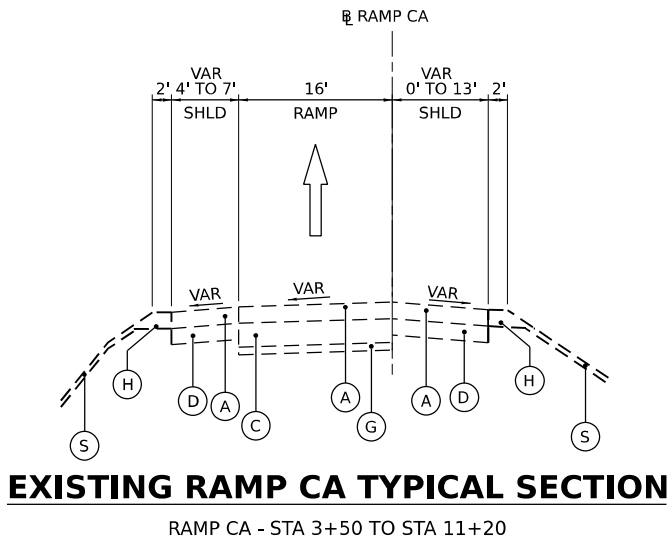

EXISTING LEGEND

- (A) HOT-MIX ASPHALT PAVEMENT, 4"
- (B) HOT-MIX ASPHALT PAVEMENT, 5"
- (C) P.C.C. PAVEMENT, 10"
- (D) HMA SHOULDER, 8"
- (E) PCC SIDEWALK
- (F) TEMPORARY PAVEMENT
- (G) SUB-BASE GRANULAR MATERIAL
- (H) AGGREGATE SHOULDER
- (I) PIPE UNDERRAIN
- (J) CABLE BARRIER
- (K) CONCRETE CURB AND GUTTER
- (L) GUARDRAIL
- (M) 2" SMA OVERLAY
- (N) SINGLE FACE CONCRETE BARRIER
- (O) CONTINUOUSLY REINFORCED PORTLAND CEMENT CONCRETE PAVEMENT 13"
- (P) HOT-MIX ASPHALT STABILIZED SUBBASE, 4"
- (Q) AGGREGATE SUBGRADE IMPROVEMENT 12"
- (R) CONCRETE MEDIAN
- (S) GROUND SURFACE (ASSUMED EXISTING 6" TOPSOIL DEPTH)

NOTES:

- EXISTING PAVEMENT INFORMATION DETAILED PER IDOT AS-BUILT PLANS AND AVAILABLE PAVEMENT CORES. EXISTING PAVEMENT IN FIELD MAY VARY FROM INFORMATION SHOWN IN THE PLANS.
- EXISTING RAMP TYPICAL SECTIONS ARE BASED ON EXISTING RAMP ALIGNMENTS. SEE EXISTING ALIGNMENT, TIES AND BENCHMARKS SHEETS.

MODEL: Default
FILE NAME: p:\transystems-pw\hntb\comtransys\corp-pw\hosted\Documents\Projects_2018\CH401\401180022\03-WSP\CD\62R22-INT-4 [Center]\Sheets\CL\WID\62R22-shr-typical.dgn



WSP USA Inc.

30 N. LASALLE STREET

SUITE 4200

CHICAGO, IL 60602

TEL: (312) 782-8150

USER NAME	= donahuek1	DESIGNED	-	HA	REVISED	-	
		DRAWN	-	HA	REVISED	-	
PLOT SCALE	= 20,000' / in.	CHECKED	-	KSD	REVISED	-	
PLOT DATE	= 4/22/2025	DATE	-	4/25/2025	REVISED	-	


STATE OF ILLINOIS
DEPARTMENT OF TRANSPORTATION

TYPICAL SECTIONS
EXISTING CENTER STREET RAMPS

SCALE: N.T.S. SHEET 3 OF 13 SHEETS STA. TO STA.


F.A.I. RTE.	SECTION	COUNTY	TOTAL SHEETS	SHEET NO.
80	FAI 80 21 INTERCHANGE	WILL	1209	50
CONTRACT NO. 62R22				
ILLINOIS FED. AID PROJECT				

Model: Default
File Name: p:\transystems-pw\hntb\comtransyscorp-pw\hntb\Documents\Projects_2018\CH401\401180022\03-WS9\CD\62R22-INT-4 (Center)\Sheets\Civil\1D162R22-shr-typical.dgn

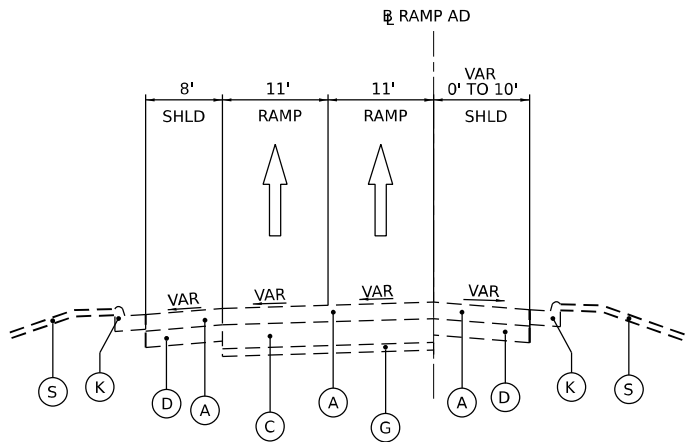


EXISTING RAMP AD TYPICAL SECTION

RAMP AD - STA 2+34 TO STA 14+60

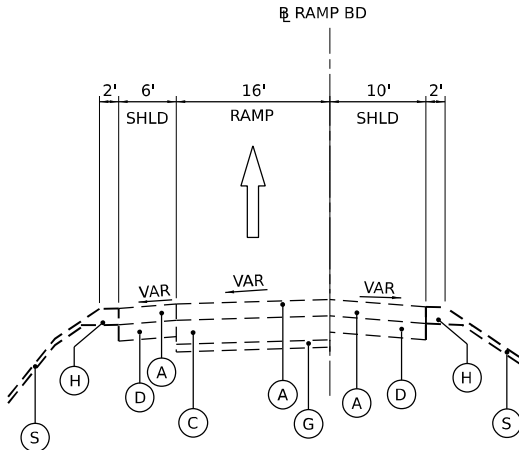

EXISTING RAMP BD TYPICAL SECTION

RAMP BD - STA 2+60 TO STA 9+45

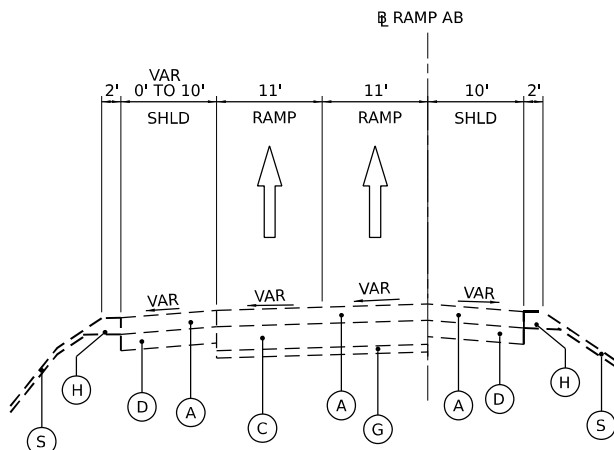


EXISTING RAMP AB TYPICAL SECTION

RAMP AB - STA 1+95 TO STA 16+60


EXISTING LEGEND

- (A) HOT-MIX ASPHALT PAVEMENT, 4"
- (B) HOT-MIX ASPHALT PAVEMENT, 5"
- (C) P.C.C. PAVEMENT, 10"
- (D) HMA SHOULDER, 8"
- (E) PCC SIDEWALK
- (F) TEMPORARY PAVEMENT
- (G) SUB-BASE GRANULAR MATERIAL
- (H) AGGREGATE SHOULDER
- (I) PIPE UNDERRAIN
- (J) CABLE BARRIER
- (K) CONCRETE CURB AND GUTTER
- (L) GUARDRAIL
- (M) 2" SMA OVERLAY
- (N) SINGLE FACE CONCRETE BARRIER
- (O) CONTINUOUSLY REINFORCED PORTLAND CEMENT CONCRETE PAVEMENT 13"
- (P) HOT-MIX ASPHALT STABILIZED SUBBASE, 4"
- (Q) AGGREGATE SUBGRADE IMPROVEMENT 12"
- (R) CONCRETE MEDIAN
- (S) GROUND SURFACE (ASSUMED EXISTING 6" TOPSOIL DEPTH)

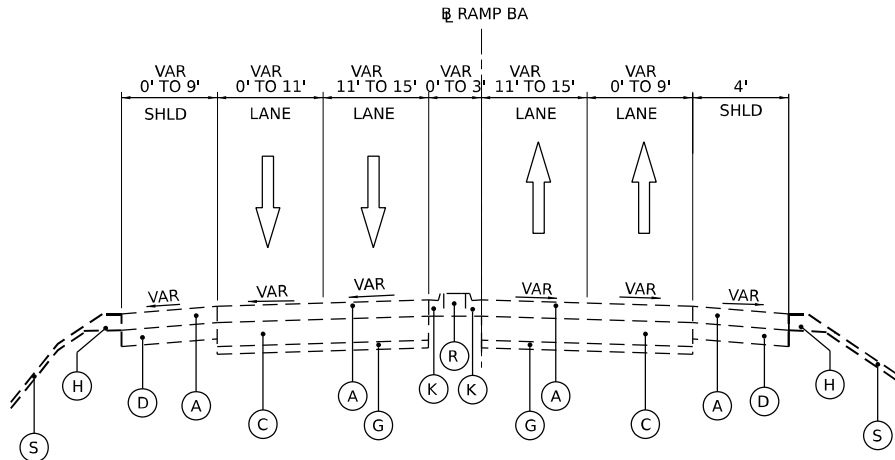


EXISTING RAMP BA TYPICAL SECTION

RAMP BA - STA 1+11 TO STA 6+73

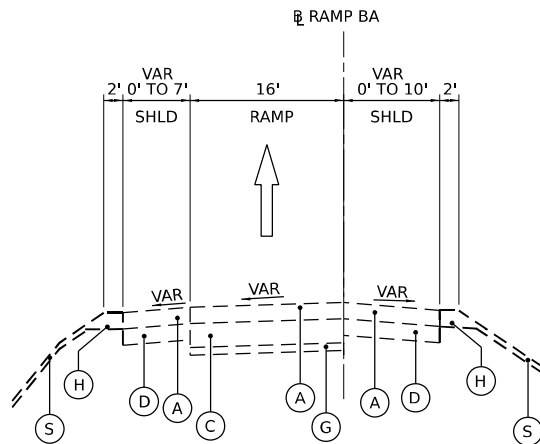

EXISTING RAMP BA TYPICAL SECTION

RAMP BA - STA 11+30 TO STA 26+80

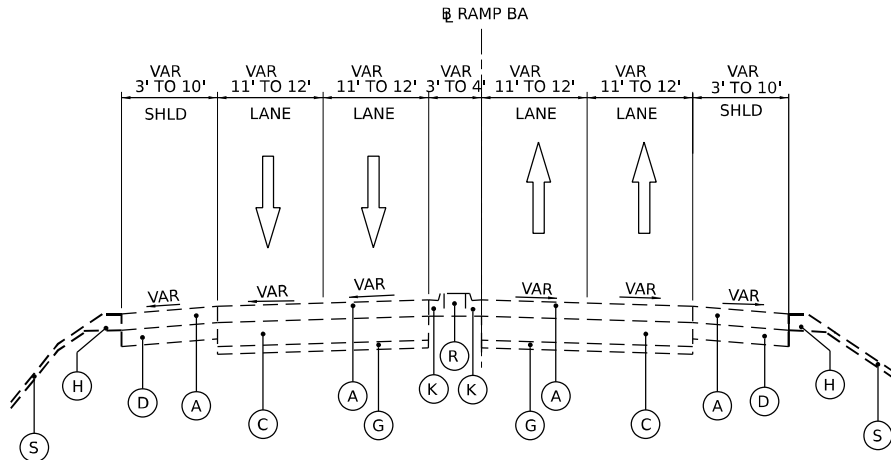

EXISTING RAMP BA TYPICAL SECTION

RAMP BA - STA 26+80 TO STA 42+04.49

NOTES:

- EXISTING PAVEMENT INFORMATION DETAILED PER IDOT AS-BUILT PLANS AND AVAILABLE PAVEMENT CORES. EXISTING PAVEMENT IN FIELD MAY VARY FROM INFORMATION SHOWN IN THE PLANS.
- EXISTING RAMP TYPICAL SECTIONS ARE BASED ON EXISTING RAMP ALIGNMENTS. SEE EXISTING ALIGNMENT, TIES AND BENCHMARKS SHEETS.



WSP USA Inc.
30 N. LA SALLE STREET
SUITE 4200
CHICAGO, IL 60602
TEL: (312) 782-8150

USER NAME	= donahuek1
DESIGNED	- HA
DRAWN	- HA
CHECKED	- KSD
DATE	- 4/25/2025
PLOT SCALE	= 20,000' / in.
PLOT DATE	= 6/10/2025


REVISED	-
REVISED	-
REVISED	-
REVISED	-

STATE OF ILLINOIS
DEPARTMENT OF TRANSPORTATION

**TYPICAL SECTIONS
EXISTING CENTER STREET RAMPS**


SCALE: N.T.S. SHEET 4 OF 13 SHEETS STA. TO STA.

F.A.I. RTE.	SECTION	COUNTY	TOTAL SHEETS	SHEET NO.
80	FAI 80 21 INTERCHANGE	WILL	1209	51
CONTRACT NO. 62R22				
ILLINOIS FED. AID PROJECT				

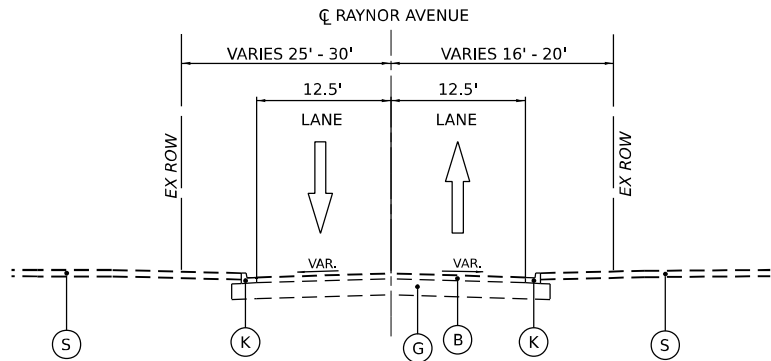


EXISTING RAYNOR AVENUE TYPICAL SECTION

STA 1000+36.60 TO 1002+36.61

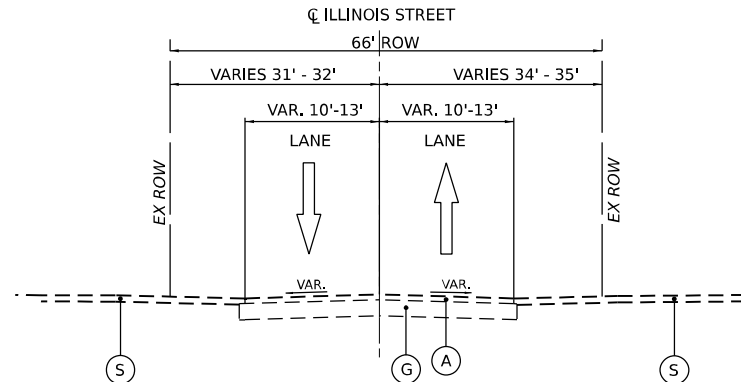


EXISTING ILLINOIS STREET TYPICAL SECTION

STA 900+00.00 TO 902+53.52

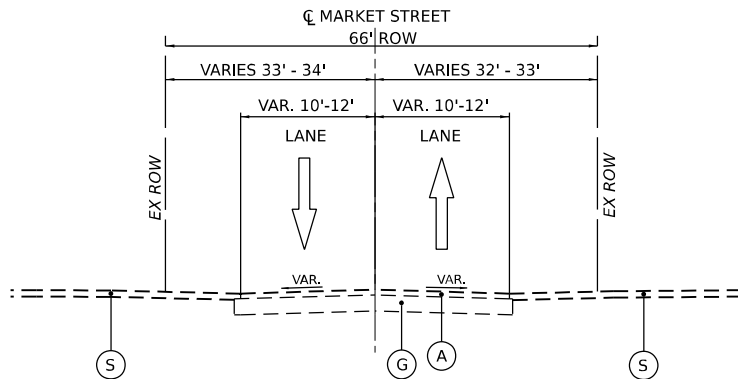

EXISTING MARKET STREET TYPICAL SECTION

STA 800+00.00 TO 803+36.89

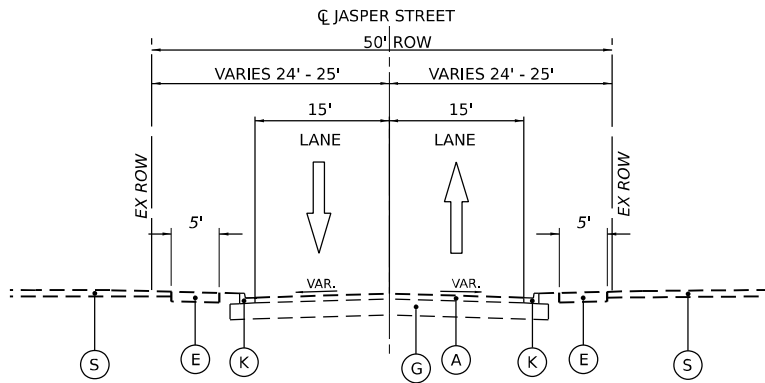

EXISTING JASPER STREET TYPICAL SECTION

STA 86+03.84 TO 88+49.71

EXISTING LEGEND

- (A) HOT-MIX ASPHALT PAVEMENT, 4"
- (B) HOT-MIX ASPHALT PAVEMENT, 5"
- (C) P.C.C. PAVEMENT, 10"
- (D) HMA SHOULDER, 8"
- (E) PCC SIDEWALK
- (F) TEMPORARY PAVEMENT
- (G) SUB-BASE GRANULAR MATERIAL
- (H) AGGREGATE SHOULDER
- (I) PIPE UNDERRAIN
- (J) CABLE BARRIER
- (K) CONCRETE CURB AND GUTTER
- (L) GUARDRAIL
- (M) 2" SMA OVERLAY
- (N) SINGLE FACE CONCRETE BARRIER
- (O) CONTINUOUSLY REINFORCED PORTLAND CEMENT CONCRETE PAVEMENT 13"
- (P) HOT-MIX ASPHALT STABILIZED SUBBASE, 4"
- (Q) AGGREGATE SUBGRADE IMPROVEMENT 12"
- (R) CONCRETE MEDIAN
- (S) GROUND SURFACE (ASSUMED EXISTING 6" TOPSOIL DEPTH)

NOTES:

- EXISTING PAVEMENT INFORMATION DETAILED PER IDOT AS-BUILT PLANS AND AVAILABLE PAVEMENT CORES. EXISTING PAVEMENT IN FIELD MAY VARY FROM INFORMATION SHOWN IN THE PLANS.
- EXISTING RAMP TYPICAL SECTIONS ARE BASED ON EXISTING RAMP ALIGNMENTS. SEE EXISTING ALIGNMENT, TIES AND BENCHMARKS SHEETS.

MODEL: Default
FILE NAME: p:\transystems-pw\hntb\comtransyscorp-pw\hosted\Documents\Projects_2018\CH401\401180022\03-WSP\CAD\62R22-INT-4 [Center]\Streets\CL\WID\62R22-shr-typical.dgn



WSP USA Inc.
30 N. LASALLE STREET
SUITE 4200
CHICAGO, IL 60602
TEL: (312) 782-8150

USER NAME	= donahuek1	DESIGNED	- HA	REVISED	-
DRAWN	- HA	REVISIONS	-	REVISIONS	-
PLOT SCALE	= 20,000' / in.	CHECKED	- KSD	REVISIONS	-
PLOT DATE	= 4/22/2025	DATE	- 4/25/2025	REVISIONS	-


STATE OF ILLINOIS
DEPARTMENT OF TRANSPORTATION

TYPICAL SECTIONS EXISTING LOCAL ROADS

SCALE: N.T.S. SHEET 5 OF 13 SHEETS STA. TO STA.


F.A.I. RTE.	SECTION	COUNTY	TOTAL SHEETS	SHEET NO.
80	FAI 80 21 INTERCHANGE	WILL	1209	52
CONTRACT NO. 62R22				
ILLINOIS FED. AID PROJECT				

Model: Default
File Name: p:\projects\trans\transcorp\ppl\hatched\Documents\Projects_2018\CH4001401180022\03-MS9\CAD\62R22-INT-4 (Center)\Streets\CLW\ID162R22-shr-typical.dgn

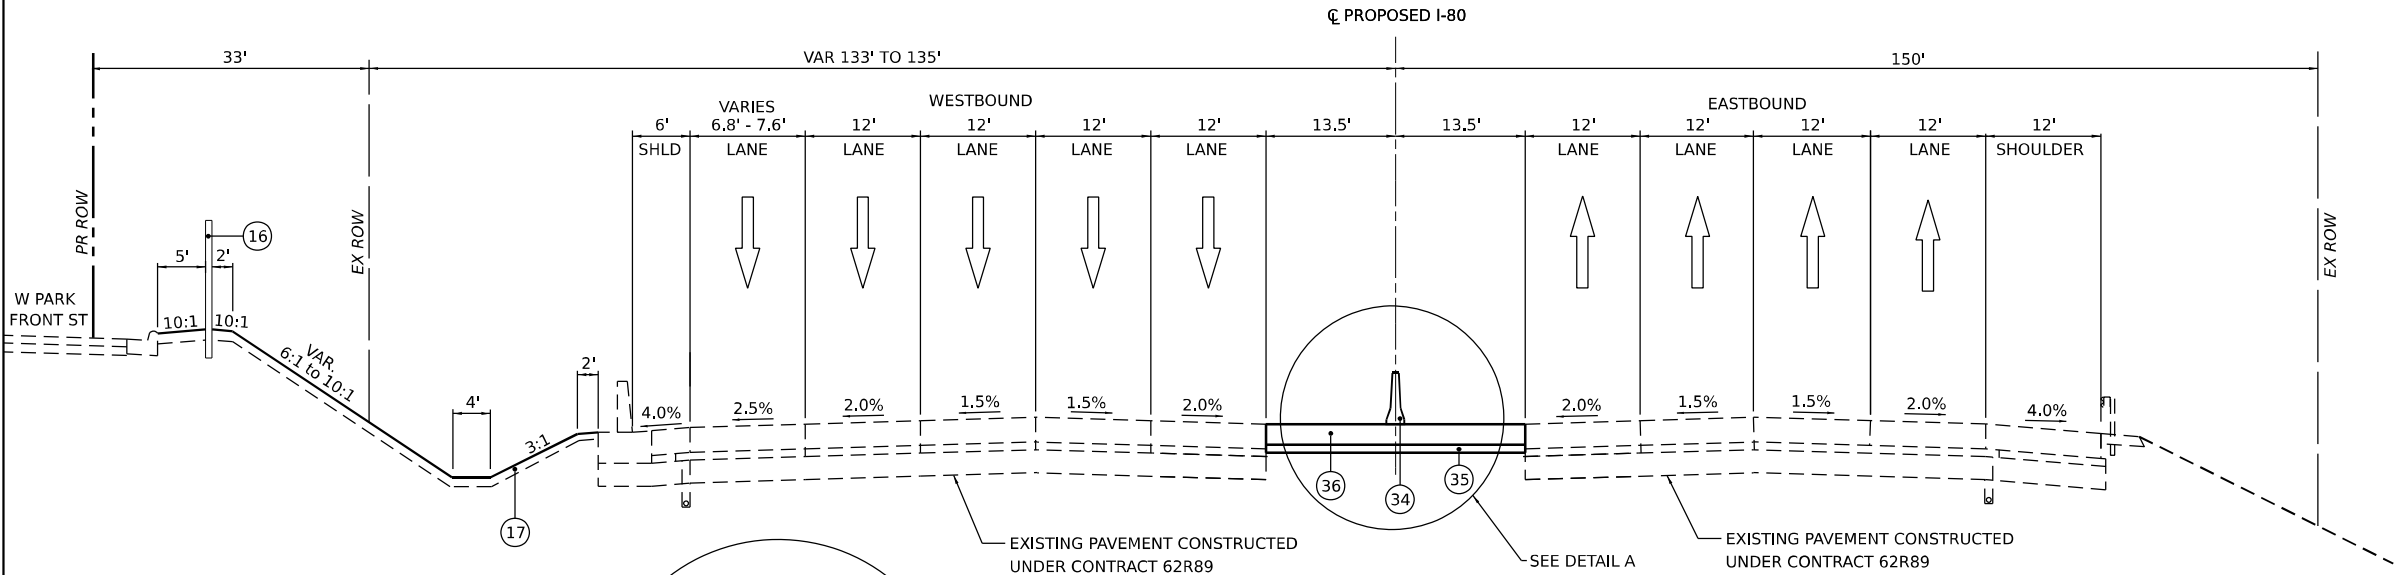

PROPOSED I-80 TYPICAL SECTION

PR I-80 STA. 631+50.00 TO STA. 634+50.00

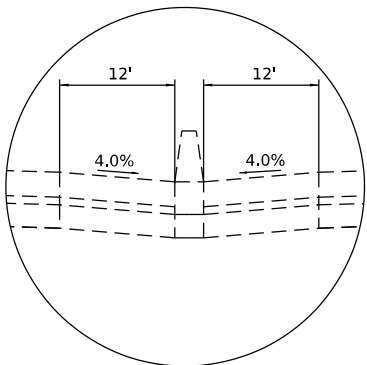


DETAIL A

EXISTING INSIDE SHOULDER AND CONCRETE MEDIAN BARRIER
PR I-80 STA 631+50.00 TO STA 632+00.00


TEMPORARY LEGEND

- 34 TEMPORARY CONCRETE BARRIER (TO REMAIN PERMANENTLY)
- 35 SUBBASE GRANULAR MATERIAL, TYPE B 4"
- 36 TEMPORARY PAVEMENT

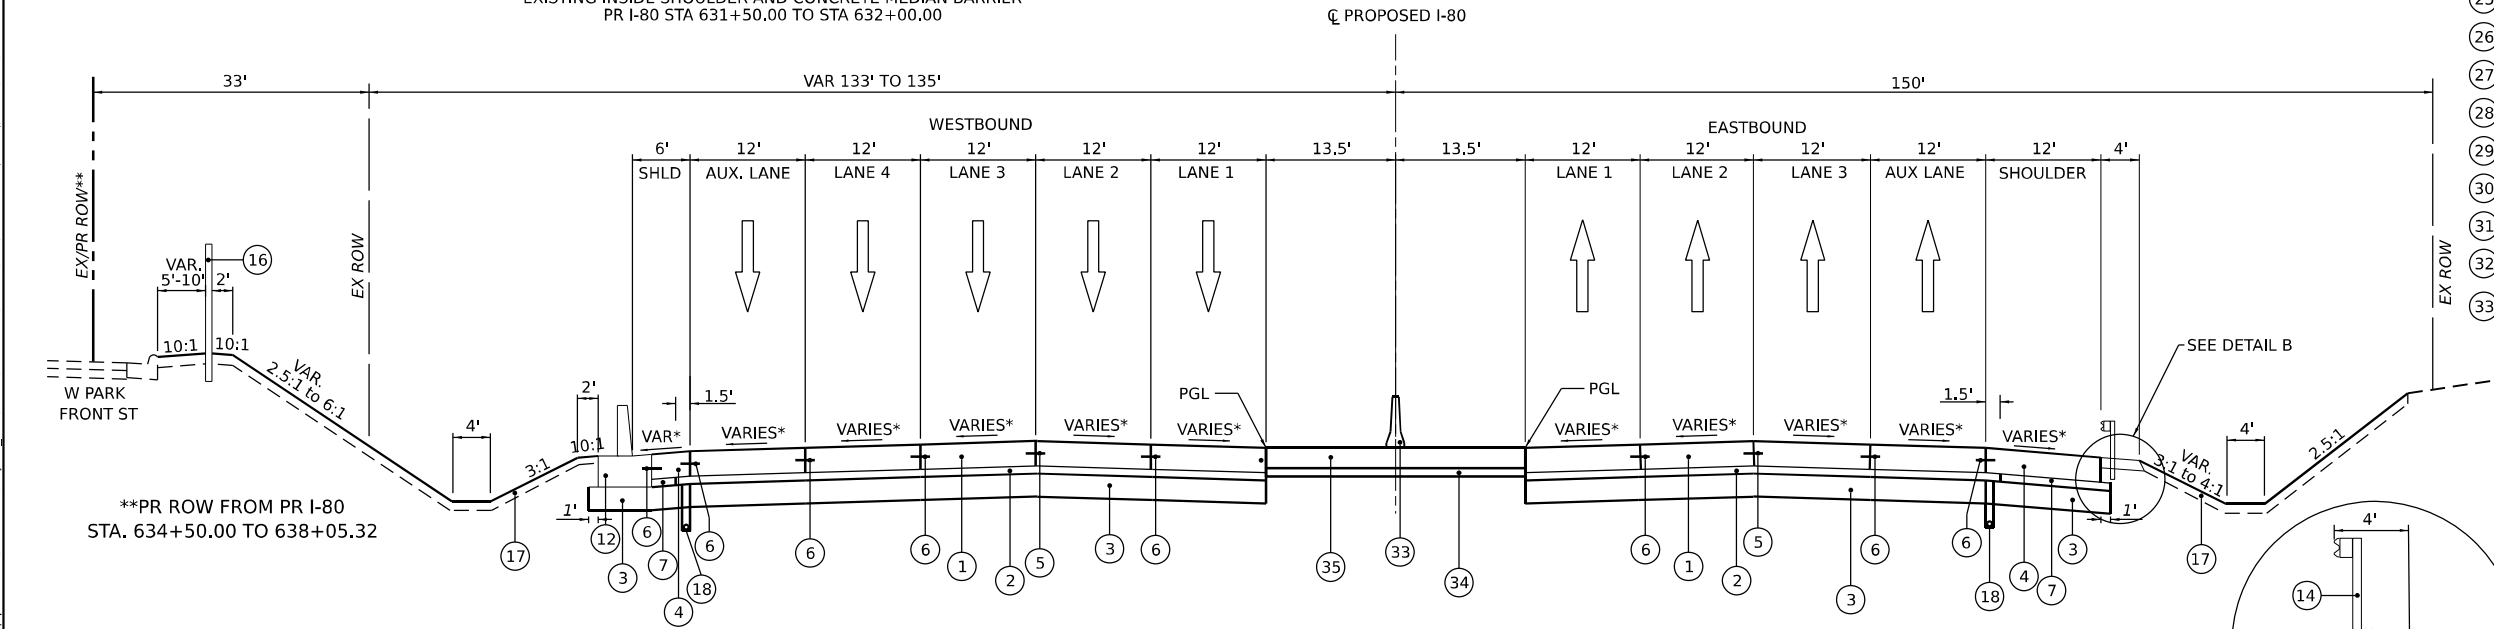

PROPOSED I-80 TYPICAL SECTION

PR I-80 STA. 634+50.00 TO STA. 638+00.00

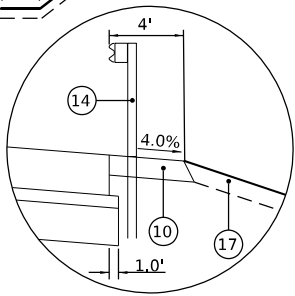

DETAIL B

PROPOSED LEGEND

- 1 CONTINUOUSLY REINFORCED PORTLAND CEMENT CONCRETE PAVEMENT 13"
- 2 HOT-MIX ASPHALT STABILIZED SUBBASE, 4"
- 3 AGGREGATE SUBGRADE IMPROVEMENT 12"
- 4 PORTLAND CEMENT CONCRETE SHOULDERS 13"
- 5 DOWEL BAR (INCLUDED IN THE COST OF THE PCC PAVEMENT OF PAVEMENT SPECIFIED)
- 6 TIE BAR (INCLUDED IN THE COST OF THE PCC PAVEMENT OF PAVEMENT SPECIFIED)
- 7 SUBBASE GRANULAR MATERIAL, TYPE C, 4"
- 8 PORTLAND CEMENT CONCRETE PAVEMENT 9" (JOINTED)
- 9 PORTLAND CEMENT CONCRETE SHOULDERS 9"
- 10 AGGREGATE SHOULDERS, TYPE B, 6"
- 11 CONCRETE MEDIAN SURFACE, 4"
- 12 CONCRETE BARRIER, SINGLE FACE, 44 INCH HEIGHT. SEE PLANS AND DETAILS FOR BARRIER BASE TYPE
- 13 CONCRETE BARRIER, DOUBLE FACE, 44 INCH HEIGHT. CONCRETE BARRIER BASE
- 14 STEEL PLATE BEAM GUARDRAIL, TYPE A, 6 FOOT POSTS
- 15 RETAINING WALL (SEE STRUCTURAL PLANS)
- 16 NOISE ABATEMENT WALL (SEE STRUCTURAL PLANS)
- 17 TOPSOIL EXCAVATION AND PLACEMENT
- 18 PIPE UNDERDRAIN, TYPE 2, 6"
- 19 COMBINATION CONCRETE CURB AND GUTTER, TYPE B-6.24
- 20 CONCRETE GUTTER, TYPE B
- 21 COMBINATION CONCRETE CURB AND GUTTER, TYPE B-6.12
- 22 HOT-MIX ASPHALT PAVEMENT (FULL-DEPTH), 10 1/2"
- 23 HOT-MIX ASPHALT SURFACE COURSE, IL-9.5, MIX "D", N50, 1 1/2"
- 24 HOT-MIX ASPHALT BINDER COURSE, IL-19.0, N50, 2 1/2"
- 25 SUBBASE GRANULAR MATERIAL, TYPE B
- 26 AGGREGATE BASE COURSE, TYPE B 4"
- 27 AGGREGATE BASE COURSE, TYPE B 6"
- 28 PORTLAND CEMENT CONCRETE SIDEWALK, 5"
- 29 AGGREGATE BASE COURSE, TYPE B 10"
- 30 HOT-MIX ASPHALT SHOULDERS, 10 1/2"
- 31 CONCRETE MEDIAN, TYPE SB-6.12
- 32 CORRUGATED CONCRETE MEDIAN SURFACE
- 33 POLYMERIZED HOT-MIX ASPHALT SURFACE COURSE, MIX "E", IL-9.5, N70, 2"

NOTES:

- 1. THE MAXIMUM ROLLOVER BETWEEN THE PAVEMENT SLOPE AND THE SHOULDER SLOPE IS 8%.
- * 2. SEE SUPERELEVATION TRANSITION SECTION SHEETS FOR CROSS SLOPE TRANSITION INFORMATION
- 3. SEE JOINTING AND ELEVATION PLANS FOR PAVEMENT JOINT DETAILS
- 4. FOR TEMPORARY PAVEMENT CROSS-SLOPE AND DETAILS, SEE TEMPORARY PAVEMENT DETAIL SHEETS

	WSP USA INC. 30 N. LA SALLE STREET SUITE 4200 CHICAGO, IL 60602 TEL: (312) 782-8150	USER NAME = donahuek1	DESIGNED - HA	REVISED -	STATE OF ILLINOIS DEPARTMENT OF TRANSPORTATION	TYPICAL SECTIONS PROPOSED I-80			F.A.I. RTE.	SECTION	COUNTY	TOTAL SHEETS	SHEET NO.
		DRAWN - HA	REVIS	REVIS					80	FAI 80 21 INTERCHANGE	WILL	1209	53
		PLOT SCALE = 20,000' / in.	CHECKED - KSD	REVISED -		SCALE: N.T.S. SHEET 6 OF 13 SHEETS STA. TO STA.			CONTRACT NO. 62R22				
		PLOT DATE = 6/10/2025	DATE - 4/25/2025	REVISED -					ILLINOIS FED. AID PROJECT				

PROPOSED LEGEND


- 1 CONTINUOUSLY REINFORCED PORTLAND CEMENT CONCRETE PAVEMENT 13"
- 2 HOT-MIX ASPHALT STABILIZED SUBBASE, 4"
- 3 AGGREGATE SUBGRADE IMPROVEMENT 12"
- 4 PORTLAND CEMENT CONCRETE SHOULDERS 13"
- 5 DOWEL BAR (INCLUDED IN THE COST OF THE PCC PAVEMENT OF PAVEMENT SPECIFIED)
- 6 TIE BAR (INCLUDED IN THE COST OF THE PCC PAVEMENT OF PAVEMENT SPECIFIED)
- 7 SUBBASE GRANULAR MATERIAL, TYPE C, 4"
- 8 PORTLAND CEMENT CONCRETE PAVEMENT 9" (JOINTED)
- 9 PORTLAND CEMENT CONCRETE SHOULDERS 9"
- 10 AGGREGATE SHOULDERS, TYPE B, 6"
- 11 CONCRETE MEDIAN SURFACE, 4"
- 12 CONCRETE BARRIER, SINGLE FACE, 44 INCH HEIGHT. SEE PLANS AND DETAILS FOR BARRIER BASE TYPE
- 13 CONCRETE BARRIER, DOUBLE FACE, 44 INCH HEIGHT. CONCRETE BARRIER BASE
- 14 STEEL PLATE BEAM GUARDRAIL, TYPE A, 6 FOOT POSTS
- 15 RETAINING WALL (SEE STRUCTURAL PLANS)
- 16 NOISE ABATEMENT WALL (SEE STRUCTURAL PLANS)
- 17 TOPSOIL EXCAVATION AND PLACEMENT
- 18 PIPE UNDERDRAIN, TYPE 2, 6"
- 19 COMBINATION CONCRETE CURB AND GUTTER, TYPE B-6.24
- 20 CONCRETE GUTTER, TYPE B
- 21 COMBINATION CONCRETE CURB AND GUTTER, TYPE B-6.12
- 22 HOT-MIX ASPHALT PAVEMENT (FULL-DEPTH), 10 1/2"
- 23 HOT-MIX ASPHALT SURFACE COURSE, IL-9.5, MIX "D", N50, 1 1/2"
- 24 HOT-MIX ASPHALT BINDER COURSE, IL-19.0, N50, 2 1/2"
- 25 SUBBASE GRANULAR MATERIAL, TYPE B
- 26 AGGREGATE BASE COURSE, TYPE B 4"
- 27 AGGREGATE BASE COURSE, TYPE B 6"
- 28 PORTLAND CEMENT CONCRETE SIDEWALK, 5"
- 29 AGGREGATE BASE COURSE, TYPE B 10"
- 30 HOT-MIX ASPHALT SHOULDERS, 10 1/2"
- 31 CONCRETE MEDIAN, TYPE SB-6.12
- 32 CORRUGATED CONCRETE MEDIAN SURFACE
- 33 POLYMERIZED HOT-MIX ASPHALT SURFACE COURSE, MIX "E", IL-9.5, N70, 2"

NOTES:

- 1. THE MAXIMUM ROLLOVER BETWEEN THE PAVEMENT SLOPE AND THE SHOULDER SLOPE IS 8%.
- * 2. SEE SUPERELEVATION TRANSITION SECTION SHEETS FOR CROSS SLOPE TRANSITION INFORMATION
- 3. SEE JOINTING AND ELEVATION PLANS FOR PAVEMENT JOINT DETAILS


PROPOSED I-80 TYPICAL SECTION

PR I-80 STA. 638+00.00 TO STA. 641+23.30

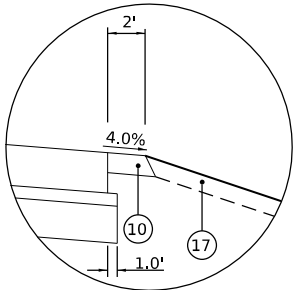

DETAIL A

TYPICAL AGGREGATE SHOULDER SECTION


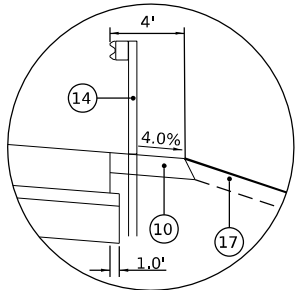


DETAIL B


STEEL PLATE BEAM GUARDRAIL
EB PR I-80 STA 638+73.79 TO STA 641+38.51

PROPOSED I-80 TYPICAL SECTION

PR I-80 STA. 641+23.30 TO STA. 18+88.68

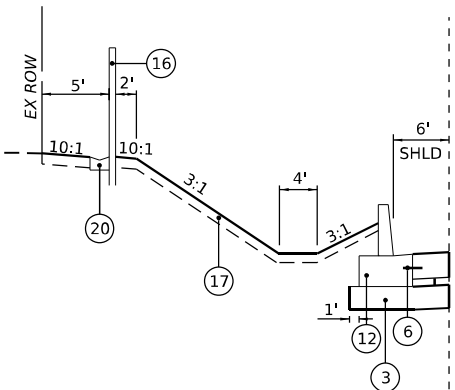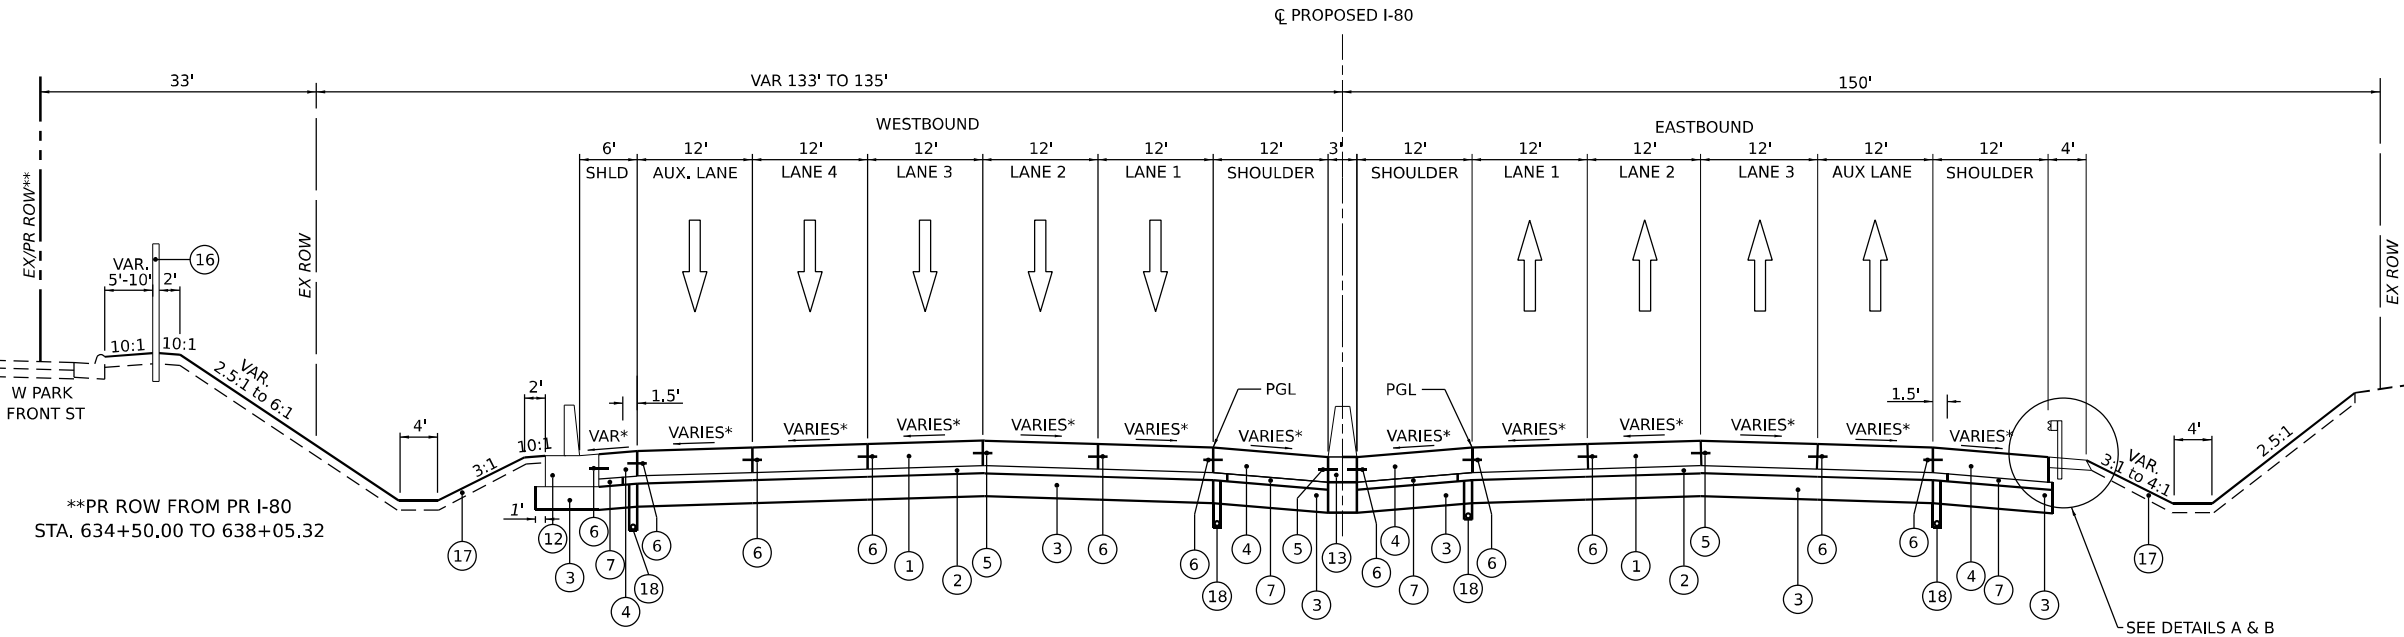

SINGLE FACE CONCRETE BARRIER SECTION
PR I-80 STA 641+23.30 TO STA 10+53.73

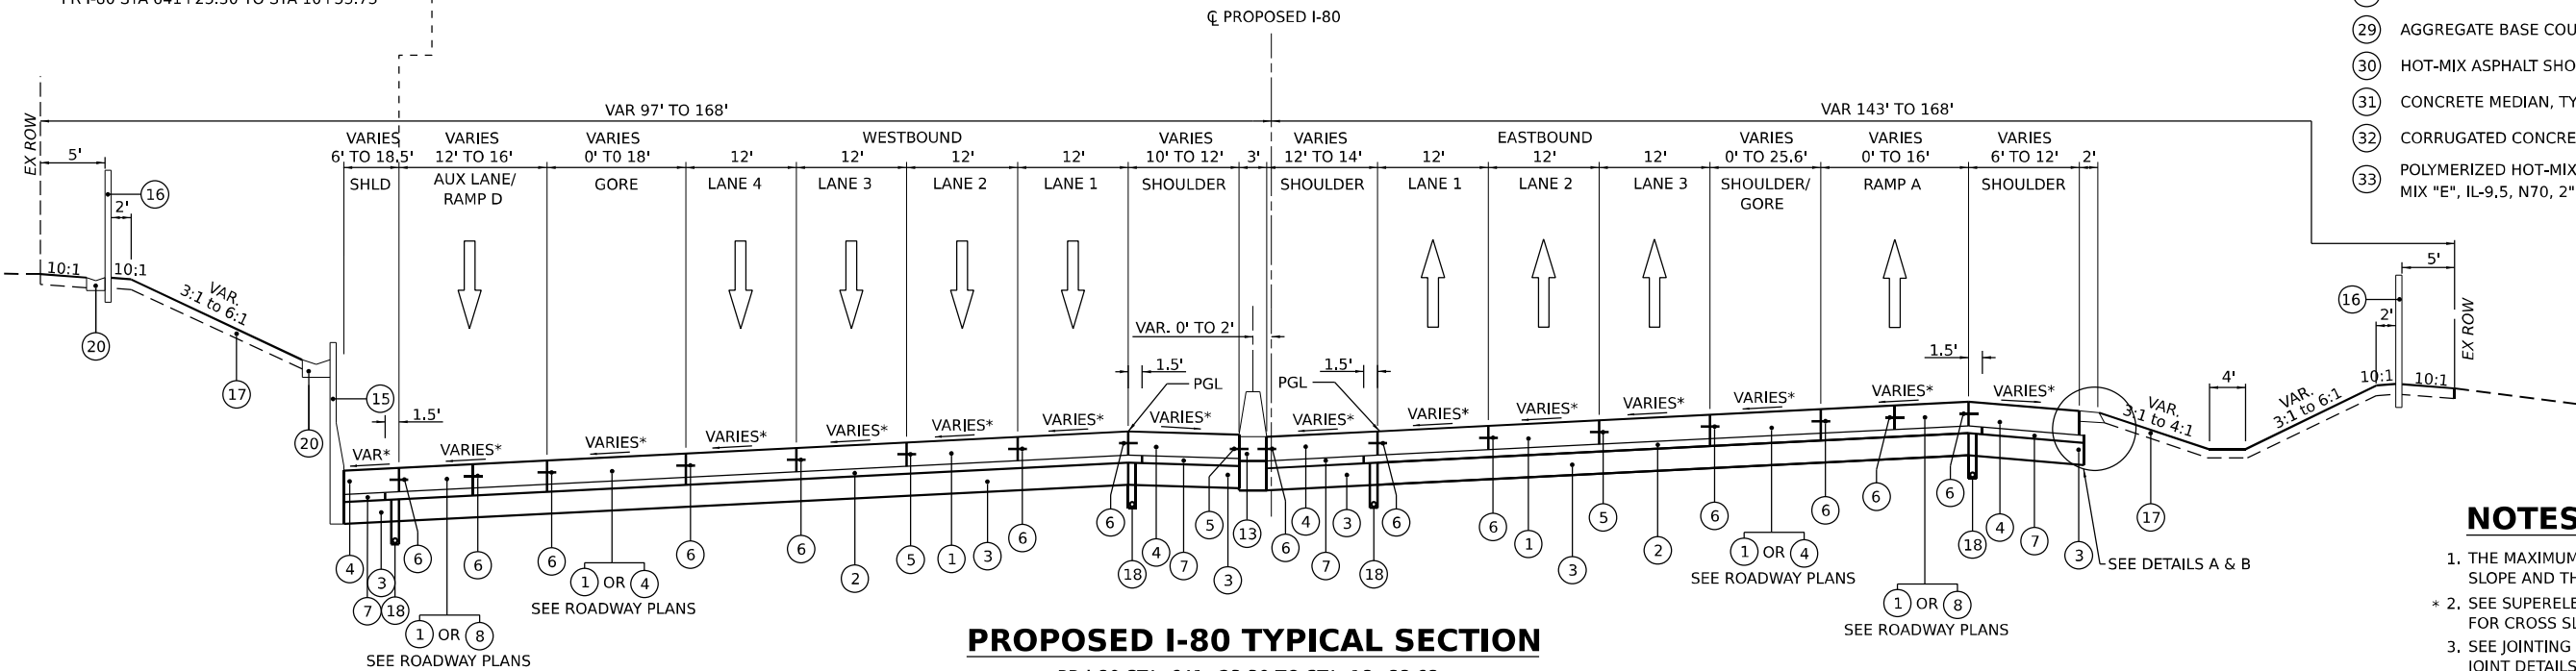

MODEL: Default
FILE NAME: p:\transystems-pw-bentley.com\transys\corp-pw\hosted\Documents\Projects_2018\CH401\401180022\03-MS9\CAD\62R22-INT-4 (Center)\Sheets\CLM\ID12R22-shr-typical.dgn



WSP USA INC.
30 N. LASALLE STREET
SUITE 4200
CHICAGO, IL 60602
TEL: (312) 782-9150

USER NAME	= donahuek1
DESIGNED	- HA
DRAWN	- HA
CHECKED	- KSD
DATE	- 4/25/2025
PLOT SCALE	= 20,000' / in.
PLOT DATE	= 6/10/2025

REVISED	-
REVISED	-
REVISED	-
REVISED	-








STATE OF ILLINOIS
DEPARTMENT OF TRANSPORTATION

TYPICAL SECTIONS
PROPOSED I-80


SCALE: N.T.S. SHEET 7 OF 13 SHEETS STA. TO STA.

F.A.I. RTE.	SECTION	COUNTY	TOTAL SHEETS	SHEET NO.
80	FAI 80 21 INTERCHANGE	WILL	1209	54
CONTRACT NO. 62R22				
ILLINOIS FED. AID PROJECT				

Model: Default
File Name: p:\trans\stone-pw-bentley.com\trans\corp-pw-hosted\Documents\Projects_2018\CH4001401180022\03-WSP\CD\62R22-INT-4 [Center]\Sheets\CH400140118022-shr-typical.dgn

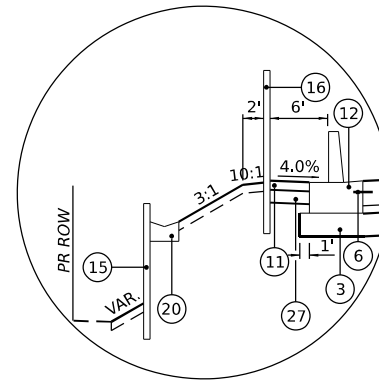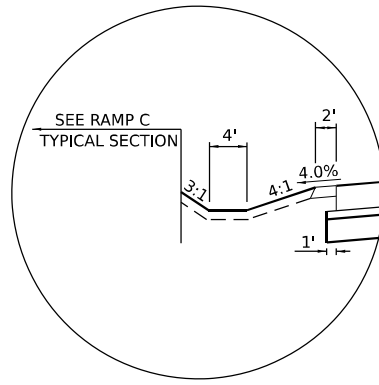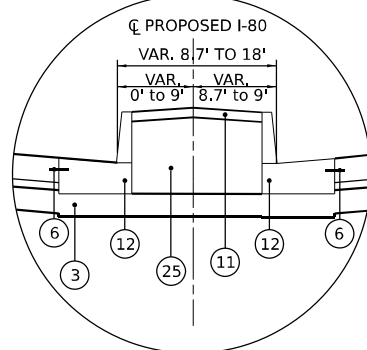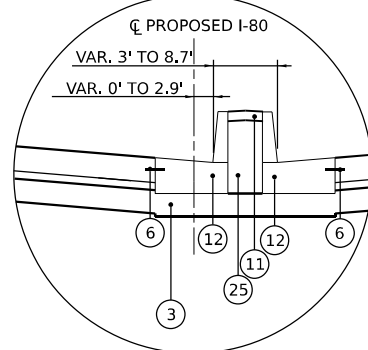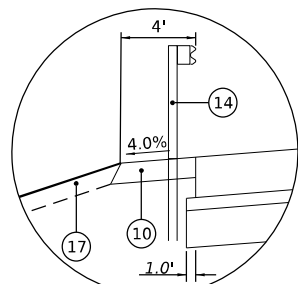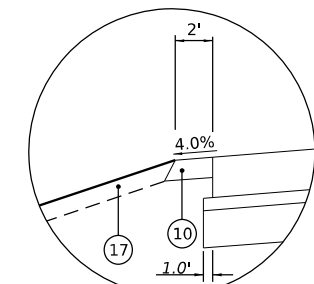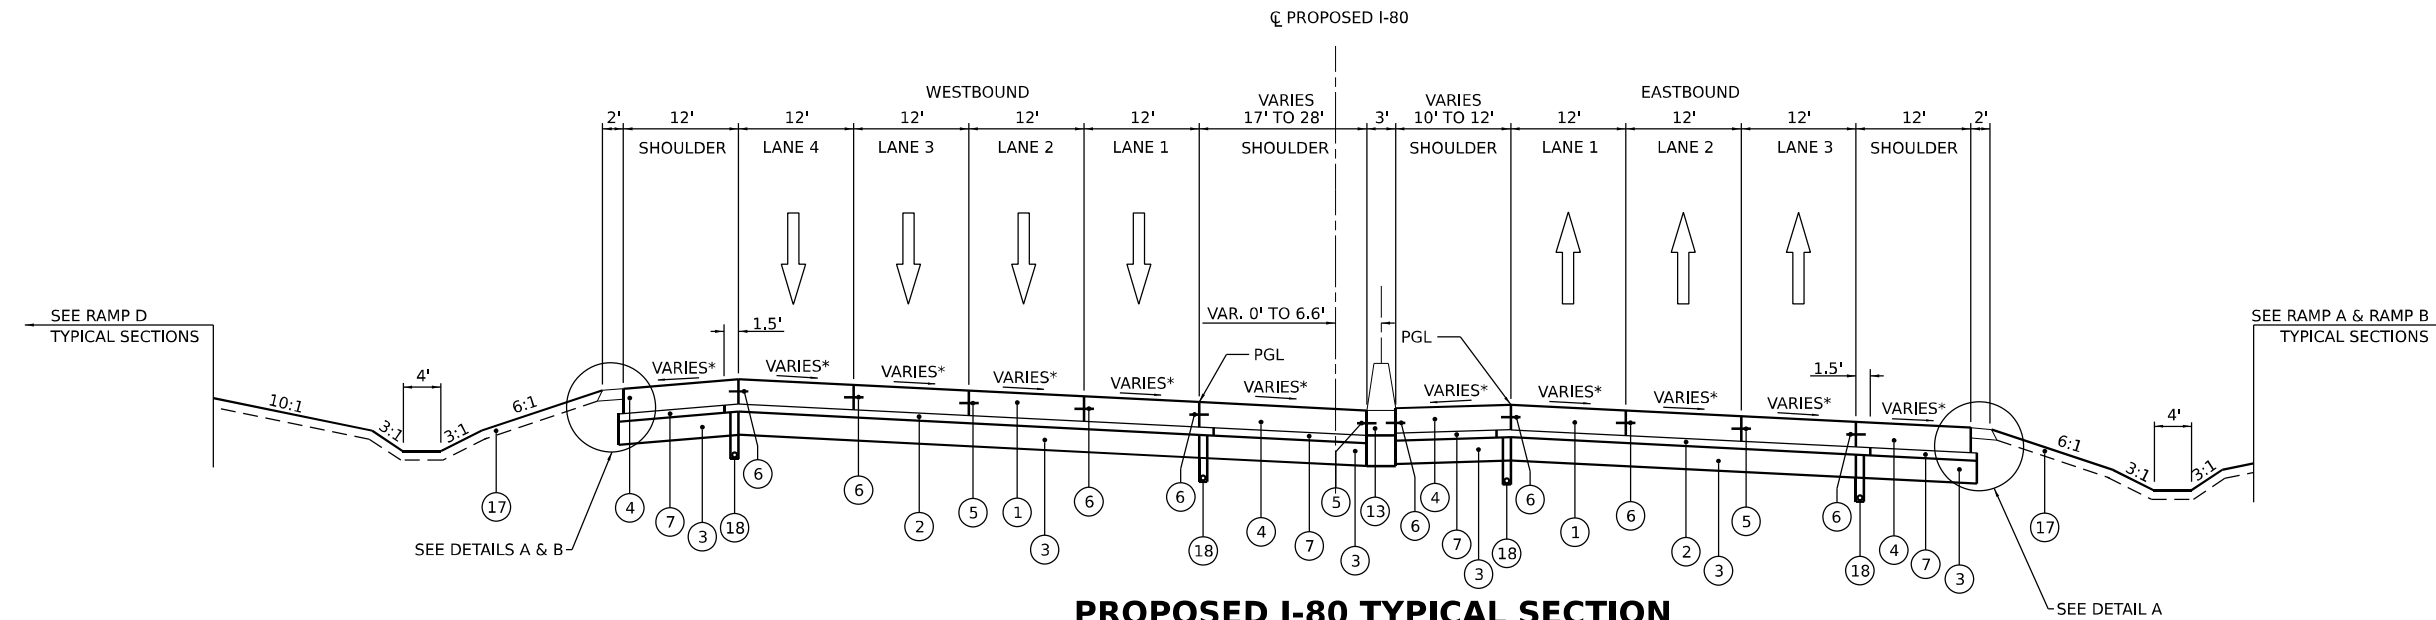

- ### PROPOSED LEGEND
1. CONTINUOUSLY REINFORCED PORTLAND CEMENT CONCRETE PAVEMENT 13"
 2. HOT-MIX ASPHALT STABILIZED SUBBASE, 4"
 3. AGGREGATE SUBGRADE IMPROVEMENT 12"
 4. PORTLAND CEMENT CONCRETE SHOULDERS 13"
 5. DOWEL BAR (INCLUDED IN THE COST OF THE PCC PAVEMENT OF PAVEMENT SPECIFIED)
 6. TIE BAR (INCLUDED IN THE COST OF THE PCC PAVEMENT OF PAVEMENT SPECIFIED)
 7. SUBBASE GRANULAR MATERIAL, TYPE C, 4"
 8. PORTLAND CEMENT CONCRETE PAVEMENT 9" (JOINTED)
 9. PORTLAND CEMENT CONCRETE SHOULDERS 9"
 10. AGGREGATE SHOULDERS, TYPE B, 6"
 11. CONCRETE MEDIAN SURFACE, 4"
 12. CONCRETE BARRIER, SINGLE FACE, 44 INCH HEIGHT. SEE PLANS AND DETAILS FOR BARRIER BASE TYPE
 13. CONCRETE BARRIER, DOUBLE FACE, 44 INCH HEIGHT. CONCRETE BARRIER BASE
 14. STEEL PLATE BEAM GUARDRAIL, TYPE A, 6 FOOT POSTS
 15. RETAINING WALL (SEE STRUCTURAL PLANS)
 16. NOISE ABATEMENT WALL (SEE STRUCTURAL PLANS)
 17. TOPSOIL EXCAVATION AND PLACEMENT
 18. PIPE UNDERDRAIN, TYPE 2, 6"
 19. COMBINATION CONCRETE CURB AND GUTTER, TYPE B-6.24
 20. CONCRETE GUTTER, TYPE B
 21. COMBINATION CONCRETE CURB AND GUTTER, TYPE B-6.12
 22. HOT-MIX ASPHALT PAVEMENT (FULL-DEPTH), 10 1/2"
 23. HOT-MIX ASPHALT SURFACE COURSE, IL-9.5, MIX "D", N50, 1 1/2"
 24. HOT-MIX ASPHALT BINDER COURSE, IL-19.0, N50, 2 1/2"
 25. SUBBASE GRANULAR MATERIAL, TYPE B
 26. AGGREGATE BASE COURSE, TYPE B 4"
 27. AGGREGATE BASE COURSE, TYPE B 6"
 28. PORTLAND CEMENT CONCRETE SIDEWALK, 5"
 29. AGGREGATE BASE COURSE, TYPE B 10"
 30. HOT-MIX ASPHALT SHOULDERS, 10 1/2"
 31. CONCRETE MEDIAN, TYPE SB-6.12
 32. CORRUGATED CONCRETE MEDIAN SURFACE

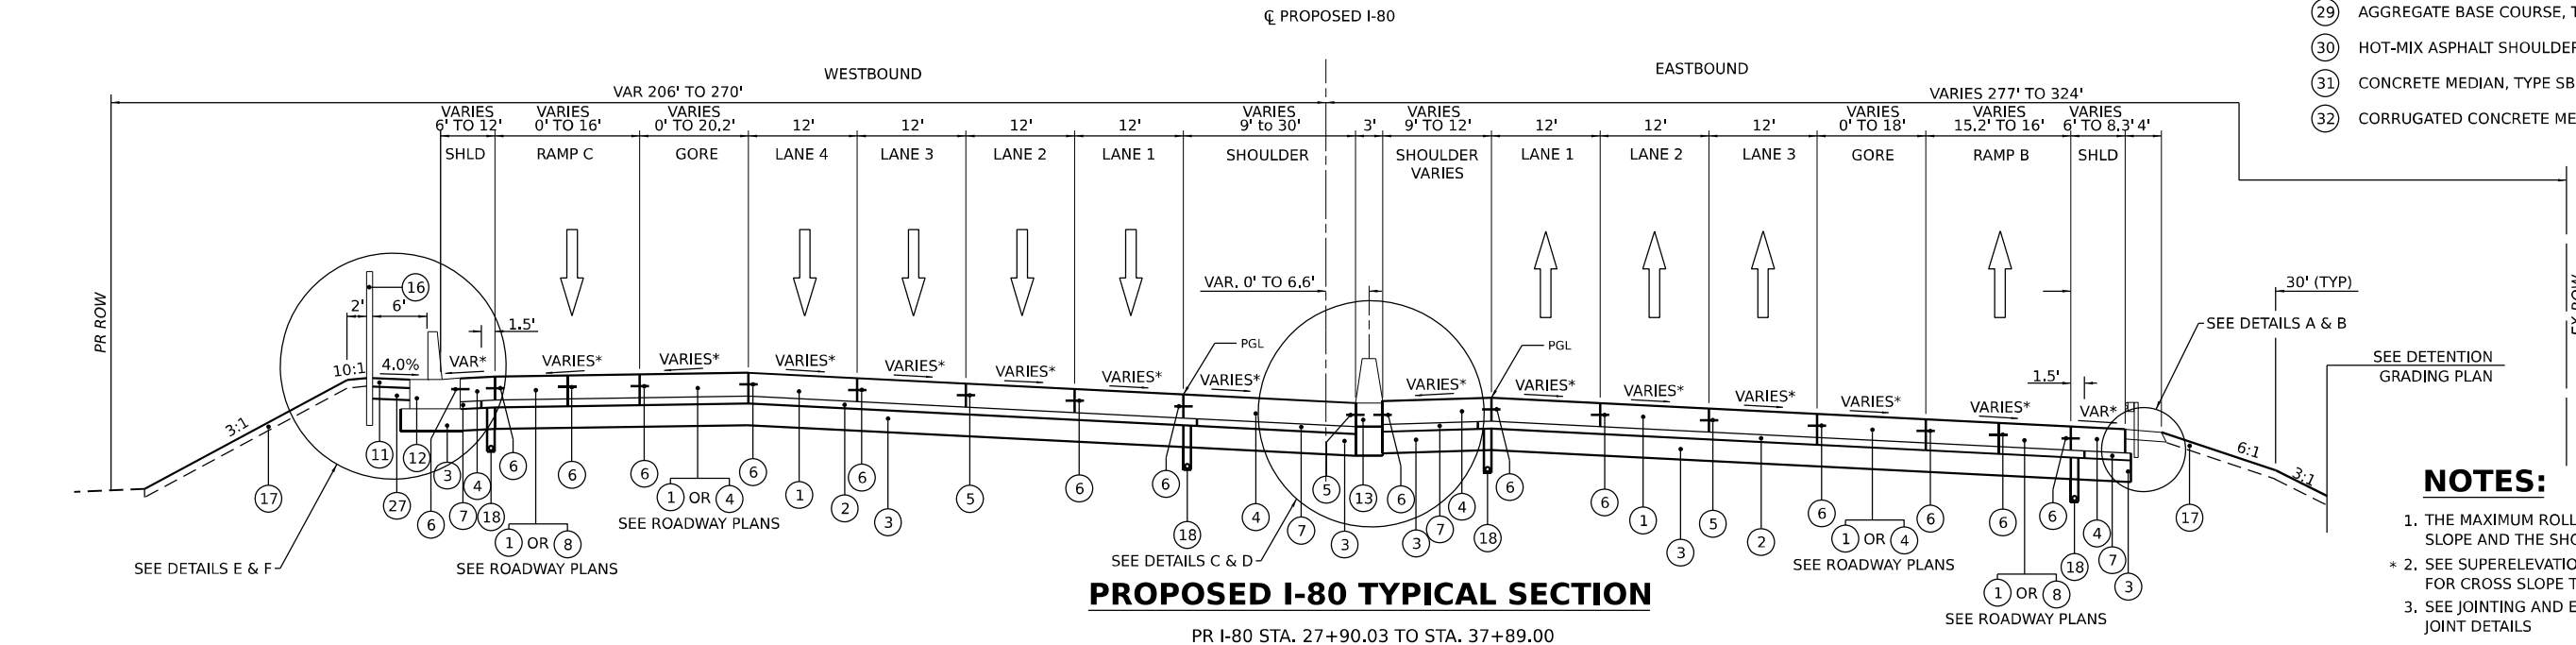

NOTES:

1. THE MAXIMUM ROLLOVER BETWEEN THE PAVEMENT SLOPE AND THE SHOULDER SLOPE IS 8%.
- * 2. SEE SUPERELEVATION TRANSITION SECTION SHEETS FOR CROSS SLOPE TRANSITION INFORMATION
3. SEE JOINTING AND ELEVATION PLANS FOR PAVEMENT JOINT DETAILS



WSP USA INC.
30 N. LA SALLE STREET
SUITE 4200
CHICAGO, IL 60602
TEL: (312) 782-8150

USER NAME	= donahuek1
DESIGNED	- HA
DRAWN	- HA
CHECKED	- KSD
DATE	- 4/25/2025
PLOT SCALE	= 20,000' / in.
PLOT DATE	= 4/22/2025












REVISED	-
REVISED	-
REVISED	-
REVISED	-

STATE OF ILLINOIS
DEPARTMENT OF TRANSPORTATION

TYPICAL SECTIONS
PROPOSED I-80

SCALE: N.T.S. SHEET 8 OF 13 SHEETS STA. TO STA.

F.A.I. RTE.	SECTION	COUNTY	TOTAL SHEETS	SHEET NO.
80	FAI 80 21 INTERCHANGE	WILL	1209	55
CONTRACT NO. 62R22				
ILLINOIS FED. AID PROJECT				

           

- 1 CONTINUOUSLY REINFORCED PORTLAND CEMENT CONCRETE PAVEMENT 13"
- 2 HOT-MIX ASPHALT STABILIZED SUBBASE, 4"
- 3 AGGREGATE SUBGRADE IMPROVEMENT 12"
- 4 PORTLAND CEMENT CONCRETE SHOULDERS 13"
- 5 DOWEL BAR (INCLUDED IN THE COST OF THE PCC PAVEMENT OF PAVEMENT SPECIFIED)
- 6 TIE BAR (INCLUDED IN THE COST OF THE PCC PAVEMENT OF PAVEMENT SPECIFIED)
- 7 SUBBASE GRANULAR MATERIAL, TYPE C, 4"
- 8 PORTLAND CEMENT CONCRETE PAVEMENT 9" (JOINTED)
- 9 PORTLAND CEMENT CONCRETE SHOULDERS 9"
- 10 AGGREGATE SHOULDERS, TYPE B, 6"
- 11 CONCRETE MEDIAN SURFACE, 4"
- 12 CONCRETE BARRIER, SINGLE FACE, 44 INCH HEIGHT. SEE PLANS AND DETAILS FOR BARRIER BASE TYPE
- 13 CONCRETE BARRIER, DOUBLE FACE, 44 INCH HEIGHT, CONCRETE BARRIER BASE
- 14 STEEL PLATE BEAM GUARDRAIL, TYPE A, 6 FOOT POSTS
- 15 RETAINING WALL (SEE STRUCTURAL PLANS)
- 16 NOISE ABATEMENT WALL (SEE STRUCTURAL PLANS)
- 17 TOPSOIL EXCAVATION AND PLACEMENT
- 18 PIPE UNDERDRAIN, TYPE 2, 6"
- 19 COMBINATION CONCRETE CURB AND GUTTER, TYPE B-6.24
- 20 CONCRETE GUTTER, TYPE B
- 21 COMBINATION CONCRETE CURB AND GUTTER, TYPE B-6.12
- 22 HOT-MIX ASPHALT PAVEMENT (FULL-DEPTH), 10 1/2"
- 23 HOT-MIX ASPHALT SURFACE COURSE, IL-9.5, MIX "D", N50, 1 1/2"
- 24 HOT-MIX ASPHALT BINDER COURSE, IL-19.0, N50, 2 1/2"
- 25 SUBBASE GRANULAR MATERIAL, TYPE B
- 26 AGGREGATE BASE COURSE, TYPE B 4"
- 27 AGGREGATE BASE COURSE, TYPE B 6"
- 28 PORTLAND CEMENT CONCRETE SIDEWALK, 5"
- 29 AGGREGATE BASE COURSE, TYPE B 10"
- 30 HOT-MIX ASPHALT SHOULDERS, 10 1/2"
- 31 CONCRETE MEDIAN, TYPE SB-6.12
- 32 CORRUGATED CONCRETE MEDIAN SURFACE

1. THE MAXIMUM ROLLOVER BETWEEN THE PAVEMENT SLOPE AND THE SHOULDER SLOPE IS 8%.
2. SEE SUPERELEVATION TRANSITION SECTION SHEETS FOR CROSS SLOPE TRANSITION INFORMATION.
3. SEE JOINTING AND ELEVATION PLANS FOR PAVEMENT JOINT DETAILS
4. PIPE UNDERDRAINS FOR RAMP PAVEMENT SHALL BE PLACED UNDER THE LOW SIDE SHOULDER ONLY


- 1 CONTINUOUSLY REINFORCED PORTLAND CEMENT CONCRETE PAVEMENT 13"
- 2 HOT-MIX ASPHALT STABILIZED SUBBASE, 4"
- 3 AGGREGATE SUBGRADE IMPROVEMENT 12"
- 4 PORTLAND CEMENT CONCRETE SHOULDERS 13"
- 5 DOWEL BAR (INCLUDED IN THE COST OF THE PCC PAVEMENT OF PAVEMENT SPECIFIED)
- 6 TIE BAR (INCLUDED IN THE COST OF THE PCC PAVEMENT OF PAVEMENT SPECIFIED)
- 7 SUBBASE GRANULAR MATERIAL, TYPE C, 4"
- 8 PORTLAND CEMENT CONCRETE PAVEMENT 9" (JOINTED)
- 9 PORTLAND CEMENT CONCRETE SHOULDERS 9"
- 10 AGGREGATE SHOULDERS, TYPE B, 6"
- 11 CONCRETE MEDIAN SURFACE, 4"
- 12 CONCRETE BARRIER, SINGLE FACE, 44 INCH HEIGHT. SEE PLANS AND DETAILS FOR BARRIER BASE TYPE
- 13 CONCRETE BARRIER, DOUBLE FACE, 44 INCH HEIGHT. CONCRETE BARRIER BASE
- 14 STEEL PLATE BEAM GUARDRAIL, TYPE A, 6 FOOT POSTS
- 15 RETAINING WALL (SEE STRUCTURAL PLANS)
- 16 NOISE ABATEMENT WALL (SEE STRUCTURAL PLANS)
- 17 TOPSOIL EXCAVATION AND PLACEMENT
- 18 PIPE UNDERDRAIN, TYPE 2, 6"
- 19 COMBINATION CONCRETE CURB AND GUTTER, TYPE B-6,24
- 20 CONCRETE GUTTER, TYPE B
- 21 COMBINATION CONCRETE CURB AND GUTTER, TYPE B-6,12
- 22 HOT-MIX ASPHALT PAVEMENT (FULL-DEPTH), 10 1/2"
- 23 HOT-MIX ASPHALT SURFACE COURSE, IL-9.5, MIX "D", N50, 1 1/2"
- 24 HOT-MIX ASPHALT BINDER COURSE, IL-19.0, N50, 2 1/2"
- 25 SUBBASE GRANULAR MATERIAL, TYPE B
- 26 AGGREGATE BASE COURSE, TYPE B 4"
- 27 AGGREGATE BASE COURSE, TYPE B 6"
- 28 PORTLAND CEMENT CONCRETE SIDEWALK, 5"
- 29 AGGREGATE BASE COURSE, TYPE B 10"
- 30 HOT-MIX ASPHALT SHOULDERS, 10 1/2"
- 31 CONCRETE MEDIAN, TYPE SB-6,12
- 32 CORRUGATED CONCRETE MEDIAN SURFACE
- 33 POLYMERIZED HOT-MIX ASPHALT SURFACE COURSE, MIX "E", IL-9.5, N70, 2"

1. THE MAXIMUM ROLLOVER BETWEEN THE PAVEMENT SLOPE AND THE SHOULDER SLOPE IS 8%.
- * 2. SEE SUPERELEVATION TRANSITION SECTION SHEETS FOR CROSS SLOPE TRANSITION INFORMATION
3. SEE JOINTING AND ELEVATION PLANS FOR PAVEMENT JOINT DETAILS




Plan view of a proposed four-lane divided highway with a center turn lane. The diagram shows a cross-section with a center street, two travel lanes in each direction (12' wide), and 8' wide shoulders. Variable width sections (VAR.) are indicated for the center turn lane (3' to 4') and the shoulders (VARIES*). Arrows indicate traffic flow: down for the left side and up for the right side. Section markers 33 are shown at the bottom.

STA 44+92.19 TO STA 52+23.39

 


Model: Default
File Name: p:\trans\systems-pw\hntb\com\trans\corp-pw\hosted\Documents\Projects_2018\CH4001401180022\03-WSP\CD\62R22-INT-4 (Center)\Streets\CL\WID\62R22-shr-typical.dgn

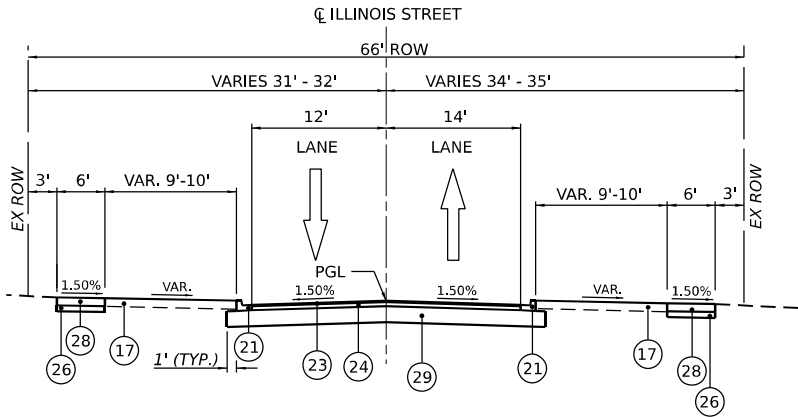


PROPOSED ILLINOIS STREET TYPICAL SECTION

STA 901+46.13 TO 902+53.52

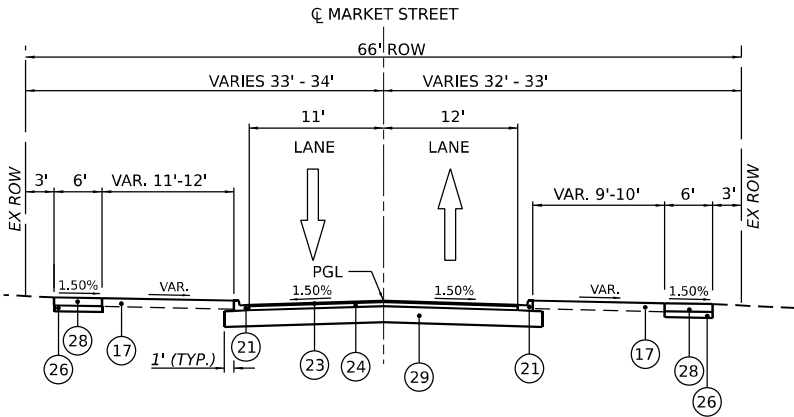


PROPOSED MARKET STREET TYPICAL SECTION

STA 801+22.26 TO 803+81.72

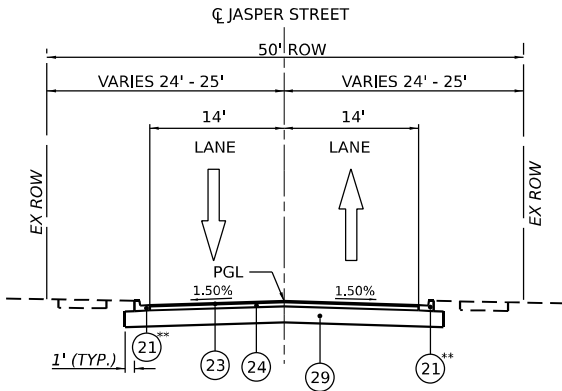

PROPOSED JASPER STREET TYPICAL SECTION

STA 86+03.84 TO 88+49.78

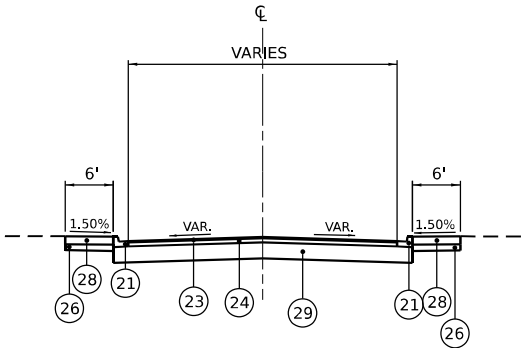

PROPOSED CUL-DE-SAC TYPICAL SECTION

RAYNOR STA 1000+36.60 TO 1001+37.74
ILLINOIS STA. 900+51.24 TO 901+46.13
MARKET STA. 800+28.20 TO 801+22.26

PROPOSED LEGEND

- 1 CONTINUOUSLY REINFORCED PORTLAND CEMENT CONCRETE PAVEMENT 13"
- 2 HOT-MIX ASPHALT STABILIZED SUBBASE, 4"
- 3 AGGREGATE SUBGRADE IMPROVEMENT 12"
- 4 PORTLAND CEMENT CONCRETE SHOULDERS 13"
- 5 DOWEL BAR (INCLUDED IN THE COST OF THE PCC PAVEMENT OF PAVEMENT SPECIFIED)
- 6 TIE BAR (INCLUDED IN THE COST OF THE PCC PAVEMENT OF PAVEMENT SPECIFIED)
- 7 SUBBASE GRANULAR MATERIAL, TYPE C, 4"
- 8 PORTLAND CEMENT CONCRETE PAVEMENT 9" (JOINTED)
- 9 PORTLAND CEMENT CONCRETE SHOULDERS 9"
- 10 AGGREGATE SHOULDERS, TYPE B, 6"
- 11 CONCRETE MEDIAN SURFACE, 4"
- 12 CONCRETE BARRIER, SINGLE FACE, 44 INCH HEIGHT. SEE PLANS AND DETAILS FOR BARRIER BASE TYPE
- 13 CONCRETE BARRIER, DOUBLE FACE, 44 INCH HEIGHT. CONCRETE BARRIER BASE
- 14 STEEL PLATE BEAM GUARDRAIL, TYPE A, 6 FOOT POSTS
- 15 RETAINING WALL (SEE STRUCTURAL PLANS)
- 16 NOISE ABATEMENT WALL (SEE STRUCTURAL PLANS)
- 17 TOPSOIL EXCAVATION AND PLACEMENT
- 18 PIPE UNDERDRAIN, TYPE 2, 6"
- 19 COMBINATION CONCRETE CURB AND GUTTER, TYPE B-6.24
- 20 CONCRETE GUTTER, TYPE B
- 21 COMBINATION CONCRETE CURB AND GUTTER, TYPE B-6.12
- 22 HOT-MIX ASPHALT PAVEMENT (FULL-DEPTH), 10 1/2"
- 23 HOT-MIX ASPHALT SURFACE COURSE, IL-9.5, MIX "D", N50, 1 1/2"
- 24 HOT-MIX ASPHALT BINDER COURSE, IL-19.0, N50, 2 1/2"
- 25 SUBBASE GRANULAR MATERIAL, TYPE B
- 26 AGGREGATE BASE COURSE, TYPE B 4"
- 27 AGGREGATE BASE COURSE, TYPE B 6"
- 28 PORTLAND CEMENT CONCRETE SIDEWALK, 5"
- 29 AGGREGATE BASE COURSE, TYPE B 10"
- 30 HOT-MIX ASPHALT SHOULDERS, 10 1/2"
- 31 CONCRETE MEDIAN, TYPE SB-6.12
- 32 CORRUGATED CONCRETE MEDIAN SURFACE
- 33 POLYMERIZED HOT-MIX ASPHALT SURFACE COURSE, MIX "E", IL-9.5, N70, 2"

NOTES:

- 1. THE MAXIMUM ROLLOVER BETWEEN THE PAVEMENT SLOPE AND THE SHOULDER SLOPE IS 8%.
- * 2. SEE SUPERELEVATION TRANSITION SECTION SHEETS FOR CROSS SLOPE TRANSITION INFORMATION
- 3. SEE JOINTING AND ELEVATION PLANS FOR PAVEMENT JOINT DETAILS



WSP USA Inc.
30 N. LA SALLE STREET
SUITE 4200
CHICAGO, IL 60602
TEL: (312) 782-8150

USER NAME	= donahuek1
DESIGNED	- HA
DRAWN	- HA
PLOT SCALE	= 20,000' / in.
PLOT DATE	= 6/10/2025

REVISED	-
REVISED	-
REVISED	-
REVISED	-

STATE OF ILLINOIS
DEPARTMENT OF TRANSPORTATION

TYPICAL SECTIONS
PROPOSED LOCAL ROADS

SCALE: SHEET 12 OF 13 SHEETS STA. TO STA.

F.A.I. RTE.	SECTION	COUNTY	TOTAL SHEETS	SHEET NO.
80	FAI 80 21 INTERCHANGE	WILL	1209	59
CONTRACT NO. 62R22				
ILLINOIS FED. AID PROJECT				


Model: Default
File Name: p:\projects\trans\trans-corp\pw\hatched\Documents\Projects_2018\CH4001\401180022\03-WSP\CAD\62R22-INT-4 (Center)\Sheets\CL\WID\62R22-shr-typical.dgn

HOT-MIX ASPHALT MIXTURE REQUIREMENTS		QMP
MIXTURE TYPE	AIR VOIDS @ N DESIGN	
PAVEMENT RECONSTRUCTION (CENTER STREET)		
HOT-MIX ASPHALT (FULL-DEPTH), 10 1/2"		
2" POLYMERIZED HOT-MIX ASPHALT SURFACE COURSE, IL-9.5, MIX "E", N70	4.0% @ 70 Gyr	QCP
2 1/4" POLYMERIZED HOT-MIX ASPHALT BINDER COURSE, IL-19.0, N90	4.0% @ 90 Gyr	QCP
6 1/4" HOT-MIX ASPHALT BINDER COURSE, IL-19.0, N90	4.0% @ 90 Gyr	QCP
HOT-MIX ASPHALT SHOULDERS, 10 1/2"		
2" HOT-MIX ASPHALT SURFACE COURSE, IL-9.5, MIX "D" N70	4.0% @ 70 Gyr	QC/QA
8 1/2" HOT-MIX ASPHALT BINDER COURSE, IL-19.0, N70	4.0% @ 70 Gyr	QC/QA
PAVEMENT RECONSTRUCTION (I-80 MAINLINE & RAMPS)		
4" HOT-MIX ASPHALT STABILIZED SUBBASE (HMA BINDER IL-19.0)	3.0% @ 50 Gyr	QC/QA
PAVEMENT RECONSTRUCTION (COCHRANE AVENUE, RAYNOR AVENUE, MARKET STREET, JASPER STREET, ILLINOIS STREET & PARK FRONT STREET)		
1 1/2" HOT-MIX ASPHALT SURFACE COURSE, IL-9.5, MIX "D", N50	4.0% @ 50 Gyr	QCP
2 1/2" HOT-MIX ASPHALT BINDER COURSE, IL-19.0, N50	4.0% @ 50 Gyr	QC/QA
PAVEMENT REPLACEMENT (WHEELER AVENUE)		
2" HOT-MIX ASPHALT SURFACE COURSE, IL-9.5, MIX "D", N50	4.0% @ 50 Gyr	QC/QA
4" HOT-MIX ASPHALT BINDER COURSE, IL-19.0, N50	4.0% @ 50 Gyr	QC/QA
TEMPORARY PAVEMENT (I-80 MAINLINE)		
2" HOT-MIX ASPHALT SURFACE COURSE, IL-9.5, MIX "D", N70	4.0% @ 70 Gyr	QC/QA
11" HOT-MIX ASPHALT BINDER COURSE, IL-19.0, N70	4.0% @ 70 Gyr	QC/QA
CLASS D PATCHES - US-6 & BRANDON ROAD		
HOT-MIX ASPHALT BINDER COURSE, IL-19.0, N70	4.0% @ 70 Gyr	QC/QA
CLASS D PATCHES (SPECIAL) - JEFFERSON STREET & LARKIN AVENUE		
HOT-MIX ASPHALT SURFACE COURSE, IL-9.5, MIX "D", N70 (TOP 2")	4.0% @ 70 Gyr	QC/QA
HOT-MIX ASPHALT BINDER COURSE, IL-19.0, N70	4.0% @ 70 Gyr	QC/QA
PAVEMENT RESURFACING (CENTER STREET)		
2" POLYMERIZED HOT-MIX ASPHALT SURFACE COURSE, IL-9.5, MIX "E", N70	4.0% @ 70 Gyr	QC/QA
PAVEMENT RESURFACING (US-6 & BRANDON ROAD) (DETOUR IMPROVEMENT)		
2" HOT-MIX ASPHALT SURFACE COURSE, IL-9.5, MIX "D", N50	4.0% @ 50 Gyr	QCP
TEMPORARY ACCESS (WINTERIZED)		
2" HOT-MIX ASPHALT SURFACE COURSE, IL-9.5, MIX "D", N50	4.0% @ 50 Gyr	QC/QA
DRIVEWAY PAVEMENT		
4" HOT-MIX ASPHALT SURFACE COURSE, IL-9.5, MIX "D", N50	4.0% @ 50 Gyr	QC/QA


QMP DESIGNATIONS: QUALITY CONTROL/QUALITY ASSURANCE (QC/QA); QUALITY CONTROL FOR PERFORMANCE (QCP); PAY FOR PERFORMANCE (PFP)

NOTES:

- 1) THE UNIT WEIGHT USED TO CALCULATE ALL HMA SURFACE MIXTURE QUANTITIES IS 112 LBS/SQ YD/IN.
- 2) THE "AC TYPE" FOR POLYMERIZED HMA MIXES SHALL BE "SBS/SBR PG 76-22" AND FOR NON-POLYMERIZED HMA THE "AC TYPE" SHALL BE "PG 64-22" UNLESS MODIFIED BY RECLAIMED MATERIALS SPECIFICATIONS.
- 3) LONGITUDINAL JOINT SEALANT SHALL BE PLACED BEFORE AND AFTER THE POLYMERIZED HMA BINDER COURSE, IL-19.0, N90.
- 4) CONTRACTOR SHALL MILL BEFORE PATCHING ON US-6 & BRANDON ROAD.

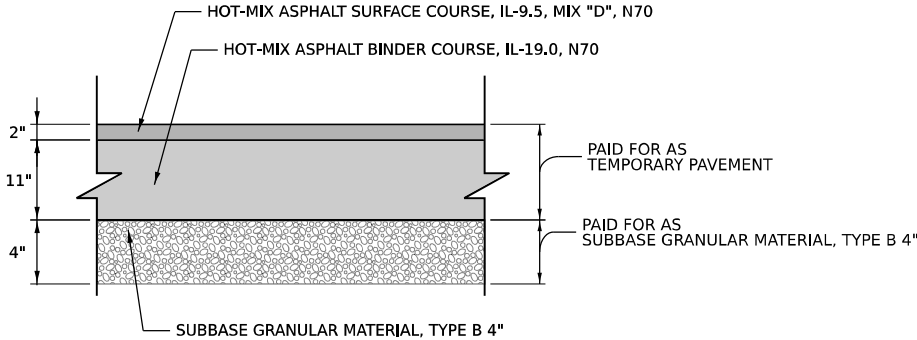

DETAIL A: TEMPORARY PAVEMENT – HMA OPTION

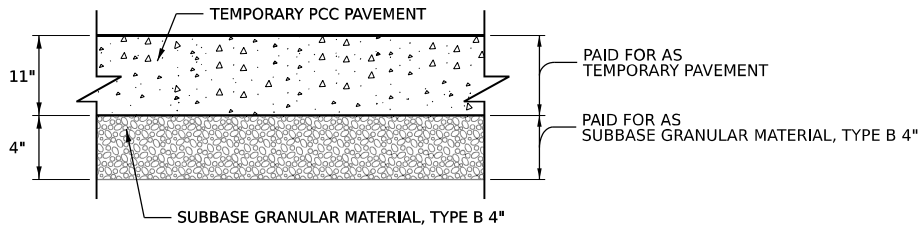

DETAIL B: TEMPORARY PAVEMENT – PCC OPTION

TEMPORARY PAVEMENT GENERAL NOTES:

1. THE CONTRACTOR SHALL HAVE THE OPTION OF USING HMA OR PCC SECTION FOR TEMPORARY PAVEMENT, UNLESS OTHERWISE SHOWN ON THE PLANS.
2. TEMPORARY HMA PAVEMENT SHALL CONSIST OF TWO ITEMS: HMA BINDER COURSE AND HMA SURFACE COURSE.
3. TEMPORARY PORTLAND CEMENT CONCRETE PAVEMENT SHALL CONSIST OF CLASS PV CONCRETE MEETING THE REQUIREMENTS OF ARTICLE 1020 OF THE STANDARD SPECIFICATIONS. TEMPORARY PCC PAVEMENT DOES NOT REQUIRE DOWEL BARS.

Model: Default
File Name: p:\projects\transcorp\ppl-hosted\Documents\projects_2018\CH401\401180022\03-MS9\CD\62022-INT-4 [Center]\Sheets\CD\62022-sh-Schedule.dgn

TEMPORARY CONCRETE BARRIER PINNING SCHEDULE				
STAGE	Alignment	Station From	Station To	PINNING TEMPORARY CONCRETE BARRIER(EA)
2	EX I-80 WB	639+62.50	19+37.50	312
2	EX RAMP AC	02+47.50	20+62.50	436
2	EX RAMP DA	03+12.50	15+22.50	291
3	EX CENTER ST SB	41+12.50	044+47.50	81
4	EX I-80 WB	631+75.00	020+49.00	555
4	EX I-80 WB	641+12.50	022+08.50	369
4	PR I-80 EB	629+87.50	648+37.50	444
4	PR I-80 EB	627+12.50	025+50.00	786

TEMPORARY CHAIN LINK FENCE WITH SCREENING, 8'				
STAGE	ALIGNMENT	STATION FROM OFFSET	STATION TO OFFSET	FOOT
2	PR I-80	641+97.75 124.63 LT	19+00.59 127.90 LT	1,088
	CENTER RAMP A	11+51.26 20.89 RT	16+14.18 355.76 RT	683
	CENTER RAMP C	13+75.56 172.42 RT	3+74.10 148.72 RT	1,255
3	CENTER RAMP B	13+00.66 189.82 RT	19+49.33 225.14 RT	626
	PR CENTER	33+57.71 179.42 RT	43+07.60 59.01 RT	964
4	PR CENTER	21+89.04 734.07 LT	40+63.06 148.41 LT	1,843
5	PR I-80	631+56.14 163.91 LT	641+45.33 165.46 LT	990
	PR I-80	634+50.00 148.05 RT	641+40.93 148.05 RT	691
	PR I-80	641+90.68 165.69 RT	17+88.82 204.02 RT	1,133
	PR CENTER	11+54.64 73.45 LT	17+20.02 80.38' LT	566
	PR CENTER	11+08.42 33.14 RT	27+75.81 387.54 RT	2,006
TOTAL				11,845

MAINTENANCE OF TRAFFIC PAY ITEMS																					
	SUBBASE GRANULAR MATERIAL, TYPE B 4"	BITUMINOUS MATERIAL (TACK COAT)	SHORT TERM PAVEMENT MARKING	SHORT TERM PAVEMENT MARKING REMOVAL	TEMPORARY PAVEMENT MARKING LETTERS AND SYMBOLS - EPOXY	TEMPORARY PAVEMENT MARKING - LINE 4" - EPOXY	TEMPORARY PAVEMENT MARKING - LINE 5" - EPOXY	TEMPORARY PAVEMENT MARKING - LINE 8" - EPOXY	TEMPORARY PAVEMENT MARKING - LINE 12" - EPOXY	TEMPORARY PAVEMENT MARKING - LINE 4" - TYPE IV TAPE	TEMPORARY PAVEMENT MARKING - LINE 8" - TYPE IV TAPE	TEMPORARY PAVEMENT MARKING - LINE 12" - TYPE IV TAPE	TEMPORARY CONCRETE BARRIER	PINNING TEMPORARY BARRIER	RELOCATE TEMPORARY CONCRETE BARRIER	IMPACT ATTENUATORS, TEMPORARY (FULLY REDIRECTIVE, NARROW), TEST LEVEL 3	IMPACT ATTENUATORS, TEMPORARY (FULLY REDIRECTIVE, WIDE), TEST LEVEL 3	IMPACT ATTENUATORS, RELOCATE (FULLY REDIRECTIVE, NARROW), TEST LEVEL 3	PAVEMENT MARKING REMOVAL - WATER BLASTING	TEMPORARY SOIL RETENTION SYSTEM (SPECIAL)	TEMPORARY PAVEMENT
STAGE 2	0	0	33,724	0	0	599	0	2171	260	1698	0	0	9375.00	1039	0	3	1	0	12606	0	0
STAGE 3	0	0	0	0	0	0	0	0	0	0	0	0	0	81	662.5	3	0	0	0	0	0
STAGE 3B	3,872	871	0	0	0	726	0	0	0	0	0	0	0	0	1,112.5	0	0	0	60	0	3,872
STAGE 4	2,879	648	0	202	73	18,045	1,985	495	167	3438	930	649	2,125.0	2,154	9,837.5	0	0	5	3,051	7,200	2,879
STAGE 5	373	84	0	13,064	0	20,553	2,475	0	102	162	0	0	0	0	8,725.0	0	0	2	6,331	0	373
STAGE 6	0	0	0	2,031	0	0	0	0	0	0	0	0	0	0	0	0	0	0	7891	0	0
INCIDENTAL (25%)	-	-	-	-	19	9981	1115	667	133	1325	233	163	-	-	-	-	-	-	-	-	-
TOTAL:	7,124	1,603	33,724	15,297	92	49,904	5,575	3,333	662	6,623	1,163	812	11,500	3,274	20,337.5	6	1	7	29,939	7,200	7,124



WSP USA INC.
30 N. LA SALLE STREET
SUITE 4200
CHICAGO, IL 60602
TEL: (312) 782-8150

USER NAME = USHA669697	DESIGNED - HA	REVISED -
	DRAWN - HA	REVISED -
PLOT SCALE = 2,000 ' / in.	CHECKED - SW	REVISED -
PLOT DATE = 6/5/2025	DATE - 4/25/2025	REVISED -

STATE OF ILLINOIS
DEPARTMENT OF TRANSPORTATION

SCHEDULE OF QUANTITIES

SCALE:	SHEET 3 OF 3 SHEETS	STA. TO STA.
--------	---------------------	--------------

F.A.I. RTE.	SECTION	COUNTY	TOTAL SHEETS	SHEET NO.
80	FAI 80 21 INTERCHANGE	WILL	1209	63
CONTRACT NO. 62R22				
		ILLINOIS	FED. AID PROJECT	


EARTHWORK SCHEDULE

PROJECT STAGE	EARTH EXCAVATION	EARTH EXCAVATION* (ADJUSTED 15% FOR SHRINKAGE)	ROCK EXCAVATION	EMBANKMENT*	EARTHWORK BALANCE* WASTE (+), SHORTAGE (-)	FURNISHED EXCAVATION	TOPSOIL EXCAVATION AND PLACEMENT (SEE NOTE 1)	TOPSOIL PLACEMENT*	TOPSOIL BALANCE* WASTE (+) OR SHORTAGE (-)	AGGREGATE SUBGRADE IMPROVEMENT	REMOVAL AND DISPOSAL OF UNSUITABLE MATERIAL	GEOTECHNICAL FABRIC FOR GROUND STABILIZATION
	CU YD	CU YD	CU YD	CU YD	CU YD	CU YD	CU YD	CU YD	CU YD	CU YD	CU YD	SQ YD
STAGE 3	43,952	37,359	4,463	168,704	-131,345	131,345	9,770	3,066	6,704			
STAGE 3B	2,172	1,846		405	1,441		1,745		1,745			
STAGE 4	27,949	23,757	1,402	18,964	4,793		4,152	3,724	428			
STAGE 5	130,767	111,152	9,096	80,563	30,589		9,906	9,048	858			
ALLOWANCE FOR UNDERCUT AREAS - 25% OF TOTAL PAVEMENT										7,332	7,332	22,289
TOTALS	204,840	174,114	14,961	268,636	-94,522	131,345	25,573	15,838	9,735	7,332	7,332	22,289

* NOT A PAY ITEM

NOTES:

1. "TOPSOIL EXCAVATION AND PLACEMENT" WILL BE MEASURED FOR PAYMENT BASED ON THE TOTAL VOLUME OF TOPSOIL EXCAVATED. THE CONTRACTOR SHALL REMOVE AND PROPERLY DISPOSE OF WASTE TOPSOIL FROM THE PROJECT SITE. THE COST TO REMOVE AND DISPOSE OF THIS MATERIAL SHALL BE INCLUDED IN THE BID UNIT PRICE PER CUBIC YARD FOR "TOPSOIL EXCAVATION AND PLACEMENT".
2. TOPSOIL BALANCE VALUES ARE INCLUDED FOR INFORMATION PURPOSES ONLY.
3. TOPSOIL IS ASSUMED TO HAVE 0% SHRINKAGE AFTER BEING EXCAVATED.
4. AGGREGATE SUBGRADE IMPROVEMENT (CU YD) AND GEOTECHNICAL FABRIC FOR GROUND STABILIZATION HAVE BEEN PROVIDED FOR USE AT LOCATIONS WHERE SOILS TEND TO BE UNSTABLE AND/OR UNSUITABLE BELOW THE IMPROVED SUBGRADE LAYER. THE NEED FOR REMOVAL AND REPLACEMENT SHALL BE DETERMINED IN THE FIELD AT THE TIME OF CONSTRUCTION BY THE GEOTECHNICAL ENGINEER. ALL POTENTIALLY UNSTABLE FIELD SOILS SHALL BE TESTED WITH A CONE PENETROMETER AND TREATED IN ACCORDANCE WITH ARTICLE 301.04 OF THE SSRBC AND THE IDOT SUBGRADE STABILITY MANUAL. ANY MATERIAL NOT NEEDED FOR UNDERCUT REPLACEMENT AT THE TIME OF CONSTRUCTION SHALL BE DELETED FROM THE CONTRACT WITH NO EXTRA COMPENSATION TO THE CONTRACTOR.
5. THE SUBGRADE STABILITY SHALL BE VERIFIED BY PROOF ROLLING WITH A FULLY LOADED TANDEM-AXLE TRUCK.
6. ANY AGGREGATE SUBGRADE IMPROVEMENT CONTAMINATED AND/OR DAMAGED BY THE CONTRACTOR'S VEHICLES AND/OR EQUIPMENT IS TO BE REMOVED AND REPLACED AS DIRECTED BY THE ENGINEER AT THE CONTRACTOR'S EXPENSE.
7. THE AGGREGATE GRADATION FOR THE AGGREGATE SUBGRADE IMPROVEMENT 12" LOWER LIFT SHALL BE CS 1 OR RR1.

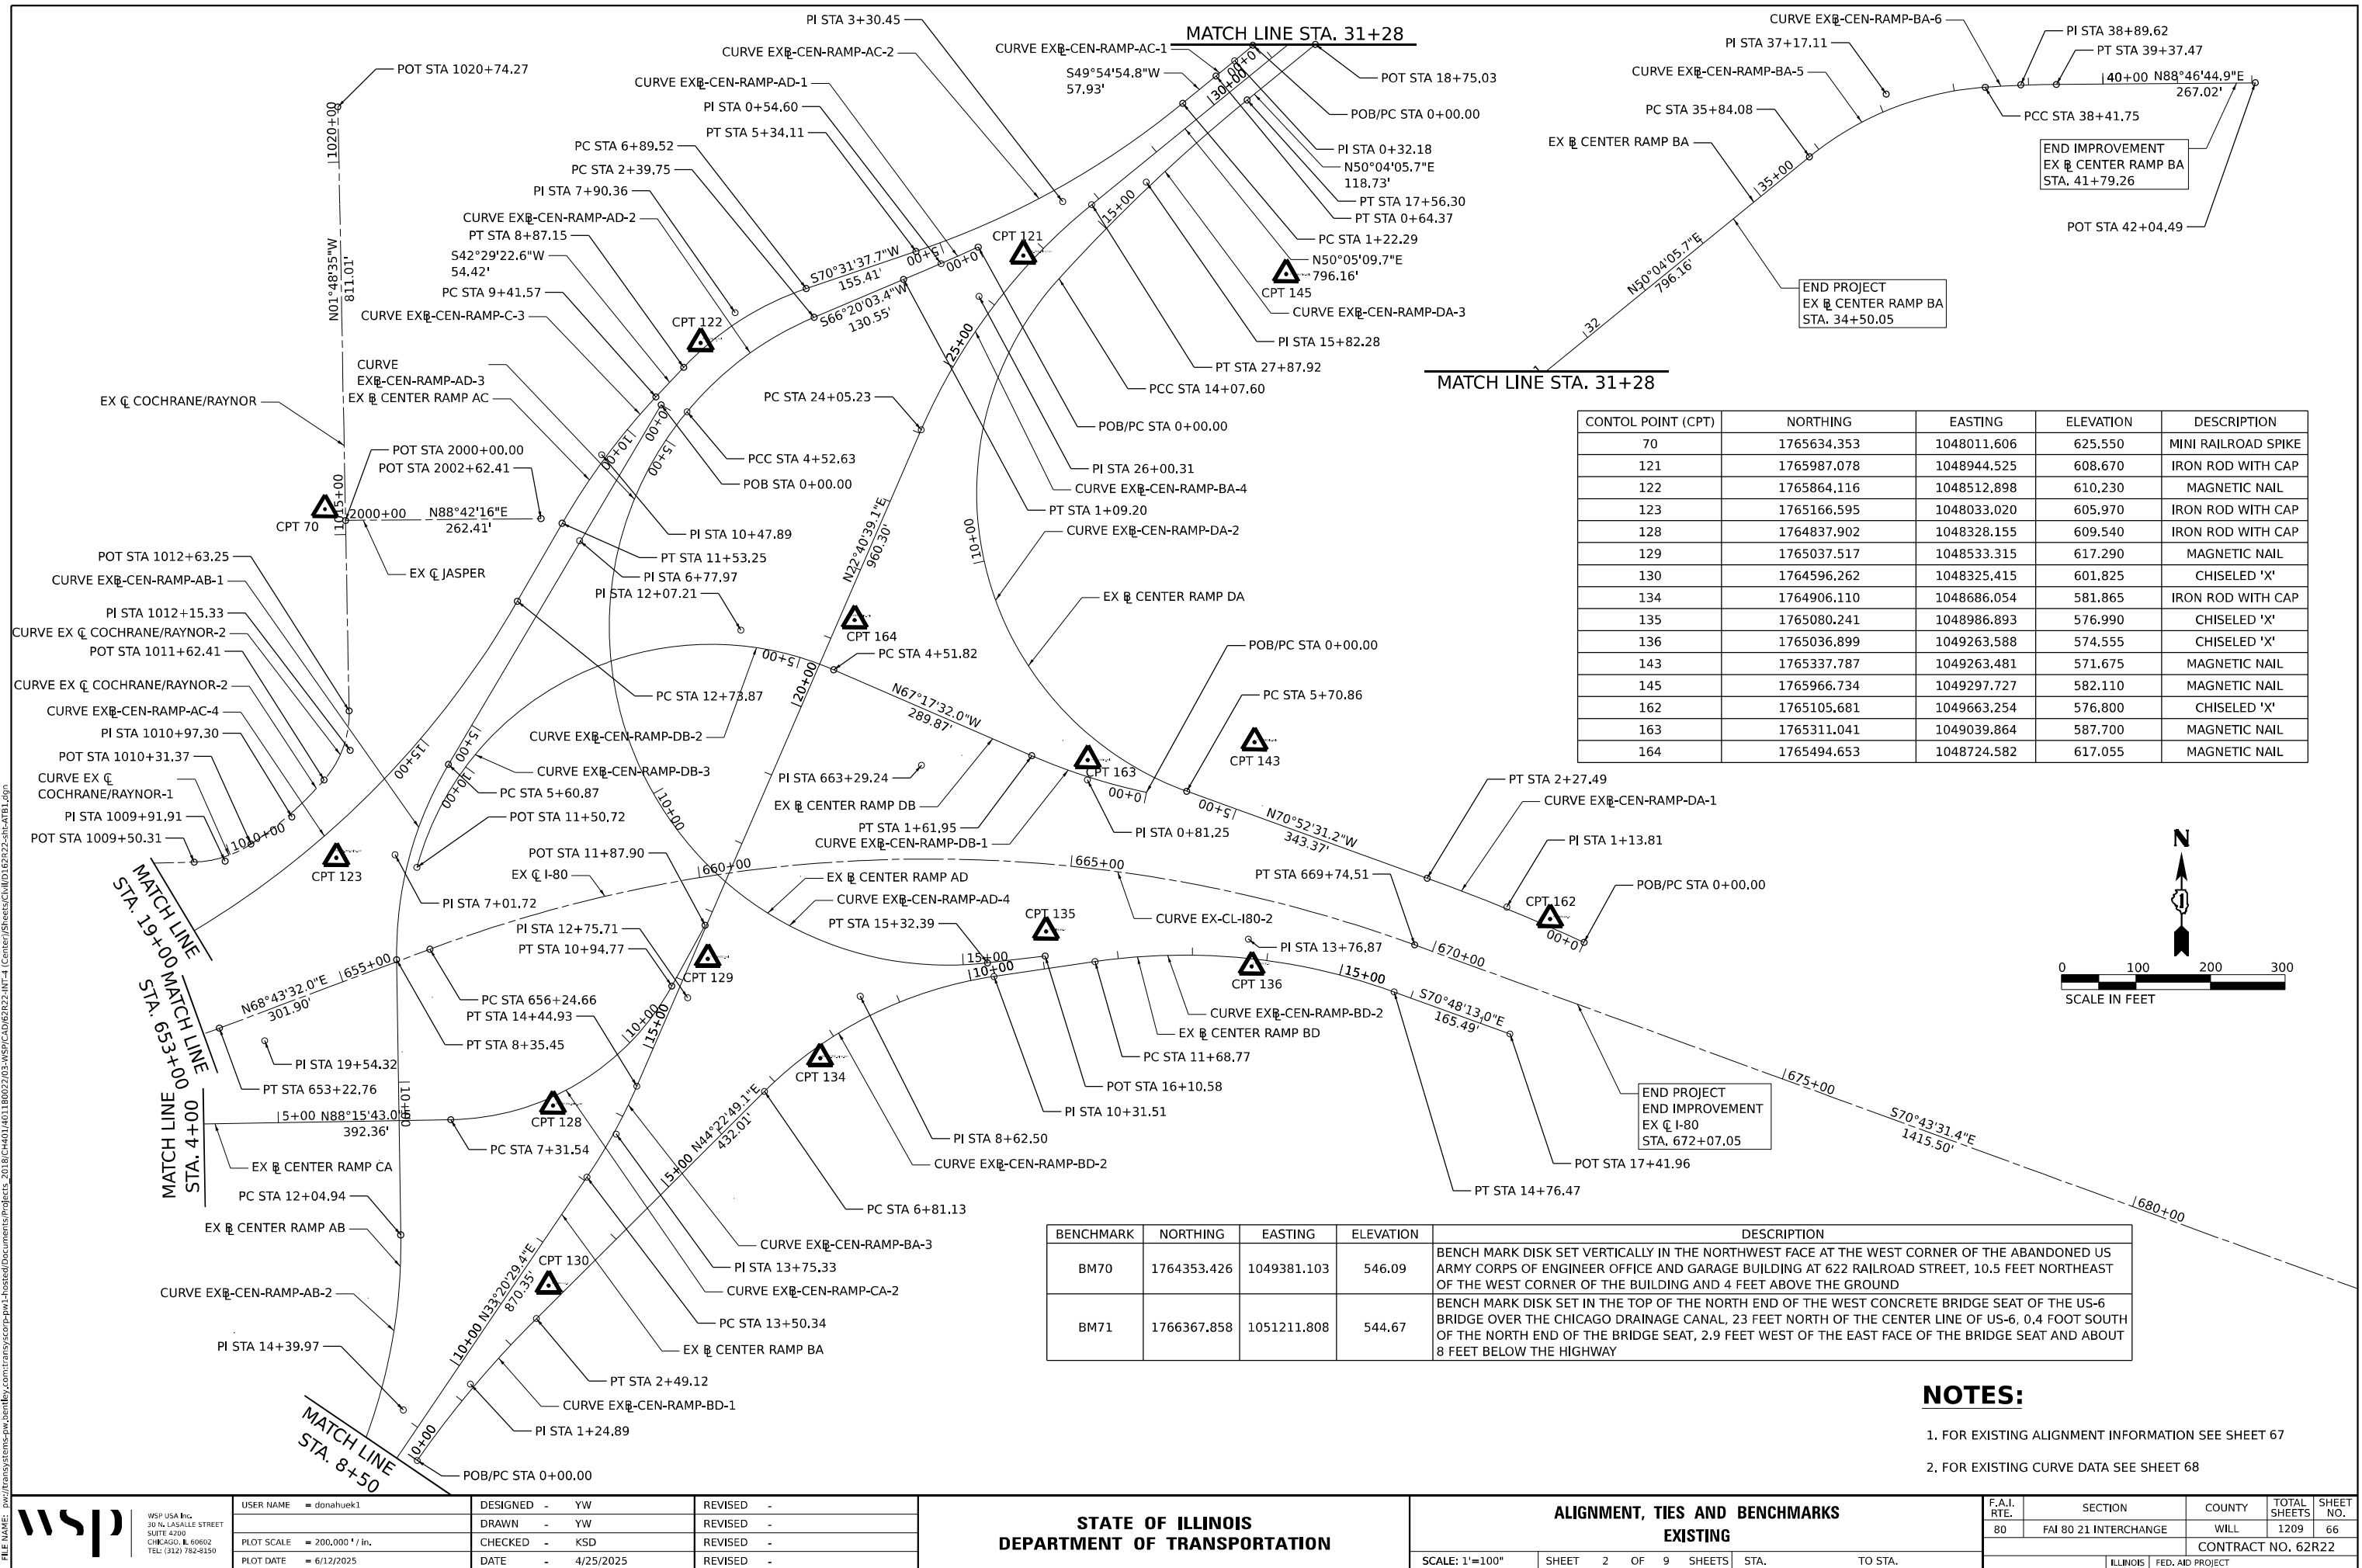

EXISTING ALIGNMENT INFORMATION

EX I-80				
POINT	DESCRIPTION	STATION	NORTHING	EASTING
POB		569+56.69	1764499.350	1039535.172
PC	EX-CL-I80-1	646+90.94	1764807.572	1047263.278
PI	EX-CL-I80-1	650+09.78	1764820.278	1047581.858
PT	EX-CL-I80-1	653+22.76	1764935.962	1047878.964
PC	EX-CL-I80-2	656+24.66	1765045.502	1048160.291
PI	EX-CL-I80-2	663+29.24	1765301.149	1048816.855
PT	EX-CL-I80-2	669+74.51	1765068.570	1049481.941
POT		683+90.00	1764601.321	1050818.094

EX CENTER RAMP DA				
POINT	DESCRIPTION	STATION	NORTHING	EASTING
POB/PC	EXBL-CEN-RAMP-DA-1	0+00.00	1765074.979	1049709.250
PI	EXBL-CEN-RAMP-DA-1	1+13.81	1765121.029	1049605.174
PT	EXBL-CEN-RAMP-DA-1	2+27.49	1765158.315	1049497.646
PC	EXBL-CEN-RAMP-DA-2	5+70.86	1765270.812	1049173.228
PI	EXBL-CEN-RAMP-DA-2	12+07.21	1765479.297	1048571.995
PCC	EXBL-CEN-RAMP-DA-2/3	14+07.60	1765956.629	1048992.829
PI	EXBL-CEN-RAMP-DA-3	15+82.28	1766087.658	1049108.350
PT	EXBL-CEN-RAMP-DA-3	17+56.30	1766199.781	1049242.297
POT		18+75.03	1766275.994	1049333.344

EX CENTER RAMP AD				
POINT	DESCRIPTION	STATION	NORTHING	EASTING
POB/PC	EXBL-CEN-RAMP-AD-1	0+00.00	1765997.602	1048883.911
PI	EXBL-CEN-RAMP-AD-1	0+54.60	1765974.827	1048834.285
PT	EXBL-CEN-RAMP-AD-1	1+09.20	1765952.910	1048784.274
PC	EXBL-CEN-RAMP-AD-2	2+39.75	1765900.509	1048664.706
PI	EXBL-CEN-RAMP-AD-2	3+48.25	1765856.956	1048565.330
PCC	EXBL-CEN-RAMP-AD-2/3	4+52.63	1765772.678	1048496.995
PI	BL_EX_CEN_AD_3	6+77.97	1765596.390	1048354.055
PCC	EXBL-CEN-RAMP-AD-3/4	8+70.60	1765377.790	1048408.753
PI	EXBL-CEN-RAMP-AD-4	12+75.71	1764984.797	1048507.086
PT	EXBL-CEN-RAMP-AD-4	15+32.59	1765037.032	1048908.813
POT		16+10.58	1765047.088	1048986.152

EX CENTER RAMP DB				
POINT	DESCRIPTION	STATION	NORTHING	EASTING
POB/PC	EXBL-CEN-RAMP-DB-1	0+00.00	1765268.655	1049119.455
PI	EXBL-CEN-RAMP-DB-1	0+81.25	1765284.392	1049039.744
PT	EXBL-CEN-RAMP-DB-1	1+61.95	1765315.757	1048964.792
PC	EXBL-CEN-RAMP-DB-2	4+51.82	1765427.655	1048697.393
PI	EXBL-CEN-RAMP-DB-2	6+13.74	1765490.161	1048548.023
PCC	EXBL-CEN-RAMP-DB-2/3	7+60.45	1765434.498	1048395.970
PI	EXBL-CEN-RAMP-DB-3	9+72.45	1765360.538	1048193.933
POT	EXBL-CEN-RAMP-DB-3	11+50.72	1765155.158	1048141.365

EX CENTER RAMP AC				
POINT	DESCRIPTION	STATION	NORTHING	EASTING
POB/PC	EXBL-CEN-RAMP-AC-1	0+00.00	1766273.183	1049249.137
PI	EXBL-CEN-RAMP-AC-1	0+32.18	1766252.152	1049224.776
PT	EXBL-CEN-RAMP-AC-1	0+64.37	1766231.429	1049200.153
PC	EXBL-CEN-RAMP-AC-2	1+22.29	1766194.127	1049155.832
PI	EXBL-CEN-RAMP-AC-2	3+30.45	1766060.090	1048996.572
PT	EXBL-CEN-RAMP-AC-2	5+34.11	1765990.698	1048800.320
PC	EXBL-CEN-RAMP-AC-3	6+89.52	1765938.890	1048653.798
PI	EXBL-CEN-RAMP-AC-3	7+90.36	1765905.276	1048558.733
PT	EXBL-CEN-RAMP-AC-3	8+87.15	1765830.922	1048490.624
PC	EXBL-CEN-RAMP-AC-4	9+41.57	1765790.793	1048453.866
PI	EXBL-CEN-RAMP-AC-4	10+47.89	1765712.393	1048382.052
PT	EXBL-CEN-RAMP-AC-4	11+53.25	1765619.539	1048330.266
PC	EXBL-CEN-RAMP-AC-5	12+73.87	1765514.190	1048271.510
PI	EXBL-CEN-RAMP-AC-5	19+54.32	1764919.915	1047940.073
PT	EXBL-CEN-RAMP-AC-5	25+17.34	1764883.732	1047260.584
POT		26+33.56	1764877.552	1047144.527

EX CENTER RAMP BD				
POINT	DESCRIPTION	STATION	NORTHING	EASTING
POB/PC	EXBL-CEN-RAMP-BD-1	0+00.00	1764359.095	1048152.087
PI	EXBL-CEN-RAMP-BD-1	1+24.89	1764462.405	1048222.257
PT	EXBL-CEN-RAMP-BD-1	2+49.12	1764551.664	1048309.606
PC	EXBL-CEN-RAMP-BD-2	6+81.13	1764860.430	1048611.764
PI	EXBL-CEN-RAMP-BD-2	8+62.50	1764990.056	1048738.616
PT	EXBL-CEN-RAMP-BD-2	10+31.51	1765018.799	1048917.692
PC	EXBL-CEN-RAMP-BD-3	11+68.77	1765040.551	1049053.209
PI	EXBL-CEN-RAMP-BD-3	13+76.87	1765073.531	1049258.685
PT	EXBL-CEN-RAMP-BD-3	15+76.47	1765005.104	1049455.220
POT		17+41.96	1764950.691	1049611.506

EX CENTER RAMP CA				
POINT	DESCRIPTION	STATION	NORTHING	EASTING
POB/PC	EXBL-CEN-RAMP-CA-1	0+00.00	1764768.377	1047461.981
PI	EXBL-CEN-RAMP-CA-1	0+93.03	1764779.201	1047554.374
PRC	EXBL-CEN-RAMP-CA-1/2	1+86.04	1764792.176	1047646.490
PI	EXBL-CEN-RAMP-CA-2	2+62.69	1764802.867	1047722.387
PT	EXBL-CEN-RAMP-CA-2	3+39.18	1764805.191	1047798.999
PC	EXBL-CEN-RAMP-CA-3	7+31.54	1764817.092	1048191.175
PI	EXBL-CEN-RAMP-CA-3	9+32.02	1764823.173	1048391.569
PT	EXBL-CEN-RAMP-CA-3	10+94.77	1765000.292	1048485.501
POT		11+87.90	1765082.567	1048529.134

EX CENTER RAMP AB				
POINT	DESCRIPTION	STATION	NORTHING	EASTING
POB		0+00.00	1765780.314	1048460.999
PC	EXBL-CEN-RAMP-AB-1	5+60.87	1765293.869	1048181.815
PI	EXBL-CEN-RAMP-AB-1	7+01.72	1765171.709	1048111.704
PT	EXBL-CEN-RAMP-AB-1	8+35.45	1765030.915	1048115.667
PC	EXBL-CEN-RAMP-AB-2	12+04.94	1764661.569	1048126.063
PI	EXBL-CEN-RAMP-AB-2	14+39.97	1764426.633	1048132.676
PT	EXBL-CEN-RAMP-AB-2	16+60.46	1764229.940	1048004.028

EX CENTER RAMP BA				
POINT	DESCRIPTION	STATION	NORTHING	EASTING
POB		0+00.00	1763664.202	1047639.881
PC	EXBL-CEN-RAMP-BA-1	0+57.29	1763708.555	1047676.141
PI	EXBL-CEN-RAMP-BA-1	0+90.31	1763734.123	1047697.045
PT	EXBL-CEN-RAMP-BA-1	1+23.32	1763761.015	1047716.216
PC	EXBL-CEN-RAMP-BA-2	3+97.58	1763984.337	1047875.420
PI	EXBL-CEN-RAMP-BA-2	4+16.28	1763999.568	1047886.277
PT	EXBL-CEN-RAMP-BA-2	4+34.98	1764015.194	1047896.558
PC	EXBL-CEN-RAMP-BA-3	13+05.34	1764742.296	1048374.929
PI	EXBL-CEN-RAMP-BA-3	13+75.33	1764800.773	1048413.402
PT	EXBL-CEN-RAMP-BA-3	14+44.93	1764865.359	1048440.389
PC	EXBL-CEN-RAMP-BA-4	24+05.23	1765751.418	1048810.627
PI	EXBL-CEN-RAMP-BA-4	26+00.31	1765931.418	1048885.840
PT	EXBL-CEN-RAMP-BA-4	27+87.92	1766056.589	1049035.469
PC	EXBL-CEN-RAMP-BA-5	35+84.08	1766567.436	1049646.132
PI	EXBL-CEN-RAMP-BA-5	37+17.11	1766652.793	1049748.168
PCC	EXBL-CEN-RAMP-BA-5/6	38+41.75	1766663.841	1049880.739
PI	EXBL-CEN-RAMP-BA-6	38+89.62	1766667.817	1049928.451
PT	EXBL-CEN-RAMP-BA-6	39+37.47	1766668.837	1049976.318
POT		42+04.49	1766674.527	1050243.278

EX WHEELER AVE			
POINT	STATION	NORTHING	EASTING
POT	14+00.00	1764187.203	1046763.845
POT	24+00.00	1765186.745	1046733.563

EX COCHRANE AVENUE / RAYNOR AVENUE				
POINT	DESCRIPTION	STATION	NORTHING	EASTING
POB		1000+00.00	1765118.622	1046892.678
PC	CL_EX_COCHRANE/RAYNOR-1	1009+50.31	1765158.401	1047842.159
PI	CL_EX_COCHRANE/RAYNOR-1	1009+91.91	1765160.143	1047883.722
PCC	CL_EX_COCHRANE/RAYNOR-1/2	1010+31.37	1765183.513	1047918.137
PI	CL_EX_COCHRANE/RAYNOR-2	1010+97.30	1765220.552	1047972.681
PCC	CL_EX_COCHRANE/RAYNOR-2/3	1011+62.41	1765270.954	1048015.185
PI	CL_EX_COCHRANE/RAYNOR-3	1012+15.33	1765311.123	1048049.633
PT	CL_EX_COCHRANE/RAYNOR-3	1012+63.25	1765363.998	1048047.524
POT		1020+74.27	1766174.608	1048021.910

EX JASPER STREET				
POINT	DESCRIPTION	STATION	NORTHING	EASTING
POB		2000+00.00	1765619.536	1048039.449
POT		2002+62.41	1765625.469	1048301.790

MODEL: EX curve data
FILE NAME: p:\projects\trans-stone-pw-bentley.com\trans-stone-pw-hosted\Documents\Projects_2018\C4001401180022\03-MS9\CAD\62R22-INT-4_Center\Streets\CL\I80\62R22-shr-ATB3.dgn

EXISTING CURVE DATA

EXISTING I-80 (EX_CL_I80)

EX CURVE EX-CL-I80-1	EX CURVE EX-CL-I80-2
PI STA = 650+09.78	PI STA = 663+29.24
Δ = 18°59'26" (LT)	Δ = 40°32'57" (RT)
D = 03°00'21"	D = 03°00'14"
R = 1,906.24'	R = 1,907.33'
T = 318.83'	T = 704.58'
L = 631.82'	L = 1349.85'
E = 26.48'	E = 125.98'
PC STA = 646+90.94	PC STA = 656+24.66
PT STA = 653+22.76	PT STA = 669+74.51

EXISTING CENTER RAMP DA (EXBL_CEN_RAMP_DA)

EX CURVE EXBL-CEN-RAMP-DA-1	EX CURVE EXBL-CEN-RAMP-DA-2	EX CURVE EXBL-CEN-RAMP-DA-3
PI STA = 1+13.81	PI STA = 12+07.21	PI STA = 15+82.28
Δ = 04°44'35" (LT)	Δ = 112°16'34" (RT)	Δ = 08°40'03" (RT)
D = 02°05'06"	D = 13°25'06"	D = 02°29'09"
R = 2,748.06'	R = 427.00'	R = 2,305.00'
T = 113.81'	T = 636.35'	T = 174.68'
L = 227.49'	L = 836.74'	L = 348.70'
E = 2.36'	E = 339.34'	E = 6.61'
PC STA = 0+00.00	PC STA = 5+70.86	PC STA = 14+07.60
PT STA = 2+27.49	PT STA = 14+07.60	PT STA = 17+56.30

EXISTING CENTER RAMP AD (EXBL_CEN_RAMP_AD)

EX CURVE EXBL-CEN-RAMP-AD-1	EX CURVE EXBL-CEN-RAMP-AD-2	EX CURVE EXBL-CEN-RAMP-AD-3	EX CURVE EXBL-CEN-RAMP-AD-4
PI STA = 0+54.60	PI STA = 3+48.25	PI STA = 6+77.97	PI STA = 12+75.71
Δ = 00°59'09" (RT)	Δ = 27°17'53" (LT)	Δ = 53°05'03" (LT)	Δ = 83°21'67" (LT)
D = 00°54'10"	D = 12°49'23"	D = 12°42'02"	D = 12°35'33"
R = 6,347.32'	R = 446.82'	R = 451.13'	R = 455.00'
T = 54.60'	T = 108.50'	T = 225.34'	T = 405.11'
L = 109.20'	L = 212.88'	L = 417.97'	L = 661.99'
E = 0.23'	E = 12.99'	E = 53.15'	E = 154.21'
PC STA = 0+00.00	PC STA = 2+39.75	PC STA = 4+52.63	PC STA = 8+70.60
PT STA = 1+09.20	PT STA = 4+52.63	PT STA = 8+70.60	PT STA = 15+32.59

EXISTING CENTER RAMP DB (EXBL_CEN_RAMP_DB)

EX CURVE EXBL-CEN-RAMP-DB-1	EX CURVE EXBL-CEN-RAMP-DB-2	EX CURVE EXBL-CEN-RAMP-DB-3
PI STA = 0+81.25	PI STA = 6+13.74	PI STA = 9+72.45
Δ = 11°32'24" (RT)	Δ = 42°48'51" (LT)	Δ = 55°32'11" (LT)
D = 07°07'32"	D = 13°52'20"	D = 14°13'49"
R = 804.08'	R = 413.02'	R = 402.64'
T = 81.25'	T = 161.92'	T = 212.00'
L = 161.95'	L = 308.63'	L = 390.27'
E = 4.09'	E = 30.61'	E = 52.40'
PC STA = 0+00.00	PC STA = 4+51.82	PC STA = 7+60.45
PT STA = 1+61.95	PT STA = 7+60.45	PT STA = 11+50.72

EXISTING CENTER RAMP AB (EXBL_CEN_RAMP_AB)

EX CURVE EXBL-CEN-RAMP-AB-1	EX CURVE EXBL-CEN-RAMP-AB-2
PI STA = 7+01.72	PI STA = 14+39.97
Δ = 31°27'54" (LT)	Δ = 34°47'57" (RT)
D = 11°27'33"	D = 07°38'22"
R = 500.00'	R = 750.00'
T = 140.85'	T = 235.03'
L = 274.58'	L = 455.52'
E = 19.46'	E = 35.96'
PC STA = 5+60.87	PC STA = 12+04.94
PT STA = 8+35.45	PT STA = 16+60.46

EXISTING CENTER RAMP BD (EXBL_CEN_RAMP_BD)

EX CURVE EXBL-CEN-RAMP-BD-1	EX CURVE EXBL-CEN-RAMP-BD-2	EX CURVE EXBL-CEN-RAMP-BD-3
PI STA = 1+24.89	PI STA = 8+62.50	PI STA = 13+76.87
Δ = 10°11'43" (RT)	Δ = 36°30'04" (RT)	Δ = 28°18'54" (RT)
D = 04°05'33"	D = 10°25'03"	D = 06°56'42"
R = 1,400.00'	R = 550.00'	R = 825.00'
T = 124.89'	T = 181.37'	T = 208.11'
L = 249.12'	L = 350.38'	L = 407.71'
E = 5.56'	E = 29.13'	E = 25.84'
PC STA = 0+00.00	PC STA = 6+81.13	PC STA = 11+68.77
PT STA = 2+49.12	PT STA = 10+31.51	PT STA = 15+76.47

EXISTING CENTER RAMP CA (EXBL_CEN_RAMP_CA)

EX CURVE EXBL-CEN-RAMP-CA-1	EX CURVE EXBL-CEN-RAMP-CA-2	EX CURVE EXBL-CEN-RAMP-CA-3
PI STA = 0+93.03	PI STA = 2+62.69	PI STA = 9+32.02
Δ = 01°20'09" (LT)	Δ = 06°16'47" (RT)	Δ = 60°19'24" (LT)
D = 00°43'05"	D = 04°06'02"	D = 16°36'27"
R = 7,979.12'	R = 1,397.25'	R = 345.00'
T = 93.03'	T = 76.65'	T = 200.49'
L = 186.04'	L = 153.14'	L = 363.23'
E = 0.54'	E = 2.10'	E = 54.02'
PC STA = 0+00.00	PC STA = 1+86.04	PC STA = 7+31.54
PT STA = 1+86.04	PT STA = 3+39.18	PT STA = 10+94.77

EXISTING CENTER RAMP AC (EXBL_CEN_RAMP_AC)

EX CURVE EXBL-CEN-RAMP-AC-1	EX CURVE EXBL-CEN-RAMP-AC-2	EX CURVE EXBL-CEN-RAMP-AC-3	EX CURVE EXBL-CEN-RAMP-AC-4	EX CURVE EXBL-CEN-RAMP-AC-5
PI STA = 0+32.18	PI STA = 3+30.45	PI STA = 7+90.36	PI STA = 10+47.89	PI STA = 19+54.32
Δ = 00°43'08" (RT)	Δ = 20°36'43" (RT)	Δ = 28°02'15" (LT)	Δ = 13°20'26" (LT)	Δ = 57°48'10" (RT)
D = 01°07'01"	D = 05°00'18"	D = 14°11'14"	D = 06°18'08"	D = 04°38'55"
R = 5,130.27'	R = 1,144.74'	R = 403.86'	R = 909.13'	R = 1,232.57'
T = 32.18'	T = 208.16'	T = 100.83'	T = 106.32'	T = 680.45'
L = 64.37'	L = 411.82'	L = 197.63'	L = 211.68'	L = 1243.47'
E = 0.10'	E = 18.77'	E = 12.40'	E = 6.20'	E = 175.35'
PC STA = 0+00.00	PC STA = 1+22.29	PC STA = 6+89.52	PC STA = 9+41.57	PC STA = 12+73.87
PT STA = 0+64.37	PT STA = 5+34.11	PT STA = 8+87.15	PT STA = 11+53.25	PT STA = 25+17.34

EXISTING CENTER RAMP BA (EXBL_CEN_RAMP_BA)


EX CURVE EXBL-CEN-RAMP-BA-1	EX CURVE EXBL-CEN-RAMP-BA-2	EX CURVE EXBL-CEN-RAMP-BA-3	EX CURVE EXBL-CEN-RAMP-BA-4	EX CURVE EXBL-CEN-RAMP-BA-5	EX CURVE EXBL-CEN-RAMP-BA-6
PI STA = 0+90.31	PI STA = 4+16.28	PI STA = 13+75.33	PI STA = 26+00.31	PI STA = 37+17.11	PI STA = 38+89.62
Δ = 03°46'59" (LT)	Δ = 02°08'35" (LT)	Δ = 10°39'50" (LT)	Δ = 27°24'31" (RT)	Δ = 35°09'00" (RT)	Δ = 03°32'35" (RT)
D = 05°43'46"	D = 05°43'46"	D = 07°38'22"	D = 07°09'43"	D = 13°38'31"	D = 03°42'05"
R = 1,000.00'	R = 1,000.00'	R = 750.00'	R = 800.00'	R = 420.00'	R = 1548.00'
T = 33.03'	T = 18.70'	T = 70.00'	T = 195.08'	T = 133.03'	T = 47.88'
L = 66.03'	L = 37.41'	L = 139.59'	L = 382.70'	L = 257.66'	L = 95.73'
E = 0.55'	E = 0.17'	E = 3.26'	E = 23.44'	E = 20.57'	E = 0.74'
PC STA = 0+57.29	PC STA = 3+97.58	PC STA = 13+05.34	PC STA = 24+05.23	PC STA = 35+84.08	PCC STA = 38+41.75
PT STA = 1+23.32	PT STA = 4+34.98	PT STA = 14+44.93	PT STA = 27+87.92	PCC STA = 38+41.75	PT STA = 39+37.47

EXISTING COCHRANE/RAYNOR (EXCL_COCHRANE/RAYNOR)

EX CURVE EXCL COCHRANE/RAYNOR-1	EX CURVE EXCL COCHRANE/RAYNOR-2	EX CURVE EXCL COCHRANE/RAYNOR-3
PI STA = 1009+91.91	PI STA = 1010+97.30	PI STA = 1012+15.33
Δ = 31°46'49" (LT)	Δ = 15°40'47" (LT)	Δ = 42°53'58" (LT)
D = 39°12'29"	D = 11°57'57"	D = 42°32'27"
R = 146.13'	R = 478.83'	R = 134.68'
T = 41.60'	T = 65.93'	T = 52.92'
L = 81.06'	L = 131.04'	L = 100.84'
E = 5.81'	E = 4.52'	E = 10.02'
PC STA = 1009+50.31	PC STA = 1010+31.37	PC STA = 1011+62.41
PT STA = 1010+31.37	PT STA = 1011+62.41	PT STA = 1012+63.25

MODEL: Ex_curve_data
FILE NAME: p:\projects\transp\corppw\hosted\Documents\Projects_2018\CH401\401180022\03\WSP\CAD\62R22-INT-4 (Center)\Sheet\CL\I1D12R22-shr-ATB3.dgn

 WSP USA Inc. 30 N. LA SALLE STREET SUITE 4200 CHICAGO, IL 60602 TEL: (312) 782-8150	USER NAME = donahuek1	DESIGNED - YW	REVISED -	STATE OF ILLINOIS DEPARTMENT OF TRANSPORTATION	ALIGNMENT, TIES AND BENCHMARKS EXISTING				F.A.I. RTE.	SECTION	COUNTY	TOTAL SHEETS	SHEET NO.
		DRAWN - YW	REVISED -						80	FAI 80 21 INTERCHANGE	WILL	1209	68
	PLOT SCALE = 100,000 ' / in.	CHECKED - KSD	REVISED -						CONTRACT NO. 62R22				
	PLOT DATE = 6/10/2025	DATE - 4/25/2025	REVISED -						ILLINOIS FED. AID PROJECT				
SCALE:		SHEET 4 OF 9 SHEETS	STA.	TO STA.									

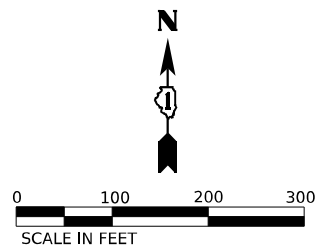

NOTES:

1. FOR PROPOSED ALIGNMENT INFORMATION SEE SHEET 71

2. FOR PROPOSED CURVE DATA SEE SHEET 72

PROPOSED ALIGNMENT INFORMATION

PR I-80				
POINT	DESCRIPTION	STATION	NORTHING	EASTING
POB		570+00.00	1764501.321	1039584.591
PC	BL_PR_I80_1	8+46.11	1764791.532	1046861.113
PI	BL_PR_I80_1	13+44.34	1764811.387	1047358.943
PT	BL_PR_I80_1	18+35.31	1764975.257	1047829.449
PC	BL_PR_I80_2	23+29.13	1765137.677	1048295.791
PI	BL_PR_I80_2	29+63.27	1765346.251	1048894.649
POT	BL_PR_I80_2	35+66.66	1765218.457	1049515.779

PR CENTER ST				
POINT	DESCRIPTION	STATION	NORTHING	EASTING
POB/PC		10+00.00	1763665.980	1047641.987
PI	BL_PR_CEN_1	12+87.50	1763889.964	1047822.222
PRC	BL_PR_CEN_1	15+74.30	1764133.974	1047974.250
PI	BL_PR_CEN_2	17+74.34	1764303.758	1048080.032
PT	BL_PR_CEN_2	19+72.74	1764446.175	1048220.511
PC	BL_PR_CEN_2	22+61.54	1764651.778	1048423.317
PI	BL_PR_CEN_3	25+64.87	1764867.728	1048636.328
PT	BL_PR_CEN_3	28+50.55	1765165.624	1048693.476
PC	BL_PR_CEN_3	33+27.14	1765633.677	1048783.265
PI	BL_PR_CEN_4	35+86.06	1765887.963	1048832.047
PT	BL_PR_CEN_4	38+24.78	1766054.680	1049030.153
PC	BL_PR_CEN_5	46+20.79	1766567.222	1049639.195
PI	BL_PR_CEN_5	47+55.46	1766653.935	1049742.234
PCC	BL_PR_CEN_5/6	48+81.62	1766665.482	1049876.410
PI	BL_PR_CEN_6	49+31.65	1766669.771	1049926.256
PT	BL_PR_CEN_6	49+81.65	1766670.837	1049976.275
POT		52+48.67	1766676.526	1050243.236

PR CENTER RAMP A				
POINT	DESCRIPTION	STATION	NORTHING	EASTING
POB		0+00.00	1764723.744	1046704.681
PC	BL_PR_CEN_A_1	1+68.61	1764718.695	1046873.219
PI	BL_PR_CEN_A_1	4+21.03	1764711.136	1047125.527
PT	BL_PR_CEN_A_1	6+72.25	1764746.265	1047375.492
PC	BL_PR_CEN_A_2	9+40.52	1764783.601	1047641.157
PI	BL_PR_CEN_A_2	10+53.71	1764799.353	1047753.242
PCC	BL_PR_CEN_A_2/BL_PR_CEN_A_3	11+65.52	1764784.626	1047865.467
PI	BL_PR_CEN_A_3	13+33.45	1764762.776	1048031.975
PT	BL_PR_CEN_A_3	14+89.55	1764644.843	1048151.535
POT		16+78.17	1764512.385	1048285.820

PR CENTER RAMP B				
POINT	DESCRIPTION	STATION	NORTHING	EASTING
POB		0+00.00	1764570.763	1048343.404
PC	BL_PR_CEN_B_1	1+68.00	1764688.741	1048223.800
PI	BL_PR_CEN_B_1	2+85.55	1764771.292	1048140.110
PCC	BL_PR_CEN_B_1/BL_PR_CEN_B_2	3+65.17	1764869.813	1048204.236
PI	BL_PR_CEN_B_2	4+56.08	1764946.002	1048253.827
PCC	BL_PR_CEN_B_2/BL_PR_CEN_B_3	5+44.90	1764999.060	1048327.643
PI	BL_PR_CEN_B_3	7+27.63	1765105.713	1048476.023
PCC	BL_PR_CEN_B_3/BL_PR_CEN_B_4	9+04.67	1765140.462	1048655.423
PI	BL_PR_CEN_B_4	13+34.70	1765222.237	1049077.607
PT	BL_PR_CEN_B_4	17+54.67	1765144.016	1049500.464
POT		21+04.74	1765080.198	1049844.522

PR CENTER RAMP C				
POINT	DESCRIPTION	STATION	NORTHING	EASTING
POB		0+00	1765134.865	1050269.430
PC	BL_PR_CEN_C_1	8+00.12	1765337.675	1049495.440
PI	BL_PR_CEN_C_1	9+07.47	1765364.886	1049391.593
PT	BL_PR_CEN_C_1	10+14.75	1765385.112	1049286.163
POT		15+55.47	1765486.984	1048755.124

PR CENTER RAMP D				
POINT	DESCRIPTION	STATION	NORTHING	EASTING
POB		0+00.00	1765486.984	1048755.124
PC	BL_PR_CEN_D_1	1+91.93	1765523.145	1048566.627
PI	BL_PR_CEN_D_1	3+73.44	1765557.341	1048388.372
PT	BL_PR_CEN_D_1	5+26.82	1765431.344	1048257.724
PC	BL_PR_CEN_D_2	8+28.76	1765221.743	1048040.386
PI	BL_PR_CEN_D_2	10+12.68	1765094.067	1047907.996
PCC	BL_PR_CEN_D_2/BL_PR_CEN_D_3	11+90.83	1765033.831	1047734.216
PI	BL_PR_CEN_D_3	15+00.20	1764932.507	1047441.900
POT		18+07.74	1764887.891	1047135.755

RAYNOR AVENUE				
POINT	DESCRIPTION	STATION	NORTHING	EASTING
POB		1000+00.00	1764512.391	1048054.876
PC	BL_PR_RAY_1	1000+48.60	1764560.557	1048061.344
PI	BL_PR_RAY_1	1000+61.39	1764573.232	1048063.046
PT	BL_PR_RAY_1	1000+74.12	1764586.018	1048062.775
POT		1002+36.61	1764748.467	1048059.329

JASPER STREET				
POINT	DESCRIPTION	STATION	NORTHING	EASTING
POT		80+00.00	1765650.209	1048966.416
POT		89+96.31	1765682.817	1049962.191

ILLINOIS STREET				
POINT	DESCRIPTION	STATION	NORTHING	EASTING
POT		900+00.00	1765433.943	1049281.982
POT		903+11.06	1765744.858	1049272.640

MARKET STREET				
POINT	DESCRIPTION	STATION	NORTHING	EASTING
POT		800+00.00	1765327.051	1049633.973
POT		804+28.47	1765755.328	1049621.105

MODEL PR Curve Data
FILE NAME: prtransstems-pw.bentley.com\transcorp-pw-hosted\Documents\Projects_2018\CH4001401180022\03-WSP\CAD\62022-INT-4_Center\Streets\CLW\ID162022-shr-A1B3.dgn



WSP USA Inc.

30 N. LASALLE STREET

SUITE 4200

CHICAGO, IL 60602

TEL: (312) 782-8150

USER NAME	= donahuek1	DESIGNED - YW	REVISED -
		DRAWN - YW	REVISED -
PLOT SCALE	= 100,000' / in.	CHECKED - KSD	REVISED -
PLOT DATE	= 6/10/2025	DATE - 4/25/2025	REVISED -

STATE OF ILLINOIS
DEPARTMENT OF TRANSPORTATION

ALIGNMENT, TIES AND BENCHMARKS PROPOSED			
SCALE:	SHEET 7 OF 9 SHEETS	STA.	TO STA.

F.A.I. RTE.	SECTION	COUNTY	TOTAL SHEETS	SHEET NO.
80	FAI 80 21 INTERCHANGE	WILL	1209	71
		CONTRACT NO. 62R22		
		ILLINOIS	FED. AID PROJECT	

PROPOSED CURVE DATA

PROPOSED I-80 (PR-I80-NORTH)

PR CURVE PR-I80-NORTH-1	PR CURVE PR-I80-NORTH-2
PI STA = 13+44.34	PI STA = 29+63.27
Δ = 16°55'07" (LT)	Δ = 30°49'42" (RT)
D = 01°42'37"	D = 02°29'28"
R = 3,350.00'	R = 2,300.00'
T = 498.23'	T = 634.14'
L = 989.20'	L = 1237.53
E = 36.85'	E = 85.82'
e = 5.00%	e = 5.86% (EB), 5.96% (WB)
TR = 93' (EB), 115' (WB)	TR = 89' (EB), 89' (WB)
SE RUN = 375' (EB), 450' (WB)	SE RUN = 440' (EB), 447' (WB)
PC STA = 8+46.11	PC STA = 23+29.13
PT STA = 18+35.31	PT STA = 35+66.66
DESIGN SPEED = 70 MPH	DESIGN SPEED = 70 MPH

PROPOSED CENTER ST (CENTER)

PR CURVE CENTER-1	PR CURVE CENTER-2	PR CURVE CENTER-3	PR CURVE CENTER-4	PR CURVE CENTER-5	PR CURVE CENTER-6
PI STA = 12+87.50	PI STA = 17+74.34	PI STA = 25+64.87	PI STA = 35+86.06	PI STA = 47+55.46	PI STA = 49+31.65
Δ = 06°53'54" (LT)	Δ = 12°40'59" (RT)	Δ = 33°44'53" (LT)	Δ = 39°03'29" (RT)	Δ = 35°09'51" (RT)	Δ = 03°41'51" (RT)
D = 01°12'04"	D = 03°10'59"	D = 05°43'46"	D = 07°50'55"	D = 13°28'53"	D = 03°41'47"
R = 4,770.00'	R = 1,800.00'	R = 1,000.00'	R = 730.00'	R = 425.00'	R = 1,550.00'
T = 287.50'	T = 200.04'	T = 303.33'	T = 258.92'	T = 134.67'	T = 50.03'
L = 574.30'	L = 398.45	L = 589.01'	L = 497.63	L = 260.84	L = 100.03
E = 8.66'	E = 11.08'	E = 44.99'	E = 44.56'	E = 20.83'	E = 0.81'
e = NC	e = 2.40%	e = 3.00%	e = 3.40%	e = N/A	e = N/A
TR = N/A	TR = 54'	TR = 80'	TR = 41'	TR = N/A	TR = N/A
SE RUN = N/A	SE RUN = 75'	SE RUN = 160'	SE RUN = 99'	SE RUN = N/A	SE RUN = N/A
PC STA = 10+00.00	PC STA = 15+74.30	PC STA = 22+61.54	PC STA = 33+27.14	PC STA = 46+20.79	PCC STA = 48+81.62
PT STA = 15+74.30	PT STA = 19+72.74	PT STA = 28+50.55	PT STA = 38+24.78	PCC STA = 48+81.62	PT STA = 49+81.65
DESIGN SPEED = 35 MPH	DESIGN SPEED = 35 MPH	DESIGN SPEED = 35 MPH	DESIGN SPEED = 35 MPH	DESIGN SPEED = 35 MPH	DESIGN SPEED = 35 MPH

PROPOSED CENTER RAMP A (CENTER-A)

PR CURVE CENTER-A-1	PR CURVE CENTER-A-2	PR CURVE CENTER-A-3
PI STA = 4+21.03	PI STA = 10+53.71	PI STA = 13+33.45
Δ = 09°42'57" (LT)	Δ = 15°28'33" (RT)	Δ = 37°07'54" (RT)
D = 01°55'45"	D = 06°52'42"	D = 11°27'33"
R = 2,970.00'	R = 833.00'	R = 500.00'
T = 252.42'	T = 113.19'	T = 167.94'
L = 503.63'	L = 225.00	L = 324.03
E = 10.71'	E = 7.65'	E = 27.45'
e = 3.40%	e = 6.00%	e = 6.00%
TR = N/A	TR = N/A	TR = N/A
SE RUN = 108'	SE RUN = 144'	SE RUN = 124'
PC STA = 1+68.61	PC STA = 9+40.52	PC STA = 11+65.52
PT STA = 6+72.25	PT STA = 11+65.52	PT STA = 14+89.55
DESIGN SPEED = 50 MPH	DESIGN SPEED = 40 MPH	DESIGN SPEED = 40 MPH

PROPOSED CENTER RAMP B (CENTER-B)

PR CURVE CENTER-B-1	PR CURVE CENTER-B-2	PR CURVE CENTER-B-3	PR CURVE CENTER-B-4
PI STA = 2+85.55	PI STA = 4+56.08	PI STA = 7+27.63	PI STA = 13+34.70
Δ = 78°27'08" (RT)	Δ = 21°13'56" (RT)	Δ = 24°44'45" (RT)	Δ = 21°26'33" (RT)
D = 39°47'19"	D = 11°48'49"	D = 06°52'42"	D = 02°31'22"
R = 144.00'	R = 485.00'	R = 833.00'	R = 2,271.26'
T = 117.55'	T = 90.91'	T = 182.73'	T = 430.03'
L = 197.17	L = 179.73	L = 359.77	L = 850.00
E = 41.89'	E = 8.45'	E = 19.81'	E = 40.35'
e = 6.00%	e = 6.00%	e = 6.00%	e = 5.86%
TR = N/A	TR = N/A	TR = N/A	TR = N/A
SE RUN = 103'	SE RUN = 124'	SE RUN = 144'	SE RUN = N/A
PC STA = 1+68.00	PC STA = 3+65.17	PC STA = 5+44.90	PC STA = 9+04.67
PT STA = 3+65.17	PT STA = 5+44.90	PT STA = 9+04.67	PT STA = 17+54.67
DESIGN SPEED = 25 MPH	DESIGN SPEED = 40 MPH	DESIGN SPEED = 50 MPH	DESIGN SPEED = 70 MPH

PROPOSED CENTER RAMP C (CENTER-C)

PR CURVE CENTER-C-1
PI STA = 9+07.47
Δ = 03°49'25" (LT)
D = 01°46'54"
R = 3,216.00'
T = 107.35'
L = 214.63'
E = 1.79'
e = 3.20%
TR = 64'
SE RUN = 102'
PC STA = 8+00.12
PT STA = 10+14.75
DESIGN SPEED = 40 MPH

PROPOSED CENTER RAMP D (CENTER-D)

PR CURVE CENTER-D-1	PR CURVE CENTER-D-2	PR CURVE CENTER-D-3
PI STA = 3+73.44	PI STA = 10+12.68	PI STA = 15+00.20
Δ = 54°49'16" (LT)	Δ = 24°50'39" (RT)	Δ = 10°49'33" (RT)
D = 16°22'13"	D = 06°51'42"	D = 01°45'17"
R = 350.00'	R = 835.00'	R = 3,265.00'
T = 181.50'	T = 183.92'	T = 309.38'
L = 334.88	L = 362.07	L = 616.91
E = 44.26'	E = 20.02'	E = 14.62'
e = 6.00%	e = 6.00%	e = 5.00%
TR = 39'	TR = N/A	TR = N/A
SE RUN = 155'	SE RUN = 200'	SE RUN = N/A
PC STA = 1+91.93	PC STA = 8+28.76	PC STA = 11+90.83
PT STA = 5+26.82	PT STA = 11+90.83	PT STA = 18+07.74
DESIGN SPEED = 35 MPH	DESIGN SPEED = 50 MPH	DESIGN SPEED = 70 MPH


PROPOSED RAYNOR AVENUE

PR CURVE RAYNOR-1
PI STA = 1000+61.39
Δ = 08°51'50" (LT)
D = 34°43'29"
R = 165.00'
T = 12.79'
L = 25.53'
E = 0.49'
PC STA = 1000+48.60
PT STA = 1000+74.12


MODEL PR Curve Data
FILE NAME: prtransystone-pw.bentley.com\transyscorp-pw-hosted\Documents\Projects_2018\CH4001401180022\03-WSP\CD\62R22-INT-4 [Center]\Sheet\CD\62R22-shr-A1B3.dgn

Model: Default
File Name: p:\trans\stone-pw\hntb\comtrans\corp-pw\hntb\Documents\Projects_2018\CH401\40118002\203\MS9\CAD\62R22-INT-4_Center\Sheet\CLW\ID1212122-sh-A1B2.dgn


CONTROL POINT #110
SET I.R. WITH YELLOW CAP
C I-80 STA. 38+10.10, 504.21' RT
N 1764675.520
E 1049652.522
ELEV. 608.670

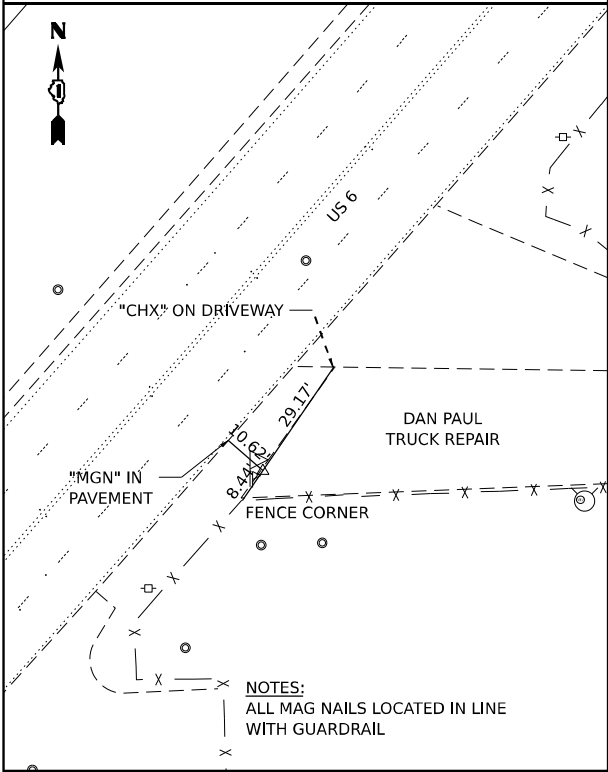


CONTROL POINT #121
SET I.R. WITH YELLOW CAP
C I-80 STA. 30+17.97, 723.35' LT
N 1765987.078
E 1048944.525
ELEV. 608.670

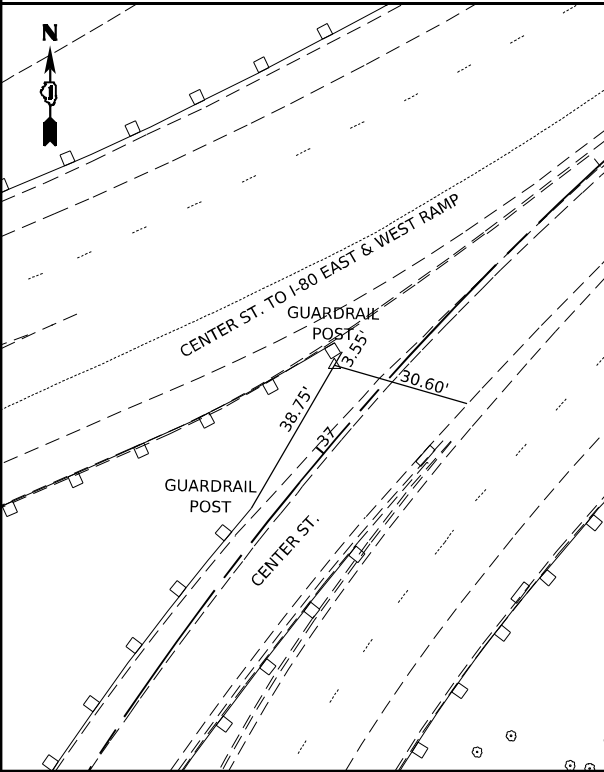


CONTROL POINT #126
SET I.R. WITH YELLOW CAP
C I-80 STA. 9+78.60, 68.90' RT
N 1764730.749
E 1046998.825
ELEV. 618.440

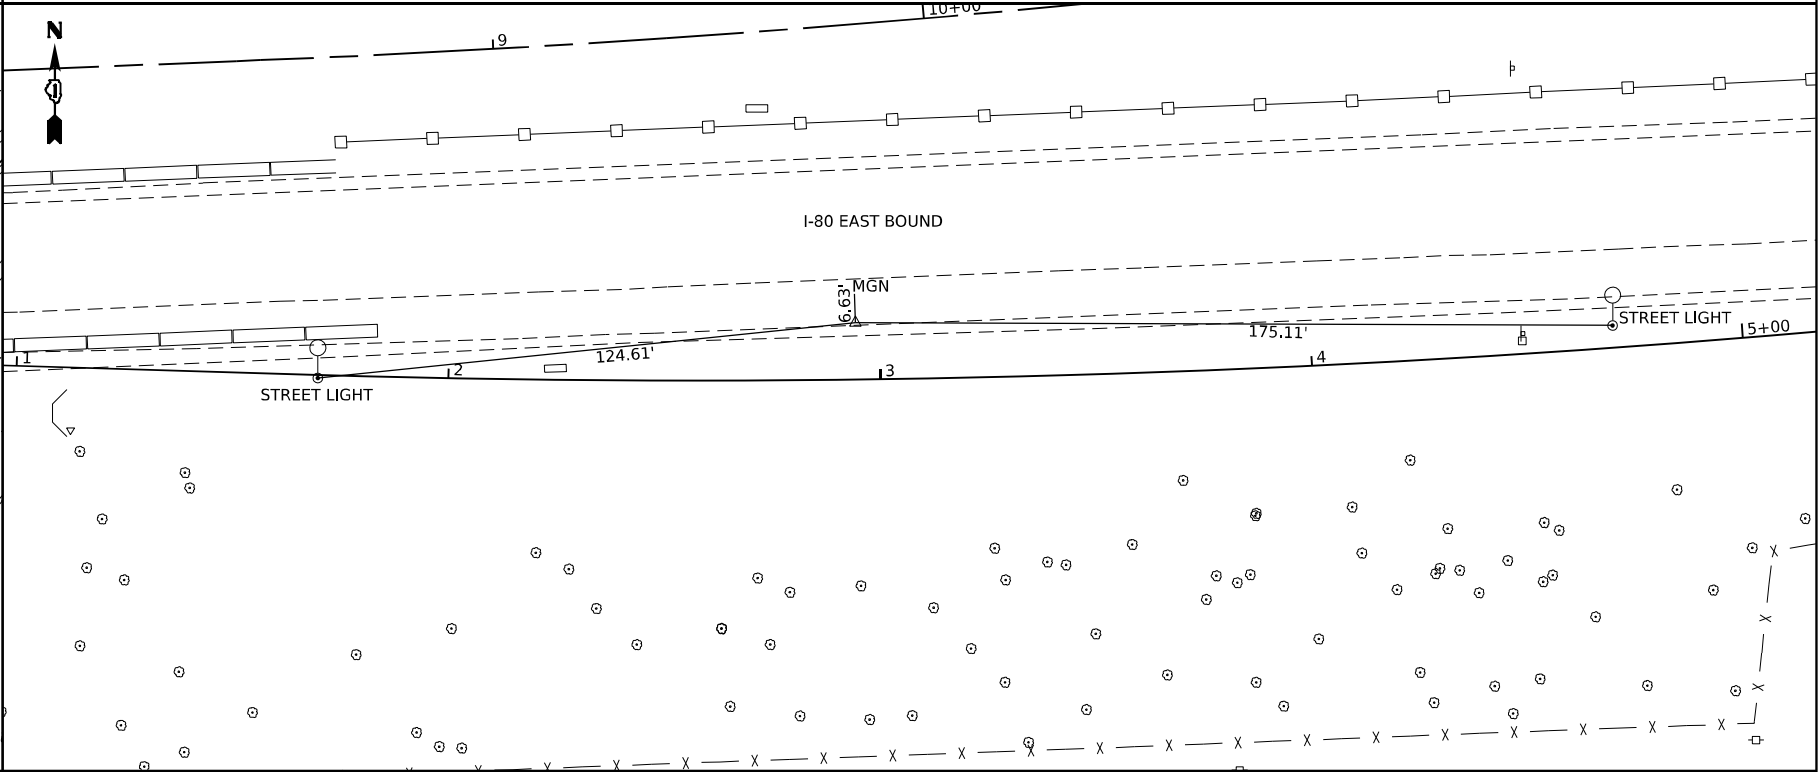


CONTROL POINT #127
SET I.R. WITH YELLOW CAP
C I-80 STA. 18+00, 141.79' RT
N 1764829.323
E 1047841.732
ELEV. 615.190

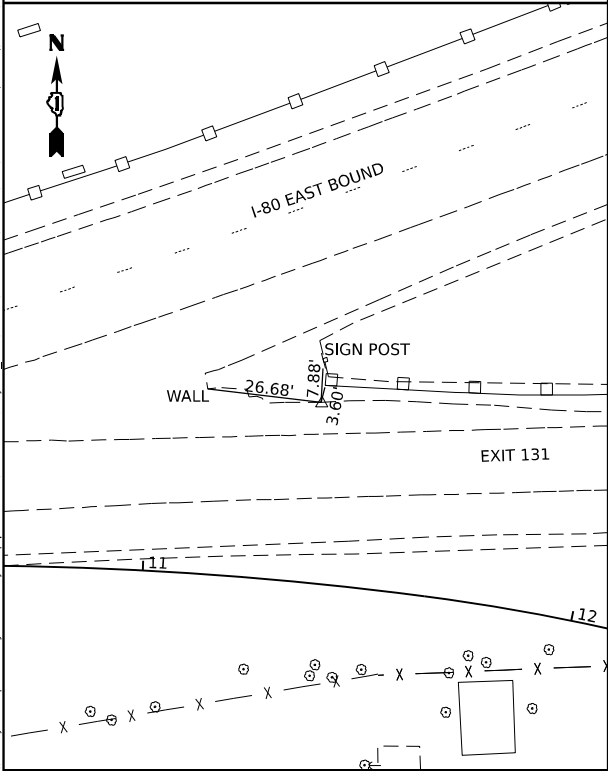

CONTROL POINT #130
SET I.R. WITH YELLOW CAP
C I-80 STA. 21+79.14, 520.78' RT
N 1764596.262
E 1048325.415
ELEV. 601.825

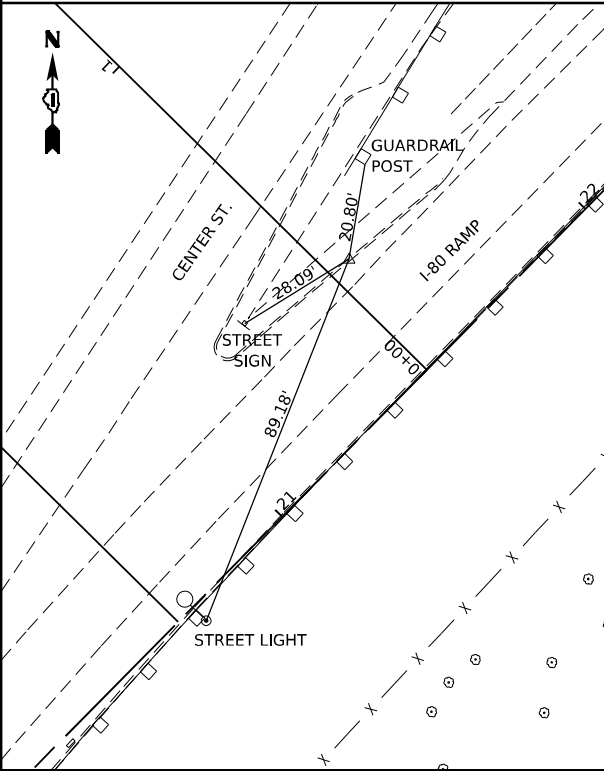

CONTROL POINT #132
SET I.R. WITH YELLOW CAP
C I-80 STA. 13+40.19', 1227.38' RT
N 1763641.522
E 1047580.240
ELEV. 583.920

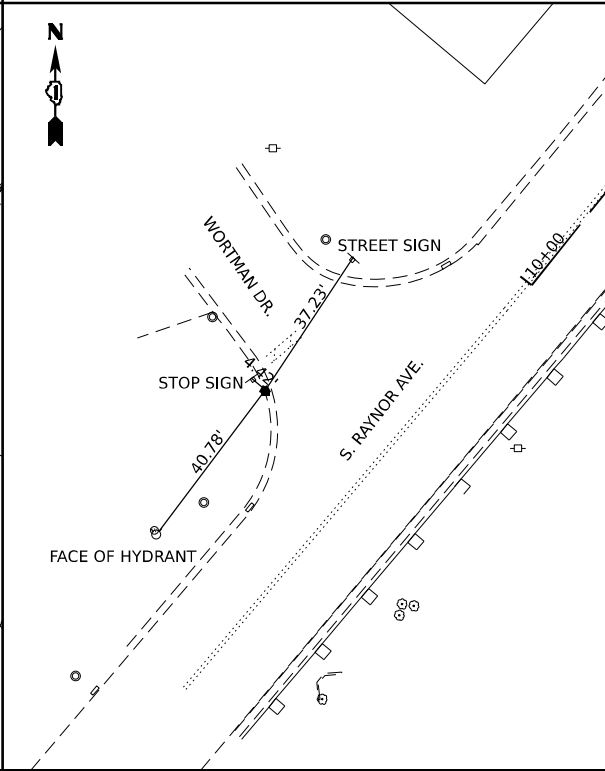

TEMPORARY BENCHMARKS (TBM'S)		
NAME	ELEVATION	DESCRIPTION
TBM 'A'	538.265	CHISELED 'X' ON TOP OF EAST BOLT OF FIRE HYDRANT AT EAST ROW OF S. EASTERN AVE. AND WB RAMP TO I-80
TBM 'B'	525.880	CHISELED 'X' ON TOP OF EAST BOLT OF FIRE HYDRANT AT NE CORNER OF JOLIET ST. AND SHELBY ST.
TBM 'C'	522.400	CHISELED 'X' ON TOP OF EAST BOLT OF FIRE HYDRANT AT NW CORNER OF WATER ST. AND LUCAS ST.
TBM 'D'	520.820	CHISELED 'X' ON TOP OF SE BOLT OF FIRE HYDRANT AT NE CORNER OF RIVER ST. AND DAVIS ST.
TBM 'E'	526.795	CHISELED 'X' ON TOP OF SE BOLT OF FIRE HYDRANT AT EAST ROW OF JOLIET ST. AND SOUTH ST.
TBM 'F'	559.955	CHISELED 'X' ON TOP OF SE BOLT OF FIRE HYDRANT AT NW CORNER OF JASPER ST. AND CHERRY ST.
TBM 'G'	585.855	CHISELED 'X' ON TOP OF SE BOLT OF FIRE HYDRANT AT SOUTH ROW OF JASPER ST. (IN FRONT OF #610 JASPER ST. ADDRESS)
TBM 'H'	580.070	CHISELED 'X' ON TOP OF SE BOLT OF FIRE HYDRANT AT SE CORNER OF MARKET ST. AND MCDONOUGH ST.



WSP USA INC.
30 N. LASALLE STREET
SUITE 4200
CHICAGO, IL 60602
TEL: (312) 782-8150

USER NAME = donahuek1
PLOT SCALE = 133.333' / in.
PLOT DATE = 4/22/2025

DESIGNED - YW
DRAWN - YW
CHECKED - KSD
DATE - 4/25/2025

REVISED -
REVISED -
REVISED -
REVISED -

STATE OF ILLINOIS
DEPARTMENT OF TRANSPORTATION

ALIGNMENT, TIES AND BENCHMARKS

SCALE: SHEET 9 OF 9 SHEETS STA. TO STA.

F.A.I. RTE.	SECTION	COUNTY	TOTAL SHEETS	SHEET NO.
80	FAI 80 21 INTERCHANGE	WILL	1209	73
CONTRACT NO. 62R22				
ILLINOIS FED. AID PROJECT				

Model: Default
File Name: p:\transystems-pw\bartley.com\transys\corp-pw\1-hatched\Documents\projects_2018\CH401\401180022\03-WSP\CAD\62R22-INT-4 [Center]\Streets\CL\1D12\62R22-ah-demos\plan.dgn



WSP USA INC.
30 N. LA SALLE STREET
SUITE 4200
CHICAGO, IL 60602
TEL: (312) 782-8150

USER NAME	= USCP702533
PLOT SCALE	= 400,000' / in.
PLOT DATE	= 6/4/2025

DESIGNED -	CBP
DRAWN -	CBP
CHECKED -	MMA
DATE -	4/25/2025

REVISED -	
REVISED -	
REVISED -	
REVISED -	

STATE OF ILLINOIS
DEPARTMENT OF TRANSPORTATION

BUILDING DEMOLITION PLAN
KEY PLAN

SCALE: 1" = 100' SHEET 1 OF 7 SHEETS STA. TO STA.




F.A.I. RTE.	SECTION	COUNTY	TOTAL SHEETS	SHEET NO.
80	FAI 80 21 INTERCHANGE	WILL	1209	74
CONTRACT NO. 62R22				
ILLINOIS		FED. AID PROJECT		



BUILDING REMOVAL NO.	PARCEL NUMBER	ADDRESS
1	1P10103	507 ILLINOIS STREET
2	1P10110	558 SHELBY STREET
3	1P10112	512 MARKET STREET
4	1P10113	511 SHELBY STREET
5	1P10190	554 SHELBY STREET
6	1P10191	551 MARKET STREET
7	1P10105	509 & 511 ILLINOIS STREET

LEGEND

BUILDING REMOVAL PARCEL

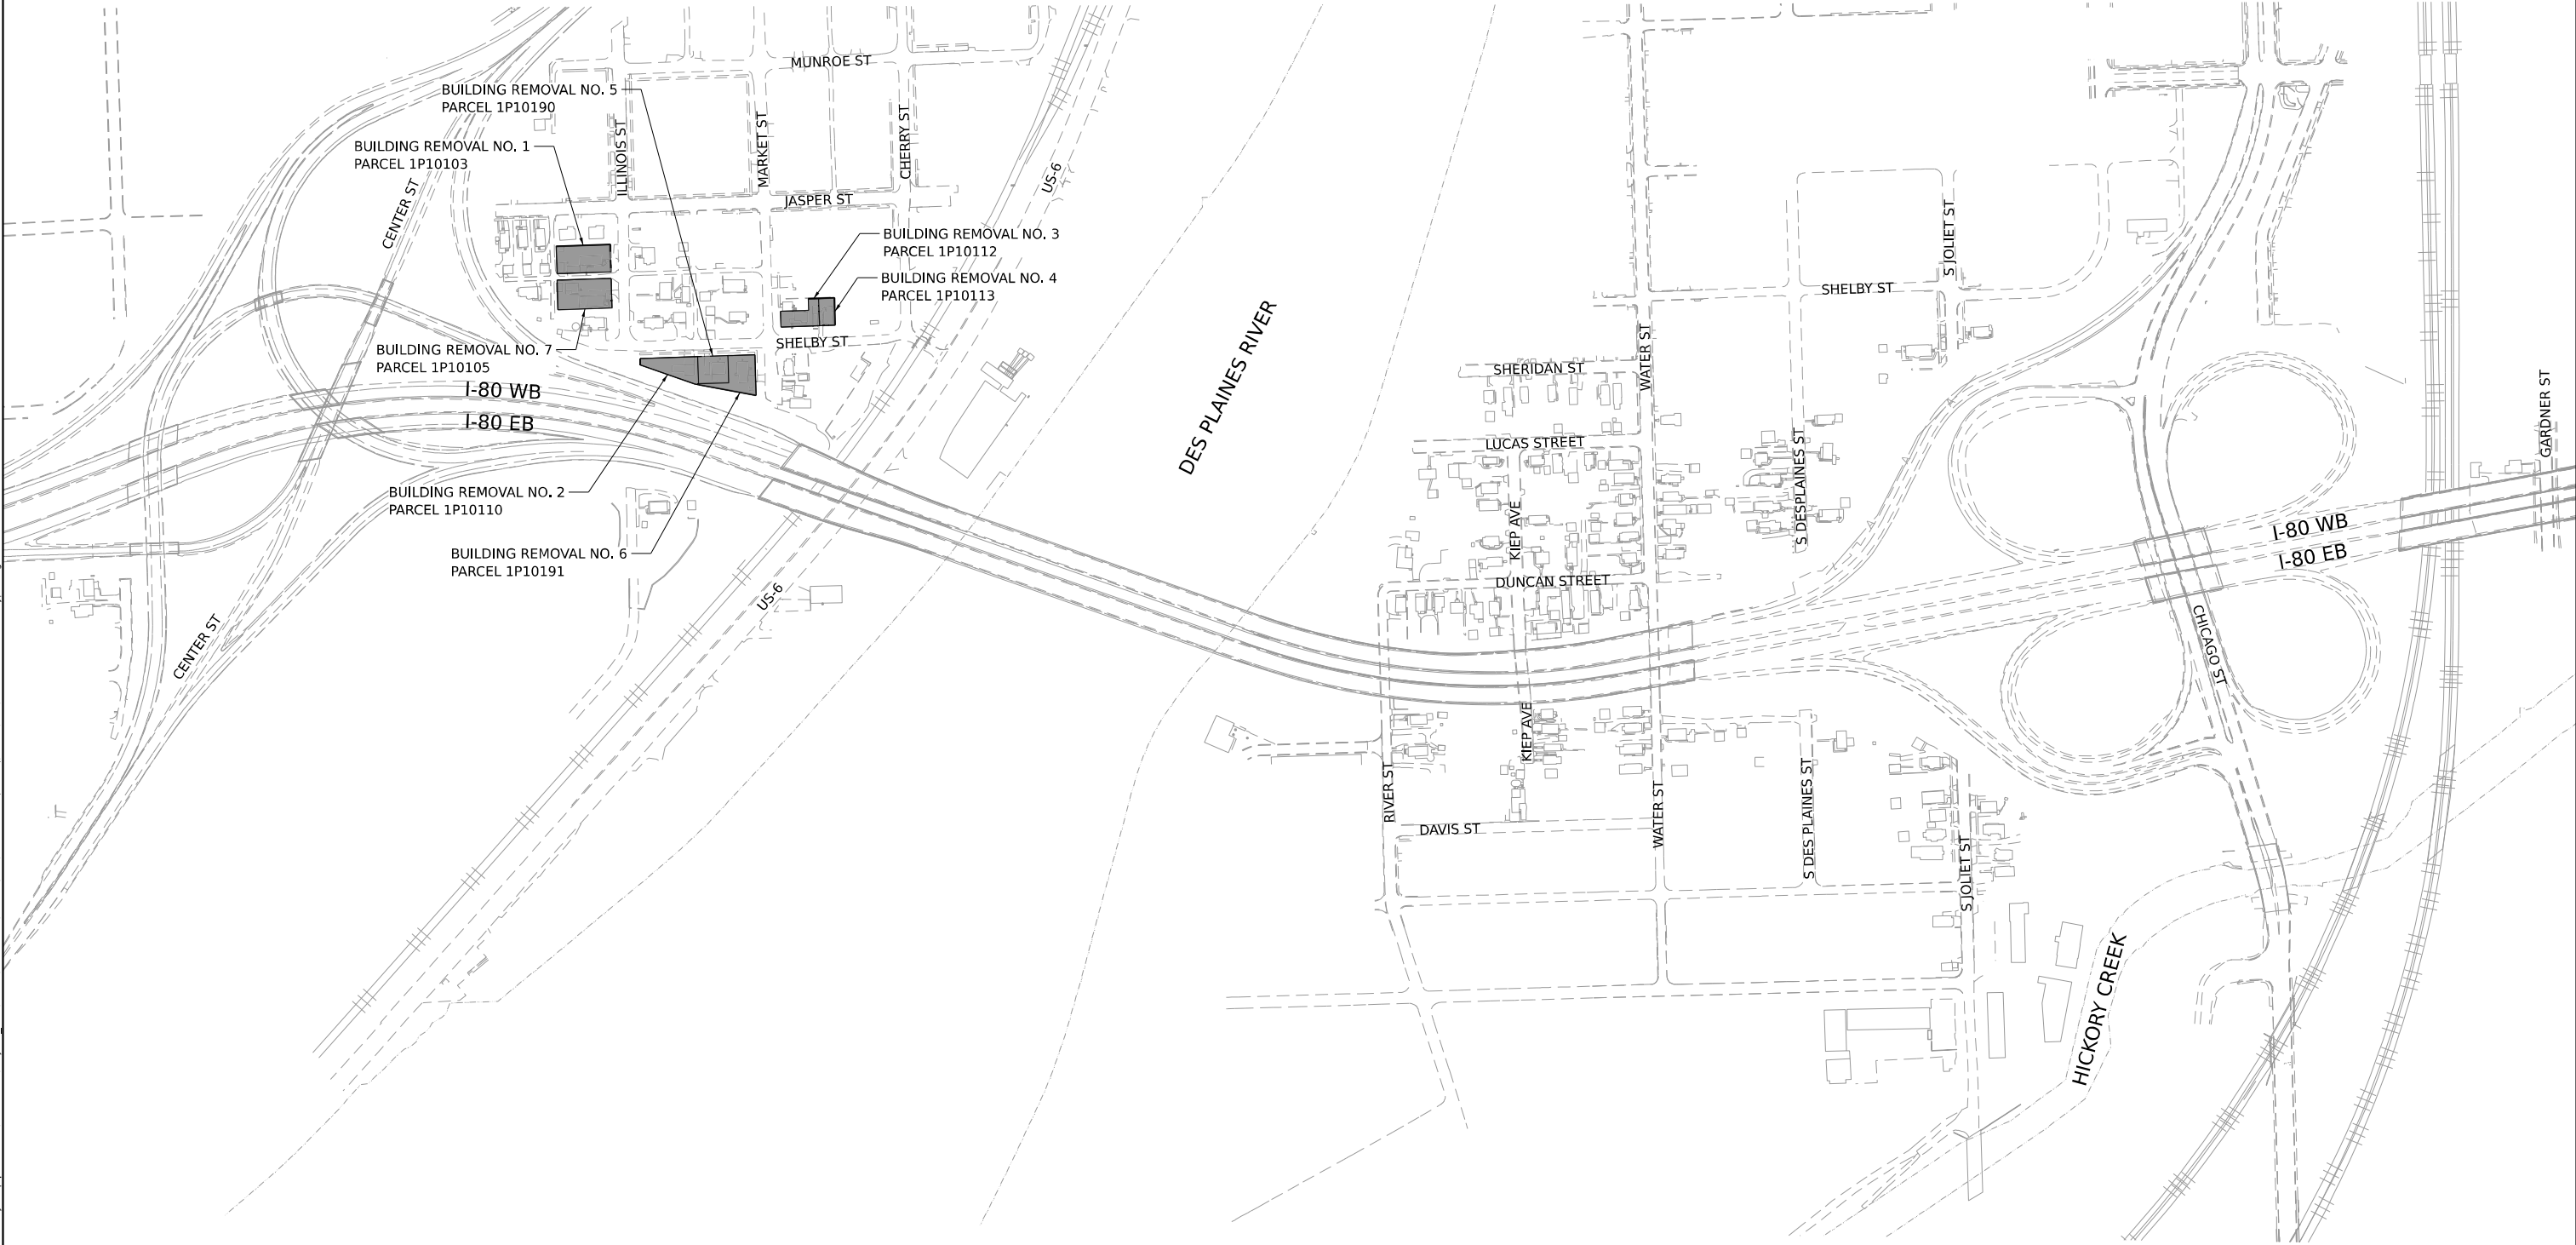

Model: Default
File Name: p:\projects\transystems-pw\hntb\comtranscorp-pw\hntb\Documents\Projects_2018\CH401\401180022\03-W59\CAD\62R22-INT-4 [Center] Streets\CLW\0162R22-shr-demo1\010103.dgn

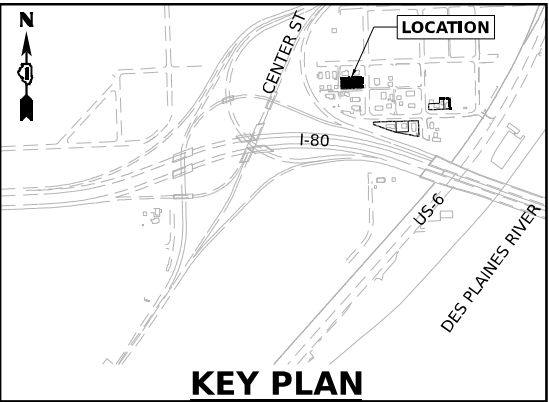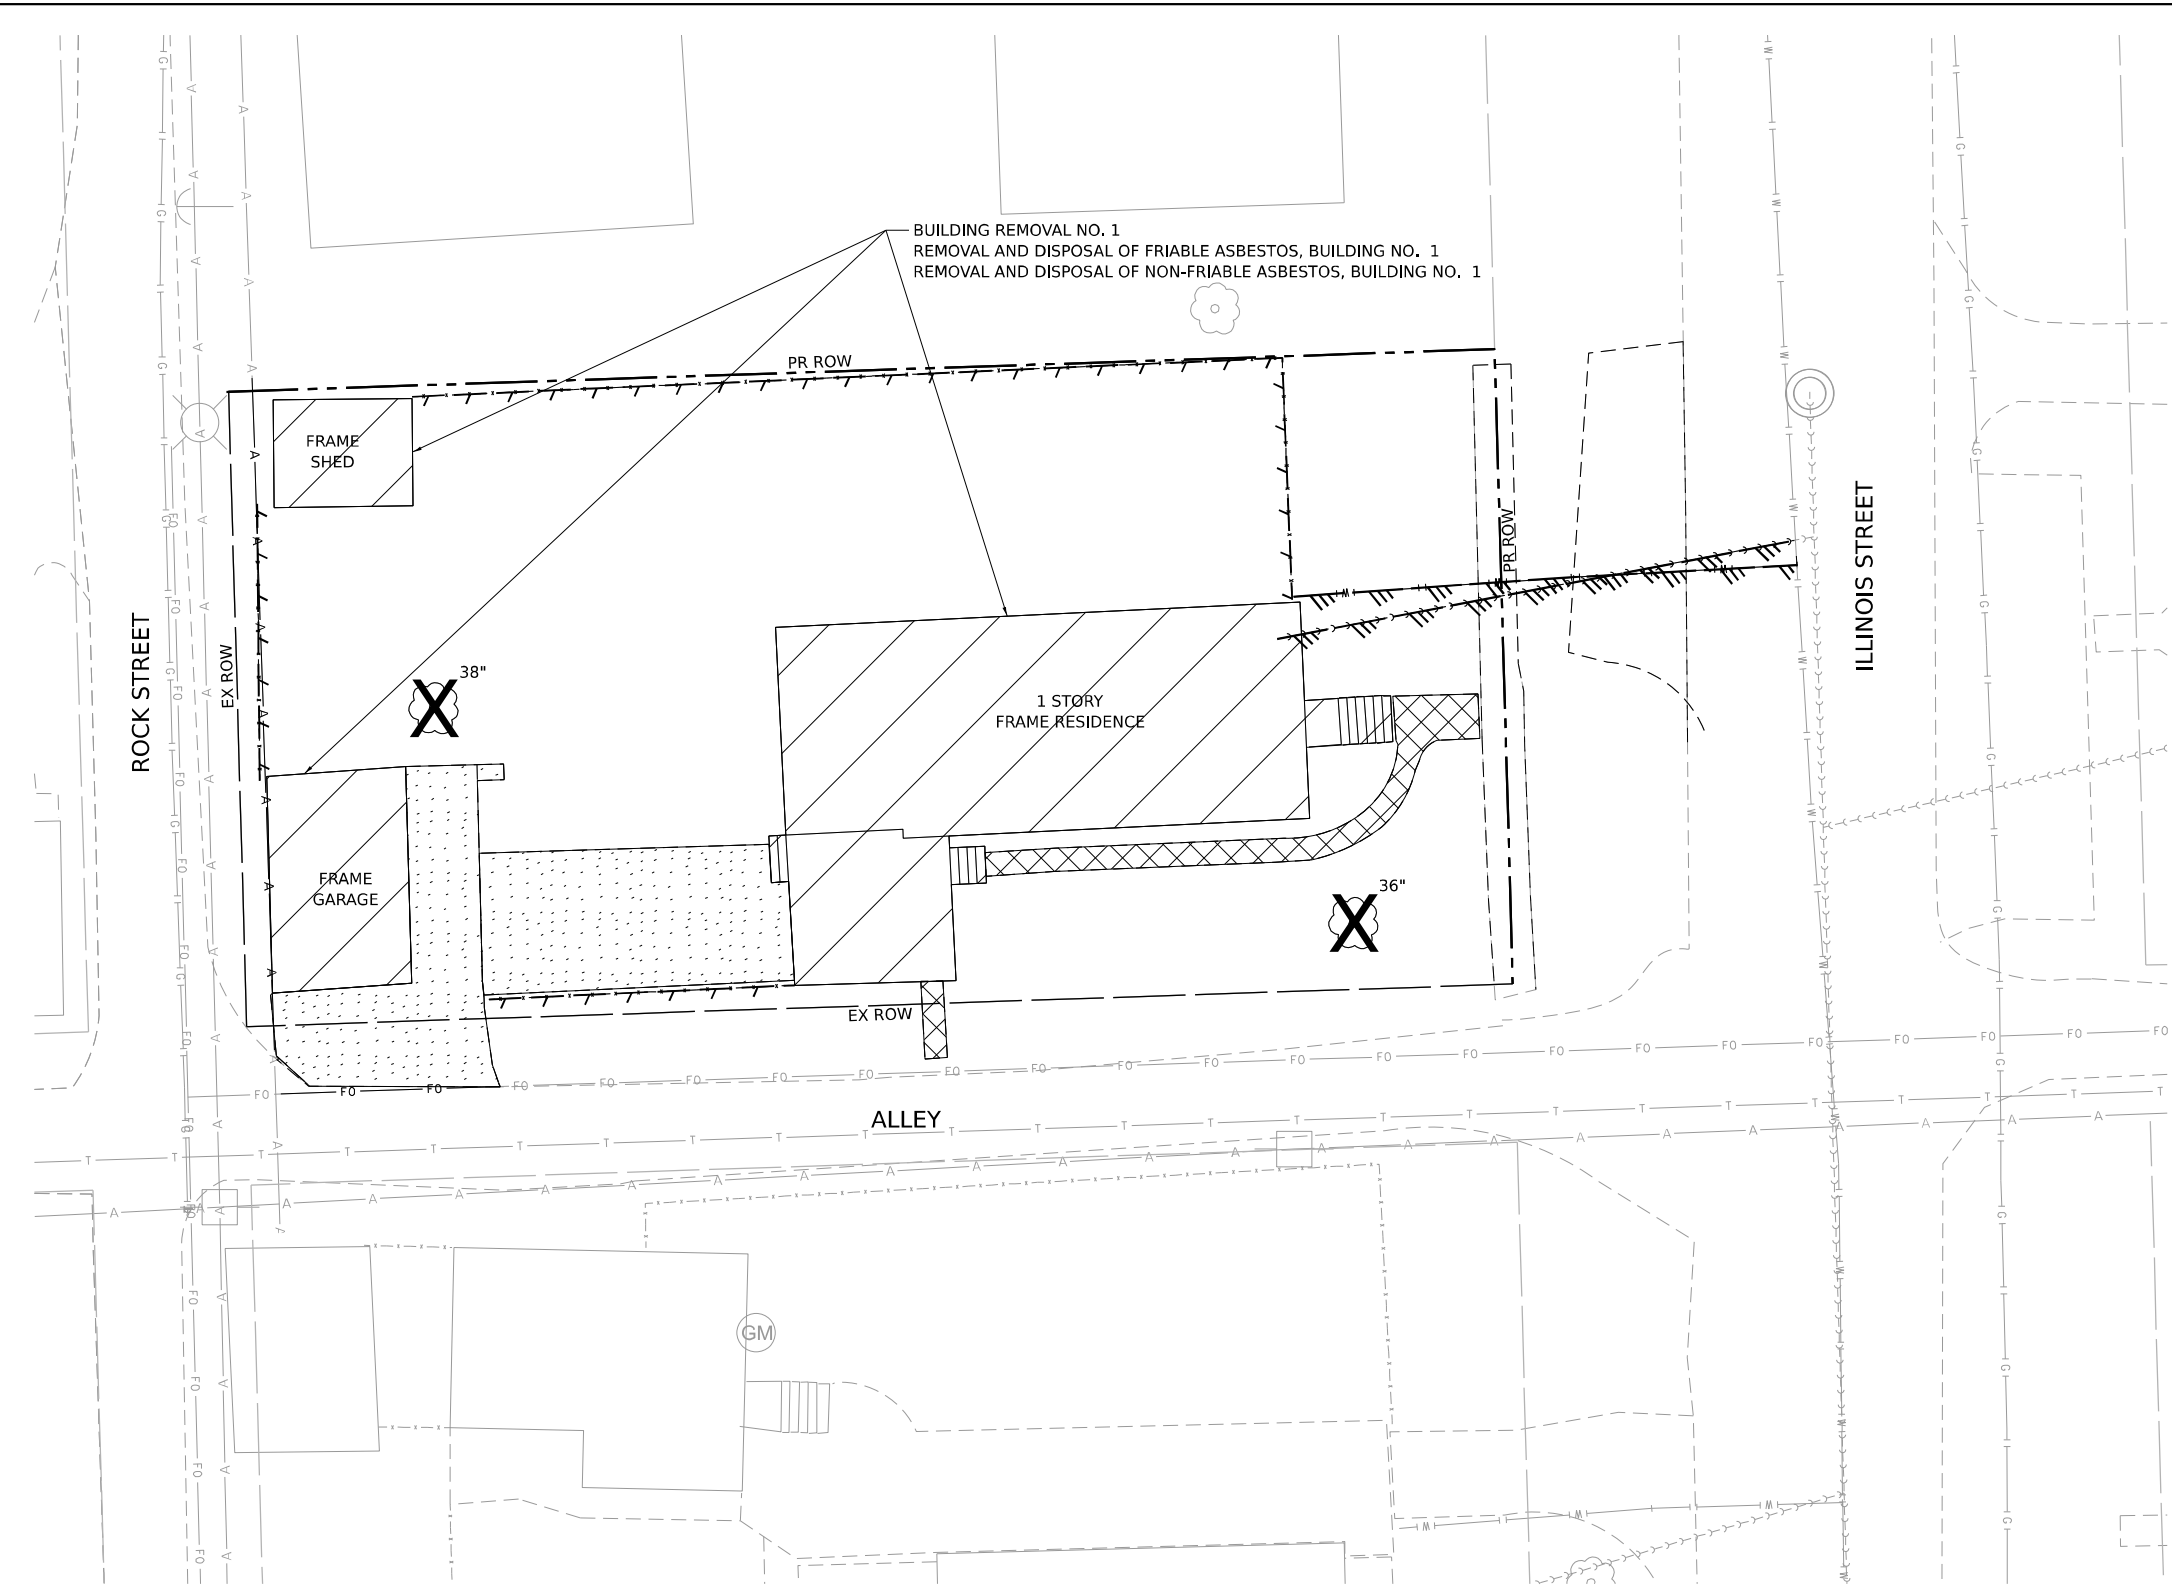

LEGEND

- BUILDING REMOVAL
- DRIVEWAY PAVEMENT REMOVAL
- SIDEWALK REMOVAL
- TREE REMOVAL
- FENCE REMOVAL
- UTILITY DISCONTINUATION (PAID FOR AS BUILDING REMOVAL)



WSP USA INC.
30 N. LASALLE STREET
SUITE 4200
CHICAGO, IL 60602
TEL: (312) 782-8150

USER NAME	= USCP702533	DESIGNED -	CBP	REVISED -	
DRAWN	- CBP	REVISED	-		
PLOT SCALE	= 20,000' / in.	CHECKED -	MMA	REVISED -	
PLOT DATE	= 4/23/2025	DATE	- 4/25/2025	REVISED -	


STATE OF ILLINOIS
DEPARTMENT OF TRANSPORTATION

BUILDING DEMOLITION PLAN
1P10103 - 507 ILLINOIS STREET JOLIET, IL 60436

SCALE: 1"=10' SHEET OF SHEETS STA. TO STA.

F.A.I. RTE.	SECTION	COUNTY	TOTAL SHEETS	SHEET NO.
80	FAI 80 21 INTERCHANGE	WILL	1209	75
CONTRACT NO. 62R22				
ILLINOIS FED. AID PROJECT				


Model: Default
File Name: p:\transystems-pw\bartley.com\transcorp-pw\1-bartley\Documents\Projects_2018\CH4011401180022\03-WSP\CAD\62R22-INT-4 [Center]\Sheets\CLW\ID162R22-shr-demo\1P10110.dgn

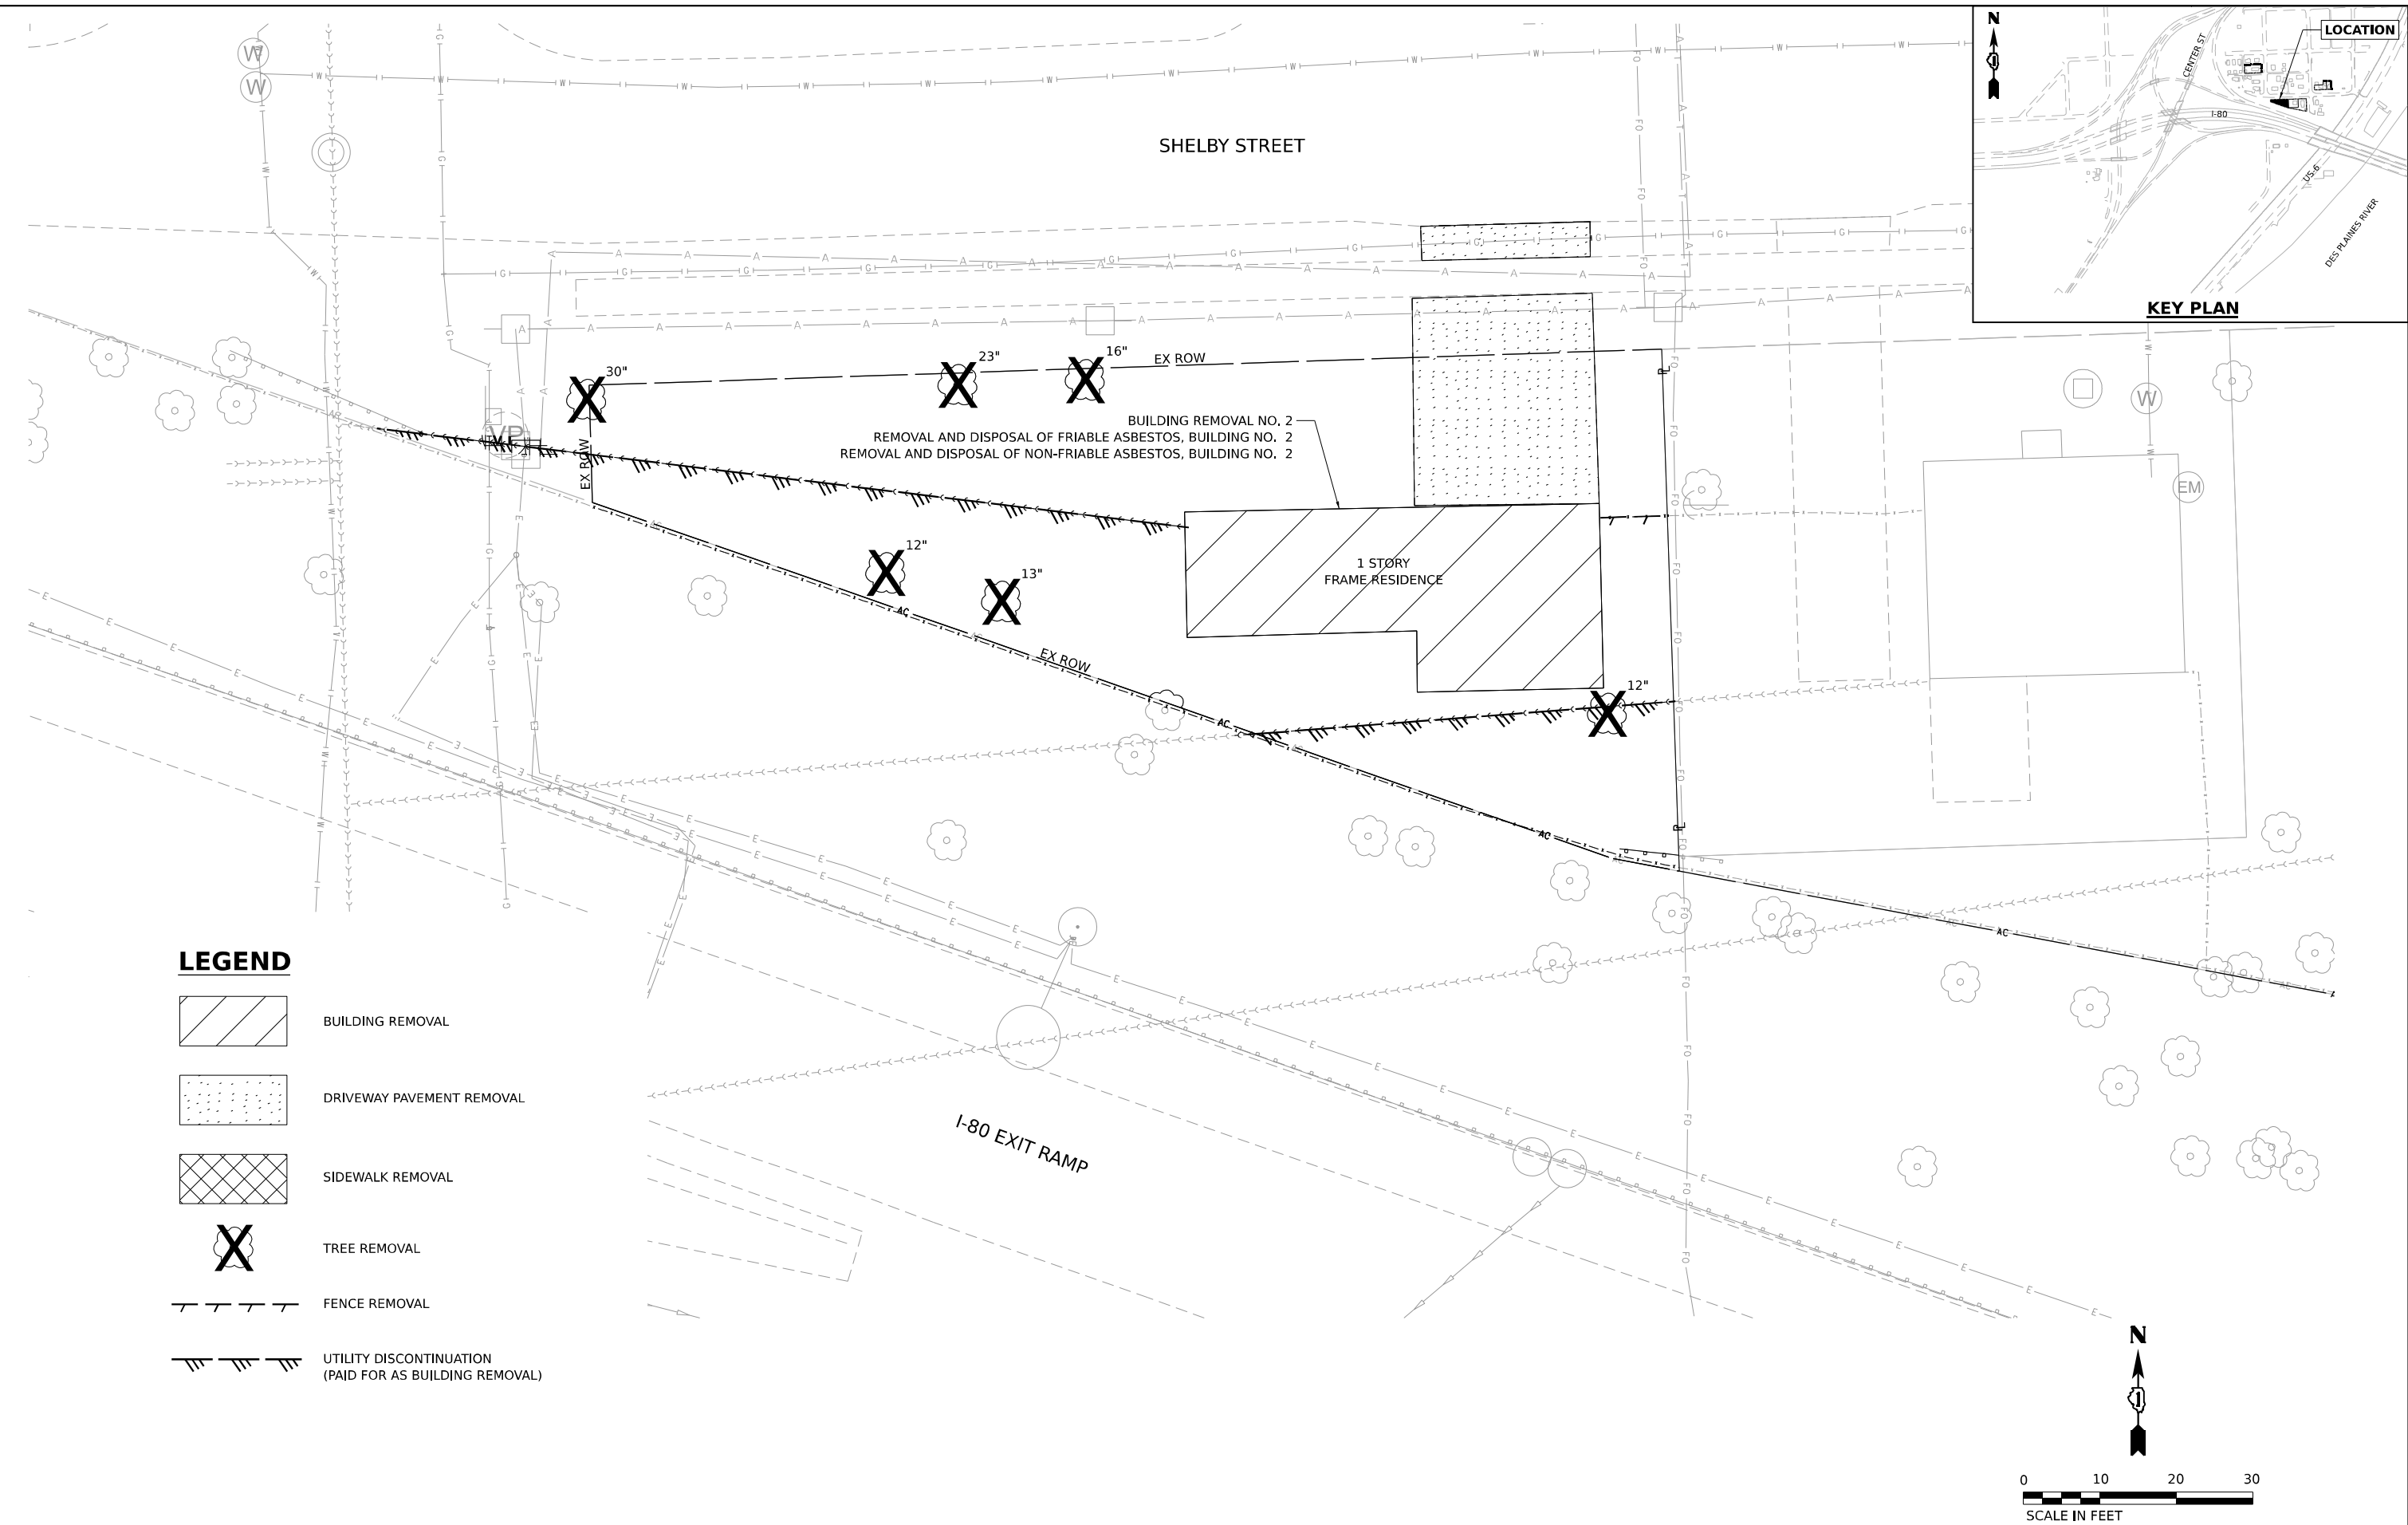


LEGEND



BUILDING REMOVAL

 


DRIVEWAY PAVEMENT REMOVAL

 


SIDEWALK REMOVAL



TREE REMOVAL

 

FENCE REMOVAL

 

UTILITY DISCONTINUATION
(PAID FOR AS BUILDING REMOVAL)



WSP USA INC.
30 N. LASALLE STREET
SUITE 4200
CHICAGO, IL 60602
TEL: (312) 782-8150

USER NAME	= USCP702533
DESIGNED	- CBP
DRAWN	- CBP
CHECKED	- MMA
DATE	- 4/25/2025
PLOT SCALE	= 20,000' / in.
PLOT DATE	= 4/23/2025

DESIGNED	- CBP
DRAWN	- CBP
CHECKED	- MMA
DATE	- 4/25/2025

REVISED	-
REVISED	-
REVISED	-
REVISED	-

STATE OF ILLINOIS
DEPARTMENT OF TRANSPORTATION



BUILDING DEMOLITION PLAN
1P10110 - 558 SHELBY STREET JOLIET, IL 60436

SCALE: 1"=10'

SHEET OF SHEETS STA. TO STA.

F.A.I. RTE.	SECTION	COUNTY	TOTAL SHEETS	SHEET NO.
80	FAI 80 21 INTERCHANGE	WILL	1209	76
CONTRACT NO. 62R22				
ILLINOIS FED. AID PROJECT				

Model: Default
File Name: p:\projects\trans\transcorp\ppl\hatched\Documents\Projects_2018\CH401\401180022\03-W59\CAD\62R22-INT-4 [Center]\Sheets\Civil\DI62R22-shr-demo\1P10112.dgn

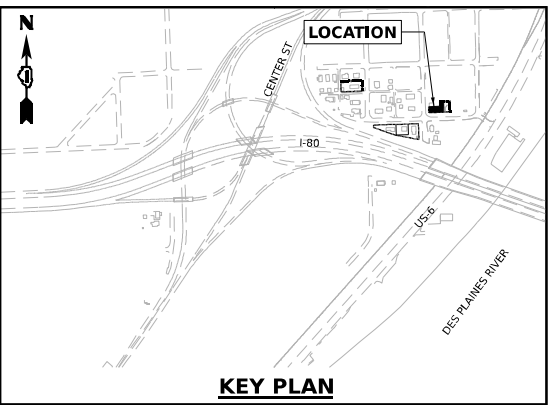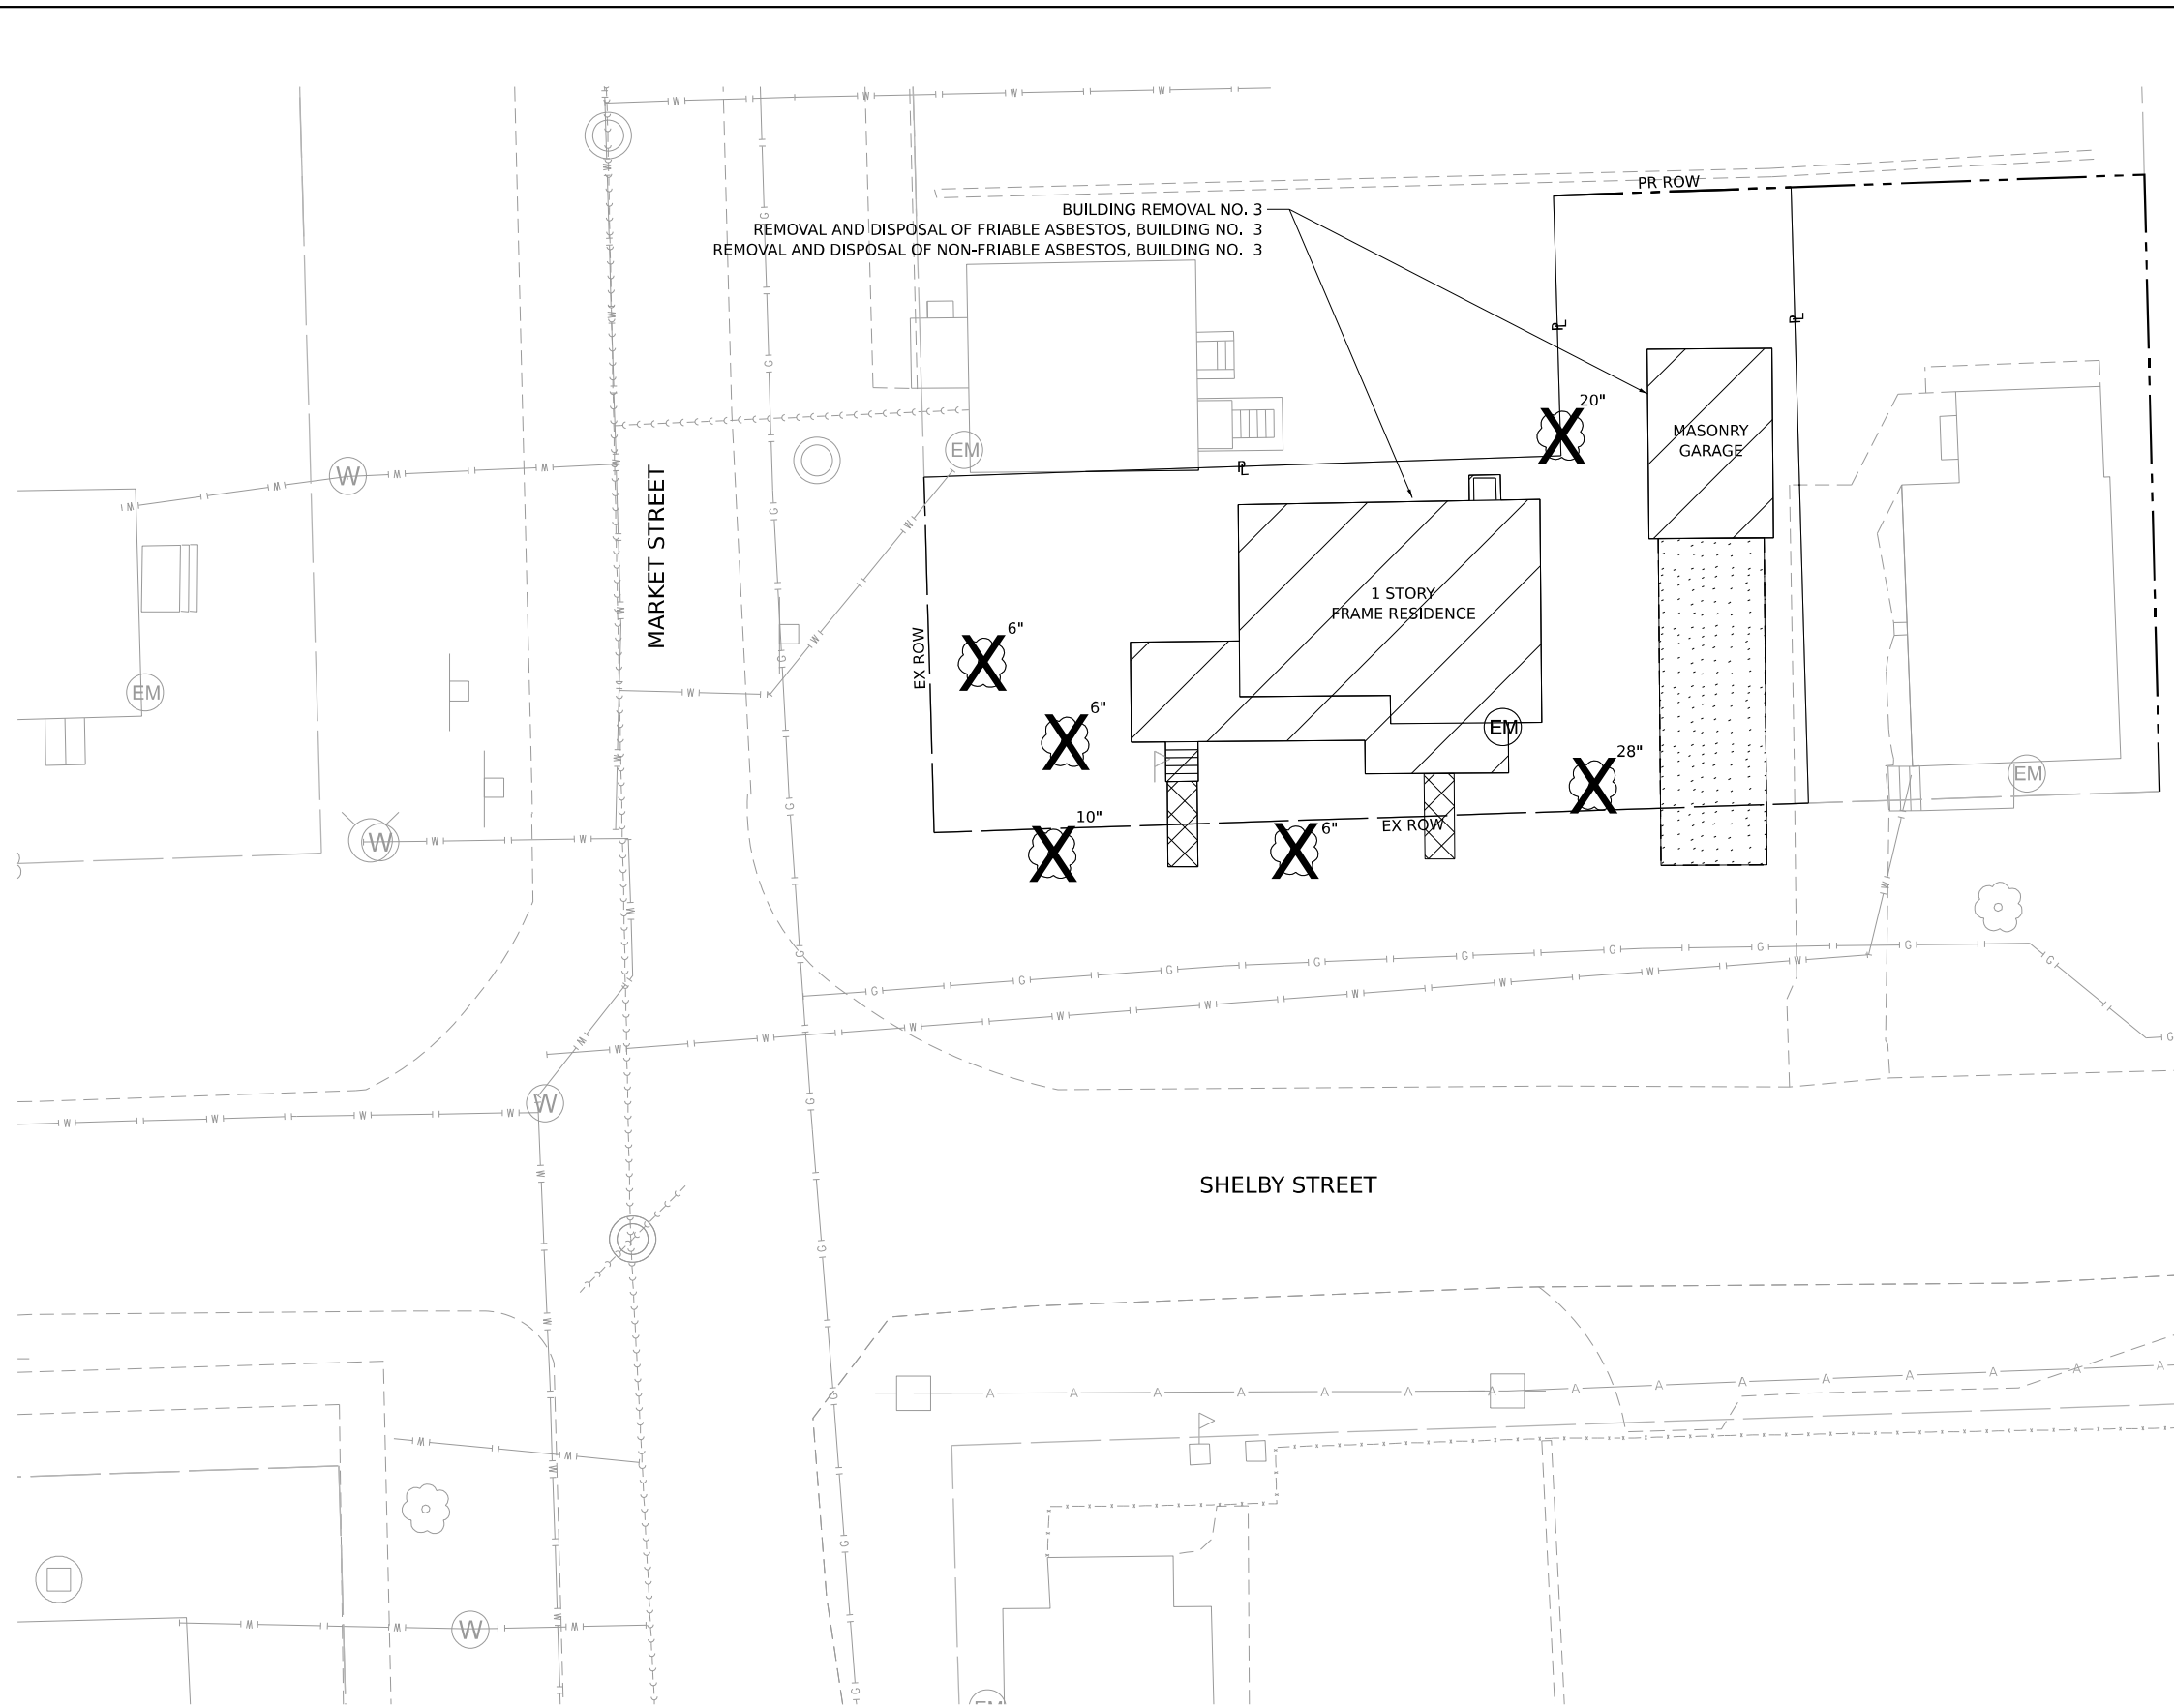

LEGEND

- BUILDING REMOVAL
- DRIVEWAY PAVEMENT REMOVAL
- SIDEWALK REMOVAL
- TREE REMOVAL
- FENCE REMOVAL
- UTILITY DISCONTINUATION (PAID FOR AS BUILDING REMOVAL)



WSP USA Inc.
30 N. LA SALLE STREET
SUITE 4200
CHICAGO, IL 60602
TEL: (312) 782-8150

USER NAME	= USCP702533
DESIGNED	- CBP
DRAWN	- CBP
PLOT SCALE	= 20,000' / in.
PLOT DATE	= 4/23/2025


REVISED	-
REVISED	-
REVISED	-
REVISED	-

STATE OF ILLINOIS
DEPARTMENT OF TRANSPORTATION


BUILDING DEMOLITION PLAN
1P10112 - 512 MARKET STREET JOLIET, IL 60436

SCALE: 1"=10' SHEET OF SHEETS STA. TO STA.

F.A.I. RTE.	SECTION	COUNTY	TOTAL SHEETS	SHEET NO.
80	FAI 80 21 INTERCHANGE	WILL	1209	77
CONTRACT NO. 62R22				
ILLINOIS FED. AID PROJECT				

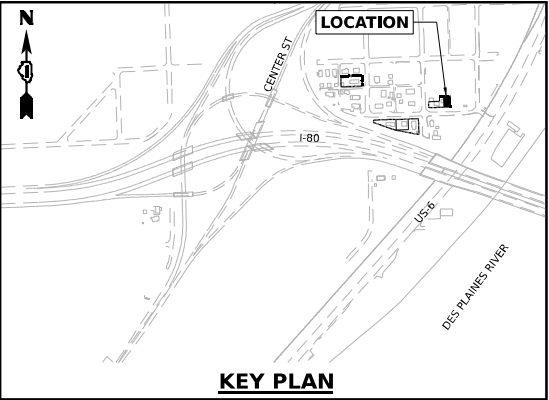

MODEL: Default
FILE NAME: p:\proj\transystems-pw\hntb\comtrans\corp-pw\hntb\hntb\Documents\Projects_2018\CH4001401180022\03-WSP\CH4001401180022-INT-4 (Center)\Streets\CH4001401180022-shr-demo\1P10190.dgn

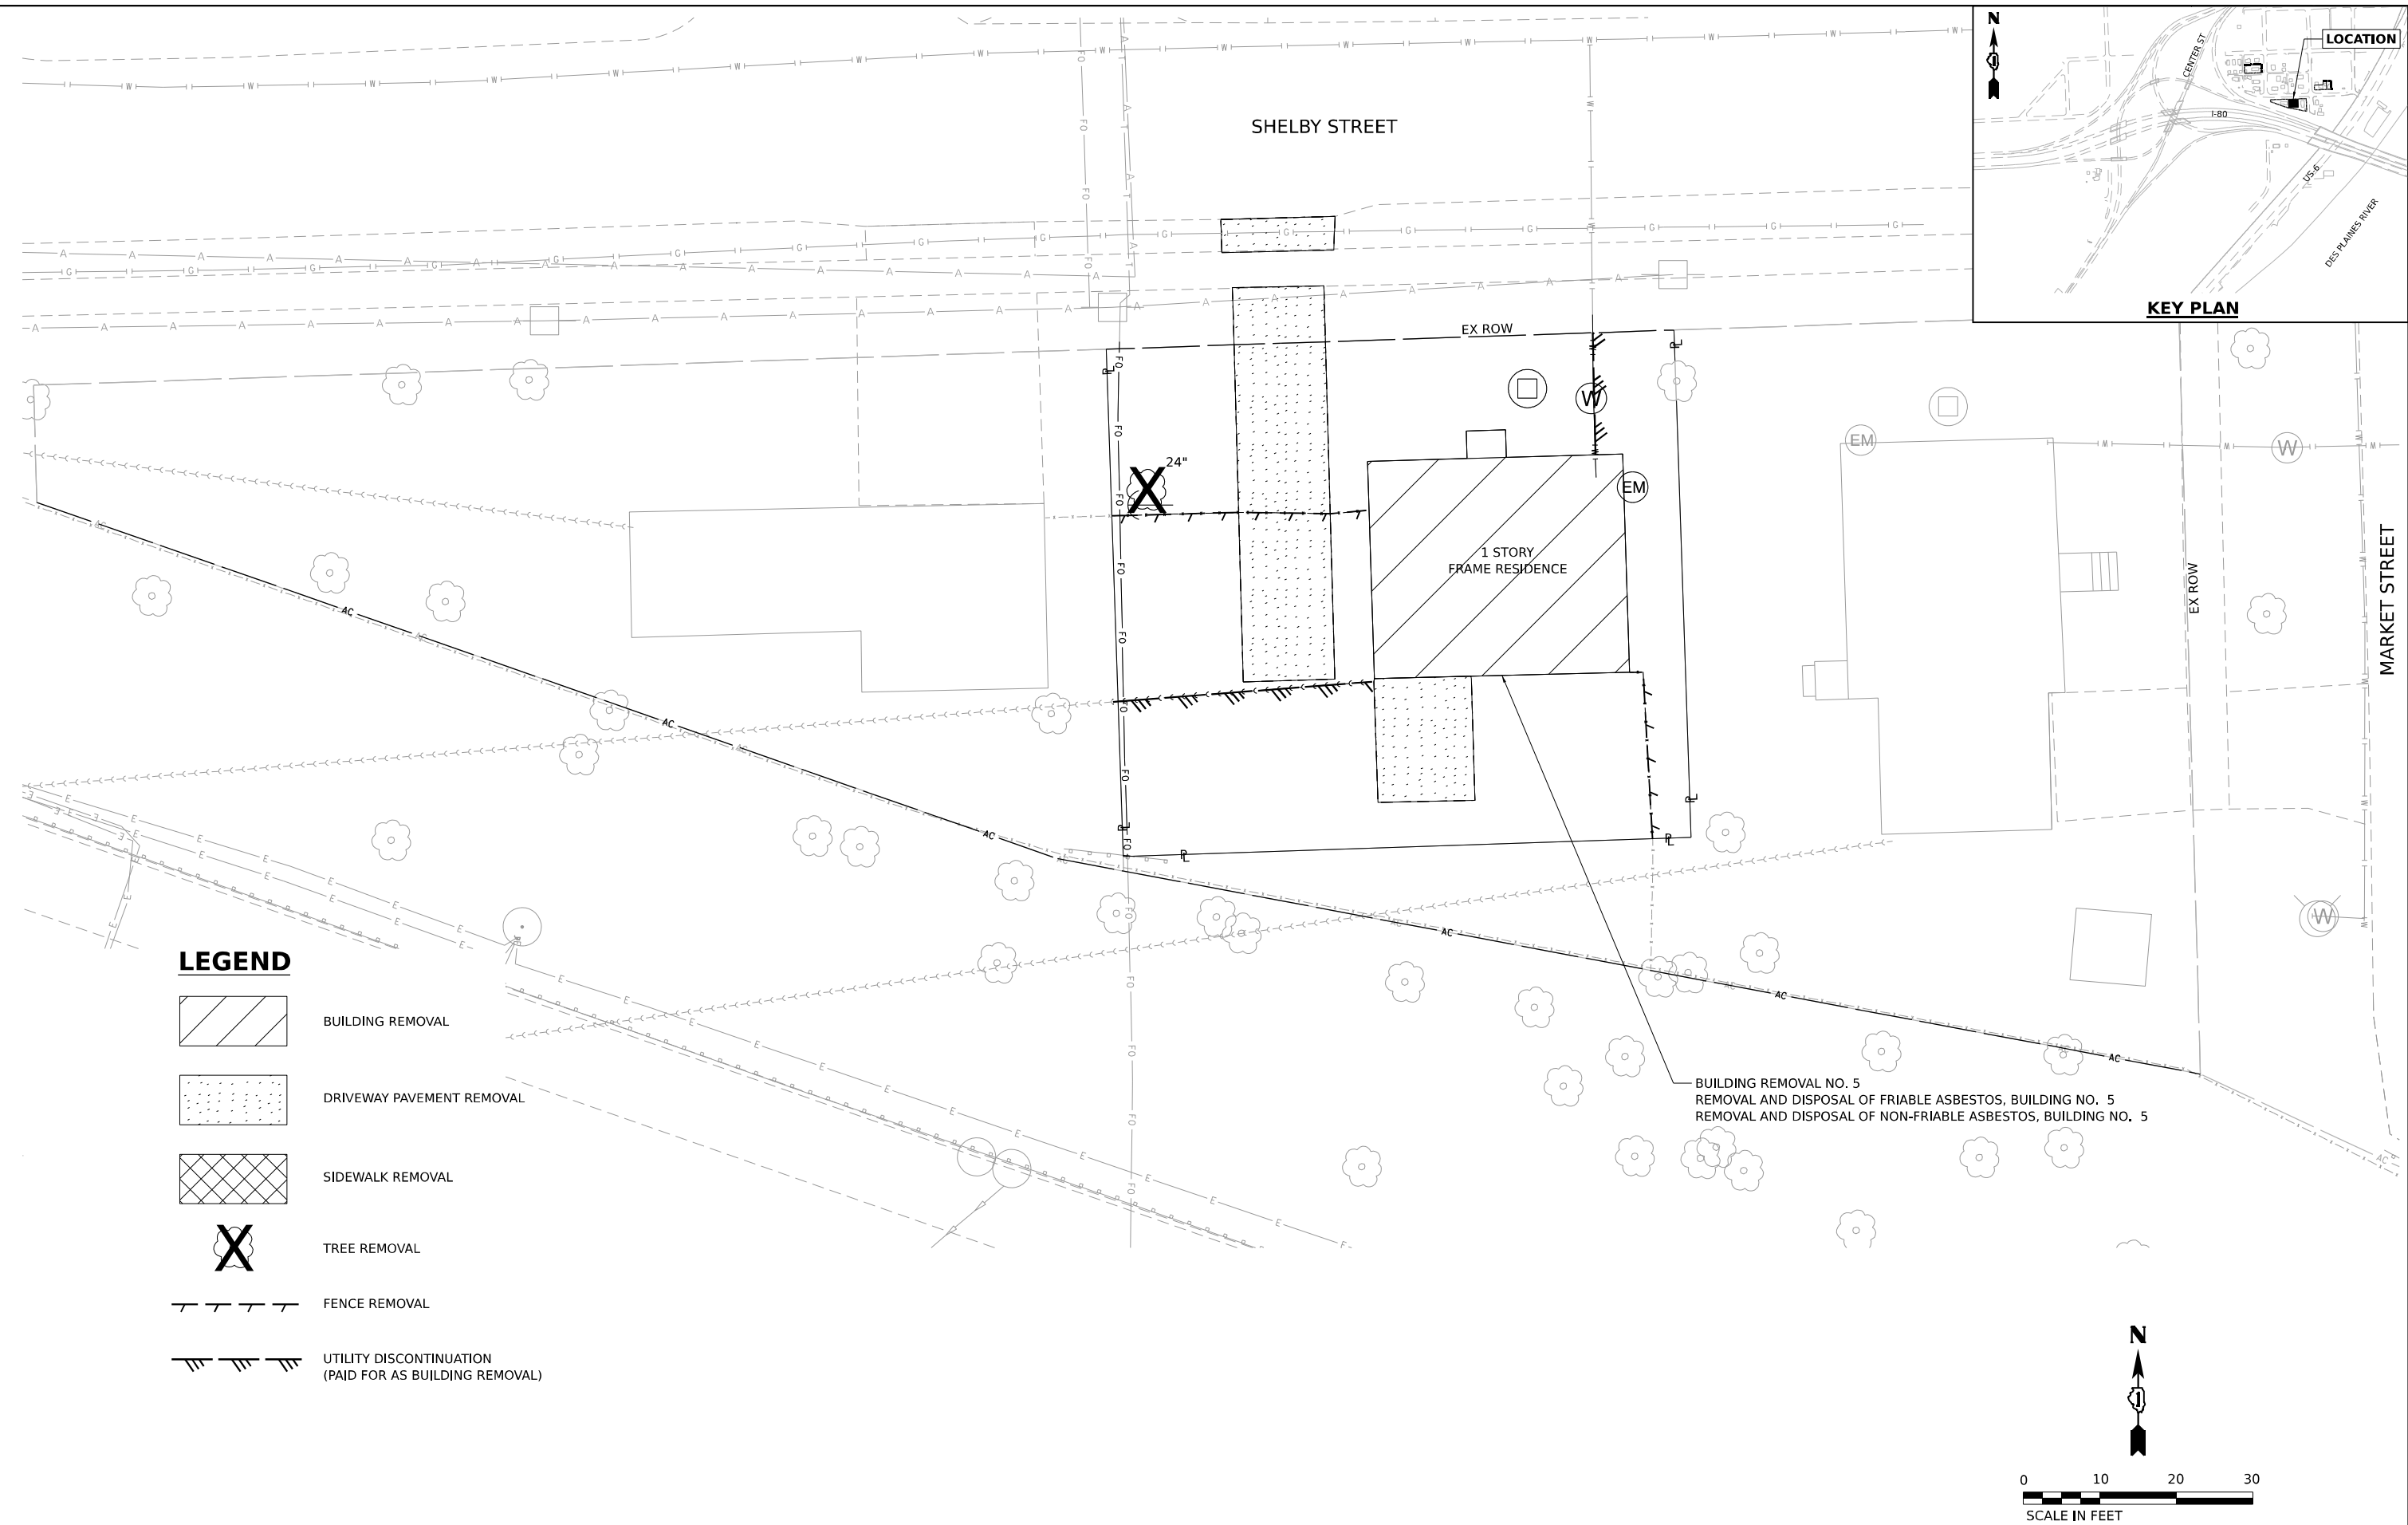

 WSP USA INC. 30 N. LASALLE STREET SUITE 4200 CHICAGO, IL 60602 TEL: (312) 782-8150	USER NAME = USCP702533		DESIGNED - CBP	REVISED -	STATE OF ILLINOIS DEPARTMENT OF TRANSPORTATION	BUILDING DEMOLITION PLAN 1P10190 – 554 SHELBY STREET JOLIET, IL 60436				F.A.I. RTE.	SECTION	COUNTY	TOTAL SHEETS	SHEET NO.		
	DRAWN - CBP		CHECKED - MMA	REVISED -		SCALE: 1"=10'	SHEET	OF	SHEETS	STA.	TO STA.	80	FAI 80 21 INTERCHANGE	WILL	1209	79
	PLOT SCALE = 20,000' / in.		DATE - 4/25/2025	REVISED -								CONTRACT NO. 62R22				
	PLOT DATE = 4/23/2025											ILLINOIS	FED. AID PROJECT			

Model: Default
File Name: p:\transystems-pw\hntb\comtranscorp-pw\hntb\Documents\Projects_2018\CH401\401180022\03-WSP\CAD\62R22-INT-4 [Center] Sheets\CH401\62R22-shr-Removal



WSP USA INC.
30 N. LASALLE STREET
SUITE 4200
CHICAGO, IL 60602
TEL: (312) 782-8150

USER NAME	= donahuek1
PLOT SCALE	= 100,000' / in.
PLOT DATE	= 4/22/2025

DESIGNED -	YW	REVISED -	
DRAWN -	YW	REVISED -	
CHECKED -	KSD	REVISED -	
DATE -	4/25/2025	REVISED -	

STATE OF ILLINOIS
DEPARTMENT OF TRANSPORTATION

REMOVAL PLANS
I-80


SCALE: 1"= 50" SHEET 1 OF 17 SHEETS STA. TO STA.

F.A.I. RTE.	SECTION	COUNTY	TOTAL SHEETS	SHEET NO.
80	FAI 80 21 INTERCHANGE	WILL	1209	81
CONTRACT NO. 62R22				
ILLINOIS FED. AID PROJECT				

REMOVAL LEGEND


- PAVEMENT REMOVAL
- SIDEWALK REMOVAL
- PAVED SHOULDER REMOVAL
- MEDIAN REMOVAL
- DRAINAGE STRUCTURE TO BE REMOVED
- ITEM REMOVAL
- STUMP REMOVAL, ACRES
- LINEAR ITEM REMOVAL
- PIPE CULVERT REMOVAL
- STORM SEWER TO BE REMOVED
- DRIVEWAY PAVEMENT REMOVAL
- APPROACH SLAB REMOVAL
- STRUCTURE TO BE ADJUSTED
- STORM SEWER REMOVAL
- CULVERT REMOVAL

KEY PLAN

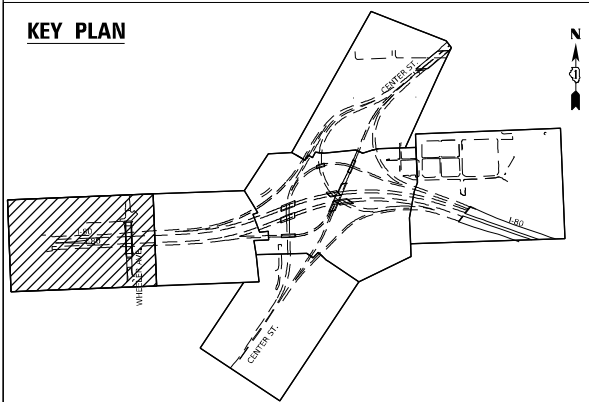




NOTES:

1. REMOVAL PLAN STATIONING UTILIZES EXISTING ALIGNMENTS.
2. SEE EXISTING STRUCTURE REMOVAL PLANS FOR STRUCTURE REMOVAL DETAILS.
3. REMOVAL OF BUILDINGS, DRIVEWAYS, FENCES, AND OTHER APPURTENANCES WITHIN PROPERTY ACQUISITION AREA TO BE REMOVED AS PART OF A SEPARATE CONTRACT UNLESS OTHERWISE NOTED IN THESE PLANS.
4. TREES WILL BE REMOVED AS PART OF A SEPARATE CONTRACT.

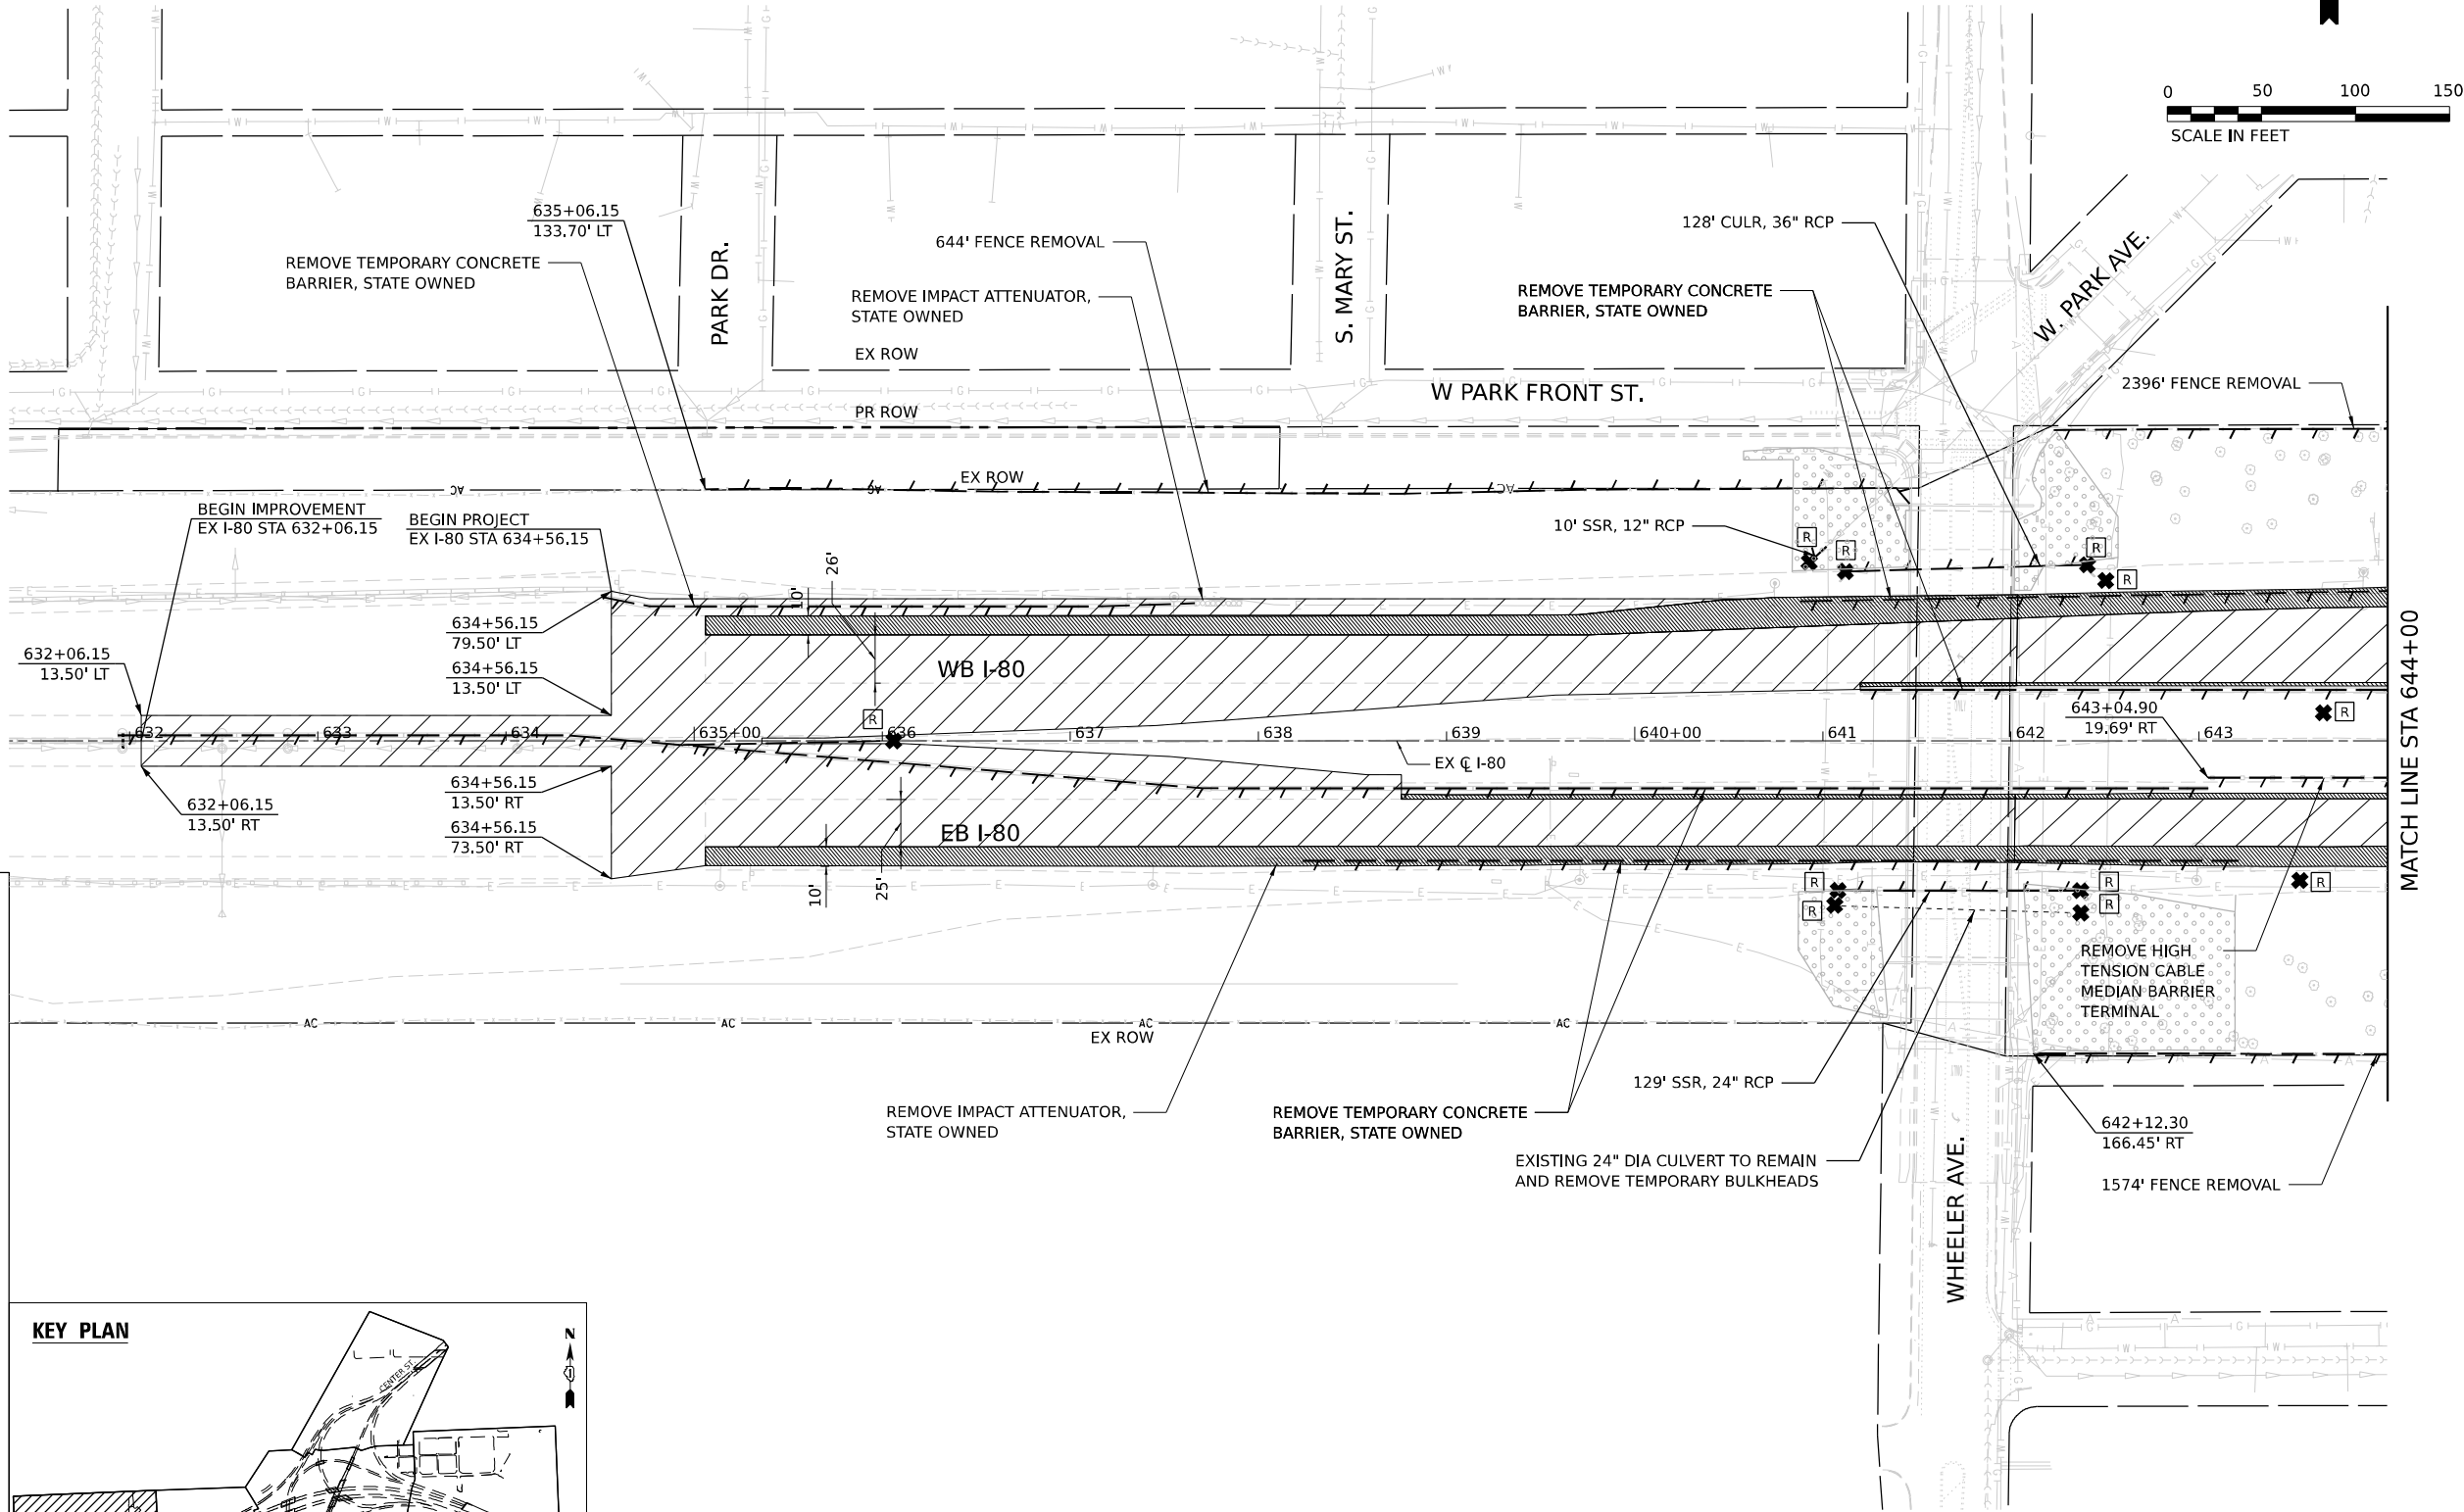

MATCH LINE STA 644+00

Model: Default - Copy1
File Name: p:\projects\transcorp\p1\hatched\Documents\Projects_2018\CH401\401180022\03-W59\CAD\62R22-INT-4 (Center)\Sheets\CH401\62R22-shr-Removal

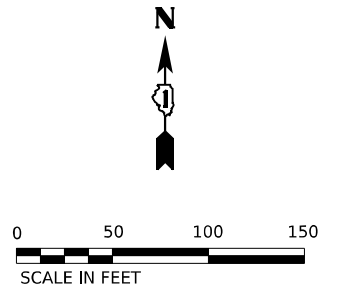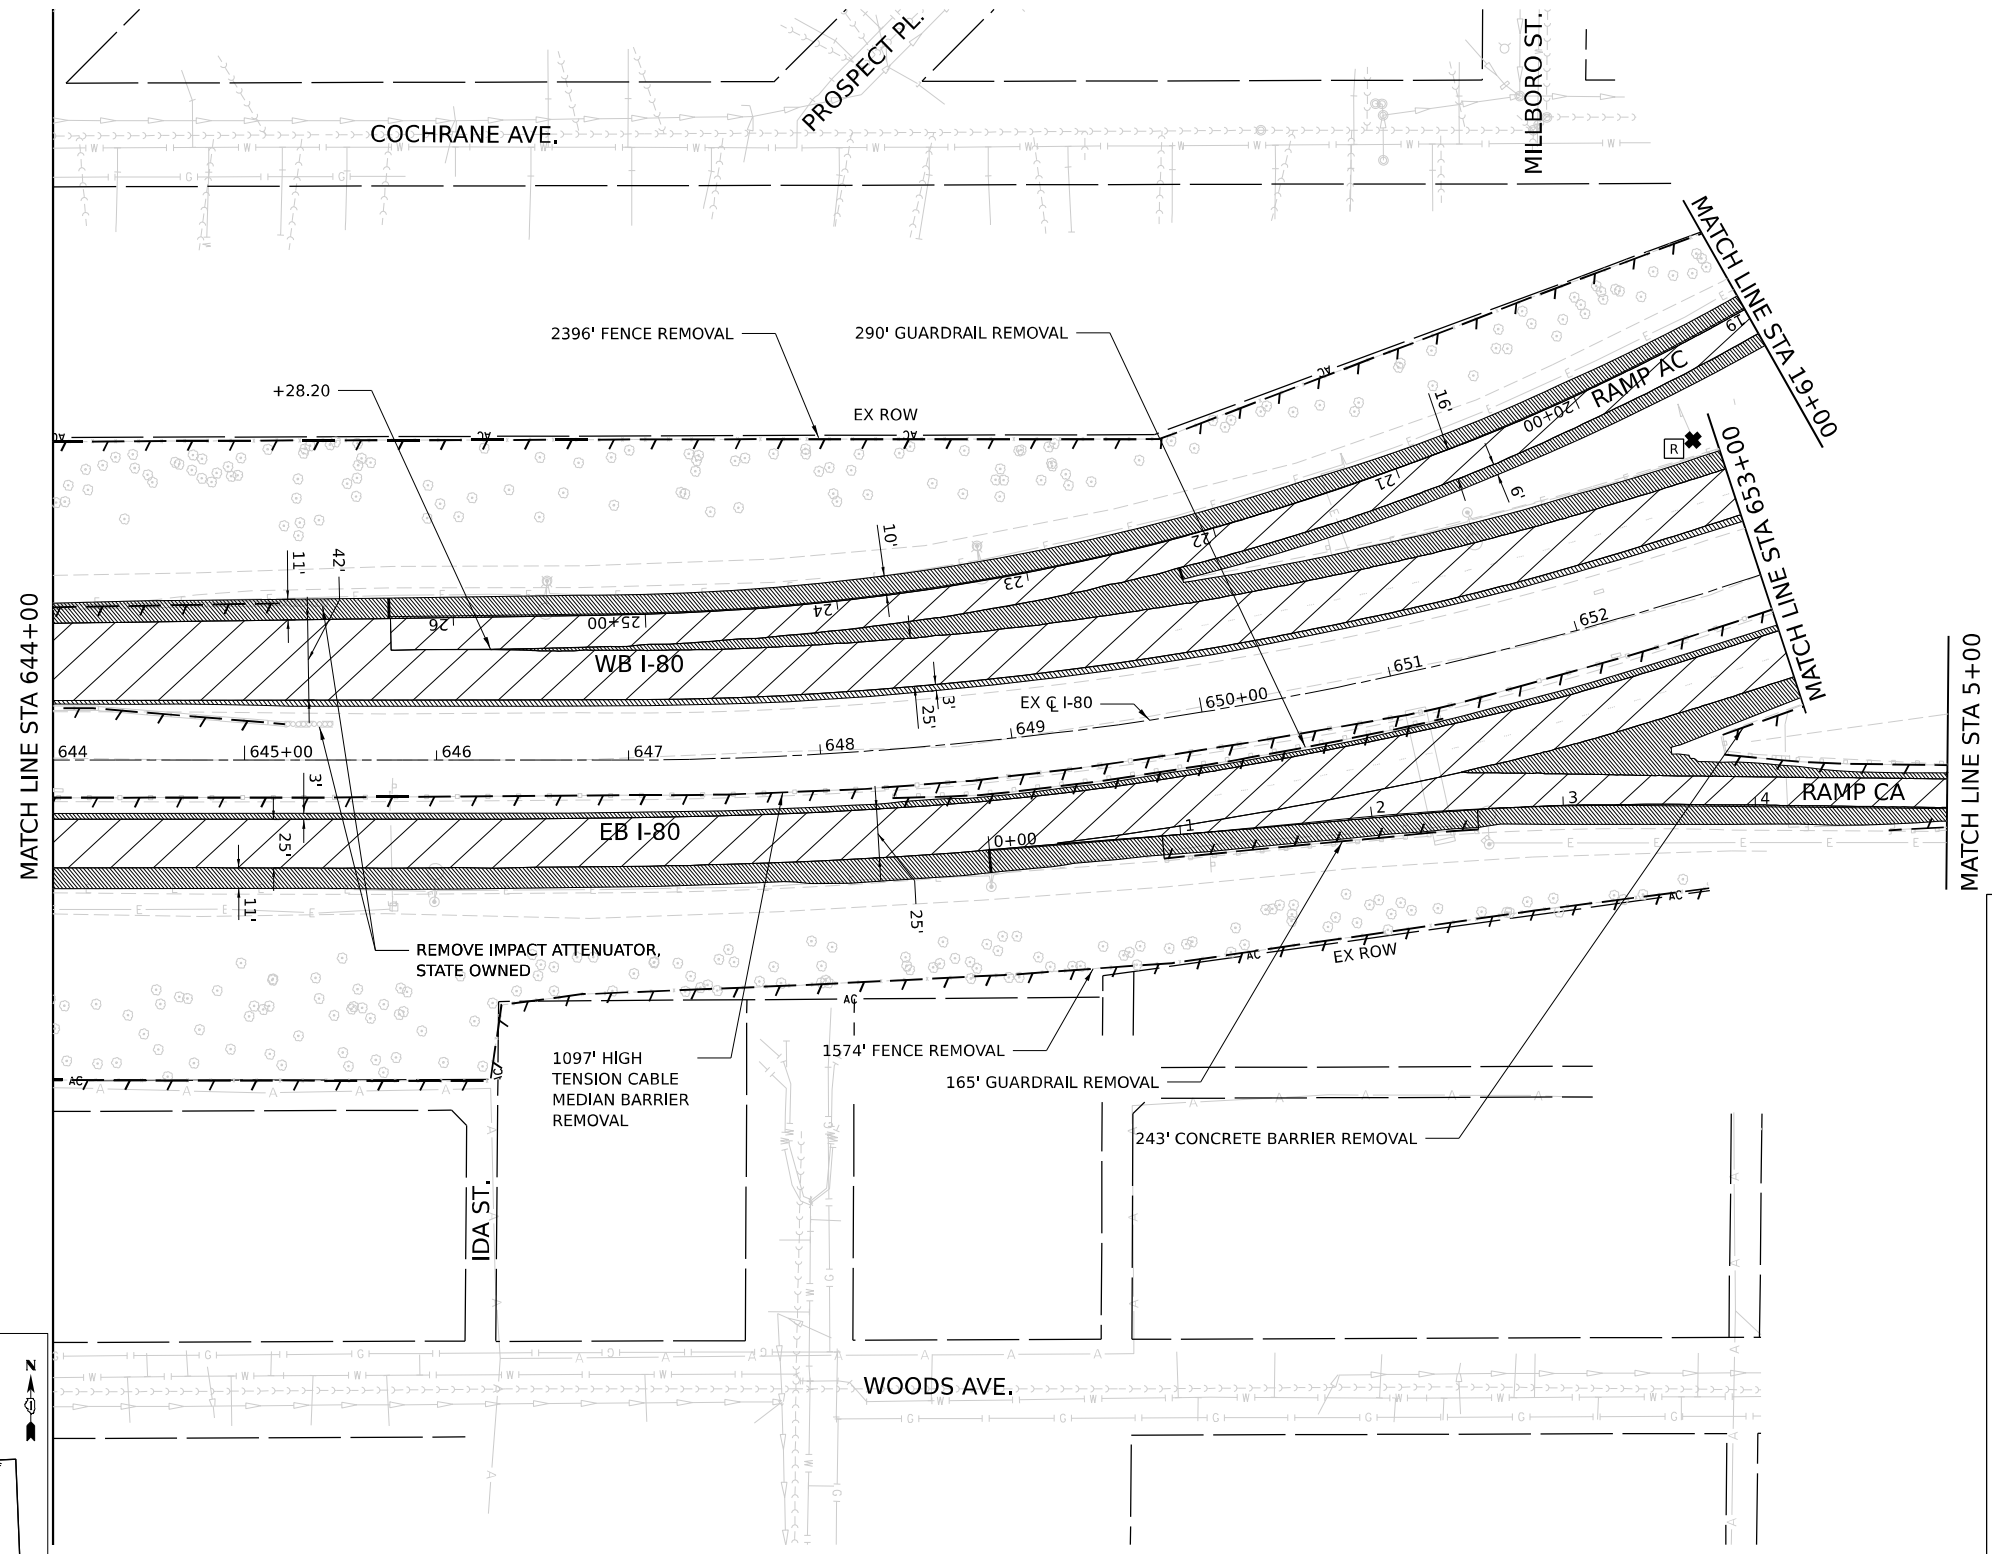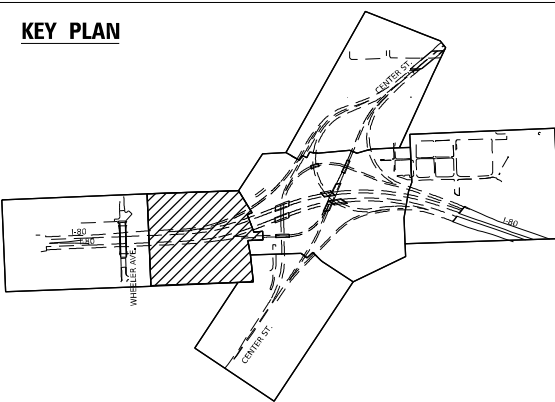

REMOVAL LEGEND

- PAVEMENT REMOVAL
- SIDEWALK REMOVAL
- PAVED SHOULDER REMOVAL
- MEDIAN REMOVAL
- DRAINAGE STRUCTURE TO BE REMOVED
- ITEM REMOVAL
- STUMP REMOVAL, ACRES
- LINEAR ITEM REMOVAL
- PIPE CULVERT REMOVAL
- STORM SEWER TO BE REMOVED
- DRIVEWAY PAVEMENT REMOVAL
- APPROACH SLAB REMOVAL
- STRUCTURE TO BE ADJUSTED
- STORM SEWER REMOVAL
- CULVERT REMOVAL

NOTES:

1. REMOVAL PLAN STATIONING UTILIZES EXISTING ALIGNMENTS.
2. SEE EXISTING STRUCTURE REMOVAL PLANS FOR STRUCTURE REMOVAL DETAILS.
3. REMOVAL OF BUILDINGS, DRIVEWAYS, FENCES, AND OTHER APPURTENANCES WITHIN PROPERTY ACQUISITION AREA TO BE REMOVED AS PART OF A SEPARATE CONTRACT UNLESS OTHERWISE NOTED IN THESE PLANS.
4. TREES WILL BE REMOVED AS PART OF A SEPARATE CONTRACT.



WSP USA INC.
30 N. LASALLE STREET
SUITE 4200
CHICAGO, IL 60602
TEL: (312) 782-8150



USER NAME	= donahuek1	DESIGNED -	YW	REVISED -	
DRAWN -	YW	REVISED -			
PLOT SCALE	= 100,000' / in.	CHECKED -	KSD	REVISED -	
PLOT DATE	= 4/22/2025	DATE -	4/25/2025	REVISED -	

**STATE OF ILLINOIS
DEPARTMENT OF TRANSPORTATION**

**REMOVAL PLANS
I-80**

SCALE: 1"=50" SHEET 2 OF 17 SHEETS STA. TO STA.

F.A.I. RTE.	SECTION	COUNTY	TOTAL SHEETS	SHEET NO.
80	FAI 80 21 INTERCHANGE	WILL	1209	82
CONTRACT NO. 62R22				
ILLINOIS FED. AID PROJECT				

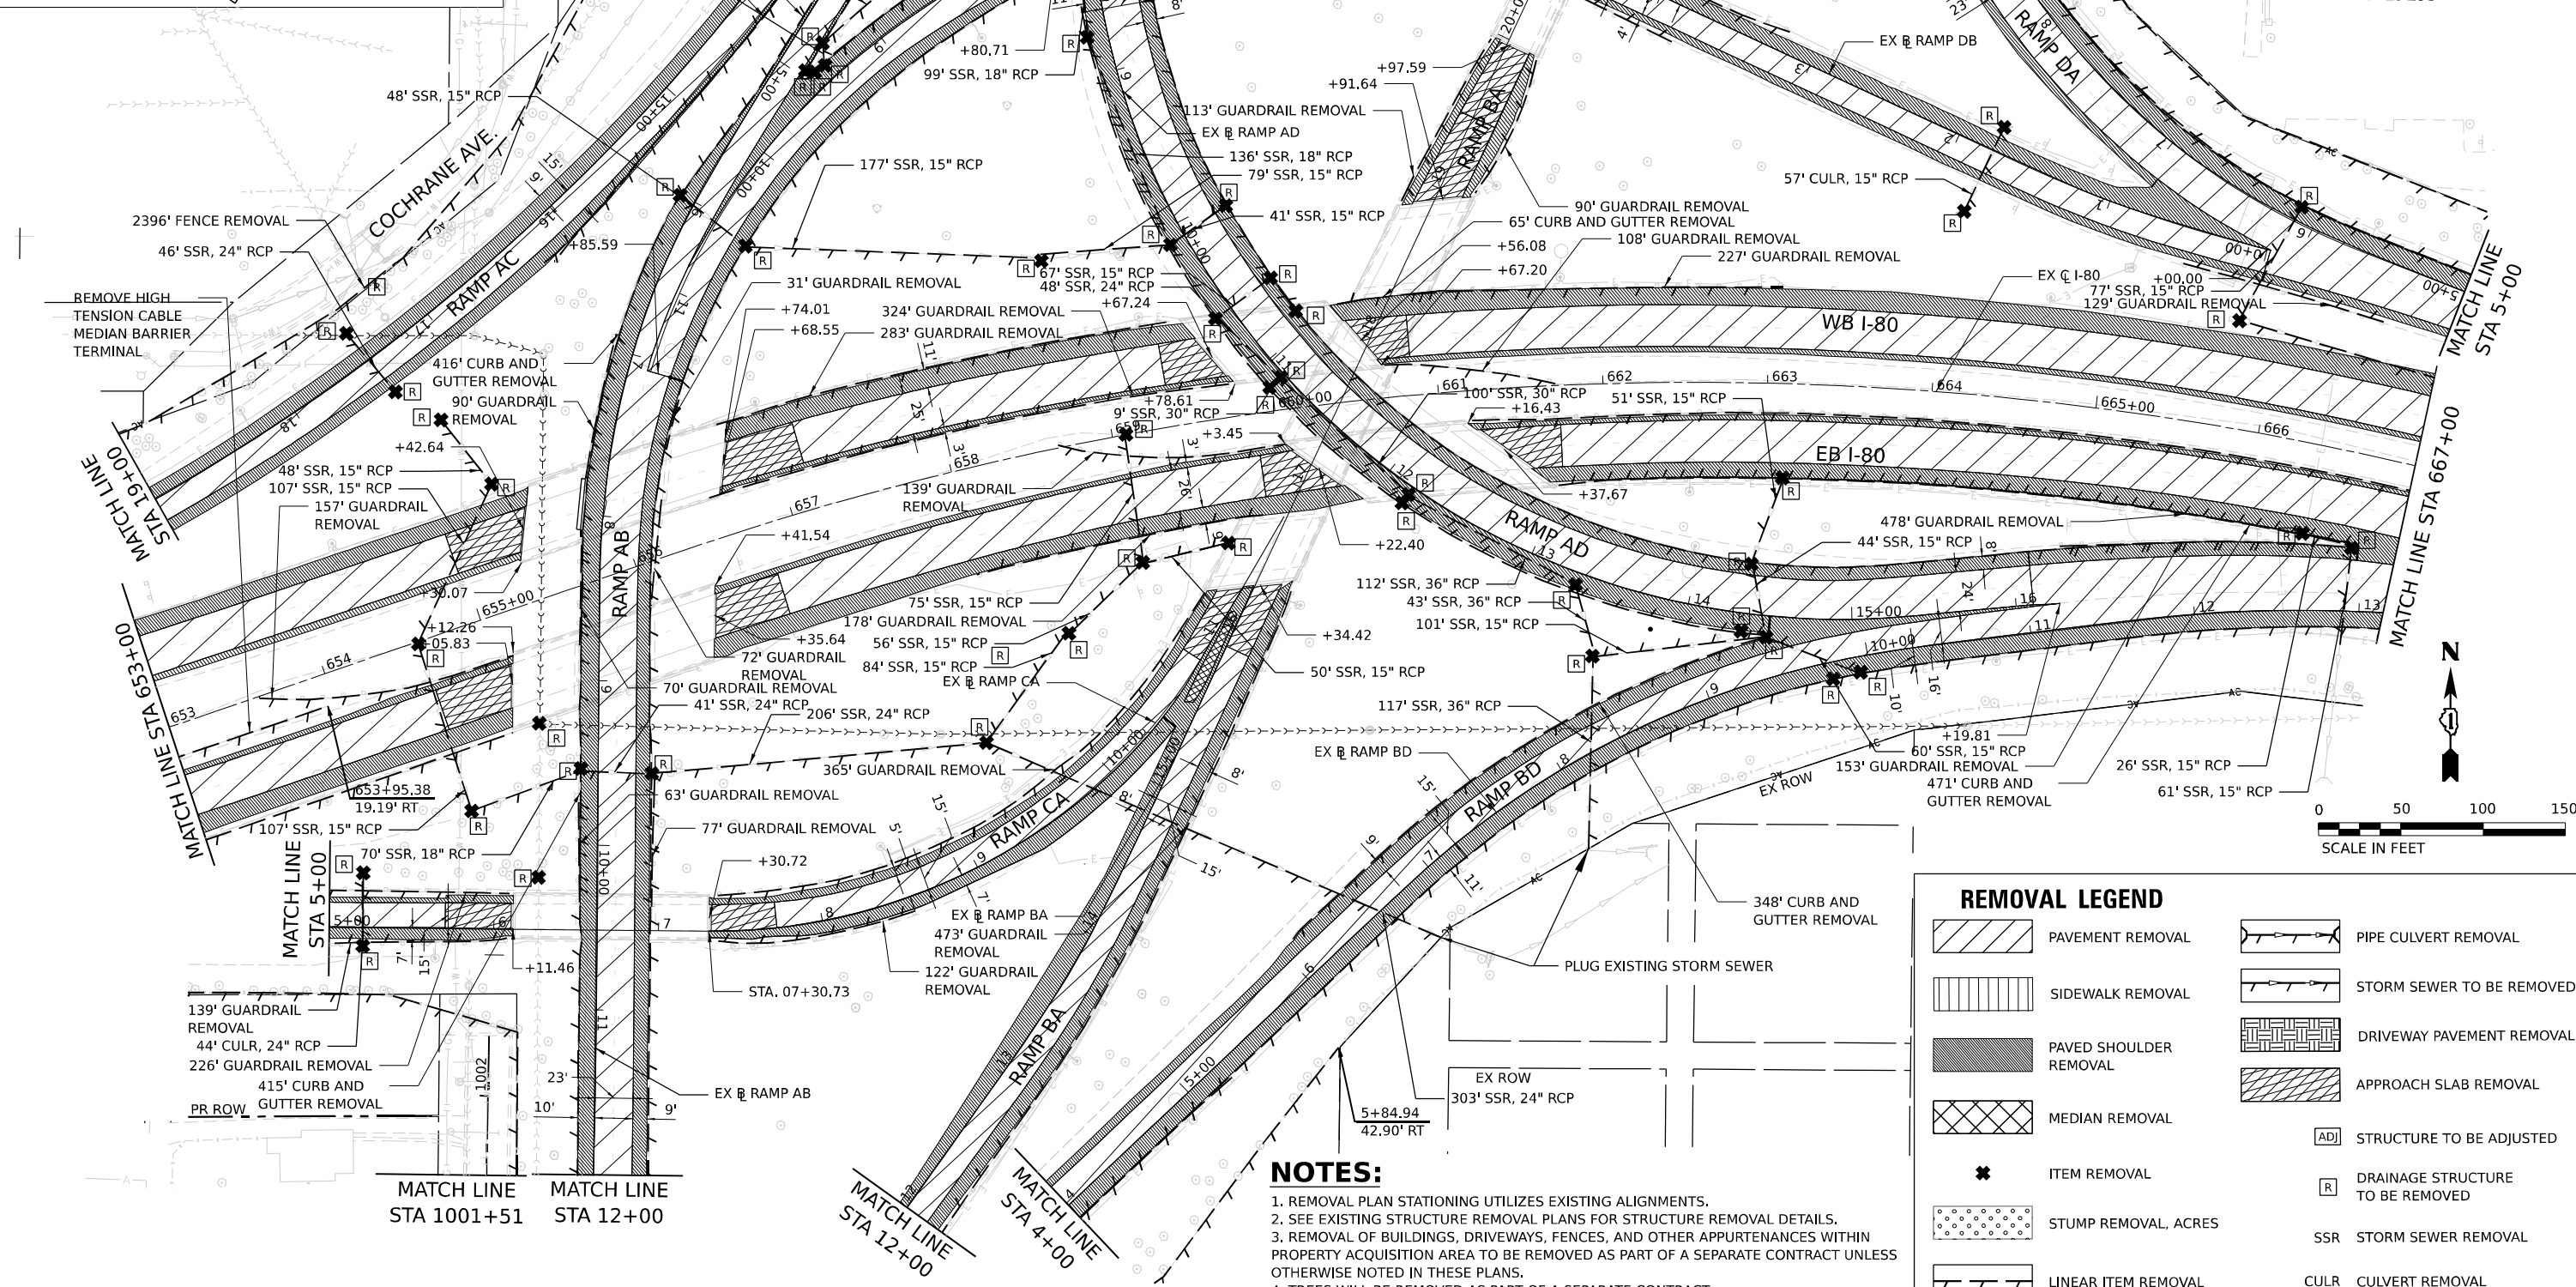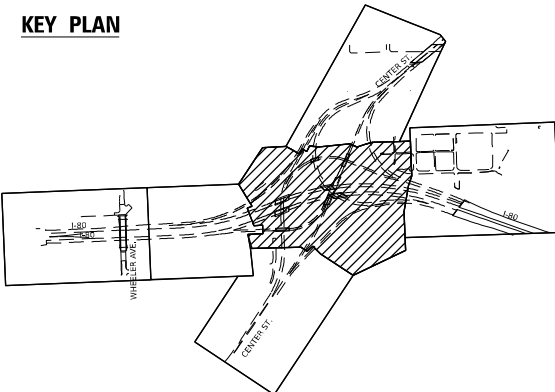




NOTES:

1. REMOVAL PLAN STATIONING UTILIZES EXISTING ALIGNMENTS.
2. SEE EXISTING STRUCTURE REMOVAL PLANS FOR STRUCTURE REMOVAL DETAILS.
3. REMOVAL OF BUILDINGS, DRIVEWAYS, FENCES, AND OTHER APPURTENANCES WITHIN PROPERTY ACQUISITION AREA TO BE REMOVED AS PART OF A SEPARATE CONTRACT UNLESS OTHERWISE NOTED IN THESE PLANS.
4. TREES WILL BE REMOVED AS PART OF A SEPARATE CONTRACT.

REMOVAL LEGEND	
	PAVEMENT REMOVAL
	PIPE CULVERT REMOVAL
	STORM SEWER TO BE REMOVED
	DRIVEWAY PAVEMENT REMOVAL
	APPROACH SLAB REMOVAL
	STRUCTURE TO BE ADJUSTED
	ITEM REMOVAL
	DRAINAGE STRUCTURE TO BE REMOVED
	SSR STORM SEWER REMOVAL
	CULVERT REMOVAL
	ADJ STRUCTURE TO BE ADJUSTED
	LINEAR ITEM REMOVAL

	WSP USA INC. 30 N. LASALLE STREET SUITE 4200 CHICAGO, IL 60602 TEL: (312) 782-8150	USER NAME = donahuek1	DESIGNED - YW	REVISED -	STATE OF ILLINOIS DEPARTMENT OF TRANSPORTATION	REMOVAL PLANS I-80					F.A.I. R.T.E.	SECTION	COUNTY	TOTAL SHEETS	SHEET NO.
			DRAWN - YW	REVISED -		80	FAI 80 21 INTERCHANGE	WILL	1209	83					
		PLOT SCALE = 100,000' / in.	CHECKED - KSD	REVISED -		CONTRACT NO. 62R22									
		PLOT DATE = 4/22/2025	DATE - 4/25/2025	REVISED -		SCALE: 1"=50"	SHEET 3	OF 17 SHEETS	STA.	TO STA.					

MODEL: Default - Copy3
FILE NAME: p:\transportation\pvt\kentley.com\transcorp\pvt\hatched\Documents\Projects_2018\C4401\401180022\03-WSP\CAD\62R22-INT-4 [Center]\Sheets\CL\I1D12R22-shr-Removal

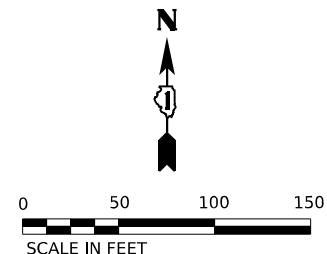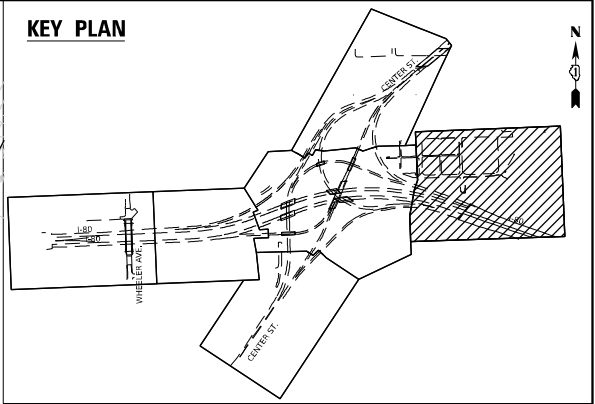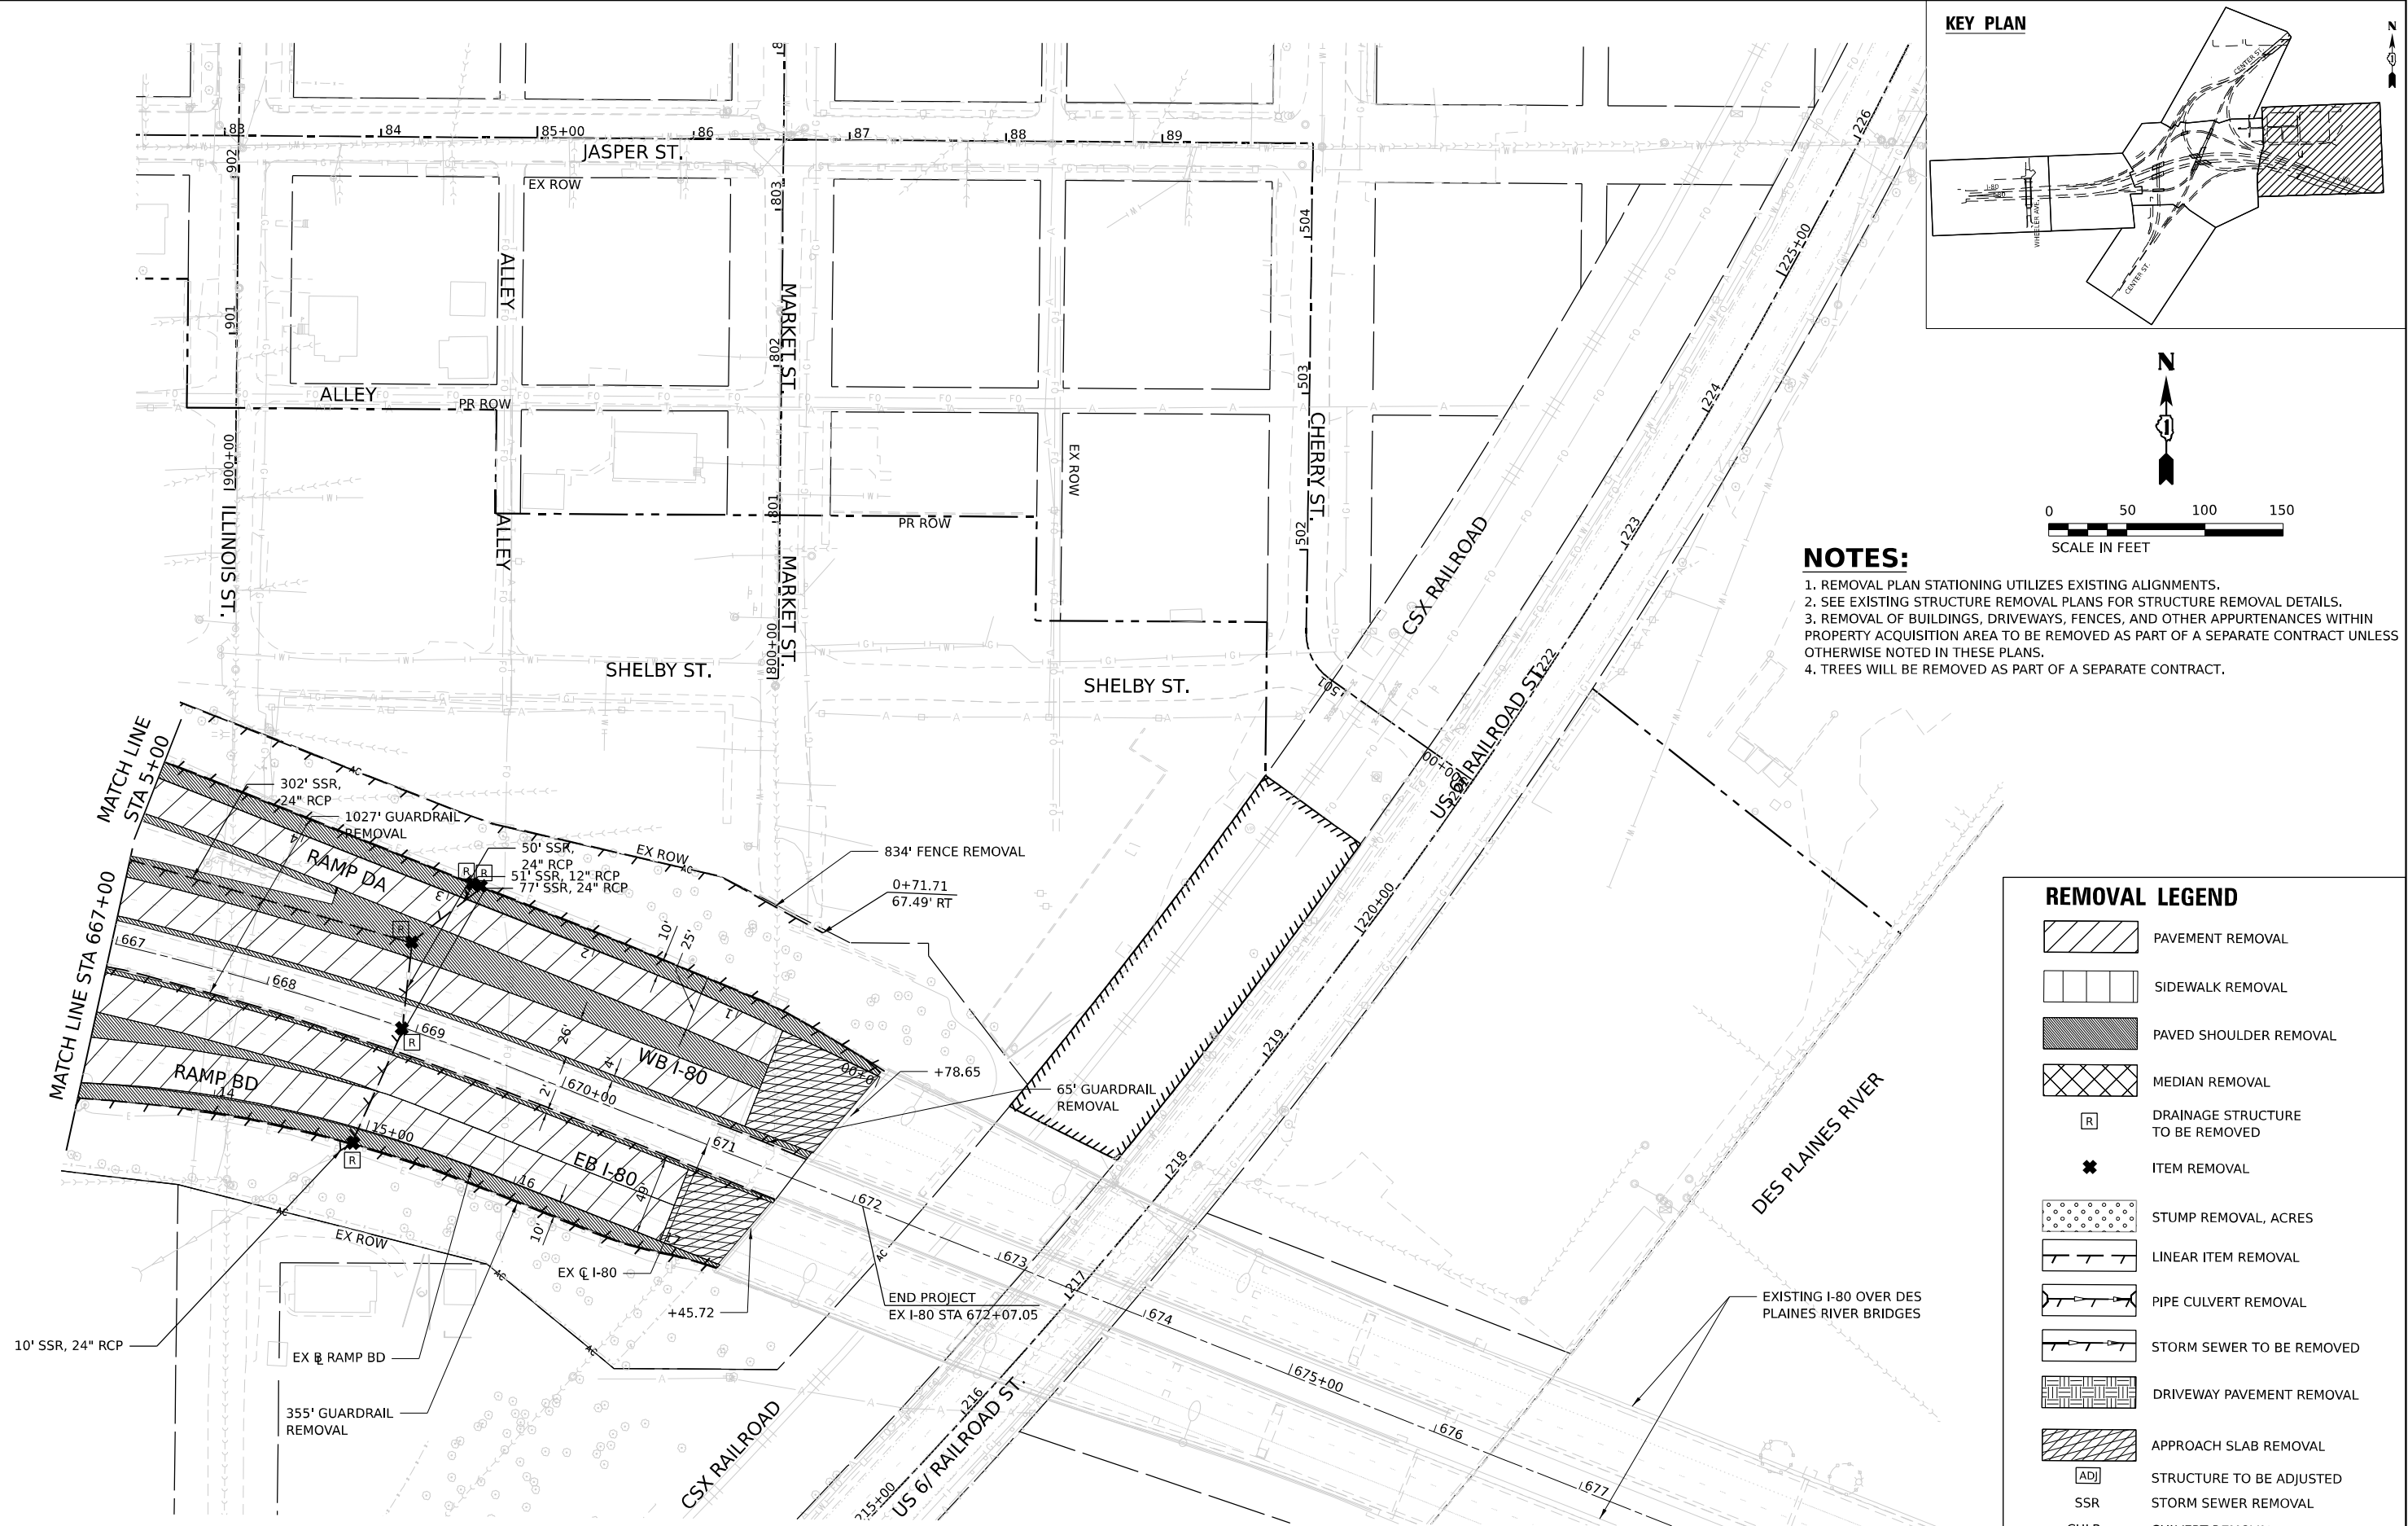

- NOTES:**
1. REMOVAL PLAN STATIONING UTILIZES EXISTING ALIGNMENTS.
 2. SEE EXISTING STRUCTURE REMOVAL PLANS FOR STRUCTURE REMOVAL DETAILS.
 3. REMOVAL OF BUILDINGS, DRIVEWAYS, FENCES, AND OTHER APPURTENANCES WITHIN PROPERTY ACQUISITION AREA TO BE REMOVED AS PART OF A SEPARATE CONTRACT UNLESS OTHERWISE NOTED IN THESE PLANS.
 4. TREES WILL BE REMOVED AS PART OF A SEPARATE CONTRACT.

REMOVAL LEGEND

- PAVEMENT REMOVAL
- SIDEWALK REMOVAL
- PAVED SHOULDER REMOVAL
- MEDIAN REMOVAL
- DRAINAGE STRUCTURE TO BE REMOVED
- ITEM REMOVAL
- STUMP REMOVAL, ACRES
- LINEAR ITEM REMOVAL
- PIPE CULVERT REMOVAL
- STORM SEWER TO BE REMOVED
- DRIVEWAY PAVEMENT REMOVAL
- APPROACH SLAB REMOVAL
- STRUCTURE TO BE ADJUSTED
- STORM SEWER REMOVAL
- CULVERT REMOVAL



WSP USA INC.
30 N. LASALLE STREET
SUITE 4200
CHICAGO, IL 60602
TEL: (312) 782-8150

USER NAME	= donahuek1	DESIGNED -	YW	REVISED -	
		DRAWN -	YW	REVISED -	
PLOT SCALE	= 100,000' / in.	CHECKED -	KSD	REVISED -	
PLOT DATE	= 4/22/2025	DATE -	4/25/2025	REVISED -	

**STATE OF ILLINOIS
DEPARTMENT OF TRANSPORTATION**

**REMOVAL PLANS
I-80**

SCALE: 1"=50" SHEET 4 OF 17 SHEETS STA. TO STA.

F.A.I. RTE.	SECTION	COUNTY	TOTAL SHEETS	SHEET NO.
80	FAI 80 21 INTERCHANGE	WILL	1209	84
CONTRACT NO. 62R22				
ILLINOIS FED. AID PROJECT				

Model: Default - Copy4
File Name: p:\projects\trans\corp\p1\hatched\Documents\Projects_2018\CH4001401180022\03-W59\CAD\62R22-INT-4 [Center]\Sheets\CL\1\012222-sh-Removal

REMOVAL LEGEND

- 

PAVEMENT REMOVAL
- 


SIDEWALK REMOVAL
- 


PAVED SHOULDER REMOVAL
- 


MEDIAN REMOVAL
- 

DRAINAGE STRUCTURE TO BE REMOVED
- 

ITEM REMOVAL
- 

 STUMP REMOVAL, ACRES
- 

 LINEAR ITEM REMOVAL
- 

 PIPE CULVERT REMOVAL
- 

STORM SEWER TO BE REMOVED
- 

DRIVEWAY PAVEMENT REMOVAL
- 

APPROACH SLAB REMOVAL
- 

STRUCTURE TO BE ADJUSTED
- 




STORM SEWER REMOVAL
- 

CULVERT REMOVAL

NOTES:

1. REMOVAL PLAN STATIONING UTILIZES EXISTING ALIGNMENTS.
2. SEE EXISTING STRUCTURE REMOVAL PLANS FOR STRUCTURE REMOVAL DETAILS.
3. REMOVAL OF BUILDINGS, DRIVEWAYS, FENCES, AND OTHER APPURTENANCES WITHIN PROPERTY ACQUISITION AREA TO BE REMOVED AS PART OF A SEPARATE CONTRACT UNLESS OTHERWISE NOTED IN THESE PLANS.
4. TREES WILL BE REMOVED AS PART OF A SEPARATE CONTRACT.

KEY PLAN

  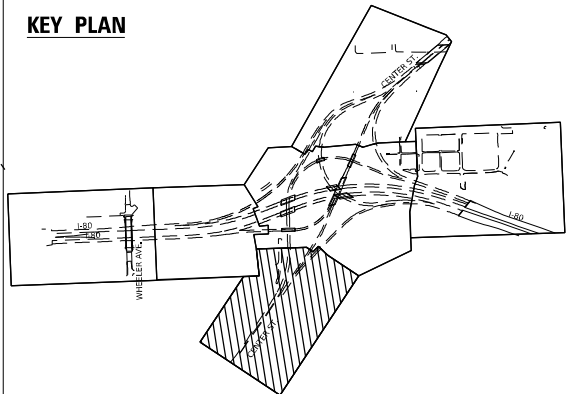

STATE OF ILLINOIS
DEPARTMENT OF TRANSPORTATION

REMOVAL PLANS
CENTER STREET

SCALE: 1"=50" SHEET 5 OF 17 SHEETS STA. TO STA.



F.A.I. RTE.	SECTION	COUNTY	TOTAL SHEETS	SHEET NO.
80	FAI 80 21 INTERCHANGE	WILL	1209	85
CONTRACT NO. 62R22				
ILLINOIS FED. AID PROJECT				

USER NAME = donahuek1	DESIGNED - YW	REVISED -
DRAWN - YW	REVISED -	
CHECKED - KSD	REVISED -	
DATE - 4/25/2025	REVISED -	
PLOT SCALE = 100,000' / in.		
PLOT DATE = 4/22/2025		

WSP USA INC.
30 N. LASALLE STREET
SUITE 4200
CHICAGO, IL 60602
TEL: (312) 782-8150



	PAVEMENT REMOVAL
	SIDEWALK REMOVAL
	PAVED SHOULDER REMOVAL
	MEDIAN REMOVAL
	DRAINAGE STRUCTURE TO BE REMOVED
	ITEM REMOVAL
	STUMP REMOVAL, ACRES
	LINEAR ITEM REMOVAL
	PIPE CULVERT REMOVAL
	STORM SEWER TO BE REMOVED
	DRIVEWAY PAVEMENT REMOVAL
	APPROACH SLAB REMOVAL
	STRUCTURE TO BE ADJUSTED
SSR	STORM SEWER REMOVAL
CULR	CULVERT REMOVAL

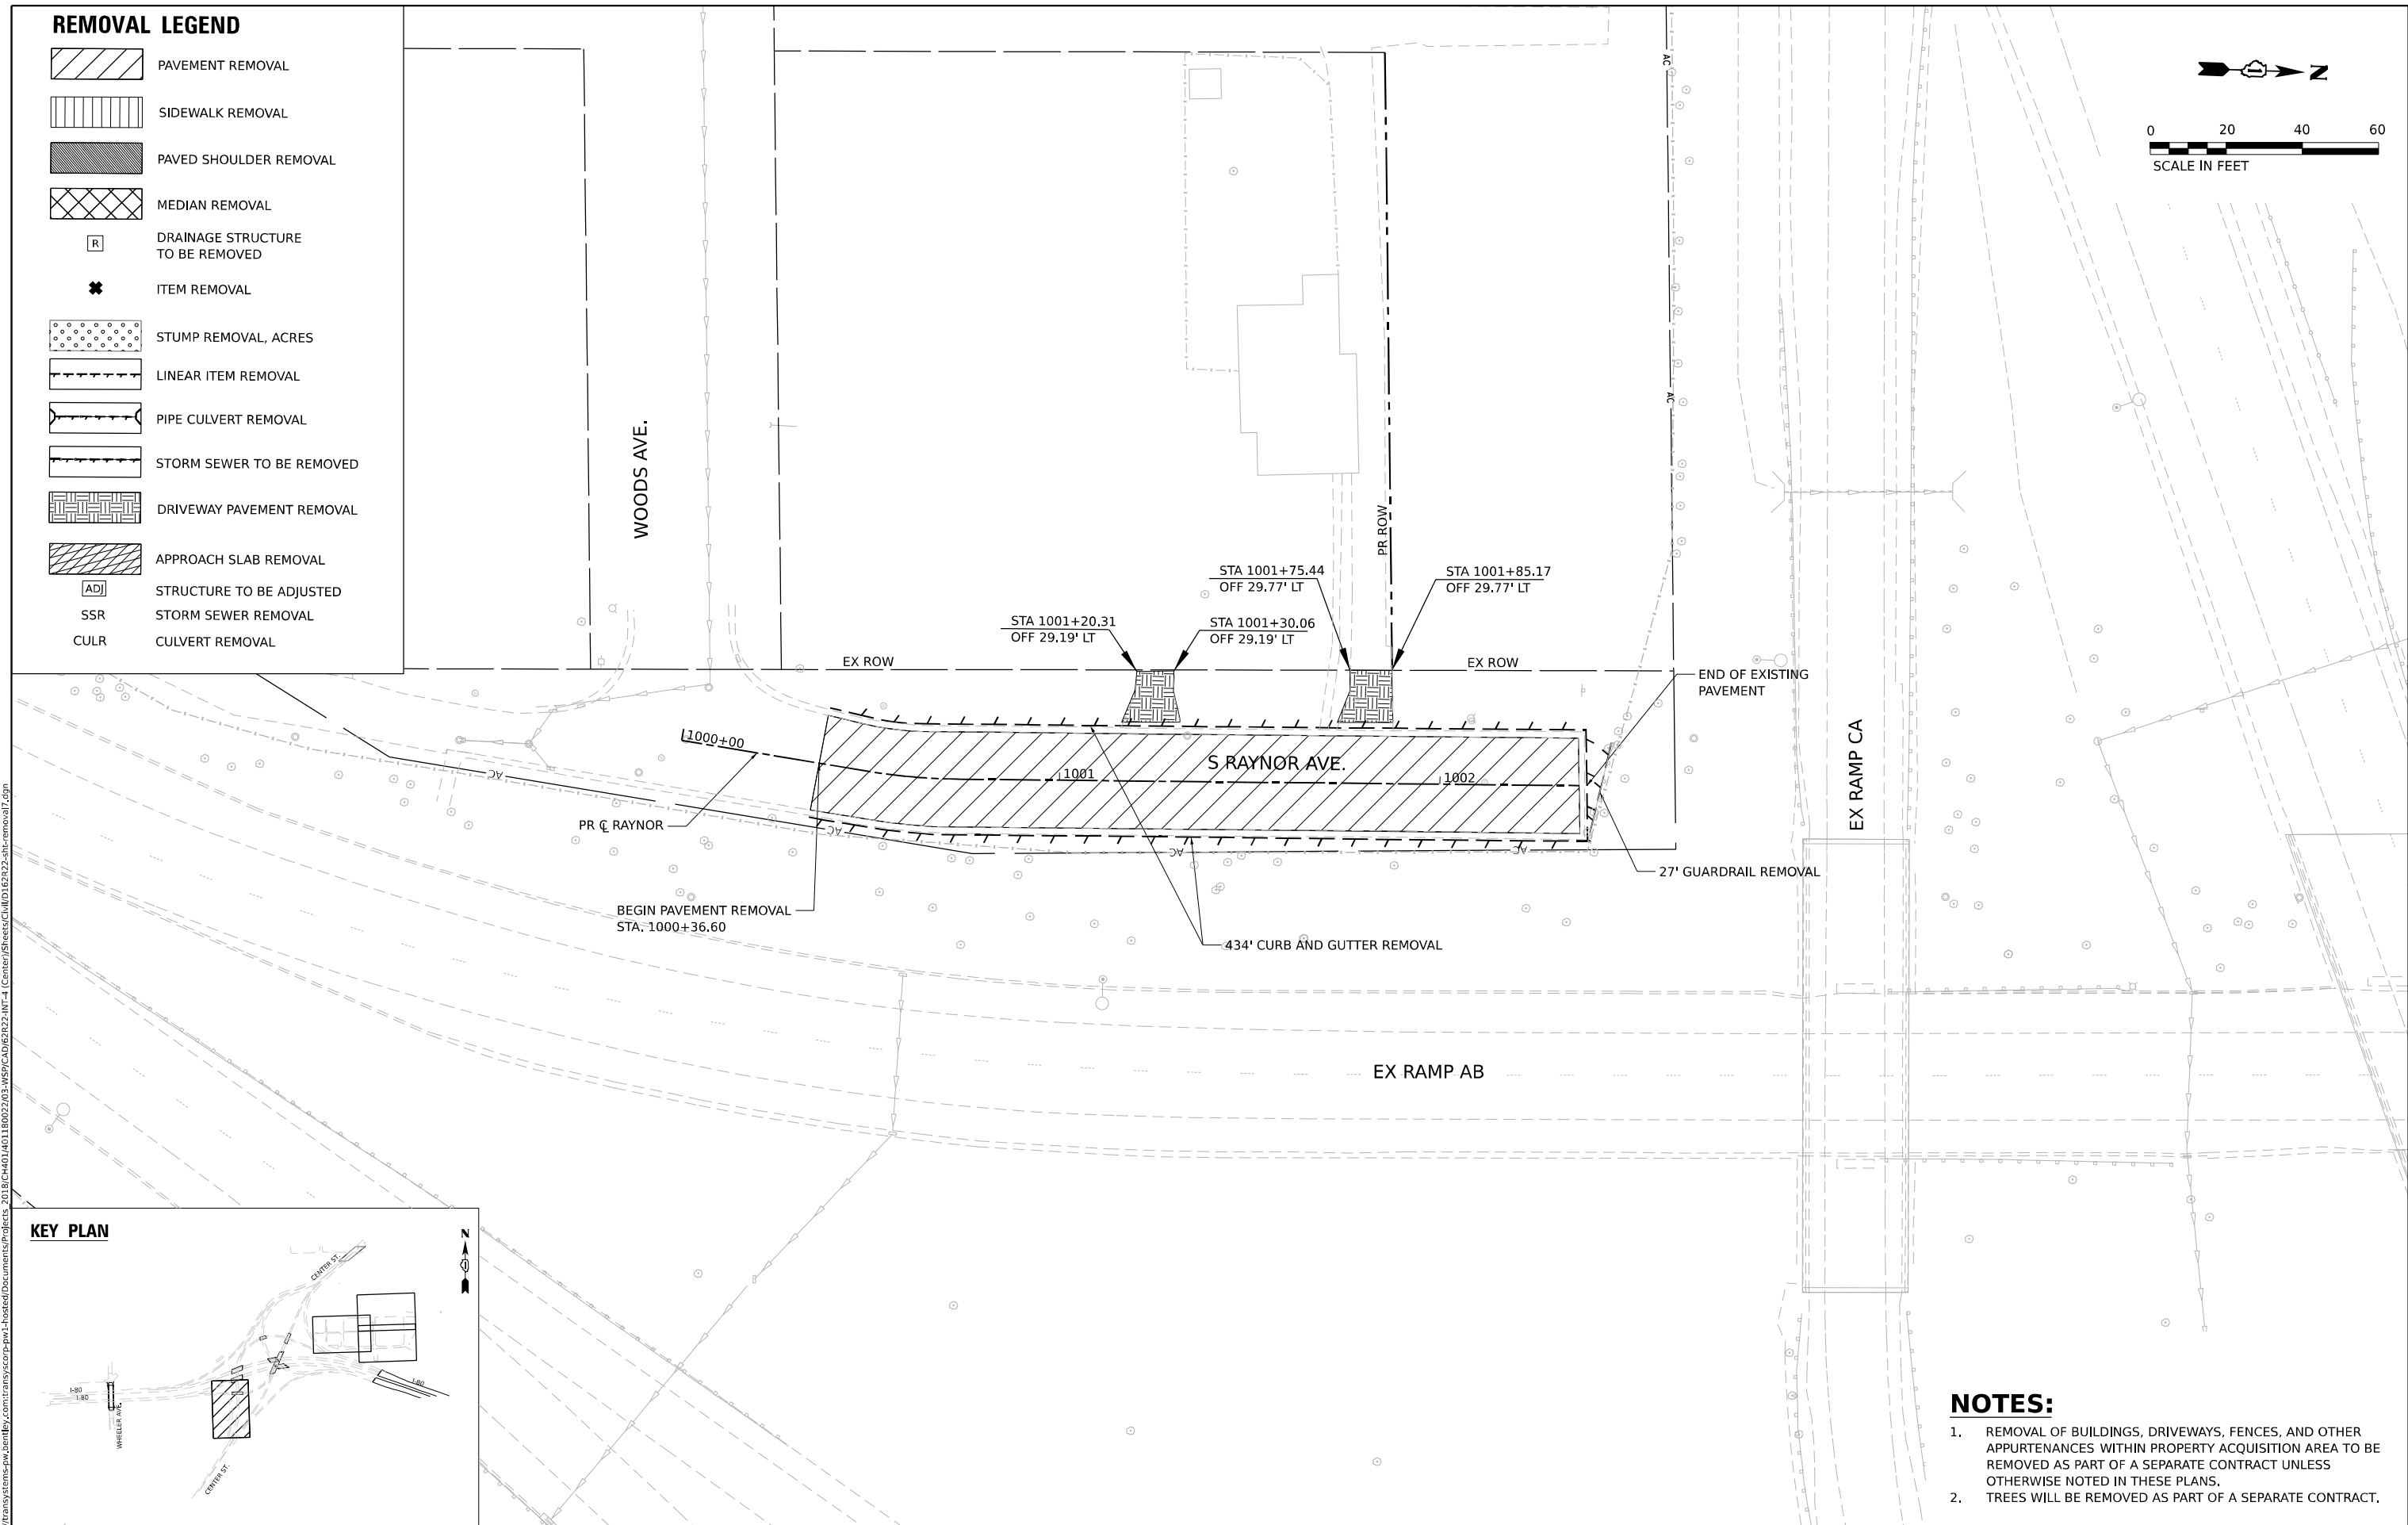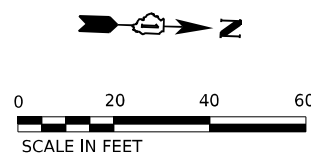

NOTES:

1. REMOVAL OF BUILDINGS, DRIVEWAYS, FENCES, AND OTHER APPURTENANCES WITHIN PROPERTY ACQUISITION AREA TO BE REMOVED AS PART OF A SEPARATE CONTRACT UNLESS OTHERWISE NOTED IN THESE PLANS.
2. TREES WILL BE REMOVED AS PART OF A SEPARATE CONTRACT.

REMOVAL LEGEND

- PAVEMENT REMOVAL
- SIDEWALK REMOVAL
- PAVED SHOULDER REMOVAL
- MEDIAN REMOVAL
- R

DRAINAGE STRUCTURE TO BE REMOVED
- X

ITEM REMOVAL
- STUMP REMOVAL, ACRES
- LINEAR ITEM REMOVAL
- PIPE CULVERT REMOVAL
- STORM SEWER TO BE REMOVED
- DRIVEWAY PAVEMENT REMOVAL
- APPROACH SLAB REMOVAL
- ADJ

STRUCTURE TO BE ADJUSTED
- SSR



STORM SEWER REMOVAL
- CULR

CULVERT REMOVAL

NOTES:

1. REMOVAL OF BUILDINGS, DRIVEWAYS, FENCES, AND OTHER APPURTENANCES WITHIN PROPERTY ACQUISITION AREA TO BE REMOVED AS PART OF A SEPARATE CONTRACT UNLESS OTHERWISE NOTED IN THESE PLANS.
2. TREES WILL BE REMOVED AS PART OF A SEPARATE CONTRACT.

KEY PLAN

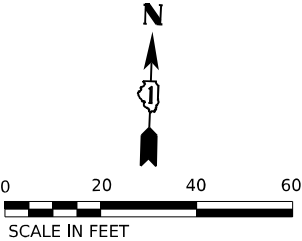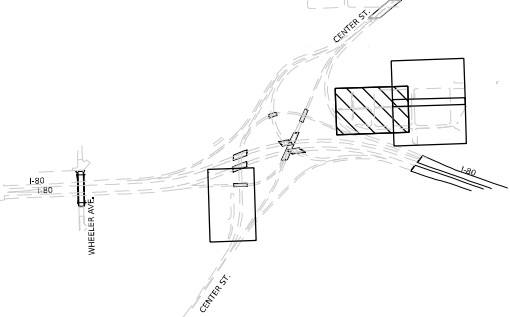

STATE OF ILLINOIS
DEPARTMENT OF TRANSPORTATION

REMOVAL PLANS
ILLINOIS STREET

F.A.I. RTE.	SECTION	COUNTY	TOTAL SHEETS	SHEET NO.
80	FAI 80 21 INTERCHANGE	WILL	1209	88
CONTRACT NO. 62R22				
ILLINOIS		FED. AID PROJECT		

SCALE: 1"=20" SHEET 8 OF 17 SHEETS STA. TO STA.

MATCHLINE - SEE SHEET 89

MODEL: Sheet43
FILE NAME: p:\projects\transystems-pw\hntb\comtransys\corp-pw\hntb\Documents\Projects_2018\C4401\401180022\03-WSP\CAD\62R22-INT-4 (Center)\Sheets\CL\ILLID12R22-shr-removal8.dgn

REMOVAL LEGEND

- PAVEMENT REMOVAL
- SIDEWALK REMOVAL
- PAVED SHOULDER REMOVAL
- MEDIAN REMOVAL
- R

DRAINAGE STRUCTURE TO BE REMOVED
- X

ITEM REMOVAL
- STUMP REMOVAL, ACRES
- LINEAR ITEM REMOVAL
- PIPE CULVERT REMOVAL
- STORM SEWER TO BE REMOVED
- DRIVEWAY PAVEMENT REMOVAL
- APPROACH SLAB REMOVAL
- ADJ

STRUCTURE TO BE ADJUSTED
- SSR

STORM SEWER REMOVAL
- CULR

CULVERT REMOVAL

MATCHLINE - SEE SHEET 90

END OF EXISTING SIDEWALK
STA 801+60.66
OFF 26.97'

STA 801+34.39
OFF 26.88'

PR ROW

END OF EXISTING SIDEWALK

PR CL MARKET

I-80 STA 39+67.63
OFF 240.72' LT

PR ROW

SHELBY ST.

I-80 STA 40+00.50
OFF 202.16' LT

CHERRY ST.

KEY PLAN

NOTES:

- REMOVAL OF BUILDINGS, DRIVEWAYS, FENCES, AND OTHER APPURTENANCES WITHIN PROPERTY ACQUISITION AREA TO BE REMOVED AS PART OF A SEPARATE CONTRACT UNLESS OTHERWISE NOTED IN THESE PLANS.
- TREES WILL BE REMOVED AS PART OF A SEPARATE CONTRACT.

STATE OF ILLINOIS
DEPARTMENT OF TRANSPORTATION

REMOVAL PLANS
MARKET STREET & SHELBY STREET

SCALE: 1"=20' SHEET 9 OF 17 SHEETS STA. TO STA.

F.A.I. RTE.	SECTION	COUNTY	TOTAL SHEETS	SHEET NO.
80	FAI 80 21 INTERCHANGE	WILL	1209	89
CONTRACT NO. 62R22				
		ILLINOIS	FED. AID PROJECT	

MODEL: Sheet1
FILE NAME: p:\projects\transystems-pw\hntb\comtrans\corp-pw\hntb\hntb\Documents\Projects_2018\CH401\401180022\03-WSP\CAD\62R22-INT-4 [Center]\Sheets\CL\1\0122-89t-removal09.dgn

wsp
WSP USA INC.
30 N. LASALLE STREET
SUITE 4200
CHICAGO, IL 60602
TEL: (312) 782-8150

USER NAME	= donahuek1
PLOT SCALE	= 40,000' / in.
PLOT DATE	= 4/22/2025

DESIGNED -	KW
DRAWN -	KW
CHECKED -	KD
DATE -	4/25/2025

REVISED -	
REVISED -	
REVISED -	
REVISED -	

REMOVAL LEGEND

- PAVEMENT REMOVAL
- SIDEWALK REMOVAL
- PAVED SHOULDER REMOVAL
- MEDIAN REMOVAL
- R

DRAINAGE STRUCTURE TO BE REMOVED
- X

ITEM REMOVAL
- STUMP REMOVAL, ACRES
- LINEAR ITEM REMOVAL
- PIPE CULVERT REMOVAL
- STORM SEWER TO BE REMOVED
- DRIVEWAY PAVEMENT REMOVAL
- APPROACH SLAB REMOVAL
- ADJ

STRUCTURE TO BE ADJUSTED
- SSR

STORM SEWER REMOVAL
- CULR

CULVERT REMOVAL



MATCHLINE - SEE SHEET 88

MARKET ST.

JASPER ST.

CHERRY ST.

EX ROW

STA. 86+23.28
OFF 44.45' LT

25' CURB AND
GUTTER REMOVAL

STA. 86+08.27
OFF 24.49' LT

BEGIN PAVEMENT REMOVAL
STA. 803+81.72

STA. 86+95.07
OFF 24.50' LT

133' CURB AND GUTTER REMOVAL

EX ROW

PR C JASPER

END PAVEMENT REMOVAL
STA. 88+49.78

BEGIN PAVEMENT
REMOVAL
STA. 86+03.84

STA. 86+26.95
OFF 24.74' RT

44' CURB AND GUTTER REMOVAL

115' CURB AND GUTTER REMOVAL

STA. 86+89.95
OFF 24.67' RT

PR C MARKET

STA. 87+86.68
OFF 19.46' RT

STA. 88+20.46
OFF 19.46' RT


END OF EXISTING SIDEWALK

MATCHLINE - SEE SHEET 89

NOTES:

- REMOVAL OF BUILDINGS, DRIVEWAYS, FENCES, AND OTHER APPURTENANCES WITHIN PROPERTY ACQUISITION AREA TO BE REMOVED AS PART OF A SEPARATE CONTRACT UNLESS OTHERWISE NOTED IN THESE PLANS.
- TREES WILL BE REMOVED AS PART OF A SEPARATE CONTRACT.

KEY PLAN

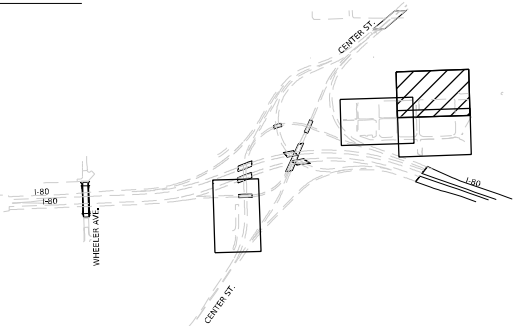

MODEL: Sheet1
FILE NAME: p:\projects\transystems-pw\hntb\comtransystems-pw\hntb\Documents\Projects_2018\CH401\401180022\03-WSP\CAD\62R22-INT-4 [Center]\Sheets\CH401\62R22-shr-removal\10.dgn



WSP USA INC.
30 N. LASALLE STREET
SUITE 4200
CHICAGO, IL 60602
TEL: (312) 782-8150

USER NAME	= donahuek1
DESIGNED	- KW
DRAWN	- KW
CHECKED	- KD
DATE	- 4/25/2025
PLOT SCALE	= 40,000' / in.
PLOT DATE	= 4/22/2025

DESIGNED	- KW
DRAWN	- KW
CHECKED	- KD
DATE	- 4/25/2025
REVIS	-
REVIS	-
REVIS	-
REVIS	-



STATE OF ILLINOIS
DEPARTMENT OF TRANSPORTATION

REMOVAL PLANS
MARKET STREET & JASPER STREET

SCALE: 1"=20' SHEET 10 OF 17 SHEETS STA. TO STA.

F.A.I. RTE.	SECTION	COUNTY	TOTAL SHEETS	SHEET NO.
80	FAI 80 21 INTERCHANGE	WILL	1209	90
CONTRACT NO. 62R22				
ILLINOIS FED. AID PROJECT				

	PAVEMENT REMOVAL
	HOT-MIX ASPHALT REMOVAL, 2"
	SIDEWALK REMOVAL
	PAVED SHOULDER REMOVAL
	MEDIAN REMOVAL
	DRAINAGE STRUCTURE TO BE REMOVED
	ITEM REMOVAL
	STUMP REMOVAL, ACRES
	LINEAR ITEM REMOVAL
	PIPE CULVERT REMOVAL
	STORM SEWER TO BE REMOVED
	DRIVEWAY PAVEMENT REMOVAL
	APPROACH SLAB REMOVAL
	STRUCTURE TO BE ADJUSTED
SSR	STORM SEWER REMOVAL
CULR	CULVERT REMOVAL
	WATER MAIN TO BE ABANDONED
	WATER MAIN REMOVAL
	SANITARY SEWER TO BE ABANDONED AND FILLED
	SANITARY SEWER REMOVAL

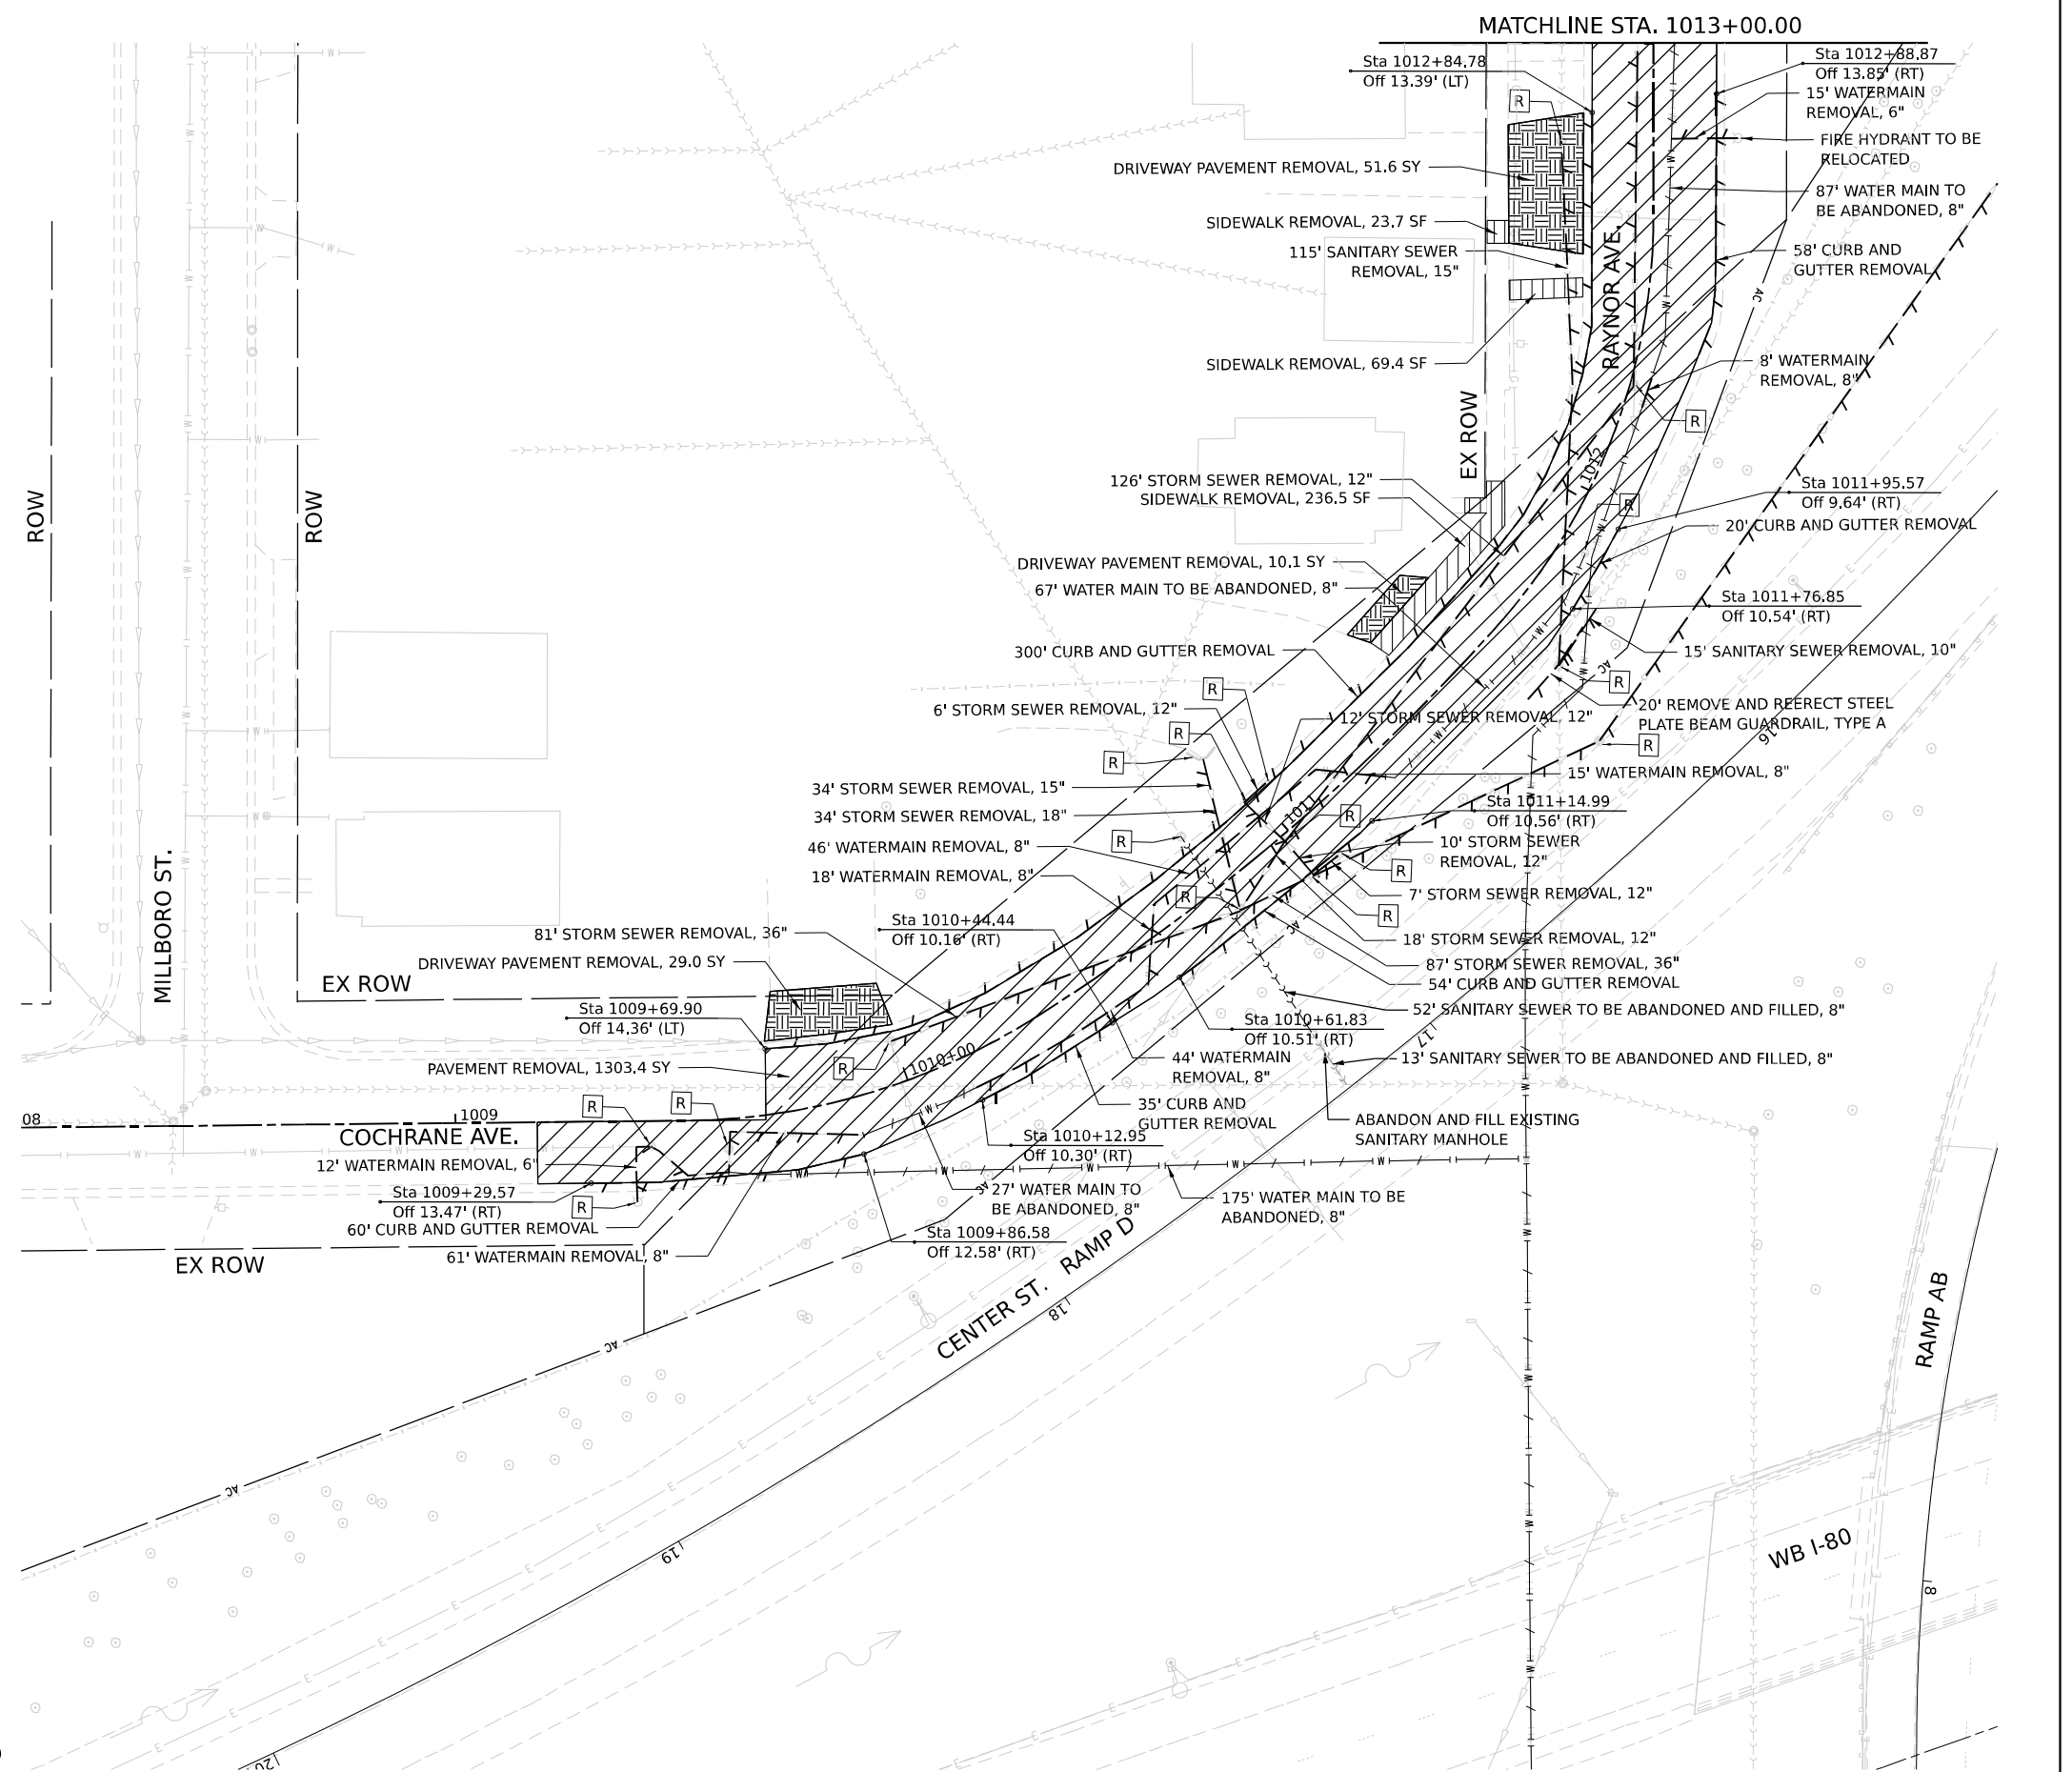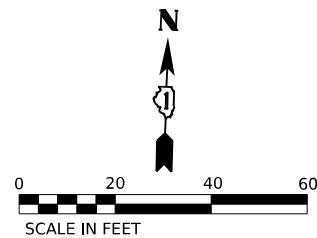

V3 Companies
7325 Janes Avenue
Woodridge, IL 60517
630.724.9200 phone
630.724.9202 fax
www.v3co.com

USER NAME	= dpung
PLOT SCALE	= 40,000' / in
PLOT DATE	= 4/23/2025

DESIGNED	-	CD
DRAWN	-	DP
CHECKED	-	JH
DATE	-	4/25/2025

REVISED	-
REVISED	-
REVISED	-
REVISED	-


STATE OF ILLINOIS
DEPARTMENT OF TRANSPORTATION

JOLIET REMOVAL PLAN

SCALE: 1"=20'	SHEET 1 OF 7 SHEETS	STA. 1008+00.00 TO STA. 1013+00.00
---------------	---------------------	------------------------------------



F.A.I. RTE.	SECTION	COUNTY	TOTAL SHEETS	SHEET NO.
80	FAI 80 21 INTERCHANGE	WILL	1209	91
CONTRACT NO. 62R22				
ILLINOIS		FED. AID PROJECT		

KEY PLAN

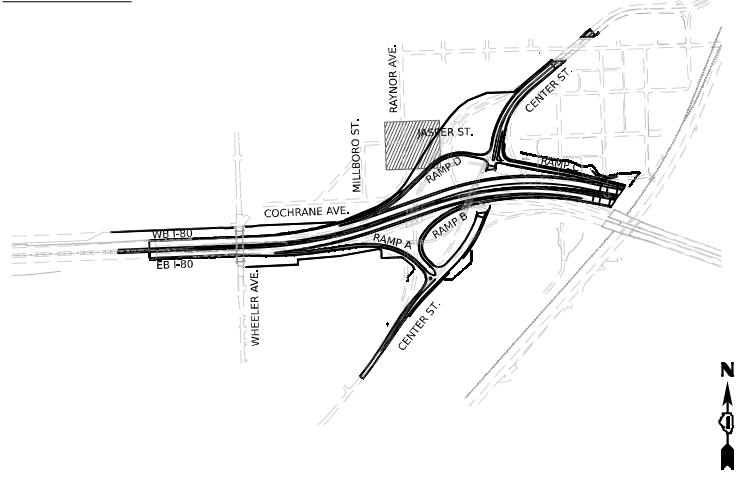

REMOVAL LEGEND

- PAVEMENT REMOVAL
- HOT-MIX ASPHALT REMOVAL, 2"
- SIDEWALK REMOVAL
- PAVED SHOULDER REMOVAL
- MEDIAN REMOVAL
- DRAINAGE STRUCTURE TO BE REMOVED
- ITEM REMOVAL
- STUMP REMOVAL, ACRES
- LINEAR ITEM REMOVAL
- PIPE CULVERT REMOVAL
- STORM SEWER TO BE REMOVED
- DRIVEWAY PAVEMENT REMOVAL
- APPROACH SLAB REMOVAL
- STRUCTURE TO BE ADJUSTED
- SSR STORM SEWER REMOVAL
- CULR CULVERT REMOVAL
- WATER MAIN TO BE ABANDONED
- WATER MAIN REMOVAL
- SANITARY SEWER TO BE ABANDONED AND FILLED
- SANITARY SEWER REMOVAL

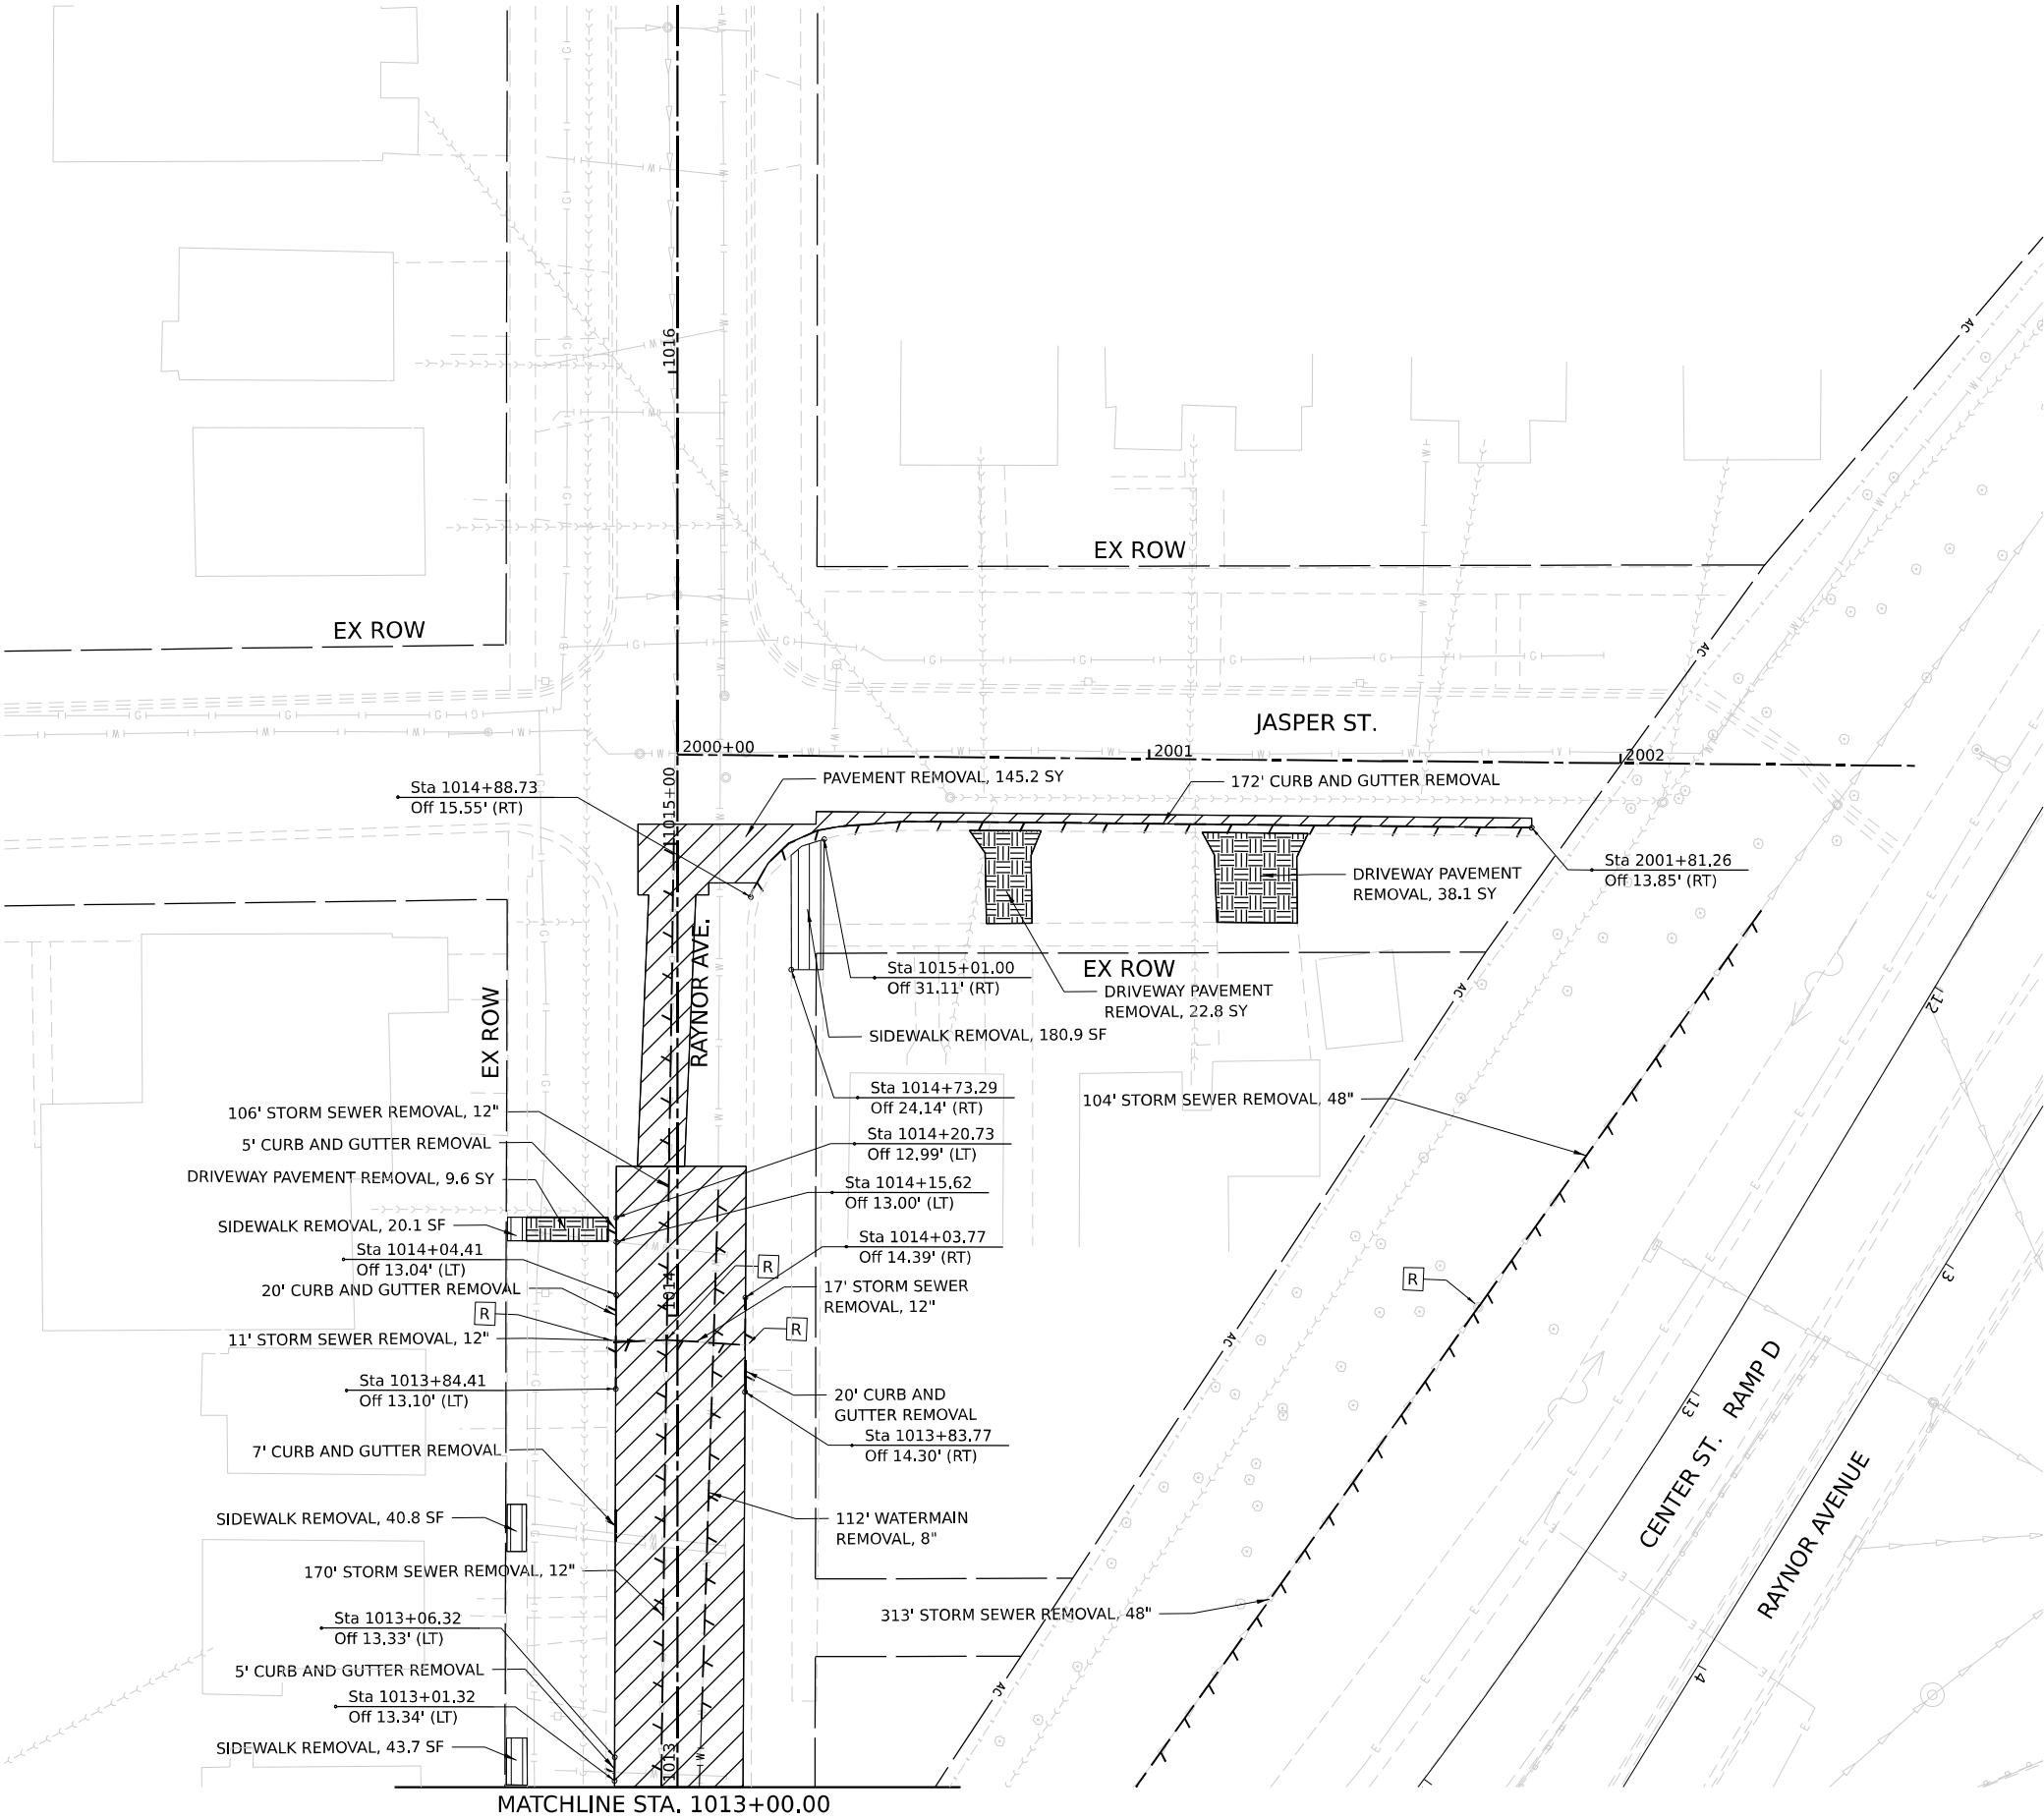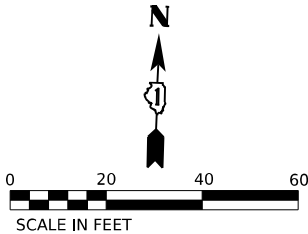

Model: Default
File Name: p:\trans\stone-pw-bentley.com\trans\corp-pw-labeled\Documents\Projects_2018\CH401\401180022\03-W597\project_info\utilities\COU-V2-Utilities\62R22-INT-4 (Center)\Sheets\0162R22-sh-c-removal.P.dgn



V3 Companies
7325 Janes Avenue
Woodridge, IL 60517
630.724.9200 phone
630.724.9202 fax
www.v3co.com

USER NAME	= dpung
PLOT SCALE	= 40,000' / in.
PLOT DATE	= 4/23/2025

DESIGNED	-	CD
DRAWN	-	DP
CHECKED	-	JH
DATE	-	4/25/2025

REVISED	-
REVISED	-
REVISED	-
REVISED	-


STATE OF ILLINOIS
DEPARTMENT OF TRANSPORTATION

JOLIET REMOVAL PLAN

SCALE: 1"=20' SHEET 2 OF 7 SHEETS STA. 1013+00.00 TO STA. 2002+00.00



F.A.I. RTE.	SECTION	COUNTY	TOTAL SHEETS	SHEET NO.
80	FAI 80 21 INTERCHANGE	WILL	1209	92
CONTRACT NO. 62R22				
ILLINOIS FED. AID PROJECT				

KEY PLAN

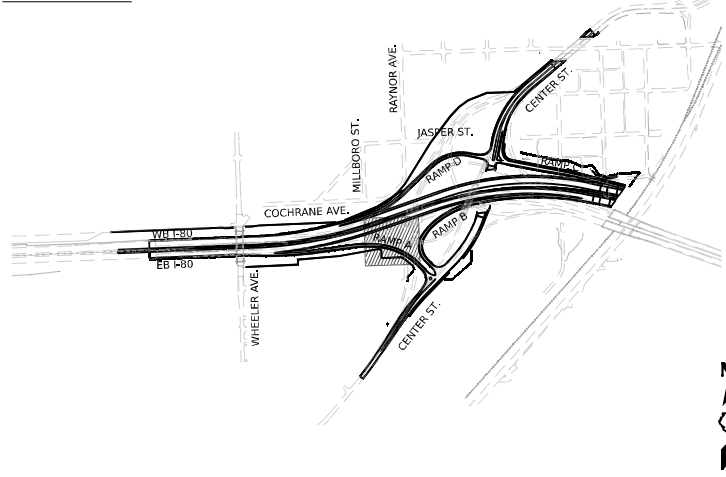

REMOVAL LEGEND

- PAVEMENT REMOVAL
- HOT-MIX ASPHALT REMOVAL, 2"
- SIDEWALK REMOVAL
- PAVED SHOULDER REMOVAL
- MEDIAN REMOVAL
- DRAINAGE STRUCTURE TO BE REMOVED
- ITEM REMOVAL
- STUMP REMOVAL, ACRES
- LINEAR ITEM REMOVAL
- PIPE CULVERT REMOVAL
- STORM SEWER TO BE REMOVED
- DRIVEWAY PAVEMENT REMOVAL
- APPROACH SLAB REMOVAL
- STRUCTURE TO BE ADJUSTED
- SSR STORM SEWER REMOVAL
- CULR CULVERT REMOVAL
- WATER MAIN TO BE ABANDONED
- WATER MAIN REMOVAL
- SANITARY SEWER TO BE ABANDONED AND FILLED
- SANITARY SEWER REMOVAL

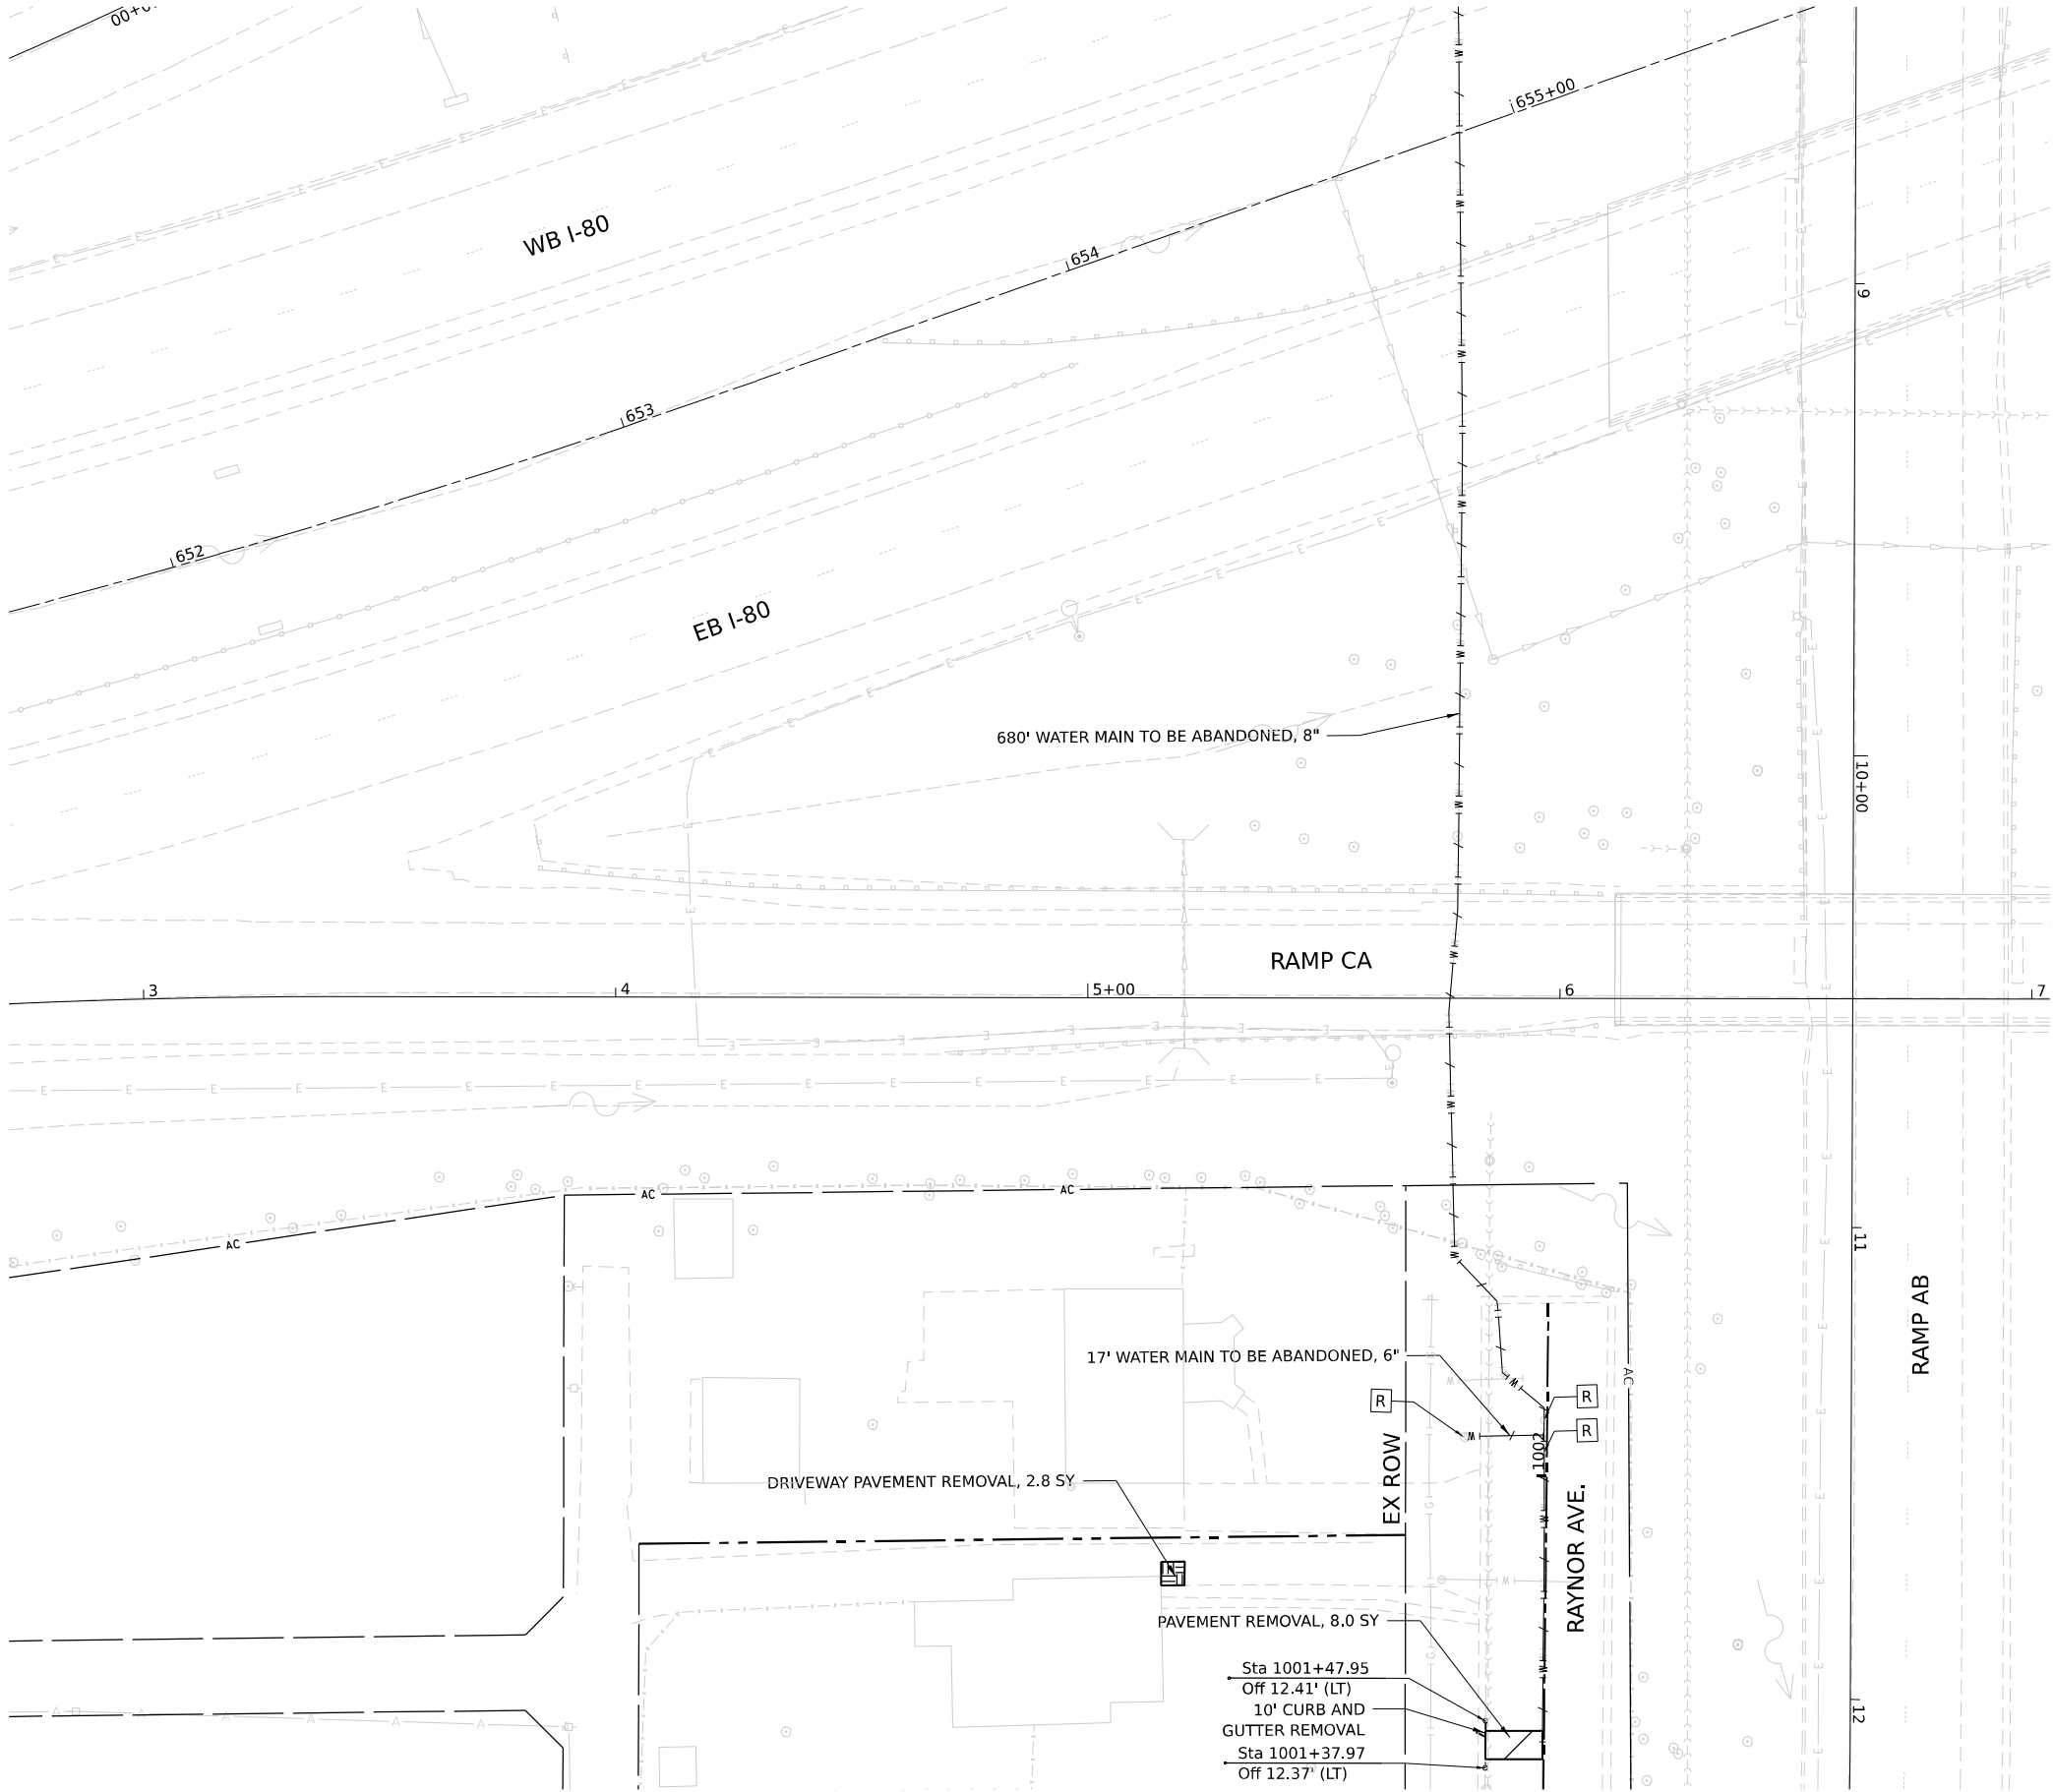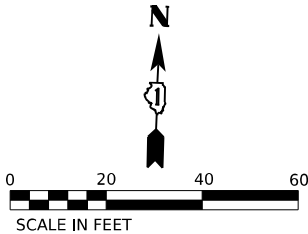

Model: Default
File Name: p:\trans\systems-pw\hntb\comtrans\corp-pw\hntb\Documents\Projects_2018\CH401\401180022\03-W597\project_info\utilities\CO-12-Utilities\62R22-INT-4 (Center)\Sheets\DJ62R22-sh-c-removalB.dgn



V3 Companies
7325 Janes Avenue
Woodridge, IL 60517
630.724.9200 phone
630.724.9202 fax
www.v3co.com

USER NAME	= dpung
DESIGNED	- CD
DRAWN	- DP
CHECKED	- JH
DATE	- 4/25/2025


REVISION	-
REVISION	-
REVISION	-
REVISION	-

STATE OF ILLINOIS
DEPARTMENT OF TRANSPORTATION

JOLIET REMOVAL PLAN


SCALE: 1"=20' SHEET 3 OF 7 SHEETS STA. TO STA.

F.A.I. RTE.	SECTION	COUNTY	TOTAL SHEETS	SHEET NO.
80	FAI 80 21 INTERCHANGE	WILL	1209	93
CONTRACT NO. 62R22				
ILLINOIS FED. AID PROJECT				

 


REMOVAL LEGEND

- PAVEMENT REMOVAL
- HOT-MIX ASPHALT REMOVAL, 2"
- SIDEWALK REMOVAL
- PAVED SHOULDER REMOVAL
- MEDIAN REMOVAL
- DRAINAGE STRUCTURE TO BE REMOVED
- ITEM REMOVAL
- STUMP REMOVAL, ACRES
- LINEAR ITEM REMOVAL
- PIPE CULVERT REMOVAL
- STORM SEWER TO BE REMOVED
- DRIVEWAY PAVEMENT REMOVAL
- APPROACH SLAB REMOVAL
- STRUCTURE TO BE ADJUSTED
- SSR STORM SEWER REMOVAL
- CULR CULVERT REMOVAL
- WATER MAIN TO BE ABANDONED
- WATER MAIN REMOVAL
- SANITARY SEWER TO BE ABANDONED AND FILLED
- SANITARY SEWER REMOVAL

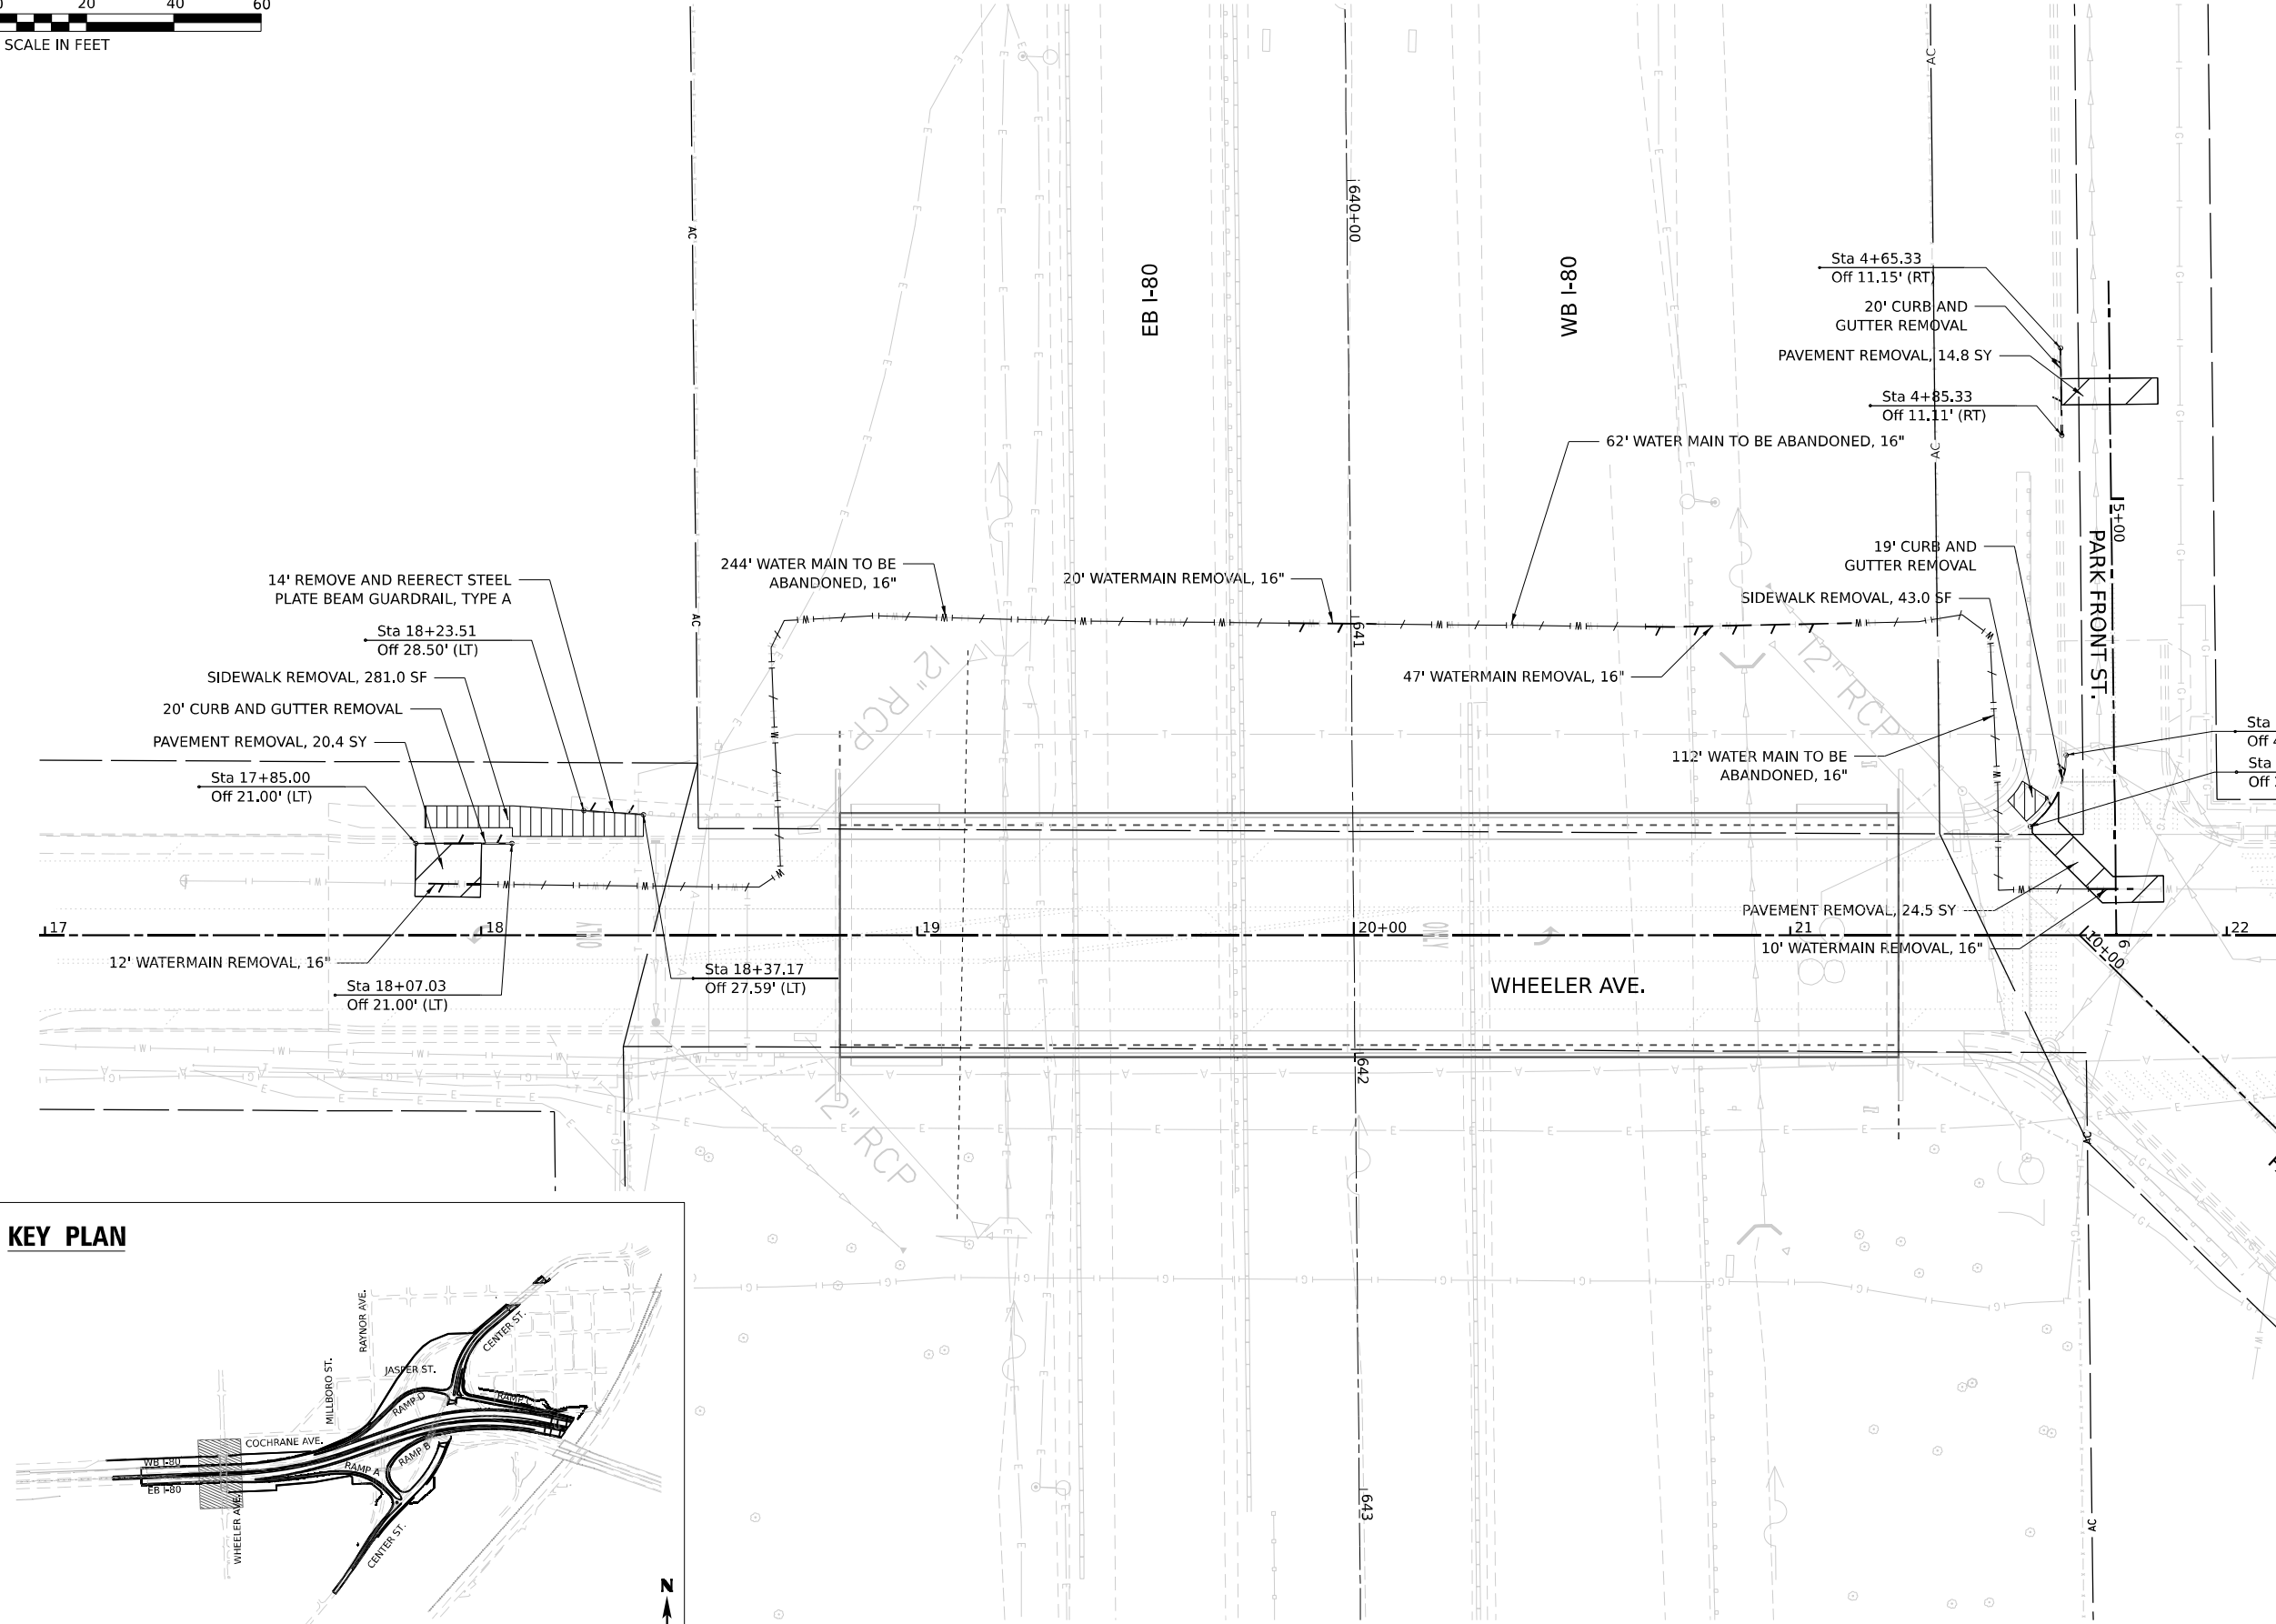

KEY PLAN

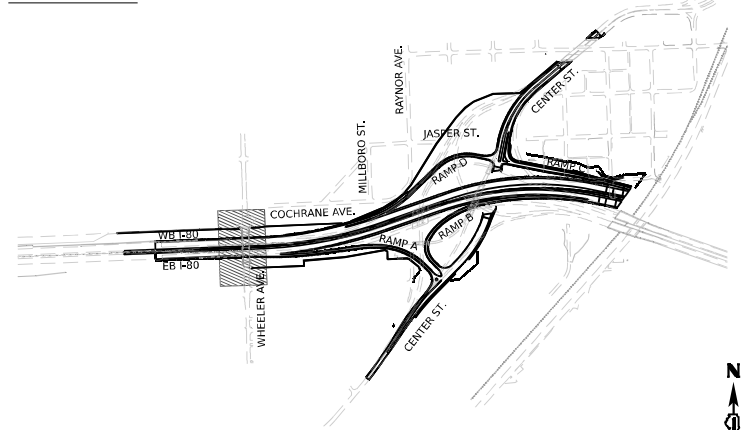

V3 Companies
7325 Janes Avenue
Woodridge, IL 60517
630.724.9200 phone
630.724.9202 fax
www.v3co.com

USER NAME	= dpung
DESIGNED	- CD
DRAWN	- DP
CHECKED	- JH
DATE	- 4/25/2025

REVISED	-
REVISED	-
REVISED	-
REVISED	-

DESIGNED	- CD
DRAWN	- DP
CHECKED	- JH
DATE	- 4/25/2025


STATE OF ILLINOIS
DEPARTMENT OF TRANSPORTATION



JOLIET REMOVAL PLAN

SCALE: 1"=20' SHEET 4 OF 7 SHEETS STA. 17+00.00 TO STA. 23+00.00

F.A.I. RTE.	SECTION	COUNTY	TOTAL SHEETS	SHEET NO.
80	FAI 80 21 INTERCHANGE	WILL	1209	94
CONTRACT NO. 62R22				
ILLINOIS FED. AID PROJECT				


Model: Default
FILE NAME: p:\projects\trans\scorp\p1\hatched\Documents\projects_2018\CH401\401180022\03-W597\project_info\utilities\CO-12-Utilities\62R22-INT-4 (Center)\Sheets\62R22-sh-c-remove15.dgn

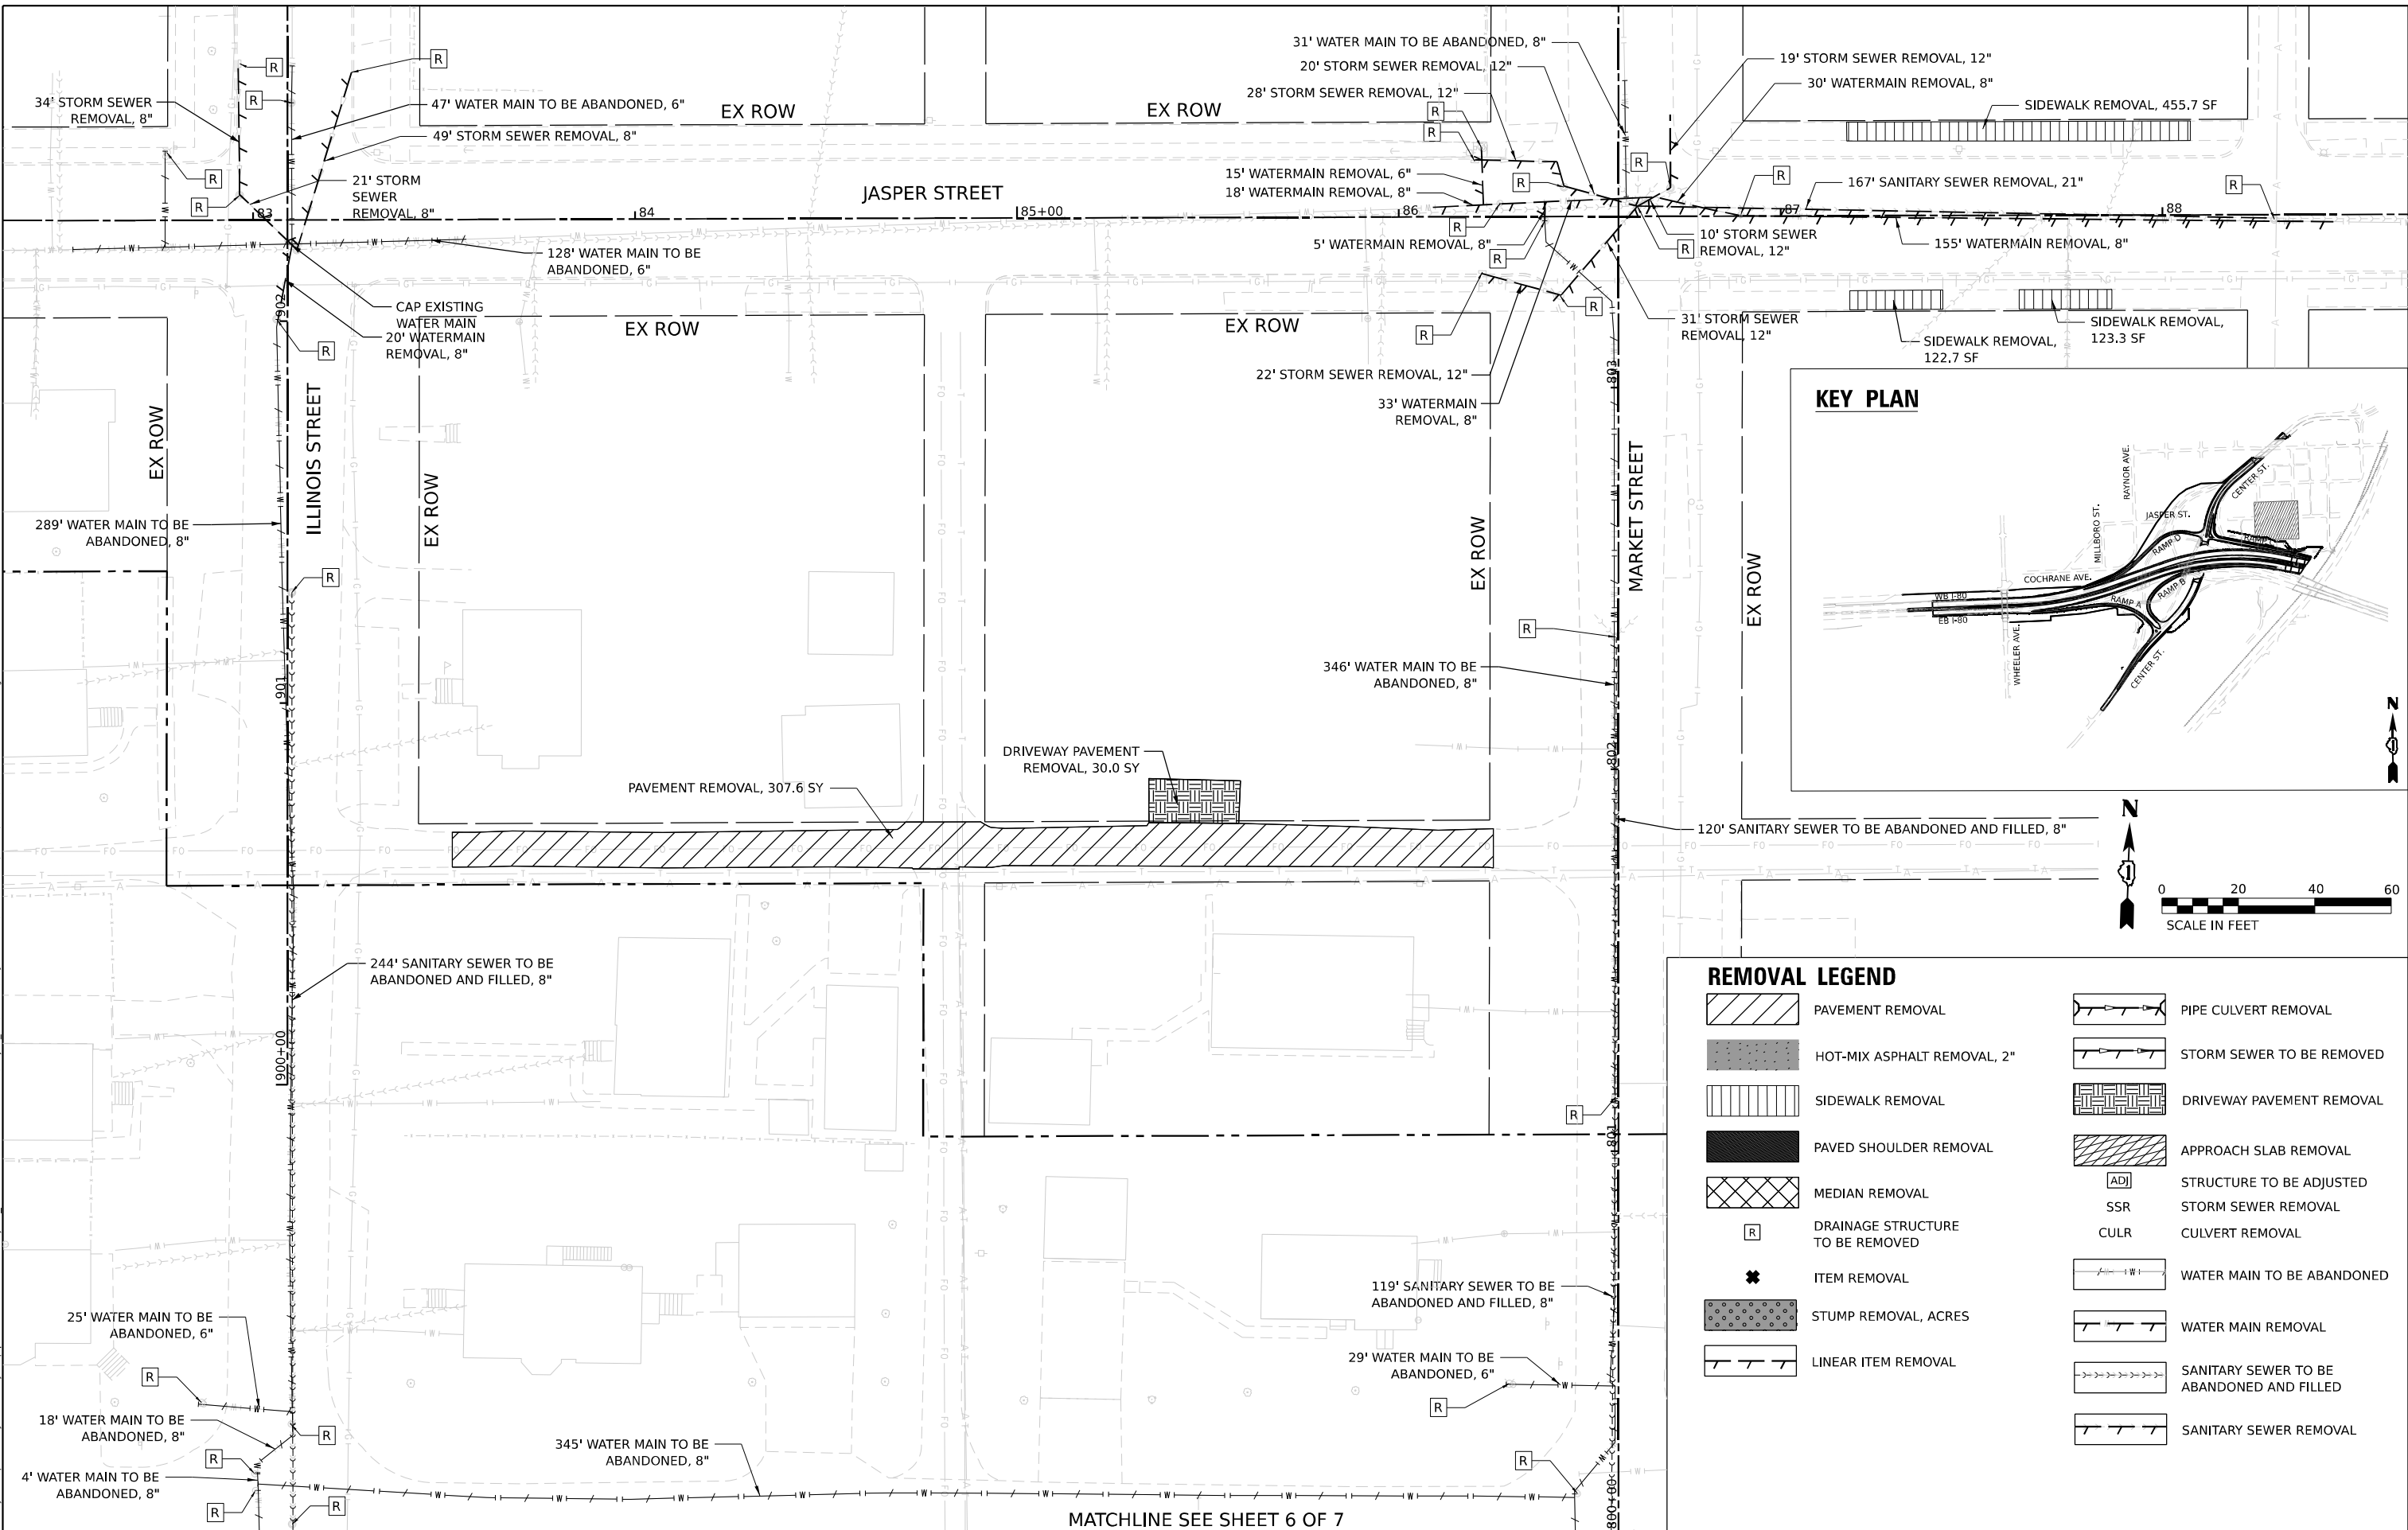

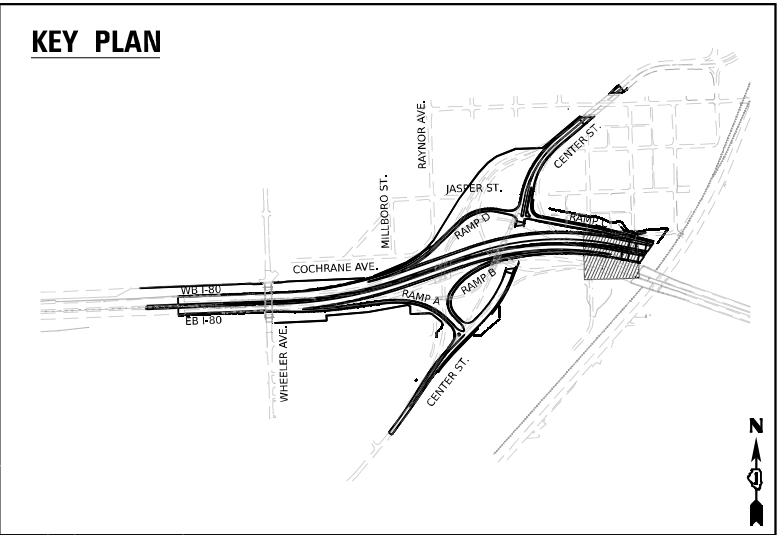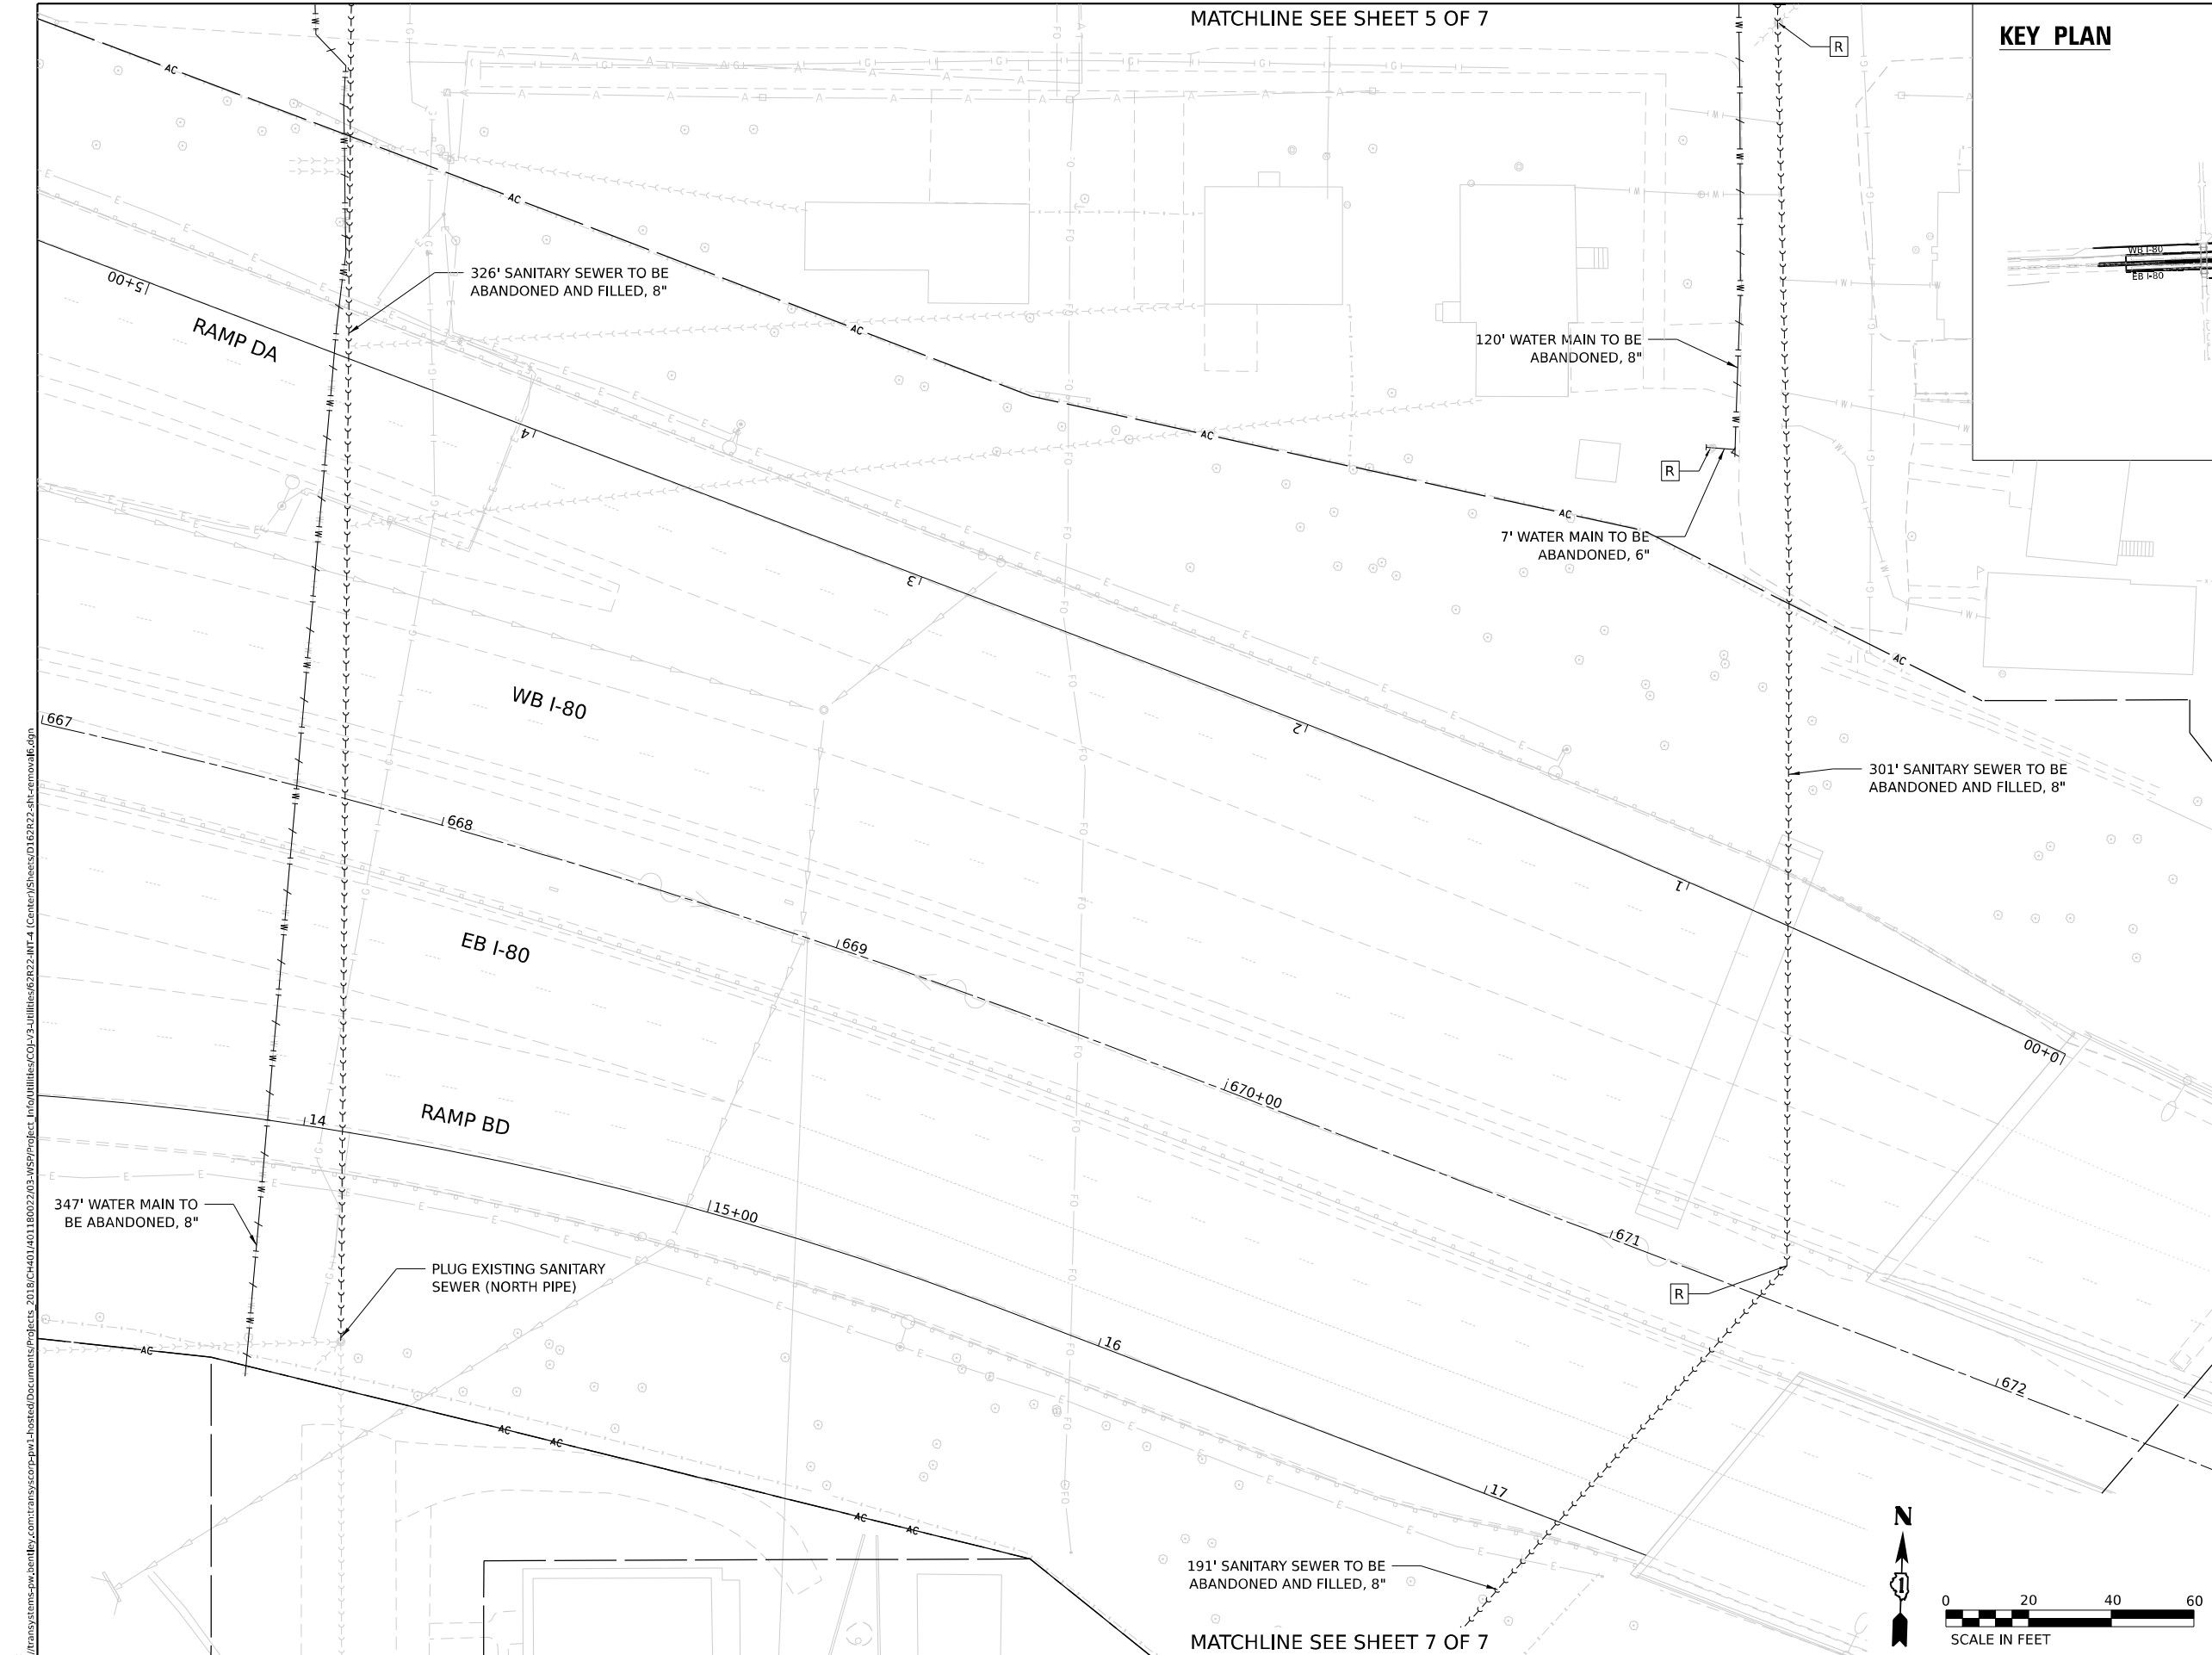

REMOVAL LEGEND	
	PAVEMENT REMOVAL
	HOT-MIX ASPHALT REMOVAL, 2"
	SIDEWALK REMOVAL
	PAVED SHOULDER REMOVAL
	MEDIAN REMOVAL
	DRAINAGE STRUCTURE TO BE REMOVED
	ITEM REMOVAL
	STUMP REMOVAL, ACRES
	LINEAR ITEM REMOVAL
	PIPE CULVERT REMOVAL
	STORM SEWER TO BE REMOVED
	DRIVEWAY PAVEMENT REMOVAL
	APPROACH SLAB REMOVAL
	STRUCTURE TO BE ADJUSTED
	STORM SEWER REMOVAL
	CULVERT REMOVAL
	WATER MAIN TO BE ABANDONED
	WATER MAIN REMOVAL
	SANITARY SEWER TO BE ABANDONED AND FILLED
	SANITARY SEWER REMOVAL



Model: Default
File Name: p:\projects\trans\trans\pwr\hatched\Documents\projects_2018\CH401\401180022\03-W597\project_info\utilities\CO-12-Utilities\62R22-INT-4 (Center)\Sheets\DI62R22-sh-c-remove17.dgn

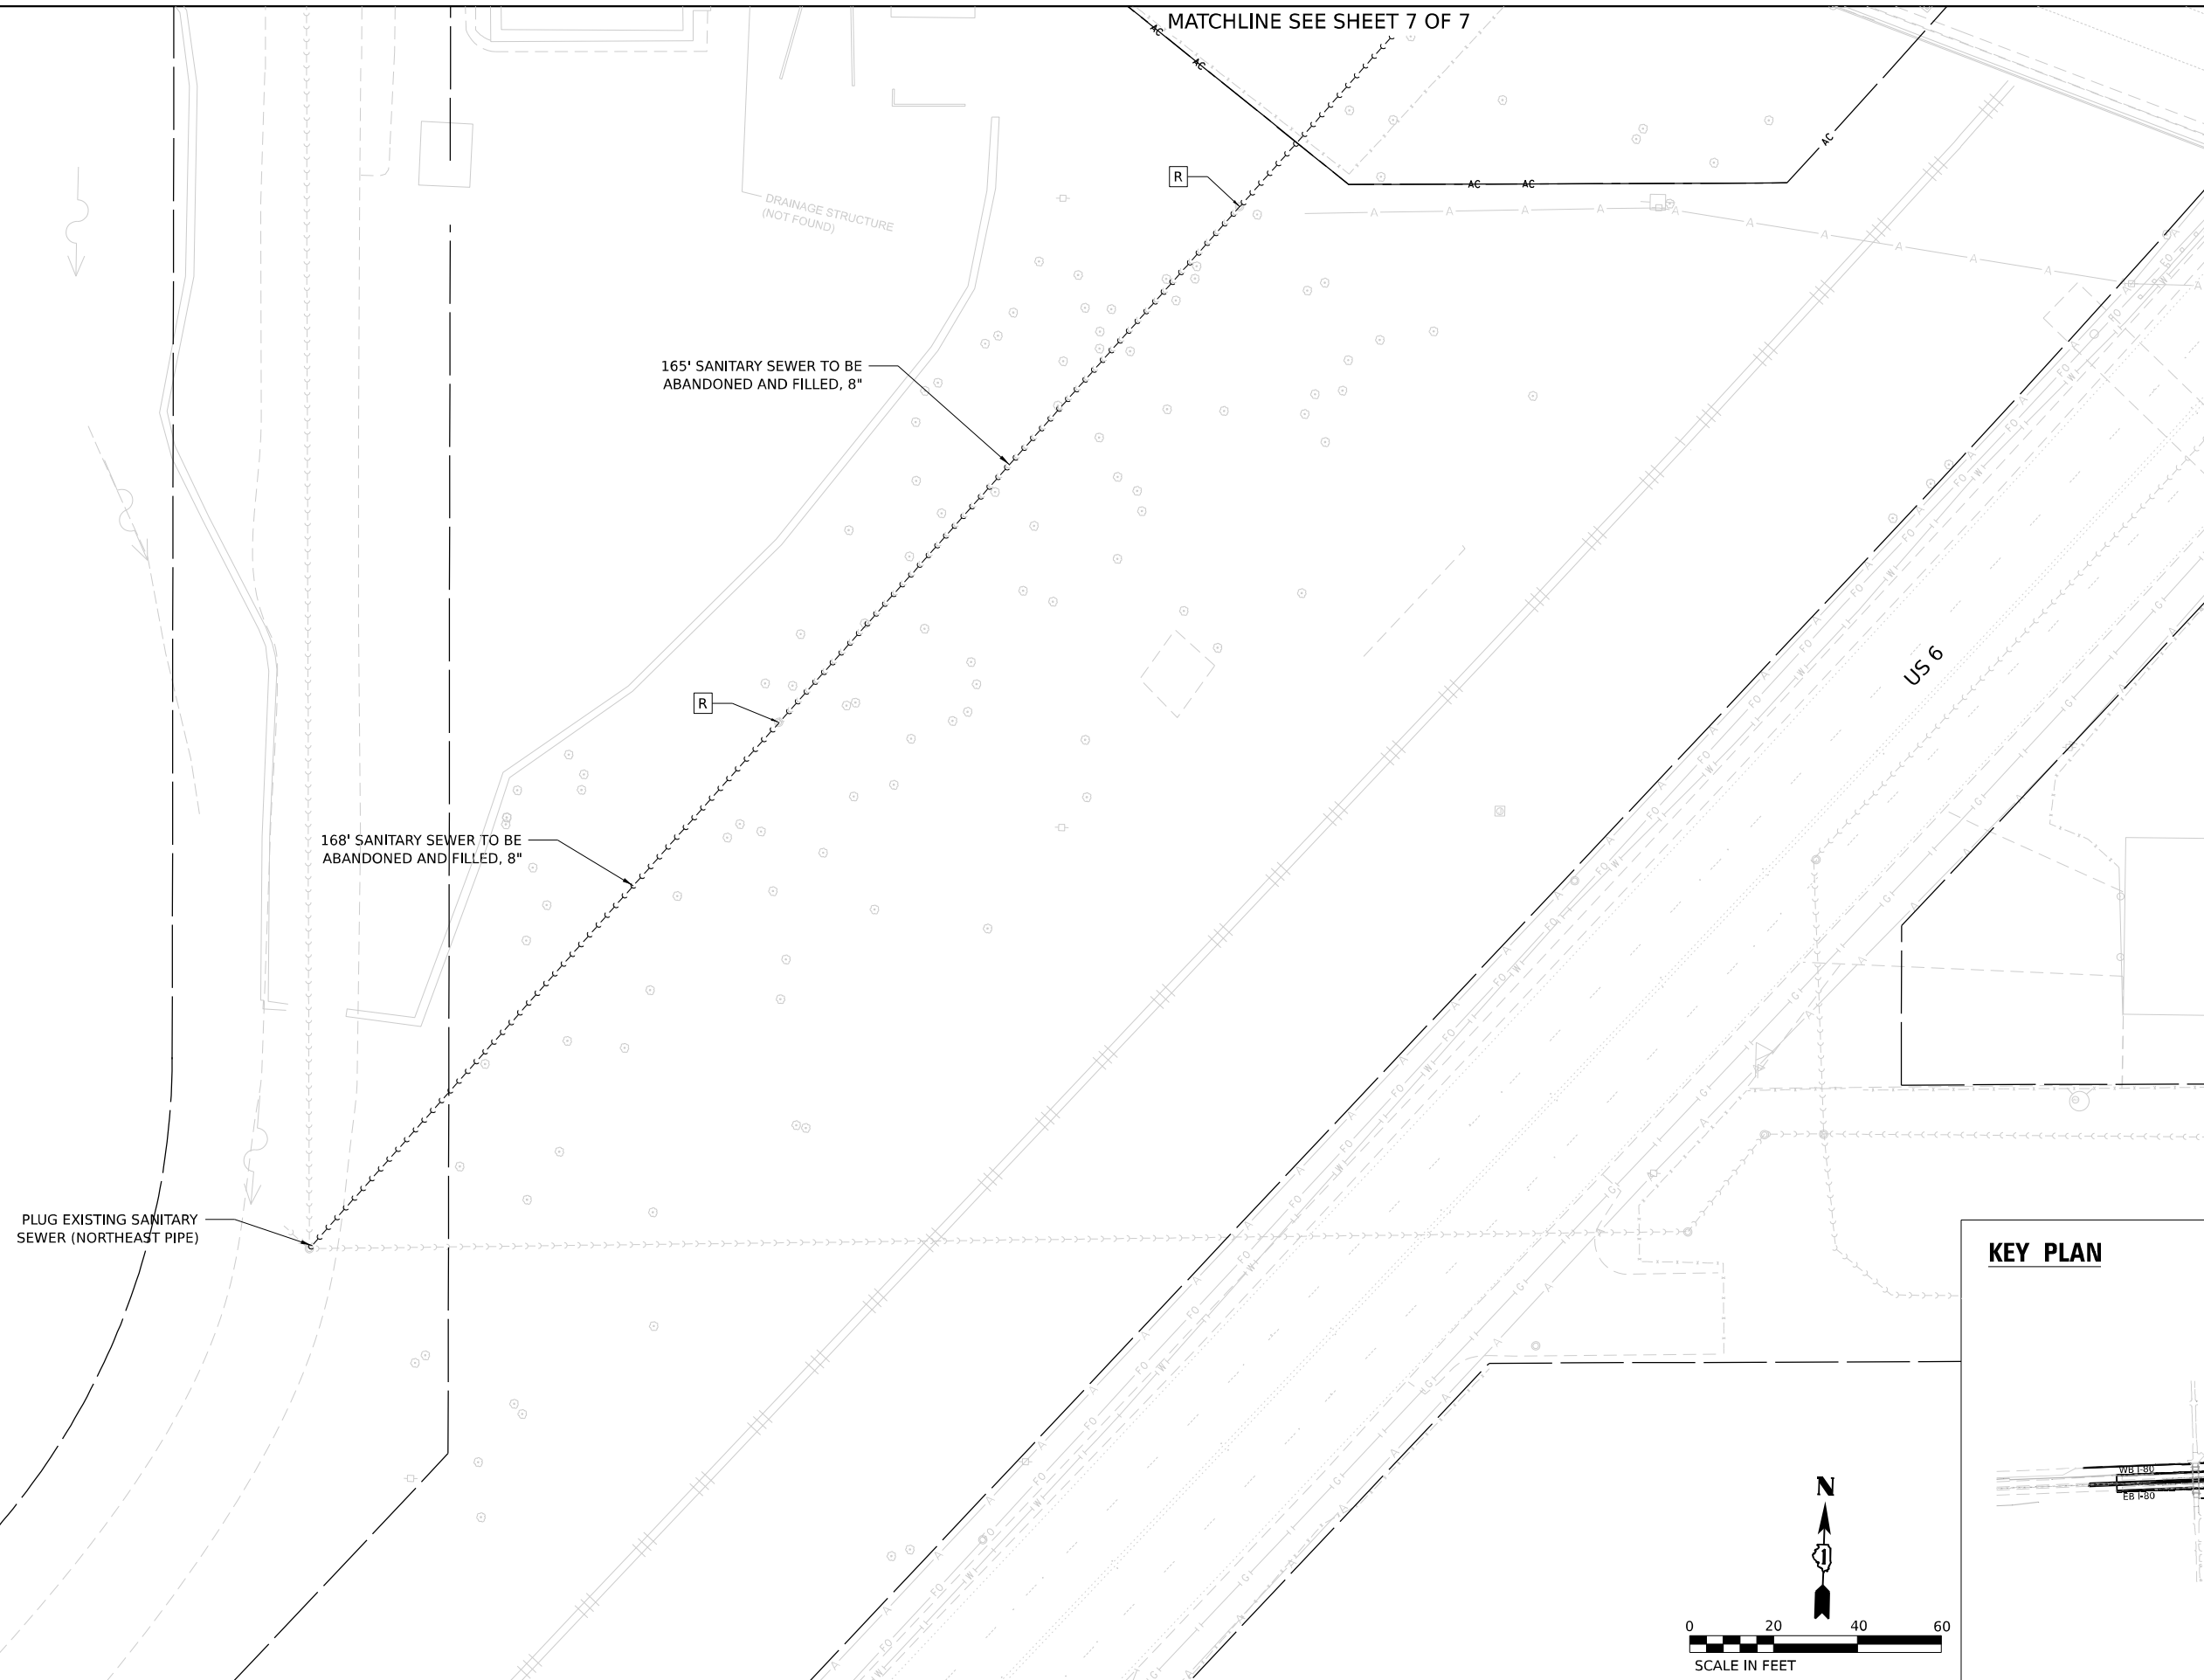

REMOVAL LEGEND



- PAVEMENT REMOVAL
- HOT-MIX ASPHALT REMOVAL, 2"
- SIDEWALK REMOVAL
- PAVED SHOULDER REMOVAL
- MEDIAN REMOVAL
- DRAINAGE STRUCTURE TO BE REMOVED
- ITEM REMOVAL
- STUMP REMOVAL, ACRES
- LINEAR ITEM REMOVAL
- PIPE CULVERT REMOVAL
- STORM SEWER TO BE REMOVED
- DRIVEWAY PAVEMENT REMOVAL
- APPROACH SLAB REMOVAL
- STRUCTURE TO BE ADJUSTED
- SSR STORM SEWER REMOVAL
- CULR CULVERT REMOVAL
- WATER MAIN TO BE ABANDONED
- WATER MAIN REMOVAL
- SANITARY SEWER TO BE ABANDONED AND FILLED
- SANITARY SEWER REMOVAL

KEY PLAN

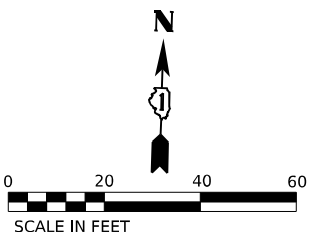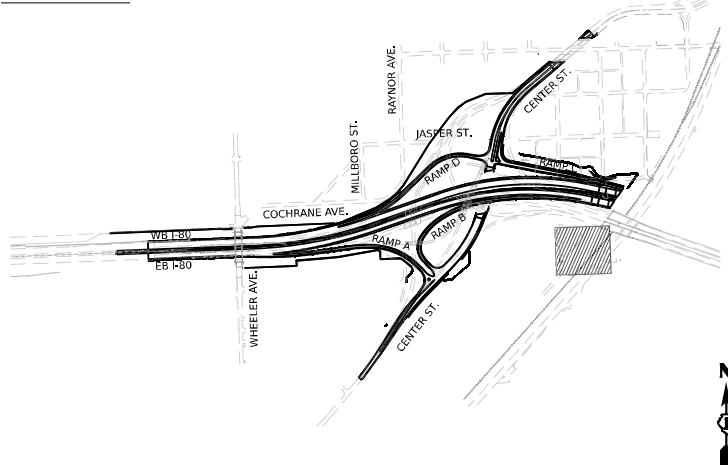


	V3 Companies 7325 Janes Avenue Woodridge, IL 60517 630.724.9200 phone 630.724.9202 fax www.v3co.com			USER NAME = dpung	DESIGNED -	REVISED -	STATE OF ILLINOIS DEPARTMENT OF TRANSPORTATION	JOLIET REMOVAL PLAN			F.A.I. RTE.	SECTION	COUNTY	TOTAL SHEETS	SHEET NO.
	PLOT SCALE = 40,000' / in.			PLOT DATE = 4/23/2025	DRAWN -	REVISED -		SCALE:			80	FAI 80 21 INTERCHANGE	WILL	1209	97
					CHECKED -	REVISED -		SHEET 7 OF 7 SHEETS			CONTRACT NO. 62R22				
					DATE - 4/25/2025	REVISED -		STA. TO STA.			ILLINOIS FED. AID PROJECT				

Model: Default
File Name: p:\transystems-pw\hntb\comtranscorp-pw\hntb\Documents\Projects_2018\CH401\401180022\03-WSP\CAD\62R22-INT-4 (Center)\Sheet\CH401\62R22-shr-plan1.dgn

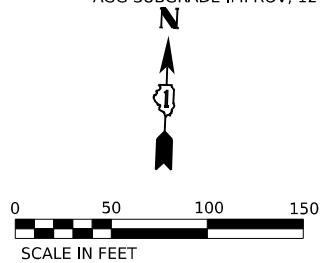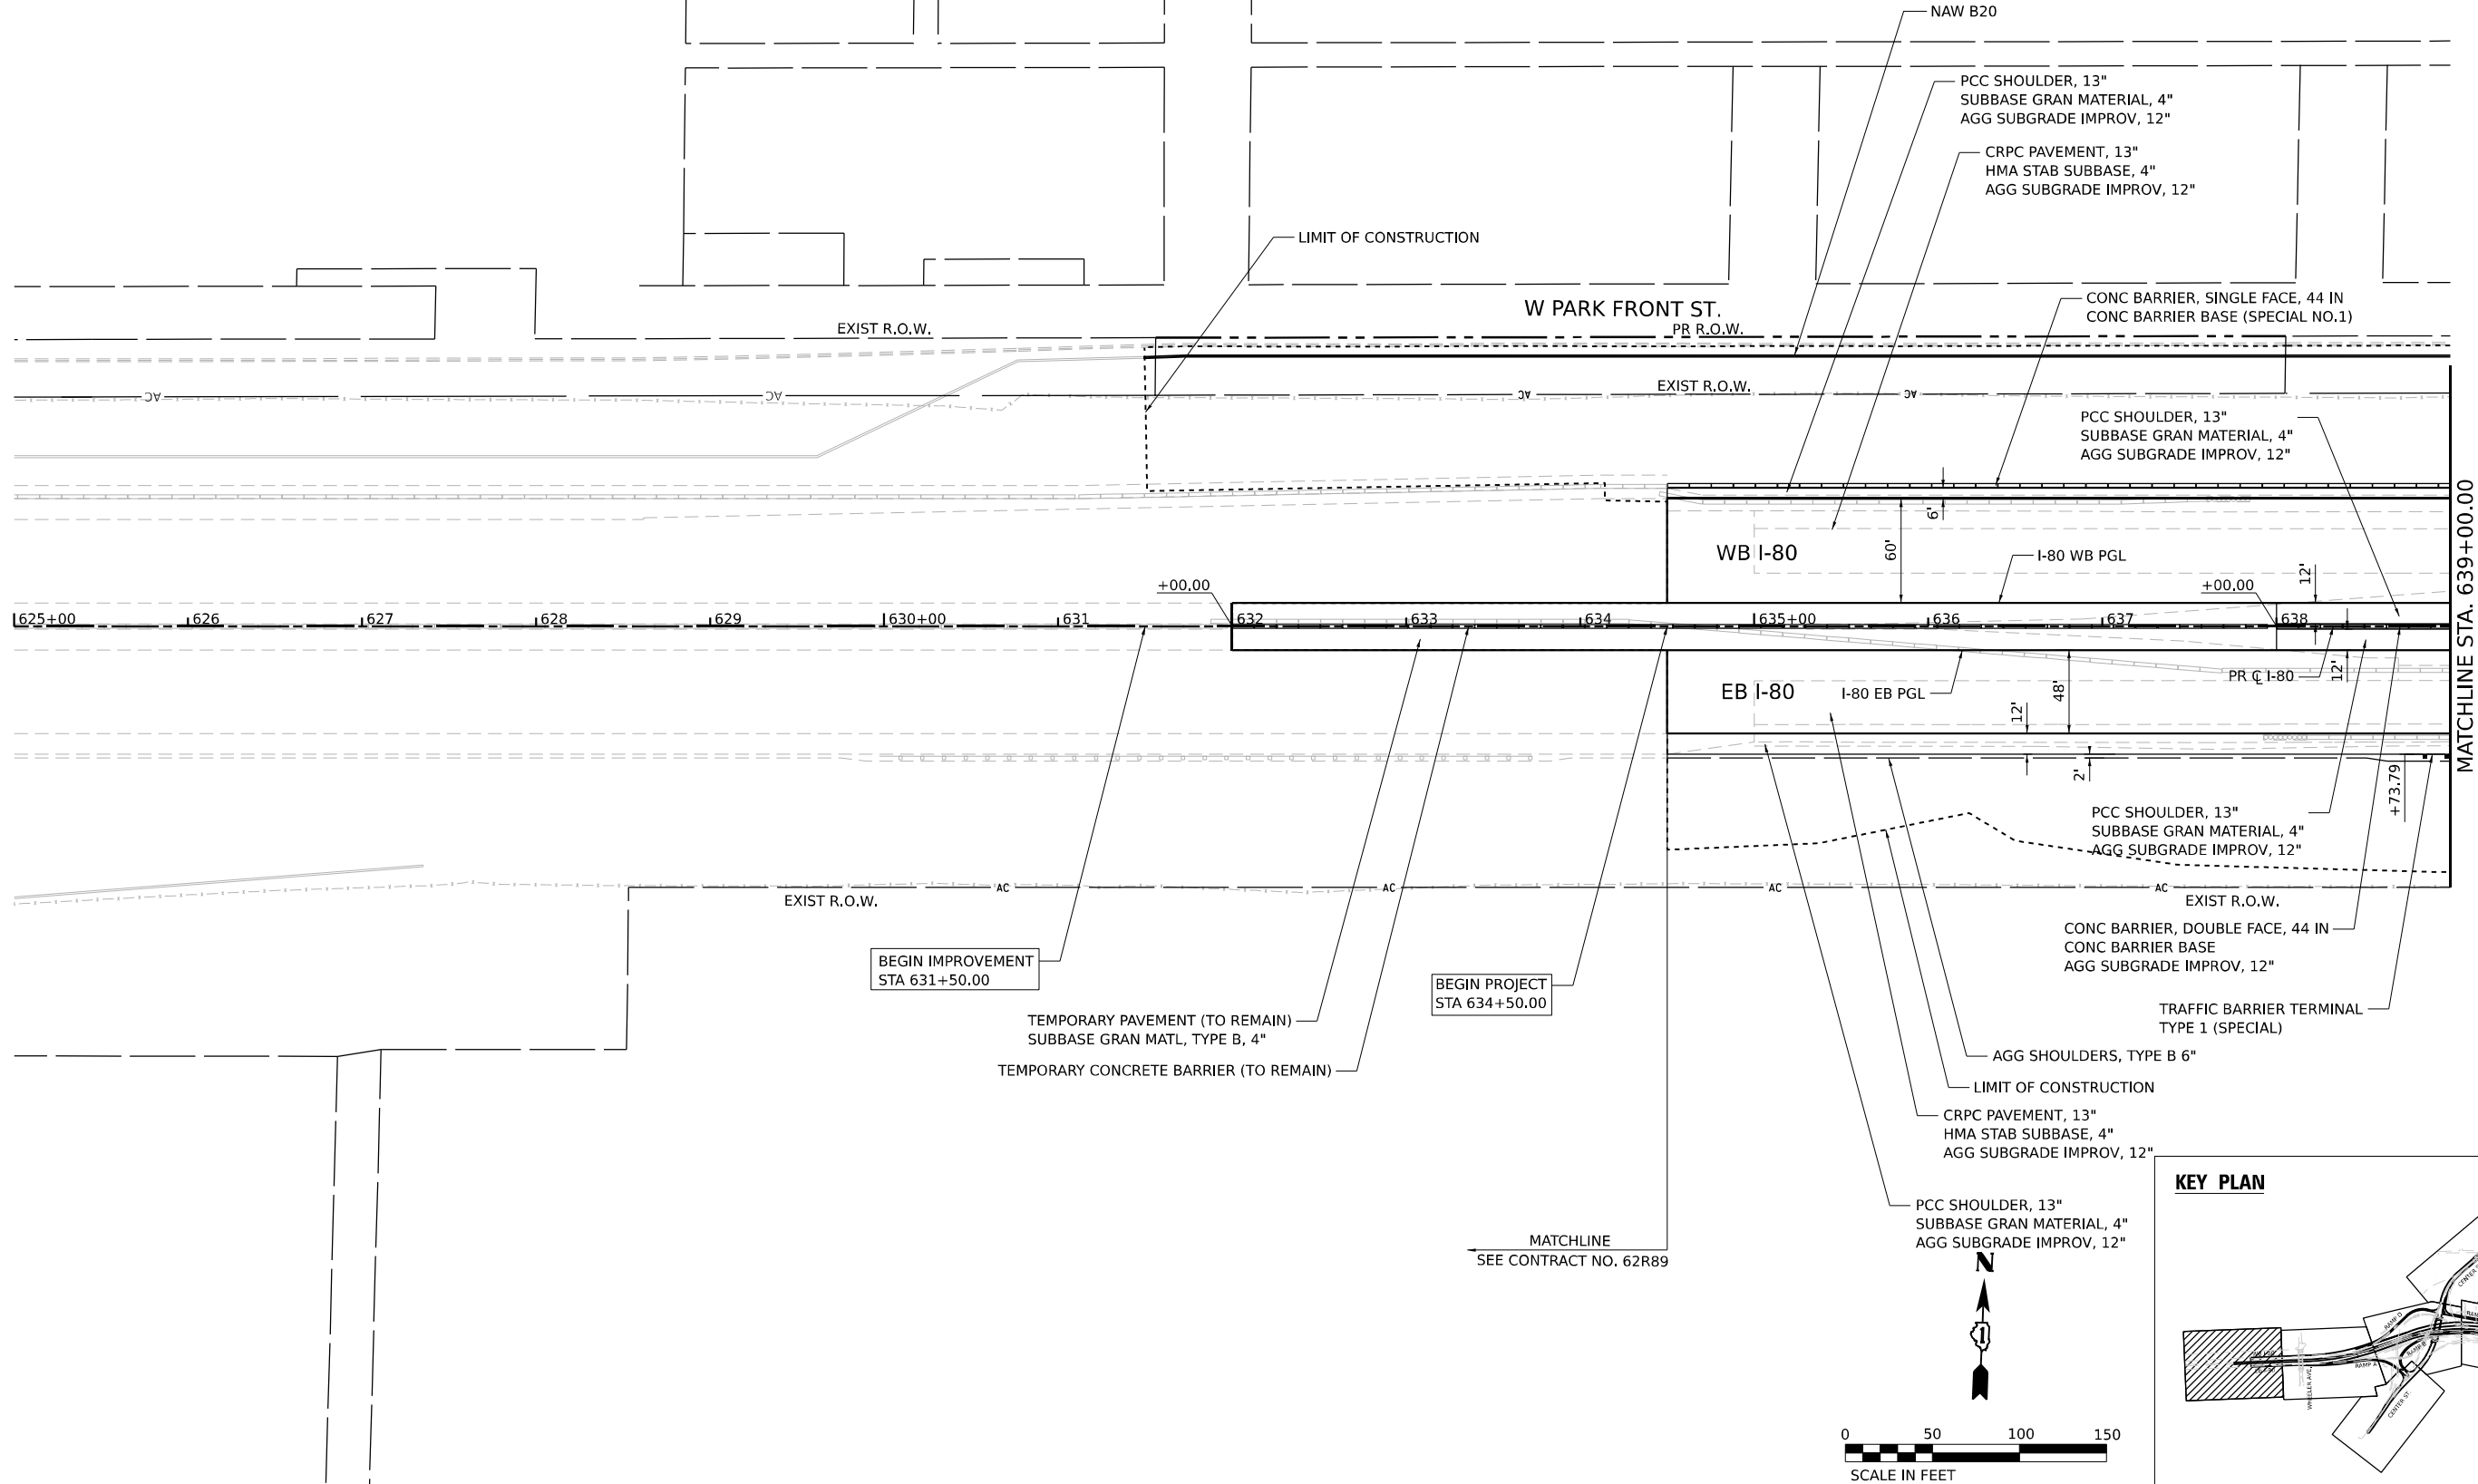

KEY PLAN

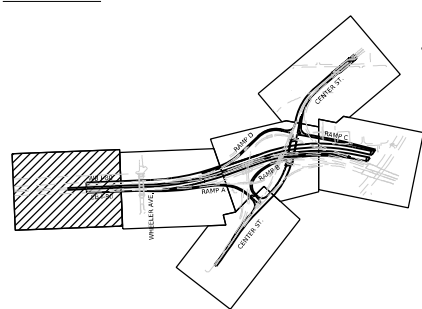

WSP USA Inc.
30 N. LA SALLE STREET
SUITE 4200
CHICAGO, IL 60602
TEL: (312) 782-8150

USER NAME	= donahuek1
PLOT SCALE	= 100,000' / in.
PLOT DATE	= 4/22/2025

DESIGNED -	HA
DRAWN -	HA
CHECKED -	KSD
DATE -	4/25/2025


REVISED -	
REVISED -	
REVISED -	
REVISED -	

STATE OF ILLINOIS
DEPARTMENT OF TRANSPORTATION

PROPOSED ROADWAY PLAN
I-80

SCALE: 1"=50" SHEET 1 OF 12 SHEETS STA. TO STA.


F.A.I. RTE.	SECTION	COUNTY	TOTAL SHEETS	SHEET NO.
80	FAI 80 21 INTERCHANGE	WILL	1209	98
CONTRACT NO. 62R22				
ILLINOIS FED. AID PROJECT				

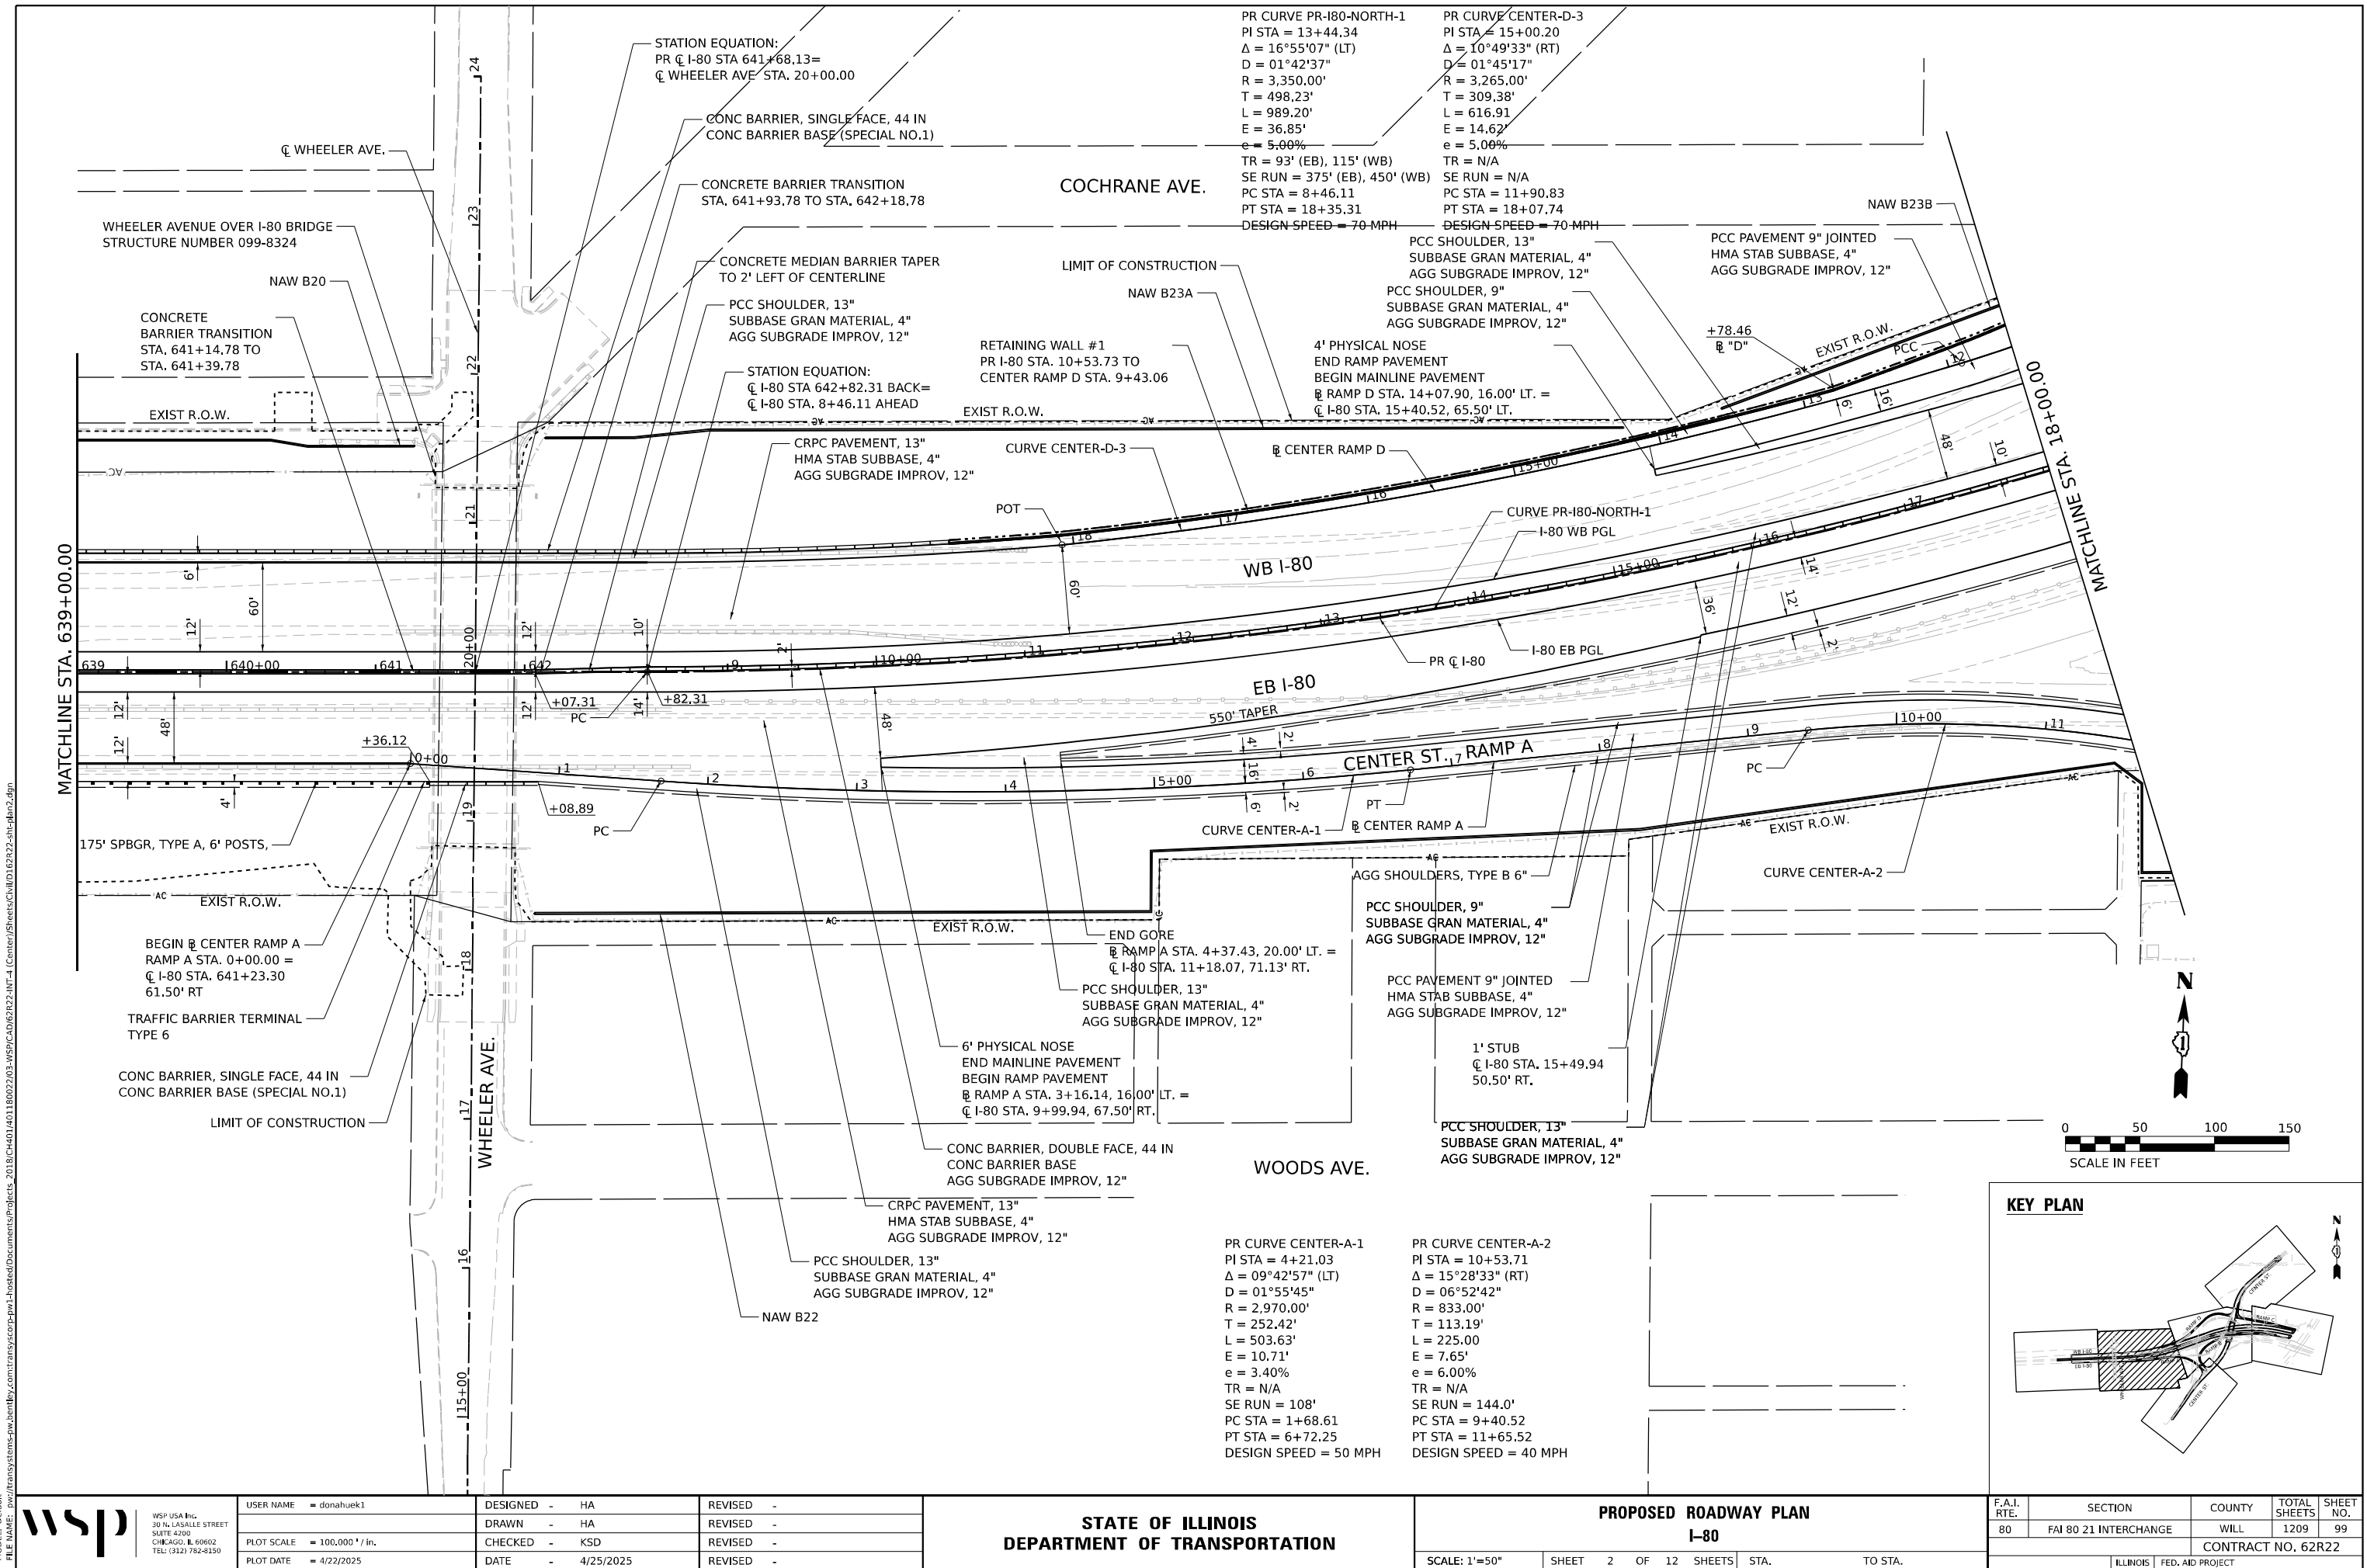

PR CURVE CENTER-D-1
PI STA = 3+73.44
Δ = 54°49'16" (LT)
D = 16°22'13"
R = 350.00'
T = 181.50'
L = 334.88
E = 44.26'
e = 6.00%
TR = 39'
SE RUN = 155'
PC STA = 1+91.93
PT STA = 5+26.82
DESIGN SPEED = 35 MPH

PR CURVE CENTER-D-2
PI STA = 10+12.68
Δ = 24°50'39" (RT)
D = 06°51'42"
R = 835.00'
T = 183.92'
L = 1237.07
E = 20.02'
e = 6.00%
TR = N/A
SE RUN = 200'
PC STA = 8+28.76
PT STA = 11+90.83
DESIGN SPEED = 50 MPH

PR CURVE PR-180-NORTH-2
PI STA = 29+63.27
Δ = 30°49'42" (RT)
D = 02°29'28"
R = 2,300'
T = 634.14'
L = 1237.53
E = 85.82'
e = 5.86% (EB), 5.96% (WB)
TR = 89' (EB), 89' (WB)
SE RUN = 440' (EB), 447' (WB)
PC STA = 23+29.13
PT STA = 35+66.66
DESIGN SPEED = 70 MPH

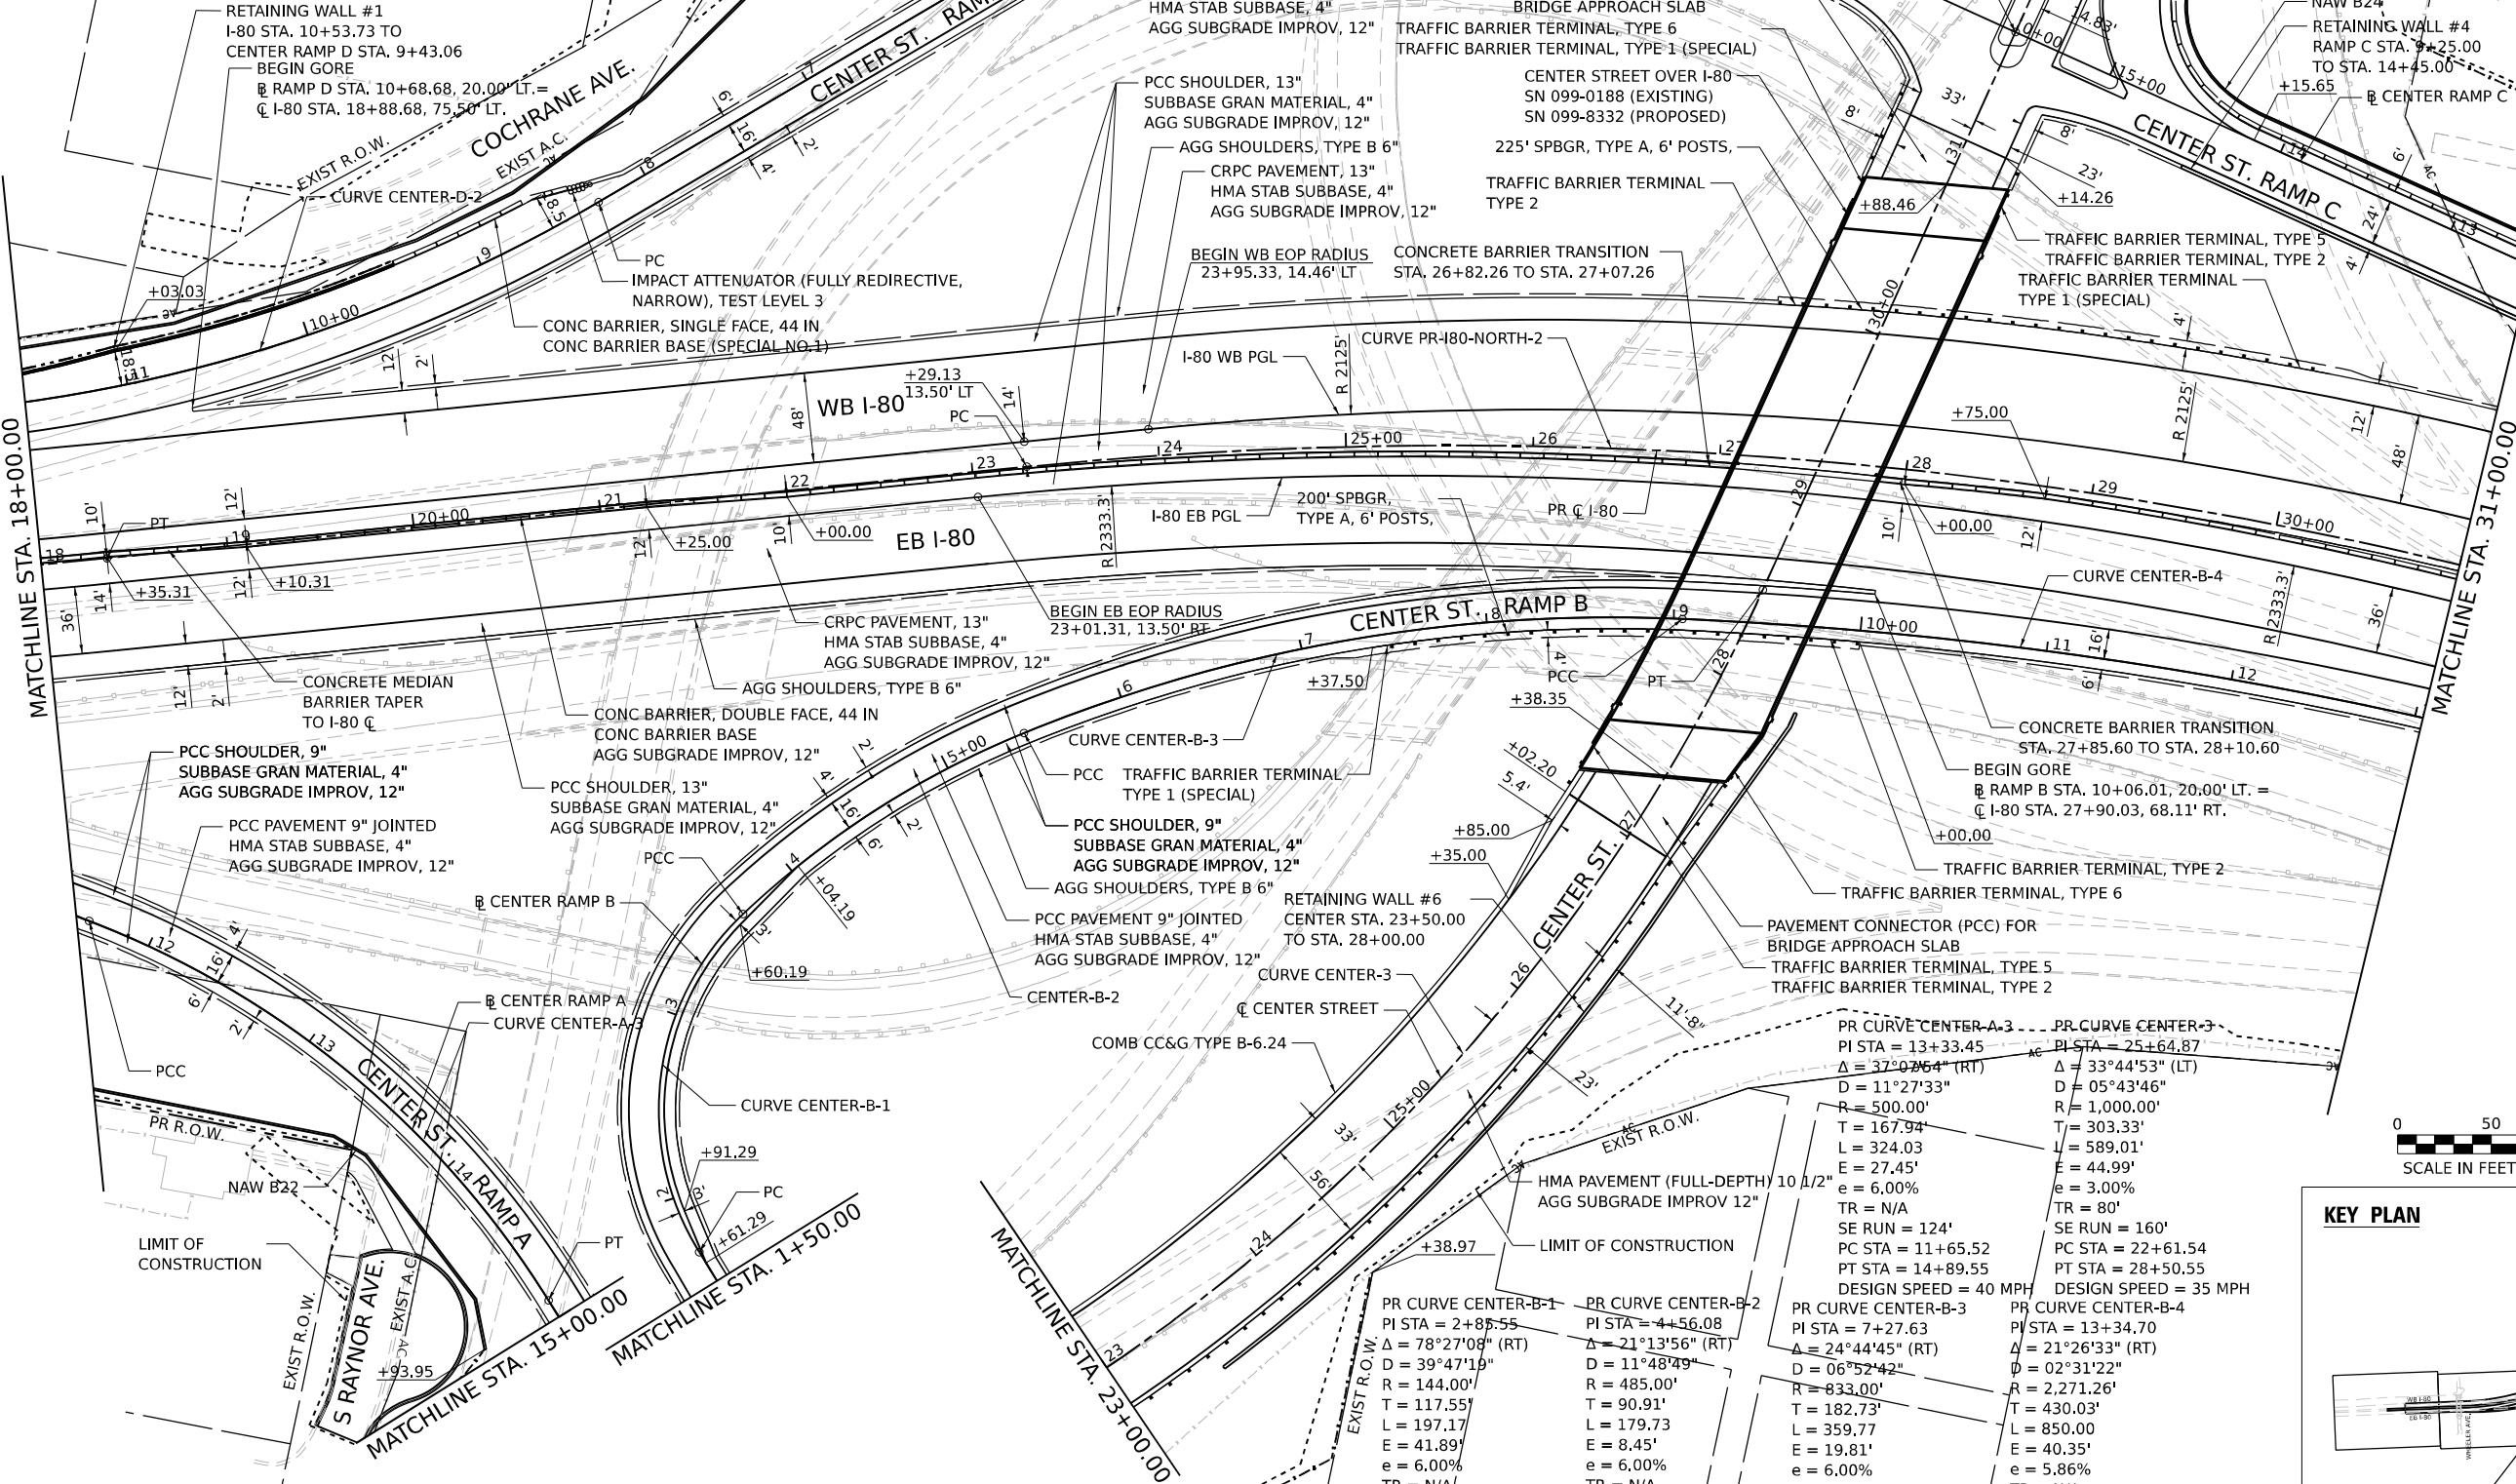



PR CURVE CENTER-A-3
PI STA = 13+33.45
Δ = 37°07'54" (RT)
D = 11°27'33"
R = 500.00'
T = 167.94'
L = 324.03
E = 27.45'
e = 6.00%
TR = N/A
SE RUN = 124'
PC STA = 11+65.52
PT STA = 14+89.55
DESIGN SPEED = 40 MPH

PR CURVE CENTER-B-1
PI STA = 2+86.55
Δ = 78°27'08" (RT)
D = 39°47'19"
R = 144.00'
T = 117.55'
L = 197.17
E = 41.89'
e = 6.00%
TR = N/A
SE RUN = 103'
PC STA = 1+68.00
PT STA = 3+65.17
DESIGN SPEED = 25 MPH

PR CURVE CENTER-B-2
PI STA = 4+56.08
Δ = 21°13'56" (RT)
D = 11°48'49"
R = 485.00'
T = 90.91'
L = 179.73
E = 8.45'
e = 6.00%
TR = N/A
SE RUN = 124'
PC STA = 3+65.17
PT STA = 5+44.90
DESIGN SPEED = 40 MPH

PR CURVE CENTER-B-3
PI STA = 7+27.63
Δ = 24°44'45" (RT)
D = 06°52'42"
R = 833.00'
T = 182.73'
L = 359.77
E = 19.81'
e = 6.00%
TR = N/A
SE RUN = 144'
PC STA = 5+44.90
PT STA = 9+04.67
DESIGN SPEED = 50 MPH

PR CURVE CENTER-B-4
PI STA = 13+34.70
Δ = 21°26'33" (RT)
D = 02°31'22"
R = 2,271.26'
T = 430.03'
L = 850.00
E = 40.35'
e = 5.86%
TR = N/A
SE RUN = N/A
PC STA = 9+04.67
PT STA = 17+54.67
DESIGN SPEED = 70 MPH

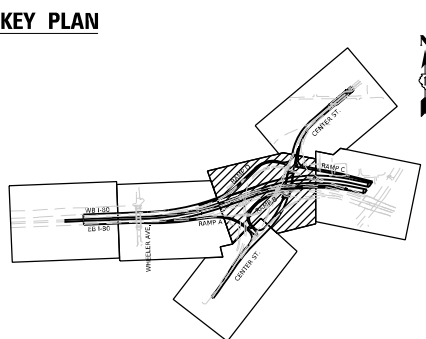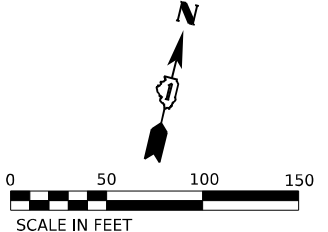

NOTES:

1. FOR INTERSECTION GEOMETRICS AND DETAILS SEE INTERSECTION DETAIL SHEETS

STATE OF ILLINOIS
DEPARTMENT OF TRANSPORTATION

PROPOSED ROADWAY PLAN
I-80

SCALE: 1"=50' SHEET 3 OF 12 SHEETS STA. TO STA.

WSP
WSP USA INC.
30 N. LA SALLE STREET
SUITE 4200
CHICAGO, IL 60602
TEL: (312) 782-8150

USER NAME	= donahuek1	DESIGNED	- HA	REVISED	-
DRAWN	- HA	REVISIONS	-	REVISED	-
PLOT SCALE	= 100.000' / in.	CHECKED	- KSD	REVISED	-
PLOT DATE	= 4/22/2025	DATE	- 4/25/2025	REVISED	-

F.A.I. RTE.	SECTION	COUNTY	TOTAL SHEETS	SHEET NO.
80	FAI 80 21 INTERCHANGE	WILL	1209	100
CONTRACT NO. 62R22				
ILLINOIS FED. AID PROJECT				