



STATE OF ILLINOIS
DEPARTMENT OF PUBLIC WORKS & BUILDINGS
DIVISION OF HIGHWAYS

ROUTE NO.	SECTION	COUNTY	TOTAL SHEETS	SHEET NO.	SHEET NO.
10	13-15	TAZE WELL	49	25	65 SHEETS

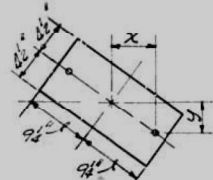


Location	X	Y
So. Dr. Dms. 1-4	6 1/2	4 3/8
So. Dr. Dms. 5	5 3/8	4 1/2
No. Dr. Dms. 1-4	6 3/8	3 3/8
No. Dr. Dms. 5	6 3/8	3 3/8


BOTTOM PLATE DETAIL

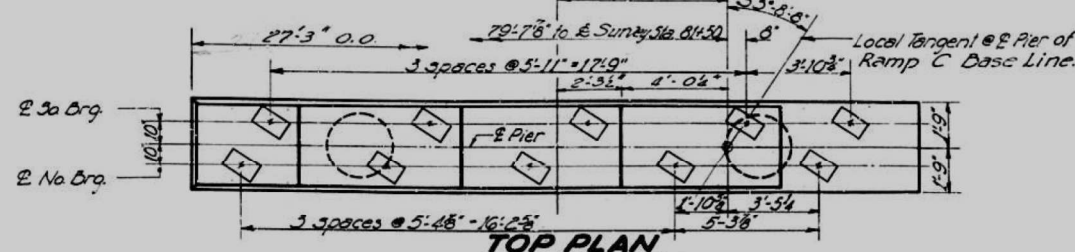


TOP PLAN

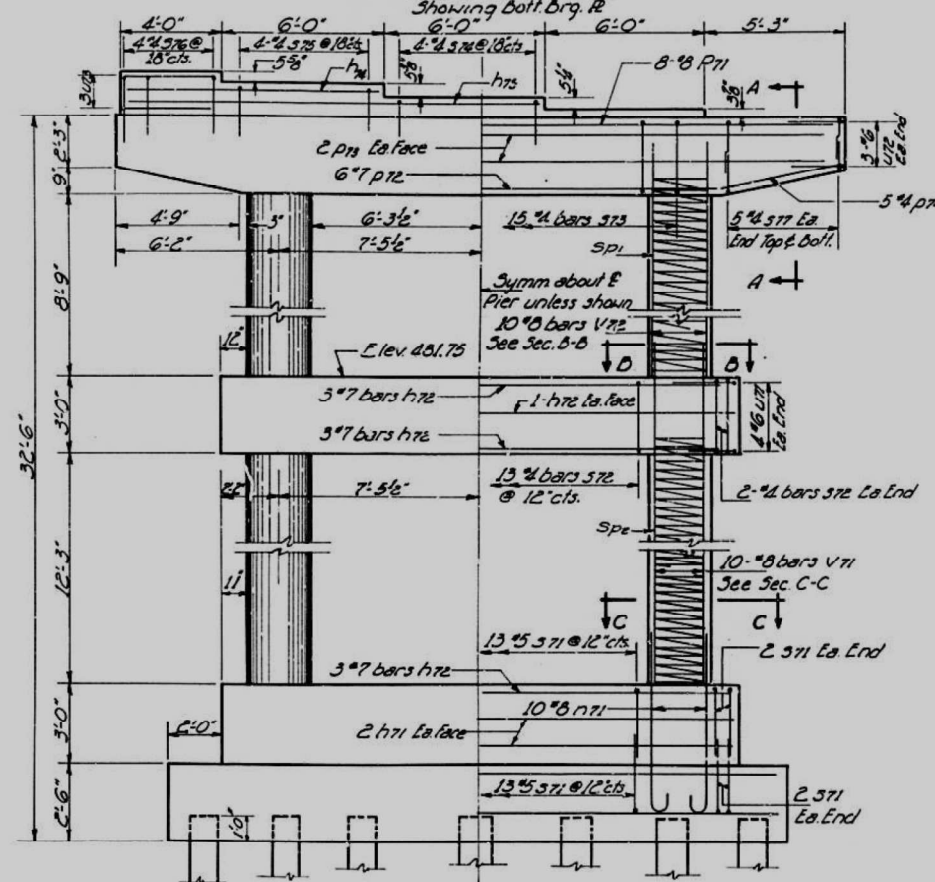

ELEVATION

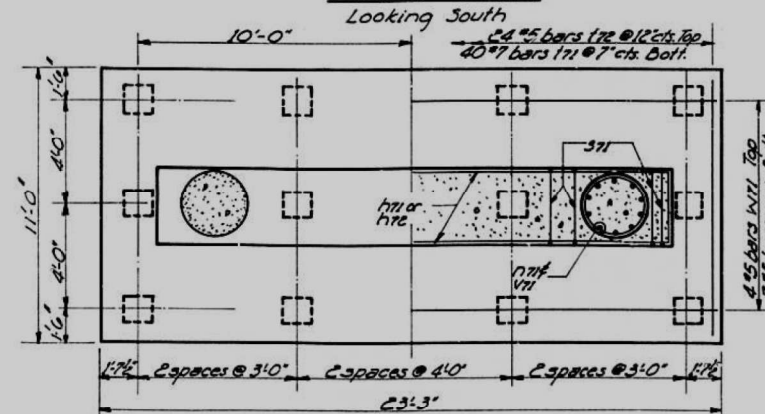


FOOTING PLAN

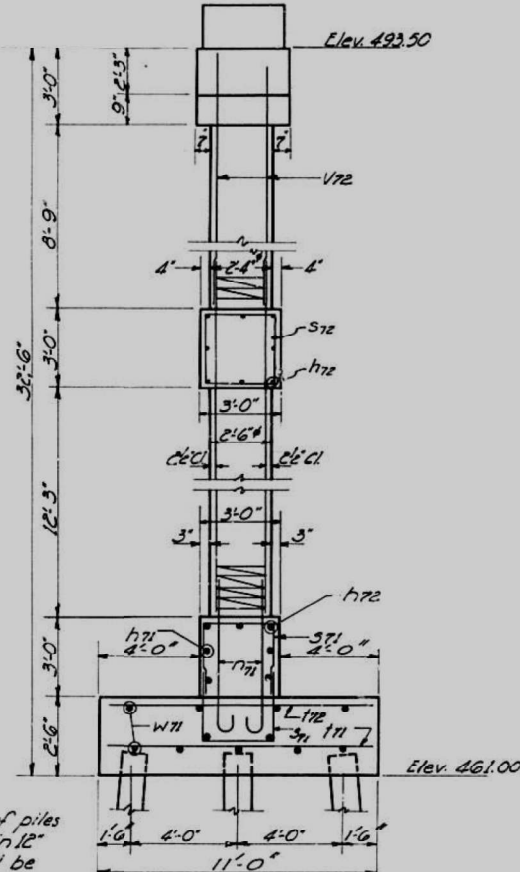


END VIEW

Notes: Outside rows of piles shall be battered 2" in 12"
All edges shall be chamfered 3/8" except footing


Sp. 2.5" Dia. spiral 3/8" Rod 3"
pitch 1 1/2" extra turns top & bottom, the spiral must extend 2' in the cap.
For Spiral details, see sheet #58.

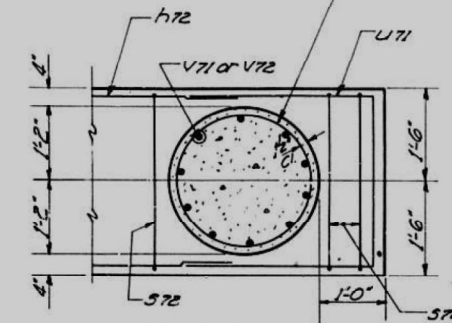


SECTION B-B

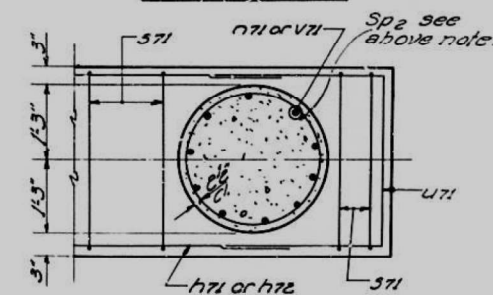


SECTION C-C

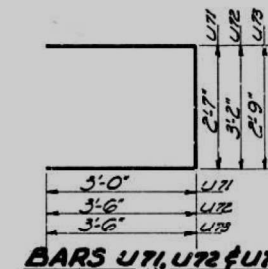

BARS U71, U72 & U73

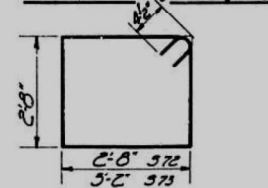


BARS S72 & S73

 

BAR N71

PILE DATA
Type Concrete
Est. Length 30 ft.
Capacity 30 tons
No. Reqd. 21

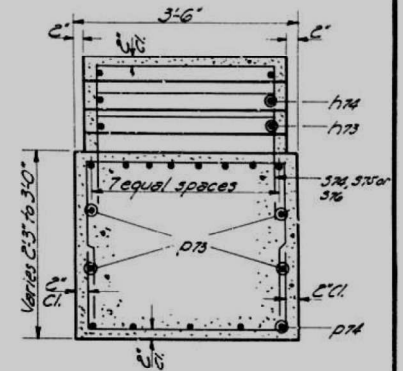

SECTION A-A

BAR LIST

Bar	No.	Size	Length	Shape
h71	4	#5	19'-0"	
h72	11	#7	19'-0"	
h73	2	#4	15'-0"	
h74	2	#4	9'-0"	
n71	20	#8	8'-0"	
p71	8	#8	27'-0"	
p72	6	#7	17'-0"	
p73	4	#4	27'-0"	
p74	10	#4	5'-0"	
s71	34	#5	8'-4"	
s72	17	#4	11'-5"	
s73	15	#4	12'-5"	
s74	4	#4	5'-10"	
s75	4	#4	6'-10"	
s76	4	#4	7'-10"	
s77	20	#4	7'-0"	
u71	40	#7	10'-9"	
u72	24	#5	10'-9"	
sp1	2	#3	*	
u71	8	#6	8'-7"	
u72	6	#6	10'-2"	
u73	3	#6	9'-9"	
sp2	2	#3	*	
v71	20	#8	17'-3"	
v72	20	#8	11'-0"	
w71	11	#5	23'-0"	

* See Sect. B-B

BILL OF MATERIAL

Item	Unit	Quantity
Class X Conc.	Cu Yds	55.4
Reinforcement Bars	Lbs.	6,280
Concrete Piles	Lin. Ft.	630

PIER G C

**CEDAR STREET EXTENSION
F.A. RT. 10 SEC. 13-VB
TAZEWELL COUNTY
STATION 78 + 28.29**

DESIGNED	T. Tanaka
CHECKED	J. M. J. J.
DRAWN	J. M. J. J.
CHECKED	T. Tanaka

EXAMINED	May 21 1962
PASSED	H. B. B.
APPROVED	

STATE OF ILLINOIS
DEPARTMENT OF TRANSPORTATION

EXISTING STRUCTURES PLANS

SHEET 5-60 OF 5-85 SHEETS

F.A.P. RTE.	SECTION	COUNTY	TOTAL SHEETS	SHEET NO.
VAR.	13 (HVB, HB-3) BR-1-R	TAZEWELL	1173	501
CONTRACT NO. 68C55				

ILLINOIS FED. AID PROJECT

Michael Baker
INTERNATIONAL

USER NAME	= D1amb
DESIGNED	-
CHECKED	-
PLOT SCALE	= 0.2:0000 " = 1' in.
PLOT DATE	= 5/1/2023


DESIGNED	-
CHECKED	-
DRAWN	-
CHECKED	-

REVISED	-
REVISED	-
REVISED	-
REVISED	-

STATE OF ILLINOIS
DEPARTMENT OF PUBLIC WORKS & BUILDINGS
DIVISION OF HIGHWAYS


ROUTE NO.	SECTION	COUNTY	TOTAL SHEETS	SHEET NO.
13-10	13-10	TAZEWELL	49	29

SHEET NO. 61
65 SHEETS

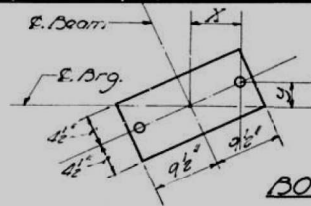

BOTTOM PLATE DETAIL


Location	X	Y
So. Brg. Dms. 1-5	76	36
No. Brg. Dms. 1-4	78	26
No. Brg. Dms. 5	78	2

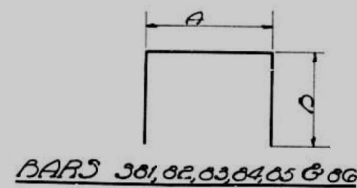


BARS 301, 02, 03, 04, 05 & 06

No.	A	D
301	2'-9"	3'-6"
302	2'-9"	11'-7"
303	3'-2"	1'-11"
304	2'-11"	2'-0"
305	2'-11"	2'-6"
306	2'-11"	3'-0"

BARS 001

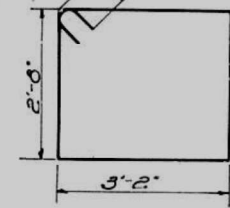

BARS 307

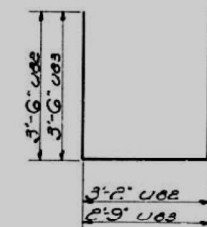


BARS U 02 & 03

Notes:
Outside ribs of piles shall be bolted 2" in 12".
All edges shall be chamfered except footing.

PILE DATA


Type	Concrete
Est. Length	35 Ft.
Capacity	30 tons
No. Piles	10

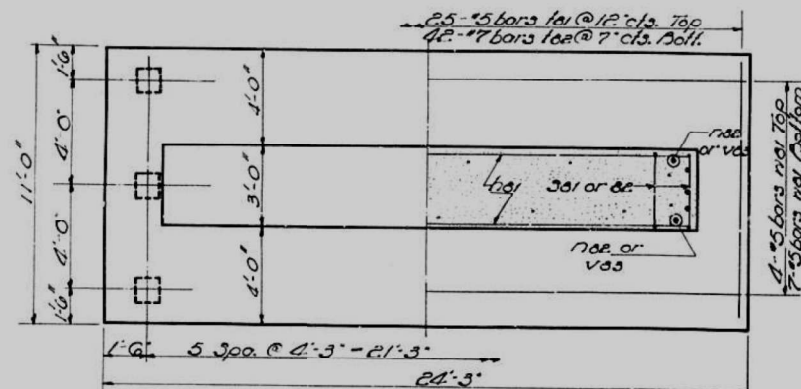


FOOTING PLAN

DESIGNED	T. Tanaka
CHECKED	J. M. Tjornehoj
DRAWN	J. M. Tjornehoj
CHECKED	T. Tanaka

EXAMINED	MAY 29 1962
PASSED	J. E. Blum
APPROVED	ENGINEER OF DESIGN
	CHIEF HIGHWAY ENGINEER

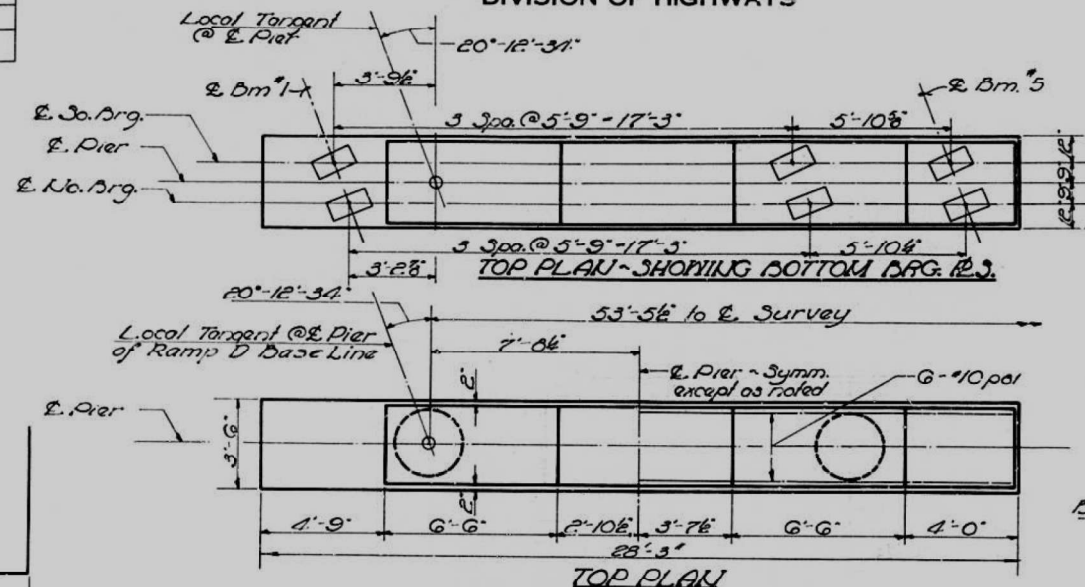


TOP PLAN - SHOWING BOTTOM DRG. P. 2

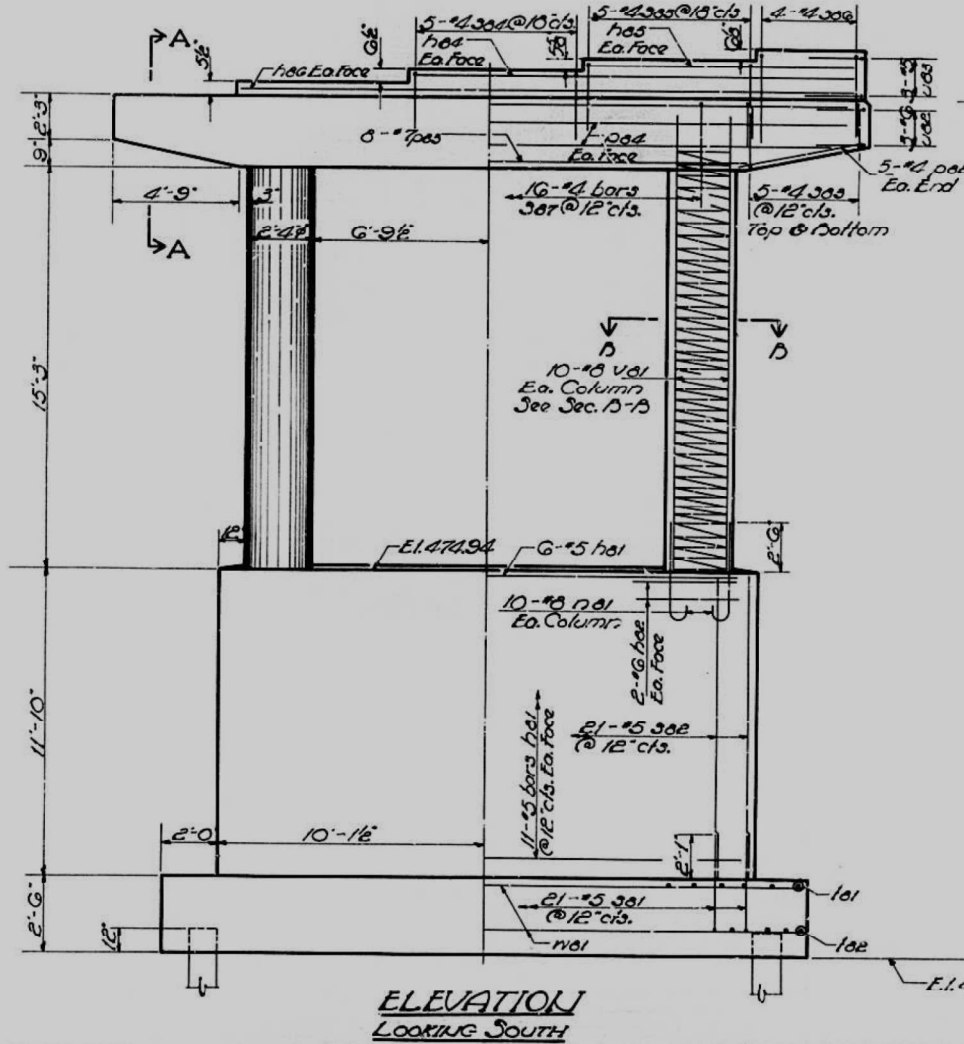


ELEVATION
LOOKING SOUTH

25" Dia. Spiral 3" Rod.
3" pitch 18" extra turns
top & bottom, the spiral
must extend 2" in the
cap. See Spiral
details, sheet 58.

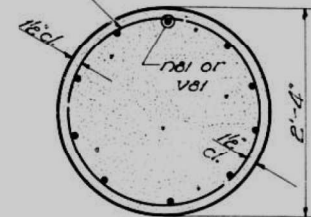

SECTION D-D

Ramp D
Base Line Sta. 2+74.59
Elev. 497.73

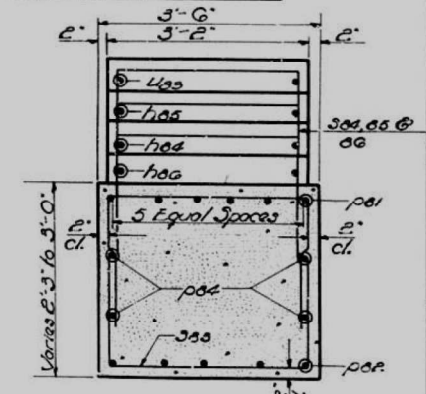

SECTION A-A

BAR LIST

No.	Size	Length	Shape
h01	20	20'-0"	—
h02	8	5'-0"	—
h04	2	15'-9"	—
h05	2	10'-0"	—
h06	2	23'-0"	—
nei	20	7'-0"	—
poi	6	23'-0"	—
po2	10	5'-0"	—
po3	8	18'-9"	—
po4	4	27'-0"	—
301	21	9'-9"	—
302	21	25'-11"	—
303	20	7'-0"	—
304	5	6'-11"	—
305	5	7'-11"	—
306	4	8'-11"	—
307	16	12'-5"	—
lei	25	10'-9"	—
lee	42	10'-9"	—
u02	6	10'-2"	—
u03	3	9'-9"	—
v01	20	17'-6"	—
sp.	2	3"	*
nei	11	22'-0"	—

* See Sect. B-B

Item	Unit	Quantity
Class X Concrete Curbs	cu. yd.	68.0
Reinf. Bars	lbs	6,240
Conc. Piles	lin. ft.	630

PIER 5D

CEDAR STREET EXTENSION
F.A. RT. 10 SEC. 13-10
TAZEWELL COUNTY
STATION 78+28.29

STATE OF ILLINOIS
DEPARTMENT OF TRANSPORTATION






EXISTING STRUCTURES PLANS

SHEET 5-61 OF 5-85 SHEETS

F.A.P. RTE.	SECTION	COUNTY	TOTAL SHEETS	SHEET NO.
VAR.	13 (HVB, HB-3) BR-1-R	TAZEWELL	1173	502

CONTRACT NO. 68C55

ILLINOIS FED. AID PROJECT

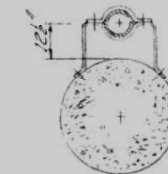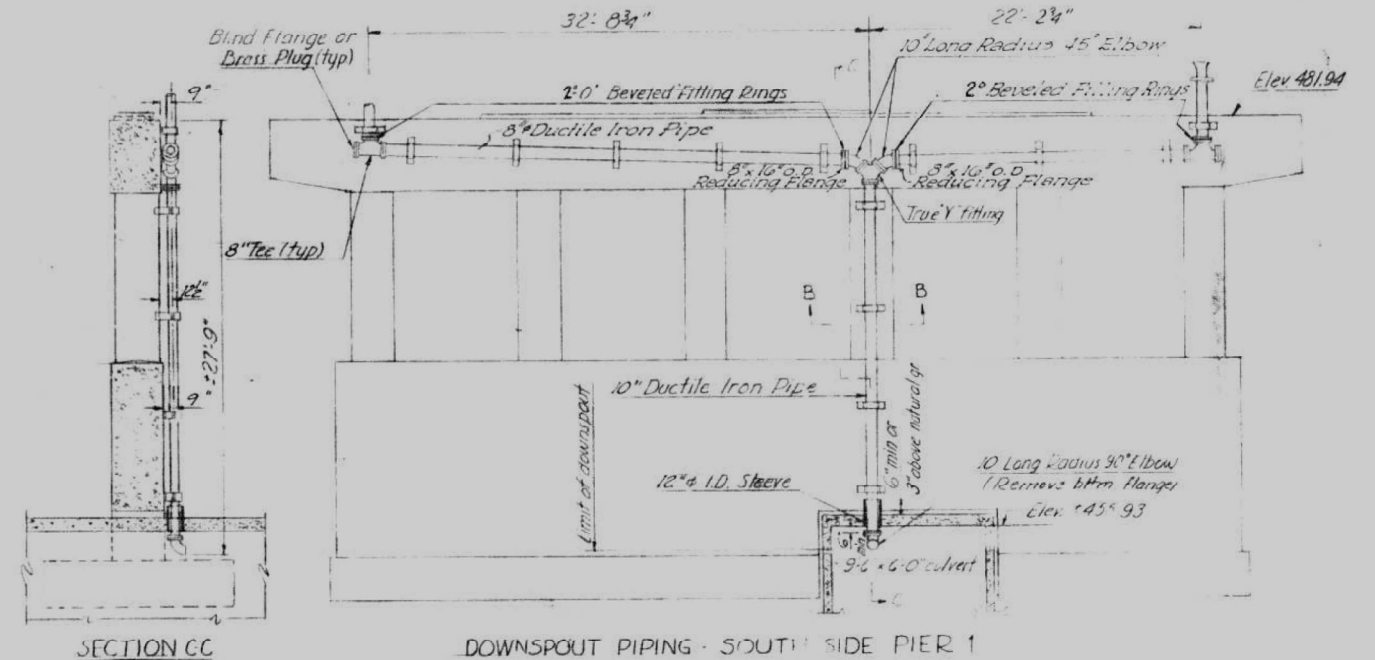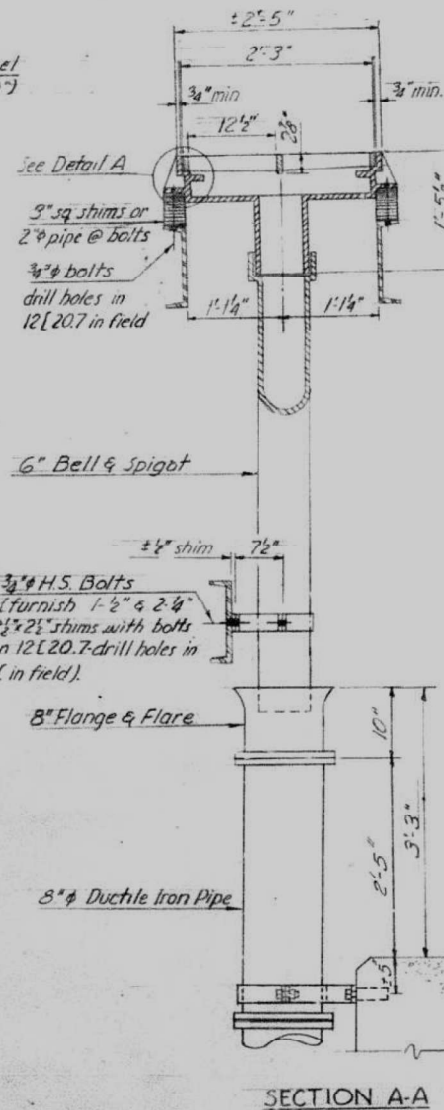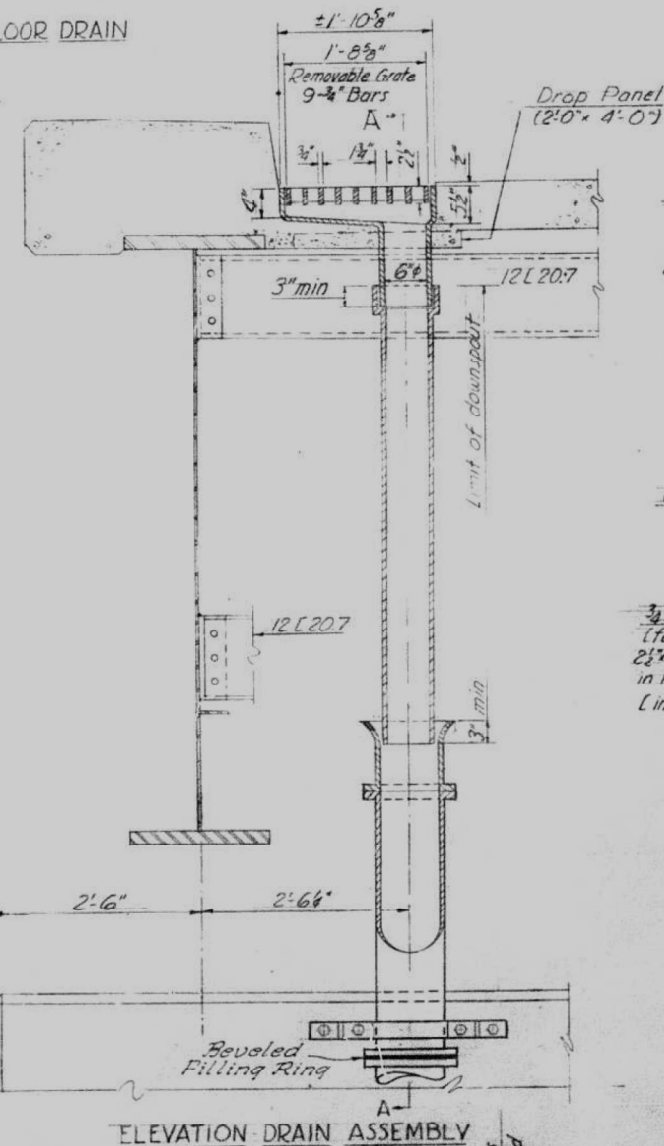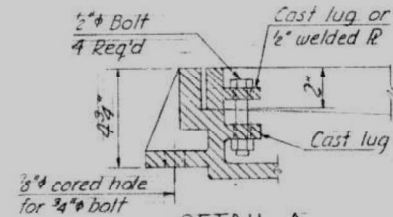

See Typical Bracket Details
2 Brackets required

Pipes and fittings shall conform to ASTM Designation A 339 (60-45-10) Nodular Iron Castings. Fittings shall be Class 125 Cast Iron Flanged Fittings shall conform to ASA Std B16.1. Threaded Fittings shall conform to ASA Std B16.12.


For downspouts see Special Provisions.
Brackets and attaching bolts shall be galvanized by the hot dip process. The zinc coating shall conform to ASTM Designation A-153.
Cost of brackets, bolts, expansion anchors & shims shall be incidental to the cost of Cast Iron Downspouts.
Sec. 13VD
Contractor shall give Downspouts end & two field coats of aluminum paint. Non-aluminum paint shall be used for the fit.
See Articles 56.1 to 56.6 of the Standard Specifications as revised.

Item	Unit	Quantity
* <i>Scruppers</i>	Each	* 2
<i>Cast Iron Downspouts</i> 6"	Lin Ft	13
<i>Cast Iron Downspouts</i> 8"	Lin Ft	64
<i>Cast Iron Downspouts</i> 10"	Lin Ft	25

*Included in Superstructure Bill of Material Sheet #13

CEDAR STREET EXTENSION
F.A. 2110 SEC. 13-7D
TAEWELL COUNTY
STATION 78+28.29



MAY 29 1962
 EXAMINED *W.E. Baseman*
 DIVISION OF INSPECTION AND TRAFFIC STRUCTURES
 PASSED
 SHIPPED TO EXPORT
 APPROVED
 GROUP INSPECTOR BASMAN

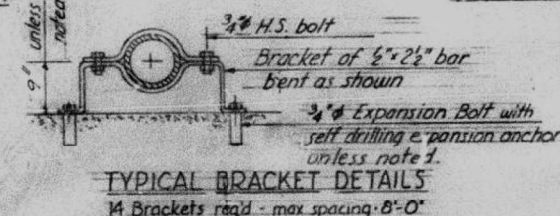

Revised 10/28/02. In Total Bill of Material change Coal Iron Donnapools 102 Wt #1 to Coal Iron Donnapools 6", 8" & 10" 18", 66" & 25" Respectively. H-6.

REPORT NO.	SECTION	THREAT	DATE	TIME
10	13-VB	TAZEWELL	49	30

SHEET NO. **63**
 65 SHEETS

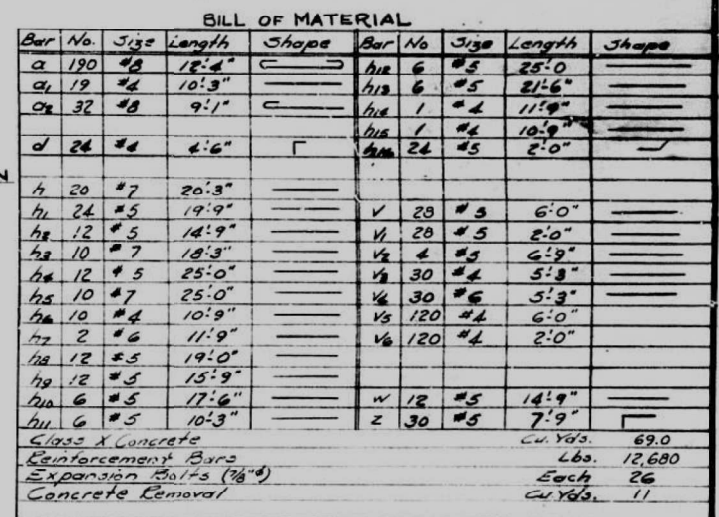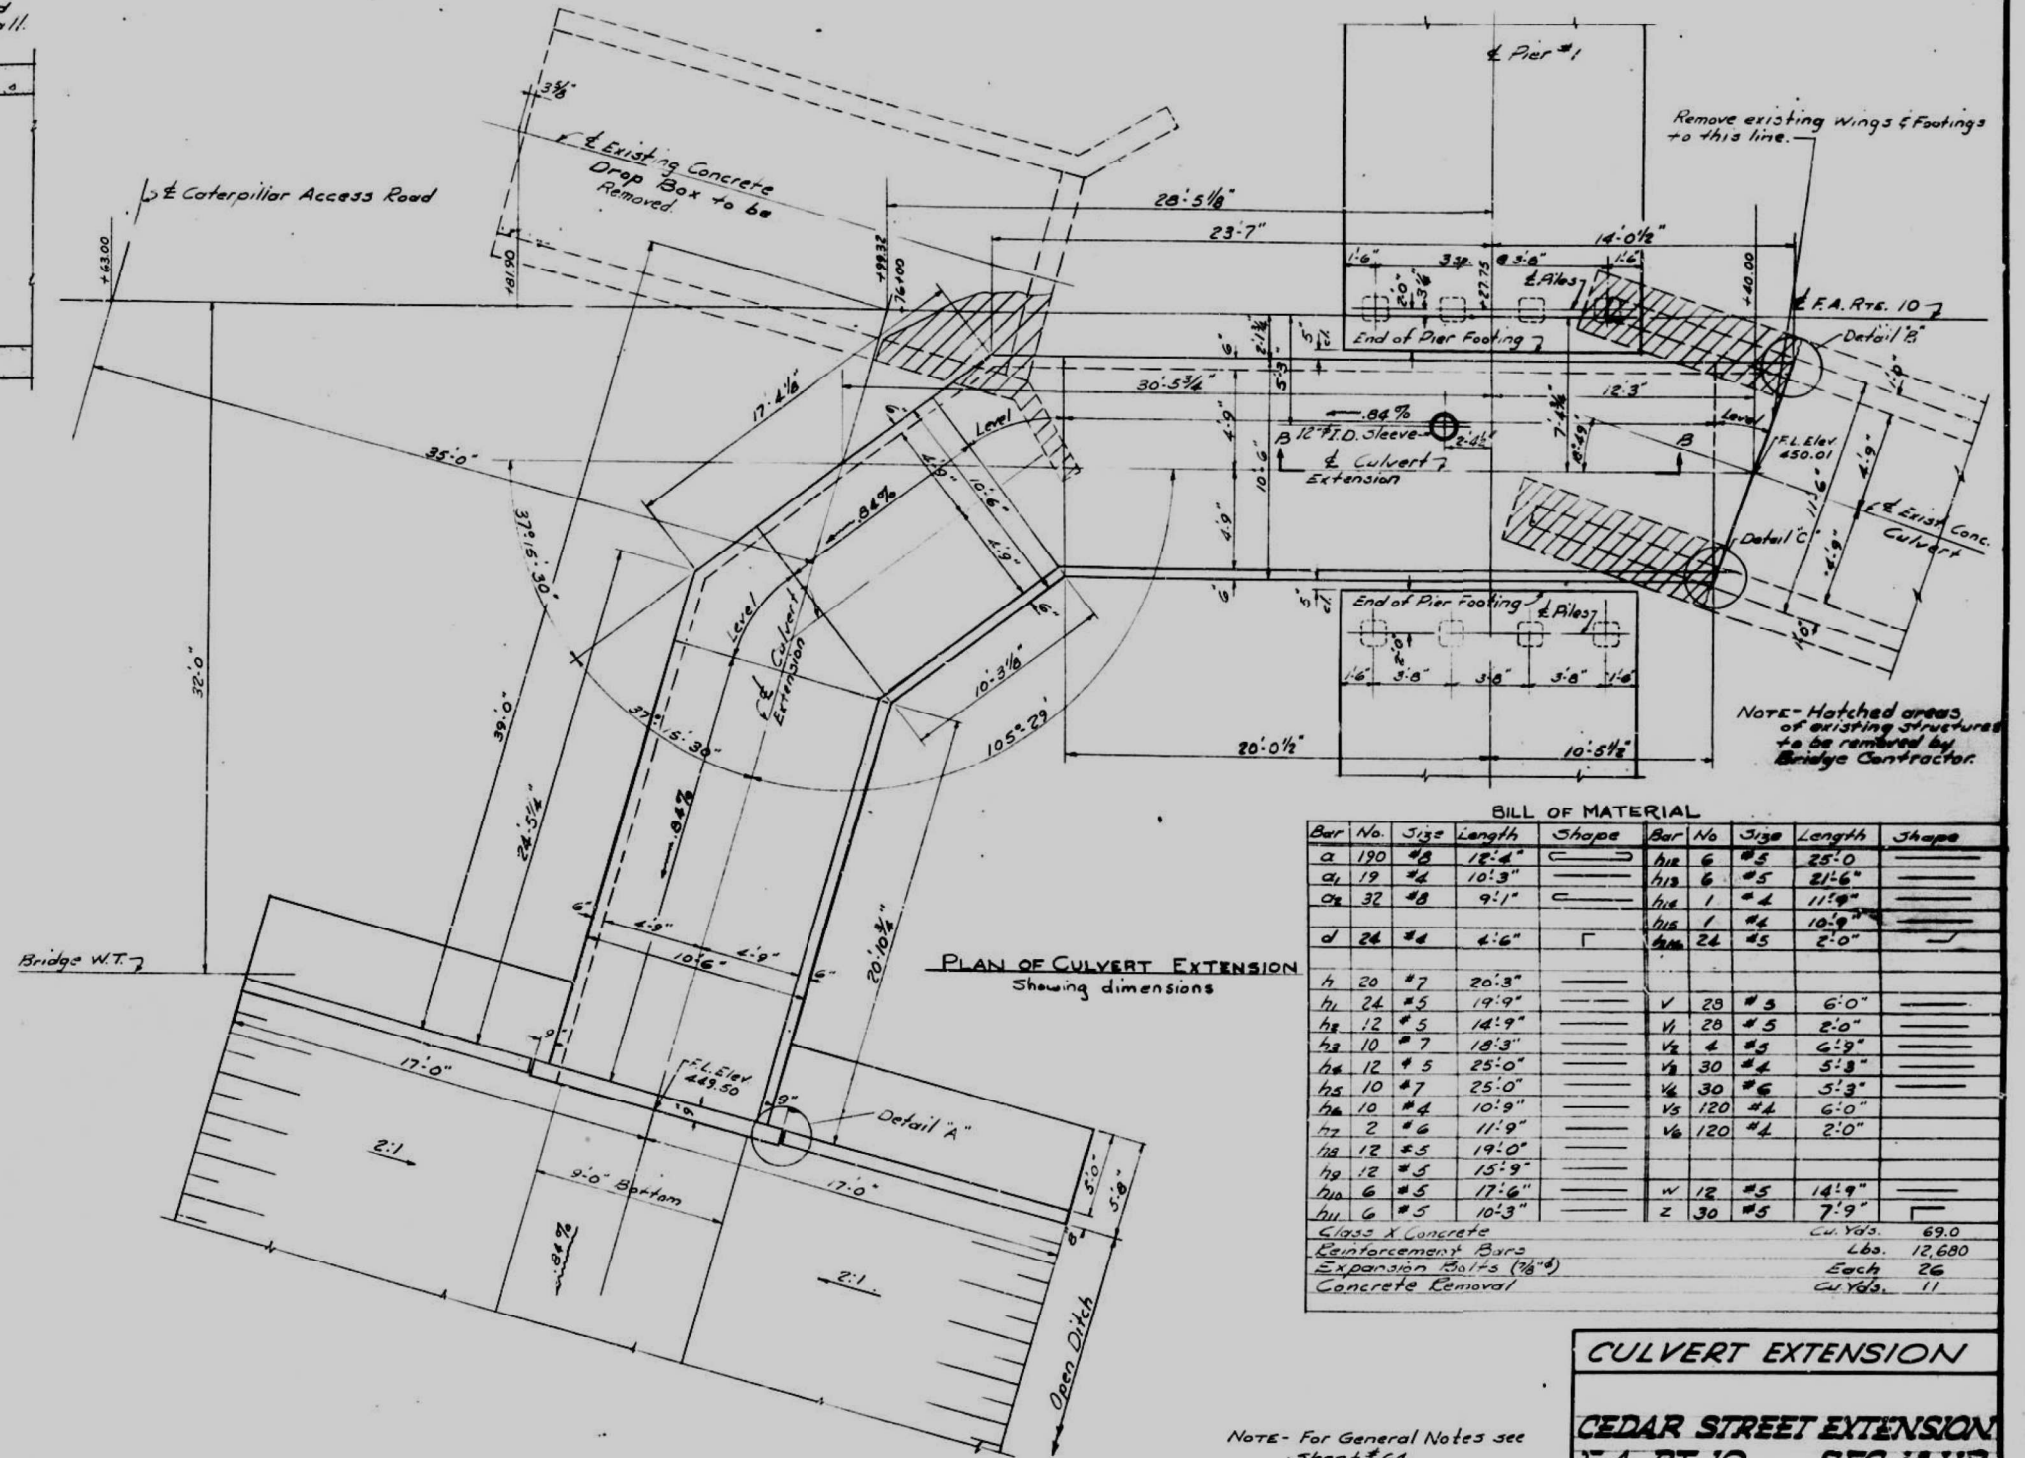

CULVERT EXTENSION


CEDAR STREET EXTENSION
E.A. RT. 10 SEC. 13-VB
TAEWELL COUNTY
STATION 78 + 28.29

NOTE- For General Notes see
Sheet # 64

Revised 9/13/62: In BILL OF MATERIAL changed Concrete Removal quantity from 10 Cu Yd. to 4 Cu Yd. NIS.


STATE OF ILLINOIS
DEPARTMENT OF PUBLIC WORKS & BUILDINGS
DIVISION OF HIGHWAYS

SHEET NO.	SECTION	COUNTY	TOTAL SHEETS	SHEET NO.
64	13-VB	TAZEWELL	49	31
65				

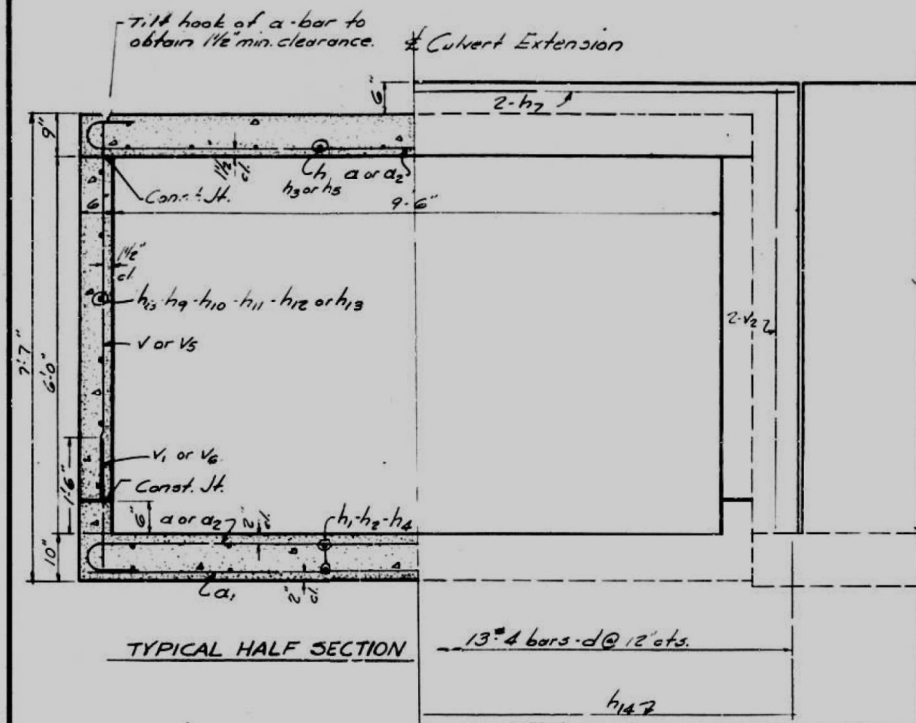


TYPICAL HALF SECTION


END ELEVATION
@ SOUTH END

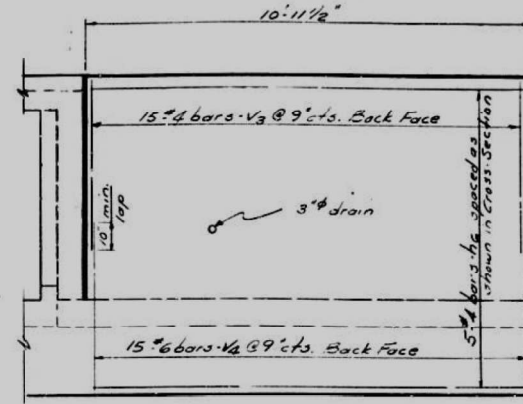


ELEVATION OF WING

 


BAR-A2

 

BAR-A

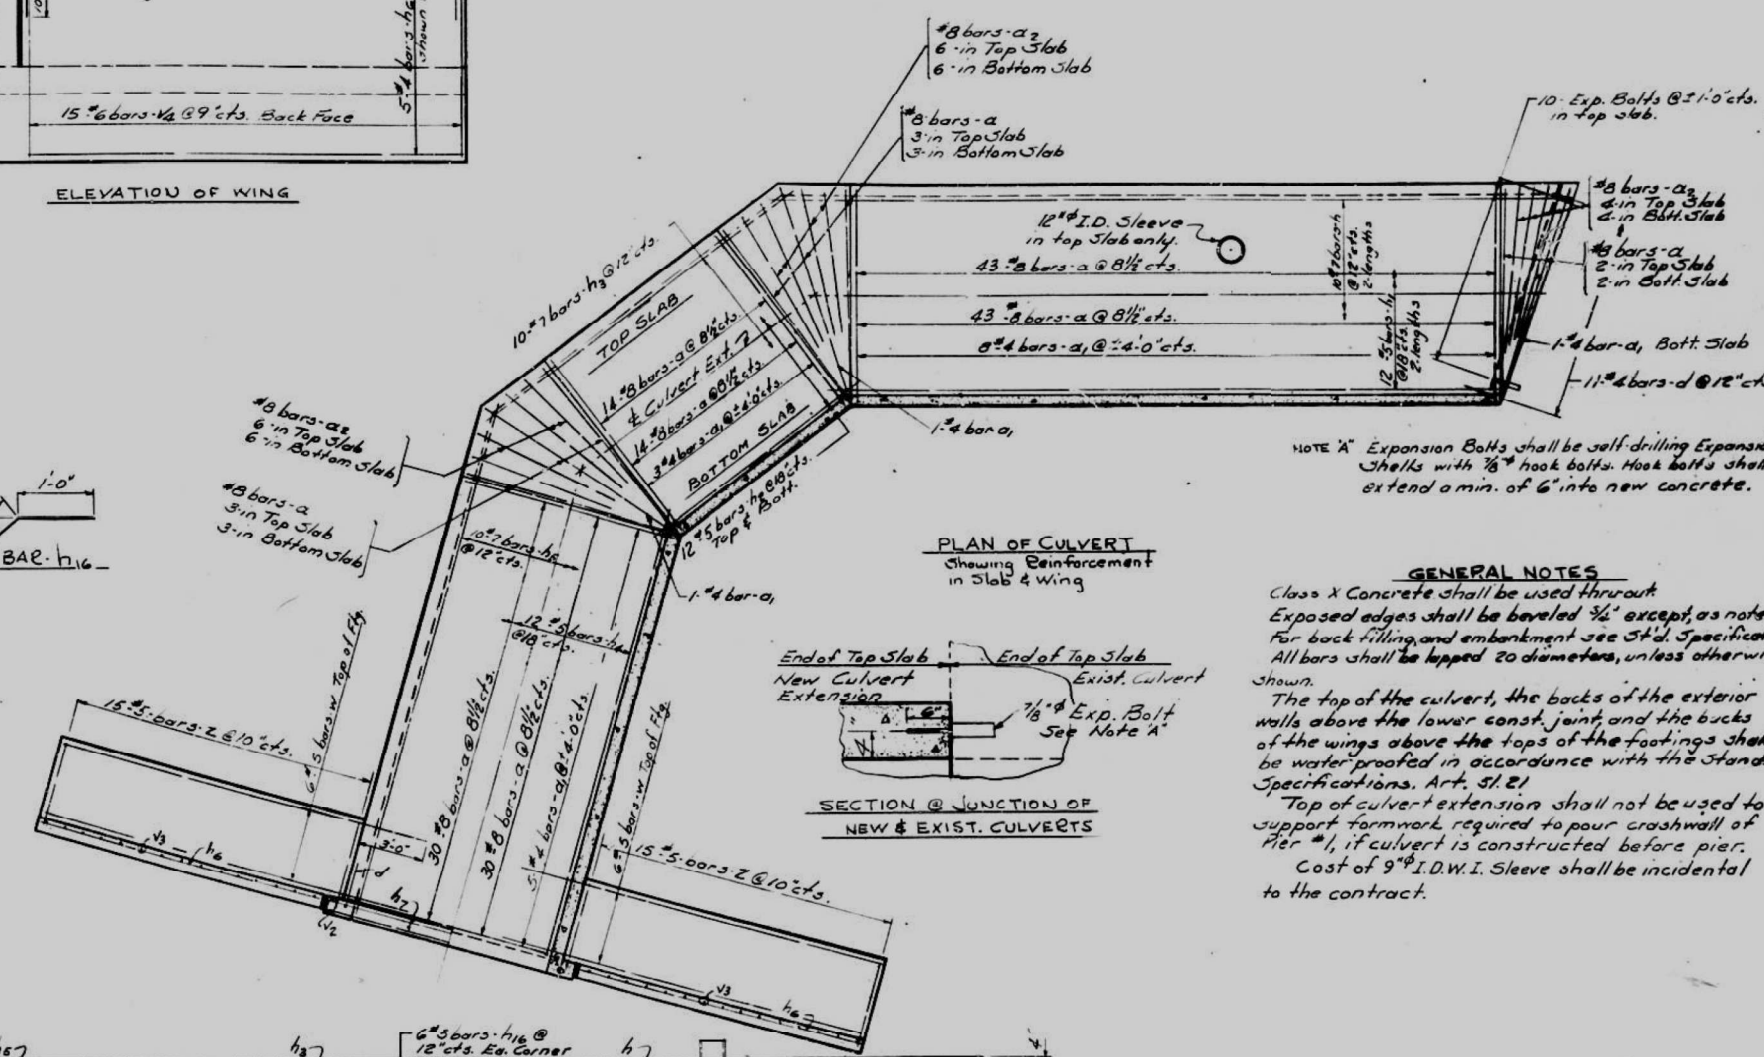

PLAN OF CULVERT
Showing Reinforcement
in Slab & Wing

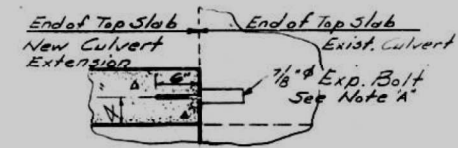


SECTION @ JUNCTION OF
NEW & EXIST. CULVERTS


NOTE "A" Expansion Bolts shall be self-drilling Expansion Bolts with 7/8" hook bolts. Hook bolts shall extend a min. of 6" into new concrete.

GENERAL NOTES


Class X Concrete shall be used thruout. Exposed edges shall be beveled 1/2" except as noted. For back filling and embankment see Std. Specification. All bars shall be lapped 20 diameters, unless otherwise shown. The top of the culvert, the backs of the exterior walls above the lower const. joint, and the backs of the wings above the tops of the footings shall be waterproofed in accordance with the Standard Specifications, Art. 51.21. Top of culvert extension shall not be used to support formwork required to pour crashwall of Pier #1, if culvert is constructed before pier. Cost of 9" I.D.W.I. Sleeve shall be incidental to the contract.

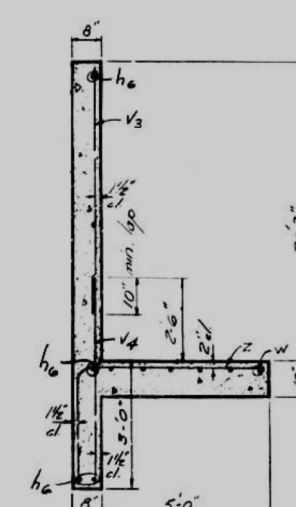


SEC. THRU WING

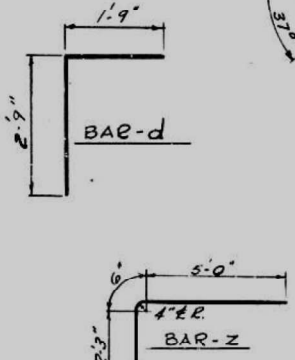

BAR-D

 

BAR-Z

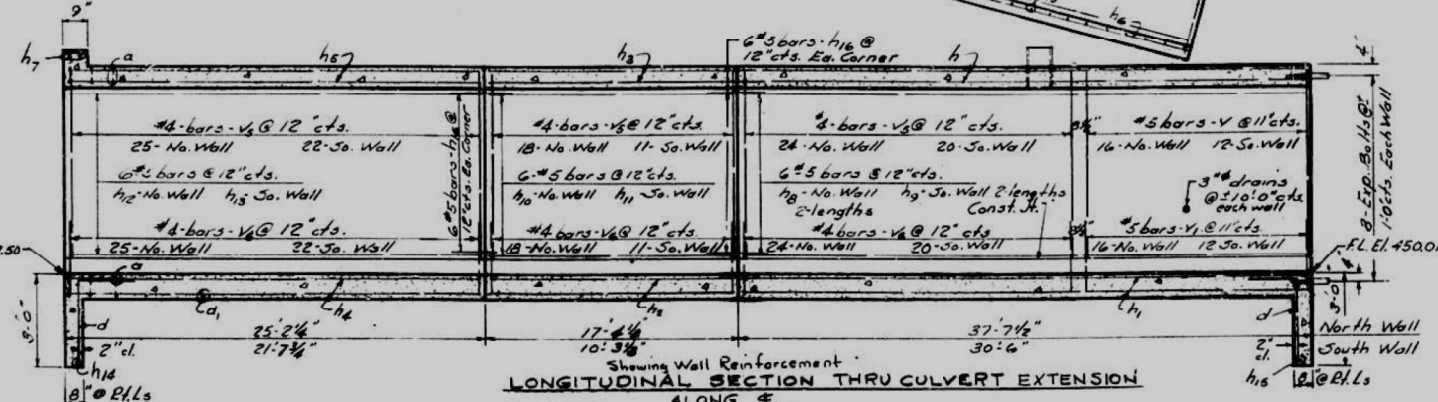

LONGITUDINAL SECTION THRU CULVERT EXTENSION
ALONG E

DESIGNED	W. L. S. J.
CHECKED	J. M. J.
DRAWN	D. F. S.
CHECKED	J. M. J.

May 29 1962
H. B. Berman
CHIEF ENGINEER

CULVERT EXTENSION
F.A. RT. 10 SEC. 13-VB
TAZEWELL COUNTY
STATION 78+28.29

STATE OF ILLINOIS
DEPARTMENT OF TRANSPORTATION

EXISTING STRUCTURES PLANS

F.A.P. RTE.	SECTION	COUNTY	TOTAL SHEETS	SHEET NO.
VAR.	13 (HVB, HB-3) BR-1-R	TAZEWELL	1173	505
				CONTRACT NO. 68C55


SHEET 5-64 OF 5-85 SHEETS

ILLINOIS FED. AID PROJECT



MODEL: Default
FILE: S:\Users\mbsousa\Documents\Illinois\DOT\CD\CD40_Sheet\Structures\68C55.dgn
PROJECT: 17940 IDOT CedarStExt PH15.0 CAD/CADD Sheet\Structures\68C55.dgn

STATE OF ILLINOIS
DEPARTMENT OF PUBLIC WORKS & BUILDINGS
DIVISION OF HIGHWAYS


ROUTE NO.	SECTION	COUNTY	TOTAL SHEETS	SHEET NO.	SHEET NO.
10	13-VB	TAZEWELL	49	32	65
SHEETS					

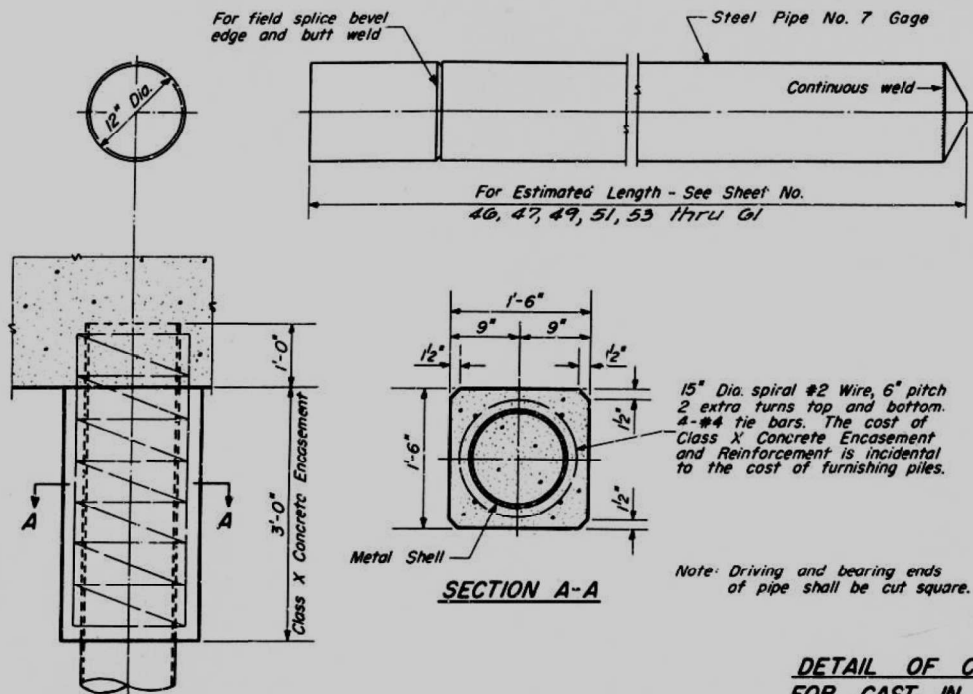

DETAIL OF CYLINDRICAL STEEL SHELL
FOR CAST IN PLACE CONCRETE PILES

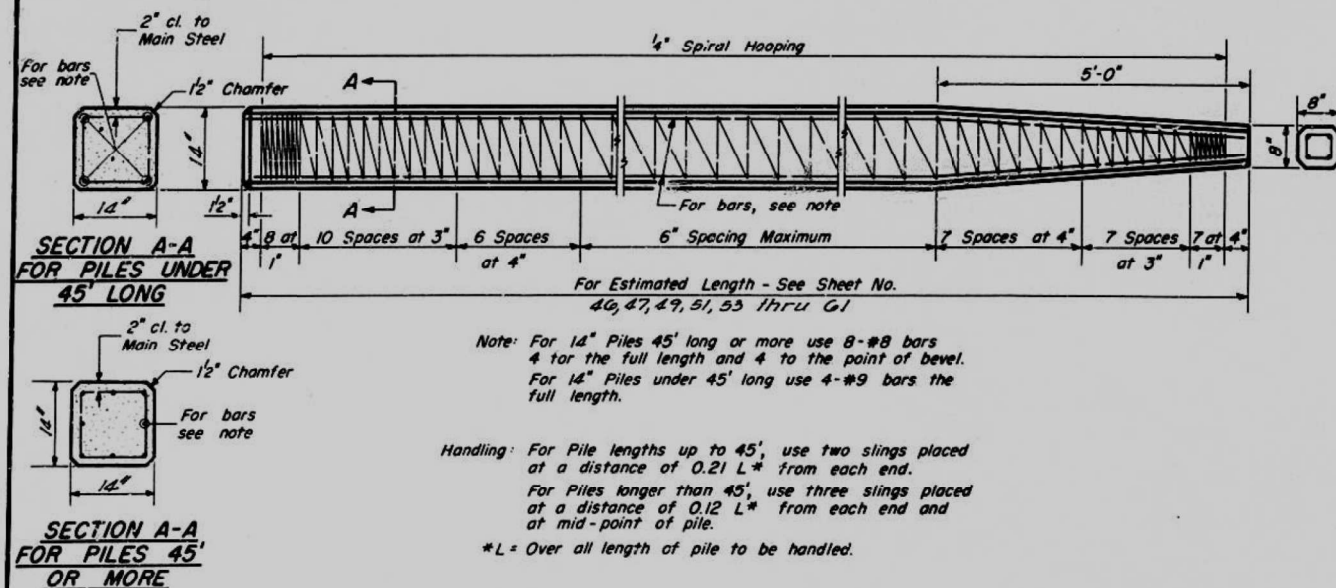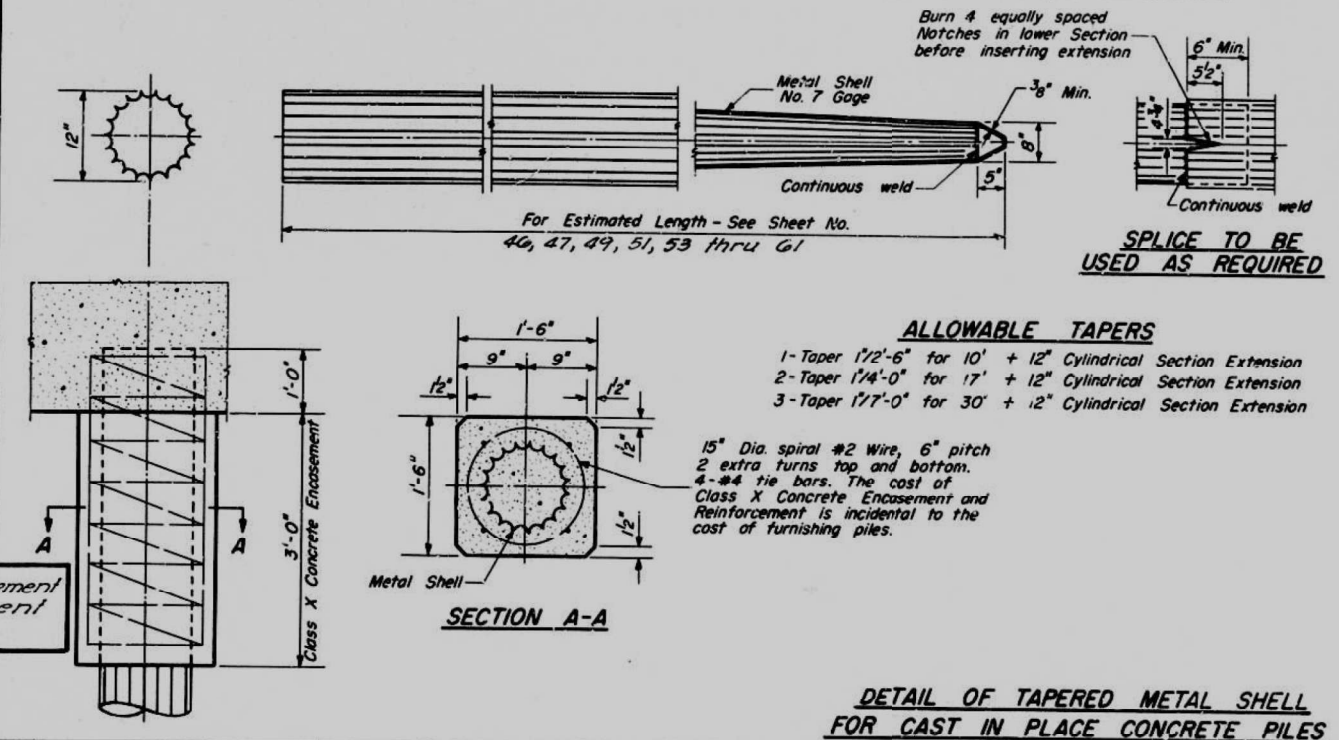

DETAIL OF PRECAST CONCRETE PILES

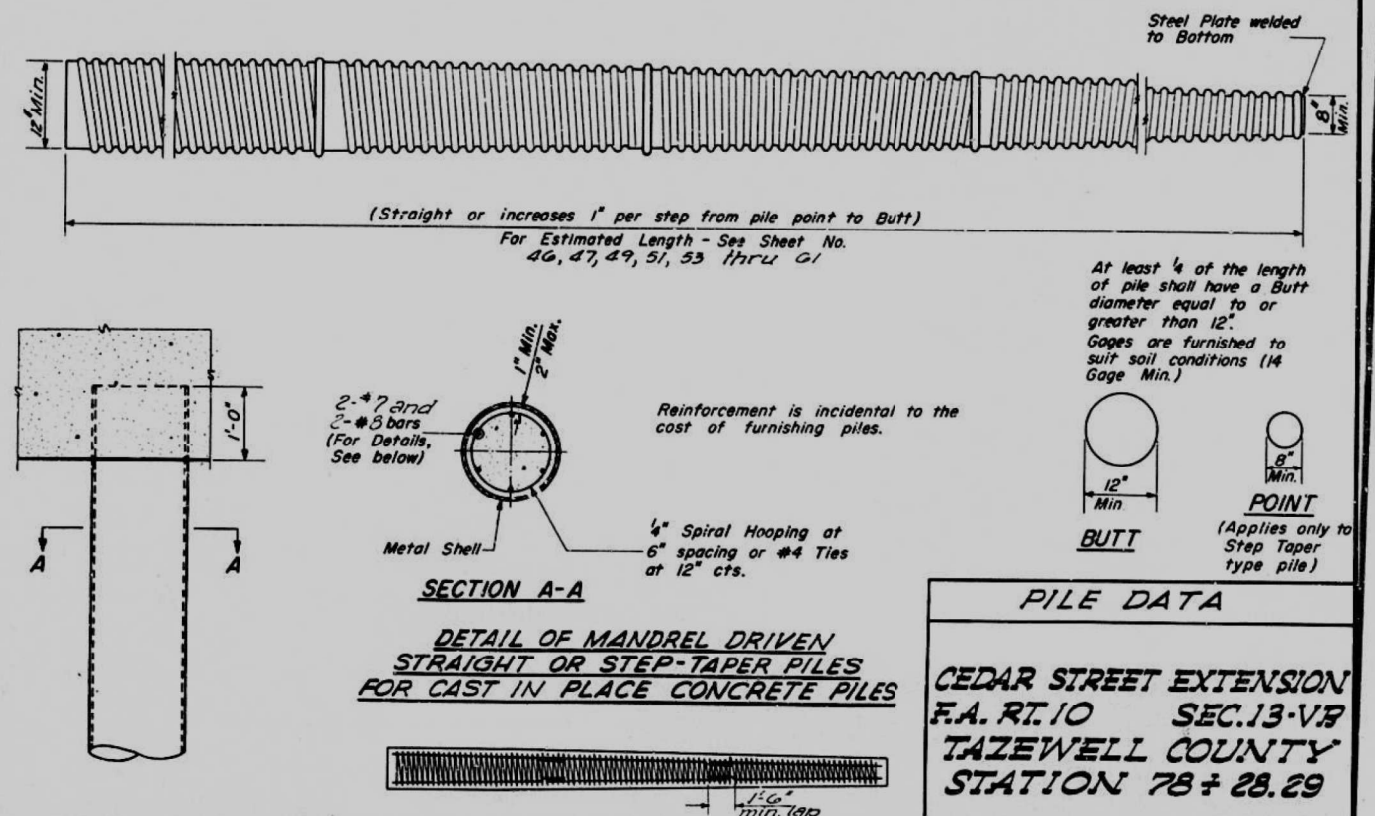

PILE DATA

CEDAR STREET EXTENSION
F.A. RT. 10 SEC. 13-VB
TAZEWELL COUNTY
STATION 78+28.29

DESIGNED	EXAMINED	May 29 1962
CHECKED	W. A. Sausaman	ENGINEER OF BRIDGE AND TRAFFIC STRUCTURES
DRAWN	W. A. Sausaman	ENGINEER OF DESIGN
CHECKED	J. B. Adams	CHIEF ENGINEER

X-1 Rev. 5-12-61

STATE OF ILLINOIS
DEPARTMENT OF TRANSPORTATION

EXISTING STRUCTURES PLANS

SHEET 5-65 OF 5-85 SHEETS

F.A.P. RTE.	SECTION	COUNTY	TOTAL SHEETS	SHEET NO.
VAR.	13 (HVB, HB-3) BR-1-R	TAZEWELL	1173	506
				CONTRACT NO. 68C55

ILLINOIS FED. AID PROJECT

ROUTE No.	SEC.	COUNTY	STATION	SHEET
F.A. 10	13-HB-3	TAZEWELL	50	2
FED. ROAD DIST. No. 7	ILLINOIS	PROJECT	()	

SUMMARY OF QUANTITIES			
QUANTITY	UNIT	ITEM	CODE
475	IN. DIA.	TREE REMOVAL (6 TO 15 INCH DIAMETER)	010001
414	IN. DIA.	TREE REMOVAL (OVER 15 INCH DIAMETER)	010002
70,652	CU. YD.	EARTH EXCAVATION	011001
421	CU. YD.	TRENCH BACKFILL	020001
79	TON	GRAVEL OR CRUSHED STONE SURFACE COURSE, TYPE A	036001
6.3	CU. YD.	CONCRETE REMOVAL	049003
25	EACH	EXPANSION BOLTS 1/2 INCH	049006
176	CU. YD.	CLASS A EXCAVATION FOR STRUCTURES	050001
594.3	CU. YD.	CLASS X CONCRETE	052001
941	32 YD.	PROTECTIVE COAT	052021
241,330	POUND	FURNISHING AND ERECTING STRUCTURAL STEEL	054001
62	LIN. FT.	PIPE CULVERTS, TYPE 2, 24"	058225
86,320	POUND	REINFORCEMENT BARS	059001
135	LIN. FT.	FURNISHING CRESOTED PILES UP TO 20'	060004
900	LIN. FT.	FURNISHING CRESOTED PILES, 20.1 TO 30 FT.	060005
1	EACH	TEST PILE TIMBER	060007
1,035	LIN. FT.	DRIVING TIMBER PILES	060008
990	LIN. FT.	DRIVING CONCRETE PILES	060043
980	LIN. FT.	FURNISHING CONCRETE PILES	060044
2	EACH	TEST PILE CONCRETE	060047
-1	EACH	NAME PLATES	061001
28	LIN. FT.	CORRUGATED METAL PIPE, 12"	063003
8	EACH	MANHOLES, TYPE A, 4' DIAMETER, TYPE 1 FRAME, CLOSED LID	075081
1	EACH	INLETS, TYPE A, TYPE 10 FRAME	075105
2	EACH	MANHOLES, DROP TYPE, 4' DIAMETER, TYPE 1 FRAME, CLOSED LID	075341
225	LIN. FT.	CONCRETE GUTTER, TYPE B	080003
461	SQ. YD.	SLOPE WALL, 4 INCH	083002
512	SQ. YD.	PAVEMENT REPLACEMENT - ENTIRE	084007
157	LIN. FT.	PAVED DITCH, 8 FEET	091007
200	LIN. FT.	STEEL PLATE BEAM GUARD RAIL	094001
10	EACH	FURNISHING AND ERECTING RIGHT OF WAY MARKERS	100001
7.7	TON	TOPSOIL SEEDING	110001
4.1	ACRE	COMPLETE SEEDING	110004
0.3	TON	FERTILIZER NUTRIENTS	110005
308	TON	STRAW FOR ASPHALT-COATED MULCH	111002
800	GAL.	EMULSIFIED ASPHALT	111003
372	SQ. YD.	SODDING	112001
316	LIN. FT.	ALUMINUM HANDRAIL	200004
1,342	LIN. FT.	SANITARY SEWER, 6"	200216
1,532	LIN. FT.	SANITARY SEWER, TYPE 2, 8"	200217
100	LIN. FT.	SANITARY SEWER, TYPE 3, 8"	201063
1,576	CU. YD.	DUMP REMOVAL	201053
1	L. SUM	RAILROAD PROTECTIVE SERVICES	201065

HIGHWAY CLASSIFICATION

3172 - T - 50 - 1983 (POSTED 35 MPH)

MAXIMUM GRADE: 4.00%

LENGTH OF MAXIMUM GRADE: 339.02 FEET

MINIMUM SIGHT DISTANCE (STOPPING): 552 FEET

MINIMUM HORIZONTAL RADIUS: 309 FEET

GENERAL NOTES

1. BUILDINGS SHOWN ON PLANS BY BROAD SHADED BANDS ARE TO BE REMOVED BY OTHERS

2. TWO (2) SIGNS CONFORMING TO STD. 2158-1 SHALL BE ERECTED AT LOCATIONS AS SHOWN ON SHT. 3.

3. WHENEVER IN THESE PLANS REFERENCE IS MADE TO THE "STANDARD SPECIFICATIONS", IT IS UNDERSTOOD TO INCLUDE THE "SUPPLEMENTAL SPECIFICATIONS" EFFECTIVE APRIL 2, 1962.

QUANTITIES NOT SHOWN ELSEWHERE ON PLANS

COMPLETE SEEDING

Entire Job 4.1 Acres

FERTILIZER NUTRIENTS

A. Seeding = $\frac{4.1 \times 160}{2000} = 0.328$ Ton

B. Sodding = $\frac{372 \times 9 \times 160}{43,800 \times 2000} = 0.006$ Ton

TOTAL = 0.334 Ton

STRAW FOR ASPHALT COATED MULCH


2 Ton/Acre X 4 Acre = 8 Ton

EMULSIFIED ASPHALT

100 Gals./Ton of Straw X 8 = 800 Gals

SODDING

Abutments of Grade Separation 372 Sq. Yds.

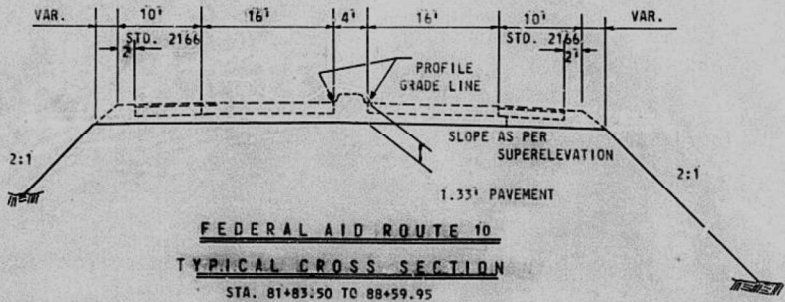

INDEX OF SHEETS	
SHEET NO.	
1.	COVER SHEET
2.	INDEX OF SHEETS, SUMMARY OF QUANTITIES AND TYPICAL SECTION
3.	PLAN AND PROFILE - F.A. ROUTE 10 - STA. 75+00 TO STA. 87+00
4.	PLAN AND PROFILE - S.B.I. ROUTE 24 - STA 95+00 TO STA 110+00
5.	GEOMETRIC LAYOUT - S.B.I. ROUTE 24 INTERCHANGE AND SAN. SEWER
6.	PROFILES - S.B.I. ROUTE 24 INTERCHANGE - RAMPS "A" AND "B"
7.	PROFILES - S.B.I. ROUTE 24 INTERCHANGE - RAMPS "C" AND "D"
8.	PLAN AND PROFILE - NICKLE PLATE RAILROAD TRACK RELOCATION - STA. 6+00 TO STA. 22+00
9.	PLAN AND PROFILE - NICKLE PLATE RAILROAD TRACK RELOCATION - STA. 22+00 TO STA. 25+39.36
10.	PLAN AND PROFILE - OAKDALE AVE. SANITARY SEWER
11.	BRIDGE PLANS - GENERAL PLAN AND ELEVATIONS
12.	BRIDGE PLANS - NORTH ABUTMENT
13.	BRIDGE PLANS - SOUTH ABUTMENT
14.	BRIDGE PLANS - PIER NO. 1
15.	BRIDGE PLANS - PIER NO. 2
16.	BRIDGE PLANS - SUPERSTRUCTURE
17.	BRIDGE PLANS- SUPERSTRUCTURE STRUCTURAL STEEL
18.	BRIDGE PLANS - MISCELLANEOUS DETAILS.
19.	BRIDGE PLANS - HANDRAIL DETAILS
20.	BRIDGE PLANS - MISCELLANECUS DETAILS
21.	BRIDGE PLANS - PILE DETAILS
22.	BRIDGE PLANS - SOIL BORINGS
23.	DETAILS - ACCESS DRIVE, SANITARY SEWER STUB CONNECTIONS, DROP MANHOLE AND PAVED DITCH
24.	DETAILS - CULVERT EXTENSION, RT. STA. 13+50, R.R. RELOCATION
25.-43.	CROSS SECTION SHEETS
44.	STANDARDS - 1516S, 1517
45.	STANDARDS - 1527-2, 1683-1, 1686-1
46.	STANDARDS - 1687-3, 1744-1, 1971-3
47.	STANDARD - 1909-3
48.	STANDARDS - 1914T, 1972-1, 2114
49.	STANDARDS - 1977-4, 2113
50.	STANDARD - 2158-1, 2126-1

SUBMITTED	Jan. 23, 1962 <i>Chenille</i> DISTRICT DESIGN ENGINEER
EXAMINED	
EXAMINED	DISTRICT CONSTRUCTION ENGINEER
EXAMINED	JAN. 26, 1962 <i>R. E. Scribner</i> DISTRICT MAINTENANCE ENGINEER
EXAMINED	26 JAN. 62 <i>A.B. Kistner</i> DISTRICT TRAFFIC ENGINEER
ENTIRE SECTION INSPECTED AND APPROVED AS TO POLICY	
DATE	March 7 1962 <i>DM Costas</i> DISTRICT ENGINEER

Revised above Quantity of Reinf. Bars w/dp from 86,980 to 86,270 l.e.e.
Added item PROTECTIVE COAT.

MODEL: Default
FILE: 68C55.dwg
C:\Users\user\OneDrive\Documents\Chicago\11011\Project\179740 IDOT CedarStExt PH105.0 CADD\CAD Sheets\ExistingStructures\68C55.dwg

Michael Baker
INTERNATIONAL
200 W Adams Street
Suite 1500
Chicago, IL 60606
PH: 312.707.8970
FAX: 312.707.8854

USER NAME = Dlamb	DESIGNED -	REVISED -
	CHECKED -	REVISED -
PLOT SCALE = 0:2.0000 " = 1' in.	DRAWN -	REVISED -
PLOT DATE = 5/1/2023	CHECKED -	REVISED -

STATE OF ILLINOIS
DEPARTMENT OF TRANSPORTATION

EXISTING STRUCTURES PLANS


SHEET 5-69 OF 5-85 SHEETS

F.A.P. RTE.	SECTION	COUNTY	TOTAL SHEETS	SHEET NO.
VAR.	13 (HVB, HB-3) BR-1:R	TAZEWELL	1173	510
CONTRACT NO. 68C55				
ILLINOIS FED. AID PROJECT				

STATE OF ILLINOIS
DEPARTMENT OF PUBLIC WORKS & BUILDINGS
DIVISION OF HIGHWAYS

Note: End diaphragm seal angle and
rivet spacing typical for all
end connection.

ROUTE NO.	SECTION	COUNTY	TOTAL SHEETS	SHEET NO.	SHEET NO. 30
13-V	TAZEWELL	25	15	65 SHEETS	
FEED NO. 1	ILLINOIS	FEED NO. PROJECT			

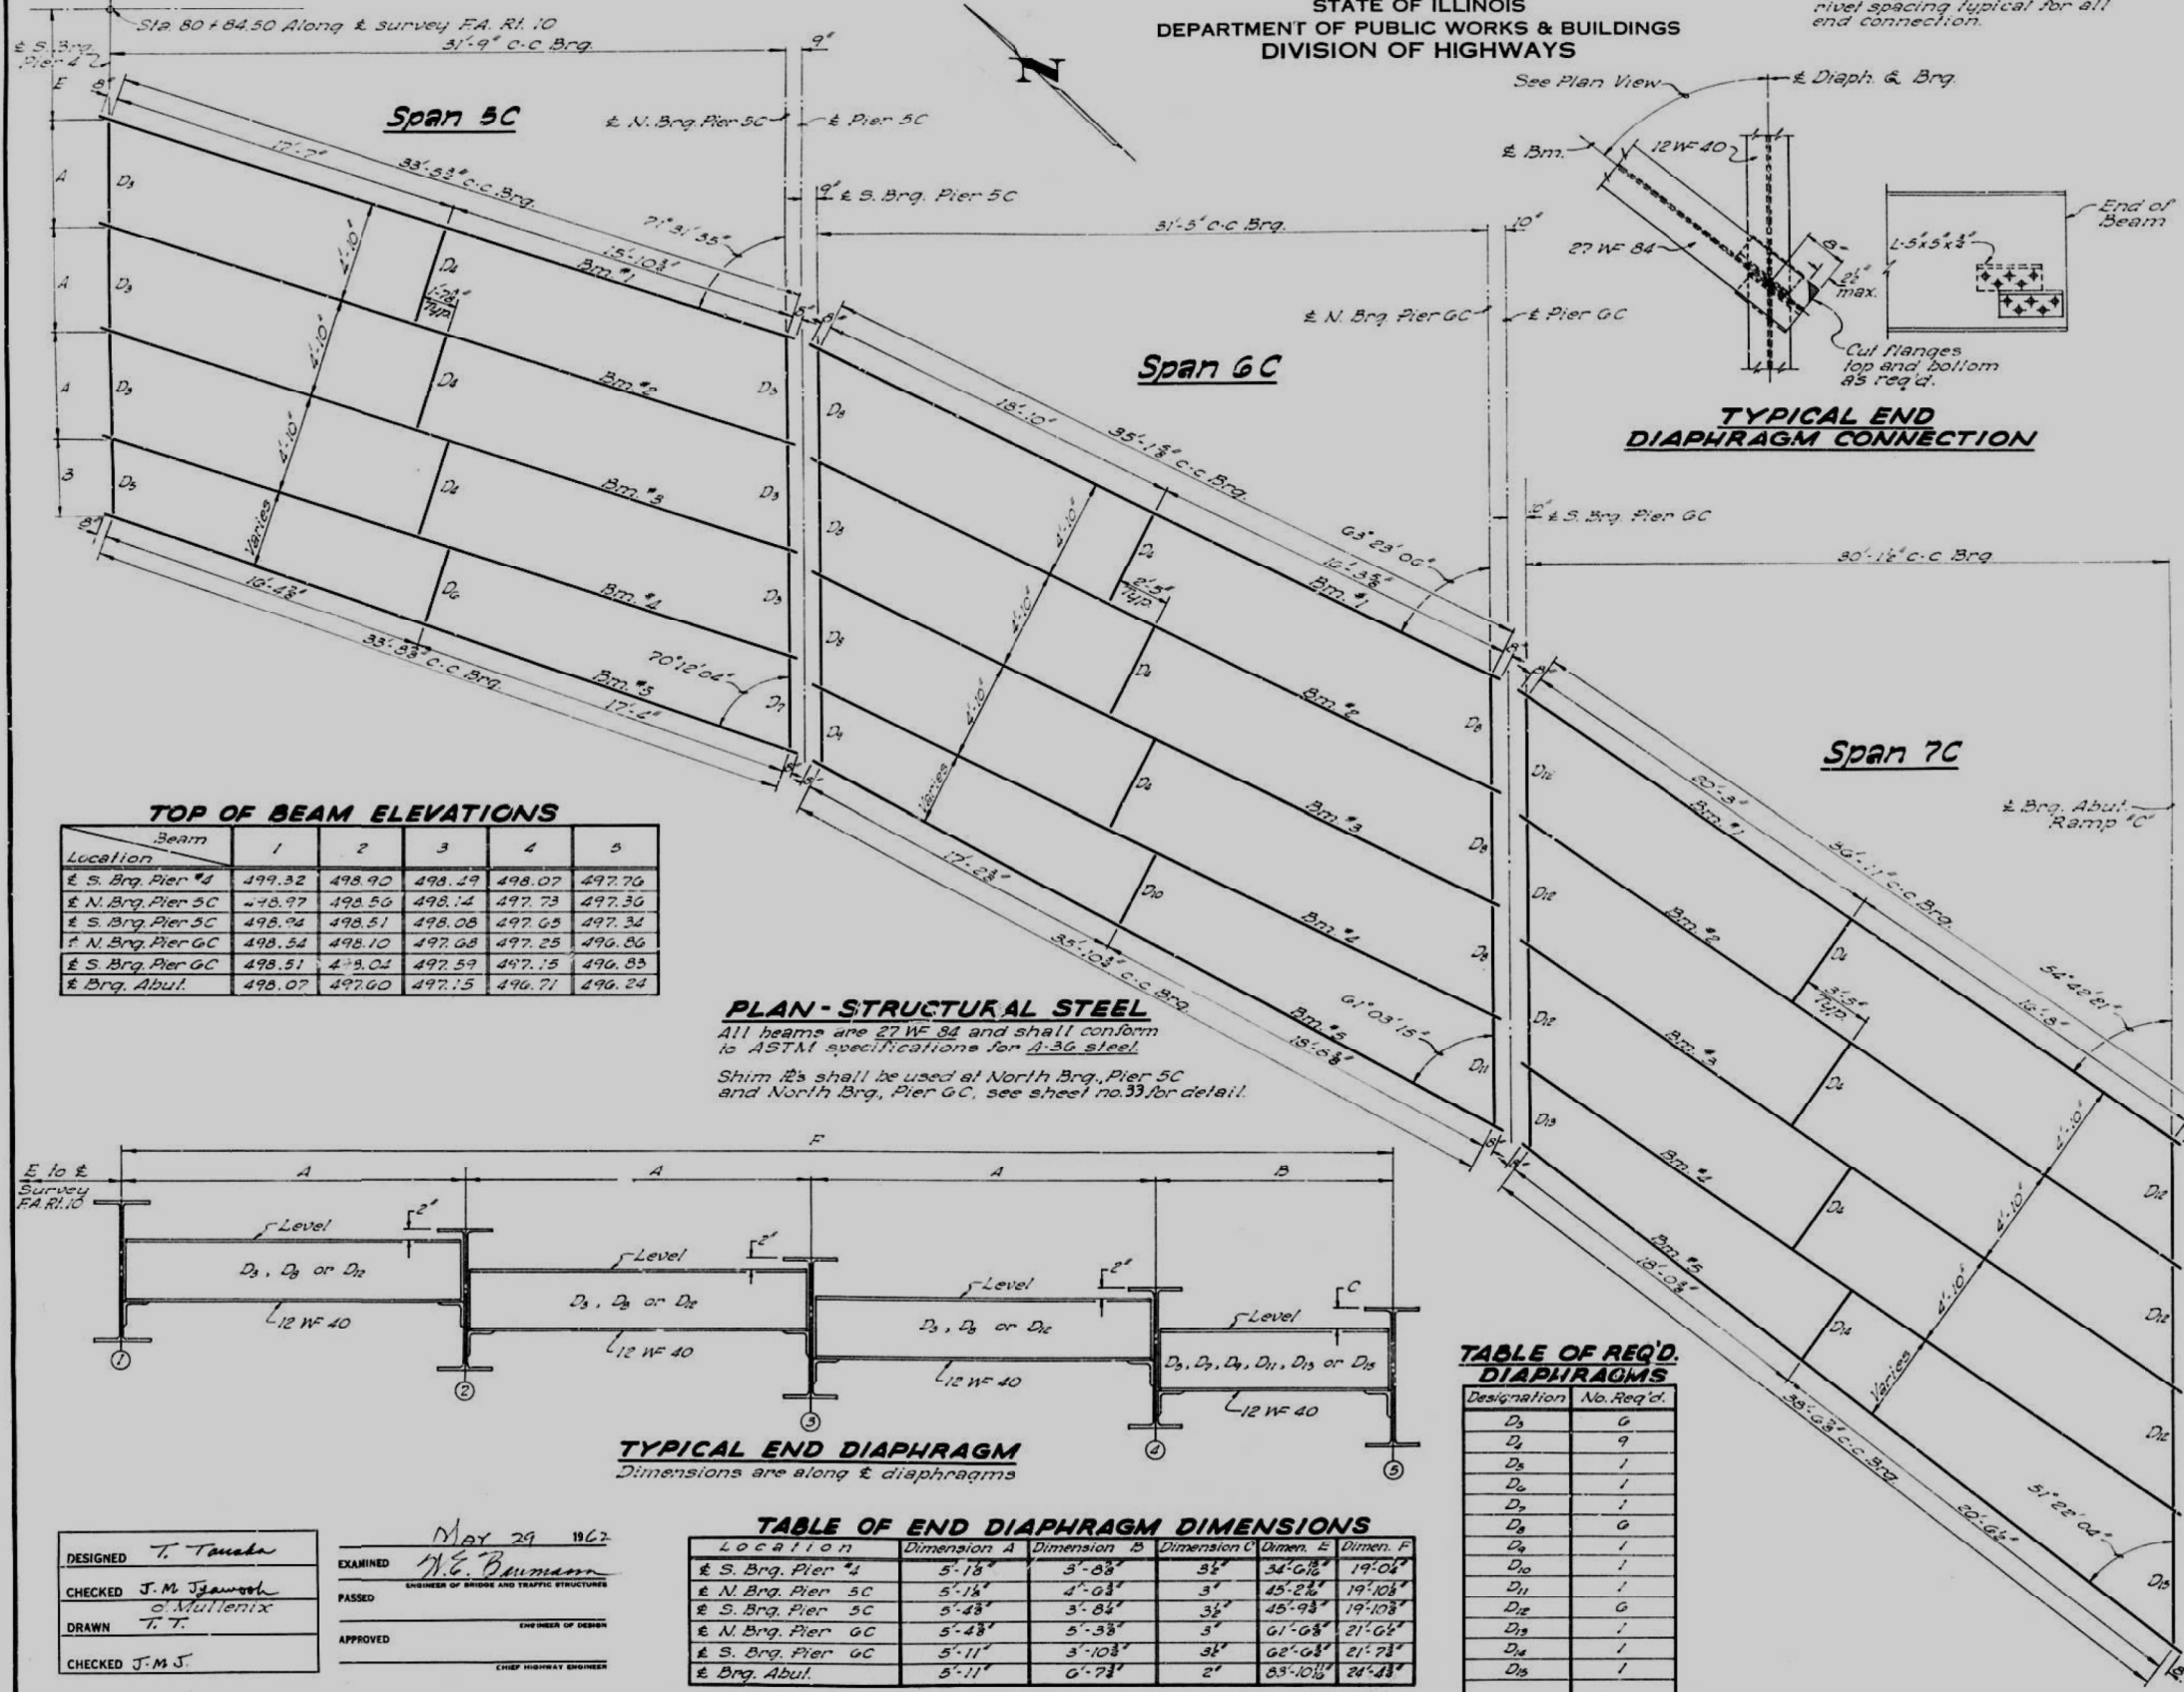

DESIGNED *T. Tanaka*
CHECKED *J. M. J. J. J.*
DRAWN *T. T.*
CHECKED *J. M. J.*

EXAMINED *M. G. Baumann*
PASSED
APPROVED
CHIEF HIGHWAY ENGINEER

MAY 29 1962




STATE OF ILLINOIS
DEPARTMENT OF TRANSPORTATION

EXISTING STRUCTURES PLANS

SHEET 5-70 OF 5-85 SHEETS

F.A.P. RTE.	SECTION	COUNTY	TOTAL SHEETS	SHEET NO.
VAR.	13 (HVB, HB-3) BR-1-R	TAZEWELL	1173	511
				CONTRACT NO. 68C55
				ILLINOIS FED. AID PROJECT

PLAN	SUPPLIED	BY	DATE
NOTE BOOK	PLUTED -LOWEST CHECKED BT. OF WAY CHECKED		
NO			

 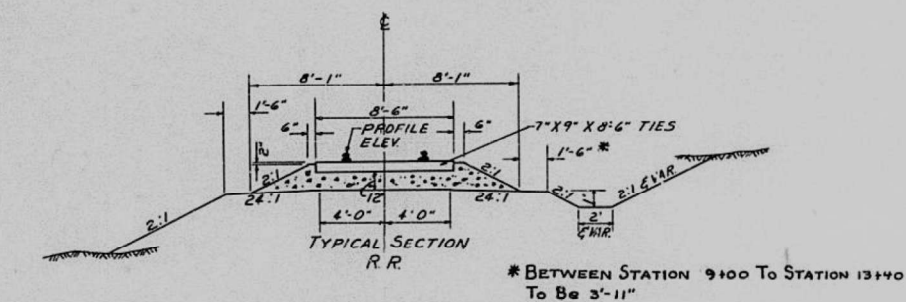 

ALL CONSTRUCTION ON THIS SHEET
TO BE UNDER SECTION 13 HB-3
EXCEPT REMOVING EXISTING
TRACK & CONSTRUCTING RELOCATED
TRACK & BALLAST TO BE DONE
BY RAILROAD

SHEET S-71 OF S-85 SHEETS

F.A.P. RTE.	SECTION	COUNTY	TOTAL SHEETS	SHEET NO.
VAR.	13 (HVB, HB-3) BR-1;R	TAZEWELL	1173	512
		CONTRACT NO. 68C55		
		ILLINOIS FED. AID PROJECT		

STATE OF ILLINOIS
DEPARTMENT OF PUBLIC WORKS & BUILDINGS
DIVISION OF HIGHWAYS

ROUTE NO.	SEC.	COUNTY	PROJECT	SHEET NO.
F.A. 10	13 HB-3	TAZEWELL	50	11
FED. ROAD DIST. NO. 7	ILLINOIS	PROJECT U-131 (25)		

SH. 1 OF 12

GENERAL NOTES

Class "X" Concrete shall be used throughout. Coarse aggregate which is to be used in parapet handrail & end posts must be free of chert, flint, limonite, lignite and soft sandstone.

The concrete floor slab shall be finished in accordance with Article 51.19 of the Standard Specifications and shall be poured in one continuous operation between the limits of the construction joints shown.

All curbs and slab outside of longitudinal bonded construction joints shall be poured monolithically.

Beams and cover plates span 2 only shall conform to ASTM Designation A 373, Structural Steel for Welding.

Rivets $\frac{3}{4}$ " ϕ , open holes $\frac{1}{2}$ " ϕ unless noted.

All rocker, bolsters, bearing plates, lead plates, pintles and anchor bolts shall be fabricated and set in accordance with Article 51.15 of the Standard Specifications and are included in quantities of Structural Steel. Estimated weight 12,390 lbs.

Anchor bolts shall be set before riveting diaphragms over supports.

Roadway expansion guards shall be assembled in the shop in the proper position with the adjacent ends in place and shall be left assembled for shop inspection.

Expansion guards shall be fabricated and erected in accordance with Article 51.13 (d) of the Standard Specifications and are included in quantities of Structural Steel.

Except as otherwise noted all structural steel shall receive one shop coat of red lead paint and two field coats of aluminum paint. See Articles 56.1 to 56.5 of the Standard Specifications. All painting shall be furnished and applied by the Contractor.

The Contractor shall drive two concrete test piles at permanent locations, one in North Abutment Right and one in South Abutments Left as directed by the Engineer before ordering or casting the remainder of the piles.

The Contractor shall drive one Timber Test Pile at a permanent location in Pier No. 1 Left as directed by the Engineer before ordering the remainder of the piles.

Unless otherwise shown on the plans, reinforcement bars shall be lapped 20 bar diameters.

TOTAL BILL OF MATERIAL

ITEM	SUPER.	SUBSTR.	TOTAL
CLASS X CONCRETE	CU YD. 256.0	304.7	560.7
REINFORCEMENT BARS	LBS. 55,930	26,550	82,480
FURNISHING AND ERECTING STRUCTURAL STEEL	LBS. 241,330		241,330
ALUMINUM HANDRAIL	LIN. FT. 316		316
FURNISHING CONCRETE PILES, UN. FT.		880	880
DRIVING CONCRETE PILES	LIN. FT.	880	880
FURNISHING CREOSOTED PILES (20' - 30') LIN. FT.		900	900
DRIVING TIMBER PILES	LIN. FT.	1035	1035
TEST PILE (CONCRETE)	EA.	2	2
TEST PILE (TIMBER)	EA.	1	1
SLOPE WALL, 4 INCH	SQ. YD.	461	461
CLASS A EXCAVATION FOR STRUCTURES CU. YD.		176	176
NAME PLATE	EA.	1	1
FURNISHING CREOSOTED PILES UP TO 20' LIN. FT.		135	135
PROTECTIVE COAT	SQ. YD.		941

GENERAL PLAN & ELEVATION


F.A. ROUTE 10 SECTION 13 HB-3

F.A. PROJECT U-131 (25)
F.A. ROUTE 10 OVER S.B.I. ROUTE 24

STATION 83 + 67.13


TAZEWELL COUNTY

WARREN AND VAN PRAAG, INC.
CONSULTING ENGINEERS - DECATUR, ILLINOIS

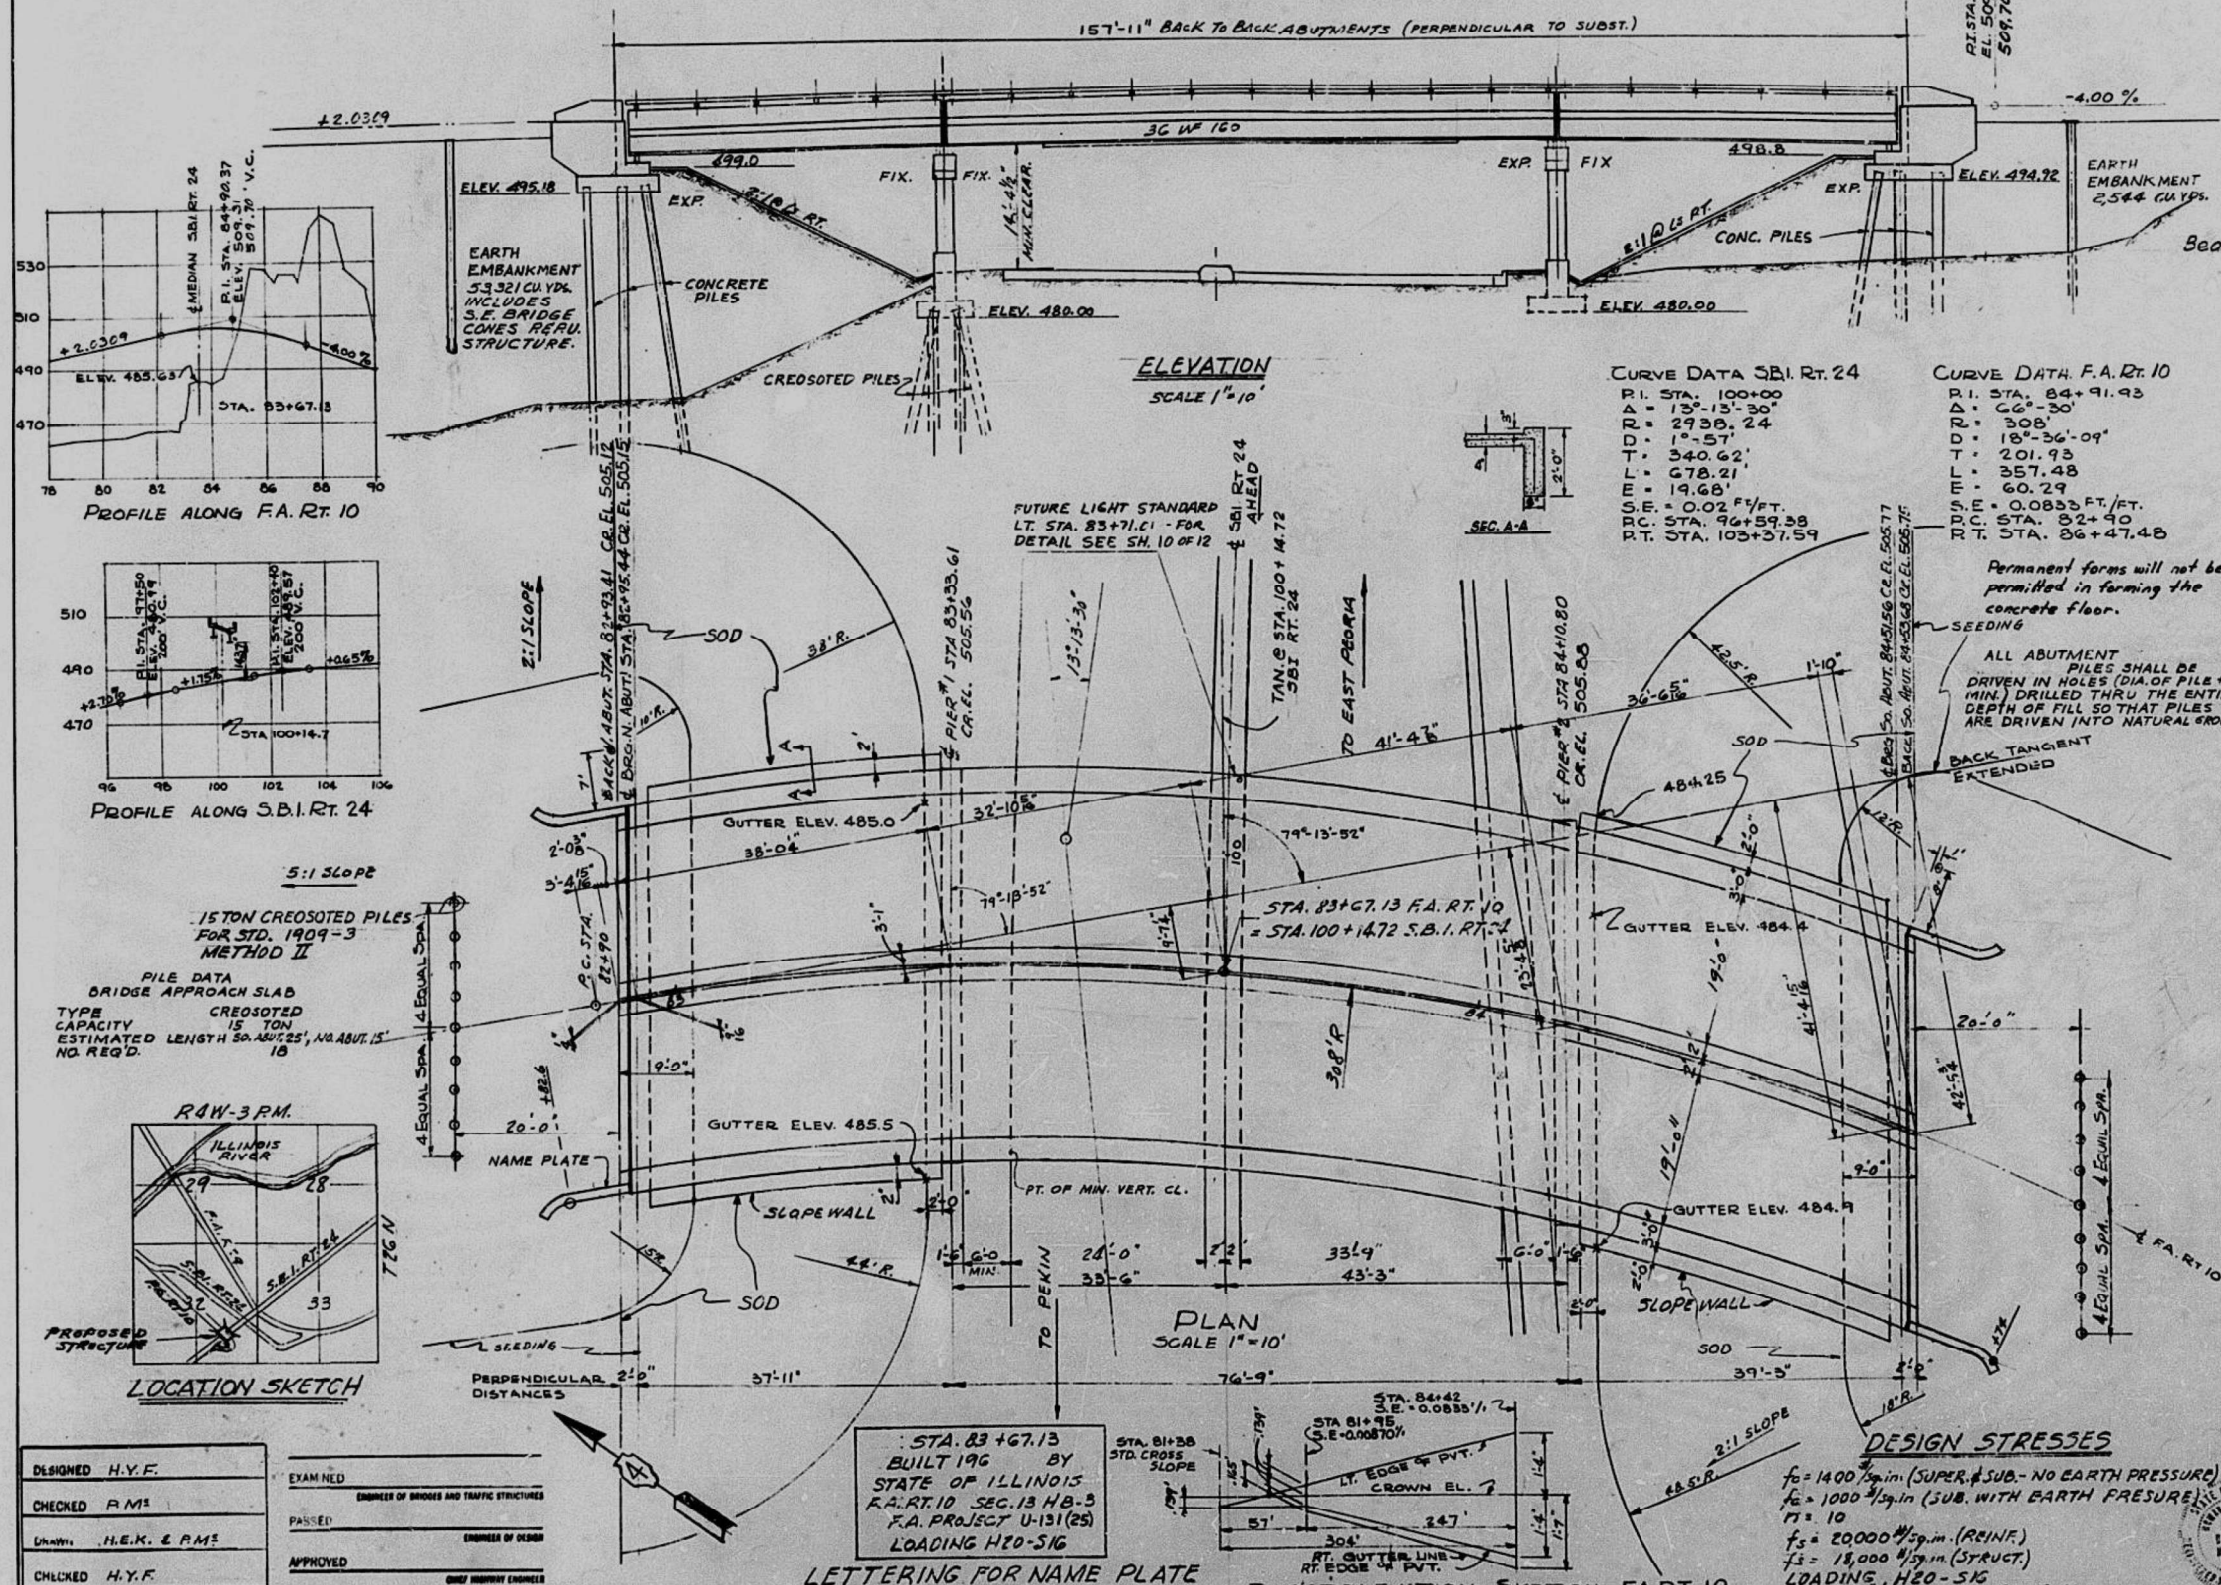

DESIGNED	H.Y.F.
CHECKED	A.M.
EXAMINED	ENGINEER OF BRIDGES AND TRAFFIC STRUCTURES
PASSED	ENGINEER OF DESIGN
APPROVED	CHIEF HIGHWAY ENGINEER

STA. 83 + 67.13
BUILT 196 BY
STATE OF ILLINOIS
F.A. RT. 10 SEC. 13 HB-3
F.A. PROJECT U-131 (25)
LOADING H20-S16

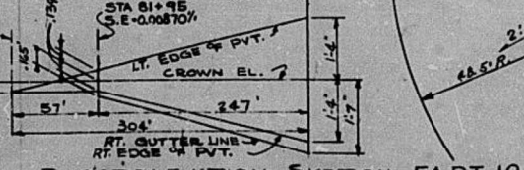


DESIGN STRESSES
 $f_c = 1400 \text{ psi}$ (SUPER. & SUB. - NO EARTH PRESSURE)
 $f_c = 1000 \text{ psi}$ (SUB. WITH EARTH PRESSURE)
 $f_t = 10$
 $f_s = 20000 \text{ psi}$ (REIN.)
 $f_s = 18,000 \text{ psi}$ (STRUCT.)
 LOADING H20-S16
 $n = 75 \text{ psi}$ IN FOOTINGS

Revised 6/1/62 Quantities of Reinf. Bars chgd from 52,630 to 55,930 (Super) & from 82,470 to 82,480 (Total)
Added item Protective Coat.

RD. 100'S ROAD PAVT.

MODEL: Default
FILE: 68C55.dwg
C:\Users\user\Documents\Chicago\11011 Project\17940 IDOT CedarStExt PH15.0 CAD\CAD01 Sheet\External\Structure\68C55.dwg
DATE: 5/1/2023

Model: Default
File: 200 W Adams Street
Chicago, IL 60606
Phone: 312.707.8710
Fax: 312.707.8854

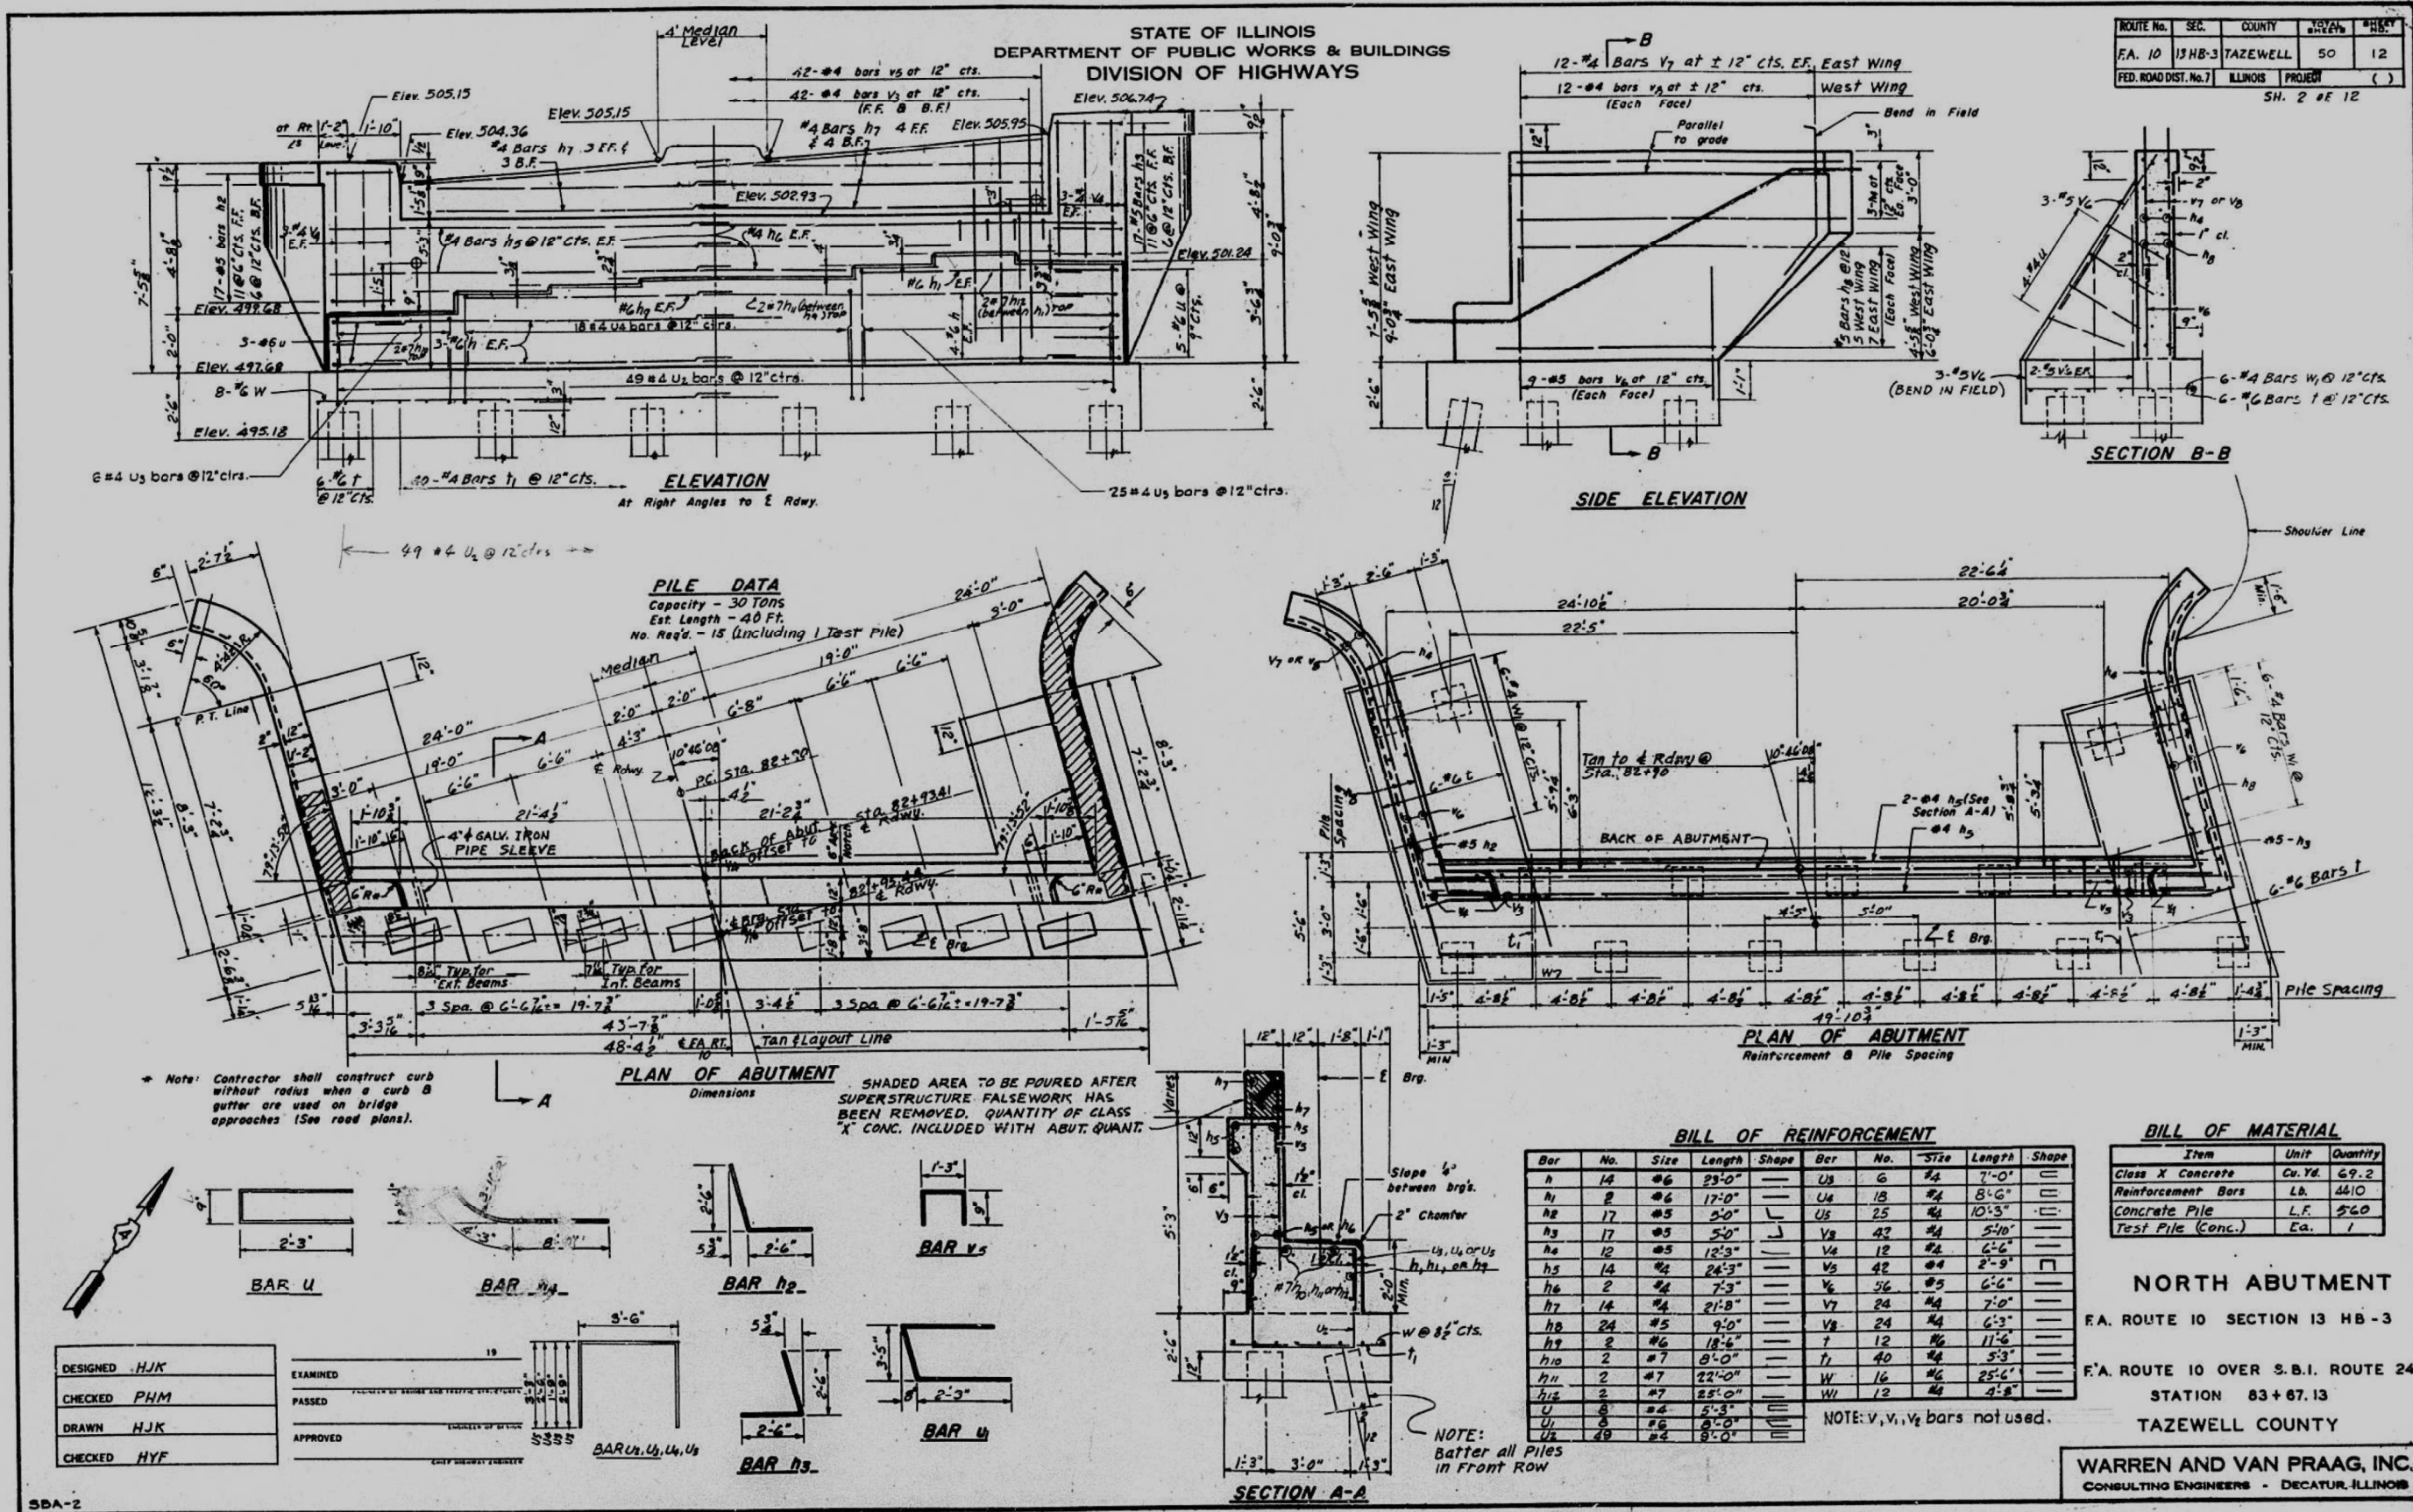

DESIGNED	HJK
CHECKED	PHM
DRAWN	HJK
CHECKED	HYF

EXAMINED	
PASSED	
APPROVED	

BAR U ₁	U ₂	U ₃	U ₄	U ₅
--------------------	----------------	----------------	----------------	----------------

BAR h ₁	h ₂	h ₃	h ₄	h ₅	h ₆	h ₇	h ₈	h ₉	h ₁₀	h ₁₁	h ₁₂
--------------------	----------------	----------------	----------------	----------------	----------------	----------------	----------------	----------------	-----------------	-----------------	-----------------





BAR V ₁	V ₂	V ₃	V ₄	V ₅	V ₆	V ₇	V ₈	V ₉	V ₁₀	V ₁₁	V ₁₂
--------------------	----------------	----------------	----------------	----------------	----------------	----------------	----------------	----------------	-----------------	-----------------	-----------------

STATE OF ILLINOIS
DEPARTMENT OF TRANSPORTATION

EXISTING STRUCTURES PLANS

SHEET 5-73 OF 5-85 SHEETS

F.A.P. RTE.	SECTION	COUNTY	TOTAL SHEETS	SHEET NO.
VAR.	13 (HVB, HB-3) BR-1/R	TAZEWELL	1173	514
CONTRACT NO. 68C55				
ILLINOIS FED. AID PROJECT				

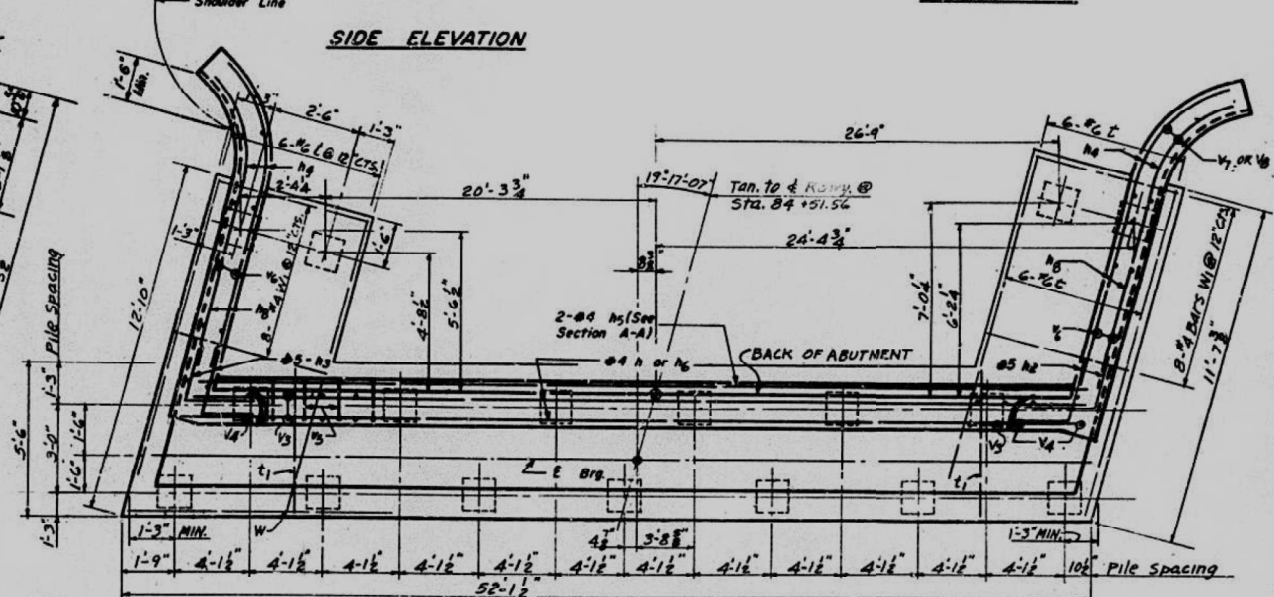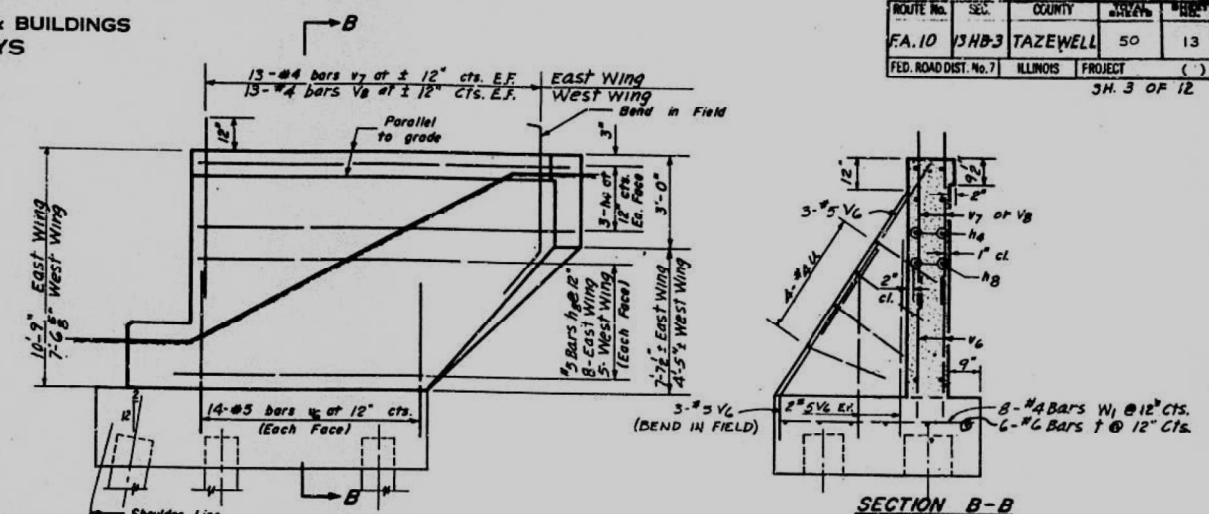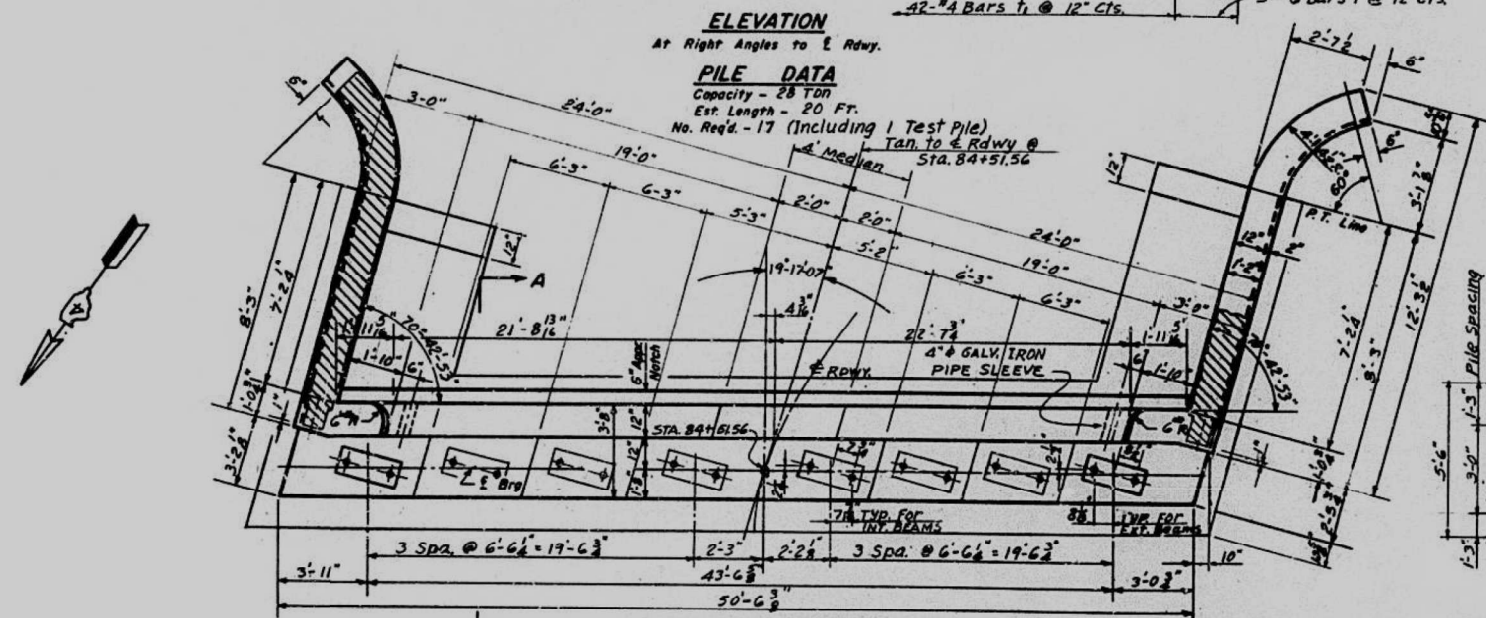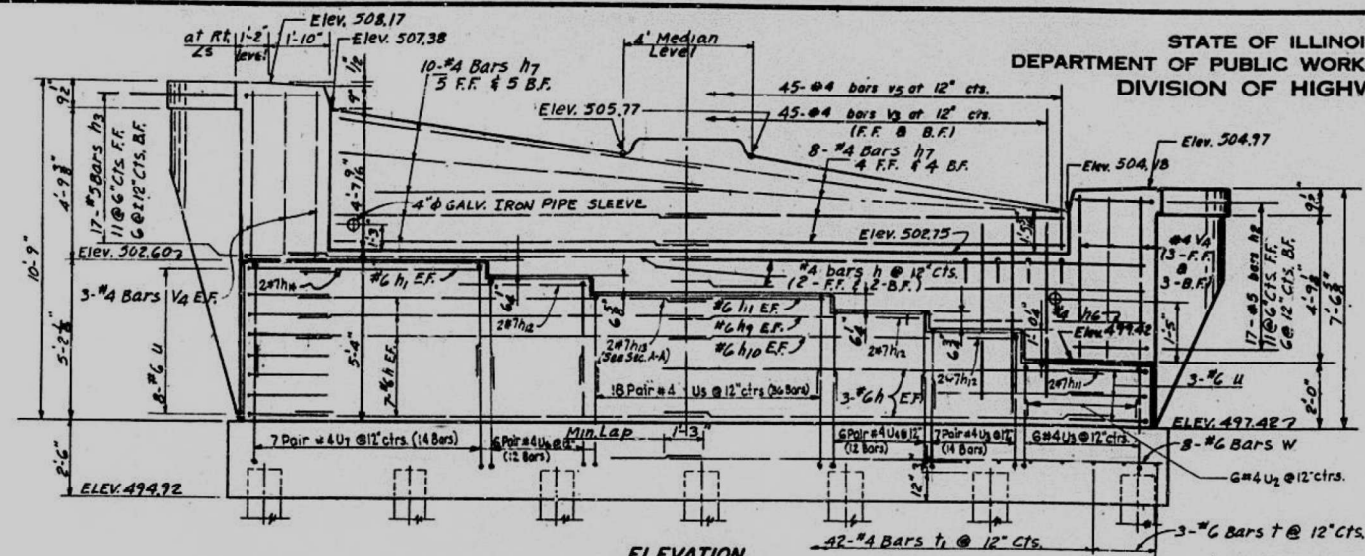

ROUTE No.	SEC.	COUNTY	TOTAL SHEETS	SHEET NO.
F.A. 10	13HB-3	TAZEWELL	50	13
FED. ROAD DIST. No. 7	ILLINOIS	PROJECT ()		


3H. 3 OF 12

<u>BILL OF REINFORCEMENT</u>									
Bar	No.	Size	Length	Shape	Bar	No.	Size	Length	Shape
A	26	#6	24'-9"	—	U ₅	36	#4	10'-0"	—
A ₁	4	#6	5'-2"	—	U ₆	12	#4	10'-6"	—
A ₂	17	#3	5'-2"	J	U ₇	14	#4	11'-0"	—
A ₃	17	#3	5'-2"	L	V ₃	90	#4	5'-0"	—
A ₄	12	#3	12'-3"	—	V ₄	12	#4	6'-6"	—
A ₅	10	#4	25'-9"	—	V ₅	45	#4	2'-9"	—
A ₆	1	24	12'-3"	—	V ₆	76	#5	5'-0"	—
A ₇	18	#6	23'-0"	—	V ₇	26	#4	9'-3"	—
A ₈	26	#5	15'-6"	—	V ₈	26	#4	6'-0"	—
A ₉	2	#6	12'-6"	—					
A ₁₀	2	#6	18'-9"	—					
A ₁₁	2	#7	7'-0"	—	T	12	#6	11'-0"	—
A ₁₂	6	#7	8'-0"	—	T ₁	42	#4	5'-3"	—
A ₁₃	2	#7	10'-6"	—	W	16	#6	26'-6"	—
A ₁₄	2	#7	6'-6"	—	W ₁	16	#4	4'-8"	—
U	8	#4	8'-3"	—					
U ₁	7	#6	8'-3"	—					
U ₂	9	#6	7'-0"	—					
U ₃	9	#4	9'-0"	—					
U ₄	20	#4	9'-0"	—					
U ₅	18	#4	9'-0"	—					

Item	Unit	Quantity
Class X Concrete	Cu. Yd.	81.3
Reinforcement Bars	Lb.	5490
CONC. PILE	L.F.	320
TEST PILE (CONC.)	EA.	1

SOUTH ABUTMENT
F.A. ROUTE 10 SECTION 13 HB-3
F.A. ROUTE 10 OVER S.B.I. ROUTE 2
STATION 83 + 67.13
TAZEWELL COUNTY

WARREN AND VAN PRAAG, INC.
CONSULTING ENGINEERS DECATUR, ILLINOIS

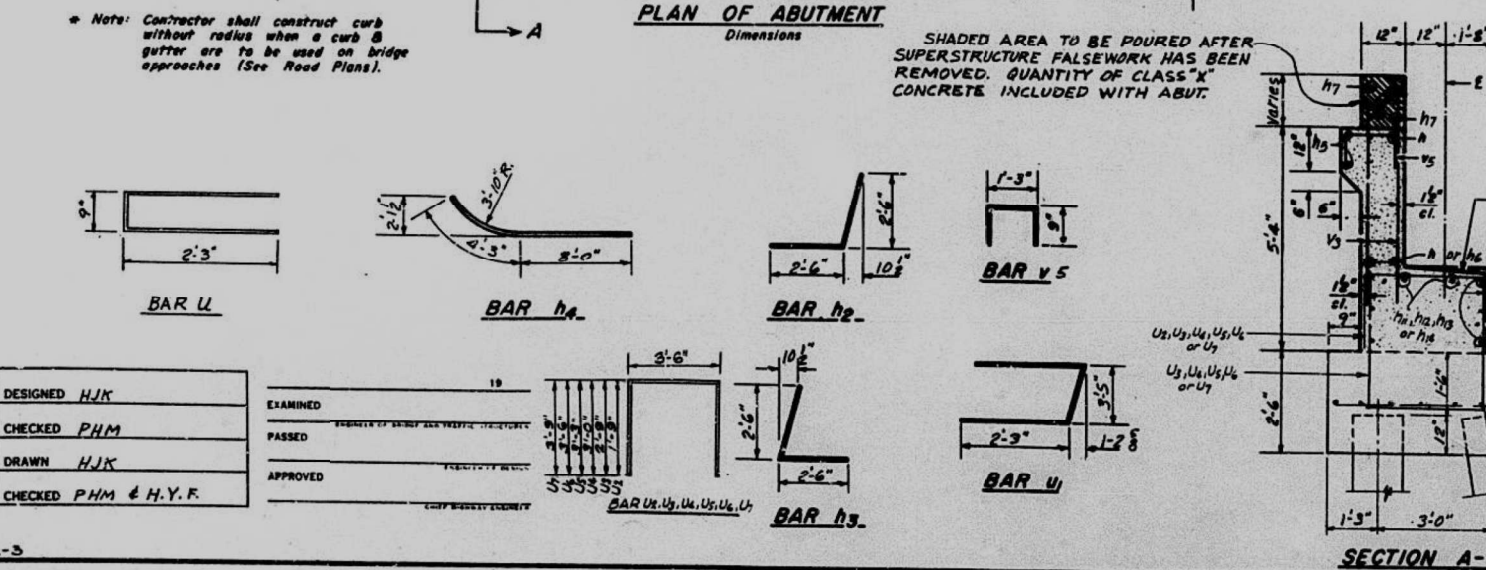

DESIGNED	HJK
CHECKED	PHM
DRAWN	HJK
CHECKED	PHM & H.Y.F.

19

EXAMINED

ENGINEER OF BRIDGE AND TRAFFIC STRUCTURE

PASSED

APPROVED

6'0"

2'6"

5'3"

2'0"

1/2"

1"

1/2"

1/2"

1"

1/2"

MAR 14 14 14 14 14 14

2'-6"

2'-3"

BAR

Diagram of a trapezoidal cross-section with dimensions 1-2 and 3-5, and labels U_3, U_4, U_5, U_6 or U_7 .

W @ 8 1/2" Cts.

h8	26
h9	2
h10	2
h11	2
h12	6
h13	2
h14	2
h15	2

NOTE:

#5	15'6"	—	V8
#6	12'6"	—	
#6	18'9"	—	
#7	7'0"	—	†
#7	8'0"	—	†
#7	19'6"	—	W
#7	6'6"	—	WH
#7	5'0"	—	

26	#4	6'-0"	—
12	#6	11'-0"	—
42	#4	5'-3"	—
16	#6	2'-8"	—
16	#4	4'-8"	—

A. ROUTE 10 OVER S.B.
STATION 83 + 67.13
TAZEWELL COUNT

HB - 3

I. ROUTE 24

Y

aker
ONAL

200 W Adams Street
Suite 1800
Chicago, IL 60606
PH: 312.707.8770
FAX: 312.707.8854

USER NAME	= DLamb
PLOT SCALE	= 0:2.0000 " / in.
PLOT DATE	= 5/1/2023

DESIGNED -	
CHECKED -	
DRAWN -	
CHECKED -	

EVISED	-
EVISED	-
EVISED	-
EVISED	-

STATE OF ILLINOIS
DEPARTMENT OF TRANSPORTATION


EXISTING STRUCTURES PLANS

SHEET S-74 OF S-85 SHEETS


F.A.P. RTE.	SECTION	COUNTY	TOTAL SHEETS	SHEET NO.
VAR.	13 (HVB, HB-3) BR-1;R	TAZEWELL	1173	515
		CONTRACT NO. 68C55		
ILLINOIS		FED. AID PROJECT		

STATE OF ILLINOIS
DEPARTMENT OF PUBLIC WORKS & BUILDINGS
DIVISION OF HIGHWAYS


ROUTE No.	SEC.	COUNTY	TOWN	SHEET
F.A. 10	13HB-3	TAZEWELL	50	14
FED. ROAD DIST. No.	ILLINOIS	PROJECT	SH. 4 OF 12	

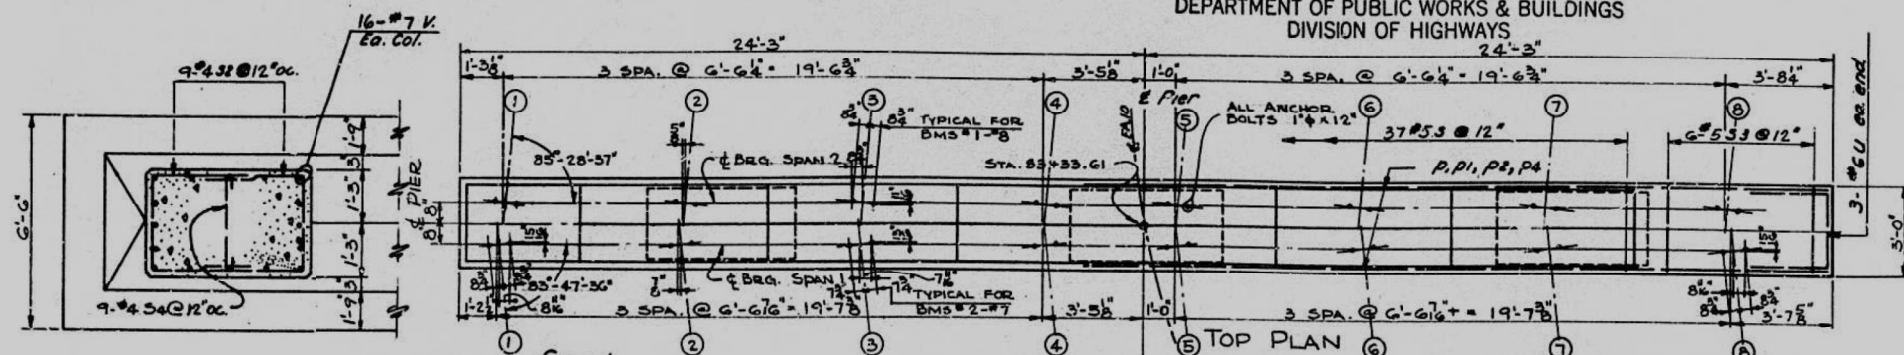


SECTION B-B

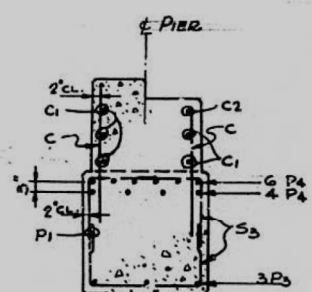


SECTION C-C

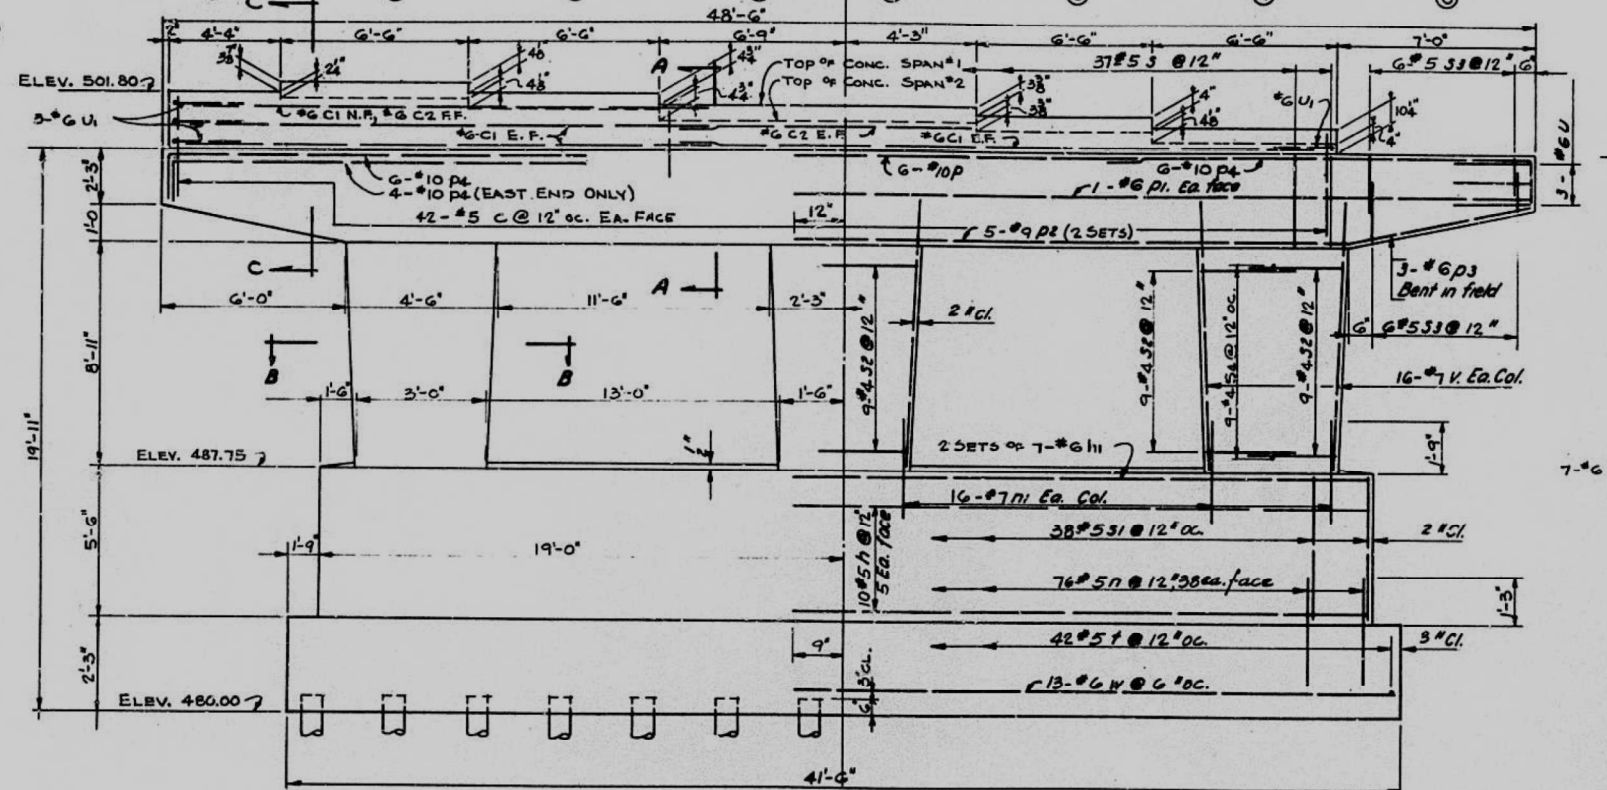


ELEVATION

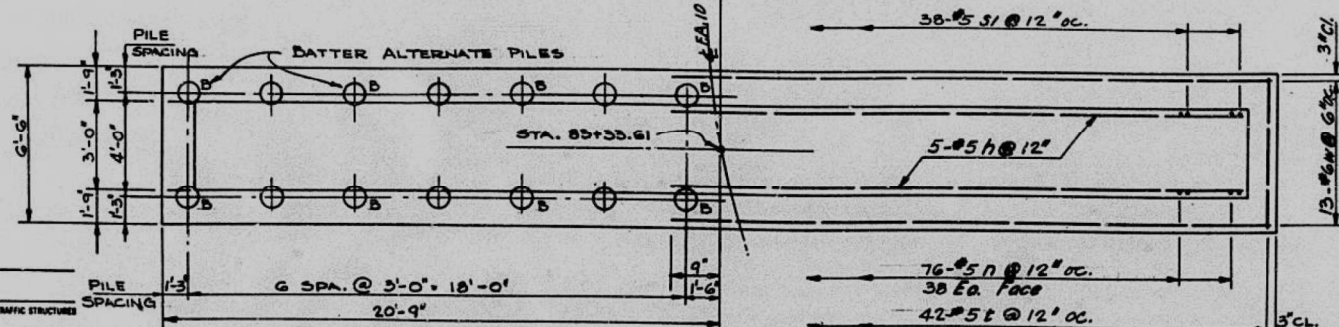




FOOTING PLAN

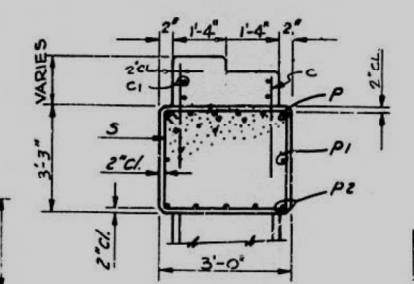

SECTION A-A

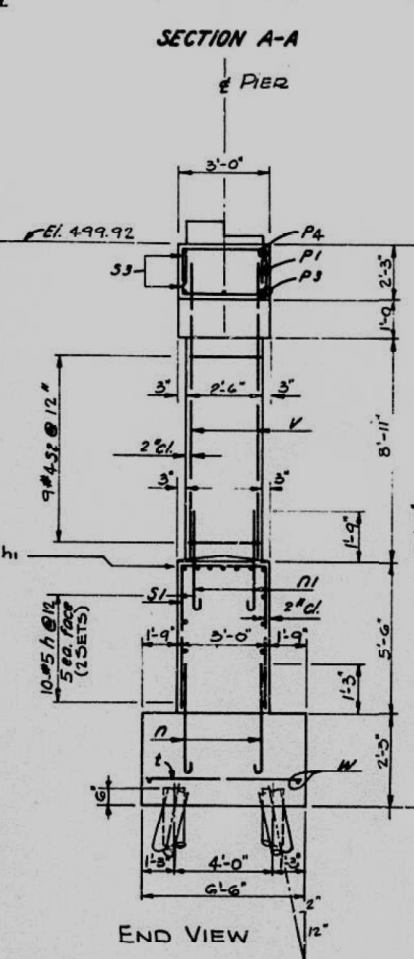

END VIEW

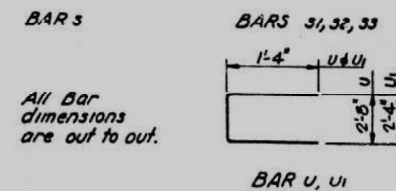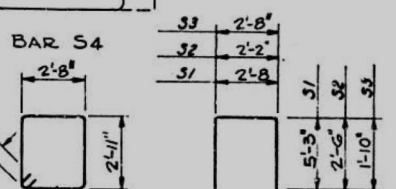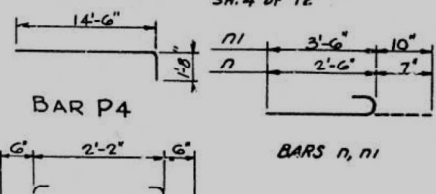

PIER # 1

Bar	No.	Size	Length	Shape
C	84	#5	3'-2"	
na	20	#5	19'-6"	
h1a	14	#6	19'-6"	
n	76	#5	3'-1"	
n1	48	#7	4'-4"	
C1	7	#6	21'-3"	
P	6	#10	23'-8"	
P1	4	#6	24'-9"	
P2	10	#9	19'-3"	
P3	6	#6	7'-6"	
P4	16	#10	16'-2"	
S	37	#5	12'-0"	
S1	38	#5	13'-2"	
S2	54	#4	7'-2"	
S3	24	#5	6'-4"	
S4	27	#4	3'-2"	
fa	42	#5	6'-0"	
C2	3	#6	10'-3"	
Ua	6	#6	5'-4"	
Ua	4	#6	5'-0"	
Ua	48	#7	10'-9"	
Wa	26	#6	21'-3"	

Class x Concrete cu. yd.	77.1
Reinforcement Bars lbs.	8320
Class A Excavation cu. yds.	88
Crested Piles Lin. Ft.	676
Test Piles (Timber) Ea.	1

PIER # 1

F.A. ROUTE 10 SECTION 13 HB - 3
STATION 83 + 67.13
TAZEWELL COUNTY

WARREN AND VAN PRAAG, INC.
CONSULTING ENGINEERS - DECATUR, ILLINOIS

DESIGNED	H.Y.F.
CHECKED	R.H.M.
DRAWN	R.H.M.
CHECKED	H.Y.F.

EXAMINED	ENGINEER OF BRIDGES AND TRAFFIC STRUCTURES
PASSED	
APPROVED	ENGINEER OF DESIGN

PILE DATA

TYPE	CREOSOTED
CAPACITY	20 TON.
NO. REQUIRED	28 *
ESTIMATED LENGTH	25 FT. *

* INCLUDES 1 TEST PILE
* PILES SHALL PENETRATE TO AT LEAST ELEV. 438.0

STATE OF ILLINOIS
DEPARTMENT OF TRANSPORTATION

EXISTING STRUCTURES PLANS

F.A.P. RTE.	SECTION	COUNTY	TOTAL SHEETS	SHEET NO.
VAR.	13 (HVB, HB-3) BR-1:R	TAZEWELL	1173	516
				CONTRACT NO. 68C55

SHEET 5-75 OF 5-85 SHEETS

ILLINOIS FED. AID PROJECT






Michael Baker INTERNATIONAL

USER NAME = Dlamb
DESIGNED -
CHECKED -
DRAWN -
CHECKED -
PLOT SCALE = 0:2.0000 " = 1' / in.
PLOT DATE = 5/1/2023

DESIGNED -
CHECKED -
DRAWN -
CHECKED -
REVISED -
REVISED -
REVISED -
REVISED -

STATE OF ILLINOIS
DEPARTMENT OF PUBLIC WORKS & BUILDINGS
DIVISION OF HIGHWAYS

ROUTE No.	SEC.	COUNTY	SHEET
FA. 10	13 HB-3	TAZEWELL	50
FED. ROAD DIST. No.	ILLINOIS	PROJECT	SR 5 OF 12

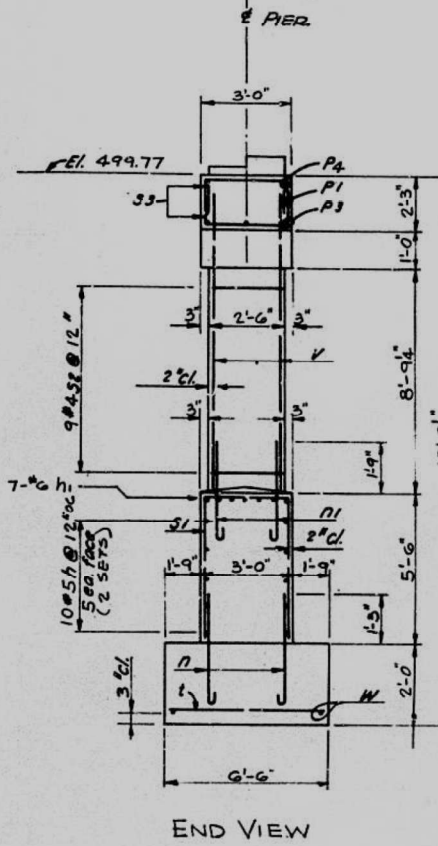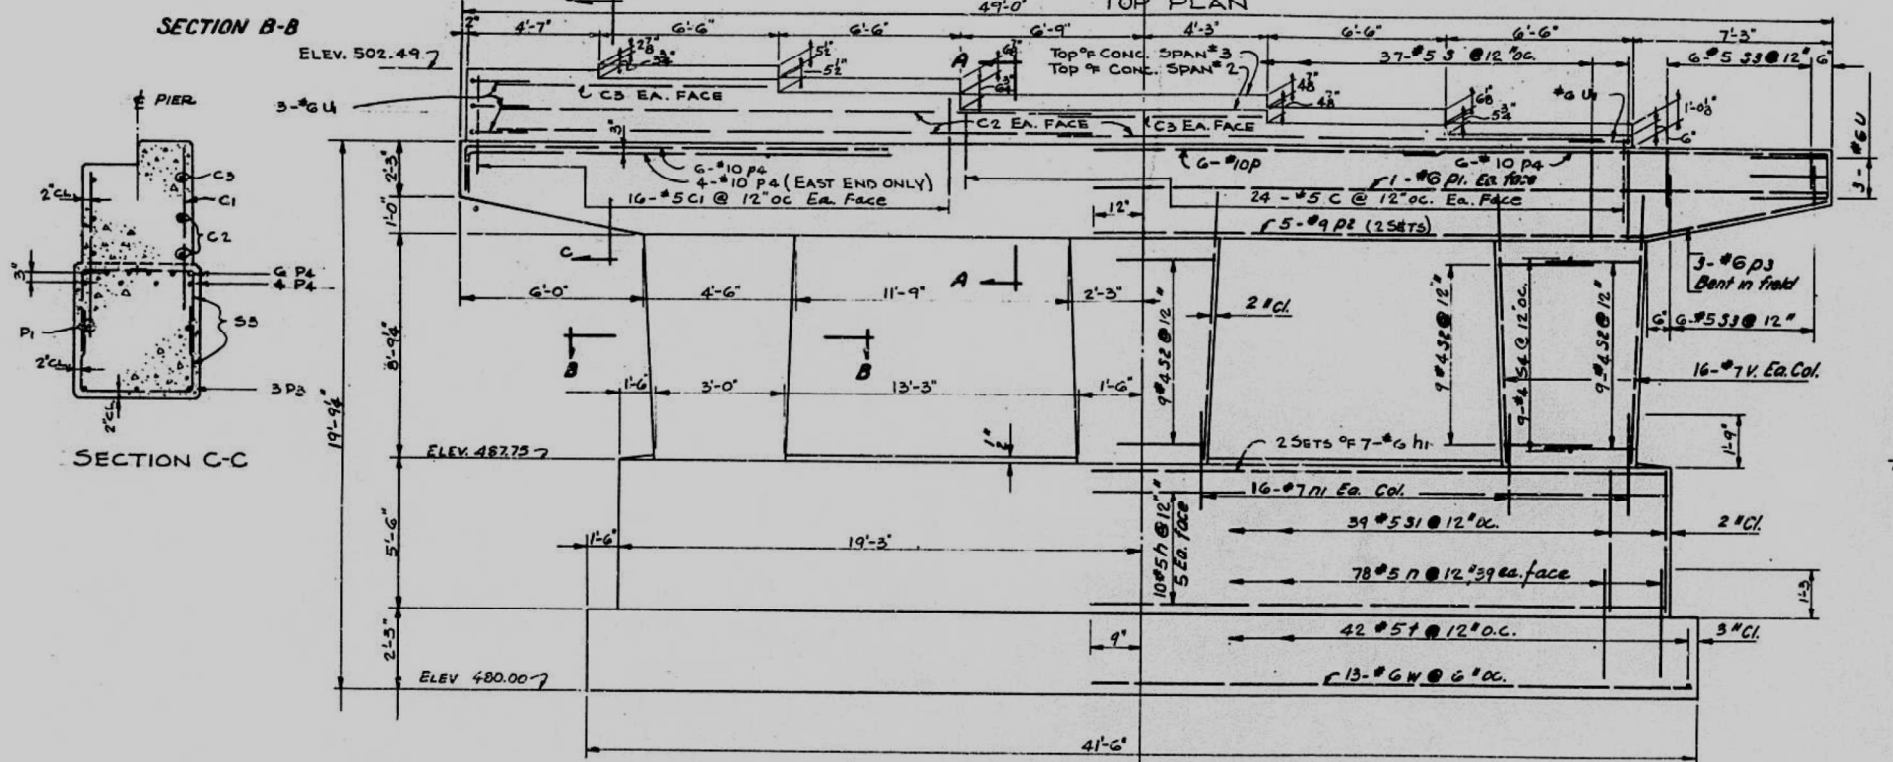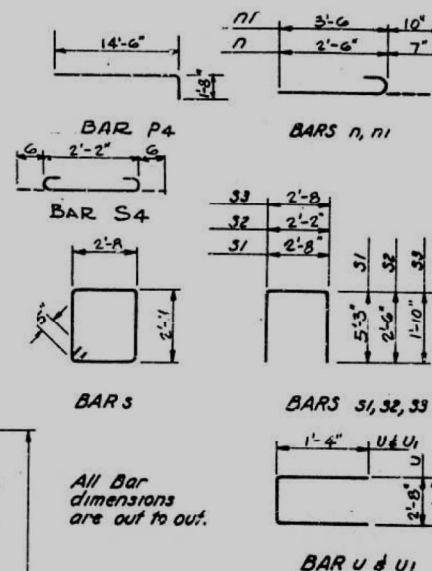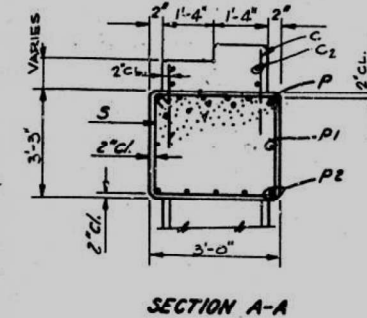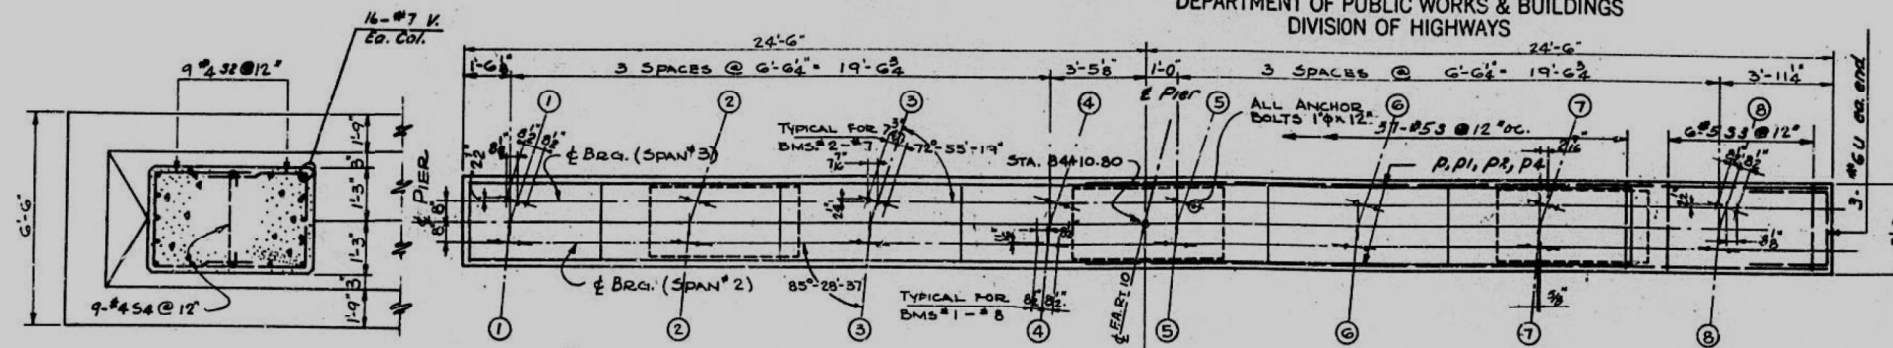

PIER #2 BILL OF MATERIALS				
Bar	No.	Size	Length	Shape
C	48	#5	3'-0"	
ha	20	#5	14'-9"	
h1a	14	#6	19'-9"	
n	78	#5	3'-1"	
n1	48	#7	4'-4"	
C1	32	#5	4'-0"	
P	6	#10	24'-2"	
P1	4	#6	25'-0"	
P2	10	#9	19'-6"	
P3	6	#6	7'-6"	
P4	16	#10	16'-2"	
S	37	#5	12'-0"	
S1	39	#5	13'-2"	
S2	54	#4	7'-2"	
S3	24	#5	6'-4"	
S4	27	#4	3'-2"	
fa	42	#5	6'-0"	
C3	4	#6	10'-0"	
Ua	6	#6	5'-4"	
U1a	4	#6	5'-0"	
Va	48	#7	10'-6"	
C2	6	#6	21'-3"	
Wa	26	#6	21'-3"	

Class X Concrete cu. yd.	77.1
Reinforcement Bars lbs.	8330
Class A Excavation cu. yd.	88

NOTE: BAR MARKS WITH SUBSCRIPT 'a' ARE SHOWN ONLY IN BILL OF MATERIAL TO DIFFERENTIATE BETWEEN PIER & ABUTMENT REINFORCEMENT

PIER #2

F.A. ROUTE 10 SECTION 13 HB-3

F.A. ROUTE 10 OVER S.B.I. ROUTE 24
STATION 83+67.13
TAZEWELL COUNTY

WARREN AND VAN PRAAG, INC.
CONSULTING ENGINEERS - DECATUR, ILLINOIS

DESIGNED	H. Y. F.	EXAMINED	
CHECKED	P. H. M.	ENGINEER OF BRIDGES AND TRAFFIC STRUCTURES	
DRAWN	P. H. M.	PASSED	
CHECKED	H. Y. F.	ENGINEER OF DESIGN	
SEP-3		CHIEF HIGHWAY ENGINEER	

FOOTING PLAN

MAX. FOOTING PRESSURE 1.83 TONS/SQ. FT.

MODEL: Default
FILE: 68C55.dwg
C:\Users\pva\OneDrive\Documents\Chicago\11011 Project\179740 IDOT CedarStExt PH15.0 CAD\CAD Sheets\Structural\68C55.dwg

Michael Baker
INTERNATIONAL
200 W Adams Street
Suite 1500
Chicago, IL 60606
PH: 312.707.8970
FAX: 312.707.8804

USER NAME	= Dlamb	DESIGNED	-	REVISED	-
PLOT SCALE	= 0.1667' / in.	CHECKED	-	REVISED	-
PLOT DATE	= 5/1/2023	DRAWN	-	REVISED	-
		CHECKED	-	REVISED	-


STATE OF ILLINOIS
DEPARTMENT OF TRANSPORTATION

EXISTING STRUCTURES PLANS

SHEET 5-76 OF 5-85 SHEETS

F.A.P. RTE.	SECTION	COUNTY	TOTAL SHEETS	SHEET NO.
VAR.	13 (HVB, HB-3) BR-1R	TAZEWELL	1173	517
				CONTRACT NO. 68C55
				ILLINOIS FED. AID PROJECT

NOTE: FOR PLAN OF EXP. GUARDS
SEE SH. NO. 10 OF 12

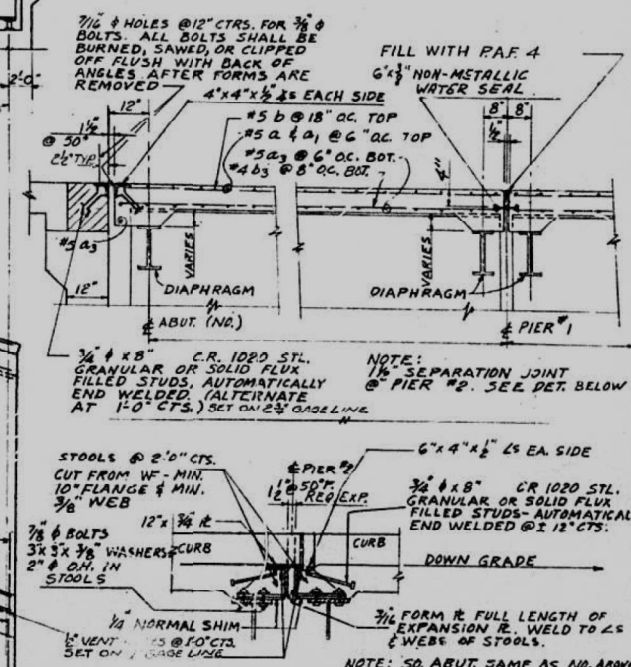

BILL OF MATERIAL


BAR	NO.	SIZE	LENGTH	SHAPE
a	875	#5	8'-3"	
a1	460	#5	17'-6"	
a2	160	#5	18'-6"	
a3	460	#5	23'-0"	
a4	160	#5	25'-0"	
b	92	#3	20'-6"	
b1	138	#5	26'-9"	
b2	92	#5	21'-6"	
b3	173	#4	20'-6"	
b4	238	#4	26'-9"	
b5	172	#4	21'-6"	
b6	60	#4	9'-8"	
b7	6	#4	8'-10"	
b8	103	#4	9'-4"	
b9	12	#4	11'-4"	
b10	6	#3	8'-3"	
c	320	#4	1'-1"	
d	640	#4	2'-8"	
d2	236	#4	3'-10"	
d3	320	#4	2'-1"	

CLASS X CO. KRETE	CU. YDS. 252
REINFORCEMENT BARS	LBS. 5566
* STRUCTURAL STEEL	LBS. 241,23
NAME PLATE	EA

F. A. ROUTE 10 SECTION 13 HB-3

F.A. ROUTE 10 OVER S.B.I. ROUTE 24
STATION 63 + 67.13
TAZEWELL COUNTY

WARREN AND VAN PRAAG, INC.
CONSULTING ENGINEERS - DECATUR, ILLINOIS

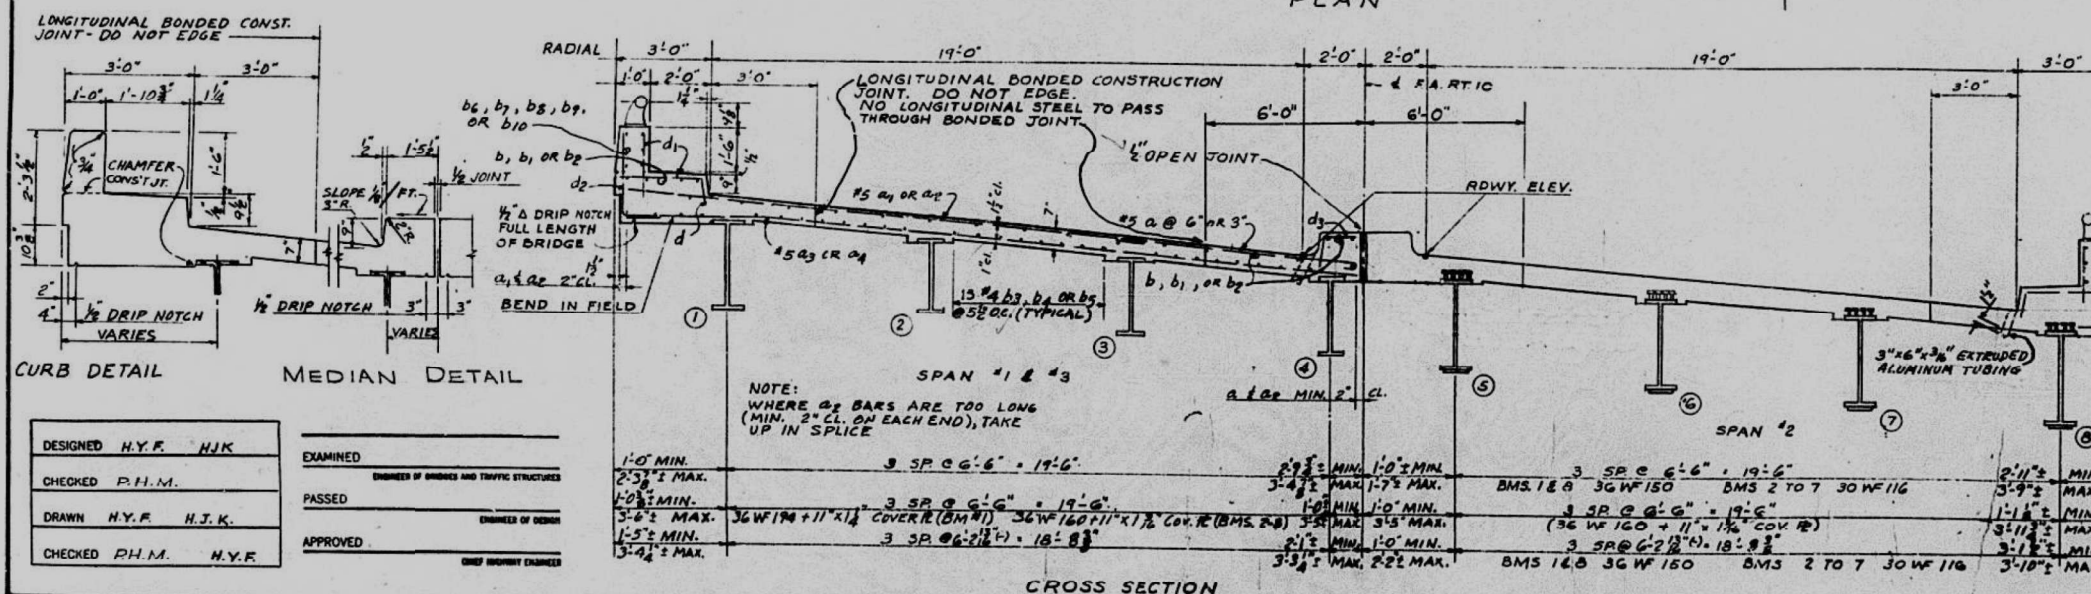

* WEIGHT OF ROCKERS, BOLSTERS, BEARING PLS, LEAD PLS, & ANCHOR BOLTS INCLUDED IN WT. OF STRUCTURAL STEEL. ESTIMATED WEIGHT 12,390 LBS.

DESIGNED	H.Y.F.	H.J.K.
CHECKED	P.H.M.	
DRAWN	H.Y.F.	H.J.K.
CHECKED	P.H.M.	H.Y.F.



Revised 5/11/66. Bottom slab (distribution slab) chgd. to 8" thick spacing shown has chgd. from 2'-0" to 2'-6" at 100' to 15'-0" to 2'-0" to 2'-6" at 100'.
 Number of 2" bars wdg. from 152 to 172, as from 163 to 253 per from 112 to 172. Quantity of Reinf. Bars chgd. from 53,370 to 55,640.
 Revised 5/11/66. Bottom slab chgd. to 8" thick.

Model: Default
FILE: \\bentley.com\public\dwg\03\Documents\Chicago\11011 Project\179740 IDOT CedarStExt PH15.0 CADD\CAD Sheets\Structural\68C55-078.dgn
Michael Baker International
200 W Adams Street
Suite 1500
Chicago, IL 60606
PH: 312.707.8910
FAX: 312.707.8804

STATE OF ILLINOIS
DEPARTMENT OF PUBLIC WORKS & BUILDINGS
DIVISION OF HIGHWAYS

ROUTE No.	SEC.	COUNTY	TOTAL SHEETS	SHEET NO.
F.A. 10	13-HB-3	TAZEWELL	50	17
FED. ROAD DIST. No. 7 ILLINOIS PROJECT				


SH. 7 OF 12

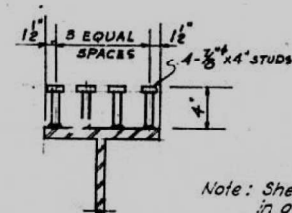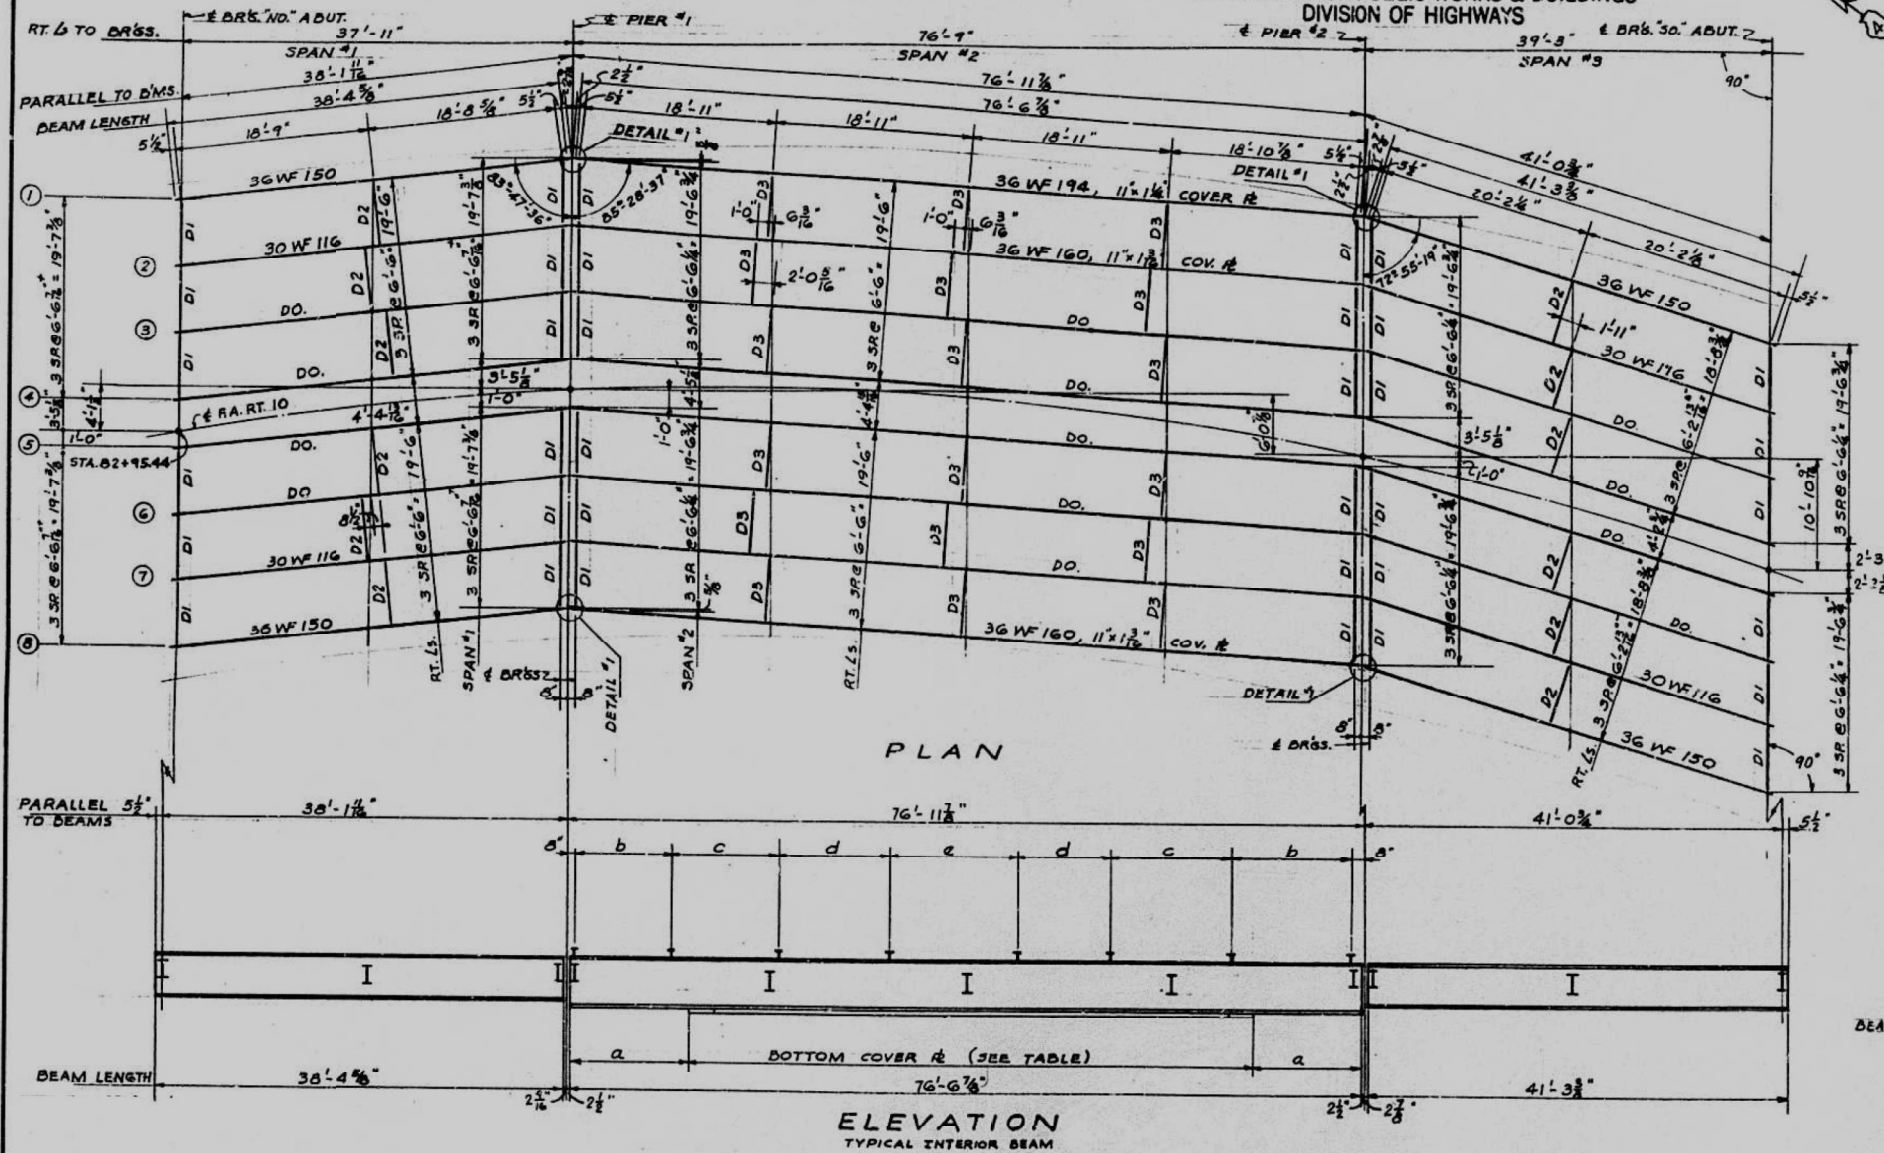




SHEAR STUD DETAIL

Note: Shear connectors included
in quantity of structural steel.

COMPOSITE BEAM DATA FOR SPAN 2							
BEAM NO.	SIZE	BOTTOM COVER #	a	SHEAR STUD SPACING			
				b	c	d	e
1	36WF194	11' x 14' x 56'-0"	10'-3 7/8"	13 SR 11' x 11'-11"	8 SR 1'-3" x 10'-0"	7 SR 1'-6" x 10'-6"	6 SR 1'-2 1/2" x 1'-2"
2 TO 8	36WF160	11' x 12' x 57'-2"	8'-8 7/8"	12 SR 10' x 10'-0"	10 SR 1'-1" x 10'-10"	7 SR 1'-4" x 9'-4"	9 SR 1'-3 3/8" x 1'-3 3/8"

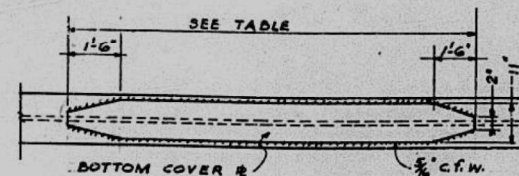

COVER # DETAIL

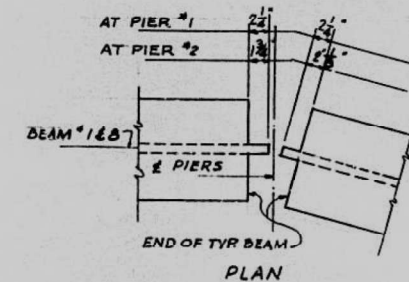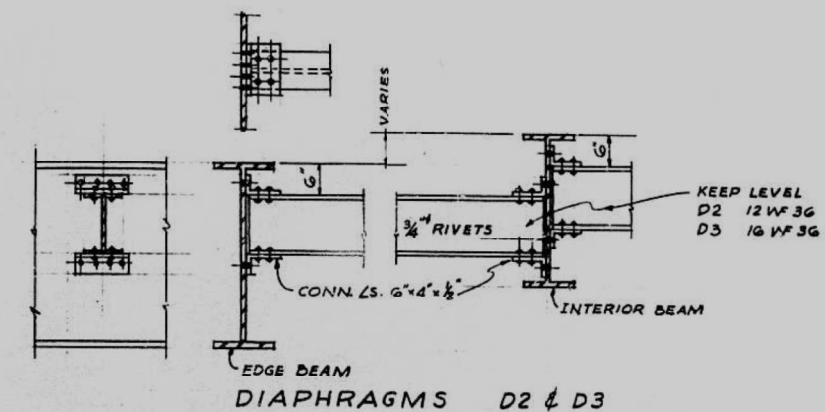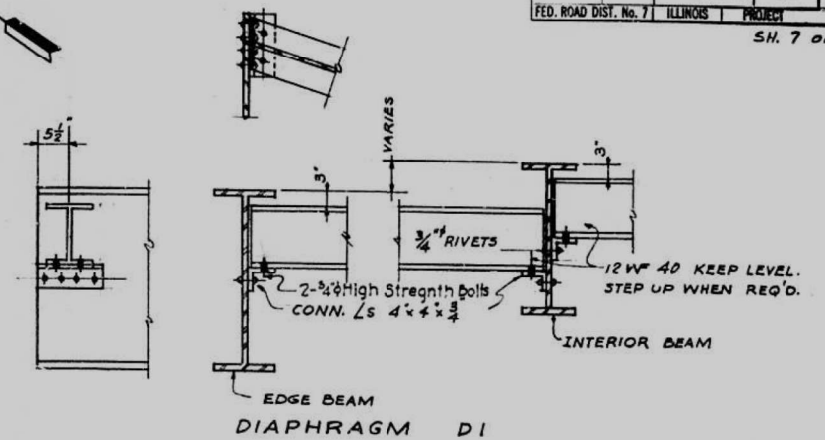

ELEVATION
DETAIL # 1

SUPERSTRUCTURE
STRUCTURAL STEEL

F.A. ROUTE 10 SECTION 13 HB-3

F.A. ROUTE 10 OVER S.B.I. ROUTE 24
STATION 83+67.13
TAZEWELL COUNTY

WARREN AND VAN PRAAG, INC.
CONSULTING ENGINEERS - DECATUR, ILLINOIS

DESIGNED	H.Y.F.
CHECKED	P.H.M.
DRAWN	H.Y.F.
CHECKED	P.H.M.

EXAMINED	ENGINEER OF BRIDGES AND TRAFFIC STRUCTURES
PASSED	ENGINEER OF DESIGN
APPROVED	CHIEF DESIGN ENGINEER

STATE OF ILLINOIS
DEPARTMENT OF TRANSPORTATION

EXISTING STRUCTURES PLANS


SHEET 5-78 OF 5-85 SHEETS

F.A.P. RTE.	SECTION	COUNTY	TOTAL SHEETS	SHEET NO.
VAR.	13 (HVB, HB-3) BR-1:R	TAZEWELL	1173	519
CONTRACT NO. 68C55				

ILLINOIS FED. AID PROJECT

STATE OF ILLINOIS
DEPARTMENT OF PUBLIC WORKS & BUILDINGS
DIVISION OF HIGHWAYS

ROUTE No.	SEC.	COUNTY	TOTAL SHEETS	SHEET NO.
FA. 10	13-1B-3	TAZEWELL	50	16
FED. ROAD DIST. No. 7	ILLINOIS	PROJECT		SH. 8 OF 12

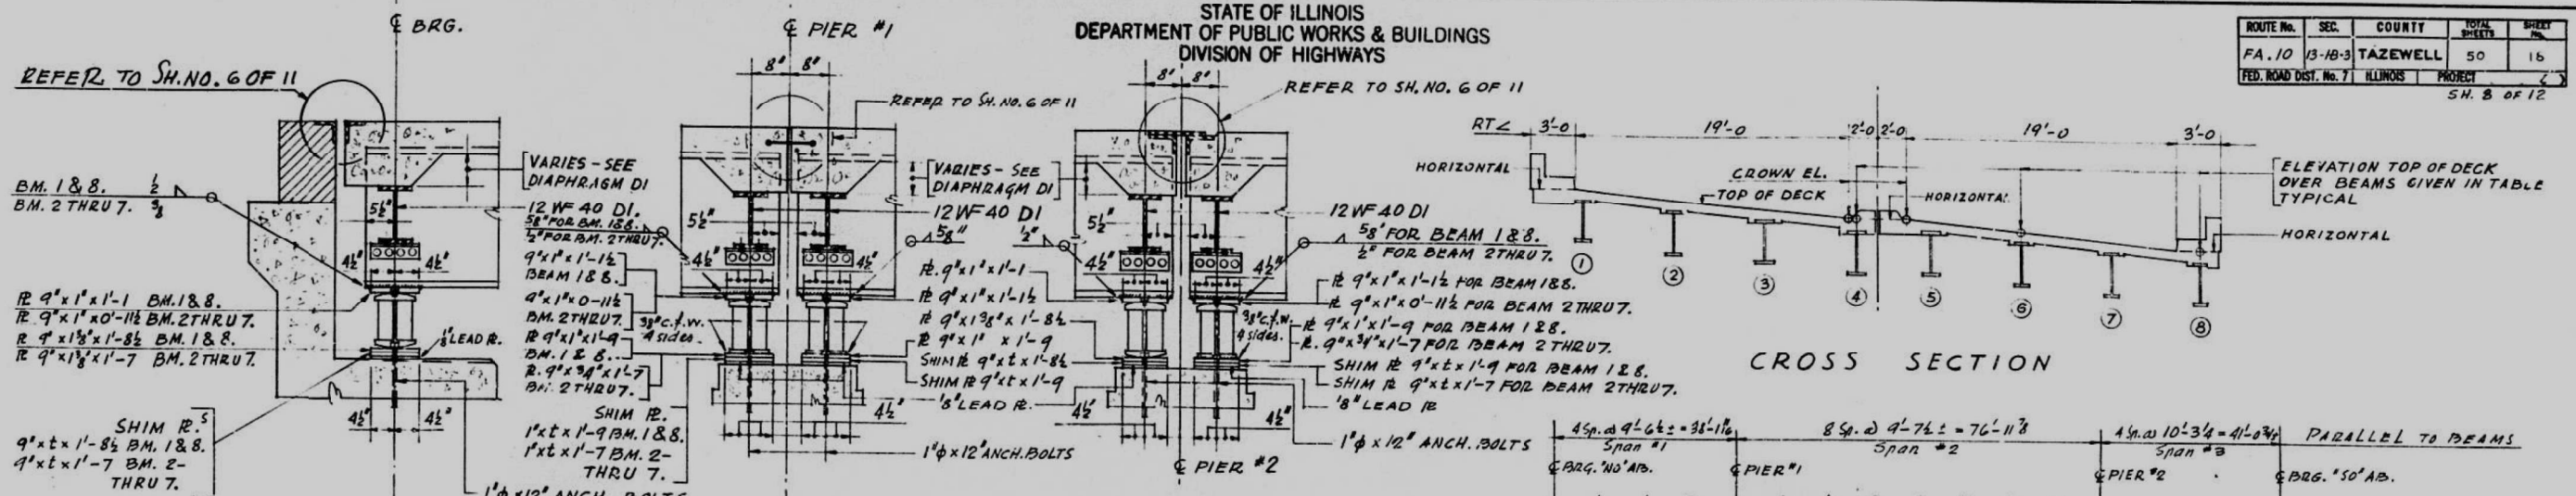


SPAN #1	SPAN #2	SPAN #3	PARALLEL TO BEAMS
4	4	4	POINTS IN TERMS OF SPAN LENGTH, FROM LEFT SUPPORT
1/8	1/8	1/8	DL DEFLECTION OF BEAM NO. 1.
1/8	1/8	1/8	DO. DO. 2, 3, 4, 6, 7
1/8	1/8	1/8	DO. DO. 5.
1/8	1/8	1/8	DO. DO. 8.

DEAD LOAD DEFLECTION DIAGRAM

BEAM NO.	SPAN 1.		SPAN 2.		SPAN 3.	
	BRG. NO. AB.	BRG. PIER #1.	BRG. PIER #1.	BRG. PIER #2.	BRG. PIER #2.	BRG. SO. AB.
1	505.37	505.94	505.96	506.67	506.68	506.77
2	505.16	505.71	505.72	506.32	506.32	506.24
3	504.89	505.37	505.38	505.86	505.86	505.72
4	504.62	505.04	505.05	505.34	505.34	505.19
5	504.56	504.97	504.98	505.30	505.29	505.17
6	504.33	504.69	504.70	504.84	504.88	504.64
7	504.07	504.36	504.36	504.41	504.37	504.08
8	503.81	504.03	504.03	503.93	503.87	503.55

't' DIMENSIONS OF SHIM PLATES IN INCHES. REFER TO SECTIONS ABOVE. For Beams Not Shown 't' equals to 0

BEAM NO.	SPAN 1.		SPAN 2.		SPAN 3.	
	NO. AB.	PIER 1.	PIER 1.	PIER 2.	PIER 2.	SO. AB.
1	0	2	0	0	1/8	2
4	9/4	7/8	7/8	1/8	1/4	4
8	0	0	0	4	0	0

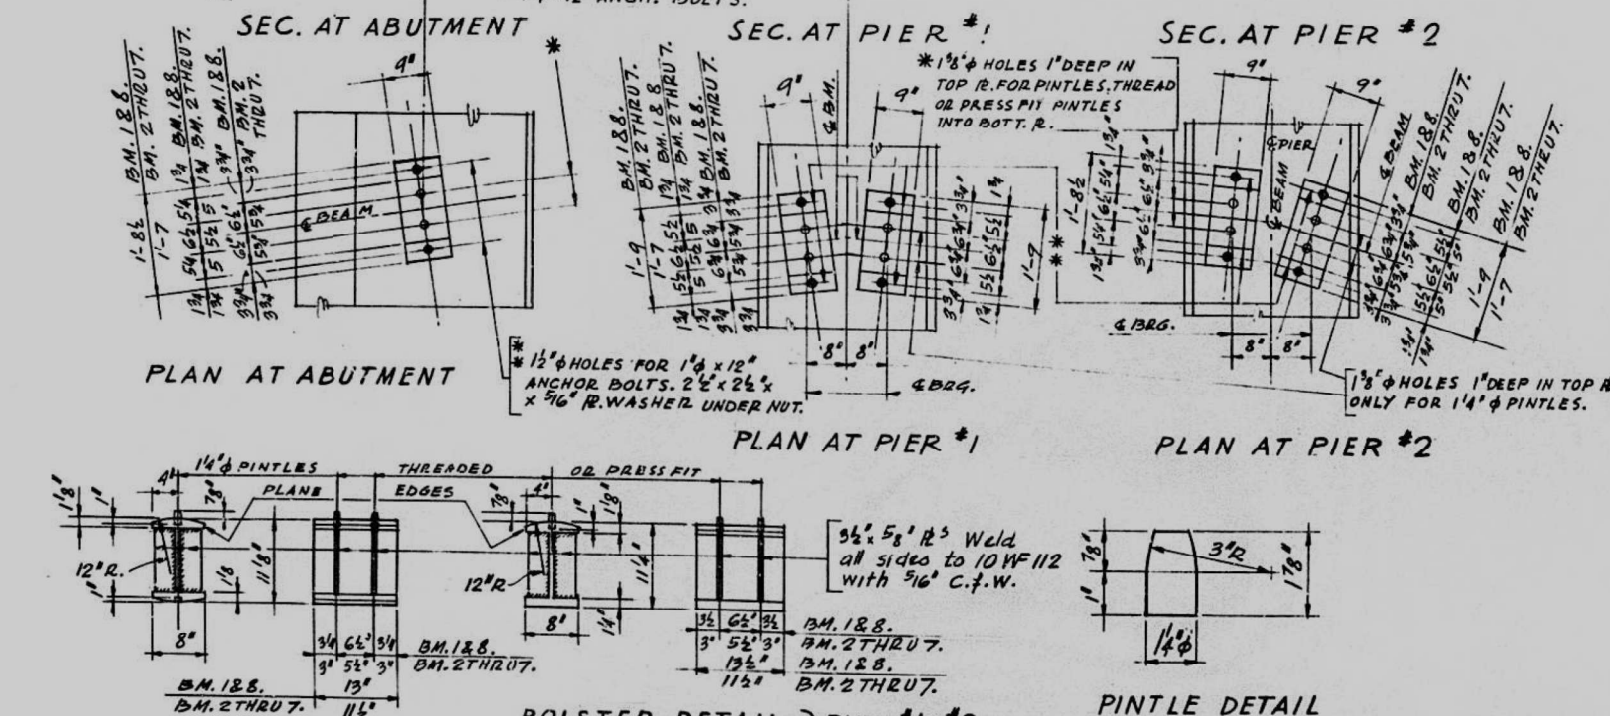

BOLSTER DETAIL @ PIER #1 & 2.

ROCKER DETAIL At Abutments and Pier #2

ELEVATIONS TOP OF DECK OVER BEAMS, SEE CROSS SECTION. POINTS GIVEN IN TERMS OF SPAN LENGTH FROM LEFT SUPPORT																					
BEAM NO.	SPAN #1						SPAN #2								SPAN #3						BEAM NO.
	BRG. NO. AB.	1/4	points		EBRG. PIER #1.	EBRG. PIER #1.	points						EBRG. PIER #2.	EBRG. PIER #2.	points			EBRG. SO. AB.			
			1/2	3/4			1/8	1/4	3/8	1/2	5/8	3/4			7/8	1/4	1/2		3/4		
1	505.95	506.10	506.25	506.39	506.52	506.54	506.56	506.77	506.86	506.94	507.03	507.12	507.19	507.25	507.26	507.31	507.34	507.35	507.35	1	
2	505.71	505.87	506.01	506.15	506.24	506.30	506.36	506.41	506.47	506.54	506.61	506.70	506.79	506.90	506.90	506.87	506.85	506.84	506.82	2	
3	505.47	505.54	505.71	505.83	505.95	505.96	506.01	506.05	506.09	506.11	506.20	506.26	506.34	506.44	506.44	506.39	506.35	506.32	506.30	3	
4	505.20	505.30	505.41	505.51	505.62	505.63	505.66	505.70	505.76	505.80	505.84	505.86	505.89	505.97	505.97	505.90	505.85	505.81	505.77	4	
5	505.14	505.25	505.36	505.46	505.55	505.56	505.63	505.66	505.68	505.72	505.76	505.81	505.87	505.88	505.87	505.86	505.82	505.78	505.75	5	
6	504.91	505.00	505.09	505.17	505.27	505.28	505.28	505.29	505.30	505.31	505.33	505.37	505.41	505.47	505.47	505.38	505.31	505.25	505.23	6	
7	504.65	504.72	504.79	504.86	504.94	504.94	504.93	504.92	504.91	504.91	504.91	504.92	504.95	504.99	504.99	504.88	504.79	504.73	504.70	7	
8	504.39	504.45	504.50	504.53	504.61	504.61	504.62	504.63	504.63	504.62	504.59	504.56	504.51	504.51	504.50	504.38	504.26	504.20	504.18	8	

MISCELLANEOUS DETAILS

F.A. ROUTE 10 SECTION 13 HB-3

F.A. ROUTE 10 OVER S.B.I. ROUTE 24

STATION 83 + 87.13

TAZEWELL COUNTY

WARREN AND VAN PRAAG, INC.
CONSULTING ENGINEERS - DECATUR, ILLINOIS

DESIGNED	H.Y.F.	R.H.M.
CHECKED	H.Y.F.	
DRAWN	G.L.	
CHECKED	H.Y.F.	

EXAMINED	CHIEF OF BRIDGE AND TRAFFIC DIVISION
PASSED	CHIEF OF BRIDGE
APPROVED	CHIEF ENGINEER

STATE OF ILLINOIS
DEPARTMENT OF TRANSPORTATION

EXISTING STRUCTURES PLANS




SHEET 5-79 OF 5-85 SHEETS

F.A.P. RTE.	SECTION	COUNTY	TOTAL SHEETS	SHEET NO.
VAR.	13 (HVB, HB-3) BR-1R	TAZEWELL	1173	520
				CONTRACT NO. 68C55


ILLINOIS FED. AID PROJECT

ROUTE No.	SEC.	COUNTY	TOTAL SHEETS	SHEET NO.
F.A. 10.	12-1B-3	TAZEWEEL	50	19
FED. ROAD DIST. No. 7	ILLINOIS	PROJECT	()	

SH. NO. 9 of 12

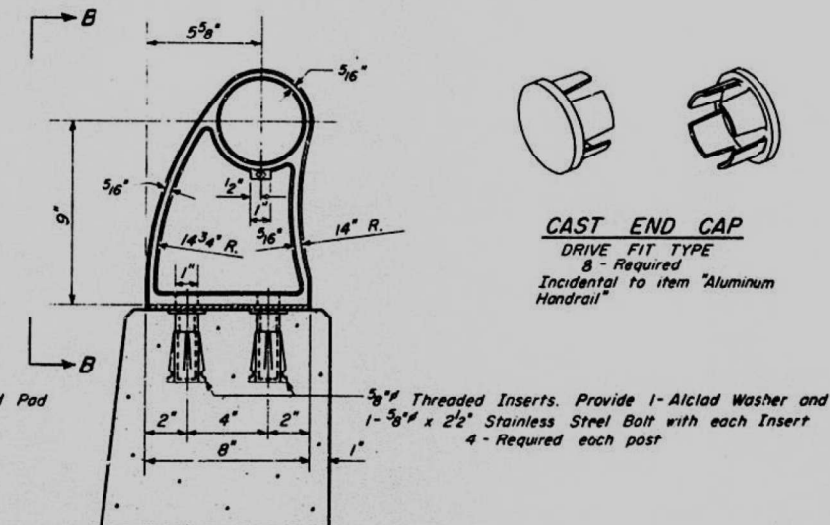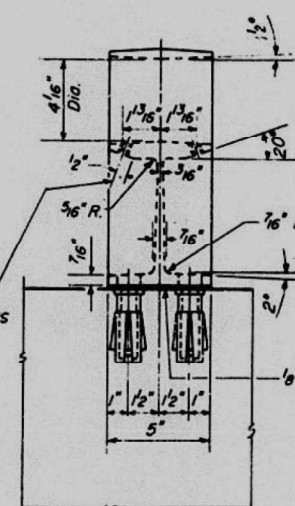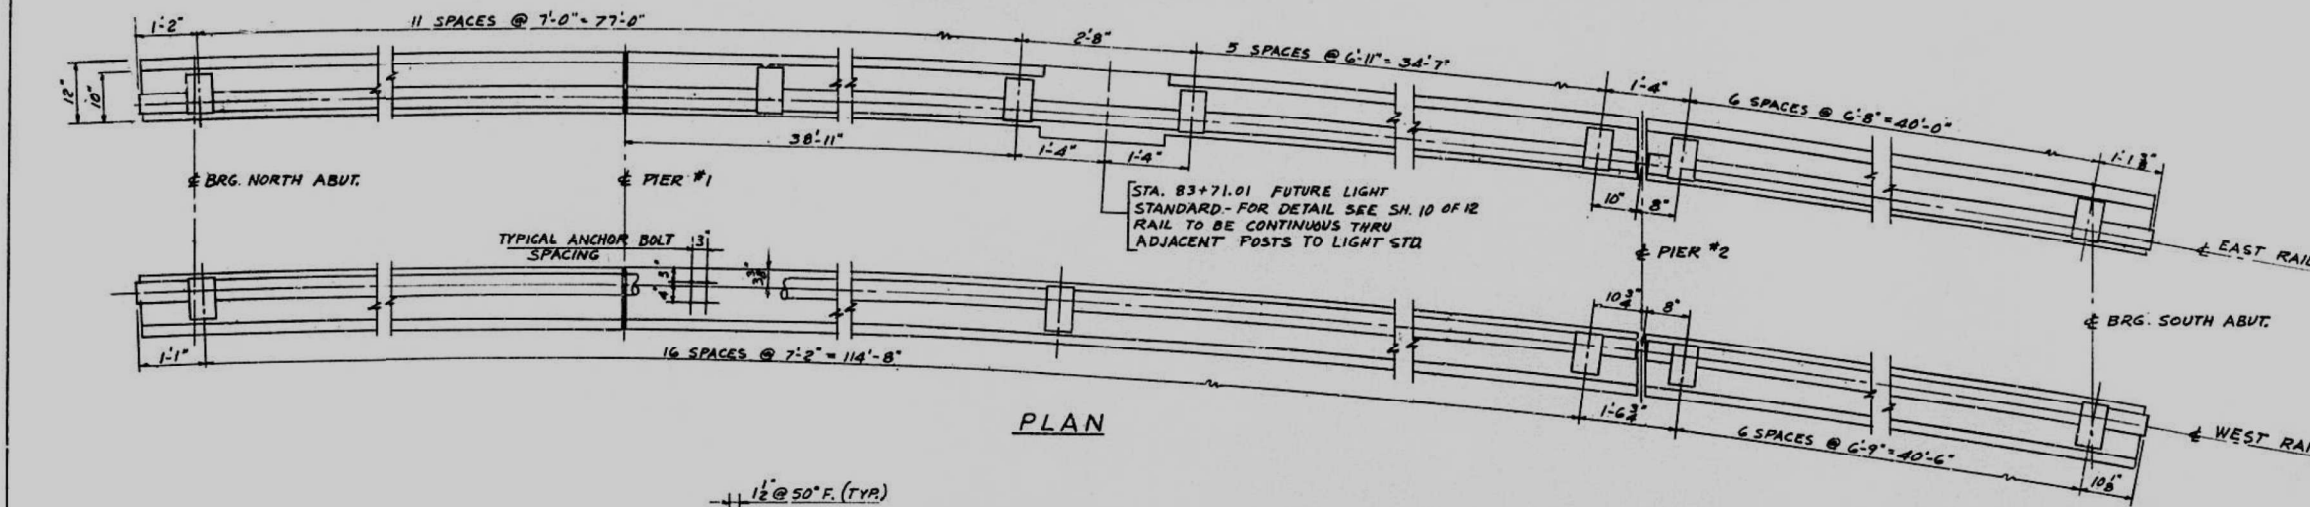

BILL OF MATERIAL					
BAR	NO.	SIZE	LENGTH	SHAPE	
C	16	#4	5'-3"		
E2	8	#4	3'-6"		
E3	8	#4	3'-4"		
E4	8	#4	5'-7"		
G5	24	#4	6'-0"		
Gx	16	#4	3'-0"		
GLASS "X" CONCRETE REINFORCEMENT BARS			CU YRS	3.1	
ALUMINUM HANDRAIL			LBS	260	
			L.F	3/6	

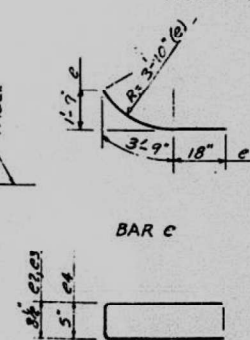

	$e_2 = 1'-5"$
	$e_3 = 2'-4"$
	$e_4 = 2'-7"$

BAR e_2, e_3 & e_4
ALL BAR DIMENSIONS
ARE OUT TO OUT

RAIL POST DETAILS

SECTION A-A

NOTES

100-66

All Posts shall be placed normal to parapet

All Posts shall be of Aluminum conforming to ASTM Specification B-108 alloy SG-70B-T6.

All Rail Tubing shall be of Aluminum conforming to ASTM Specification B-235 alloy GS-11A-T6.

Alclad Washers shall be made from sheet conforming to ASTM Specification B-209 alloy clad CG-42A-T4.

Rail Tubing may be cut to span 1,2 or 3 post spaces

For material composition of Prefabricated Pad, See Art. 54.9 (f), (Bearings and Anchorage), of the Std. Specs.

Set Screws shall be of Aluminum conforming to ASTM Specification B-211 alloy CG-42A-T4.

F.A. ROUTE 10 SECTION 13 HB-3


F.A. ROUTE 10 OVER S.B.I. ROUTE 24
STATION 83+ 67.13
TAZEWELL COUNTY

WARREN AND VAN PRAAG, INC.
CONSULTING ENGINEERS • DECATUR, ILLINOIS

DESIGNED	G.L.	EXAMINED	
SELECTED	P.H.M.	ENGINEER OF BRIDGES AND TRAFFIC STRUCTURE	
DRAWN	HJK	PASSED	
CHECKED	P.H.M.	ENGINEER OF BRIDGES	
		APPROVED	


F.A.P. RTE.	SECTION	COUNTY	TOTAL SHEETS	SHEET NO.
VAR.	13 (HVB, HB-3) BR-1;R	TAZEWELL	1173	521
		CONTRACT NO. 68C55		
ILLINOIS		FED. AID PROJECT		

MODEL: Default
FILE: S:\Bids\2005\03\Documents\Chicago\1101\Project\17940.IDOT\Cadd\Sheet\Structure\Structure\68C55.dwg
CADD/CAD: Sheet\Structure\Structure\68C55.dwg

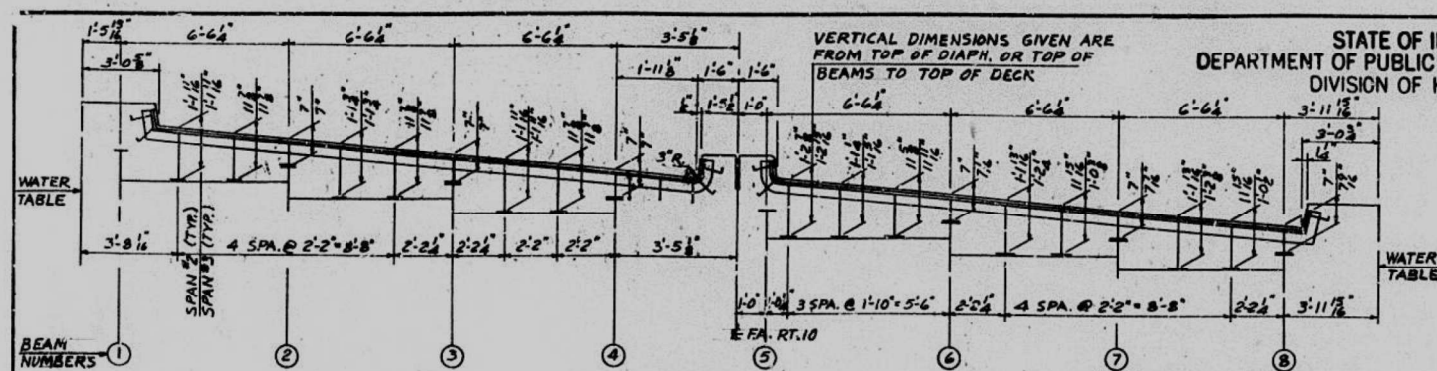


SECTION AT PIER NO. 2
STOOI SPACING & HEIGHTS

NOTE: STOOIS ARE TO BE CUT FROM WF SECTIONS. PROVIDE MIN. 10" FLANGE & MIN. 3" WEB. FURNISH (1) 1/4" SHIM FOR EACH OF THE STOOIS IN ADDITION TO 4 NORMAL SHIMS.

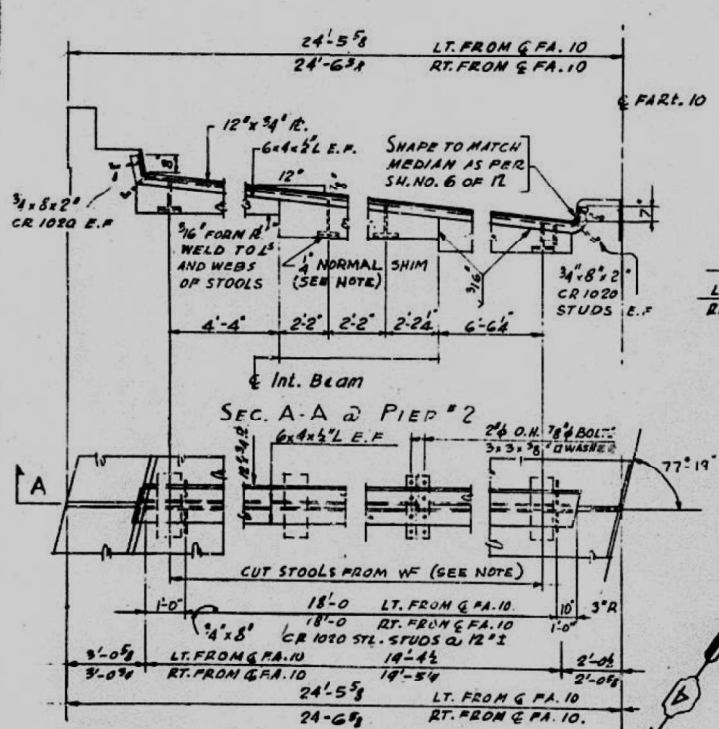

LEFT HALF PLAN @ PIER #2
EXPANSION GUARDS. REFER TO SH. NO. 6 OF 12 FOR CROSS SEC.
Right half plan not shown similar to left half by Rotation about C.F. RT. 10.


DESIGNED	G.L. HJK
CHECKED	H.Y.P.
DRAWN	G.L. HJK
EXAMINED	(ENGINEER OF BRIDGES AND TRAFFIC STRUCTURES)
PASSED	(ENGINEER OF DESIGN)

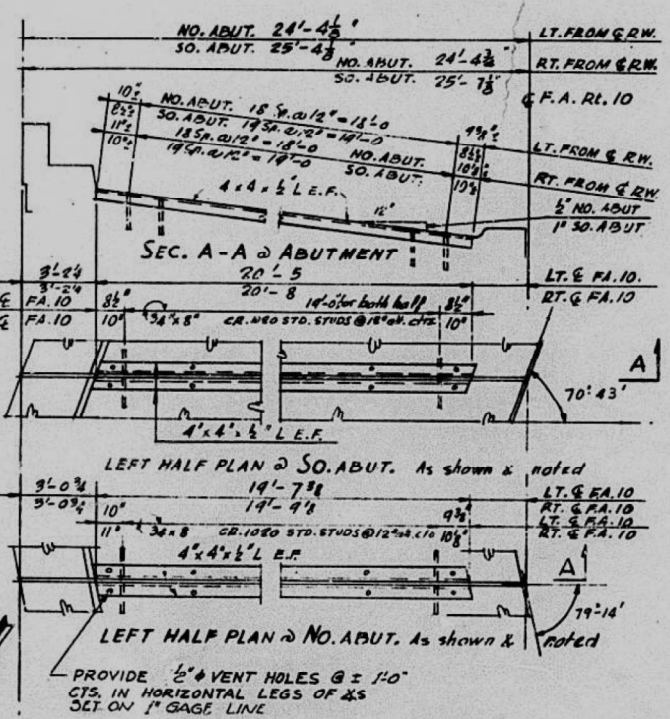


LEFT HALF PLAN @ SO. ABUT. As shown & noted
LEFT HALF PLAN @ NO. ABUT. As shown & noted
PROVIDE 1/2" VENT HOLES @ 1'-0" CTS. IN HORIZONTAL LEGS OF AS SET ON 1" GAGE LINE

STATE OF ILLINOIS
DEPARTMENT OF PUBLIC WORKS & BUILDINGS
DIVISION OF HIGHWAYS


ROUTE No.	SEC.	COUNTY	TOTAL SHEETS	SHEET NO.
F.A. RT. 10	13 HB-3	TAZEWELL	50	20
FED. ROAD DIST. No. 7	ILLINOIS	PROJECT	68C55	20

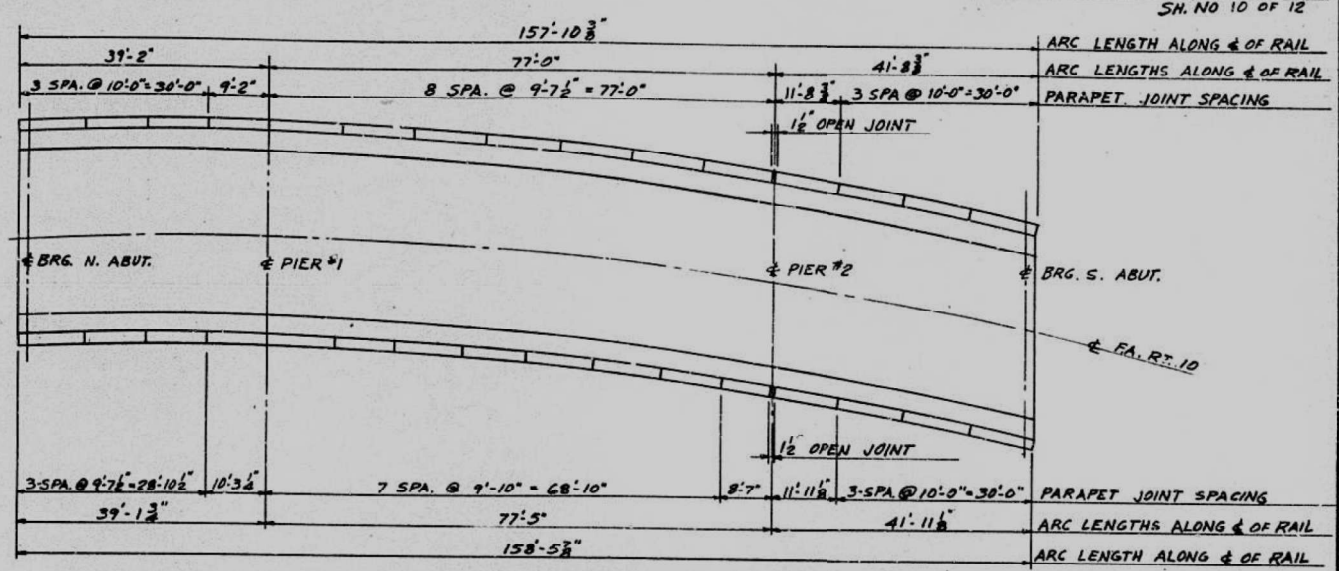

PLAN- CONSTRUCTION JOINT SPACING
FOR PARAPETS

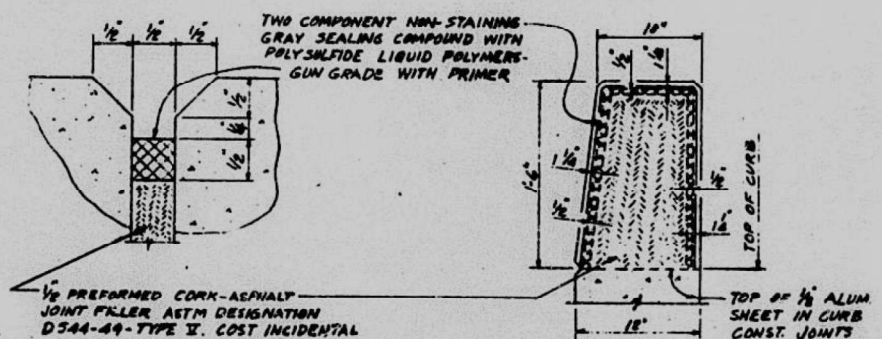

DETAIL OF JOINT IN PARAPET-TYPE HANDRAIL

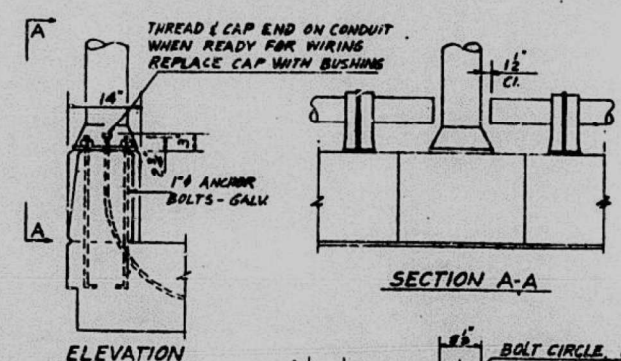

DETAILS FOR MOUNTING

MISCELLANEOUS DETAILS

F.A. ROUTE 10 SECTION 13-HB-3
F.A. ROUTE 10 OVER S.B.I. ROUTE 24
STATION 83+67.13
TAZEWELL COUNTY

STATE OF ILLINOIS
DEPARTMENT OF TRANSPORTATION

EXISTING STRUCTURES PLANS

F.A.P. RTE.	SECTION	COUNTY	TOTAL SHEETS	SHEET NO.
VAR.	13 (HVB, HB-3) BR-1:R	TAZEWELL	1173	522
CONTRACT NO. 68C55				

SHEET 5-81 OF 5-85 SHEETS





ILLINOIS FED. AID PROJECT

MODEL: Default
FILE: \\miller\pww\miller\pww\03\Documents\Chicago\11011\Project\179740\DOT_CedarStExt_PHS15.0_CADD\CAD_Sheet\ExistingStructures\68C55-82.dgn
Michael Baker International
200 W Adams Street
Suite 1500
Chicago, IL 60606
PH: 312.707.8970
FAX: 312.707.8804

STATE OF ILLINOIS
DEPARTMENT OF PUBLIC WORKS & BUILDINGS
DIVISION OF HIGHWAYS

ROUTE No.	SEC.	COUNTY	SHEET NO.	SHEET
F.A. 10	13 HB-3	TAZEWELL	50	21
FED. ROAD DIST. No. 7	ILLINOIS	PROJECT	()	

SH. NO. 11 OF 12

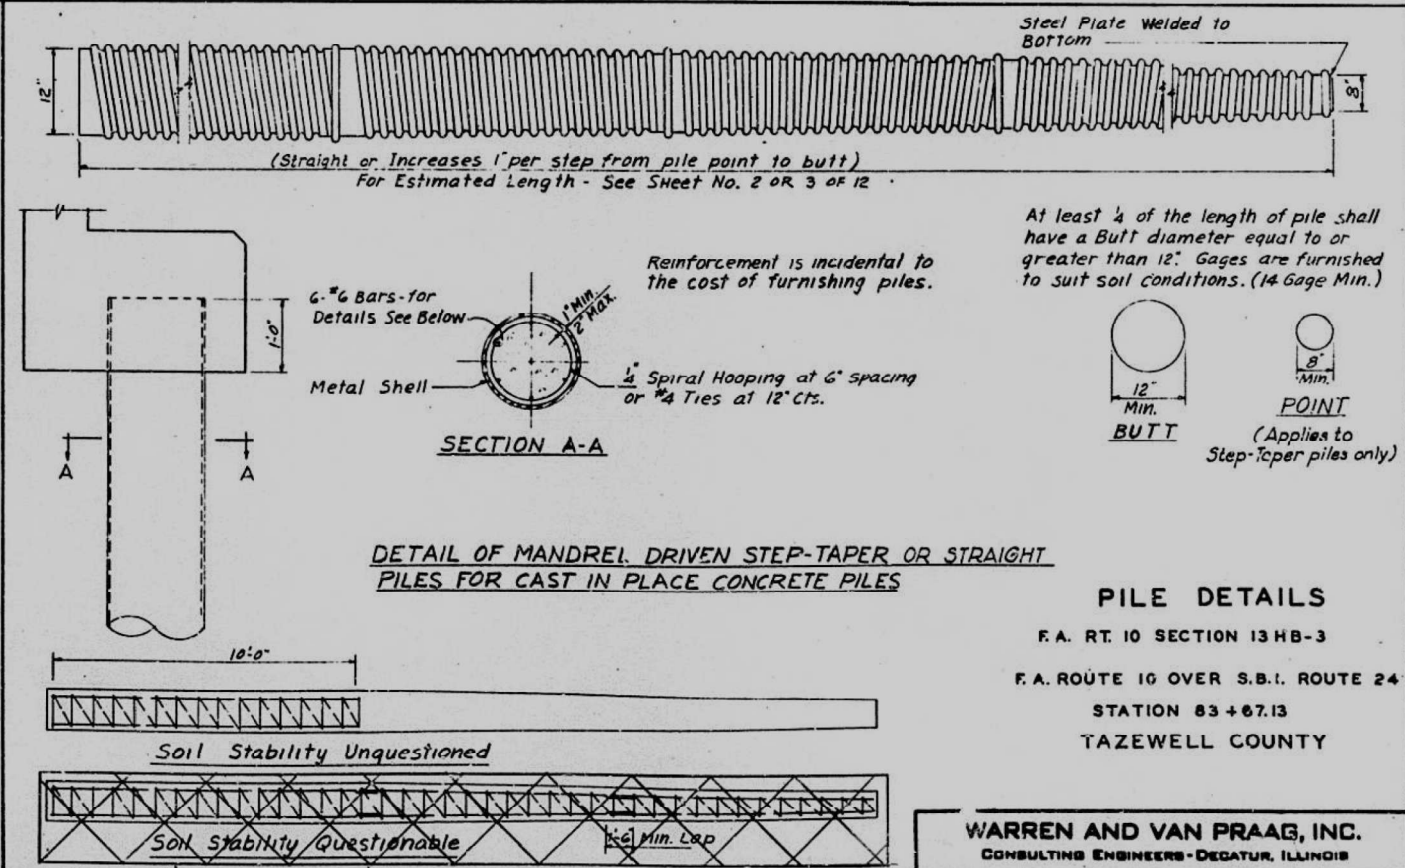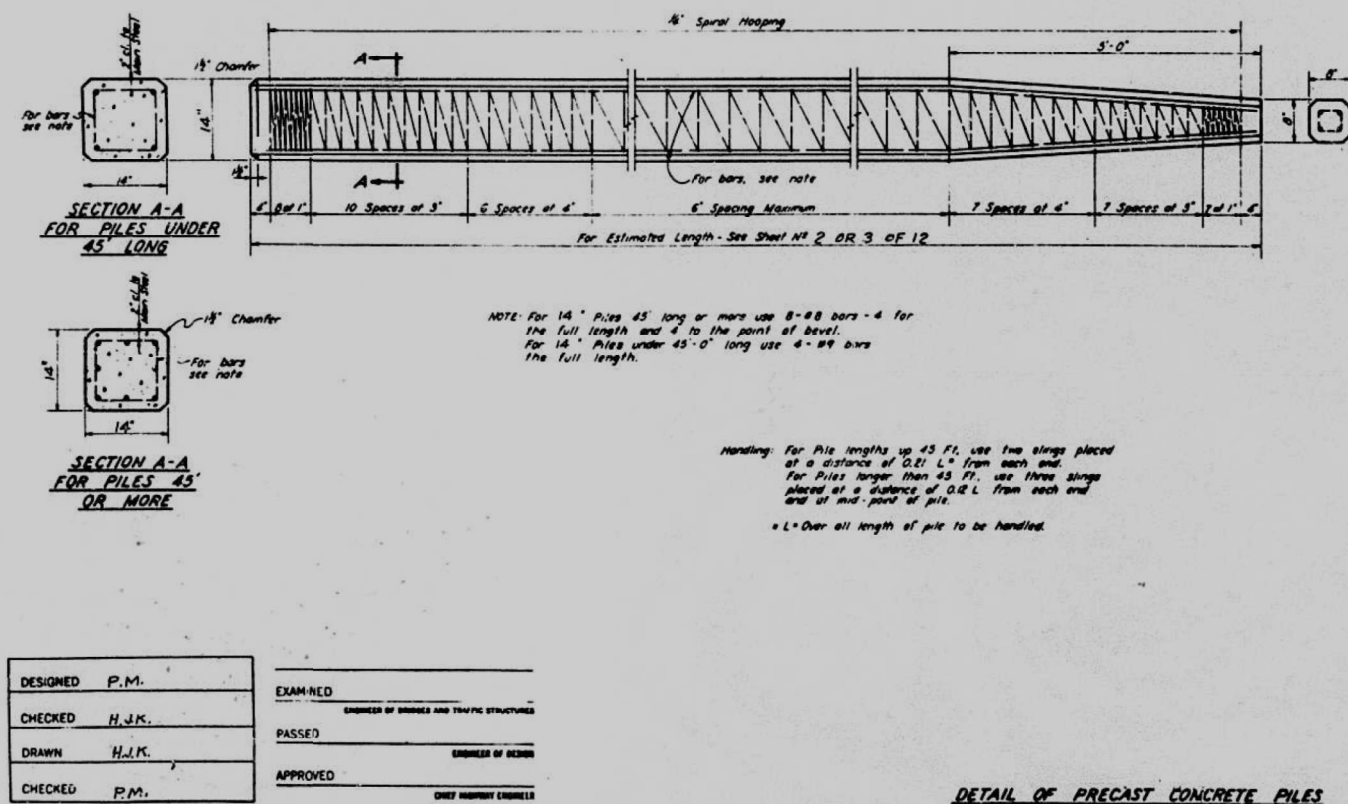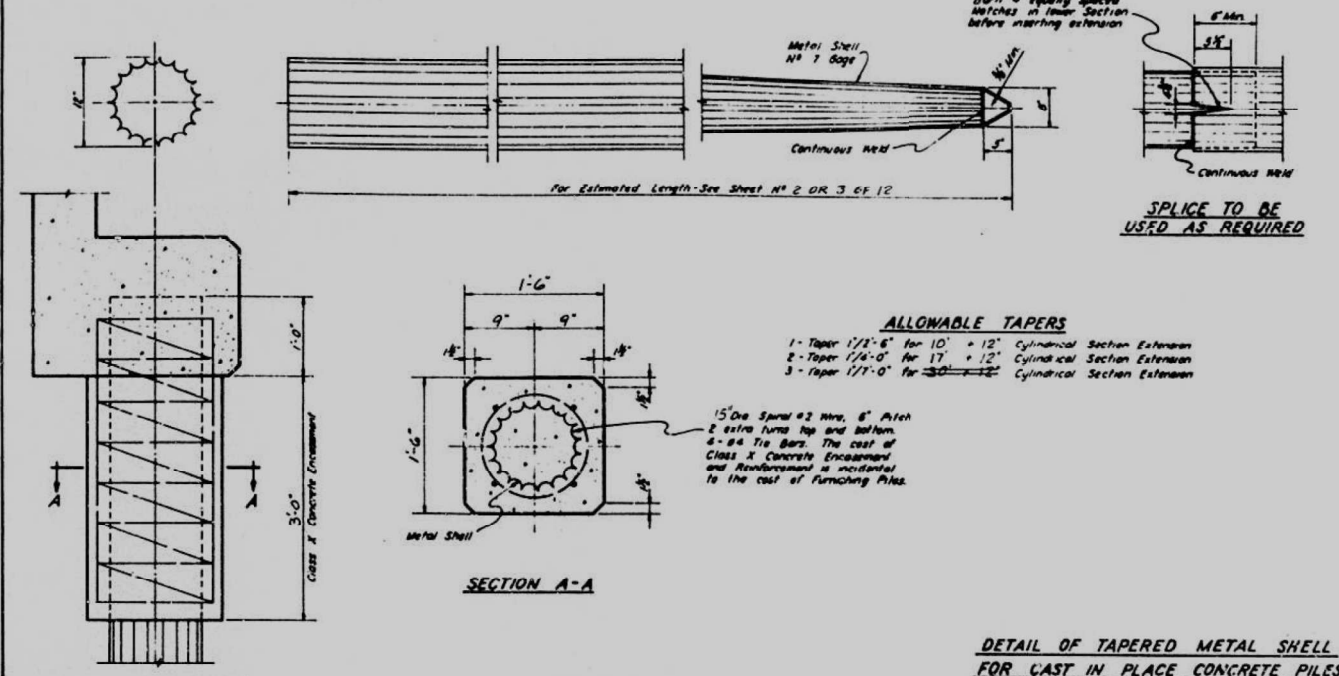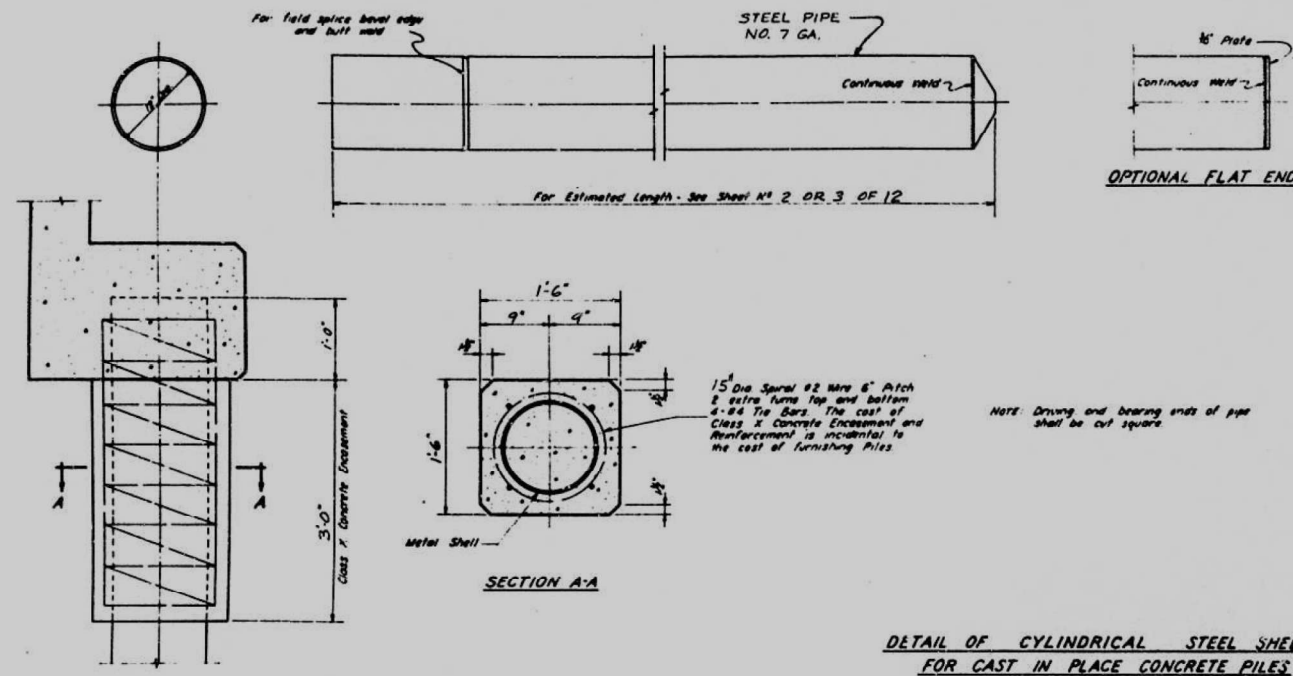

STATE OF ILLINOIS
DEPARTMENT OF TRANSPORTATION

EXISTING STRUCTURES PLANS



USER NAME	= DLamb	DESIGNED	-	REVISED	-
PLOT SCALE	= 0:2.0000 " = 1' in.	CHECKED	-	REVISED	-
PLOT DATE	= 5/1/2023	DRAWN	-	REVISED	-
		CHECKED	-	REVISED	-

SHEET 5-82 OF 5-85 SHEETS

F.A.P. RTE.	SECTION	COUNTY	TOTAL SHEETS	SHEET NO.
VAR.	13 (HVB, HB-3) BR-1:R	TAZEWELL	1173	523
				CONTRACT NO. 68C55
ILLINOIS FED. AID PROJECT				

ROUTE No.	SEC.	COUNTY	TOTAL SHEETS	SHEET No.
F.A. RT. 10	13183	TAZEWELL	50	22
FED. ROAD DIST. No. 7		ILLINOIS	PROJECT	

34, 12 & F 12

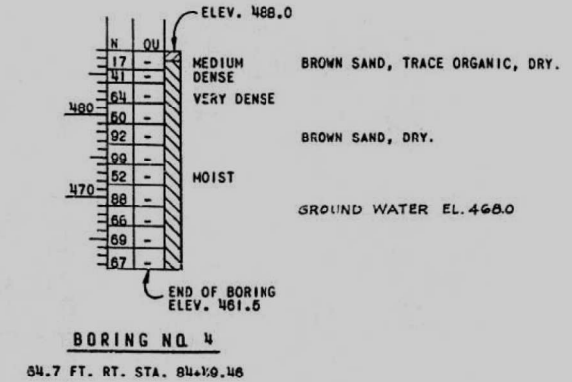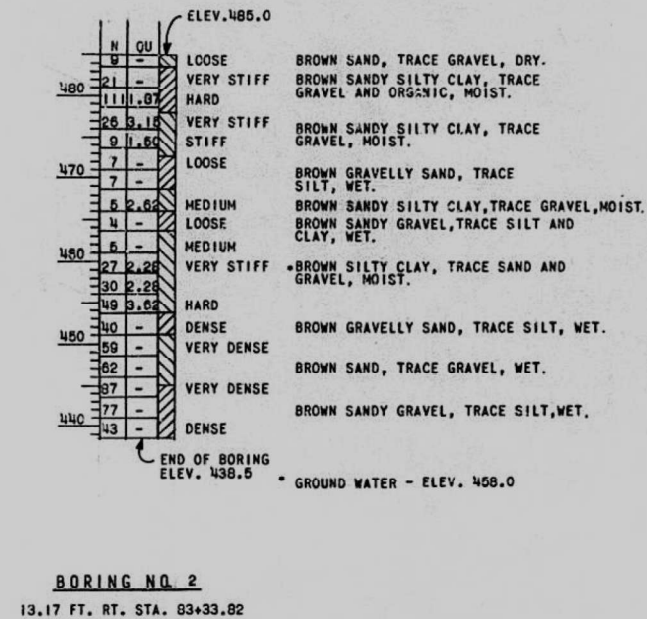

P.C. STA. 82+90

B3

C.L. BRG. NO. ABUT.

C.L. BRG. PIER #1

C.L. S.B.I. RT. 24

84

TANGENT EXTENDED

C.L. BRG. PIER #2

C.L. BRG. SO. ABUT.

C.L. F.A. RT. 10 SPUR


BORING PLAN

WARREN AND VAN PRAAG, INC.
CONSULTING ENGINEERS - DECATUR, ILLINOIS


DESIGNED	H. E. K.	EXAMINED	
CHECKED	H. Y. F.	ENGINEER OF BRIDGES AND TRAFFIC STRUCTURES	
DRAWN	J. P.	PASSED	
CHECKED	H. Y. F.	ENGINEER OF DESIGN	
		APPROVED	
		CHIEF HIGHWAY ENGINEER	

SHEET S-83 OF S-85 SHEETS


F.A.P. RTE.	SECTION	COUNTY	TOTAL SHEETS	SHEET NO.
VAR.	13 (HVB, HB-3) BR-1:R	TAZEWELL	1173	524
		CONTRACT NO. 68C55		
		ILLINOIS FED. AID PROJECT		

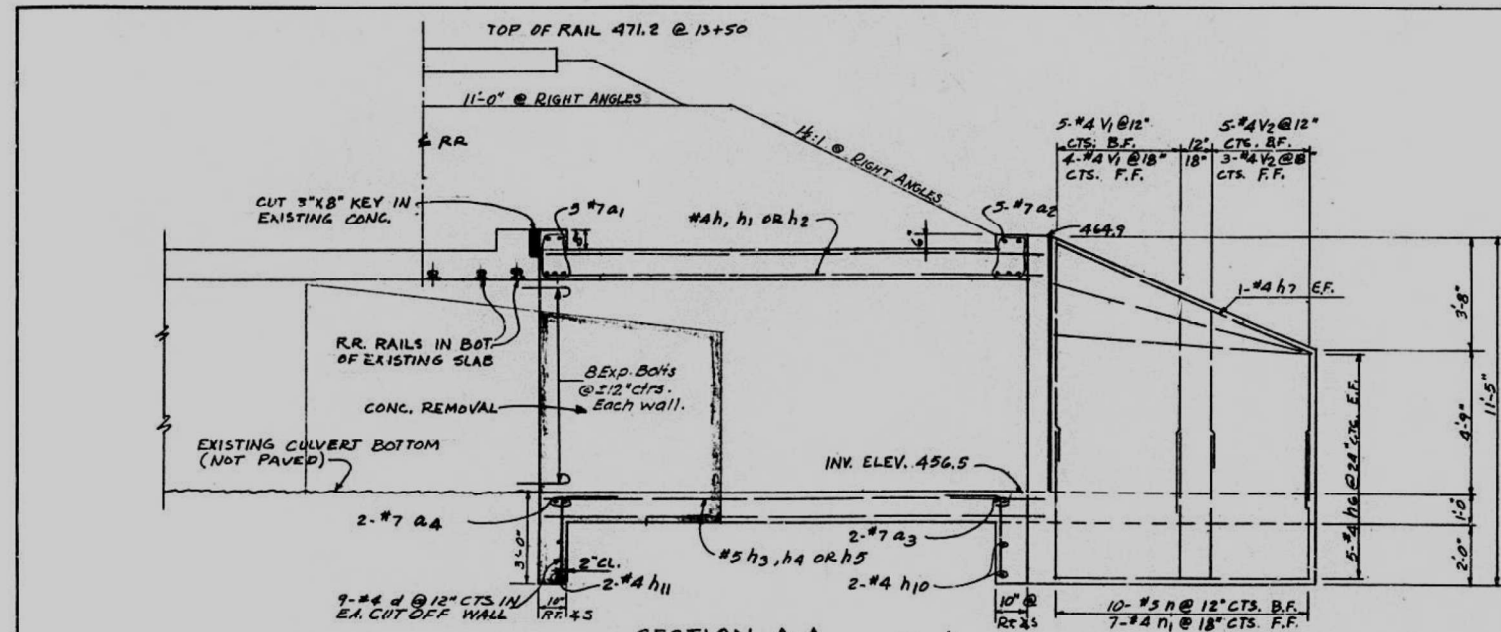


SECTION A-A

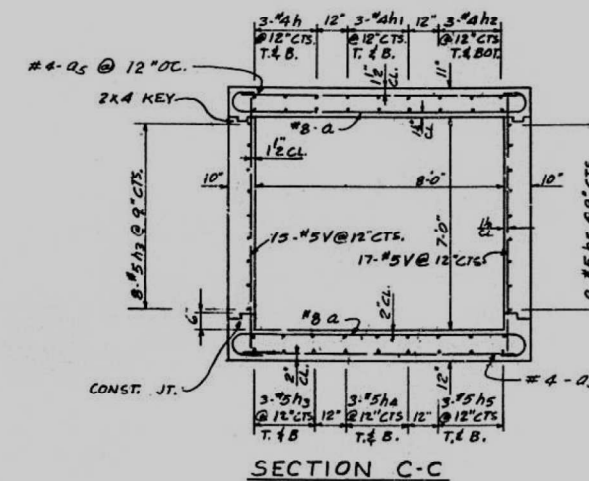


SECTION C-C

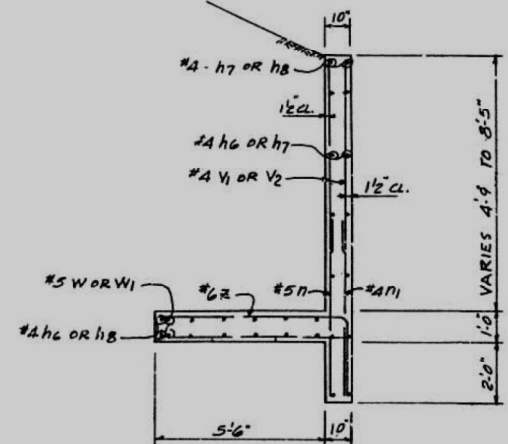


SECTION B-B

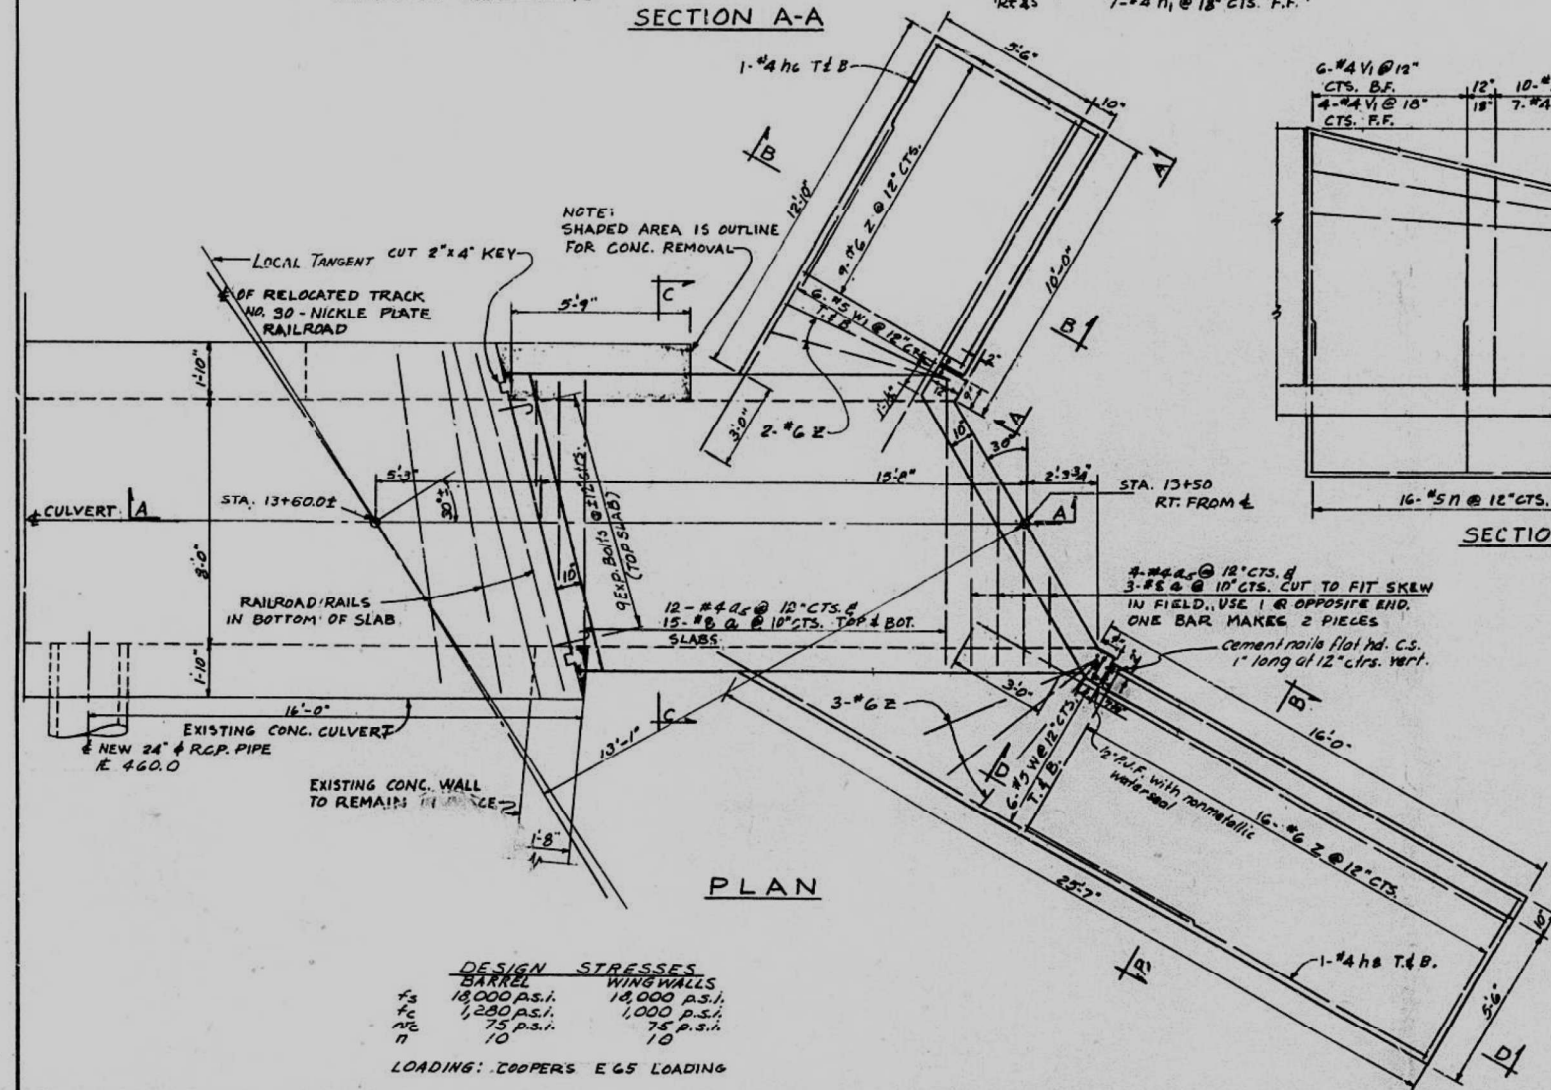

PLAN

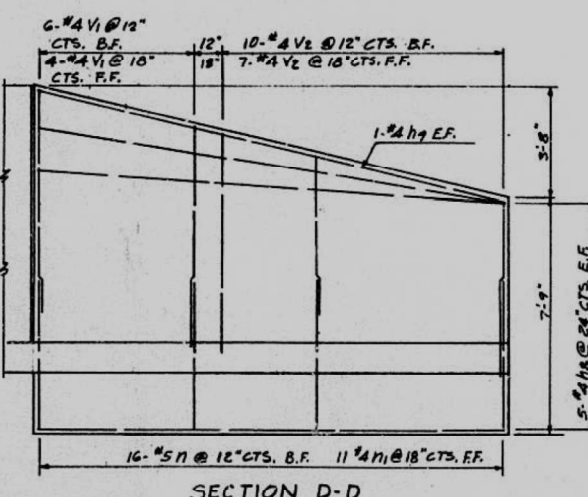

SECTION D-D

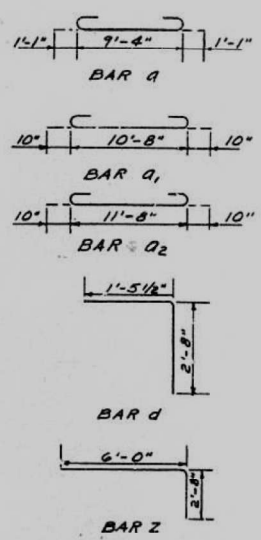

BAR	NO.	SIZE	LENGTH	SHAPE
Q	30	#8	11'-6"	C
Q1	5	#7	12'-4"	C
Q2	5	#7	12'-4"	C
Q3	2	#7	11'-8"	C
Q4	2	#7	10'-8"	C
Q5	24	#4	8'-8"	C
D	18	#4	4'-0"	C
h	3	#4	12'-0"	C
h1	3	#4	15'-0"	C
h2	3	#4	16'-0"	C
h3	3	#4	14'-0"	C
h4	3	#4	15'-0"	C
h5	11	#4	16'-0"	C
h6	12	#4	14'-0"	C
h7	2	#4	9'-6"	C
h8	12	#4	14'-11"	C
h9	2	#4	15'-6"	C
h10	2	#4	11'-8"	C
h11	2	#4	10'-8"	C
N	26	#5	5'-2"	C
N1	18	#4	5'-2"	C
V	32	#5	8'-7"	C
V1	19	#4	6'-9"	C
V2	25	#4	5'-2"	C
W	12	#5	19'-6"	C
W1	12	#5	12'-6"	C
Z	30	#6	8'-6"	C
CLASS X CONCRETE				CUYD
REINFORCEMENT BARS				LBS.
CONCRETE REMOVAL				CUYD
EXPANSION BOLTS 6"				EACH
				25

GENERAL NOTES
 CONCRETE REMOVAL SHALL BE IN ACCORDANCE WITH ART. 49 OF THE STANDARD SPECIFICATIONS.
 CLASS X CONCRETE SHALL BE USED THROUGHOUT.
 EXPOSED EDGES SHALL HAVE 3/4" CHAMFER.
 ALL LAP SPLICES SHALL BE 20 BAR DIAMETERS UNLESS OTHERWISE SHOWN.
 ALL BARS SHALL BE ROUND ASTM A305-49. THE SIZE NUMBER IS THE NUMBER OF 1/8 INCHES IN THE NOMINAL DIAMETER. THE COST OF FURNISHING AND INSTALLING CEMENT NAILS AND PREM. JOINT FILLER SHALL BE INCLUDED IN CONTRACT UNIT PRICE FOR CLASS X CONCRETE. Furnishing the expansion bolts, drilling holes, and installing the bolts complete in place will be paid for at the contract unit price each for EXPANSION BOLTS. (See Art. 49.6 of the standard Specifications.) Bolts to extend a minimum of 6" into new concrete.

CULVERT EXTENSION
 F.A. RT. 10 SEC 13HB-3
 TAZEWELL COUNTY
 STA 13+60±

SCALE 3/8"=1'-0"

WARREN AND VAN PRAAG, INC.
 CONSULTING ENGINEERS-DECATUR, ILLINOIS

STATE OF ILLINOIS
 DEPARTMENT OF TRANSPORTATION

EXISTING STRUCTURES PLANS

SHEET 5-85 OF 5-85 SHEETS

F.A.P. RTE.	SECTION	COUNTY	TOTAL SHEETS	SHEET NO.
VAR.	13 (HVB, HB-3) BR-1:R	TAZEWELL	1173	526
				CONTRACT NO. 68C55
ILLINOIS FED. AID PROJECT				

Michael Baker
 INTERNATIONAL

USER NAME = DLamb	DESIGNED -	REVISED -
PLOT SCALE = 0:2.0000 " = 1' / in.	CHECKED -	REVISED -
PLOT DATE = 5/1/2023	DRAWN -	REVISED -
	CHECKED -	REVISED -


DESIGN STRESSES
 BARREL WING WALLS
 18,000 P.S.I. 18,000 P.S.I.
 1,200 P.S.I. 1,000 P.S.I.
 75 P.S.I. 75 P.S.I.
 10 10
 LOADING: COOPERS EGS LOADING

Bench Mark: Chiseled square on SE wingwall of S.N. 090-0034, Sta. ±81+82.00, Elev=505.64

Existing structure: Structure No. 090-0034, built in 1966 as F.A. Route 10, Sections 13-VB, 13-V(F,E), and 13-VD at Station 78+28.29. Structure consists of a 4-span steel 84" web welded plate girder superstructure unit, a 2-span steel 33WF superstructure unit along Ramp A & B, a 3-span steel 27WF superstructure unit along Ramp C, and a 2-span steel 30WF superstructure unit along Ramp D. Superstructure is supported by pile bent abutments founded on concrete piles and concrete column piers founded on concrete piles. Bridge length is 705'-10" back-to-back abutments and width varies from 23'-0" to 88'-0". The structure is to be removed and replaced. Traffic is to be detoured. 750'-7" Along $\bar{C}$ Cedar St.

Salvage: None

Bk. N. Abut.
Traffic Barrier
Terminal Type 6
(Std. 631031),
typ.

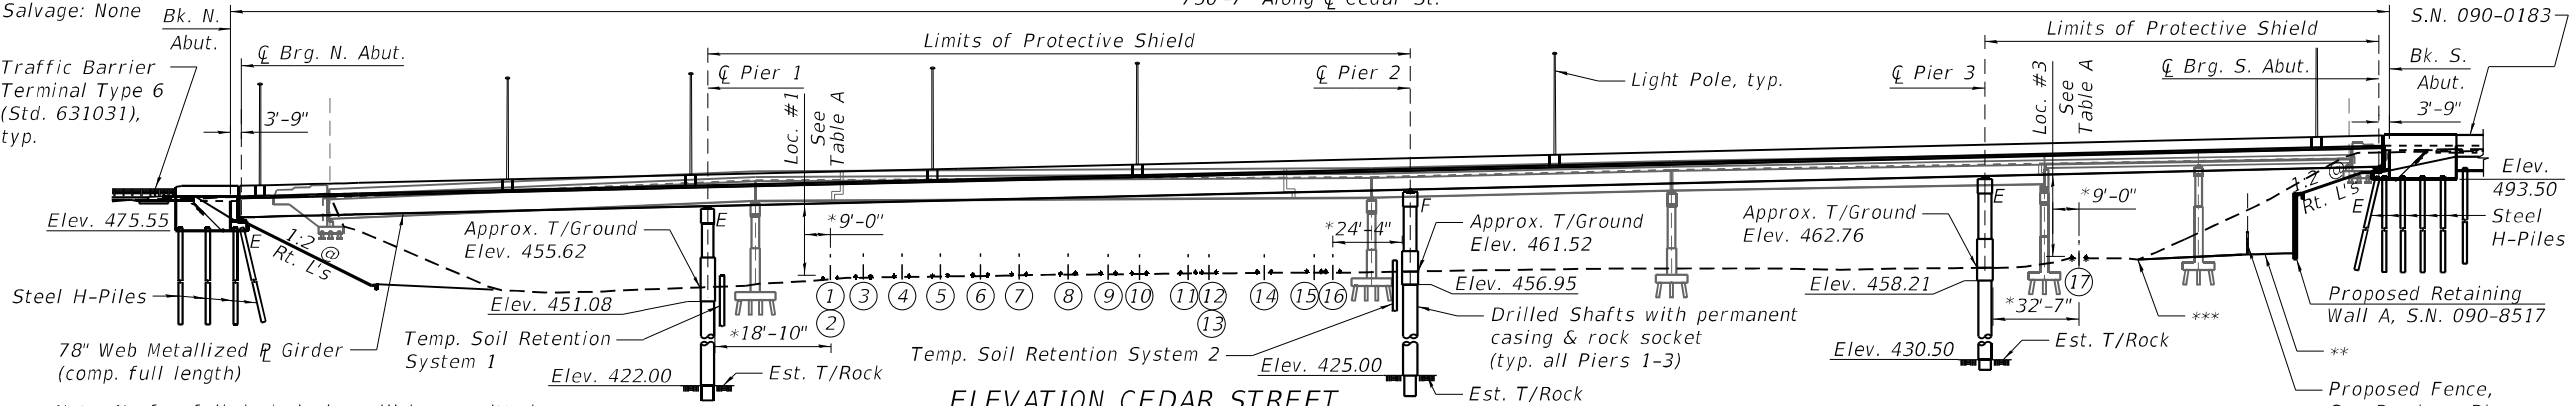

Note: No freefall deck drains will be permitted in the span over the tracks or within 10 ft. of cross arms of a railroad pole line.

Note: Up to 1/4 inch may be ground off bridge deck and the bridge approach slabs.

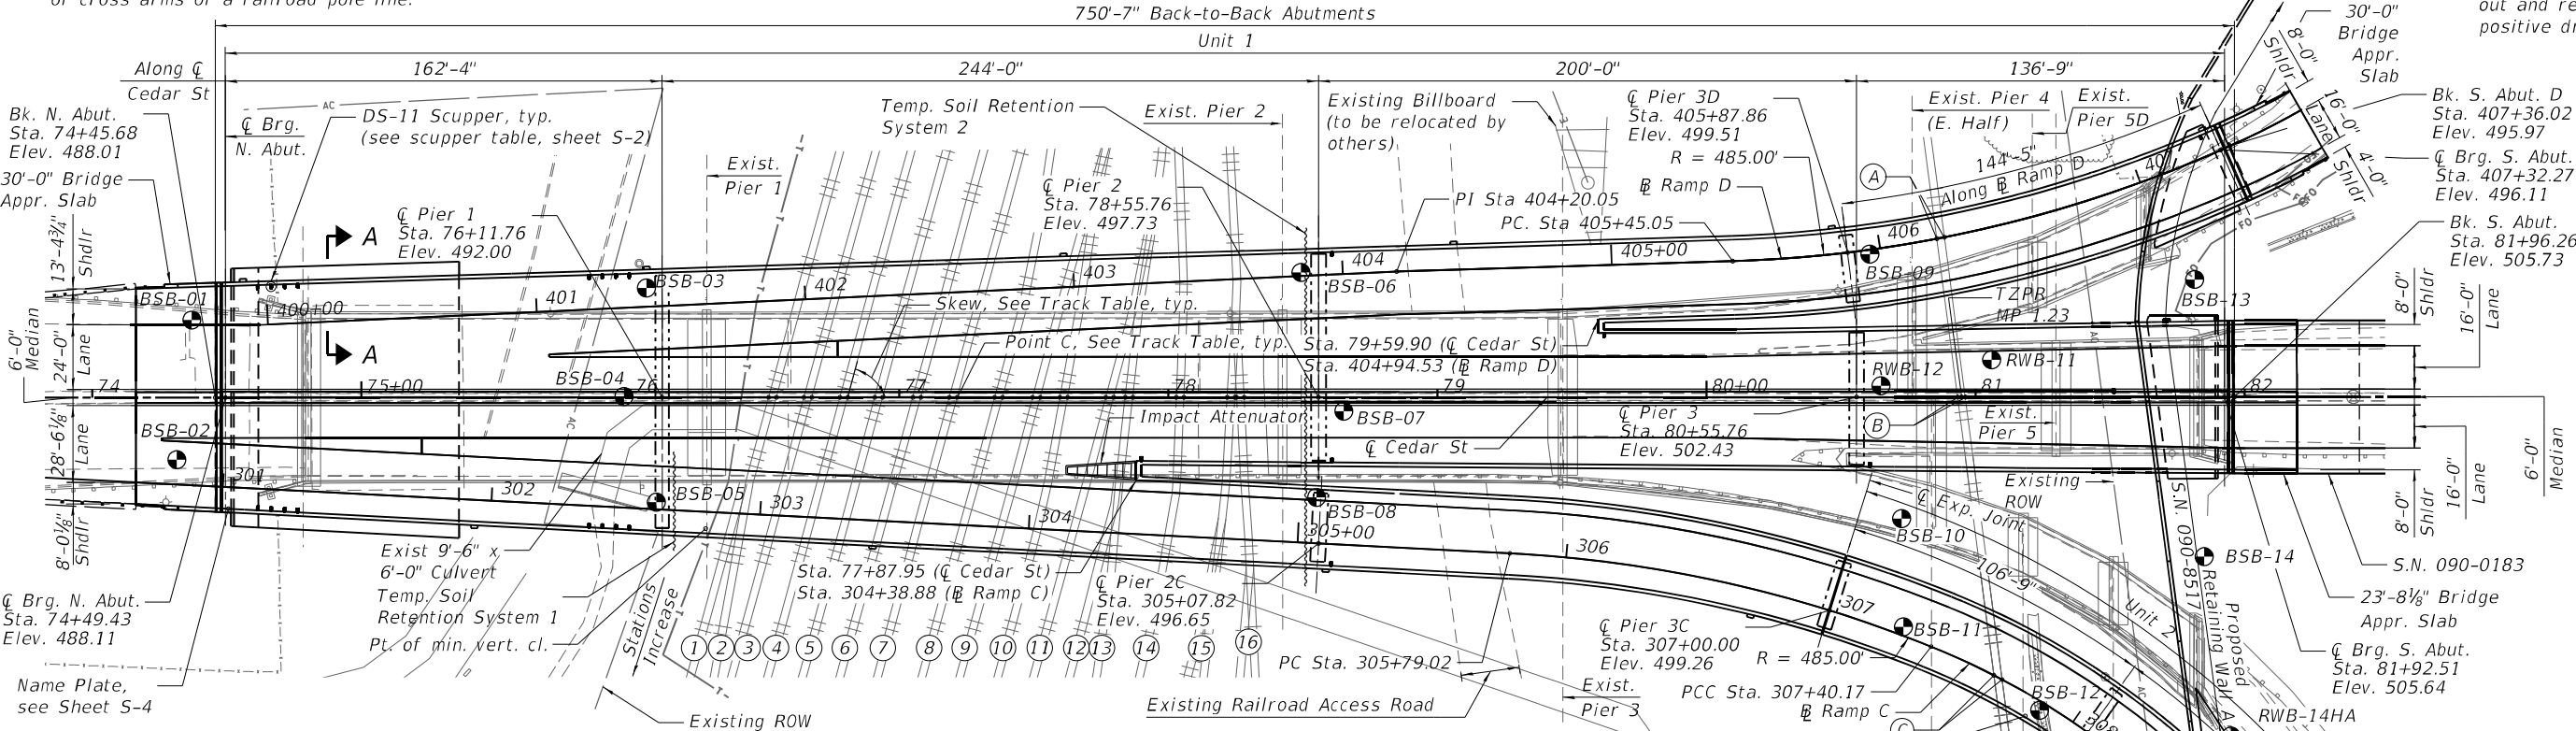


TABLE A

	Minimum Required Vertical Clearance	Calculated Vertical Clearance
Loc. #1	23'-0"	23'-2"
Loc. #2	23'-0"	24'-4"
Loc. #3	23'-0"	27'-7"
Loc. #4	23'-0"	23'-5"

LEGEND

Soil Boring Location



SEISMIC DATA

Seismic Performance Zone (SPZ) = 1
Design Spectral Acceleration at 1.0 sec. (SD1) = 0.079
Design Spectral Acceleration at 0.2 sec. (SDS) = 0.132
Soil Site Class = C

APPROVED
For Structural Adequacy Only
Joseph M. Kauzlarich
Engineer of Bridges & Structures

Signed Joseph M. Kauzlarich
Lic. No. 081-007934
Expires 11-30-2024
Date 6/8/2023

PLAN

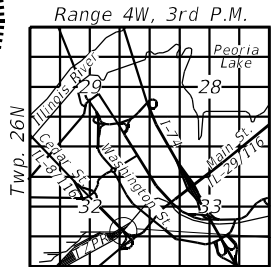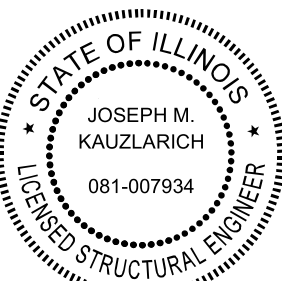

LOCATION SKETCH

DESIGN SPECIFICATIONS

2020 AASHTO LRFD Bridge Design Specifications, 9th Edition

DESIGN STRESSES

FIELD UNITS

f'_c = 4,000 psi (Superstructure)
 f'_c = 3,500 psi
 f'_c = 4,000 psi (Drilled Shafts)
 f_y = 60,000 psi (Reinforcement)
 f_y = 50,000 psi (M270 Grade 50)

LOADING HL-93

Allow 50#/sq. ft. for future wearing surface.

* at right angles to track
** grading for the construction of future Multi-Use Path
*** the existing ditch SE of Track #17 shall be cleaned out and restored to provide positive drainage

GENERAL PLAN

AND ELEVATION

CEDAR STREET EXTENSION

OVER TAZEVELL & PEORIA RAILROAD

F.A.P. 669 - SECTION 13(HVB, HB-3) BR

TAZEVELL COUNTY

STATION 78+20.97

STRUCTURE NO. 090-0182

Michael Baker
INTERNATIONAL

USER NAME = DLamb
DESIGNED - JMK
CHECKED - JTB
PLOT SCALE = 66,6664" = 1' in.
PLOT DATE = 5/8/2023


DESIGNED - JMK
CHECKED - JTB
DRAWN - DMJ
CHECKED - JTB

REVISED -
REVISED -
REVISED -
REVISED -


STATE OF ILLINOIS
DEPARTMENT OF TRANSPORTATION

SHEET S-1 OF S-194 SHEETS

F.A.P. RTE. SECTION COUNTY TOTAL SHEETS SHEET NO.
VAR. 13 (HVB, HB-3) BR-1:R TAZEVELL 1173 527
CONTRACT NO. 68C55
ILLINOIS FED. AID PROJECT

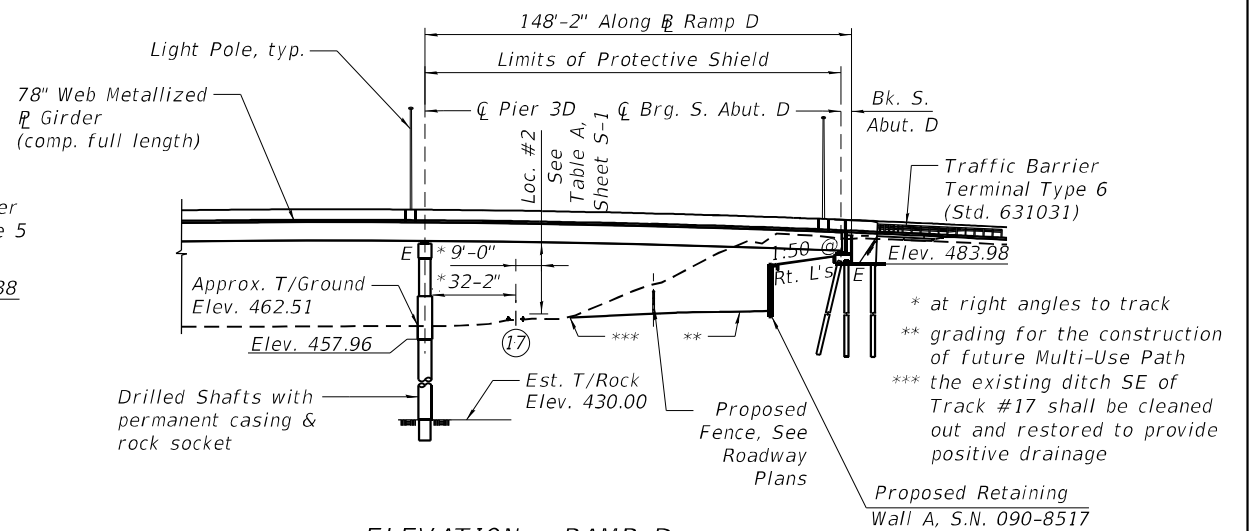

ELEVATION - RAMP D

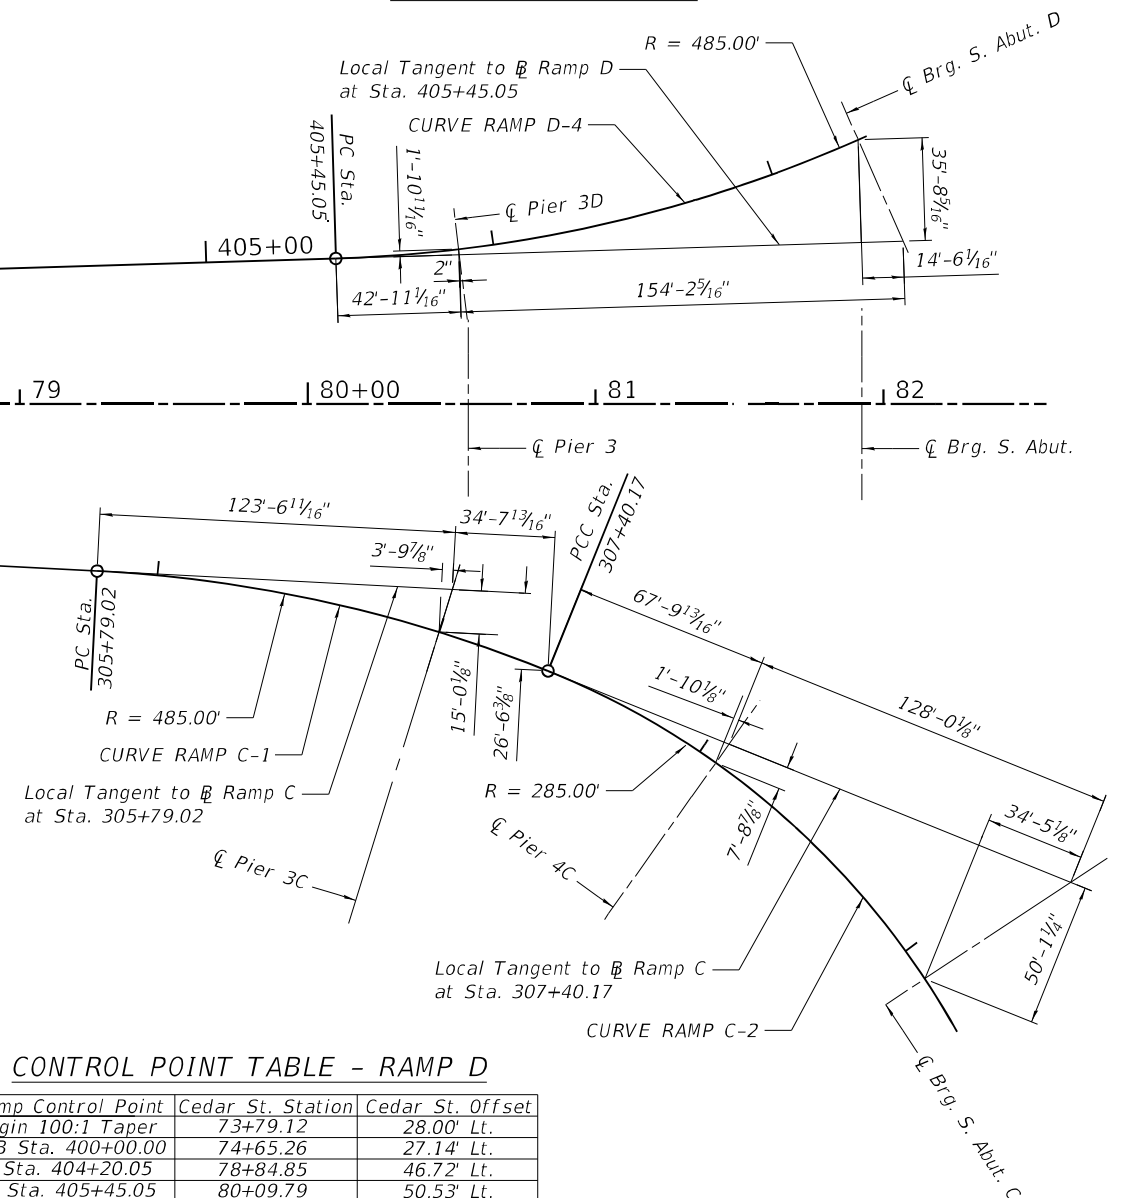

CONTROL POINT TABLE - RAMP C

CONTROL POINT TABLE - RAMP D

<i>Ramp Control Point</i>	<i>Cedar St. Station</i>	<i>Cedar St. Offset</i>
<i>Begin 100:1 Taper</i>	<i>73+79.12</i>	<i>28.00' Lt.</i>
<i>P0B Sta. 400+00.00</i>	<i>74+65.26</i>	<i>27.14' Lt.</i>
<i>P1 Sta. 404+20.05</i>	<i>78+84.85</i>	<i>46.72' Lt.</i>
<i>PC Sta. 405+45.05</i>	<i>80+09.79</i>	<i>50.53' Lt.</i>

<u>ID</u>	<u>Station</u>	<u>Reference Line</u>	<u>Offset</u>	<u>Discharge Type</u>	<u>Approximate Location</u>
1	74+61.43	☞ Cedar St	41.87' (Rt.)	Freefall	Span 1 near N. Abut.
2	74+61.43	☞ Cedar St	41.78' (Lt.)	Freefall	Span 1 near N. Abut.
3	74+66.43	☞ Cedar St	42.12' (Rt.)	Freefall	Span 1 near N. Abut.
4	74+66.43	☞ Cedar St	41.93' (Lt.)	Freefall	Span 1 near N. Abut.
5	74+71.43	☞ Cedar St	42.38' (Rt.)	Freefall	Span 1 near N. Abut.
6	74+71.43	☞ Cedar St	42.09' (Lt.)	Freefall	Span 1 near N. Abut.
7	74+76.43	☞ Cedar St	42.64' (Rt.)	Freefall	Span 1 near N. Abut.
8	74+76.43	☞ Cedar St	42.24' (Lt.)	Freefall	Span 1 near N. Abut.
9	75+84.51	☞ Cedar St	48.25' (Rt.)	Freefall	Span 1 near Pier 1
10	75+84.51	☞ Cedar St	45.54' (Lt.)	Freefall	Span 1 near Pier 1
11	75+89.51	☞ Cedar St	48.51' (Rt.)	Freefall	Span 1 near Pier 1
12	75+89.51	☞ Cedar St	45.70' (Lt.)	Freefall	Span 1 near Pier 1
13	75+94.51	☞ Cedar St	48.77' (Rt.)	Freefall	Span 1 near Pier 1
14	75+94.51	☞ Cedar St	45.85' (Lt.)	Freefall	Span 1 near Pier 1
15	75+99.51	☞ Cedar St	49.03' (Rt.)	Freefall	Span 1 near Pier 1
16	75+99.51	☞ Cedar St	46.00' (Lt.)	Freefall	Span 1 near Pier 1
17	77+90.00	☞ Cedar St	23.59' (Rt.)	Closed System	Span 2 near Ramp C split
18	78+60.76	☞ Cedar St	24.18' (Rt.)	Closed System	Span 3 near Pier 2
19	78+60.76	☞ Cedar St	53.98' (Lt.)	Closed System	Span 3 near Pier 2
20	79+62.00	☞ Cedar St	23.00' (Lt.)	Closed System	Span 3 near Ramp D split
21	80+60.76	☞ Cedar St	25.87' (Rt.)	Closed System	Span 4 near Pier 3
22	81+51.37	☞ Cedar St	1.58' (Lt.)	Closed System	Span 4
23	305+12.82	Ⓡ Ramp C	8.00' (Rt.)	Closed System	Span 3C near Pier 2C
24	309+06.75	Ⓡ Ramp C	8.00' (Rt.)	Closed System	Span 5C near S. Abut. C
25	407+26.27	Ⓡ Ramp D	8.00' (Lt.)	Closed System	Span 4D near S. Abut. D

SHEET S-2 OF S-194 SHEETS

INDEX OF SHEETS

Sheet No.	Sheet Title
1	General Plan & Elevation 1
2	General Plan & Elevation 2
3	Index of Sheets
4	General Notes & Total Bill of Material
5	General Details 1
6	General Details 2
7	Slope Wall Plans and Details 1
8	Slope Wall Plans and Details 2
9	Foundation Layout 1
10	Foundation Layout 2
11	Foundation Layout 3
12	Existing Structure Removal Details 1
13	Existing Substructure Removal 1
14	Existing Substructure Removal 2
15	Existing Substructure Removal 3
16	Existing Substructure Removal 4
17	Existing Substructure Removal 5
18	LT Unit 1 - Top of Slab Elevations 1
19	LT Unit 1 - Top of Slab Elevations 2
20	LT Unit 1 - Top of Slab Elevations 3
21	LT Unit 1 - Top of Slab Elevations 4
22	LT Unit 1 - Top of Slab Elevations 5
23	LT Unit 1 - Top of Slab Elevations 6
24	LT Unit 1 - Top of Slab Elevations 7
25	LT Unit 1 - Top of Slab Elevations 8
26	LT Unit 1 - Top of Slab Elevations 9
27	LT Unit 1 - Top of Slab Elevations 10
28	LT Unit 1 - Top of Slab Elevations 11
29	LT Unit 1 - Top of Slab Elevations 12
30	RT Unit 1 - Top of Slab Elevations 1
31	RT Unit 1 - Top of Slab Elevations 2
32	RT Unit 1 - Top of Slab Elevations 3
33	RT Unit 1 - Top of Slab Elevations 4
34	RT Unit 1 - Top of Slab Elevations 5
35	RT Unit 1 - Top of Slab Elevations 6
36	RT Unit 1 - Top of Slab Elevations 7
37	RT Unit 1 - Top of Slab Elevations 8
38	RT Unit 1 - Top of Slab Elevations 9
39	RT Unit 1 - Top of Slab Elevations 10
40	RT Unit 1 - Top of Slab Elevations 11
41	Unit 2 - Top of Slab Elevations 1
42	Unit 2 - Top of Slab Elevations 2
43	Unit 2 - Top of Slab Elevations 3
44	Unit 2 - Top of Slab Elevations 4
45	Top of North Approach Slab Elevation
46	Top of South Approach Slab Elevation
47	Top of South Approach C Slab Elevation
48	Top of South Approach D Slab Elevation
49	LT Unit 1 - Deck Plan 1
50	LT Unit 1 - Deck Plan 2
51	LT Unit 1 - Deck Plan 3
52	LT Unit 1 - Deck Plan 4
53	LT Unit 1 - Deck Plan 5
54	LT Unit 1 - Deck Plan 6
55	LT Unit 1 - Deck Cross Sections
56	RT Unit 1 - Deck Plan 1
57	RT Unit 1 - Deck Plan 2
58	RT Unit 1 - Deck Plan 3
59	RT Unit 1 - Deck Plan 4
60	RT Unit 1 - Deck Plan 5
61	RT Unit 1 - Deck Plan 6
62	RT Unit 1 - Deck Cross Sections
63	RT Unit 2 - Deck Plan
64	RT Unit 2 - Deck Cross Sections
65	LT Unit 1 - Parapet Elevation 1

Sheet No.	Sheet Title
66	LT Unit 1 - Parapet Elevation 2
67	RT Unit 1 - Parapet Elevation 1
68	RT Unit 1 - Parapet Elevation 2
69	RT Unit 2 - Parapet Elevations
70	LT Unit 1 & Rt Unit 1 - Median Elevation
71	Superstructure Details 1
72	Superstructure Details 2
73	Superstructure Details 3
74	Superstructure Details 4
75	Superstructure Bills of Materials 1
76	Superstructure Bills of Materials 2
77	Deck Pouring Sequence 1
78	Deck Pouring Sequence 2
79	North Approach Slab Plan
80	North Approach Slab Details
81	South Approach Slab Plan
82	South Approach Slab Details
83	South Approach C Slab Plan
84	South Approach C Slab Details
85	South Approach D Slab Plan
86	South Approach D Slab Details
87	Modular Expansion Joint - North Abutment
88	Modular Expansion Joint - South Abutment
89	Modular Expansion Joint - South Abutment D
90	Modular Expansion Joint - Pier 3C
91	Modular Expansion Joint Details
92	Modified Expansion Joint Details - South Abutment C
93	Drainage Scupper, DS-11
94	LT Unit 1 - Framing Plan 1
95	LT Unit 1 - Framing Plan 2
96	LT Unit 1 - Framing Plan 3
97	LT Unit 1 - Framing Plan 4
98	RT Unit 1 - Framing Plan 1
99	RT Unit 1 - Framing Plan 2
100	RT Unit 1 - Framing Plan 3
101	RT Unit 1 - Framing Plan 4
102	Unit 2 - Framing Plan 1
103	Girder Elevations 1
104	Girder Elevations 2
105	Girder Elevations 3
106	Girder Elevations 4
107	Girder Elevations 5
108	Girder Elevations 6
109	Girder Elevations 7
110	Girder Elevations 8
111	Girder Elevations 9
112	Girder Elevations 10
113	Girder Elevations 11
114	Girder Elevations 12
115	Girder Elevations 13
116	Girder Camber 1
117	Girder Camber 2
118	Girder Camber 3
119	Girder Camber 4
120	Girder Camber 5
121	Girder Camber 6
122	Girder Camber 7
123	Girder Camber 8
124	Girder Camber 9
125	Girder Moment & Reaction Tables 1
126	Girder Moment & Reaction Tables 2
127	Girder Moment & Reaction Tables 3
128	Girder Moment & Reaction Tables 4
129	Girder Moment & Reaction Tables 5
130	Girder Moment & Reaction Tables 6

Sheet No.	Sheet Title
131	Girder Moment & Reaction Tables 7
132	Girder Moment & Reaction Tables 8
133	Girder Moment & Reaction Tables 9
134	Girder Moment & Reaction Tables 10
135	Steel Details 1
136	Steel Details 2
137	Steel Details 3
138	Steel Details 4
139	Steel Details 5
140	Steel Details 6
141	Bearing Layout & Orientation 1
142	Bearing Layout & Orientation 2
143	Bearing Layout & Orientation 3
144	Elastomeric Bearing Details
145	Expansion Pot Bearing Details 1
146	Expansion Pot Bearing Details 2
147	Fixed Pot Bearing Details 1
148	Fixed Pot Bearing Details 2
149	North Abutment Plan
150	North Abutment Details 1
151	North Abutment Details 2
152	South Abutment Plan
153	South Abutment Details 1
154	South Abutment Details 2
155	South Abutment C Plan & Elevation
156	South Abutment C Details 1
157	South Abutment C Details 2
158	South Abutment D Plan & Elevation
159	South Abutment D Details 1
160	South Abutment D Details 2
161	Pier 1 Plan & Elevation
162	Pier 1 Details 1
163	Pier 1 Details 2
164	Pier 2 Plan & Elevation
165	Pier 2 Details 1
166	Pier 2 Details 2
167	Pier 2C Plan & Elevation
168	Pier 2C Details 1
169	Pier 3 Plan & Elevation
170	Pier 3 Details
171	Pier 3C Plan & Elevation
172	Pier 3C Details
173	Pier 3D Plan & Elevation
174	Pier 3D Details
175	Pier 4C Plan & Elevation
176	Pier 4C Details
177	Bar Splicer Assembly and Mechanical Splicer Details
178	HP Pile Details
179	Drainage System Details 1
180	Drainage System Details 2
181	Drainage System Details 3
182	Boring Logs 1
183	Boring Logs 2
184	Boring Logs 3
185	Boring Logs 4
186	Boring Logs 5
187	Boring Logs 6
188	Boring Logs 7
189	Boring Logs 8
190	Boring Logs 9
191	Boring Logs 10
192	Boring Logs 11
193	Boring Logs 12
194	Boring Logs 13

MODEL: Default
FILE: \\miller-prod\miller-prod\jbenley\comtrib-us-pw\03\Documents\Chicago IL\01 Project\179740 IDOT CedarStExt PH115.0 CAD\CAD_Sheets\0900182-68C55-003-INDEX.dgn

Michael Baker INTERNATIONAL 200 W Adams Street Suite 1500 Chicago, IL 60606 PH: 312.707.8970 FAX: 312.707.8804	USER NAME = D1amb	DESIGNED - JMK	REVISED -	STATE OF ILLINOIS DEPARTMENT OF TRANSPORTATION	INDEX OF SHEETS STRUCTURE NO. 090-0182	F.A.P. RTE.	SECTION	COUNTY	TOTAL SHEETS	SHEET NO.
		CHECKED - ADM	REVISED -			VAR.	13 (HVB, HB-3) BR-1;R	TAZEWELL	1173	529
	PLOT SCALE = 0:2.0000 ' = 1" / in.	DRAWN - DMJ	REVISED -			CONTRACT NO. 68C55				
	PLOT DATE = 6/6/2023	CHECKED - ADM	REVISED -			SHEET S-3 OF S-194 SHEETS				
						ILLINOIS	FED. AID PROJECT			

MODEL - Default
FILE - \\miller-ar.com\bus-shu-bentley.com\miller-ar\bus-shu\Documents\Chicago_11\01_Projects\179740_IDOT_CedarStExt_Phl15.0_CADD\CAD_Sheets\0900187-68C55-004-GenNotes_Beam.dgn

GENERAL NOTES

1.

Fasteners shall be hot-dip galvanized ASTM F3125 Grade A325 Type 1, bolts 7⁄16 in. ⌀, holes 13⁄16 in. ⌀, unless otherwise noted. See special provision Hot-Dip Galvanizing for Structural Steel.
2.

Calculated weight of Structural Steel (LT Unit 1) = 2,298,050 LBS
Calculated weight of Structural Steel (RT Unit 1) = 2,289,470 LBS
Calculated weight of Structural Steel (Unit 2) = 272,760 LBS
3.

All plate girder segments shall be metalized;
see special provision Metalizing of Structural Steel.
All remaining structural steel shall be galvanized;
see special provision Hot-Dip Galvanizing for Structural Steel.
4.

No field welding is permitted except as specified in the contract documents.
5.

Reinforcement bars designated (E) shall be epoxy coated.
6.

If the Contractor elects to use cantilever forming brackets on the exterior beams or girders, the brackets shall be placed at the same locations as required for the hardwood blocks in Article 503.06(b) of the Standard Specifications. If additional cantilever forming brackets are required, hardwood blocking shall be wedged between the exterior and first interior beam at each of these additional bracket locations.
7.

Bearing seat surfaces shall be constructed or adjusted to the designated elevations within a tolerance of 1⁄8 inch (0.01 ft.). Adjustment shall be made either by grinding the surface or by shimming the bearings.
8.

Concrete Sealer shall be applied to the designated areas of the abutments and Pier 3C.
9.

The existing structural steel coating contains lead. The Contractor shall take appropriate precautions to deal with the presence of lead on this project.
10.

The embankment configuration shown on sheets S-1 & S-2 shall be the minimum that must be placed and compacted prior to construction of the abutments.
11.

Payment for superstructure temporary bracing, falsework required for superstructure framing erection, the erection plan, calculations, etc. is included in the cost of furnishing and erecting structural steel. The temporary bracing and/or falsework for superstructure framing erection, if required, are to be designed using AASHTO guide specifications for bridge temporary work, latest edition.
12.

The deck pouring sequence shown on the plans has been used to design the required beam camber and to determine the "theoretical grade elevations adjusted for dead load deflection and grinding" used in the calculation of fillet heights, "t". Requests for changes to the plan pouring sequence shall be submitted in writing prior to ordering of steel. Modifications, either to the camber diagrams or the "theoretical grade elevations adjusted for dead load deflection and grinding", resulting from changes to the plan pouring sequence shall be the responsibility of the contractor. All required plans shall be submitted with the request and shall be sealed by an Illinois licensed structural engineer.
13.

Slipforming of the parapets is not allowed.
14.

The Contractor shall field verify exact location of all existing utilities prior to construction and take precautions not to damage existing utilities during drilled shaft installation, excavations, footing construction, or other underground work. Any such damage shall be repaired by the Contractor at no additional cost.

15.

The Contractor shall field verify exact location of existing culvert to remain prior to construction and take precautions not to damage existing culvert during shaft installation, excavations, footing construction, or other underground work. Any such damage shall be repaired by the Contractor at no additional cost.
16.

The Contractor shall retain the services of an engineering firm, prequalified in the IDOT consultant selection category of Highway Bridges Advanced Typical, for preparation of the Structural Assessment Report(s). Contractor's pre-approval shall not be applicable for this project. See Special Provision.
17.

Current Ratings on File for Existing Structure:
Inventory: HS-43
Operating: HS-73
Live Load Restrictions: No
18.

Inventory and Operating Ratings and Live Load Restrictions are provided for information only. Inventory and Operating Ratings are based on HS loading and configuration. Live Load Restrictions are based on Illinois legal loads and configurations. The Ratings and Live Load Restrictions are not necessarily representative of capacities to support the Contractor's equipment.
19.

Calculated area of Protective Shield:

Structure Removal:
Existing Span 2 = 1,507 Sq. Yd.
Existing Span 5 = 459 Sq. Yd.
Total = 1,966 Sq. Yd.

Structure Construction:
Proposed Span 2 = 2,912 Sq. Yd.
Proposed Span 4 = 1,708 Sq. Yd.
Total = 4,620 Sq. Yd.
20.

The existing bearings contain lead plates. The Contractor shall take precautions to deal with the presence of lead on this project.

TOTAL BILL OF MATERIAL

ITEM	UNIT	SUPER	SUB	TOTAL
Removal of Existing Structures No. 1	Each	---	---	1
* Protective Shield	Sq. Yd.	6,586	---	6,586
Structure Excavation	Cu. Yd.	---	1,547	1,547
Concrete Structures	Cu. Yd.	---	1,839.4	1,839.4
Concrete Superstructure	Cu. Yd.	2,809.3	---	2,809.3
Concrete Encasement	Cu. Yd.	10.3	25.3	35.6
Protective Coat	Sq. Yd.	10,986	---	10,986
Concrete Superstructure (Approach Slab)	Cu. Yd.	269.2	---	269.2
Furnishing and Erecting Structural Steel	L Sum	0.89	---	0.89
Stud Shear Connectors	Each	27,349	---	27,349
Reinforcement Bars	Pound	---	98,890	98,890
Reinforcement Bars, Epoxy Coated	Pound	811,820	400,490	1,212,310
** Bar Splicers	Each	---	86	86
Slope Wall 4 Inch	Sq. Yd.	---	1,038	1,038
Furnishing Steel Piles HP12x53	Foot	1,238	4,050	5,288
Driving Piles	Foot	1,238	4,050	5,288
Test Pile Steel HP12x53	Each	4	3	7
Pile Shoes	Each	---	72	72
Name Plates	Each	1	---	1
Permanent Casing	Foot	---	735	735
Drilled Shaft in Soil	Cu. Yd.	---	489.3	489.3
Drilled Shaft in Rock	Cu. Yd.	---	114.4	114.4
Preformed Joint Seal 2 1/2"	Foot	746	---	746
Preformed Joint Strip Seal	Foot	31	---	31
Elastomeric Bearing Assembly, Type II	Each	20	---	20
Anchor Bolts, 1 1/2"	Each	---	228	228
Anchor Bolts, 2"	Each	---	88	88
Temporary Soil Retention System	Sq. Ft.	---	702	702
Drainage System for Structures	L Sum	1	---	1
Granular Backfill for Structures	Cu. Yd.	---	602	602
Concrete Sealer	Sq. Ft.	---	5,005	5,005
Geocomposite Wall Drain	Sq. Yd.	---	306	306
Pipe Underdrains for Structures 4"	Foot	---	324	324
Drainage Scuppers, DS-11	Each	25	---	25
Diamond Grinding (Bridge Section)	Sq. Yd.	9,181	---	9,181
Modular Expansion Joint 6"	Foot	205	---	205
Bridge Deck Grooving (Longitudinal)	Sq. Yd.	5,242	---	5,242
High Load Multi-Rotational Bearings, Pot, Fixed-500K	Each	4	---	4
High Load Multi-Rotational Bearings, Pot, Fixed-700K	Each	12	---	12
High Load Multi-Rotational Bearings, Pot, Fixed-900K	Each	4	---	4
High Load Multi-Rotational Bearings, Pot, Non-Guided Expansion-400K	Each	1	---	1
High Load Multi-Rotational Bearings, Pot, Guided Expansion-300K	Each	12	---	12
High Load Multi-Rotational Bearings, Pot, Guided Expansion-400K	Each	3	---	3
High Load Multi-Rotational Bearings, Pot, Guided Expansion-600K	Each	12	---	12
High Load Multi-Rotational Bearings, Pot, Guided Expansion-700K	Each	15	---	15


* See Note 19
** See sheet S-177 for Bar Splicer details.

STATION 78+20.97
BUILT 20__ BY
STATE OF ILLINOIS
F.A.P. 669-SEC. 13(HVB, HB-3) BR
LOADING HL-93
STRUCTURE NO. 090-0182

NAME PLATE
See Std. 515001

Michael Baker INTERNATIONAL 200 W Adams Street Suite 1500 Chicago, IL 60606 PH: 312.707.8870 FAX: 312.707.8854	USER NAME = Jaime.Rivera	DESIGNED - JMK	REVISED -	STATE OF ILLINOIS DEPARTMENT OF TRANSPORTATION	GENERAL NOTES & TOTAL BILL OF MATERIAL STRUCTURE NO. 090-0182	F.A.P. RTE.	SECTION	COUNTY	TOTAL SHEETS	SHEET NO.
		CHECKED - JTB	REVISED -			VAR.	13 (HVB, HB-3) BR-1;R	TAZEWELL	1173	530
	PLOT SCALE = 0:2.0000 " = 1' / in.	DRAWN - DMJ	REVISED -			CONTRACT NO. 68C55				
	PLOT DATE = 5/6/2025	CHECKED - JTB	REVISED -			SHEET S-4 OF S-194 SHEETS				
								ILLINOIS	FED. AID PROJECT	


MODEL: Default
FILE: \\miller-prod\miller-usa\ben\ben\comrb-us-pw\03\Documents\Chicago\1\01\Project\179740.IDOT CedarStExt_Phil15.0_CADD\CAD_Sheets\09001.02-68C55-005_ProfileData.dgn

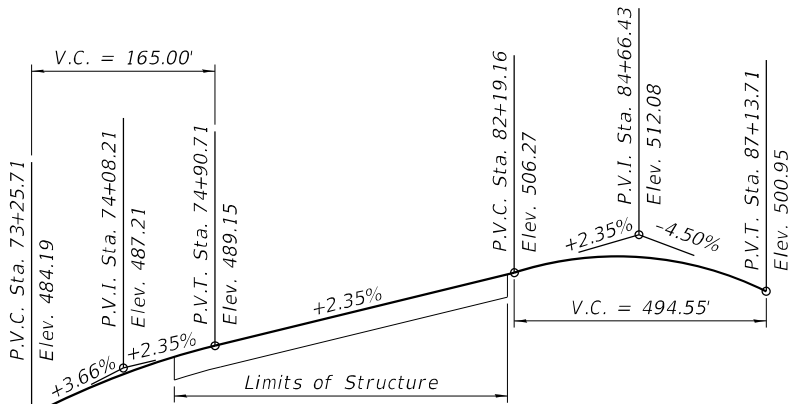

PROFILE GRADE

(along $\text{\textcircled{C}}$ Cedar Street)


The profile grade shows the final elevations after grinding.
Up to $\frac{1}{4}$ inch may be ground off the bridge deck and the bridge approach slabs.

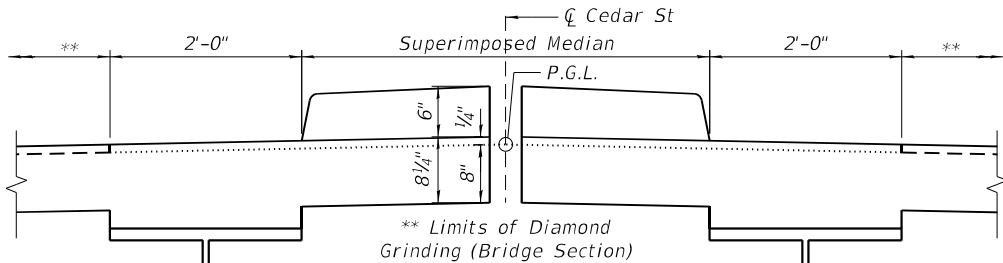

MEDIAN DETAIL AT PROFILE GRADE

(along $\text{\textcircled{C}}$ Cedar Street)

Bridge deck shown, approach slab similar

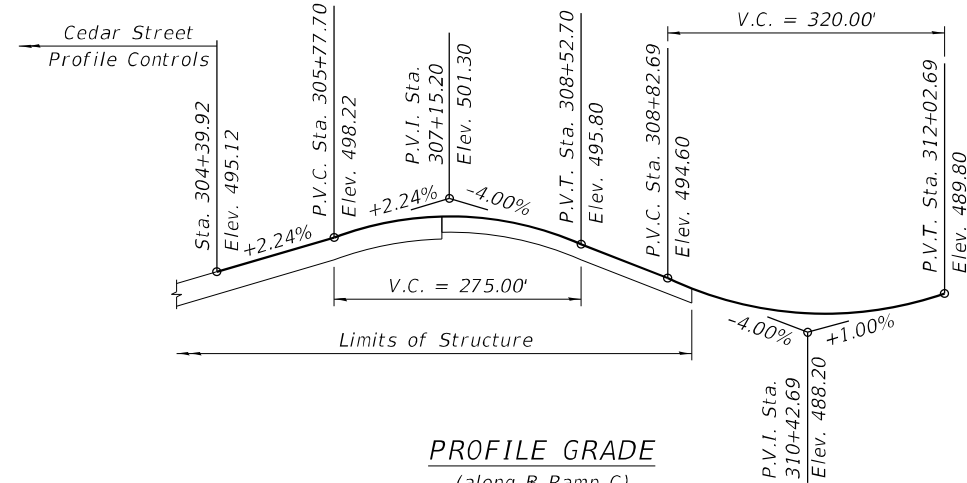

PROFILE GRADE

(along $\text{\textcircled{B}}$ Ramp C)

The profile grade shows the final elevations after grinding.
Up to $\frac{1}{4}$ inch may be ground off the bridge deck and the bridge approach slabs.

CURVE DATA

(Ramp C)

CURVE RAMP C-1
P.I. Sta. = 306+60.34
 $\Delta = 19^\circ 02' 18''$ (Rt)
 $D = 11^\circ 48' 49''$
 $R = 485.00'$
 $T = 81.33'$
 $L = 161.16'$
 $E = 6.77'$
 $e = 6.00\%$
P.C. Sta. = 305+79.02
P.T. Sta. = 307+40.17


CURVE RAMP C-2
P.I. Sta. = 308+87.70
 $\Delta = 54^\circ 44' 06''$ (Rt)
 $D = 20^\circ 06' 14''$
 $R = 285.00'$
 $T = 147.53'$
 $L = 272.26'$
 $E = 35.92'$
 $e = 6.00\%$
P.C. Sta. = 307+40.17
P.T. Sta. = 310+12.43

CURVE DATA

(Ramp D)

CURVE RAMP D-4
P.I. Sta. = 406+45.59
 $\Delta = 23^\circ 25' 28''$ (Lt)
 $D = 11^\circ 48' 49''$
 $R = 485.00'$
 $T = 100.55'$
 $L = 198.28'$
 $E = 10.31'$
 $e = 6.00\%$
P.C. Sta. = 405+45.05
P.T. Sta. = 407+43.33

* For superelevation transition information, see Sheets 55 & 62.

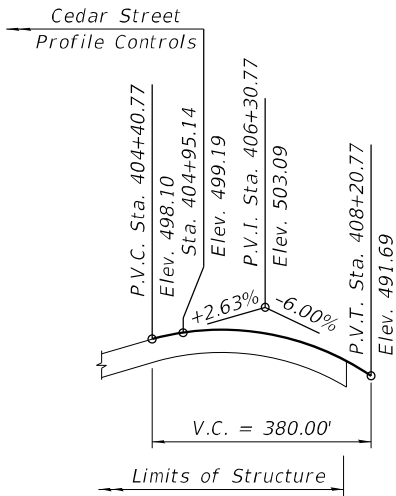

PROFILE GRADE

(along $\text{\textcircled{B}}$ Ramp D)


The profile grade shows the final elevations after grinding.
Up to $\frac{1}{4}$ inch may be ground off the bridge deck and the bridge approach slabs.

TRACK TABLE

Track Number	Skew	Rail	Point A		Point B		Point C = CL Cedar			Point D		Point E		Point F	
			Track Sta. A	Track Elev. A	Track Sta. B	Track Elev. B	CL Cedar St. Sta.	Track Sta. C	Track Elev. C	Track Sta. D	Track Elev. D	Track Sta. E	Track Elev. E	Track Sta. F	Track Elev. F
1	7°12'15"	North Rail	-	-	0+92.16	460.23	76+49.68	1+00.00	460.23	1+37.41	460.21	1+75.12	460.23	-	-
	7°24'41"	South Rail	-	-	0+93.35	460.24	76+54.89	1+00.00	460.23	1+38.02	460.17	1+75.27	460.21	-	-
2	7°27'58"	North Rail	0+05.54	460.32	0+64.37	460.23	76+50.23	1+00.00	460.27	1+33.93	460.19	1+73.62	460.21	-	-
	7°26'22"	South Rail	0+05.08	460.33	0+64.06	460.28	76+55.31	1+00.00	460.27	1+34.64	460.18	1+73.88	460.19	-	-
3	7°46'42"	North Rail	0+06.41	460.54	0+66.50	460.59	76+63.54	1+00.00	460.59	1+34.32	460.47	1+73.62	460.72	-	-
	7°46'44"	South Rail	0+06.84	460.56	0+65.56	460.64	76+68.69	1+00.00	460.66	1+34.86	460.60	1+73.62	460.74	-	-
4	7°34'16"	North Rail	0+05.95	460.77	0+65.19	460.78	76+76.82	1+00.00	460.79	1+33.73	460.82	1+61.75	460.79	2+01.61	460.15
	7°46'00"	South Rail	0+05.99	460.79	0+64.82	460.77	76+82.04	1+00.00	460.80	1+34.37	460.81	1+62.12	460.76	2+03.09	460.15
5	7°44'57"	North Rail	0+05.69	460.65	0+64.86	460.55	76+89.92	1+00.00	460.66	1+35.54	460.66	-	-	2+03.84	460.23
	7°53'09"	South Rail	0+06.45	460.62	0+65.16	460.53	76+95.04	1+00.00	460.59	1+36.36	460.60	1+79.69	460.12	2+04.40	460.15
6	7°31'10"	North Rail	0+07.51	460.80	0+65.34	460.87	77+03.76	1+00.00	460.90	1+34.58	460.89	1+79.03	460.85	2+05.75	460.36
	7°44'30"	South Rail	0+07.48	460.80	0+65.43	460.87	77+09.00	1+00.00	460.88	1+34.50	460.88	1+78.98	460.82	2+06.68	460.38
7	7°44'13"	North Rail	0+08.90	461.41	0+63.03	461.37	77+17.54	1+00.00	461.45	1+32.97	461.48	1+79.07	461.32	2+08.26	460.89
	7°21'43"	South Rail	0+09.40	461.45	0+63.90	461.40	77+22.82	1+00.00	461.47	1+34.33	461.44	1+79.94	461.38	2+09.10	460.93
8	7°05'59"	North Rail	0+11.17	461.42	0+63.71	461.58	77+34.68	1+00.00	461.65	1+33.02	461.63	1+80.22	461.60	-	-
	7°08'15"	South Rail	0+11.78	461.52	0+64.30	461.61	77+39.85	1+00.00	461.68	1+33.32	461.64	1+80.86	461.60	-	-
9	7°53'41"	North Rail	0+11.53	461.80	0+65.14	461.70	77+48.25	1+00.00	461.58	1+35.28	461.33	1+80.63	461.39	-	-
	7°54'47"	South Rail	0+12.89	461.85	0+66.14	461.70	77+53.40	1+00.00	461.59	1+36.31	461.36	1+80.64	461.43	-	-
10	7°18'20"	North Rail	0+14.44	461.75	0+61.66	461.76	77+60.08	1+00.00	461.84	1+33.79	461.79	1+78.65	461.78	-	-
	8°09'46"	South Rail	0+14.99	461.87	0+61.65	461.84	77+65.03	1+00.00	461.83	1+34.29	461.74	1+79.31	461.74	-	-
11	7°34'02"	North Rail	0+16.92	462.11	0+64.75	462.18	77+75.97	1+00.00	462.21	1+35.74	461.81	1+76.52	461.68	-	-
	7°54'12"	South Rail	0+17.47	462.12	0+65.31	462.18	77+81.19	1+00.00	462.20	1+36.70	461.80	1+78.19	461.64	-	-
12	8°25'31"	North Rail	-	-	-	-	77+84.18	1+00.00	-	1+38.37	462.05	1+76.98	461.92	-	-
	8°24'36"	South Rail	-	-	-	-	77+89.21	1+00.00	-	1+38.82	462.13	1+80.44	461.95	-	-
13	8°25'31"	North Rail	0+17.96	462.11	0+64.47	462.19	77+84.18	1+00.00	462.19	1+36.57	462.10	1+78.67	461.98	-	-
	8°24'36"	South Rail	0+18.74	462.11	0+64.16	462.22	77+89.21	1+00.00	462.24	1+36.76	462.17	1+79.30	462.08	-	-
14	8°57'44"	North Rail	0+19.11	462.13	0+64.48	462.29	78+03.94	1+00.00	462.26	1+36.51	462.28	1+79.16	462.07	-	-
	9°07'00"	South Rail	0+18.63	462.16	0+63.77	462.30	78+08.83	1+00.00	462.28	1+36.74	462.35	1+79.13	462.20	-	-
15	8°25'12"	North Rail	-	-	0+57.72	462.13	78+22.55	1+00.00	462.34	1+39.86	462.37	1+86.35	462.58	-	-
	8°34'32"	South Rail	-	-	0+57.15	462.15	78+27.52	1+00.00	462.34	1+39.04	462.37	1+86.90	462.60	-	-
16	9°24'35"	North Rail	0+18.85	462.26	0+56.17	462.15	78+24.96	1+00.00	462.34	1+40.17	462.36	1+86.72	462.63	-	-
	9°24'52"	South Rail	0+18.75	462.26	0+55.52	462.16	78+29.88	1+00.00	462.37	1+39.11	462.39	1+86.35	462.66	-	-


TRACK TABLE

			Point A		Point B		Point C = CL Cedar			Point D		Point E		Point F		Point G		Point H	
Track Number	Skew	Rail	Track Sta. A	Track Elev. A	Track Sta. B	Track Elev. B	CL Cedar St. Sta.	Track Sta. C	Track Elev. C	Track Sta. D	Track Elev. D	Track Sta. E	Track Elev. E	Track Sta. F	Track Elev. F	Track Sta. G	Track Elev. G	Track Sta. H	Track Elev. H
17	97°33'08"	North Rail	0+24.36	466.42	0+54.93	466.71	80+92.08	1+00.00	467.14	1+22.23	467.33	1+36.76	467.52	1+65.84	467.85	2+05.95	468.36	2+59.23	469.02
	98°16'23"	South Rail	0+23.01	466.43	0+54.15	466.71	80+97.10	1+00.00	467.18	1+21.30	467.38	1+36.64	467.54	1+64.08	467.88	2+05.35	468.34	2+58.99	469.05

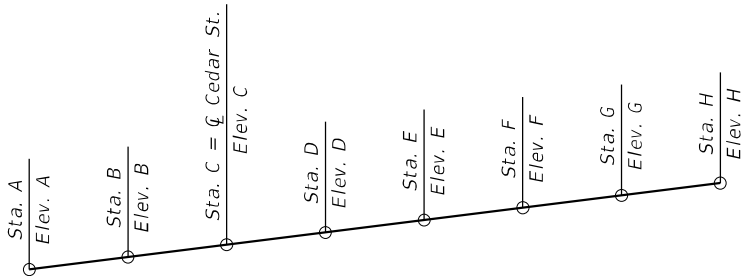

EXISTING TOP OF TRACK ELEVATIONS

(Track 17, See Track Table)

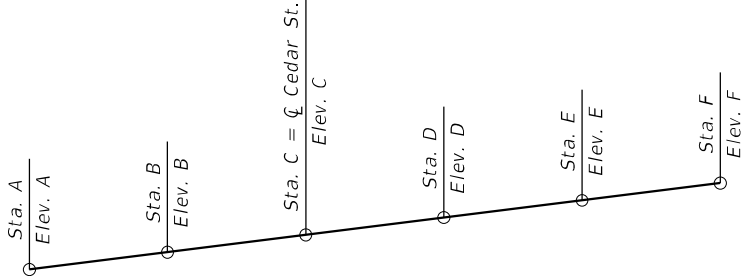

EXISTING TOP OF TRACK ELEVATIONS

(Tracks 1 thru 16, See Track Table)

Michael Baker
INTERNATIONAL
200 W Adams Street
Suite 1500
Chicago, IL 60606
PH: 312.707.8970
FAX: 312.707.8854


USER NAME = DIamb	DESIGNED - JMK	REVISED -
PLOT SCALE = 0.1667' / in.	CHECKED - JTB	REVISED -
PLOT DATE = 6/6/2023	DRAWN - DMJ	REVISED -
	CHECKED - JTB	REVISED -

STATE OF ILLINOIS
DEPARTMENT OF TRANSPORTATION

GENERAL DETAILS 1
STRUCTURE NO. 090-0182

SHEET S-5 OF S-194 SHEETS

F.A.P. RTE.	SECTION	COUNTY	TOTAL SHEETS	SHEET NO.
VAR.	13 (HVB, HB-3) BR-1:R	TAZEWELL	1173	531
CONTRACT NO. 68C55				
ILLINOIS				FED. AID PROJECT

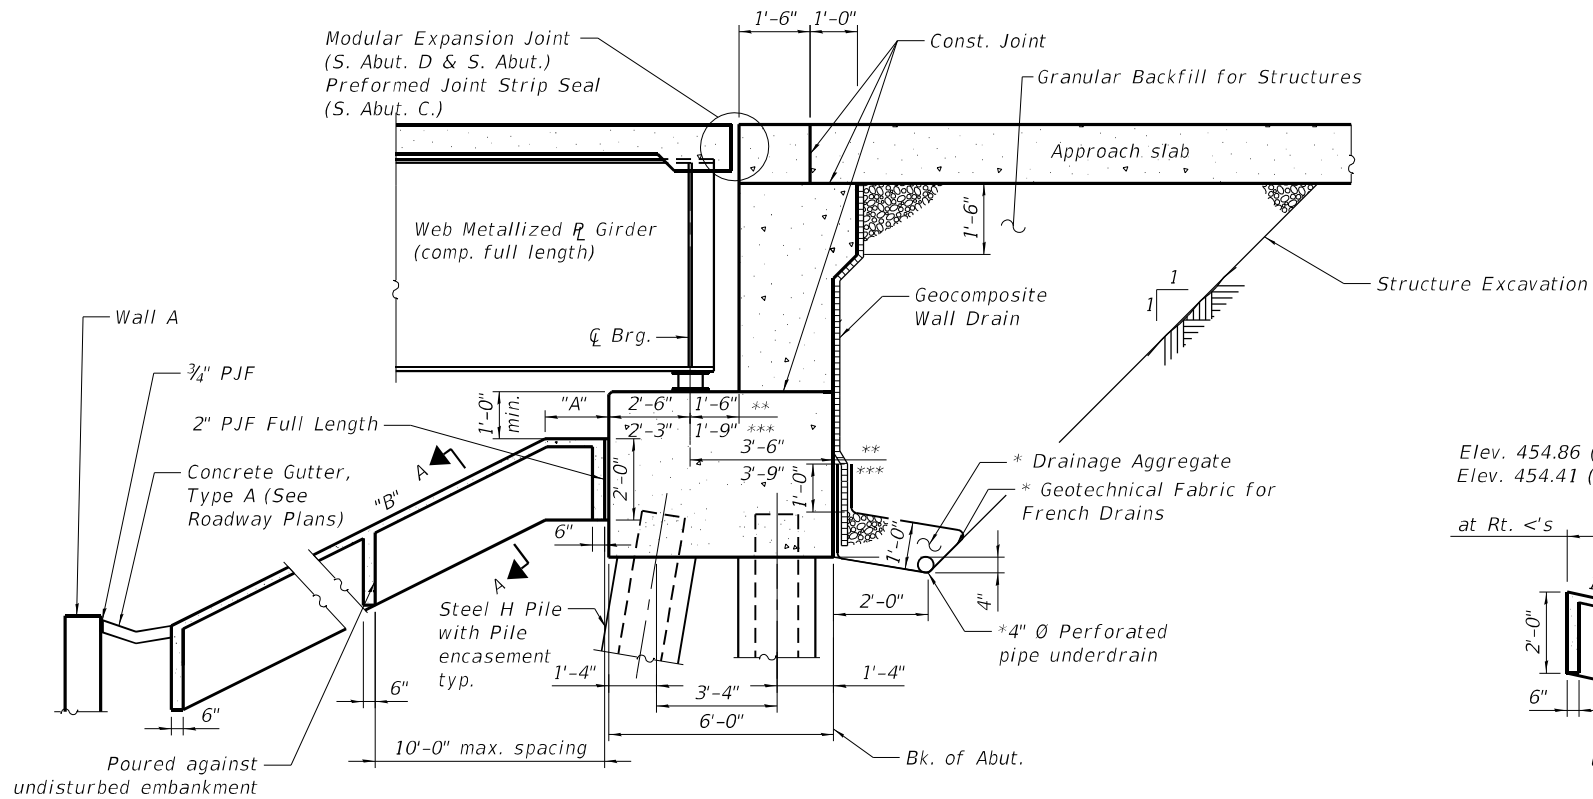


SECTION THRU SOUTH ABUTMENT C, SOUTH ABUTMENT, & SOUTH ABUTMENT D

(Horiz. dim. @ Rt. <'s)


"A" - Berm Width Varies
 1'-0" (S. Abut.)
 0'-0" (S. Abut. C.)
 0'-0" (S. Abut. D.)
 "B" - Slope at right angles (U.N.O.)
 1:2 (V:H) (S. Abut.)
 Varies, 1:53 to 1:56 (V:H) (S. Abut. C.)
 Varies, 1:2 to 1:12 (V:H) (S. Abut. D.)

* Included in the cost of Pipe Underdrains for Structures.
 ** South Abutment C
 *** South Abutment & South Abutment D

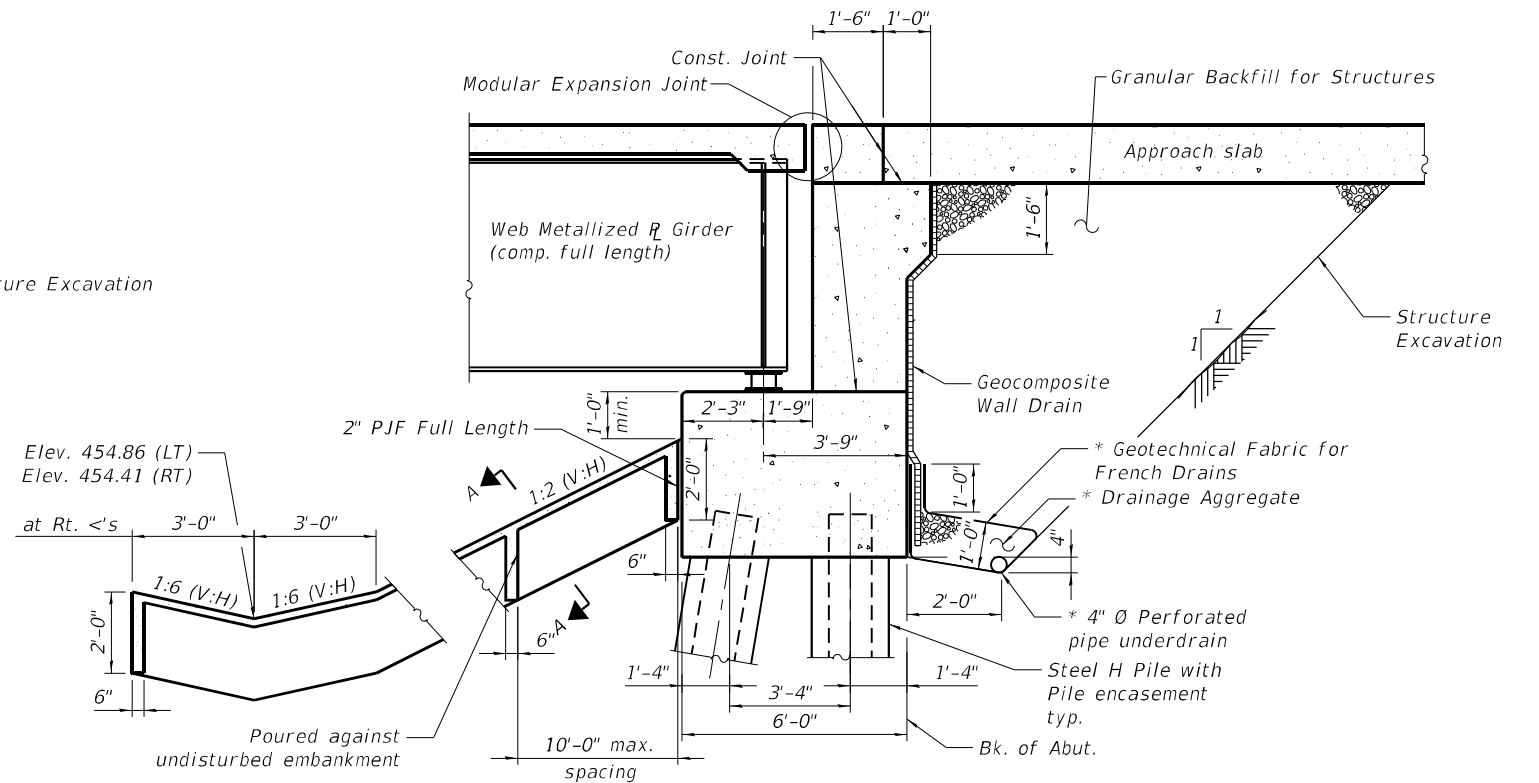


SECTION THRU NORTH ABUTMENT

(Horiz. dim. @ Rt. <'s)

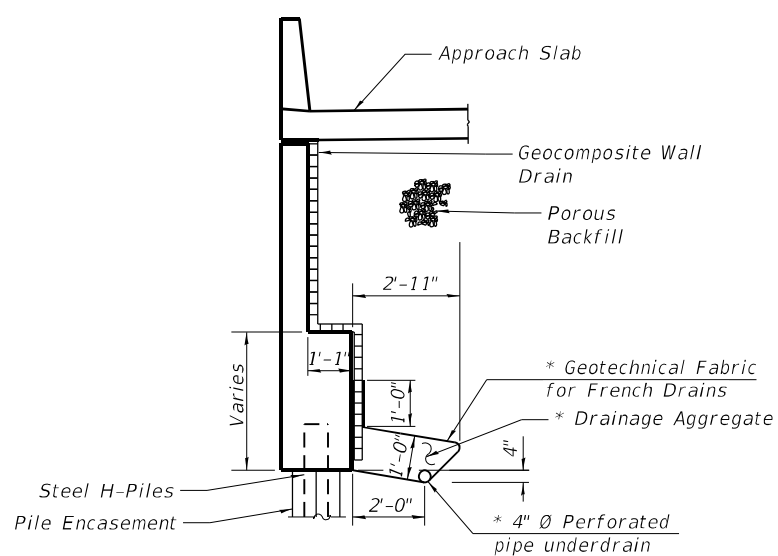

**TYPICAL SECTION THRU WINGWALLS
 AT SOUTH ABUTMENT**

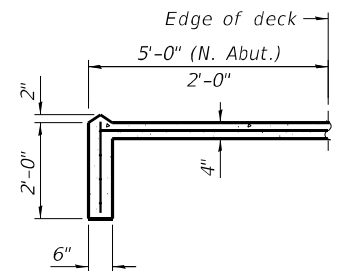

SECTION A-A

Note:
 All drainage system components shall extend to 2'-0" from the end of each wingwall except an outlet pipe shall extend until intersecting with the side slopes. The pipes shall drain into concrete headwalls. (See Article 601.05 of the Standard Specifications and Highway Standard 601101).

MODEL: Default
 FILE: 68C55-006-AbutSec.dgn
 PROJECT: 179740 IDOT CedarStExt PH115.0 CADD/CAD Sheets/0900182-68C55-006-AbutSec.dgn

Michael Baker
 INTERNATIONAL
 200 W Adams Street
 Suite 1500
 Chicago, IL 60606
 PH: 312.707.8910
 FAX: 312.707.8854


USER NAME = Jaime.Rivera	DESIGNED - MLK	REVISED -
	CHECKED - JMK	REVISED -
PLOT SCALE = 0.1667' / in.	DRAWN - DMJ	REVISED -
PLOT DATE = 4/30/2025	CHECKED - JMK	REVISED -

**STATE OF ILLINOIS
 DEPARTMENT OF TRANSPORTATION**


**GENERAL DETAILS 2
 STRUCTURE NO. 090-0182**

SHEET S-6 OF S-194 SHEETS

F.A.P. RTE.	SECTION	COUNTY	TOTAL SHEETS	SHEET NO.
VAR.	13 (HVB, HB-3) BR-1:R	TAZEWELL	1173	532
CONTRACT NO. 68C55				
ILLINOIS FED. AID PROJECT				

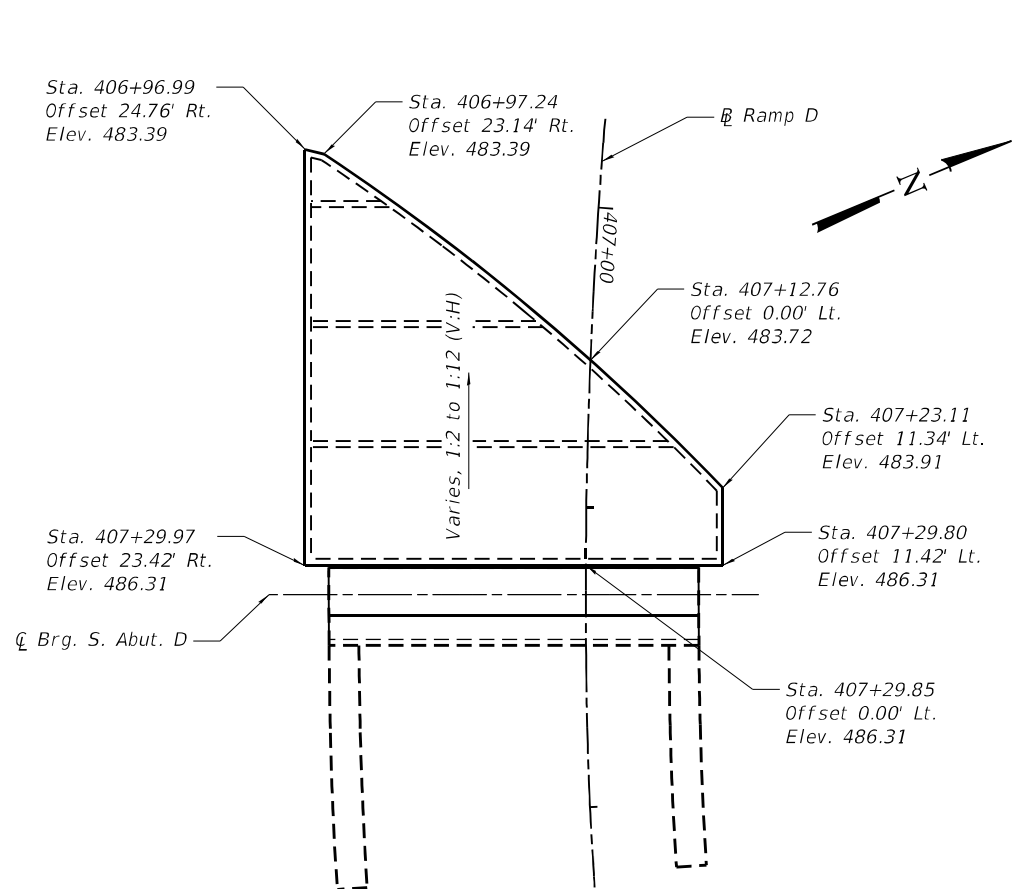

SLOPEWALL PLAN - S. ABUT. D

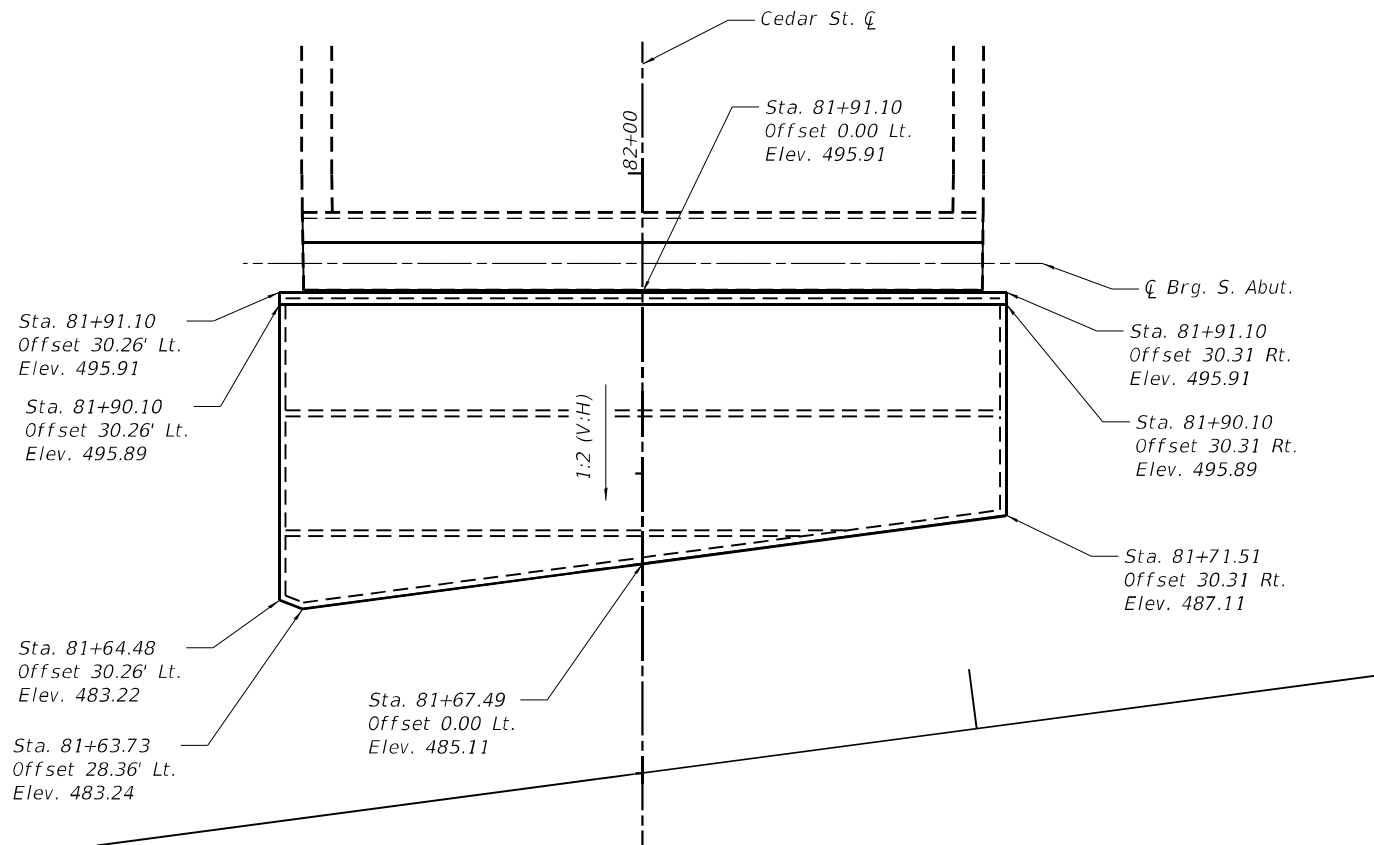

SLOPEWALL PLAN - S. ABUT.

NOTES:

1. Slope wall shall be reinforced with galvanized welded wire fabric. 6" x 6" - W4.0 x W4.0. weighing 58 lbs per 100 sq. ft.

MODEL: Default
FILE: \\miller-prod\miller-prod\bus\bus\benley\com\bus\bus\pw\03\Documents\Chicago\11011\Project\179740.IDOT CedarStExt_Plan15.0_CADD\CAD_Sheets\0900182-68C55-0075\slpewall.dgn

Michael Baker
INTERNATIONAL

200 W Adams Street
Suite 1500
Chicago, IL 60606
PH: 312.707.8110
FAX: 312.707.8854

USER NAME = DLamb	DESIGNED - MLK	REVISED -
CHECKED - YC	REVIS	ED -
PLOT SCALE = 0.1667' / in.	DRAWN - DMJ	REVISED -
PLOT DATE = 6/6/2023	CHECKED - JTB	REVISED -


STATE OF ILLINOIS
DEPARTMENT OF TRANSPORTATION

SLOPEWALL PLANS AND DETAILS 1
STRUCTURE NO. 090-0182

SHEET S-7 OF S-194 SHEETS

F.A.P. RTE.	SECTION	COUNTY	TOTAL SHEETS	SHEET NO.
VAR.	13 (HVB, HB-3) BR-1;R	TAZEWELL	1173	533
CONTRACT NO. 68C55				
ILLINOIS FED. AID PROJECT				

MODEL: Default
FILE NAME: p:\mbs\bus-abutment\combus-abutment.dgn
PROJECT: 179740 IDOT CedarStExt PH15.0 CADD/CAD Sheets\0900182-68C55-008-SlopeWall2.dgn

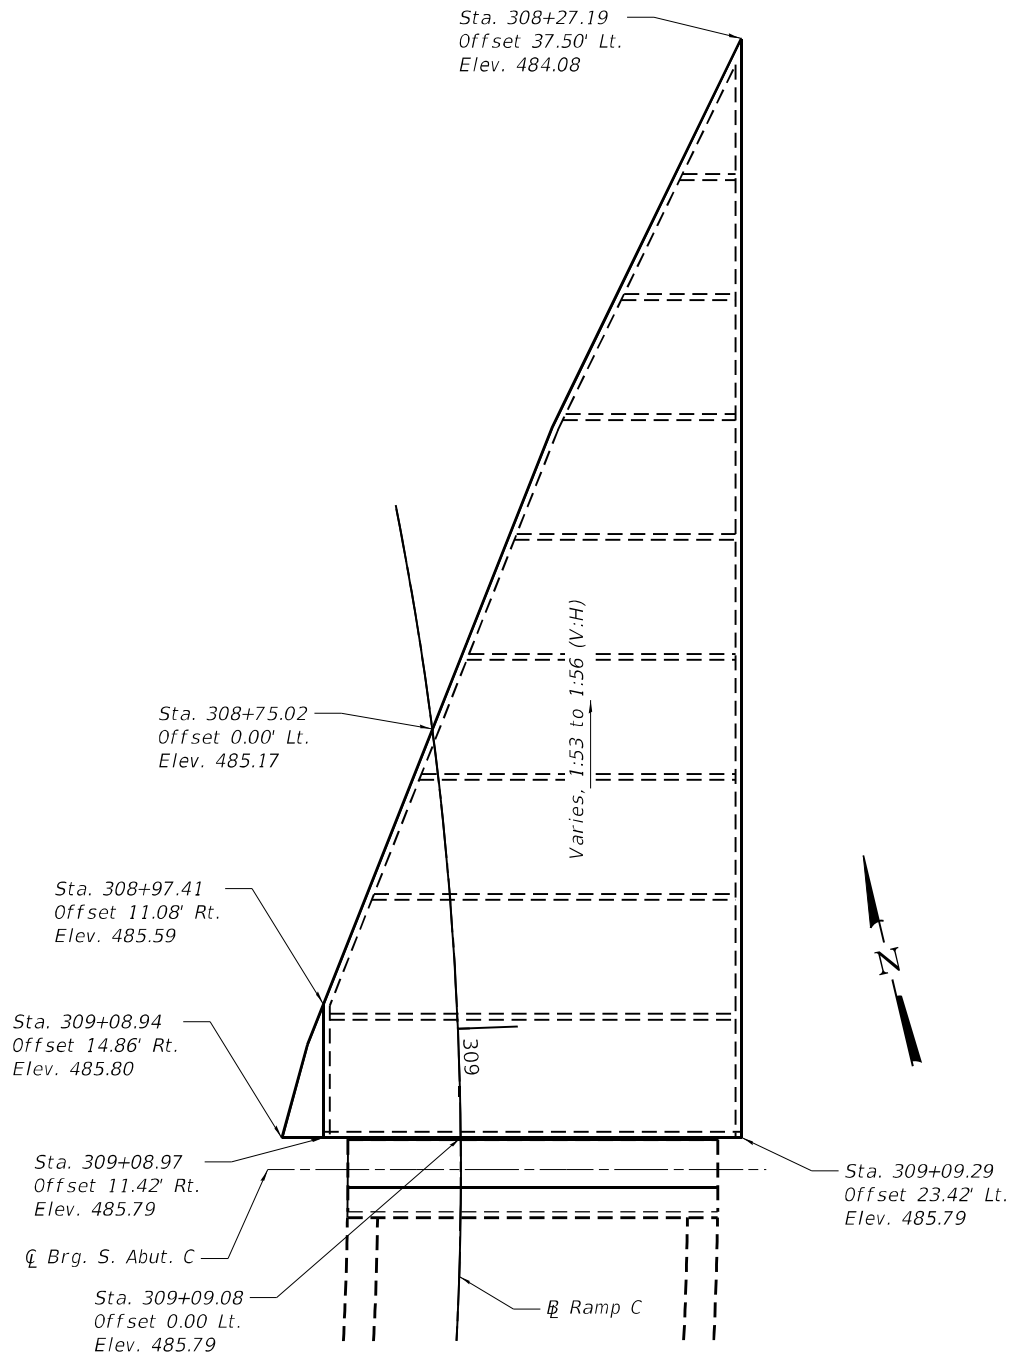

SLOPEWALL PLAN - S. ABUT. C

NOTES:
1. For typical slope wall notes, see sheet S-7.

Michael Baker
INTERNATIONAL
200 W Adams Street
Suite 1500
Chicago, IL 60606
PH: 312.707.8810
FAX: 312.707.8804


USER NAME = DLamb	DESIGNED - MLK	REVISED -
	CHECKED - YC	REVISED -
PLOT SCALE = 0.1667' / in.	DRAWN - DMJ	REVISED -
PLOT DATE = 6/6/2023	CHECKED - JTB	REVISED -

STATE OF ILLINOIS
DEPARTMENT OF TRANSPORTATION

SLOPEWALL PLAN AND DETAILS 2
STRUCTURE NO. 090-0182

SHEET S-8 OF S-194 SHEETS

F.A.P. RTE.	SECTION	COUNTY	TOTAL SHEETS	SHEET NO.
VAR.	13 (HVB, HB-3) BR-1;R	TAZEWELL	1173	534
CONTRACT NO. 68C55				
		ILLINOIS	FED. AID PROJECT	

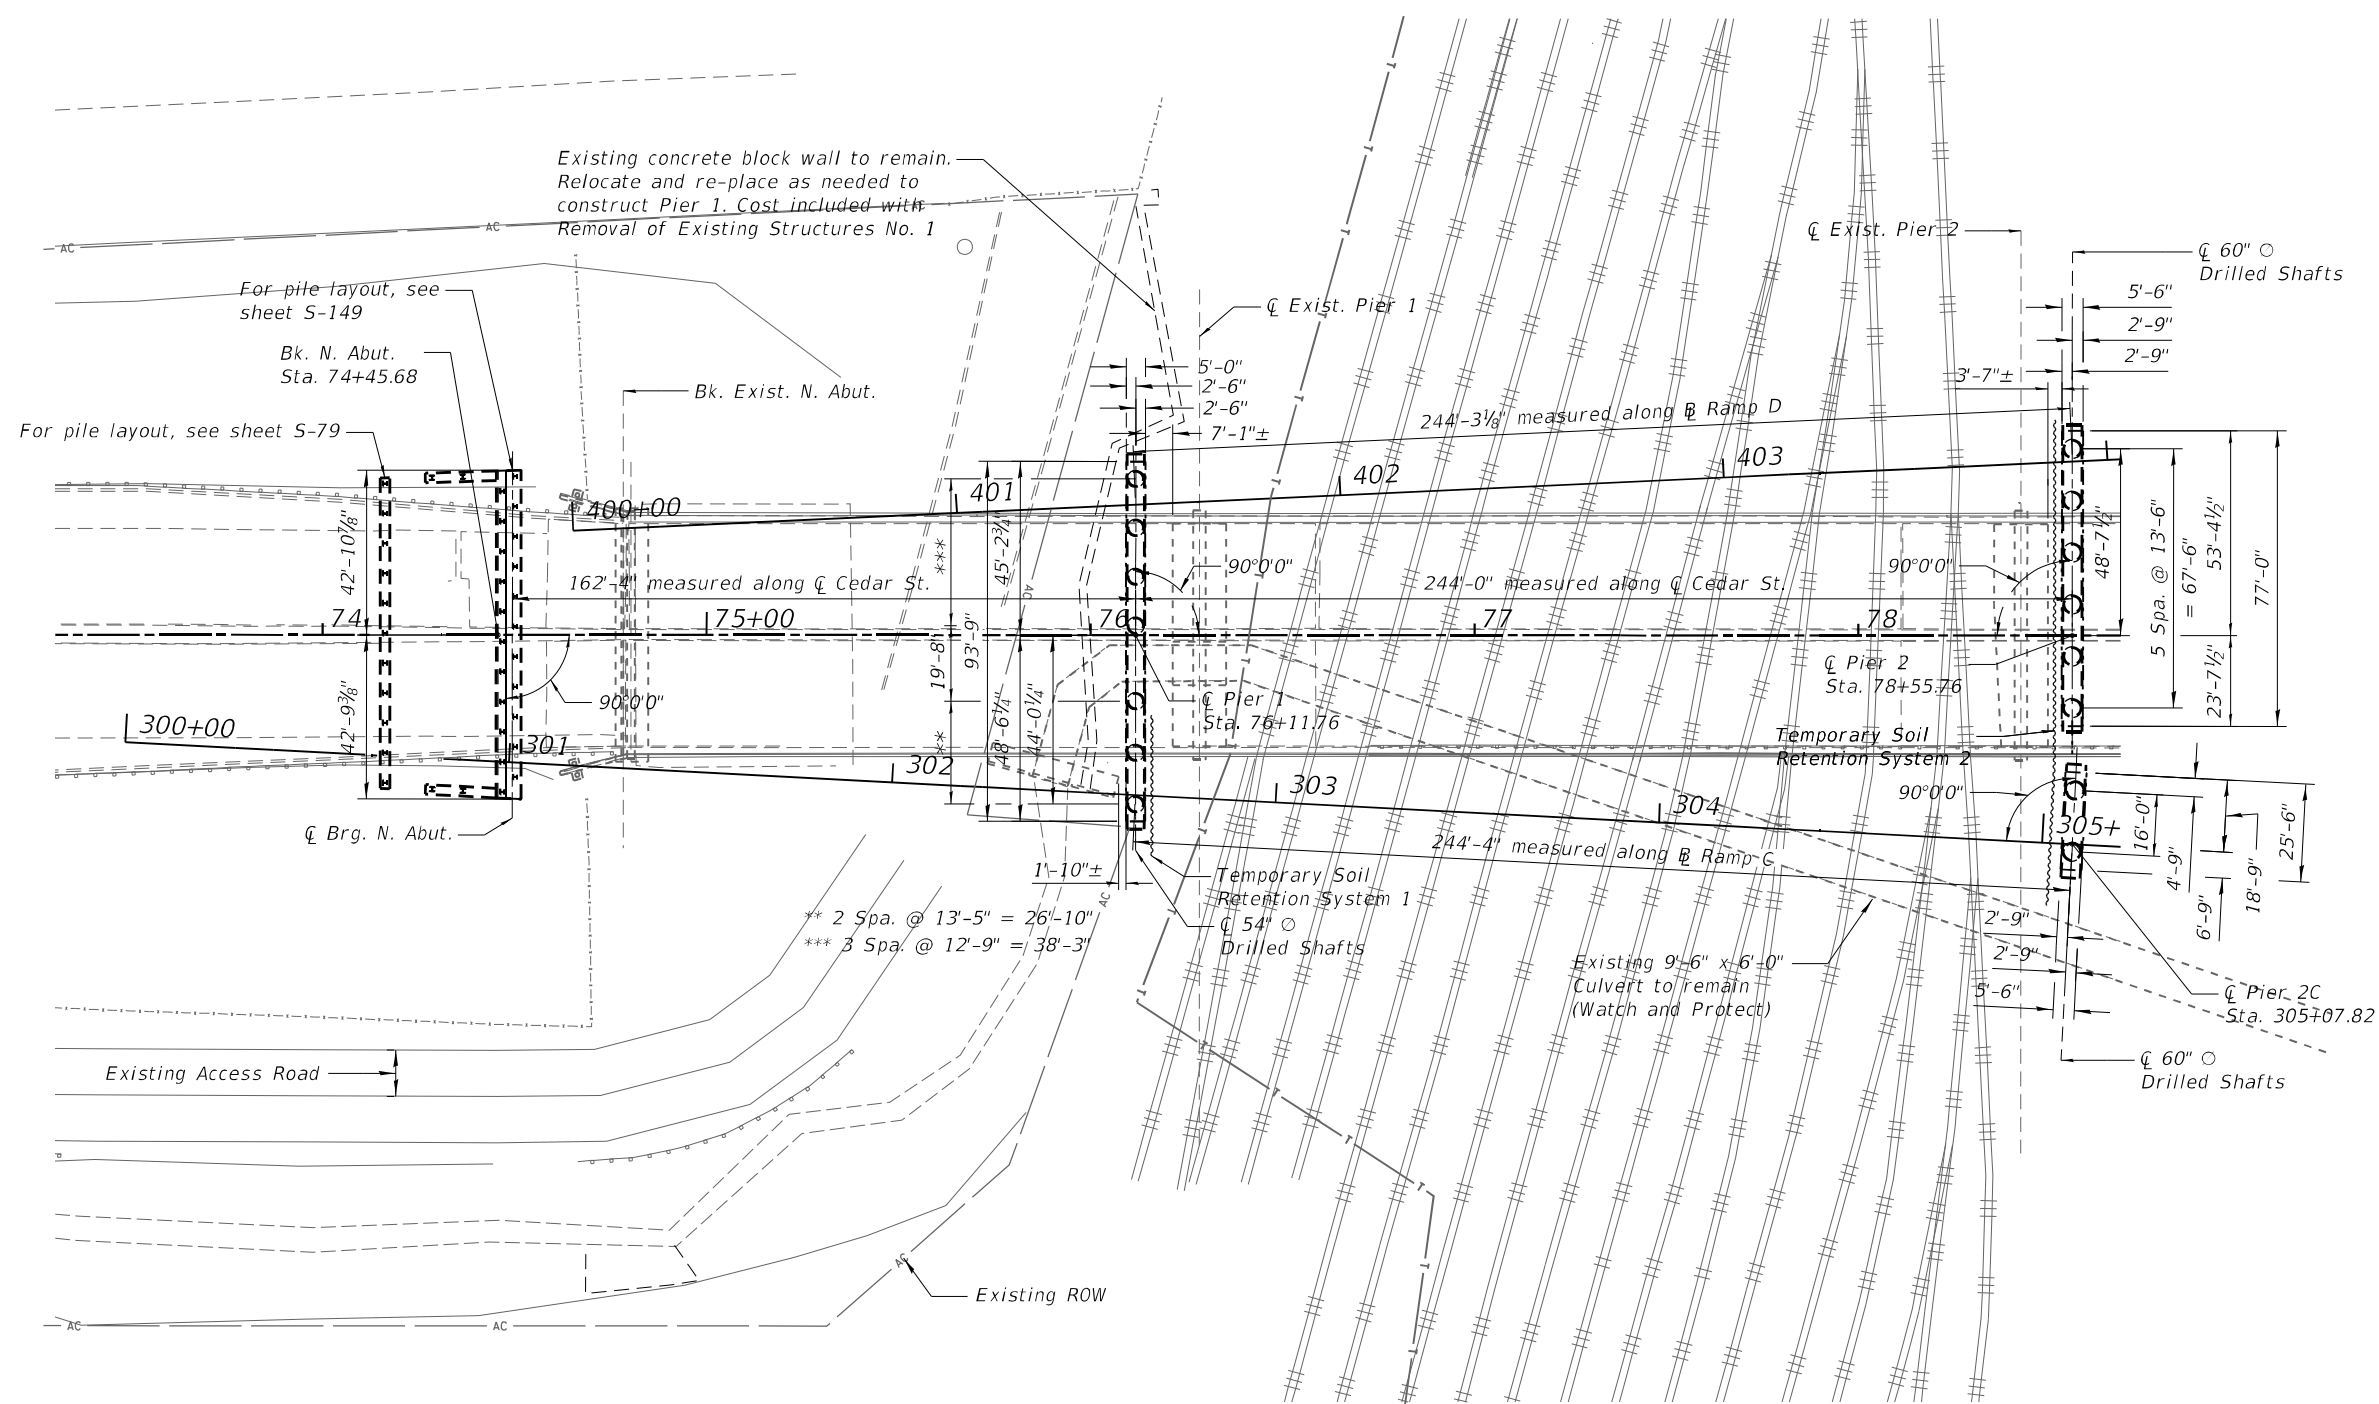


	<i>Exist. Telephone Line</i>
	<i>Exist. Fence</i>
	<i>Exist. Guardrail</i>
	<i>Exist. Paved Ditch</i>


FOUNDATION LAYOUT

SHEET S-9 OF S-194 SHEETS


F.A.P. RTE.	SECTION	COUNTY	TOTAL SHEETS	SHEET NO.
VAR.	13 (HVB, HB-3) BR-1:R	TAZEWELL	1173	535
		CONTRACT NO. 68C55		
ILLINOIS		FED. AID PROJECT		

MODEL: Default
FILE NAME: pwc:\mo-us-wv-bentley.com\mb-us-pw-03\documents\Chicago IL\01 Projects\179740 IDOT Cedar5tExt PHIL15.0 CADD\CAD Sheets\0900182-48C55-009-Found\avout1.dgn

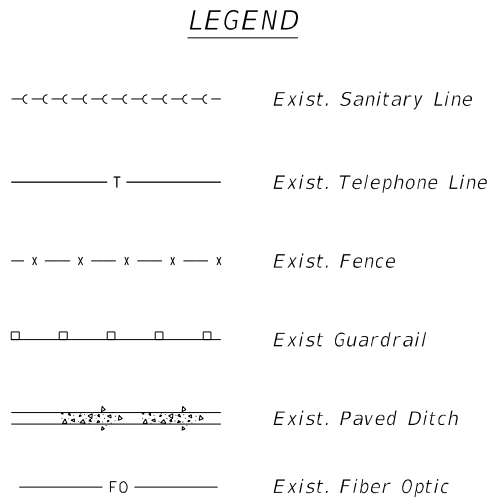


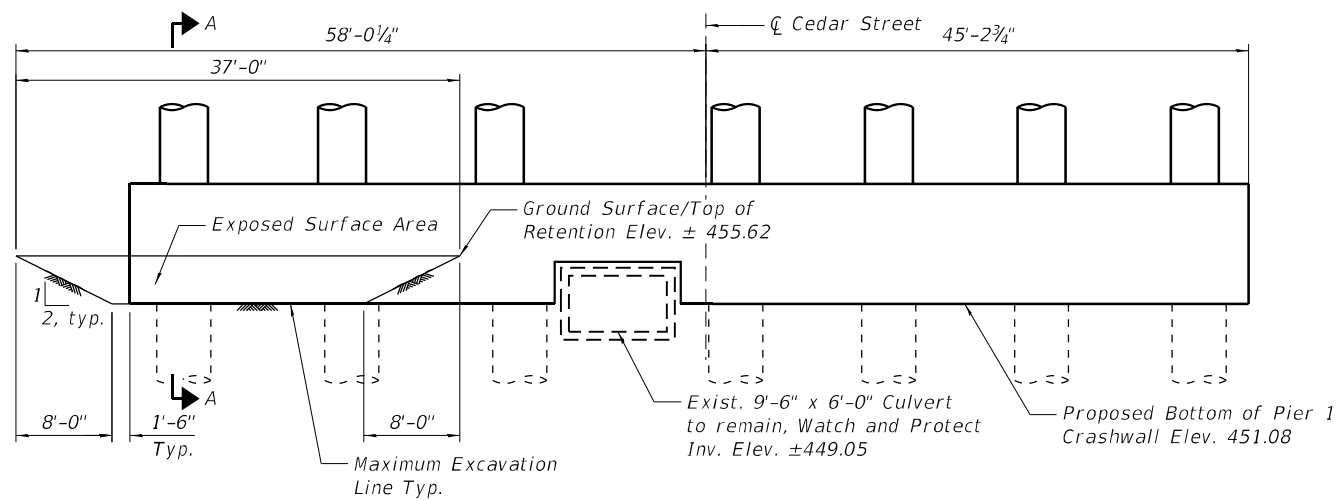

TEMPORARY SOIL RETENTION SYSTEM 1 - ELEVATION
(Looking Downstation)

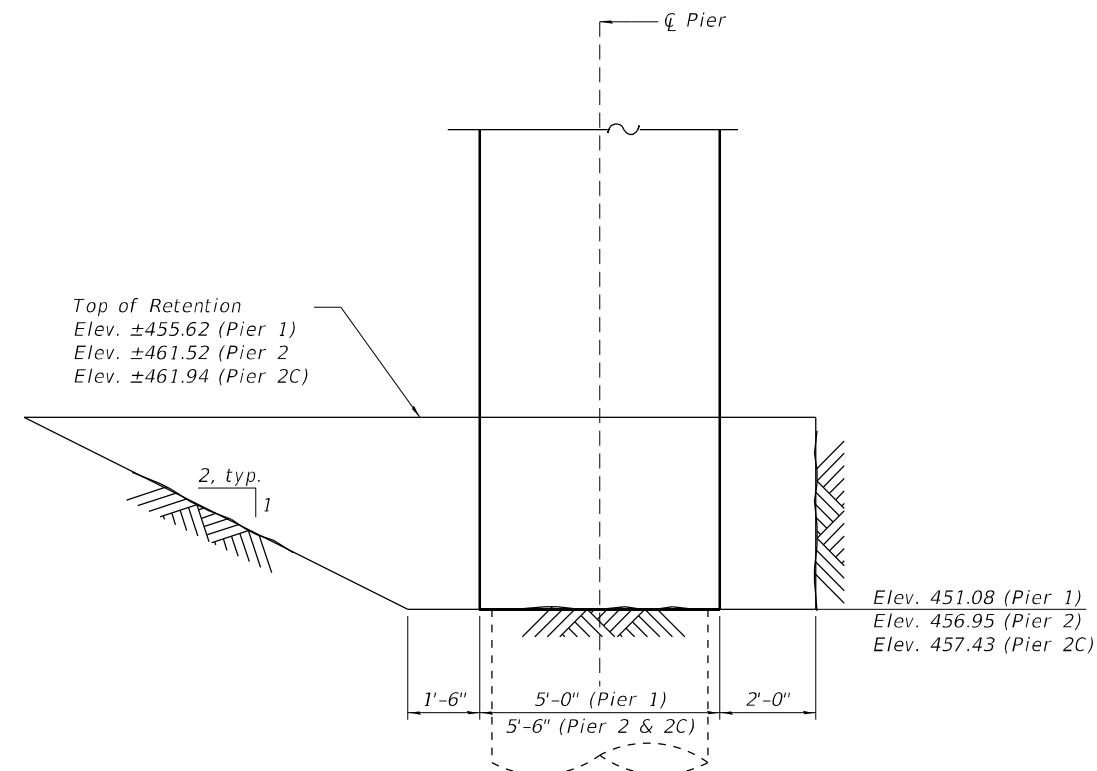

TEMPORARY SOIL RETENTION SYSTEM - SECTION A-A
(Pier 1 Shown)
(Pier 2 & Pier 2C Similar)

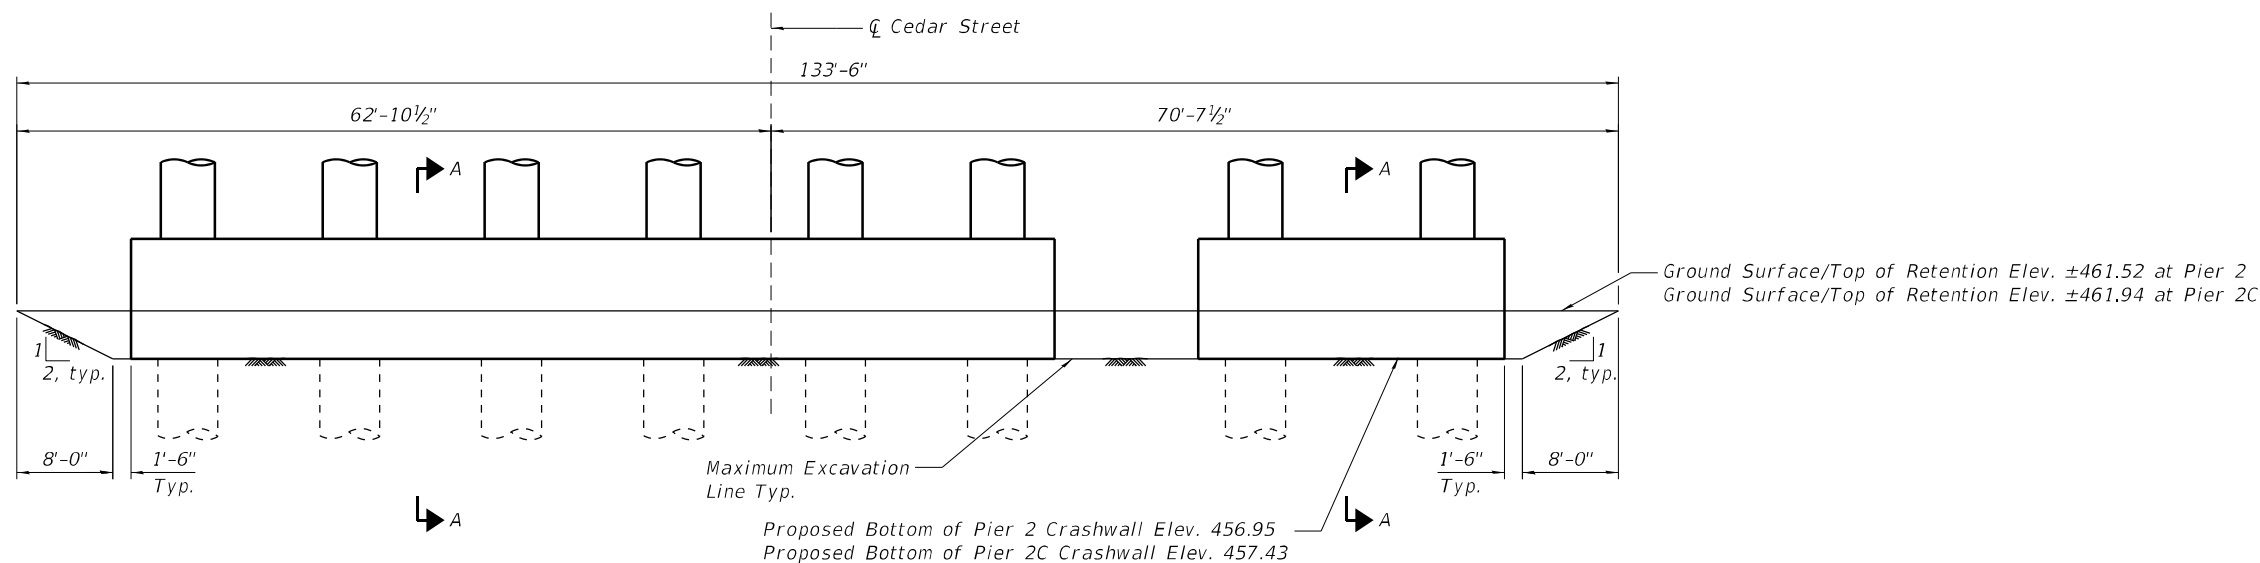

TEMPORARY SOIL RETENTION SYSTEM 2 - ELEVATION
(Looking Upstation)

NOTES:

1. A cantilevered sheet piling does not appear feasible and additional members or other retention systems may be required. The Contractor shall submit a temporary soil retention system design including plan details and calculations for review and acceptance by the Engineer. The plan locations specified reside within Influence Zone 2 and open cut excavation shall not be allowed to protect nearby railroad tracks and utilities.

MODEL: Default
FILE: \\miller-gw\miller-gw\miller-gw\03\Documents\Chicago_11\011_Projects\179740_IDOT_CedarStExt_Phl15.0_CADD\CAD_Sheets\0900187-68C55-01-Foundation3.dgn

Michael Baker
INTERNATIONAL
200 W Adams Street
Suite 1500
Chicago, IL 60606
PH: 312.707.8910
FAX: 312.707.8854



USER NAME = DLamb	DESIGNED - MLK	REVISED -
CHECKED - JMK	REVIS	ED -
PLOT SCALE = 0:2.0000 " = 1" / in.	DRAWN - DMJ	REVISED -
PLOT DATE = 6/6/2023	CHECKED - JMK	REVISED -


STATE OF ILLINOIS
DEPARTMENT OF TRANSPORTATION

FOUNDATION LAYOUT 3
STRUCTURE NO. 090-0182

SHEET S-11 OF S-194 SHEETS


F.A.P. RTE.	SECTION	COUNTY	TOTAL SHEETS	SHEET NO.
VAR.	13 (HVB, HB-3) BR-1;R	TAZEWELL	1173	537
CONTRACT NO. 68C55				
ILLINOIS FED. AID PROJECT				

   Removal of Existing Structures No. 1

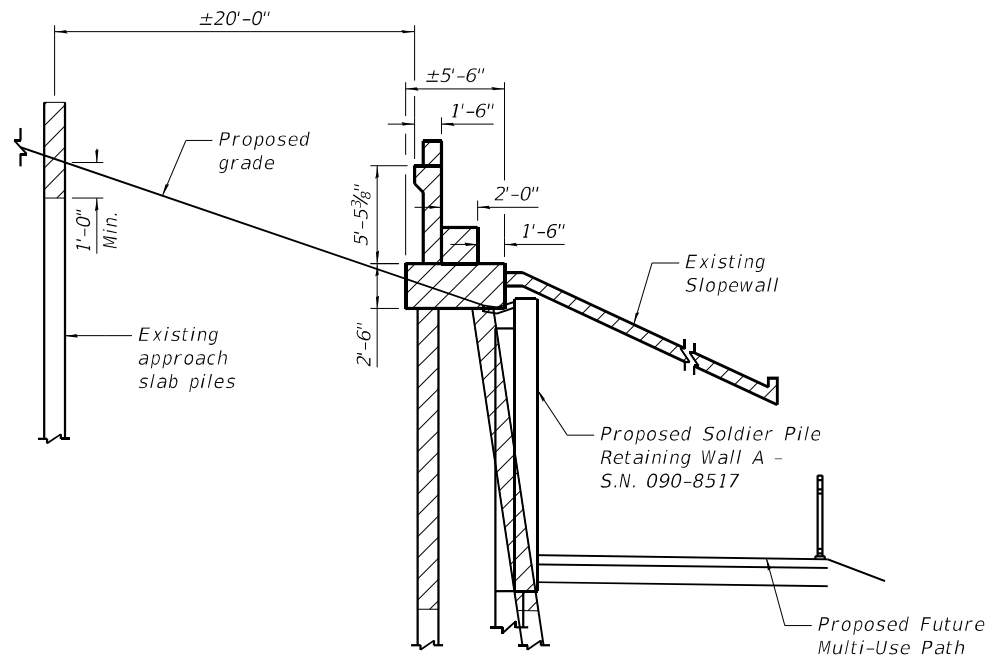


SECTION C-C

Piles to be removed as necessary for proposed construction

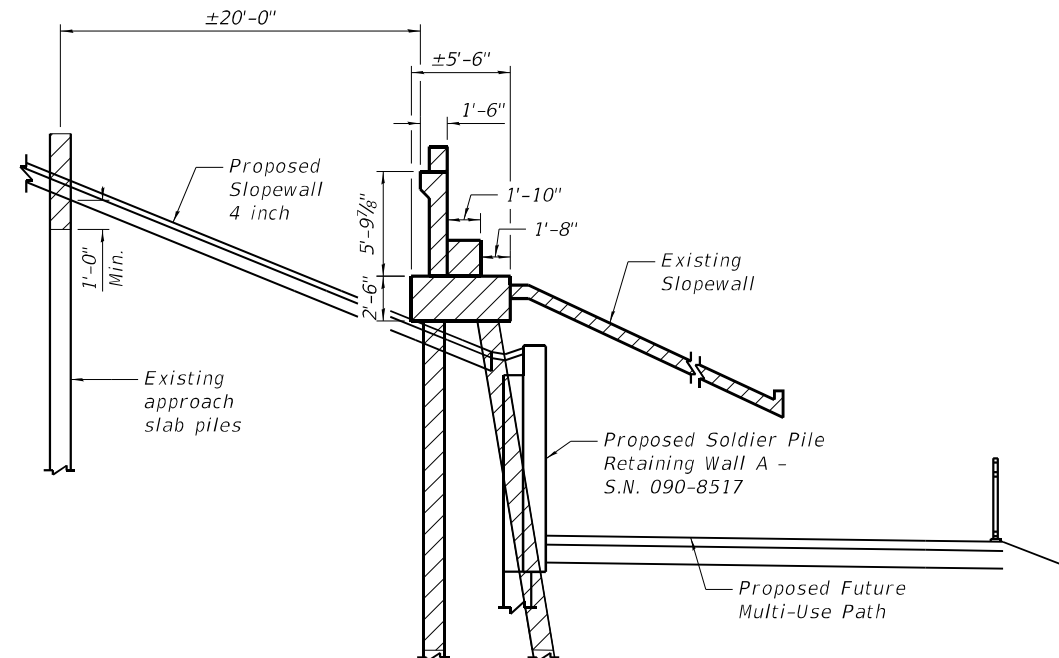


SECTION D-D

Piles to be removed as necessary for proposed construction

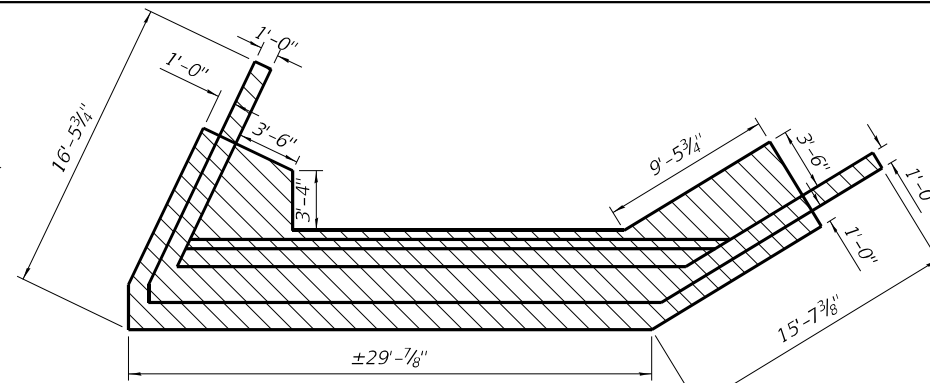


PLAN S. ABUTMENT (RAMP C)

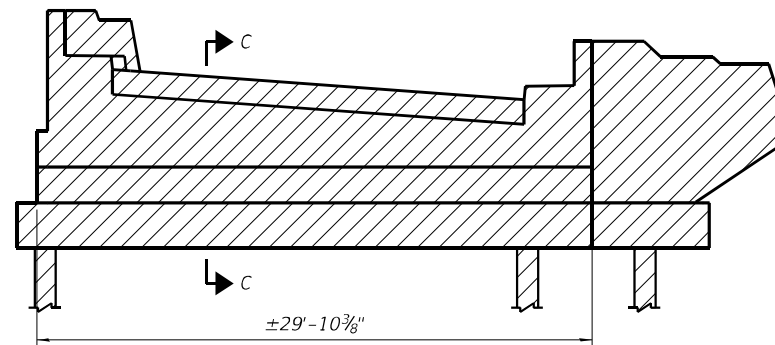


ELEVATION S. ABUTMENT (RAMP C)

(Facing South)

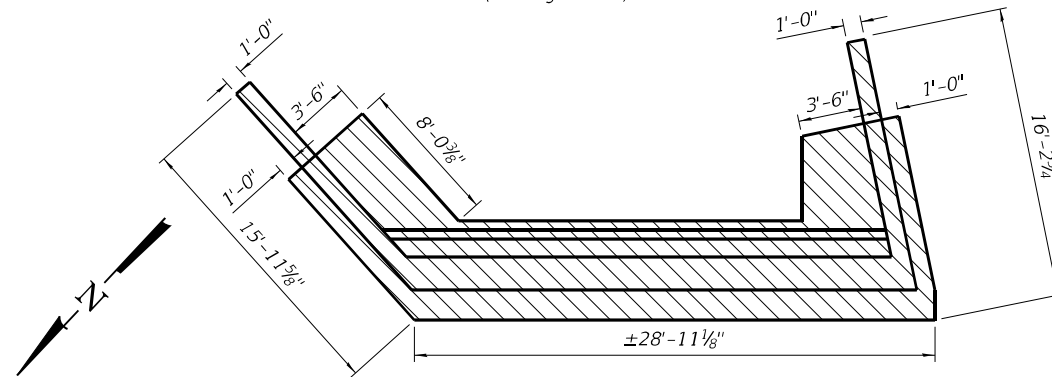


PLAN S. ABUTMENT (RAMP D)

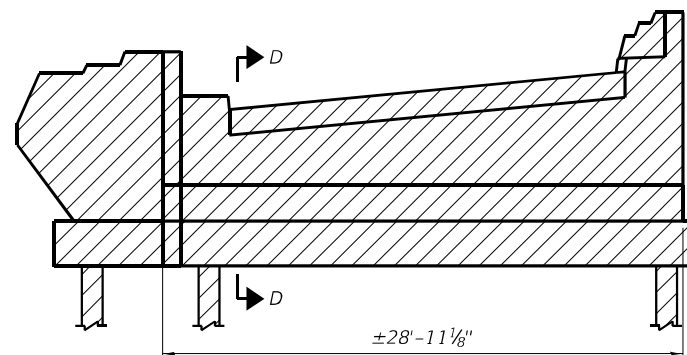

ELEVATION S. ABUTMENT (RAMP D)

(Facing East)


LEGEND

 


Removal of Existing Structures No. 1

MODEL: Default
FILE: \\miller-prod\bus-shu-bentley.com\bus-shu-pw\03\Documents\Chicago IL\01 Projects\179740 IDOT CedarStExt PH115.0 CADD\CAD Sheets\0900187-68C55-0 14-SubRem2.dgn


Michael Baker INTERNATIONAL 200 W Adams Street Suite 1500 Chicago, IL 60606 PH: 312.707.8910 FAX: 312.707.8854	USER NAME = DLamb		DESIGNED - JMK	REVISED -	STATE OF ILLINOIS DEPARTMENT OF TRANSPORTATION	EXISTING SUBSTRUCTURE REMOVAL 2 STRUCTURE NO. 090-0182	F.A.P. RTE.					SECTION		COUNTY	TOTAL SHEETS	SHEET NO.
	CHECKED - MLK		CHECKED - MLK	REVISED -			VAR.	13 (HVB, HB-3) BR-1;R		TAZEWELL	1173	540				
	PLOT SCALE = 0.1667' / in.		DRAWN - DMJ	REVISED -			CONTRACT NO. 68C55									
	PLOT DATE = 6/6/2023		CHECKED - MLK	REVISED -			SHEET 5-14 OF 5-194 SHEETS									
							ILLINOIS FED. AID PROJECT									

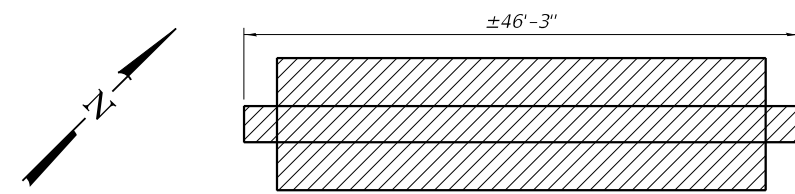


PLAN PIER 4 (EAST)

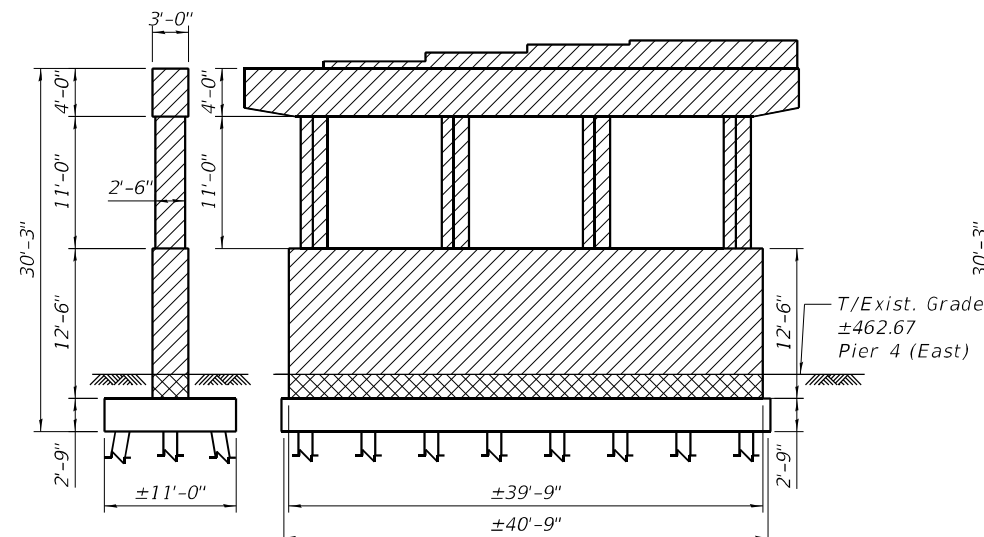



END VIEW ELEVATION PIER 4 (EAST)

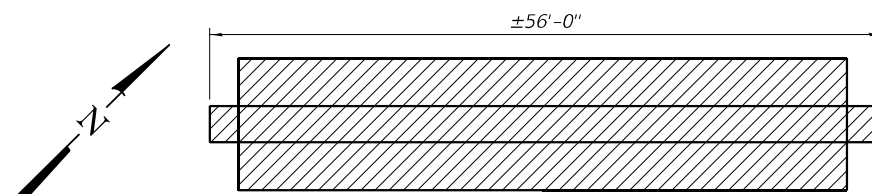


PLAN PIER 4 (WEST)

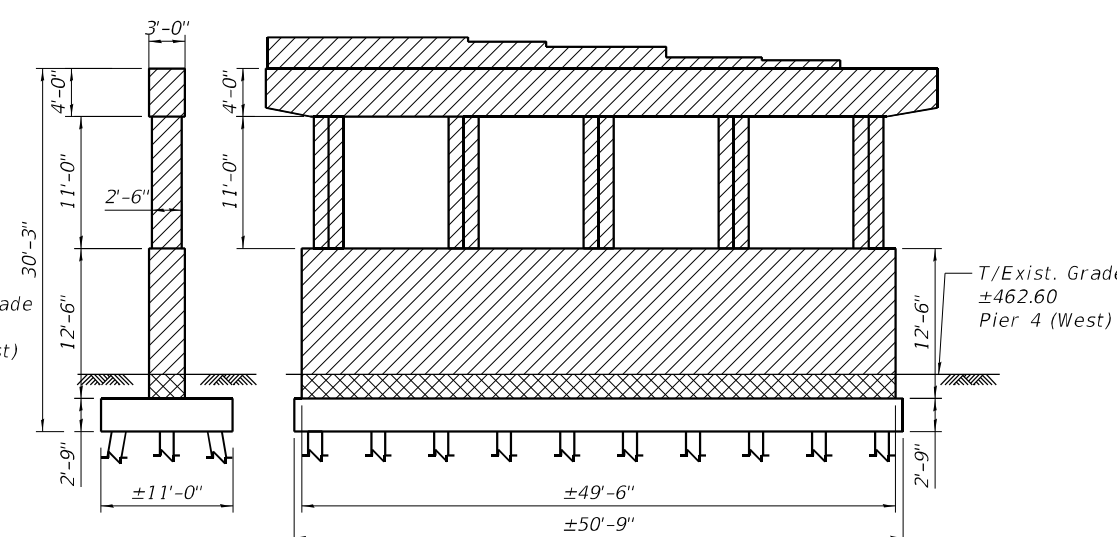


END VIEW *ELEVATION PIER 4 (WEST)*

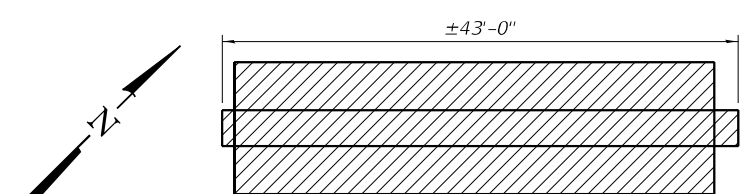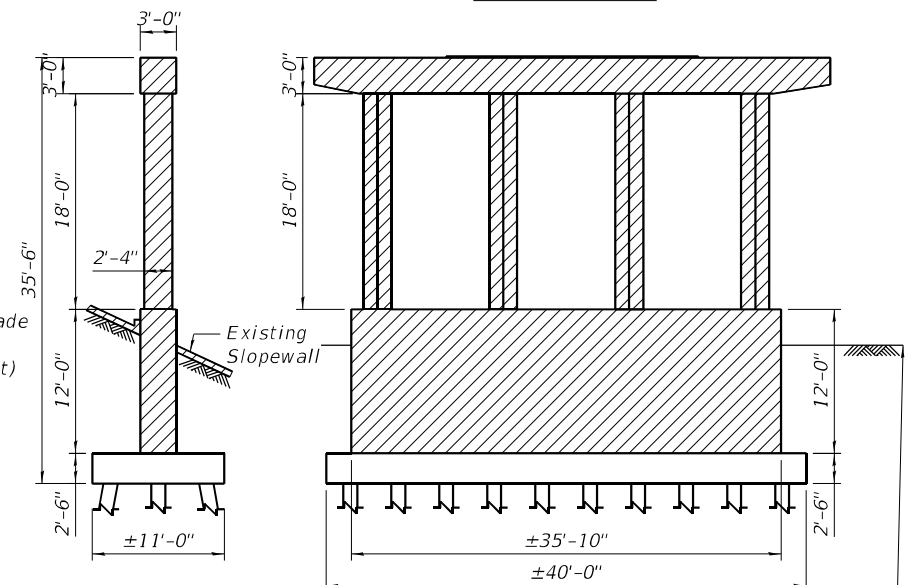PLAN PIER 5


END VIEW ELEVATION PIER 5 ± 471.14
Pier 5

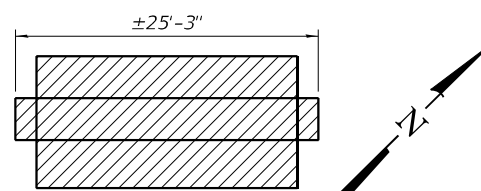


PLAN PIER 5C

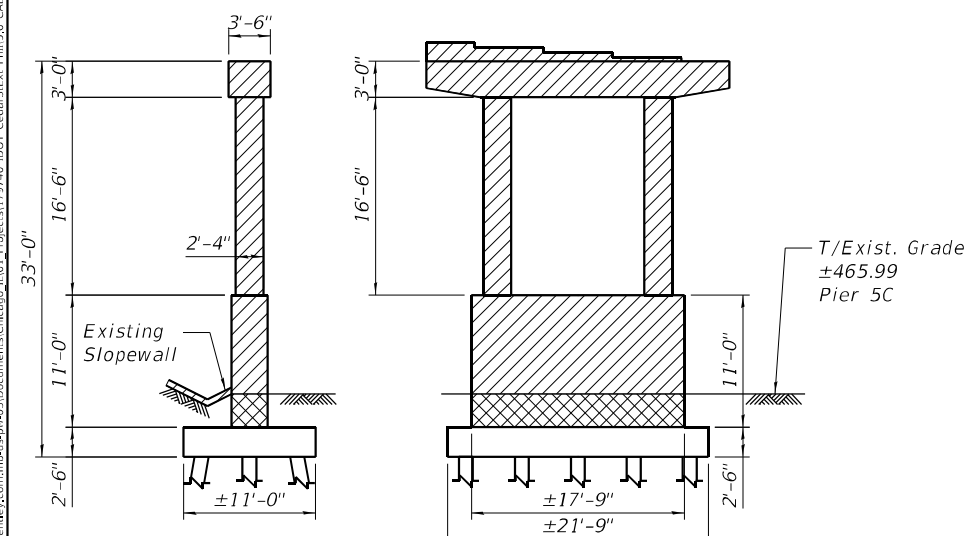


END VIEW

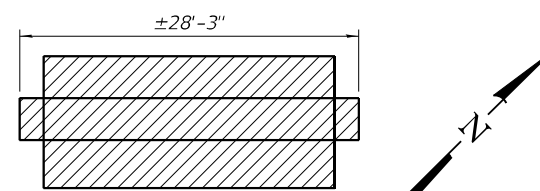


PLAN PIER 5D

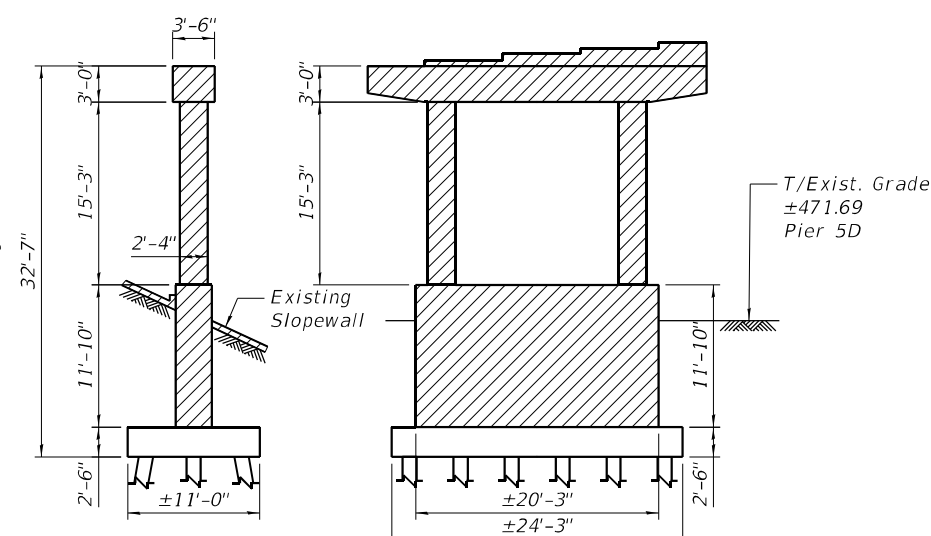

END VIEW ELEVATION PIER 5D

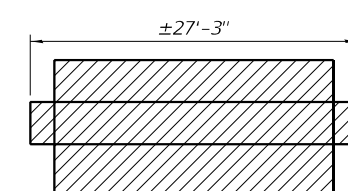

PLAN PIER 6C

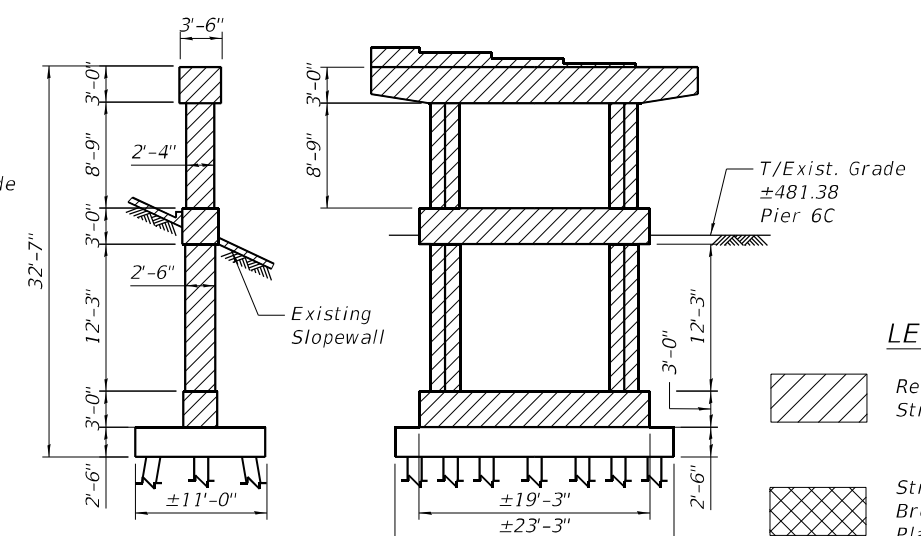


END VIEW

LEGEND

 *Removal of Existing Structures No. 1*

Structure to be
Broken and Left in
Place, See Sheet 17

MODEL: Default
FILE: \\miller-prod\miller-prod\p03\Documents\Chicago IL\011 Project\179740 IDOT CedarStExt PH115.0 CAD\CAD_Sheets\0900187-68C55-017-SubRem5.dgn

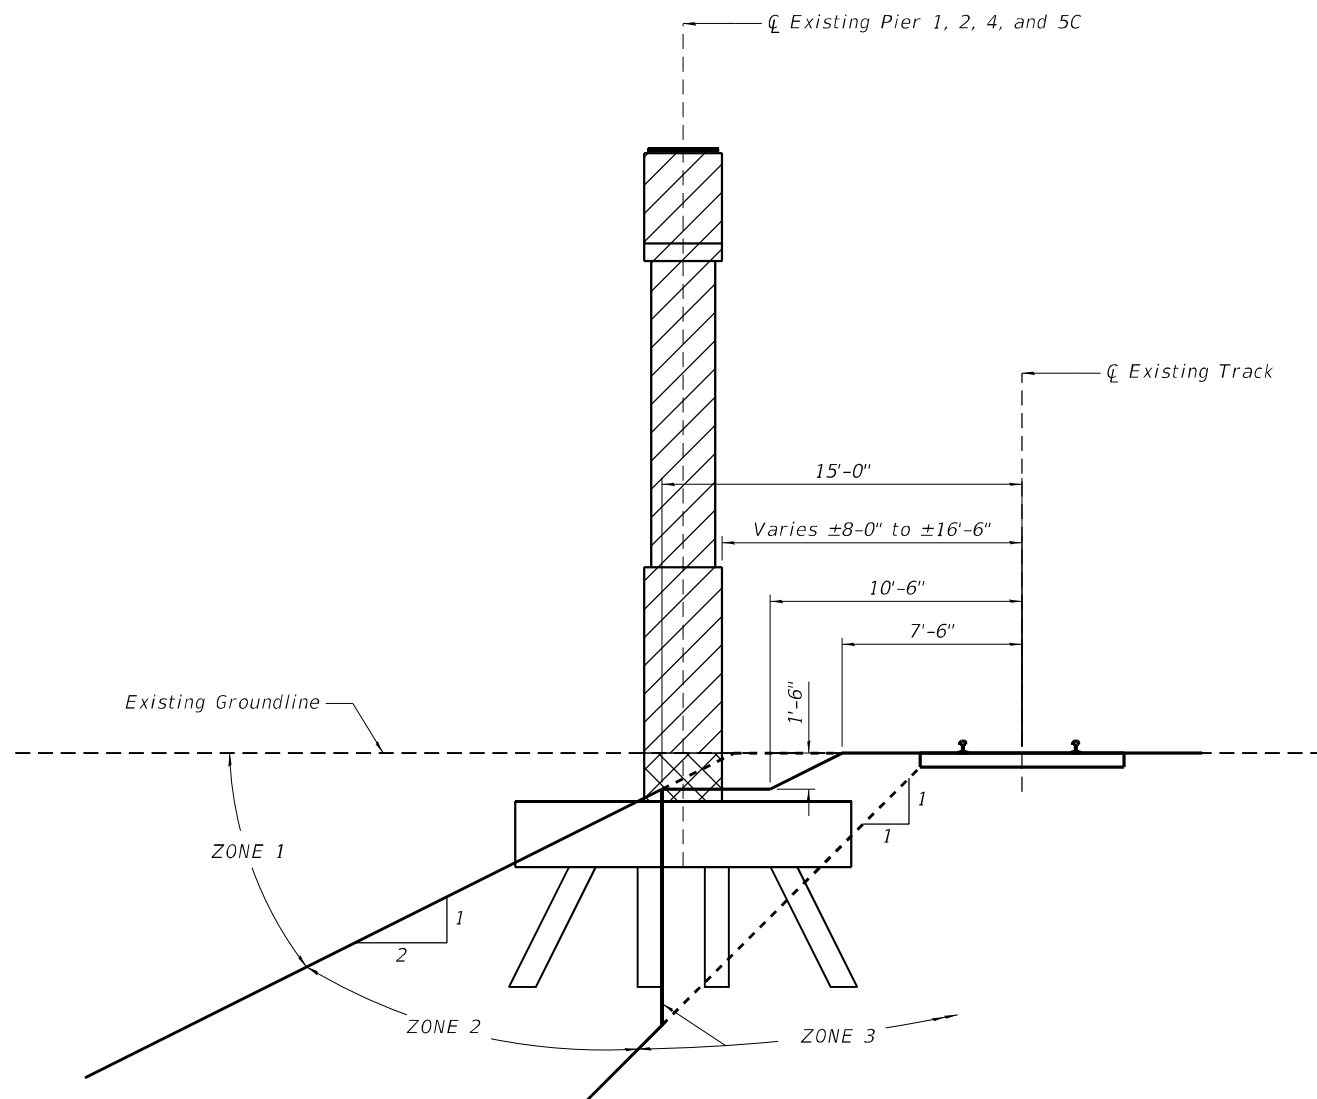


PIER REMOVAL DETAIL 1 - LOOKING ALONG Q EXISTING TRACK

Where existing track is too close to existing pier for full removal of existing crash wall
All dimensions are Rt. L's to Q Track

NOTES:

1. Zone 1: Excavations above and outside of the theoretical railroad embankment line do not normally require shoring to protect railroad roadbed. Shoring may be required for other reasons.
2. Zone 2: Excavations whose bottoms extend into Zone 2 require shoring, but the shoring may normally be pulled back after excavation has been backfilled.
3. Excavations whose bottoms extend into Zone 3 will normally require shoring to be left in place and cut-off 3 feet below base of rail. Shoring must be designed for Cooper E80 live load.

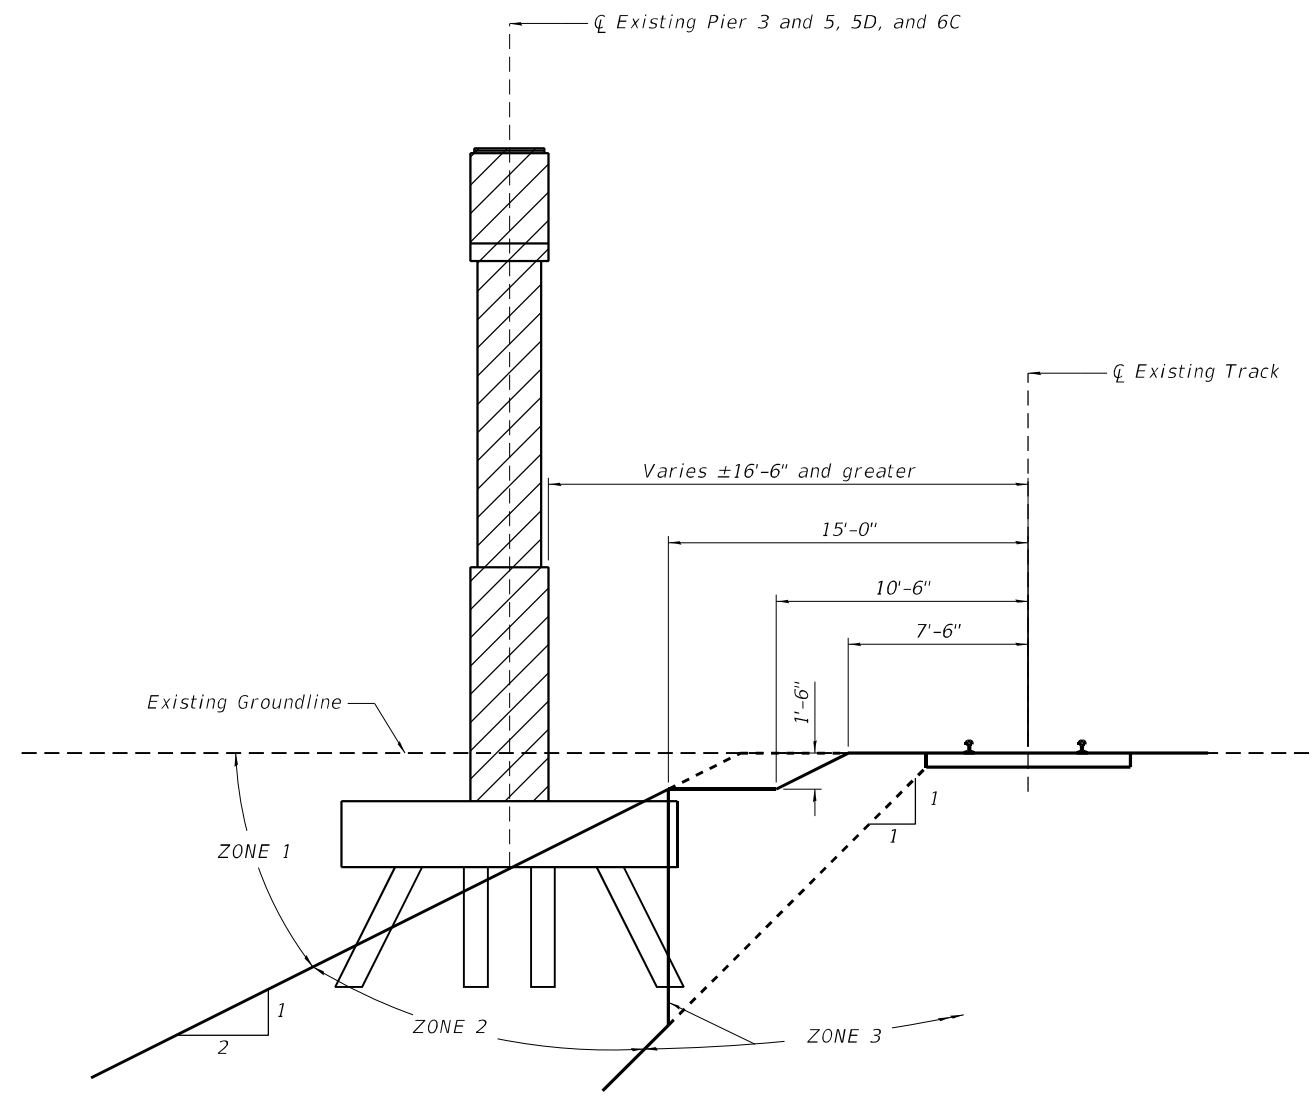

PIER REMOVAL DETAIL 2 - LOOKING ALONG Q EXISTING TRACK

Where existing track is far enough from existing pier for full removal of existing crash wall
All dimensions are Rt. L's to Q Track

LEGEND



Removal of Existing Structures No. 1



Structure to be Broken and Left in Place.

Michael Baker
INTERNATIONAL
200 W Adams Street
Suite 1500
Chicago, IL 60606
PH: 312.707.8110
FAX: 312.707.8854

USER NAME = DLamb	DESIGNED - JMK	REVISED -
	CHECKED - MLK	REVISED -
PLOT SCALE = 0:2.0000 " = 1" / in.	DRAWN - DMJ	REVISED -
PLOT DATE = 6/6/2023	CHECKED - MLK	REVISED -


STATE OF ILLINOIS
DEPARTMENT OF TRANSPORTATION

EXISTING SUBSTRUCTURE REMOVAL 5
STRUCTURE NO. 090-0182

SHEET S-17 OF S-194 SHEETS

F.A.P. RTE.	SECTION	COUNTY	TOTAL SHEETS	SHEET NO.
VAR.	13 (HVB, HB-3) BR-1;R	TAZEWELL	1173	543
CONTRACT NO. 68C55				
ILLINOIS FED. AID PROJECT				


Girder No.	DEAD LOAD DEFLECTIONS				
	SPAN 1				
	A1	A2	A3	A4	A5
1	1 1/4"	1 1/8"	1/4"	40' -7 1/4"	162' -4 1/8"
2	1 1/8"	1 1/8"	1/8"	40' -7 1/4"	162' -4 7/8"
3	1 1/8"	1 1/8"	1/8"	40' -7 1/4"	162' -4 7/8"
4	- 1/4"	- 3/8"	- 3/8"	16' -7 1/2"	66' -6 1/8"
5	-	-	-	-	-
6	1 1/4"	1 1/8"	1/8"	40' -7"	162' -4"
7	1 1/4"	1 1/8"	1/4"	40' -7"	162' -4"
8	1 1/4"	1 1/4"	1/4"	40' -7"	162' -4"

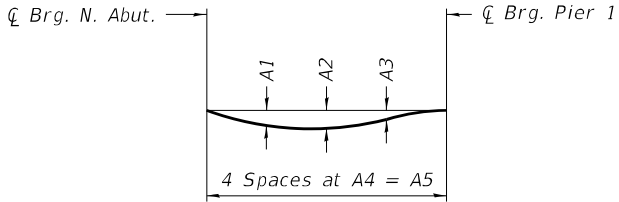

DEAD LOAD DEFLECTION DIAGRAM


(Includes weight of concrete only.)

Note:
The above deflections are not to be used in the field if the engineer is working from the grade elevations adjusted for dead load deflections and grinding as shown on S-19 & S-20.

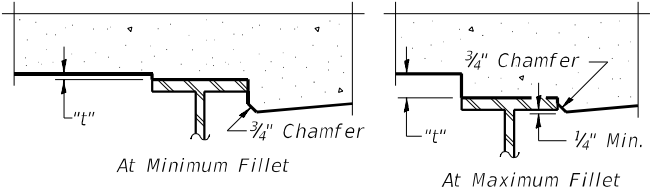

To determine "t": After all structural steel has been erected, elevations of the top flanges of the beams shall be taken at intervals shown below. These elevations subtracted from the "Theoretical Grade Elevations Adjusted for Dead Load Deflection and Grinding" shown on S-19 & S-20, minus the initial slab thickness prior to grinding, equals the fillet heights "t" above top flange of beams.
The slab is to be ground after curing to achieve smoothness, but the slab is not to be ground to elevations below the "Theoretical Grade Elevations" shown below. For grinding the deck, see Special Provisions.

FILLET HEIGHTS

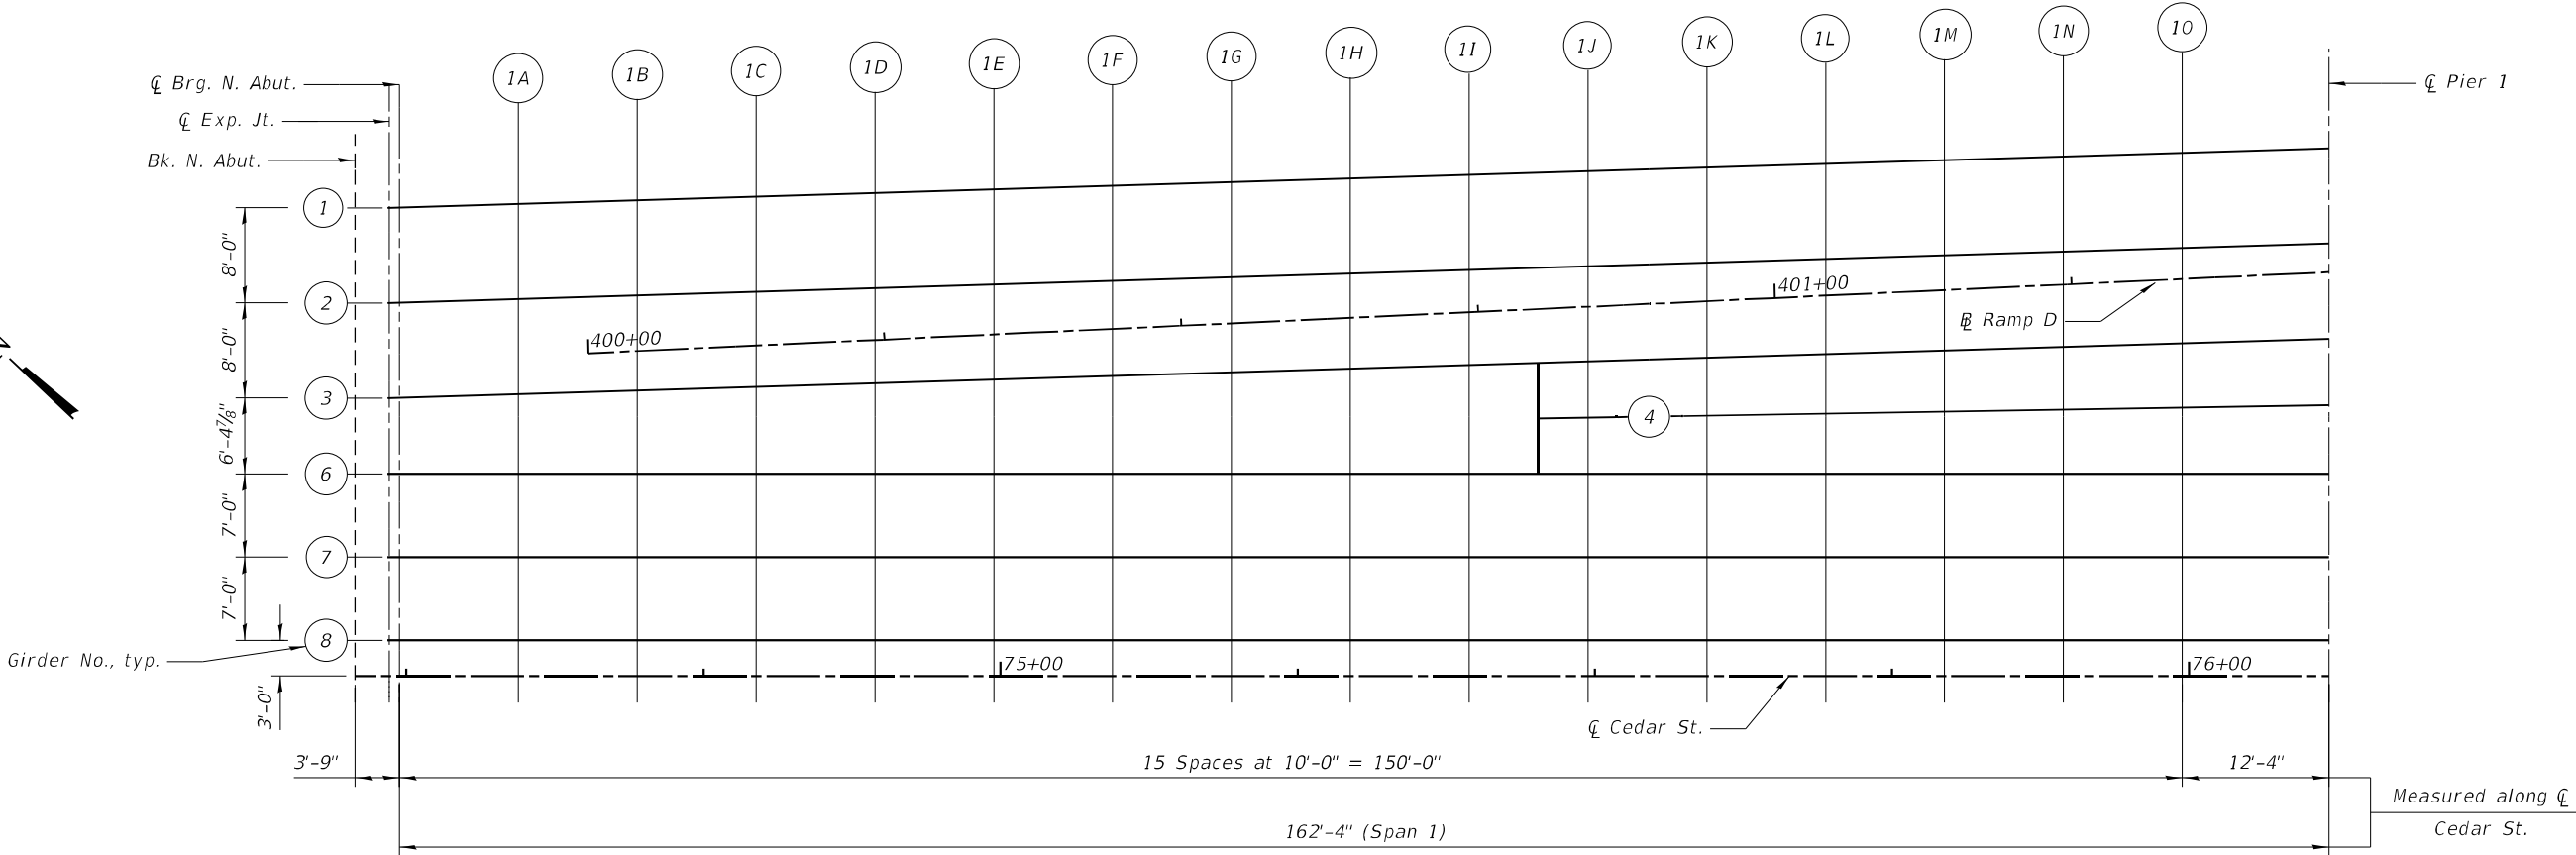

PLAN - SPAN 1

MODEL: Default
FILE: \\miller-prod\miller-usa\hjbentley.com\miller-usa\p03\Documents\Chicago IL\011 Project\179740 IDOT CedarStExt PH115.0 CADD\CAD_Sheets\0900182-68C55-018-10511 LT.dgn

Michael Baker INTERNATIONAL 200 W Adams Street Suite 1500 Chicago, IL 60606 PH: 312.707.8970 FAX: 312.707.8854	USER NAME = D1amb	DESIGNED - JMK/ADM	REVISED -	STATE OF ILLINOIS DEPARTMENT OF TRANSPORTATION	LT UNIT 1 – TOP OF SLAB ELEVATION 1 STRUCTURE NO. 090-0182	SHEET S-18 OF S-194 SHEETS	F.A.P. RTE.	SECTION	COUNTY	TOTAL SHEETS	SHEET NO.
	CHECKED - AMR	CHECKED - AMR	REVISED -				VAR.	13 (HVB, HB-3) BR-1;R	TAZEWELL	1173	544
	PLOT SCALE = 15.9999 * / in.	DRAWN - DMJ	REVISED -				CONTRACT NO. 68C55				
	PLOT DATE = 6/6/2023	CHECKED - AMR	REVISED -				ILLINOIS FED. AID PROJECT				

GIRDER 1

<i>Location</i>	<i>Station</i>	<i>Offset</i>	<i>Theoretical Grade Elevations</i>	<i>Theoretical Grade Elevations Adjusted for Dead Load Deflection and Grinding</i>
<i>Bk. N. Abut.</i>	<i>74+45.68</i>	<i>-39.30</i>	<i>487.22</i>	<i>487.24</i>
<i>CL Exp. Jt.</i>	<i>74+47.91</i>	<i>-39.37</i>	<i>487.28</i>	<i>487.30</i>
<i>CL Brg. N. Abut.</i>	<i>74+49.43</i>	<i>-39.41</i>	<i>487.32</i>	<i>487.34</i>
<i>1A</i>	<i>74+59.43</i>	<i>-39.72</i>	<i>487.58</i>	<i>487.63</i>
<i>1B</i>	<i>74+69.43</i>	<i>-40.03</i>	<i>487.83</i>	<i>487.91</i>
<i>1C</i>	<i>74+79.43</i>	<i>-40.33</i>	<i>488.07</i>	<i>488.17</i>
<i>1D</i>	<i>74+89.43</i>	<i>-40.64</i>	<i>488.31</i>	<i>488.42</i>
<i>1E</i>	<i>74+99.43</i>	<i>-40.94</i>	<i>488.54</i>	<i>488.67</i>
<i>1F</i>	<i>75+09.43</i>	<i>-41.25</i>	<i>488.76</i>	<i>488.90</i>
<i>1G</i>	<i>75+19.43</i>	<i>-41.55</i>	<i>488.99</i>	<i>489.12</i>
<i>1H</i>	<i>75+29.43</i>	<i>-41.86</i>	<i>489.22</i>	<i>489.34</i>
<i>1I</i>	<i>75+39.43</i>	<i>-42.16</i>	<i>489.45</i>	<i>489.55</i>
<i>1J</i>	<i>75+49.43</i>	<i>-42.47</i>	<i>489.68</i>	<i>489.76</i>
<i>1K</i>	<i>75+59.43</i>	<i>-42.78</i>	<i>489.91</i>	<i>489.97</i>
<i>1L</i>	<i>75+69.43</i>	<i>-43.08</i>	<i>490.14</i>	<i>490.18</i>
<i>1M</i>	<i>75+79.43</i>	<i>-43.39</i>	<i>490.37</i>	<i>490.39</i>
<i>1N</i>	<i>75+89.43</i>	<i>-43.69</i>	<i>490.60</i>	<i>490.61</i>
<i>1O</i>	<i>75+99.43</i>	<i>-44.00</i>	<i>490.82</i>	<i>490.84</i>
<i>CL Pier 1</i>	<i>76+11.76</i>	<i>-44.37</i>	<i>491.11</i>	<i>491.13</i>

GIRDER 2

<i>Location</i>	<i>Station</i>	<i>Offset</i>	<i>Theoretical Grade Elevations</i>	<i>Theoretical Grade Elevations Adjusted for Dead Load Deflection and Grinding</i>
<i>Bk. N. Abut.</i>	<i>74+45.68</i>	<i>-31.30</i>	<i>487.38</i>	<i>487.40</i>
<i>CL Exp. Jt.</i>	<i>74+47.91</i>	<i>-31.36</i>	<i>487.44</i>	<i>487.46</i>
<i>CL Brg. N. Abut.</i>	<i>74+49.43</i>	<i>-31.41</i>	<i>487.48</i>	<i>487.50</i>
<i>1A</i>	<i>74+59.43</i>	<i>-31.72</i>	<i>487.74</i>	<i>487.79</i>
<i>1B</i>	<i>74+69.43</i>	<i>-32.02</i>	<i>487.99</i>	<i>488.07</i>
<i>1C</i>	<i>74+79.43</i>	<i>-32.33</i>	<i>488.23</i>	<i>488.33</i>
<i>1D</i>	<i>74+89.43</i>	<i>-32.63</i>	<i>488.47</i>	<i>488.58</i>
<i>1E</i>	<i>74+99.43</i>	<i>-32.94</i>	<i>488.70</i>	<i>488.82</i>
<i>1F</i>	<i>75+09.43</i>	<i>-33.24</i>	<i>488.93</i>	<i>489.06</i>
<i>1G</i>	<i>75+19.43</i>	<i>-33.55</i>	<i>489.15</i>	<i>489.28</i>
<i>1H</i>	<i>75+29.43</i>	<i>-33.85</i>	<i>489.38</i>	<i>489.50</i>
<i>1I</i>	<i>75+39.43</i>	<i>-34.16</i>	<i>489.61</i>	<i>489.71</i>
<i>1J</i>	<i>75+49.43</i>	<i>-34.47</i>	<i>489.84</i>	<i>489.92</i>
<i>1K</i>	<i>75+59.43</i>	<i>-34.77</i>	<i>490.07</i>	<i>490.13</i>
<i>1L</i>	<i>75+69.43</i>	<i>-35.08</i>	<i>490.30</i>	<i>490.34</i>
<i>1M</i>	<i>75+79.43</i>	<i>-35.38</i>	<i>490.53</i>	<i>490.55</i>
<i>1N</i>	<i>75+89.43</i>	<i>-35.69</i>	<i>490.76</i>	<i>490.77</i>
<i>1O</i>	<i>75+99.43</i>	<i>-35.99</i>	<i>490.99</i>	<i>491.00</i>
<i>CL Pier 1</i>	<i>76+11.76</i>	<i>-36.37</i>	<i>491.27</i>	<i>491.29</i>

GIRDER 3

<i>Location</i>	<i>Station</i>	<i>Offset</i>	<i>Theoretical Grade Elevations</i>	<i>Theoretical Grade Elevations Adjusted for Dead Load Deflection and Grinding</i>
<i>Bk. N. Abut.</i>	<i>74+45.68</i>	<i>-23.29</i>	<i>487.54</i>	<i>487.56</i>
<i>CL Exp. Jt.</i>	<i>74+47.91</i>	<i>-23.36</i>	<i>487.60</i>	<i>487.62</i>
<i>CL Brg. N. Abut.</i>	<i>74+49.43</i>	<i>-23.41</i>	<i>487.64</i>	<i>487.66</i>
<i>1A</i>	<i>74+59.43</i>	<i>-23.71</i>	<i>487.90</i>	<i>487.95</i>
<i>1B</i>	<i>74+69.43</i>	<i>-24.02</i>	<i>488.15</i>	<i>488.23</i>
<i>1C</i>	<i>74+79.43</i>	<i>-24.32</i>	<i>488.39</i>	<i>488.49</i>
<i>1D</i>	<i>74+89.43</i>	<i>-24.63</i>	<i>488.63</i>	<i>488.74</i>
<i>1E</i>	<i>74+99.43</i>	<i>-24.93</i>	<i>488.86</i>	<i>488.98</i>
<i>1F</i>	<i>75+09.43</i>	<i>-25.24</i>	<i>489.09</i>	<i>489.22</i>
<i>1G</i>	<i>75+19.43</i>	<i>-25.55</i>	<i>489.31</i>	<i>489.44</i>
<i>1H</i>	<i>75+29.43</i>	<i>-25.85</i>	<i>489.54</i>	<i>489.66</i>
<i>1I</i>	<i>75+39.43</i>	<i>-26.16</i>	<i>489.77</i>	<i>489.87</i>
<i>1J</i>	<i>75+49.43</i>	<i>-26.46</i>	<i>490.00</i>	<i>490.08</i>
<i>1K</i>	<i>75+59.43</i>	<i>-26.77</i>	<i>490.23</i>	<i>490.28</i>
<i>1L</i>	<i>75+69.43</i>	<i>-27.07</i>	<i>490.46</i>	<i>490.49</i>
<i>1M</i>	<i>75+79.43</i>	<i>-27.38</i>	<i>490.69</i>	<i>490.71</i>
<i>1N</i>	<i>75+89.43</i>	<i>-27.68</i>	<i>490.92</i>	<i>490.93</i>
<i>1O</i>	<i>75+99.43</i>	<i>-27.99</i>	<i>491.15</i>	<i>491.15</i>
<i>CL Pier 1</i>	<i>76+11.76</i>	<i>-28.37</i>	<i>491.43</i>	<i>491.45</i>

GIRDER 4

<i>Location</i>	<i>Station</i>	<i>Offset</i>	<i>Theoretical Grade Elevations</i>	<i>Theoretical Grade Elevations Adjusted for Dead Load Deflection and Grinding</i>
<i>Start of Girder</i>	<i>75+45.26</i>	<i>-21.67</i>	<i>490.00</i>	<i>490.02</i>
<i>1J</i>	<i>75+49.43</i>	<i>-21.74</i>	<i>490.10</i>	<i>490.11</i>
<i>1K</i>	<i>75+59.43</i>	<i>-21.90</i>	<i>490.33</i>	<i>490.33</i>
<i>1L</i>	<i>75+69.43</i>	<i>-22.07</i>	<i>490.56</i>	<i>490.55</i>
<i>1M</i>	<i>75+79.43</i>	<i>-22.23</i>	<i>490.79</i>	<i>490.78</i>
<i>1N</i>	<i>75+89.43</i>	<i>-22.40</i>	<i>491.02</i>	<i>491.01</i>
<i>1O</i>	<i>75+99.43</i>	<i>-22.56</i>	<i>491.25</i>	<i>491.25</i>
<i>CL Pier 1</i>	<i>76+11.76</i>	<i>-22.77</i>	<i>491.54</i>	<i>491.56</i>

MODEL: Default
FILE NAME: p:\mmb-us-pw\03\Documents\Chicago IL\DOT CedarSt\Ext PH115.0_CADD\CAD_Sheets\0900182-68C55-020-053_1.dgn

GIRDER 6				
Location	Station	Offset	Theoretical Grade Elevations	Theoretical Grade Elevations Adjusted for Dead Load Deflection and Grinding
Bk. N. Abut.	74+45.68	-17.00	487.67	487.69
CL Exp. Jt.	74+47.91	-17.00	487.73	487.75
CL Brg. N. Abut.	74+49.43	-17.00	487.77	487.79
1A	74+59.43	-17.00	488.03	488.09
1B	74+69.43	-17.00	488.29	488.37
1C	74+79.43	-17.00	488.54	488.64
1D	74+89.43	-17.00	488.78	488.90
1E	74+99.43	-17.00	489.01	489.14
1F	75+09.43	-17.00	489.25	489.38
1G	75+19.43	-17.00	489.48	489.61
1H	75+29.43	-17.00	489.72	489.84
1I	75+39.43	-17.00	489.95	490.05
1J	75+49.43	-17.00	490.19	490.27
1K	75+59.43	-17.00	490.42	490.48
1L	75+69.43	-17.00	490.66	490.70
1M	75+79.43	-17.00	490.89	490.92
1N	75+89.43	-17.00	491.13	491.14
1O	75+99.43	-17.00	491.36	491.38
CL Pier 1	76+11.76	-17.00	491.65	491.68


GIRDER 7				
Location	Station	Offset	Theoretical Grade Elevations	Theoretical Grade Elevations Adjusted for Dead Load Deflection and Grinding
Bk. N. Abut.	74+45.68	-10.00	487.81	487.83
CL Exp. Jt.	74+47.91	-10.00	487.87	487.89
CL Brg. N. Abut.	74+49.43	-10.00	487.91	487.93
1A	74+59.43	-10.00	488.17	488.23
1B	74+69.43	-10.00	488.43	488.51
1C	74+79.43	-10.00	488.68	488.78
1D	74+89.43	-10.00	488.92	489.04
1E	74+99.43	-10.00	489.15	489.29
1F	75+09.43	-10.00	489.39	489.52
1G	75+19.43	-10.00	489.62	489.75
1H	75+29.43	-10.00	489.86	489.98
1I	75+39.43	-10.00	490.09	490.20
1J	75+49.43	-10.00	490.33	490.41
1K	75+59.43	-10.00	490.56	490.62
1L	75+69.43	-10.00	490.80	490.84
1M	75+79.43	-10.00	491.03	491.06
1N	75+89.43	-10.00	491.27	491.28
1O	75+99.43	-10.00	491.50	491.52
CL Pier 1	76+11.76	-10.00	491.79	491.82

GIRDER 8				
Location	Station	Offset	Theoretical Grade Elevations	Theoretical Grade Elevations Adjusted for Dead Load Deflection and Grinding
Bk. N. Abut.	74+45.68	-3.00	487.95	487.97
CL Exp. Jt.	74+47.91	-3.00	488.01	488.03
CL Brg. N. Abut.	74+49.43	-3.00	488.05	488.07
1A	74+59.43	-3.00	488.31	488.37
1B	74+69.43	-3.00	488.57	488.65
1C	74+79.43	-3.00	488.82	488.92
1D	74+89.43	-3.00	489.06	489.18
1E	74+99.43	-3.00	489.29	489.43
1F	75+09.43	-3.00	489.53	489.67
1G	75+19.43	-3.00	489.76	489.90
1H	75+29.43	-3.00	490.00	490.12
1I	75+39.43	-3.00	490.23	490.34
1J	75+49.43	-3.00	490.47	490.55
1K	75+59.43	-3.00	490.70	490.77
1L	75+69.43	-3.00	490.94	490.98
1M	75+79.43	-3.00	491.17	491.20
1N	75+89.43	-3.00	491.41	491.43
1O	75+99.43	-3.00	491.64	491.66
CL Pier 1	76+11.76	-3.00	491.93	491.96

⌒ CEDAR ST


Location	Station	Offset	Theoretical Grade Elevations	Theoretical Grade Elevations Adjusted for Dead Load Deflection and Grinding
Bk. N. Abut.	74+45.68	0.00	488.01	488.03
CL Exp. Jt.	74+47.91	0.00	488.07	488.09
CL Brg. N. Abut.	74+49.43	0.00	488.11	488.13
1A	74+59.43	0.00	488.37	488.40
1B	74+69.43	0.00	488.63	488.65
1C	74+79.43	0.00	488.88	488.90
1D	74+89.43	0.00	489.12	489.14
1E	74+99.43	0.00	489.35	489.38
1F	75+09.43	0.00	489.59	489.61
1G	75+19.43	0.00	489.82	489.85
1H	75+29.43	0.00	490.06	490.08
1I	75+39.43	0.00	490.29	490.32
1J	75+49.43	0.00	490.53	490.55
1K	75+59.43	0.00	490.76	490.79
1L	75+69.43	0.00	491.00	491.02
1M	75+79.43	0.00	491.23	491.26
1N	75+89.43	0.00	491.47	491.49
1O	75+99.43	0.00	491.70	491.73
CL Pier 1	76+11.76	0.00	491.99	492.02

Girder No.	DEAD LOAD DEFLECTIONS				
	SPAN 2				
	B1	B2	B3	B4	B5
1	3 1/8"	5 1/8"	3"	61' -0 3/8"	244' -1 3/8"
2	3"	4 1/8"	2 1/8"	61' -0 3/8"	244' -1 3/8"
3	2 1/8"	4 3/4"	2 3/4"	61' -0 3/8"	244' -1 3/8"
4	2 3/4"	4 1/2"	2 5/8"	61' -0 1/8"	244' -0 3/4"
5	- 1/8"	- 1/8"	- 1/8"	10' -10 1/2"	43' -6"
6	2 3/8"	4 3/8"	2 1/2"	61' -0"	244' -0"
7	2 3/8"	4 1/4"	2 3/8"	61' -0"	244' -0"
8	2 1/2"	4 1/4"	2 3/8"	61' -0"	244' -0"

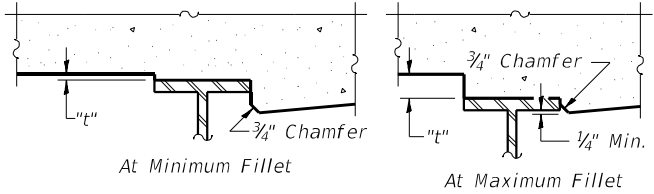

To determine "t": After all structural steel has been erected, elevations of the top flanges of the beams shall be taken at intervals shown below. These elevations subtracted from the "Theoretical Grade Elevations Adjusted for Dead Load Deflection and Grinding" shown on S-22 & S-23, minus the initial slab thickness prior to grinding, equals the fillet heights "t" above top flange of beams.


The slab is to be ground after curing to achieve smoothness, but the slab is not to be ground to elevations below the "Theoretical Grade Elevations" shown below. For grinding the deck, see Special Provisions.

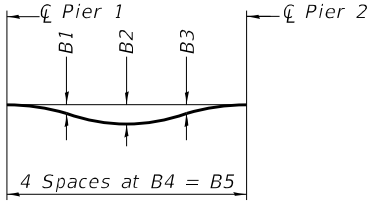

DEAD LOAD DEFLECTION DIAGRAM
(Includes weight of concrete only.)

Note:
The above deflections are not to be used in the field if the engineer is working from the grade elevations adjusted for dead load deflections as shown on S-22 & S-23.

FILLET HEIGHTS

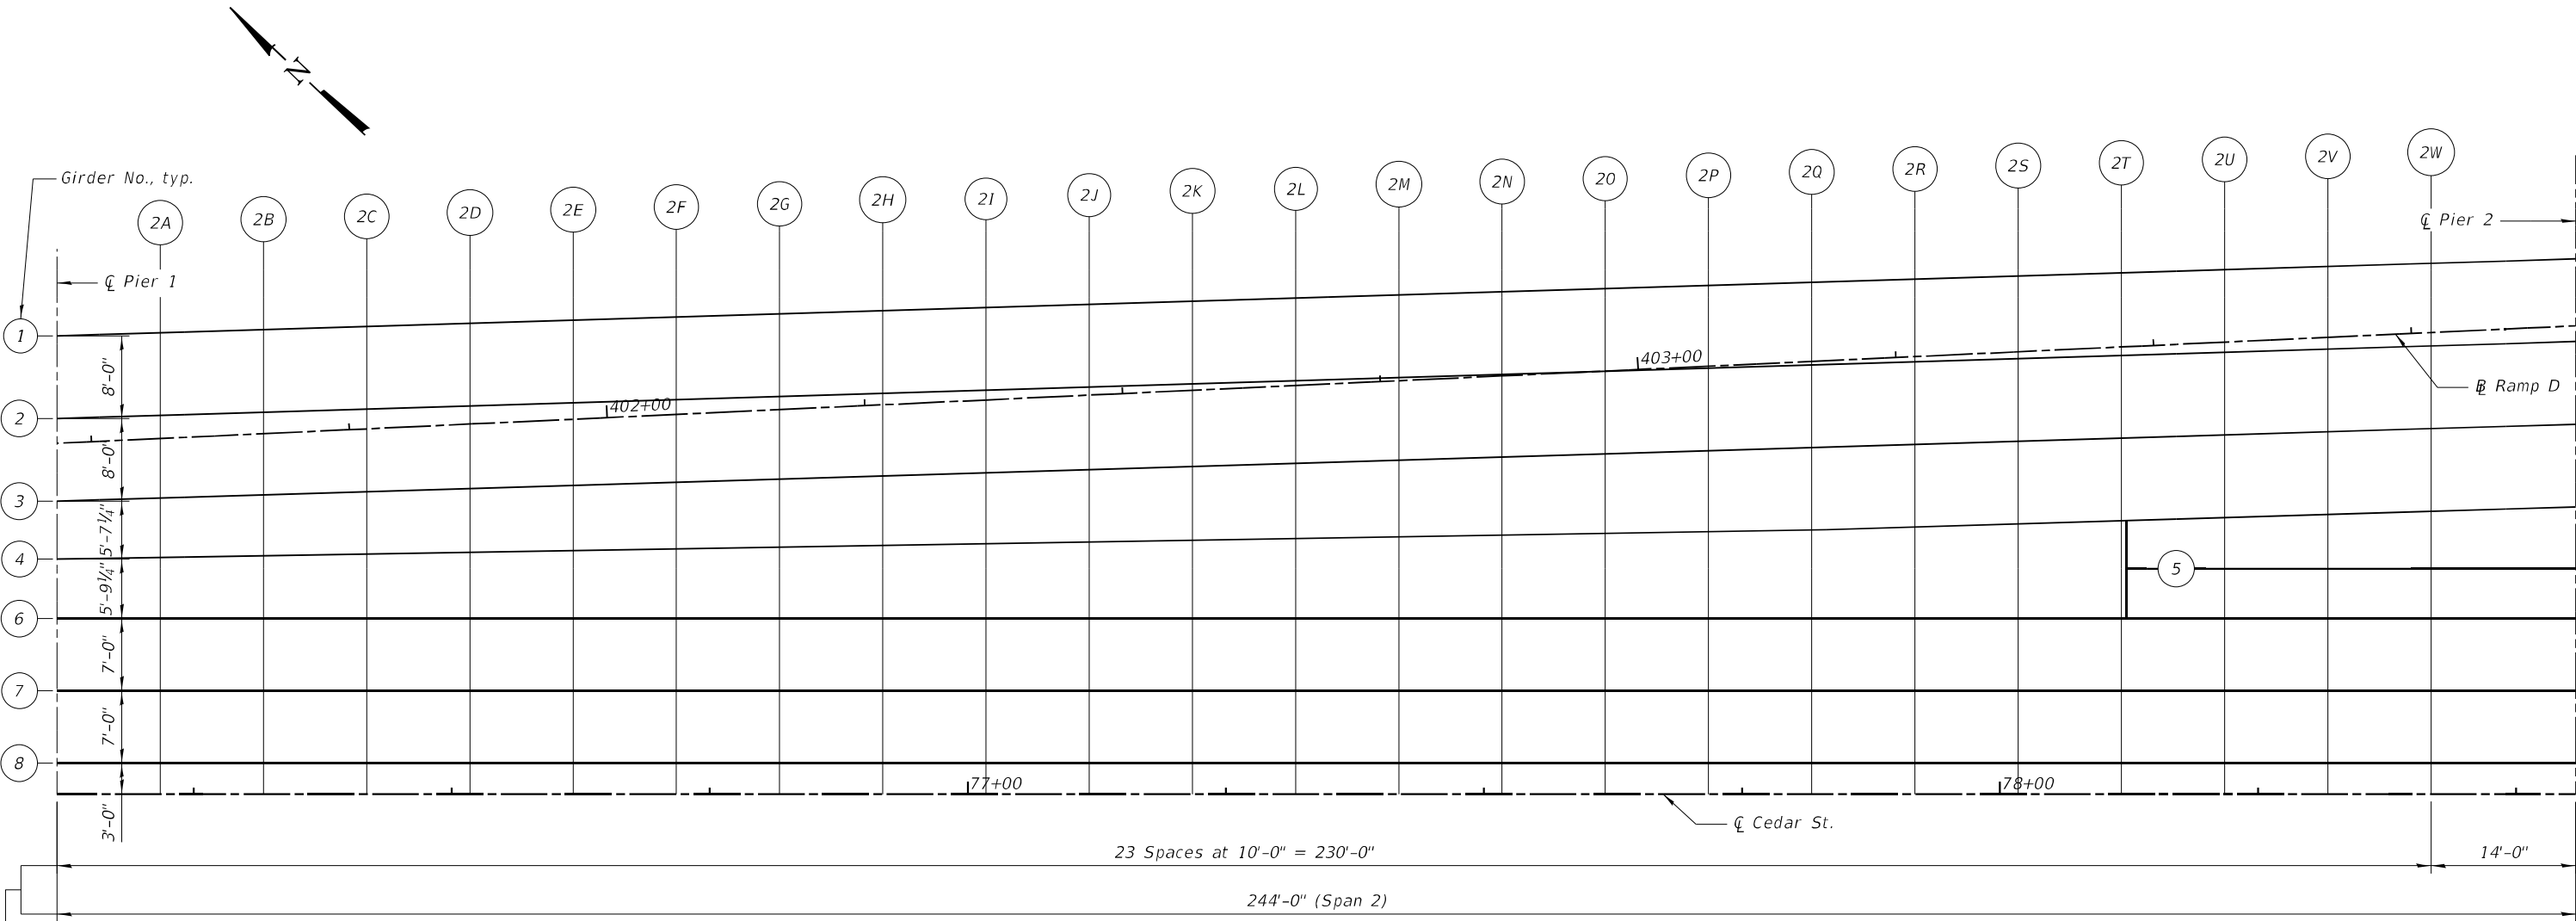

PLAN - SPAN 2

MODEL: Default
FILE: \\miller-prod\miller-prod\p03\Documents\Chicago\11011 Project\179740 IDOT CedarStExt- PH115.0 CAD\CAD_Sheet\10900187-68C55-02-110541 LT.dgn

Michael Baker INTERNATIONAL 200 W Adams Street Suite 1500 Chicago, IL 60606 PH: 312.707.8910 FAX: 312.707.8854	USER NAME = DLamb	DESIGNED - JMK/ADM	REVISED -	STATE OF ILLINOIS DEPARTMENT OF TRANSPORTATION	LT UNIT 1 – TOP OF SLAB ELEVATION 4 STRUCTURE NO. 090–0182	F.A.P. RTE.	SECTION	COUNTY	TOTAL SHEETS	SHEET NO.
	PLOT SCALE = 15:11.9992 '"/ in.	CHECKED - AMR	REVISED -			VAR.	13 (HVB, HB-3) BR-1;R	TAZEWELL	1173	547
	PLOT DATE = 6/6/2023	DRAWN - DMJ	REVISED -			CONTRACT NO. 68C55				
	CHECKED - AMR	REVISED -				ILLINOIS FED. AID PROJECT				

MODEL: Default
FILE: \\miller-prod\miller-us-hq\benley.com\miller-us-pw\03\Documents\Chicago_IL\01_Projects\179740_IDOT_CedarStExt_Philis.0_CADD\CAD_Sheets\0900182-68C55-022-1055_1.dgn

GIRDER 1

Location	Station	Offset	Theoretical Grade Elevations	Theoretical Grade Elevations Adjusted for Dead Load Deflection and Grinding
CL Pier 1	76+11.76	-44.37	491.11	491.13
2A	76+21.76	-44.68	491.34	491.38
2B	76+31.76	-44.99	491.56	491.65
2C	76+41.76	-45.29	491.79	491.92
2D	76+51.76	-45.60	492.02	492.20
2E	76+61.76	-45.90	492.25	492.48
2F	76+71.76	-46.21	492.48	492.76
2G	76+81.76	-46.51	492.71	493.03
2H	76+91.76	-46.82	492.94	493.30
2I	77+01.76	-47.12	493.17	493.57
2J	77+11.76	-47.43	493.40	493.82
2K	77+21.76	-47.74	493.62	494.07
2L	77+31.76	-48.04	493.85	494.30
2M	77+41.76	-48.35	494.08	494.53
2N	77+51.76	-48.65	494.31	494.74
2O	77+61.76	-48.96	494.54	494.95
2P	77+71.76	-49.26	494.77	495.14
2Q	77+81.76	-49.57	495.00	495.33
2R	77+91.76	-49.87	495.23	495.51
2S	78+01.76	-50.18	495.46	495.69
2T	78+11.76	-50.49	495.68	495.87
2U	78+21.76	-50.79	495.91	496.05
2V	78+31.76	-51.10	496.14	496.24
2W	78+41.76	-51.40	496.37	496.43
CL Pier 2	78+55.76	-51.83	496.69	496.71

GIRDER 2

Location	Station	Offset	Theoretical Grade Elevations	Theoretical Grade Elevations Adjusted for Dead Load Deflection and Grinding
CL Pier 1	76+11.76	-36.37	491.27	491.29
2A	76+21.76	-36.68	491.50	491.54
2B	76+31.76	-36.98	491.73	491.80
2C	76+41.76	-37.29	491.95	492.07
2D	76+51.76	-37.59	492.18	492.35
2E	76+61.76	-37.90	492.41	492.63
2F	76+71.76	-38.20	492.64	492.90
2G	76+81.76	-38.51	492.87	493.18
2H	76+91.76	-38.82	493.10	493.45
2I	77+01.76	-39.12	493.33	493.71
2J	77+11.76	-39.43	493.56	493.97
2K	77+21.76	-39.73	493.79	494.21
2L	77+31.76	-40.04	494.01	494.44
2M	77+41.76	-40.34	494.24	494.67
2N	77+51.76	-40.65	494.47	494.88
2O	77+61.76	-40.95	494.70	495.09
2P	77+71.76	-41.26	494.93	495.28
2Q	77+81.76	-41.57	495.16	495.47
2R	77+91.76	-41.87	495.39	495.66
2S	78+01.76	-42.18	495.62	495.84
2T	78+11.76	-42.48	495.85	496.02
2U	78+21.76	-42.79	496.07	496.20
2V	78+31.76	-43.09	496.30	496.39
2W	78+41.76	-43.40	496.53	496.59
CL Pier 2	78+55.76	-43.83	496.85	496.87

GIRDER 3

Location	Station	Offset	Theoretical Grade Elevations	Theoretical Grade Elevations Adjusted for Dead Load Deflection and Grinding
CL Pier 1	76+11.76	-28.37	491.43	491.45
2A	76+21.76	-28.67	491.66	491.70
2B	76+31.76	-28.98	491.89	491.96
2C	76+41.76	-29.28	492.11	492.23
2D	76+51.76	-29.59	492.34	492.50
2E	76+61.76	-29.89	492.57	492.78
2F	76+71.76	-30.20	492.80	493.05
2G	76+81.76	-30.51	493.03	493.33
2H	76+91.76	-30.81	493.26	493.60
2I	77+01.76	-31.12	493.49	493.86
2J	77+11.76	-31.42	493.72	494.11
2K	77+21.76	-31.73	493.95	494.35
2L	77+31.76	-32.03	494.17	494.59
2M	77+41.76	-32.34	494.40	494.81
2N	77+51.76	-32.64	494.63	495.03
2O	77+61.76	-32.95	494.86	495.23
2P	77+71.76	-33.26	495.09	495.43
2Q	77+81.76	-33.56	495.32	495.62
2R	77+91.76	-33.87	495.55	495.81
2S	78+01.76	-34.17	495.78	495.99
2T	78+11.76	-34.48	496.01	496.17
2U	78+21.76	-34.78	496.23	496.36
2V	78+31.76	-35.09	496.46	496.55
2W	78+41.76	-35.39	496.69	496.75
CL Pier 2	78+55.76	-35.82	497.01	497.03

GIRDER 4

Location	Station	Offset	Theoretical Grade Elevations	Theoretical Grade Elevations Adjusted for Dead Load Deflection and Grinding
CL Pier 1	76+11.76	-22.77	491.54	491.56
2A	76+21.76	-22.93	491.77	491.82
2B	76+31.76	-23.10	492.00	492.08
2C	76+41.76	-23.26	492.23	492.35
2D	76+51.76	-23.43	492.47	492.62
2E	76+61.76	-23.59	492.70	492.90
2F	76+71.76	-23.76	492.93	493.18
2G	76+81.76	-23.92	493.16	493.45
2H	76+91.76	-24.09	493.39	493.72
2I	77+01.76	-24.25	493.62	493.98
2J	77+11.76	-24.42	493.86	494.24
2K	77+21.76	-24.59	494.09	494.48
2L	77+31.76	-24.75	494.32	494.72
2M	77+41.76	-24.92	494.55	494.95
2N	77+51.76	-25.08	494.78	495.17
2O	77+61.76	-25.25	495.01	495.37
2P	77+71.76	-25.41	495.25	495.57
2Q	77+81.76	-25.58	495.48	495.77
2R	77+91.76	-25.86	495.71	495.96
2S	78+01.76	-26.17	495.94	496.14
2T	78+11.76	-26.47	496.17	496.32
2U	78+21.76	-26.78	496.39	496.51
2V	78+31.76	-27.09	496.62	496.70
2W	78+41.76	-27.39	496.85	496.90
CL Pier 2	78+55.76	-27.82	497.17	497.19

Michael Baker
INTERNATIONAL
200 W Adams Street
Suite 1500
Chicago, IL 60606
PH: 312.707.8910
FAX: 312.707.8804

USER NAME = DLamb	DESIGNED - JMK/ADM	REVISED -
	CHECKED - AMR	REVISED -
PLOT SCALE = 0:2.0000 " = 1" / in.	DRAWN - DMJ	REVISED -
PLOT DATE = 6/6/2023	CHECKED - AMR	REVISED -

STATE OF ILLINOIS
DEPARTMENT OF TRANSPORTATION

LT UNIT 1 – TOP OF SLAB ELEVATION 5
STRUCTURE NO. 090–0182

SHEET 5-22 OF 5-194 SHEETS

F.A.P. RTE.	SECTION	COUNTY	TOTAL SHEETS	SHEET NO.
VAR.	13 (HVB, HB-3) BR-1;R	TAZEWELL	1173	548
CONTRACT NO. 68C55				
		ILLINOIS	FED. AID PROJECT	

MODEL: Default
FILE NAME: p:\mmbus\bus\hwy\ben\ben\commbus-pw\03\Documents\Chicago\11011\Project\179740.IDOT CedarStExt_Philis.0_CADD\CAD_Sheets\0900187-68C55-023-1056_1.dgn

GIRDER 5

Location	Station	Offset	Theoretical Grade Elevations	Theoretical Grade Elevations Adjusted for Dead Load Deflection and Grinding
Start of Girder	78+12.26	-21.83	496.27	496.29
2U	78+21.76	-21.83	496.49	496.51
2V	78+31.76	-21.83	496.73	496.74
2W	78+41.76	-21.83	496.96	496.97
CL Pier 2	78+55.76	-21.83	497.29	497.31

GIRDER 6

Location	Station	Offset	Theoretical Grade Elevations	Theoretical Grade Elevations Adjusted for Dead Load Deflection and Grinding
CL Pier 1	76+11.76	-17.00	491.65	491.68
2A	76+21.76	-17.00	491.89	491.93
2B	76+31.76	-17.00	492.12	492.20
2C	76+41.76	-17.00	492.36	492.47
2D	76+51.76	-17.00	492.59	492.75
2E	76+61.76	-17.00	492.83	493.03
2F	76+71.76	-17.00	493.06	493.30
2G	76+81.76	-17.00	493.30	493.58
2H	76+91.76	-17.00	493.53	493.85
2I	77+01.76	-17.00	493.77	494.12
2J	77+11.76	-17.00	494.00	494.38
2K	77+21.76	-17.00	494.24	494.62
2L	77+31.76	-17.00	494.47	494.86
2M	77+41.76	-17.00	494.71	495.09
2N	77+51.76	-17.00	494.94	495.32
2O	77+61.76	-17.00	495.18	495.53
2P	77+71.76	-17.00	495.41	495.73
2Q	77+81.76	-17.00	495.65	495.93
2R	77+91.76	-17.00	495.88	496.12
2S	78+01.76	-17.00	496.12	496.32
2T	78+11.76	-17.00	496.35	496.51
2U	78+21.76	-17.00	496.59	496.70
2V	78+31.76	-17.00	496.82	496.90
2W	78+41.76	-17.00	497.06	497.11
CL Pier 2	78+55.76	-17.00	497.39	497.41

GIRDER 7

Location	Station	Offset	Theoretical Grade Elevations	Theoretical Grade Elevations Adjusted for Dead Load Deflection and Grinding
CL Pier 1	76+11.76	-10.00	491.79	491.82
2A	76+21.76	-10.00	492.03	492.07
2B	76+31.76	-10.00	492.26	492.34
2C	76+41.76	-10.00	492.50	492.61
2D	76+51.76	-10.00	492.73	492.88
2E	76+61.76	-10.00	492.97	493.16
2F	76+71.76	-10.00	493.20	493.44
2G	76+81.76	-10.00	493.44	493.71
2H	76+91.76	-10.00	493.67	493.98
2I	77+01.76	-10.00	493.91	494.25
2J	77+11.76	-10.00	494.14	494.51
2K	77+21.76	-10.00	494.38	494.75
2L	77+31.76	-10.00	494.61	494.99
2M	77+41.76	-10.00	494.85	495.22
2N	77+51.76	-10.00	495.08	495.45
2O	77+61.76	-10.00	495.32	495.66
2P	77+71.76	-10.00	495.55	495.86
2Q	77+81.76	-10.00	495.79	496.06
2R	77+91.76	-10.00	496.02	496.26
2S	78+01.76	-10.00	496.26	496.45
2T	78+11.76	-10.00	496.49	496.65
2U	78+21.76	-10.00	496.73	496.84
2V	78+31.76	-10.00	496.96	497.04
2W	78+41.76	-10.00	497.20	497.25
CL Pier 2	78+55.76	-10.00	497.53	497.55

GIRDER 8

Location	Station	Offset	Theoretical Grade Elevations	Theoretical Grade Elevations Adjusted for Dead Load Deflection and Grinding
CL Pier 1	76+11.76	-3.00	491.93	491.96
2A	76+21.76	-3.00	492.17	492.21
2B	76+31.76	-3.00	492.40	492.47
2C	76+41.76	-3.00	492.64	492.74
2D	76+51.76	-3.00	492.87	493.02
2E	76+61.76	-3.00	493.11	493.29
2F	76+71.76	-3.00	493.34	493.57
2G	76+81.76	-3.00	493.58	493.85
2H	76+91.76	-3.00	493.81	494.12
2I	77+01.76	-3.00	494.05	494.38
2J	77+11.76	-3.00	494.28	494.64
2K	77+21.76	-3.00	494.52	494.89
2L	77+31.76	-3.00	494.75	495.13
2M	77+41.76	-3.00	494.99	495.36
2N	77+51.76	-3.00	495.22	495.58
2O	77+61.76	-3.00	495.46	495.79
2P	77+71.76	-3.00	495.69	496.00
2Q	77+81.76	-3.00	495.93	496.20
2R	77+91.76	-3.00	496.16	496.39
2S	78+01.76	-3.00	496.40	496.59
2T	78+11.76	-3.00	496.63	496.78
2U	78+21.76	-3.00	496.87	496.98
2V	78+31.76	-3.00	497.10	497.18
2W	78+41.76	-3.00	497.34	497.39
CL Pier 2	78+55.76	-3.00	497.67	497.69

CDAR ST

Location	Station	Offset	Theoretical Grade Elevations	Theoretical Grade Elevations Adjusted for Dead Load Deflection and Grinding
CL Pier 1	76+11.76	0.0	491.99	492.02
2A	76+21.76	0.00	492.23	492.25
2B	76+31.76	0.00	492.46	492.49
2C	76+41.76	0.00	492.70	492.72
2D	76+51.76	0.00	492.93	492.96
2E	76+61.76	0.00	493.17	493.19
2F	76+71.76	0.00	493.40	493.43
2G	76+81.76	0.00	493.64	493.66
2H	76+91.76	0.00	493.87	493.90
2I	77+01.76	0.00	494.11	494.13
2J	77+11.76	0.00	494.34	494.37
2K	77+21.76	0.00	494.58	494.60
2L	77+31.76	0.00	494.81	494.84
2M	77+41.76	0.00	495.05	495.07
2N	77+51.76	0.00	495.28	495.31
2O	77+61.76	0.00	495.52	495.54
2P	77+71.76	0.00	495.75	495.78
2Q	77+81.76	0.00	495.99	496.01
2R	77+91.76	0.00	496.22	496.25
2S	78+01.76	0.00	496.46	496.48
2T	78+11.76	0.00	496.69	496.72
2U	78+21.76	0.00	496.93	496.95
2V	78+31.76	0.00	497.16	497.19
2W	78+41.76	0.00	497.40	497.42
CL Pier 2	78+55.76	0.00	497.73	497.75

Michael Baker
INTERNATIONAL

200 W Adams Street
Suite 1500
Chicago, IL 60606
PH: 312.707.8910
FAX: 312.707.8804

USER NAME = DLamb
PLOT SCALE = 0:2.0000 " = 1" / in.
PLOT DATE = 6/6/2023

DESIGNED - JMK/ADM
CHECKED - AMR
DRAWN - DMJ
CHECKED - AMR

REVISED -
REVISED -
REVISED -
REVISED -

STATE OF ILLINOIS
DEPARTMENT OF TRANSPORTATION

LT UNIT 1 – TOP OF SLAB ELEVATION 6
STRUCTURE NO. 090-0182

SHEET S-23 OF S-194 SHEETS

F.A.P.
RTE.


SECTION
VAR. 13 (HVB, HB-3) BR-1:R

COUNTY
TAZEWELL

TOTAL
SHEETS 1173
SHEET
NO. 549
CONTRACT NO. 68C55

ILLINOIS FED. AID PROJECT


Girder No.	DEAD LOAD DEFLECTIONS				
	SPAN 3				
	C1	C2	C3	C4	C5
1	$\frac{3}{8}"$	$1\frac{1}{2}"$	$1"$	$49' - 0\frac{3}{8}"$	$196' - 2\frac{3}{8}"$
2	$\frac{3}{8}"$	$1\frac{3}{8}"$	$\frac{3}{4}"$	$49' - 3\frac{3}{8}"$	$197' - 1\frac{3}{4}"$
3	$\frac{3}{8}"$	$1\frac{3}{8}"$	$\frac{3}{8}"$	$49' - 6\frac{1}{4}"$	$198' - 1\frac{1}{8}"$
4	$\frac{3}{8}"$	$1\frac{3}{8}"$	$\frac{1}{2}"$	$49' - 9\frac{1}{8}"$	$199' - 0\frac{1}{2}"$
5	$\frac{3}{8}"$	$1\frac{1}{4}"$	$\frac{3}{4}"$	$50' - 0"$	$200' - 0\frac{1}{8}"$
6	$\frac{3}{8}"$	$1\frac{1}{4}"$	$\frac{3}{4}"$	$50' - 0"$	$200' - 0"$
7	$\frac{3}{8}"$	$1\frac{1}{4}"$	$\frac{3}{4}"$	$50' - 0"$	$200' - 0"$
8	$\frac{3}{8}"$	$1\frac{1}{4}"$	$\frac{3}{4}"$	$50' - 0"$	$200' - 0"$

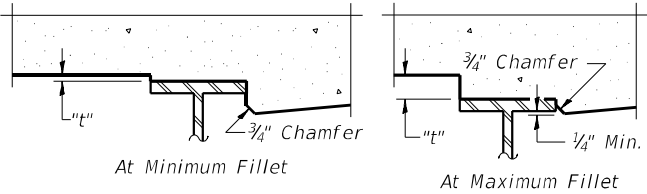

To determine "t": After all structural steel has been erected, elevations of the top flanges of the beams shall be taken at intervals shown below. These elevations subtracted from the "Theoretical Grade Elevations Adjusted for Dead Load Deflection and Grinding" shown on S-25 & S-26, minus the initial slab thickness prior to grinding, equals the fillet heights "t" above top flange of beams.

The slab is to be ground after curing to achieve smoothness, but the slab is not to be ground to elevations below the "Theoretical Grade Elevations" shown below. For grinding the deck, see Special Provisions.


FILLET HEIGHTS

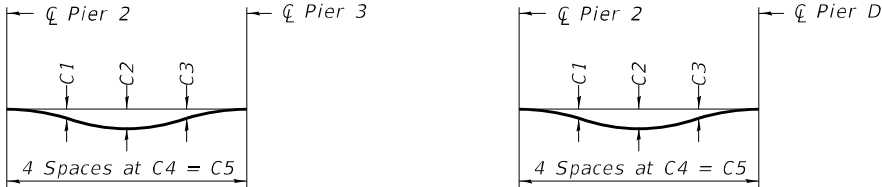

DEAD LOAD DEFLECTION DIAGRAM

(Includes weight of concrete only.)

Note:
The above deflections are not to be used in the field if the engineer is working from the grade elevations adjusted for dead load deflections and grinding as shown on S-25 & S-26.

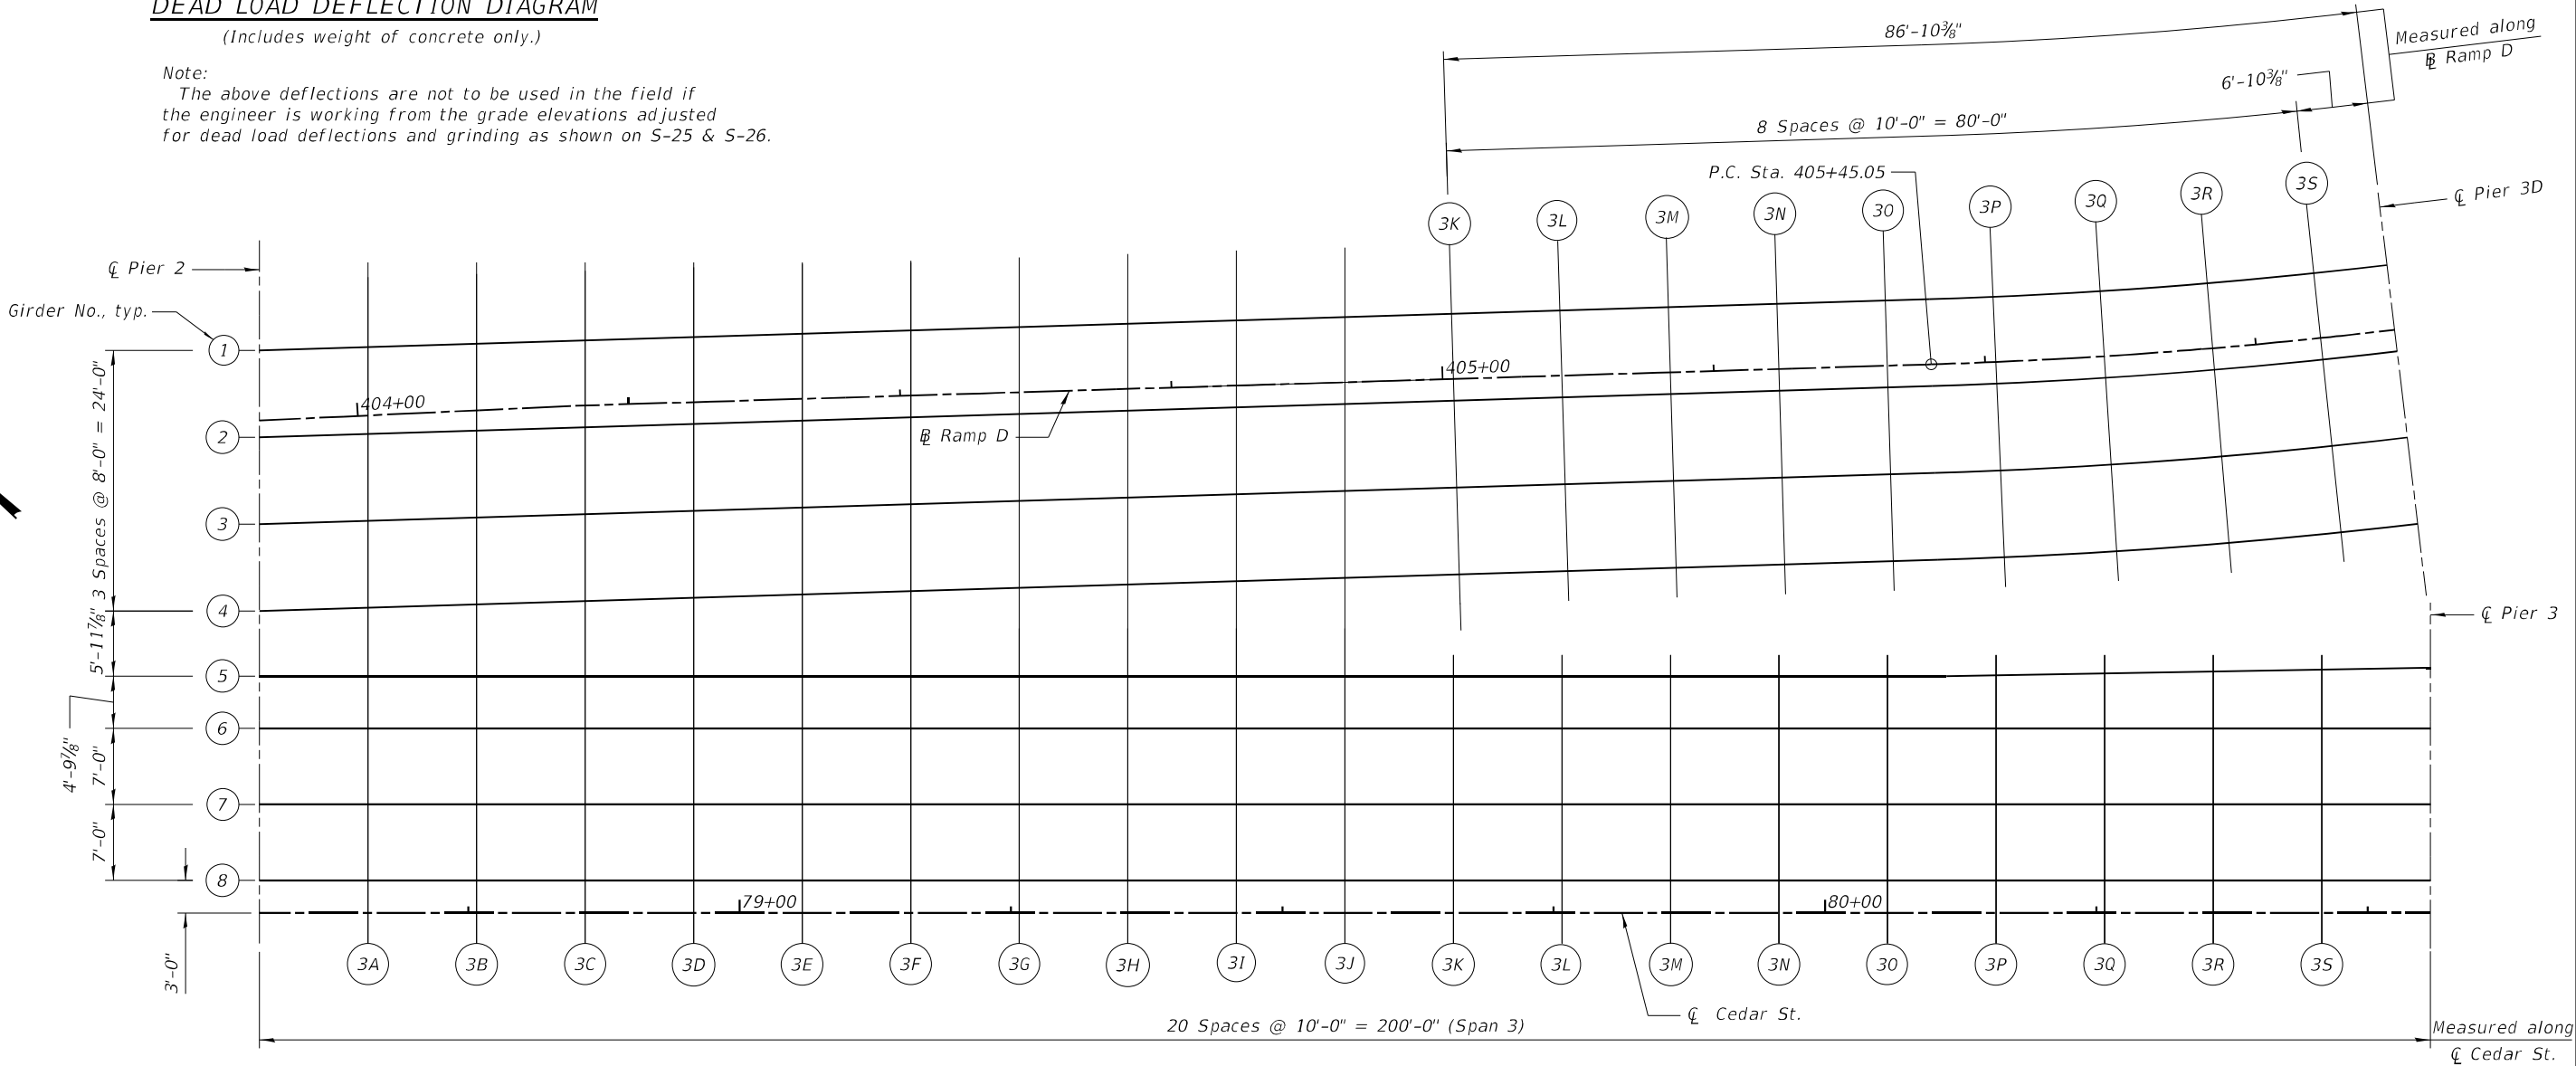

PLAN - SPAN 3

MODEL: Default
FILE: \\miller-prod\bus\shu\benley\com\bus-us\p\03\Documents\Chicago IL\011 Projects\179740 IDOT CedarSt\Ext PH015.0 CADD\CAD_Sheets\0900182-68C55-02-14-2057 LT.dgn

Michael Baker INTERNATIONAL 200 W Adams Street Suite 1500 Chicago, IL 60606 PH: 312.707.8970 FAX: 312.707.8854	USER NAME = DIamb	DESIGNED - JMK/ADM	REVISED -	STATE OF ILLINOIS DEPARTMENT OF TRANSPORTATION	LT UNIT 1 – TOP OF SLAB ELEVATION 7 STRUCTURE NO. 090-0182	SHEET S-24 OF S-194 SHEETS	F.A.P. RTE.	SECTION	COUNTY	TOTAL SHEETS	SHEET NO.
	PLOT SCALE = 15:11.9992 '"/>in.	CHECKED - AMR	REVISED -				VAR.	13 (HVB, HB-3) BR-1:R	TAZEWELL	1173	550
	PLOT DATE = 6/6/2023	DRAWN - DMJ	REVISED -				CONTRACT NO. 68C55				
		CHECKED - AMR	REVISED -				ILLINOIS FED. AID PROJECT				

MODEL: Default
FILE NAME: p:\mbs\bus-hb\ent\c\comrb\bus-pw\03\Documents\Chicago IL\U1 Project\179740 IDOT CedarStExt PH115.0 CAD\CAD_Sheets\0900187-68C55-0215-1058_U1.dgn

GIRDER 1

Location	Station	Offset	Theoretical Grade Elevations	Theoretical Grade Elevations Adjusted for Dead Load Deflection and Grinding
CL Pier 2	78+55.76	-51.83	496.69	496.71
3A	78+65.76	-52.14	496.92	496.93
3B	78+75.76	-52.44	497.15	497.16
3C	78+85.76	-52.75	497.38	497.40
3D	78+95.76	-53.05	497.61	497.64
3E	79+05.76	-53.36	497.84	497.89
3F	79+15.76	-53.66	498.07	498.14
3G	79+25.76	-53.97	498.29	498.39
3H	79+35.76	-54.27	498.52	498.64
3I	79+45.76	-54.58	498.75	498.89
3J	79+55.76	-54.89	498.98	499.12
3K	405+01.00	-6.00	499.14	499.29
3L	405+11.00	-6.00	499.24	499.38
3M	405+21.00	-6.00	499.31	499.44
3N	405+31.00	-6.00	499.35	499.47
3O	405+41.00	-6.00	499.38	499.47
3P	405+51.00	-6.00	499.38	499.45
3Q	405+61.00	-6.00	499.36	499.41
3R	405+71.00	-6.00	499.32	499.35
3S	405+81.00	-6.00	499.25	499.28
CL Pier 3D	405+87.85	-6.00	499.19	499.21

GIRDER 2

Location	Station	Offset	Theoretical Grade Elevations	Theoretical Grade Elevations Adjusted for Dead Load Deflection and Grinding
CL Pier 2	78+55.76	-43.83	496.85	496.87
3A	78+65.76	-44.13	497.08	497.09
3B	78+75.76	-44.44	497.31	497.32
3C	78+85.76	-44.74	497.54	497.56
3D	78+95.76	-45.05	497.77	497.80
3E	79+05.76	-45.35	498.00	498.05
3F	79+15.76	-45.66	498.23	498.30
3G	79+25.76	-45.97	498.45	498.55
3H	79+35.76	-46.27	498.68	498.80
3I	79+45.76	-46.58	498.91	499.04
3J	79+55.76	-46.88	499.14	499.28
3K	405+01.00	2.00	499.32	499.45
3L	405+11.00	2.00	499.44	499.57
3M	405+21.00	2.00	499.54	499.66
3N	405+31.00	2.00	499.61	499.72
3O	405+41.00	2.00	499.67	499.75
3P	405+51.00	2.00	499.70	499.76
3Q	405+61.00	2.00	499.71	499.75
3R	405+71.00	2.00	499.69	499.72
3S	405+81.00	2.00	499.66	499.68
CL Pier 3D	405+87.85	2.00	499.62	499.64

RAMP D

Location	Station	Offset	Theoretical Grade Elevations	Theoretical Grade Elevations Adjusted for Dead Load Deflection and Grinding
3K	405+01.00	0.00	499.27	499.41
3L	405+11.00	0.00	499.39	499.52
3M	405+21.00	0.00	499.48	499.60
3N	405+31.00	0.00	499.55	499.65
3O	405+41.00	0.00	499.60	499.68
3P	405+51.00	0.00	499.62	499.69
3Q	405+61.00	0.00	499.62	499.67
3R	405+71.00	0.00	499.60	499.63
3S	405+81.00	0.00	499.56	499.58
CL Pier 3D	405+87.85	0.00	499.51	499.53

GIRDER 3

Location	Station	Offset	Theoretical Grade Elevations	Theoretical Grade Elevations Adjusted for Dead Load Deflection and Grinding
CL Pier 2	78+55.76	-35.82	497.01	497.03
3A	78+65.76	-36.13	497.24	497.25
3B	78+75.76	-36.43	497.47	497.48
3C	78+85.76	-36.74	497.70	497.72
3D	78+95.76	-37.04	497.93	497.96
3E	79+05.76	-37.35	498.16	498.21
3F	79+15.76	-37.66	498.39	498.46
3G	79+25.76	-37.96	498.61	498.71
3H	79+35.76	-38.27	498.84	498.96
3I	79+45.76	-38.57	499.07	499.20
3J	79+55.76	-38.88	499.30	499.44
3K	405+01.00	10.00	499.49	499.62
3L	405+11.00	10.00	499.64	499.77
3M	405+21.00	10.00	499.77	499.88
3N	405+31.00	10.00	499.87	499.97
3O	405+41.00	10.00	499.96	500.03
3P	405+51.00	10.00	500.02	500.07
3Q	405+61.00	10.00	500.05	500.09
3R	405+71.00	10.00	500.07	500.09
3S	405+81.00	10.00	500.06	500.08
CL Pier 3D	405+87.85	10.00	500.04	500.06

GIRDER 4

Location	Station	Offset	Theoretical Grade Elevations	Theoretical Grade Elevations Adjusted for Dead Load Deflection and Grinding
CL Pier 2	78+55.76	-27.82	497.17	497.19
3A	78+65.76	-28.12	497.40	497.41
3B	78+75.76	-28.43	497.63	497.64
3C	78+85.76	-28.74	497.86	497.88
3D	78+95.76	-29.04	498.09	498.12
3E	79+05.76	-29.35	498.32	498.37
3F	79+15.76	-29.65	498.55	498.62
3G	79+25.76	-29.96	498.77	498.87
3H	79+35.76	-30.26	499.00	499.12
3I	79+45.76	-30.57	499.23	499.36
3J	79+55.76	-30.87	499.46	499.59
3K	405+01.00	18.00	499.66	499.79
3L	405+11.00	18.00	499.84	499.96
3M	405+21.00	18.00	500.00	500.10
3N	405+31.00	18.00	500.13	500.22
3O	405+41.00	18.00	500.25	500.31
3P	405+51.00	18.00	500.34	500.38
3Q	405+61.00	18.00	500.40	500.43
3R	405+71.00	18.00	500.45	500.46
3S	405+81.00	18.00	500.47	500.48
CL Pier 3D	405+87.85	18.00	500.47	500.49

Michael Baker
INTERNATIONAL

200 W Adams Street
Suite 1500
Chicago, IL 60606
PH: 312.707.8870
FAX: 312.707.8804

USER NAME = DIamb

DESIGNED - JMK/ADM

REVISD -

CHECKED - AMR

REVISD -

PLOT SCALE = 0:2.0000 " = 1" / in.

DRAWN - DMJ

REVISD -

PLOT DATE = 6/6/2023

CHECKED - AMR

REVISD -

STATE OF ILLINOIS
DEPARTMENT OF TRANSPORTATION

LT UNIT 1 – TOP OF SLAB ELEVATION 8
STRUCTURE NO. 090–0182

SHEET S-25 OF S-194 SHEETS

F.A.P.
RTE.

SECTION

COUNTY

TOTAL
SHEETS

SHEET
NO.

VAR.

13 (HVB, HB-3) BR-1;R

TAZEWELL

1173

551

CONTRACT NO. 68C55

ILLINOIS

FED. AID PROJECT

MODEL: Default
FILE: \\miller-prod\miller-us-hq\benley.com\miller-us-pw\03\Documents\Chicago_IL\01_Projects\179740_IDOT_CedarStExt_Phl15.0_CADD\CAD_Sheets\0900182-68C55-0216-1059_1.dgn

GIRDER 5

Location	Station	Offset	Theoretical Grade Elevations	Theoretical Grade Elevations Adjusted for Dead Load Deflection and Grinding
CL Pier 2	78+55.76	-21.83	497.29	497.31
3A	78+65.76	-21.83	497.53	497.54
3B	78+75.76	-21.83	497.76	497.78
3C	78+85.76	-21.83	498.00	498.02
3D	78+95.76	-21.83	498.23	498.27
3E	79+05.76	-21.83	498.47	498.52
3F	79+15.76	-21.83	498.70	498.77
3G	79+25.76	-21.83	498.94	499.03
3H	79+35.76	-21.83	499.17	499.28
3I	79+45.76	-21.83	499.41	499.53
3J	79+55.76	-21.83	499.64	499.77
3K	79+65.76	-21.83	499.88	500.01
3L	79+75.76	-21.83	500.11	500.24
3M	79+85.76	-21.83	500.35	500.46
3N	79+95.76	-21.83	500.58	500.68
3O	80+05.76	-21.83	500.82	500.90
3P	80+15.76	-21.91	501.05	501.11
3Q	80+25.76	-22.07	501.28	501.33
3R	80+35.76	-22.24	501.51	501.54
3S	80+45.76	-22.41	501.75	501.77
CL Pier 3	80+55.76	-22.58	501.98	502.00

GIRDER 6

Location	Station	Offset	Theoretical Grade Elevations	Theoretical Grade Elevations Adjusted for Dead Load Deflection and Grinding
CL Pier 2	78+55.76	-17.00	497.39	497.41
3A	78+65.76	-17.00	497.62	497.64
3B	78+75.76	-17.00	497.86	497.87
3C	78+85.76	-17.00	498.09	498.11
3D	78+95.76	-17.00	498.33	498.36
3E	79+05.76	-17.00	498.56	498.61
3F	79+15.76	-17.00	498.80	498.87
3G	79+25.76	-17.00	499.03	499.12
3H	79+35.76	-17.00	499.27	499.38
3I	79+45.76	-17.00	499.50	499.62
3J	79+55.76	-17.00	499.74	499.87
3K	79+65.76	-17.00	499.97	500.10
3L	79+75.76	-17.00	500.21	500.33
3M	79+85.76	-17.00	500.44	500.56
3N	79+95.76	-17.00	500.68	500.78
3O	80+05.76	-17.00	500.91	500.99
3P	80+15.76	-17.00	501.15	501.21
3Q	80+25.76	-17.00	501.38	501.43
3R	80+35.76	-17.00	501.62	501.65
3S	80+45.76	-17.00	501.85	501.88
CL Pier 3	80+55.76	-17.00	502.09	502.11

GIRDER 7

Location	Station	Offset	Theoretical Grade Elevations	Theoretical Grade Elevations Adjusted for Dead Load Deflection and Grinding
CL Pier 2	78+55.76	-10.00	497.53	497.55
3A	78+65.76	-10.00	497.76	497.78
3B	78+75.76	-10.00	498.00	498.01
3C	78+85.76	-10.00	498.23	498.26
3D	78+95.76	-10.00	498.47	498.50
3E	79+05.76	-10.00	498.70	498.75
3F	79+15.76	-10.00	498.94	499.01
3G	79+25.76	-10.00	499.17	499.26
3H	79+35.76	-10.00	499.41	499.52
3I	79+45.76	-10.00	499.64	499.76
3J	79+55.76	-10.00	499.88	500.01
3K	79+65.76	-10.00	500.11	500.24
3L	79+75.76	-10.00	500.35	500.47
3M	79+85.76	-10.00	500.58	500.70
3N	79+95.76	-10.00	500.82	500.92
3O	80+05.76	-10.00	501.05	501.13
3P	80+15.76	-10.00	501.29	501.35
3Q	80+25.76	-10.00	501.52	501.57
3R	80+35.76	-10.00	501.76	501.79
3S	80+45.76	-10.00	501.99	502.02
CL Pier 3	80+55.76	-10.00	502.23	502.25

GIRDER 8


Location	Station	Offset	Theoretical Grade Elevations	Theoretical Grade Elevations Adjusted for Dead Load Deflection and Grinding
CL Pier 2	78+55.76	-3.00	497.67	497.69
3A	78+65.76	-3.00	497.90	497.92
3B	78+75.76	-3.00	498.14	498.15
3C	78+85.76	-3.00	498.37	498.40
3D	78+95.76	-3.00	498.61	498.64
3E	79+05.76	-3.00	498.84	498.89
3F	79+15.76	-3.00	499.08	499.15
3G	79+25.76	-3.00	499.31	499.40
3H	79+35.76	-3.00	499.55	499.66
3I	79+45.76	-3.00	499.78	499.90
3J	79+55.76	-3.00	500.02	500.15
3K	79+65.76	-3.00	500.25	500.38
3L	79+75.76	-3.00	500.49	500.61
3M	79+85.76	-3.00	500.72	500.84
3N	79+95.76	-3.00	500.96	501.06
3O	80+05.76	-3.00	501.19	501.28
3P	80+15.76	-3.00	501.43	501.49
3Q	80+25.76	-3.00	501.66	501.71
3R	80+35.76	-3.00	501.90	501.93
3S	80+45.76	-3.00	502.13	502.16
CL Pier 3	80+55.76	-3.00	502.37	502.39

Ç CEDAR ST

Location	Station	Offset	Theoretical Grade Elevations	Theoretical Grade Elevations Adjusted for Dead Load Deflection and Grinding
CL Pier 2	78+55.76	0.00	497.73	497.75
3A	78+65.76	0.00	497.96	497.98
3B	78+75.76	0.00	498.20	498.22
3C	78+85.76	0.00	498.43	498.45
3D	78+95.76	0.00	498.67	498.69
3E	79+05.76	0.00	498.90	498.92
3F	79+15.76	0.00	499.14	499.16
3G	79+25.76	0.00	499.37	499.39
3H	79+35.76	0.00	499.61	499.63
3I	79+45.76	0.00	499.84	499.86
3J	79+55.76	0.00	500.08	500.10
3K	79+65.76	0.00	500.31	500.33
3L	79+75.76	0.00	500.55	500.57
3M	79+85.76	0.00	500.78	500.80
3N	79+95.76	0.00	501.02	501.04
3O	80+05.76	0.00	501.25	501.27
3P	80+15.76	0.00	501.49	501.51
3Q	80+25.76	0.00	501.72	501.74
3R	80+35.76	0.00	501.96	501.98
3S	80+45.76	0.00	502.19	502.21
CL Pier 3	80+55.76	0.00	502.43	502.45

Girder No.	DEAD LOAD DEFLECTIONS				
	SPAN 4D				
	D1	D2	D3	D4	D5
1	$\frac{5}{8}"$	$1\frac{1}{4}"$	$1\frac{1}{8}"$	$35' - 7\frac{7}{8}"$	$142' - 7\frac{1}{2}"$
2	$\frac{7}{8}"$	$1\frac{5}{8}"$	$1\frac{3}{8}"$	$36' - 3"$	$145' - 0\frac{1}{8}"$
3	1"	$2\frac{1}{8}"$	$1\frac{7}{4}"$	$36' - 10\frac{1}{4}"$	$147' - 4\frac{1}{8}"$
4	$1\frac{3}{8}"$	$2\frac{5}{8}"$	$2\frac{1}{8}"$	$37' - 5\frac{3}{8}"$	$149' - 9\frac{5}{8}"$


Girder No.	DEAD LOAD DEFLECTIONS				
	SPAN 4				
	D1	D2	D3	D4	D5
5	$\frac{3}{4}"$	$1\frac{1}{8}"$	$1\frac{3}{8}"$	$34' - 2\frac{1}{4}"$	$136' - 9\frac{1}{4}"$
6	$\frac{5}{8}"$	$1\frac{3}{8}"$	$1\frac{1}{8}"$	$34' - 2\frac{1}{4}"$	$136' - 9"$
7	$\frac{1}{2}"$	$1\frac{1}{8}"$	1"	$34' - 2\frac{1}{4}"$	$136' - 9"$
8	$\frac{3}{8}"$	1"	$\frac{7}{8}"$	$34' - 2\frac{1}{4}"$	$136' - 9"$

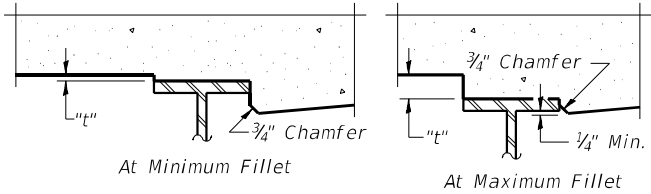

To determine "t": After all structural steel has been erected, elevations of the top flanges of the beams shall be taken at intervals shown below. These elevations subtracted from the "Theoretical Grade Elevations Adjusted for Dead Load Deflection and Grinding" shown on S-28 & S-29, minus the initial slab thickness prior to grinding, equals the fillet heights "t" above top flange of beams.

The slab is to be ground after curing to achieve smoothness, but the slab is not to be ground to elevations below the "Theoretical Grade Elevations" shown below. For grinding the deck, see Special Provisions.


FILLET HEIGHTS

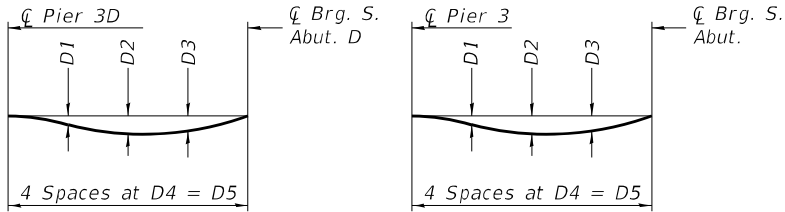

DEAD LOAD DEFLECTION DIAGRAM

(Includes weight of concrete only.)

Note:
The above deflections are not to be used in the field if the engineer is working from the grade elevations adjusted for dead load deflections and grinding as shown on S-28 & S-29.

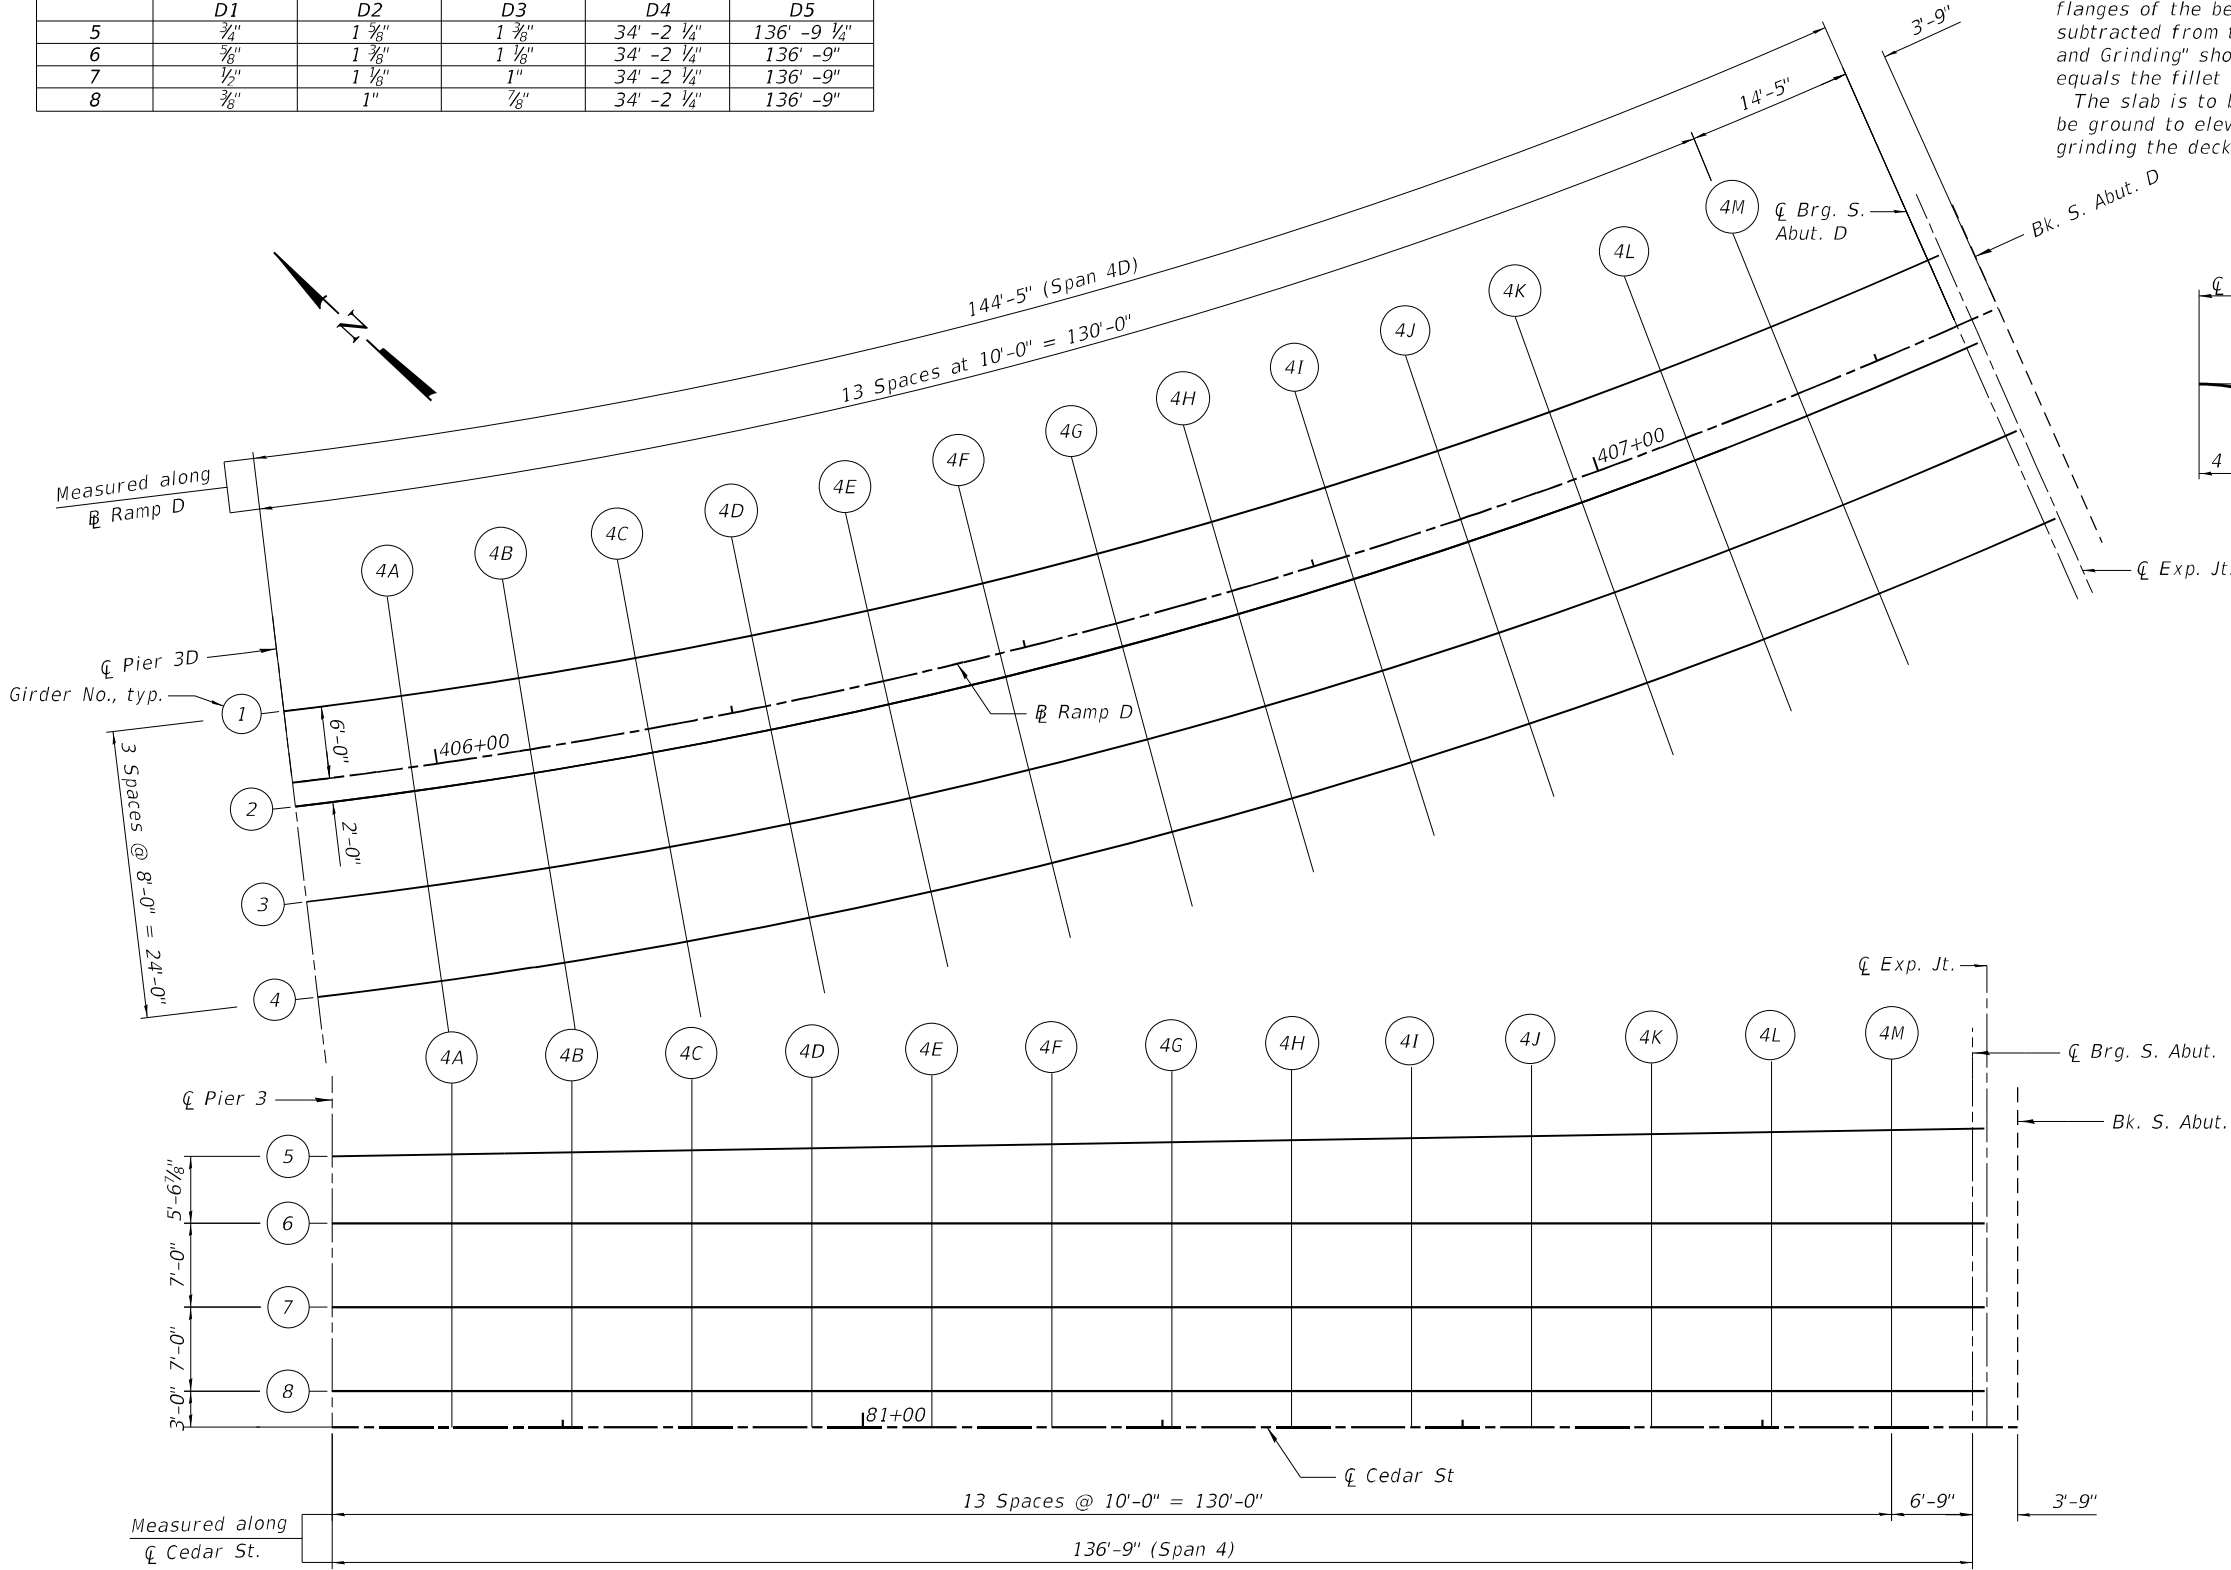

MODEL: Default
FILE: \\miller-prod\miller-us-pw\03\Documents\Chicago IL\01 Projects\179140 IDOT CedarStExt- PH115.0 CAD\CAD_Sheets\0900187-68C55-018-10511.IT.dgn

GIRDER 1

Location	Station	Offset	Theoretical Grade Elevations	Theoretical Grade Elevations Adjusted for Dead Load Deflection and Grinding
CL Pier 3D	405+87.85	-6.00	499.19	499.21
4A	405+97.85	-6.00	499.09	499.12
4B	406+07.85	-6.00	498.96	499.00
4C	406+17.85	-6.00	498.84	498.89
4D	406+27.85	-6.00	498.69	498.76
4E	406+37.85	-6.00	498.51	498.61
4F	406+47.85	-6.00	498.32	498.43
4G	406+57.85	-6.00	498.10	498.22
4H	406+67.85	-6.00	497.86	497.99
4I	406+77.85	-6.00	497.59	497.72
4J	406+87.85	-6.00	497.31	497.43
4K	406+97.85	-6.00	497.00	497.10
4L	407+07.85	-6.00	496.66	496.75
4M	407+17.85	-6.00	496.31	496.37
CL Brg. S. Abut.	407+32.27	-6.00	495.76	495.78
CL Exp. Jt.	407+33.79	-6.00	495.70	495.72
Bk. S. Abut. D	407+36.02	-6.00	495.61	495.63

RAMP D

Location	Station	Offset	Theoretical Grade Elevations	Theoretical Grade Elevations Adjusted for Dead Load Deflection and Grinding
CL Pier 3D	405+87.85	0.00	499.51	499.53
4A	405+97.85	0.00	499.43	499.46
4B	406+07.85	0.00	499.32	499.37
4C	406+17.85	0.00	499.20	499.27
4D	406+27.85	0.00	499.05	499.14
4E	406+37.85	0.00	498.87	498.99
4F	406+47.85	0.00	498.68	498.81
4G	406+57.85	0.00	498.46	498.61
4H	406+67.85	0.00	498.22	498.37
4I	406+77.85	0.00	497.95	498.11
4J	406+87.85	0.00	497.67	497.81
4K	406+97.85	0.00	497.36	497.48
4L	407+07.85	0.00	497.02	497.13
4M	407+17.85	0.00	496.67	496.74
CL Brg. S. Abut.	407+32.27	0.00	496.12	496.14
CL Exp. Jt.	407+33.79	0.00	496.06	496.08
Bk. S. Abut. D	407+36.02	0.00	495.97	495.99

GIRDER 2

Location	Station	Offset	Theoretical Grade Elevations	Theoretical Grade Elevations Adjusted for Dead Load Deflection and Grinding
CL Pier 3D	405+87.85	2.00	499.62	499.64
4A	405+97.85	2.00	499.54	499.57
4B	406+07.85	2.00	499.44	499.49
4C	406+17.85	2.00	499.32	499.39
4D	406+27.85	2.00	499.17	499.26
4E	406+37.85	2.00	498.99	499.12
4F	406+47.85	2.00	498.80	498.94
4G	406+57.85	2.00	498.58	498.74
4H	406+67.85	2.00	498.34	498.50
4I	406+77.85	2.00	498.07	498.24
4J	406+87.85	2.00	497.79	497.94
4K	406+97.85	2.00	497.48	497.61
4L	407+07.85	2.00	497.14	497.25
4M	407+17.85	2.00	496.79	496.86
CL Brg. S. Abut.	407+32.27	2.00	496.24	496.26
CL Exp. Jt.	407+33.79	2.00	496.18	496.20
Bk. S. Abut. D	407+36.02	2.00	496.09	496.11

GIRDER 3

Location	Station	Offset	Theoretical Grade Elevations	Theoretical Grade Elevations Adjusted for Dead Load Deflection and Grinding
CL Pier 3D	405+87.85	10.00	500.04	500.06
4A	405+97.85	10.00	500.00	500.03
4B	406+07.85	10.00	499.92	499.98
4C	406+17.85	10.00	499.80	499.88
4D	406+27.85	10.00	499.65	499.77
4E	406+37.85	10.00	499.47	499.62
4F	406+47.85	10.00	499.28	499.45
4G	406+57.85	10.00	499.06	499.25
4H	406+67.85	10.00	498.82	499.02
4I	406+77.85	10.00	498.55	498.75
4J	406+87.85	10.00	498.27	498.45
4K	406+97.85	10.00	497.96	498.12
4L	407+07.85	10.00	497.62	497.75
4M	407+17.85	10.00	497.27	497.36
CL Brg. S. Abut.	407+32.27	10.00	496.72	496.74
CL Exp. Jt.	407+33.79	10.00	496.66	496.68
Bk. S. Abut. D	407+36.02	10.00	496.57	496.59

GIRDER 4

Location	Station	Offset	Theoretical Grade Elevations	Theoretical Grade Elevations Adjusted for Dead Load Deflection and Grinding
CL Pier 3D	405+87.85	18.00	500.47	500.49
4A	405+97.85	18.00	500.45	500.49
4B	406+07.85	18.00	500.40	500.47
4C	406+17.85	18.00	500.28	500.38
4D	406+27.85	18.00	500.13	500.27
4E	406+37.85	18.00	499.95	500.13
4F	406+47.85	18.00	499.76	499.97
4G	406+57.85	18.00	499.54	499.77
4H	406+67.85	18.00	499.30	499.54
4I	406+77.85	18.00	499.03	499.27
4J	406+87.85	18.00	498.75	498.97
4K	406+97.85	18.00	498.44	498.63
4L	407+07.85	18.00	498.10	498.25
4M	407+17.85	18.00	497.75	497.85
CL Brg. S. Abut.	407+32.27	18.00	497.20	497.22
CL Exp. Jt.	407+33.79	18.00	497.14	497.16
Bk. S. Abut. D	407+36.02	18.00	497.05	497.07

Michael Baker
INTERNATIONAL

200 W Adams Street
Suite 1500
Chicago, IL 60606
PH: 312.707.8970
FAX: 312.707.8804

USER NAME = DLamb
DESIGNED - JMK/ADM
CHECKED - AMR
PLOT SCALE = 0:2.0000 '="" / in.
DRAWN - DMJ
PLOT DATE = 6/6/2023

DESIGNED - JMK/ADM
CHECKED - AMR
PLOT DATE = 6/6/2023

REVIS
REVISE
REVISE
REVISE

STATE OF ILLINOIS
DEPARTMENT OF TRANSPORTATION

LT UNIT 1 – TOP OF SLAB ELEVATION 11
STRUCTURE NO. 090–0182

SHEET S-28 OF S-194 SHEETS

F.A.P.
RTE.

SECTION

COUNTY

TOTAL
SHEETS

SHEET
NO.

VAR.

13 (HVB, HB-3) BR-1;R

TAZEWELL

1173

554

CONTRACT NO. 68C55

ILLINOIS

FED. AID PROJECT

MODEL: Default
FILE: \\mblc-arvmbus-pw\03\Documents\Chicago_IL\01_Projects\179140_IDOT_CedarStExt_Phl15.0_CADD\CAD_Sheets\0900182-68C55-019-10512_LT.dgn

GIRDER 5

Location	Station	Offset	Theoretical Grade Elevations	Theoretical Grade Elevations Adjusted for Dead Load Deflection and Grinding
CL Pier 3	80+55.76	-22.58	501.98	502.00
4A	80+65.76	-22.75	502.21	502.24
4B	80+75.76	-22.91	502.44	502.49
4C	80+85.76	-23.08	502.67	502.75
4D	80+95.76	-23.25	502.92	503.02
4E	81+05.76	-23.42	503.23	503.36
4F	81+15.76	-23.59	503.55	503.69
4G	81+25.76	-23.76	503.86	504.02
4H	81+35.76	-23.92	504.18	504.34
4I	81+45.76	-24.09	504.50	504.65
4J	81+55.76	-24.26	504.82	504.96
4K	81+65.76	-24.43	505.14	505.25
4L	81+75.76	-24.60	505.46	505.54
4M	81+85.76	-24.76	505.78	505.83
CL Brg. S. Abut.	81+92.51	-24.88	506.00	506.02
CL Exp. Jt.	81+94.03	-24.90	506.05	506.07
Bk. S. Abut.	81+96.26	-24.94	506.12	506.14

GIRDER 6

Location	Station	Offset	Theoretical Grade Elevations	Theoretical Grade Elevations Adjusted for Dead Load Deflection and Grinding
CL Pier 3	80+55.76	-17.00	502.09	502.11
4A	80+65.76	-17.00	502.32	502.35
4B	80+75.76	-17.00	502.56	502.60
4C	80+85.76	-17.00	502.79	502.86
4D	80+95.76	-17.00	503.04	503.13
4E	81+05.76	-17.00	503.34	503.45
4F	81+15.76	-17.00	503.63	503.76
4G	81+25.76	-17.00	503.92	504.06
4H	81+35.76	-17.00	504.22	504.36
4I	81+45.76	-17.00	504.51	504.65
4J	81+55.76	-17.00	504.80	504.93
4K	81+65.76	-17.00	505.10	505.20
4L	81+75.76	-17.00	505.39	505.47
4M	81+85.76	-17.00	505.69	505.73
CL Brg. S. Abut.	81+92.51	-17.00	505.88	505.91
CL Exp. Jt.	81+94.03	-17.00	505.93	505.95
Bk. S. Abut.	81+96.26	-17.00	505.99	506.02

GIRDER 7

Location	Station	Offset	Theoretical Grade Elevations	Theoretical Grade Elevations Adjusted for Dead Load Deflection and Grinding
CL Pier 3	80+55.76	-10.00	502.23	502.25
4A	80+65.76	-10.00	502.46	502.49
4B	80+75.76	-10.00	502.70	502.74
4C	80+85.76	-10.00	502.93	502.99
4D	80+95.76	-10.00	503.18	503.25
4E	81+05.76	-10.00	503.45	503.54
4F	81+15.76	-10.00	503.72	503.83
4G	81+25.76	-10.00	503.98	504.11
4H	81+35.76	-10.00	504.25	504.38
4I	81+45.76	-10.00	504.52	504.64
4J	81+55.76	-10.00	504.79	504.90
4K	81+65.76	-10.00	505.06	505.15
4L	81+75.76	-10.00	505.33	505.40
4M	81+85.76	-10.00	505.60	505.64
CL Brg. S. Abut.	81+92.51	-10.00	505.78	505.81
CL Exp. Jt.	81+94.03	-10.00	505.83	505.85
Bk. S. Abut.	81+96.26	-10.00	505.89	505.91

GIRDER 8

Location	Station	Offset	Theoretical Grade Elevations	Theoretical Grade Elevations Adjusted for Dead Load Deflection and Grinding
CL Pier 3	80+55.76	-3.00	502.37	502.39
4A	80+65.76	-3.00	502.60	502.63
4B	80+75.76	-3.00	502.84	502.87
4C	80+85.76	-3.00	503.07	503.12
4D	80+95.76	-3.00	503.31	503.38
4E	81+05.76	-3.00	503.56	503.64
4F	81+15.76	-3.00	503.80	503.90
4G	81+25.76	-3.00	504.05	504.15
4H	81+35.76	-3.00	504.29	504.40
4I	81+45.76	-3.00	504.54	504.64
4J	81+55.76	-3.00	504.78	504.88
4K	81+65.76	-3.00	505.03	505.11
4L	81+75.76	-3.00	505.27	505.33
4M	81+85.76	-3.00	505.52	505.56
CL Brg. S. Abut.	81+92.51	-3.00	505.69	505.71
CL Exp. Jt.	81+94.03	-3.00	505.72	505.74
Bk. S. Abut.	81+96.26	-3.00	505.78	505.80

Ç CEDAR ST

Location	Station	Offset	Theoretical Grade Elevations	Theoretical Grade Elevations Adjusted for Dead Load Deflection and Grinding
CL Pier 3	80+55.76	0.00	502.43	502.45
4A	80+65.76	0.00	502.66	502.68
4B	80+75.76	0.00	502.90	502.92
4C	80+85.76	0.00	503.13	503.15
4D	80+95.76	0.00	503.37	503.39
4E	81+05.76	0.00	503.60	503.62
4F	81+15.76	0.00	503.84	503.86
4G	81+25.76	0.00	504.07	504.09
4H	81+35.76	0.00	504.31	504.33
4I	81+45.76	0.00	504.54	504.56
4J	81+55.76	0.00	504.78	504.80
4K	81+65.76	0.00	505.01	505.03
4L	81+75.76	0.00	505.25	505.27
4M	81+85.76	0.00	505.48	505.50
CL Brg. S. Abut.	81+92.51	0.00	505.64	505.66
CL Exp. Jt.	81+94.03	0.00	505.68	505.70
Bk. S. Abut.	81+96.26	0.00	505.73	505.75

Michael Baker
INTERNATIONAL

200 W Adams Street
Suite 1500
Chicago, IL 60606
PH: 312.707.8910
FAX: 312.707.8804

USER NAME = DLamb
DESIGNED - JMK/ADM
CHECKED - AMR
PLOT SCALE = 0:2.0000 " = 1" / in.
DRAWN - DMJ
PLOT DATE = 6/6/2023

DESIGNED - JMK/ADM
CHECKED - AMR
PLOT DATE = 6/6/2023

REVIS
REVISED -
REVISED -
REVISED -
REVISED -

STATE OF ILLINOIS
DEPARTMENT OF TRANSPORTATION

LT UNIT 1 – TOP OF SLAB ELEVATION 12
STRUCTURE NO. 090–0182

SHEET 5-29 OF 5-194 SHEETS

F.A.P.
RTE.

SECTION

COUNTY

TOTAL
SHEETS

SHEET
NO.

VAR.

13 (HVB, HB-3) BR-1;R

TAZEWELL

1173

555

CONTRACT NO. 68C55

ILLINOIS

FED. AID PROJECT

MODEL: Default
FILE: \\miller-prod\miller-prod\bus-pw\03\Documents\Chicago\11011\Project\179140.IDOT CedarStExt-Ph115.0.CADD\CAD_Sheets\0900187-68C55-03-11-052_RT.dgn

☐ CEDAR ST

Location	Station	Offset	Theoretical Grade Elevations	Theoretical Grade Elevations Adjusted for Dead Load Deflection and Grinding
Bk. N. Abut.	74+45.68	0.00	488.01	488.03
CL Exp. Jt.	74+47.91	0.00	488.07	488.09
CL Brg. N. Abut.	74+49.43	0.00	488.11	488.13
1A	74+59.43	0.00	488.37	488.40
1B	74+69.43	0.00	488.63	488.65
1C	74+79.43	0.00	488.88	488.90
1D	74+89.43	0.00	489.12	489.14
1E	74+99.43	0.00	489.35	489.38
1F	75+09.43	0.00	489.59	489.61
1G	75+19.43	0.00	489.82	489.85
1H	75+29.43	0.00	490.06	490.08
1I	75+39.43	0.00	490.29	490.32
1J	75+49.43	0.00	490.53	490.55
1K	75+59.43	0.00	490.76	490.79
1L	75+69.43	0.00	491.00	491.02
1M	75+79.43	0.00	491.23	491.26
1N	75+89.43	0.00	491.47	491.49
1O	75+99.43	0.00	491.70	491.73
CL Pier 1	76+11.76	0.00	491.99	492.02

GIRDER 9

Location	Station	Offset	Theoretical Grade Elevations	Theoretical Grade Elevations Adjusted for Dead Load Deflection and Grinding
Bk. N. Abut.	74+45.68	3.00	487.95	487.97
CL Exp. Jt.	74+47.91	3.00	488.01	488.03
CL Brg. N. Abut.	74+49.43	3.00	488.05	488.07
1A	74+59.43	3.00	488.31	488.37
1B	74+69.43	3.00	488.57	488.65
1C	74+79.43	3.00	488.82	488.92
1D	74+89.43	3.00	489.06	489.18
1E	74+99.43	3.00	489.29	489.43
1F	75+09.43	3.00	489.53	489.67
1G	75+19.43	3.00	489.76	489.90
1H	75+29.43	3.00	490.00	490.12
1I	75+39.43	3.00	490.23	490.34
1J	75+49.43	3.00	490.47	490.55
1K	75+59.43	3.00	490.70	490.77
1L	75+69.43	3.00	490.94	490.98
1M	75+79.43	3.00	491.17	491.20
1N	75+89.43	3.00	491.41	491.43
1O	75+99.43	3.00	491.64	491.66
CL Pier 1	76+11.76	3.00	491.93	491.96

GIRDER 10

Location	Station	Offset	Theoretical Grade Elevations	Theoretical Grade Elevations Adjusted for Dead Load Deflection and Grinding
Bk. N. Abut.	74+45.68	10.00	487.81	487.83
CL Exp. Jt.	74+47.91	10.00	487.87	487.89
CL Brg. N. Abut.	74+49.43	10.00	487.91	487.93
1A	74+59.43	10.00	488.17	488.23
1B	74+69.43	10.00	488.43	488.51
1C	74+79.43	10.00	488.68	488.78
1D	74+89.43	10.00	488.92	489.04
1E	74+99.43	10.00	489.15	489.29
1F	75+09.43	10.00	489.39	489.53
1G	75+19.43	10.00	489.62	489.76
1H	75+29.43	10.00	489.86	489.98
1I	75+39.43	10.00	490.09	490.20
1J	75+49.43	10.00	490.33	490.41
1K	75+59.43	10.00	490.56	490.62
1L	75+69.43	10.00	490.80	490.84
1M	75+79.43	10.00	491.03	491.06
1N	75+89.43	10.00	491.27	491.29
1O	75+99.43	10.00	491.50	491.52
CL Pier 1	76+11.76	10.00	491.79	491.82

GIRDER 11

Location	Station	Offset	Theoretical Grade Elevations	Theoretical Grade Elevations Adjusted for Dead Load Deflection and Grinding
Bk. N. Abut.	74+45.68	17.00	487.67	487.69
CL Exp. Jt.	74+47.91	17.00	487.73	487.75
CL Brg. N. Abut.	74+49.43	17.00	487.77	487.79
1A	74+59.43	17.00	488.03	488.09
1B	74+69.43	17.00	488.29	488.37
1C	74+79.43	17.00	488.54	488.64
1D	74+89.43	17.00	488.78	488.90
1E	74+99.43	17.00	489.01	489.15
1F	75+09.43	17.00	489.25	489.39
1G	75+19.43	17.00	489.48	489.62
1H	75+29.43	17.00	489.72	489.84
1I	75+39.43	17.00	489.95	490.06
1J	75+49.43	17.00	490.19	490.27
1K	75+59.43	17.00	490.42	490.48
1L	75+69.43	17.00	490.66	490.70
1M	75+79.43	17.00	490.89	490.92
1N	75+89.43	17.00	491.13	491.15
1O	75+99.43	17.00	491.36	491.38
CL Pier 1	76+11.76	17.00	491.65	491.68

GIRDER 12

Location	Station	Offset	Theoretical Grade Elevations	Theoretical Grade Elevations Adjusted for Dead Load Deflection and Grinding
Start of Girder	75+45.26	21.58	490.00	490.02
1J	75+49.43	21.58	490.10	490.11
1K	75+59.43	21.58	490.33	490.33
1L	75+69.43	21.58	490.57	490.56
1M	75+79.43	21.58	490.80	490.79
1N	75+89.43	21.58	491.04	491.03
1O	75+99.43	21.58	491.27	491.27
CL Pier 1	76+11.76	21.58	491.56	491.58

GIRDER 13

<i>Location</i>	<i>Station</i>	<i>Offset</i>	<i>Theoretical Grade Elevations</i>	<i>Theoretical Grade Elevations Adjusted for Dead Load Deflection and Grinding</i>
<i>Start of Girder</i>	<i>75+69.01</i>	<i>26.12</i>	<i>490.47</i>	<i>490.49</i>
<i>1L</i>	<i>75+69.43</i>	<i>25.52</i>	<i>490.49</i>	<i>490.51</i>
<i>1M</i>	<i>75+79.43</i>	<i>25.85</i>	<i>490.72</i>	<i>490.73</i>
<i>1N</i>	<i>75+89.43</i>	<i>26.17</i>	<i>490.95</i>	<i>490.95</i>
<i>10</i>	<i>75+99.43</i>	<i>26.50</i>	<i>491.17</i>	<i>491.18</i>
<i>CL Pier 1</i>	<i>76+11.76</i>	<i>26.91</i>	<i>491.46</i>	<i>491.48</i>

GIRDER 14

<i>Location</i>	<i>Station</i>	<i>Offset</i>	<i>Theoretical Grade Elevations</i>	<i>Theoretical Grade Elevations Adjusted for Dead Load Deflection and Grinding</i>
<i>Bk. N. Abut.</i>	<i>74+45.68</i>	<i>23.02</i>	<i>487.55</i>	<i>487.57</i>
<i>CL Exp. Jt.</i>	<i>74+47.91</i>	<i>23.14</i>	<i>487.61</i>	<i>487.63</i>
<i>CL Brg. N. Abut.</i>	<i>74+49.43</i>	<i>23.22</i>	<i>487.65</i>	<i>487.67</i>
<i>1A</i>	<i>74+59.43</i>	<i>23.74</i>	<i>487.90</i>	<i>487.95</i>
<i>1B</i>	<i>74+69.43</i>	<i>24.26</i>	<i>488.15</i>	<i>488.23</i>
<i>1C</i>	<i>74+79.43</i>	<i>24.78</i>	<i>488.38</i>	<i>488.49</i>
<i>1D</i>	<i>74+89.43</i>	<i>25.30</i>	<i>488.61</i>	<i>488.74</i>
<i>1E</i>	<i>74+99.43</i>	<i>25.82</i>	<i>488.84</i>	<i>488.97</i>
<i>1F</i>	<i>75+09.43</i>	<i>26.33</i>	<i>489.06</i>	<i>489.20</i>
<i>1G</i>	<i>75+19.43</i>	<i>26.85</i>	<i>489.29</i>	<i>489.42</i>
<i>1H</i>	<i>75+29.43</i>	<i>27.37</i>	<i>489.51</i>	<i>489.63</i>
<i>1I</i>	<i>75+39.43</i>	<i>27.89</i>	<i>489.74</i>	<i>489.84</i>
<i>1J</i>	<i>75+49.43</i>	<i>28.41</i>	<i>489.96</i>	<i>490.04</i>
<i>1K</i>	<i>75+59.43</i>	<i>28.93</i>	<i>490.19</i>	<i>490.24</i>
<i>1L</i>	<i>75+69.43</i>	<i>29.45</i>	<i>490.41</i>	<i>490.45</i>
<i>1M</i>	<i>75+79.43</i>	<i>29.97</i>	<i>490.64</i>	<i>490.66</i>
<i>1N</i>	<i>75+89.43</i>	<i>30.49</i>	<i>490.86</i>	<i>490.87</i>
<i>1O</i>	<i>75+99.43</i>	<i>31.01</i>	<i>491.08</i>	<i>491.10</i>
<i>CL Pier 1</i>	<i>76+11.76</i>	<i>31.65</i>	<i>491.36</i>	<i>491.38</i>

GIRDER 15

<i>Location</i>	<i>Station</i>	<i>Offset</i>	<i>Theoretical Grade Elevations</i>	<i>Theoretical Grade Elevations Adjusted for Dead Load Deflection and Grinding</i>
<i>Bk. N. Abut.</i>	<i>74+45.68</i>	<i>31.03</i>	<i>487.39</i>	<i>487.41</i>
<i>CL Exp. Jt.</i>	<i>74+47.91</i>	<i>31.15</i>	<i>487.45</i>	<i>487.47</i>
<i>CL Brg. N. Abut.</i>	<i>74+49.43</i>	<i>31.23</i>	<i>487.49</i>	<i>487.51</i>
<i>1A</i>	<i>74+59.43</i>	<i>31.75</i>	<i>487.74</i>	<i>487.79</i>
<i>1B</i>	<i>74+69.43</i>	<i>32.27</i>	<i>487.98</i>	<i>488.07</i>
<i>1C</i>	<i>74+79.43</i>	<i>32.79</i>	<i>488.22</i>	<i>488.33</i>
<i>1D</i>	<i>74+89.43</i>	<i>33.31</i>	<i>488.45</i>	<i>488.58</i>
<i>1E</i>	<i>74+99.43</i>	<i>33.83</i>	<i>488.68</i>	<i>488.82</i>
<i>1F</i>	<i>75+09.43</i>	<i>34.34</i>	<i>488.90</i>	<i>489.04</i>
<i>1G</i>	<i>75+19.43</i>	<i>34.86</i>	<i>489.13</i>	<i>489.26</i>
<i>1H</i>	<i>75+29.43</i>	<i>35.38</i>	<i>489.35</i>	<i>489.48</i>
<i>1I</i>	<i>75+39.43</i>	<i>35.90</i>	<i>489.58</i>	<i>489.69</i>
<i>1J</i>	<i>75+49.43</i>	<i>36.42</i>	<i>489.80</i>	<i>489.89</i>
<i>1K</i>	<i>75+59.43</i>	<i>36.94</i>	<i>490.03</i>	<i>490.09</i>
<i>1L</i>	<i>75+69.43</i>	<i>37.46</i>	<i>490.25</i>	<i>490.29</i>
<i>1M</i>	<i>75+79.43</i>	<i>37.98</i>	<i>490.48</i>	<i>490.50</i>
<i>1N</i>	<i>75+89.43</i>	<i>38.50</i>	<i>490.70</i>	<i>490.72</i>
<i>1O</i>	<i>75+99.43</i>	<i>39.02</i>	<i>490.92</i>	<i>490.94</i>
<i>CL Pier 1</i>	<i>76+11.76</i>	<i>39.66</i>	<i>491.20</i>	<i>491.22</i>

GIRDER 16

<i>Location</i>	<i>Station</i>	<i>Offset</i>	<i>Theoretical Grade Elevations</i>	<i>Theoretical Grade Elevations Adjusted for Dead Load Deflection and Grinding</i>
<i>Bk. N. Abut.</i>	<i>74+45.68</i>	<i>39.04</i>	<i>487.23</i>	<i>487.25</i>
<i>CL Exp. Jt.</i>	<i>74+47.91</i>	<i>39.16</i>	<i>487.29</i>	<i>487.31</i>
<i>CL Brg. N. Abut.</i>	<i>74+49.43</i>	<i>39.24</i>	<i>487.33</i>	<i>487.35</i>
<i>1A</i>	<i>74+59.43</i>	<i>39.76</i>	<i>487.58</i>	<i>487.63</i>
<i>1B</i>	<i>74+69.43</i>	<i>40.28</i>	<i>487.82</i>	<i>487.91</i>
<i>1C</i>	<i>74+79.43</i>	<i>40.80</i>	<i>488.06</i>	<i>488.17</i>
<i>1D</i>	<i>74+89.43</i>	<i>41.32</i>	<i>488.29</i>	<i>488.42</i>
<i>1E</i>	<i>74+99.43</i>	<i>41.84</i>	<i>488.52</i>	<i>488.66</i>
<i>1F</i>	<i>75+09.43</i>	<i>42.35</i>	<i>488.74</i>	<i>488.89</i>
<i>1G</i>	<i>75+19.43</i>	<i>42.87</i>	<i>488.97</i>	<i>489.11</i>
<i>1H</i>	<i>75+29.43</i>	<i>43.39</i>	<i>489.19</i>	<i>489.33</i>
<i>1I</i>	<i>75+39.43</i>	<i>43.91</i>	<i>489.42</i>	<i>489.53</i>
<i>1J</i>	<i>75+49.43</i>	<i>44.43</i>	<i>489.64</i>	<i>489.74</i>
<i>1K</i>	<i>75+59.43</i>	<i>44.95</i>	<i>489.87</i>	<i>489.94</i>
<i>1L</i>	<i>75+69.43</i>	<i>45.47</i>	<i>490.09</i>	<i>490.14</i>
<i>1M</i>	<i>75+79.43</i>	<i>45.99</i>	<i>490.32</i>	<i>490.35</i>
<i>1N</i>	<i>75+89.43</i>	<i>46.51</i>	<i>490.54</i>	<i>490.56</i>
<i>1O</i>	<i>75+99.43</i>	<i>47.03</i>	<i>490.76</i>	<i>490.78</i>
<i>CL Pier 1</i>	<i>76+11.76</i>	<i>47.67</i>	<i>491.04</i>	<i>491.06</i>

MODEL: Default
FILE NAME: g:\mshouse\shubert\c:\combus-pw\03\Documents\Chicago\1\01\Project\179740.IDOT CedarStExt_Phl15.0_CADD\CAD_Sheets\0900187-68C55-0314-1055_RT.dgn

C CEDAR ST				
Location	Station	Offset	Theoretical Grade Elevations	Theoretical Grade Elevations Adjusted for Dead Load Deflection and Grinding
CL Pier 1	76+11.76	0.00	491.99	492.02
2A	76+21.76	0.00	492.23	492.25
2B	76+31.76	0.00	492.46	492.49
2C	76+41.76	0.00	492.70	492.72
2D	76+51.76	0.00	492.93	492.96
2E	76+61.76	0.00	493.17	493.19
2F	76+71.76	0.00	493.40	493.43
2G	76+81.76	0.00	493.64	493.66
2H	76+91.76	0.00	493.87	493.90
2I	77+01.76	0.00	494.11	494.13
2J	77+11.76	0.00	494.34	494.37
2K	77+21.76	0.00	494.58	494.60
2L	77+31.76	0.00	494.81	494.84
2M	77+41.76	0.00	495.05	495.07
2N	77+51.76	0.00	495.28	495.31
2O	77+61.76	0.00	495.52	495.54
2P	77+71.76	0.00	495.75	495.78
2Q	77+81.76	0.00	495.99	496.01
2R	77+91.76	0.00	496.22	496.25
2S	78+01.76	0.00	496.46	496.48
2T	78+11.76	0.00	496.69	496.72
2U	78+21.76	0.00	496.93	496.95
2V	78+31.76	0.00	497.16	497.19
2W	78+41.76	0.00	497.40	497.42
CL Pier 2	78+55.76	0.00	497.73	497.75

GIRDER 9				
Location	Station	Offset	Theoretical Grade Elevations	Theoretical Grade Elevations Adjusted for Dead Load Deflection and Grinding
CL Pier 1	76+11.76	3.00	491.93	491.96
2A	76+21.76	3.00	492.17	492.21
2B	76+31.76	3.00	492.40	492.47
2C	76+41.76	3.00	492.64	492.74
2D	76+51.76	3.00	492.87	493.01
2E	76+61.76	3.00	493.11	493.29
2F	76+71.76	3.00	493.34	493.56
2G	76+81.76	3.00	493.58	493.84
2H	76+91.76	3.00	493.81	494.10
2I	77+01.76	3.00	494.05	494.37
2J	77+11.76	3.00	494.28	494.62
2K	77+21.76	3.00	494.52	494.87
2L	77+31.76	3.00	494.75	495.11
2M	77+41.76	3.00	494.99	495.34
2N	77+51.76	3.00	495.22	495.56
2O	77+61.76	3.00	495.46	495.77
2P	77+71.76	3.00	495.69	495.98
2Q	77+81.76	3.00	495.93	496.18
2R	77+91.76	3.00	496.16	496.38
2S	78+01.76	3.00	496.40	496.58
2T	78+11.76	3.00	496.63	496.78
2U	78+21.76	3.00	496.87	496.98
2V	78+31.76	3.00	497.10	497.18
2W	78+41.76	3.00	497.34	497.39
CL Pier 2	78+55.76	3.00	497.67	497.69

GIRDER 10				
Location	Station	Offset	Theoretical Grade Elevations	Theoretical Grade Elevations Adjusted for Dead Load Deflection and Grinding
CL Pier 1	76+11.76	10.00	491.79	491.82
2A	76+21.76	10.00	492.03	492.07
2B	76+31.76	10.00	492.26	492.33
2C	76+41.76	10.00	492.50	492.60
2D	76+51.76	10.00	492.73	492.87
2E	76+61.76	10.00	492.97	493.15
2F	76+71.76	10.00	493.20	493.42
2G	76+81.76	10.00	493.44	493.69
2H	76+91.76	10.00	493.67	493.96
2I	77+01.76	10.00	493.91	494.22
2J	77+11.76	10.00	494.14	494.48
2K	77+21.76	10.00	494.38	494.73
2L	77+31.76	10.00	494.61	494.96
2M	77+41.76	10.00	494.85	495.19
2N	77+51.76	10.00	495.08	495.42
2O	77+61.76	10.00	495.32	495.63
2P	77+71.76	10.00	495.55	495.84
2Q	77+81.76	10.00	495.79	496.04
2R	77+91.76	10.00	496.02	496.24
2S	78+01.76	10.00	496.26	496.43
2T	78+11.76	10.00	496.49	496.63
2U	78+21.76	10.00	496.73	496.83
2V	78+31.76	10.00	496.96	497.03
2W	78+41.76	10.00	497.20	497.24
CL Pier 2	78+55.76	10.00	497.53	497.55

GIRDER 11				
Location	Station	Offset	Theoretical Grade Elevations	Theoretical Grade Elevations Adjusted for Dead Load Deflection and Grinding
CL Pier 1	76+11.76	17.00	491.65	491.68
2A	76+21.76	17.00	491.89	491.93
2B	76+31.76	17.00	492.12	492.19
2C	76+41.76	17.00	492.36	492.46
2D	76+51.76	17.00	492.59	492.73
2E	76+61.76	17.00	492.83	493.01
2F	76+71.76	17.00	493.06	493.28
2G	76+81.76	17.00	493.30	493.55
2H	76+91.76	17.00	493.53	493.82
2I	77+01.76	17.00	493.77	494.08
2J	77+11.76	17.00	494.00	494.34
2K	77+21.76	17.00	494.24	494.58
2L	77+31.76	17.00	494.47	494.82
2M	77+41.76	17.00	494.71	495.05
2N	77+51.76	17.00	494.94	495.27
2O	77+61.76	17.00	495.18	495.49
2P	77+71.76	17.00	495.41	495.69
2Q	77+81.76	17.00	495.65	495.89
2R	77+91.76	17.00	495.88	496.09
2S	78+01.76	17.00	496.12	496.29
2T	78+11.76	17.00	496.35	496.49
2U	78+21.76	17.00	496.59	496.69
2V	78+31.76	17.00	496.82	496.89
2W	78+41.76	17.00	497.06	497.10
CL Pier 2	78+55.76	17.00	497.39	497.41

GIRDER 12				
Location	Station	Offset	Theoretical Grade Elevations	Theoretical Grade Elevations Adjusted for Dead Load Deflection and Grinding
CL Pier 1	76+11.76	21.58	491.56	491.58
2A	76+21.76	21.58	491.80	491.84
2B	76+31.76	21.58	492.03	492.10
2C	76+41.76	21.58	492.27	492.37
2D	76+51.76	21.58	492.50	492.65
2E	76+61.76	21.58	492.74	492.92
2F	76+71.76	21.58	492.97	493.20
2G	76+81.76	21.58	493.21	493.47
2H	76+91.76	21.58	493.44	493.74
2I	77+01.76	21.58	493.68	494.00
2J	77+11.76	21.58	493.91	494.25
2K	77+21.76	21.58	494.15	494.50
2L	77+31.76	21.58	494.38	494.73
2M	77+41.76	21.58	494.62	494.96
2N	77+51.76	21.58	494.85	495.18
2O	77+61.76	21.58	495.09	495.39
2P	77+71.76	21.58	495.32	495.60
2Q	77+81.76	21.58	495.56	495.80
2R	77+91.76	21.65	495.79	495.99
2S	78+01.76	21.73	496.02	496.19
2T	78+11.76	21.82	496.26	496.39
2U	78+21.76	21.90	496.49	496.59
2V	78+31.76	21.98	496.73	496.79
2W	78+41.76	22.06	496.96	497.00
CL Pier 2	78+55.76	22.17	497.29	497.31

Michael Baker

INTERNATIONAL

200 W Adams Street

Suite 1500

Chicago, IL 60606

PH: 312.707.8970

FAX: 312.707.8804

USER NAME = D1amb	DESIGNED - JMK/ADM	REVISED -
	CHECKED - AMR	REVISED -
PLOT SCALE = 0:2.0000 " = 1" / in.	DRAWN - DMJ	REVISED -
PLOT DATE = 6/6/2023	CHECKED - AMR	REVISED -

STATE OF ILLINOIS
DEPARTMENT OF TRANSPORTATION

RT UNIT 1 – TOP OF SLAB ELEVATION 5
STRUCTURE NO. 090–0182

SHEET S-34 OF S-194 SHEETS

F.A.P. RTE.	SECTION	COUNTY	TOTAL SHEETS	SHEET NO.
VAR.	13 (HVB, HB-3) BR-1:R	TAZEWELL	1173	560
		CONTRACT NO. 68C55		
		ILLINOIS	FED. AID PROJECT	

GIRDER 13

Location	Station	Offset	Theoretical Grade Elevations	Theoretical Grade Elevations Adjusted for Dead Load Deflection and Grinding
CL Pier 1	76+11.76	26.91	491.46	491.48
2A	76+21.76	27.24	491.68	491.73
2B	76+31.76	27.56	491.91	491.98
2C	76+41.76	27.89	492.14	492.24
2D	76+51.76	28.22	492.37	492.51
2E	76+61.76	28.55	492.60	492.78
2F	76+71.76	28.88	492.83	493.05
2G	76+81.76	29.20	493.06	493.32
2H	76+91.76	29.53	493.28	493.58
2I	77+01.76	29.86	493.51	493.83
2J	77+11.76	30.19	493.74	494.08
2K	77+21.76	30.52	493.97	494.32
2L	77+31.76	30.85	494.20	494.55
2M	77+41.76	31.17	494.43	494.77
2N	77+51.76	31.50	494.65	494.98
2O	77+61.76	31.83	494.88	495.18
2P	77+71.76	32.16	495.11	495.38
2Q	77+81.76	32.49	495.34	495.57
2R	304+43.72	-18.00	495.57	495.76
2S	304+53.72	-18.00	495.79	495.94
2T	304+63.72	-18.00	496.02	496.13
2U	304+73.72	-18.00	496.24	496.32
2V	304+83.72	-18.00	496.46	496.51
2W	304+93.72	-18.00	496.69	496.72
CL Pier 2C	305+07.82	-18.00	497.00	497.03

GIRDER 14

Location	Station	Offset	Theoretical Grade Elevations	Theoretical Grade Elevations Adjusted for Dead Load Deflection and Grinding
CL Pier 1	76+11.76	31.65	491.36	491.38
2A	76+21.76	32.17	491.59	491.63
2B	76+31.76	32.68	491.81	491.88
2C	76+41.76	33.20	492.04	492.14
2D	76+51.76	33.72	492.26	492.40
2E	76+61.76	34.24	492.48	492.67
2F	76+71.76	34.76	492.71	492.94
2G	76+81.76	35.28	492.93	493.20
2H	76+91.76	35.80	493.16	493.46
2I	77+01.76	36.32	493.38	493.71
2J	77+11.76	36.84	493.61	493.95
2K	77+21.76	37.36	493.83	494.19
2L	77+31.76	37.88	494.06	494.41
2M	77+41.76	38.40	494.28	494.63
2N	77+51.76	38.91	494.51	494.84
2O	77+61.76	39.43	494.73	495.04
2P	77+71.76	39.95	494.96	495.23
2Q	77+81.76	40.47	495.18	495.42
2R	304+43.72	-10.00	495.41	495.61
2S	304+53.72	-10.00	495.63	495.79
2T	304+63.72	-10.00	495.86	495.98
2U	304+73.72	-10.00	496.08	496.17
2V	304+83.72	-10.00	496.30	496.36
2W	304+93.72	-10.00	496.53	496.56
CL Pier 2C	305+07.82	-10.00	496.84	496.87

GIRDER 15

Location	Station	Offset	Theoretical Grade Elevations	Theoretical Grade Elevations Adjusted for Dead Load Deflection and Grinding
CL Pier 1	76+11.76	39.66	491.20	491.22
2A	76+21.76	40.18	491.43	491.47
2B	76+31.76	40.69	491.65	491.72
2C	76+41.76	41.21	491.88	491.98
2D	76+51.76	41.73	492.10	492.25
2E	76+61.76	42.25	492.32	492.52
2F	76+71.76	42.77	492.55	492.78
2G	76+81.76	43.29	492.77	493.05
2H	76+91.76	43.81	493.00	493.31
2I	77+01.76	44.33	493.22	493.56
2J	77+11.76	44.85	493.45	493.80
2K	77+21.76	45.37	493.67	494.04
2L	77+31.76	45.89	493.90	494.26
2M	77+41.76	46.41	494.12	494.48
2N	77+51.76	46.92	494.35	494.69
2O	77+61.76	47.44	494.57	494.89
2P	77+71.76	47.96	494.80	495.08
2Q	77+81.76	48.48	495.02	495.27
2R	304+43.72	-2.00	495.25	495.46
2S	304+53.72	-2.00	495.47	495.64
2T	304+63.72	-2.00	495.70	495.83
2U	304+73.72	-2.00	495.92	496.02
2V	304+83.72	-2.00	496.14	496.21
2W	304+93.72	-2.00	496.37	496.41
CL Pier 2C	305+07.82	-2.00	496.68	496.71

RAMP C

Location	Station	Offset	Theoretical Grade Elevations	Theoretical Grade Elevations Adjusted for Dead Load Deflection and Grinding
2R	304+43.72	0.00	495.21	495.42
2S	304+53.72	0.00	495.43	495.61
2T	304+63.72	0.00	495.66	495.79
2U	304+73.72	0.00	495.88	495.98
2V	304+83.72	0.00	496.10	496.17
2W	304+93.72	0.00	496.33	496.37
CL Pier 2C	305+07.82	0.00	496.64	496.67

GIRDER 16

Location	Station	Offset	Theoretical Grade Elevations	Theoretical Grade Elevations Adjusted for Dead Load Deflection and Grinding
CL Pier 1	76+11.76	47.67	491.04	491.06
2A	76+21.76	48.19	491.27	491.31
2B	76+31.76	48.70	491.49	491.56
2C	76+41.76	49.22	491.72	491.83
2D	76+51.76	49.74	491.94	492.09
2E	76+61.76	50.26	492.16	492.36
2F	76+71.76	50.78	492.39	492.63
2G	76+81.76	51.30	492.61	492.89
2H	76+91.76	51.82	492.84	493.15
2I	77+01.76	52.34	493.06	493.41
2J	77+11.76	52.86	493.29	493.65
2K	77+21.76	53.38	493.51	493.89
2L	77+31.76	53.90	493.74	494.11
2M	77+41.76	54.42	493.96	494.33
2N	77+51.76	54.93	494.19	494.54
2O	77+61.76	55.45	494.41	494.74
2P	77+71.76	55.97	494.64	494.93
2Q	77+81.76	56.49	494.86	495.12
2R	304+43.72	6.00	495.09	495.31
2S	304+53.72	6.00	495.31	495.50
2T	304+63.72	6.00	495.54	495.68
2U	304+73.72	6.00	495.76	495.87
2V	304+83.72	6.00	495.98	496.06
2W	304+93.72	6.00	496.21	496.25
CL Pier 2C	305+07.82	6.00	496.52	496.55



MODEL: Default
FILE: \\miller-prod\miller-us-pw\03\Documents\Chicago_IL\DOT_CedarStExt_Phl15.0_CADD\CAD_Sheets\0900187-68C55-0315-1056_RT.dgn

Girder No.	DEAD LOAD DEFLECTIONS				
	SPAN 3				
	C1	C2	C3	C4	C5
9	$\frac{3}{8}"$	$1\frac{1}{4}"$	$\frac{3}{4}"$	$50' - 0"$	$200' - 0"$
10	$\frac{3}{8}"$	$1\frac{3}{8}"$	$\frac{1}{8}"$	$50' - 0"$	$200' - 0"$
11	$\frac{3}{4}"$	$1\frac{1}{8}"$	$1\frac{1}{8}"$	$50' - 0"$	$200' - 0"$
12	$1"$	$2\frac{1}{4}"$	$1\frac{1}{4}"$	$50' - 0"$	$200' - 0\frac{1}{8}"$

Girder No.	DEAD LOAD DEFLECTIONS				
	SPAN 3C				
	C1	C2	C3	C4	C5
13	$1\frac{1}{8}"$	$4\frac{3}{8}"$	$4\frac{1}{8}"$	$48' - 8\frac{3}{4}"$	$194' - 11"$
14	$1\frac{1}{2}"$	$3\frac{3}{8}"$	$3\frac{1}{4}"$	$48' - 2\frac{3}{4}"$	$192' - 11\frac{1}{8}"$
15	$1"$	$2\frac{3}{4}"$	$2\frac{3}{8}"$	$47' - 8\frac{3}{4}"$	$190' - 11\frac{1}{8}"$
16	$\frac{3}{8}"$	$1\frac{1}{8}"$	$1\frac{1}{8}"$	$47' - 2\frac{3}{4}"$	$188' - 11\frac{1}{4}"$

To determine "t": After all structural steel has been erected, elevations of the top flanges of the beams shall be taken at intervals shown below. These elevations subtracted from the "Theoretical Grade Elevations Adjusted for Dead Load Deflection and Grinding" shown on S-37 & S-38, minus the initial slab thickness prior to grinding, equals the fillet heights "t" above top flange of beams. The slab is to be ground after curing to achieve smoothness, but the slab is not to be ground to elevations below the "Theoretical Grade Elevations" shown below. For grinding the deck, see Special Provisions.


FILLET HEIGHTS

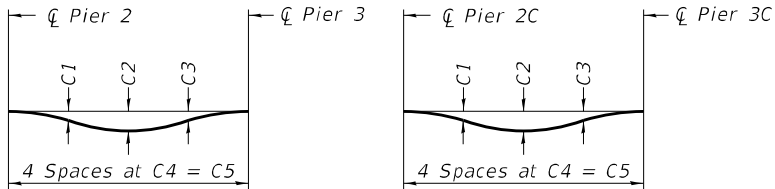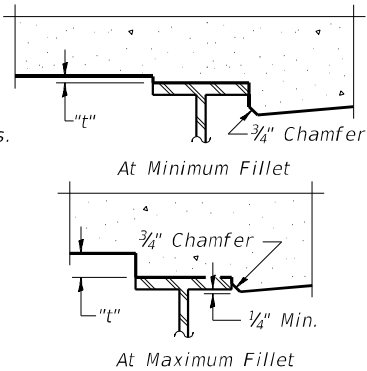

DEAD LOAD DEFLECTION DIAGRAM

(Includes weight of concrete only.)

Note:
The above deflections are not to be used in the field if the engineer is working from the grade elevations adjusted for dead load deflections and grinding as shown S-37 & S-38.

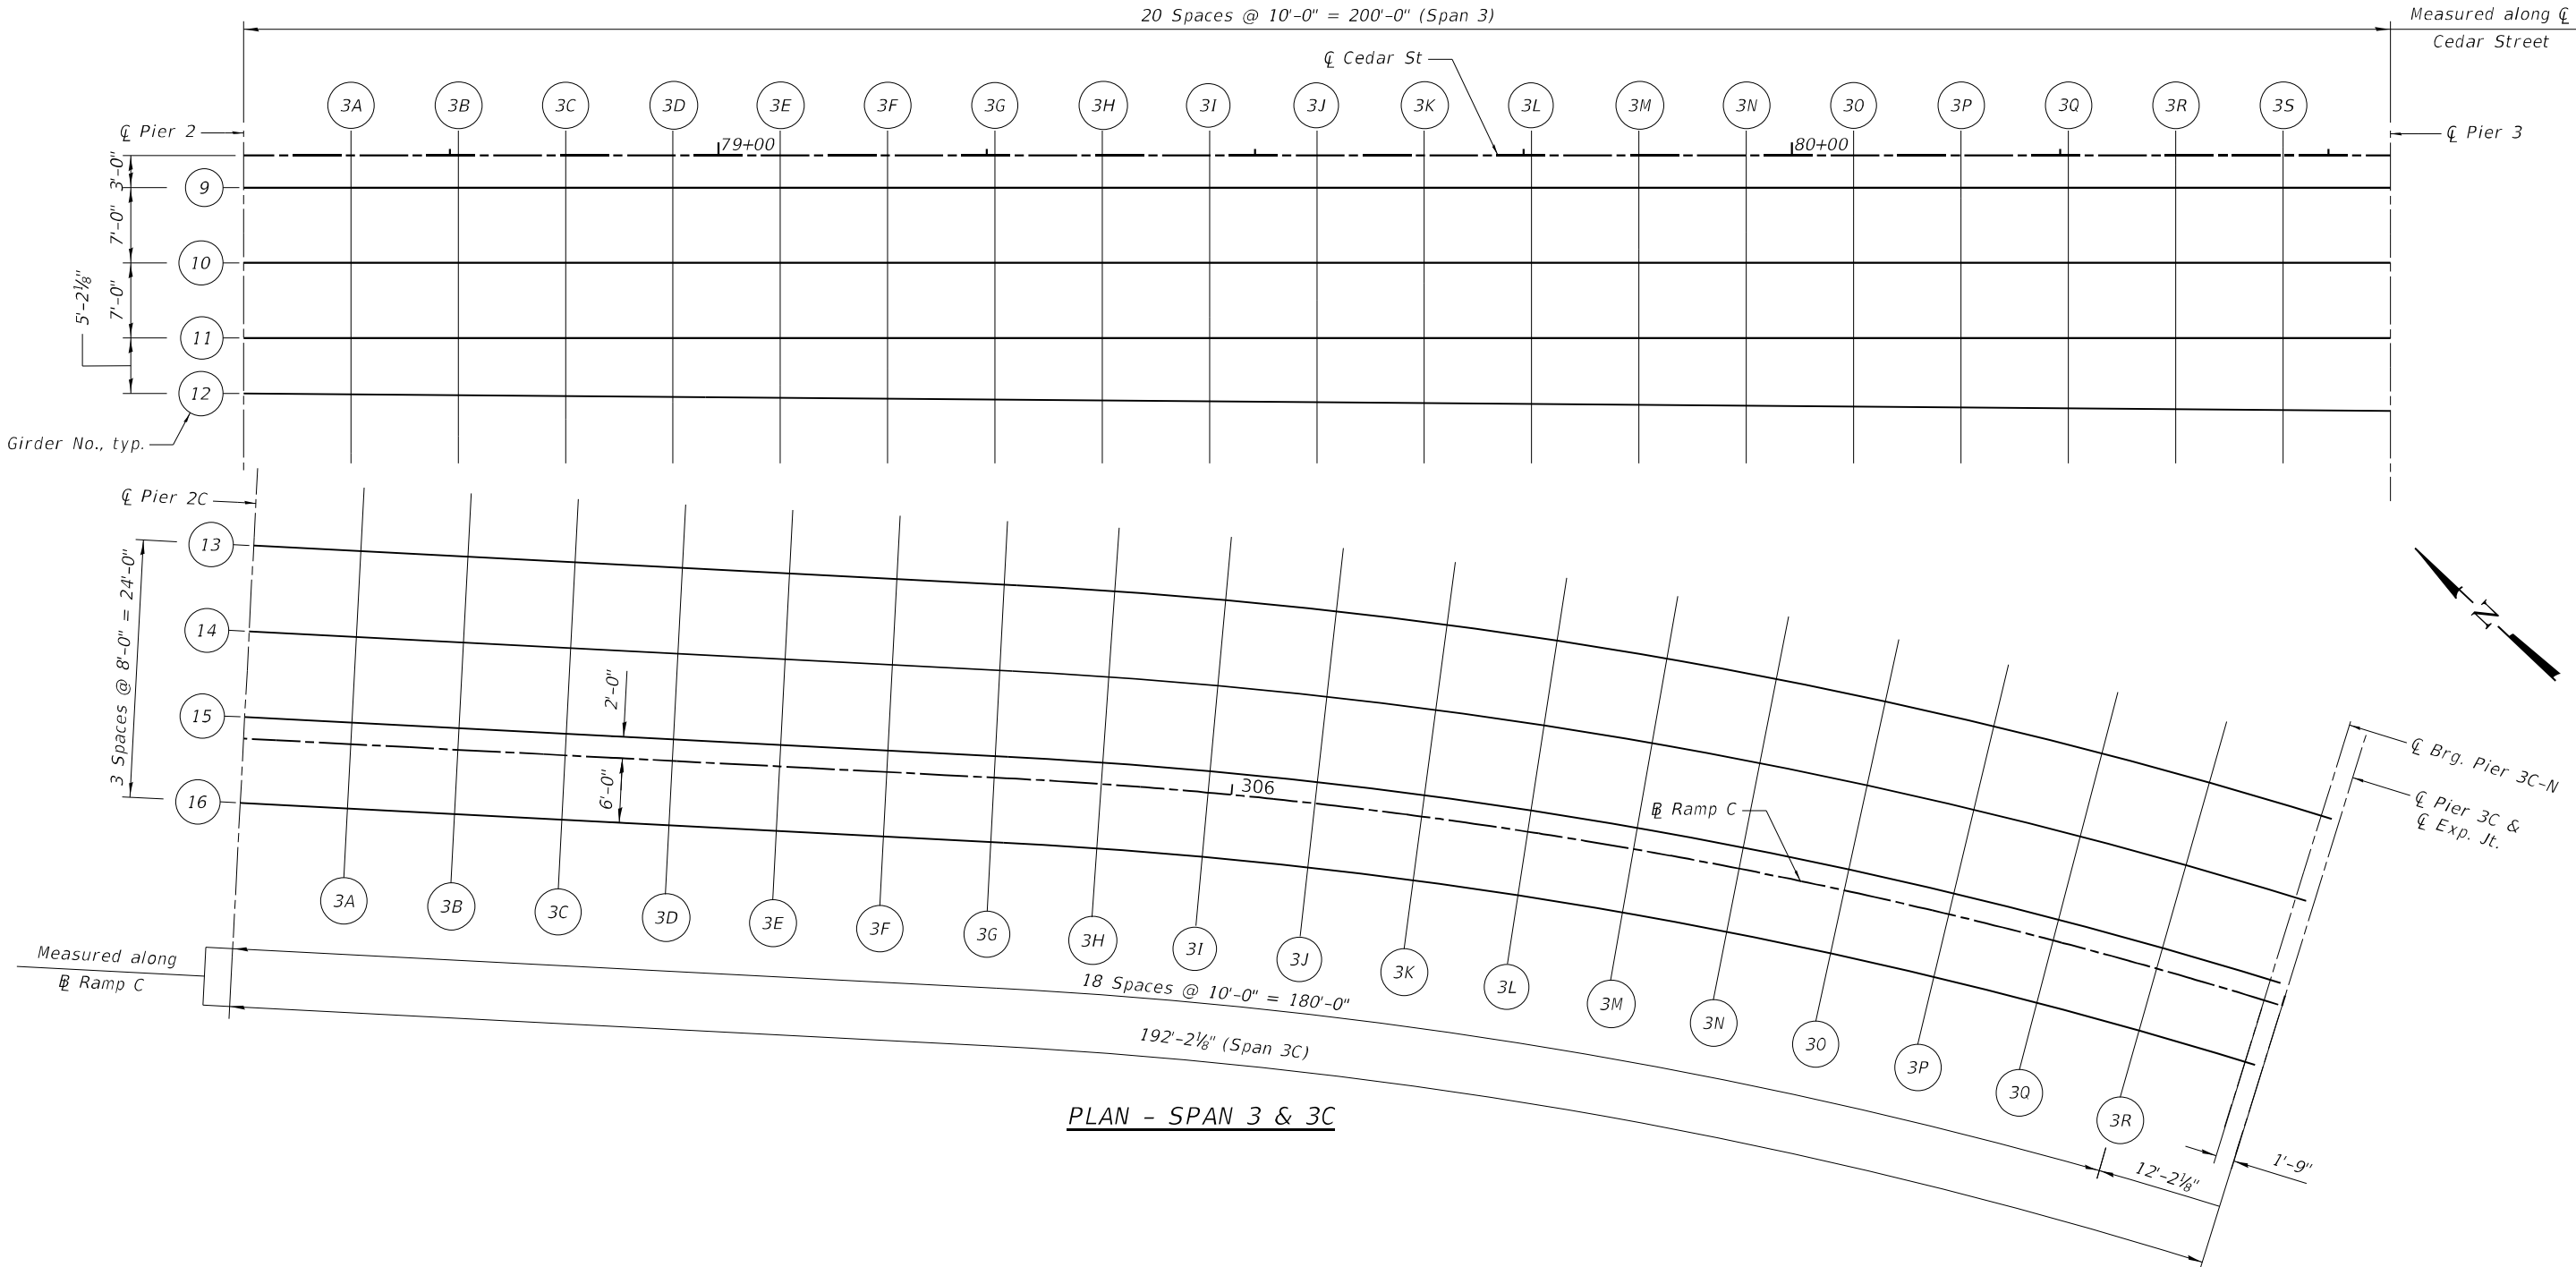

PLAN - SPAN 3 & 3C

MODEL: Default
FILE: 31121707.dgn
C:\Users\paul.bentley\Documents\Chicago\11011\Project\179740\DOT_CedarSt\Ext_Plan\15.0_CADD\CAD_Sheets\0900182-68C55-036-057_RT.dgn

Michael Baker International 200 W Adams Street Suite 1500 Chicago, IL 60606 PH: 312.707.8970 FAX: 312.707.8854	USER NAME = D1amb	DESIGNED - JMK/ADM	REVISED -	STATE OF ILLINOIS DEPARTMENT OF TRANSPORTATION	RT UNIT 1 – TOP OF SLAB ELEVATIONS 7 STRUCTURE NO. 090–0182	F.A.P. RTE.	SECTION	COUNTY	TOTAL SHEETS	SHEET NO.
	PLOT SCALE = 15.9999 ' / in.	CHECKED - AMR	REVISED -			VAR.	13 (HVB, HB-3) BR-1;R	TAZEWELL	1173	562
	PLOT DATE = 6/6/2023	CHECKED - AMR	REVISED -			CONTRACT NO. 68C55				
		CHECKED - AMR	REVISED -			ILLINOIS FED. AID PROJECT				
	SHEET S-36 OF S-194 SHEETS									

Q CEDAR ST

Location	Station	Offset	Theoretical Grade Elevations	Theoretical Grade Elevations Adjusted for Dead Load Deflection and Grinding
CL Pier 2	78+55.76	0.00	497.73	497.75
3A	78+65.76	0.00	497.96	497.98
3B	78+75.76	0.00	498.20	498.22
3C	78+85.76	0.00	498.43	498.45
3D	78+95.76	0.00	498.67	498.69
3E	79+05.76	0.00	498.90	498.92
3F	79+15.76	0.00	499.14	499.16
3G	79+25.76	0.00	499.37	499.39
3H	79+35.76	0.00	499.61	499.63
3I	79+45.76	0.00	499.84	499.86
3J	79+55.76	0.00	500.08	500.10
3K	79+65.76	0.00	500.31	500.33
3L	79+75.76	0.00	500.55	500.57
3M	79+85.76	0.00	500.78	500.80
3N	79+95.76	0.00	501.02	501.04
3O	80+05.76	0.00	501.25	501.27
3P	80+15.76	0.00	501.49	501.51
3Q	80+25.76	0.00	501.72	501.74
3R	80+35.76	0.00	501.96	501.98
3S	80+45.76	0.00	502.19	502.21
CL Pier 3	80+55.76	0.00	502.43	502.45

GIRDER 9

Location	Station	Offset	Theoretical Grade Elevations	Theoretical Grade Elevations Adjusted for Dead Load Deflection and Grinding
CL Pier 2	78+55.76	3.00	497.67	497.69
3A	78+65.76	3.00	497.90	497.92
3B	78+75.76	3.00	498.14	498.15
3C	78+85.76	3.00	498.37	498.40
3D	78+95.76	3.00	498.61	498.64
3E	79+05.76	3.00	498.84	498.90
3F	79+15.76	3.00	499.08	499.15
3G	79+25.76	3.00	499.31	499.40
3H	79+35.76	3.00	499.55	499.66
3I	79+45.76	3.00	499.78	499.91
3J	79+55.76	3.00	500.02	500.15
3K	79+65.76	3.00	500.25	500.38
3L	79+75.76	3.00	500.49	500.61
3M	79+85.76	3.00	500.72	500.84
3N	79+95.76	3.00	500.96	501.06
3O	80+05.76	3.00	501.19	501.28
3P	80+15.76	3.00	501.43	501.49
3Q	80+25.76	3.00	501.66	501.71
3R	80+35.76	3.00	501.90	501.93
3S	80+45.76	3.00	502.13	502.16
CL Pier 3	80+55.76	3.00	502.37	502.39

GIRDER 10

Location	Station	Offset	Theoretical Grade Elevations	Theoretical Grade Elevations Adjusted for Dead Load Deflection and Grinding
CL Pier 2	78+55.76	10.00	497.53	497.55
3A	78+65.76	10.00	497.76	497.78
3B	78+75.76	10.00	498.00	498.02
3C	78+85.76	10.00	498.23	498.27
3D	78+95.76	10.00	498.47	498.52
3E	79+05.76	10.00	498.70	498.77
3F	79+15.76	10.00	498.94	499.03
3G	79+25.76	10.00	499.17	499.29
3H	79+35.76	10.00	499.41	499.54
3I	79+45.76	10.00	499.64	499.79
3J	79+55.76	10.00	499.88	500.03
3K	79+65.76	10.00	500.11	500.27
3L	79+75.76	10.00	500.35	500.50
3M	79+85.76	10.00	500.58	500.72
3N	79+95.76	10.00	500.82	500.94
3O	80+05.76	10.00	501.05	501.15
3P	80+15.76	10.00	501.29	501.36
3Q	80+25.76	10.00	501.52	501.58
3R	80+35.76	10.00	501.76	501.80
3S	80+45.76	10.00	501.99	502.02
CL Pier 3	80+55.76	10.00	502.23	502.25

GIRDER 11

Location	Station	Offset	Theoretical Grade Elevations	Theoretical Grade Elevations Adjusted for Dead Load Deflection and Grinding
CL Pier 2	78+55.76	17.00	497.39	497.41
3A	78+65.76	17.00	497.62	497.64
3B	78+75.76	17.00	497.86	497.89
3C	78+85.76	17.00	498.09	498.14
3D	78+95.76	17.00	498.33	498.39
3E	79+05.76	17.00	498.56	498.65
3F	79+15.76	17.00	498.80	498.91
3G	79+25.76	17.00	499.03	499.17
3H	79+35.76	17.00	499.27	499.43
3I	79+45.76	17.00	499.50	499.68
3J	79+55.76	17.00	499.74	499.92
3K	79+65.76	17.00	499.97	500.15
3L	79+75.76	17.00	500.21	500.38
3M	79+85.76	17.00	500.44	500.60
3N	79+95.76	17.00	500.68	500.81
3O	80+05.76	17.00	500.91	501.02
3P	80+15.76	17.00	501.15	501.23
3Q	80+25.76	17.00	501.38	501.45
3R	80+35.76	17.00	501.62	501.66
3S	80+45.76	17.00	501.85	501.88
CL Pier 3	80+55.76	17.00	502.09	502.11

GIRDER 12

Location	Station	Offset	Theoretical Grade Elevations	Theoretical Grade Elevations Adjusted for Dead Load Deflection and Grinding
CL Pier 2	78+55.76	22.17	497.29	497.31
3A	78+65.76	22.25	497.52	497.54
3B	78+75.76	22.33	497.75	497.78
3C	78+85.76	22.42	497.99	498.04
3D	78+95.76	22.50	498.22	498.29
3E	79+05.76	22.58	498.45	498.55
3F	79+15.76	22.66	498.69	498.81
3G	79+25.76	22.74	498.92	499.08
3H	79+35.76	22.82	499.15	499.33
3I	79+45.76	22.90	499.39	499.58
3J	79+55.76	22.98	499.62	499.82
3K	79+65.76	23.07	499.85	500.06
3L	79+75.76	23.15	500.09	500.28
3M	79+85.76	23.23	500.32	500.49
3N	79+95.76	23.31	500.55	500.70
3O	80+05.76	23.39	500.79	500.91
3P	80+15.76	23.47	501.02	501.12
3Q	80+25.76	23.55	501.25	501.32
3R	80+35.76	23.63	501.49	501.53
3S	80+45.76	23.72	501.72	501.75
CL Pier 3	80+55.76	23.80	501.95	501.97

MODEL: Default
FILE NAME: g:\mymisc\shubert\c:\comribus\pw\03\Documents\Chicago IL\01 Projects\179140 IDOT CedarStExt PH115.0 CADD\CAD Sheets\0900187-68C55-0371-0558 RT.dgn

MODEL: Default
FILE: \\miller-prod\miller\bus-jointer\commbus-jointer\cadd\CAD_Sheets\0900187-68C55-038-1059_RT.dgn

GIRDER 13

Location	Station	Offset	Theoretical Grade Elevations	Theoretical Grade Elevations Adjusted for Dead Load Deflection and Grinding
CL Pier 2C	305+07.82	-18.00	497.00	497.03
3A	305+17.82	-18.00	497.23	497.26
3B	305+27.82	-18.00	497.48	497.54
3C	305+37.82	-18.00	497.77	497.87
3D	305+47.82	-18.00	498.06	498.20
3E	305+57.82	-18.00	498.35	498.54
3F	305+67.82	-18.00	498.64	498.88
3G	305+77.82	-18.00	498.94	499.23
3H	305+87.82	-18.00	499.22	499.56
3I	305+97.82	-18.00	499.47	499.86
3J	306+07.82	-18.00	499.70	500.12
3K	306+17.82	-18.00	499.91	500.34
3L	306+27.82	-18.00	500.10	500.53
3M	306+37.82	-18.00	500.24	500.65
3N	306+47.82	-18.00	500.31	500.69
3O	306+57.82	-18.00	500.37	500.70
3P	306+67.82	-18.00	500.40	500.66
3Q	306+77.82	-18.00	500.41	500.60
3R	306+87.82	-18.00	500.39	500.50
CL Brg. Pier 3C-N	306+98.25	-18.00	500.35	500.37
CL Pier 3C	307+00.00	-18.00	500.34	500.36

GIRDER 14

Location	Station	Offset	Theoretical Grade Elevations	Theoretical Grade Elevations Adjusted for Dead Load Deflection and Grinding
CL Pier 2C	305+07.82	-10.00	496.84	496.87
3A	305+17.82	-10.00	497.07	497.10
3B	305+27.82	-10.00	497.31	497.36
3C	305+37.82	-10.00	497.57	497.64
3D	305+47.82	-10.00	497.83	497.94
3E	305+57.82	-10.00	498.09	498.24
3F	305+67.82	-10.00	498.35	498.54
3G	305+77.82	-10.00	498.62	498.86
3H	305+87.82	-10.00	498.87	499.15
3I	305+97.82	-10.00	499.10	499.41
3J	306+07.82	-10.00	499.30	499.63
3K	306+17.82	-10.00	499.48	499.82
3L	306+27.82	-10.00	499.64	499.98
3M	306+37.82	-10.00	499.76	500.09
3N	306+47.82	-10.00	499.83	500.14
3O	306+57.82	-10.00	499.89	500.15
3P	306+67.82	-10.00	499.92	500.13
3Q	306+77.82	-10.00	499.93	500.08
3R	306+87.82	-10.00	499.91	500.00
CL Brg. Pier 3C-N	306+98.25	-10.00	499.87	499.89
CL Pier 3C	307+00.00	-10.00	499.86	499.88

GIRDER 15

Location	Station	Offset	Theoretical Grade Elevations	Theoretical Grade Elevations Adjusted for Dead Load Deflection and Grinding
CL Pier 2C	305+07.82	-2.00	496.68	496.71
3A	305+17.82	-2.00	496.91	496.93
3B	305+27.82	-2.00	497.14	497.17
3C	305+37.82	-2.00	497.37	497.42
3D	305+47.82	-2.00	497.60	497.68
3E	305+57.82	-2.00	497.83	497.94
3F	305+67.82	-2.00	498.06	498.21
3G	305+77.82	-2.00	498.30	498.48
3H	305+87.82	-2.00	498.52	498.73
3I	305+97.82	-2.00	498.72	498.96
3J	306+07.82	-2.00	498.89	499.15
3K	306+17.82	-2.00	499.04	499.31
3L	306+27.82	-2.00	499.17	499.43
3M	306+37.82	-2.00	499.28	499.53
3N	306+47.82	-2.00	499.35	499.58
3O	306+57.82	-2.00	499.41	499.61
3P	306+67.82	-2.00	499.44	499.60
3Q	306+77.82	-2.00	499.45	499.57
3R	306+87.82	-2.00	499.43	499.50
CL Brg. Pier 3C-N	306+98.25	-2.00	499.39	499.41
CL Pier 3C	307+00.00	-2.00	499.38	499.40

RAMP C

Location	Station	Offset	Theoretical Grade Elevations	Theoretical Grade Elevations Adjusted for Dead Load Deflection and Grinding
CL Pier 2C	305+07.82	0.00	496.64	496.67
3A	305+17.82	0.00	496.87	496.89
3B	305+27.82	0.00	497.09	497.13
3C	305+37.82	0.00	497.32	497.37
3D	305+47.82	0.00	497.54	497.62
3E	305+57.82	0.00	497.76	497.87
3F	305+67.82	0.00	497.99	498.13
3G	305+77.82	0.00	498.22	498.39
3H	305+87.82	0.00	498.44	498.63
3I	305+97.82	0.00	498.62	498.84
3J	306+07.82	0.00	498.79	499.03
3K	306+17.82	0.00	498.94	499.18
3L	306+27.82	0.00	499.06	499.30
3M	306+37.82	0.00	499.16	499.39
3N	306+47.82	0.00	499.23	499.45
3O	306+57.82	0.00	499.29	499.47
3P	306+67.82	0.00	499.32	499.47
3Q	306+77.82	0.00	499.33	499.44
3R	306+87.82	0.00	499.31	499.38
CL Brg. Pier 3C-N	306+98.25	0.00	499.27	499.29
CL Pier 3C	307+00.00	0.00	499.26	499.28

GIRDER 16

Location	Station	Offset	Theoretical Grade Elevations	Theoretical Grade Elevations Adjusted for Dead Load Deflection and Grinding
CL Pier 2C	305+07.82	6.00	496.52	496.55
3A	305+17.82	6.00	496.75	496.77
3B	305+27.82	6.00	496.96	496.99
3C	305+37.82	6.00	497.16	497.20
3D	305+47.82	6.00	497.37	497.42
3E	305+57.82	6.00	497.57	497.65
3F	305+67.82	6.00	497.77	497.88
3G	305+77.82	6.00	497.98	498.11
3H	305+87.82	6.00	498.17	498.32
3I	305+97.82	6.00	498.34	498.51
3J	306+07.82	6.00	498.49	498.66
3K	306+17.82	6.00	498.61	498.79
3L	306+27.82	6.00	498.71	498.89
3M	306+37.82	6.00	498.80	498.97
3N	306+47.82	6.00	498.87	499.03
3O	306+57.82	6.00	498.93	499.07
3P	306+67.82	6.00	498.96	499.07
3Q	306+77.82	6.00	498.97	499.05
3R	306+87.82	6.00	498.95	499.01
CL Brg. Pier 3C-N	306+98.25	6.00	498.91	498.93
CL Pier 3C	307+00.00	6.00	498.90	498.92

Michael Baker
INTERNATIONAL

200 W Adams Street
Suite 1500
Chicago, IL 60606
PH: 312.707.8970
FAX: 312.707.8804

USER NAME = DLamb
DESIGNED - JMK/ADM
CHECKED - AMR
PLOT SCALE = 0:2.0000' = 1" / 10'
PLOT DATE = 6/6/2023

DESIGNED - JMK/ADM
CHECKED - AMR
DRAWN - DMJ
CHECKED - AMR

REVISED -
REVISED -
REVISED -
REVISED -

STATE OF ILLINOIS
DEPARTMENT OF TRANSPORTATION

RT UNIT 1 – TOP OF SLAB ELEVATION 9
STRUCTURE NO. 090-0182

SHEET S-38 OF S-194 SHEETS

F.A.P.
RTE.

SECTION
VAR. 13 (HVB, HB-3) BR-1:R


COUNTY
TAZEWELL

TOTAL
SHEETS 1173
SHEET
NO. 564

CONTRACT NO. 68C55

ILLINOIS FED. AID PROJECT


Girder No.	DEAD LOAD DEFLECTIONS				
	SPAN 4				
	D1	D2	D3	D4	D5
9	$\frac{3}{8}"$	$\frac{1}{8}"$	$\frac{1}{8}"$	34' -2 $\frac{1}{4}"$	136' -9"
10	$\frac{1}{2}"$	1 $\frac{1}{8}"$	1"	34' -2 $\frac{1}{4}"$	136' -9"
11	$\frac{1}{2}"$	1 $\frac{1}{4}"$	1 $\frac{1}{8}"$	34' -2 $\frac{1}{4}"$	136' -9"
12	$\frac{3}{8}"$	1 $\frac{3}{8}"$	1 $\frac{1}{4}"$	34' -2 $\frac{1}{4}"$	136' -9"

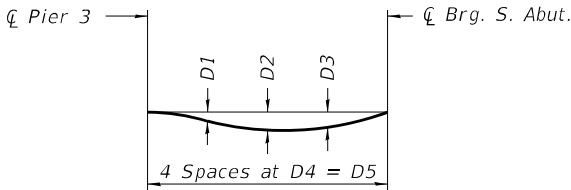

DEAD LOAD DEFLECTION DIAGRAM

(Includes weight of concrete only.)


Note:
The above deflections are not to be used in the field if the engineer is working from the grade elevations adjusted for dead load deflections and grinding as shown on S-40.

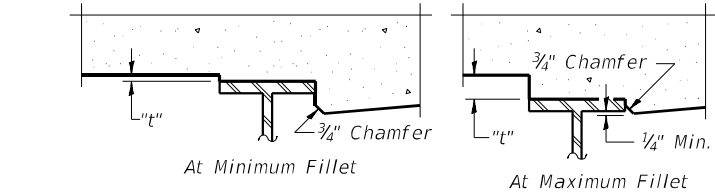

To determine "t": After all structural steel has been erected, elevations of the top flanges of the beams shall be taken at intervals shown below. These elevations subtracted from the "Theoretical Grade Elevations Adjusted for Dead Load Deflection and Grinding" shown on S-40, minus the initial slab thickness prior to grinding, equals the fillet heights "t" above top flange of beams.

The slab is to be ground after curing to achieve smoothness, but the slab is not to be ground to elevations below the "Theoretical Grade Elevations" shown below. For grinding the deck, see Special Provisions.

FILLET HEIGHTS

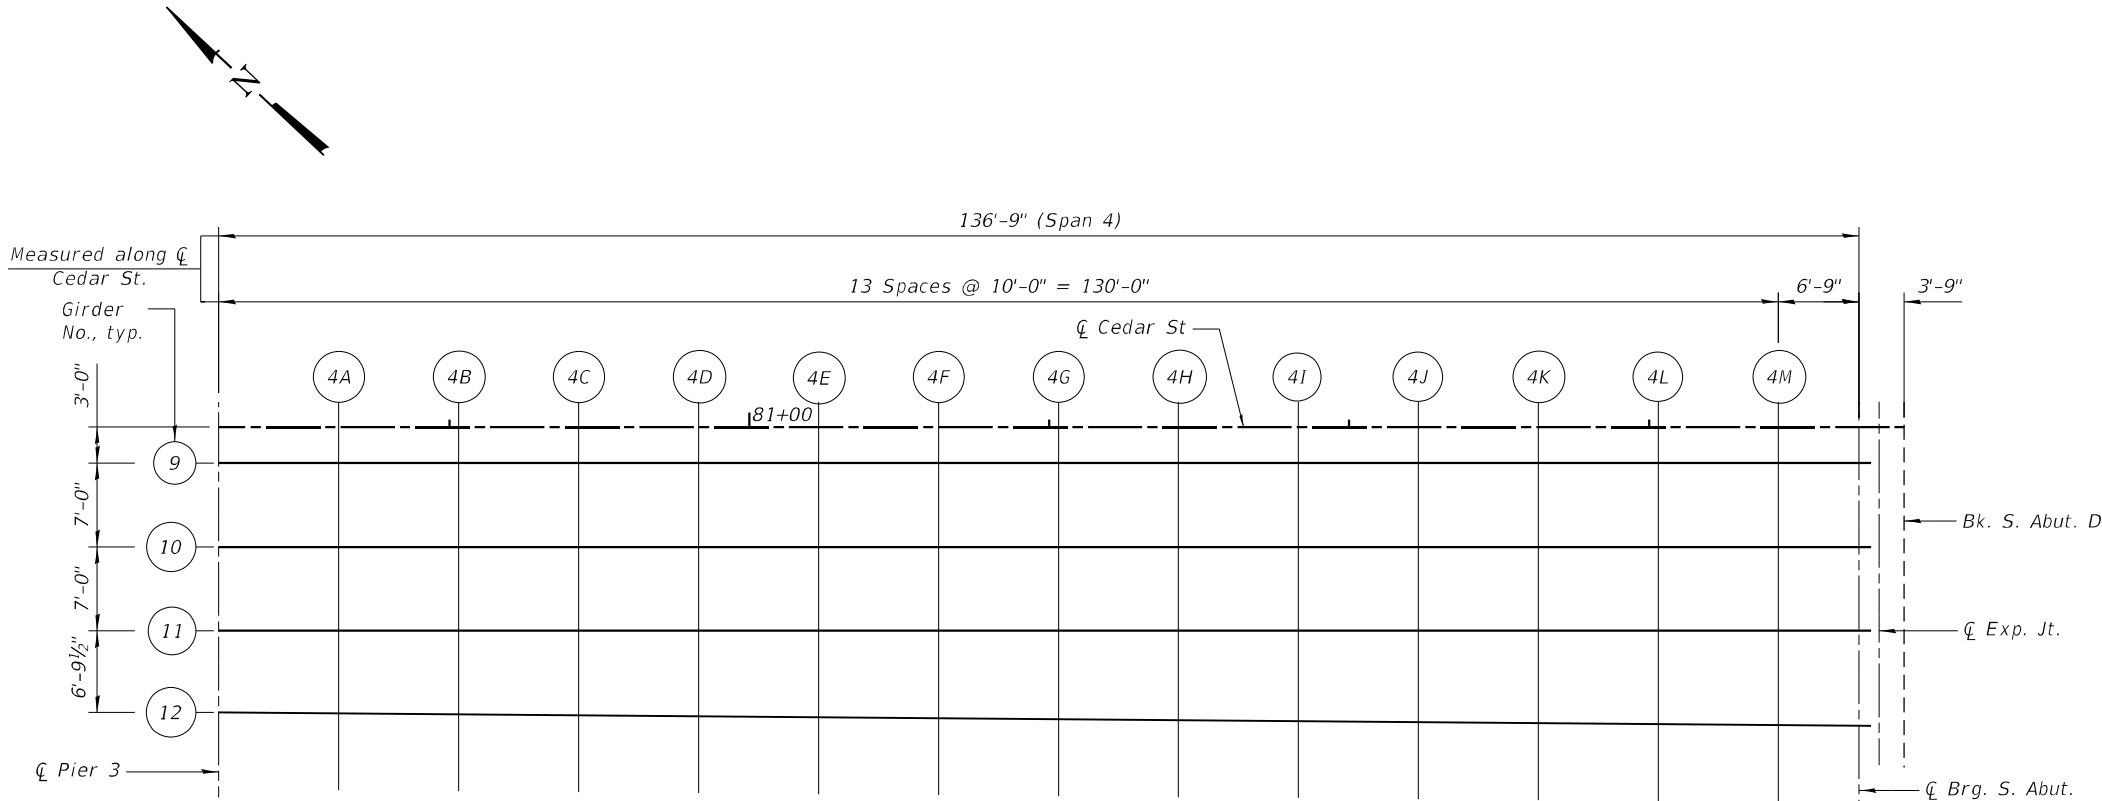

PLAN - SPAN 4

MODEL: Default
FILE: \\miller\p\miller\bus\shu\benley\com\bus-us-pw\03\Documents\Chicago_IL\011_Projects\179740_IDOT_CedarStExt_Phl115.0_CADD\CAD_Sheets\0900182-68C55-039-105-10_RT.dgn

Michael Baker
INTERNATIONAL

200 W Adams Street
Suite 1500
Chicago, IL 60606
PH: 312.707.8970
FAX: 312.707.8854

USER NAME = DIamb	DESIGNED - JMK/ADM	REVISED -
CHECKED - AMR	REVISED -	
PLOT SCALE = 15:11.9992 '"/in.	DRAWN - DMJ	REVISED -
PLOT DATE = 6/6/2023	CHECKED - AMR	REVISED -

STATE OF ILLINOIS
DEPARTMENT OF TRANSPORTATION

RT UNIT 1 – TOP OF SLAB ELEVATION 10
STRUCTURE NO. 090–0182

SHEET 5-39 OF 5-194 SHEETS

F.A.P. RTE.	SECTION	COUNTY	TOTAL SHEETS	SHEET NO.
VAR.	13 (HVB, HB-3) BR-1;R	TAZEWELL	1173	565
CONTRACT NO. 68C55				
ILLINOIS FED. AID PROJECT				

MODEL: Default
FILE: \\miller-prod\miller-us-pw\03\Documents\Chicago_I\U11_Projects\179140_IDOT_CedarStExt_Phl15.0_CADD\CAD_Sheets\0900187-68C55-040-10511_RT.dgn

Q CEDAR ST

Location	Station	Offset	Theoretical Grade Elevations	Theoretical Grade Elevations Adjusted for Dead Load Deflection and Grinding
CL Pier 3	80+55.76	0.00	502.43	502.45
4A	80+65.76	0.00	502.66	502.68
4B	80+75.76	0.00	502.90	502.92
4C	80+85.76	0.00	503.13	503.15
4D	80+95.76	0.00	503.37	503.39
4E	81+05.76	0.00	503.60	503.62
4F	81+15.76	0.00	503.84	503.86
4G	81+25.76	0.00	504.07	504.09
4H	81+35.76	0.00	504.31	504.33
4I	81+45.76	0.00	504.54	504.56
4J	81+55.76	0.00	504.78	504.80
4K	81+65.76	0.00	505.01	505.03
4L	81+75.76	0.00	505.25	505.27
4M	81+85.76	0.00	505.48	505.50
CL Brg. S. Abut.	81+92.51	0.00	505.64	505.66
CL Exp. Jt.	81+94.03	0.00	505.68	505.70
Bk. S. Abut.	81+96.26	0.00	505.73	505.75

GIRDER 9

Location	Station	Offset	Theoretical Grade Elevations	Theoretical Grade Elevations Adjusted for Dead Load Deflection and Grinding
CL Pier 3	80+55.76	3.00	502.37	502.39
4A	80+65.76	3.00	502.60	502.63
4B	80+75.76	3.00	502.84	502.87
4C	80+85.76	3.00	503.07	503.12
4D	80+95.76	3.00	503.31	503.37
4E	81+05.76	3.00	503.54	503.62
4F	81+15.76	3.00	503.78	503.87
4G	81+25.76	3.00	504.01	504.11
4H	81+35.76	3.00	504.25	504.35
4I	81+45.76	3.00	504.48	504.58
4J	81+55.76	3.00	504.72	504.81
4K	81+65.76	3.00	504.95	505.03
4L	81+75.76	3.00	505.19	505.25
4M	81+85.76	3.00	505.42	505.46
CL Brg. S. Abut.	81+92.51	3.00	505.58	505.60
CL Exp. Jt.	81+94.03	3.00	505.62	505.64
Bk. S. Abut.	81+96.26	3.00	505.67	505.69

GIRDER 10

Location	Station	Offset	Theoretical Grade Elevations	Theoretical Grade Elevations Adjusted for Dead Load Deflection and Grinding
CL Pier 3	80+55.76	10.00	502.23	502.25
4A	80+65.76	10.00	502.46	502.49
4B	80+75.76	10.00	502.70	502.73
4C	80+85.76	10.00	502.93	502.98
4D	80+95.76	10.00	503.17	503.24
4E	81+05.76	10.00	503.40	503.49
4F	81+15.76	10.00	503.64	503.74
4G	81+25.76	10.00	503.87	503.99
4H	81+35.76	10.00	504.11	504.22
4I	81+45.76	10.00	504.34	504.46
4J	81+55.76	10.00	504.58	504.68
4K	81+65.76	10.00	504.81	504.90
4L	81+75.76	10.00	505.05	505.11
4M	81+85.76	10.00	505.28	505.32
CL Brg. S. Abut.	81+92.51	10.00	505.44	505.46
CL Exp. Jt.	81+94.03	10.00	505.48	505.50
Bk. S. Abut.	81+96.26	10.00	505.53	505.55

GIRDER 11

Location	Station	Offset	Theoretical Grade Elevations	Theoretical Grade Elevations Adjusted for Dead Load Deflection and Grinding
CL Pier 3	80+55.76	17.00	502.09	502.11
4A	80+65.76	17.00	502.32	502.35
4B	80+75.76	17.00	502.56	502.60
4C	80+85.76	17.00	502.79	502.85
4D	80+95.76	17.00	503.03	503.10
4E	81+05.76	17.00	503.26	503.36
4F	81+15.76	17.00	503.50	503.61
4G	81+25.76	17.00	503.73	503.86
4H	81+35.76	17.00	503.97	504.10
4I	81+45.76	17.00	504.20	504.33
4J	81+55.76	17.00	504.44	504.55
4K	81+65.76	17.00	504.67	504.77
4L	81+75.76	17.00	504.91	504.98
4M	81+85.76	17.00	505.14	505.19
CL Brg. S. Abut.	81+92.51	17.00	505.30	505.32
CL Exp. Jt.	81+94.03	17.00	505.34	505.36
Bk. S. Abut.	81+96.26	17.00	505.39	505.41

GIRDER 12

Location	Station	Offset	Theoretical Grade Elevations	Theoretical Grade Elevations Adjusted for Dead Load Deflection and Grinding
CL Pier 3	80+55.76	23.80	501.95	501.97
4A	80+65.76	23.88	502.19	502.21
4B	80+75.76	23.96	502.42	502.46
4C	80+85.76	24.04	502.65	502.71
4D	80+95.76	24.12	502.89	502.97
4E	81+05.76	24.20	503.12	503.23
4F	81+15.76	24.28	503.35	503.48
4G	81+25.76	24.36	503.59	503.73
4H	81+35.76	24.45	503.82	503.96
4I	81+45.76	24.53	504.05	504.19
4J	81+55.76	24.61	504.29	504.42
4K	81+65.76	24.69	504.52	504.63
4L	81+75.76	24.77	504.75	504.83
4M	81+85.76	24.85	504.99	505.03
CL Brg. S. Abut.	81+92.51	24.91	505.14	505.16
CL Exp. Jt.	81+94.03	24.92	505.18	505.20
Bk. S. Abut.	81+96.26	24.94	505.23	505.25

Michael Baker
INTERNATIONAL

200 W Adams Street
Suite 1500
Chicago, IL 60606
PH: 312.707.8970
FAX: 312.707.8804

USER NAME = DLamb
PLOT SCALE = 0:2.0000 '="" / in.
PLOT DATE = 6/6/2023

DESIGNED - JMK/ADM
CHECKED - AMR
DRAWN - DMJ
CHECKED - AMR

REVISED -
REVISED -
REVISED -
REVISED -

STATE OF ILLINOIS
DEPARTMENT OF TRANSPORTATION

RT UNIT 1 – TOP OF SLAB ELEVATION 11
STRUCTURE NO. 090–0182

SHEET 5-40 OF 5-194 SHEETS

F.A.P.
RTE.

SECTION

COUNTY

TOTAL
SHEETS

SHEET
NO.

VAR.

13 (HVB, HB-3) BR-1;R

TAZEWELL

1173

566

CONTRACT NO. 68C55

ILLINOIS

FED. AID PROJECT

MODEL: Default
FILE: \\miller-prod\bus\bus-bentley.com\bus-us\chicago\1\011\Project\179740.IDOT CedarStExt_Phl15.0_CADD\CAD_Sheets\0900187-68C55-042-1052_Unit_2.dgn

GIRDER 13

Location	Station	Offset	Theoretical Grade Elevations	Theoretical Grade Elevations Adjusted for Dead Load Deflection and Grinding
CL Pier 3C	307+00.00	-18.00	500.34	500.36
CL Brg. Pier 3C-S	307+01.75	-18.00	500.33	500.35
4A	307+10.00	-18.00	500.28	500.33
4B	307+20.00	-18.00	500.19	500.28
4C	307+30.00	-18.00	500.08	500.19
4D	307+40.00	-18.00	499.95	500.07
4E	307+50.00	-18.00	499.79	499.92
4F	307+60.00	-18.00	499.61	499.73
4G	307+70.00	-18.00	499.41	499.50
4H	307+80.00	-18.00	499.19	499.26
4I	307+90.00	-18.00	498.94	498.98
4J	308+00.00	-18.00	498.67	498.70
CL Pier 4C	308+06.75	-18.00	498.48	498.50

GIRDER 14

Location	Station	Offset	Theoretical Grade Elevations	Theoretical Grade Elevations Adjusted for Dead Load Deflection and Grinding
CL Pier 3C	307+00.00	-10.00	499.86	499.88
CL Brg. Pier 3C-S	307+01.75	-10.00	499.85	499.87
4A	307+10.00	-10.00	499.80	499.84
4B	307+20.00	-10.00	499.71	499.78
4C	307+30.00	-10.00	499.60	499.69
4D	307+40.00	-10.00	499.47	499.57
4E	307+50.00	-10.00	499.31	499.42
4F	307+60.00	-10.00	499.13	499.23
4G	307+70.00	-10.00	498.93	499.01
4H	307+80.00	-10.00	498.71	498.77
4I	307+90.00	-10.00	498.46	498.50
4J	308+00.00	-10.00	498.19	498.22
CL Pier 4C	308+06.75	-10.00	498.00	498.02

GIRDER 15

Location	Station	Offset	Theoretical Grade Elevations	Theoretical Grade Elevations Adjusted for Dead Load Deflection and Grinding
CL Pier 3C	307+00.00	-2.00	499.38	499.40
CL Brg. Pier 3C-S	307+01.75	-2.00	499.37	499.39
4A	307+10.00	-2.00	499.32	499.36
4B	307+20.00	-2.00	499.23	499.30
4C	307+30.00	-2.00	499.12	499.20
4D	307+40.00	-2.00	498.99	499.08
4E	307+50.00	-2.00	498.83	498.93
4F	307+60.00	-2.00	498.65	498.74
4G	307+70.00	-2.00	498.45	498.52
4H	307+80.00	-2.00	498.23	498.28
4I	307+90.00	-2.00	497.98	498.02
4J	308+00.00	-2.00	497.71	497.74
CL Pier 4C	308+06.75	-2.00	497.52	497.54

RAMP C

Location	Station	Offset	Theoretical Grade Elevations	Theoretical Grade Elevations Adjusted for Dead Load Deflection and Grinding
CL Pier 3C	307+00.00	0.00	499.26	499.28
CL Brg. Pier 3C-S	307+01.75	0.00	499.25	499.27
4A	307+10.00	0.00	499.20	499.24
4B	307+20.00	0.00	499.11	499.18
4C	307+30.00	0.00	499.00	499.08
4D	307+40.00	0.00	498.87	498.96
4E	307+50.00	0.00	498.71	498.80
4F	307+60.00	0.00	498.53	498.62
4G	307+70.00	0.00	498.33	498.40
4H	307+80.00	0.00	498.11	498.16
4I	307+90.00	0.00	497.86	497.90
4J	308+00.00	0.00	497.59	497.62
CL Pier 4C	308+06.75	0.00	497.40	497.42

GIRDER 16

Location	Station	Offset	Theoretical Grade Elevations	Theoretical Grade Elevations Adjusted for Dead Load Deflection and Grinding
CL Pier 3C	307+00.00	6.00	498.90	498.92
CL Brg. Pier 3C-S	307+01.75	6.00	498.89	498.91
4A	307+10.00	6.00	498.84	498.88
4B	307+20.00	6.00	498.75	498.81
4C	307+30.00	6.00	498.64	498.72
4D	307+40.00	6.00	498.51	498.59
4E	307+50.00	6.00	498.35	498.44
4F	307+60.00	6.00	498.17	498.25
4G	307+70.00	6.00	497.97	498.04
4H	307+80.00	6.00	497.75	497.80
4I	307+90.00	6.00	497.50	497.54
4J	308+00.00	6.00	497.23	497.26
CL Pier 4C	308+06.75	6.00	497.04	497.06



200 W Adams Street
Suite 1500
Chicago, IL 60606
PH: 312.707.8910
FAX: 312.707.8804

USER NAME	= DLamb
CHECKED	- AMR
PLOT SCALE	= 0:2.0000' = 1" / 10'
PLOT DATE	= 6/6/2023

DESIGNED	- JMK/ADM
CHECKED	- AMR
DRAWN	- DMJ
CHECKED	- AMR

REVISED	-
REVISED	-
REVISED	-
REVISED	-

STATE OF ILLINOIS
DEPARTMENT OF TRANSPORTATION

UNIT 2 – TOP OF SLAB ELEVATION 2
STRUCTURE NO. 090–0182

SHEET 5-42 OF 5-194 SHEETS

F.A.P. RTE.	SECTION	COUNTY	TOTAL SHEETS	SHEET NO.
VAR.	13 (HVB, HB-3) BR-1;R	TAZEWELL	1173	568
		CONTRACT NO. 68C55		
		ILLINOIS	FED. AID PROJECT	

MODEL: Default
FILE NAME: p:\mbs\bus-hu-bentley.com\mbs-us-pw\03\Documents\Chicago IL\01 Project\179740 IDOT CedarStExt- PH115.0 CAD\CAD_Sheets\0900187-68C55-044-1054 Unit 2.dgn

GIRDER 13

Location	Station	Offset	Theoretical Grade Elevations	Theoretical Grade Elevations Adjusted for Dead Load Deflection and Grinding
CL Pier 4C	308+06.75	-18.00	498.48	498.50
5A	308+16.75	-18.00	498.17	498.21
5B	308+26.75	-18.00	497.84	497.90
5C	308+36.75	-18.00	497.49	497.58
5D	308+46.75	-18.00	497.11	497.23
5E	308+56.75	-18.00	496.72	496.86
5F	308+66.75	-18.00	496.32	496.47
5G	308+76.75	-18.00	495.92	496.06
5H	308+86.75	-18.00	495.52	495.64
5I	308+96.75	-18.00	495.13	495.22
5J	309+06.75	-18.00	494.76	494.81
CL Brg. S. Abut. C	309+11.75	-18.00	494.58	494.60
CL Exp. Jt.	309+13.15	-18.00	494.53	494.55
Bk. S. Abut. C	309+15.25	-18.00	494.46	494.48

GIRDER 14

Location	Station	Offset	Theoretical Grade Elevations	Theoretical Grade Elevations Adjusted for Dead Load Deflection and Grinding
CL Pier 4C	308+06.75	-10.00	498.00	498.02
5A	308+16.75	-10.00	497.69	497.72
5B	308+26.75	-10.00	497.36	497.41
5C	308+36.75	-10.00	497.01	497.08
5D	308+46.75	-10.00	496.63	496.73
5E	308+56.75	-10.00	496.24	496.35
5F	308+66.75	-10.00	495.84	495.96
5G	308+76.75	-10.00	495.44	495.55
5H	308+86.75	-10.00	495.04	495.14
5I	308+96.75	-10.00	494.65	494.73
5J	309+06.75	-10.00	494.28	494.32
CL Brg. S. Abut. C	309+11.75	-10.00	494.10	494.12
CL Exp. Jt.	309+13.15	-10.00	494.05	494.07
Bk. S. Abut. C	309+15.25	-10.00	493.98	494.00

GIRDER 15

Location	Station	Offset	Theoretical Grade Elevations	Theoretical Grade Elevations Adjusted for Dead Load Deflection and Grinding
CL Pier 4C	308+06.75	-2.00	497.52	497.54
5A	308+16.75	-2.00	497.21	497.24
5B	308+26.75	-2.00	496.88	496.93
5C	308+36.75	-2.00	496.53	496.59
5D	308+46.75	-2.00	496.15	496.23
5E	308+56.75	-2.00	495.76	495.85
5F	308+66.75	-2.00	495.36	495.46
5G	308+76.75	-2.00	494.96	495.05
5H	308+86.75	-2.00	494.56	494.64
5I	308+96.75	-2.00	494.17	494.23
5J	309+06.75	-2.00	493.80	493.84
CL Brg. S. Abut. C	309+11.75	-2.00	493.62	493.64
CL Exp. Jt.	309+13.15	-2.00	493.57	493.59
Bk. S. Abut. C	309+15.25	-2.00	493.50	493.52

RAMP C

Location	Station	Offset	Theoretical Grade Elevations	Theoretical Grade Elevations Adjusted for Dead Load Deflection and Grinding
CL Pier 4C	308+06.75	0.00	497.40	497.42
5A	308+16.75	0.00	497.09	497.12
5B	308+26.75	0.00	496.76	496.81
5C	308+36.75	0.00	496.41	496.47
5D	308+46.75	0.00	496.03	496.11
5E	308+56.75	0.00	495.64	495.73
5F	308+66.75	0.00	495.24	495.33
5G	308+76.75	0.00	494.84	494.93
5H	308+86.75	0.00	494.44	494.52
5I	308+96.75	0.00	494.05	494.11
5J	309+06.75	0.00	493.68	493.72
CL Brg. S. Abut. C	309+11.75	0.00	493.50	493.52
CL Exp. Jt.	309+13.15	0.00	493.45	493.47
Bk. S. Abut. C	309+15.25	0.00	493.38	493.40

GIRDER 16

Location	Station	Offset	Theoretical Grade Elevations	Theoretical Grade Elevations Adjusted for Dead Load Deflection and Grinding
CL Pier 4C	308+06.75	6.00	497.04	497.06
5A	308+16.75	6.00	496.73	496.76
5B	308+26.75	6.00	496.40	496.44
5C	308+36.75	6.00	496.05	496.11
5D	308+46.75	6.00	495.67	495.74
5E	308+56.75	6.00	495.28	495.36
5F	308+66.75	6.00	494.88	494.96
5G	308+76.75	6.00	494.48	494.56
5H	308+86.75	6.00	494.08	494.15
5I	308+96.75	6.00	493.69	493.75
5J	309+06.75	6.00	493.32	493.35
CL Brg. S. Abut. C	309+11.75	6.00	493.14	493.16
CL Exp. Jt.	309+13.15	6.00	493.09	493.11
Bk. S. Abut. C	309+15.25	6.00	493.02	493.04

Michael Baker
INTERNATIONAL

200 W Adams Street
Suite 1500
Chicago, IL 60606
PH: 312.707.8970
FAX: 312.707.8804

USER NAME = DLamb	DESIGNED - JMK/ADM	REVISED -
CHECKED - AMR	REVIS	ED -
PLOT SCALE = 0:2.0000' = 1" / in.	DRAWN - DMJ	REVISED -
PLOT DATE = 6/6/2023	CHECKED - AMR	REVISED -


STATE OF ILLINOIS
DEPARTMENT OF TRANSPORTATION

UNIT 2 – TOP OF SLAB ELEVATION 4
STRUCTURE NO. 090-0182

SHEET S-44 OF S-194 SHEETS

F.A.P. RTE.	SECTION	COUNTY	TOTAL SHEETS	SHEET NO.
VAR.	13 (HVB, HB-3) BR-1;R	TAZEWELL	1173	570
		CONTRACT NO. 68C55		
		ILLINOIS	FED. AID PROJECT	

MODEL: Default
FILE NAME: p:\mshouse\shu_bentley\comrbus-us-pw\03\Documents\Chicago IL\011 Project\179740 IDOT CedarStExt PH015.0 CADD\CAD Sheets\0900187-68C55-045.TOS N Appr.dgn

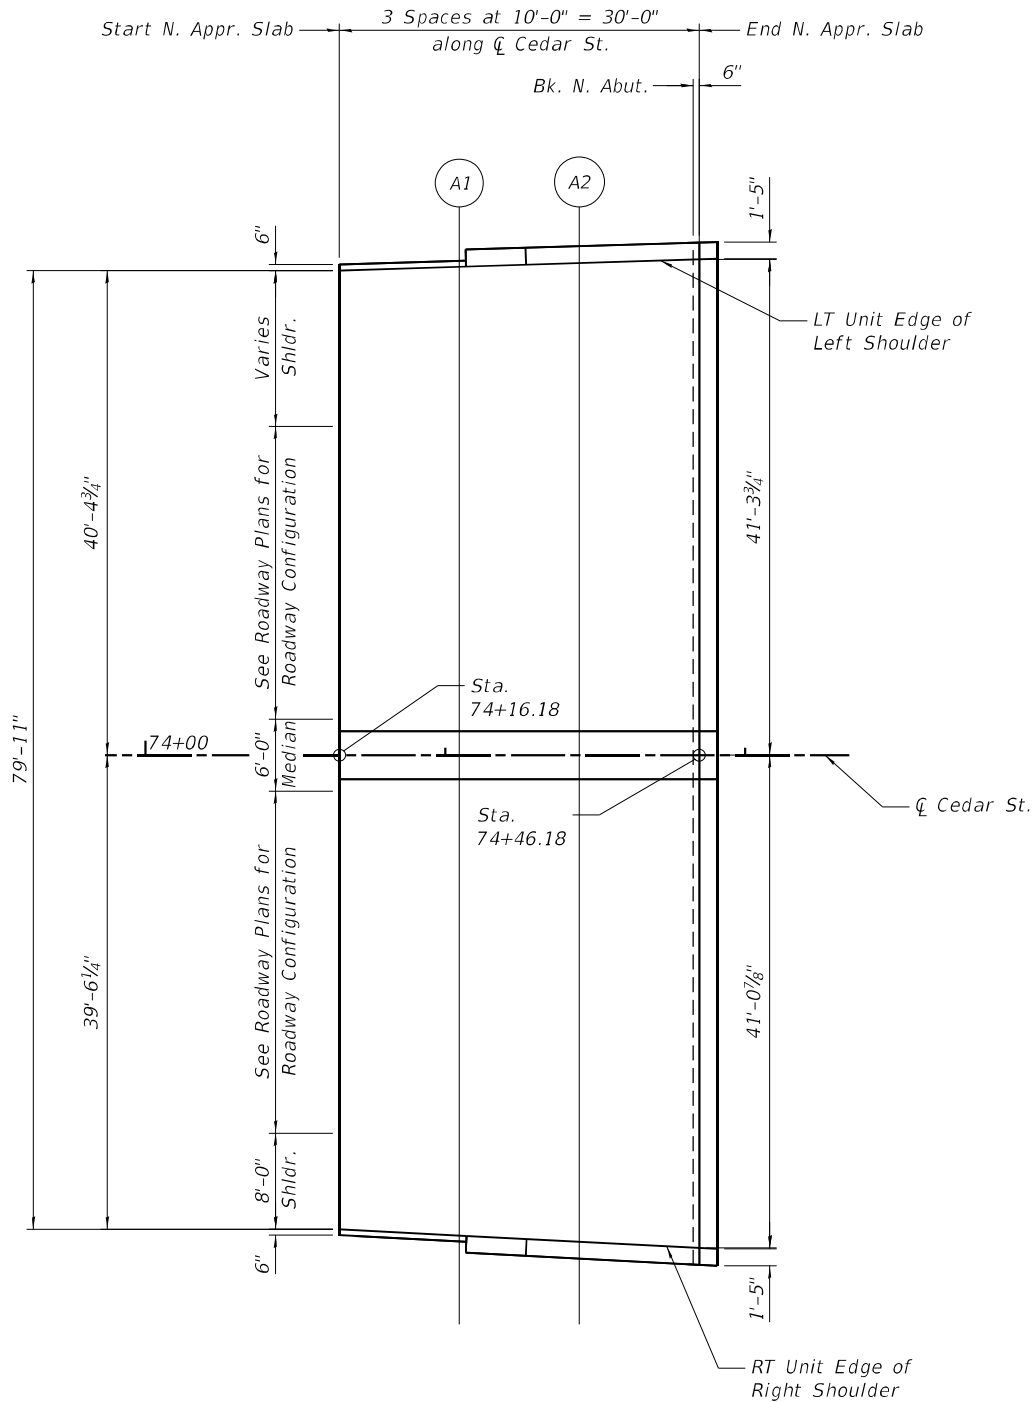

N. APPROACH SLAB PLAN

LT UNIT EDGE OF LEFT SHOULDER

Location	Station	Offset	Theoretical Grade Elevations	Theoretical Grade Elevations Adjusted for Grinding
Start N. Appr. Slab	74+16.18	-40.40	486.37	486.39
A1	74+26.18	-40.70	486.65	486.67
A2	74+36.18	-41.01	486.93	486.95
End N. Appr. Slab	74+46.18	-41.32	487.20	487.22

CEDAR ST.

Location	Station	Offset	Theoretical Grade Elevations	Theoretical Grade Elevations Adjusted for Grinding
Start N. Appr. Slab	74+16.18	0.00	487.18	487.20
A1	74+26.18	0.00	487.47	487.49
A2	74+36.18	0.00	487.75	487.77
End N. Appr. Slab	74+46.18	0.00	488.02	488.04

RT UNIT EDGE OF RIGHT SHOULDER


Location	Station	Offset	Theoretical Grade Elevations	Theoretical Grade Elevations Adjusted for Grinding
Start N. Appr. Slab	74+16.18	39.52	486.39	486.41
A1	74+26.18	40.04	486.67	486.69
A2	74+36.18	40.55	486.94	486.96
End N. Appr. Slab	74+46.18	41.07	487.20	487.22

Michael Baker
INTERNATIONAL

200 W Adams Street
Suite 1500
Chicago, IL 60606
PH: 312.707.8970
FAX: 312.707.8854

USER NAME = DLamb
PLOT SCALE = 15:11.9992 '"/>

MODEL: Default
FILE: \\miller-prod\miller-us-sh-bentley\comprobus-us-pw\03\Documents\Chicago_11\011_Projects\179740_IDOT_CedarStExt_Plan15.0_CADD\CAD_Sheets\0900182-68C55-046-105_S_Appr.dgn

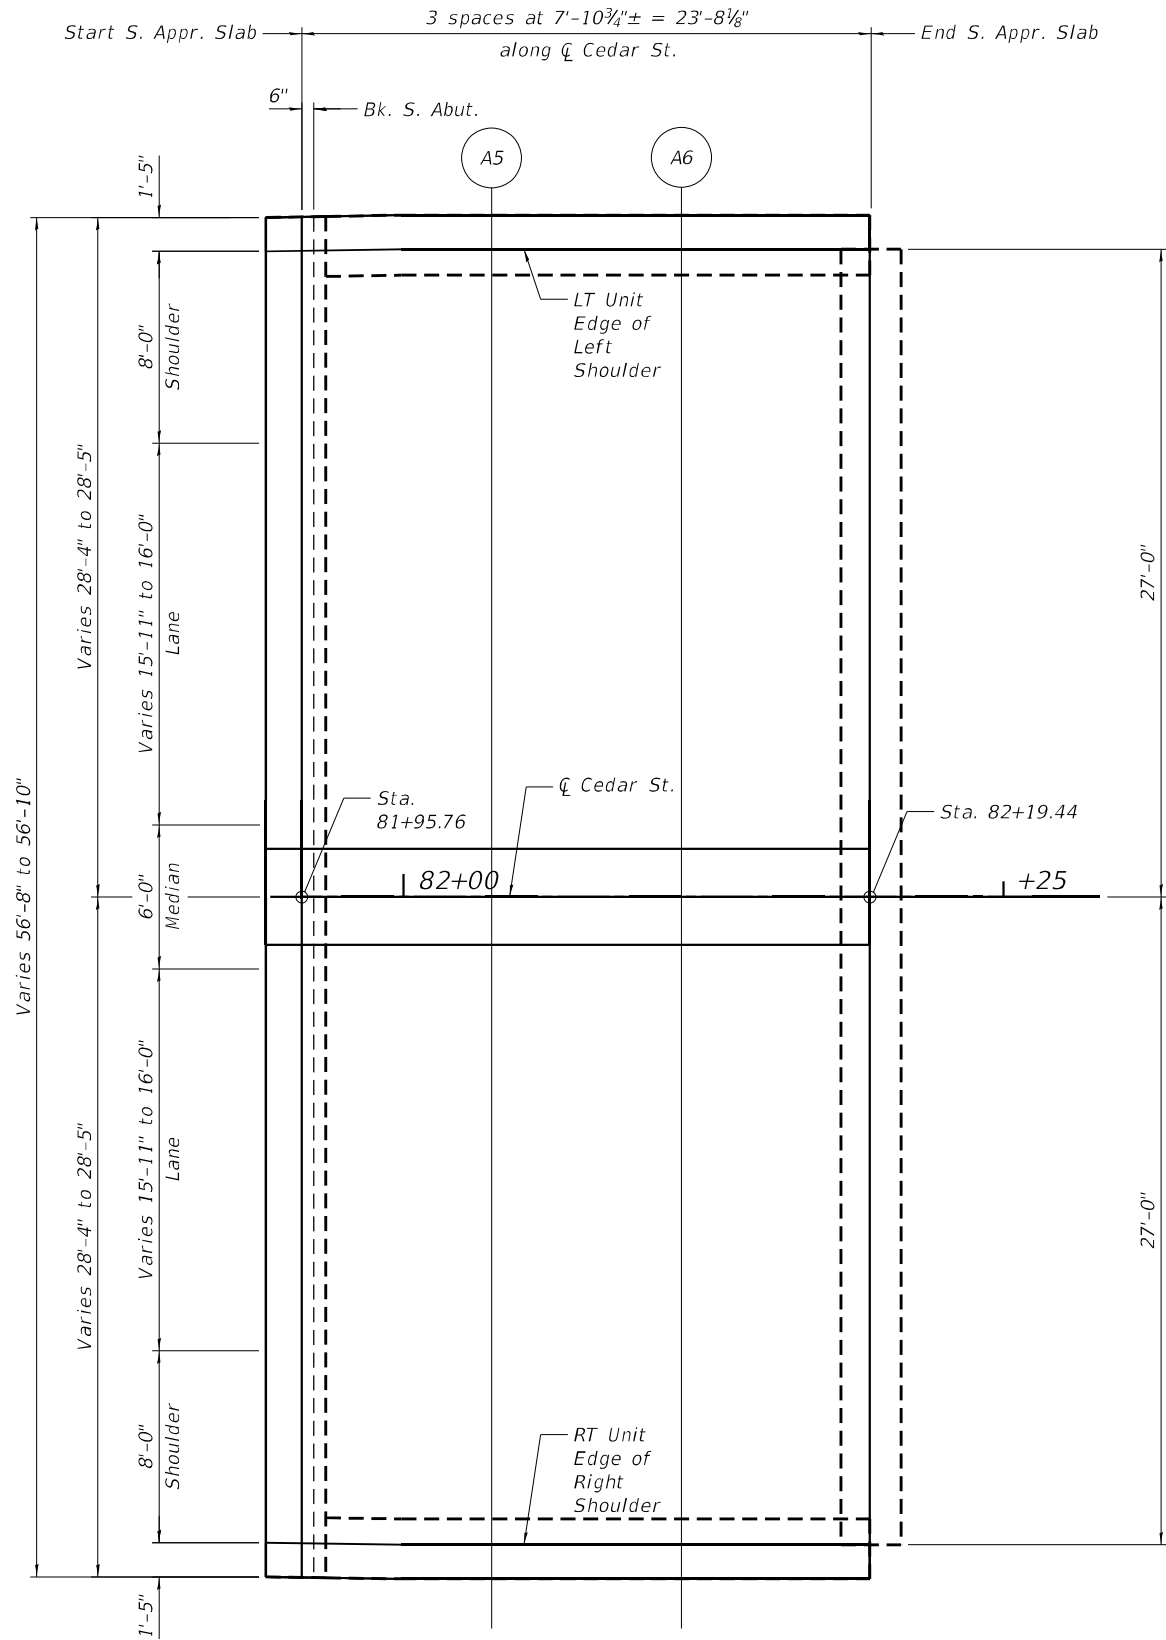

S. APPROACH SLAB PLAN

LT UNIT EDGE OF LEFT SHOULDER

Location	Station	Offset	Theoretical Grade Elevations	Theoretical Grade Elevations Adjusted for Grinding
Start S. Appr. Slab	81+95.76	-26.93	506.13	506.15
A5	82+03.65	-27.00	506.39	506.41
A6	82+11.55	-27.00	506.65	506.67
End S. Appr. Slab	82+19.44	-27.00	506.91	506.93

$\varnothing$ CEDAR ST.

Location	Station	Offset	Theoretical Grade Elevations	Theoretical Grade Elevations Adjusted for Grinding
Start S. Appr. Slab	81+95.76	0.00	505.72	505.74
A5	82+03.65	0.00	505.90	505.92
A6	82+11.55	0.00	506.09	506.11
End S. Appr. Slab	82+19.44	0.00	506.28	506.30

RT UNIT EDGE OF RIGHT SHOULDER

Location	Station	Offset	Theoretical Grade Elevations	Theoretical Grade Elevations Adjusted for Grinding
Start S. Appr. Slab	81+95.76	26.94	505.18	505.20
A5	82+03.65	27.00	505.36	505.38
A6	82+11.55	27.00	505.53	505.55
End S. Appr. Slab	82+19.44	27.00	505.64	505.66

Michael Baker
INTERNATIONAL

200 W Adams Street
Suite 1500
Chicago, IL 60606
PH: 312.707.8910
FAX: 312.707.8804

USER NAME = DLamb
PLOT SCALE = 8,0000 ' / in.
PLOT DATE = 6/6/2023

DESIGNED - TJN
CHECKED - ADM
DRAWN - TJN
CHECKED - ADM


REVISED -
REVISED -
REVISED -
REVISED -

**STATE OF ILLINOIS
DEPARTMENT OF TRANSPORTATION**

**TOP OF SOUTH APPROACH SLAB ELEVATION
STRUCTURE NO. 090-0182**

SHEET S-46 OF S-194 SHEETS

F.A.P. RTE.	SECTION	COUNTY	TOTAL SHEETS	SHEET NO.
VAR.	13 (HVB, HB-3) BR-1;R	TAZEWELL	1173	572
CONTRACT NO. 68C55				
ILLINOIS		FED. AID PROJECT		

 

SC APPROACH SLAB PLAN

<i>Location</i>	<i>Station</i>	<i>Offset</i>	<i>Theoretical Grade Elevations</i>	<i>Theoretical Grade Elevations Adjusted for Grinding</i>
<i>Start S. Apr. Slab C</i>	<i>309+14.75</i>	<i>-20.00</i>	<i>494.60</i>	<i>494.62</i>
<i>A7</i>	<i>309+24.75</i>	<i>-20.00</i>	<i>494.26</i>	<i>494.28</i>
<i>A8</i>	<i>309+34.75</i>	<i>-20.00</i>	<i>493.93</i>	<i>493.95</i>
<i>End S. Apr. Slab C</i>	<i>309+44.75</i>	<i>-20.00</i>	<i>493.62</i>	<i>493.64</i>


<i>Location</i>	<i>Station</i>	<i>Offset</i>	<i>Theoretical Grade Elevations</i>	<i>Theoretical Grade Elevations Adjusted for Grinding</i>
<i>Start S. Appr. Slab C</i>	309+14.75	0.00	493.40	493.42
A7	309+24.75	0.00	493.06	493.08
A8	309+34.75	0.00	492.73	492.75
<i>End S. Appr. Slab C</i>	309+44.75	0.00	492.42	492.44

<i>Location</i>	<i>Station</i>	<i>Offset</i>	<i>Theoretical Grade Elevations</i>	<i>Theoretical Grade Elevations Adjusted for Grinding</i>
<i>Start S. Appr. Slab C</i>	309+14.75	8.00	492.92	492.94
A7	309+24.75	8.00	492.58	492.60
A8	309+34.75	8.00	492.25	492.27
<i>End S. Appr. Slab C</i>	309+44.75	8.00	491.94	491.96




<i>Location</i>	<i>Station</i>	<i>Offset</i>	<i>Theoretical Grade Elevations</i>	<i>Theoretical Grade Elevations Adjusted for Grinding</i>
<i>Start S. Appr. Slab D</i>	407+35.52	20.00	497.19	497.21
A3	407+45.52	20.00	496.77	496.79
A4	407+55.52	20.00	496.33	496.35
<i>End S. Appr. Slab D</i>	407+65.52	20.00	495.87	495.89

MODEL: Default
FILE: \\miller\pww\miller\ben\ben\combus-us\pww\03\Documents\Chicago\1101\Project\179740.IDOT CedarStExt_Philis.0.CADD\CAD_Sheets\0900182-68C55-049-DeckPlan_1.dgn

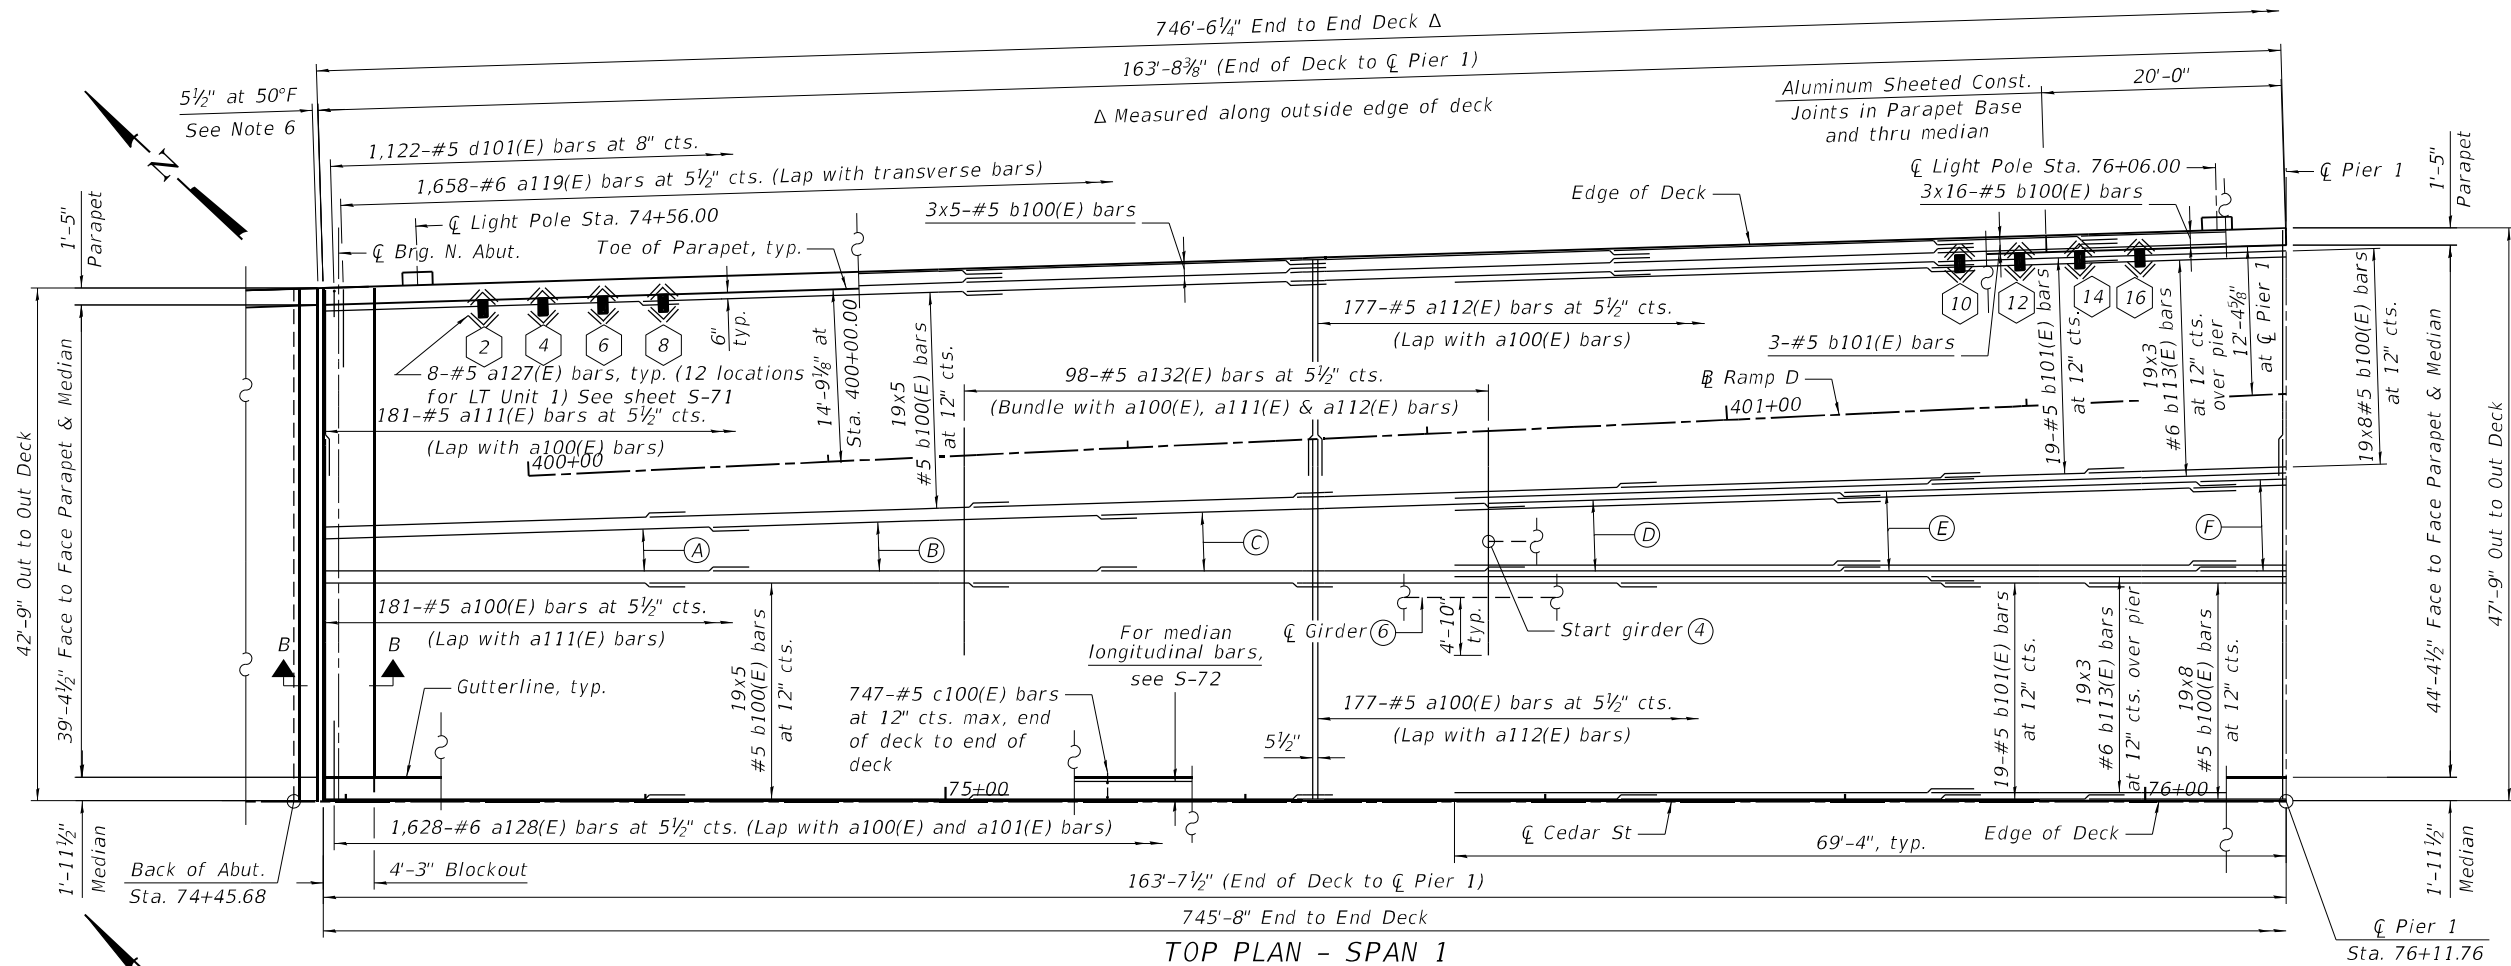

TOP PLAN - SPAN 1

X = Scupper I.D.

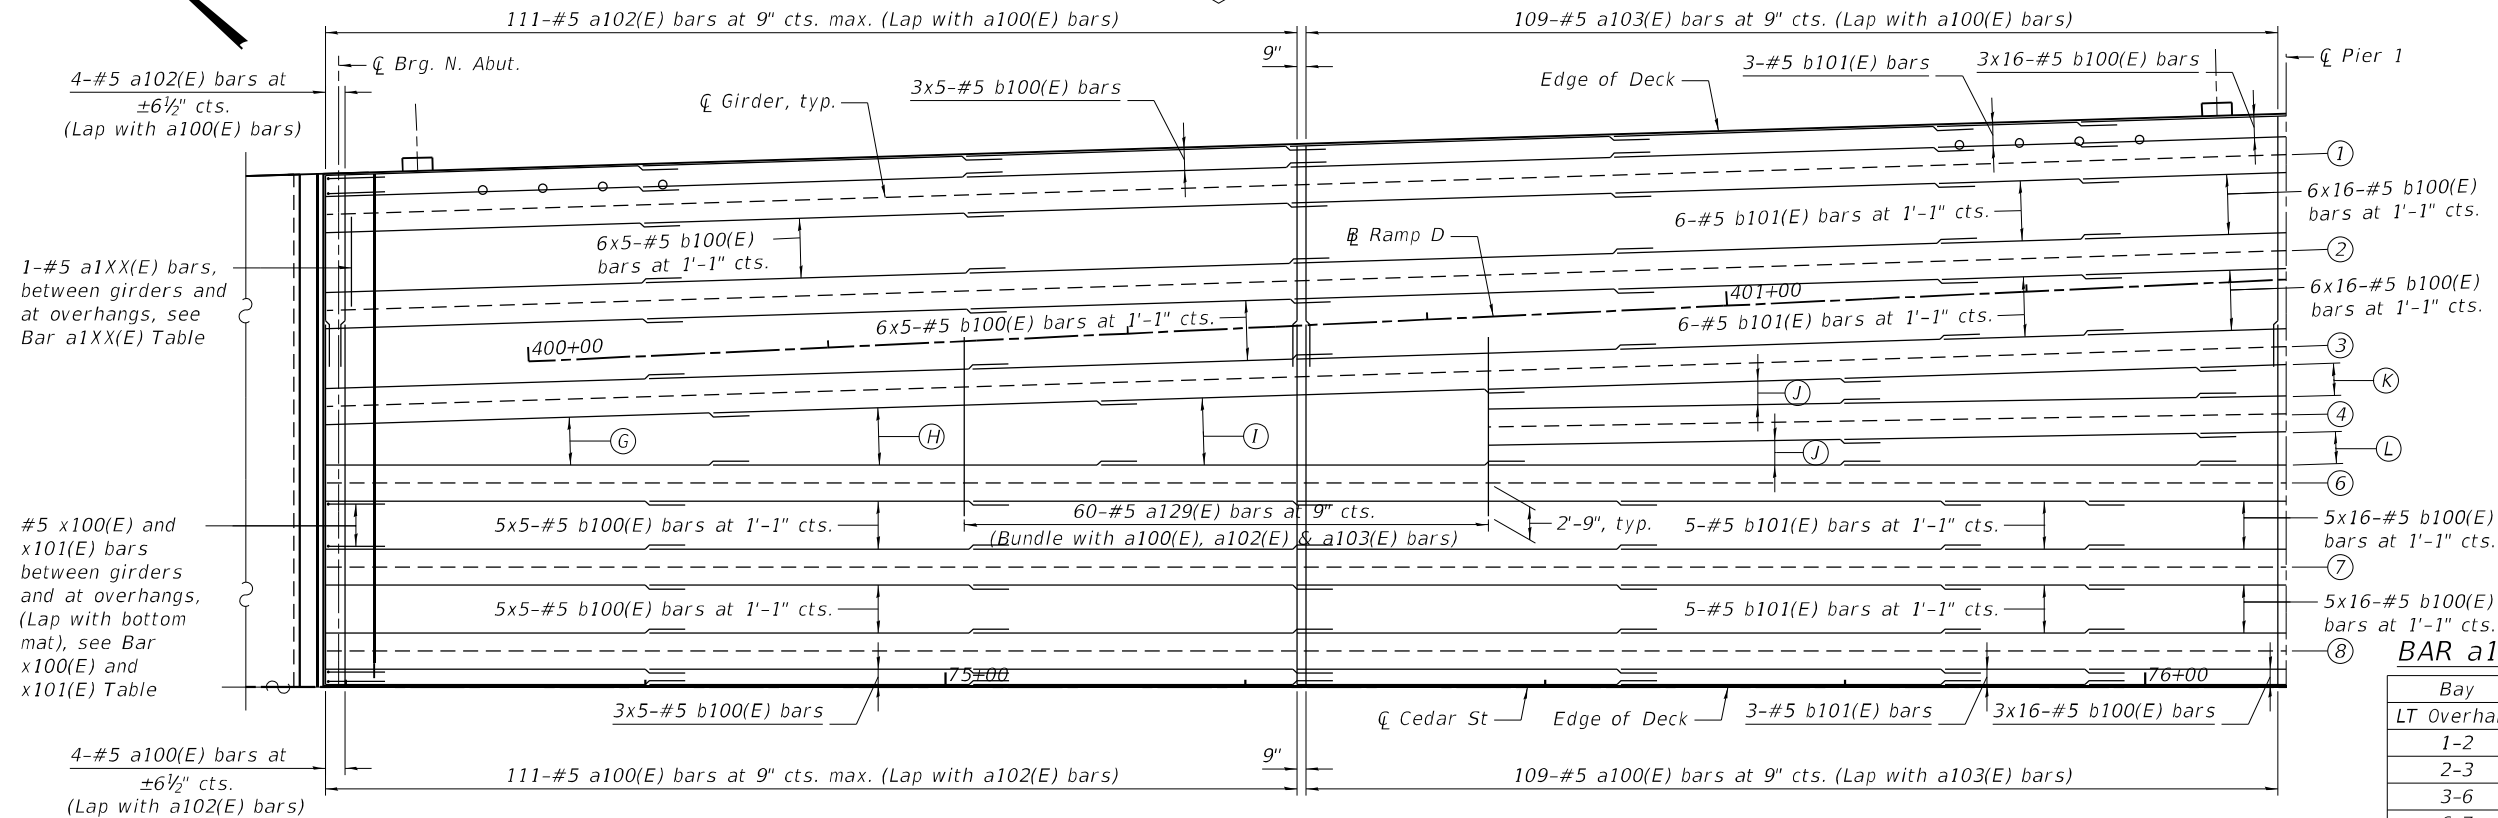

BOTTOM PLAN - SPAN 1

Only showing bottom reinforcement callouts, see Top Plan for other callouts

TOP LONGITUDINAL BARS

- (A) Fan 5-#5 b106(E) bars at 12" cts. max.
(B) Fan 6-#5 b106(E) bars at 12" cts. max.
(C) Fan 13-#5 b106(E) bars at 6" cts. max.
(D) Fan 8-#5 b105(E) bars at 12" cts. max. alternate with 7-#6 b111(E) bars at 12" cts. max.
(E) Fan 9-#5 b105(E) bars at 12" cts. max. alternate with 8-#6 b109(E) bars at 12" cts. max.
(F) Fan 10-#5 b105(E) bars at 12" cts. max. alternate with 9-#6 b109(E) bars at 12" cts. max.

NOTES:

1. For Section B-B see S-72.
2. For Bar Bends and Bill of Material, see S-75 and S-76.
3. Bars indicated thus 19x5-#5 etc. indicates 19 lines of bars with 5 lengths per line.
4. Barrier widths are measured perpendicular from the edge of deck. All other dimensions are measured perpendicular to the alignments shown unless noted otherwise.
5. For light pole details, see S-71.
6. Actual dimensions may vary depending on modular joint manufacturer's design, typ.
7. Longitudinal bars on curved alignments shall be sprung into place to be concentric at the spacing noted.

MINIMUM BAR LAPS

Top Transverse #5 bar = 3'-1"
Bottom Transverse #5 bar = 3'-6"
Top Longitudinal #5 bar = 3'-0"
Bottom Longitudinal #5 bar = 3'-0"
Top Longitudinal #6 bar = 3'-7"

BOTTOM LONGITUDINAL BARS

- (G) Fan 6-#5 b106(E) bars at 1'-1" cts. max.
(H) Fan 12-#5 b106(E) bars at 6 1/2" cts. max.
(I) Fan 14-#5 b106(E) bars at 6 1/2" cts. max.
(J) Fan 4x2-#5 b105(E) bars at 1'-1" cts. max.
(K) Fan 5x3-#5 b105(E) bars at 1'-1" cts. max.
(L) Fan 5x2-#5 b105(E) bars at 1'-1" cts. max.

BAR x100(E) AND x101(E) TABLE

Bay	Bar	Size
LT Overhang	a120(E)	#5
1-2	a121(E)	#5
2-3	a121(E)	#5
3-6	a122(E)	#5
6-7	a123(E)	#5
7-8	a123(E)	#5
RT Overhang	a124(E)	#5

Bay	No.
LT Overhang	3
1-2	6
2-3	6
3-6	6
6-7	5
7-8	5
RT Overhang	3

Michael Baker
INTERNATIONAL
200 W Adams Street
Suite 1500
Chicago, IL 60606
PH: 312.707.8970
FAX: 312.707.8804

USER NAME = DLamb	DESIGNED - TJN	REVISED -
	CHECKED - DRH	REVISED -
PLOT SCALE = 15.999936' / in.	DRAWN - TJN	REVISED -
PLOT DATE = 6/6/2023	CHECKED - DRH	REVISED -




STATE OF ILLINOIS
DEPARTMENT OF TRANSPORTATION

LT UNIT 1 - DECK PLAN 1
STRUCTURE NO. 090-0182


SHEET 5-49 OF 5-194 SHEETS

F.A.P. RTE.	SECTION	COUNTY	TOTAL SHEETS	SHEET NO.
VAR.	13 (HVB, HB-3) BR-1:R	TAZEWELL	1173	575
				CONTRACT NO. 68C55
				ILLINOIS / FED. AID PROJECT

MODEL: Default
FILE: \\miller-prod\miller-us-sh-bentley.com\mb-us-pw\03\Documents\Chicago\1101\Project\179740.IDOT CedarStExt_Plan115.0_CADD\CAD_Sheets\0900182-68C55-05-1-DeckPlan3_LT.dgn

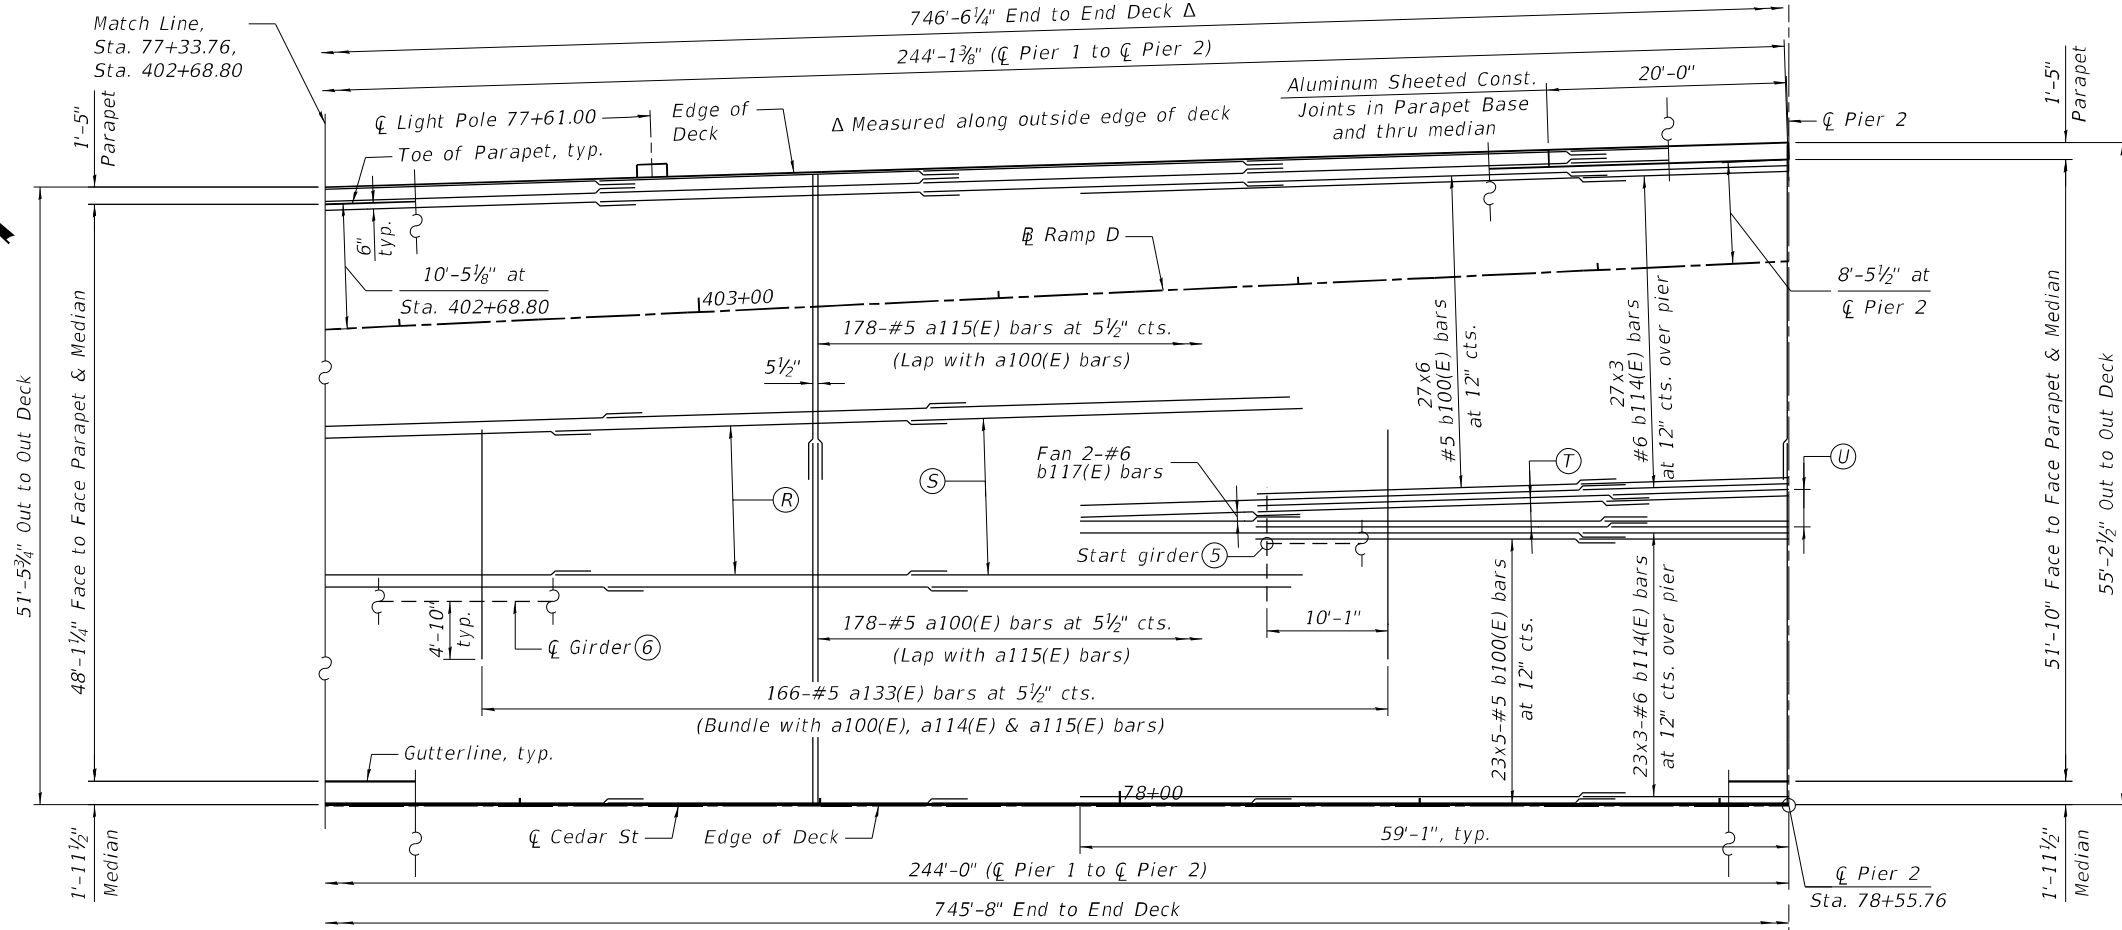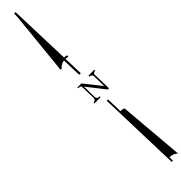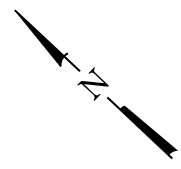

TOP PARTIAL PLAN - SPAN 2

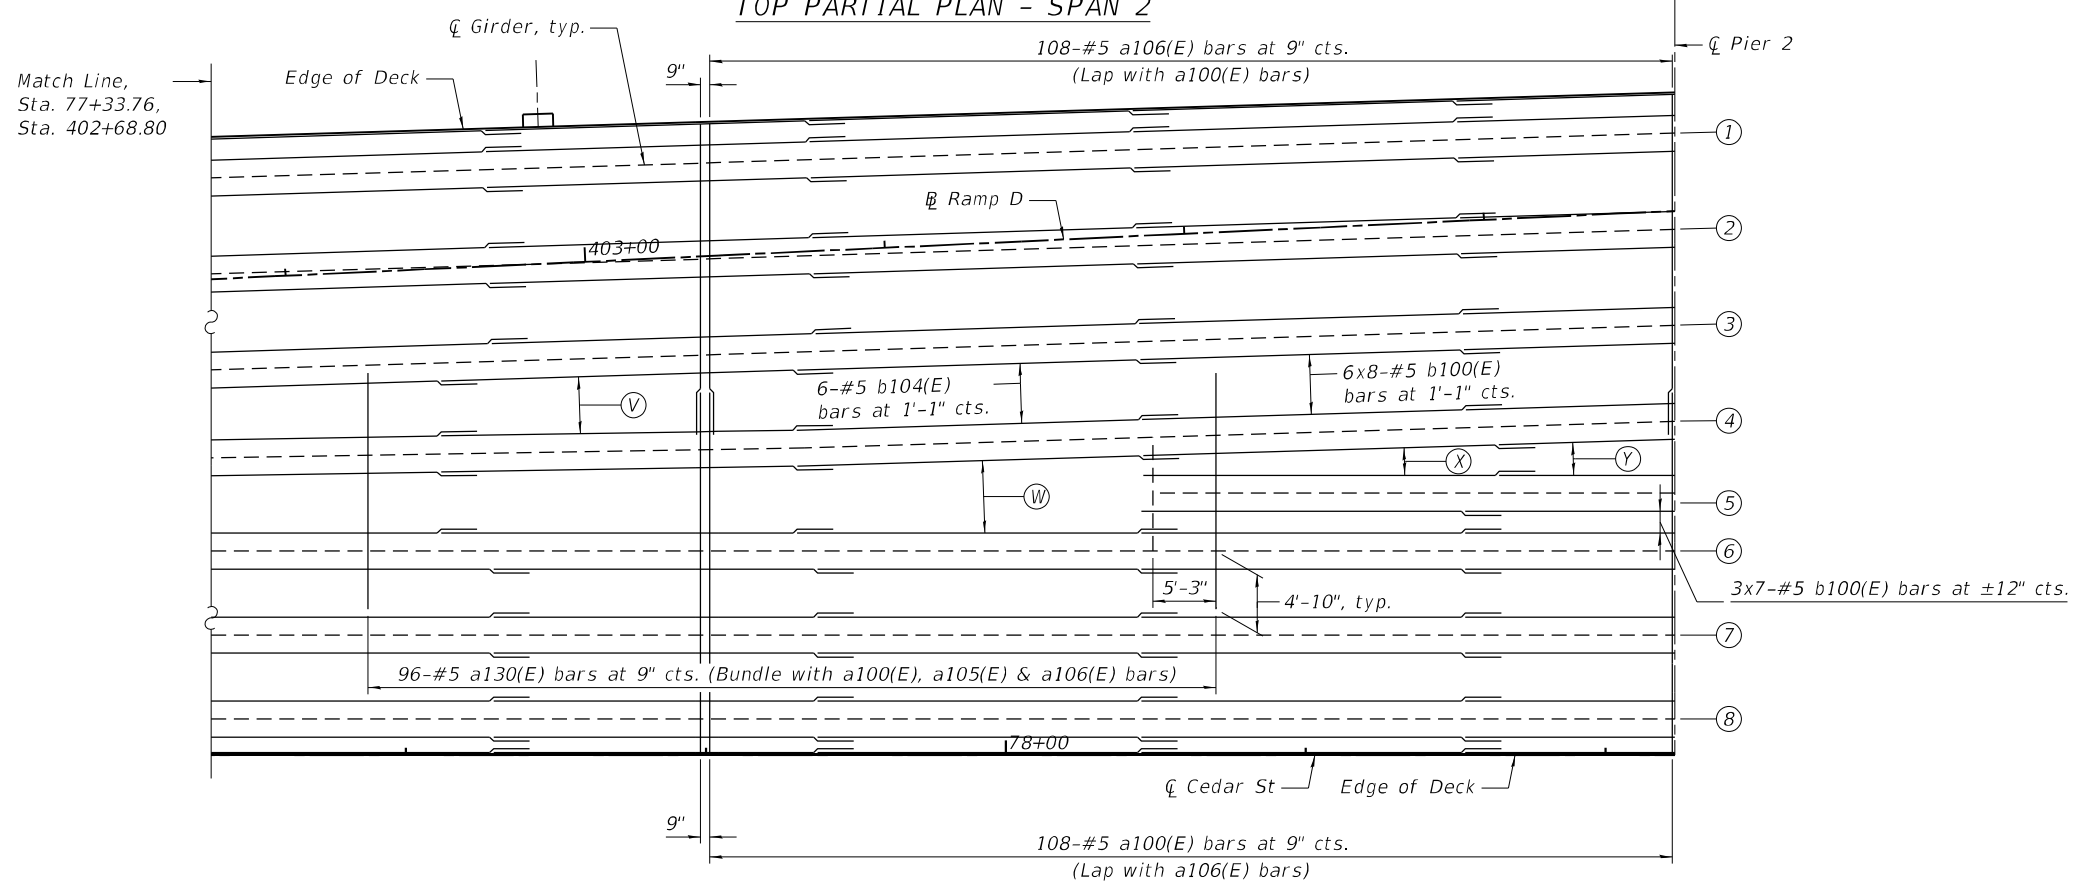

BOTTOM PARTIAL PLAN - SPAN 2

Only showing bottom reinforcement callouts, see Top Partial Plan for other callouts

TOP LONGITUDINAL BARS

- (R) Fan 14-#5 b105(E) bars at 12" cts. max.
- (S) Fan 15-#5 b105(E) bars at 12" cts. max. alternate with #6 b114(E) or b117(E) bars at 12" cts. max.
- (T) Fan 4-#5 b105(E) bars at 12" cts. max. alternate with 3-#6 b109(E) bar
- (U) Fan 5-#5 b105(E) bars at 12" cts. max. alternate with 4-#6 b109(E) bars

NOTE:


1. For typical deck notes and minimum bar laps, see S-49.

BOTTOM LONGITUDINAL BARS

- (V) Fan 6-#5 b105(E) bars at 1'-1" cts. max.
- (W) Fan 14-#5 b104(E) bars at 6 1/2" cts. max.
- (X) Fan 4-#5 b105(E) bars at 1'-1" cts. max.
- (Y) Fan 5-#5 b105(E) bars at 1'-1" cts. max.




745'-8" End to End Deck

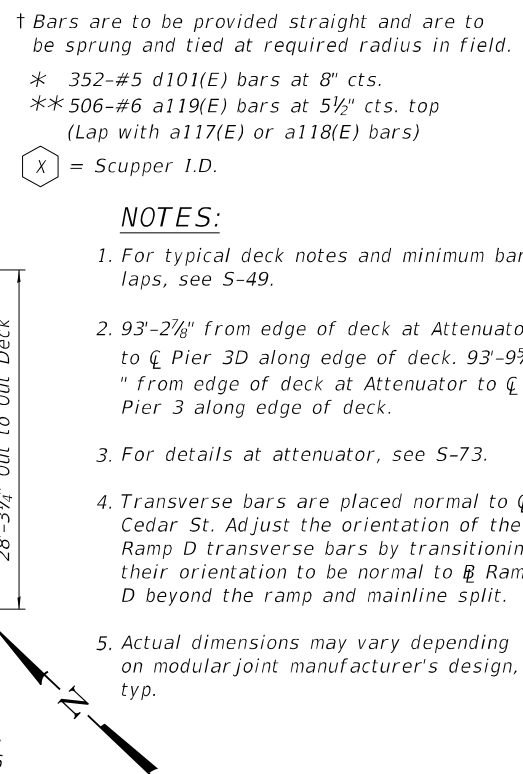

- (Z) Fan 6-#5 b105(E) bars at 12" cts. max. alternate with 5-#6 b109(E) bars at 12" cts. max.
- (AA) Fan 7-#5 b105(E) bars at 12" cts. max. alternate with 6-#6 b109(E) bars at 12" cts. max.
- (AB) Fan 8-#5 b105(E) bars at 12" cts. max.
- (AC) Fan 3-#5 b100(E) bars at 12" cts. max. alternate with 2-#6 b107(E) bars at 12" cts. max.
- (AD) Fan 3-#5 b101(E) bars at 12" cts. max. alternate with 2-#6 b108(E) bars at 12" cts. max.
- (AE) Fan 4x2-#5 b100(E) bars at 12" cts. max. alt. with 3x2-#6 b107(E) bars at 12" cts. max.

1. For typical deck notes and minimum bar laps, see S-49.
2. 93'-2 7/8" from edge of deck at Attenuator to $\text{\textcircled{C}}$ Pier 3D along edge of deck. 93'-9 5/8" from edge of deck at Attenuator to $\text{\textcircled{C}}$ Pier 3 along edge of deck.
3. For details at attenuator, see S-73.
4. Transverse bars are placed normal to $\text{\textcircled{C}}$ Cedar St. Adjust the orientation of the Ramp D transverse bars by transitioning their orientation to be normal to $\text{\textcircled{D}}$ Ramp D beyond the ramp and mainline split.
5. Actual dimensions may vary depending on modular joint manufacturer's design, typ.


 200 W Adams Street Suite 1800 Chicago, IL 60606 PH: 312.207.8770 FAX: 312.207.8804	USER NAME = DLamb	DESIGNED - TJN	REVISED -	STATE OF ILLINOIS DEPARTMENT OF TRANSPORTATION	LT UNIT 1 – DECK PLAN 4 STRUCTURE NO. 090-0182	F.A.P. RTE.	SECTION	COUNTY	TOTAL SHEETS	SHEET NO.
		CHECKED - DRH	REVISED -			VAR.	13 (HVB, HB-3) BR-1:R	TAZEWELL	1173	578
	PLOT SCALE = 15,999936 ' / in.	DRAWN - TJN	REVISED -			CONTRACT NO. 68C55				
	PLOT DATE = 6/6/2023	CHECKED - DRH	REVISED -			SHEET S-52 OF S-194 SHEETS				
						ILLINOIS FED. AID PROJECT				

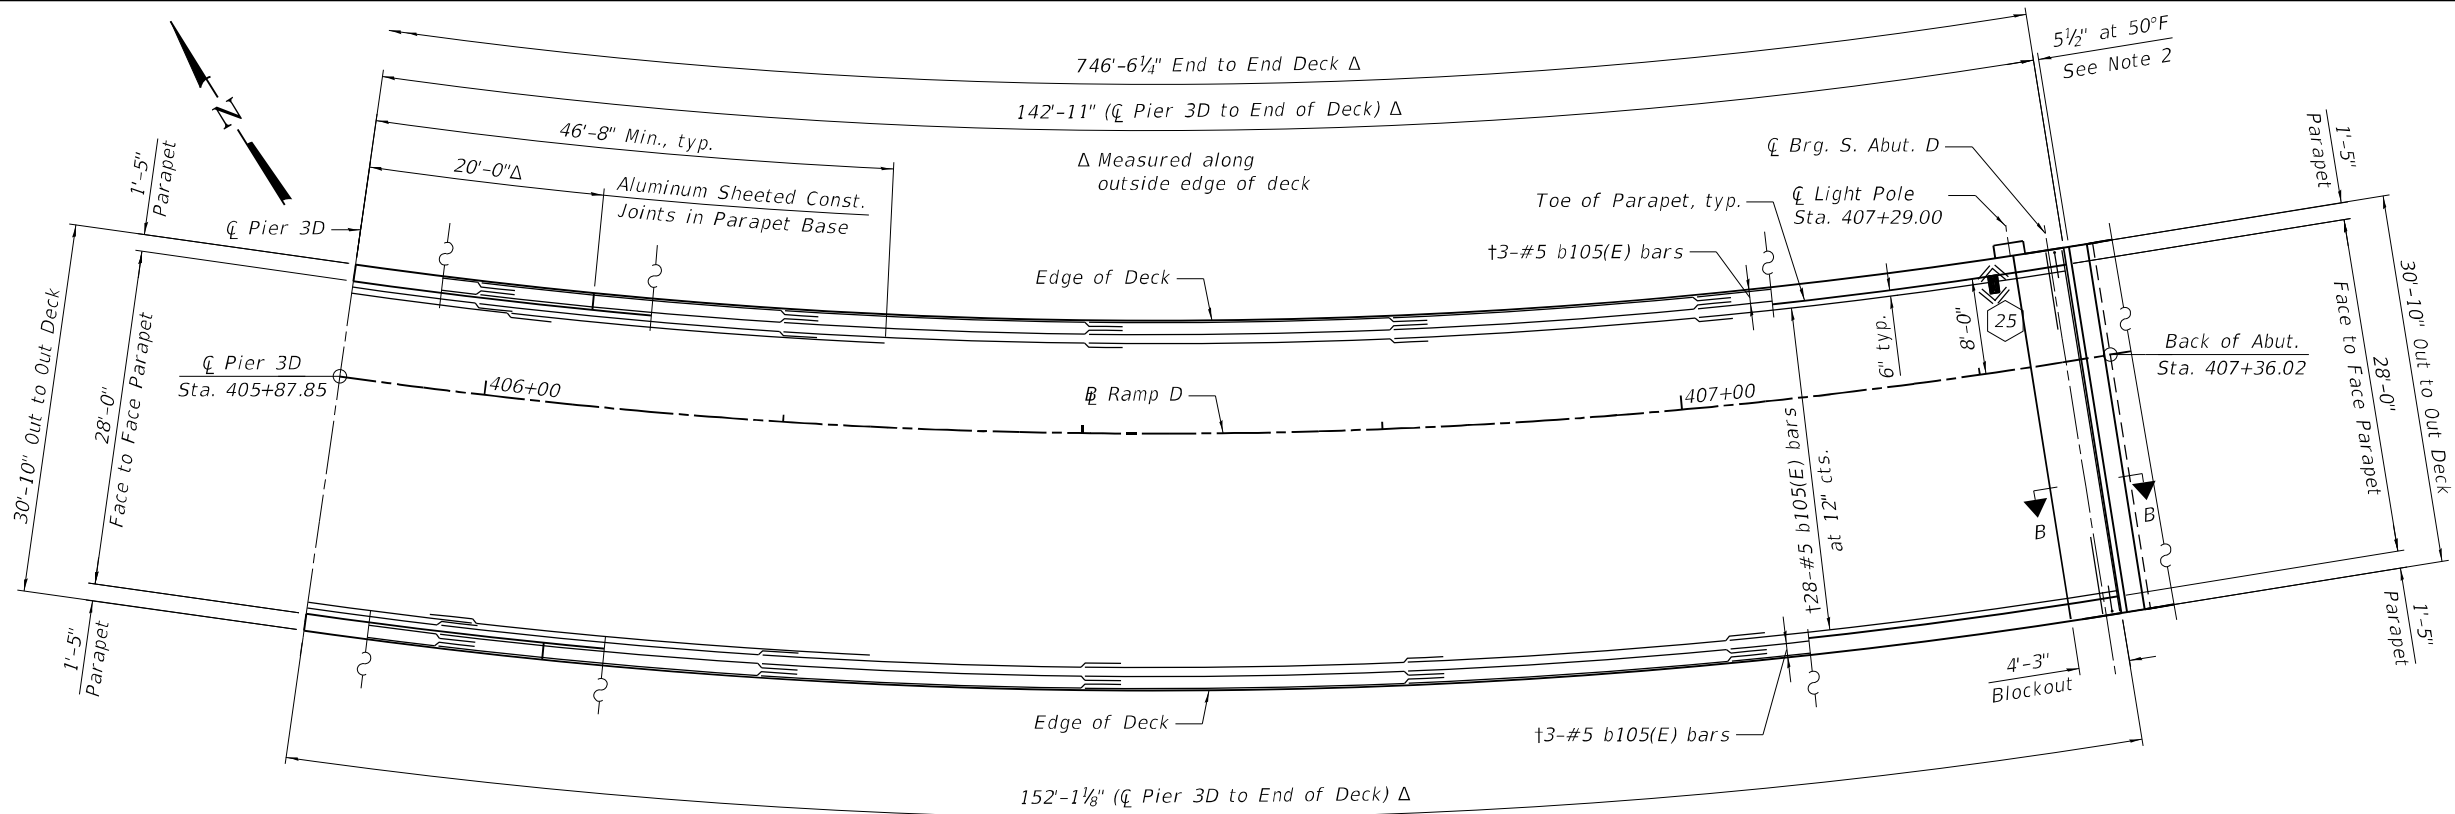

TOP PLAN - SPAN 4D

†Bars are to be provided straight and are to be strung and tied at required radius in field.

⊗ = Scupper I.D.

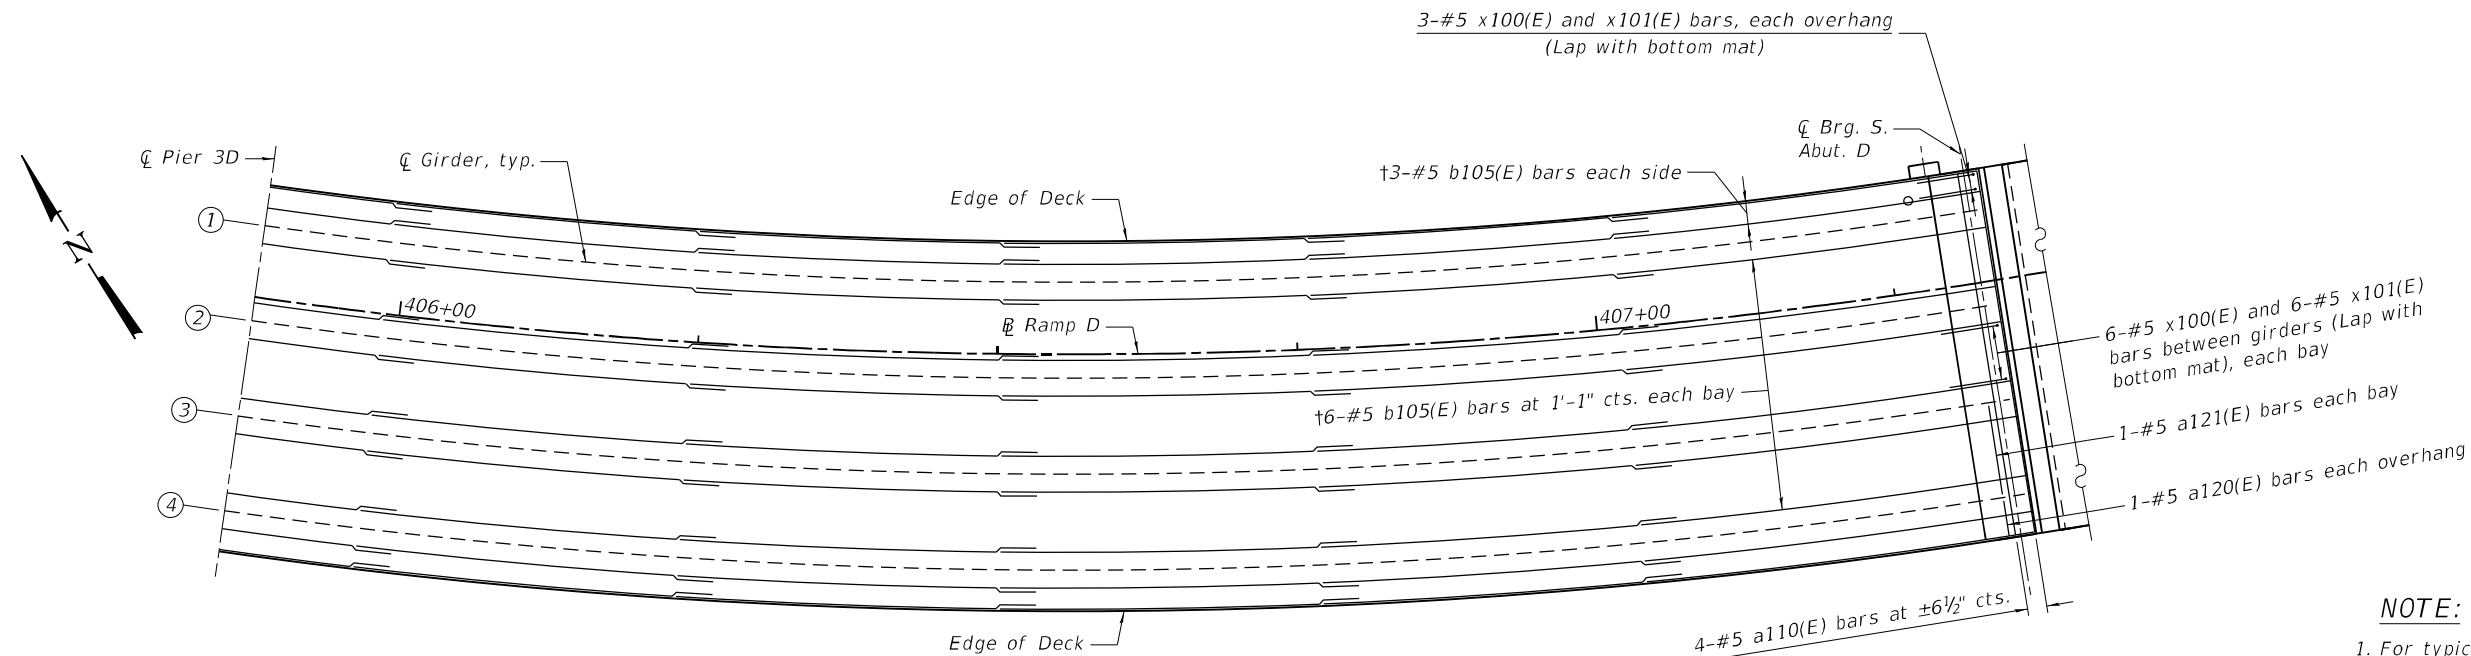

BOTTOM PLAN - SPAN 4D

Only showing bottom reinforcement callouts, see Top Plan for other callouts

†Bars are to be provided straight and are to be strung and tied at required radius in field.

NOTE:

- For typical deck notes and minimum bar laps, see S-49.
- Actual dimensions may vary depending on modular joint manufacturer's design, typ.

MODEL: Default
FILE: \\miller-prod\bus\shu.bentley.com\bus\bus-pw\03\Documents\Chicago IL\01 Project\179740 IDOT CedarStExt PH115.0 CADD\CAD Sheets\0900182-68C55-05-4-DeckPlan6 LT.dgn

Michael Baker INTERNATIONAL
200 W Adams Street
Suite 1500
Chicago, IL 60606
PH: 312.707.8810
FAX: 312.707.8804

USER NAME = DLamb
DESIGNED - TJN
CHECKED - DRH
PLOT SCALE = 15.999936' / in.
DRAWN - TJN
PLOT DATE = 6/6/2023
CHECKED - DRH

DESIGNED - TJN
CHECKED - DRH
DRAWN - TJN
CHECKED - DRH




REVISED -
REVISED -
REVISED -
REVISED -

**STATE OF ILLINOIS
DEPARTMENT OF TRANSPORTATION**


**LT UNIT 1 - DECK PLAN 6
STRUCTURE NO. 090-0182**

SHEET S-54 OF S-194 SHEETS

F.A.P. RTE.	SECTION	COUNTY	TOTAL SHEETS	SHEET NO.
VAR.	13 (HVB, HB-3) BR-1;R	TAZEWELL	1173	580
ILLINOIS			FED. AID PROJECT	

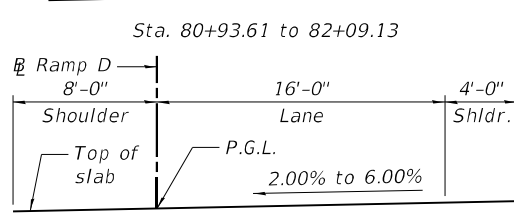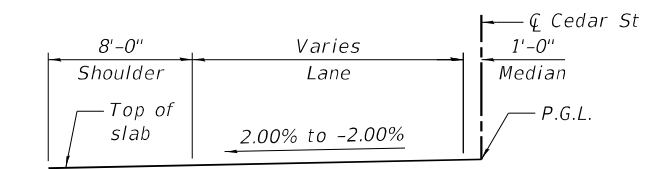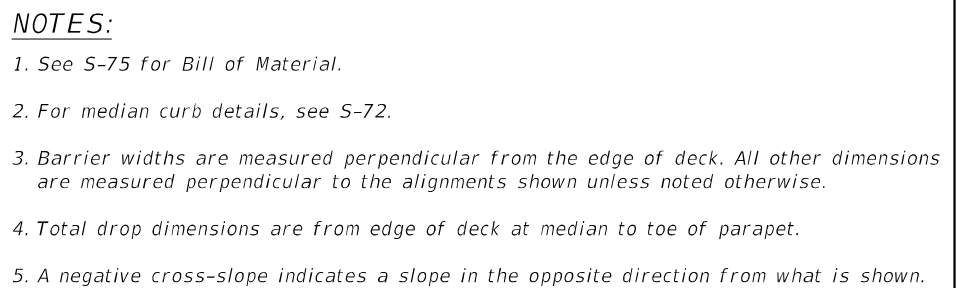


Sta. 404+96.51 to 406+06.60
DECK CROSS SLOPE DETAILS

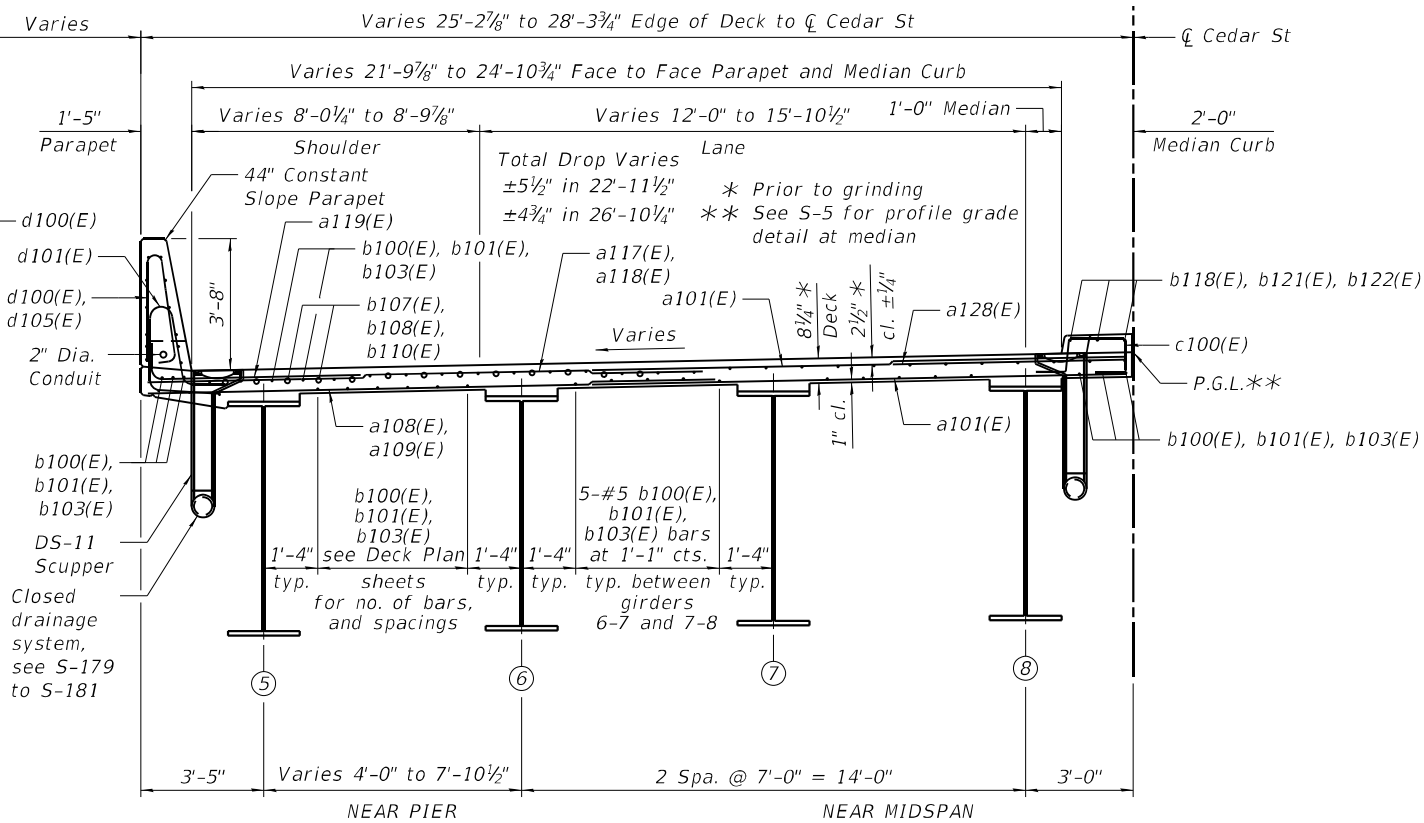


DECK CROSS SECTION - LT UNIT 1 - SPANS 3 THRU 4 AFTER SPLIT

(Looking Upstation)
Sta. 79+61.93 to 81+93.80 along & Cedar St

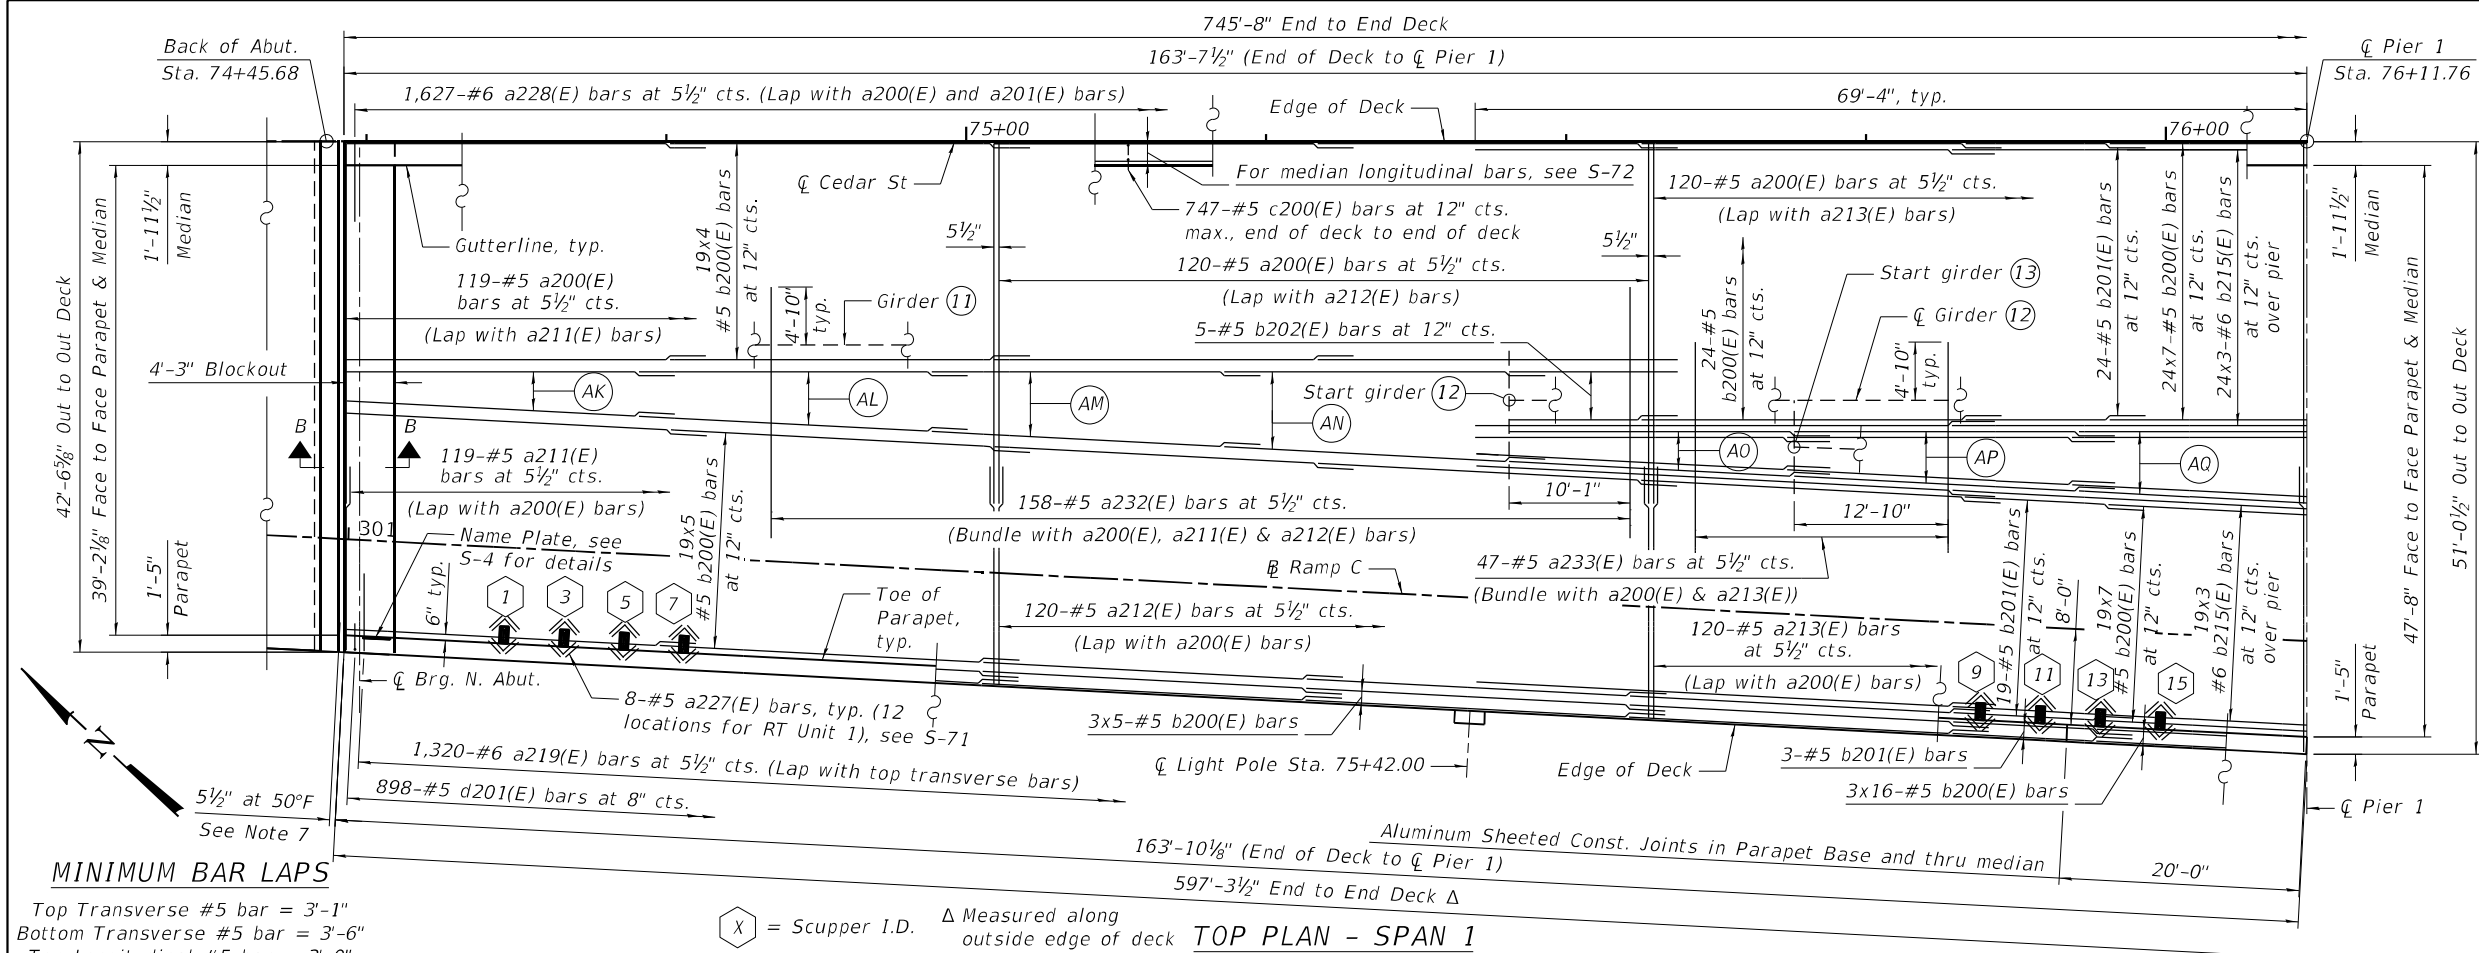

MODEL: Default
FILE: \\miller-prod\bus\shub\ent\com\bus-us\p\03\Documents\Chicago\1\0\1\Project\179740.IDOT CedarStExt_Plan15.0_CADD\CAD_Sheets\0900187-68C55-059-DeckPlan4_RT.dgn

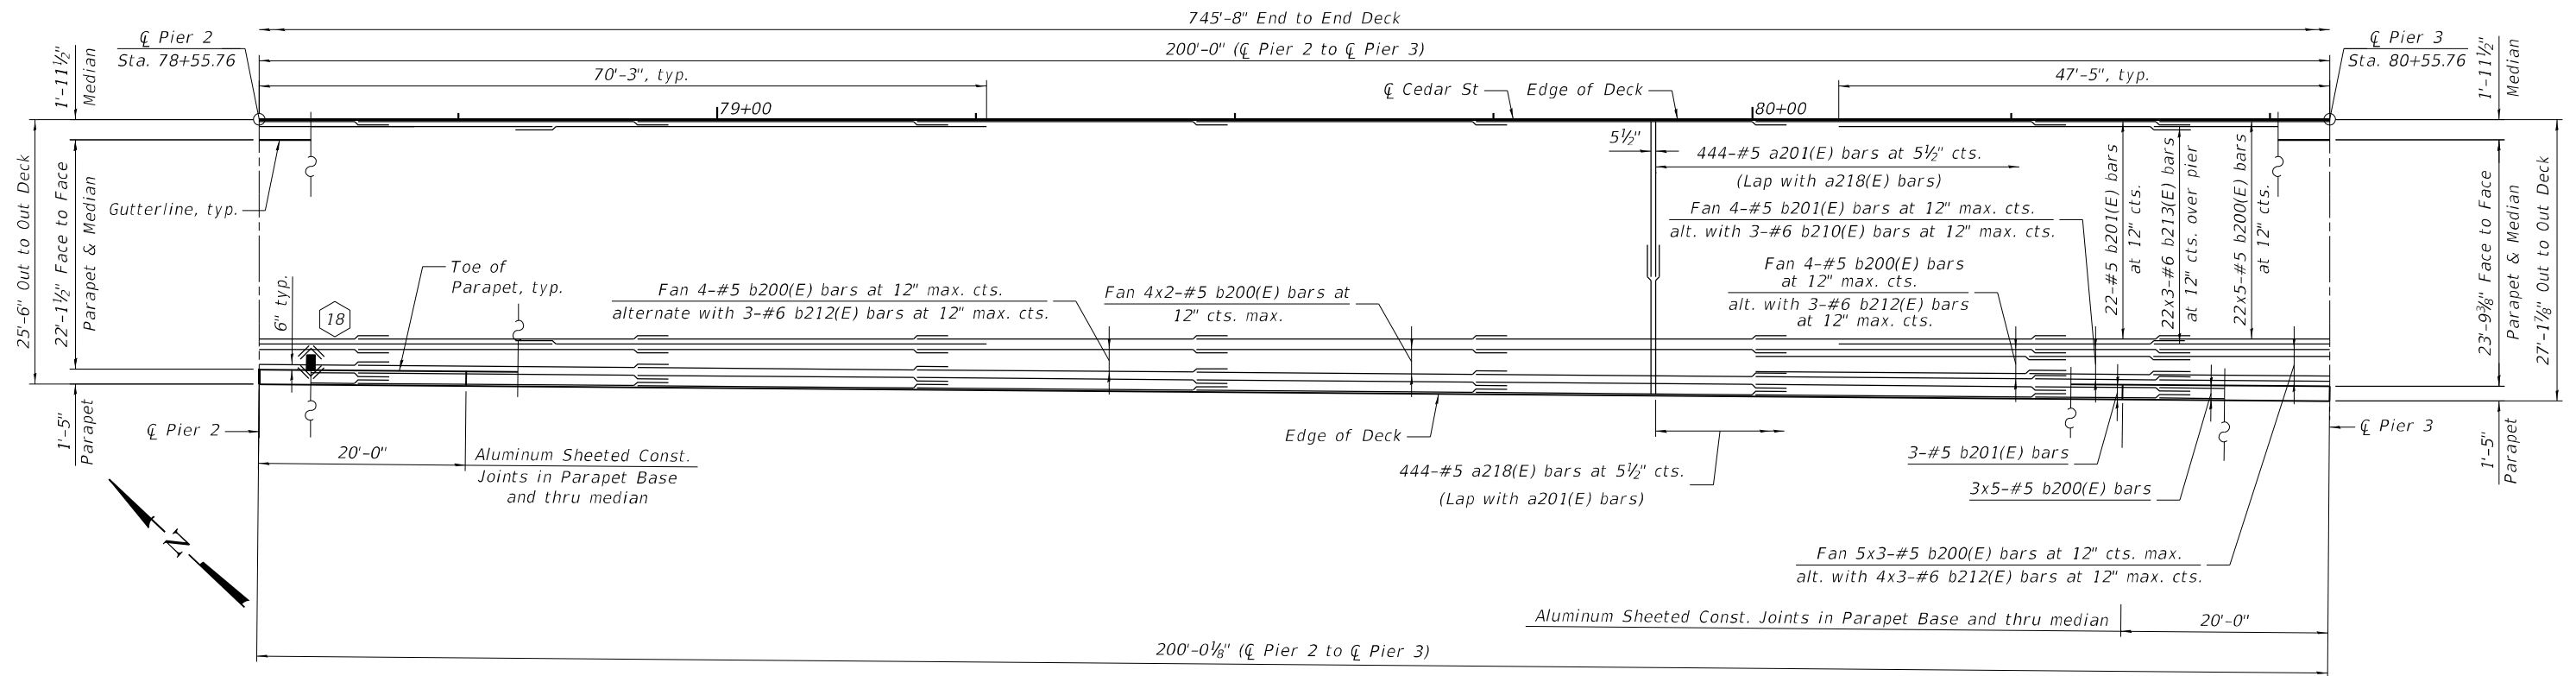


TOP PLAN - SPAN 3

(X) = Scupper I.D.

NOTE:

For typical deck notes and minimum bar laps, see S-56.

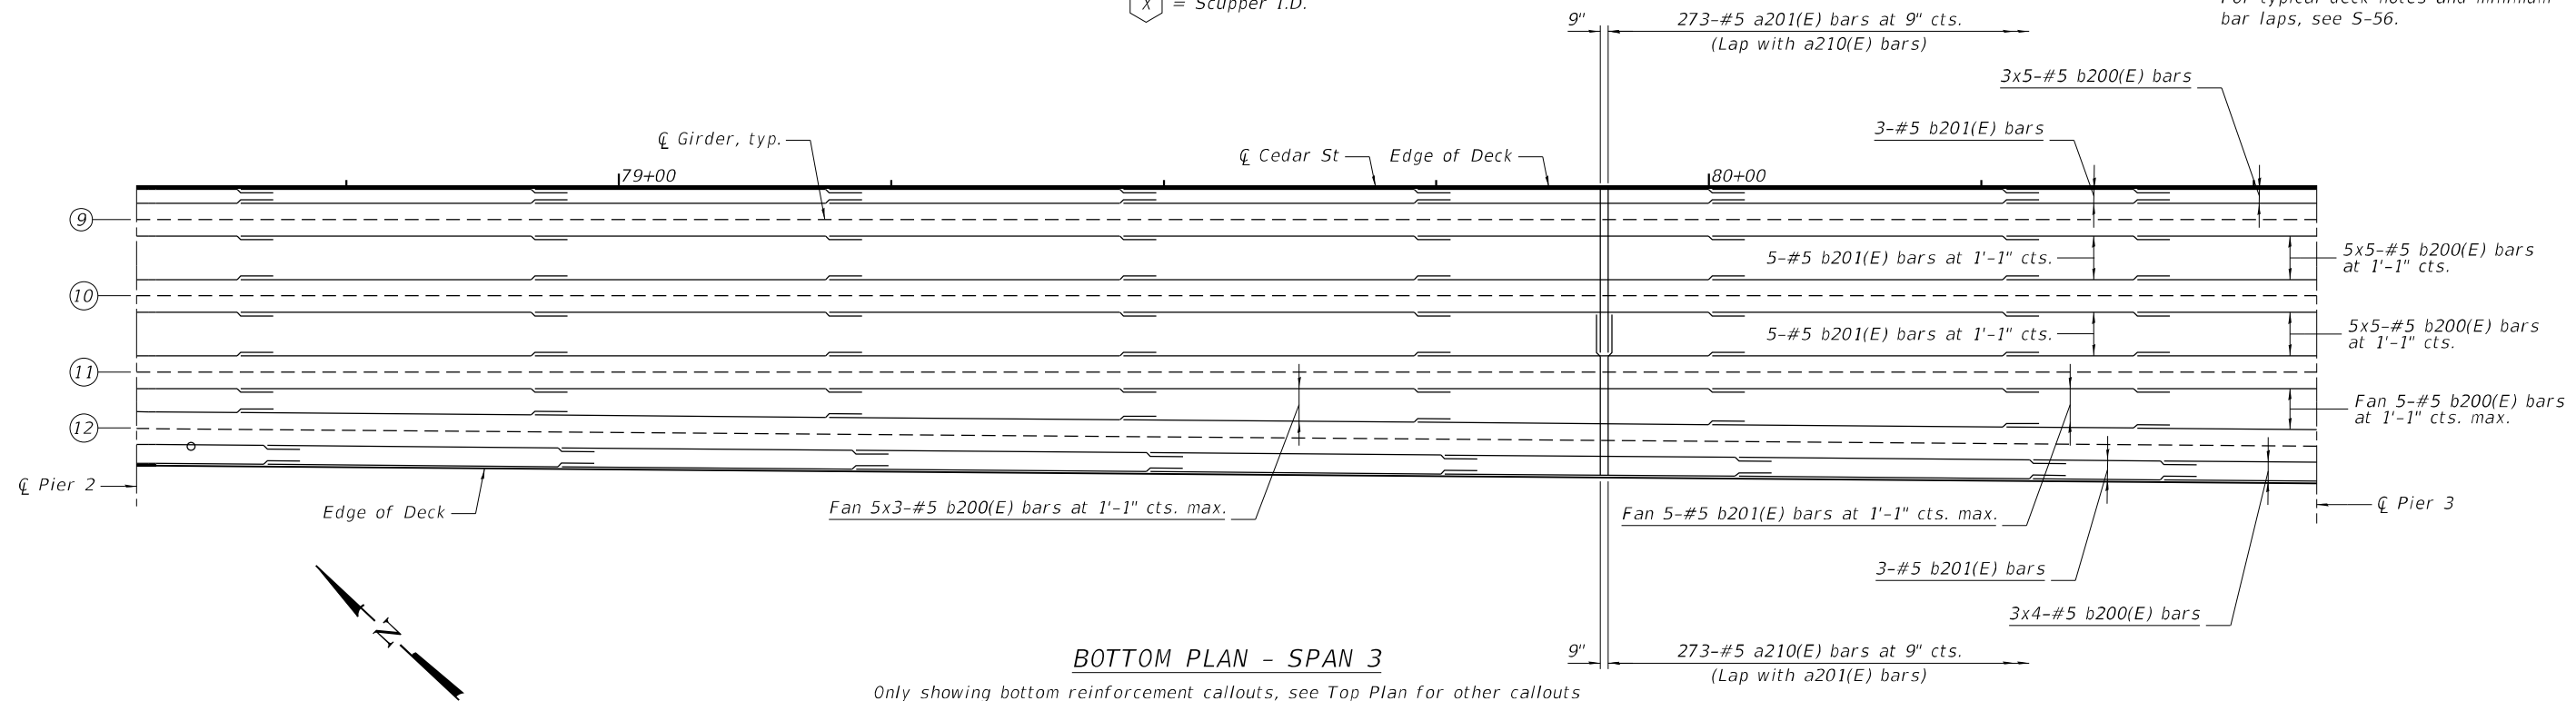

BOTTOM PLAN - SPAN 3

Only showing bottom reinforcement callouts, see Top Plan for other callouts

Michael Baker
INTERNATIONAL
200 W Adams Street
Suite 1500
Chicago, IL 60606
PH: 312.707.8910
FAX: 312.707.8854


USER NAME = DLamb	DESIGNED - TJN	REVISED -
	CHECKED - DRH	REVISED -
PLOT SCALE = 15.999936' / in.	DRAWN - TJN	REVISED -
PLOT DATE = 6/6/2023	CHECKED - DRH	REVISED -

STATE OF ILLINOIS
DEPARTMENT OF TRANSPORTATION

RT UNIT 1 - DECK PLAN 4
STRUCTURE NO. 090-0182

SHEET S-59 OF S-194 SHEETS

F.A.P. RTE.	SECTION	COUNTY	TOTAL SHEETS	SHEET NO.
VAR.	13 (HVB, HB-3) BR-1:R	TAZEWELL	1173	585
CONTRACT NO. 68C55				
ILLINOIS				FED. AID PROJECT

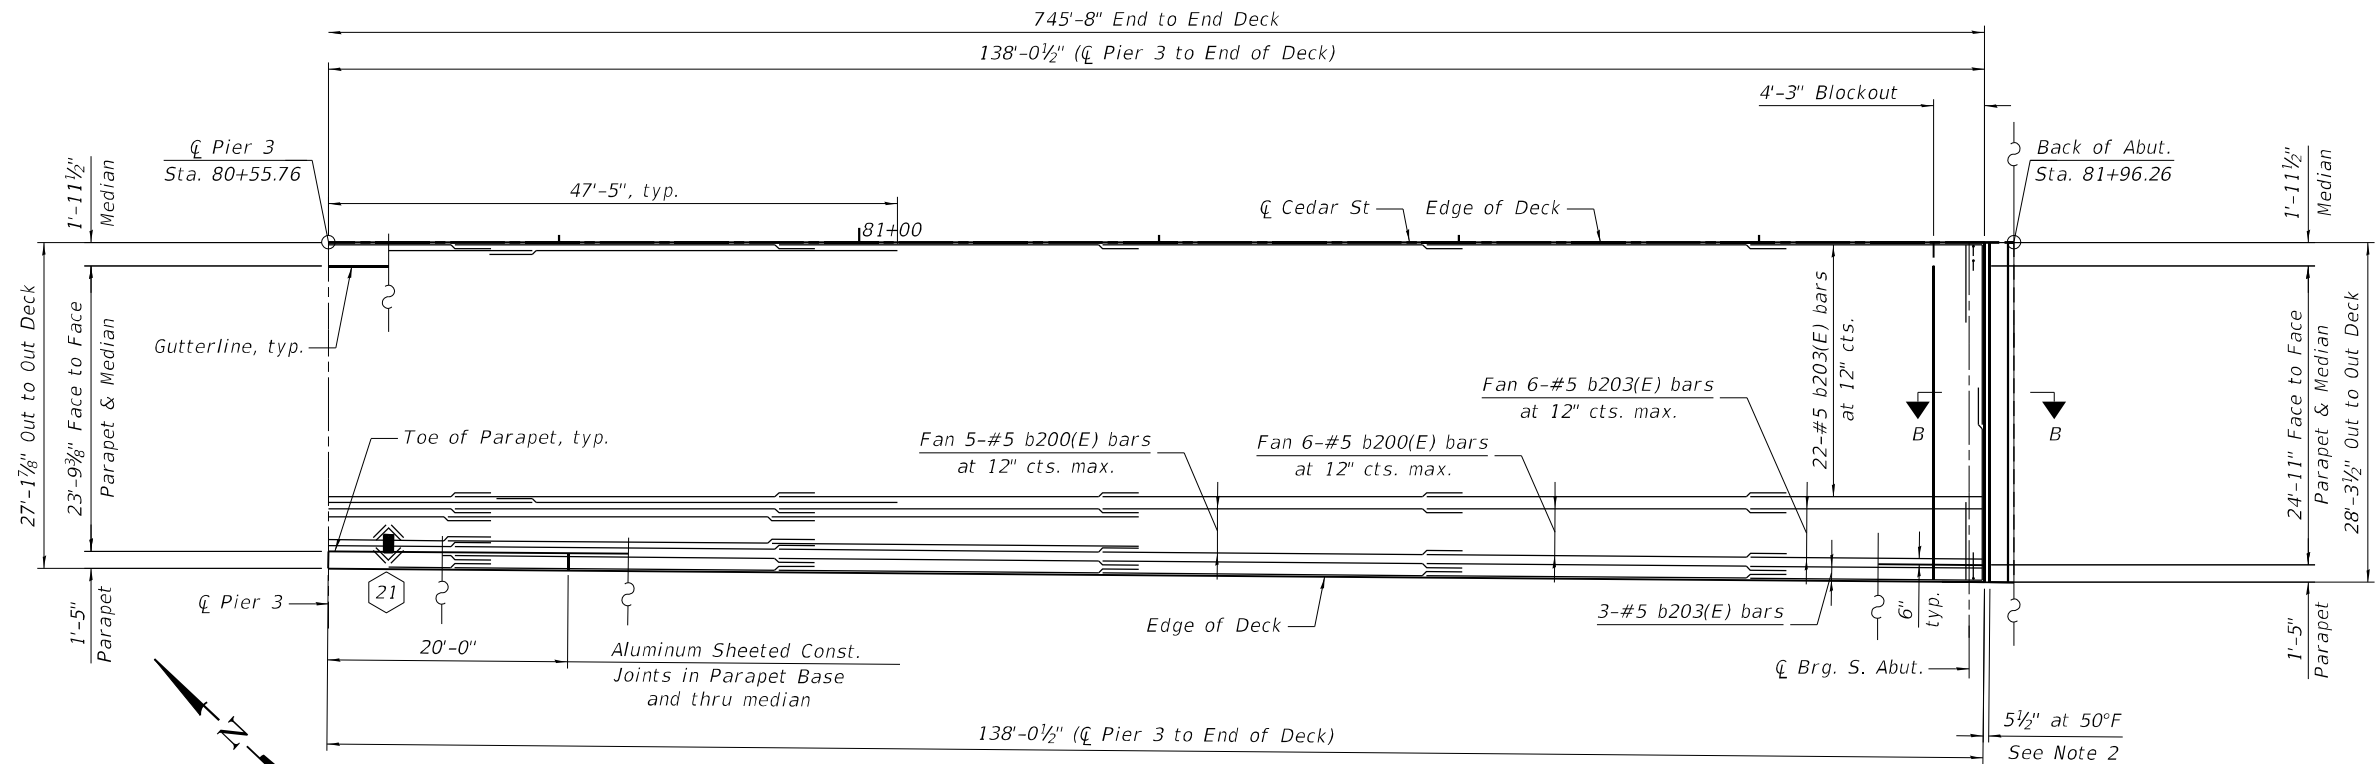


TOP PLAN - SPAN 4

(X) = Scupper I.D.

NOTE:

1. For typical deck notes and minimum bar laps, see S-56.
2. Actual dimensions may vary depending on modular manufacturer's design, typ.

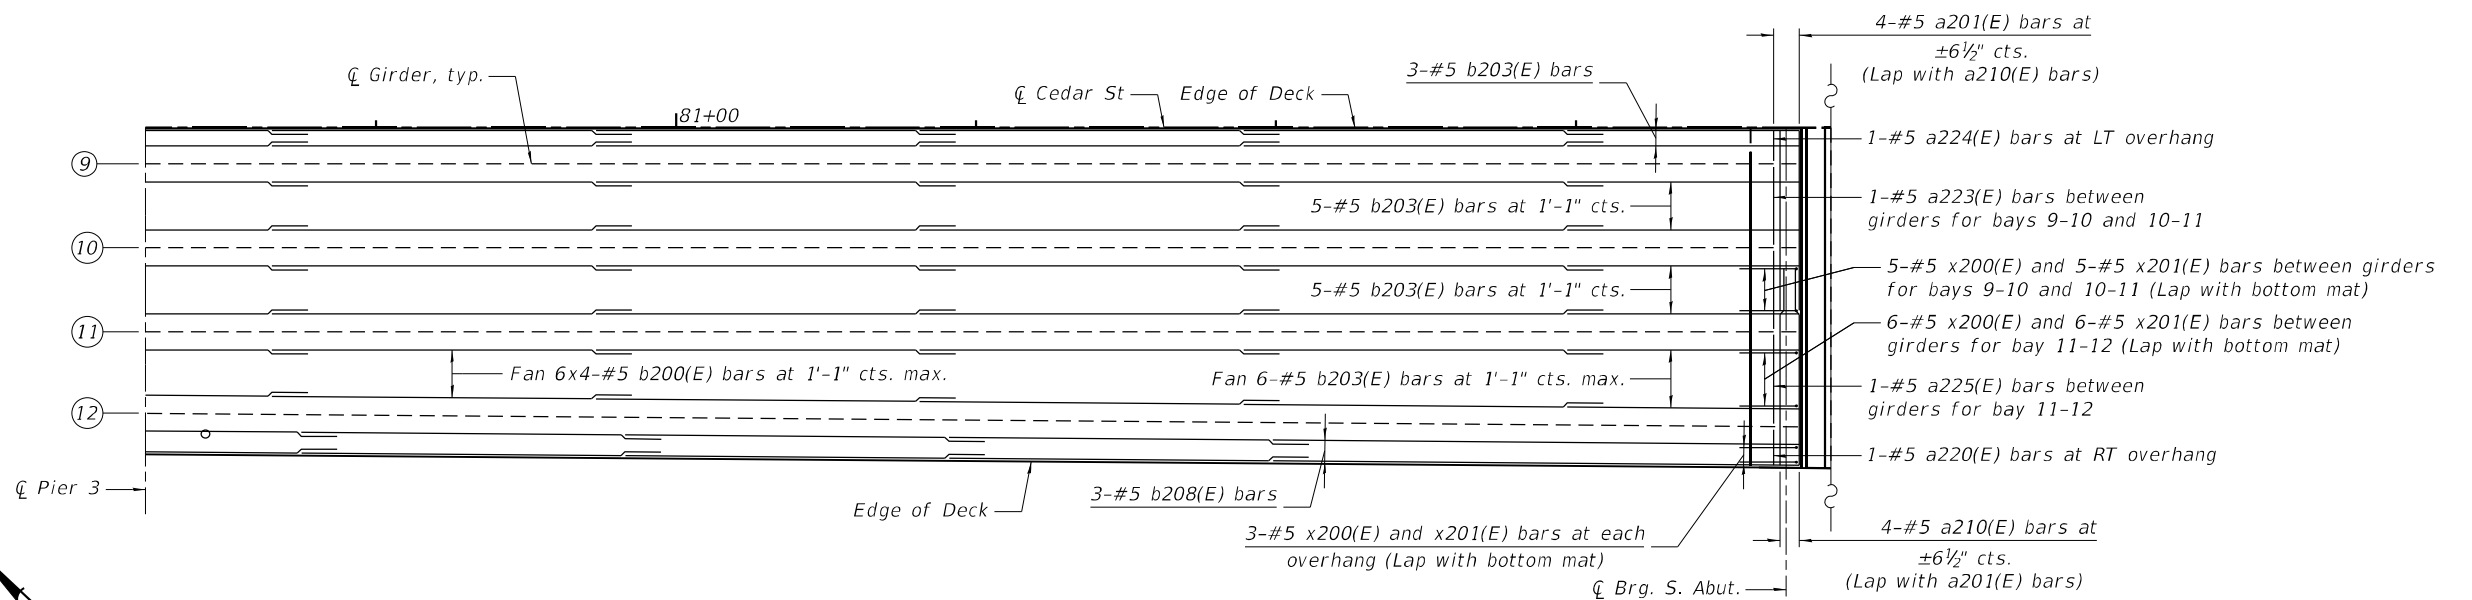


BOTTOM PLAN - SPAN 4

Only showing bottom reinforcement callouts, see Top Plan for other callouts

MODEL: Default
FILE: \\miller-ar.com\bus-usu-bentley.com\bus-usu\03\Documents\Chicago\11011\Project\179740.IDOT CedarStExt PH115.0 CAD\CAD Sheets\0900187-68C55-060\DeckPlan5_RT.dgn

Michael Baker INTERNATIONAL 200 W Adams Street Suite 1500 Chicago, IL 60606 PH: 312.707.8110 FAX: 312.707.8854	USER NAME = DLamb		DESIGNED - TJN		REVISED -		STATE OF ILLINOIS DEPARTMENT OF TRANSPORTATION	RT UNIT 1 – DECK PLAN 5 STRUCTURE NO. 090–0182					F.A.P. RTE.	SECTION	COUNTY	TOTAL SHEETS	SHEET NO.
			CHECKED - DRH		REVISED -								VAR.	13 (HVB, HB-3) BR-1;R	TAZEWELL	1173	586
	PLOT SCALE = 15.999936 ' / in.		DRAWN - TJN		REVISED -			CONTRACT NO. 68C55									
	PLOT DATE = 6/6/2023		CHECKED - DRH		REVISED -			SHEET 5-60 OF 5-194 SHEETS									
								ILLINOIS FED. AID PROJECT									

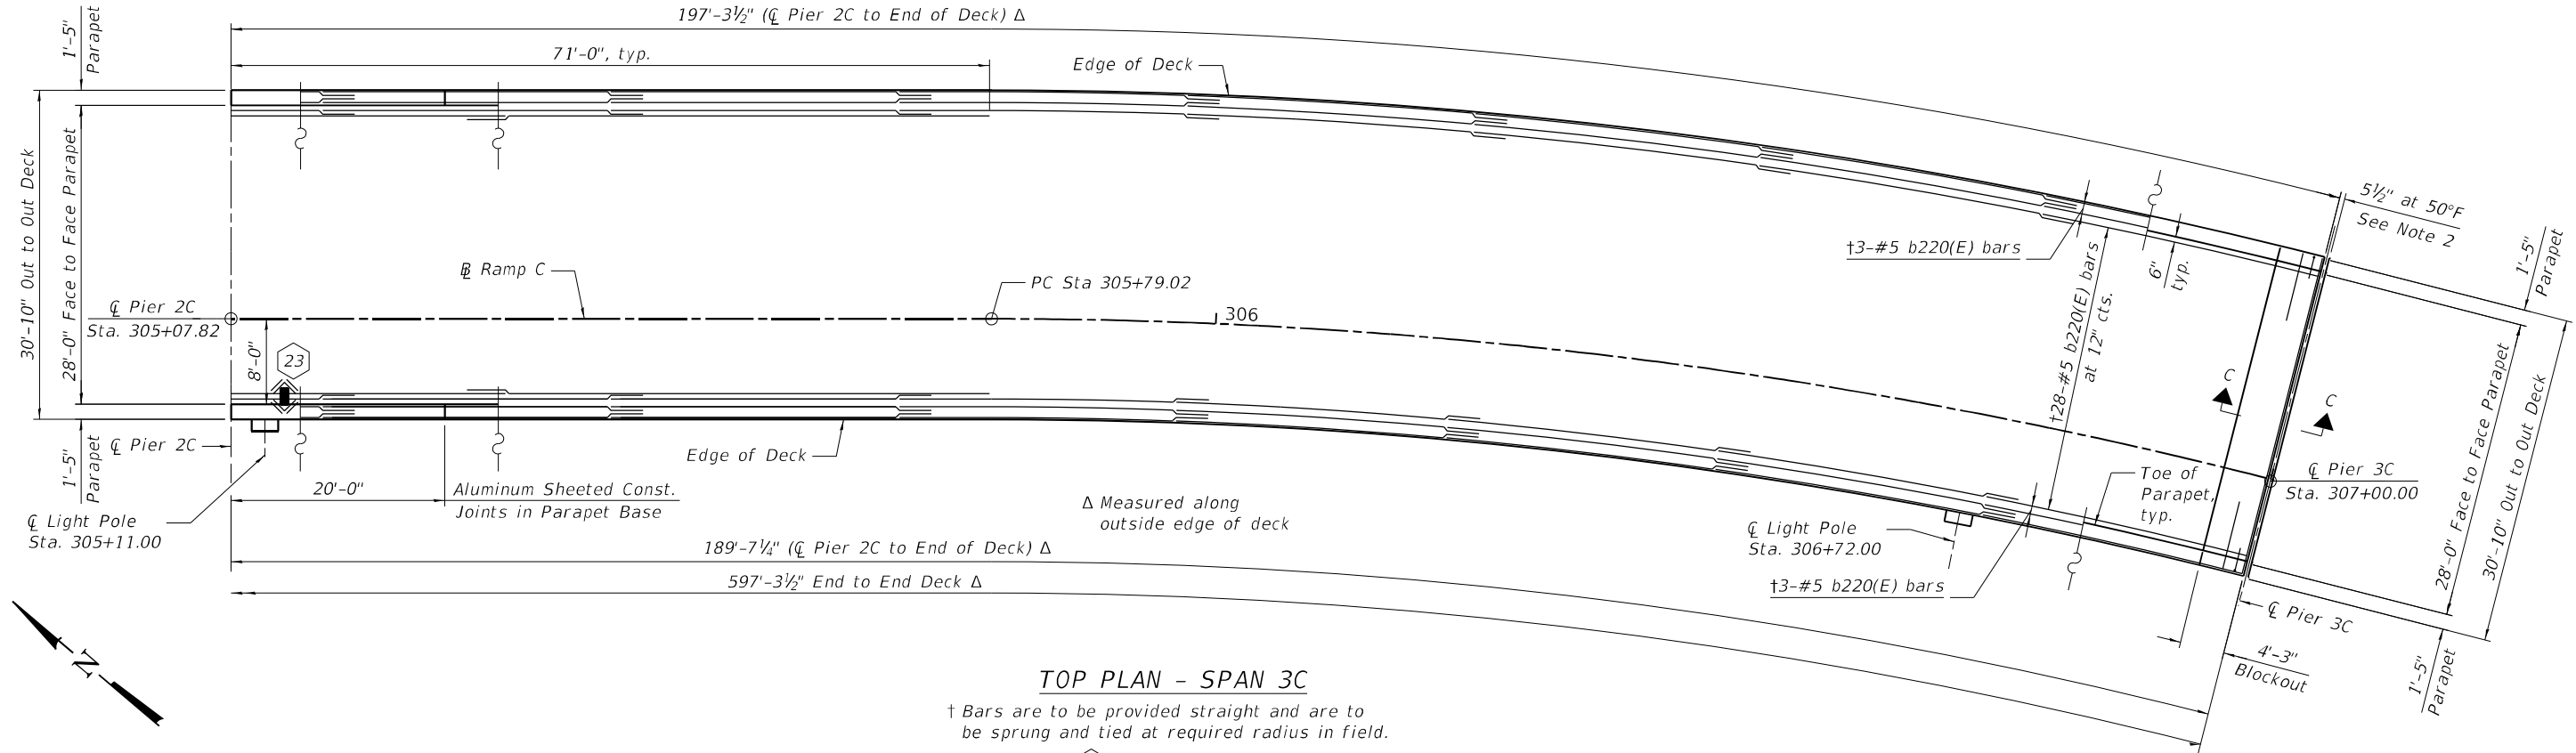


TOP PLAN - SPAN 3C

† Bars are to be provided straight and are to be sprung and tied at required radius in field.

⊗ = Scupper I.D.

NOTE:

- For typical deck notes and minimum bar laps, see S-56.
- Actual dimensions may vary depending on modular joint manufacturer's design, typ.

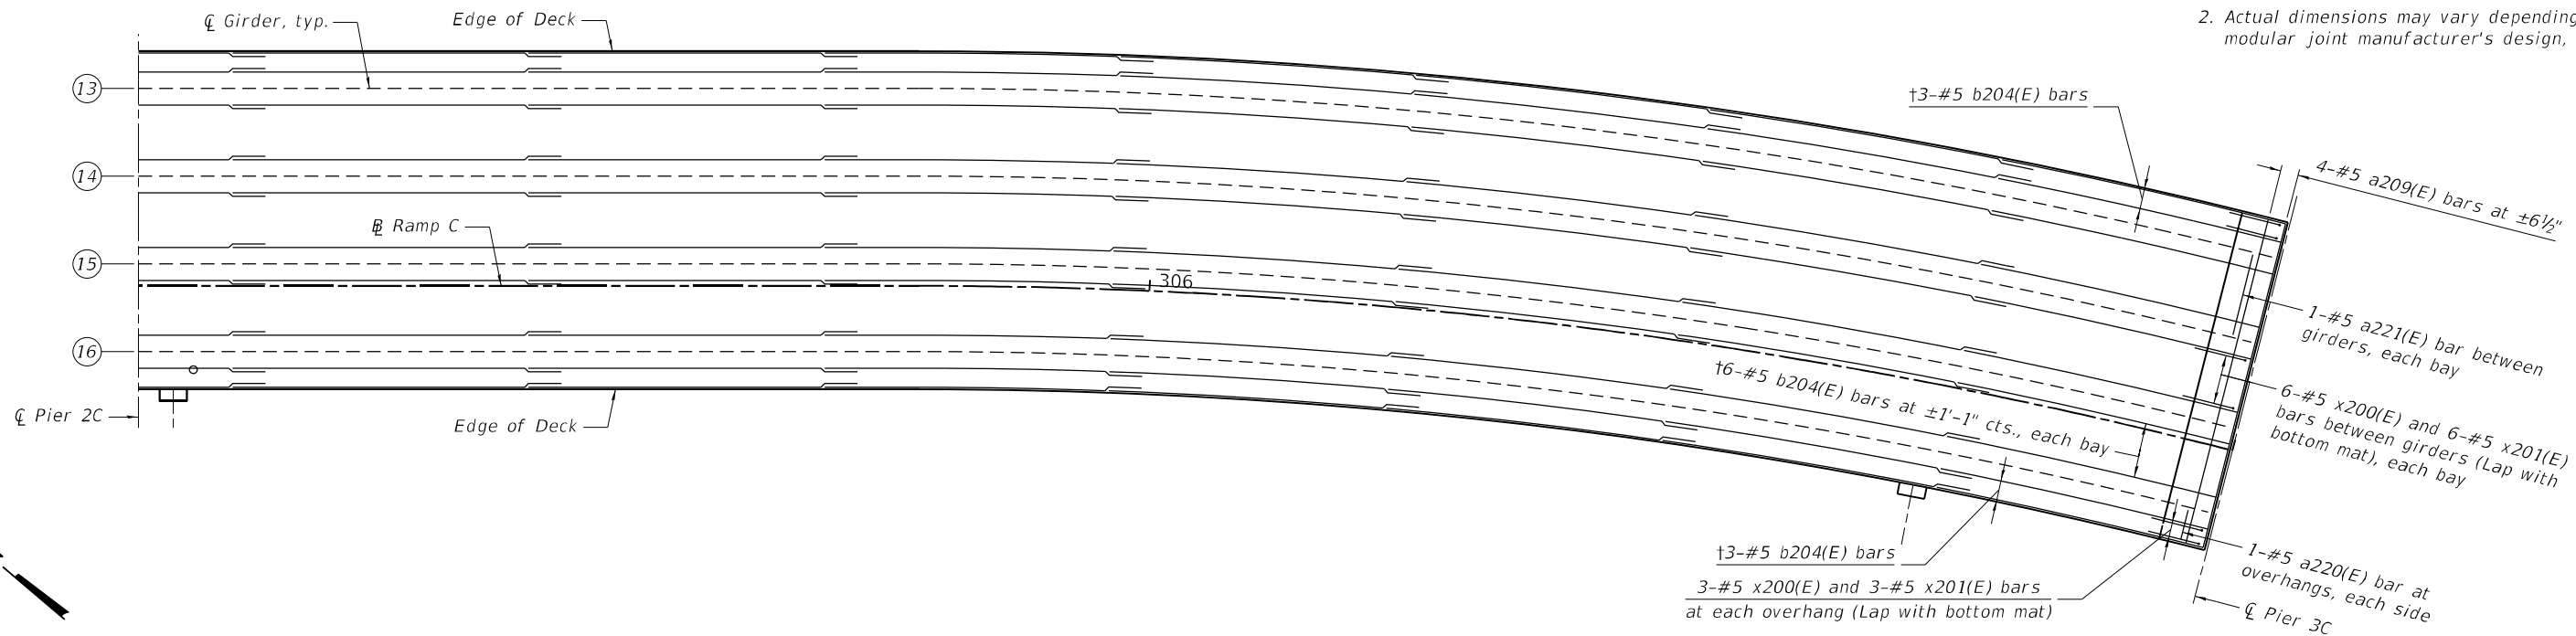

BOTTOM PLAN - SPAN 3C

Only showing bottom reinforcement callouts, see Top Plan for other callouts

† Bars are to be provided straight and are to be sprung and tied at required radius in field.

MODEL: Default
FILE: \\miller-prod\bus\shubert\combus\bus-pw\03\Documents\Chicago\11011\Project\179740.IDOT CedarStExt_Plan15.0_CADD\CAD_Sheets\0900187-68C55-06-DeckPlan6_RT.dgn

Michael Baker
INTERNATIONAL
200 W Adams Street
Suite 1500
Chicago, IL 60606
PH: 312.707.8970
FAX: 312.707.8854


USER NAME = DLamb	DESIGNED - TJN	REVISED -
	CHECKED - DRH	REVISED -
PLOT SCALE = 15.999936' / in.	DRAWN - TJN	REVISED -
PLOT DATE = 6/6/2023	CHECKED - DRH	REVISED -

STATE OF ILLINOIS
DEPARTMENT OF TRANSPORTATION

RT UNIT 1 - DECK PLAN 6
STRUCTURE NO. 090-0182


SHEET S-61 OF S-194 SHEETS

F.A.P. RTE.	SECTION	COUNTY	TOTAL SHEETS	SHEET NO.
VAR.	13 (HVB, HB-3) BR-1:R	TAZEWELL	1173	587
CONTRACT NO. 68C55				
ILLINOIS FED. AID PROJECT				

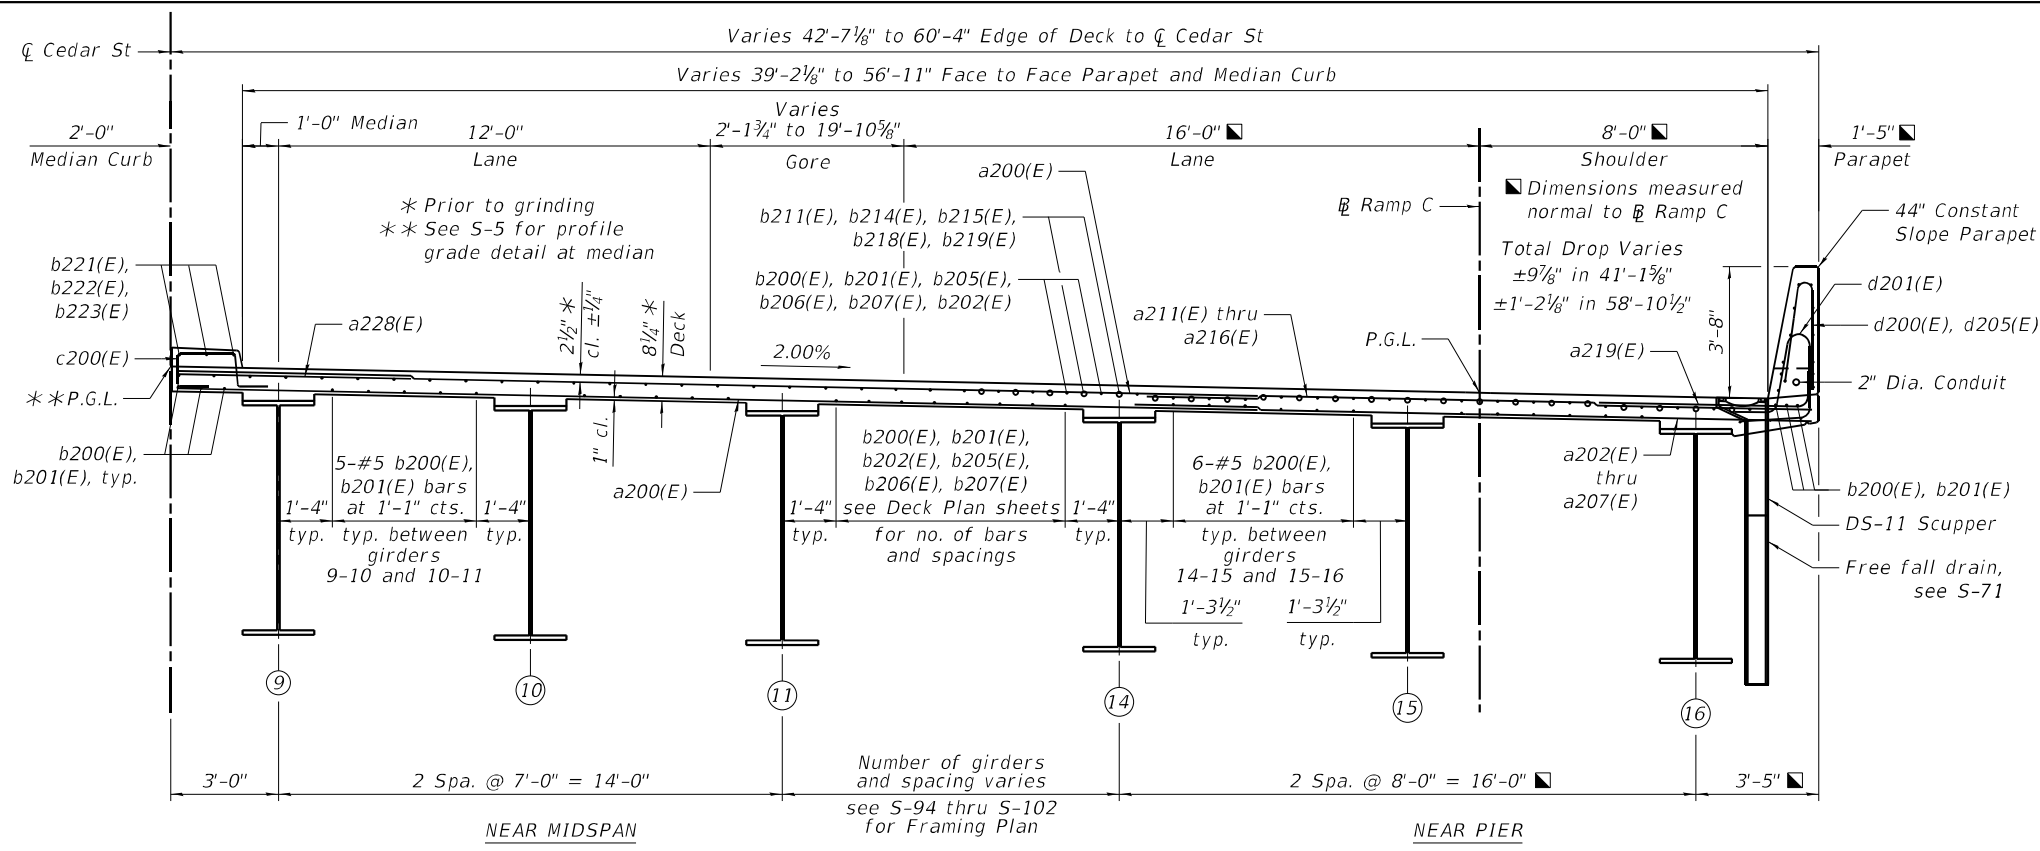


DECK CROSS SECTION - RT UNIT 1 - SPANS 1 THRU 2 BEFORE SPLIT
(Looking Upstation)
Sta. 74+48.14 to 77+89.95 along Cedar St


- NOTES:
1. See S-75 for Bill of Material.
 2. For median curb details, see S-72.
 3. Barrier widths are measured perpendicular from the edge of deck. All other dimensions are measured perpendicular to the alignments shown unless noted otherwise.
 4. Total drop dimensions are from edge of deck at median to toe of parapet.

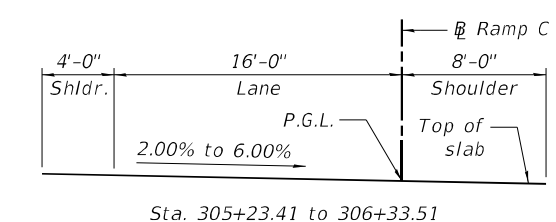


DECK CROSS SLOPE DETAILS
Sta. 305+23.41 to 306+33.51

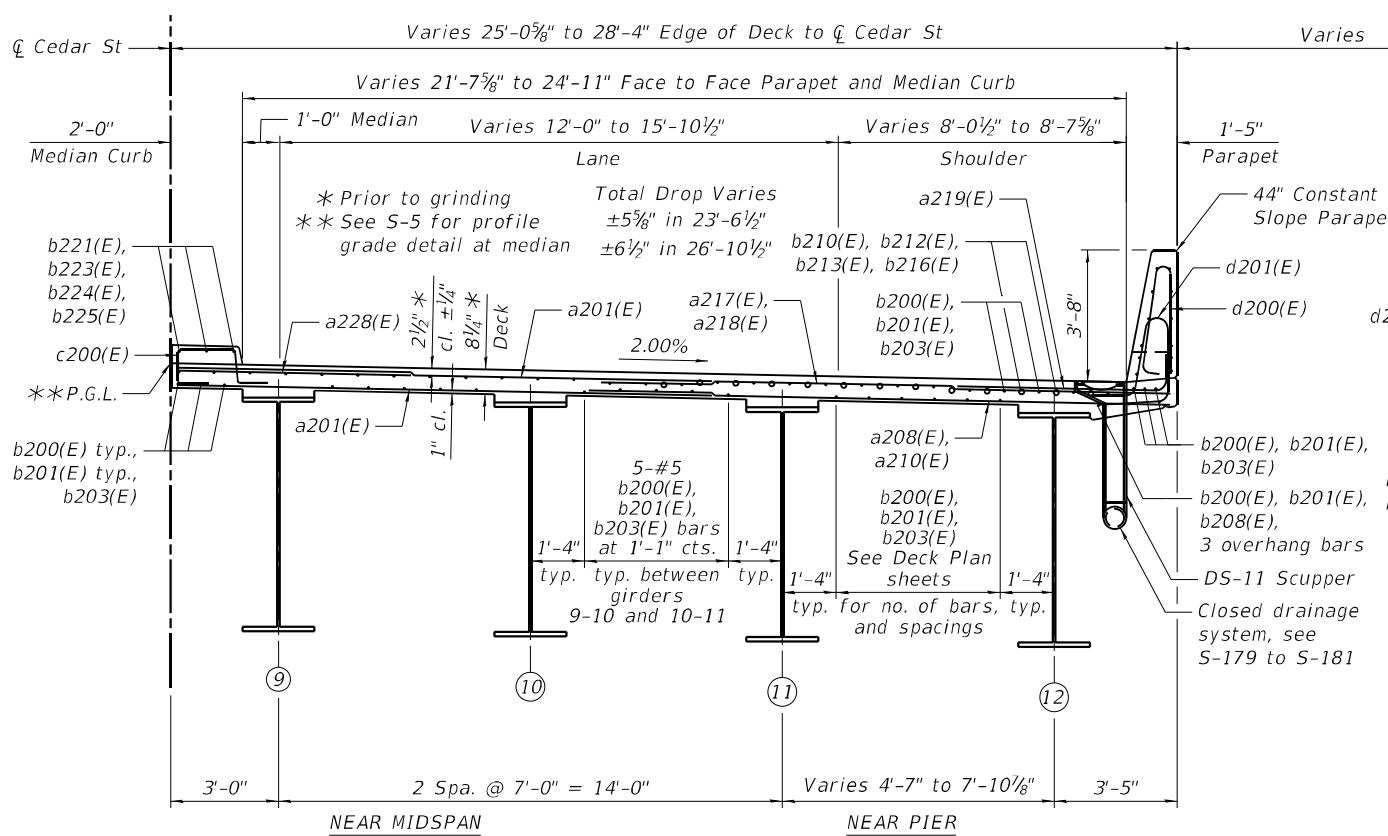


DECK CROSS SECTION - RT UNIT 1 - SPANS 2 THRU 4 AFTER SPLIT
(Looking Upstation)
Sta. 77+89.95 to 81+93.80 along Cedar St

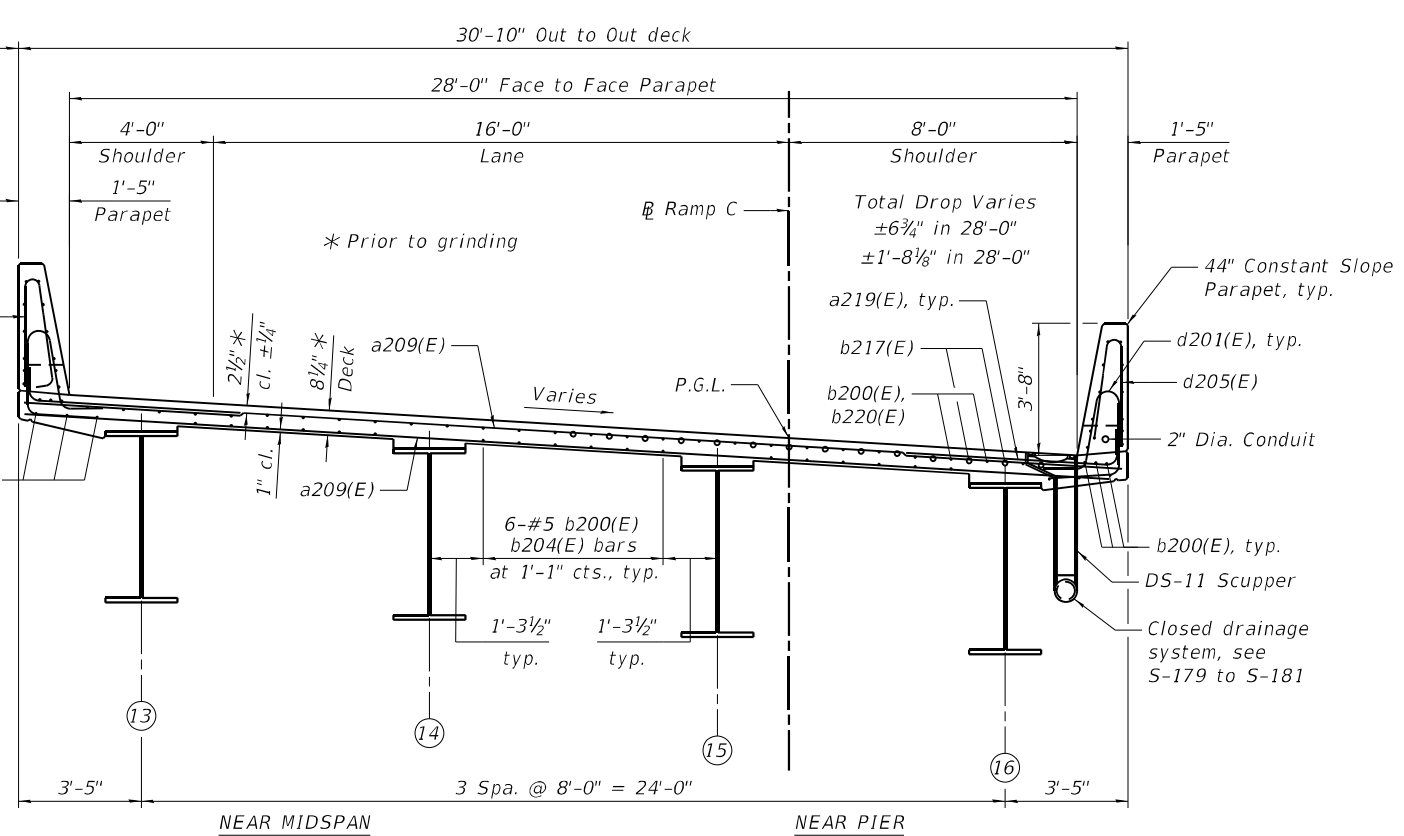

See S-76 for Bill of Material.

 

MODEL: Default
FILE NAME: p:\mbs\bus-shu-bentley.com\mbs\bus-pw\03\Documents\Chicago IL\DOT CedarStExt-Ph115.0 CAD\CD40_Sheets\0900182-68C55-068-Parapet2_1T.dgn

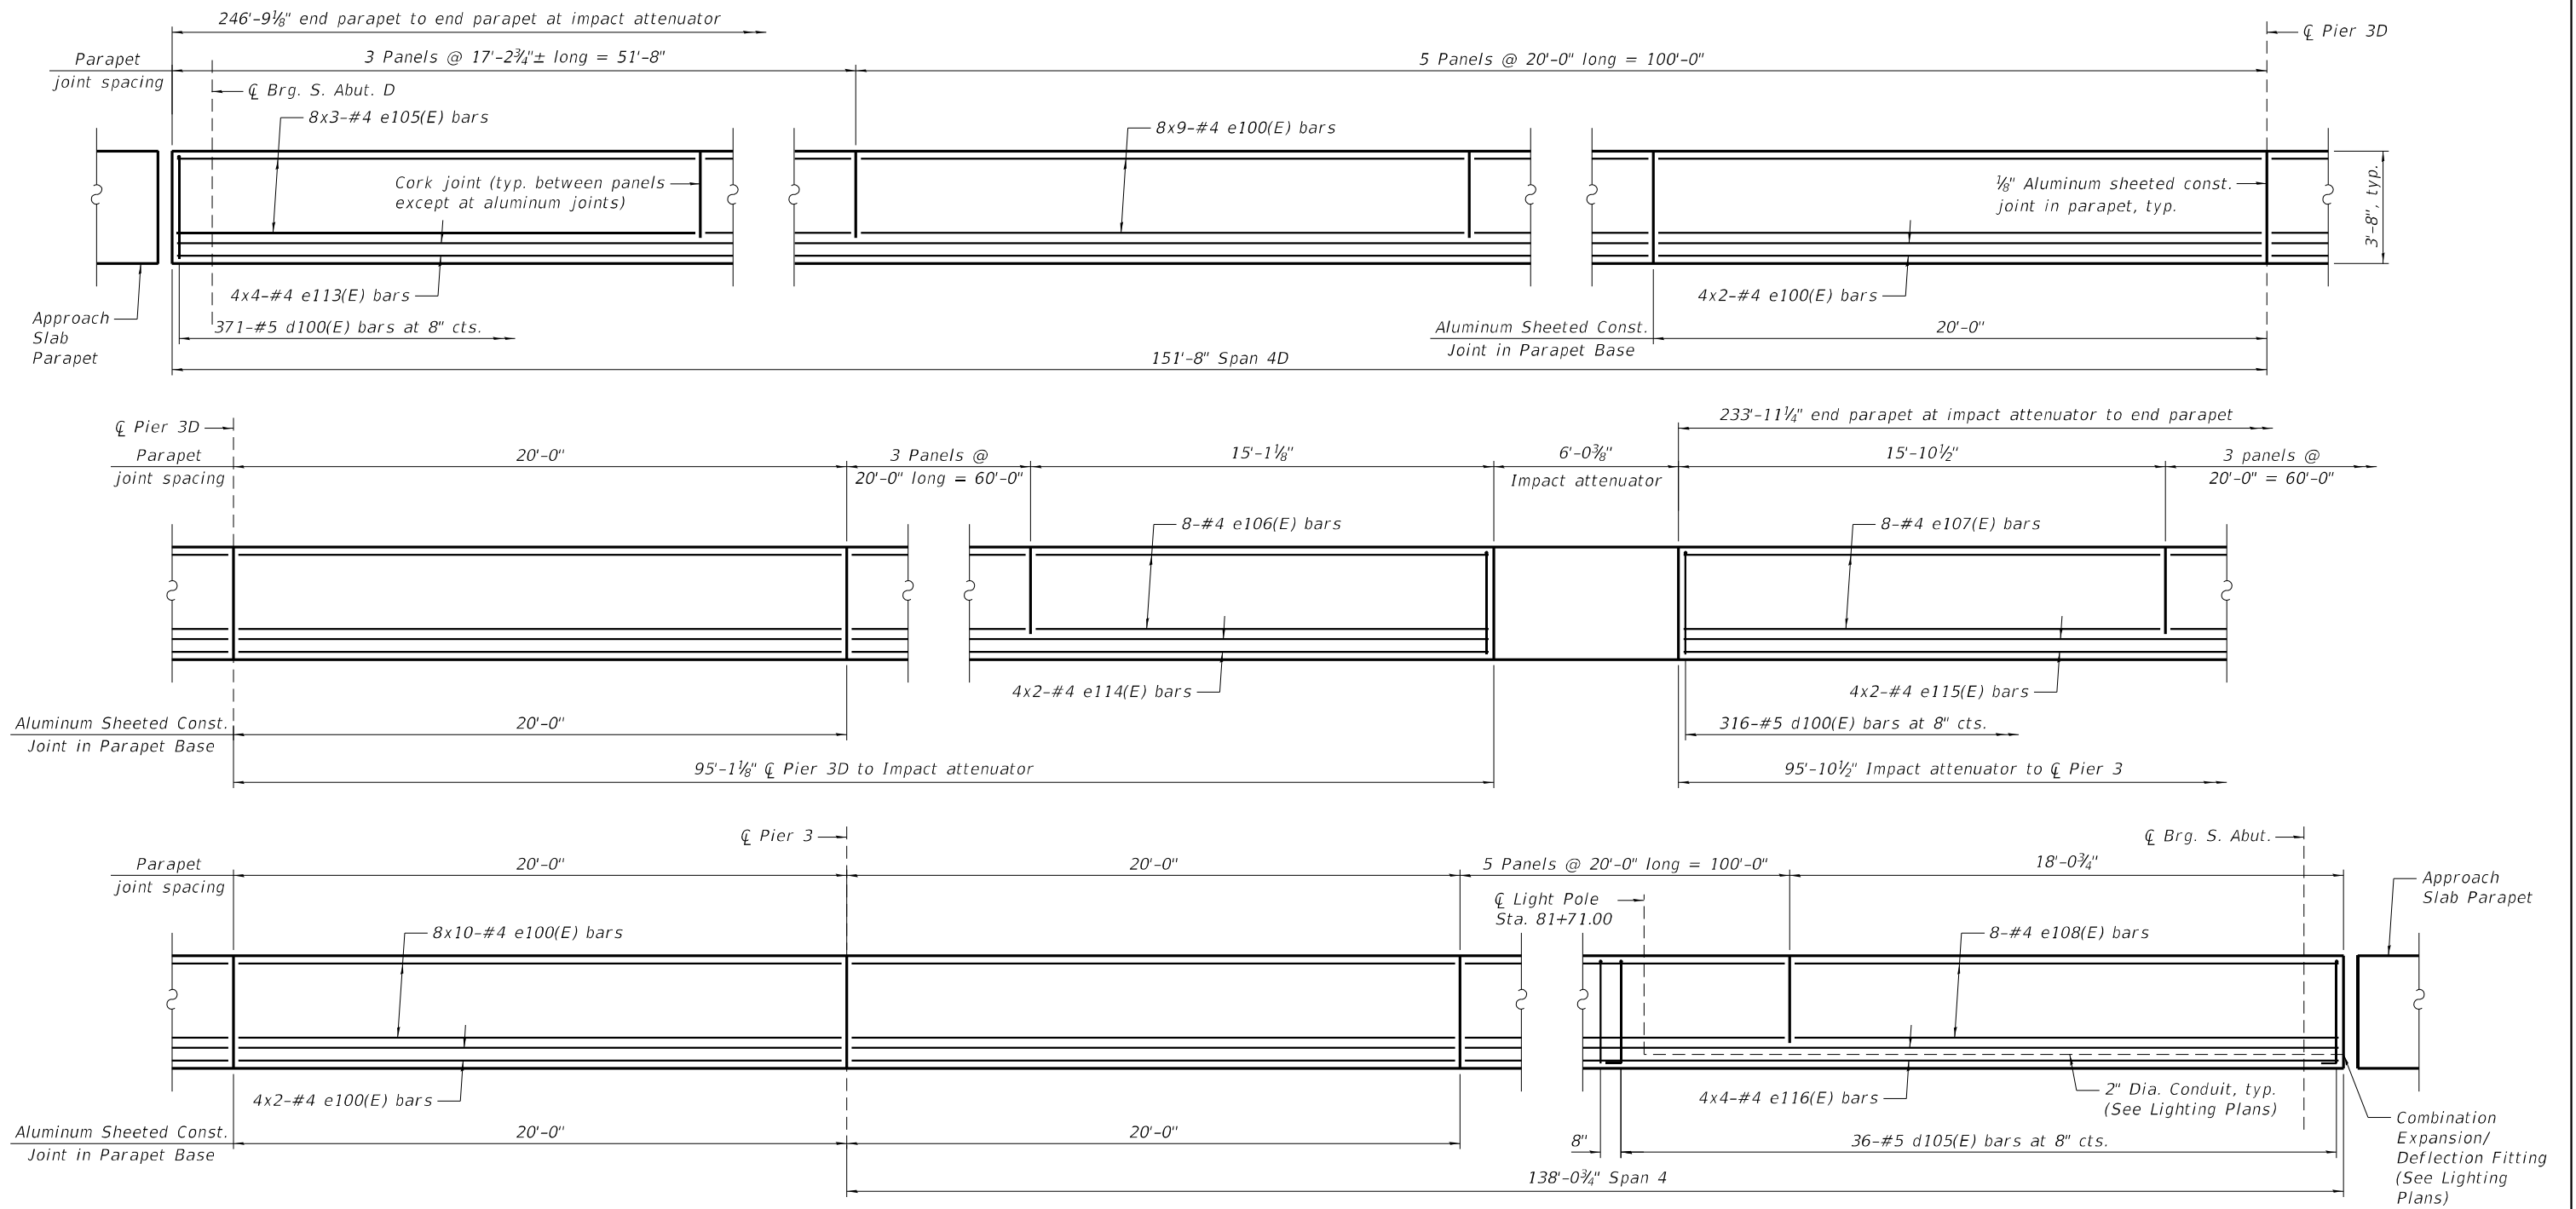

INSIDE ELEVATION OF RAMP D AND MAINLINE PARAPET
Dimensions measured along toe of parapet
Unfolded elevation view shown

NOTES:

- For typical parapet notes and minimum bar lap, see S-66.
- For details at impact attenuator, see S-73.

Michael Baker
INTERNATIONAL
200 W Adams Street
Suite 1500
Chicago, IL 60606
PH: 312.707.8970
FAX: 312.707.8854

USER NAME = DLamb	DESIGNED - TJN	REVISED -
	CHECKED - DRH	REVISED -
PLOT SCALE = 5.3333 ' / in.	DRAWN - TJN	REVISED -
PLOT DATE = 6/6/2023	CHECKED - DRH	REVISED -


STATE OF ILLINOIS
DEPARTMENT OF TRANSPORTATION

LT UNIT 1 – PARAPET ELEVATIONS 2
STRUCTURE NO. 090-0182

SHEET S-66 OF S-194 SHEETS

F.A.P. RTE.	SECTION	COUNTY	TOTAL SHEETS	SHEET NO.
VAR.	13 (HVB, HB-3) BR-1:R	TAZEWELL	1173	592
CONTRACT NO. 68C55				
		ILLINOIS	FED. AID PROJECT	

MODEL: Default
FILE NAME: p:\mmb-us-shu-bentley.com\mb-us-pw\03\Documents\Chicago\1\01\Project\179740.IDOT CedarStExt-PH115.0 CAD\CAD Sheets\0900187-68C55-067-Parapet1_RT.dgn

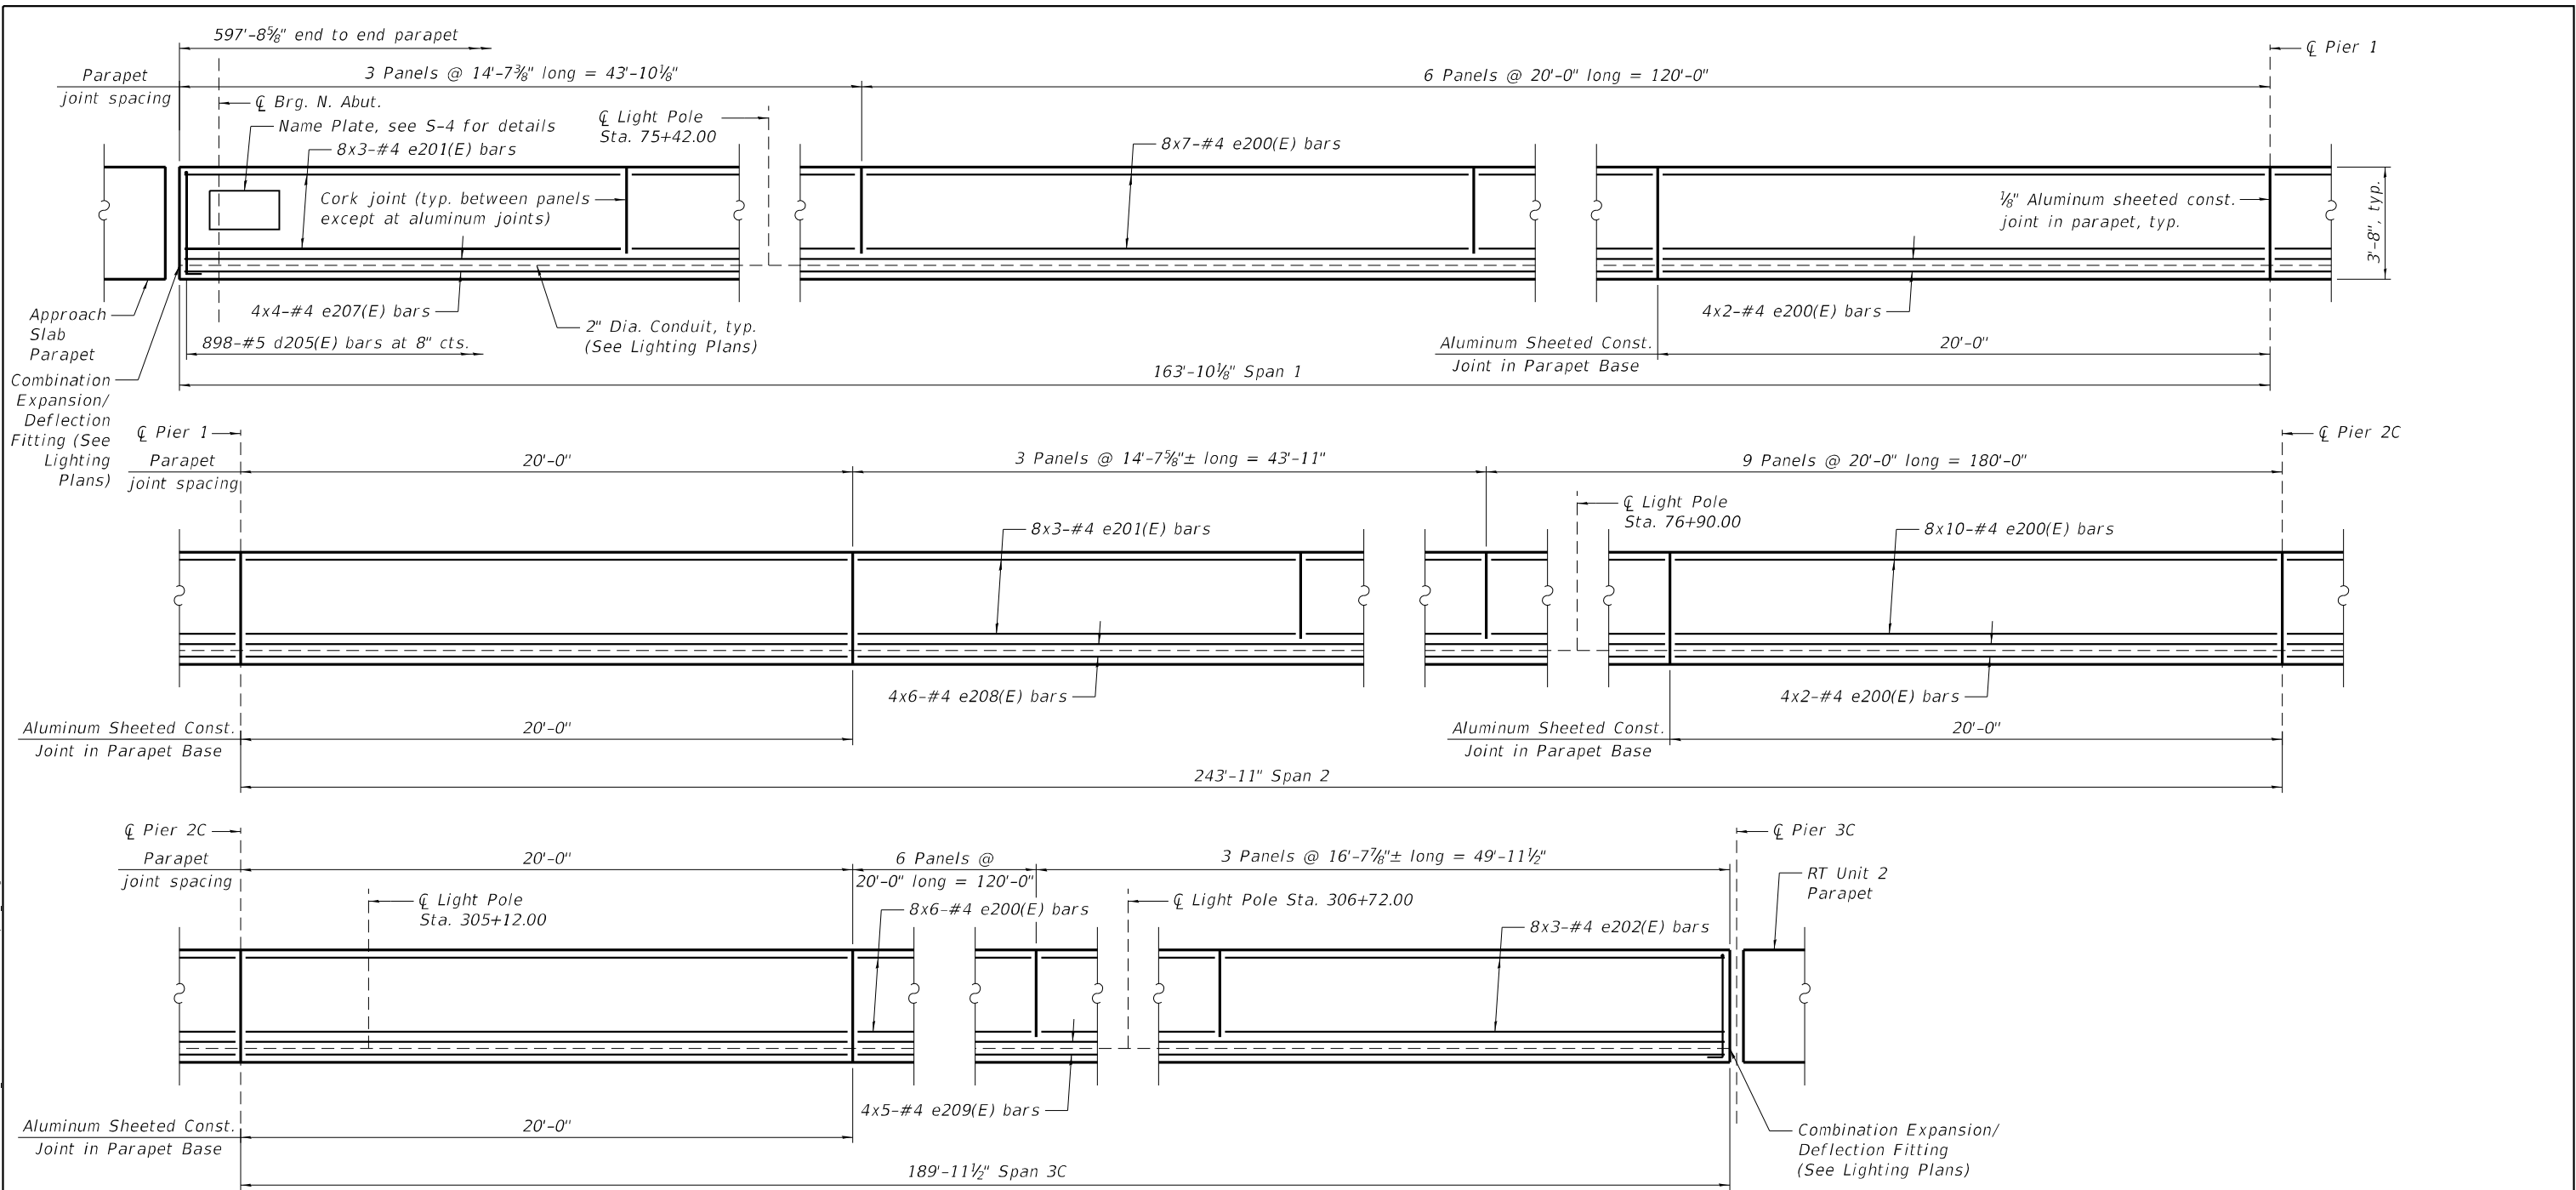

MIRRORED INSIDE ELEVATION OF OUTSIDE PARAPET
Dimensions measured along toe of parapet

MINIMUM BAR LAP

Parapet Horizontal #4 = 2'-5"

NOTES:

- For Section Thru Parapet, see S-71.
- For Bar Bends and Bill of Material, see S-75 and S-76.
- Bars indicated thus 8x3-#4 etc. indicates 8 lines of bars with 3 lengths per line.
- Contractor to provide expansion/deflection conduit fittings at all structural expansion joints. See lighting plans for expansion/deflection fitting installation details.
- For parapet reinforcement details at light poles, see S-71.
- Longitudinal bars are to be provided straight and are to be sprung and tied at required radius in field.

Michael Baker International
200 W Adams Street
Suite 1500
Chicago, IL 60606
PH: 312.707.8910
FAX: 312.707.8804

USER NAME = DLamb	DESIGNED - TJN	REVISED -
	CHECKED - DRH	REVISED -
PLOT SCALE = 5.3333 ' / in.	DRAWN - TJN	REVISED -
PLOT DATE = 6/6/2023	CHECKED - DRH	REVISED -


**STATE OF ILLINOIS
DEPARTMENT OF TRANSPORTATION**

**RT UNIT 1 - PARAPET ELEVATIONS 1
STRUCTURE NO. 090-0182**

SHEET S-67 OF S-194 SHEETS

F.A.P. RTE.	SECTION	COUNTY	TOTAL SHEETS	SHEET NO.
VAR.	13 (HVB, HB-3) BR-1:R	TAZEWELL	1173	593
CONTRACT NO. 68C55				
ILLINOIS FED. AID PROJECT				

MODEL: Default
FILE NAME: p:\mmb-us-sh-bentley\combus-us-pw\03\Documents\Chicago IL\01 Projects\179740 IDOT CedarStExt PH115.0 CAD\CAD Sheets\0900187-68C55-069-Parapet2_RT.dgn

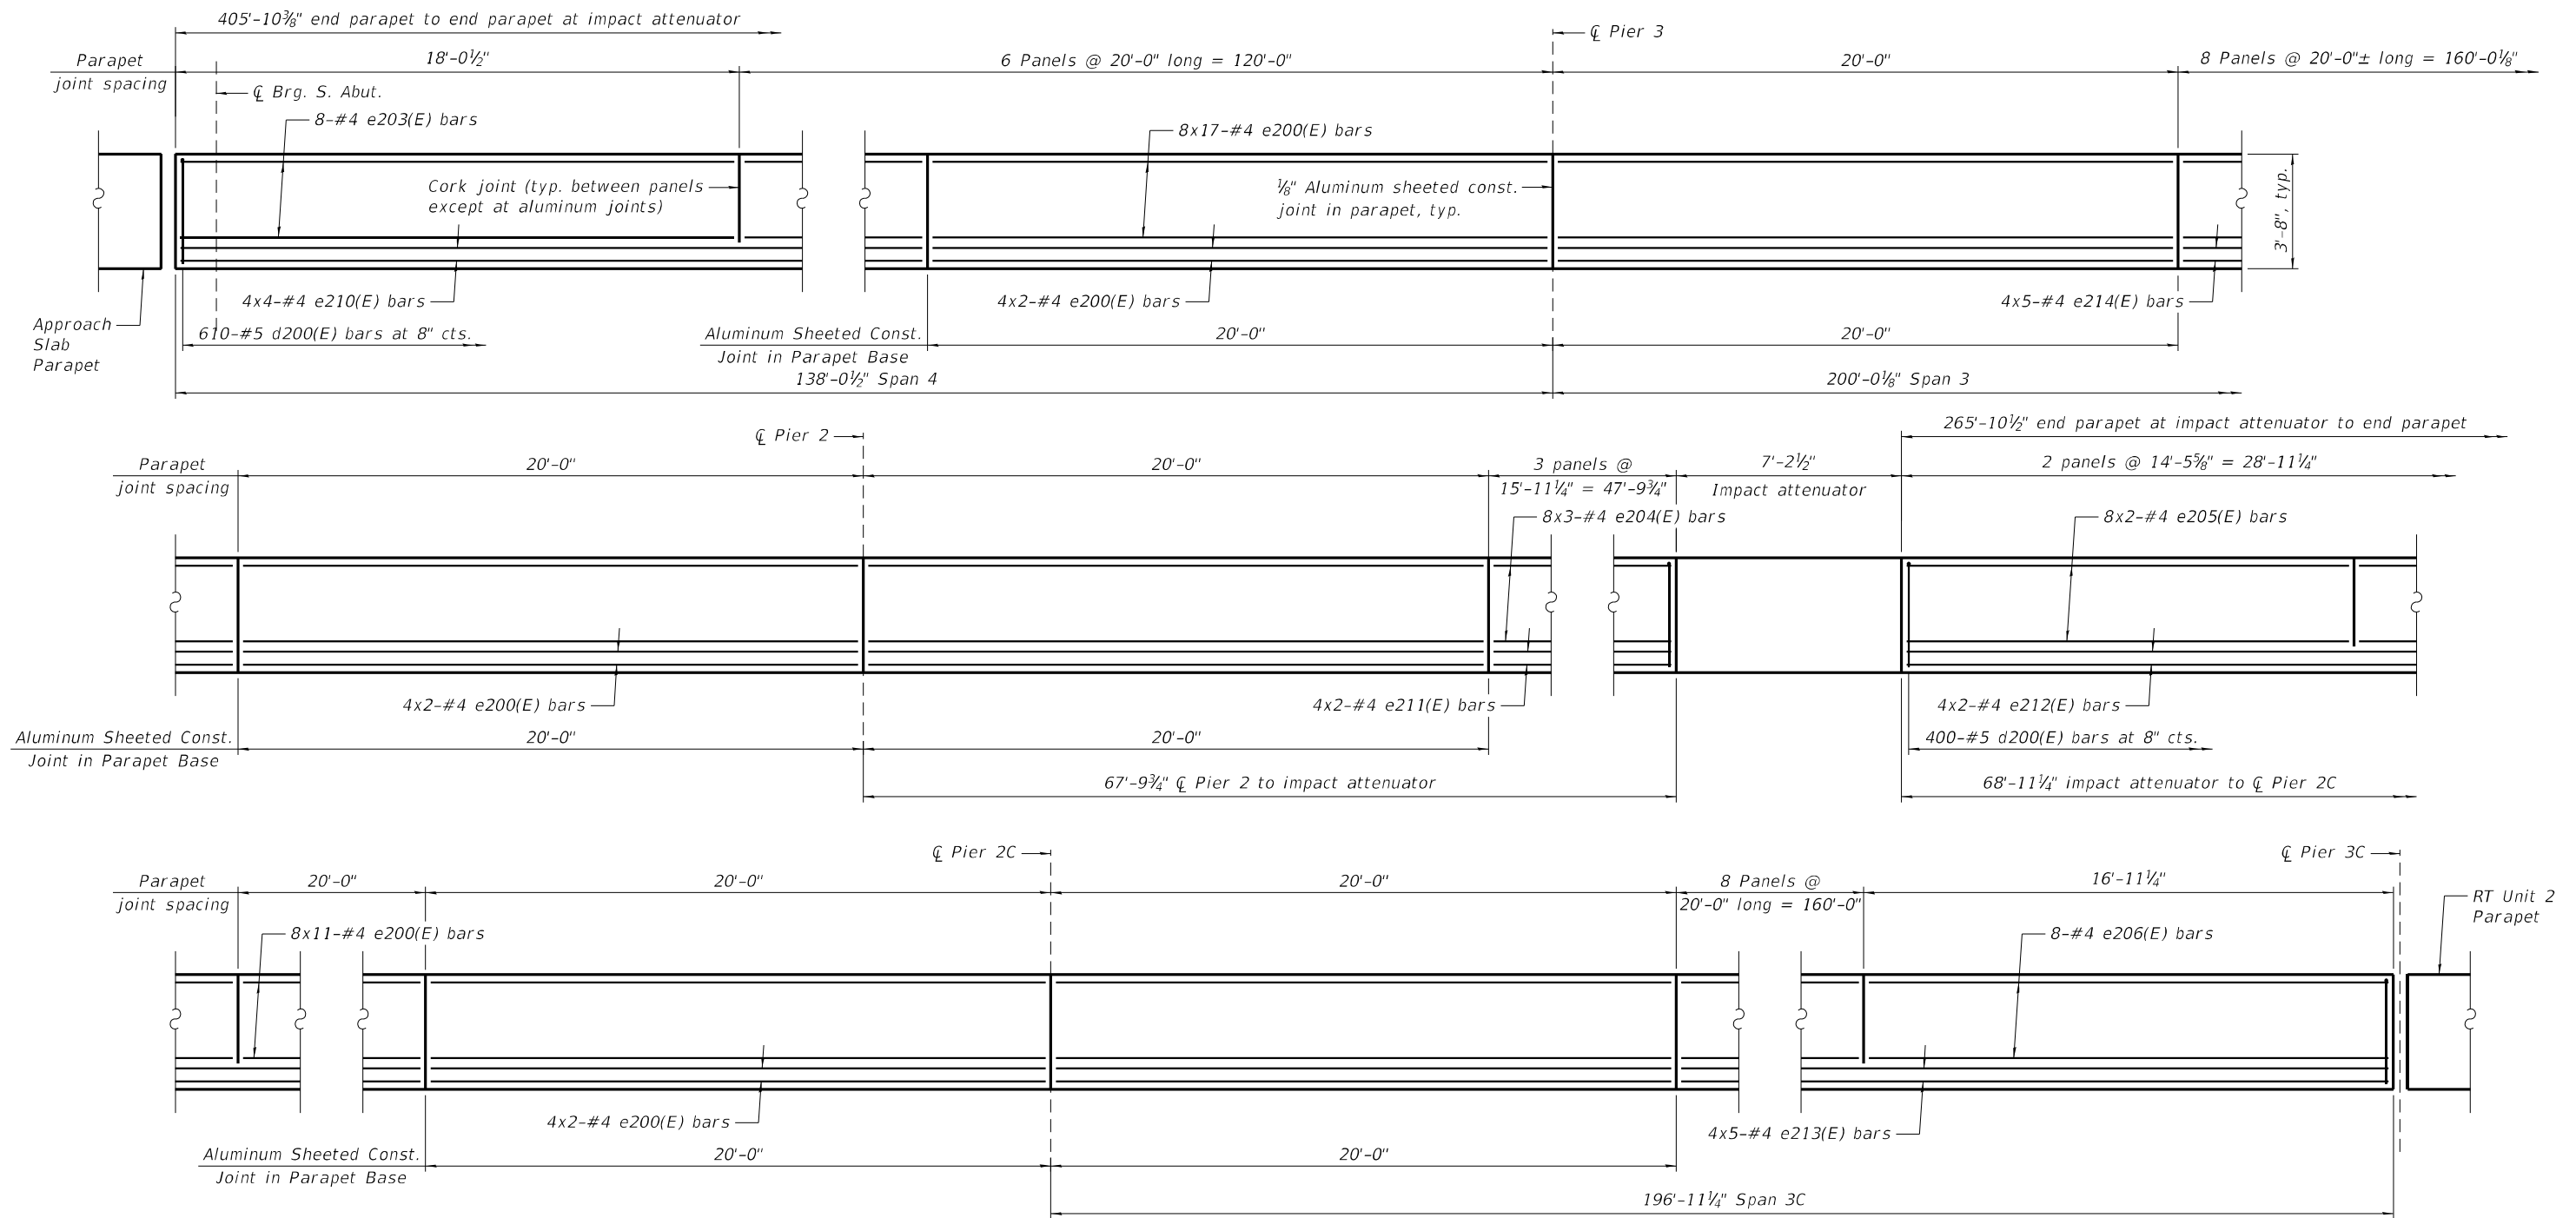

INSIDE ELEVATION OF RAMP C AND MAINLINE PARAPET
Dimensions measured along toe of parapet
Unfolded elevation view shown

NOTES:

- For typical parapet notes and minimum bar lap, see S-67.
- For details at impact attenuator, see S-73.

Michael Baker
INTERNATIONAL
200 W Adams Street
Suite 1500
Chicago, IL 60606
PH: 312.707.8910
FAX: 312.707.8854

USER NAME = DLamb	DESIGNED - TJN	REVISED -
	CHECKED - DRH	REVISED -
PLOT SCALE = 5.3333 ' / in.	DRAWN - TJN	REVISED -
PLOT DATE = 6/6/2023	CHECKED - DRH	REVISED -


STATE OF ILLINOIS
DEPARTMENT OF TRANSPORTATION

RT UNIT 1 – PARAPET ELEVATIONS 2
STRUCTURE NO. 090-0182

SHEET S-68 OF S-194 SHEETS


F.A.P. RTE.	SECTION	COUNTY	TOTAL SHEETS	SHEET NO.
VAR.	13 (HVB, HB-3) BR-1;R	TAZEWELL	1173	594
CONTRACT NO. 68C55				
ILLINOIS FED. AID PROJECT				

MODEL: Default
FILE: \\miller-prod\bus\shub\jennifer.compb-us-pw\03\Documents\Chicago\1\01\Project\179740.IDOT CedarStExt-Ph1\5.0_CADD\CAD_Sheets\0900182-68C55-065-Parapet_RT.dgn

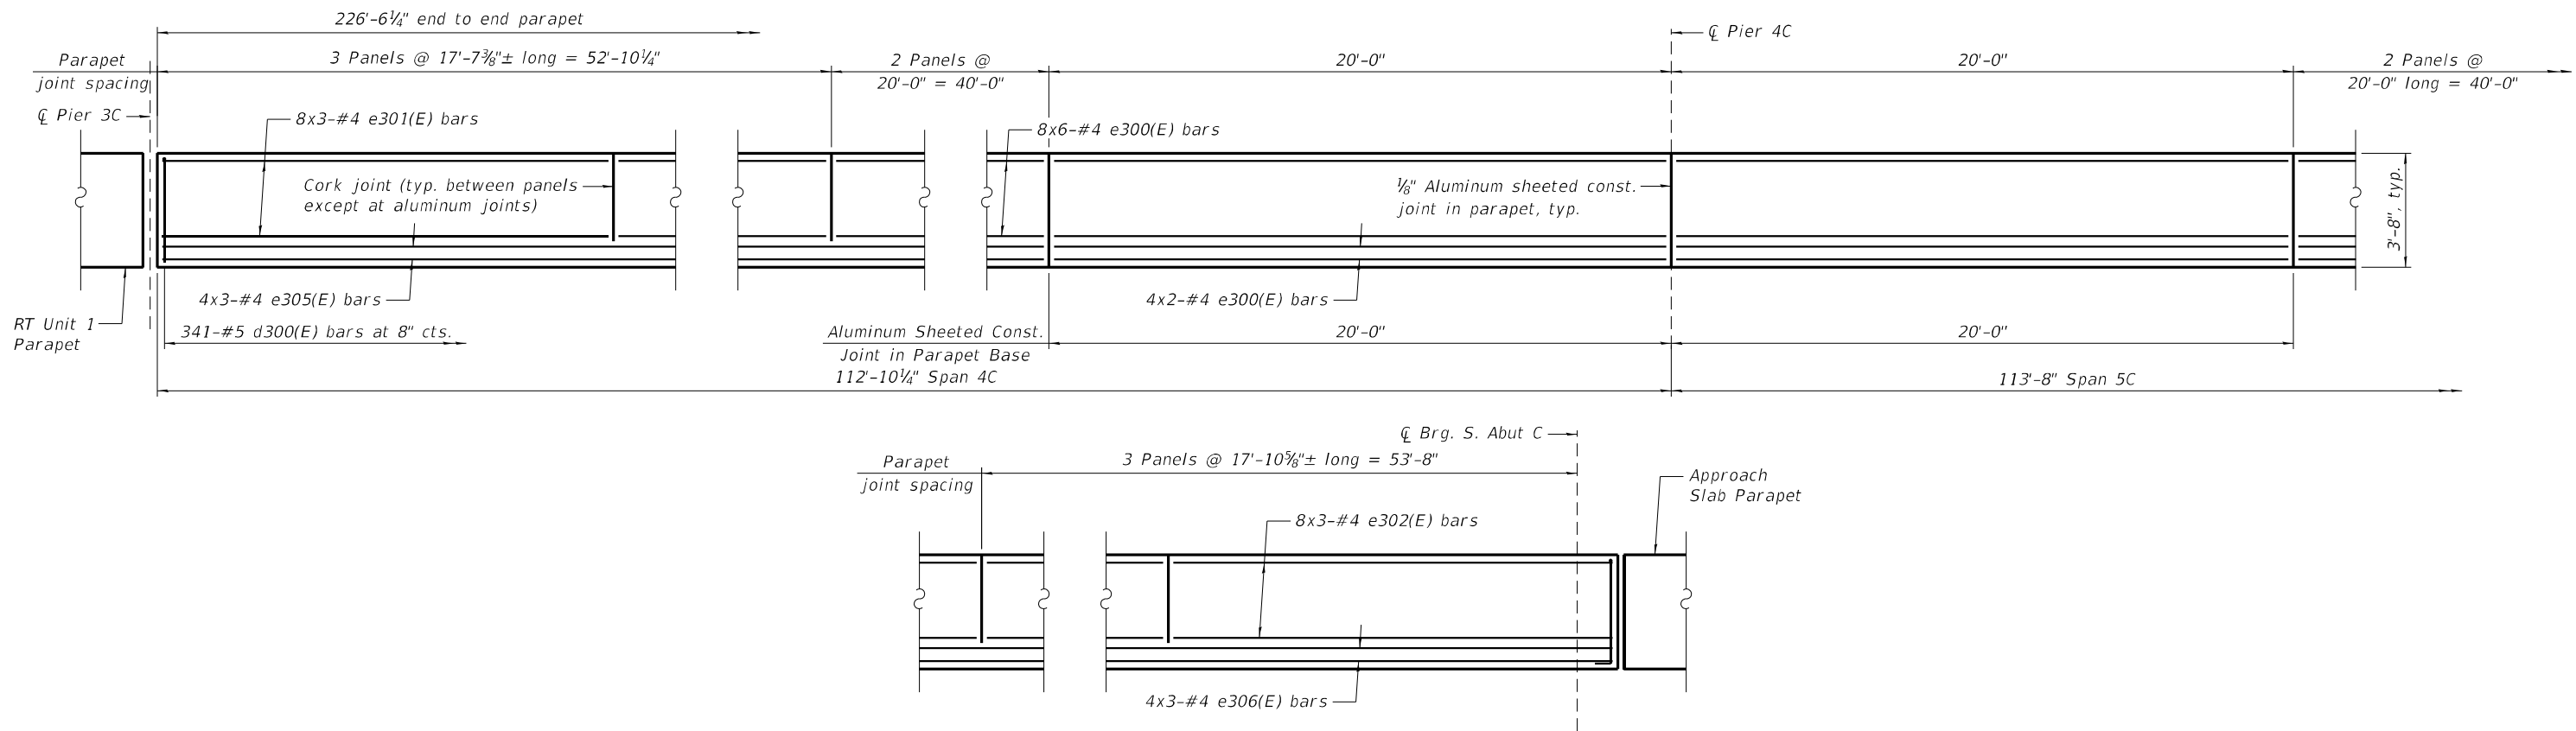

INSIDE ELEVATION OF LT PARAPET

Dimensions measured along toe of parapet

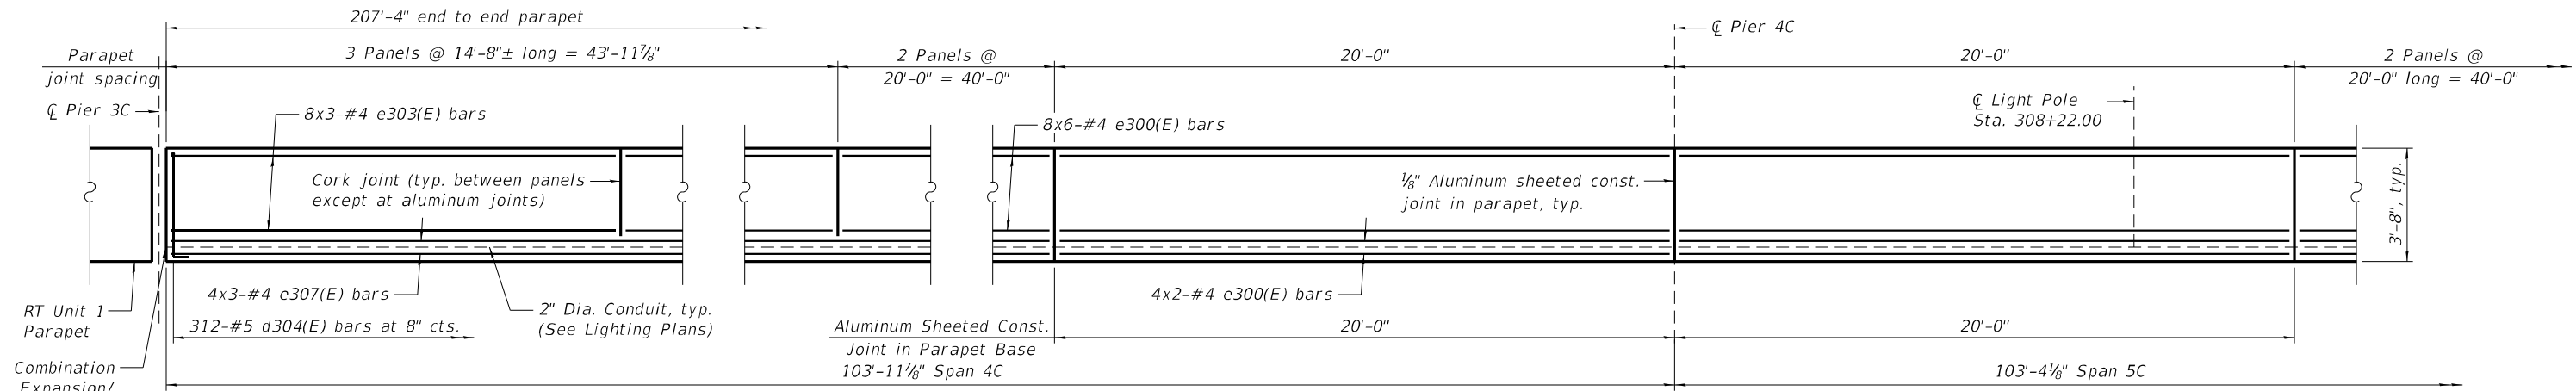

MIRRORED INSIDE ELEVATION OF RT PARAPET

Dimensions measured along toe of parapet

MINIMUM BAR LAP

Parapet Horizontal #4 = 2'-5"

NOTES:

- For Section Thru Parapet, see S-71.
- For Bar Bends and Bill of Material, see S-75 and S-76.
- Bars indicated thus 8x3-#4 etc. indicates 8 lines of bars with 3 lengths per line.
- Contractor to provide expansion/deflection conduit fittings at all structural expansion joints. See lighting plans for expansion/deflection fitting installation details.
- For parapet reinforcement details at light poles, see S-71.
- Longitudinal bars are to be provided straight and are to be sprung and tied at required radius in field.

Michael Baker International
200 W Adams Street
Suite 1500
Chicago, IL 60606
PH: 312.707.8710
FAX: 312.707.8804

USER NAME = DLamb	DESIGNED - TJN	REVISED -
	CHECKED - DRH	REVISED -
PLOT SCALE = 5.3333' / in.	DRAWN - TJN	REVISED -
PLOT DATE = 6/6/2023	CHECKED - DRH	REVISED -


**STATE OF ILLINOIS
DEPARTMENT OF TRANSPORTATION**

**RT UNIT 2 - PARAPET ELEVATIONS
STRUCTURE NO. 090-0182**

SHEET S-69 OF S-194 SHEETS

F.A.P. RTE.	SECTION	COUNTY	TOTAL SHEETS	SHEET NO.
VAR.	13 (HVB, HB-3) BR-1;R	TAZEWELL	1173	595
CONTRACT NO. 68C55				
ILLINOIS		FED. AID PROJECT		

MODEL: Default
FILE NAME: p:\mbs\bus-sh-bentley.com\mbs-us-pw\03\Documents\Chicago IL\011 Project\179740 IDOT CedarStExt PH115.0 CAD\CAD Sheets\0900182-68C55-0704Median.dgn

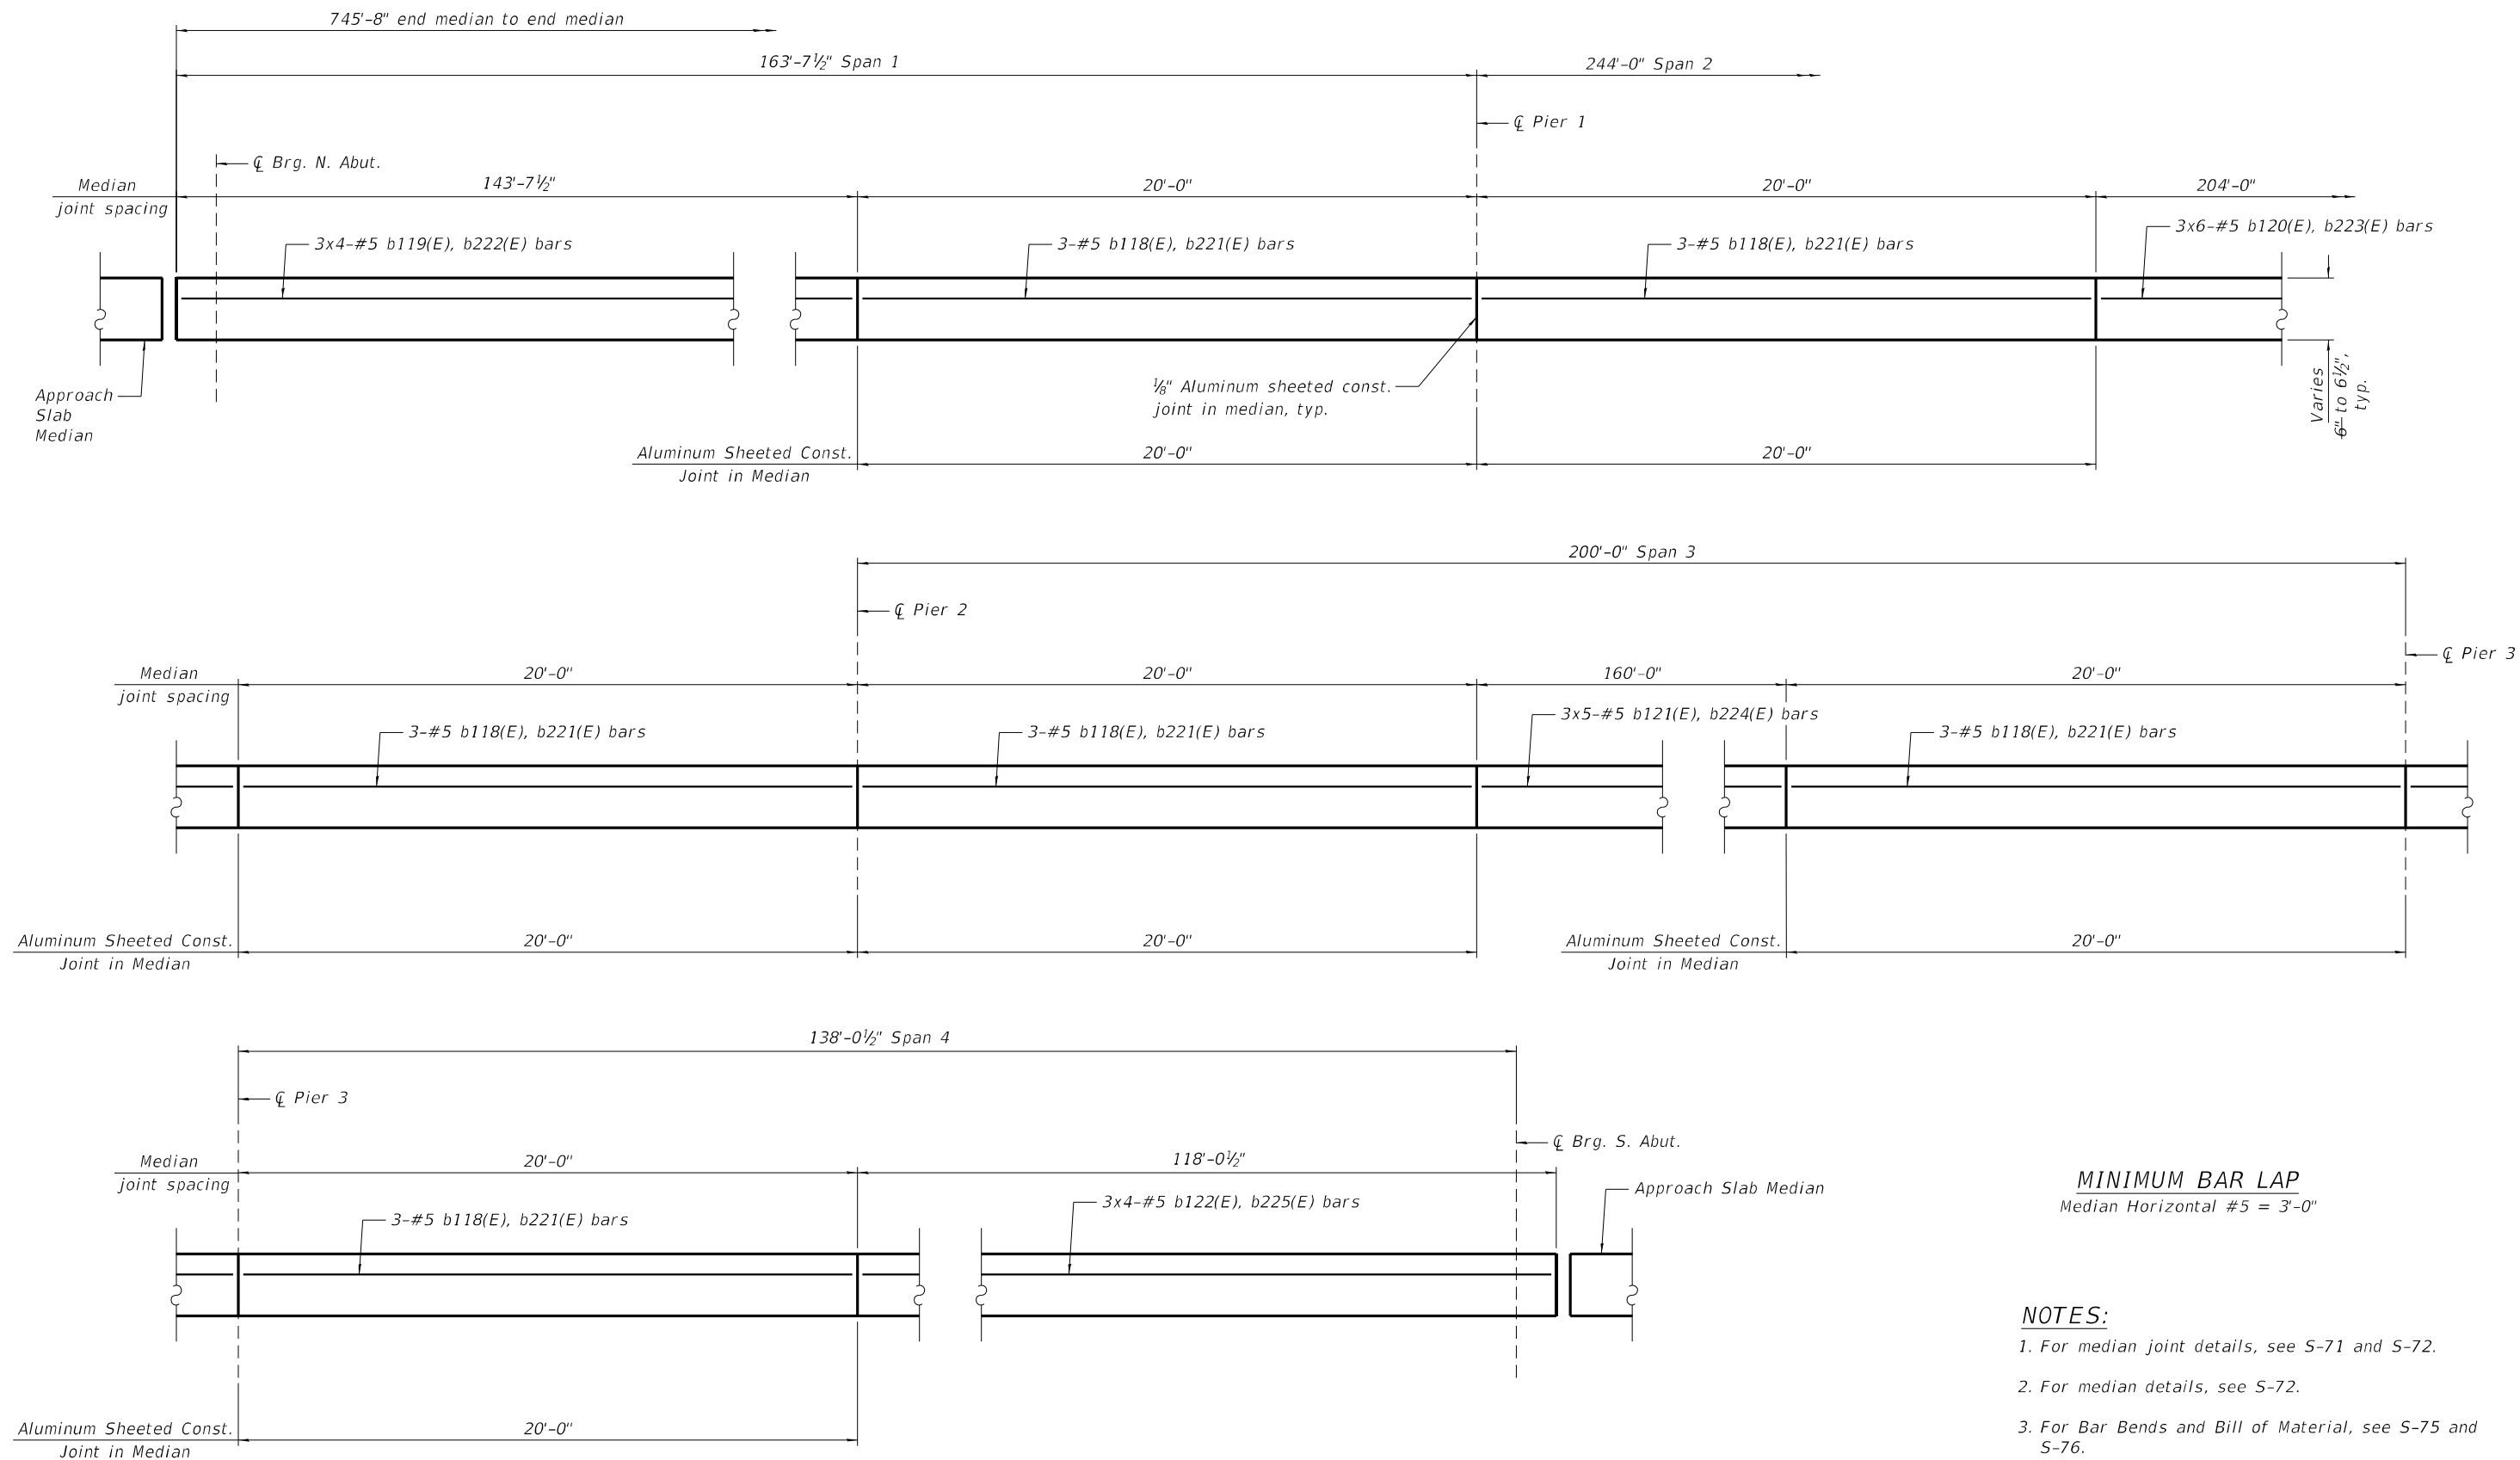

ELEVATION OF MEDIAN
Median identical for LT Unit 1 and RT Unit 1

MINIMUM BAR LAP
Median Horizontal #5 = 3'-0"

NOTES:

1. For median joint details, see S-71 and S-72.
2. For median details, see S-72.
3. For Bar Bends and Bill of Material, see S-75 and S-76.
4. Bars indicated thus 3x2-#5 etc. indicates 3 lines of bars with 2 lengths per line.
5. Bars with b1XX(E) or c1XX(E) designation are for LT Unit 1. Bars with b2XX(E) or c2XX(E) designation are for RT Unit 1.

Michael Baker
INTERNATIONAL
200 W Adams Street
Suite 1500
Chicago, IL 60606
PH: 312.707.8910
FAX: 312.707.8804


USER NAME = DLamb	DESIGNED - TJN	REVISED -
	CHECKED - DRH	REVISED -
PLOT SCALE = 5.3333 ' / in.	DRAWN - TJN	REVISED -
PLOT DATE = 6/6/2023	CHECKED - DRH	REVISED -

STATE OF ILLINOIS
DEPARTMENT OF TRANSPORTATION


LT UNIT 1 & RT UNIT 1 – MEDIAN ELEVATION
STRUCTURE NO. 090-0182

SHEET S-70 OF S-194 SHEETS


F.A.P. RTE.	SECTION	COUNTY	TOTAL SHEETS	SHEET NO.
VAR.	13 (HVB, HB-3) BR-1;R	TAZEWELL	1173	596
CONTRACT NO. 68C55				
ILLINOIS FED. AID PROJECT				

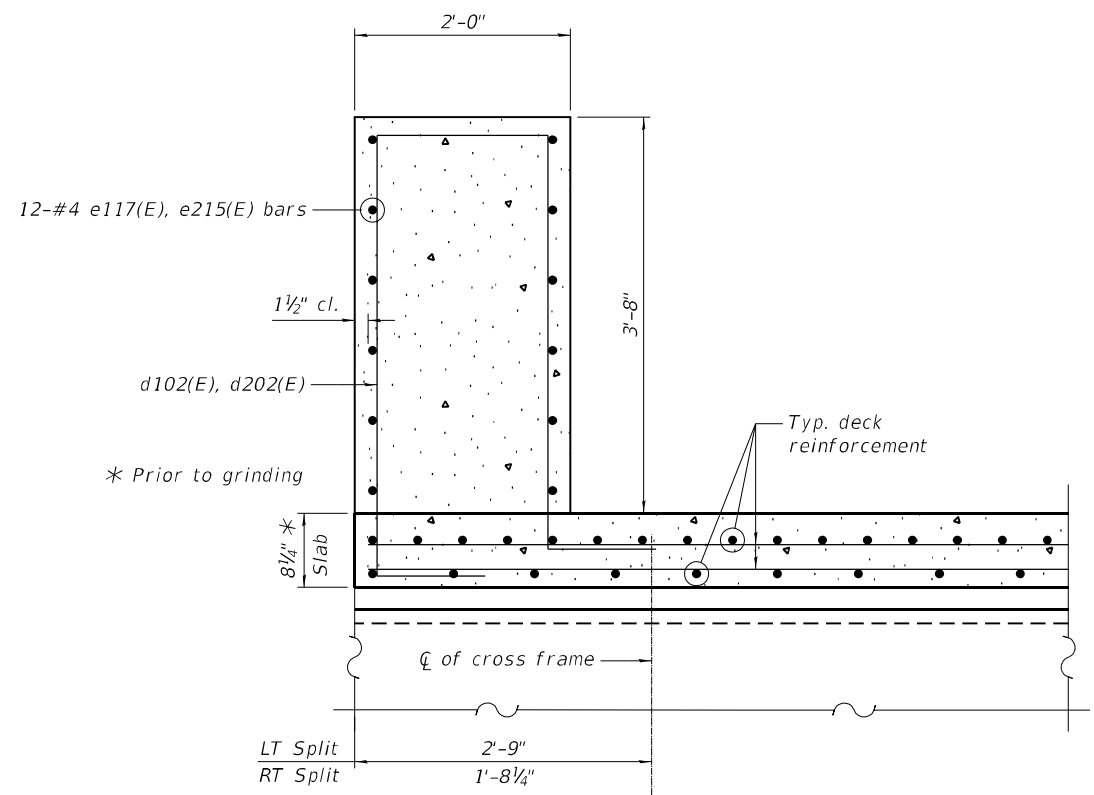

SECTION E-E
LT Split shown RT Split similar

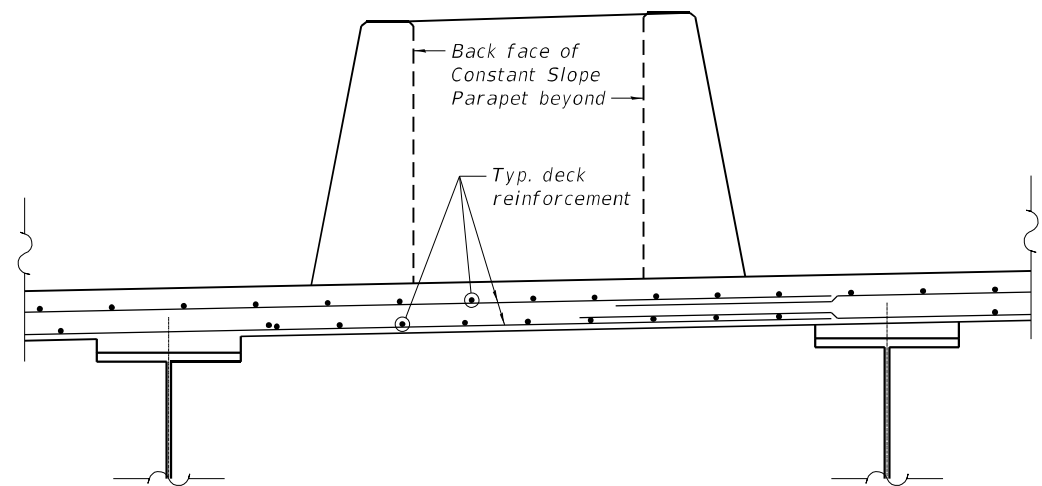

SECTION F-F

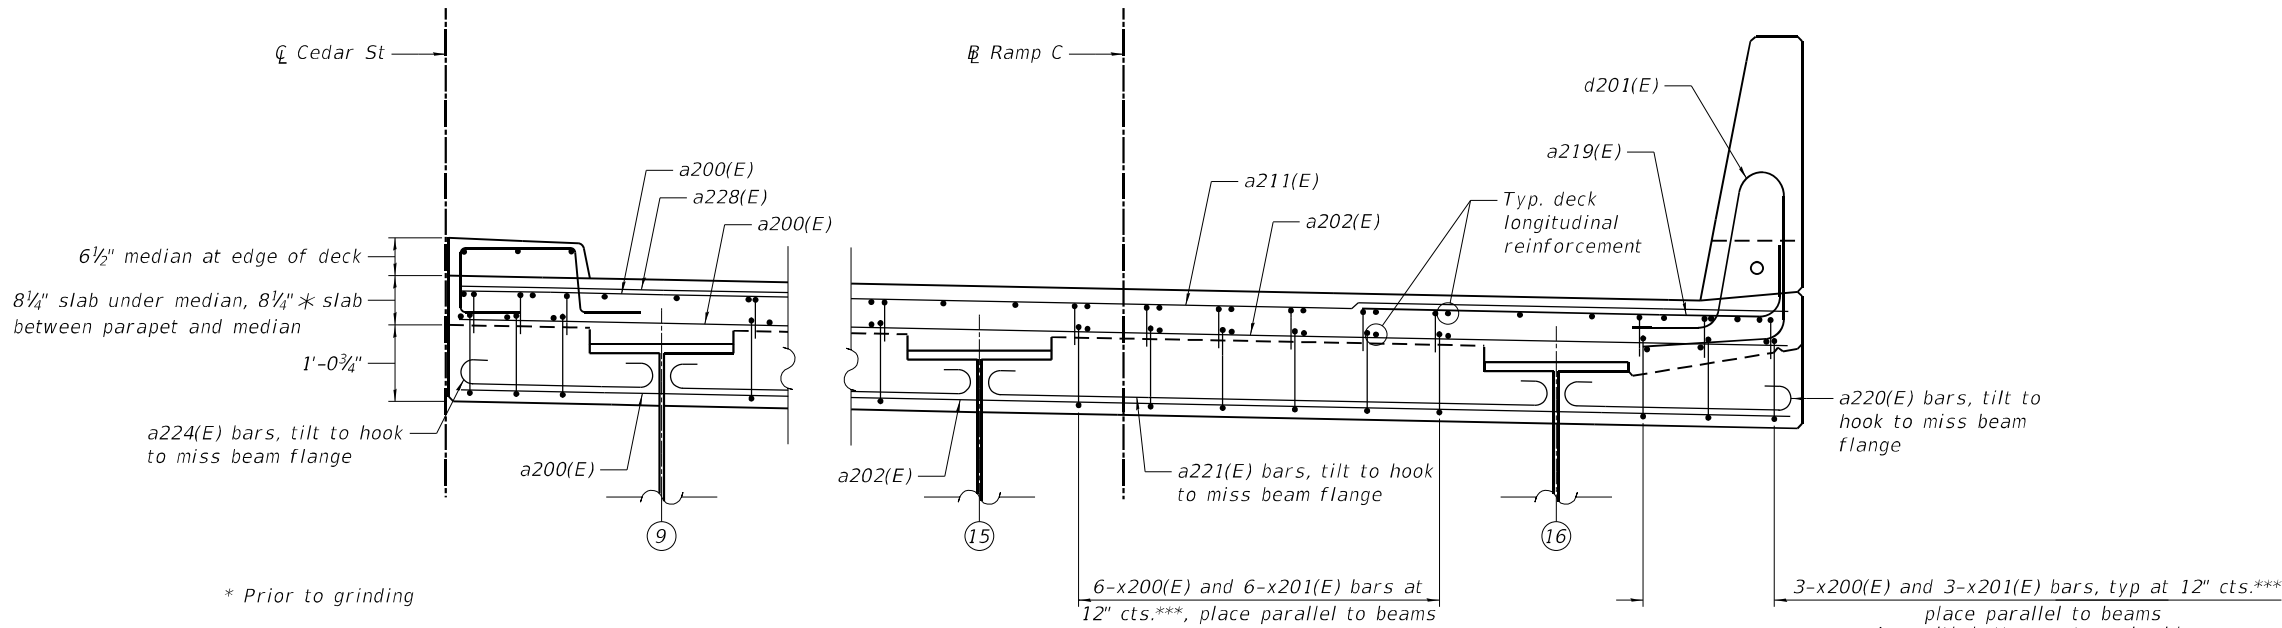

DECK SECTION AT EXPANSION JOINT
Section at RT N. Abut shown, others similar

MODEL: Default
FILE: h:\m\c\p\m\bus\sh\ben\c\com\bus-pw\03\Documents\Chicago_11\01_Projects\179740_IDOT_CedarStExt_Phl15.0_CADD\CAD_Sheets\0900182_68C55-0714SuperDet4.dgn

Michael Baker
INTERNATIONAL
200 W Adams Street
Suite 1500
Chicago, IL 60606
PH: 312.707.8910
FAX: 312.707.8804

USER NAME = DLamb	DESIGNED - TJN	REVISED -
	CHECKED - DRH	REVISED -
PLOT SCALE = 2.666656 ' / in.	DRAWN - TJN	REVISED -
PLOT DATE = 6/6/2023	CHECKED - DRH	REVISED -

STATE OF ILLINOIS
DEPARTMENT OF TRANSPORTATION

SUPERSTRUCTURE DETAILS 4
STRUCTURE NO. 090-0182

SHEET S-74 OF S-194 SHEETS

F.A.P. RTE.	SECTION	COUNTY	TOTAL SHEETS	SHEET NO.
VAR.	13 (HVB, HB-3) BR-1;R	TAZEWELL	1173	600
CONTRACT NO. 68C55				
ILLINOIS FED. AID PROJECT				