
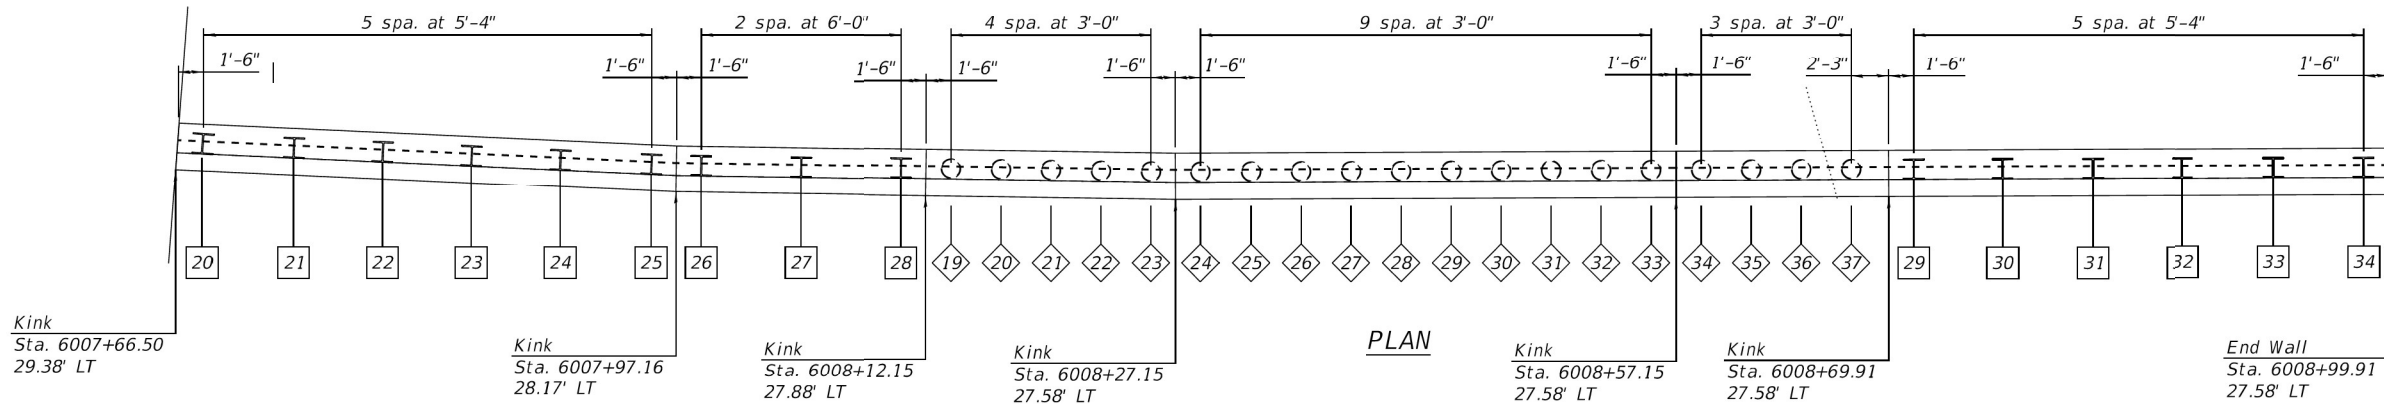


MODEL: Drawing Views
FILE NAME: pw://transystems-pw.bentley.com:transyscorp-pw1-hosted/Documents/Projects_2018/CH401/401180022/02-TransSystems/CAD/62R27/Sheets/23-Structural/099-0301 & 099-0302 Existing/0990301EX-62R27-001-Existing Plans 43.dgn

FILE NAME = SA\\JOL\\44800-4499\\4478\\001\\Micros\\Ctd_Sheets\\0018-XX-XXX_7005-WallPLAN.dgn

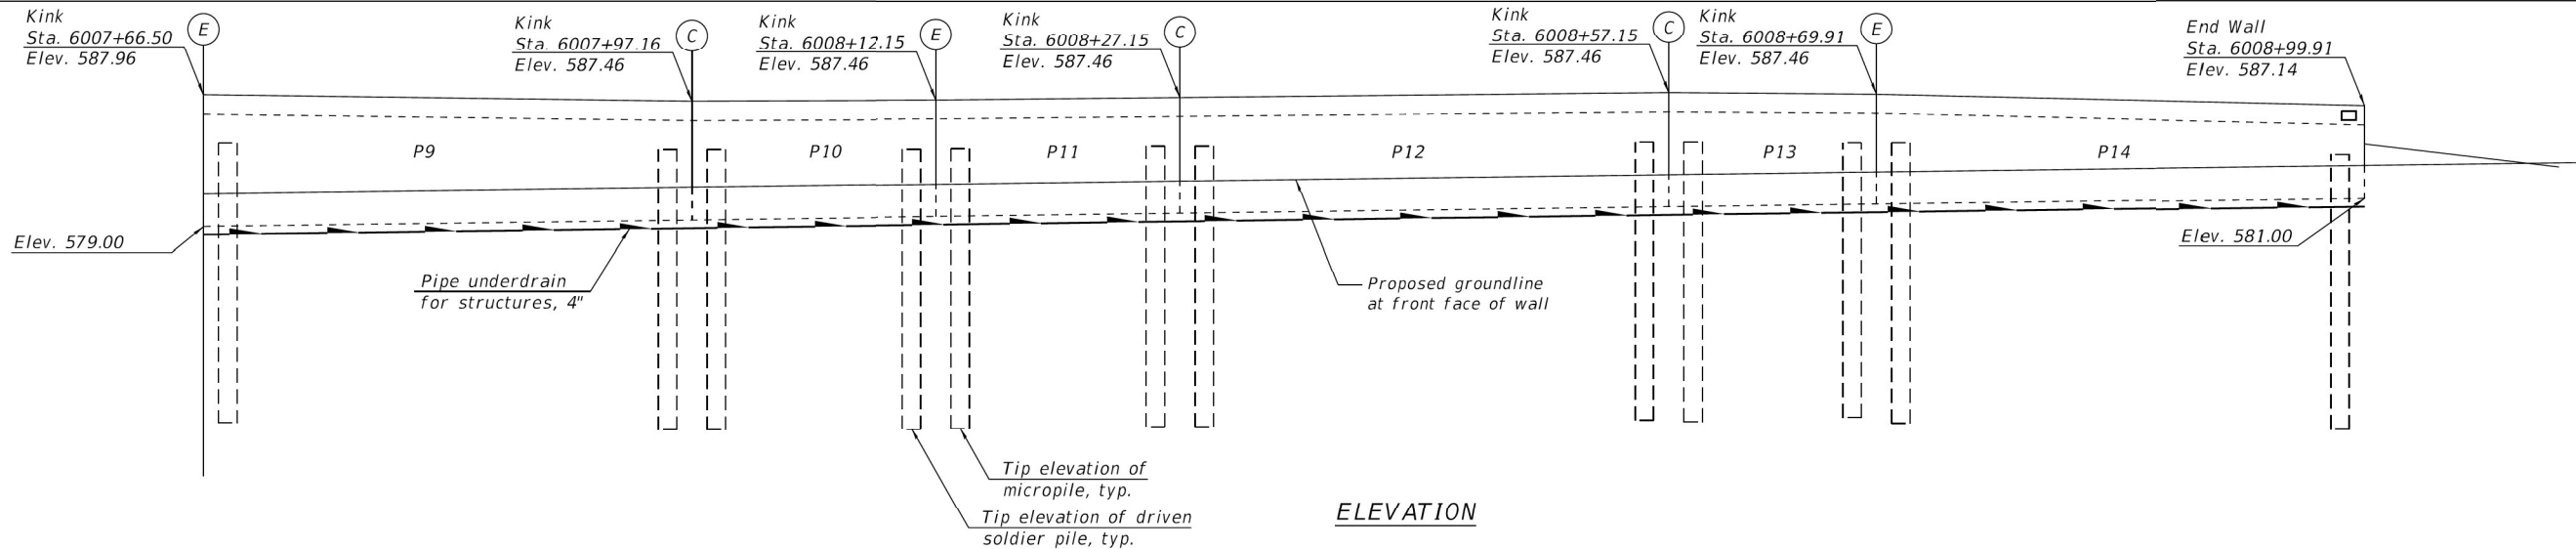

MICROPILE SUMMARY TABLE 2 - SN 099-6302									
Pile Number	Station at Centerline of Pile	Offset to Centerline of Pile, ft	Panel Number	Micropile Designation O.D. Casing, inches	Minimum Required Section, inches	Micropile Length, ft	Bottom Pile Tip Elevation, ft	Top Pile Elevation, ft	# of Stud Shear Connectors
19	6008+13.69	-29.48	11	11.875	55.29	28.00	556.46	584.46	24.00
20	6008+16.69	-29.42	11	11.875	55.29	28.00	556.46	584.46	24.00
21	6008+19.68	-29.36	11	11.875	55.29	28.00	556.46	584.46	24.00
22	6008+22.68	-29.30	11	11.875	55.29	28.00	556.46	584.46	24.00
23	6008+25.68	-29.25	11	11.875	55.29	28.00	556.46	584.46	24.00
24	6008+28.65	-29.22	12	11.875	55.29	28.00	556.46	584.46	24.00
25	6008+31.65	-29.21	12	11.875	55.29	28.00	556.46	584.46	24.00
26	6008+34.65	-29.21	12	11.875	55.29	28.00	556.46	584.46	24.00
27	6008+37.65	-29.21	12	11.875	55.29	28.00	556.46	584.46	24.00
28	6008+40.65	-29.21	12	11.875	55.29	28.00	556.46	584.46	24.00
29	6008+43.65	-29.21	12	11.875	55.29	28.00	556.46	584.46	24.00
30	6008+46.65	-29.21	12	11.875	55.29	28.00	556.46	584.46	24.00
31	6008+49.65	-29.21	12	11.875	55.29	28.00	556.46	584.46	24.00
32	6008+52.65	-29.21	12	11.875	55.29	28.00	556.46	584.46	24.00
33	6008+55.65	-29.21	12	11.875	55.29	28.00	556.46	584.46	24.00
34	6008+58.65	-29.21	13	11.875	55.29	27.00	557.96	584.96	20.00
35	6008+61.65	-29.21	13	11.875	55.29	27.00	557.96	584.96	20.00
36	6008+64.65	-29.21	13	11.875	55.29	27.00	557.96	584.96	20.00
37	6008+67.65	-29.21	13	11.875	55.29	27.00	557.96	584.96	20.00

DRIVEN SOLDIER PILE SUMMARY TABLE 2 - SN 099-6302									
Pile Number	Station at Centerline of Pile	Offset to Centerline of Pile, ft	Panel Number	Driven Soldier Pile, HP Size	Minimum Required Section, inches ³	Driven Soldier Pile Length, ft	Bottom Pile Tip Elevation, ft	Top Pile Elevation, ft	# of Stud Shear Connectors
20	6007+68.14	30.95	9	HP14x89	131.0	30.0	556.29	586.29	8
21	6007+73.76	30.79	9	HP14x89	131.0	30.0	556.29	586.29	8
22	6007+79.26	30.60	9	HP14x89	131.0	30.0	556.29	586.29	8
23	6007+84.76	30.37	9	HP14x89	131.0	30.0	556.29	586.29	8
24	6007+90.25	30.12	9	HP14x89	131.0	30.0	556.29	586.29	8
25	6007+95.71	29.85	9	HP14x89	131.0	30.0	556.29	586.29	8
26	6007+98.69	29.75	10	HP14x89	131.0	29.0	556.79	585.79	7
27	6008+04.69	29.64	10	HP14x89	131.0	29.0	556.79	585.79	7
28	6008+10.69	29.52	10	HP14x89	131.0	29.0	556.79	585.79	7
29	6008+71.41	29.19	14	HP14x89	131.0	28.0	558.04	586.04	7
30	6008+76.75	29.19	14	HP14x89	131.0	28.0	558.04	586.04	7
31	6008+82.16	29.19	14	HP14x89	131.0	28.0	558.04	586.04	7
32	6008+87.58	29.19	14	HP14x89	131.0	28.0	558.04	586.04	7
33	6008+93.00	29.19	14	HP14x89	131.0	28.0	558.04	586.04	7
34	6008+98.41	29.19	14	HP14x89	131.0	28.0	558.04	586.04	7

- LEGEND**
- ⬡ Micropile Number
 - ⬡ Driven Soldier Pile Number
 - Micropile
 - I Driven Soldier Pile
 - Pipe Underdrain for Structures, 4"
 - - - - - Gutter Flowline
 - P# Panel No.
 - Construction Jt.
 - ⊕ ½" Expansion Jt.

Notes:
1. Pile spacings are measured perpendicular to the rear face of the concrete facing.
2. Stations and offsets shown in plan and elevation drawings are to front face of concrete facing.



1170 SOUTH HOUBOLT ROAD
JOLIET, ILLINOIS 60431
(815) 744-4200
IDFPR NO. 184-001273

USER NAME = AlexSc	DESIGNED - BRL	REVISED -
	CHECKED - AJS	REVISED -
PLOT SCALE =	DRAWN - BJF	REVISED -
PLOT DATE = 7/9/2021	CHECKED - BRL	REVISED -

STATE OF ILLINOIS
DEPARTMENT OF TRANSPORTATION

WALL PLAN AND ELEVATION - 2
STRUCTURE NO. 099-6302

SHEET NO. 5 OF 16 SHEETS

F.A.I. RTE.	SECTION	COUNTY	TOTAL SHEETS	SHEET NO.
325	16-00503-00-PV	WILL	782	608
CONTRACT NO. 2584-1021				
ILLINOIS FED. AID PROJECT				

TRANSYSTEMS

USER NAME = amkluver	DESIGNED -	REVISED -
	CHECKED -	REVISED -
PLOT SCALE = NTS	DRAWN -	REVISED -
PLOT DATE = 6/23/2023	CHECKED -	REVISED -

STATE OF ILLINOIS
DEPARTMENT OF TRANSPORTATION


EXISTING PLANS
STRUCTURE NO. 099-0301 & 099-0302

SHEET SE1-43 OF SE1-48 SHEETS


F.A.I. RTE.	SECTION	COUNTY	TOTAL SHEETS	SHEET NO.
I-80	FAI 80 21 STRUCTURE 6	WILL	898	601
CONTRACT NO. 62R27				
ILLINOIS FED. AID PROJECT				

MODEL: Drawing Views
FILE NAME: pw://transystems-pw.bentley.com:transyscorp-pw1-hosted/Documents/Projects_2018/CH401/401180022/02-Transystems/CAD/62R27/Sheets/23-Structural/099-0301 & 099-0302 Existing/0990301EX-62R27-001-Existing Plans 44.dgn

FILE NAME = SA\\JOL\\4400--4499\\4478\\001\\Micros\\CDD\\Sheets\\0018-XX-XXX_2006-wallDET.dgn

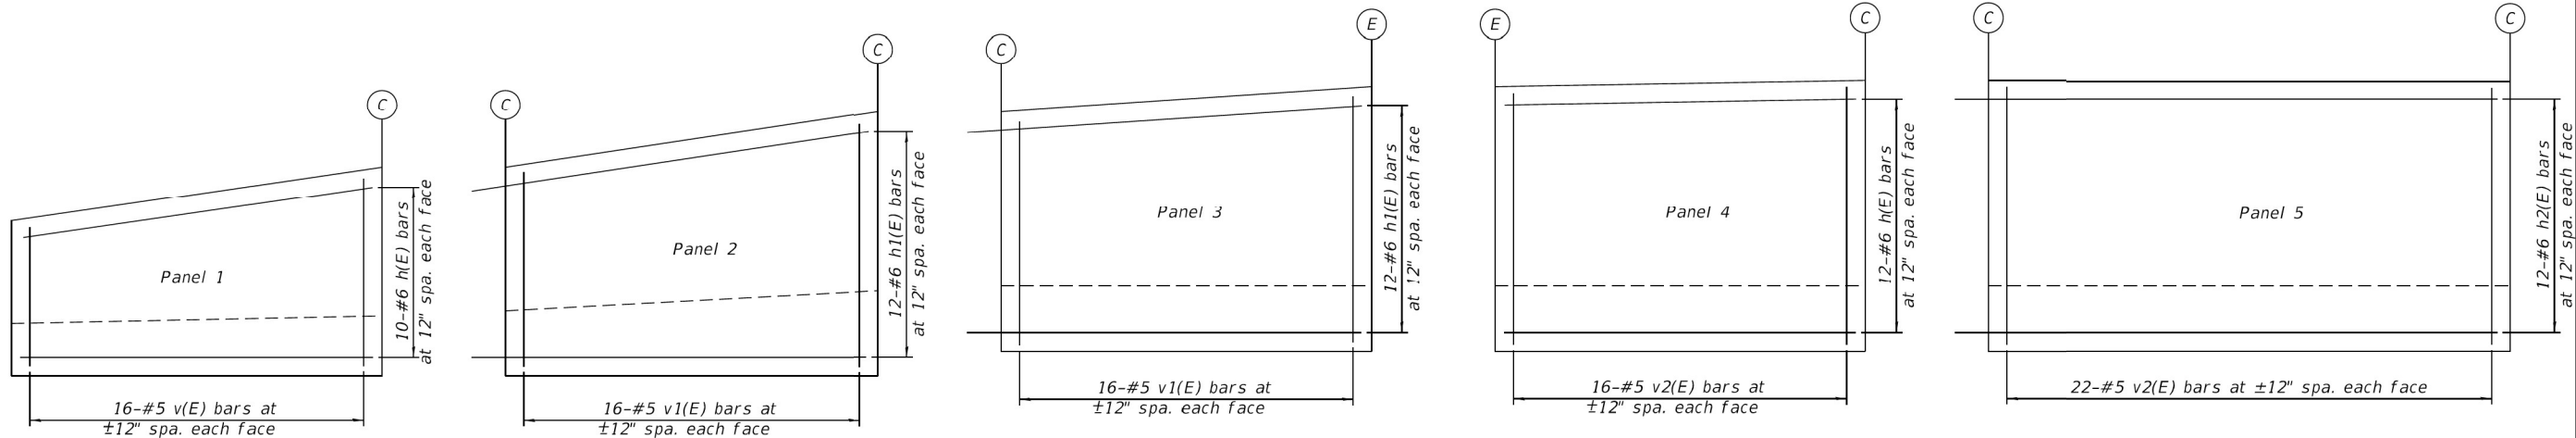

CONCRETE FACING PANEL ELEVATIONS
(Panels 1 to 5)

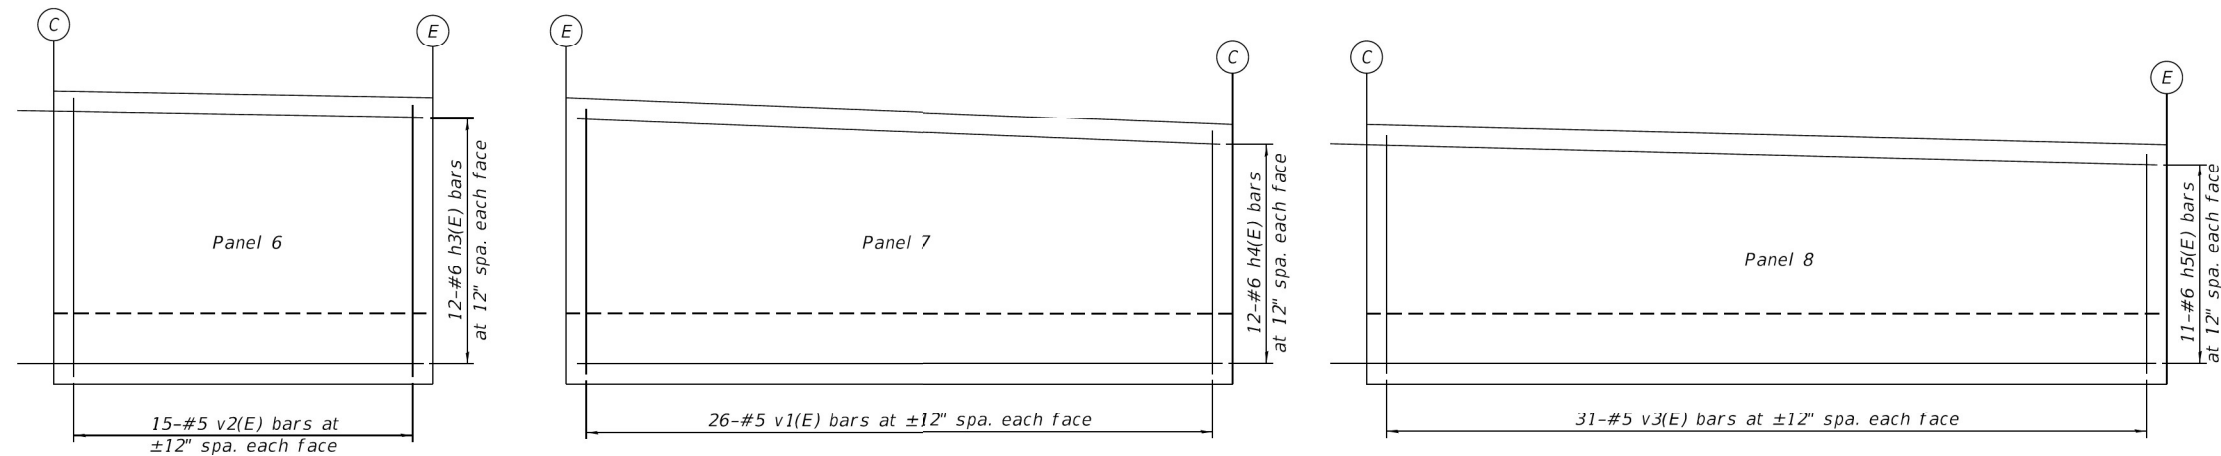

CONCRETE FACING PANEL ELEVATIONS
(Panels 6 to 8)


LEGEND
Panel #
C Construction Joint
E 1/2" Expansion Joint
----- Proposed groundline

MIN. BAR LAP
#6 bar = 3'-10"

See wall and reinforcement detail notes on sheet 8 of 16.

CONCRETE PANEL FACING TABLE 1 - S.N. 099-6302				
Panel	W (FT)	X (FT)	Y (FT)	Z (FT)
1	8.46	2.18	15.00	6.28
2	10.71	2.25	15.00	8.46
3	10.71	1.00	15.00	9.71
4	10.96	0.25	15.00	10.71
5	10.96	0.00	21.13	10.96
6	10.96	0.25	14.19	10.71
7	10.71	1.00	25.00	9.71
8	9.71	0.75	30.00	8.96

1. See Panel Sketch-1 on this sheet for working panels 1 to 5.
2. See Panel Sketch-2 on Sheet 7 of 16 for working panels 6 to 8.

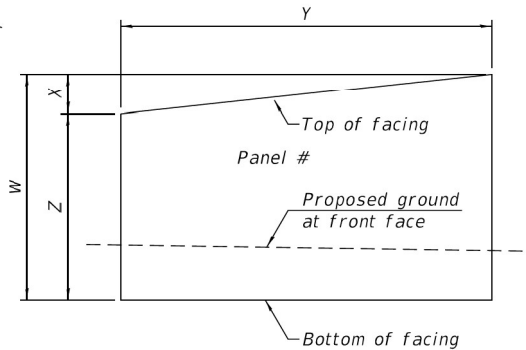

PANEL SKETCH - 1



1170 SOUTH HOUBOLT ROAD
JOLIET, ILLINOIS 60431
(815) 744-4200
ASSOCIATES* IDPR NO. 184-001273

USER NAME *	AlexSc	DESIGNED -	BRL	REVISED -	
		CHECKED -	AJS	REVISED -	
PLOT SCALE *		DRAWN -	BJF	REVISED -	
PLOT DATE *	7/9/2021	CHECKED -	BRL	REVISED -	

STATE OF ILLINOIS
DEPARTMENT OF TRANSPORTATION

WALL DETAILS - 1
STRUCTURE NO. 099-6302

F.A.I. RTE.	SECTION	COUNTY	TOTAL SHEETS	SHEET NO.
325	16-00503-00-PV	WILL	782	609
CONTRACT NO. 2584-1021				

TRANSYSTEMS

USER NAME =	amkluver	DESIGNED -		REVISED -	
		CHECKED -		REVISED -	
PLOT SCALE =	NTS	DRAWN -		REVISED -	
PLOT DATE =	6/23/2023	CHECKED -		REVISED -	


STATE OF ILLINOIS
DEPARTMENT OF TRANSPORTATION

EXISTING PLANS
STRUCTURE NO. 099-0301 & 099-0302

F.A.I. RTE.	SECTION	COUNTY	TOTAL SHEETS	SHEET NO.
I-80	FAI 80 21 STRUCTURE 6	WILL	898	602
CONTRACT NO. 62R27				


SHEET SE1-44 OF SE1-48 SHEETS

ILLINOIS FED. AID PROJECT

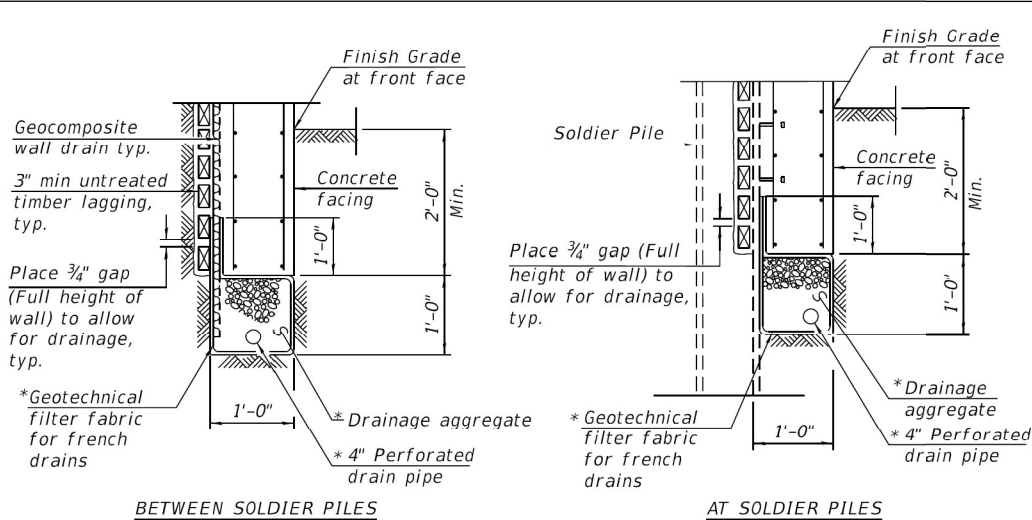


PIPE UNDERDRAIN DETAIL

*Included in the cost of Pipe Underdrains for Structures 4"
Pipe Underdrain shall tie into storm sewer. The pipe will outlet at approximately Sta. 6006+00.20 O/S 86.78' LT. Once the 4" perforated drain pipe exits the geotechnical filter fabric it shall be a solid 6" ϕ schedule 80 PVC pipe (minimum), included in cost of Pipe Underdrains for Structures 4".

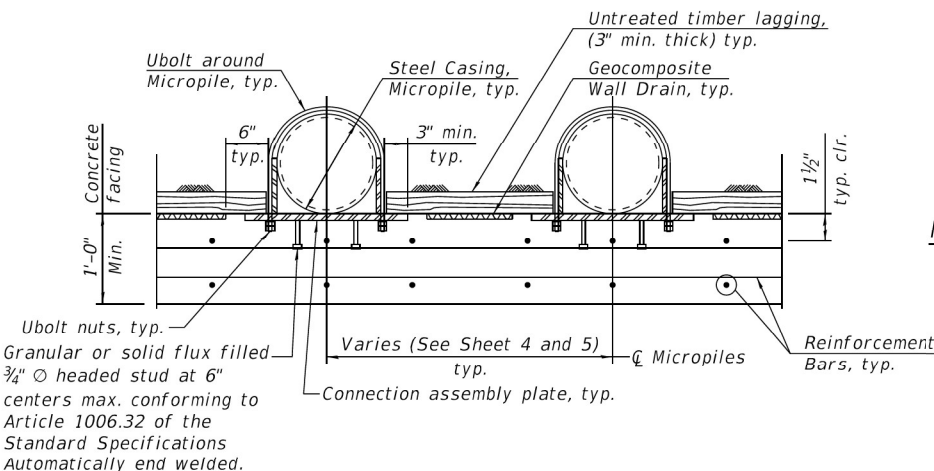


SECTION THRU MICROPILE WALL DETAIL

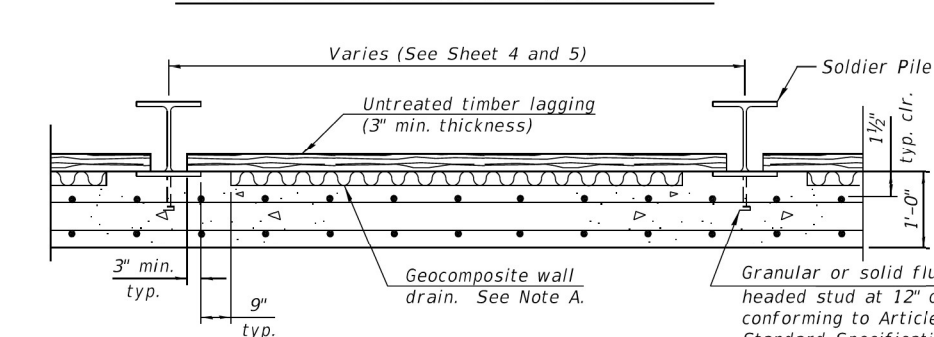


SECTION THRU DRILLED SOLDIER PILE WALL

Note A: Geocomposite wall drain shall not have a thickness greater than $1\frac{3}{16}$ "

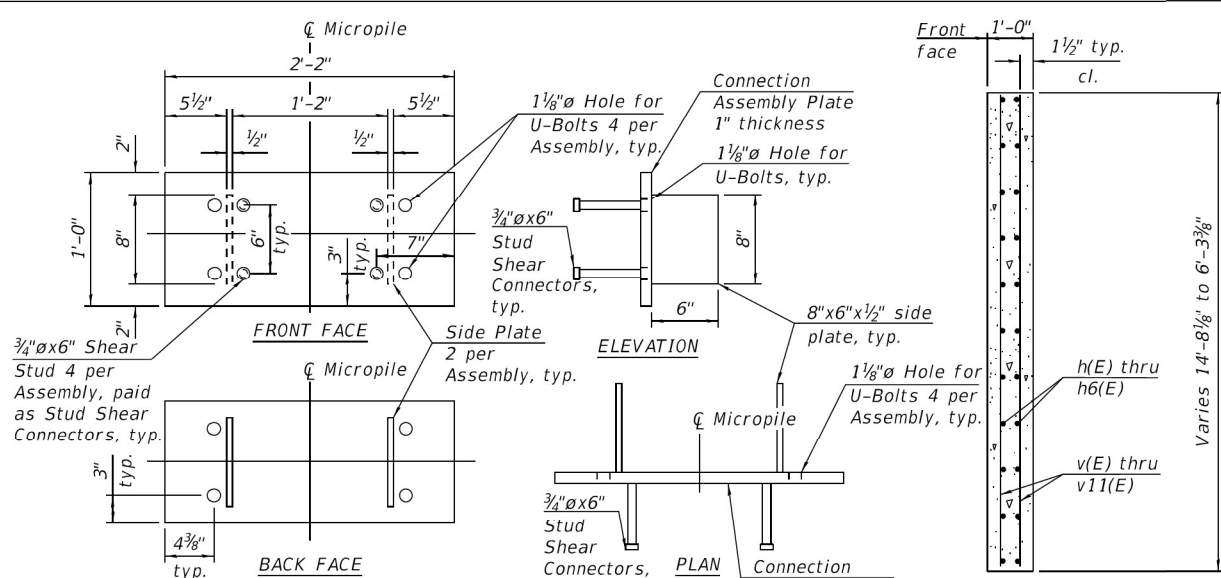

CONNECTION ASSEMBLY PLATE


(1 Assembly; Total Assemblies 262)
Note: Connection Assembly Plate, or submitted equal by shop drawings, to provide connection between Micropile and Stud Shear Connectors embedded into Concrete Facing. Timber lagging rests on the back face of the plate at Micropile locations. Connection Assembly Plates should be stacked to provide continuous timber lagging support.

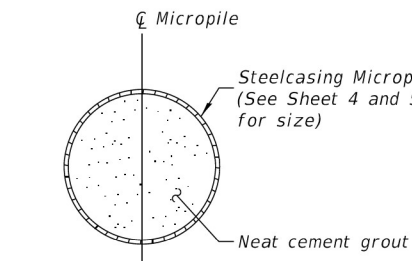


MICROPILE SECTION

6" Hollow bulb dumbbell type nonmetallic water seal (6" from top of wall to bottom) Cost included with Concrete Structures
Concrete nails (flat head C.S.) 1" long at 12" cts. vertical included in the cost of Concrete Structures

EXPANSION JOINT DETAIL

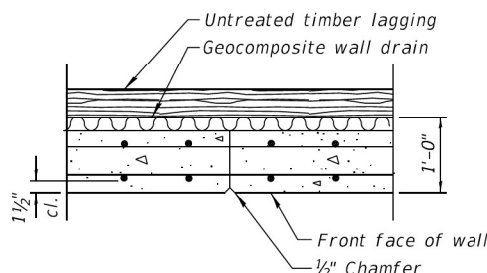

CONSTRUCTION JOINT DETAIL

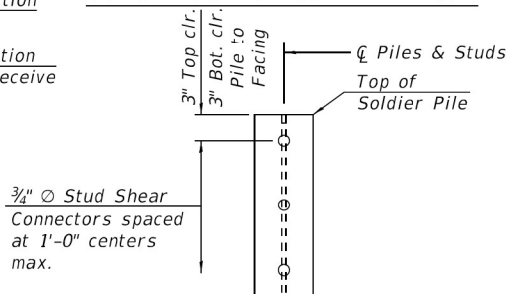

SHEAR STUD PLACEMENT

NOTES

- Stations and dimensions are at front face of wall.
- Space reinforcement in wall to miss shear studs.
- For Typical Section, see Sheet 2 of 16 and this sheet.
- Vertical bars are cut to fit.
- Horizontal top bars along the slope are to be fanned.
- Front face of concrete facing to be cast vertical.
- Connection Assembly Plate - 262 Total Assemblies (Paid under Furnishing and Erecting Structural Steel. See General Note 1.):
 - 1 - 2'-2"x1'-0"x1" Plate
 - 2 - 6"x8"x1/2" Side Plates
 - 4 - 1 1/8" Dia. Holes
 - 4 - Stud Shear Connectors (Paid separately as Stud Shear Connectors)
- Connection Assembly UBolts - 262 Total Assemblies (Paid under Furnishing and Erecting Structural Steel. See General Note 1.):
 - 2 - Ubolts 1" Dia. or sized to fit Micropile
 - 4 - Heavy Hex Nuts

MICROPILE WALL AND DRIVEN SOLDIER PILE WALL BILL OF MATERIAL

Bar	No.	Size	Length	Shape
h(E)	31	#6	14'-8"	—
h1(E)	33	#6	18'-10"	—
h2(E)	12	#6	20'-10"	—
h3(E)	12	#6	13'-10"	—
h4(E)	12	#6	24'-8"	—
h5(E)	20	#6	33'-10"	—
h6(E)	17	#6	29'-8"	—
h7(E)	8	#6	16'-7"	—
v(E)	16	#5	8'-2"	—
v1(E)	58	#5	10'-5"	—
v2(E)	53	#5	10'-8"	—
v3(E)	31	#5	9'-5"	—
v4(E)	62	#5	7'-8"	—
v5(E)	32	#5	7'-2"	—
v6(E)	14	#5	6'-8"	—
v7(E)	31	#5	6'-5"	—
Concrete Structures			Cu Yd	133
Furnishing and Erecting Structural Steel			Pound	33,120
Stud Shear Connectors			Each	1,359
Reinforcement Bars, Epoxy Coated			Pound	7,510
Furnishing Soldier Piles (HP Section)			Foot	1,053
Driving Soldier Piles			Foot	1,053
Untreated Timber Lagging			Sq Ft	2,193
Concrete Sealer			Sq Ft	3,427
Geocomposite Wall Drain			Sq Yd	230
Micropiles - Wall			Each	37
Pipe Underdrains for Structure 4"			Foot	330



1170 SOUTH HOUBOLT ROAD
JOLIET, ILLINOIS 60431
(815) 744-4200
IDFPF NO. 184-001273

USER NAME *	AlexSc	DESIGNED -	BRL	REVISED -
CHECKED -	AJS	CHECKED -	AJS	REVISED -
PLOT SCALE *		DRAWN -	BJF	REVISED -
PLOT DATE *	7/9/2021	CHECKED -	BRL	REVISED -

STATE OF ILLINOIS
DEPARTMENT OF TRANSPORTATION

WALL DETAILS - 3
STRUCTURE NO. 099-6302

SHEET NO. 8 OF 16 SHEETS

F.A.I. RTE.	SECTION	COUNTY	TOTAL SHEETS	SHEET NO.
325	16-00503-00-PV	WILL	782	611
CONTRACT NO. 2584-1021				
ILLINOIS FED. AID PROJECT				

TRANSYSTEMS

USER NAME =	amkluver	DESIGNED -		REVISED -
CHECKED -		CHECKED -		REVISED -
PLOT SCALE =	NTS	DRAWN -		REVISED -
PLOT DATE =	6/23/2023	CHECKED -		REVISED -

STATE OF ILLINOIS
DEPARTMENT OF TRANSPORTATION

EXISTING PLANS
STRUCTURE NO. 099-0301 & 099-0302

SHEET SE1-46 OF SE1-48 SHEETS

F.A.I. RTE.	SECTION	COUNTY	TOTAL SHEETS	SHEET NO.
I-80	FAI 80 21 STRUCTURE 6	WILL	898	604
CONTRACT NO. 2584-1021				
ILLINOIS FED. AID PROJECT				



Date 11/20/17

STRUCT. NO. _____ Station _____	D E P T H	B L O W S	U C S Qu	M O I S T	Surface Water Elev. _____ ft Stream Bed Elev. _____ ft
BORING NO. _____ SW-01 Station _____ 5008+92 Offset _____ 6.00ft RT Ground Surface Elev. _____ 584.00 ft	(ft)	(/6")	(tsf)	(%)	Groundwater Elev.: First Encounter _____ 577.0 ft ▼ Upon Completion _____ 577.0 ft ▼ After _____ Hrs. _____ ft

[illegible]

BBS, from 137 (Rev. 8-99)




Date 11/20/17

STRUCT. NO. _____ Station _____	D E P T H	B L O W S	U C S	M O I S T	Surface Water Elev. _____ ft Stream Bed Elev. _____ ft	D E P T H	B L O W S	U C S	M O I S T	
BORING NO. <u>SW-02</u> Station <u>5007+25</u> Offset <u>14.00ft LT</u> Ground Surface Elev. <u>582.94</u> ft	(ft)	(/6")	(tsf)	(%)	Groundwater Elev.: First Encounter <u>569.4</u> ft Upon Completion <u>569.4</u> ft After Hrs. _____ ft		(ft)	(/6")	(tsf)	(%)

	ELEVATION	DISTANCE FROM CENTERLINE	CROSS-SECTIONAL AREA OF DISTURBED ZONE	SAMPLE DESCRIPTIONS AND COMMENTS	ELEVATION	DISTANCE FROM CENTERLINE	CROSS-SECTIONAL AREA OF DISTURBED ZONE
11" ASPHALT					562.44		
Loose to very loose, light gray (10YR 7/1) SAND FILL some crushed rock aggregate moist	582.02	14		Very dense, light gray (10YR 7/1) SANDY LOAM little large gravel saturated		31	
		5	1.9			50	9.8
		4			559.94		
				WEATHERED BEDROCK		50	
		2					10.3
		2	2.4		-25		
		-5					
	577.44						
Dense, Brown (10YR 5/3) SANDY LOAM FILL little fine gravel, crushed rock aggregate moist		8					
		19	4.6				
		20			554.94		
	574.94			Light gray (10YR 7/1) and dark gray (10YR 3/1) DOLOMITIC LIMESTONE Hard, weathered throughout the run RQD=45.2%, poor rock quality			
Very dense to medium dense, brown (10YR 5/3) SAND little medium to fine gravel saturated at 13.5 feet		14					
		32	4.8		-30		
		35					
		-10					
		24					
		14	5.8				
		12					
		5					
		12	12.2				
		12			-35		
		-15					
	567.44						
Very dense, light gray (10YR 7/1) SILTY LOAM trace fine gravel wet		17					
		40	9.9				
		49			544.94		
		29					
		36	8.3				
		29			-40		
		-20					


BBS, from 137 (Rev. 8-99)

 

USER NAME = AlexSc	DESIGNED - BRL	REVISED -
	CHECKED - AJS	REVISED -
PLOT SCALE =	DRAWN - BJF	REVISED -
PLOT DATE = 7/9/2021	CHECKED - BRL	REVISED -

SOIL BORING LOGS – 1
STRUCTURE NO. 099-6302

F.A.U. RTE.	SECTION	COUNTY	TOTAL SHEETS	SHEET NO.
325	16-00503-00-PV	WILL	782	612
		CONTRACT NO. 2584-1021		
ILLINOIS FED. AID PROJECT				

 

EXISTING PLANS
STRUCTURE NO. 099-0301 & 099-0302

F.A.I. RTE.	SECTION	COUNTY	TOTAL SHEETS	SHEET NO.
I-80	FAI 80 21 STRUCTURE 6	WILL	898	605
		CONTRACT NO. 62R27		
		ILLINOIS	FED. AID PROJECT	

MODEL: Drawing Views
FILE NAME: pw:\transystems-ow.bentley.com:transyscorp-pw1-hosted\Documents\Projects 2018\CH401\401180022-02-TransSystems\CAD\62R27\Sheets\2-3-Structural\099-0301 & 099-0302 Existing\0990301EX-62R27-001-Existing_Plan_47.dgn

Page 1 of 1Date 11/20/17

ROUTE	Houbolt Road	DESCRIPTION	Slope Wall Boring	LOGGED BY	Eric Slusser
--------------	--------------	--------------------	-------------------	------------------	--------------

SECTION _____ **LOCATION** I-80 & Houbolt Interchange

COUNTY	Will County	CORING METHOD	NQ Conventional	R	D	CORE	S
--------	-------------	---------------	-----------------	---	---	------	---

STRUCT. NO. _____		CORING BARREL TYPE & SIZE _____ NC		D E P T H (ft)	C O R E (#)	C O V E R Y (%)	Q U A L I T Y (min/ft)	R E C O R D I N G T H (tsf)
Station _____		Core Diameter _____ 1.8 in						
BORING NO. _____ SW-02		Top of Rock Elev. _____ 554.94 ft						
Station _____		Begin Core Elev. _____ 554.94 ft						
Offset _____								
Ground Surface Elev. _____ 582.94 ft								

Color pictures of the cores _____
 Cores will be stored for examination until 2021
 The "Strength" column represents the uniaxial compressive strength of the core sample (ASTM D-2938)
 BBS, form 138 (Rev. 8-99)

Page 1 of 1

Date 11/20/17

ROUTE	Houbolt Road	DESCRIPTION	Slope Wall Boring	LOGGED BY	Eric Slusser
--------------	--------------	--------------------	-------------------	------------------	--------------


SECTION _____ LOCATION I-80 & Houbolt Interchange

COUNTY Will County DRILLING METHOD Hollow Stem Auger HAMMER TYPE Automatic

STRUCT. NO. _____ Station _____	D E P T H	B L O W S	U C S	M O I S T	Surface Water Elev. _____ ft Stream Bed Elev. _____ ft
BORING NO. _____ SW-04 Station _____ 6007+10 Offset _____ 6.00ft LT Ground Surface Elev. 582.56 ft	(ft)	(/6")	(tsf)	(%)	Groundwater Elev.: First Encounter _____ 568.6 ft Upon Completion _____ 568.6 ft After _____ Hrs. _____ ft

The Unconfined Compressive Strength (UCS) Failure Mode is indicated by (B-Bulge, S-Shear, P-Penetrometer)

BBS, from 137 (Rev. 8-99)

 

USER NAME =	AlexSc	DESIGNED =	BRL	REVISED =	
		CHECKED =	AJS	REVISED =	
PLOT SCALE =		DRAWN =	BJF	REVISED =	
PLOT DATE =	7/9/2021	CHECKED =	BRL	REVISED =	

**STATE OF ILLINOIS
DEPARTMENT OF TRANSPORTATION**

SOIL BORING LOGS – 2

STRUCTURE NO. 099-6302

F.A.U. RTE.	SECTION	COUNTY	TOTAL SHEETS	SHEET NO.
325	16-00503-00-PV	WILL	782	613
		CONTRACT NO. 2584-1021		
ILLINOIS FED. AID PROJECT				



USER NAME = amkluver	DESIGNED -	REVISED -
	CHECKED -	REVISED -
PLOT SCALE = NTS	DRAWN -	REVISED -
PLOT DATE = 6/23/2023	CHECKED -	REVISED -

STATE OF ILLINOIS
DEPARTMENT OF TRANSPORTATION

EXISTING PLANS
STRUCTURE NO. 099-0301 & 099-0302

F.A.I. RTE.	SECTION	COUNTY	TOTAL SHEETS	SHEET NO.
I-80	FAI 80 21 STRUCTURE 6	WILL	898	606
		CONTRACT NO. 62R27		
ILLINOIS		FED. AID PROJECT		

MODEL: Drawing Views
FILE NAME: pw:/transystems-pw.bentley.com:transyscorp-pw1-hosted/Documents/Projects 2018/CH401/4011800022/02-TransSystems/CAD/62R27/Sheets/23-Structural/099-0301 & 099-0302 Existing/0990301EX-62R27-001-Existing Plans 48.dgn

Benchmark: "X" in Mag Nail north side of WB I-80. ± 80' east of existing structure. Elev. 596.22
Existing Structure: The existing structure is a (6' x 3') single reinforced concrete box culvert that carries I-80 over unnamed tributary at station 494+81.88.
Traffic Control: Traffic to be maintained along I-80 using staged construction. The road shall remain open to at least two lanes of traffic in each direction at all times.
No Salvage.

WATERWAY INFORMATION

Drainage Area = 0.5 sq. mi.				Low Grade Elev. = 595.46 at Sta. 494+80			
Flood	Freq. Yr.	Q C.F.S.	Opening Sq. Ft.	Nat. H.W.E.	Head - Ft.	Headwater El.	
			Exist. Prop.		Exist. Prop.	Exist. Prop.	
Ten-YR	10	131.20	2 81	587.97	4.10	1.47	592.07 589.44
Design	50	265.50	5 81	588.48	8.63	1.92	597.11 590.40
Base	100	348.80	6 81	588.70	8.57	2.20	597.27 590.90
Overtopping							
Max. Calc.	500	499.10	8 81	589.05	8.43	3.54	597.48 592.59

10 year velocity through existing structure = 8.9 ft/s
10 year velocity through proposed structure = 5.3 ft/s

DESIGN SPECIFICATIONS

2020 AASHTO LRFD Bridge Design Specifications, 9th Edition


LOADING HL-93

Allow 50#/sq. ft. for future wearing surface.


DESIGN STRESSES

FIELD UNITS

f_c = 3,500 psi
f_y = 60,000 psi (Reinforcement)

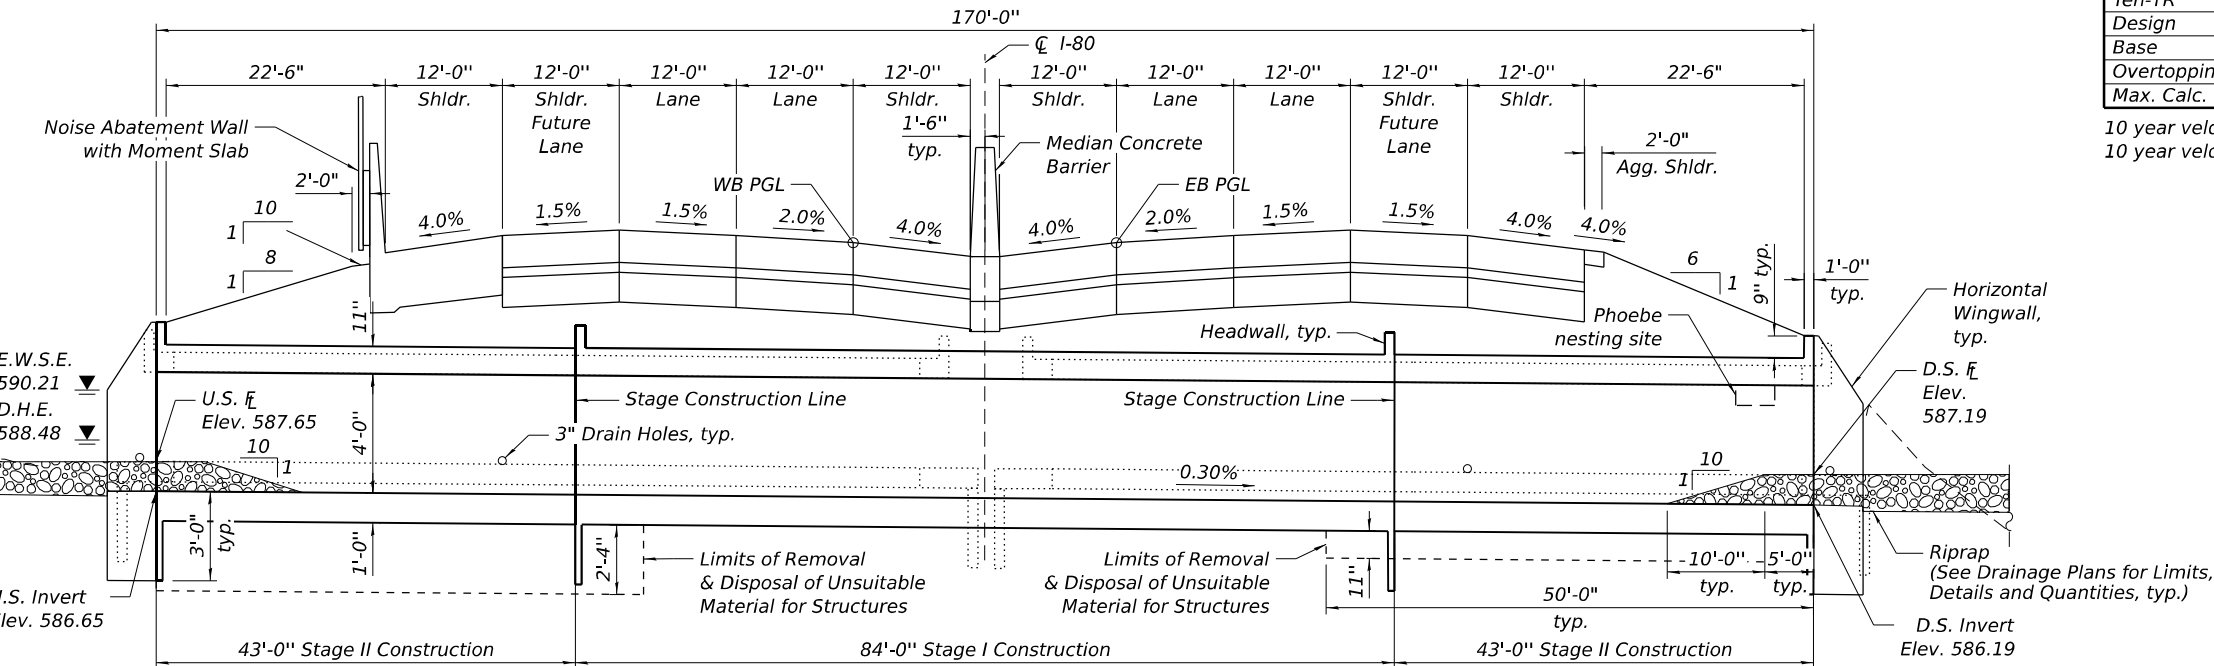


LONGITUDINAL SECTION
(at C/L of Culvert)

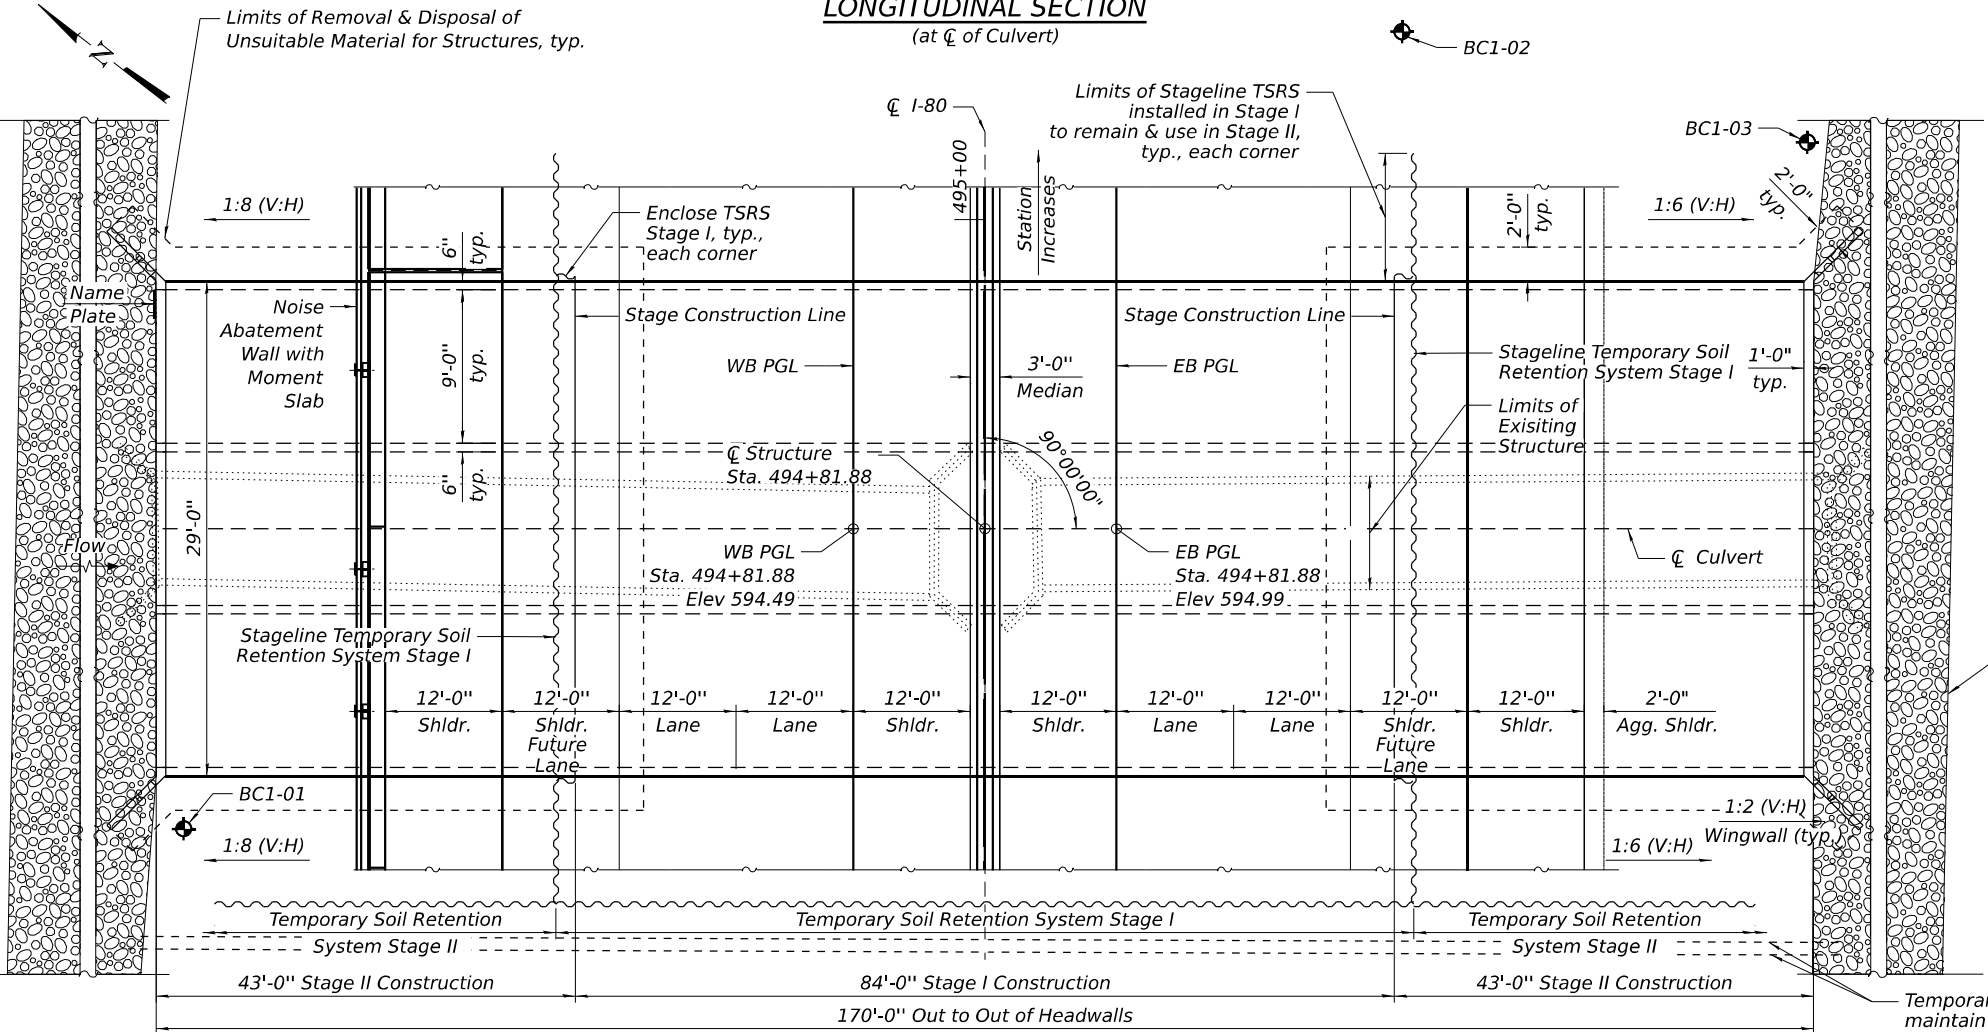

PLAN



PROFILE GRADE
Along EB & WB PGL

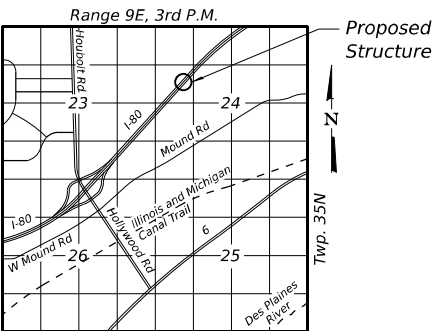

LOCATION SKETCH



Demir Dabazic
08/14/2023
DATE
LICENSE EXPIRES: 11/30/2024

APPROVED

For Structural Adequacy Only

Engineer of Bridges & Structures

GENERAL PLAN AND ELEVATION

IL RTE. I-80 OVER UNNAMED TRIBUTARY

F.A.I. RTE. 80 - SEC. F.A.I. 80 21 STRUCTURE 6

WILL COUNTY

STATION 494+81.88

S.N. 099-0760



USER NAME =	DESIGNED - JA	REVISED -
CHECKED - DD	REVISOR -	
PLOT SCALE =	DRAWN - JA	REVISED -
PLOT DATE =	CHECKED - DD	REVISED -

STATE OF ILLINOIS
DEPARTMENT OF TRANSPORTATION


SHEET S2-1 OF S2-10 SHEETS

F.A.I. RTE.	SECTION	COUNTY	TOTAL SHEETS	SHEET NO.
I-80	FAI 80 21 STRUCTURE 6	WILL	898	607
CONTRACT NO. 62R27				


ILLINOIS FED. AID PROJECT

ITEM	UNIT	TOTAL
Porous Granular Embankment	Cu. Yd.	352.6
Geotechnical Fabric For Ground Stabilization	Sq. Yd.	491
Removal of Existing Structures	Each	1
Structure Excavation	Cu. Yd.	2,646.0
Removal and Disposal of Unsuitable Material for Structures	Cu. Yd.	202.8
Reinforcement Bars	Pound	103,010
Bar Splicers	Each	296
Name Plates	Each	1
Temporary Soil Retention System	Sq. Ft.	3,066
Concrete Box Culverts	Cu. Yd.	414.9
Granular Backfill for Structures	Cu. Yd.	202.8
Geocomposite Wall Drain	Sq. Yd.	624
Membrane Waterproofing System for Buried Structures	Sq. Yd.	624

1. *This box culvert has a fill height of 3.0 feet.*
2. *Undercut shall be paid for at the contract unit per cubic yard as Removal and Disposal of Unsuitable Material for Structures. CA-6 bedding stone will be paid for at the contract unit price per cubic yard as Granular Backfill for Structures. The limits and quantities of removal and replacement shown are based on the boring data and may be modified by the District Geotechnical and Field Engineers for variable subsurface conditions encountered in the field.*
3. *Drain holes shall conform to the requirements of Article 503.11 of the Standard Specifications. Cost shall be included in Concrete Box Culverts.*
4. *All exposed edges shall have ¾" chamfer.*
5. *Removal of existing culverts shall include any headwalls, wingwalls, or aprons attached to the culvert. Excavation of earth necessary to perform removal of existing structures will not be measured for payment.*
6. *Geocomposite Wall Drain shall be according to Section 591 of the Standard Specifications, except that concrete nails shall not be used in areas where it overlaps Membrane Waterproofing System for Buried Structures.*
7. *Geotechnical Fabric for Ground Stabilization shall extend of both side edges, along the vertical face, and overlap 12in. or greater in the direction of the turn in the locations where Bedding Material is placed.*

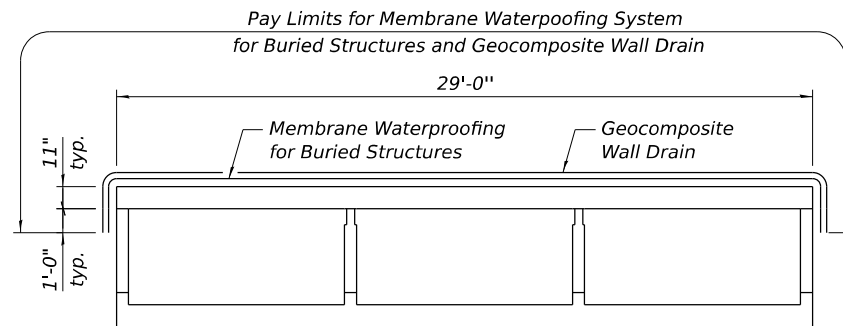

S2-1	General Plan & Elevation
S2-2	General Data
S2-3	Temporary Soil Retention System
S2-4 - S2-5	Staging & Details
S2-6 - S2-8	Culvert Details
S2-9	Bar Splicer Assembly and Mechanical Splicer Details
S2-10	Soil Boring Logs

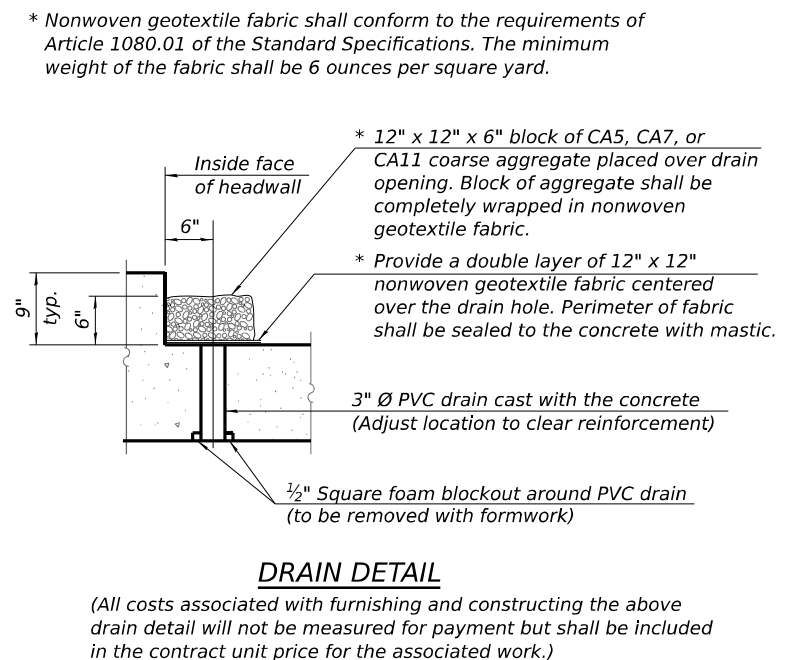


**STATE OF ILLINOIS
DEPARTMENT OF TRANSPORTATION**


SHEET S2-2 OF S2-10 SHEETS

F.A.I. RTE.	SECTION	COUNTY	TOTAL SHEETS	SHEET NO.
I-80	FAI 80 21 STRUCTURE 6	WILL	898	608
		CONTRACT NO. 62R27		
ILLINOIS		FED. AID PROJECT		

MODEL: Sheet
FILE NAME: pw:///transys/pw/bentley.com/TRANSYS/Corporation/Projects_2018/CH401/401180022/02-Transys/CAD/62R27/Sheets/23-Structural/Culvert/62R27-099-0760-003-TSRS.dgn

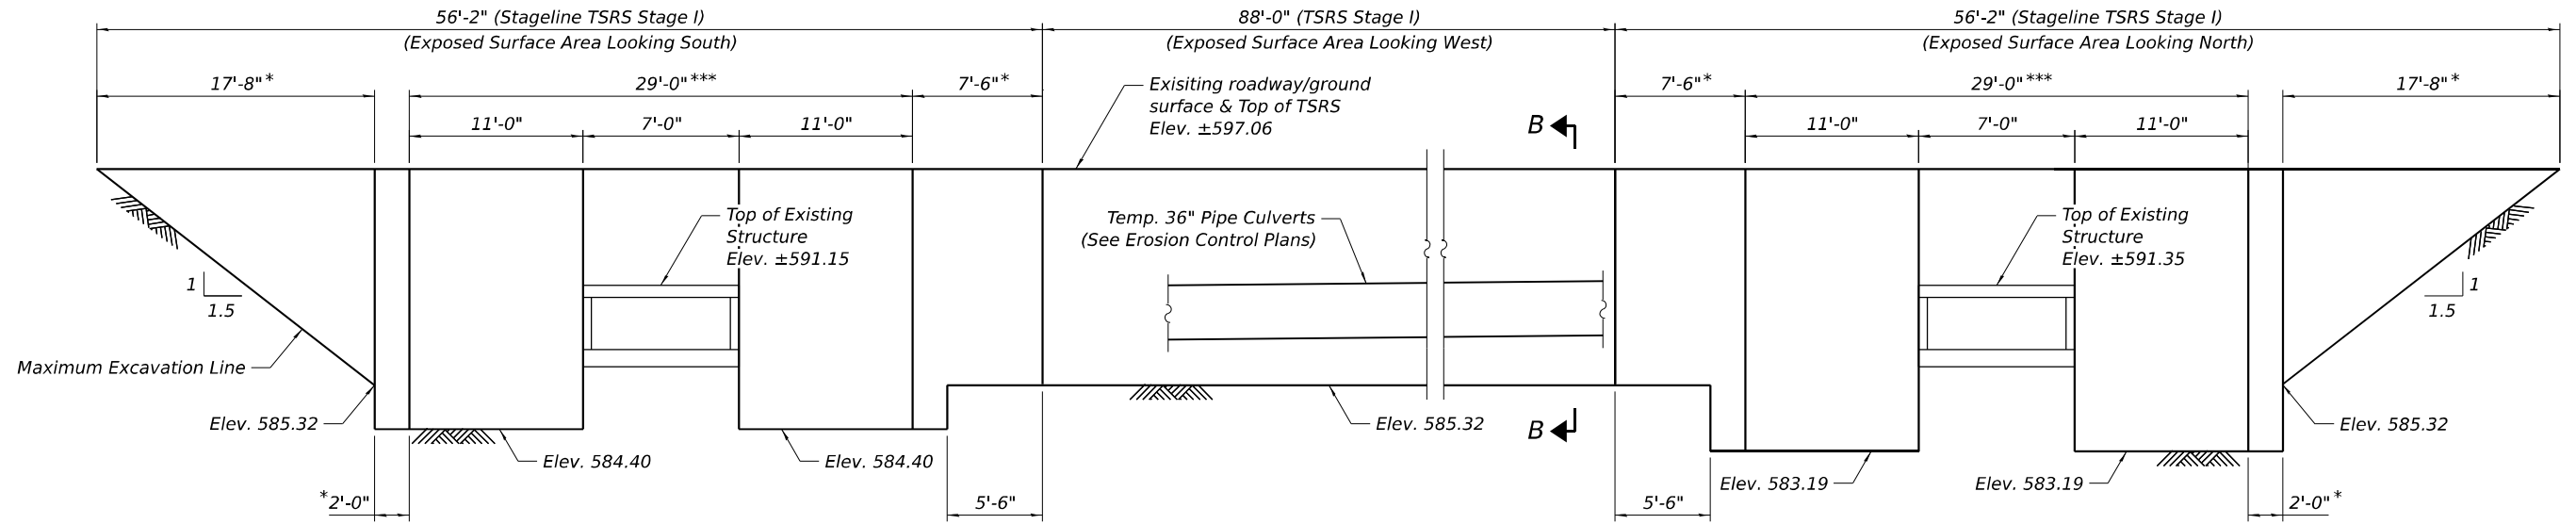

TEMPORARY SOIL RETENTION SYSTEM SKETCH - STAGE I
(Unfolded View)

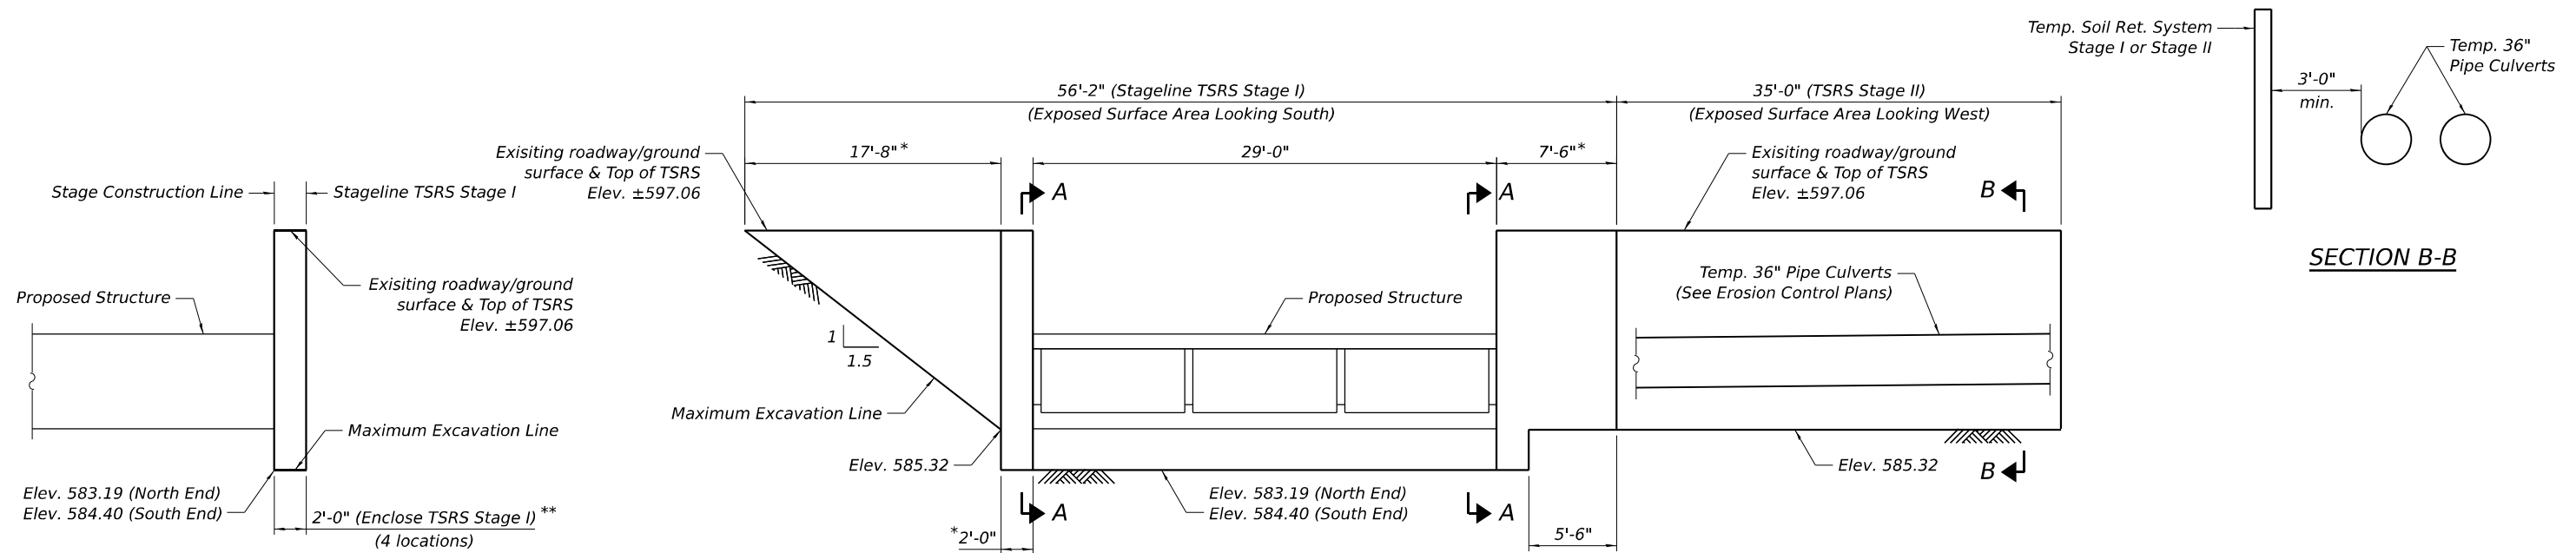

SECTION A-A
(Typical at each corner of proposed structure constructed during Stage I)

TEMPORARY SOIL RETENTION SYSTEM SKETCH - STAGE II
(Unfolded View - Enclose TSRS Stage I not shown for clarity)
North End Shown - South End Similar

NOTES

Limits of Temporary Soil Retention System (TSRS) shown are approximate and quantities provided are estimated. Contractor shall verify exact TSRS limits required.

A cantilevered sheet piling design does not appear feasible and additional members or other retention systems may be necessary. The contractor shall submit a temporary soil retention system design including plan details and calculations for review and acceptance by the Engineer.

* Stageline TSRS Stage I to be left in place for Stage II Removal and Construction.

** Install Enclose TSRS Stage I after completion of Stage I Construction of proposed structure and prior to Stage I backfill. Install parallel to the wall of the proposed structure.

*** Stageline TSRS Stage I to be removed prior to Stage II Construction.



USER NAME	=	DESIGNED	-	JA	REVISED	-
		CHECKED	-	DD	REVISED	-
PLOT SCALE	=	DRAWN	-	JA	REVISED	-
PLOT DATE	=	CHECKED	-	DD	REVISED	-

STATE OF ILLINOIS
DEPARTMENT OF TRANSPORTATION


TEMPORARY SOIL RETENTION SYSTEM
SECTION DETAILS – STRUCTURE NO. 099-0760

SHEET S2-3 OF S2-10 SHEETS


F.A.I. RTE.	SECTION	COUNTY	TOTAL SHEETS	SHEET NO.
I-80	FAI 80 21 STRUCTURE 6	WILL	898	609
CONTRACT NO. 62R27				
ILLINOIS FED. AID PROJECT				

LEGEND

 Denotes Removal

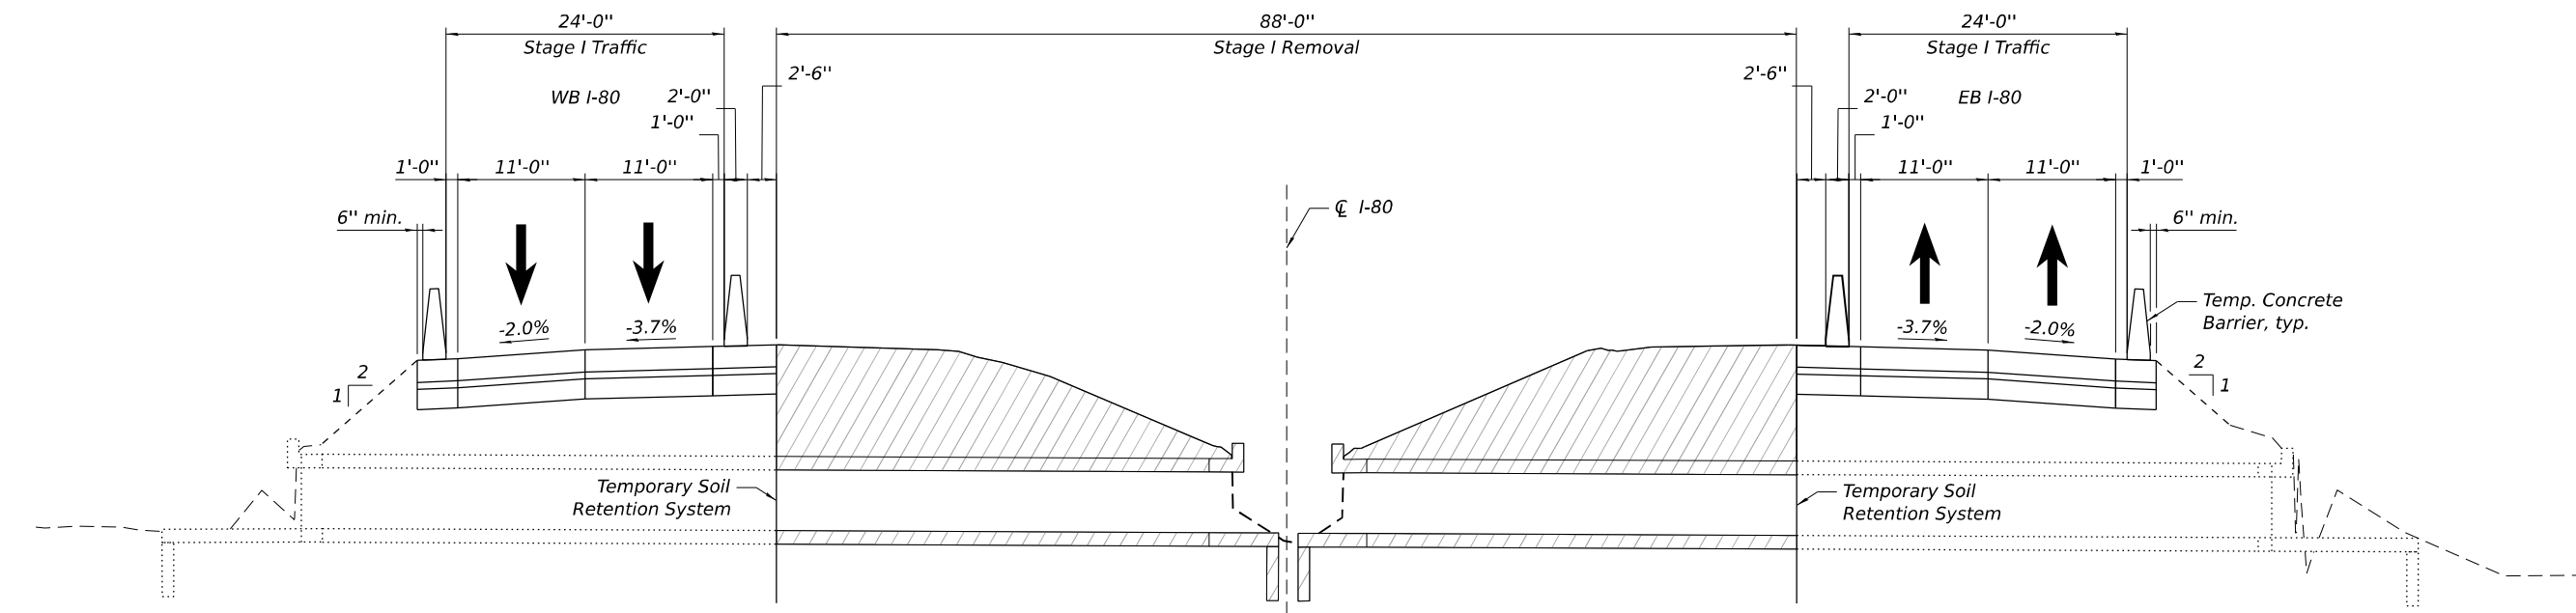

STAGE I REMOVAL
(Looking East)

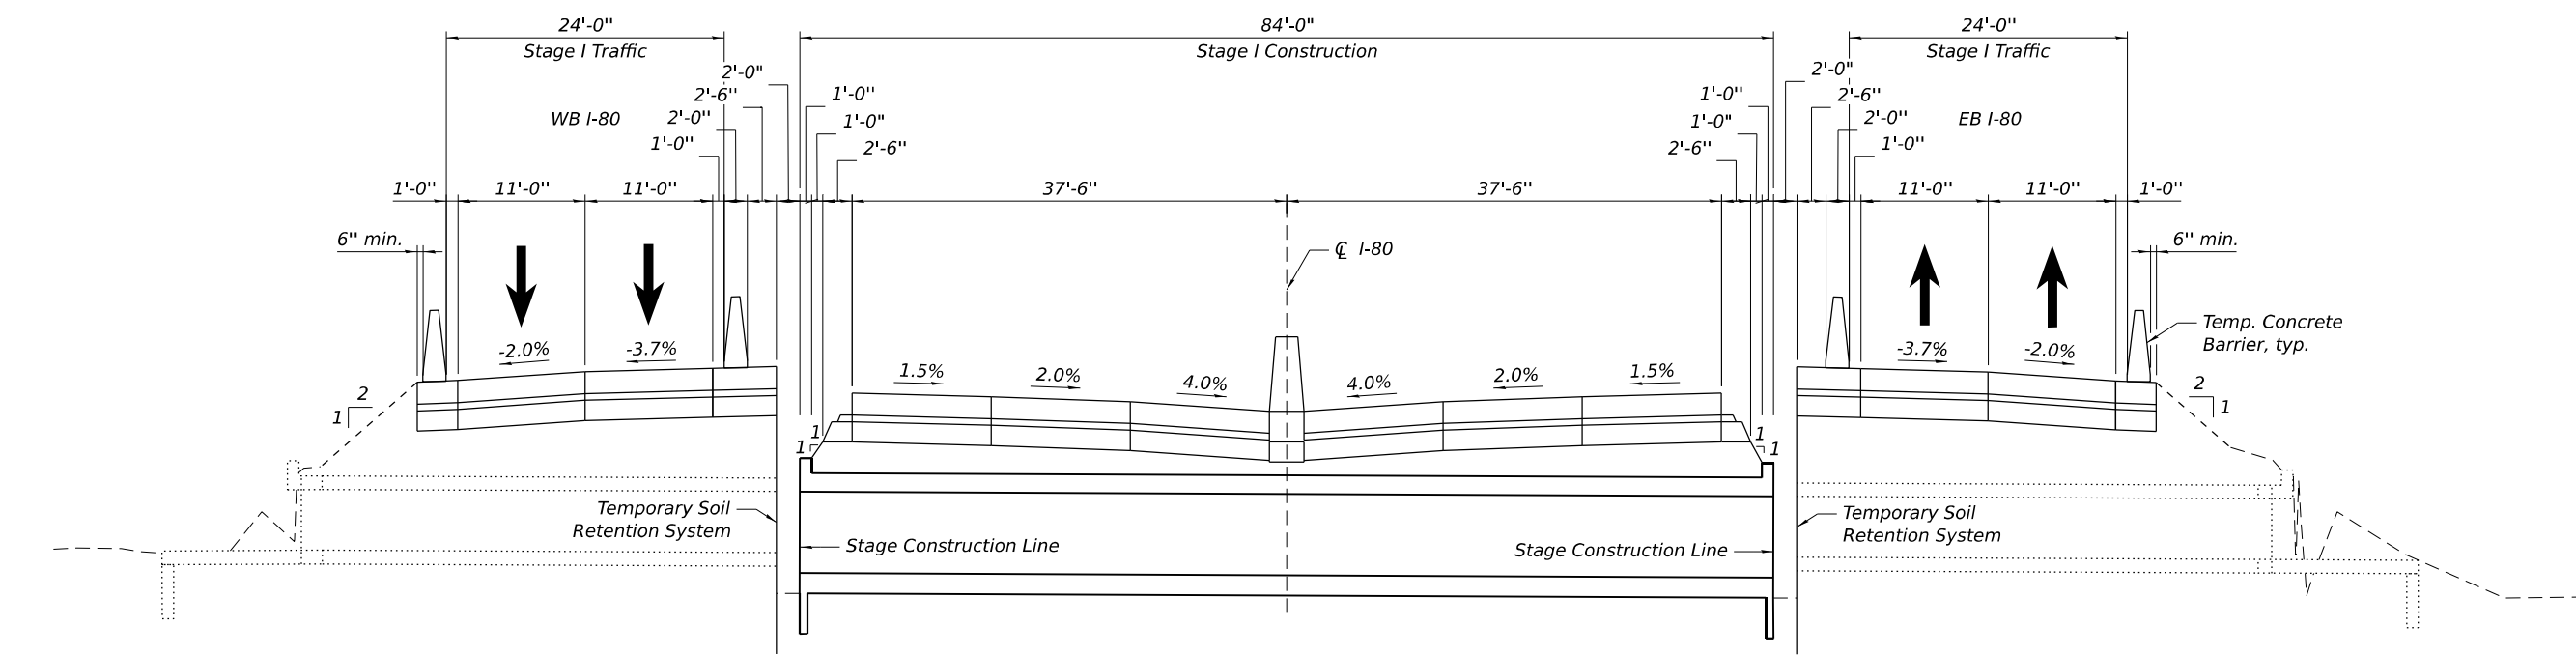

STAGE I CONSTRUCTION
(Looking East)

(Sheet 1 of 2)

MODEL: Sheet
FILE NAME: pw://transystems-pw.bentley.com/transysorp-pw1-hosted/Documents/Projects_2018/CH401401180022/02-TransSystems/CAD/62R27/Sheets/S2-3-Structural/Culvert62R27-099-0760-004-Culvert Details - Stage I.dgn



USER NAME =	DESIGNED - JA	REVISED -
	CHECKED - DD	REVISED -
PLOT SCALE =	DRAWN - JA	REVISED -
PLOT DATE =	CHECKED - DD	REVISED -

STATE OF ILLINOIS
DEPARTMENT OF TRANSPORTATION

STAGING & DETAILS
STRUCTURE NO. 099-0760


F.A.I. RTE.	SECTION	COUNTY	TOTAL SHEETS	SHEET NO.
I-80	FAI 80 21 STRUCTURE 6	WILL	898	610
CONTRACT NO. 62R27				

SHEET S2-4 OF S2-10 SHEETS


ILLINOIS FED. AID PROJECT

LEGEND

 Denotes Removal

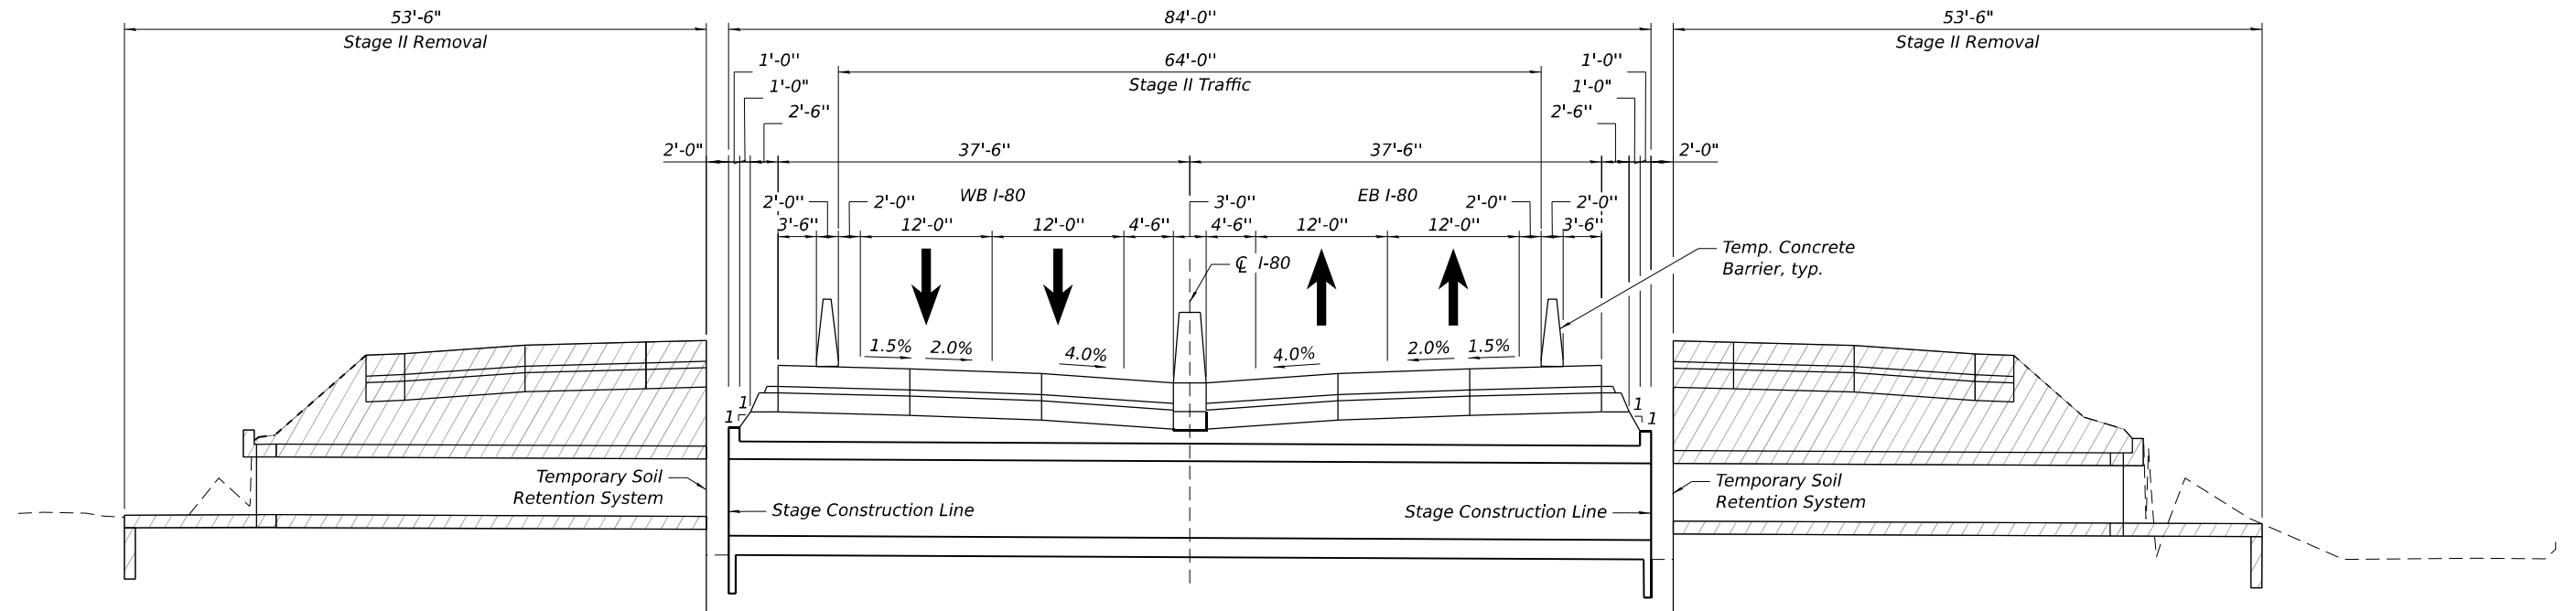

STAGE II REMOVAL
(Looking East)

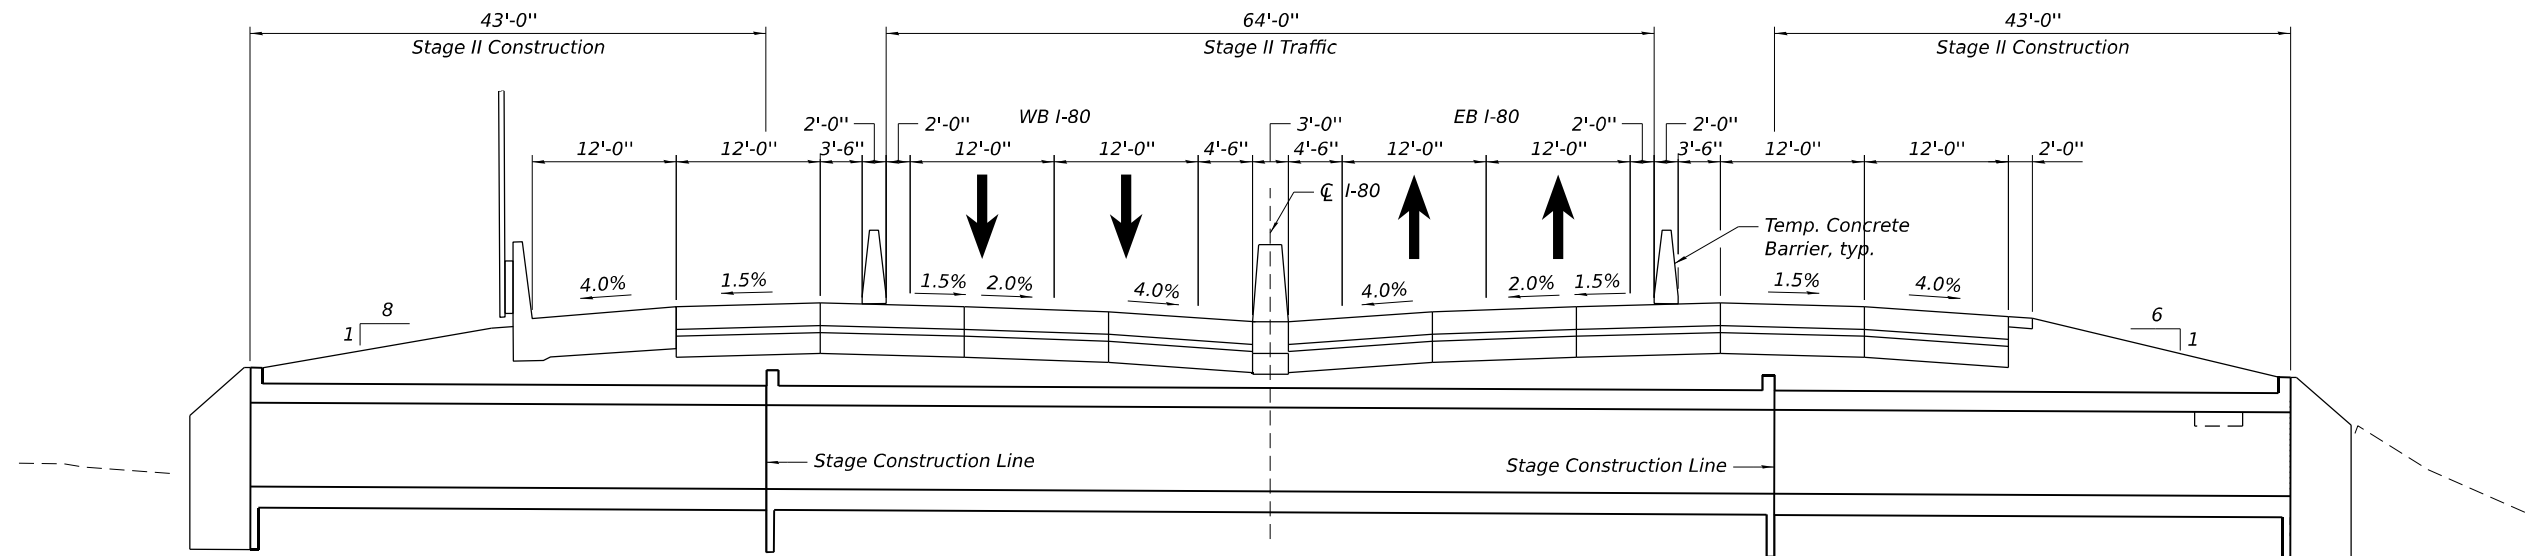

STAGE II CONSTRUCTION
(Looking East)

(Sheet 2 of 2)

STATE OF ILLINOIS
DEPARTMENT OF TRANSPORTATION

STAGING & DETAILS
STRUCTURE NO. 099-0760

SHEET S2-5 OF S2-10 SHEETS


F.A.I. RTE.	SECTION	COUNTY	TOTAL SHEETS	SHEET NO.
I-80	FAI 80 21 STRUCTURE 6	WILL	898	611
CONTRACT NO. 62R27				
ILLINOIS FED. AID PROJECT				

MODEL: Sheet
FILE NAME: pw://transystems-pw.bentley.com/transyscorp-pw1-hosted/Documents/Projects_2018/CH401.401180022/02-TransSystems/CAD/62R27/Sheets/23-Structural/Culvert/62R27-099-0760-005-Culvert Details - Stage II.dgn
7/18/2023 4:10:12 PM

AECOM
303 EAST WACKER DRIVE, SUITE 1400
CHICAGO, IL 60601-5276
PHONE: (312) 373-7700 FAX: (312) 373-6800

USER NAME =	DESIGNED - JA	REVISED -
	CHECKED - DD	REVISED -
PLOT SCALE =	DRAWN - JA	REVISED -
PLOT DATE =	CHECKED - DD	REVISED -

MODEL: Sheet
FILE NAME: pwr/transsystems-pw-bentley.com/transsystems-pw-hosted/Documents/Projects_2018/CH401401180022/02-TransSystems/CAD/62R27/Sheets/S2-Structural/Culvert/Culvert Details.dgn

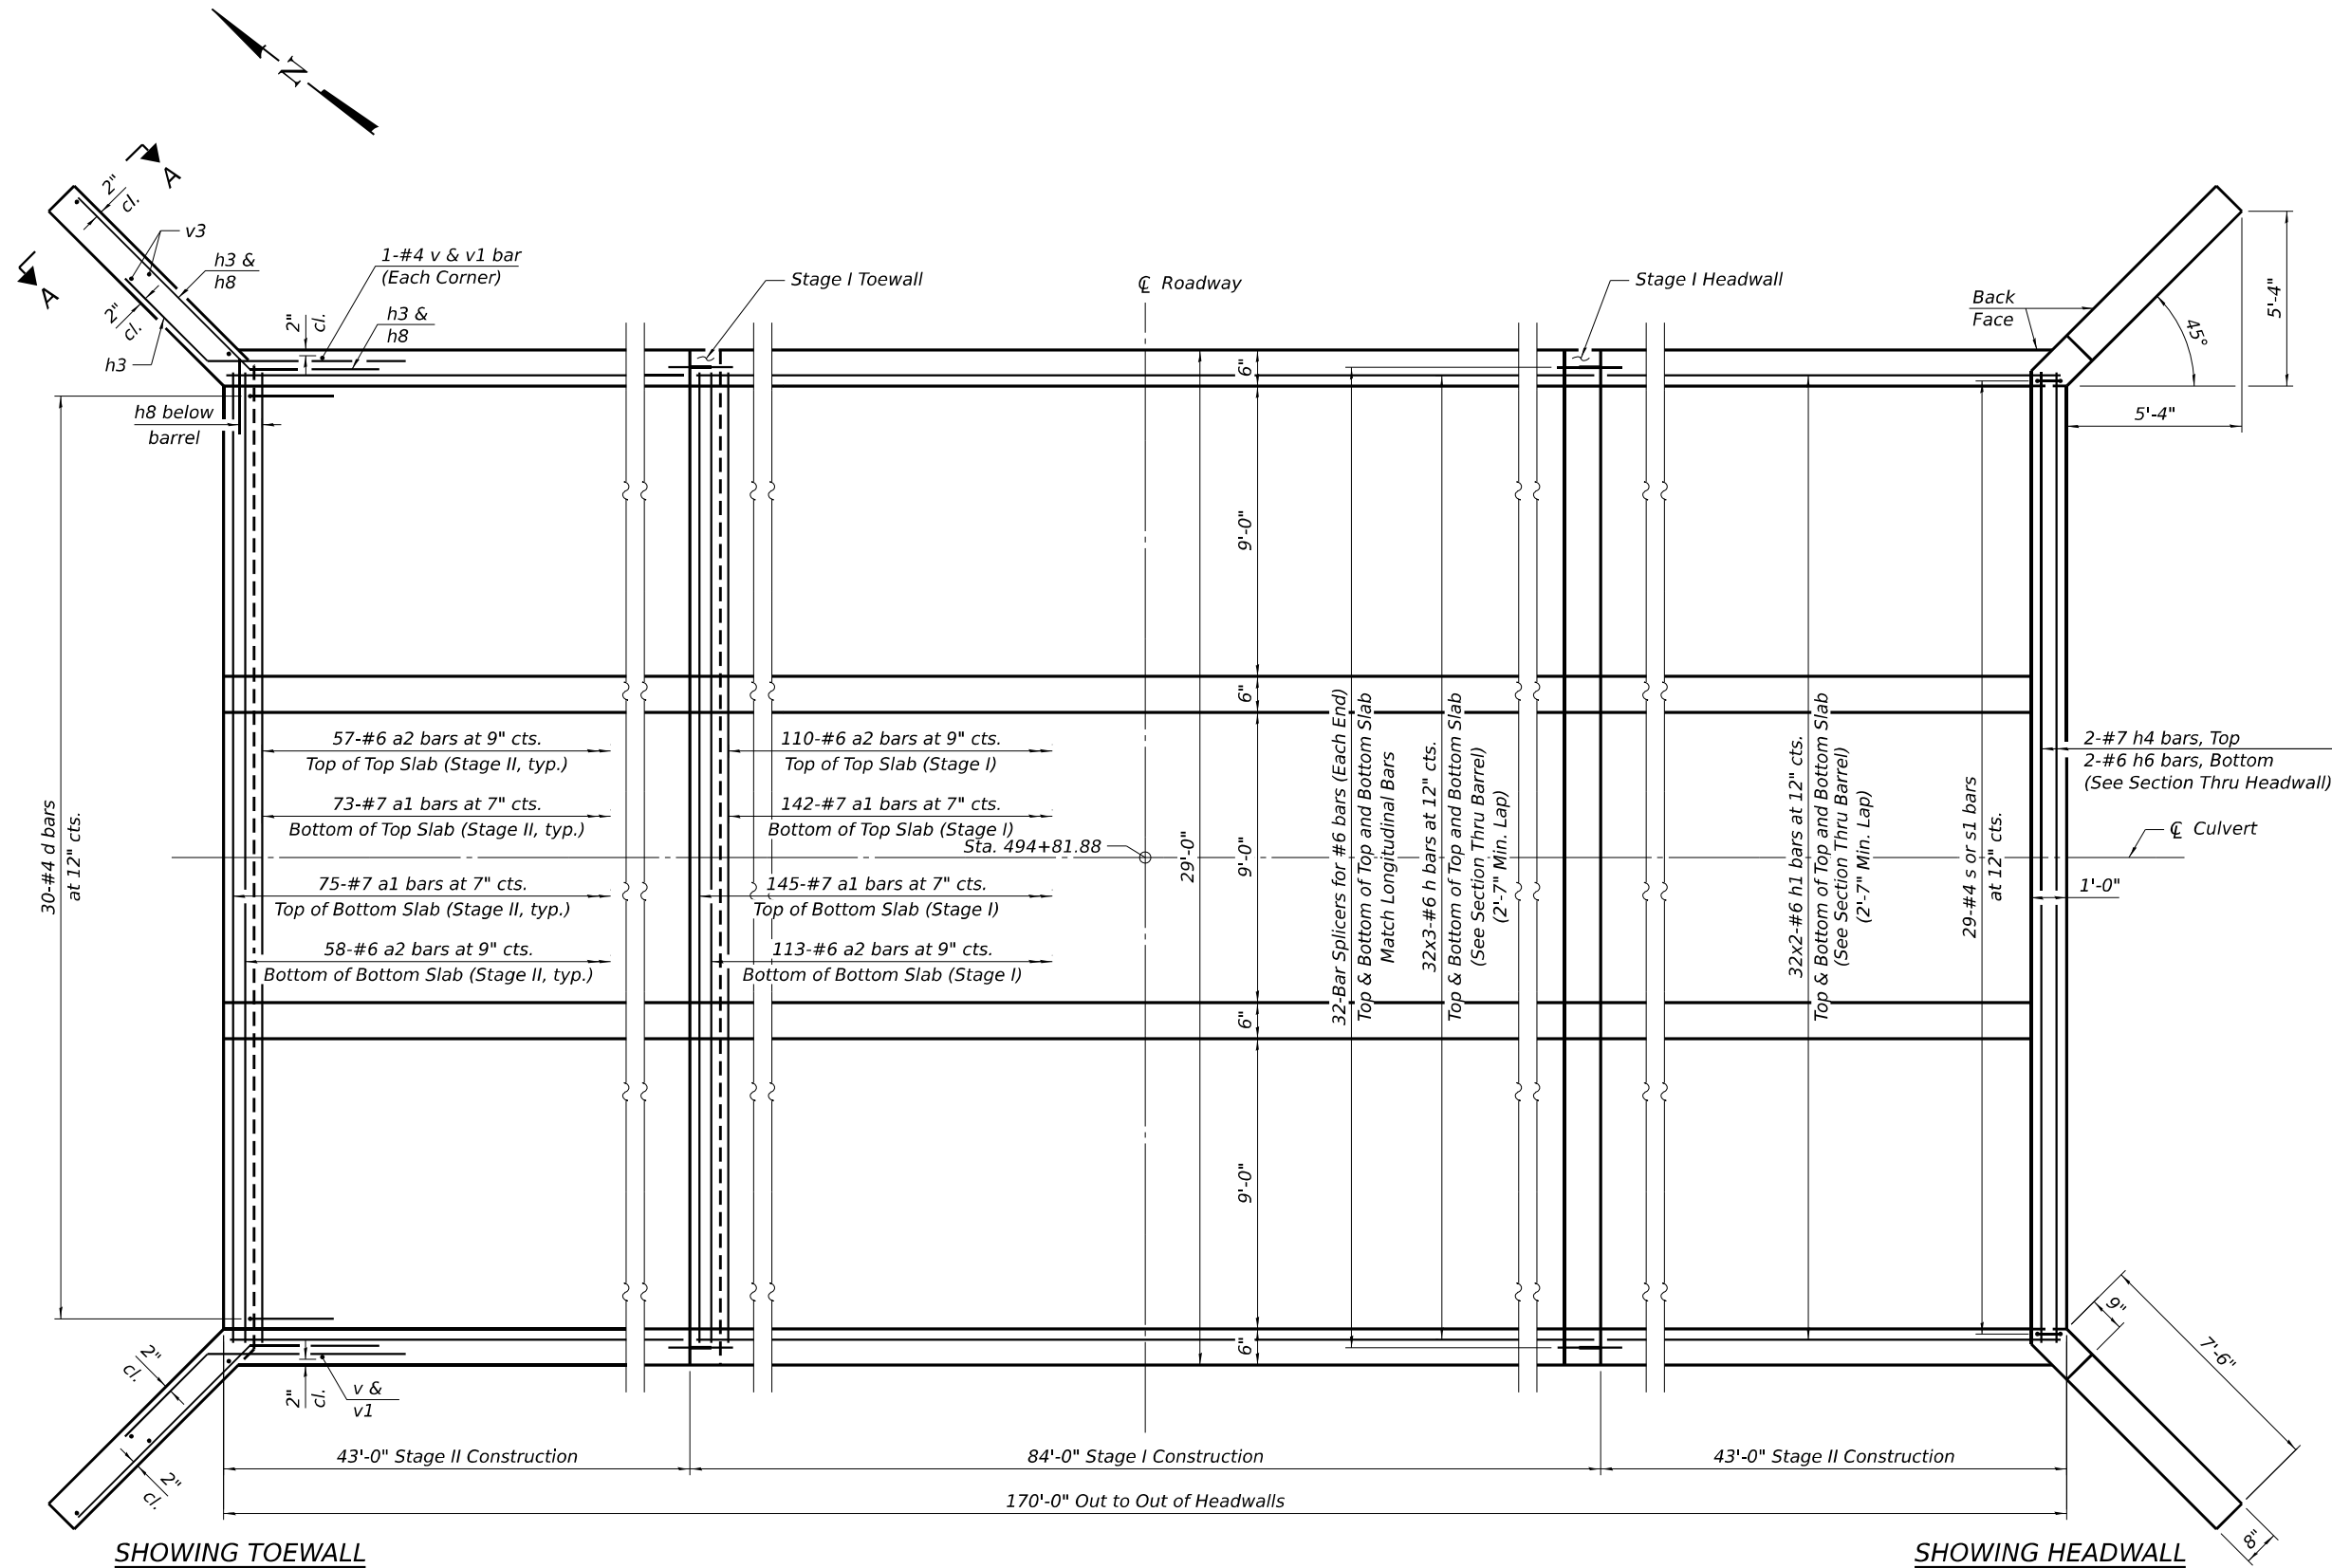

Notes:
A distance of half the length of the wingwall but not less than six feet of the barrel shall be poured monolithically with the wingwalls.
Bars indicated thus 12 x 4-#5 etc. indicates 12 lines of bars with 4 lengths per line.
At the Contractor's option, a longer v1 bar may be ordered to replace the v bar. No reduction in quantities shall be made for this substitution.
See sheet S2-9 of S2-10 for Bar Splicer Details.

(Sheet 1 of 3)



USER NAME	=	DESIGNED	-	JA	REVISED	-
		CHECKED	-	DD	REVISED	-
PLOT SCALE	=	DRAWN	-	JA	REVISED	-
PLOT DATE	=	CHECKED	-	DD	REVISED	-


STATE OF ILLINOIS
DEPARTMENT OF TRANSPORTATION

CULVERT DETAILS
STRUCTURE NO. 099-0760

SHEET S2-6 OF S2-10 SHEETS

F.A.I. RTE.	SECTION	COUNTY	TOTAL SHEETS	SHEET NO.
I-80	FAI 80 21 STRUCTURE 6	WILL	898	612
CONTRACT NO. 62R27				
ILLINOIS FED. AID PROJECT				

MODEL: Sheet
FILE NAME: pw://transys/pw-bentley.com/transyscorp-pw1-hosted/Documents/Projects_2018/CH401/401180022/02-TransSystems/CAD/62R27/Sheets/23-Structural/Culvert/62R27-099-0760-007-Culvert Details.dgn

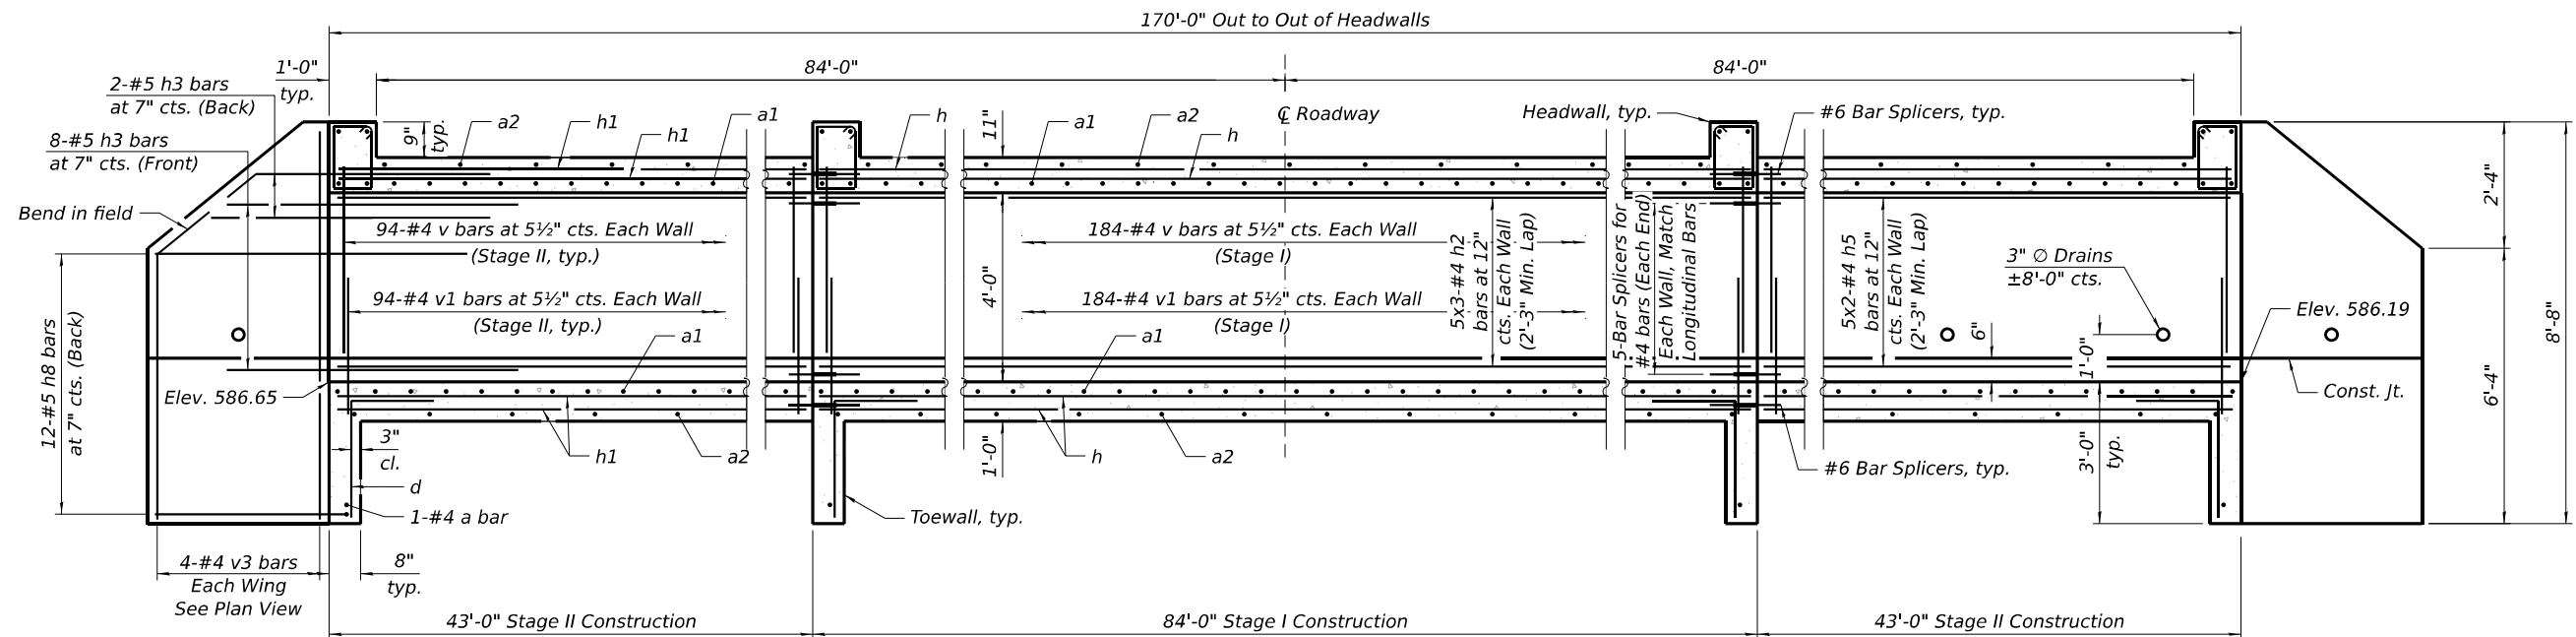

LONGITUDINAL SECTION

(Sheet 2 of 3)



USER NAME	=	DESIGNED	-	JA	REVISED	-
		CHECKED	-	DD	REVISED	-
PLOT SCALE	=	DRAWN	-	JA	REVISED	-
PLOT DATE	=	CHECKED	-	DD	REVISED	-


STATE OF ILLINOIS
DEPARTMENT OF TRANSPORTATION

CULVERT DETAILS
STRUCTURE NO. 099-0760



SHEET S2-7 OF S2-10 SHEETS

F.A.I. RTE.	SECTION	COUNTY	TOTAL SHEETS	SHEET NO.
I-80	FAI 80 21 STRUCTURE 6	WILL	898	613
CONTRACT NO. 62R27				
ILLINOIS FED. AID PROJECT				

MODEL: Sheet
FILE NAME: p:\transys\transys-corp-pw\hosted\Documents\Projects_2018\CH401\401180022\02-TransSystems\CAD\62R27\Sheets\23-Structural\Culvert\62R27-099-0760-008-Culvert Details.dgn

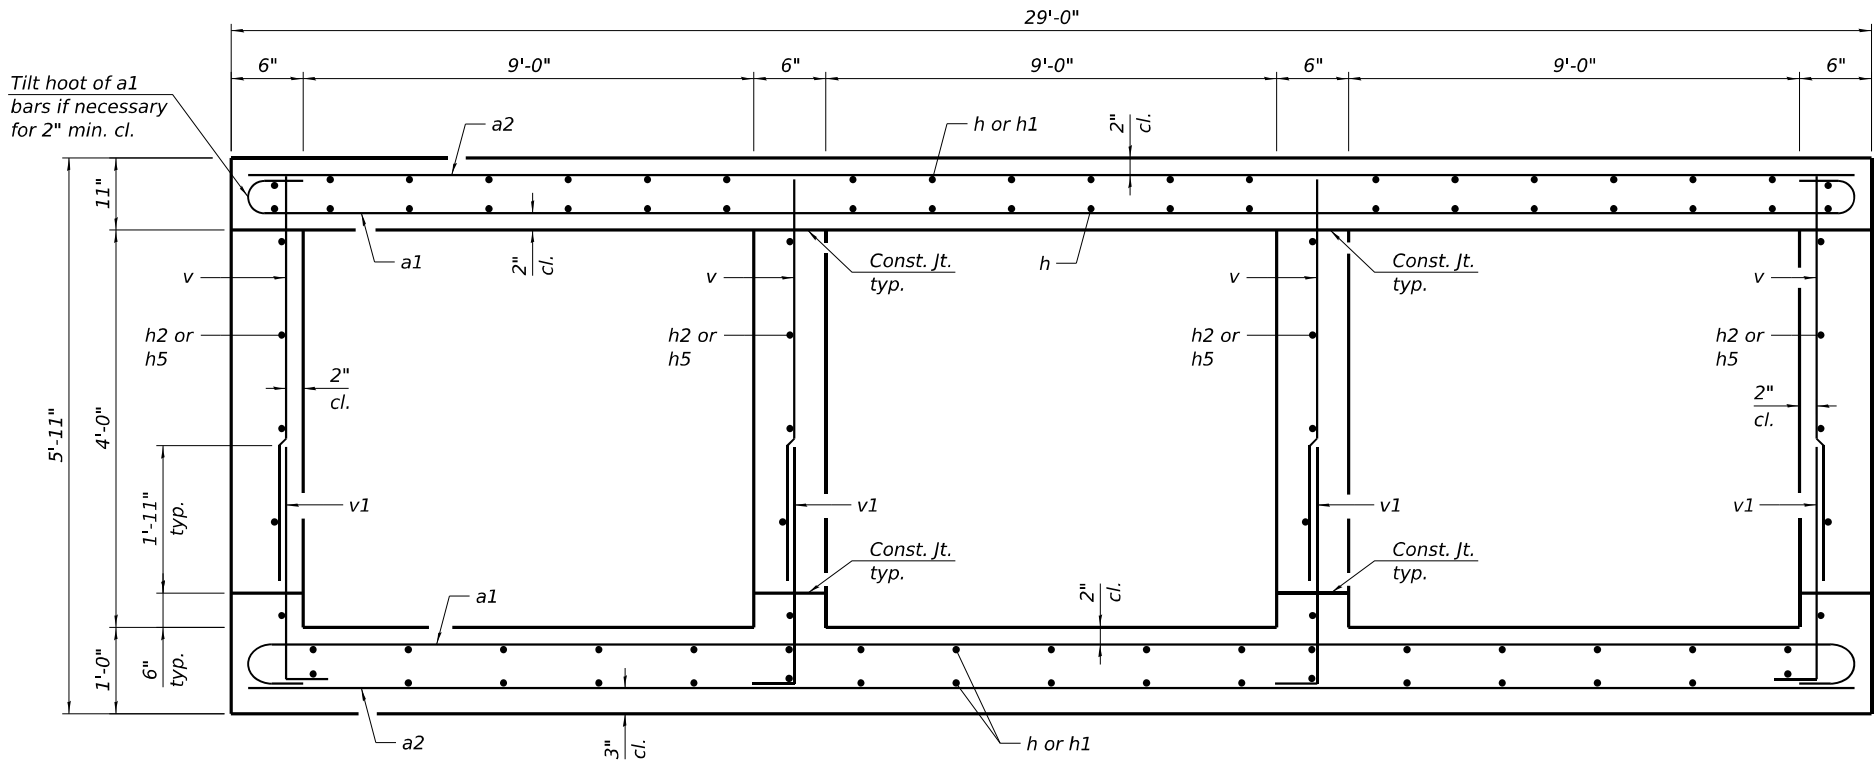


SECTION THRU BARREL

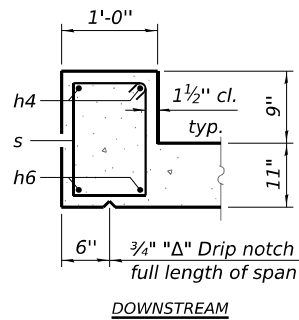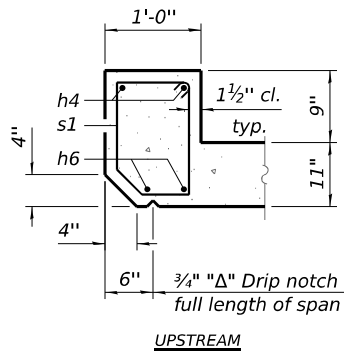


STAGE I


SECTION THRU HEADWALL

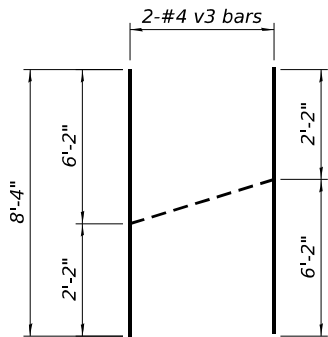


FIELD CUTTING DIAGRAM
Order v3 full length. Cut as shown and use remainder of bars on opposite end.

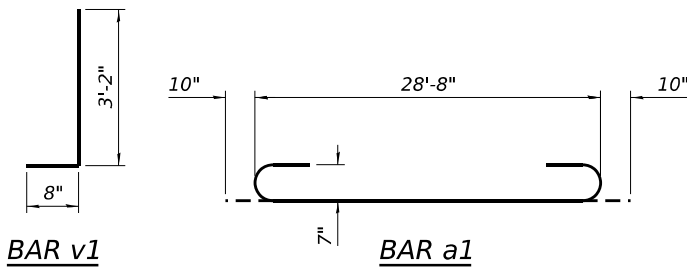


BAR a1

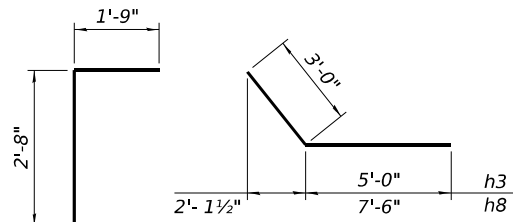


BAR d

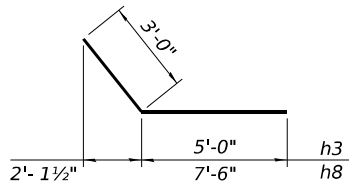

BARS h3 & h8

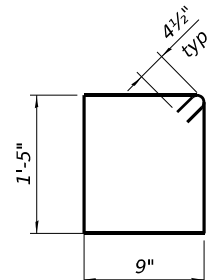

BAR s

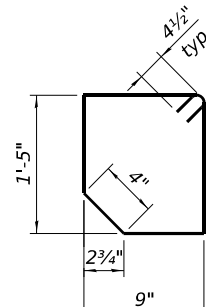

BAR s1

BILL OF MATERIAL

Bar	No.	Size	Length	Shape
a	4	#4	28'-8"	
a1	583	#7	30'-4"	
a2	453	#6	28'-8"	
d	120	#4	4'-5"	
h	384	#6	29'-8"	
h1	512	#6	22'-8"	
h2	60	#4	29'-5"	
h3	40	#5	8'-0"	
h4	8	#7	28'-8"	
h5	80	#4	22'-6"	
h6	8	#6	28'-8"	
h8	48	#5	10'-6"	
s	87	#4	5'-1"	
s1	29	#4	5'-0"	
v	1492	#4	4'-1"	
v1	1492	#4	3'-10"	
v3	8	#4	8'-4"	
Concrete Box Culverts			Cu. Yd.	414.9
Reinforcement Bars			Pound	103,010

(Sheet 3 of 3)



USER NAME =	DESIGNED - JA	REVISED -
PLOT SCALE =	CHECKED - DD	REVISED -
PLOT DATE =	DRAWN - JA	REVISED -
	CHECKED - DD	REVISED -


STATE OF ILLINOIS
DEPARTMENT OF TRANSPORTATION

CULVERT DETAILS
STRUCTURE NO. 099-0760

SHEET S2-8 OF S2-10 SHEETS

F.A.I. RTE.	SECTION	COUNTY	TOTAL SHEETS	SHEET NO.
I-80	FAI 80 21 STRUCTURE 6	WILL	898	614
CONTRACT NO. 62R27				
ILLINOIS FED. AID PROJECT				

MODEL: Sheet
FILE NAME: pw:/transystems-pw/bentley.com/transyscorp-pw1-hosted/Documents/Projects_2018/CH401.401180022/02-TransSystems/CAD/62R27/Sheets/23-Structural/Culvert/62R27-099-0760-009-Bar Splicer.dgn

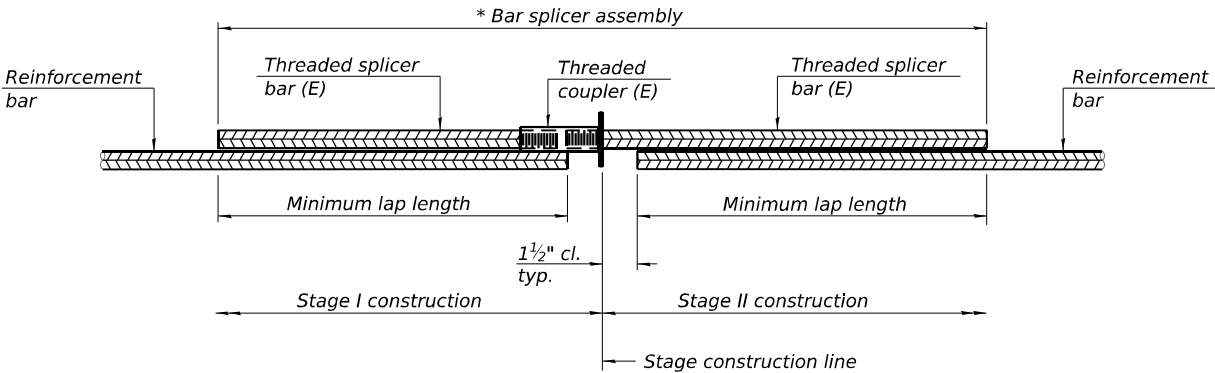


STANDARD BAR SPLICER ASSEMBLY PLAN

Only bar splicer assemblies as presented on the approved QPL list may be used.

Threaded splicer bar length = min. lap length + 1½" + thread length

* Epoxy not required on Bar Splicer Assembly components used in conjunction with black bars.

Location	Bar size	No. assemblies required	Minimum lap length
Walls	#4	40	2'-3"
Top Slab	#6	128	2'-7"
Bottom Slab	#6	128	2'-7"

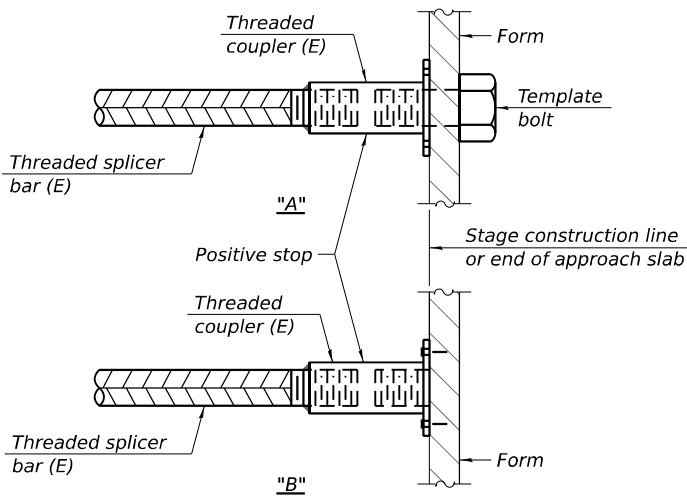


INSTALLATION AND SETTING METHODS

"A" : Set bar splicer assembly by means of a template bolt.

"B" : Set bar splicer assembly by nailing to wood forms or cementing to steel forms.

(E) : Indicates epoxy coating.

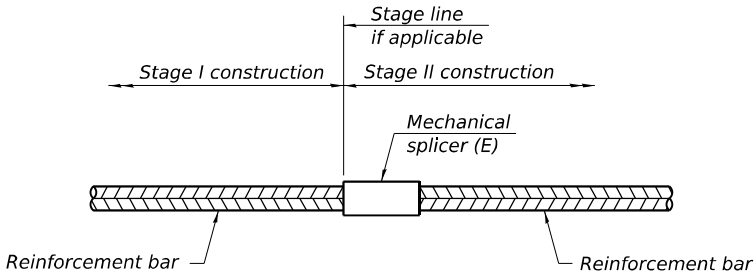

STANDARD MECHANICAL SPLICER

Location	Bar size	No. assemblies required

Notes:
Splicer bars shall be deformed with threaded ends and have a minimum 60 ksi yield strength.
All reinforcement shall be lapped and tied to the splicer bars.
Bar splicer assemblies shall be epoxy coated according to the requirements for reinforcement bars. See Section 508 of the Standard Specifications.
See approved list of bar splicer assemblies and mechanical splicers for alternatives.

BSD-1

2-1-2023



USER NAME =	DESIGNED - JA	REVISED -
	CHECKED - DD	REVISED -
PLOT SCALE =	DRAWN - JA	REVISED -
PLOT DATE =	CHECKED - DD	REVISED -

STATE OF ILLINOIS
DEPARTMENT OF TRANSPORTATION

BAR SPLICER ASSEMBLY AND MECHANICAL SPLICER DETAILS
STRUCTURE NO. 099-0760

SHEET S2-9 OF S2-10 SHEETS

F.A.I. RTE.	SECTION	COUNTY	TOTAL SHEETS	SHEET NO.
I-80	FAI 80 21 STRUCTURE 6	WILL	898	615
CONTRACT NO. 62R27				
		ILLINOIS	FED. AID PROJECT	

Profile Elevation (ft)	SOIL AND ROCK DESCRIPTION	Depth (ft)	Sample Type recovery	Sample No.	SPT Values (blows/in)	Cu (tsf)	Moisture Content (%)
590.8	8-inch thick, dark brown SILTY CLAY LOAM --TOPSOIL-- Medium stiff to very stiff, black and brown SILTY CLAY to CLAY, trace gravel; damp --FILL--			1	6 3 4	2.00 P	18
		5		2	3 4 3	0.98 B	31
585.2	Loose, brown SILT; moist to wet			3	1 2 4	NP	26
583.4	Hard, gray SILTY CLAY, trace gravel; damp --RDR 2-- -L _i (%)=33, P _i (%)=15-- --%Gravel=2.7--10 --%Sand=10.6-- --%Silt=56.5-- --%Clay=30.2-- --A-6 (14)--			4	5 10 13	5.99 B	18
				5	8 15 43	7.63 B	16
578.4	Medium dense to dense, gray SANDY GRAVEL; wet			6	9 17 15	NP	7
		15		7	32 12 15	NP	9
573.4	Stiff, gray SILTY CLAY LOAM, trace gravel; damp			8	11 10 17	1.50 P	14
		20					

Profile Elevation (ft)	SOIL AND ROCK DESCRIPTION	Depth (ft)	Sample Type recovery	Sample No.	SPT Values (blow(s) in)	Cu (tsf)	Moisture Content (%)
570.9	Very dense, GRAVEL; wet			9	50/4"	NP	6
	--AUGER REFUSAL--			10	50/4"	NP	10
566.4	Boring terminated at 25.00 ft	25					

The stratification lines represent the approximate boundary between soil zones. The actual transition may occur over a short distance.

GENERAL NOTES				WATER LEVEL DATA	
Begin Drilling	02-21-2023	Complete Drilling	02-21-2023	While Drilling	▽ 7.00 ft
Drilling Contractor	Wang Testing Services	Drill Rig	21D50A [84%]	At Completion of Drilling	▽ 20.00 ft
Driller	KS&AP	Logger	N. Karahalios	Time After Drilling	NA
Checked by	J. Benssen			Depth to Water	▽ NA
Drilling Method 2.25" IDA HSA; boring backfilled upon completion					

Profile	SOIL AND ROCK DESCRIPTION	Depth Sample Type recovery	Sample No.	SPT Values (blows/6 in)	Cu (tsf)	Moisture Content (%)	Profile	SOIL AND ROCK DESCRIPTION	Depth Sample Type recovery	Sample No.	SPT Values (blows/6 in)	Cu (tsf)	Moisture Content (%)
Elevation (ft) 598.0	1-inch thick ASPHALT						Elevation (ft) 575.0	--Qu: 4,00P--					
596.9	9-inch thick CONCRETE												
	--PAVEMENT--												
	Hard, brown SILTY CLAY LOAM, some gravel; damp		1	4 6 10	4.00 P	13		Very stiff to hard, gray SILTY CLAY LOAM to SILTY LOAM, trace gravel; damp to moist		9	27 14 9	NP	9
	--FILL--							--RDR 2--					
593.7	Medium dense, light gray SANDY GRAVEL; dry		2	15 20 8	NP	7		--RDR 2--		10	6 12 8	3.50 P	10
	--FILL--												
	--RDR 2--												
			3	16 16 13	NP	4		--AUGER REFUSAL @ 26'-- Boring terminated at 26.00 ft					
588.7	Very stiff, black CLAY, trace gravel; damp												
	--Buried TOPSOIL--		4	3 3 4	279 B	28							
	--RDR 2--												
	-L _i (%)=68, P _i (%)=21-10												
585.2	--%Gravel=0.1--												
	--%Sand=4.5--												
	--%Silt=49.6--												
	--%Clay=45.9--												
	--A-7-6 (50)--		5	1 4 3	1.48 B	24							
	Stiff to hard, brown and gray SILTY CLAY, trace gravel; damp												
	--wet silt seam @ 11'--												
	--RDR 2--												
	-L _i (%)=44, P _i (%)=17-		6	4 5 6	4.51 B	19							
	--%Gravel=1.7--												
	--%Sand=11.3--												
	--%Silt=51.9--												
	--%Clay=35.2--												
	--A-7-6 (24)--		7	7 11 16	6.56 B	18							
578.7	Medium dense to dense, brown to gray LOAM, little gravel; moist to wet												
	--RDR 2--												
			8	27 17 17	NP	4							

GENERAL NOTES

Begin Drilling **01-27-2023** Complete Drilling **01-27-2023**

Drilling Contractor **Wang Testing Services** Drill Rig **20CME55T[81%]**

Driller **KG&TC** Logger **B. Miller** Checked by **J. Jensen**

Drilling Method **3.25" IDA HSA; boring backfilled upon completion**

WATER LEVEL DATA

While Drilling ▽ **11.00 ft**

At Completion of Drilling ▼ **18.00 ft**

Time After Drilling **NA**

Depth to Water ▼ **NA**

The stratification lines represent the approximate boundary between soil bores; the actual transition may vary.

[illegible]

Benchmark: Cut cross on top of northerly foundation bolt of the first light pole west of the gore at I-80 west bound and I-80 off-ramp to Houbolt Road, south of the ramp, on the north side of westbound I-80 at Station 451+72.30, Offset 110.04' LT, Elev. 595.744. See Alignment, Tie and Benchmark Sheets.

Existing Structure: None.

Proposed Structure: The proposed noise abatement wall is a ground mounted noise abatement wall with a total length of 1,110'-8" and a maximum height of approximately 19'-1" measured from proposed grade to top of noise wall.

Salvage: None.




Signed *Moussa A. Issa*
Dr. Moussa A. Issa, S.E. IL. LIC. No. 081-005738
Expires 11-30-2024
Date 06/21/2023 For Sheets S3-1 thru S3-7

NOTES:

- For General Notes, Index of Sheets, General Details and Total Bill of Material, see Sheet S3-3
- Stations are measured along and offsets are measured to PR @ Houbolt Ramp B.
- The length of wall is measured along the centerline of the noise wall.

LEGEND:

- T — Exist. Underground Telephone
- E — Exist. Underground Electric
- E — Prop. Underground Electric
- — — Prop. Lighting Cable
- G — Exist. Underground Gas
- A — Exist. Aerial Line
- FO — Exist. Underground Fiber Optic
- FO — Prop. Underground Fiber Optic
- CTV — Exist. Underground Cable
- — — Exist. Pipe Underdrain
- — — Prop. Pipe Underdrain
- — — Exist. Storm Sewer
- — — Prop. Storm Sewer
- — — Prop. Guardrail
- — — Exist. Guardrail
- — — Exist. Fence
- AC — Exist. Access Control & ROW
- — — Exist. Cable Barrier
- — — Exist. Lighting
- — — Prop. Lighting
- — — Prop. Drainage
- — — Prop. Concrete Headwall
- — — Soil Boring
- — — Range 9E, 3rd P.M.

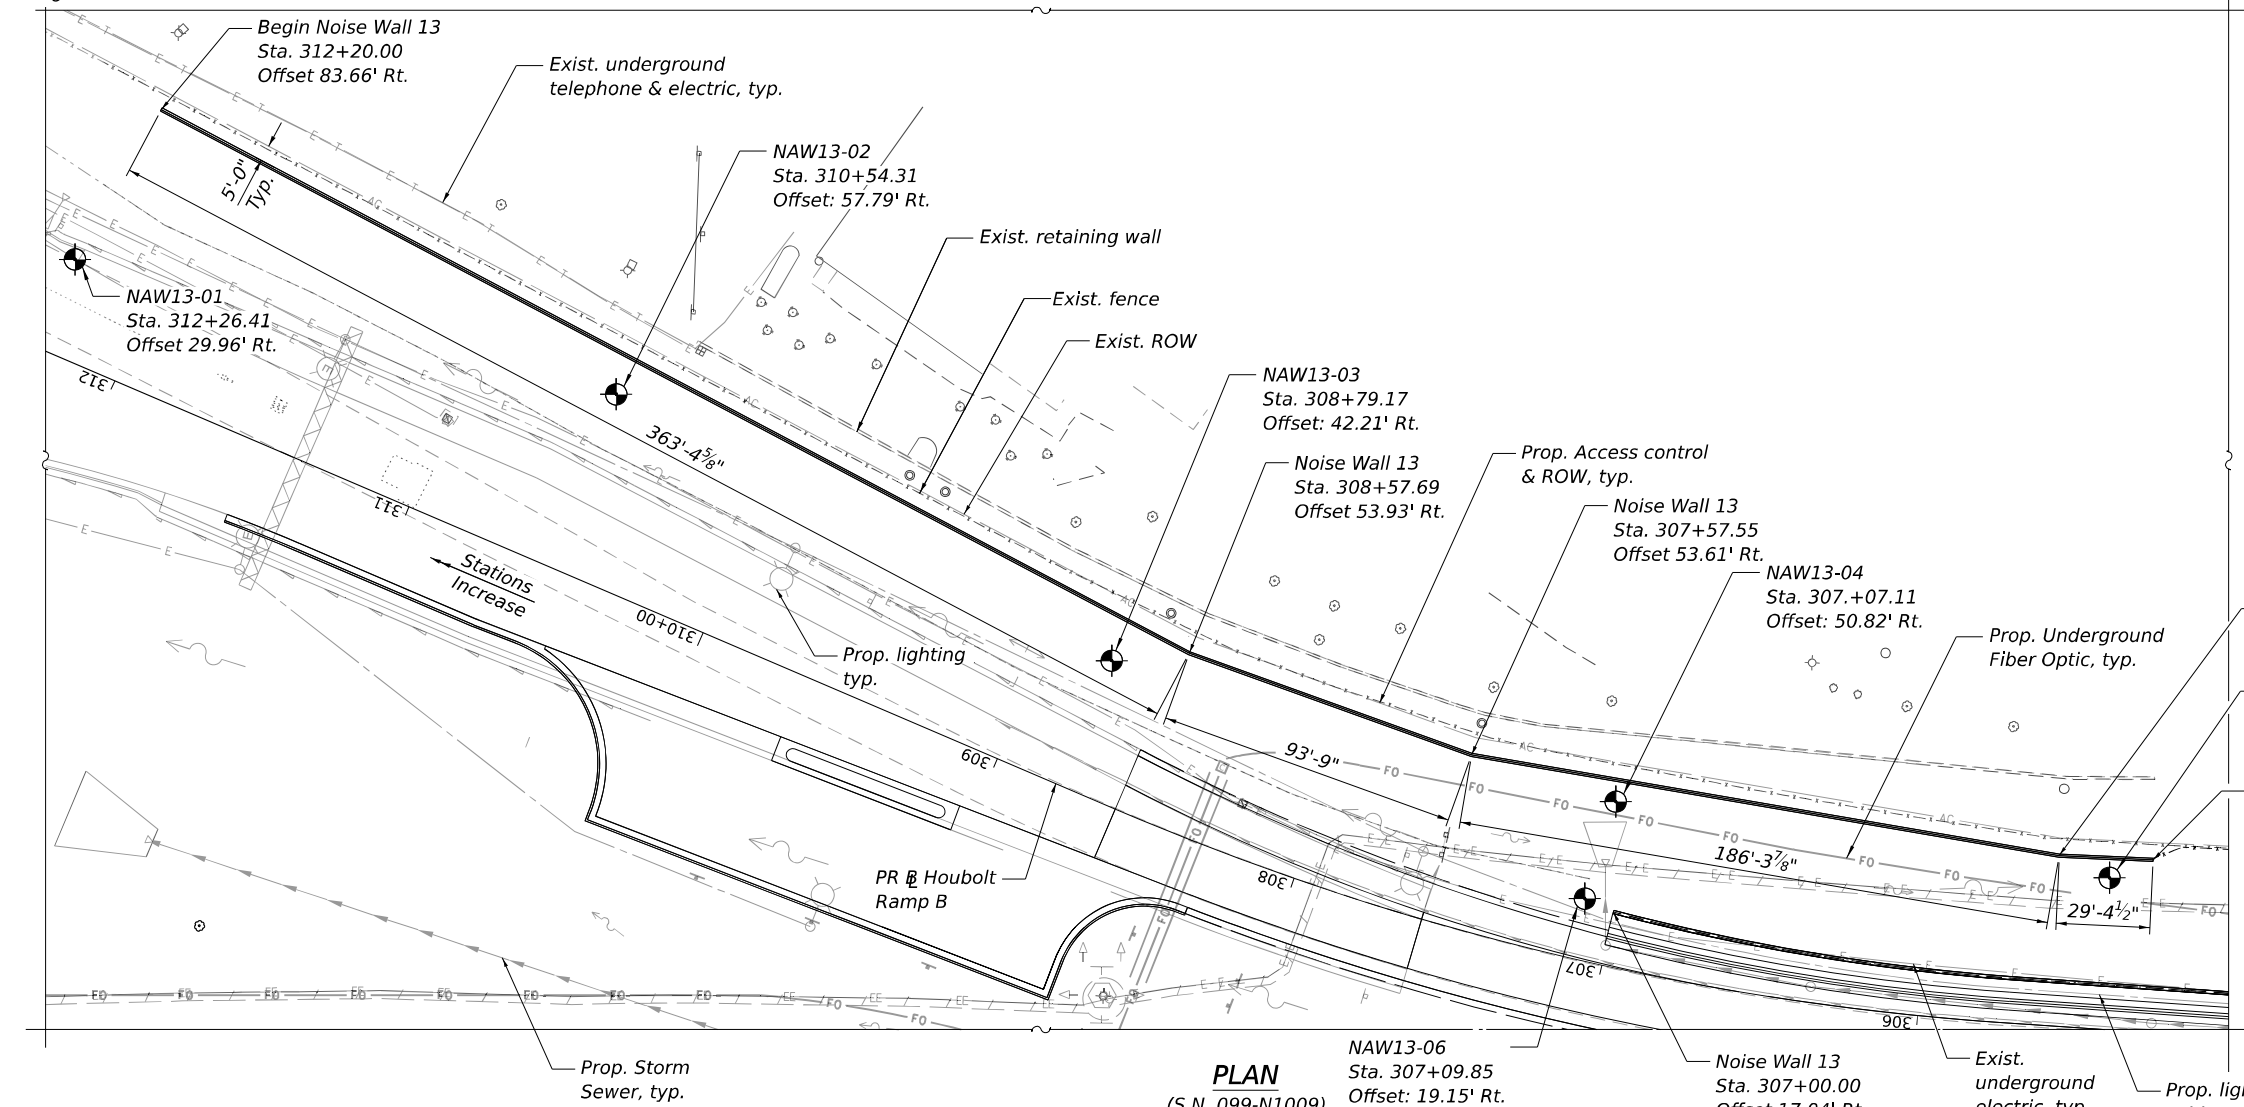


NOTES:


1. For General Notes, Index of Sheets, General Details and Total Bill of Material, see Sheet S3-3
2. Stations are measured along and offsets are measured to PR @ Houbolt Ramp B.
3. The length of wall is measured along the centerline of the noise wall.

LEGEND:

- T — Exist. Underground Telephone
- E — Exist. Underground Electric
- E — Prop. Underground Electric
- — — Prop. Lighting Cable
- G — Exist. Underground Gas
- A — Exist. Aerial Line
- FO — Exist. Underground Fiber Optic
- FO — Prop. Underground Fiber Optic
- CTV — Exist. Underground Cable
- — — Exist. Pipe Underdrain
- — — Prop. Pipe Underdrain
- — — Exist. Storm Sewer
- — — Prop. Storm Sewer
- — — Prop. Guardrail
- — — Exist. Guardrail
- — — Exist. Fence
- AC — Exist. Access Control & ROW
- — — Exist. Cable Barrier
- (R) — Exist. Lighting
- (R) — Prop. Lighting
- • — Prop. Drainage
- I — Prop. Concrete Headwall
- ⊕ — Soil Boring

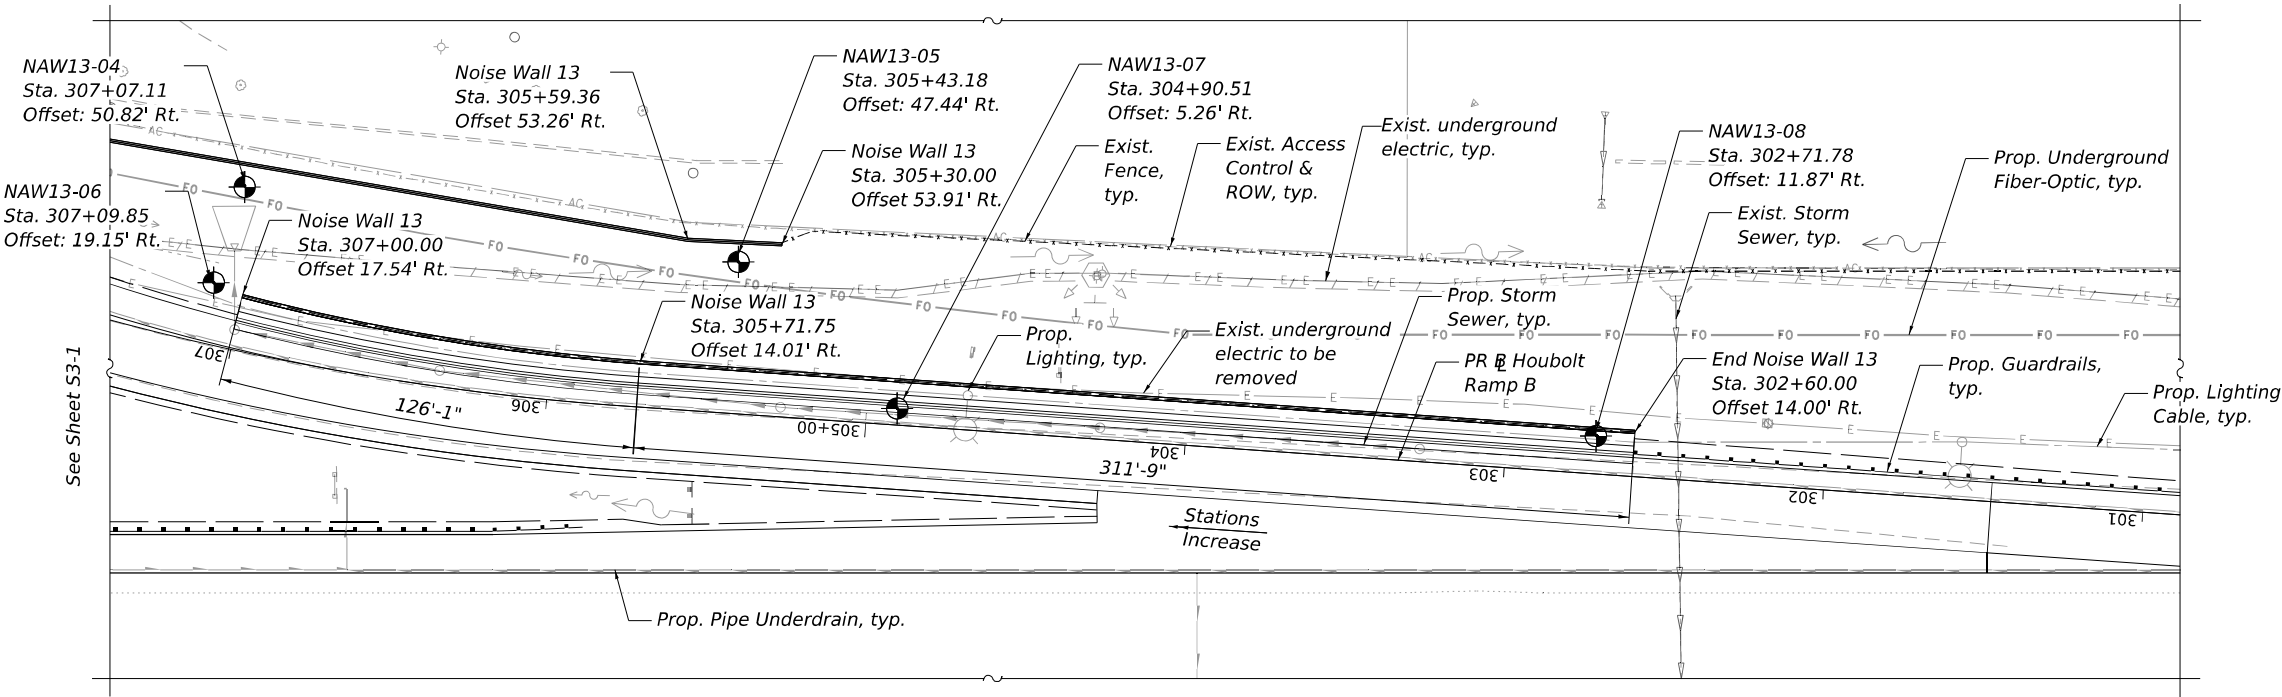

PLAN
(S.N. 099-N1010)

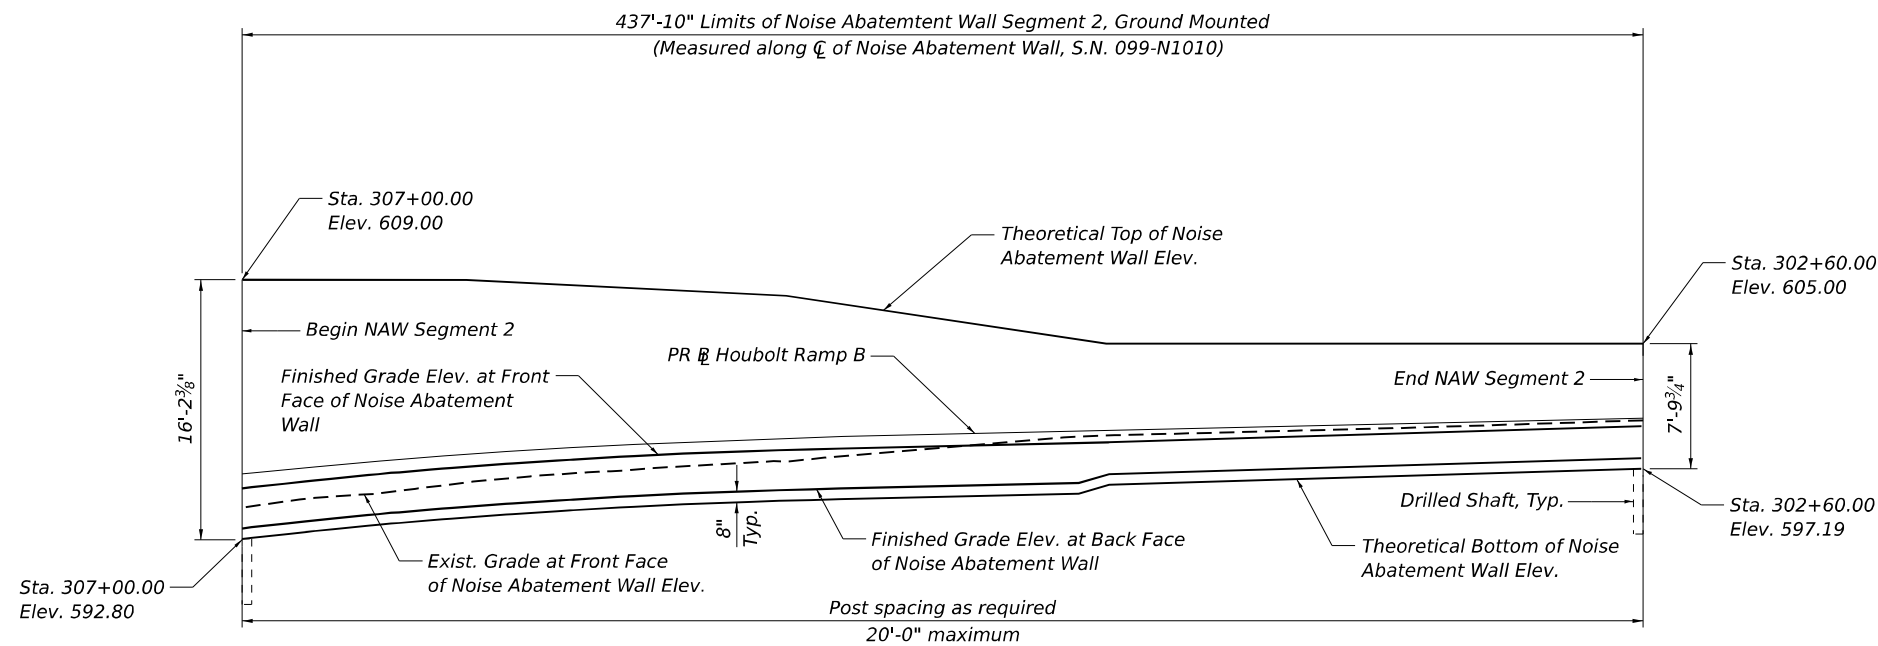

ELEVATION
(S.N. 099-N1010)

GENERAL NOTES

1. The Contractor shall field verify location of the existing utilities prior to construction. The Contractor shall take precautions not to damage existing utilities. Any such damage shall be repaired by the Contractor at no additional cost.
2. Noise Abatement Wall drilled shaft foundation diameter, depth and spacing to be determined by the Contractor.
3. Contractor shall provide Ashlar Stone Finish on both faces of Noise Abatement Wall. See Sheet S3-8.
4. All underground utilities or drainage structure removal or installation shall be completed prior to foundation installation.
5. Hard drilling is anticipated down to Elevation 578.6 based on Borings NAW13-03 and 13-04; however, bedrock was not observed in these borings. The Contractor shall provide a method to ensure the NAW drilled shafts achieve at least the tip elevation required by design. No additional compensation will be provided for drilling methods required through these soils.
6. Any rock excavation required for noise wall construction will not be paid separately and will be included with Noise Abatement Wall, Ground Mounted.

INDEX OF SHEETS

S3-1	General Plan And Elevation 1
S3-2	General Plan And Elevation 2
S3-3	General Notes And Bill of Material
S3-4	Data Tables, Profile Grade, And Horizontal Curve Data
S3-5	Soil Borings 1
S3-6	Soil Borings 2
S3-7	Soil Borings 3
S3-8	Ashlar Stone Finish

DESIGN SPECIFICATIONS

AASHTO LRFD Bridge Design Specifications, 9th Edition

DESIGN STRESSES

FIELD UNITS

$f'_c = 4,000$ psi
 $f_y = 60,000$ psi (Reinforcement)
 $f_y = 50,000$ psi (Struct. Steel, M270 Grade 50, posts)
 $f_y = 36,000$ psi (Struct. Steel, M270 Grade 36, all other structural steel)

PRECAST UNITS

$f'_c = 4,500$ psi
 $f_y = 60,000$ psi (Reinforcement)
 $f_y = 65,000$ psi (Welded Wire Reinforcement)

UTILITY CROSSING TABLE

UTILITY	STATION**	OFFSET (LT)**	ELEV. (FT)	COMMENTS
Exist. Underground Electric	453+84.90	124.27'	-	Runs Parallel to Noise Wall

* Stations and Offsets are measured to the centerline of proposed noise abatement wall unless noted otherwise

DESIGN LOADS


Strength III or V Wind: 35 psf
Service I Wind: 15 psf
Unfactored Max. Active Earth Pressure: 130 psf
Unfactored Live Load Surcharge: 87 psf

TOTAL BILL OF MATERIAL

ITEM	UNIT	SN 099-N1009	SN 099-N1010	TOTAL
Name Plates	Each	1	1	2
Geocomposite Wall Drain	Sq Yd	137	146	283
Pipe Underdrains For Structures 4"	Foot	673	438	1,111
Noise Abatement Wall, Ground Mounted	Sq Ft	11,932	4,998	16,930

NOISE REDUCTION DATA

Noise Wall Structure Number	Face	From Sta.	To Sta.	Noise Reduction	Comments
SN 099-N1009 & SN 099-N1010	Roadway Face	312+20.00	302+60.00	Reflective	-
	Residential Face	312+20.00	302+60.00	Reflective	-

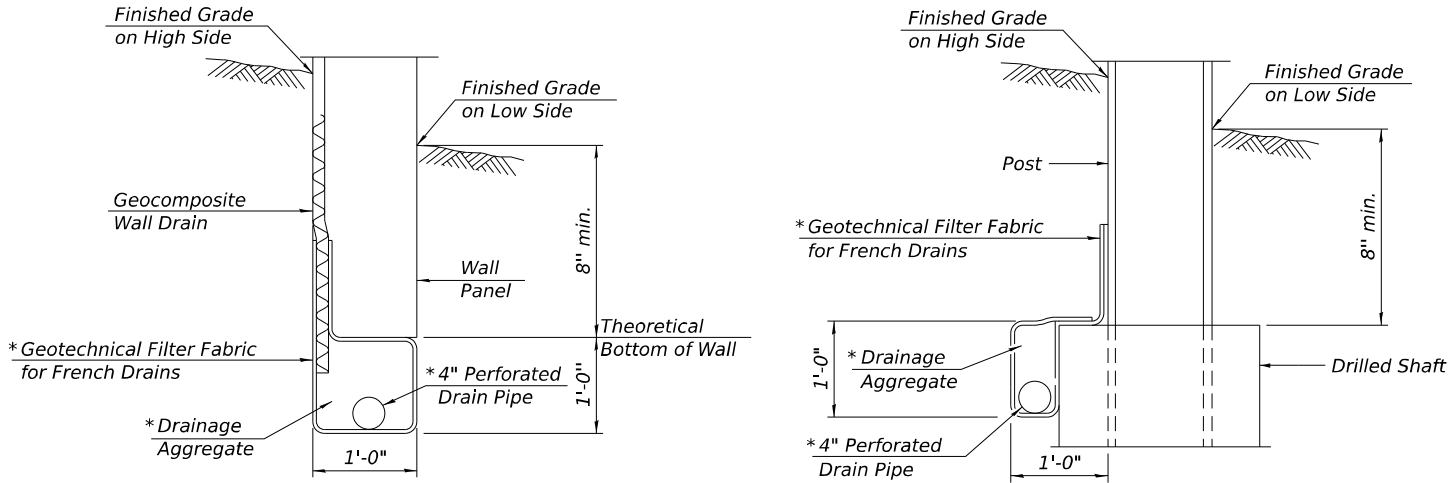

PIPE UNDERDRAIN DETAIL
AT DRILLED SHAFTS

* Included in the cost of Pipe Underdrains for Structures 4"


PIPE UNDERDRAIN DETAIL
AT DRILLED SHAFTS

NOISE ABATEMENT WALL
BUILT 202_ BY
STATE OF ILLINOIS
F.A.I. RTE. I-80
SECTION FAI 80 21 STRUCTURE 6
FROM STA. 312+20.00 TO STA. 305+30.00
STRUCTURE NO. 099-N1009


NAME PLATE
See Std. 515001

NOISE ABATEMENT WALL
BUILT 202_ BY
STATE OF ILLINOIS
F.A.I. RTE. I-80
SECTION FAI 80 21 STRUCTURE 6
FROM STA. 307+00.00 TO STA. 302+60.00
STRUCTURE NO. 099-N1010

NAME PLATE
See Std. 515001

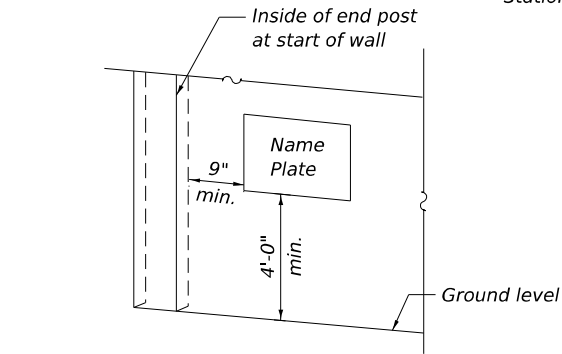


NAME PLATE FOR NOISE ABATEMENT WALL,
GROUND MOUNTED

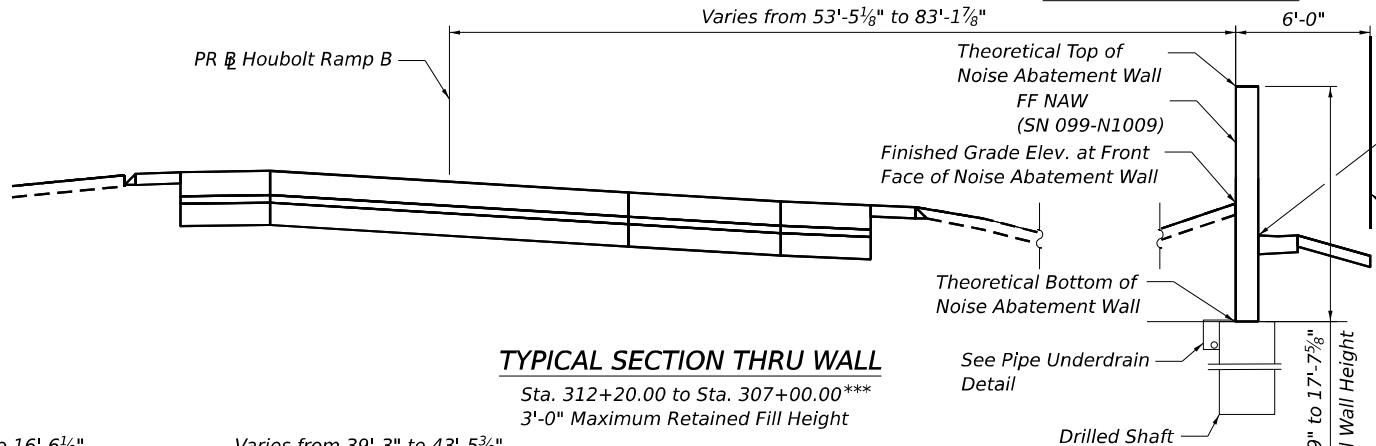

TYPICAL SECTION THRU WALL


Sta. 312+20.00 to Sta. 307+00.00***
3'-0" Maximum Retained Fill Height

*** Sta. Measured Along
PR @ Houbolt Ramp B

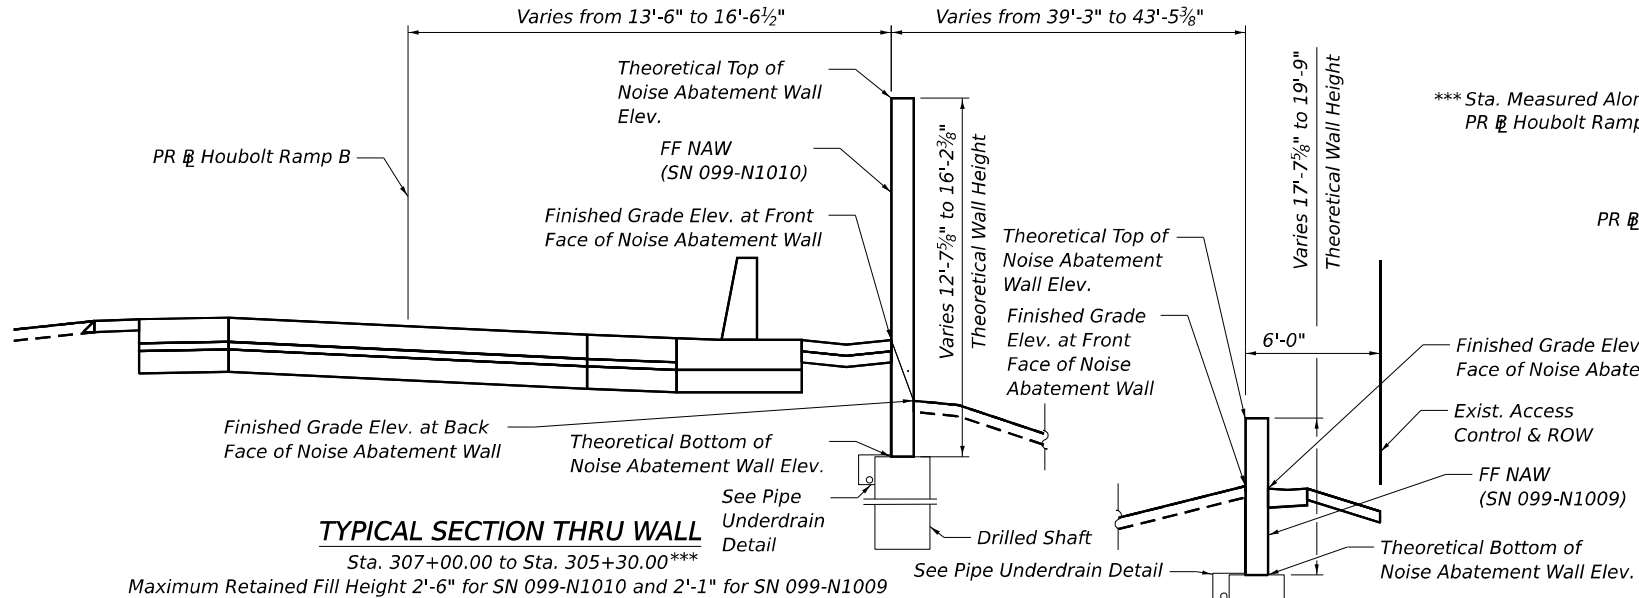

TYPICAL SECTION THRU WALL


Sta. 307+00.00 to Sta. 305+30.00***
Maximum Retained Fill Height 2'-6" for SN 099-N1010 and 2'-1" for SN 099-N1009

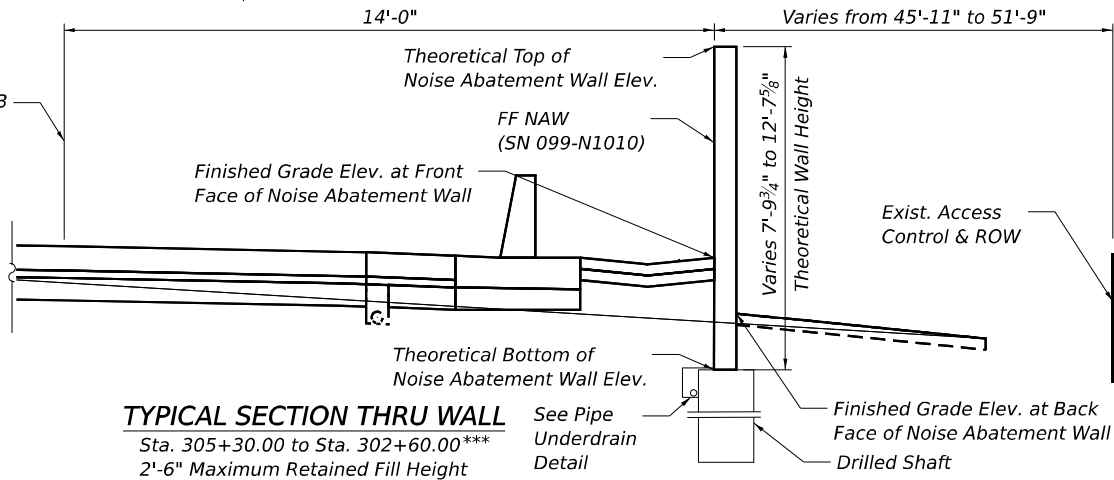


TYPICAL SECTION THRU WALL

Sta. 305+30.00 to Sta. 302+60.00***
2'-6" Maximum Retained Fill Height


MODEL: BL_PR_00 - Plan 3 (Sheet)
FILE NAME: R:\Transportation\Projects\2018\CH401\401180022\03-TransSystems\CAD\62R27\Sheet\23-Structural\Noise Walls\01E2R27-SHT-NAW13-STRUCT-4

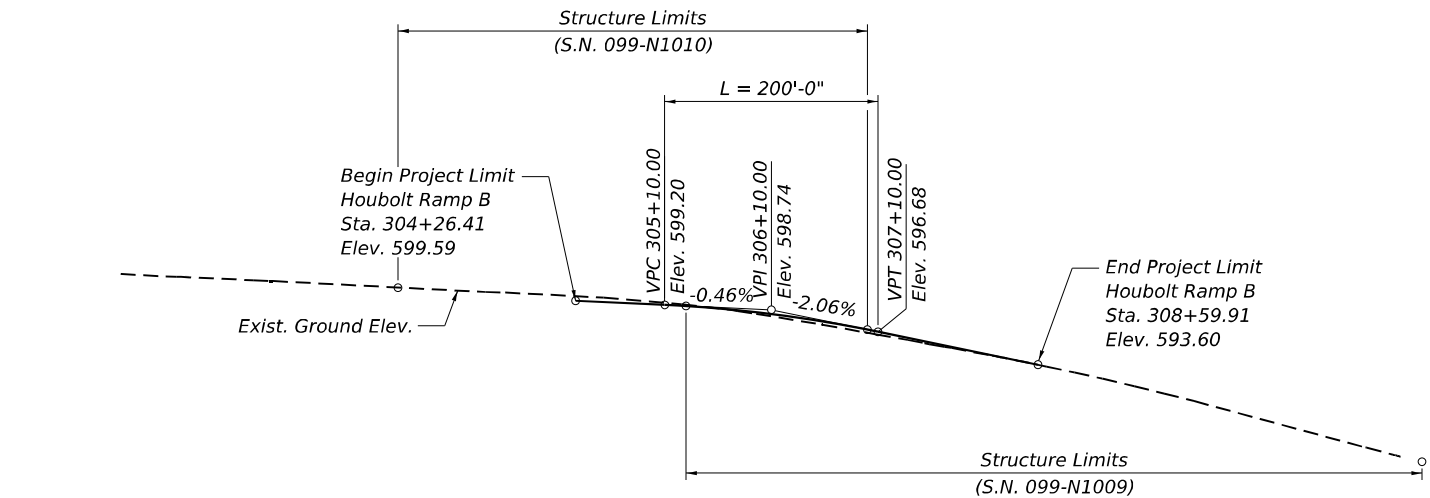

HOUBOLT RAMP B PROFILE GRADE

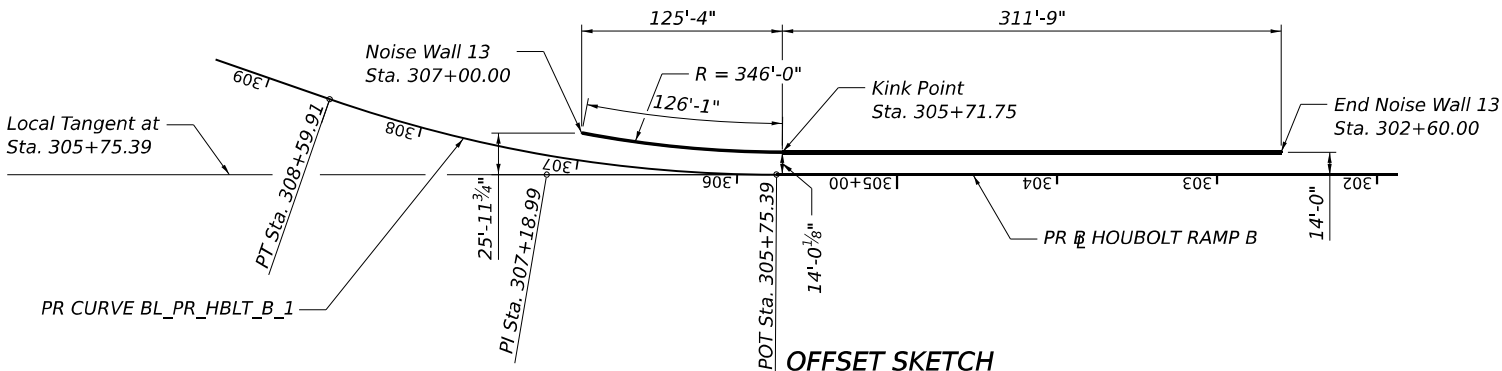

OFFSET SKETCH
(S.N. 099-N1009)

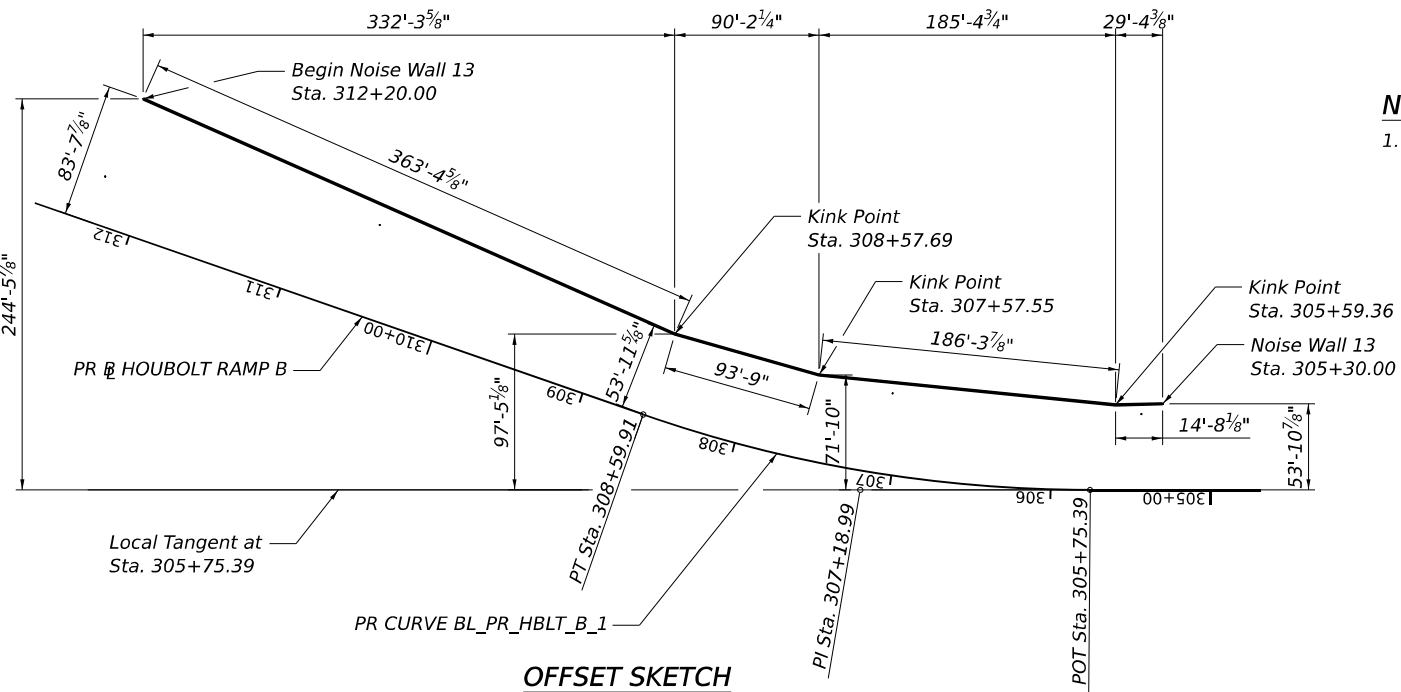

OFFSET SKETCH
(S.N. 099-N1010)

EX CURVE BL EX HBLT B 1

P.I. Sta. = 203+52.27
 $\Delta = 20^\circ 07' 34''$ (RT)
 $D = 06^\circ 44' 26''$
 $R = 850.00'$
 $T = 150.84'$
 $L = 298.58'$
 $E = 13.28'$
 $e =$
 $T.R. =$
 $S.E. Run =$
 $P.C. Sta. = 202+01.42$
 $P.T. Sta. = 205+00.00$

PR CURVE BL EX HBLT B 1

P.I. Sta. = 307+18.99
 $\Delta = 19^\circ 10' 42''$ (RT)
 $D = 06^\circ 44' 26''$
 $R = 850.00'$
 $T = 143.60'$
 $L = 284.52$
 $E = 12.05'$
 $e = 6.00\%$
 $T.R. = 64'$
 $S.E. Run = 192'$
 $P.C. Sta. = 305+75.39$
 $P.T. Sta. = 308+59.91$
DESIGN SPEED = 50 MPH

NOTE:

1. Theoretical Top of NAW Elev., Theoretical Bottom of NAW Elev., Finished Grade Elev. at Front Face of NAW, and Finished Grade Elev. at Back Face of NAW shall be taken as straight lines in the segments between each pair of stations shown in the NAW Data Table.

NOISE ABATEMENT WALL DATA TABLE

Segment 1 SN 099-N1009

Station	Offset (Rt.) to Centerline Wall (ft)	Theoretical Top of NAW Elev.	Houbolt Ramp B Profile Elev.	Finished Grade Elev. At Front Face of NAW	Finished Grade Elev. At Back Face of NAW	Existing Grade Elev. At Front Face of NAW	Theoretical Bottom of NAW Elev.	Theoretical Wall Height (ft)
312+20.00	83.66	606.00	584.41	591.04	589.93	589.30	589.26	16.74
312+00.00	82.02	606.00	584.47	591.04	589.93	588.95	589.26	16.74
311+50.00	77.91	606.00	585.66	590.55	590.15	588.88	589.48	16.52
311+28.21	76.12	606.00	586.25	590.30	590.30	588.93	589.63	16.37
311+27.73	76.09	606.00	586.26	590.29	590.30	588.93	589.62	16.38
311+00.00	73.81	606.28	587.01	589.97	590.31	589.36	589.30	16.97
310+82.39	72.36	606.45	587.49	589.77	590.32	589.31	589.10	17.35
310+50.00	69.71	606.78	588.37	590.23	590.61	589.22	589.56	17.22
310+42.25	69.07	606.85	588.58	590.37	590.69	589.36	589.71	17.15
310+29.66	68.04	606.98	588.92	590.81	590.81	589.52	590.14	16.84
310+27.73	67.88	607.00	588.97	590.88	590.86	589.55	590.19	16.81
310+00.00	65.60	607.28	589.72	591.85	591.85	589.89	590.84	16.43
309+80.00	63.96	607.48	590.25	592.56	591.98	590.17	591.31	16.16
309+50.00	61.50	607.78	591.01	593.68	592.23	590.64	591.56	16.22
309+27.73	59.67	608.00	591.56	594.55	592.42	591.04	591.75	16.25
309+00.00	57.39	608.55	592.21	595.76	592.75	591.78	592.08	16.47
308+57.69	53.93	609.40	593.16	595.58	593.16	592.33	592.50	16.90
308+50.00	54.30	609.55	593.32	595.29	593.22	592.49	592.56	17.00
308+30.00	54.95	609.95	593.84	594.50	593.41	592.88	592.74	17.21
308+27.73	54.99	610.00	593.91	594.49	593.39	592.89	592.72	17.28
308+00.00	55.10	609.72	594.52	594.21	593.13	592.71	592.46	17.26
307+80.00	54.64	609.52	594.93	593.72	592.94	592.49	592.28	17.25
307+57.55	53.61	609.30	595.43	592.87	592.80	592.46	592.13	17.17
307+55.78	53.80	609.28	595.48	592.79	592.79	592.46	592.12	17.16
307+50.00	54.39	609.22	595.63	592.53	592.75	592.47	591.86	17.36
307+45.88	54.79	609.18	595.74	592.35	592.72	592.47	591.68	17.50
307+38.37	55.47	609.11	595.94	592.38	592.38	592.51	591.71	17.39
307+30.00	56.15	609.02	596.16	592.42	591.98	592.62	591.32	17.71
307+27.73	56.32	609.00	596.20	592.44	591.95	592.59	591.29	17.71
307+00.00	57.96	608.72	596.77	592.28	591.59	591.98	590.93	17.80
306+50.00	58.76	608.22	597.69	592.97	590.91	591.32	590.24	17.98
306+30.00	58.32	608.02	598.00	592.74	590.63	591.10	589.96	18.06
306+27.73	58.24	608.00	598.03	592.68	590.59	591.07	589.93	18.07
306+00.00	56.83	608.00	598.40	591.90	590.19	590.77	589.52	18.48
305+59.36	53.26	608.00	598.82	590.39	589.59	590.15	588.93	19.07
305+59.31	53.26	608.00	598.82	590.39	589.59	590.15	588.93	19.07
305+50.00	53.46	608.00	598.90	590.29	589.38	589.98	588.72	19.28
305+30.00	53.91	608.00	599.07	590.07	588.93	589.55	588.26	19.74

Segment 2 SN 099-N1010

Station	Offset (Rt.) to Centerline Wall (ft)	Theoretical Top of NAW Elev.	Houbolt Ramp B Profile Elev.	Finished Grade Elev. At Front Face of NAW	Finished Grade Elev. At Back Face of NAW	Existing Grade Elev. At Front Face of NAW	Theoretical Bottom of NAW Elev.	Theoretical Wall Height (ft)
307+00.00	17.54	609.00	596.87	595.97	593.47	594.81	592.80	16.20
306+97.83	16.96	609.00	597.75	596.96	594.46	595.79	593.79	15.21
306+47.83	15.39	609.00	598.46	597.71	595.21	596.84	594.54	14.46
306+27.73	14.88	609.00	598.76	598.02	595.52	597.21	594.86	14.14
306+25.81	14.80	608.98	598.92	598.21	595.71	597.47	595.05	13.94
305+75.81	14.33	608.72	599.25	598.51	596.01	598.16	595.34	13.38
305+71.75	14.01	608.44	599.48	598.74	596.24	599.01	595.57	12.87
305+25.81	14.01	608.22	599.71	599.02	597.02	599.42	596.36	11.87
305+27.73	14.01	608.00	599.94	599.32	597.32	599.67	596.65	11.35
305+11.00	14.01	607.50	600.17	599.62	597.62	599.96	596.95	10.55
304+61.00	14.01	606.00	600.36	599.86	597.86	600.23	597.19	8.81
304+11.00	14.01	605.67	599.48	598.74	596.24	599.01	595.57	10.09
304+36.31	14.01	605.26	599.54	598.80	596.30	599.19	595.64	9.62
304+27.73	14.01	605.00	599.58	598.84	596.81	599.27	596.14	8.86
304+26.86	14.01	605.00	599.59	598.86	596.86	599.28	596.20	8.80
303+76.86	14.01	605.00	599.71	599.02	597.02	599.42	596.36	8.64
303+26.86	14.00	605.00	599.94	599.32	597.32	599.67	596.65	8.35
303+27.73	14.00	605.00	600.04	599.45	597.45	599.79	596.79	8.21
302+77.73	14.00	605.00	600.17	599.62	597.62	599.96	596.95	8.05
302+60.00	14.00	605.00	600.36	599.86	597.86	600.23	597.19	7.81



USER NAME = aditya.joshi	DESIGNED - PG	REVISED -
DRAWN - PG	REVISOR -	
PLOT SCALE =	CHECKED - LAB, MAI	REVISED -
PLOT DATE = 8/11/2023	DATE - 6/26/23	REVISED -

STATE OF ILLINOIS
DEPARTMENT OF TRANSPORTATION

DATA TABLES, PROFILE GRADE, AND HORIZONTAL CURVE DATA
NOISE ABATEMENT WALL 13

SCALE: SHEET S3-4 OF S3-8 SHEETS STA. TO STA.

F.A.I. RTE.	SECTION	COUNTY	TOTAL SHEETS	SHEET NO.
I-80	FAI 80 21 STRUCTURE 6	WILL	898	620
CONTRACT NO. 62R27				
ILLINOIS FED. AID PROJECT				

Profile	Elevation (ft)	SOIL AND ROCK DESCRIPTION	Depth (ft)	Sample Type	Sample No.	SPT Values (blows/6 in)	Cu (tsf)	Moisture Content (%)	Profile	Elevation (ft)	SOIL AND ROCK DESCRIPTION	Depth (ft)	Sample Type	Sample No.	SPT Values (blows/6 in)	Cu (tsf)	Moisture Content (%)
	583.0	Brown SANDY GRAVEL; damp --FILL--								563.5	Hard, gray SILTY CLAY LOAM to SILTY LOAM, trace gravel; damp						
		Medium dense, brown SANDY GRAVEL; damp --RDR 2--	1	11 5	NP	6						9	17 50/5	> 4.50 P	9		
	581.0	Hard, gray to brown SILTY CLAY, trace gravel; damp --RDR 2-3--	2	3 6 8	4.18 B	18											
		--silt seam--	3	13 10 21	4.50 P	20											
	576.0	Medium dense, brown, medium SAND, trace gravel; damp --RDR 3--	4	8 9 10	NP	7											
	573.5	Very dense, brown to gray SANDY GRAVEL; moist to wet --RDR 3--	5	23 37 48	NP	8											
			6	15 29 22	NP	7											
	567.8	Hard, gray SILTY CLAY LOAM to SILTY LOAM, little gravel; damp --RDR 2--	7	29 46 31	> 4.50 P	9											
566.0	Very dense, gray GRAVEL; damp --RDR 3--	8	50/5	NP	2												
GENERAL NOTES Begin Drilling 03-22-2023 Complete Drilling 03-22-2023 Drilling Contractor Wang Testing Services Drill Rig 21D50A [84%] Driller KS&AP Logger N. Karahalios Checked by J. Bensen Drilling Method 2.25" IDA HSA; boring backfilled upon completion									WATER LEVEL DATA While Drilling 13.50 ft At Completion of Drilling DRY Time After Drilling NA Depth to Water NA The stratification lines represent the approximate boundary between soil types; the actual transition may be gradual.								

Profile	Elevation (ft)	SOIL AND ROCK DESCRIPTION	Depth (ft)	Sample	Type	recovery	Sample No.	SPT Values (blows/in)	Q _u (ksf)	Moisture Content (%)	Profile	Elevation (ft)	SOIL AND ROCK DESCRIPTION	Depth (ft)	Sample	Type	recovery	Sample No.	SPT Values (blows/in)	Q _u (ksf)	Moisture Content (%)
	584.7	8-inch thick, brown SILTY CLAY LOAM					1	7 7 11	NP	13			Boring terminated at 20.00 ft								
	582.3	Medium dense, brown SANDY LOAM, trace gravel; damp					2	23 20 7	NP	8											
	579.8	Very stiff, brown SILTY CLAY, trace gravel; damp					3	5 6 9	2.46 B	21											
	576.6	Medium dense, brown SANDY GRAVEL; damp					4	19 10 6	3.00 P	23											
	573.3	Very dense, gray SILT; moist to wet					5	4 3 4	0.98 B	18											
	570.7	Brown SANDY GRAVEL; wet					6	3 32 48	NP	20											
	569.8	Very dense, brown Gravelly LOAM; moist					7	43 50/5"	NP	11											
	567.3	Brown SANDY GRAVEL; wet					8	25 17 9	> 4.50 P	13											
	566.6	Hard, gray SILTY CLAY LOAM, trace gravel; damp					8														
	565.3						20														
GENERAL NOTES												WATER LEVEL DATA									
Begin Drilling 03-06-2023 Complete Drilling 03-07-2023												While Drilling 13.00 ft									
Drilling Contractor Wang Testing Services Drill Rig 21D50A (84%)												At Completion of Drilling 18.00 ft									
Driller KS&AP Logger N. Karahalios Checked by J. Bensen												Time After Drilling NA									
Drilling Method 2.25" IDA HSA; boring backfilled upon completion												Depth to Water NA									
The stratification lines represent the approximate boundary between soil boxes; the actual transition may be gradual.																					

[illegible]

Profile	Elevation (ft)	SOIL AND ROCK DESCRIPTION	Depth (ft)	Sample Type	Sample No.	SPT Values (blows/6 in)	Qu (tsf)	Moisture Content (%)	Profile	Elevation (ft)	SOIL AND ROCK DESCRIPTION	Depth (ft)	Sample Type	Sample No.	SPT Values (blows/6 in)	Qu (tsf)	Moisture Content (%)
		15-inch thick, dark brown SILTY CLAY LOAM															
	590.9	--TOPSOIL--															
		Very stiff, brown CLAY LOAM; damp		1	7	12	3.00	33									
	589.1	--FILL-- --RDR 3--															
		Medium dense, brown SANDY GRAVEL; damp		2	15	15	NP	5									
		--RDR 2--															
	586.8		5														
		Very stiff, brown SILTY CLAY, trace gravel; damp		3	5	5	2.79	20									
		--RDR 2-3--															
				4	6	7	3.94	20									
			10														
	581.6																
		Very dense, brown SANDY GRAVEL; damp		5	32	32	NP	4									
		--RDR 3-- --possible cobbles--															
	579.1																
		Stiff to very stiff, brown to gray SILTY CLAY, trace gravel; damp		6	6	7	2.95	21									
			15														
	576.8	--Qu: 1.5P--															
		Loose, gray SILT; wet		7	2	3	NP	21									
	574.1																
		Very dense, brown and gray SANDY GRAVEL; damp		8	37	34	NP	3									
	572.1		20														
		Boring terminated at 20.00 ft															
GENERAL NOTES										WATER LEVEL DATA							
Begin Drilling					03-06-2023					Complete Drilling					03-06-2023		
Drilling Contractor					Wang Testing Services					Drill Rig					21D50A [84%]		
Driller					KS&AP					Logger					N. Karahalios		
Drilling Method					2.25" IDA HSA; boring backfilled upon completion					While Drilling					At Completion of Drilling		
															Time After Drilling		

[illegible]

Profile	Elevation (ft)	SOIL AND ROCK DESCRIPTION	Depth (ft)	Sample Type recovery	Sample No.	SPT Values (blows/6 in)	Qu (tsf)	Moisture Content (%)	Profile	Elevation (ft)	SOIL AND ROCK DESCRIPTION	Depth (ft)	Sample Type recovery	Sample No.	SPT Values (blows/6 in)	Qu (tsf)	Moisture Content (%)
		Stiff to very stiff, black, dark brown and brown CLAY LOAM; trace gravel; damp		--FILL-- --RDR 2--	1	3 2 8	1.50 P	23									
					2	3 5 11	2.95 B	32									
	588.7	Brown SANDY LOAM, trace gravel; damp		--FILL--	3	8 15 17	NP	6									
	587.9	Dense, brown SANDY GRAVEL; damp		--RDR 3--													
	586.2			--RDR 2--	4	4 5 8	3.77 B	19									
		Very stiff to hard, brown and gray SILTY CLAY, trace gravel; damp			5	8 9 12	6.56 B	18									
	581.2			--RDR 2--	6	5 6 14	1.64 B	25									
		Stiff to very stiff, brown to gray CLAY to SILTY CLAY, trace gravel; damp			7	6 6 9	3.85 B	23									
578.2			--RDR 2--														
	Loose, gray SILT; moist to wet			8	4 4 4	NP	20										
574.2																	
		Boring terminated at 20.00 ft	20														
GENERAL NOTES									WATER LEVEL DATA								
Begin Drilling 03-06-2023 Complete Drilling 03-06-2023									While Drilling ▽ 20.00 ft								
Drilling Contractor Wang Testing Services Drill Rig 21D50A [84%]									At Completion of Drilling ▼ 20.00 ft								
Driller KS&AP Logger N. Karahalios Checked by J. Bensen									Time After Drilling NA								
Drilling Method 2.25" IDA HSA; boring backfilled upon completion									Depth to Water ▼ NA								
The stratification lines represent the approximate boundary between soil types; the actual transition may be gradual																	



Wang Engineering

wangeng@wangeng.com

1145 N. Main Street

Lombard, IL 60148

Telephone: 630-953-9928

Fax: 630-953-9938

BORING LOG NAW13-07

WEI Job No.: 7901-15-01

TranSystems Corporation

Project I-80 Reconstruction (Houbolt Rd to Center St)

Location Will County, Illinois

Datum: NAVD 88

Elevation: 599.40 ft

North: 1758350.28 ft

East: 1030359.09 ft

Station: 304+90.51

Offset: 5.255 RT

Profile Elevation (ft)	SOIL AND ROCK DESCRIPTION	Depth (ft)	Sample Type recovery	Sample No.	SPT Values (blw/6 in)	Qu (tsf)	Moisture Content (%)	Profile Elevation (ft)	SOIL AND ROCK DESCRIPTION	Depth (ft)	Sample Type recovery	Sample No.	SPT Values (blw/6 in)	Qu (tsf)	Moisture Content (%)
599.9	6-inch thick ASPHALT														
599.4	--PAVEMENT--														
598.4	6-inch thick CRUSHED STONE														
	--BASE COURSE--														
	Medium stiff to very stiff, brown CLAY LOAM, trace to some gravel; damp			1	10 8 7	0.82 B	15								
	--FILL--														
	--RDR 2-3--			2	5 9 10	2.52 B	21								
				3	7 7 12	2.52 B	23								
				4	6 5 15	1.48 B	25								
	--L _t (%)=48, P _t (%)=19--														
	--%Gravel=11.3--														
	--%Sand=30.0--														
	--%Silt=34.5--														
	--%Clay=24.2--														
	--A-7-6 (14)--														
				5	4 5 6	3.50 P	33								
596.4	Dense, brown SANDY GRAVEL; damp			6	19 21 18	NP	8								
	--RDR 3--			7	13 13 20	NP	4								
				8	19 18 13	NP	7								
579.4															

Boring terminated at 20.00 ft

GENERAL NOTES

Begin Drilling 03-06-2023

Complete Drilling 03-06-2023

Drilling Contractor Wang Testing Services

Drill Rig 21D50A [84%]

Driller KS&AP

Logger N. Karahalios

Checked by J. Bensen

Drilling Method 2.25" IDA HSA; boring backfilled upon completion

WATER LEVEL DATA

While Drilling ▽ DRY

At Completion of Drilling ▽ DRY

Time After Drilling NA

Depth to Water ▽ NA

The stratification lines represent the approximate boundary between soil types; the actual transition may be gradual.

WANGENG 79011501.GPJ WANGENG.GDT 5/2/23



wangeng@wangeng.com

1145 N. Main Street

Lombard, IL 60148

Telephone: 630-953-9928

Fax: 630-953-9938

BORING LOG NAW13-08

WEI Job No.: 7901-15-01

TranSystems Corporation

I-80 Reconstruction (Houbolt Rd to Center St)

Will County, Illinois

Datum: NAVD 88

Elevation: 600.36 ft

North: 1758500.60 ft

East: 1030512.16 ft

Station: 302+71.78

Offset: 11.873 RT

Profile	Elevation (ft)	SOIL AND ROCK DESCRIPTION	Depth (ft)	Sample Type	Sample No.	SPT Values (blows/6 in)	Q _u (tsf)	Moisture Content (%)	Profile	Elevation (ft)	SOIL AND ROCK DESCRIPTION	Depth (ft)	Sample Type	Sample No.	SPT Values (blows/6 in)	Q _u (tsf)	Moisture Content (%)
	599.9	6-inch thick, dark brown SILTY CLAY LOAM															
		--TOPSOIL--			1	8 4 7	1.50 P	10									
		Stiff, brown SILTY CLAY, trace gravel; damp															
		--FILL--															
		--RDR 2--															
	596.4	Dense, brown SANDY GRAVEL; damp			2	13 27 17	NP	5									
		--FILL--			5												
	594.9	Stiff to hard, brown and gray CLAY LOAM, trace gravel; damp			3	6 7 10	1.50 P	20									
		--FILL--															
		--RDR 2--															
					4	5 4 9	1.50 P	23									
					5	6 6 6	2.21 B	24									
					6	5 6 12	> 4.50 P	25									
	594.9	Hard, black SILTY CLAY, trace gravel; damp			7	8 8 11	4.00 P	34									
		--Buried TOPSOIL--															
		--RDR 2--															
	592.4	Very stiff, brown SILTY CLAY, trace gravel; damp			8	6 7 7	2.95 B	20									
		--RDR 2--															
	590.4	Boring terminated at 20.00 ft			20												

GENERAL NOTES

03-02-2023

03-02-2023

Begin Drilling

Complete Drilling

Drilling Contractor

Wang Testing Services

Driller

KS&AP

Logger

N. Karahalios

Checked by

J. Bensen

Drilling Method

2.25" IDA HSA; boring backfilled upon completion

WATER LEVEL DATA

While Drilling

At Completion of Drilling

Time After Drilling

Depth to Water

DRY


DRY

NA


NA

The stratification lines represent the approximate boundary between soil layers; the actual transition may be gradual.

1. EACH SIDE OF THE NOISE WALL PANELS SHALL HAVE A ROLLED ASHLAR STONE FINISH. THE FINISH SHALL HAVE A 1 1/2" RELIEF FOR NOISE ABATEMENT WALL, GROUND MOUNTED AND A 3/4" RELIEF FOR NOISE ABATEMENT WALL, STRUCTURE MOUNTED. THE COLOR OF BOTH SIDES OF THE PANELS, PLAIN BAND, POSTS AND ALL OTHER VISIBLE ELEMENTS SHALL FOLLOW THE SPECIAL PROVISIONS.

 

— 8" MINIMUM COVER
FROM GROUND LINE

 

1' 0"

SMOOTH FINISH

1 1/2" MAX LINER RELIEF SEE NOTE 1

1 1/2" MAX LINER RELIEF SEE NOTE 1

ENLARGED CAP DETAIL

Benchmark: Cut cross on top of northerly foundation bolt of the first light pole west of the gore at I-80 west bound and I-80 off ramp to houbolt road, south of the ramp, on the north side of westbound I-80 at Station 451+72.29, Offset 110.05' Lt., Elev. 595.744. See Alignment, Tie and Benchmark Sheets.

Existing Structure: None.

Proposed Structure: The proposed noise abatement wall consists of a structure mounted noise abatement wall with a length of 506'-4" and ground mounted noise abatement walls with a total length of 5,476'-5¹/₈" and a maximum height of approximately 24'-0" measured from top of anchorage slab or proposed grade to top of noise wall.


Salvage: None.

NOTES:


- For General Notes, Index of Sheets, General Details and Bill of Materials, See Sheet S4-10
- Under no circumstances should truck beds be raised underneath ComEd transmission lines.
- Stations are measured along and offsets are measured to PR C I-80.
- Length of a ground mounted wall is measured along centerline of the noise wall.

LEGEND:

- T — Exist. Underground Telephone
- E — Exist. Underground Electric
- E — Prop. Underground Electric
- — — Prop. Lighting Cable
- G — Exist. Underground Gas
- A — Exist. Aerial Line
- FO — Exist. Underground Fiber Optic
- FO — Prop. Underground Fiber Optic
- CTV — Exist. Underground Cable
- — — Exist. Pipe Underdrain
- — — Prop. Pipe Underdrain
- — — Exist. Storm Sewer
- — — Prop. Storm Sewer
- — — Prop. Guardrail
- — — Exist. Guardrail
- — — Exist. Fence
- AC — Exist. Access Control & ROW
- — — Exist. Cable Barrier
- ⊙ ⊙ Exist. Lighting
- ⊙ ⊙ Prop. Lighting
- ⊙ ⊙ Prop. Drainage
- Prop. Concrete Headwall

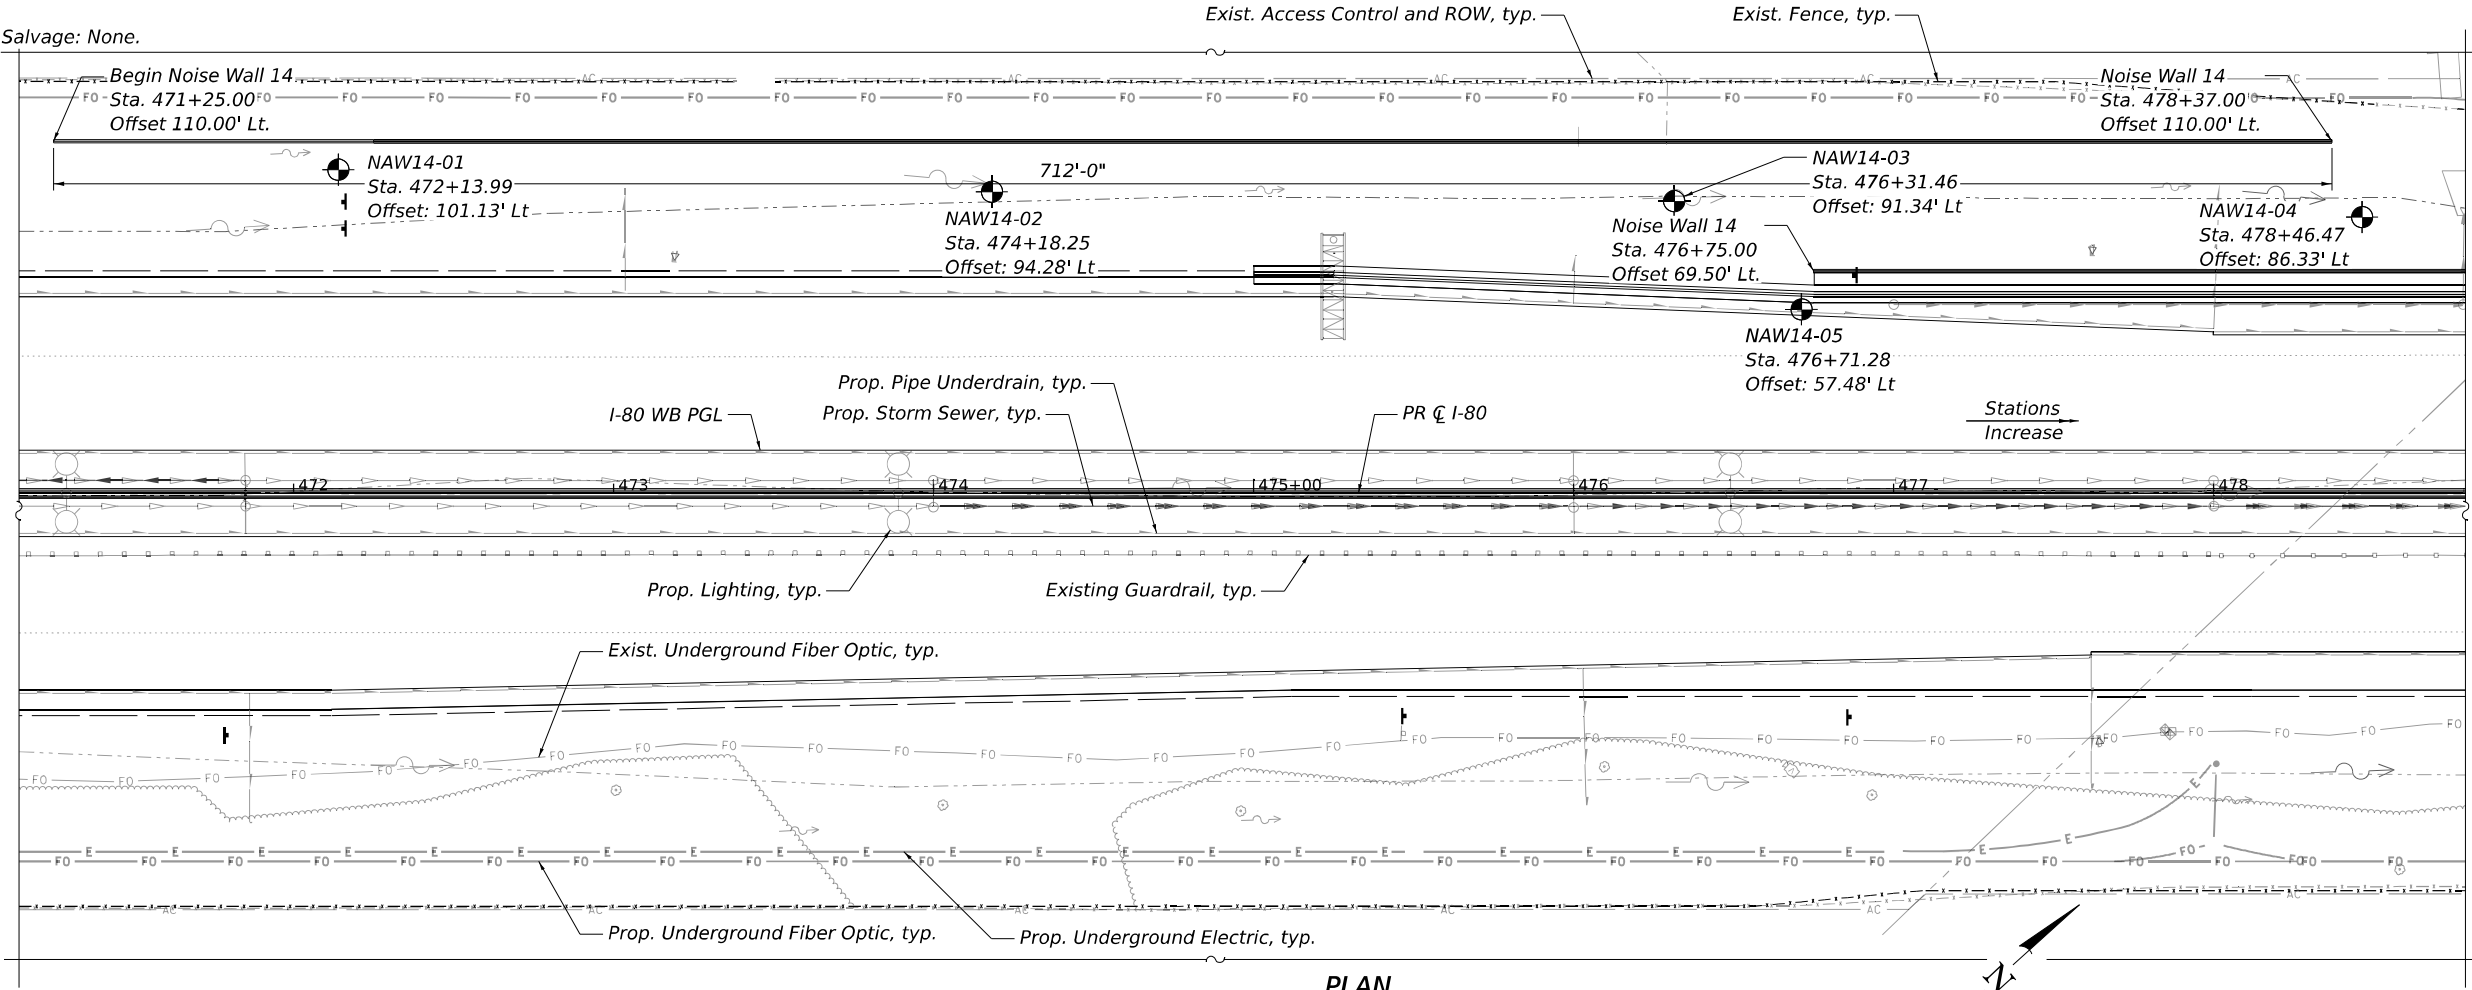


PLAN
(S.N. 099-N1011)

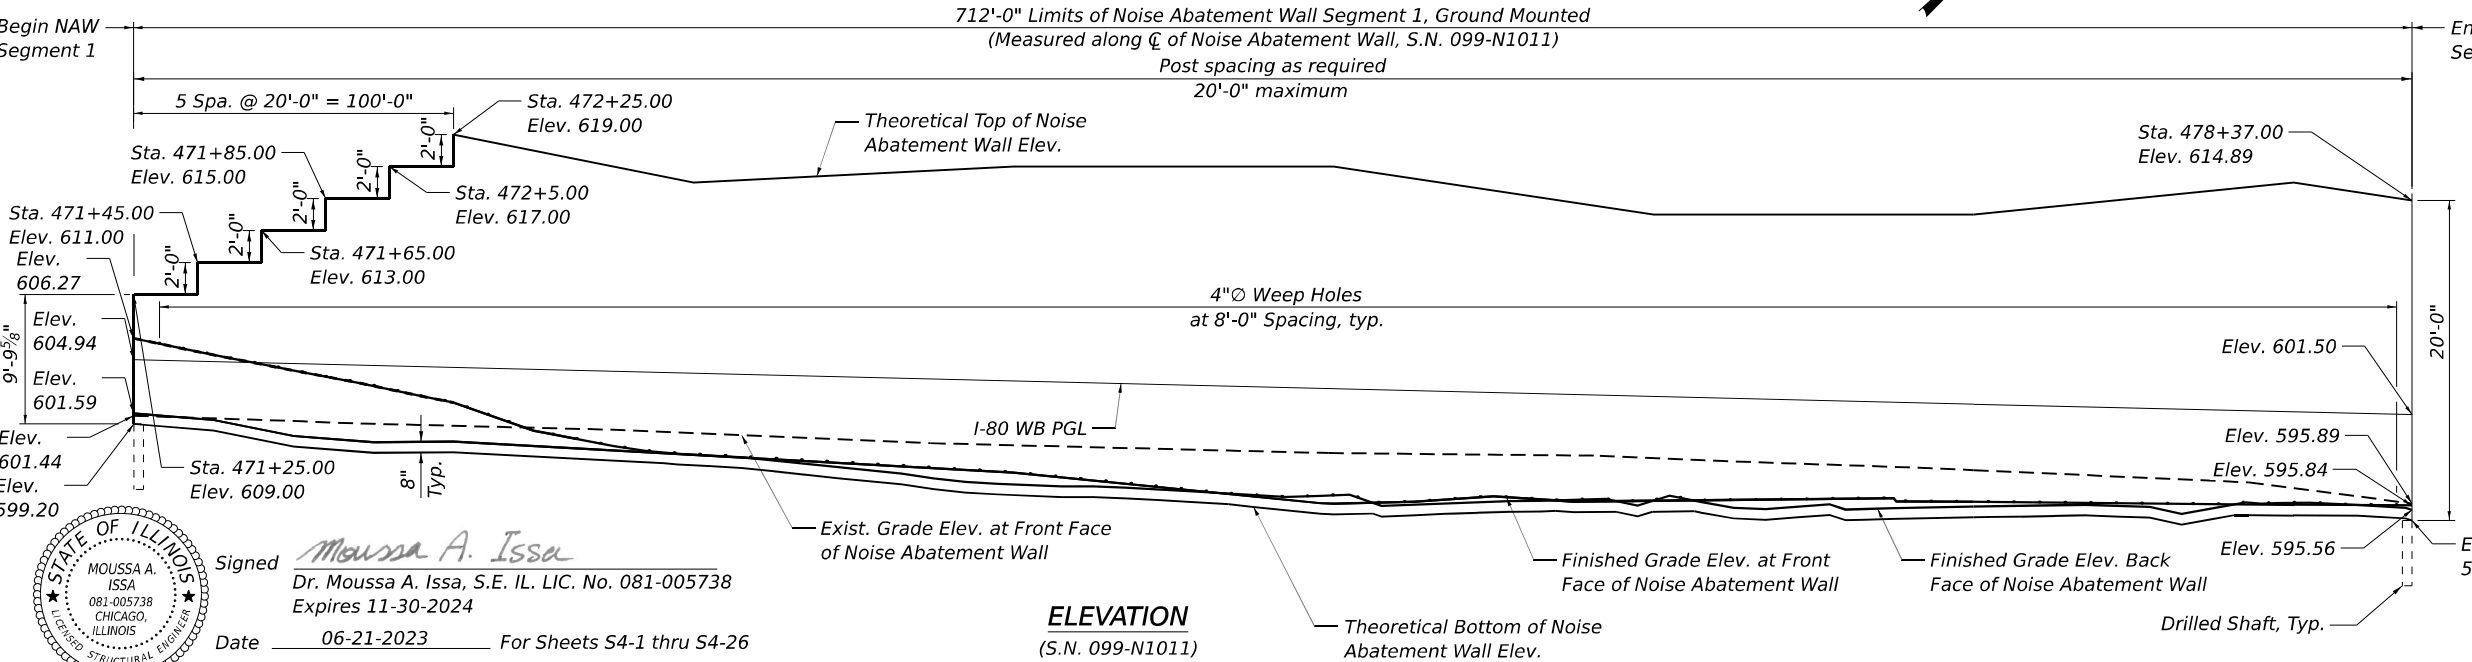

ELEVATION
(S.N. 099-N1011)

End NAW Segment 1

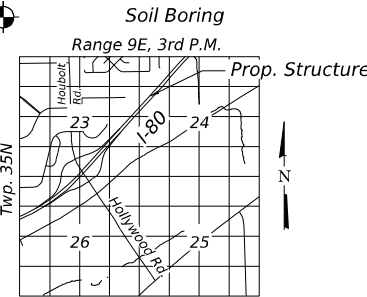

LOCATION SKETCH

GENERAL PLAN AND ELEVATION
NOISE ABATEMENT WALL ALONG I-80

F.A.I. RTE. I-80


SEC. FAI 80 21 STRUCTURE 6

WILL COUNTY

STA. 471+25.00 TO STA. 519+00.00

SN 099-N1011 THRU SN 099-N1015

(NOISE WALL 14)

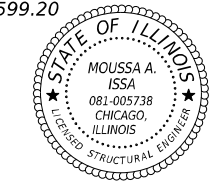

Signed *Moussa A. Issa*
Dr. Moussa A. Issa, S.E. IL. LIC. No. 081-005738
Expires 11-30-2024
Date 06-21-2023 For Sheets S4-1 thru S4-26



USER NAME = lisa.buntin	DESIGNED - PG	REVISED -
	DRAWN - PG, AS	REVISED -
PLOT SCALE =	CHECKED - LAB, MAI	REVISED -
PLOT DATE = 8/10/2023	DATE - 6/26/23	REVISED -


STATE OF ILLINOIS
DEPARTMENT OF TRANSPORTATION

GENERAL PLAN AND ELEVATION 1
NOISE ABATEMENT WALL 14 - SN 099-N1011

SCALE: SHEET S4-1 OF S4-27 SHEETS STA. TO STA.

F.A.I. RTE.	SECTION	COUNTY	TOTAL SHEETS	SHEET NO.
I-80	FAI 80 21 STRUCTURE 6	WILL	898	624
CONTRACT NO. 62R27				
ILLINOIS FED. AID PROJECT				

MODEL: BL_P0_00 - Plan 3 (Sheet)
FILE NAME: P:\Transportation\Projects\2018\CH401\401180022\02-Traffic\Systems\CAD\2327\Sheet\23-Structural\Noise Wall\DWG\NAW14-STRUCT2.dwg

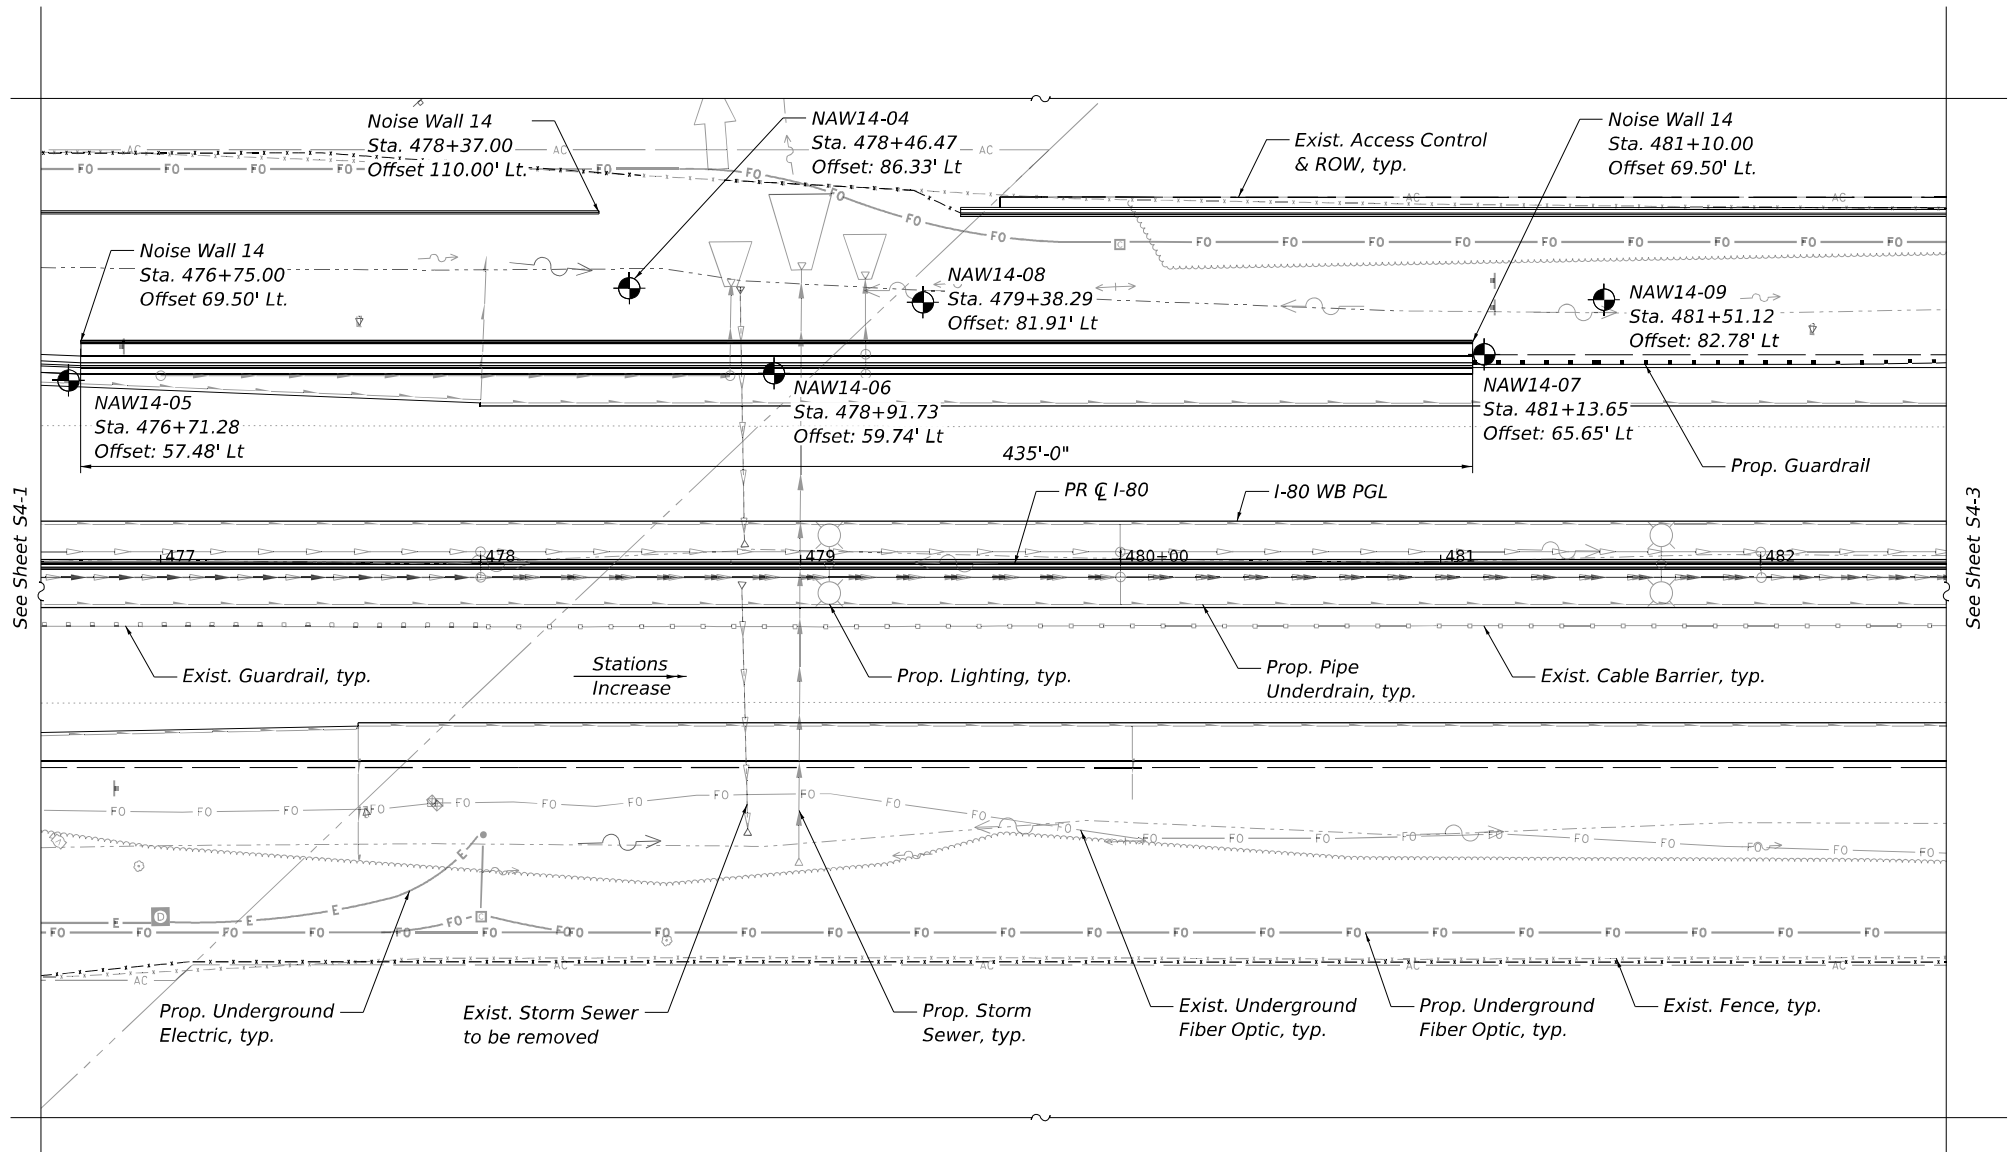

PLAN
(S.N. 099-N1012)

LEGEND:


- T — Exist. Underground Telephone
- E — Exist. Underground Electric
- E — Prop. Underground Electric
- — Prop. Lighting Cable
- G — Exist. Underground Gas
- A — Exist. Aerial Line
- F0 — Exist. Underground Fiber Optic
- F0 — Prop. Underground Fiber Optic
- CTV — Exist. Underground Cable
- P — Exist. Pipe Underdrain
- P — Prop. Pipe Underdrain
- S — Exist. Storm Sewer
- S — Prop. Storm Sewer
- — Prop. Guardrail
- — Exist. Guardrail
- — Exist. Fence
- AC — Exist. Access Control & ROW
- — Exist. Cable Barrier
- — Exist. Lighting
- — Prop. Lighting
- — Prop. Drainage
- — Prop. Concrete Headwall
- — Soil Boring

UTILITY CROSSING

Utility	Size Ø	Station	Offset (Lt)	Inv. Elev. (Ft)
Exist. Storm Sewer	24"	478+81.47	68.93	-
Prop. Storm Sewer	24"	479+00.18	69.08	594.09
Prop. Storm Sewer	15"	479+20.39	69.00	594.45
Prop. Pipe Underdrain	-	478+00.81	69.00	-
Prop. Storm Sewer	15"	478+78.06	69.00	595.16
Prop. Storm Sewer	12"	474+99.88	109.71	596.63
Prop. Storm Sewer	12"	486+99.80	109.66	595.77
Prop. Storm Sewer	12"	489+39.85	109.61	591.45
Prop. Storm Sewer	12"	496+99.78	108.45	586.84
Prop. Storm Sewer	12"	498+99.80	108.40	587.93
Prop. Storm Sewer	12"	501+99.96	108.39	589.18
Prop. Storm Sewer	12"	504+00.01	108.46	590.26
Prop. Storm Sewer	12"	506+00.11	109.53	591.15
Prop. Storm Sewer	12"	508+00.10	109.59	591.75
Prop. Storm Sewer	12"	510+00.15	109.65	592.61
Prop. Storm Sewer	12"	511+99.96	109.71	594.14
Prop. Storm Sewer	12"	515+40.01	109.80	595.45
Prop. Storm Sewer	12"	516+99.97	108.83	595.45

NOTES:

- For General Notes, Index of Sheets, General Details and Total Bill of Material, see Sheet S4-10
- Stations are measured along and offsets are measured to PR CL I-80.

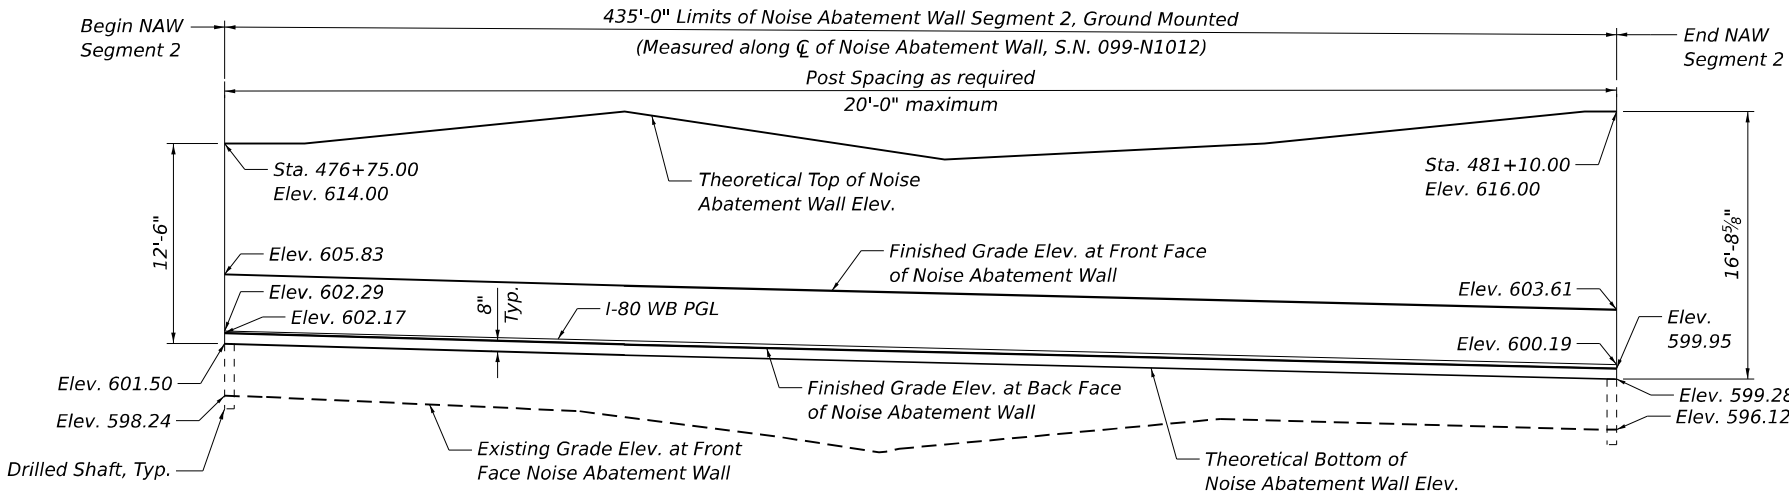

ELEVATION
(S.N. 099-N1012)




USER NAME = lisa.buntin	DESIGNED - PG	REVISED -
DRAWN - PG, AS	REVISED -	
PLOT SCALE =	CHECKED - LAB, MAI	REVISED -
PLOT DATE = 8/10/2023	DATE - 6/26/23	REVISED -

STATE OF ILLINOIS
DEPARTMENT OF TRANSPORTATION

GENERAL PLAN AND ELEVATION 2
NOISE ABATEMENT WALL 14 - SN 099-N1012

SCALE: SHEET S4-2 OF S4-27 SHEETS STA. TO STA.


F.A.I. RTE.	SECTION	COUNTY	TOTAL SHEETS	SHEET NO.
I-80	FAI 80 21 STRUCTURE 6	WILL	898	625
CONTRACT NO. 62R27				
ILLINOIS FED. AID PROJECT				

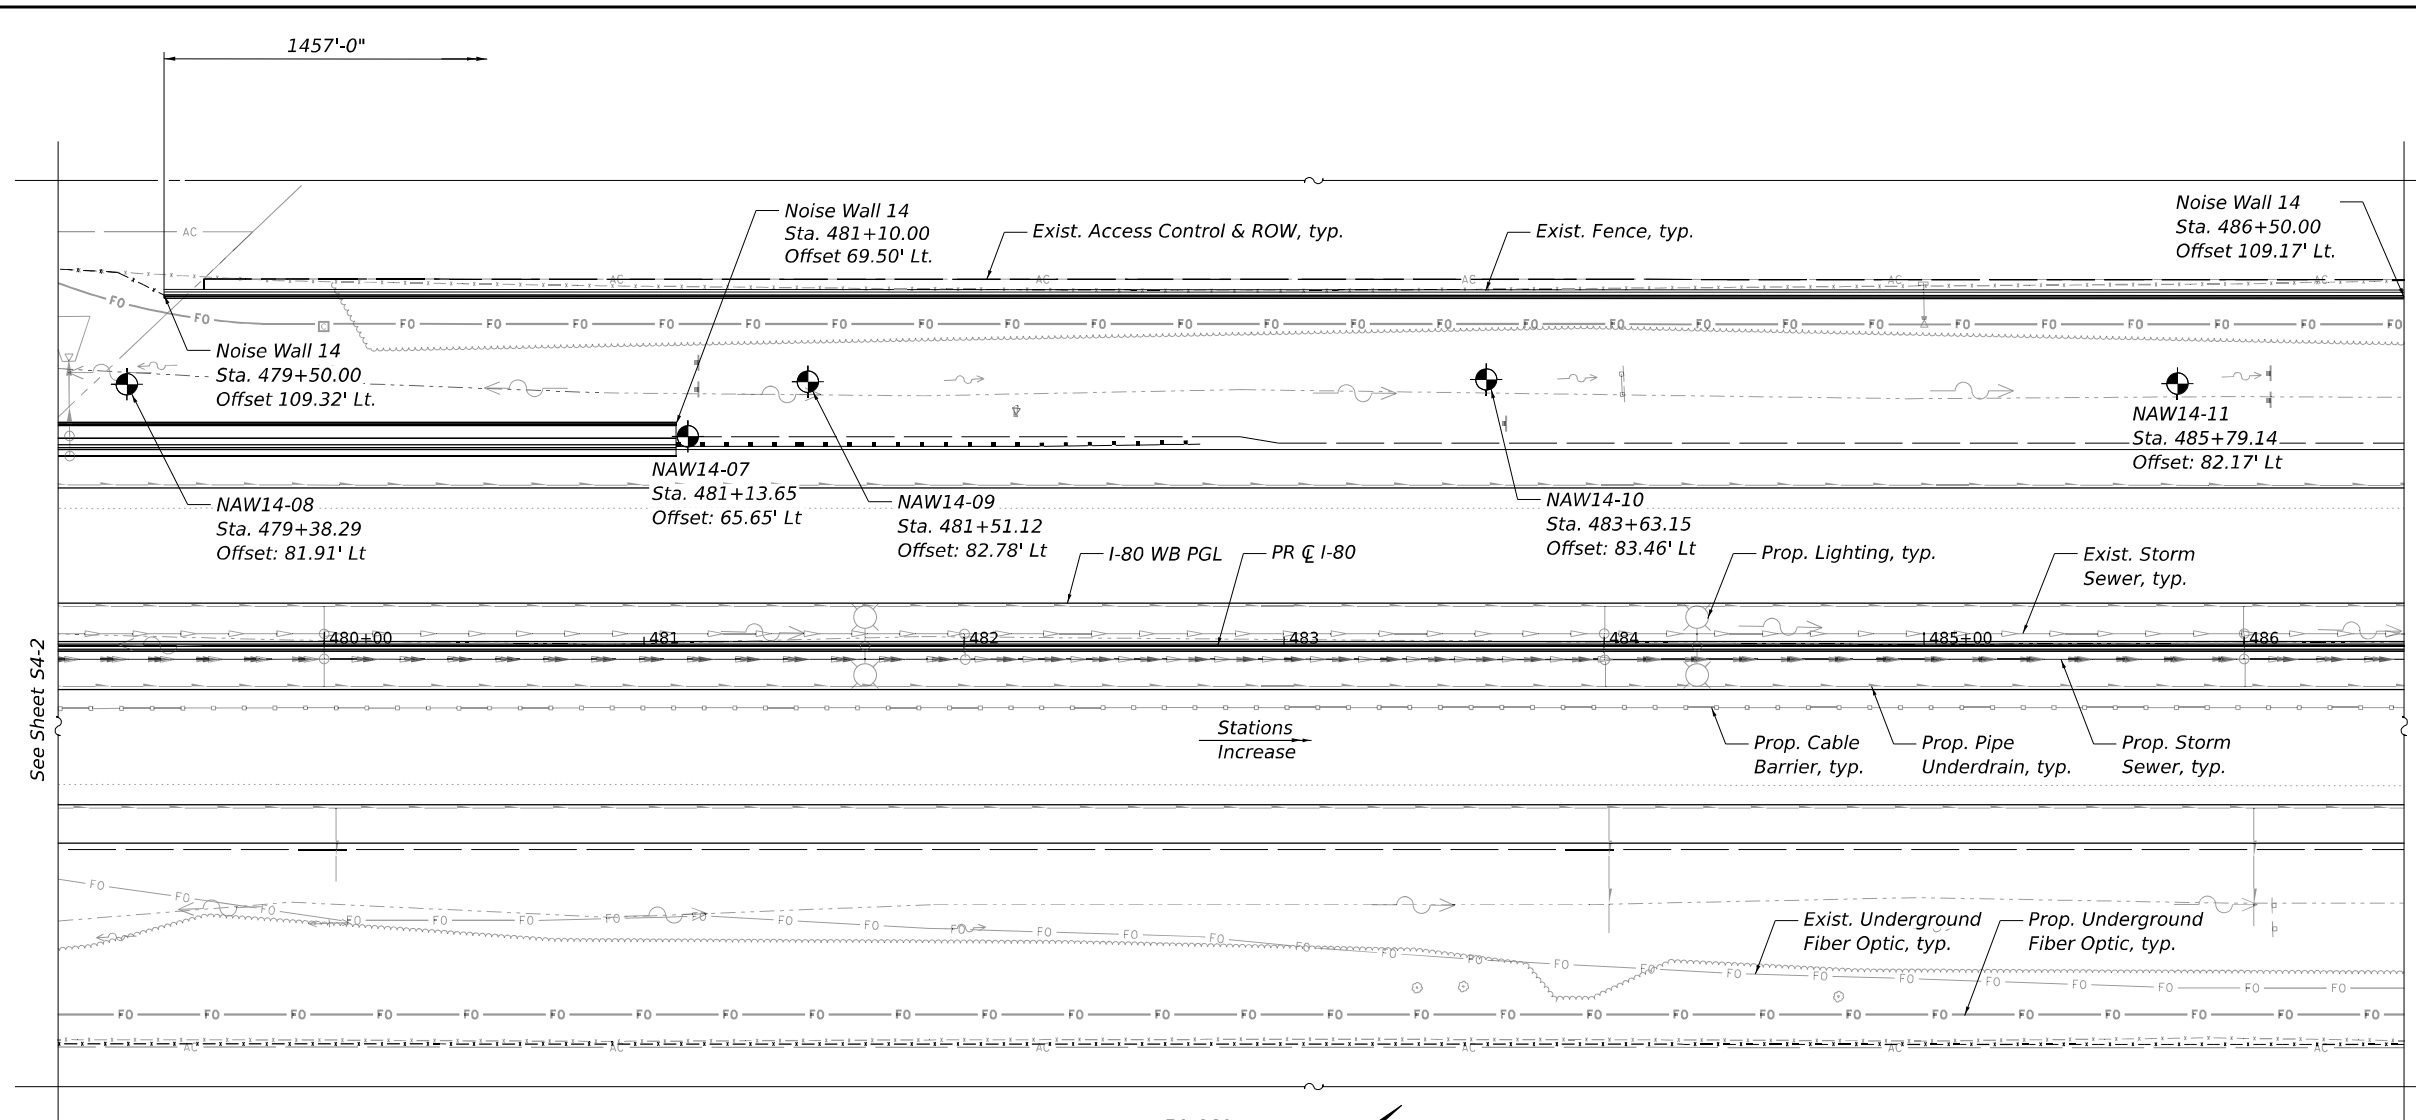

- NOTES:**
- For General Notes, Index of Sheets, General Details and Total Bill of Material, see Sheet S4-10
 - Stations are measured along and offsets are measured to PR ∇ I-80.

- LEGEND:**
- T ———— Exist. Underground Telephone
 - E ———— Exist. Underground Electric
 - E ———— Prop. Underground Electric
 - — — Prop. Lighting Cable
 - G ———— Exist. Underground Gas
 - A ———— Exist. Aerial Line
 - F0 ———— Exist. Underground Fiber Optic
 - F0 ———— Prop. Underground Fiber Optic
 - CTV ———— Exist. Underground Cable
 - — — Exist. Pipe Underdrain
 - — — Prop. Pipe Underdrain
 - — — Exist. Storm Sewer
 - — — Prop. Storm Sewer
 - — — Prop. Guardrail
 - — — Exist. Guardrail
 - - - - - Exist. Fence
 - — — AC ———— Exist. Access Control & ROW
 - — — Exist. Cable Barrier
 - ⊙ ———— Exist. Lighting
 - ⊙ ———— Prop. Lighting
 - ⊙ ———— Prop. Drainage
 - ———— Prop. Concrete Headwall
 - ⊙ ———— Soil Boring

PLAN
(S.N. 099-N1013)

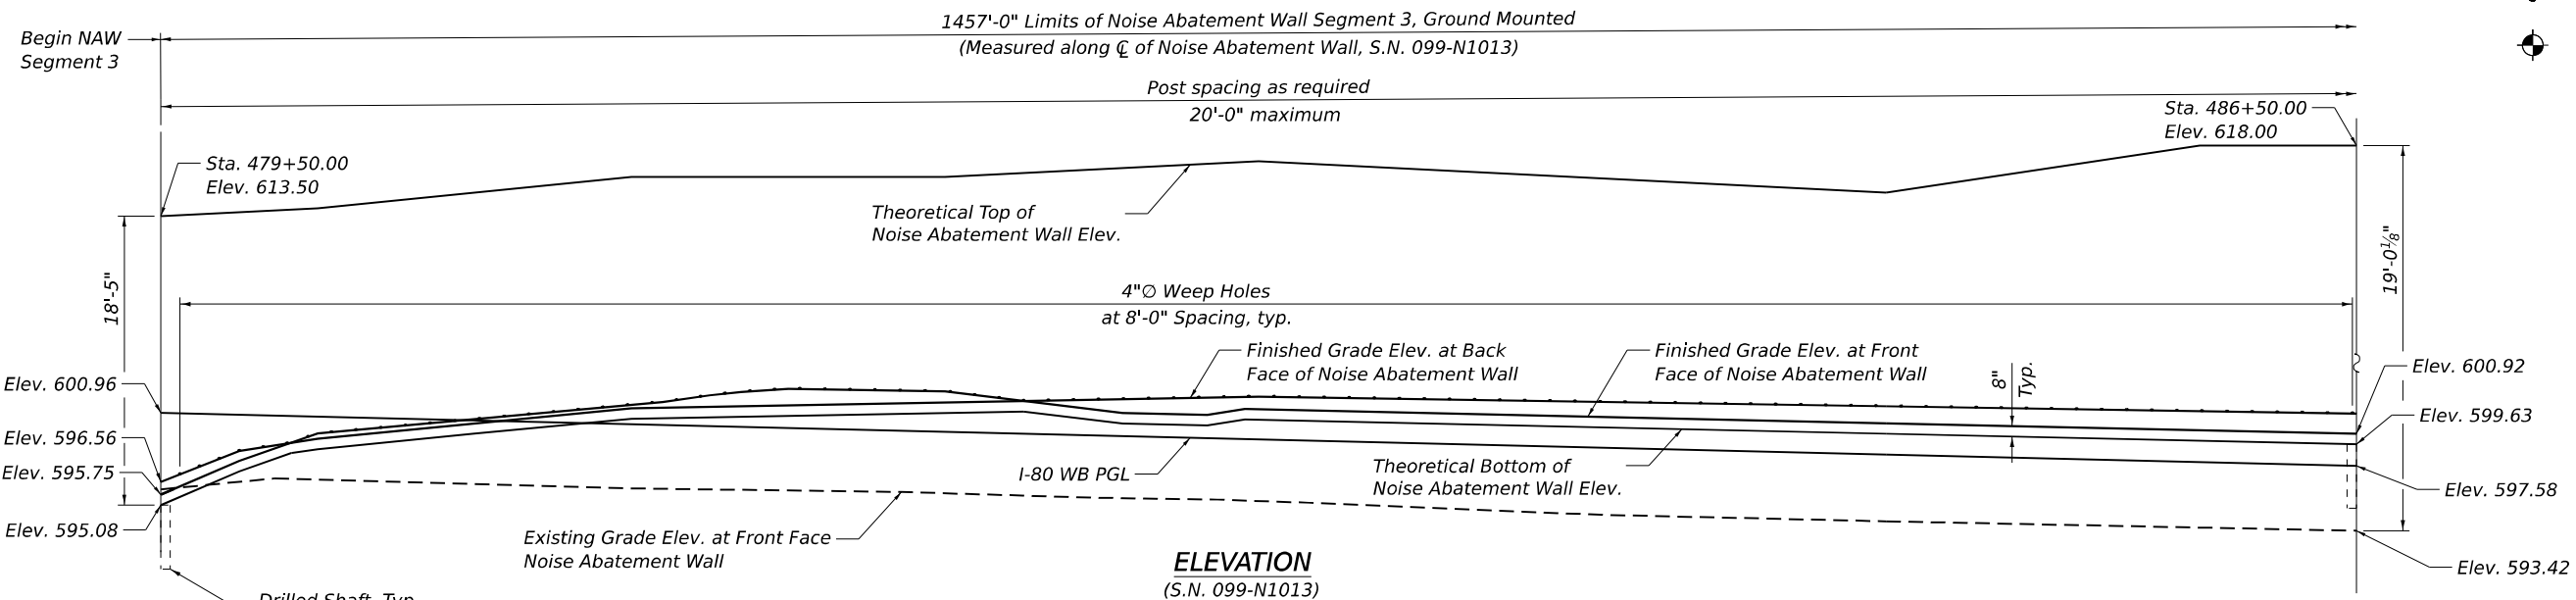

ELEVATION
(S.N. 099-N1013)




USER NAME = lisa.buntin	DESIGNED - PG	REVISED -
PLOT SCALE =	DRAWN - PG, AS	REVISED -
PLOT DATE = 8/10/2023	CHECKED - LAB, MAI	REVISED -
	DATE - 6/26/23	REVISED -

STATE OF ILLINOIS
DEPARTMENT OF TRANSPORTATION

GENERAL PLAN AND ELEVATION 3			
NOISE ABATEMENT WALL 14 - SN 099-N1013			
SCALE:	SHEET S4-3	OF S4-27 SHEETS	STA. TO STA.

F.A.I. RTE.	SECTION	COUNTY	TOTAL SHEETS	SHEET NO.
I-80	FAI 80 21 STRUCTURE 6	WILL	898	626
CONTRACT NO. 62R27				
ILLINOIS FED. AID PROJECT				

MODEL: BL_P0_00 - Plan 3 (Sheet)
FILE NAME: P:\TransSystems\ppl\trans\comp\ppl\I-80\22\02-TransSystems\CAD\62R27\Sheet\23-Structure\Noise Wall\01\NAW14-STRUCT-4

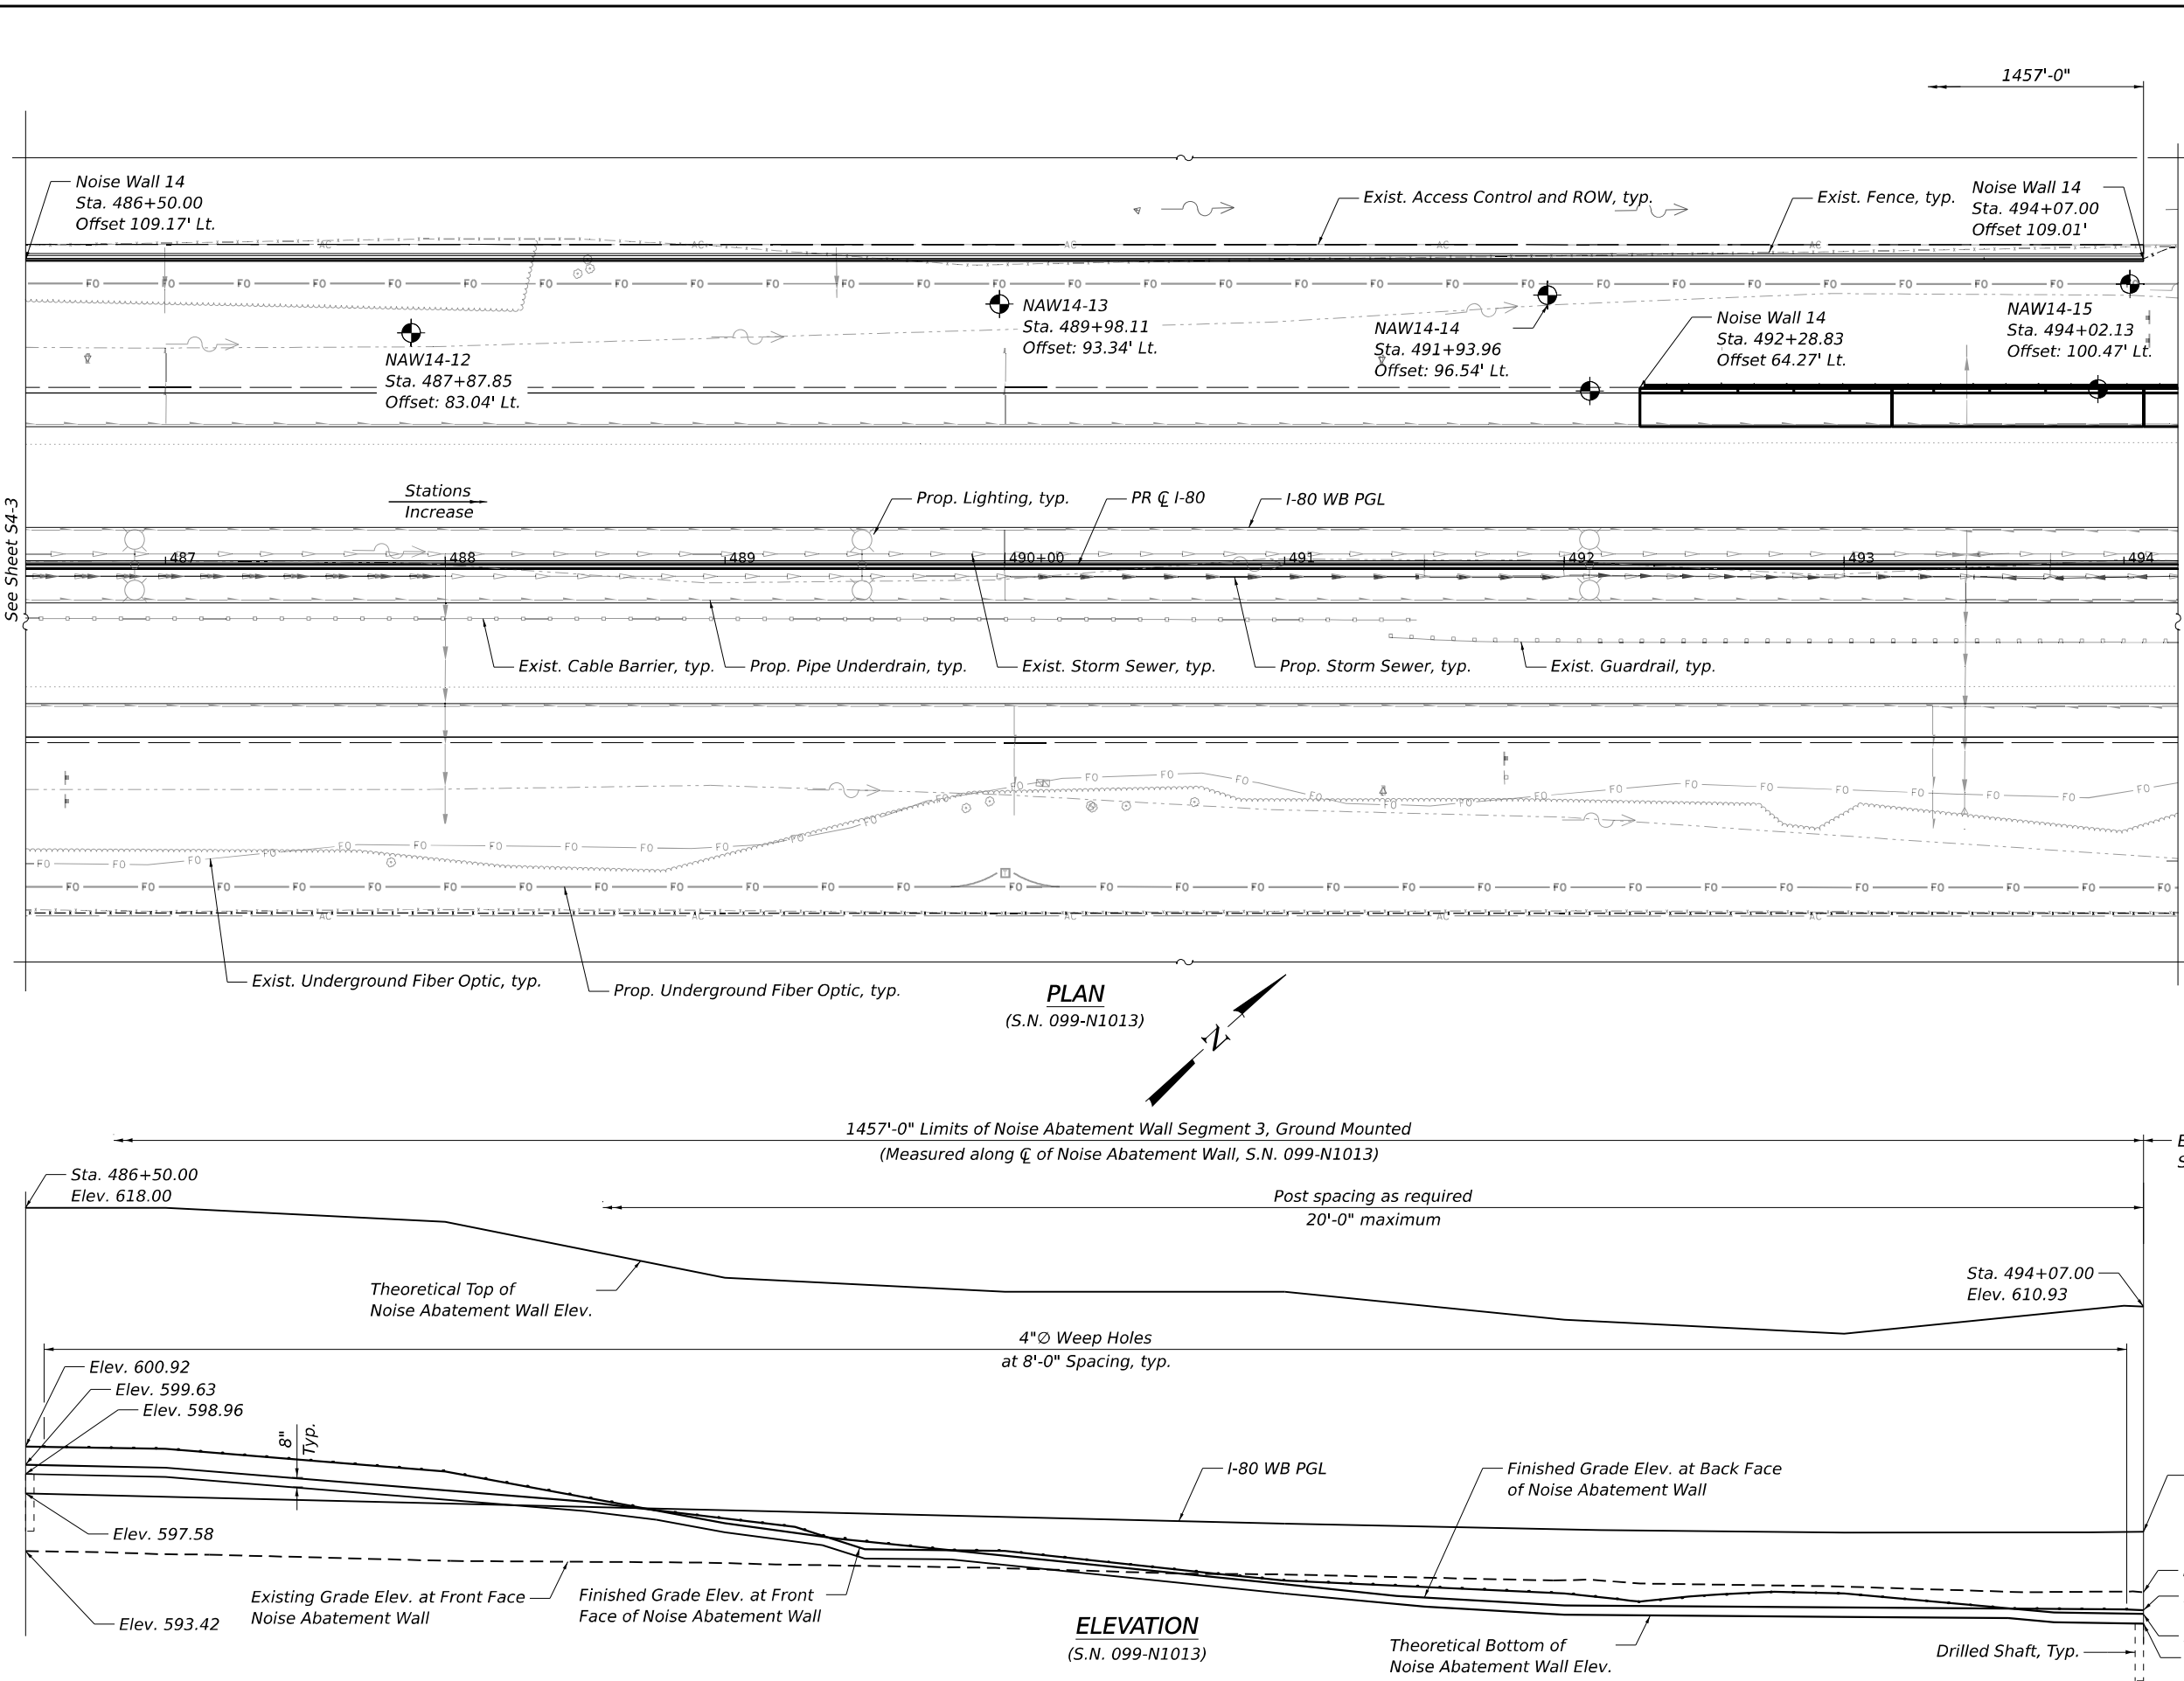



- NOTES:**
- For General Notes, Index of Sheets, General Details and Total Bill of Material, see Sheet S4-10
 - Stations are measured along and offsets are measured to PR $\oslash$ I-80.

- LEGEND:**
- T — Exist. Underground Telephone
 - E — Exist. Underground Electric
 - E — Prop. Underground Electric
 - — Prop. Lighting Cable
 - G — Exist. Underground Gas
 - A — Exist. Aerial Line
 - FO — Exist. Underground Fiber Optic
 - FO — Prop. Underground Fiber Optic
 - CTV — Exist. Underground Cable
 - — Exist. Pipe Underdrain
 - — Prop. Pipe Underdrain
 - — Exist. Storm Sewer
 - — Prop. Storm Sewer
 - — Prop. Guardrail
 - — Exist. Guardrail
 - — Exist. Fence
 - AC — Exist. Access Control & ROW
 - — Exist. Cable Barrier
 - ⊙ ⊙ Exist. Lighting
 - ⊙ ⊙ Prop. Lighting
 - ⊙ ⊙ Prop. Drainage
 - Prop. Concrete Headwall
 - ⊙ Soil Boring

HBM ENGINEERING GROUP, LLC	USER NAME = lisa.buntin	DESIGNED - PG	REVISED -	STATE OF ILLINOIS DEPARTMENT OF TRANSPORTATION	GENERAL PLAN AND ELEVATION 4 NOISE ABATEMENT WALL 14 - SN 099-N1013		F.A.I. RTE.	SECTION	COUNTY	TOTAL SHEETS	SHEET NO.
	PLOT SCALE =	DRAWN - PG, AS	REVISED -				I-80	FAI 80 21 STRUCTURE 6	WILL	898	627
	PLOT DATE = 8/10/2023	CHECKED - LAB, MAI	REVISED -				CONTRACT NO. 62R27				
		DATE - 6/26/23	REVISED -				ILLINOIS FED. AID PROJECT				
SCALE:		SHEET S4-4 OF S4-27 SHEETS		STA.		TO STA.					

- NOTES:**
- For General Notes, Index of Sheets, General Details and Total Bill of Material, see Sheet S4-10
 - Stations are measured along and offsets are measured to PR ∇ I-80.

- LEGEND:**
- T — Exist. Underground Telephone
 - E — Exist. Underground Electric
 - E — Prop. Underground Electric
 - — Prop. Lighting Cable
 - G — Exist. Underground Gas
 - A — Exist. Aerial Line
 - FO — Exist. Underground Fiber Optic
 - FO — Prop. Underground Fiber Optic
 - CTV — Exist. Underground Cable
 - — Exist. Pipe Underdrain
 - — Prop. Pipe Underdrain
 - — Exist. Storm Sewer
 - — Prop. Storm Sewer
 - — Prop. Guardrail
 - — Exist. Guardrail
 - — Exist. Fence
 - AC — Exist. Access Control & ROW
 - — Exist. Cable Barrier
 - — Exist. Lighting.
 - — Prop. Lighting
 - — Prop. Drainage
 - — Prop. Concrete Headwall
 - — Soil Boring

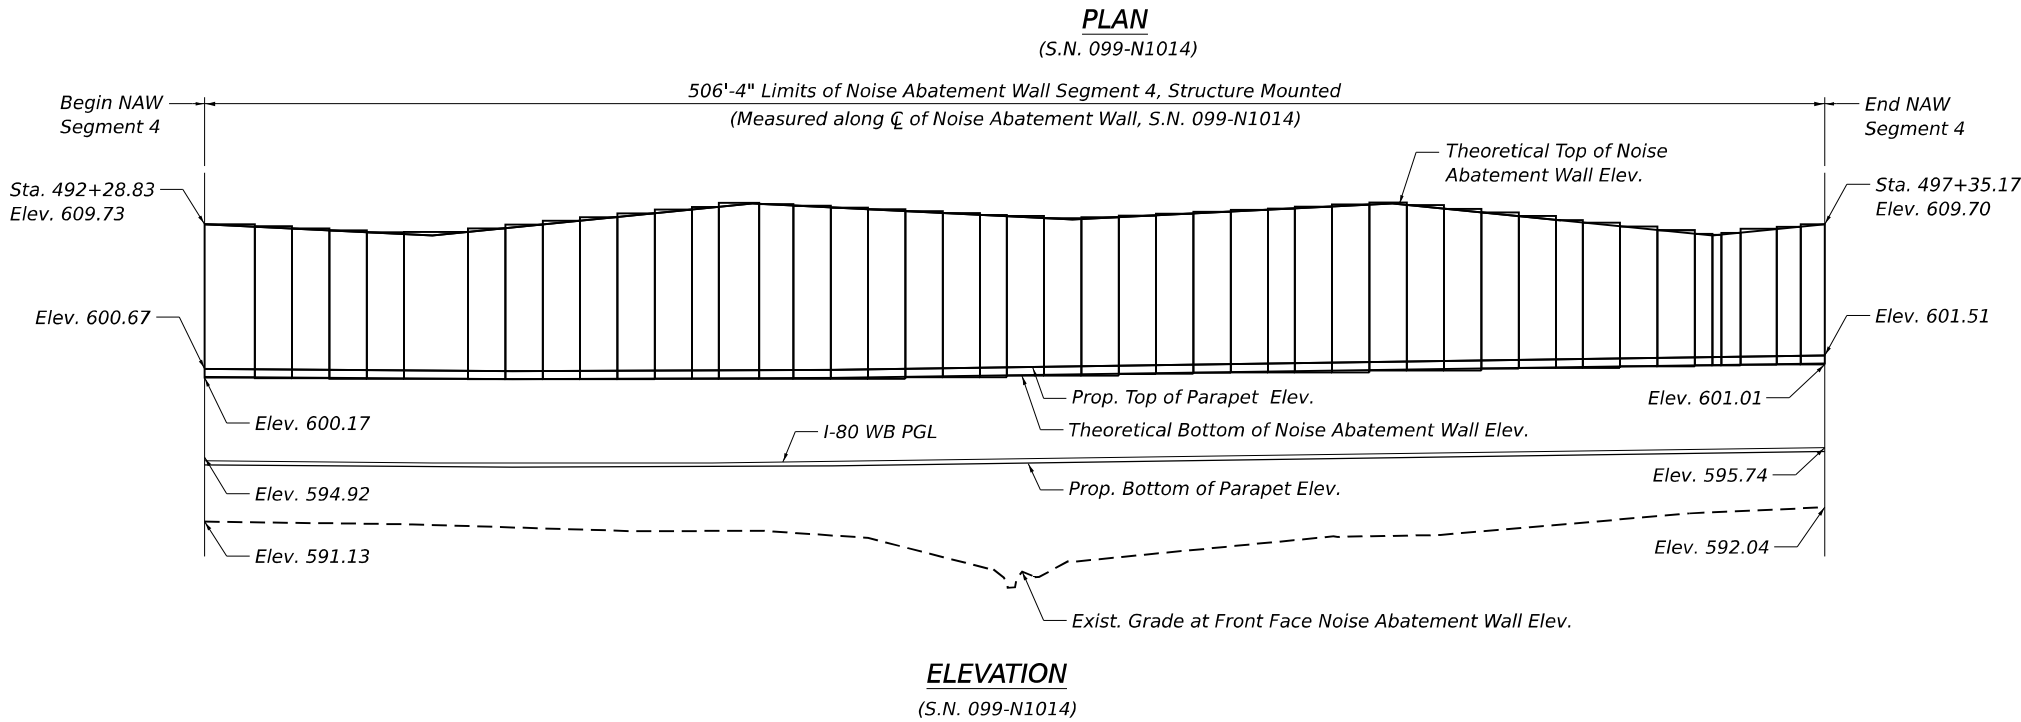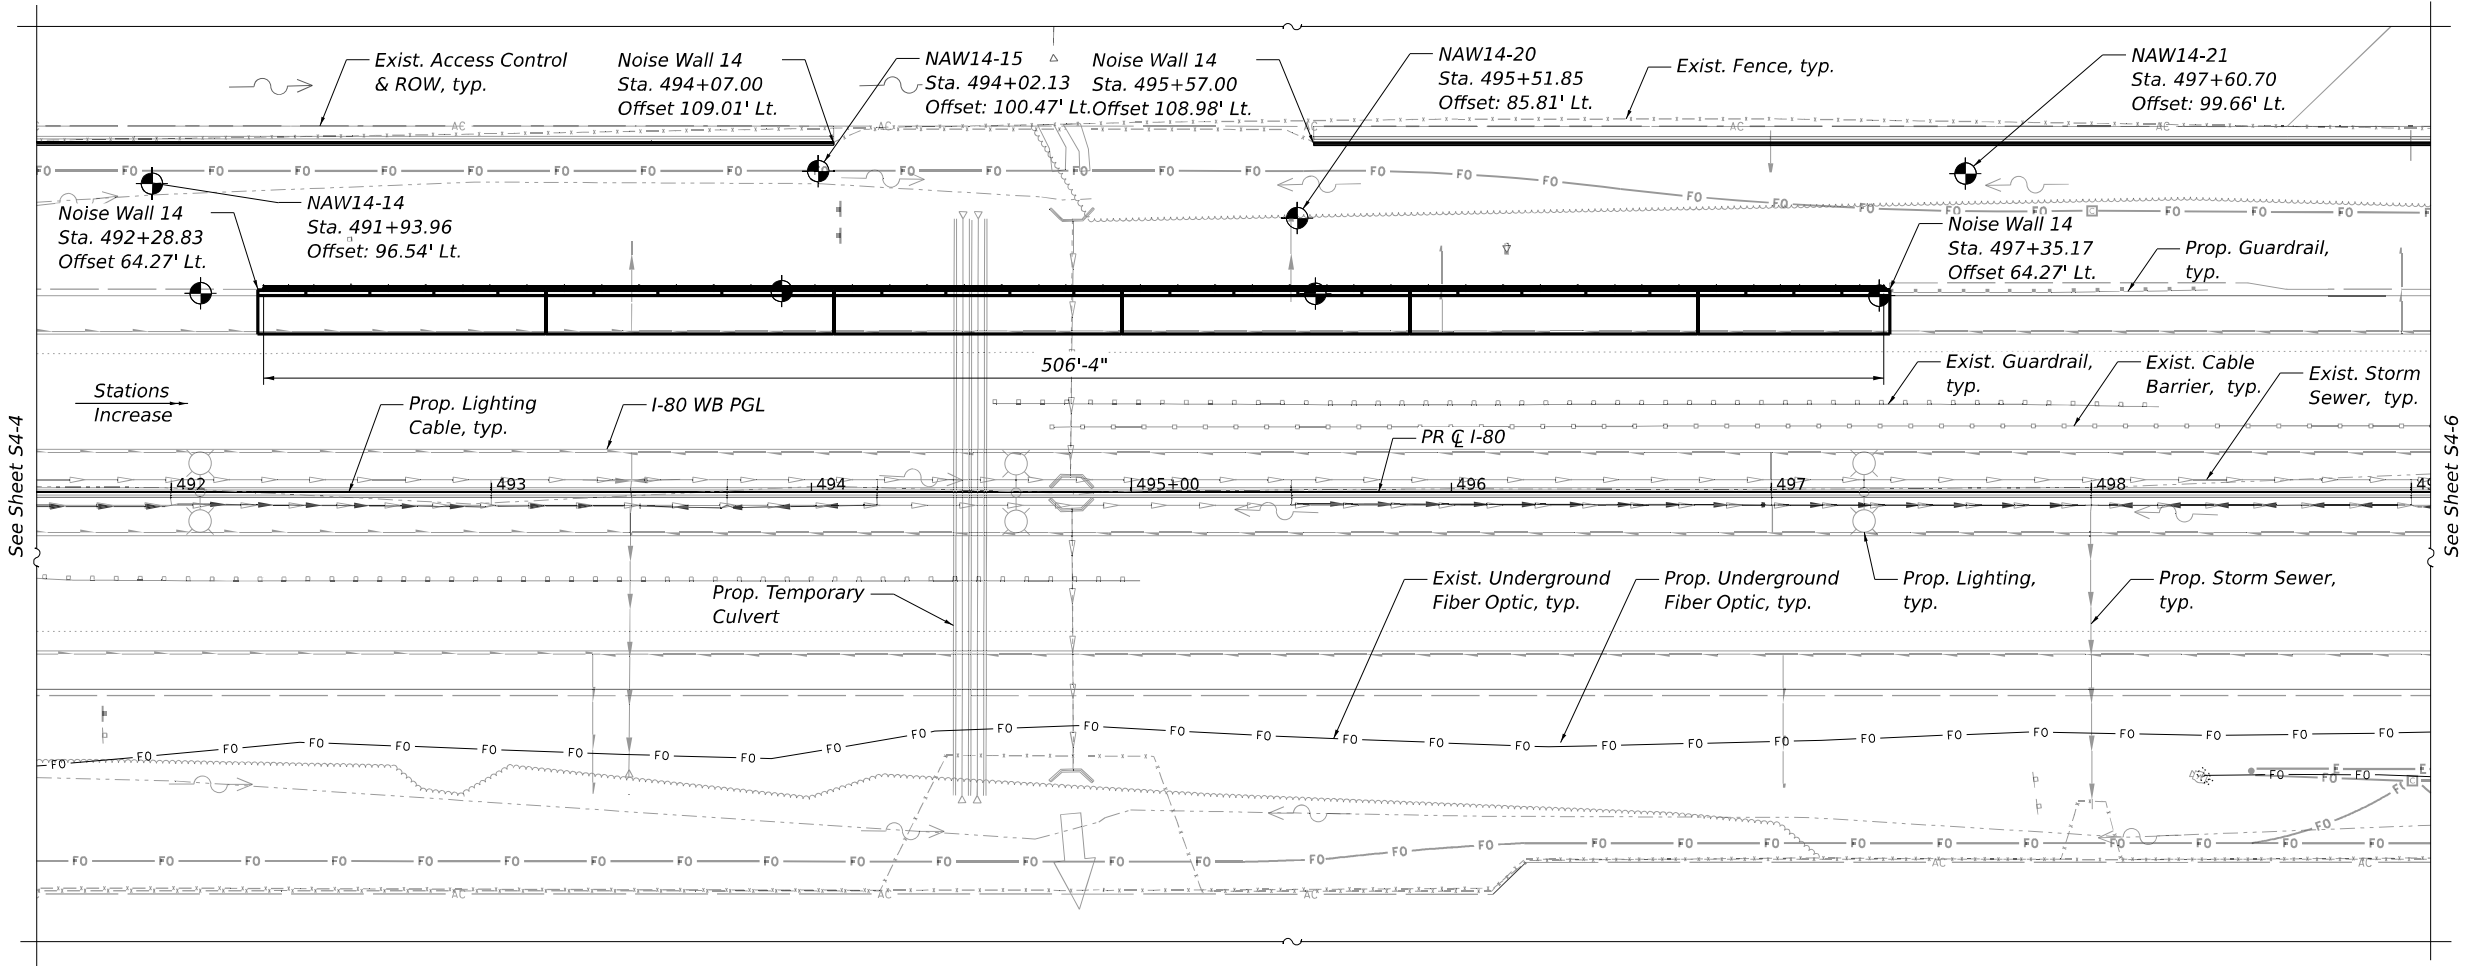

USER NAME = lisa.buntin	DESIGNED - PG	REVISED -
DRAWN - PG, AS	REVISED -	
PLOT SCALE =	CHECKED - LAB, MAI	REVISED -
PLOT DATE = 8/10/2023	DATE - 6/26/23	REVISED -


STATE OF ILLINOIS
DEPARTMENT OF TRANSPORTATION

GENERAL PLAN AND ELEVATION 5
NOISE ABATEMENT WALL 14 - SN 099-N1014

SCALE: SHEET S4-5 OF S4-27 SHEETS STA. TO STA.


F.A.I. RTE.	SECTION	COUNTY	TOTAL SHEETS	SHEET NO.
I-80	FAI 80 21 STRUCTURE 6	WILL	898	628
CONTRACT NO. 62R27				
ILLINOIS FED. AID PROJECT				

NOTES:
For General Notes, Index of Sheets, General Details and Total Bill of Material, see Sheet S4-10
Stations are measured along and offsets are measured to PR CL I-80.

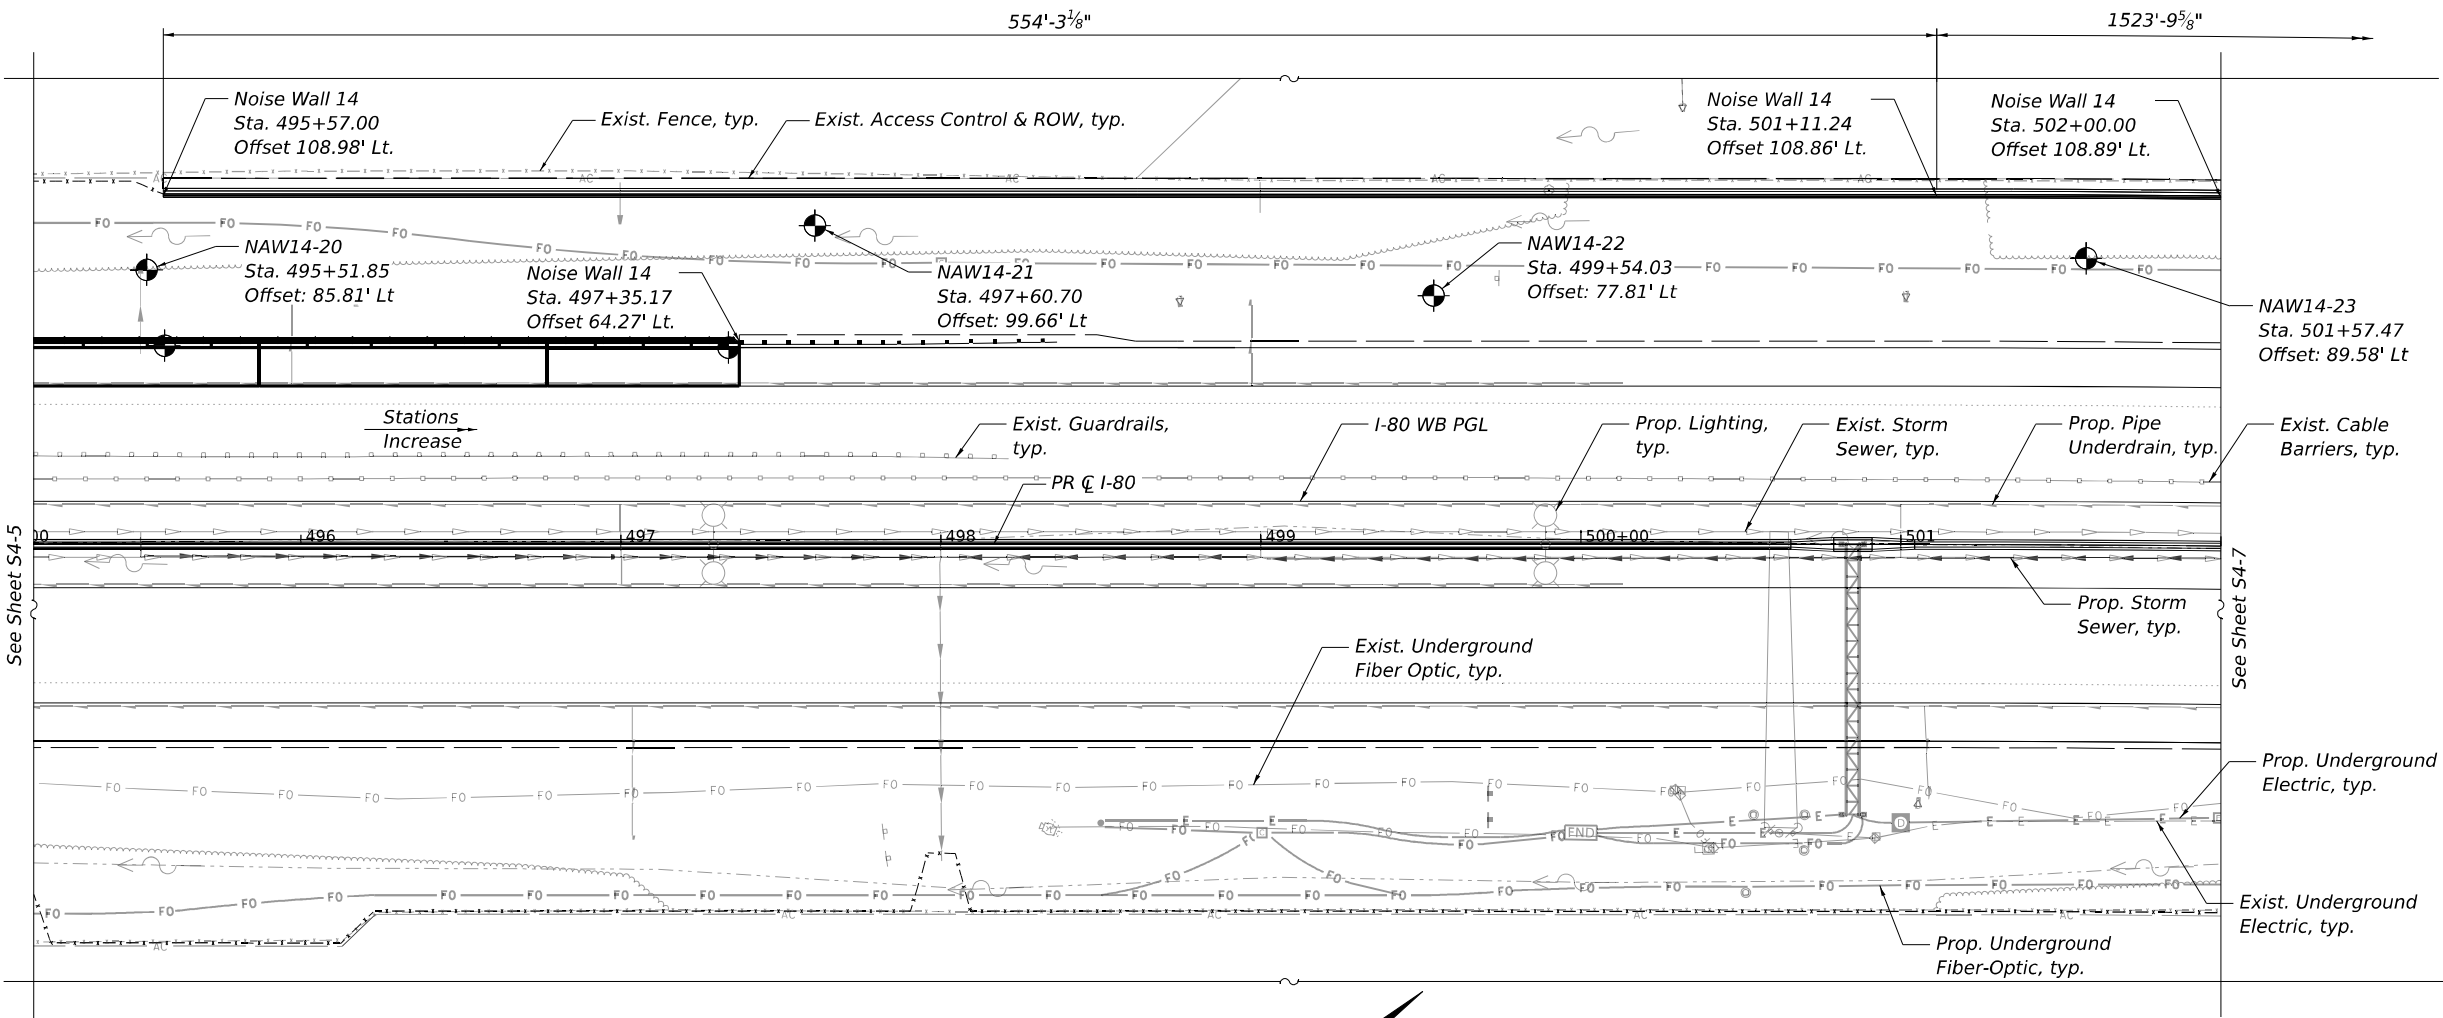

- LEGEND:**
- T ——— Exist. Underground Telephone
 - E ——— Exist. Underground Electric
 - E ——— Prop. Underground Electric
 - ——— Prop. Lighting Cable
 - G ——— Exist. Underground Gas
 - A ——— Exist. Aerial Line
 - FO ——— Exist. Underground Fiber Optic
 - FO ——— Prop. Underground Fiber Optic
 - CTV ——— Exist. Underground Cable
 - ——— Exist. Pipe Underdrain
 - ——— Prop. Pipe Underdrain
 - ——— Exist. Storm Sewer
 - ——— Prop. Storm Sewer
 - ——— Prop. Guardrail
 - ——— Exist. Guardrail
 - ——— Exist. Fence
 - AC ——— Exist. Access Control & ROW
 - ——— Exist. Cable Barrier
 - ——— Exist. Lighting.
 - ——— Prop. Lighting
 - ——— Prop. Drainage
 - ——— Prop. Concrete Headwall
 - ——— Soil Boring

PLAN
(S.N. 099-N1015)

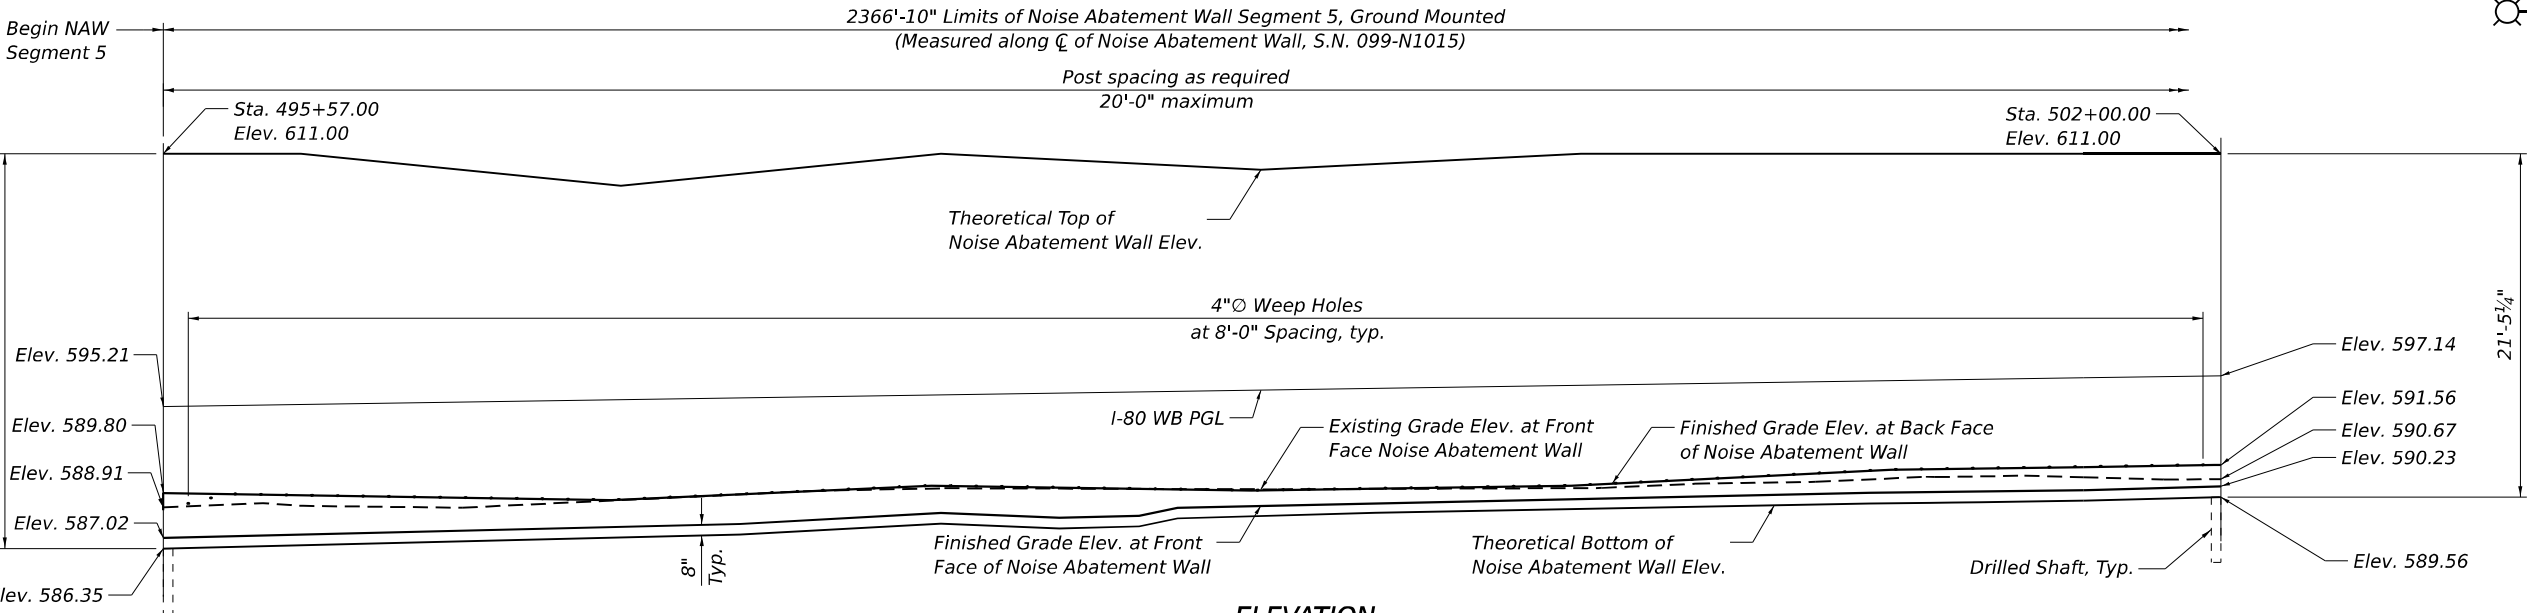

ELEVATION
(S.N. 099-N1015)



USER NAME = lisa.buntin	DESIGNED - PG	REVISED -
DRAWN - PG, AS	REVISED -	
PLOT SCALE =	CHECKED - LAB, MAI	REVISED -
PLOT DATE = 8/10/2023	DATE - 6/26/23	REVISED -

STATE OF ILLINOIS
DEPARTMENT OF TRANSPORTATION


GENERAL PLAN AND ELEVATION 6
NOISE ABATEMENT WALL 14 - SN 099-N1015

SCALE: SHEET S4-6 OF S4-27 SHEETS STA. TO STA.


F.A.I. RTE.	SECTION	COUNTY	TOTAL SHEETS	SHEET NO.
I-80	FAI 80 21 STRUCTURE 6	WILL	898	629
CONTRACT NO. 62R27				
ILLINOIS FED. AID PROJECT				

- NOTES:**
- For General Notes, Index Sheets, General Details and Total Bill of Material, see Sheet S4-10
 - Stations are measured along and offsets are measured to PR $\text{\textcircled{C}}$ I-80.

- LEGEND:**
- T — Exist. Underground Telephone
 - E — Exist. Underground Electric
 - E — Prop. Underground Electric
 - — Prop. Lighting Cable
 - IG — Exist. Underground Gas
 - A — Exist. Aerial Line
 - FO — Exist. Underground Fiber Optic
 - FO — Prop. Underground Fiber Optic
 - CTV — Exist. Underground Cable
 - — Exist. Pipe Underdrain
 - — Prop. Pipe Underdrain
 - — Exist. Storm Sewer
 - — Prop. Storm Sewer
 - — Prop. Guardrail
 - — Exist. Guardrail
 - — Exist. Fence
 - AC — Exist. Access Control & ROW
 - — Exist. Cable Barrier
 - ⊙ ⊙ Exist. Lighting.
 - ⊙ ⊙ Prop. Lighting
 - ⊙ ⊙ Prop. Drainage
 - Prop. Concrete Headwall
 - ⊕ Soil Boring

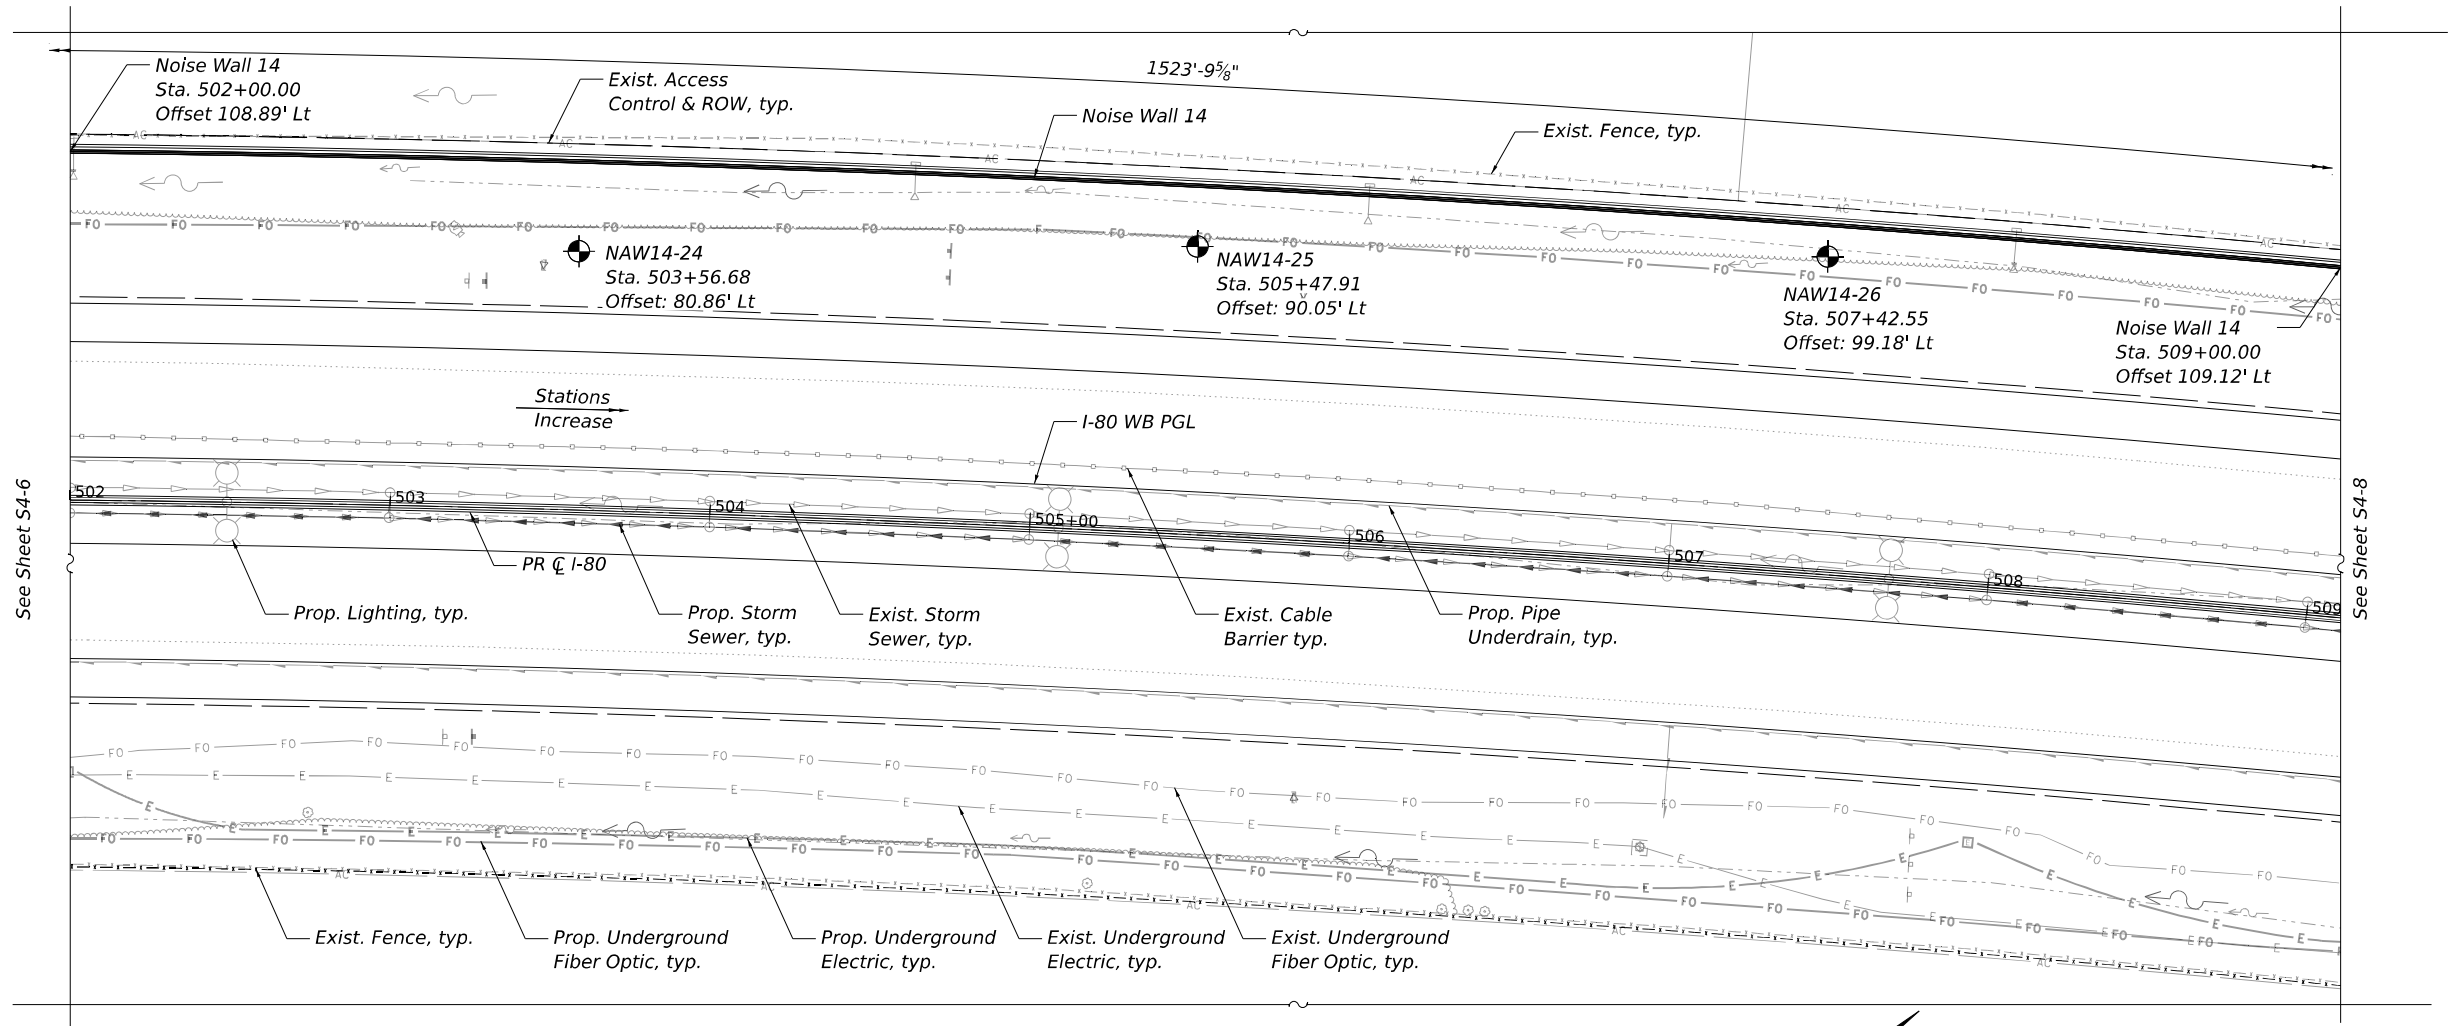

PLAN
(S.N. 099-N1015)

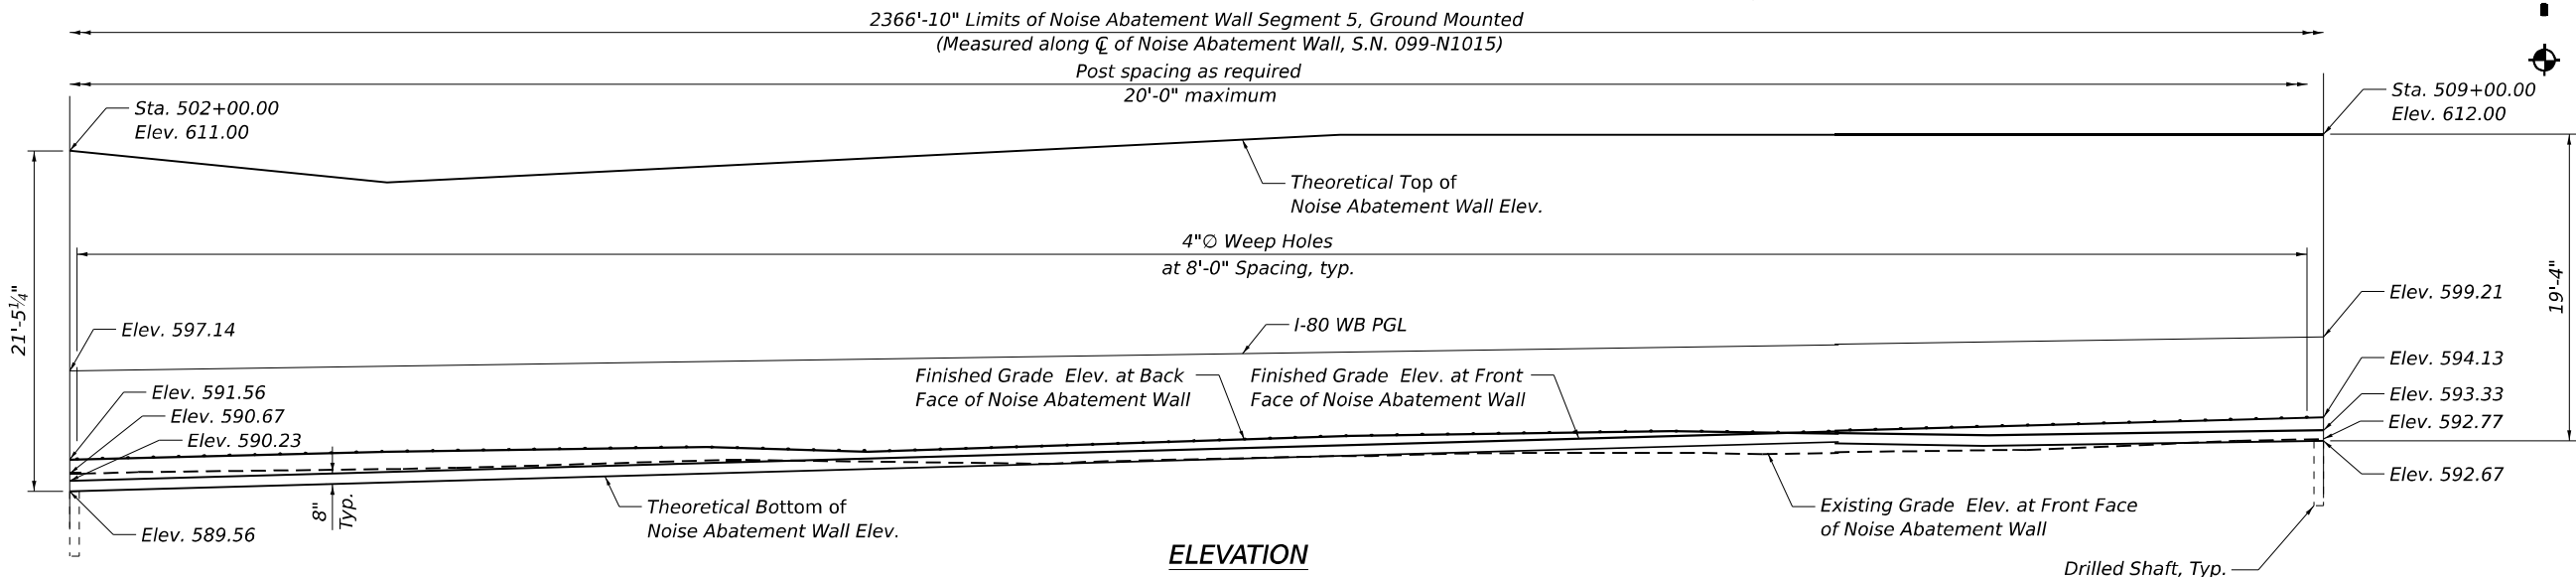

ELEVATION
(S.N. 099-N1015)

MODEL: BL_P0_00 - Plan 3 (Sheet)
FILE NAME: p:\projects\2023\trans\comp-pw-100\Drawings\Documents\Projects_2018\CH401\401180022\02-Trans\Systems\CAD\62R27\Sheet\23-Structural\Noise Wall\DWG\NAW14-STRUCT7




USER NAME = lisa.buntin	DESIGNED - PG	REVISED -
PLOT SCALE =	DRAWN - PG, AS	REVISED -
PLOT DATE = 8/10/2023	CHECKED - LAB, MAI	REVISED -
	DATE - 6/26/23	REVISED -

**STATE OF ILLINOIS
DEPARTMENT OF TRANSPORTATION**

**GENERAL PLAN AND ELEVATION 7
NOISE ABATEMENT WALL 14 - SN 099-N1015**


SCALE: SHEET S4-7 OF S4-27 SHEETS STA. TO STA.

F.A.I. RTE.	SECTION	COUNTY	TOTAL SHEETS	SHEET NO.
I-80	FAI 80 21 STRUCTURE 6	WILL	898	630
CONTRACT NO. 62R27				
ILLINOIS FED. AID PROJECT				

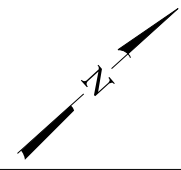


- NOTES:**
- For General Notes, Index of Sheets, General Details and Total Bill of Material, see Sheet S4-10
 - Stations are measured along and offsets are measured to PR ∇ I-80.

- LEGEND:**
- T ———— Exist. Underground Telephone
 - E ———— Exist. Underground Electric
 - E ———— Prop. Underground Electric
 - — — — Prop. Lighting Cable
 - (C) ———— Exist. Underground Gas
 - A ———— Exist. Aerial Line
 - FO ———— Exist. Underground Fiber Optic
 - FO ———— Prop. Underground Fiber Optic
 - CTV ———— Exist. Underground Cable
 - — — — Exist. Pipe Underdrain
 - — — — Prop. Pipe Underdrain
 - — — — Exist. Storm Sewer
 - — — — Prop. Storm Sewer
 - — — — Prop. Guardrail
 - — — — Exist. Guardrail
 - — — — Exist. Fence
 - — — — AC ———— Exist. Access Control & ROW
 - — — — Exist. Cable Barrier
 - ⊙ ———— Exist. Lighting
 - ⊙ ———— Prop. Lighting
 - ⊙ ———— Prop. Drainage
 - ———— Prop. Concrete Headwall
 - ⊕ ———— Soil Boring

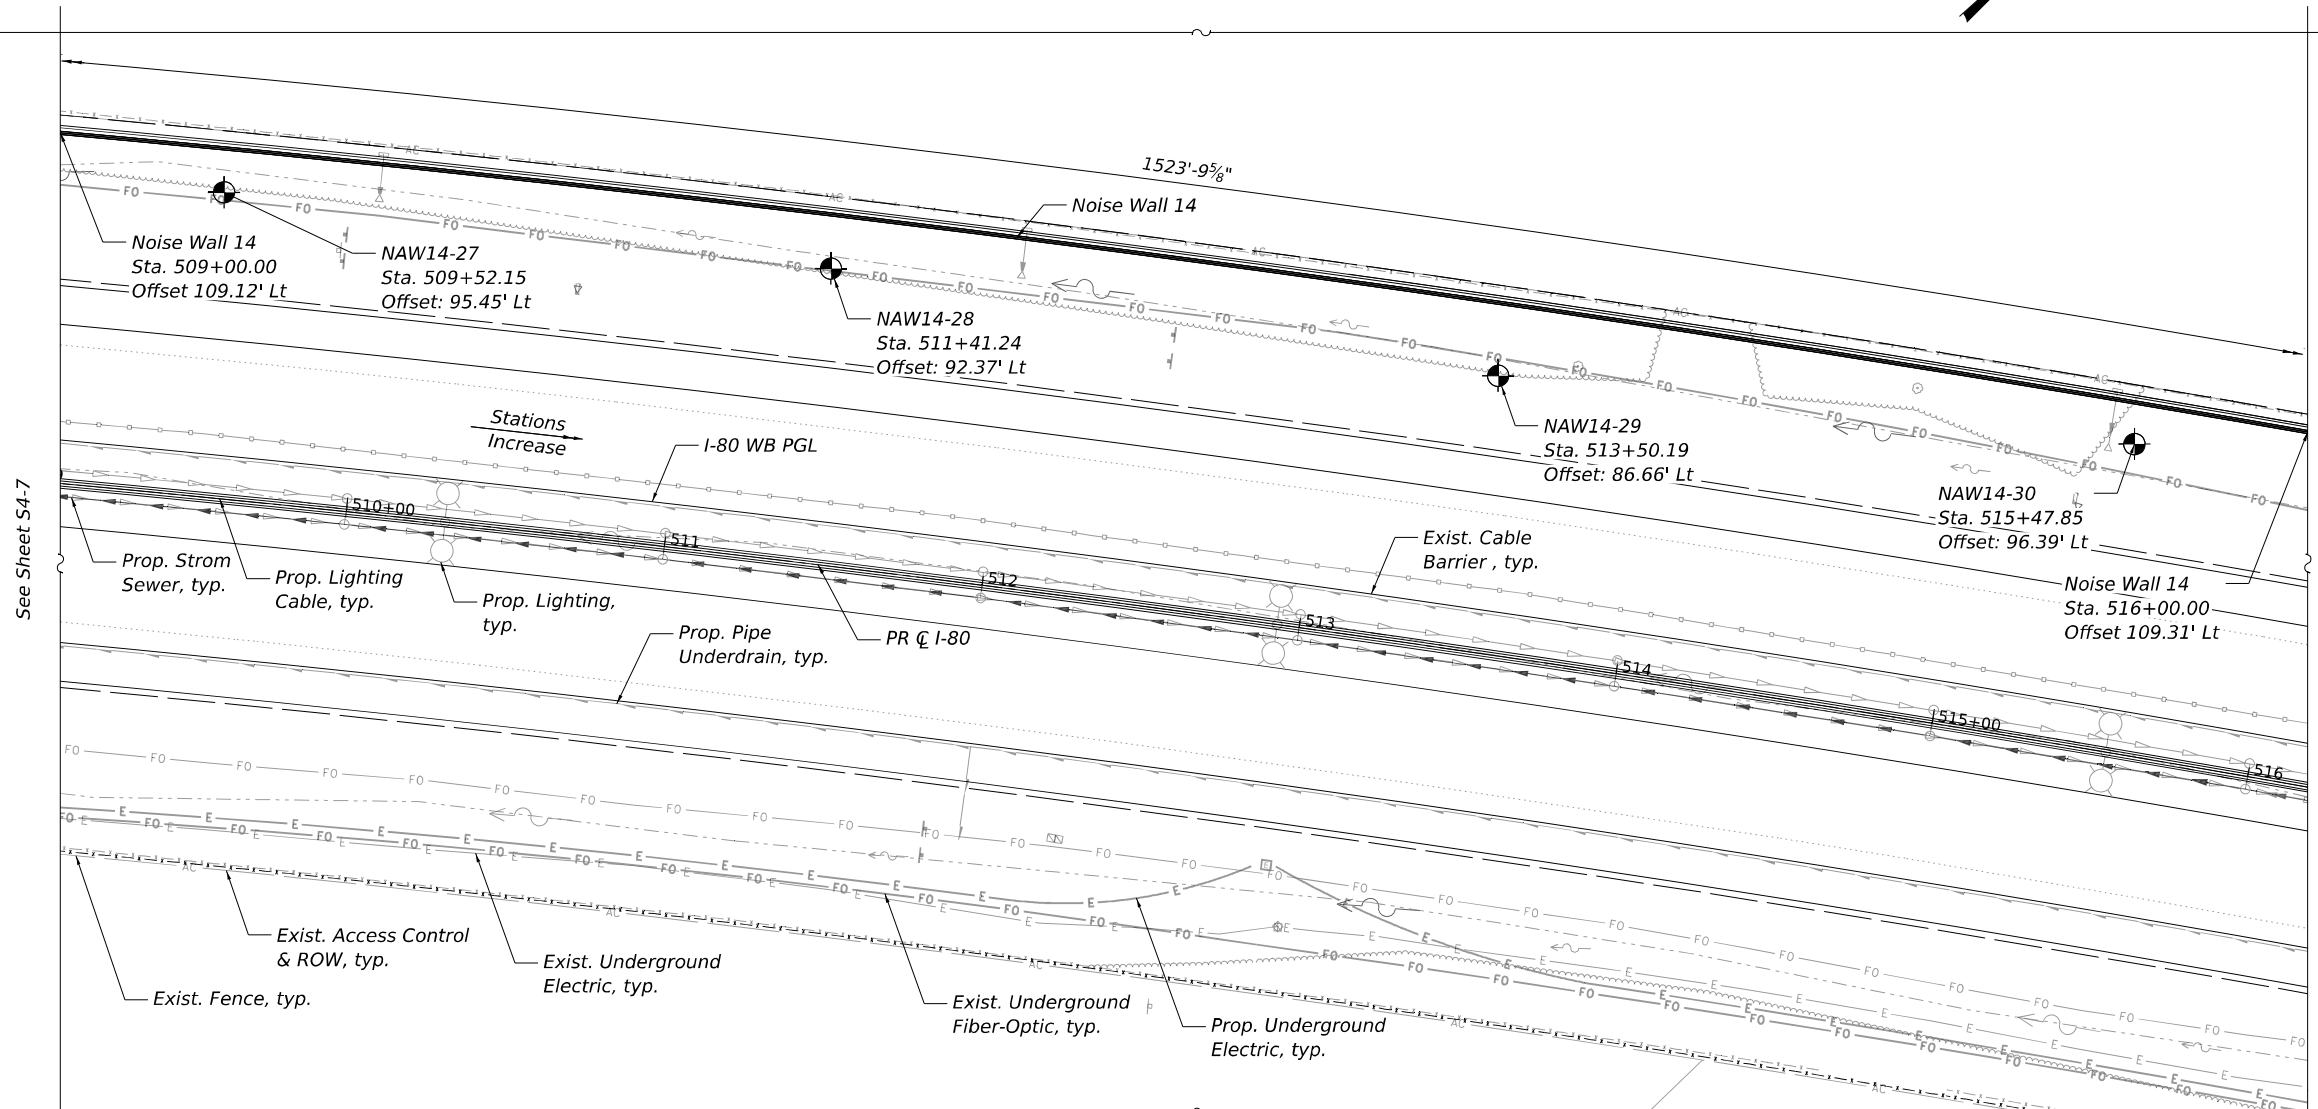

PLAN
(S.N. 099-N1015)
2366'-10" Limits of Noise Abatement Wall Segment 5, Ground Mounted
(Measured along ∇ of Noise Abatement Wall, S.N. 099-N1015)

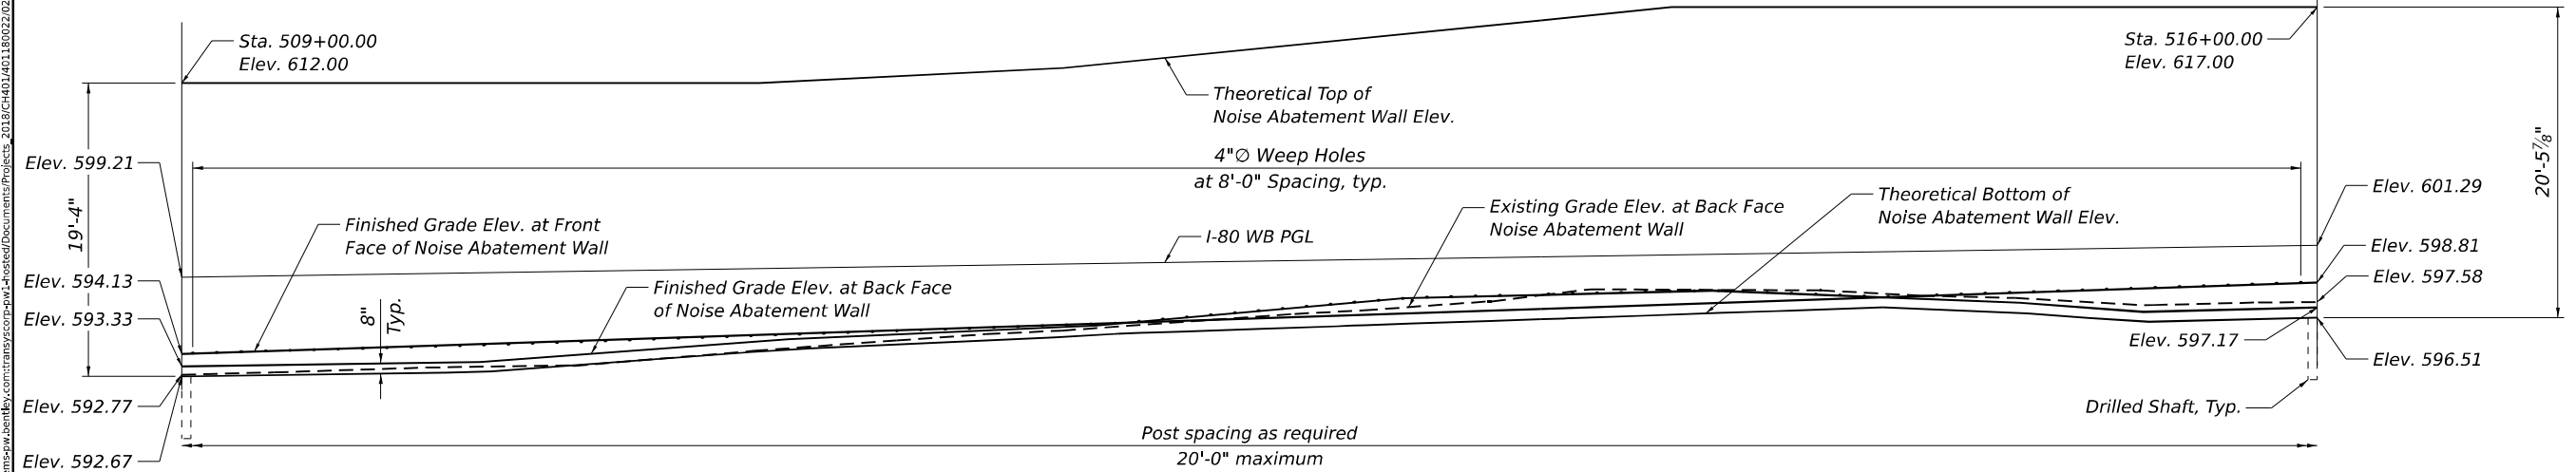

ELEVATION
(S.N. 099-N1015)

MODEL: BL_P8_Plan 3 (Sheet)
FILE NAME: P:\TransSystems\p8-plan\Drawings\Documents\Projects_2018\CH401\401180022\02-TransSystems\CAD\62R27\Sheet\23-Structural\Noise Wall\032R27-SHT-NAW14-STRUCT-8



USER NAME	= lisa.buntin	DESIGNED	- PG	REVISED	-
DRAWN	- PG, AS	REVISIONS	-	REVISIONS	-
PLOT SCALE	=	CHECKED	- LAB, MAI	REVISIONS	-
PLOT DATE	= 8/10/2023	DATE	- 6/26/23	REVISIONS	-

STATE OF ILLINOIS
DEPARTMENT OF TRANSPORTATION

GENERAL PLAN AND ELEVATION 8
NOISE ABATEMENT WALL 14 - SN 099-N1015

SCALE: SHEET S4-8 OF S4-27 SHEETS STA. TO STA.


F.A.I. RTE.	SECTION	COUNTY	TOTAL SHEETS	SHEET NO.
I-80	FAI 80 21 STRUCTURE 6	WILL	898	631
CONTRACT NO. 62R27				
ILLINOIS FED. AID PROJECT				

NOTES:

1. For General Notes, Index of Sheets, General Details and Total Bill of Material, see Sheet S4-10
2. Stations are measured along and offsets are measured to PR CL I-80.


LEGEND:

	Exist. Underground Telephone
	Exist. Underground Electric
	Prop. Underground Electric
	Prop. Lighting Cable
	Exist. Underground Gas
	Exist. Aerial Line
	Exist. Underground Fiber Optic
	Prop. Underground Fiber Optic
	Exist. Underground Cable
	Exist. Pipe Underdrain
	Prop. Pipe Underdrain
	Exist. Storm Sewer
	Prop. Storm Sewer
	Prop. Guardrail
	Exist. Guardrail
	Exist. Fence
	Exist. Access Control & ROW
	Exist. Cable Barrier
	Exist. Lighting
	Prop. Lighting
	Prop. Drainage
	Prop. Concrete Headwall
	Soil Boring

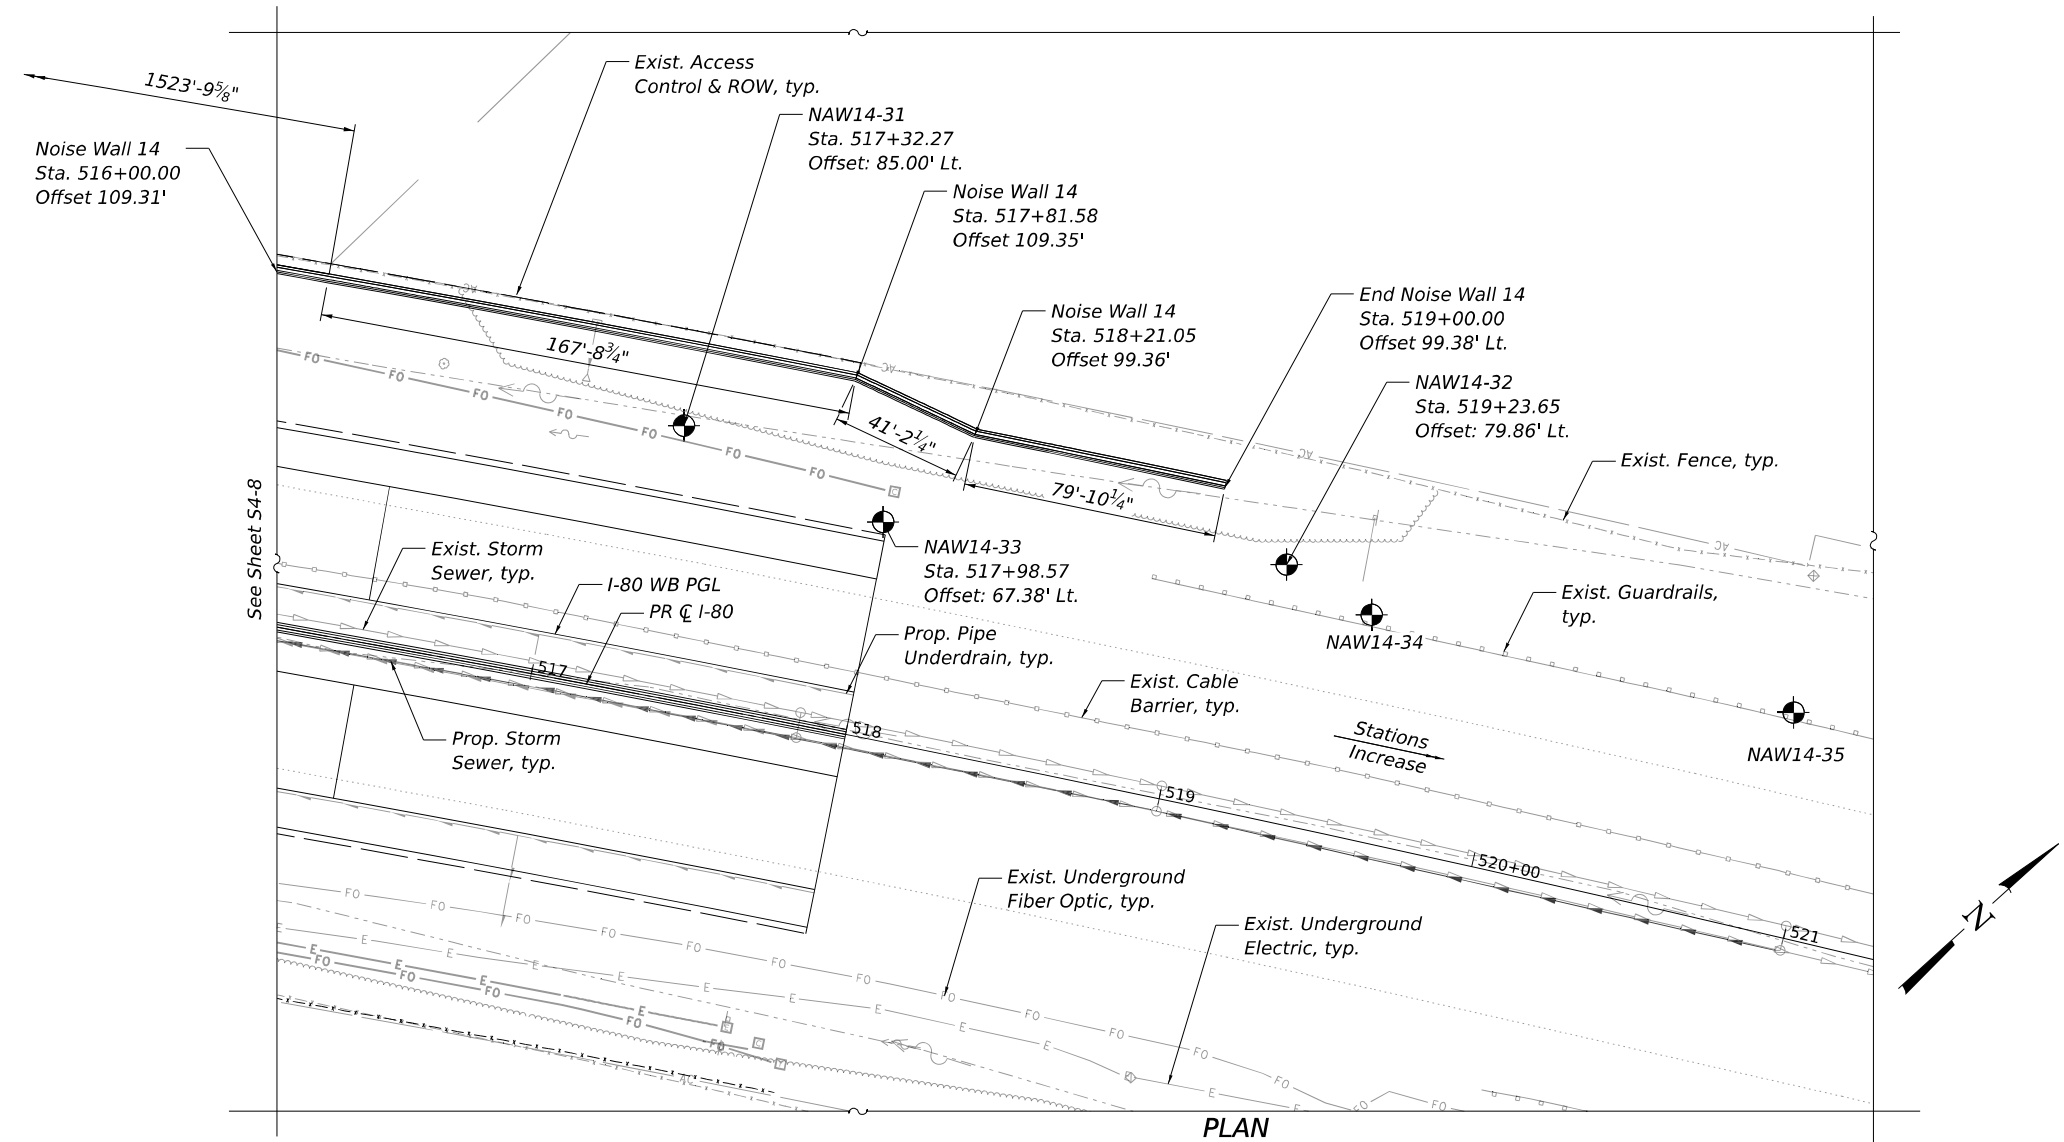

PLAN

(S.N. 099-N1015)

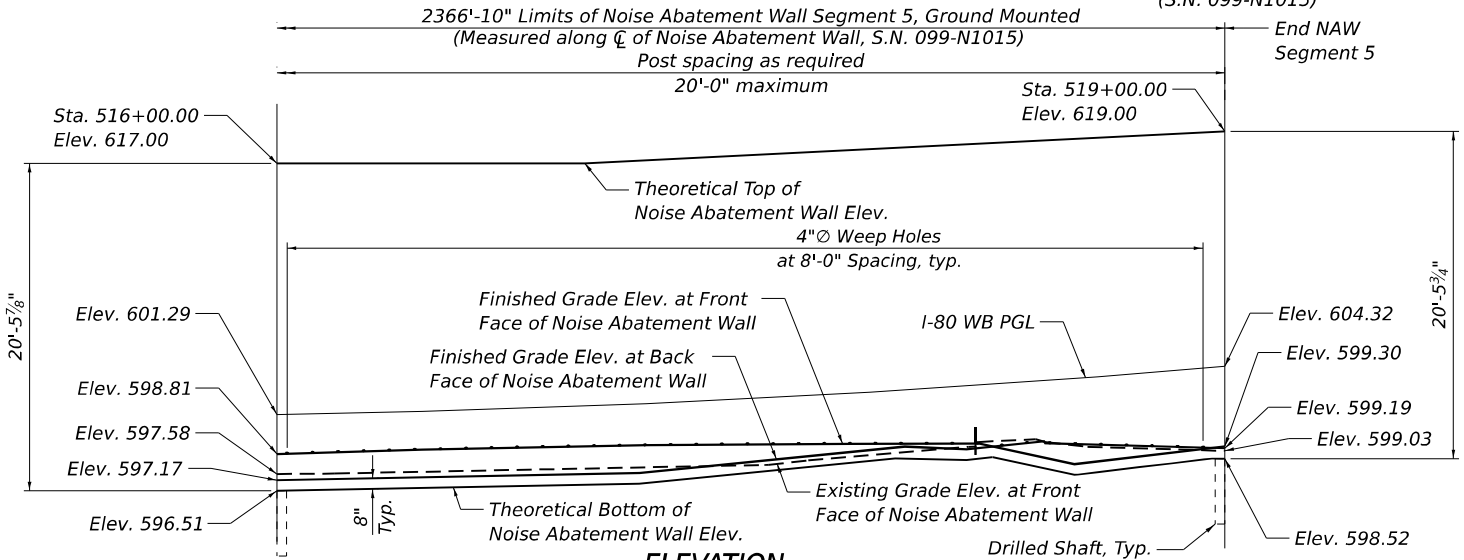

ELEVATION

(S.N. 099-N1015)



USER NAME	= lisa.buntin	DESIGNED	- PG	REVISED	-
		DRAWN	- PG, AS	REVISED	-
PLOT SCALE	=	CHECKED	- LAB, MAI	REVISED	-
PLOT DATE	= 8/10/2023	DATE	- 6/26/23	REVISED	-

**STATE OF ILLINOIS
DEPARTMENT OF TRANSPORTATION**

**GENERAL PLAN AND ELEVATION 9
NOISE ABATEMENT WALL 14 - SN 099-N1015**

SCALE: SHEET S4-9 OF S4-27 SHEETS STA. TO STA.

F.A.I. RTE.	SECTION	COUNTY	TOTAL SHEETS	SHEET NO.
I-80	FAI 80 21 STRUCTURE 6	WILL	898	632
CONTRACT NO. 62R27				
ILLINOIS FED. AID PROJECT				

MODEL: BL_P9_00_Plan 3 (Sheet)
FILE NAME: P:\Transportation\Projects\2018\CH401\401180022\02-Trans\Systems\CAD\2027\Sheet\23-Structural\Noise Wall\DWG\2027-SHT-NAW14-STRUCT-9

GENERAL NOTES:

1. The Contractor shall field verify location of the existing utilities prior to construction. The Contractor shall take precautions not to damage existing utilities. Any such damage shall be repaired by the Contractor at no additional cost.
2. Noise Abatement Wall drilled shaft foundation diameter, depth and spacing to be determined by the Contractor.
3. Contractor shall provide Ashlar Stone Finish on both faces of Noise Abatement Wall. See Sheet S4-27 .
4. All underground utilities or drainage structure removal or installation shall be completed prior to foundation installation.
5. Under no circumstances should truck beds be raised underneath ComEd transmission lines.
6. Contractor shall provide 4" Ø weep holes at ground level in the bottom of the wall at a spacing of 8 ft from stations 471+25 to 478+37, 479+50 to 494+07, and 495+57 to 519+00. Cost shall be included with Noise Abatement Wall, Ground Mounted.
7. For posts locations, spacing and numbering in Structure mounted wall, See sheets S5-3 thru S5-8.
8. For SN 099-N1011 Boring logs, see sheets S4-17 and S4-18.
For SN 099-N1012 Boring logs, see sheets S4-18 and S4-19.
For SN 099-N1013 Boring logs, see sheets S4-19 to S4-21.
For SN 099-N1015 Boring logs, see sheets S4-22 to S4-26.
9. Any rock excavation required for noise wall construction will not be paid for separately and will be included with Noise Abatement Wall, Ground Mounted.

INDEX OF SHEETS

S4-1	General Plan And Elevation 1
S4-2	General Plan And Elevation 2
S4-3	General Plan And Elevation 3
S4-4	General Plan And Elevation 4
S4-5	General Plan And Elevation 5
S4-6	General Plan And Elevation 6
S4-7	General Plan And Elevation 7
S4-8	General Plan And Elevation 8
S4-9	General Plan And Elevation 9
S4-10	General Notes And Bill Of Material
S4-11	Profile Grade and Horizontal Curve Data
S4-12	Typical Sections
S4-13	Sections and Details
S4-14	Noise Abatement Wall Data Table 1
S4-15	Noise Abatement Wall Data Table 2
S4-16	Soil Borings 1
S4-17	Soil Borings 2
S4-18	Soil Borings 3
S4-19	Soil Borings 4
S4-20	Soil Borings 5
S4-21	Soil Borings 6
S4-22	Soil Borings 7
S4-23	Soil Borings 8
S4-24	Soil Borings 9
S4-25	Soil Borings 10
S4-26	Soil Borings 11
S4-27	Ashlar Stone Finish

TOTAL BILL OF MATERIAL

ITEM	UNIT	SN 099-N1011	SN 099-N1012	SN 099-N1013	SN 099-N1014	SN 099-N1015	TOTAL
Name Plates	Each	1	1	1	1	1	5
Geocomposite Wall Drain	Sq Yd	120	209	231	0	430	990
Pipe Underdrains For Structures 4"	Foot	712	435	1,457	0	2,367	4,971
Noise Abatement Wall, Ground Mounted	Sq Ft	13,466	6,159	26,635	0	47,644	93,904
Noise Abatement Wall, Structure Mounted	Sq Ft	0	0	0	5,048	0	5,048

NOISE REDUCTION DATA

Noise Wall Structure Number	Face	From Sta.	To Sta.	Noise Reduction Coefficient	Comments
SN 099-N1011 thru 099-N1015	Roadway Face	471+25.00	519+00.00	Reflective	-
	Residential Face	471+25.00	519+00.00	Reflective	-

DESIGN SPECIFICATIONS

AASHTO LRFD Bridge Design Specifications, 9th Edition

DESIGN STRESSES

FIELD UNITS


f'c = 4,000 psi
fy = 60,000 psi (Reinforcement)
fy = 50,000 psi (Struct. Steel, M270 Grade 50, posts)
fy = 36,000 psi (Struct. Steel, M270 Grade 36, all other structural steel)

PRECAST UNITS

f'c = 4,500 psi
fy = 60,000 psi (Reinforcement)
fy = 65,000 psi (Welded Wire Reinforcement)

DESIGN LOADS

Strength III or V Wind: 35 psf
Service I Wind: 15 psf
Unfactored Max. Active Earth Pressure: 159 psf
Unfactored Live Load Surcharge: 87 psf

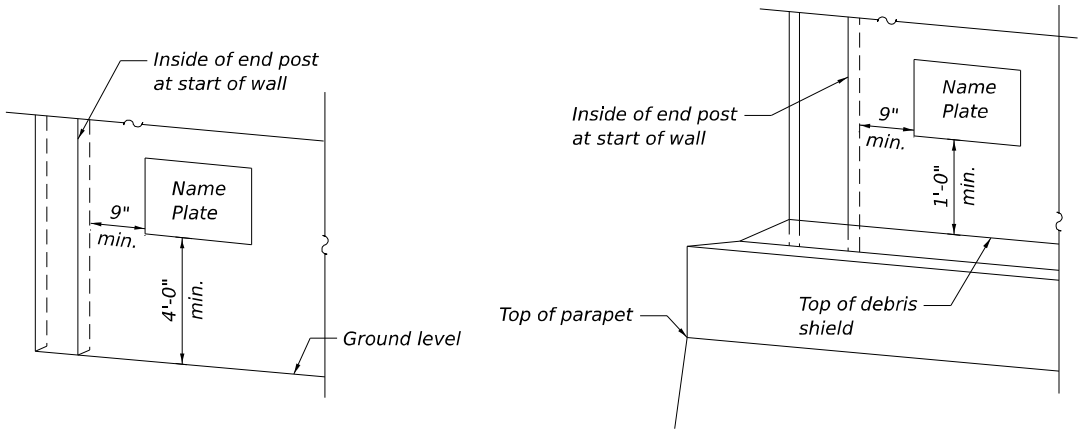

NAME PLATE FOR NOISE ABATEMENT WALL,
GROUND MOUNTED

NAME PLATE FOR NOISE ABATEMENT WALL,
STRUCTURE MOUNTED

NOISE ABATEMENT WALL
BUILT 202_ BY
STATE OF ILLINOIS
F.A.I. RTE. I-80
SECTION FAI 80 21 STRUCTURE 6
FROM STA. 471+25.00 TO STA. 478+37.00
STRUCTURE NO. 099-N1011

NOISE ABATEMENT WALL
BUILT 202_ BY
STATE OF ILLINOIS
F.A.I. RTE. I-80
SECTION FAI 80 21 STRUCTURE 6
FROM STA. 476+75.00 TO STA. 481+10.00
STRUCTURE NO. 099-N1012

NOISE ABATEMENT WALL
BUILT 202_ BY
STATE OF ILLINOIS
F.A.I. RTE. I-80
SECTION FAI 80 21 STRUCTURE 6
FROM STA. 479+50.00 TO STA. 494+07.00
STRUCTURE NO. 099-N1013

NOISE ABATEMENT WALL
BUILT 202_ BY
STATE OF ILLINOIS
F.A.I. RTE. I-80
SECTION FAI 80 21 STRUCTURE 6
FROM STA. 492+28.83 TO STA. 497+35.17
STRUCTURE NO. 099-N1014

NOISE ABATEMENT WALL
BUILT 202_ BY
STATE OF ILLINOIS
F.A.I. RTE. I-80
SECTION FAI 80 21 STRUCTURE 6
FROM STA. 495+57.00 TO STA. 519+00.00
STRUCTURE NO. 099-N1015

NAME PLATES

See Std. 515001

MODEL: BL_P9_00 - Plan 3 (Sheet)
FILE NAME: P:\TransSystems\p9\2022\02-TransSystems\CAD\62827\Sheet\23-Structural\Noise Wall\0162827-SHT-NAW14-STRUCT-10



USER NAME = lisa.buntin	DESIGNED - PG	REVISED -
	DRAWN - PG, AS	REVISED -
PLOT SCALE =	CHECKED - LAB, MAI	REVISED -
PLOT DATE = 8/10/2023	DATE - 6/26/23	REVISED -



STATE OF ILLINOIS
DEPARTMENT OF TRANSPORTATION

GENERAL NOTES AND BILL OF MATERIAL
NOISE ABATEMENT WALL 14

SCALE: SHEET S4-10 OF S4-27 SHEETS STA. TO STA.

F.A.I. RTE.	SECTION	COUNTY	TOTAL SHEETS	SHEET NO.
I-80	FAI 80 21 STRUCTURE 6	WILL	898	633
			CONTRACT NO. 62R27	
			ILLINOIS FED. AID PROJECT	

MODEL: BL_PR_I80 - Plan 3 (Sheet)
FILE NAME: P:\Transportation\Projects\2018\CH401\401180022\02-TransSystems\CAD\62R27\Sheet\23-Structure\Noise Wall\62R27-SHT-NAW14-STRUCT-10A

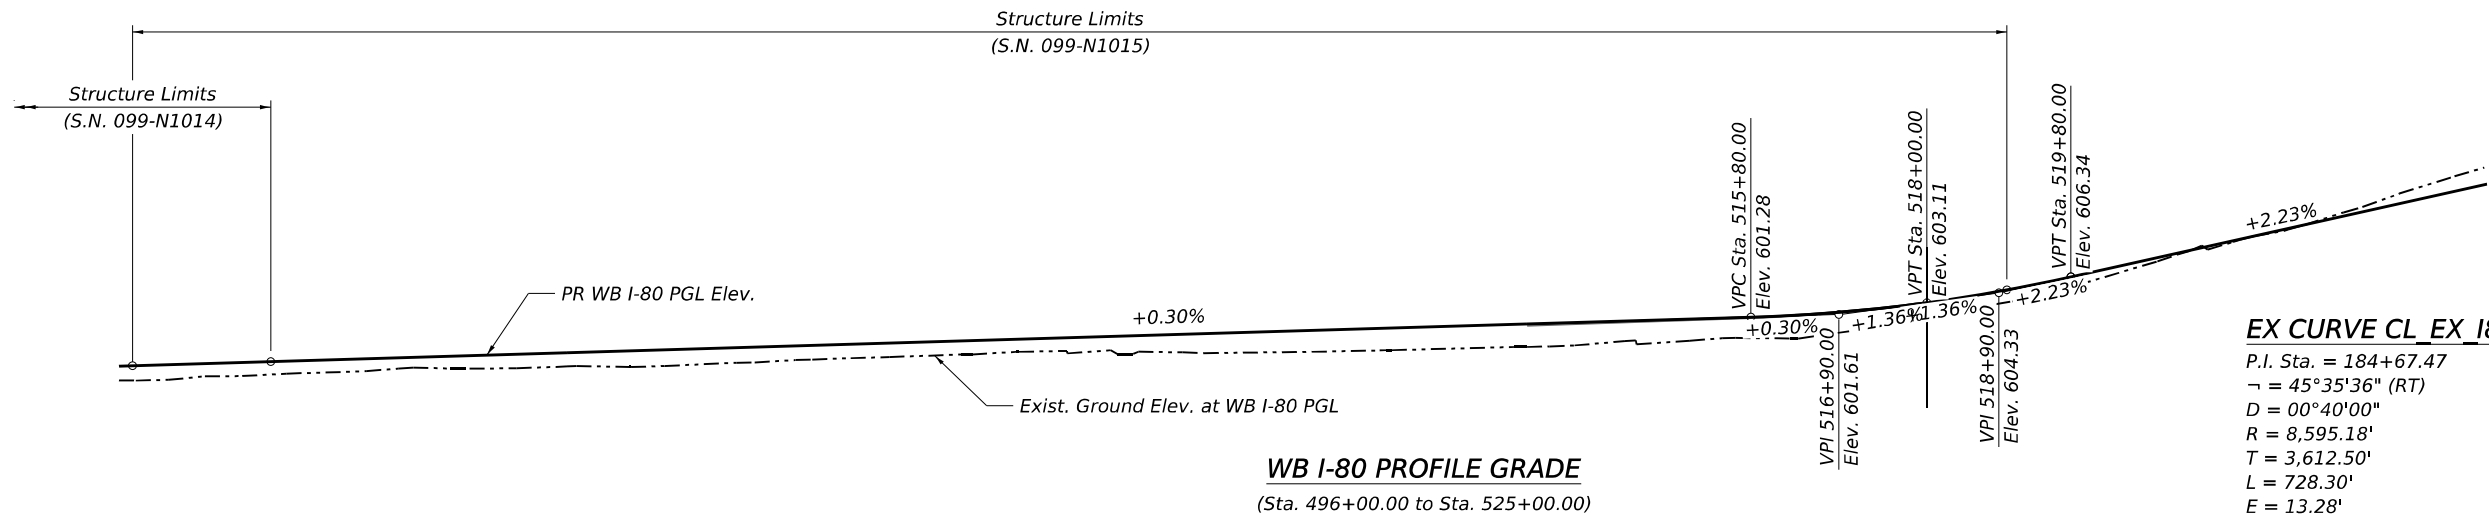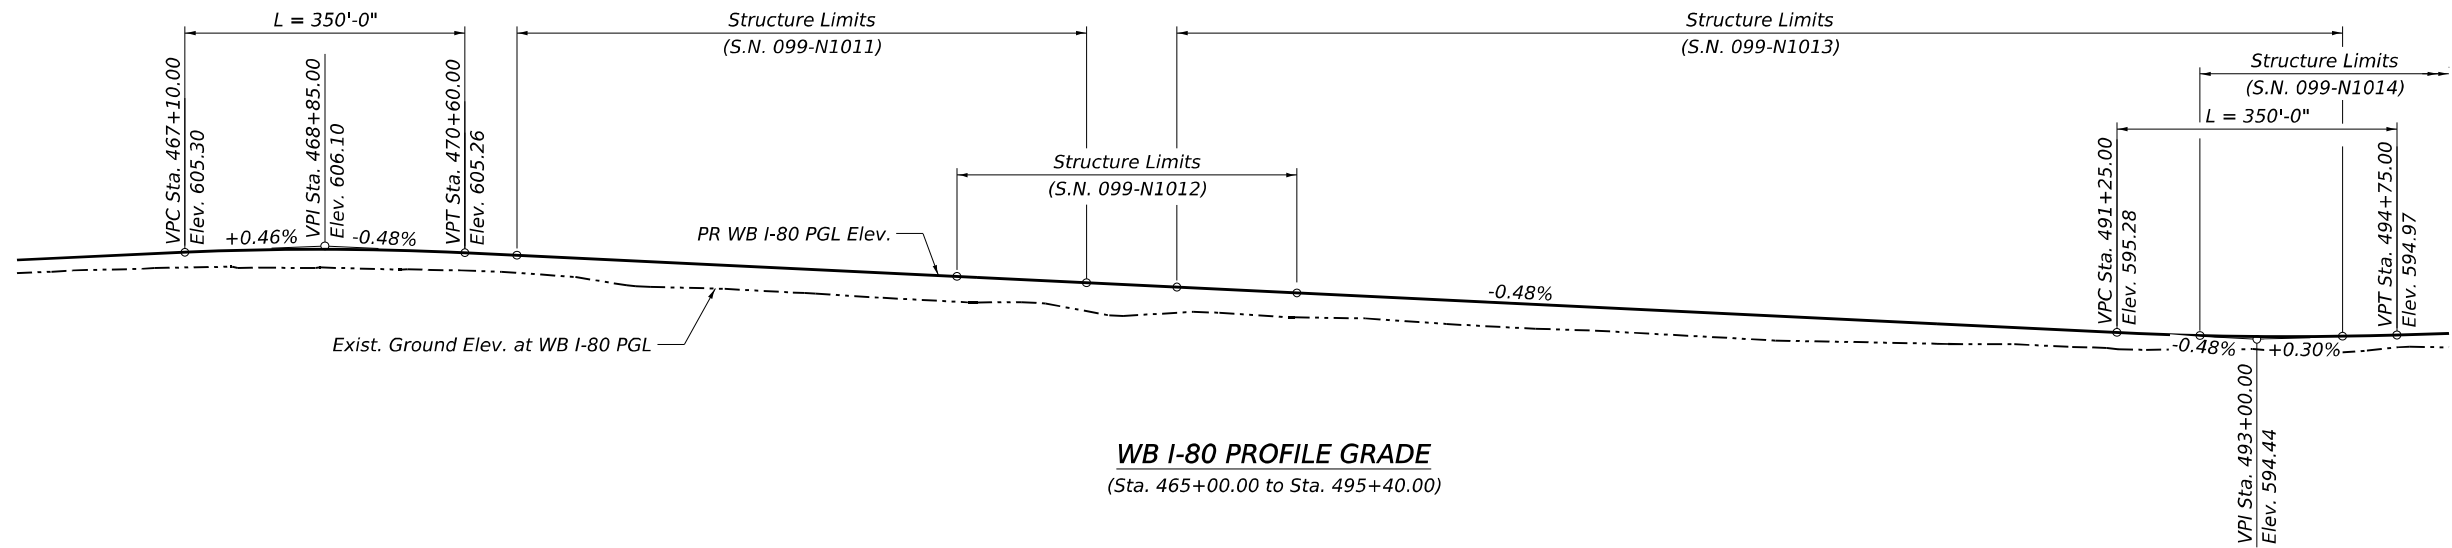


EX CURVE CL EX I80 2

P.I. Sta. = 184+67.47
Δ = 45°35'36" (RT)
D = 00°40'00"
R = 8,595.18'
T = 3,612.50'
L = 728.30'
E = 13.28'
e =
T.R. =
S.E. Run =
P.C. Sta. = 148+54.97
P.T. Sta. = 216+94.63

PR CURVE CL PR I80 W 2

P.I. Sta. = 537+23.60
Δ = 45°35'36" (RT)
D = 00°39'58"
R = 8,600.00'
T = 3,614.53'
L = 6,843.50'
E = 728.71'
e = 2.40%
T.R.(PC) = 103'
T.R.(PT) = 129'
S.E. Run (PC) = 144'
S.E. Run (PT) = 180'
P.C. Sta. = 501+09.07
P.T. Sta. = 569+52.57
DESIGN SPEED = 70 MPH

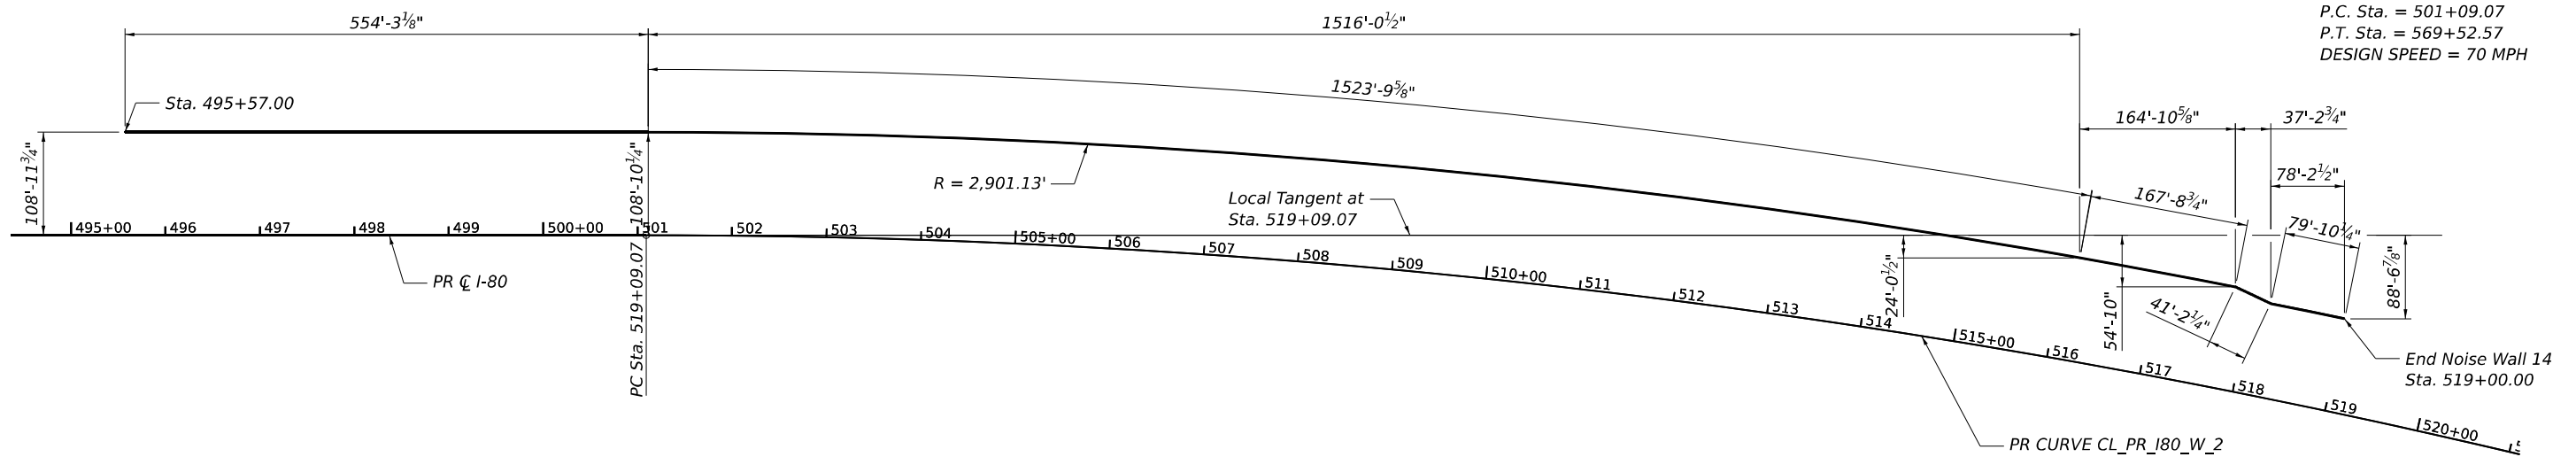


USER NAME = lisa.buntin	DESIGNED - PG	REVISED -
DRAWN - PG, AS	REVISED -	
PLOT SCALE =	CHECKED - LAB, MAI	REVISED -
PLOT DATE = 8/10/2023	DATE - 6/26/23	REVISED -

STATE OF ILLINOIS DEPARTMENT OF TRANSPORTATION

PROFILE GRADE AND HORIZONTAL CURVE DATA NOISE ABATEMENT WALL 14

SCALE: SHEET S4-11 OF S4-27 SHEETS STA. TO STA.

F.A.I. RTE.	SECTION	COUNTY	TOTAL SHEETS	SHEET NO.
I-80	FAI 80 21 STRUCTURE 6	WILL	898	634
CONTRACT NO. 62R27				
ILLINOIS FED. AID PROJECT				

 

1. Anchorage Slab, Template Plate, and anchor rod details shown for information only. See Anchorage Slab plans for full details.

MODEL: BLP_00 - Plan 3 (Sheet)
FILE NAME: P:\TransSystems\pww\entbex.com\transcomp-pww\entbex.com\transystems\CAD\62R27\Sheet23-Structure\Noise Walls\0162R27-SHT-NAW1-STRUCT-12

NOISE ABATEMENT WALL DATA TABLE

Segment 1 SN 099-N1011

Station	Offset to Centerline Wall (ft)	Theoretical Top of NAW Elev.	I-80 WB PGL Elev.	Finished Grade Elev. At Front Face of NAW	Finished Grade Elev. At Back Face of NAW	Existing Grade Elev. At Front Face of NAW	Theoretical Bottom of NAW Elev.	Theoretical Wall Height (ft)
471+25.00	110.00	609.00	604.94	601.59	606.27	601.44	600.92	8.08
471+45.00	110.00	611.00	604.84	601.26	605.44	601.31	600.59	10.41
471+65.00	110.00	613.00	604.75	600.57	604.66	601.17	599.91	13.09
471+75.00	110.00	613.00	604.70	600.17	604.26	601.10	599.50	13.50
471+85.00	110.00	615.00	604.65	600.02	603.88	601.02	599.35	15.65
472+05.00	110.00	617.00	604.46	599.80	603.09	601.21	599.13	17.87
472+25.00	110.00	619.00	604.46	599.82	602.26	601.47	599.15	19.85
472+25.00	110.00	619.00	604.46	599.82	602.26	601.47	599.15	19.85
472+50.00	110.00	618.00	604.34	599.56	600.51	600.51	598.90	19.10
472+75.00	110.00	617.00	604.22	599.30	599.54	599.54	598.63	18.37
472+90.75	110.00	616.37	604.14	599.13	599.13	599.13	598.47	17.90
473+00.00	110.00	616.00	604.10	599.03	599.00	598.96	598.33	17.67
473+15.00	110.00	616.15	604.02	598.87	598.84	598.84	598.17	17.98
473+50.00	110.00	616.50	603.85	598.48	598.12	598.12	597.45	19.05
473+65.00	110.00	616.65	603.78	598.30	597.83	597.82	597.16	19.49
473+85.00	110.00	616.85	603.69	598.07	597.30	597.30	596.63	20.22
474+00.00	110.00	617.00	603.61	597.89	597.14	597.14	596.48	20.52
474+15.00	110.00	617.00	603.54	597.60	597.02	597.02	596.36	20.64
474+25.00	110.00	617.00	603.49	597.41	597.03	597.03	596.37	20.63
474+50.00	110.00	617.00	603.37	596.92	596.78	596.78	596.11	20.89
474+67.17	110.00	617.00	603.29	596.57	596.57	596.57	595.90	21.10
474+95.97	110.00	617.00	603.15	595.98	596.43	596.42	595.31	21.69
475+00.00	110.00	617.00	603.13	595.94	596.46	596.45	595.27	21.73
475+12.24	110.00	616.63	603.07	595.99	595.99	596.57	595.33	21.31
475+15.00	110.00	616.55	603.06	596.01	595.80	596.60	595.13	21.42
475+50.00	110.00	615.50	602.89	596.41	596.07	596.96	595.41	20.09
475+69.29	110.00	614.92	602.80	596.15	596.15	597.08	595.48	19.44
475+75.00	110.00	614.75	602.77	596.07	596.18	597.13	595.41	19.34
475+88.51	110.00	614.34	602.70	596.09	596.09	597.08	595.42	18.92
475+95.00	110.00	614.15	602.67	596.10	595.82	596.82	595.15	19.00
476+00.00	110.00	614.00	602.65	596.10	596.13	596.62	595.44	18.56
476+12.73	110.00	614.00	602.59	596.13	596.13	596.13	595.47	18.53
476+25.00	110.00	614.00	602.53	596.16	595.69	595.69	595.02	18.98
476+35.00	110.00	614.00	602.48	596.19	595.61	595.61	594.94	19.06
476+50.00	110.00	614.00	602.41	596.22	595.83	595.83	595.16	18.84
476+55.00	110.00	614.00	602.38	596.23	595.90	595.90	595.24	18.76
476+60.00	110.00	614.00	602.36	596.25	595.57	595.97	594.90	19.10
477+00.00	110.00	614.00	602.16	596.05	595.76	596.37	595.10	18.90
477+35.00	110.00	614.70	602.00	595.98	595.88	596.68	595.22	19.48
477+50.00	110.00	615.00	601.92	595.95	595.78	597.13	595.11	19.89
477+55.00	110.00	615.10	601.90	595.94	595.75	597.25	595.08	20.02
477+65.00	110.00	615.30	601.85	595.92	595.31	597.56	594.65	20.65
477+81.43	110.00	615.63	601.77	595.89	595.89	598.16	595.22	20.41
478+00.00	110.00	616.00	601.68	595.59	596.00	597.79	594.92	21.08
478+19.18	110.00	615.42	601.59	595.86	595.86	596.71	595.19	20.23
478+35.00	110.00	614.95	601.51	595.85	595.69	595.79	595.03	19.92
478+37.00	110.00	614.89	601.50	595.84	595.56	595.56	594.90	19.99

Segment 2 SN 099-N1012

Station	Offset to Centerline Wall (ft)	Theoretical Top of NAW Elev.	I-80 WB PGL Elev.	Finished Grade Elev. At Front Face of NAW	Finished Grade Elev. At Back Face of NAW	Existing Grade Elev. At Front Face of NAW	Theoretical Bottom of NAW Elev.	Theoretical Wall Height (ft)
476+75.00	69.50	614.00	602.29	605.83	602.17	601.27	601.50	12.50
477+00.00	69.50	614.00	602.17	605.69	602.02	601.16	601.36	12.64
477+50.00	69.50	615.00	601.92	605.41	601.74	600.96	601.08	13.92
478+00.00	69.50	616.00	601.68	605.11	601.44	600.71	600.78	15.22
478+50.00	69.50	614.50	601.44	604.87	601.20	600.34	600.53	13.97
479+00.00	69.50	613.00	601.20	604.63	600.96	600.01	600.29	12.71
479+50.00	69.50	613.50	600.96	604.38	600.72	599.83	600.05	13.45
480+00.00	69.50	614.00	600.72	604.14	600.48	599.63	599.81	14.19
480+50.00	69.50	615.00	600.48	603.90	600.24	599.34	599.57	15.43
481+00.00	69.50	616.00	600.23	603.66	599.99	599.08	599.33	16.67
481+10.00	69.50	616.00	600.19	603.61	599.95	599.05	599.28	16.72

NOISE ABATEMENT WALL DATA TABLE

Segment 3 SN 099-N1013

Station	Offset to Centerline Wall (ft)	Theoretical Top of NAW Elev.	I-80 WB PGL Elev.	Finished Grade Elev. At Front Face of NAW	Finished Grade Elev. At Back Face of NAW	Existing Grade Elev. At Front Face of NAW	Theoretical Bottom of NAW Elev.	Theoretical Wall Height (ft)
479+50.00	109.32	613.50	600.96	595.75	596.56	596.27	595.08	18.42
479+75.00	109.32	613.75	600.84	597.90	598.54	598.33	597.23	16.52
479+91.59	109.31	613.92	600.76	599.06	599.06	598.96	598.39	15.53
480+00.00	109.31	614.00	600.72	599.64	599.32	599.13	598.66	15.34
480+50.00	109.30	615.00	600.47	600.55	600.32	600.14	599.65	15.35
481+00.00	109.29	616.00	600.23	601.48	601.25	601.28	600.59	15.41
481+50.00	109.28	616.00	599.99	602.50	601.44	601.75	600.77	15.23
482+00.00	109.27	616.00	599.75	602.33	601.63	601.69	600.96	15.04
482+24.97	109.26	616.25	599.63	601.72	601.72	601.84	601.05	15.20
482+50.00	109.26	616.50	599.51	601.11	601.81	601.88	600.44	16.06
482+56.58	109.26	616.57	599.48	600.95	601.84	601.91	600.28	16.28
482+83.60	109.25	616.84	599.35	600.83	601.94	602.03	600.16	16.67
482+95.60	109.25	616.96	599.29	601.22	601.99	602.00	600.55	16.41
483+00.00	109.25	617.00	599.27	601.20	602.00	601.99	600.53	16.47
483+50.00	109.24	616.50	599.03	600.97	601.85	601.80	600.31	16.19
484+00.00	109.23	616.00	598.79	600.75	601.69	601.61	600.08	15.92
484+50.00	109.22	615.50	598.54	600.52	601.54	601.45	599.86	15.64
485+00.00	109.20	615.00	598.30	600.30	601.38	601.17	599.63	15.37
485+50.00	109.19	616.50	598.06	600.08	601.23	600.83	599.41	17.09
486+00.00	109.18	618.00	597.82	599.85	601.07	600.35	599.18	18.82
486+50.00	109.17	618.00	597.58	599.63	600.92	600.20	598.96	19.04
487+00.00	109.16	618.00	597.34	599.40	600.76	600.01	598.74	19.26
487+50.00	109.15	617.50	597.10	598.60	599.96	599.88	597.93	19.57
488+00.00	109.14	617.00	596.85	597.79	599.15	599.16	597.12	19.88
488+50.00	109.13	615.00	596.61	596.99	597.30	597.46	596.32	18.68
488+75.55	109.12	613.98	596.49	596.36	596.36	596.54	595.69	18.29
489+00.00	109.12	613.00	596.37	595.77	595.45	595.69	594.79	18.21
489+34.84	109.11	612.65	596.20	594.54	594.54	594.88	593.88	18.77
489+50.00	109.11	612.50	596.13	593.57	594.15	594.55	592.90	19.60
489+80.83	109.10	612.19	595.98	593.52	593.52	593.79	592.85	19.34
490+00.00	109.10	612.00	595.89	593.46	593.12	593.38	592.46	19.54
490+50.00	109.09	612.00	595.65	592.36	592.10	592.43	591.43	20.57
491+00.00	109.08	612.00	595.41	591.34	591.07	591.47	590.41	21.59
491+40.02	109.07	611.20	595.23	590.98	590.32	590.80	589.66	21.54
491+50.00	109.06	611.00	595.19	590.89	590.14	590.64	589.47	21.53
492+00.00	109.05	610.00	595.00	590.43	589.56	589.84	588.90	21.10
492+50.00	109.04	609.50	594.88	590.27	589.49	589.75	588.82	20.68
493+00.00	109.03	609.00	594.78	590.43	589.41	589.62	588.75	20.25
493+50.00	109.02	610.00	594.79	589.53	589.34	589.45	588.68	21.32
493+60.84	109.02	610.22	594.79	589.33	589.33	589.42	588.66	21.56
493+75.00	109.02	610.50	594.79	589.07	589.31	589.37	588.40	22.10
494+00.00	109.01	611.00	594.81	588.60	589.27	589.29	587.94	23.06
494+07.00	109.01	610.93	594.83	588.96	589.23	589.28	588.29	22.64

NOTE:

1. Theoretical Top of NAW Elev., Theoretical Bottom of NAW Elev., Finished Grade Elev. at Front Face of NAW, and Finished Grade Elev. at Back Face of NAW shall be taken as straight lines in the segments between each pair of stations shown in the NAW Data Table.



USER NAME = lisa.buntin	DESIGNED - PG	REVISED -
	DRAWN - PG, AS	REVISED -
PLOT SCALE =	CHECKED - LAB, MAI	REVISED -
PLOT DATE = 8/10/2023	DATE - 6/26/23	REVISED -

STATE OF ILLINOIS
DEPARTMENT OF TRANSPORTATION

NOISE ABATEMENT WALL DATA TABLES 1				F.A.I. RTE.	SECTION	COUNTY	TOTAL SHEETS	SHEET NO.
NOISE ABATEMENT WALL 14				I-80	FAI 80 21 STRUCTURE 6	WILL	898	637
SCALE:				CONTRACT NO. 62R27				
SHEET S4-14 OF S4-27 SHEETS				ILLINOIS FED. AID PROJECT				

MODEL: BL_PR_180 - Plan 3 [Sheet]
FILE NAME: pw:/transystems-pw.bentley.com:TRANSYSCORP-PW1-HOSTED/Documents/Projects 2018/CH401/401180022/02-TransSystems/CAD/62P27/Sheets/23-Structural/Noise Walls/D162P27-SHT-NAW14-5-STRUCT-13

MODEL: BL_PR_I80 - Plan 3 [Sheet]
FILE NAME: pw://transystems-pw.b

Segment 5 SN 099-N1015 Continued

Station	Offset to Centerline Wall (ft)	Theoretical Top of NAW Elev.	I-80 WB PGL Elev.	Finished Grade Elev. At Front Face of NAW	Finished Grade Elev. At Back Face of NAW	Existing Grade Elev. At Front Face of NAW	Theoretical Bottom of NAW Elev.	Theoretical Wall Height (ft)
499+35.77	108.90	610.36	596.35	589.24	590.07	590.04	588.57	21.79
499+50.00	108.89	610.50	596.39	589.29	590.11	590.07	588.62	21.88
500+00.00	108.88	611.00	596.54	589.48	590.28	590.12	588.81	22.19
500+50.00	108.87	611.00	596.69	589.66	590.78	590.43	589.00	22.00
500+90.27	108.86	611.00	596.81	589.82	591.18	590.66	589.15	21.85
501+00.00	108.86	611.00	596.84	589.84	591.26	590.75	589.17	21.83
501+11.24	108.86	611.00	596.87	589.86	591.29	590.81	589.19	21.81
501+25.16	108.86	611.00	596.91	589.89	591.34	590.85	589.22	21.78
501+50.00	108.87	611.00	596.99	589.97	591.41	590.83	589.30	21.70
501+57.00	108.87	611.00	597.01	589.99	591.43	590.79	589.32	21.68
502+00.00	108.89	611.00	597.14	590.23	591.56	590.67	589.56	21.44
502+50.00	108.91	610.00	597.28	590.51	591.81	590.87	589.84	20.16
503+00.00	108.92	609.00	597.43	590.78	592.05	590.95	590.12	18.88
503+50.00	108.94	609.50	597.58	591.06	592.20	591.22	590.40	19.10
504+00.00	108.96	610.00	597.73	591.35	592.33	591.51	590.68	19.32
504+50.00	108.98	610.50	597.88	591.62	592.10	591.48	590.96	19.54
505+00.00	108.99	611.00	598.03	591.90	592.34	591.31	591.23	19.77
505+50.00	109.01	611.50	598.17	592.18	592.69	591.56	591.52	19.98
506+00.00	109.03	612.00	598.32	592.46	593.02	591.78	591.79	20.21
506+50.00	109.04	612.00	598.47	592.74	593.19	591.97	592.07	19.93
507+00.00	109.06	612.00	598.62	593.02	593.33	591.98	592.35	19.65
507+40.64	109.07	612.00	598.74	593.24	593.25	591.93	592.58	19.42
507+50.00	109.07	612.00	598.77	593.30	593.22	591.96	592.55	19.45
508+00.00	109.09	612.00	598.91	593.57	593.07	592.11	592.40	19.60
508+03.90	109.09	612.00	598.93	593.60	593.06	592.12	592.39	19.61
508+50.00	109.10	612.00	599.06	593.85	593.18	592.40	592.52	19.48
509+00.00	109.12	612.00	599.21	594.13	593.33	592.77	592.67	19.33
509+50.00	109.13	612.00	599.36	594.41	593.48	593.03	592.81	19.19
510+00.00	109.15	612.00	599.51	594.69	593.64	593.32	592.97	19.03
510+11.69	109.15	612.00	599.54	594.76	593.70	593.36	593.04	18.96
510+50.00	109.16	612.00	599.65	595.02	594.27	593.58	593.60	18.40
510+97.00	109.18	612.00	599.79	595.34	594.97	594.37	594.30	17.70
511+00.00	109.18	612.00	599.80	595.36	595.00	594.42	594.34	17.66
511+17.00	109.18	612.17	599.85	595.48	595.22	594.67	594.55	17.62
511+50.00	109.19	612.50	599.95	595.71	595.51	595.14	594.85	17.65
512+00.00	109.21	613.00	600.10	596.05	595.96	595.72	595.30	17.70
512+17.81	109.21	613.36	600.15	596.18	596.18	595.98	595.51	17.85
512+50.00	109.22	614.00	600.25	596.40	596.75	596.43	595.73	18.

1. Theoretical Top of NAW Elev., Theoretical Bottom of NAW Elev., Finished Grade Elev. at Front Face of NAW, and Finished Grade Elev. at Back Face of NAW shall be taken as straight lines in the segments between each pair of stations shown in the NAW Data Table.

Station	Offset to Centerline Wall (ft)	Theoretical Top of NAW Elev.	I-80 WB PGL Elev.	Finished Grade Elev. At Front Face of NAW	Finished Grade Elev. At Back Face of NAW	Existing Grade Elev. At Front Face of NAW	Theoretical Bottom of NAW Elev.	Theoretical Wall Height (ft)
495+57.00	108.98	611.00	595.21	587.02	589.80	588.91	586.35	24.65
496+00.00	108.97	611.00	595.34	587.22	589.64	589.02	586.55	24.45
496+50.00	108.96	610.00	595.49	587.46	589.49	588.89	586.80	23.20
497+00.00	108.95	609.00	595.64	587.70	589.38	589.38	587.04	21.96
497+37.26	108.94	609.75	595.75	587.88	589.71	589.73	587.21	22.53
497+50.00	108.94	610.00	595.79	588.02	589.83	589.85	587.35	22.65
498+00.00	108.92	611.00	595.94	588.55	590.24	590.10	587.89	23.11
498+37.02	108.92	610.63	596.05	588.25	590.13	590.07	587.58	23.05
498+50.00	108.91	610.50	596.09	588.32	590.09	590.07	587.65	22.85
498+62.02	108.91	610.38	596.13	588.39	590.06	590.07	587.72	22.66
498+74.02	108.91	610.26	596.16	588.89	590.02	590.06	588.23	22.03
499+00.00	108.90	610.00	596.24	589.04	589.96	590.04	588.37	21.63

USER NAME = adlttye.joshi	DESIGNED - PG	REVISED -	STATE OF ILLINOIS DEPARTMENT OF TRANSPORTATION	NOISE ABATEMENT WALL DATA TABLES 2				F.A.I. RTE.	SECTION	COUNTY	TOTAL SHEETS	SHEET NO.
PLOT SCALE =	DRAWN - PG, AS	REVISED -		NOISE ABATEMENT WALL 14				I-80	FAI 80 21 STRUCTURE 6	WILL	898	638
PLOT DATE = 8/11/2023	CHECKED - LAB, MAI	REVISED -						CONTRACT NO. 62R27				
	DATE - 6/26/23	REVISED -										

MODEL: BLP_00_Plan 3 (Sheet)
FILE NAME: P:\TransSystems\Projects\2018\CH401\01\180022\02-TransSystems\CAD\62827\Sheet\23-Structural\Noise Wall\DWG\NAW14-STRUCT-14



wangeng@wangeng.com
1145 N. Main Street
Lombard, IL 60148
Telephone: 630-953-9928
Fax: 630-953-9938

BORING LOG NAW14-01

WEI Job No.: 7901-15-01

Client **TranSystems Corporation**

Project **I-80 Reconstruction (Houbolt Rd to Center St)**

Location **Will County, Illinois**

Datum: NAVD 88
Elevation: 601.46 ft
North: 1759594.97 ft
East: 1031484.41 ft
Station: 472+13.99
Offset: 101.131 LT

Page 1 of 1

Profile Elevation (ft)	SOIL AND ROCK DESCRIPTION	Depth (ft)	Sample Type	Sample No.	SPT Values (blows/in)	Qu (tsf)	Moisture Content (%)	Profile Elevation (ft)	SOIL AND ROCK DESCRIPTION	Depth (ft)	Sample Type	Sample No.	SPT Values (blows/in)	Qu (tsf)	Moisture Content (%)
600.6	10-inch thick, dark brown SILTY CLAY LOAM														
	--TOPSOIL--														
	Stiff to very stiff, brown SILTY CLAY, trace gravel; damp														
	--FILL--														
	--RDR 2--														
		1		3	3	2.00	29								
		2		3	4										
		3		3	5										
		5		3	4	1.23	18								
		6		3	5										
596.2	Medium dense to very dense, brown SANDY GRAVEL; damp														
	--RDR 3-4--														
		3		12	16	NP	9								
		4		16	14										
		10		21	17	NP	6								
		11		17	17										
		5		29	31	NP	5								
		6		27	27										
		15		6	12	NP	5								
		16		13	13										
		7		14	17	NP	4								
		17		17	17										
		8		22	18	NP	5								
		19		19	19										
581.5	Boring terminated at 20.00 ft	20													

GENERAL NOTES				WATER LEVEL DATA	
Begin Drilling	03-02-2023	Complete Drilling	03-02-2023	While Drilling	DRY
Drilling Contractor	Wang Testing Services	Drill Rig	21D50A [84%]	At Completion of Drilling	DRY
Driller	KS&AP	Logger	N. Karahalios	Time After Drilling	NA
Drilling Method	2.25" IDA HSA; boring backfilled upon completion				
				Depth to Water	NA
The stratification lines represent the approximate boundary between soil types; the actual transition may be gradual.					



wangeng@wangeng.com
1145 N. Main Street
Lombard, IL 60148
Telephone: 630-953-9928
Fax: 630-953-9938

BORING LOG NAW14-02

WEI Job No.: 7901-15-01

Client **TranSystems Corporation**

Project **I-80 Reconstruction (Houbolt Rd to Center St)**

Location **Will County, Illinois**

Datum: NAVD 88
Elevation: 596.75 ft
North: 1759741.87 ft
East: 1031626.49 ft
Station: 474+18.25
Offset: 94.278 LT

Page 1 of 1

Profile Elevation (ft)	SOIL AND ROCK DESCRIPTION	Depth (ft)	Sample Type	Sample No.	SPT Values (blows/in)	Qu (tsf)	Moisture Content (%)	Profile Elevation (ft)	SOIL AND ROCK DESCRIPTION	Depth (ft)	Sample Type	Sample No.	SPT Values (blows/in)	Qu (tsf)	Moisture Content (%)
596.0	9-inch thick, dark brown SILTY CLAY LOAM														
	--TOPSOIL--														
	Medium stiff, brown SILTY CLAY, trace gravel; damp														
	--FILL--														
594.0	Very stiff, dark brown and black SILTY CLAY, trace organic matter; damp														
	--Buried TOPSOIL--														
		1		3	3	0.50	27								
		2		3	6										
		5		3	4	2.00	37								
		6		3	4										
590.1	Stiff to very stiff, brown SILTY CLAY to CLAY, trace gravel; moist														
		3		9	9	1.07	25								
		4		11	11										
		10		3	5	2.46	25								
		11		6	6										
586.2	Very soft, brown SILTY CLAY LOAM to SILTY LOAM, trace gravel; moist														
	--RDR 2--														
	--L _t (%)=39, P _t (%)=17--														
	--%Gravel=6.3--														
	--%Sand=21.8--														
	--%Silt=49.7--														
	--%Clay=22.2--														
	--A-6 (14)--														
		5		4	6	-0.25	33								
		6		3	5	-0.25	26								
		15		4	4	-0.25	15								
		16		5	5										
577.8	Very stiff, brown SILTY CLAY, trace gravel; moist														
576.7		20		8	8	3.00	21								
		21		4	4	50(4)									

GENERAL NOTES				WATER LEVEL DATA	
Begin Drilling	03-02-2023	Complete Drilling	03-02-2023	While Drilling	DRY
Drilling Contractor	Wang Testing Services	Drill Rig	21D50A [84%]	At Completion of Drilling	DRY
Driller	KS&AP	Logger	N. Karahalios	Time After Drilling	NA
Drilling Method	2.25" IDA HSA; boring backfilled upon completion				
				Depth to Water	NA
The stratification lines represent the approximate boundary between soil types; the actual transition may be gradual.					



wangeng@wangeng.com
1145 N. Main Street
Lombard, IL 60148
Telephone: 630-953-9928
Fax: 630-953-9938

BORING LOG NAW14-03

WEI Job No.: 7901-15-01

Client **TranSystems Corporation**

Project **I-80 Reconstruction (Houbolt Rd to Center St)**

Location **Will County, Illinois**

Datum: NAVD 88
Elevation: 595.71 ft
North: 1759898.05 ft
East: 1031771.68 ft
Station: 476+31.46
Offset: 91.340 LT

Page 1 of 1

Profile Elevation (ft)	SOIL AND ROCK DESCRIPTION	Depth (ft)	Sample Type	Sample No.	SPT Values (blows/in)	Qu (tsf)	Moisture Content (%)	Profile Elevation (ft)	SOIL AND ROCK DESCRIPTION	Depth (ft)	Sample Type	Sample No.	SPT Values (blows/in)	Qu (tsf)	Moisture Content (%)
594.9	10-inch thick, dark brown SILTY CLAY LOAM														
	--TOPSOIL--														
	Very stiff, brown SILTY CLAY, trace gravel; damp														
	--FILL--														
	--RDR 2--														
		1		3	5	2.38	22								
		2		3	6										
592.7	Stiff to very stiff, brown CLAY to SILTY CLAY, trace gravel; damp														
	--RDR 2--														
		2		3	4	1.50	30								
		3		2	2	2.00	26								
		4		2	3										
		10		2	3	1.72	21								
		11		3	3										
585.2	Medium dense, brown SANDY GRAVEL; damp														
	--RDR 3--														
		5		3	9	NP	9								
		6		7	7										
582.7	Medium dense, brown SANDY LOAM, little gravel; damp														
	--RDR 3--														
		6		4	8	NP	11								
		15		11	11										
580.2	Medium dense, brown SANDY GRAVEL; damp														
	--RDR 3--														
		7		15	12	NP	6								
		11		11	11										
		8		13	14	NP	6								
		13		13	13										
575.7	Boring terminated at 20.00 ft	20													

GENERAL NOTES				WATER LEVEL DATA	
Begin Drilling	03-01-2023	Complete Drilling	03-01-2023	While Drilling	DRY
Drilling Contractor	Wang Testing Services	Drill Rig	21D50A [84%]	At Completion of Drilling	DRY
Driller	KS&AP	Logger	N. Karahalios	Time After Drilling	NA
Drilling Method	2.25" IDA HSA; boring backfilled upon completion				
				Depth to Water	NA
The stratification lines represent the approximate boundary between soil types; the actual transition may be gradual.					

USER NAME	= lisa.buntin	DESIGNED	- PG	REVISED	-
		DRAWN	- PG, AS	REVISED	-
PLOT SCALE	=	CHECKED	- LAB, MAI	REVISED	-
PLOT DATE	= 8/10/2023	DATE	- 6/26/23	REVISED	-

STATE OF ILLINOIS
DEPARTMENT OF TRANSPORTATION

SOIL BORINGS 1
NOISE ABATEMENT WALL 14

SCALE: SHEET S4-16 OF S4-27 SHEETS STA. TO STA.

F.A.I. RTE.	SECTION	COUNTY	TOTAL SHEETS	SHEET NO.
I-80	FAI 80 21 STRUCTURE 6	WILL	898	639
CONTRACT NO. 62R27				
ILLINOIS FED. AID PROJECT				

MODEL: BLP_00_Plan 3 (Sheet)
FILE NAME: P:\TransSystems\paw\test\Boring\Documents\Projects_2018\CH401\01180022\02-TransSystems\CAD\2327\Sheet\23-Structural\Noise Walls\DWG\2327-SHT-NAW14-STRUCT-15



wangeng@wangeng.com
1145 N. Main Street
Lombard, IL 60148
Telephone: 630-953-9928
Fax: 630-953-9938

BORING LOG NAW14-04

WEI Job No.: 7901-15-01

Client **TranSystems Corporation**

Project **I-80 Reconstruction (Houbolt Rd to Center St)**

Location **Will County, Illinois**

Datum: NAVD 88
Elevation: 596.10 ft
North: 1760054.16 ft
East: 1031919.80 ft
Station: 478+46.47
Offset: 86.333 LT

Client

Project

Location

WEI Job No.: 7901-15-01

TranSystems Corporation

I-80 Reconstruction (Houbolt Rd to Center St)

Will County, Illinois

Datum: NAVD 88
Elevation: 596.10 ft
North: 1760054.16 ft
East: 1031919.80 ft
Station: 478+46.47
Offset: 86.333 LT

Profile	Elevation (ft)	SOIL AND ROCK DESCRIPTION	Depth (ft)	Sample No.	Sample No. recovery	SPT Values (blows/in)	Qu (tsf)	Moisture Content (%)	Profile	Elevation (ft)	SOIL AND ROCK DESCRIPTION	Depth (ft)	Sample No.	Sample No. recovery	SPT Values (blows/in)	Qu (tsf)	Moisture Content (%)
	596.6	6-inch thick, dark brown SILTY CLAY LOAM															
		--TOPSOIL--															
		Stiff, brown CLAY; damp		1		11 9 6	1.00 P	42									
	593.1	Loose to medium dense, brown, medium SAND, trace gravel; damp to moist		2		4 4 4	NP	11									
		--RDR 3--															
				3		8 6 6	NP	2									
				4		1 4 4	NP	20									
				5		5 5 7	NP	10									
	593.1	Medium dense to very dense, brown SANDY GRAVEL; damp to wet		6		5 5 6	NP	14									
				7		23 21 24	NP	6									
				8		26 32 33	NP	10									
	576.1	Boring terminated at 20.00 ft															
GENERAL NOTES									WATER LEVEL DATA								
Begin Drilling 02-28-2023 Complete Drilling 02-28-2023									While Drilling 18.50 ft								
Drilling Contractor Wang Testing Services Drill Rig 21D50A [84%]									At Completion of Drilling DRY								
Driller KS&AP Logger N. Karahalios Checked by J. Bensen									Time After Drilling NA								
Drilling Method 2.25" IDA HSA; boring backfilled upon completion									Depth to Water NA								
									The stratification lines represent the approximate boundary between soil types; the actual transition may be gradual								



wangeng@wangeng.com
1145 N. Main Street
Lombard, IL 60148
Telephone: 630-953-9928
Fax: 630-953-9938

BORING LOG NAW14-05

WEI Job No.: 7901-15-01

Client **TranSystems Corporation**

Project **I-80 Reconstruction (Houbolt Rd to Center St)**

Location **Will County, Illinois**

Datum: NAVD 88
Elevation: 601.95 ft
North: 1759904.87 ft
East: 1031823.50 ft
Station: 476+71.28
Offset: 57.483 LT

Client

Project

Location

WEI Job No.: 7901-15-01

TranSystems Corporation

I-80 Reconstruction (Houbolt Rd to Center St)

Will County, Illinois

Datum: NAVD 88
Elevation: 601.95 ft
North: 1759904.87 ft
East: 1031823.50 ft
Station: 476+71.28
Offset: 57.483 LT

Profile	Elevation (ft)	SOIL AND ROCK DESCRIPTION	Depth (ft)	Sample No.	Sample No. recovery	SPT Values (blows/in)	Qu (tsf)	Moisture Content (%)	Profile	Elevation (ft)	SOIL AND ROCK DESCRIPTION	Depth (ft)	Sample No.	Sample No. recovery	SPT Values (blows/in)	Qu (tsf)	Moisture Content (%)
	600.6	16-inch thick ASPHALT															
		Stiff to hard, brown SILTY CLAY to SILTY CLAY LOAM, trace gravel; damp		1		6 5 6	1.00 P	24									
		--FILL--															
		--RDR 2--															
				2		1 3 10	4.50 P	17									
				3		4 6 9	4.50 P	17									
	593.9	Stiff to hard, brown SILTY CLAY to CLAY, trace gravel; damp		4		3 5 8	4.50 P	29									
		--RDR 2--															
				5		6 7 7	3.53 B	25									
				6		3 3 2	1.48 B	26									
	598.4	Medium dense, brown SANDY GRAVEL; damp		7		3 6 7	NP	12									
		--RDR 3--															
				8		14 12 12	NP	6									
	581.9	Boring terminated at 20.00 ft															
GENERAL NOTES									WATER LEVEL DATA								
Begin Drilling 03-01-2023 Complete Drilling 03-01-2023									While Drilling DRY								
Drilling Contractor Wang Testing Services Drill Rig 21D50A [84%]									At Completion of Drilling DRY								
Driller KS&AP Logger N. Karahalios Checked by J. Bensen									Time After Drilling NA								
Drilling Method 2.25" IDA HSA; boring backfilled upon completion									Depth to Water NA								
									The stratification lines represent the approximate boundary between soil types; the actual transition may be gradual								



wangeng@wangeng.com
1145 N. Main Street
Lombard, IL 60148
Telephone: 630-953-9928
Fax: 630-953-9938

BORING LOG NAW14-06

WEI Job No.: 7901-15-01

Client **TranSystems Corporation**

Project **I-80 Reconstruction (Houbolt Rd to Center St)**

Location **Will County, Illinois**

Datum: NAVD 88
Elevation: 600.76 ft
North: 1760069.90 ft
East: 1031969.68 ft
Station: 478+91.73
Offset: 59.740 LT

Client

Project

Location

WEI Job No.: 7901-15-01

TranSystems Corporation

I-80 Reconstruction (Houbolt Rd to Center St)

Will County, Illinois

Datum: NAVD 88
Elevation: 600.76 ft
North: 1760069.90 ft
East: 1031969.68 ft
Station: 478+91.73
Offset: 59.740 LT

Profile	Elevation (ft)	SOIL AND ROCK DESCRIPTION	Depth (ft)	Sample No.	Sample No. recovery	SPT Values (blows/in)	Qu (tsf)	Moisture Content (%)	Profile	Elevation (ft)	SOIL AND ROCK DESCRIPTION	Depth (ft)	Sample No.	Sample No. recovery	SPT Values (blows/in)	Qu (tsf)	Moisture Content (%)
	599.6	14-inch thick ASPHALT --PAVEMENT--															
		Stiff to very stiff, brown, dark brown and gray CLAY LOAM, trace gravel; damp		1		6 6 7	3.00 P	23									
		--FILL--															
		--RDR 2--															
				2		4 3 5	1.50 P	23									
	595.3	Stiff to very stiff, brown SILTY CLAY to CLAY, trace gravel; damp		3		5 6 7	2.46 B	25									
		--RDR 2-3--															
				4		4 3 4	1.48 S	25									
				5		5 10 27	2.21 B	20									
	598.4	Medium dense to very dense, brown SANDY GRAVEL; damp to moist		6		14 25 35	NP	5									
		--RDR 2--															
				7		14 17 24	NP	5									
				8		14 11 14	NP	10									
	590.8	Boring terminated at 20.00 ft															
GENERAL NOTES									WATER LEVEL DATA								
Begin Drilling 03-01-2023 Complete Drilling 03-01-2023									While Drilling DRY								
Drilling Contractor Wang Testing Services Drill Rig 21D50A [84%]									At Completion of Drilling DRY								
Driller KS&AP Logger N. Karahalios Checked by J. Bensen									Time After Drilling NA								
Drilling Method 2.25" IDA HSA; boring backfilled upon completion									Depth to Water NA								
									The stratification lines represent the approximate boundary between soil types; the actual transition may be gradual								

USER NAME = lisa.buntin	DESIGNED - PG	REVISED -
PLOT SCALE =	DRAWN - PG, AS	REVISED -
PLOT DATE = 8/10/2023	CHECKED - LAB, MAI	REVISED -
	DATE - 6/26/23	REVISED -

STATE OF ILLINOIS
DEPARTMENT OF TRANSPORTATION

SOIL BORINGS 2		F.A.I. RTE.	SECTION	COUNTY	TOTAL SHEETS	SHEET NO.
NOISE ABATEMENT WALL 14		I-80	FAI 80 21 STRUCTURE 6	WILL	898	640
SCALE:		SHEET S4-17 OF S4-27 SHEETS		CONTRACT NO. 62R27		
TO STA.		TO STA.		ILLINOIS FED. AID PROJECT		

Profile	SOIL AND ROCK DESCRIPTION	Depth (ft)	Sample No.	SPT Values (blows/ft)	Qu (tsf)	Moisture Content (%)
598.8	6-inch thick, brown SILTY CLAY LOAM, little gravel					
	--TOPSOIL--					
	Very stiff to hard, brown SILTY CLAY, trace gravel; damp		1	6 6 7	4.02 B	18
	--FILL--					
	--RDR 2-3--					
			2	6 7 10	5.49 B	17
593.1	--Qu: 2.50P--					
	Medium dense to dense, brown SANDY GRAVEL; damp		3	19 17 11	NP	5
	--FILL--					
	--RDR 3--					
			4	13 10 19	NP	5
			5	15 11 10	NP	5
586.3	Very stiff to hard, gray SILTY CLAY to SILTY CLAY LOAM, trace gravel; damp					
	--RDR 2--					
			6	7 8 9	3.12 B	14
			7	5 7 12	5.25 B	18
579.3						
			8	7 10 13	4.26 B	16
	Boring terminated at 20.00 ft					

HBM

DESIGNED	-	PG
DRAWN	-	PG, AS
CHECKED	-	LAB, MAI
DATE	-	6/26/23

**STATE OF ILLINOIS
DEPARTMENT OF TRANSPORTATION**


F.A.I. RTE.	SECTION	COUNTY	TOTAL SHEETS	SHEET NO.
I-80	FAI 80 21 STRUCTURE 6	WILL	898	641
		CONTRACT NO. 62R27		
ILLINOIS		FED. AID PROJECT		

GENERAL NOTES				WATER LEVEL DATA	
Begin Drilling	02-28-2023	Complete Drilling	02-28-2023	While Drilling	14.50 ft
Drilling Contractor	Wang Testing Services		Drill Rig	At Completion of Drilling	mud in borehole
Driller	KS&AP	Logger	N. Karahalios	Time After Drilling	NA
Drilling Method	2.25" IDA HSA to 10 ft; mud rotary thereafter; boring backfilled upon completion				
The stratification lines represent the approximate boundary between soil types. The actual transition may be different.					

GENERAL NOTES				WATER LEVEL DATA	
Begin Drilling	02-28-2023	Complete Drilling	02-28-2023	While Drilling	▽ 11.00 ft
Drilling Contractor	Wang Testing Services		Drill Rig	At Completion of Drilling	▼ cave in @ 13'
Driller	KS&AP	Logger	N. Karahalios	Time after Drilling	NA
Checked by	J. Bensen		Depth to Water	▽ NA	
backfilled upon completion				The stratification lines represent the approximate boundary between soil types. The actual transition may be gradual.	

GENERAL NOTES				WATER LEVEL DATA	
Begin Drilling	02-28-2023	Complete Drilling	02-28-2023	While Drilling	11.00 ft
Drilling Contractor	Wang Testing Services		Drill Rig	At Completion of Drilling	19.00 ft
Driller	KS&AP	Logger	N. Karahalios	Time After Drilling	NA
Drilling Method	2.25" IDA HSA; boring backedfill upon completion				
The stratification lines represent the approximate boundary between soil types. The actual location may be greater.					

GENERAL NOTES				WATER LEVEL DATA	
Begin Drilling	02-28-2023	Complete Drilling	02-28-2023	While Drilling	13.50 ft
Drilling Contractor	Wang Testing Services		Drill Rig	At Completion of Drilling	19.00 ft
Driller	KS&AP	Logger	N. Karahalios	Time After Drilling	NA
Drilling Method	2.25" IDA HSA; boring backfilled upon completion.				
				Depth to Water	NA
The stratification lines represent the approximate boundary between soil types. The actual transition may be gradual.					

 Profile	SOIL AND ROCK DESCRIPTION					
	Elevation (ft)	Description	Depth (ft)	Sample Type recovery	Sample No.	SPT Values (blows/6 in)
	591.1	14-inch thick, dark brown SILTY CLAY LOAM --TOPSOIL-- Stiff to very stiff, brown SILTY CLAY to CLAY, trace gravel; damp --RDR 2--		X	1	1 3 5
				X	2	3 4 7
	586.6	Medium dense, brown SANDY GRAVEL; damp --RDR 2--		X	3	24 13 10
	583.1	Very stiff, gray SILTY CLAY, trace gravel; damp --RDR 2-3--		O	4	9 10
		--wet spoon--		X	5	9 10 10
				X	6	6 9 19
	576.6	Dense to very dense, gray SANDY GRAVEL ; wet to saturated		X	7	25 41 25
				X	8	11 18 24
572.3		20				

WANGSUNG GDT 5/2/23

HBM

DESIGNED	-	PG
DRAWN	-	PG, AS
CHECKED	-	LAB, MAI
DATE	-	6/26/23

**STATE OF ILLINOIS
DEPARTMENT OF TRANSPORTATION**

F.A.I. RTE.	SECTION	COUNTY	TOTAL SHEETS	SHEET NO.
I-80	FAI 80 21 STRUCTURE 6	WILL	898	643
		CONTRACT NO. 62R27		
ILLINOIS		FED. AID PROJECT		

GENERAL NOTES				WATER LEVEL DATA			
Begin Drilling	02-24-2023	Complete Drilling	02-24-2023	While Drilling	▽ 1.00 ft		
Drilling Contractor	Wang Testing Services		Drill Rig	21D50A (84%)	At Completion of Drilling	▽ mud in borehole	
Driller	KSB&P	Logger	N. Karahalios	Checked by	J. Bensen	Time After Drilling	NA
Drilling Method	2.25" IDA HSA to 10 ft; mud rotary thereafter; boring backfilled upon completion					Depth to Water	▽ NA
						The stratification lines represent the approximate boundary between layers, but they are not necessarily the actual transition between them.	

GENERAL NOTES				WATER LEVEL DATA	
Begin Drilling	03-20-2023	Complete Drilling	03-20-2023	While Drilling	▽ 13.50 ft
Drilling Contractor	Wang Testing Services		Drill Rig	At Completion of Drilling	▼ 16.00 ft
Driller	KS&AP	Logger	N. Karahalios	Time After Drilling	NA
Drilling Method	2.25" IDA HSA; boring backfilled upon completion			Depth to Water	▼ NA
The stratification lines represent the approximate boundary between soil types; the actual transition may be more gradual.					

GENERAL NOTES		WATER LEVEL DATA	
Begin Drilling	02-21-2023	Complete Drilling	02-21-2023
Drilling Contractor	Wang Testing Services		While Drilling
Driller	KS&AP	Logger	N. Karahalios
Drilling Method	2.25" IDA HSA; boring backfilled upon completion		At Completion of Drilling
		Checked by	J. Bensen
		Time After Drilling	NA
		Depth to Water	NA

The stratification lines represent the approximate boundary between layers; the actual transition may be gradual.

GENERAL NOTES			WATER LEVEL DATA			
Begin Drilling	03-20-2023	Complete Drilling	03-20-2023	While Drilling	▽ 14.80 ft	
Drilling Contractor	Wang Testing Services		Drill Rig	21D50A [84%]	At Completion of Drilling	▽ 19.00 ft
Driller	KS&AP		Logger	N. Karahalios	Checked by	J. Bensen
Drilling Method	2.25" IDA HSA; boring backfilled upon completion					

The stratification lines represent the approximate boundary between soil layers. The actual transition may be different.

GENERAL NOTES		WATER LEVEL DATA	
Begin Drilling	02-21-2023	Complete Drilling	02-21-2023
Drilling Contractor	Wang Testing Services, Drill Rig		21D50A (84%)
Driller	K&SAP	Logger	N. Karahalios
Checked by	J. Bensen		
Drilling Method	2.25" IDA HSA; boring backfilled upon completion		
While Drilling	▽	6.50 ft	
At Completion of Drilling	▽	12.00 ft	
Time After Drilling	NA		
Depth to Water	▽	NA	

The stratification lines represent the approximate boundary between soil but do not indicate the actual location may vary.

GENERAL NOTES		WATER LEVEL DATA	
Begin Drilling	03-20-2023	Complete Drilling	03-20-2023
Drilling Contractor	Wang Testing Services	Drill Rig	21D50A [84%]
Driller	KS&AP	Logger	N. Karahalios
Checked by	J. Bensen		
Drilling Method	2.25" IDA HSA; boring backfilled upon completion		
While Drilling	▽	6.10 ft	
At Completion of Drilling	▽	19.00 ft	
Time After Drilling	NA		
Depth to Water	▽	NA	

The stratification lines represent the approximate boundary between different soil types. The actual topography may vary.

GENERAL NOTES				WATER LEVEL DATA		
Begin Drilling	02-21-2023	Complete Drilling	02-21-2023	While Drilling	1.00 ft	
Drilling Contractor	Wang Testing Services		Drill Rig	At Completion of Drilling	DRY	
Driller	KSBAP	Logger	N. Karahalios	Time After Drilling	NA	
Drilling Method	2.25" IDA HSA; boring backfilled upon completion				Depth to Water	NA
The stratification lines represent the approximate boundary between soil layers; the actual transition may be more gradual.						

MODEL: BLP_00_Plan_3 (Sheet)
FILE NAME: P:\TransSystems\Projects\2018\CH401\401180022\02-TransSystems\CAD\2827\Sheets\23-Structural\Noise Walls\DWG\2827-SHT-NAW14-STRUCT-21



wangeng@wangeng.com
1145 N. Main Street
Lombard, IL 60148
Telephone: 630-953-9928
Fax: 630-953-9938

BORING LOG NAW14-26

WEI Job No.: 7901-15-01

Client **TranSystems Corporation**

Project **I-80 Reconstruction (Houbolt Rd to Center St)**

Location **Will County, Illinois**

Datum: NAVD 88
Elevation: 592.16 ft
North: 1762200.00 ft
East: 1033874.54 ft
Station: 507+42.55
Offset: 99.182 LT

Page 1 of 1

Client **TranSystems Corporation**

Project **I-80 Reconstruction (Houbolt Rd to Center St)**

Location **Will County, Illinois**

Profile Elevation (ft)	SOIL AND ROCK DESCRIPTION	Depth (ft)	Sample Type	Sample No.	SPT Values (blows/in)	Qu (tsf)	Moisture Content (%)	Profile Elevation (ft)	SOIL AND ROCK DESCRIPTION	Depth (ft)	Sample Type	Sample No.	SPT Values (blows/in)	Qu (tsf)	Moisture Content (%)
581.5	8-inch thick, dark brown SILTY CLAY														
	--TOPSOIL--														
	Very stiff, brown and gray SILTY CLAY, trace gravel; damp														
	--FILL--														
588.2	Very stiff to hard, brown to gray SILTY CLAY, trace gravel; damp														
	--RDR 2--														
		1	5	6	10	3.81	21								
		2	5	7	9	4.35	21								
		3	6	10	12	5.17	20								
		4	7	9	14	4.26	19								
		5	5	12	14	2.95	20								
		6	14	23	26	2.50	20								
577.2	Boring terminated at 15.00 ft														
GENERAL NOTES								WATER LEVEL DATA							
Begin Drilling				02-20-2023				Complete Drilling				02-20-2023			
Drilling Contractor				Wang Testing Services				Drill Rig				21D50A [84%]			
Driller				KS&AP				Logger				N. Karahalios			
Checked by				J. Bensen				Time After Drilling				NA			
Drilling Method				2.25" IDA HSA; boring backfilled upon completion				Depth to Water				NA			
The stratification lines represent the approximate boundary between soil types. The actual transition may be gradual.								The stratification lines represent the approximate boundary between soil types. The actual transition may be gradual.							



wangeng@wangeng.com
1145 N. Main Street
Lombard, IL 60148
Telephone: 630-953-0028
Fax: 630-953-9938

BORING LOG NAW14-27

WEI Job No.: 7901-15-01

Client **TranSystems Corporation**

Project **I-80 Reconstruction (Houbolt Rd to Center St)**

Location **Will County, Illinois**

Datum: NAVD 88
Elevation: 592.77 ft
North: 1762341.72 ft
East: 1034032.21 ft
Station: 509+52.15
Offset: 95.451 LT

Page 1 of 1

Client **TranSystems Corporation**

Project **I-80 Reconstruction (Houbolt Rd to Center St)**

Location **Will County, Illinois**

Profile Elevation (ft)	SOIL AND ROCK DESCRIPTION	Depth (ft)	Sample Type	Sample No.	SPT Values (blows/in)	Qu (tsf)	Moisture Content (%)	Profile Elevation (ft)	SOIL AND ROCK DESCRIPTION	Depth (ft)	Sample Type	Sample No.	SPT Values (blows/in)	Qu (tsf)	Moisture Content (%)
592.3	6-inch thick, dark brown SILTY CLAY LOAM														
	--TOPSOIL--														
	Medium stiff to very stiff, black, brown and gray CLAY, trace gravel; damp to moist														
	--RDR 2--														
		1	3	4	5	0.90	30								
		2	2	2	2	0.50	31								
		3	3	4	5	2.21	38								
584.8	Very stiff, brown to gray SILTY CLAY, trace gravel; damp														
	--RDR 2--														
		4	6	6	7	3.77	19								
		5	5	6	10	2.62	18								
		6	4	7	10	2.87	21								
577.8	Boring terminated at 15.00 ft														
GENERAL NOTES								WATER LEVEL DATA							
Begin Drilling				02-20-2023				Complete Drilling				02-20-2023			
Drilling Contractor				Wang Testing Services				Drill Rig				21D50A [84%]			
Driller				KS&AP				Logger				N. Karahalios			
Checked by				J. Bensen				Time After Drilling				NA			
Drilling Method				2.25" IDA HSA; boring backfilled upon completion				Depth to Water				NA			
The stratification lines represent the approximate boundary between soil types. The actual transition may be gradual.								The stratification lines represent the approximate boundary between soil types. The actual transition may be gradual.							



wangeng@wangeng.com
1145 N. Main Street
Lombard, IL 60148
Telephone: 630-953-0028
Fax: 630-953-9938

BORING LOG NAW14-28

WEI Job No.: 7901-15-01

Client **TranSystems Corporation**

Project **I-80 Reconstruction (Houbolt Rd to Center St)**

Location **Will County, Illinois**

Datum: NAVD 88
Elevation: 593.68 ft
North: 1762466.40 ft
East: 1034177.13 ft
Station: 511+41.24
Offset: 92.372 LT

Page 1 of 1

Client **TranSystems Corporation**

Project **I-80 Reconstruction (Houbolt Rd to Center St)**

Location **Will County, Illinois**

Profile Elevation (ft)	SOIL AND ROCK DESCRIPTION	Depth (ft)	Sample Type	Sample No.	SPT Values (blows/in)	Qu (tsf)	Moisture Content (%)	Profile Elevation (ft)	SOIL AND ROCK DESCRIPTION	Depth (ft)	Sample Type	Sample No.	SPT Values (blows/in)	Qu (tsf)	Moisture Content (%)
593.2	6-inch thick, dark brown SILTY CLAY LOAM														
	--TOPSOIL--														
	Very stiff to hard, brown and gray SILTY CLAY, trace gravel; damp														
	--RDR 2--														
		1	5	7	10	6.31	22								
		2	4	7	10	4.76	18								
		3	6	8	11	5.33	18								
		4	7	8	10	4.92	19								
		5	3	7	9	2.87	21								
580.7	Gray SILT; saturated														
579.7	Medium dense, gray, fine SAND, trace gravel; saturated														
578.7	Boring terminated at 15.00 ft														
GENERAL NOTES								WATER LEVEL DATA							
Begin Drilling				02-20-2023				Complete Drilling				02-20-2023			
Drilling Contractor				Wang Testing Services				Drill Rig				21D50A [84%]			
Driller				KS&AP				Logger				N. Karahalios			
Checked by				J. Bensen				Time After Drilling				NA			
Drilling Method				2.25" IDA HSA; boring backfilled upon completion				Depth to Water				NA			
The stratification lines represent the approximate boundary between soil types. The actual transition may be gradual.								The stratification lines represent the approximate boundary between soil types. The actual transition may be gradual.							

USER NAME	= lisa.buntin	DESIGNED	- PG	REVISED	-
PLOT SCALE	=	DRAWN	- PG, AS	REVISED	-
PLOT DATE	= 8/10/2023	CHECKED	- LAB, MAI	REVISED	-
		DATE	- 6/26/23	REVISED	-

STATE OF ILLINOIS
DEPARTMENT OF TRANSPORTATION

SOIL BORINGS 8
NOISE ABATEMENT WALL 14

SCALE: SHEET S4-23 OF S4-27 SHEETS STA. TO STA.

F.A.I. RTE.	SECTION	COUNTY	TOTAL SHEETS	SHEET NO.
I-80	FAI 80 21 STRUCTURE 6	WILL	898	646
CONTRACT NO. 62R27				
ILLINOIS FED. AID PROJECT				

MODEL: BL_P9_00 - Plan 3 (Sheet)
FILE NAME: P:\GIS\TransSystems\comp-pw-Tested\Documents\Projects_2018\CH401\401180022\02-TransSystems\CAD\62827\Sheet\23-Structure\Noise Wall\DWG\NAW14-STRUCT-23



wangeng@wangeng.com
1145 N. Main Street
Lombard, IL 60148
Telephone: 630-953-9928
Fax: 630-953-9938

BORING LOG NAW14-29

WEI Job No.: 7901-15-01

Client **TranSystems Corporation**
Project **I-80 Reconstruction (Houbolt Rd to Center St)**
Location **Will County, Illinois**

Datum: NAVD 88
Elevation: 595.82 ft
North: 1762598.61 ft
East: 1034341.82 ft
Station: 513+50.19
Offset: 86.660 LT

Page 1 of 1

Profile	Elevation (ft)	SOIL AND ROCK DESCRIPTION	Depth (ft)	Sample Type	Sample No.	SPT Values (blw/6 in)	Qu (tsf)	Moisture Content (%)	Profile	Elevation (ft)	SOIL AND ROCK DESCRIPTION	Depth (ft)	Sample Type	Sample No.	SPT Values (blw/6 in)	Qu (tsf)	Moisture Content (%)
	595.4	5-inch thick, dark brown SILTY CLAY LOAM															
		--TOPSOIL--															
		Very loose, brown SANDY LOAM, trace gravel; saturated			1	2 1 2	NP	28									
		--FILL--															
	592.8	Very stiff to hard, brown to gray SILTY CLAY, trace gravel; damp			2	4 5 7	3.00 P	17									
		--RDR 2--															
					3	5 8 8	2.87 S	18									
					4	4 5 7	2.62 B	16									
					5	4 5 7	2.13 B	22									
	581.7	Medium dense, brown and gray SANDY GRAVEL; saturated			6	9 10 17	4.50 P	20									
	580.8	Boring terminated at 15.00 ft															
GENERAL NOTES										WATER LEVEL DATA							
Begin Drilling 02-20-2023 Complete Drilling 02-20-2023										While Drilling 0.00 ft							
Drilling Contractor Wang Testing Services Drill Rig 21D50A [84%]										At Completion of Drilling 15.00 ft							
Driller KS&AP Logger N. Karahalios Checked by J. Bensen										Time After Drilling NA							
Drilling Method 2.25" IDA HSA; boring backfilled upon completion										Depth to Water NA							
										The stratification lines represent the approximate boundary between soil types; the actual transition may be gradual.							



wangeng@wangeng.com
1145 N. Main Street
Lombard, IL 60148
Telephone: 630-953-9928
Fax: 630-953-9938

BORING LOG NAW14-30

WEI Job No.: 7901-15-01

Client **TranSystems Corporation**
Project **I-80 Reconstruction (Houbolt Rd to Center St)**
Location **Will County, Illinois**

Datum: NAVD 88
Elevation: 597.70 ft
North: 1762731.76 ft
East: 1034491.06 ft
Station: 515+47.85
Offset: 96.391 LT

Page 1 of 1

Profile	Elevation (ft)	SOIL AND ROCK DESCRIPTION	Depth (ft)	Sample Type	Sample No.	SPT Values (blw/6 in)	Qu (tsf)	Moisture Content (%)	Profile	Elevation (ft)	SOIL AND ROCK DESCRIPTION	Depth (ft)	Sample Type	Sample No.	SPT Values (blw/6 in)	Qu (tsf)	Moisture Content (%)
	597.2	6-inch thick, dark brown SILTY CLAY LOAM															
		--TOPSOIL--															
		Stiff, brown and gray CLAY, trace gravel; damp			1	3 3 6	1.80 B	56									
		--RDR 2--															
					2	2 2 2	1.56 B	30									
	591.0	--2-inch sand lens; wet--			3	3 4 6	2.87 B	27									
		Stiff to very stiff, brown to gray SILTY CLAY, trace gravel; damp			4	4 6 7	3.85 B	20									
		--RDR 2--															
		--sand lenses; wet--			5	4 6 6	2.38 B	21									
					6	3 4 5	1.64 B	23									
	582.7	Boring terminated at 15.00 ft															
GENERAL NOTES										WATER LEVEL DATA							
Begin Drilling 02-20-2023 Complete Drilling 02-20-2023										While Drilling 6.50 ft							
Drilling Contractor Wang Testing Services Drill Rig 21D50A [84%]										At Completion of Drilling 13.00 ft							
Driller KS&AP Logger N. Karahalios Checked by J. Bensen										Time After Drilling NA							
Drilling Method 2.25" IDA HSA; boring backfilled upon completion										Depth to Water NA							
										The stratification lines represent the approximate boundary between soil types; the actual transition may be gradual.							



USER NAME = lisa.buntin	DESIGNED - PG	REVISED -
PLOT SCALE =	DRAWN - PG, AS	REVISED -
PLOT DATE = 8/10/2023	CHECKED - LAB, MAI	REVISED -
	DATE - 6/26/23	REVISED -

STATE OF ILLINOIS
DEPARTMENT OF TRANSPORTATION

SOIL BORINGS 9
NOISE ABATEMENT WALL 14

SCALE: SHEET S4-24 OF S4-27 SHEETS STA. TO STA.

F.A.I. RTE.	SECTION	COUNTY	TOTAL SHEETS	SHEET NO.
I-80	FAI 80 21 STRUCTURE 6	WILL	898	647
ILLINOIS FED. AID PROJECT				

MODEL: BL_P9_00 - Plan 3 (Sheet)
FILE NAME: P:\GIS\TransSystems\comp-pw-Tested\Documents\Projects_2018\CH401\401180022\02-TransSystems\CAD\2327\Sheet\23-STRUCT\23-WANGENG_79011501.GPJ WANGENG.GDT 5/2/23



wangeng@wangeng.com
1145 N. Main Street
Lombard, IL 60148
Telephone: 630-953-9928
Fax: 630-953-9938

BORING LOG NAW14-31

WEI Job No.: 7901-15-01

Client **TranSystems Corporation**
Project **I-80 Reconstruction (Houbolt Rd to Center St)**
Location **Will County, Illinois**

Datum: NAVD 88
Elevation: 598.70 ft
North: 1762836.66 ft
East: 1034645.52 ft
Station: 517+32.27
Offset: 85.004 LT

Page 1 of 1

Profile	Elevation (ft)	SOIL AND ROCK DESCRIPTION	Depth (ft)	Sample Type recovery	Sample No.	SPT Values (blw/6 in)	Qu (tsf)	Moisture Content (%)	Profile	Elevation (ft)	SOIL AND ROCK DESCRIPTION	Depth (ft)	Sample Type recovery	Sample No.	SPT Values (blw/6 in)	Qu (tsf)	Moisture Content (%)
	598.4	3-inch thick, dark brown SILTY CLAY LOAM --TOPSOIL-- Stiff, brown and gray CLAY to SILTY CLAY, trace gravel; damp			1	3 4 4	1.48 B	28									
	595.7	--RDR 2-- Hard, brown to gray SILTY CLAY, trace gravel; damp --RDR 2--	5		2	3 4 6	4.43 B	21									
					3	7 9 13	6.15 B	19									
			10		4	9 10 13	5.82 B	15									
					5	5 9 13	5.66 B	16									
	585.7	Medium dense, brown SILT, trace gravel; saturated --RDR 2--	15		6	7 6 8	NP	23									
	583.7	Boring terminated at 15.00 ft															
GENERAL NOTES									WATER LEVEL DATA								
Begin Drilling 02-20-2023 Complete Drilling 02-20-2023									While Drilling 13.00 ft								
Drilling Contractor Wang Testing Services Drill Rig 21D50A [84%]									At Completion of Drilling 14.00 ft								
Driller KS&AP Logger N. Karahalios Checked by J. Bensen									Time After Drilling NA								
Drilling Method 2.25" IDA HSA; boring backfilled upon completion									Depth to Water NA								
									The stratification lines represent the approximate boundary between soil types; the actual transition may be gradual.								



wangeng@wangeng.com
1145 N. Main Street
Lombard, IL 60148
Telephone: 630-953-9928
Fax: 630-953-9938

BORING LOG NAW14-32

WEI Job No.: 7901-15-01

Client **TranSystems Corporation**
Project **I-80 Reconstruction (Houbolt Rd to Center St)**
Location **Will County, Illinois**

Datum: NAVD 88
Elevation: 603.32 ft
North: 1762947.23 ft
East: 1034804.03 ft
Station: 519+23.65
Offset: 79.856 LT

Page 1 of 1

Profile	Elevation (ft)	SOIL AND ROCK DESCRIPTION	Depth (ft)	Sample Type recovery	Sample No.	SPT Values (blw/6 in)	Qu (tsf)	Moisture Content (%)	Profile	Elevation (ft)	SOIL AND ROCK DESCRIPTION	Depth (ft)	Sample Type recovery	Sample No.	SPT Values (blw/6 in)	Qu (tsf)	Moisture Content (%)
	603.04	3-inch thick, dark brown SILTY CLAY LOAM --TOPSOIL-- Very stiff to hard, brown SILTY CLAY, trace gravel; damp --RDR 2--			1	4 5 5	2.00 P	19									
			5		2	4 4 4	2.38 B	26									
					3	5 6 9	4.76 B	18									
			10		4	4 6 8	4.51 S	18									
					5	5 7 9	3.61 B	19									
	588.3	Boring terminated at 15.00 ft	15		6	7 7 10	3.94 B	23									
GENERAL NOTES									WATER LEVEL DATA								
Begin Drilling 02-20-2023 Complete Drilling 02-20-2023									While Drilling DRY								
Drilling Contractor Wang Testing Services Drill Rig 21D50A [84%]									At Completion of Drilling DRY								
Driller KS&AP Logger N. Karahalios Checked by J. Bensen									Time After Drilling NA								
Drilling Method 2.25" IDA HSA; boring backfilled upon completion									Depth to Water NA								
									The stratification lines represent the approximate boundary between soil types; the actual transition may be gradual.								



USER NAME = lisa.buntin	DESIGNED - PG	REVISED -
	DRAWN - PG, AS	REVISED -
PLOT SCALE =	CHECKED - LAB, MAI	REVISED -
PLOT DATE = 8/10/2023	DATE - 6/26/23	REVISED -

STATE OF ILLINOIS
DEPARTMENT OF TRANSPORTATION

SOIL BORINGS 10
NOISE ABATEMENT WALL 14

SCALE: SHEET S4-25 OF S4-27 SHEETS STA. TO STA.

F.A.I. RTE.	SECTION	COUNTY	TOTAL SHEETS	SHEET NO.
I-80	FAI 80 21 STRUCTURE 6	WILL	898	648
CONTRACT NO. 62R27				
ILLINOIS FED. AID PROJECT				

MODEL: BL_P9_00 - Plan 3 (Sheet)
FILE NAME: p:\transys\comp\pwt\testbed\Documents\Projects_2018\CH401\401180022\02-TransSystems\CAD\62827\Sheets\23-Structural\Noise Walls\DWG2827-SHT-NAW14-STRUCT-24



wangeng@wangeng.com
1145 N. Main Street
Lombard, IL 60148
Telephone: 630-953-9928
Fax: 630-953-9938

BORING LOG NAW14-33

WEI Job No.: 7901-15-01

Client **TranSystems Corporation**
Project **I-80 Reconstruction (Houbolt Rd to Center St)**
Location **Will County, Illinois**

Datum: NAVD 88
Elevation: 603.80 ft
North: 1762862.66 ft
East: 1034709.61 ft
Station: 517+98.57
Offset: 67.380 LT

Page 1 of 1

Profile	Elevation (ft)	SOIL AND ROCK DESCRIPTION	Depth (ft)	Sample Type	Sample No.	SPT Values (blw/6 in)	Qu (tsf)	Moisture Content (%)	Profile	Elevation (ft)	SOIL AND ROCK DESCRIPTION	Depth (ft)	Sample Type	Sample No.	SPT Values (blw/6 in)	Qu (tsf)	Moisture Content (%)
	603.3	6-inch thick, dark brown SILTY CLAY LOAM, little gravel --TOPSOIL-- Stiff to very stiff, brown SILTY CLAY, trace gravel; damp --FILL-- --RDR 2--			1	3 4 5	1.50 P	20									
			5		2	3 4 4	1.00 P	28									
	597.0	Loose to medium dense, brown SAND, trace gravel; wet --RDR 2--			3	3 3 3	2.13 B	27									
			10		4	4 3 7	NP	21									
	593.3	Very stiff, brown to gray SILTY CLAY, trace gravel; damp --RDR 2--			5	5 5 7	3.20 B	20									
					6	5 8 8	2.95 B	19									
	588.8	Boring terminated at 15.00 ft	15														
			20														
GENERAL NOTES									WATER LEVEL DATA								
Begin Drilling 02-20-2023 Complete Drilling 02-20-2023									While Drilling 6.83 ft								
Drilling Contractor Wang Testing Services Drill Rig 21D50A [84%]									At Completion of Drilling 12.00 ft								
Driller KS&AP Logger N. Karahalios Checked by J. Bensen									Time After Drilling NA								
Drilling Method 2.25" IDA HSA; boring backfilled upon completion									Depth to Water NA								
									The stratification lines represent the approximate boundary between soil types; the actual transition may be gradual.								

WANGENG INC. 79011501.GPJ, WANGENG.GDT 5/2/23



USER NAME = lisa.buntin	DESIGNED - PG	REVISED -
	DRAWN - PG, AS	REVISED -
PLOT SCALE =	CHECKED - LAB, MAI	REVISED -
PLOT DATE = 8/10/2023	DATE - 6/26/23	REVISED -

STATE OF ILLINOIS
DEPARTMENT OF TRANSPORTATION



SOIL BORINGS 11
NOISE ABATEMENT WALL 14

SCALE: SHEET S4-26 OF S4-27 SHEETS STA. TO STA.

F.A.I. RTE.	SECTION	COUNTY	TOTAL SHEETS	SHEET NO.
I-80	FAI 80 21 STRUCTURE 6	WILL	898	649
CONTRACT NO. 62R27				
ILLINOIS FED. AID PROJECT				


MODEL: NAW14.DET
FILE NAME: g:\transystems\pw\beutley.com\trans\comp\pw\hosted\Documents\Projects_2018\CH401\401180022\02-Trans\Systems\CAD\62R27\Sheet\24-Noise Abatement Wall\Noise Walls Details

NOTES:
1. EACH SIDE OF THE NOISE WALL PANELS SHALL HAVE A ROLLED ASHLAR STONE FINISH. THE FINISH SHALL HAVE A 1 ½" RELIEF FOR NOISE ABATEMENT WALL, GROUND MOUNTED AND A ¾" RELIEF FOR NOISE ABATEMENT WALL, STRUCTURE MOUNTED. THE COLOR OF BOTH SIDES OF THE PANELS, PLAIN BAND, POSTS AND ALL OTHER VISIBLE ELEMENTS SHALL FOLLOW THE SPECIAL PROVISIONS.

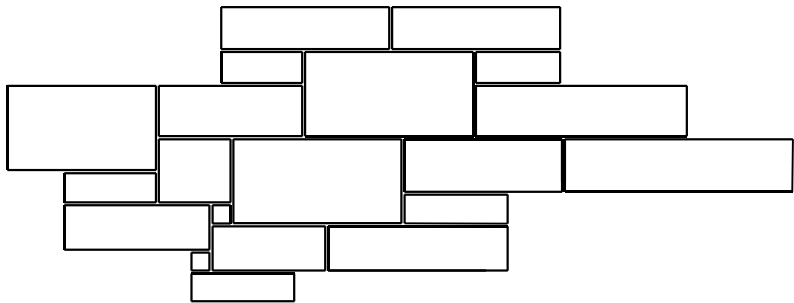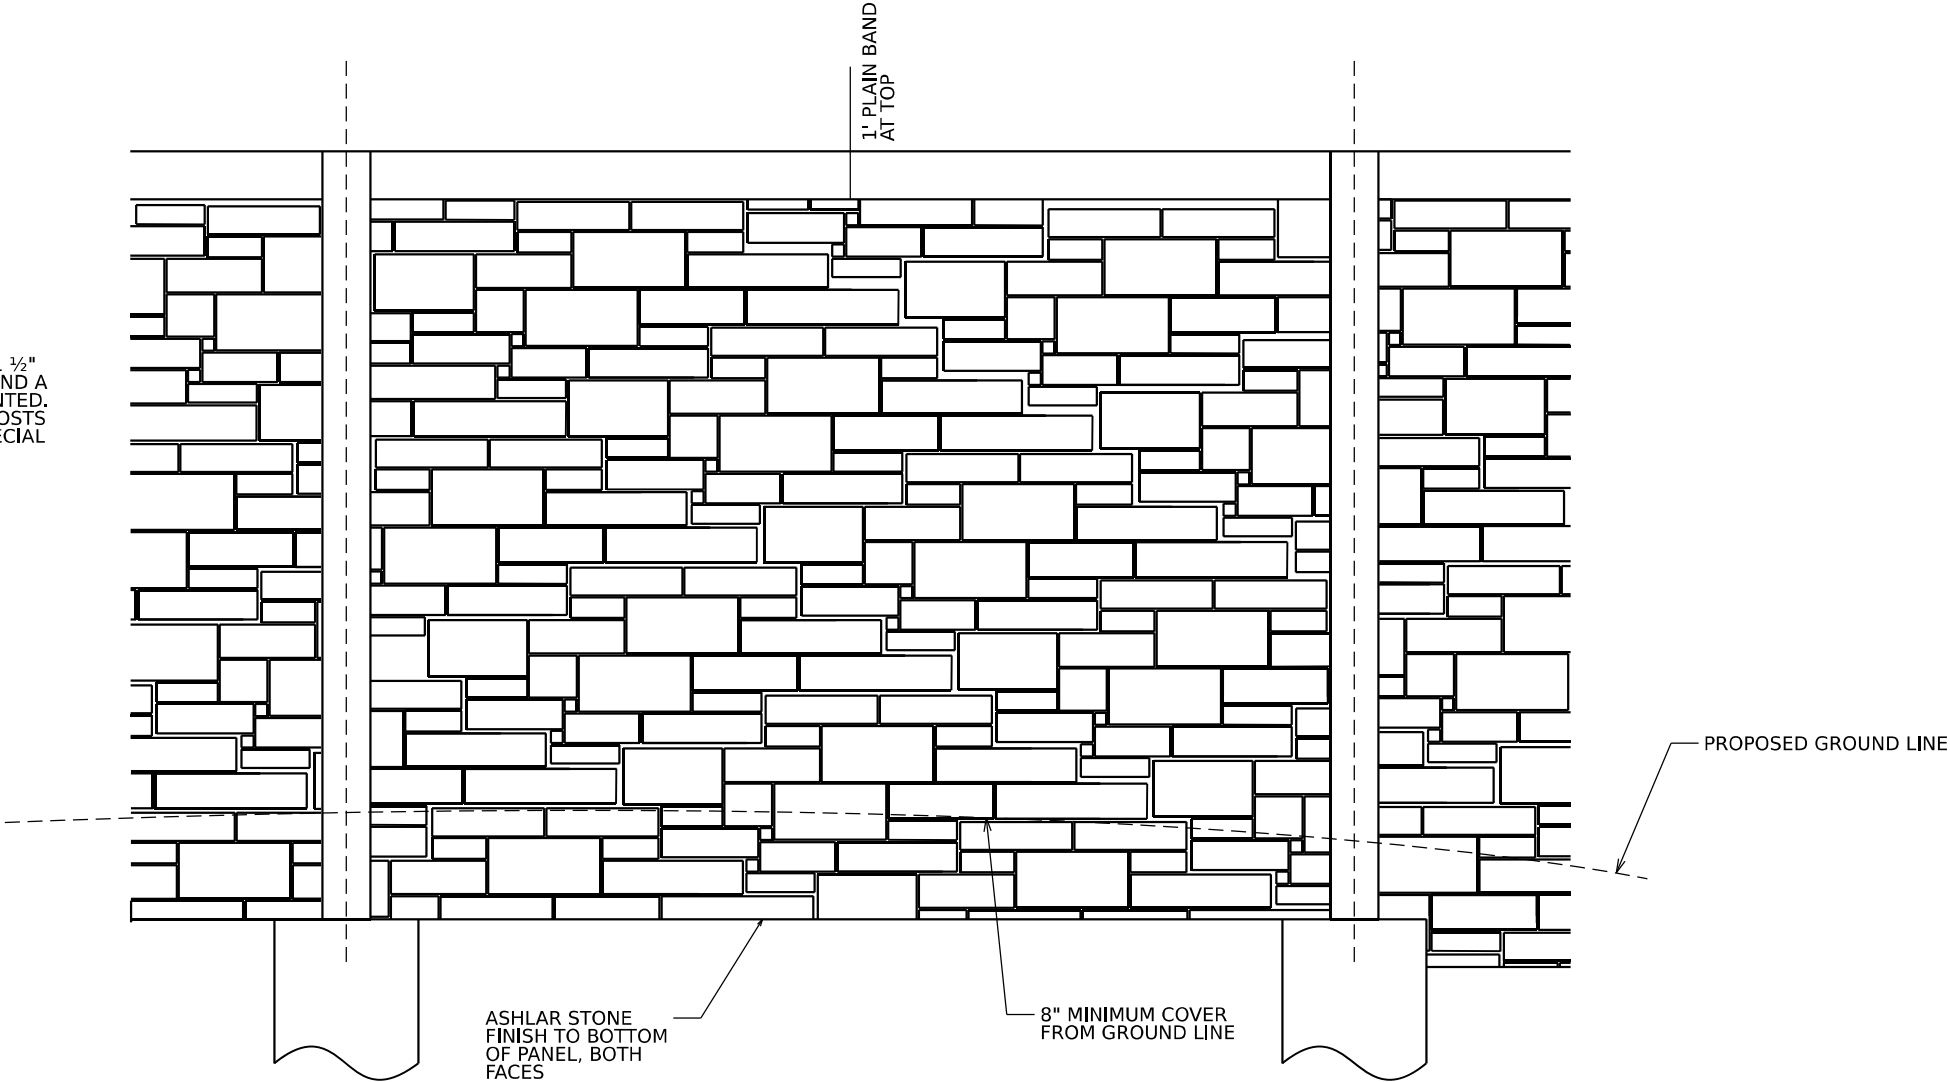

ENLARGED PATTERN DETAIL

STONE PATTERN SIZES:
3" x 3" - 14" x 28"

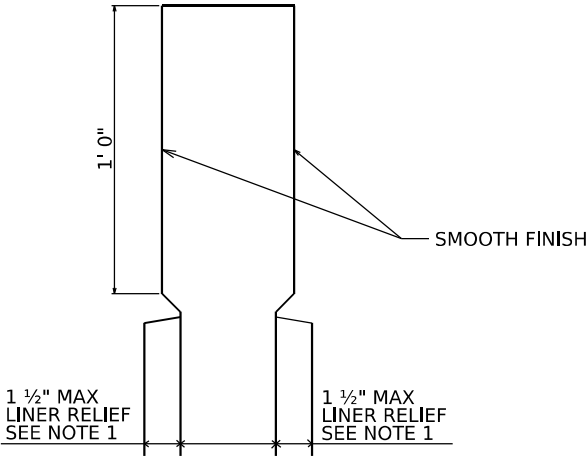

ENLARGED CAP DETAIL

TRANSYSTEMS

USER NAME	= lisa.buntin	DESIGNED -	VLJ	REVISED -	
		DRAWN -	AMK	REVISED -	
PLOT SCALE	=	CHECKED -	JMG	REVISED -	
PLOT DATE	= 8/10/2023	DATE -	6/26/23	REVISED -	

STATE OF ILLINOIS
DEPARTMENT OF TRANSPORTATION

ASHLAR STONE FINISH
NOISE ABATEMENT WALL 14

SCALE: NONE SHEET S4-27 OF S4-27 SHEETS STA. TO STA.

F.A.I. RTE.	SECTION	COUNTY	TOTAL SHEETS	SHEET NO.
I-80	FAI 80 21 STRUCTURE 6	WILL	898	650
CONTRACT NO. 62R27				
		ILLINOIS	FED. AID PROJECT	

Benchmark: Mag nail on pavement of outside shoulder of WB I-80, approximately 55' from the headwall in the median at Station 478+86.23, Offset 62.35' LT, Elev. 600.750. See Alignment, Tie and Benchmark Sheets.

ABBREVIATIONS

Exp. Expansion
Jt. Joint
PGL Profile Grade Line
Lt. Left
Rt. Right
Spa. Space
Sta. Station
Elev. Elevation
Typ. Typical
F.F. Front Face
B.F. Back Face
E.E. Each End

DESIGN SPECIFICATIONS

2020 AASHTO LRFD Bridge Design Specifications, 9th Edition

Illinois Department of Transportation Bridge Manual, January 2023

Illinois Department of Transportation ABD Memorandum 22.7, November 2022

DESIGN LOADS

Overtuning and Sliding (Static) 106k

Strength (Dynamic) 260k

CONSTRUCTION SPECIFICATIONS

Illinois Department of Transportation Guide Bridge Special Provisions (GBSPs)


Illinois Department of Transportation Supplemental Specifications and Recurring Special Provisions, January 1, 2023

Illinois Department of Transportation Standard Specifications for Road and Bridge Construction, January 1, 2022

DESIGN STRESSES

FIELD UNITS

 $f_c = 4,000$ psi (Concrete)
 $f_y = 60,000$ psi (Reinforcement)

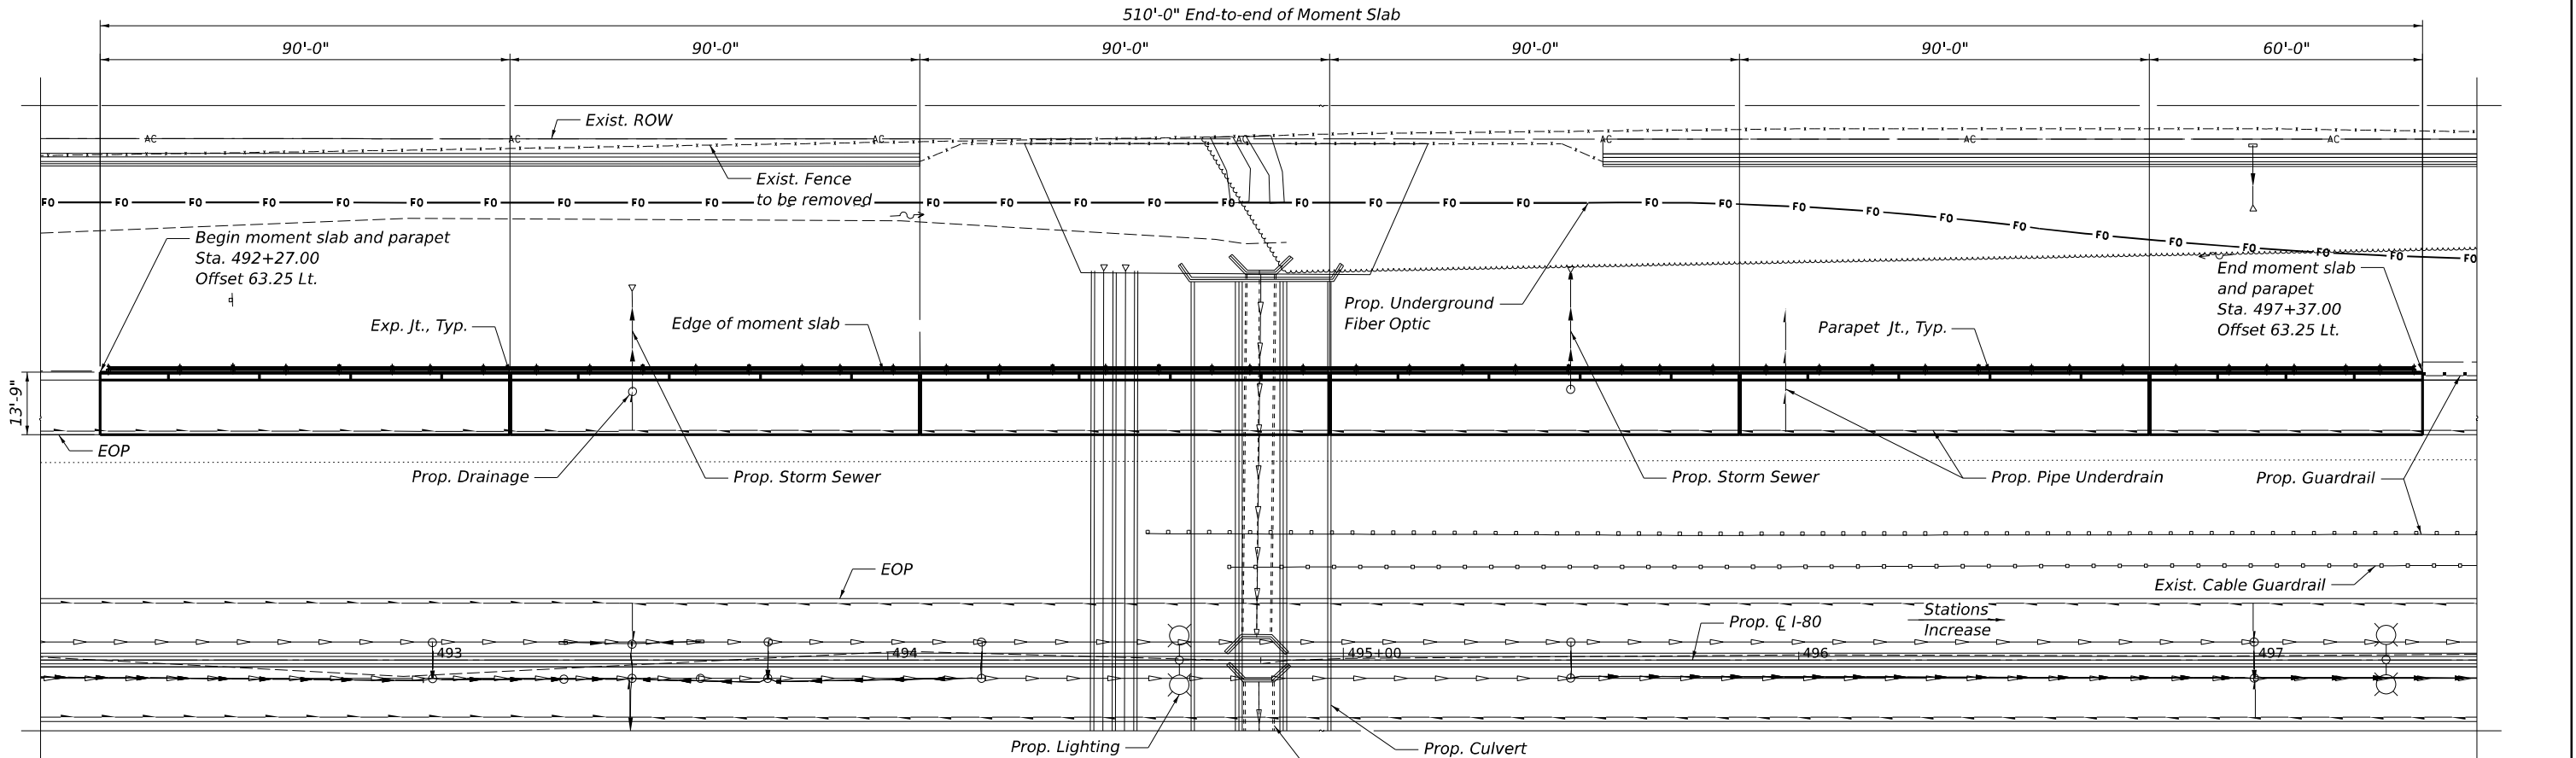


LEGEND:

	Exist. Underground Telephone		Prop. Storm Sewer
	Exist. Underground Electric		Prop. Guardrail
	Prop. Underground Electric		Exist. Guardrail
	Prop. Lighting Cable		Exist. Fence
	Exist. Underground Gas		Exist. Access Control & ROW
	Exist. Aerial Line		Exist. Cable Barrier
	Exist. Underground Fiber Optic		Exist. Lighting
	Prop. Underground Fiber Optic		Prop. Lighting
	Exist. Underground Cable		Prop. Drainage
	Exist. Pipe Underdrain		Prop. Concrete Headwall
	Prop. Pipe Underdrain		Soil Boring
	Exist. Storm Sewer		

PLAN

NOTES:

- For General Notes, Index of Sheets, Total Bill of Material, see Sheet S5-2.
- Stations and offsets are measured along CL I-80 to outside edge of moment slab.

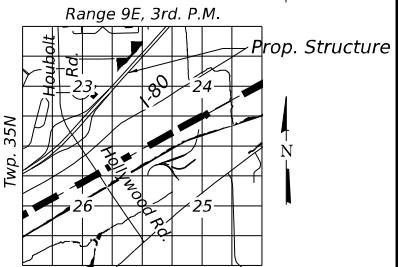

LOCATION SKETCH

APPROVED
For Structural Adequacy Only
[Signature]
Engineer of Bridges & Structures



Signed *Moussa A. Issa*
Dr. Moussa A. Issa, S.E. IL. LIC. No. 081-005738
Expires 11-30-2024
Date 06/21/2023 For Sheets S5-1 thru S5-10

**GENERAL PLAN AND ELEVATION
MOMENT SLAB ALONG I-80
F.A.I. RTE. I-80
SEC. FAI 80 21 STRUCTURE 6
WILL COUNTY
STA. 492+27.00 TO STA. 497+37.00
(MOMENT SLAB 14)**



USER NAME = elton.nguyen	DESIGNED - SK	REVISED -
DRAWN - SK	REVISED -	
PLOT SCALE = 0.166666' / in.	CHECKED - MAI	REVISED -
PLOT DATE = 6/22/2023	DATE - 6/26/23	REVISED -

**STATE OF ILLINOIS
DEPARTMENT OF TRANSPORTATION**

**MOMENT SLAB 14
GENERAL PLAN AND ELEVATION**

SCALE: SHEET S5-1 OF 55-10 SHEETS STA. TO STA.

F.A.I. RTE.	SECTION	COUNTY	TOTAL SHEETS	SHEET NO.
I-80	FAI 80 21 STRUCTURE 6	WILL	898	651
CONTRACT NO. 62R27				
ILLINOIS FED. AID PROJECT				

GENERAL NOTES

CAST-IN-PLACE CONCRETE

1. All exposed concrete edges shall have 1¼"x45° chamfer, except where shown otherwise. Chamfer on vertical edges shall be continued a minimum of one foot below finished ground level.

REINFORCEMENT BARS

1. Reinforcement bars designated "(E)" shall be epoxy coated.
2. Bars noted thus, 3x2-#5 indicates 3 lines of bars with 2 lengths of bars per line.

CONSTRUCTION

1. *No construction joint except those on the plans shall be allowed unless approved by the engineer.*
2. *It shall be the Contractor's responsibility to verify the location of all utilities prior to starting construction. Contact J.U.L.I.E., 800-892-0123.*
3. *The contractor shall field verify location of the existing utilities prior to construction. The contractor shall take precautions not to damage existing utilities. Any damage shall be repaired by the Contractor at no additional cost.*

INDEX OF SHEETS

- S5-1 General Plan and Elevation
S5-2 General Notes, Index of Sheets, and Total Bill of Material
S5-3 Anchorage Slab Plan and Elevation 1
S5-4 Anchorage Slab Plan and Elevation 2
S5-5 Anchorage Slab Plan and Elevation 3
S5-6 Anchorage Slab Plan and Elevation 4
S5-7 Anchorage Slab Plan and Elevation 5
S5-8 Anchorage Slab Plan and Elevation 6
S5-9 Anchorage Slab Sections and Details
S5-10 Noise Abatement Wall Connection Details


LEGEND

- | | |
|--|--------------------------------|
| | Exist. Telephone |
| | Exist. Underground Electric |
| | Prop. Underground Electric |
| | Prop. Lighting Cable |
| | Exist. Underground Gas |
| | Exist. Aerial Line |
| | Exist. Underground Fiber Optic |
| | Prop. Underground Fiber Optic |
| | Exist. Underground Cable |
| | Exist. Pipe Underdrain |
| | Prop. Pipe Underdrain |
| | Exist. Storm Sewer |
| | Prop. Storm Sewer |
| | Prop. Guardrail |
| | Exist. Guardrail |
| | Exist. Fence |
| | Exist. Access Control & ROW |
| | Exist. Cable Barrier |
| | Exist. Lighting. |
| | Prop. Lighting |
| | Prop. Drainage |
| | Prop. Concrete Headwall |
| | Soil Boring |

TOTAL BILL OF MATERIAL


ITEM	UNIT	TOTAL
Concrete Superstructure	Cu Yd	471.9
Protective Coat	Sq Yd	357
Reinforcement Bars, Epoxy Coated	Pound	111,040
Noise Abatement Wall Anchor Rod Assembly	Each	48

MODEL: BL_P0_00 - Plan 3 [Sheet]
FILE NAME: P:\TRANS\SYSTEMS\HOSTED\Documents\projects_2018\CH401\401180022\03-Trans\Systems\CAD\62R27\Sheets\23-Structural\Moment Slabs\0162R27-SHT-MOMENTS\A814-STRUCT-3

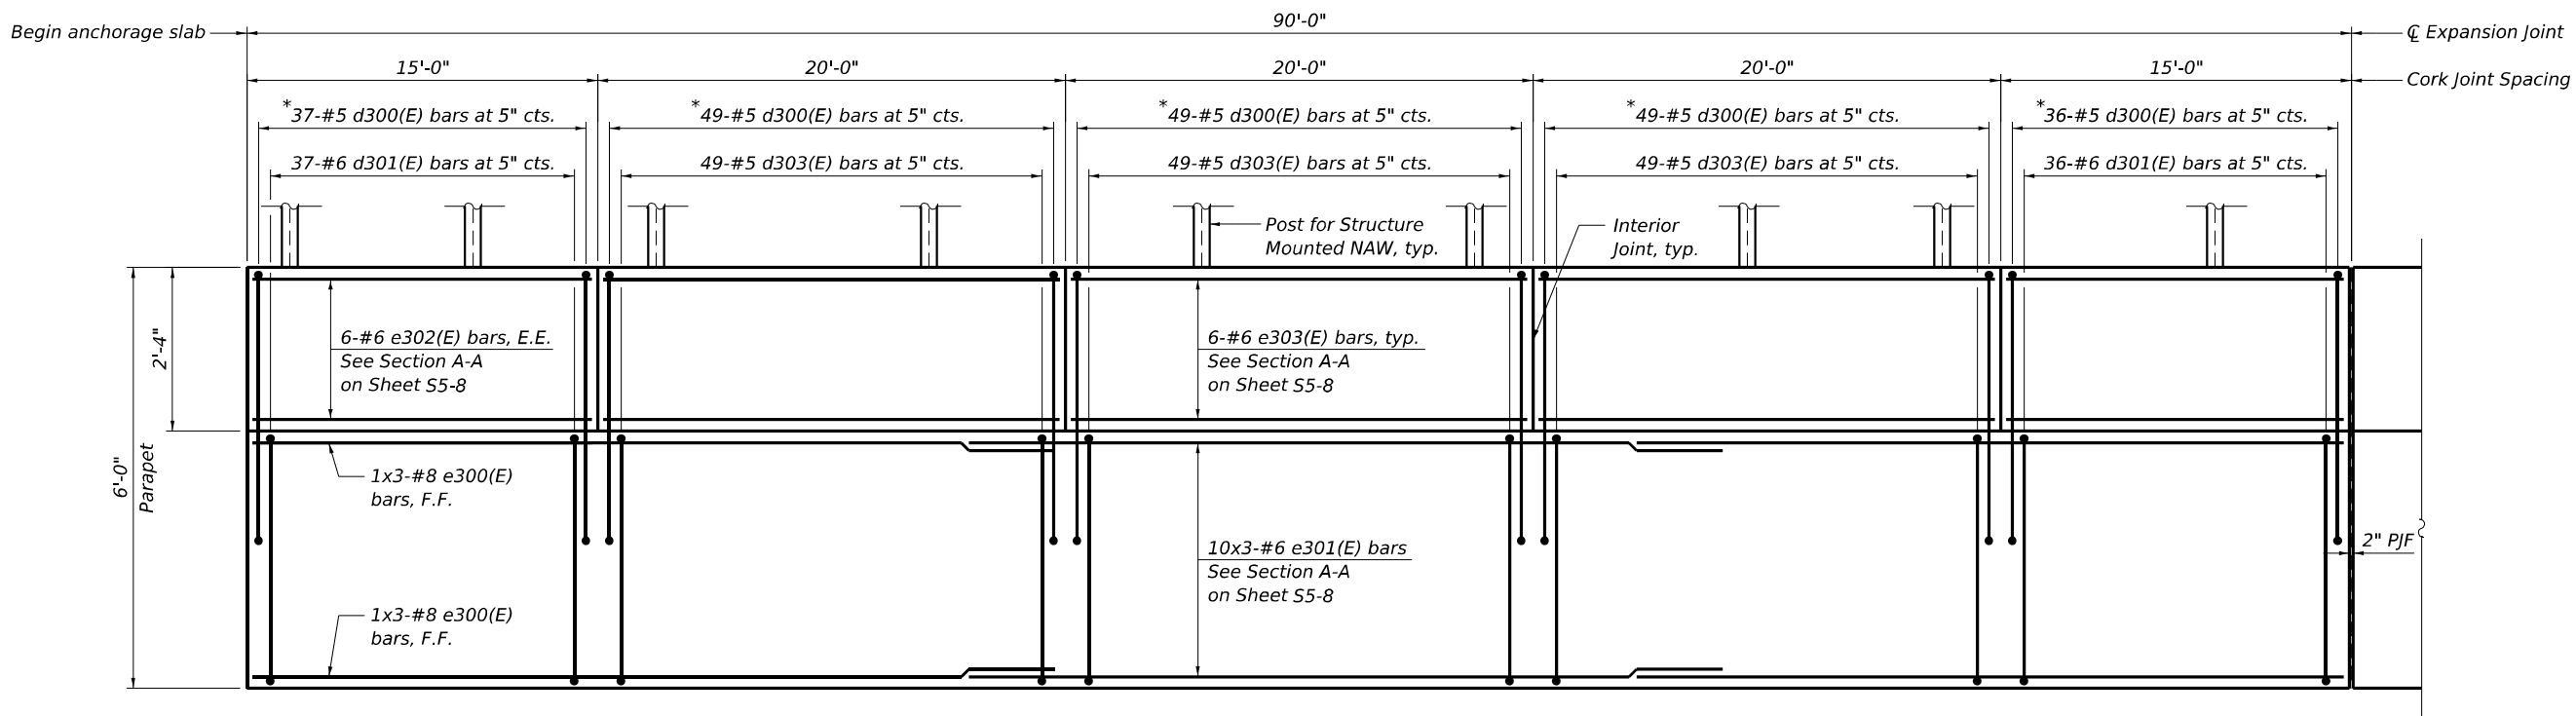

INSIDE ELEVATION OF PARAPET
(Segment 1)

* Tilt 7-d300(E) bars to fit at area of noise abatement anchor rod assembly locations.

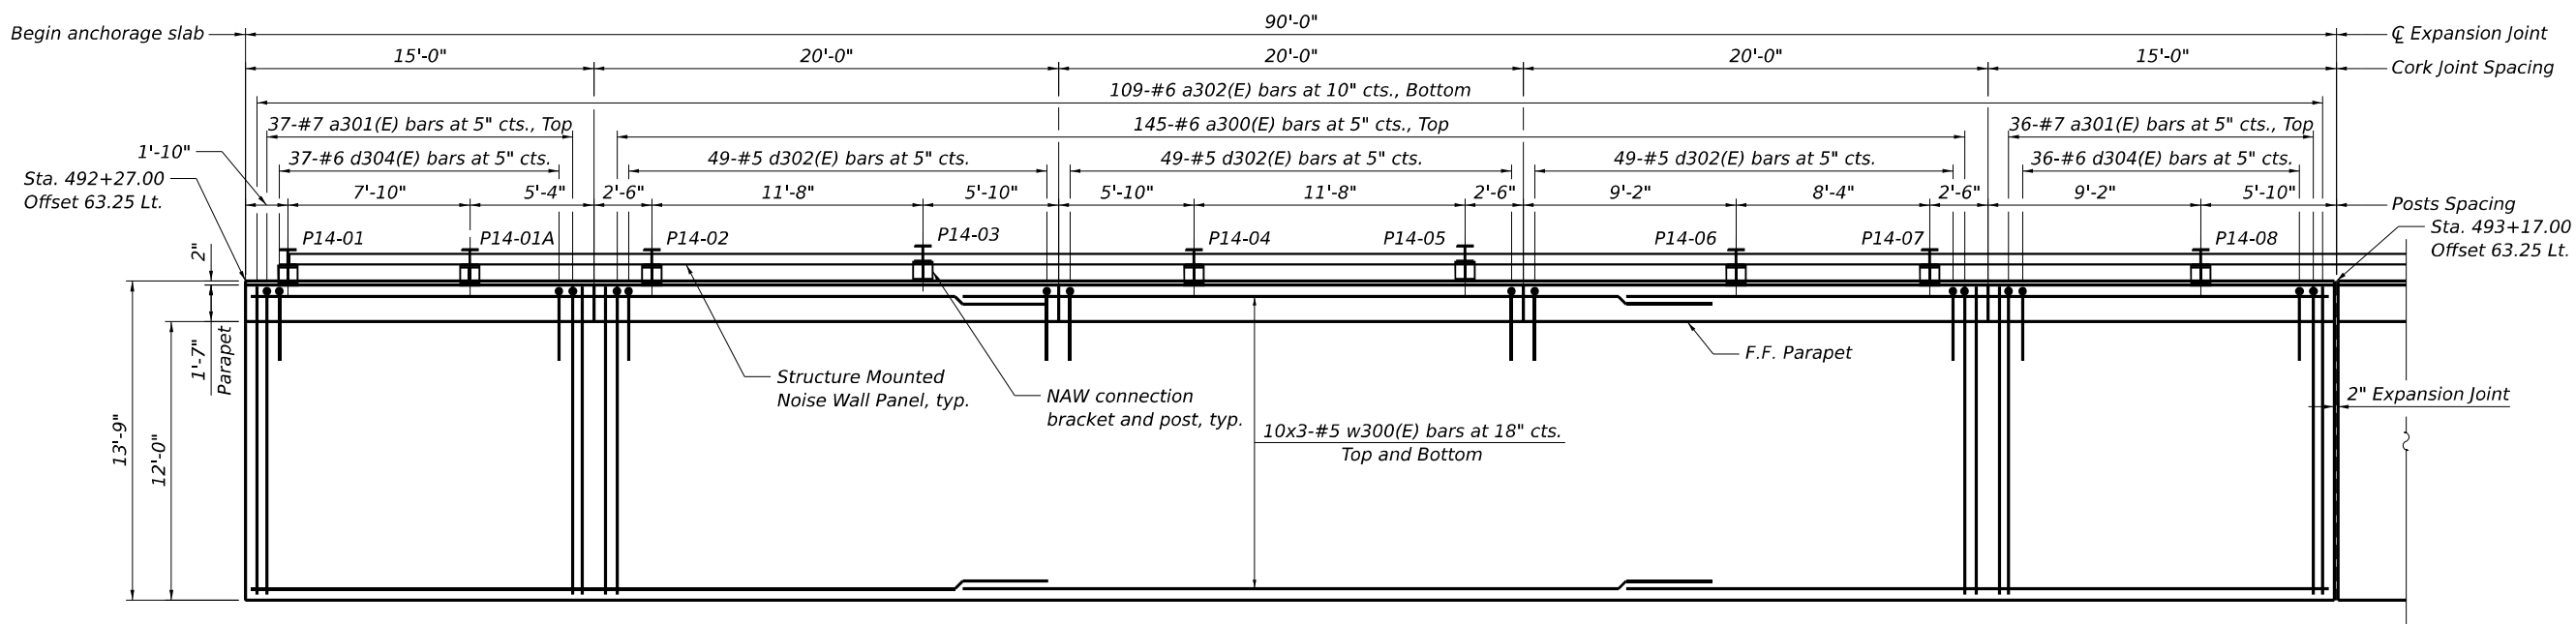

PLAN
(Segment 1)

NOTES:

- Stations and offsets are measured along CL I-80 to outside edge of anchorage slab.
- For Bar diagrams, Expansion, Construction, and Cork Joint Details, and Bill of Material, see Sheet S5-9.
- For Noise Abatement Wall connection details, see Sheet S5-10.
- Cost of 2" PJF is not paid for separately and shall be included with Concrete Superstructure.



USER NAME = eltron.nguyen	DESIGNED - SK	REVISED -
	DRAWN - SK	REVISED -
PLOT SCALE =	CHECKED - MAI	REVISED -
PLOT DATE = 8/10/2023	DATE - 6/26/23	REVISED -


STATE OF ILLINOIS
DEPARTMENT OF TRANSPORTATION

ANCHORAGE SLAB 14
ANCHORAGE SLAB PLAN AND ELEVATION 1

SCALE: SHEET S5-3 OF S5-10 SHEETS STA. TO STA.


F.A.I. RTE.	SECTION	COUNTY	TOTAL SHEETS	SHEET NO.
I-80	FAI 80 21 STRUCTURE 6	WILL	898	653
CONTRACT NO. 62R27				
ILLINOIS FED. AID PROJECT				

MODEL: BL_P9_00 - Plan 3 (Sheet)
FILE NAME: P:\Transportation\Projects\2018\CH401\401180022\03-Plan\Systems\CAD\62R27\Sheet\2-3-Structural\Moment Slabs\0162R27-SHT-MOMENTS\A814-STRUCT-14

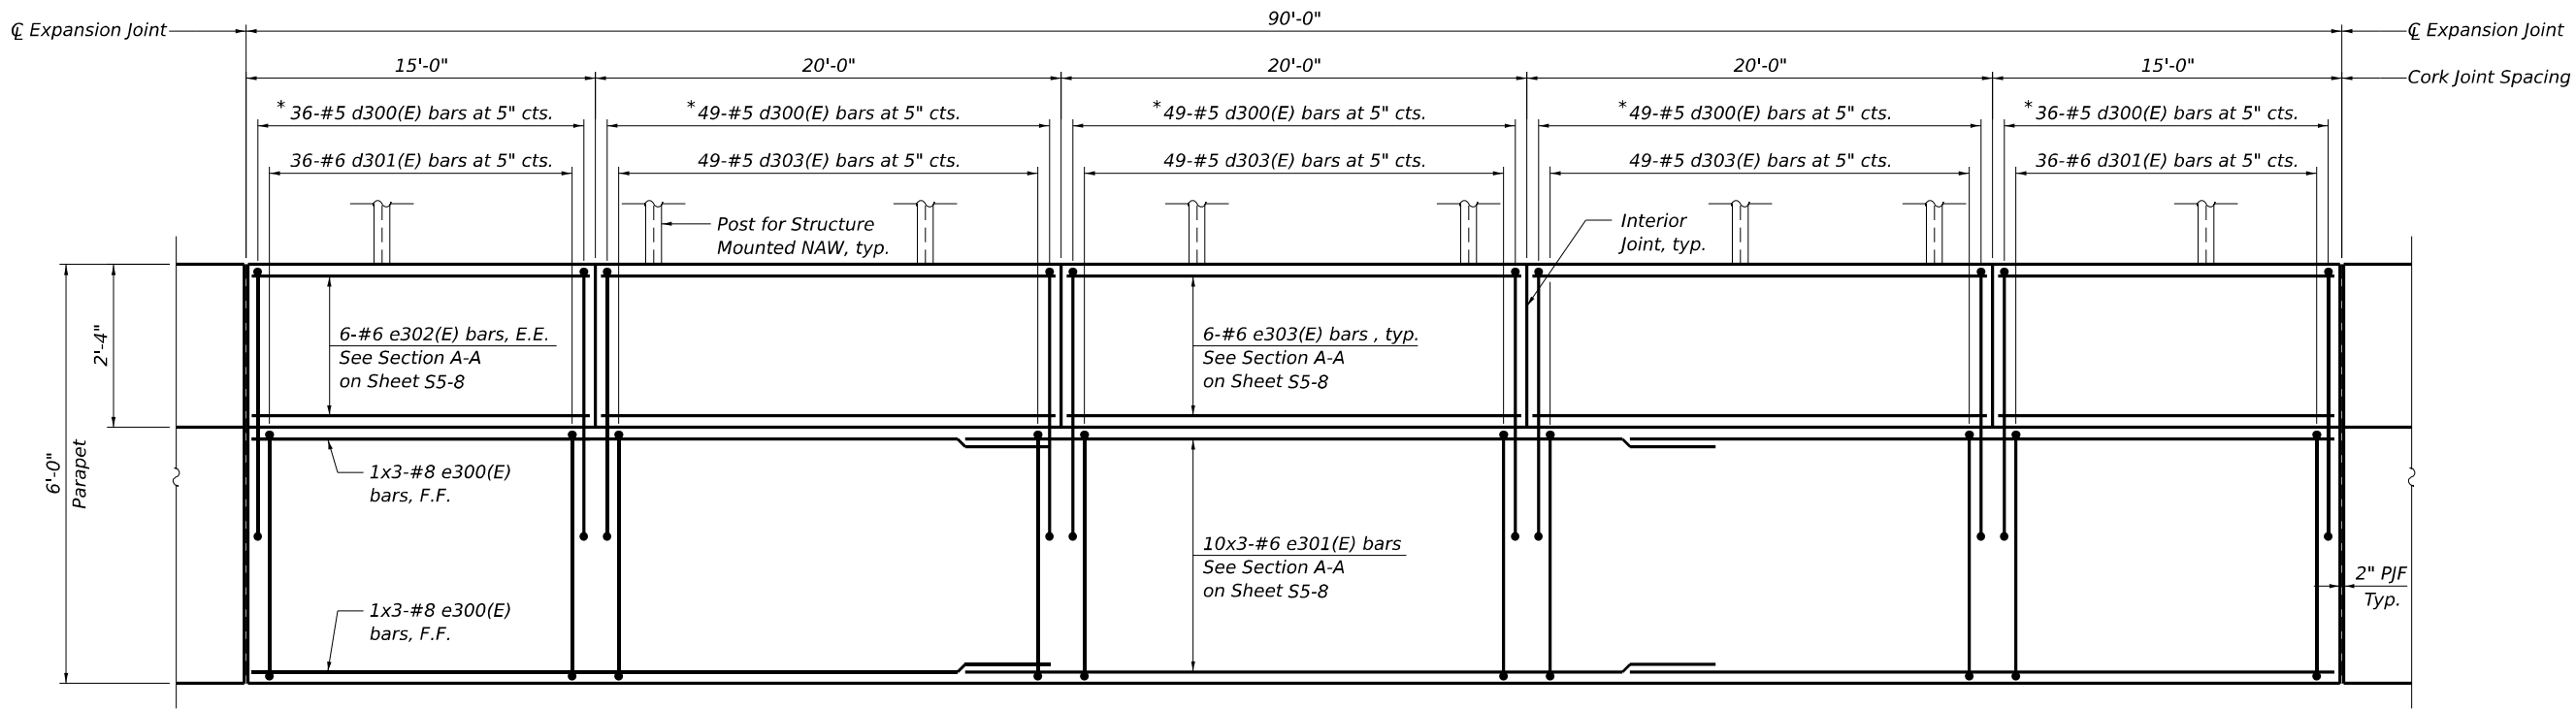

INSIDE ELEVATION OF PARAPET
(Segment 2)

* Tilt 7-#5 d300(E) bars to fit at area of noise abatement anchor rod assembly locations.

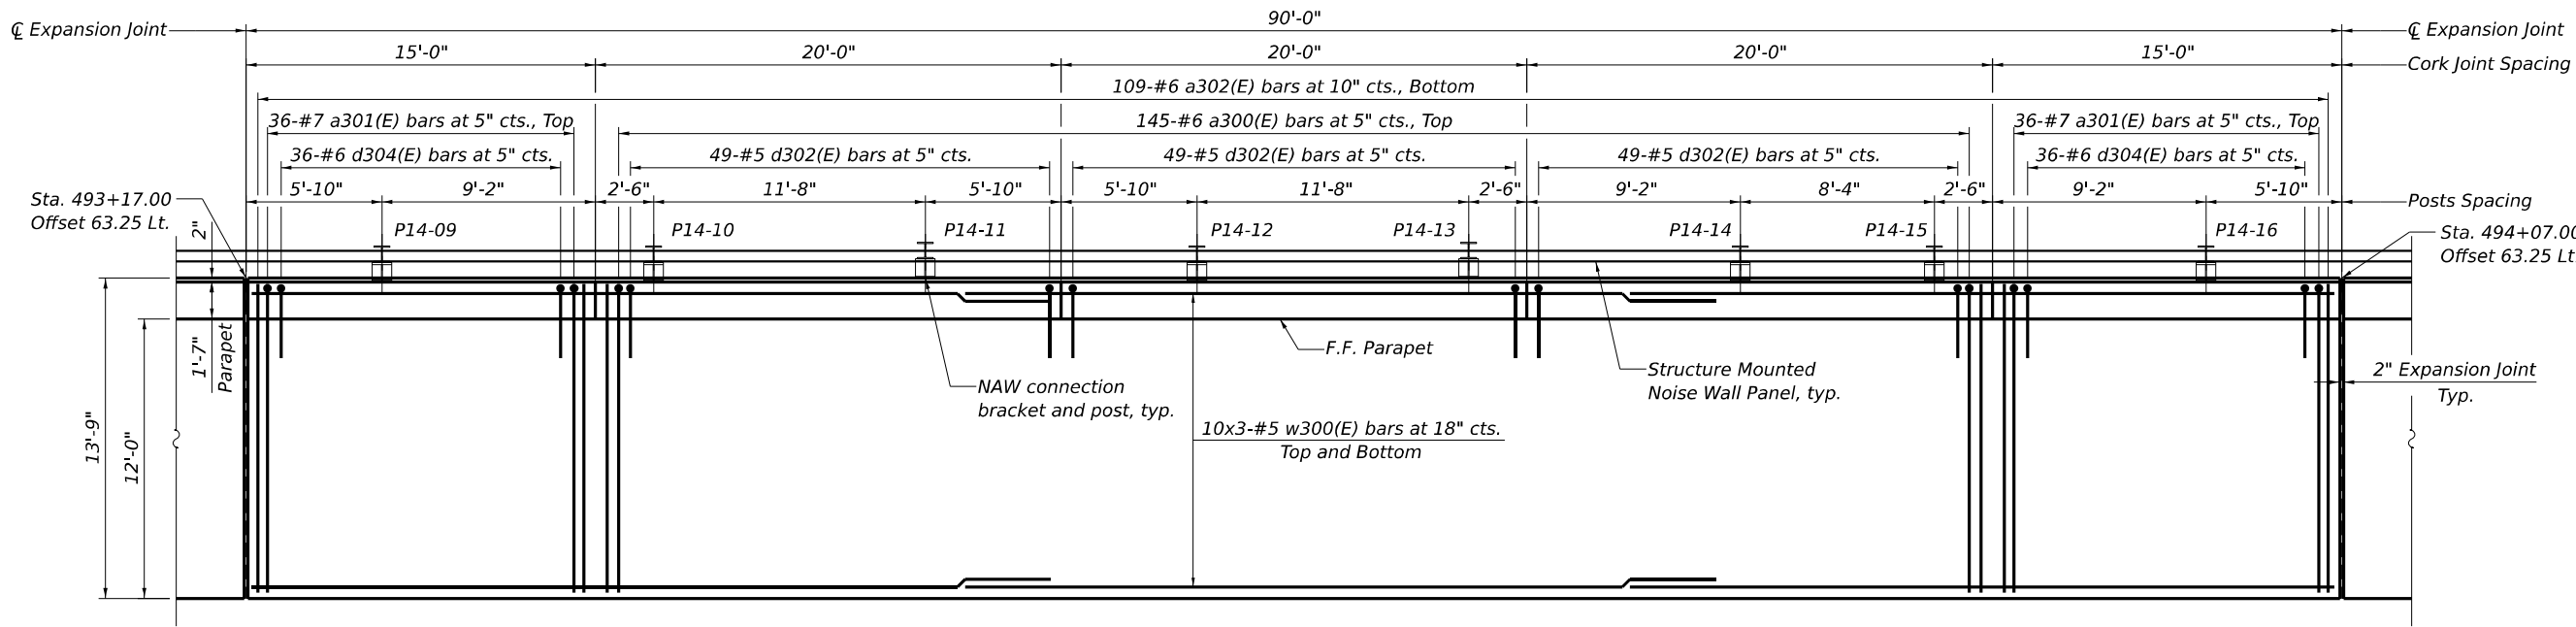


PLAN
(Segment 2)

NOTES:

- Stations and offsets are measured along CL I-80 to outside edge of anchorage slab.
- For Bar diagrams, Expansion, Construction, and Cork Joint Details, and Bill of Material, see Sheet S5-9.
- For Noise Abatement Wall connection details, see Sheet S5-10.
- Cost of 2" PJF is not paid for separately and shall be included with Concrete Superstructure.


HBM ENGINEERING GROUP, LLC	USER NAME = elton.nguyen			DESIGNED - SK	REVISED -	STATE OF ILLINOIS DEPARTMENT OF TRANSPORTATION	ANCHORAGE SLAB 14 ANCHORAGE SLAB PLAN AND ELEVATION 2			F.A.I. RTE.	SECTION	COUNTY	TOTAL SHEETS	SHEET NO.
	DRAWN - SK			CHECKED - MAI	REVISED -		SCALE: SHEET S5-4 OF S5-10 SHEETS STA. TO STA.			I-80	FAI 80 21 STRUCTURE 6	WILL	898	654
	PLOT SCALE =			DATE - 6/26/23	REVISED -					CONTRACT NO. 62R27				
	PLOT DATE = 8/10/2023									ILLINOIS FED. AID PROJECT				

MODEL: BL_P9_00 - Plan 3 (Sheet)
FILE NAME: P:\TransSystems\Projects\2018\CH401\401180022\032\TransSystems\CAD\62R27\Sheet\23-Structural\Moment Slabs\0162R27-SHT-MOMENTS\A814-STRUCT-5

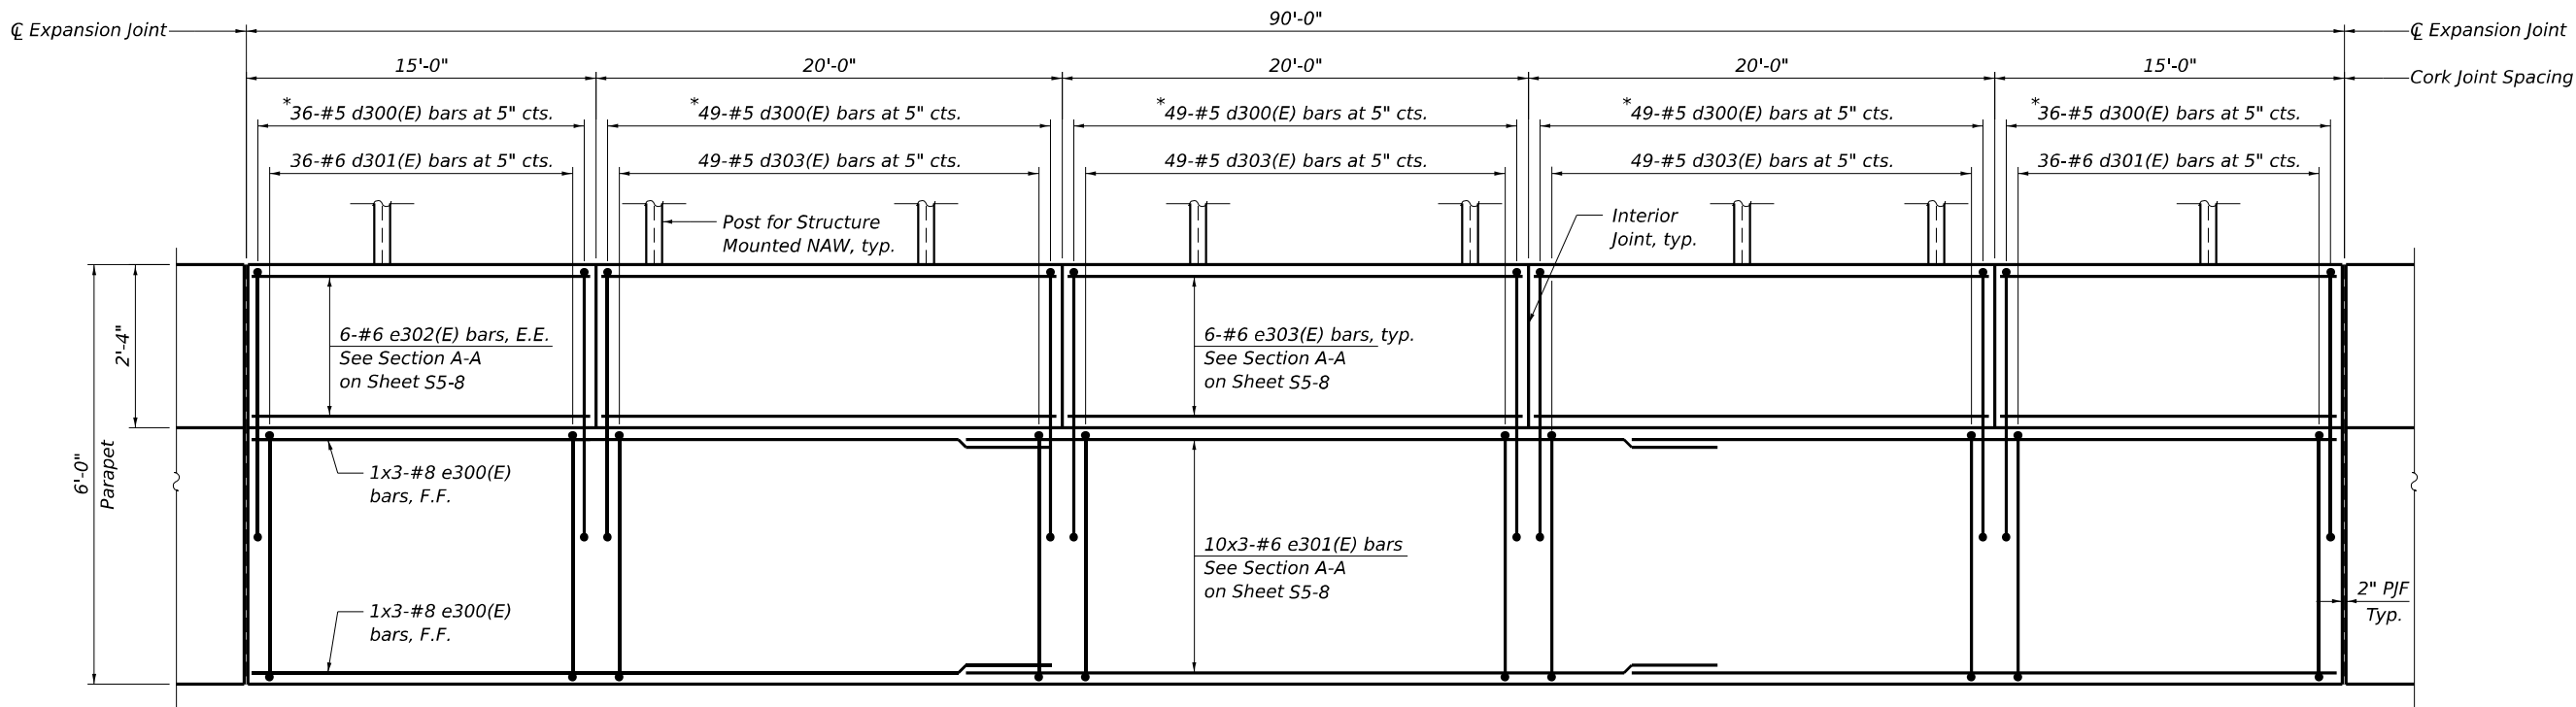


INSIDE ELEVATION OF PARAPET
(Segment 3)

* Tilt 7-d300(E) bars to fit at area of noise abatement anchor rod assembly locations.

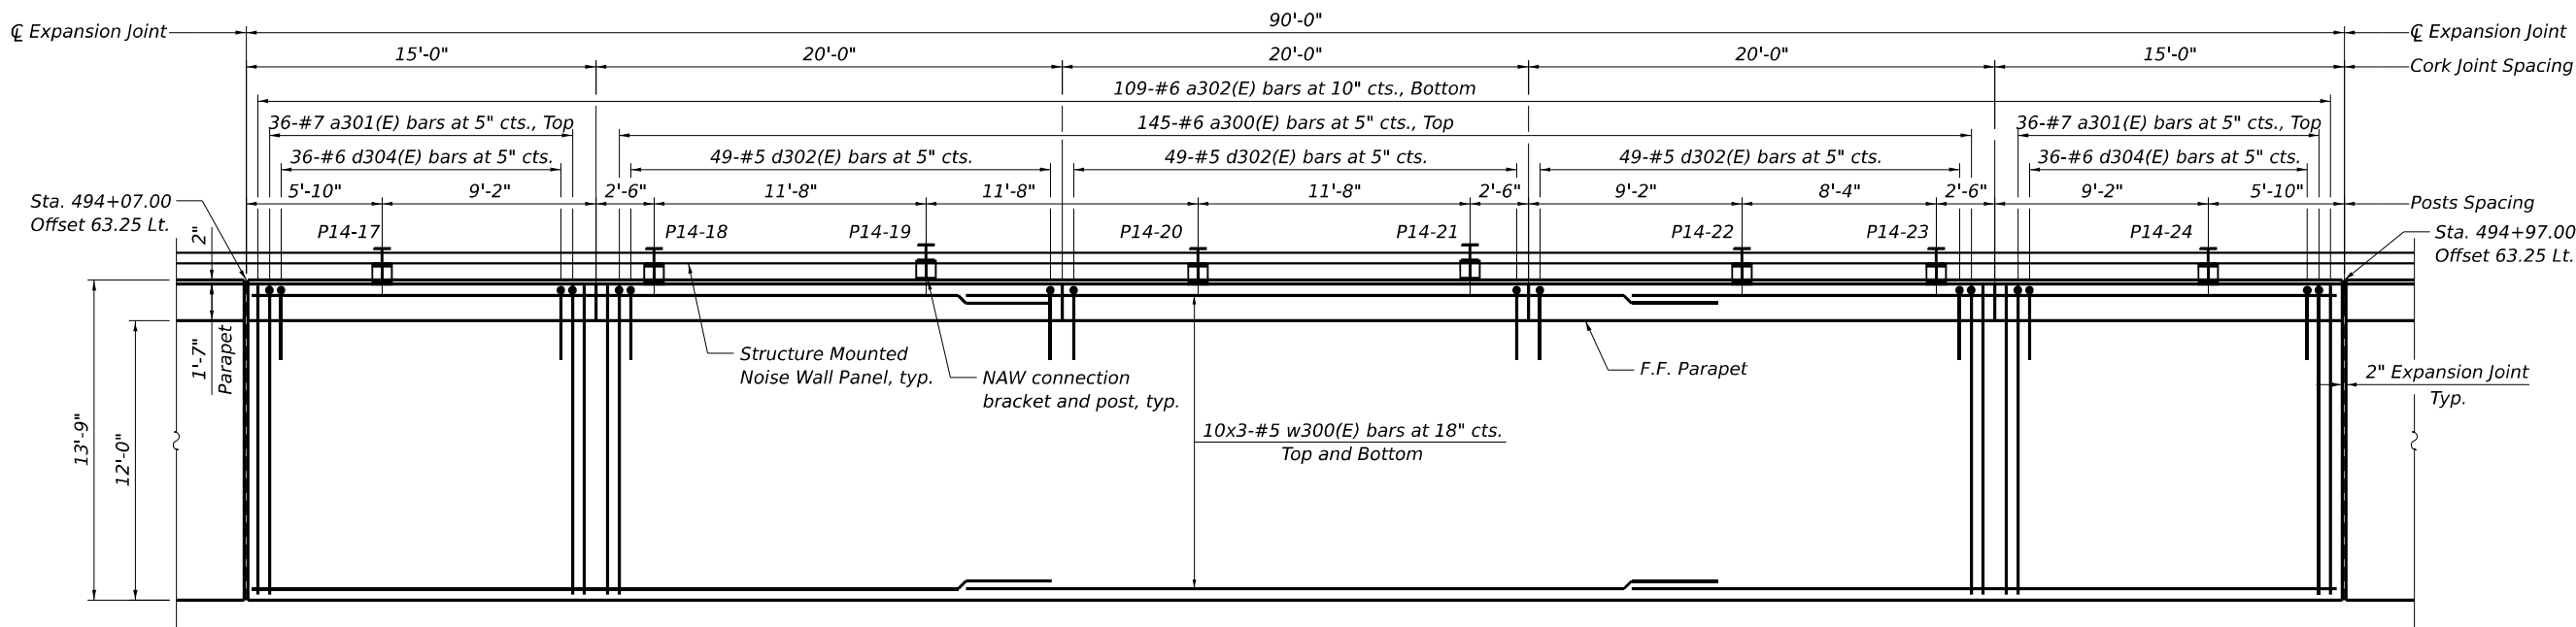

PLAN
(Segment 3)

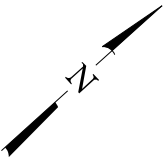


- NOTES:**
1. Stations and offsets are measured along CL I-80 to outside edge of anchorage slab.
 2. For Bar diagrams, Expansion, Construction, and Cork Joint Details, and Bill of Material, see Sheet S5-9.
 3. For Noise Abatement Wall connection details, see Sheet S5-10.
 4. Cost of 2" PJF is not paid for separately and shall be included with Concrete Superstructure.

HBM ENGINEERING GROUP, LLC	USER NAME = eltron.nguyen			DESIGNED - SK	REVISED -	STATE OF ILLINOIS DEPARTMENT OF TRANSPORTATION	ANCHORAGE SLAB 14 ANCHORAGE SLAB PLAN AND ELEVATION 3			F.A.I. RTE.	SECTION	COUNTY	TOTAL SHEETS	SHEET NO.
	DRAWN - SK			RECHECKED - MAI	REVISED -		SCALE:			I-80	FAI 80 21 STRUCTURE 6	WILL	898	655
	PLOT SCALE =			CHECKED - MAI	REVISED -		SHEET S5-5 OF S5-10 SHEETS			CONTRACT NO. 62R27				
	PLOT DATE = 8/10/2023			DATE - 6/26/23	REVISED -		STA. TO STA.			ILLINOIS FED. AID PROJECT				


[illegible]

PLAN
(Segment 4)

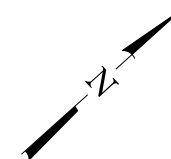


1. Stations and offsets are measured along $\mathcal{C}$ I-80 to outside edge of anchorage slab.
2. For Bar diagrams, Expansion, Construction, and Cork Joint Details, and Bill of Material, see Sheet S5-9.
3. For Noise Abatement Wall connection details, see Sheet S5-10.
4. Cost of 2" PJF is not paid for separately and shall be included with Concrete Superstructure.

MODEL: BL_P9_00 - Plan 3 (Sheet)
FILE NAME: P:\Transportation\Projects\2018\CH401\401180022\03-TransSystems\CAD\62R27\Sheet\2-3-Structural\Moment Slabs\0162R27-SHT-MOMENTS\A814-STRUCT-7

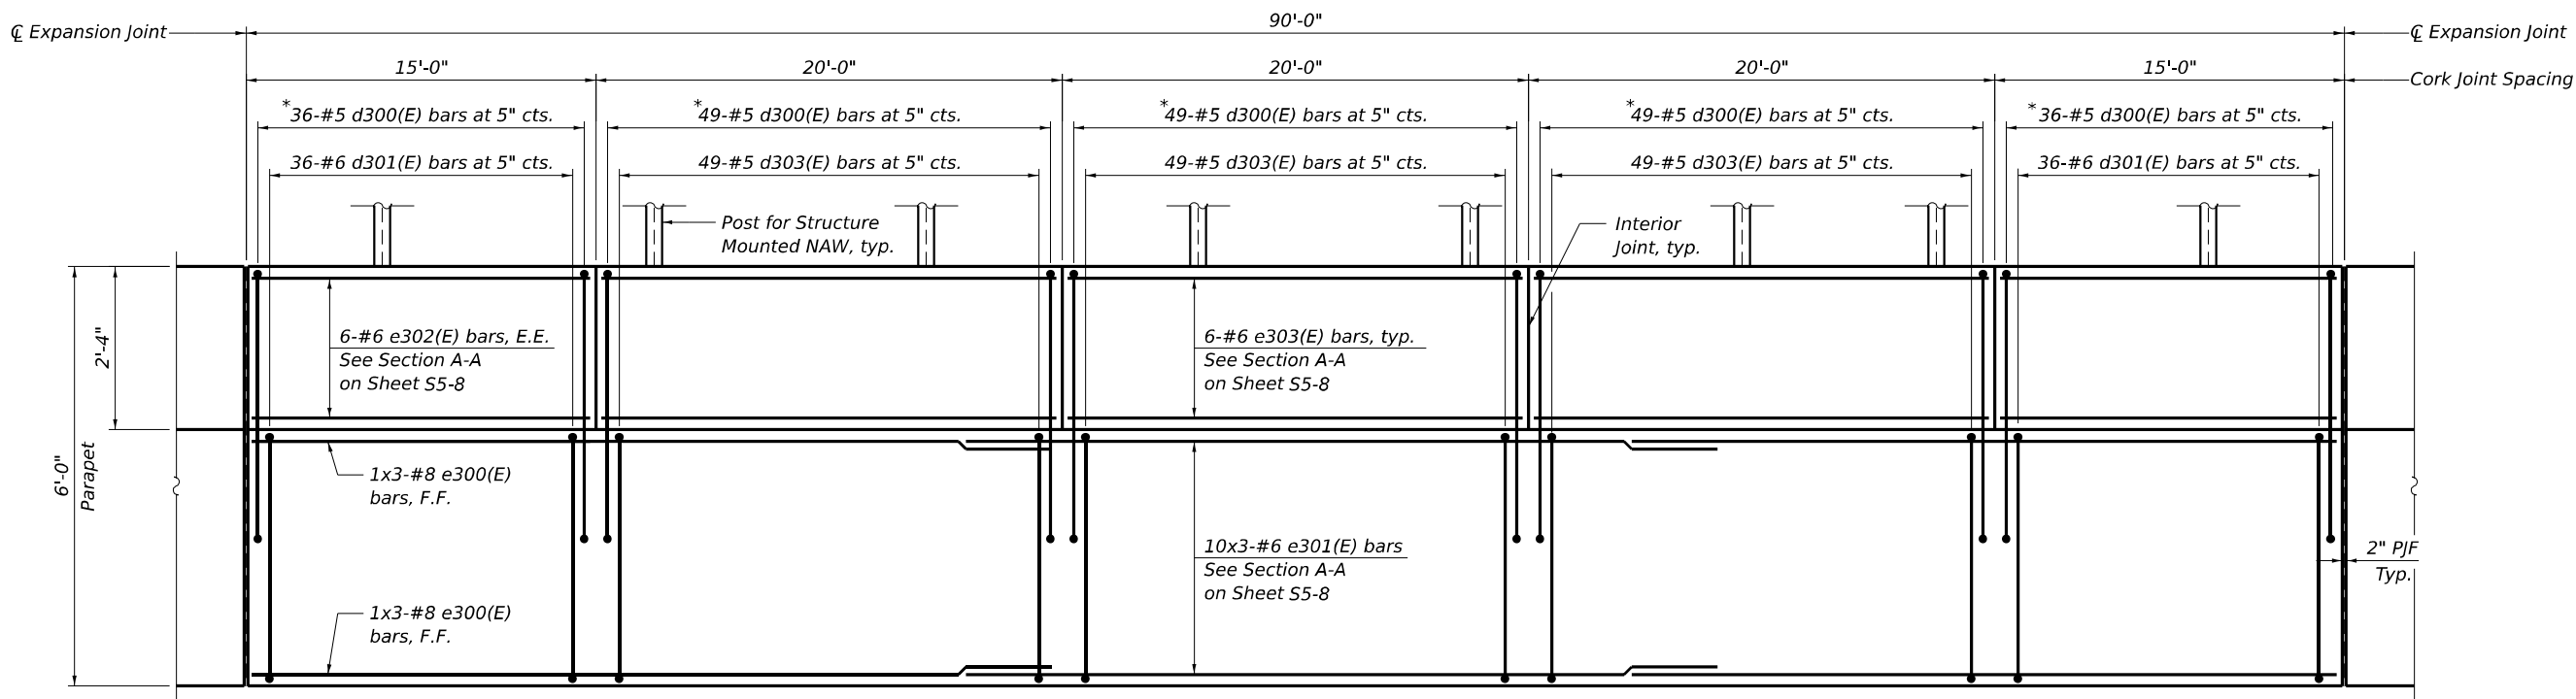

INSIDE ELEVATION OF PARAPET
(Segment 5)

* Tilt 7-d300(E) bars to fit at area of noise abatement anchor rod assembly locations.

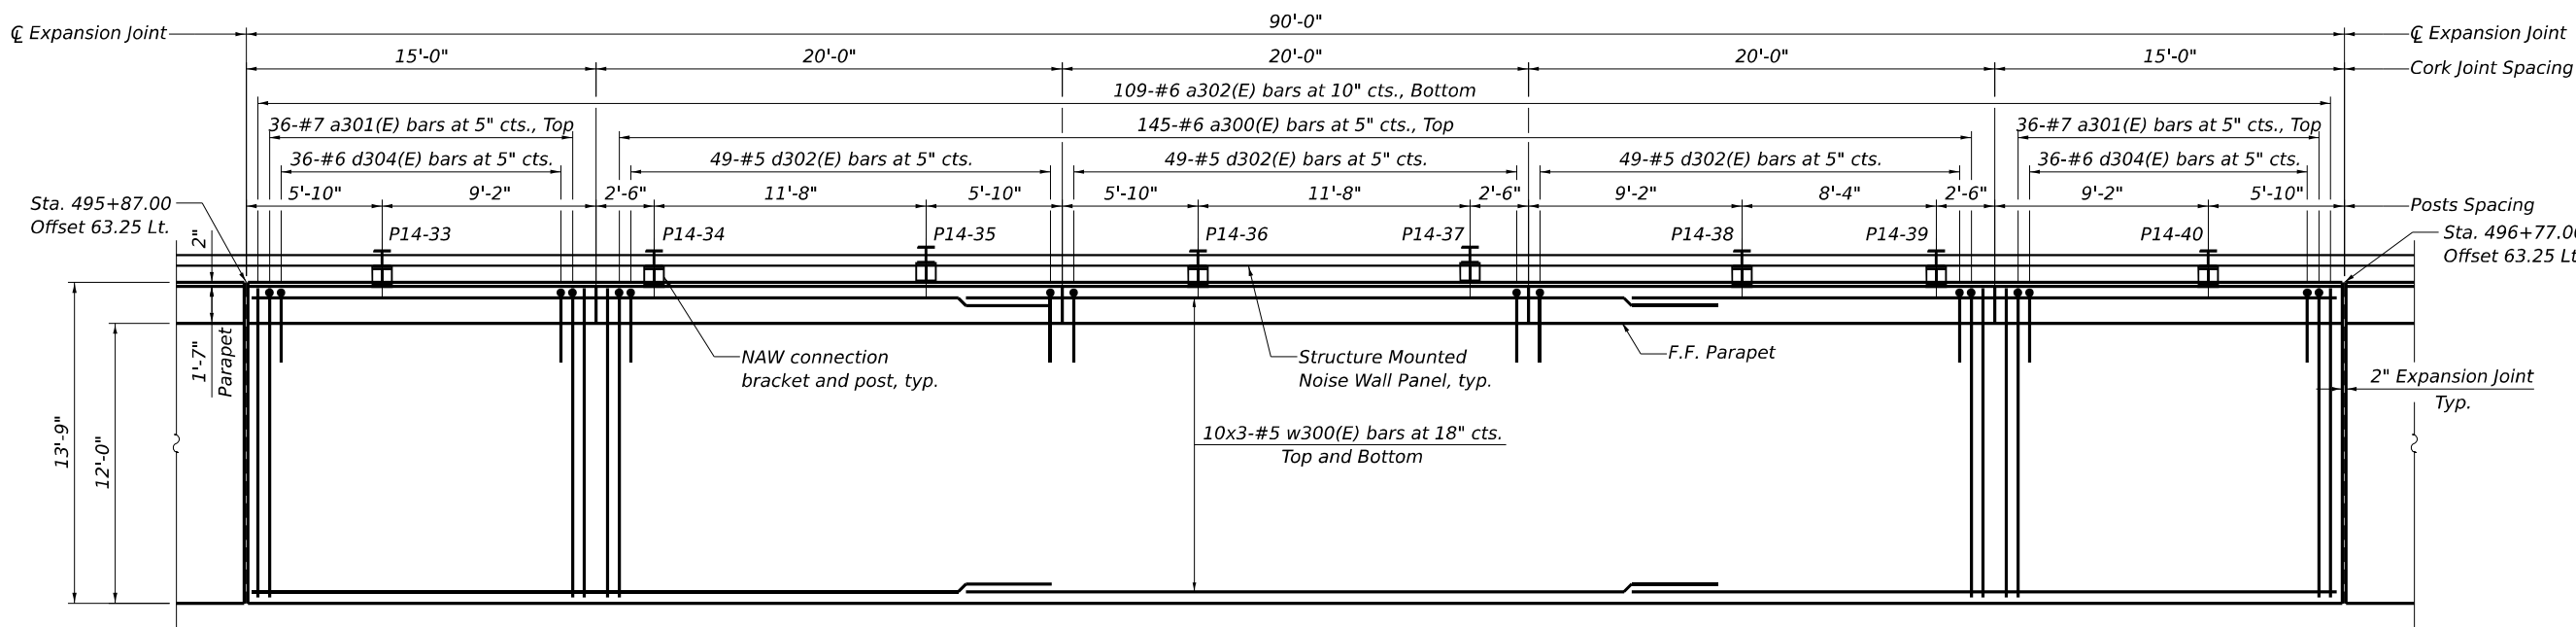


PLAN
(Segment 5)

NOTES:


1. Stations and offsets are measured along CL I-80 to outside edge of anchorage slab.
2. For Bar diagrams, Expansion, Construction, and Cork Joint Details, and Bill of Material, see Sheet S5-9.
3. For Noise Abatement Wall connection details, see Sheet S5-10.
4. Cost of 2" P/JF is not paid for separately and shall be included with Concrete Superstructure.

HBM ENGINEERING GROUP, LLC	USER NAME = eltron.nguyen			DESIGNED - SK	REVISED -	STATE OF ILLINOIS DEPARTMENT OF TRANSPORTATION	ANCHORAGE SLAB 14 ANCHORAGE SLAB PLAN AND ELEVATION 5			F.A.I. RTE.	SECTION	COUNTY	TOTAL SHEETS	SHEET NO.
	DRAWN - SK			CHECKED - MAI	REVISED -		SCALE:			I-80	FAI 80 21 STRUCTURE 6	WILL	898	657
	PLOT SCALE =			DATE - 6/26/23	REVISED -		SHEET S5-7 OF S5-10 SHEETS			CONTRACT NO. 62R27				
	PLOT DATE = 8/10/2023						STA. TO STA.			ILLINOIS FED. AID PROJECT				

MODEL: BLP_00 - Plan 3 (Sheet)
FILE NAME: P:\TransSystems\SCOB\DWG\HOSTED\Documents\Projects_2018\CH401\401180022\03-TransSystems\CAD\62R27\Sheet\2-3-Structural\Moment Slabs\0162R27-SHT-MOMENTS\A814-STRUCT-6

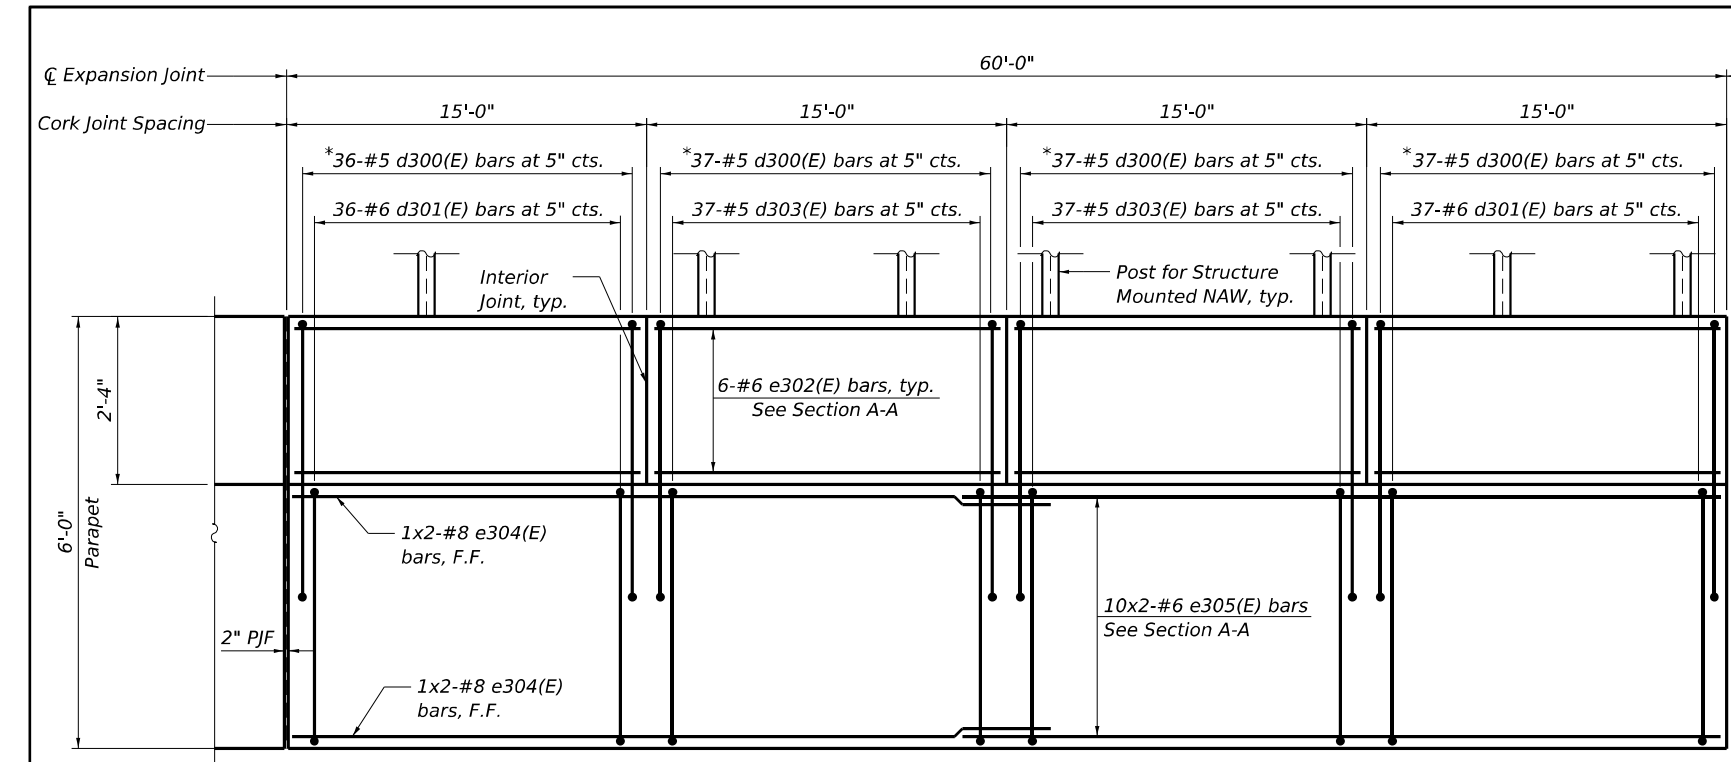


INSIDE ELEVATION OF PARAPET
(Segment 6)

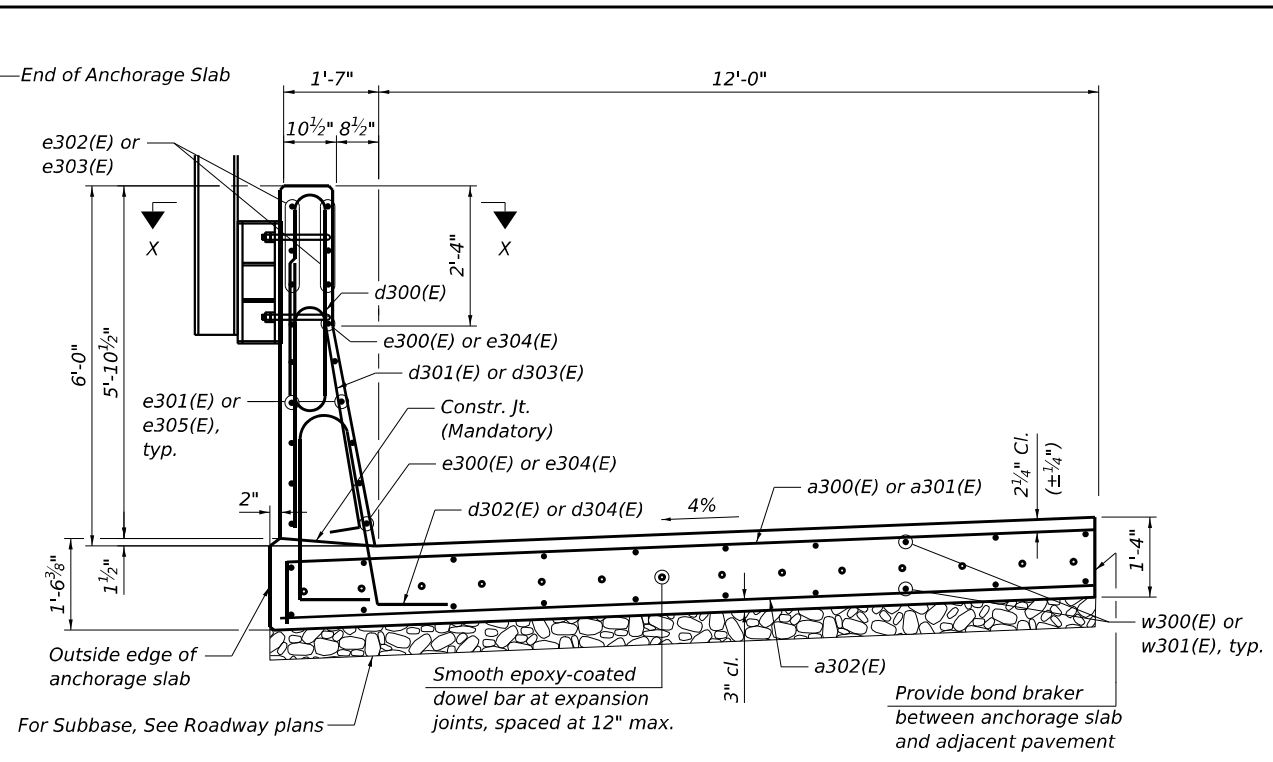

SECTION A-A

* Tilt 7-d300(E) bars to fit at area of noise abatement anchor rod assembly locations.

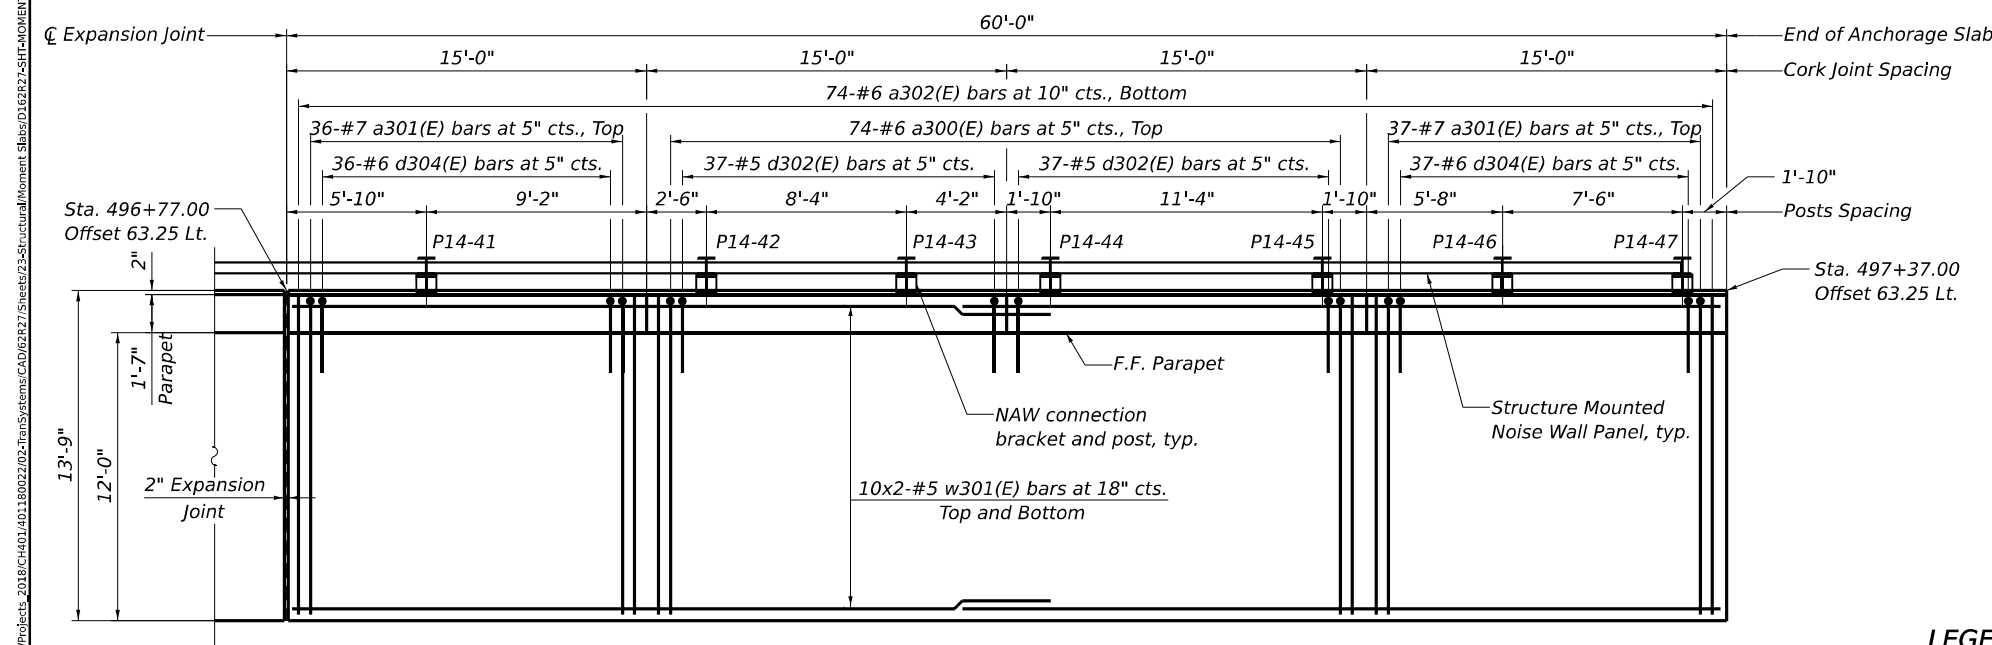

PLAN
(Segment 6)

LEGEND:

 Subbase

NOTES:

1. Stations and offsets are measured along ∇ I-80 to outside edge of anchorage slab.
2. For Bar diagrams, Expansion, Construction, and Cork Joint Details, and Bill of Material, see Sheet S5-9.
3. For Section X-X and Noise Abatement Wall connection details, see Sheet S5-10.
4. Cost of 2" P/JF is not paid for separately and shall be included with Concrete Superstructure.

HBM
ENGINEERING GROUP, LLC


USER NAME = eltron.nguyen	DESIGNED - SK	REVISED -
DRAWN - SK	REVISED -	
PLOT SCALE =	CHECKED - MAI	REVISED -
PLOT DATE = 8/10/2023	DATE - 6/26/23	REVISED -

STATE OF ILLINOIS
DEPARTMENT OF TRANSPORTATION

ANCHORAGE SLAB 14
ANCHORAGE SLAB PLAN AND ELEVATION 6


SCALE: SHEET S5-8 OF S5-10 SHEETS STA. TO STA.

F.A.I. RTE.	SECTION	COUNTY	TOTAL SHEETS	SHEET NO.
I-80	FAI 80 21 STRUCTURE 6	WILL	898	658
CONTRACT NO. 62R27				
ILLINOIS FED. AID PROJECT				

 

- PROPOSED LATERAL
CONNECTION TO EXISTING SEWER
OF 30" (750) OR LARGER

MODEL: Default
FILE NAME: pw:\llo-dot-pw.bentley.com:PWIDOT\Documents\DOT Offices\District 1\Projects\DistStd2x2x34\CADDData\CADsheets\bd07.dgn

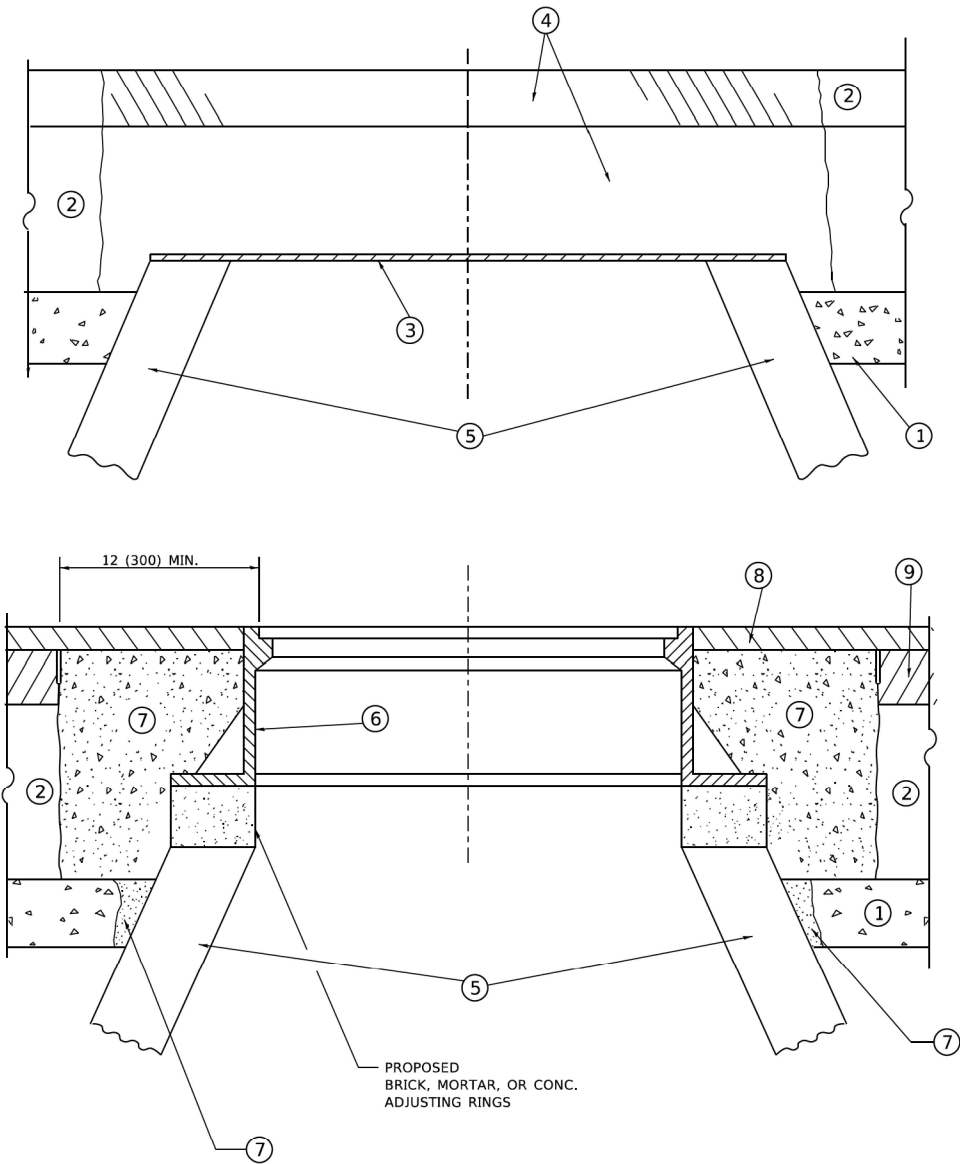

**DETAILS FOR FRAMES AND LIDS ADJUSTMENT
WITH MILLING**

NOTES

- EXISTING BROKEN FRAMES AND LIDS SHALL BE REMOVED AND DISPOSED OF BY THE CONTRACTOR AND SHALL BE REPLACED AS DIRECTED BY THE ENGINEER. REPLACEMENT FRAMES AND LIDS WILL BE PAID FOR IN ACCORDANCE WITH ARTICLE 109.04 OF THE STANDARD SPECIFICATIONS UNLESS A SEPARATE PAY ITEM HAS BEEN PROVIDED.
- IF THE EXISTING LIDS ARE OPEN, THE FRAME WILL BE ADJUSTED TO THE ELEVATION OF THE MILLED PAVEMENT SURFACE PRIOR TO THE MILLING OPERATION. THE FRAME WILL NOT BE REMOVED AND COVERED BY THE METAL PLATE.
- CITY OF CHICAGO CASTINGS ARE THE PROPERTY OF THE CITY AND THE CONTRACTOR SHALL NOTIFY THE CITY FOR REMOVAL AND DISPOSITION OF THE CASTINGS.
- THE METAL PLATE USED TO COVER THE STRUCTURE SHALL REMAIN THE PROPERTY OF THE CONTRACTOR.

CONSTRUCTION PROCEDURES

STAGE 1 (BEFORE PAVEMENT MILLING)

- REMOVE A MINIMUM OF 12 (300) OF THE PAVEMENT FROM AROUND THE STRUCTURE.
- REMOVE THE EXISTING FRAME AND LID FROM THE STRUCTURE.
- COVER THE STRUCTURE OPENING WITH A 36 (900) DIAMETER METAL PLATE.
- BACKFILL WITH CRUSHED STONE AND HMA SURFACE MIX APPROVED BY THE ENGINEER. (MIN. 1 1/2 (40) HMA TO REMAIN AFTER MILLING).

STAGE 2 (AFTER PAVEMENT MILLING)

- REMOVE THE HMA SURFACE MIX AND CRUSHED STONE.
- INSTALL THE FRAME AND LID; ADJUST THE FRAME TO ITS FINAL SURFACE ELEVATION.
- THE SURROUNDING SPACE SHALL BE FILLED WITH CLASS*PP-1 CONCRETE TO THE ELEVATION OF THE SURFACE OF THE EXISTING BASE COURSE OR THE BINDER COURSE.

* UNLESS OTHERWISE SPECIFIED IN THE PLANS.

THE PROCEDURE EXPLAINED ABOVE SHALL CONFORM TO THE APPLICABLE PORTIONS OF SECTIONS 353, 406, 602, AND 603 OF THE STANDARD SPECIFICATIONS EXCEPT THAT "THE CONTRACTOR SHALL ADJUST THE STRUCTURES TO THE FINISHED PAVEMENT ELEVATION NO MORE THAN 5 CALENDAR DAYS PRIOR TO PLACEMENT OF THE FINAL LIFT OF SURFACE UNLESS APPROVED BY THE ENGINEER."

LEGEND

- | | |
|--|-------------------------------|
| ① SUB-BASE GRANULAR MATERIAL | ⑥ FRAME AND LID (SEE NOTES) |
| ② EXISTING PAVEMENT | ⑦ CLASS*PP-1 CONCRETE |
| ③ 36 (900) DIAMETER METAL PLATE | ⑧ PROPOSED HMA SURFACE COURSE |
| ④ PROPOSED CRUSHED STONE AND HMA SURFACE MIX | ⑨ PROPOSED HMA BINDER COURSE |
| ⑤ EXISTING STRUCTURE | |

LOCATION OF STRUCTURES

THE CONTRACTOR WILL BE REQUIRED TO KEEP A RECORD OF THE LOCATIONS OF THE BURIED STRUCTURES ACCORDING TO THE STATION AND DISTANCE LEFT OR RIGHT OF THE CENTERLINE OF PAVEMENT. UPON COMPLETION OF THE WORK, THE CONTRACTOR WILL DELIVER THE RECORD TO THE ENGINEER.

BASIS OF PAYMENT

- REMOVING FRAMES AND LIDS ON DRAINAGE AND UTILITY STRUCTURES IN THE PAVEMENT PRIOR TO MILLING, AND ADJUSTING TO FINAL GRADE PRIOR TO PLACING THE SURFACE COURSE, WILL BE PAID FOR AT THE CONTRACT UNIT PRICE EACH FOR "FRAMES AND LIDS TO BE ADJUSTED (SPECIAL)."
- THIS WORK WILL NOT BE PAID FOR WHEN DRAINAGE AND UTILITY STRUCTURES ARE SPECIFIED FOR PAYMENT AS STRUCTURE RECONSTRUCTION.
- NEW FRAMES AND LIDS, WHEN SPECIFIED, WILL BE PAID FOR SEPARATELY.
- WHEN STRUCTURES ARE TO BE ADJUSTED OR RECONSTRUCTED, THE LOWERING AND RAISING OF THE FRAMES AND LIDS WILL NOT BE PAID FOR SEPARATELY BUT WILL BE INCLUDED IN THE COST OF THE CORRESPONDING PAY ITEM.

ALL DIMENSIONS ARE IN INCHES (MILLIMETERS) UNLESS OTHERWISE SHOWN

TRANSYSTEMS


USER NAME = Lawrence.DeManche	DESIGNED - R. SHAH	REVISED - R. BORO 01-01-07
	DRAWN -	REVISED - R. BORO 03-09-11
PLOT SCALE = 100.0000 ' / in.	CHECKED -	REVISED - R. BORO 12-06-11
PLOT DATE = 11/18/2022	DATE - 10-25-94	REVISED - K. SMITH 11-18-22

**STATE OF ILLINOIS
DEPARTMENT OF TRANSPORTATION**

**DETAILS FOR
FRAMES AND LIDS ADJUSTMENT WITH MILLING**

SCALE: NONE SHEET 2 OF 20 SHEETS STA. TO STA.

F.A. RTE.	SECTION	COUNTY	TOTAL SHEETS	SHEET NO.
			898	662
BD600-03 (BD-08)			CONTRACT NO.62R27	
ILLINOIS			FED. AID PROJECT	

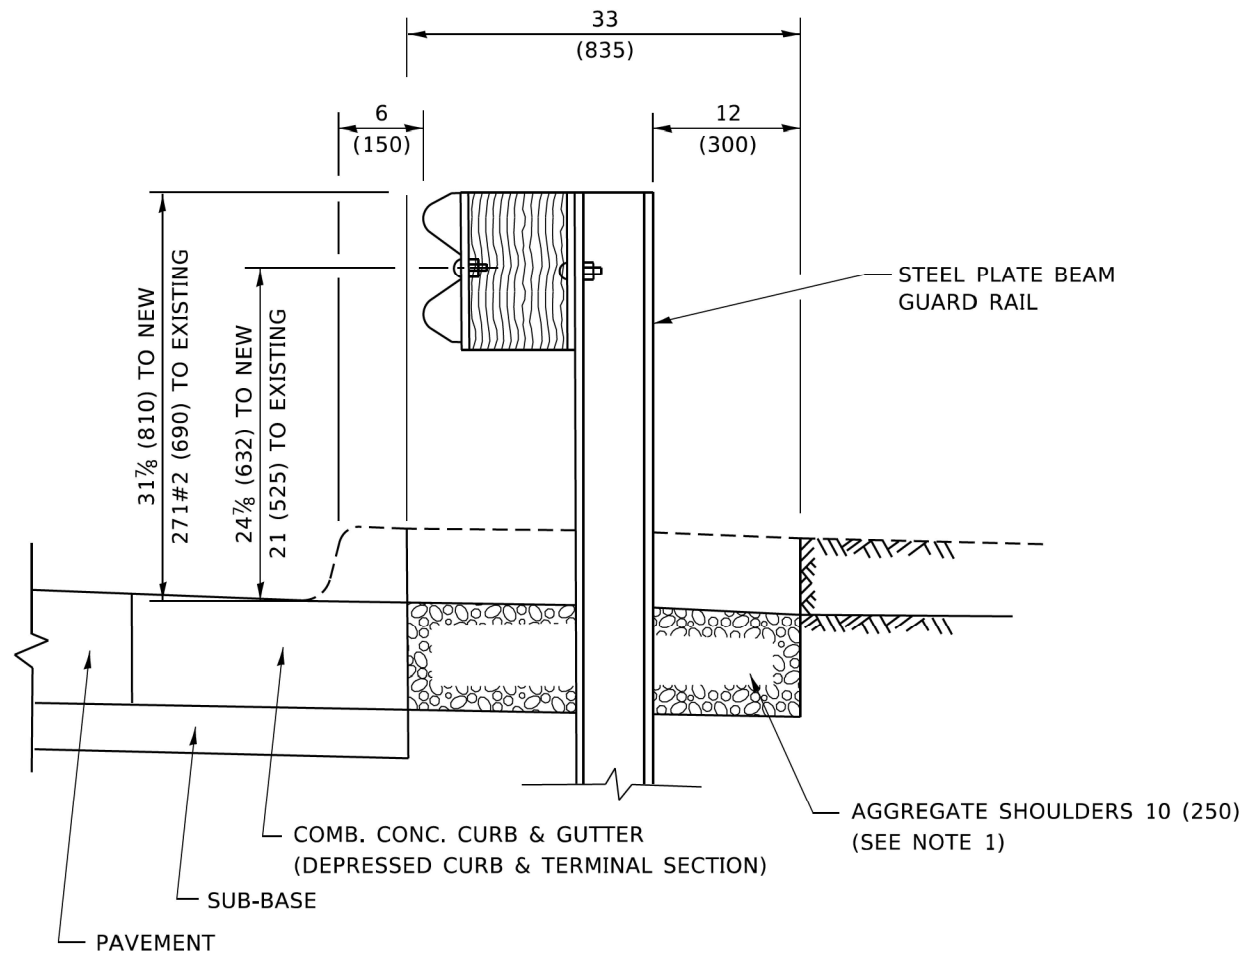


SECTION A-A

NOTES:

1. THE AGGREGATE SHOULDER, 10 (250) OR HMA SHOULDER, 6 (150) (IF REQUIRED) SHALL EXTEND UNDER THE TRAFFIC BARRIER TERMINAL.
2. "EXISTING" GUARDRAIL REFERS TO CONNECTING TERMINAL SECTION TO GUARD RAILING PRIOR TO THE MIDWEST GUARDRAIL SYSTEM.
3. THE CONTRACTOR SHALL VERIFY THE TYPE/HEIGHT OF GUARDRAIL IN-PLACE BEFORE ORDERING THE NEW TERMINAL SECTION. COST INCLUDED WITH THE COST OF THE TERMINAL. THE EXISTING GUARDRAIL HEIGHT SHALL TRANSITION TO MATCH THE NEW TERMINAL END SECTION AND SHALL BE PAID FOR AS VERTICAL ADJUSTMENT OF EXISTING GUARDRAIL.

**DETAILS FOR STEEL PLATE BEAM
GUARD RAIL ADJACENT TO CURB AND GUTTER
[FOR ROADWAY SPEED 35 MPH (60 kmh) TO 45 MPH (70 kmh)]**

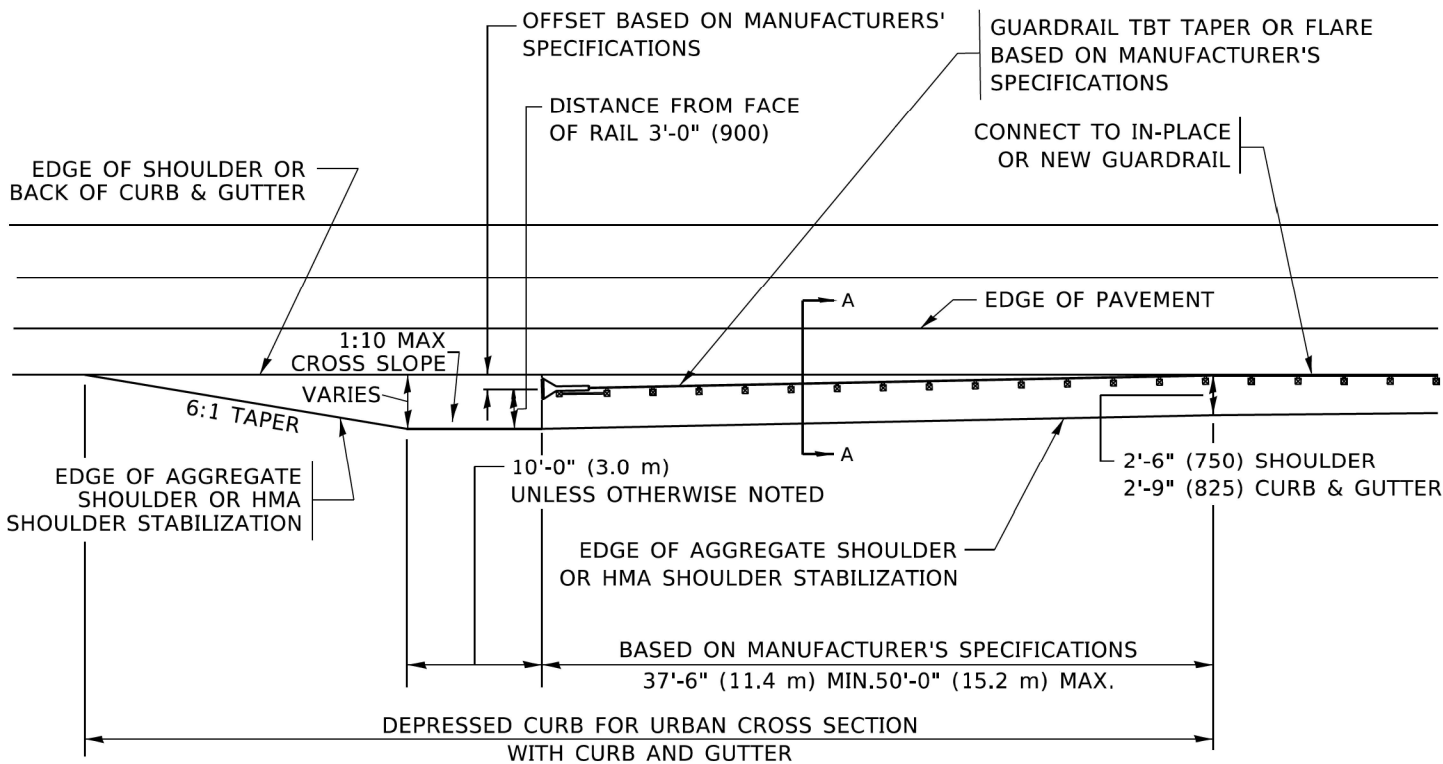

**DEPRESSED CURB AND GUTTER AND
SHOULDER TREATMENT AT TBT TY.1 SPL.**

AGGREGATE SHOULDER, 10 (250) WILL BE PAID
ACCORDING TO SECTION 481.

HMA SHOULDERS 6 (150) (IF REQUIRED) WILL BE
PAID ACCORDING TO SECTION 482.

COMB. CONC. C&G, STEEL PLATE BEAM GUARD RAIL
AND TRAFFIC BARRIER TERMINAL, OF THE TYPE
SPECIFIED WILL BE PAID FOR SEPARATELY.

TBT = TRAFFIC BARRIER TERMINAL
ALL DIMENSIONS ARE IN INCHES (MILLIMETERS)
UNLESS OTHERWISE SHOWN.

MODEL: Default
FILE: \\nrtcs-prod\csw-bentley.com\PI\DOT\Documents\DOT_Offices\District_1\Projects\BIS422\3\ACAD\Drawings\BIS4.dgn

TRANSYSTEMS

USER NAME = Lawrence.DeManche	DESIGNED - M. DE YONG	REVISED - R. BORO 09-14-2009
DRAWN -	REVISED - R. BORO 08-06-2012	
PLOT SCALE = 100.0000' / in.	CHECKED -	REVISED - R. BORO 05-08-2015
PLOT DATE = 11/18/2022	DATE - 09-22-90	REVISED - K. SMITH 11-18-22

STATE OF ILLINOIS
DEPARTMENT OF TRANSPORTATION

DETAILS FOR DEPRESSED CURB & GUTTER AND
SHOULDER TREATMENT AT TBT TY.1 SPL.

SCALE: NONE SHEET 3 OF 20 SHEETS STA. TO STA.

F.A. RTE.	SECTION	COUNTY	TOTAL SHEETS	SHEET NO.
			898	663
BD600-10 (BD-34)		CONTRACT NO.62R27		
		ILLINOIS FED. AID PROJECT		

FRAME EXTENSION INTO PAVEMENT	INNER HOOP REINFORCEMENT DIAMETER	SEMI CIRCULAR FORM DIAMETER	OUTER HOOP REINFORCEMENT DIAMETER
UP TO 8" (200)	3'-6" (1.1 m)	4'-0" (1.2 m)	5'-0" (1.5 m)
> 8" (200) TO 14" (360)	4'-0" (1.2 m)	4'-6" (1.4 m)	5'-0" (1.5 m)


GENERAL NOTES

- TRANSVERSE JOINTS MAY BE MOVED TO ACCOMMODATE ROUNDOUT, EDGE OF CIRCULAR JOINT SHALL BE MINIMUM 12" (300) FROM TRANSVERSE JOINT. RELOCATED TRANSVERSE JOINT SHALL BE CONTINUOUS FROM EDGE OF PAVEMENT TO EDGE OF PAVEMENT.
- SEMI-CIRCULAR FORM SHALL BE REMOVED PRIOR TO DRILL AND GROUT OF TIE BARS.
- ALL REINFORCED BARS SHALL BE EPOXY COATED.
- DRILL AND GROUT IS PREFERRED, HOWEVER TIE BARS CAN BE POURED IN PLACE IF CLEARANCE IS PROVIDED TO OUTER EDGE OF FRAME. MINIMUM 2" (50) CLEARANCE.
- WOOD SHIMS SHALL BE USED TO ADJUST ALL FRAMES. AFTER ADJUSTING MORTAR HAS CURED, THE WOOD SHIMS SHALL BE REMOVED AND THE VOIDS UNDER THE FRAMES FILLED WITH NON SHRINK GROUT.
- HOOP REINFORCEMENT SHALL BE ONE PIECE CONSTRUCTION.
- CIRCULAR FRAMES AND GRATES MAY BE SUBSTITUTED.
- CURB DOWELS MUST BE PLACED LEVEL & TRUE TO ALLOW CONTRACTION MOVEMENT.

BASIS OF PAYMENT

- THE ROUNDOUT AND ADDED REINFORCEMENT WILL NOT BE PAID SEPARATELY, BUT SHALL BE INCLUDED IN THE CONTRACT UNIT PRICE FOR THE PAVEMENT.

DESIGNER NOTE
THIS DETAIL IS TO BE USED
WHEN THE GUTTER FLAG IS
LESS THAN 24"

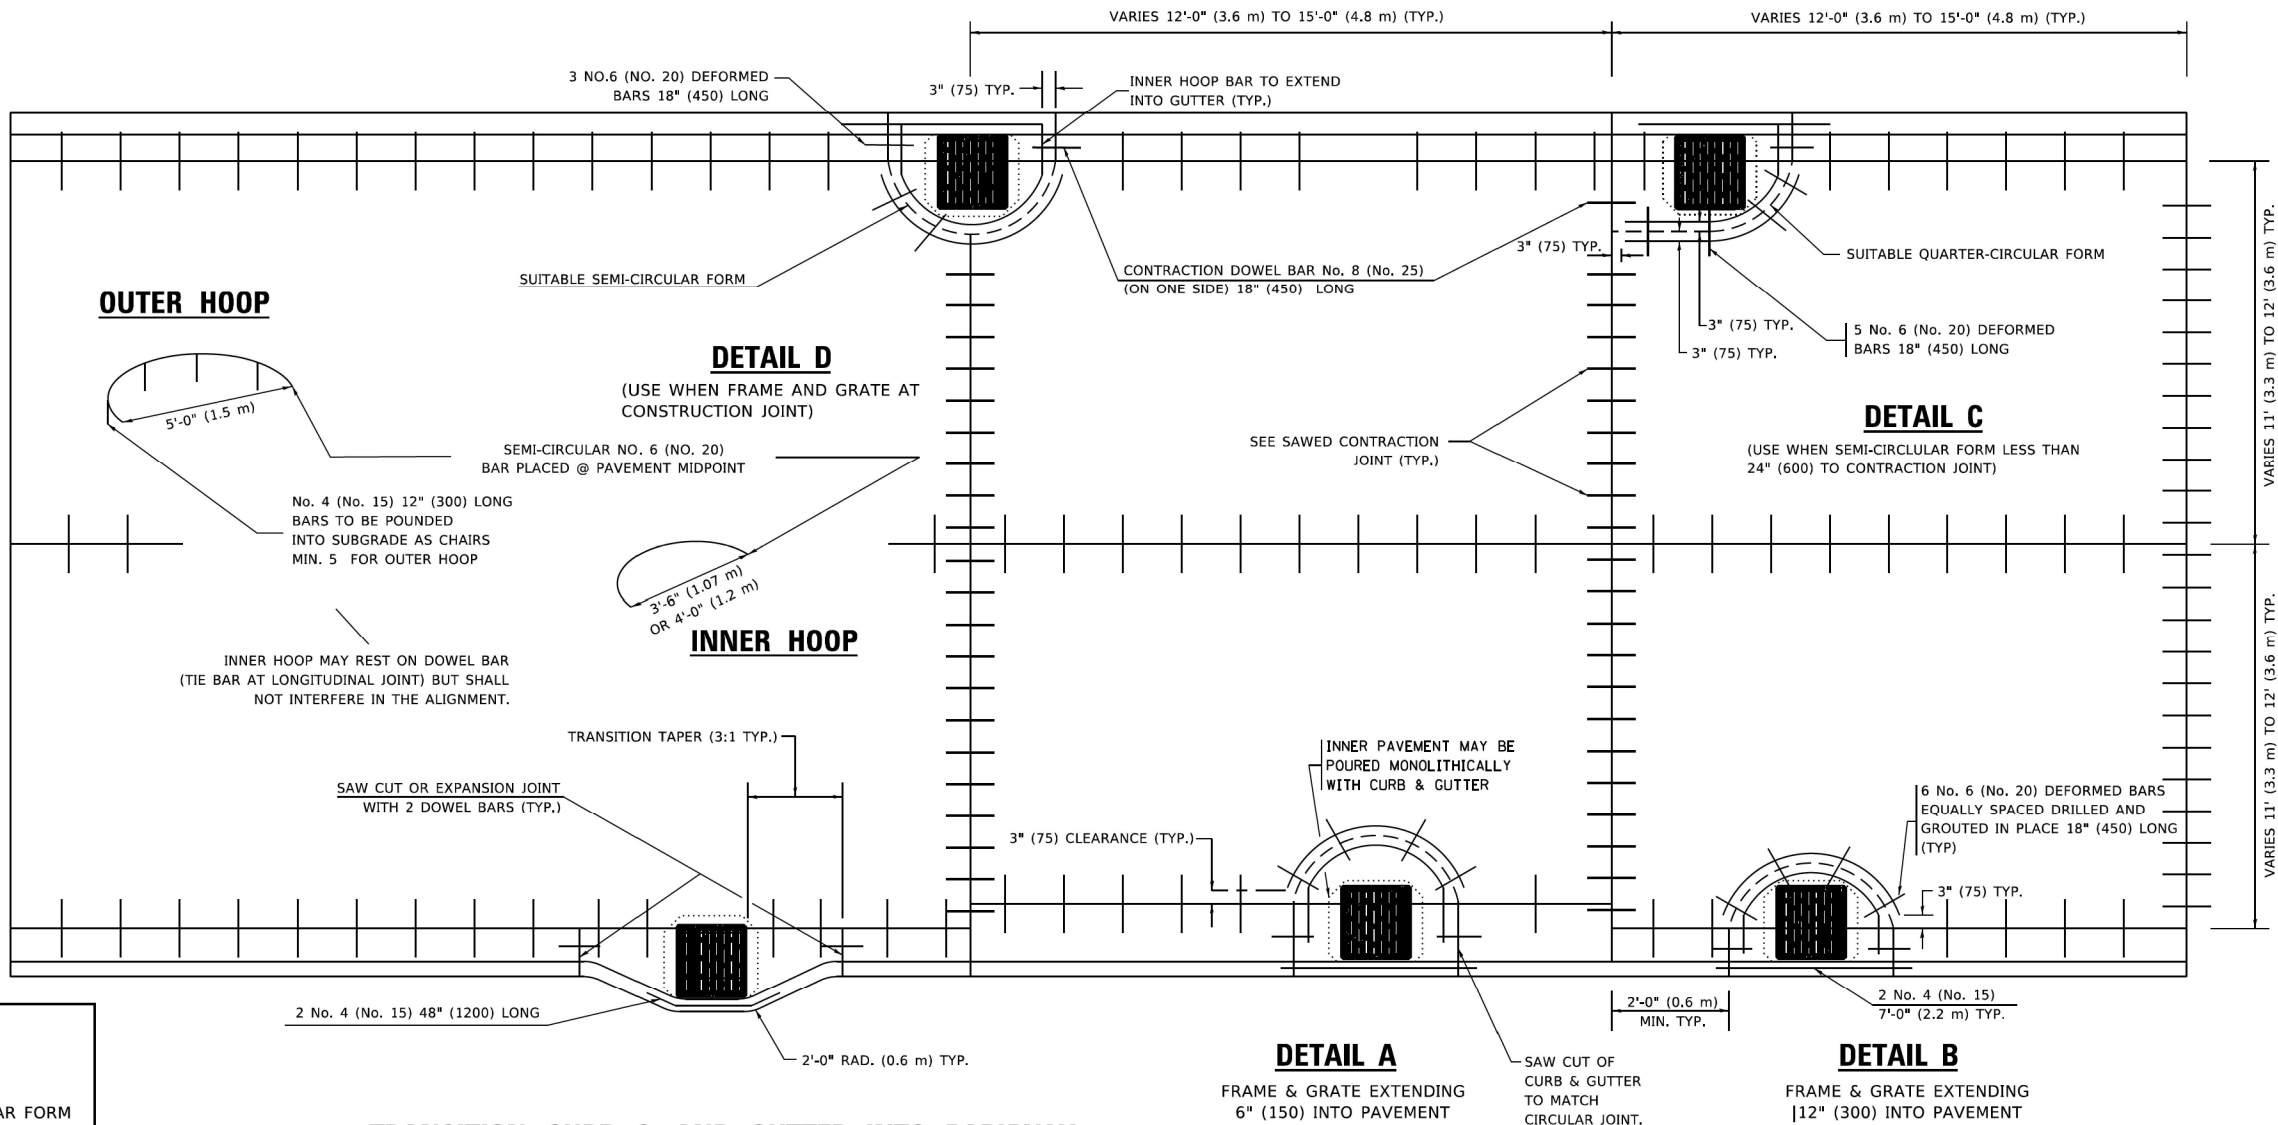

TRANSYSTEMS


USER NAME = Lawrence.DeManche	DESIGNED - A. ABBAS	REVISED - T. MATOUSEK 10-02-00
	DRAWN - TOM MATOUSEK	REVISED - T. MATOUSEK 04-25-02
PLOT SCALE = 100.0000 ' / in.	CHECKED - A. ABBAS	REVISED - P. LAFLEUR 08-27-02
PLOT DATE = 11/18/2022	DATE - 01-04-99	REVISED - K. SMITH 11-18-22

STATE OF ILLINOIS
DEPARTMENT OF TRANSPORTATION

PCC PAVEMENT ROUNDOUTS AT
CURB AND GUTTER

SCALE: NONE SHEET 4 OF 20 SHEETS STA. TO STA.

F.A. RTE.	SECTION	COUNTY	TOTAL SHEETS	SHEET NO.
			898	664
BD-48		CONTRACT NO.62R27		
ILLINOIS		FED. AID PROJECT		

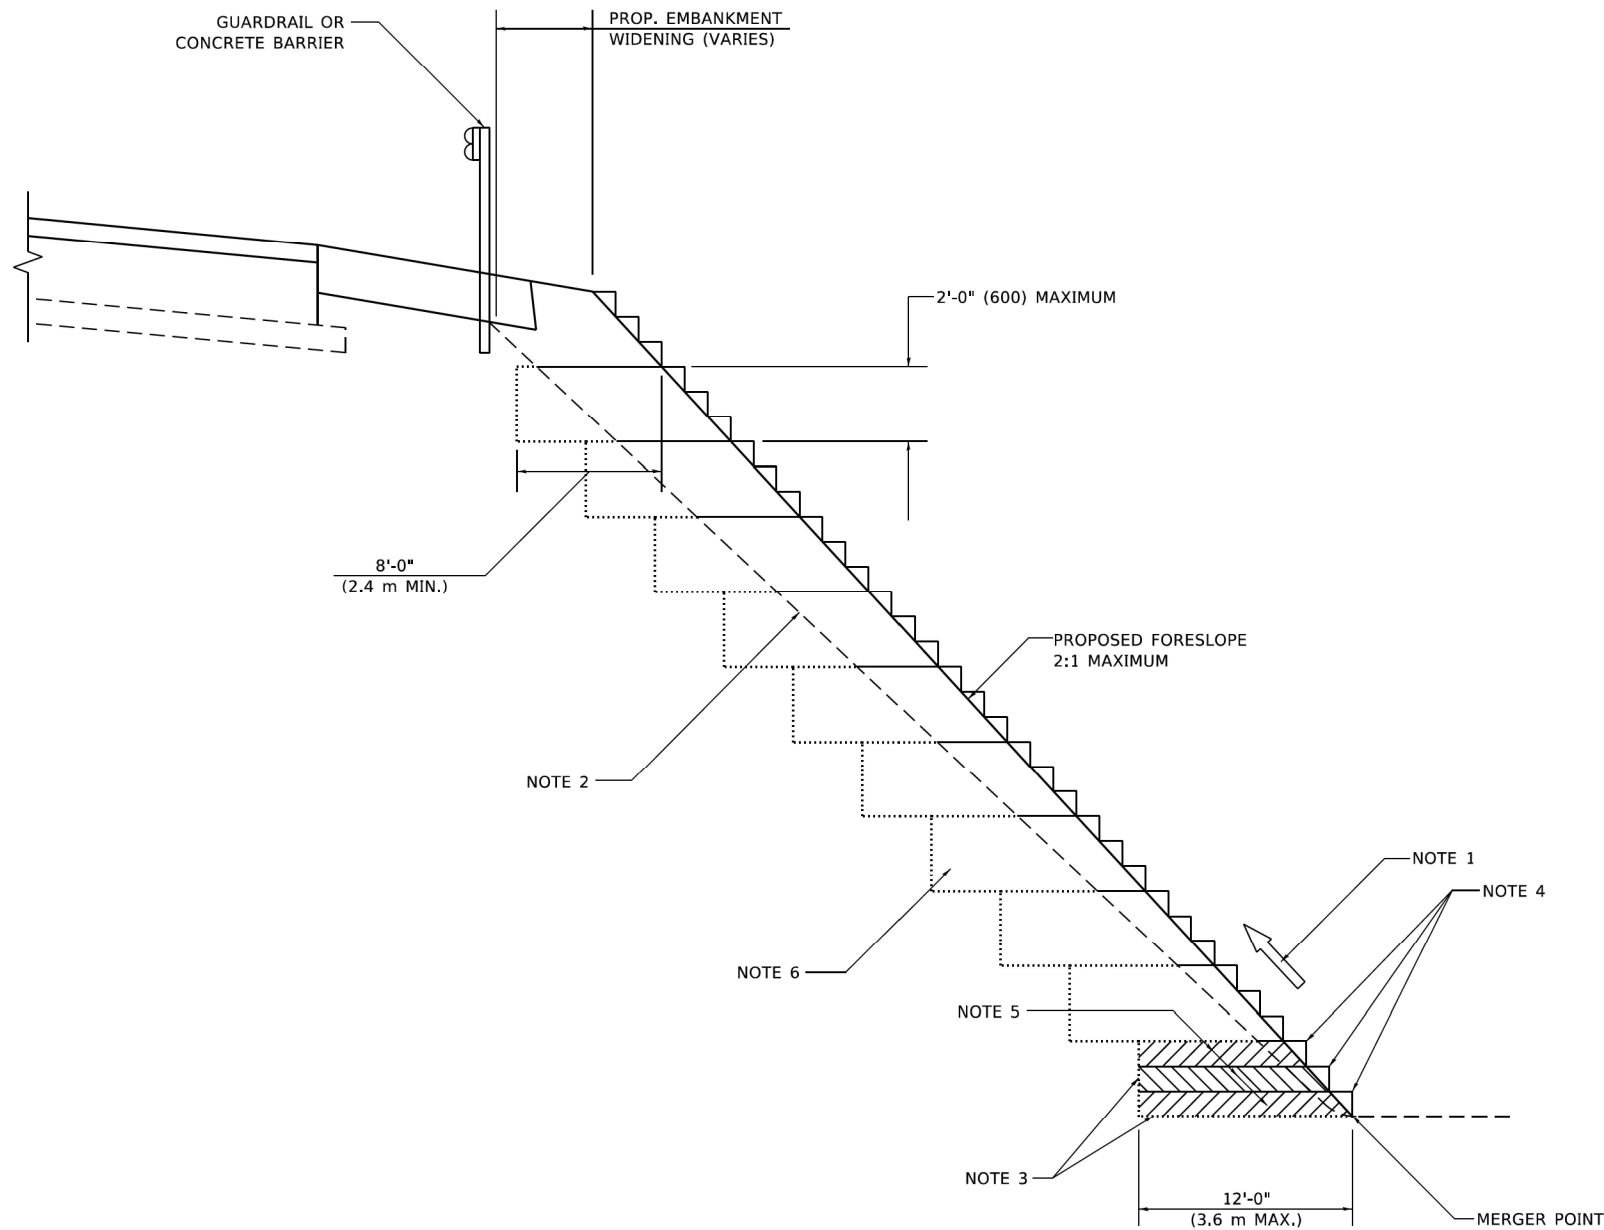

**TYPICAL BENCHING DETAIL
FOR EMBANKMENT**

GENERAL NOTES

1. CONSTRUCT SUCCEEDING BENCH CUTS AND EMBANKMENT PLACEMENT AND COMPACTION FROM BOTTOM TO TOP IN STAIRSTEP FASHION.
2. EXISTING FORESLOPE PREPARED IN ACCORDANCE WITH ARTICLE 205.03 OF THE STANDARD SPECIFICATIONS.
3. BENCH CUT EXISTING SLOPE TYPICAL FOR EACH STEP.
4. TRIM TO FINAL SLOPE.
5. EQUAL 8-INCH (200) LIFTS OF EMBANKMENT COMPACTED IN ACCORDANCE WITH ARTICLE 205.05 OF THE STANDARD SPECIFICATIONS.

BASIS OF PAYMENT

1. EXCAVATION OF BENCH CUTS WITHIN EXISTING EMBANKMENT WILL BE PAID FOR AT THE CONTRACT UNIT PRICE PER CUBIC METER OR CUBIC YARD FOR "EARTH EXCAVATION". THIS PRICE WILL INCLUDE ALL LABOR AND MATERIAL, NO ADDITIONAL COMPENSATION WILL BE ALLOWED.

ALL DIMENSIONS ARE IN INCHES (MILLIMETERS)
UNLESS OTHERWISE SHOWN.

MODEL: Default
FILE: \\norte-pro\public\ew-bentley.com\PROJECTS\DOT-Office\District 1\Projects\DH5422\3\ACAD\DATA\CAD\sheet\bd51.dgn

TRANSYSTEMS


USER NAME = Lawrence.DeManche	DESIGNED -	REVISED - K. SMITH 11-18-22
	DRAWN - CADD	REVISED -
PLOT SCALE = 100.0000 ' / in.	CHECKED - S.E.B.	REVISED -
PLOT DATE = 11/18/2022	DATE - 06-16-04	REVISED -

**STATE OF ILLINOIS
DEPARTMENT OF TRANSPORTATION**


BENCHING DETAIL FOR EMBANKMENT WIDENING			
SCALE: NONE	SHEET 6	OF 20 SHEETS	STA. TO STA.

F.A. RTE.	SECTION	COUNTY	TOTAL SHEETS	SHEET NO.
			898	666
BD-51		CONTRACT NO.62R27		
		ILLINOIS	FED. AID PROJECT	

SINGLE LANE WEAVE

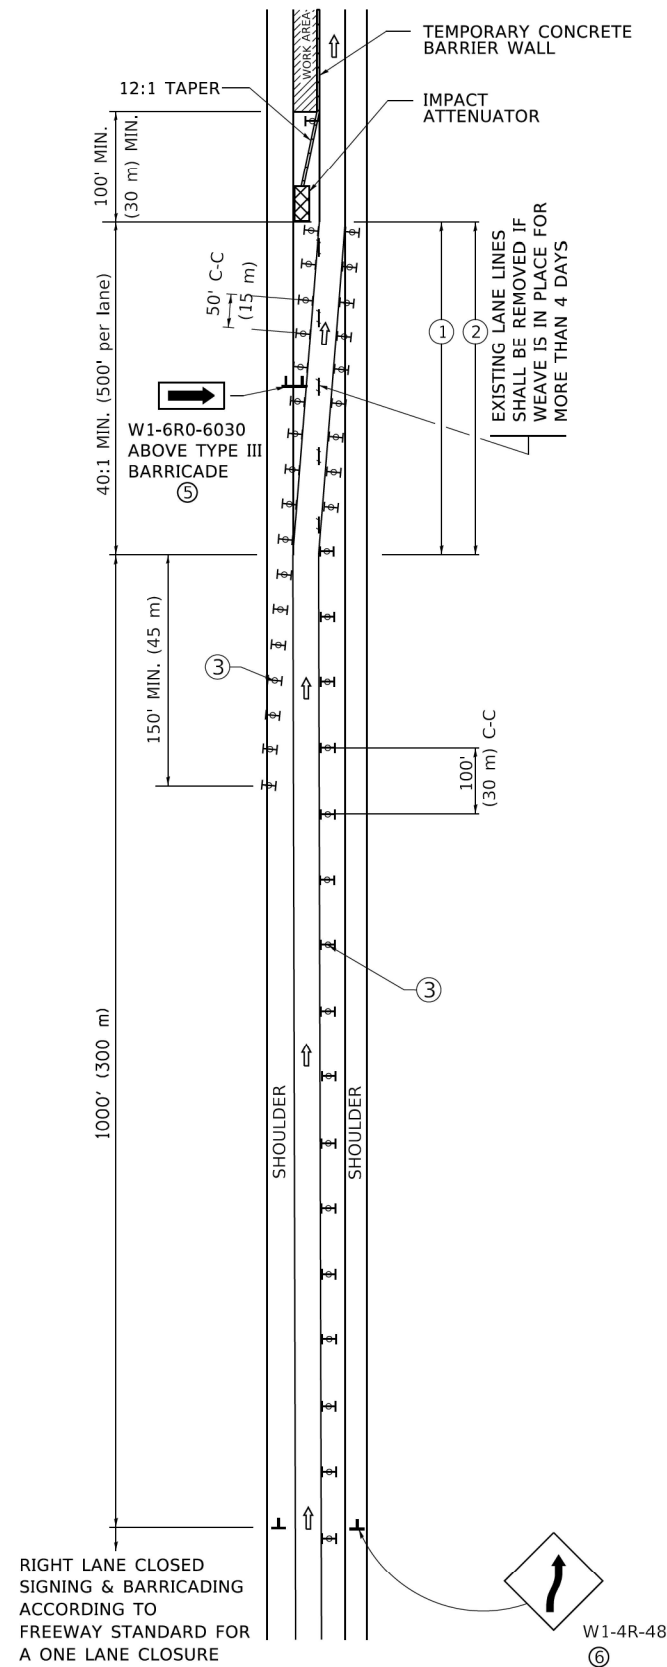

MULTI-LANE WEAWE

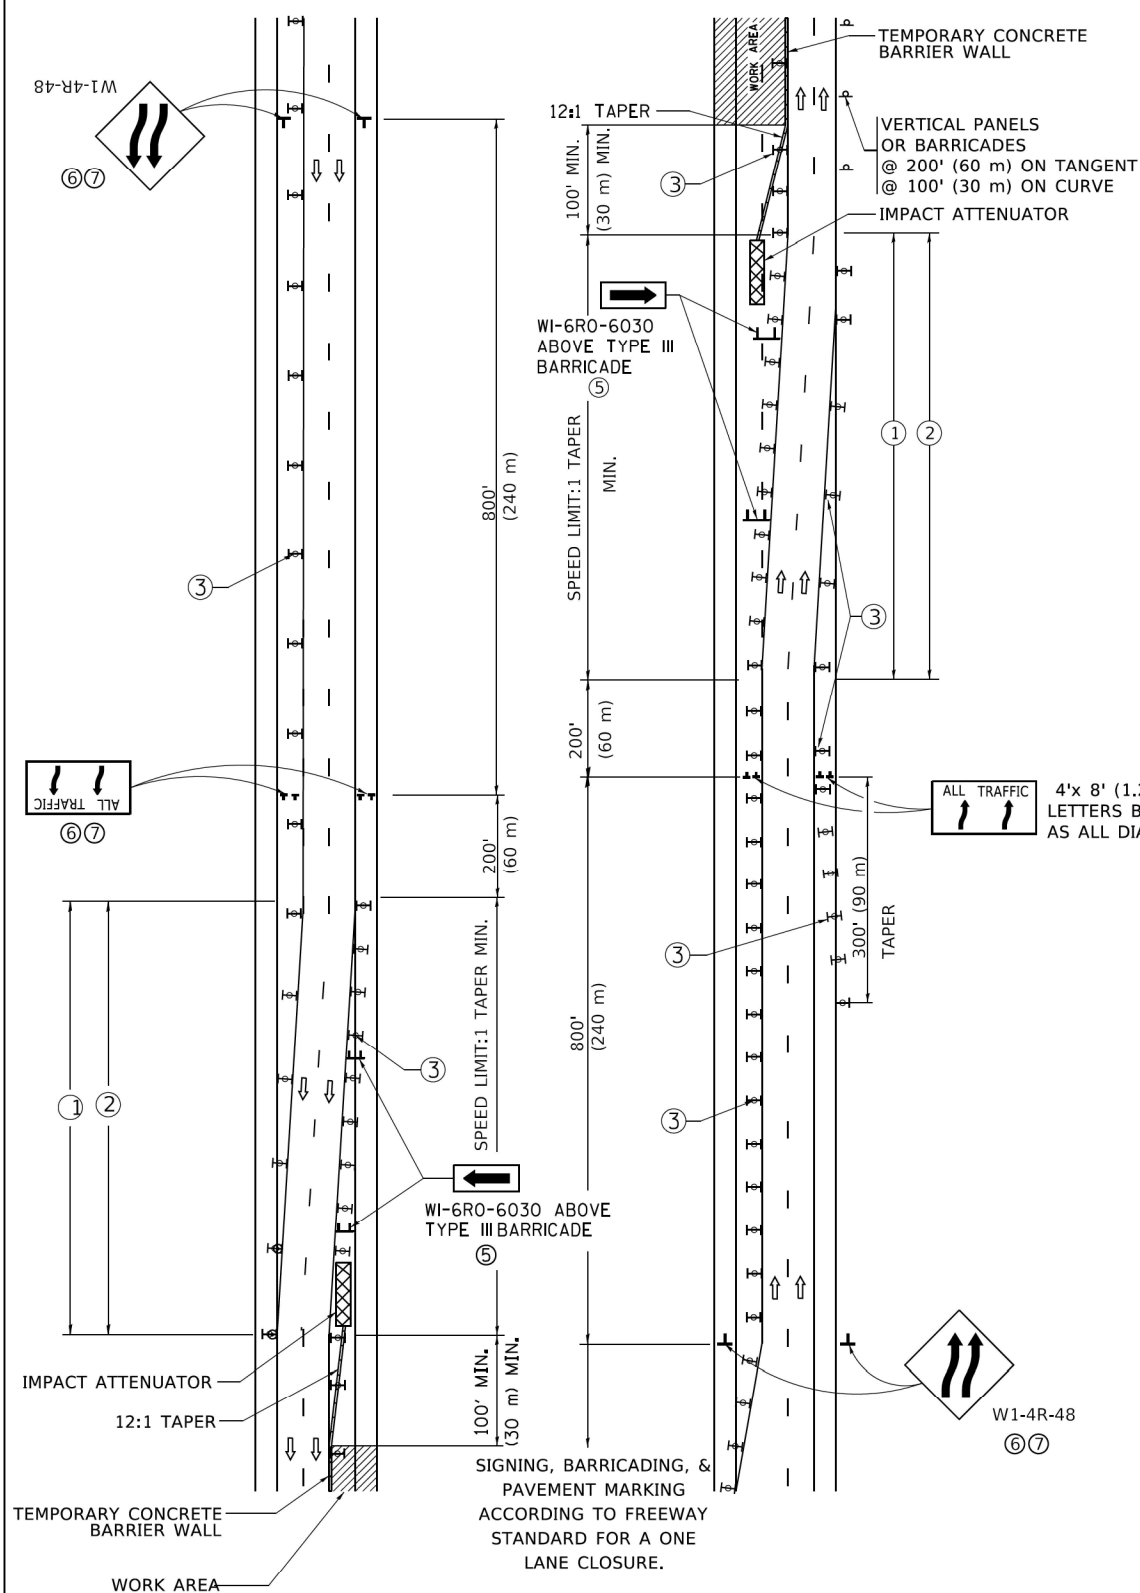


- GENERAL NOTES:

- ① EXISTING CONFLICTING PAVEMENT MARKING LINES SHALL BE REMOVED. PAVEMENT MARKING REMOVAL SHALL NOT BE REQUIRED FOR SINGLE LANE WEAVES UNDER 4 DAYS IN DURATION.
- ② CONTINUOUS REFLECTIVE TEMPORARY PAVEMENT MARKING TAPE SHALL BE PLACED THROUGHOUT THE TAPER AND FOR 300' (90 m) ALONG SIDE THE WORK AREA WHERE THE CLOSURE TIME IS GREATER THAN FOURTEEN DAYS. THE LEFT EDGE LINE SHALL BE YELLOW AND THE RIGHT EDGE LINE SHALL BE WHITE. FOR MULTI-LANE WEAVES LANE LINES SHALL BE 5 INCH, 10'-30' (3 m-9 m) SKIP DASH, WHITE.
- ③ PLASTIC DRUMS WITH STEADY BURN LIGHTS AT 50' (15 m) C-C SPACING IN TAPERS AND 100' (30 m) C-C SPACING IN TANGENTS.
- ④ ALL SIGNS SHALL BE POST MOUNTED IF THE CLOSURE TIME EXCEEDS FOUR DAYS.
- ⑤ TYPE III BARRICADES MAY BE OMITTED FOR SINGLE-LANE WEAVES UNDER 24-HOURS IN DURATION. W1-6 SIGNS WILL STILL BE REQUIRED. IF THE WIDTH OF OFFSET IS LESS THAN 6' THEN THE TYPE III BARRICADE WITH ATTACHED ARROW SIGN PANEL CAN BE ELIMINATED IN THE TAPER AREAS.
- ⑥ WHEN THE LENGTH OF THE SHIFTED SEGMENT (DISTANCE BETWEEN WEAVE POINTS) IS LESS THAN 1500', DOUBLE REVERSE CURVE SIGNS (W24-1) SHOULD BE USED INSTEAD OF THE REVERSE CURVE (W1-4) SIGNS. ARROWS ON THE 4'X8' "ALL TRAFFIC" SIGNS SHALL BE THE SAME SHAPE.
- ⑦ THE NUMBER OF ARROWS ON THESE SIGNS SHALL MATCH THE NUMBER OF LANES OPEN TO TRAFFIC.

SYMBOLS

- | | |
|---|--|
|  | DIRECTION OF TRAFFIC |
|  | WORK AREA |
|  | SIGN ON PORTABLE OR PERMANENT SUPPORT |
|  | TYPE II BARRICADE OR DRUM WITH MONO-DIRECTIONAL STEADY BURNING LIGHT |
|  | TEMPORARY CONCRETE BARRIER WALL |
|  | IMPACT ATTENUATOR |
|  | W24-1-48 |

ALL DIMENSIONS ARE IN INCHES (MILLIMETERS)
UNLESS OTHERWISE SHOWN

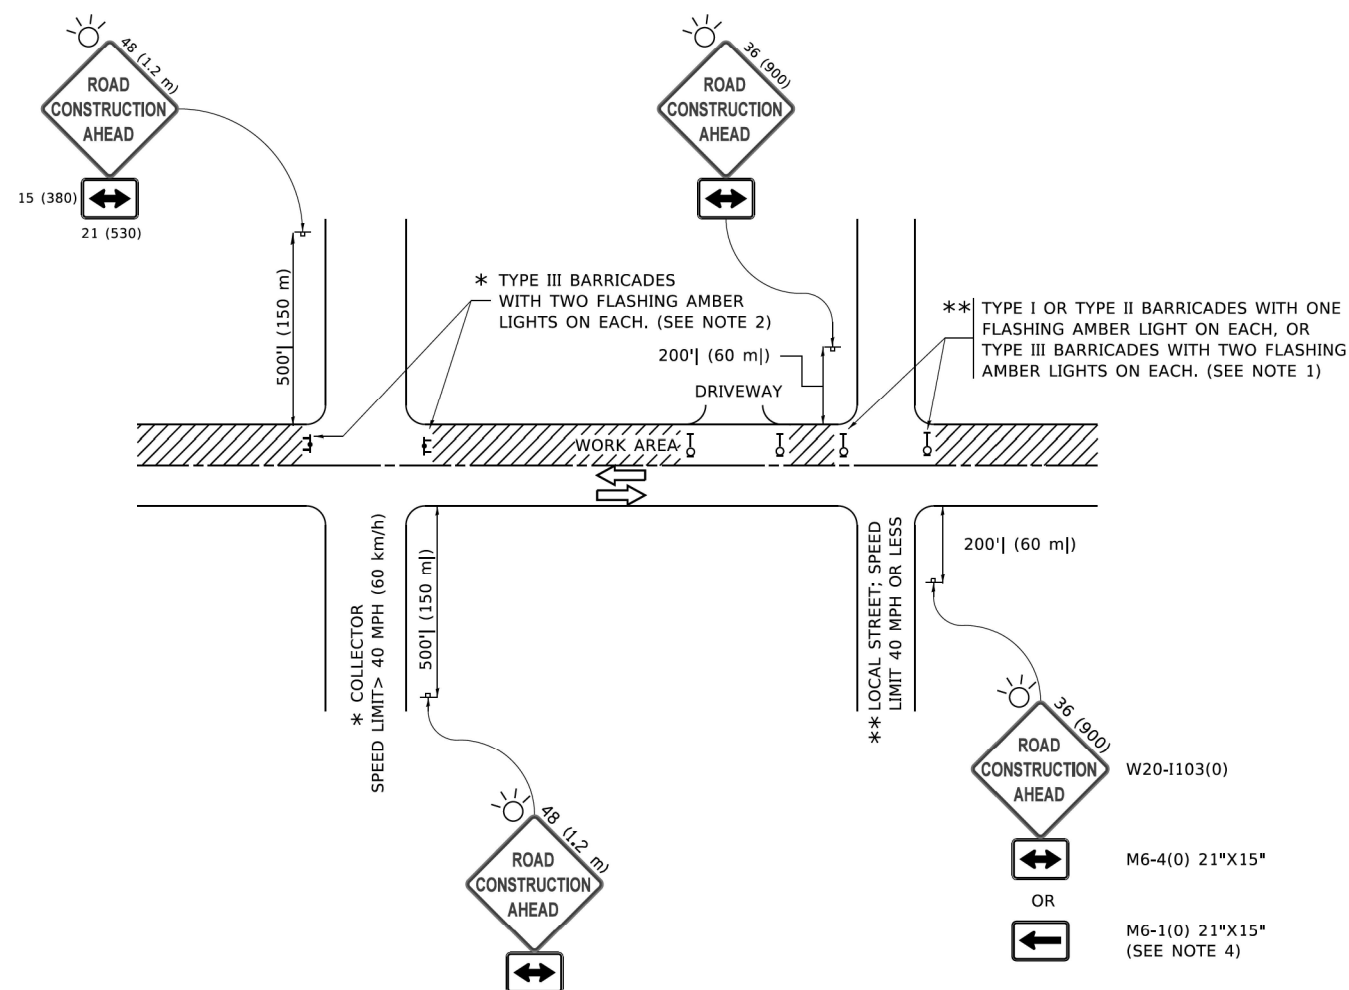

NOTES:

1. SIDE ROAD WITH A SPEED LIMIT OF 40 MPH (60 km/h) OR LESS AS SHOWN ON THE DRAWING AND AS DIRECTED BY THE ENGINEER:
 - a) ONE "ROAD CONSTRUCTION AHEAD" SIGN 36 x 36 (900x900) WITH A FLASHER MOUNTED ON IT APPROXIMATELY 200' (60 m) IN ADVANCE OF THE MAIN ROUTE.
 - b) THE CLOSED PORTION OF THE MAIN ROUTE SHALL BE PROTECTED BY BLOCKING WITH TYPE I, TYPE II OR TYPE III BARRICADES, 1/3 OF THE CROSS SECTION OF THE CLOSED PORTION.
2. SIDE ROAD WITH A SPEED LIMIT GREATER THAN 40 MPH (60 km/h) AS SHOWN ON THE DRAWING AND AS DIRECTED BY THE ENGINEER:
 - a) ONE "ROAD CONSTRUCTION AHEAD" SIGN 48 x 48 (1.2 m x 1.2 m) WITH A FLASHER MOUNTED ON IT APPROXIMATELY 500' (150 m) IN ADVANCE OF THE MAIN ROUTE.

THE CLOSED PORTION OF THE MAIN ROUTE SHALL BE PROTECTED BY
 - b) BLOCKING WITH TYPE III BARRICADES, 1/2 OF THE CROSS SECTION OF THE CLOSED PORTION.
3. CONES MAY BE SUBSTITUTED FOR BARRICADES OR DRUMS AT HALF THE SPACING DURING DAY OPERATIONS. CONES SHALL BE A MINIMUM OF 28 (710) IN HEIGHT.

WHEN THE SIDE ROAD LIES BETWEEN THE BEGINNING OF THE MAINLINE
4. SIGNING AND THE WORK ZONE, A SINGLE HEADED ARROW (M6-1) SHALL BE USED IN LIEU OF THE DOUBLE HEADED ARROW (M6-4).
5. WHEN WORK IS BEING PERFORMED ON A SIDE ROAD OR DRIVEWAY, FOLLOW THE APPLICABLE STANDARD(S). THE DIRECTIONAL ARROW (M6-1 OR M6-4) SHALL BE COVERED OR REMOVED WHEN NO LONGER CONSISTENT WITH THE TRAFFIC CONTROL SET-UP.
6. ADVANCE WARNING SIGNS ARE TO BE OMITTED ON DRIVEWAYS UNLESS OTHERWISE SPECIFIED IN THE PLANS OR BY THE ENGINEER.
7. THE TRAFFIC CONTROL AND PROTECTION FOR SIDE ROADS, INTERSECTIONS, AND DRIVEWAYS SHALL BE INCLUDED IN THE COST OF SPECIFIED TRAFFIC CONTROL STANDARDS OR ITEMS.


All dimensions are in inches (millimeters) unless otherwise shown.

USER NAME = footemj	DESIGNED - L.H.A.	REVISED - A. HOUSEH 10-15-96
	DRAWN -	REVISED - T. RAMMACHER 01-06-00
PLOT SCALE = 50,000 ' / in.	CHECKED -	REVISED - A. SCHUETZE 07-01-13
PLOT DATE = 3/4/2019	DATE - 06-89	REVISED - A. SCHUETZE 09-15-16

SCALE: NONE	SHEET 9	OF 20 SHEETS	STA.	TO STA.
-------------	---------	--------------	------	---------


F.A. RTE.	SECTION	COUNTY	TOTAL SHEETS	SHEET NO.
			898	669
TC-10		CONTRACT NO.62R27		
	ILLINOIS	FED. AID PROJECT		

MODEL: Default
FILE NAME: p:\projects\illinois\gov-pw\DOT\Documents\DOT Office\Subdistrict 1\Projects\DH4542234\CAD\Drawn\CAD\sheet\ct11.dgn

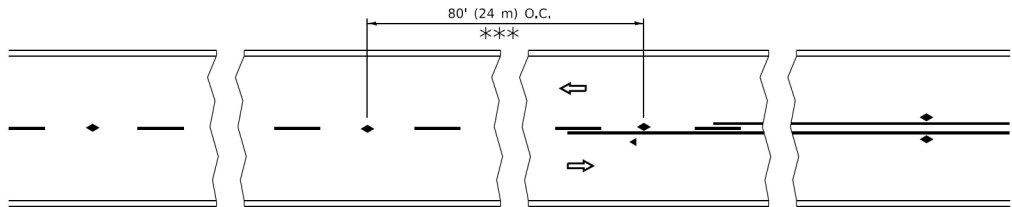


*** REDUCE TO 40' (12 m) O.C. ON CURVES WITH POSTED OR ADVISORY SPEED 45 M.P.H. (70 km/h) OR LESS.

TWO-LANE/TWO-WAY

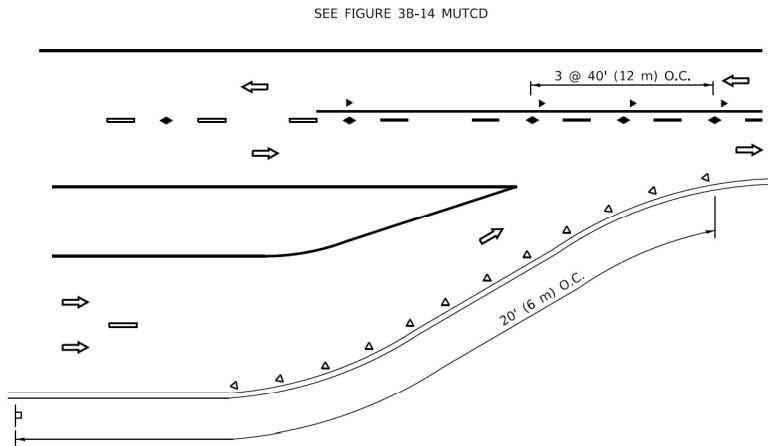


LANE REDUCTION TRANSITION

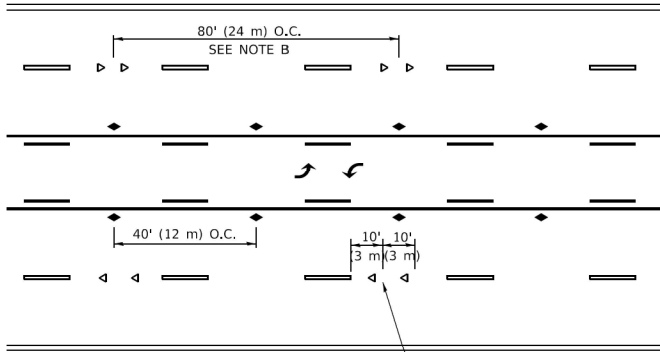


SEE NOTE A

TWO-WAY LEFT TURN

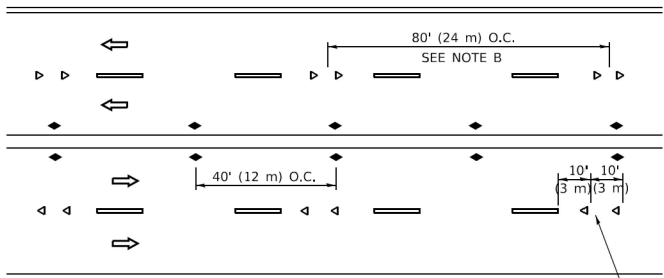

SEE NOTE A

MULTI-LANE/UNDIVIDED

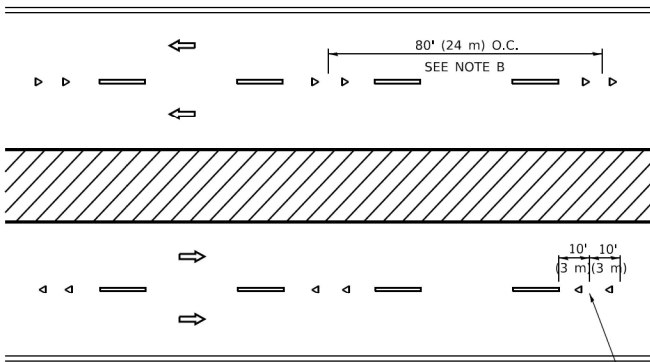

SEE NOTE A

MULTI-LANE/DIVIDED

GENERAL NOTES

- MARKERS USED WITH DASHED LINES SHALL BE CENTERED IN THE GAP BETWEEN SEGMENTS.
- MARKERS USED ADJACENT TO SOLID LINES SHALL BE OFFSET 2 TO 3 (50 TO 75) TOWARD TRAFFIC AS SHOWN.
- MARKERS THROUGH TANGENTS LESS THAN 500' (150 m) IN LENGTH BETWEEN CURVES SHALL BE INSTALLED AT THE LESSER OF THE TWO CURVE SPACINGS.
- MARKERS ARE TO BE USED ADJACENT TO BOTH SOLID WHITE LINES IN DUAL LEFT TURN LANES

LANE MARKER NOTES

- A. USE DOUBLE LANE LINE MARKERS SPACED AS SHOWN.
- B. REDUCE TO 40' (12 m) O.C. ON CURVES WHERE ADVISORY SPEEDS ARE 10 M.P.H (20 km/h) LOWER THAN POSTED SPEEDS.

SYMBOLS

- YELLOW STRIPE
- WHITE STRIPE
- ONE-WAY AMBER MARKER
- ONE-WAY CRYSTAL MARKER (W/O)
- TWO-WAY AMBER MARKER

DESIGN NOTES

- DOUBLE LANE LINE MARKERS SHALL BE USED UNLESS SPECIFIED OTHERWISE.
- EXCEPT AS SHOWN ON THE LANE REDUCTION TRANSITION AND FREEWAY EXIT RAMP DETAIL, MARKERS ARE NOT TO BE SPECIFIED ON RIGHT EDGE LINES.
- THE EXACT MARKER LIMITS, SPACING, AND COLOR SHALL BE INCLUDED IN THE PLANS WHEN STANDARD SPECIFICATIONS ARE NOT BEING USED.
- MARKERS SHOULD NOT BE USED ALONGSIDE CURBS EXCEPT FOR EXTREMELY SHORT SECTIONS OF CURBS WHERE NOT MORE THAN TWO MARKERS WOULD BE INVOLVED.

All dimensions are in inches (millimeters) unless otherwise shown.

TRANSYSTEMS


USER NAME = footem]	DESIGNED -	REVISED - T. RAMMACHER 03-12-99
	DRAWN -	REVISED - T. RAMMACHER 01-06-00
PLOT SCALE = 50,0000 ' / in.	CHECKED -	REVISED - C. JUCIUS 09-09-09
PLOT DATE = 3/4/2019	DATE -	REVISED - C. JUCIUS 07-01-13

STATE OF ILLINOIS
DEPARTMENT OF TRANSPORTATION

TYPICAL APPLICATIONS
RAISED REFLECTIVE PAVEMENT MARKERS (SNOW-PLOW RESISTANT)

SCALE: NONE SHEET 10 OF 20 SHEETS STA. TO STA.


F.A. RTE.	SECTION	COUNTY	TOTAL SHEETS	SHEET NO.
			898	670
TC-11		CONTRACT NO.62R27		
		ILLINOIS	FED. AID PROJECT	

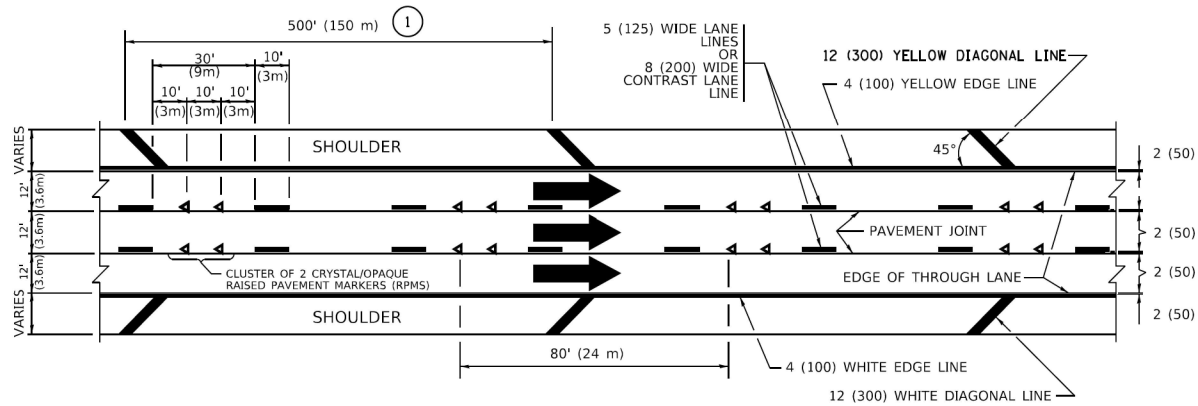


TYPICAL EDGE LINES & LANE LINES

PAVEMENT MARKING MATERIALS


1. THERMOPLASTIC PAVEMENT MARKING LINE SHALL BE USED FOR ALL EDGE LINES, GORE LINES, AND DIAGONAL LINES ON HMA PAVEMENTS.
2. POLYUREA OR MODIFIED URETHANE PAVEMENT MARKING LINE SHALL BE USED FOR ALL EDGE LINES, GORE LINES, AND DIAGONAL LINES ON PCC PAVEMENTS.
3. PREFORMED PLASTIC PAVEMENT MARKING LINE TYPE D, INLAID OR GROOVE IN, SHALL BE USED FOR ALL LANE LINES ON HMA PAVEMENTS.
4. CONTRAST PREFORMED PLASTIC PAVEMENT MARKING LINE TYPE B, GROOVE IN, SHALL BE USED FOR ALL LANE LINES ON PCC PAVEMENT.

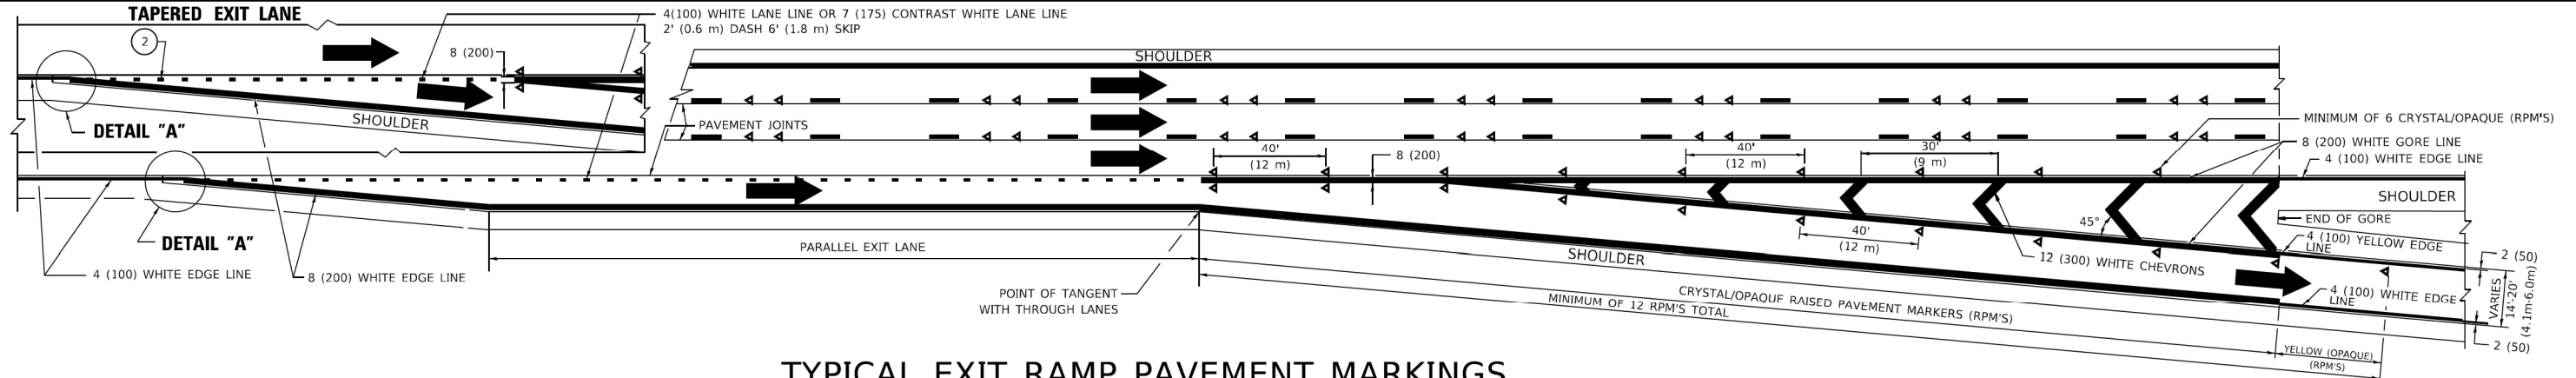


TYPICAL EXIT RAMP PAVEMENT MARKINGS

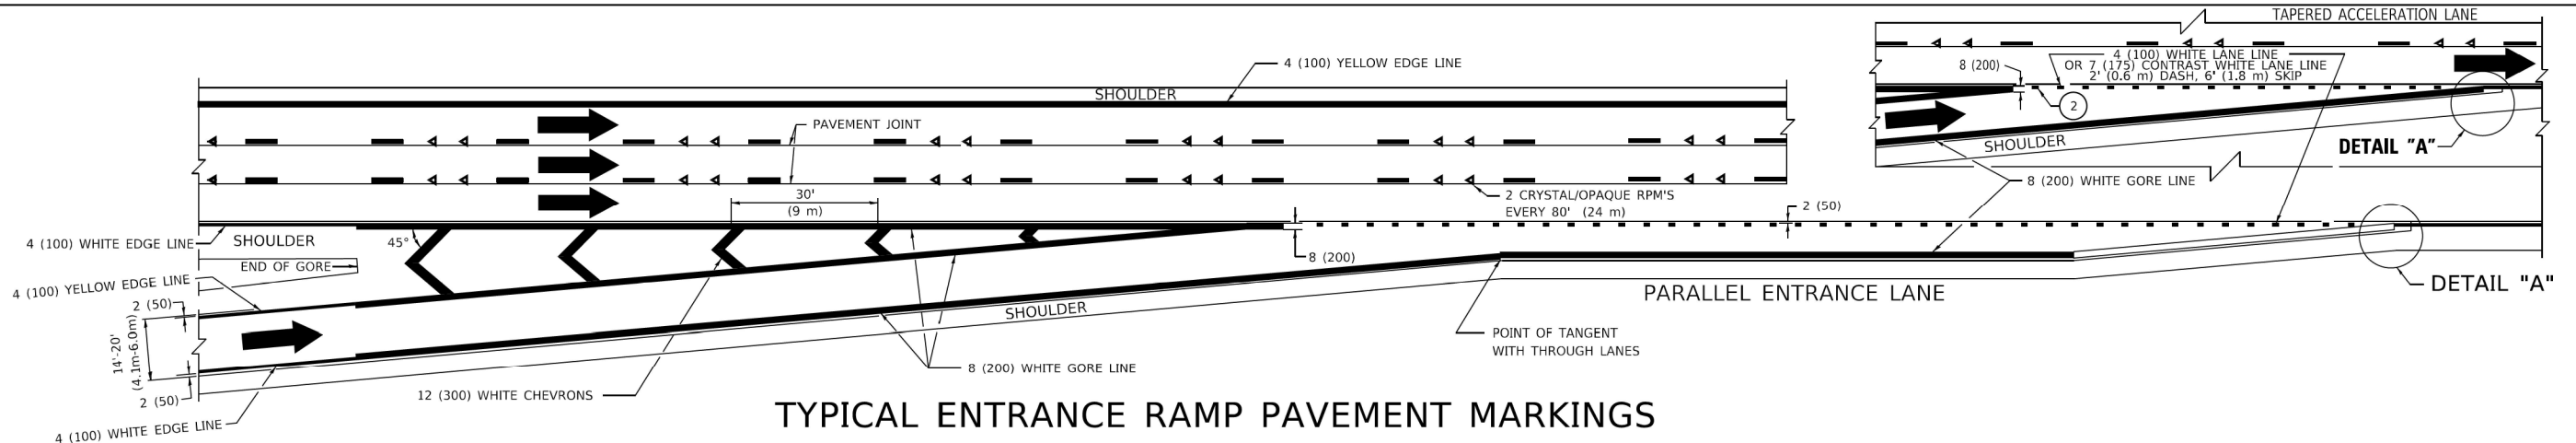

TYPICAL ENTRANCE RAMP PAVEMENT MARKINGS

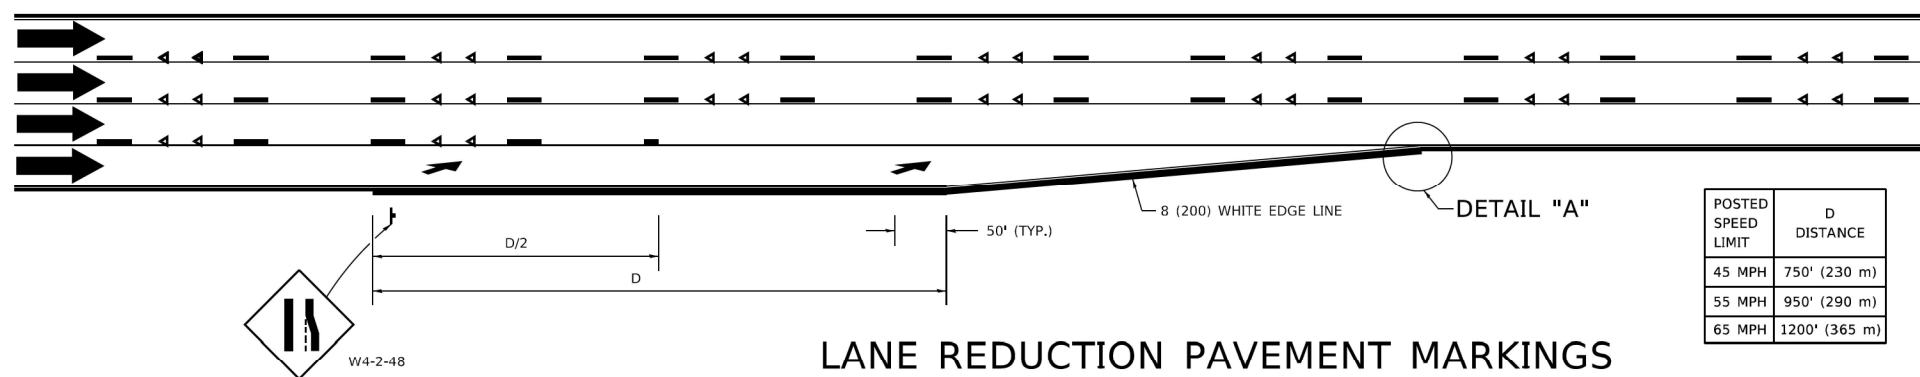

LANE REDUCTION PAVEMENT MARKINGS

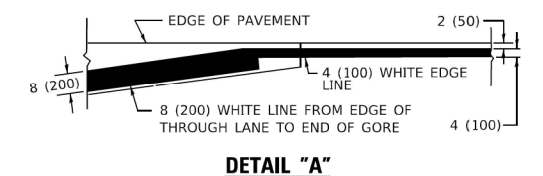

NOTES:

1. THE DIAGONAL LINES SHALL BE SPACED AT 40' (12 m) C-C ACROSS ALL STRUCTURES WHICH ARE 500' (150 m) OR LESS IN LENGTH. THE DIAGONAL LINES ARE NOT REQUIRED ON SHOULDERS WHICH ARE 6' (1.8 m) OR LESS IN WIDTH.
2. 4" (2' DASH, 6' SKIP) MARKING ON TAPERED ENTRANCE AND EXIT RAMP SHALL BE OMITTED ON TANGENT SECTIONS.

TRANSYSTEMS

USER NAME = Lawrence,DeManche	DESIGNED - D.W.S.	REVISED - S.P.B. 01-10
	DRAWN -	REVISED - M.D. 05-13
PLOT SCALE = 100.0000' / in.	CHECKED -	REVISED - M.D. 09-17
PLOT DATE = 11/18/2022	DATE - 01-90	REVISED - K. SMITH 11-18-22


STATE OF ILLINOIS
DEPARTMENT OF TRANSPORTATION

MULTI-LANE FREEWAY
PAVEMENT MARKING DETAILS


SCALE: NONE SHEET 11 OF 20 SHEETS STA. TO STA.

F.A. RTE.	SECTION	COUNTY	TOTAL SHEETS	SHEET NO.
			898	671
TC-12		CONTRACT NO.62R27		
	ILLINOIS	FED. AID PROJECT		


MODEL: Default
FILE NAME: p:\u0008aeb\DOT\Illinois\gov\p\DOT\Documents\DOT Office\District 1\Projects\DUHS42234\CAD\Drawn\CAD\sheet\TC12.dgn

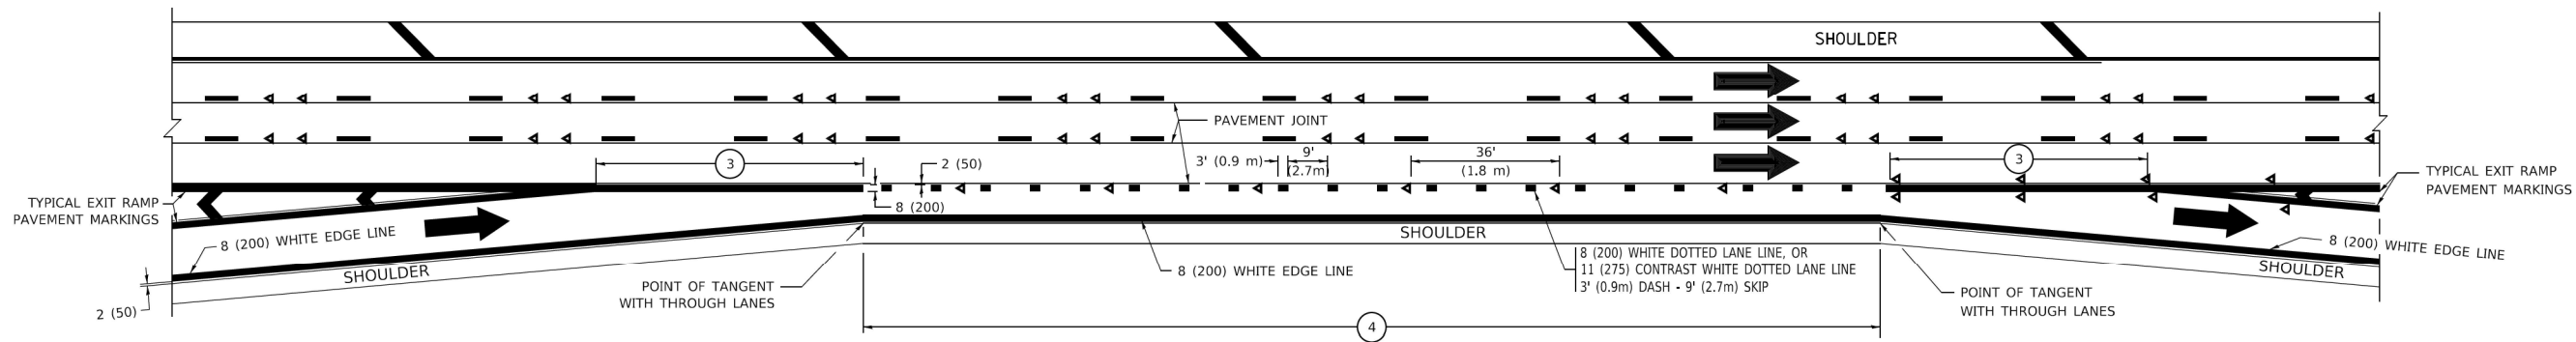


AUXILIARY LANE MARKINGS

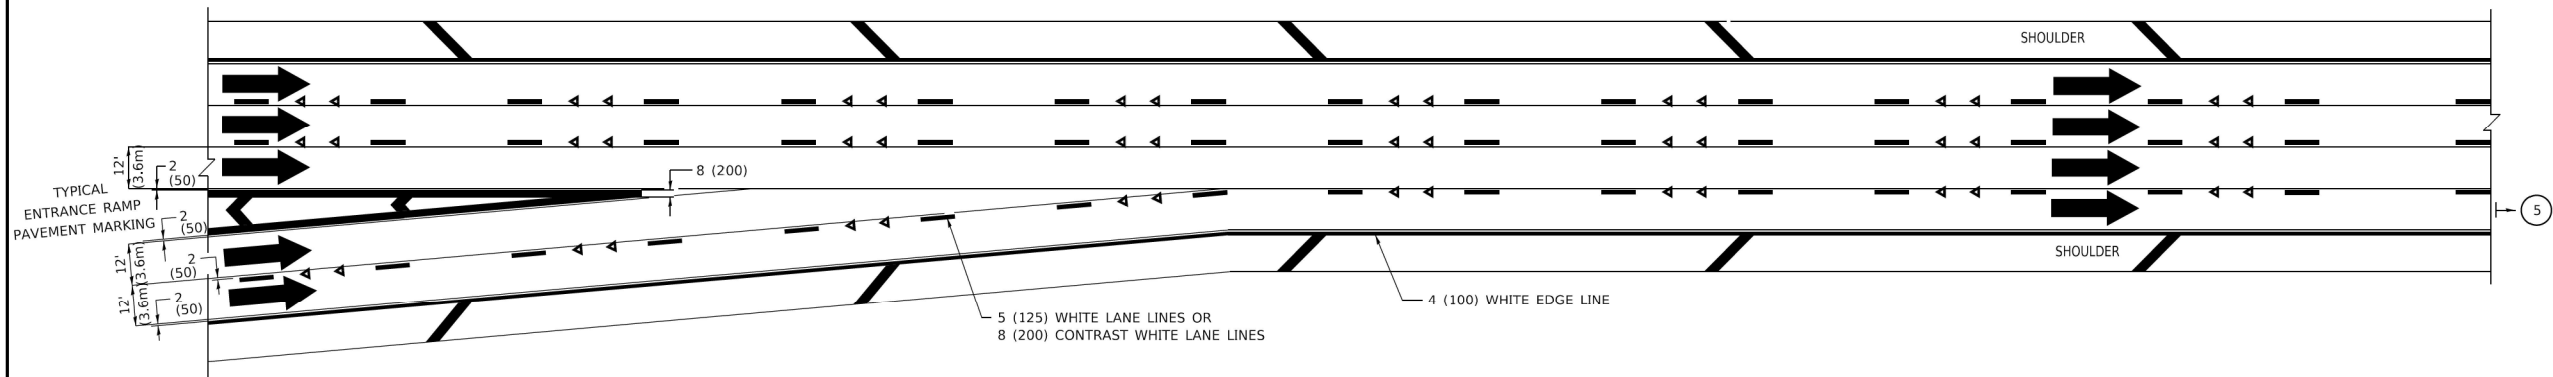

TWO LANE ENTRANCE RAMP WITH MERGE MARKINGS

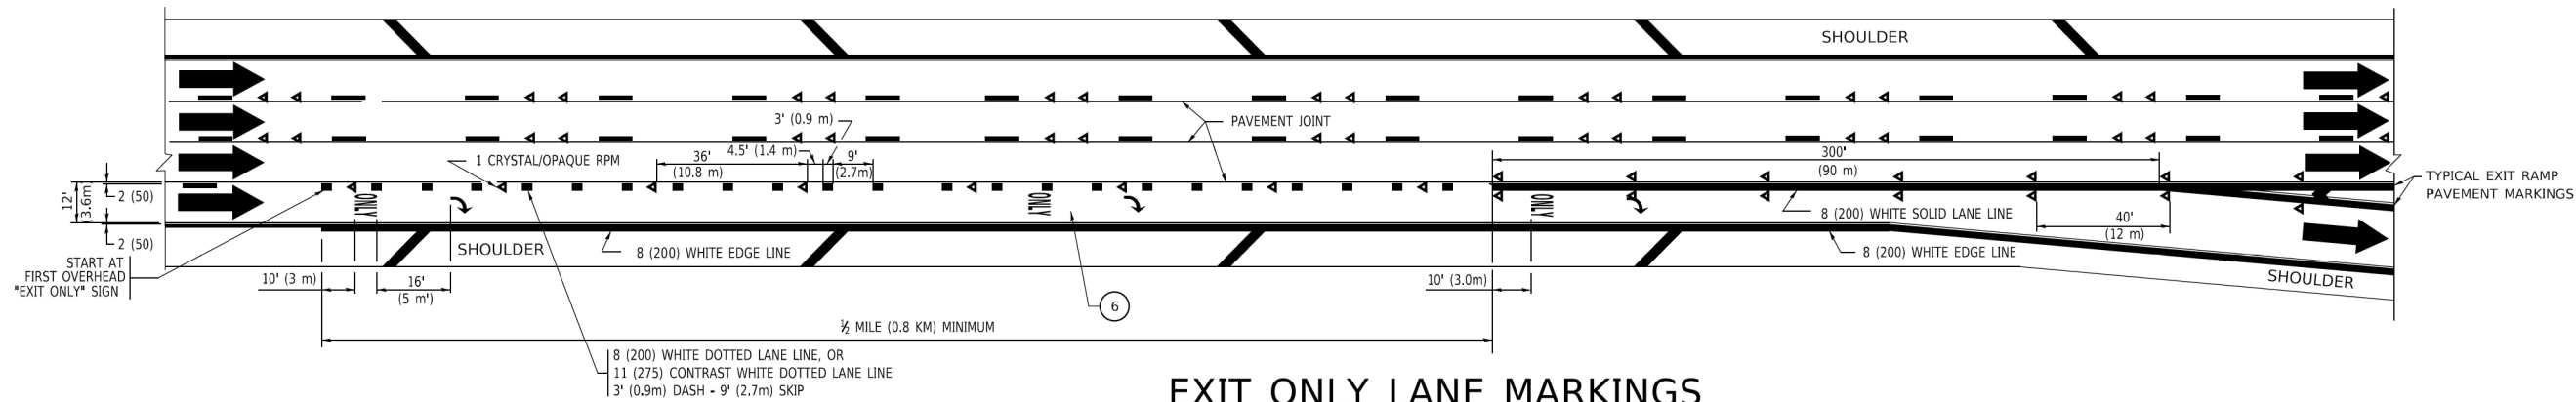

EXIT ONLY LANE MARKINGS

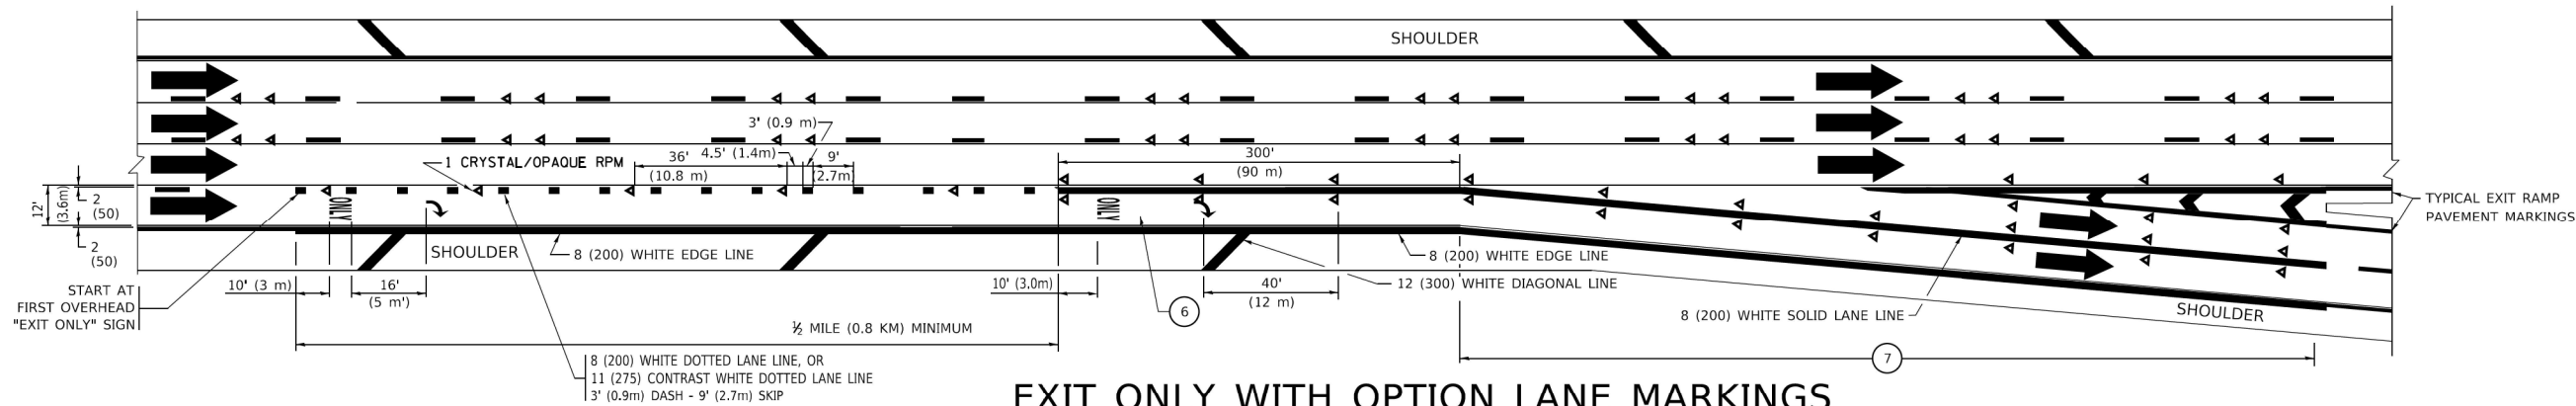

EXIT ONLY WITH OPTION LANE MARKINGS

NOTES:

- ③ OMIT WHEN LENGTH OF AUXILIARY LANE IS LESS THAN 500' (150 m).
- ④ 8-INCH WIDE DOTTED LANE LINE MARKINGS SHALL BE USED WHEN THE LENGTH OF THE AUXILIARY LANE IS 2 MILES OR LESS.
- ⑤ FOR TWO-LANE ENTRANCE RAMP, IF RIGHT LANE ENDS, USE TYPICAL ENTRANCE RAMP PAVEMENT MARKINGS.
- ⑥ ONLY AND ARROWS EQUALLY SPACED, 500' (150 m) MAXIMUM SPACING. FULL SIZE LETTERS AND ARROW SHALL BE USED..
- ⑦ CONTINUE 8" SOLID LANE LINE THROUGH EXIT TO END OF PAVED GORE.

TRANSYSTEMS


USER NAME = footem]	DESIGNED - D.W.S.	REVISED - J.A.F. 02-06
	DRAWN -	REVISED - S.P.B. 01-07
PLOT SCALE = 50.0000 ' / in.	CHECKED -	REVISED - S.P.B. 01-10
PLOT DATE = 3/4/2019	DATE - 01-90	REVISED - M.D. 09-17

STATE OF ILLINOIS
DEPARTMENT OF TRANSPORTATION


MULTI-LANE FREEWAY
PAVEMENT MARKING DETAILS

SCALE: NONE SHEET 12 OF 20 SHEETS STA. TO STA.


F.A. RTE.	SECTION	COUNTY	TOTAL SHEETS	SHEET NO.
	TC-12		898	672
		CONTRACT NO.62R27		
		ILLINOIS FED. AID PROJECT		

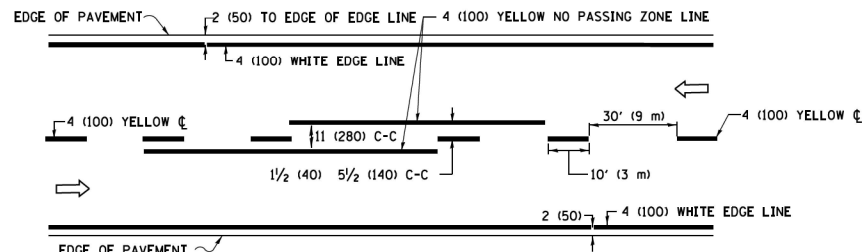


2-LANE ROADWAY

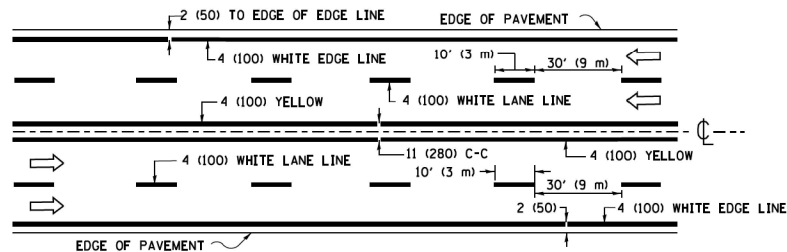

MULTI-LANE UNDIVIDED

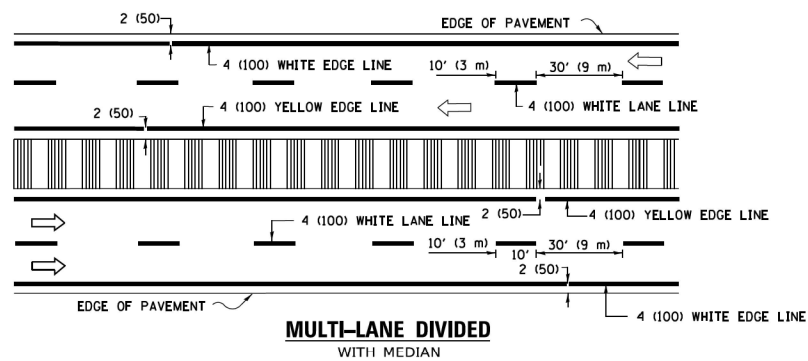


TYPICAL LANE AND EDGE LINE MARKING

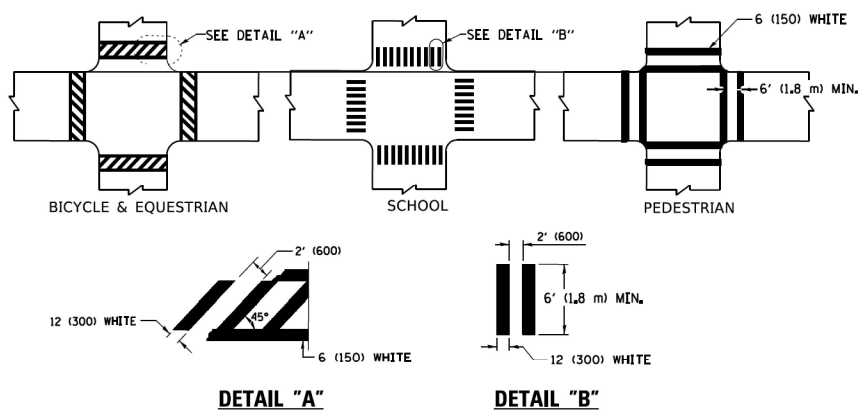


TYPICAL CROSSWALK MARKING

* MARKINGS SHALL BE INSTALLED PARALLEL TO THE CENTERLINE OF THE ROAD WHICH IT CROSSES

 


4' (1.2 m) WIDE MEDIANS ONLY

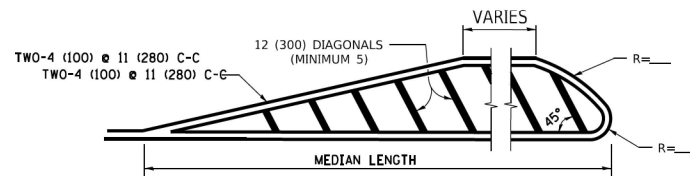


DIAGONAL LINE SPACING: 50' (15 m) C-C (LESS THAN 30MPH (50 km/h))
75' (25 m) C-C 30MPH (50 km/h) TO 45MPH (70 km/h))
150' (45 m) C-C (MORE THAN 45MPH (70 km/h))

MEDIANS OVER 4' (1.2 m) WIDE

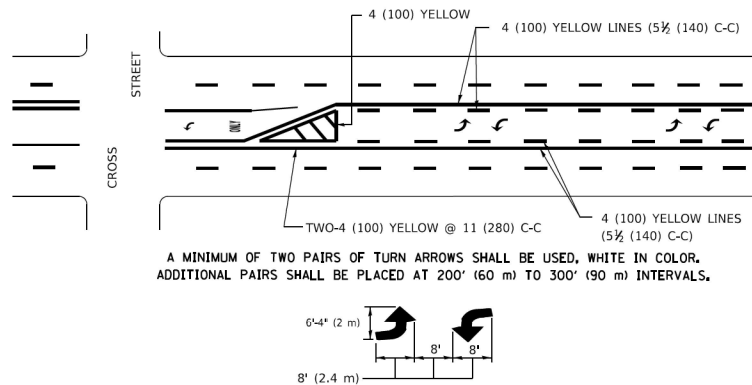

MEDIAN WITH TWO-WAY LEFT TURN LANE

TYPICAL PAINTED MEDIAN MARKING

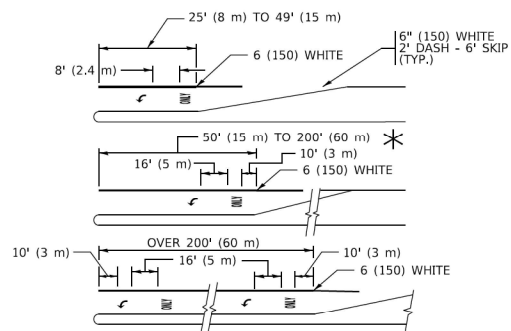


FULL SIZE LETTERS 8" (2.4 m) AND ARROWS SHALL BE USED.


* TURN LANES IN EXCESS OF 400' (120 m) IN LENGTH MAY HAVE AN ADDITIONAL SET OF ARROW - "ONLY" INSTALLED MIDWAY BETWEEN THE OTHER TWO SETS OF ARROW - "ONLY".

TYPICAL LEFT (OR RIGHT) TURN LANE

TYPICAL TURN LANE MARKING

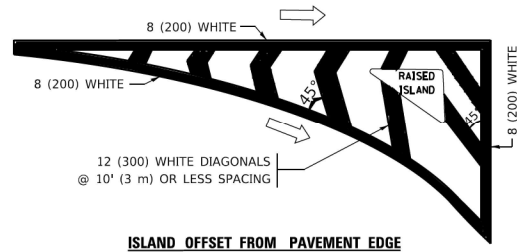


ISLAND OFFSET FROM PAVEMENT EDGE

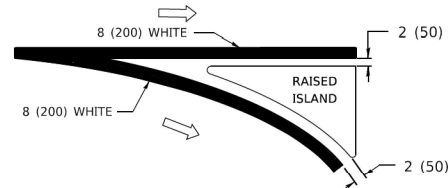


ISLAND AT PAVEMENT EDGE

TYPICAL ISLAND MARKING

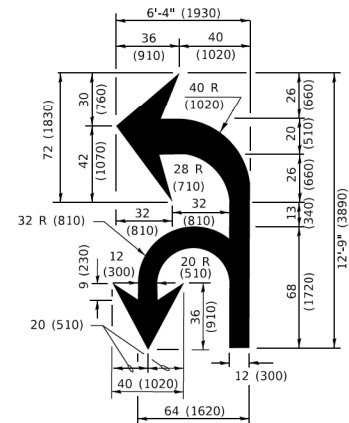

COMBINATION LEFT AND U-TURN

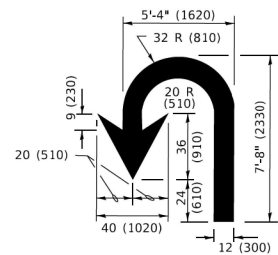

U-TURN

LANE REDUCTION TRANSITION


* LANE REDUCTION ARROWS REQUIRED AT SPEEDS OF 45 MPH OR GREATER OR WHEN SPECIFIED IN PLANS.

D(FT)	SPEED LIMIT
345	30
425	35
500	40
580	45
665	50
750	55

TYPE OF MARKING	WIDTH OF LINE	PATTERN	COLOR	SPACING / REMARKS
CENTERLINE ON 2 LANE PAVEMENT	4 (100)	SKIP-DASH	YELLOW	10' (3 m) LINE WITH 30' (9 m) SPACE
CENTERLINE ON MULTI-LANE UNDIVIDED PAVEMENT	2 @ 4 (100)	SOLID	YELLOW	11 (280) C-C
NO PASSING ZONE LINES; FOR ONE DIRECTION FOR BOTH DIRECTIONS	4 (100) 2 @ 4 (100)	SOLID SOLID	YELLOW YELLOW	5½ (140) C-C FROM SKIP-DASH CENTERLINE 11 (280) C-C OMIT SKIP-DASH CENTERLINE BETWEEN
LANE LINES	4 (100) 5 (125) ON FREEWAYS	SKIP-DASH SKIP-DASH	WHITE WHITE	10' (3 m) LINE WITH 30' (9 m) SPACE
DOTTED LINES (EXTENSIONS OF CENTER, LANE OR TURN LANE MARKINGS)	SAME AS LINE BEING EXTENDED	SKIP-DASH	SAME AS LINE BEING EXTENDED	2' (600) LINE WITH 6' (1.8 m) SPACE
EDGE LINES	4 (100)	SOLID	YELLOW-LEFT WHITE-RIGHT	OUTLINE MEDIANS IN YELLOW
TURN LANE MARKINGS	6 (150) LINE; FULL SIZE LETTERS & SYMBOLS (8' (2.4m))	SOLID	WHITE	SEE TYPICAL TURN LANE MARKING DETAIL
TWO WAY LEFT TURN MARKING	2 @ 4 (100) EACH DIRECTION 8' (2.4m) LEFT ARROW	SKIP-DASH AND SOLID IN PAIRS	YELLOW WHITE	10' (3 m) LINE WITH 30' (9 m) SPACE FOR SKIP-DASH; 5½ (140) C-C BETWEEN SOLID LINE AND SKIP-DASH LINE SEE TYPICAL TWO-WAY LEFT TURN MARKING DETAIL
CROSSWALK LINES (PEDESTRIAN) A. DIAGONALS (BIKE & EQUESTRIAN) B. LONGITUDINAL BARS (SCHOOL)	2 @ 6 (150) 12 (300) @ 45° 12 (300) @ 90°	SOLID SOLID SOLID	WHITE WHITE WHITE	NOT LESS THAN 6' (1.8 m) APART 2' (600) APART 2' (600) APART SEE TYPICAL CROSSWALK MARKING DETAILS.
STOP LINES	24 (600)	SOLID	WHITE	PLACE 4' (1.2 m) IN ADVANCE OF AND PARALLEL TO CROSSWALK, IF PRESENT. OTHERWISE, PLACE AT DESIRED STOPPING POINT. PARALLEL TO CROSSROAD CENTERLINE, WHERE POSSIBLE
PAINTED MEDIANS	2 @ 4 (100) WITH 12 (300) DIAGONALS @ 45° NO DIAGONALS USED FOR 4' (1.2 m) WIDE MEDIANS	SOLID	YELLOW: TWO WAY TRAFFIC WHITE: ONE WAY TRAFFIC	11 (280) C-C FOR THE DOUBLE LINE SEE TYPICAL PAINTED MEDIAN MARKING.
GORE MARKING AND CHANNELIZING LINES	8 (200) WITH 12 (300) DIAGONALS @ 45°	SOLID	WHITE	DIAGONALS: 15' (4.5 m) C-C (LESS THAN 30MPH (50 km/h)) 20' (6 m) C-C 30MPH (50 km/h) TO 45MPH (70 km/h)) 30' (9 m) C-C (OVER 45MPH (70 km/h))
RAILROAD CROSSING	24 (600) TRANSVERSE LINES; "RR" IS 6' (1.8 m) LETTERS; 16 (400) LINE FOR "X"	SOLID	WHITE	SEE STATE STANDARD 780001 AREA OF: "R"=3.6 SQ. FT. (0.33 m ² EACH "X"=54.0 SQ. FT. (5.0 m ² EACH
SHOULDER DIAGONALS (REQUIRED FOR SHOULDERS ≥ 8')	12 (300) @ 45°	SOLID	WHITE - RIGHT YELLOW - LEFT	50' (15 m) C-C (LESS THAN 30MPH (50 km/h)) 75' (25 m) C-C (30 MPH (50 km/h) TO 45MPH (70 km/h)) 150' (45 m) C-C (OVER 45MPH (70 km/h))
U TURN ARROW	SEE DETAIL	SOLID	WHITE	16.3 SF
2 ARROW COMBINATION LEFT AND U TURN	SEE DETAIL	SOLID	WHITE	30.4 SF


FOR FURTHER DETAILS ON PAVEMENT MARKING REFER TO
STANDARD SPECIFICATIONS FOR ROAD AND BRIDGE
CONSTRUCTION AND STATE STANDARD 780001.

All dimensions are in inches (millimeters) unless otherwise shown.

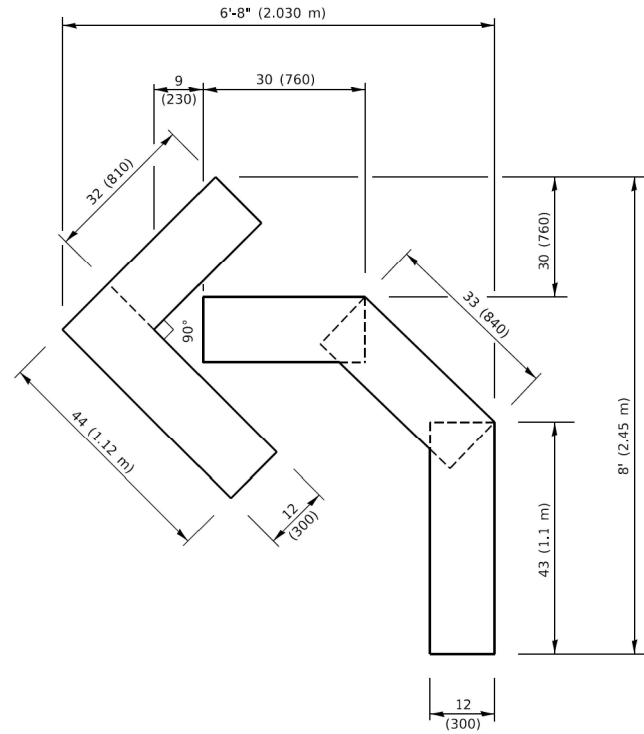


QUANTITY

4 (100) LINE = 45.5 ft. (13.9 m)
15.2 sq. ft. (1.41 sq. m)

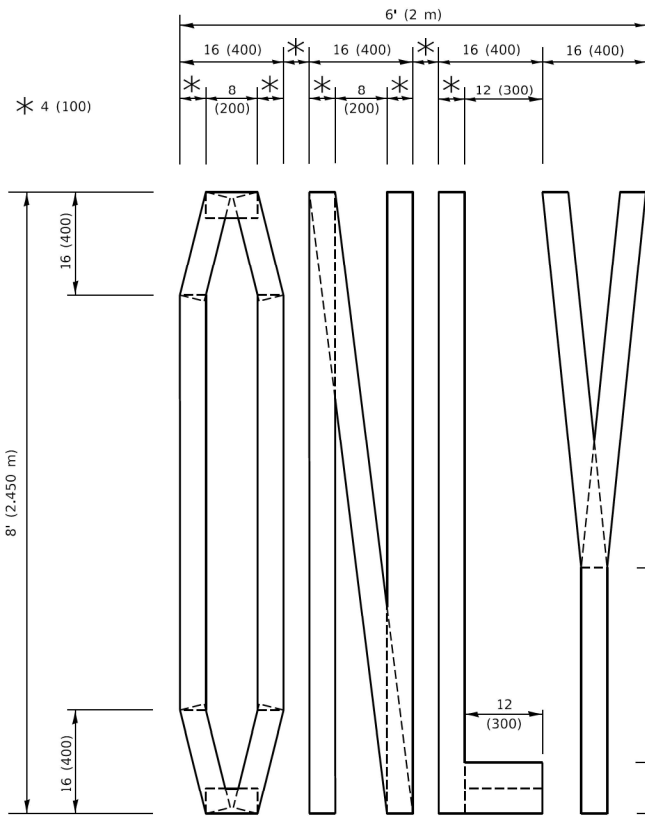

QUANTITY

4 (100) LINE = 64.1 ft. (19.5 m)
21.4 sq. ft. (1.99 sq. m)

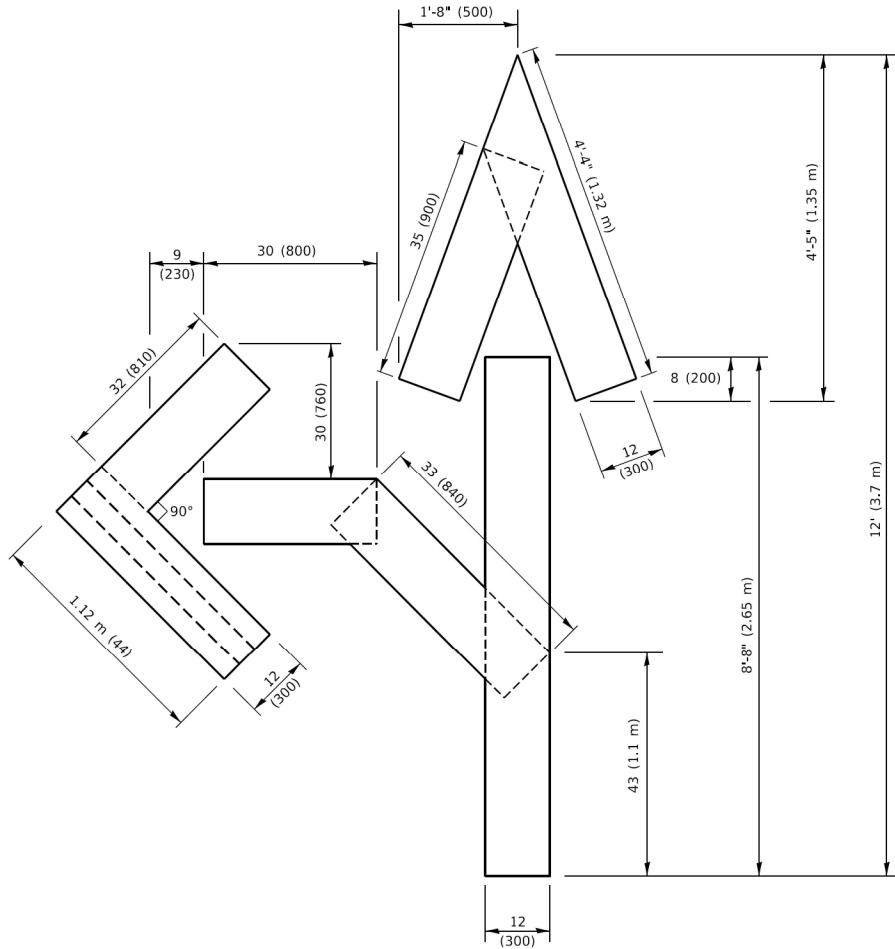


QUANTITY

4 (100) LINE = 82.5 ft. (25.1 m)
27.5 sq. ft. (2.53 sq. m)

NOTE:

ALL QUANTITIES OF PLACEMENT ARE REPRESENTED
IN LINEAR FEET OF 4" LINES TO MATCH THE
4" TEMPORARY TAPE PAY ITEM AND REPRESENTS
THE TOTAL QUANTITY OF 4" TAPE REQUIRED.

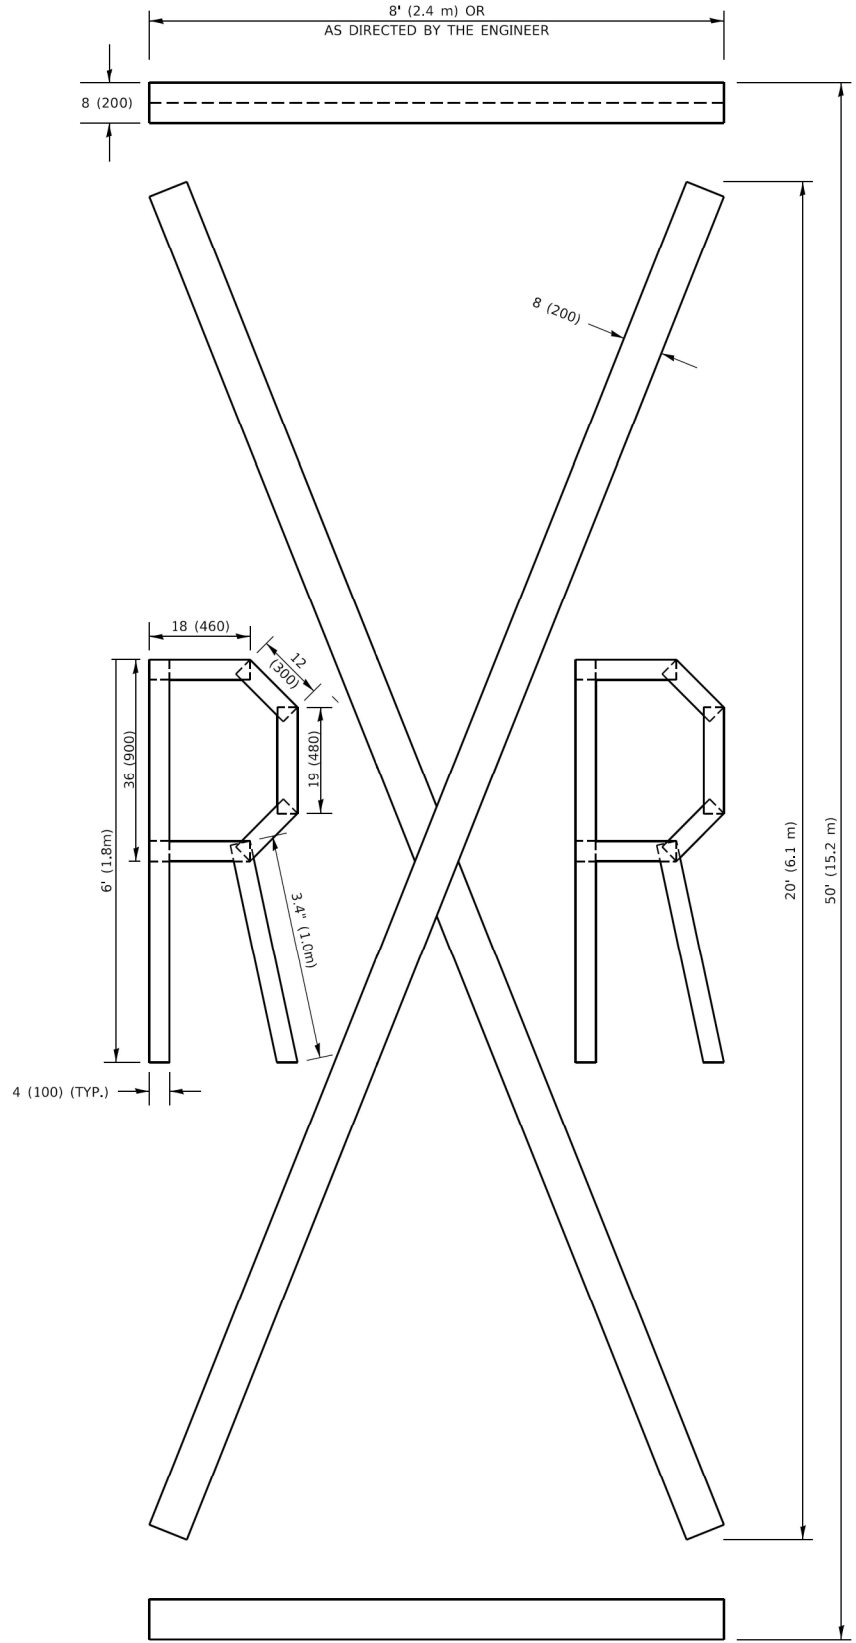

QUANTITY

4 (100) LINE = 225.9 ft. (68.9 m)
75.3 sq. ft. (6.99 sq. m)

All dimensions are in inches (millimeters)
unless otherwise shown.

MODEL: Default
FILE: \\mdepc-prod\ul084EBID\NTEG\Illinois.gov\PWIDOT\Documents\DOT_Office\IDistrict_1\Projects\IDHS22\24\ICAD\IDan\CAD\sheetstc16.dgn
16:44m 3/4/2019 10:37:35 AM User:fgomez

TRANSYSTEMS

USER NAME = fgoemj	DESIGNED -	REVISED - T. RAMMACHER 03-02-98
	DRAWN -	REVISED - E. GOMEZ 08-28-00
PLOT SCALE = 50.0068 ' / in.	CHECKED -	REVISED - E. GOMEZ 08-28-00
PLOT DATE = 3/4/2019	DATE - 09-18-94	REVISED - A. SCHUETZE 09-15-16


**STATE OF ILLINOIS
DEPARTMENT OF TRANSPORTATION**

SHORT TERM PAVEMENT MARKING LETTERS AND SYMBOLS


SCALE: NONE SHEET 14 OF 20 SHEETS STA. TO STA.

F.A. RTE.	SECTION	COUNTY	TOTAL SHEETS	SHEET NO.
			898	674
TC-16		CONTRACT NO.62R27		
		ILLINOIS	FED. AID PROJECT	


PARTIAL RAMP CLOSURE DETAILS

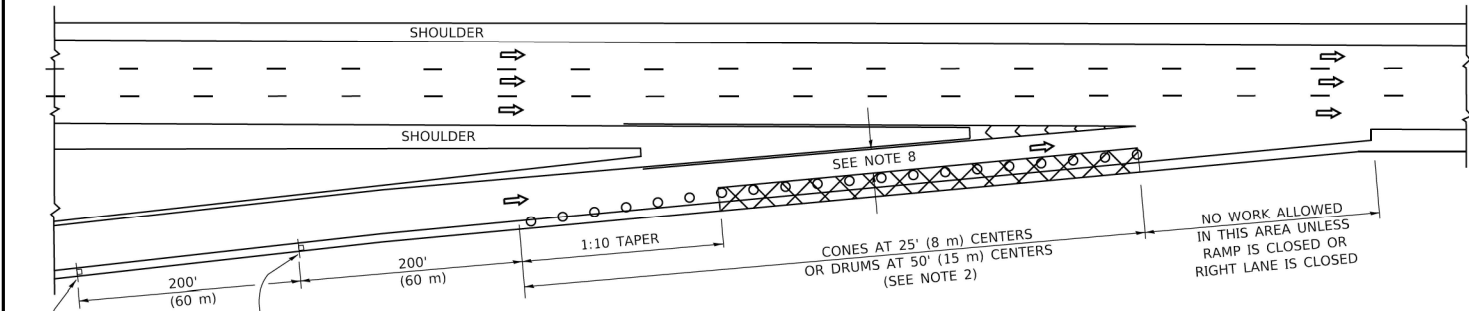

TYPICAL ENTRANCE RAMP

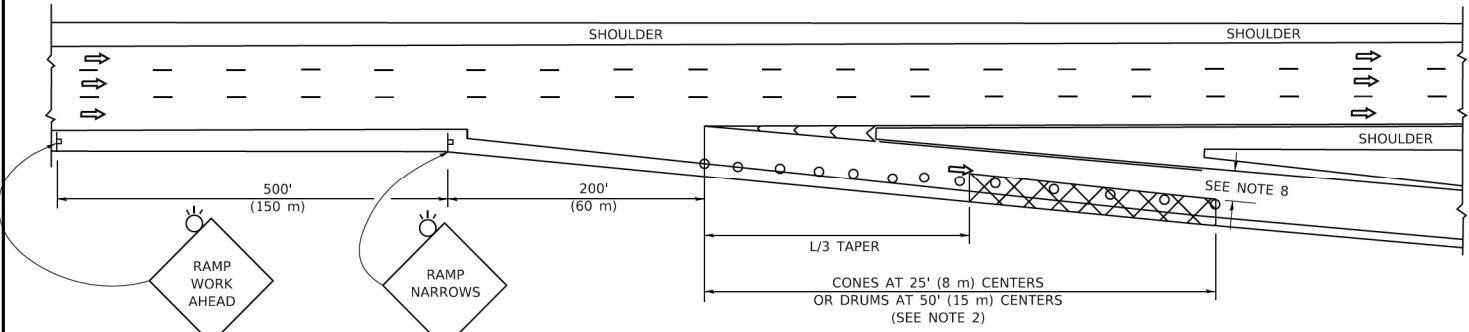

TYPICAL EXIT RAMP

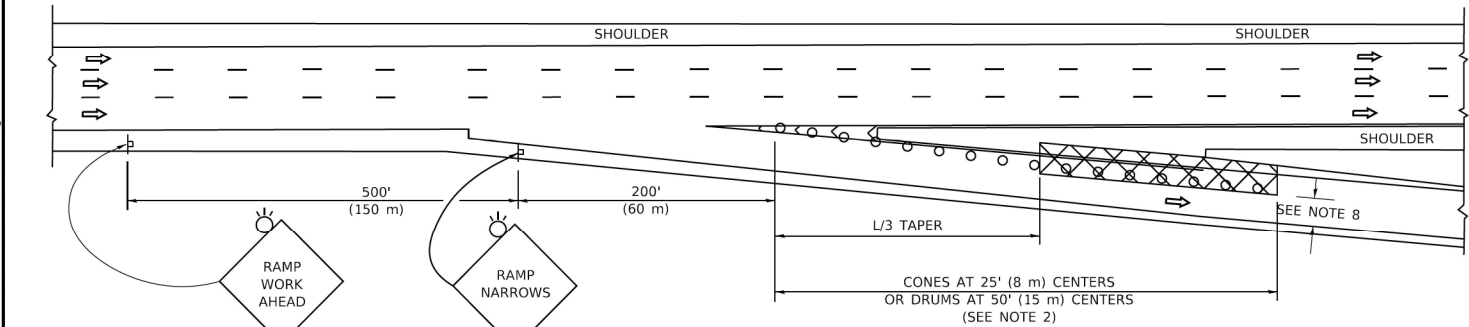

TYPICAL EXIT RAMP

SYMBOLS


- ACTIVE WORK AREA
- SIGN ON PORTABLE OR PERMANENT SUPPORT
- FLAGGER WITH CONTROL SIGN
- TYPE II BARRICADE OR DRUM
- CONE, DRUM OR BARRICADE
- IMPACT ATTENUATOR OF TYPE AND TEST LEVEL SPECIFIED

GENERAL NOTES:


- THE "L" DISTANCE EQUALS:

<u>SPEED LIMIT</u>	<u>FORMULAS</u>
45 mph (80 km/h)	METRIC ENGLISH
OR GREATER:	$L=0.65(W)(S)$ $L=(W)(S)$
	W = WIDTH OF OFFSET IN FEET (METERS)
	S = NORMAL POSTED SPEED MPH (KM/H)
- TYPE II BARRICADES OR DRUMS ARE REQUIRED FOR ALL NIGHTTIME CLOSURES. TYPE II BARRICADES OR DRUMS WITH MONODIRECTIONAL STEADY BURN LIGHTS ARE REQUIRED FOR DELINEATING OBSTACLES, EXCAVATIONS, OR HAZARDS EXCEEDING 100 FT (30m) IN LENGTH AT NIGHT.
- ALL SIGNS SHALL BE POST MOUNTED IF THE CLOSURE TIME EXCEEDS FOUR DAYS.
- FLASHING LIGHTS SHALL BE USED DURING THE HOURS OF DARKNESS AND SHALL BE INSTALLED ABOVE THE FIRST TWO SETS OF SIGNS.

SHOULDER CLOSURE DETAILS

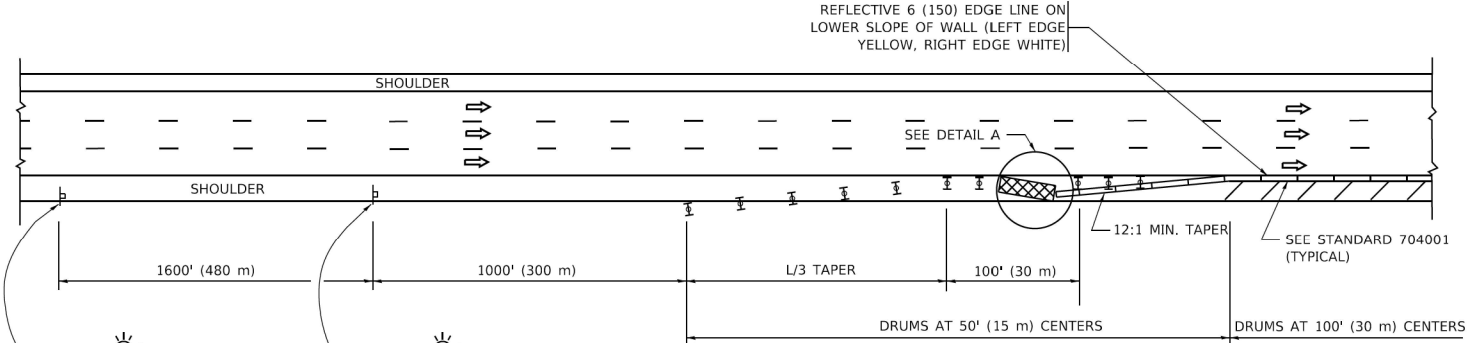


PERMANENT SHOULDER CLOSURE

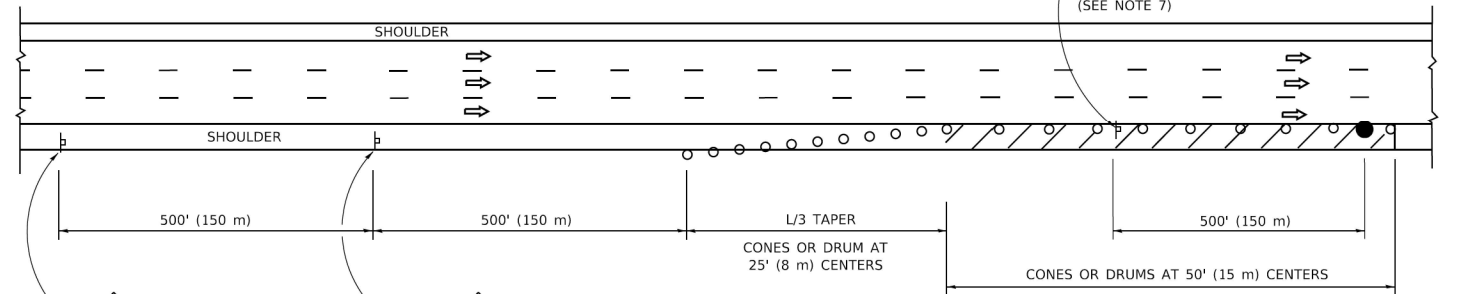

DAYTIME SHOULDER CLOSURE

- THIS DETAIL IS USED WHERE:
- VEHICLES, EQUIPMENT, WORKERS OR THEIR ACTIVITIES ENCROACH IN AN AREA CLOSER THAN 15' (4.5 m) TO THE EDGE OF PAVEMENT FOR A PERIOD IN EXCESS OF 15 MINUTES.

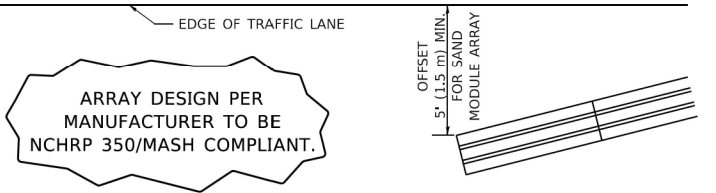

DETAIL "A"
IMPACT ATTENUATOR, TEMPORARY
(SEE NOTE 5)

- THE IMPACT ATTENUATOR, TEMPORARY IS NOT REQUIRED WHEN THE TEMPORARY CONCRETE BARRIER WALL IS PROTECTED BY OR IS TIED INTO THE EXISTING GUARDRAIL. IF OFFSET IS LESS THAN 5 FEET USE NARROW USE TYPE DEVICE TO MEET NCHRP350/MASH.
- AUTHORIZATION FROM THE DISTRICT'S BUREAU OF TRAFFIC IS REQUIRED FOR ALL FREEWAY CLOSURES.
- THE FLAGGER AND FLAGGER SIGN ARE REQUIRED AT THE ABOVE WORK SITES WHEN:
 - FOUR OR MORE WORK VEHICLES ENTER THE TRAFFIC LANES IN A ONE HOUR PERIOD.
 - THE WORK AVTIVITY REQUIRES FREQUENT ENCROACHMENT INTO THE LANE OPEN TO TRAFFIC.THE FLAGGER SHALL BE STATIONED APPROXIMATELY 100' (30 m) TO 200' (60 m) IN ADVANCE OF THE WORKERS.
- 12' MIN. WIDTH TANGENT SECTION
16' MIN. WIDTH CURVE SECTION.

ALL DIMENSIONS ARE IN INCHES (MILLIMETERS) UNLESS OTHERWISE SHOWN.

TRANSYSTEMS

USER NAME = footem]	DESIGNED -	REVISED - S.P.B. 01-07
	DRAWN - D.W.S.	REVISED - S.P.B. 12-09
PLOT SCALE = 50.0000 ' / in.	CHECKED -	REVISED - M.D. 06-13
PLOT DATE = 3/4/2019	DATE - 11-96	REVISED - M.D. 01-18

STATE OF ILLINOIS
DEPARTMENT OF TRANSPORTATION


TRAFFIC CONTROL DETAILS FOR FREEWAY
SHOULDER CLOSURES AND PARTIAL RAMP CLOSURES

SCALE: NONE SHEET 15 OF 20 SHEETS STA. TO STA.


F.A. RTE.	SECTION	COUNTY	TOTAL SHEETS	SHEET NO.
			898	675
TC-17		CONTRACT NO.62R27		
		ILLINOIS FED. AID PROJECT		

SIGNING FOR FLAGGING OPERATIONS AT WORK ZONE OPENINGS

WORK ZONE EXIT OPENING

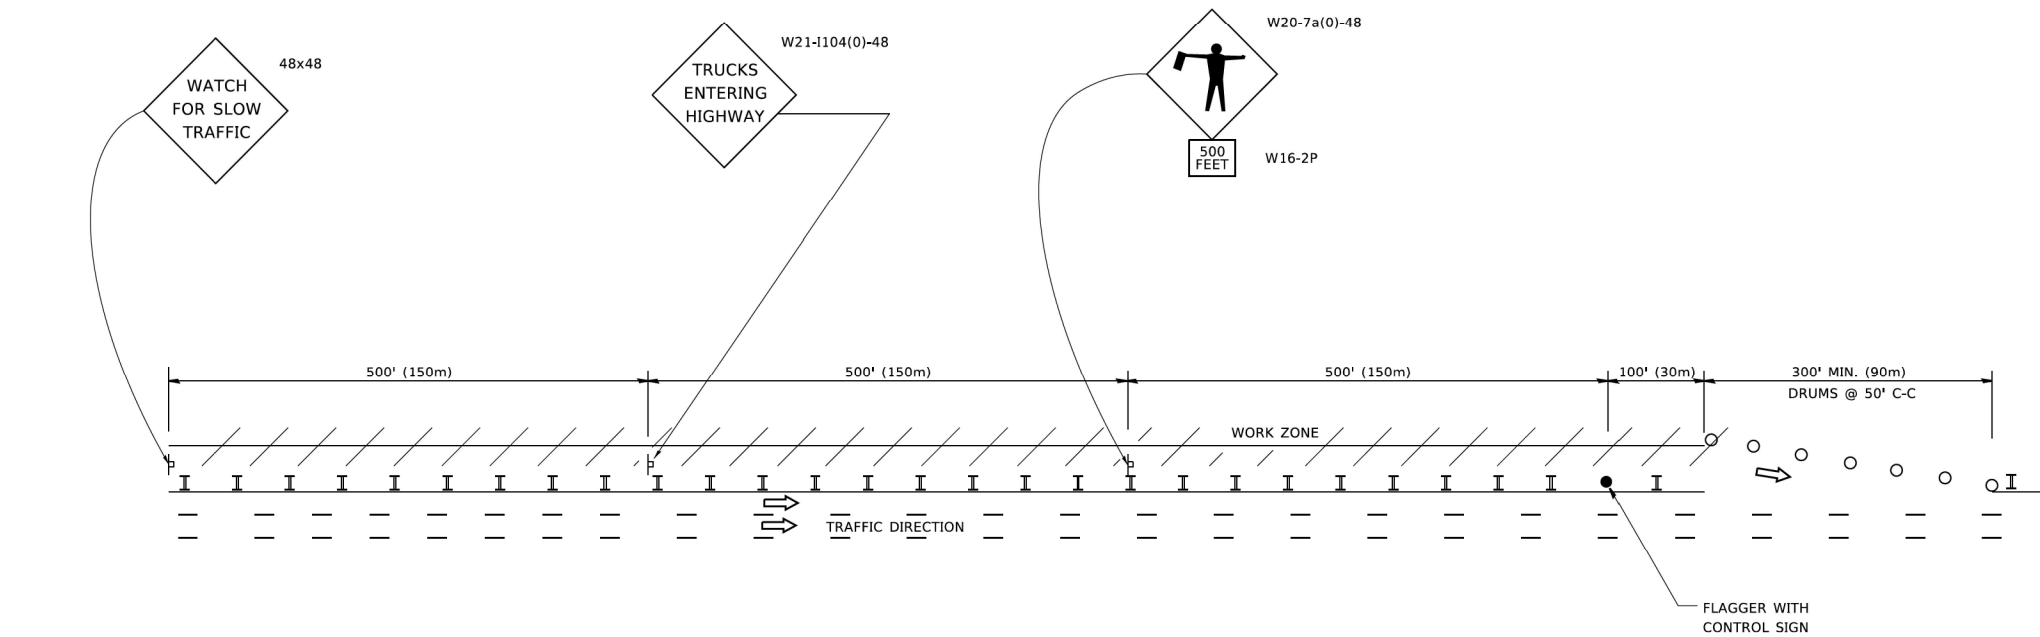

WORK ZONE ENTRY OPENING

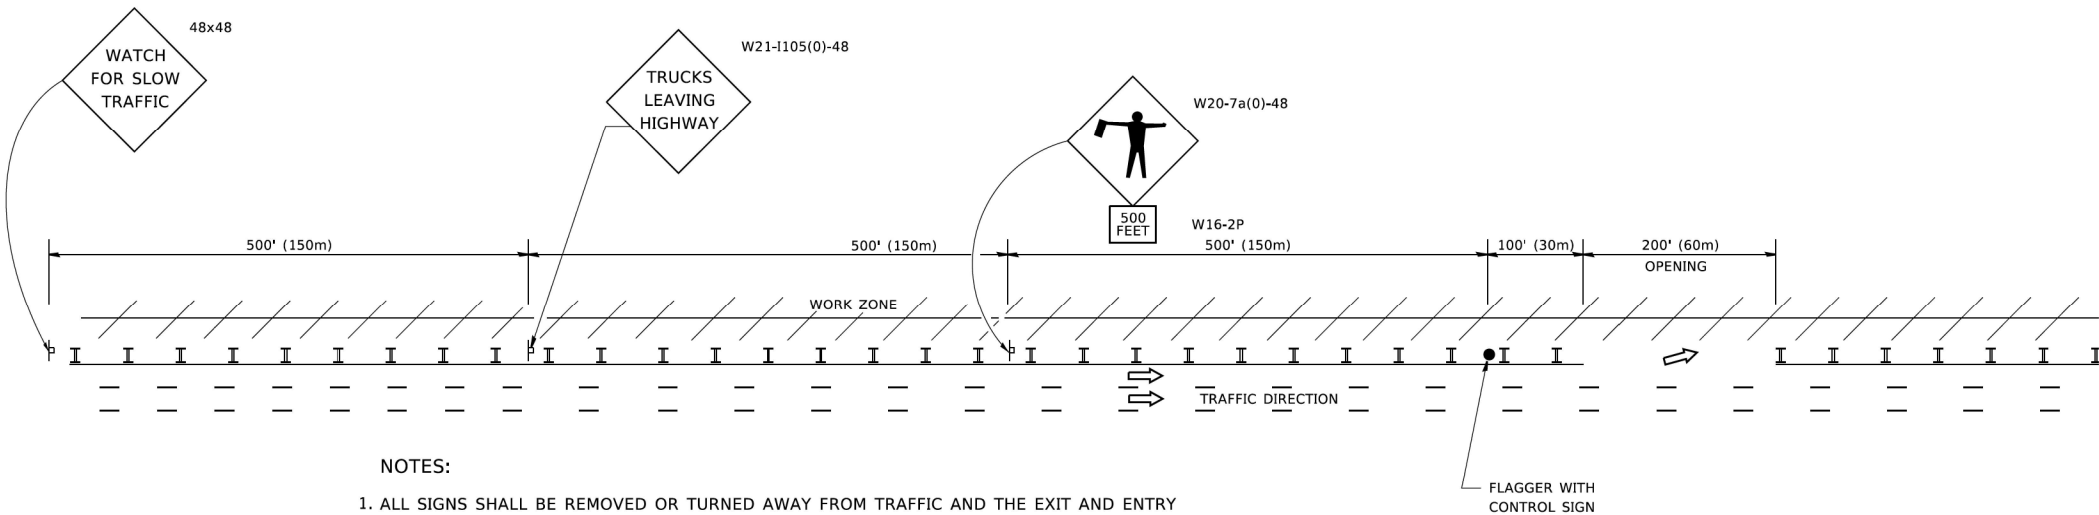

NOTES:

1. ALL SIGNS SHALL BE REMOVED OR TURNED AWAY FROM TRAFFIC AND THE EXIT AND ENTRY OPENINGS SHALL BE CLOSED WHEN THE FLAGGING OPERATION CEASES. NON OPERATING EQUIPMENT SHALL COMPLY WITH ARTICLE 701.11
2. WORK ZONE OPENINGS SHALL BE A MINIMUM OF ONE HALF MILE APART AND A MINIMUM OF ONE QUARTER MILE FROM ALL ENTRANCE AND EXIT RAMPs.
3. EXITING THE WORK ZONE AT ANY PLACE OTHER THAN AT A WORK ZONE EXIT OPENING WILL BE PROHIBITED.
4. ALL VEHICLES SHALL ENTER THE WORK ZONE AT ENTRY OPENINGS, USING THEIR TURN SIGNALS TO WARN MOTORISTS
5. FLAGGERS SHALL NOT STOP TRAFFIC OR DIRECT TRAFFIC INTO AN ADJACENT LANE.

ALL DIMENSIONS ARE IN INCHES (MILLIMETERS)
UNLESS OTHERWISE SHOWN

TRANSYSTEMS

USER NAME	= footem]
PLOT SCALE	= 50.0000 ' / in.
PLOT DATE	= 3/4/2019

DESIGNED	-
DRAWN	-
CHECKED	-
DATE	-

REVISED	-	J.A.F. 02-06
REVISED	-	S.P.B. 01-07
REVISED	-	S.P.B. 12-09
REVISED	-	M.D.06-13

STATE OF ILLINOIS
DEPARTMENT OF TRANSPORTATION

FREEWAY /EXPRESSWAY SIGNING FOR FLAGGING OPERATIONS
AT WORK ZONE OPENINGS ON FREEWAYS /EXPRESSWAYS

SCALE: NONE SHEET 16 OF 20 SHEETS STA. TO STA.

F.A. RTE.	SECTION	COUNTY	TOTAL SHEETS	SHEET NO.
			898	676
TC-18		CONTRACT NO.62R27		
		ILLINOIS	FED. AID PROJECT	

MODEL: Default
FILE NAME: p:\u0008aebid\ntecg\illinois.gov\p\w\dot\Documents\DOT_Offices\District 1\Projects\DH4542234\CAD\DATA\CAD\sheet\TC22.dgn




USER NAME = footem]	DESIGNED -	REVISED - R. MIRS 09-15-97
	DRAWN -	REVISED - R. MIRS 12-11-97
PLOT SCALE = 50.0000 ' / in.	CHECKED -	REVISED -T. RAMMACHER 02-02-99
PLOT DATE = 3/4/2019	DATE -	REVISED - C. JUCIUS 01-31-07

STATE OF ILLINOIS
DEPARTMENT OF TRANSPORTATION

ARTERIAL ROAD
INFORMATION SIGN

SCALE: NONE SHEET 17 OF 20 SHEETS STA. TO STA.

F.A. RTE.	SECTION	COUNTY	TOTAL SHEETS	SHEET NO.
			898	677
TC-22		CONTRACT NO.62R27		
		ILLINOIS	FED. AID PROJECT	

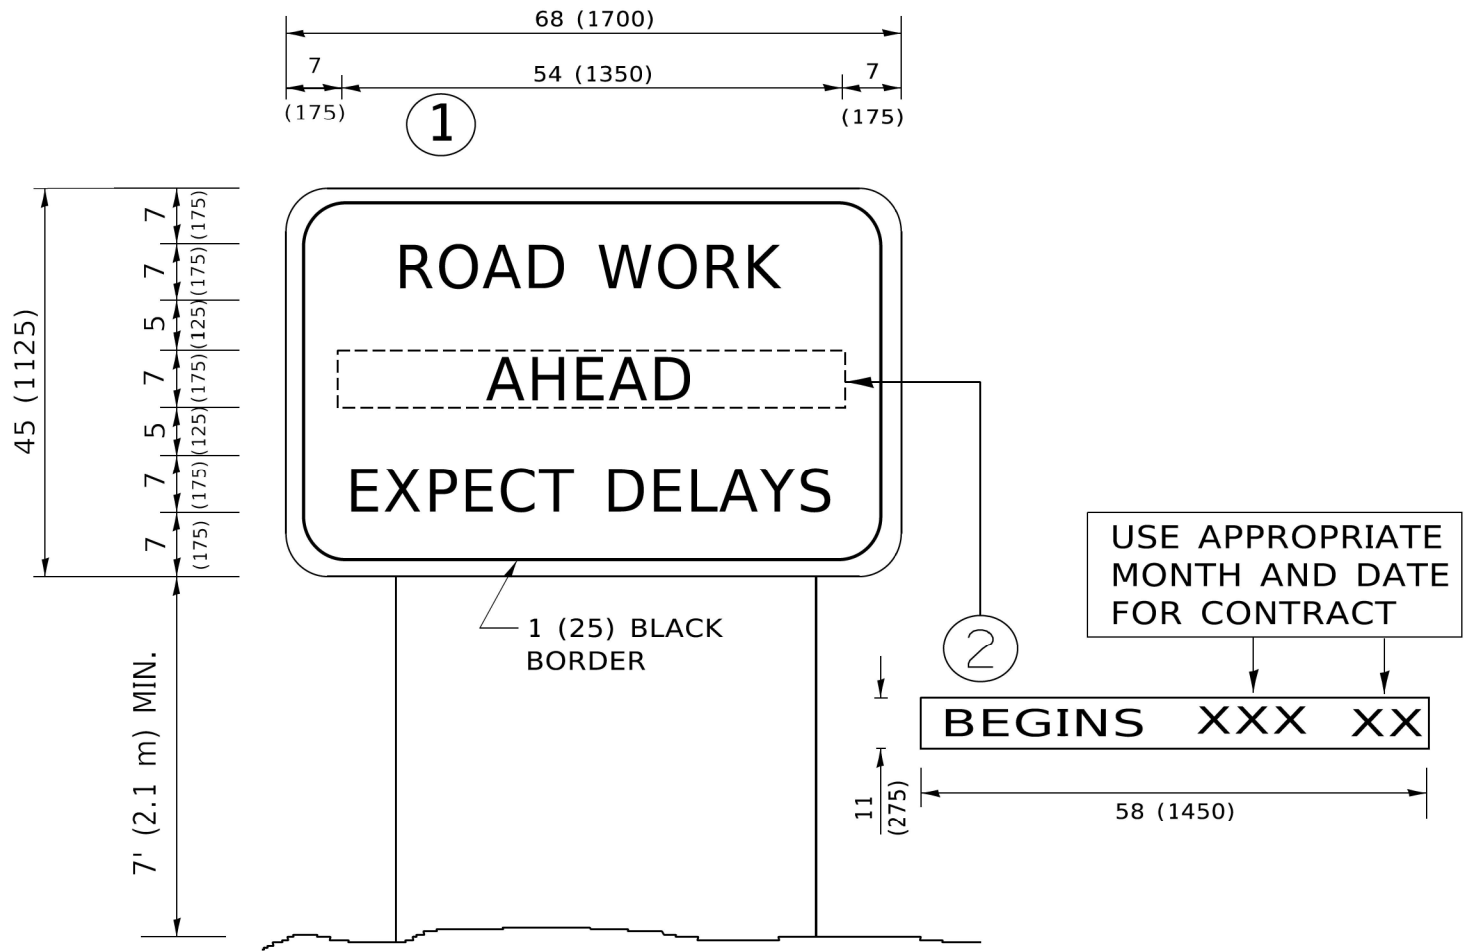


NOTES:


1. USE BLACK LETTERING ON ORANGE BACKGROUND.
2. ERECT SIGNS IN ADVANCE OF THE LOCATION FOR THE "ROAD CONSTRUCTION AHEAD" SIGN AT LOCATIONS AS DIRECTED BY THE ENGINEER.
3. ERECT SIGN①WITH INSTALLED PANEL②ONE WEEK PRIOR TO THE START OF CONSTRUCTION.
4. REMOVE PANEL②SOON AFTER THE START OF CONSTRUCTION.
5. SEE SPECIAL PROVISION FOR "TEMPORARY INFORMATION SIGNING" FOR ADDITIONAL INFORMATION.
6. ONE SIGN ASSEMBLY EQUALS 25.70 SQ. FT. (2.3 SQ. M.)
7. SHALL BE PAID FOR AS TEMPORARY INFORMATION SIGNING.

ALL DIMENSIONS ARE IN INCHES (MILLIMETERS)
UNLESS OTHERWISE SHOWN.

CENTER LANE CLOSURE

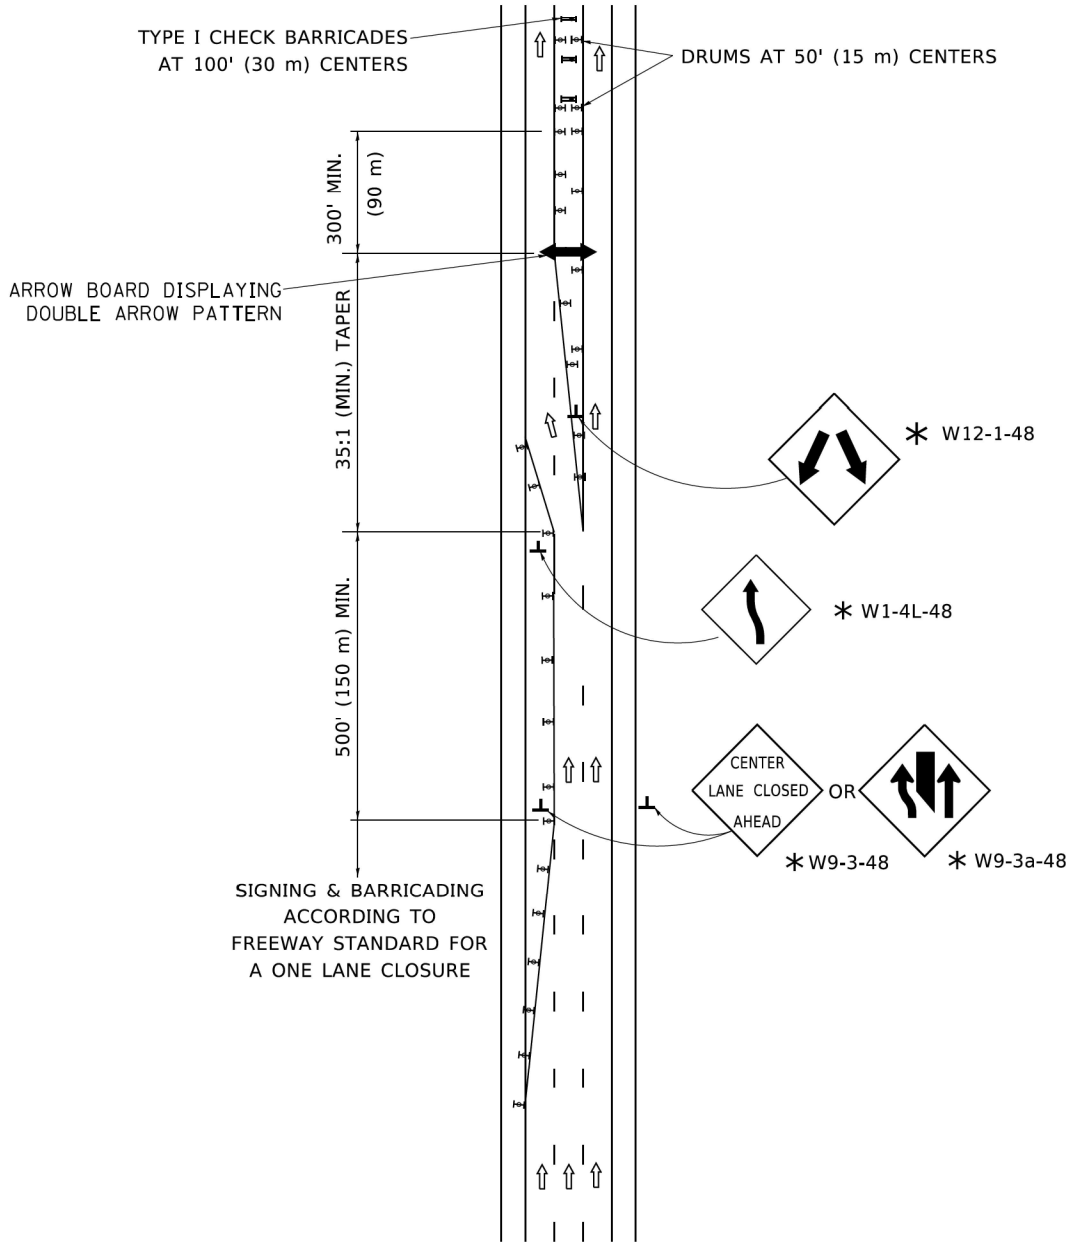

INSTALLATION SEQUENCE




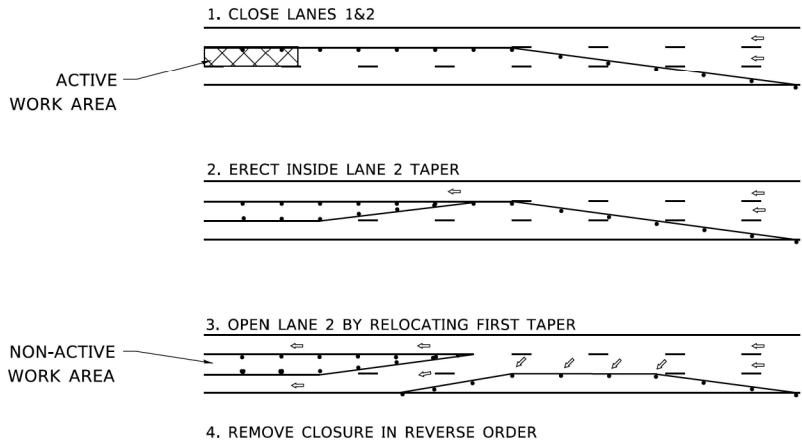


NOTES:

- 1. DRUMS WITH STEADY BURN LIGHTS SHALL BE USED AT 50' (15 m) CENTERS ON ALL TAPERS AND TANGENTS IN ADVANCE OF WORK AREA.
- 2. CLOSURE SHALL BE USED ONLY FOR OPERATIONS LASTING 72 HOURS OR LESS.
- 3. CENTER LANE CLOSURE CONFIGURATION IS NOT TO BE USED WITH WORKERS PRESENT.

SHOULDER LANE

NOTE:
CLOSURE SHALL BE USED ONLY FOR OPERATIONS LASTING 72 HOURS OR LESS.

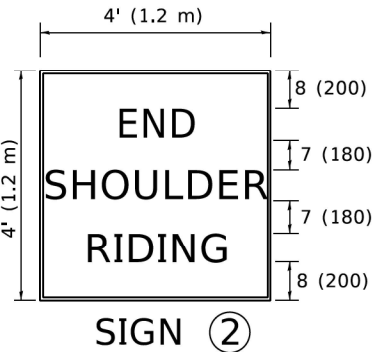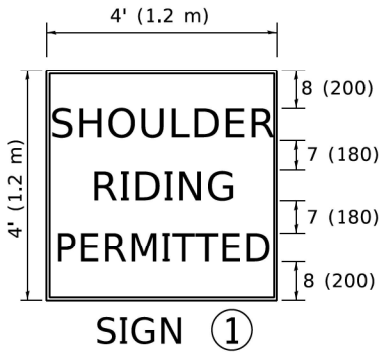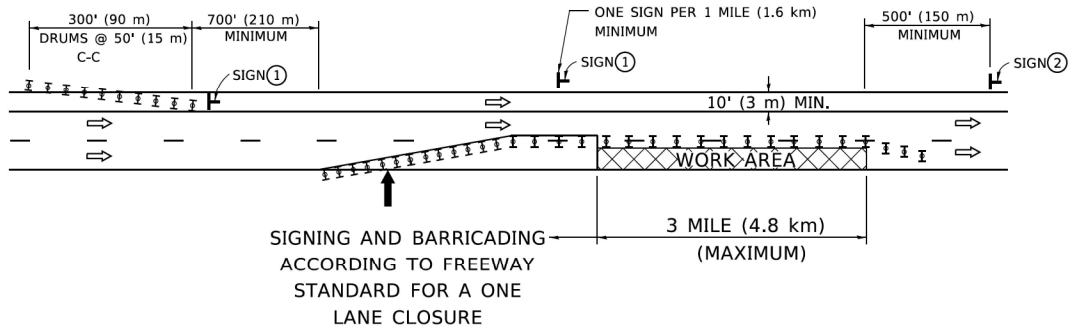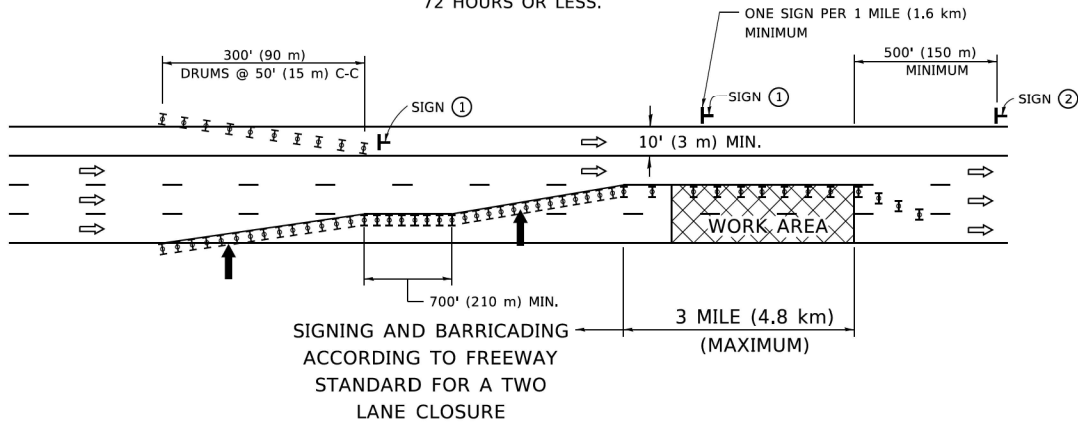

6 (150) SERIES "C" LEGEND
BLACK LEGEND
WHITE REFLECT. BACKGROUND
1 (25) BORDER

SYMBOLS

- ↑ DIRECTION OF TRAFFIC
- ➡ ARROWBOARD
- ▤ ACTIVE WORK AREA
- ┌ SIGN ON PORTABLE OR PERMANENT SUPPORT *
- ⌚ TYPE II BARRICADE, OR DRUM WITH MONO-DIRECTIONAL STEADY BURN LIGHT


ALL DIMENSIONS ARE IN INCHES (MILLIMETERS) UNLESS OTHERWISE SHOWN

* ALL SIGNS SHALL BE MOUNTED AT A MINIMUM HEIGHT OF 5' (1.5 m).


USER NAME = footemj	DESIGNED -	REVISED - J.A.F. 04-03
	DRAWN -	REVISED - S.P.B. 01-07
PLOT SCALE = 50,0000 ' / in.	CHECKED -	REVISED - S.P.B. 12-09
PLOT DATE = 3/4/2019	DATE -	REVISED -

F.A. RTE.	SECTION	COUNTY	TOTAL SHEETS	SHEET NO.
			898	678
TC-25		CONTRACT NO.62R27		
		ILLINOIS FED. AID PROJECT		

STANDARD DESIGN FOR MILE POST

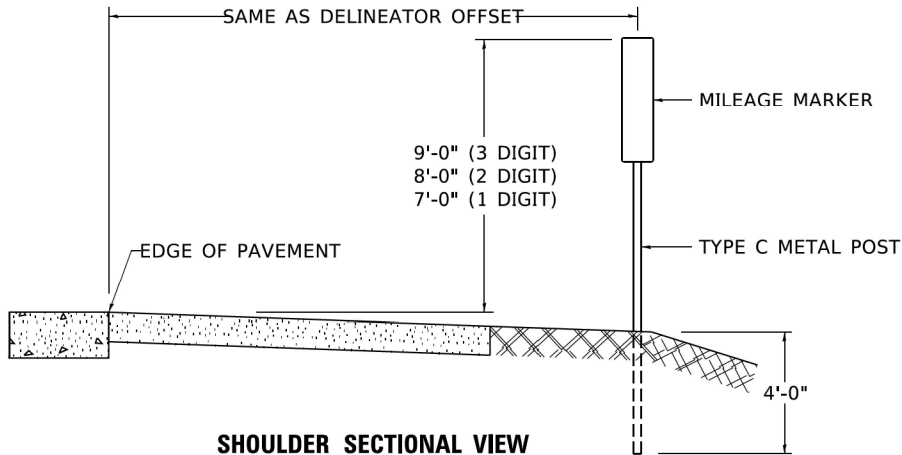

SHOULDER SECTIONAL VIEW

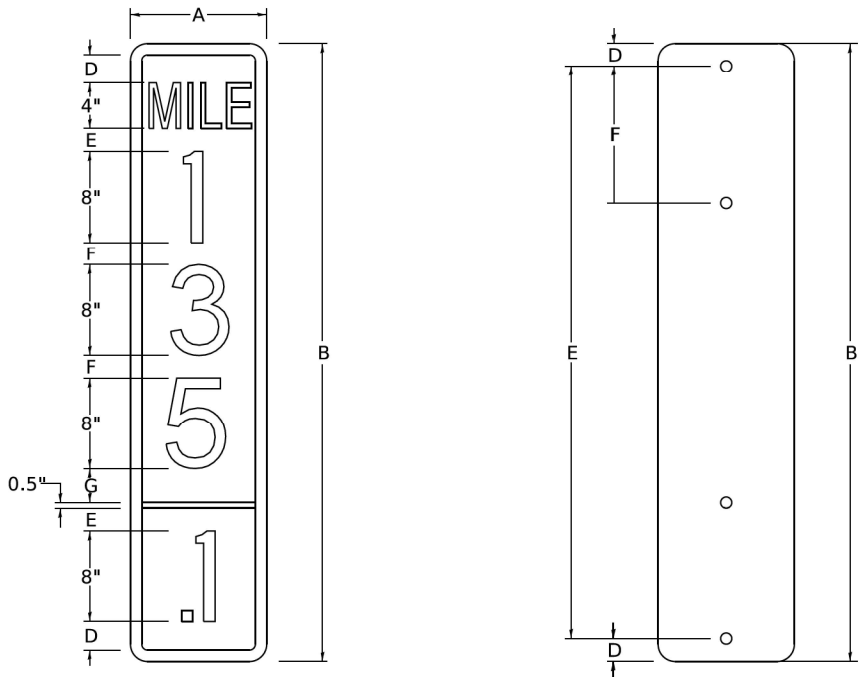


SIGN SIZE	DIMENSIONS						
	A	B	C	D	E	F	DIGIT
12 x 24	12.0	24.0	1.5	1.5	1.5	N/A	1
12 x 36	12.0	36.0	1.5	2.0	2.0	2.0	2
12 x 48	12.0	48.0	1.5	2.5	2.0	2.0	3


BLANK	A	B	C	D	E	F
B9-1224	12.0	24.0	1.5	2.0	20.0	N/A
B9-1236	12.0	36.0	1.5	2.0	32.0	12.0
B9-1248	12.0	48.0	1.5	2.0	44.0	12.0

SIGN SIZE	SERIES					BORDER	BLANK STD.
	LINES						
	1	2	3	4	5		
12 x 24	4C	8D	4C	N/A	N/A	0.5	B9-1224
12 x 36	4C	8D	8D	4C	N/A	0.5	B9-1236
12 x 48	4C	8D	8D	8D	4C	0.5	B9-1248

BORDER AND RADIUS LAYOUT

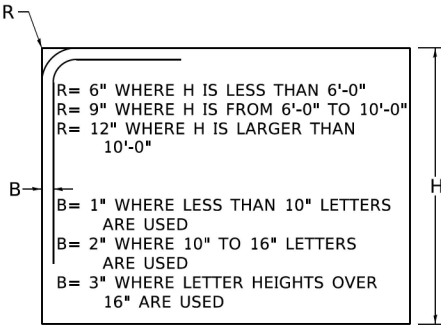

MAJOR GUIDE SIGN LAYOUT

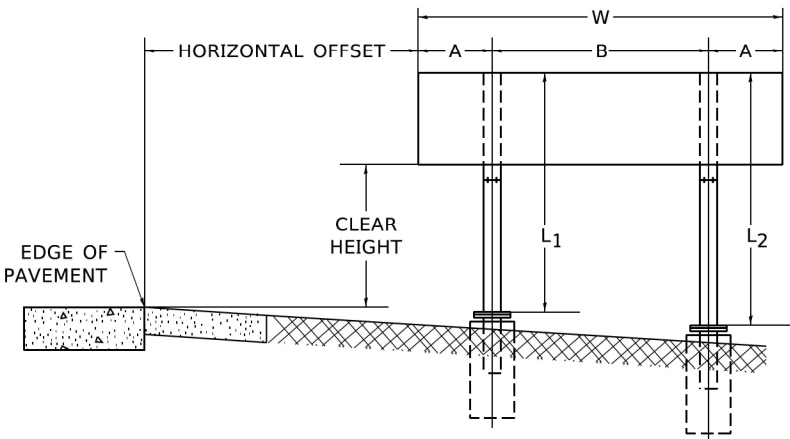


NUMBER OF STEEL SUPPORTS	A	B
2	.2 W	.6 W
3	.15 W	.35 W
4	.125 W	.25 W
5	.1 W	.2 W

"L₁" IS THE LENGTH OF SUPPORT, NOT INCLUDING THE STUB PROJECTION, CLOSEST TO THE EDGE OF THE PAVEMENT.

"A" IS THE DISTANCE FROM THE SIGN EDGE TO THE CENTERLINE OF THE NEAREST SUPPORT. "B" IS THE DISTANCE BETWEEN CENTERLINES OF SUPPORTS.


GORE SIGNS

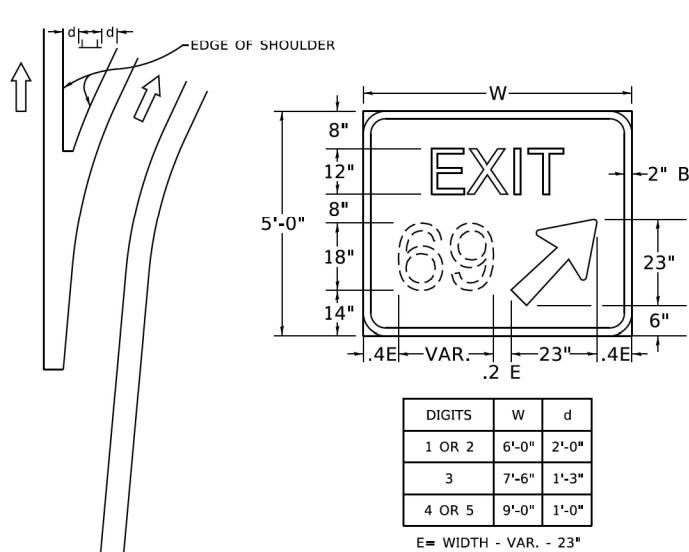

DIGITS	W	d
1 OR 2	6'-0"	2'-0"
3	7'-6"	1'-3"
4 OR 5	9'-0"	1'-0"


E = WIDTH - VAR. - 23"

STANDARD ARROWS FOR INTERSTATE GUIDE SIGNS

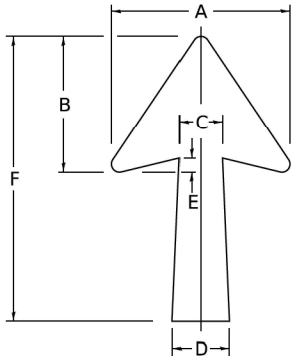


ARROW SYMBOL	A	B	C	D	E	F	R
24 1/4 x 15 1/2	15 1/2	11 1/2	3 1/2	5	1 1/2	24 1/4	1 1/2
29 1/4 x 18 1/2	18 1/2	14	4 1/2	6	1 1/2	29 1/4	3/4
35 1/4 x 22 1/4	22 1/4	17	5 1/2	7 1/2	1 1/2	35 1/4	1
18 1/4 x 11 1/4	11 1/4	8 1/4	3 1/4	3 1/4		18 1/4	

NOTE: D & F ARE RECOMMENDED DIMENSIONS. TAPER SHOULD BE HELD CONSTANT FOR LONGER OR SHORTER SHAFT LENGTHS

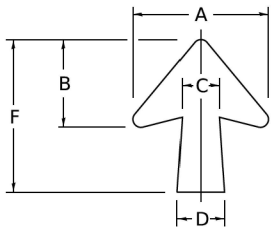


ARROW SYMBOL	A	B	C	D	E	F	R
17 1/4 x 14 1/4	14 1/4	9 1/4	3 3/8	4 1/2	1 1/2	17 1/4	3/4
20 1/4 x 17 1/4	17 1/4	11 3/4	4 3/8	5 1/2	1 1/2	20 1/4	
25 x 21 1/2	21 1/2	14 1/4	5	6 3/4	1 1/4	25	1
9 1/2 x 8 1/2	8 1/2	5 1/2	2 3/8	2 3/8		9 1/2	1/2

DOWN ARROWS

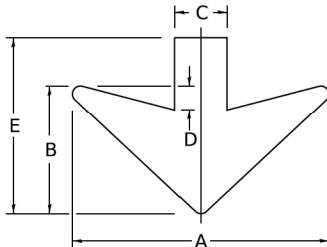

ARROW SYMBOL	A	B	C	D	E	R
16 1/2 x 24	24	12	5	1 1/2	16 1/2	3/4
22 x 32	32	16	6 1/2	3	22	1

MODEL Default
FILE Name: p:\w\dotc-aw\berkeley.com\PI\DOT1\Documents\DOT Office\District 1\Projects\DH\SH42\3\ACAD\DATA\CAD\sheet\TC33.dgn

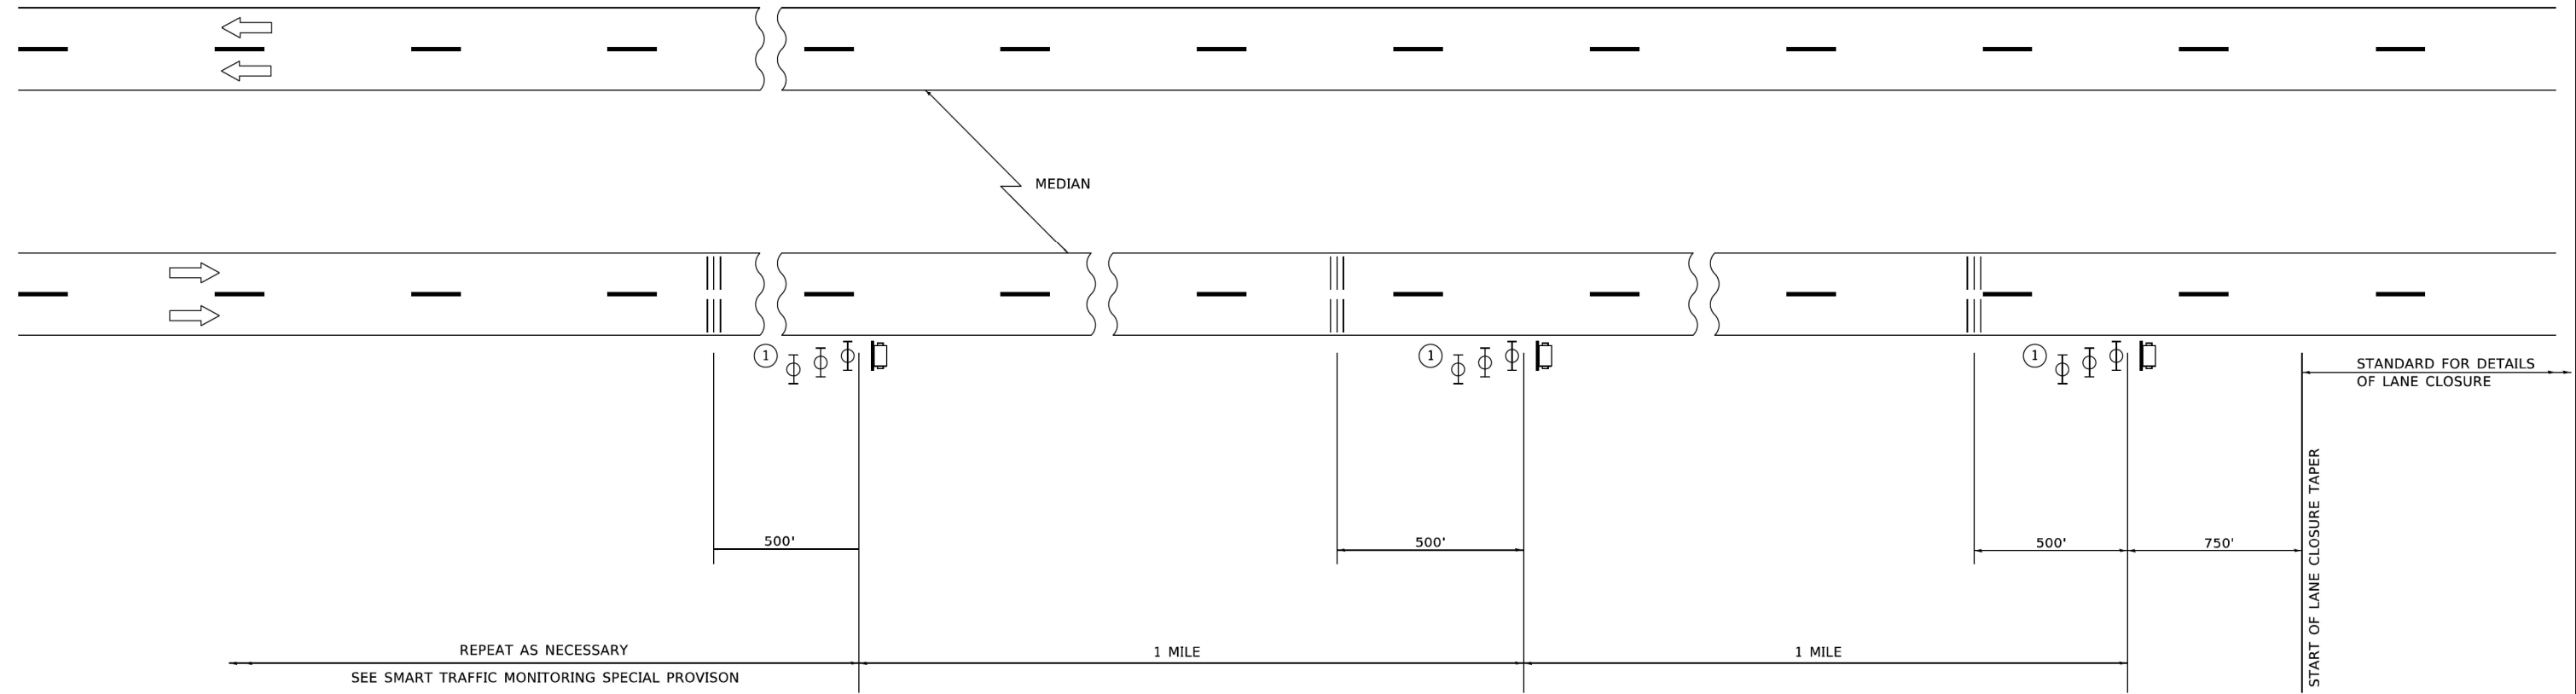

SYMBOLS


-  PORTABLE CHANGEABLE MESSAGE SIGN
-  TEMPORARY RUMBLE STRIP (SPECIAL)
-  TYPE II BARRICADES, DRUMS, OR VERTICAL BARRICADES WITH MONODIRECTIONAL FLASHING LIGHT.

- ① THREE TYPE II BARRICADES, DRUMS, OR VERTICAL BARRICADES AT 25' (8 m) CENTERS.

GENERAL NOTE:

THIS DETAIL IS TO BE USED IN CONJUNCTION WITH SMART TRAFFIC MONITORING SYSTEM AND TEMPORARY RUMBLE STRIP (SPECIAL) SPECIAL PROVISIONS.

TRAFFIC CONTROL SHOWN IN THIS DETAIL IS TO BE PROVIDED IN ADDITION TO ANY TEMPORARY TRAFFIC CONTROL SHOWN ON STATE STANDARDS, DISTRICT DETAILS, AND MAINTENANCE OF TRAFFIC PLANS.

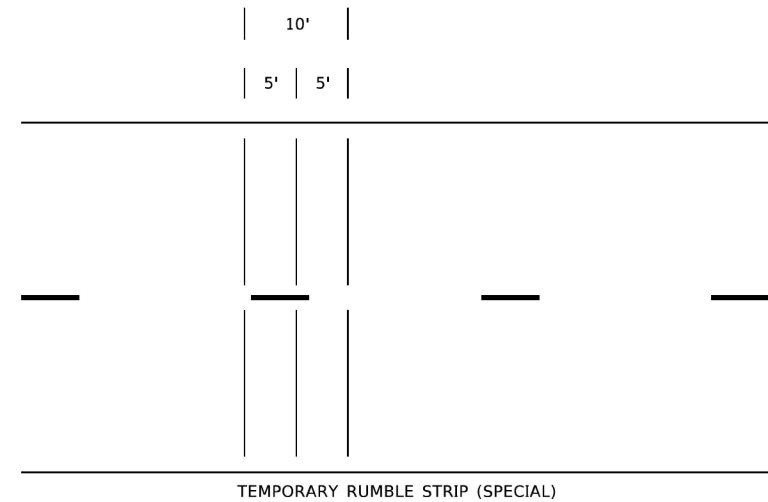

TRANSYSTEMS

USER NAME = Lawrence.DeManche	DESIGNED -	REVISED - K. SMITH 11-18-22
	DRAWN -	REVISED -
PLOT SCALE = 100.0000 ' / in.	CHECKED -	REVISED -
PLOT DATE = 11/18/2022	DATE -	REVISED -

STATE OF ILLINOIS
DEPARTMENT OF TRANSPORTATION



SMART TRAFFIC MONITORING SYSTEM
TYPICAL LAYOUT

SCALE: NONE SHEET 20 OF 20 SHEETS STA. TO STA.

F.A. RTE.	SECTION	COUNTY	TOTAL SHEETS	SHEET NO.
			898	680
TC-33		CONTRACT NO.62R27		
		ILLINOIS	FED. AID PROJECT	

1. PROPOSED TOPSOIL DEPTHS PLACED VARY. 6" DEPTH FOR REGION OF PROPOSED TOPSOIL IS SHOWN ON CROSS SECTIONS. HOWEVER, EROSION CONTROL AND LANDSCAPING PLANS SHOW PROPOSED TOPSOIL AND OTHER MATERIALS USED IN PLACING PROPOSED TOPSOIL TO APPROPRIATE DEPTHS DEPENDING ON THE LOCATION OF THE GRADING.
2. PROPOSED DRAINAGE ELEMENTS SHOWN IN CROSS SECTION ARE NOT SHOWN CONSTRUCTED IN THE CORRECT STAGE. PROPOSED DRAINAGE ELEMENTS SHOWN IN CROSS SECTION ARE ONLY REPRESENTATIVE OF THE FINAL CONDITION. PLEASE REFER TO DRAINAGE PLANS FOR CONSTRUCTION STAGING AND TIMING OF INSTALLATION OF PROPOSED DRAINAGE ELEMENTS.

FINAL SURVEY	SURVEYED _____	BY _____	DATE _____
	PLOTTED _____		
	TEMPLATE _____		
	AREAS _____		
NO. _____	AREAS CHECKED _____		

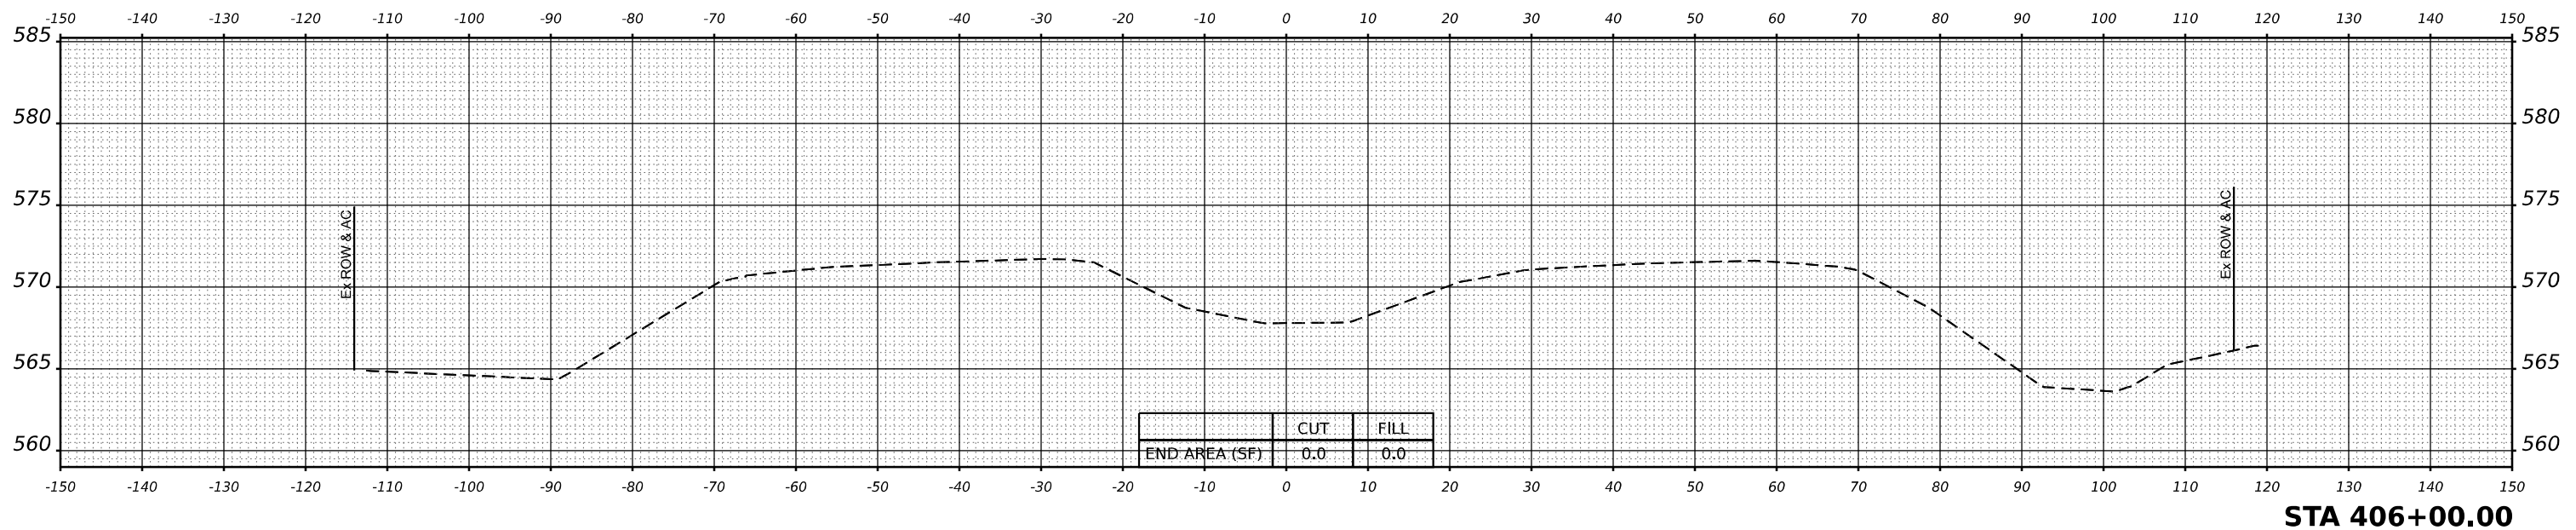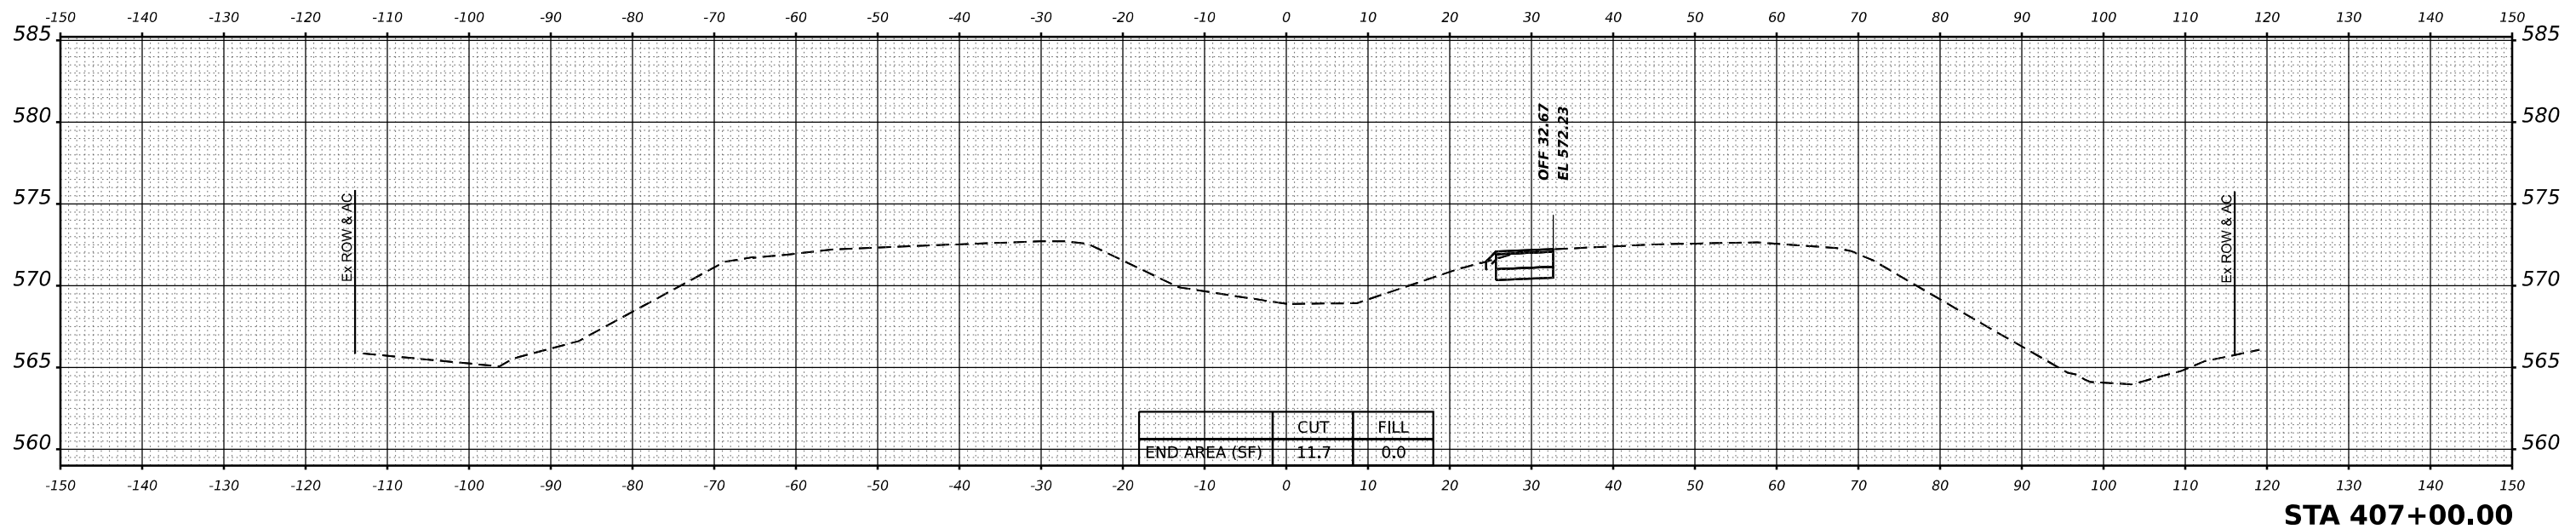

ORIGINAL SURVEY	SURVEYED _____	BY _____	DATE _____
	PLOTTED _____		
NOTE BOOK	TEMPLATE _____		
	AREAS _____		
NO. _____	AREAS CHECKED _____		

TRANSYSTEMS




**STATE OF ILLINOIS
DEPARTMENT OF TRANSPORTATION**

F.A.I. RTE.	SECTION	COUNTY	TOTAL SHEETS	SHEET NO.
I-80	FAI 80 21 STRUCTURE 6	WILL	898	682
		CONTRACT NO. 62R25		
ILLINOIS		FED. AID PROJECT		

FINAL SURVEY	NO.	NO. BOOK	AREAS CHECKED	DATE	BY	SURVEYED	PLOTTED	TEMPLATE	NOTE BOOK	AREAS CHECKED

ORIGINAL SURVEY	NO.	NO. BOOK	AREAS CHECKED	DATE	BY	SURVEYED	PLOTTED	TEMPLATE	NOTE BOOK	AREAS CHECKED




MODEL: BL_P8_180_W - 410+00.00 (Sheet)
FILE NAME: p:\transystems\hwy\dev\transys\corp\hwy\posted\documents\projects_2018\CH401\401180022\02-TransSystems\CA\0105-D102-Container\PRE-STAGE\DT15C-CONTAINER_PP_ROADWAY_PRE-STAGE-PL.dgn

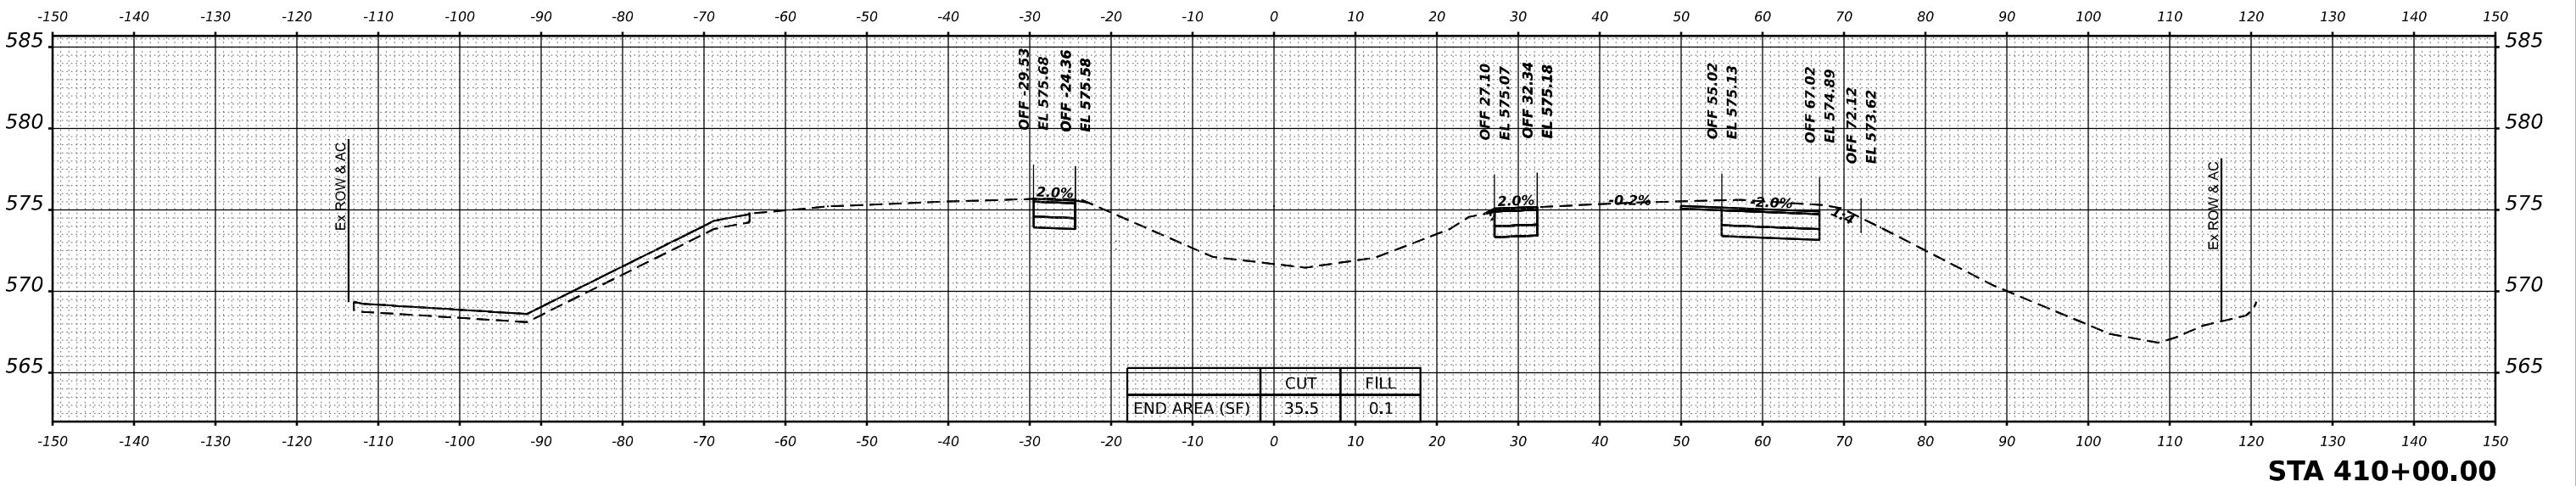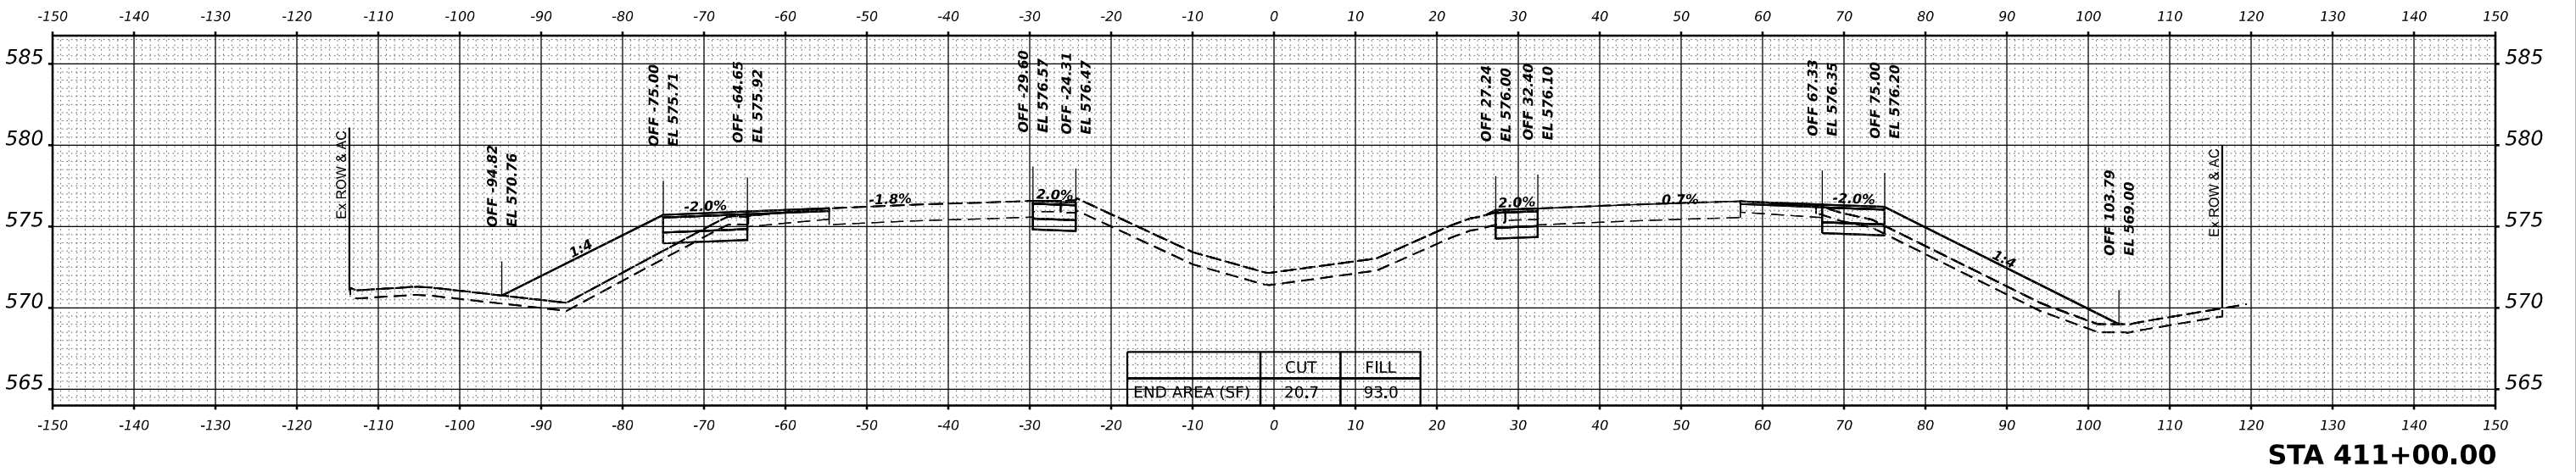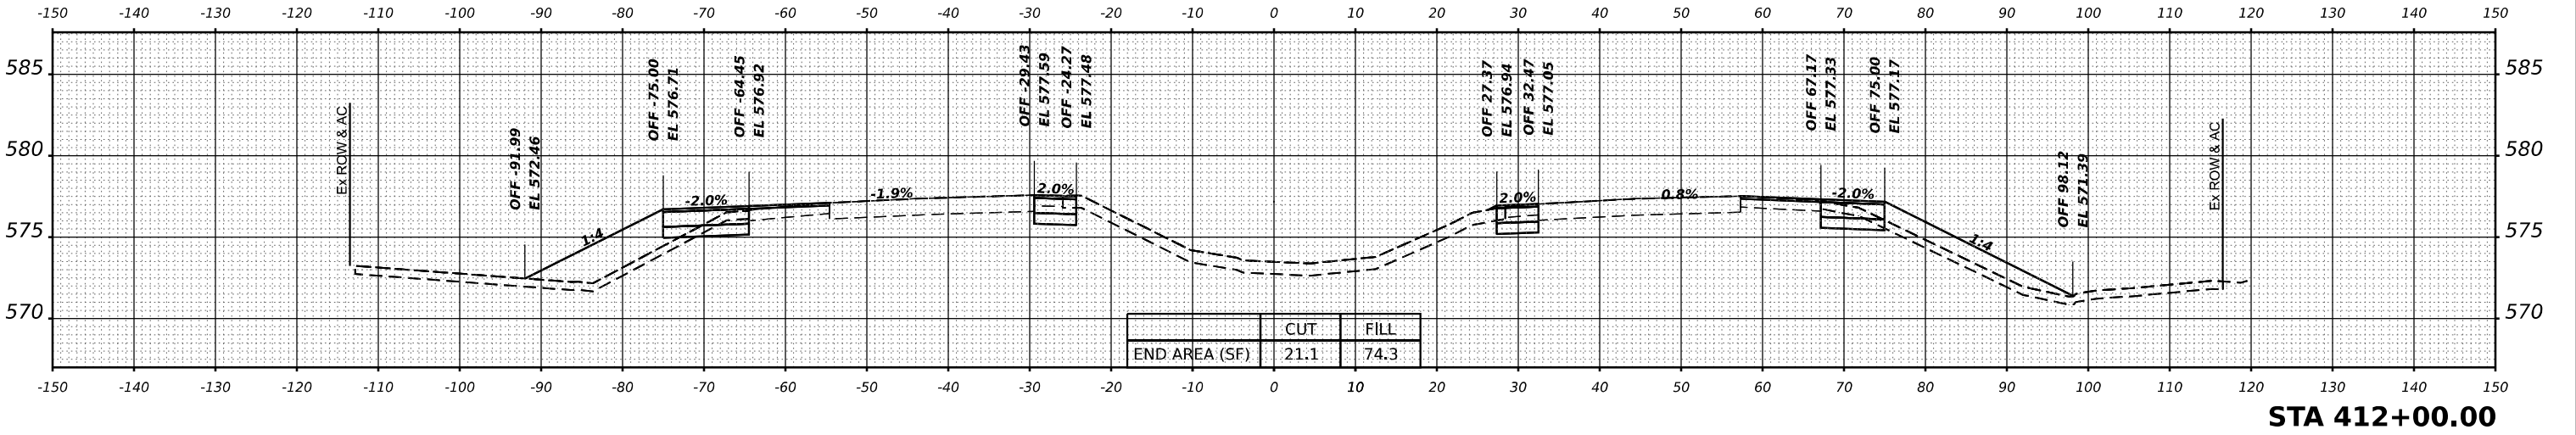

FINAL SURVEY	NO.	SURVEYED PLOTTED TEMPLATE AREAS CHECKED	BY	DATE

ORIGINAL SURVEY	NO.	SURVEYED PLOTTED TEMPLATE AREAS CHECKED	BY	DATE

MODEL: BL_Pt_180_W - 413+00.00 (Sheet)
FILE NAME: p:\transystems\p\roadway\documents\projects_2018\CH401\401180022\02-TransSystems\CA\015-D\02-Container\PRE-STAGE\DTSC-CONTAINER_PP_ROADWAY_PRE-STAGE-Pl.dgn

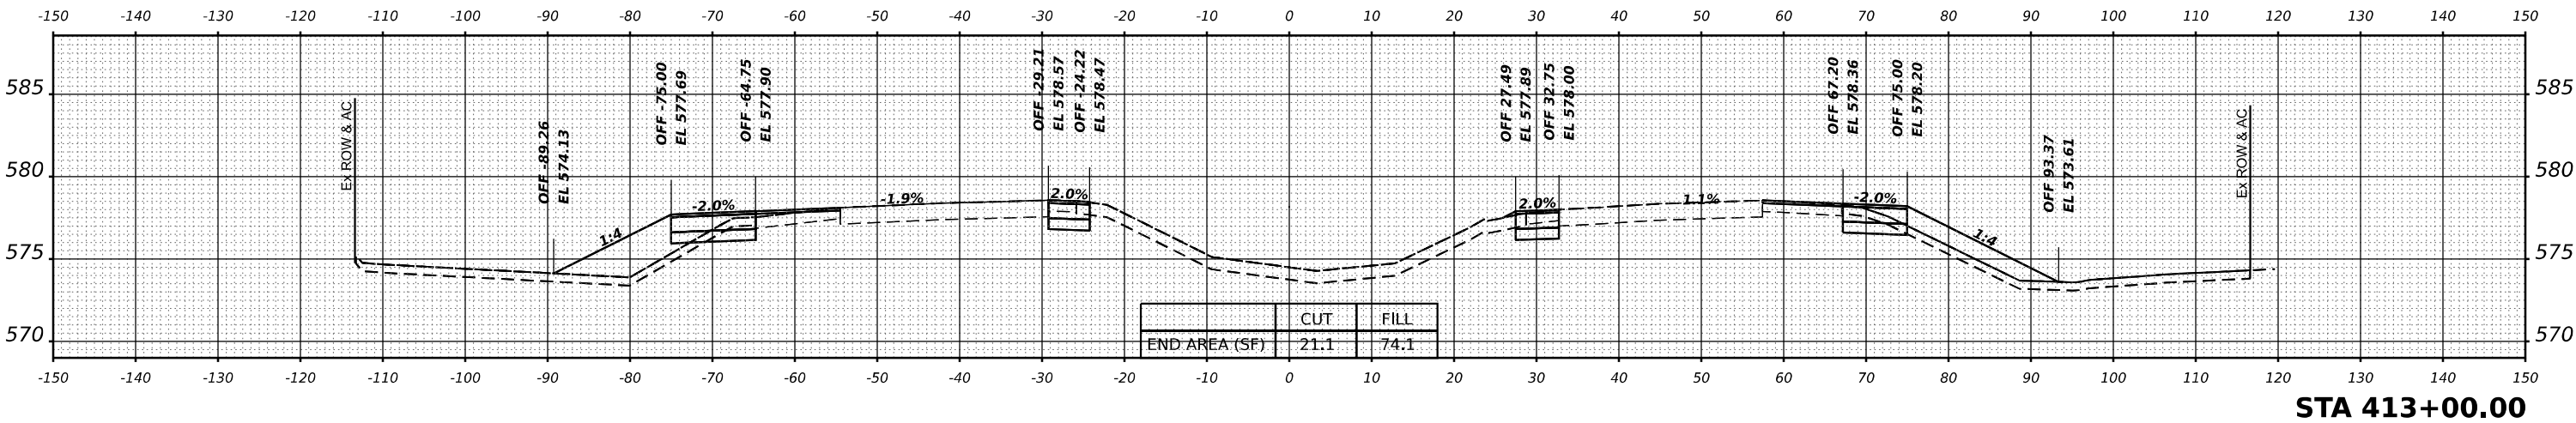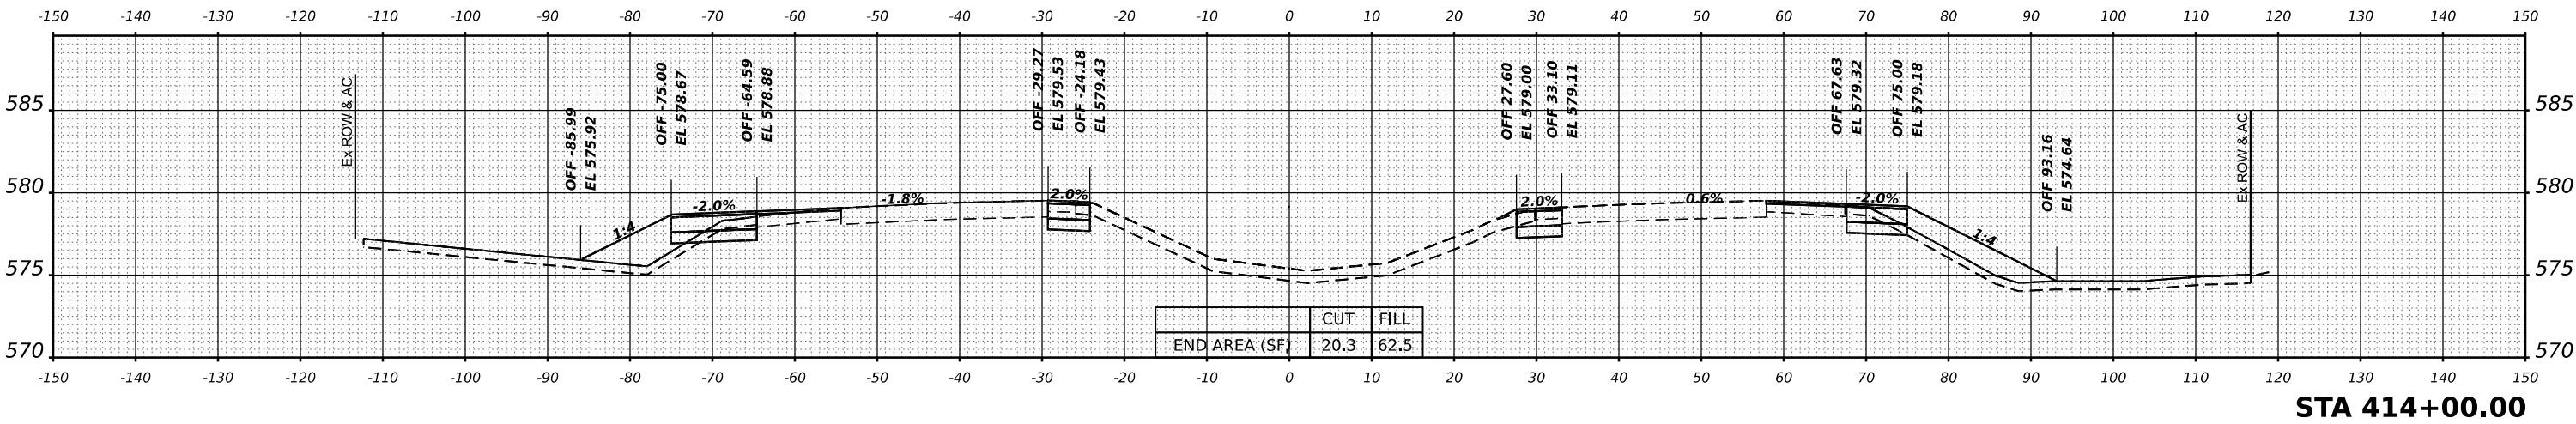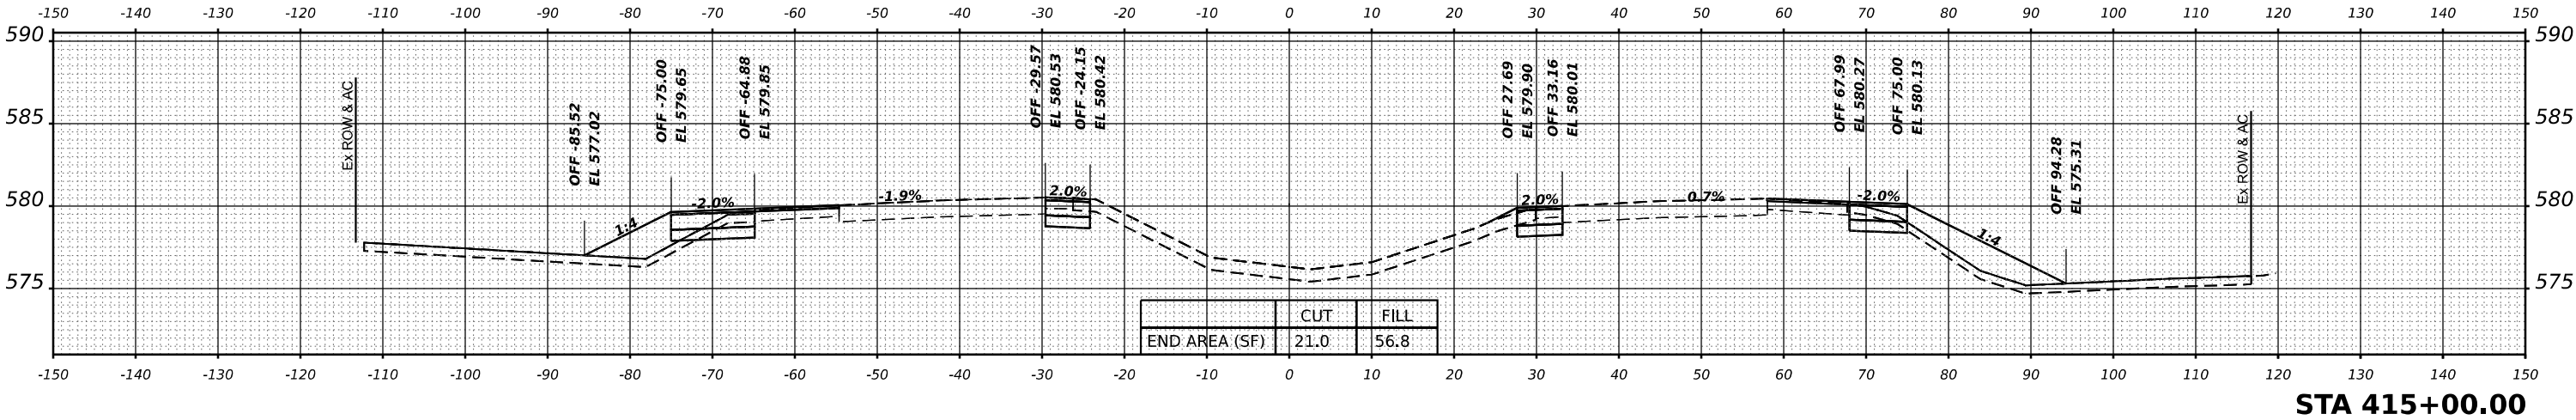

TRANSYSTEMS

USER NAME	= amkluver	DESIGNED	- VLJ	REVISED	-
PLOT SCALE	= 0.16666633 1/ in.	DRAWN	- MBM	REVISED	-
PLOT DATE	= 6/23/2023	CHECKED	- JMG	REVISED	-
		DATE	- 6/26/23	REVISED	-

STATE OF ILLINOIS
DEPARTMENT OF TRANSPORTATION

CROSS SECTIONS PRE-STAGE I-80				
SCALE: 10:H 5:V	SHEET 4	OF 43	SHEETS	STA. 413+00.00
				415+00.00

F.A.I. RTE.	SECTION	COUNTY	TOTAL SHEETS	SHEET NO.
I-80	FAI 80 21 STRUCTURE 6	WILL	898	684
CONTRACT NO. 62R25				
ILLINOIS FED. AID PROJECT				

ORIGINAL SURVEY	SURVEYED _____	BY _____	DATE _____
	PLOTTED _____		
NOTE BOOK	TEMPLATE _____		
	AREAS _____		
NO. _____	AREAS CHECKED _____		

The profile view shows the proposed road section with the following data points and features:

- Stationing:** -150 to 150.
- Elevation:** 575 to 590.
- Proposed Road Profile:** Solid line.
- Existing Ground Profile:** Dashed line.
- Grades:** 1:4, -2.0%, -1.8%, 2.0%, 2.0%, 0.9%, -2.0%, 1:4.
- Vertical Curve Data:**
 - OFF -83.06, EL 580.48
 - OFF -75.00, EL 582.50
 - OFF -64.50, EL 582.71
 - OFF -29.54, EL 583.35
 - OFF -24.07, EL 583.24
 - OFF 27.91, EL 582.76
 - OFF 33.27, EL 582.87
 - OFF 68.17, EL 583.17
 - OFF 75.00, EL 583.03
 - OFF 92.09, EL 578.76
- End Areas:**

	CUT	FILL
END AREA (SF)	21.8	54.1
- Labels:** "Ex ROW & AC" at both ends of the section.

The profile view displays the proposed road section with the following data points and features:

- Stationing:** Ranges from -150 to 150.
- Elevation:** Ranges from 575 to 590 feet.
- Proposed Profile (Solid Line):** Shows the proposed road grade with various slopes (1.4%, -2.0%, 2.0%, 0.7%, -2.0%, 1.4%).
- Existing Profile (Dashed Line):** Shows the existing ground profile.
- Cross-Section Data:**

	CUT	FILL
END AREA (SF)	21.0	60.1
- Vertical Curve Data:**
 - OFF -84.51, EL 579.16
 - OFF -75.00, EL 581.53
 - OFF -64.65, EL 581.74
 - OFF -29.72, EL 582.44
 - OFF -24.10, EL 582.93
 - OFF 27.85, EL 581.91
 - OFF 33.95, EL 582.02
 - OFF 68.31, EL 582.27
 - OFF 75.00, EL 582.14
 - OFF 96.16, EL 576.85
- Labels:** "Ex ROW & AC" at both ends of the section.

The profile view shows the road's elevation (EL) and stationing (OFF) along a horizontal axis. The road is shown with a centerline and side slopes. The elevation ranges from 575 to 590 feet. The stationing ranges from -150 to 150. The road is shown with a centerline and side slopes. The elevation ranges from 575 to 590 feet. The stationing ranges from -150 to 150.

Station	Off	EL
-86.51	EL 577.71	
-75.00	EL 580.59	
-64.84	EL 580.80	
-29.64	EL 581.51	
-24.12	EL 581.40	
27.78	EL 580.90	
33.15	EL 581.01	
68.04	EL 581.24	
75.00	EL 581.10	
95.77	EL 575.91	

END AREA (SF)	CUT	FILL
	21.4	58.3

STA 416+00.00

USER NAME = amkluver	DESIGNED - VLJ	REVISED -
	DRAWN - MBM	REVISED -
PLOT SCALE = 0.16666633 ' / in.	CHECKED - JMG	REVISED -
PLOT DATE = 6/23/2023	DATE - 6/26/23	REVISED -

CROSS SECTIONS PRE-STAGE
I-80

SCALE: 10:H 5:V	SHEET 5	OF 43 SHEETS	STA. 416+00.00	418+00.00
-----------------	---------	--------------	----------------	-----------

F.A.I. RTE.	SECTION	COUNTY	TOTAL SHEETS	SHEET NO.
I-80	FAI 80 21 STRUCTURE 6	WILL	898	685
		CONTRACT NO. 62R25		
ILLINOIS		FED. AID PROJECT		

ORIGINAL SURVEY	SURVEYED _____	BY _____	DATE _____
	PLOTTED _____		
NOTE BOOK	TEMPLATE _____		
	AREAS _____		
NO. _____	AREAS CHECKED _____		

Profile view of STA 421+00.00. The horizontal axis represents stationing from -150 to 150, and the vertical axis represents elevation from 580 to 595. The profile shows a dashed line for the existing ground and a solid line for the proposed road grade. Key features include:

- Ex ROW & AC** at station -110.
- OFF -84.18** and **EL 582.57** at station -84.18.
- OFF -75.00** and **EL 584.86** at station -75.00.
- OFF -64.82** and **EL 585.07** at station -64.82.
- OFF -29.92** and **EL 585.48** at station -29.92.
- OFF -24.04** and **EL 585.36** at station -24.04.
- OFF 28.02** and **EL 584.95** at station 28.02.
- OFF 33.16** and **EL 585.05** at station 33.16.
- OFF 67.30** and **EL 585.31** at station 67.30.
- OFF 75.00** and **EL 585.16** at station 75.00.
- Ex ROW & AC** at station 110.

Grades are indicated by percentages: 1.4%, -2.0%, -1.2%, 2.0%, 2.0%, 0.8%, -2.0%, and 1.4.1%.

	CUT	FILL
END AREA (SF)	20.5	30.2

Profile view of STA 420+00.00 showing a cross-section of a road with a 12% grade. The profile includes a centerline, shoulders, and a ditch. Key data points include: STA 420+00.00, 12% grade, 12' ditch, 12' shoulder, 12' centerline, 12' shoulder, 12' ditch. The profile is labeled with 'STA 420+00.00' and '12%'. A table at the bottom right shows 'END AREA (SF)' with values 20.7 and 39.7.

END AREA (SF)	CUT	FILL
20.7		39.7

Profile view of STA 419+00.00. The horizontal axis represents stationing from -150 to 150. The vertical axis represents elevation from 575 to 595. The profile shows a road cross-section with a centerline at elevation 583.52. The road is flanked by embankments with a 1:4 slope. The profile includes a table for cut and fill areas.

	CUT	FILL
END AREA (SF)	20.6	49.3

Key data points from the profile:

- Station -112.5: Ex ROW & AC
- Station -82.19: OFF -82.19, EL 581.51
- Station -75.00: OFF -75.00, EL 583.31
- Station -64.33: OFF -64.33, EL 583.52
- Station -29.58: OFF -29.58, EL 584.16
- Station -24.06: OFF -24.06, EL 584.05
- Station 27.96: OFF 27.96, EL 583.65
- Station 33.52: OFF 33.52, EL 583.76
- Station 68.71: OFF 68.71, EL 583.97
- Station 75.00: OFF 75.00, EL 583.85
- Station 89.04: OFF 89.04, EL 580.34
- Station 112.5: Ex ROW & AC

Grades: 1:4, -2.0%, -1.8%, 2.0%, 0.6%, -2.0%, 1:4.

TRANSYSTEMS	USER NAME = amkluver	DESIGNED - VLJ	REVISED -	STATE OF ILLINOIS DEPARTMENT OF TRANSPORTATION	CROSS SECTIONS PRE-STAGE							F.A.I. RTE.	SECTION	COUNTY	TOTAL SHEETS	SHEET NO.
	PLOT SCALE = 0.16666633 ' / in.	DRAWN - MBM	REVISED -		I-80	FAI 80 21 STRUCTURE 6	WILL	898	686							
	PLOT DATE = 6/23/2023	CHECKED - JMG	REVISED -							CONTRACT NO. 62R25						
		DATE - 6/26/23	REVISED -		SCALE: 10:H 5:V		SHEET 6	OF 43 SHEETS	STA. 419+00.00	421+00.00	ILLINOIS	FED. AID PROJECT				

ORIGINAL SURVEY	SURVEYED _____	BY _____	DATE _____
	PLOTTED _____		
NOTE BOOK	TEMPLATE _____		
	AREAS _____		
NO. _____	AREAS CHECKED _____		

Profile view of STA 424+00.00. The vertical axis represents elevation in feet, ranging from 580 to 600. The horizontal axis represents stationing, ranging from -150 to 150. The profile shows a dashed line for the existing ground (EG) and a solid line for the proposed road grade. Key data points and labels include:

- EG ROW & AC at station -110.
- OFF -84.16, EL 583.85 at station -84.16.
- OFF -75.00, EL 586.14 at station -75.00.
- OFF -69.75, EL 586.24 at station -69.75.
- Grades: 1.4%, 2.0%, 1.0%, 2.0%, 1.9.3%.
- EG ROW & AC at station 110.

	CUT	FILL
END AREA (SF)	13.4	60.4

Profile view of STA 423+00.00. The horizontal axis represents stationing from -150 to 150, and the vertical axis represents elevation from 580 to 595 feet. The profile shows a road with a solid line for the existing ground and a dashed line for the proposed road grade. Key features include:

- Vertical Curve Data:**
 - OFF -85.28, EL 583.16
 - OFF -75.00, EL 585.73
 - OFF -68.30, EL 585.86
 - OFF 28.03, EL 585.87
 - OFF 33.32, EL 585.98
 - OFF 67.63, EL 586.33
 - OFF 75.00, EL 586.18
- Grades:** 1.4, -2.0%, 2.0%, 1.0%, -2.0%, 1:9.8
- End Area Summary:**

	CUT	FILL
END AREA (SF)	14.6	56.8
- Labels:** "Ex ROW & AC" at both ends of the profile.

Profile view of STA 422+00.00. The horizontal axis represents stationing from -150 to 150, and the vertical axis represents elevation from 580 to 595 feet. The profile shows a road with a centerline and existing ground. Key features include:




- Stationing:** -150 to 150.
- Elevation:** 580 to 595 feet.
- Profile Line:** Solid line representing the proposed road profile.
- Existing Ground:** Dashed line representing the existing terrain.
- Cut/Fill Areas:** Indicated by shaded regions and labels:
 - CUT: 21.2 SF (between stations -80 and -20).
 - FILL: 41.9 SF (between stations 20 and 120).
- Grades:** 1.4%, 2.0%, 0.9%, 2.0%, and -9.4%.
- Labels:**
 - Ex ROW & AC (at station -110).
 - OFF -84.36, EL 582.98 (at station -80).
 - OFF -75.00, EL 585.32 (at station -70).
 - OFF -66.59, EL 585.49 (at station -60).
 - OFF 28.03, EL 585.48 (at station 30).
 - OFF 33.37, EL 585.58 (at station 35).
 - OFF 67.51, EL 585.88 (at station 70).
 - OFF 75.00, EL 585.73 (at station 75).
 - Ex ROW & AC (at station 120).

TRANSYSTEMS	USER NAME = amkluver	DESIGNED - VLJ	REVISED -	STATE OF ILLINOIS DEPARTMENT OF TRANSPORTATION	CROSS SECTIONS PRE-STAGE I-80					F.A.I. RTE.	SECTION	COUNTY	TOTAL SHEETS	SHEET NO.	
	PLOT SCALE = 0.16666633 "/in.	DRAWN - MBM	REVISED -							I-80	FAI 80 21 STRUCTURE 6	WILL	898	687	
	PLOT DATE = 6/23/2023	CHECKED - JMG	REVISED -							CONTRACT NO. 62R25					
					SCALE: 10:H 5:V	SHEET 7	OF 43 SHEETS	STA. 422+00.00	424+00.00						

FINAL	SURVEYED	BY	DATE
SURVEY	PLOTTED		
NOTE BOOK	TEMPLATE		
NO.	AREAS		
	CHECKED		

ORIGINAL	SURVEYED	BY	DATE
SURVEY	PLOTTED		
NOTE BOOK	TEMPLATE		
NO.	AREAS		
	CHECKED		

MODEL: BL_Pt_180_W - 425+00.00 (Sheet)
FILE NAME: p:\transystems\p\roadway\documents\projects\2018\CH401\401.18002\02-TransSystems\CA\015-D\02-Container\PRE-STAGE\DT1-SC-CONTAINER_Pt_180_W\ROADWAY_PRE-STAGE-Pt.dgn

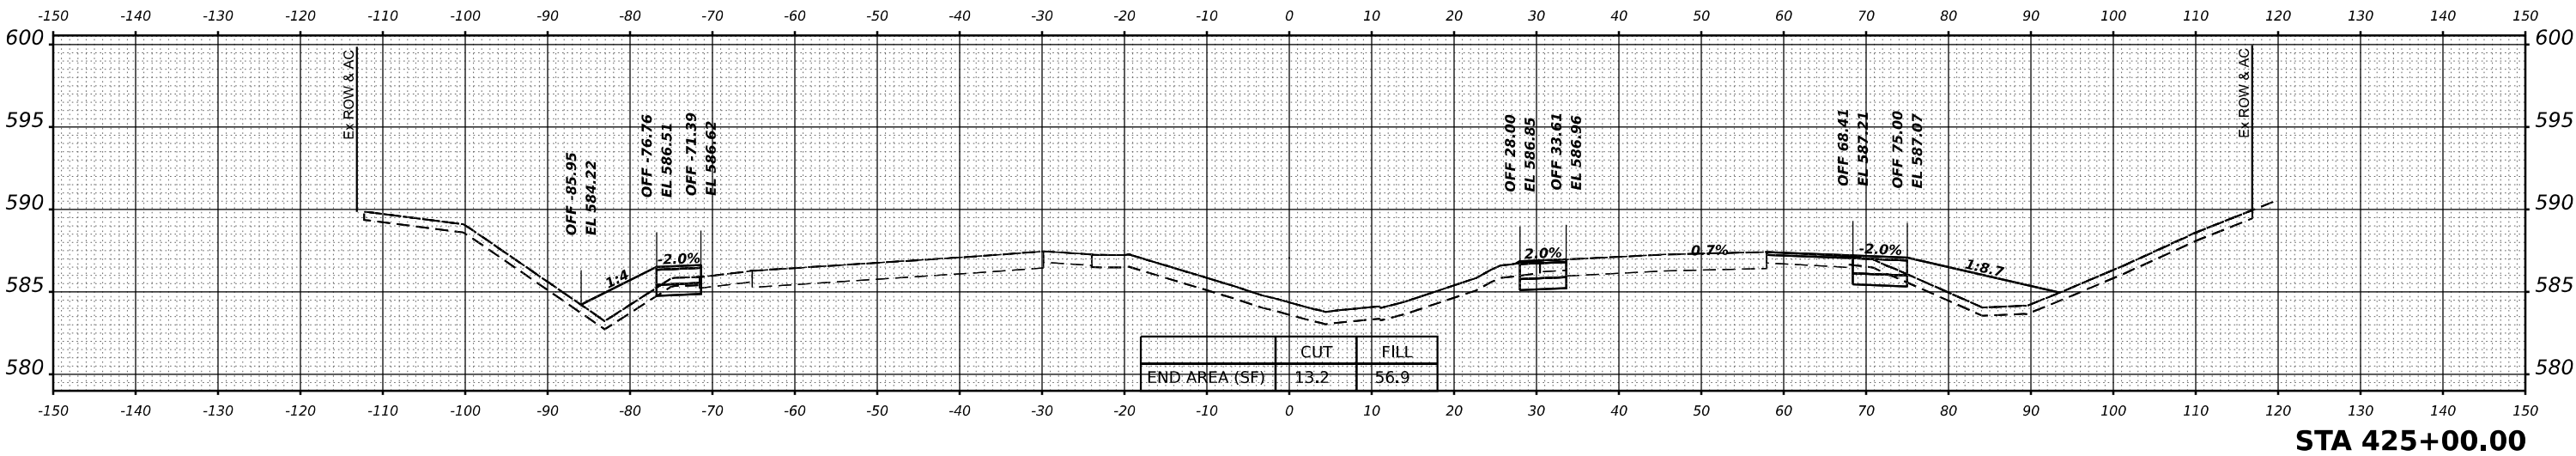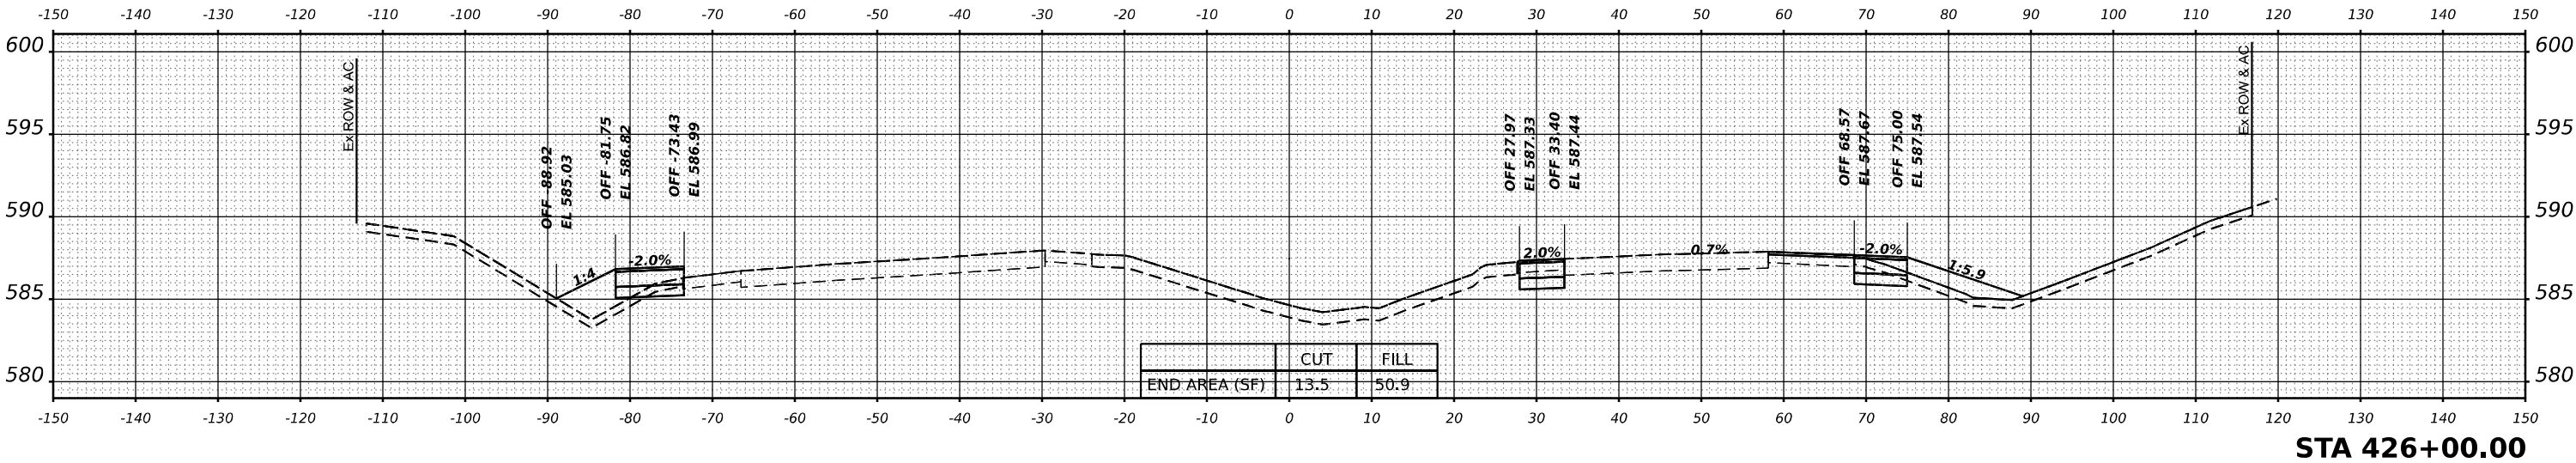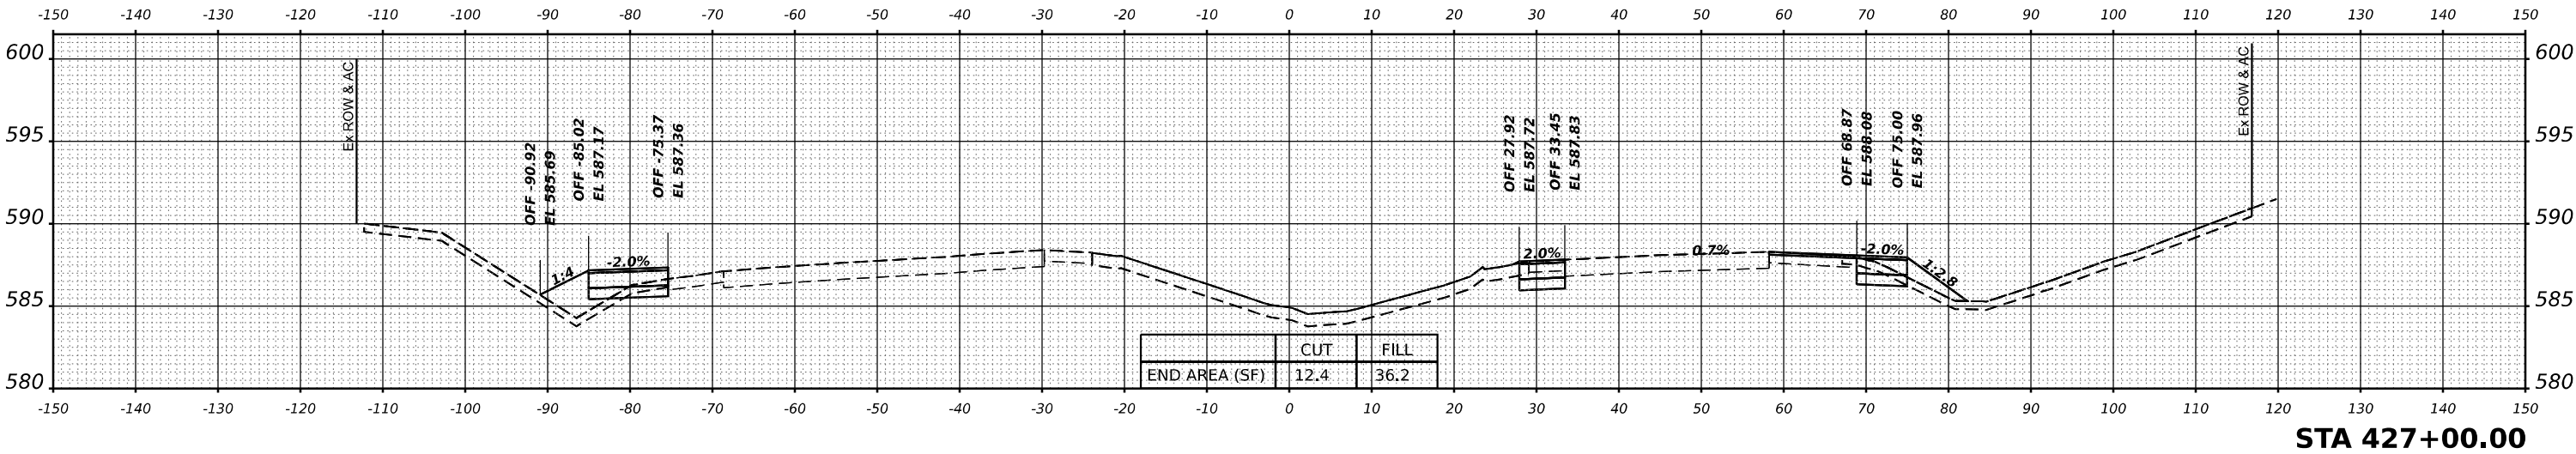

TRANSYSTEMS

USER NAME	= amkluver	DESIGNED -	VLJ	REVISED -	
PLOT SCALE	= 0.16666633 ' / in.	DRAWN -	MBM	REVISED -	
PLOT DATE	= 6/23/2023	CHECKED -	JMG	REVISED -	
		DATE -	6/26/23	REVISED -	

STATE OF ILLINOIS
DEPARTMENT OF TRANSPORTATION

CROSS SECTIONS PRE-STAGE
I-80




SCALE: 10:H 5:V SHEET 8 OF 43 SHEETS STA. 425+00.00 427+00.00

F.A.I. RTE.	SECTION	COUNTY	TOTAL SHEETS	SHEET NO.
I-80	FAI 80 21 STRUCTURE 6	WILL	898	688
CONTRACT NO. 62R25				
ILLINOIS FED. AID PROJECT				

FINAL SURVEY	BY	DATE
NOTE BOOK	SURVEYED _____	
	PLOTTED _____	
	TEMPLATE _____	
	AREAS _____	
NO. _____	AREAS CHECKED _____	

ORIGINAL SURVEY	BY	DATE
NOTE BOOK	SURVEYED	
	PLOTTED	
	TEMPLATE	
	AREAS	
NO.	AREAS CHECKED	




MODEL: BL_Pt_180_W - 428 - 00.00 (Sheet)
FILE NAME: p:\transystems\p\roadway\documents\projects\2018\CH401\401.180022\02-TransSystems\CA\0\0-3D\02-Container\PRE-STAGE\DT\SC-CONTAINER_PP_ROADWAY_PRE-STAGE-Pl.dgn

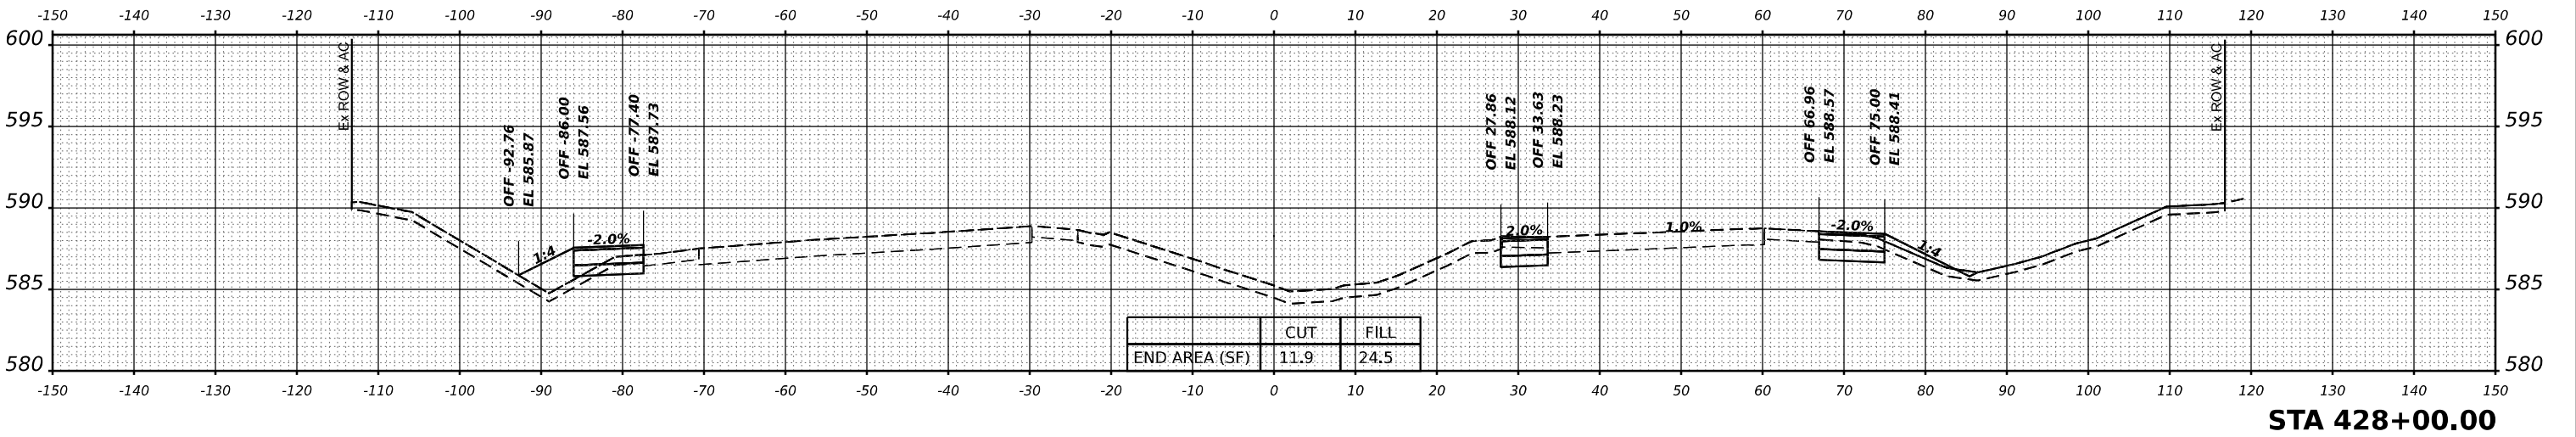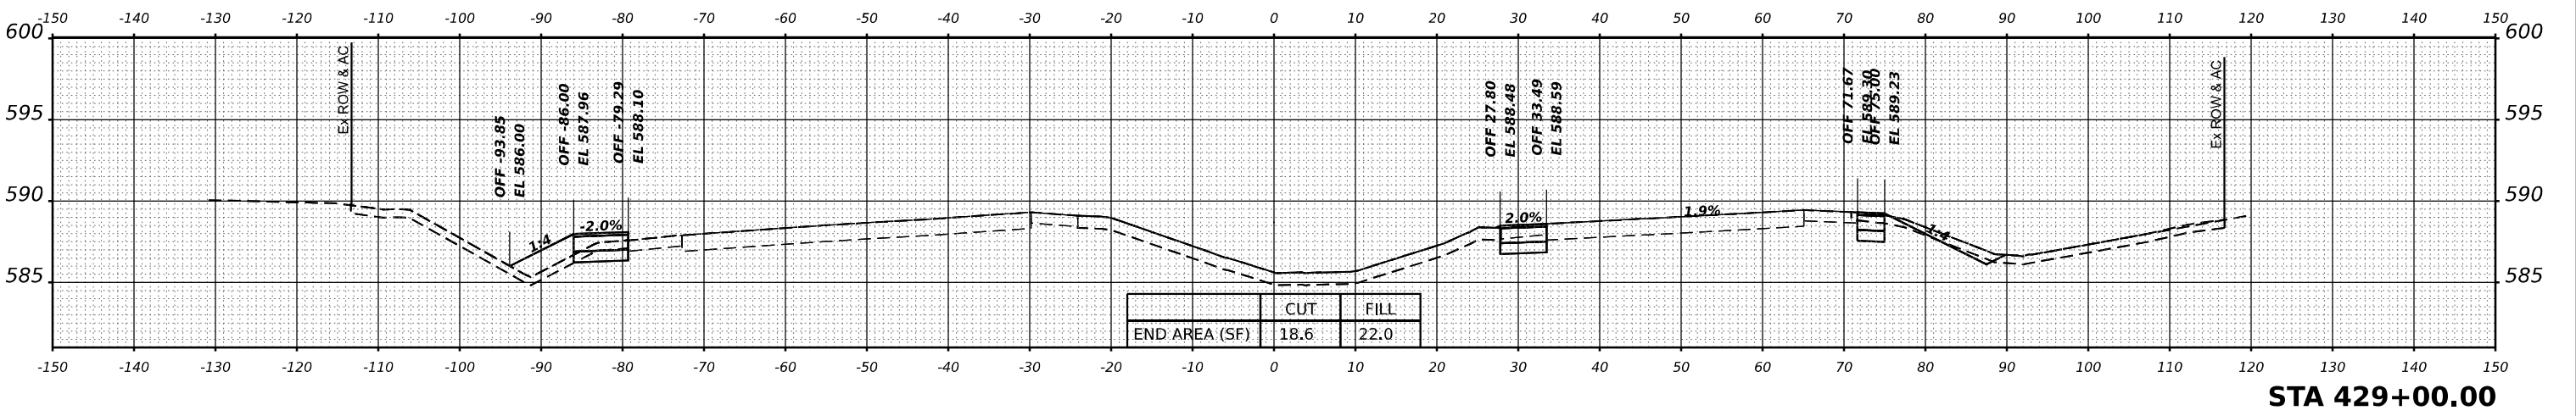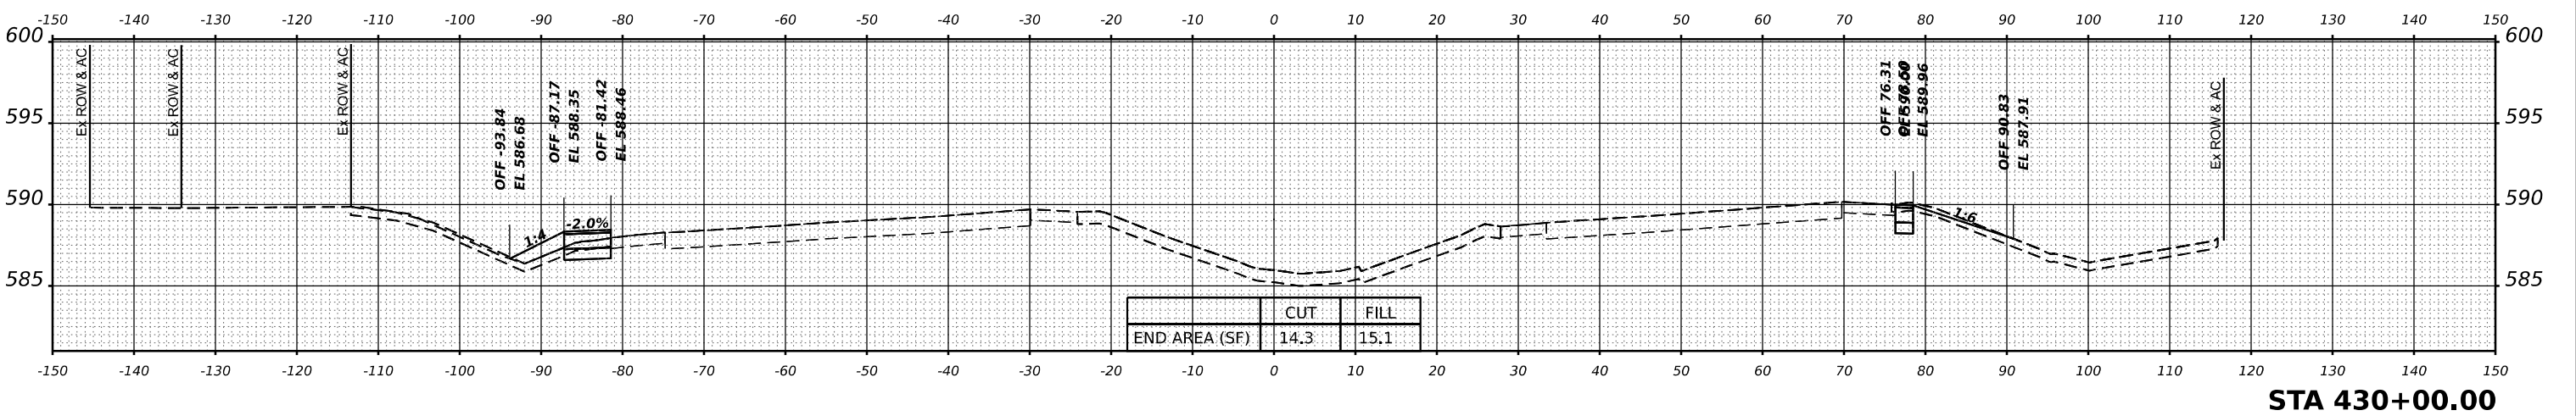

FINAL SURVEY	NO.	SURVEYED PLOTTED TEMPLATE AREAS CHECKED	BY	DATE

ORIGINAL SURVEY	NO.	SURVEYED PLOTTED TEMPLATE AREAS CHECKED	BY	DATE

MODEL: BL_P0_180_W - 431+00.00 (Sheet)
FILE NAME: p:\transystems\p0_180_W - 431+00.00 (Sheet).dgn
PROJECT: 2018-CH-401-180022-02-TransSystems\CA\015-3D\02-Container\PRE-STAGE\DTSC-CONTAINER_P0_180_W - 431+00.00 (Sheet).dgn

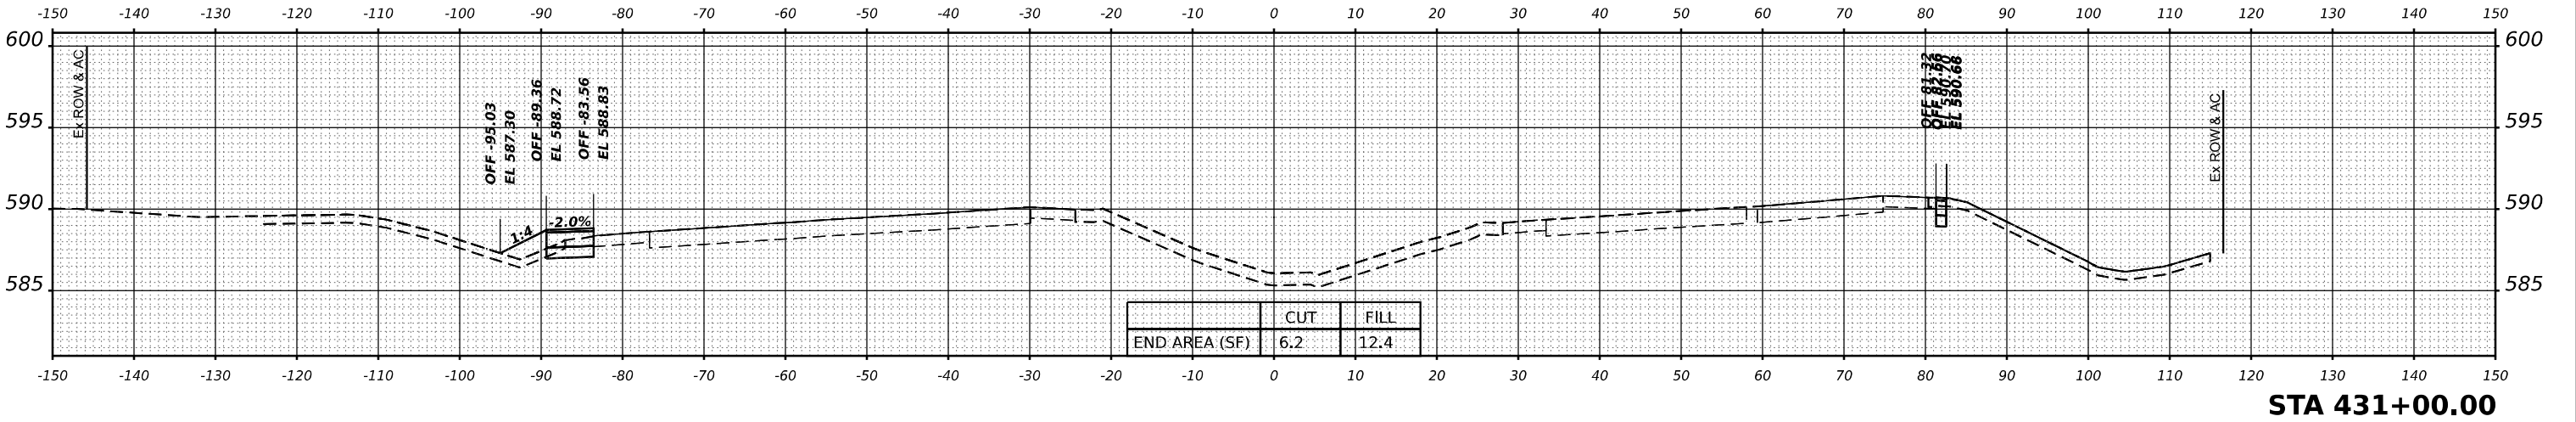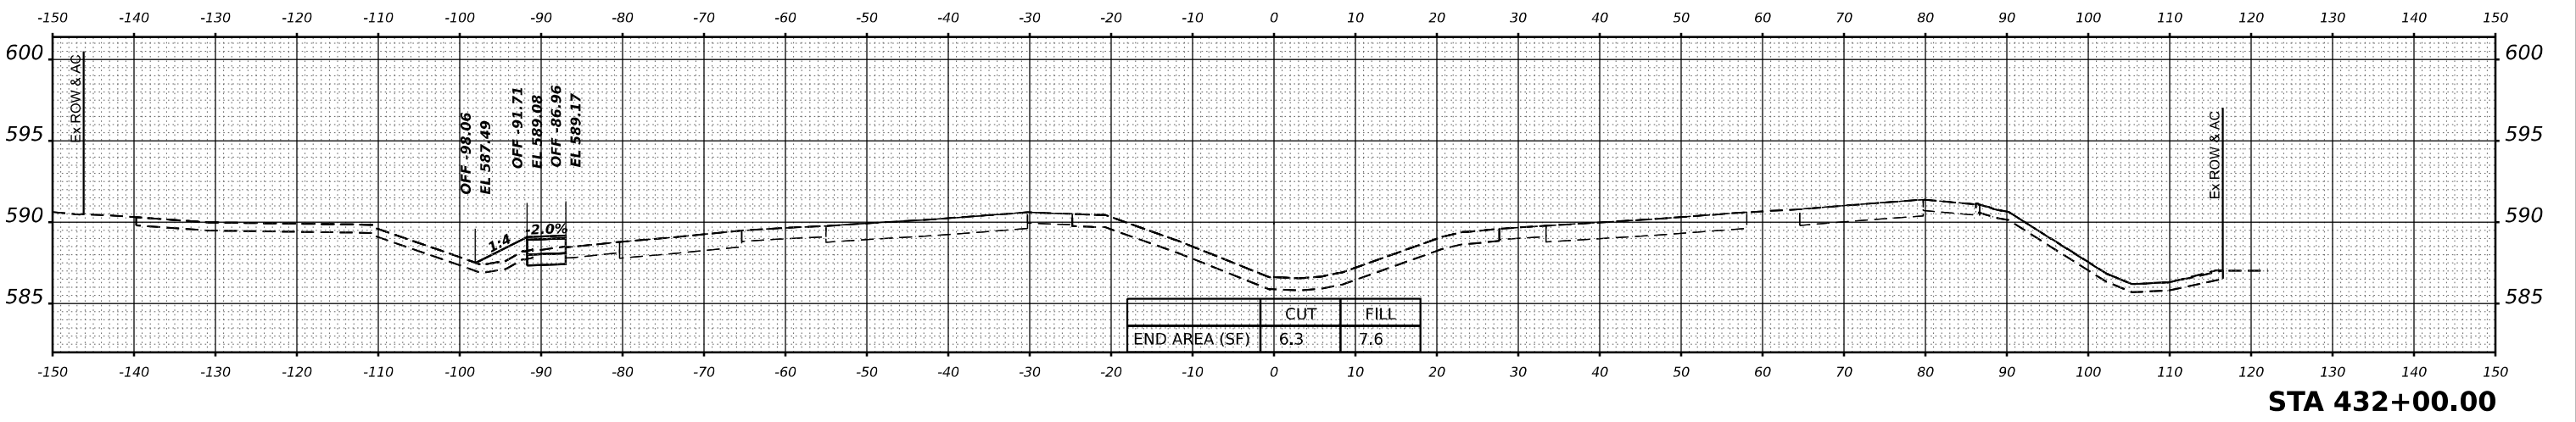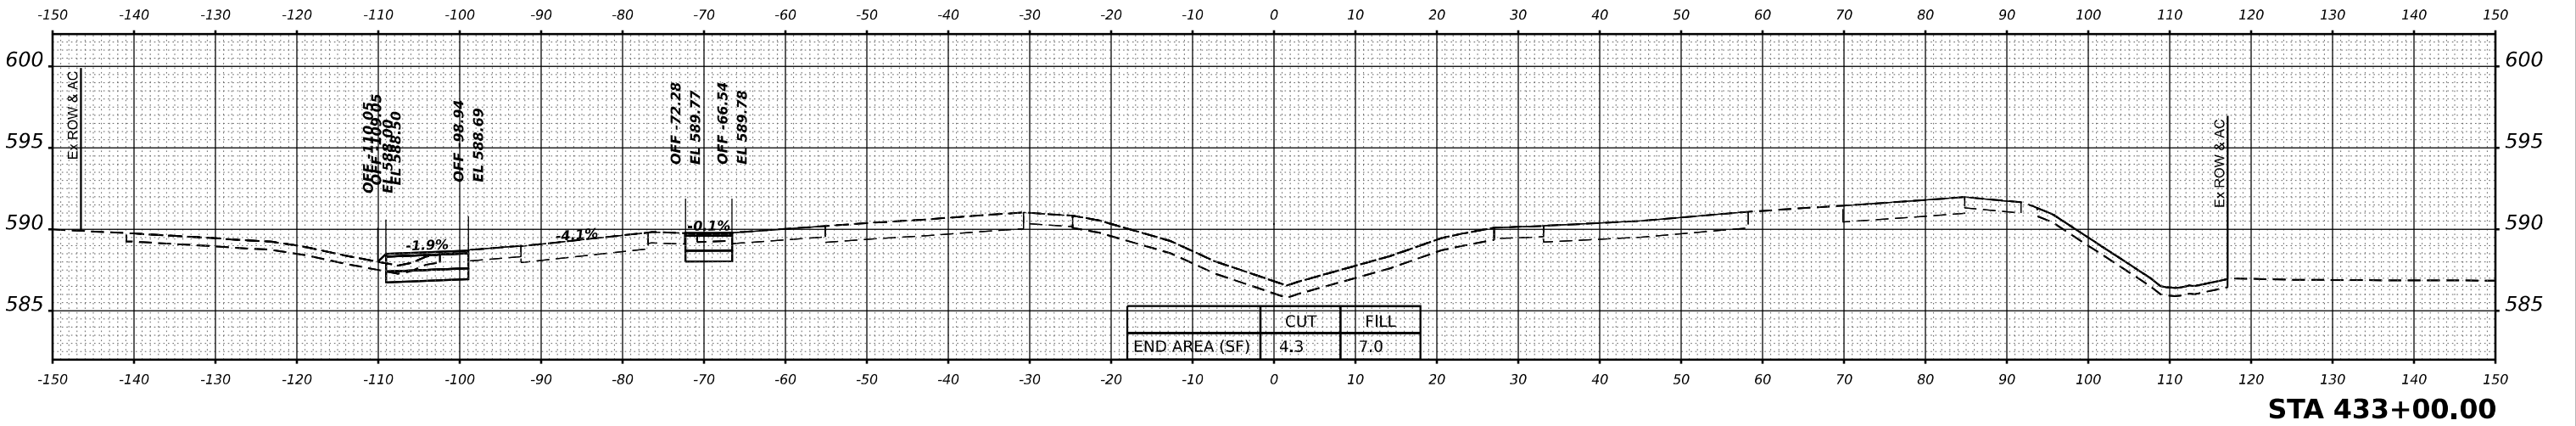

ORIGINAL SURVEY	SURVEYED _____	BY _____	DATE _____
	PIOTTED _____		
NOTE BOOK	TEMPLATE _____		
	AREAS _____		
NO. _____	AREAS CHECKED _____		

The profile view shows the proposed road section with the following data points and features:

- Stationing:** -150 to 150.
- Elevation:** 585 to 600.
- Proposed Road Profile:** Solid line.
- Existing Ground Profile:** Dashed line.
- Cut/Fill Areas:**
 - Cut area between station -75 and -66.63.
 - Fill area between station 69.39 and 86.50.
- Grades:** -2.0% and -3.2%.
- End Area Table:**

	CUT	FILL
END AREA (SF)	16.7	0.5

The profile view shows the proposed road's elevation (EL) and stationing. The road is shown with a 2.0% grade from station -75 to -66.39, and a 2.3% grade from station 69.44 to 73.72. 

Station	Elevation (EL)	Grade (%)
-75.83	590.37	2.0%
-66.39	590.75	2.0%
69.44	591.61	2.3%
73.72	591.71	2.3%

END AREA (SF)	CUT	FILL
17.6	0.1	

Profile view of a proposed road section. The vertical axis represents elevation in feet, ranging from 585 to 600. The horizontal axis represents stationing, ranging from -150 to 150. The profile shows the existing ground (dashed line), the proposed road (solid line), and the proposed grade (dotted line). Key features include a 2.0% slope, a vertical curve labeled "OFF -121.14 EL 589.56", and a vertical curve labeled "OFF -75.20 EL 590.02". A table at the bottom right shows "END AREA (SF)" with values 18.7 for CUT and 0.8 for FILL. A vertical line at station 125 is labeled "Ex ROW & AC".

	CUT	FILL
END AREA (SF)	18.7	0.8

STA 434+00.00

	USER NAME = amkluver	DESIGNED - VLJ	REVISED -	STATE OF ILLINOIS DEPARTMENT OF TRANSPORTATION	CROSS SECTIONS PRE-STAGE I-80				F.A.I. RTE.	SECTION	COUNTY	TOTAL SHEETS	SHEET NO.
	PLOT SCALE = 0.16666633 ' / in.	DRAWN - MBM	REVISED -						I-80	FAI 80 21 STRUCTURE 6	WILL	898	691
	PLOT DATE = 6/23/2023	CHECKED - JMG	REVISED -		SCALE: 10:H 5:V SHEET 11 OF 43 SHEETS STA. 434+00.00 436+00.00					CONTRACT NO. 62R25			
		DATE - 6/26/23	REVISED -							ILLINOIS FED. AID PROJECT			

ORIGINAL SURVEY	SURVEYED _____	BY _____	DATE _____
	PIOTTED _____		
NOTE BOOK	TEMPLATE _____		
	AREAS _____		
NO. _____	AREAS CHECKED _____		

The profile view shows the proposed road section with the following data points and features:

- Stationing:** -150 to 150.
- Elevation:** 585 to 605.
- Proposed Road Profile:** Solid line.
- Existing Ground Profile:** Dashed line.
- Cut/Fill Areas:**
 - CUT:** 13.8 (between station -70 and 0).
 - FILL:** 14.2 (between station 0 and 120).
- Grades:**
 - 2.0% (between station -70 and 0).
 - 1.4% (between station 70 and 120).
- Vertical Curve Data:**
 - OFF -77.79, EL 598.40, EL 597.64 (at station -70).
 - OFF -67.21, EL 597.79 (at station -60).
 - OFF 68.86, EL 598.72, OFF 75.00, EL 598.60 (at station 70).
 - OFF 80.92, EL 597.11 (at station 80).

Profile view of a road section showing elevation (590 to 605) versus stationing (-150 to 150). The profile includes a solid line for the existing ground and a dashed line for the proposed road grade. Key features include a 2.0% grade section between stations -70 and -60, and a 1.4% grade section between stations 70 and 80. A table at the bottom center shows 'END AREA (SF)' with values 26.8 for 'CUT' and 6.6 for 'FILL'.

	CUT	FILL
END AREA (SF)	26.8	6.6

Profile view of a road section. The horizontal axis represents stationing from -150 to 150. The vertical axis represents elevation in feet, ranging from 585 to 600. The profile shows a road with a centerline at station 0. The road is cut at station 0 and fill elsewhere. The profile is defined by a solid line (road surface) and dashed lines (existing ground). Key data points and labels include:

- Station -76.20: OFF 76.20, EL 593.33
- Station -66.74: OFF 66.74, EL 593.50
- Station 69.18: OFF 69.18, EL 594.31
- Station 75.00: OFF 75.00, EL 594.20
- Station 81.02: OFF 81.02, EL 592.69
- Station 90.43: OFF 90.43, EL 592.31

Grades are indicated as -2.0% and 1:4. A table at the bottom center provides summary data:

	CUT	FILL
END AREA (SF)	21.8	0.0

STA 437+00.00

USER NAME = amkluver	DESIGNED - VLJ	REVISED -
	DRAWN - MBM	REVISED -
PLOT SCALE = 0.16666633 ' / in.	CHECKED - JMG	REVISED -
PLOT DATE = 6/23/2023	DATE - 6/26/23	REVISED -

CROSS SECTIONS PRE-STAGE

SCALE: 10:H 5:V	SHEET 12	OF 43 SHEETS	STA. 437+00.00	439+00.00
-----------------	----------	--------------	----------------	-----------

F.A.I. RTE.	SECTION	COUNTY	TOTAL SHEETS	SHEET NO.
I-80	FAI 80 21 STRUCTURE 6	WILL	898	692
		CONTRACT NO. 62R25		
ILLINOIS		FED. AID PROJECT		

ORIGINAL SURVEY	SURVEYED _____	BY _____	DATE _____
	PLOTTED _____ TEMPLATE _____ AREAS _____ AREAS CHECKED _____		
NO. _____			

Profile view of STA 441+00.00. The profile shows the proposed grade (solid line) and existing grades (dashed lines) over a stationing range from -150 to 150. The elevation ranges from 580 to 610. Key features include a 2.0% grade section between stations -70 and 75, and a 1:1 slope section between stations 110 and 140. Elevation data points are provided for various stations: OFF -78.25, EL 600.07, OFF -73.80, EL 601.18, OFF -67.50, EL 601.31, OFF 68.64, EL 602.17, OFF 74.33, EL 602.06, OFF 144.03, EL 584.61. A table at the bottom right shows the end area (SF) for cut (13.4) and fill (11.9).

	CUT	FILL
END AREA (SF)	13.4	11.9

Profile view of STA 440+00.00. The profile shows the existing ground (solid line), the proposed road grade (dashed line), and the proposed road surface (dotted line). The vertical axis represents elevation in feet (585 to 610), and the horizontal axis represents stationing (-150 to 150).


Key data points and slopes:

- OFF -80.19, EL 596.27
- OFF -75.00, EL 599.57
- OFF -67.34, EL 599.72
- OFF 68.79, EL 600.60
- OFF 75.00, EL 600.48
- OFF 84.85, EL 598.02
- Slopes: 1:4, 2.0%, 1:4


	CUT	FILL
END AREA (SF)	14.9	6.6

	USER NAME = amkluver	DESIGNED - VLJ	REVISED -		CROSS SECTIONS PRE-STAGE I-80					F.A.I. RTE.	SECTION	COUNTY	TOTAL SHEETS	SHEET NO.
		DRAWN - MBM	REVISED -							I-80	FAI 80 21 STRUCTURE 6	WILL	898	693
	PLOT SCALE = 0.16666633 ' / in.	CHECKED - JMG	REVISED -		CONTRACT NO. 62R25									
	PLOT DATE = 6/23/2023	DATE - 6/26/23	REVISED -		SCALE: 10:H 5:V	SHEET 13	OF 43 SHEETS	STA. 440+00.00	441+00.00					

FINAL SURVEY	NO.	SURVEYED PLOTTED TEMPLATE AREAS CHECKED	BY	DATE

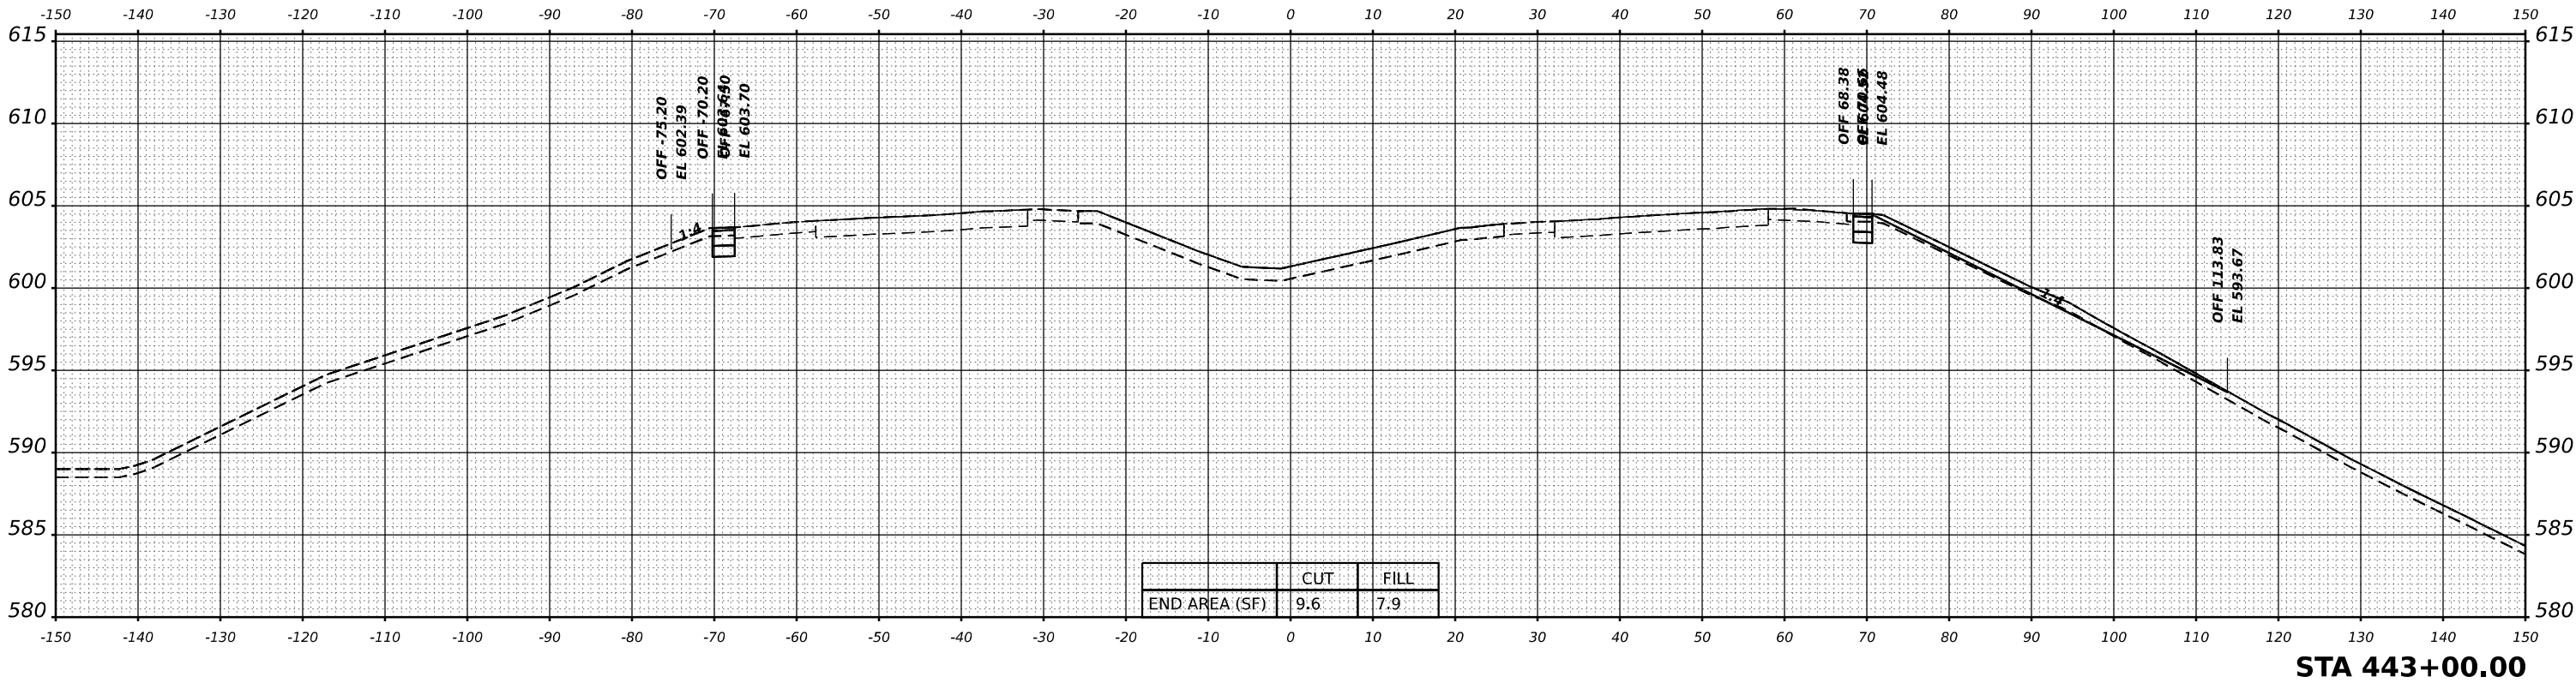

ORIGINAL SURVEY	NO.	SURVEYED PLOTTED TEMPLATE AREAS CHECKED	BY	DATE

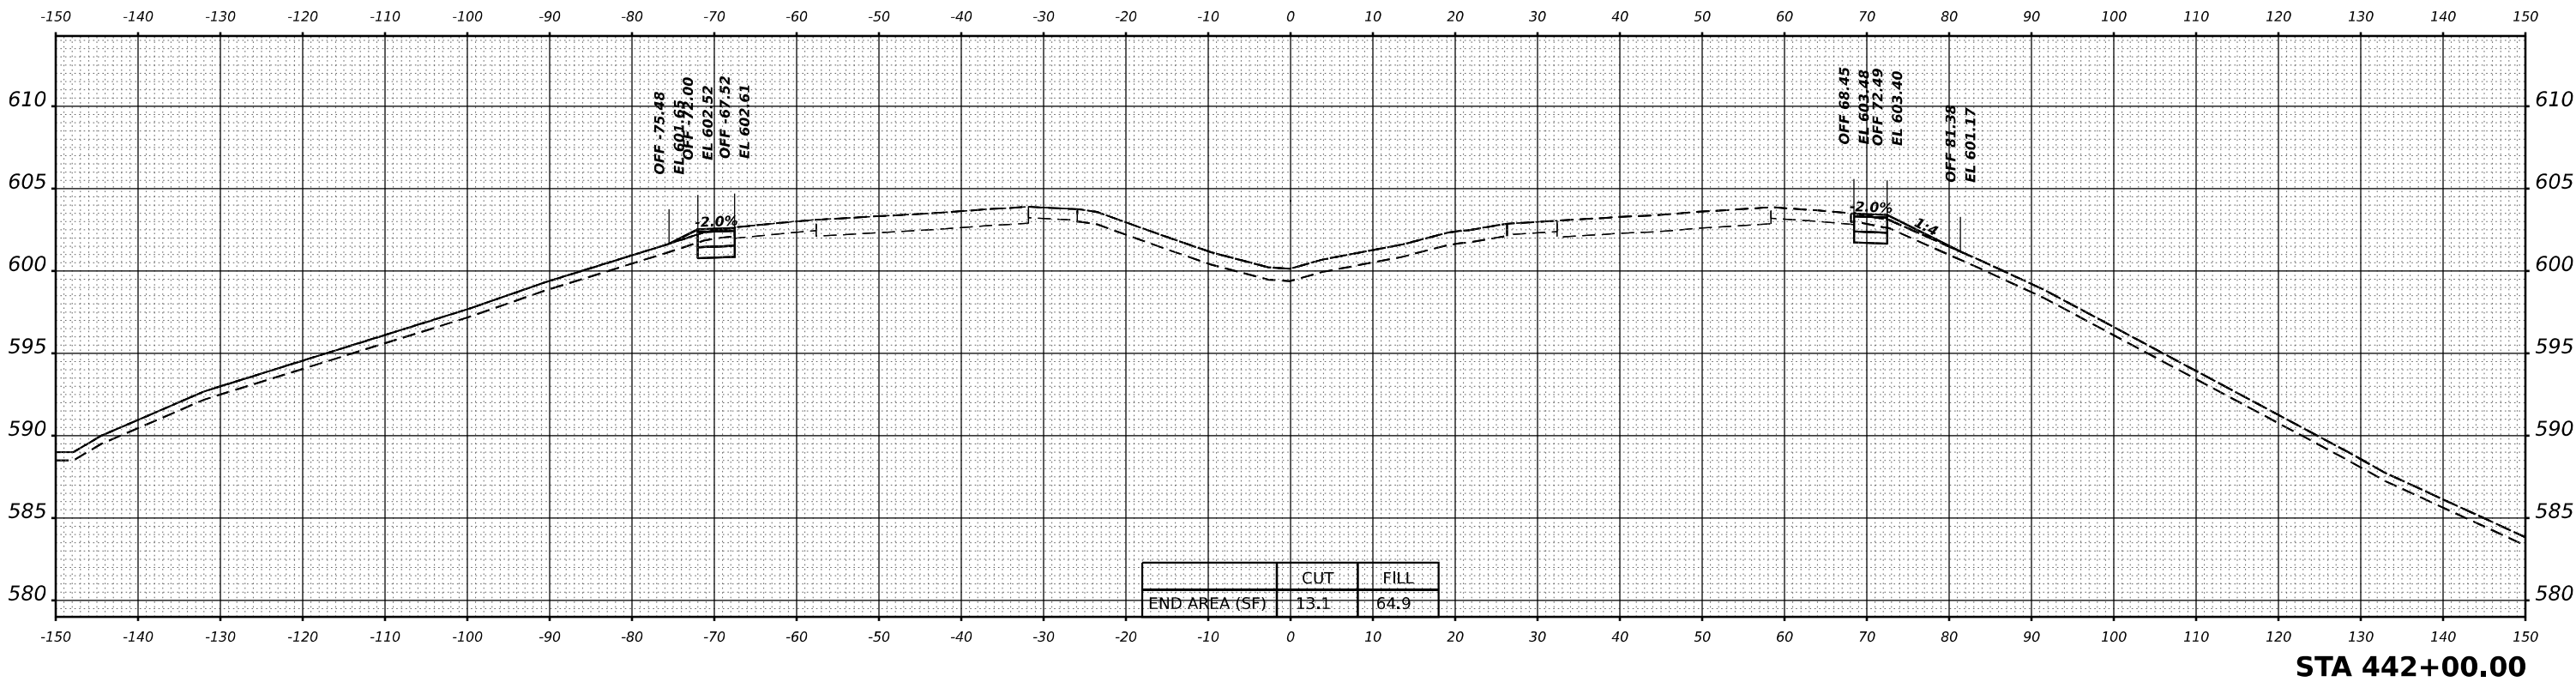

TRANSYSTEMS

USER NAME	= amkluver	DESIGNED -	VLJ	REVISED -	
		DRAWN -	MBM	REVISED -	
PLOT SCALE	= 0.16666633 ' / in.	CHECKED -	JMG	REVISED -	
PLOT DATE	= 6/23/2023	DATE -	6/26/23	REVISED -	


STATE OF ILLINOIS
DEPARTMENT OF TRANSPORTATION

CROSS SECTIONS PRE-STAGE
I-80

SCALE: 10:H 5:V SHEET 14 OF 43 SHEETS STA. 442+00.00 443+00.00


F.A.I. RTE.	SECTION	COUNTY	TOTAL SHEETS	SHEET NO.
	I-80	FAI 80 21 STRUCTURE 6	WILL	898 694
CONTRACT NO. 62R25				
ILLINOIS FED. AID PROJECT				

FINAL SURVEY NOTE BOOK NO.	SURVEYED PLOTTED TEMPLATE AREAS CHECKED	BY	DATE

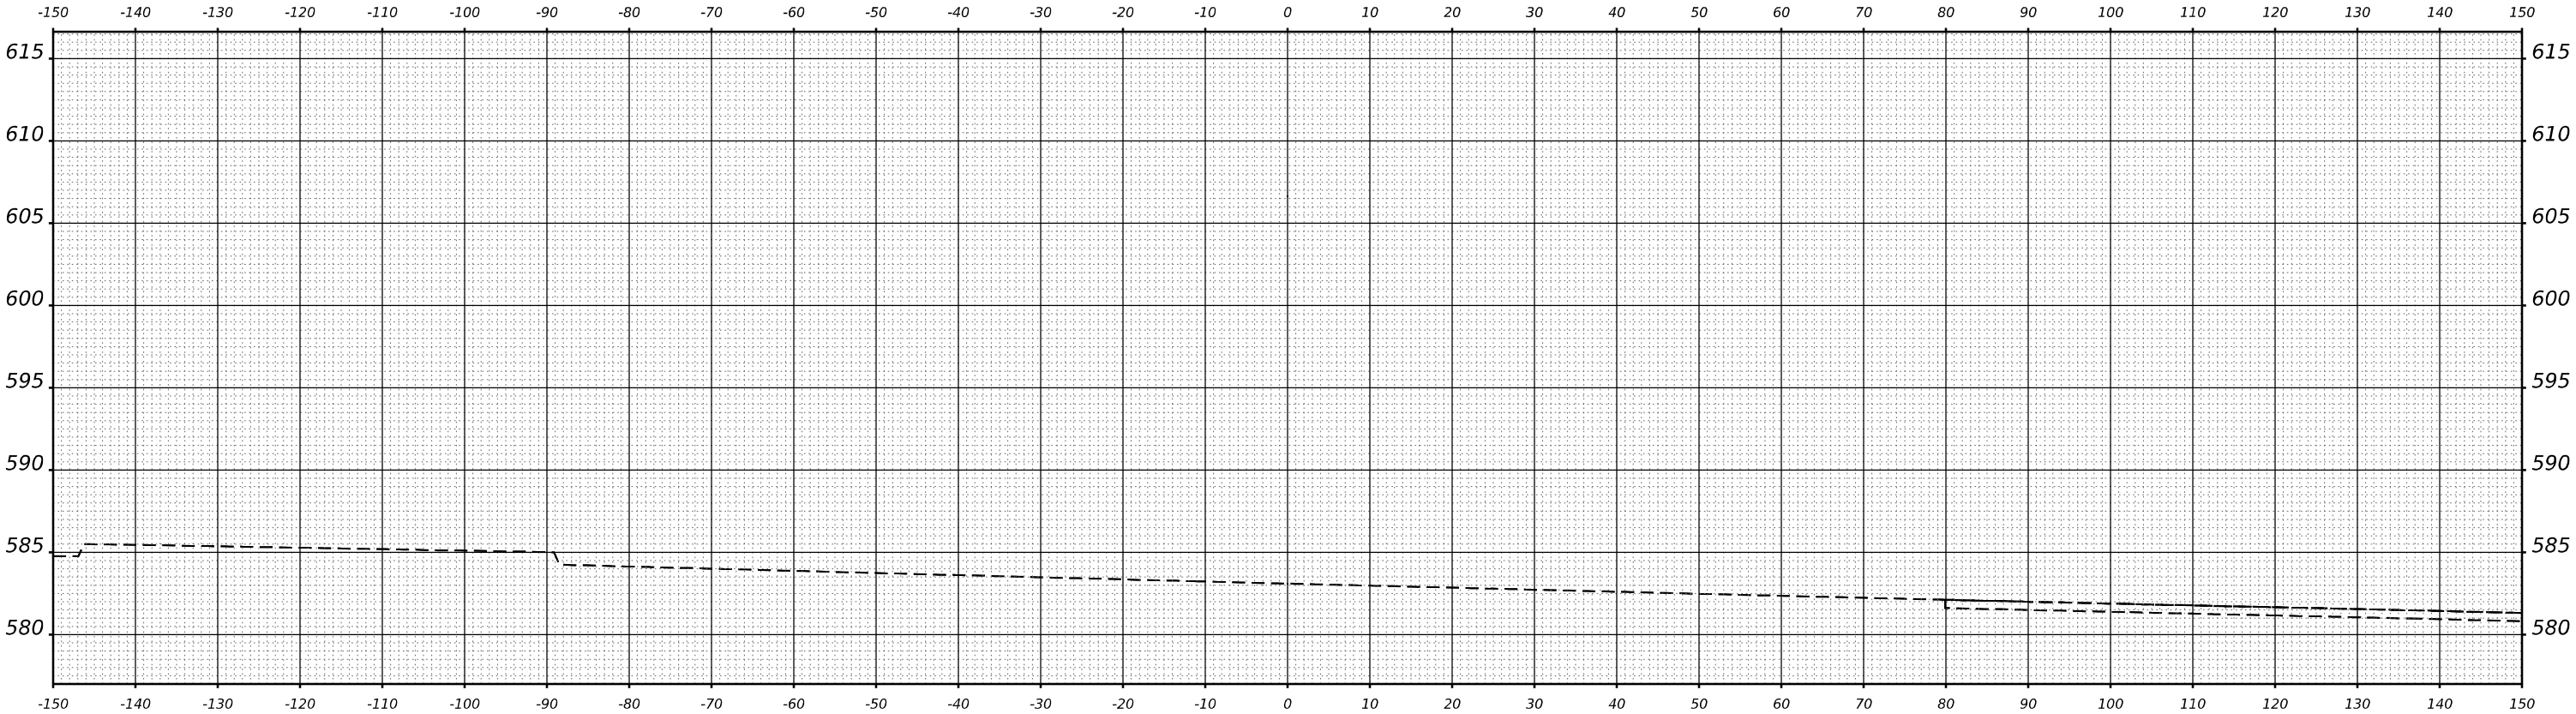

STA 445+00.00

ORIGINAL SURVEY NOTE BOOK NO.	SURVEYED PLOTTED TEMPLATE AREAS CHECKED	BY	DATE

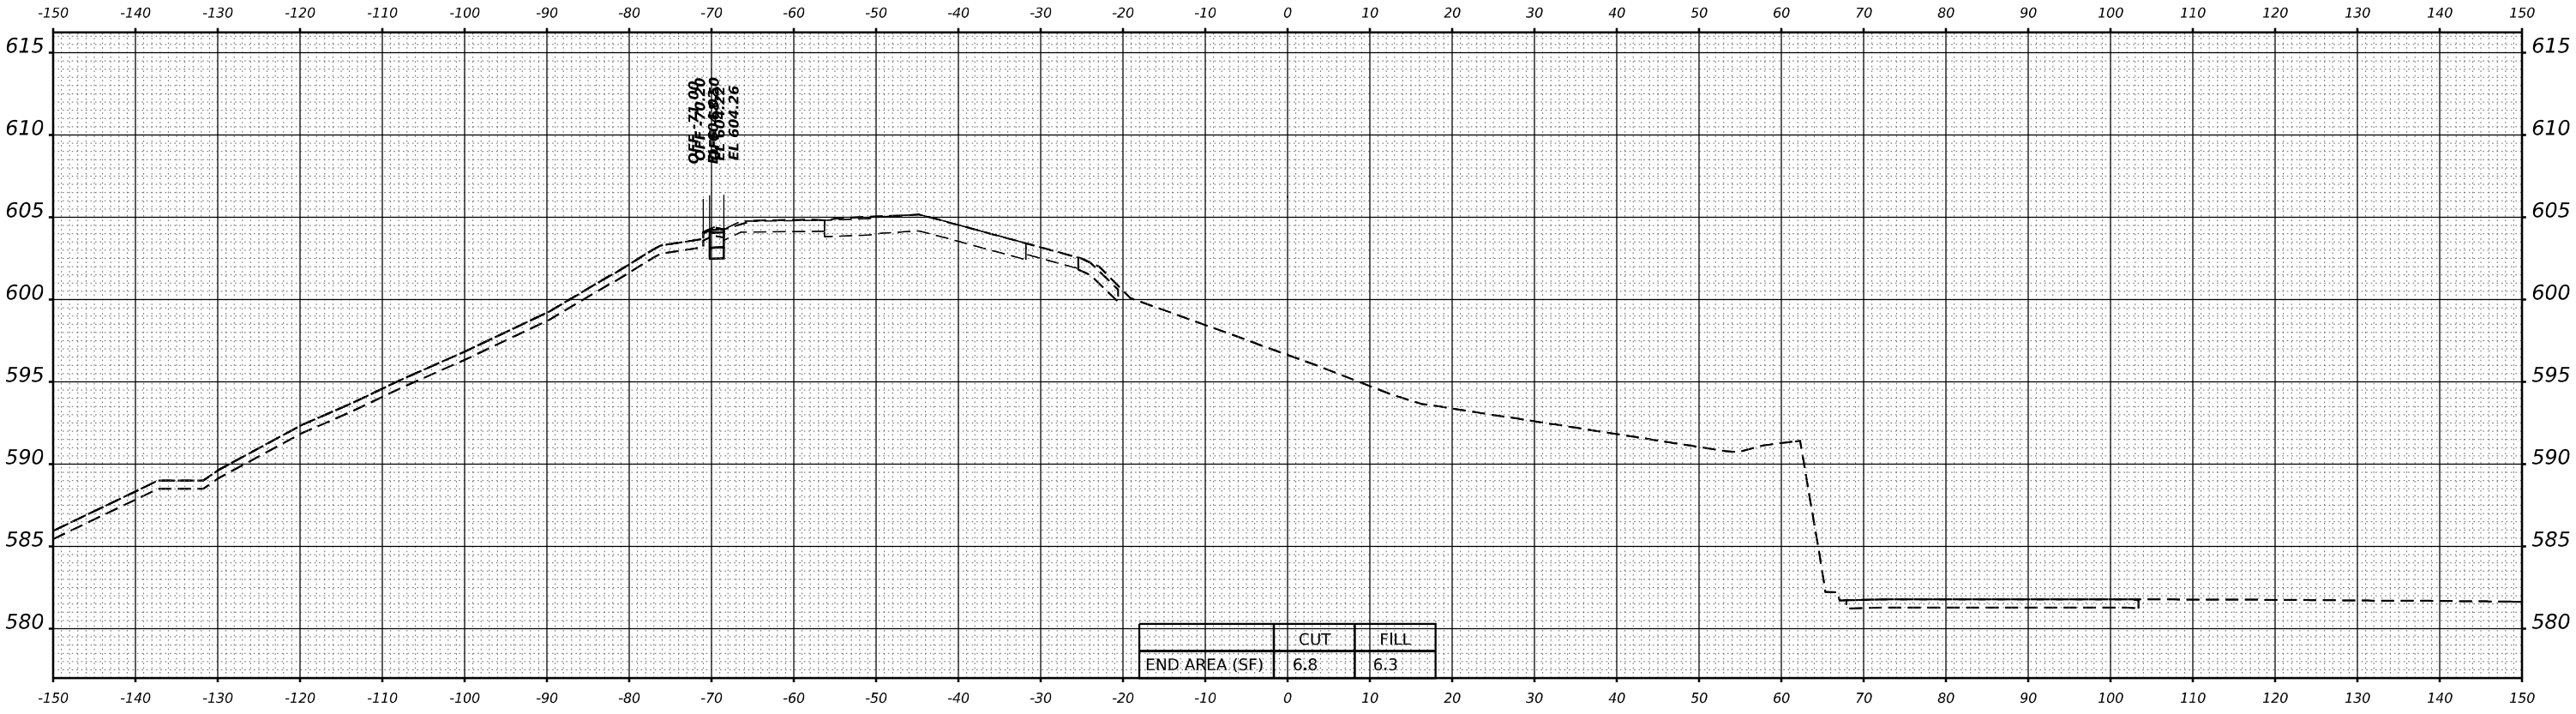

STA 444+00.00

	CUT	FILL
END AREA (SF)	6.8	6.3

TRANSYSTEMS

USER NAME	= amkluver	DESIGNED -	VLJ	REVISED -	
		DRAWN -	MBM	REVISED -	
PLOT SCALE	= 0.16666633 1/ in.	CHECKED -	JMG	REVISED -	
PLOT DATE	= 6/23/2023	DATE -	6/26/23	REVISED -	

STATE OF ILLINOIS
DEPARTMENT OF TRANSPORTATION

CROSS SECTIONS PRE-STAGE
I-80

SCALE: 10:H 5:V SHEET 15 OF 43 SHEETS STA. 444+00.00 445+00.00

F.A.I. RTE.	SECTION	COUNTY	TOTAL SHEETS	SHEET NO.
I-80	FAI 80 21 STRUCTURE 6	WILL	898	695
CONTRACT NO. 62R25				
ILLINOIS FED. AID PROJECT				

ORIGINAL SURVEY	SURVEYED _____	BY _____	DATE _____
	PLOTTED _____ TEMPLATE _____ AREAS _____ AREAS CHECKED _____		
NO. _____			

Profile view of a proposed road section. The vertical axis represents elevation in feet (580 to 615), and the horizontal axis represents stationing (-150 to 150). The profile shows the existing ground (dashed line), the proposed road (solid line), and the proposed grade (dotted line). Key points are labeled with their stationing and elevation: OFF -71.11, EL 604.57, OFF 68.31, EL 604.95, OFF 72.47, EL 604.37, and OFF 604.42. A table at the bottom right shows the end area (SF) for cut (8.9) and fill (59.2).

	CUT	FILL
END AREA (SF)	8.9	59.2

Profile view of a proposed road project. The vertical axis represents elevation in feet, ranging from 580 to 615. The horizontal axis represents stationing, ranging from -150 to 150. The profile shows the existing ground (dashed line), the proposed road (solid line), and the proposed grade (dotted line). Key points are labeled with their stationing, offset, and elevation.


Stationing	Offset	Elevation
-70.20	OFF 70.20	EL 608.35
-70.20	OFF 70.20	EL 604.56
68.33	OFF 68.33	EL 609.56
68.33	OFF 68.33	EL 605.51
75.66	OFF 75.66	EL 604.26

Legend:


- CUT
- FILL

	USER NAME = amkluver	DESIGNED - VLJ	REVISED -	STATE OF ILLINOIS DEPARTMENT OF TRANSPORTATION	CROSS SECTIONS PRE-STAGE I-80				F.A.I. RTE.	SECTION	COUNTY	TOTAL SHEETS	SHEET NO.
	PLOT SCALE = 0.16666633 ' / in.	DRAWN - MBM	REVISED -						I-80	FAI 80 21 STRUCTURE 6	WILL	898	696
	PLOT DATE = 6/23/2023	CHECKED - JMG	REVISED -		CONTRACT NO. 62R25								
		DATE - 6/26/23	REVISED -		SCALE: 10:H 5:V	SHEET 16 OF 43 SHEETS	STA. 446+00.00	447+00.00	ILLINOIS	FED. AID PROJECT			

FINAL SURVEY	SURVEYED PLOTTED	BY	DATE
NOTE BOOK	TEMPLATE		
NO.	AREAS CHECKED		

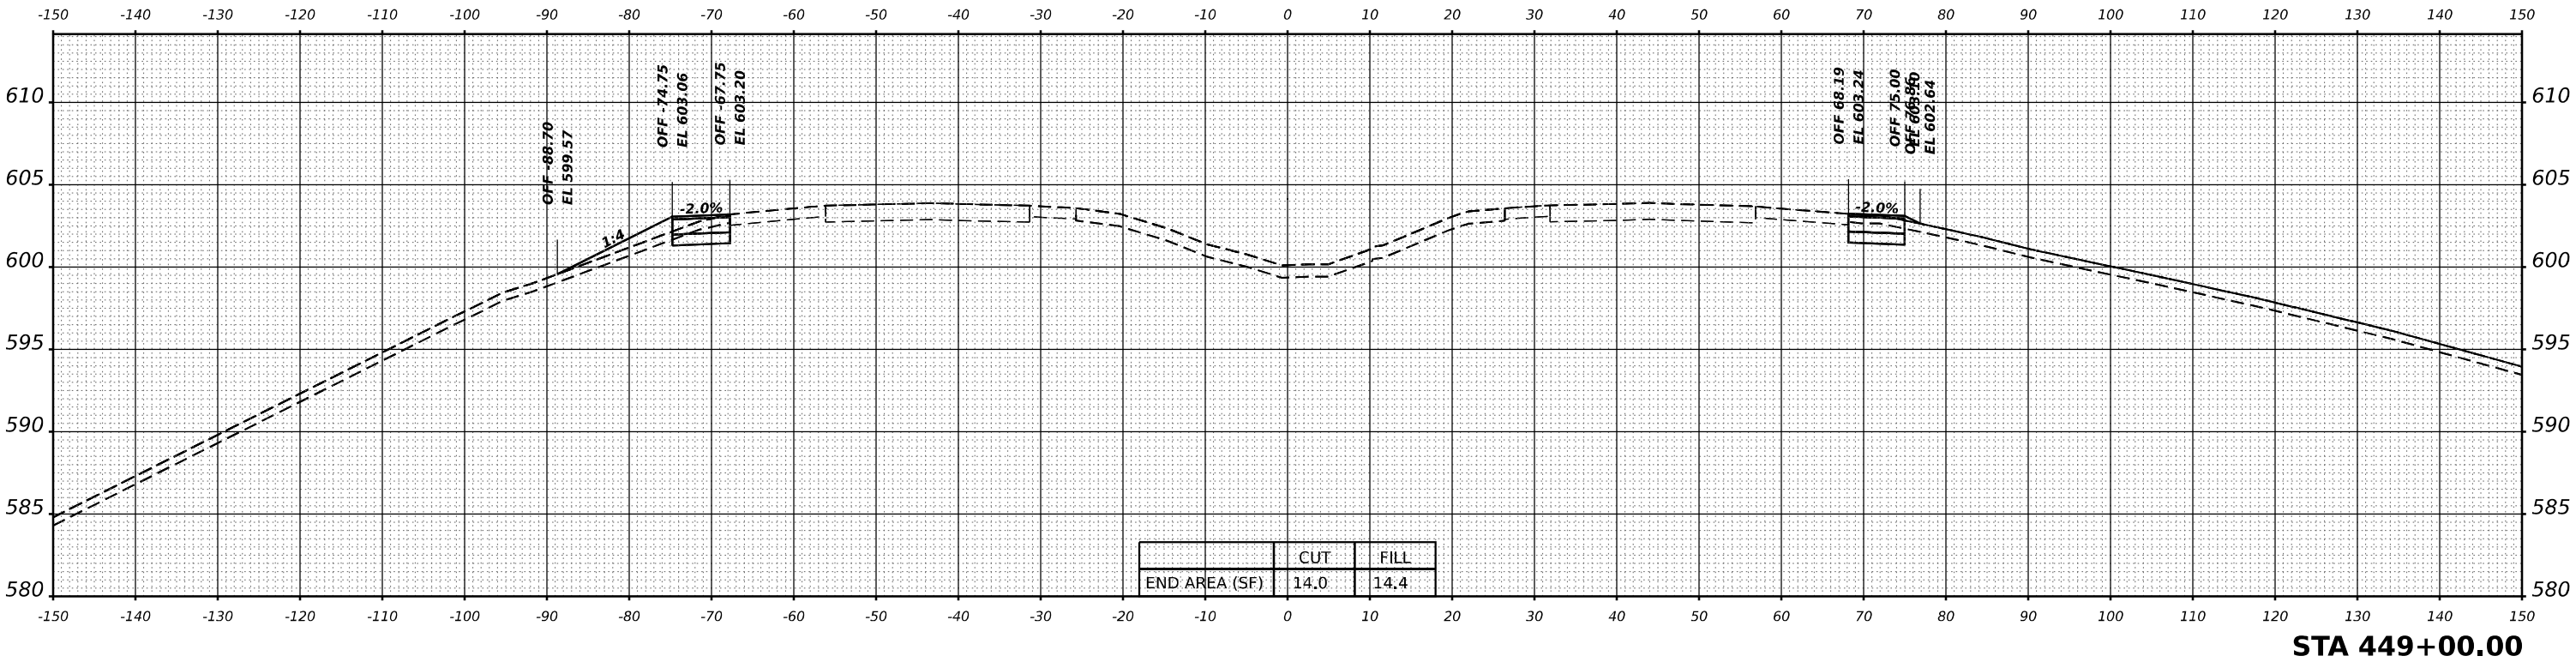

ORIGINAL SURVEY	SURVEYED PLOTTED	BY	DATE
NOTE BOOK	TEMPLATE		
NO.	AREAS CHECKED		

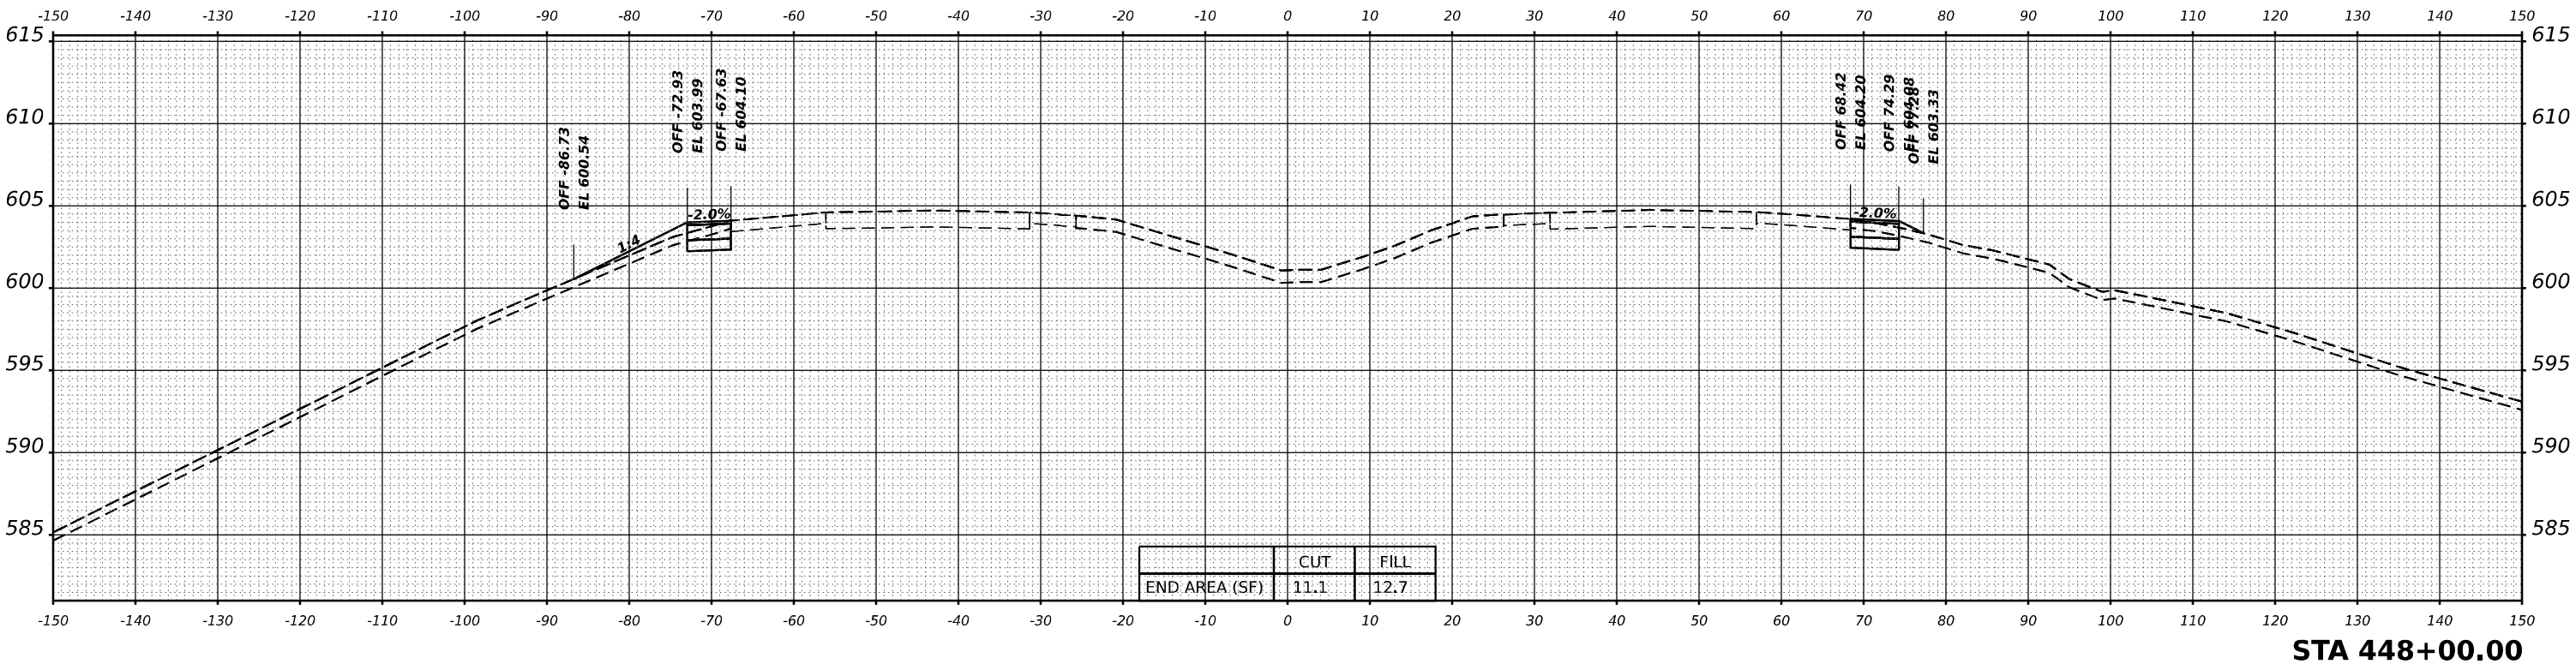

TRANSYSTEMS

USER NAME = amkluver	DESIGNED - VLJ	REVISED -
	DRAWN - MBM	REVISED -
PLOT SCALE = 0.16666633 1/ in.	CHECKED - JMG	REVISED -
PLOT DATE = 6/23/2023	DATE - 6/26/23	REVISED -

STATE OF ILLINOIS
DEPARTMENT OF TRANSPORTATION

CROSS SECTIONS PRE-STAGE
I-80


SCALE: 10:H 5:V SHEET 17 OF 43 SHEETS STA. 448+00.00 449+00.00

F.A.I. RTE.	SECTION	COUNTY	TOTAL SHEETS	SHEET NO.
I-80	FAI 80 21 STRUCTURE 6	WILL	898	697
CONTRACT NO. 62R25				
ILLINOIS FED. AID PROJECT				

FINAL SURVEY	SURVEYED	BY	DATE
NOTE BOOK	PLOTTED		
NO.	TEMPLATE		
	AREAS		
	CHECKED		

ORIGINAL SURVEY	SURVEYED	BY	DATE
NOTE BOOK	PLOTTED		
NO.	TEMPLATE		
	AREAS		
	CHECKED		

MODEL: BL_Pt_180_W - 450+00.00 (Sheet)
FILE NAME: p:\transys\ems\p\4\2022\02\Transys\CA\0\5-D\02-Container\PRE-STAGE\DT15C-CONTAINER_PP_ROADWAY_PRE-STAGE-Pl.dgn

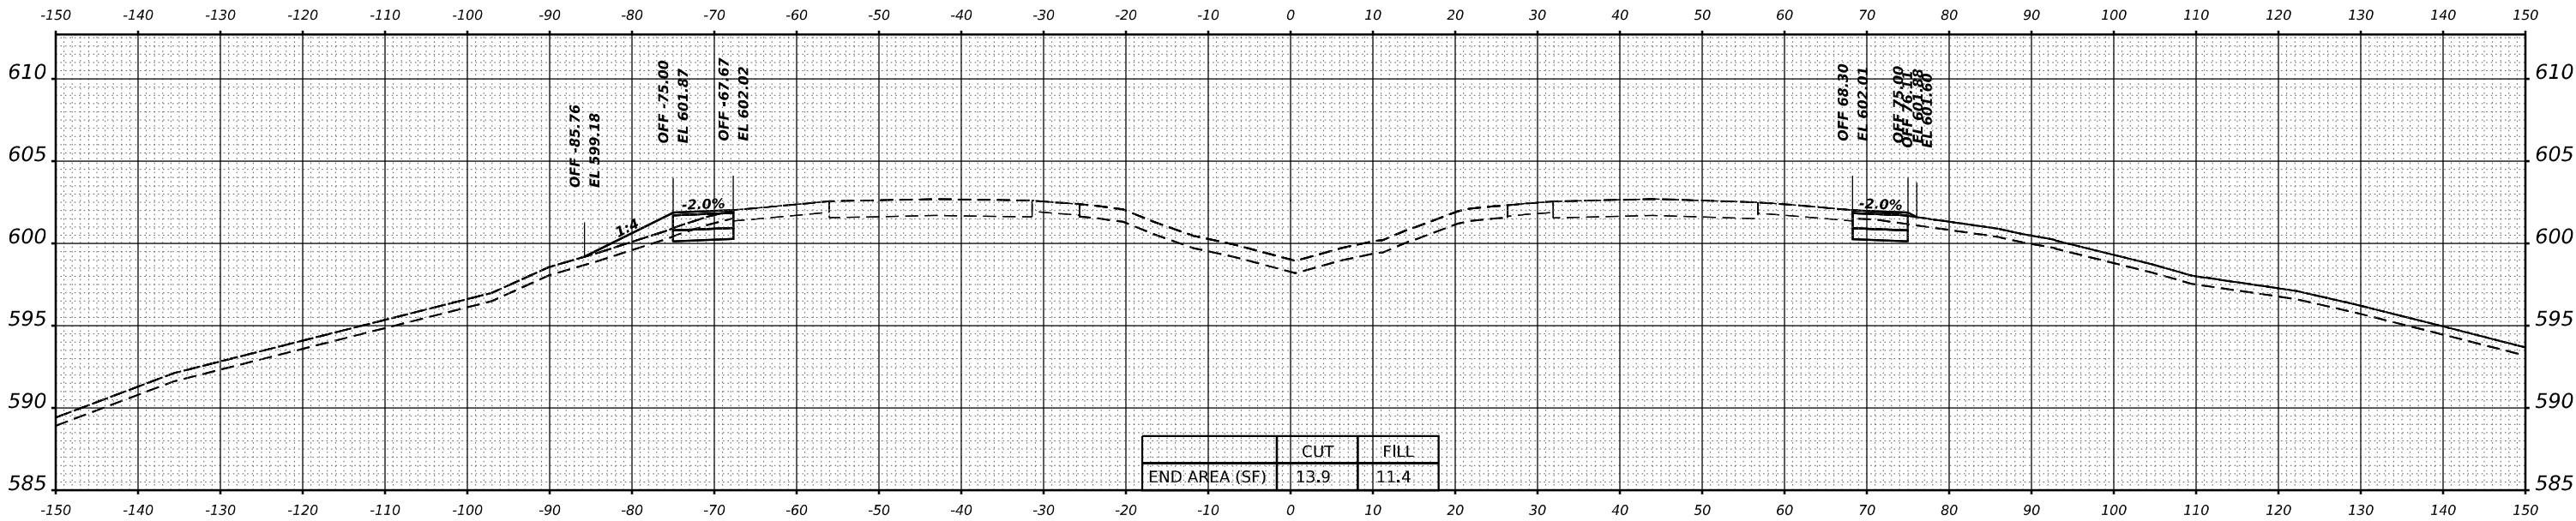

STA 450+00.00

TRANSYSTEMS

USER NAME	= amkluver	DESIGNED -	VLJ	REVISED -	
		DRAWN -	MBM	REVISED -	
PLOT SCALE	= 0.16666633 ' / in.	CHECKED -	JMG	REVISED -	
PLOT DATE	= 6/23/2023	DATE -	6/26/23	REVISED -	

STATE OF ILLINOIS
DEPARTMENT OF TRANSPORTATION

CROSS SECTIONS PRE-STAGE			
I-80			
SCALE: 10:H 5:V	SHEET 18	OF 43	SHEETS
STA. 450+00.00			

F.A.I. RTE.	SECTION	COUNTY	TOTAL SHEETS	SHEET NO.
I-80	FAI 80 21 STRUCTURE 6	WILL	898	698
CONTRACT NO. 62R25				
		ILLINOIS	FED. AID PROJECT	

ORIGINAL SURVEY	SURVEYED _____	BY _____	DATE _____
	PLOTTED _____		
NOTE BOOK	TEMPLATE _____		
	AREAS _____		
NO. _____	AREAS CHECKED _____		

Profile view of STA 453+00.00. The profile shows the existing ground (solid line), the proposed road grade (dashed line), and the proposed road surface (dotted line). The profile includes a 2.0% slope section between stations -70 and -67.70, and a 2.0% slope section between stations 70 and 75.89. Elevation markers are provided for several points: OFF -105.01, EL 596.99; OFF -77.10, EL 598.82; OFF -67.70, EL 598.97; OFF 68.43, EL 598.95; and OFF 75.89, EL 598.83. A table at the bottom right shows the end area (SF) for cut and fill: CUT 29.0, FILL 1.8.

	CUT	FILL
END AREA (SF)	29.0	1.8

Profile view of STA 452+00.00. The profile shows the existing ground (solid line), the proposed road grade (dashed line), and the proposed road surface (dotted line). The vertical curve data is as follows:

Station	Offset (ft)	Elevation (ft)
-134.58	-134.58	594.93
-83.89	-83.89	597.12
-75.00	-75.00	599.34
-67.70	-67.70	599.49
68.51	68.51	599.55
75.00	75.00	599.43

The profile also shows a table of end areas:

END AREA (SF)	CUT	FILL
21.0	18.9	

[illegible]

TRANSYSTEMS	USER NAME = amkluver	DESIGNED - VLJ	REVISED -	STATE OF ILLINOIS DEPARTMENT OF TRANSPORTATION	CROSS SECTIONS PRE-STAGE I-80				F.A.I. RTE.	SECTION	COUNTY	TOTAL SHEETS	SHEET NO.
	PLOT SCALE = 0.16666633 "/in.	DRAWN - MBM	REVISED -						I-80	FAI 80 21 STRUCTURE 6	WILL	898	699
	PLOT DATE = 6/23/2023	CHECKED - JMG	REVISED -						CONTRACT NO. 62R25				
					SCALE: 10:H 5:V	SHEET 19 OF 43 SHEETS	STA. 451+00.00	453+00.00			ILLINOIS	FED. AID PROJECT	

ORIGINAL SURVEY	SURVEYED _____	BY _____	DATE _____
	PLOTTED _____ TEMPLATE _____ AREAS _____ AREAS CHECKED _____		
NO. _____			

TRANSYSTEMS

**STATE OF ILLINOIS
DEPARTMENT OF TRANSPORTATION**

F.A.I. RTE.	SECTION	COUNTY	TOTAL SHEETS	SHEET NO.
I-80	FAI 80 21 STRUCTURE 6	WILL	898	700
		CONTRACT NO. 62R25		
ILLINOIS		FED. AID PROJECT		