
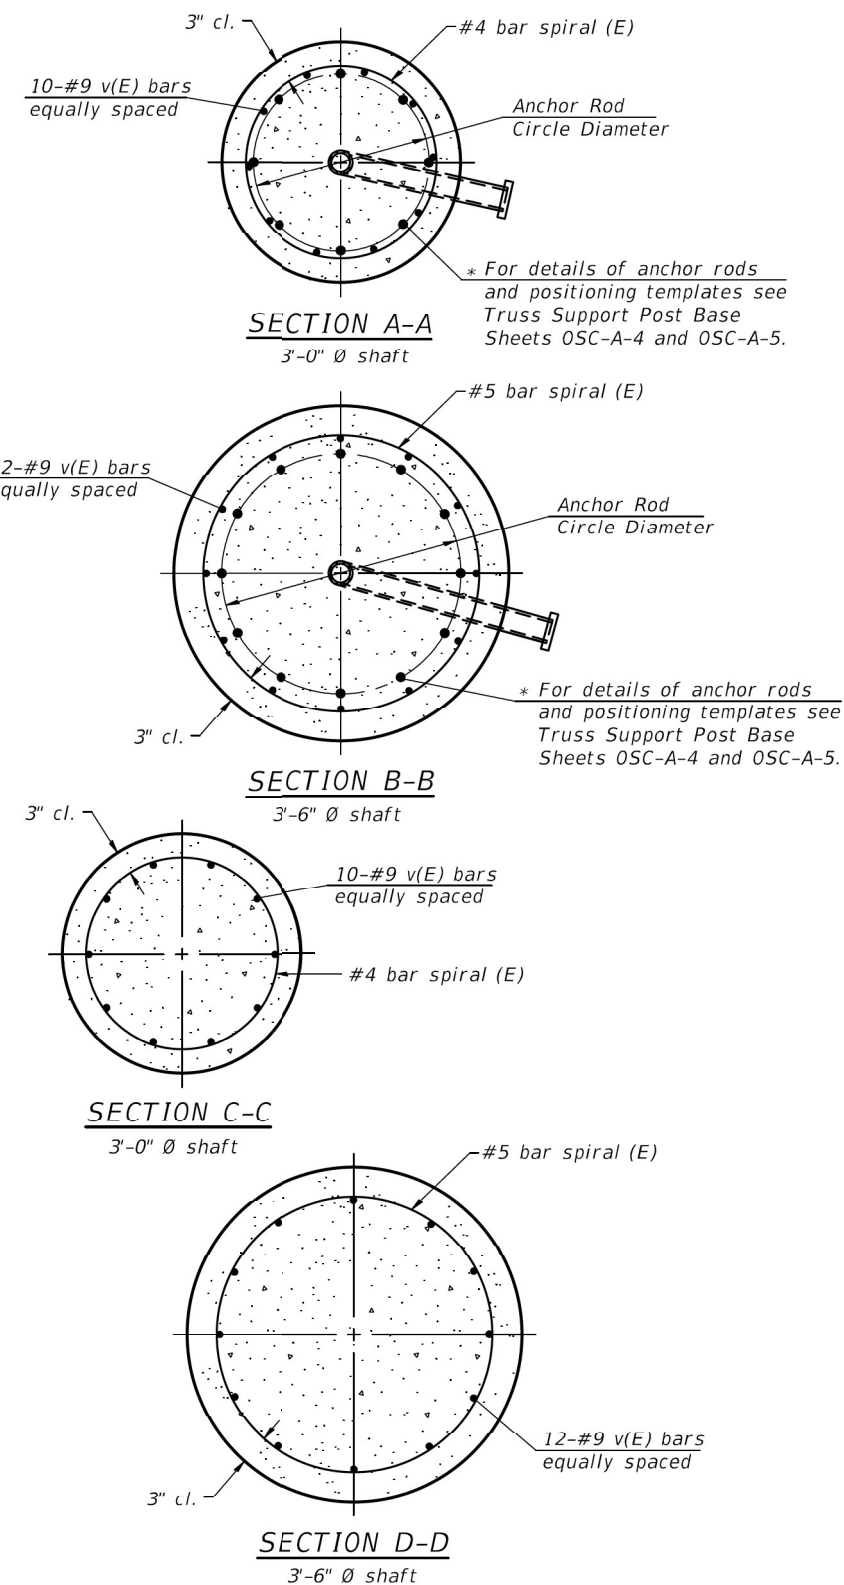
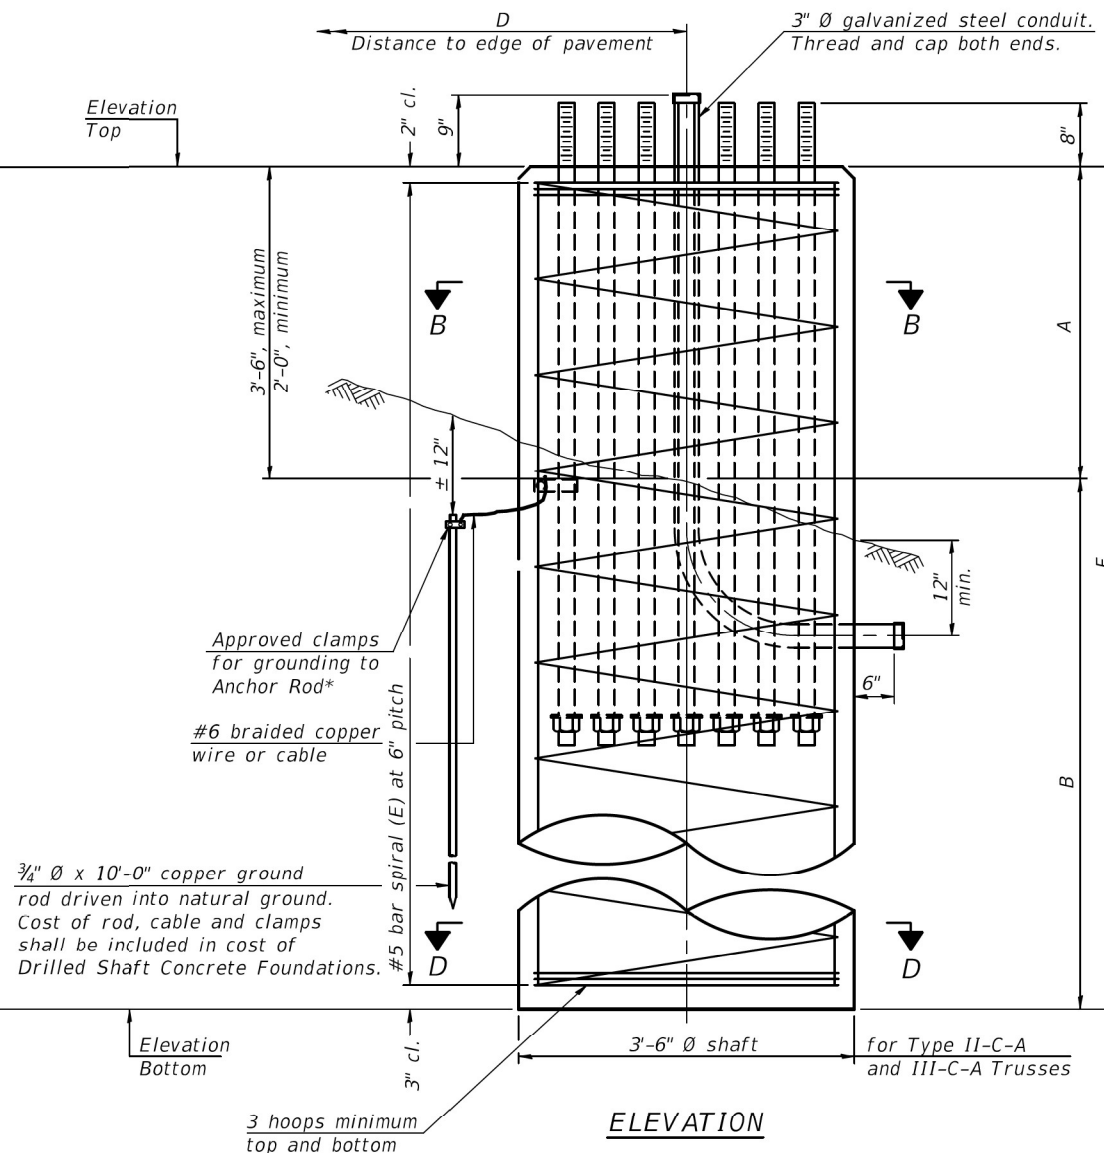


* Grind anchor rod to bright finish at ground clamp location before installing clamp.

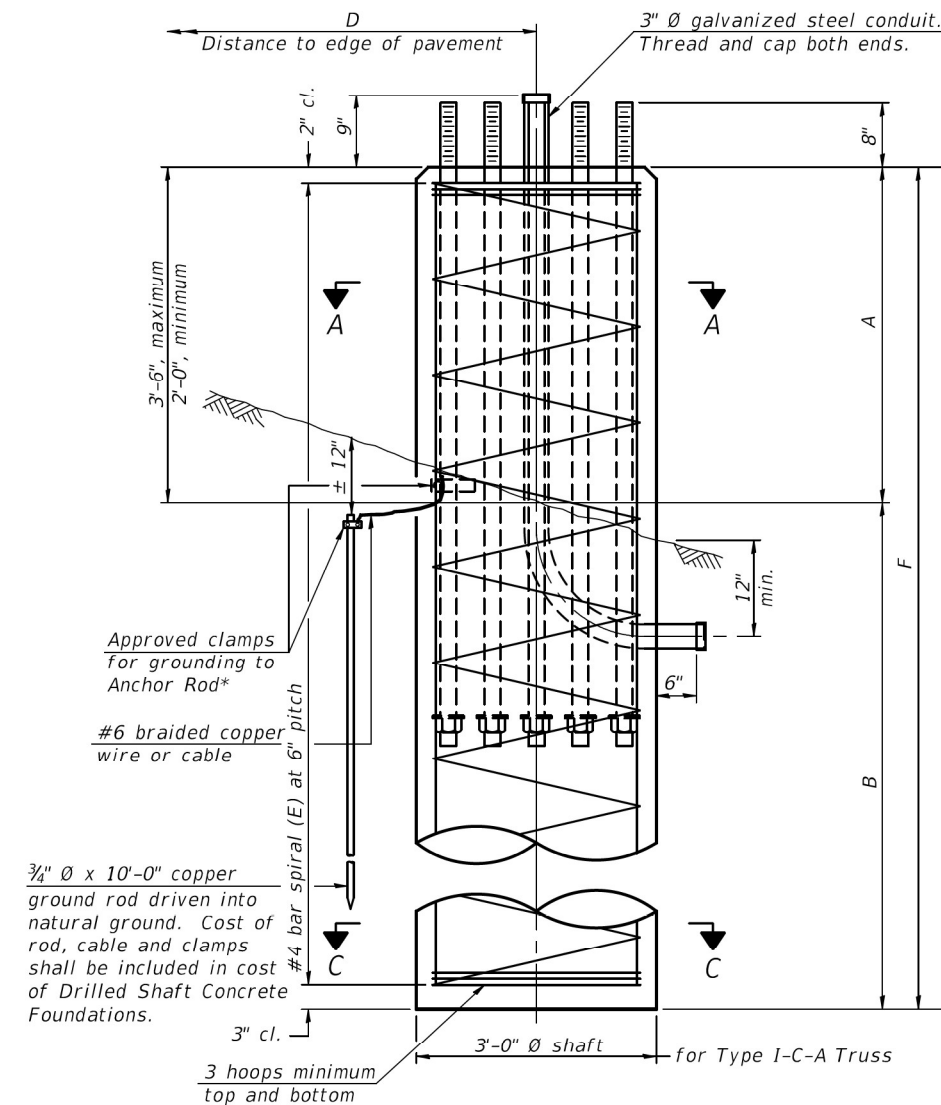

NOTES:

The foundation dimensions shown in the Foundation Design Table are based on the presence of mostly cohesive soils with an average Unconfined Compressive Strength (Q_u) of at least 1.25 tsf, which must be determined by previous soil investigations at the jobsite. When other conditions are indicated, the boring data will be included in the plans and the foundation dimensions shown in the Foundation Data Table will be the result of site specific designs.

If the conditions encountered are different than those indicated, the Contractor shall notify the Engineer to determine if the foundation dimensions need to be modified. If dimensions "B" or "F" are revised by more than 12" by the Contractor, "as-built" plans shall be prepared and submitted to the District Bureau of Operations for future reference.

No sonotubes or decomposable forms shall be used below the lower conduit entrance. Permanent metal forms or other shielding may not be left in place below that elevation without the Engineer's written permission.

Concrete shall be placed monolithically, without construction joints.

Backfill shall be placed per Article 502 of Standard Specification and prior to erection of support column.

A normal surface finish followed by a Concrete Sealer application will be required on concrete surfaces above the lowest elevation 6" below finished ground line. Cost included in "Drilled Shaft Concrete Foundation".

* If bedrock is encountered, the drilled shaft should be extended into bedrock at minimum of 5 feet for the sign structure at Sta. 783+00 and 6 feet for the sign structure at Sta. 798+00, or to a minimum shaft depth below ground of 20 feet, whichever is greater. If rock is not encountered, provided the full 32 feet of shaft depth below ground. Quantities, elevations and shaft depths are based on the estimated top of rock elevations as shown in the provided soil boring logs.

FOUNDATION DESIGN TABLE								
Truss Type	Post Base Sheet	Maximum Cantilever Length (ft)	Maximum Total Sign Area (sq ft)	Shaft Diameter (in)	"B" Depth (ft)	Anchor Rods		Anchor Rod Circle Diameter (in)
						No.	Diameter (in)	
I-C-A	OSC-A-4	25	170	3.0	16.0	8	2	22
II-C-A	OSC-A-5	30	170	3.5	17.0	12	2	30
II-C-A	OSC-A-5	30	340	3.5	21.5	12	2	30
III-C-A	OSC-A-5	35	170	3.5	19.0	12	2	30
III-C-A	OSC-A-5	35	250	3.5	22.5	12	2	30
III-C-A	OSC-A-5	35	400	3.5	26.5	12	2	30
III-C-A	OSC-A-5	40	400	3.5	32.0	12	2	30

[illegible]

MODEL: DEFAULT
FILE NAME: C:\TRANSYS\SYSTEMS\LOCAL\TRANSYS\SYSTEMS\PW-01\DM507816\62R29-SHT-SIGN-OHS-008.DGN

OSC-A-D

2-17-2017




USER NAME	=	DESIGNED - CS	REVISED -
		CHECKED - BAR	REVISED -
PLOT SCALE	=	DRAWN - CS	REVISED -
PLOT DATE	=	CHECKED - BAR	REVISED -

STATE OF ILLINOIS
DEPARTMENT OF TRANSPORTATION


CANTILEVER SIGN STRUCTURE
DAMPING DEVICE

SHEET 8 OF 11 SHEETS


F.A.U. RTE.	SECTION	COUNTY	TOTAL SHEETS	SHEET NO.
80	FAI 80 21 STRUCTURE 8	WILL	883	402
CONTRACT NO. 62R29				
ILLINOIS FED. AID PROJECT				

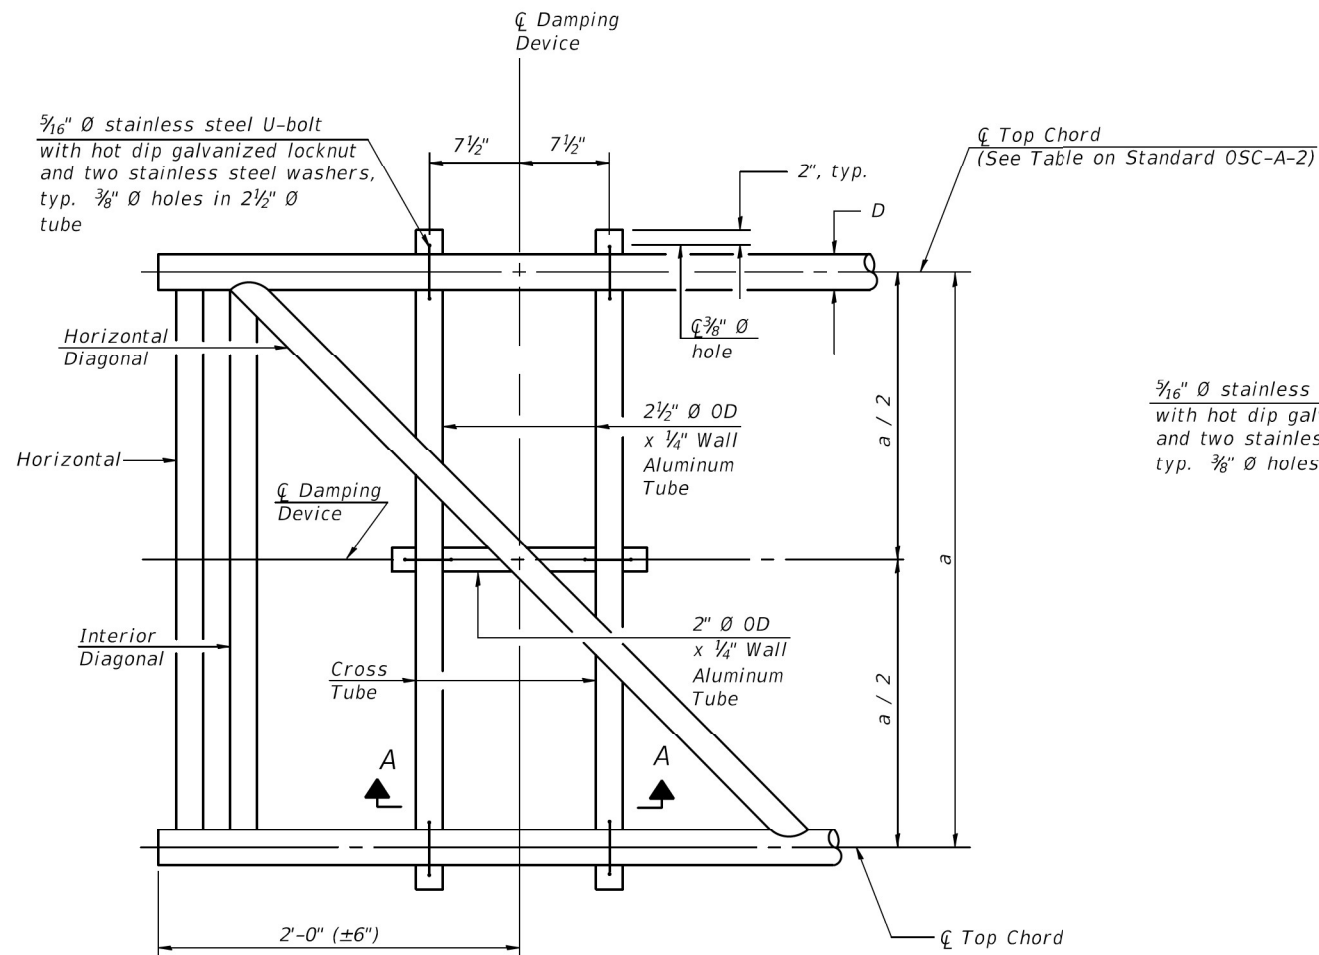


PLAN DETAIL

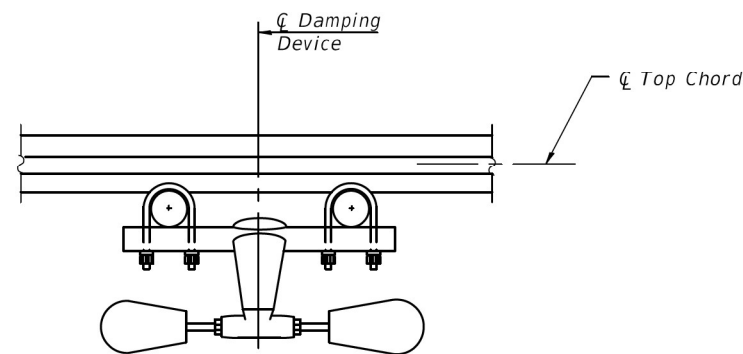


SECTION A-A

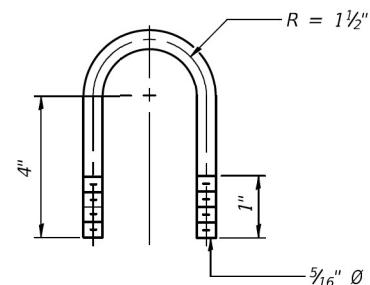


DAMPING DEVICE MOUNTING
TUBE U-BOLT DETAIL
(Typical)

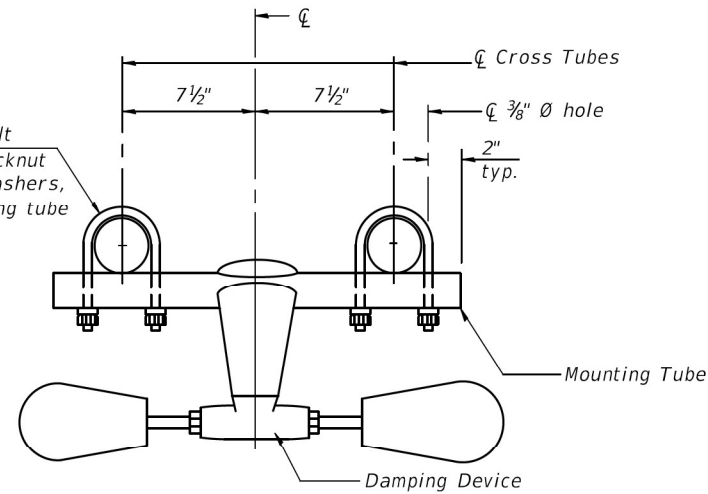

TRUSS DAMPING
DEVICE CONNECTION DETAIL

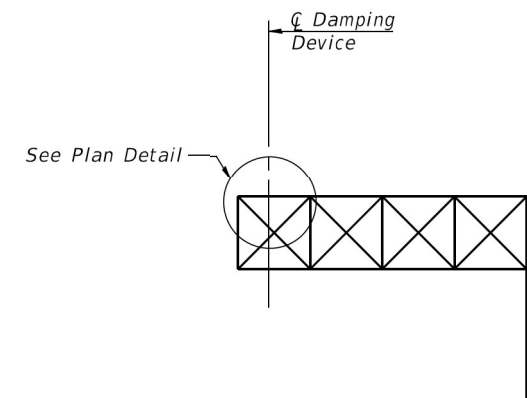

ELEVATION
Aluminum Cantilever
Sign Structure

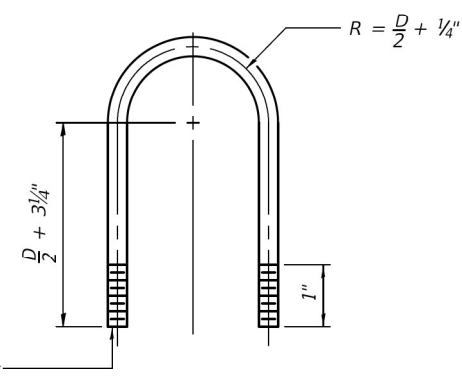

TOP CHORD TO CROSS TUBE
U-BOLT DETAIL
(Typical)

- GENERAL NOTES**
- Damper: One damper per truss. (31 lbs. Stockbridge-Type Aluminum-29" minimum between ends of weights)
- Materials: Aluminum tubes shall be ASTM B221 alloy 6061 temper T6



GEO Job No. 20012

SOIL BORING LOG

Page 1 of 1

Date 1/9/23

ROUTE FAI Route 80 from Chicago Street to US Route 30 DESCRIPTION I-80 Phase II LOGGED BY RT/VH

SECTION - LOCATION SE 1/4, SEC. 14, TWP. T35N, RNG. R10E, 3rd PM

COUNTY Will DRILLING METHOD Hollow Stem Auger HAMMER TYPE CME Automatic

STRUCT. NO.	D	B	U	M	Surface Water Elev.	n/a	ft	D	B	U	M
Station	E	L	C	O	Stream Bed Elev.	n/a	ft	E	L	C	O
	P	O	S	I				P	O	S	I
BORING NO.	T	W	Qu	S	Groundwater Elev.:			T	W	Qu	S
Station	H	S		T	First Encounter	Dry	ft	H	S		T
Offset					Upon Completion	Dry	ft				
Ground Surface Elev.	(ft)	(/6")	(tsf)	(%)	After - Hrs.	-	ft	(ft)	(/6")	(tsf)	(%)
15.0" ASPHALT				2	Drillers Observation: Possible Top of Bedrock @ -20.0'. Drilled 1' into bedrock to confirm (-20.0' to -21.0') Borehole continued with rock coring.						
642.30		18									
6.0" STONE	641.80			15							
CLAY LOAM-brown-very stiff		5	3.50								
		8	P								
becoming brown & gray @ -3.5'		4									
		8	3.50	19							
	-5	8	P								
		8									
		10	2.50	20							
		15	P								
635.05											
SILTY CLAY-brown-very stiff		8									
		7	3.50	25							
	-10	13	P								
		7									
		8	3.00	26							
		11	P								
630.05											
SILT-brown-medium dense		6									
		8		24							
	-15	9									
627.55											
CLAY LOAM-gray-very stiff		3									
		4	2.50	21							
		6	P								
625.05											
SAND & GRAVEL-brown-very dense		38									
		50/5"		9							
623.55	-20										

The Unconfined Compressive Strength (UCS) Failure Mode is indicated by (B-Bulge, S-Shear, P-Penetrometer) The SPT (N value) is the sum of the last two blow values in each sampling zone (AASHTO T206), GP-Geoprobe Hand Auger BBS, from 137 (Rev. 8-99)



GEO Job No. 20012

ROCK CORE LOG

Page 1 of 1

Date 1/9/23

ROUTE FAI Route 80 from Chicago Street to US Route 30 DESCRIPTION I-80 Phase II LOGGED BY RT/VH

SECTION - LOCATION SE 1/4, SEC. 14, TWP. T35N, RNG. R10E, 3rd PM

COUNTY Will CORING METHOD Rotary Wash

STRUCT. NO.	CORING BARREL TYPE & SIZE	NX Double Swivel-5 ft	D	C	R	R	CORE	S
Station	Core Diameter	2	DEPTH	CORE	RECOVERY	Q.D.	TIME	TRENGTH
	Top of Rock Elev.	623.55	(ft)	(#)	(%)	(%)	(min/ft)	(tsf)
BORING NO.	Begin Core Elev.	622.55						
Station								
Offset								
Ground Surface Elev.								
OSB-002								
783+32								
64.00ft Right								
643.55								
RUN 1 (-21.0' to -26.0') SILURIAN SYSTEM, NIAGARAN SERIES DOLOMITE Light gray & fine grained with horizontal bedding. Numerous horizontal fractures throughout.			1	64	47			511.00
End Of Boring @ -26.0'. Boring backfilled with cuttings.								

Color pictures of the cores Yes Cores will be stored for examination until 5 yrs after const. The "Strength" column represents the uniaxial compressive strength of the core sample (ASTM D-2938)

BBS, form 138 (Rev. 8-99)

MODEL: DEFAULT FILE NAME: C:\TRANSSYSTEMS\PW_LOCAL\TRANSSYSTEMS\PW-01\DM507816\62R29-SHT-SIGN-OHS-009.DGN



USER NAME	DESIGNED	-	CS	REVISED	-
	CHECKED	-	BAR	REVISED	-
PLOT SCALE	DRAWN	-	CS	REVISED	-
PLOT DATE	CHECKED	-	BAR	REVISED	-

STATE OF ILLINOIS DEPARTMENT OF TRANSPORTATION

OVERHEAD SIGN STRUCTURE SOIL BORING LOGS 1

SHEET 9 OF 11 SHEETS

F.A.U. RTE.	SECTION	COUNTY	TOTAL SHEETS	SHEET NO.
80	FAI 80 21 STRUCTURE 8	WILL	883	403
CONTRACT NO. 62R29				
ILLINOIS FED. AID PROJECT				



Date 1/9/23


LOGGED BY RT/VH

SECTION _____ **-** _____ **LOCATION** SE 1/4, SEC. 14, TWP. T35N, RNG. R10E, 3rd PM

STRUCT. NO. _____ Station _____	D E P T H	B L O W S	U C S Qu	M O I S T	Surface Water Elev. _____ n/a ft Stream Bed Elev. _____ n/a ft
BORING NO. _____ OSB-003 Station _____ 798+04 Offset _____ 65.00ft Right Ground Surface Elev. _____ 648.68 ft	(ft)	(/6")	(tsf)	(%)	Groundwater Elev.: _____ First Encounter _____ Dry ft Upon Completion _____ Dry ft After - Hrs. _____ - ft

The Unconfined Compressive Strength (UCS) Failure Mode is indicated by (B-Bulge, S-Shear, P-Penetrometer)
The SPT (N value) is the sum of the last two blow values in each sampling zone (AASHTO T206), GP-Geoprobe Hand Auger
BBS, from 137 (Rev. 8-99)

The Unconfined Compressive Strength (UCS) Failure Mode is indicated by (B-Bulge, S-Shear, P-Penetrometer)
The SPT (N value) is the sum of the last two blow values in each sampling zone (AASHTO T206), GP-Geoprobe Hand Auger
BBS, from 137 (Rev. 8-99)

 

Date 1/9/23


LOGGED BY RT/VH

SECTION _____ **-** _____ **LOCATION** SE 1/4, SEC. 14, TWP. T35N, RNG. R10E, 3rd PM

STRUCT. NO. _____ Station _____		CORING BARREL TYPE & SIZE _____ Core Diameter _____ in Top of Rock Elev. _____ ft Begin Core Elev. _____ ft		D E P T H (ft)	C O R E (#)	C O V E R Y (%)	Q U A L I T Y (%)	T I M E (min/ft)	R E N D I T H (tsf)
BORING NO. _____ Station _____ Offset _____ Ground Surface Elev. _____ ft									
OSB-003 798+04 65.00ft Right 648.68									

Color pictures of the cores Yes
 Cores will be stored for examination until 5 yrs after const.
 The "Strength" column represents the uniaxial compressive strength of the core sample (ASTM D-2938)

Color pictures of the cores Yes
 Cores will be stored for examination until 5 yrs after const.
 The "Strength" column represents the uniaxial compressive strength of the core sample (ASTM D-2938)

 OVERHEAD SIGN STRUCTURE
SOIL BORING LOGS 2

F.A.U. RTE.	SECTION	COUNTY	TOTAL SHEETS	SHEET NO.
80	FAI 80 21 STRUCTURE 8	WILL	883	404
		CONTRACT NO. 62R29		
	ILLINOIS	FED. AID PROJECT		



GEO Job No. 20012

SOIL BORING LOG

Page 1 of 1

Date 1/12/23

ROUTE FAI Route 80 from Chicago Street to US Route 30 DESCRIPTION I-80 Phase II LOGGED BY RT/VH

SECTION - LOCATION SE 1/4, SEC. 13, TWP. T35N, RNG. R10E

COUNTY Will DRILLING METHOD Hollow Stem Auger HAMMER TYPE CME Automatic

STRUCT. NO.		D	B	U	M	Surface Water Elev.	n/a	ft	D	B	U	M
Station		E	L	C	O	Stream Bed Elev.	n/a	ft	E	L	C	O
		P	O	S	I				P	O	S	I
BORING NO.	OSB-006	T	W	Qu	S	Groundwater Elev.:			H	S	Qu	T
Station	829+62	H	S			First Encounter	Dry	ft				
Offset	65.00ft Left					Upon Completion	Dry	ft				
Ground Surface Elev.	639.90	(ft)	(/6")	(tsf)	(%)	After - Hrs.	-	ft	(ft)	(/6")	(tsf)	(%)
15.0" ASPHALT					5	SAND-gray-loose to medium dense (continued)		618.90				
	638.65		4			CLAY LOAM-gray-stiff			4			
			7	2.75	14				12	1.00	28	
			12	P					21	P		
	636.40							616.40				
CLAY LOAM-brown & gray-stiff to very stiff			11			SAND-gray-medium dense			12			
			12	3.00	15				16			22
		-5	9	P					-25	16		
			4							12		
			4	1.50	22					11		9
			5	P						5		
	631.40											
SAND-brown-loose			3							9		
			4		20					10		23
		-10	4						-30	7		
	628.90											
SILTY CLAY-gray-medium stiff			3									
			2	1.00	27							
			3	P								
			3			SILT-gray-dense		606.40		19		
			3	0.50	28					22		27
		-15	6	P					-35	21		
	623.90											
SAND-gray-loose to medium dense			8									
			8		23							
			6									
			4			SAND & GRAVEL-gray-dense		601.40		14		
			4		19	End Of Boring @ -40.0'. Boring backfilled with cuttings.				20		14
		-20	4					599.90	-40	19		

The Unconfined Compressive Strength (UCS) Failure Mode is indicated by (B-Bulge, S-Shear, P-Penetrometer)
The SPT (N value) is the sum of the last two blow values in each sampling zone (AASHTO T206), GP-Geoprobe Hand Auger BBS, from 137 (Rev. 8-99)



GEO Job No. 20012

SOIL BORING LOG

Page 1 of 1

Date 1/12/23

ROUTE FAI Route 80 from Chicago Street to US Route 30 DESCRIPTION I-80 Phase II LOGGED BY RT/VH

SECTION - LOCATION SE 1/4, SEC. 13, TWP. T35N, RNG. R10E, 3rd PM

COUNTY Will DRILLING METHOD Hollow Stem Auger HAMMER TYPE CME Automatic

STRUCT. NO.		D	B	U	M	Surface Water Elev.	n/a	ft	D	B	U	M
Station		E	L	C	O	Stream Bed Elev.	n/a	ft	E	L	C	O
		P	O	S	I				P	O	S	I
BORING NO.	OSB-007	T	W	Qu	S	Groundwater Elev.:			H	S	Qu	T
Station	843+46	H	S			First Encounter	Dry	ft				
Offset	65.00ft Left					Upon Completion	Dry	ft				
Ground Surface Elev.	646.58	(ft)	(/6")	(tsf)	(%)	After - Hrs.	-	ft	(ft)	(/6")	(tsf)	(%)
15.0" ASPHALT					1	CLAY LOAM-gray-medium stiff to very stiff (continued)						
	645.33		6							4		
CRUSHED STONE-medium dense			8		5					6	0.75	15
			12							8	P	
	643.08											
CLAY LOAM-brown & gray-very stiff to hard			5							4		
			4	4.50	17					5	1.50	21
		-5	6	P					-25	8	P	
			6							5		
			7	2.25	24					7	1.25	22
			9	P						7	P	
			4									
			5		NR					3		
			7							4	1.50	17
	636.58	-10	7						-30	4	P	
NO RECOVERY												
			8									
			10		28							
	634.08		15									
SILTY LOAM-gray-medium dense												
			7									
			8	3.50	23					7		
			13	P						50/4"		NR
	631.58	-15							611.58	-35		
CLAY LOAM-gray-medium stiff to very stiff			6									
			9	1.25	21							
			10	P								
			5									
			6	0.75	21							
		-20	8	P								

The Unconfined Compressive Strength (UCS) Failure Mode is indicated by (B-Bulge, S-Shear, P-Penetrometer)
The SPT (N value) is the sum of the last two blow values in each sampling zone (AASHTO T206), GP-Geoprobe Hand Auger BBS, from 137 (Rev. 8-99)

MODEL: DEFAULT
FILE NAME: C:\TRANSSYSTEMS\PW_LOCAL\TRANSSYSTEMS\PW-01\DM507816\62R29-SHT-SIGN-OHS-011.DGN



USER NAME	=	DESIGNED	-	CS	REVISED	-
		CHECKED	-	BAR	REVISED	-
PLOT SCALE	=	DRAWN	-	CS	REVISED	-
PLOT DATE	=	CHECKED	-	BAR	REVISED	-

STATE OF ILLINOIS
DEPARTMENT OF TRANSPORTATION



OVERHEAD SIGN STRUCTURE
SOIL BORING LOGS 3

SHEET 11 OF 11 SHEETS

F.A.U. RTE.	SECTION	COUNTY	TOTAL SHEETS	SHEET NO.
80	FAI 80 21 STRUCTURE 8	WILL	883	405
CONTRACT NO. 62R29				
ILLINOIS FED. AID PROJECT				

6/28/2023

**NOT IN CONTRACT
FOR INFORMATION ONLY**

  [illegible]

Dimensions a, b, e, f & g may vary as approved by the Engineer, see ①.
When $cw < cs$ and/or $dw < ds$, use alternate brackets without walkway supports where applicable, see ③.

ANCHOR RODS: All threaded rod shall conform to ASTM F1554 Grade 105, $\frac{3}{4}$ " $\varnothing$ x 12" long, each with one plate washer and locknut and be hot dip galvanized per AASHTO M232. They shall be either cast into the concrete or epoxy grouted in accordance with Section 584 of the Standard Specifications. Minimum embedment in concrete shall be 9".

- ① Bracket spacing $g \leq 6'-0"$, max. Spacing shall be uniform if possible but may vary $\pm 6"$ to miss existing obstruction (rail post, light poles, web stiffeners, splice plates, etc.). Adjust bracket lengths accordingly on skewed structures.
- ② Any design modifications shall be based on the current version of applicable specifications and submitted for the Engineer's approval.
- ③ Unit price includes grating, handrail, brackets, supports, anchor bolts, fasteners, fabrication, delivery, erection, field drilling and other necessary items. ~~Limits of payment are based on grating length (cw, dw) unless otherwise specified.~~ For Safety Chain Details and Details D, F and G, see Base Sheet BM-4. ~~Limits of payment are the overall width of the sign panel or total width of adjacent sign panels, including spacing between adjacent sign panels, to be installed on the sign structure.~~
- ④ If walkway bracket at safety chain location is behind sign, add angle to bracket. See detail on Base Sheet BM-4.

③ OVERHEAD SIGN STRUCTURE-BRIDGE MOUNTED	Foot	30
--	------	----

2-17-2017



USER NAME = RUSSELLBR	DESIGNED - BAR	REVISED -
	DRAWN - BAR	REVISED -
PLOT SCALE = 0.167' / IN.	CHECKED - TMM	REVISED -
PLOT DATE = 12/14/2022	DATE - 12/15/2022	REVISED -

STATE OF ILLINOIS
DEPARTMENT OF TRANSPORTATION

**BRIDGE MOUNT SIGN STRUCTURES
GENERAL PLAN AND ELEVATION**

F.A.I. RTE.	SECTION	COUNTY	TOTAL SHEETS	SHEET NO.
80	FAI 80 22 BR	WILL	133	49
		CONTRACT NO. 62R55		
ILLINOIS		FED. AID PROJECT		



USER NAME =	DESIGNED - CS	REVISED -
	CHECKED - BAR	REVISED -
PLOT SCALE =	DRAWN - CS	REVISED -
PLOT DATE =	CHECKED - BAR	REVISED -


STATE OF ILLINOIS
DEPARTMENT OF TRANSPORTATION

EXISTING BRIGGS ST
BRIDGE MOUNT SIGN STRUCTURE 1

F.A.U. RTE.	SECTION	COUNTY	TOTAL SHEETS	SHEET NO.
80	FAI 80 21 STRUCTURE 8	WILL	883	406
		CONTRACT NO. 62R29		
ILLINOIS		FED. AID PROJECT		



NOT IN CONTRACT
FOR INFORMATION ONLY

NOT IN CONTRACT
FOR INFORMATION ONLY

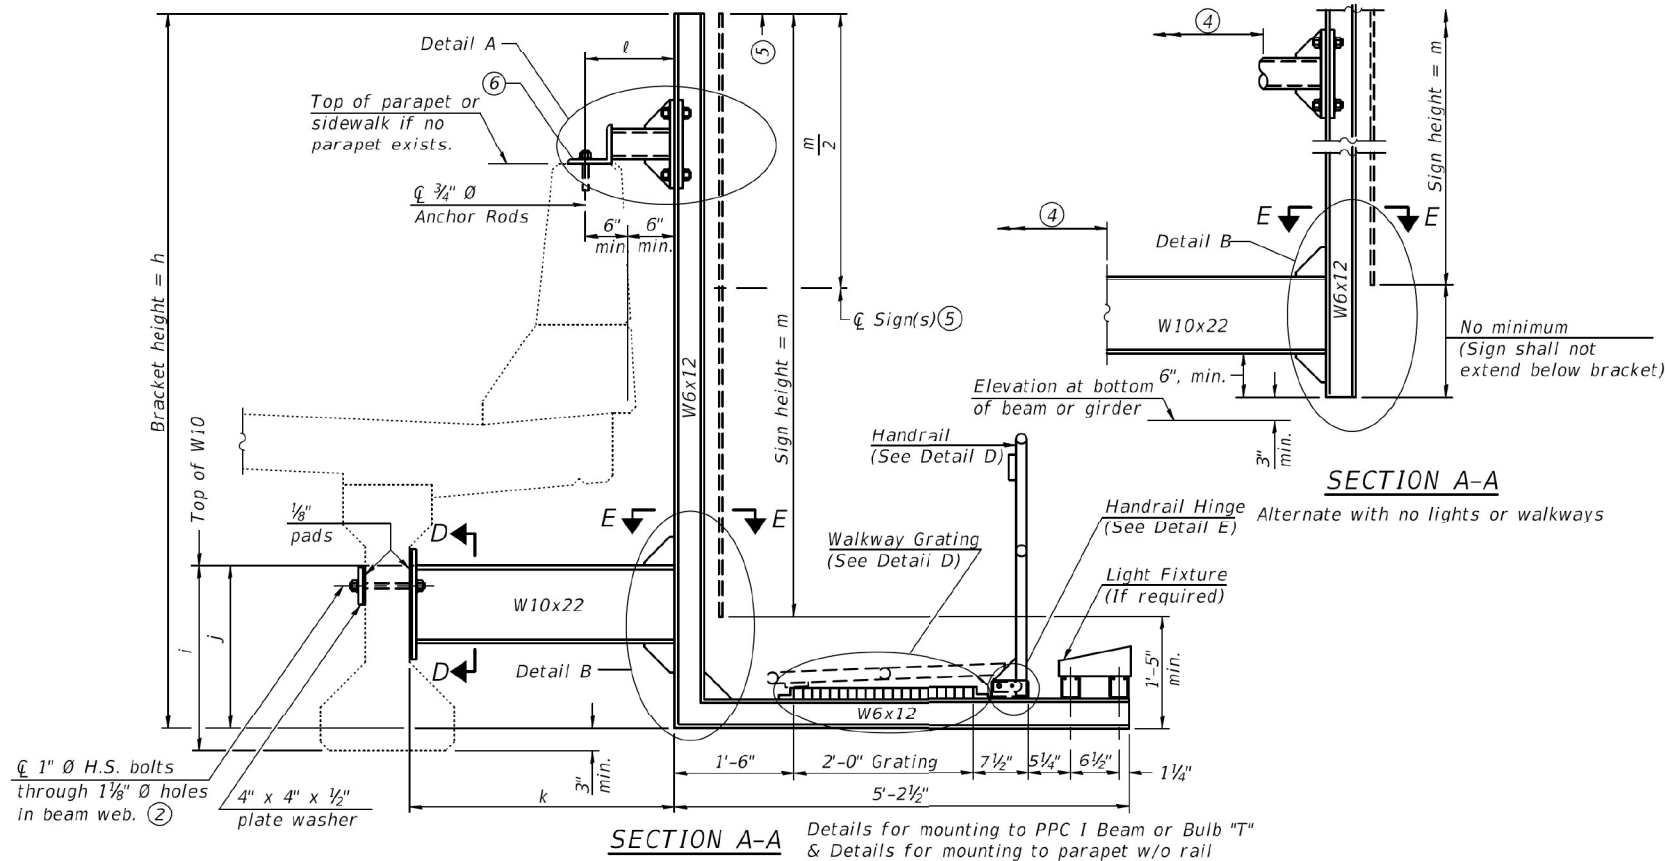

Notes:

- Installations not within dimensional limits shown require special analysis for all components and must be submitted to the Bureau of Bridges and Structures for approval. Contractor shall field check all pertinent existing bridge dimensions shown on plans before submitting shop drawings.
- All holes in bridge beams or girders should be located in the middle half of the member. There shall be no holes drilled in the lower quarter of the member's depth. (For R.C. girder, depth = bottom of deck to bottom of the girder.) Proposed exceptions must be approved by the Bureau of Bridges and Structures.
- The Engineer may adjust dimension "i" to meet the above condition and to keep the sign level.

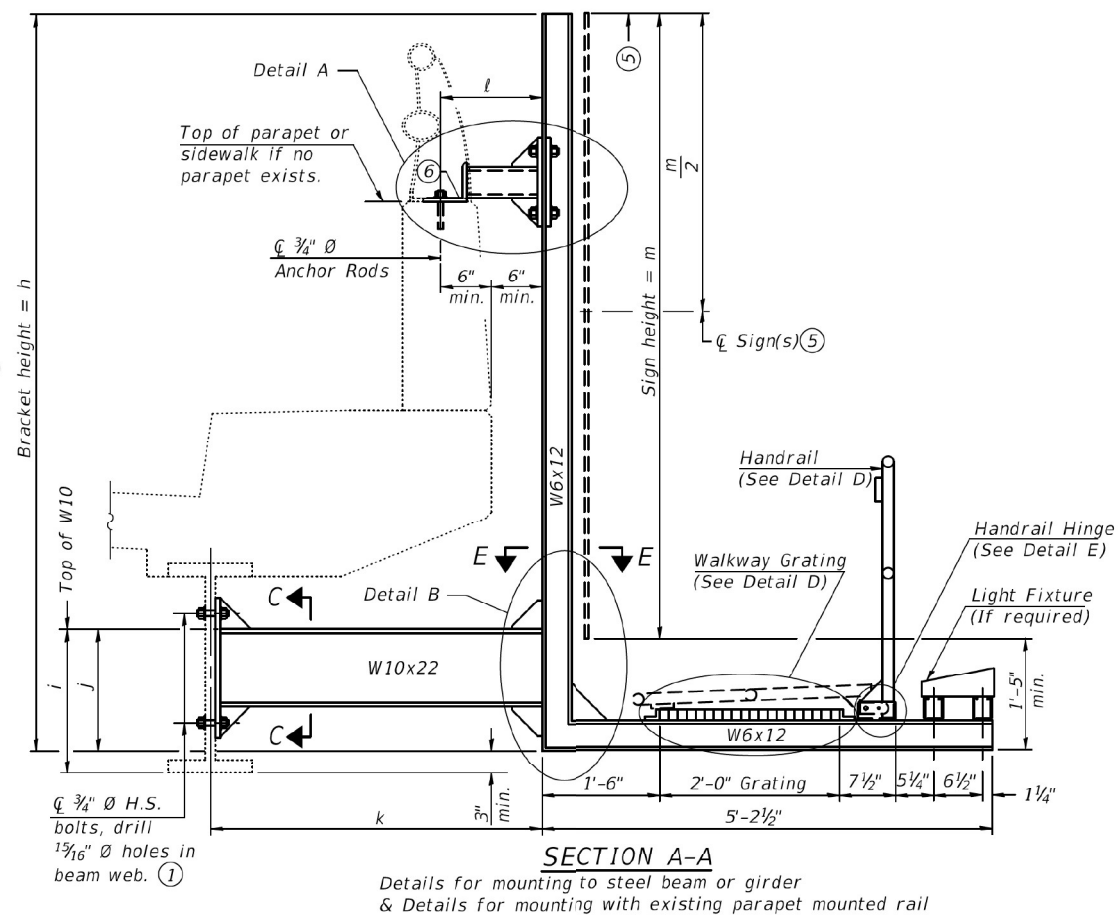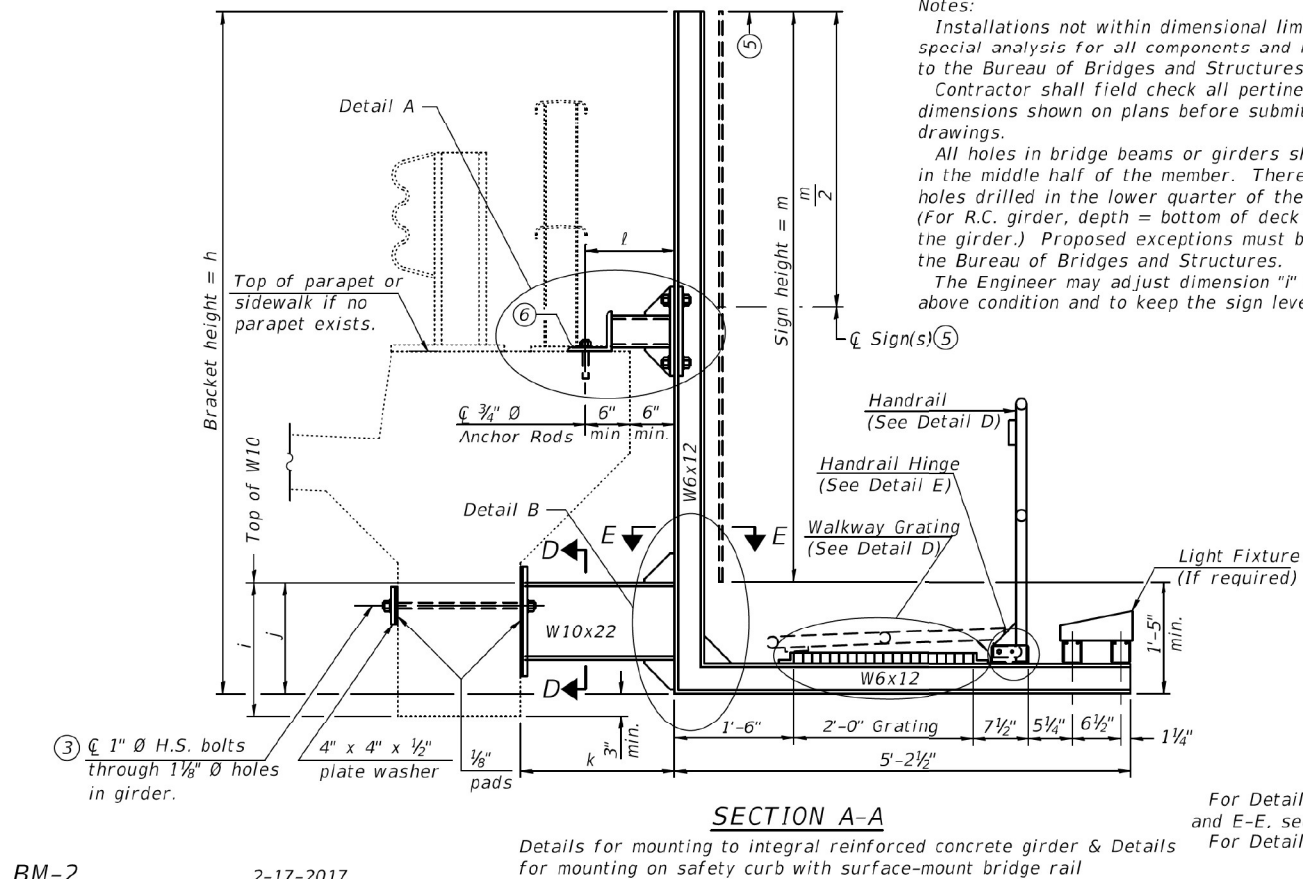

- ① Holes in new steel members may be drilled in the fabrication shop or in the field. Field drill existing members.
- ② For new PPC I beams, holes shall be formed during casting. For existing PPC I beams, prestressing strand locations shall be determined and spaced to miss strands by 6", min. Minimize spalling during field drilling of existing beams.
- ③ For new construction, form holes. For existing RC beams, locate primary reinforcement and space holes to miss by 6", min. Minimize spalling and concrete fracturing/damage during field drilling of existing concrete. Spalls over 1/4" deep or beyond the coverage of the 4x4 plate washer shall be repaired with epoxy mortar before installing washer.
- ④ For attachment details of 3/2" pipe and W10x22, see other sections as applicable.
- ⑤ Sign shall not extend more than 6" above top of bracket, and this dimension may vary to keep sign level if bridge is on grade or vertical curve. Multiple signs of various heights shall share a common horizontal centerline and use equal bracket heights. If no sign is attached to a W6x12 vertical (bracket only supporting walkway), dimension h shall be the same as an adjacent bracket with a sign attached, unless Engineer specifically directs shorter brackets due to location, restraints on future uses. (See Detail A for minimum bracket height.)
- ⑥ For bridge mounted sign structures installed on new bridges with railing, during design, bracket spacing must be coordinated with railing post spacing and the Contractor must install upper brackets prior to railing installation. For bridge mounted sign structures installed on existing bridges with railing, during design, brackets spacing must be coordinated with railing post spacing and the Contractor must temporarily remove sections of railing to facilitate upper bracket installation. If it is determined during design that existing railings can't be removed, alternate upper connection details must be developed for the contract plans and approved by the Bureau of Bridges and Structures.

Walkway grating, walkway brackets, handrail, lighting, and associated component shall not be included. Sign Panels are not included in this Contract.

Structure Number	Station	h	i	j	k max. (10'-0" max.)	ℓ max. (8'-0" max.)	m (15'-0" max.)
1B0991080L134.9-001	60+36	13'-11"	2'-8"	2'-5"	3'-7 1/2"	1'-1"	12'-0"
1B0991080L134.9-001	60+53	10'-11"	2'-8"	2'-5"	3'-7 1/2"	1'-1"	9'-0"

BM-2

2-17-2017



USER NAME	AVILAC	DESIGNED	BAR	REVISED	
		DRAWN	BAR	REVISED	
PLOT SCALE	0.167" / IN.	CHECKED	TMM	REVISED	
PLOT DATE	12/14/2022	DATE	12/15/2022	REVISED	

STATE OF ILLINOIS
DEPARTMENT OF TRANSPORTATION

BRIDGE MOUNT SIGN STRUCTURES
WALKWAY AND CONNECTION DETAILS

F.A.J. RTE.	SECTION	COUNTY	TOTAL SHEETS	SHEET NO.
80	FAI 80 22 BR	WILL	133	50
CONTRACT NO. 62R55				
ILLINOIS FED. AID PROJECT				




USER NAME		DESIGNED	CS	REVISED	
		CHECKED	BAR	REVISED	
PLOT SCALE		DRAWN	CS	REVISED	
PLOT DATE		CHECKED	BAR	REVISED	

STATE OF ILLINOIS
DEPARTMENT OF TRANSPORTATION

EXISTING BRIGGS ST
BRIDGE MOUNT SIGN STRUCTURE 2

F.A.J. RTE.	SECTION	COUNTY	TOTAL SHEETS	SHEET NO.
80	FAI 80 21 STRUCTURE 8	WILL	883	407
CONTRACT NO. 62R29				
ILLINOIS FED. AID PROJECT				

**NOT IN CONTRACT
FOR INFORMATION ONLY**

 

MODEL: 2D SHEET 14
FILE NAME: C:\TRANSTESTS\PIV LOCAL\TRANSTESTS\PIV-401\STEVEN\JOHNSON\401\62R29-SHT-EROS-GENNOTES01.DGN

EROSION AND SEDIMENT CONTROL GENERAL NOTES

1. THE LIMITS OF CONSTRUCTION WILL BE STAKED AND APPROVED BY THE ENGINEER PRIOR TO COMMENCING CONSTRUCTION. THE CONSTRUCTION LIMITS MAY BE ADJUSTED BY THE ENGINEER TO PRESERVE TREES AND NO ADDITIONAL COMPENSATION WILL BE PAID TO THE CONTRACTOR FOR CHANGES IN CONSTRUCTION LIMITS.

2. EROSION CONTROL ITEMS ARE CONSIDERED HIGH PRIORITY ITEMS IN THIS CONTRACT. THE ENGINEER WILL IMPLEMENT ALL PROVISIONS OF SPECIFICATIONS NECESSARY TO ASSURE THAT EROSION CONTROL ITEMS ARE CONSTRUCTED AND MAINTAINED IN A TIMELY MANNER, THE CONTRACTOR SHALL INSTALL TEMPORARY EROSION CONTROL MEASURES PRIOR TO THE START OF CONSTRUCTION OPERATIONS WHICH WILL POTENTIALLY CREATE ERODIBLE CONDITIONS. PLACEMENT AND MAINTENANCE OF TEMPORARY EROSION CONTROL SYSTEMS WILL BE UTILIZED THROUGHOUT THE CONSTRUCTION LIMITS.

3. TEMPORARY EROSION CONTROL MEASURES SHALL BE CONSTRUCTED AS SHOWN ON THE PLANS AND AS DIRECTED BY THE ENGINEER. THE WORK SHALL BE COMPLETED IN ACCORDANCE WITH SECTION 280 OF THE STANDARD SPECIFICATIONS, CONTRACT SPECIAL PROVISIONS AND THE STORM WATER POLLUTION PREVENTION PLAN (SWPPP).

4. THE CONTRACTOR SHALL UTILIZE THE GENERAL MAINTENANCE GUIDELINES AS OUTLINED IN THE SWPPP TO ENSURE GOOD AND EFFECTIVE OPERATING CONDITION OF THE VEGETATION AND EROSION AND SEDIMENT CONTROL MEASURES.

5. A COPY OF THE APPROVED EROSION AND SEDIMENT CONTROL PLAN SHALL BE MAINTAINED ON SITE. ALL CHANGES TO THE SOIL EROSION AND SEDIMENT CONTROL PLAN SHALL BE NOTED ON THE PLANS KEPT ON SITE.

6. THE CONTRACTOR SHALL PERFORM ALL WORK AS DIRECTED BY THE ENGINEER AND AS SHOWN IN HIGHWAY STANDARD 280001. THE USE OF STRAW BALES ARE NOT PERMITTED IN DISTRICT ONE.

7. THE EROSION CONTROL MEASURES SHOWN ARE BUT A GRAPHICAL REPRESENTATION OF SUGGESTED MEASURES. DEVIATIONS FROM THIS PLAN ARE TO BE EXPECTED PENDING A JOB SITE INSPECTION BETWEEN THE CONTRACTOR AND THE DEPARTMENT.

8. THE CONTRACTOR WILL BE REQUIRED TO IMPLEMENT AND MAINTAIN SEDIMENT CONTROL MEASURES PRIOR TO STRIPPING EXISTING VEGETATION.

9. THE CONTRACTOR SHALL DESIGNATE ONE OF HIS EMPLOYEES AS RESPONSIBLE FOR IMPLEMENTATION OF THE EROSION AND SEDIMENT CONTROL PLAN ON ALL DISTURBED AREAS. THIS PERSON IS TO BE KNOWLEDGEABLE ABOUT INSTALLATION AND MAINTENANCE OF THE REQUIRED MEASURES. THIS EMPLOYEE IS TO HAVE THE AUTHORITY TO CARRY OUT THE IMPLEMENTATION OF ANY INSTRUCTIONS CONCERNING THE EROSION AND SEDIMENT CONTROL PLAN GIVEN BY THE ENGINEER. ALL MEASURES WILL BE INSPECTED BY THIS INDIVIDUAL AND THE ENGINEER ON A REGULAR BASIS (AT LEAST ONCE EVERY 7 DAYS) AND AFTER RAINFALL EVENTS GREATER THAN 1/2 INCH OR EQUIVALENT SNOWFALL AND AFTER EACH SIGNIFICANT SNOWMELT.

10. THE EXISTING GROUND COVER SHALL REMAIN IN PLACE AND UNDISTURBED IN AREAS WHERE THERE IS NO PROPOSED GRADING.

11. TOPSOIL SHALL BE PLACED ON SLOPES AFTER COMPLETING FINAL GRADING. TOPSOIL SHALL NOT BE PLACED ON SURFACES THAT WILL BE PAVED IN THE FUTURE OR ON TEMPORARILY STEEP SLOPES.

12. TEMPORARY STOCKPILE LOCATIONS SHALL BE APPROVED BY THE ENGINEER AND WILL REQUIRE SILT FENCE AND TEMPORARY SEEDING.

13. ALL STORM SEWER FACILITIES WITH OPEN LIDS THAT ARE OR WILL BE FUNCTIONING DURING CONSTRUCTION SHALL BE PROTECTED OR FILTERED. ALL DRAINAGE STRUCTURES THAT HAVE OPEN LIDS IN PAVEMENT AREAS SHALL BE PROTECTED WITH INLET FILTERS. THE INLET FILTERS SHALL BE MAINTAINED AT EACH SUBSEQUENT STAGE UNTIL NO LONGER REQUIRED OR AS DIRECTED BY THE ENGINEER.

14. AT THE CONCLUSION OF CONSTRUCTION OPERATIONS, ALL DRAINAGE STRUCTURES SHALL BE FREE FROM DIRT AND DEBRIS. THIS WORK WILL NOT BE PAID FOR SEPARATELY BUT SHALL BE CONSIDERED INCLUDED IN THE COST OF THE CONTRACT.

15. LOCATIONS OF STABILIZED CONSTRUCTION ENTRANCES/EXITS SHALL BE DETERMINED BY THE CONTRACTOR AND APPROVED BY THE ENGINEER. THE INSTALLATION OF THE ENTRANCE/EXITS SHALL BE IN ACCORDANCE WITH THE ILLINOIS URBAN MANUAL OR AS DIRECTED BY THE ENGINEER. AN ESTIMATED QUANTITY FOR STABILIZED CONSTRUCTION ENTRANCES HAS BEEN PROVIDED IN THE CONTRACT.

16. TEMPORARY OR PERMANENT STABILIZATION SHALL BE INSTALLED ON ALL AREAS DISTURBED DURING EACH STAGE OF CONSTRUCTION PRIOR TO SWITCHING TRAFFIC TO BEGIN THE SUBSEQUENT STAGE. ALSO, ALL EROSION CONTROL MEASURES PLACED DURING CONSTRUCTION SHALL REMAIN IN PLACE AND BE MAINTAINED UNTIL COMPLETION OF CONTRACT OR NO LONGER REQUIRED.
17. ALL EROSION AND SEDIMENT CONTROL MEASURES SHALL BE MAINTAINED DURING THE CONSTRUCTION SEASON AS WELL AS THE WINTER MONTHS AND OTHER TIMES WHEN THE PROJECT IS CLOSED DOWN. ALL EROSION AND SEDIMENT CONTROL MEASURES WILL BE MAINTAINED IN ACCORDANCE WITH THE IDOT EROSION AND SEDIMENT CONTROL FIELD GUIDE FOR CONSTRUCTION INSPECTION (DATED JULY 1, 2010) AND IDOT'S BEST MANAGEMENT PRACTICES: (HTTP://WWW.IDOT.ILLINOIS.GOV/ASSETS/UPLOADED/FILES/TRANSPORTATION-SYSTEM/MANUALS-GUIDES-& HANDBOOKS/HIGHWAYS/ENVIRONMENT/EROSION%20AND %20SEDIMENT%20CONTROL%20FIELD%20GUIDE%20FOR%20CONSTRUCTION%20 INSPECTION.PDF)

18. THE CONTRACTOR MUST PROVIDE A PLAN TO THE RESIDENT ENGINEER TO ENSURE THAT A STABILIZED FLOW LINE WILL BE PROVIDED DURING STORM SEWER CONSTRUCTION. THE USE OF A STABILIZED FLOW LINE BETWEEN INSTALLED STORM SEWER AND OPEN DISTURBANCE WILL REDUCE THE POTENTIAL FOR THE OFFSITE DISCHARGE OF SEDIMENT-BEARING WATERS, ESPECIALLY WHEN RAIN IS FORECASTED, SO THAT FLOW WILL NOT ERODE. LACK OF APPROVED PLAN OR FAILURE TO COMPLY WILL RESULT IN AN EROSION AND SEDIMENT CONTROL DEFICIENCY DEDUCTION.

19. UNDER NO CIRCUMSTANCES SHALL THE CONTRACTOR PROLONG FINAL GRADING AND SHAPING SO THAT THE ENTIRE PROJECT CAN BE PERMANENTLY SEEDED AT ONE TIME.

20. ALL WORK ASSOCIATED WITH INSTALLATION AND MAINTENANCE OF CONCRETE WASHOUTS IS INCIDENTAL TO THE CONTRACT.

21. SHOULD IT BE NECESSARY TO REMOVE ANY EROSION CONTROL DEVICES FOR CONSTRUCTION REASONS, THE CONTRACTOR SHALL FIRST OBTAIN PERMISSION AND SHALL REPAIR OR REPLACE THE REMOVED DEVICES THE SAME DAY. THE COST OF REMOVING AND REPLACING THE DEVICE SHALL BE INCLUDED IN THE CONTRACT.

22. MULCH, METHOD 2 AND SURFACE ROUGHENING SHALL BE USED FOR TEMPORARY STABILIZATION DURING WINTER IN ADDITION TO TEMPORARY EROSION CONTROL SEEDING WHEN GRADING WILL OCCUR WHILE THE GROUND IS SNOW COVERED WHEN TEMPORARY SEED WILL NOT GERMINATE AND PROVIDE EROSION CONTROL PROTECTION UNTIL THE FOLLOWING SPRING. SURFACE ROUGHENING WILL NOT BE PAID FOR SEPARATELY BUT SHALL BE INCLUDED IN THE COST OF MULCH, METHOD 2.

23. THE CONTRACTOR WILL ASSUME RESPONSIBILITY FOR MAINTENANCE OF ALL SOIL EROSION CONTROL DURING CONSTRUCTION.

24. ANY LOOSE MATERIAL DEPOSITED IN THE FLOW LINE OF DRAINAGE STRUCTURES, WHICH OBSTRUCTS THE NATURAL FLOW OF WATER, SHALL BE REMOVED AT THE CLOSE OF EACH WORKING DAY. PRIOR TO ACCEPTANCE OF THE IMPROVEMENT, ALL DRAINAGE STRUCTURES SHALL BE FREE OF DIRT AND DEBRIS. THIS WORK WILL NOT BE PAID FOR SEPARATELY BUT SHALL BE CONSIDERED AS INCIDENTAL.

25. CULVERT INLET PROTECTION SHALL CONSIST OF EXCELSIOR DITCH CHECKS. AVOID STRAW BALE AND SILT FENCE PROTECTION DESCRIBED IN STANDARD 280005000. THE CULVERT INLET PROTECTION STRUCTURES SHALL BE REMOVED WHEN THEY HAVE SERVED THEIR USEFUL PURPOSE, BUT NOT BEFORE THE UPSLOPE AREA HAS BEEN PERMANENTLY STABILIZED. INSPECT AFTER EVERY RUNOFF PRODUCING RAIN AND MAKE REPAIRS AS NEEDED. SEDIMENT SHALL BE REMOVED WHEN THE SEDIMENT HAS BEEN ACCUMULATED TO ONE-HALF THE HEIGHT OF THE DITCH CHECK.

26. TO THE MAXIMUM EXTENT POSSIBLE, ALL FLOWS ORIGINATING OFF THE CONSTRUCTION SITE WILL BE DIVERTED AROUND DISTURBED AREAS OR WILL BE CONVEYED THROUGH THE SITE IN A MANNER THAT UNTREATED ON-SITE RUNOFF DOES NOT MIX WITH THE OFF-SITE RUNOFF.

27. A MAXIMUM OF 10 ACRES MAY BE IN SOME STAGE OF GRADING AT A SINGLE TIME. ADDITIONAL AREAS (UP TO 10 ACRES) MAY BE CLEARED BUT WILL NOT BE STRIPPED OF VEGETATION UNTIL THE GRADED AREAS HAVE BEEN PROTECTED FROM EROSION THROUGH INSTALLATION OF EITHER TEMPORARY OR PERMANENT MEASURES. WHENEVER POSSIBLE, THE GRADING WILL BE COMPLETED TO THE DESIGN GRADE AND THE PERMANENT VEGETATION PLAN IMPLEMENTED PRIOR TO STARTING GRADING ACTIVITIES ON THE NEXT SITE.

(A) WHEN BALANCING EARTHWORK (BORROW FROM A CUT USED AS FILL AT A LOCATION DISTANT FROM THE CUT) THE ENGINEER WILL CONSIDER ALLOWING MORE THAN 10 ACRES OF GRADING AT A TIME. THE 10 ACRES LIMITATION DOES NOT INCLUDE HAUL ROADS, BRIDGE CONSTRUCTION WORK AREAS AND STORAGE AREAS.

(B) VARIATIONS TO THE ABOVE MAY BE CONSIDERED BY THE ENGINEER UNDER ALL THE FOLLOWING CONDITIONS:
- IF THE CONTRACTOR FALLS BEHIND SCHEDULE THROUGH NO FAULT OF HIS OWN.
- THE CONTRACTOR MUST PRESENT A SCHEDULE DEMONSTRATING THE NEED FOR SUCH VARIATION IN ORDER TO COMPLETE THE WORK ON TIME.
- THE CONTRACTOR MUST COMPLY WITH ALL OTHER CONTRACT REQUIREMENTS.

28. STABILIZATION MEASURES SHOULD BE INSTALLED ON CUT OR FILL SLOPES IN ACCORDANCE WITH THE ILR10 PERMIT REGARDLESS OF HEIGHT OF CUT OR FILL SLOPE. ONCE THE STABILIZATION MEASURES ARE INSTALLED, THE PLACEMENT OF FILL OR EXCAVATION ACTIVITIES ARE ALLOWED TO PROCEED.

29. DISTURBED AREAS ARE TO BE PROTECTED FROM EROSION IN A TIMELY MANNER. UPON COMPLETION OF GRADING OR CONSTRUCTION, THE AREA WILL BE STABILIZED (USING PERMANENT MEASURES WHEN POSSIBLE) WITHIN 1 CALENDAR DAYS. TEMPORARY STABILIZATION THROUGH USE OF GROUND COVER, MULCHING, OR OTHER APPROVED MEASURES WILL BE INSTALLED WHENEVER SITE DEVELOPMENT WORK, GRADING OR OTHER EARTH DISTURBING ACTIVITIES CEASE TO BE CONTINUOUS FOR A PERIOD EXCEEDING 14 CALENDAR DAYS. THE 1/14 DAY REQUIREMENT IS TAKEN TO MEAN THAT THE STABILIZATION OPERATION IS COMPLETE OR NEARING COMPLETION IN THE DEFINED TIME.
30. SALVAGED TOPSOIL SHALL BE PLACED ON WELL DRAINED LAND AWAY FROM INTERMITTENT AND LIVE STREAMS OR WETLANDS WITH THE APPROPRIATE RUNOFF CONTROL AND SEDIMENT CONTROL MEASURES INSTALLED AROUND THE STORAGE SITE AND STABILIZED IMMEDIATELY AFTER FINAL SHAPING OF THE PILE IN ACCORDANCE WITH MULCH, METHOD 2. THE CONTRACTOR WILL PROVIDE AN ADEQUATE QUANTITY OF SILT FENCE TO CONTROL THE PERIMETER OF THE STOCKPILE.
31. MATERIALS EXCAVATED FOR THE CONSTRUCTION OR CLEANOUT OF SEDIMENT TRAPS OR SEDIMENT BASINS SHALL NOT BE STOCKPILED IN THE VICINITY OF THE TRAP OR BASIN. IT WILL EITHER BE PLACED IN AN EMBANKMENT OR WASTED AS DIRECTED BY THE ENGINEER.
32. EXCAVATION TO BE USED FOR EMBANKMENTS SHALL NOT BE STOCKPILED UNLESS PERIMETER CONTROLS ARE UTILIZED. WHEN THIS MATERIAL IS STOCKPILED FOR THE CONVENIENCE OF THE CONTRACTOR THE COST OF THE CONTROLS ARE BORNE BY THE CONTRACTOR. IF THE MATERIAL IS STOCKPILED AT THE DIRECTION OF THE ENGINEER THE DEPARTMENT WILL ASSUME THE COST OF THE CONTROLS.
33. DEWATERING ACTIVITIES WILL BE CONDUCTED UTILIZING A SILT BAG LOCATED ON A STABILIZED SURFACE (RIPRAP). DISCHARGE FROM THE SILT BAG WILL FLOW THROUGH A VEGETATED (STABILIZED) FLOW LINE PRIOR TO DISCHARGING INTO THE RECEIVING WATER.
34. WHEN THE CONTRACTOR REQUESTS A CHANGE TO POSTPONE COMPLETION OF THE EXCAVATION OF A SPECIFIC AREA AS A CONTINUOUS OPERATION AND PLACING THE TOPSOIL AS DEFINED IN THE STANDARD SPECIFICATIONS, THE ENGINEER MAY ALLOW THE CONTRACTOR TO STABILIZE THE AREA USING TEMPORARY STABILIZATION WITH STRAW MULCH PROVIDING THE FOLLOWING CONDITIONS ARE MET: (A) ALL AREAS BEING STABILIZED ARE 3:1 SLOPES OR FLATTER. (B) THE CONTRACTOR BEARS THE COST OF PREPARING THE SEED BED AND STABILIZING THE AREA WITH TEMPORARY STABILIZATION WITH STRAW MULCH. (C) ALL REQUIRED SEDIMENT CONTROL MEASURES FOR THE SECTION OF ROAD IN QUESTION HAVE BEEN INSTALLED AND ARE BEING MAINTAINED.
35. WHEN STORM SEWER IS UNDER CONSTRUCTION, CONTRACTOR SHALL PROVIDE A PLAN ACCEPTABLE TO THE ENGINEER TO PREVENT EROSION AND SEDIMENTATION FROM RUNOFF ENTERING OR EXITING THE STORM SEWER CONSTRUCTION.
36. THE DEPARTMENT HAS NOT OBTAINED ANY PERMITS FOR OFFSITE BORROW, WASTE, USE (BWU) AREAS. PRIOR TO WORKING IN BWU AREAS, IF THE CONTRACTOR CHOOSES TO USE ACTIVITIES REQUIRING PERMITS IT IS THE CONTRACTOR'S RESPONSIBILITY TO SECURE THE PROPER PERMITS. IN ADDITION TO THE BORROW REVIEW (BDE 2289) AND USE/WASTE REVIEW (BDE 2290) SUBMITTALS, THE CONTRACTOR SHALL SUBMIT AN EROSION AND SEDIMENT CONTROL (ESC) PLAN FOR EVERY BWU SITE TO THE DEPARTMENT FOR ACCEPTANCE. GUIDELINES FOR ACCEPTABLE BWU PRACTICES CAN BE FOUND IN SECTION II.G.1 AND 2 OF THE SWPPP. THE COST OF ALL MATERIALS AND LABOR NECESSARY TO COMPLY WITH THE ABOVE PROVISIONS TO PREPARE AND IMPLEMENT ESC PLANS WILL NOT BE PAID FOR SEPARATELY, BUT SHALL BE CONSIDERED AS INCLUDED IN THE UNIT BID PRICES OF THE CONTRACT AND NO ADDITIONAL COMPENSATION WILL BE ALLOWED.
37. THE CONTRACTOR IS RESPONSIBLE FOR INSTALLATION OF ANY ADDITIONAL EROSION CONTROL MEASURES NECESSARY TO PREVENT EROSION AND SEDIMENTATION AS DETERMINED BY THE RESIDENT ENGINEER.
38. ALL PERMANENT SEDIMENT BASINS, PERMANENT STORM WATER CONTROL MEASURES, AND RUNOFF CONTROL MEASURES REQUIRED TO KEEP OFF-SITE RUNOFF FROM FLOWING OVER THE CONSTRUCTION AREA WILL BE INSTALLED BEFORE CLEARING AND STRIPPING OF THE SITE PROCEEDS. PRIOR TO PROCEEDING WITH GENERAL EARTHWORK ON A PROJECT THE CONTRACTOR WILL OBTAIN APPROVAL OF HIS PROPOSED EARTHWORK AND STABILIZATION SCHEDULE.
39. THE ACTUAL NEED FOR TEMPORARY DRAINAGE FACILITIES, AS WELL AS THE STAGING OF THE PERMANENT DRAINAGE SYSTEM CONSTRUCTION, MAY BE MODIFIED BY THE ENGINEER, WHO SHALL BE CONSULTED BEFORE THE INSTALLATION.
40. INLET FILTERS ARE REQUIRED FOR THE STRUCTURES SHOWN ON THE PLANS. STRUCTURE OPENINGS VARY SUCH THAT FIELD MEASUREMENT AND/OR CONTRACTOR DESIGN WILL BE REQUIRED. COST OF DESIGN, LABOR AND MATERIALS WILL NOT BE PAID FOR SEPARATELY, BUT WILL BE INCLUDED IN THE CONTRACT UNIT PRICE PER EACH FOR "INLET FILTER". THE INLET FILTERS SHALL BE IMMEDIATELY INSTALLED, AND MAINTAINED AT EACH SUBSEQUENT STAGE UNTIL COMPLETION OF STAGING OR UNTIL NO LONGER REQUIRED.

404 PERMIT PLAN NOTES

1. THE US ARMY CORPS OF ENGINEERS MUST BE NOTIFIED 10 DAYS PRIOR TO THE PRE-CONSTRUCTION MEETING. ONE WEEK PRIOR TO THE COMMENCEMENT OF LAND DISTURBING ACTIVITIES AND ONE WEEK PRIOR TO THE FINAL INSPECTION.
2. THIS PROJECT REQUIRES A US ARMY CORPS OF ENGINEERS (USACE) 404 PERMIT THAT WILL BE SECURED BY THE DEPARTMENT. ALL CONDITIONS OF THE 404 PERMIT FOUND IN THE SPECIAL PROVISIONS MUST BE FOLLOWED. AS CONDITION OF THE PERMIT, THE CONTRACTOR WILL NEED TO SUBMIT AN IN-STREAM WORK PLAN (INCLUDING WORK WITHIN WETLANDS) TO THE DEPARTMENT FOR APPROVAL. GUIDELINES ON ACCEPTABLE IN-STREAM WORK TECHNIQUES (INCLUDING WORK WITHIN WETLANDS) CAN BE FOUND ON THE USACE WEBSITE. THE USACE DEFINES AND DETERMINES IN-STREAM WORK. THE COST OF ALL MATERIALS AND LABOR NECESSARY TO COMPLY WITH THE ABOVE PROVISIONS TO PREPARE AND IMPLEMENT AN IN-STREAM WORK PLAN (INCLUDING WORK WITHIN WETLANDS) WILL NOT BE PAID FOR SEPARATELY, BUT SHALL BE CONSIDERED AS INCLUDED IN THE UNIT BID PRICES OF THE CONTRACT AND NO ADDITIONAL COMPENSATION WILL BE ALLOWED.
3. "WETLANDS NO INTRUSION" SIGNAGE SHOULD ALSO BE PROVIDED AT THE BOUNDARY OF ALL UN-IMPACTED WETLANDS AND/OR WOUS. THE CONTRACTOR CAN BORROW THE SIGNS FROM THE BUREAU OF MAINTENANCE. INCLUDE TEMPORARY FENCING AND WETLAND SIGNAGE WITHIN THE EROSION AND SEDIMENT CONTROL STRATEGY. THE COST OF ALL MATERIALS AND LABOR NECESSARY TO COMPLETE THIS WORK WILL NOT BE PAID FOR SEPARATELY BUT SHALL BE CONSIDERED AS INCLUDED IN THE UNIT BID PRICES OF THE CONTRACT AND NO ADDITIONAL COMPENSATION WILL BE ALLOWED. WHEN WORK HAS BEEN COMPLETED, THE SIGN SHALL BE RETURNED TO THE DISTRICT ONE ROADSIDE DEVELOPMENT UNIT.
4. WOUS W20 FLOW DATA
I-80 STA. 880+98
2-YEAR FLOW = 30.0 CFS
DRAINAGE AREA = 46.32 ACRES
- WOUS W21 FLOW DATA
I-80 STA. 916+74
2-YEAR FLOW = 50.0 CFS
DRAINAGE AREA = 261.43 ACRES

INSPECTION AND MAINTENANCE

1. PERIMETER EROSION BARRIER - BUILT UP SEDIMENT SHALL BE REMOVED FROM THE BARRIER IF THE INTEGRITY OF THE BARRIER IS IN JEOPARDY. BARRIERS WILL BE INSPECTED FOR DEPTH OF SEDIMENT AND TEARS TO SEE IF THE FABRIC IS SECURELY ATTACHED TO THE BARRIER POSTS AND TO SEE THAT THE BARRIER POSTS ARE FIRMLY IN THE GROUND. REPAIR BARRIERS AND POSTS AS NECESSARY.
2. DITCH CHECKS - INSPECT DITCH IF FLOW IS BEING IMPEDED BY SEDIMENT AND INSPECT STONE FOR EVIDENCE OF WASH OUT. BUILT UP SEDIMENT SHALL BE REMOVED WHEN IT HAS REACHED ONE HALF THE HEIGHT OF THE DITCH CHECK, WITH STONE REPLACED OR ADDED AS NECESSARY.
3. TEMPORARY SEEDING - INSPECT SEEDED AREAS FOR BARE SPOTS, WASH OUTS, AND HEALTHY GROWTH. REPAIR BARE SPOTS AND WASHOUTS AS NECESSARY.
4. LOCATIONS WHERE VEHICLES ENTER AND EXIT THE SITE - INSPECT FOR EVIDENCE OF OFF-SITE SEDIMENT TRACKING. REMOVE SEDIMENT AS NEEDED.
5. INLET PROTECTION - INSPECT FABRIC FOR TEARS AND REMOVE SEDIMENT WHEN FILTER IS ONE QUARTER FULL.
6. RIP RAP - INSPECT RIP RAP FOR WASH OUT. REPAIR OR ADD SPECIFIED GRADATION OF RIPRAP AS NECESSARY.
7. ON A WEEKLY BASIS, THE ENGINEER SHALL INSPECT THE PROJECT TO DETERMINE WHETHER EROSION CONTROL EFFORTS ARE IN PLACE AND EFFECTIVE AND IF ADDITIONAL CONTROL MEASURES ARE NECESSARY. SEDIMENT COLLECTED DURING CONSTRUCTION BY THE VARIOUS TEMPORARY EROSION CONTROL SYSTEMS SHALL BE DISPOSED ON THE SITE ON A REGULAR BASIS AS DIRECTED BY THE ENGINEER AND STABILIZED ACCORDINGLY.

EROSION CONTROL SEQUENCE OF CONSTRUCTION

1. THE FOLLOWING MEASURES ARE TO BE INSTALLED PRIOR TO CLEARING AND GRADING:
2. INSTALL STABILIZED CONSTRUCTION ENTRANCE AT ALL LOCATIONS OF CONSTRUCTION INGRESS AND EGRESS TO ELIMINATE TRACKING OF SEDIMENT FROM CONSTRUCTION SITE INTO THE RIGHT-OF-WAY. ALL STABILIZED ENTRANCES MUST BE APPROVED BY THE ENGINEER.
3. ERECT PERIMETER EROSION BARRIER AS SHOWN ON THE EROSION CONTROL PLANS.
4. INSTALL TREE PROTECTION ON TREES SHOWN ON THE TEMPORARY EROSION CONTROL PLANS OR AS DIRECTED BY THE ENGINEER.
5. INSTALL INLET PROTECTION ON ALL EXISTING OPEN LID STRUCTURES.
6. INSTALL DITCH CHECKS ON EXISTING DITCHES NEAR PROPOSED CONSTRUCTION AREAS WHERE USED IN LIEU OF PERIMETER EROSION BARRIER, AS SHOWN ON THE EROSION CONTROL PLANS.

	USER NAME = SJOHNSON	DESIGNED -	REVISED -	STATE OF ILLINOIS DEPARTMENT OF TRANSPORTATION	I-80 EROSION AND SEDIMENT CONTROL GENERAL NOTES				F.A.I. RTE.	SECTION	COUNTY	TOTAL SHEETS	SHEET NO.
	PLOT SCALE = 0.16666667' / IN.	DRAWN - SVJ	REVISED -		80	FAI 80 21 STRUCTURE 8	WILL	883	409				
	PLOT DATE = 6/29/2023	CHECKED - SMS	REVISED -		CONTRACT NO. 62R29								
	DATE - 6/29/2023	REVISED -	SCALE: NTS		SHEET	OF	SHEETS	STA.	TO STA.				

MODEL: 2D SHEET 11
FILE NAME: C:\TRANSPORT\SYSTEMS\LOCAL\TRANS\SYSTEMS\HW401\STEVIE-SC\HUESLER\DM507816232\25-H-T-EROS-SCHEED01.DGN

LOCATION	MULCH METHOD 2	TEMPORARY EROSION CONTROL SEEDING	TEMPORARY DITCH CHECK	PERIMETER EROSION BARRIER	INLET FILTER	TEMPORARY EROSION CONTROL BLANKET	TEMPORARY HEAVY DUTY EROSION CONTROL BLANKET
	25100115	28000250	28000305	28000400	28000510	28001100	28001200
	ACRE	POUND	FOOT	FOOT	EACH	SQ YD	SQ YD
I-80 STA 765+10 RT TO STA 801+00 RT	-	655	1,030	-	13	30,656	1,008
I-80 STA 780+00 CL TO STA 813+50 CL	-	-	-	-	37	-	-
I-80 STA 803+28 RT TO STA 813+72 RT	-	561	160	-	-	27,059	-
I-80 STA 813+50 CL TO STA 918+50 CL	-	-	-	-	118	-	-
I-80 STA 814+00 RT TO STA 823+25 RT	-	306	120	-	-	14,785	-
I-80 STA 846+15 RT TO STA 865+79 RT	-	368	410	-	-	17,774	-
I-80 STA 866+14 RT TO STA 918+22 RT	-	1,153	1,150	-	-	54,465	1,182
I-80 STA 918+50 CL TO STA 924+00 CL	-	-	-	-	5	-	-
I-80 STA 918+54 RT TO STA 947+12 RT	-	235	280	-	6	11,204	126
I-80 STA 764+88 LT TO STA 781+40 LT	-	294	500	-	-	11,884	2,253
I-80 STA 804+61 LT TO STA 813+23 LT	-	653	330	-	-	31,541	-
I-80 STA 814+09 LT TO STA 823+58 LT	-	380	160	-	-	18,346	-
I-80 STA 828+50 LT TO STA 865+87 LT	-	601	740	567	4	29,011	-
I-80 STA 866+15 LT TO STA 918+20 LT	-	801	1,330	1,882	22	36,291	2,521
I-80 STA 918+57 LT TO STA 921+47 LT	-	25	-	-	-	998	186
RAMP A STA 100+00 RT TO STA 116+00 RT	-	480	340	2,096	-	23,191	-
RAMP B STA 200+00 RT TO STA 233+68 RT	-	667	750	2,266	-	32,188	-
RAMP B STA 200+00 LT TO STA 233+68 LT	-	77	60	-	-	3,721	-
RAMP C STA 300+00 RT TO STA 317+24 RT	-	277	230	719	-	13,352	-
RAMP C STA 300+00 LT TO STA 317+24 LT	-	144	160	-	-	6,938	-
RAMP D STA 400+00 RT TO STA 434+89 RT	-	219	670	177	-	11,120	-
RAMP D STA 400+00 LT TO STA 434+89 LT	-	143	280	-	-	6,294	-
BRIGGS ST STA 47+00 LT TO STA 55+00 LT	0.36	91	60	-	3	523	2,107
BRIGGS ST STA 47+00 RT TO STA 55+00 RT	-	-	30	-	2	-	-
BRIGGS ST STA 55+00 LT TO STA 60+00 LT	-	-	-	-	3	-	-
BRIGGS ST STA 55+00 RT TO STA 60+00 RT	-	-	50	-	2	-	-
BRIGGS ST STA 60+00 LT TO STA 67+00 LT	-	-	170	-	2	-	-
BRIGGS ST STA 60+00 RT TO STA 67+00 RT	-	-	180	-	2	-	-
BRIGGS ST STA 67+00 LT TO STA 75+00 LT	0.19	42	-	61	11	1,073	-
BRIGGS ST STA 67+00 RT TO STA 75+00 RT	0.15	15	-	-	1	-	-
TEMPORARY TOPSOIL STOCK PILE(S) - LOCATION TBD	-	-	-	2,000	-	-	-
ROUNDING	0.05	-	-	-	-	-	-
TOTAL	0.75	8,187	9,190	9,768	231	382,414	9,383

TEMPORARY DRAINAGE - DRAINAGE STRUCTURE SCHEDULE										
STRUCTURE NUMBER	ALIGNMENT	STATION	OFFSET	STRUCTURE TYPE	INVERT ELEVATIONS				STRUCTURE TOP	MOT STAGE
					NORTH	EAST	SOUTH	WEST		
TD-S100	RAMP D	434+48	43.6' RT	TEMPORARY END SECTION (18" DIA.)		632.00			-	STAGE 1
TD-S101	RAMP D	433+01	33.8' RT	TEMPORARY END SECTION (18" DIA.)				637.00	-	STAGE 1
TD-S102	RAMP B	201+77	95.9' LT	TEMPORARY END SECTION (15" DIA.)			632.33		-	STAGE 1
TD-S103	RAMP B	200+66	69.2' RT	TEMPORARY END SECTION (15" DIA.)	633.00				-	STAGE 1
TD-S104	RAMP B	207+81	96.3' LT	TEMPORARY END SECTION (24" DIA.)			630.65		-	STAGE 1

TEMPORARY DRAINAGE - STORM SEWER SCHEDULE										
PIPE NUMBER	STRUCTURE		DESCRIPTION	CLASS	TYPE	SIZE (INCH)	LENGTH (FOOT)	SLOPE (%)	TRENCH BACKFILL	MOT STAGE
	FROM	TO								
TD-P101	TD-S101	TS-S100	PIPE CULVERTS (TEMPORARY)	A	1	18	135	3.70	-	STAGE 1
TD-P101	TD-S103	TD-S102	PIPE CULVERTS (TEMPORARY)	A	2	15	188	0.36	83	STAGE 1
TD-P102	EX PIPE	TD-S104	PIPE CULVERTS (TEMPORARY)	A	1	24	19	0.38	3	STAGE 1

TEMPORARY RIPRAP OUTLET PROTECTION									
STRUCTURE NUMBER	RIPRAP CLASS	PIPE DIAMETER, D _o (INCHES)	La (FT)	RIPRAP THICKNESS, d (INCHES)	W1 (FT)	W2 (FT)	AREA (SQ YD)	AGGREGATE (EROSION CONTROL)	FILTER FABRIC (SQ YD)
TD-S100	A3	18	14.0	15	13.0	13.0	21	17	27
TD-S102	A3	15	11.0	15	13.0	13.0	16	14	22
TD-S104	A3	24	16.0	15	16.0	16.0	29	24	36



USER NAME = SSCHUESSLER	DESIGNED - SMS	REVISED -
	DRAWN - SVJ	REVISED -
PLOT SCALE = 0.16666633 1/ IN.	CHECKED - SCW	REVISED -
PLOT DATE = 7/28/2023	DATE - 6/29/2023	REVISED -

STATE OF ILLINOIS
DEPARTMENT OF TRANSPORTATION

I-80 EROSION AND SEDIMENT CONTROL SCHEDULE			
SCALE: NTS	SHEET	OF SHEETS	STA. TO STA.

F.A.I. RTE.	SECTION	COUNTY	TOTAL SHEETS	SHEET NO.
80	FAI 80 21 STRUCTURE 8	WILL	899	410
		CONTRACT NO. 62R29		
		ILLINOIS	FED. AID PROJECT	

EROSION CONTROL LEGEND

- 

INLET FILTER
- 

TEMPORARY EROSION CONTROL SEEDING
- 

TEMPORARY EROSION CONTROL BLANKET
- 

TEMPORARY EROSION CONTROL SEEDING
MULCH METHOD 2
- 



PERIMETER EROSION BARRIER
- 

TEMPORARY EROSION CONTROL SEEDING
- 

INLET PROTECTION
(UTILIZING TEMP DITCH CHECKS)
- 

TEMPORARY HEAVY DUTY EROSION CONTROL BLANKET
- 

TEMPORARY PAVEMENT

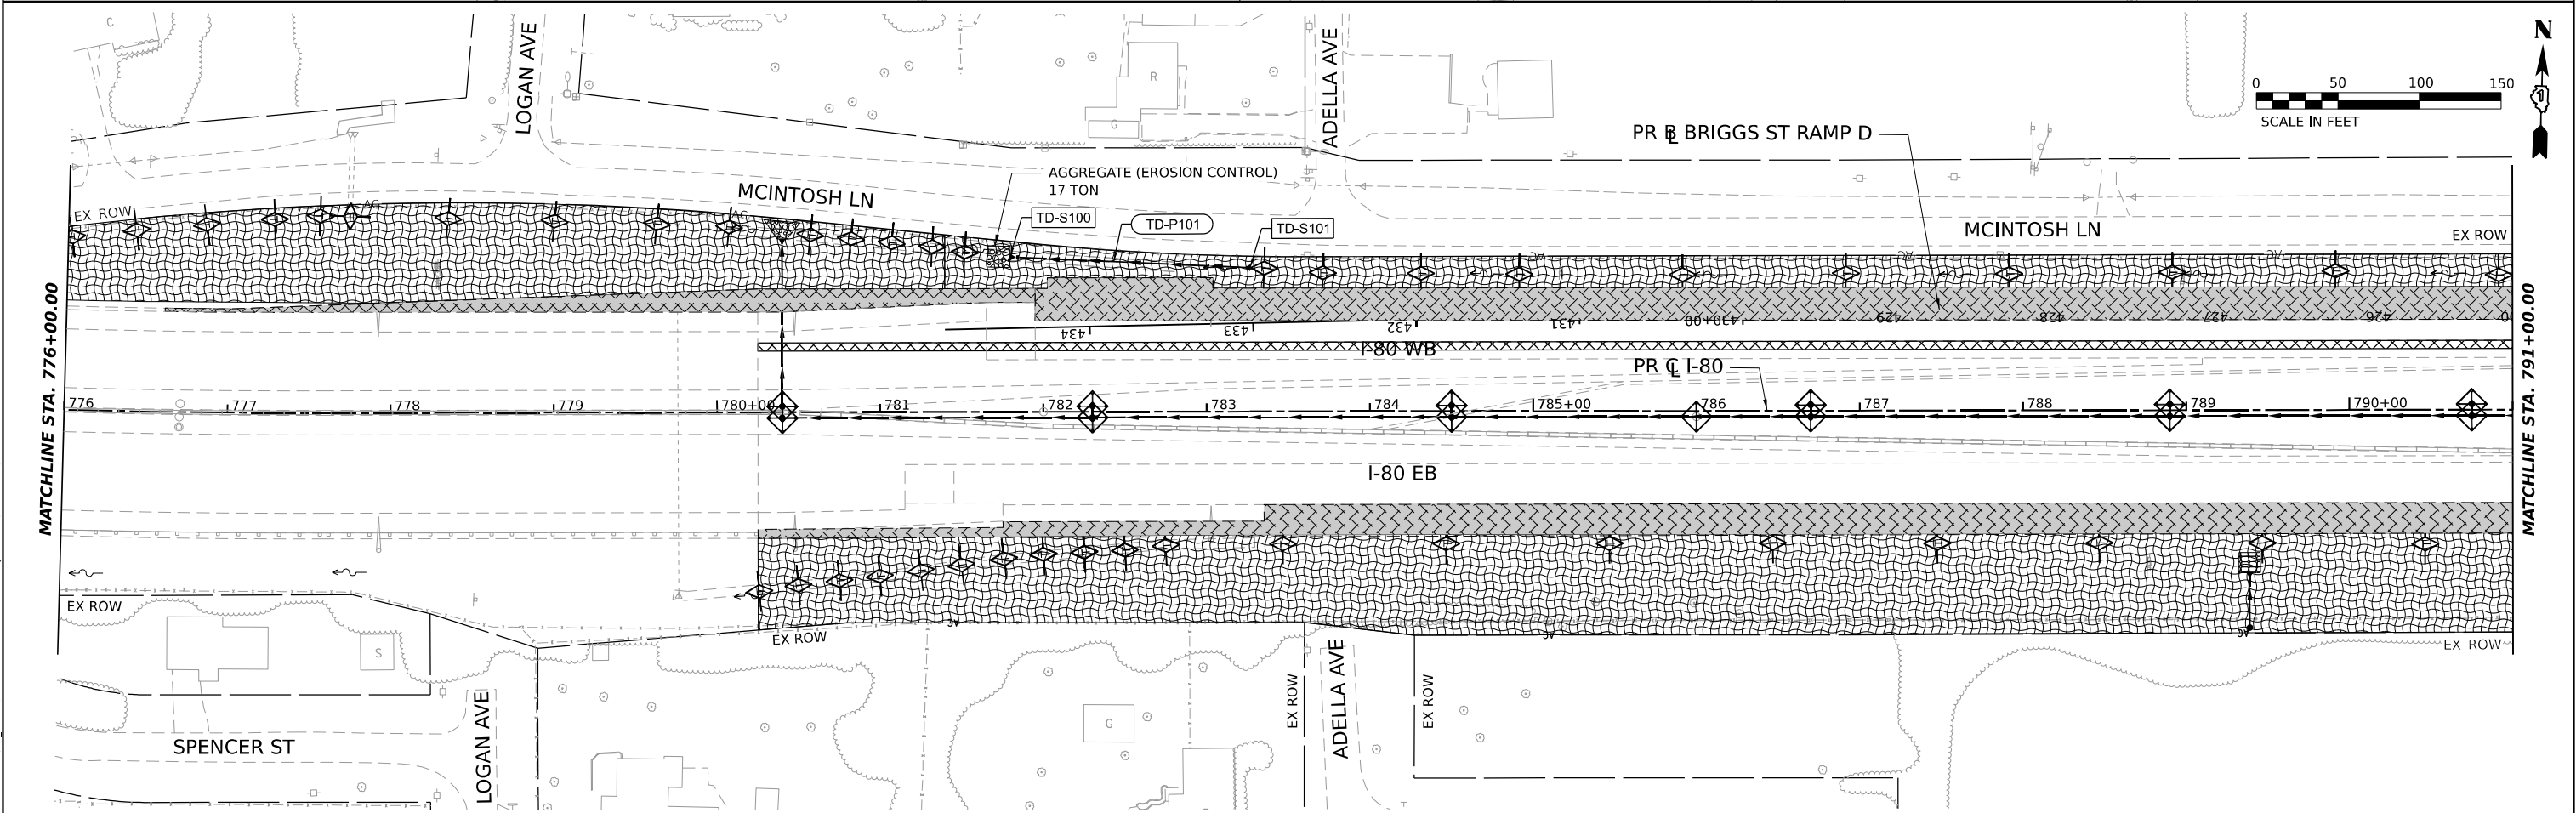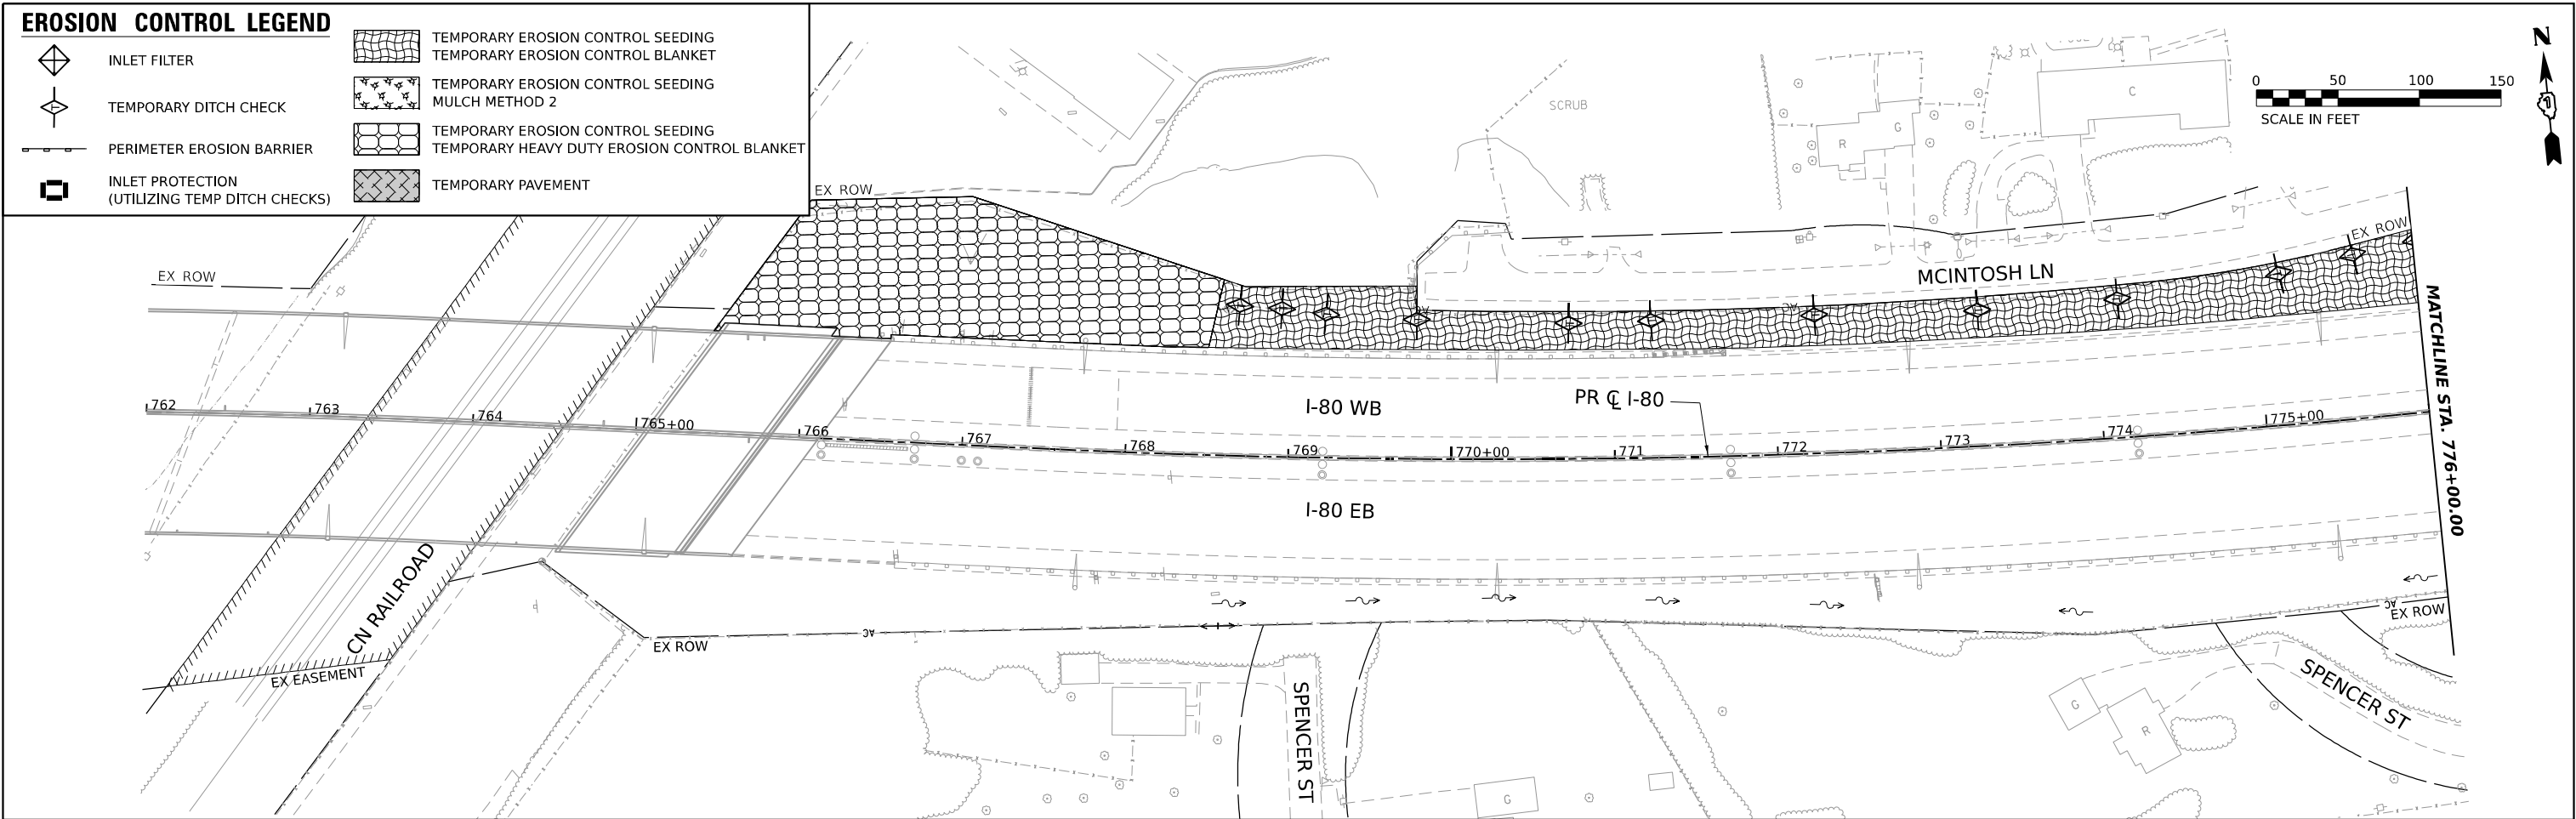

MODEL: PR_80_PR_80_M-1
FILE NAME: C:\TRAFFIC\SYSTEMS\LOCAL\TRANSPORT\SYSTEMS\PR_80_M-1\PR_80_M-1.DGN



USER NAME = SJOHNSON
DRAWN - SVJ
PLOT SCALE = 0.16666667" / IN.
PLOT DATE = 6/29/2023

DESIGNED - SMS
DRAWN - SVJ
CHECKED - SCW
DATE - 6/29/2023

REVISED -
REVISED -
REVISED -
REVISED -

STATE OF ILLINOIS
DEPARTMENT OF TRANSPORTATION

I-80
EROSION CONTROL PRE-STAGE AND STAGE 1

SCALE: 1"=50' SHEET OF SHEETS STA. TO STA.

F.A.I. RTE.	SECTION	COUNTY	TOTAL SHEETS	SHEET NO.
80	FAI 80 21 STRUCTURE 8	WILL	883	411
CONTRACT NO. 62R29				
ILLINOIS FED. AID PROJECT				

EROSION CONTROL LEGEND

- 

INLET FILTER
- 

TEMPORARY EROSION CONTROL SEEDING
- 

TEMPORARY EROSION CONTROL BLANKET
- 

TEMPORARY EROSION CONTROL SEEDING
MULCH METHOD 2
- 





TEMPORARY EROSION CONTROL SEEDING
- 

TEMPORARY HEAVY DUTY EROSION CONTROL BLANKET
- 

TEMPORARY PAVEMENT
- 

PERIMETER EROSION BARRIER
- 

INLET PROTECTION
(UTILIZING TEMP DITCH CHECKS)

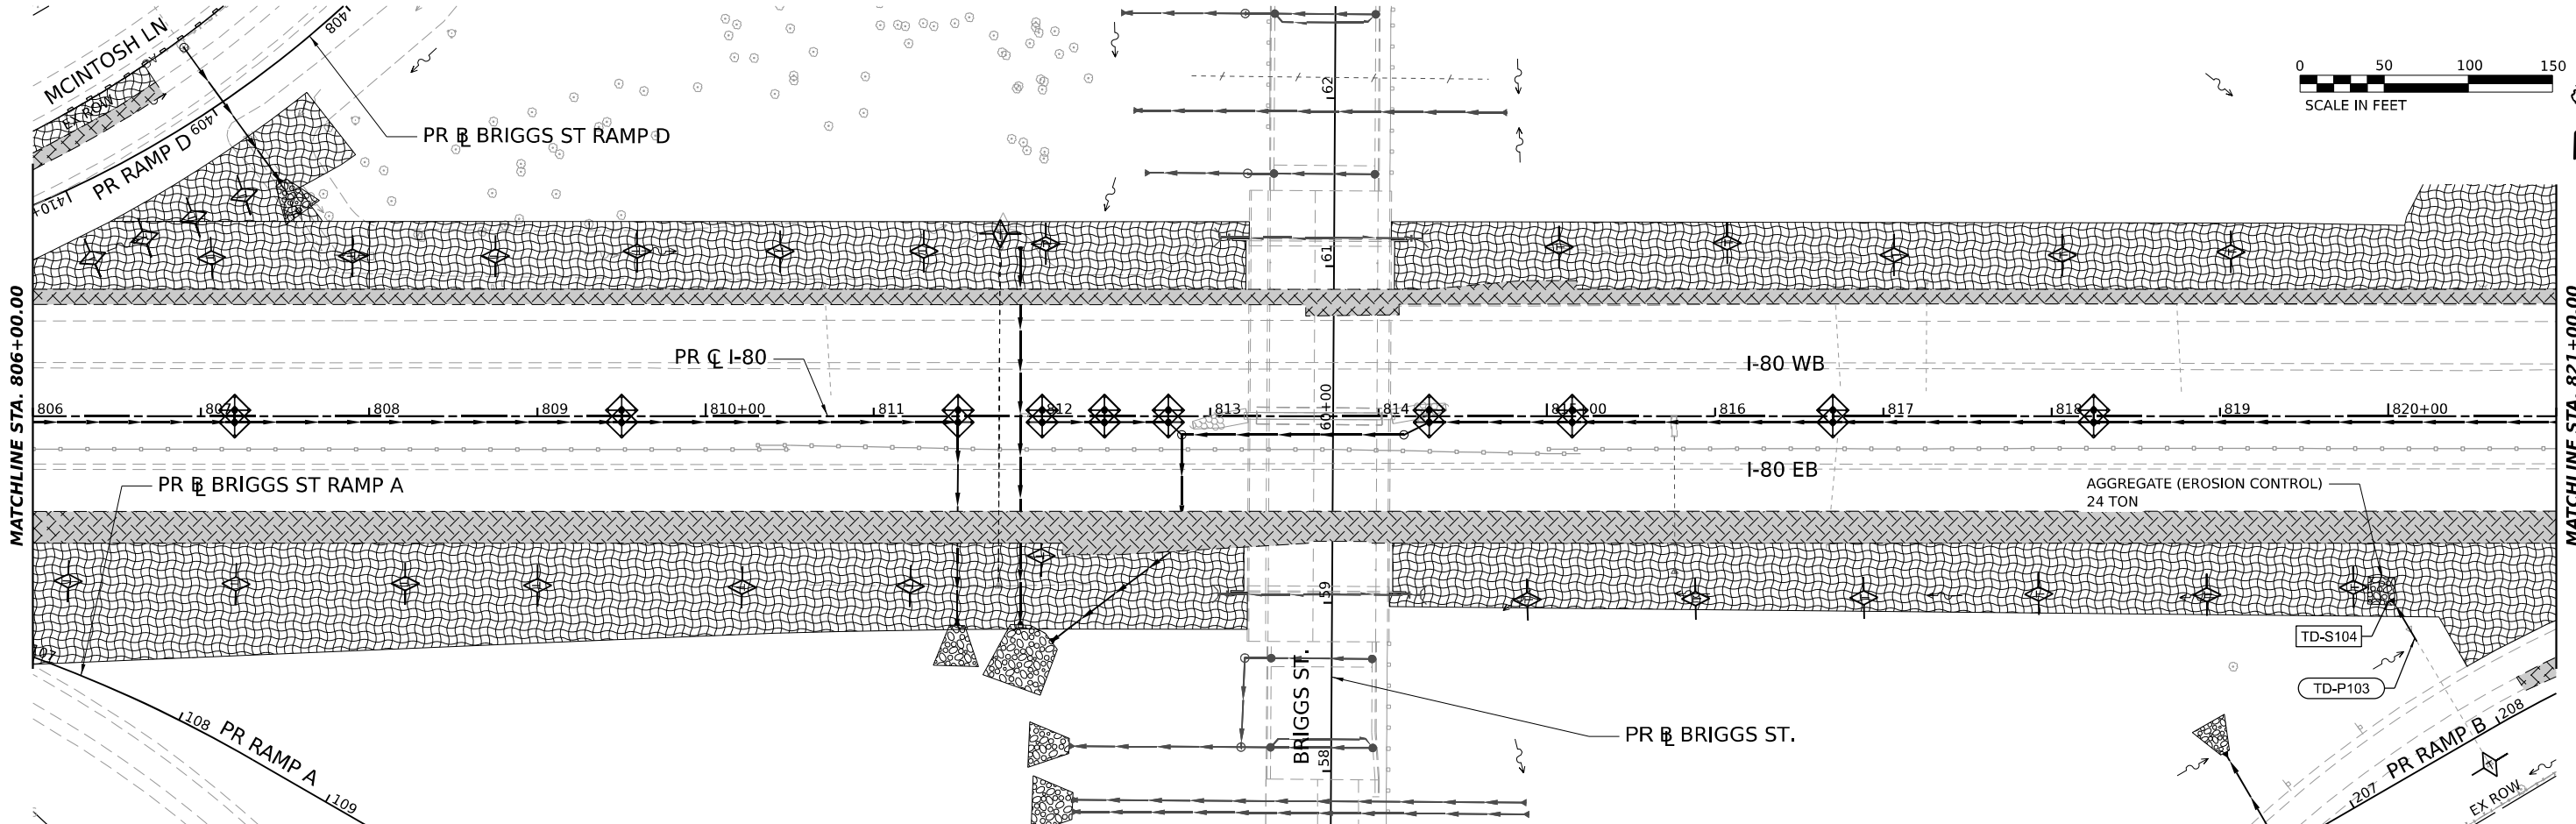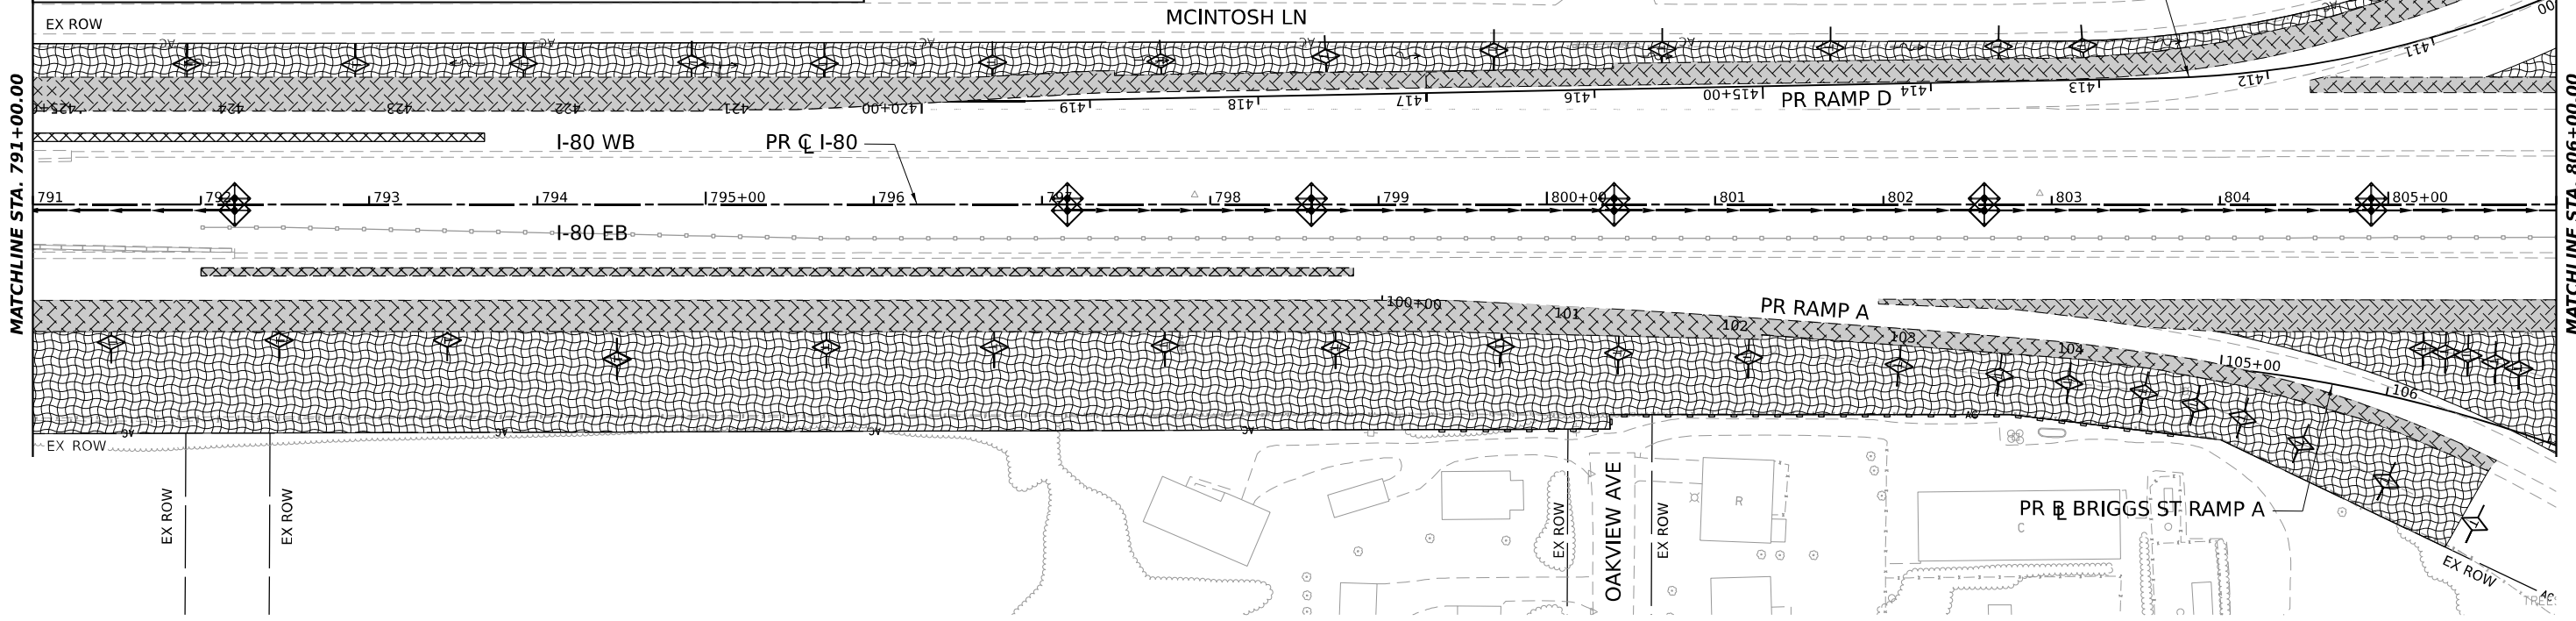  

USER NAME	= SJOHNSON
DESIGNED	- SMS
DRAWN	- SVJ
PLOT SCALE	= 0.16666667 "/ IN.
PLOT DATE	= 6/29/2023



REVISED	-
REVISED	-
REVISED	-
REVISED	-

STATE OF ILLINOIS
DEPARTMENT OF TRANSPORTATION



I-80
EROSION CONTROL PRE-STAGE AND STAGE 1

SCALE: 1"=50' SHEET OF SHEETS STA. TO STA.

F.A.I. RTE.	SECTION	COUNTY	TOTAL SHEETS	SHEET NO.
80	FAI 80 21 STRUCTURE 8	WILL	883	412
CONTRACT NO. 62R29				
ILLINOIS FED. AID PROJECT				

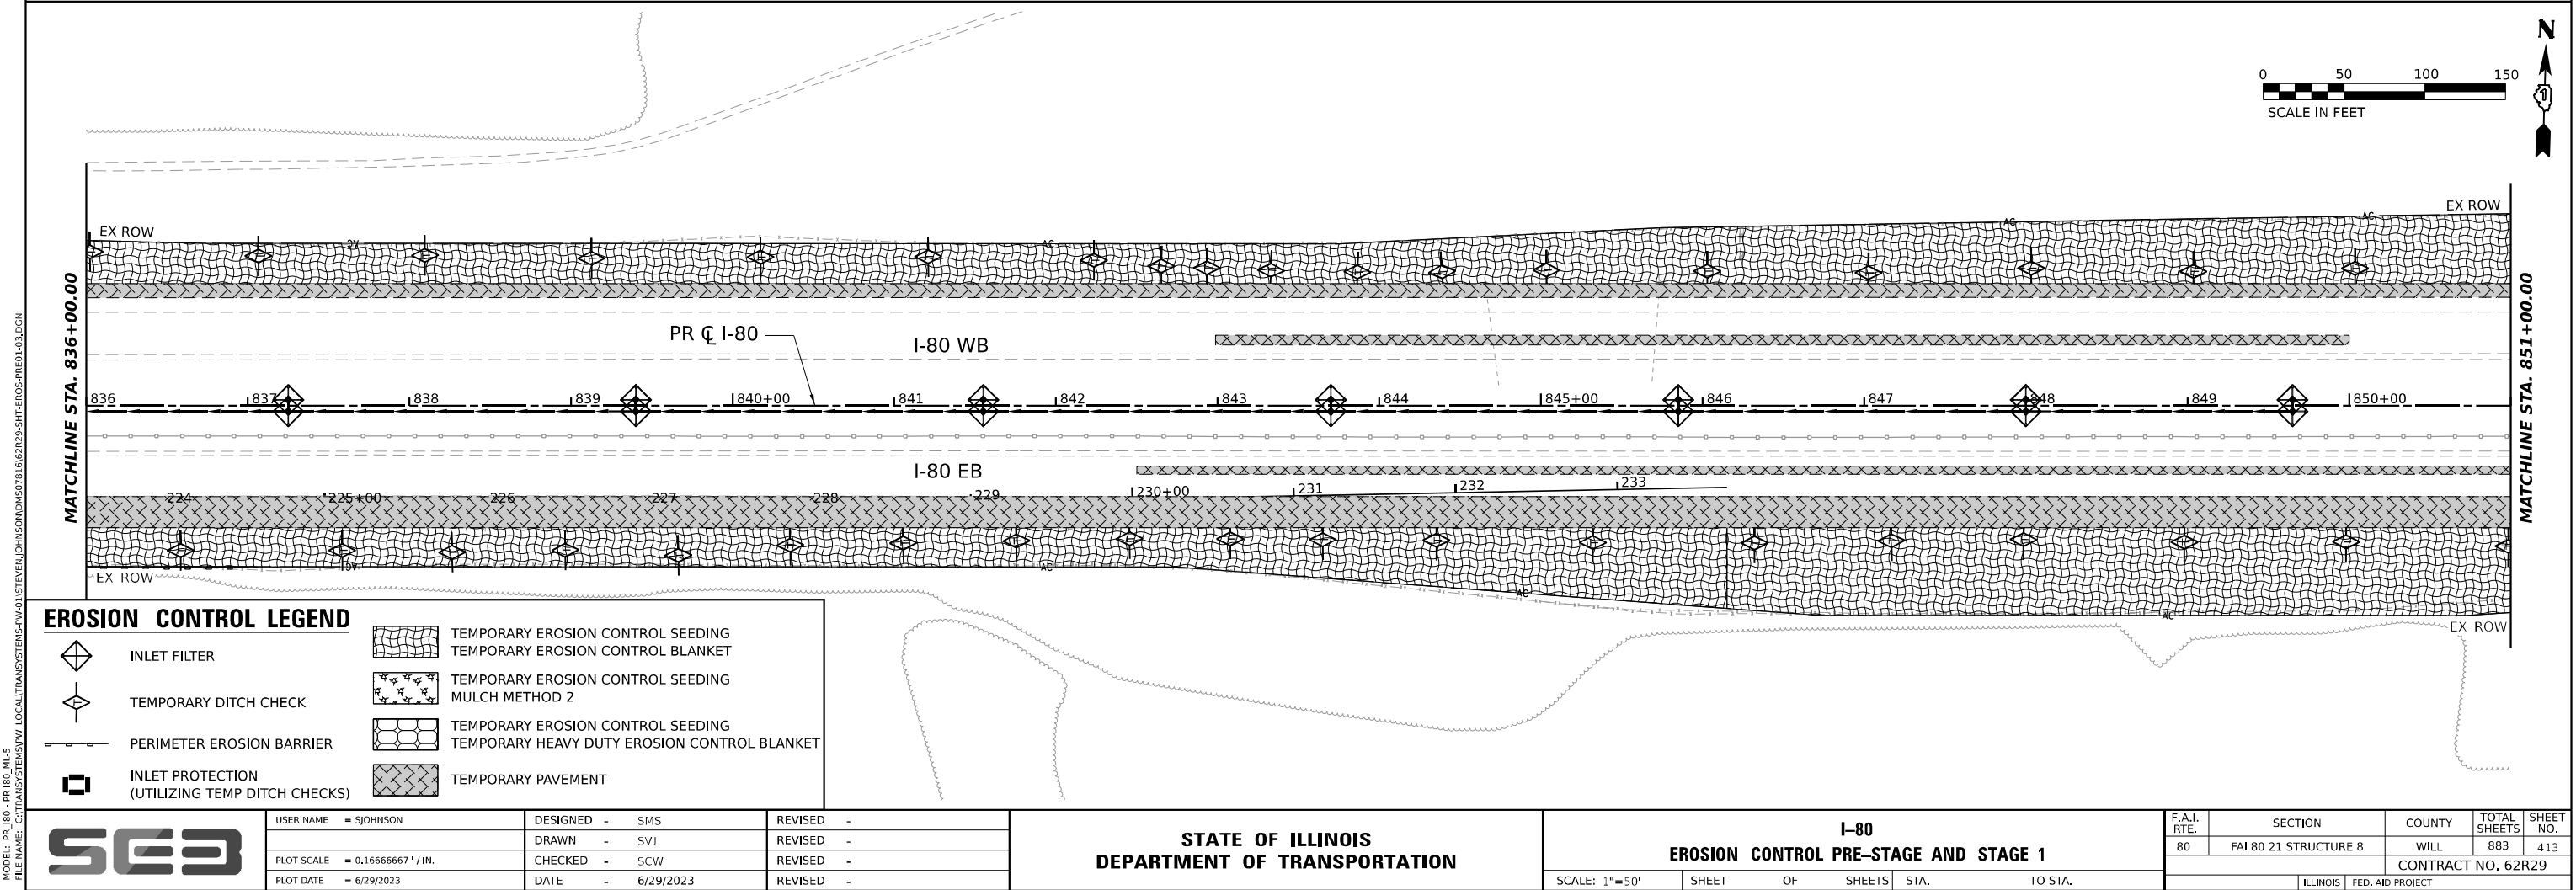
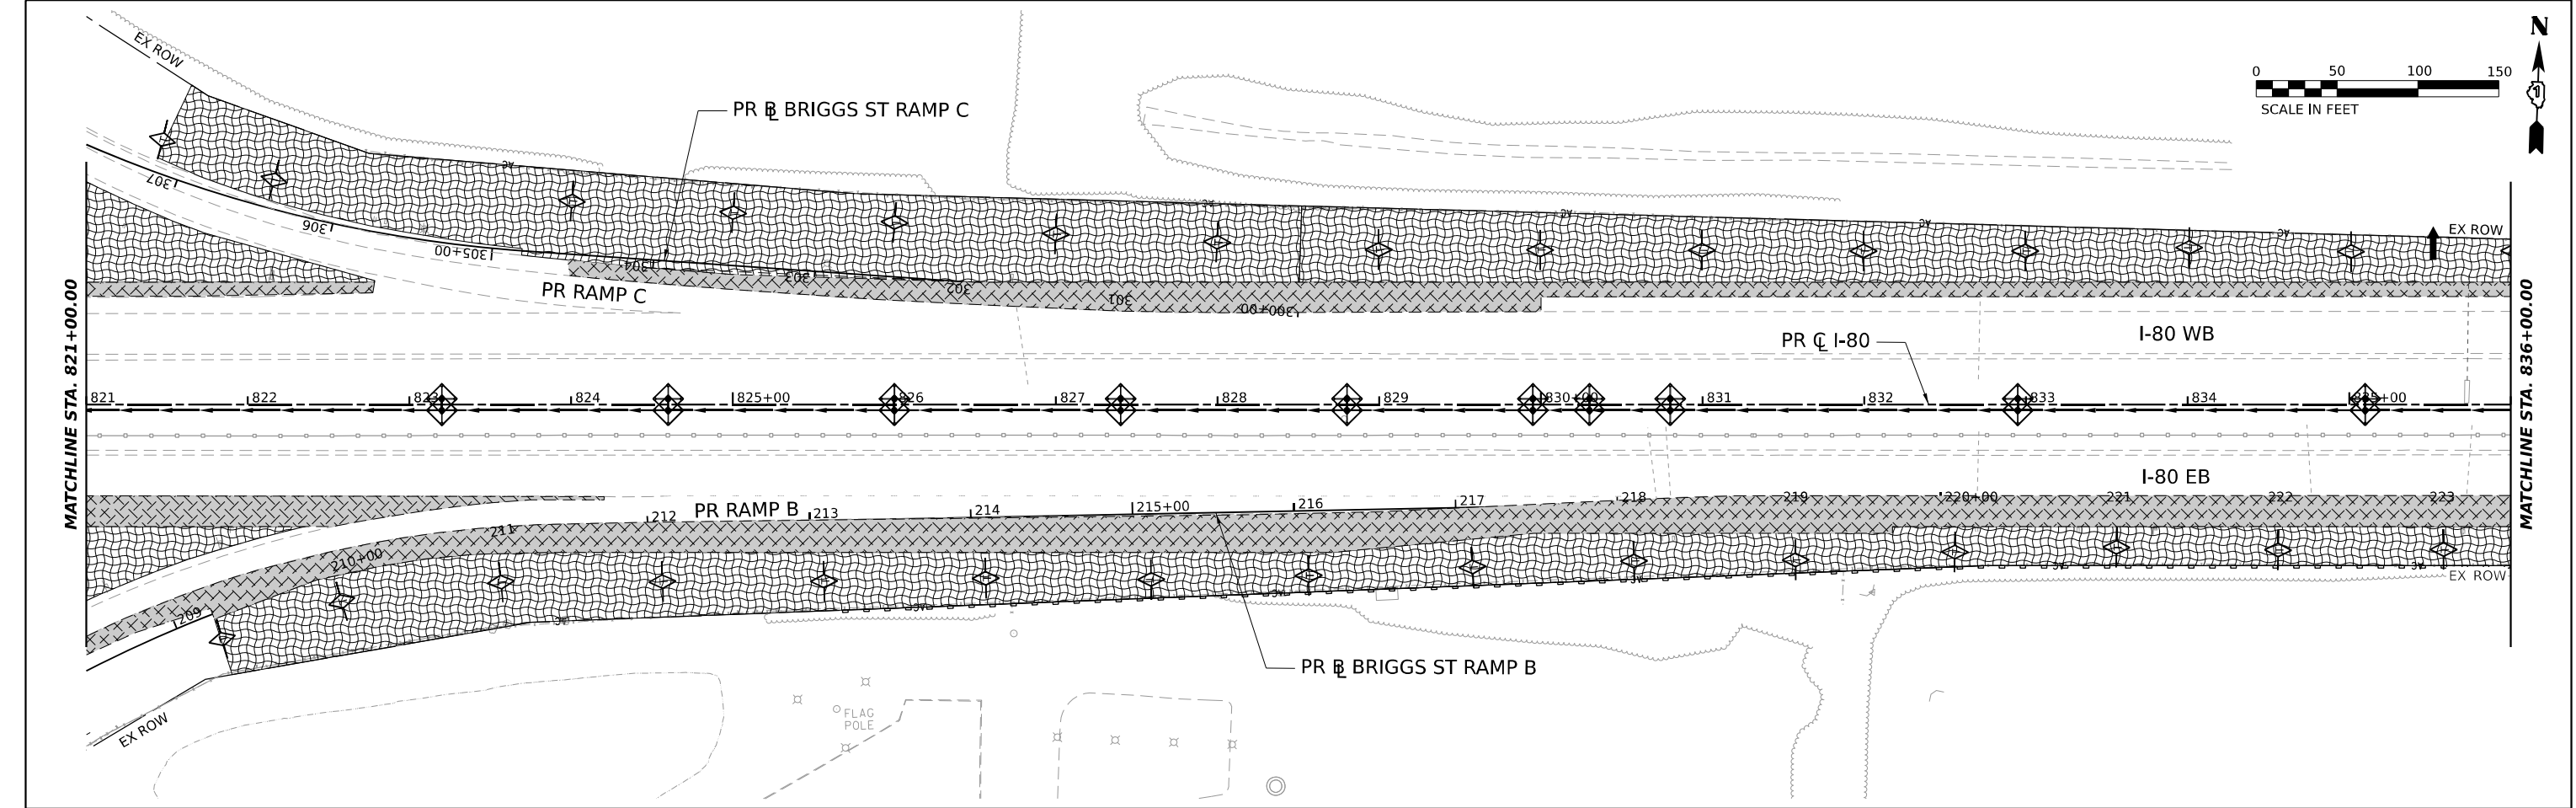


MODEL: PR I-80 - PR I-80_M-0
FILE NAME: C:\TRANSPORT\LOCAL\TRANSPORT\SYSTEMS\HW-01\STEVEN\JOHNSON\MD507816\62R29-SHT-EROS-PRD1-05.DGN

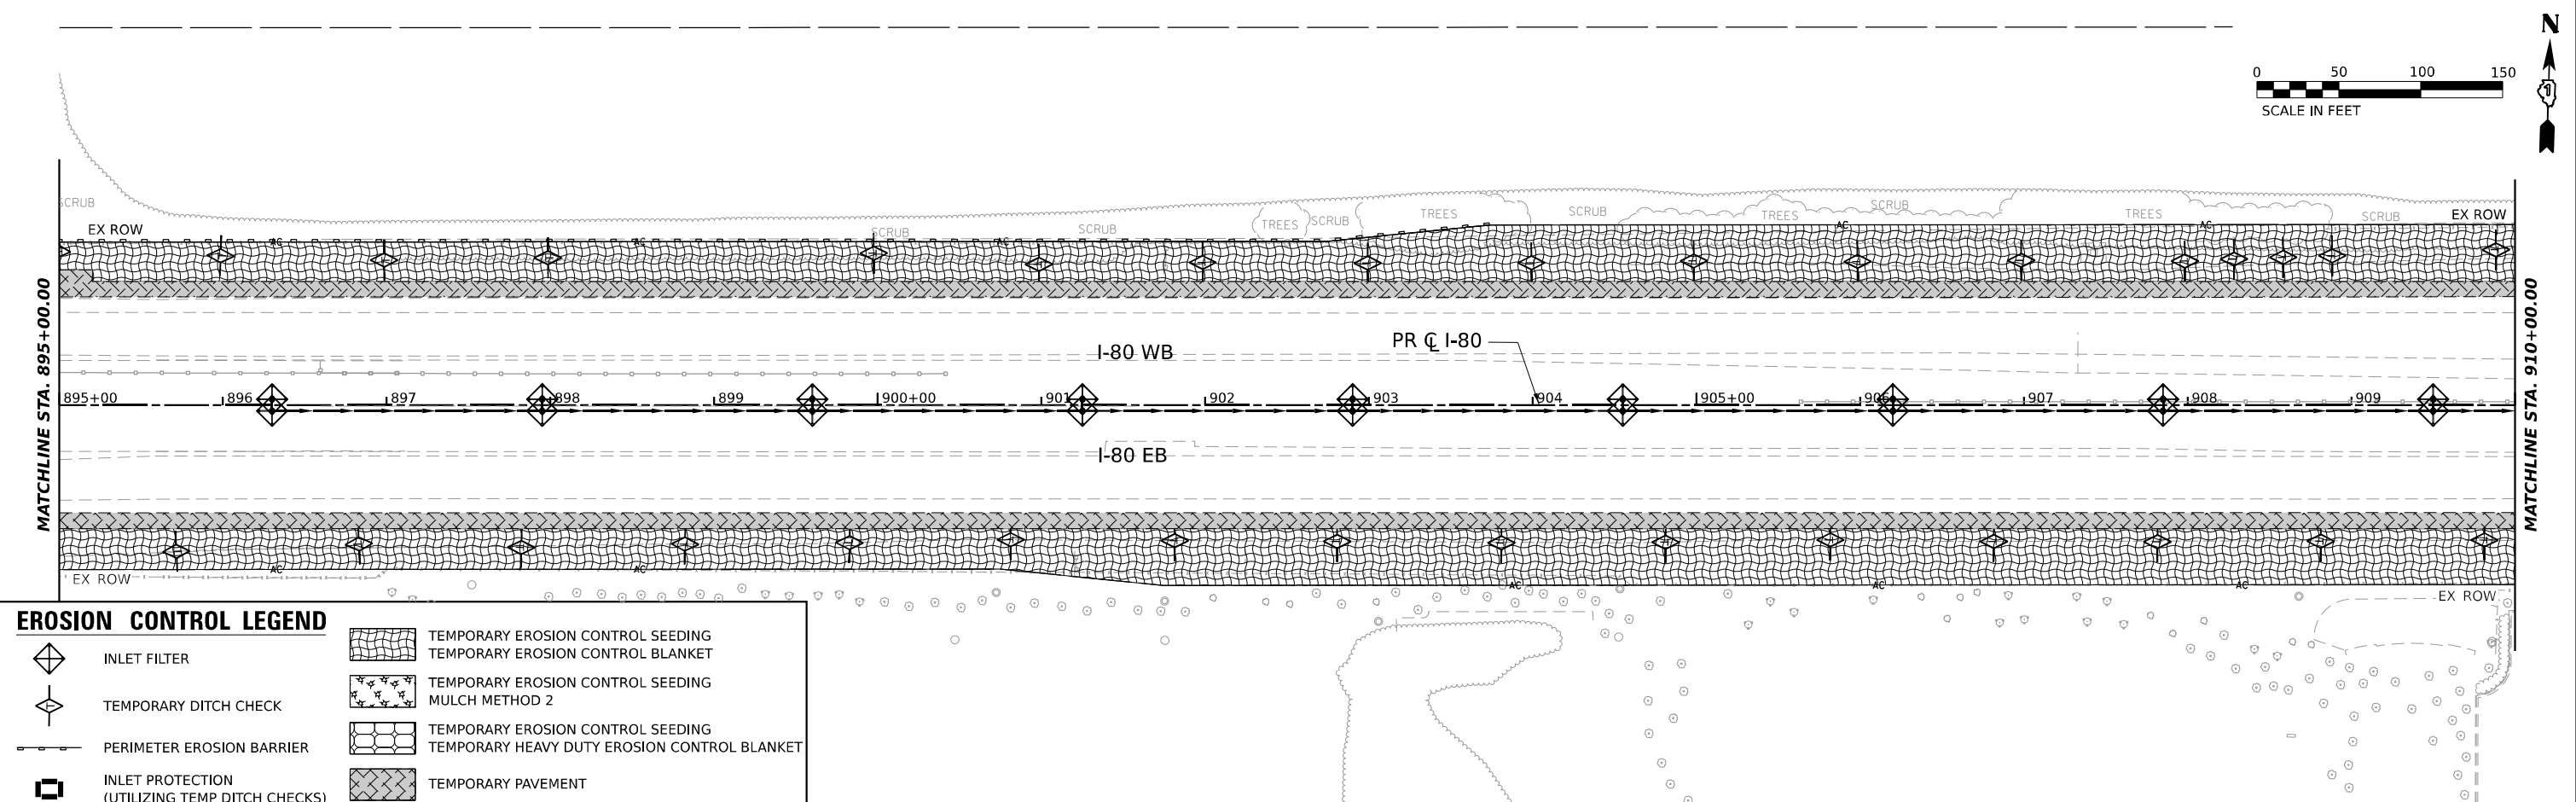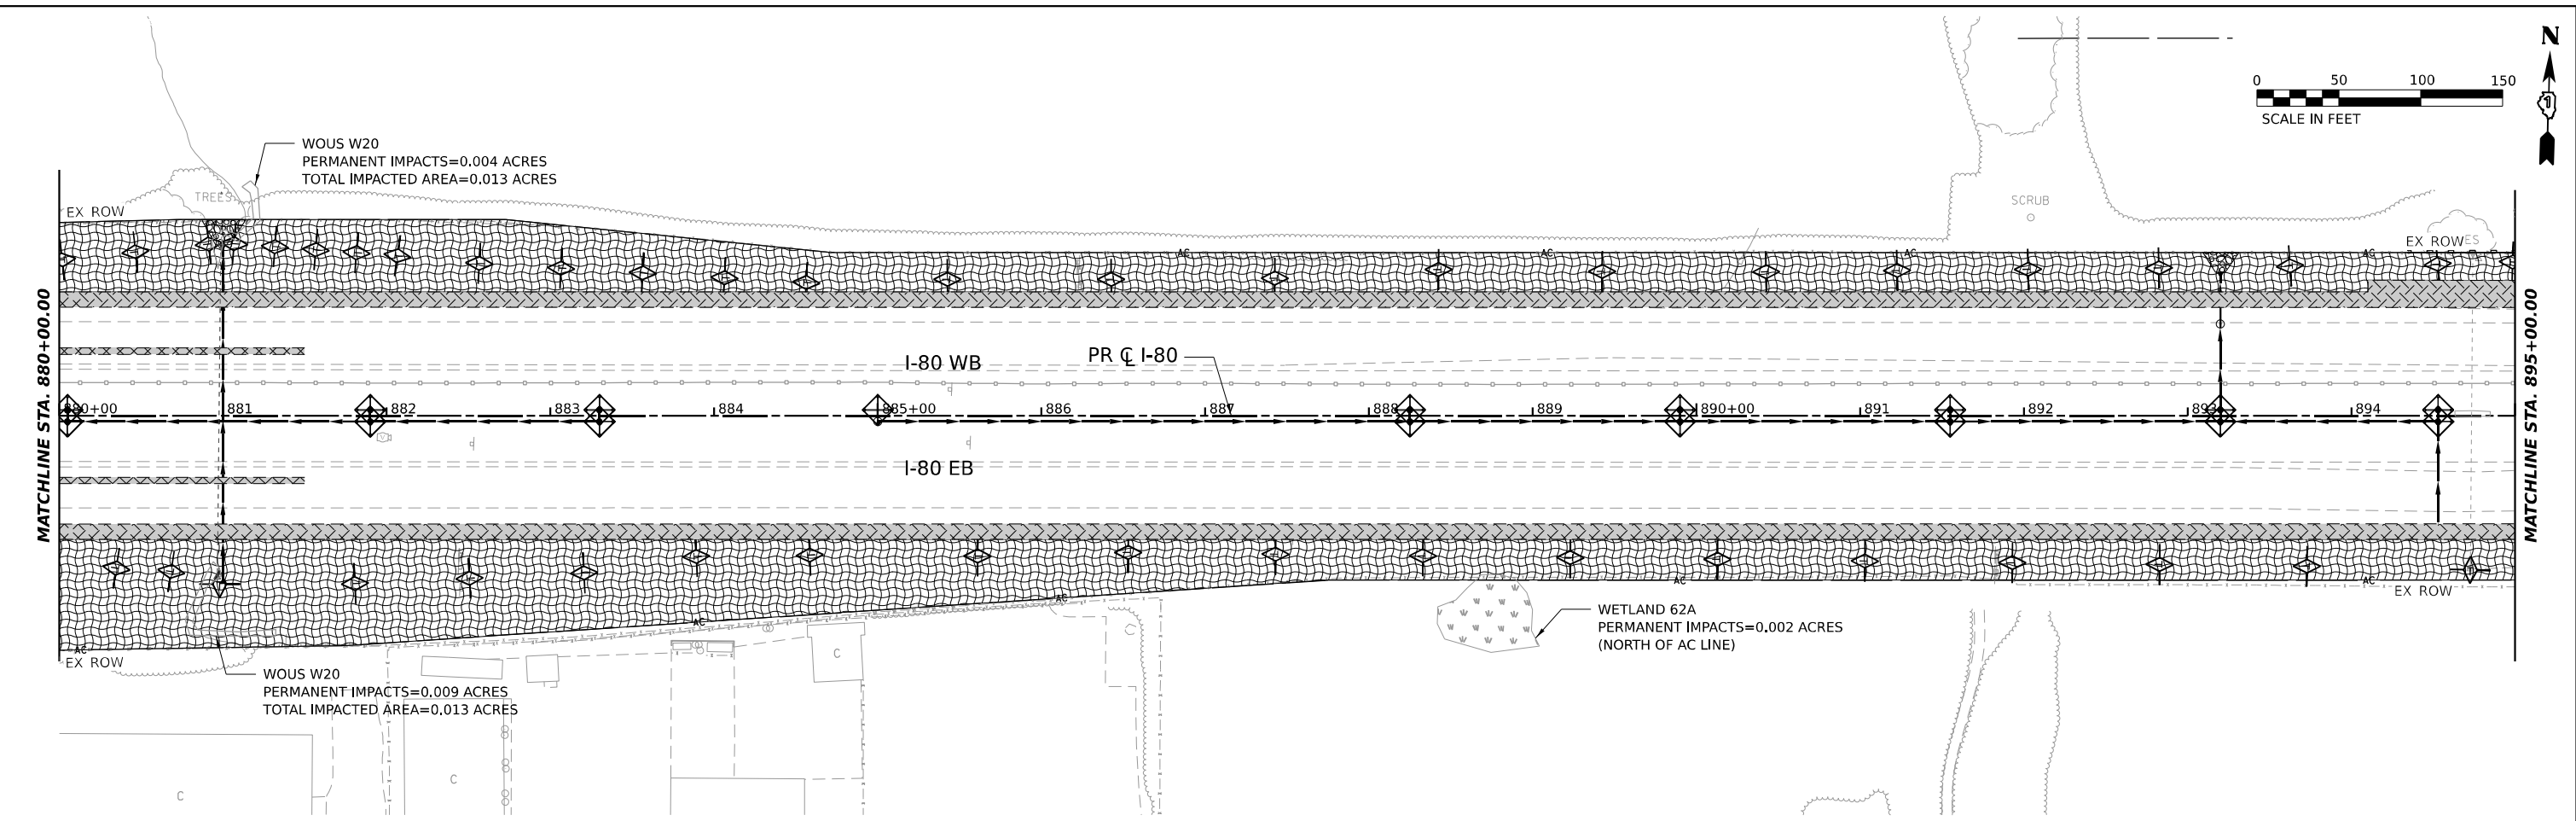

EROSION CONTROL LEGEND

	INLET FILTER		TEMPORARY EROSION CONTROL SEEDING
	TEMPORARY DITCH CHECK		TEMPORARY EROSION CONTROL BLANKET
	PERIMETER EROSION BARRIER		TEMPORARY EROSION CONTROL SEEDING MULCH METHOD 2
	INLET PROTECTION (UTILIZING TEMP DITCH CHECKS)		TEMPORARY EROSION CONTROL SEEDING TEMPORARY HEAVY DUTY EROSION CONTROL BLANKET
			TEMPORARY PAVEMENT

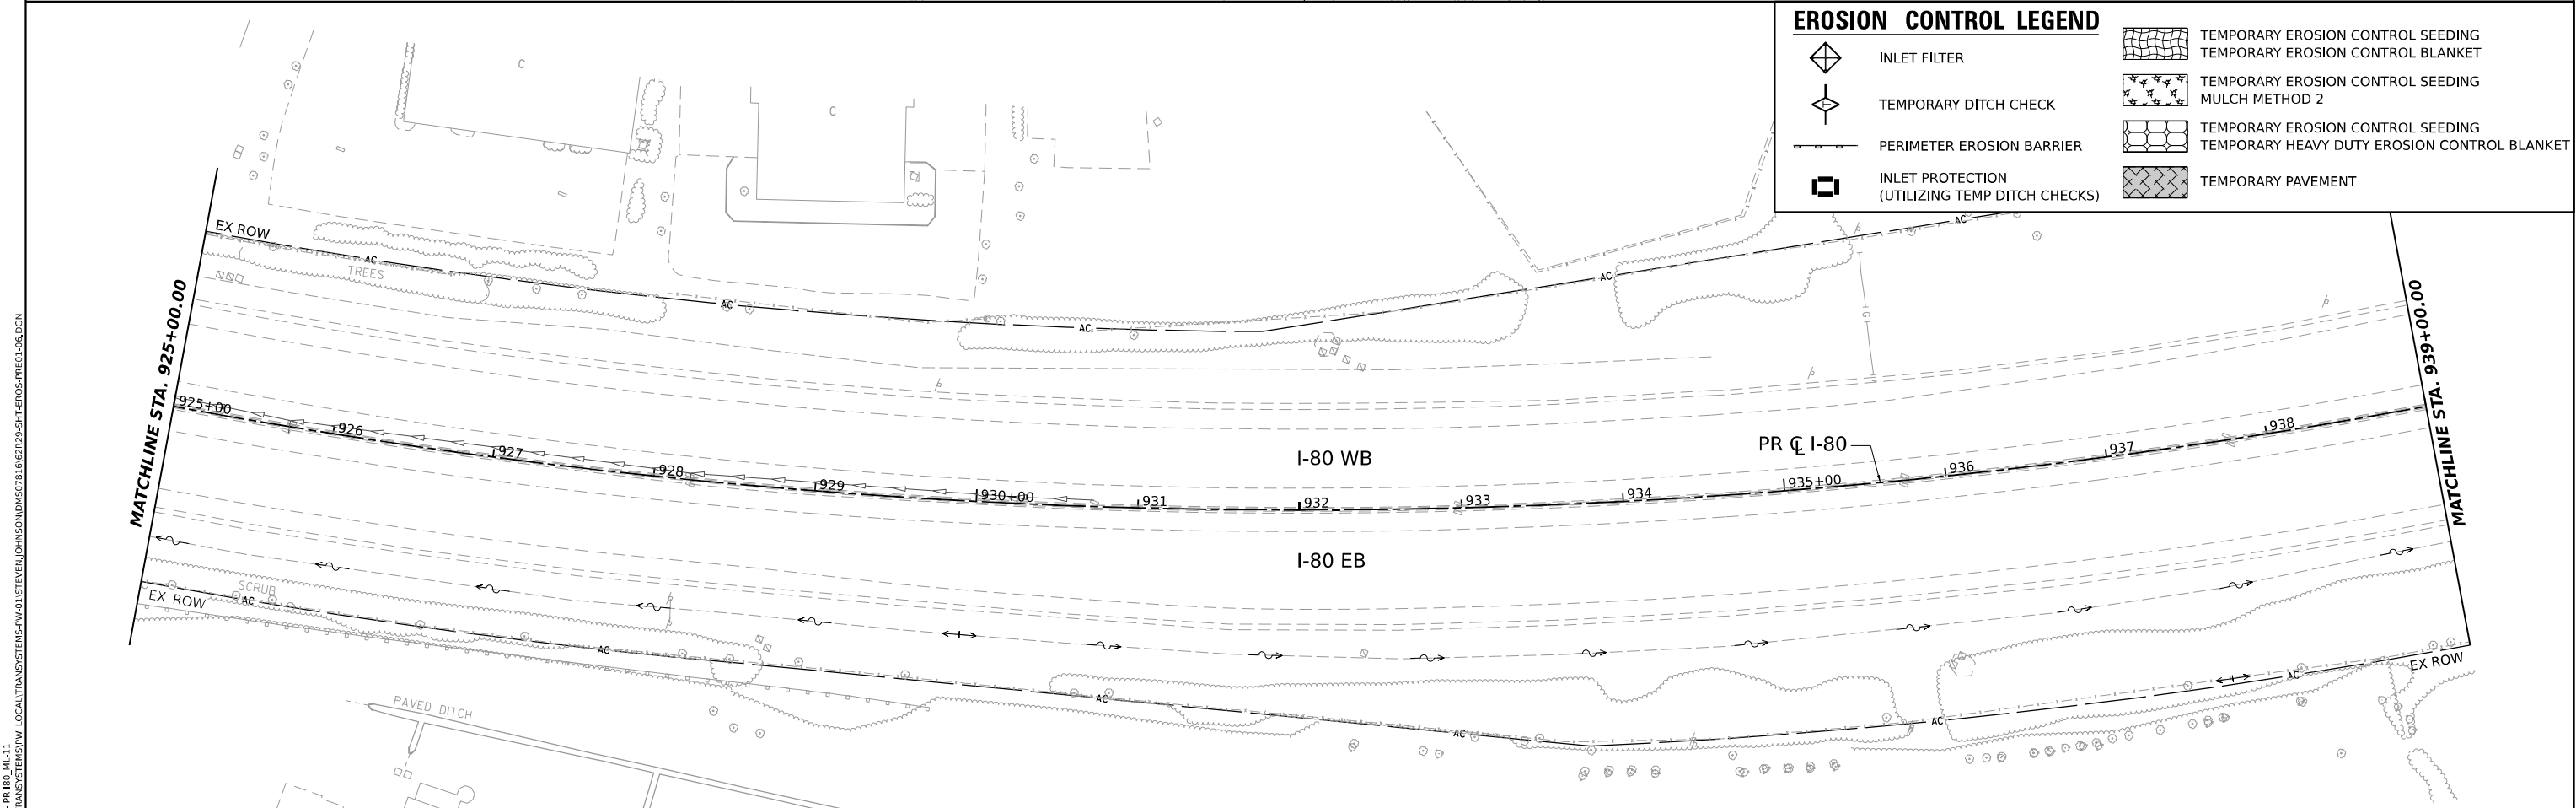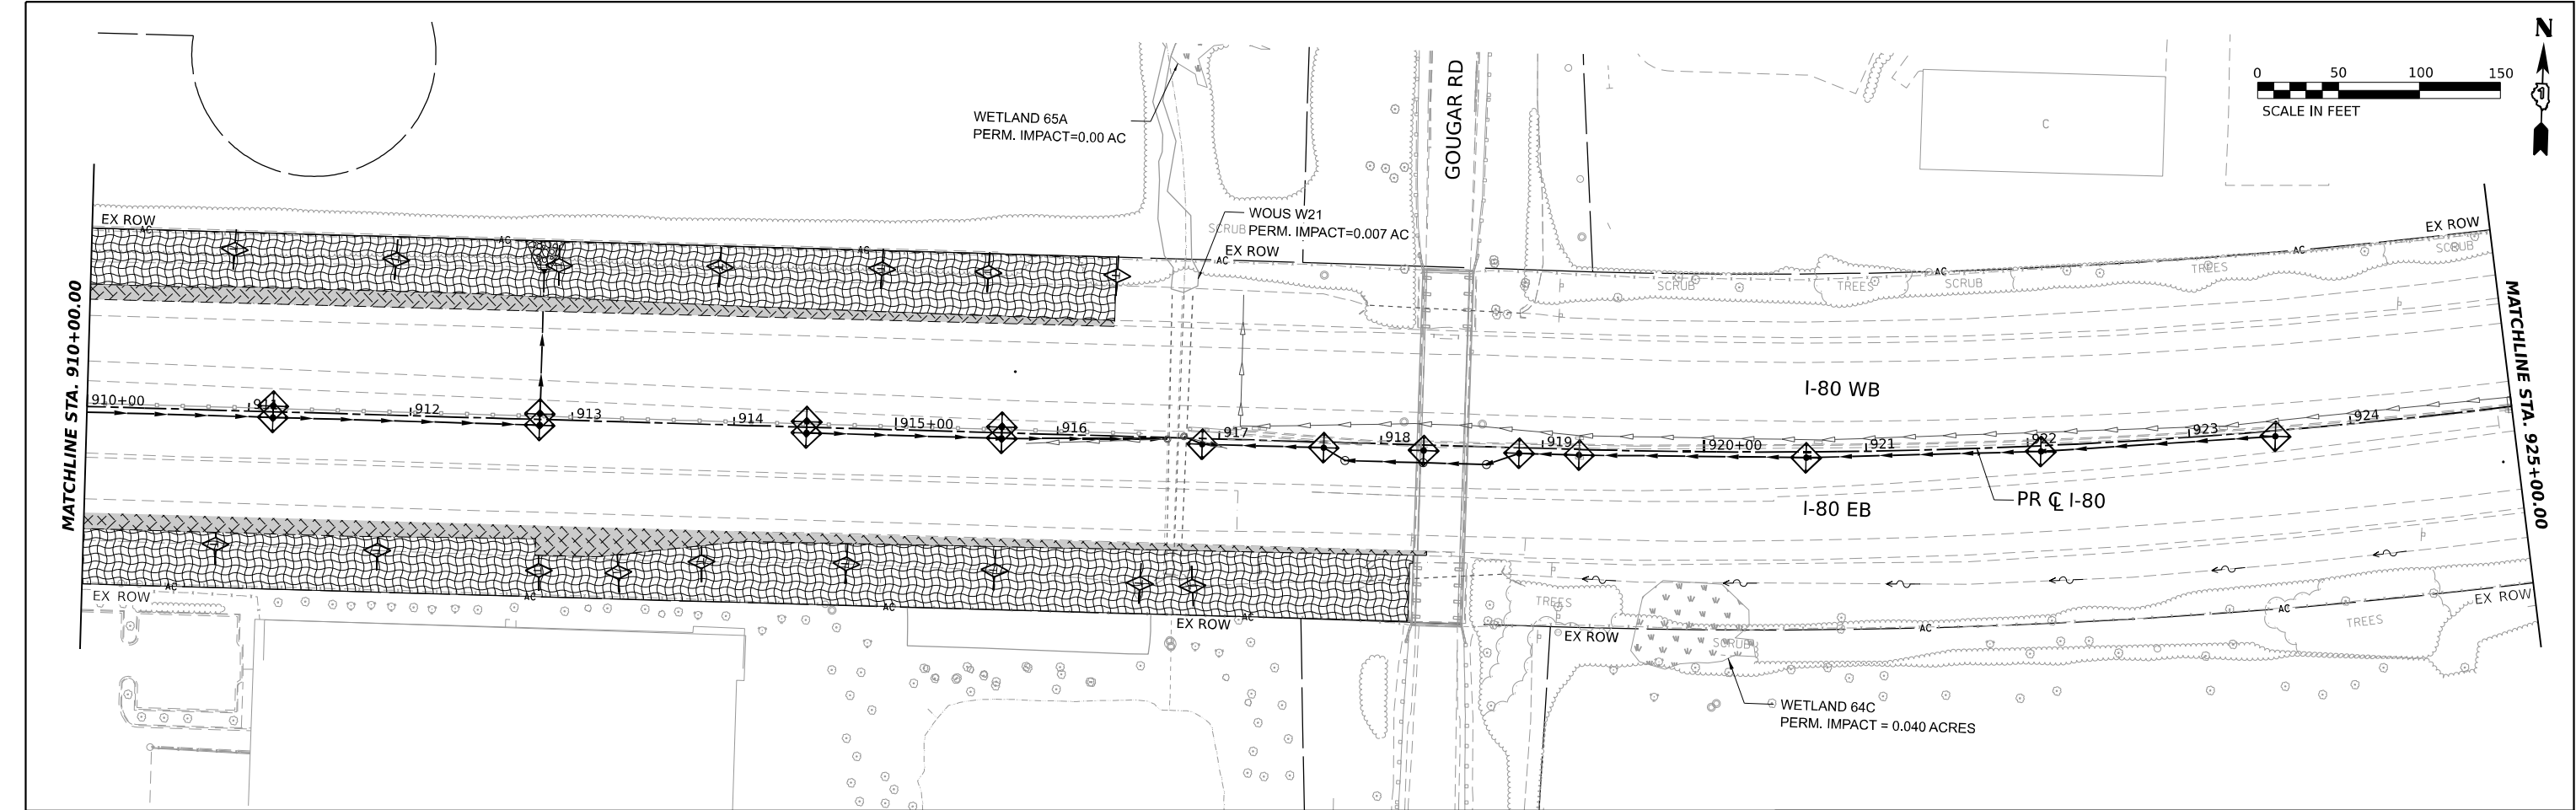


EROSION CONTROL LEGEND

	INLET FILTER		TEMPORARY EROSION CONTROL SEEDING
	TEMPORARY DITCH CHECK		TEMPORARY EROSION CONTROL SEEDING MULCH METHOD 2
	PERIMETER EROSION BARRIER		TEMPORARY EROSION CONTROL SEEDING TEMPORARY HEAVY DUTY EROSION CONTROL BLANKET
	INLET PROTECTION (UTILIZING TEMP DITCH CHECKS)		TEMPORARY PAVEMENT

MODEL: PR 180 - PR 180.MX.DGN
FILE NAME: C:\TRANSPORT\LOCAL\TRANSPORTS\PR180\180.DGN
DATE: 6/29/2023

	USER NAME = SJOHNSON		DESIGNED - SMS	REVISED -	STATE OF ILLINOIS DEPARTMENT OF TRANSPORTATION	I-80 EROSION CONTROL PRE-STAGE AND STAGE 1		F.A.I. RTE.	SECTION	COUNTY	TOTAL SHEETS	SHEET NO.
	DRAWN - SVJ		CHECKED - SCW	REVISED -		SCALE: 1"=50'		80	FAI 80 21 STRUCTURE 8	WILL	883	416
	PLOT SCALE = 0.16666667" / IN.		DATE - 6/29/2023	REVISED -		SHEET OF SHEETS		CONTRACT NO. 62R29				
	PLOT DATE = 6/29/2023					STA. TO STA.		ILLINOIS FED. AID PROJECT				

MODEL: PR I-80 - PR I-80_M-13
FILE NAME: C:\TRANSPORT\LOCAL\TRANSPORTS\HW-01\STEVEN\JOHNSON\MD507816\62R29-SHT-EROS-PR01-07.DGN

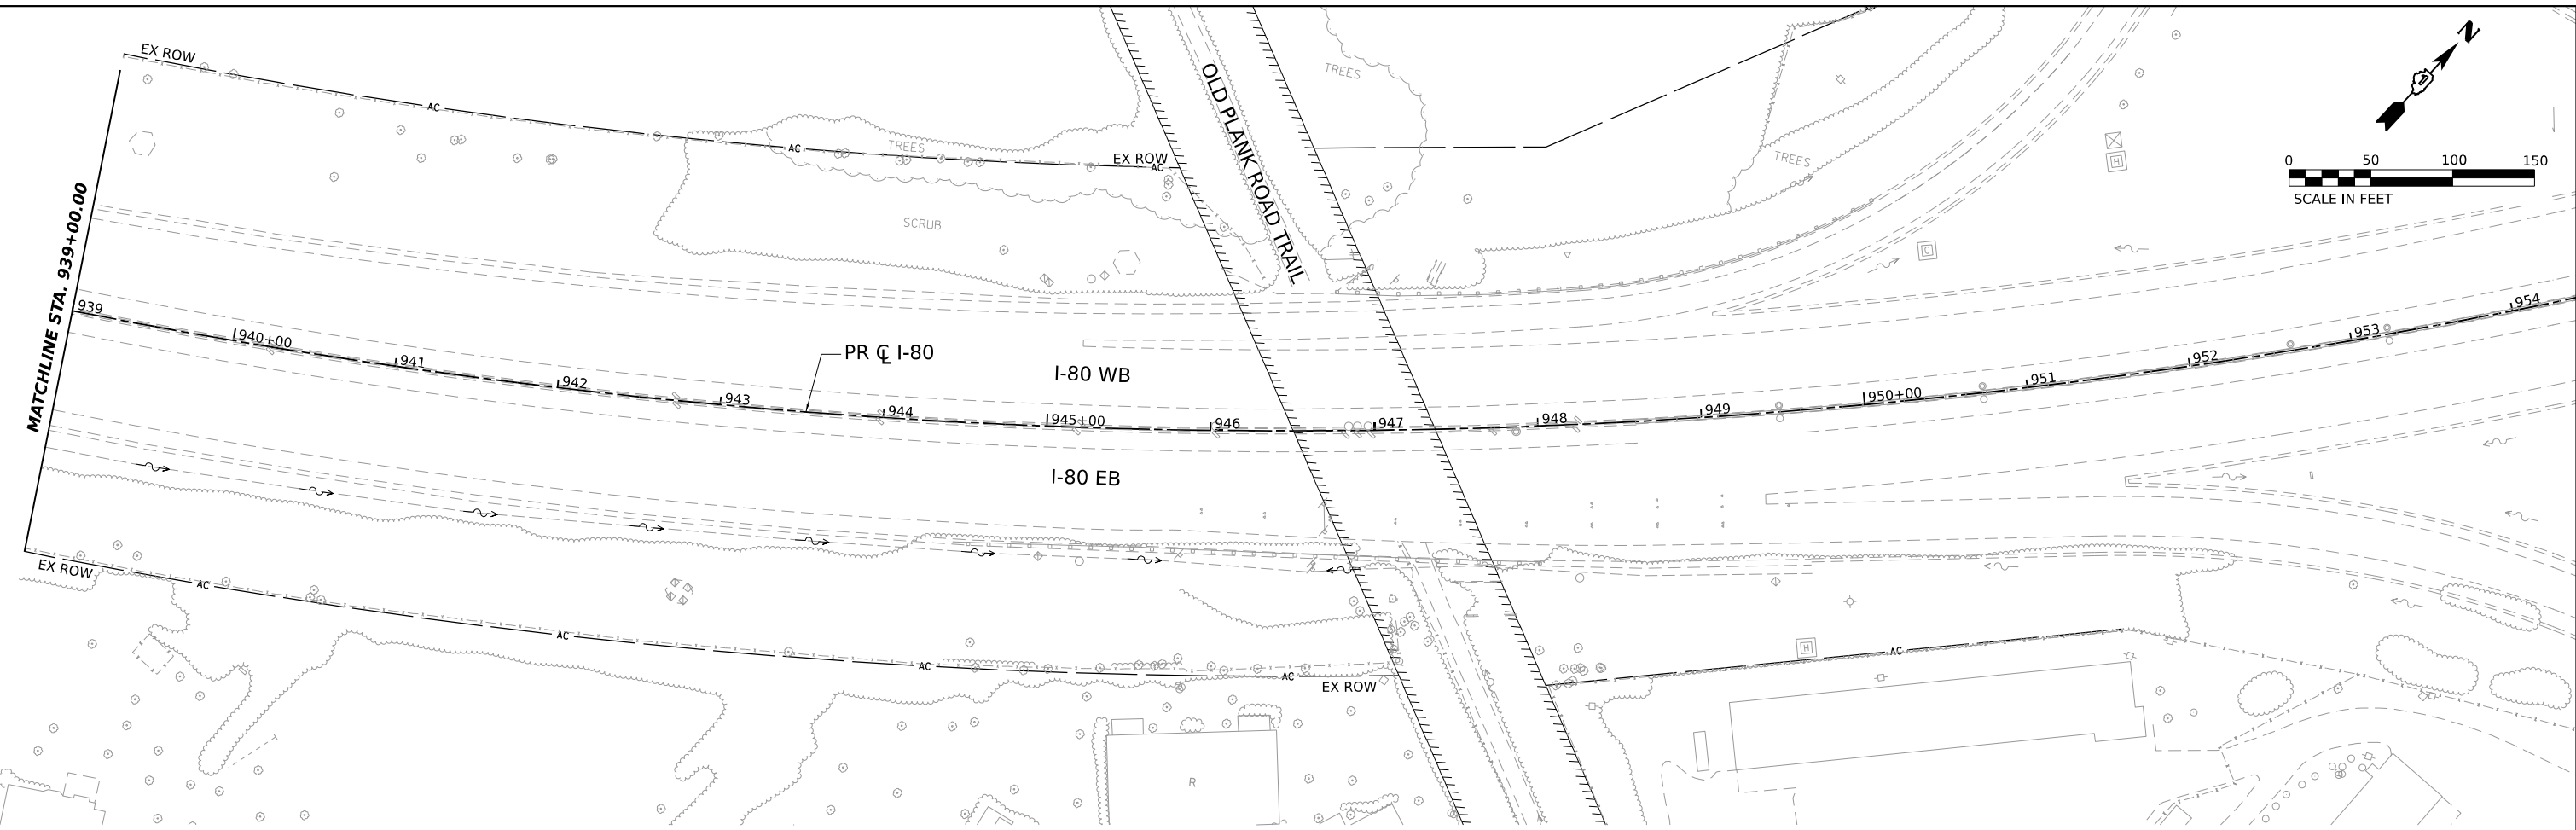

INLET FILTER

TEMPORARY DITCH CHECK

PERIMETER EROSION BARRIER

INLET PROTECTION
(UTILIZING TEMP DITCH CHECKS)

TEMPORARY EROSION CONTROL SEEDING

TEMPORARY EROSION CONTROL BLANKET

TEMPORARY EROSION CONTROL SEEDING
MULCH METHOD 2

TEMPORARY EROSION CONTROL SEEDING

TEMPORARY HEAVY DUTY EROSION CONTROL BLANKET

TEMPORARY PAVEMENT



	USER NAME = SJOHNSON	DESIGNED -	REVISED -
		DRAWN - SVJ	REVISED -
	PLOT SCALE = 0.16666667" / IN.	CHECKED - SMS	REVISED -
	PLOT DATE = 6/29/2023	DATE - 6/29/2023	REVISED -

STATE OF ILLINOIS
DEPARTMENT OF TRANSPORTATION

I-80
EROSION CONTROL PRE-STAGE AND STAGE 1

SCALE: 1"=50' SHEET OF SHEETS STA. 939+00 TO STA. 954+00

F.A.I. RTE.	SECTION	COUNTY	TOTAL SHEETS	SHEET NO.
80	FAI 80 21 STRUCTURE 8	WILL	883	417
CONTRACT NO. 62R29				
ILLINOIS FED. AID PROJECT				

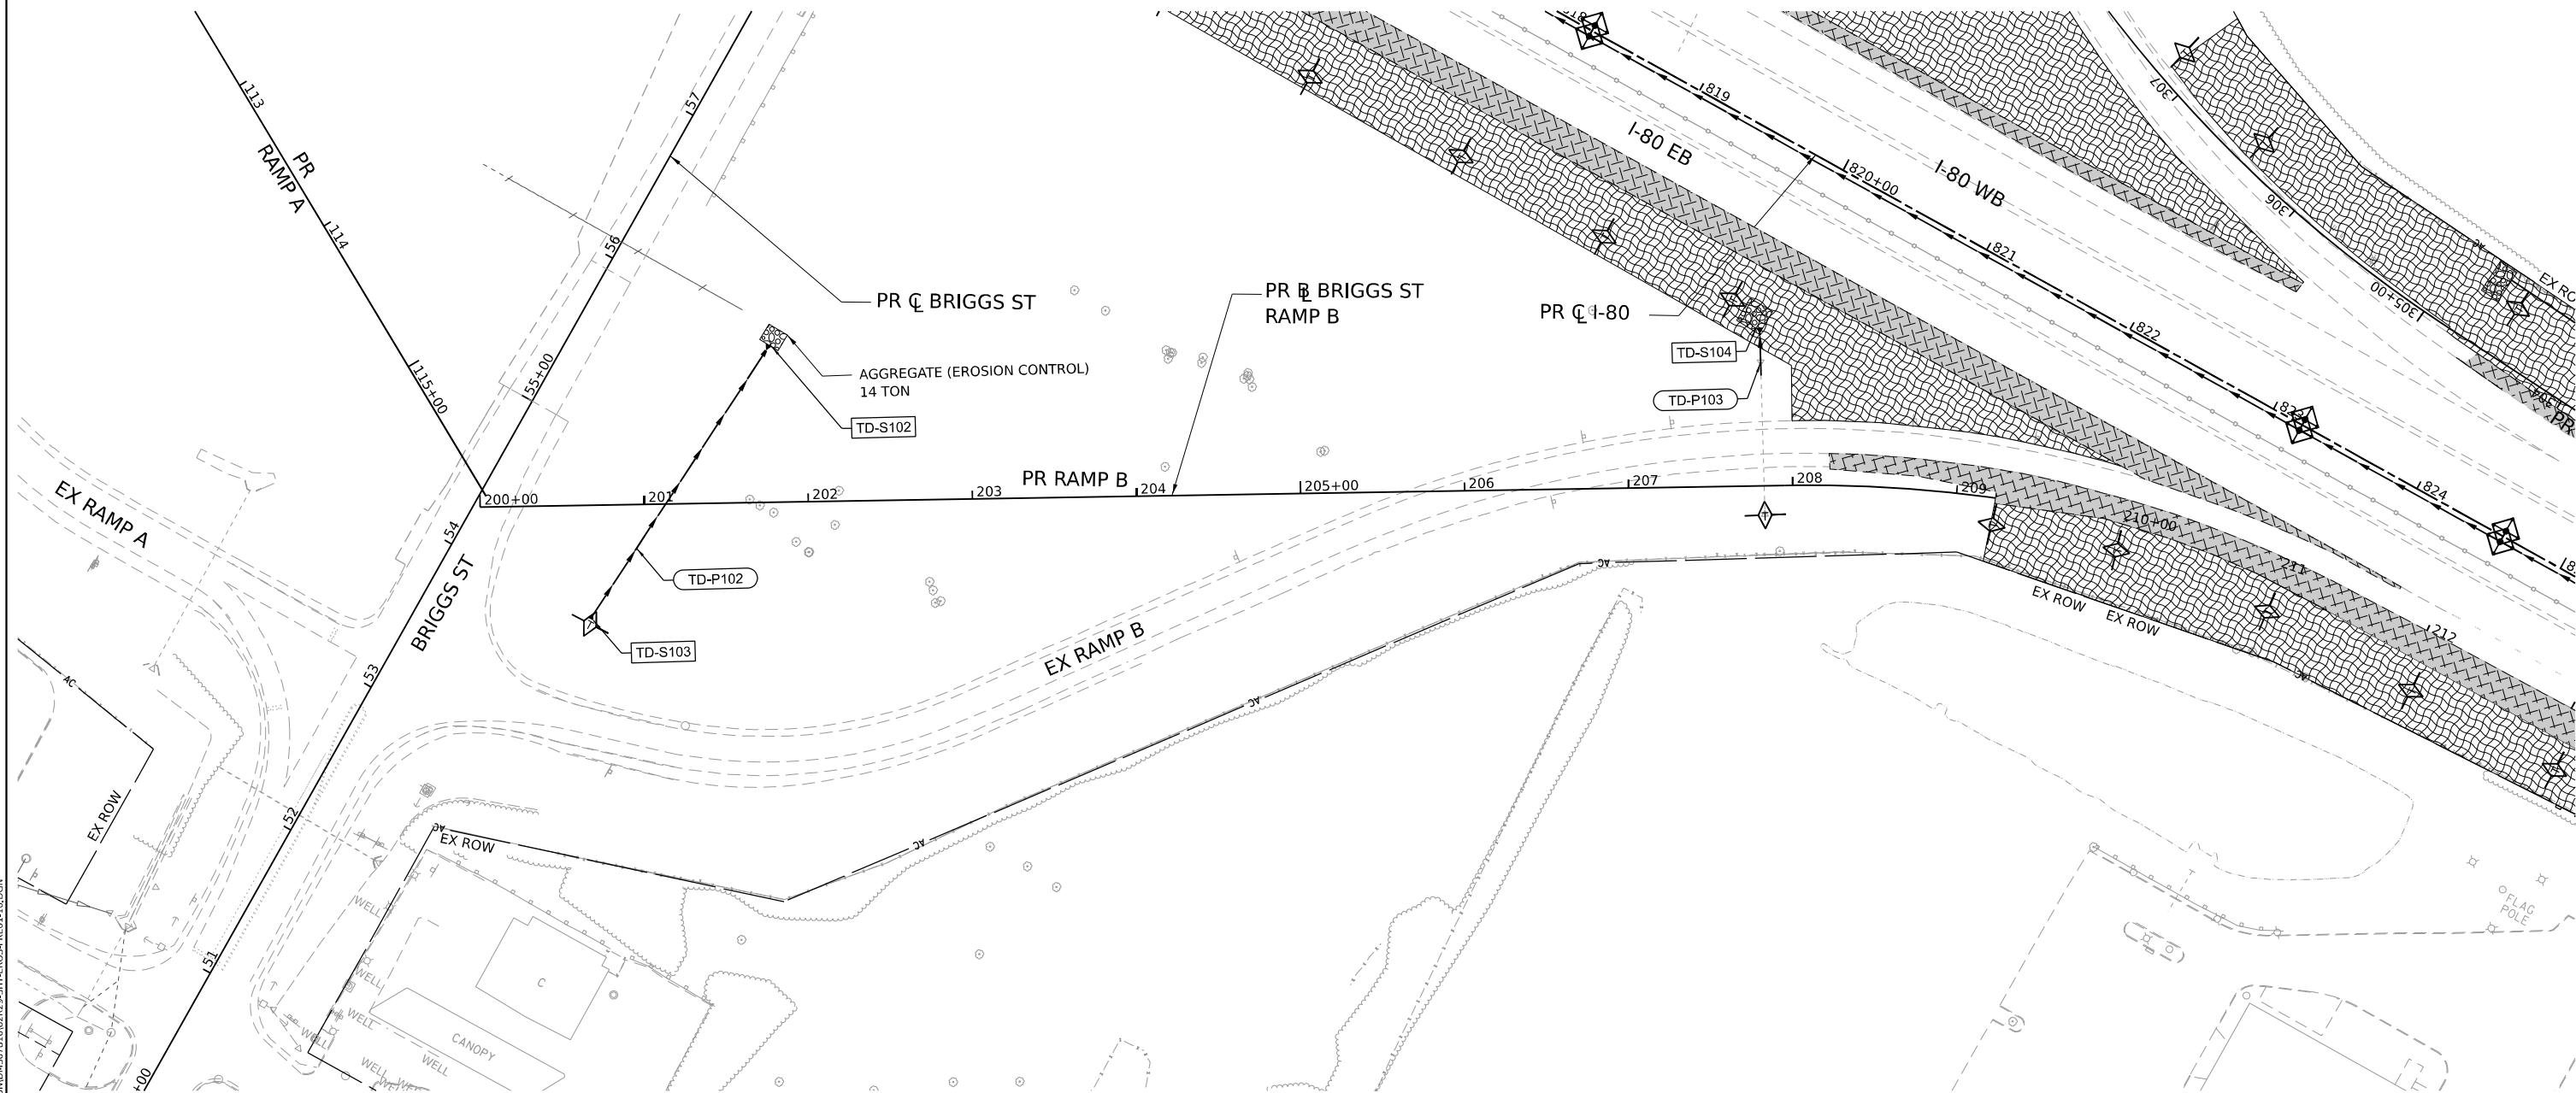 

EROSION CONTROL LEGEND



INLET FILTER



TEMPORARY DITCH CHECK



PERIMETER EROSION BARRIER



INLET PROTECTION
(UTILIZING TEMP DITCH CHECKS)



TEMPORARY EROSION CONTROL SEEDING
TEMPORARY EROSION CONTROL BLANKET



TEMPORARY EROSION CONTROL SEEDING
MULCH METHOD 2



TEMPORARY EROSION CONTROL SEEDING
TEMPORARY HEAVY DUTY EROSION CONTROL BLANKET



TEMPORARY PAVEMENT



USER NAME = SJOHNSON

PLOT SCALE = 0.16666667" / IN.

PLOT DATE = 6/29/2023

DESIGNED - SMS

DRAWN - SVJ

CHECKED - SCW

DATE - 6/29/2023

REVISED -

REVISED -

REVISED -

REVISED -

**STATE OF ILLINOIS
DEPARTMENT OF TRANSPORTATION**

**BRIGGS STREET RAMP B
EROSION CONTROL PRE-STAGE AND STAGE 1**

SCALE: 1"=50'

SHEET OF SHEETS STA. TO STA.

F.A.I.
RTE.

80

SECTION

FAI 80 21 STRUCTURE 8

COUNTY

WILL

TOTAL
SHEETS

883

SHEET
NO.

418

CONTRACT NO. 62R29

ILLINOIS FED. AID PROJECT

EROSION CONTROL LEGEND

- 

INLET FILTER
- 

TEMPORARY EROSION CONTROL SEEDING
- 

TEMPORARY EROSION CONTROL BLANKET
- 

TEMPORARY EROSION CONTROL SEEDING
MULCH METHOD 2
- 



TEMPORARY EROSION CONTROL SEEDING
- 

TEMPORARY HEAVY DUTY EROSION CONTROL BLANKET
- 

TEMPORARY PAVEMENT
- 

PERIMETER EROSION BARRIER
- 

INLET PROTECTION
(UTILIZING TEMP DITCH CHECKS)

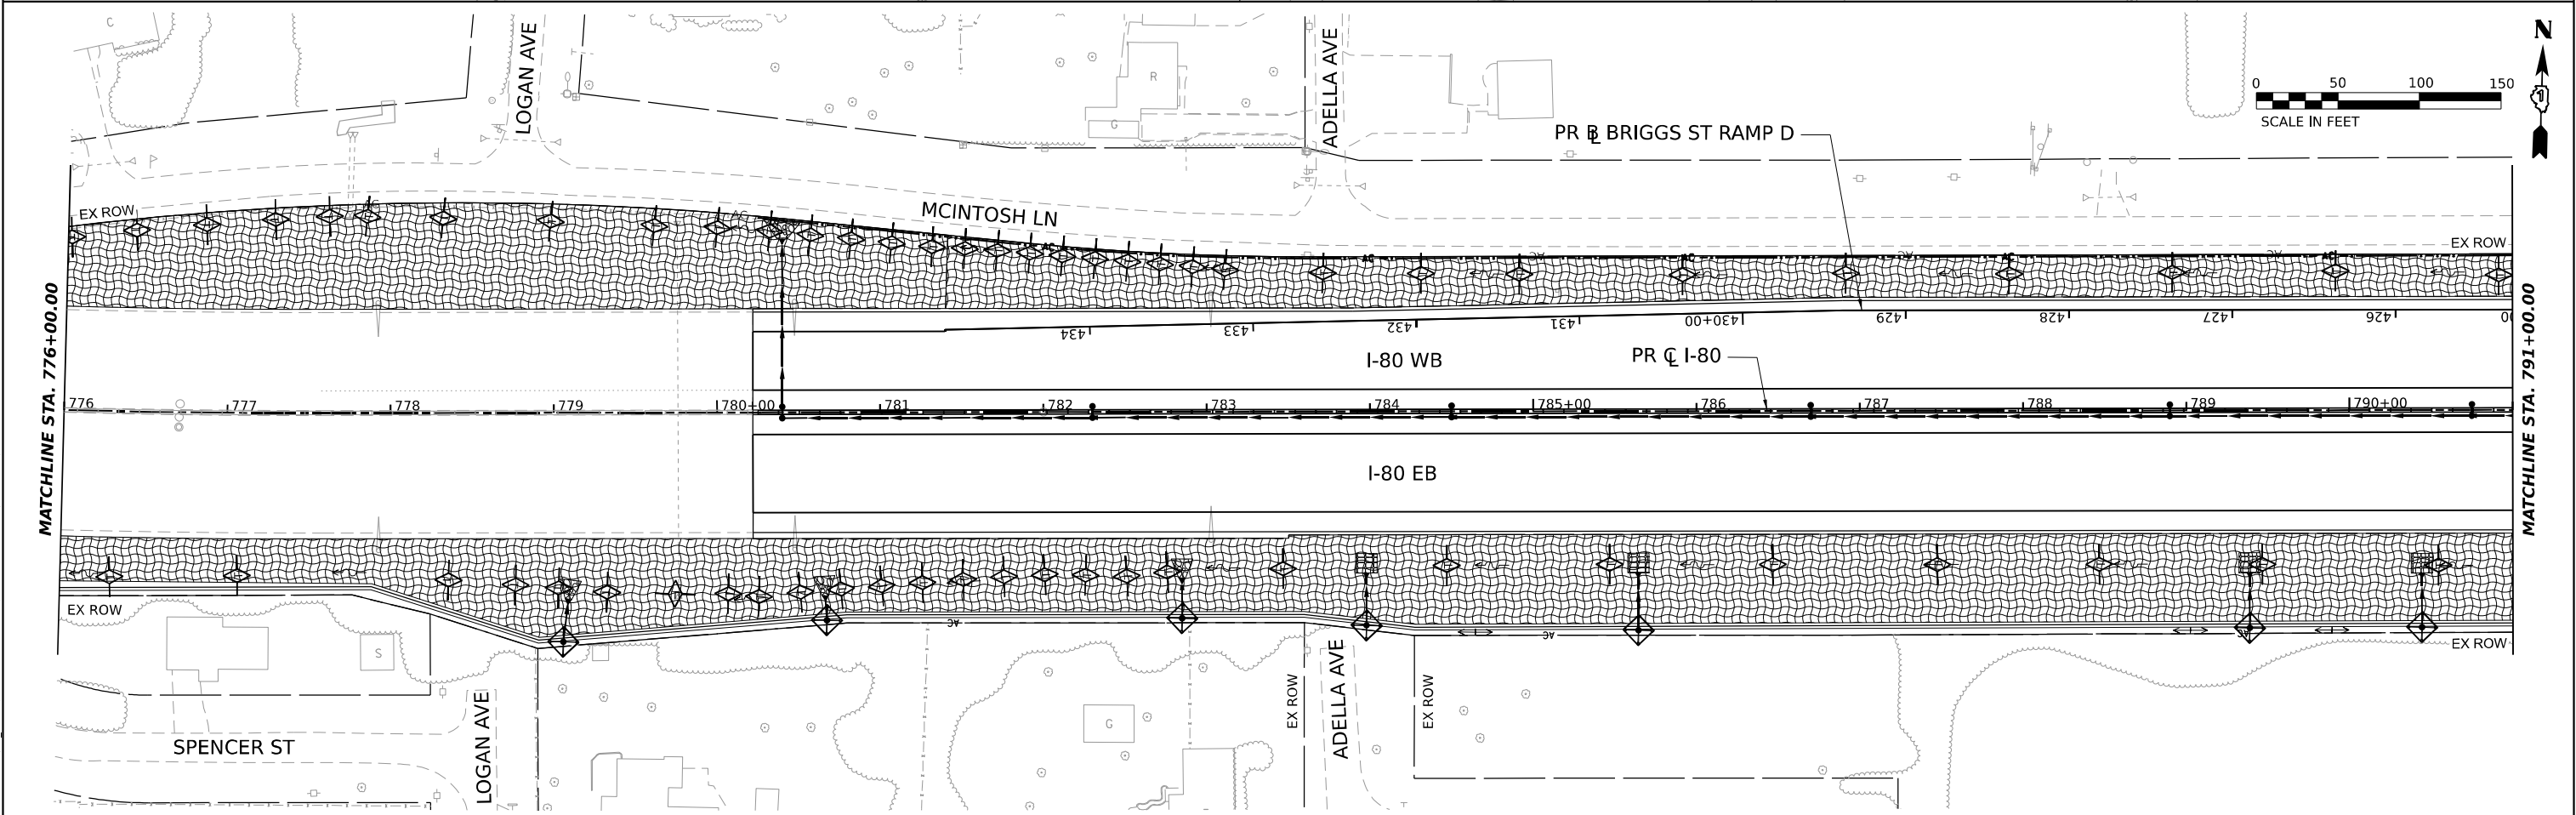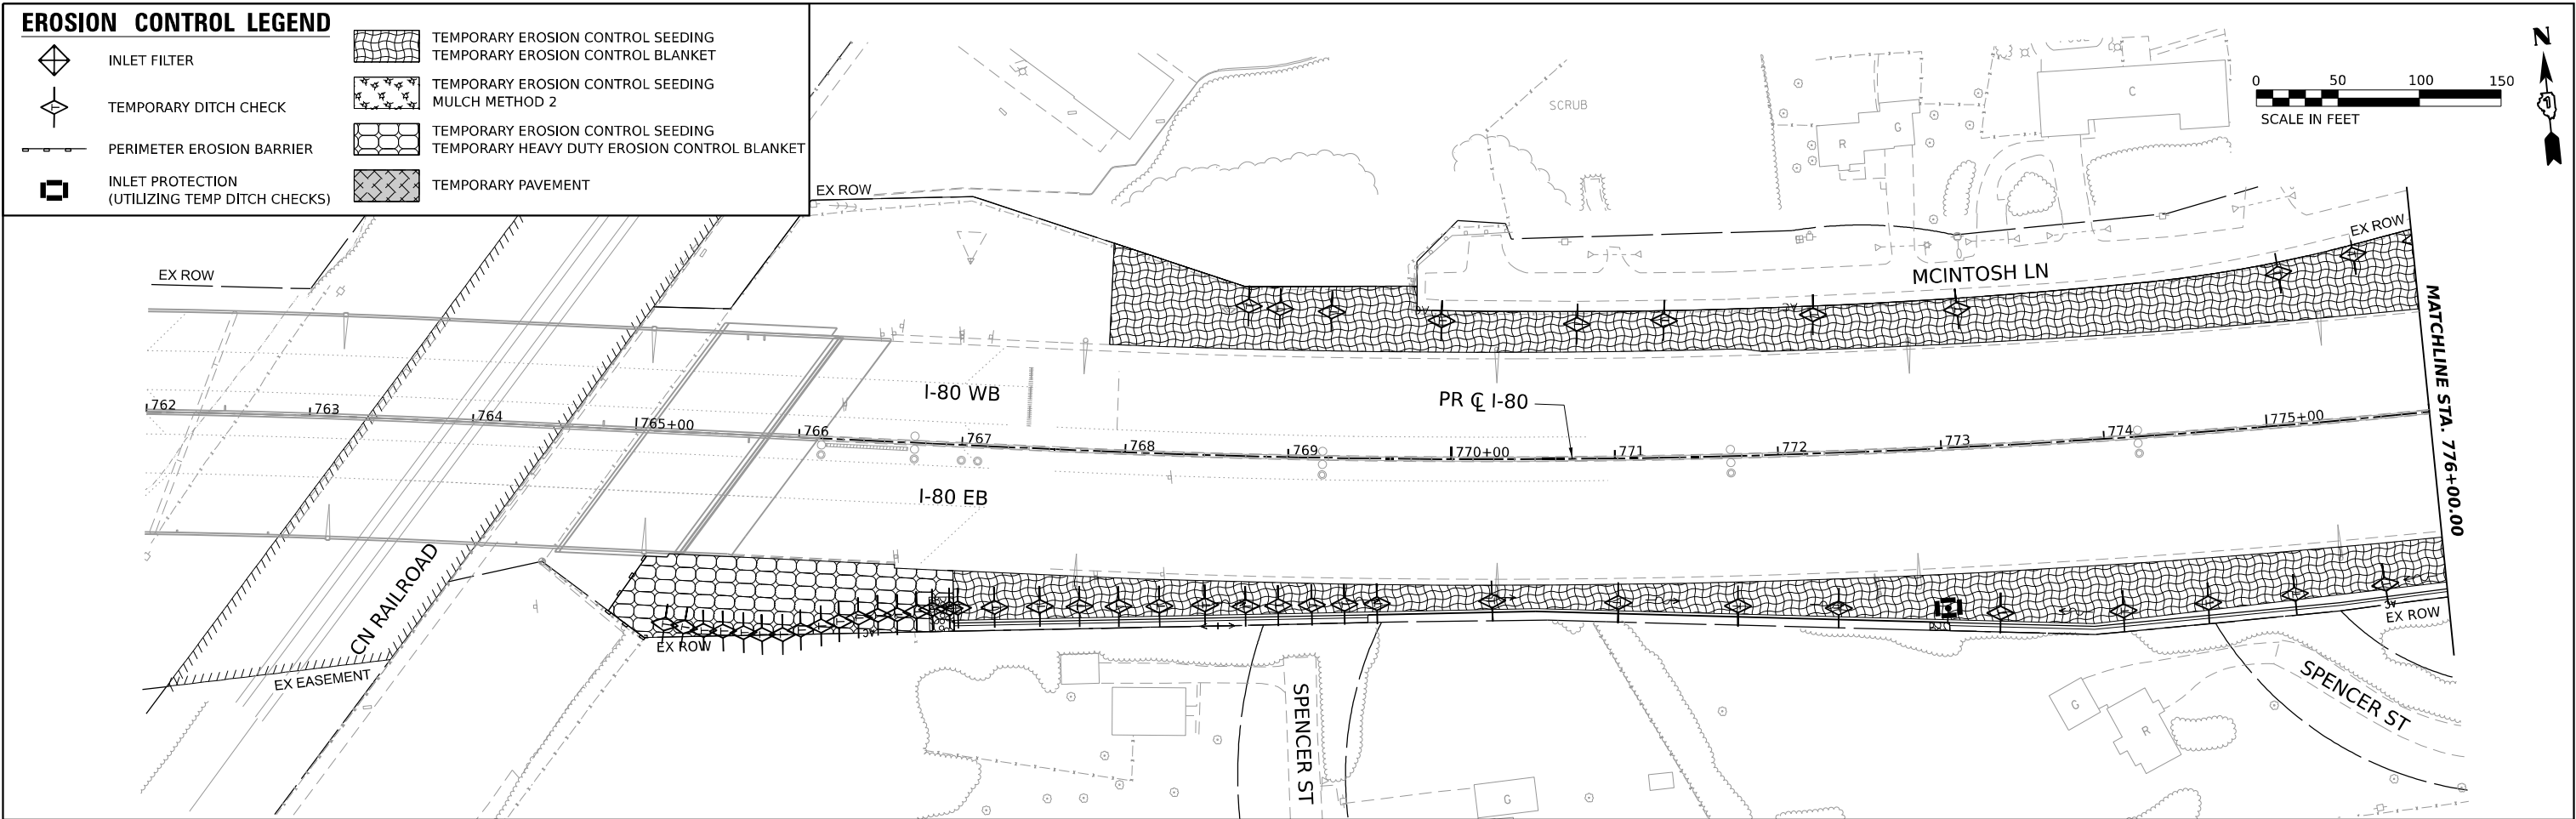

MODEL: PR_80 - PR_802_M0-1
FILE NAME: C:\TRAFFIC\SYSTEMS\HW-01\STEVE SCHUESSLER\EROSION\80216\62R29\ST-EROS-STAGE02-01.DGN



USER NAME	= SSCHUESSLER
DESIGNED	- SMS
DRAWN	- SVJ
PLOT SCALE	= 0.16666667 "/ IN.
PLOT DATE	= 7/28/2023

REVISED	-
REVISED	-
REVISED	-
REVISED	-

STATE OF ILLINOIS
DEPARTMENT OF TRANSPORTATION

I-80
EROSION CONTROL STAGE 2

SCALE: 1"=50' SHEET OF SHEETS STA. TO STA.

F.A.I. RTE.	SECTION	COUNTY	TOTAL SHEETS	SHEET NO.
80	FAI 80 21 STRUCTURE 8	WILL	899	419
CONTRACT NO. 62R29				
ILLINOIS FED. AID PROJECT				

EROSION CONTROL LEGEND

- 

INLET FILTER
- 

TEMPORARY EROSION CONTROL SEEDING
- 

TEMPORARY EROSION CONTROL BLANKET
- 

TEMPORARY EROSION CONTROL SEEDING
MULCH METHOD 2
- 




TEMPORARY EROSION CONTROL SEEDING
- 

TEMPORARY HEAVY DUTY EROSION CONTROL BLANKET
- 

TEMPORARY PAVEMENT
- 

PERIMETER EROSION BARRIER
- 

INLET PROTECTION
(UTILIZING TEMP DITCH CHECKS)

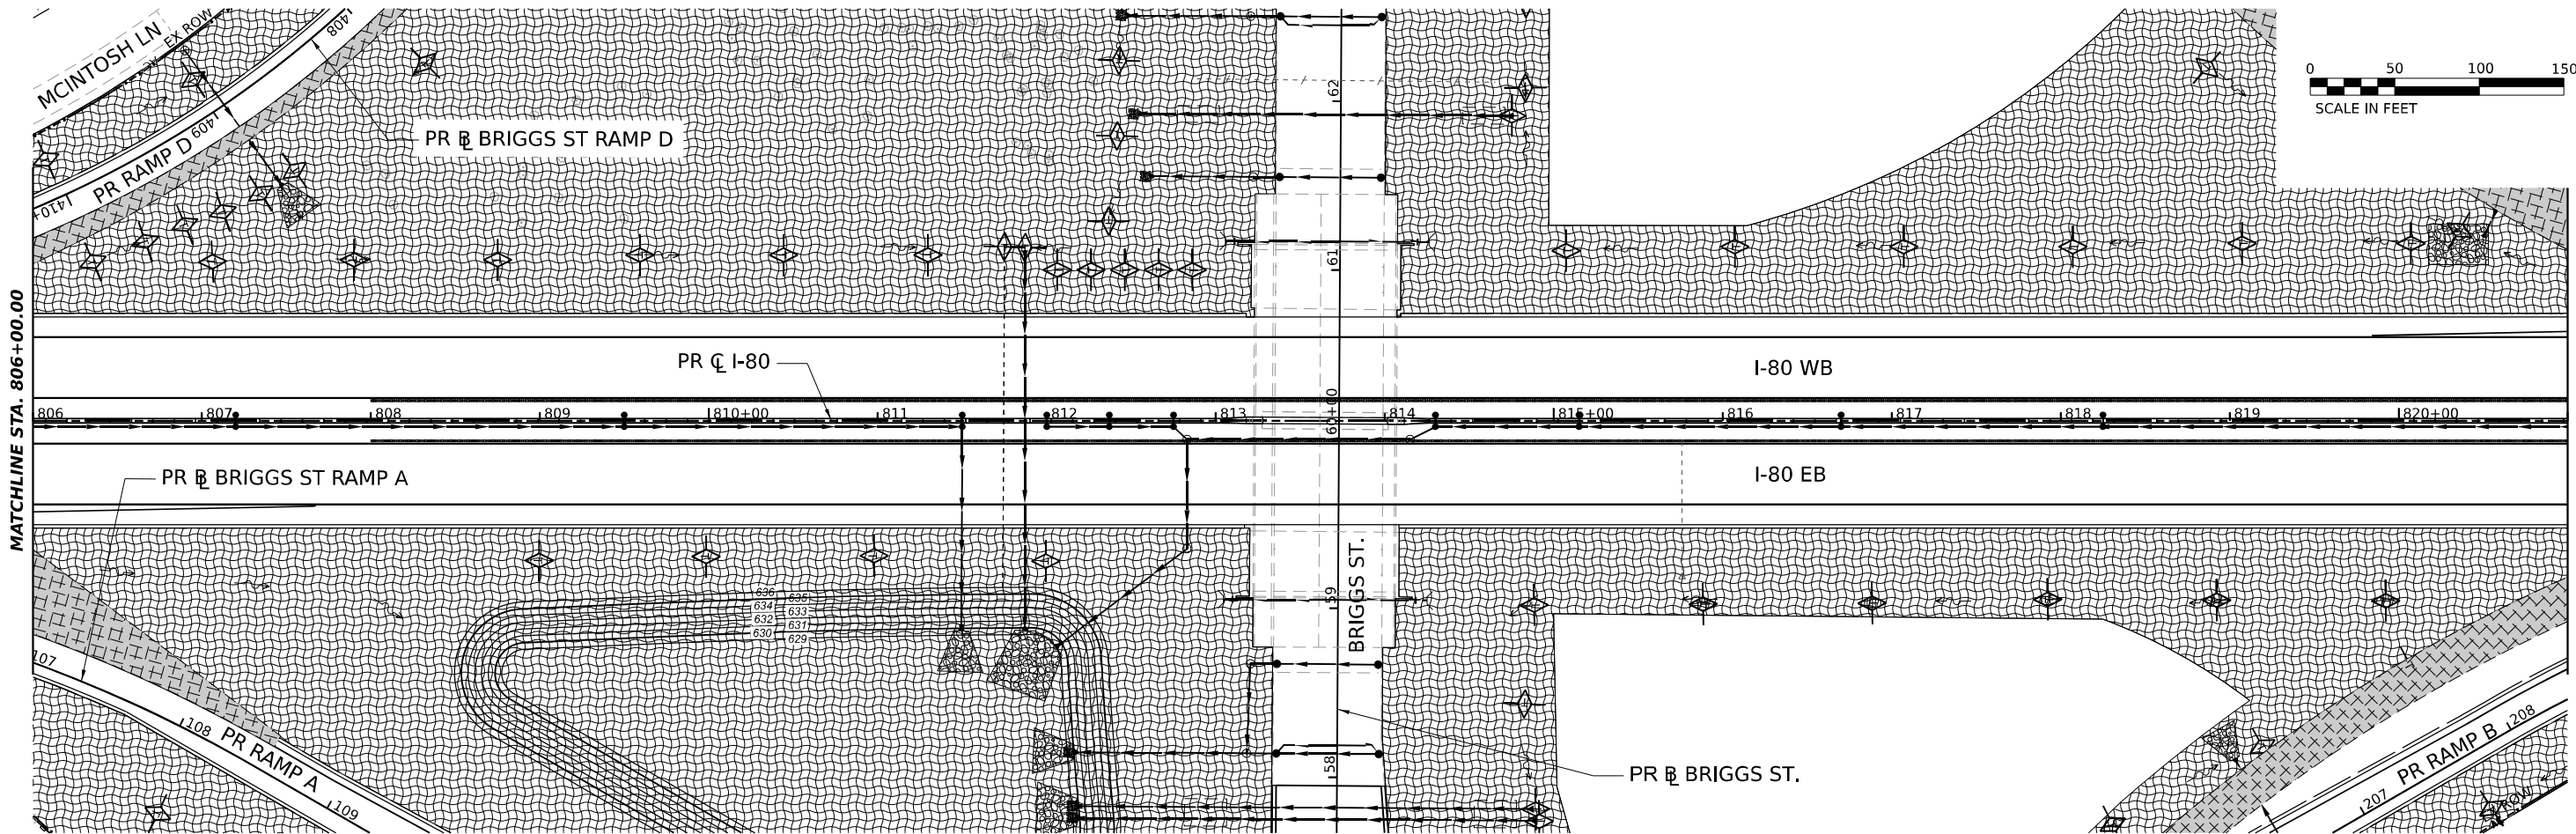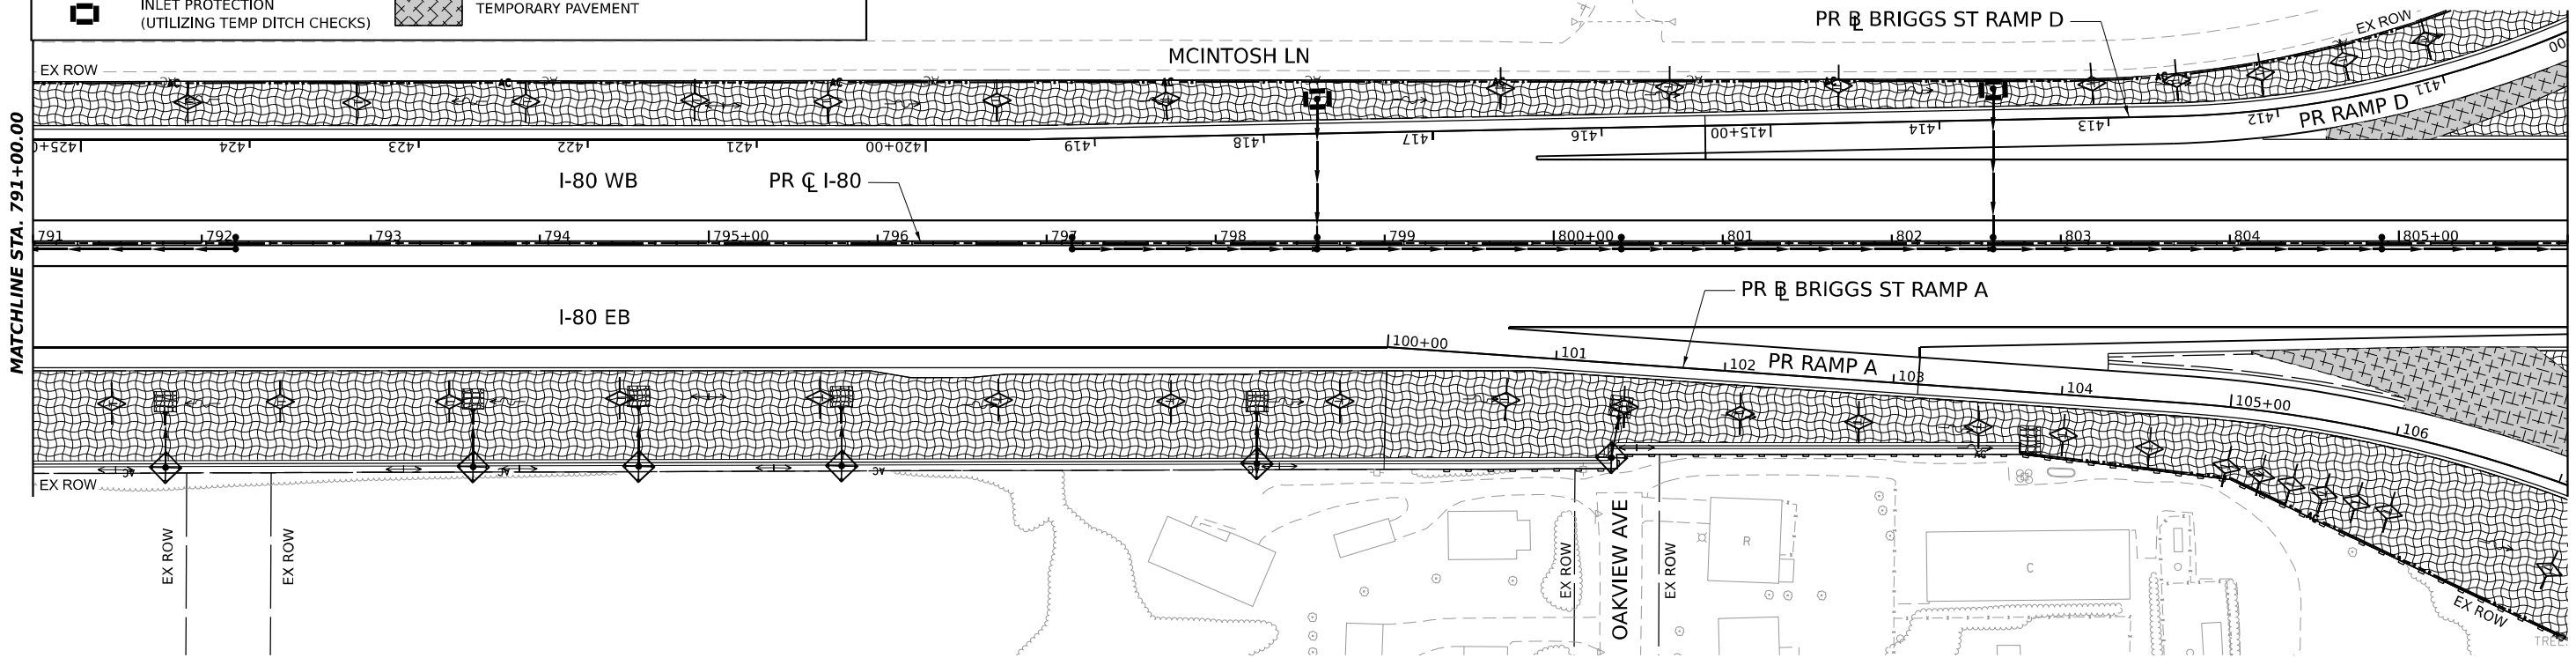 

USER NAME = SSCHUESSLER	DESIGNED - SMS	REVISED -
	DRAWN - SVJ	REVISED -
PLOT SCALE = 0.16666667" / IN.	CHECKED - SCW	REVISED -
PLOT DATE = 7/28/2023	DATE - 6/29/2023	REVISED -



STATE OF ILLINOIS
DEPARTMENT OF TRANSPORTATION

I-80
EROSION CONTROL STAGE 2

SCALE: 1"=50' SHEET OF SHEETS STA. TO STA.

F.A.I. RTE.	SECTION	COUNTY	TOTAL SHEETS	SHEET NO.
80	FAI 80 21 STRUCTURE 8	WILL	899	420
CONTRACT NO. 62R29				
ILLINOIS FED. AID PROJECT				

MODEL: PR I-80 - PR I-80_M-5
FILE NAME: C:\TRANSPORT\LOCAL\TRANSPORT\SYSTEMS\HW\01\STEVE SCHUESSLER\ENDMS07B16\62R29\25-STRUCT-EROS-STAGE02-03.DGN

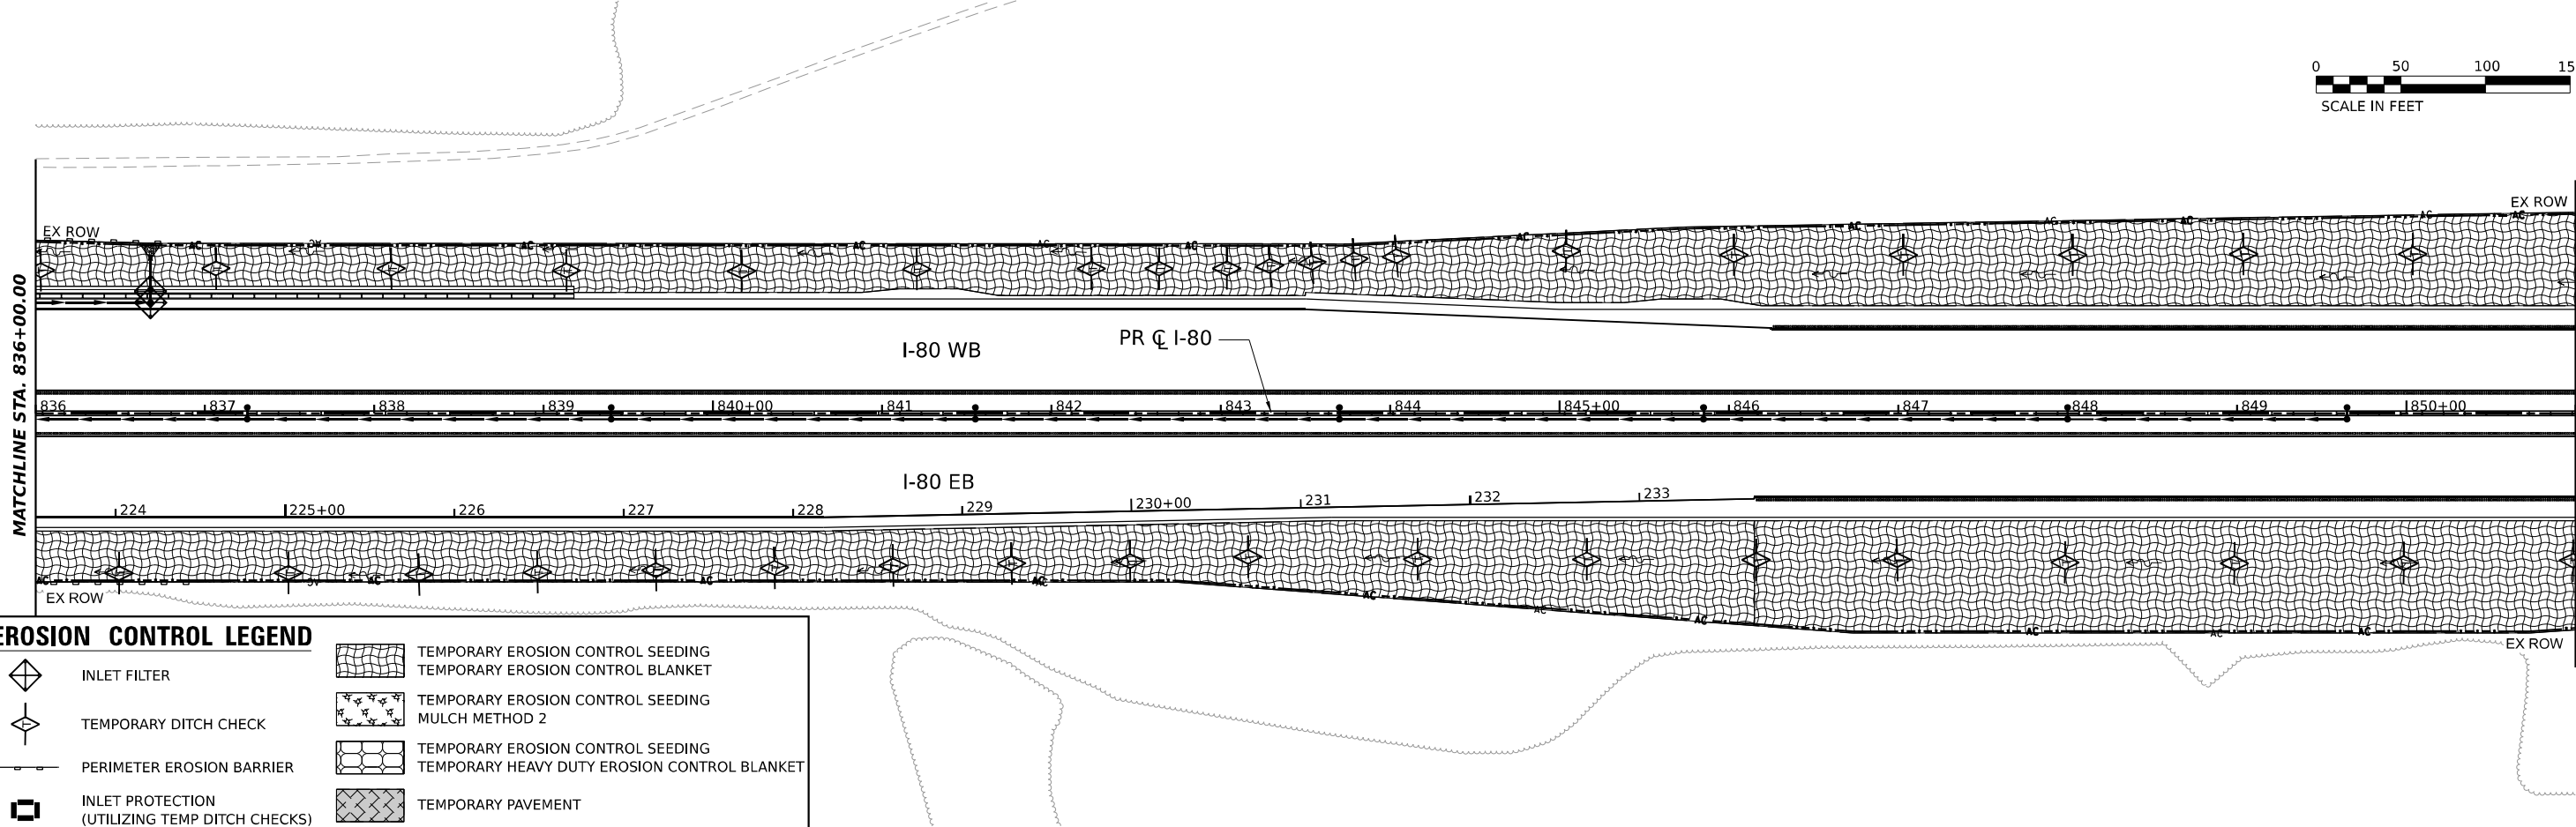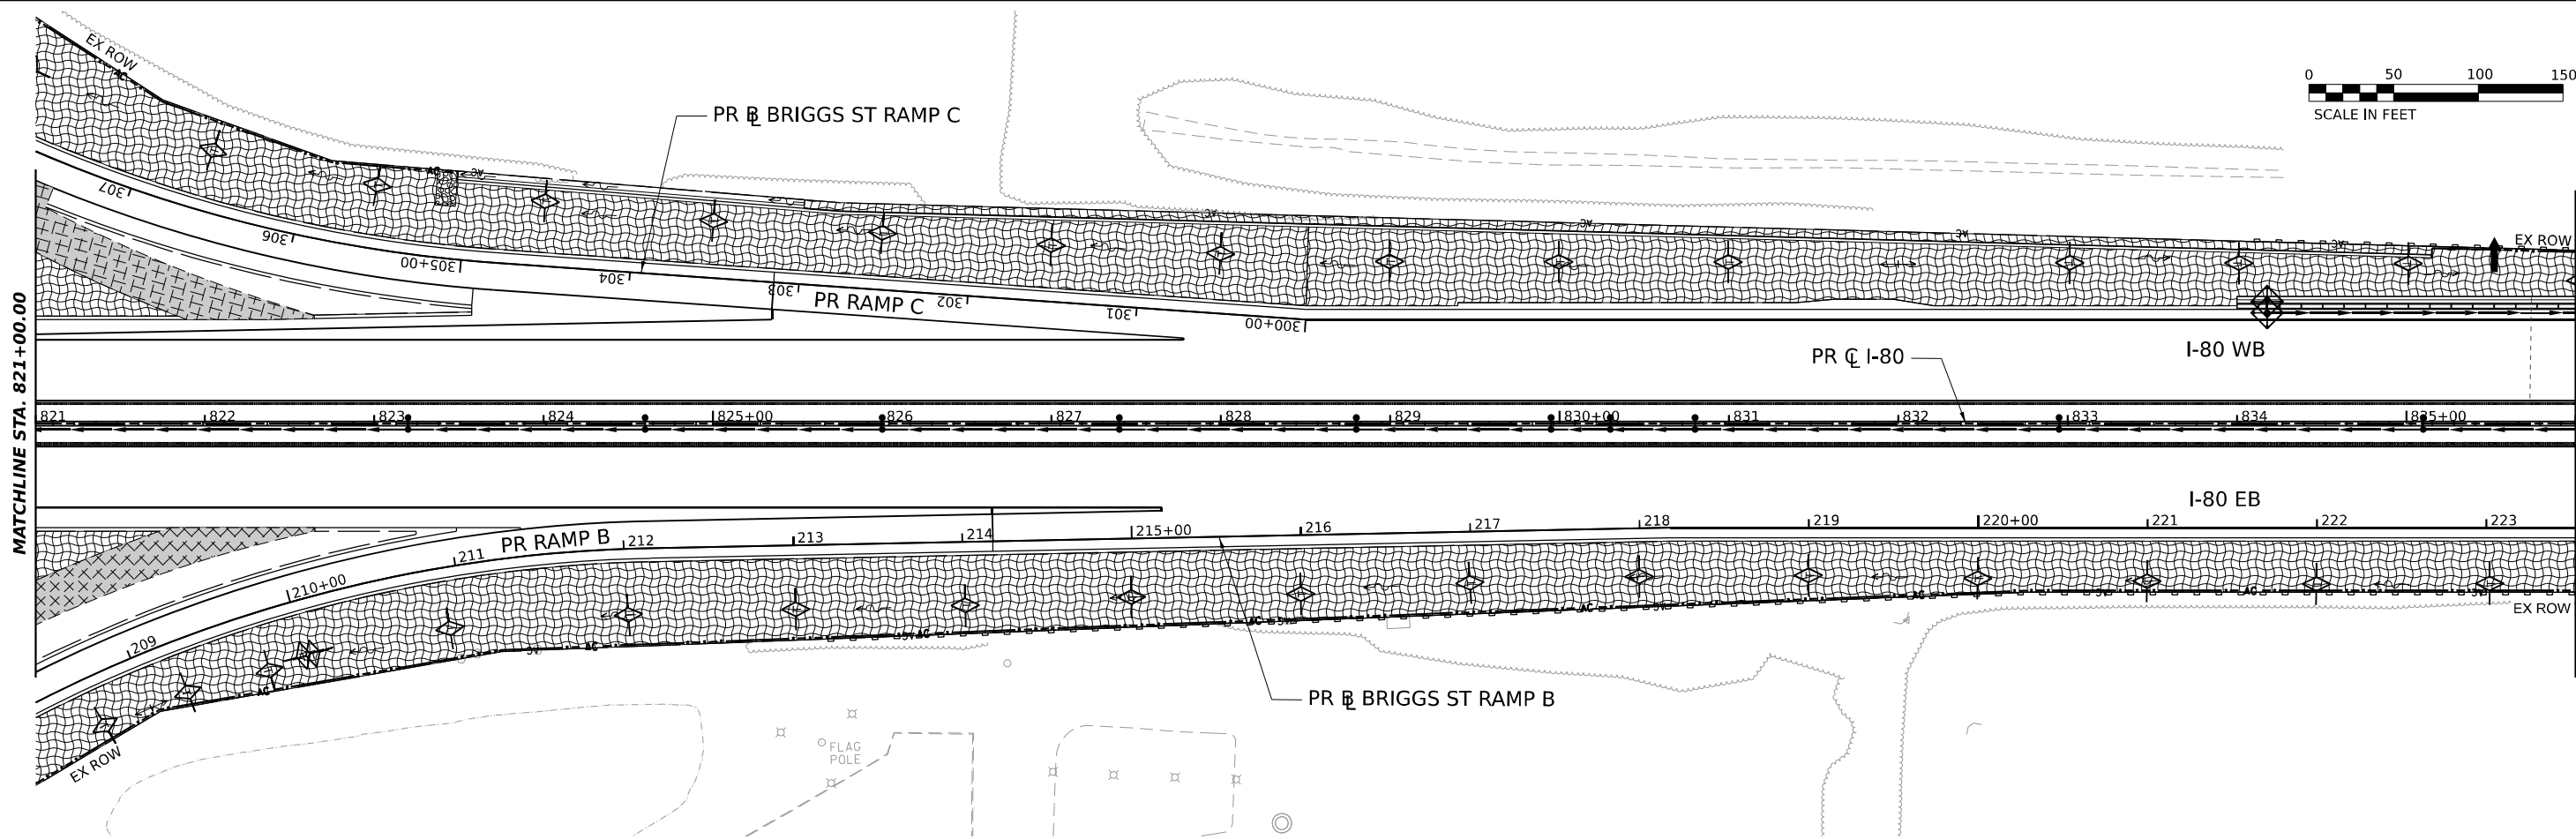

INLET FILTER

TEMPORARY DITCH CHECK

PERIMETER EROSION BARRIER

INLET PROTECTION
(UTILIZING TEMP DITCH CHECKS)

TEMPORARY EROSION CONTROL SEEDING

TEMPORARY EROSION CONTROL BLANKET

TEMPORARY EROSION CONTROL SEEDING
MULCH METHOD 2

TEMPORARY EROSION CONTROL SEEDING

TEMPORARY HEAVY DUTY EROSION CONTROL BLANKET

TEMPORARY PAVEMENT





USER NAME	= SSCHUESSLER	DESIGNED	- SMS	REVISED	-
		DRAWN	- SVJ	REVISED	-
PLOT SCALE	= 0.16666667 "/td> <td>CHECKED</td> <td>- SCW</td> <td>REVISED</td> <td>-</td>	CHECKED	- SCW	REVISED	-
PLOT DATE	= 7/28/2023	DATE	- 6/29/2023	REVISED	-

STATE OF ILLINOIS
DEPARTMENT OF TRANSPORTATION

I-80 EROSION CONTROL STAGE 2			
SCALE: 1"=50'	SHEET	OF	SHEETS
STA.		TO STA.	



F.A.I. RTE.	SECTION	COUNTY	TOTAL SHEETS	SHEET NO.
80	FAI 80 21 STRUCTURE 8	WILL	899	421
CONTRACT NO. 62R29				
ILLINOIS FED. AID PROJECT				

MODEL: PR I-80 - PR I-80_ML-0
FILE NAME: C:\TRANSPORT\LOCAL\TRANSPORT\SYSTEMS\HW\01\STEVEN\JOHNSON\MD\607816\62R29-SHT-EROS-STAGE02-05.DGN

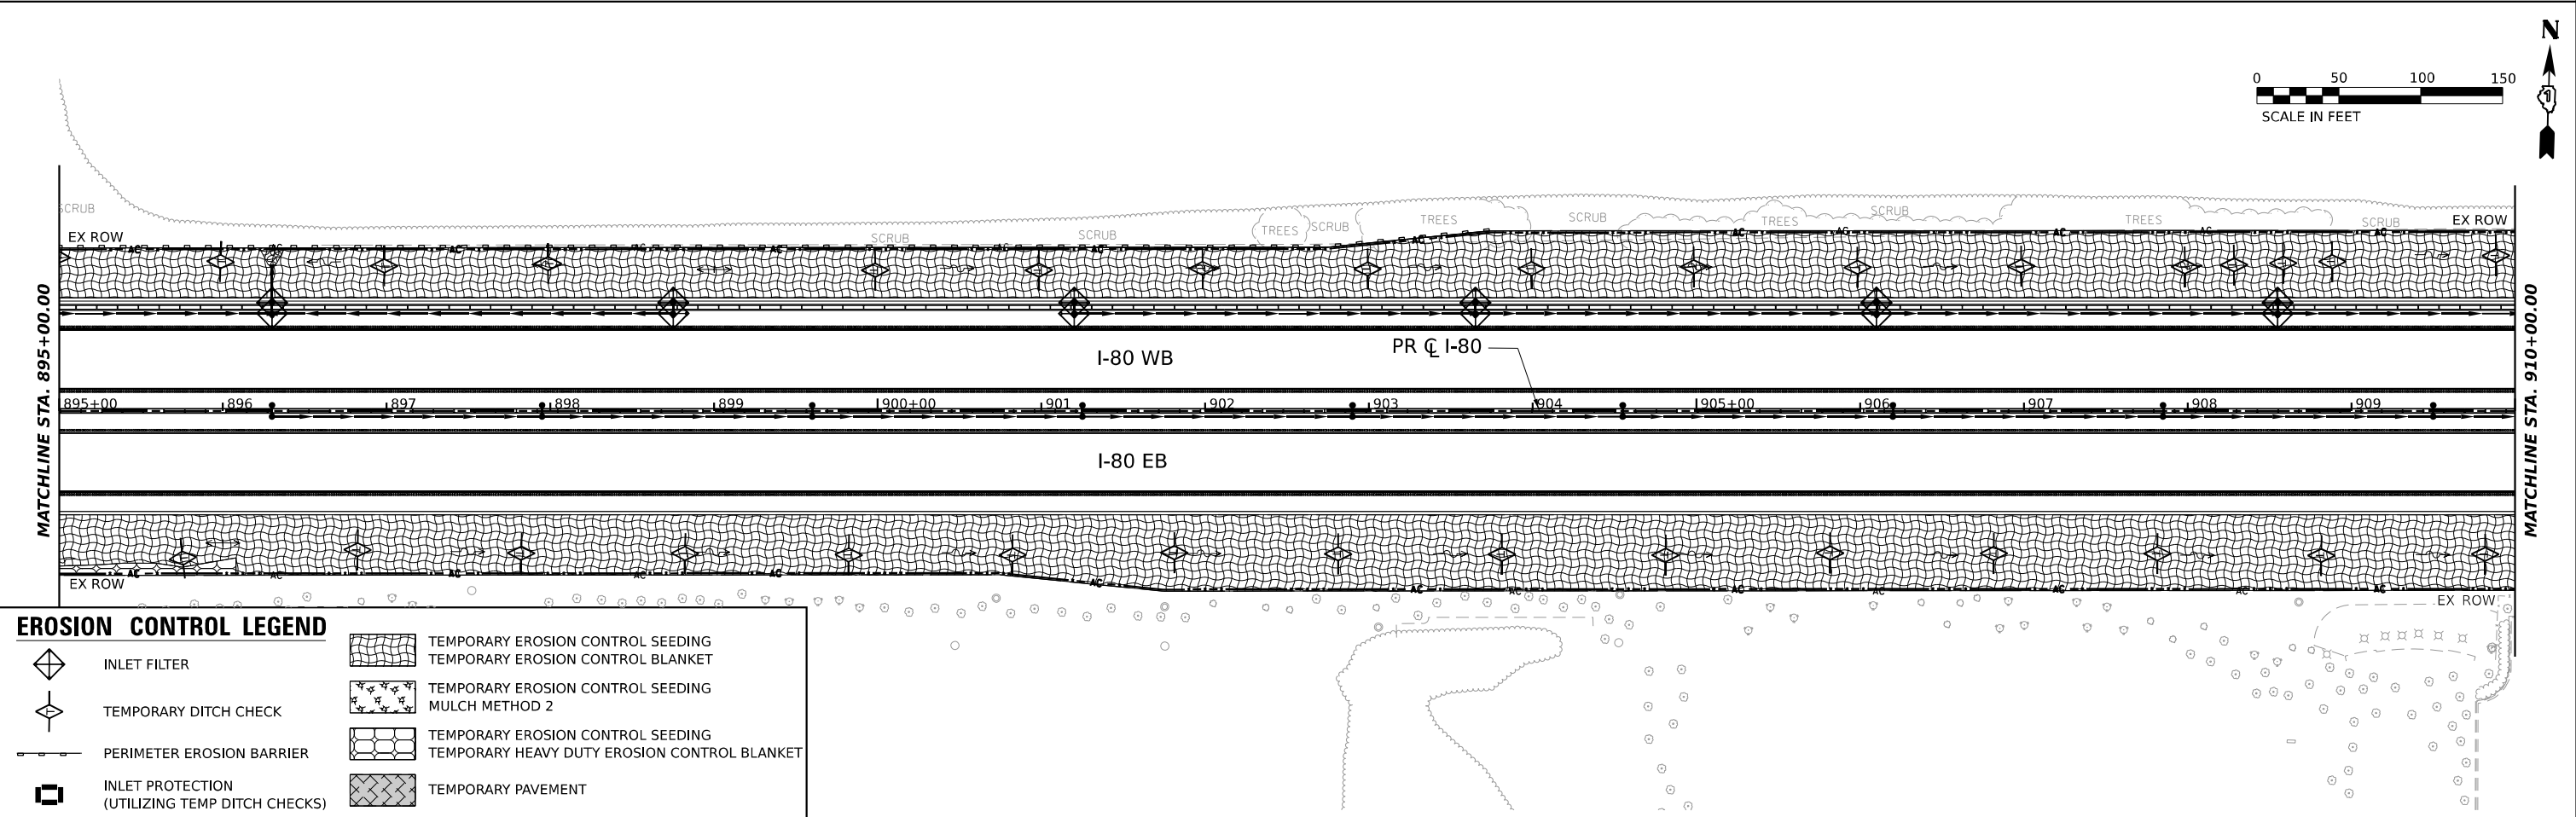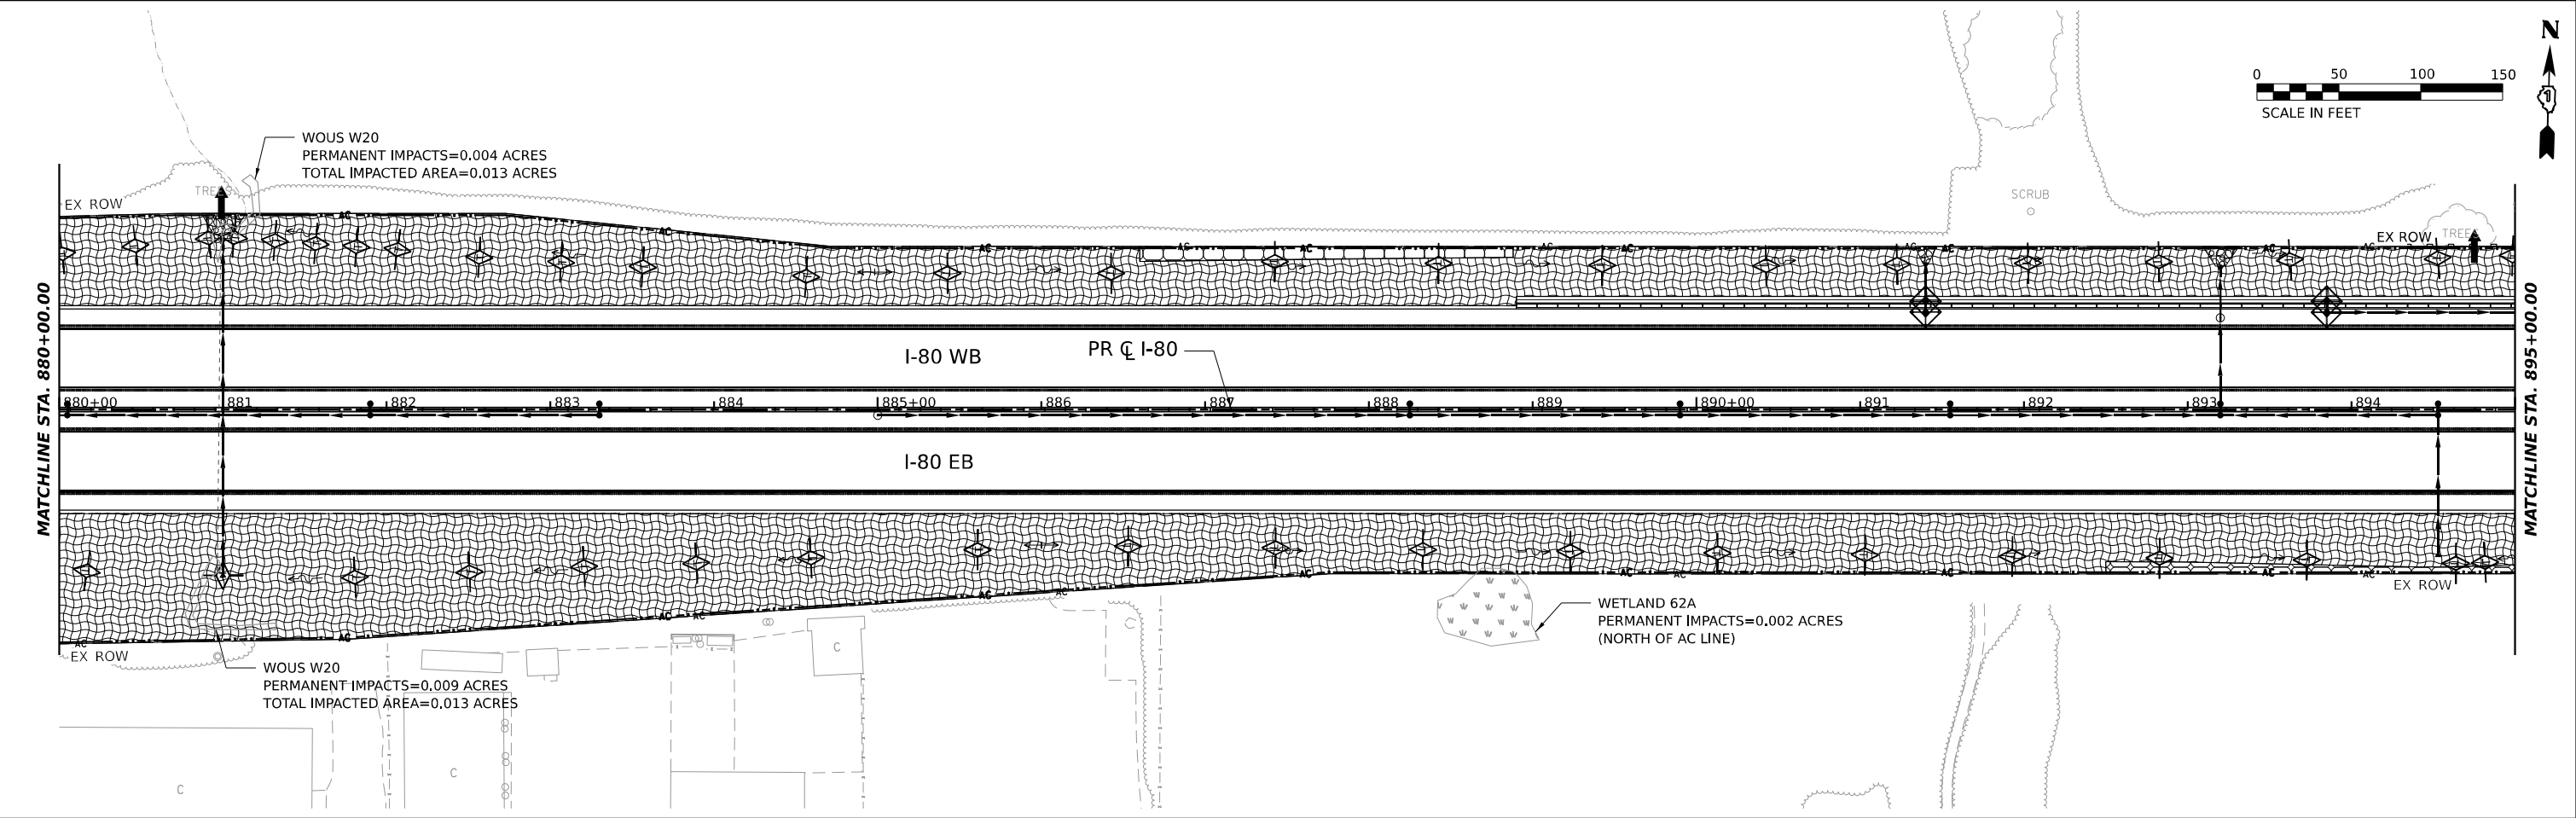

EROSION CONTROL LEGEND			
	INLET FILTER		TEMPORARY EROSION CONTROL SEEDING
	TEMPORARY DITCH CHECK		TEMPORARY EROSION CONTROL BLANKET
	PERIMETER EROSION BARRIER		TEMPORARY EROSION CONTROL SEEDING MULCH METHOD 2
	INLET PROTECTION (UTILIZING TEMP DITCH CHECKS)		TEMPORARY EROSION CONTROL SEEDING TEMPORARY HEAVY DUTY EROSION CONTROL BLANKET
	TEMPORARY PAVEMENT		

	USER NAME = SJOHNSON	DESIGNED -	REVISED -	STATE OF ILLINOIS DEPARTMENT OF TRANSPORTATION	I-80 EROSION CONTROL STAGE 2				F.A.I. RTE.	SECTION	COUNTY	TOTAL SHEETS	SHEET NO.
		DRAWN - SVJ	REVISED -						80	FAI 80 21 STRUCTURE 8	WILL	883	423
	PLOT SCALE = 0.16666667' / IN.	CHECKED - SMS	REVISED -		CONTRACT NO. 62R29								
	PLOT DATE = 6/29/2023	DATE - 6/29/2023	REVISED -										
SCALE:		SHEET	OF	SHEETS	STA.	TO STA.	ILLINOIS FED. AID PROJECT						

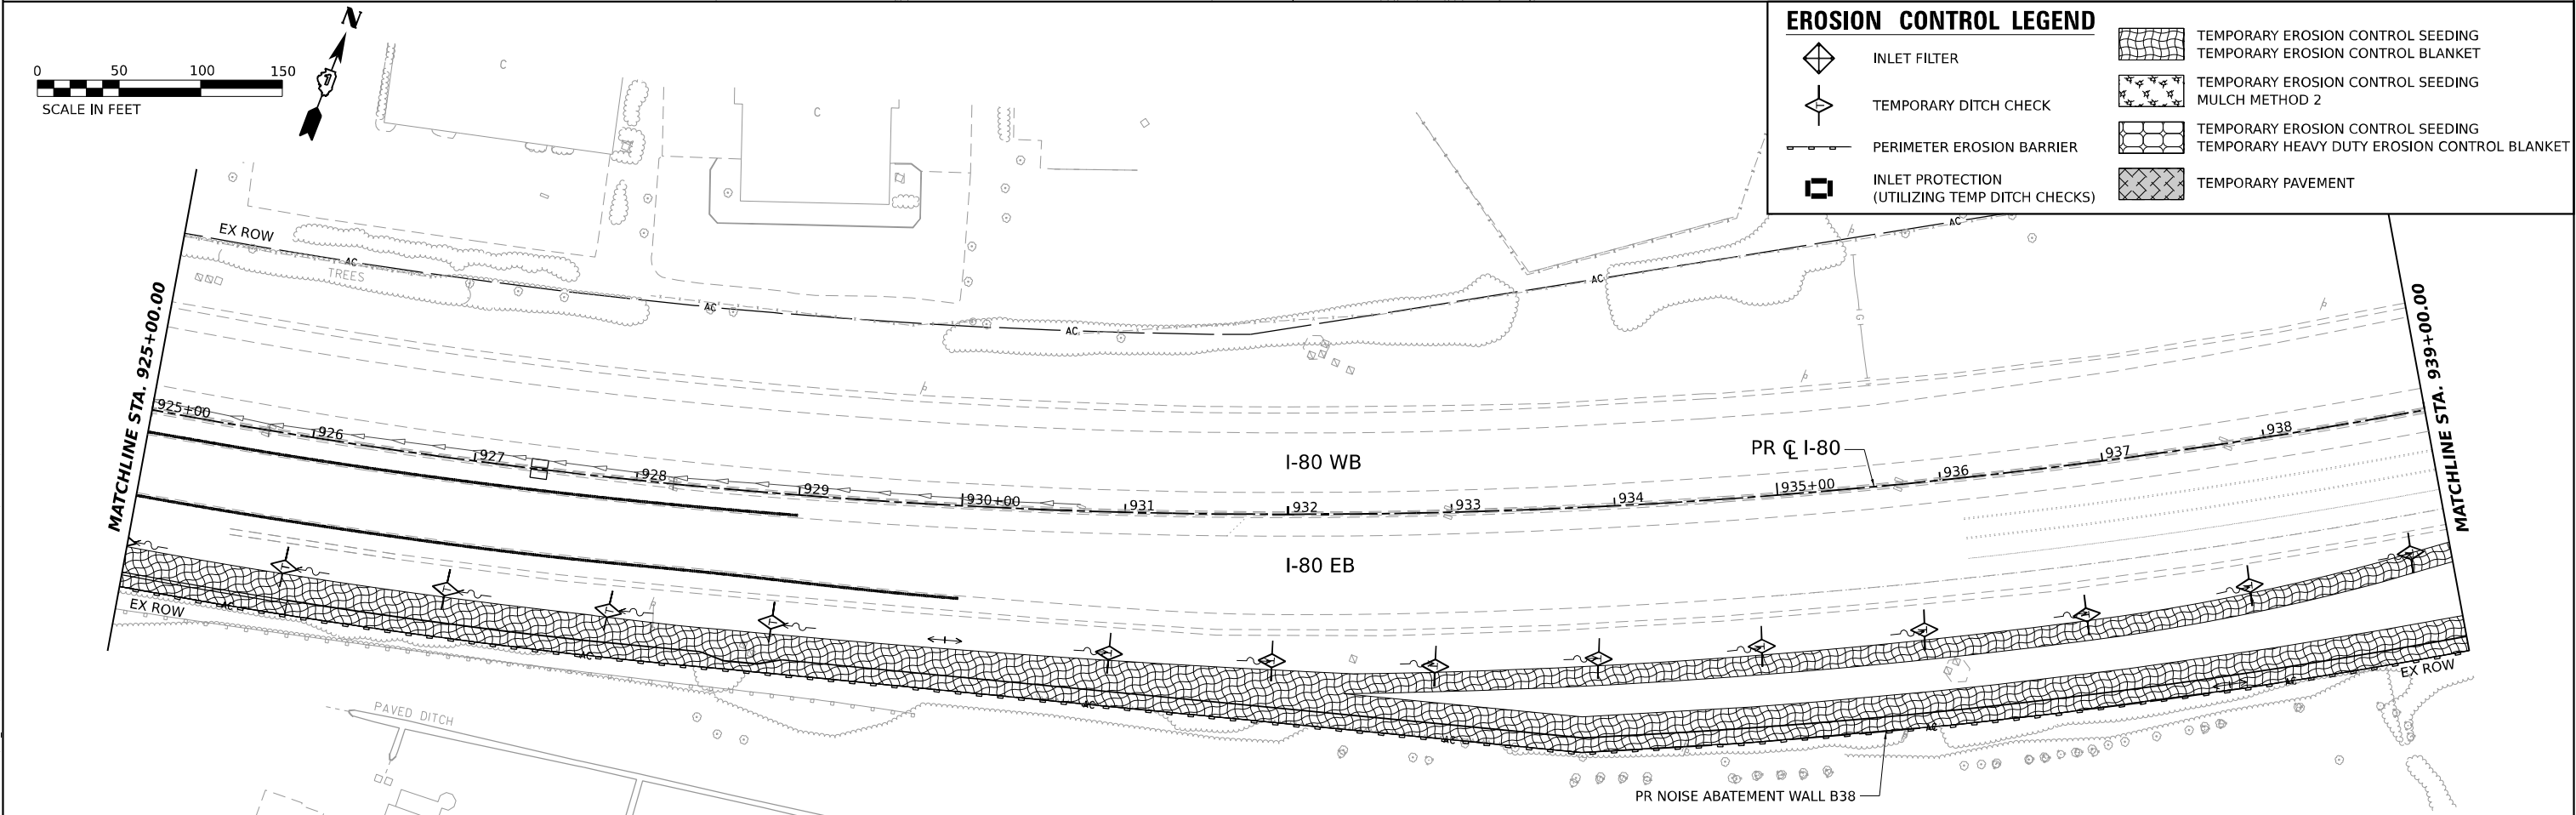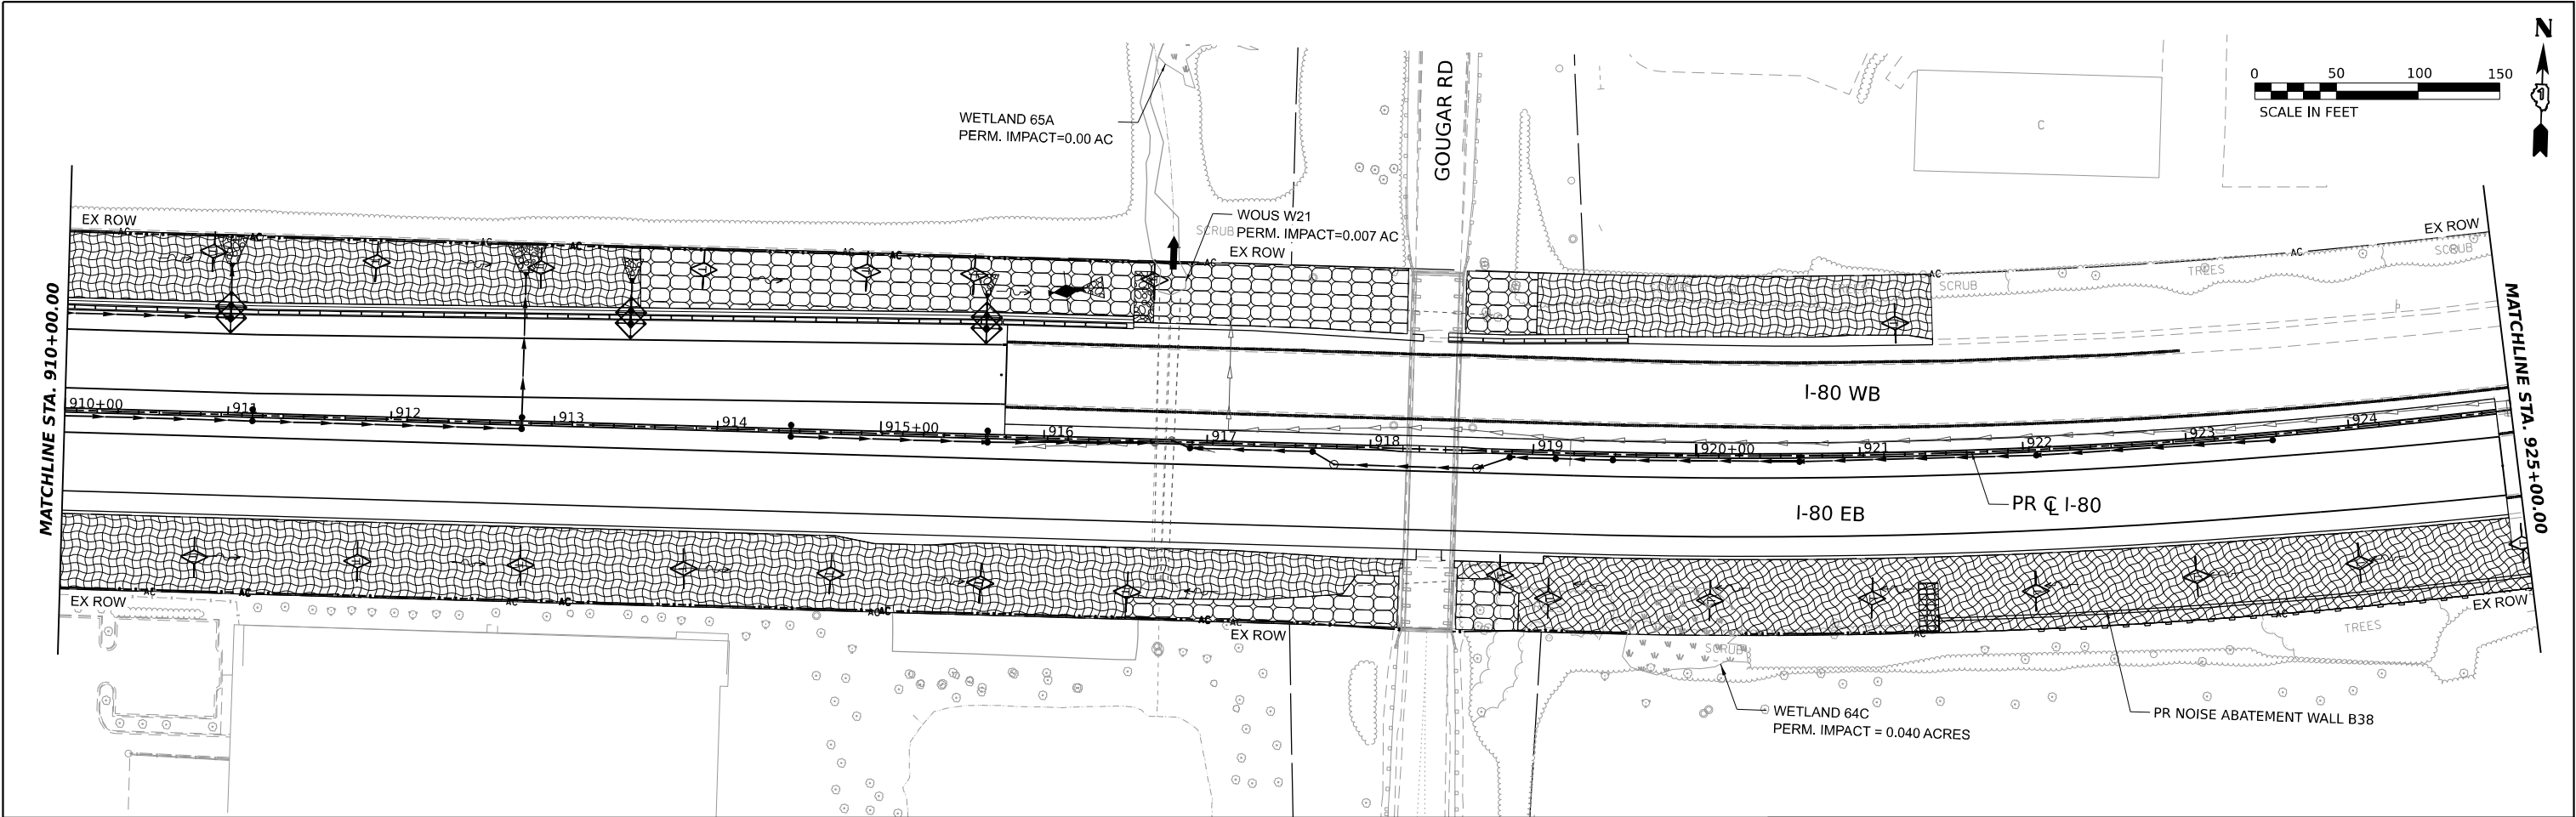

MODEL: PR I-80 - PR I-80 - M-11
FILE NAME: C:\TRANSPORT\LOCAL\TRANSPORT\SYSTEMS\HW-01\STEVE SCHUESSLER\DM507816\62R29\29-STA-EROS-STAGE02-06.DGN



USER NAME	= SSCHUESSLER	DESIGNED -	SMS	REVISED -	
DRAWN	- SVJ	REVISED -			
PLOT SCALE	= 0.16666667" / IN.	CHECKED -	SCW	REVISED -	
PLOT DATE	= 7/28/2023	DATE	- 6/29/2023	REVISED -	


STATE OF ILLINOIS
DEPARTMENT OF TRANSPORTATION

I-80
EROSION CONTROL STAGE 2

SCALE: ~~SCALE~~ SHEET 0 OF 1 SHEETS STA. TO STA.

F.A.I. RTE.	SECTION	COUNTY	TOTAL SHEETS	SHEET NO.
80	FAI 80 21 STRUCTURE 8	WILL	899	424
CONTRACT NO. 62R29				
ILLINOIS FED. AID PROJECT				

MODEL PR I-80 - PR I-80_ML-13
FILE NAME C:\GIS\SYSTEMS\LOCAL\TRANS\SYSTEMS\HW\01\STEVEN\JOHN\COND\MS07816\62R29-SHT-EROS-STAGE02-07.DGN

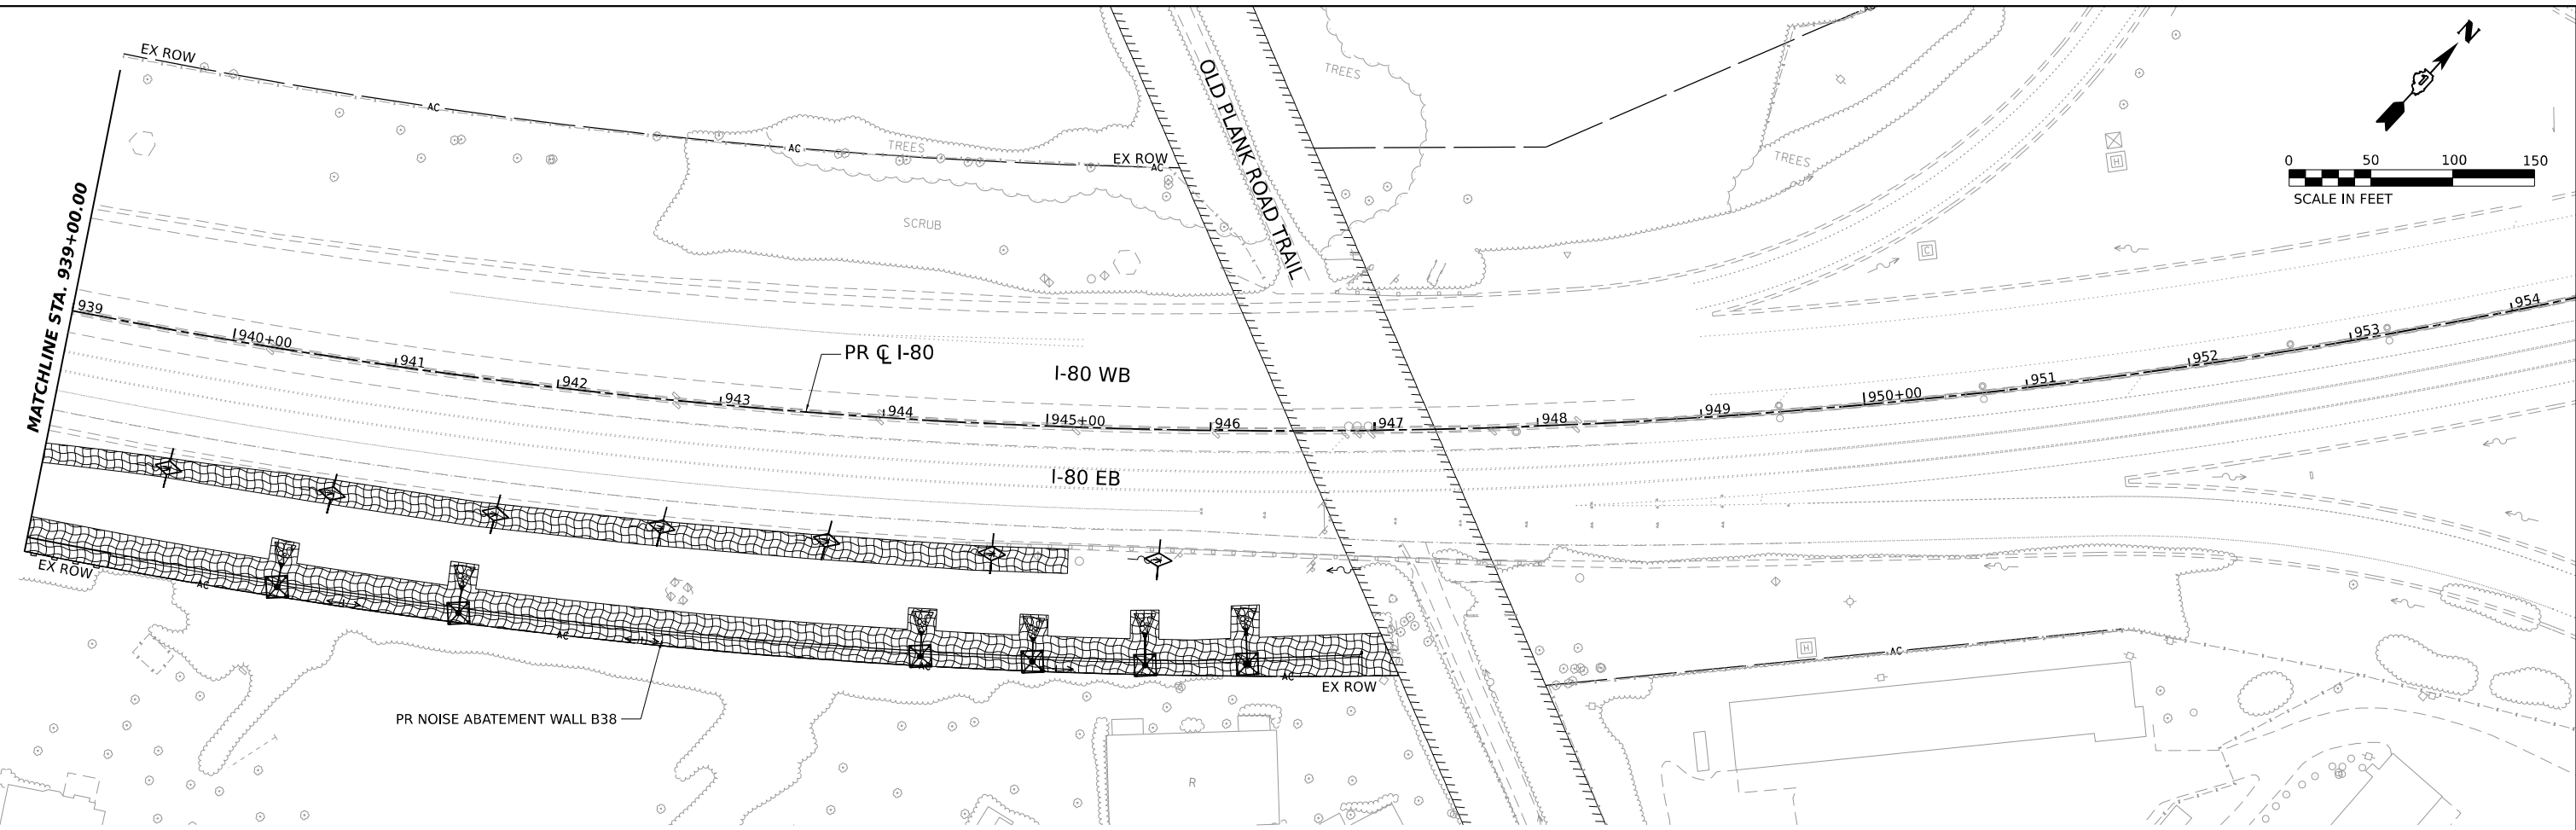

EROSION CONTROL LEGEND


INLET FILTER


TEMPORARY DITCH CHECK


PERIMETER EROSION BARRIER


INLET PROTECTION
(UTILIZING TEMP DITCH CHECKS)


TEMPORARY EROSION CONTROL SEEDING


TEMPORARY EROSION CONTROL BLANKET


TEMPORARY EROSION CONTROL SEEDING
MULCH METHOD 2


TEMPORARY EROSION CONTROL SEEDING


TEMPORARY HEAVY DUTY EROSION CONTROL BLANKET


TEMPORARY PAVEMENT



	USER NAME = SJOHNSON	DESIGNED -	REVISED -
		DRAWN - SVJ	REVISED -
	PLOT SCALE = 0.16666667" / IN.	CHECKED - SMS	REVISED -
	PLOT DATE = 6/29/2023	DATE - 6/29/2023	REVISED -

STATE OF ILLINOIS
DEPARTMENT OF TRANSPORTATION

I-80
EROSION CONTROL STAGE 2

SCALE: 1"=50' SHEET OF SHEETS STA. 939+00 TO STA. 954+00

F.A.I. RTE.	SECTION	COUNTY	TOTAL SHEETS	SHEET NO.
80	FAI 80 21 STRUCTURE 8	WILL	883	425
CONTRACT NO. 62R29				
ILLINOIS FED. AID PROJECT				

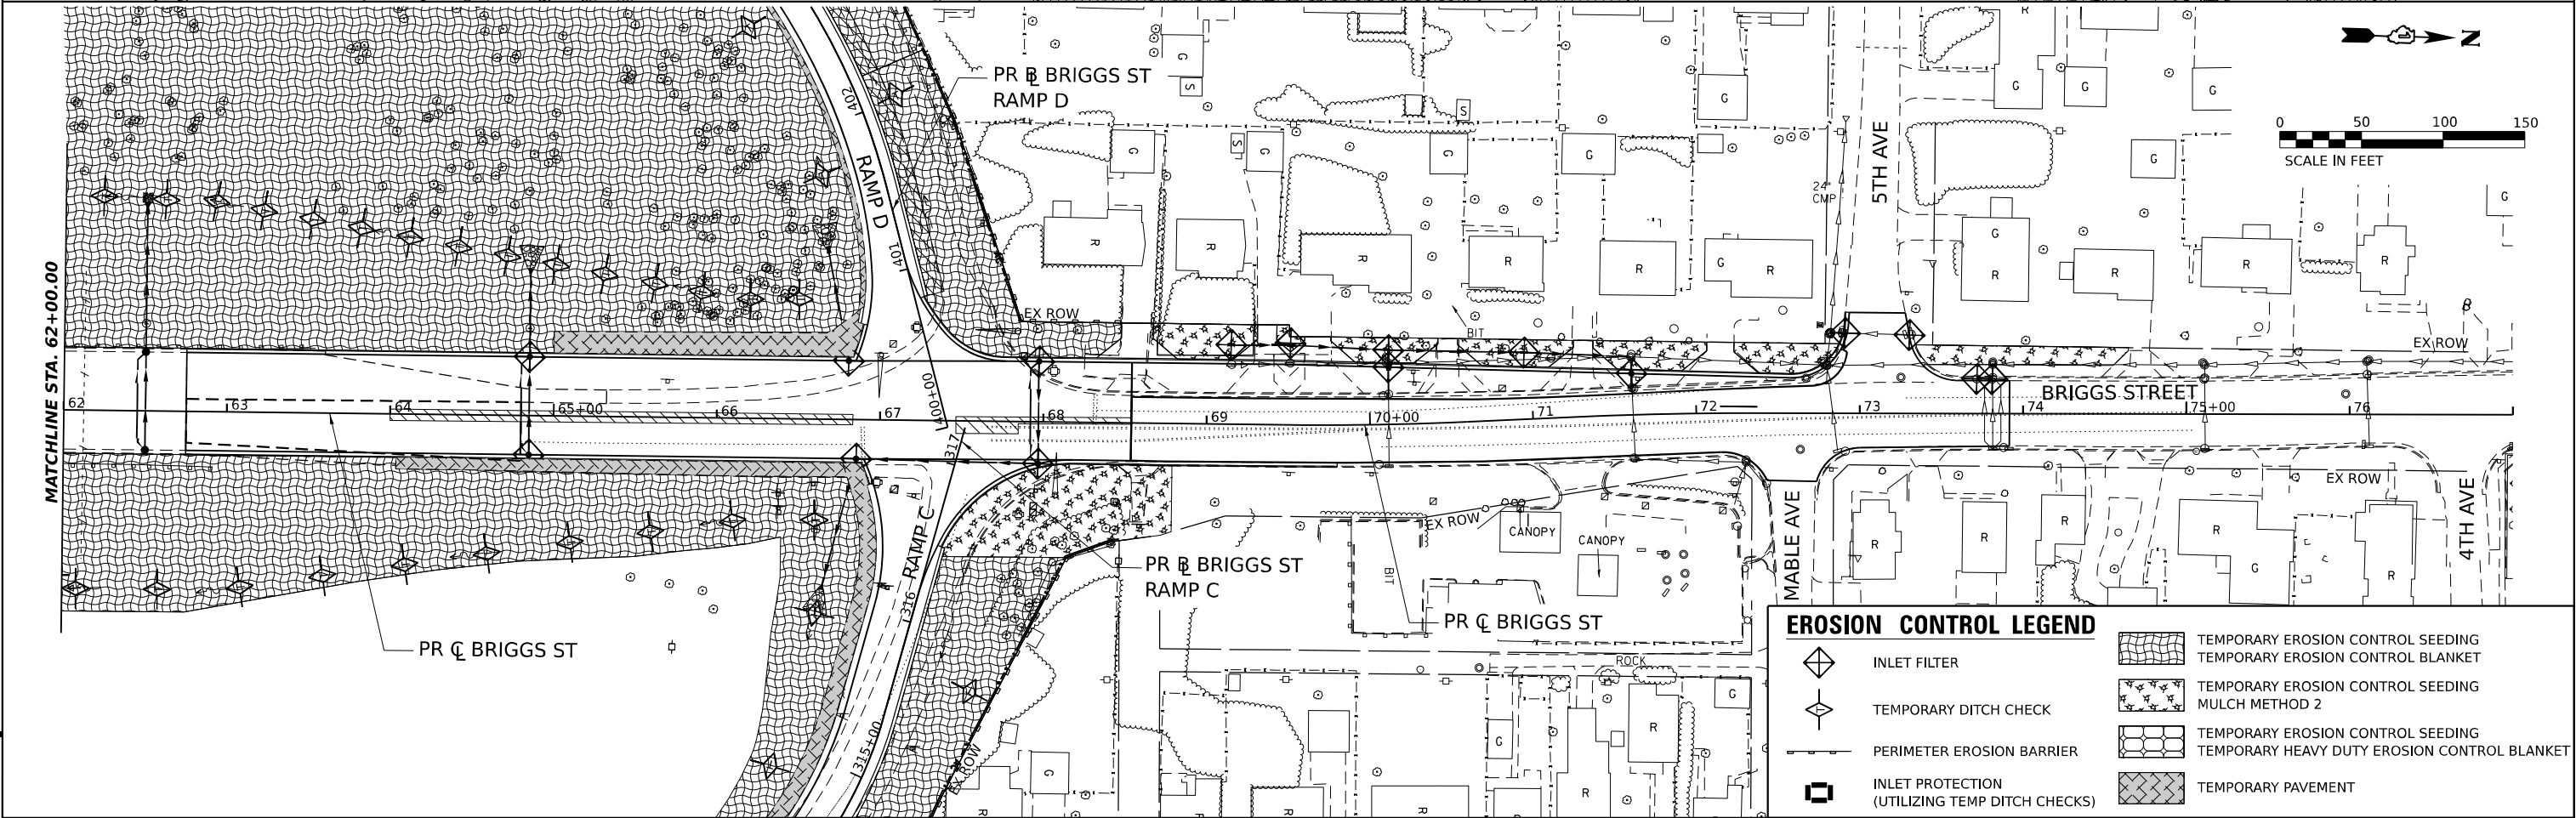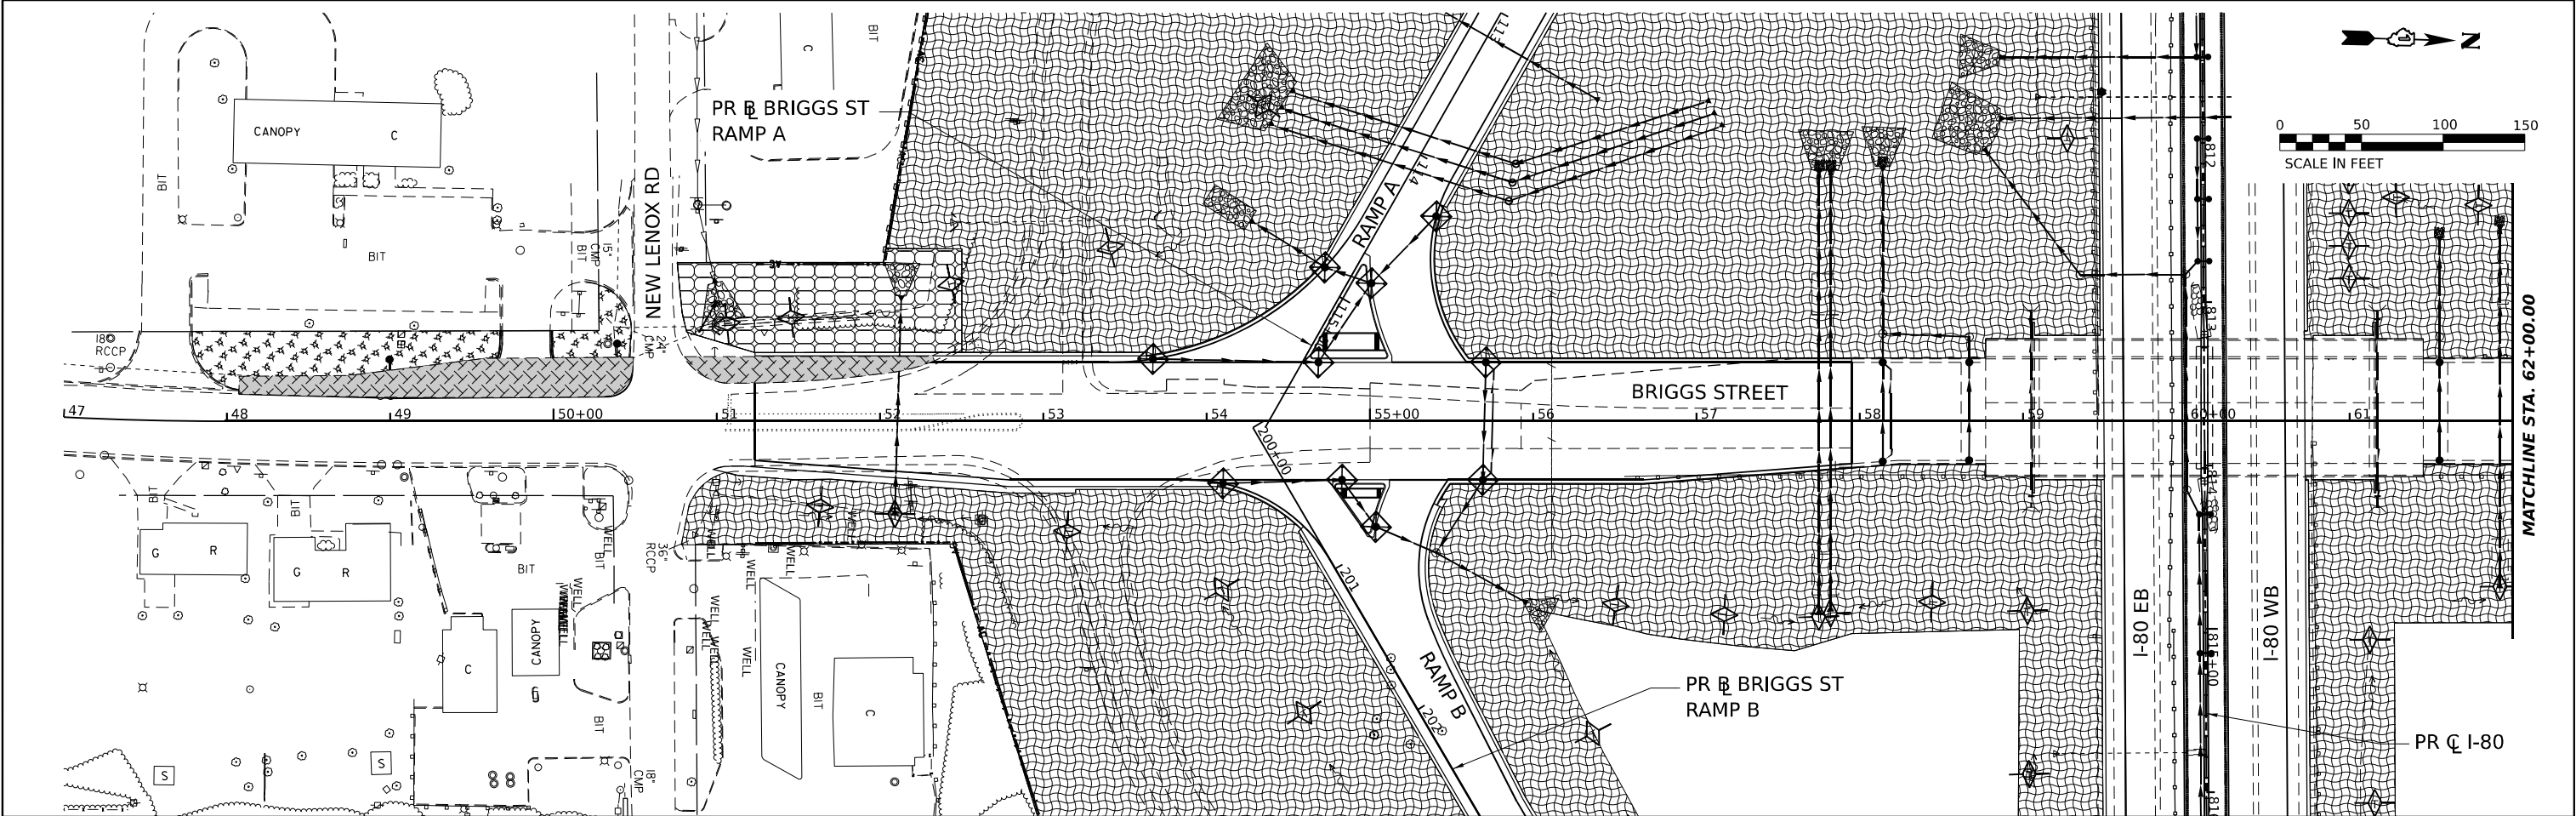

EROSION CONTROL LEGEND

- | | | | |
|--|---|--|---|
| | INLET FILTER | | TEMPORARY EROSION CONTROL SEEDING |
| | TEMPORARY DITCH CHECK | | TEMPORARY EROSION CONTROL BLANKET |
| | PERIMETER EROSION BARRIER | | TEMPORARY EROSION CONTROL SEEDING
MULCH METHOD 2 |
| | INLET PROTECTION
(UTILIZING TEMP DITCH CHECKS) | | TEMPORARY HEAVY DUTY EROSION CONTROL BLANKET |
| | | | TEMPORARY PAVEMENT |



USER NAME	= SSSCHUESSLER
DESIGNED	- SMS
DRAWN	- SVJ
PLOT SCALE	= 0.16666633 1/ IN.
CHECKED	- SCW
DATE	- 6/29/2023
PLOT DATE	= 7/28/2023



REVISED	-
REVISED	-
REVISED	-
REVISED	-

STATE OF ILLINOIS
DEPARTMENT OF TRANSPORTATION

BRIGGS STREET
EROSION CONTROL STAGE 2

SCALE: 1"=50' SHEET OF SHEETS STA. TO STA.

F.A.I. RTE.	SECTION	COUNTY	TOTAL SHEETS	SHEET NO.
80	FAI 80 21 STRUCTURE 8	WILL	899	426
CONTRACT NO. 62R29				
ILLINOIS FED. AID PROJECT				

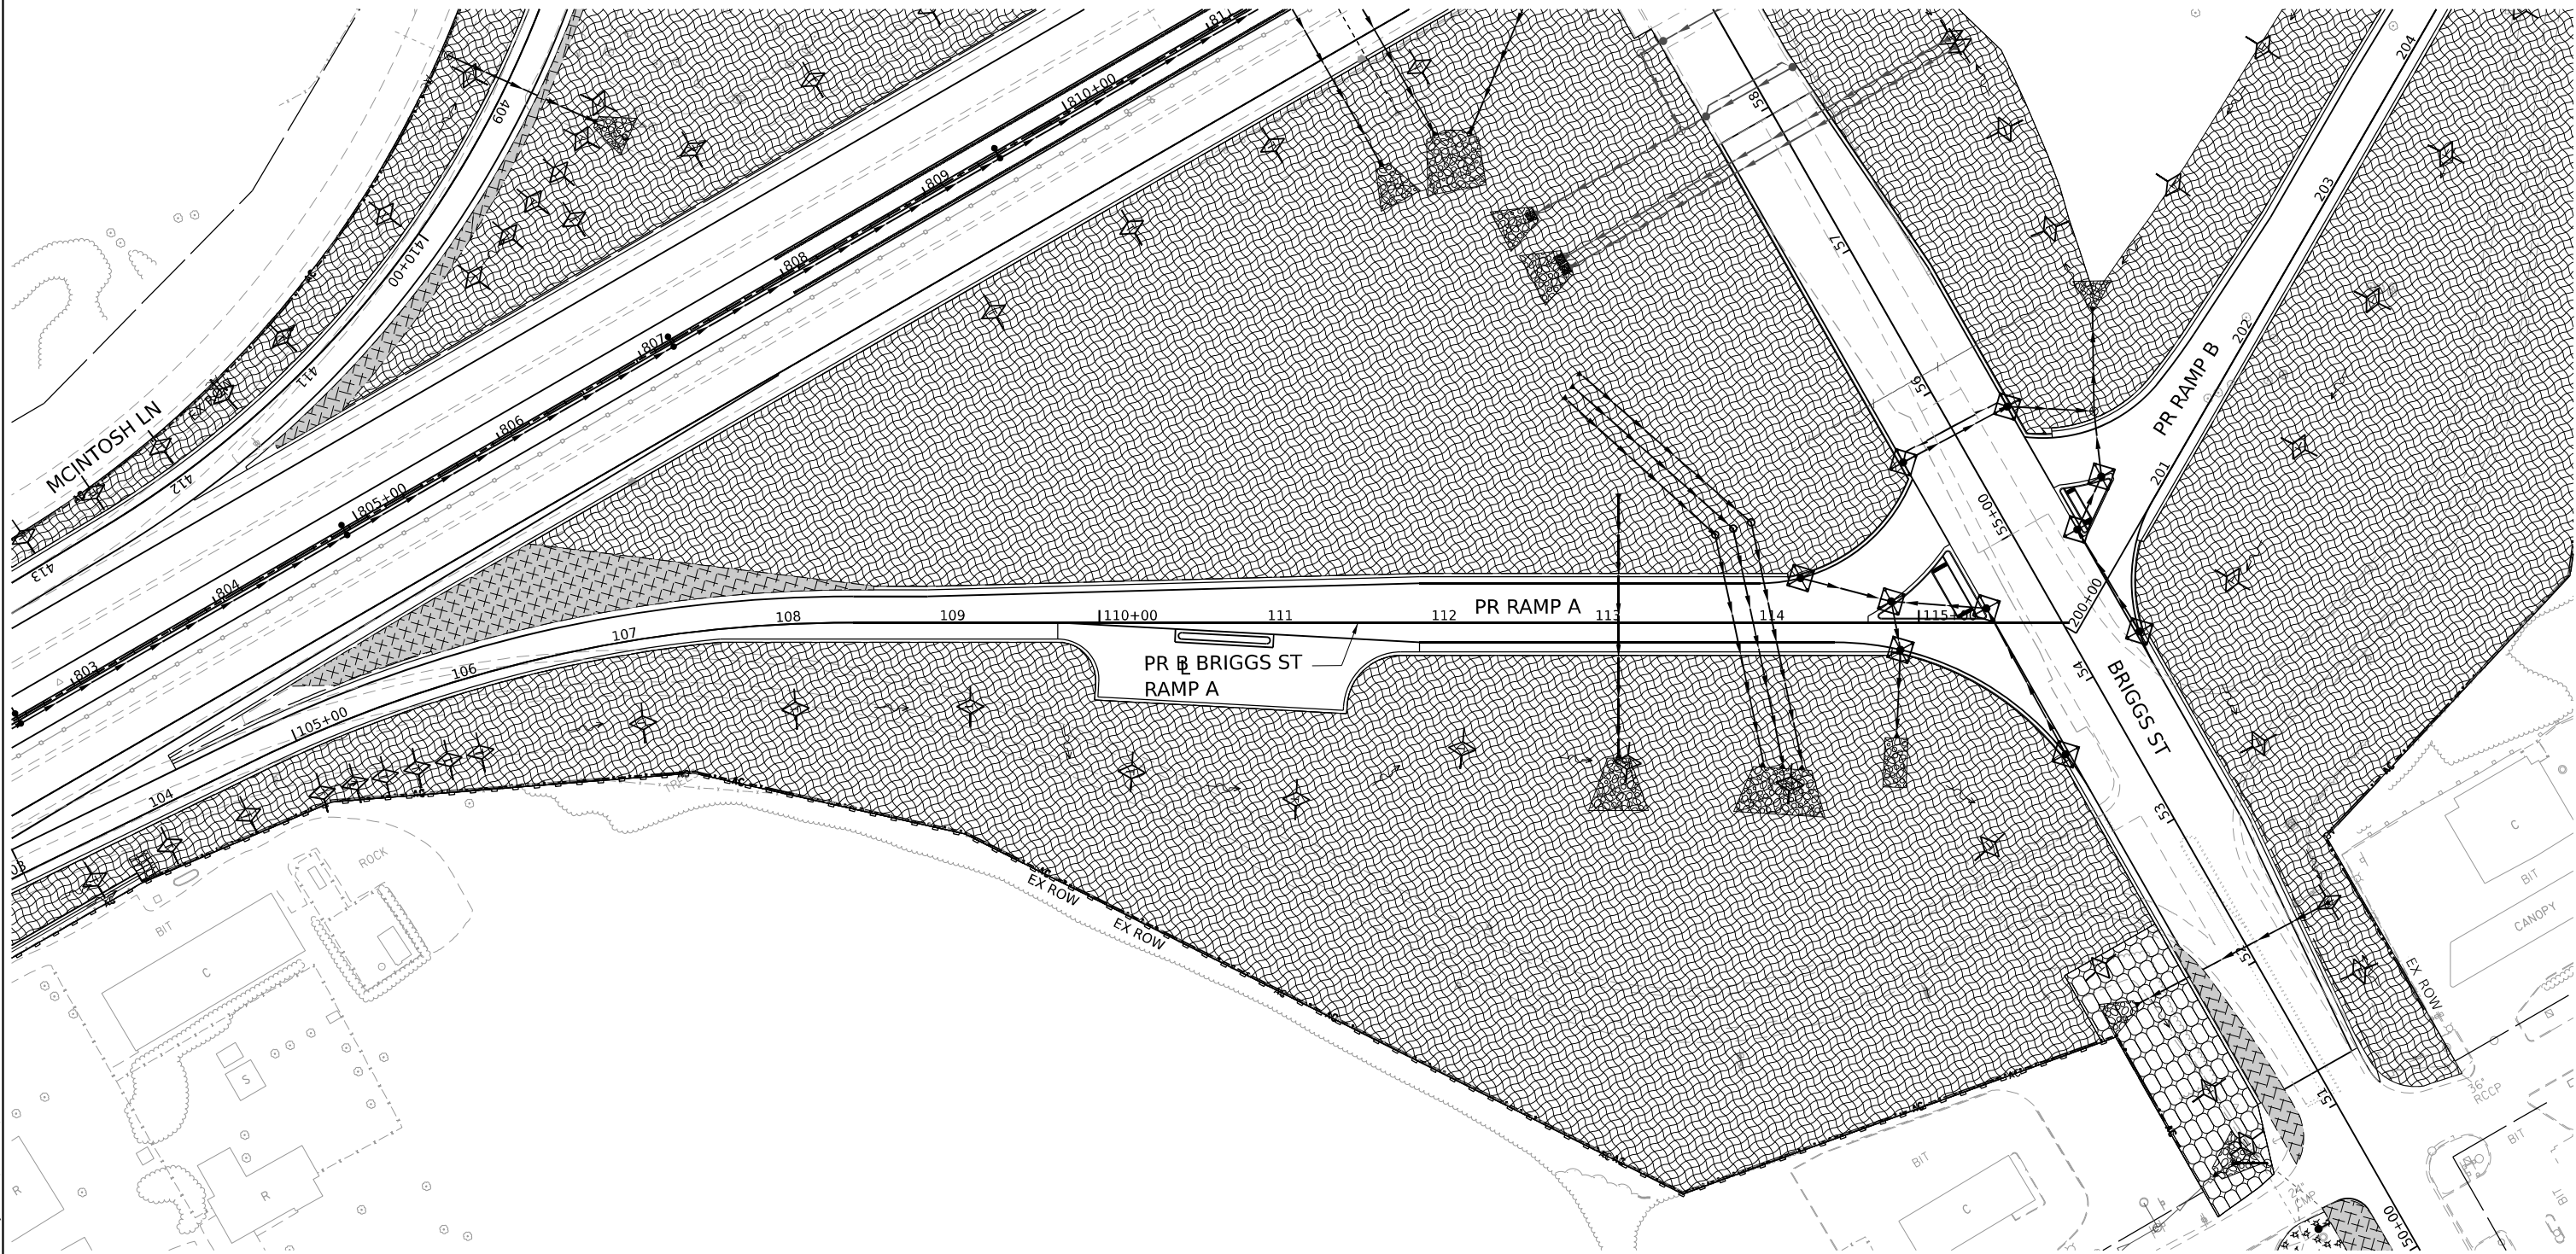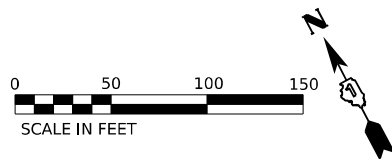

MODEL: PR BRIGGS RAMP A - PLAN1
FILE NAME: C:\DATA\SYSTEMS\LOCAL\TRANS\SYSTEMS\HW\01\STEVEN\JOHN\CONDM\6207816\62R29-SHT-EROS-STAGE02-09.DGN



USER NAME	= SJOHNSON	DESIGNED -	REVISED -
DRAWN -	SVJ	REVIS	REVISED -
PLOT SCALE	= 0.16666667 "/>IN.	CHECKED -	REVISED -
DATE	6/29/2023	DATE	REVISED -

STATE OF ILLINOIS
DEPARTMENT OF TRANSPORTATION

BRIGGS STREET RAMP A
EROSION CONTROL STAGE 2



SCALE: SHEET OF SHEETS STA. TO STA.

EROSION CONTROL LEGEND

- INLET FILTER
- TEMPORARY DITCH CHECK
- PERIMETER EROSION BARRIER
- INLET PROTECTION (UTILIZING TEMP DITCH CHECKS)

- TEMPORARY EROSION CONTROL SEEDING
- TEMPORARY EROSION CONTROL BLANKET
- TEMPORARY EROSION CONTROL SEEDING MULCH METHOD 2
- TEMPORARY EROSION CONTROL SEEDING
- TEMPORARY HEAVY DUTY EROSION CONTROL BLANKET
- TEMPORARY PAVEMENT

F.A.I. RTE.	SECTION	COUNTY	TOTAL SHEETS	SHEET NO.
80	FAI 80 21 STRUCTURE 8	WILL	883	427
CONTRACT NO. 62R29				
ILLINOIS FED. AID PROJECT				

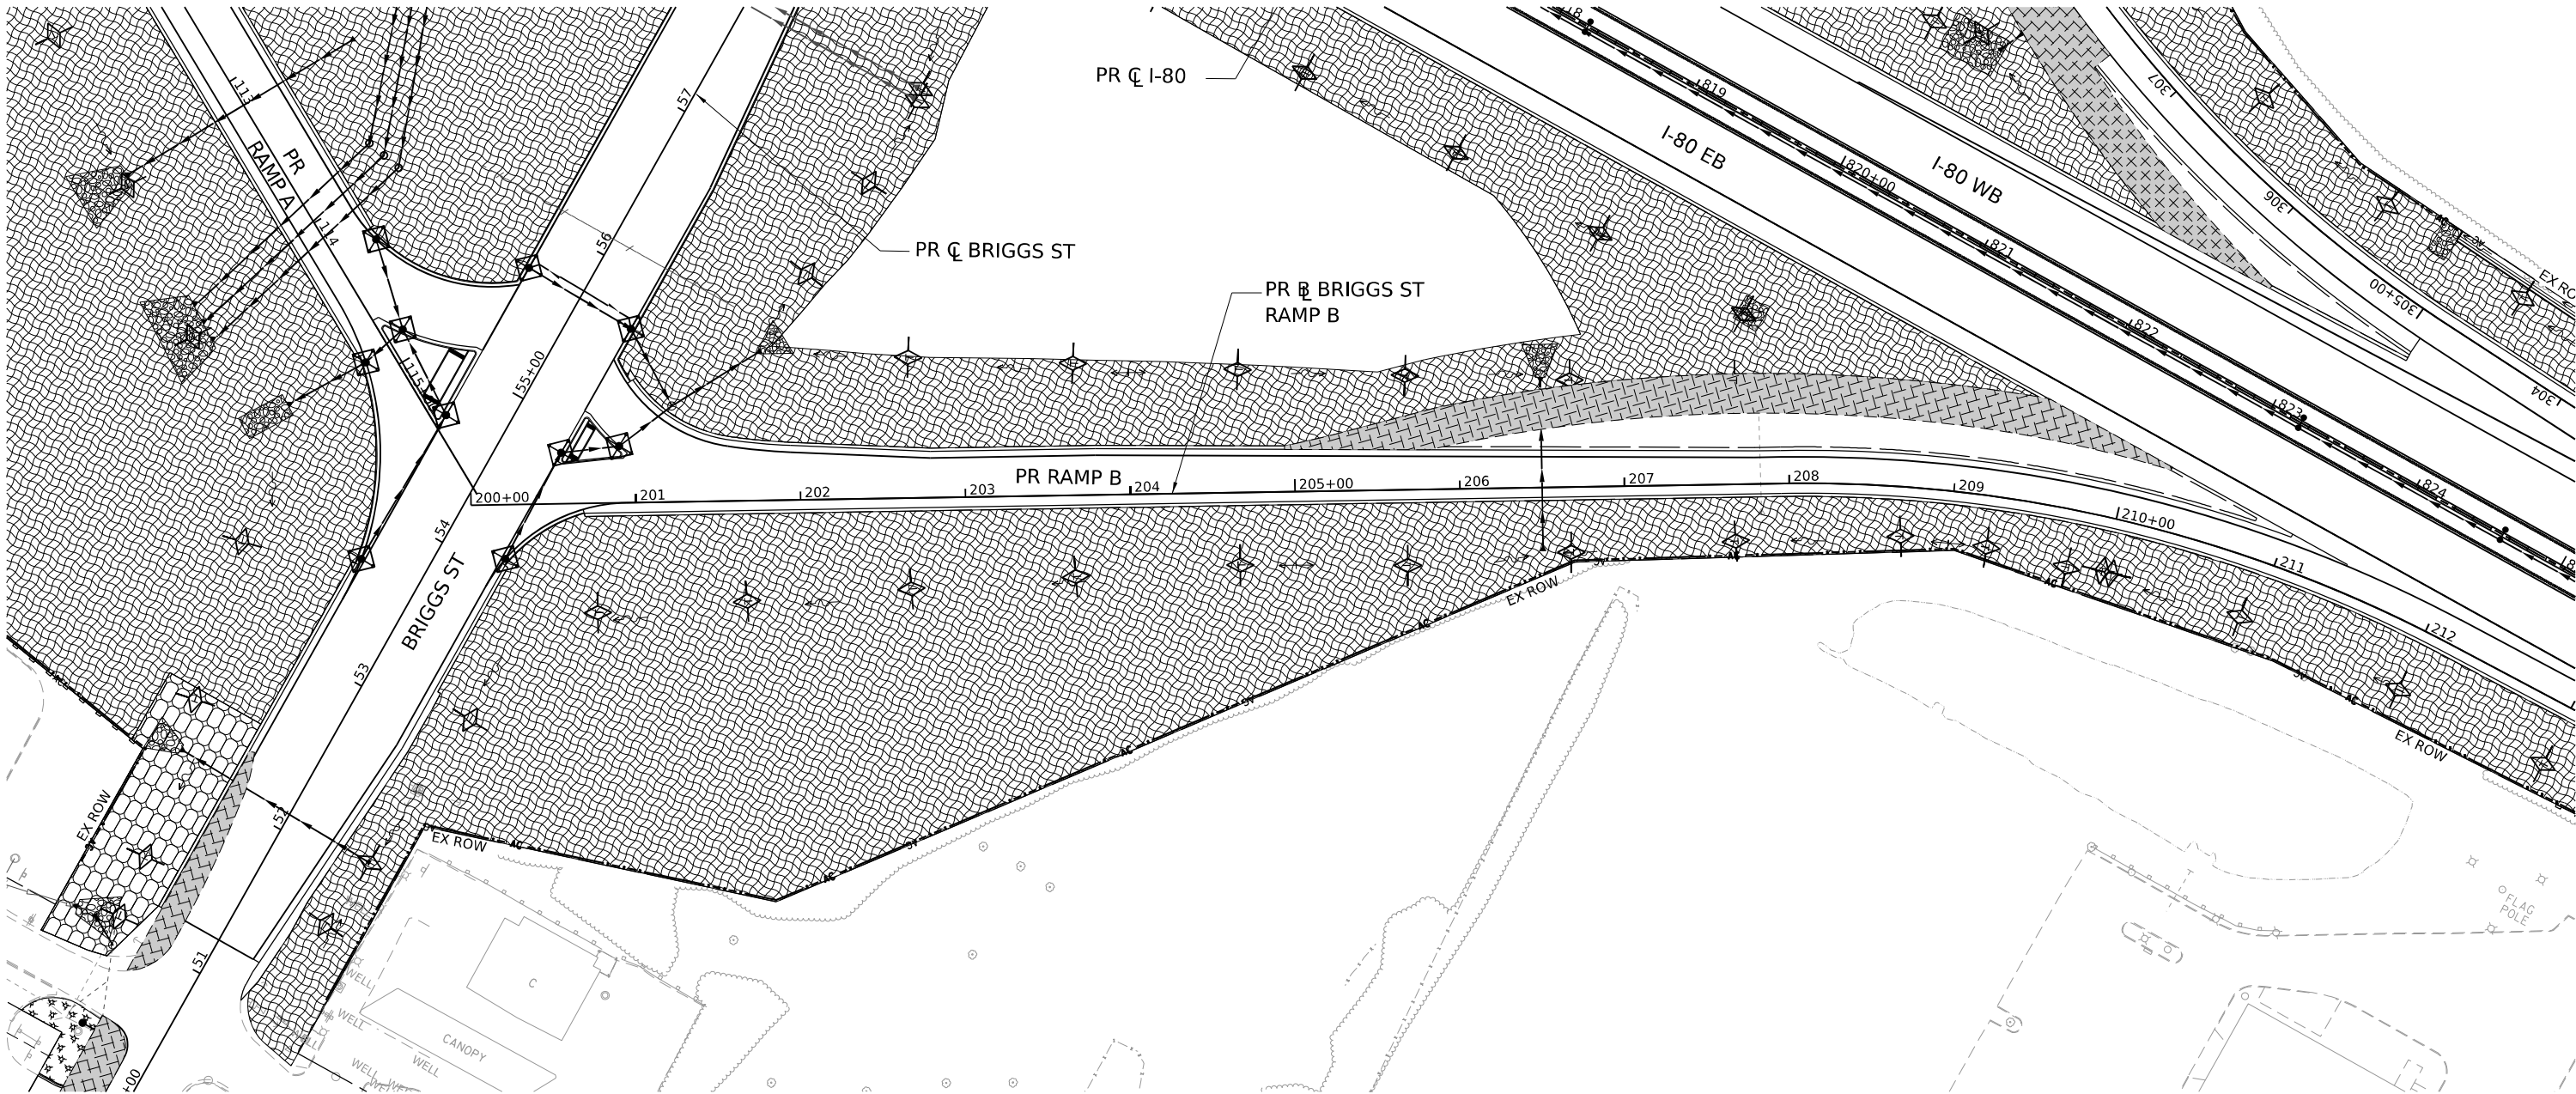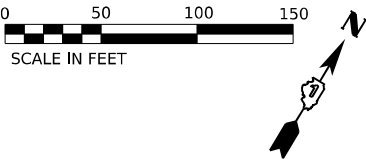

EROSION CONTROL LEGEND



INLET FILTER



TEMPORARY DITCH CHECK



PERIMETER EROSION BARRIER



INLET PROTECTION
(UTILIZING TEMP DITCH CHECKS)



TEMPORARY EROSION CONTROL SEEDING
TEMPORARY EROSION CONTROL BLANKET



TEMPORARY EROSION CONTROL SEEDING
MULCH METHOD 2



TEMPORARY EROSION CONTROL SEEDING
TEMPORARY HEAVY DUTY EROSION CONTROL BLANKET



TEMPORARY PAVEMENT





USER NAME	= SSCHUESSLER	DESIGNED -	SMS	REVISED -	
DRAWN -	SVJ	REVISED -			
PLOT SCALE	= 0.16666667" / IN.	CHECKED -	SCW	REVISED -	
PLOT DATE	= 7/28/2023	DATE -	6/29/2023	REVISED -	

STATE OF ILLINOIS
DEPARTMENT OF TRANSPORTATION

BRIGGS STREET RAMP B
EROSION CONTROL STAGE 2

SCALE: 1"=50' SHEET OF SHEETS STA. TO STA.

F.A.I. RTE.	SECTION	COUNTY	TOTAL SHEETS	SHEET NO.
80	FAI 80 21 STRUCTURE 8	WILL	899	428
CONTRACT NO. 62R29				
ILLINOIS FED. AID PROJECT				

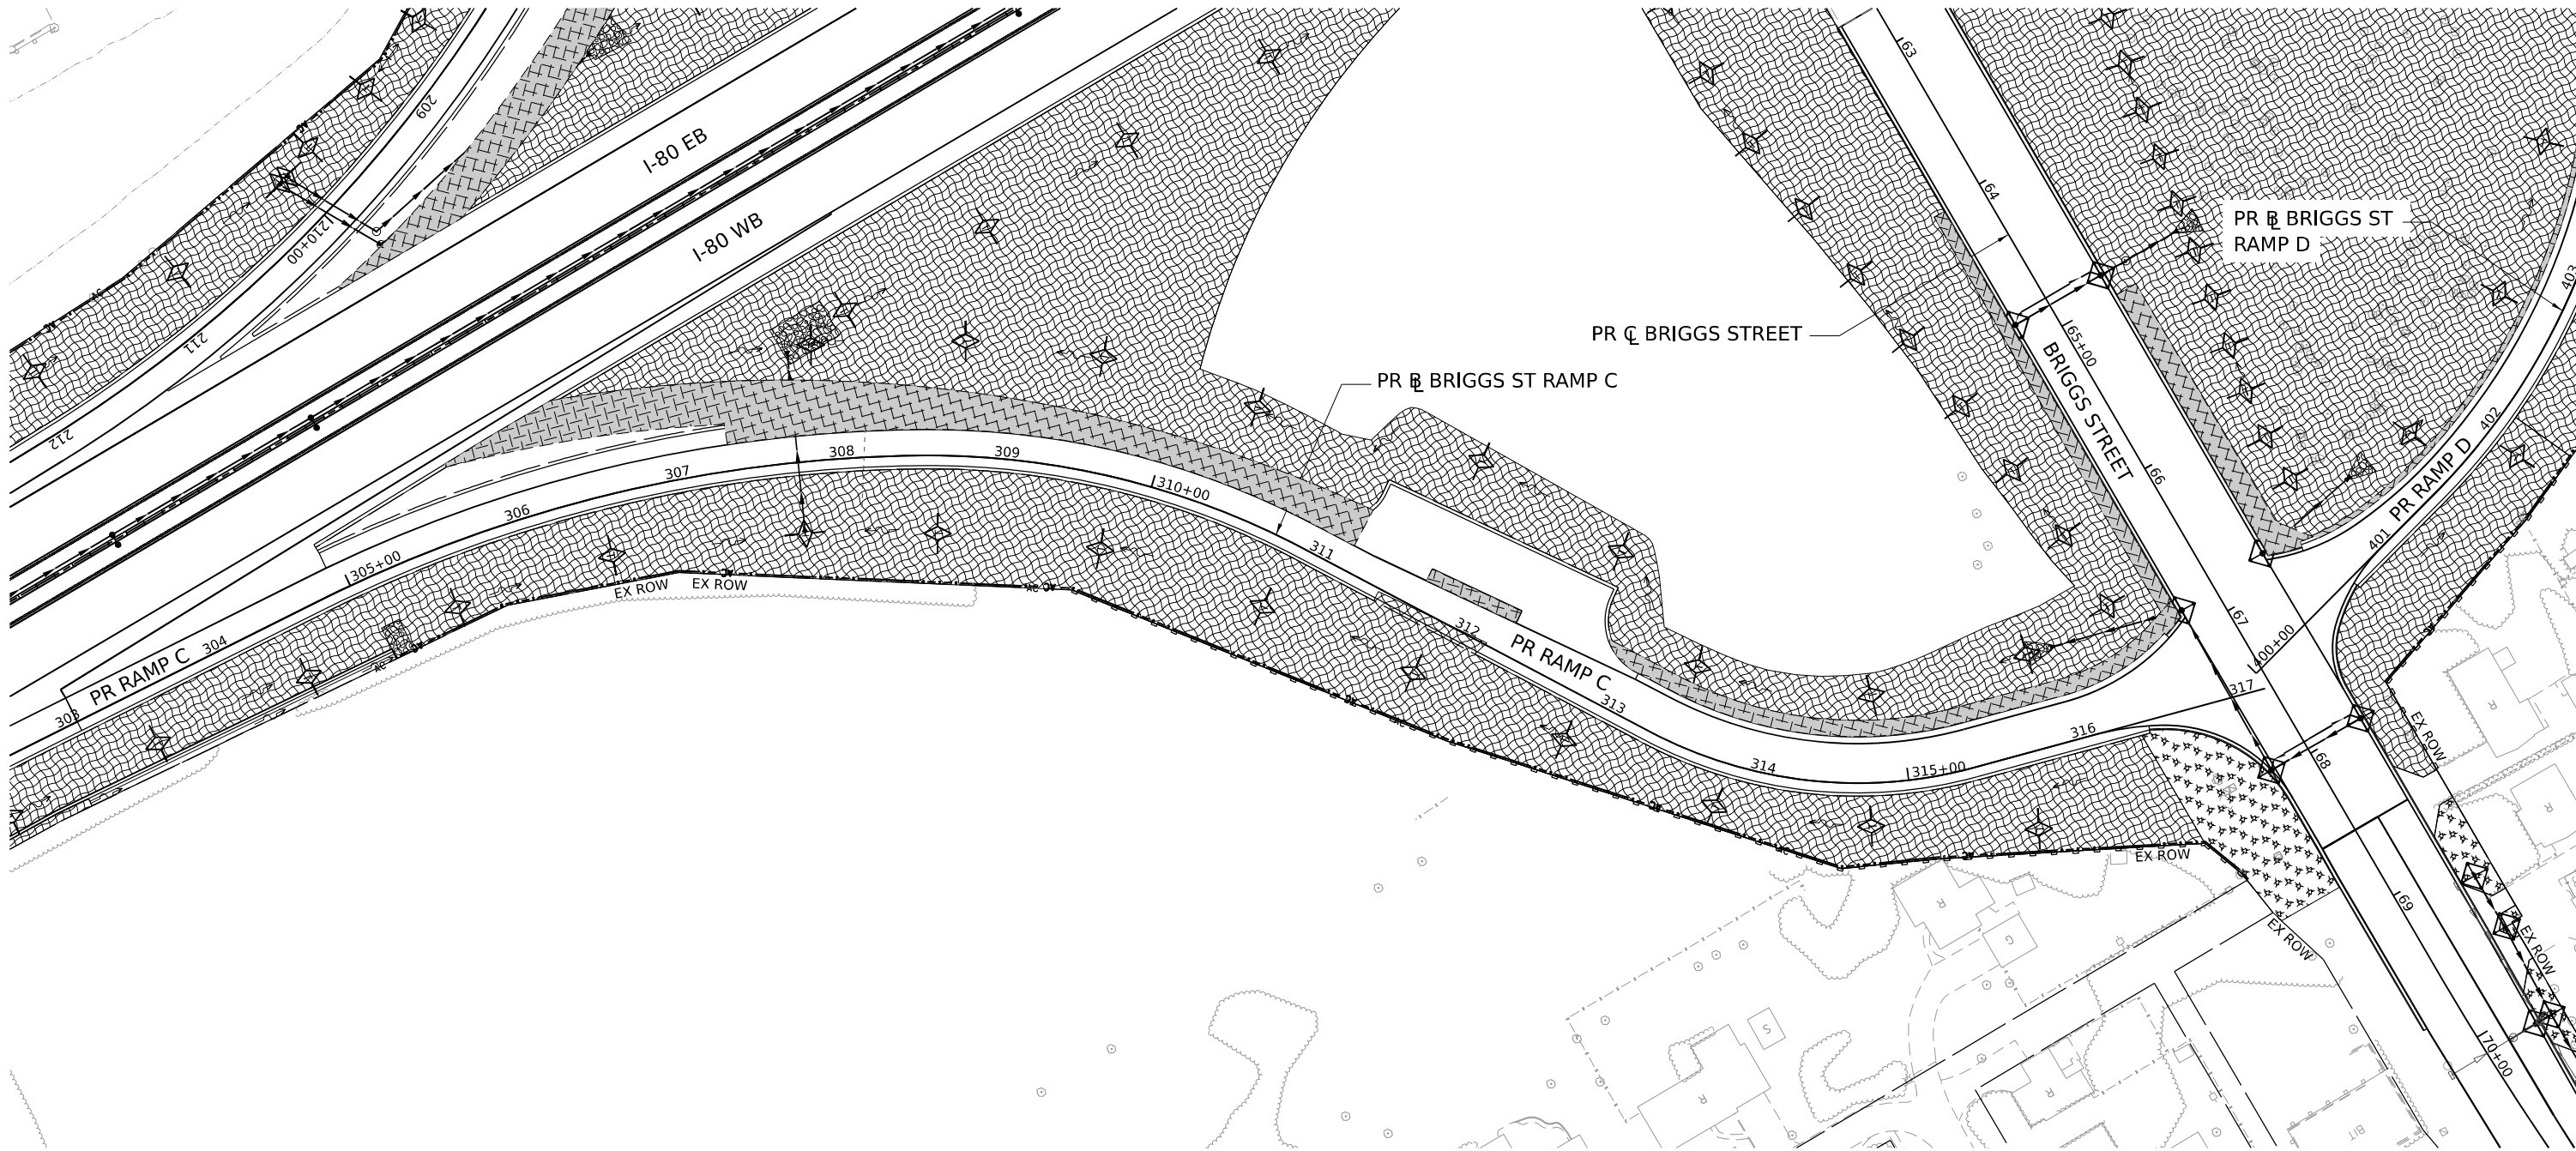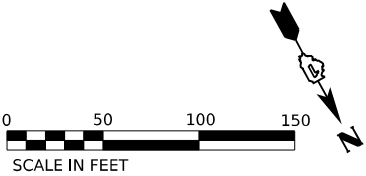

EROSION CONTROL LEGEND	
	INLET FILTER
	TEMPORARY DITCH CHECK
	PERIMETER EROSION BARRIER
	INLET PROTECTION (UTILIZING TEMP DITCH CHECKS)
	TEMPORARY EROSION CONTROL SEEDING TEMPORARY EROSION CONTROL BLANKET
	TEMPORARY EROSION CONTROL SEEDING MULCH METHOD 2
	TEMPORARY EROSION CONTROL SEEDING TEMPORARY HEAVY DUTY EROSION CONTROL BLANKET
	TEMPORARY PAVEMENT





USER NAME	= SSCHUESSLER	DESIGNED	- SMS	REVISED	-
		DRAWN	- SVJ	REVISED	-
PLOT SCALE	= 0.16666667 ' / IN.	CHECKED	- SCW	REVISED	-
PLOT DATE	= 7/28/2023	DATE	- 6/29/2023	REVISED	-

STATE OF ILLINOIS
DEPARTMENT OF TRANSPORTATION

BRIGGS STREET RAMP C
EROSION CONTROL STAGE 2

SCALE: 1"=50'	SHEET	OF	SHEETS	STA.	TO STA.
---------------	-------	----	--------	------	---------

F.A.I. RTE.	SECTION	COUNTY	TOTAL SHEETS	SHEET NO.
80	FAI 80 21 STRUCTURE 8	WILL	899	429
CONTRACT NO. 62R29				
ILLINOIS FED. AID PROJECT				

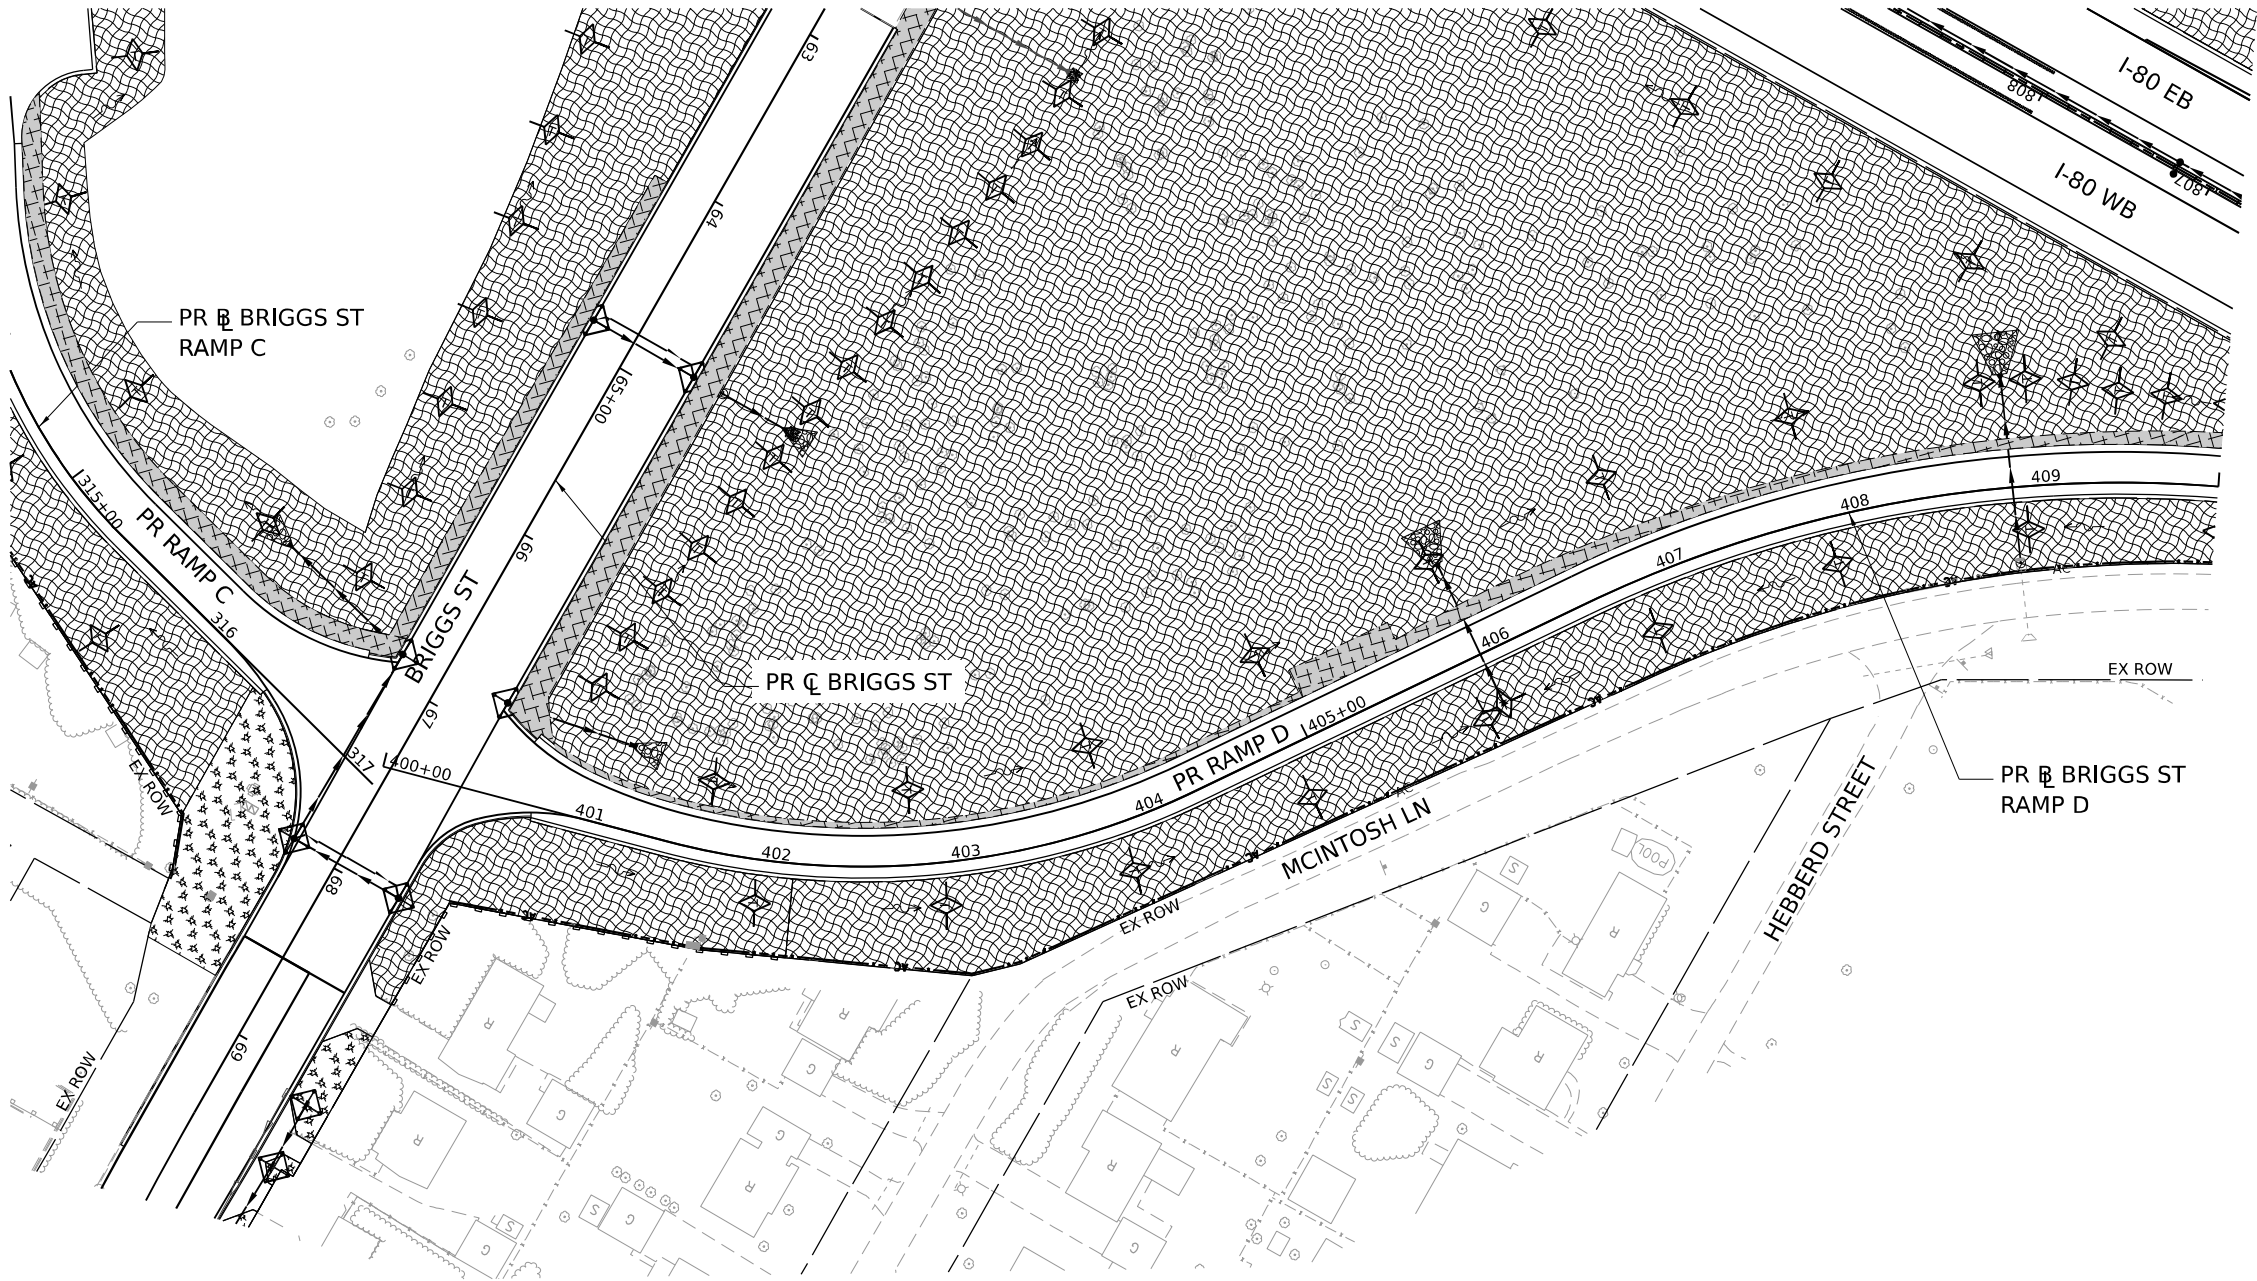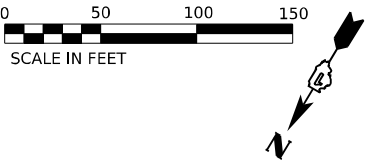

EROSION CONTROL LEGEND



INLET FILTER



TEMPORARY DITCH CHECK



PERIMETER EROSION BARRIER



INLET PROTECTION
(UTILIZING TEMP DITCH CHECKS)



TEMPORARY EROSION CONTROL SEEDING
TEMPORARY EROSION CONTROL BLANKET



TEMPORARY EROSION CONTROL SEEDING
MULCH METHOD 2



TEMPORARY EROSION CONTROL SEEDING
TEMPORARY HEAVY DUTY EROSION CONTROL BLANKET



TEMPORARY PAVEMENT





USER NAME	= SJOHNSON	DESIGNED -	REVISED -
DRAWN	= SVJ	REVIS	REVISED -
PLOT SCALE	= 0.16666667 "/>IN.	CHECKED -	REVISED -
PLOT DATE	= 6/29/2023	DATE -	REVISED -

STATE OF ILLINOIS
DEPARTMENT OF TRANSPORTATION

BRIGGS STREET RAMP D
EROSION CONTROL STAGE 2

SCALE: SHEET OF SHEETS STA. TO STA.

F.A.I. RTE.	SECTION	COUNTY	TOTAL SHEETS	SHEET NO.
80	FAI 80 21 STRUCTURE 8	WILL	883	430
CONTRACT NO. 62R29				
ILLINOIS FED. AID PROJECT				

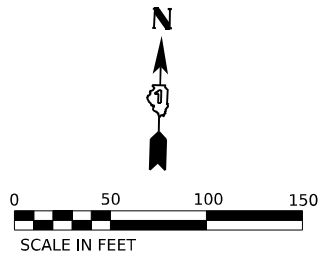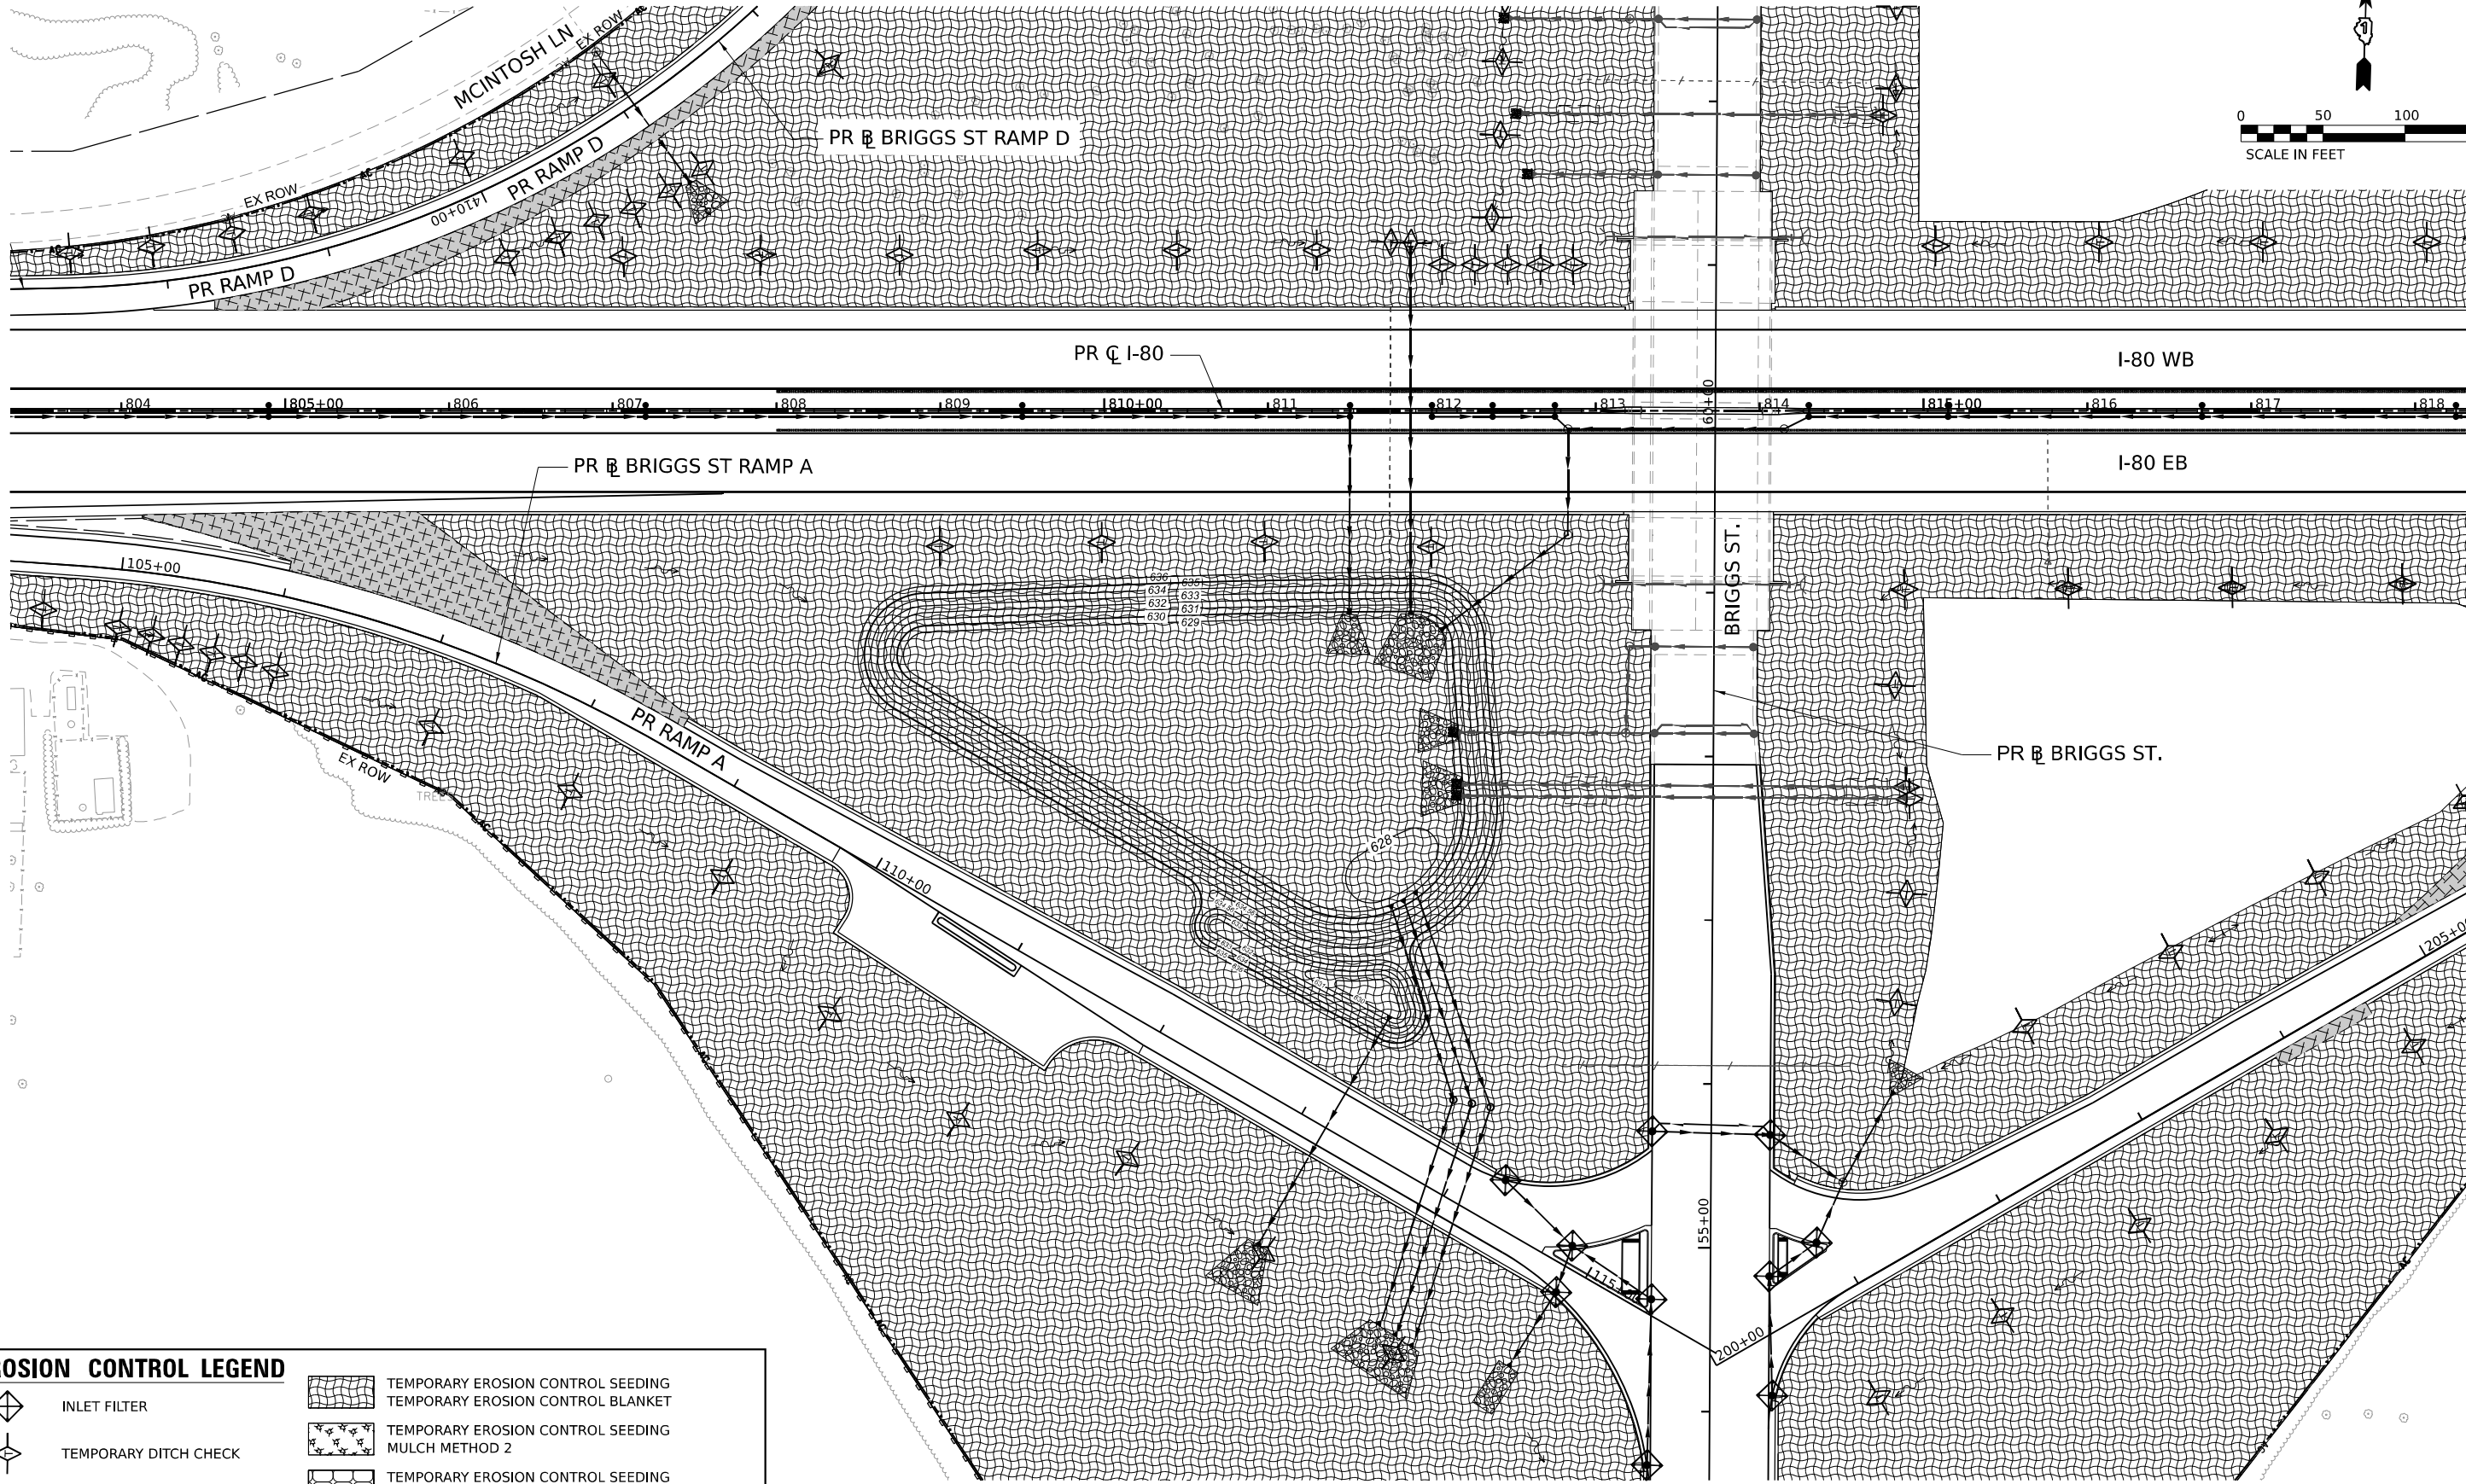

EROSION CONTROL LEGEND			
	INLET FILTER		TEMPORARY EROSION CONTROL SEEDING
	TEMPORARY DITCH CHECK		TEMPORARY EROSION CONTROL BLANKET
	PERIMETER EROSION BARRIER		TEMPORARY EROSION CONTROL SEEDING MULCH METHOD 2
	INLET PROTECTION (UTILIZING TEMP DITCH CHECKS)		TEMPORARY HEAVY DUTY EROSION CONTROL BLANKET
			TEMPORARY PAVEMENT



USER NAME	= SSCHUESSLER	DESIGNED	-
		DRAWN	- SVJ
PLOT SCALE	= 0.16666667 ' / IN.	CHECKED	- SMS
PLOT DATE	= 7/28/2023	DATE	- 6/29/2023

STATE OF ILLINOIS
DEPARTMENT OF TRANSPORTATION

BRIGGS STREET DETENTION BASIN
EROSION CONTROL PRE-STAGE AND STAGE 2

SCALE: 1"=50' SHEET OF SHEETS STA. TO STA.

F.A.I. RTE.	SECTION	COUNTY	TOTAL SHEETS	SHEET NO.
80	FAI 80 21 STRUCTURE 8	WILL	899	431
CONTRACT NO. 62R29				
ILLINOIS FED. AID PROJECT				

MODEL: PR_180 - PR_180_M4.4
FILE NAME: C:\TRANSPORT\LOCAL\TRANSPORTS\PR\01\STEVE SCHUESSLER\62R29\25-STA-EROS-DRAIN-01.DGN

EROSION CONTROL LEGEND

- 

INLET FILTER
- 

TEMPORARY EROSION CONTROL SEEDING
- 

TEMPORARY EROSION CONTROL BLANKET
- 

TEMPORARY EROSION CONTROL SEEDING
MULCH METHOD 2
- 



TEMPORARY EROSION CONTROL SEEDING
- 

TEMPORARY HEAVY DUTY EROSION CONTROL BLANKET
- 

TEMPORARY PAVEMENT
- 

PERIMETER EROSION BARRIER
- 

INLET PROTECTION
(UTILIZING TEMP DITCH CHECKS)

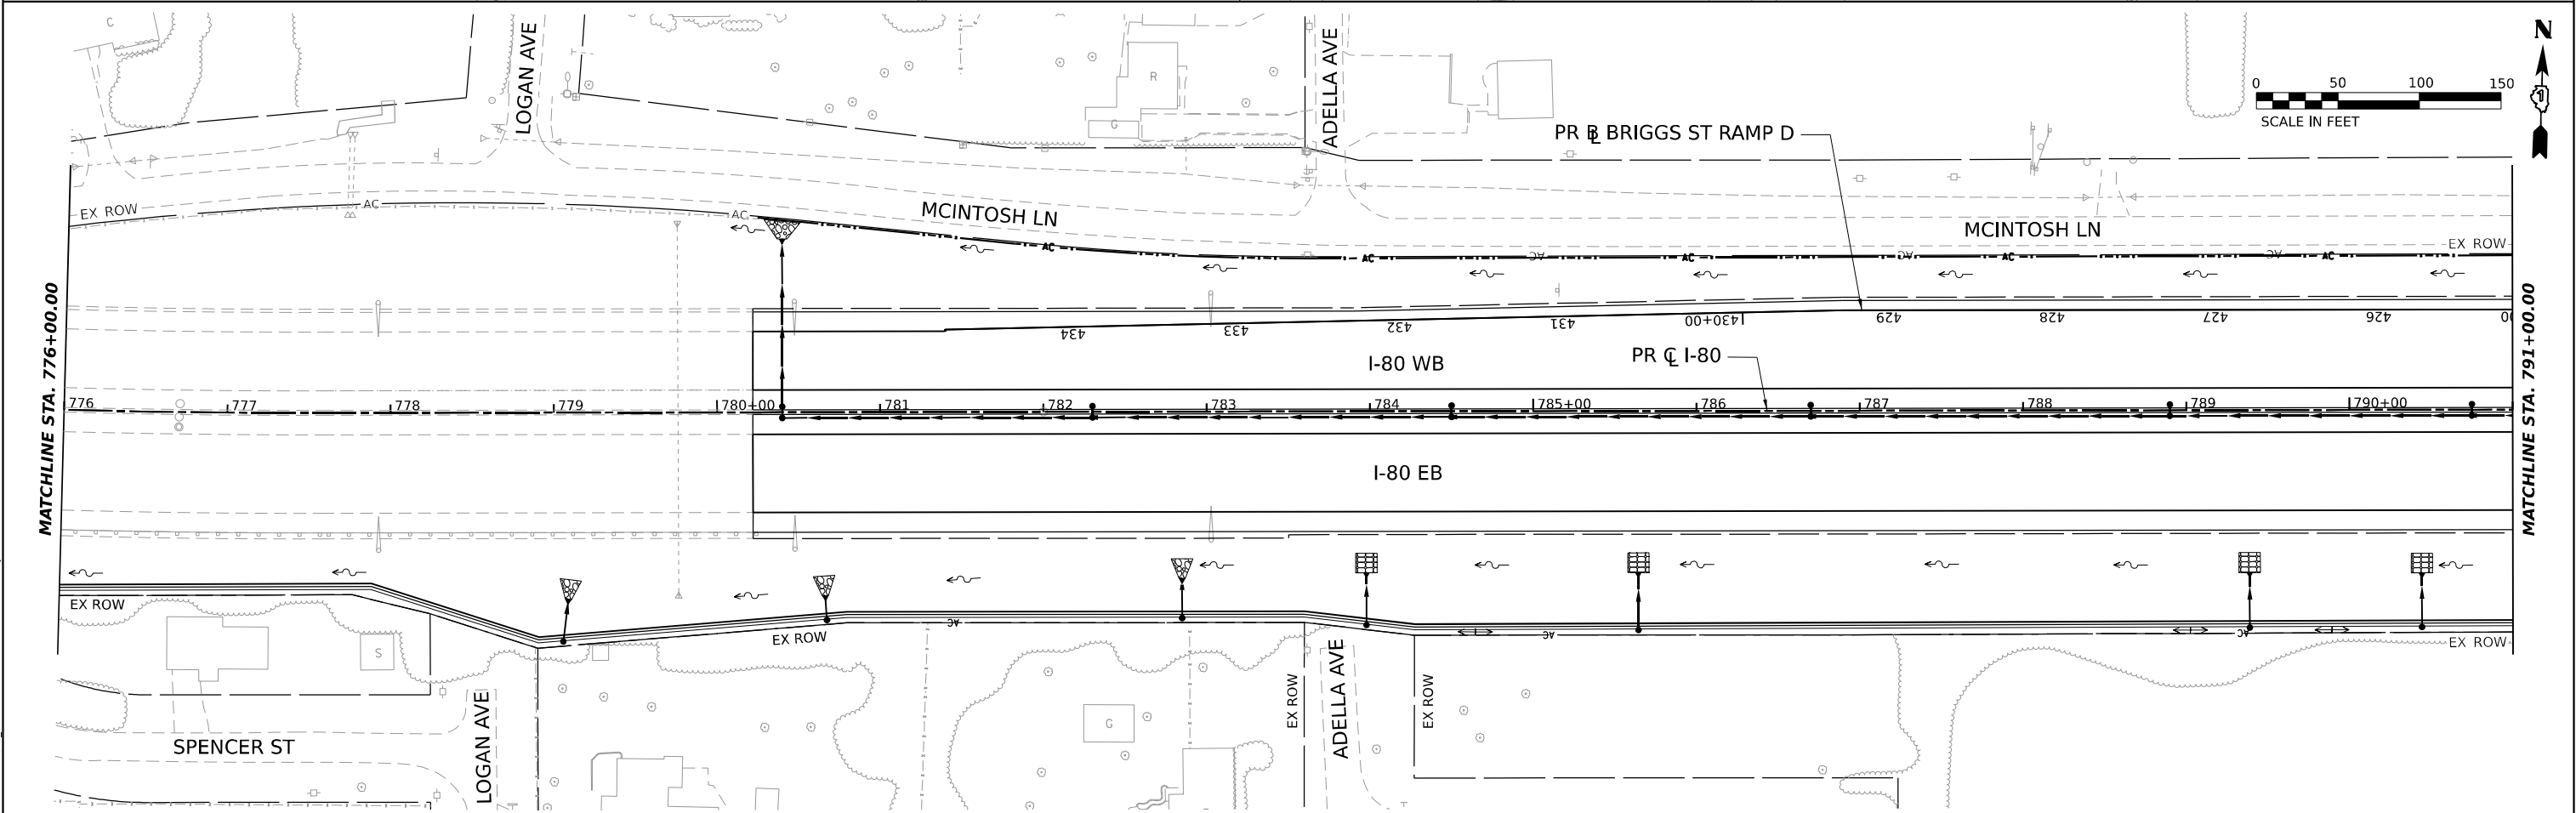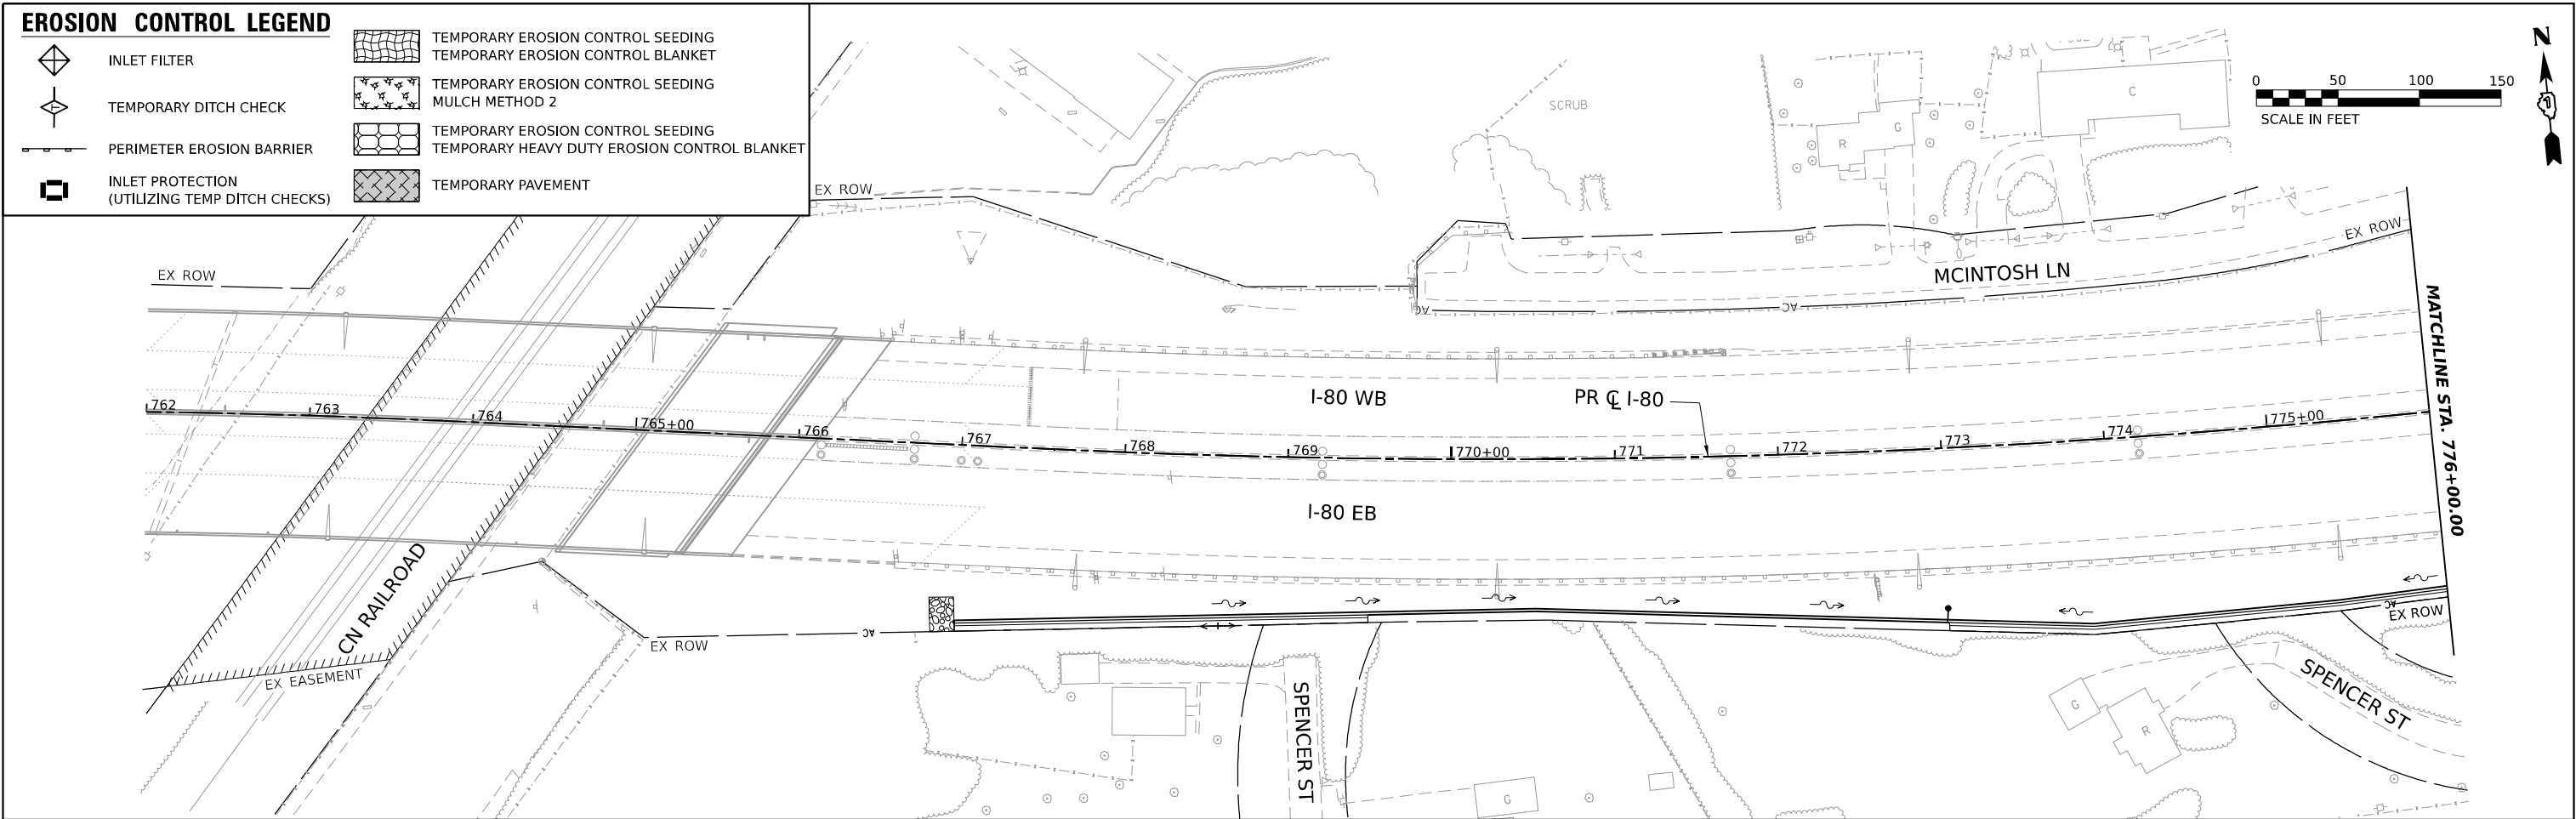

USER NAME = SJOHNSON
PLOT SCALE = 0.16666667" / IN.
PLOT DATE = 6/29/2023

DESIGNED - SMS
DRAWN - SVJ
CHECKED - SCW
DATE - 6/29/2023



REVISED -
REVISED -
REVISED -
REVISED -

STATE OF ILLINOIS
DEPARTMENT OF TRANSPORTATION

I-80
EROSION CONTROL STAGE 3

SCALE: 1"=50' SHEET OF SHEETS STA. TO STA.

F.A.I. RTE.	SECTION	COUNTY	TOTAL SHEETS	SHEET NO.
80	FAI 80 21 STRUCTURE 8	WILL	883	432
CONTRACT NO. 62R29				
ILLINOIS FED. AID PROJECT				

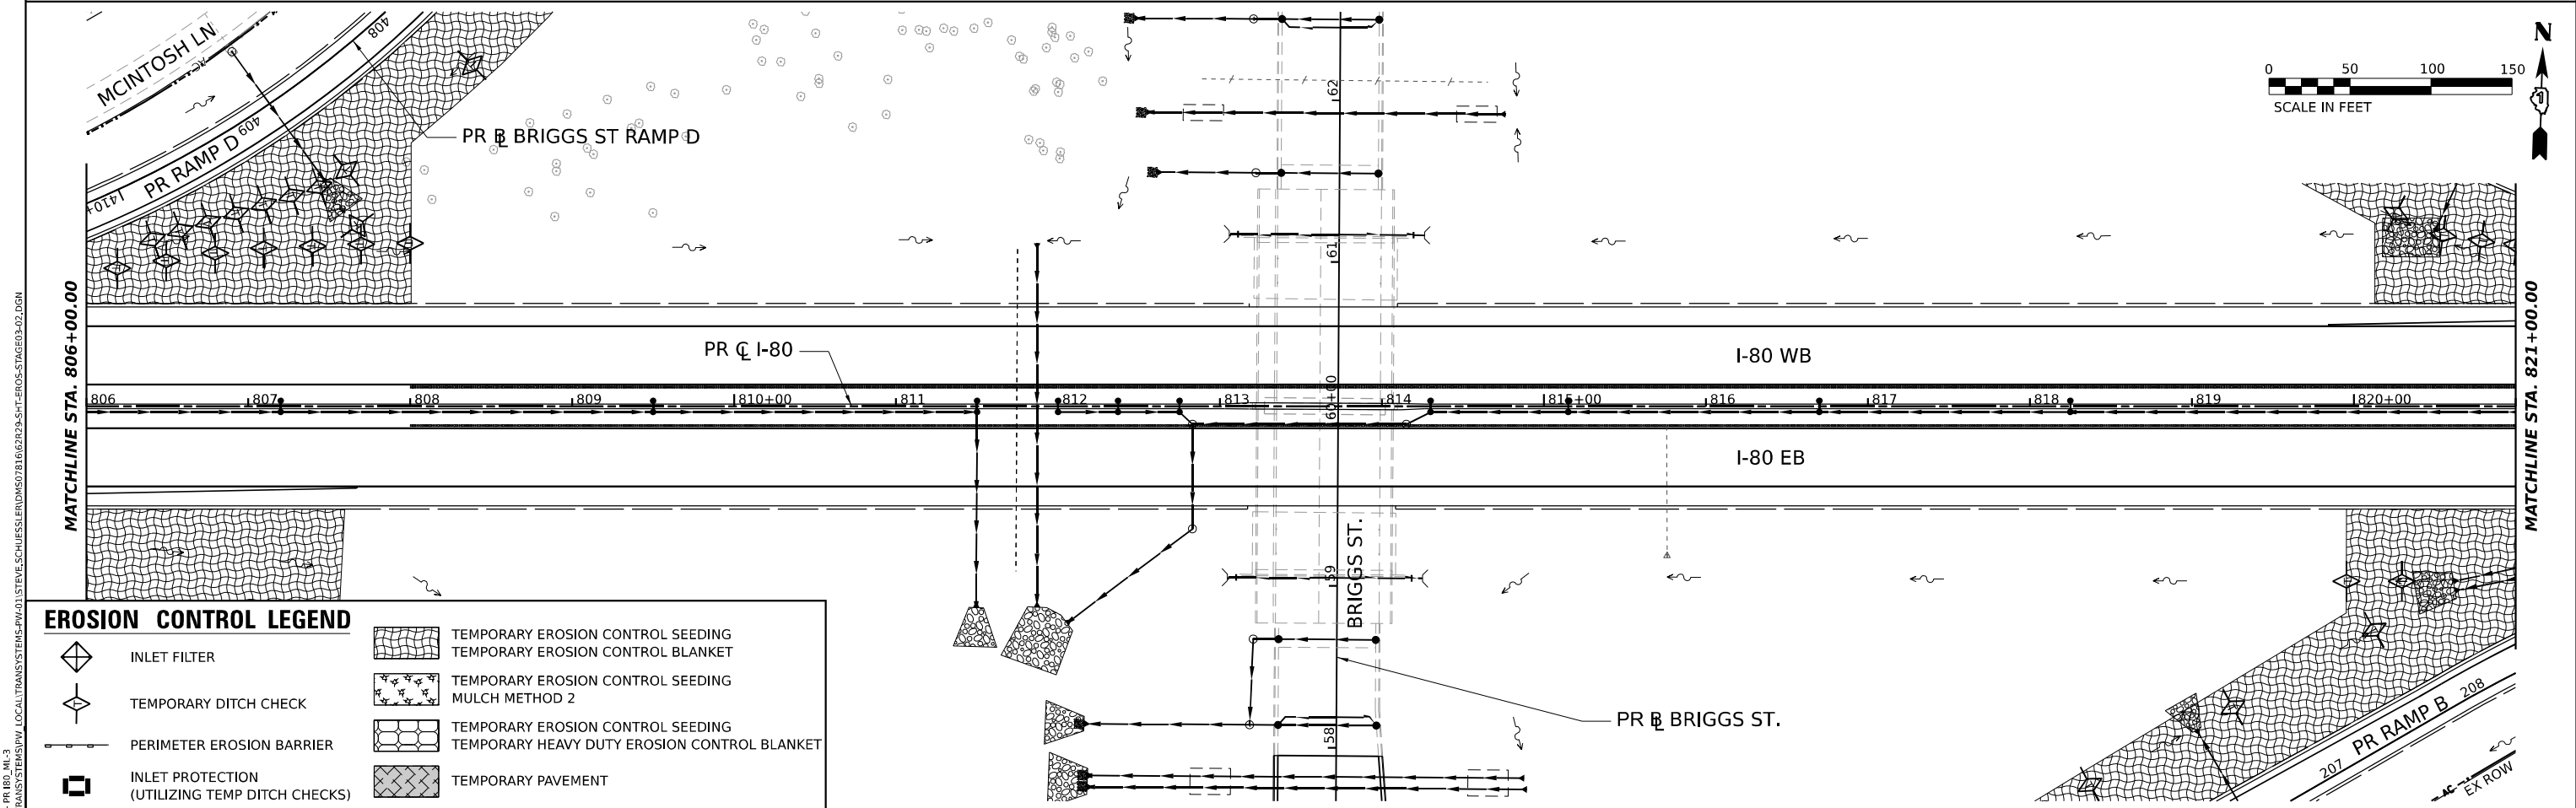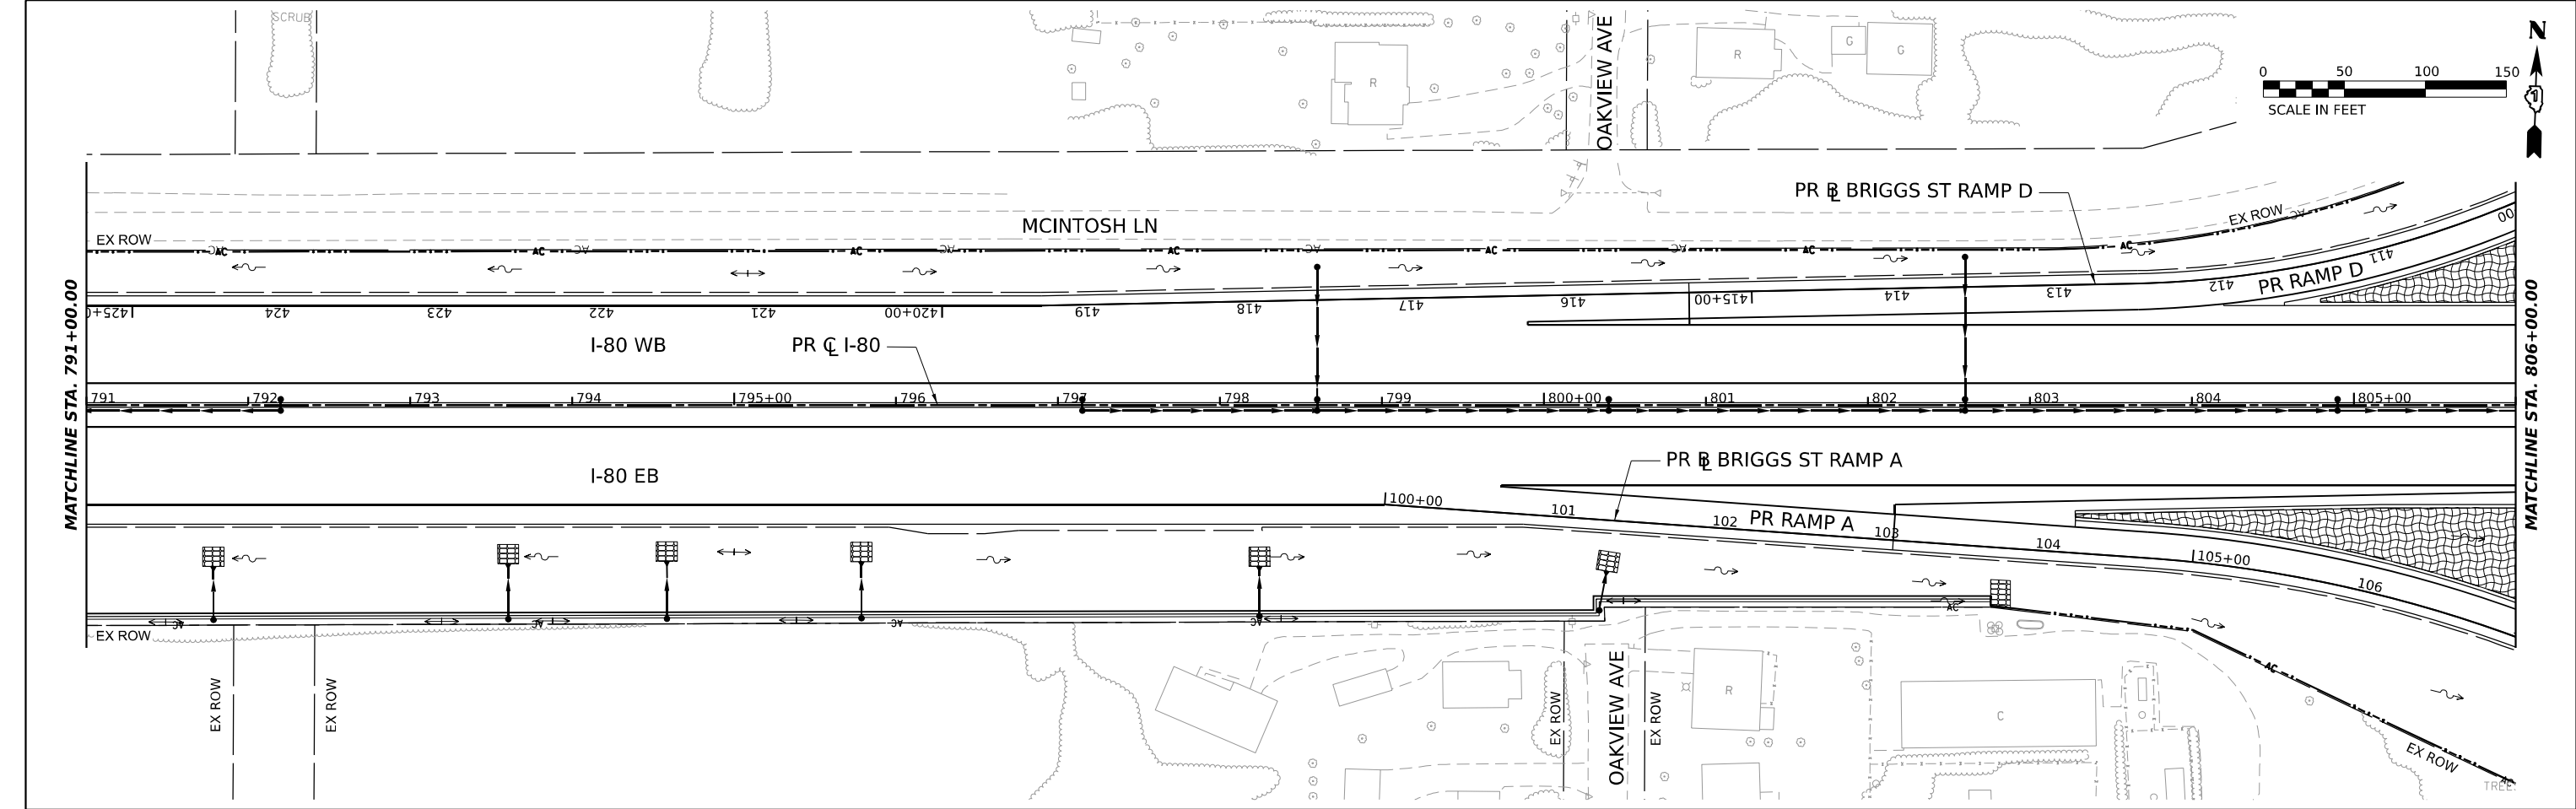

MODEL: PR I-80 - PR I-80 - M-3
FILE NAME: C:\TRANSPORT\LOCAL\TRANSPORTS\HW-01\STEVE SCHUESSLER\ENDMS07B16\62R29\25-ET-EROS-STAGE03-02.DGN

EROSION CONTROL LEGEND

- | | | | |
|--|--|--|--|
| | INLET FILTER | | TEMPORARY EROSION CONTROL SEEDING |
| | TEMPORARY DITCH CHECK | | TEMPORARY EROSION CONTROL BLANKET |
| | PERIMETER EROSION BARRIER | | TEMPORARY EROSION CONTROL SEEDING MULCH METHOD 2 |
| | INLET PROTECTION (UTILIZING TEMP DITCH CHECKS) | | TEMPORARY HEAVY DUTY EROSION CONTROL BLANKET |
| | | | TEMPORARY PAVEMENT |



USER NAME	= SSCHUESSLER	DESIGNED	- SMS	REVISED	-
DRAWN	- SVJ	REVISIONS	-		
PLOT SCALE	= 0.16666667 "/>IN.	CHECKED	- SCW	REVISED	-
PLOT DATE	= 7/28/2023	DATE	- 6/29/2023	REVISED	-



STATE OF ILLINOIS
DEPARTMENT OF TRANSPORTATION

I-80
EROSION CONTROL STAGE 3

SCALE: 1"=50' SHEET OF SHEETS STA. TO STA.

F.A.I. RTE.	SECTION	COUNTY	TOTAL SHEETS	SHEET NO.
80	FAI 80 21 STRUCTURE 8	WILL	899	433
CONTRACT NO. 62R29				
ILLINOIS FED. AID PROJECT				



MODEL PR I-80 - PR I-80_M-5
FILE NAME C:\TRANSPORT\LOCAL\TRANS\SYSTEMS\HW\01\STEVE SCHUESSLER\ENDMS07B16\62R29\ST-ET-EROS-STAGE03-03.DGN

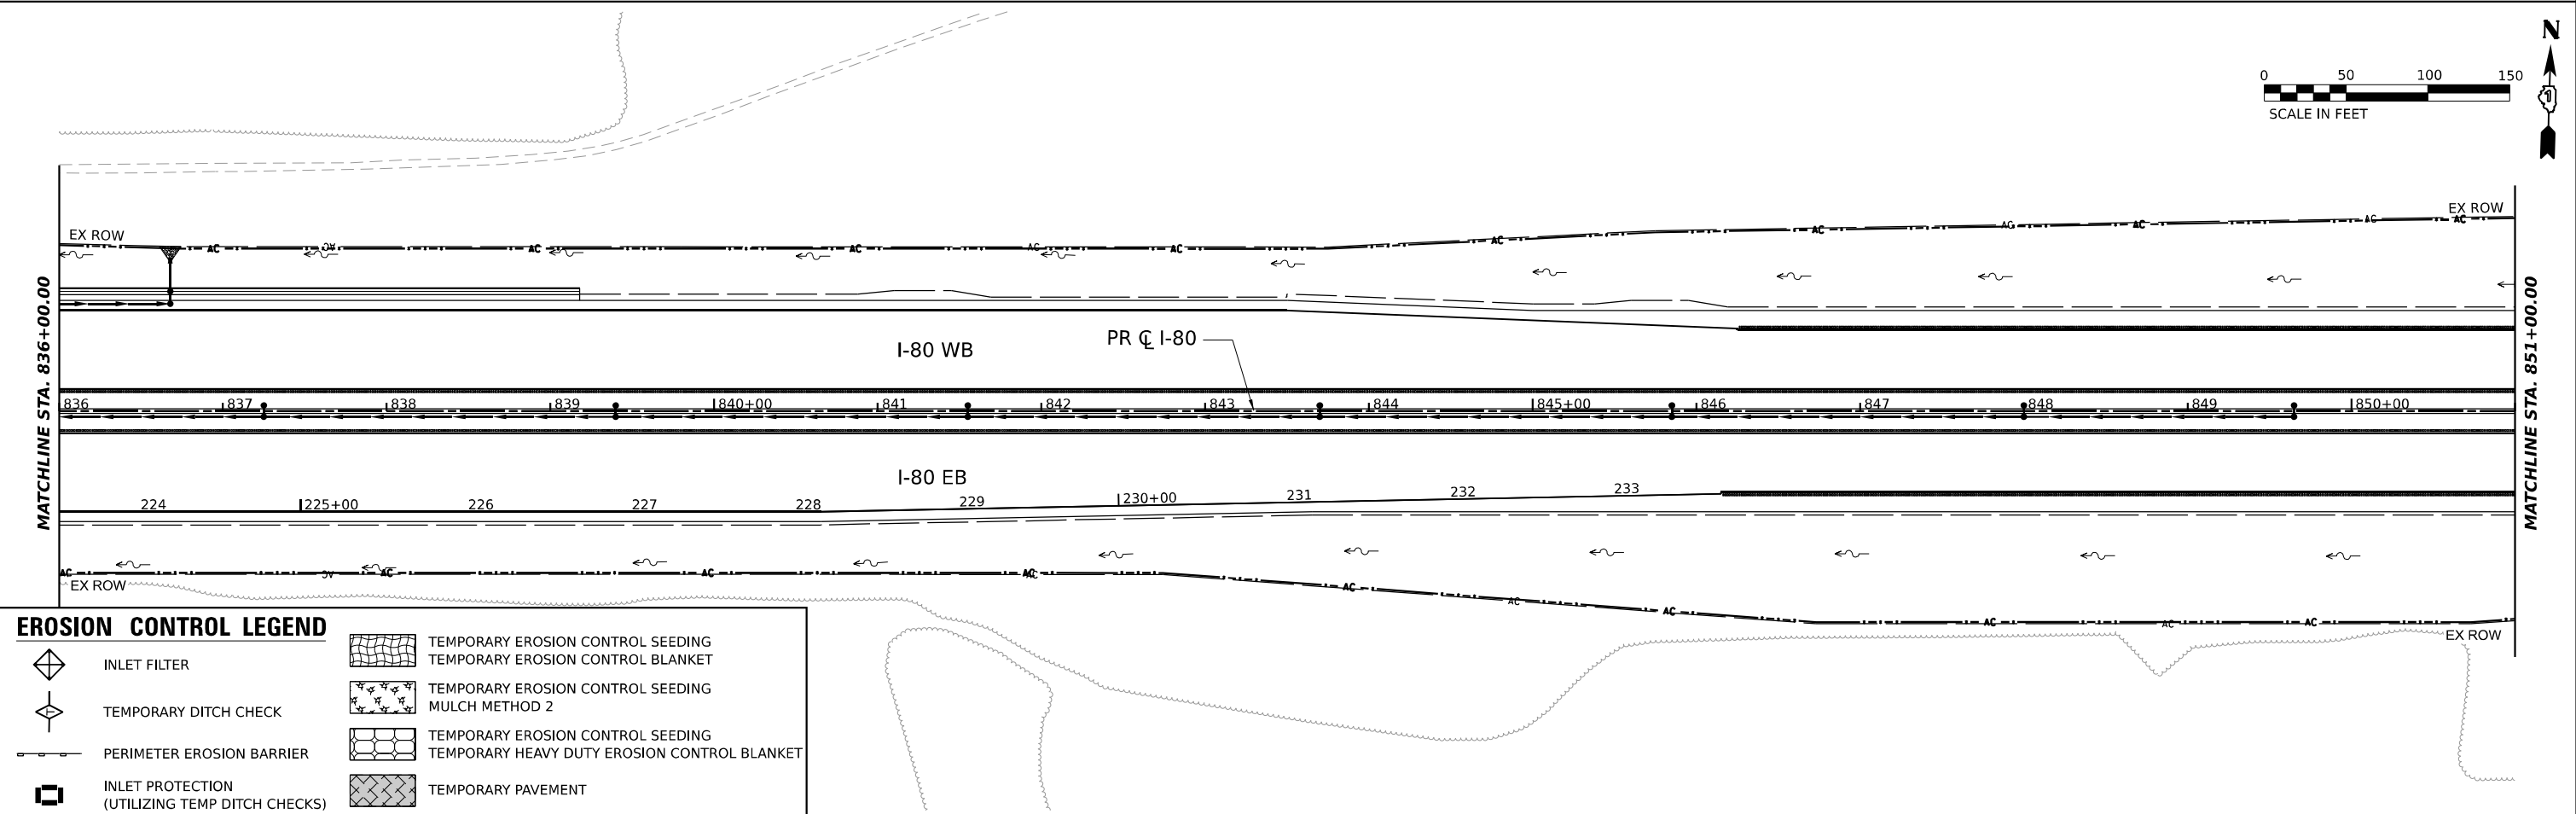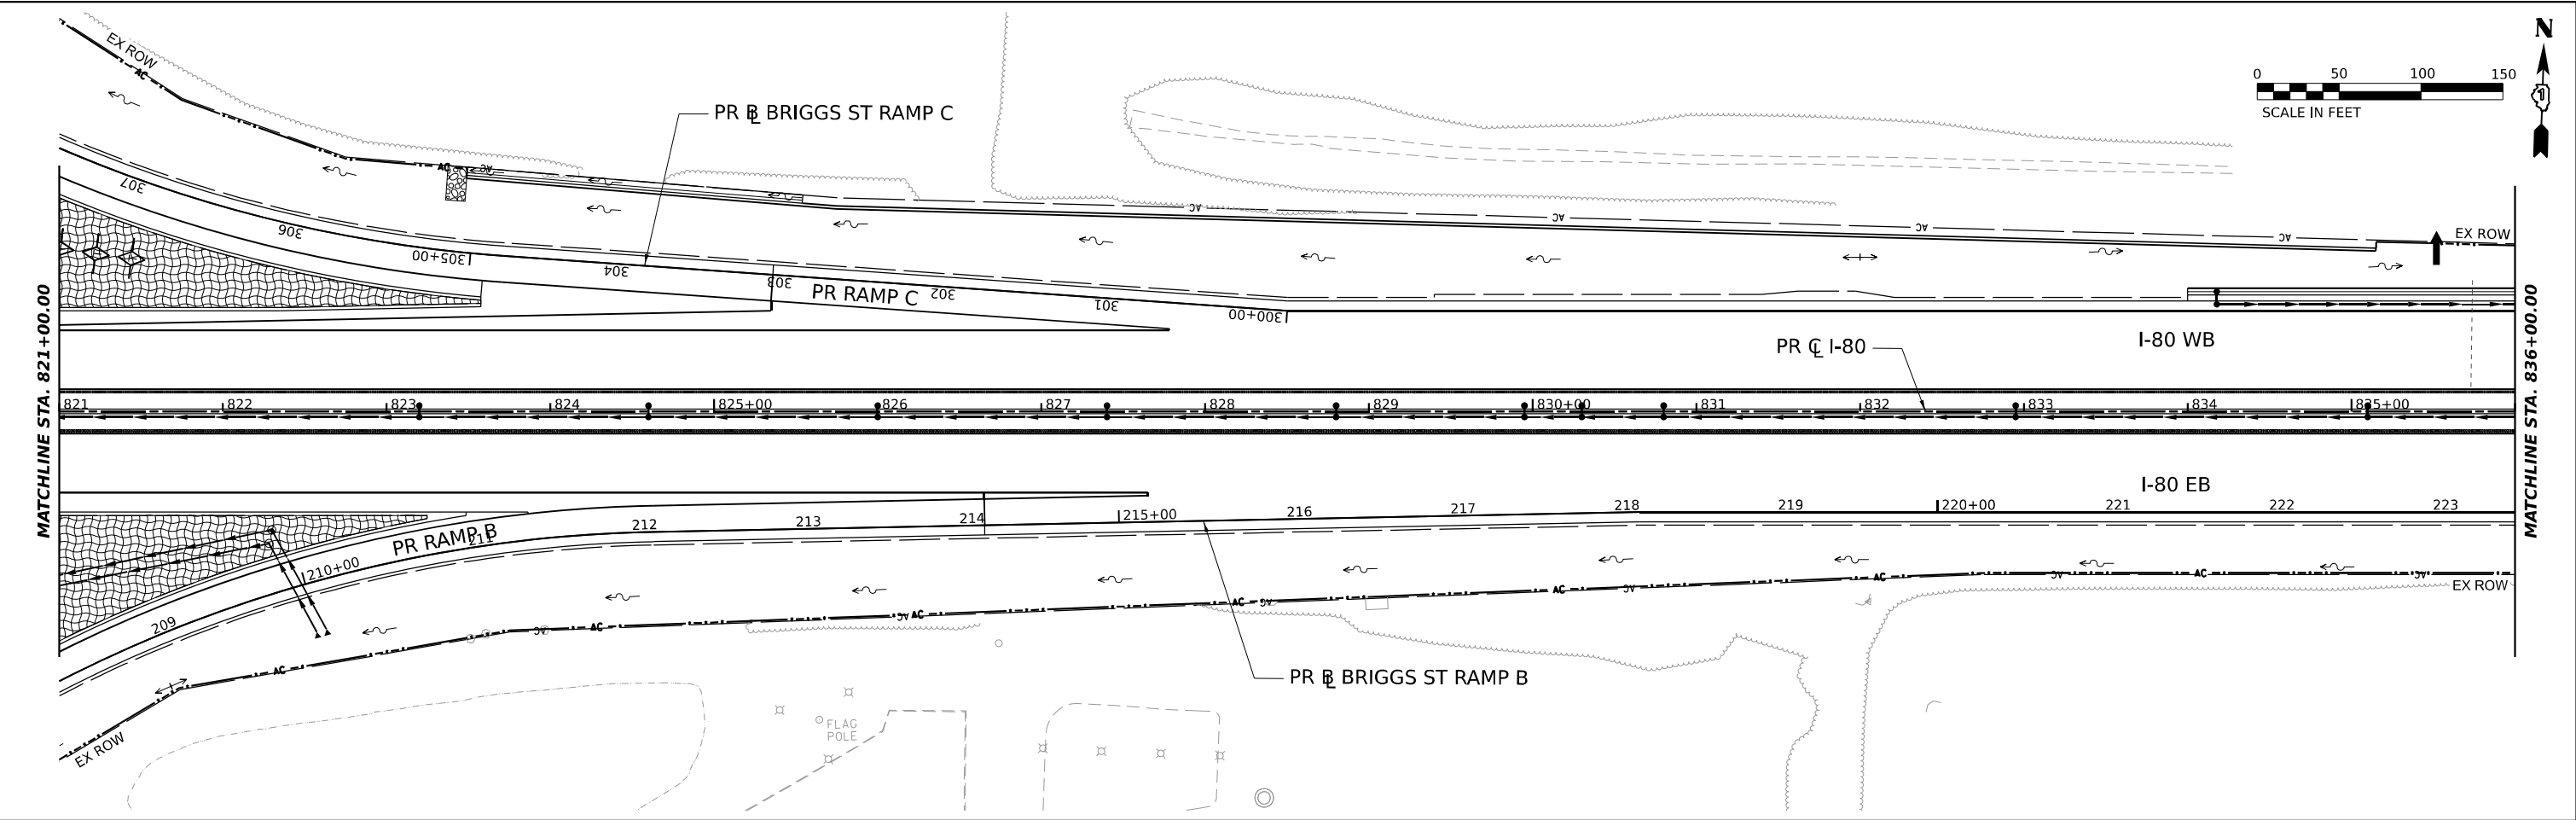

EROSION CONTROL LEGEND			
	INLET FILTER		TEMPORARY EROSION CONTROL SEEDING
	TEMPORARY DITCH CHECK		TEMPORARY EROSION CONTROL BLANKET
	PERIMETER EROSION BARRIER		TEMPORARY EROSION CONTROL SEEDING MULCH METHOD 2
	INLET PROTECTION (UTILIZING TEMP DITCH CHECKS)		TEMPORARY HEAVY DUTY EROSION CONTROL BLANKET
	TEMPORARY PAVEMENT		



	USER NAME = SSCHUESSLER	DESIGNED - SMS	REVISED -	STATE OF ILLINOIS DEPARTMENT OF TRANSPORTATION	I-80 EROSION CONTROL STAGE 3				F.A.I. RTE.	SECTION	COUNTY	TOTAL SHEETS	SHEET NO.
		DRAWN - SVJ	REVISED -						80	FAI 80 21 STRUCTURE 8	WILL	899	434
	PLOT SCALE = 0.16666667' / IN.	CHECKED - SCW	REVISED -		CONTRACT NO. 62R29								
	PLOT DATE = 7/28/2023	DATE - 6/29/2023	REVISED -										
					SCALE: 1"=50'	SHEET	OF	SHEETS	STA.	TO STA.			

MODEL PR I-80 - PR I-80_ML-2
FILE NAME C:\TRANSPORT\LOCAL\TRANSPORTS\HW-01\STEVEN\JOHN\CONDMD507816\62R29-SHT-EROS-STAGE03-04.DGN

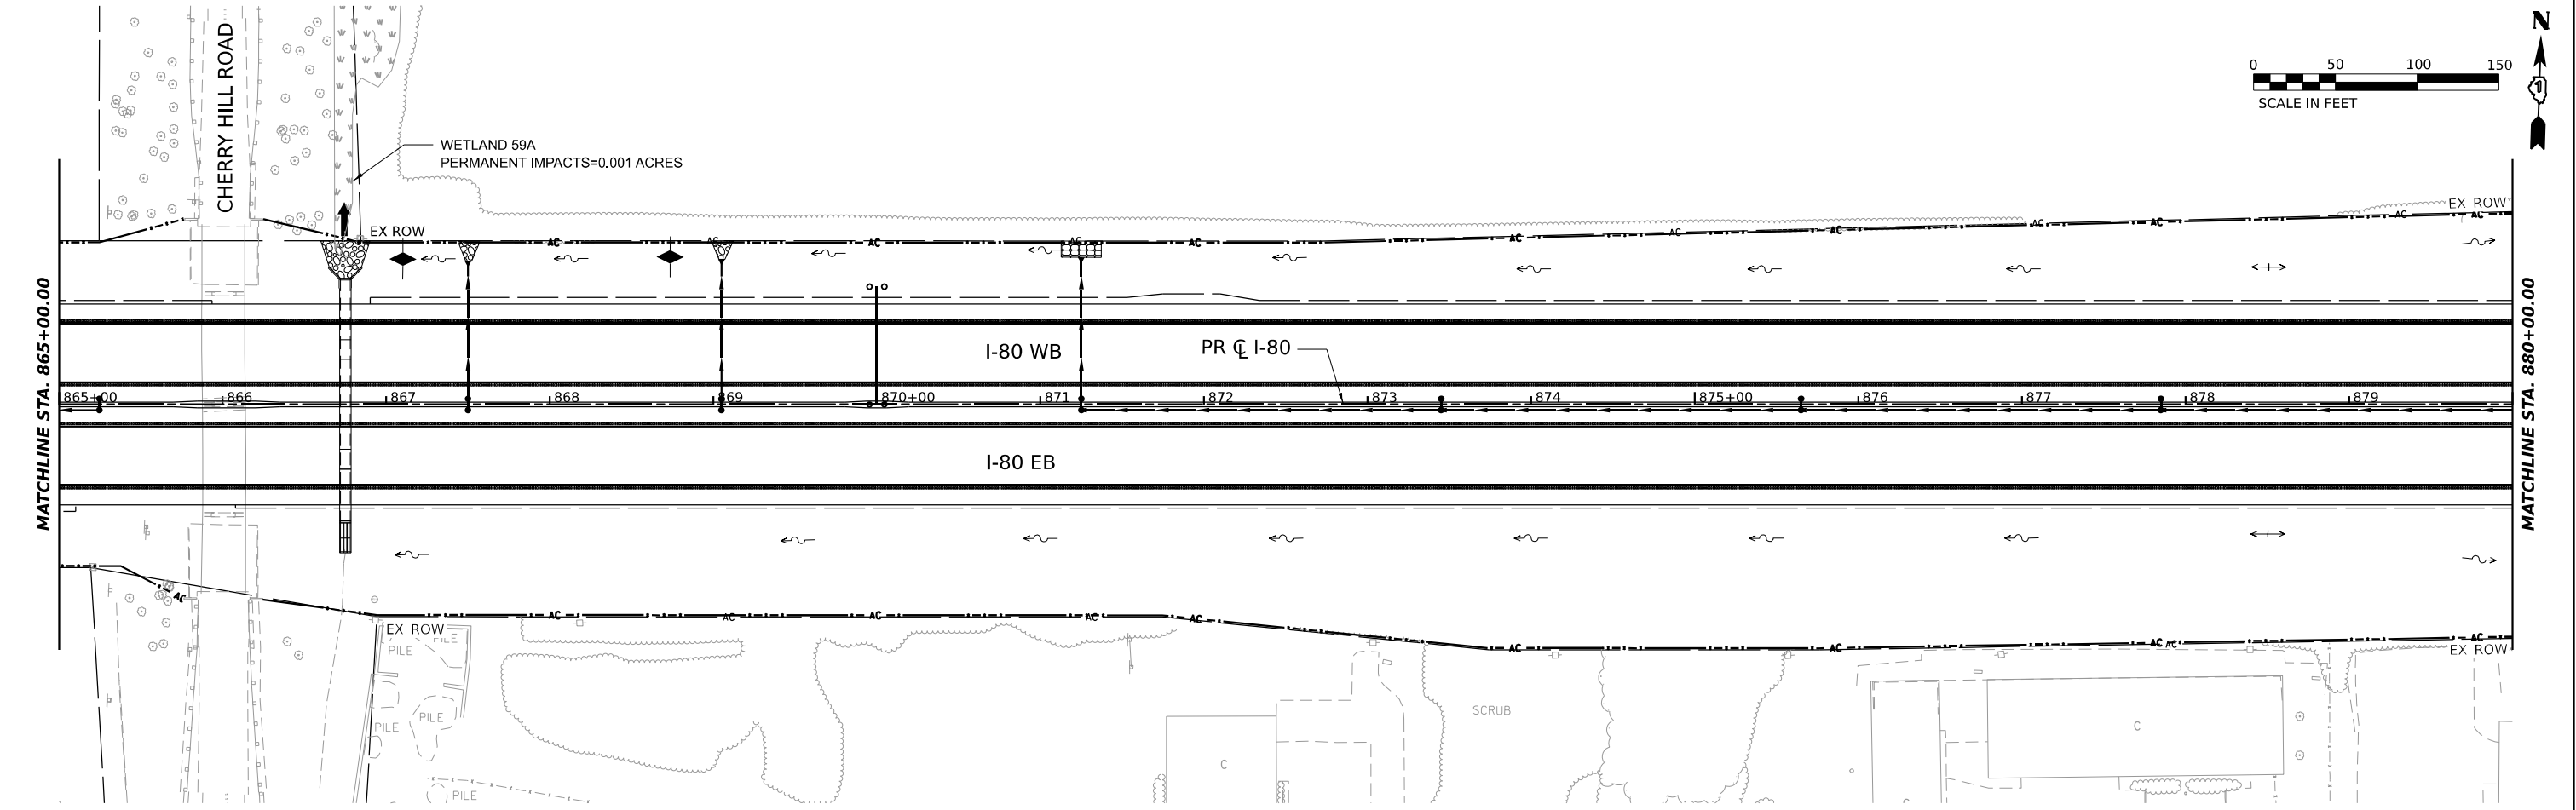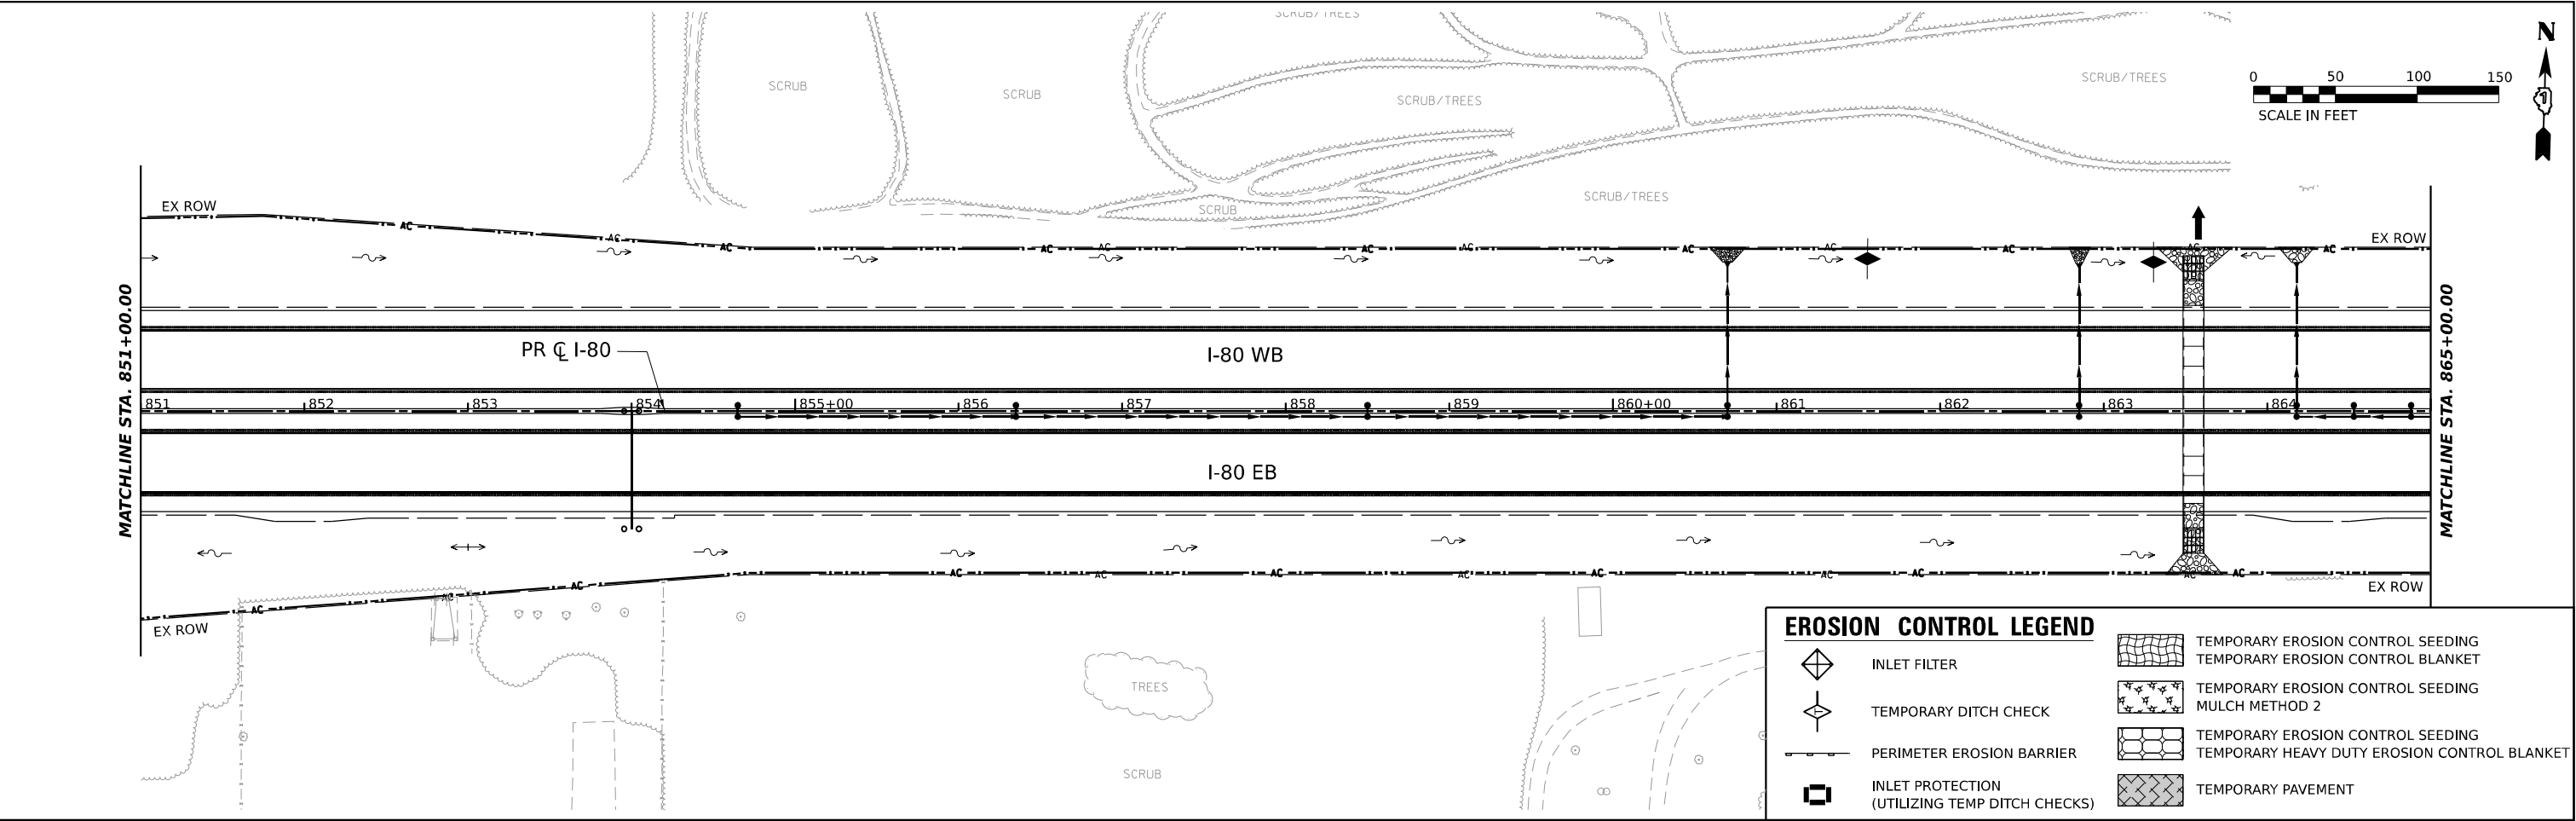

	USER NAME = SJOHNSON	DESIGNED - SMS	REVISED -	STATE OF ILLINOIS DEPARTMENT OF TRANSPORTATION	I-80 EROSION CONTROL STAGE 3				F.A.I. RTE.	SECTION	COUNTY	TOTAL SHEETS	SHEET NO.
	PLOT SCALE = 0.16666667' / IN.	DRAWN - SVJ	REVISED -						80	FAI 80 21 STRUCTURE 8	WILL	883	435
	PLOT DATE = 6/29/2023	CHECKED - SCW	REVISED -		CONTRACT NO. 62R29								
		DATE - 6/29/2023	REVISED -		SCALE: 1"=50'	SHEET	OF	SHEETS	STA.	TO STA.	ILLINOIS FED. AID PROJECT		

MODEL PR I-80 - PR I-80 M-0
FILE NAME: C:\TRANSPORT\LOCAL\TRANSPORT\SYSTEMS\HW\01\STEVEN\JOHN\COND\MS07816\62R29-SHT-EROS-STAGE03-05.DGN

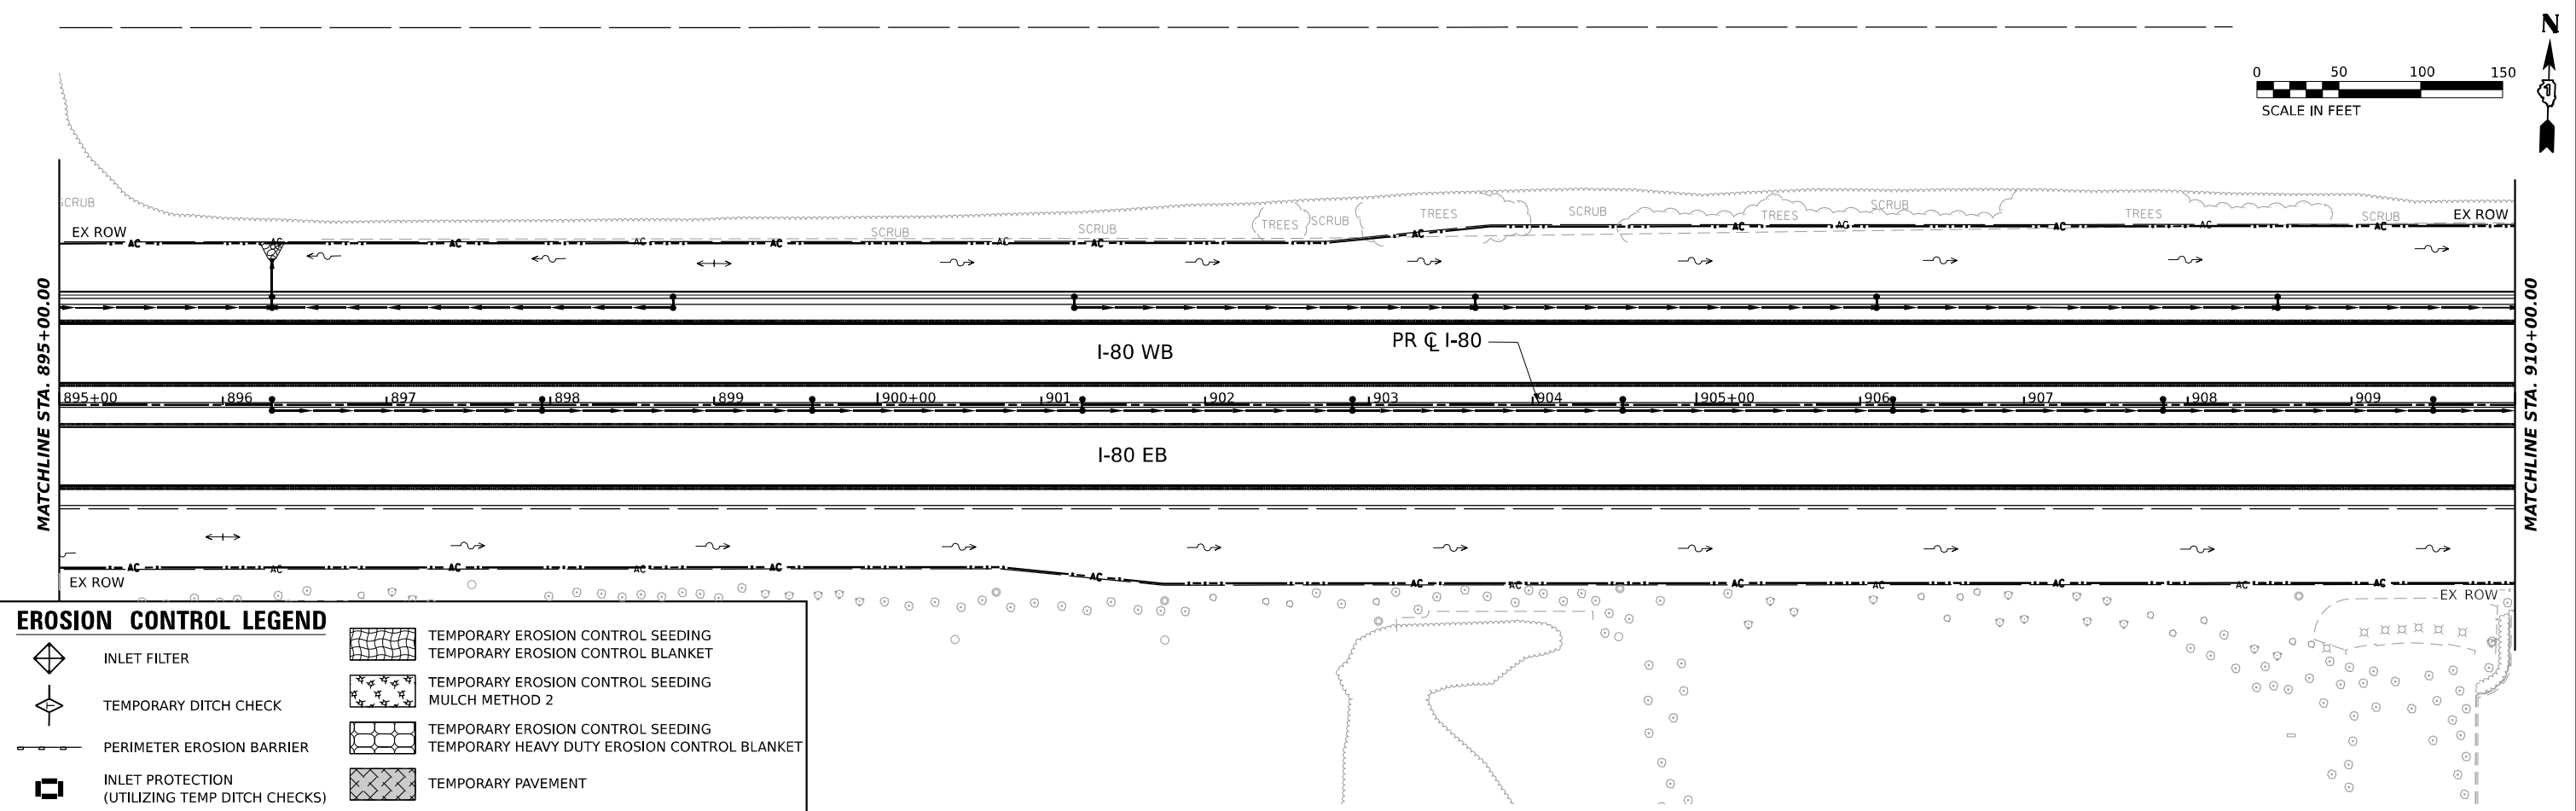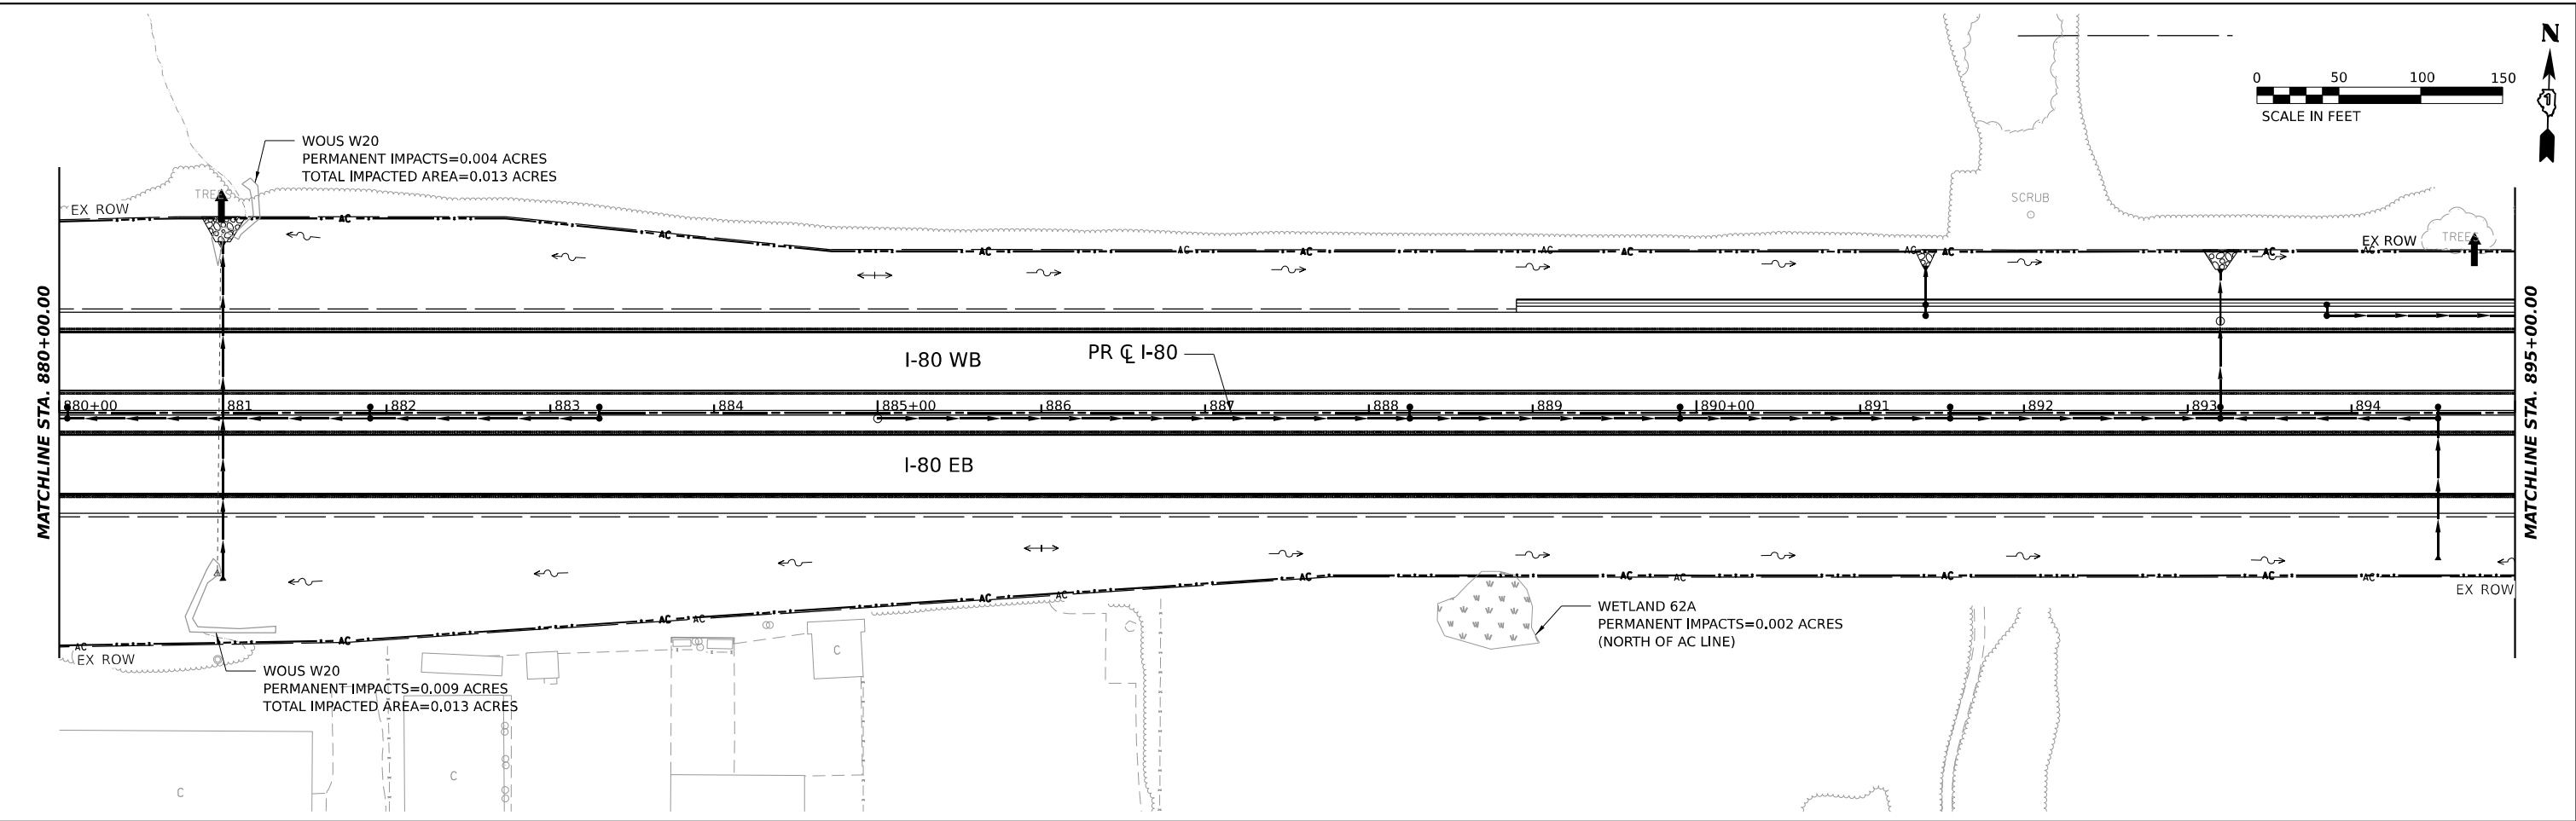

EROSION CONTROL LEGEND			
	INLET FILTER		TEMPORARY EROSION CONTROL SEEDING
	TEMPORARY DITCH CHECK		TEMPORARY EROSION CONTROL BLANKET
	PERIMETER EROSION BARRIER		TEMPORARY EROSION CONTROL SEEDING MULCH METHOD 2
	INLET PROTECTION (UTILIZING TEMP DITCH CHECKS)		TEMPORARY HEAVY DUTY EROSION CONTROL BLANKET
			TEMPORARY PAVEMENT

	USER NAME = SJOHNSON	DESIGNED - SMS	REVISED -	STATE OF ILLINOIS DEPARTMENT OF TRANSPORTATION	I-80 EROSION CONTROL STAGE 3				F.A.I. RTE.	SECTION	COUNTY	TOTAL SHEETS	SHEET NO.
		DRAWN - SVJ	REVISED -						80	FAI 80 21 STRUCTURE 8	WILL	883	436
	PLOT SCALE = 0.16666667' / IN.	CHECKED - SCW	REVISED -		CONTRACT NO. 62R29								
	PLOT DATE = 6/29/2023	DATE - 6/29/2023	REVISED -										
SCALE: 1"=50'		SHEET	OF	SHEETS	STA.	TO	STA.	ILLINOIS FED. AID PROJECT					

MODEL: PR BRIGGS - SHEET
FILE NAME: C:\TRANSPORT\LOCAL\TRANSPORT\SYSTEMS\HW\01\STEVEN\JOHNSON\DM507816\62R29-SHT-EROS-STAGE03-08.DGN



USER NAME	= SJOHNSON
DESIGNED	- SMS
DRAWN	- SVJ
PLOT SCALE	= 0.16666667 "/td>
PLOT DATE	= 6/29/2023


REVIS	-
REVIS	-
REVIS	-
REVIS	-

STATE OF ILLINOIS
DEPARTMENT OF TRANSPORTATION

BRIGGS STREET
EROSION CONTROL STAGE 3



SCALE: 1"=50' SHEET OF SHEETS STA. TO STA.

F.A.I. RTE.	SECTION	COUNTY	TOTAL SHEETS	SHEET NO.
80	FAI 80 21 STRUCTURE 8	WILL	883	439
CONTRACT NO. 62R29				
ILLINOIS FED. AID PROJECT				

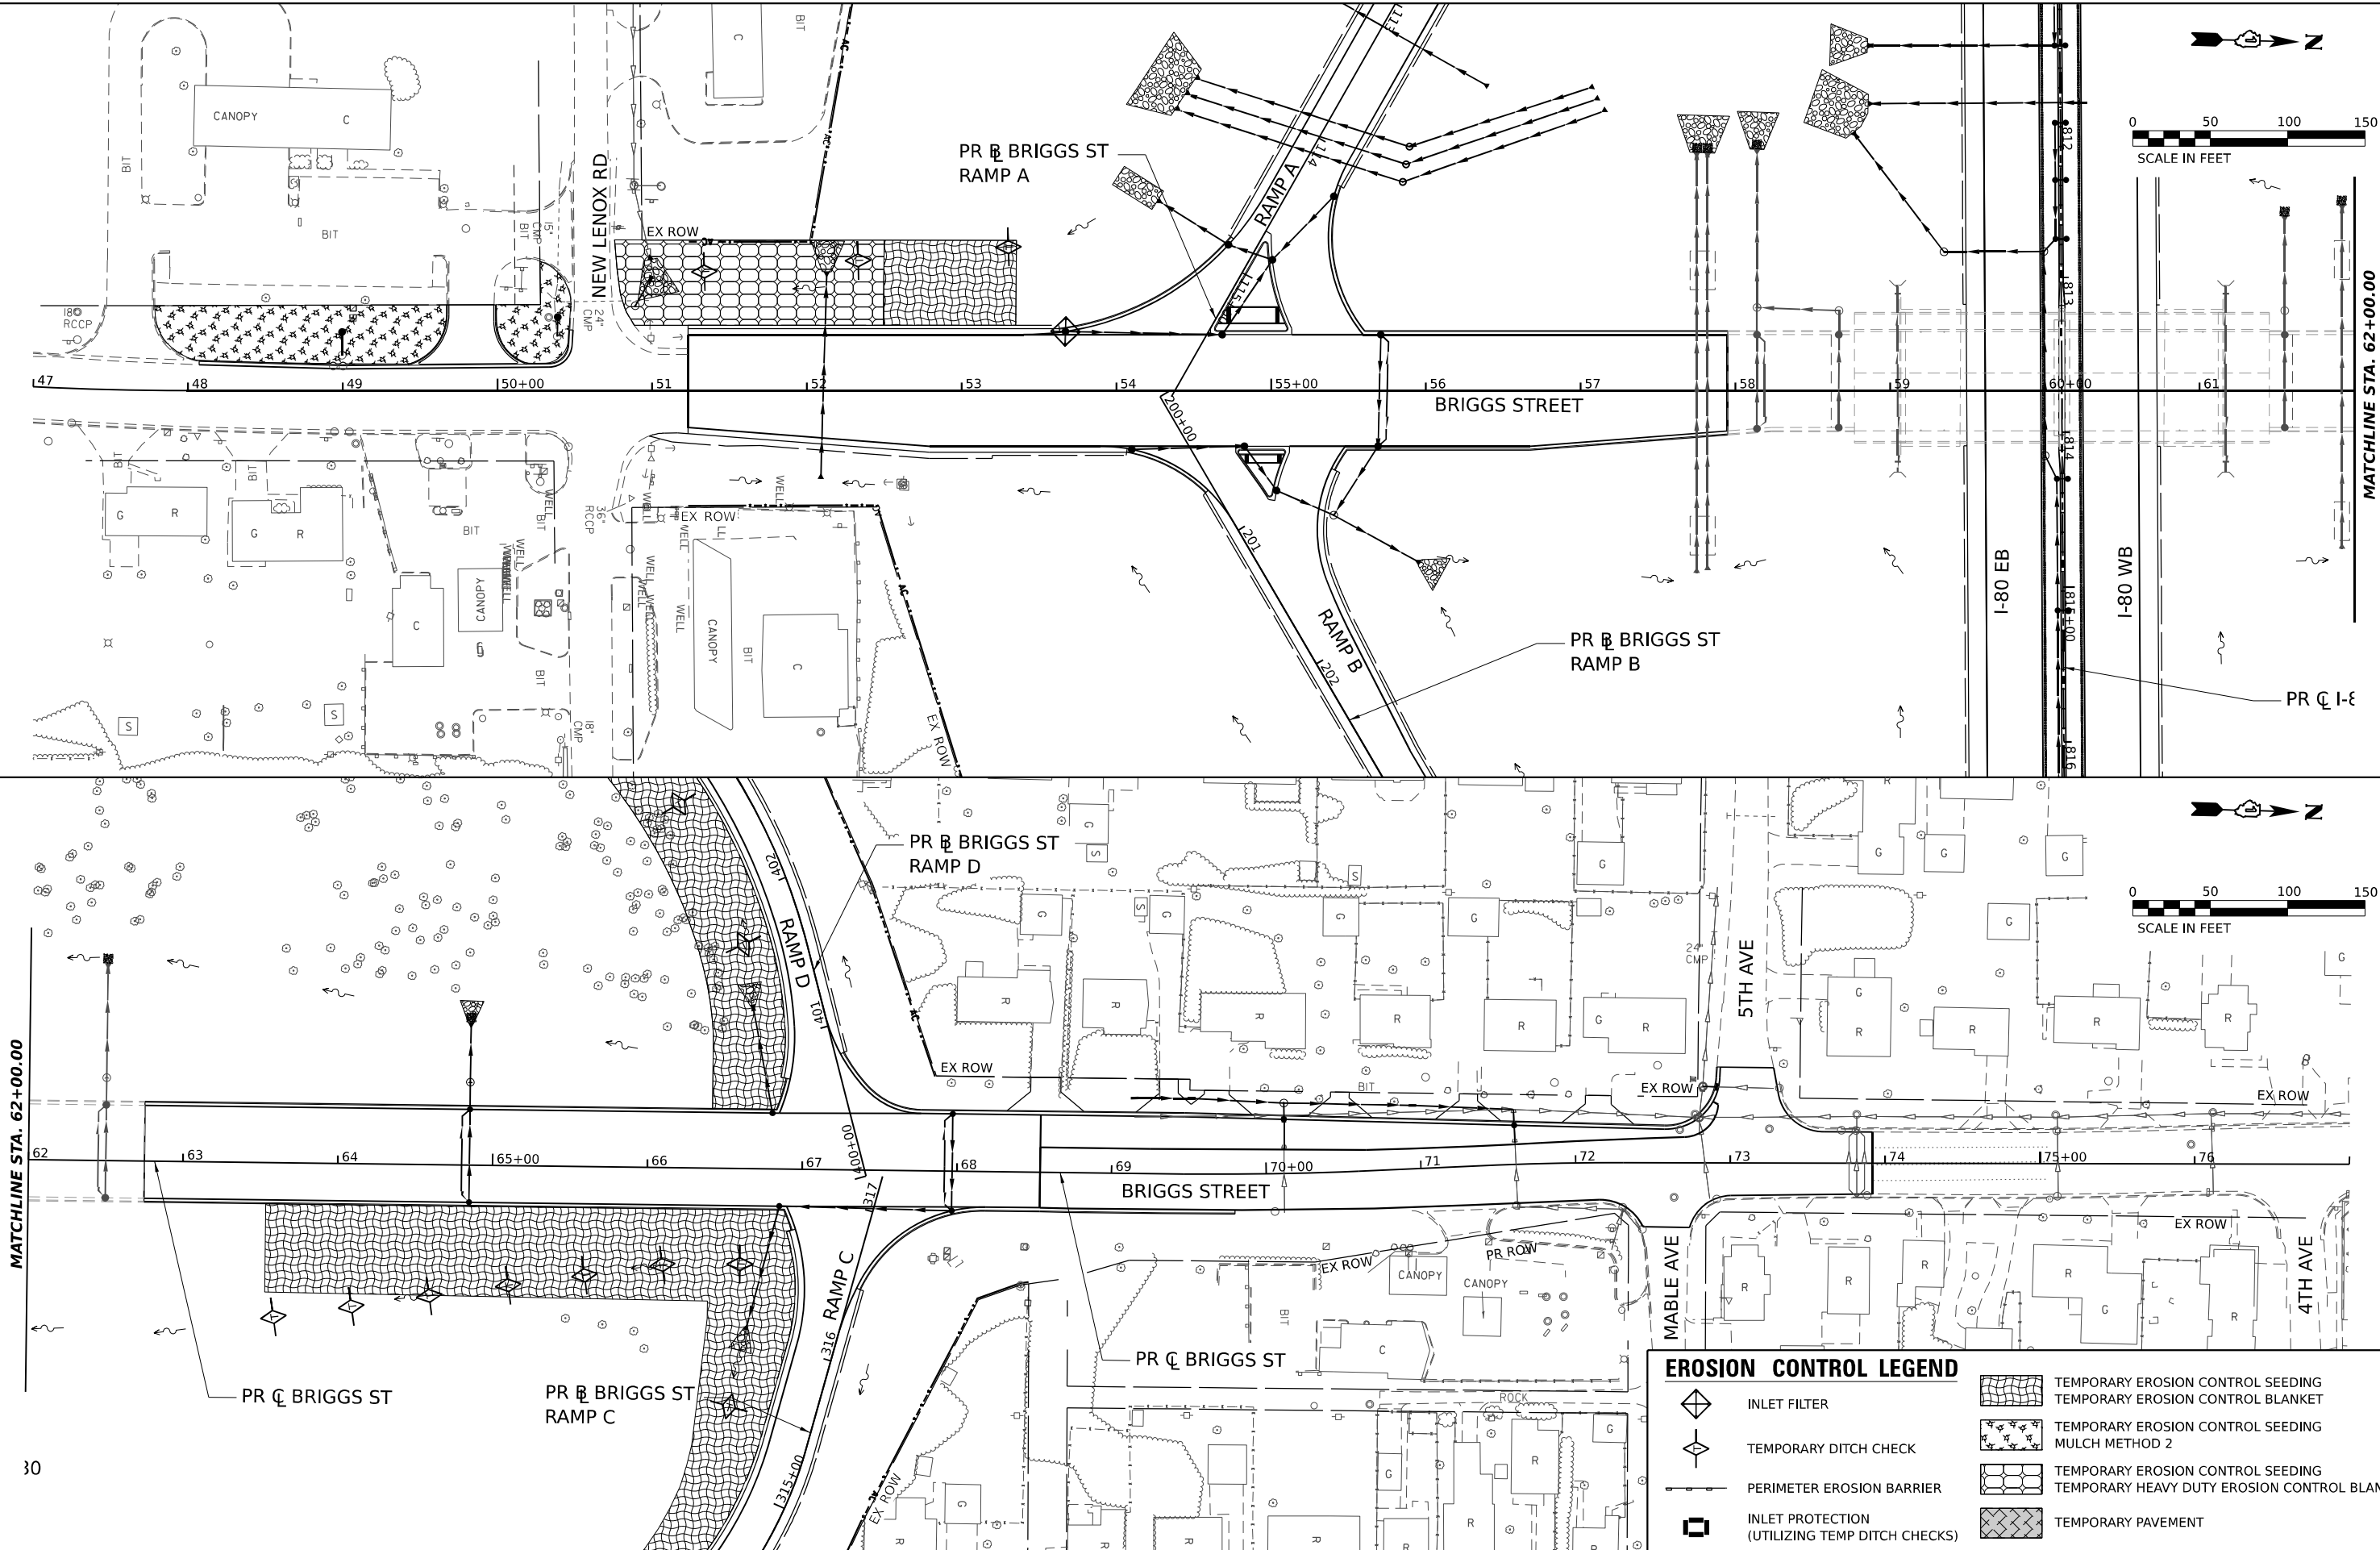

EROSION CONTROL LEGEND

- INLET FILTER
- TEMPORARY DITCH CHECK
- PERIMETER EROSION BARRIER
- INLET PROTECTION (UTILIZING TEMP DITCH CHECKS)
- TEMPORARY EROSION CONTROL SEEDING
- TEMPORARY EROSION CONTROL BLANKET
- TEMPORARY EROSION CONTROL SEEDING MULCH METHOD 2
- TEMPORARY EROSION CONTROL SEEDING
- TEMPORARY HEAVY DUTY EROSION CONTROL BLANKET
- TEMPORARY PAVEMENT

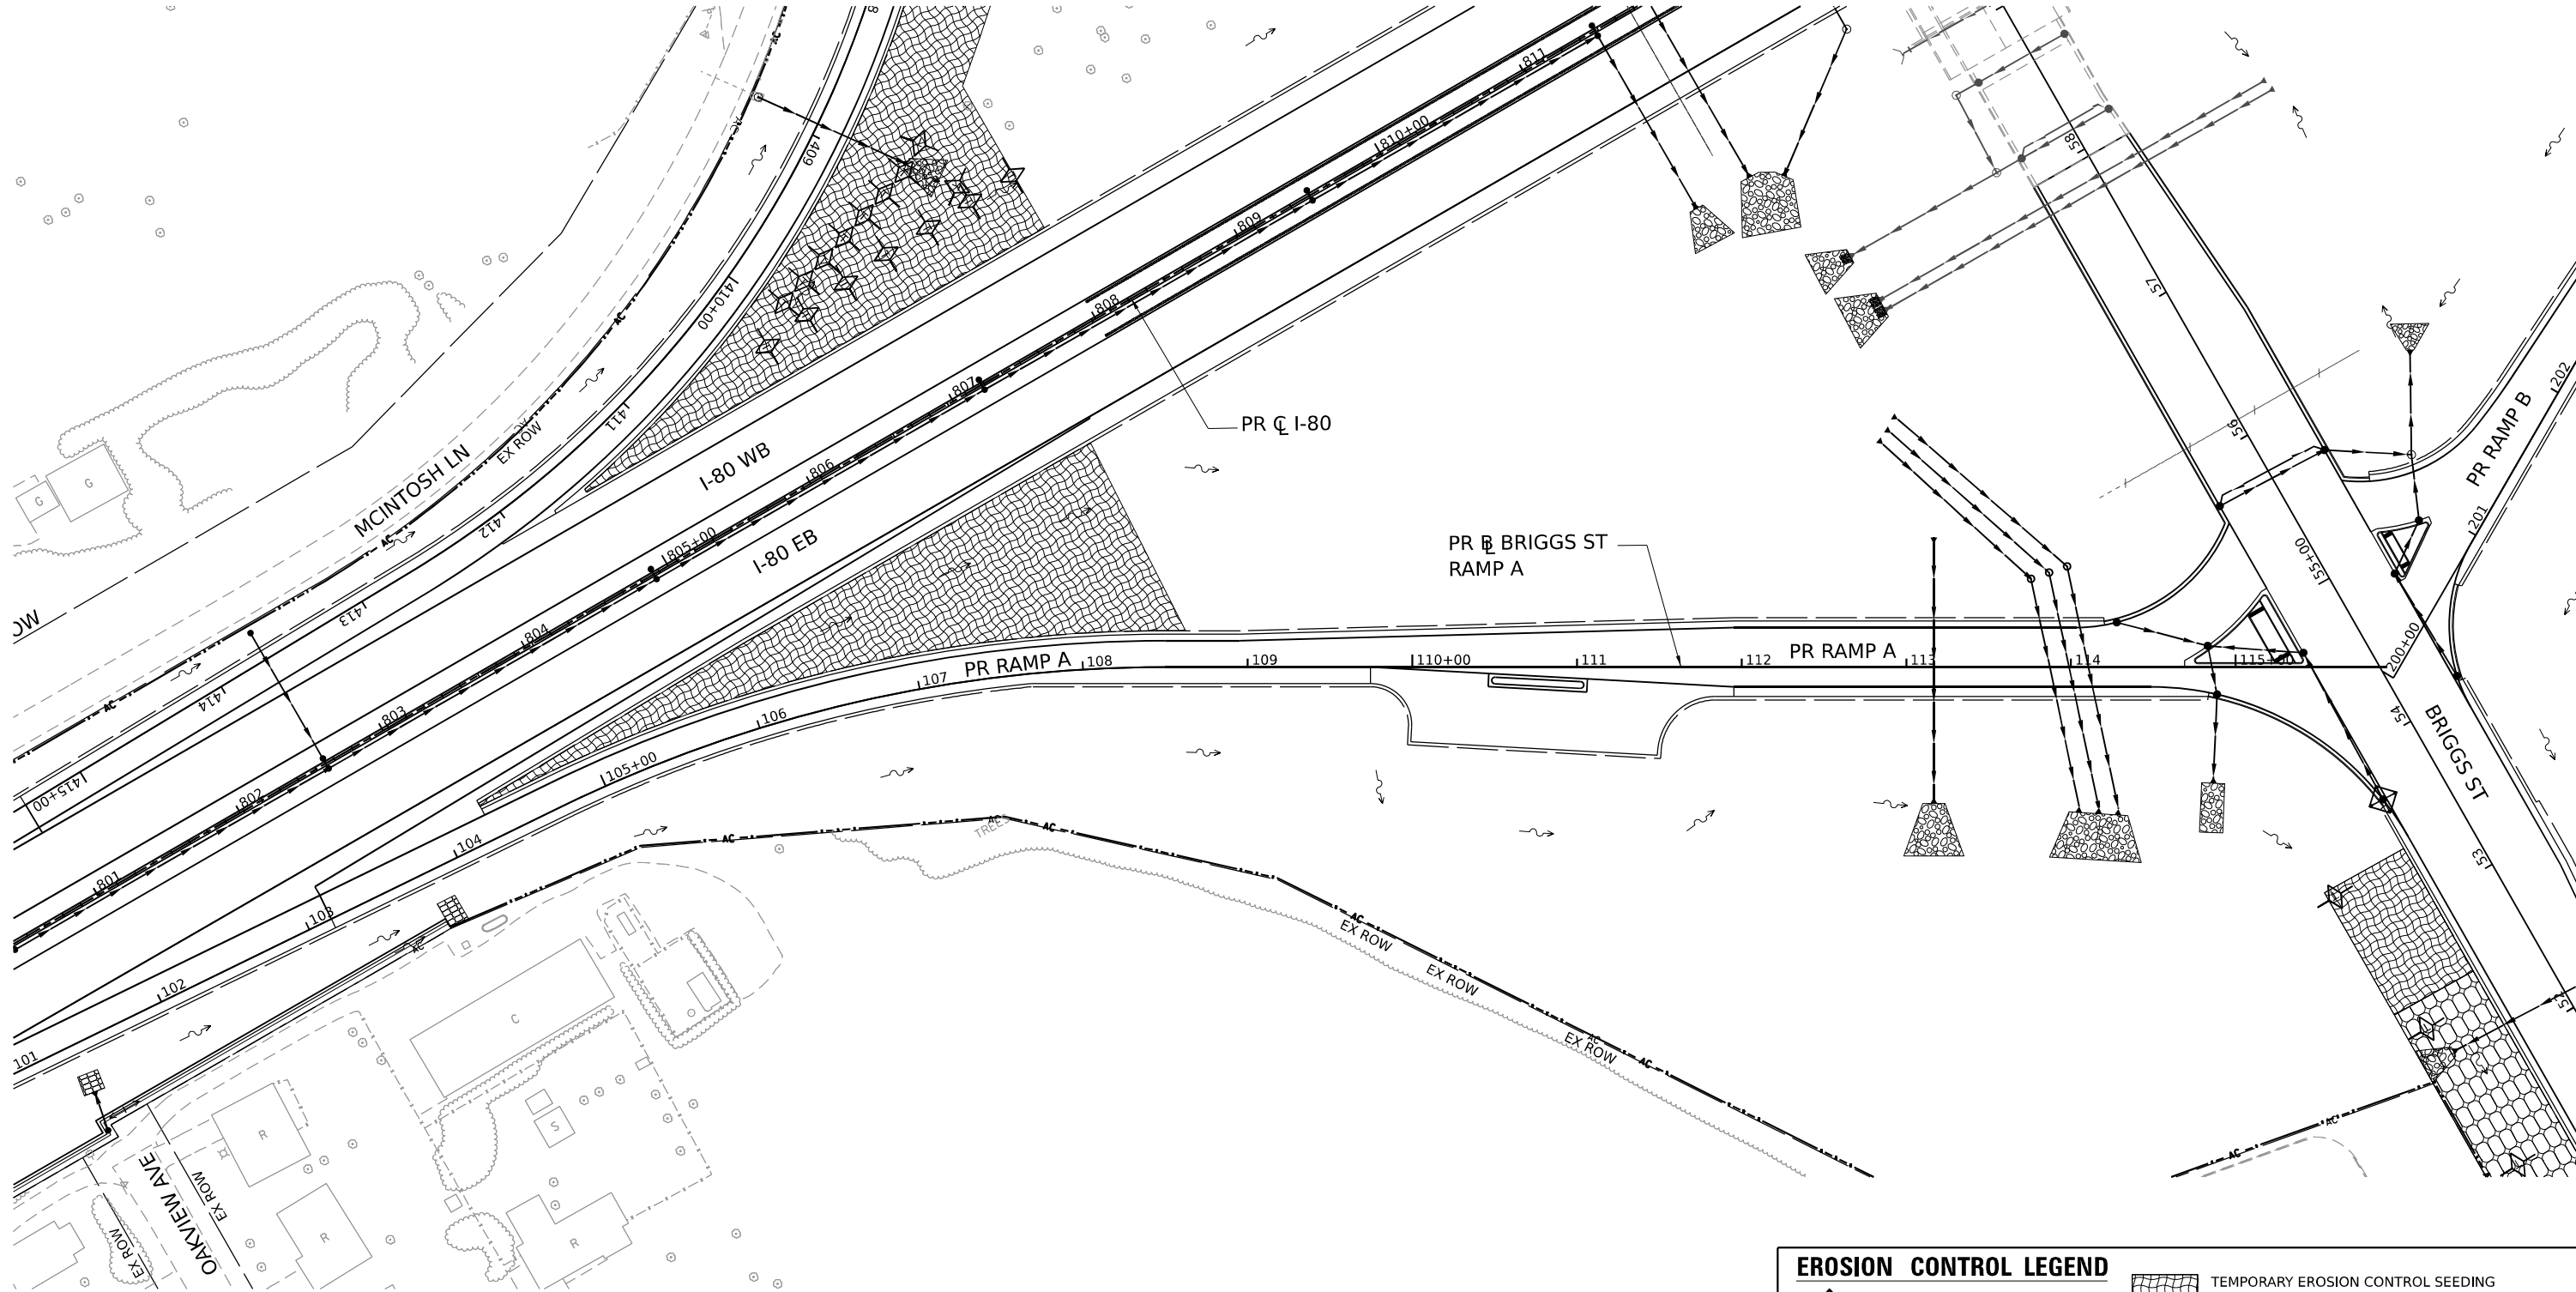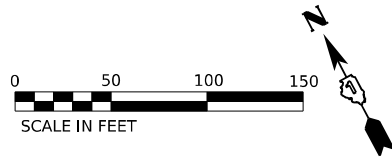

EROSION CONTROL LEGEND	
	INLET FILTER
	TEMPORARY DITCH CHECK
	PERIMETER EROSION BARRIER
	INLET PROTECTION (UTILIZING TEMP DITCH CHECKS)
	TEMPORARY EROSION CONTROL SEEDING
	TEMPORARY EROSION CONTROL BLANKET
	TEMPORARY EROSION CONTROL SEEDING MULCH METHOD 2
	TEMPORARY EROSION CONTROL SEEDING TEMPORARY HEAVY DUTY EROSION CONTROL BLANKET
	TEMPORARY PAVEMENT

USER NAME = SSCHUESSLER	DESIGNED - SMS	REVISED -
	DRAWN - SVJ	REVISED -
PLOT SCALE = 0.16666667" / IN.	CHECKED - SCW	REVISED -
PLOT DATE = 7/28/2023	DATE - 6/29/2023	REVISED -

STATE OF ILLINOIS
DEPARTMENT OF TRANSPORTATION




BRIGGS STREET RAMP A
EROSION CONTROL STAGE 3

SCALE: 1"=50'

SHEET OF SHEETS STA. TO STA.

F.A.I. RTE.	SECTION	COUNTY	TOTAL SHEETS	SHEET NO.
80	FAI 80 21 STRUCTURE 8	WILL	899	440
CONTRACT NO. 62R29				
ILLINOIS FED. AID PROJECT				

MODEL: PR BRIGGS RAMP A - PLAN1
FILE NAME: C:\DATA\SYSTEMS\LOCAL\TRANS\SYSTEMS\HW\01\STEVE SCHUESSLER\62R29\21-STRUCT-EROS-STAGE03-09.DGN

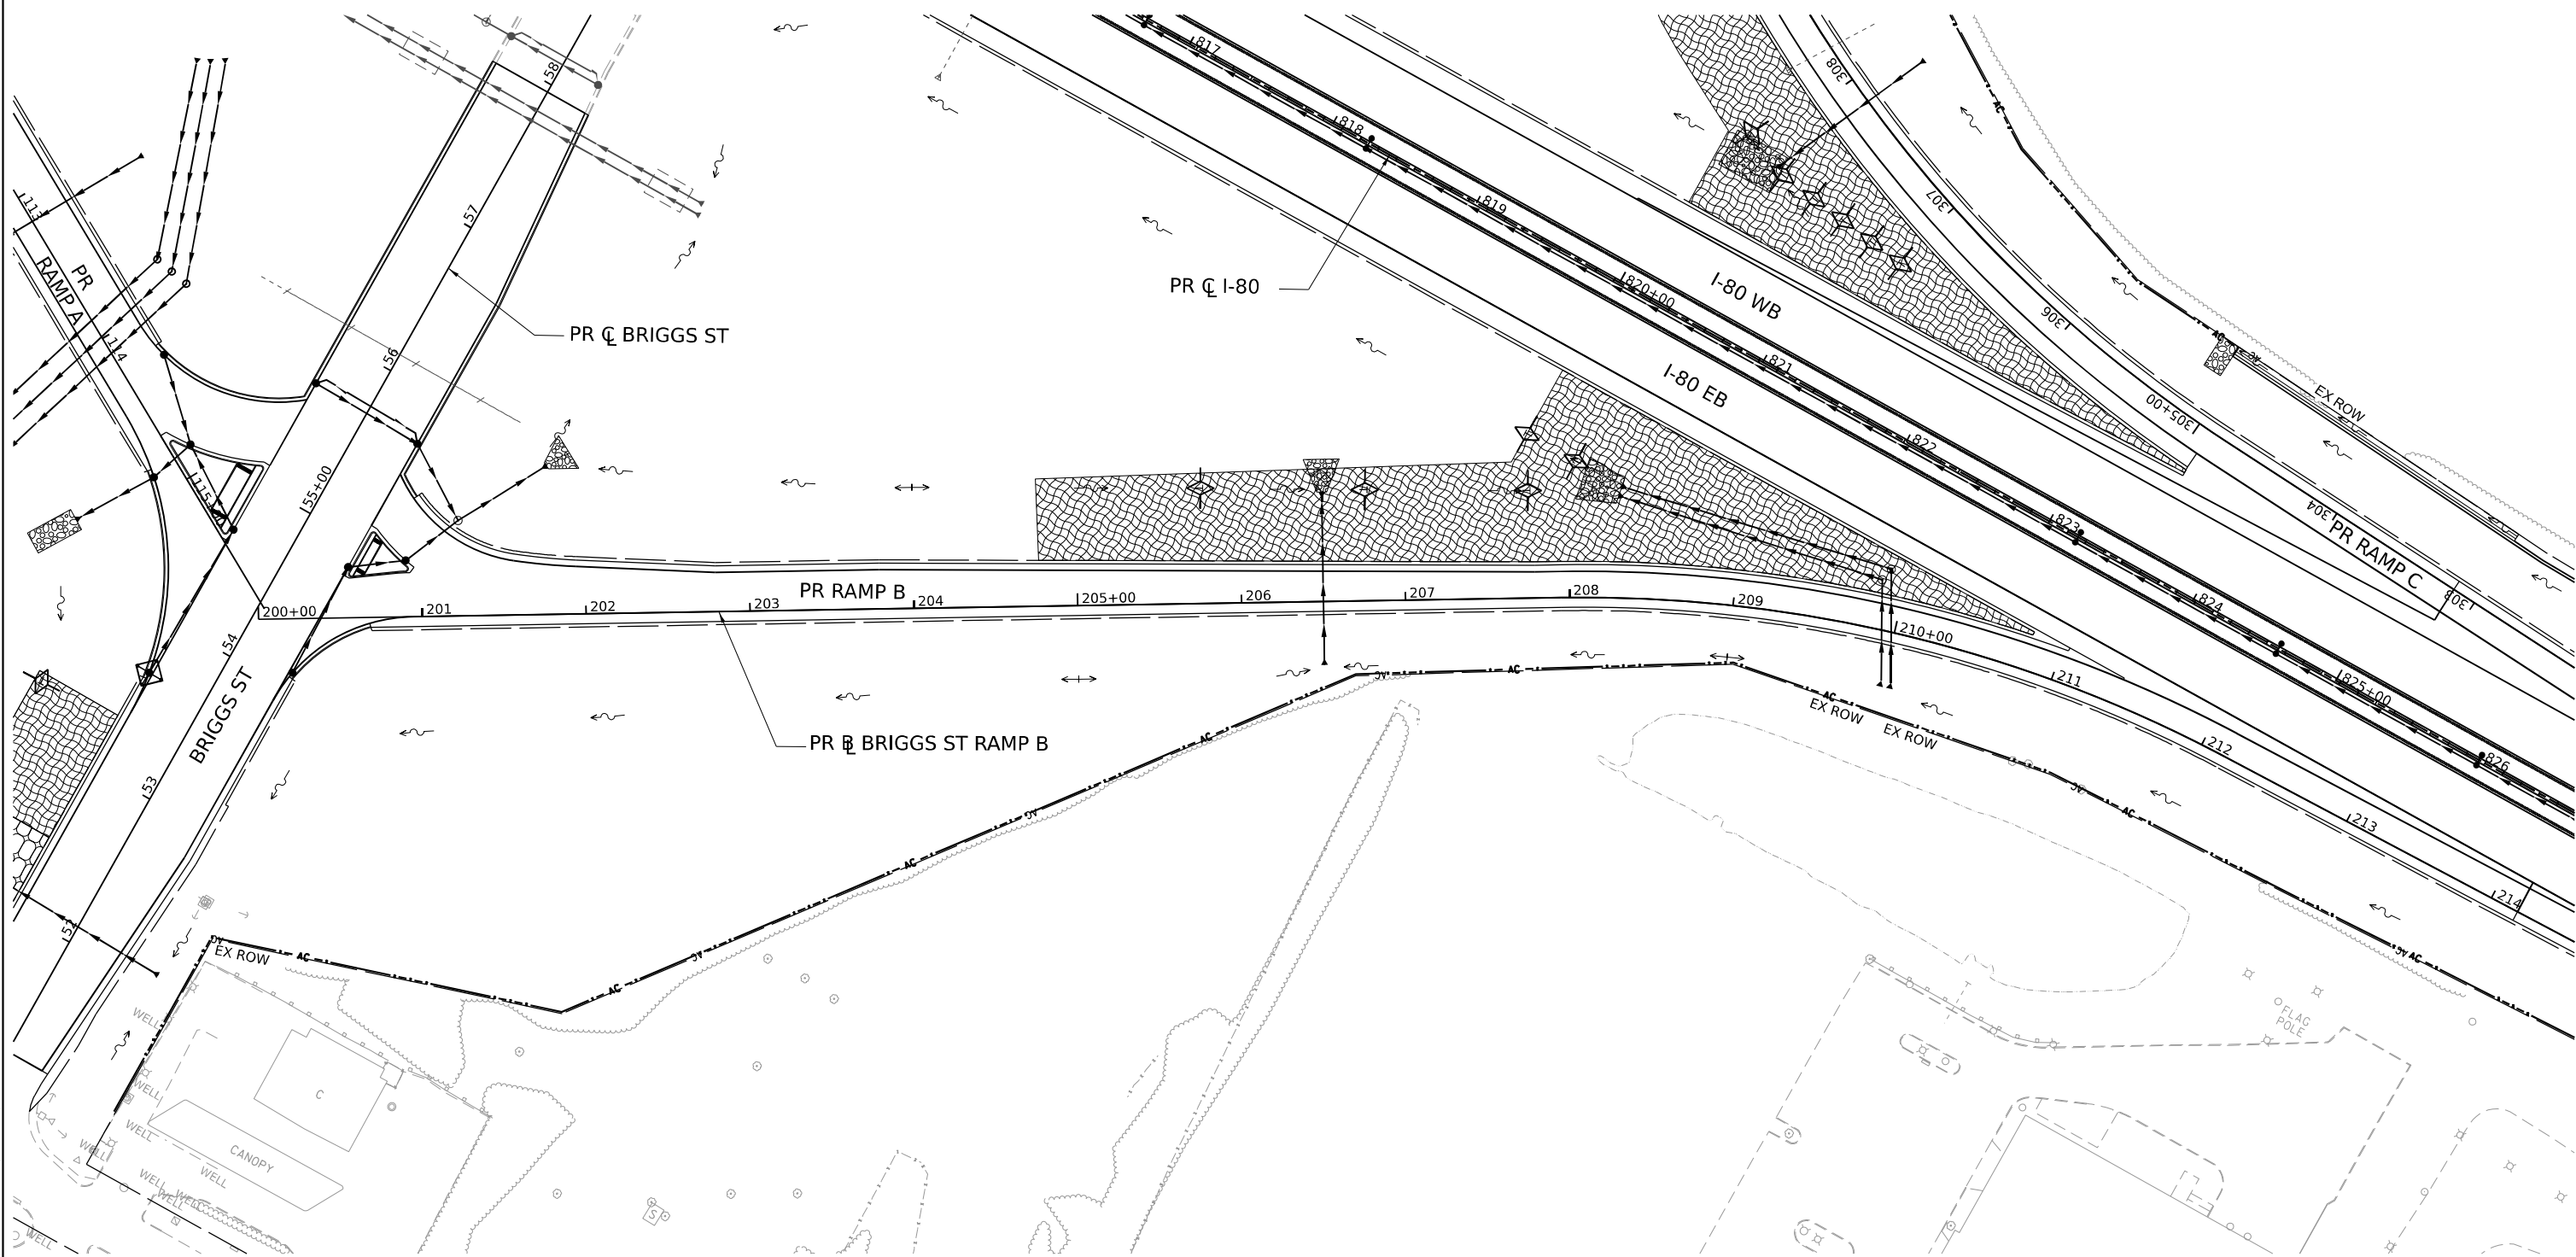  

EROSION CONTROL LEGEND



INLET FILTER



TEMPORARY DITCH CHECK



PERIMETER EROSION BARRIER



INLET PROTECTION
(UTILIZING TEMP DITCH CHECKS)



TEMPORARY EROSION CONTROL SEEDING
TEMPORARY EROSION CONTROL BLANKET



TEMPORARY EROSION CONTROL SEEDING
MULCH METHOD 2



TEMPORARY EROSION CONTROL SEEDING
TEMPORARY HEAVY DUTY EROSION CONTROL BLANKET



TEMPORARY PAVEMENT



USER NAME = SSCHUESSLER

DESIGNED - SMS

REVISED -

PLOT SCALE = 0.16666667" / IN.

DRAWN - SVJ

REVISED -

PLOT DATE = 7/28/2023

CHECKED - SCW

REVISED -

DATE - 6/29/2023

REVISED -

STATE OF ILLINOIS
DEPARTMENT OF TRANSPORTATION

BRIGGS STREET RAMP B
EROSION CONTROL STAGE 3

SCALE: 1"=50'

SHEET OF SHEETS STA. TO STA.

F.A.I.
RTE.

SECTION

COUNTY

TOTAL
SHEETS

SHEET
NO.

80

FAI 80 21 STRUCTURE 8


WILL

899


441

CONTRACT NO. 62R29

ILLINOIS FED. AID PROJECT

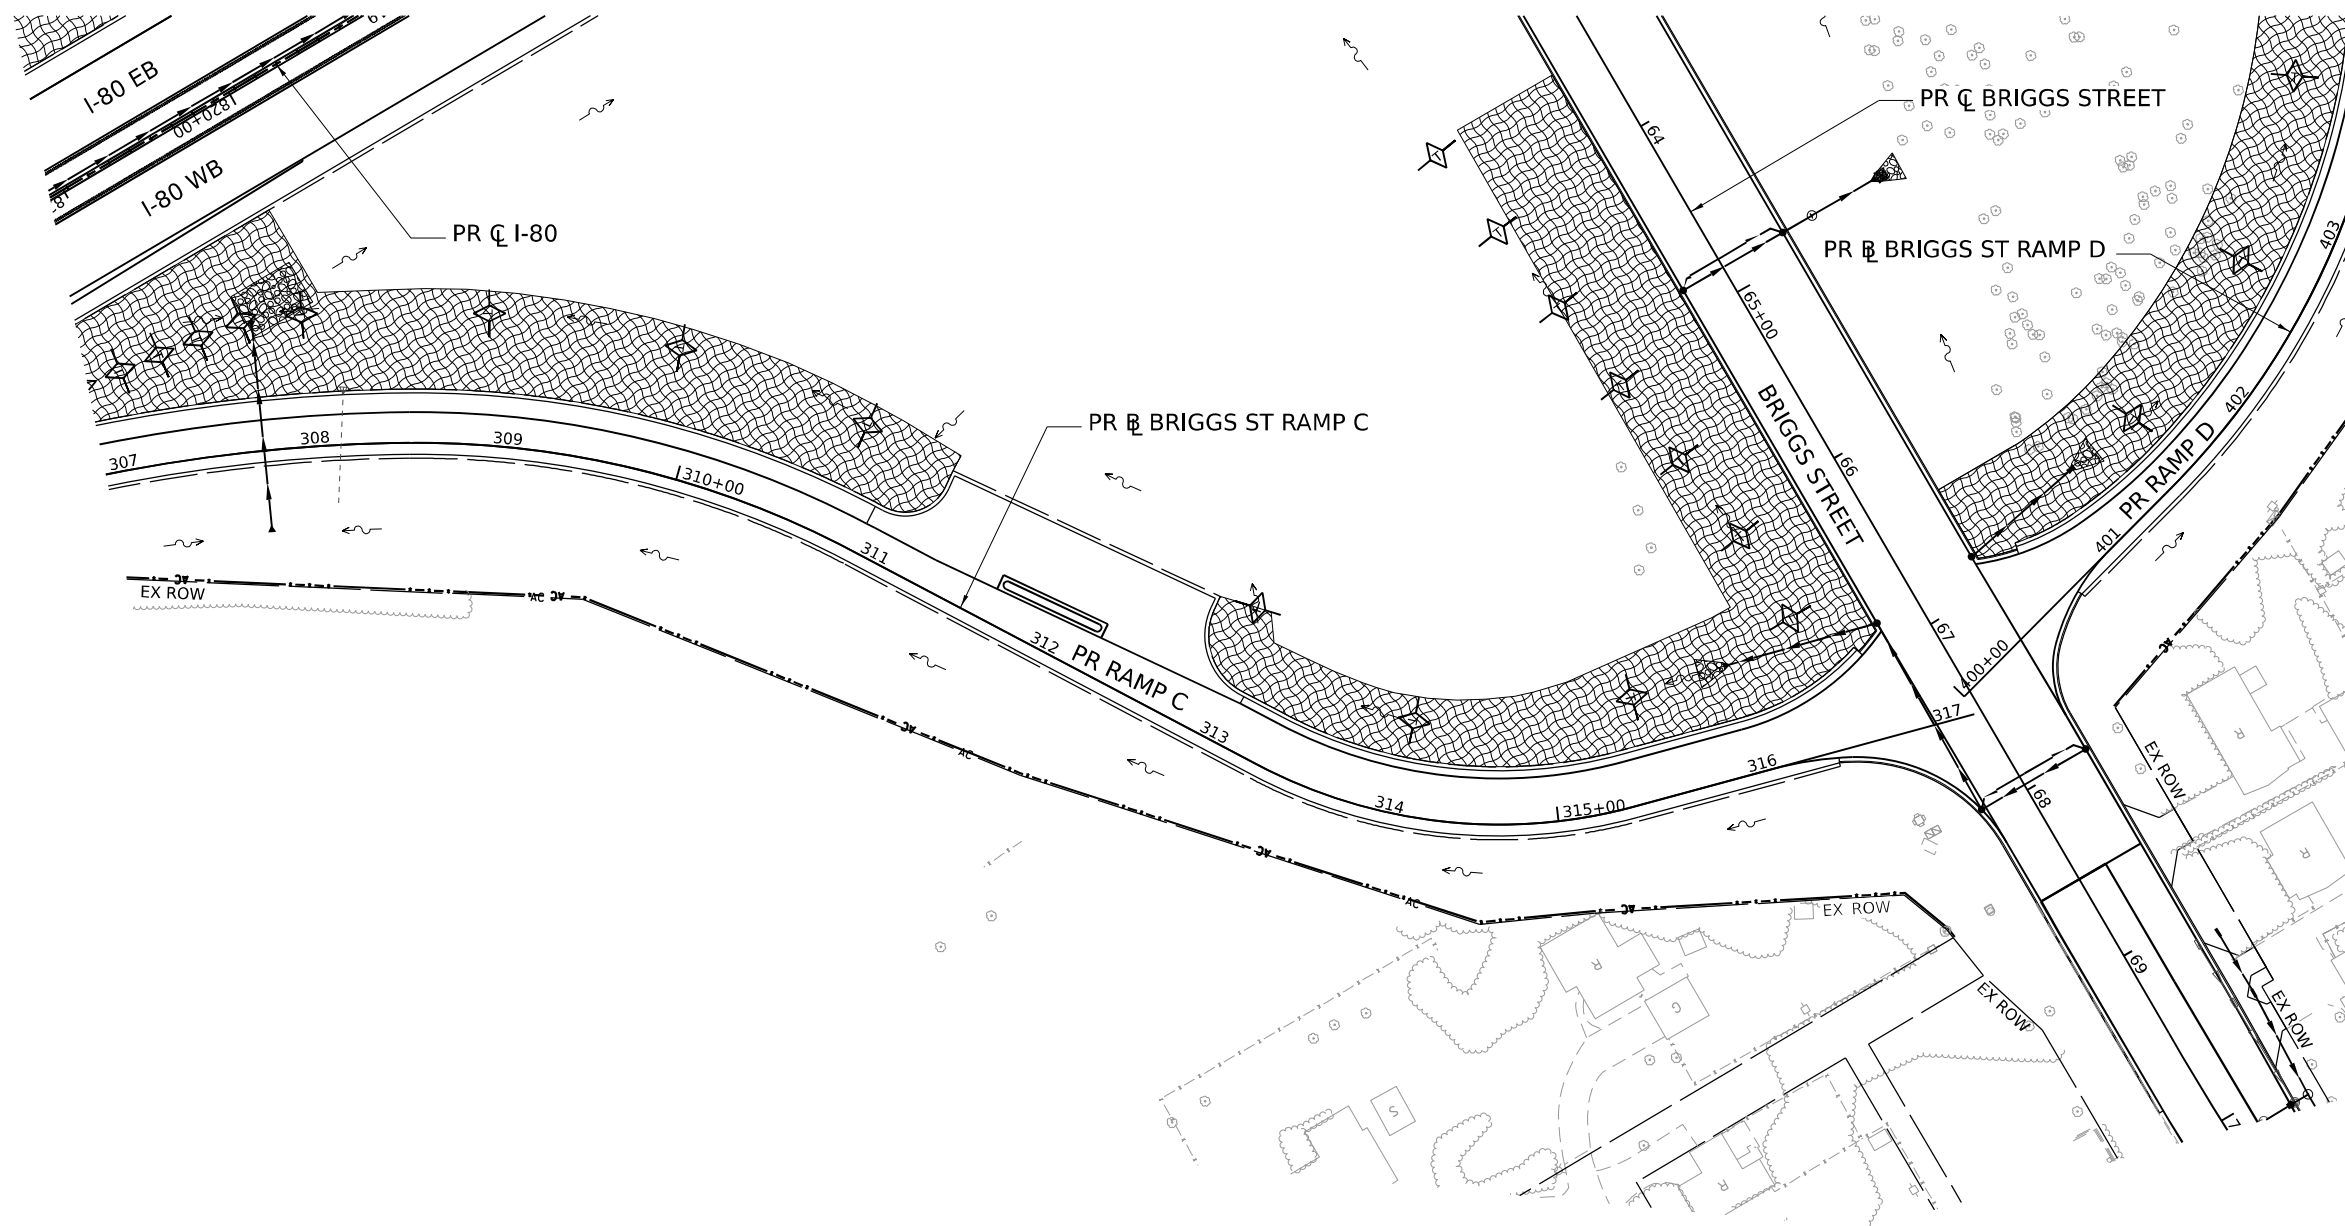

	INLET FILTER		TEMPORARY EROSION CONTROL SEEDING
	TEMPORARY DITCH CHECK		TEMPORARY EROSION CONTROL SEEDING MULCH METHOD 2
	PERIMETER EROSION BARRIER		TEMPORARY EROSION CONTROL SEEDING TEMPORARY HEAVY DUTY EROSION CONTROL BLANKET
	INLET PROTECTION (UTILIZING TEMP DITCH CHECKS)		TEMPORARY PAVEMENT

 

**BRIGGS STREET RAMP C
EROSION CONTROL STAGE 3**



SHEET	OF	SHEETS	STA.	TO STA.
-------	----	--------	------	---------

ILLINOIS	FED. AID PROJECT
----------	------------------



USER NAME = SJOHNSON	DESIGNED - SMS	REVISED -
	DRAWN - SVJ	REVISED -
PLOT SCALE = 0.16666667' / IN.	CHECKED - SCW	REVISED -
PLOT DATE = 6/29/2023	DATE = 6/29/2023	REVISED -

MODEL: PR BRIGGS RAMP C - PLAN 6
FILE NAME: C:\TRANSSYSTEMS\PW_LOCAL\TRANSSYSTEMS-PW-01\STEVEN,JOHNSON\DM0507816\62R29-SHT-EROS-STAGE03-12.DGN

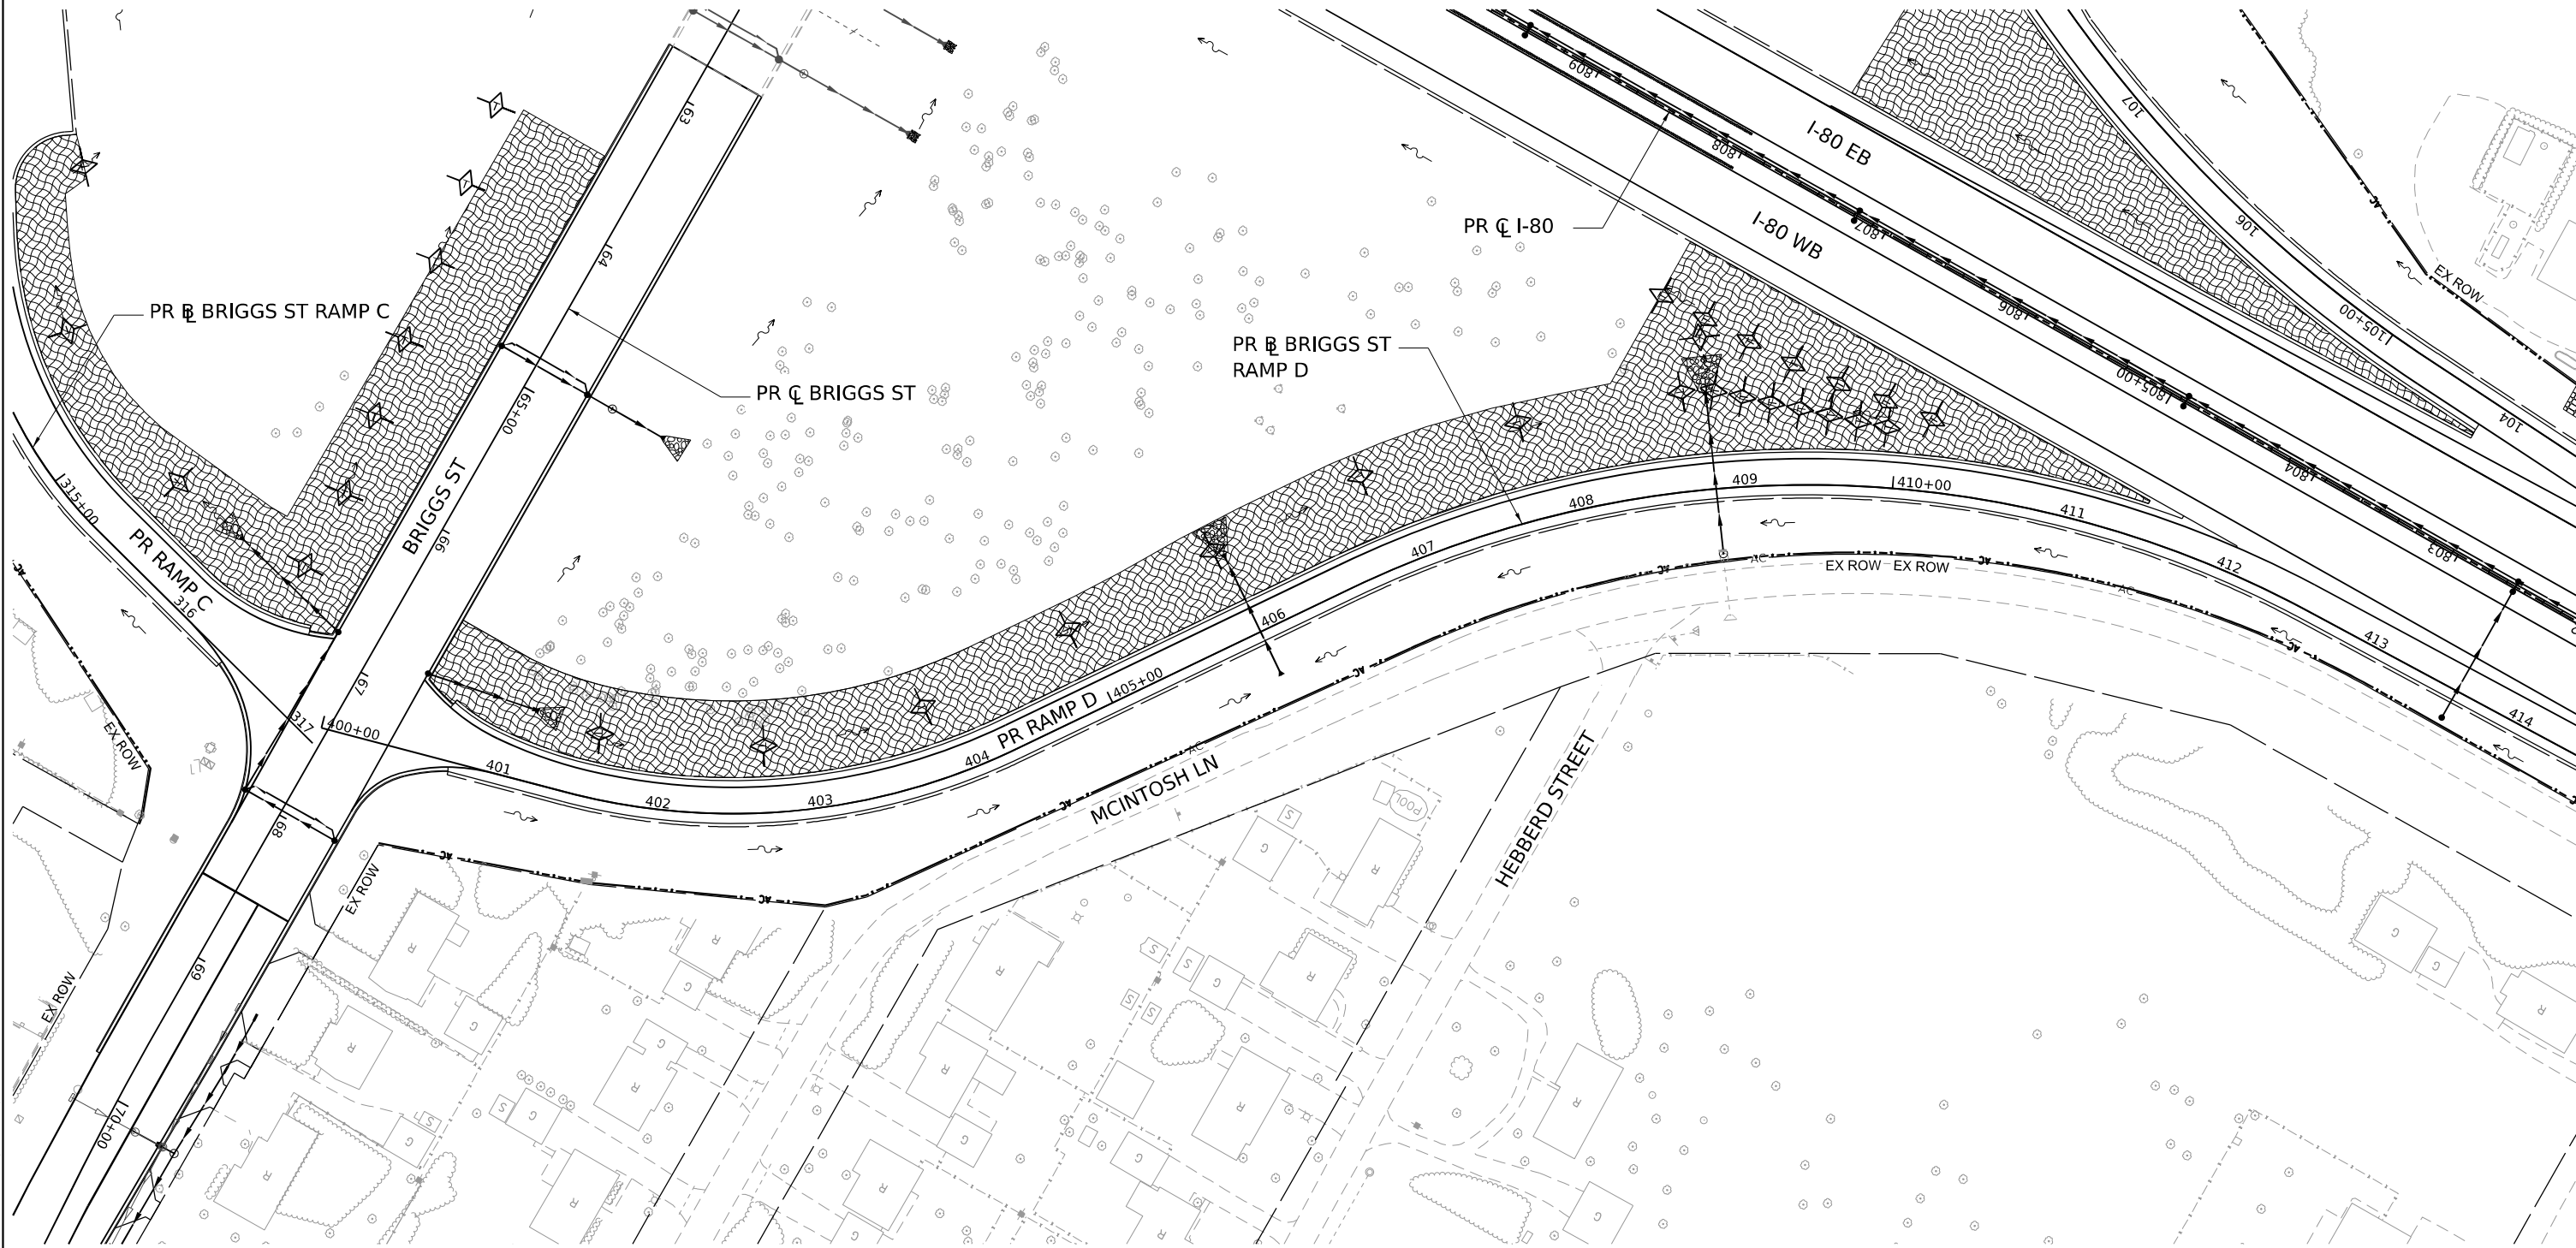 

EROSION CONTROL LEGEND

- | | | | |
|--|--|--|--|
| | INLET FILTER | | TEMPORARY EROSION CONTROL SEEDING |
| | TEMPORARY DITCH CHECK | | TEMPORARY EROSION CONTROL BLANKET |
| | PERIMETER EROSION BARRIER | | TEMPORARY EROSION CONTROL SEEDING MULCH METHOD 2 |
| | INLET PROTECTION (UTILIZING TEMP DITCH CHECKS) | | TEMPORARY EROSION CONTROL SEEDING TEMPORARY HEAVY DUTY EROSION CONTROL BLANKET |
| | | | TEMPORARY PAVEMENT |



USER NAME	= SSCHUESSLER	DESIGNED	- SMS	REVISED	-
		DRAWN	- SVJ	REVISED	-
PLOT SCALE	= 0.16666667 ' / IN.	CHECKED	- SCW	REVISED	-
PLOT DATE	= 7/28/2023	DATE	- 6/29/2023	REVISED	-


STATE OF ILLINOIS
DEPARTMENT OF TRANSPORTATION

BRIGGS STREET RAMP D
EROSION CONTROL STAGE 3

SCALE: 1"=50' SHEET OF SHEETS STA. TO STA.

F.A.I. RTE.	SECTION	COUNTY	TOTAL SHEETS	SHEET NO.
80	FAI 80 21 STRUCTURE 8	WILL	899	443
CONTRACT NO. 62R29				
ILLINOIS FED. AID PROJECT				

MODEL: 2D SHEET 11
FILE NAME: C:\TRANSPORT\SYSTEMS\HW401\STEVE SCHUESSLER\DM507B162R2R2SHT-LANDSCAPE-SCHE001.DGN

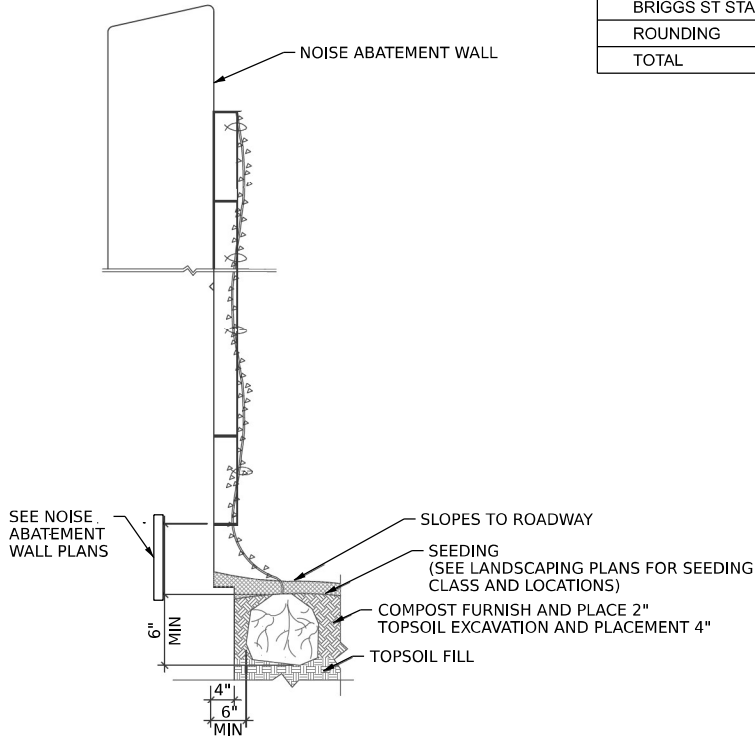

VINE DETAIL
N.T.S.

LOCATION	SEEDING, CLASS 1B	SEEDING, CLASS 2A	SEEDING, CLASS 3	SEEDING, CLASS 4	SEEDING, CLASS 4B	NITROGEN FERTILIZER NUTRIENT	POTASSIUM FERTILIZER NUTRIENT	SODDING, SALT TOLERANT	SUPPLEMENTAL WATERING	TEMPORARY EROSION CONTROL BLANKET	TEMPORARY HEAVY DUTY EROSION CONTROL BLANKET	VINE-PARTHENOCISSUS QUINQUEFOLIA ENGELMANNII (ENGELMANNII VIRGINIA CREEPER), 1-GALLON POT	COARSE SAND PLACEMENT, 4"	COARSE SAND PLACEMENT, 2"
	25000115	25000210	25000300	25000310	25000314	25000400	25000600	25200110	25200200	28001100	28001200	E20210G1	X0322992	X0324097
	ACRE	ACRE	ACRE	ACRE	ACRE	POUND	POUND	SQ YD	UNIT	SQ YD	SQ YD	EACH	SQ YD	SQ YD
I-80 STA 764+88 RT TO STA 799+00 RT	0.05	1.05	0.17	1.55	0.58	309	309	-	-	15,474	803	795	7,472	2,775
I-80 STA 803+28 RT TO STA 813+72 RT	-	0.77	-	2.57	0.97	390	390	-	-	20,745	-	-	12,393	4,629
I-80 STA 814+00 RT TO STA 823+25 RT	-	0.63	-	1.75	0.29	242	242	-	-	12,816	-	-	8,424	1,382
I-80 STA 846+15 RT TO STA 865+79 RT	-	0.70	-	1.00	0.35	186	186	-	-	9,832	-	-	4,787	1,685
I-80 STA 866+14 RT TO STA 918+22 RT	-	1.74	0.25	3.52	0.95	585	585	-	-	29,909	1,149	-	16,989	4,521
I-80 STA 918+54 RT TO STA 947+12 RT	0.29	0.45	0.03	1.14	0.12	186	186	-	-	9,535	126	808	5,458	556
I-80 STA 765+45 LT TO STA 781+40 LT	-	0.54	0.23	0.37	0.24	126	126	-	-	5,446	1,109	-	1,709	1,131
I-80 STA 804+79 LT TO STA 813+21 LT	-	0.84	-	4.62	0.39	528	528	-	-	28,210	-	-	22,322	1,853
I-80 STA 814+09 LT TO STA 823+58 LT	-	0.84	-	2.13	0.39	306	306	-	-	16,145	-	-	10,241	1,852
I-80 STA 828+50 LT TO STA 865+87 LT	0.08	1.03	-	1.54	0.66	302	302	-	-	15,905	-	531	7,397	3,190
I-80 STA 866+15 LT TO STA 918+20 LT	-	0.82	0.32	2.42	1.01	417	417	-	-	20,351	1,475	554	12,212	4,874
I-80 STA 918+57 LT TO STA 921+47 LT	-	0.08	0.03	0.14	-	24	24	-	-	1,009	121	-	-	-
RAMP A STA 100+00 RT TO STA 116+00 RT	-	0.57	-	3.82	0.30	424	424	-	-	22,507	-	-	18,372	1,411
RAMP B STA 200+00 RT TO STA 233+68 RT	-	1.16	-	2.89	0.61	422	422	-	-	22,439	-	-	13,906	2,949
RAMP C STA 300+00 RT TO STA 317+24 RT	0.04	0.65	-	0.98	0.30	179	179	-	-	9,436	-	-	4,707	1,445
RAMP D STA 400+00 RT TO STA 434+89 RT	-	0.96	0.06	1.02	0.62	242	242	-	-	12,505	282	-	4,869	2,990
BRIGGS ST STA 47+00 LT TO STA 55+00 LT	-	0.32	0.13	-	0.05	48	48	-	-	1,659	595	-	-	215
BRIGGS ST STA 47+00 RT TO STA 55+00 RT	-	0.11	0.10	-	0.06	26	26	-	-	781	435	-	-	264
BRIGGS ST STA 55+00 LT TO STA 60+00 LT	-	-	-	-	-	-	-	-	-	-	-	-	-	-
BRIGGS ST STA 55+00 RT TO STA 60+00 RT	-	0.09	-	-	-	9	9	-	-	402	-	-	-	-
BRIGGS ST STA 60+00 LT TO STA 67+00 LT	-	-	-	-	-	-	-	-	-	-	-	-	-	-
BRIGGS ST STA 60+00 RT TO STA 67+00 RT	-	-	-	-	-	-	-	-	-	-	-	-	-	-
BRIGGS ST STA 67+00 LT TO STA 75+00 LT	-	-	-	-	-	19	19	744	25	-	-	-	-	-
BRIGGS ST STA 67+00 RT TO STA 75+00 RT	-	-	-	-	-	7	7	317	10	-	-	-	-	-
ROUNDING	0.04	0.15	0.18	0.04	0.11	-	-	-	-	-	-	-	-	-
TOTAL	0.50	13.50	1.50	31.50	8.00	4,977	4,977	1,061	35	255,106	6,095	2688	151,258	37,722

LANDSCAPE NOTE:

1. UNDERBRUSH OR DEBRIS AT PLANTING LOCATIONS SHALL BE REMOVED AND DISPOSED OF ACCORDING TO SECTION 201 OF THE STANDARD SPECIFICATIONS. THIS WORK WILL NOT BE PAID FOR SEPARATELY, BUT THE COSTS SHALL BE CONSIDERED AS INCLUDED IN THE CONTRACT UNIT PRICES FOR THE CONSTRUCTION ITEMS INVOLVED, AND NO ADDITIONAL COMPENSATION WILL BE ALLOWED.



USER NAME	= SSCHUESSLER
PLOT SCALE	= 0.16666633 1/ IN.
PLOT DATE	= 7/28/2023

DESIGNED	-	SMS
DRAWN	-	SVJ
CHECKED	-	SCW
DATE	-	6/29/2023



REVISED	-
REVISED	-
REVISED	-
REVISED	-

STATE OF ILLINOIS
DEPARTMENT OF TRANSPORTATION

I-80 LANDSCAPE SCHEDULE			
SCALE: NTS	SHEET	OF	SHEETS
STA.	TO STA.		

F.A.I. RTE.	SECTION	COUNTY	TOTAL SHEETS	SHEET NO.
80	FAI 80 21 STRUCTURE 8	WILL	899	444
CONTRACT NO. 62R29				
ILLINOIS FED. AID PROJECT				

MODEL: PR_80 - PR_80_ML-1
FILE NAME: C:\TRANSPORT\SYSTEMS\HW-01\STEVE SCHUESSLER\DWG\B1632R23\ST-LANDSCAPE-01.DGN

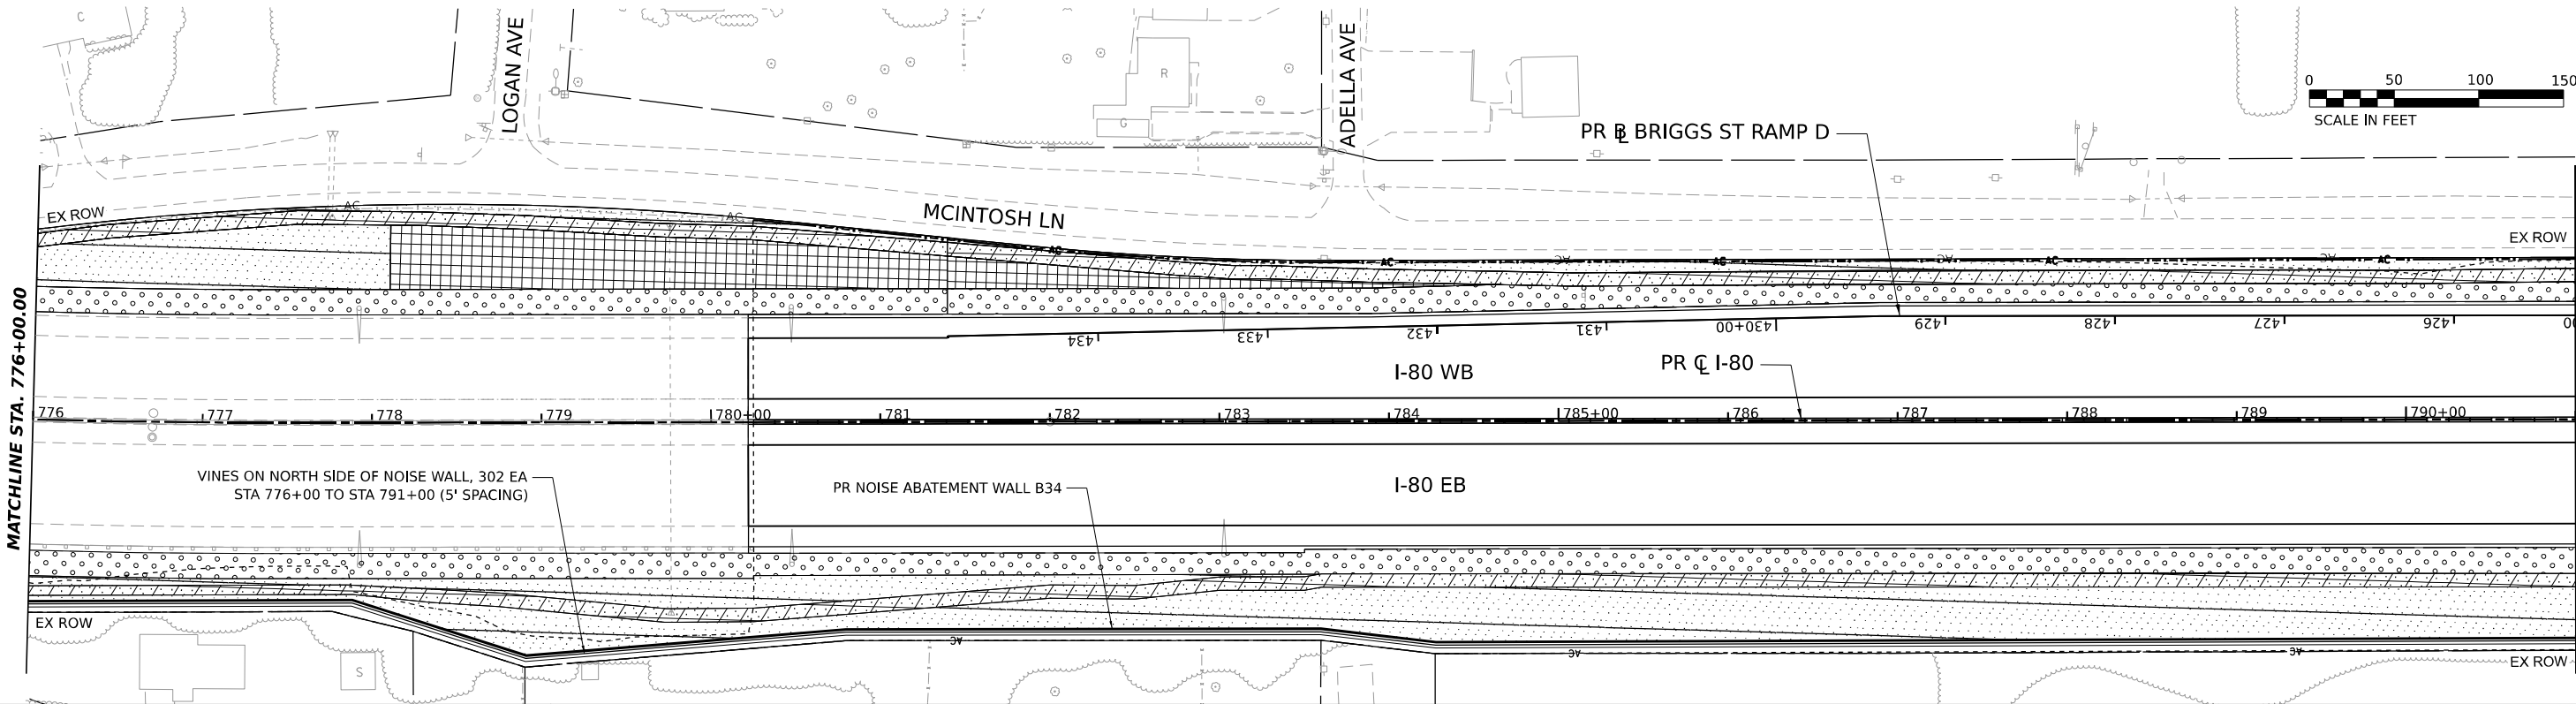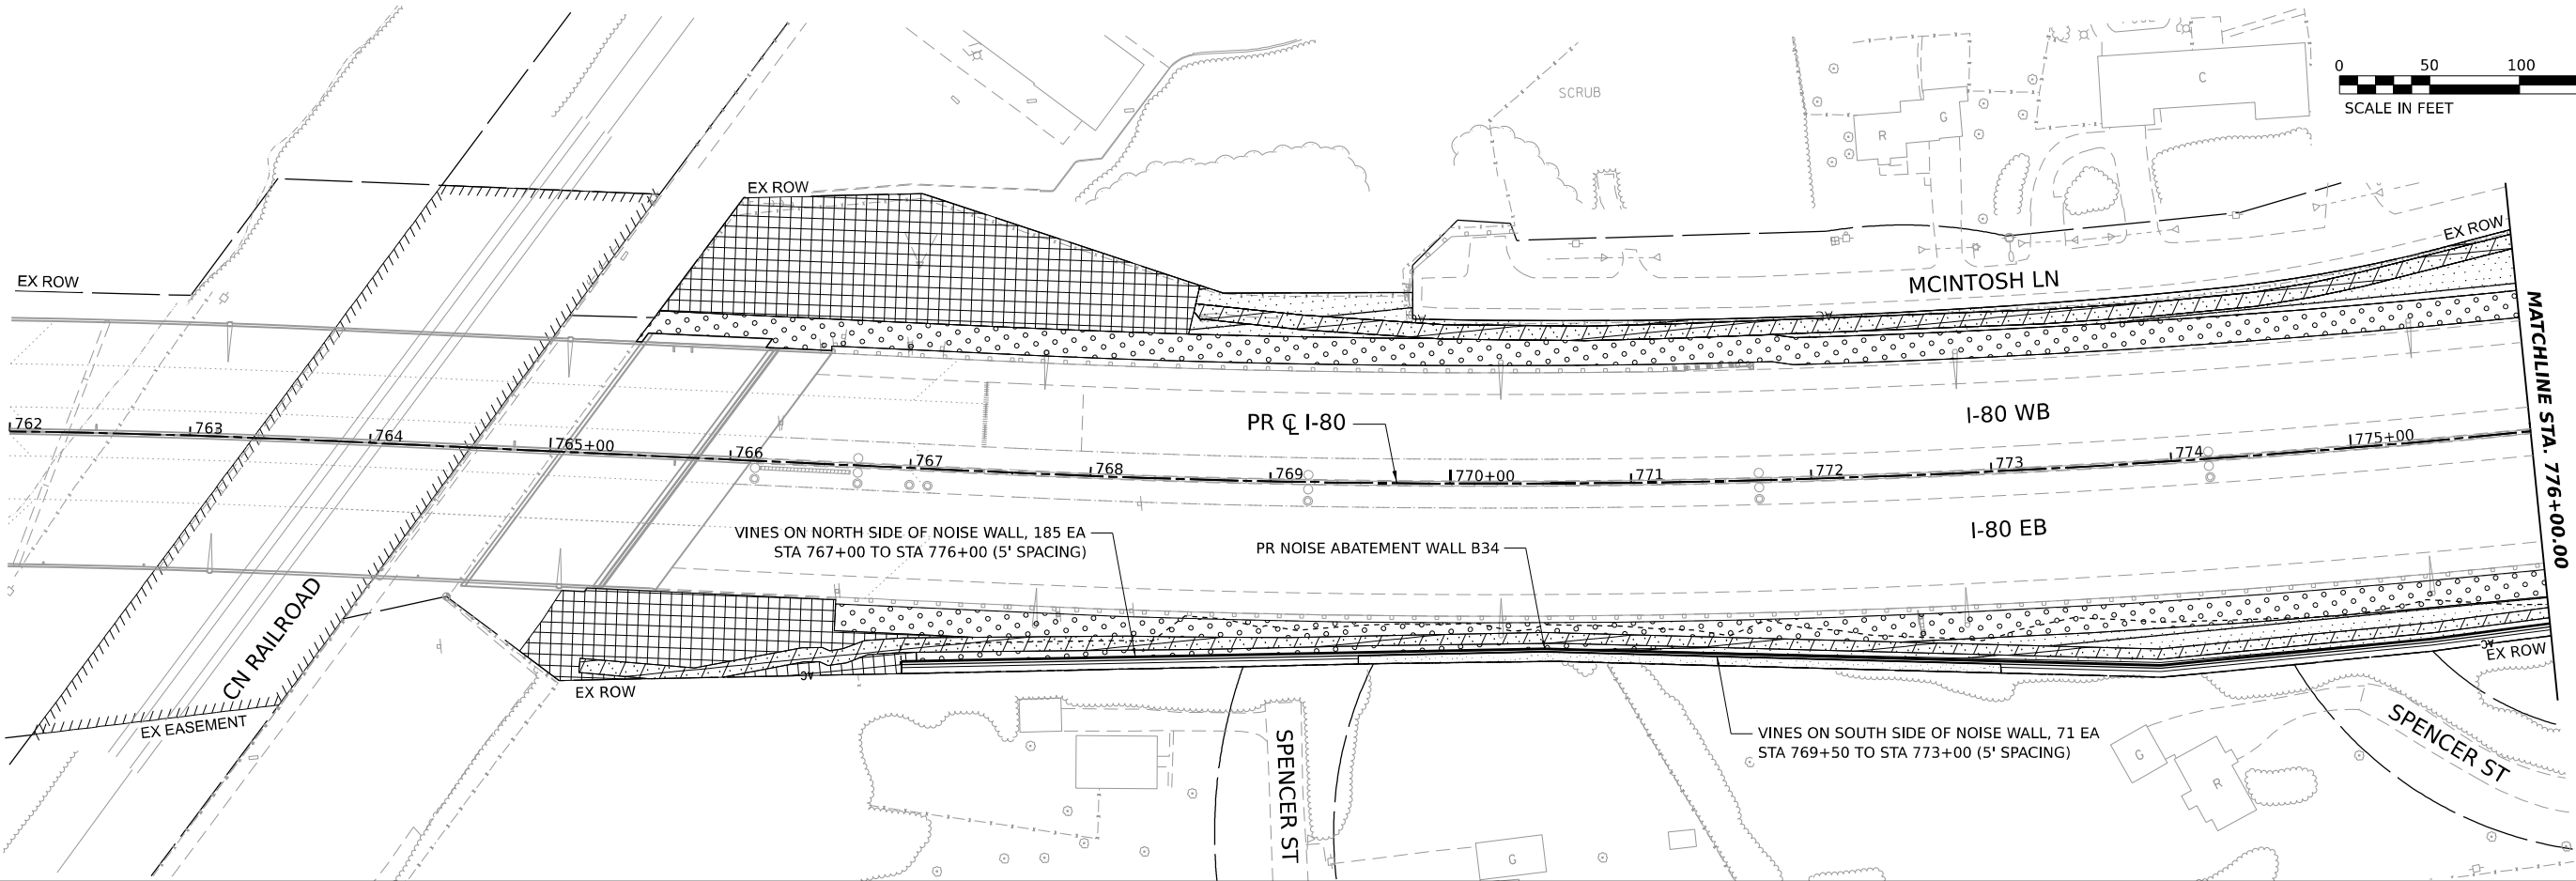

LANDSCAPE LEGEND

- SEEDING, CLASS 1B
TEMPORARY EROSION CONTROL BLANKET
TOPSOIL, 4"
NITROGEN AND POTASSIUM FERTILIZER NUTRIENT
- SEEDING, CLASS 2A
TEMPORARY EROSION CONTROL BLANKET
TOPSOIL, 4"
NITROGEN AND POTASSIUM FERTILIZER NUTRIENT
- SEEDING, CLASS 3
TEMPORARY HEAVY DUTY EROSION CONTROL BLANKET
TOPSOIL, 4"
NITROGEN AND POTASSIUM FERTILIZER NUTRIENT
- SEEDING, CLASS 4
TOPSOIL, 4"
COARSE SAND PLACEMENT, 4"
TEMPORARY EROSION CONTROL BLANKET
NITROGEN AND POTASSIUM FERTILIZER NUTRIENT
- SODDING, SALT TOLERANT
SUPPLEMENTAL WATERING
NITROGEN FERTILIZER NUTRIENT
POTASSIUM FERTILIZER NUTRIENT
- SEEDING, CLASS 4B
DITCH BOTTOM: TOPSOIL, 4"
COARSE SAND PLACEMENT, 2"
DETENTION BASIN: TOPSOIL, 12"
FUR PLAC SAND FILL (12")
EROSION CONTROL BLANKET
NITROGEN AND POTASSIUM FERTILIZER NUTRIENT





USER NAME = SSCHUESSLER	DESIGNED - SMS	REVISED -
	DRAWN - SVJ	REVISED -
PLOT SCALE = 0.16666667" / IN.	CHECKED - SCW	REVISED -
PLOT DATE = 7/28/2023	DATE - 6/29/2023	REVISED -

STATE OF ILLINOIS
DEPARTMENT OF TRANSPORTATION

I-80
LANDSCAPE PLAN

SCALE: 1"=50' SHEET OF SHEETS STA. TO STA.

F.A.I. RTE.	SECTION	COUNTY	TOTAL SHEETS	SHEET NO.
80	FAI 80 21 STRUCTURE 8	WILL	899	445
CONTRACT NO. 62R29				
ILLINOIS FED. AID PROJECT				

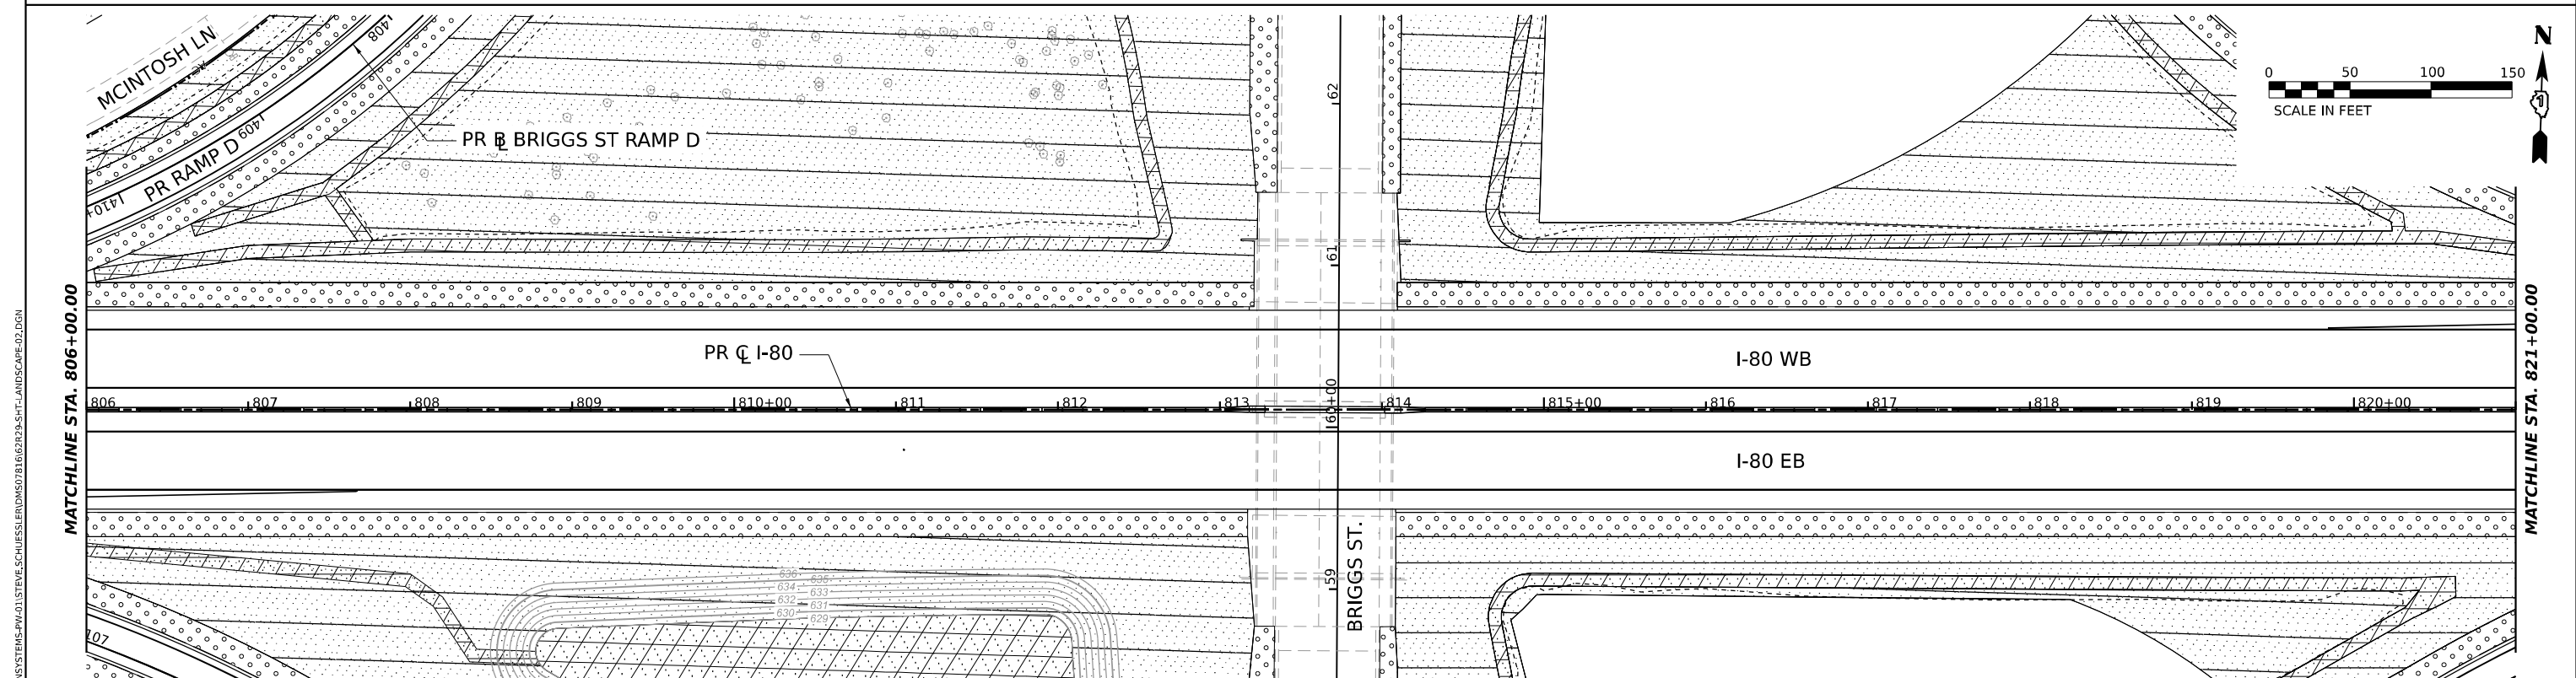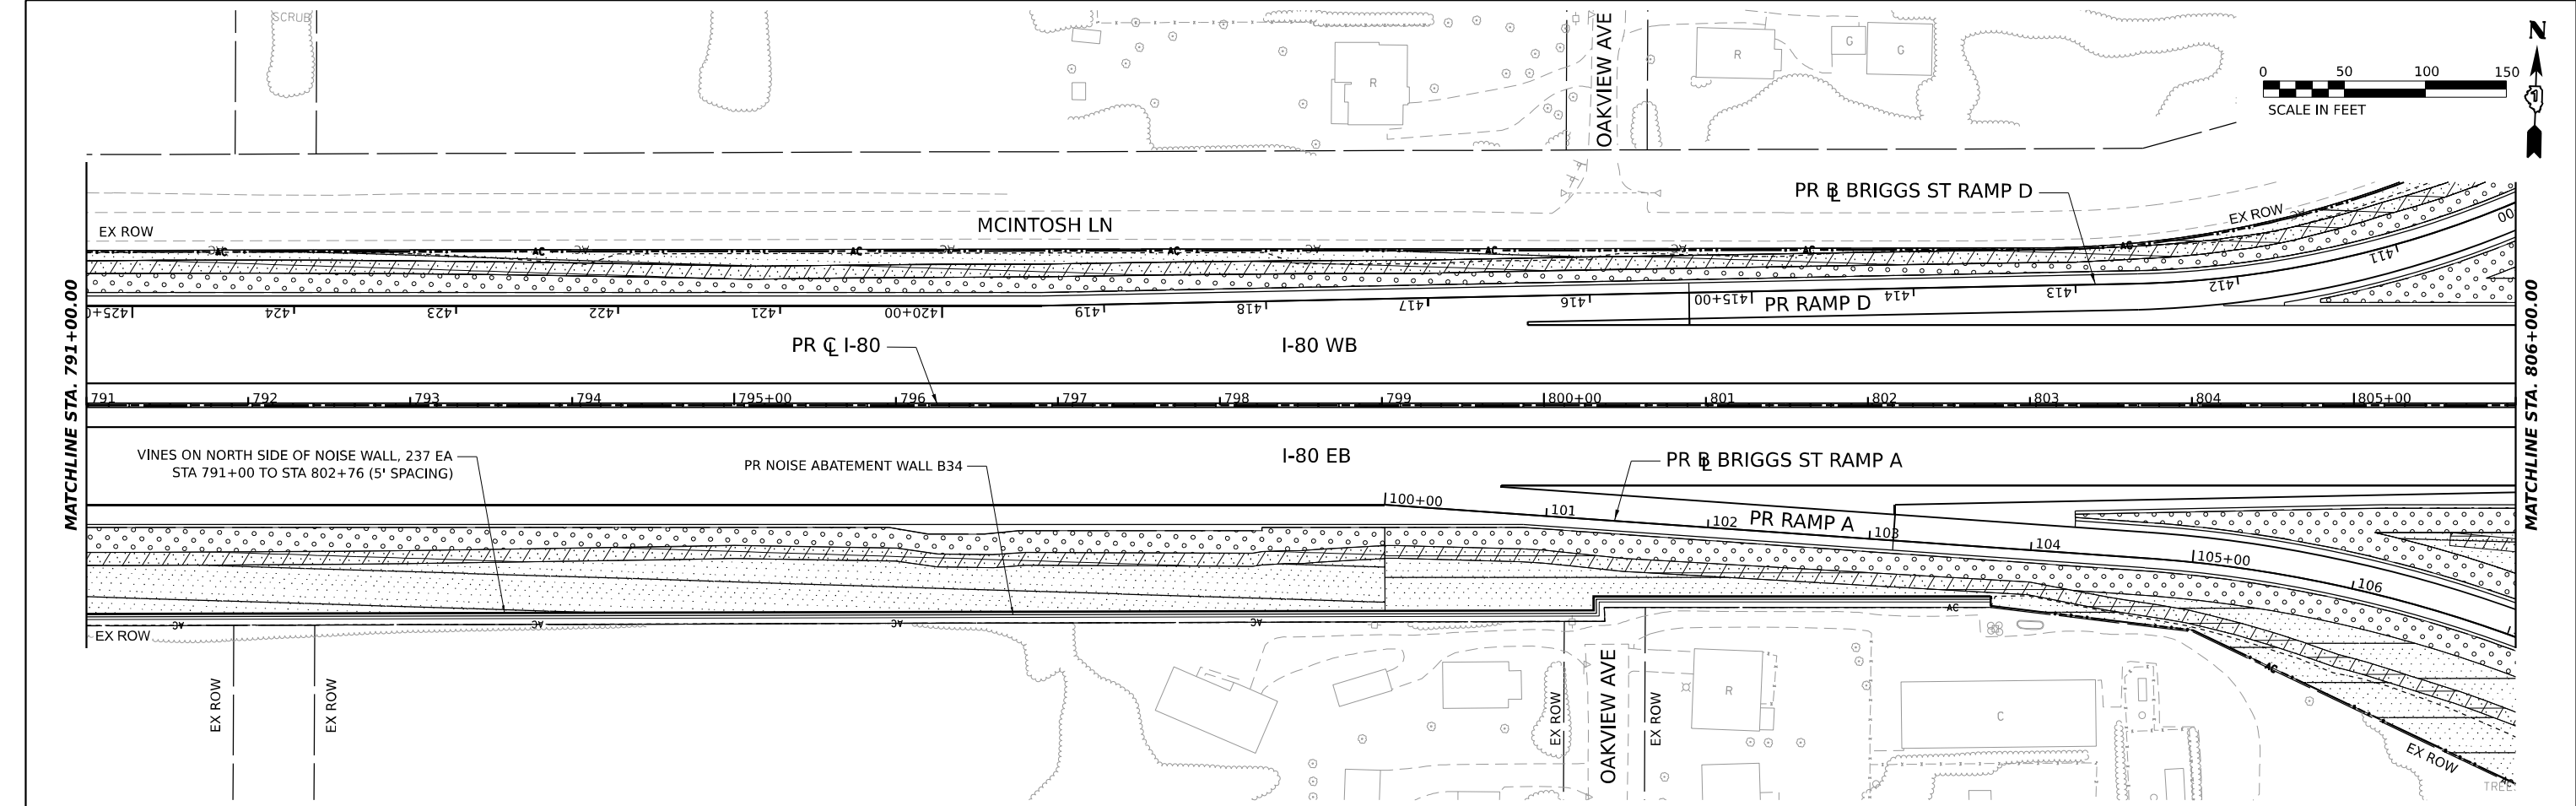

SEEDING, CLASS 1B

TEMPORARY EROSION CONTROL BLANKET

TOPSOIL, 4"

NITROGEN AND POTASSIUM FERTILIZER NUTRIENT

SEEDING, CLASS 2A

TEMPORARY EROSION CONTROL BLANKET

TOPSOIL, 4"

NITROGEN AND POTASSIUM FERTILIZER NUTRIENT

SEEDING, CLASS 3

TEMPORARY HEAVY DUTY EROSION CONTROL BLANKET

TOPSOIL, 4"

NITROGEN AND POTASSIUM FERTILIZER NUTRIENT

SEEDING, CLASS 4

TOPSOIL, 4"

COARSE SAND PLACEMENT, 4"

TEMPORARY EROSION CONTROL BLANKET

NITROGEN AND POTASSIUM FERTILIZER NUTRIENT

SODDING, SALT TOLERANT

SUPPLEMENTAL WATERING

NITROGEN FERTILIZER NUTRIENT

POTASSIUM FERTILIZER NUTRIENT

SEEDING, CLASS 4B

DITCH BOTTOM: TOPSOIL, 4"

COARSE SAND PLACEMENT, 2"

DETENTION BASIN: TOPSOIL, 12"

FUR PLAC SAND FILL (12")

EROSION CONTROL BLANKET

NITROGEN AND POTASSIUM FERTILIZER NUTRIENT

SE3

USER NAME = SSCHUESSLER

DESIGNED -

REVISD -

DRAWN - SVJ

REVISD -

CHECKED - SMS

REVISD -

DATE - 6/29/2023

REVISD -

STATE OF ILLINOIS

DEPARTMENT OF TRANSPORTATION

I-80

LANDSCAPE PLAN

SCALE: SHEET OF SHEETS STA. TO STA.

F.A.I. RTE. 80

SECTION FAI 80 21 STRUCTURE 8

COUNTY WILL

TOTAL SHEETS 899

SHEET NO. 446

CONTRACT NO. 62R29

ILLINOIS FED. AID PROJECT

MODEL: PR I-80 - PR I-80 M-3
FILE NAME: C:\TRANSPORT\LOCAL\TRANSPORTS\HW-01\STEVE SCHUESSLER\MS0716\62R29\ST-1-LANDSCAPE-02.DGN

MODEL: PR I-80 - PR I-80.MXD
FILE NAME: C:\TRANSPORT\LOCAL\TRANS\SYSTEMS\HW-01\STEVE SCHUESSLER\ENDS07161632R29\STRUCT-LANDSCAPE-03.DGN

LANDSCAPE LEGEND

-  SEEDING, CLASS 1B
TEMPORARY EROSION CONTROL BLANKET
TOPSOIL, 4"
NITROGEN AND POTASSIUM FERTILIZER NUTRIENT
-  SEEDING, CLASS 2A
TEMPORARY EROSION CONTROL BLANKET
TOPSOIL, 4"
NITROGEN AND POTASSIUM FERTILIZER NUTRIENT
-  SEEDING, CLASS 3
TEMPORARY HEAVY DUTY EROSION CONTROL BLANKET
TOPSOIL, 4"
NITROGEN AND POTASSIUM FERTILIZER NUTRIENT
-  SEEDING, CLASS 4
TOPSOIL, 4"
COARSE SAND PLACEMENT, 4"
TEMPORARY EROSION CONTROL BLANKET
NITROGEN AND POTASSIUM FERTILIZER NUTRIENT
-  SODDING, SALT TOLERANT
SUPPLEMENTAL WATERING
NITROGEN FERTILIZER NUTRIENT
POTASSIUM FERTILIZER NUTRIENT
-  SEEDING, CLASS 4B
DITCH BOTTOM: TOPSOIL, 4"
COARSE SAND PLACEMENT, 2"
DETENTION BASIN: TOPSOIL, 12"
FUR PLAC SAND FILL (12")
EROSION CONTROL BLANKET
NITROGEN AND POTASSIUM FERTILIZER NUTRIENT





USER NAME	= SSCHUESSLER	DESIGNED	-	REVISED	-
		DRAWN	- SVJ	REVISED	-
PLOT SCALE	= 0.16666667" / IN.	CHECKED	- SMS	REVISED	-
PLOT DATE	= 7/28/2023	DATE	- 6/29/2023	REVISED	-

STATE OF ILLINOIS
DEPARTMENT OF TRANSPORTATION



I-80
LANDSCAPE PLAN

SCALE: SHEET OF SHEETS STA. TO STA.

F.A.I. RTE.	SECTION	COUNTY	TOTAL SHEETS	SHEET NO.
80	FAI 80 21 STRUCTURE 8	WILL	899	447
CONTRACT NO. 62R29				
ILLINOIS FED. AID PROJECT				

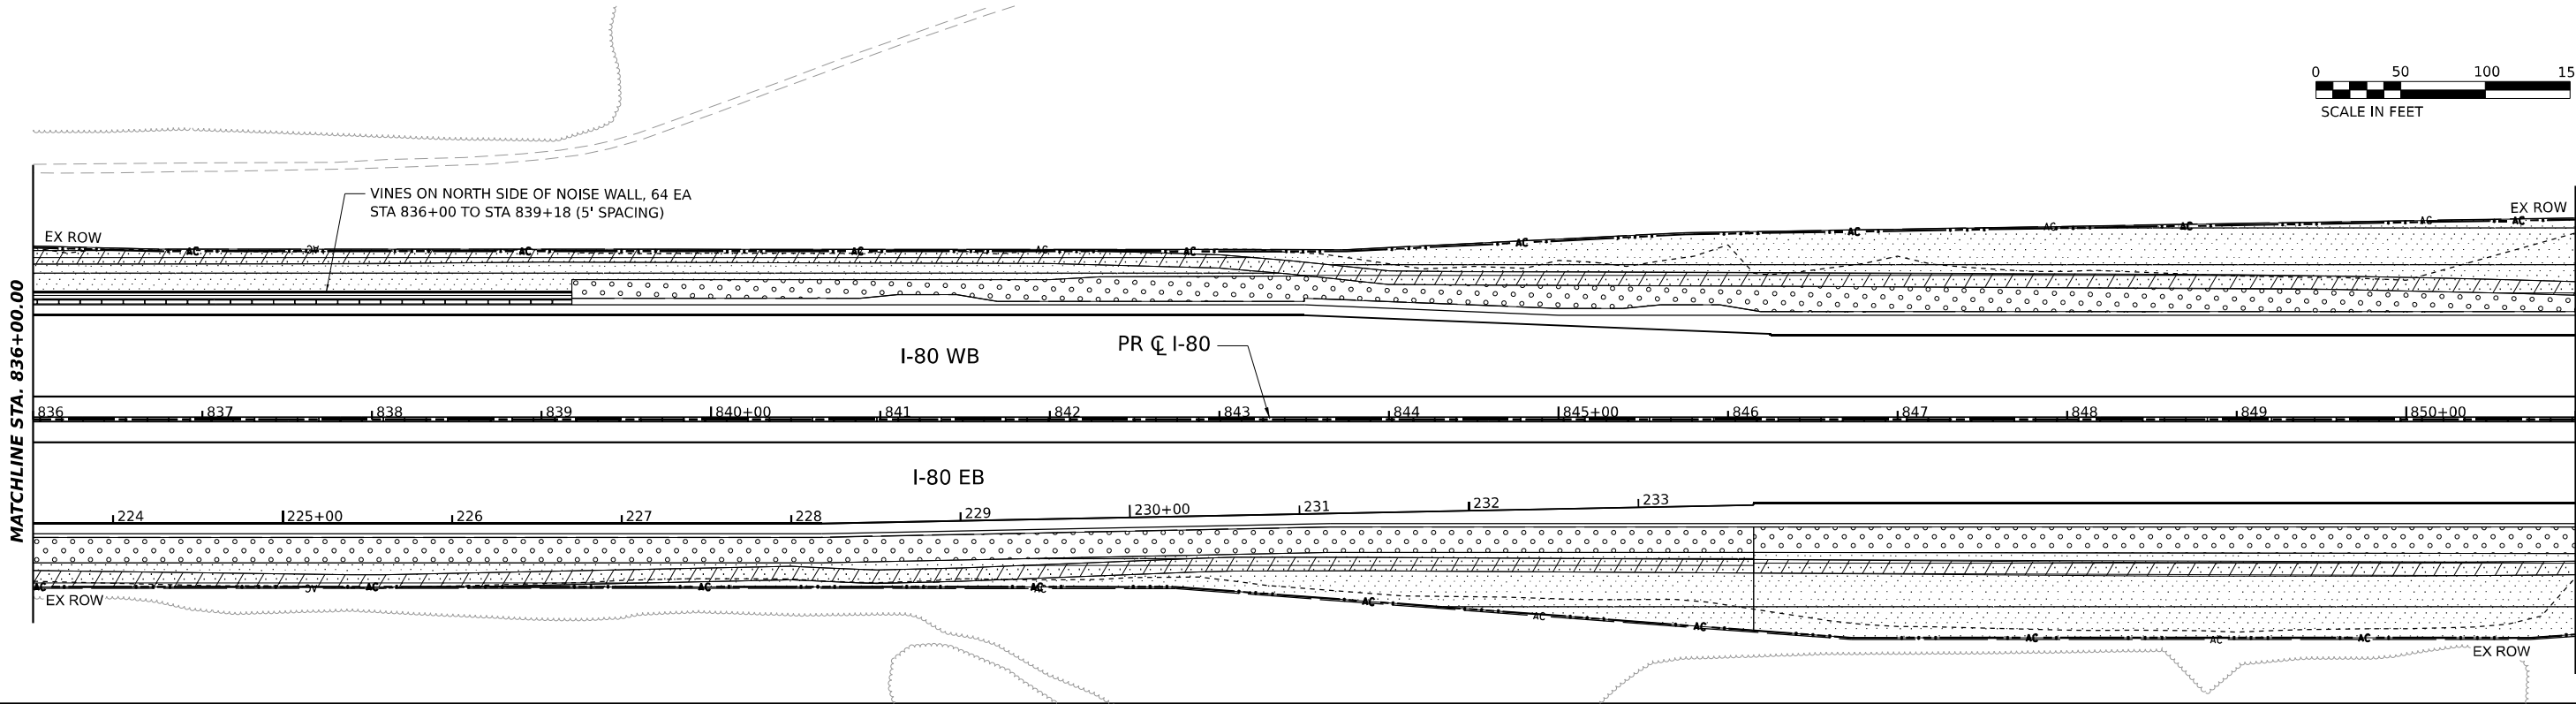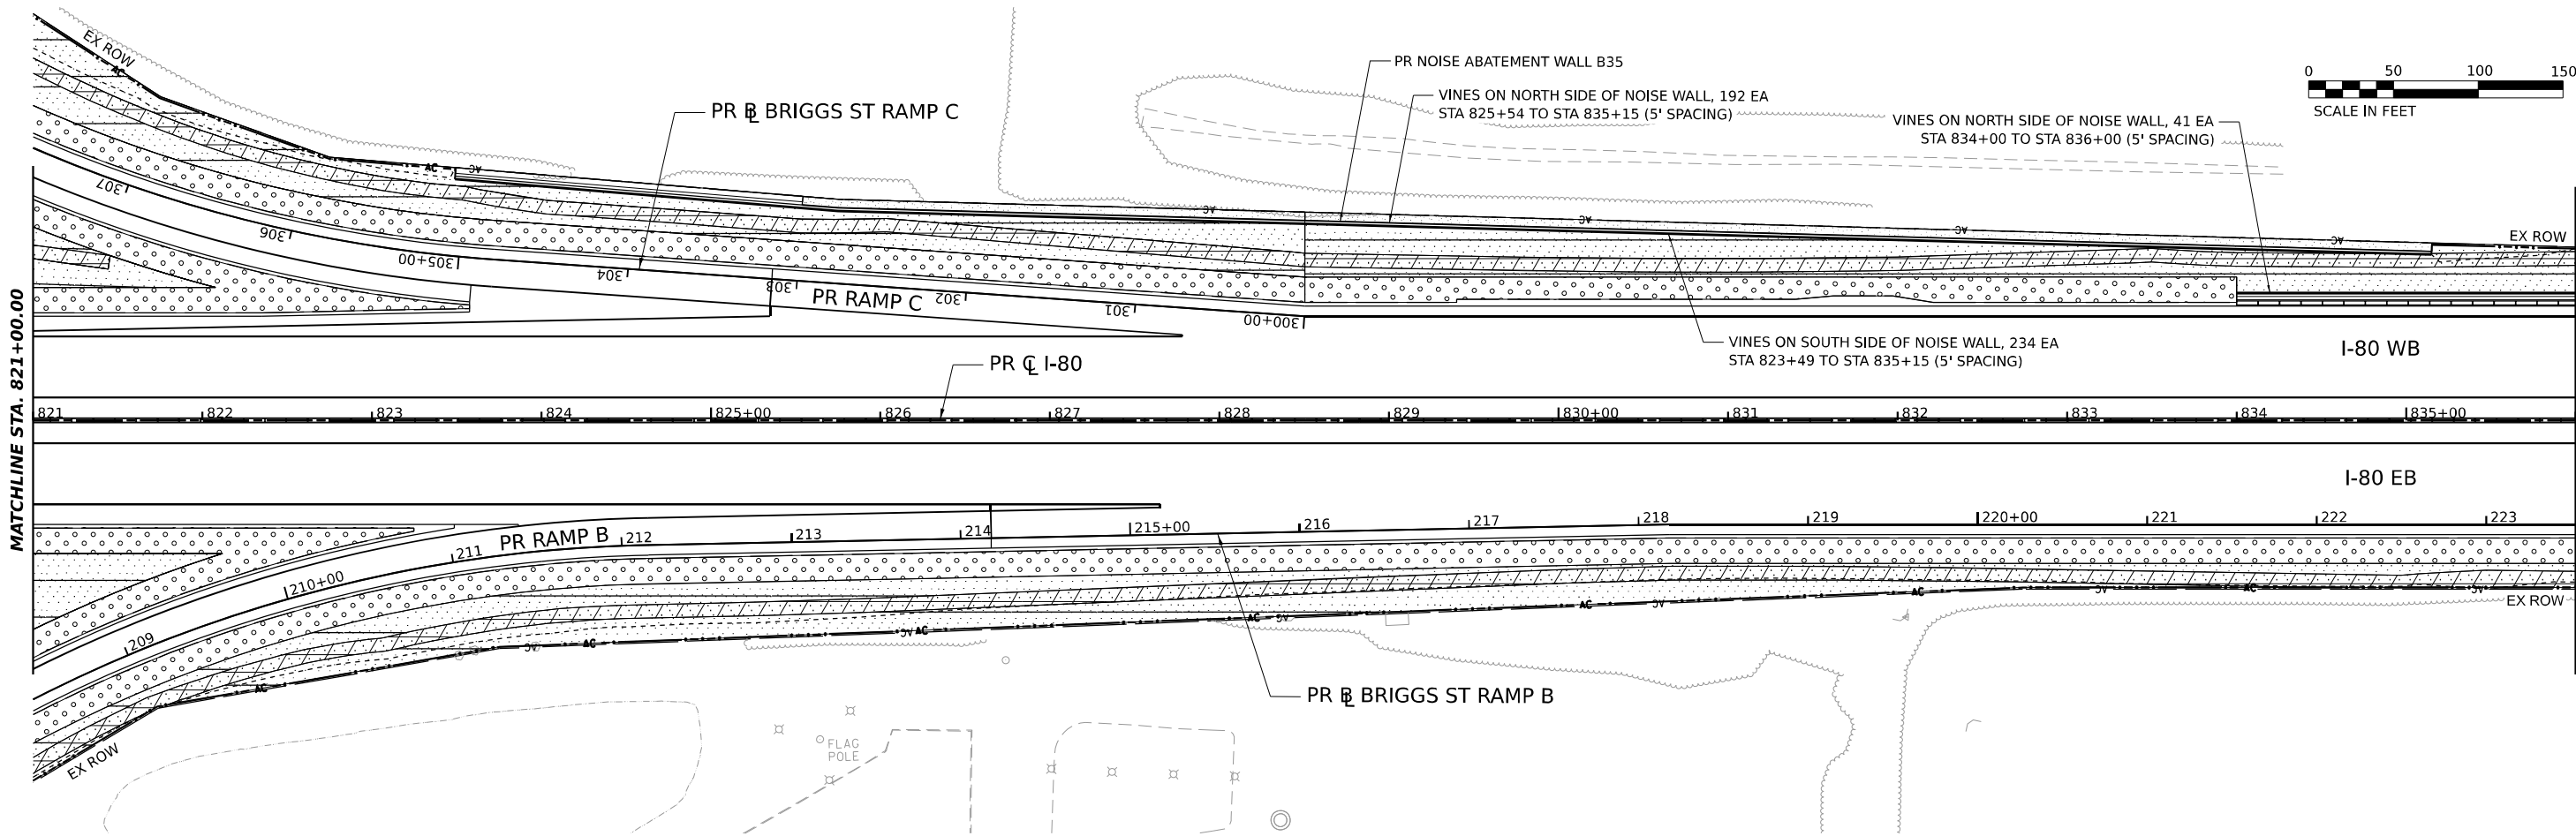

MODEL: PR I-80 - PR I-80_ML-2
FILE NAME: C:\TRANSPORT\LOCAL\TRANSPORT\SYSTEMS\HW-01\STEVE SCHUESSLER\DWG\0716\62R29\STRUCT-LANDSCAPE-04.DGN

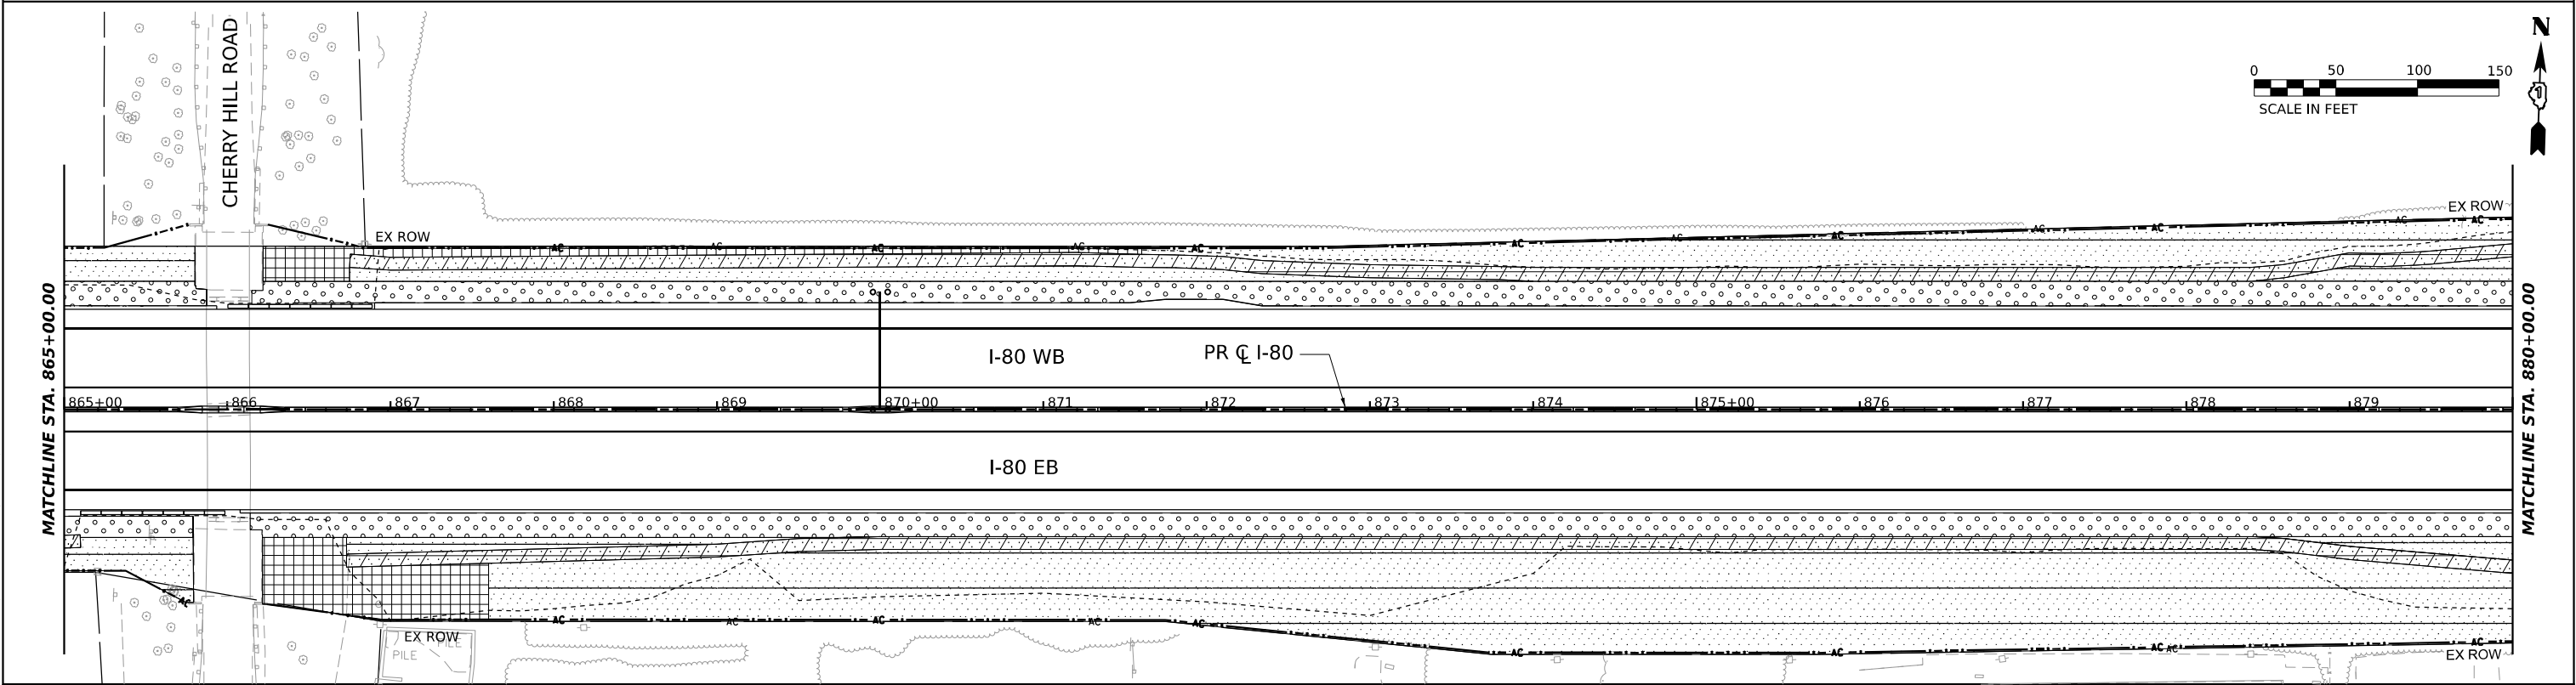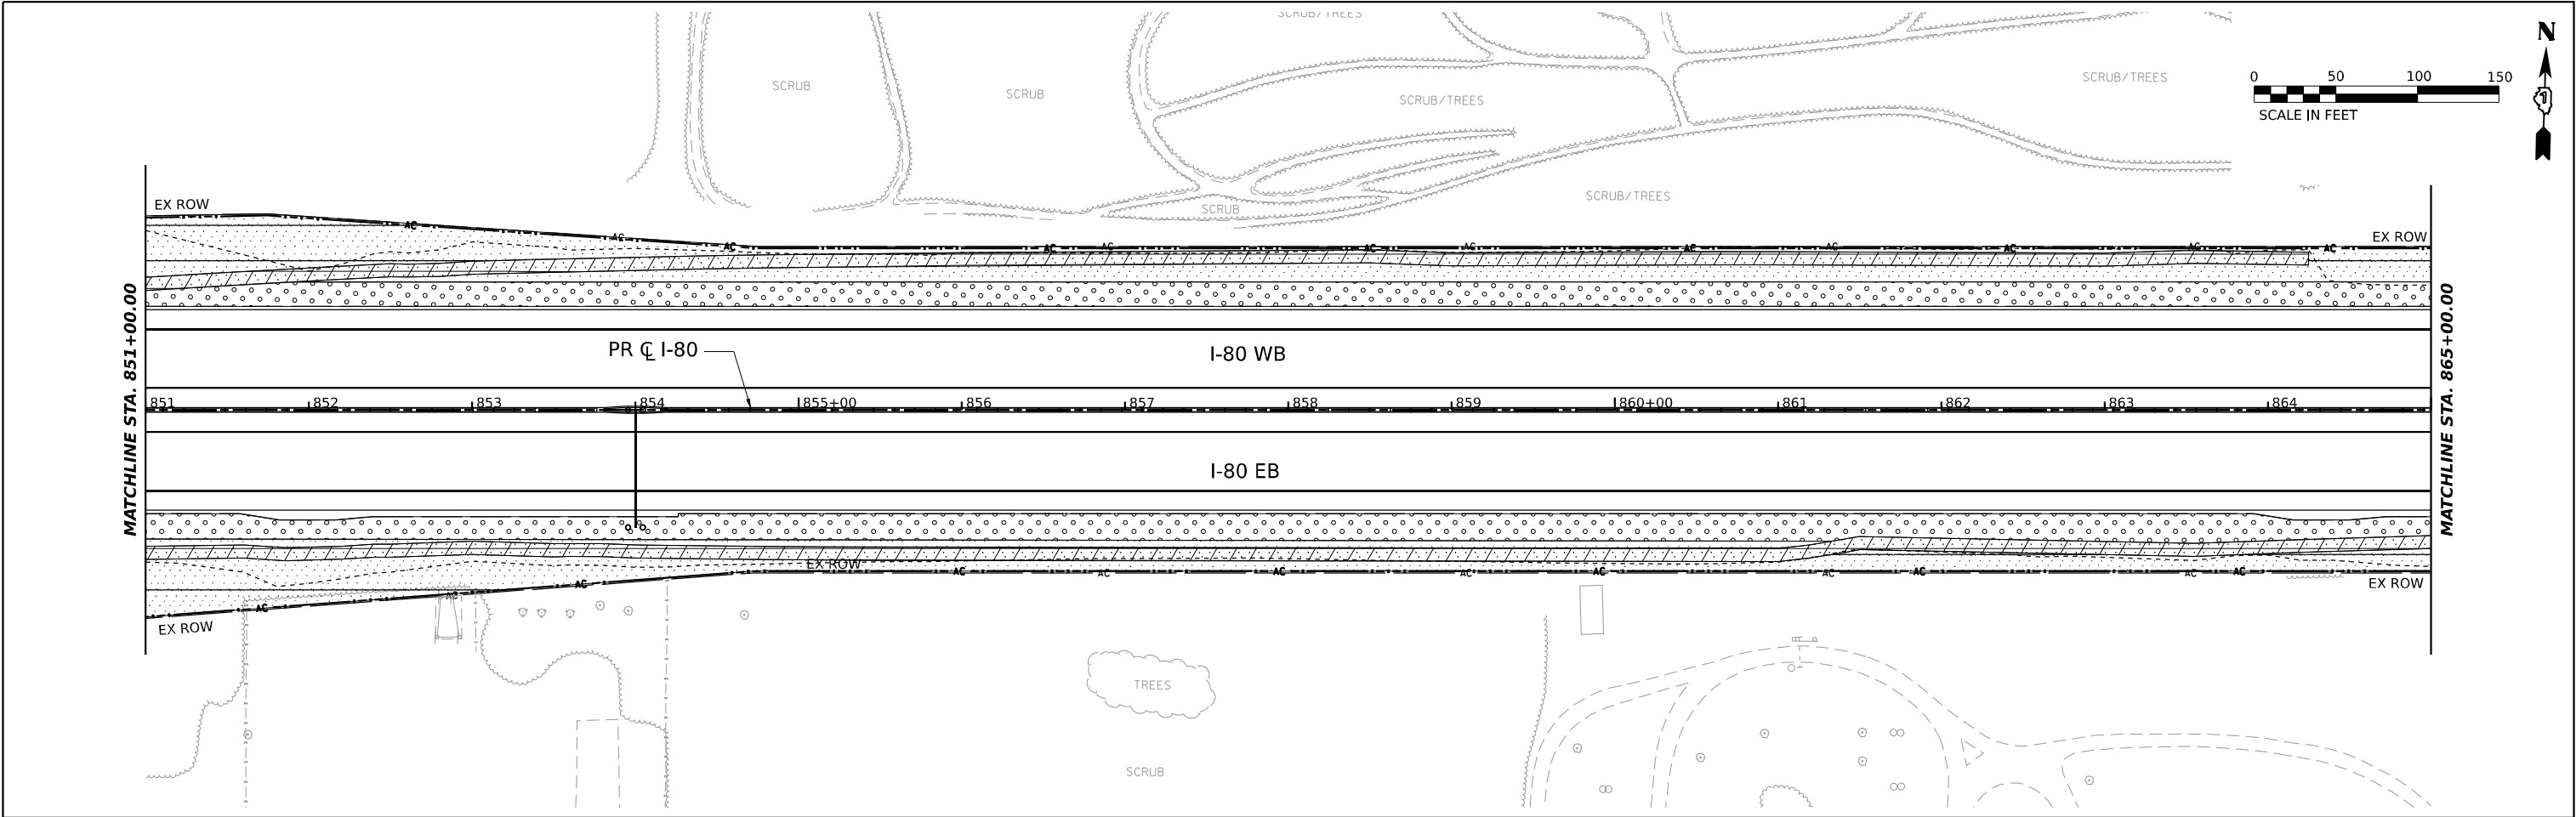

LANDSCAPE LEGEND

- SEEDING, CLASS 1B
TEMPORARY EROSION CONTROL BLANKET
TOPSOIL, 4"
NITROGEN AND POTASSIUM FERTILIZER NUTRIENT
- SEEDING, CLASS 2A
TEMPORARY EROSION CONTROL BLANKET
TOPSOIL, 4"
NITROGEN AND POTASSIUM FERTILIZER NUTRIENT
- SEEDING, CLASS 3
TEMPORARY HEAVY DUTY EROSION CONTROL BLANKET
TOPSOIL, 4"
NITROGEN AND POTASSIUM FERTILIZER NUTRIENT
- SEEDING, CLASS 4
TOPSOIL, 4"
COARSE SAND PLACEMENT, 4"
TEMPORARY EROSION CONTROL BLANKET
NITROGEN AND POTASSIUM FERTILIZER NUTRIENT
- SODDING, SALT TOLERANT
SUPPLEMENTAL WATERING
NITROGEN FERTILIZER NUTRIENT
POTASSIUM FERTILIZER NUTRIENT
- SEEDING, CLASS 4B
DITCH BOTTOM: TOPSOIL, 4"
COARSE SAND PLACEMENT, 2"
DETENTION BASIN: TOPSOIL, 12"
FUR PLAC SAND FILL (12")
EROSION CONTROL BLANKET
NITROGEN AND POTASSIUM FERTILIZER NUTRIENT



USER NAME	= SSCHUESSLER	DESIGNED	-	REVISED	-
		DRAWN	-	REVISED	-
PLOT SCALE	= 0.16666667" / IN.	CHECKED	-	REVISED	-
PLOT DATE	= 7/28/2023	DATE	= 6/29/2023	REVISED	-



STATE OF ILLINOIS
DEPARTMENT OF TRANSPORTATION

I-80 LANDSCAPE PLAN				
SCALE:	SHEET	OF	SHEETS	STA.
				TO STA.

F.A.I. RTE.	SECTION	COUNTY	TOTAL SHEETS	SHEET NO.
80	FAI 80 21 STRUCTURE 8	WILL	899	448
CONTRACT NO. 62R29				
ILLINOIS FED. AID PROJECT				



MODEL: PR I-80 - PR I-80_ML-0
FILE NAME: C:\TRANSPORT\LOCAL\TRANSPORT\SYSTEMS\HW-01\STEVE SCHUESSLER\DWG\0716\62R29\STRUCT-LANDSCAPE-05.DGN

MATCHLINE STA. 880+00.00

 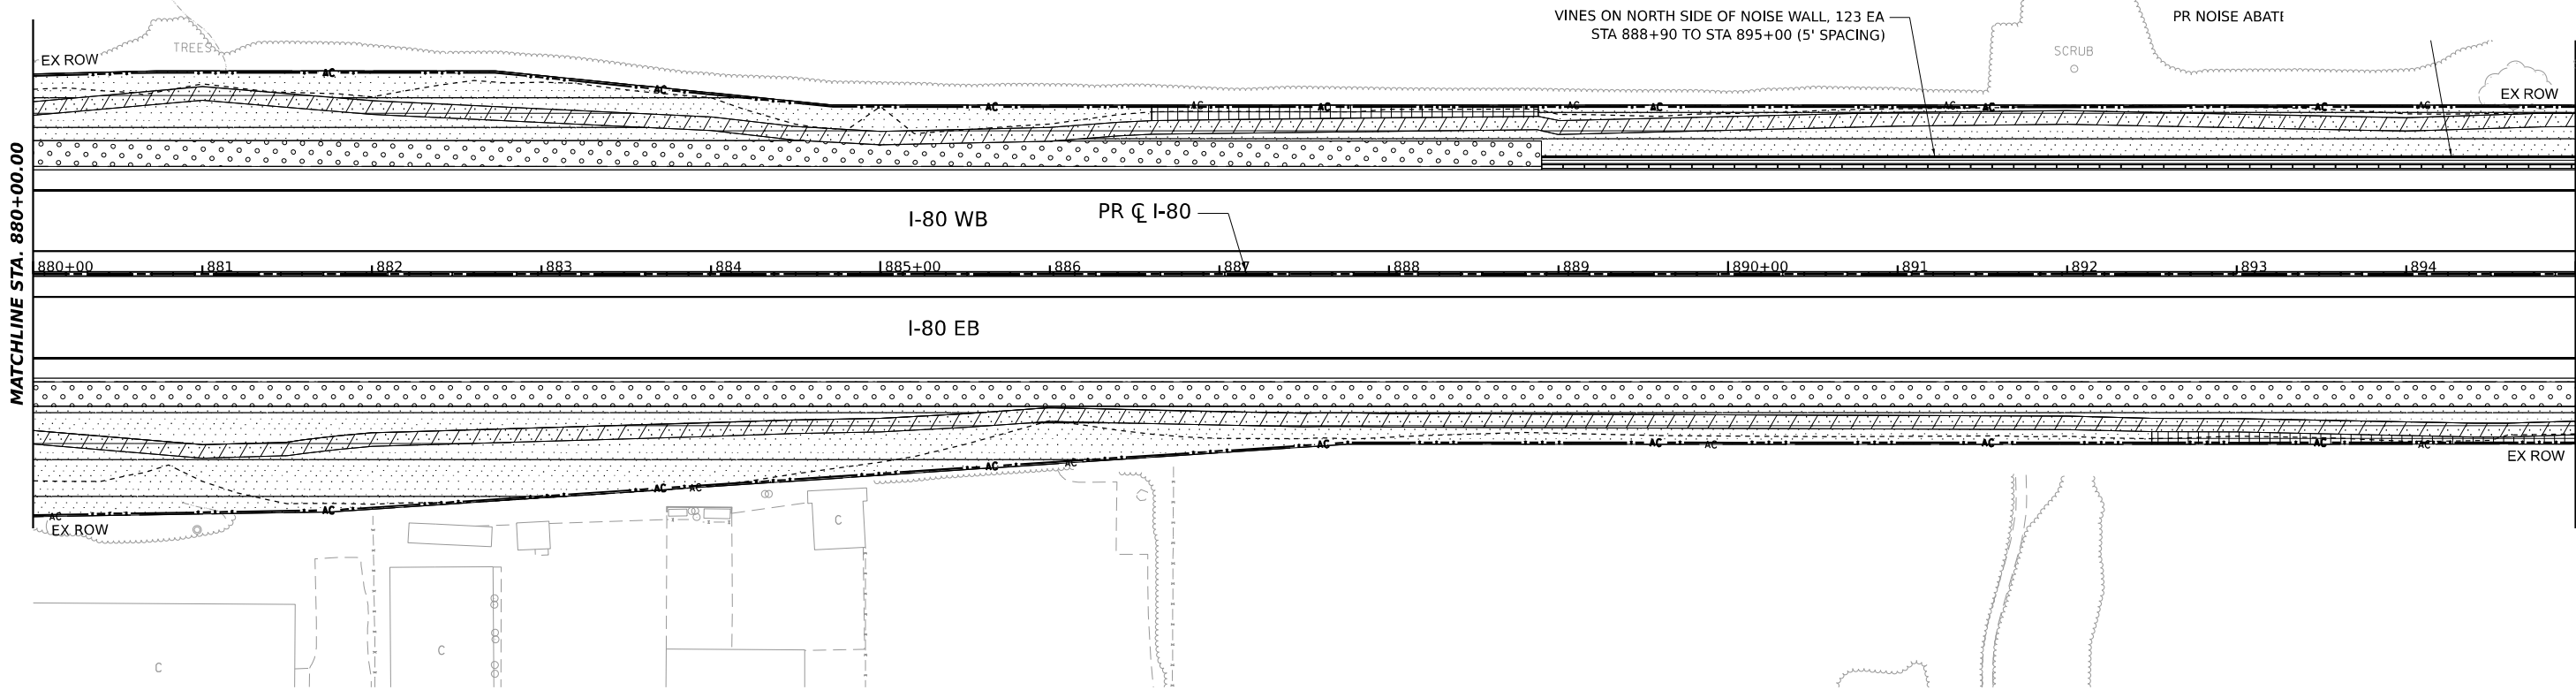

MATCHLINE STA. 895+00.00

MATCHLINE STA. 895+00.00

 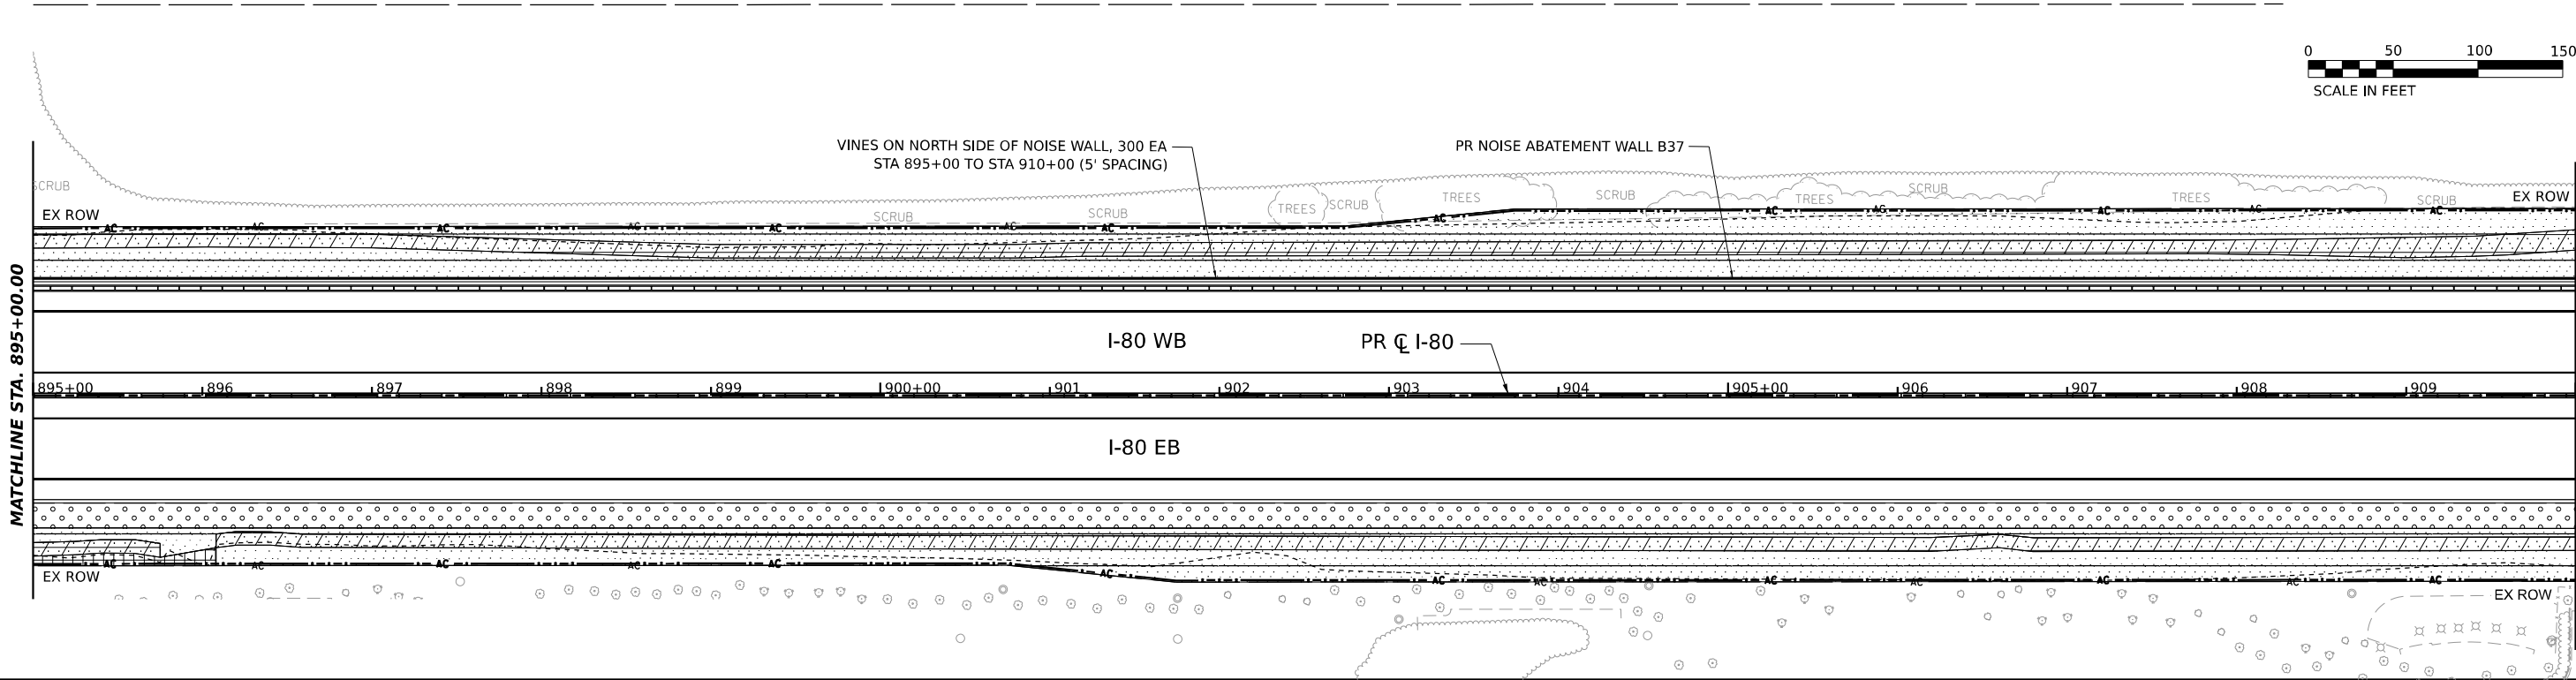

MATCHLINE STA. 910+00.00

LANDSCAPE LEGEND

 SEEDING, CLASS 1B TEMPORARY EROSION CONTROL BLANKET TOPSOIL, 4" NITROGEN AND POTASSIUM FERTILIZER NUTRIENT	 SEEDING, CLASS 2A TEMPORARY EROSION CONTROL BLANKET TOPSOIL, 4" NITROGEN AND POTASSIUM FERTILIZER NUTRIENT	 SEEDING, CLASS 3 TEMPORARY HEAVY DUTY EROSION CONTROL BLANKET TOPSOIL, 4" NITROGEN AND POTASSIUM FERTILIZER NUTRIENT	 SEEDING, CLASS 4 TOPSOIL, 4" COARSE SAND PLACEMENT, 4" TEMPORARY EROSION CONTROL BLANKET NITROGEN AND POTASSIUM FERTILIZER NUTRIENT	 SODDING, SALT TOLERANT SUPPLEMENTAL WATERING NITROGEN FERTILIZER NUTRIENT POTASSIUM FERTILIZER NUTRIENT	 SEEDING, CLASS 4B DITCH BOTTOM: TOPSOIL, 4" COARSE SAND PLACEMENT, 2" DETENTION BASIN: TOPSOIL, 12" FUR PLAC SAND FILL (12") EROSION CONTROL BLANKET NITROGEN AND POTASSIUM FERTILIZER NUTRIENT
---	---	---	---	--	---



USER NAME	= SSCHUESSLER
PLOT SCALE	= 0.16666667 "/td>
PLOT DATE	= 7/28/2023

DESIGNED	-	REVISED	-
DRAWN	- SVJ	REVISED	-
CHECKED	- SMS	REVISED	-
DATE	- 6/29/2023	REVISED	-

STATE OF ILLINOIS
DEPARTMENT OF TRANSPORTATION

I-80
LANDSCAPE PLAN

SCALE: SHEET OF SHEETS STA. TO STA.

F.A.I. RTE.	SECTION	COUNTY	TOTAL SHEETS	SHEET NO.
80	FAI 80 21 STRUCTURE 8	WILL	899	449
CONTRACT NO. 62R29				
ILLINOIS FED. AID PROJECT				

MODEL: PR 180 - PR 180.MD-11
FILE NAME: C:\TRAFFIC\SYSTEMS\LOCAL\TRANS\SYSTEMS\PR\01\STEVE SCHUESSLER\MD\0716\62R29\25-STRUCT-LANDSCAPE-06.DGN



USER NAME = SSCHUESSLER
PLOT SCALE = 0.16666667" / IN.
PLOT DATE = 7/28/2023

DESIGNED - SMS
DRAWN - SVJ
CHECKED - SCW
DATE - 6/29/2023

REVISED -
REVISED -
REVISED -
REVISED -

STATE OF ILLINOIS
DEPARTMENT OF TRANSPORTATION

SCALE: 1"=50'

SHEET OF SHEETS STA. TO STA.

I-80
LANDSCAPE PLAN

F.A.I. RTE.	SECTION	COUNTY	TOTAL SHEETS	SHEET NO.
80	FAI 80 21 STRUCTURE 8	WILL	899	450
CONTRACT NO. 62R29				
ILLINOIS FED. AID PROJECT				

LANDSCAPE LEGEND



SEEDING, CLASS 1B
TEMPORARY EROSION CONTROL BLANKET
TOPSOIL, 4"
NITROGEN AND POTASSIUM FERTILIZER NUTRIENT



SEEDING, CLASS 2A
TEMPORARY EROSION CONTROL BLANKET
TOPSOIL, 4"
NITROGEN AND POTASSIUM FERTILIZER NUTRIENT



SEEDING, CLASS 3
TEMPORARY HEAVY DUTY EROSION CONTROL BLANKET
TOPSOIL, 4"
NITROGEN AND POTASSIUM FERTILIZER NUTRIENT





SEEDING, CLASS 4
TOPSOIL, 4"
COARSE SAND PLACEMENT, 4"
TEMPORARY EROSION CONTROL BLANKET
NITROGEN AND POTASSIUM FERTILIZER NUTRIENT




SODDING, SALT TOLERANT
SUPPLEMENTAL WATERING
NITROGEN FERTILIZER NUTRIENT
POTASSIUM FERTILIZER NUTRIENT



SEEDING, CLASS 4B
DITCH BOTTOM: TOPSOIL, 4"
COARSE SAND PLACEMENT, 2"
DETENTION BASIN: TOPSOIL, 12"
FUR PLAC SAND FILL (12")
EROSION CONTROL BLANKET
NITROGEN AND POTASSIUM FERTILIZER NUTRIENT

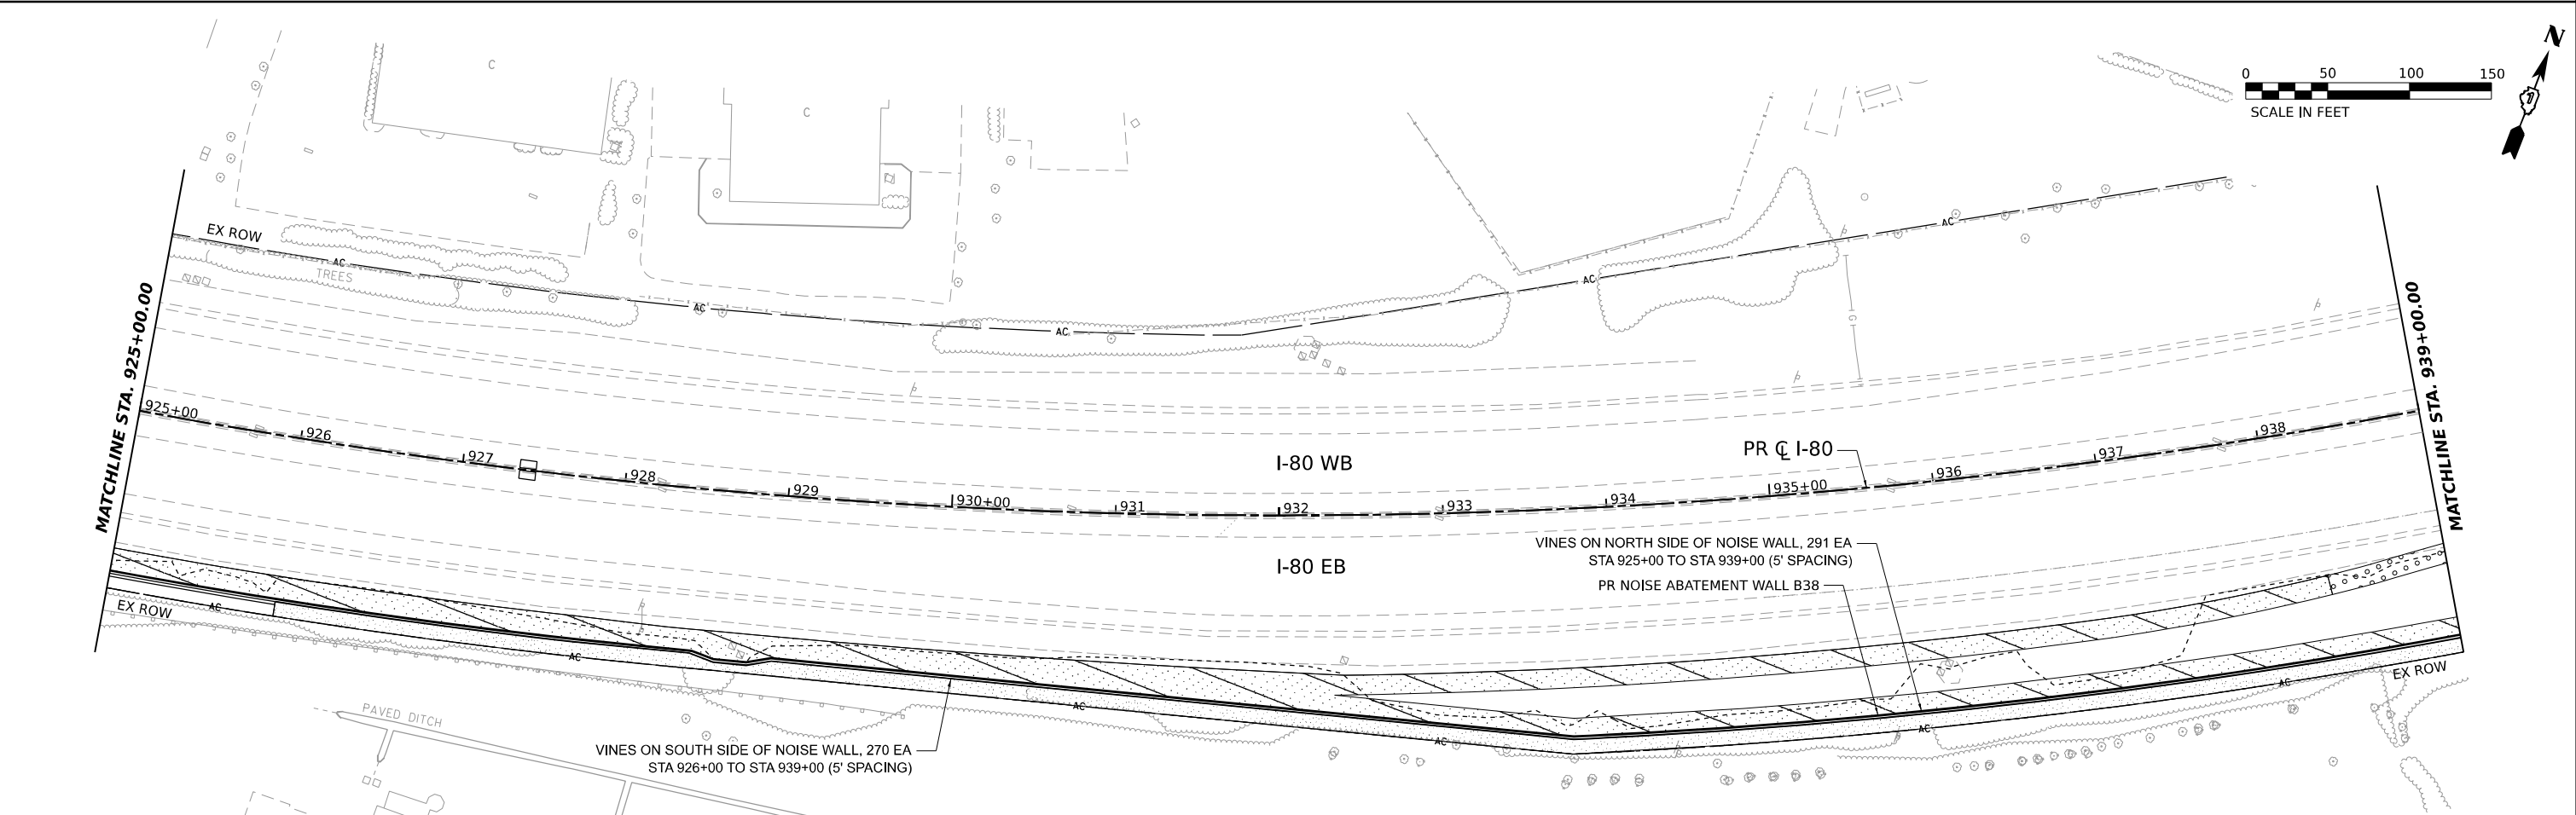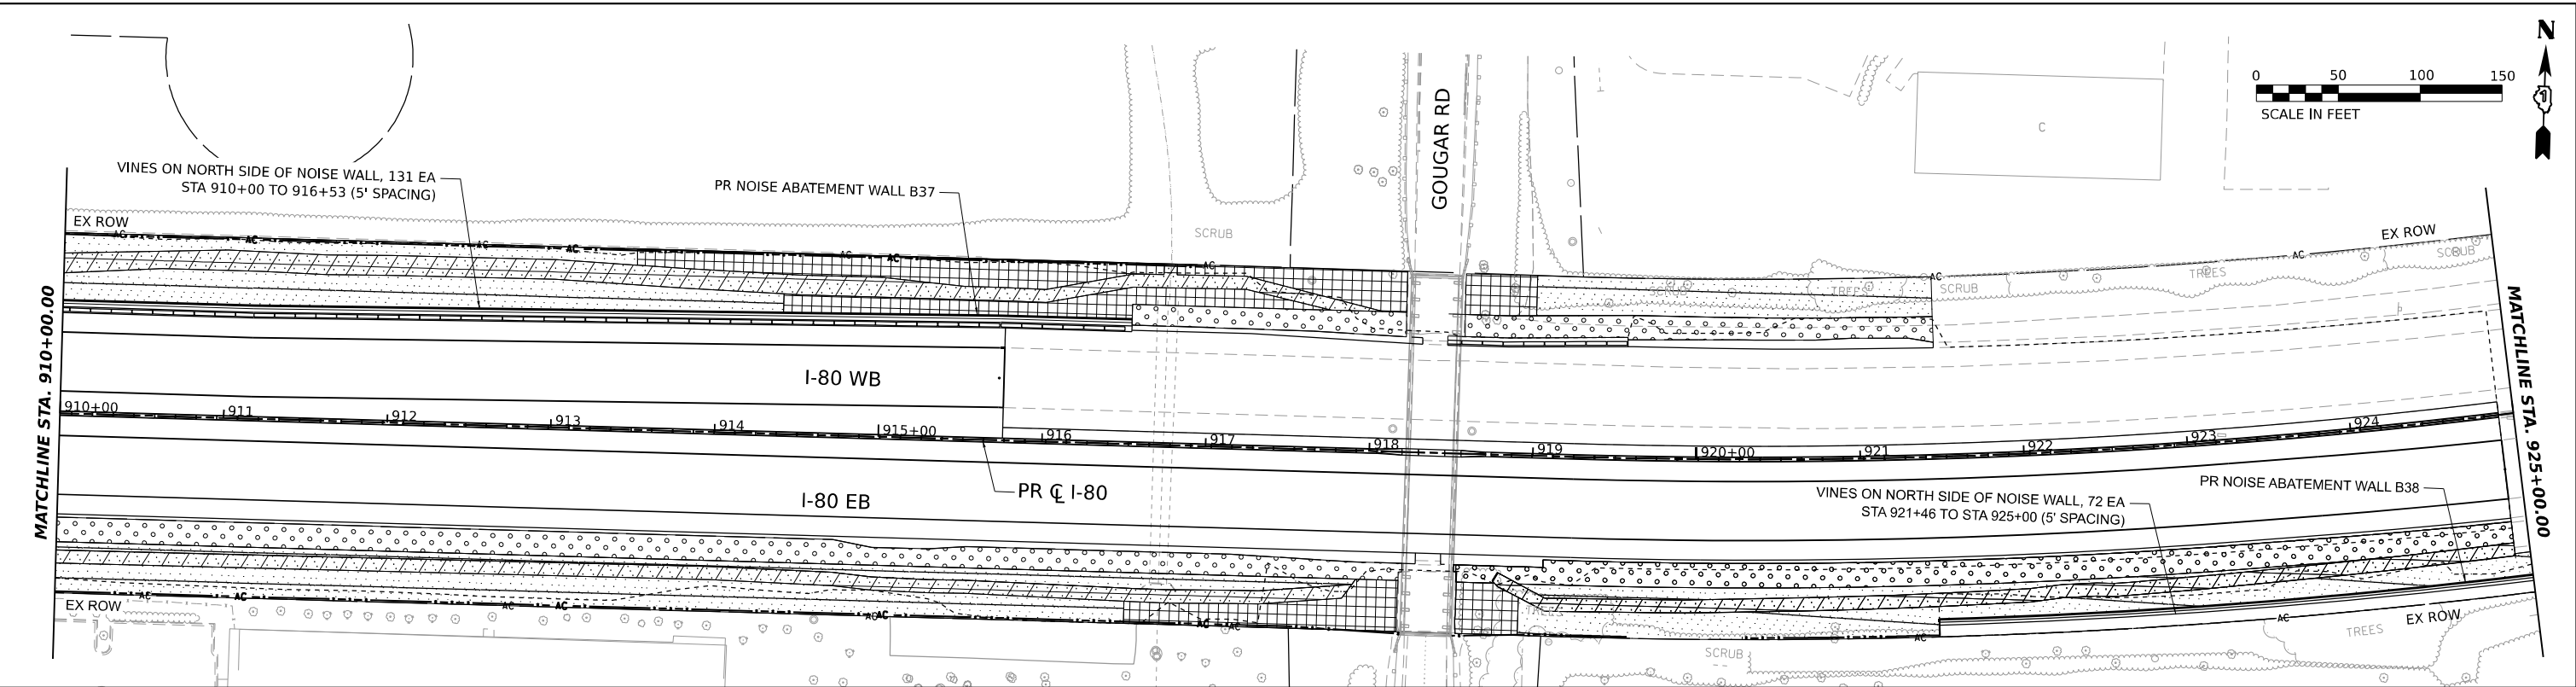

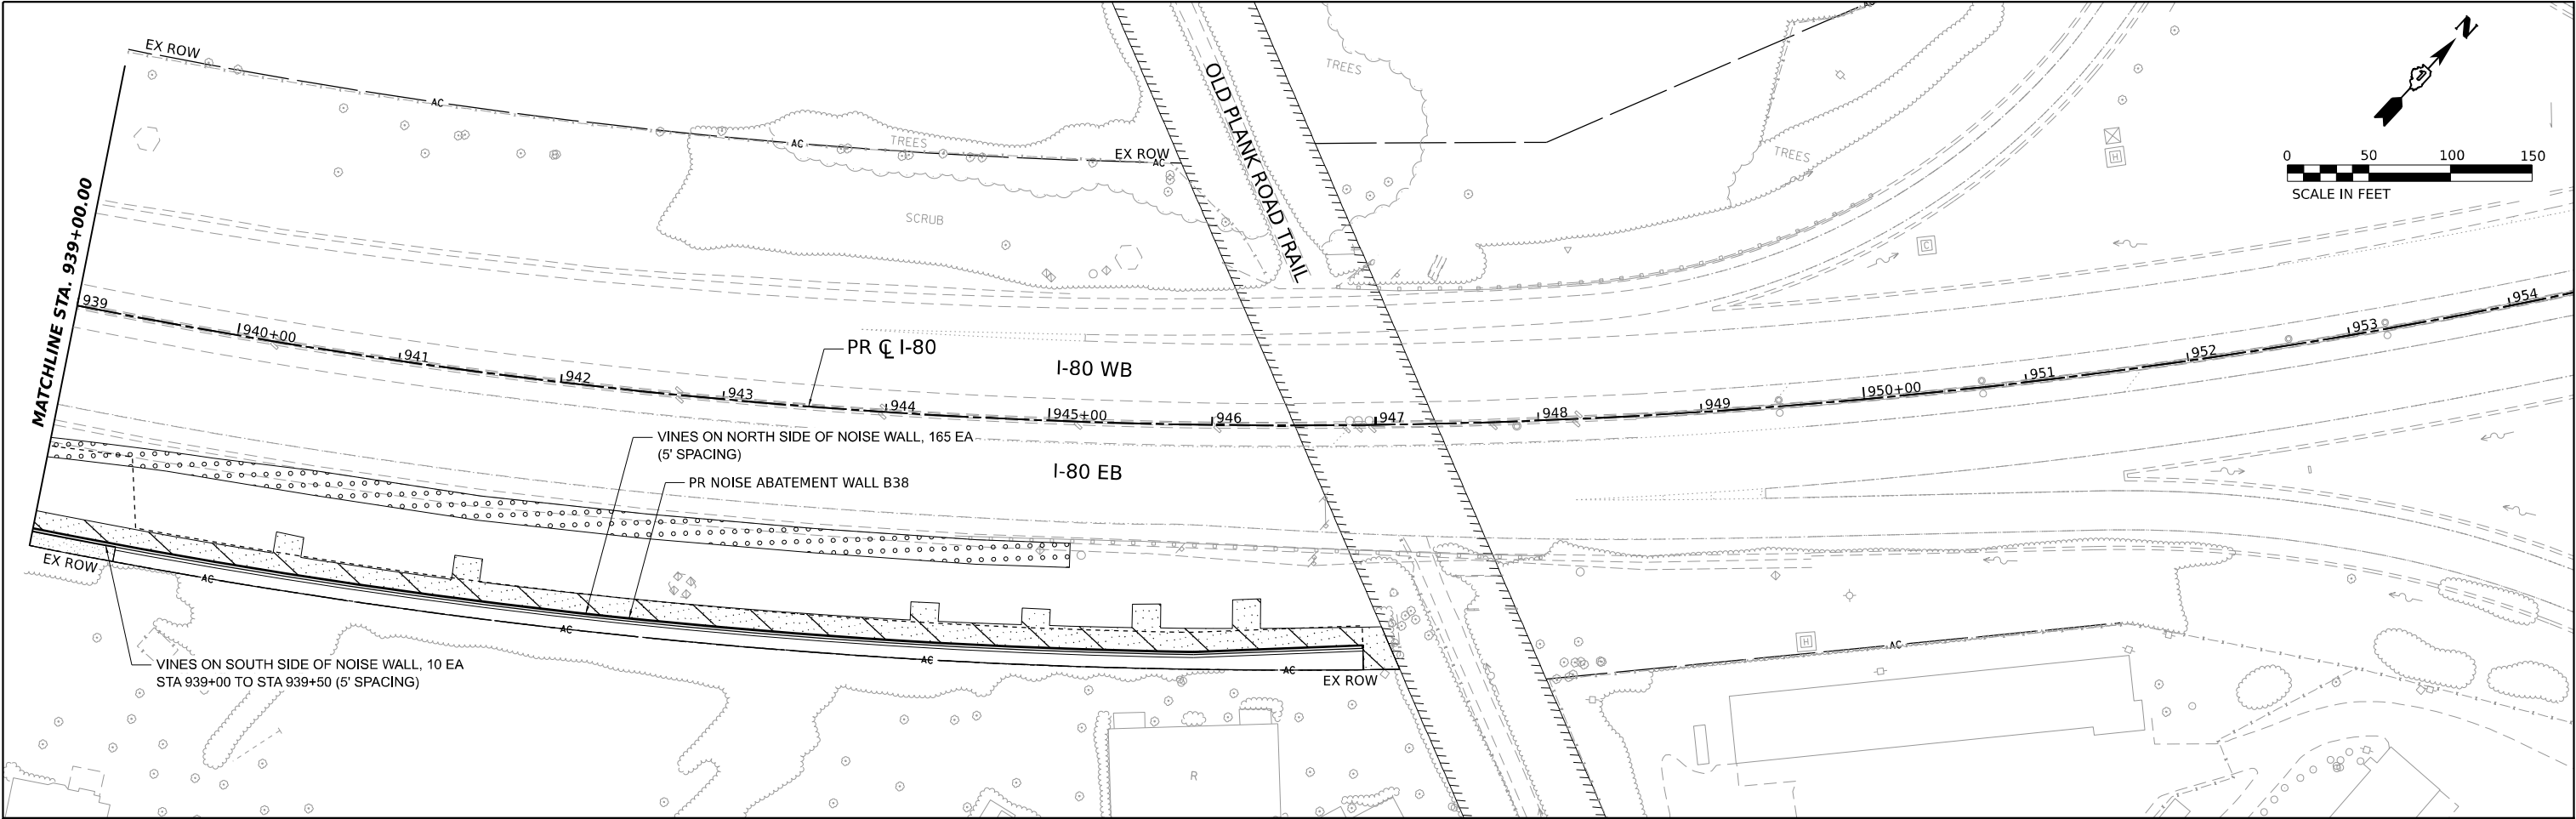

LANDSCAPE LEGEND

- SEEDING, CLASS 1B
TEMPORARY EROSION CONTROL BLANKET
TOPSOIL, 4"
NITROGEN AND POTASSIUM FERTILIZER NUTRIENT
- SEEDING, CLASS 2A
TEMPORARY EROSION CONTROL BLANKET
TOPSOIL, 4"
NITROGEN AND POTASSIUM FERTILIZER NUTRIENT
- SEEDING, CLASS 3
TEMPORARY HEAVY DUTY EROSION CONTROL BLANKET
TOPSOIL, 4"
NITROGEN AND POTASSIUM FERTILIZER NUTRIENT
- SEEDING, CLASS 4
TOPSOIL, 4"
COARSE SAND PLACEMENT, 4"
TEMPORARY EROSION CONTROL BLANKET
NITROGEN AND POTASSIUM FERTILIZER NUTRIENT
- SODDING, SALT TOLERANT
SUPPLEMENTAL WATERING
NITROGEN FERTILIZER NUTRIENT
POTASSIUM FERTILIZER NUTRIENT
- SEEDING, CLASS 4B
DITCH BOTTOM: TOPSOIL, 4"
COARSE SAND PLACEMENT, 2"
DETENTION BASIN: TOPSOIL, 12"
FUR PLAC SAND FILL (12")
EROSION CONTROL BLANKET
NITROGEN AND POTASSIUM FERTILIZER NUTRIENT

MODEL: PR I-80 - PR I-80_ML-13
FILE NAME: C:\GIS\SYSTEMS\LOCAL\TRANS\SYSTEMS\HW-01\STEVE SCHUESSLER\DWG\1662923\25-SHT-LANDSCAPE-01.DGN




USER NAME	= SSCHUESSLER	DESIGNED	-	REVISED	-
		DRAWN	- SVJ	REVISED	-
PLOT SCALE	= 0.16666667" / IN.	CHECKED	- SMS	REVISED	-
PLOT DATE	= 7/28/2023	DATE	- 6/29/2023	REVISED	-

STATE OF ILLINOIS
DEPARTMENT OF TRANSPORTATION

I-80 LANDSCAPE PLAN			
SCALE: 1"=50'	SHEET SCV05BBOF	SHEETS	STA. 939+00 TO STA. 954+00

F.A.I. RTE.	SECTION	COUNTY	TOTAL SHEETS	SHEET NO.
80	FAI 80 21 STRUCTURE 8	WILL	899	P-CV05BB
CONTRACT NO. 62R29				
ILLINOIS		FED. AID PROJECT		

MODEL: PR_BRIGGS_SHEET
FILE NAME: C:\TRANSPORT\LOCAL\TRANSPORT\SYSTEMS\HW\01\STEVE SCHUESSLER\ENDMS07B16\62R29\25-ST-LANDSCAPE-08.DGN

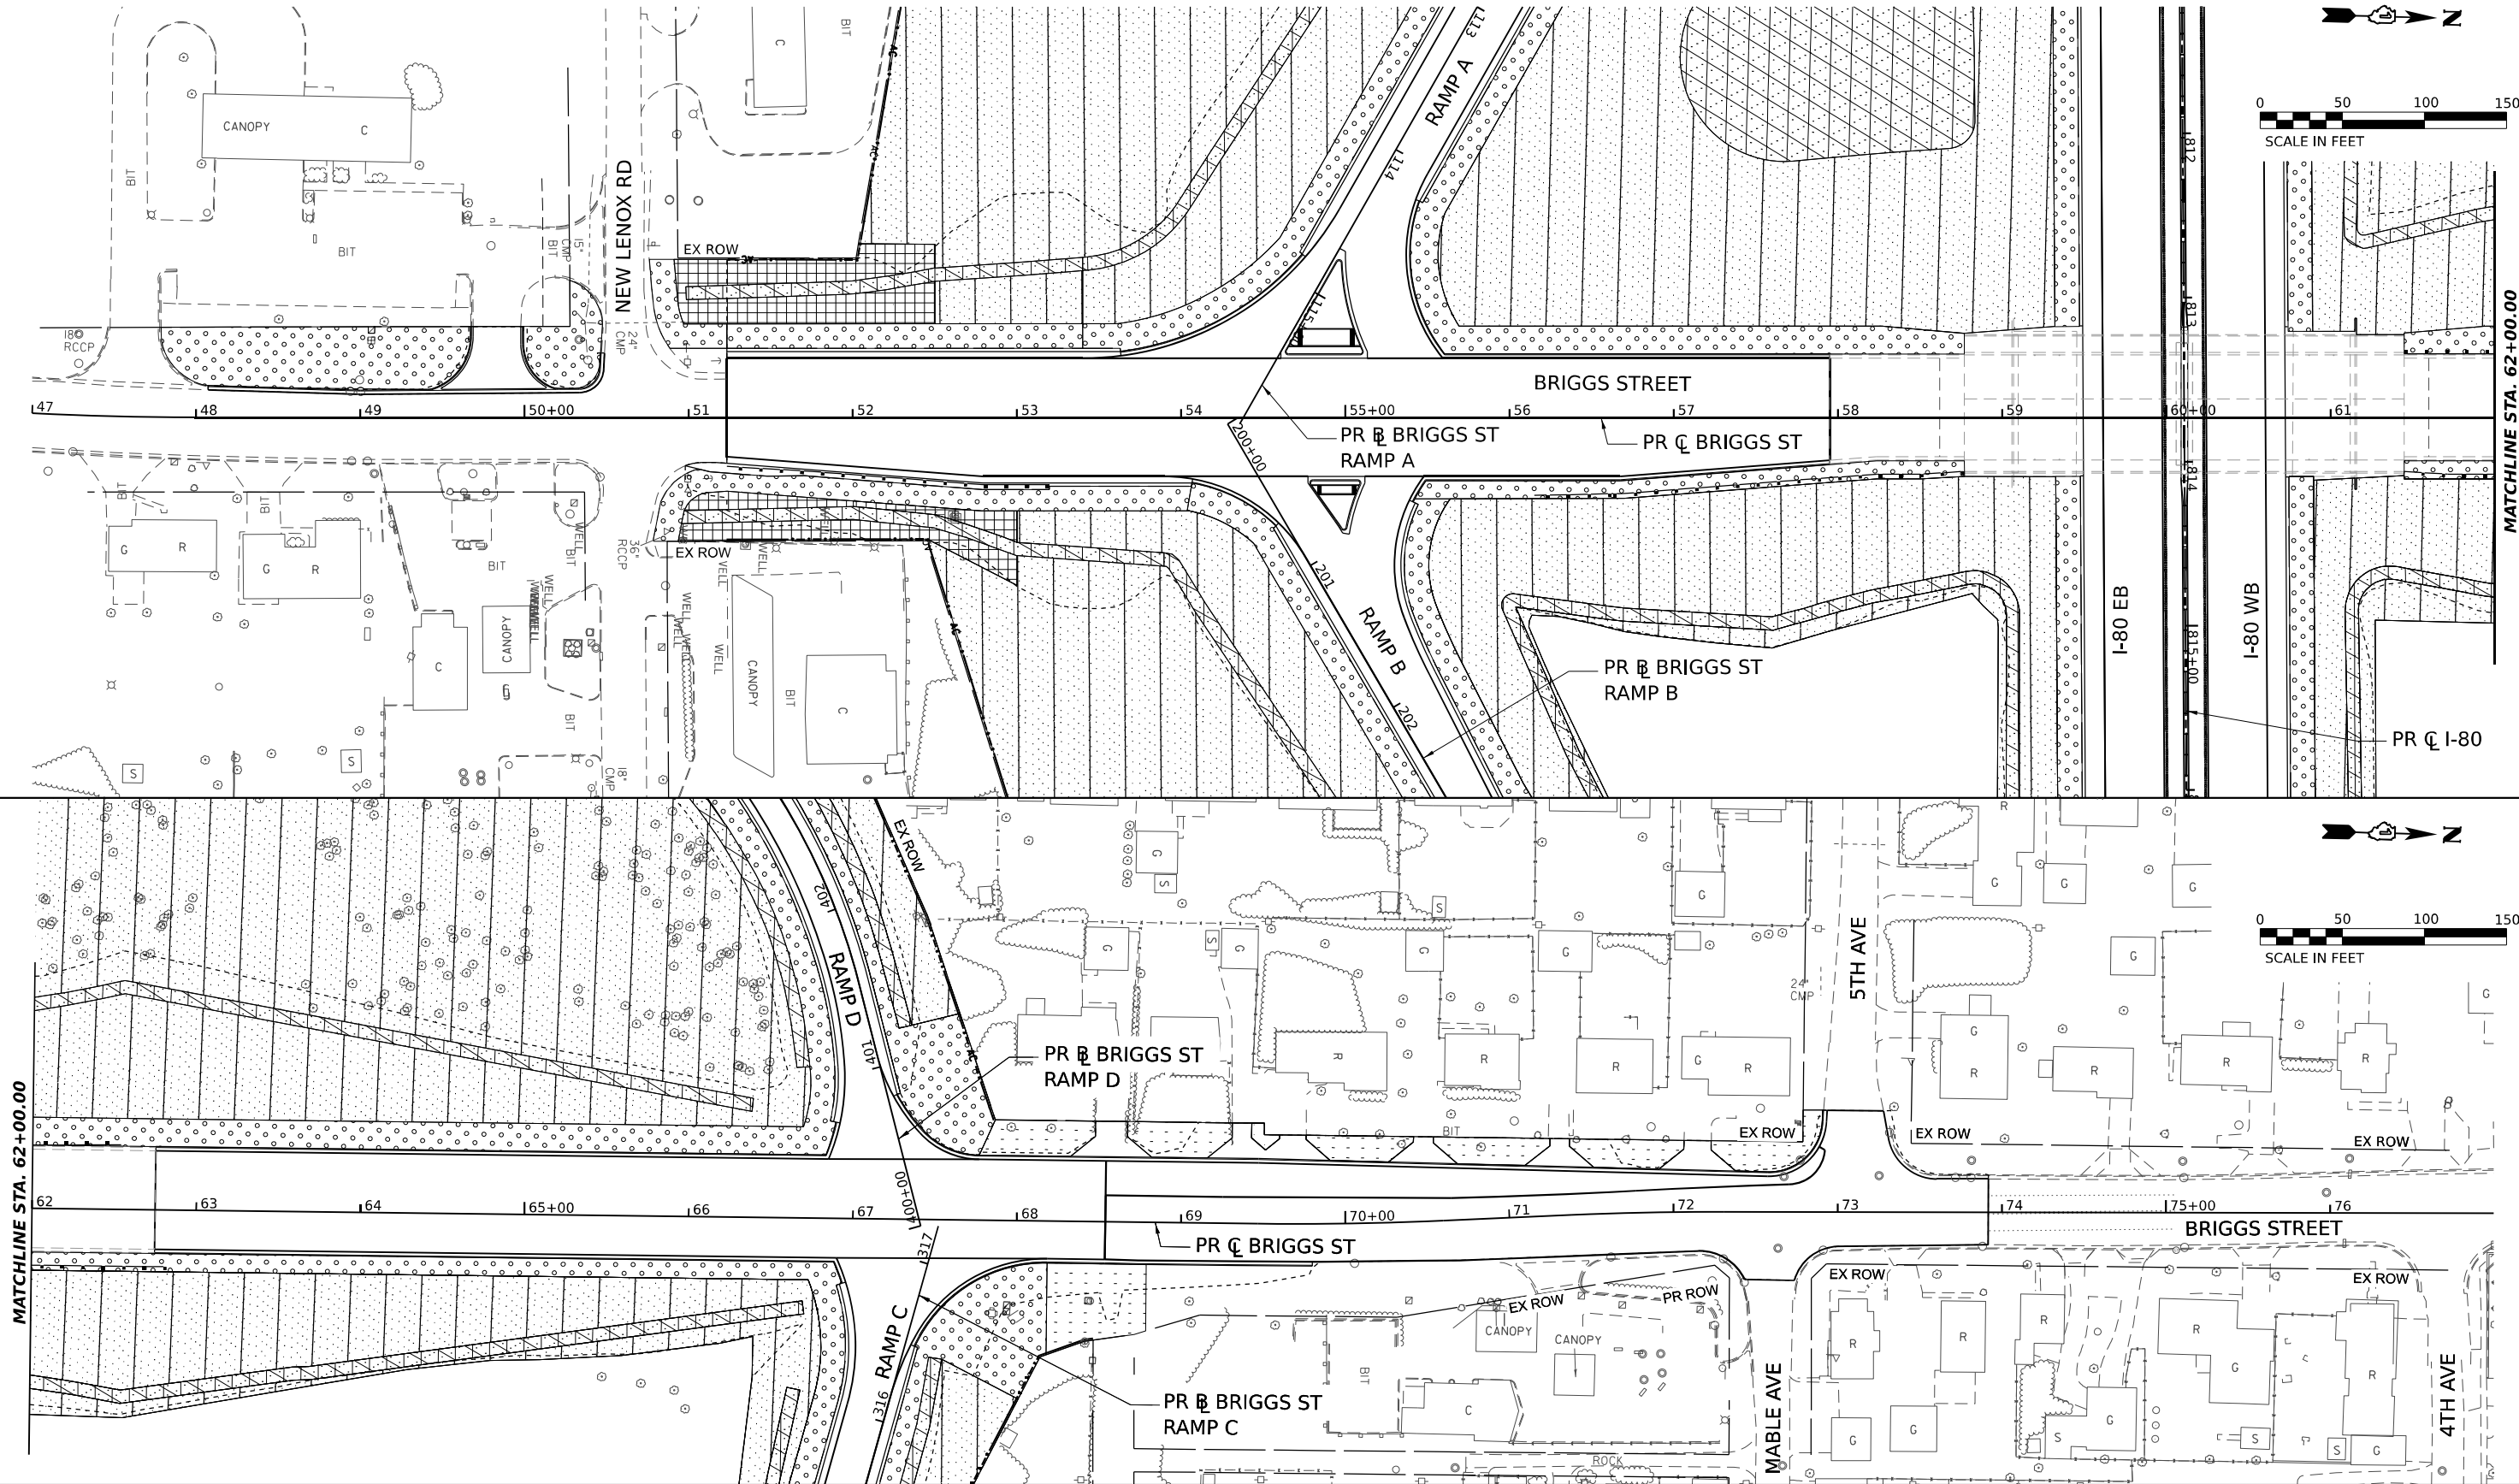

LANDSCAPE LEGEND

- SEEDING, CLASS 1B
TEMPORARY EROSION CONTROL BLANKET
TOPSOIL, 4"
NITROGEN AND POTASSIUM FERTILIZER NUTRIENT
- SEEDING, CLASS 2A
TEMPORARY EROSION CONTROL BLANKET
TOPSOIL, 4"
NITROGEN AND POTASSIUM FERTILIZER NUTRIENT
- SEEDING, CLASS 3
TEMPORARY HEAVY DUTY EROSION CONTROL BLANKET
TOPSOIL, 4"
NITROGEN AND POTASSIUM FERTILIZER NUTRIENT
- SEEDING, CLASS 4
TOPSOIL, 4"
COARSE SAND PLACEMENT, 4"
TEMPORARY EROSION CONTROL BLANKET
NITROGEN AND POTASSIUM FERTILIZER NUTRIENT
- SODDING, SALT TOLERANT
SUPPLEMENTAL WATERING
NITROGEN FERTILIZER NUTRIENT
POTASSIUM FERTILIZER NUTRIENT
- SEEDING, CLASS 4B
DITCH BOTTOM: TOPSOIL, 4"
COARSE SAND PLACEMENT, 2"
DETENTION BASIN: TOPSOIL, 12"
FUR PLAC SAND FILL (12")
EROSION CONTROL BLANKET
NITROGEN AND POTASSIUM FERTILIZER NUTRIENT





USER NAME = SSCHUESSLER	DESIGNED -	REVISED -
	DRAWN - SVJ	REVISED -
PLOT SCALE = 0.16666667 "/>IN.	CHECKED - SMS	REVISED -
PLOT DATE = 7/28/2023	DATE - 6/29/2023	REVISED -

STATE OF ILLINOIS
DEPARTMENT OF TRANSPORTATION

BRIGGS STREET
LANDSCAPE PLAN

SCALE: SHEET OF SHEETS STA. TO STA.

F.A.I. RTE.	SECTION	COUNTY	TOTAL SHEETS	SHEET NO.
80	FAI 80 21 STRUCTURE 8	WILL	899	452
CONTRACT NO. 62R29				
ILLINOIS FED. AID PROJECT				

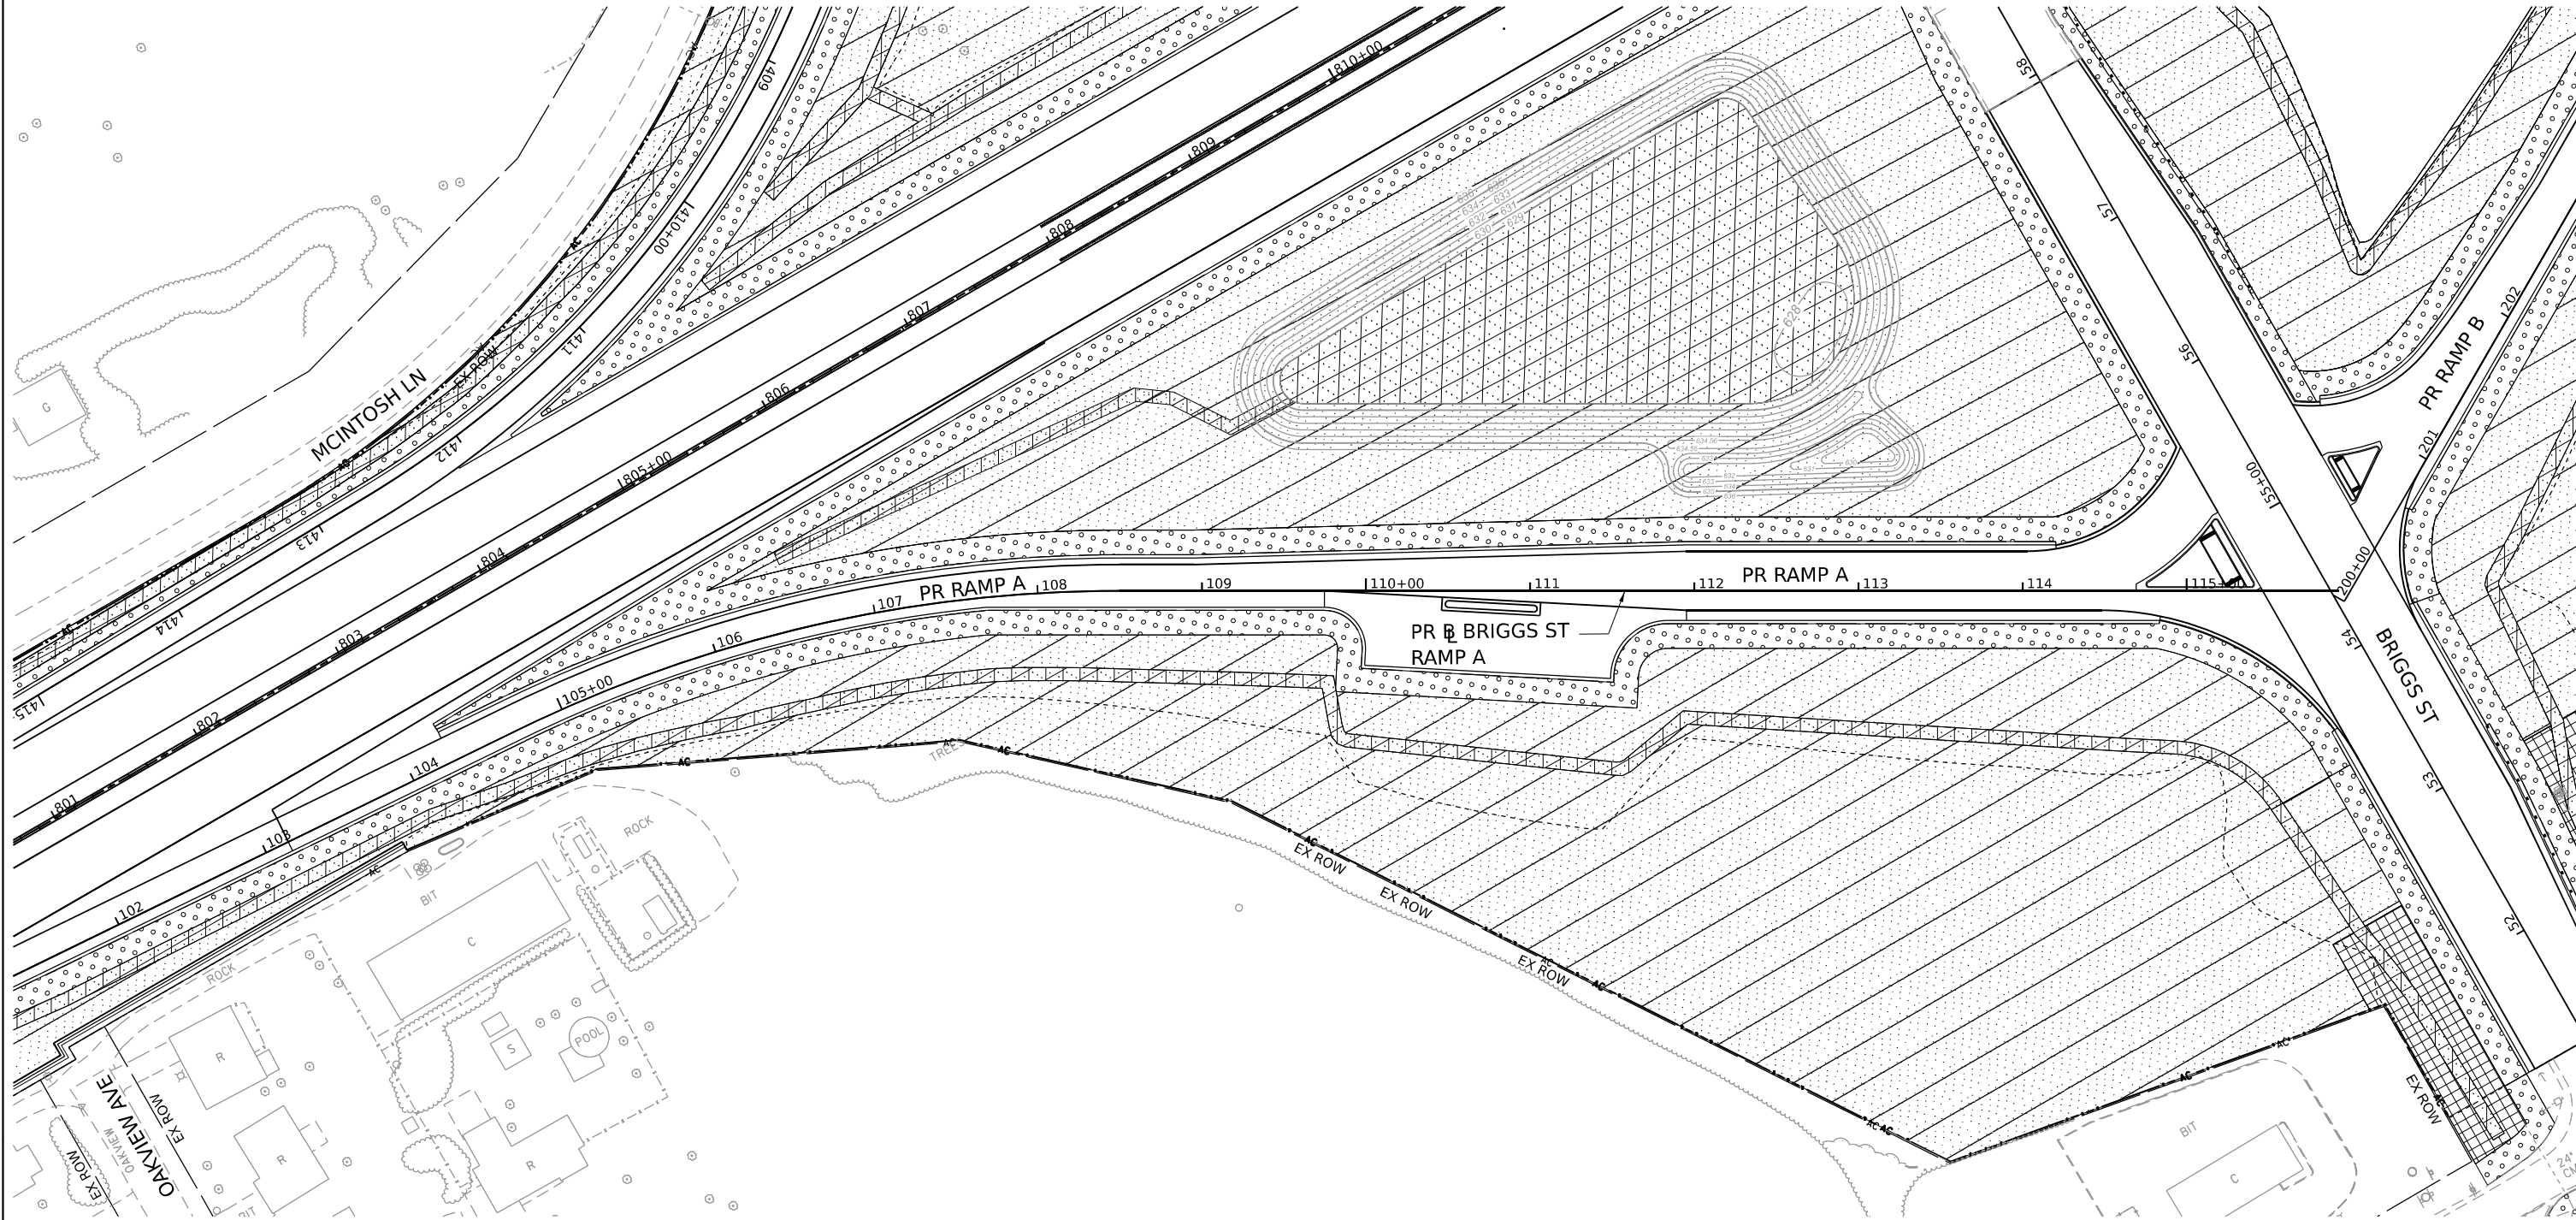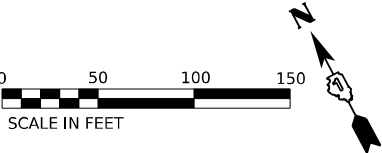

MODEL: PR BRIGGS RAMP A - PLANT1
FILE NAME: C:\WORK\SYSTEMS\LOCAL\TRANS\SYSTEMS\HW-01\STEVE SCHUESSLER\DWG\62R29\29-STRUCT-LANDSCAPE.DWG

LANDSCAPE LEGEND

- SEEDING, CLASS 1B
TEMPORARY EROSION CONTROL BLANKET
TOPSOIL, 4"
NITROGEN AND POTASSIUM FERTILIZER NUTRIENT
- SEEDING, CLASS 2A
TEMPORARY EROSION CONTROL BLANKET
TOPSOIL, 4"
NITROGEN AND POTASSIUM FERTILIZER NUTRIENT
- SEEDING, CLASS 3
TEMPORARY HEAVY DUTY EROSION CONTROL BLANKET
TOPSOIL, 4"
NITROGEN AND POTASSIUM FERTILIZER NUTRIENT
- SEEDING, CLASS 4
TOPSOIL, 4"
COARSE SAND PLACEMENT, 4"
TEMPORARY EROSION CONTROL BLANKET
NITROGEN AND POTASSIUM FERTILIZER NUTRIENT
- SODDING, SALT TOLERANT
SUPPLEMENTAL WATERING
NITROGEN FERTILIZER NUTRIENT
POTASSIUM FERTILIZER NUTRIENT
- SEEDING, CLASS 4B
DITCH BOTTOM: TOPSOIL, 4"
COARSE SAND PLACEMENT, 2"
DETENTION BASIN: TOPSOIL, 12"
FUR PLAC SAND FILL (12")
EROSION CONTROL BLANKET
NITROGEN AND POTASSIUM FERTILIZER NUTRIENT





USER NAME = SSCHUESSLER	DESIGNED -	REVISED -
	DRAWN - SVJ	REVISED -
PLOT SCALE = 0.16666667" / IN.	CHECKED - SMS	REVISED -
PLOT DATE = 7/28/2023	DATE - 6/29/2023	REVISED -

STATE OF ILLINOIS
DEPARTMENT OF TRANSPORTATION

BRIGGS STREET RAMP A
LANDSCAPE PLAN

SCALE: SHEET OF SHEETS STA. TO STA.

F.A.I. RTE.	SECTION	COUNTY	TOTAL SHEETS	SHEET NO.
80	FAI 80 21 STRUCTURE 8	WILL	899	453
CONTRACT NO. 62R29				
ILLINOIS FED. AID PROJECT				

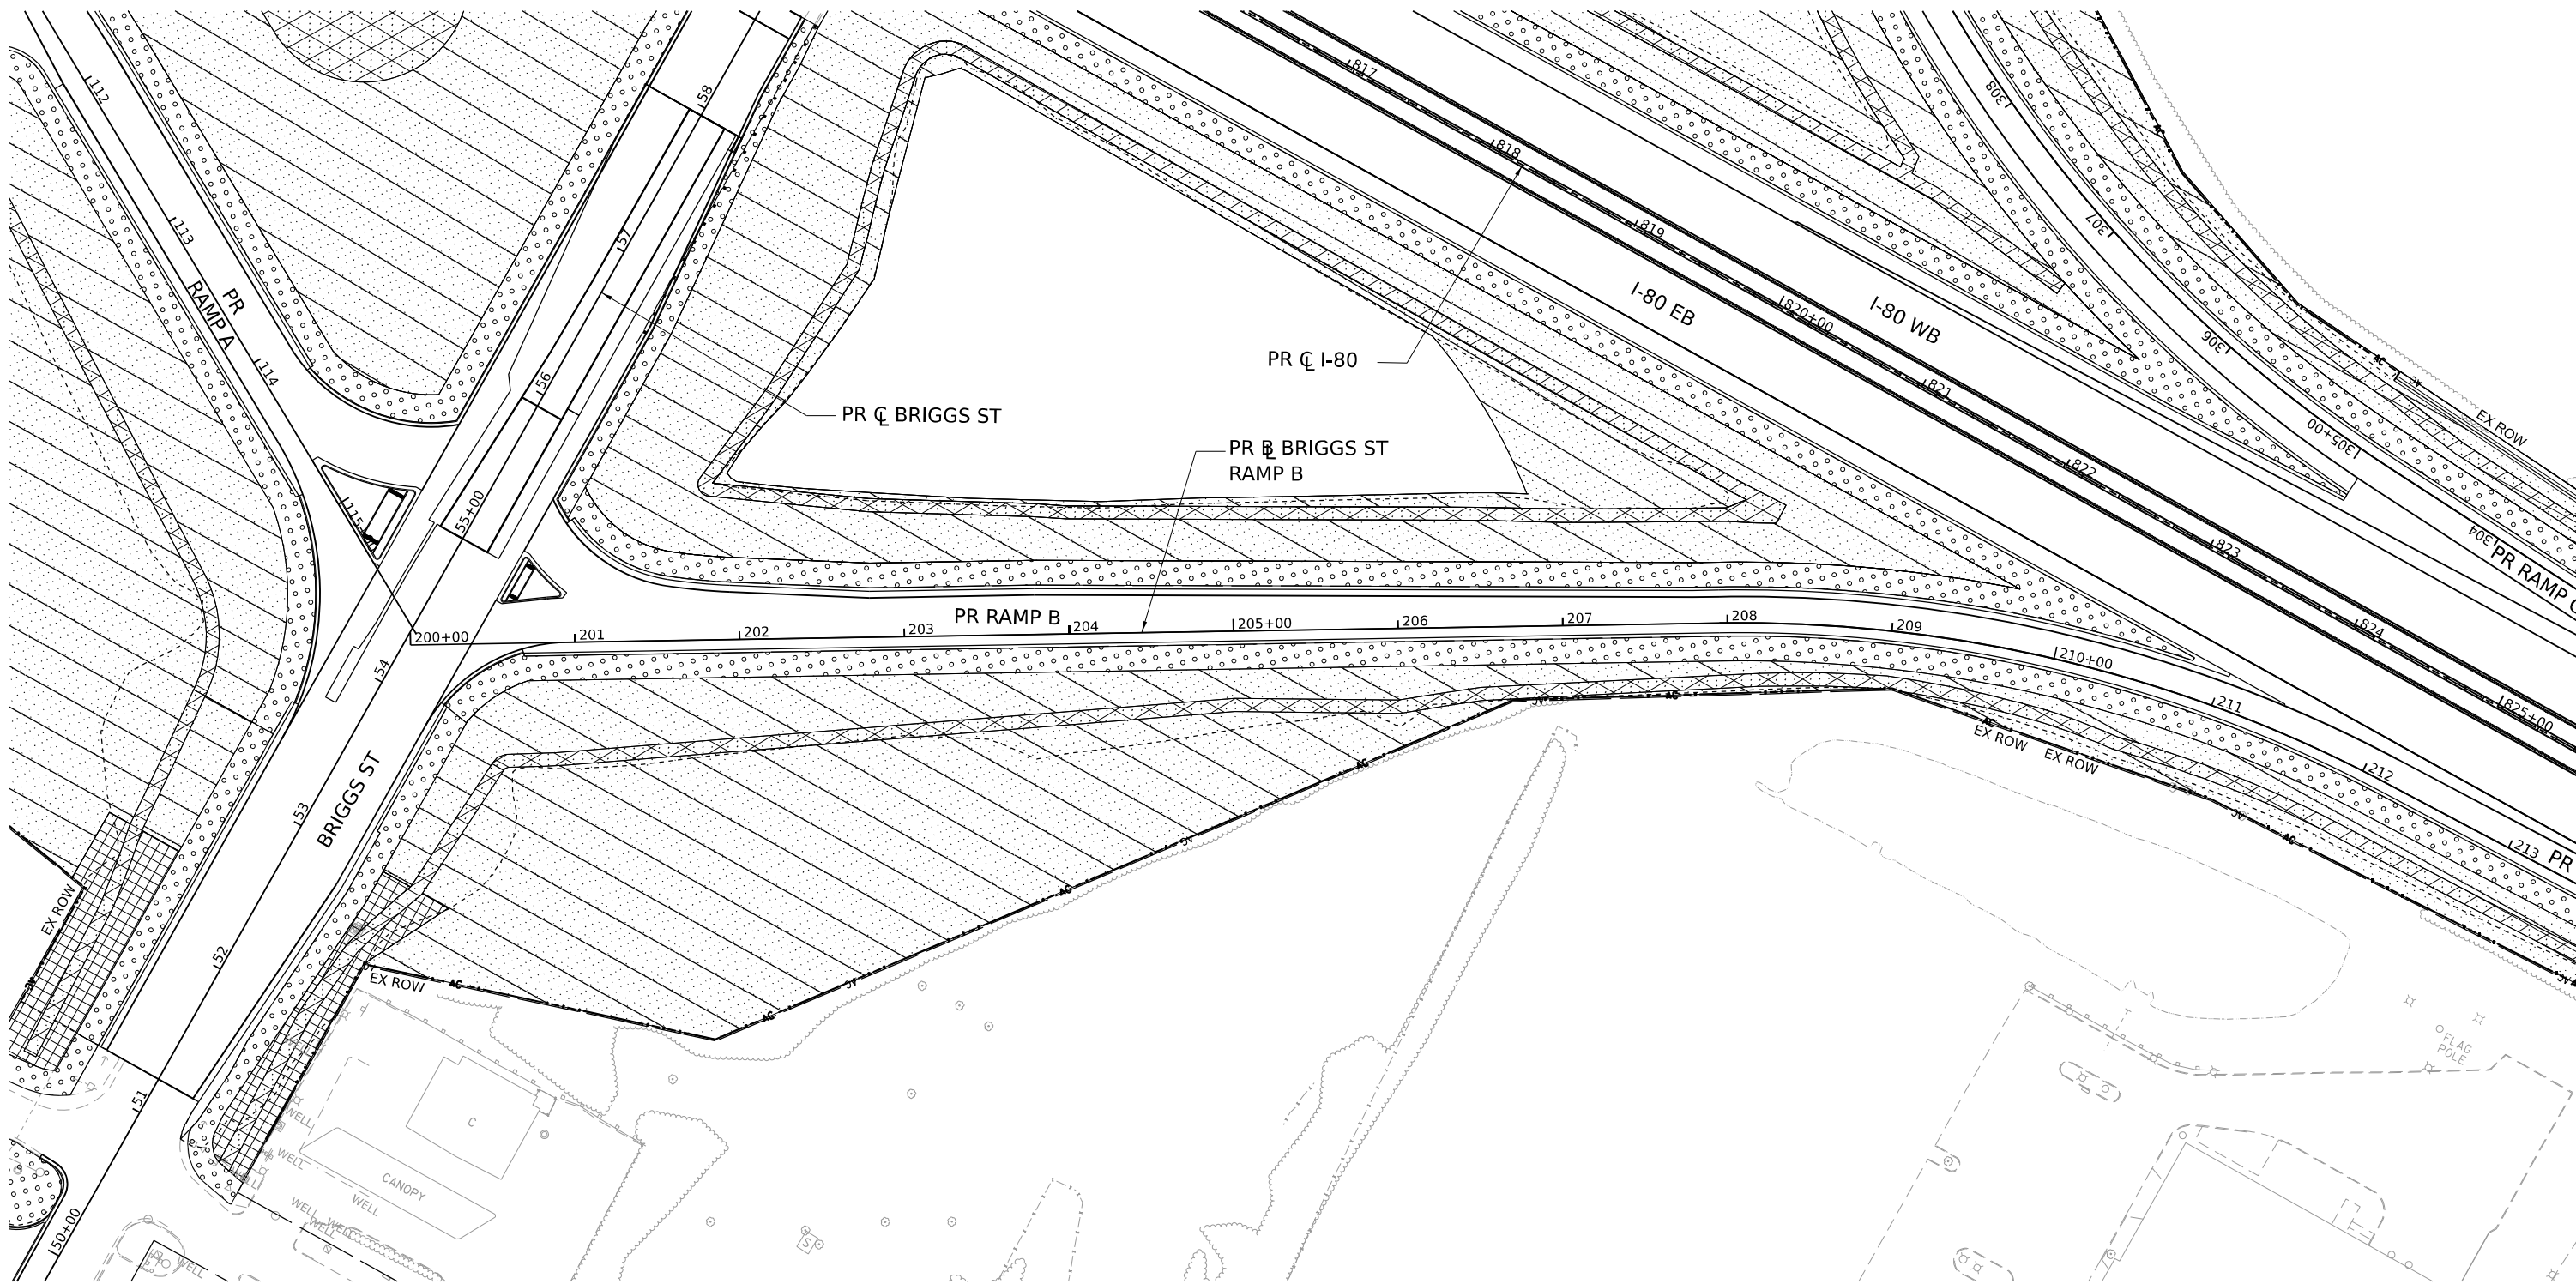 

LANDSCAPE LEGEND

- SEEDING, CLASS 1B
TEMPORARY EROSION CONTROL BLANKET
TOPSOIL, 4"
NITROGEN AND POTASSIUM FERTILIZER NUTRIENT
- SEEDING, CLASS 2A
TEMPORARY EROSION CONTROL BLANKET
TOPSOIL, 4"
NITROGEN AND POTASSIUM FERTILIZER NUTRIENT
- SEEDING, CLASS 3
TEMPORARY HEAVY DUTY EROSION CONTROL BLANKET
TOPSOIL, 4"
NITROGEN AND POTASSIUM FERTILIZER NUTRIENT
- SEEDING, CLASS 4
TOPSOIL, 4"
COARSE SAND PLACEMENT, 4"
TEMPORARY EROSION CONTROL BLANKET
NITROGEN AND POTASSIUM FERTILIZER NUTRIENT
- SODDING, SALT TOLERANT
SUPPLEMENTAL WATERING
NITROGEN FERTILIZER NUTRIENT
POTASSIUM FERTILIZER NUTRIENT
- SEEDING, CLASS 4B
DITCH BOTTOM: TOPSOIL, 4"
COARSE SAND PLACEMENT, 2"
DETENTION BASIN: TOPSOIL, 12"
FUR PLAC SAND FILL (12")
EROSION CONTROL BLANKET
NITROGEN AND POTASSIUM FERTILIZER NUTRIENT



USER NAME	= SSCHUESSLER
PLOT SCALE	= 0.16666667 "/>IN.
PLOT DATE	= 7/28/2023

DESIGNED	-
DRAWN	- SVJ
CHECKED	- SMS
DATE	- 6/29/2023



REVISED	-
REVISED	-
REVISED	-
REVISED	-

STATE OF ILLINOIS
DEPARTMENT OF TRANSPORTATION

BRIGGS STREET RAMP B
LANDSCAPE PLAN

SCALE: SHEET OF SHEETS STA. TO STA.

F.A.I. RTE.	SECTION	COUNTY	TOTAL SHEETS	SHEET NO.
80	FAI 80 21 STRUCTURE 8	WILL	899	454
CONTRACT NO. 62R29				
ILLINOIS FED. AID PROJECT				

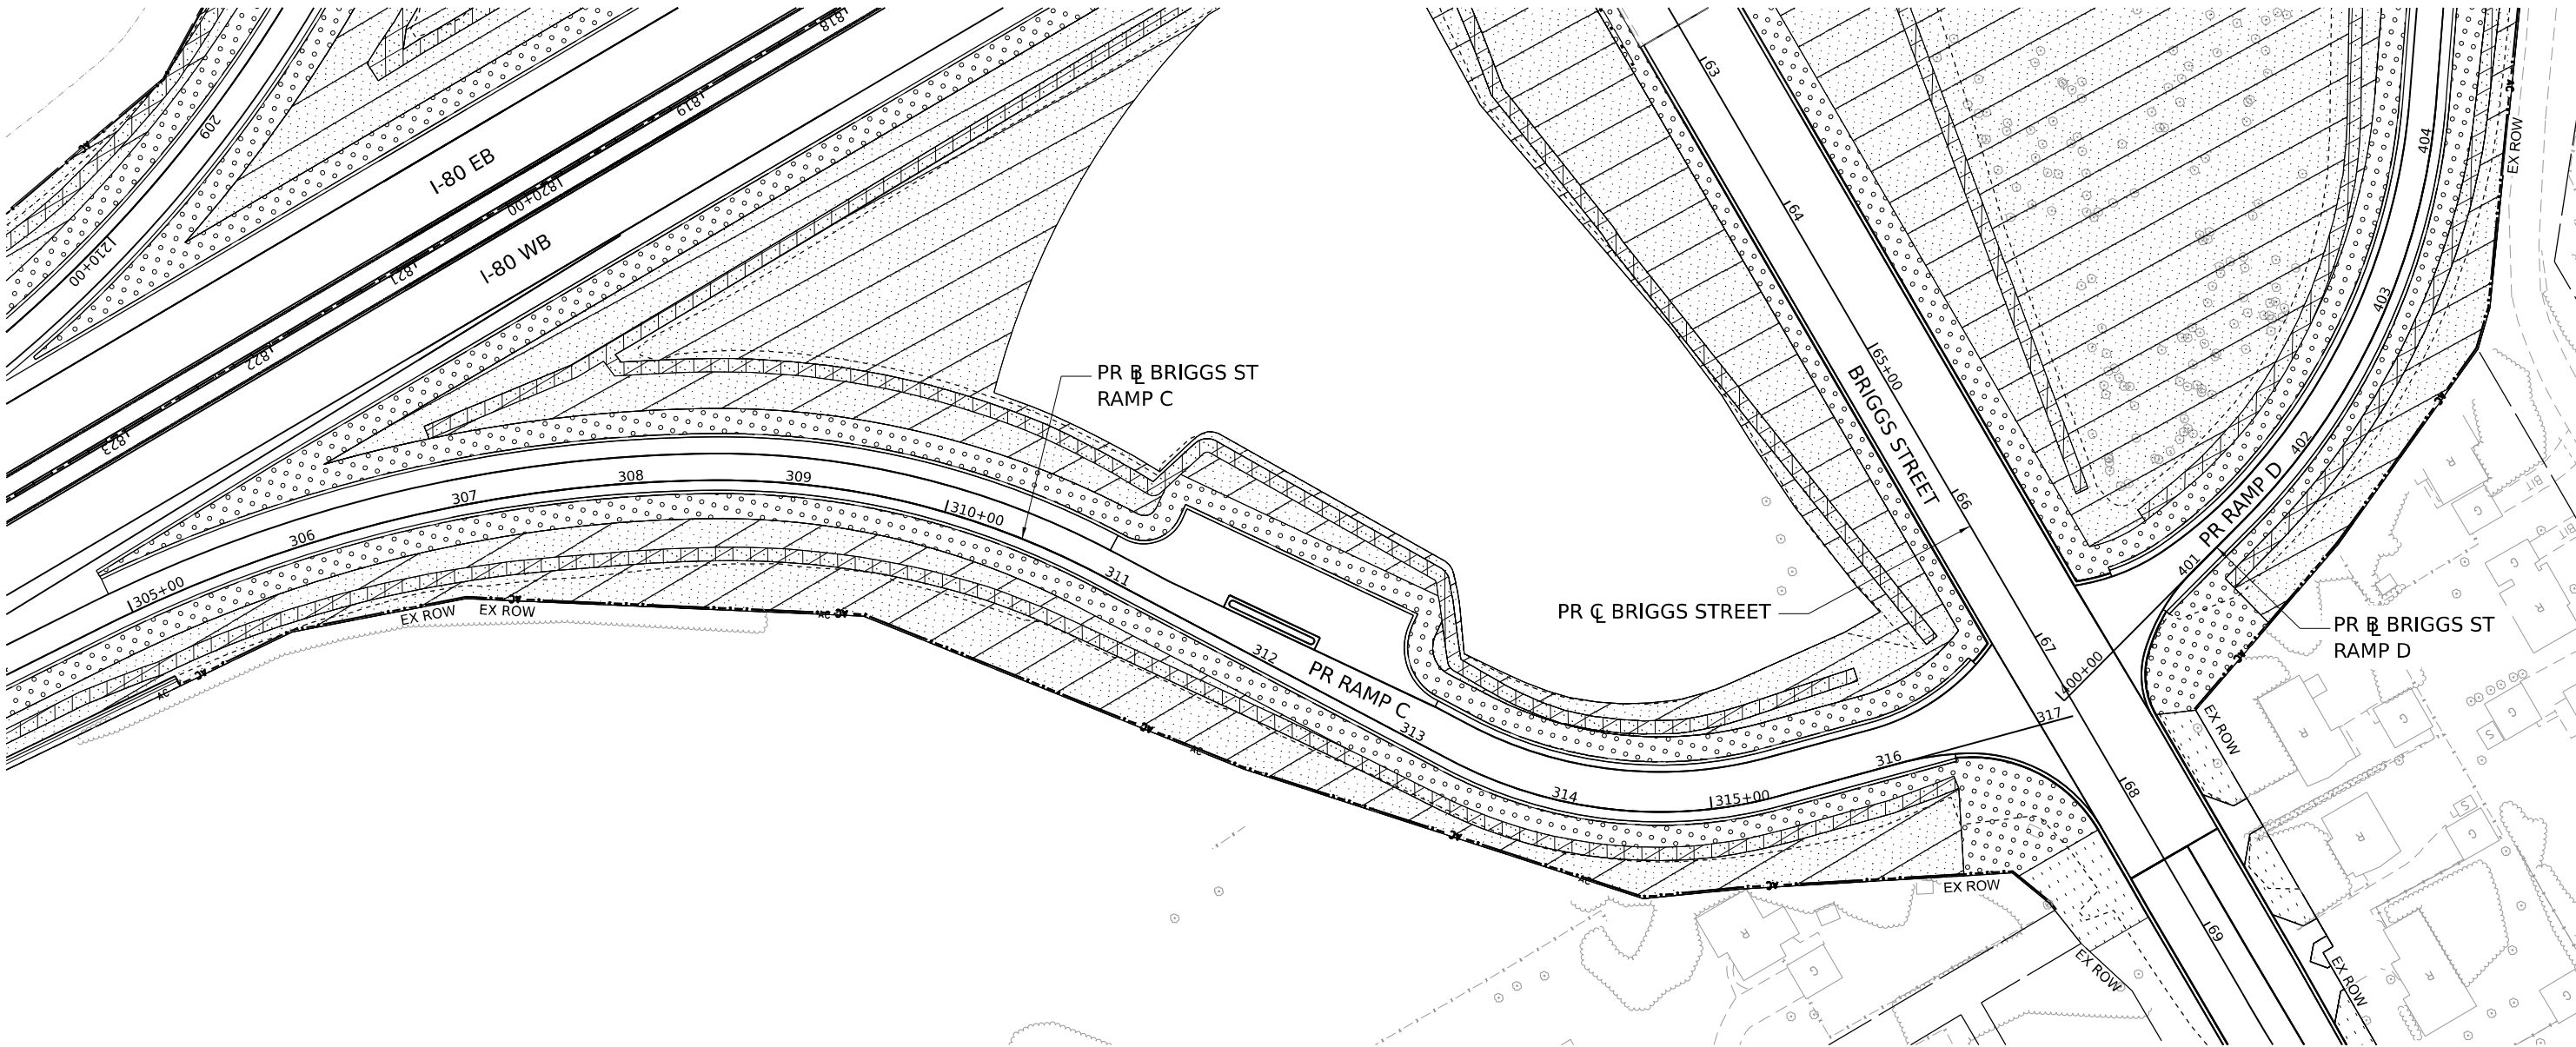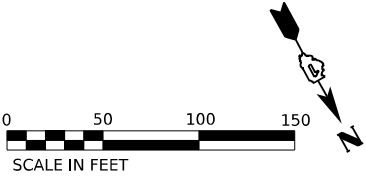

LANDSCAPE LEGEND

	SEEDING, CLASS 1B TEMPORARY EROSION CONTROL BLANKET TOPSOIL, 4" NITROGEN AND POTASSIUM FERTILIZER NUTRIENT		SEEDING, CLASS 2A TEMPORARY EROSION CONTROL BLANKET TOPSOIL, 4" NITROGEN AND POTASSIUM FERTILIZER NUTRIENT		SEEDING, CLASS 3 TEMPORARY HEAVY DUTY EROSION CONTROL BLANKET TOPSOIL, 4" NITROGEN AND POTASSIUM FERTILIZER NUTRIENT		SEEDING, CLASS 4 TOPSOIL, 4" COARSE SAND PLACEMENT, 4" TEMPORARY EROSION CONTROL BLANKET NITROGEN AND POTASSIUM FERTILIZER NUTRIENT		SODDING, SALT TOLERANT SUPPLEMENTAL WATERING NITROGEN FERTILIZER NUTRIENT POTASSIUM FERTILIZER NUTRIENT		SEEDING, CLASS 4B DITCH BOTTOM: TOPSOIL, 4" COARSE SAND PLACEMENT, 2" DETENTION BASIN: TOPSOIL, 12" FUR PLAC SAND FILL (12") EROSION CONTROL BLANKET NITROGEN AND POTASSIUM FERTILIZER NUTRIENT
--	---	--	---	--	---	--	---	--	--	--	---





USER NAME =	SSCHUESSLER	DESIGNED -		REVISED -	
		DRAWN -	SVJ	REVISED -	
PLOT SCALE =	0.16666667" / IN.	CHECKED -	SMS	REVISED -	
PLOT DATE =	7/28/2023	DATE -	6/29/2023	REVISED -	

STATE OF ILLINOIS
DEPARTMENT OF TRANSPORTATION

BRIGGS STREET RAMP C
LANDSCAPE PLAN

SCALE: SHEET OF SHEETS STA. TO STA.

F.A.I. RTE.	SECTION	COUNTY	TOTAL SHEETS	SHEET NO.
80	FAI 80 21 STRUCTURE 8	WILL	899	455
CONTRACT NO. 62R29				
ILLINOIS FED. AID PROJECT				

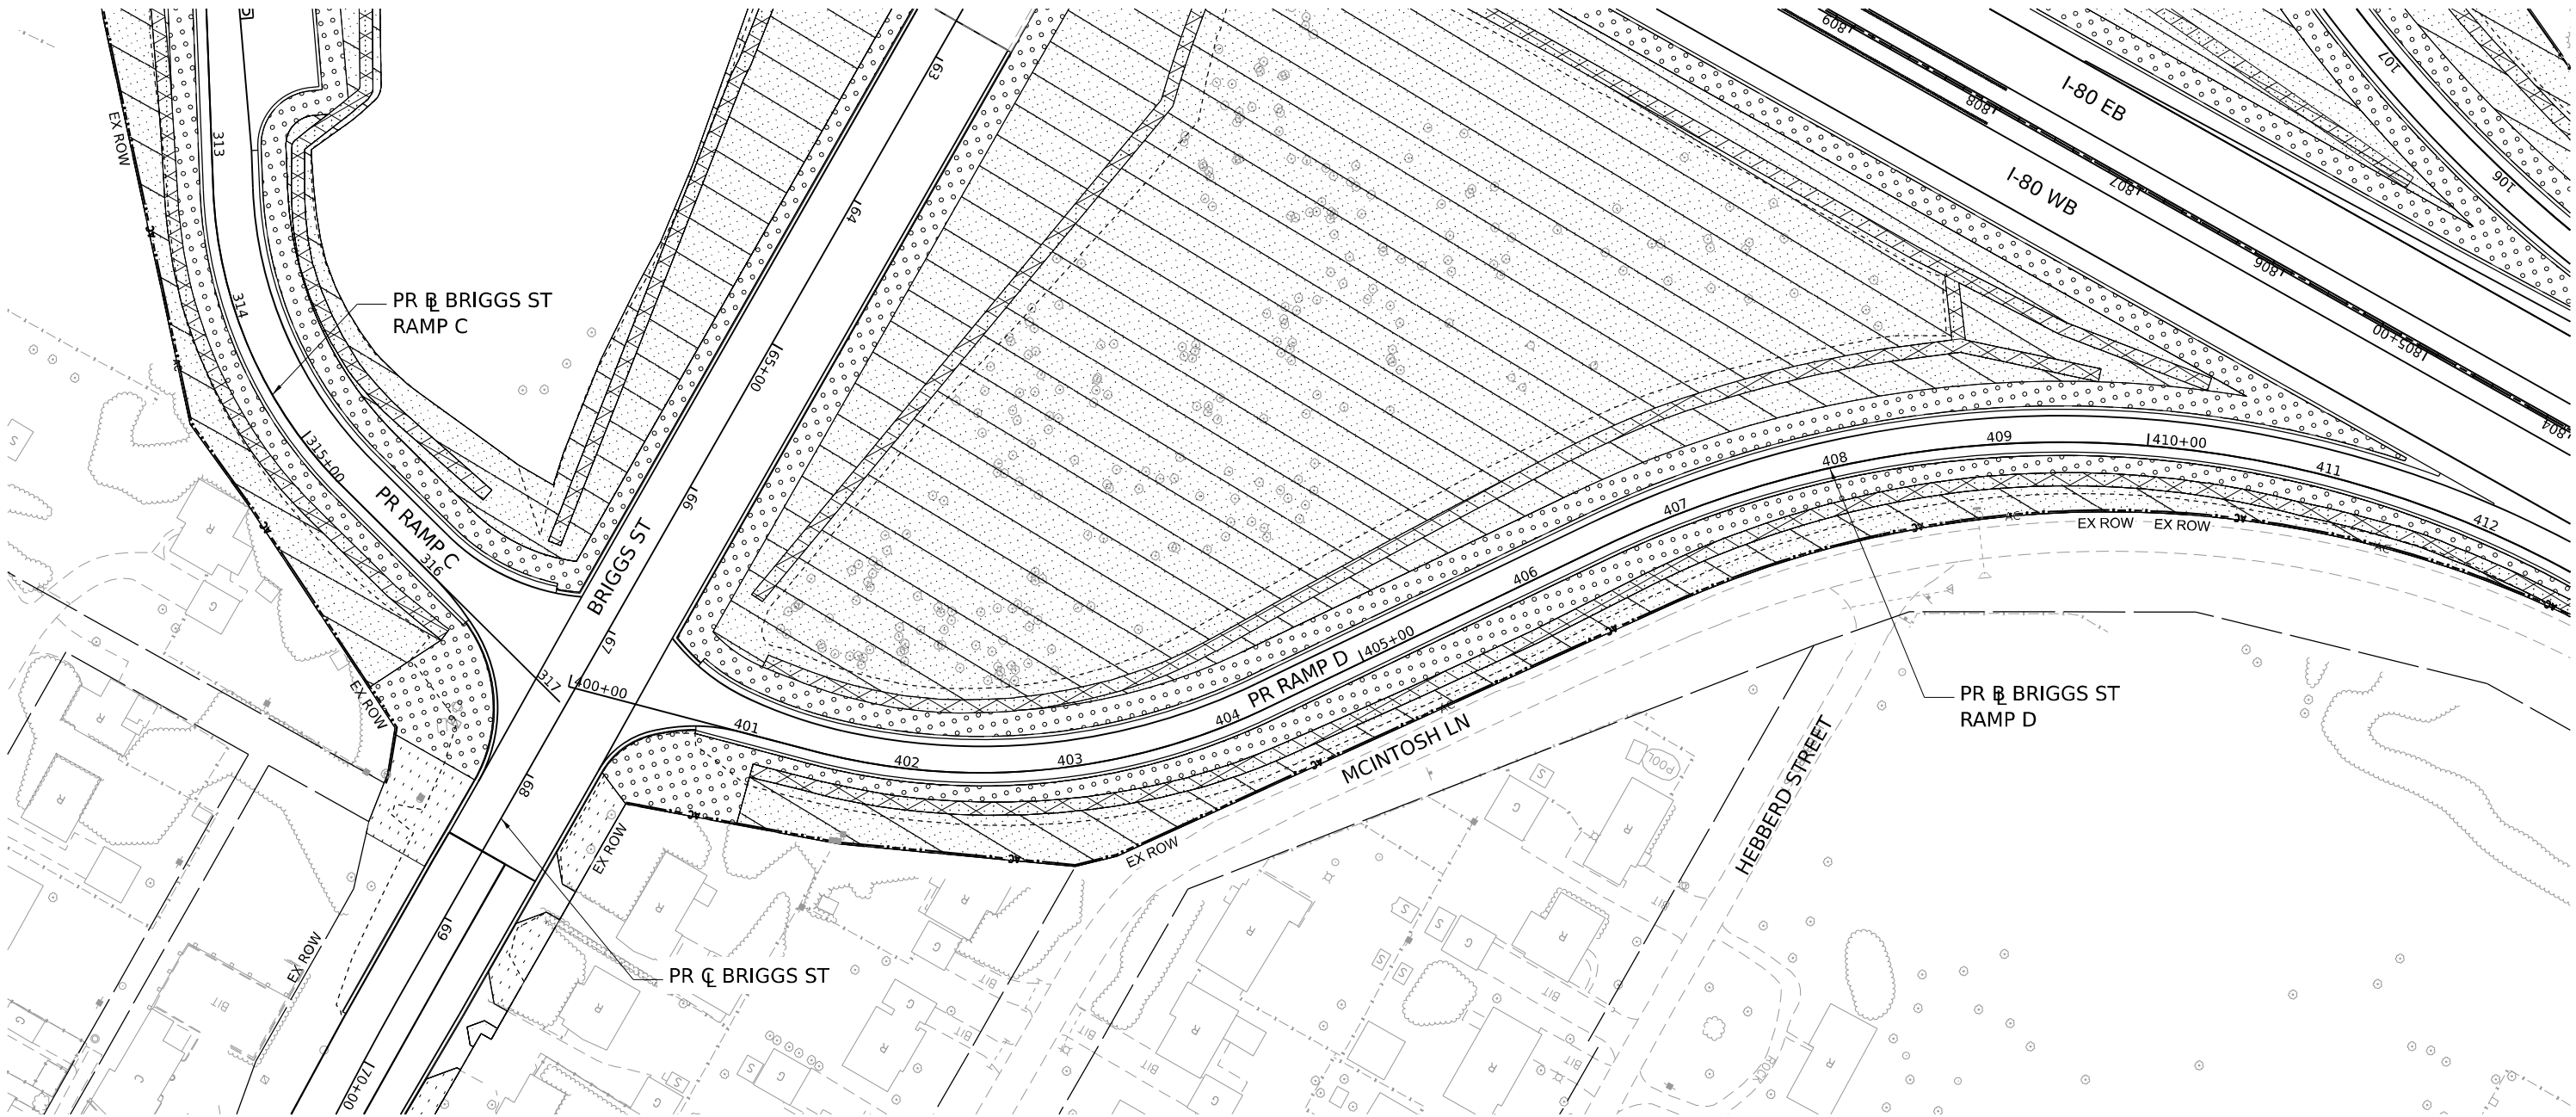 

LANDSCAPE LEGEND

-  SEEDING, CLASS 1B
TEMPORARY EROSION CONTROL BLANKET
TOPSOIL, 4"
NITROGEN AND POTASSIUM FERTILIZER NUTRIENT
-  SEEDING, CLASS 2A
TEMPORARY EROSION CONTROL BLANKET
TOPSOIL, 4"
NITROGEN AND POTASSIUM FERTILIZER NUTRIENT
-  SEEDING, CLASS 3
TEMPORARY HEAVY DUTY EROSION CONTROL BLANKET
TOPSOIL, 4"
NITROGEN AND POTASSIUM FERTILIZER NUTRIENT
-  SEEDING, CLASS 4
TOPSOIL, 4"
COARSE SAND PLACEMENT, 4"
TEMPORARY EROSION CONTROL BLANKET
NITROGEN AND POTASSIUM FERTILIZER NUTRIENT
-  SODDING, SALT TOLERANT
SUPPLEMENTAL WATERING
NITROGEN FERTILIZER NUTRIENT
POTASSIUM FERTILIZER NUTRIENT
-  SEEDING, CLASS 4B
DITCH BOTTOM: TOPSOIL, 4"
COARSE SAND PLACEMENT, 2"
DETENTION BASIN: TOPSOIL, 12"
FUR PLAC SAND FILL (12")
EROSION CONTROL BLANKET
NITROGEN AND POTASSIUM FERTILIZER NUTRIENT




USER NAME =	SSCHUESSLER	DESIGNED -	SMS	REVISED -	
		DRAWN -	SVJ	REVISED -	
PLOT SCALE =	0.16666667" / IN.	CHECKED -	SCW	REVISED -	
PLOT DATE =	7/28/2023	DATE -	6/29/2023	REVISED -	

STATE OF ILLINOIS
DEPARTMENT OF TRANSPORTATION

BRIGGS STREET RAMP D
LANDSCAPE PLAN

SCALE: 1"=50' SHEET OF SHEETS STA. TO STA.

F.A.I. RTE.	SECTION	COUNTY	TOTAL SHEETS	SHEET NO.
80	FAI 80 21 STRUCTURE 8	WILL	899	456
CONTRACT NO. 62R29				
ILLINOIS FED. AID PROJECT				

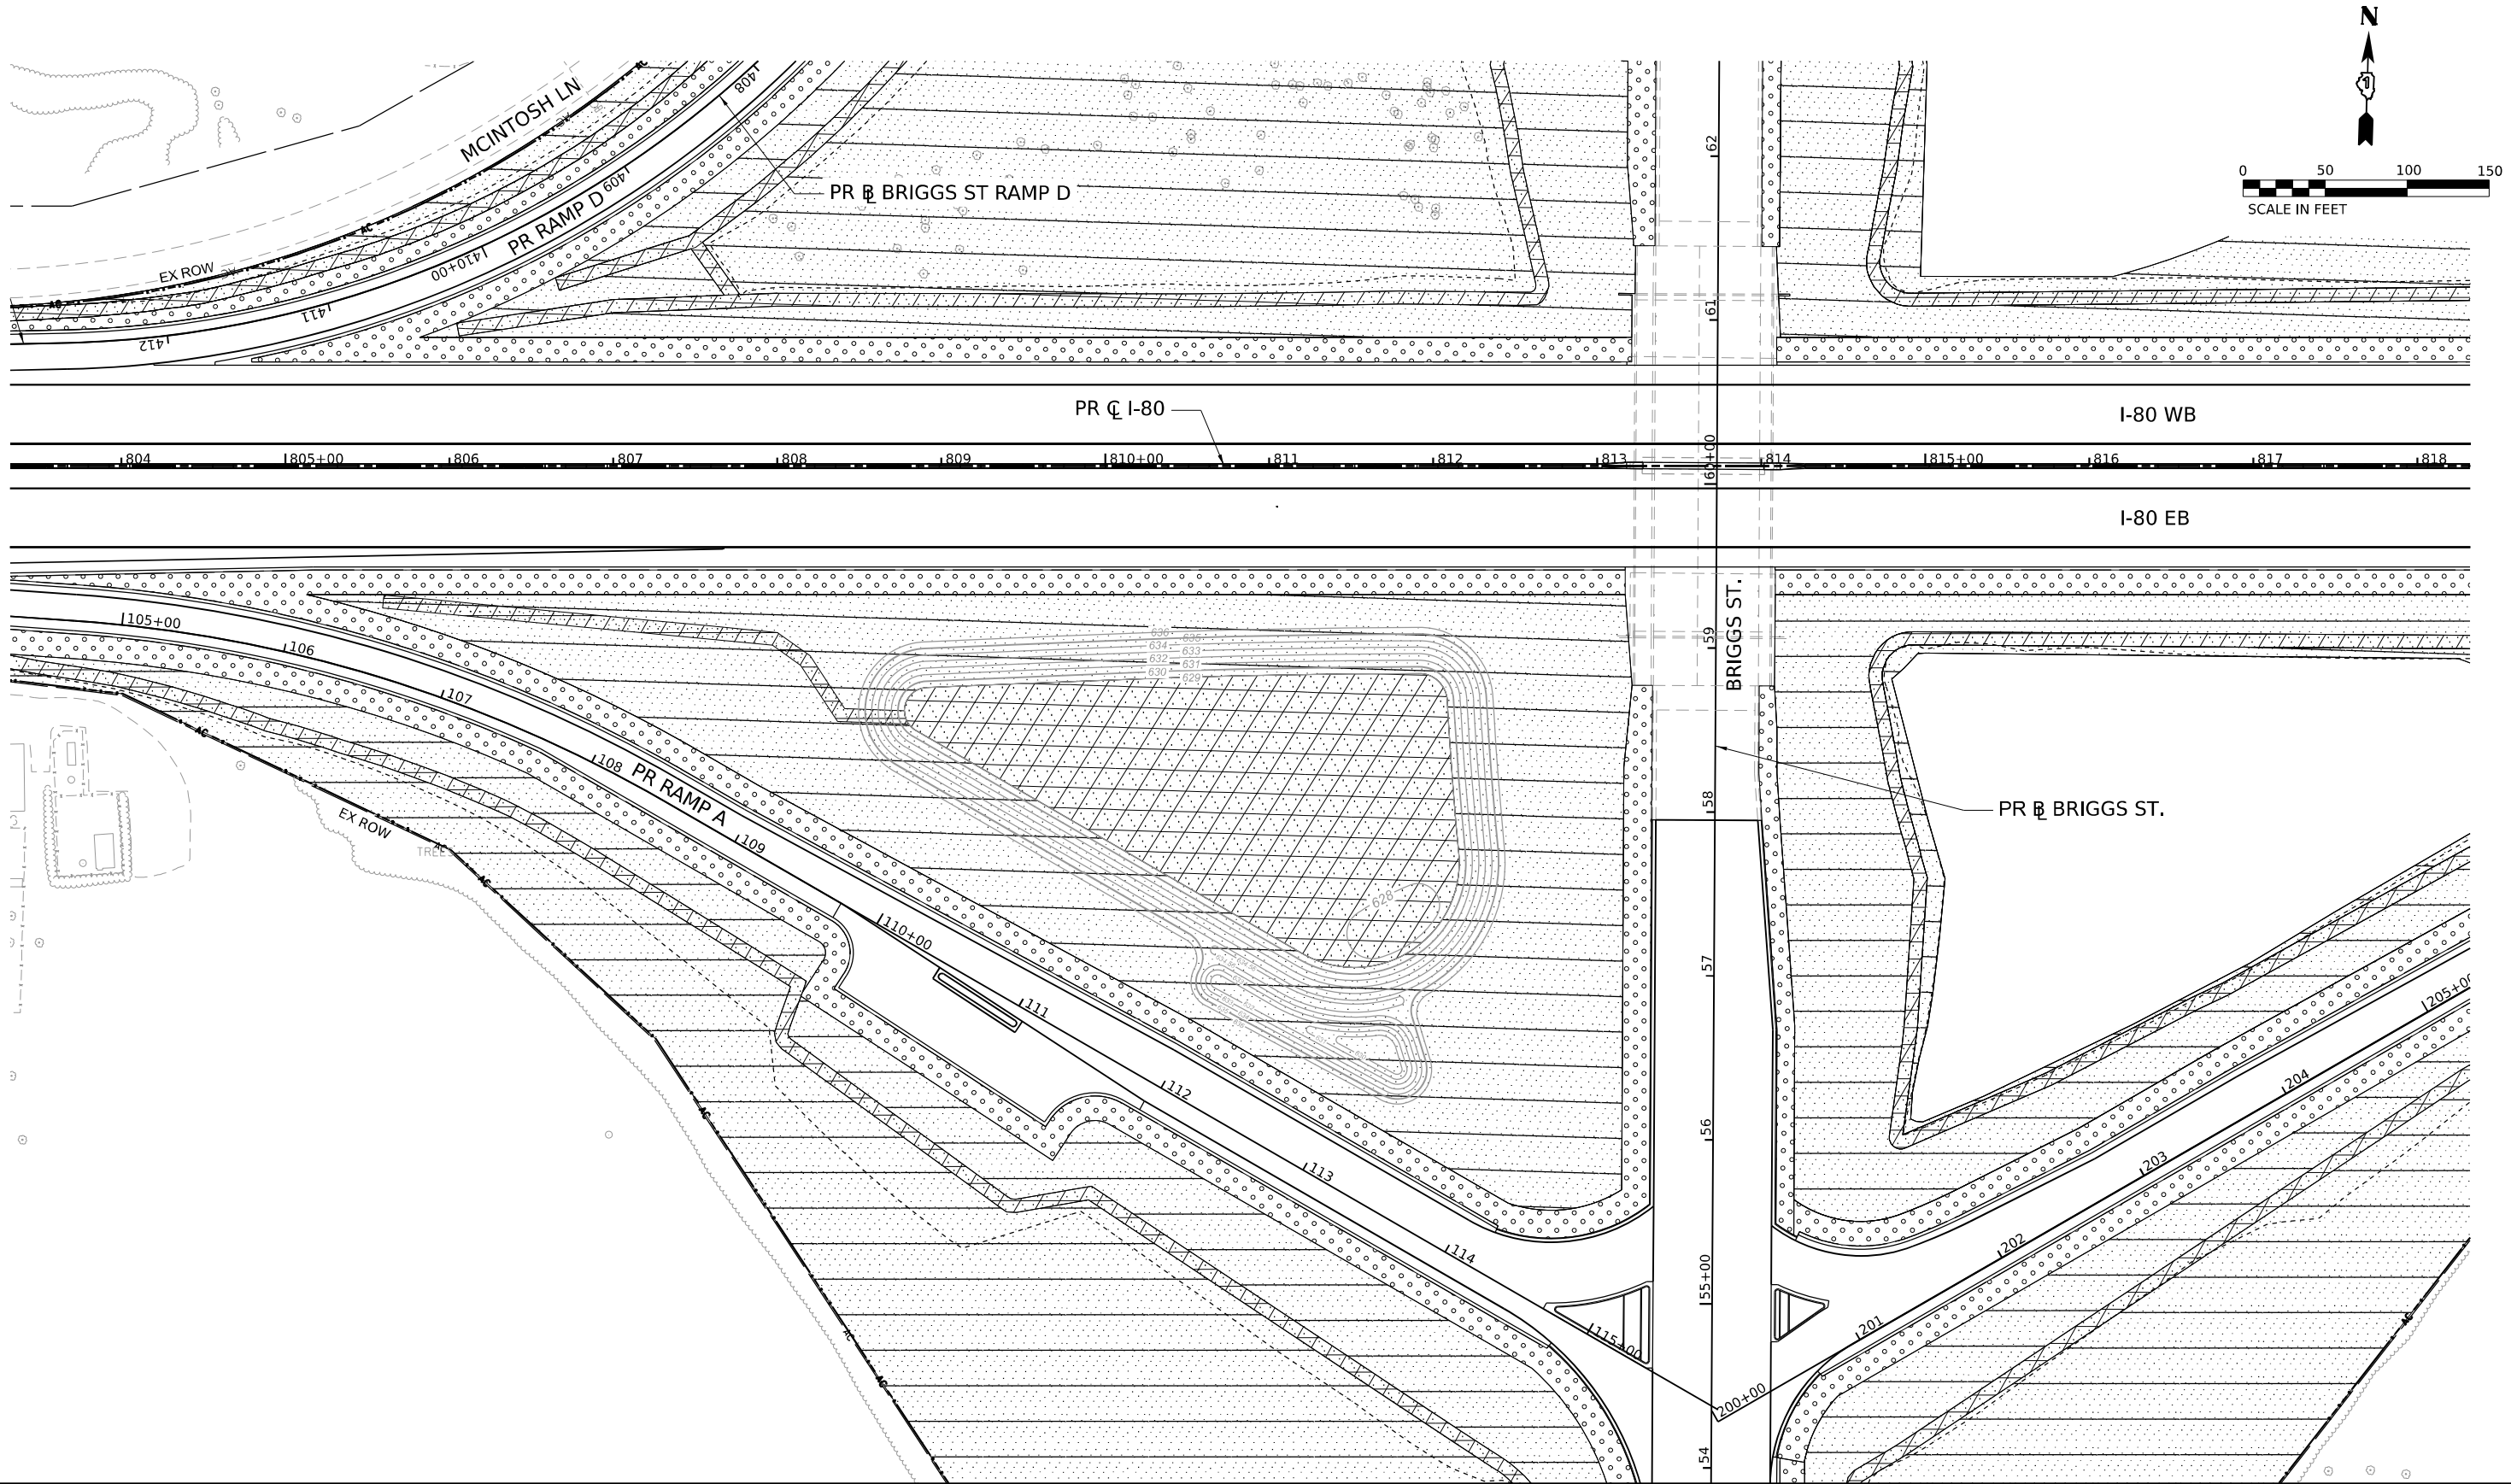

LANDSCAPE LEGEND

	SEEDING, CLASS 1B		SEEDING, CLASS 2A		SEEDING, CLASS 3		SEEDING, CLASS 4		SODDING, SALT TOLERANT		SEEDING, CLASS 4B
	TEMPORARY EROSION CONTROL BLANKET		TEMPORARY EROSION CONTROL BLANKET		TEMPORARY HEAVY DUTY EROSION CONTROL BLANKET		TOPSOIL, 4"		SUPPLEMENTAL WATERING		DITCH BOTTOM: TOPSOIL, 4"
	NITROGEN AND POTASSIUM FERTILIZER NUTRIENT		TOPSOIL, 4"		TOPSOIL, 4"		COARSE SAND PLACEMENT, 4"		NITROGEN FERTILIZER NUTRIENT		COARSE SAND PLACEMENT, 2"
			NITROGEN AND POTASSIUM FERTILIZER NUTRIENT		NITROGEN AND POTASSIUM FERTILIZER NUTRIENT		TEMPORARY EROSION CONTROL BLANKET		POTASSIUM FERTILIZER NUTRIENT		DETENTION BASIN: TOPSOIL, 12"
							NITROGEN AND POTASSIUM FERTILIZER NUTRIENT				FUR PLAC SAND FILL (12")
											EROSION CONTROL BLANKET
											NITROGEN AND POTASSIUM FERTILIZER NUTRIENT



USER NAME	= SSCHUESSLER	DESIGNED	- SMS	REVISED	-
		DRAWN	- SVJ	REVISED	-
PLOT SCALE	= 0.16666667" / IN.	CHECKED	- SCW	REVISED	-
PLOT DATE	= 7/28/2023	DATE	- 6/29/2023	REVISED	-

STATE OF ILLINOIS
DEPARTMENT OF TRANSPORTATION

BRIGGS STREET DETENTION BASIN LANDSCAPE PLAN

SCALE: 1"=50' SHEET OF SHEETS STA. TO STA.

F.A.I. RTE.	SECTION	COUNTY	TOTAL SHEETS	SHEET NO.
80	FAI 80 21 STRUCTURE 8	WILL	899	457
CONTRACT NO. 62R29				
ILLINOIS FED. AID PROJECT				

MODEL: PR I-80 - PR I-80 M-4
FILE NAME: C:\TRANSPORT\LOCAL\TRANSPORT\SYSTEMS\HW-01\STEVE SCHUESSLER\DWG\0716\62R29\25-STA-1-LANDSCAPE-BASIN-01.DGN

MODEL: 2D SHEET 14
FILE NAME: C:\TRANSSYSTEMS\PIV\LOCAL\TRANSSYSTEMS-RW-01\DM5\B07362R29-SHT-LIGHT-GENERAL NOTES.DGN

DISTRICT 1 DETAILS (BUREAU OF ELECTRICAL DETAIL STANDARDS)

BE-206A	LIGHTING CONTROLLER, BASE MOUNTED, 480VOLT, 200AMP (DUAL) RADIO SCADA - FIBER OPTIC PROVISION
BE-206B	LIGHTING CONTROLLER, BASE MOUNTED, 480VOLT, 200AMP (DUAL) RADIO SCADA - FIBER OPTIC PROVISION
BE-206C	LIGHTING CONTROLLER, BASE MOUNTED, 480VOLT, 200AMP (DUAL) RADIO SCADA - FIBER OPTIC PROVISION
BE-206D	LIGHTING CONTROLLER, BASE MOUNTED, 480VOLT, 200AMP (DUAL) RADIO SCADA - FIBER OPTIC PROVISION
BE-220	ELECTRIC SERVICE INSTALLATION AERIAL, REMOTE DISCONNECT
BE-240	COMBINATION LIGHTING, TRAFFIC SIGNAL SCHEMATIC
BE-305	LIGHT POLE FOUNDATION, METAL
BE-322	24" (609.6 mm) DIA. LIGHT POLE FOUNDATION INTEGRAL WITH DOUBLE FACE BARRIER WALL
BE-400	ALUMINUM LIGHT POLE 47'-6" (14,478 m) MOUNTING HEIGHT
BE-701	LUMINAIRE SAFETY CABLE ASSEMBLY
BE-702	MISC. ELECTRICAL DETAILS
BE-703	J BOX EMBEDDED IN BARRIER WALL - INSTALLATION OF CONDUIT IN BRIDGE PARAPET EXPANSION JOINT - ELECTRIC CONNECTION TO UNDERPASS LIGHTING
BE-800	TEMPORARY LIGHT POLE DETAILS
BE-801	TEMPORARY AERIAL CABLE INSTALLATION
BE-901	SUSPENDED MOUNT LED UNDERPASS LUMINAIRE INSTALLATION DETAILS

HIGHWAY STANDARD DETAILS

812001-01 RACEWAYS EMBEDDED IN STRUCTURE

ABBREVIATIONS

AASHTO	AMERICAN ASSOCIATION OF STATE HIGHWAY AND TRANSPORTATION
AMP	AMPERE
AWG	AMERICAN WIRE GAUGE
BC	BOLT CIRCLE
C	CONDUIT
DIA	DIAMETER
FBC	FRONT OF BARRIER CURB
GRD/GND	GROUND
HDPE	HIGH DENSITY POLYETHYLENE
HPS	HIGH PRESSURE SODIUM
JB	JUNCTION BOX
LED	LIGHT-EMITTING DIODE
MA	MAST ARM
MH	MOUNTING HEIGHT
N	NEUTRAL
PH	PHASE
PVC	POLYVINYL CHLORIDE
PVCC	PVC COATED RIGID GALVANIZED STEEL
RGS	RIGID GALVANIZED STEEL
UNO	UNLESS NOTES OTHERWISE
USE	UNDERGROUND SERVICE ENTRANCE
W	WATTS
XLP	CROSS-LINKED POLYETHYLENE

LIGHTING GENERAL NOTES

- PRIOR TO ANY WORK IN FIELD, THE CONTRACTOR MUST DETERMINE THE EXACT LOCATION OF EXISTING CONDUITS, CABLE AND UNDERGROUND UTILITIES. COORDINATE LOCATIONS WITH IDOT MAINTENANCE.
- CONTRACTOR MAY ADJUST POLE LOCATIONS ALONG THE MAINLINE AND ALONG ENTRANCE AND EXIT RAMPS UP TO 10' IN EITHER DIRECTION PARALLEL TO THE ROADWAY, IN ORDER TO ADJUST FOR FIELD CONDITIONS.
- THE ELECTRIC SERVICE SHALL BE SINGLE PHASE, 3 WIRE 240/480V. UTILITY CONNECTION CABLE, MAIN BREAKER, AND ALL OTHER SERVICE APPURTENANCES SHALL BE APPROPRIATELY RATED AND INCLUDED.
- ALL ELECTRICAL SYSTEMS, EQUIPMENT AND APPURTENANCES SHALL BE PROPERLY GROUNDED IN STRICT CONFORMANCE WITH NATIONAL ELECTRICAL CODE EVEN THOUGH EVERY DETAIL OF REQUIREMENTS IS NOT SPECIFIED OR SHOWN.
- ALL UNDERGROUND WIRING SHALL BE 30 INCHES MINIMUM BELOW GRADE.
- ALL LIGHT POLES EXCEPT POLES MOUNTED ON CONCRETE BARRIER WALL/BRIDGE PARAPET WALL/ABUTMENT WALL/RETAINING WALL, SHALL HAVE AASHTO APPROVED FRANGIBLE TYPE BREAKAWAY TRANSFORMER BASE.
- ALL SPLICING MUST BE IN POLE BASES OR JUNCTION BOXES ABOVE GRADE WITH WATERPROOF SEALANT AND HEAT SHRINKABLE PLASTIC CAPS.
- LIGHT POLES INSTALLED BEHIND GUARDRAIL OR BARRIER WALL SHOULD HAVE AT LEAST 5 FEET SETBACK FROM THE BACK OF GUARDRAIL OR WALL OR AS OTHERWISE DIRECTED BY THE ENGINEER.
- PROPOSED MEDIAN LIGHTING BETWEEN STA 840+00 AND STA 935+00 SHALL BE CONSTRUCTED AND OPERATIONAL PRIOR TO IMPLEMENTING THE STAGE 1C TRAFFIC CONFIGURATION. SEE MAINTENANCE OF TRAFFIC PLANS FOR STAGING DETAILS.
- LIGHT POLE SETBACKS ARE MEASURED AS FOLLOWS:
- IF NO CURB IS PRESENT, SETBACK SHALL BE MEASURED FROM THE EDGE OF PAVEMENT TO THE CENTER OF THE POLE.
- IF A CURB IS PRESENT, SETBACK SHALL BE MEASURED FROM THE FACE OF CURB TO THE CENTER OF THE POLE.
- FOR TEMPORARY LIGHTING, SETBACK SHOULD BE MEASURED FROM EDGE OF SHOULDER WHEN USED AS A TRAVEL LANE.
- FOR TEMPORARY CONFIGURATION OF RAMP C, TEMPORARY POLES SHALL BE INSTALLED AFTER TEMPORARY BARRIER IS IN PLACE.

PROPOSED LIGHTING GENERAL NOTES

- SEE CONTRACT 62R55 LIGHTING PLANS FOR PRIOR INSTALLATION OF DECK INSERTS FOR BRIGGS STREET UNDER DECK LIGHTING. SEE CONTRACT 62R55 LIGHTING PLANS FOR PRIOR INSTALLATION OF JUNCTION BOXES, EMBEDDED CONDUIT, AND ANCHOR RODS FOR BRIGGS STREET LIGHTING.

TEMPORARY LIGHTING GENERAL NOTES

- THE LAYOUT OF THE TEMPORARY EQUIPMENT WILL VARY BASED ON FIELD CONDITIONS, STAGING, UTILITY IMPACTS, AND THE ELECTRIC SERVICE LOCATION AS COORDINATED WITH THE ELECTRIC UTILITY COMPANY. THE CONTRACTOR SHALL SUBMIT A PLAN INDICATING THE SETTING OF POLES. THIS PLAN MUST BE APPROVED BY THE ENGINEER BEFORE ANY POLES ARE PLACED; APPROVAL DOESN'T RELIEVE CONTRACTOR OF RESPONSIBILITY FOR CONFLICTS.
- THE TEMPORARY LIGHT POLE SETBACK FROM THE NEAREST EDGE OF TRAVELED PAVEMENT ON RAMPS, DURING ANY GIVEN MOT STAGE, SHALL BE 18 FT MINIMUM OR OUTSIDE OF CLEAR ZONE, WHICHEVER IS GREATER, UNLESS INSTALLED BEHIND A BARRICADE. ALONG MAINLINE, INCLUDING GORE AREAS, THE MINIMUM SETBACK FROM THE NEAREST EDGE OF TRAVELED PAVEMENT DURING ANY GIVEN MOT STAGE SHALL BE 35' MINIMUM OR OUTSIDE OF CLEAR ZONE, WHICHEVER IS GREATER.
- UNLESS NOTED OTHERWISE UNDERGROUND CONDUCTORS FOR TEMPORARY WORK SHALL BE 3-1/C#2, 1-1/C#4 GND; XLP-TYPE USE, COPPER; TEMPORARY OVERHEAD CONDUCTORS SHALL BE 3-1/C#2 AL WITH MESSENGER WIRE.
- THE CONTRACTOR SHALL INSTALL TEMPORARY LIGHTING UNITS ON BRIGGS STREET RAMPS IN THE PRESTAGE AND MAKE OPERATIONAL BEFORE THE START OF STAGE 1. TEMPORARY LIGHTING MUST BE FULLY OPERATIONABLE BEFORE THE EXISTING LIGHTING ON BRIGGS STREET RAMPS MAY BE REMOVED. FROM THE END OF STAGE 1B UNTIL THE TEMPORARY POLES CAN BE REMOVED, TEMPORARY LIGHTING ALONG BRIGGS STREET RAMPS MUST REMAIN POWERED OFF THE EXISTING CONTROLLER 'P' WHILE PROPOSED MEDIAN LIGHTING IS POWERED OFF THE NEW CONTROLLER 'P'.
- EVERY THIRD TEMPORARY LIGHTING POLE SHALL BE FURNISHED WITH A GROUND ROD CONNECTION. THIS GROUND ROD IS NOT SHOWN IN PLAN. 5/8" X 10' COPPER CLAD STEEL GROUND ROD, #2 BARE TINNED COPPER DOWN CONDUCTOR, CABLE GUARD TO 10' ABOVE GRADE ARE INCLUDED IN THE TEMPORARY LIGHTING WOOD POLE PAY ITEM.
- IN ACCORDANCE WITH NEC 225.18 AERIAL CONDUCTOR TO MAINTAIN 18' MIN. CLEARANCE ABOVE ROAD SURFACE AT ALL TIMES.

COMED SERVICE INFORMATION

COMED SERVICE REP:
MARICELA PARAMO
779-231-0551
MARICELA.PARAMO@COMED.COM

CONTROLLER INFORMATION:

CONTROLLER 'P' - L0730
ACCOUNT NUMBER - 68071-20043
METER NUMBER - 230-101-139
SUPPLY VOLTAGE - 240/480V

CONTROLLER 'O' - L0729
ACCOUNT NUMBER - TO BE PROVIDED BY COMED
METER NUMBER - TO BE PROVIDED BY COMED
SUPPLY VOLTAGE - 240/480V



USER NAME	= JBRYNDA	DESIGNED	-	AJS	REVISED	-	
		DRAWN	-	AJS	REVISED	-	
PLOT SCALE	= 0.166667 */ IN.	CHECKED	-	MCD	REVISED	-	
PLOT DATE	= 7/18/2023	DATE	-	6/29/2023	REVISED	-	

STATE OF ILLINOIS
DEPARTMENT OF TRANSPORTATION

IDOT DISTRICT 1 LIGHTING ELECTRICAL SHEET INDEX,
GENERAL NOTES, AND ABBREVIATIONS

SCALE:	SHEET	OF	SHEETS	STA.	TO STA.
--------	-------	----	--------	------	---------

F.A.I. RTE.	SECTION	COUNTY	TOTAL SHEETS	SHEET NO.
80	FAI 80 21 STRUCTURE 8	WILL	899	458
		CONTRACT NO. 62R29		
		ILLINOIS	FED. AID PROJECT	

IDOT LEGEND

	PROPOSED LIGHTING UNIT 47.5 FT MH ALUMINUM POLE, 15 FT MAST ARM, LED, TYPE G, IES TYPE III, 240VOLT, ON NEW SCREW METAL FOUNDATION
	PROPOSED LIGHTING UNIT 47.5 FT MH ALUMINUM POLE, 6 FT MAST ARM, LED, TYPE G, IES TYPE III, 240VOLT, MOUNTED ON PARAPET WALL
	PROPOSED LIGHTING UNIT 47.5 FT MH ALUMINUM POLE, 2-6 FT MAST ARM, LED, TYPE I, IES TYPE III, 240VOLT, ON MEDIAN BARRIER WALL
	UNDERPASS LED LUMINAIRE: SUSPENDED CEILING MOUNT, TYPE AS SHOWN ON PLANS
	TEMPORARY LIGHTING UNIT 60 FT WOOD POLE, 15 FT MAST ARM, LED, TYPE G, IES TYPE III, 240VOLT
	TEMPORARY LIGHTING UNIT, 90 FT WOOD POLE, 15 FT MAST ARM, 75' MH, TEMPORARY LED HIGHMAST LUMINAIRE
	TEMPORARY LIGHTING UNIT COMBINATION ON TEMPORARY SIGNAL POLE 15 FT MAST ARM, LED, TYPE G, IES TYPE III, 240VOLT
	GROUND ROD
	PROPOSED IDOT LIGHTING CONTROLLER, AND FOUNDATION, RADIO CONTROL DUPLEX CONSOLE TYPE WITH SCADA, AND NEW 240/480V, 1PH, 3 WIRE SERVICE
	EXISTING LIGHTING CONTROLLER RADIO CONTROL DUPLEX CONSOLE TYPE WITH SCADA 240/480V, 1PH, 3 WIRE
	EXISTING LIGHT UNIT TO BE REMOVED
	EXISTING COMBO LIGHTING UNIT TO BE REMOVED
	JUNCTION BOX, STAINLESS STEEL, ATTACHED TO STRUCTURE, 12" X 12" X 6"
	JUNCTION BOX, STAINLESS STEEL, ATTACHED TO STRUCTURE, 6" X 6" X 4"
	JUNCTION BOX, STAINLESS STEEL, ATTACHED TO STRUCTURE, 12" X 10" X 6"
	JUNCTION BOX EMBEDDED IN STRUCTURE 18" X 8" X 8"
	JUNCTION BOX, NONMETALLIC, EMBEDDED IN STRUCTURE 20" X 13" X 12"
	JUNCTION BOX, NONMETALLIC, EMBEDDED IN STRUCTURE 20" X 13" X 12"
	EXISTING DUAL ARM LIGHT POLE (TO BE INSTALLED BY OTHER CONTRACT)
	EXISTING SINGLE ARM LIGHTING UNIT TO REMAIN IN PLACE

IDOT LEGEND CONT'D

	4" DIA SCH-80 4" RIGID PVC SCH 80 CONDUIT SLEEVE, INSTALLED BELOW PAVEMENT
	UNIT DUCT, 1 1/2" DIA POLYETHYLENE, SCH-40 600V, 3-1/C #2 & 1/C #4 GROUND (XLP-TYPE USE), (UNLESS NOTED OTHERWISE)
	4" DIA PVC CONDUIT EMBEDDED IN BARRIER WALL, CONTAINING 3-1/C#2, 1-1/C#4G, UNO
	AERIAL CABLE, 3-1/C NO. 2 WITH MESSENGER WIRE
	4" DIA. DIRECTIONAL BORED CONDUIT CONTAINING 3-1/C#2, 1-1/C#4G, UNO
	LIGHTING UNIT COMBINATION ON TRAFFIC SIGNAL POLE, 45 FT MH 15 FT MAST ARM, LED TYPE G, IES TYPE III, MVOLT

IDOT LIGHTING BILL OF MATERIALS		
PAY ITEM DESCRIPTION	UNIT	QUANTITY
ELECTRIC SERVICE INSTALLATION	EACH	2
ELECTRIC UTILITY SERVICE CONNECTION	L SUM	0.3
UNDERGROUND CONDUIT, PVC, 4" DIA.	FOOT	732
UNDERGROUND CONDUIT, GALVANIZED STEEL, 4" DIA.	FOOT	200
CONDUIT ATTACHED TO STRUCTURE, 1" DIA., PVC COATED GALVANIZED STEEL	FOOT	300
CONDUIT ATTACHED TO STRUCTURE, 1 1/2" DIA., PVC COATED GALVANIZED STEEL	FOOT	234
CONDUIT ATTACHED TO STRUCTURE, 3" DIA., PVC COATED GALVANIZED STEEL	FOOT	73
CONDUIT EMBEDDED IN STRUCTURE, 4" DIA., PVC	FOOT	16142
JUNCTION BOX, STAINLESS STEEL, ATTACHED TO STRUCTURE, 6" X 6" X 4"	EACH	8
JUNCTION BOX, STAINLESS STEEL, ATTACHED TO STRUCTURE, 12" X 10" X 6"	EACH	4
JUNCTION BOX, NON-METALLIC, EMBEDDED IN STRUCTURE, 20" X 13" X 12"	EACH	4
UNIT DUCT, 600V, 3-1C NO.2, 1/C NO.4 GROUND, (XLP-TYPE USE), 1 1/2" DIA. POLYETHYLENE	FOOT	12635
ELECTRIC CABLE IN CONDUIT, 600V (XLP-TYPE USE), 1/C NO. 4	FOOT	19232
ELECTRIC CABLE IN CONDUIT, 600V (XLP-TYPE USE), 1/C 350MCM	FOOT	600
ELECTRIC CABLE IN CONDUIT, 600V (XLP-TYPE USE), 1/C NO. 2	FOOT	57696
AERIAL CABLE, 3-1/C NO. 2 WITH MESSENGER WIRE	FOOT	3754
LUMINAIRE, LED, ROADWAY, OUTPUT DESIGNATION G	EACH	59
LUMINAIRE, LED, ROADWAY, OUTPUT DESIGNATION I	EACH	122
LUMINAIRE, LED, UNDERPASS, SUSPENDED, OUTPUT DESIGNATION D	EACH	8
LIGHTING CONTROLLER, BASE MOUNTED, 480VOLT, 200AMP (DUAL), RADIO SCADA, FIBER OPTIC	EACH	2
LIGHT POLE, ALUMINUM, 47.5 FT. M.H., 6 FT. MAST ARM	EACH	2
LIGHT POLE, ALUMINUM, 47.5 FT. M.H., 15 FT. MAST ARM	EACH	52
LIGHT POLE, ALUMINUM, 47.5 FT. M.H., 2-6 FT. MAST ARMS	EACH	61
LIGHT POLE FOUNDATION, INTEGRAL WITH BARRIER WALL	EACH	61
LIGHT POLE FOUNDATION, INTEGRAL WITH BARRIER WALL, 24" DIAMETER	FOOT	549
LIGHT POLE FOUNDATION, METAL, 15" BOLT CIRCLE, 10" X 8'	EACH	52
BREAKAWAY DEVICE, TRANSFORMER BASE, 15 INCH BOLT CIRCLE	EACH	52
MAINTENANCE OF LIGHTING SYSTEM	CAL MO	24
TEMPORARY WOOD POLE, 60 FT., CLASS 4	EACH	7
TEMPORARY LUMINAIRE, LED, ROADWAY, OUTPUT DESIGNATION G	EACH	18
COMBINATION LIGHTING CONTROLLER	EACH	2
TEMPORARY WOOD POLE, 60FT., CLASS 4, 15 FT MAST ARM	EACH	14
LUMINAIRE SAFETY CABLE ASSEMBLY	EACH	181
ELECTRIC CABLE IN CONDUIT, 600V, (XLP USE TYPE) 1/C NO. 10	FOOT	2710
REMOVE EXISTING LIGHTING CONTROLLER AND SALVAGE	EACH	2
REMOVAL OF LUMINAIRE, SALVAGE	EACH	18
REMOVAL OF LIGHTING UNIT, SALVAGE	EACH	2

LIGHT POLE DESIGNATION



MODEL: 2D SHEET 14
FILE NAME: C:\TRANSSYSTEMS\PIV\LOCAL\TRANSSYSTEMS-PIV\01\DN5\0073\62R29-SHT-LIGHT-GENERAL LEGENDS.DGN





USER NAME = JBRYNDA	DESIGNED - AJS	REVISED -
	DRAWN - AJS	REVISED -
PLOT SCALE = 0.166667" / IN.	CHECKED - MCD	REVISED -
PLOT DATE = 7/24/2023	DATE - 6/29/2023	REVISED -

STATE OF ILLINOIS
DEPARTMENT OF TRANSPORTATION

IDOT LIGHTING GENERAL LEGENDS
I-80 LIGHTING QUANTITY AND COST ESTIMATION

SCALE: SHEET OF SHEETS STA. TO STA.

F.A.I. RTE.	SECTION	COUNTY	TOTAL SHEETS	SHEET NO.
80	FAI 80 21 STRUCTURE 8	WILL	899	459
CONTRACT NO. 62R29				
ILLINOIS FED. AID PROJECT				

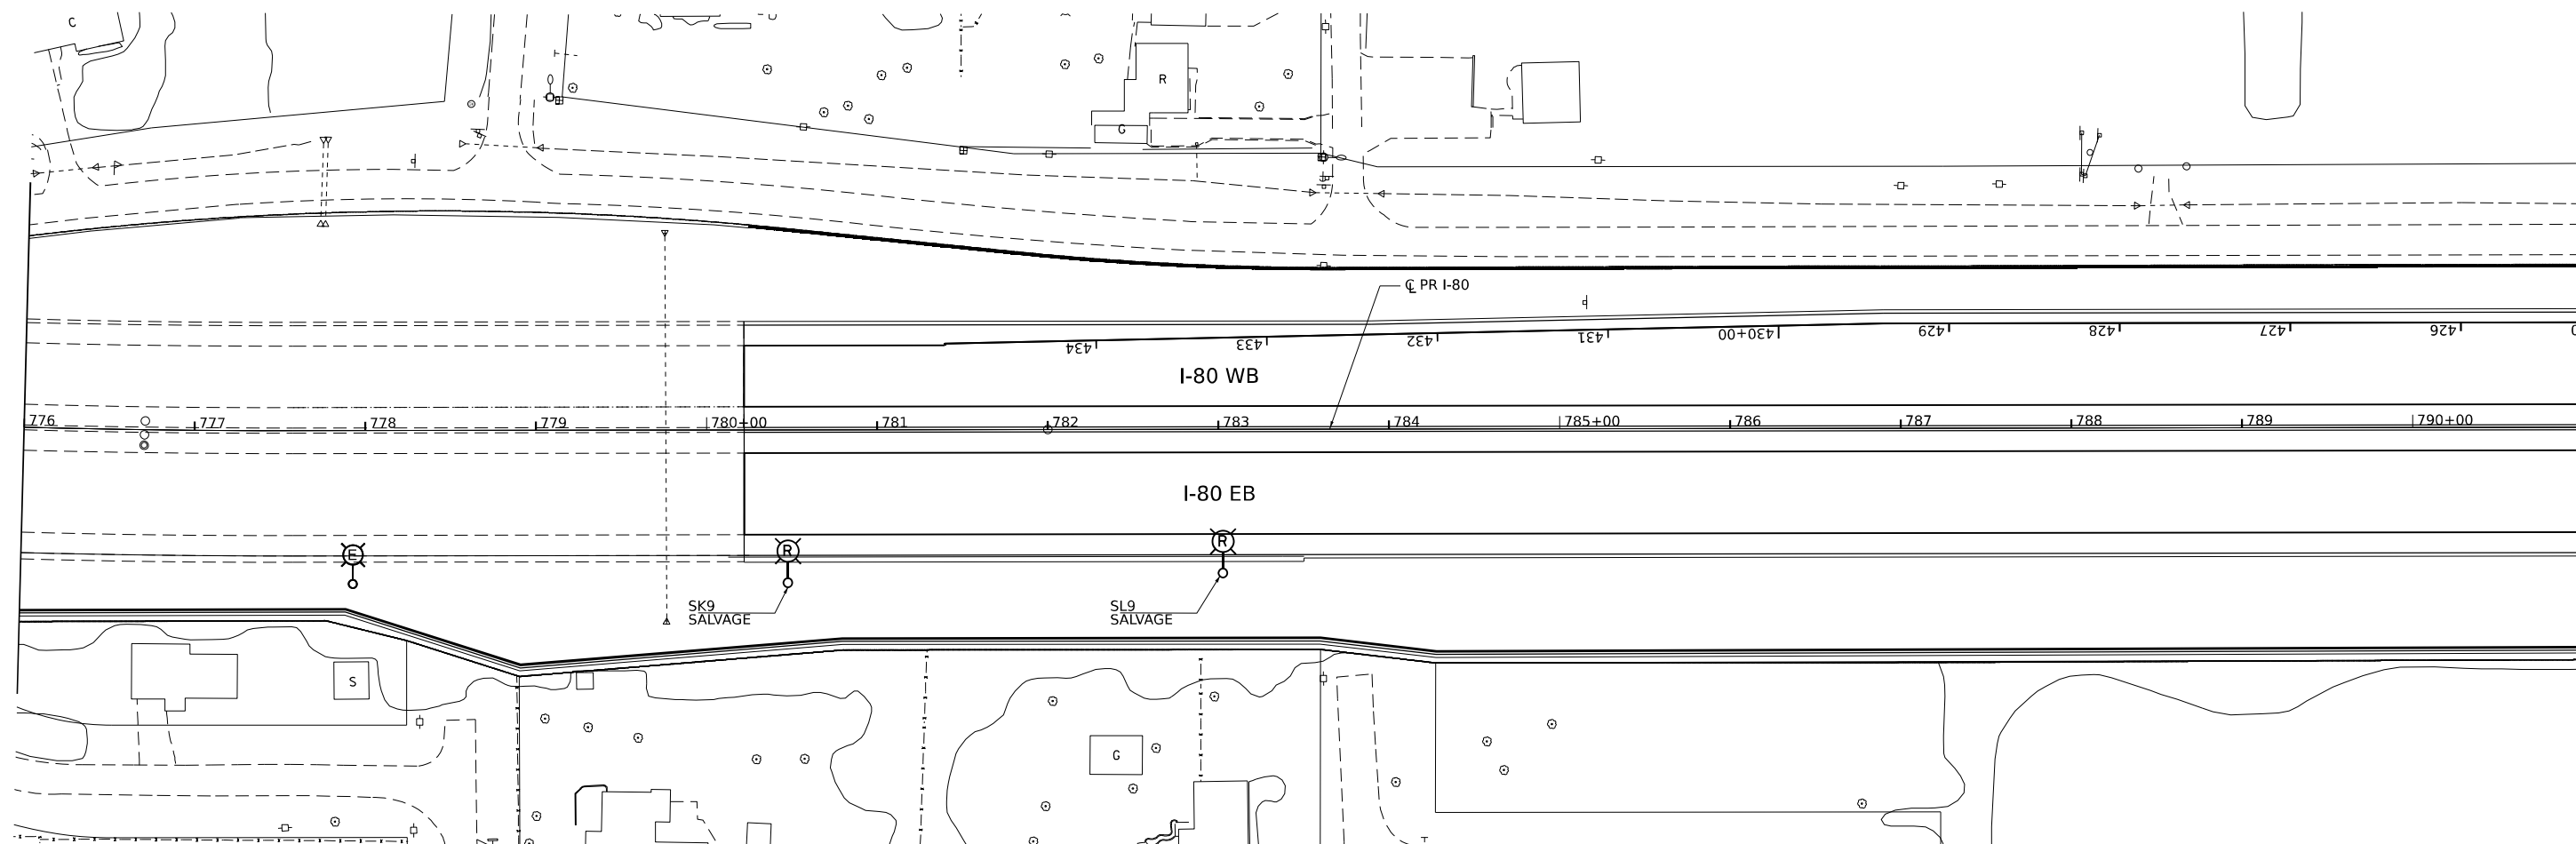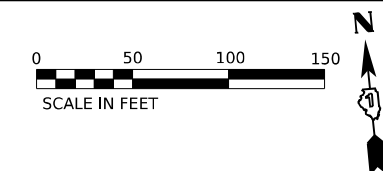


USER NAME = JBRYNDA	DESIGNED - JB	REVISED -
	DRAWN - JB	REVISED -
PLOT SCALE = 0.166666" / IN.	CHECKED - MCD	REVISED -
PLOT DATE = 7/27/2023	DATE - 6/29/2023	REVISED -

**STATE OF ILLINOIS
DEPARTMENT OF TRANSPORTATION**

LIGHTING REMOVAL PLAN					
MAINLINE I-80					
SCALE:	SHEET	OF	SHEETS	STA.	TO STA.

F.A.I. RTE.	SECTION	COUNTY	TOTAL SHEETS	SHEET NO.
80	FAI 80 21 STRUCTURE 8	WILL	899	459
		CONTRACT NO. 62R29		
		ILLINOIS	FED. AID PROJECT	

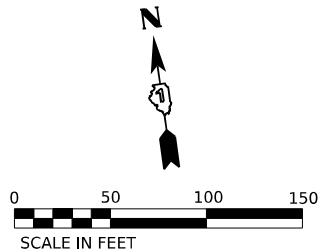

MODEL: BR BRIGGS RAMP A - PLAN1
FILE NAME: C:\DATA\SYSTEMS\LOCAL\TRANS\SYSTEMS\HW\01\DM5\08073\62R29\5HT-REM-PLAN\01.DGN





USER NAME	= JBRYNDA	DESIGNED -	AJS	REVISED -	
		DRAWN -	AJS	REVISED -	
PLOT SCALE	= 0.167 "/ IN.	CHECKED -	MCD	REVISED -	
PLOT DATE	= 7/13/2023	DATE -	6/29/2023	REVISED -	

STATE OF ILLINOIS
DEPARTMENT OF TRANSPORTATION

LIGHTING REMOVAL PLAN
BRIGGS STREET RAMPS (SHEET 1 OF 4)

SCALE: SHEET OF SHEETS STA. TO STA.

F.A.I. RTE.	SECTION	COUNTY	TOTAL SHEETS	SHEET NO.
80	FAI 80 21 STRUCTURE 8	WILL	899	460
CONTRACT NO. 62R29				
ILLINOIS		FED. AID PROJECT		

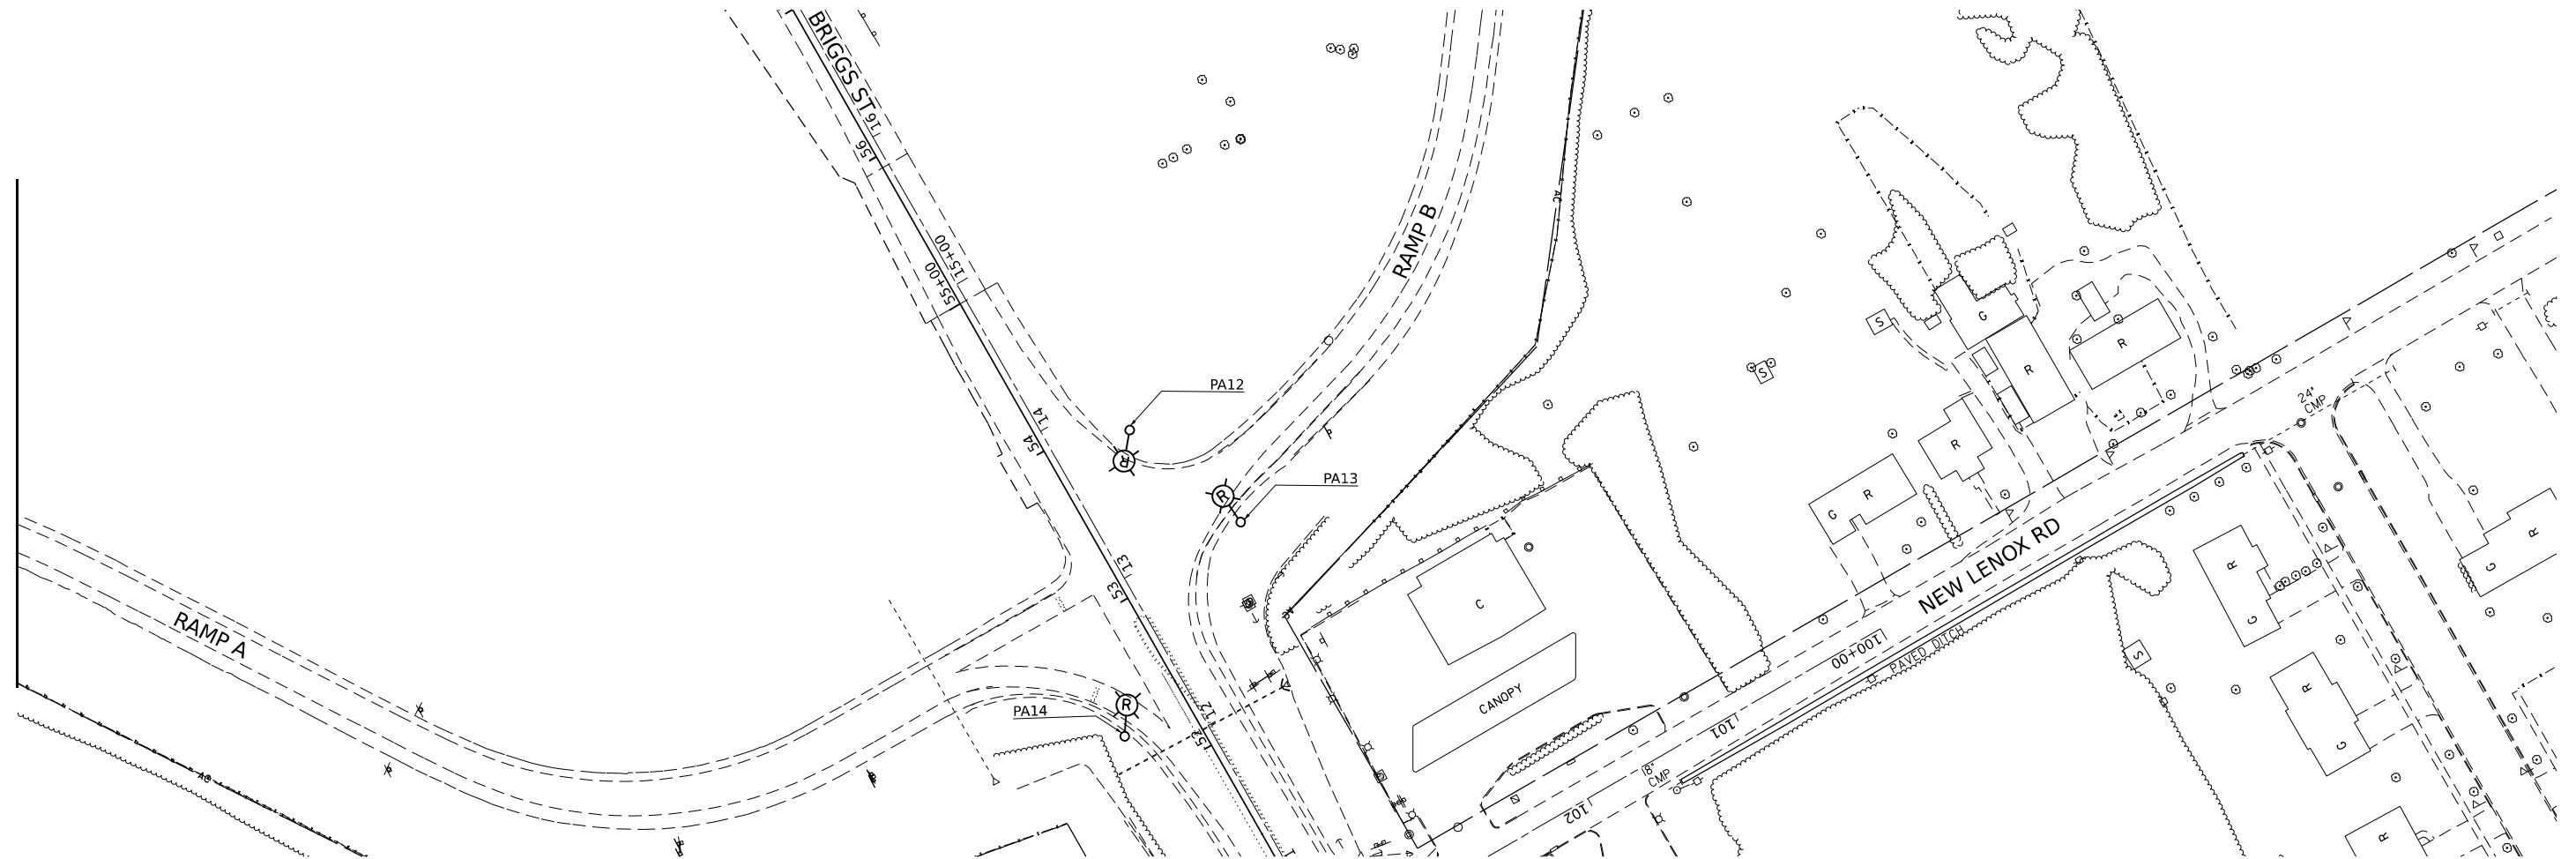 

MODEL: PR_BRIGGS_RAMP_A - PLAN 1
FILE NAME: C:\TRANSSYSTEMS\PW-01\DM508073\62R29-SHT-REM-PLAN-02.DGN





USER NAME = JBRYNDA	DESIGNED - AJS	REVISED -
	DRAWN - AJS	REVISED -
PLOT SCALE = 0.167" / IN.	CHECKED - MCD	REVISED -
PLOT DATE = 7/18/2023	DATE = 6/29/2023	REVISED -

STATE OF ILLINOIS
DEPARTMENT OF TRANSPORTATION

LIGHTING REMOVAL PLAN
BRIGGS STREET RAMPS (SHEET 2 OF 4)

SCALE:	SHEET	OF	SHEETS	STA.	TO STA.
--------	-------	----	--------	------	---------

F.A.I. RTE.	SECTION	COUNTY	TOTAL SHEETS	SHEET NO.
80	FAI 80 21 STRUCTURE 8	WILL	899	461
		CONTRACT NO. 62R29		
ILLINOIS		FED. AID PROJECT		

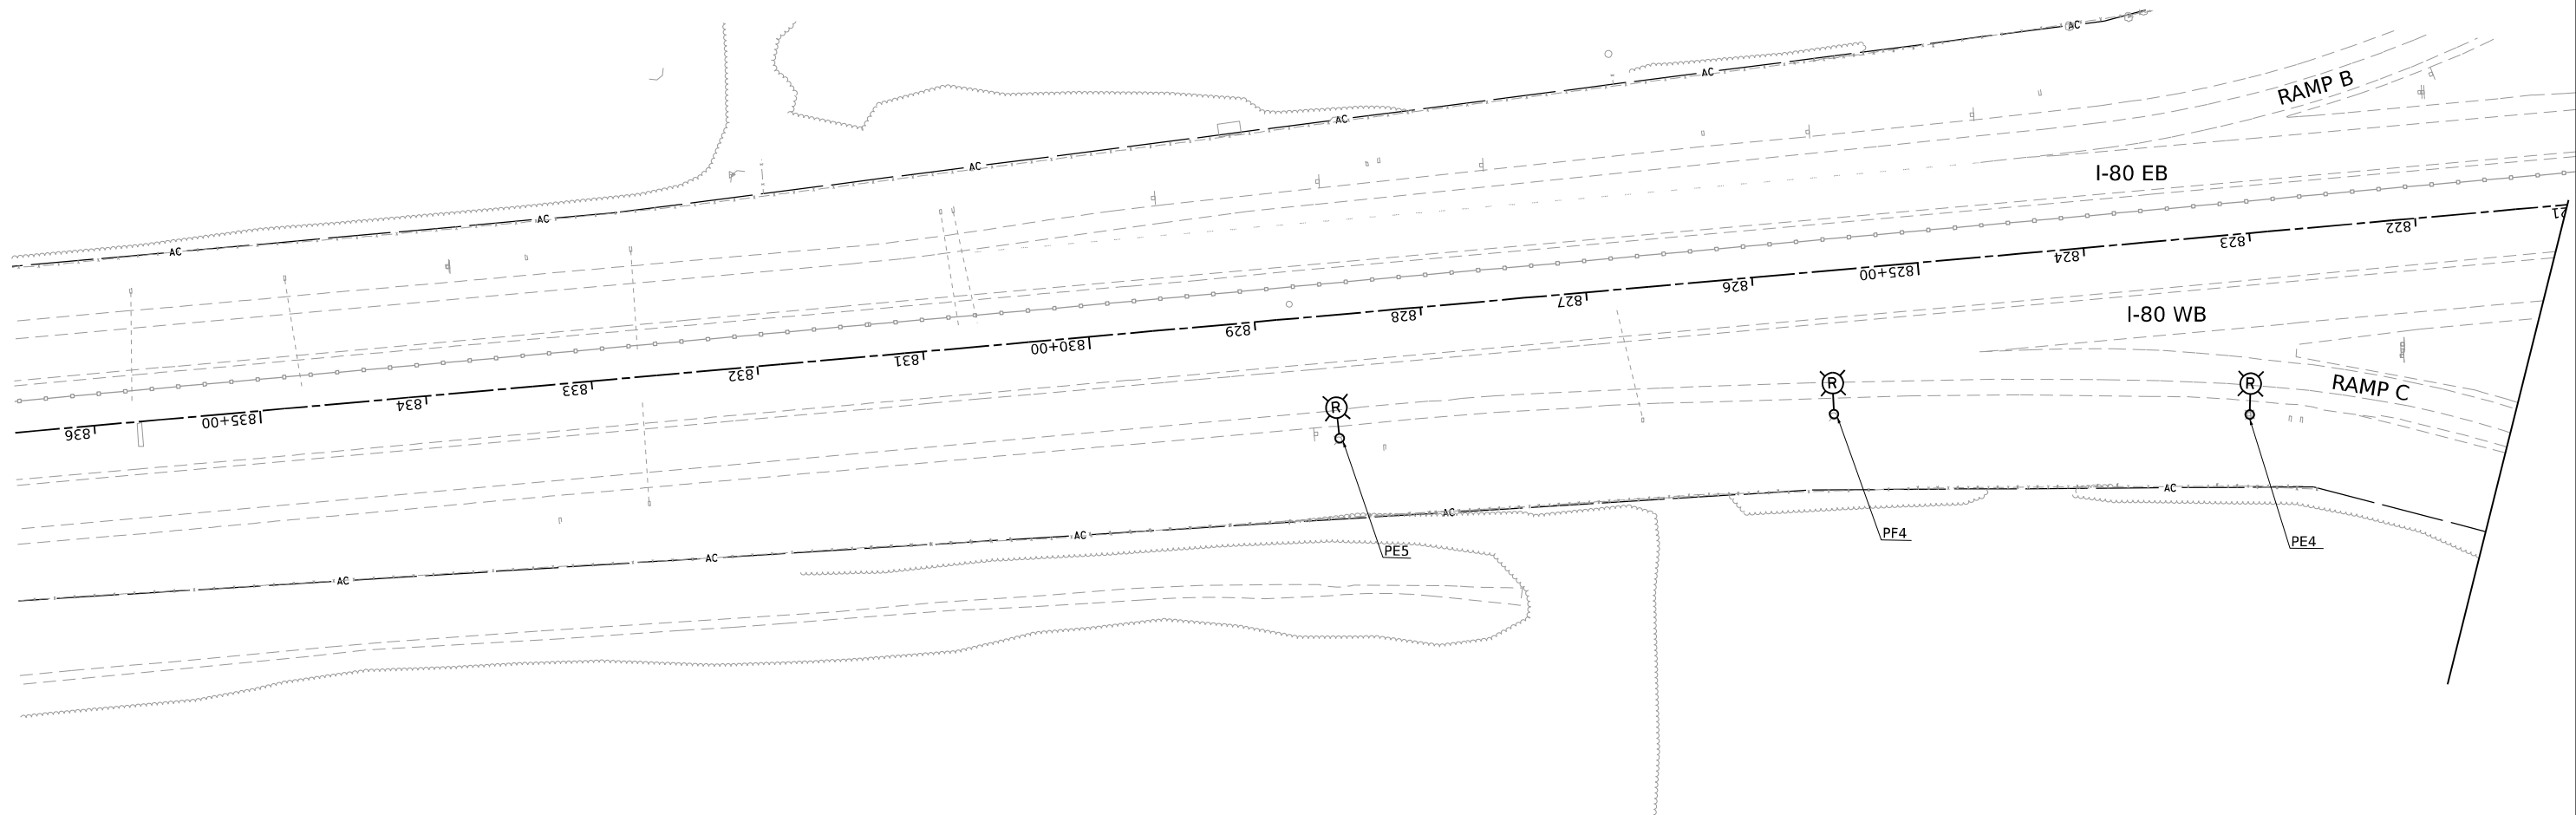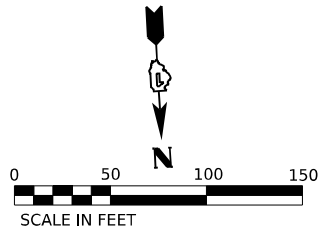

MODEL: BR BRIGGS RAMP C - PLAN 6
FILE NAME: C:\WORKSYSTEMS\LOCAL\TRANSPORT\SYSTEMS\HW\01\DWG\0073\62R29-SHT-REM-PLAN-43.DGN





USER NAME	= JBRYNDA	DESIGNED -	AJS	REVISED -	
		DRAWN -	AJS	REVISED -	
PLOT SCALE	= 0.166667" / IN.	CHECKED -	MCD	REVISED -	
PLOT DATE	= 7/18/2023	DATE -	6/29/2023	REVISED -	

STATE OF ILLINOIS
DEPARTMENT OF TRANSPORTATION

LIGHTING REMOVAL PLAN
BRIGGS STREET RAMPS (SHEET 3 OF 4)

SCALE: SHEET OF SHEETS STA. TO STA.

F.A.I. RTE.	SECTION	COUNTY	TOTAL SHEETS	SHEET NO.
80	FAI 80 21 STRUCTURE 8	WILL	899	462
CONTRACT NO. 62R29				
		ILLINOIS	FED. AID PROJECT	

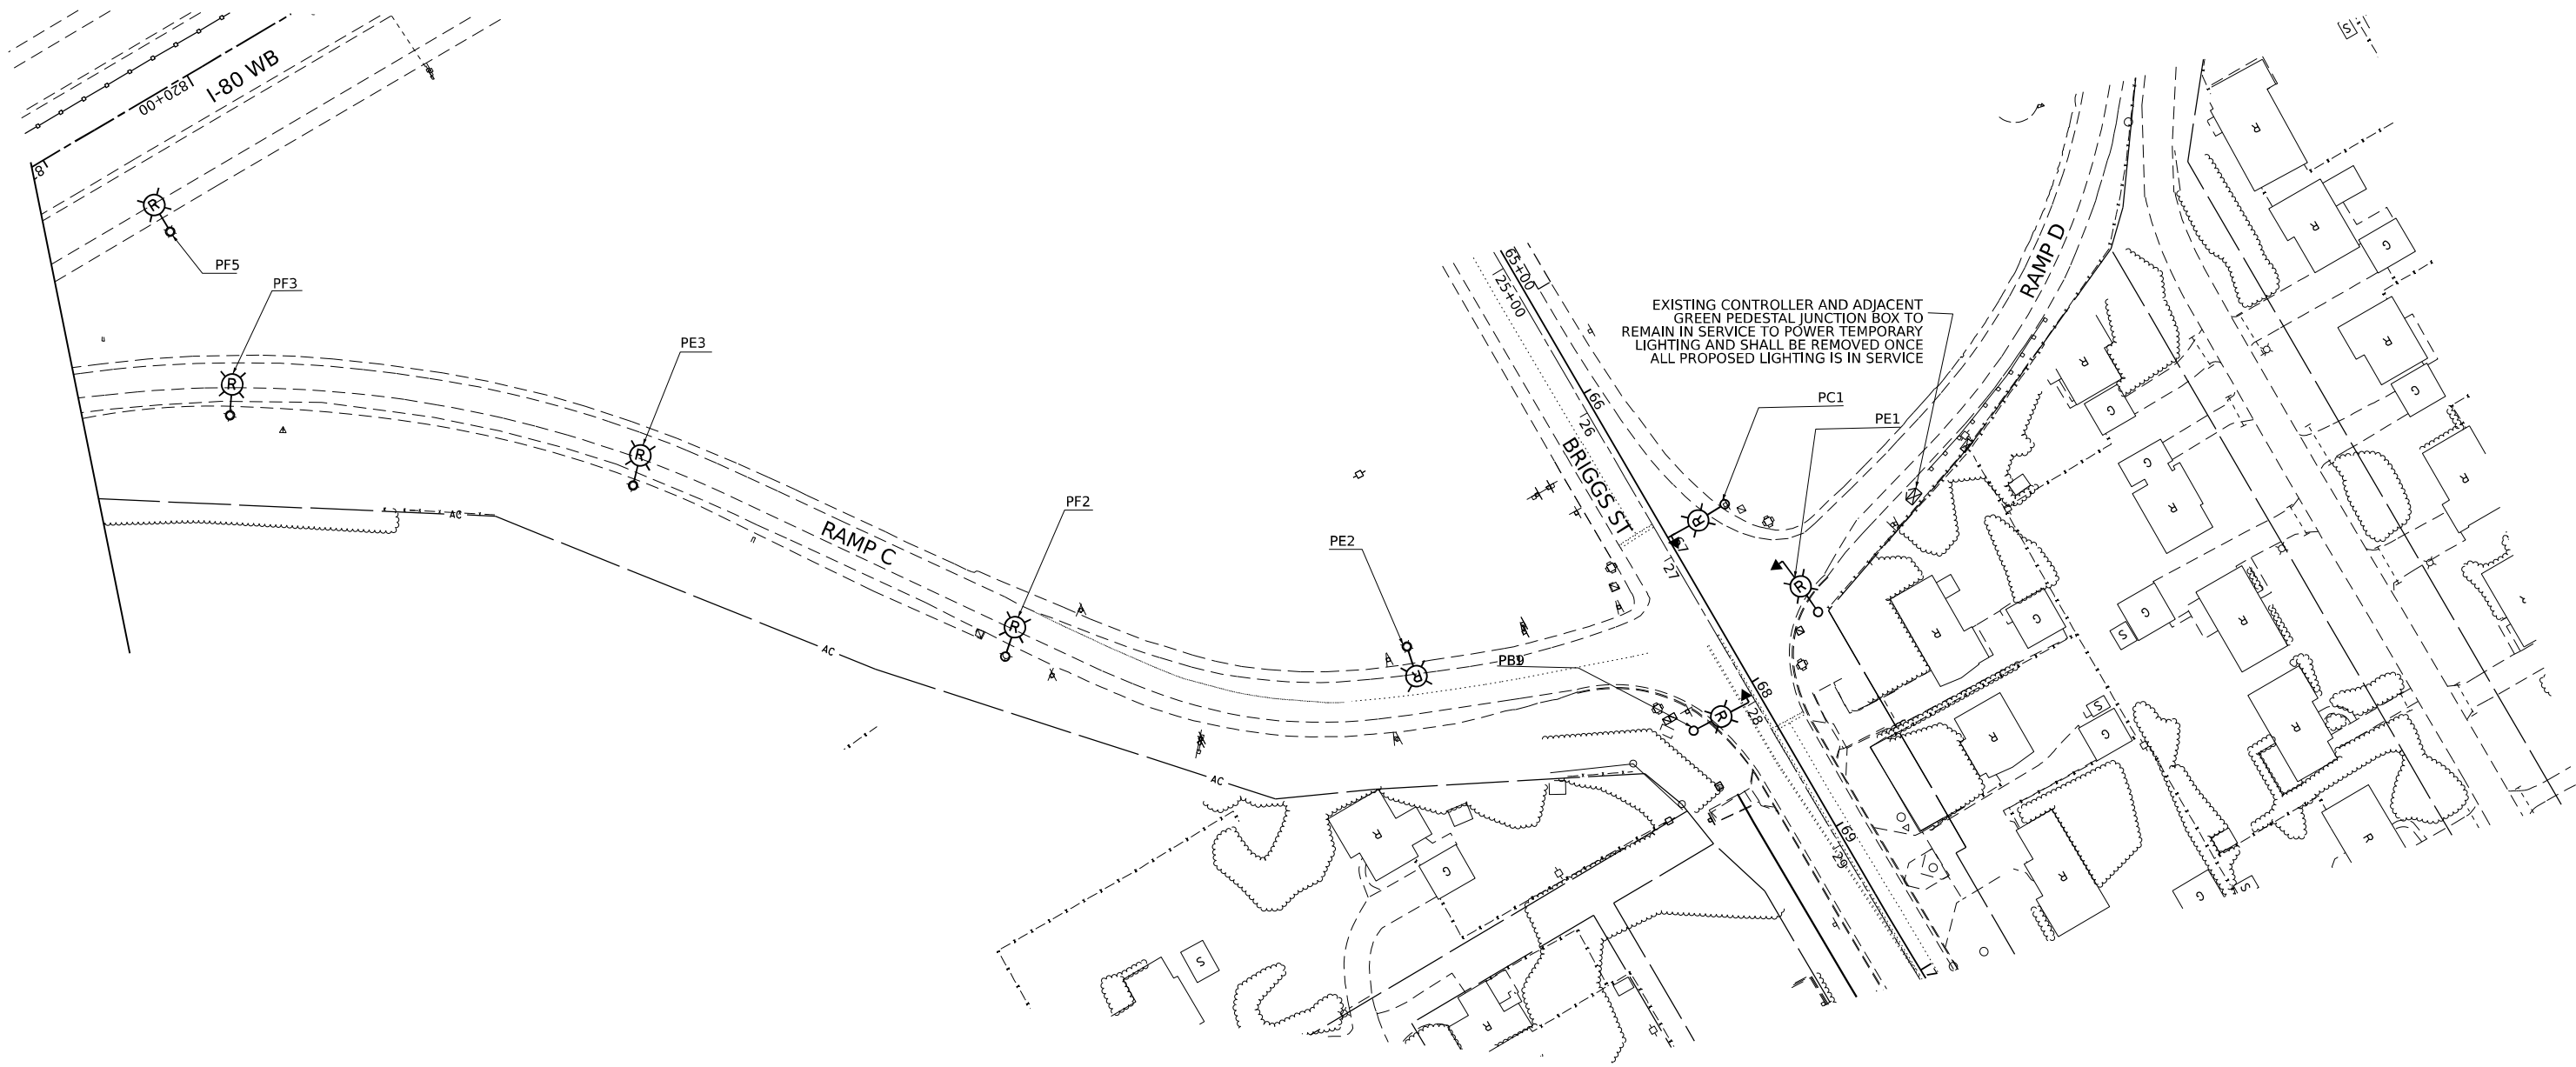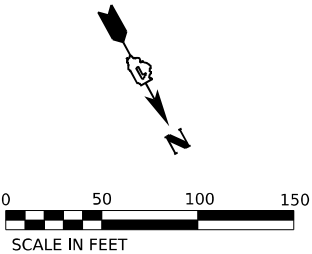

MODEL: BR BRIGGS RAMP C - PLAN.dgn
FILE NAME: C:\TRANSPORT\SYSTEMS\JW401\DN568073\62R29-SHT-REM\PLAN.dgn



USER NAME	= JBRYNDA
PLOT SCALE	= 0.166666" / IN.
PLOT DATE	= 7/24/2023

DESIGNED	-	AJS
DRAWN	-	AJS
CHECKED	-	MCD
DATE	-	6/29/2023

REVISED	-
REVISED	-
REVISED	-
REVISED	-

STATE OF ILLINOIS
DEPARTMENT OF TRANSPORTATION



LIGHTING REMOVAL PLAN
BRIGGS STREET RAMPS (SHEET 4 OF 4)

SCALE: SHEET OF SHEETS STA. TO STA.

F.A.I. RTE.	SECTION	COUNTY	TOTAL SHEETS	SHEET NO.
80	FAI 80 21 STRUCTURE 8	WILL	899	463
CONTRACT NO. 62R29				
ILLINOIS FED. AID PROJECT				

NOTES

1. SEE LIGHTING GENERAL NOTE 10 FOR SETBACK INFORMATION.

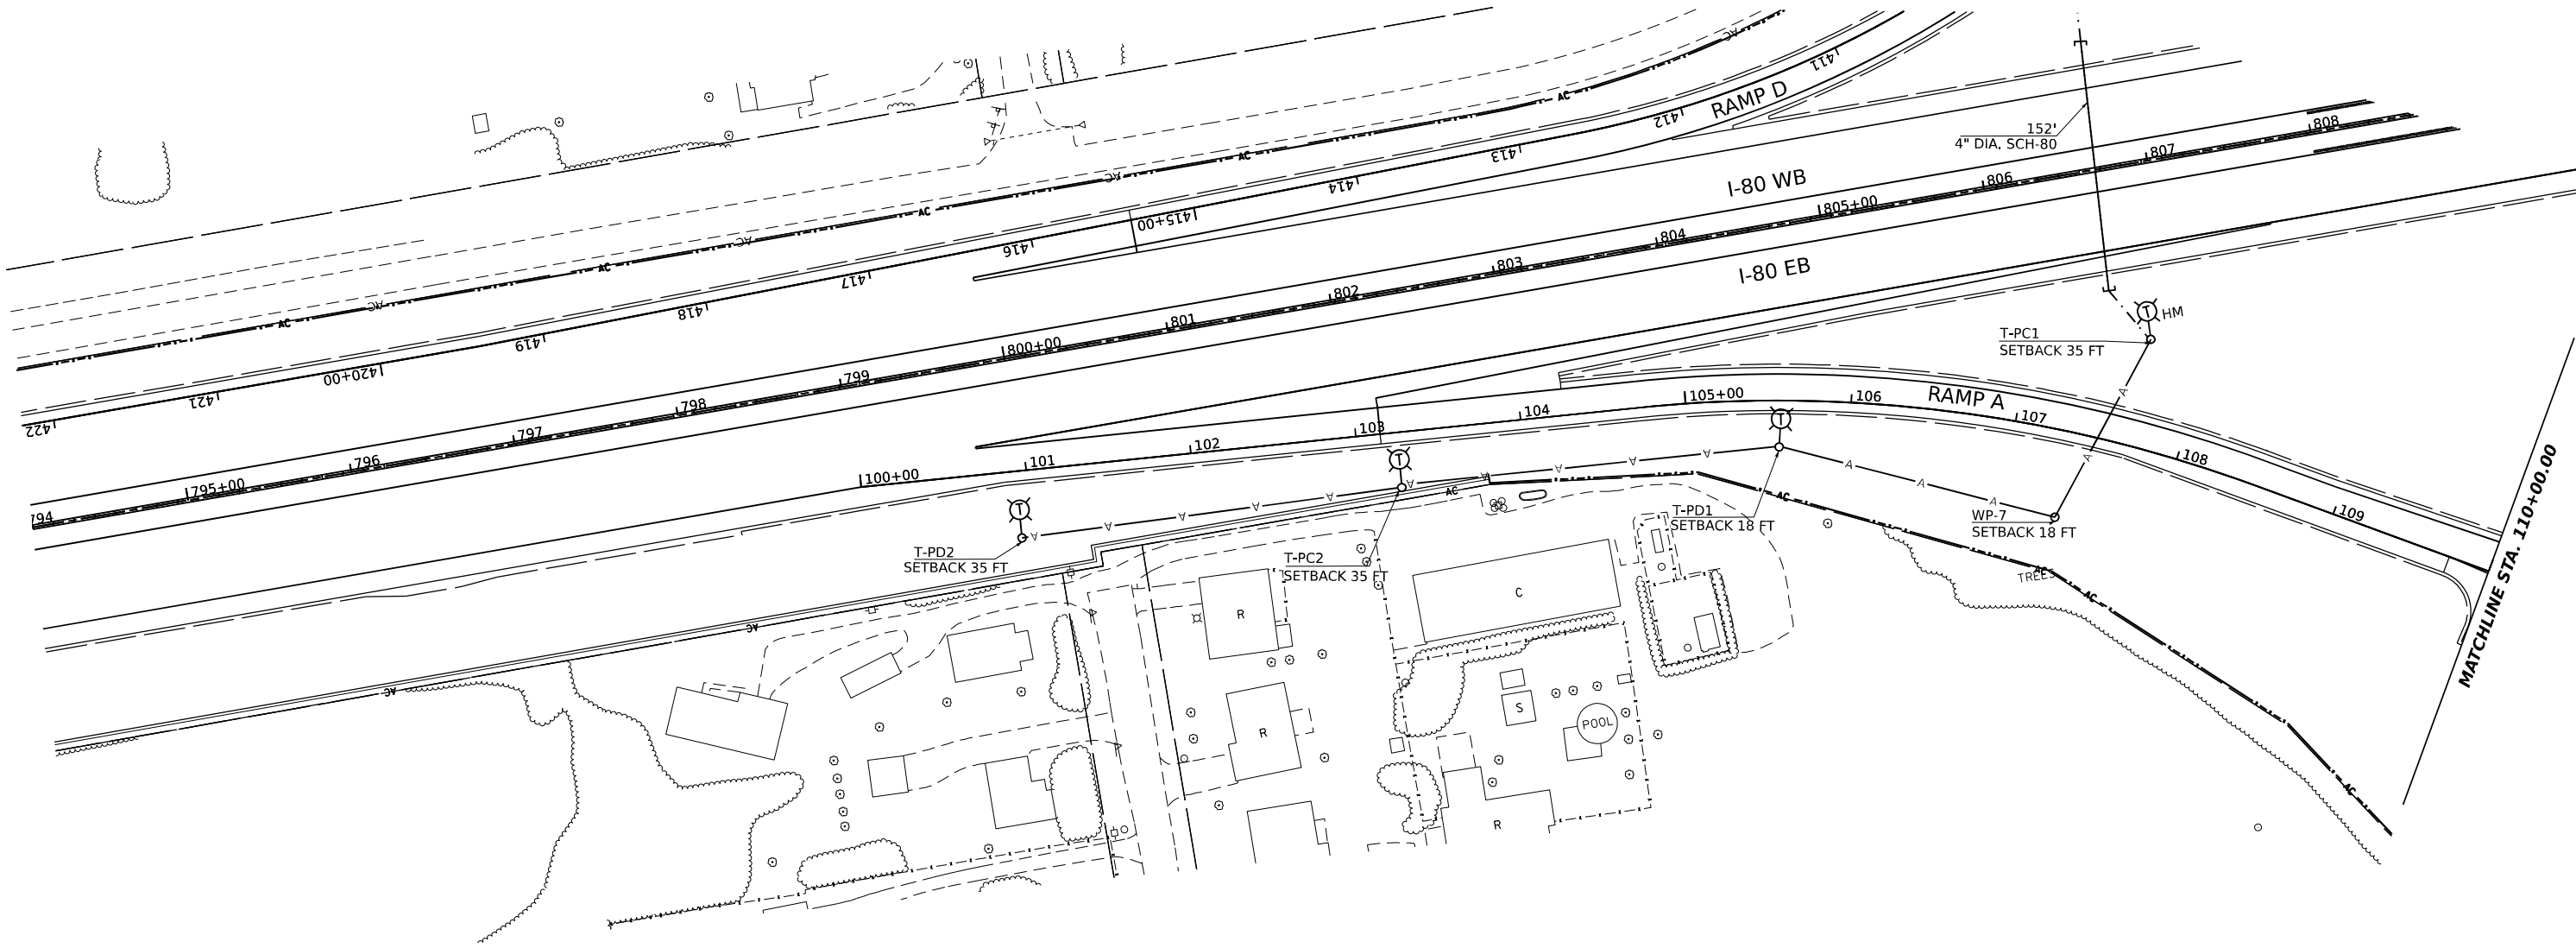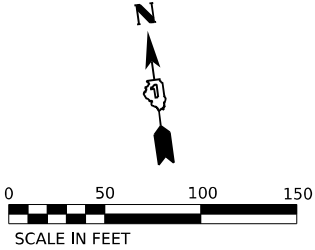

MODEL: BR BRIGGS RAMP A - PLAN 1
FILE NAME: C:\BASS\SYSTEMS\LOCAL\TRANS\SYSTEMS\HW\01\DN66003\62R29\SH-T-TEMP\TEMP-01.DGN



USER NAME	= JBRYNDA
PLOT SCALE	= 0.167" = 1' IN.
PLOT DATE	= 7/19/2023

DESIGNED	-	AJS
DRAWN	-	AJS
CHECKED	-	MCD
DATE	-	6/29/2023

REVISED	-
REVISED	-
REVISED	-
REVISED	-

STATE OF ILLINOIS
DEPARTMENT OF TRANSPORTATION



TEMPORARY LIGHTING PLAN
BRIGGS STREET RAMPS

SCALE: SHEET OF SHEETS STA. TO STA.

F.A.P. RTE.	SECTION	COUNTY	TOTAL SHEETS	SHEET NO.
80	FAI 80 21 STRUCTURE 8	WILL	899	464
CONTRACT NO. 62R29				
ILLINOIS FED. AID PROJECT				

NOTES

1. SEE LIGHTING GENERAL NOTE 10 FOR SETBACK INFORMATION.

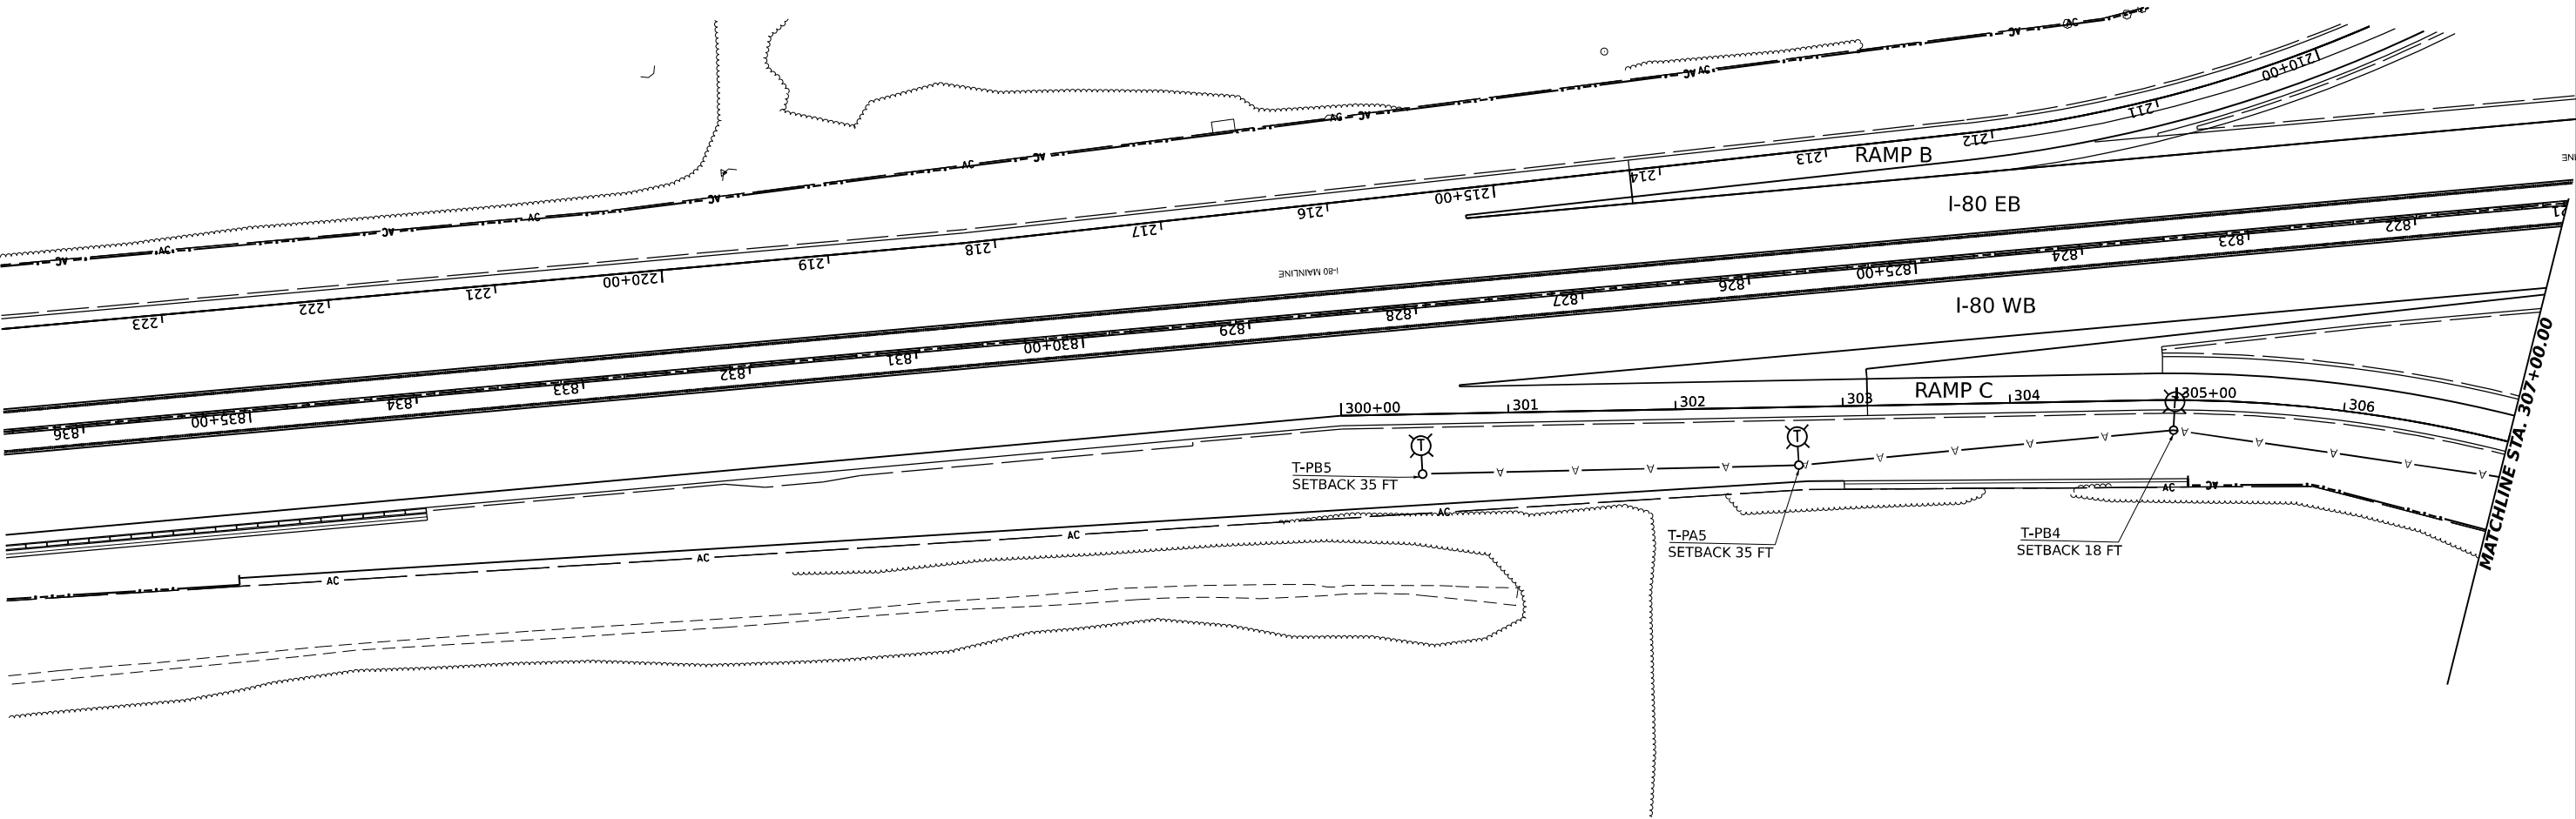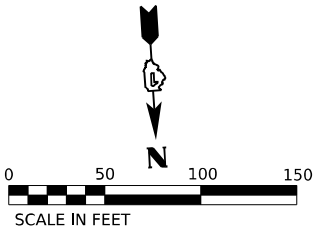

MODEL: BR BRIGGS RAMP C - PLAN 6
FILE NAME: C:\TRANSPORT\SYSTEMS\HW401\DN66003\62R29-SHT-LIGHTING-TEMP-42.DGN



USER NAME	= JBRYNDA
PLOT SCALE	= 0.166666" / IN.
PLOT DATE	= 7/18/2023

DESIGNED	-	AJS
DRAWN	-	AJS
CHECKED	-	MCD
DATE	-	6/29/2023

REVISED	-
REVISED	-
REVISED	-
REVISED	-

STATE OF ILLINOIS
DEPARTMENT OF TRANSPORTATION



TEMPORARY LIGHTING PLAN
BRIGGS STREET RAMPS

SCALE:	SHEET	OF	SHEETS	STA.	TO STA.
--------	-------	----	--------	------	---------

F.A.I. RTE.	SECTION	COUNTY	TOTAL SHEETS	SHEET NO.
80	FAI 80 21 STRUCTURE 8	WILL	899	465
CONTRACT NO. 62R29				
ILLINOIS FED. AID PROJECT				

NOTES

1. SEE LIGHTING GENERAL NOTE 10 FOR SETBACK INFORMATION.

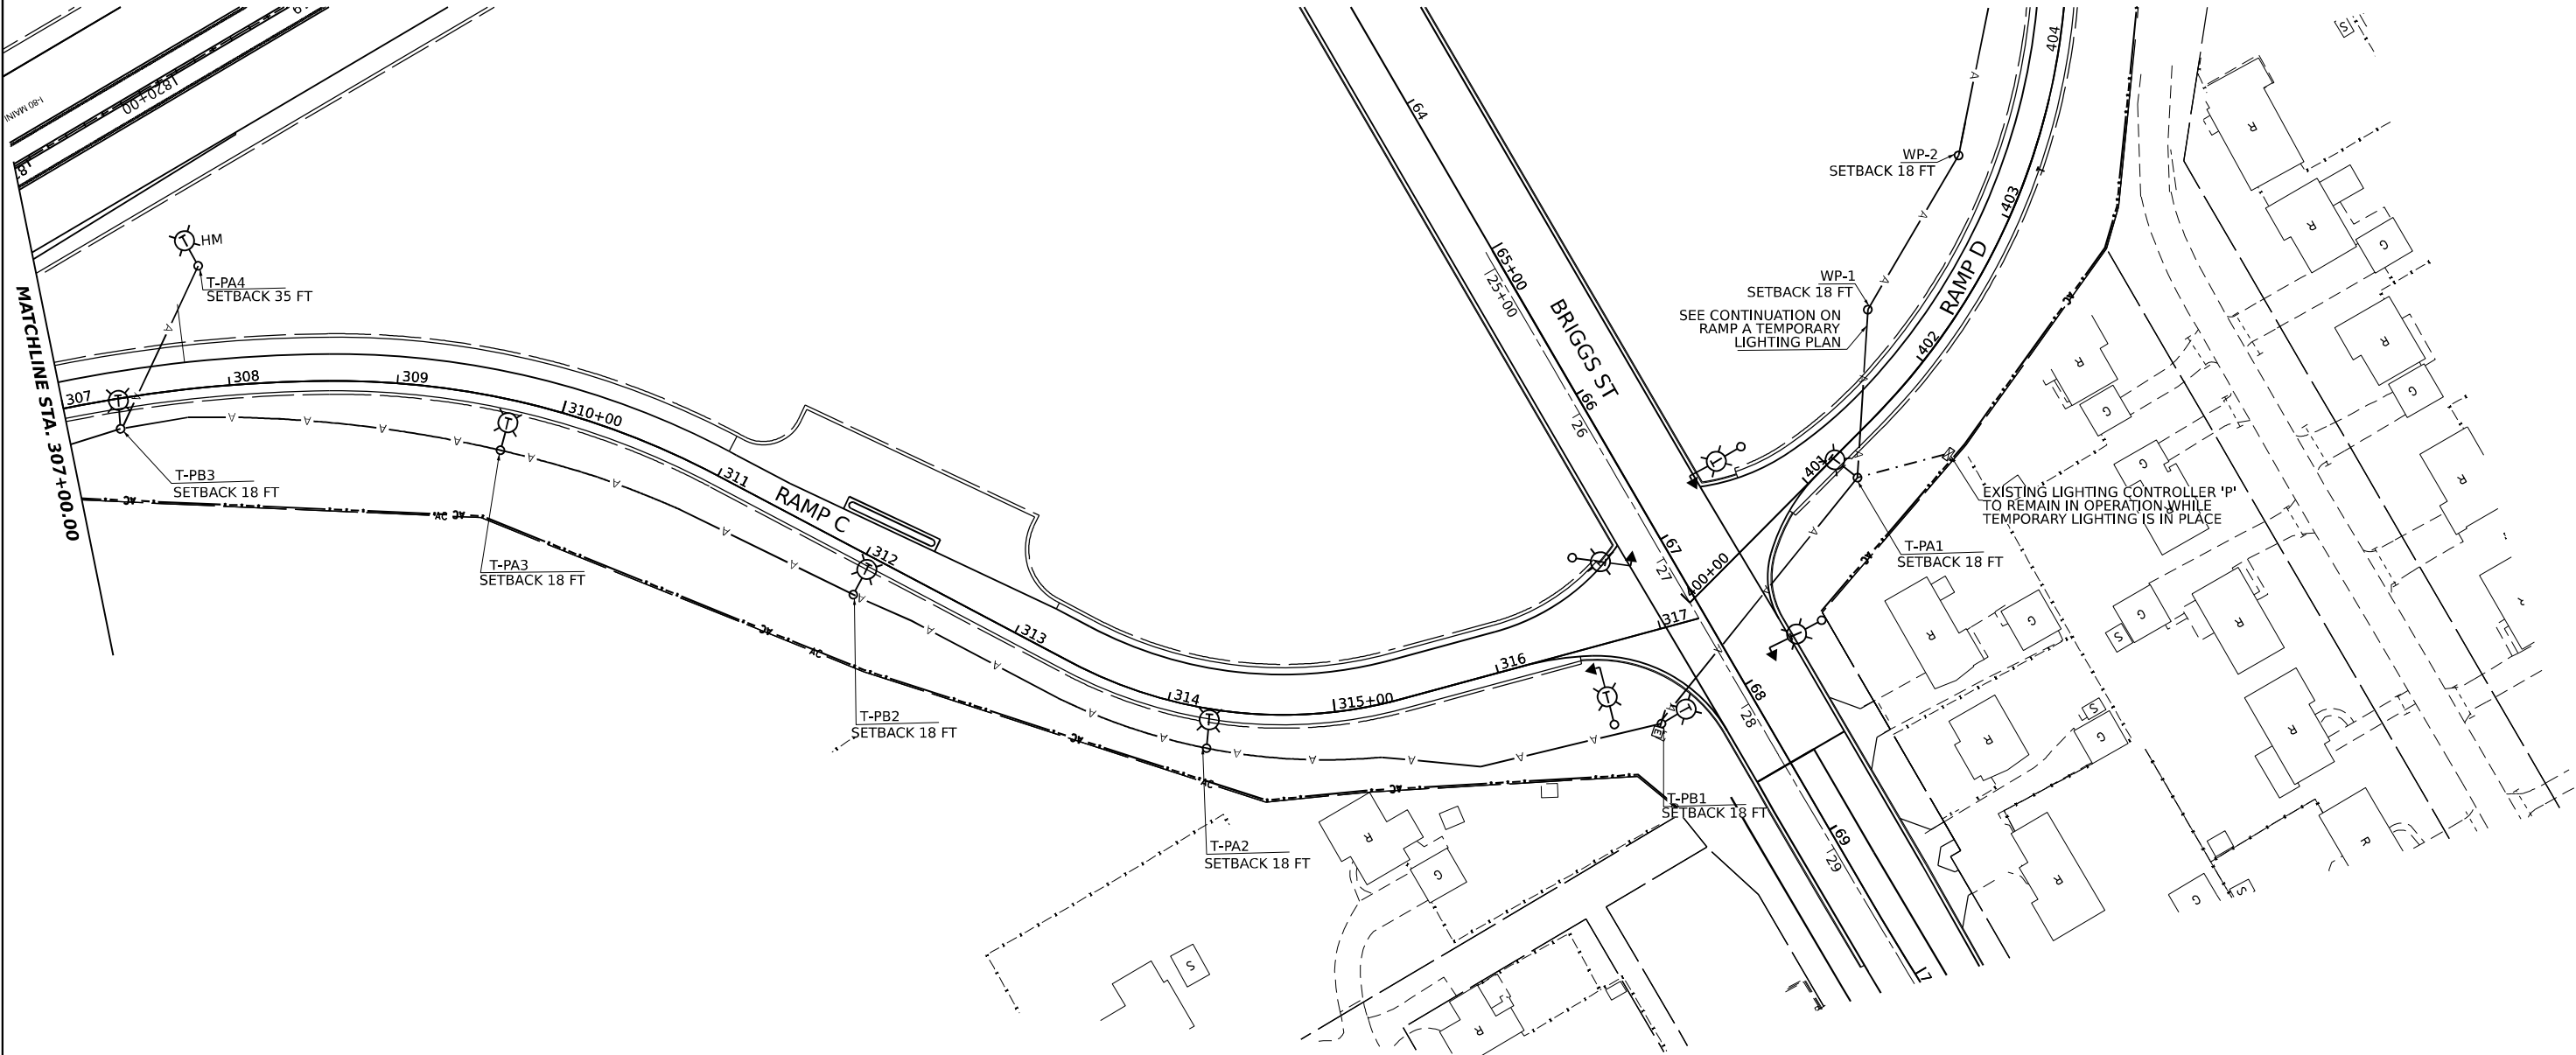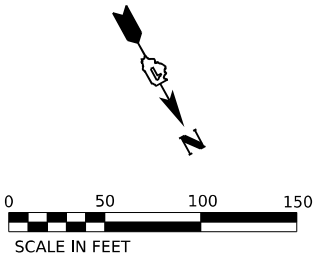

MODEL: BR BRIGGS RAMP C - PLAN.dgn
FILE NAME: C:\TRANSPORT\SYSTEMS\HW401\DN668073\62R29-SHT-LIGHTING-TEMP.dgn



USER NAME	= JBRYNDA	DESIGNED -	AJS	REVISED -	
		DRAWN -	AJS	REVISED -	
PLOT SCALE	= 0.166666" / IN.	CHECKED -	MCD	REVISED -	
PLOT DATE	= 7/24/2023	DATE -	6/29/2023	REVISED -	

STATE OF ILLINOIS
DEPARTMENT OF TRANSPORTATION



TEMPORARY LIGHTING PLAN
BRIGGS STREET RAMPS

SCALE: SHEET OF SHEETS STA. TO STA.

F.A.I. RTE.	SECTION	COUNTY	TOTAL SHEETS	SHEET NO.
80	FAI 80 21 STRUCTURE 8	WILL	899	466
CONTRACT NO. 62R29				
ILLINOIS FED. AID PROJECT				

NOTES

1. SEE LIGHTING GENERAL NOTE 10 FOR SETBACK INFORMATION.

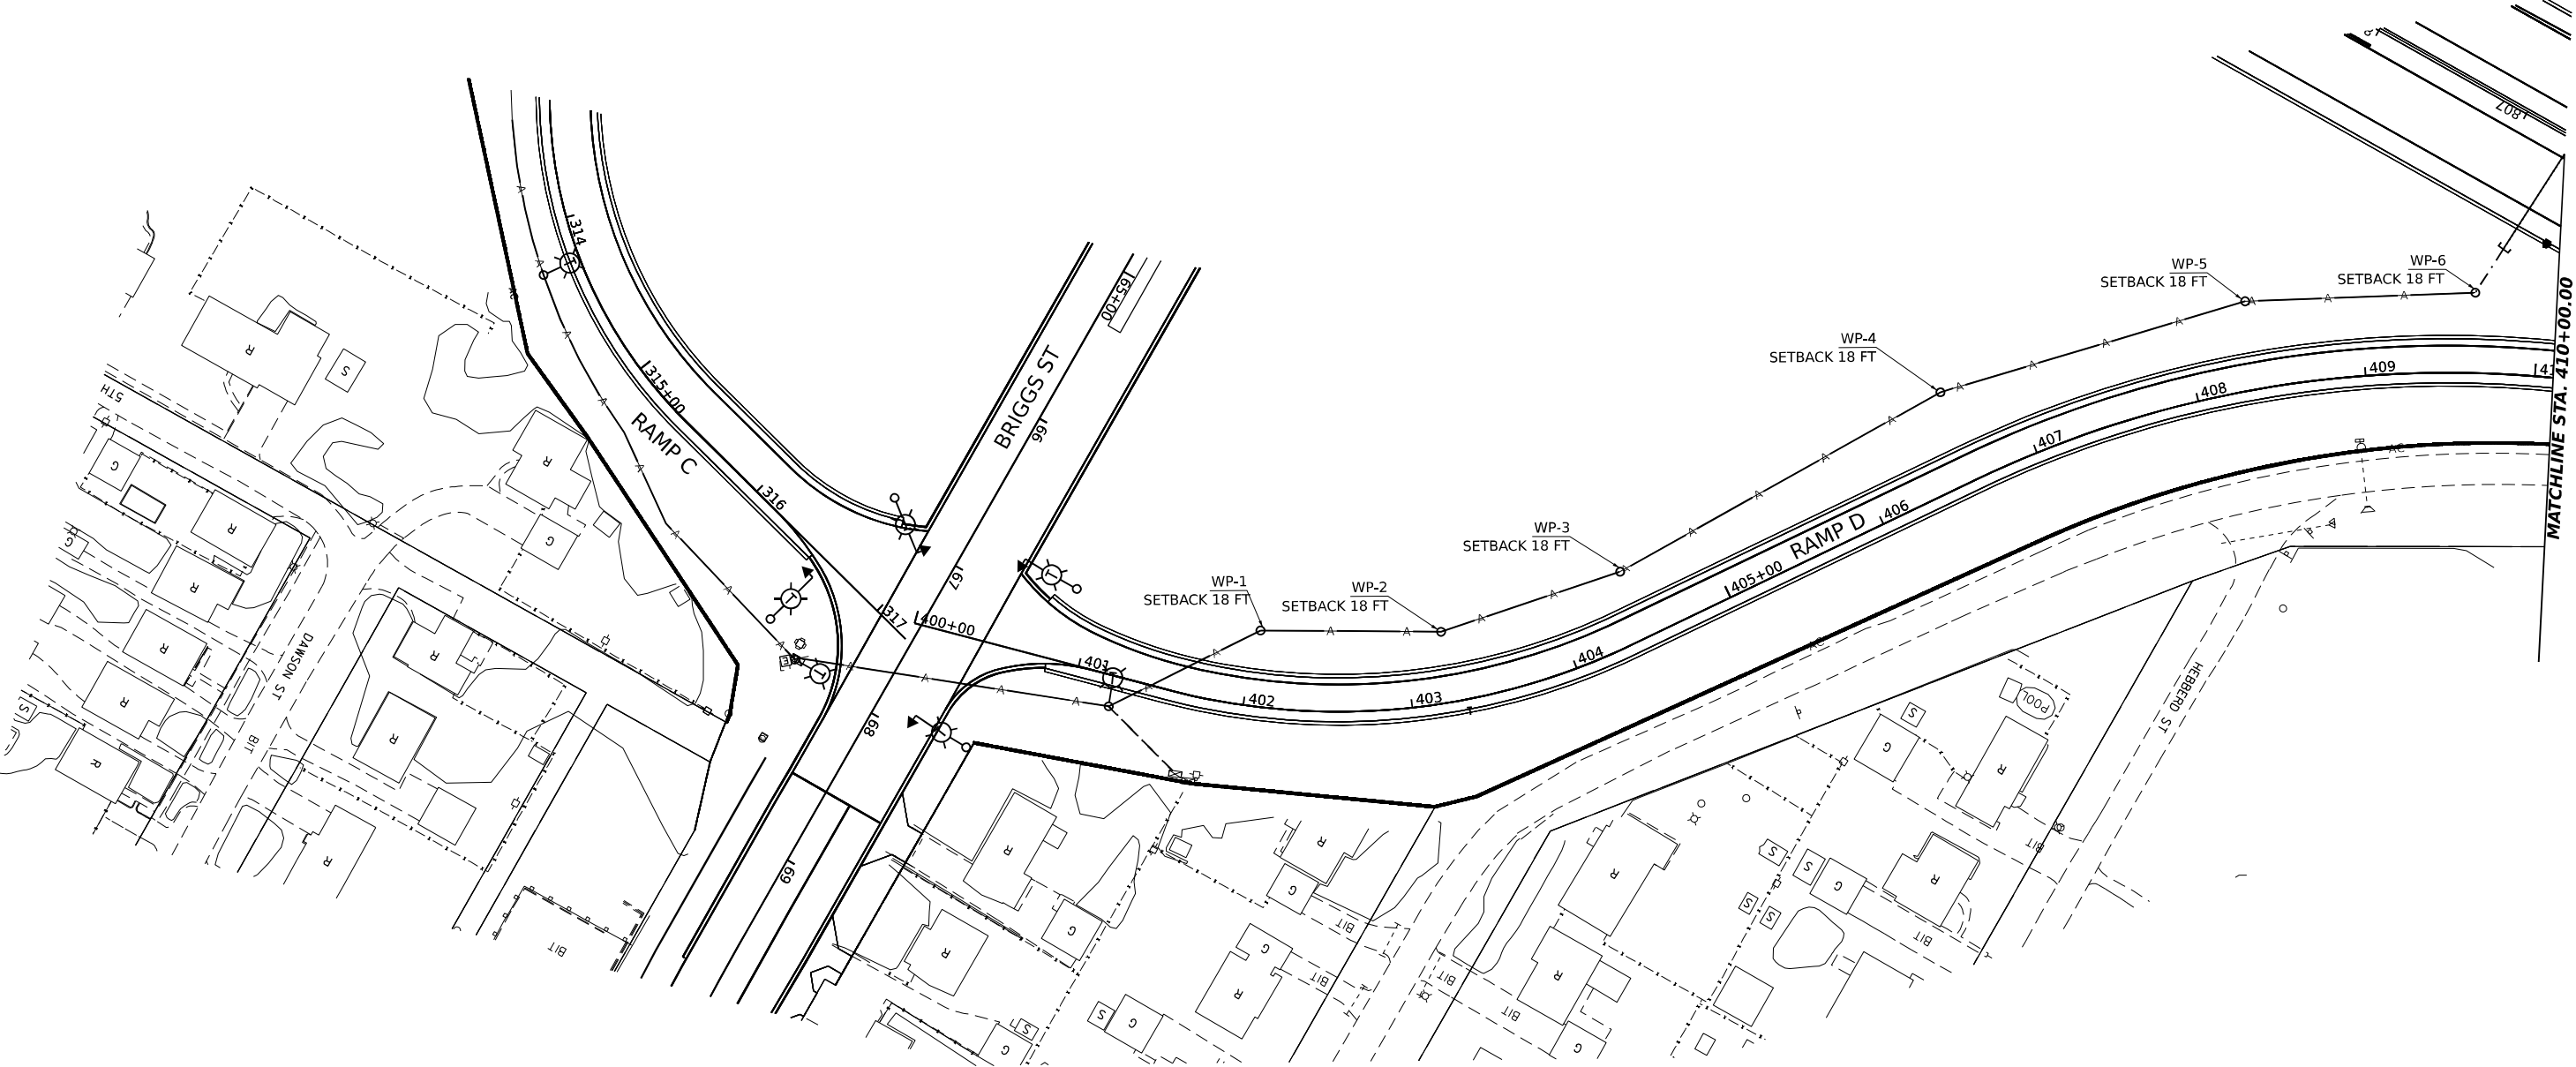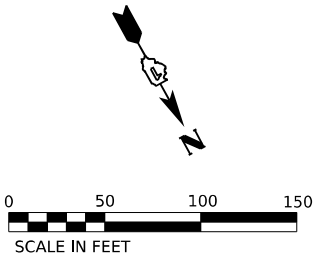

MODEL: PR BRIGGS RAMP C - PLAN 6
FILE NAME: C:\TRANSPORT\SYSTEMS\STMS-SH401\DN668073\62R29-SHT-LIGHTING-TEMP-40.DGN




USER NAME	= JBRYNDA	DESIGNED -	AJS	REVISED -	
		DRAWN -	AJS	REVISED -	
PLOT SCALE	= 0.166666" / IN.	CHECKED -	MCD	REVISED -	
PLOT DATE	= 7/19/2023	DATE -	6/29/2023	REVISED -	

STATE OF ILLINOIS
DEPARTMENT OF TRANSPORTATION

TEMPORARY LIGHTING PLAN
BRIGGS STREET RAMPS

SCALE: SHEET OF SHEETS STA. TO STA.

F.A.I. RTE.	SECTION	COUNTY	TOTAL SHEETS	SHEET NO.
80	FAI 80 21 STRUCTURE 8	WILL	899	467
CONTRACT NO. 62R29				
ILLINOIS FED. AID PROJECT				

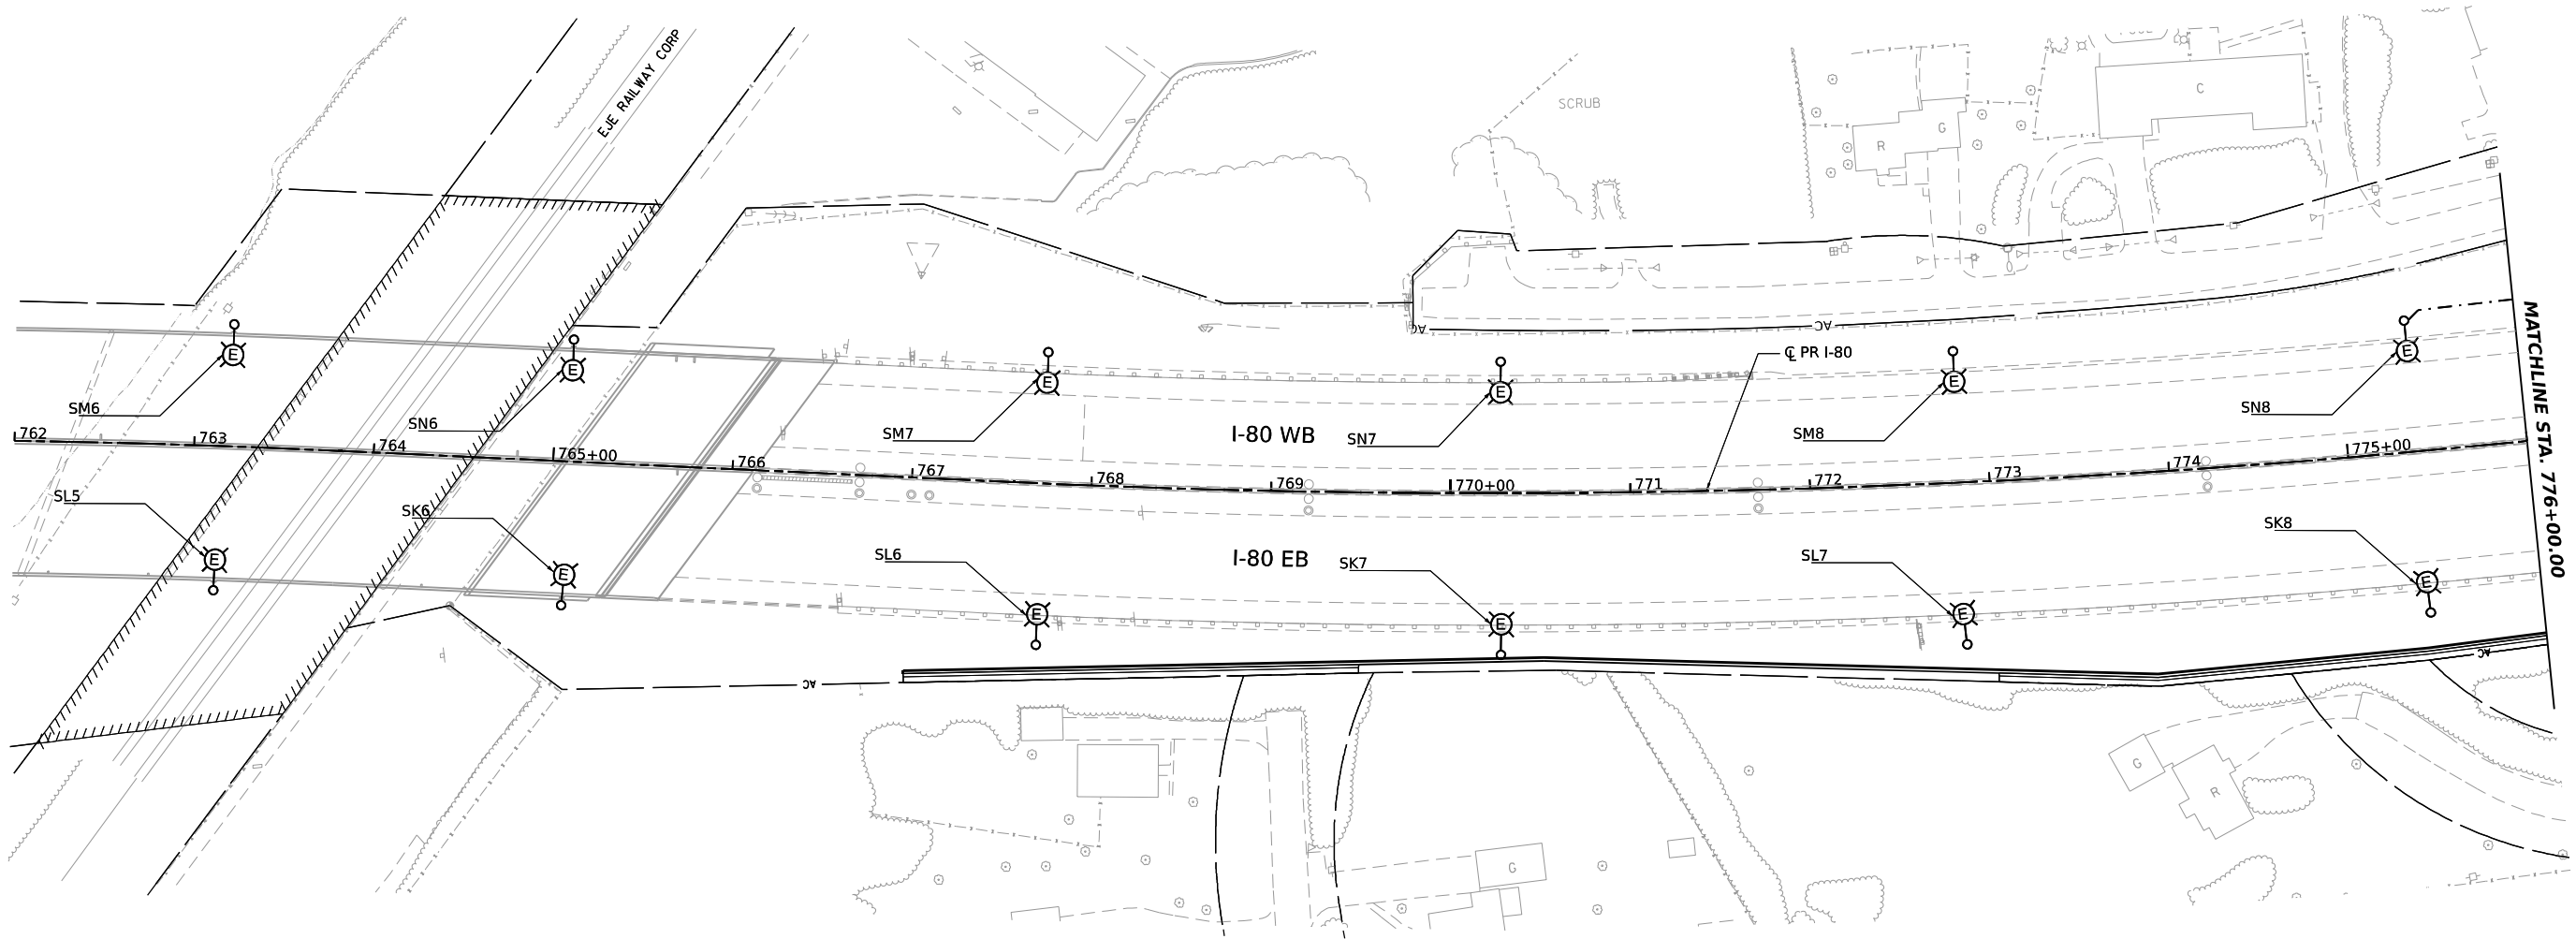

MODEL: PR_180_PR_180_M1-3
FILE NAME: C:\ROADSYSTEMS\LOCAL\TRANSPORT\SYSTEMS\PR_180\180S08073\62R29-SHT-PR-LIGHTING-PLAN-01.DGN



USER NAME	= JBRYNDA	DESIGNED	-	AJS	REVISED	-
		DRAWN	-	AJS	REVISED	-
PLOT SCALE	= 0.166667 "/>IN.	CHECKED	-	MCD	REVISED	-
PLOT DATE	= 7/18/2023	DATE	-	6/29/2023	REVISED	-

STATE OF ILLINOIS
DEPARTMENT OF TRANSPORTATION



PROPOSED LIGHTING PLAN
I-80 (SHEET 1 OF 12)

SCALE: SHEET OF SHEETS STA. TO STA.

F.A.I. RTE.	SECTION	COUNTY	TOTAL SHEETS	SHEET NO.
80	FAI 80 21 STRUCTURE 8	WILL	899	468
CONTRACT NO. 62R29				
ILLINOIS FED. AID PROJECT				

NOTES

1. 4"C PVC SCH-40 SHALL BE EMBEDDED IN MEDIAN BARRIER WITH 3#2 & 1#4 GROUND

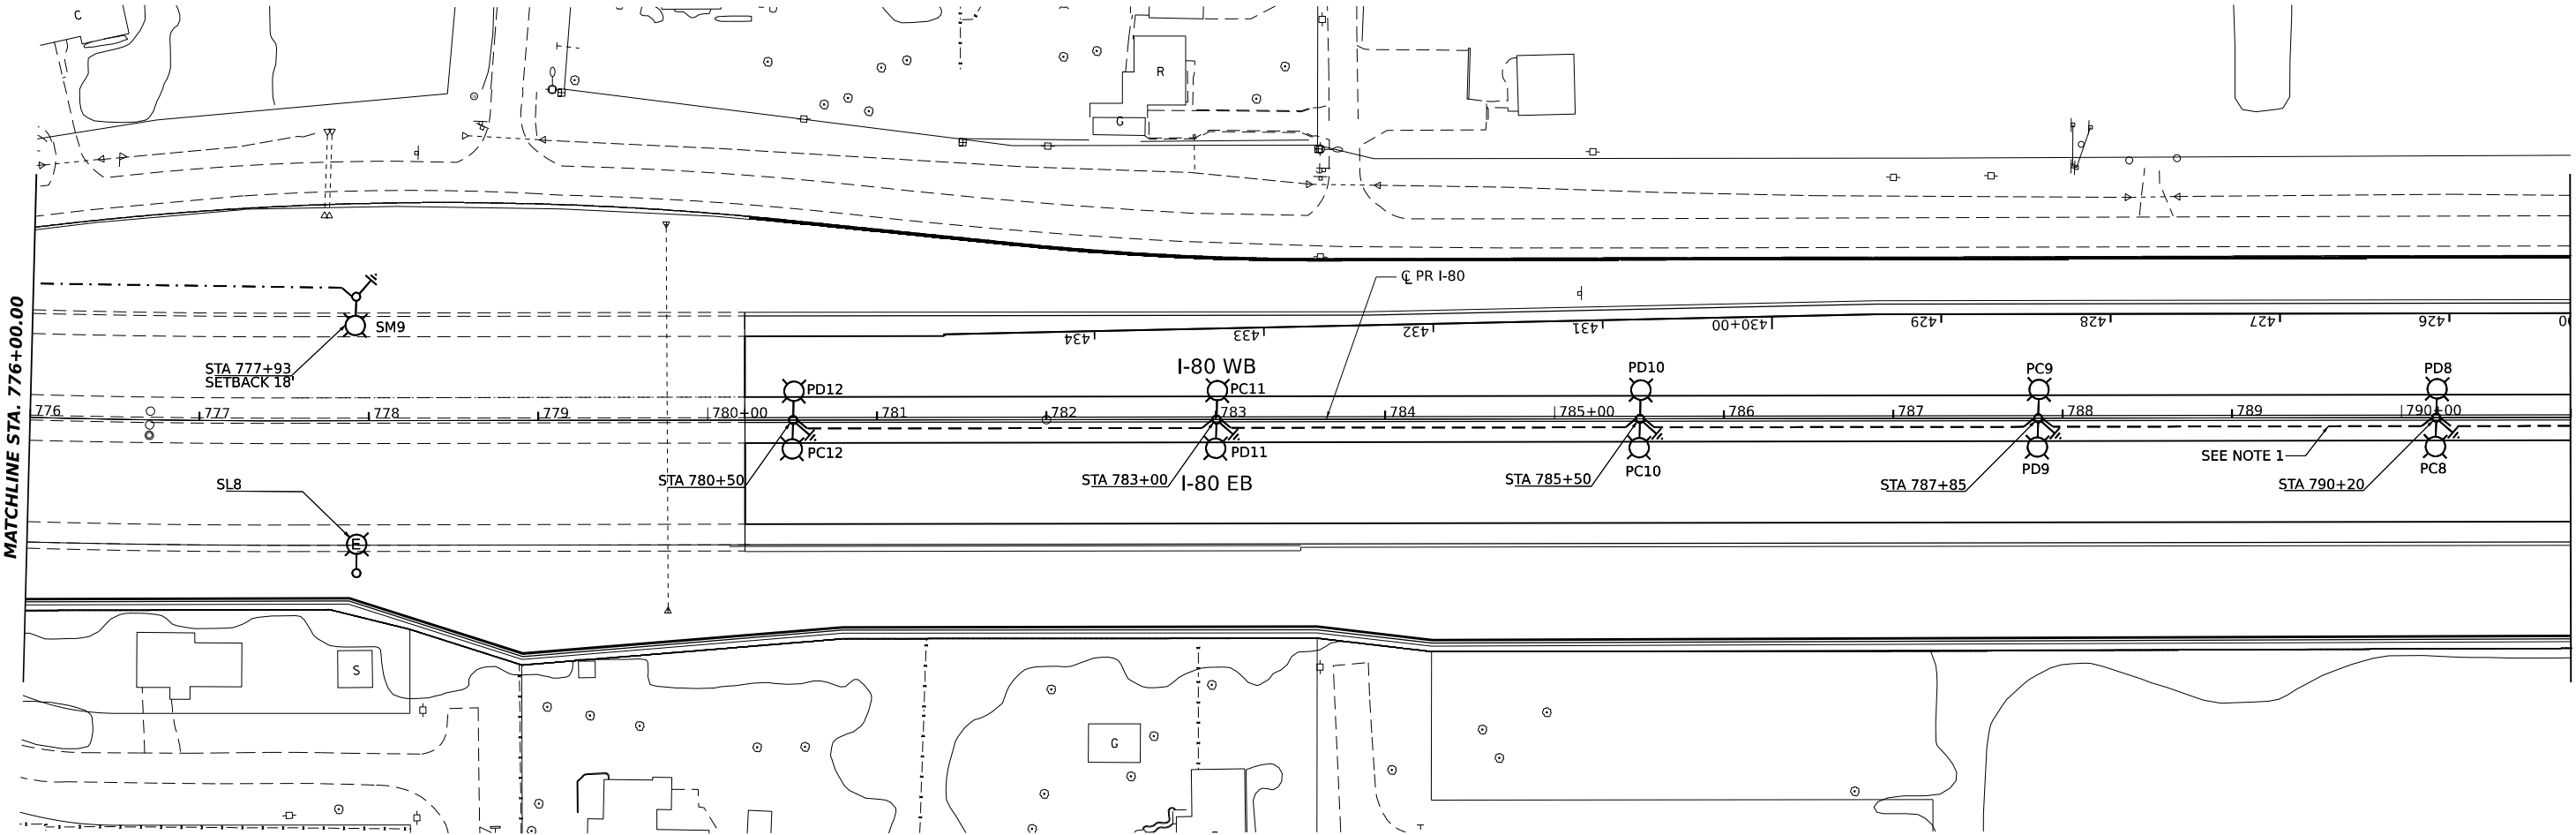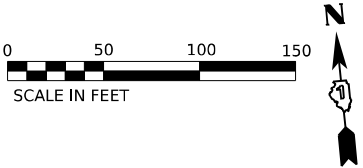

MODEL: PR_I80_PR_R2_M1-1
FILE NAME: C:\TRANSPORT\SYSTEMS\I80\LOCAL\TRANS\SYSTEMS\I80\1\DN568073\62R29-SHT-PR-LIGHTING-PLAN-02.DGN



USER NAME = J8RYNDA	DESIGNED - AJS	REVISED -
	DRAWN - AJS	REVISED -
PLOT SCALE = 0.166666" / IN.	CHECKED - MCD	REVISED -
PLOT DATE = 7/18/2023	DATE - 6/29/2023	REVISED -

STATE OF ILLINOIS
DEPARTMENT OF TRANSPORTATION



PROPOSED LIGHTING PLAN
I-80 (SHEET 2 OF 12)

SCALE: SHEET OF SHEETS STA. TO STA.

F.A.I. RTE.	SECTION	COUNTY	TOTAL SHEETS	SHEET NO.
80	FAI 80 21 STRUCTURE 8	WILL	899	469
CONTRACT NO. 62R29				
ILLINOIS FED. AID PROJECT				

NOTES

1. 4"C PVC SCH-40 SHALL BE EMBEDDED IN MEDIAN BARRIER WITH 3#2 & 1#4 GROUND

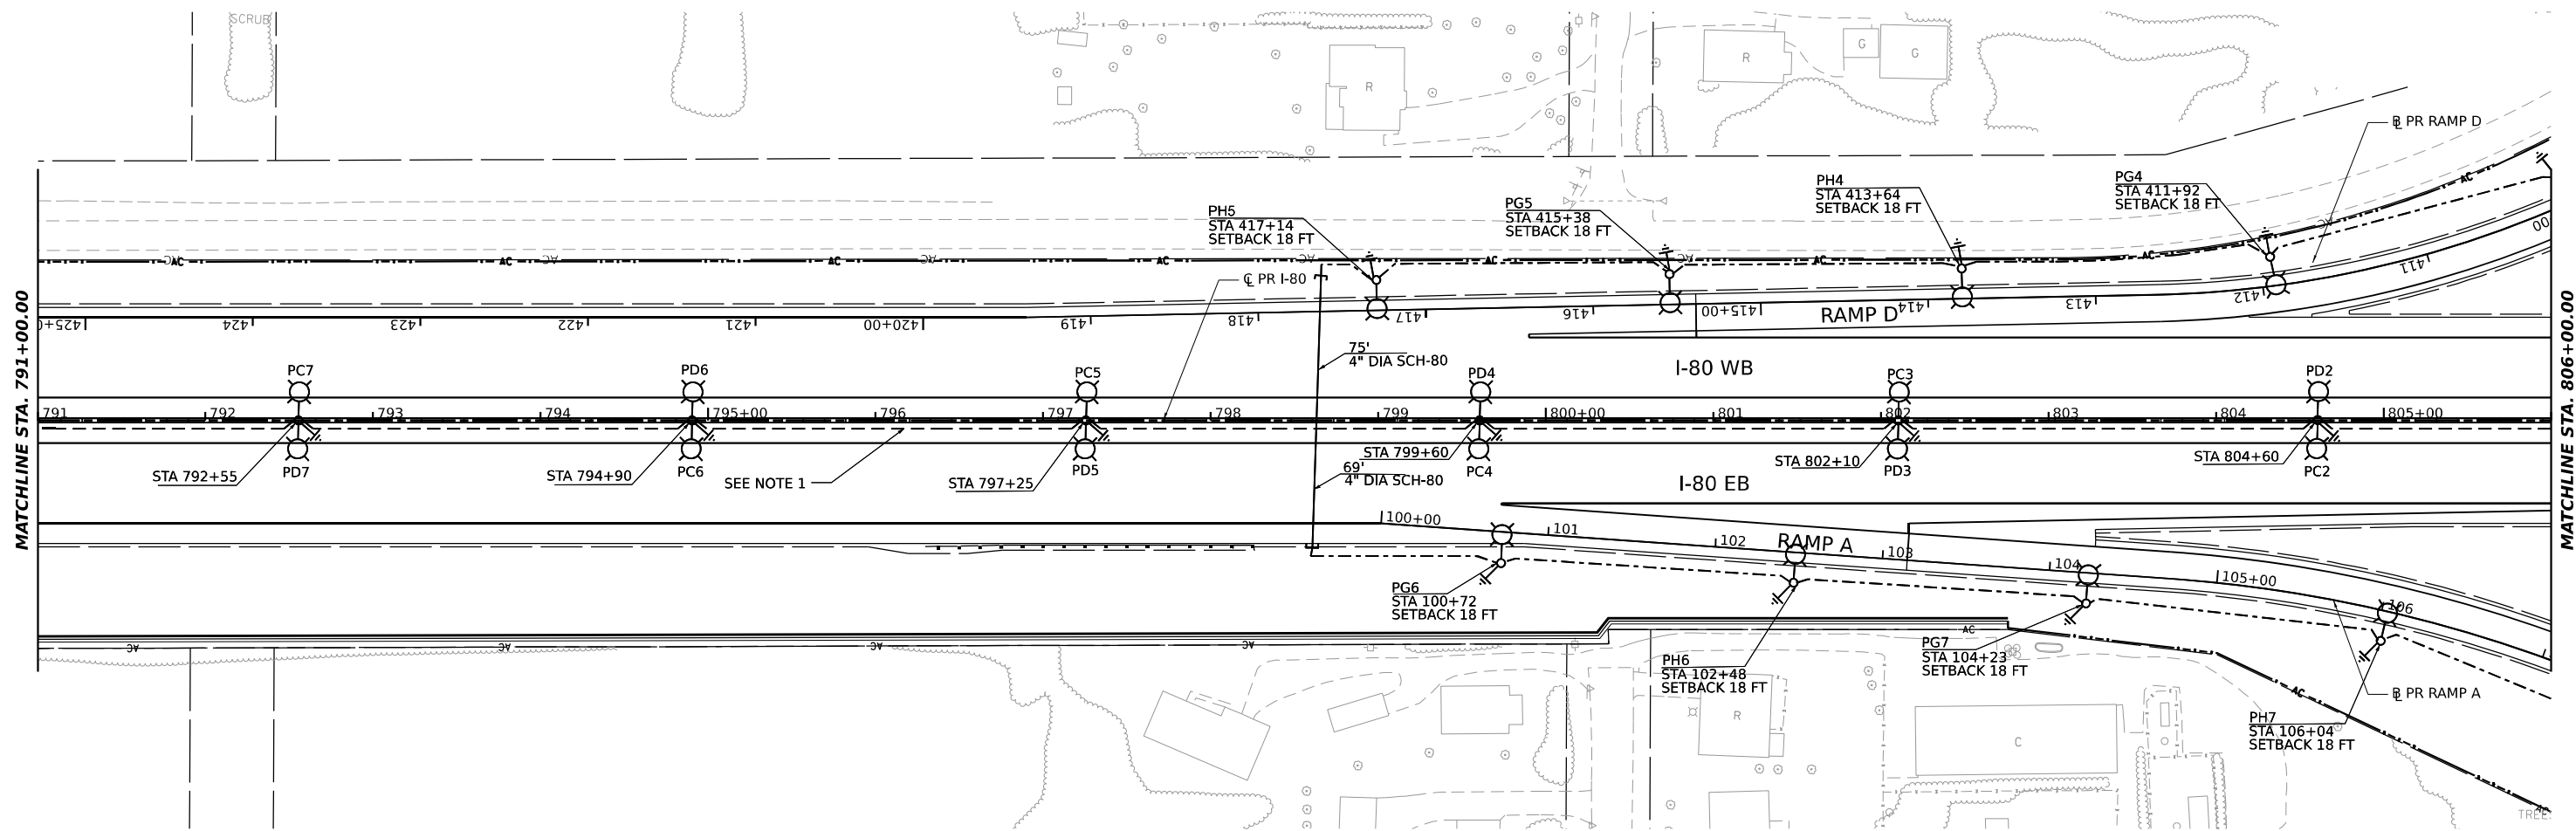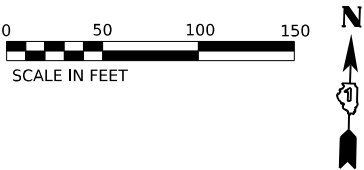

MODEL: PR_180_PR_180_M3-3
FILE NAME: C:\PROJECTS\SYSTEMS\HW-01\DWG\8029\62R29-SHT-PR-LIGHTING-PLAN-03.DGN



USER NAME = JBRYNDA	DESIGNED - AJS	REVISED -
	DRAWN - AJS	REVISED -
PLOT SCALE = 0.166667" / IN.	CHECKED - MCD	REVISED -
PLOT DATE = 6/29/2023	DATE - 6/29/2023	REVISED -


STATE OF ILLINOIS
DEPARTMENT OF TRANSPORTATION

PROPOSED LIGHTING PLAN
I-80 (SHEET 3 OF 12)

SCALE: SHEET OF SHEETS STA. TO STA.



F.A.I. RTE.	SECTION	COUNTY	TOTAL SHEETS	SHEET NO.
80	FAI 80 21 STRUCTURE 8	WILL	883	470
CONTRACT NO. 62R29				
ILLINOIS FED. AID PROJECT				

1. 4" C PVC SCH-40 SHALL BE EMBEDDED IN MEDIAN BARRIER WITH 3#2 & 1#4 GROUND

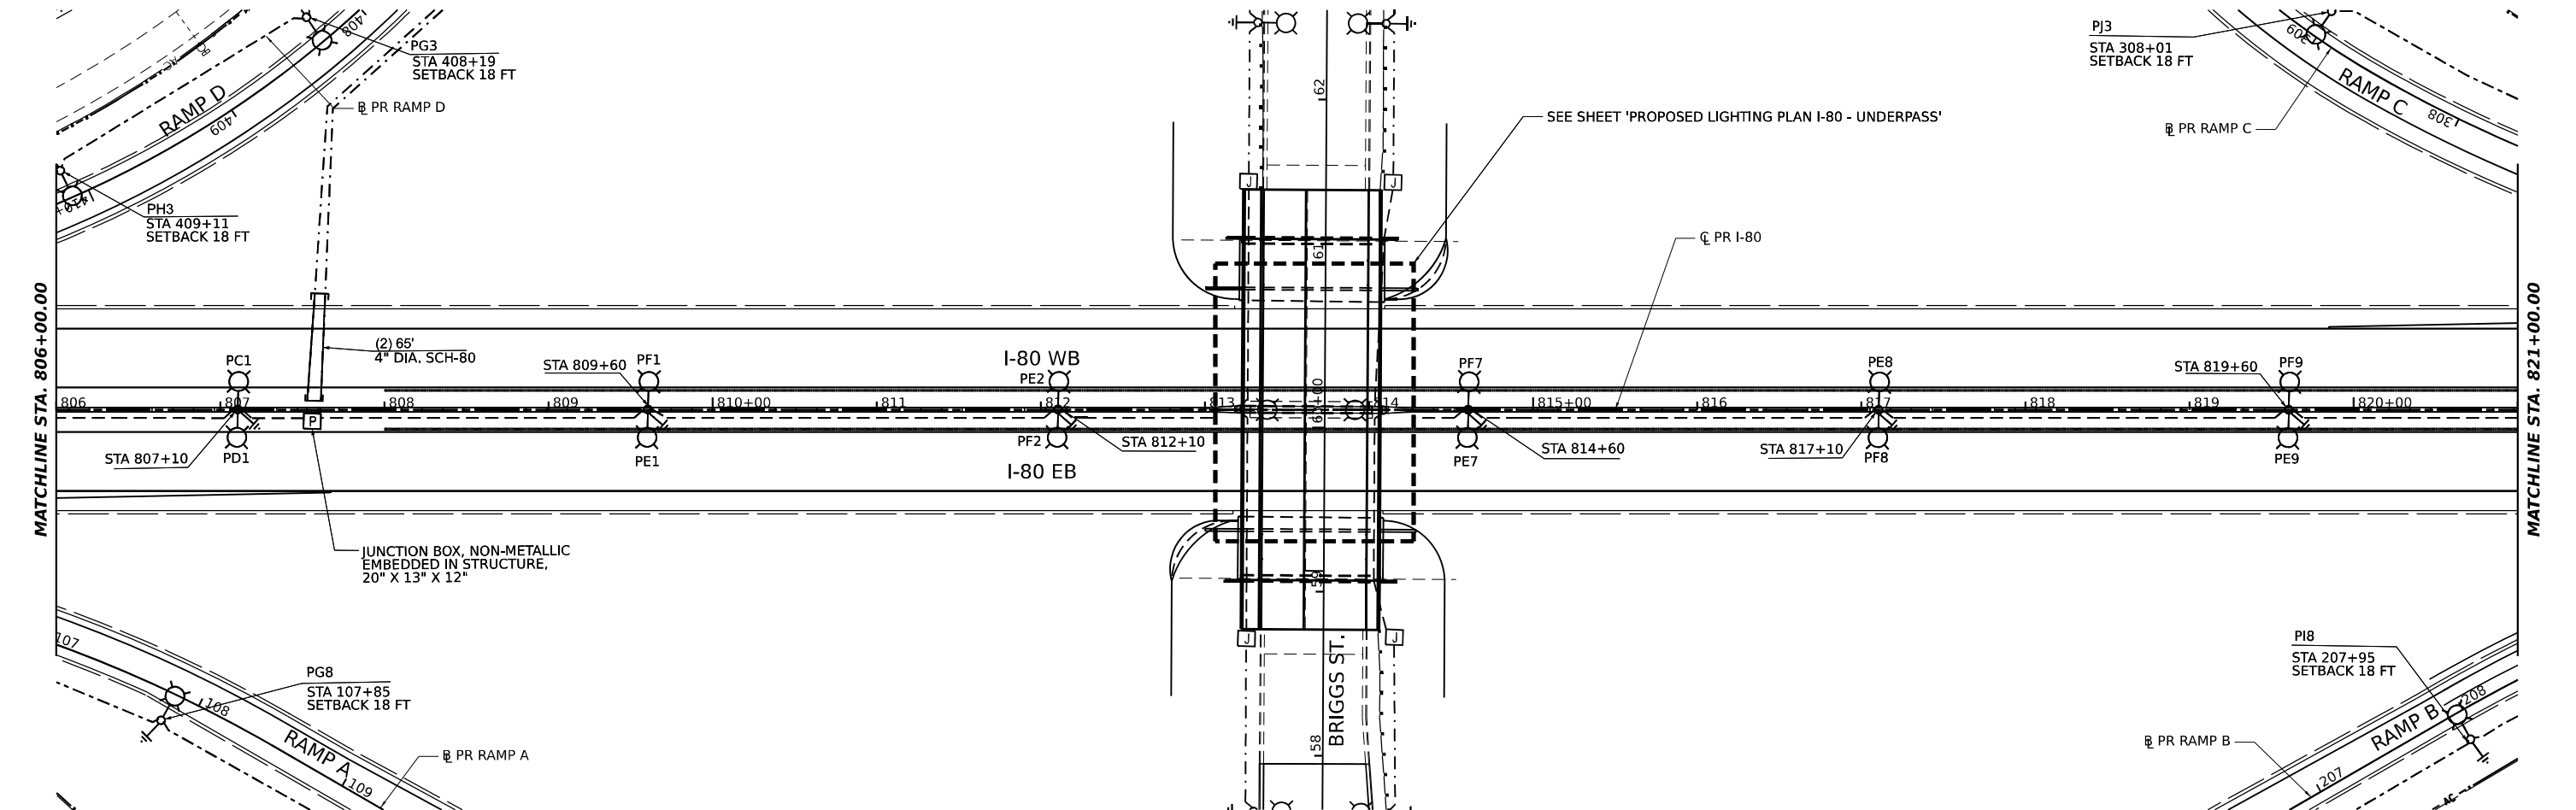

NOTES

1. 4"C PVC SCH-40 SHALL BE EMBEDDED IN MEDIAN BARRIER WITH 3#2 & 1#4 GROUND
2. 4" DIA PVC SCH-40 EMBEDDED IN MEDIAN BARRIER WITH PULL ROPE ONLY

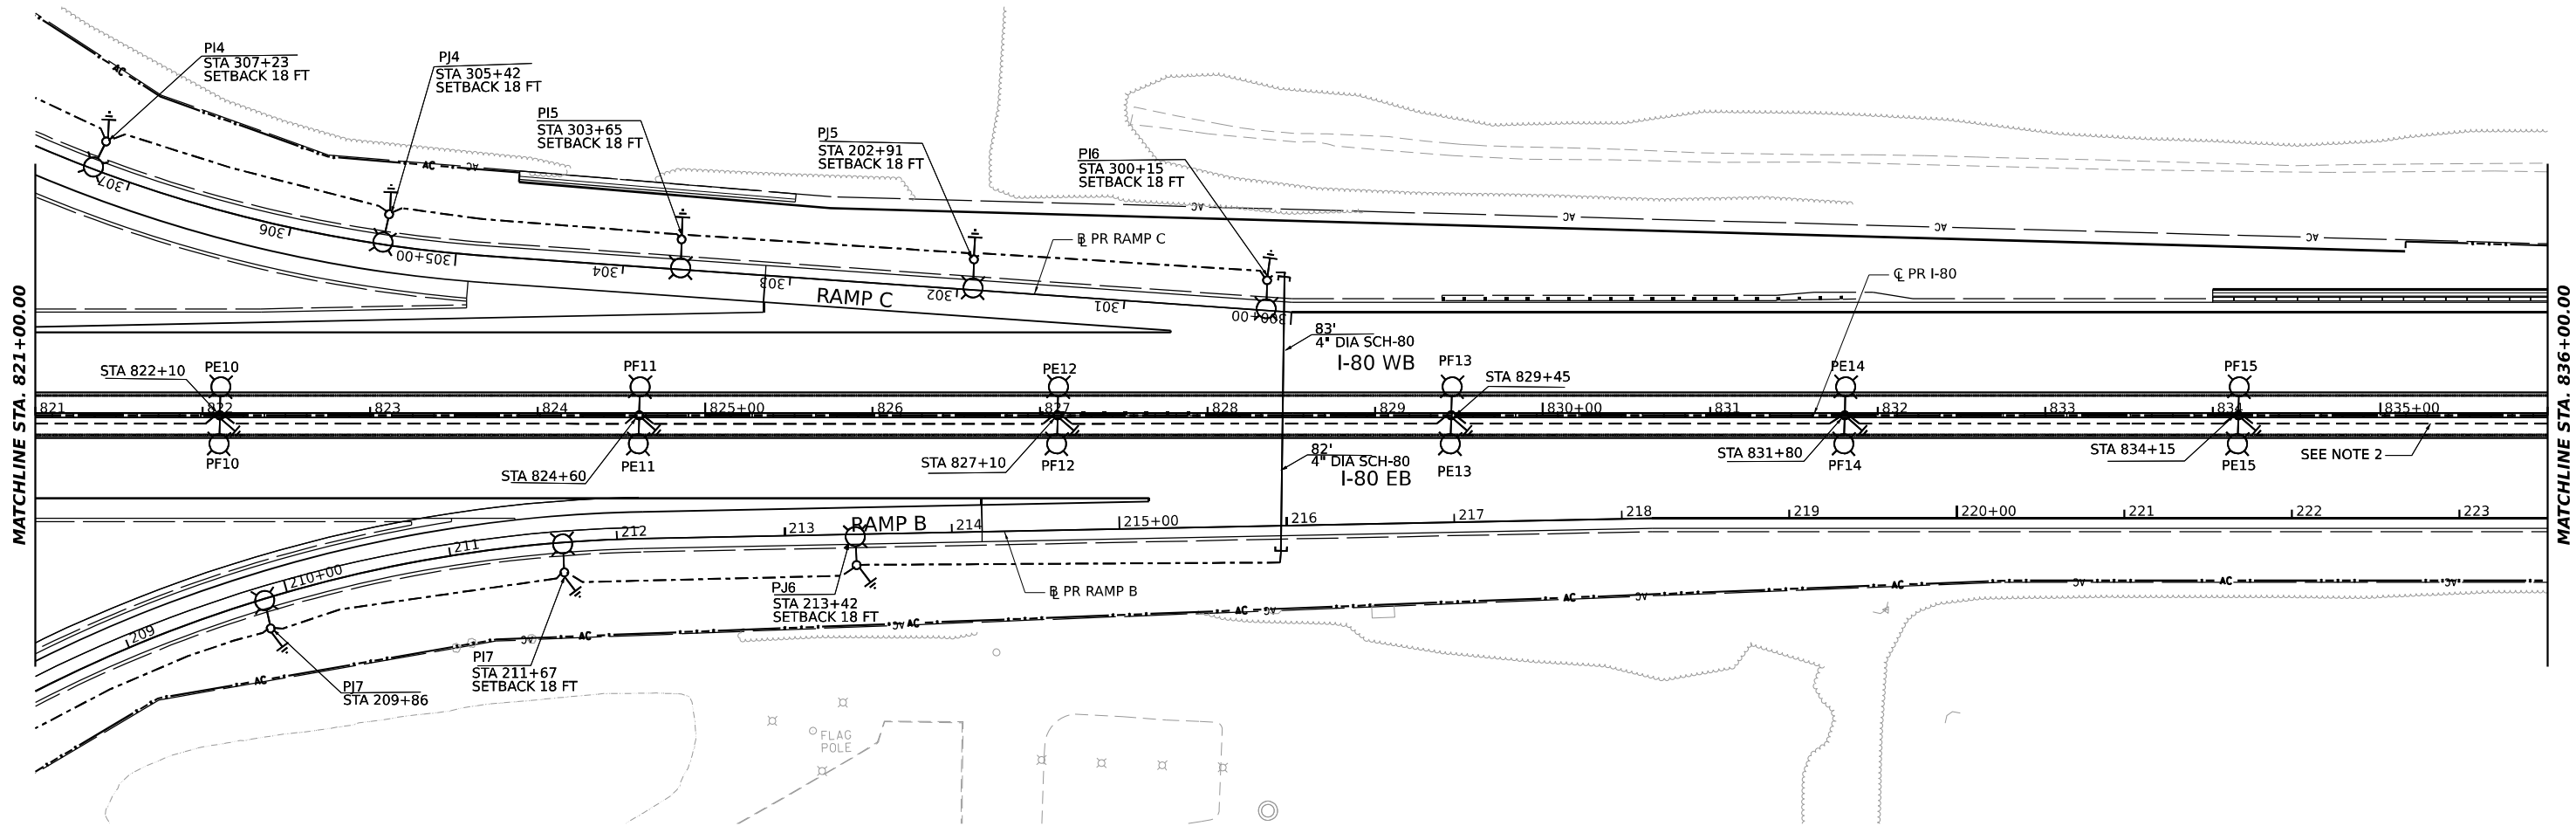 

USER NAME = JBR/ND	DESIGNED - AJS	REVISED -
DRAWN - AJS	REVISED -	
PLOT SCALE = 0.166667" / IN.	CHECKED - MCD	REVISED -
PLOT DATE = 6/29/2023	DATE - 6/29/2023	REVISED -

STATE OF ILLINOIS
DEPARTMENT OF TRANSPORTATION



PROPOSED LIGHTING PLAN
I-80 (SHEET 5 OF 12)

SCALE: SHEET OF SHEETS STA. TO STA.

F.A.I. RTE.	SECTION	COUNTY	TOTAL SHEETS	SHEET NO.
80	FAI 80 21 STRUCTURE 8	WILL	883	472
CONTRACT NO. 62R29				
ILLINOIS FED. AID PROJECT				

NOTES

1. 4"C PVC SCH-40 SHALL BE EMBEDDED IN MEDIAN BARRIER WITH 3#2 & 1#4 GROUND
2. 4" DIA PVC SCH-40 EMBEDDED IN MEDIAN BARRIER WITH PULL ROPE ONLY

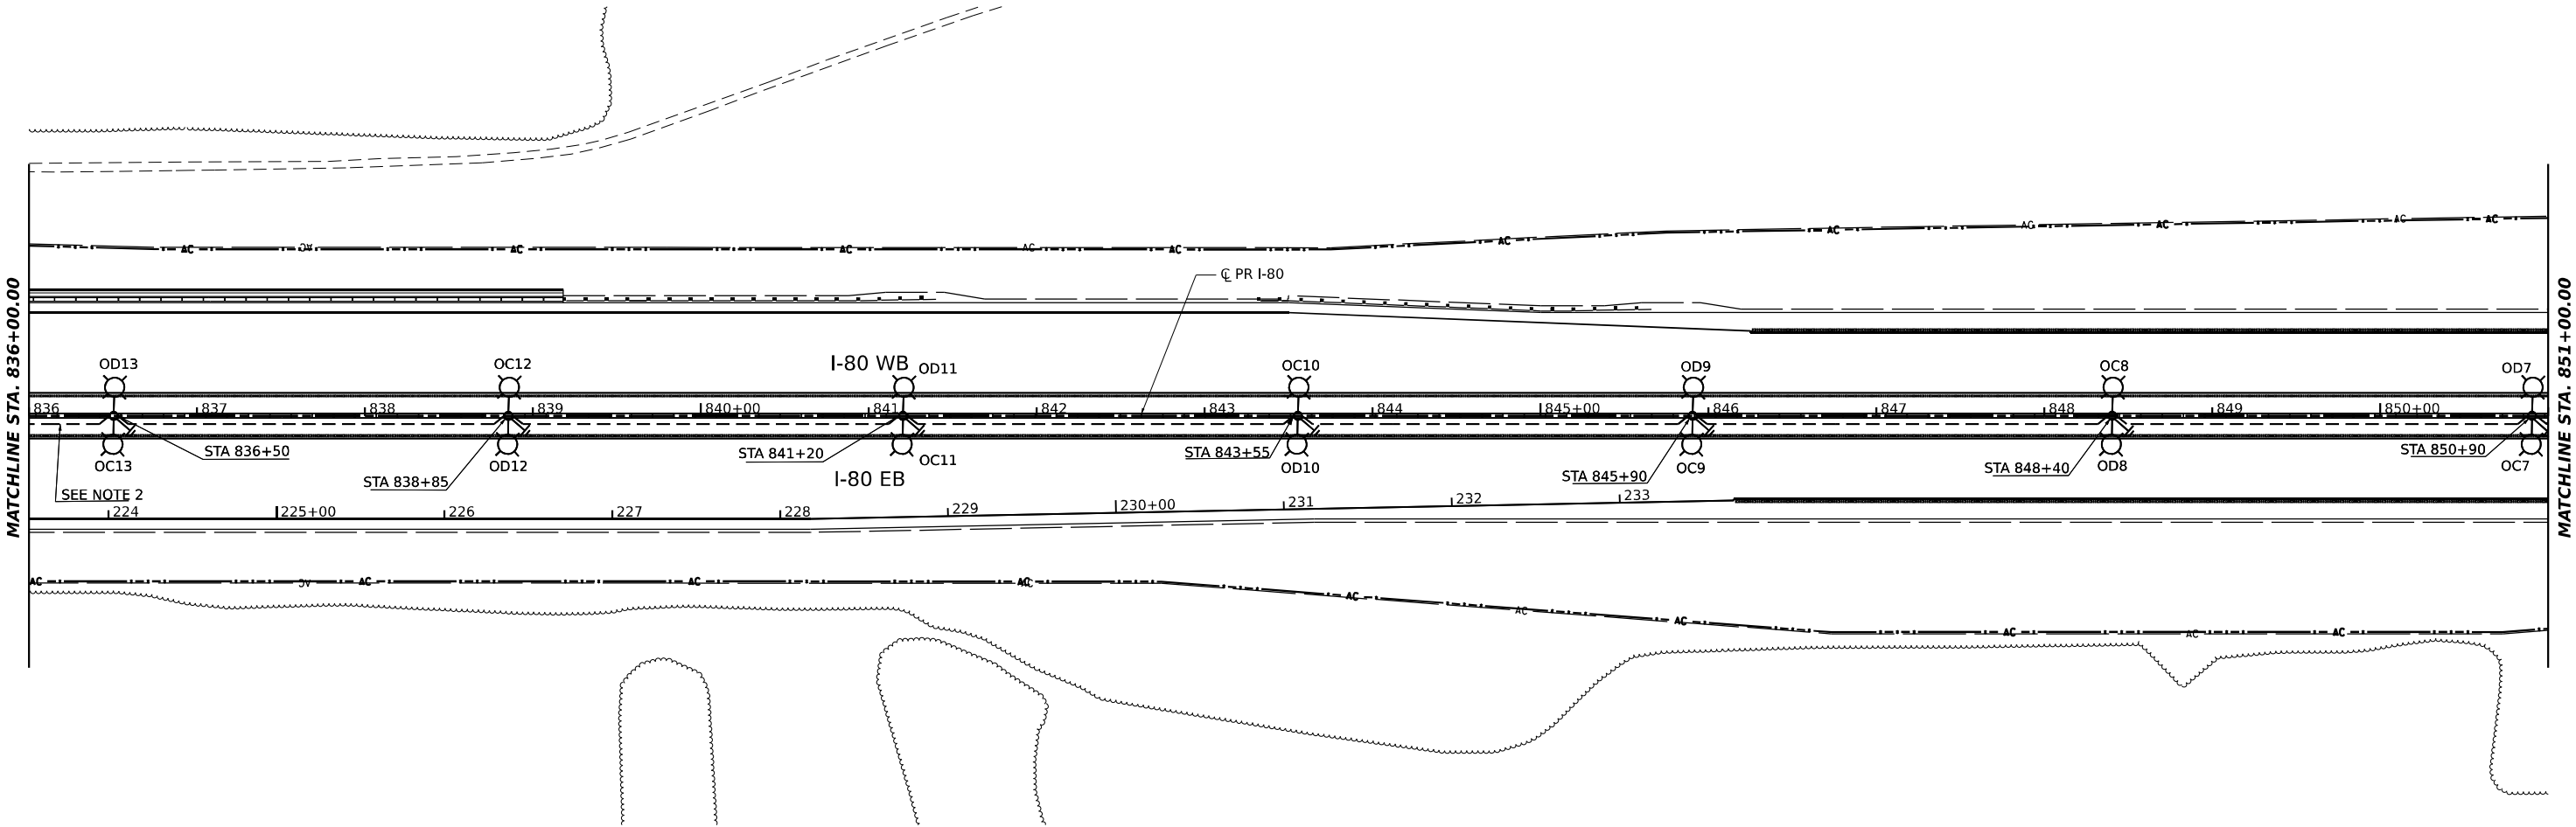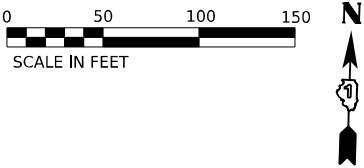

MODEL: PR_I80_PR_I80_MLS
FILE NAME: C:\TRANSPORT\SYSTEMS\HW401\DN568073\62R29\SHIT-PR-LIGHTING-PLAN-6.DGN



USER NAME	= JBRYNDA	DESIGNED	-	AJS	REVISED	-	
		DRAWN	-	AJS	REVISED	-	
PLOT SCALE	= 0.166666" / IN.	CHECKED	-	MCD	REVISED	-	
PLOT DATE	= 7/18/2023	DATE	-	6/29/2023	REVISED	-	

STATE OF ILLINOIS
DEPARTMENT OF TRANSPORTATION



PROPOSED LIGHTING PLAN
I-80 (SHEET 6 OF 12)

SCALE: SHEET OF SHEETS STA. TO STA.

F.A.I. RTE.	SECTION	COUNTY	TOTAL SHEETS	SHEET NO.
80	FAI 80 21 STRUCTURE 8	WILL	899	473
CONTRACT NO. 62R29				
		ILLINOIS	FED. AID PROJECT	

NOTES

1. 4"C PVC SCH-40 SHALL BE EMBEDDED IN MEDIAN BARRIER WITH 3#2 & 1#4 GROUND

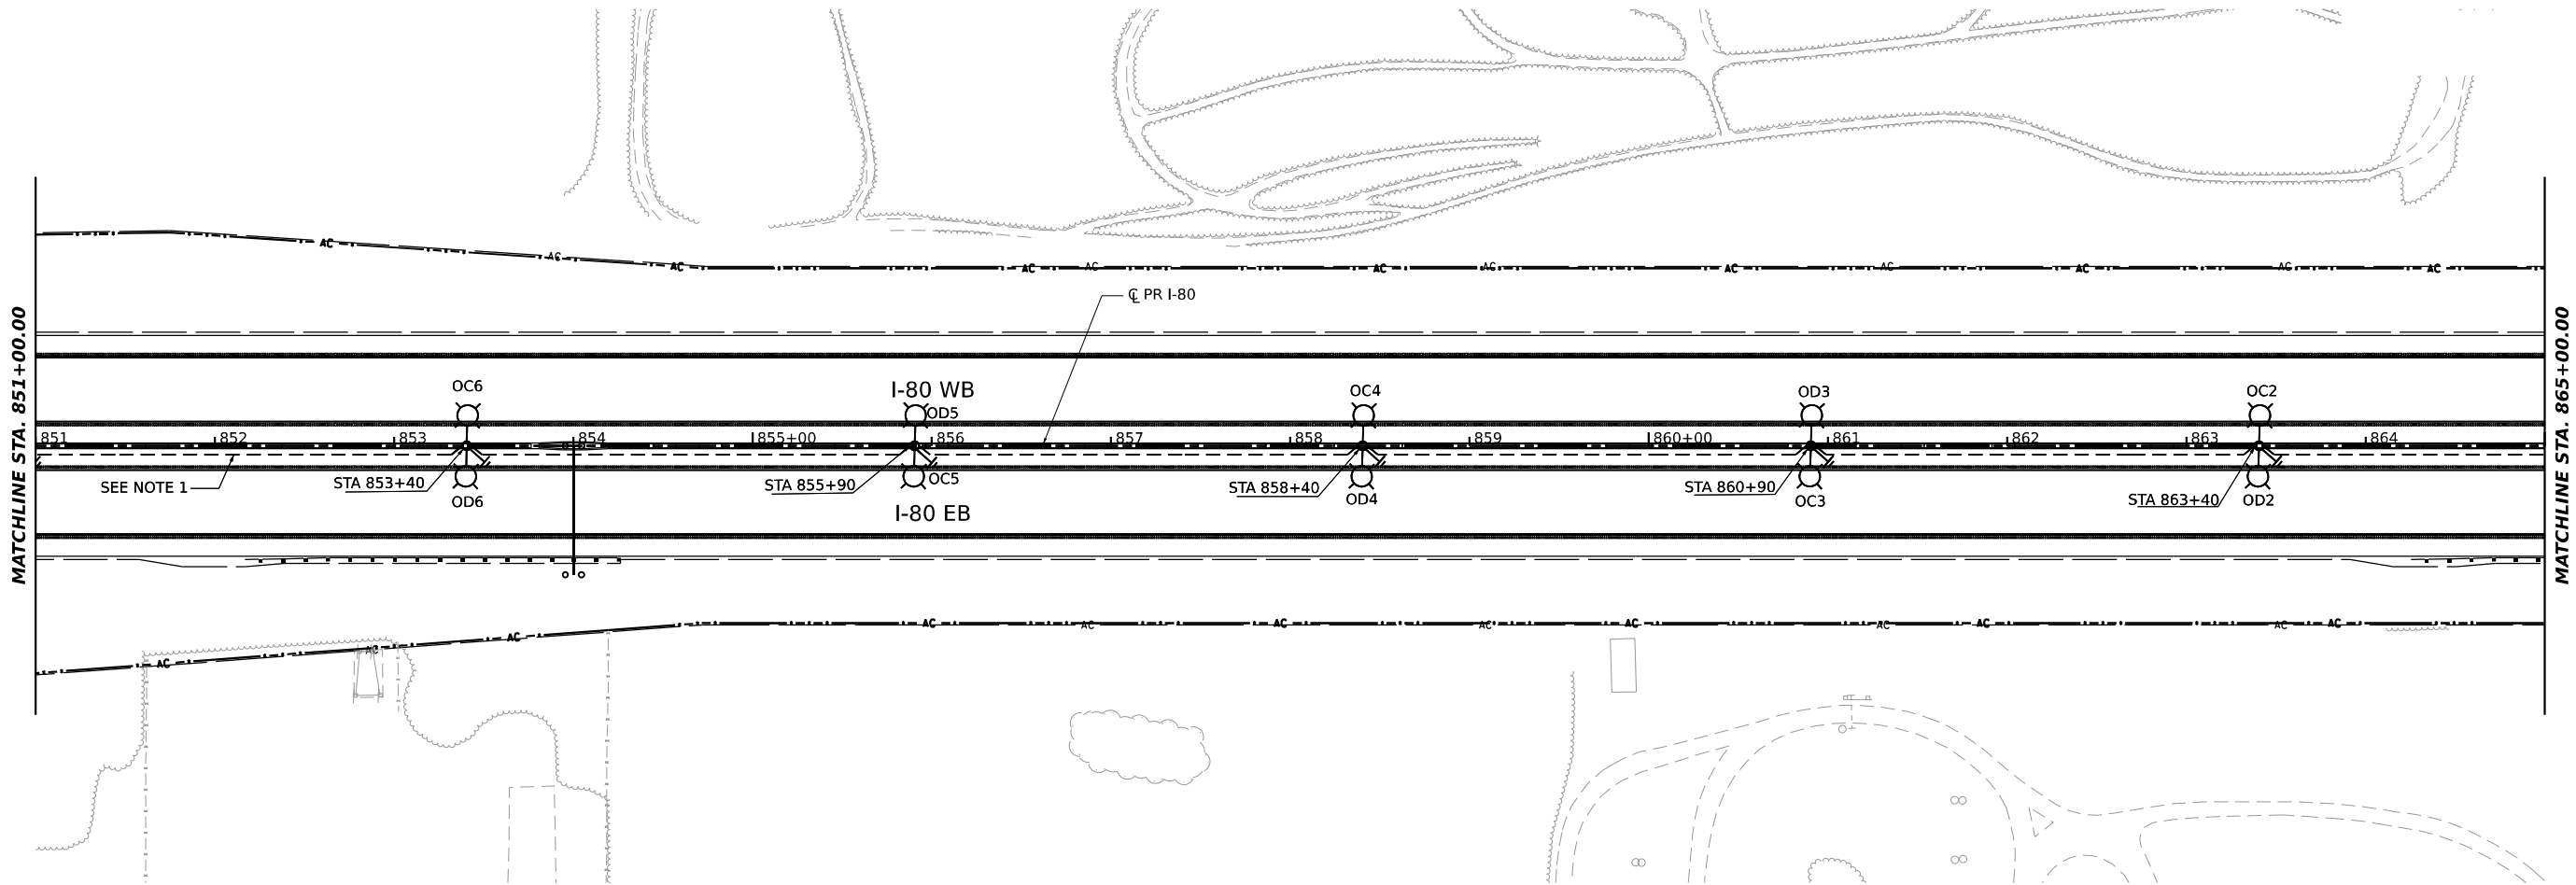 

MODEL PR I80 PR I80 M-7
FILE NAME C:\PROJECTS\SYSTEMS\HW-01\DWG\8029\62R29-SHT-PR-LIGHTING-PLAN-07.DGN



USER NAME = JBRYNDA	DESIGNED - AJS	REVISED -
DRAWN - AJS	REVISED -	
PLOT SCALE = 0.166667" / IN.	CHECKED - MCD	REVISED -
PLOT DATE = 7/18/2023	DATE - 6/29/2023	REVISED -

STATE OF ILLINOIS
DEPARTMENT OF TRANSPORTATION



PROPOSED LIGHTING PLAN
I-80 (SHEET 7 OF 12)

SCALE: SHEET OF SHEETS STA. TO STA.

F.A.I. RTE.	SECTION	COUNTY	TOTAL SHEETS	SHEET NO.
80	FAI 80 21 STRUCTURE 8	WILL	899	474
CONTRACT NO. 62R29				
ILLINOIS		FED. AID PROJECT		

NOTES

1. 4"C PVC SCH-40 SHALL BE EMBEDDED IN MEDIAN BARRIER WITH 3#2 & 1#4 GROUND

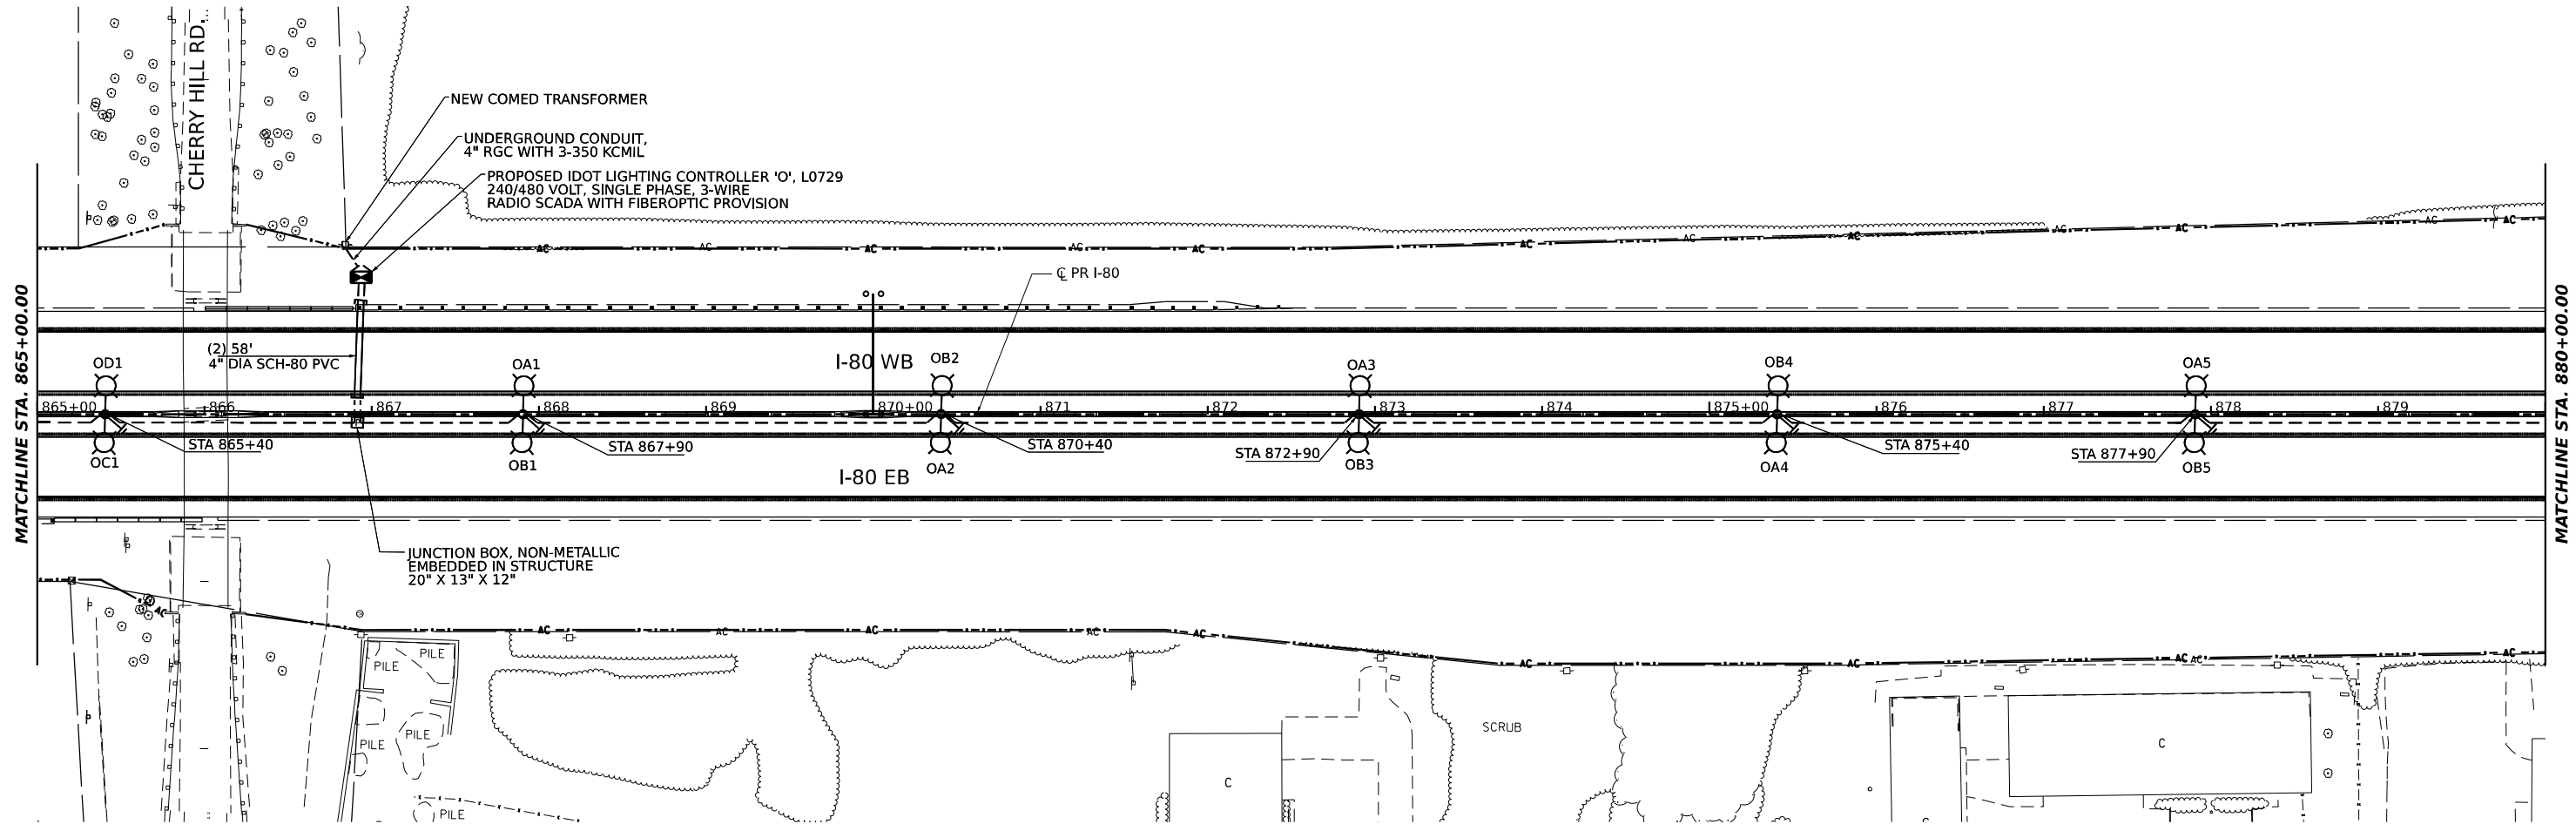 

MODEL: PR_I80_PR_R02_M4-7
FILE NAME: C:\TRANSPORT\SYSTEMS\PLAN\LOCAL\TRANSPORT\SYSTEMS\PLAN\I80-PR-PLAN-408.DGN



USER NAME	= JBRYNDA	DESIGNED -	AJS	REVISED -	
		DRAWN -	AJS	REVISED -	
PLOT SCALE	= 0.166666" / IN.	CHECKED -	MCD	REVISED -	
PLOT DATE	= 7/24/2023	DATE	= 6/29/2023	REVISED -	

STATE OF ILLINOIS
DEPARTMENT OF TRANSPORTATION



PROPOSED LIGHTING PLAN
I-80 (SHEET 8 OF 12)

SCALE: SHEET OF SHEETS STA. TO STA.

F.A.I. RTE.	SECTION	COUNTY	TOTAL SHEETS	SHEET NO.
80	FAI 80 21 STRUCTURE 8	WILL	899	475
CONTRACT NO. 62R29				
ILLINOIS FED. AID PROJECT				

NOTES

1. 4" C PVC SCH-40 SHALL BE EMBEDDED IN MEDIAN BARRIER WITH 3#2 & 1#4 GROUND

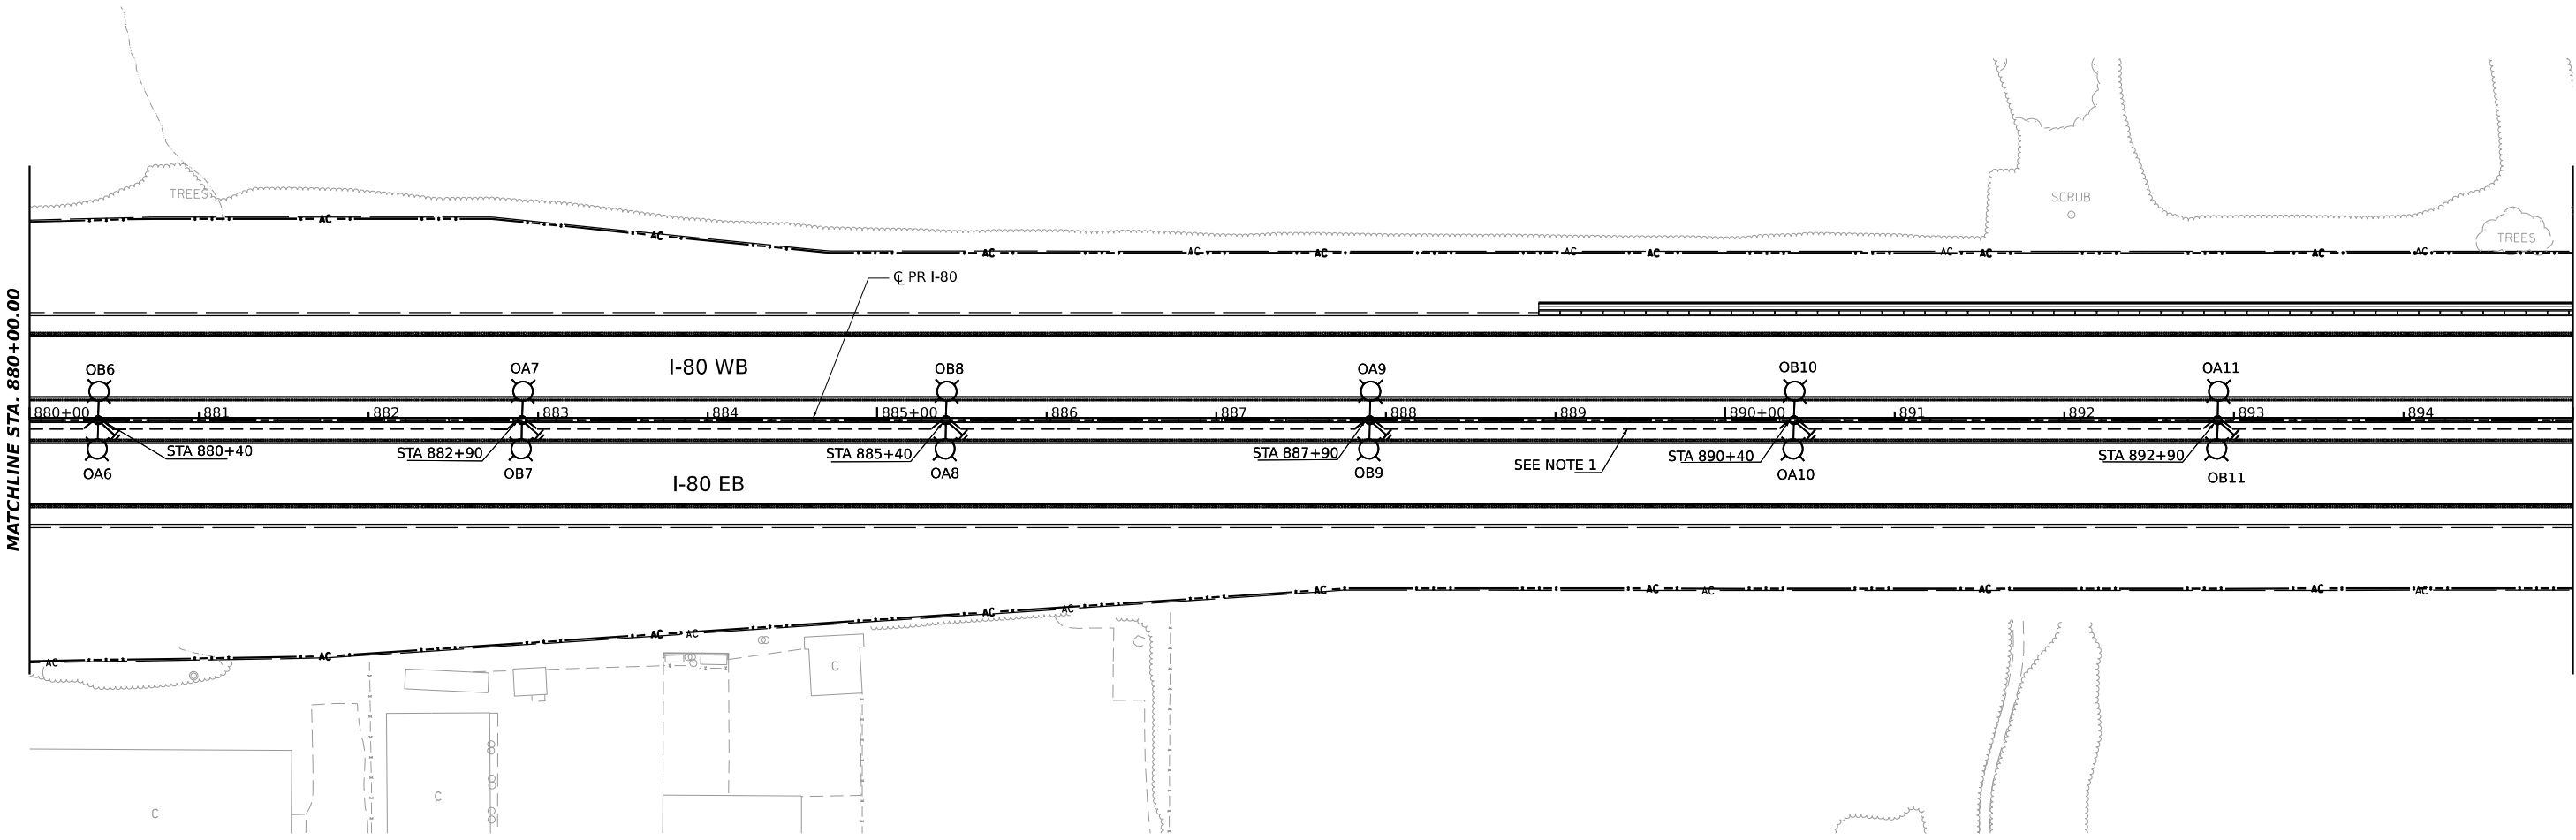 

MODEL: PR I-80 PR I-80 M-9
FILE NAME: C:\PROJECTS\BUSINESS\LOCAL\TRANSPORTS\HW-01\DWG\8029\62R29-SHT-PR-LIGHTING-PLAN-09.DGN



USER NAME	= JBR/RYNDA	DESIGNED -	AJS	REVISED -	
		DRAWN -	AJS	REVISED -	
PLOT SCALE	= 0.166667 * / IN.	CHECKED -	MCD	REVISED -	
PLOT DATE	= 7/18/2023	DATE	= 6/29/2023	REVISED -	

STATE OF ILLINOIS
DEPARTMENT OF TRANSPORTATION



PROPOSED LIGHTING PLAN
I-80 (SHEET 9 OF 12)

SCALE: SHEET OF SHEETS STA. TO STA.

F.A.I. RTE.	SECTION	COUNTY	TOTAL SHEETS	SHEET NO.
80	FAI 80 21 STRUCTURE 8	WILL	899	476
CONTRACT NO. 62R29				
ILLINOIS FED. AID PROJECT				

NOTES

1. 4" PVC SCH-40 SHALL BE EMBEDDED IN MEDIAN BARRIER WITH 3#2 & 1#4 GROUND

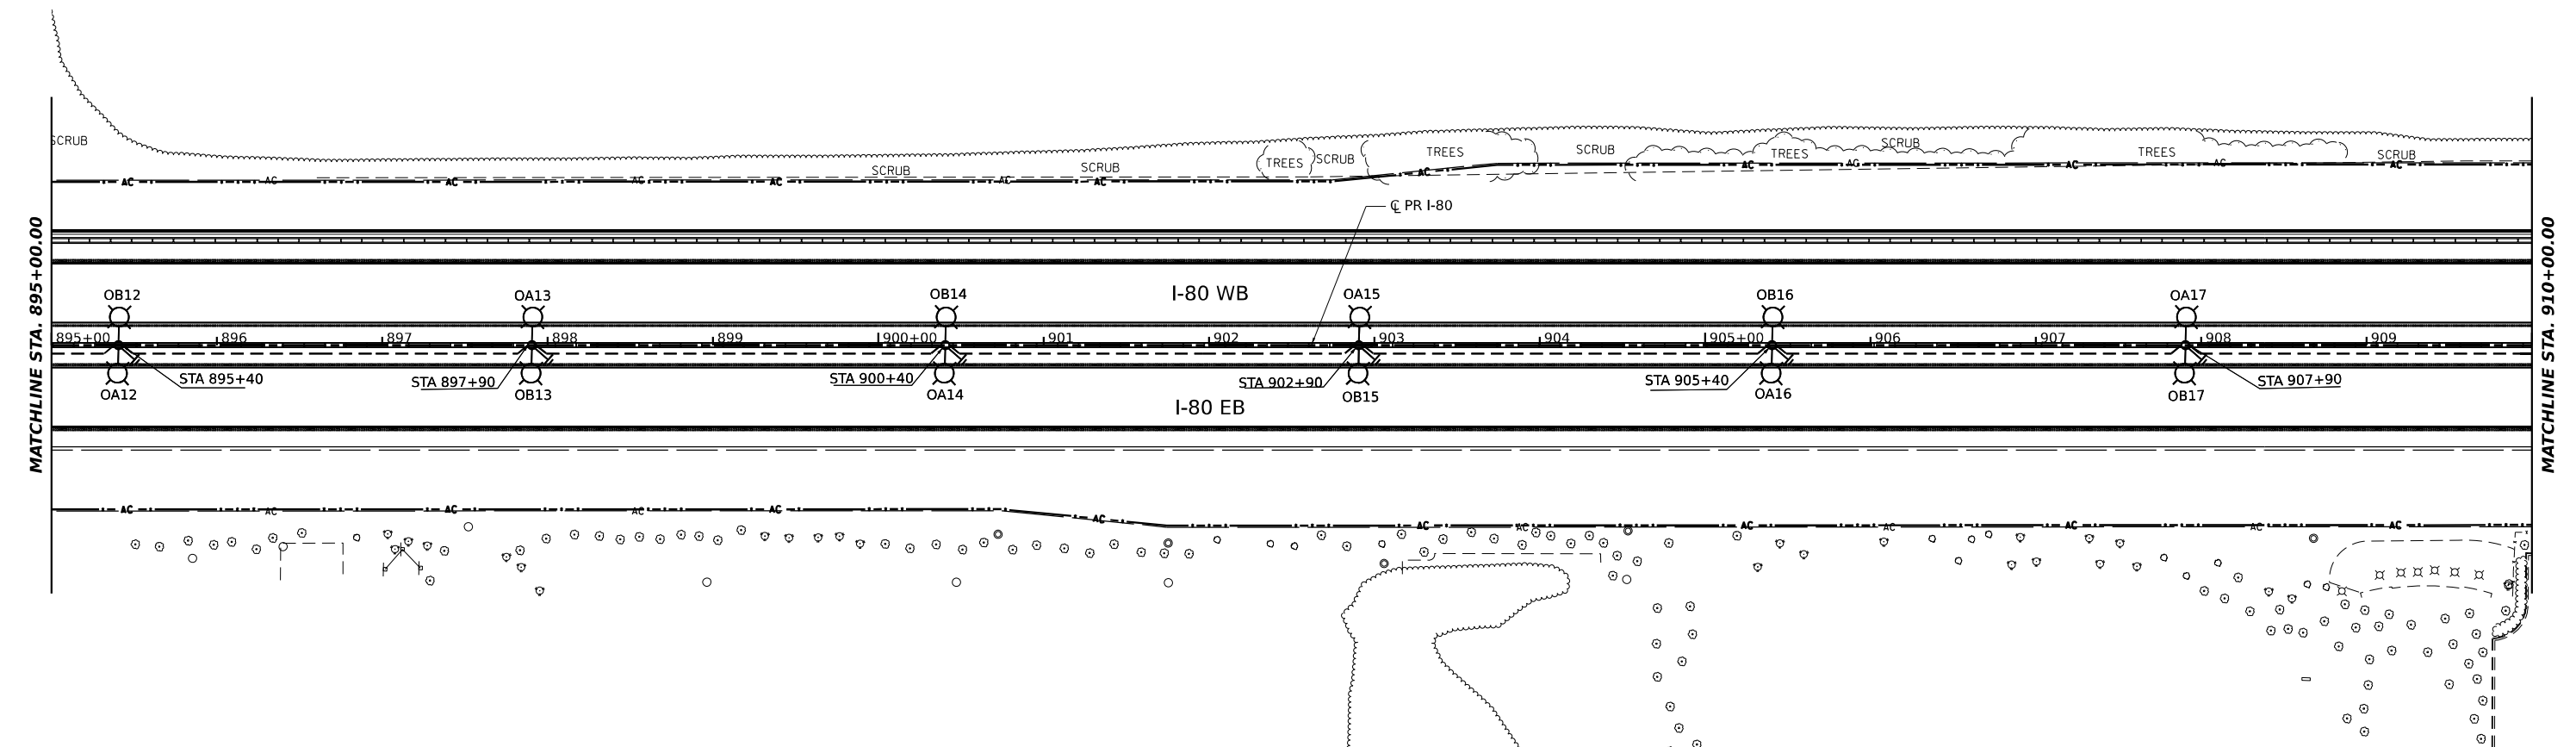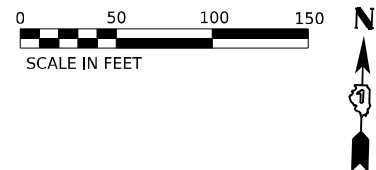

MODEL: PR_180 - PR 180_ML-9
FILE NAME: C:\TRANSYSTEMS\PW LOCAL\TRANSYSTEMS\PW-01\DM508073\62R29-SHT-PR-LIGHTING-PLAN-10.DGN



USER NAME	= JBRYNDA	DESIGNED	=	AJS	REVISED	=
		DRAWN	=	AJS	REVISED	=
PLOT SCALE	= 0.166666' / IN.	CHECKED	=	MCD	REVISED	=
PLOT DATE	= 7/18/2023	DATE	=	6/29/2023	REVISED	=

STATE OF ILLINOIS
DEPARTMENT OF TRANSPORTATION



PROPOSED LIGHTING PLAN
I-80 (SHEET 10 OF 12)

SCALE:	SHEET	OF	SHEETS	STA.	TO STA.
--------	-------	----	--------	------	---------

F.A.I. RTE.	SECTION	COUNTY	TOTAL SHEETS	SHEET NO.
80	FAI 80 21 STRUCTURE 8	WILL	899	477
CONTRACT NO. 62R29				
ILLINOIS FED. AID PROJECT				

NOTES

1. 4" C PVC SCH-40 SHALL BE EMBEDDED IN MEDIAN BARRIER WITH 3#2 & 1#4 GROUND

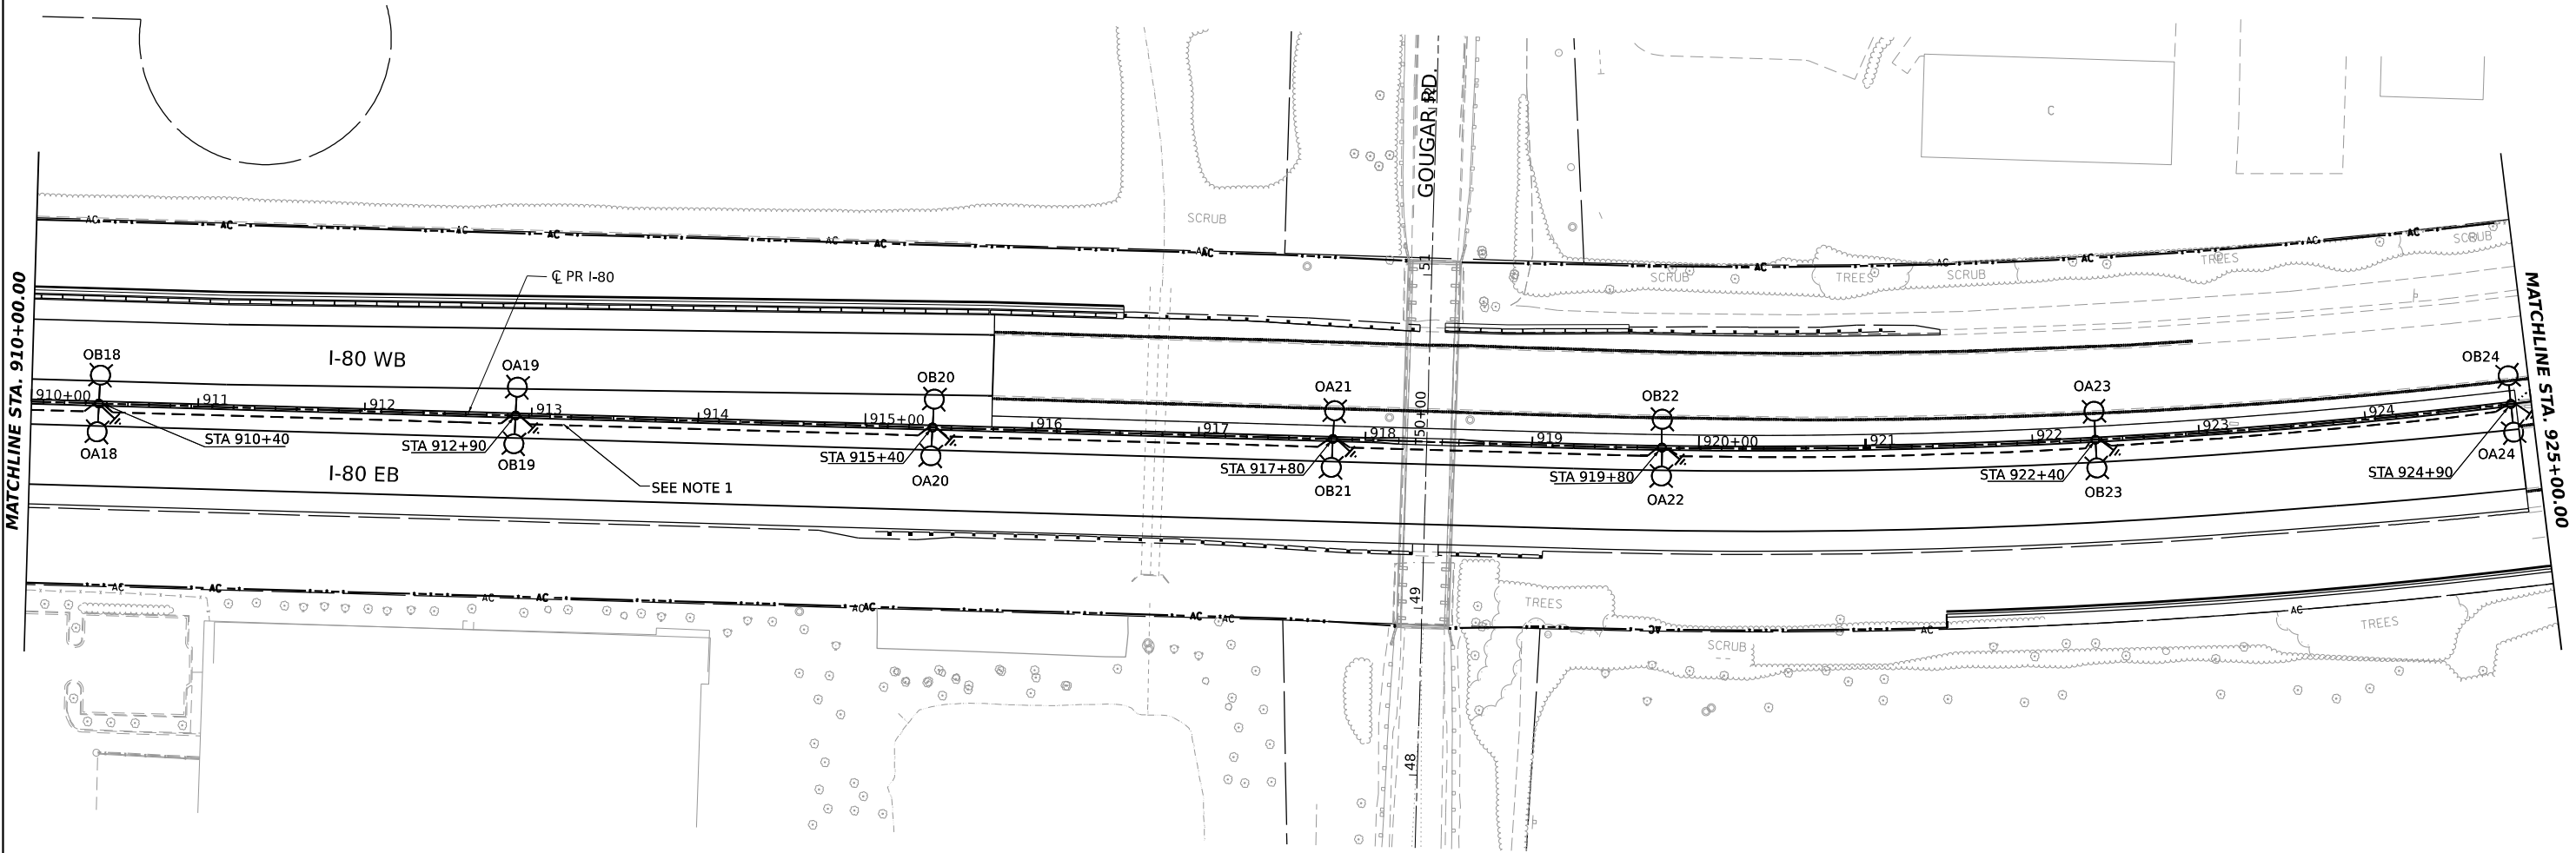 

MODEL: PR I-80 - PR I-80_M111
FILE NAME: C:\GIS\SYSTEMS\LOCAL\TRANS\SYSTEMS\HW\01\DWG\62R29\5HT-PR-LIGHTING-PLAN11.DWG



USER NAME = JBR/ND	DESIGNED - AJS	REVISED -
	DRAWN - AJS	REVISED -
PLOT SCALE = 0.166667" / IN.	CHECKED - MCD	REVISED -
PLOT DATE = 7/18/2023	DATE - 6/29/2023	REVISED -

STATE OF ILLINOIS
DEPARTMENT OF TRANSPORTATION


PROPOSED LIGHTING PLAN
I-80 (SHEET 11 OF 12)

SCALE: SHEET OF SHEETS STA. TO STA.

F.A.I. RTE.	SECTION	COUNTY	TOTAL SHEETS	SHEET NO.
80	FAI 80 21 STRUCTURE 8	WILL	899	478
CONTRACT NO. 62R29				
ILLINOIS FED. AID PROJECT				

NOTES

1. DIRECTIONAL BORED CONDUIT IN SHOULDER.

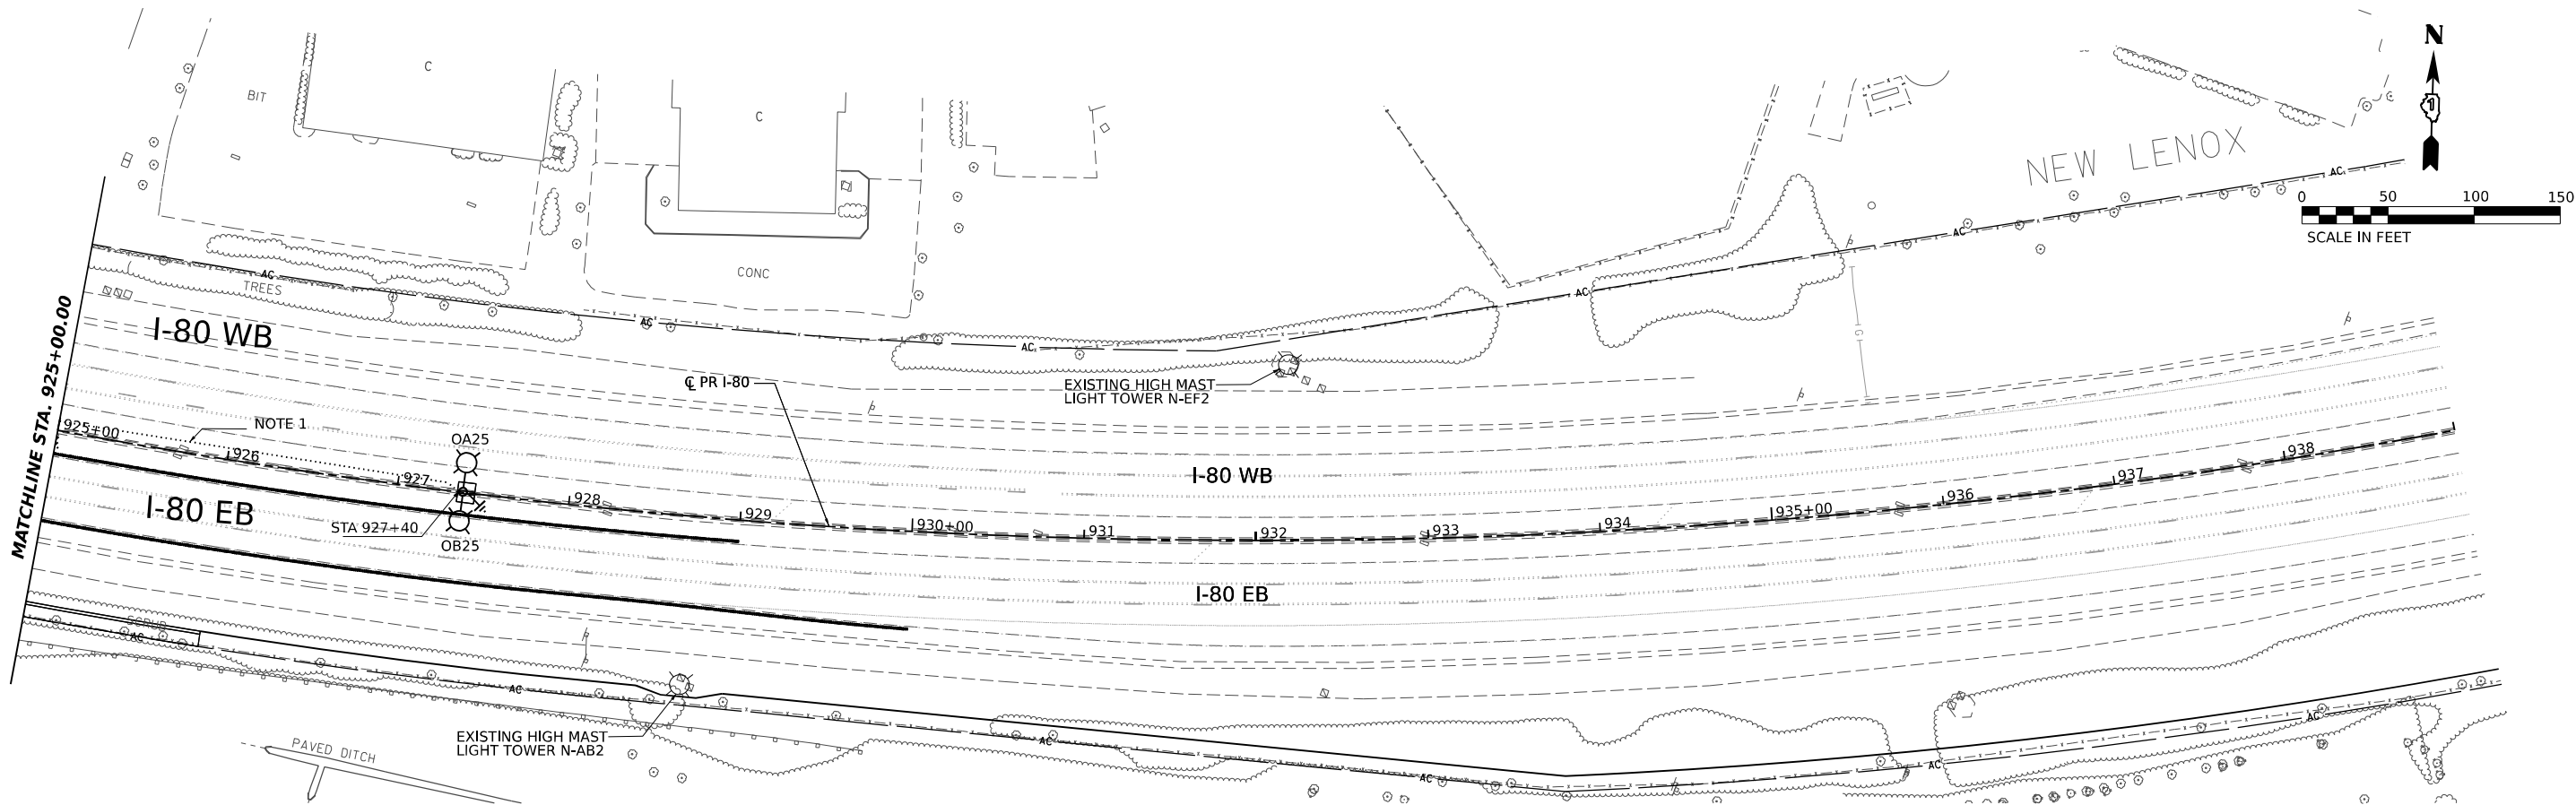

USER NAME	= J8RYNDA	DESIGNED -	AJS	REVISED -	
		DRAWN -	AJS	REVISED -	
PLOT SCALE	= 0.166666" / IN.	CHECKED -	MCD	REVISED -	
PLOT DATE	= 7/18/2023	DATE	= 6/29/2023	REVISED -	

STATE OF ILLINOIS
DEPARTMENT OF TRANSPORTATION



PROPOSED LIGHTING PLAN
I-80 (SHEET 12 OF 12)

SCALE: SHEET OF SHEETS STA. TO STA.

F.A.I. RTE.	SECTION	COUNTY	TOTAL SHEETS	SHEET NO.
80	FAI 80 21 STRUCTURE 8	WILL	899	479
CONTRACT NO. 62R29				
ILLINOIS FED. AID PROJECT				

NOTES

1. SEE CONTRACT 62R55 LIGHTING PLANS FOR PRIOR INSTALLATION OF JUNCTION BOXES, EMBEDDED CONDUIT, AND ANCHOR RODS IN NEW PARAPET FOR BRIGGS STREET LIGHTING.

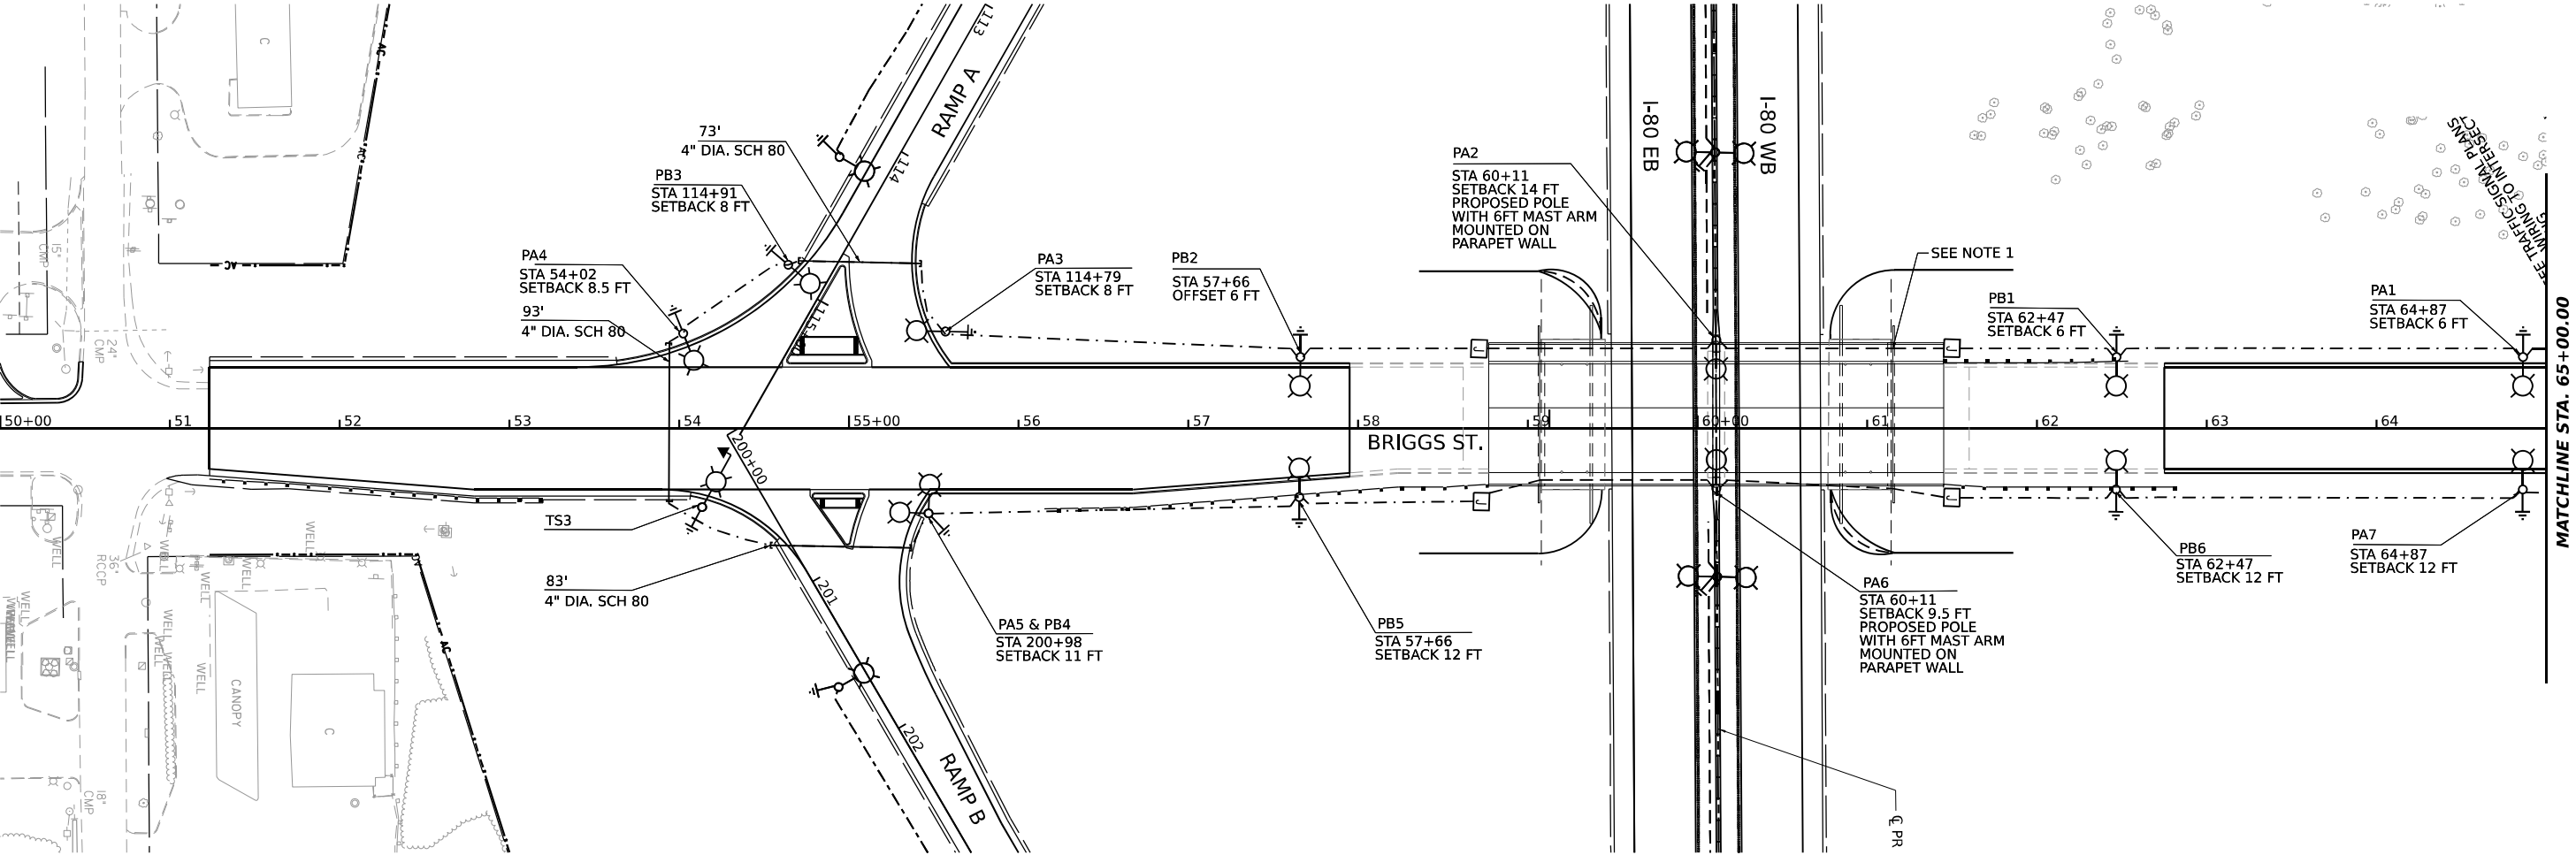 

MODEL: PR - BRIGGS - SHEET
FILE NAME: C:\DATA\SYSTEMS\LOCAL\TRANSPORT\SYSTEMS\HW\01\DM5\08073\62R29\5HT-PR-LIGHTING-PLAN\13.DGN





USER NAME	= JBR\YND	DESIGNED	-	AJS	REVISED	-
		DRAWN	-	AJS	REVISED	-
PLOT SCALE	= 0.166667 ' / IN.	CHECKED	-	MCD	REVISED	-
PLOT DATE	= 7/24/2023	DATE	-	6/29/2023	REVISED	-

STATE OF ILLINOIS
DEPARTMENT OF TRANSPORTATION

PROPOSED LIGHTING PLAN BRIGGS STREET AND INTERSECTIONS			
SCALE:	SHEET	OF	SHEETS
	STA.		TO STA.

F.A.I. RTE.	SECTION	COUNTY	TOTAL SHEETS	SHEET NO.
80	FAI 80 21 STRUCTURE 8	WILL	899	480
CONTRACT NO. 62R29				
ILLINOIS		FED. AID PROJECT		

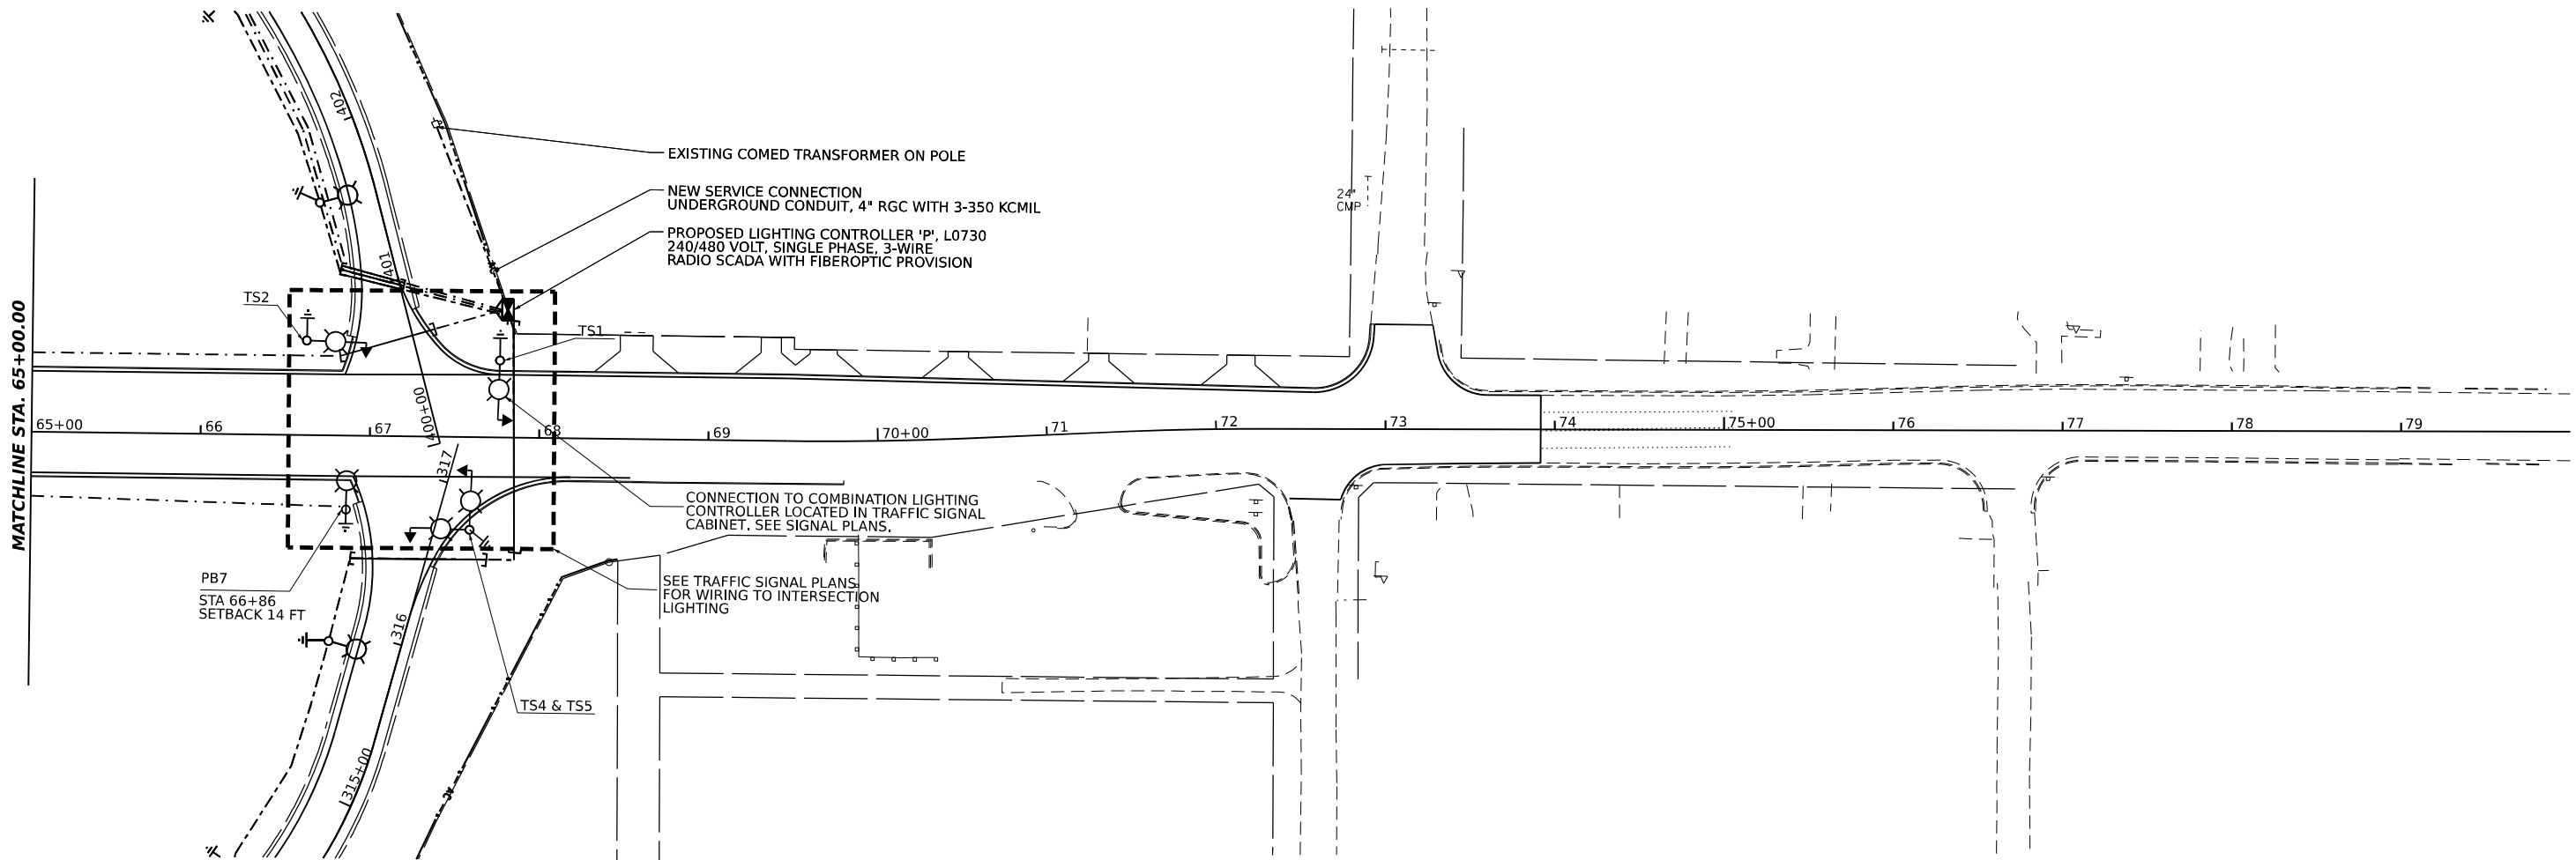 

MODEL: PR BRIGGS - SHEET
FILE NAME: C:\TRANSPORT\SYSTEMS\LOCAL\TRANSPORT\SYSTEMS\HW\01\DN668073\62R29-SHT-PR-LIGHTING-PLAN-1.DGN



USER NAME	= JBRYNDA
PLOT SCALE	= 0.166666" / IN.
PLOT DATE	= 7/24/2023

DESIGNED	-	AJS
DRAWN	-	AJS
CHECKED	-	MCD
DATE	-	6/29/2023

REVISED	-
REVISED	-
REVISED	-
REVISED	-

STATE OF ILLINOIS
DEPARTMENT OF TRANSPORTATION


PROPOSED LIGHTING PLAN
BRIGGS STREET AND INTERSECTIONS

SCALE: SHEET OF SHEETS STA. TO STA.



F.A.I. RTE.	SECTION	COUNTY	TOTAL SHEETS	SHEET NO.
80	FAI 80 21 STRUCTURE 8	WILL	899	481
CONTRACT NO. 62R29				
		ILLINOIS	FED. AID PROJECT	

NOTES

- 1. SEE CONTRACT 62R55 LIGHTING PLANS FOR PRIOR INSTALLATION OF JUNCTION BOXES, EMBEDDED CONDUIT, AND ANCHOR RODS IN NEW PARAPET FOR BRIGGS STREET LIGHTING.
- 2. IDOT COMBO LIGHTING CIRCUITS CHALL NOT BE CONNECTED TO THE ROADWAY LIGHTING CIRCUITS.
- 3. LUMINAIRES ARE POWERED FROM IDOT TRAFFIC CONTROLLER, SEE DETAIL BE-240.
- 4. COMBO LIGHTING CABLE AND SIGNAL CABLES WILL BE IN SHARED CONDUIT.
- 5. SEE TRAFFIC SIGNAL PLANS FOR LOCATION OF COMBO POLES, HAND HOLES AND CONDUIT.
- 6. CIRCUIT DECALS SHALL NOT BE INSTALLED ON COMBO POLES. CIRCUITING DECALS SHOWN ARE FOR GUIDANCE ONLY.

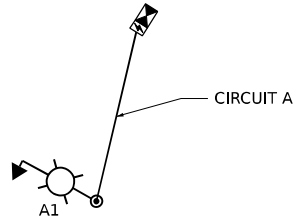

ONE LINE DIAGRAM

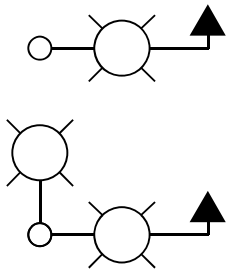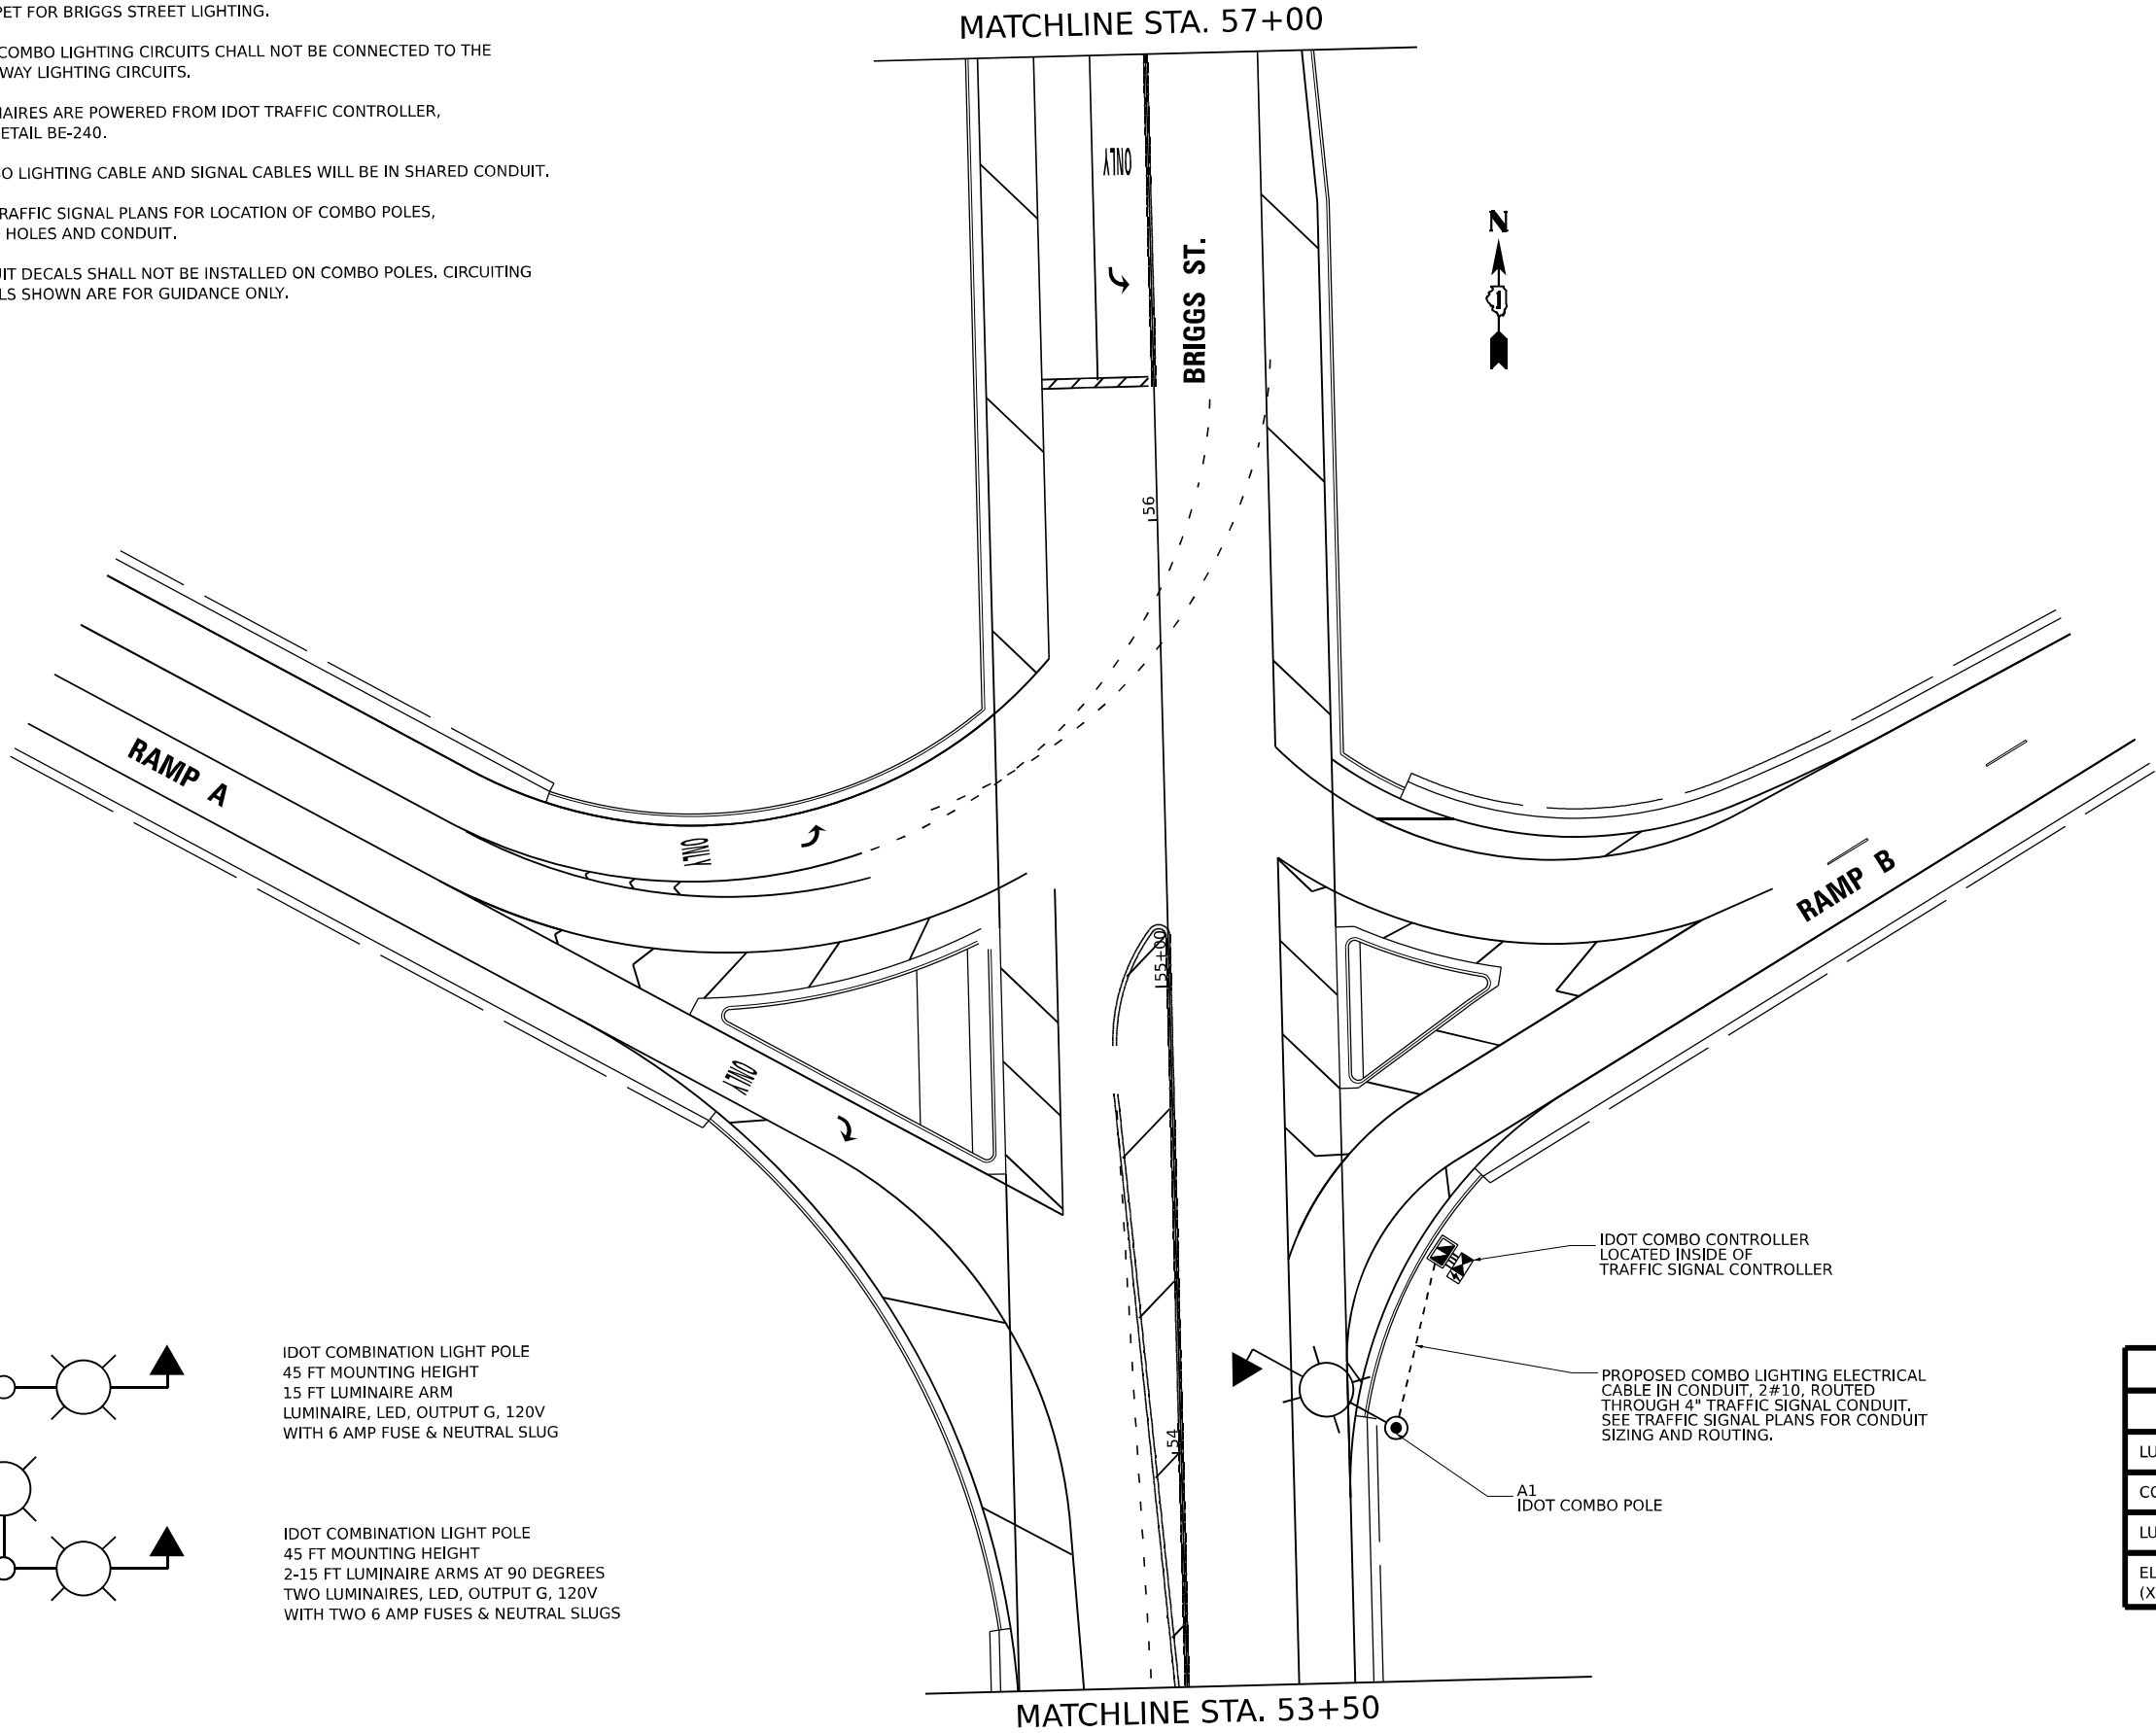

IDOT COMBINATION LIGHT POLE
45 FT MOUNTING HEIGHT
15 FT LUMINAIRE ARM
LUMINAIRE, LED, OUTPUT G, 120V
WITH 6 AMP FUSE & NEUTRAL SLUG

IDOT COMBINATION LIGHT POLE
45 FT MOUNTING HEIGHT
2-15 FT LUMINAIRE ARMS AT 90 DEGREES
TWO LUMINAIRES, LED, OUTPUT G, 120V
WITH TWO 6 AMP FUSES & NEUTRAL SLUGS

IDOT COMBO CONTROLLER
LOCATED INSIDE OF
TRAFFIC SIGNAL CONTROLLER

PROPOSED COMBO LIGHTING ELECTRICAL
CABLE IN CONDUIT, 2#10, ROUTED
THROUGH 4" TRAFFIC SIGNAL CONDUIT.
SEE TRAFFIC SIGNAL PLANS FOR CONDUIT
SIZING AND ROUTING.

A1
IDOT COMBO POLE

IDOT COMBO LIGHTING SCHEDULE OF QUANTITIES		
DESCRIPTION	UNIT	QUANTITY
LUMINAIRE, LED, ROADWAY, OUTPUT DESIGNATION G	EACH	1
COMBINATION LIGHTING CONTROLLER	EACH	1
LUMINAIRE SAFETY CABLE ASSEMBLY	EACH	1
ELECTRICAL CABLE IN CONDUIT, 600V, (XLP TYPE USE) 1/C NO. 10	FOOT	72

MODEL: PR BRIGGS - SHEET
FILE NAME: C:\19A\SYSTEMS\PIV\LOCAL\TRANS\SYSTEMS\PIV\401\DN568073\62R29-SHT-PR-LIGHTING-PLAN-13A.DGN



USER NAME	= JBRYNDA
DESIGNED	- JB
DRAWN	- JB
CHECKED	- MCD
DATE	- 6/29/2023

REVISED	-
REVISED	-
REVISED	-
REVISED	-

STATE OF ILLINOIS
DEPARTMENT OF TRANSPORTATION


COMBO LIGHTING PLAN
BRIGGS STREET INTERSECTIONS

SCALE: SHEET OF SHEETS STA. TO STA.



F.A.I. RTE.	SECTION	COUNTY	TOTAL SHEETS	SHEET NO.
80	FAI 80 21 STRUCTURE 8	WILL	899	481A
CONTRACT NO. 62R29				
ILLINOIS FED. AID PROJECT				

NOTES

- 1. SEE CONTRACT 62R55 LIGHTING PLANS FOR PRIOR INSTALLATION OF JUNCTION BOXES, EMBEDDED CONDUIT, AND ANCHOR RODS IN NEW PARAPET FOR BRIGGS STREET LIGHTING.
- 2. IDOT COMBO LIGHTING CIRCUITS CHALL NOT BE CONNECTED TO THE ROADWAY LIGHTING CIRCUITS.
- 3. LUMINAIRES ARE POWERED FROM IDOT TRAFFIC CONTROLLER, SEE DETAIL BE-240.
- 4. COMBO LIGHTING CABLE AND SIGNAL CABLES WILL BE IN SHARED CONDUIT.
- 5. SEE TRAFFIC SIGNAL PLANS FOR LOCATION OF COMBO POLES, HAND HOLES AND CONDUIT.
- 6. CIRCUIT DECALS SHALL NOT BE INSTALLED ON COMBO POLES. CIRCUITING DECALS SHOWN ARE FOR GUIDANCE ONLY.

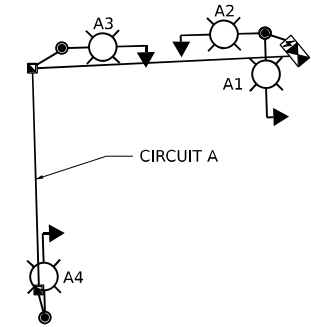

ONE LINE DIAGRAM

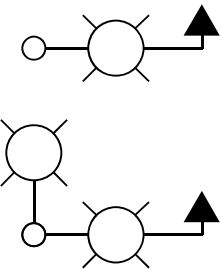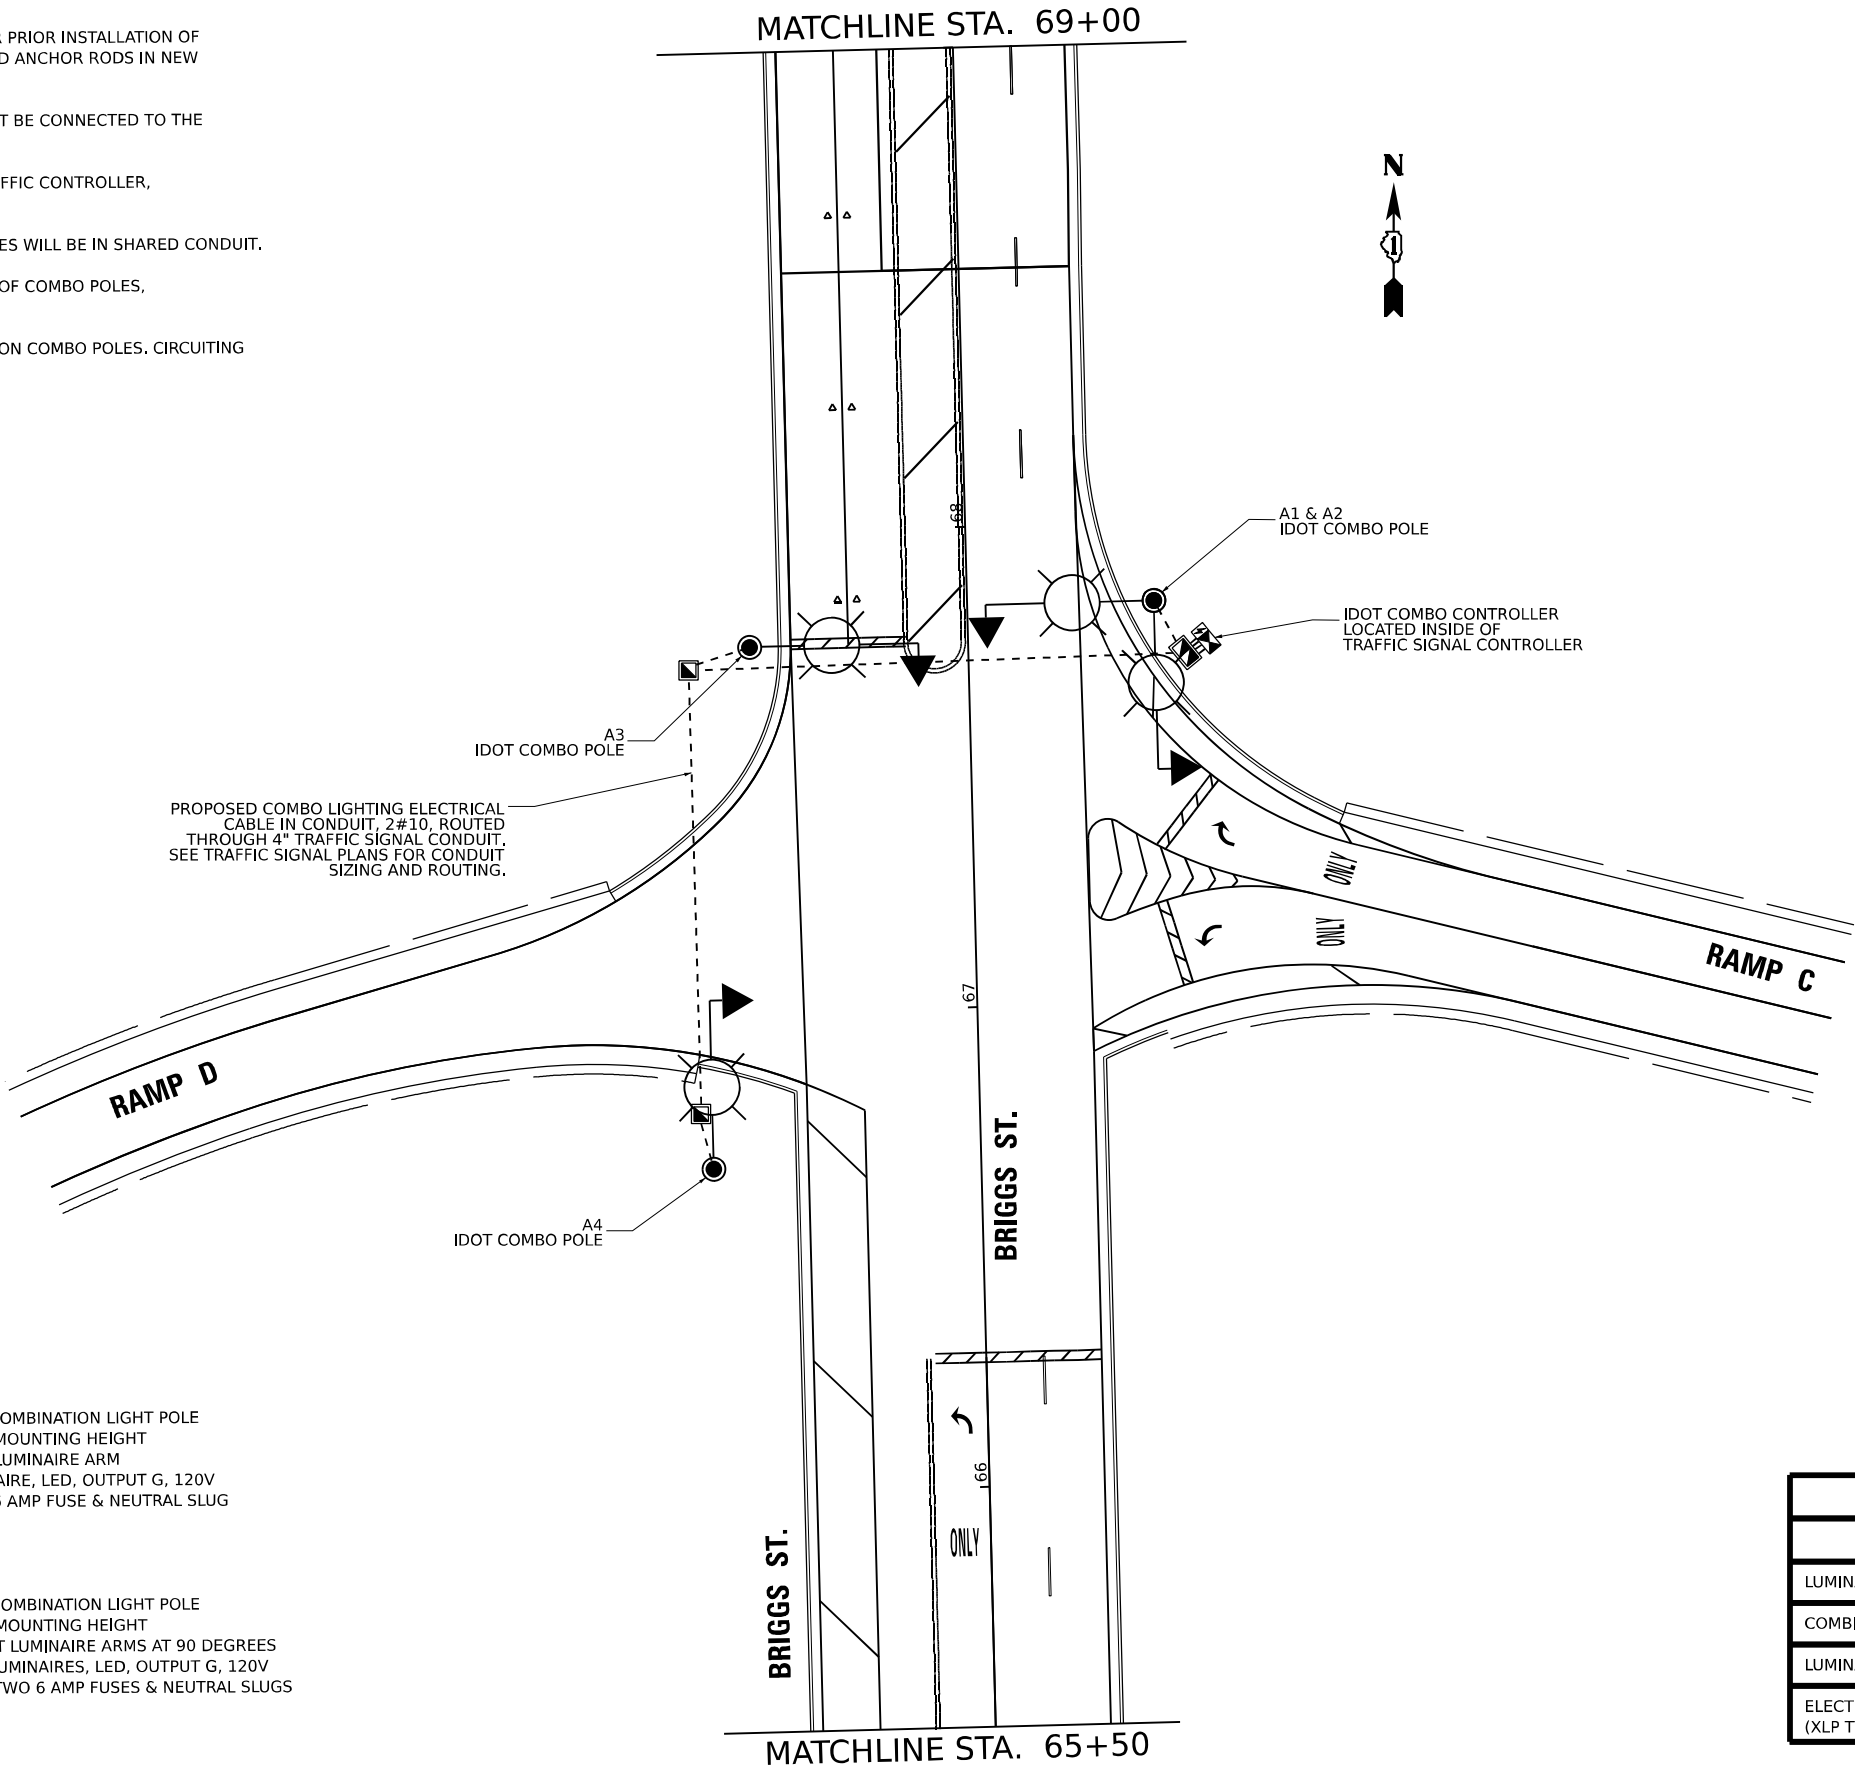

IDOT COMBINATION LIGHT POLE
45 FT MOUNTING HEIGHT
15 FT LUMINAIRE ARM
LUMINAIRE, LED, OUTPUT G, 120V
WITH 6 AMP FUSE & NEUTRAL SLUG

IDOT COMBINATION LIGHT POLE
45 FT MOUNTING HEIGHT
2-15 FT LUMINAIRE ARMS AT 90 DEGREES
TWO LUMINAIRES, LED, OUTPUT G, 120V
WITH TWO 6 AMP FUSES & NEUTRAL SLUGS

IDOT COMBO LIGHTING SCHEDULE OF QUANTITIES		
DESCRIPTION	UNIT	QUANTITY
LUMINAIRE, LED, ROADWAY, OUTPUT DESIGNATION G	EACH	4
COMBINATION LIGHTING CONTROLLER	EACH	1
LUMINAIRE SAFETY CABLE ASSEMBLY	EACH	4
ELECTRICAL CABLE IN CONDUIT, 600V, (XLP TYPE USE) 1/C NO. 10	FOOT	510

MODEL: PR BRIGGS - SHEET
FILE NAME: C:\TRAFFIC SIGNALS\SYSTEMS\HW401\DN568073\62R29-SHT-PR-LIGHTING-PLAN-14A.DGN



USER NAME	= JBRYNDA
PLOT SCALE	= 0.166666" / IN.
PLOT DATE	= 7/27/2023

DESIGNED	- JB
DRAWN	- JB
CHECKED	- MCD
DATE	- 6/29/2023



REVISED	-
REVISED	-
REVISED	-
REVISED	-

STATE OF ILLINOIS
DEPARTMENT OF TRANSPORTATION

COMBO LIGHTING PLAN
BRIGGS STREET INTERSECTIONS

SCALE:	SHEET	OF	SHEETS	STA.	TO STA.
--------	-------	----	--------	------	---------

F.A.I. RTE.	SECTION	COUNTY	TOTAL SHEETS	SHEET NO.
80	FAI 80 21 STRUCTURE 8	WILL	899	481B
CONTRACT NO. 62R29				
ILLINOIS FED. AID PROJECT				

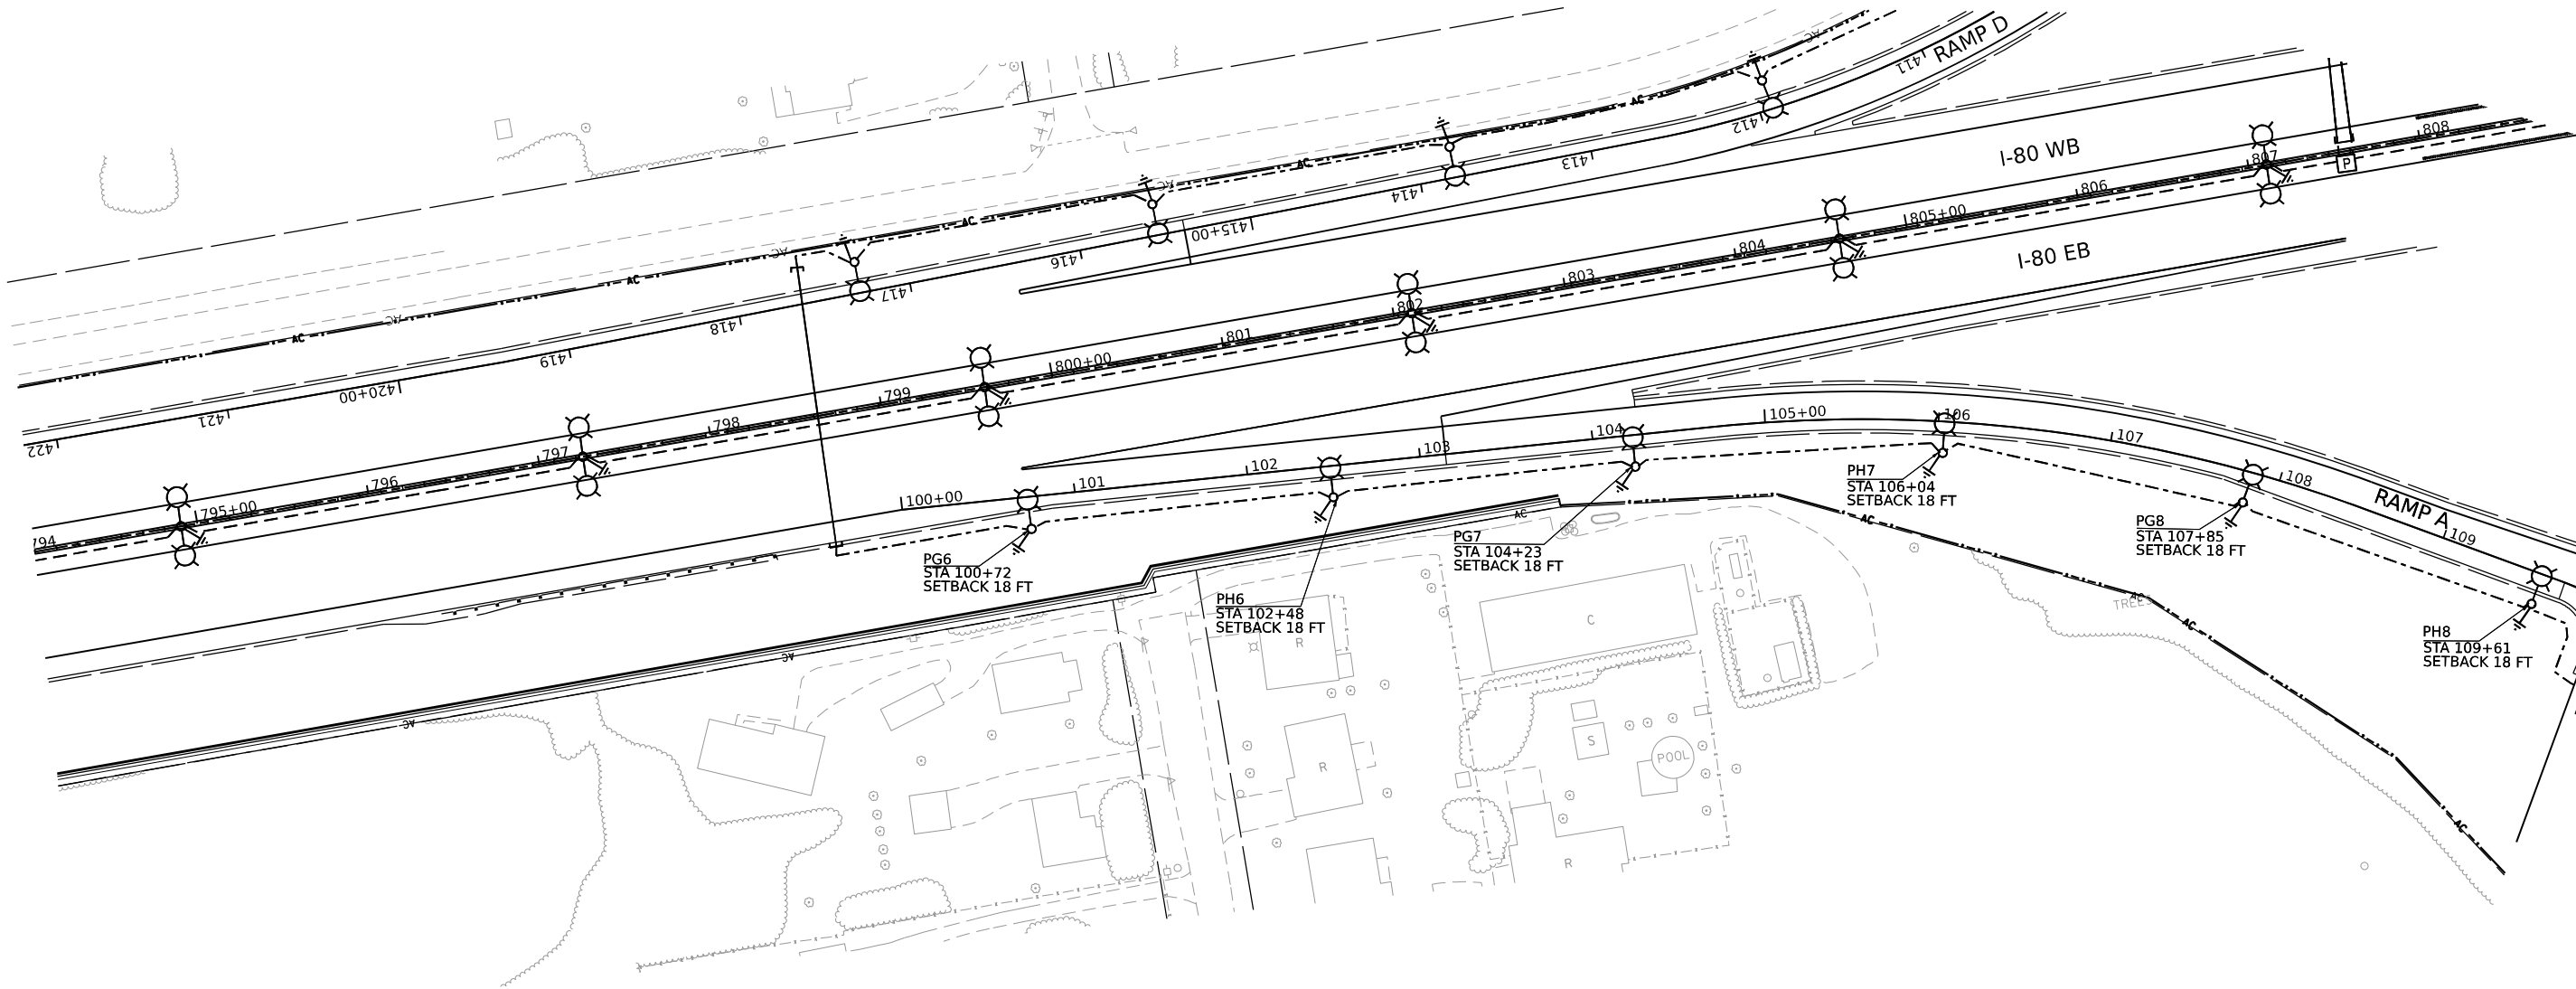 

MODEL: PR BRIGGS RAMP A - PLAN1
FILE NAME: C:\DATA\SYSTEMS\LOCAL\TRANS\SYSTEMS\HW\01\DWG\8029\62R29-SHT-PR-LIGHTING-PLAN1.DGN





USER NAME	= JBRYNDA	DESIGNED -	AJS	REVISED -	
		DRAWN -	AJS	REVISED -	
PLOT SCALE	= 0.167 "/ IN.	CHECKED -	MCD	REVISED -	
PLOT DATE	= 6/29/2023	DATE -	6/29/2023	REVISED -	

STATE OF ILLINOIS
DEPARTMENT OF TRANSPORTATION

PROPOSED LIGHTING PLAN
I-80 RAMP A AT BRIGGS STREET

SCALE: SHEET OF SHEETS STA. TO STA.

F.A.I. RTE.	SECTION	COUNTY	TOTAL SHEETS	SHEET NO.
80	FAI 80 21 STRUCTURE 8	WILL	883	482
CONTRACT NO. 62R29				
ILLINOIS FED. AID PROJECT				

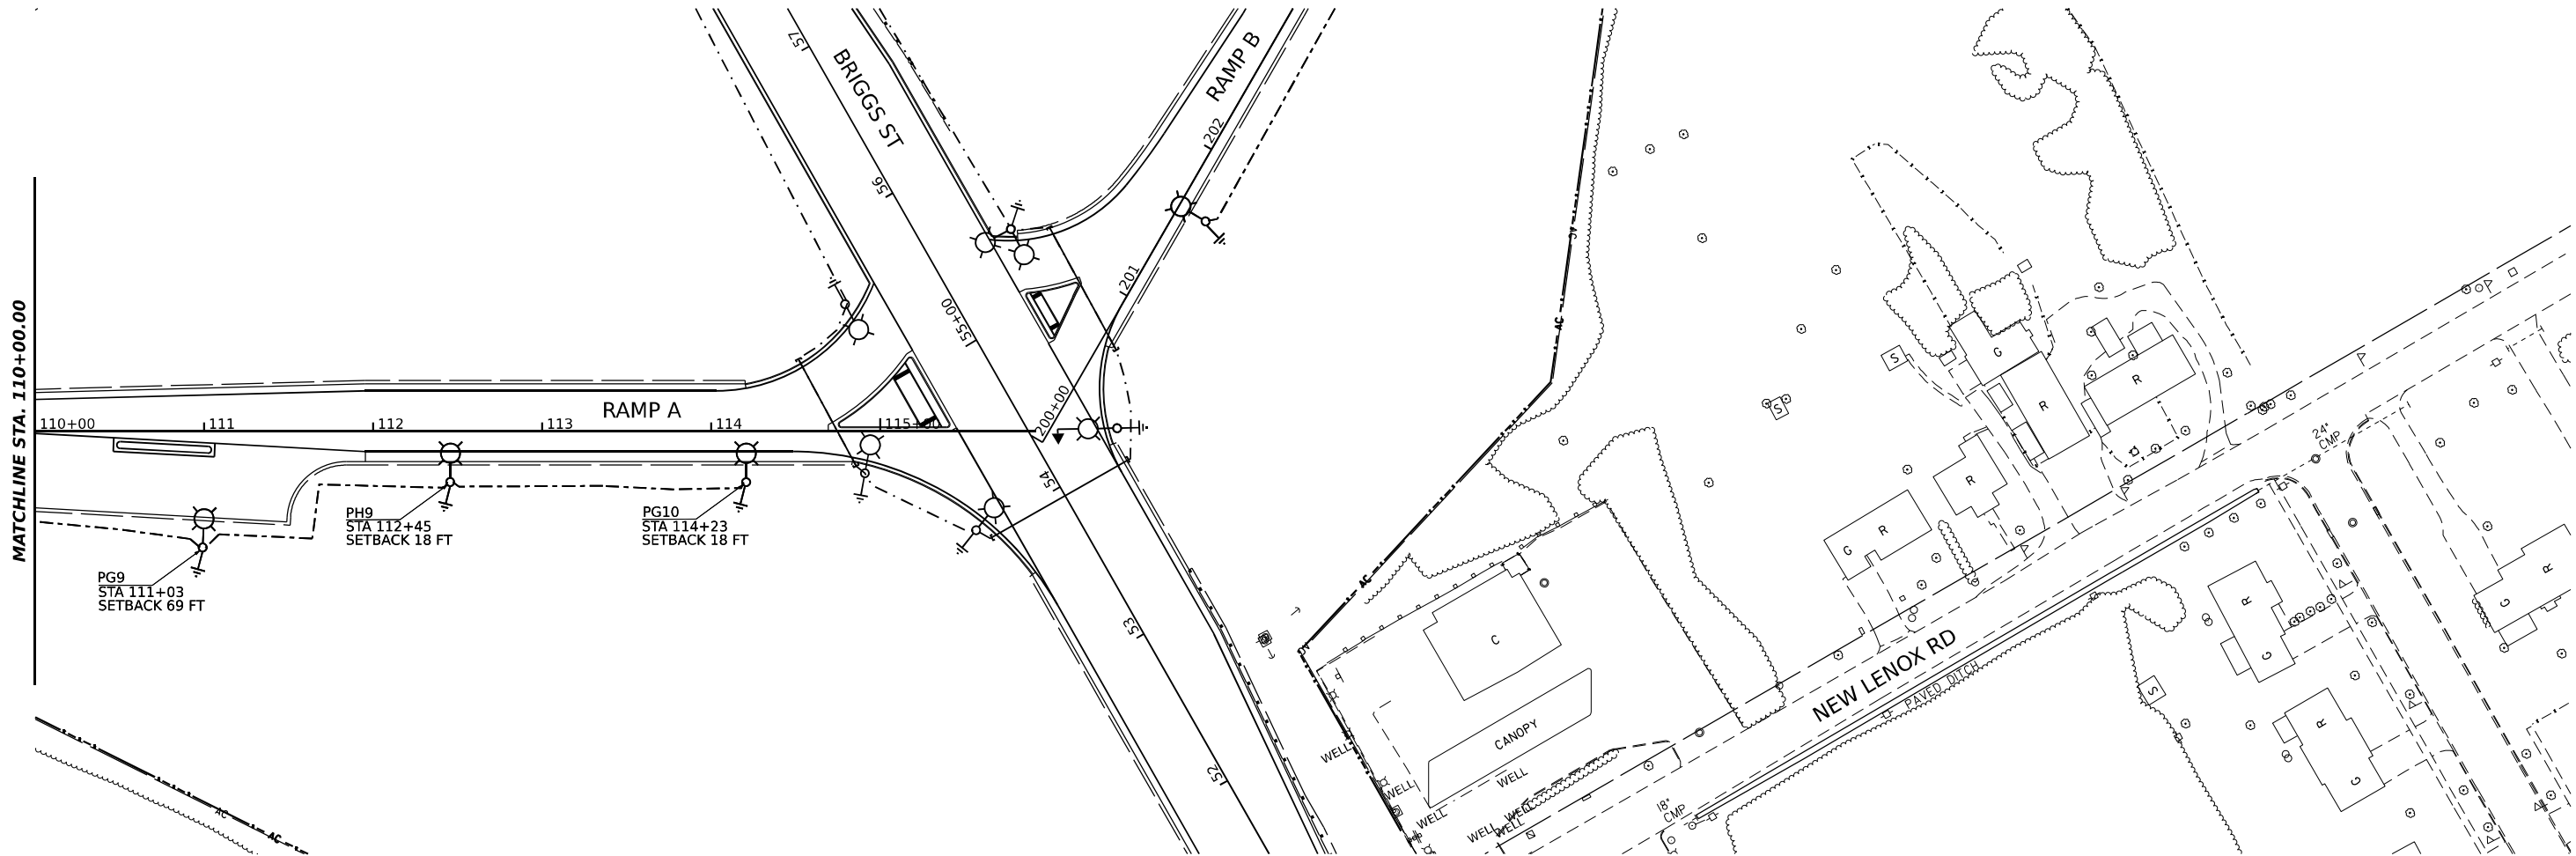 

MODEL: PR BRIGGS RAMP A - PLAN 1
FILE NAME: C:\BASS\SYSTEMS\LOCAL\TRANS\SYSTEMS\HW401\DN668073\62R29-SHT-PR-LIGHTING-PLAN-1.DGN





USER NAME	= JBRYNDA	DESIGNED	-	AJS	REVISED	-
		DRAWN	-	AJS	REVISED	-
PLOT SCALE	= 0.167" = 1' IN.	CHECKED	-	MCD	REVISED	-
PLOT DATE	= 6/29/2023	DATE	-	6/29/2023	REVISED	-

STATE OF ILLINOIS
DEPARTMENT OF TRANSPORTATION

PROPOSED LIGHTING PLAN
I-80 RAMP A AT BRIGGS STREET

SCALE: SHEET OF SHEETS STA. TO STA.

F.A.I. RTE.	SECTION	COUNTY	TOTAL SHEETS	SHEET NO.
80	FAI 80 21 STRUCTURE 8	WILL	883	483
CONTRACT NO. 62R29				
ILLINOIS FED. AID PROJECT				

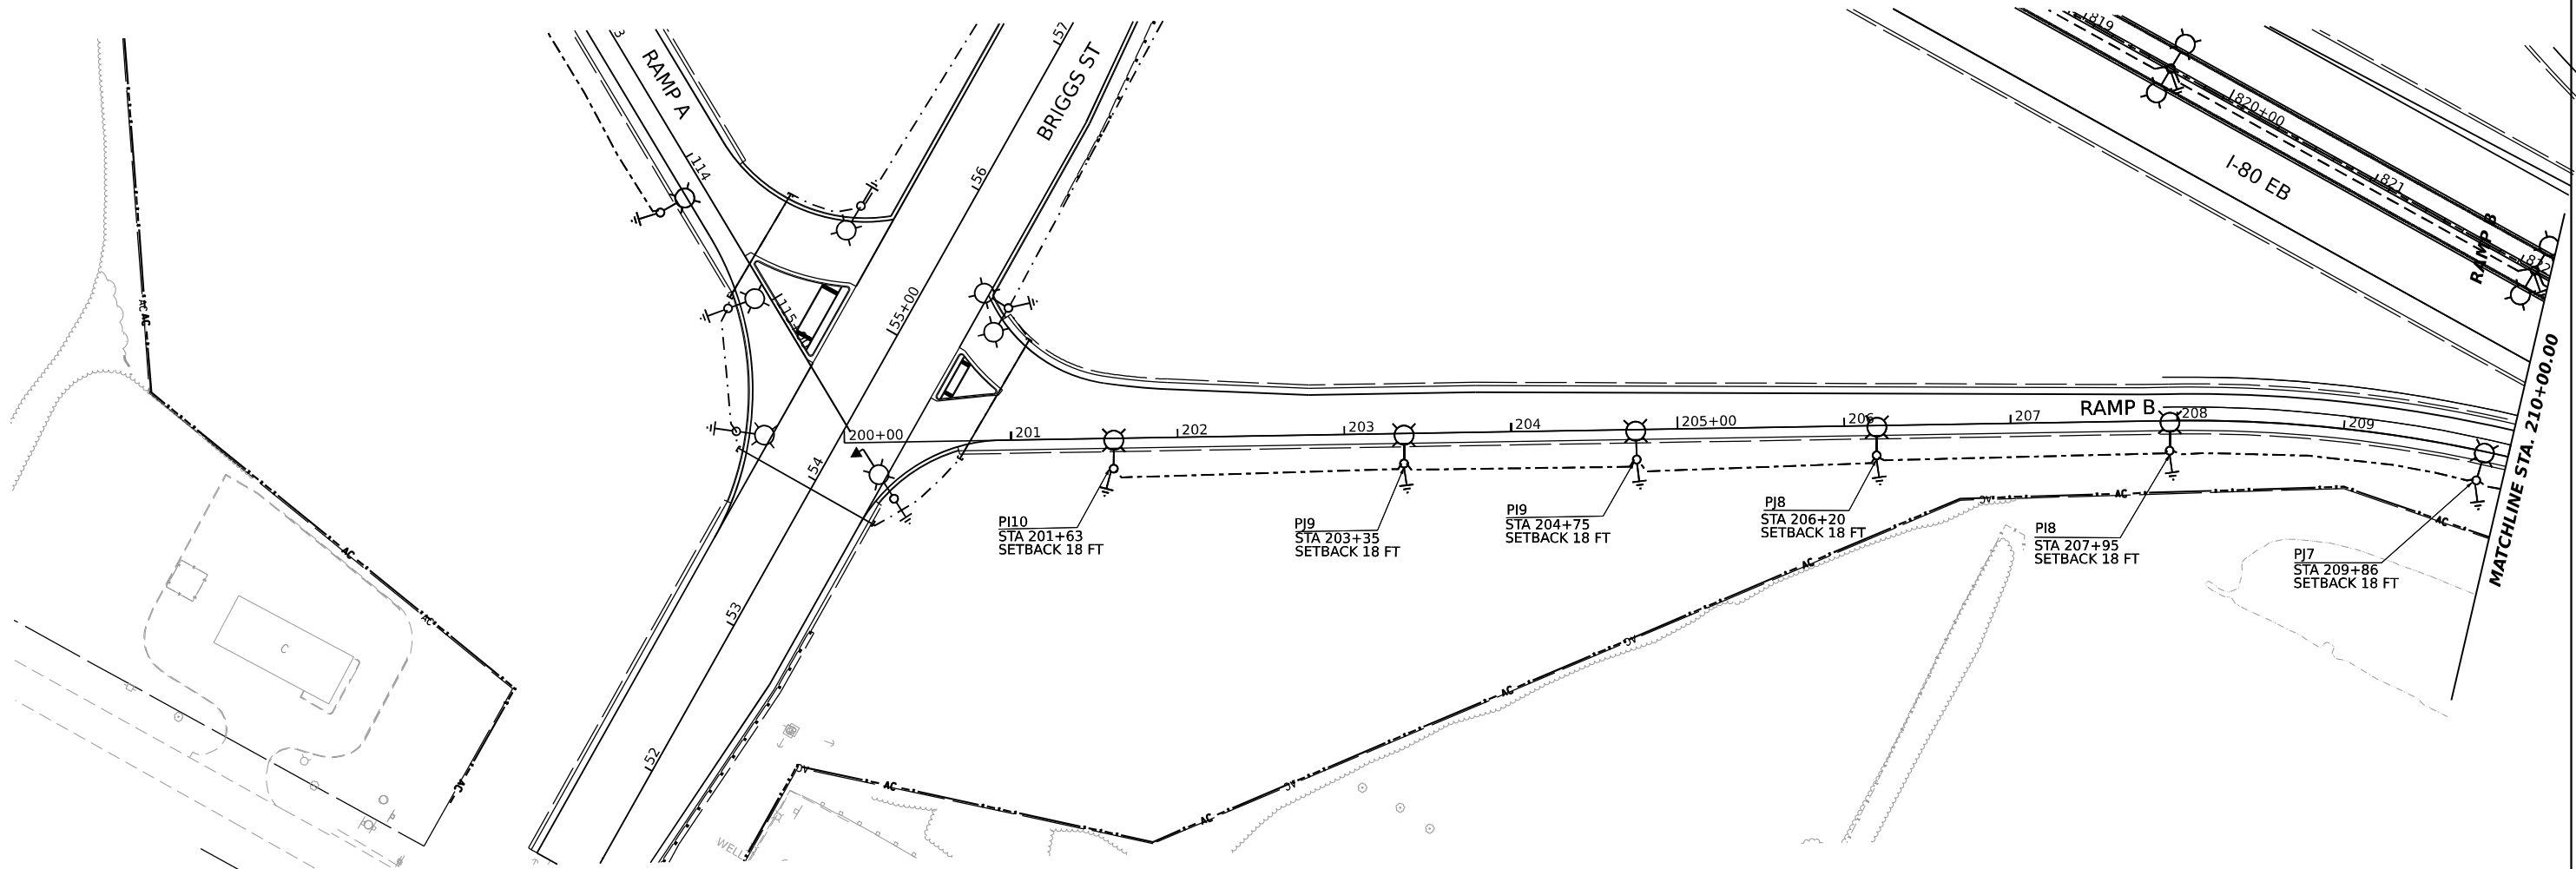 

MODEL: PR BRIGGS RAMP B - PLAN 1
FILE NAME: C:\DATA\SYSTEMS\LOCAL\TRANS\SYSTEMS\HW\01\DWG\08073\62R29-SHT-PR-LIGHTING-PLAN-17.DGN



USER NAME	= JBRYNDA
PLOT SCALE	= 0.166667 * / IN.
PLOT DATE	= 6/29/2023

DESIGNED	-	AJS
DRAWN	-	AJS
CHECKED	-	MCD
DATE	-	6/29/2023



REVISED	-
REVISED	-
REVISED	-
REVISED	-

STATE OF ILLINOIS
DEPARTMENT OF TRANSPORTATION

PROPOSED LIGHTING PLAN
I-80 RAMP B AT BRIGGS STREET

SCALE: SHEET OF SHEETS STA. TO STA.

F.A.I. RTE.	SECTION	COUNTY	TOTAL SHEETS	SHEET NO.
80	FAI 80 21 STRUCTURE 8	WILL	883	484
CONTRACT NO. 62R29				
ILLINOIS FED. AID PROJECT				

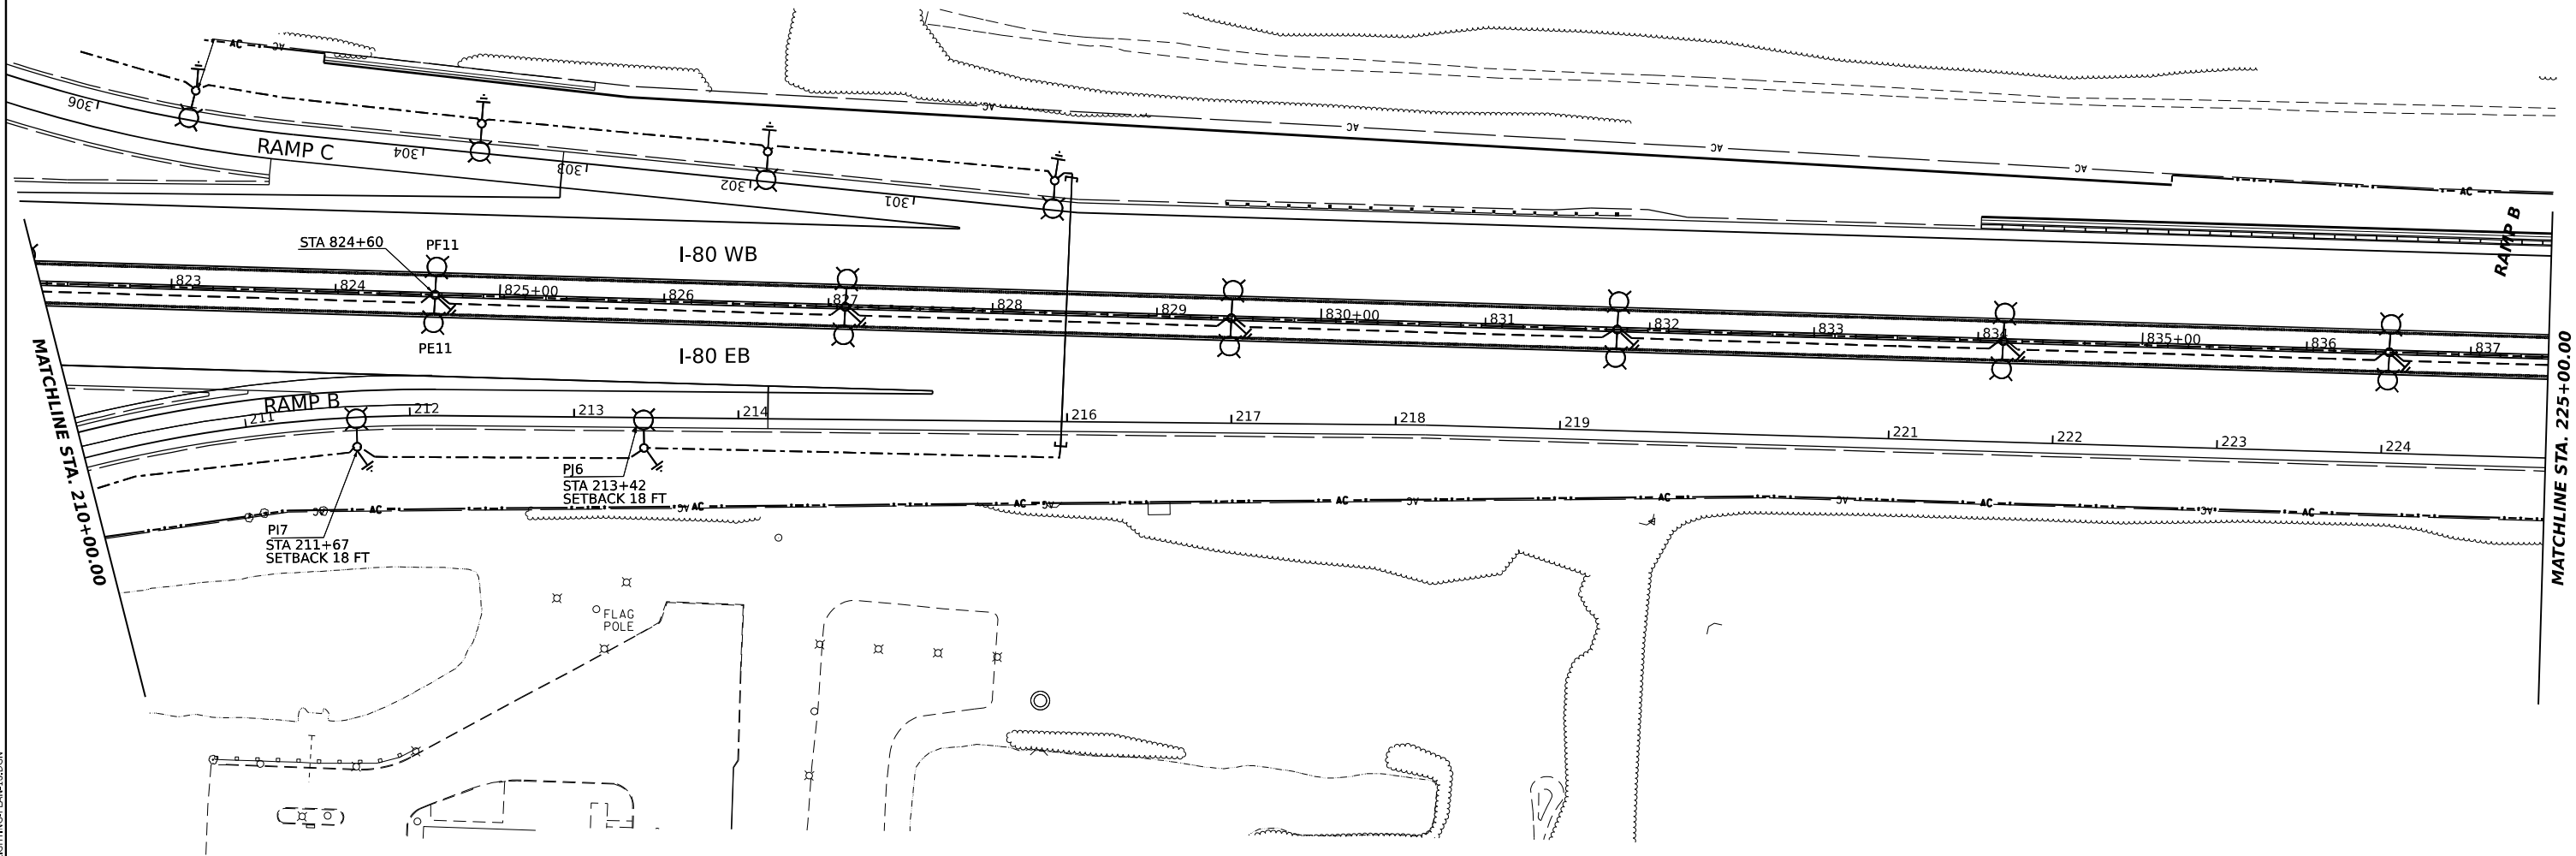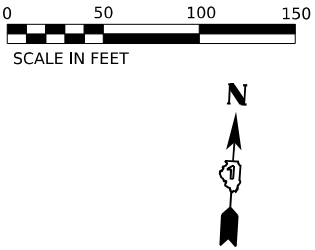

MODEL: PR_BRIGGS_RAMP_B - PLAN1
FILE NAME: C:\BASS\SYSTEMS\LOCAL\TRANS\SYSTEMS\HW401\DN668073\62R29\SHIT-PR-LIGHTING-PLAN1.B.DGN



USER NAME	= JBRYNDA
PLOT SCALE	= 0.166666" / IN.
PLOT DATE	= 6/29/2023

DESIGNED	-	AJS
DRAWN	-	AJS
CHECKED	-	MCD
DATE	-	6/29/2023



REVISED	-
REVISED	-
REVISED	-
REVISED	-

STATE OF ILLINOIS
DEPARTMENT OF TRANSPORTATION

PROPOSED LIGHTING PLAN
I-80 RAMP B AT BRIGGS STREET

SCALE: SHEET OF SHEETS STA. TO STA.

F.A.I. RTE.	SECTION	COUNTY	TOTAL SHEETS	SHEET NO.
80	FAI 80 21 STRUCTURE 8	WILL	883	485
CONTRACT NO. 62R29				
ILLINOIS FED. AID PROJECT				

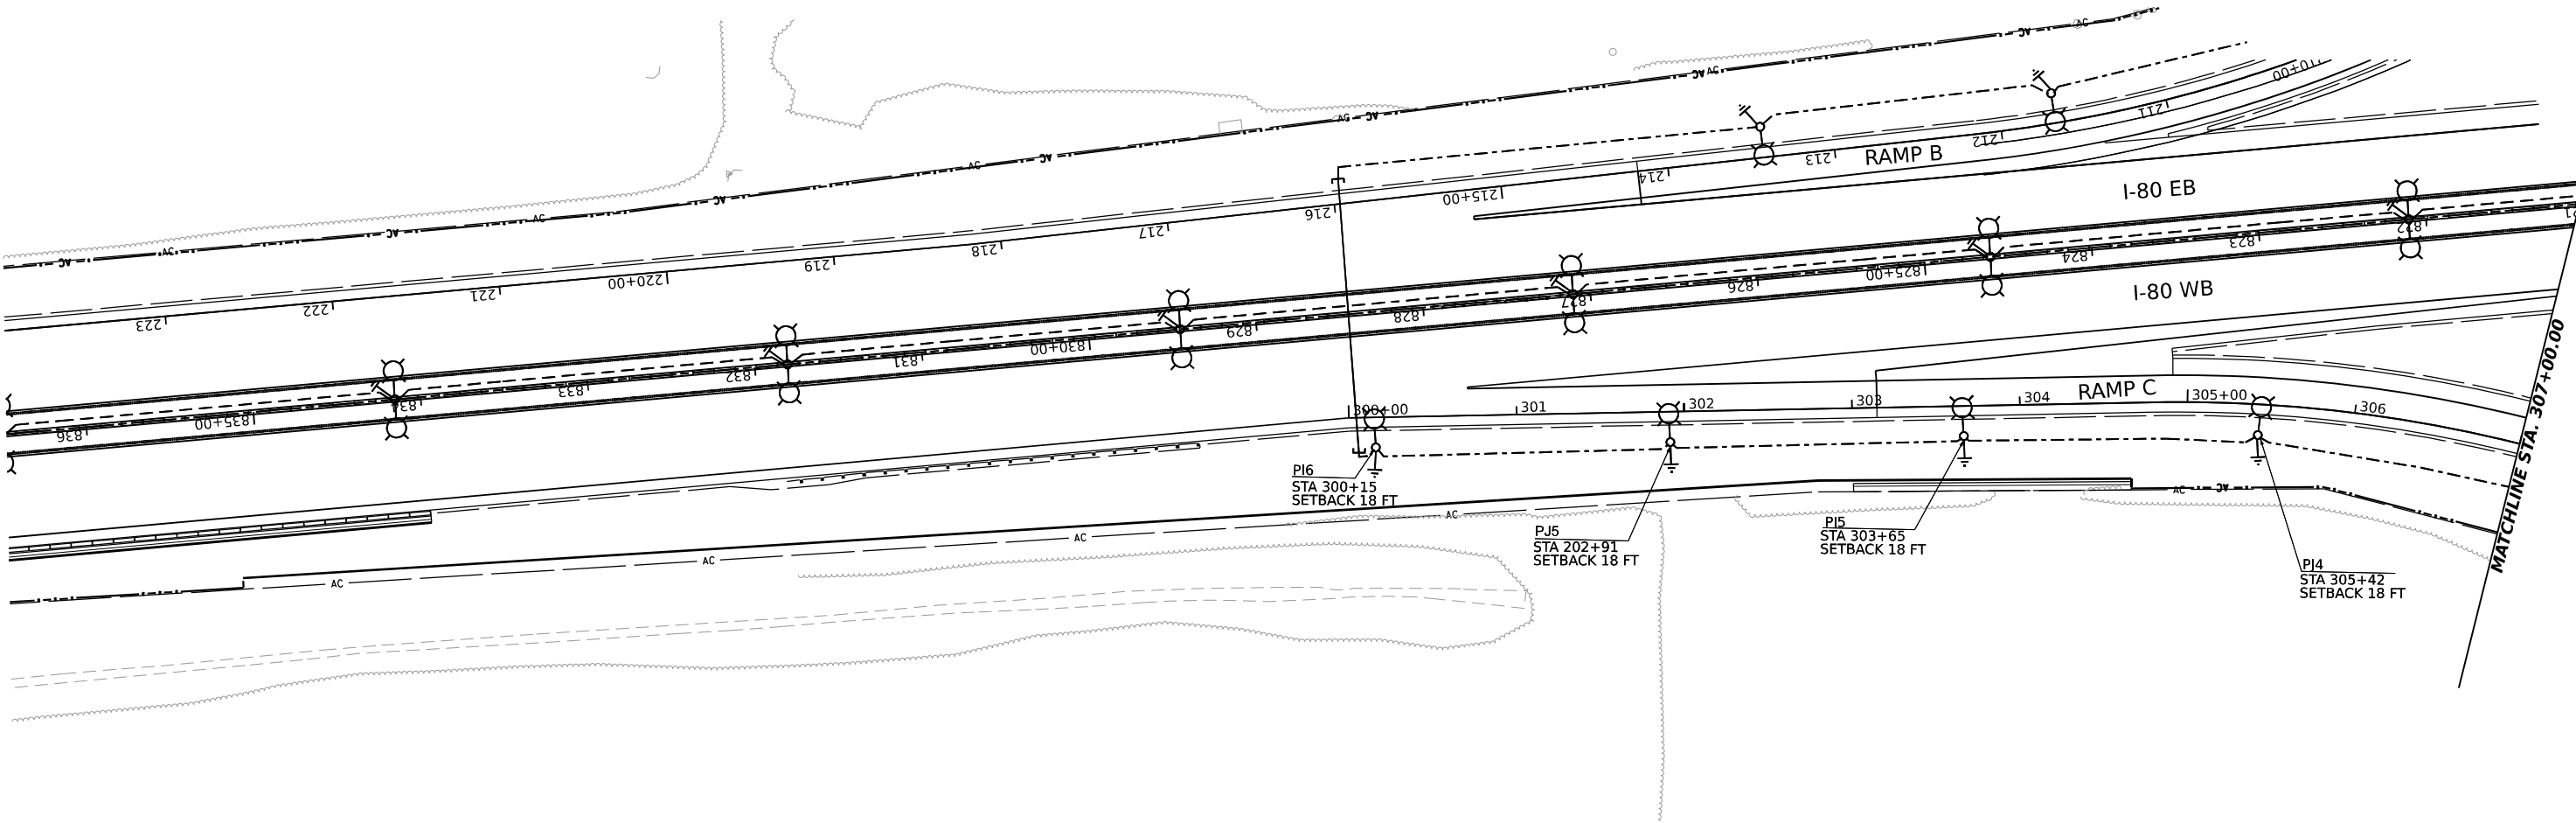 

MODEL: PR BRIGGS RAMP C - PLAN 6
FILE NAME: C:\WORKSYSTEMS\PR_LOCAL\TRANSPORT\SYSTEMS\PR\01\DM5\0073\62R29\5HT-PR-LIGHTING-PLAN-1.DGN





USER NAME	= JBRYNDA	DESIGNED	-	AJS	REVISED	-
		DRAWN	-	AJS	REVISED	-
PLOT SCALE	= 0.166667 * / IN.	CHECKED	-	MCD	REVISED	-
PLOT DATE	= 6/29/2023	DATE	-	6/29/2023	REVISED	-

STATE OF ILLINOIS
DEPARTMENT OF TRANSPORTATION

PROPOSED LIGHTING PLAN
I-80 RAMP C AT BRIGGS STREET

SCALE: SHEET OF SHEETS STA. TO STA.

F.A.I. RTE.	SECTION	COUNTY	TOTAL SHEETS	SHEET NO.
80	FAI 80 21 STRUCTURE 8	WILL	883	486
CONTRACT NO. 62R29				
ILLINOIS FED. AID PROJECT				

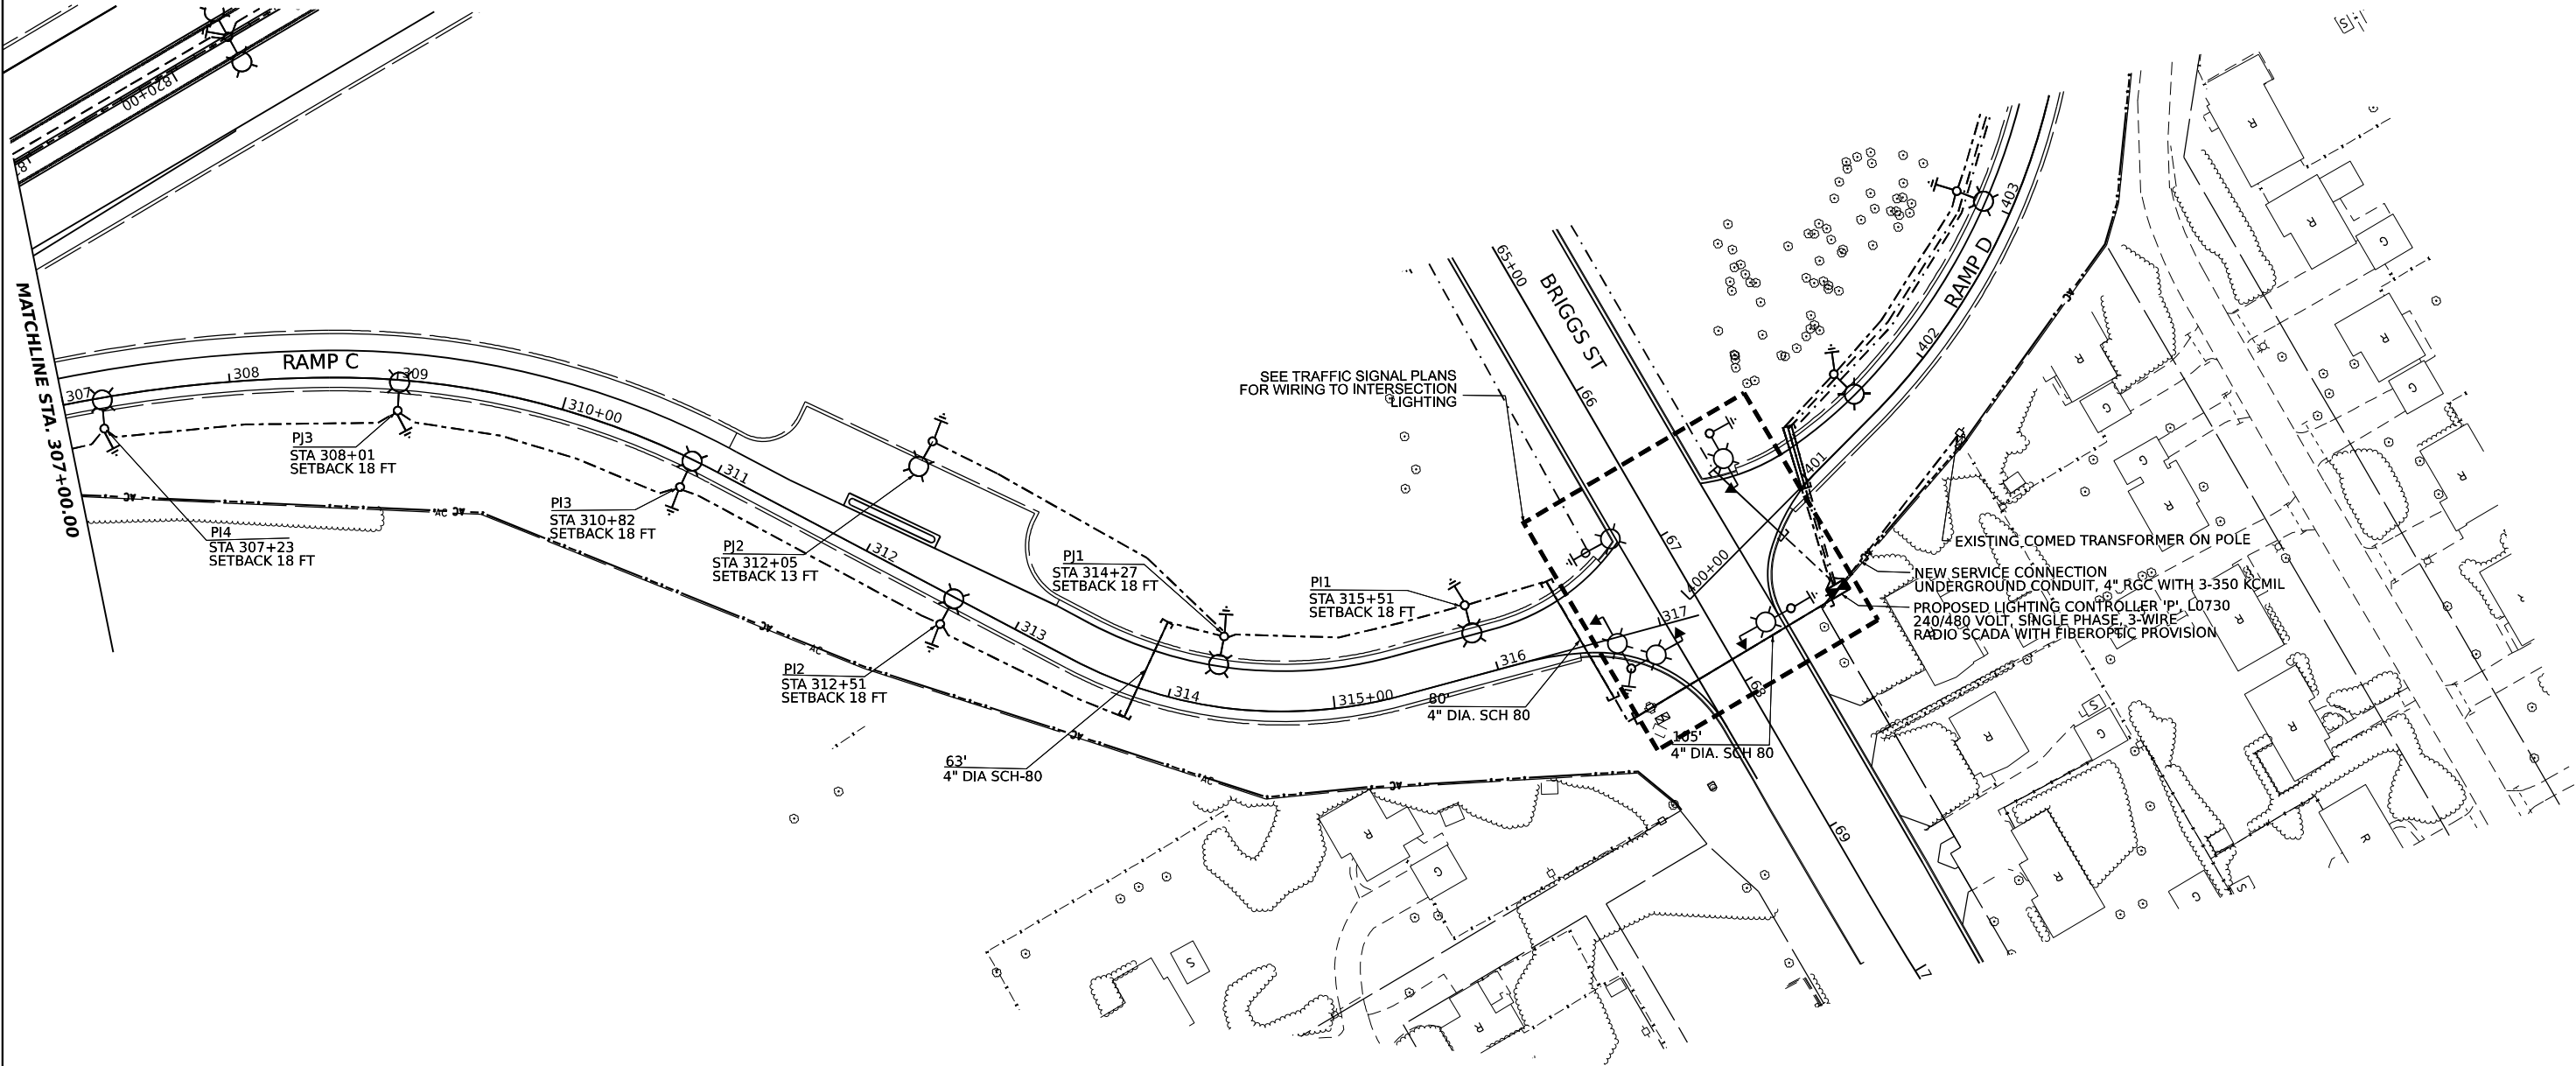 

MODEL: PR BRIGGS RAMP C - PLAN 6
FILE NAME: C:\TRANSPORT\SYSTEMS\HW401\DN668073\62R29-SHT-PR-LIGHTING-PLAN-20.DGN



USER NAME	= JBRYNDA
PLOT SCALE	= 0.166666" / IN.
PLOT DATE	= 7/24/2023

DESIGNED -	AJS
DRAWN -	AJS
CHECKED -	MCD
DATE -	6/29/2023



REVISED -	
REVISED -	
REVISED -	
REVISED -	

STATE OF ILLINOIS
DEPARTMENT OF TRANSPORTATION

PROPOSED LIGHTING PLAN
I-80 RAMP C AT BRIGGS STREET

SCALE: SHEET OF SHEETS STA. TO STA.

F.A.I. RTE.	SECTION	COUNTY	TOTAL SHEETS	SHEET NO.
80	FAI 80 21 STRUCTURE 8	WILL	899	487
CONTRACT NO. 62R29				
ILLINOIS FED. AID PROJECT				

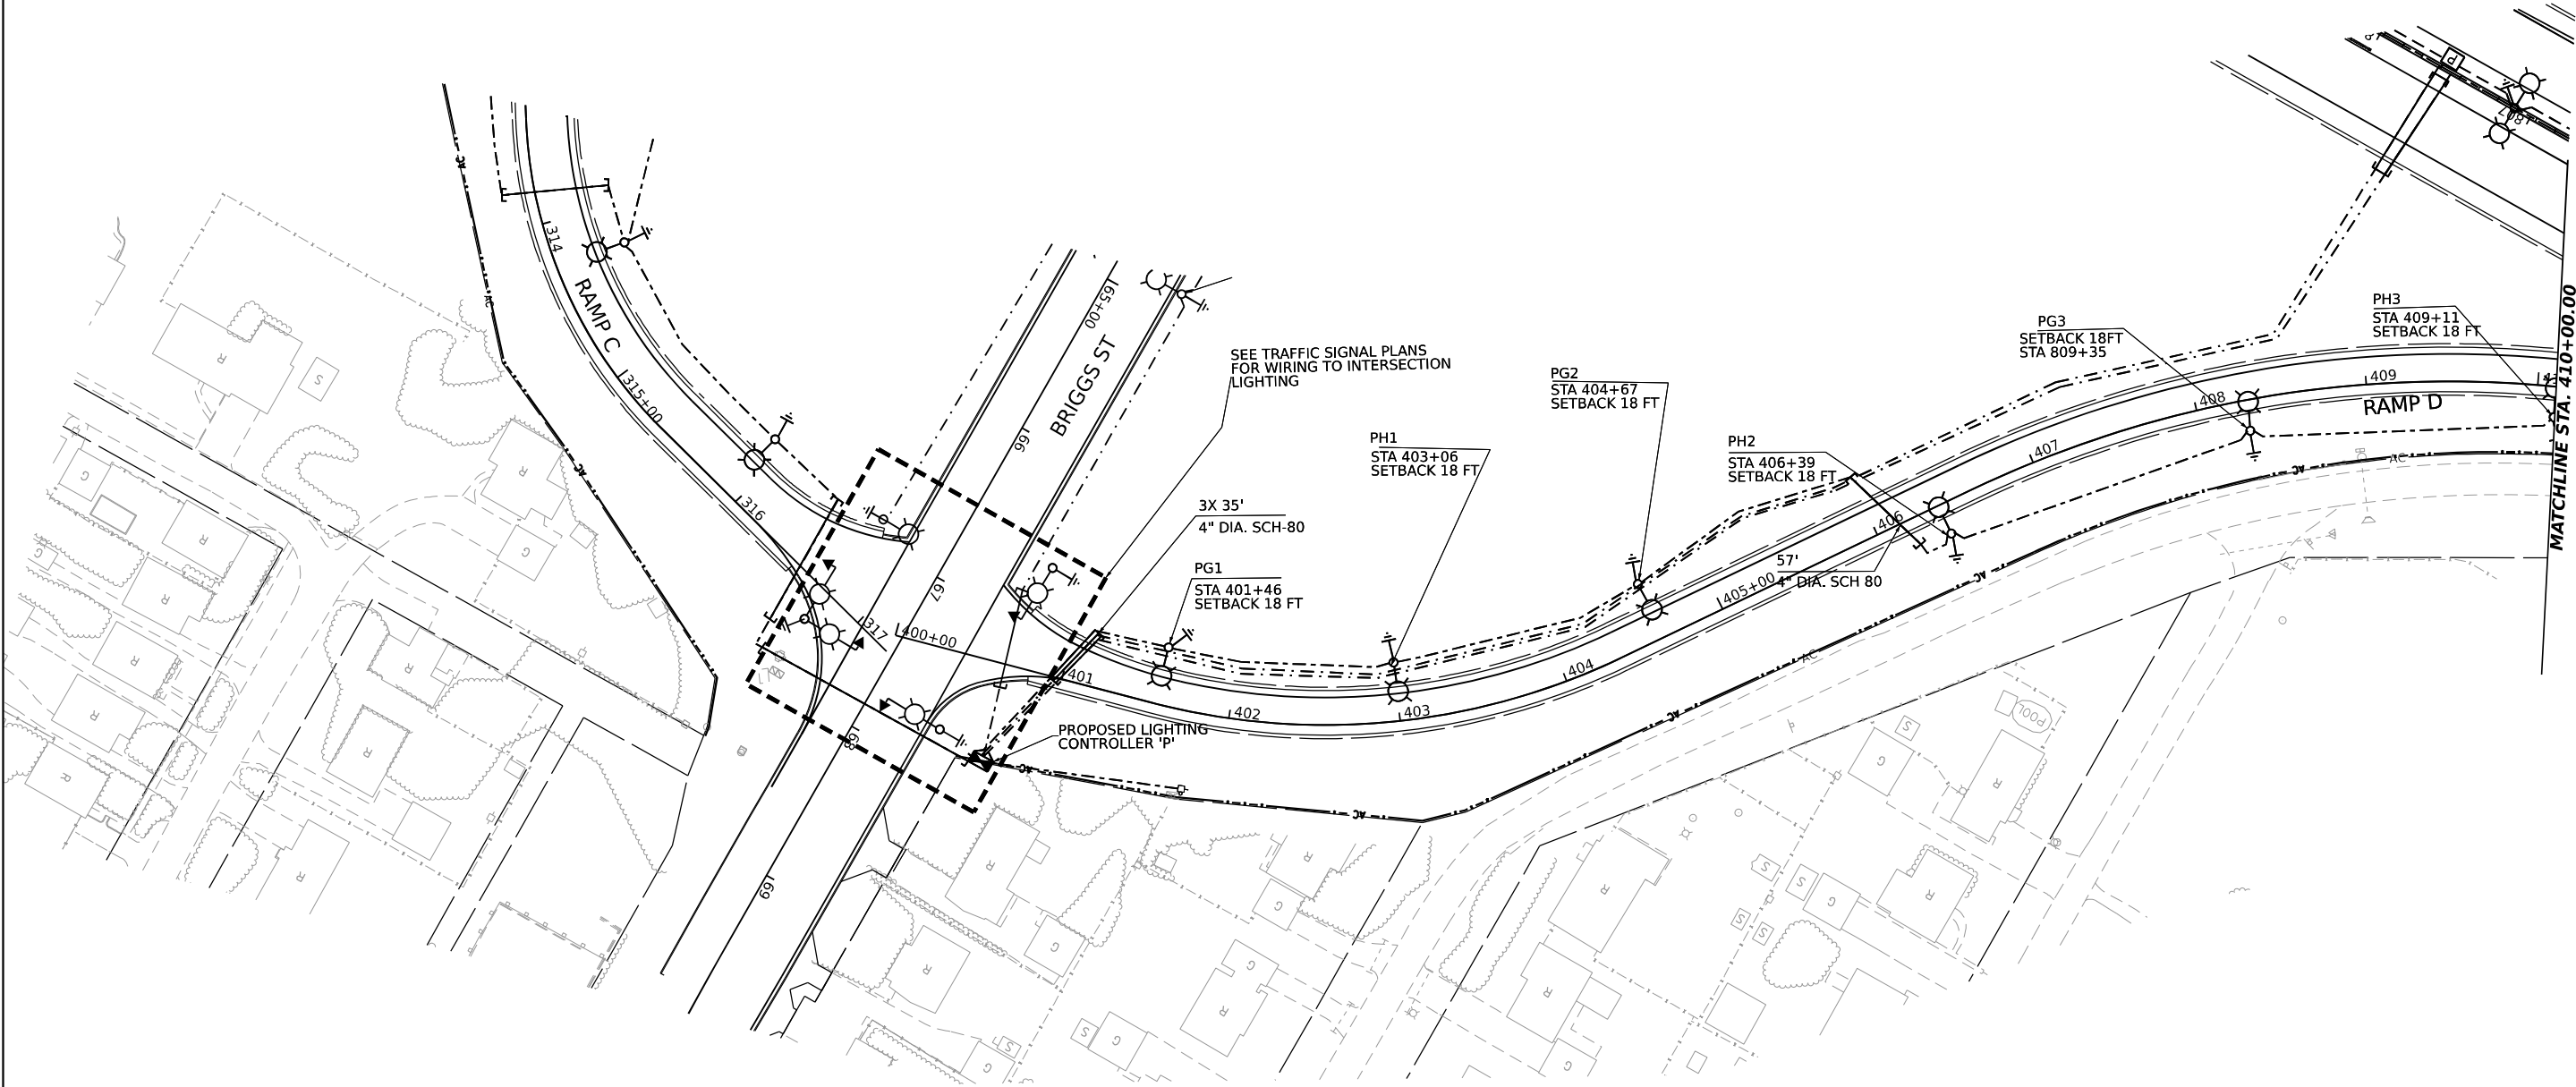 

MODEL: PR BRIGGS RAMP D - PLAN 8
FILE NAME: C:\DATA\SYSTEMS\PR\LOCAL\TRANS\SYSTEMS\PR\01\DM5\0073\62R29\SH-PR-LIGHTING-PLAN\21.DGN





USER NAME	= JBRYNDA			DESIGNED -	AJS	REVISED -	
				DRAWN -	AJS	REVISED -	
PLOT SCALE	= 0.166667" / IN.			CHECKED -	MCD	REVISED -	
PLOT DATE	= 7/24/2023			DATE -	6/29/2023	REVISED -	

STATE OF ILLINOIS
DEPARTMENT OF TRANSPORTATION

PROPOSED LIGHTING PLAN
I-80 RAMP D AT BRIGGS STREET

SCALE: SHEET OF SHEETS STA. TO STA.

F.A.I. RTE.	SECTION	COUNTY	TOTAL SHEETS	SHEET NO.
80	FAI 80 21 STRUCTURE 8	WILL	899	488
CONTRACT NO. 62R29				
ILLINOIS FED. AID PROJECT				

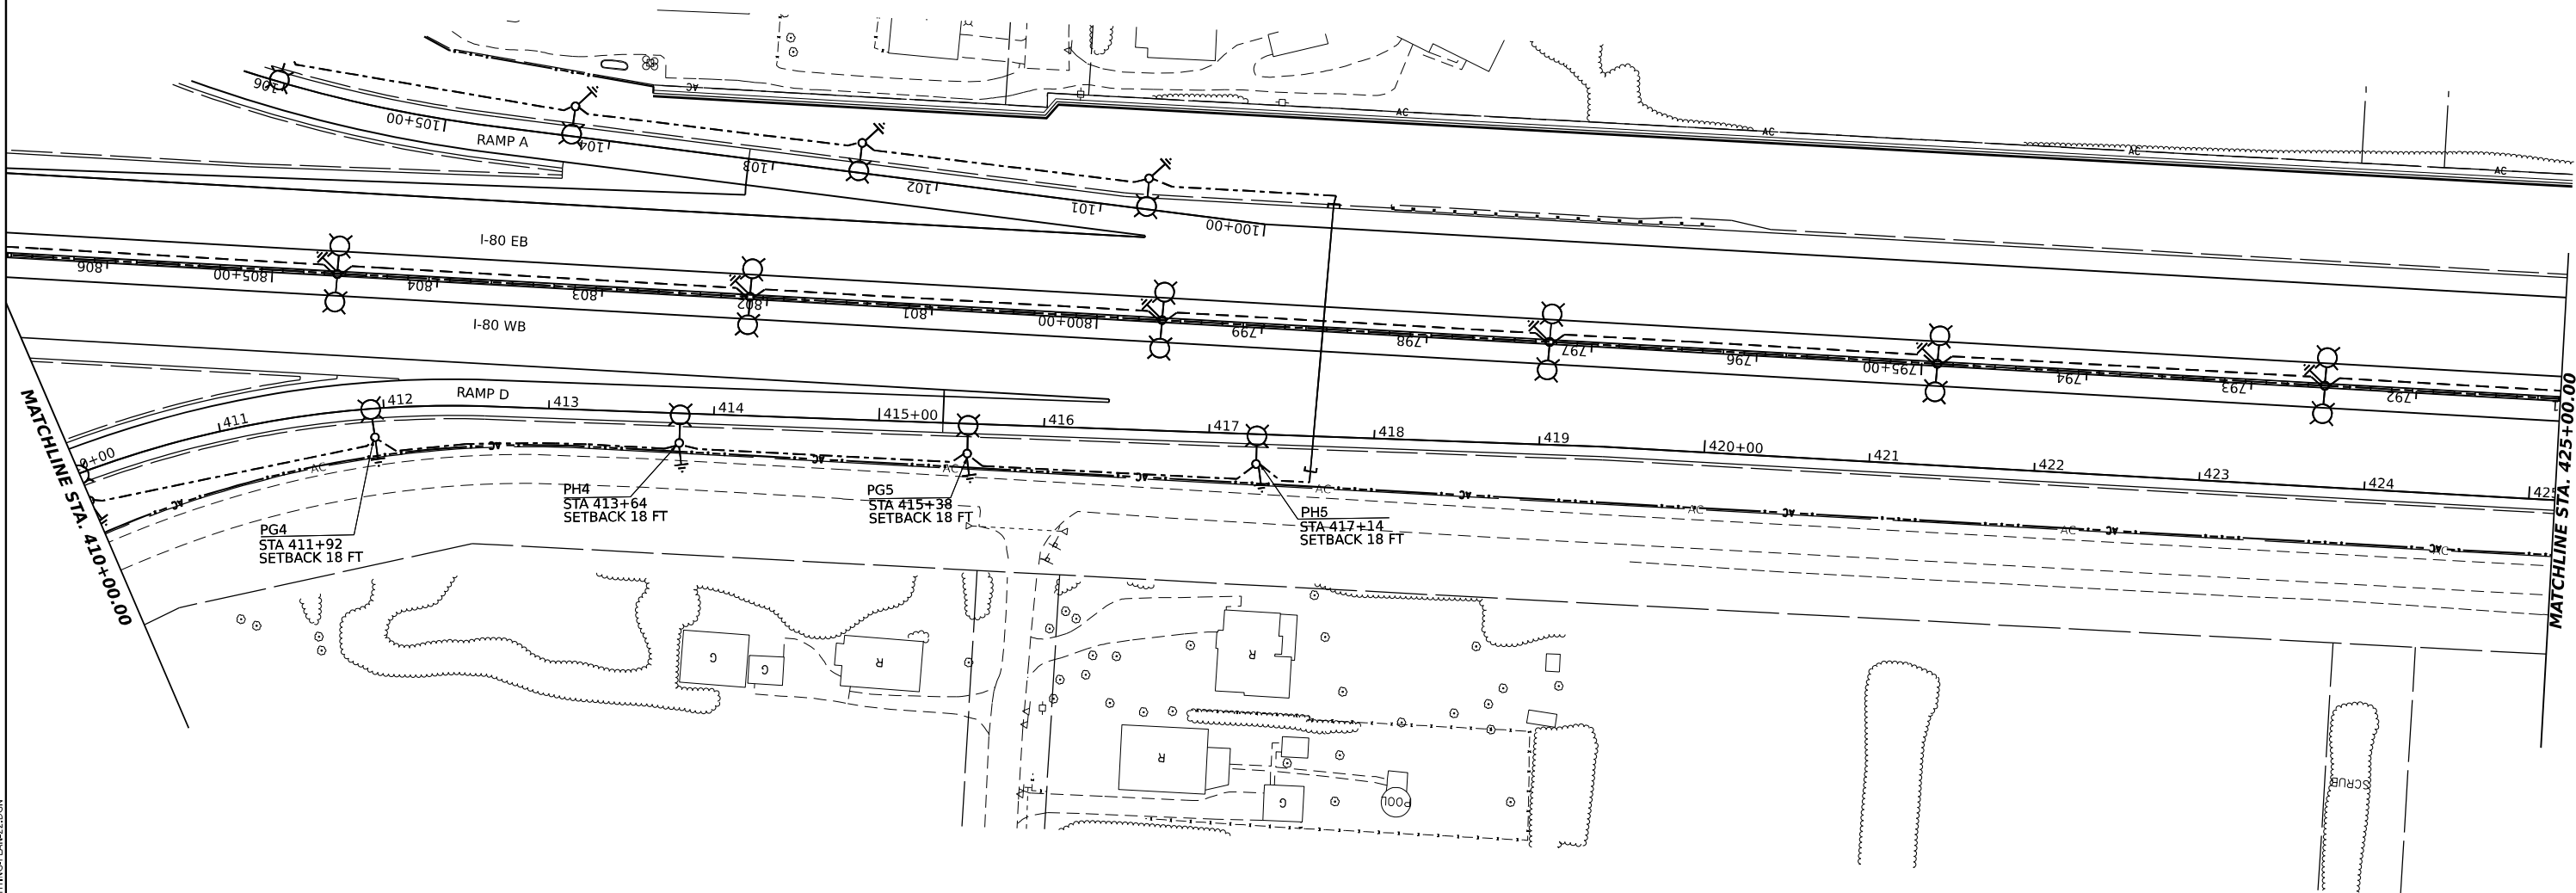 

MODEL: PR BRIGGS RAMP D - PLAN 8
FILE NAME: C:\TRANSPORT\SYSTEMS\HW401\DN568073\62R29-SHT-PR-LIGHTING-PLAN422.DGN



USER NAME	= JBRYNDA
PLOT SCALE	= 0.166666" / IN.
PLOT DATE	= 6/29/2023

DESIGNED -	AJS
DRAWN -	AJS
CHECKED -	MCD
DATE -	6/29/2023

REVISED -	
REVISED -	
REVISED -	
REVISED -	

STATE OF ILLINOIS
DEPARTMENT OF TRANSPORTATION

PROPOSED LIGHTING PLAN
I-80 RAMP D AT BRIGGS STREET


SCALE: SHEET OF SHEETS STA. TO STA.

F.A.I. RTE.	SECTION	COUNTY	TOTAL SHEETS	SHEET NO.
80	FAI 80 21 STRUCTURE 8	WILL	883	489
CONTRACT NO. 62R29				
ILLINOIS FED. AID PROJECT				

NOTES

1. SEE CONTRACT 62R55 LIGHTING PLANS FOR PRIOR INSTALLATION OF SINGLE-LOOP FLARED-LOOP DECK INSERTS POSITIONED FOR INSTALLATION OF UNDER DECK LIGHTING SYSTEM BY THIS CONTRACT.

2. SEE DETAIL BE-703 'ELECTRIC CONNECTION TO UNDERPASS LIGHTING'

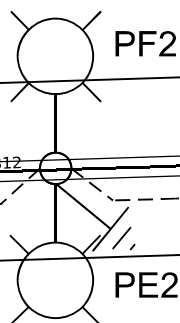

JUNCTION BOX, NON-METALLIC
EMBEDDED IN STRUCTURE
20" X 13" X 12"

JB1
JB2

PF3

PE6

JB1

PF5

JB2

JB1

JB1

PE3

PF6

JB1

PE5

JB1

PF7

PE7

I-80 WB

I-80 EB

JUNCTION BOX, NON-METALLIC
EMBEDDED IN STRUCTURE
20" X 13" X 12"

LEGEND

- A 3-1/C NO. 10 AND 1/C NO. 10 GND IN 1 1/2" PVCC RGS
B 2-1/C NO. 10 AND 1/C NO. 10 GND IN 1" PVCC RGS
C 2-1/C NO. 10 AND 1/C NO. 10 GND IN 3/4" LIQUID-TIGHT FLEXIBLE CONDUIT
O LUMINAIRE, LED, UNDERPASS, SUSPENDED, OUTPUT DESIGNATION E
J JB1 JUNCTION BOX, STAINLESS STEEL, ATTACHED TO STRUCTURE, 12" X 12" X 6"
J JB2 JUNCTION BOX, STAINLESS STEEL, ATTACHED TO STRUCTURE, 6" X 6" X 4"
P JUNCTION BOX, NONMETALLIC, EMBEDDED IN STRUCTURE, 20" X 13" X 12"

HNTB

USER NAME = JBRYNDA
PLOT SCALE = 0.166667" / IN.
PLOT DATE = 7/24/2023

DESIGNED - AJS
DRAWN - AJS
CHECKED - MCD
DATE - 6/29/2023

REVISED -
REVISED -
REVISED -
REVISED -

STATE OF ILLINOIS
DEPARTMENT OF TRANSPORTATION

PROPOSED LIGHTING PLAN
BRIGGS OVER I-80 - UNDERPASS

SCALE: SHEET OF SHEETS STA. TO STA.

F.A.I. RTE.	SECTION	COUNTY	TOTAL SHEETS	SHEET NO.
80	FAI 80 21 STRUCTURE 8	WILL	899	490
CONTRACT NO. 62R29				
ILLINOIS FED. AID PROJECT				



CKT. TAG	RED PHASE A	BLACK PHASE B	LUMINAIRES
A	25.2	----	25-242W LED
B	----	25.2	25-242W LED
C	13.1	----	13-242W LED
D	----	13.1	13-242W LED
E	----	----	----
F	----	----	----
G	----	----	----
H	----	----	----

HNTB



**STATE OF ILLINOIS
DEPARTMENT OF TRANSPORTATION**

F.A.I. RTE.	SECTION	COUNTY	TOTAL SHEETS	SHEET NO.
80	FAI 80 21 STRUCTURE 8	WILL	899	492
		CONTRACT NO. 62R29		
ILLINOIS		FED. AID PROJECT		

PROPOSED IDOT LIGHTING CONTROLLER "P", L0730
240/480V, SINGLE PHASE, 3 WIRE
WITH SCADA & FIBEROPTIC PROVISION
AT NORTHWEST CORNER
OF RAMP D & BRIGGS STREET INTERSECTION

EXISTING COMED POLE

3-1/C 350MCM (XLP-TYPE USE)
IN 4" DIA RGS UNDERGROUND
SERVICE CONDUIT

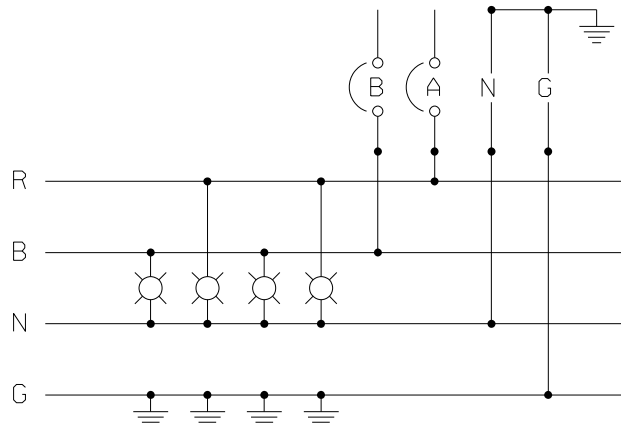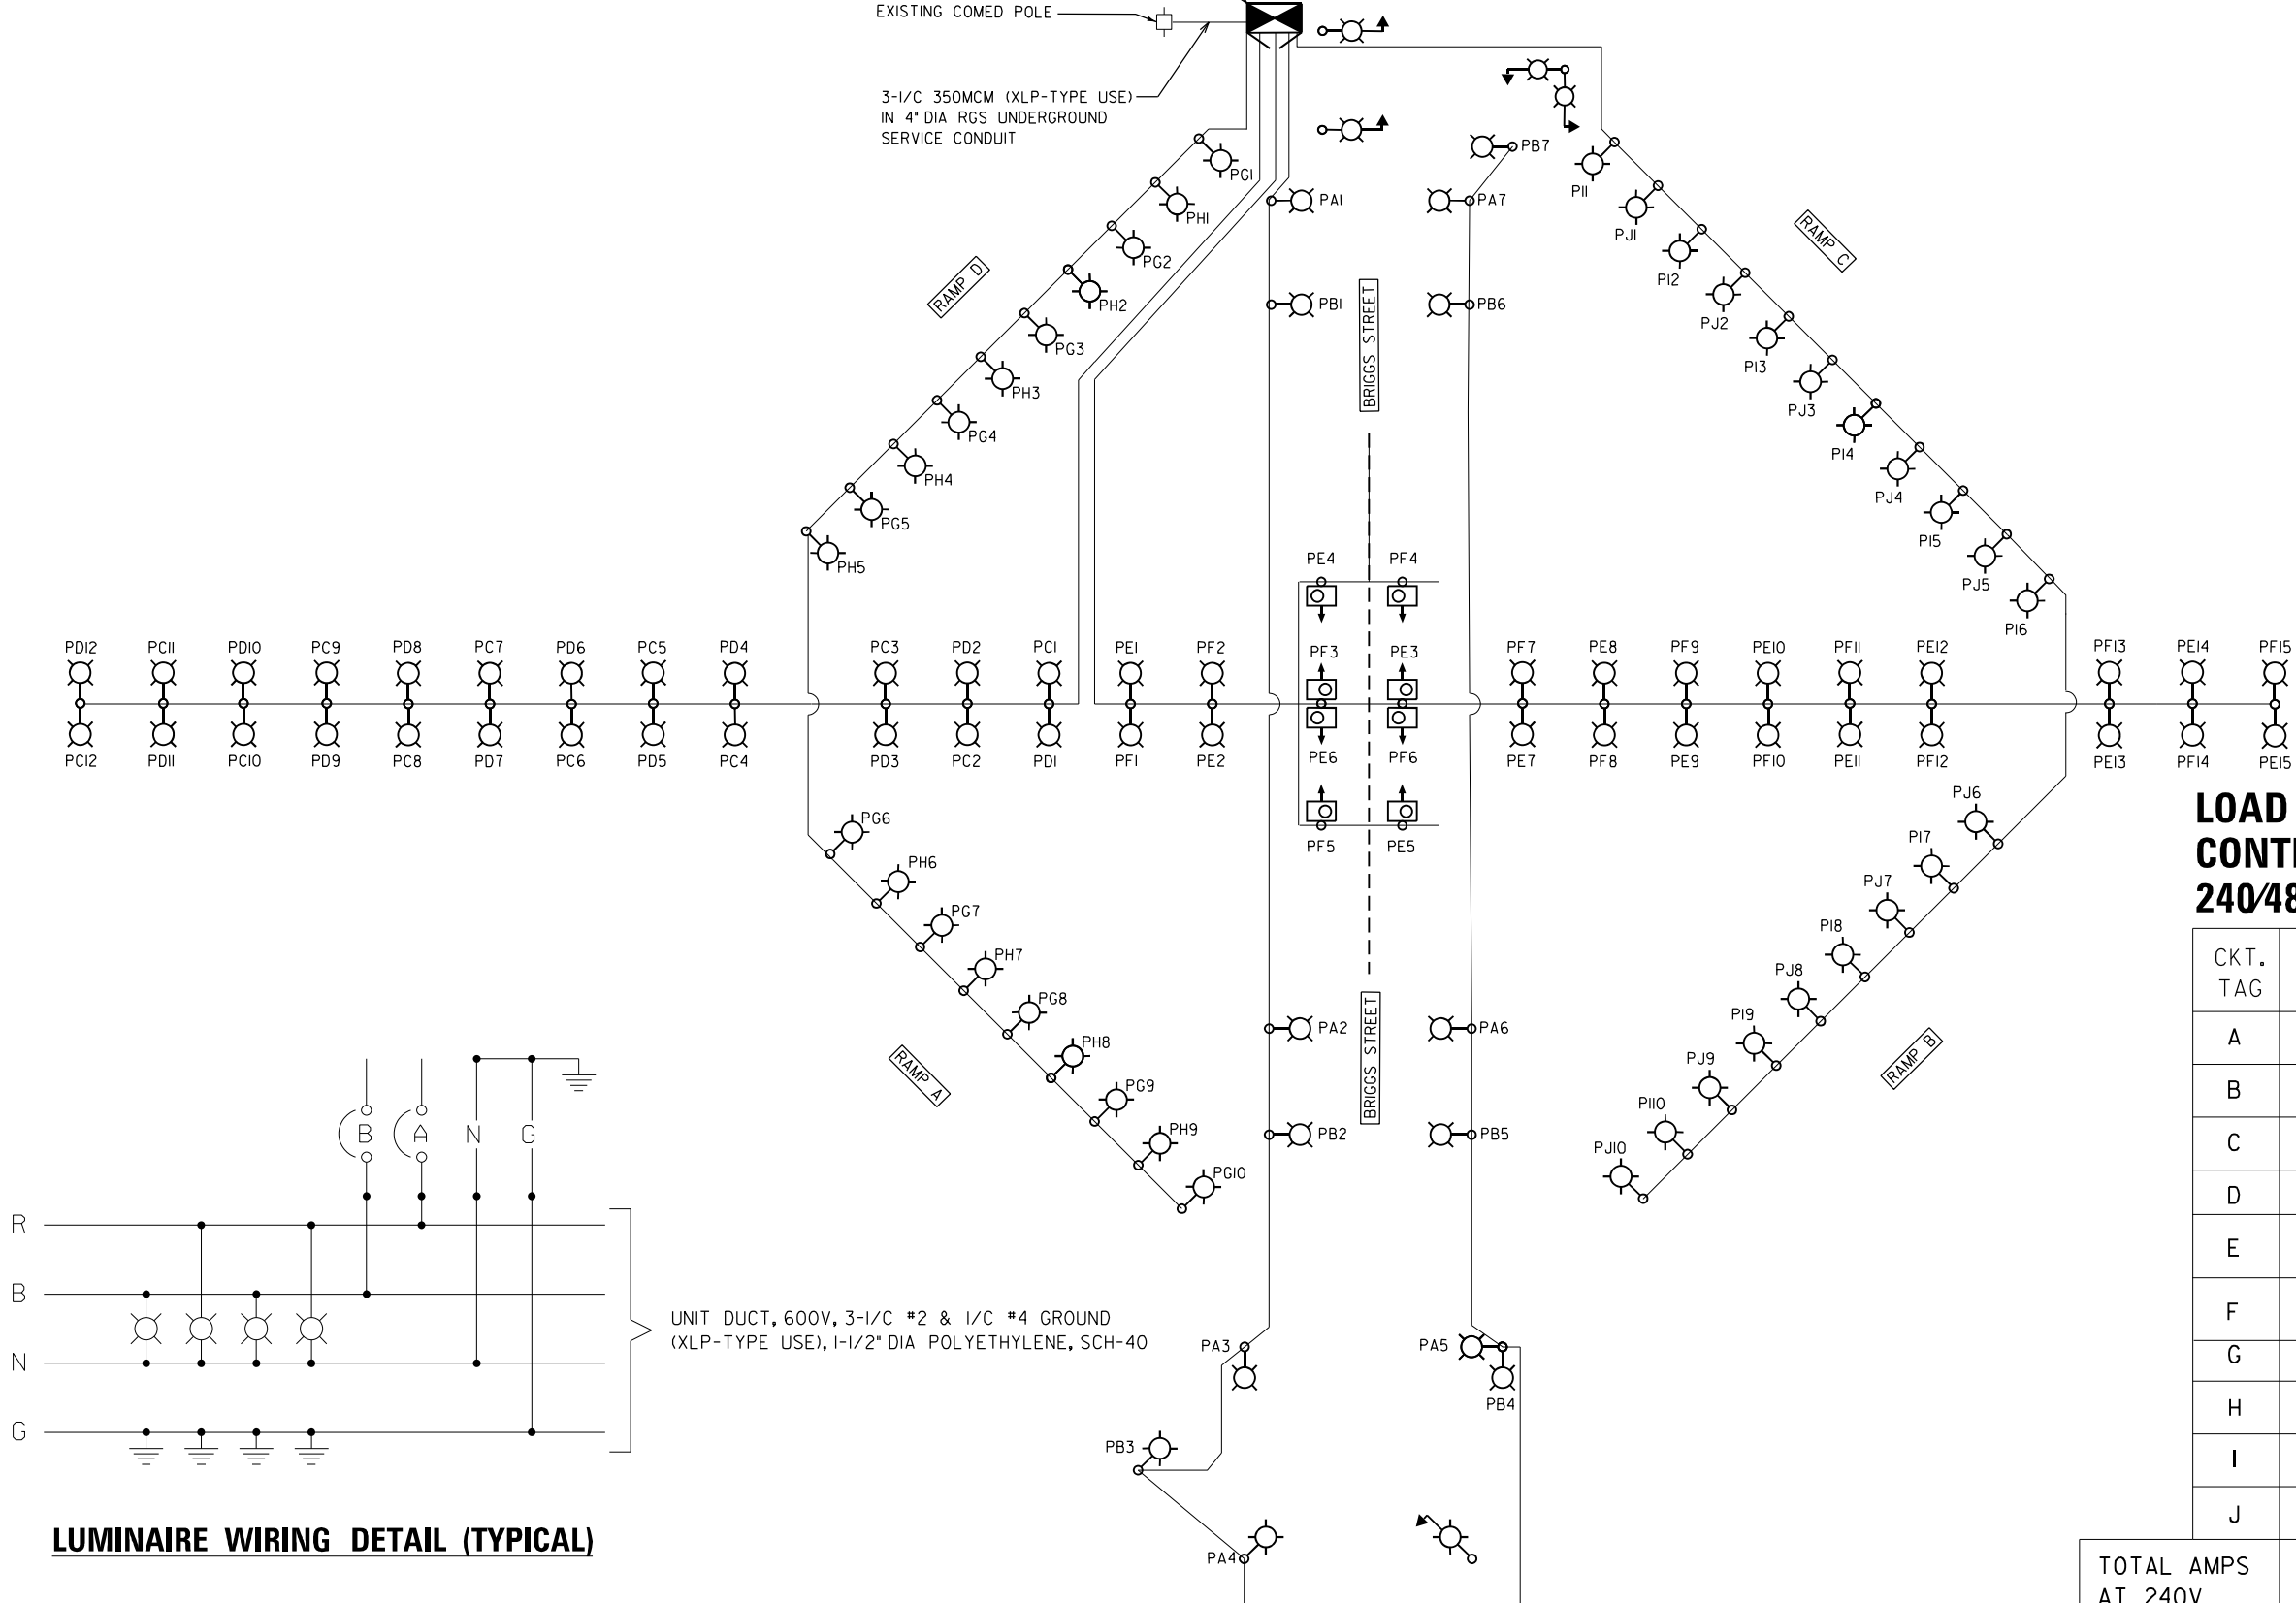

**LOAD TABLE (AMPS)
CONTROLLER "P"
240/480V, 1PH, 3W**

CKT. TAG	RED PHASE A	BLACK PHASE B	LUMINAIRES
A	5.3	----	8-159W LED
B	----	5.3	8-159W LED
C	12.12	----	12-242W LED
D	----	12.12	12-242W LED
E	12.8	----	11-242W LED 4-103W LED
F	----	12.8	11-242W LED 4-103W LED
G	6.6	----	10-159W LED
H	----	6.0	9-159W LED
I	6.6	----	10-159W LED
J	----	6.6	10-159W LED

TOTAL AMPS AT 240V	43.42	42.82
--------------------	-------	-------

MODEL: 2D SHEET 11
FILE NAME: C:\TRANSPORT\SYSTEMS\HW401\DN660073\62R29-SHT-1-LEHT-SINGLE LINE DIAGRAM P.DGN



USER NAME = JBRYNDA	DESIGNED - JB	REVISED -
	DRAWN - JB	REVISED -
PLOT SCALE = 0.166666" / IN.	CHECKED - MCD	REVISED -
PLOT DATE = 7/18/2023	DATE - 6/29/2023	REVISED -

STATE OF ILLINOIS
DEPARTMENT OF TRANSPORTATION

SINGLE LINE DIAGRAM
LIGHTING CONTROLLER P





SCALE: SHEET OF SHEETS STA. TO STA.




F.A.I. RTE.	SECTION	COUNTY	TOTAL SHEETS	SHEET NO.
80	FAI 80 21 STRUCTURE 8	WILL	899	493
CONTRACT NO. 62R29				
ILLINOIS FED. AID PROJECT				

	EXISTING LED ROADWAY LUMINAIRE, OUTPUT DESIGNATION H, 240V
	PROPOSED LED ROADWAY LUMINAIRE, OUTPUT DESIGNATION H, 240V
	EXISTING DUPLEX LIGHTING CONTROLLER
	EXISTING ELECTRIC SERVICE LOCATION
	EXISTING LED UNDERPASS LUMINAIRE, OUTPUT DESIGNATION E, 240V



CIRCUIT	VOLTAGE	BREAKER	LOAD (AMPS)
A	480V	70A-2P	2P
B	480V	70A-2P	2P
C	240V	70A-1P	1P
D	240V	70A-1P	1P
E	240V	70A-1P	1P
F	240V	70A-1P	1P
G	240V	70A-1P	1P
H	240V	70A-1P	1P
I	240V	70A-1P	1P
J	240V	70A-1P	1P
K	240V	70A-1P	1P
L	240V	70A-1P	1P
M	240V	70A-1P	1P
N	240V	70A-1P	1P

TOTAL AMPS: 88.6

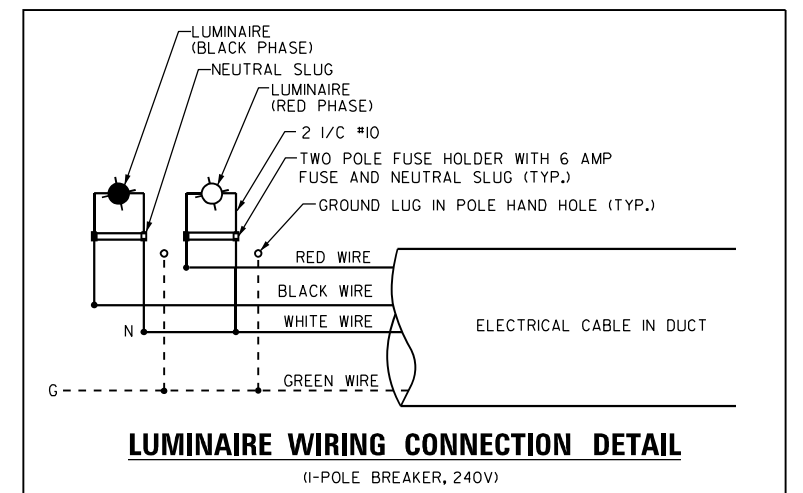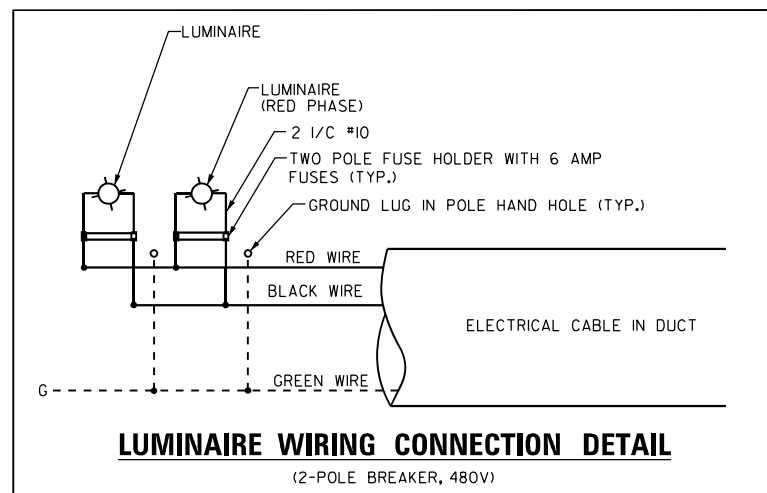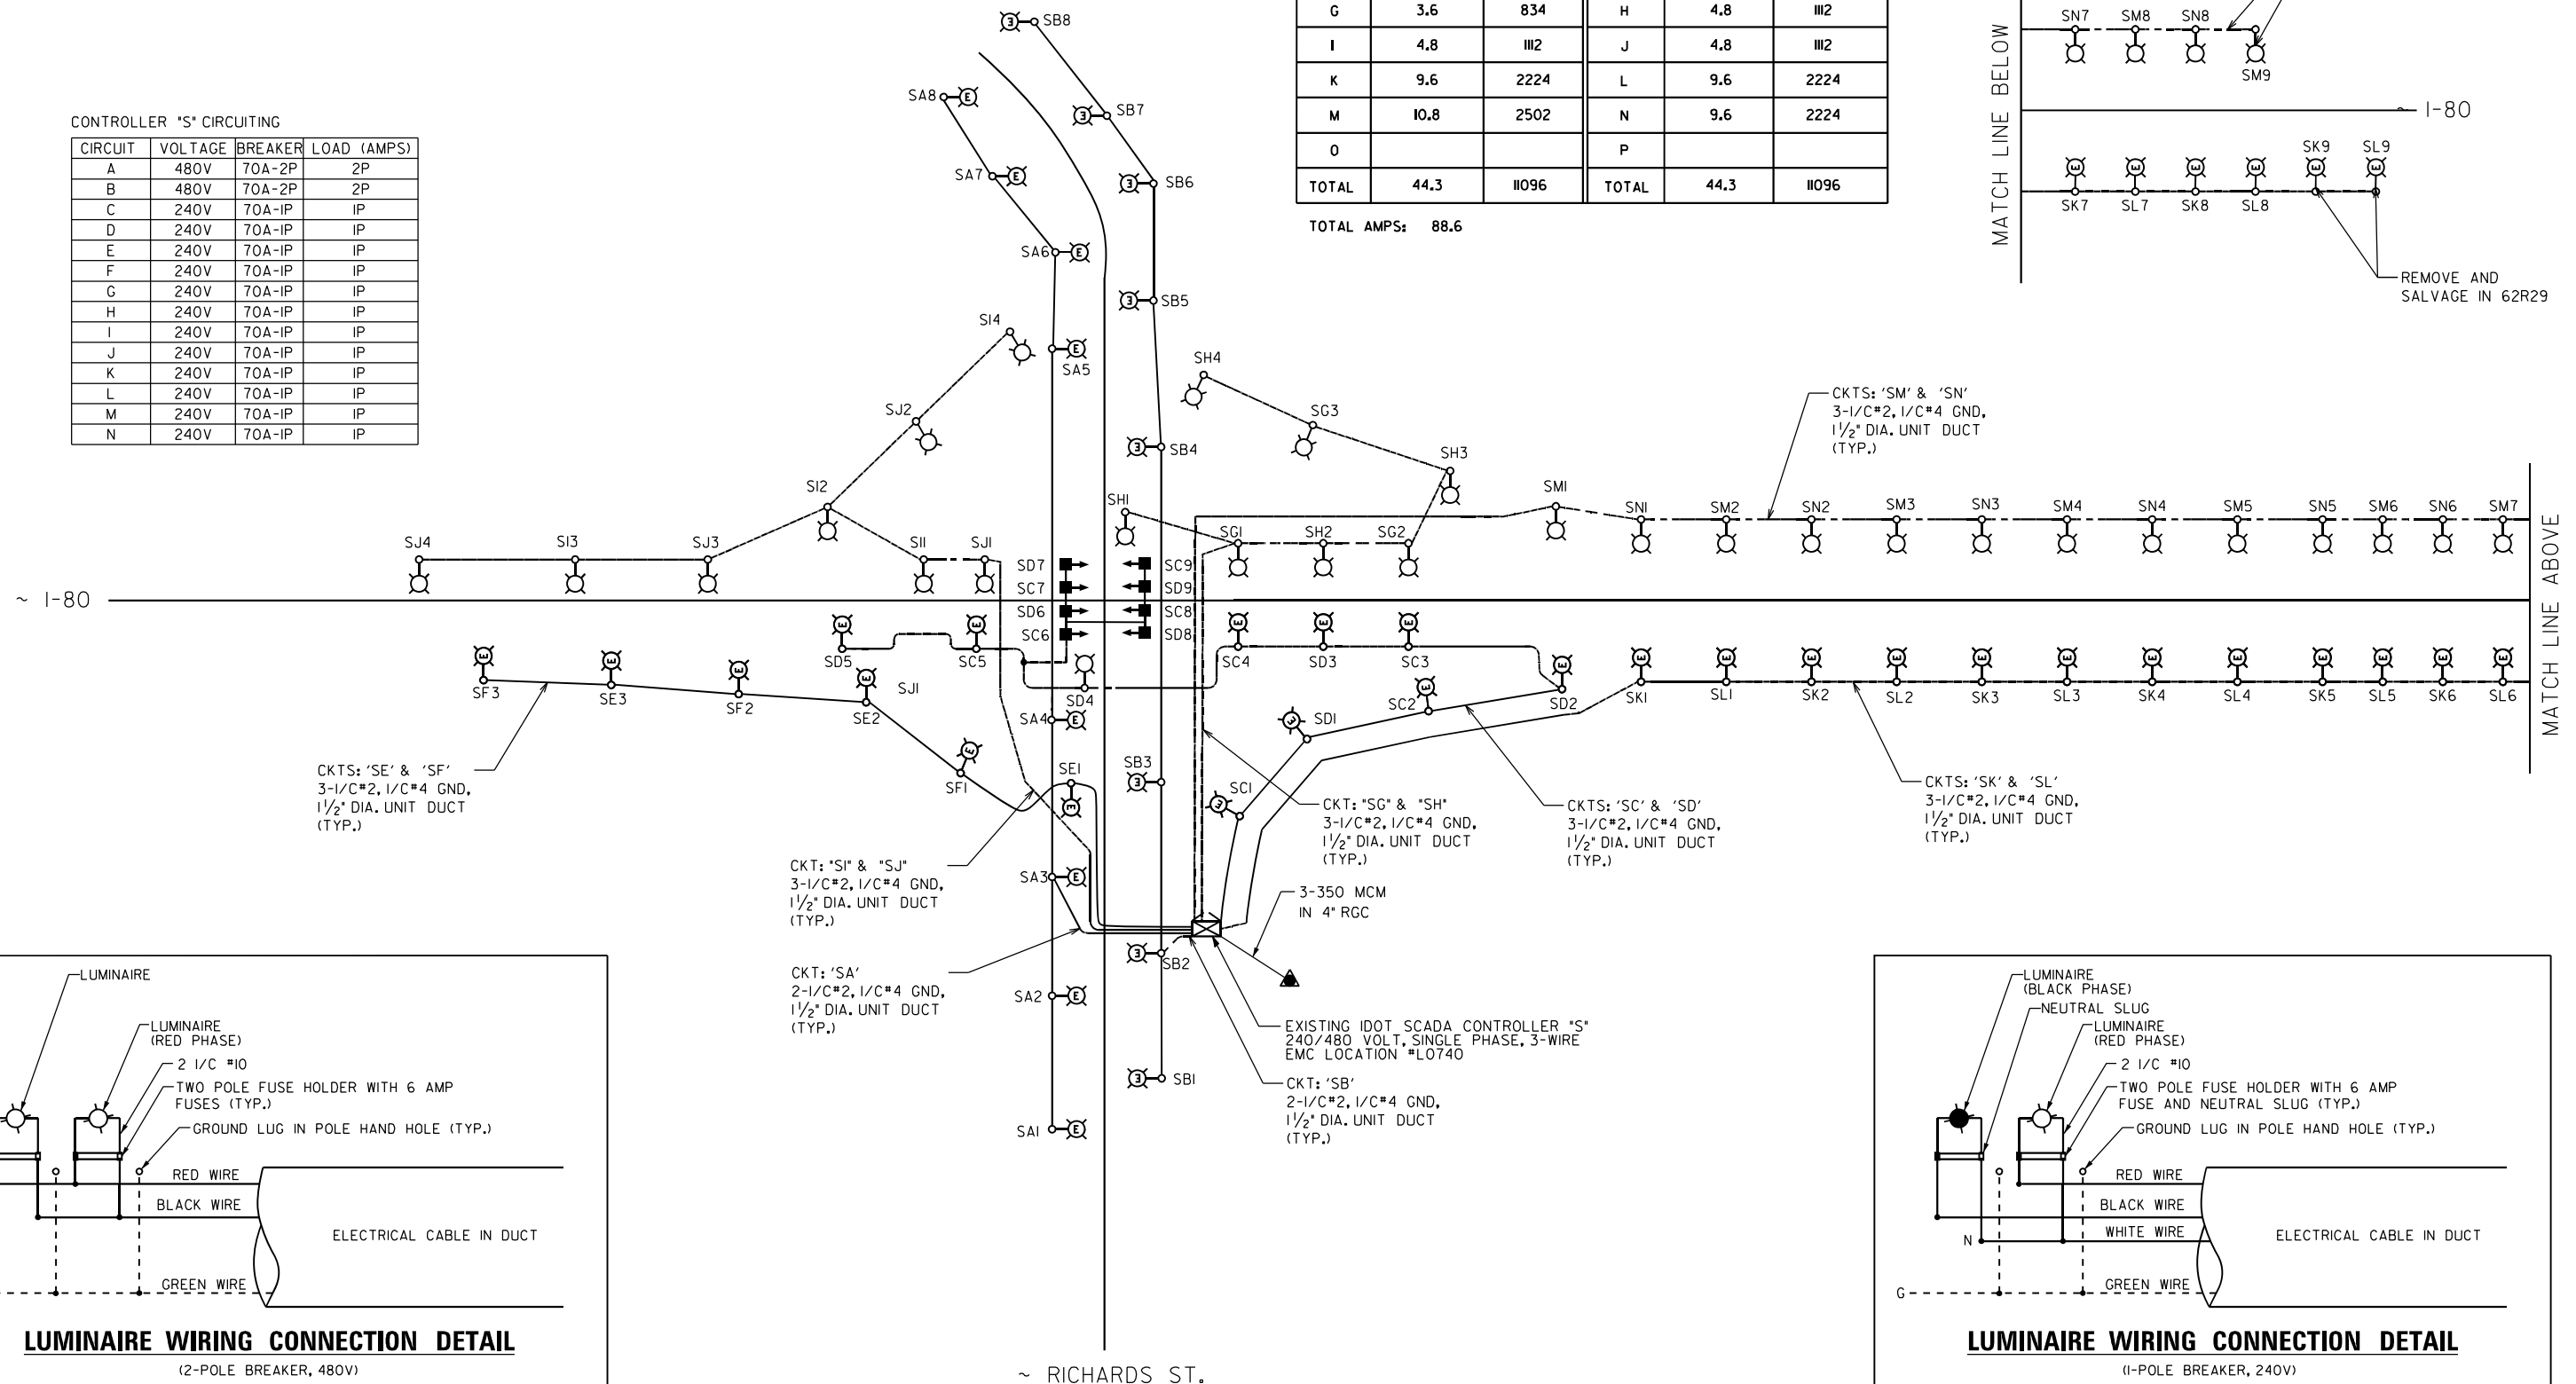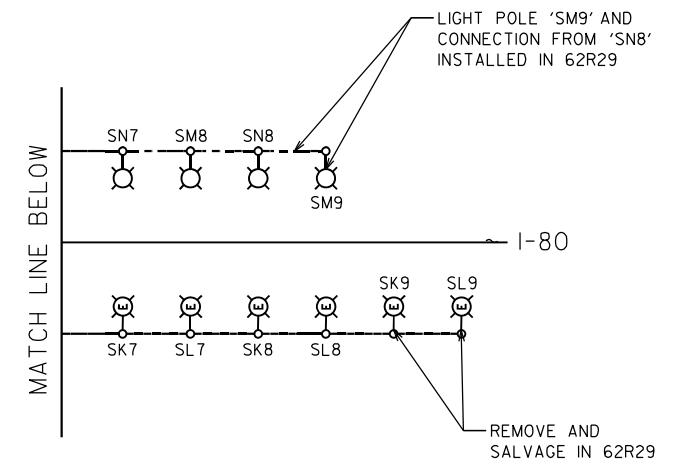

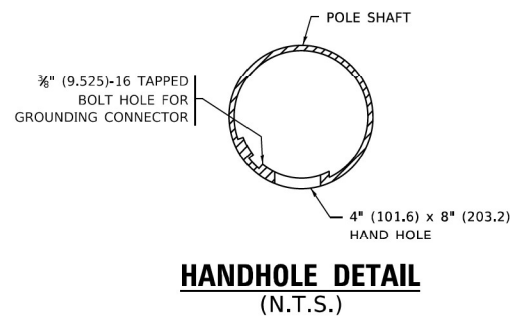 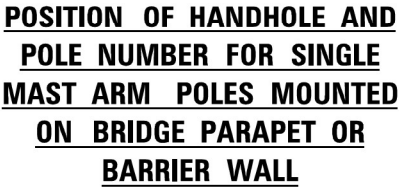

- ## NOTES
- ALL DIMENSIONS ARE IN INCHES (MILLIMETERS) UNLESS OTHERWISE SHOWN.
- MOUNTING HEIGHT IS DEFINED AS THE DISTANCE FROM THE CENTERLINE OF THE TENON TO THE BOTTOM OF THE ANCHOR BASE.
- TWO PIECE SHAFT WILL BE MATCHED MARKED AND INTERCHANGEABLE BETWEEN DIFFERENT UNITS. FIELD DRILLING OF THE HOLES WILL NOT BE ALLOWED.
- THE LIGHT POLE WILL MEET AASHTO DESIGN CRITERIA A5 SPECIFIED.
- THE INSTALLING CONTRACTOR WILL PROVIDE A UL LISTED GROUNDING CONNECTOR. BURNDY K2C23, T&B SP4DL OR APPROVED EQUAL.
- LIGHT POLES WILL NOT BE INSTALLED WITHOUT MAST ARMS AND LUMINAIRES.
- LIGHT POLES WILL BE SET PLUMB ON THE FOUNDATION WITHOUT THE USE OF LEVELING NUTS, WASHERS OR SHIMS.
- LIGHTING UNIT IDENTIFICATION NUMBERS SHALL BE INSTALLED BEFORE THE LIGHTING UNIT IS ENERGIZED.

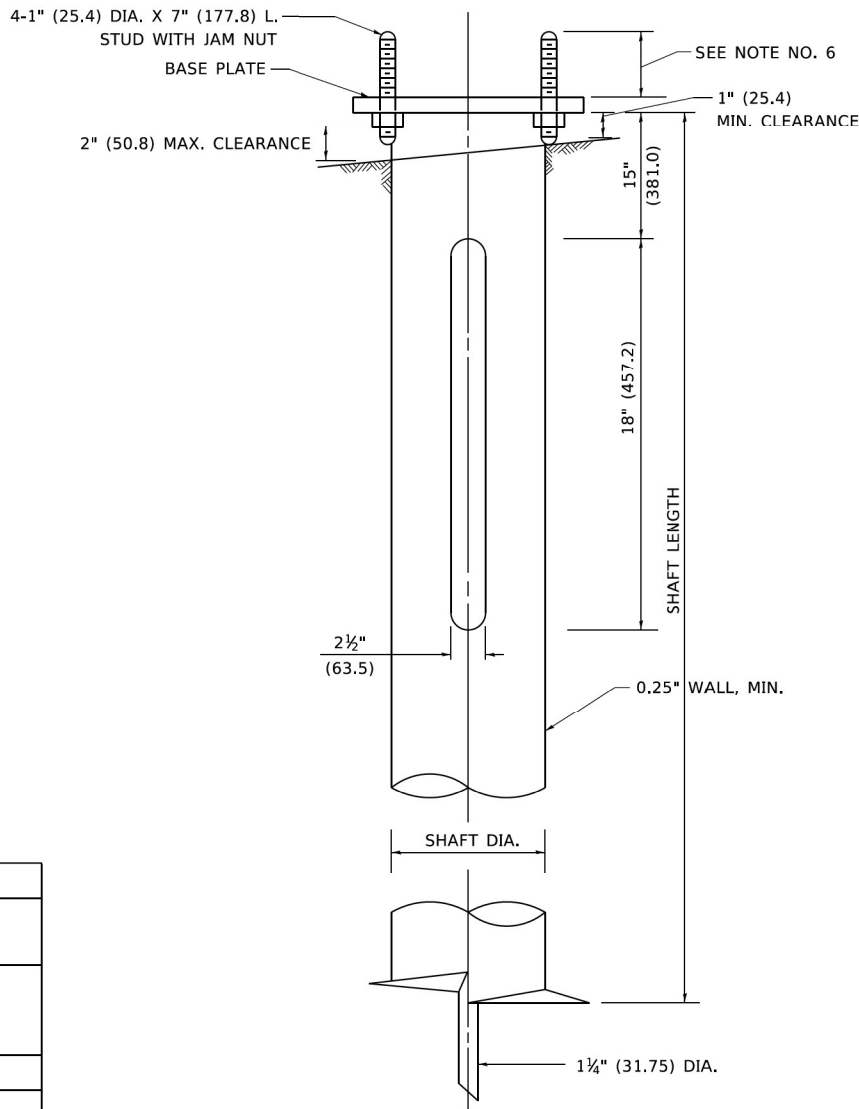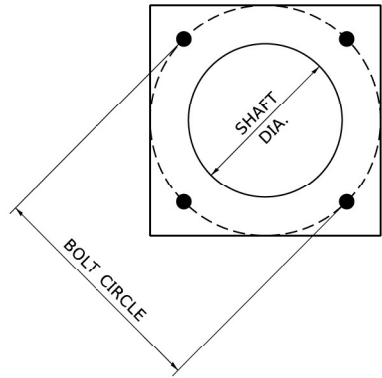

HELIX FOUNDATION SIZE

POLE MOUNTING HEIGHT	BOLT CIRCLE	SHAFT DIAMETER	SHAFT LENGTH	BASEPLATE
30 FT.	11½"	8⅝"	6 FT.	12"x12"x1"
31 FT.-35 FT.	11½"	8⅝"	6 FT.	12"x12"x1"
36 FT.-40FT.	15"	8⅝"	6 FT.	15"x15"x1¼"
41 FT.-45 FT.	15"	8⅝"	6 FT.	15"x15"x1¼"
46 FT.-50 FT.	15"	10"	8 FT.	15"x15"x1¼"

METAL HELIX FOUNDATION MATERIALS

ITEM	MATERIAL REQUIREMENT
BASEPLATE	AASHTO M 270M, GRADE 36 (M270M, GRADE 250)
SHAFT	ASTM A 252, GRADE 2 (PHOSPHOROUS 0.04% MAXIMUM, SULFUR 0.05% MAXIMUM)
HELIX SCREW	AASHTO M 183 (ASTM A 635)
PILOT POINT	AASHTO M 270 (ASTM A 575)
ANCHOR RODS/STUDS	AASHTO M 314 (ASTM F 1554)
HEXAGON NUTS	AASHTO M 291M (ASTM A 563) GRADE DH, OR AASHTO M 292 (ASTM A 194) GRADE 2H
WASHERS	AASHTO M 293 (ASTM F 436)

NOTES

1. ALL DIMENSION IN INCHES (MILLIMETERS) UNLESS OTHERWISE SHOWN.
2. ALL MATERIAL SHALL BE GALVINIZED ACCORDING TO AASHTO M111, UNLESS OTHERWISE SPECIFIED.
3. ALL WELDS SHALL BE CONTINUOUS AND NOT LESS THAN 1#4" (6.35 mm) FILLET WELDS. THE WELDED FOUNDATION SHALL BE CAPABLE OF WITHSTANDING 10,000 FT/LBS (13558.18 n.m) OF INSTALLATION TORQUE APPLIED ABOUT THE AXIS OF THE FOUNDATION.
4. THE HELIX FOUNDATION SHAFT SHALL BE INSTALLED VERTICAL AND THE BASE PLATE SHALL BE IN LEVEL. THE BREAKAWAY COUPLINGS AND HARDWARE SHALL NOT BE USED TO ALIGN THE POLE INSTALLATION.
5. THE CABLE TRENCH SHALL BE BACKFILLED AND FIRMLY COMPACTED BEFORE THE INSTALLATION OF THE LIGHT POLE.
6. THE CONTRACTOR SHALL COORDINATE EXTENSION OF ANCHOR BOLTS ABOVE TOP OF THE BASE PLATE WITH THE BREAKAWAY DEVICE MANUFACTURER'S REQUIREMENTS.
7. ANY VOIDS WITHIN THE METAL FOUNDATION SHALL BE FILLED WITH FINE AGGREGATE.
8. METAL FOUNDATIONS SHALL BE INSTALLED IN UNDISTURBED SOIL. PREDRILLING A PILOT HOLE AND/OR BACKFILLING AROUND THE FOUNDTION IS NOT ALLOWED.
9. THE METAL FOUNDATION SHALL NOT BE INSTALLED TO A TORQUE WHICH EXCEEDS THE MANUFACTURER'S MAXIMUM TORQUE RATING NOR SHALL IT BE INSTALLED TO AN INSTALLATION TORQUE VALUE OF LESS THAN 3,500 FT LB (4,750 KNM). METAL FOUNDATIONS THAT ARE NOT INSTALLED TO FULL INSTALLATION DEPTH OR DO NOT ACHIEVE THE MINIMUM INSTALLATION TORQUE SHALL BE REMOVED AND REPLACED WITH A CONCRETE FOUNDATION AT NO ADDITIONAL COST.
10. THE BASEPLATE SHALL BE PERPENDICULAR TO THE SHAFT AXIS ($\pm 1^\circ$) AND THE HOLE CENTERLINE SHALL BE CONCENTRIC (± 0.188) TO THE SHAFT AXIS.
11. THE PILOT POINT AND SHAFT AXIS SHALL BE CONCENTRIC (± 0.125) AND IN LINE ($\pm 2^\circ$).
12. THE BASEPLATE SHALL BE STAMPED WITH THE MANUFACTURERS NAME AND DATE OF MANUFACTURE.

MODEL: 2D SHEET 11
FILE NAME: C:\TRANSPORT\SYSTEMS\HW\01\DN568073\62R29-5HT-1-LEFT-DETAILS_02-02-2024.DGN

HNTB

USER NAME	= JBRYNDA
DESIGNED	- JB
DRAWN	- JB
CHECKED	- MCD
DATE	- 6/29/2023

REVISED	-
REVISED	-
REVISED	-
REVISED	-

STATE OF ILLINOIS
DEPARTMENT OF TRANSPORTATION

LIGHT POLE FOUNDATION, METAL


SCALE: SHEET OF SHEETS STA. TO STA.

F.A.I. RTE.	SECTION	COUNTY	TOTAL SHEETS	SHEET NO.
80	FAI 80 21 STRUCTURE 8	WILL	883	495
BE-305		CONTRACT NO. 62R29		
ILLINOIS		FED. AID PROJECT		


1. ALL DIMENSIONS ARE IN INCHES (MILLIMETERS) UNLESS OTHERWISE SHOWN.
2. THE ANCHOR BOLTS AND RACEWAYS SHALL BE PROPERLY SECURED IN PLACE BEFORE THE CONCRETE IS PLACED IN THE FORMS.
3. THE CONTRACTOR AT HIS OPTION MAY SUBSTITUTE #4 (5 mm) TIES AT 12" (304.8 mm) CTRS. FOR THE #3 (3 mm) SPIRAL. TACKLEWELDED TYPE BOLT MAY BE SUBSTITUTED FOR THE HOOK TYPE BOLT.
4. COLD BENDING OF THE HOOK BOLT SHALL NOT BE ALLOWED.
5. EXCAVATION FOR THE POLE FOUNDATION SHALL BE MADE WITH AN AUGER 24 INCHES (609.6 mm) IN DIAMETER. ROCK EXCAVATION IF REQUIRED SHALL BE IN ACCORDANCE WITH STANDARD SPECIFICATIONS SECTION 502.
6. THE ENGINEER SHALL DETERMINE THE TYPE OF SOIL DURING EXCAVATION AND SELECT THE DESIGN DEPTH OF FOUNDATION FROM THE DESIGN TABLE USING THE DOMINANT CHARACTERISTIC OF THE SOIL ENCOUNTERED.
7. BARRIER WALL EXPANSION AND CONSTRUCTION JOINTS SHALL BE IN ACCORDANCE WITH STANDARD DETAIL 637006-05 AS APPLICABLE. SHAPE OF BARRIER TO MATCH ADJACENT BARRIER SECTIONS (TYPICAL OR VARIABLE HEIGHT).
8. ANCHOR RODS, NUTS, AND WASHERS SHALL BE IN ACCORDANCE WITH STANDARD SPECIFICATIONS ARTICLES 1070.02 AND 1006.09.




TYPE OF SOIL	FOUND DEPTH D	REINFORCEMENT IN FOUNDATION	
		VERTICAL BARS	SPIRAL
ROCK OR SOLIDIFIED SLAG	5'-0" (1.52 m)	NONE	NONE
DENSE SAND	7'-9" (2.36 m)	8-#6 x 9'-0" (8-20 m x 2.74 m)	#3 x 90' (3 m x 27.43 m)
MEDIUM SAND	8'-3" (2.51 m)	8-#6 x 9'-5" (8-20 m x 2.87 m)	#3 x 94' (3 m x 28.65 m)
LOOSE SAND	9'-0" (2.74 m)	8-#6 x 10'-2" (8-20 m x 3.09 m)	#3 x 100' (3 m x 30.48 m)
STIFF CLAY	7'-0" (2.13 m)	8-#6 x 10'-8" (8-20 m x 2.48 m)	#3 x 80' (3 m x 24.38 m)
MEDIUM CLAY	9'-6" (2.89 m)	8-#6 x 10'-8" (8-20 m x 3.25 m)	#3 x 104' (3 m x 31.69 m)
SOFT CLAY	13'-0" (3.96 m)	8-#6 x 14'-2" (8-20 m x 4.32 m)	#3 x 144' (3 m x 43.89 m)

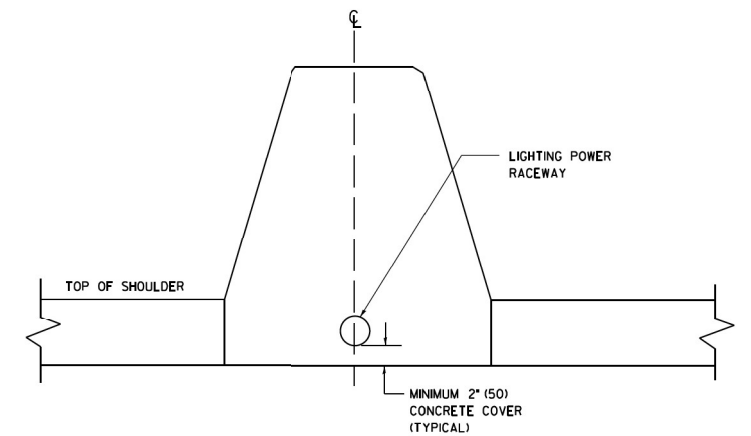


SECTION A-A

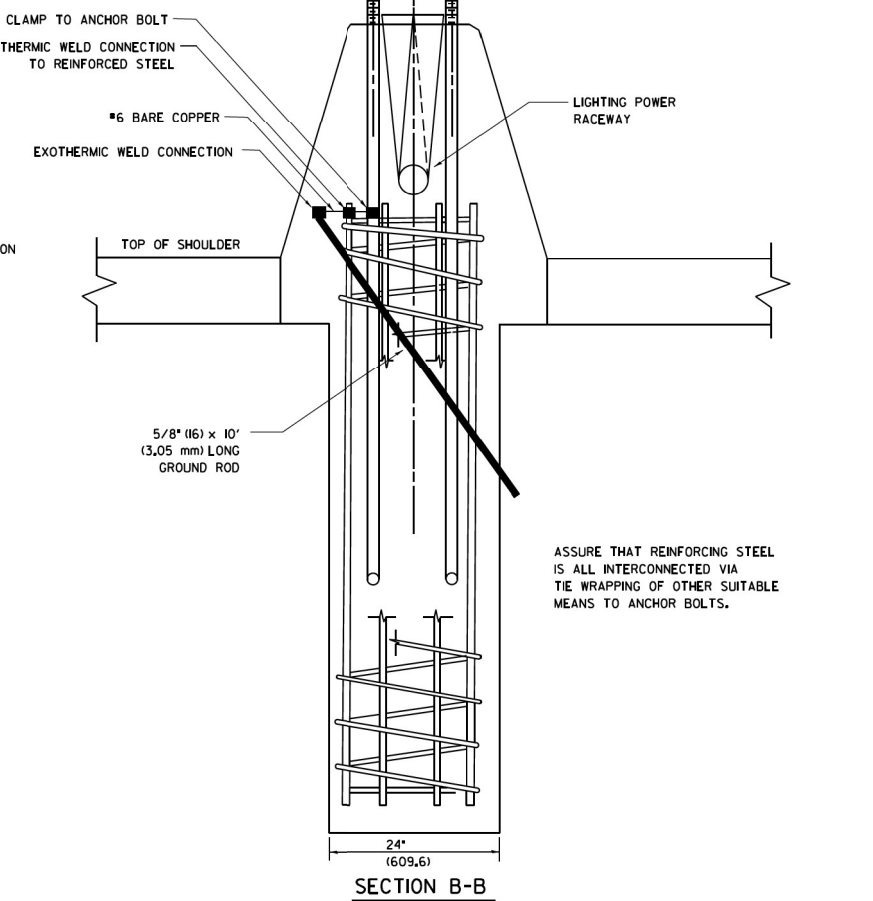

SECTION B-B

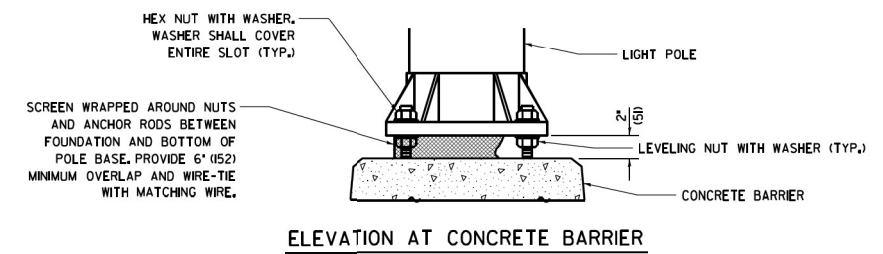ELEVATION AT CONCRETE BARRIER

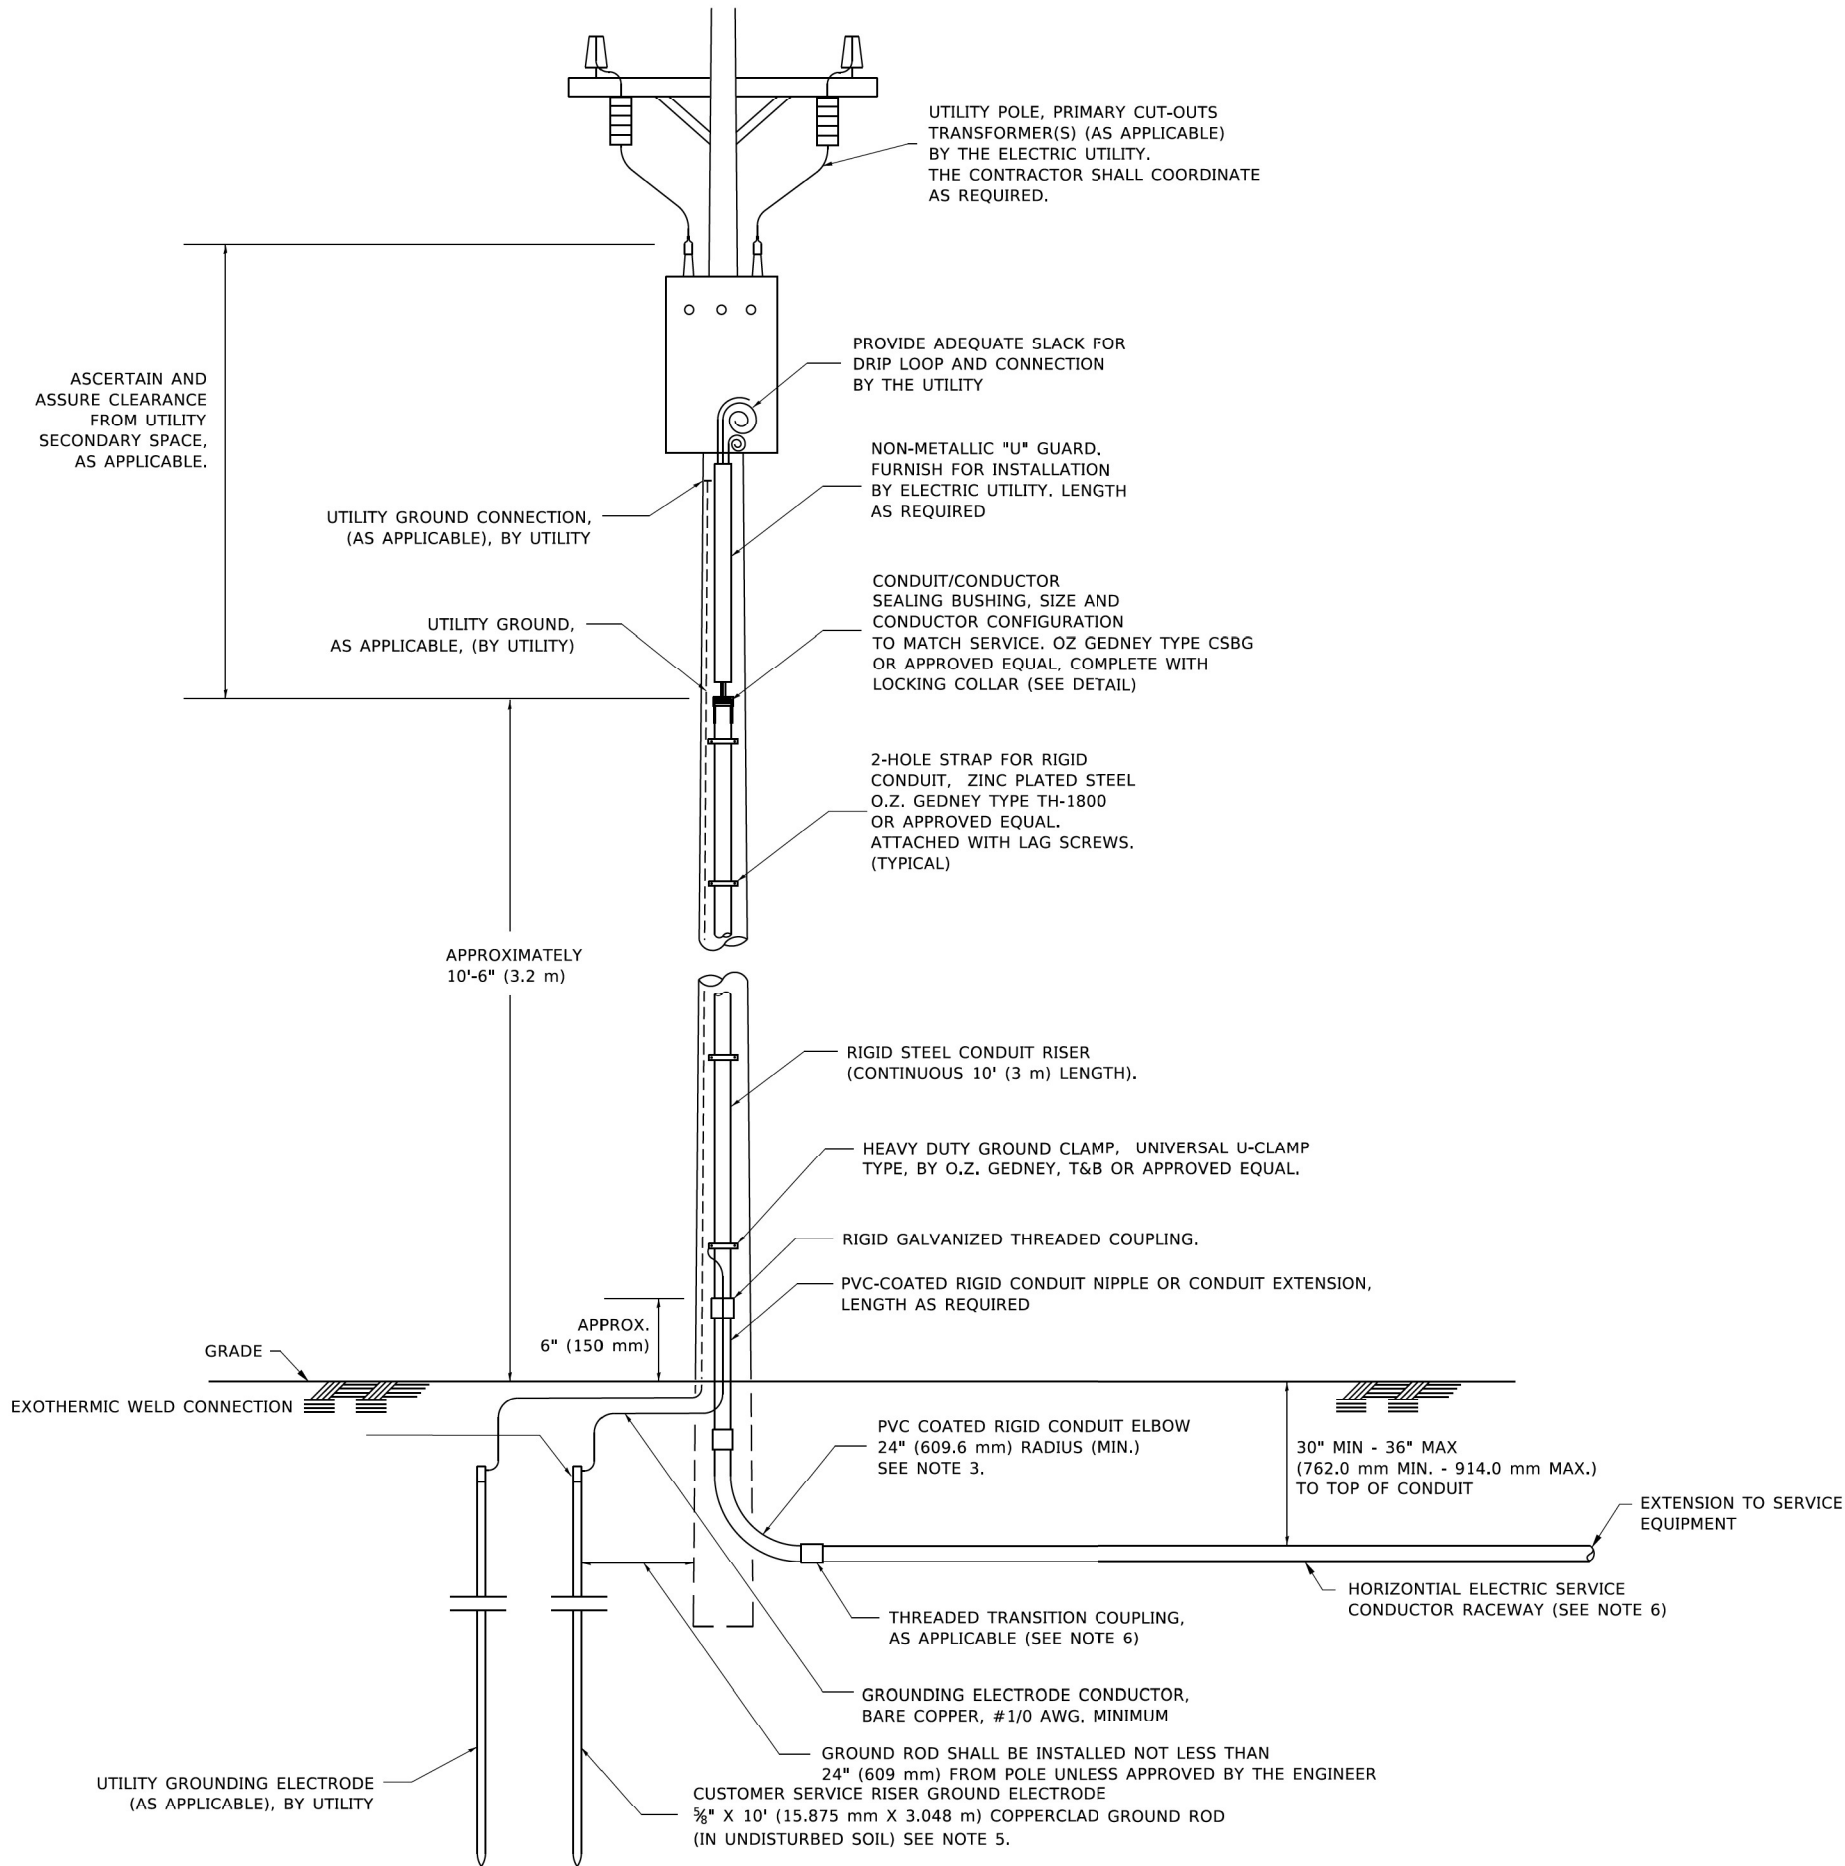


APPLICATION

THIS DETAIL APPLIES FOR LOW VOLTAGE ELECTRIC SERVICE (660 V OR LESS) FROM AN OVERHEAD UTILITY SUPPLY TO SEPERATLY-MOUNTED SERVICE EQUIPMENT.

NOTES

- SERVICE VOLTAGE SHALL BE AS INDICATED ELSEWHERE IN THE DRAWINGS.
- UNLESS OTHERWISE INDICATED, ITEMS AND WORK SHALL BE INCLUDED AND PAID AS PART OF THE ELECTRIC UTILITY SERVICE INSTALLATION PAY ITEM.
- CONDUIT AND CONNECTOR DIAMETER SHALL MATCH THE DIAMETER OF THE SERVICE CONDUCTOR RACEWAY AS INDICATED ON THE PLANS.
- PVC COATED RACEWAYS AND ACCESSORIES SHALL BE CAREFULLY INSTALLED WITH MFR RECOMMENDED TOOLS AND PROCEDURES TO AVOID DAMAGE. ANY DAMAGE SHALL BE REPAIRED WITH COMPATIBLE PVC TOUCH-UP MATERIAL TO THE SATISFACTION OF THE ENGINEER OR THE DAMAGED MATERIAL SHALL BE REPLACED AT NO ADDITIONAL COST.
- THE CONTRACTOR SHALL OBTAIN INSPECTION AND APPROVAL BY THE ENGINEER OF SERVICE RISER GROUND ELECTRODE, RISER ELBOW, NIPPLE AND CONNECTION TO SERVICE CONDUCTOR RACEWAY EXTENSION BEFORE BACKFILL AND SHALL ALSO OBTAIN INSPECTION OF SERVICE RISER AND SEALING BUSHING BEFORE UTILITY "U" GUARD INSTALLATION AND SERVICE CONNECTION.
- THE HORIZONTAL ELECTRIC SERVICE CONDUCTOR RACEWAY SHALL BE AS INDICATED AND SHALL BE MEASURED SEPARATELY FOR PAYMENT. WHEN THE RACEWAY IS PVC-COATED RIGID GALVANIZED STEEL, THE COUPLING SHALL BE THE SAME. WHEN THE RACEWAY IS PVC CONDUIT (IN CONCRETE), THE COUPLING SHALL BE A METALIC TO NON METALIC ADAPTER. WHEN THE RACEWAY IS ENCASED IN CONCRETE, THE CONCRETE SHALL EXTEND TO COVER THE COUPLING.
- PLANS AND DETAILS INDICATE THE GENERAL NATURE AND REQUIREMENTS. THEY DO NOT SHOW EVERY ACCESSORY AND ATTACHMENT, AND THEY DO NOT RELIEVE THE CONTRACTOR OF THE REQUIREMENTS OF THE SPECIFICATIONS AND SPECIAL PROVISIONS TO ASCERTAIN UTILITY REQUIREMENTS AND TO COORDINATE ACCORDINGLY, FURNISHING ALL ITEMS AND WORK NOT PROVIDED BY THE UTILITY, BUT NECESSARY FOR A COMPLETE SERVICE INSTALLATION IS REQUIRED AND SHALL BE INCLUDED IN THE ELECTRIC UTILITY SERVICE INSTALLATION PAY ITEM.

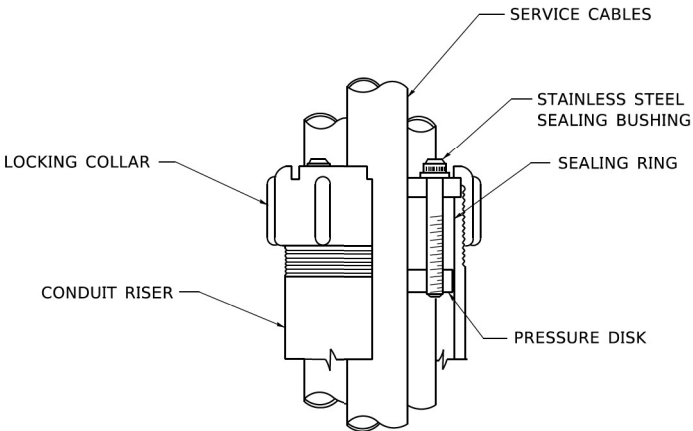

SEALING BUSHING DETAIL

MODEL: 2D SHEET 11
FILE NAME: C:\TRANSPORT\SYSTEMS\HW\01\DN66073\62R25-SHT-11-DET-DETAILS 04_01-05.DGN




USER NAME = JBRYNDA	DESIGNED - AJS	REVISED -
	DRAWN - AJS	REVISED -
PLOT SCALE = 0.166666" / IN.	CHECKED - MCD	REVISED -
PLOT DATE = 6/29/2023	DATE - 6/29/2023	REVISED -

STATE OF ILLINOIS
DEPARTMENT OF TRANSPORTATION


ELECTRIC SERVICE INSTALLATION
AERIAL, REMOTE DISCONNECT

SCALE: SHEET OF SHEETS STA. TO STA.

F.A.I. RTE.	SECTION	COUNTY	TOTAL SHEETS	SHEET NO.
80	FAI 80 21 STRUCTURE 8	WILL	883	497
BE-220		CONTRACT NO. 62R29		
ILLINOIS		FED. AID PROJECT		

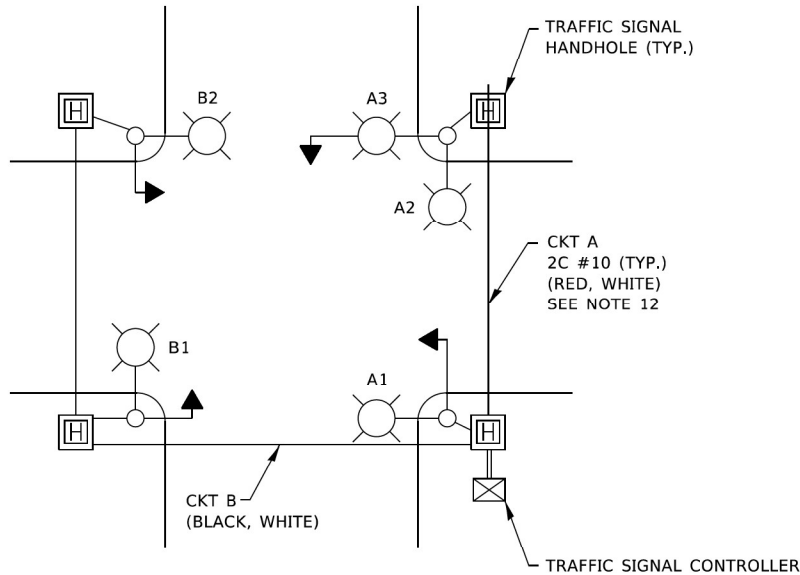


TYPICAL LIGHTING CIRCUIT
(NOT TO SCALE)

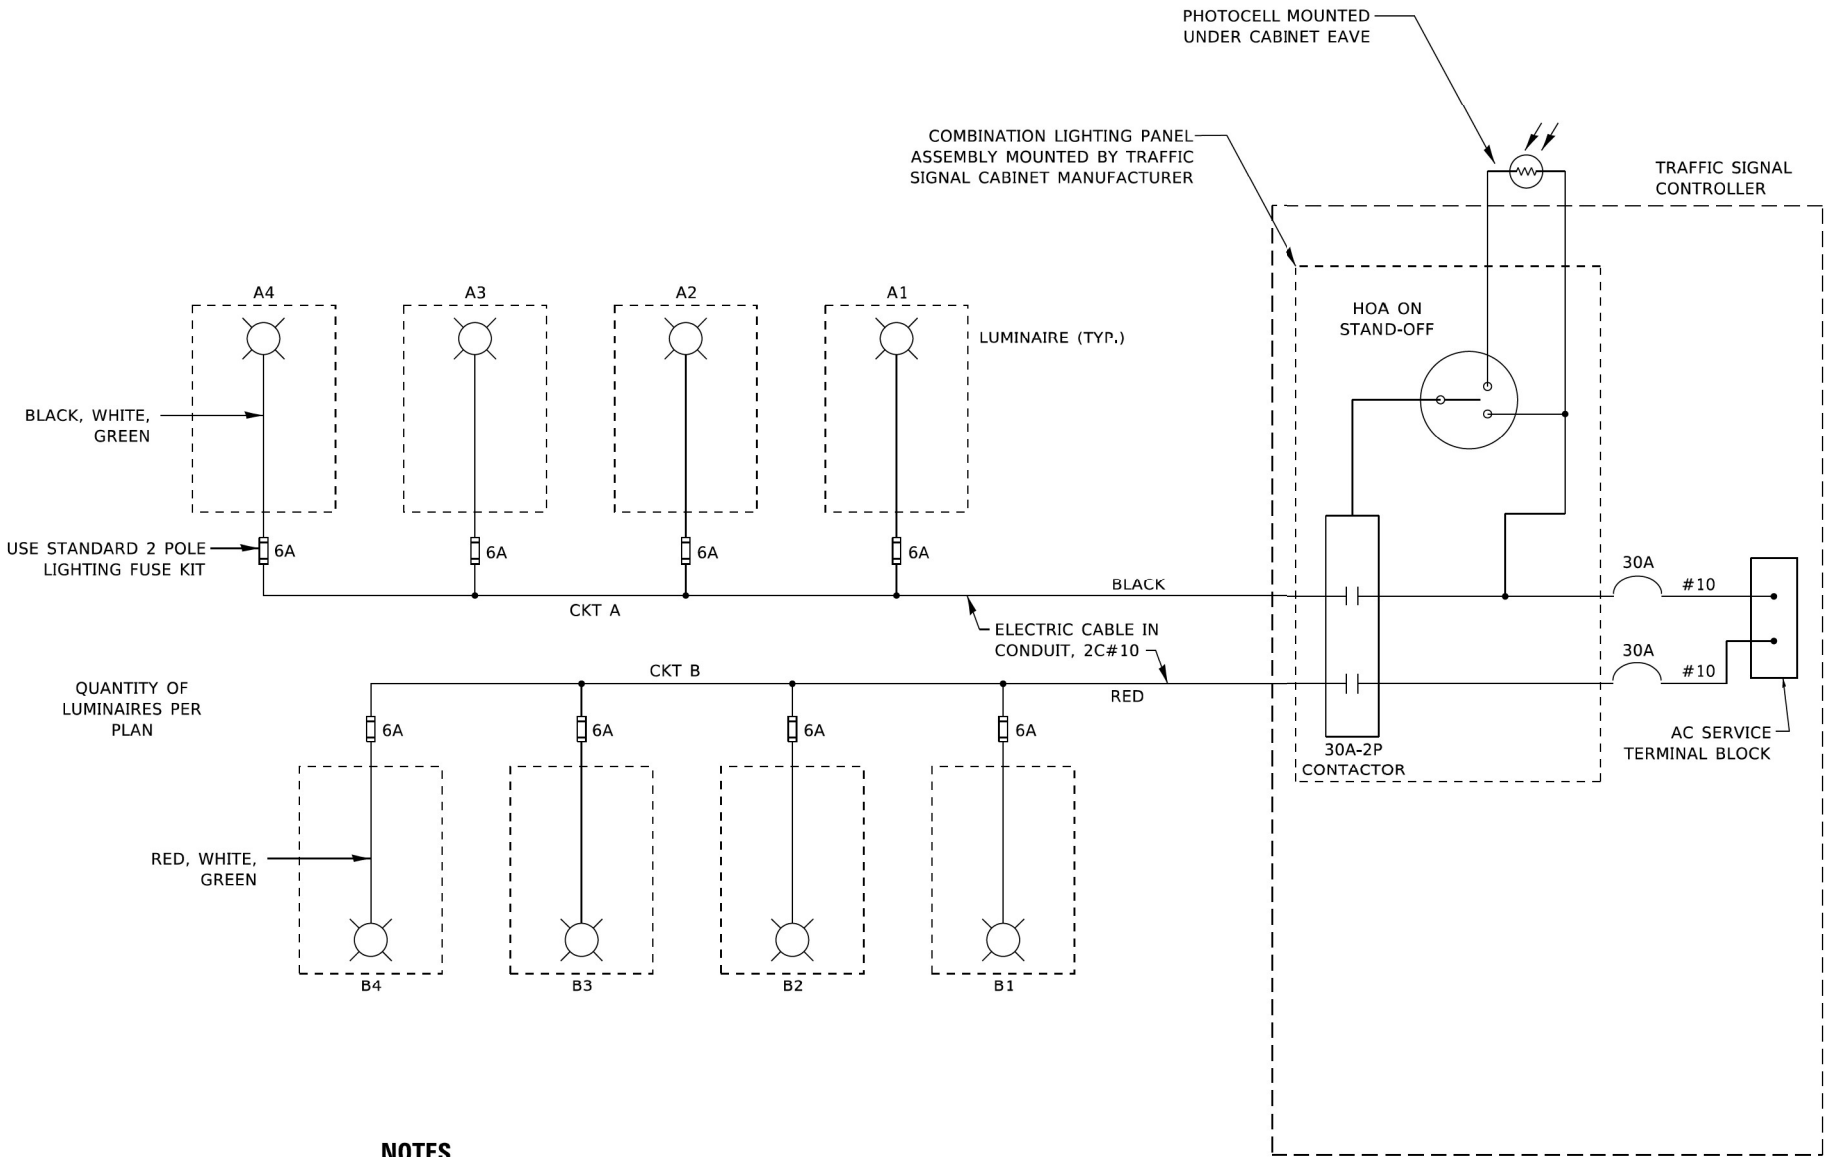

NOTES

- 4 LUMINAIRES PER CIRCUIT, MAXIMUM.
- TWO #10 (XLP-TYPE USE) CABLES TO BE USED FOR LIGHTING CIRCUITS.
- ROUTE LIGHTING CIRCUITS IN TRAFFIC SIGNAL CONDUIT SYSTEM.
- ALL SPLICES AND CONNECTIONS FOR ROADWAY LIGHTING SHALL BE AT POLE BASE ONLY.
- FOR LIGHTING CIRCUITS, CONNECT TWO CIRCUIT BREAKERS TO AC SERVICE TERMINAL BLOCK.
- ALL WIRING SHALL BE NEATLY DRESSED, IDENTIFIED BY TAGS, AND SUPPORTED. (UNDERGROUND SPlicing OF LIGHTING CONDUCTORS IS NOT PERMITTED).
- THE H.O.A. SWITCH SHALL BE LABELED AS "LIGHTING CONTROL" WITH THE POSITIONS "AUTO", "OFF" AND "TEST" WITH ENGRAVED NAME PLATES.
- LIGHTING CONNECTED TO UPS BYPASS CIRCUIT.
- COMBINATION LIGHTING MUST BE INSTALLED PRIOR TO SIGNAL TURN ON.
- LUMINAIRE VOLTAGE SHALL BE 120V
- POLE WIRING & FUSE KITS ARE INCLUDED IN THE LUMINAIRE PAY ITEM.
- THE UNDERGROUND EQUIPMENT GROUND WIRE IS SHOWN IN THE TRAFFIC SIGNAL PLANS AND IS INCLUDED IN THE SIGNAL PLANS. IT IS SHARED GROUND BETWEEN SIGNALS AND LIGHTING.

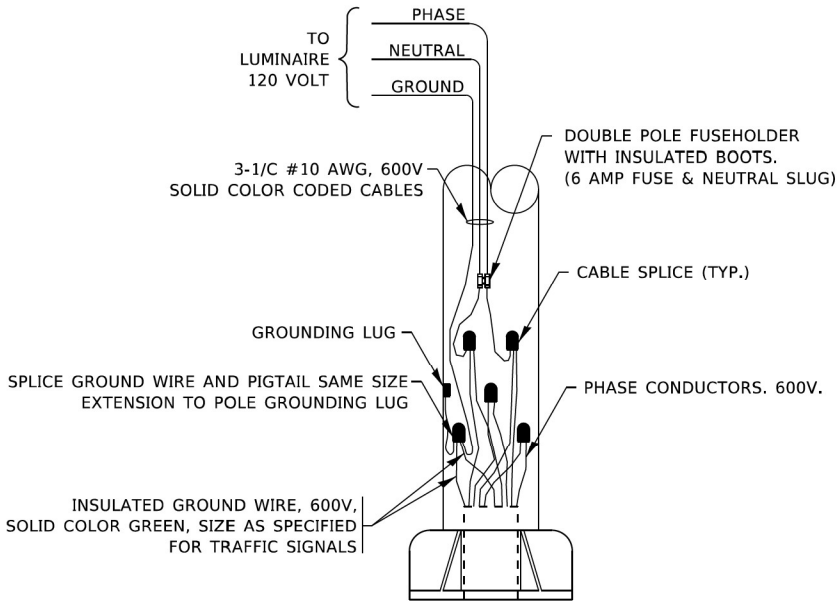

COMBINATION POLE WIRING DETAIL
(NOT TO SCALE)

MODEL: 2D SHEET 11
FILE NAME: C:\TRANSPORT\SYSTEMS\HW\01\DN568073\62R55-SHT-LIGHT-DETAILS 04_03-2024.DGN

HNTB

USER NAME	= JBRYNDA	DESIGNED -	AJS	REVISED -	
		DRAWN -	AJS	REVISED -	
PLOT SCALE	= 0.166666" / IN.	CHECKED -	MCD	REVISED -	
PLOT DATE	= 6/29/2023	DATE -	6/29/2023	REVISED -	


**STATE OF ILLINOIS
DEPARTMENT OF TRANSPORTATION**

COMBINATION LIGHTING, TRAFFIC SIGNAL SCHEMATIC


SCALE: SHEET OF SHEETS STA. TO STA.

F.A.I. RTE.	SECTION	COUNTY	TOTAL SHEETS	SHEET NO.
80	FAI 80 21 STRUCTURE 8	WILL	883	498
BE-240		CONTRACT NO. 62R29		
		ILLINOIS FED. AID PROJECT		

MODEL: 2D SHEET 11
FILE NAME: C:\TRANSSYSTEMS\PIV\LOCAL\TRANSSYSTEMS\PIV\401\DN568073\62R29-SHT-11-LEFT-DETAILS.DGN, 05-A.DGN

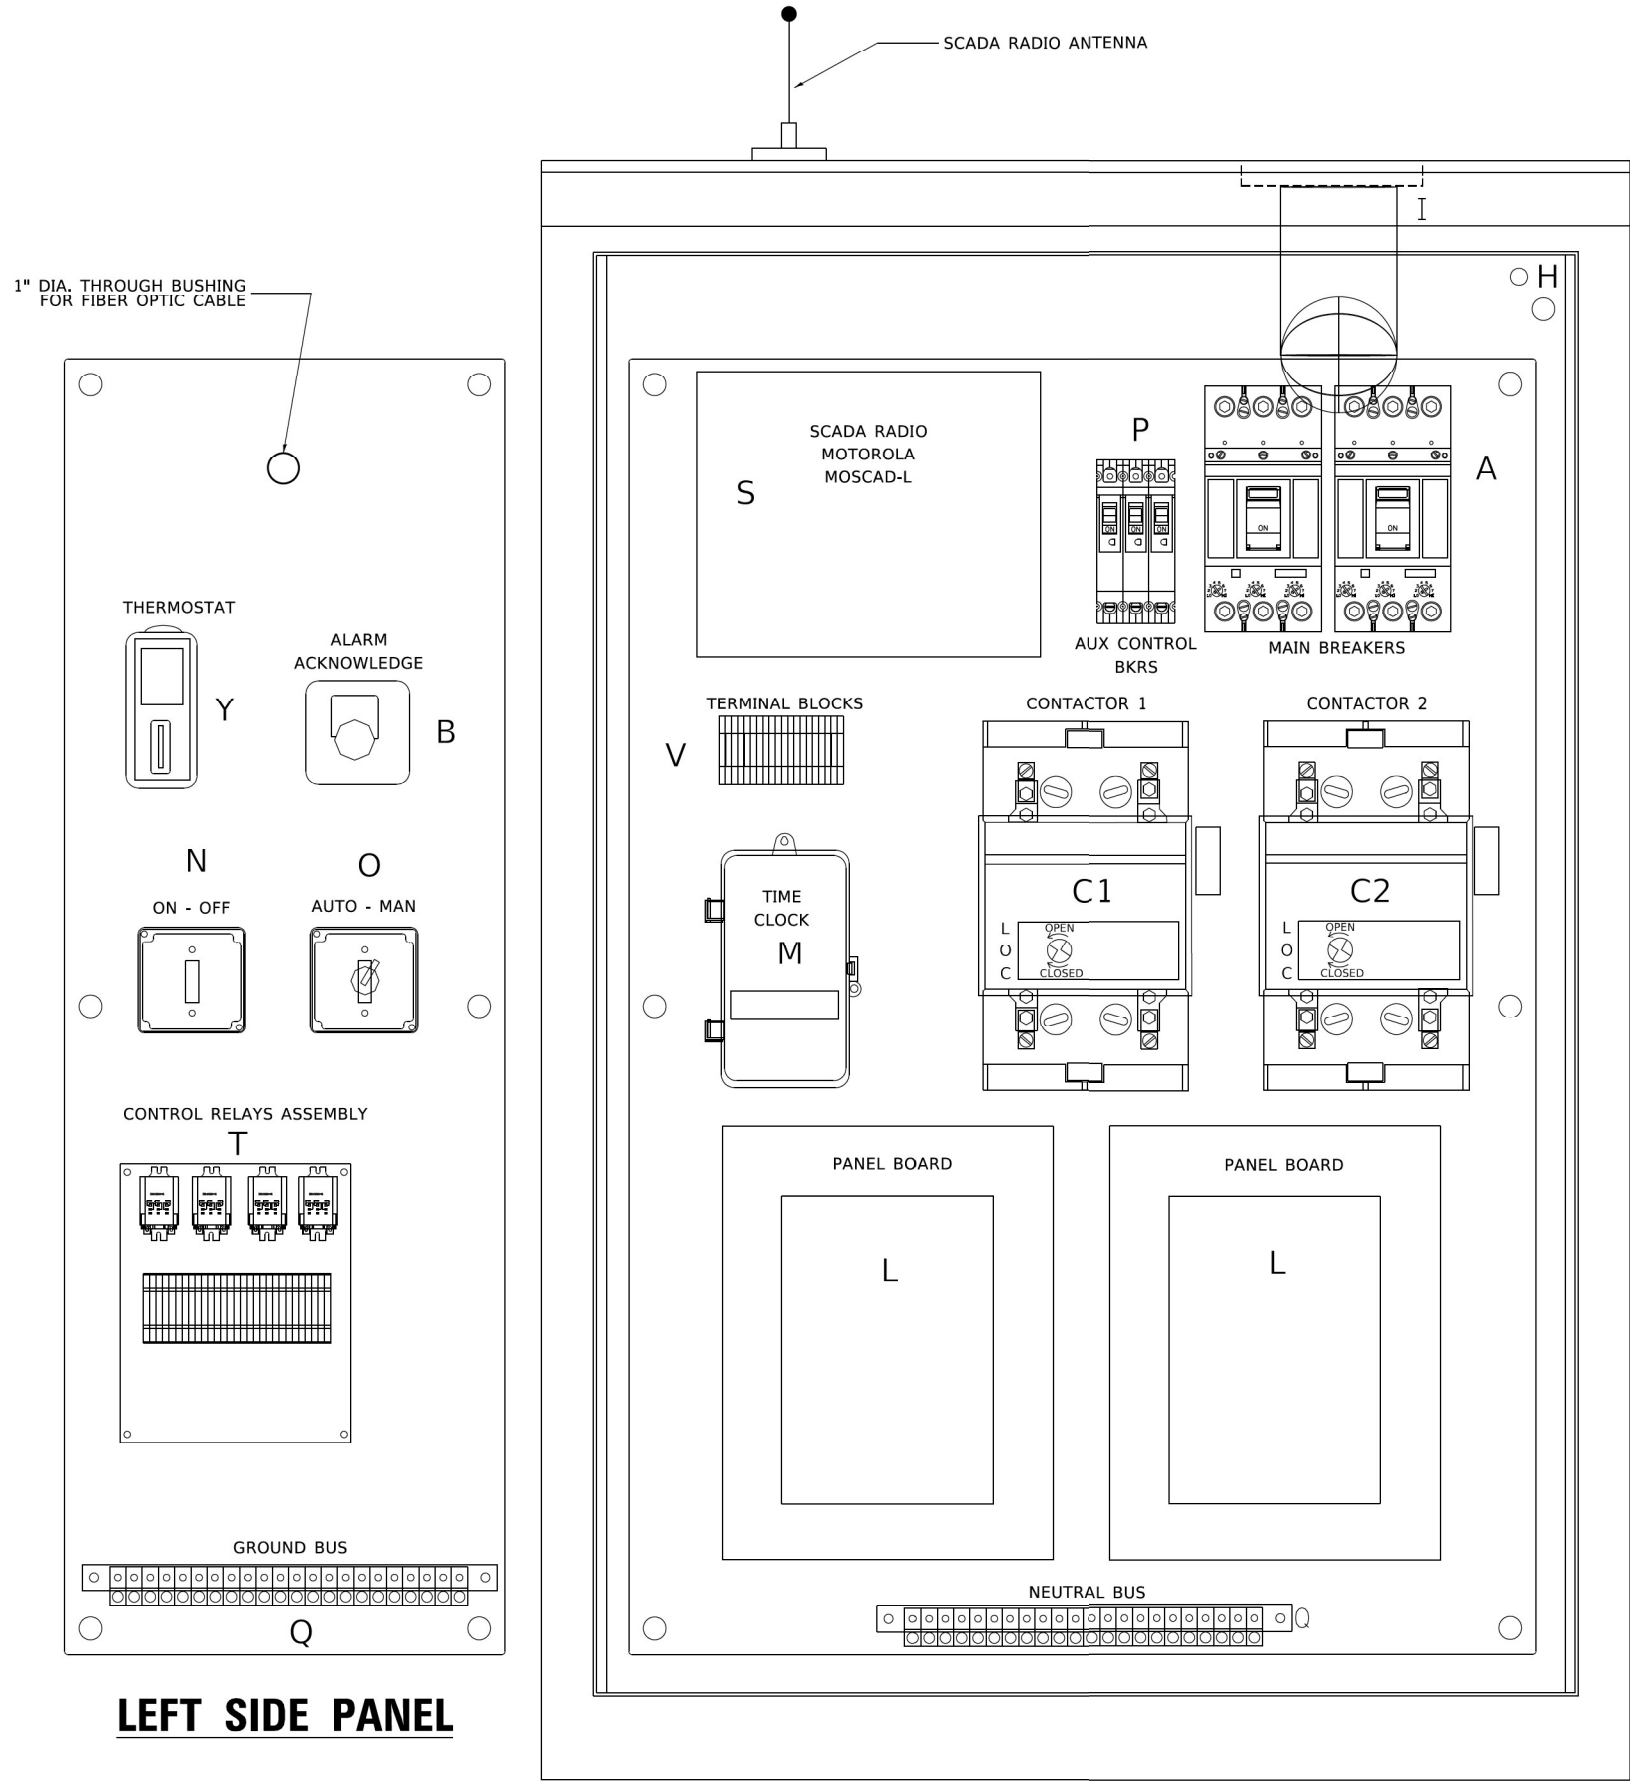

LEFT SIDE PANEL

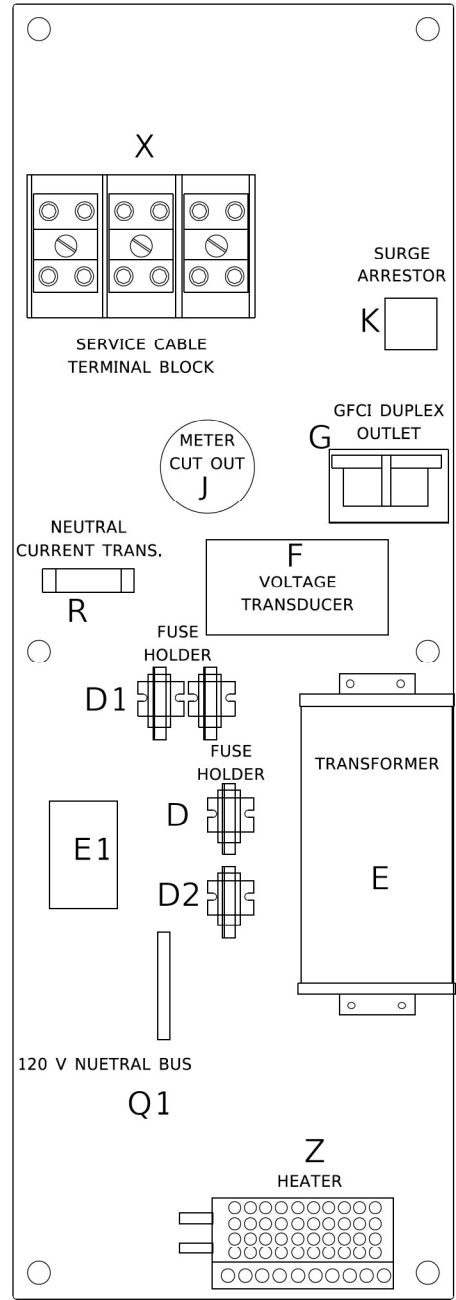

RIGHT SIDE PANEL

BILL OF MATERIALS

ITEM	QTY	DESCRIPTION
A	2	MAIN CIRCUIT BREAKERS 2 POLE 200 AMP WITH AUX CONTACT
B	1	ACKNOWLEDGE SWITCH, PUSH BUTTON WITH YELLOW INSERT
C1, C2 *	2	CONTACTOR 2 POLE 200 AMP 240V COIL WITH AUX CONTACTS
D	1	FINGERSAFE FUSE HOLDER WITH KTK - 20A FUSE
D1	2	FINGERSAFE FUSE HOLDER WITH KTK - ½ A FUSE
D2	1	FINGERSAFE FUSE HOLDER WITH KTK - 2A FUSE
E	1	2.0 KVA 277V-240/120 TRANSFORMER
E1	1	0.25 KVA240/ 120 - 24 VAC TRANSFORMER
F	1	VOLTAGE TRANSDUCER WITH COVER TERMINALS
G	1	20 AMP GFCI DUPLEX OUTLET W/COVER
H	2	DOOR SWITCH
I	1	LIGHT FIXTURE
J	1	METER FITTING 1 PHASE 3 WIRE 200 AMP
K	1	SURGE ARRESTER
L	2	PANEL BOARD 480/ 240V 1 PHASE, 250 AMP COPPER BUS
M	1	2 CHANNEL DIGITAL TIME CLOCK
N	1	MOMENTARY SWITCH ON - OFF
O	1	SQUARE D, 9001KS11BH13, 2 POSITION SWITCH IN 9001KY1 ENCLOSURE OR APPROVED EQUAL
P	2	BREAKER 1P 15A
Q	2	COPPER GROUND AND NEUTRAL BUS 1 X 16 X 1/4
Q1	1	COPPER NEUTRAL BUS WITH 1 #6 AND 8 #12 CONDUCTOR POINTS
R	1	CURRENT TRANSDUCER
S	1	MOTOROLA MOSCAD-L RADIO, 240 V
T *	1	CONTROL RELAY ASSEMBLY 240V COILS WITH 4 - 3PDT 25A RELAYS (W389ACX-15) (R1, R2, R3, R4). QTY 32 TERMINAL BLOCKS
V	20	TERMINAL BLOCKS
X *	1	620 AMP SPLICE BLOCK
Y	1	40-80 DEGREE THERMOSTAT
Z	1	375 WATT HEATER

* TERMINALS SHALL BE COVERED WITH
CLEAR PLEXIGLASS SHEET

HNTB

USER NAME = JBRYNDA	DESIGNED - AJS	REVISED -
	DRAWN - AJS	REVISED -
PLOT SCALE = 0.166666" / IN.	CHECKED - MCD	REVISED -
PLOT DATE = 6/29/2023	DATE - 6/29/2023	REVISED -

STATE OF ILLINOIS
DEPARTMENT OF TRANSPORTATION

LIGHTING CONTROLLER, BASE MOUNTED
480VOLT, 200AMP (DUAL) RADIO SCADA – FIBER OPTIC PROVISION

SCALE: SHEET OF SHEETS STA. TO STA.

F.A.I. RTE.	SECTION	COUNTY	TOTAL SHEETS	SHEET NO.
80	FAI 80 21 STRUCTURE 8 BE-206A	WILL	883	499
ILLINOIS FED. AID PROJECT			CONTRACT NO. 62R29	

