



FINAL	SURVEYED	DATE
SURVEY	BY	
NOTE BOOK		
NO.		

ORIGINAL	SURVEYED	DATE
SURVEY	BY	
NOTE BOOK		
NO.		

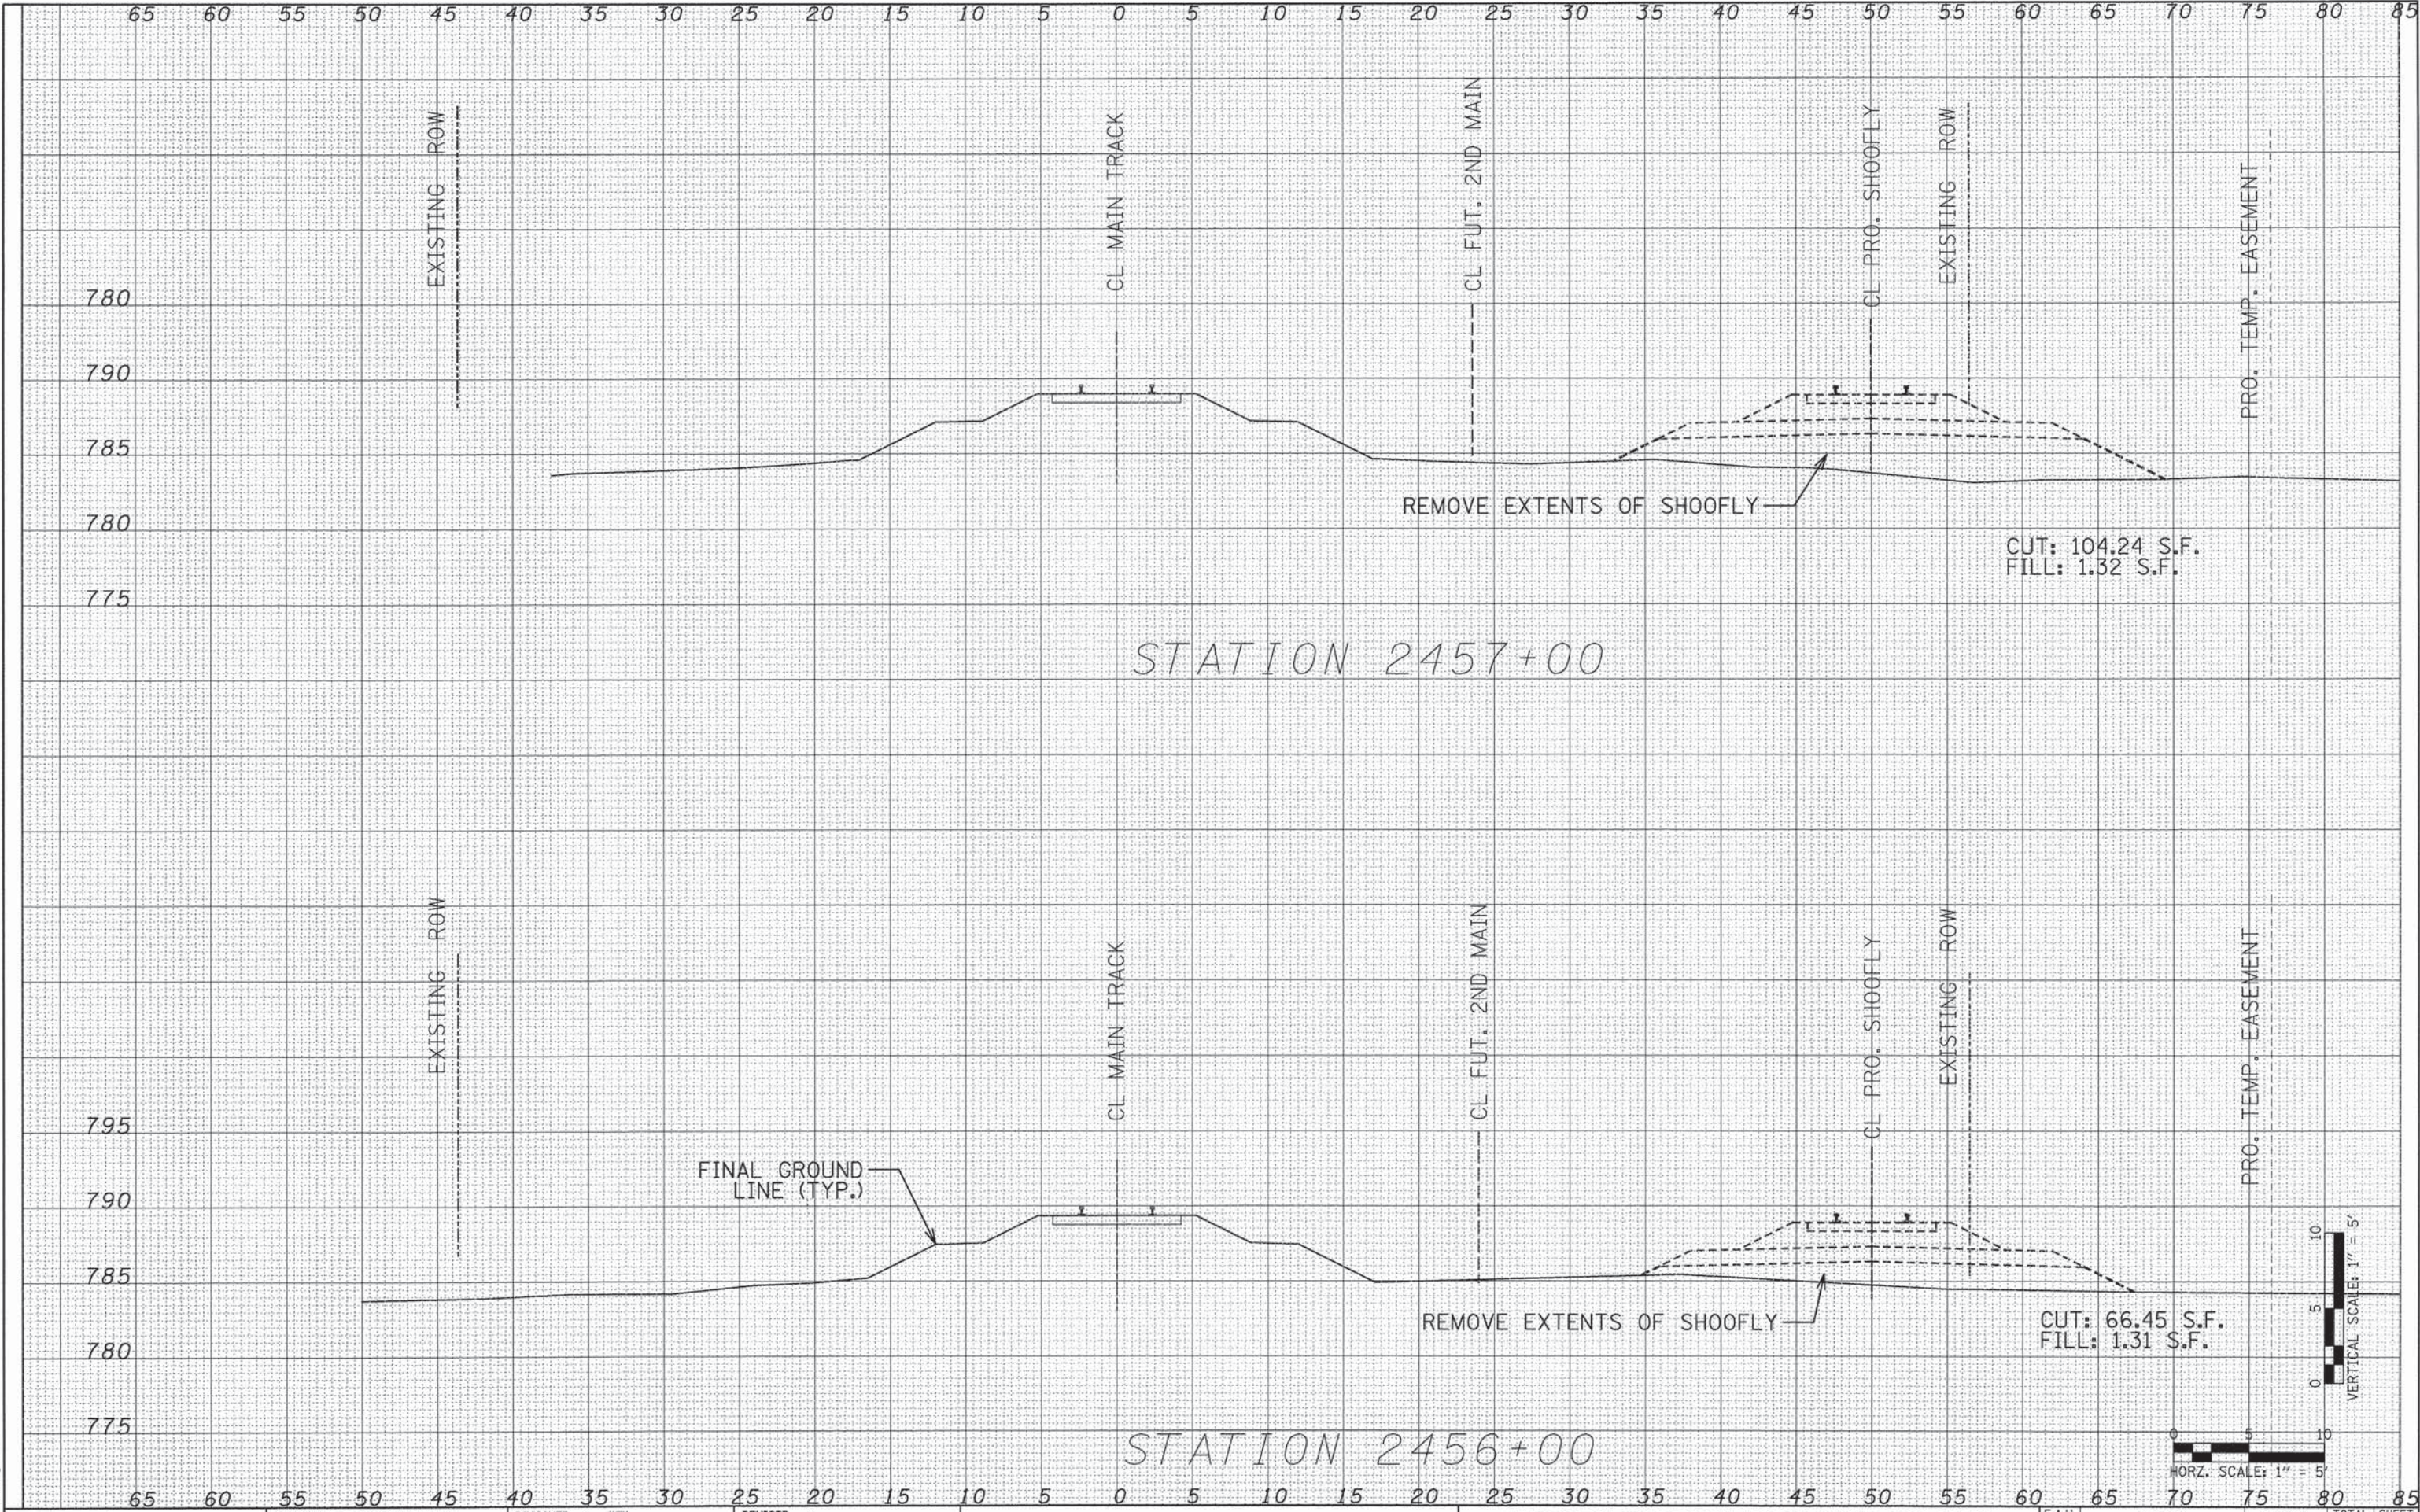


 PATRICK ENGINEERING 4970 VARSITY DRIVE LISLE, IL 60532 patrickengineering.com	USER NAME = tkoeppen(Rdwg.Lisla)		DESIGNED - KEK	REVISED -	STATE OF ILLINOIS DEPARTMENT OF TRANSPORTATION	WASHINGTON STREET FROM HARYAN WAY TO LAKE STREET RESTORATION CROSS SECTIONS				F.A.U. RTE.	SECTION	COUNTY	TOTAL SHEETS	SHEET NO.
	DRAWN - KEK		CHECKED - SPH	REVISED -		SCALE: AS NOTED	SHEET NO. RR 46 OF 54	STA. 2456+00	TO STA. 2457+00	187	11-00121-11-BR	LAKE	496	301
	PLOT SCALE = 5,0000' / 1"		DATE - 6/30/2014	REVISED -		FED. ROAD DIST. NO. ILLINOIS FED. AID PROJECT								
	PLOT DATE = 7/17/2014					61A63								

ORIGINAL SURVEY		BY	DATE
NOTE BOOK	SURVISED _____		
	PLOTTED _____		
	TEMPLATE _____		
	AREAS _____		
NO.	AREAS CHECKED _____		

 

FINAL SURVEY	DATE
SURVEYED	BY
PLOTTED	
NOTE BOOK	
AREAS CHECKED	


ORIGINAL SURVEY	DATE
SURVEYED	BY
PLOTTED	
NOTE BOOK	
AREAS CHECKED	

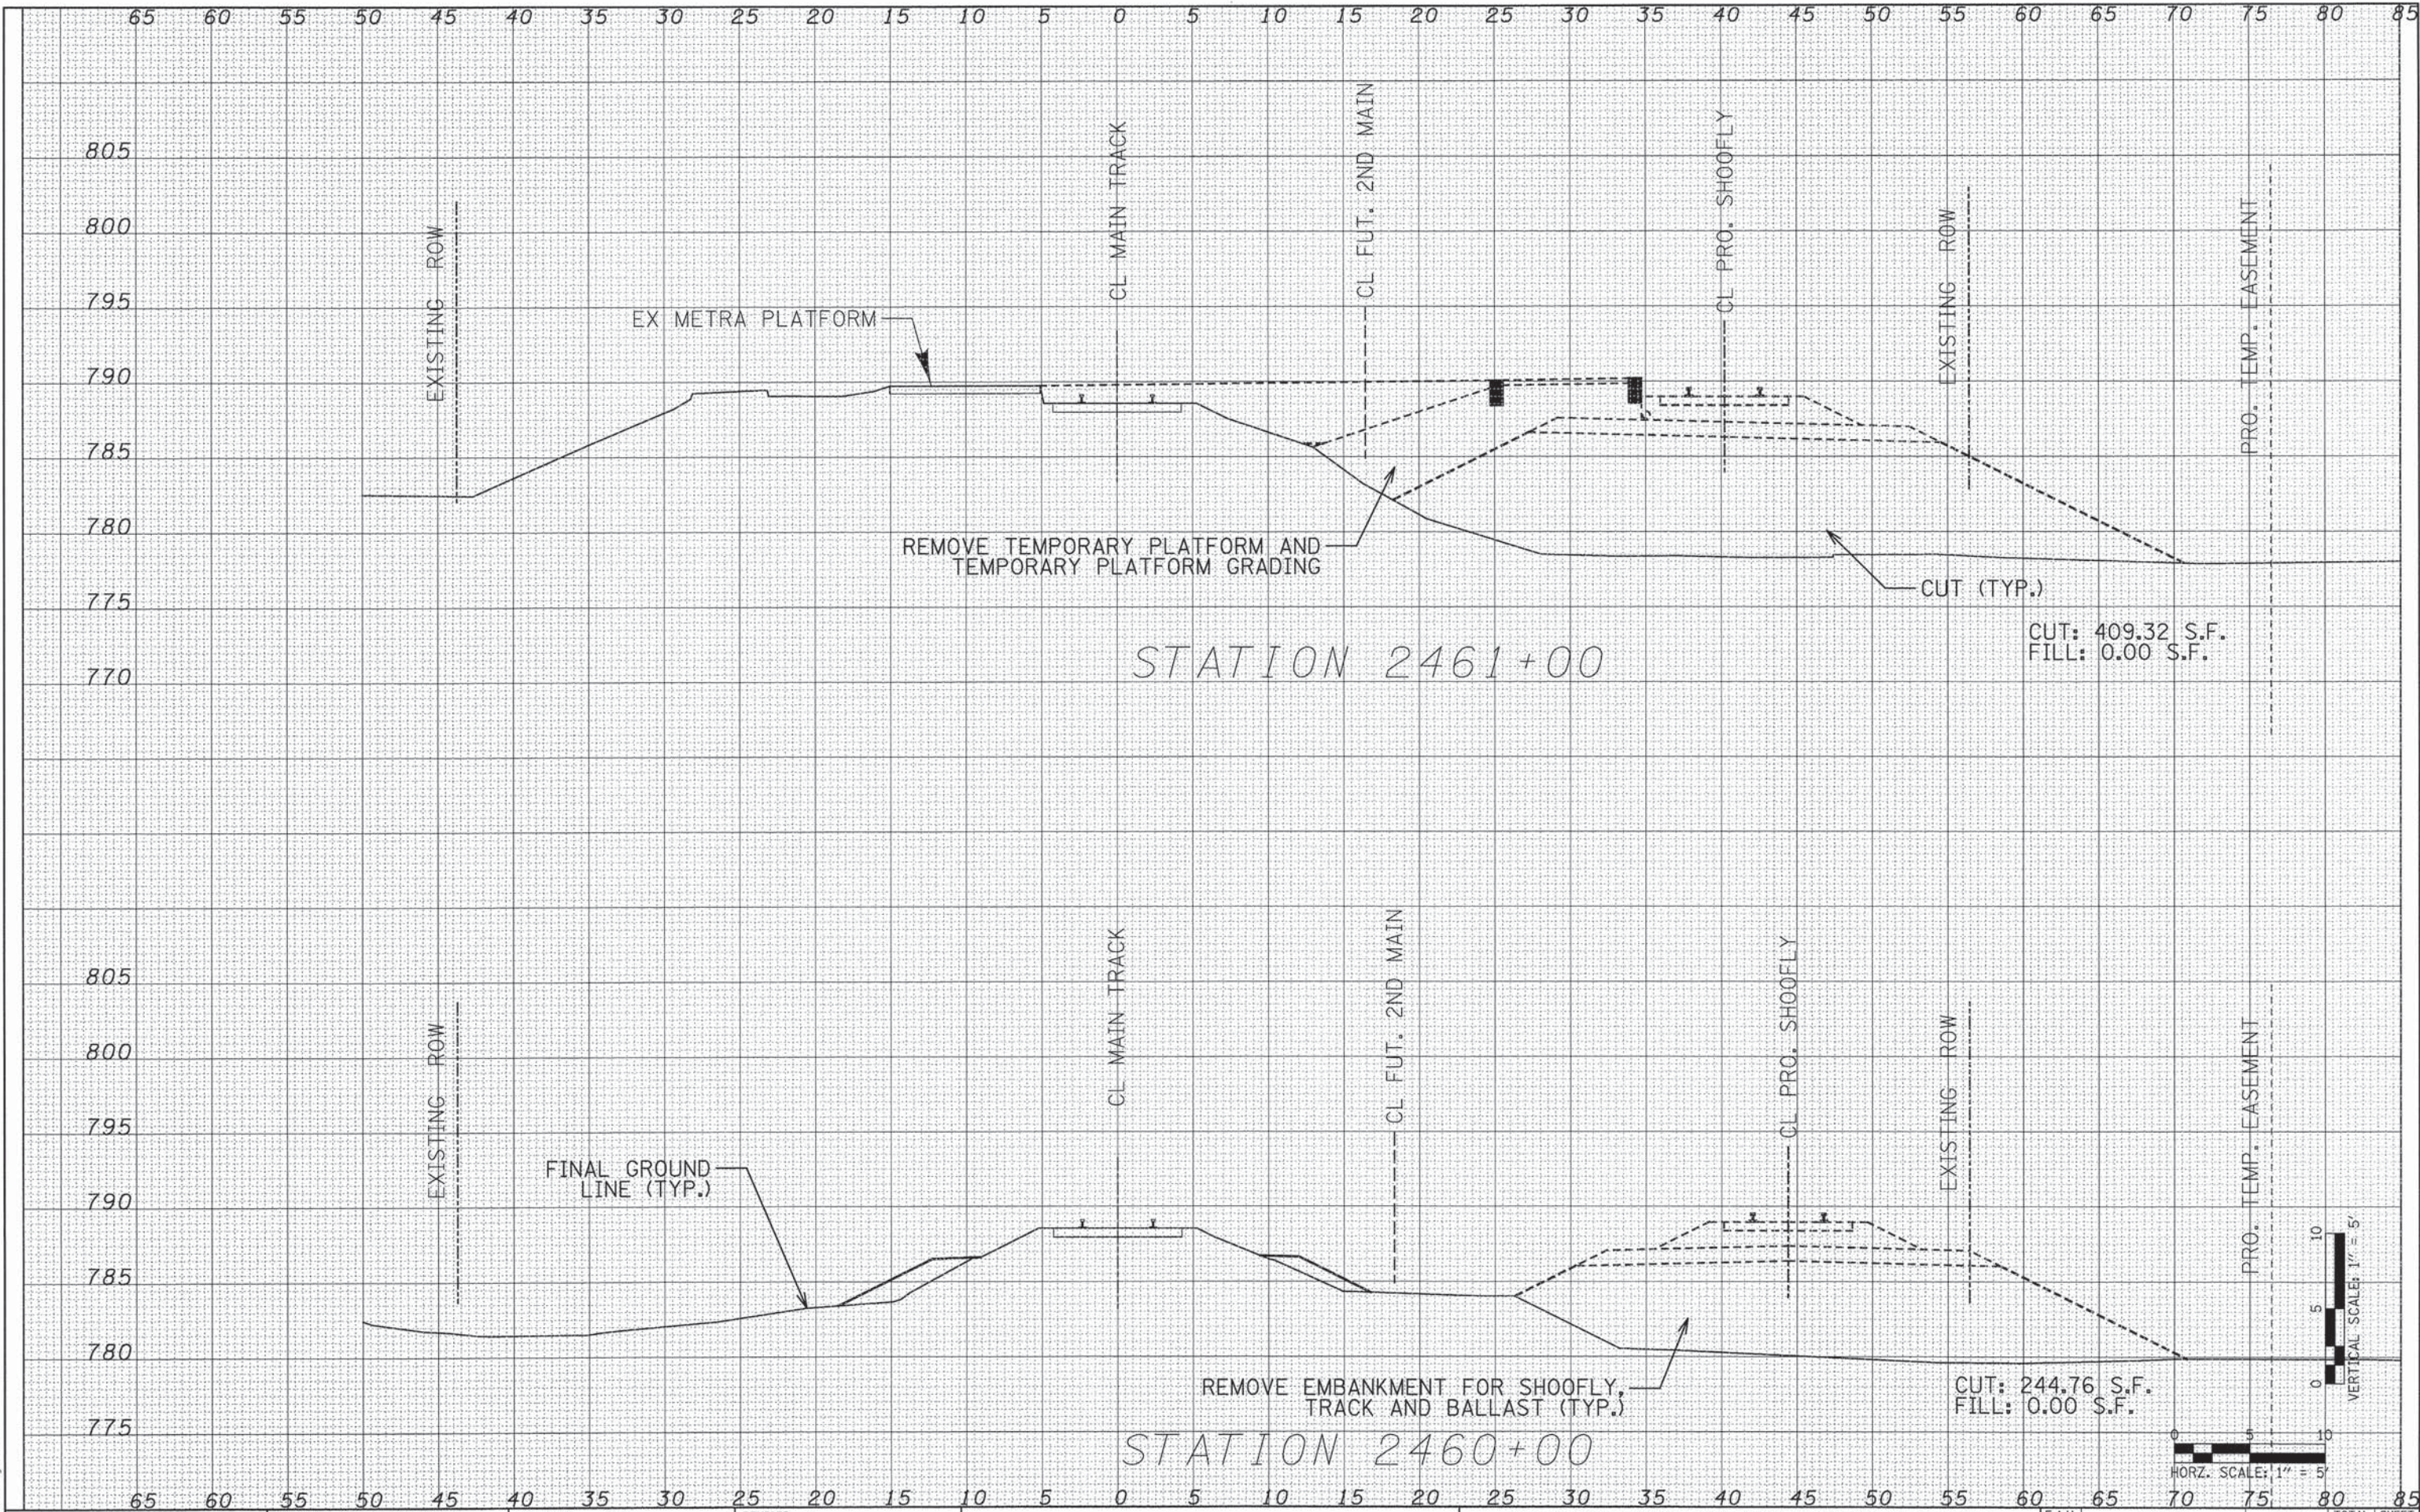


	PATRICK ENGINEERING INC. 4970 VARSITY DRIVE LISLE, IL 60532 patrickengineering.com			STATE OF ILLINOIS DEPARTMENT OF TRANSPORTATION			WASHINGTON STREET FROM HARYAN WAY TO LAKE STREET RESTORATION CROSS SECTIONS			F.A.U. RTE. 187 SECTION 11-00121-11-BR COUNTY LAKE TOTAL SHEETS 496 SHEET NO. 303 61A63		
	USER NAME = tkoeppe(Rdwg.Lisile)			DESIGNED - KEK			SCALE: AS NOTED			FED. ROAD DIST. NO. ILLINOIS FED. AID PROJECT		
	DRAWN - KEK			CHECKED - SPH			SHEET NO. RR 48 OF 54			STA. 2460+00 TO STA. 2461+00		
	PLOT SCALE = 5.0000' / 1" /			DATE - 6/30/2014								

G:\CDOT\21158_024\Drawings\RAIL\Sheets\WashSt_Rail_RESTXSec_Sheets.dgn

ORIGINAL		BY	DATE
SURVEYED _____			
PLOTTED _____			
TEMPLATE _____			
AREAS _____			
CHECKED _____			
NO.			

 

ORIGINAL, SURVEY	SURVEYED _____	BY _____	DATE _____
NOTE BOOK	PLOTTED _____		
	TEMPLATE _____		
NO.	AREAS _____		
	AREAS CHECKED _____		

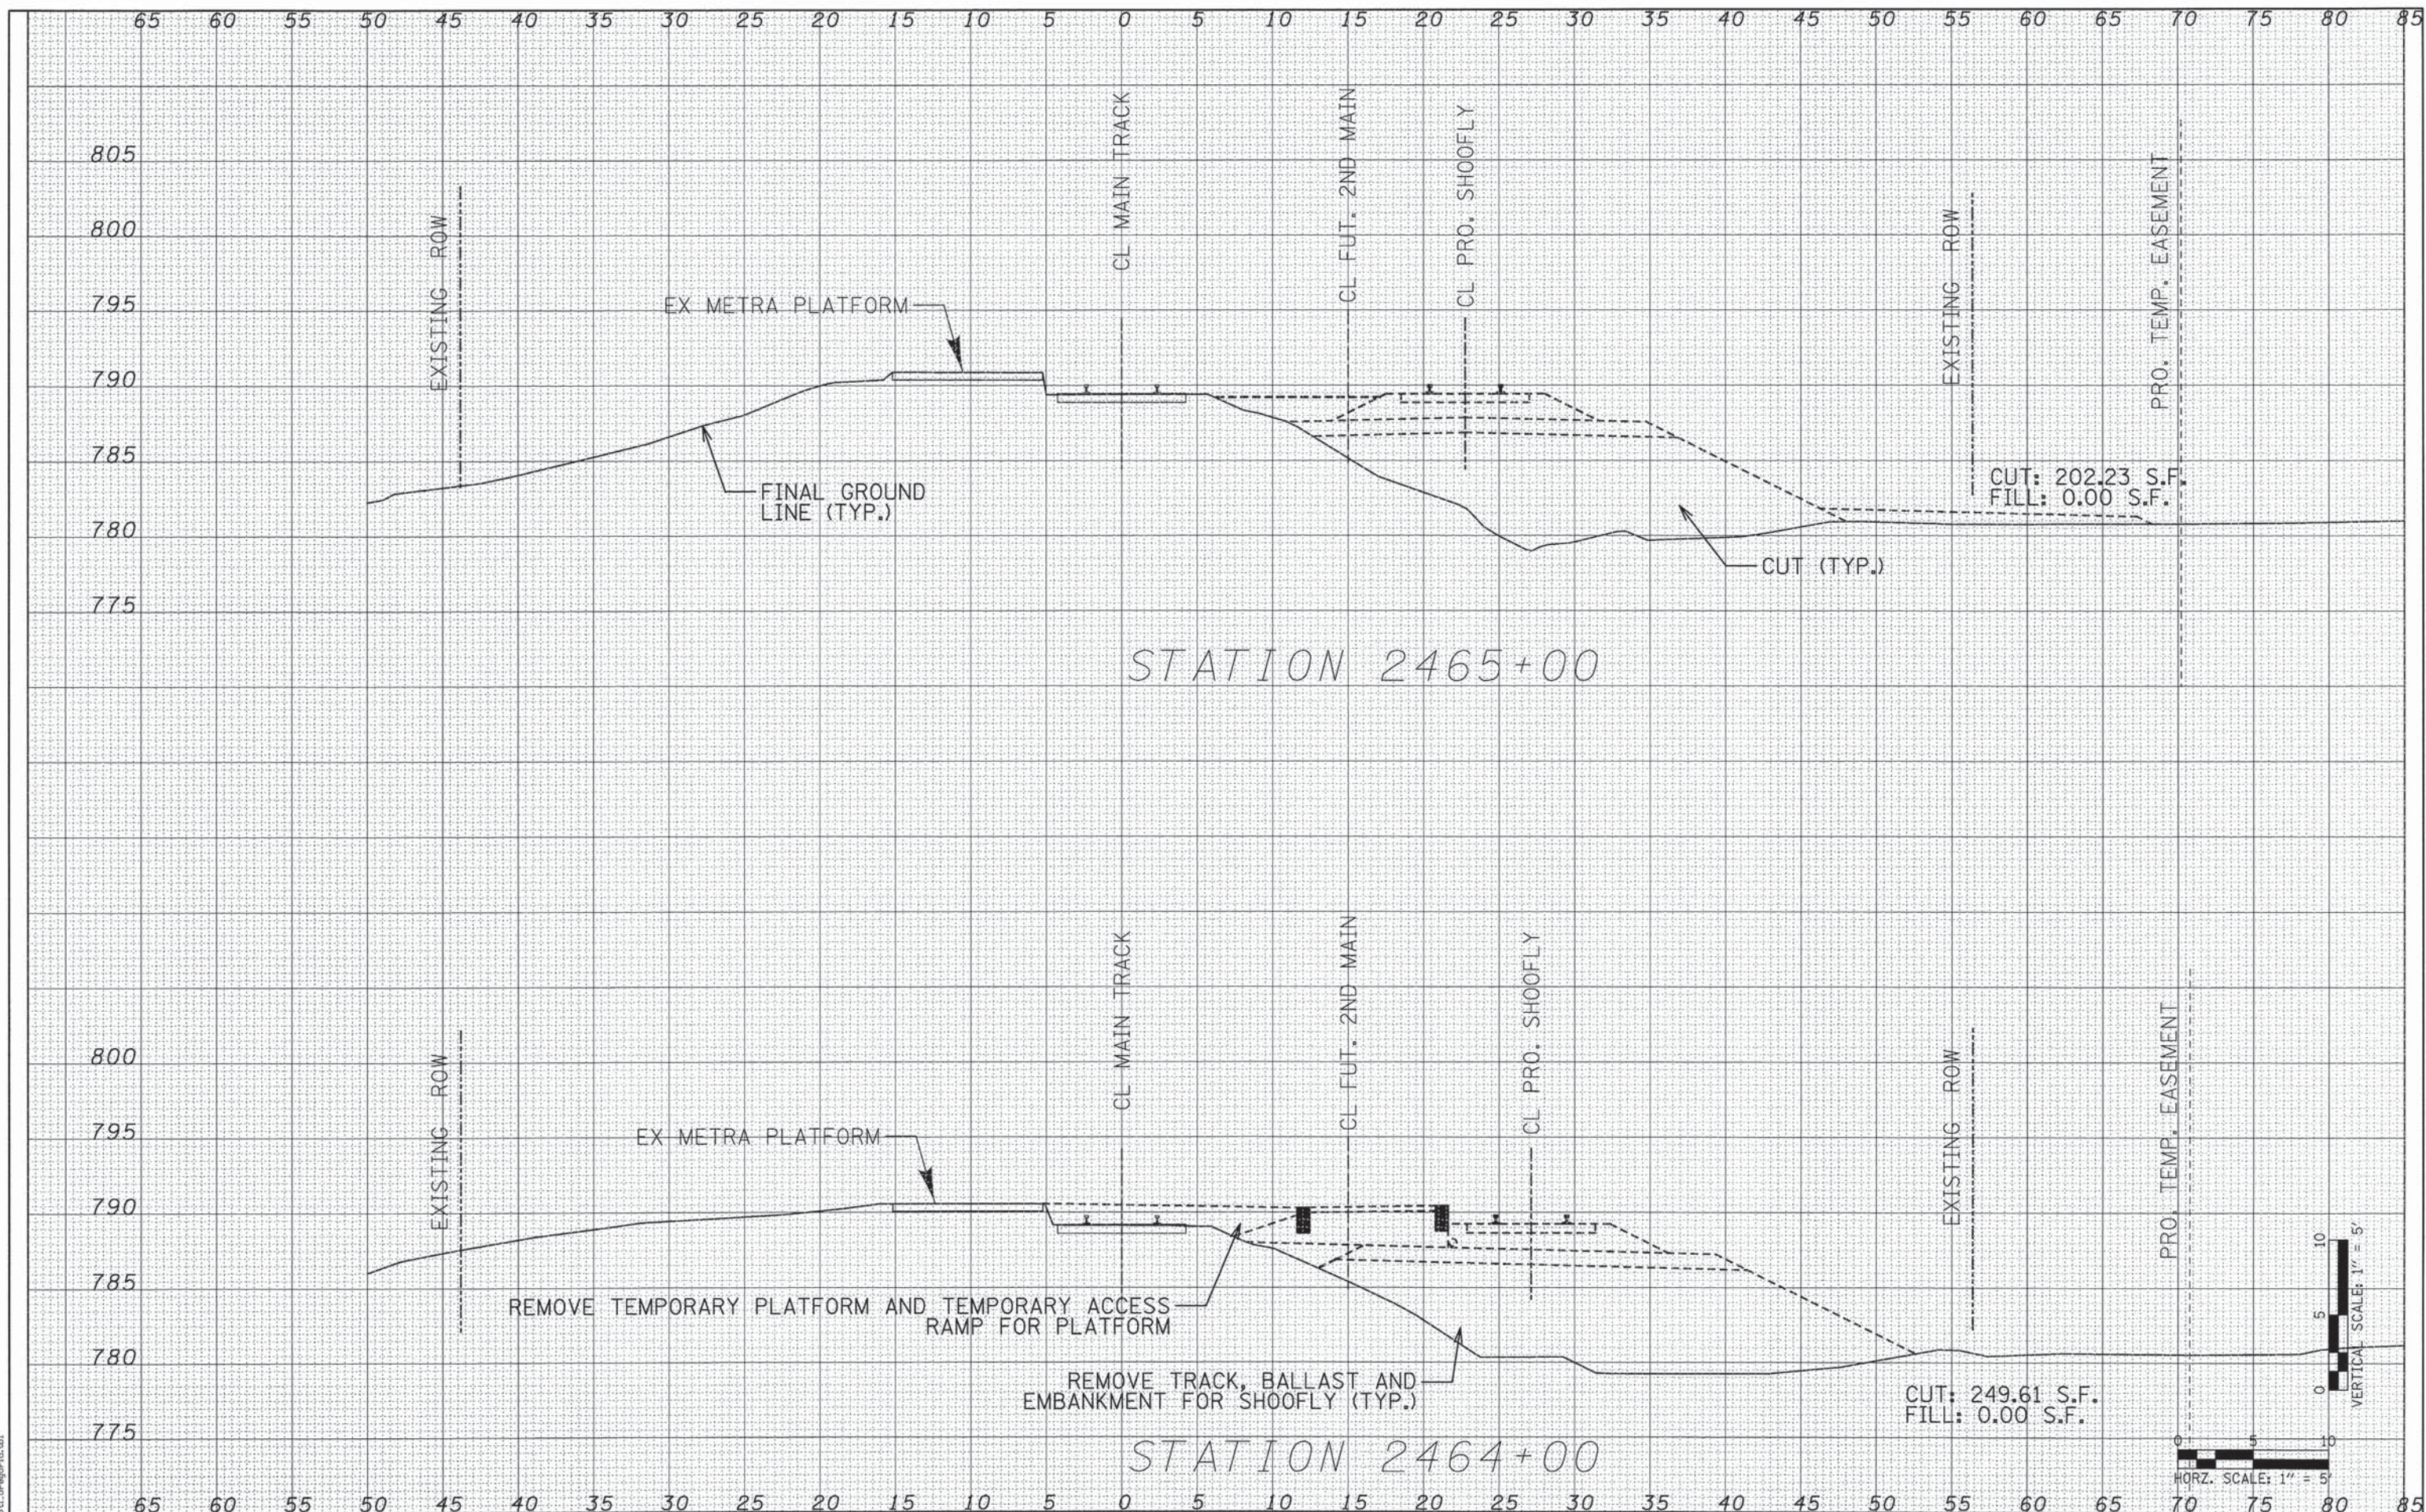


 PATRICK ENGINEERING INC. 4970 VARSITY DRIVE LISLE, IL 60532 patrickengineering.com	USER NAME = tkoeppen(Rdw.Lisle)	DESIGNED - KEK	REVISED -	STATE OF ILLINOIS DEPARTMENT OF TRANSPORTATION	WASHINGTON STREET FROM HARYAN WAY TO LAKE STREET RESTORATION CROSS SECTIONS			F.A.U. RTE.	SECTION	COUNTY	TOTAL SHEETS	SHEET NO.
		DRAWN - KEK	REVISED -					187	11-00121-11-BR	LAKE	496	305
	PLOT SCALE = 5.0000' / 1"	CHECKED - SPH	REVISED -		61A63							
	PLOT DATE = 7/17/2014	DATE - 6/30/2014	REVISED -									
								SCALE: AS NOTED	SHEET NO. RR 50 OF 54	STA. 2464+00 TO STA. 2465+00	FED. ROAD DIST. NO.	ILLINOIS FED. AID PROJECT

G:\LCOOT\21152_024\Drawings\RAIL\SHEETS\WashSt_Rail_RESTXSec_Sheets.dgn


FINAL	SURVEYED	BY	DATE
SURVEY	PLOTTED		
NOTE BOOK	TEMPLATE		
NO.	AREAS CHECKED		

ORIGINAL	SURVEYED	BY	DATE
SURVEY	PLOTTED		
NOTE BOOK	TEMPLATE		
NO.	AREAS CHECKED		

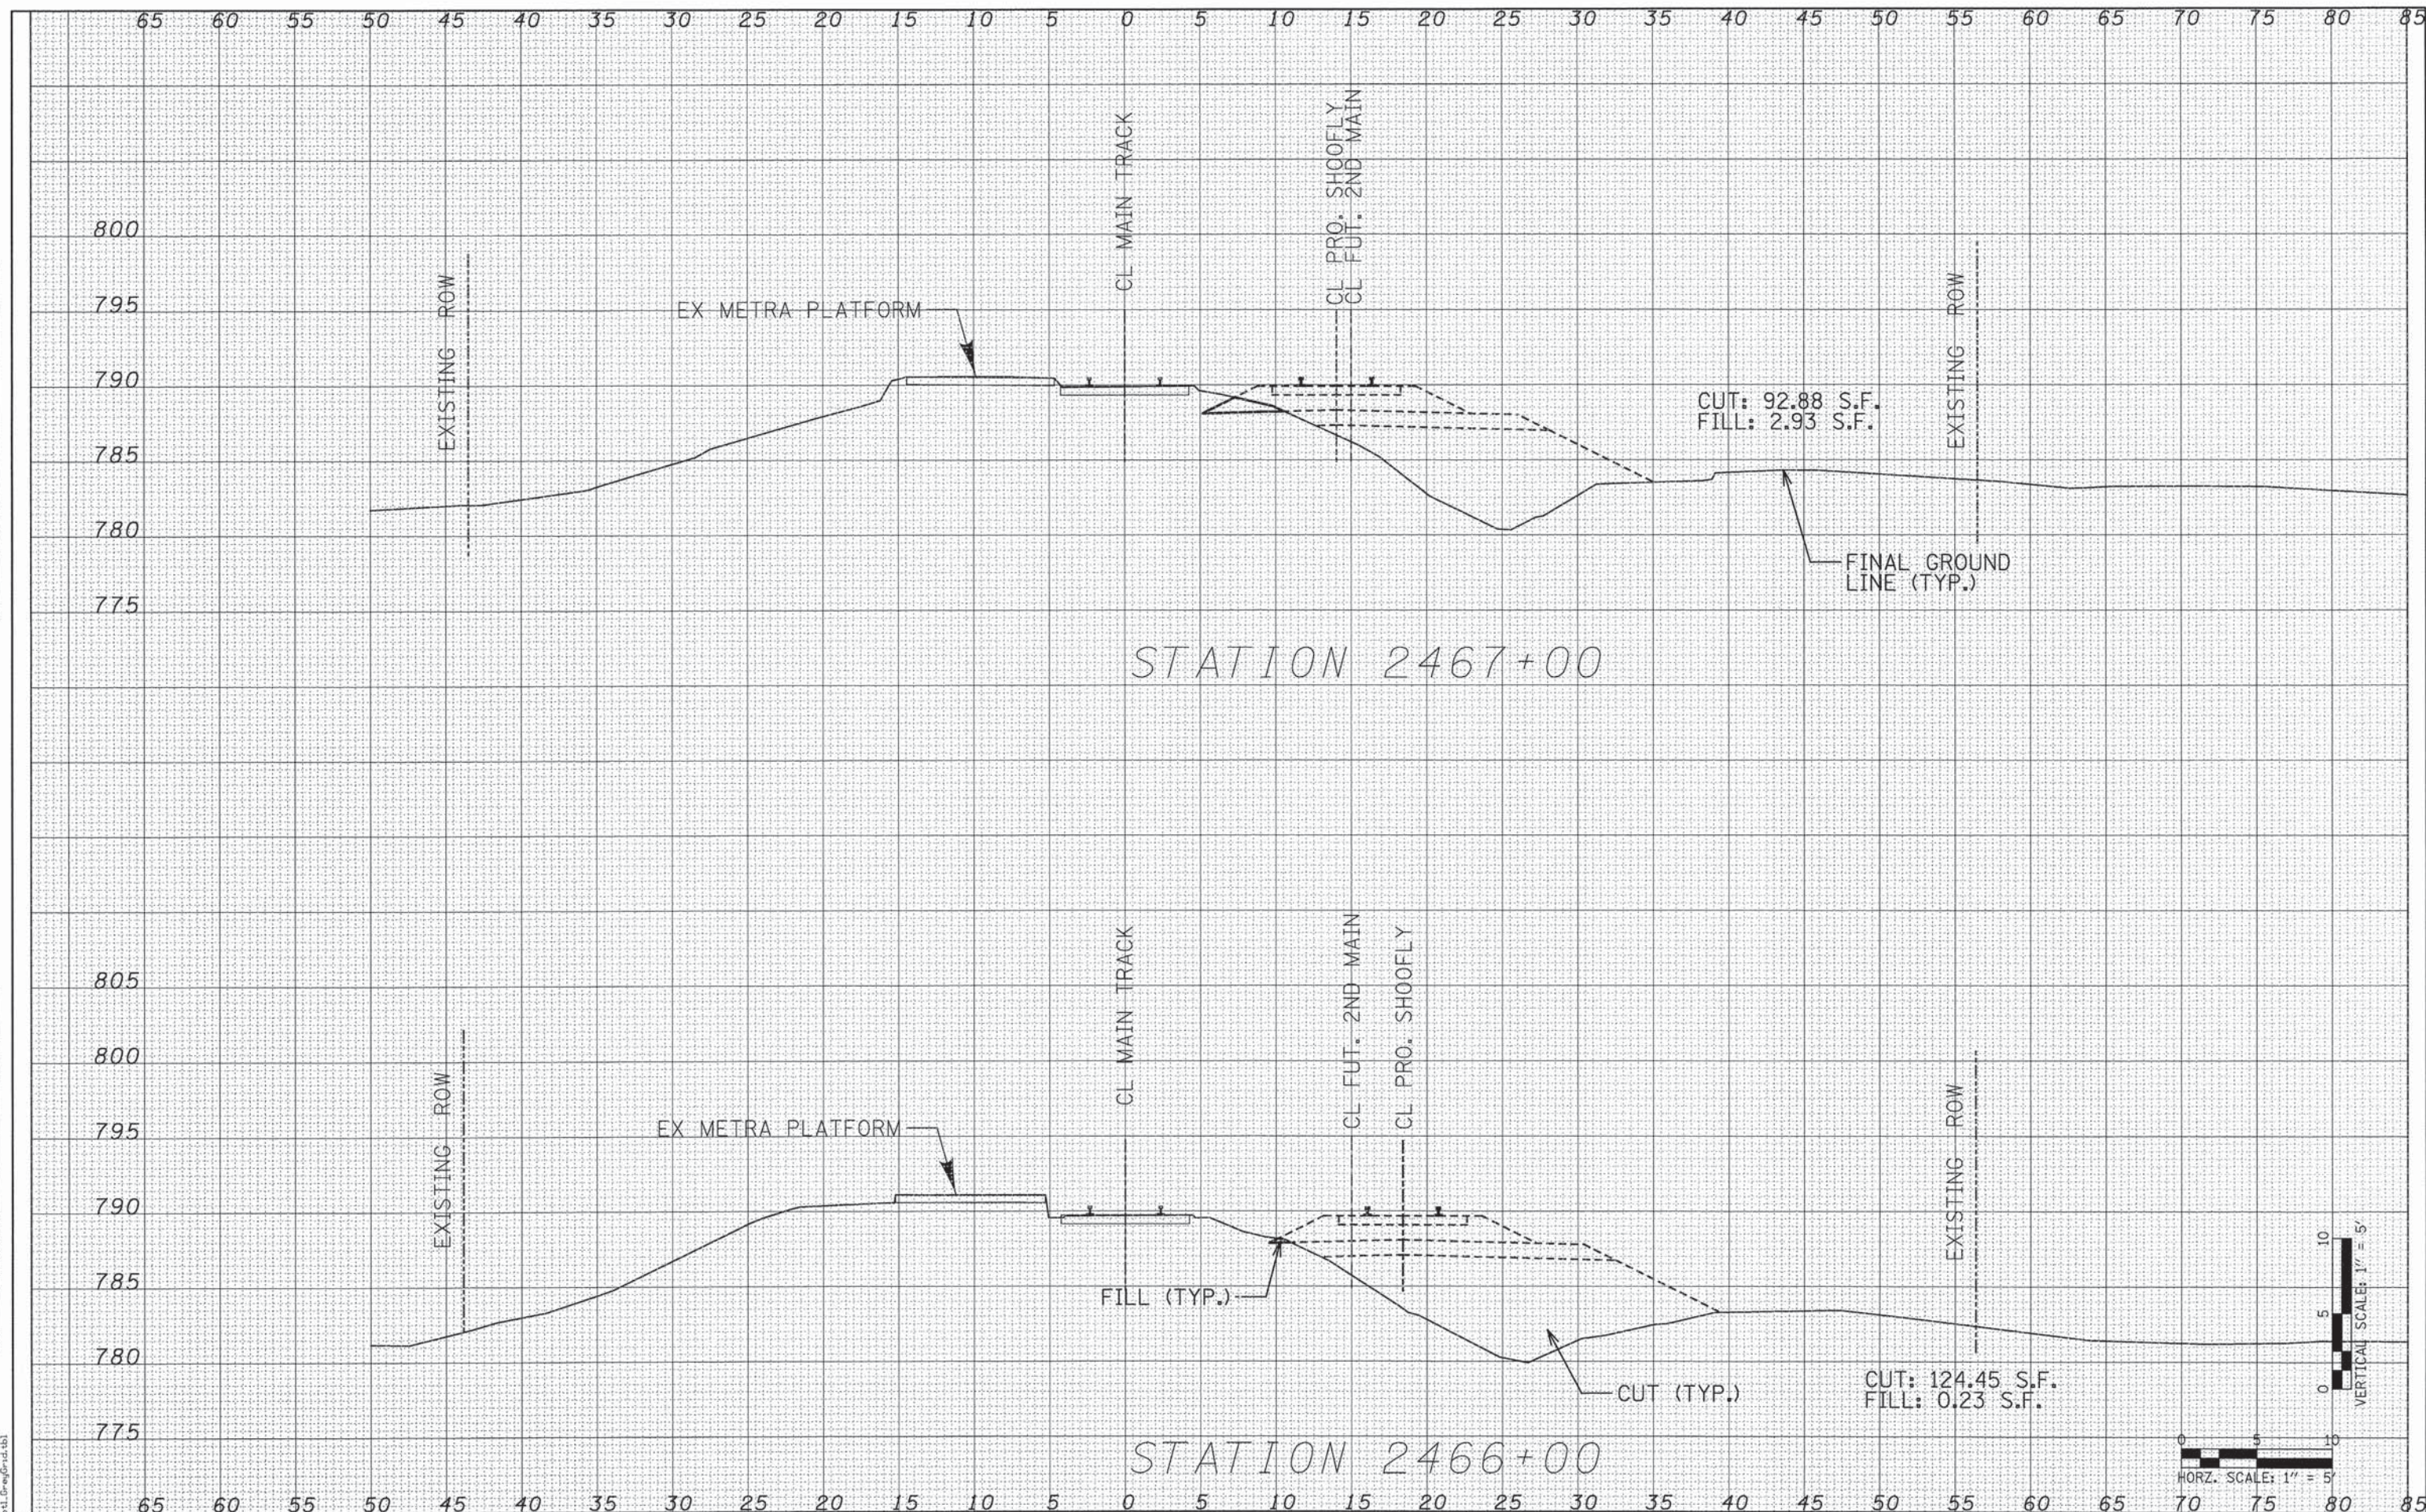

DATE	BY
FINL SURVEY	SURVEYED
NOTE BOOK	PLOTTED
NO.	TEMPLATE
	AREAS
	CHECKED


DATE	BY
ORIGINAL SURVEY	SURVEYED
NOTE BOOK	PLOTTED
NO.	TEMPLATE
	AREAS
	CHECKED

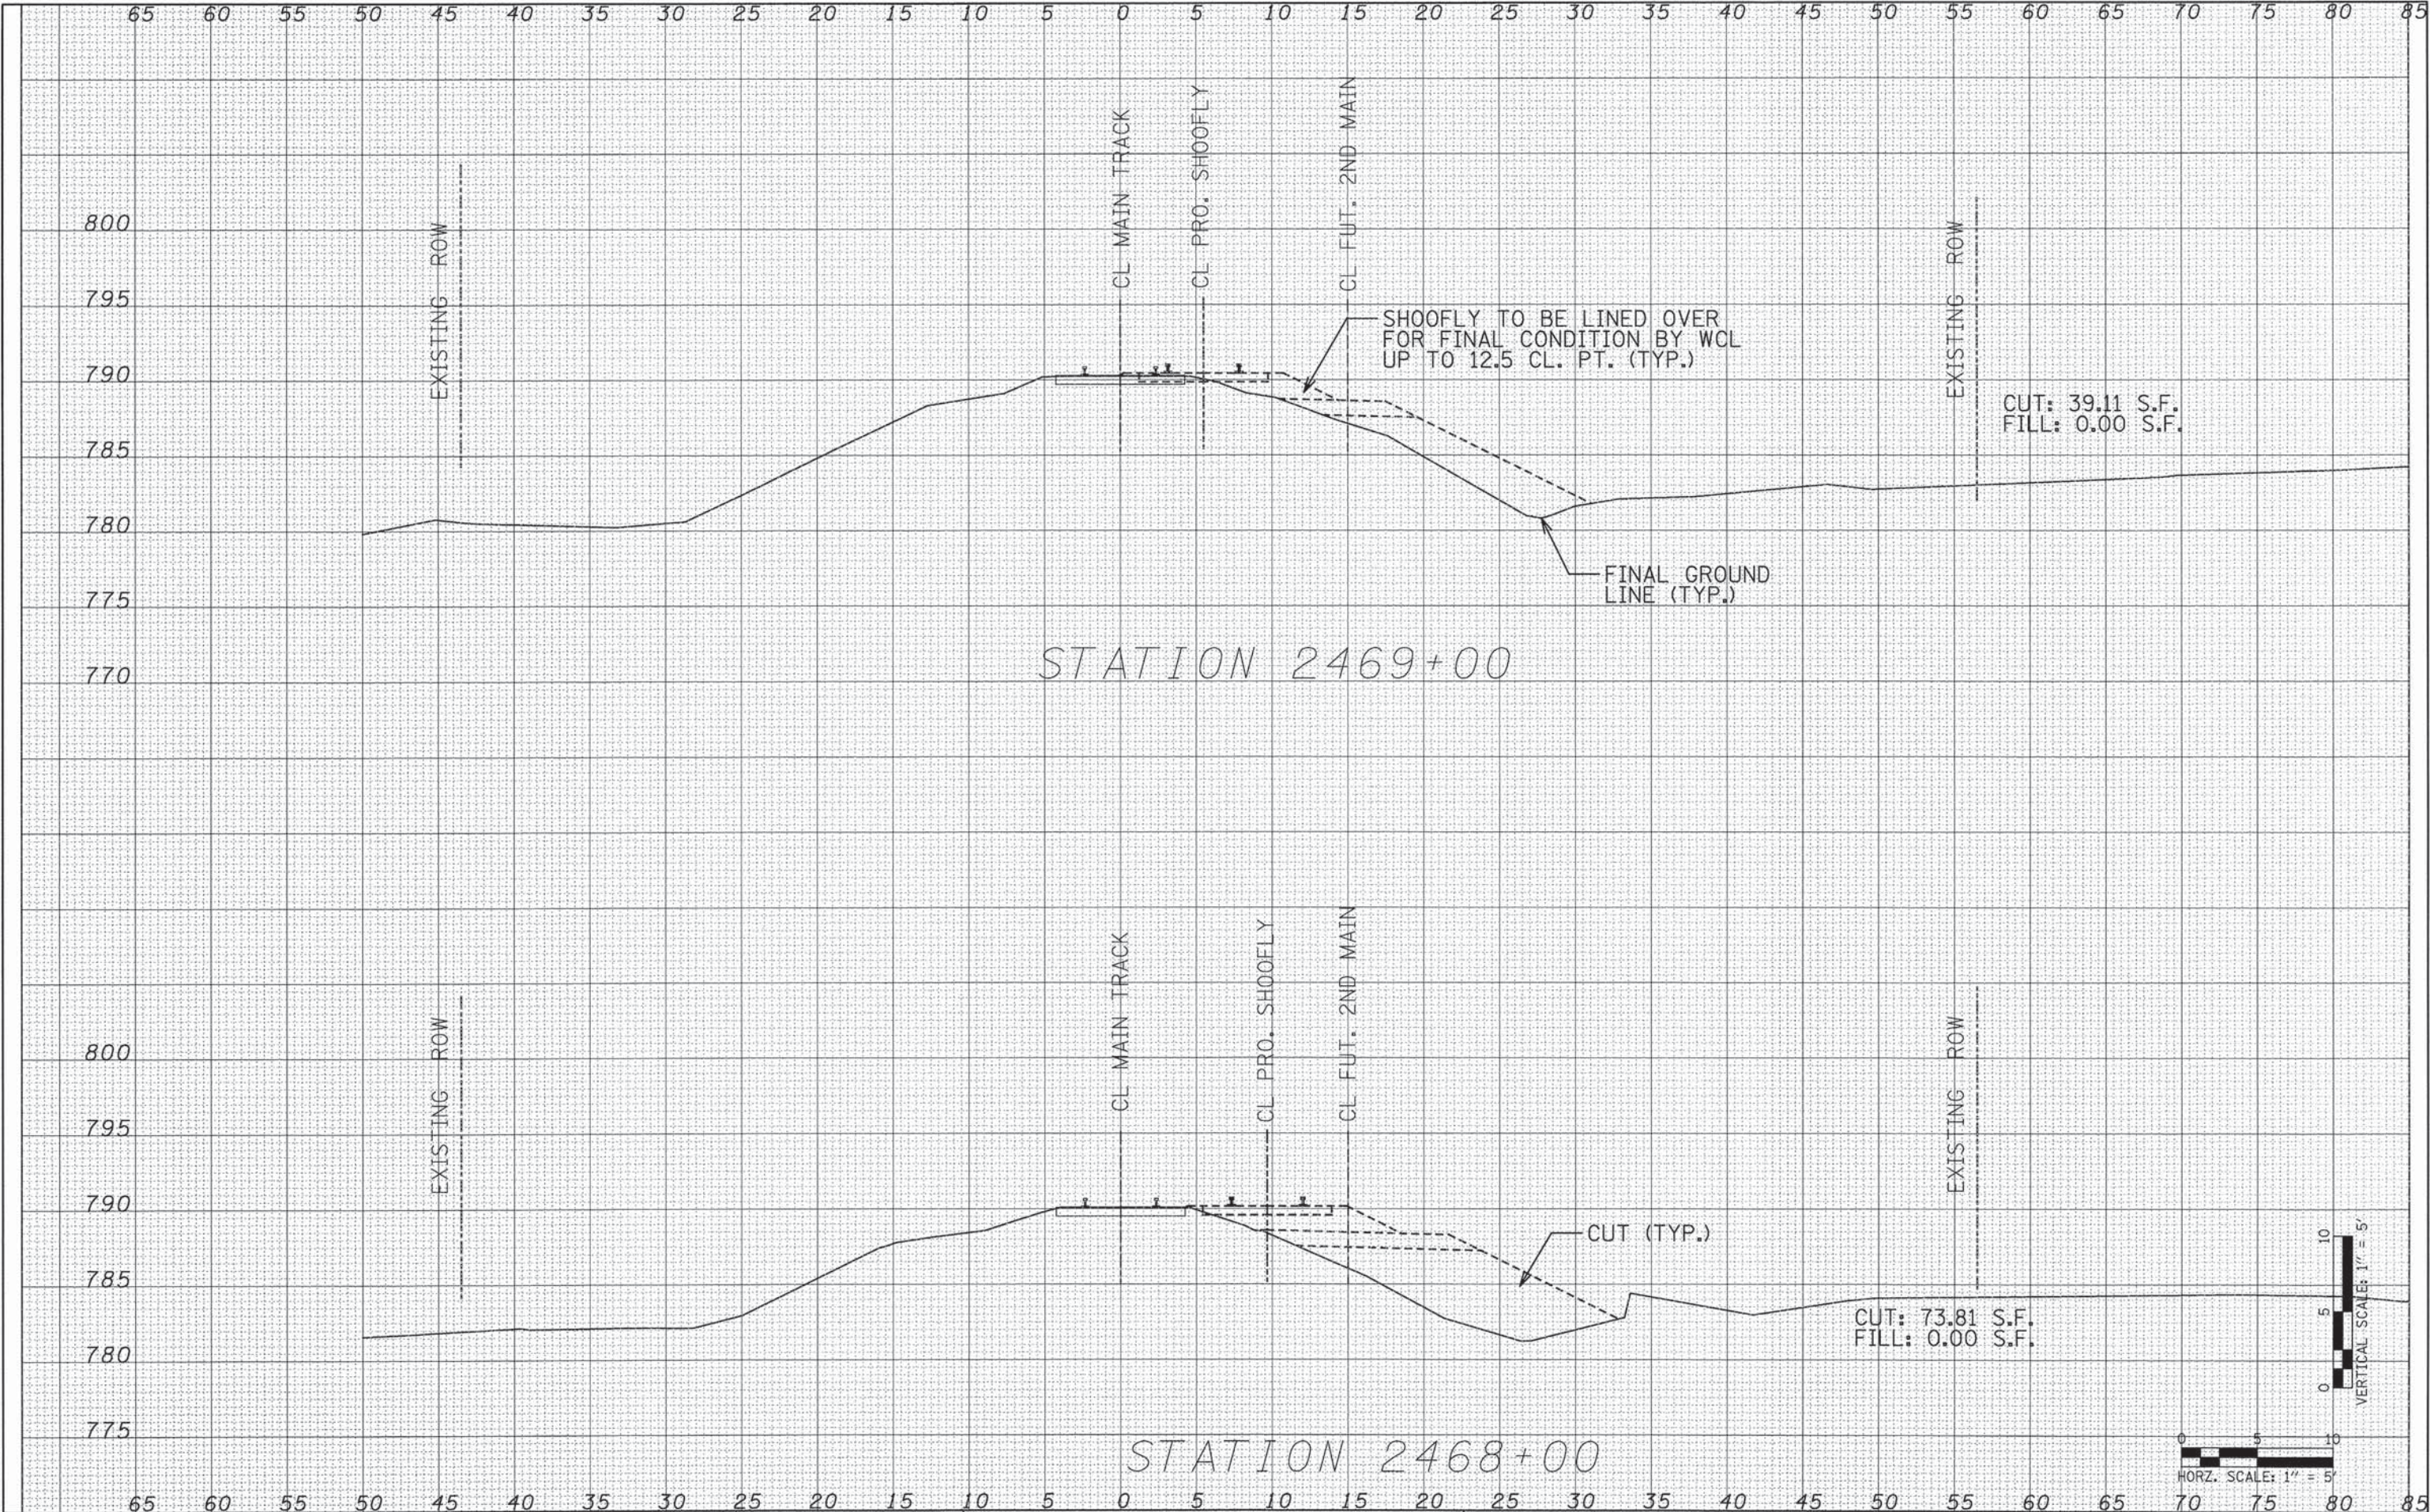

 PATRICK ENGINEERING	PATRICK ENGINEERING INC. 4970 VARSITY DRIVE LISLE, IL 60532 patrickengineering.com	USER NAME = tkoeppen(Rdky.Lisle)	DESIGNED - KEK	REVISED -	STATE OF ILLINOIS DEPARTMENT OF TRANSPORTATION	WASHINGTON STREET FROM HARYAN WAY TO LAKE STREET RESTORATION CROSS SECTIONS			F.A.U RTE.	SECTION	COUNTY	TOTAL SHEETS	SHEET NO.
		PLOT SCALE = 5.0000' / 1"	DRAWN - KEK	REVISED -					187	11-00121-11-BR	LAKE	496	307
		PLOT DATE = 7/17/2014	CHECKED - SPH	REVISED -		61A63							
		DATE - 6/30/2014	REVISED -	SCALE: AS NOTED		SHEET NO. RR 52 OF 54	STA. 2468+00 TO STA. 2469+00	FED. ROAD DIST. NO.	ILLINOIS FED. AID PROJECT				

FINAL	SURVEYED	BY	DATE
SURVEY	PLOTTED		
NOTE BOOK	TEMPLATE		
NO.	AREAS	CHECKED	


ORIGINAL	SURVEYED	BY	DATE
SURVEY	PLOTTED		
NOTE BOOK	TEMPLATE		
NO.	AREAS	CHECKED	

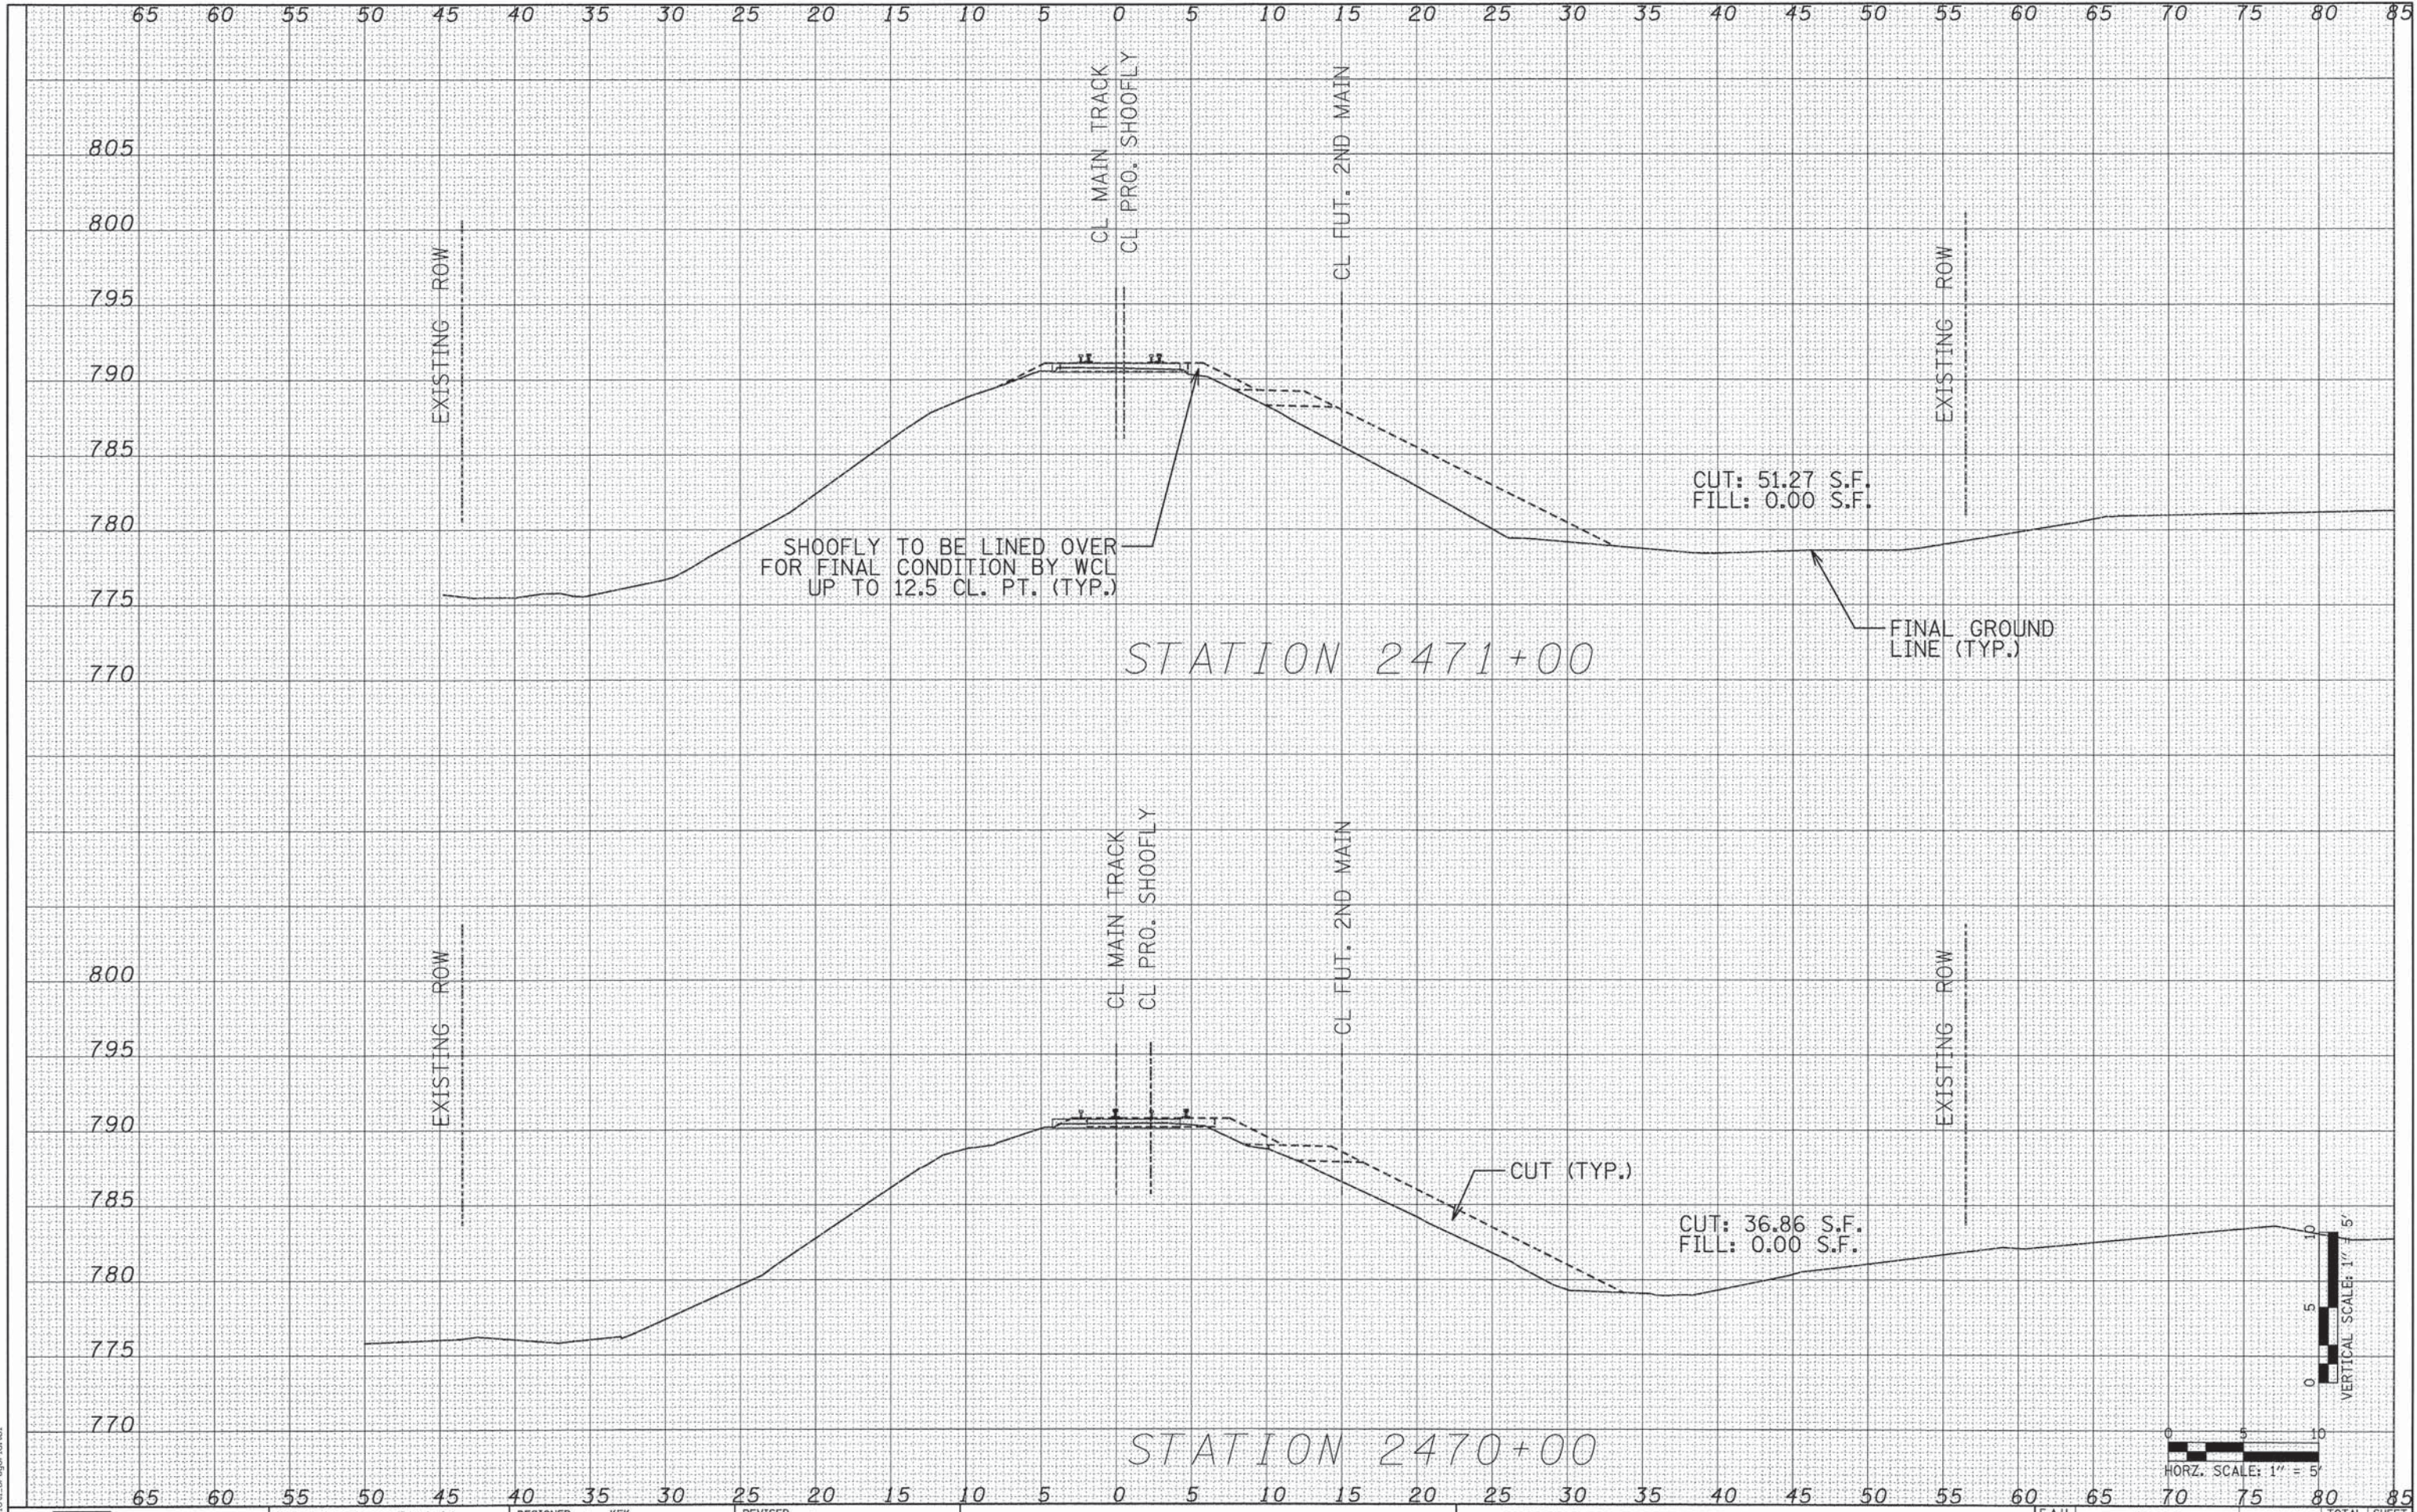

	PATRICK ENGINEERING INC. 4970 VARSITY DRIVE LISLE, IL 60532 patrickengineering.com		USER NAME = tkoeppen(Rdwy_Lisle)	DESIGNED - KEK	REVISED -	STATE OF ILLINOIS DEPARTMENT OF TRANSPORTATION	WASHINGTON STREET FROM HARYAN WAY TO LAKE STREET RESTORATION CROSS SECTIONS			FED. ROAD DIST. NO.	SECTION	COUNTY	TOTAL SHEETS	SHEET NO.		
			PLOT SCALE = 5,000' / 1" =	DRAWN - KEK	REVISED -		187	11-00121-11-BR	LAKE	496	308					
			PLOT DATE = 7/17/2014	CHECKED - SPH	REVISED -		61A63									
				DATE - 6/30/2014	REVISED -											
Q:\LCDOT\21152_004\Drawings\RAIL\SHEETS\WashSt_Rail_RESTXSec_Sheets.dgn																
SCALE: AS NOTED										SHEET NO. RR 53 OF 54		STA. 2470+00 TO STA. 2471+00			ILLINOIS FED. AID PROJECT	

DATE	BY	DATE	BY
FINAL SURVEY	SURVEYED	PLOTTED	TEMPLATE
NO.	NO.	NO.	NO.

DATE	BY	DATE	BY
ORIGINAL SURVEY	SURVEYED	PLOTTED	TEMPLATE
NO.	NO.	NO.	NO.

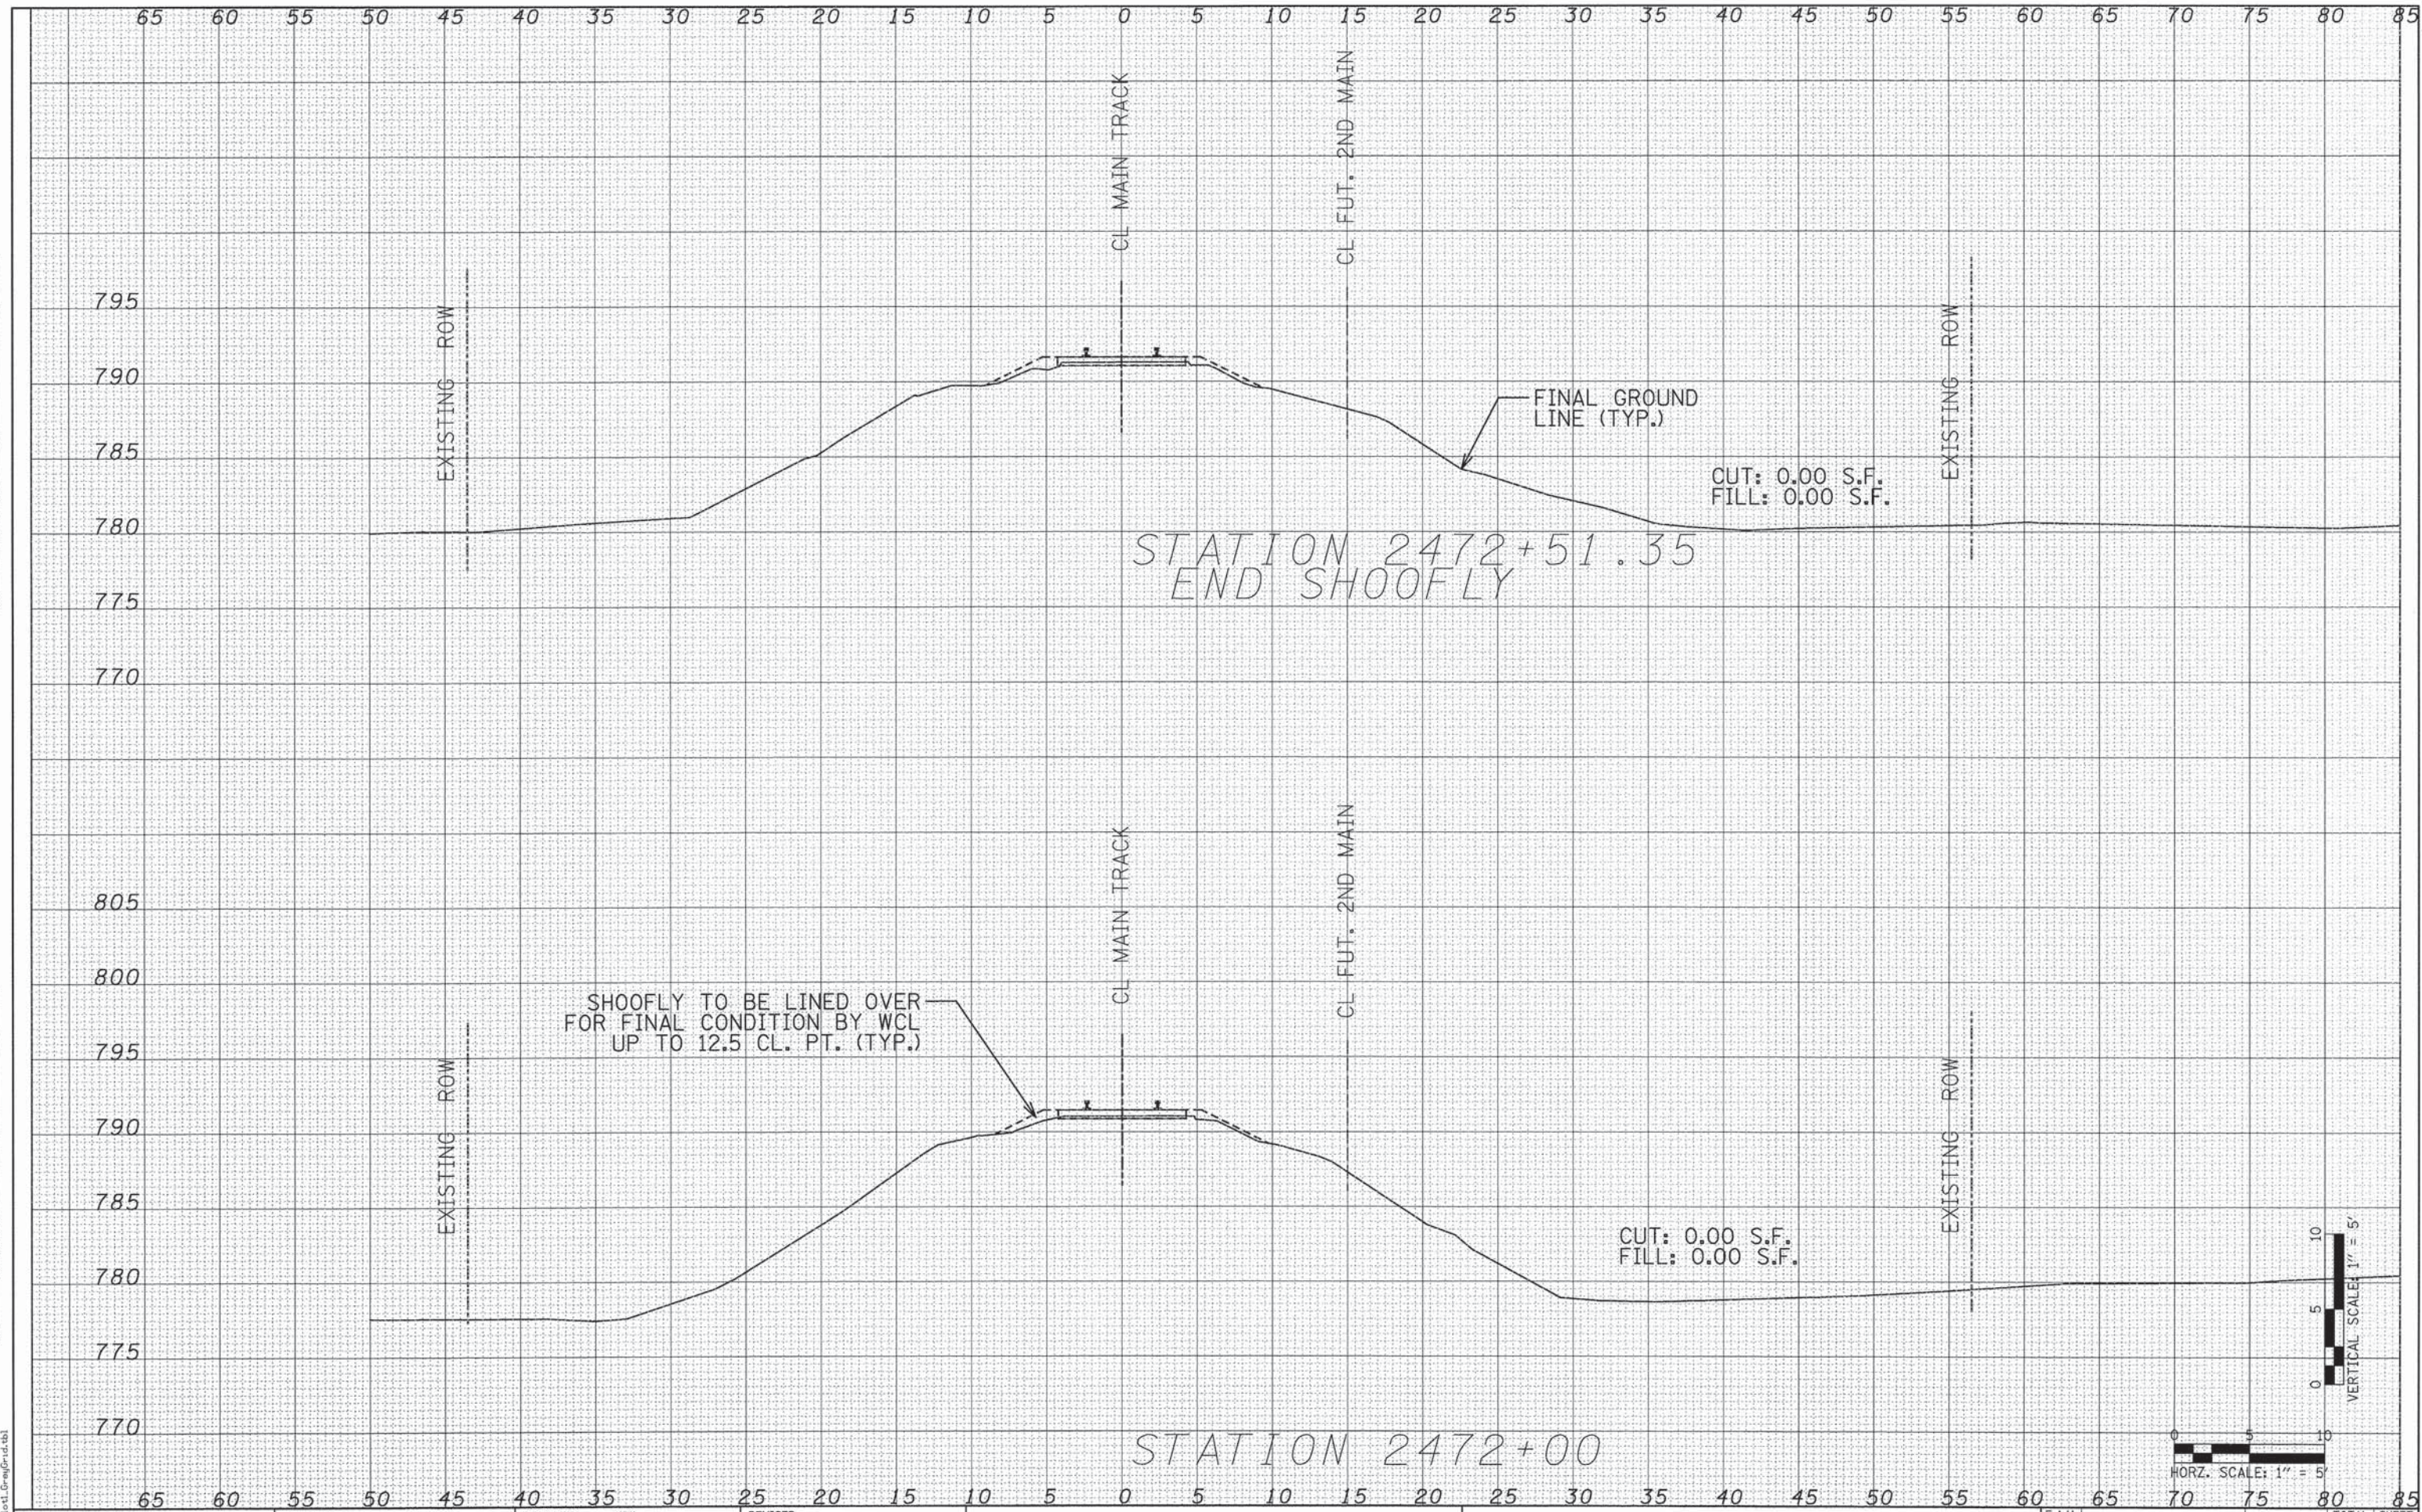

PRINTED BY THE AUTHORITY
OF THE STATE OF ILLINOIS

INDEX OF SHEETS

SHEET NO.
VOLUME 1

1		COVER SHEET VOLUME 1
2		INDEX OF SHEETS AND STANDARDS
3 - 4		GENERAL NOTES
5 - 13	SOQ 1 TO 9	SUMMARY OF QUANTITIES
14 - 16	TYP 1 TO 3	TYPICAL SECTIONS
17 - 26	SHD 1 TO 10	SCHEDULE OF QUANTITIES
27 - 29	ALI 1 TO 3	ALIGNMENT, TIES, & BENCHMARKS
30 - 37	REM 1 TO 8	REMOVAL PLAN
38 - 47	PP 1 TO 10	ROADWAY PLAN AND PROFILE
48	MOT 1 TO 1	MOT GENERAL NOTES AND SEQUENCE OF CONSTRUCTION
49 - 51	MOT 2 TO 4	SUGGESTED MAINTENANCE OF TRAFFIC TYPICAL SECTIONS
52 - 55	MOT 5 TO 8	SUGGESTED SEQUENCE OF CONSTRUCTION
56 - 58	MOT 9 TO 11	SUGGESTED STAGING OF CONSTRUCTION & TRAFFIC CONTROL STAGE 1
59 - 62	MOT 12 TO 15	SUGGESTED STAGING OF CONSTRUCTION & TRAFFIC CONTROL STAGE 2
63 - 68	MOT 16 TO 21	ROADWAY RUN-AROUND PLAN AND PROFILE
69	MOT 22	DETOUR PLAN
70 - 98	ERO 1 TO 29	EROSION AND SEDIMENT CONTROL PLAN
99 - 112	DU 1 TO 14	DRAINAGE PLAN AND PROFILE
113 - 114	DU 15 TO 16	DRAINAGE SCHEDULES
115 - 118	DU 17 TO 20	GRADING PLANS AND DRAINAGE DETAILS
119 - 126	DU 21 TO 28	UTILITY PLAN AND PROFILE
127 - 128	DU 29 TO 30	UTILITY DETAILS
129 - 133	DU 31 TO 35	CLCJAWA RELOCATION
134 - 135	DU 36 TO 37	WATER MAIN DETAILS
136 - 150	PS 1 TO 15	PUMP STATION PLANS
151 - 176	PLAT 1 TO 26	PLAT OF HIGHWAYS
177 - 178	JT 1 TO 2	PAVEMENT JOINT AND ELEVATION PLAN
179 - 180	SW 1 TO 2	SIDEWALK CURB RAMP DETAILS
181 - 184	PMK 1 TO 4	PAVEMENT MARKING AND LANDSCAPE PLAN
185 - 199	SGL 1 TO 15	TRAFFIC SIGNAL PLAN
200 - 217	STR 1 TO 18	RETAINING WALL PLAN
218 - 228	STR 19 TO 29	RETAINING WALL AESTHETICS
229 - 255	S 1 TO 27	RAILROAD BRIDGE PLAN
256 - 309	RR 1 TO 54	RAILROAD PLAN

VOLUME 2

310	COVER SHEET VOLUME 2
311	INDEX OF SHEETS AND STANDARDS
312 - 320	IDOT DISTRICT 1 STANDARDS
321 - 352	LAKE COUNTY DOT STANDARDS
353 - 415	WASHINGTON STREET CROSS SECTIONS
416 - 460	ROADWAY RUN-AROUND CROSS-SECTIONS
461 - 496	RUN-AROUND RESTORATION CROSS SECTIONS
497	EXISTING DRAIN TILE PLAN

IDOT DISTRICT 1 HIGHWAY STANDARDS

STANDARD

NO.

ITEM DESCRIPTION

BD07	STORM SEWER CONNECTION TO EXISTING SEWER
BD08	FRAMES AND LIDS ADJUSTMENT WITH MILLING
BD24	CURB OR CURB AND GUTTER REMOVAL AND REPLACEMENT
BD32	BUTT JOINT AND HMA TAPER DETAILS
BD37	MANHOLE TYPE A 7 FOOT DIAMETER
BD51	BENCHING DETAIL FOR EMBANKMENT WIDENING
TC11	RAISED REFLECTIVE PAVEMENT MARKERS (SNOW-PLOW RESISTANT)
TC14	TRAFFIC CONTROL AND PROTECTION AT TURN BAYS (TO REMAIN OPEN TO TRAFFIC)
TC21	DETOUR SIGNING FOR CLOSING STATE HIGHWAYS
TS05	STANDARD TRAFFIC SIGNAL DESIGN DETAILS

LCDOT HIGHWAY STANDARDS

STANDARD

NO.

ITEM DESCRIPTION

LC0020	TRENCH WIDTHS FOR TRENCH BACKFILL & PAVEMENT REPLACEMENT BITUMINOUS
LC0021	DRAINAGE FACILITIES & EARTHEN BERM CONSTRUCTED ADJACENT TO HIGHWAY R.O.W.
LC2000	UNDERCUT DETAIL
LC2050	TEMPORARY DITCH CHECK INSTALLATION FOR ROADWAY OR DRAINAGE DITCH
LC2051	PERIMETER EROSION BARRIER INSTALLATION
LC2200	VEGETATION MAINTENANCE REQUIRED CLEARANCE FOR 10' BIKEPATH
LC3000	CURB & GUTTER SUBGRADE OPTIONS
LC4101	TYPICAL MAJOR ACCESS (COMMERCIAL ENTRANCE)
LC4201	CURB RAMPS WITH TRAFFIC SIGNAL POSTS & MAST ARMS
LC4202	CONCRETE WASHOUT FACILITIES
LC4800	TRANSITION FROM AGGREGATE SHOULDER TO B-6.24 FOR 16' OFFSET TO FACE
LC5400	TREE PRESERVATION WITH STORM SEWER IN UNCURBED AREAS
LC5401	TYPICAL PLACEMENT OF PRECAST END SECTIONS ON CROSSROAD CULVERTS
LC5402	JOINT TIES FOR CONCRETE PIPE
LC6003	DRAINAGE STRUCTURE RIM ELEVATIONS AND OFFSETS
LC6020	SUB-SURFACE DRAINS
LC6602	ORNAMENTAL FENCE THREE RAIL W/ RINGS (ONE MFGR'S DETAILS)
LC6650	WITNESS POST
LC7000	MODIFIED STANDARD 701011 TWO LANE, TWO WAY, OFF-ROAD OPERATIONS DAY OPERATIONS ONLY
LC7003	MODIFIED STANDARD 701701 URBAN LANE CLOSURE MULTILANE INTERSECTION
LC7004	MODIFIED DISTRICT 1 STANDARD TRAFFIC CONTROL AND PROTECTION FOR SIDE ROADS, INTERSECTIONS AND DRIVEWAYS
LC7005	TYPICAL LANE CLOSURE 3 LANE ROAD SECTION
LC7200	DIRECTION INDICATOR BARRICADES
LC7201	TEMPORARY CONSTRUCTION INFORMATION SIGNS
LC7203	WORK ZONE SPEED LIMIT SIGNING DIAGRAM
LC7800	TYPICAL PAVEMENT MARKINGS FOR COUNTY HIGHWAYS
LC7802	SHORT TERM PAVEMENT MARKINGS
LC7803	TYPICAL PAVEMENT MARKINGS FOR RAILROAD CROSSINGS ON COUNTY HIGHWAYS
LC7805	RECESSED REFLECTIVE PAVEMENT MARKER
LC8502	RECTANGULAR RAPID FLASHING BEACON (RRFB) SYSTEM
LC8600	TYPICAL DETECTOR LOOP LAYOUTS
LC8900	VIDEO DETECTION DETAILS

STANDARD

NO.

ITEM DESCRIPTION

000001-06	STANDARD SYMBOLS, ABBREVIATIONS, AND PATTERNS
280001-07	TEMPORARY EROSION CONTROL SYSTEMS
420001-07	PAVEMENT JOINTS
424001-07	PERPENDICULAR CURB RAMPS FOR SIDEWALKS
424016-01	MID-BLOCK CURB RAMPS FOR SIDEWALKS
515001-03	NAME PLATE FOR BRIDGES
542301-03	PRECAST REINFORCED CONCRETE FLARED END SECTION
542311-05	TRAVERSABLE PIPE GRATE
601001-04	SUB-SURFACE DRAINS
601101-01	CONCRETE HEADWALL FOR PIPE DRAIN
602001-02	CATCH BASIN TYPE A
602011-02	CATCH BASIN TYPE C
602301-04	INLET - TYPE A
602401-03	MANHOLE TYPE A
602406-06	MANHOLE TYPE A 6' DIAMETER
602411-04	MANHOLE TYPE A 7' DIAMETER
602601-03	PRECAST REINFORCED CONCRETE FLAT SLAB TOP
602701-02	MANHOLE STEPS
604001-03	FRAME AND LIDS TYPE 1
604036-02	GRATE TYPE 8
604091-02	FRAME AND GRATE TYPE 24
606001-05	CONCRETE CURB TYPE B AND COMBINATION CONCRETE CURB AND GUTTER
606006-02	OUTLETS FOR CONCRETE CURB AND GUTTER TYPE B-6.24
606301-04	PC CONCRETE ISLANDS AND MEDIANS
635011-02	REFLECTOR MARKER AND MOUNTING DETAILS
666001-01	RIGHT OF WAY MARKERS
667101-02	PERMANENT SURVEY MARKERS
701001-02	OFF-RD OPERATIONS, 2L 2W, MORE THAN 15' AWAY
701006-05	OFF-RD OPERATIONS, 2L 2W, 15' TO 24" FROM PAVEMENT EDGE
701101-04	OFF-RD OPERATIONS, MULTILANE, 15' TO 24" FROM PAVEMENT EDGE
701106-02	OFF-RD OPERATIONS, MULTILANE, MORE THAN 15' AWAY
701201-04	LANE CLOSURE, 2L 2W, DAY ONLY, FOR SPEEDS >= 45 MPH
701301-04	LANE CLOSURE, 2L, 2W, SHORT TIME OPERATIONS
701306-03	LANE CLOSURE, 2L, 2W, SLOW MOVING OPERATIONS DAY ONLY, FOR SPEEDS >= 45 MPH
701311-03	LANE CLOSURE, 2L 2W, MOVING OPERATIONS - DAY ONLY
701331-04	LANE CLOSURE, 2L 2W, WITH RUN-AROUND, FOR SPEEDS >= 45 MPH
701427-02	LANE CLOSURE, MULTILANE, INTERMITTENT OR MOVING OPER., FOR SPEEDS <= 40 MPH
701502-06	URBAN LANE CLOSURE, 2L, 2W WITH BIDIRECTIONAL LEFT TURN LANE
701602-07	URBAN LANE CLOSURE, MULTILANE, 2W WITH BIDIRECTIONAL LEFT TURN LANE
701801-05	SIDWALK, CORNER OR CROSSWALK CLOSURE
701901-03	TRAFFIC CONTROL DEVICES
704001-07	TEMPORARY CONCRETE BARRIER
780001-04	TYPICAL PAVEMENT MARKINGS
805001-01	ELECTRICAL SERVICE INSTALLATION DETAILS
814001-02	HANDHOLES
814006-02	DOUBLE HANDHOLES
878001-09	CONCRETE FOUNDATION DETAILS
B.L.R. 26-3	STEEL PLATE BEAM GUARDRAIL 29" HEIGHT

STATE OF ILLINOIS
DEPARTMENT OF TRANSPORTATION

WASHINGTON STREET FROM HARYAN WAY TO LAKE STREET
INDEX OF SHEETS AND STANDARDS

F.A.U RTE.	SECTION	COUNTY	TOTAL SHEETS	SHEET NO.
187	11-00121-11-BR	LAKE	496	311
61A63				
FED. ROAD DIST. NO. ILLINOIS FED. AID PROJECT				


SCALE: N/A SHEET NO. STA. TO STA.

PENFILE = ...\\lisle\pentable\Transpen.tbl

PATRICK
ENGINEERING


PATRICK ENGINEERING INC.
4970 VARSITY DRIVE
LISLE, IL 60532
patrickengineering.com

USER NAME = tkoeppen@dwg.lisle	DESIGNED - MJV	REVISED -
PLOT CONFIG = PDF@reg.Small.plt	DRAWN - MJV	REVISED -
PLOT SCALE = 1:100	CHECKED - MJP	REVISED -
PLOT DATE = 7/3/2014 2:41:42 AM	DATE - 6/30/2014	REVISED -

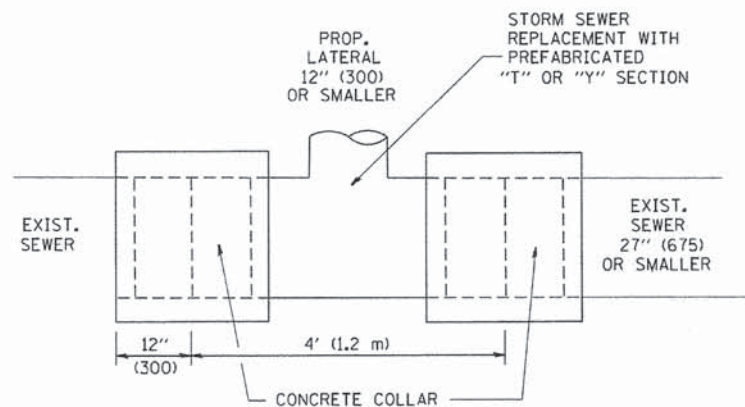

DETAIL "A"

LATERAL CONNECTION TO EXISTING SEWER
OF 27" (675) OR SMALLER

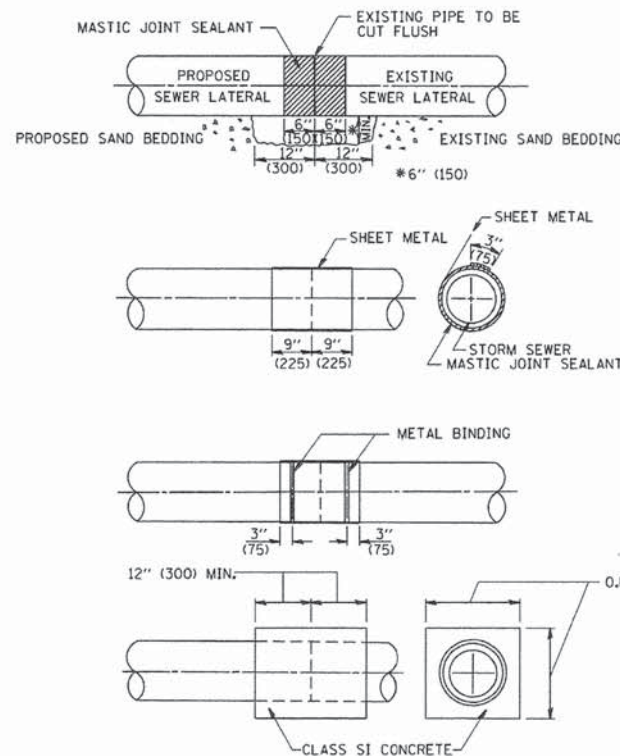


DETAIL "B"

CLASS SI CONCRETE COLLAR

CONSTRUCTION SEQUENCE

1. CUT THE EXISTING END OF THE PIPE SO AS TO PRESENT A FLUSH BUTT JOINT. BRUSH AND CLEAN ALL PIPES.
2. APPLY THE MASTIC JOINT SEALANT TO THE FIRST 6" (150) OF EACH PIPE.
3. BUTT THE PIPES TOGETHER LEAVING A MINIMUM OF 12" x 6" (300 x 150) DEEP EXCAVATION UNDER AND AROUND EACH PIPE END.
4. CUT A PIECE OF SHEET METAL GAGE NO. 19 1.1 (0.0418) 18" (450) WIDE BY THE OUTSIDE CIRCUMFERENCE OF THE PIPE PLUS 3" (75) LONG.
5. WRAP THE SHEET METAL AROUND THE PIPES, 9" (225) ON EACH SIDE OF THE JOINT, STARTING AT THE TOP OF THE PIPE.
6. LAP THE SHEET METAL AT LEAST 3" (75) AT THE TOP OF THE PIPE AND PLACE THE MASTIC JOINT SEALANT BETWEEN THE LAP.
7. PLACE TWO METAL BANDS AROUND THE SHEET METAL AND TIGHTEN.
8. WIPE OFF ANY EXCESS MASTIC JOINT SEALANT THAT OOOZES OUT FROM BETWEEN THE SHEET METAL AND THE PIPES.
9. PLACE CLASS SI CONCRETE AROUND THE JOINT.

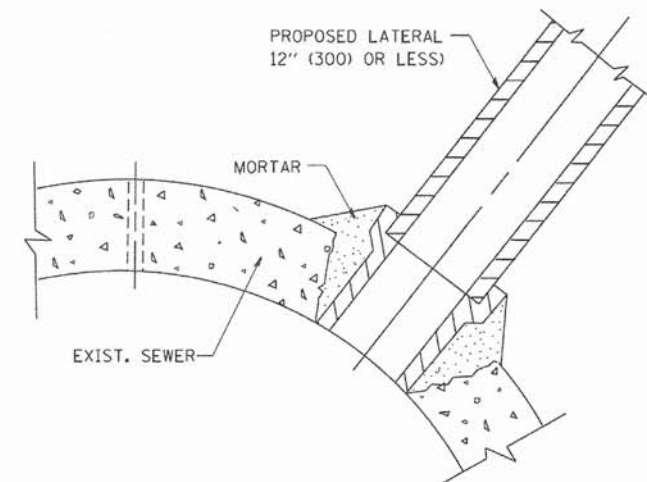

DETAIL "C"

PROPOSED LATERAL
CONNECTION TO EXISTING SEWER
OF 30" (750) OR LARGER

NOTES

MATERIAL

MATERIAL USED FOR THE TEE OR WYE SECTION SHALL BE COMPATIBLE WITH THE EXISTING STORM SEWER OR THE PROPOSED STORM SEWER.

CONSTRUCTION METHODS

- THIS WORK SHALL BE CONSTRUCTED IN CONFORMANCE WITH THE APPLICABLE PORTIONS OF SECTION 550 OF THE STANDARD SPECIFICATIONS.
- CONNECTION TO AN EXISTING STORM SEWER SHALL BE BY EITHER OF THE FOLLOWING METHODS:
 - PROPOSED STORM SEWER CONNECTION TO EXISTING SEWER OF 27" (675) OR SMALLER SEE DETAIL "A" AND "B".
 - PROPOSED STORM SEWER CONNECTION TO EXISTING SEWER OF 30" (750) OR LARGER SEE DETAIL "C".

IF THE EXISTING SEWER PIPE IS CRACKED, BROKEN OR OTHERWISE DAMAGED BY THE CONTRACTOR IN MAKING THE CIRCULAR OPENING, THE CONTRACTOR SHALL REPLACE THAT SECTION OF PIPE WITH PIPE EQUAL AND SIMILAR IN ALL RESPECTS TO THE PIPE IN THE EXISTING SEWER, IN A CAREFUL WORKMANLIKE MANNER, WITHOUT EXTRA COMPENSATION.

GENERAL

CARE MUST BE TAKEN TO PREVENT DEBRIS FROM ENTERING THE SEWER. ALL DEBRIS WHICH ENTERS THE SEWER MUST BE REMOVED. THE SEWER MUST BE LEFT CLEAN AND UNOBSTRUCTED UPON COMPLETION OF THE CONTRACT.

CARE MUST BE TAKEN TO PREVENT ANY PART OF THE NEW PIPE CONNECTION FROM PROJECTING INTO THE EXISTING SEWER.

BASIS OF PAYMENT

TEE OR WYE CONNECTIONS SHALL BE PAID FOR AT THE CONTRACT UNIT PRICE EACH FOR STORM SEWER TEE OR WYE OF THE TYPE AND SIZE SPECIFIED IN THE PLANS, THIS PRICE SHALL INCLUDE ALL EXCAVATION OF THE TRENCH, REMOVAL OF THE EXISTING STORM SEWER, FURNISHING AND INSTALLING THE SPECIFIED TEE OR WYE SECTION, FURNISHING AND INSTALLING THE REQUIRED CONCRETE COLLAR, AND ALL OTHER MATERIAL NECESSARY TO COMPLETE THIS WORK AS SHOWN AND SPECIFIED.

REMOVAL AND REINSTALLATION OF EXISTING STORM SEWER ADJACENT TO THE PROPOSED TEE OR WYE SECTION, FOR THE PURPOSE OF FACILITATING THE INSTALLATION OF THE TEE OR WYE SECTION, WILL NOT BE PAID FOR SEPARATELY BUT SHALL BE INCLUDED IN THE UNIT PRICE BID FOR THE WORK.

TRENCH BACKFILL, EXCAVATION IN ROCK AND REMOVAL AND REPLACEMENT OF UNSUITABLE MATERIAL BELOW PLAN BEDDING GRADE WILL BE PAID FOR SEPARATELY.

CONCRETE COLLAR FOR CONNECTING A PROPOSED STORM SEWER TO AN EXISTING STORM SEWER WILL NOT BE PAID FOR SEPARATELY BUT SHALL BE INCLUDED IN THE COST OF THE PROPOSED STORM SEWER.

ALL DIMENSIONS ARE IN INCHES (MILLIMETERS) UNLESS OTHERWISE SHOWN.


FILE NAME = W:\dststd\22x34\bd07.dgn	USER NAME = goglianobt	DESIGNED - M. DE YONG	REVISED - M. DE YONG 05-08-92	STATE OF ILLINOIS DEPARTMENT OF TRANSPORTATION	DETAIL OF STORM SEWER CONNECTION TO EXISTING SEWER		F.A.U. RTE.	SECTION	COUNTY	TOTAL SHEETS	SHEET NO.
		DRAWN -	REVISED - R. SHAH 09-09-94				187	11-00121-11-BR	LAKE	496	312
	PLOT SCALE = 50,000' / IN.	CHECKED -	REVISED - R. SHAH 10-25-94		BD500-01 (BD-7)		CONTRACT NO. 61A63				
	PLOT DATE = 1/4/2008	DATE - 07-25-90	REVISED - R. SHAH 06-12-96		SCALE: NONE	SHEET NO. 1 OF 1 SHEETS	STA.	TO STA.		FED. ROAD DIST. NO. 1 ILLINOIS FED. AID PROJECT	

FILE NAME =	USER NAME = bauerdl	DESIGNED - R. SHAH	REVISED - R. WIEDEMAN 05-14-04
c:\pwwork\spzdo\baueordl\c0108315\bd08.dgn		DRAWN -	REVISED - R. BORO 01-01-07
	PLOT SCALE = 1966.5888' / m	CHECKED -	REVISED - R. BORO 03-09-11
	PLOT DATE = 12/6/2011	DATE - 10-25-94	REVISED - R. BORO 12-06-11

STATE OF ILLINOIS DEPARTMENT OF TRANSPORTATION

DETAILS FOR FRAMES AND LIDS ADJUSTMENT WITH MILLING			
F.A.U. RTE.	SECTION	COUNTY	TOTAL SHEETS SHEET NO.
187	11-00121-11-BR	LAKE	496 313
BD600-03 (BD-8)		CONTRACT NO. 61A63	
SCALE: NONE	SHEET NO. 1 OF 1 SHEETS	STA.	TO STA.

FED. ROAD DIST. NO. 1 ILLINOIS FED. AID PROJECT

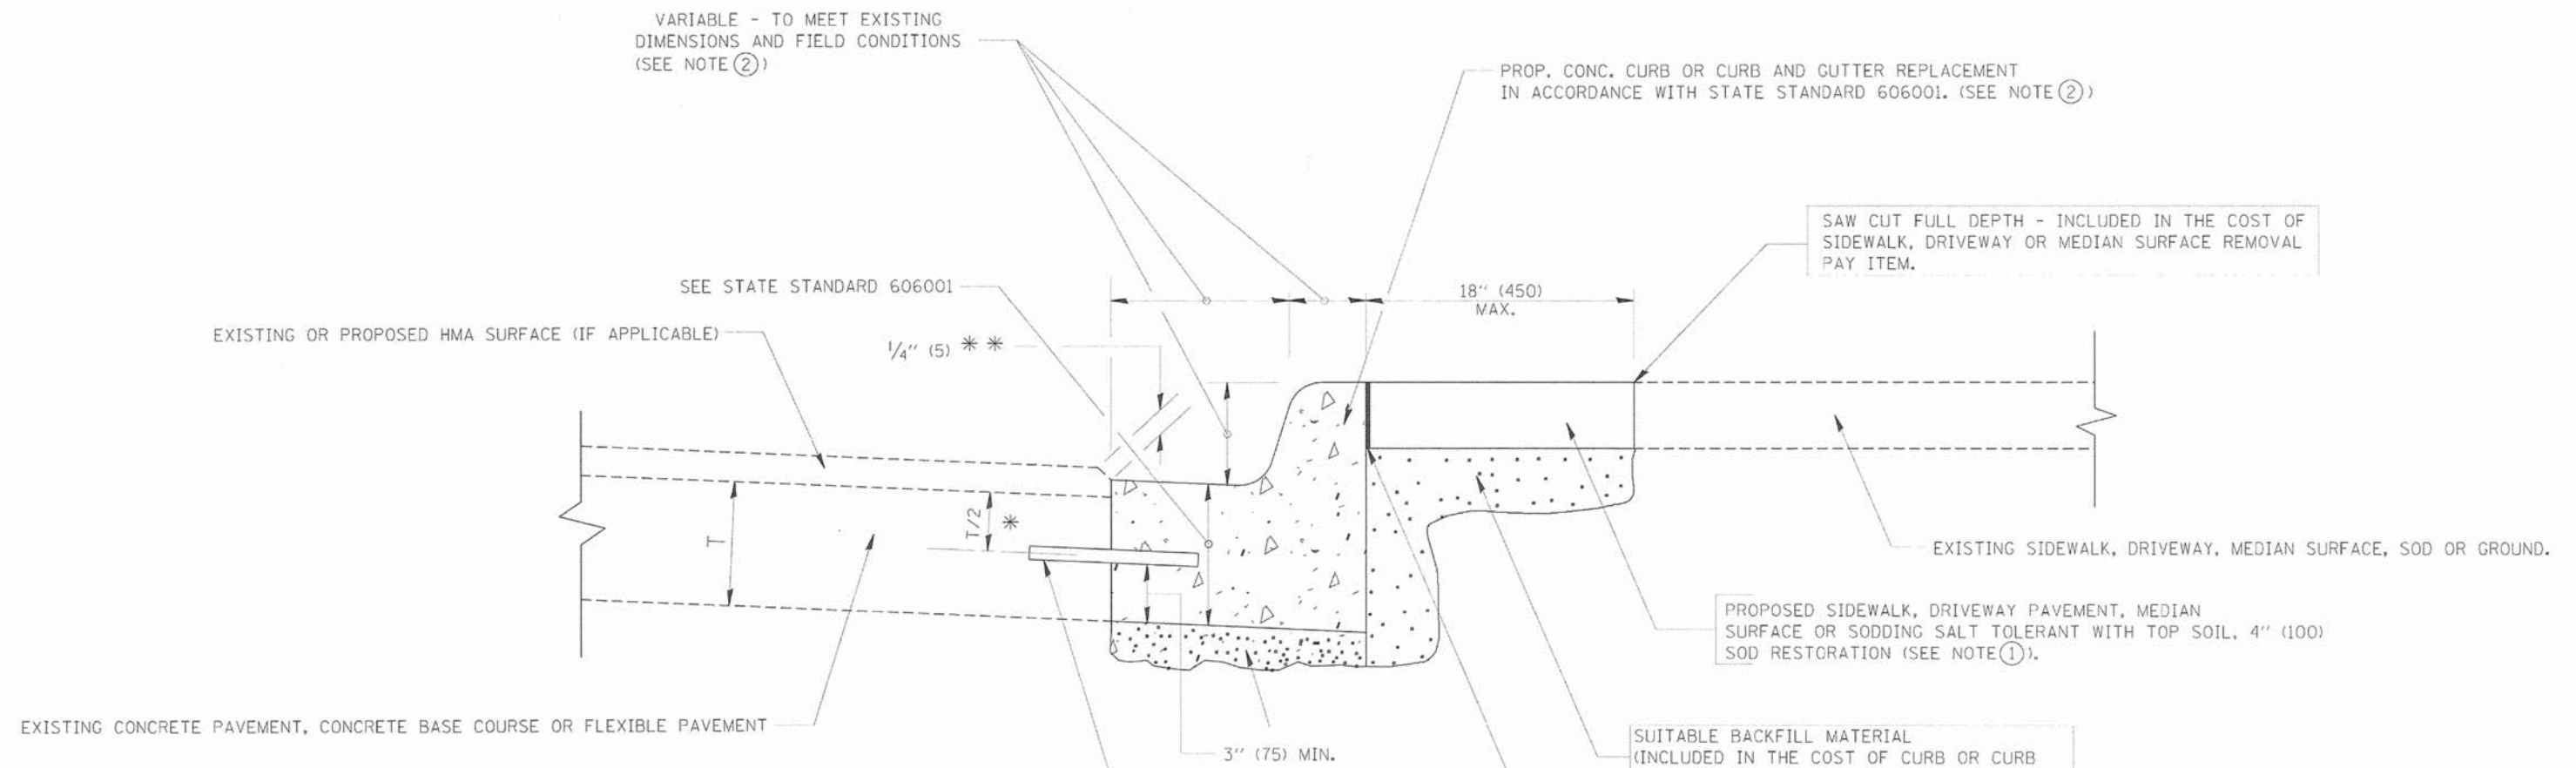

- * 3" (75) MINIMUM FROM TOP AND BOTTOM OF THE CONCRETE PAVEMENT OR BASE COURSE.
- ** IF THE FINAL SURFACE OF THE PAVEMENT IS CONCRETE, THE GUTTER IS TO BE FLUSH WITH THE PAVEMENT.
- NOTE: ① SIDEWALK, DRIVEWAY PAVEMENT OR MEDIAN SURFACE SHALL BE SIMILAR TO THE MATERIAL BEING REMOVED AND WILL BE PAID FOR SEPARATELY.
- SODDING, SALT TOLERANT AND TOP SOIL, FURNISH AND PLACE 4" WILL BE PAID FOR SEPARATELY.
- ② FERTILIZER FOR THE PLACEMENT OF THE SOD IS NOT REQUIRED
- ③ CURB OR CURB AND GUTTER REPLACEMENT SHALL MATCH THE SHAPE OF THE EXISTING CURB OR CURB AND GUTTER UNLESS OTHERWISE SPECIFIED.
- ④ FOR CURB OR CURB AND GUTTER REMOVAL AND REPLACEMENT ADJACENT TO FLEXIBLE PAVEMENT DELETE EPOXY COATED TIE BARS.
- ⑤ LONGITUDINAL BARS, IF ENCOUNTERED IN THE EXISTING CURB OR CURB AND GUTTER, ARE NOT TO BE REPLACED. CUTTING AND REMOVING LONGITUDINAL BARS SHALL BE INCLUDED IN THE COST OF CURB OR CURB AND GUTTER REMOVAL AND REPLACEMENT.
- ⑥ THE COST OF HMA SURFACE REMOVAL IN THE EXISTING GUTTER FLAG SHALL BE INCLUDED IN THE COST OF THE CURB AND GUTTER REMOVAL AND REPLACEMENT.
- ⑦ THE REMOVAL AND REPLACEMENT OF THE EXISTING CURB OR CURB AND GUTTER SHALL BE DONE IN ACCORDANCE WITH THE APPLICABLE PORTIONS OF SECTION 440 AND 606 OF THE STANDARD SPECIFICATIONS.
- ⑧ THE LOCATIONS OF REMOVAL AND REPLACEMENT OF EXISTING CURB OR CURB AND GUTTER SHALL BE DETERMINED BY THE RESIDENT ENGINEER AT THE TIME OF CONSTRUCTION.

UNSUITABLE SUB-BASE MATERIAL TO BE REMOVED, IF DIRECTED BY THE ENGINEER, SHALL BE REPLACED WITH EITHER SUB-BASE GRANULAR MATERIAL, TYPE B OR ADDITIONAL THICKNESS OF CONCRETE.

REMOVAL AND REPLACEMENT 4" (100) OR LESS IS INCLUDED IN THE COST OF CURB OR CURB AND GUTTER REMOVAL AND REPLACEMENT.

REMOVAL AND REPLACEMENT IN EXCESS OF 4" (100) WILL BE PAID FOR IN ACCORDANCE WITH ARTICLE 109.04 OF THE STANDARD SPECIFICATIONS.


PROPOSED #6 (20) EPOXY COATED TIE BARS 24" (600) LONG AT 24" (600) CENTERS WILL NOT BE PAID FOR SEPARATELY. DELETE EPOXY COATED TIE BARS IF EXISTING TIE BARS ARE USUABLE AS DETERMINED BY THE ENGINEER. (SEE NOTE ③).

BASIS OF PAYMENT:
THIS WORK WILL BE PAID FOR AT THE CONTRACT UNIT PRICE PER FOOT (METER) FOR "CURB REMOVAL AND REPLACEMENT" OR "COMBINATION CONCRETE CURB AND GUTTER REMOVAL AND REPLACEMENT".


CURB OR CURB AND GUTTER REMOVAL AND REPLACEMENT

ALL DIMENSIONS ARE IN INCHES (MILLIMETERS)
UNLESS OTHERWISE SHOWN.

FILE NAME =	USER NAME = drivakoghn	DESIGNED - A. HOUSEH	REVISED - R. SHAH 10-03-96	STATE OF ILLINOIS DEPARTMENT OF TRANSPORTATION	CURB OR CURB AND GUTTER REMOVAL AND REPLACEMENT	SCALE: NONE	SHEET NO. 1 OF 1 SHEETS	STA. TO STA.	F.A.U. RTE.	SECTION	COUNTY	TOTAL SHEETS	SHEET NO.
c:\pawork\pawidat\drivakoghn\0108315\0024.dgn		DRAWN -	REVISED - A. ABBAS 03-21-97						187	11-00121-11-BR	LAKE	496	314
		CHECKED -	REVISED - M. GOMEZ 01-22-01							BD600-06 (BD-24)			
		DATE - 03-11-94	REVISED - R. BORO 12-15-09										
									CONTRACT NO. 61A63				
									FED. ROAD DIST. NO. 1 ILLINOIS FED. AID PROJECT				

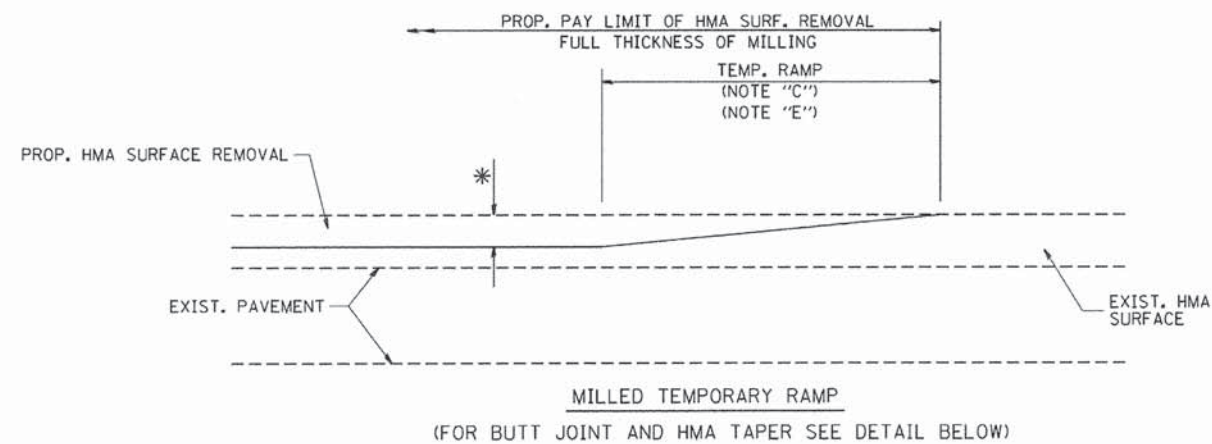


OPTION 1


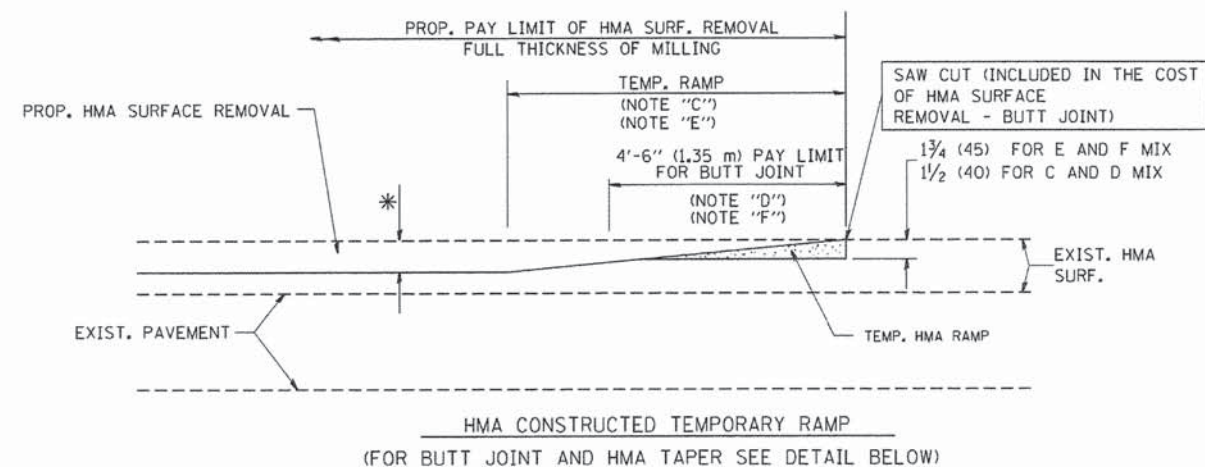


OPTION 2

TYPICAL TEMPORARY RAMP

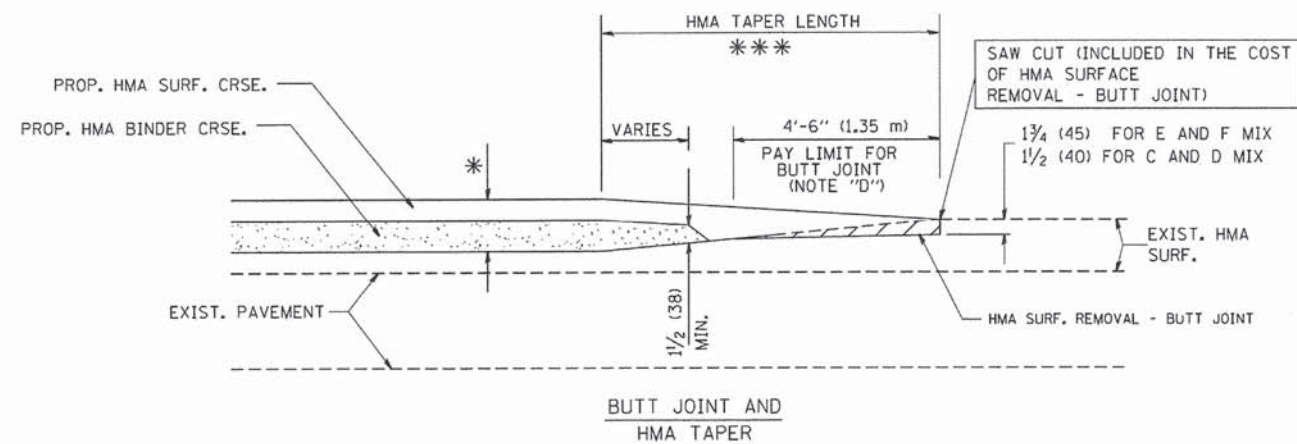

TYPICAL BUTT JOINT AND HMA TAPER
FOR MILLING AND RESURFACING

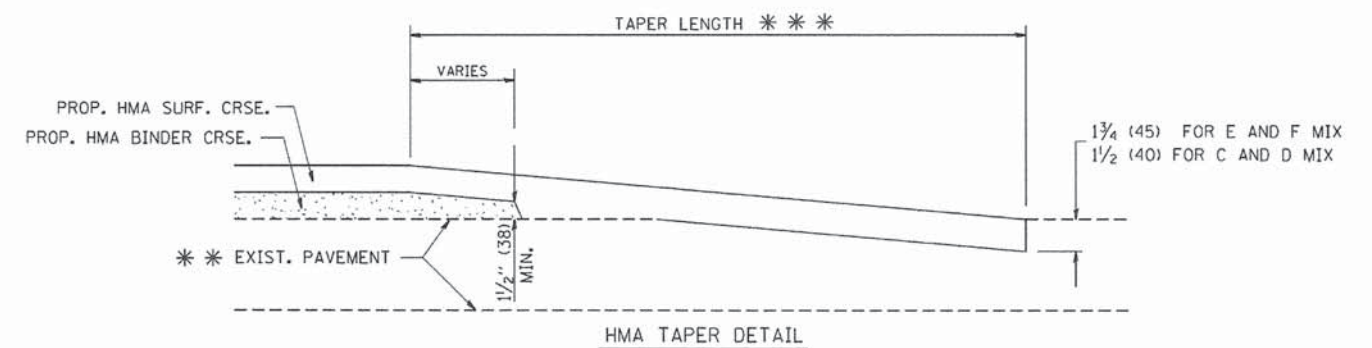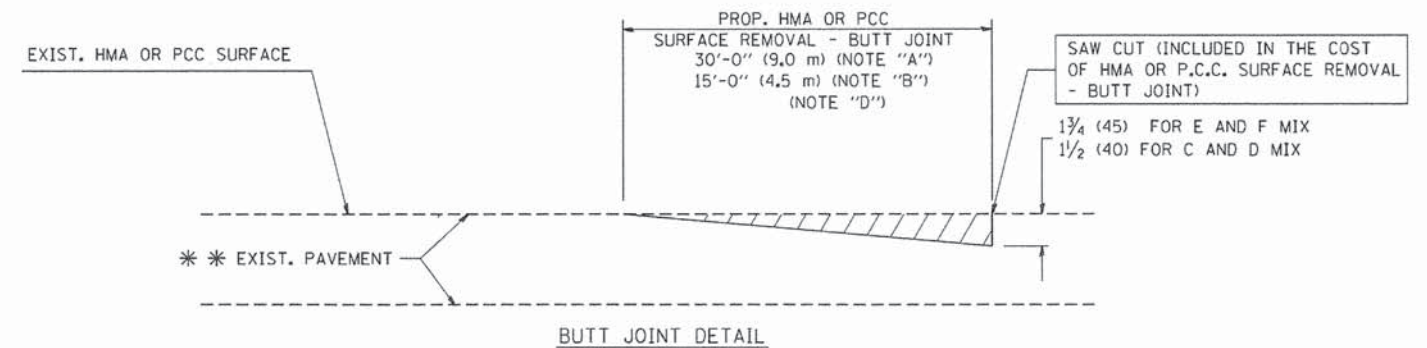

TYPICAL BUTT JOINT AND HMA TAPER
FOR RESURFACING ONLY

*** PC CONCRETE, HMA OR HMA RESURFACED PAVEMENT.

NOTES

- A: MAINLINE ROADWAYS AND MAJOR SIDE ROADS.
 B: MINOR SIDE ROADS.
 C: THE TEMP. RAMP SHALL BE CONSTRUCTED IMMEDIATELY UPON REMOVAL OF THE EXISTING HMA SURFACE.
 D: THE BUTT JOINT SHALL BE CONSTRUCTED IMMEDIATELY PRIOR TO PLACING THE PROPOSED HMA COURSES.
 E: TAPER THE TEMP. RAMP AT A RATE OF 3'-0" (900 mm) PER 1 INCH (25 mm) OF MILLING THICKNESS.
 F: INSTALLATION AND REMOVAL OF THE 4'-6" (1.35 m) TEMP. RAMP IS INCLUDED IN COST OF HMA SURFACE REMOVAL - BUTT JOINT
 G: SEE ARTICLE 406.08 AND 406.14 OF THE STANDARD SPECIFICATIONS FOR "HMA AND/OR PCC SURFACE REMOVAL, BUTT JOINT".
 * SEE TYPICAL SECTIONS FOR MILLING THICKNESS.
 *** 20'-0" (6.1 m) PER 1 (25) RESURFACING (NOTE "A")
 10'-0" (3.0 m) PER 1 (25) RESURFACING (NOTE "B")

BASIS OF PAYMENT:

THE BUTT JOINT WILL BE PAID FOR AT THE CONTRACT UNIT PRICE PER SQUARE YARD (SQUARE METER) FOR "HOT-MIX ASPHALT SURFACE REMOVAL - BUTT JOINT" OR FOR "PORTLAND CEMENT CONCRETE SURFACE REMOVAL - BUTT JOINT".

ALL DIMENSIONS ARE IN INCHES (MILLIMETERS) UNLESS OTHERWISE SHOWN.

FILE NAME =	USER NAME = geglianob	DESIGNED - M. DE YONG	REVISED - R. SHAH 10-25-94
W:\dststd\22x34\bd32.dgn		DRAWN -	REVISED - A. ABBAS 03-21-97
	PLOT SCALE = 50,0000' / IN.	CHECKED -	REVISED - M. GOMEZ 04-06-01
	PLOT DATE = 1/4/2008	DATE - 06-13-90	REVISED - R. BORO 01-01-07

STATE OF ILLINOIS
DEPARTMENT OF TRANSPORTATION

BUTT JOINT AND HMA TAPER DETAILS

SCALE: NONE SHEET NO. 1 OF 1 SHEETS STA. TO STA.

F.A.U. RTE.	SECTION	COUNTY	TOTAL SHEETS	SHEET NO.
187	11-00121-11-BR	LAKE	496	315
BD400-05 BD32		CONTRACT NO. 61A63		
FED. ROAD DIST. NO. 1 ILLINOIS FED. AID PROJECT				

ALTERNATE MATERIAL FOR THE WALLS MAY BE CONCRETE MASONRY UNITS, PRECAST REINFORCED CONCRETE SECTIONS OR CAST-IN-PLACE CONCRETE. THE CAST IRON STEPS AS DETAILED HEREON ARE TYPICAL. STEPS OF OTHER DESIGN AND MATERIAL THAT CONFORM TO THE MINIMUM REQUIREMENTS OF THE STEPS SHOWN MAY BE USED WHEN APPROVED BY THE ENGINEER.

STEPS SHALL BE EMBEDDED INTO THE WALL A MINIMUM OF THREE (3) INCHES. STEPS SHALL NOT BE EXTENDED ON THE OUTSIDE.

STEPS SHALL BE OMITTED FOR WORK IN COOK COUNTY WHEN THE DEPTH OF THE MANHOLE IS TEN (10') OR LESS.

IN ADDITION TO THE REQUIREMENTS OF ARTICLE 612.13 OF THE STANDARD SPECIFICATIONS, THE CONTRACT UNIT PRICE FOR MANHOLES, TYPE A, 7'-DIAMETER SHALL INCLUDE THE SAND CUSHION WHEN REQUIRED, FURNISHING AND INSTALLING STEPS WHEN REQUIRED, FURNISHING AND COMPACTING THE SPECIFIED BACKFILL MATERIAL, AND FURNISHING AND INSTALLING FLAT SLAB TOP.

PRECAST FLAT SLAB TOP SHALL CONFORM TO ARTICLES 505.01 THRU 505.05 OF THE STANDARD SPECIFICATIONS EXCEPT THAT THE CONCRETE STRENGTH SHALL BE 4,000 PSI AFTER 28 DAYS. REINFORCEMENT BARS AND WELDED WIRE FABRIC SHALL CONFORM TO THE REQUIREMENTS OF ARTICLE 1006.10. ONLY GRADE 60 REINFORCEMENT BARS WILL BE PERMITTED.

BOTTOM SLAB SHALL BE REINFORCED BY EITHER REINFORCEMENT BARS OR WELDED WIRE FABRIC. THE MINIMUM REINFORCEMENT SHALL BE 0.46 SQUARE INCH PER LINEAR FOOT IN BOTH DIRECTIONS.

JOINT CONFIGURATION AND DIMENSIONS OF FLAT SLAB TOP SHALL MATCH AND FIT THE RISER JOINT DETAIL.

LIFTING DEVICES SHALL BE APPROVED BY THE ENGINEER.



ALTERNATE MATERIALS FOR RISERS	T (MIN.)
CONCRETE MASONRY UNITS	5"
PRECAST REINFORCED CONCRETE SECTIONS	4"
CAST-IN-PLACE CONCRETE	6"



SHOWING REBAR REINFORCEMENT

INSIDE FACE OF STRUCTURE

2 1/2"

1 1/2"

1 1/2"

12 1/2"

CHECKERED TREAD

3/8"

1" R

5"

1 1/2"

1/2"

VARIABLE

2"

3/8"

1"



SHOWING WELDED WIRE FABRIC REINFORCEMENT

NOTE: THIS STRUCTURE SHOULD BE USED WITH PIPES
SIZE 54" DIA. OR SMALLER.


DIAMETER OF OPENING	REINFORCEMENT "A.S." WWF OR BAR EACH DIRECTION	BAR SIZE	BAR C		
			SIZE	LENGTH	RADIUS
2'-0"	1.06 SO.IN./LIN.FT.	#6	#4	6'-0"	38"
4'-0"	0.82 SO.IN./LIN.FT.	#6	#4	9'-0"	38"

STATE OF ILLINOIS
DEPARTMENT OF TRANSPORTATION

**MANHOLE TYPE A
7 FOOT DIAMETER**

SCALE: NONE	SHEET NO. 1 OF 1 SHEETS	STA.	TO STA.
-------------	-------------------------	------	---------

F.A.U. RTE.	SECTION	COUNTY	TOTAL SHEETS	SHEET NO.
187	11-00121-11-BR	LAKE	496	316
BD600-11 (BD-37)		CONTRACT NO. 61A63		
FED. ROAD DIST. NO. 1 ILLINOIS FED. AID PROJECT				

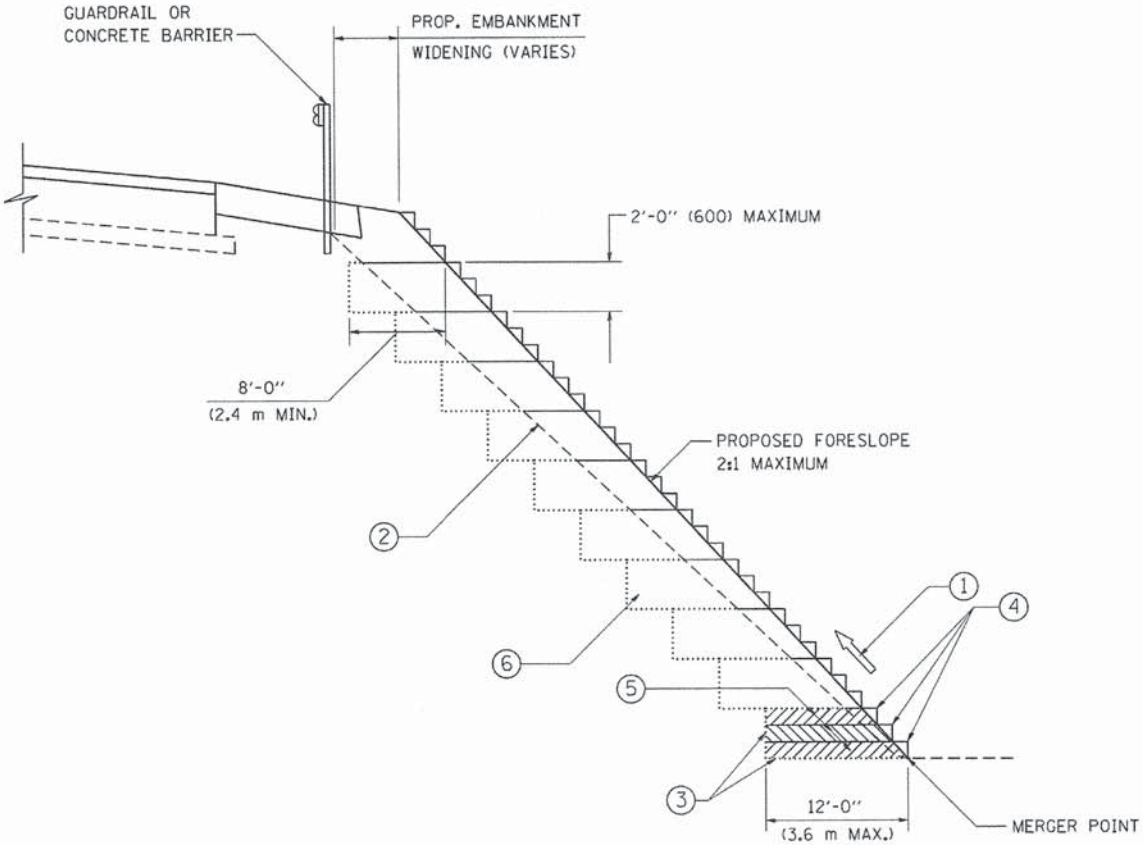

TYPICAL BENCHING DETAIL
FOR EMBANKMENT

NOTES:

- 1. CONSTRUCT SUCCEEDING BENCH CUTS AND EMBANKMENT PLACEMENT AND COMPACTION FROM BOTTOM TO TOP IN STAIRSTEP FASHION.
- 2. EXISTING FORESLOPE PREPARED IN ACCORDANCE WITH ARTICLE 205.03 OF THE STANDARD SPECIFICATIONS.
- 3. BENCH CUT EXISTING SLOPE TYPICAL FOR EACH STEP.
- 4. TRIM TO FINAL SLOPE.
- 5. EQUAL 8-INCH (200) LIFTS OF EMBANKMENT COMPACTED IN ACCORDANCE WITH ARTICLE 205.05 OF THE STANDARD SPECIFICATIONS.
- 6. EXCAVATION OF BENCH CUTS WITHIN EXISTING EMBANKMENT WILL BE PAID FOR AT THE CONTRACT UNIT PRICE PER CUBIC METER OR CUBIC YARD FOR "EARTH EXCAVATION", THIS PRICE WILL INCLUDE ALL LABOR AND MATERIAL, NO ADDITIONAL COMPENSATION WILL BE ALLOWED.
- 7. SLOPES SHALL BE BENCHED ACCORDING TO THIS DETAIL WHEN THE SLOPE IS STEEPER THAN 4:1 AND THE HEIGHT IS GREATER THAN 5' (1.5 m).

ALL DIMENSIONS ARE IN INCHES (MILLIMETERS)
UNLESS OTHERWISE SHOWN.

FILE NAME = W:\diststd\22x34\bd51.dgn	USER NAME = goglianobt	DESIGNED -	REVISED -
		DRAWN - CADD	REVISED -
	PLOT SCALE = 50,0000 ' / IN.	CHECKED - S.E.B.	REVISED -
	PLOT DATE = 1/4/2008	DATE - 06-16-04	REVISED -

STATE OF ILLINOIS
DEPARTMENT OF TRANSPORTATION

BENCHING DETAIL FOR EMBANKMENT WIDENING			
SCALE: NONE	SHEET NO. 1 OF 1 SHEETS	STA.	TO STA.

F.A.U. RTE.	SECTION	COUNTY	TOTAL SHEETS	SHEET NO.
187	11-00121-11-BR	LAKE	496	317
BD-51		CONTRACT NO. 61A63		
FED. ROAD DIST. NO. 1 ILLINOIS FED. AID PROJECT				



TWO-LANE/TWO-WAY



GENERAL NOTES

1. MARKERS USED WITH DASHED LINES SHALL BE CENTERED IN THE GAP BETWEEN SEGMENTS.
2. MARKERS USED ADJACENT TO SOLID LINES SHALL BE OFFSET 2 TO 3 (50 TO 75) TOWARD TRAFFIC AS SHOWN.
3. MARKERS THROUGH TANGENTS LESS THAN 500' (150 m) IN LENGTH BETWEEN CURVES SHALL BE INSTALLED AT THE LESSER OF THE TWO CURVE SPACINGS.

SYMBOLS


- YELLOW STRIPE
- ▬ WHITE STRIPE
- ◀ ONE-WAY AMBER MARKER
- ◁ ONE-WAY CRYSTAL MARKER (W/O)
- ◆ TWO-WAY AMBER MARKER

LANE MARKER NOTES

- B. REDUCE TO 40' (12 m) O.C. ON CURVES WHERE ADVISORY SPEEDS ARE 10 M.P.H (20 km/h) LOWER THAN POSTED SPEEDS.



DESIGN NOTES

1. DOUBLE LANE LINE MARKERS SHALL BE USED UNLESS SPECIFIED OTHERWISE.
2. EXCEPT AS SHOWN ON THE LANE REDUCTION TRANSITION AND FREEWAY EXIT RAMP DETAIL, MARKERS ARE NOT TO BE SPECIFIED ON RIGHT EDGE LINES.
3. THE EXACT MARKER LIMITS, SPACING, AND COLOR SHALL BE INCLUDED IN THE PLANS WHEN STANDARD SPECIFICATIONS ARE NOT BEING USED.
4. MARKERS SHOULD NOT BE USED ALONGSIDE CURBS EXCEPT FOR EXTREMELY SHORT SECTIONS OF CURBS WHERE NOT MORE THAN TWO MARKERS WOULD BE INVOLVED.

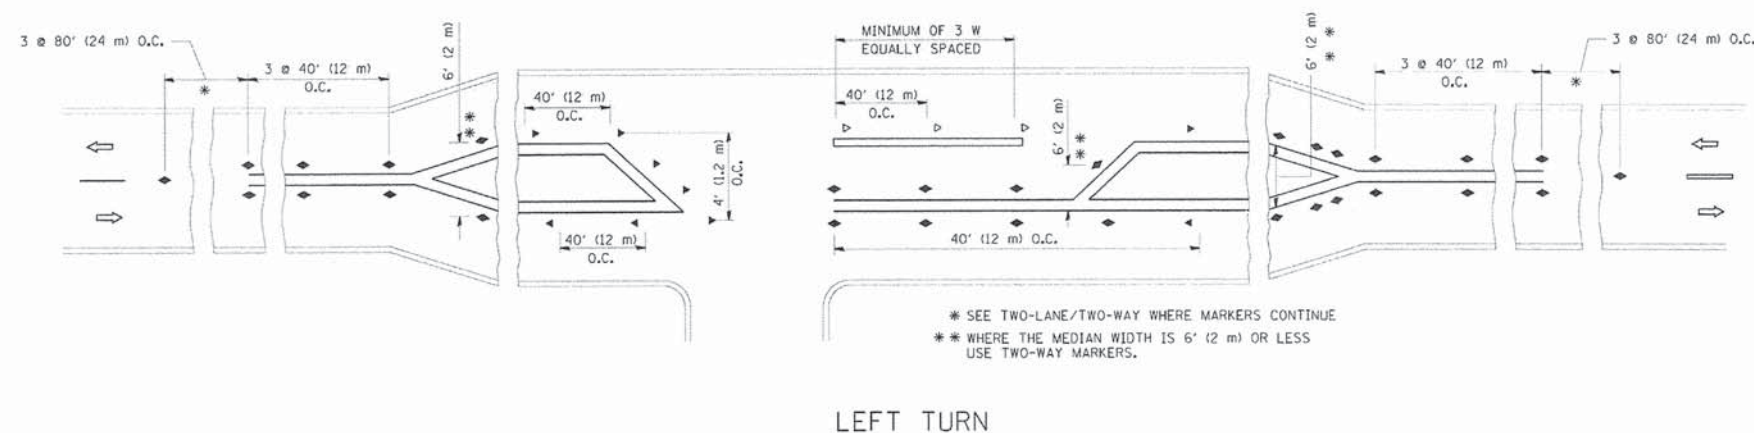

All dimensions are in inches (millimeters) unless otherwise shown.

FILE NAME = c:\work\project\leyna\0808315\to1.dgn	USER NAME = leyna	DESIGNED - DRAWN -	REVISED - T. RAMMACHER 09-19-94 REVISED - T. RAMMACHER 03-12-99	STATE OF ILLINOIS DEPARTMENT OF TRANSPORTATION	TYPICAL APPLICATIONS RAISED REFLECTIVE PAVEMENT MARKERS (SNOW-PLOW RESISTANT)				F.A.U. RTE. 187	SECTION 11-00121-11-BR	COUNTY LAKE	TOTAL SHEETS 496	SHEET NO. 318
PLOT SCALE = 50:000' @ 1" IN.	CHECKED -	REVISED - T. RAMMACHER 01-06-00	REVISED - C. JUCIUS 09-09-09		SCALE: NONE	SHEET NO. 1 OF 1 SHEETS	STA.	TO STA.	TC-11 CONTRACT NO. 6IA63				
PLOT DATE = 3/2/2011	DATED -								FED. ROAD DIST. NO. 1 ILLINOIS FED. AID PROJECT				

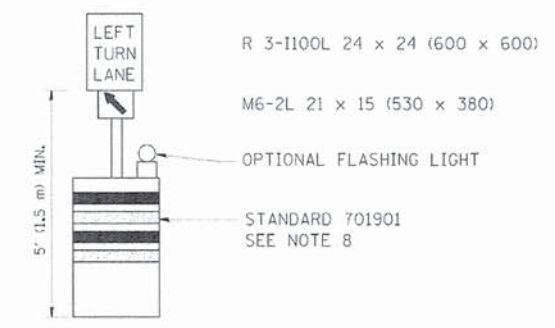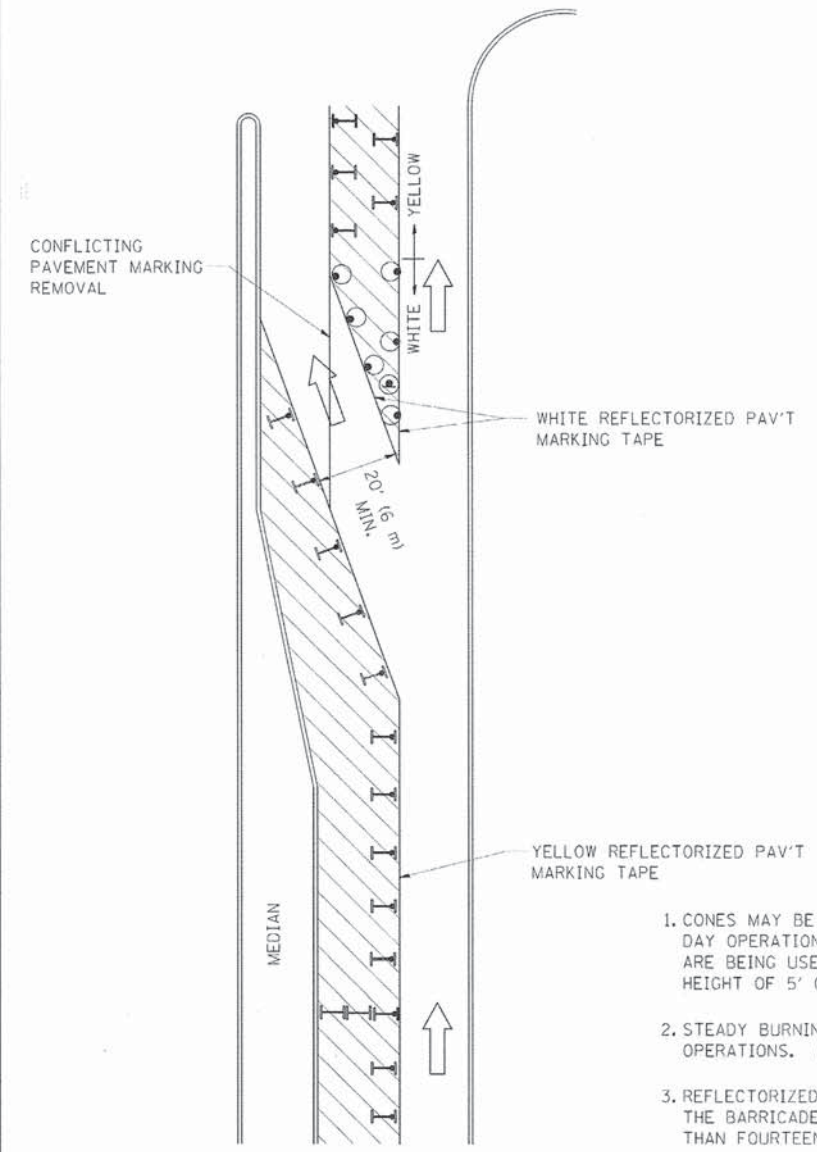

GENERAL NOTES

1. CONES MAY BE SUBSTITUTED FOR BARRICADES OR DRUMS AT HALF THE SPACING DURING DAY OPERATIONS. CONES SHALL BE A MINIMUM OF 28 (710) IN HEIGHT. WHEN CONES ARE BEING USED, THE "LEFT TURN LANE" SIGN MAY BE SKID MOUNTED AT A MINIMUM HEIGHT OF 5' (1.5 m).
2. STEADY BURNING LIGHTS WILL NOT BE REQUIRED ON BARRICADES OR DRUMS FOR DAY OPERATIONS. ALL LIGHTS SHALL BE MONODIRECTIONAL.
3. REFLECTORIZED TEMPORARY PAVEMENT MARKING TAPE SHALL BE PLACED THROUGHOUT THE BARRICADED AREA OF EACH TURN BAY WHERE THE CLOSURE TIME IS GREATER THAN FOURTEEN DAYS.
4. THIS APPLICATION ALSO APPLIES WHEN WORK IS BEING PERFORMED IN THE RIGHT LANE(S) AND THE RIGHT TURN BAY IS TO REMAIN OPEN. UNDER THIS CONDITION, "RIGHT TURN LANE" R3-100 24 x 24 (600 x 600) AND M6-2R 21 x 15 (530 x 380) SHALL BE USED.
5. THESE CONTROLS SHALL SUPPLEMENT MAINLINE TRAFFIC CONTROL FOR LANE CLOSURES.
6. LONGITUDINAL DIMENSIONS MAY BE ADJUSTED TO FIT FIELD CONDITIONS.
7. FORM OPER 725 IS REQUIRED.
8. IF A DRUM OR TYPE II BARRICADE WITH AN ATTACHED SIGN PANEL WHICH MEETS NCHRP 350 REQUIREMENTS IS NOT AVAILABLE, THE SIGNS SHALL BE MOUNTED, ABOVE THE BARRICADES, ON SEPARATE SIGNS SUPPORTS THAT MEET NCHRP 350 PREQUIREMENTS.
9. TRAFFIC CONTROL AND PROTECTION AT TURN BAYS (TO REMAIN OPEN TO TRAFFIC) SHALL BE INCLUDED IN THE COST SPECIFIED TRAFFIC CONTROL STANDARDS OR ITEMS.

All dimensions are in inches (millimeters) unless otherwise shown.

LEGEND

- WORK AREA
- LANE OPEN TO TRAFFIC
- TYPE I OR II BARRICADE WITH STEADY BURN LIGHT
- DRUM WITH STEADY BURN LIGHT
- DRUM WITH SIGN (WITH OPTIONAL FLASHING LIGHT) SEE DETAIL
- TYPE I OR II CHECK BARRICADE WITH FLASHING LIGHT

ROUTE MARKERS

30

FOR U.S. ROUTES
M1-40-2424

ILL 53

FOR ILLINOIS ROUTES
M1-50-2424

MAIN STREET

R.R. UNMARKED ROUTES
SPECIAL 24" x 18" VARIABLE
4" BLACK LETTERS ON WHITE
REFLECTIVE BACKGROUND

ARROWS SIGNS

↶

M5-1L-2115

↷

M5-1R-2115

↠

M6-1-2115

↞

M6-1-2115

↡

M6-3-2115

CARDINAL DIRECTION & DETOUR SIGNS

NORTH

M3-1-2412

EAST

M3-2-2412

SOUTH

M3-3-2412

WEST

M3-4-2412

DETOUR

M4-8-2412

* IF A TYPE III BARRICADE WITH AN ATTACHED SIGN PANEL WHICH MEETS NCHRP 350 REQUIREMENTS IS NOT AVAILABLE, THE SIGNS SHALL BE MOUNTED, ABOVE THE BARRICADES, ON SEPARATE SIGNS SUPPORTS THAT MEET NCHRP 350 REQUIREMENTS.


FILE NAME =	USER NAME = d:\v\akosgn	DESIGNED =	REVISED = 10-18-02	STATE OF ILLINOIS DEPARTMENT OF TRANSPORTATION	DETOUR SIGNING FOR CLOSING STATE HIGHWAYS		F.A. RTE.	SECTION	COUNTY	TOTAL SHEETS	SHEET NO.	
as\p\work\p\WIDOT\DRIVAKOSGN\J0818305\121.dgn		DRAWN =	REVISED = R. BORO 09-14-09		SCALE: NONE	SHEET NO. 1 OF 1 SHEETS	STA.	TO STA.	TC-21		496	320
PLOT SCALE = 49.9999' / IN.		CHECKED =	REVISED =		CONTRACT NO.							
PLOT DATE = 9/14/2009		DATE =	REVISED =		FED. ROAD DIST. NO. 1 ILLINOIS FED. AID PROJECT							

ENGLISH		TRENCH WIDTH (W)		MIN OFFSET FROM E.O.P.* FOR NO TB		1/2 PIPE AREA [O.D.]
S.S. DIA.	T	WITHOUT SHORING	WITH SHORING	WITHOUT SHORING	WITH SHORING	
(IN)	(IN)	(FT)	(FT)	(FT)	(FT)	(SQ FT)
10	2.00	2.67	4.17	3.33	4.08	0.53
12	2.00	2.83	4.33	3.42	4.17	0.70
15	2.25	3.13	4.63	3.56	4.31	1.04
18	2.50	3.42	4.92	3.71	4.46	1.44
21	2.75	3.71	5.21	3.85	4.60	1.92
24	3.00	4.00	5.50	4.00	4.75	2.45
27	3.25	4.29	5.79	4.15	4.90	3.06
30	3.50	4.58	6.08	4.29	5.04	3.73
36	4.00	5.17	6.67	4.58	5.33	5.28
42	4.50	5.75	7.25	4.88	5.63	7.09
48	5.00	6.33	7.83	5.17	5.92	9.17

* TO CENTER LINE OF PIPE

DESIGN NOTES:


1. Trench backfill is required if the storm sewer or culvert offset from the edge of the pavement is less than the tabulated values (the inner trench wall is closer than 2' to the edge of pavement)
2. Payment for the trench backfill shall not exceed the quantity computed using the maximum trench width dimensions. If the trench is excavated beyond these limits, the contractor shall furnish and place any additional trench backfill at his/her expense.
3. If the trench width is less than the above maximum values, payment will be based on the actual dimensions of the dug trench.
4. Bedding shall be placed from 4" under the pipe to the spring line of the pipe and is incidental to the corresponding storm sewer or culvert pay item.
5. If any part of the excavation for a drainage structure falls within 2' of the edge of pavement, the space between the side of the excavation and the outer surface of the drainage structure shall be filled with trench backfill. The cost of this item is included in the pay item for the drainage structure.

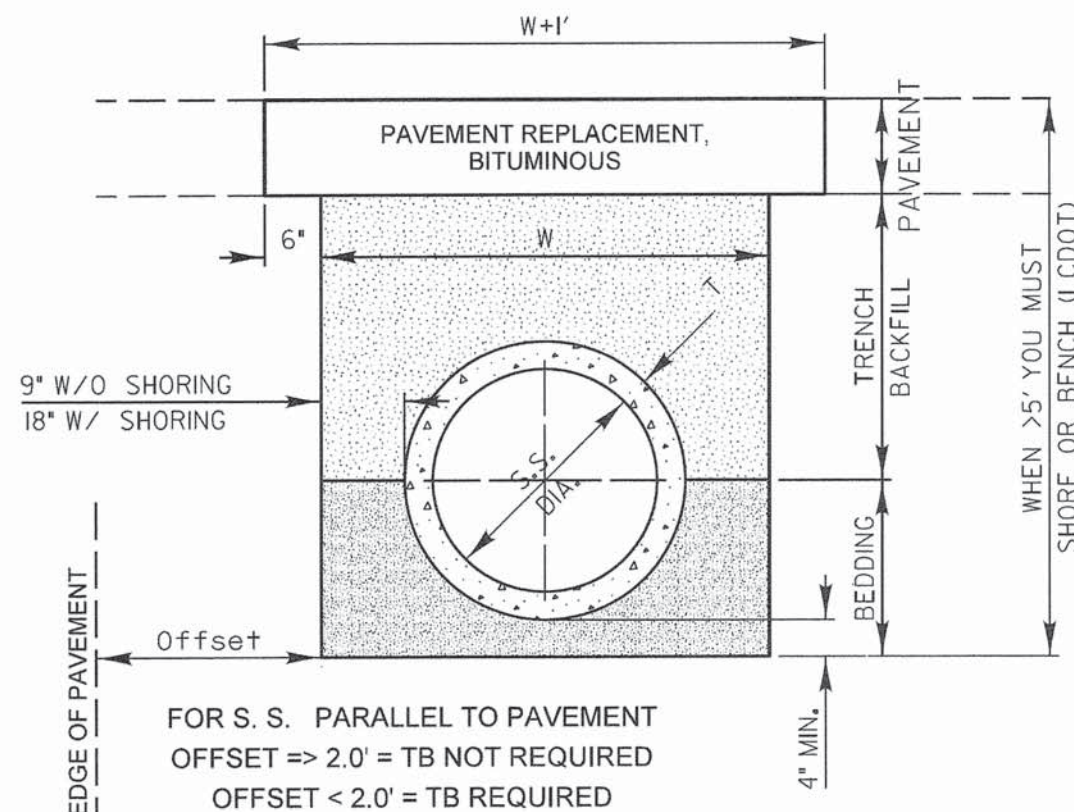


SCALE: 1" = 2'

REVISIONS	DATE	 LakeCounty Division of Transportation	APPROVED BY: M. G. ZEMAITIS DATE: APRIL 1, 2007	LC0020
Text Revision	11/06/07			
Text Update	7/14/11			
TRENCH WIDTHS FOR TRENCH BACKFILL & PAVEMENT REPLACEMENT, BITUMINOUS				


P:\CDOT\21150.004\Drawings\shits\stds\STD.LC007.LC0020.dgn

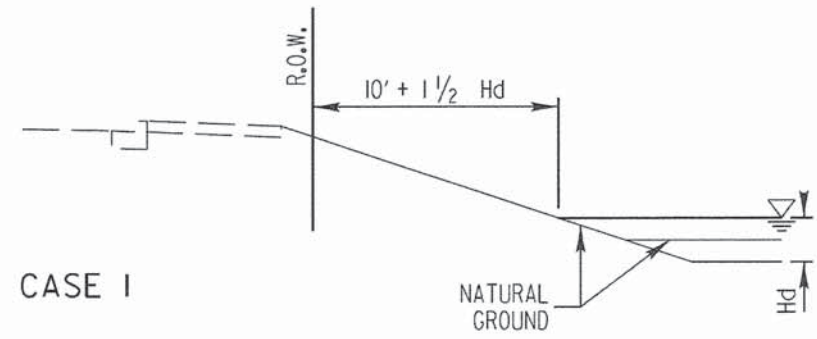


CASE I

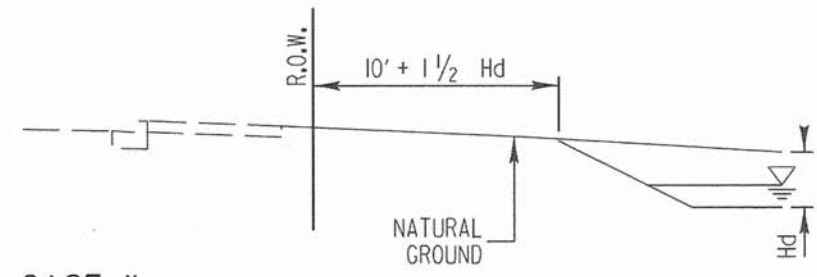


CASE II

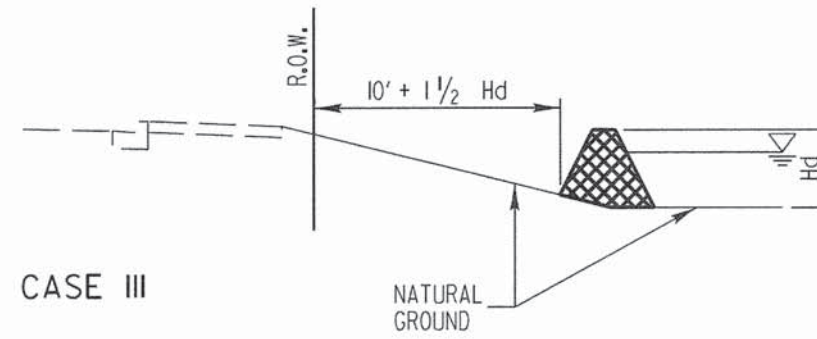


CASE III

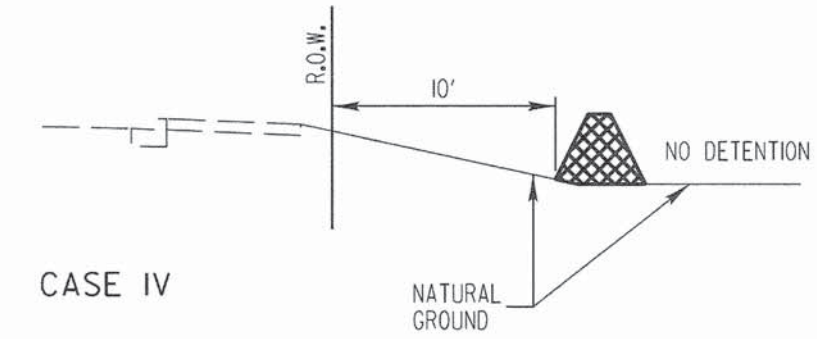

CASE IV

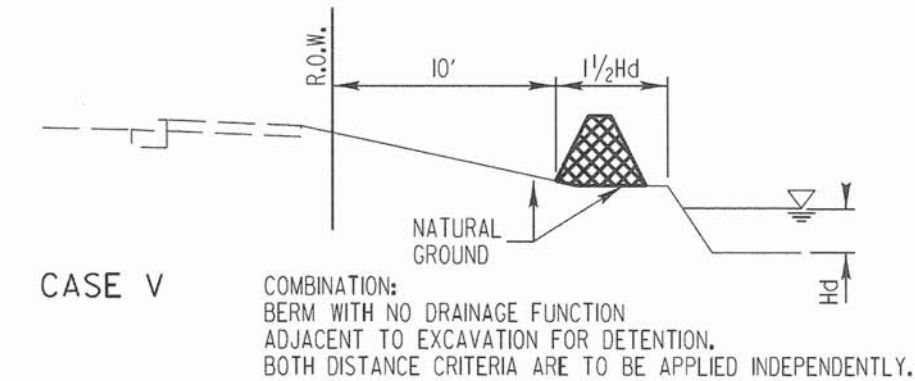

CASE V

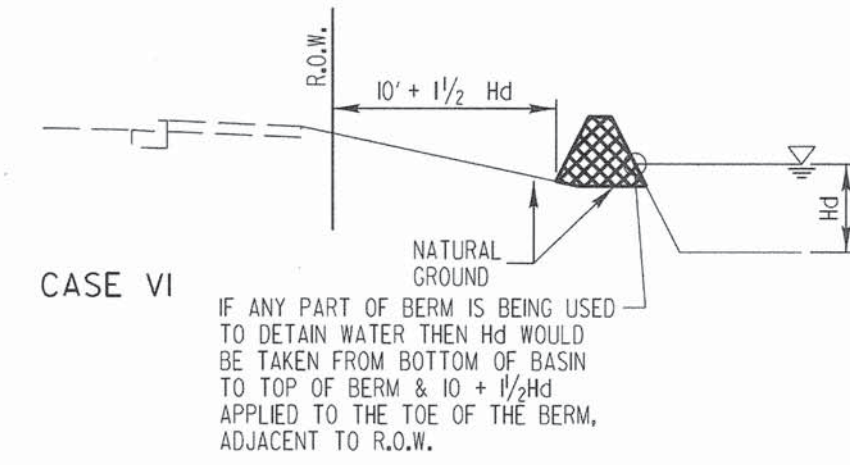

CASE VI

REVISIONS	DATE	 LakeCounty Division of Transportation	APPROVED BY: M. G. ZEMAITIS
		DRAINAGE FACILITIES & EARTHEN BERM CONSTRUCTED ADJACENT TO HIGHWAY R.O.W.	

LC0021

PENITABLE = ...\\Lisite\\PenitTable\\TransPen.tbl

FOR



ES

SILT DIKE UN
ISOMETRIC

NOTES:

THE TEMPORARY DITCH CHECK SHALL BE USED IN BARE EARTH DITCH LINE

THE INSTALLATION SHOWN WILL BE MEASURED AND PAID FOR AS A
TEMPORARY DITCH CHECK 14 FEET IN LENGTH

STAPLES SHALL BE PLACED WHERE THE UNITS OVERLAP AND IN THE CENTER OF THE 7" UNIT AS SHOWN ON THE DIAGRAM

POINT 1 MUST BE HIGHER THAN POINT 2 TO INSURE THAT WATER FLOWS OVER THE DIKE AND NOT AROUND THE ENDS

REVISIONS	DATE
ADDED DIMENSIONS	04/11/08
REVISED PAY ITEM	04/15/10
ADDED PLASTIC BERM (pg2)	10/10/12

**TEMPORARY DITCH CHECK
INSTALLATION FOR
ROADWAY OR
DRAINAGE DITCH**

(SHEET 1 OF 2)

FOR USE WITH



BS

BS

NOTES:

THE PERMEABLE PLASTIC BERM SHALL REPLACE THE TEMPORARY DITCH CHECK AFTER THE INSTALLATION OF EROSION CONTROL BLANKET AND

EACH PERMEABLE PLASTIC BERM IS 3.3 FEET IN LENGTH. THE MINIMUM INSTALLATION IN A DITCH SHALL BE THREE UNITS. THE INSTALLATION

STAPLES SHALL BE PLACED WHERE THE UNITS OVERLAP AND ACCORDING TO THE MANUFACTURER'S INSTALLATION INSTRUCTIONS


POINT 1 MUST BE HIGHER THAN POINT 2 TO INSURE THAT WATER FLOWS THROUGH OR OVER THE BERM AND NOT AROUND THE ENDS

REVISIONS	DATE
ADDED DIMENSIONS	04/11/08
REVISED PAY ITEM	04/16/10
ADDED PLASTIC BERM (po2)	10/10/12


TEMPORARY DITCH CHECK
INSTALLATION FOR
ROADWAY OR
DRAINAGE DITCH

(SHEET 2 OF 2)


1. SET POSTS AND EXCAVATE OR SLIT-TRENCH A 6-INCH DEEP TRENCH UPSLOPE ALONG THE LINE OF POSTS

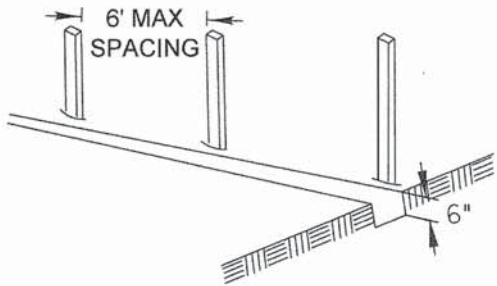


2. ATTACH GEOTEXTILE FILTER FABRIC TO EACH POST WITH A MINIMUM OF 3 (THREE) FASTENERS PER POST AND EXTEND FABRIC TO THE BOTTOM OF THE TRENCH

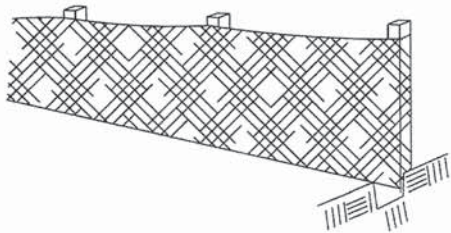

3. BACKFILL AND COMPACT THE EXCAVATED MATERIALS

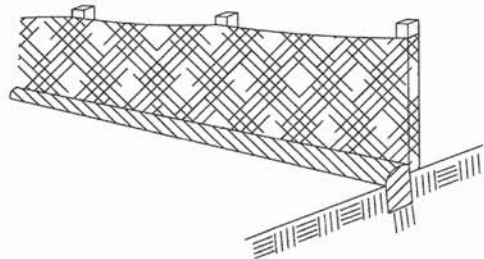

POSTS - CHOICE OF:
1.2" X 1.2" NOMINAL
HARDWOOD POSTS
2.6" X 2.6" NOMINAL
NO.2 SOUTHERN PINE
OR
U, T, L, OR C-SHAPE
STEEL POSTS WITH
MIN. WEIGHT 1.33 LBS/FT

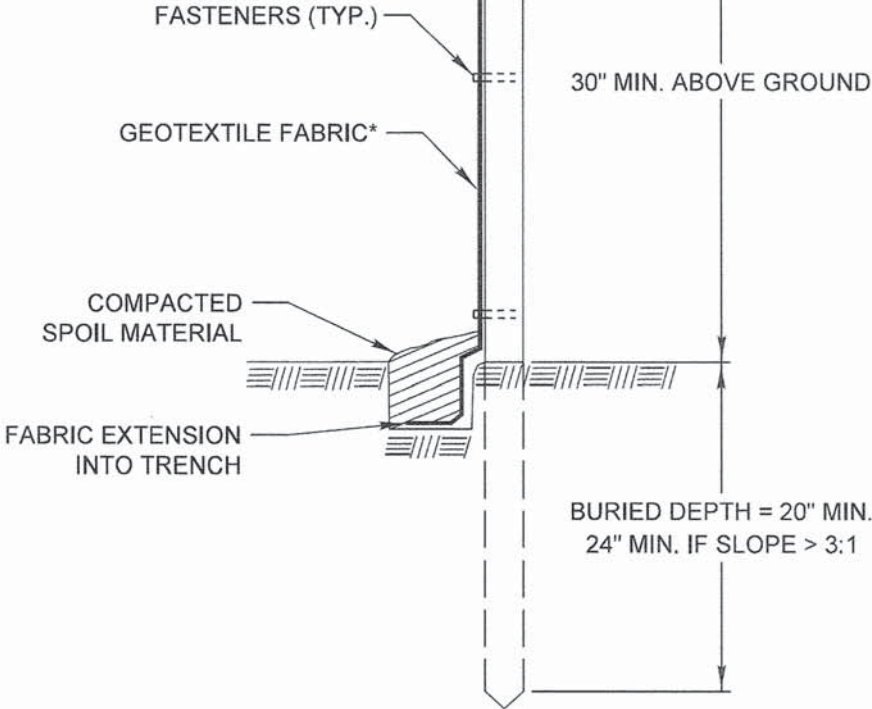


* NOTE: OPTIONAL WIRE SUPPORT
- MIN. 30" HEIGHT
- MIN. 14 GAUGE WIRE
- MIN. 6 HORIZ. WIRES
- MIN. 6" VERTICAL SPACING

SCALE 1" = 1'

Requirements	Test Methods	Wire Backed Supported Silt Fence ^a	Unsupported Silt Fence	
			Geotextile Elongation >=50% ^b	Geotextile Elongation <50% ^b
Maximum Post Spacing		4 feet	4 feet	6 feet
Grab Strength	ASTM D 4632			
Machine direction		90 lbs	124 lbs	124 lbs
X-Machine direction		90 lbs	100 lbs	100lbs
Permittivity ^c	ASTM D 4491	0.05 sec ⁻¹	0.05 sec ⁻¹	0.05 sec ⁻¹
Apparent Opening Size	ASTM D 4751	0.024in maximum average roll value		
Ultraviolet stability (retained strength)	ASTM D 4355	70% after 500 hours of exposure		

REVISIONS	DATE	 LakeCounty Division of Transportation	APPROVED BY: M. G. ZEMAITIS
ORIG. by LCSMC	4/21/08		DATE: JUNE 20, 2008
Update Text	7/15/11	PERIMETER EROSION BARRIER INSTALLATION	

\\LCSMC\PenTable\TransPen.tbl

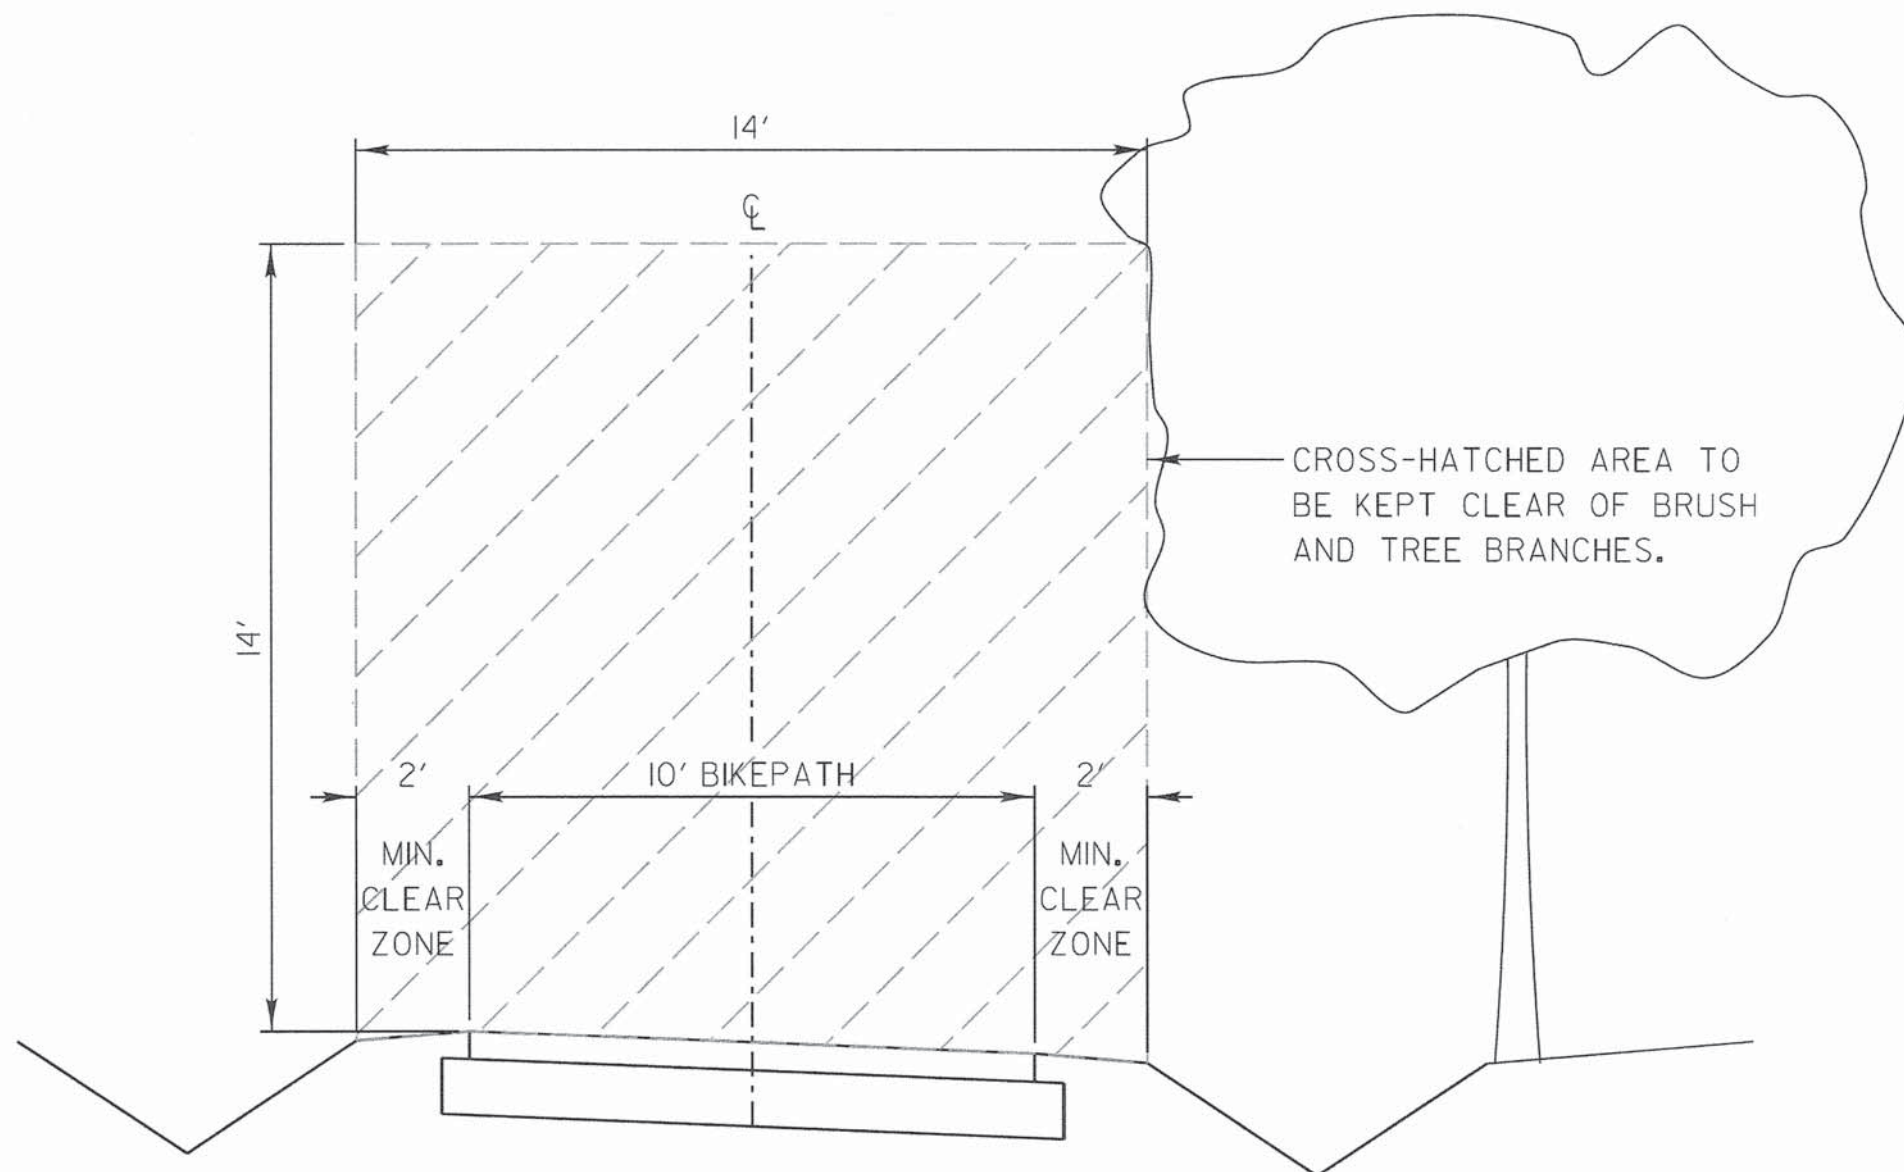


SCALE:
VERTICAL 1" = 2'
HORIZONTAL 1" = 4'

REVISIONS	DATE	 LakeCounty Division of Transportation	APPROVED BY: M. G. ZEMAITIS DATE: 04/10/13
			VEGETATION MAINTENANCE REQUIRED CLEARANCE FOR 10' BIKEPATH

PENTABLE = ...\\lisle\\PenTable\\TransPen.tbl


 PATRICK ENGINEERING PATRICK ENGINEERING INC. 4970 VARSITY DRIVE Lisle, IL 60532 patrickengineering.com	USER NAME = tkoeppen@dwg.lisle	DESIGNED -	REVISED -	STATE OF ILLINOIS DEPARTMENT OF TRANSPORTATION	WASHINGTON STREET FROM HARYAN WAY TO LAKE STREET LAKE COUNTY DOT STANDARDS	SCALE: SHEET NO. STA. TO STA.	F.A.U. RTE.	SECTION	COUNTY	TOTAL SHEETS	SHEET NO.
	PLOT CONFIG = pdfnolayersbw.plt	DRAWN -	REVISED -				187	11-00121-11-BR	LAKE	496	326
	PLOT SCALE = 1:100	CHECKED -	REVISED -				61A63				
	PLOT DATE = 7/2/2014 11:48:21 PM	DATE = 6/30/2014	REVISED -				FED. ROAD DIST. NO. ILLINOIS FED. AID PROJECT				

G:\LCDDT\21150.004\Drawings\shs\stds\S.STD.LCDDT.LC2200.dgn

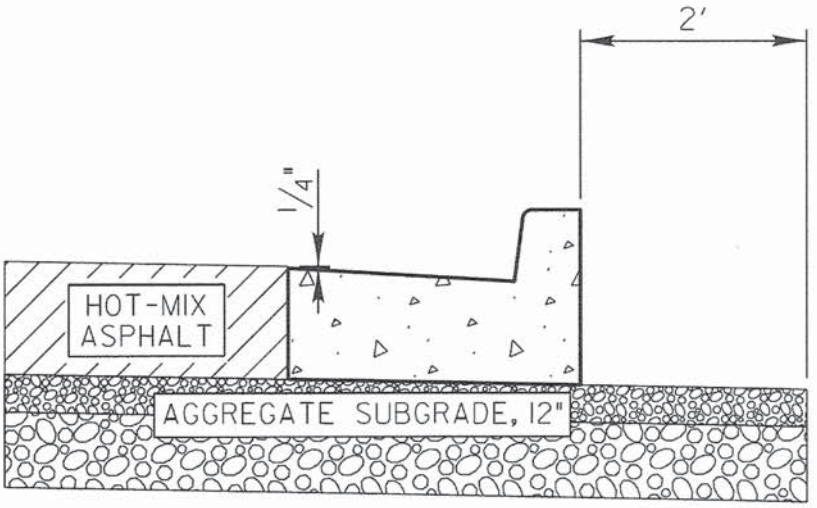

TYPICAL METHOD

NOTE:
MINIMUM FLAG THICKNESS 9"

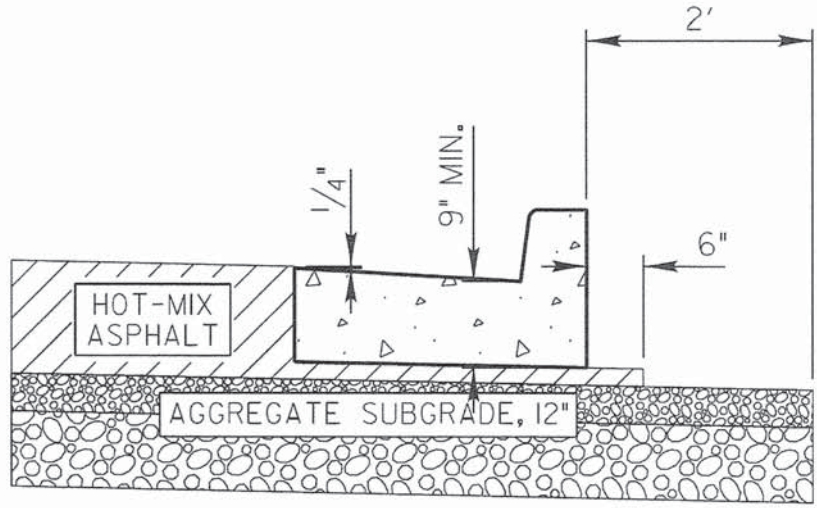


OPTIONAL METHOD

NOTE:
COST OF HOT-MIX ASPHALT MATERIAL UNDER CURB AND 6" OUTSIDE OF CURB TO BE INCIDENTAL TO COST OF COMBINATION CONCRETE CURB AND GUTTER.

SCALE: 1" = 2'

REVISIONS	DATE	 LakeCounty Division of Transportation	APPROVED BY: M. G. ZEMAITIS DATE: APRIL 1, 2007	LC3000
			CURB & GUTTER SUBGRADE OPTIONS	

P:\L\DOT\21158.004\Drawings\stds\STD.LC3000.dgn

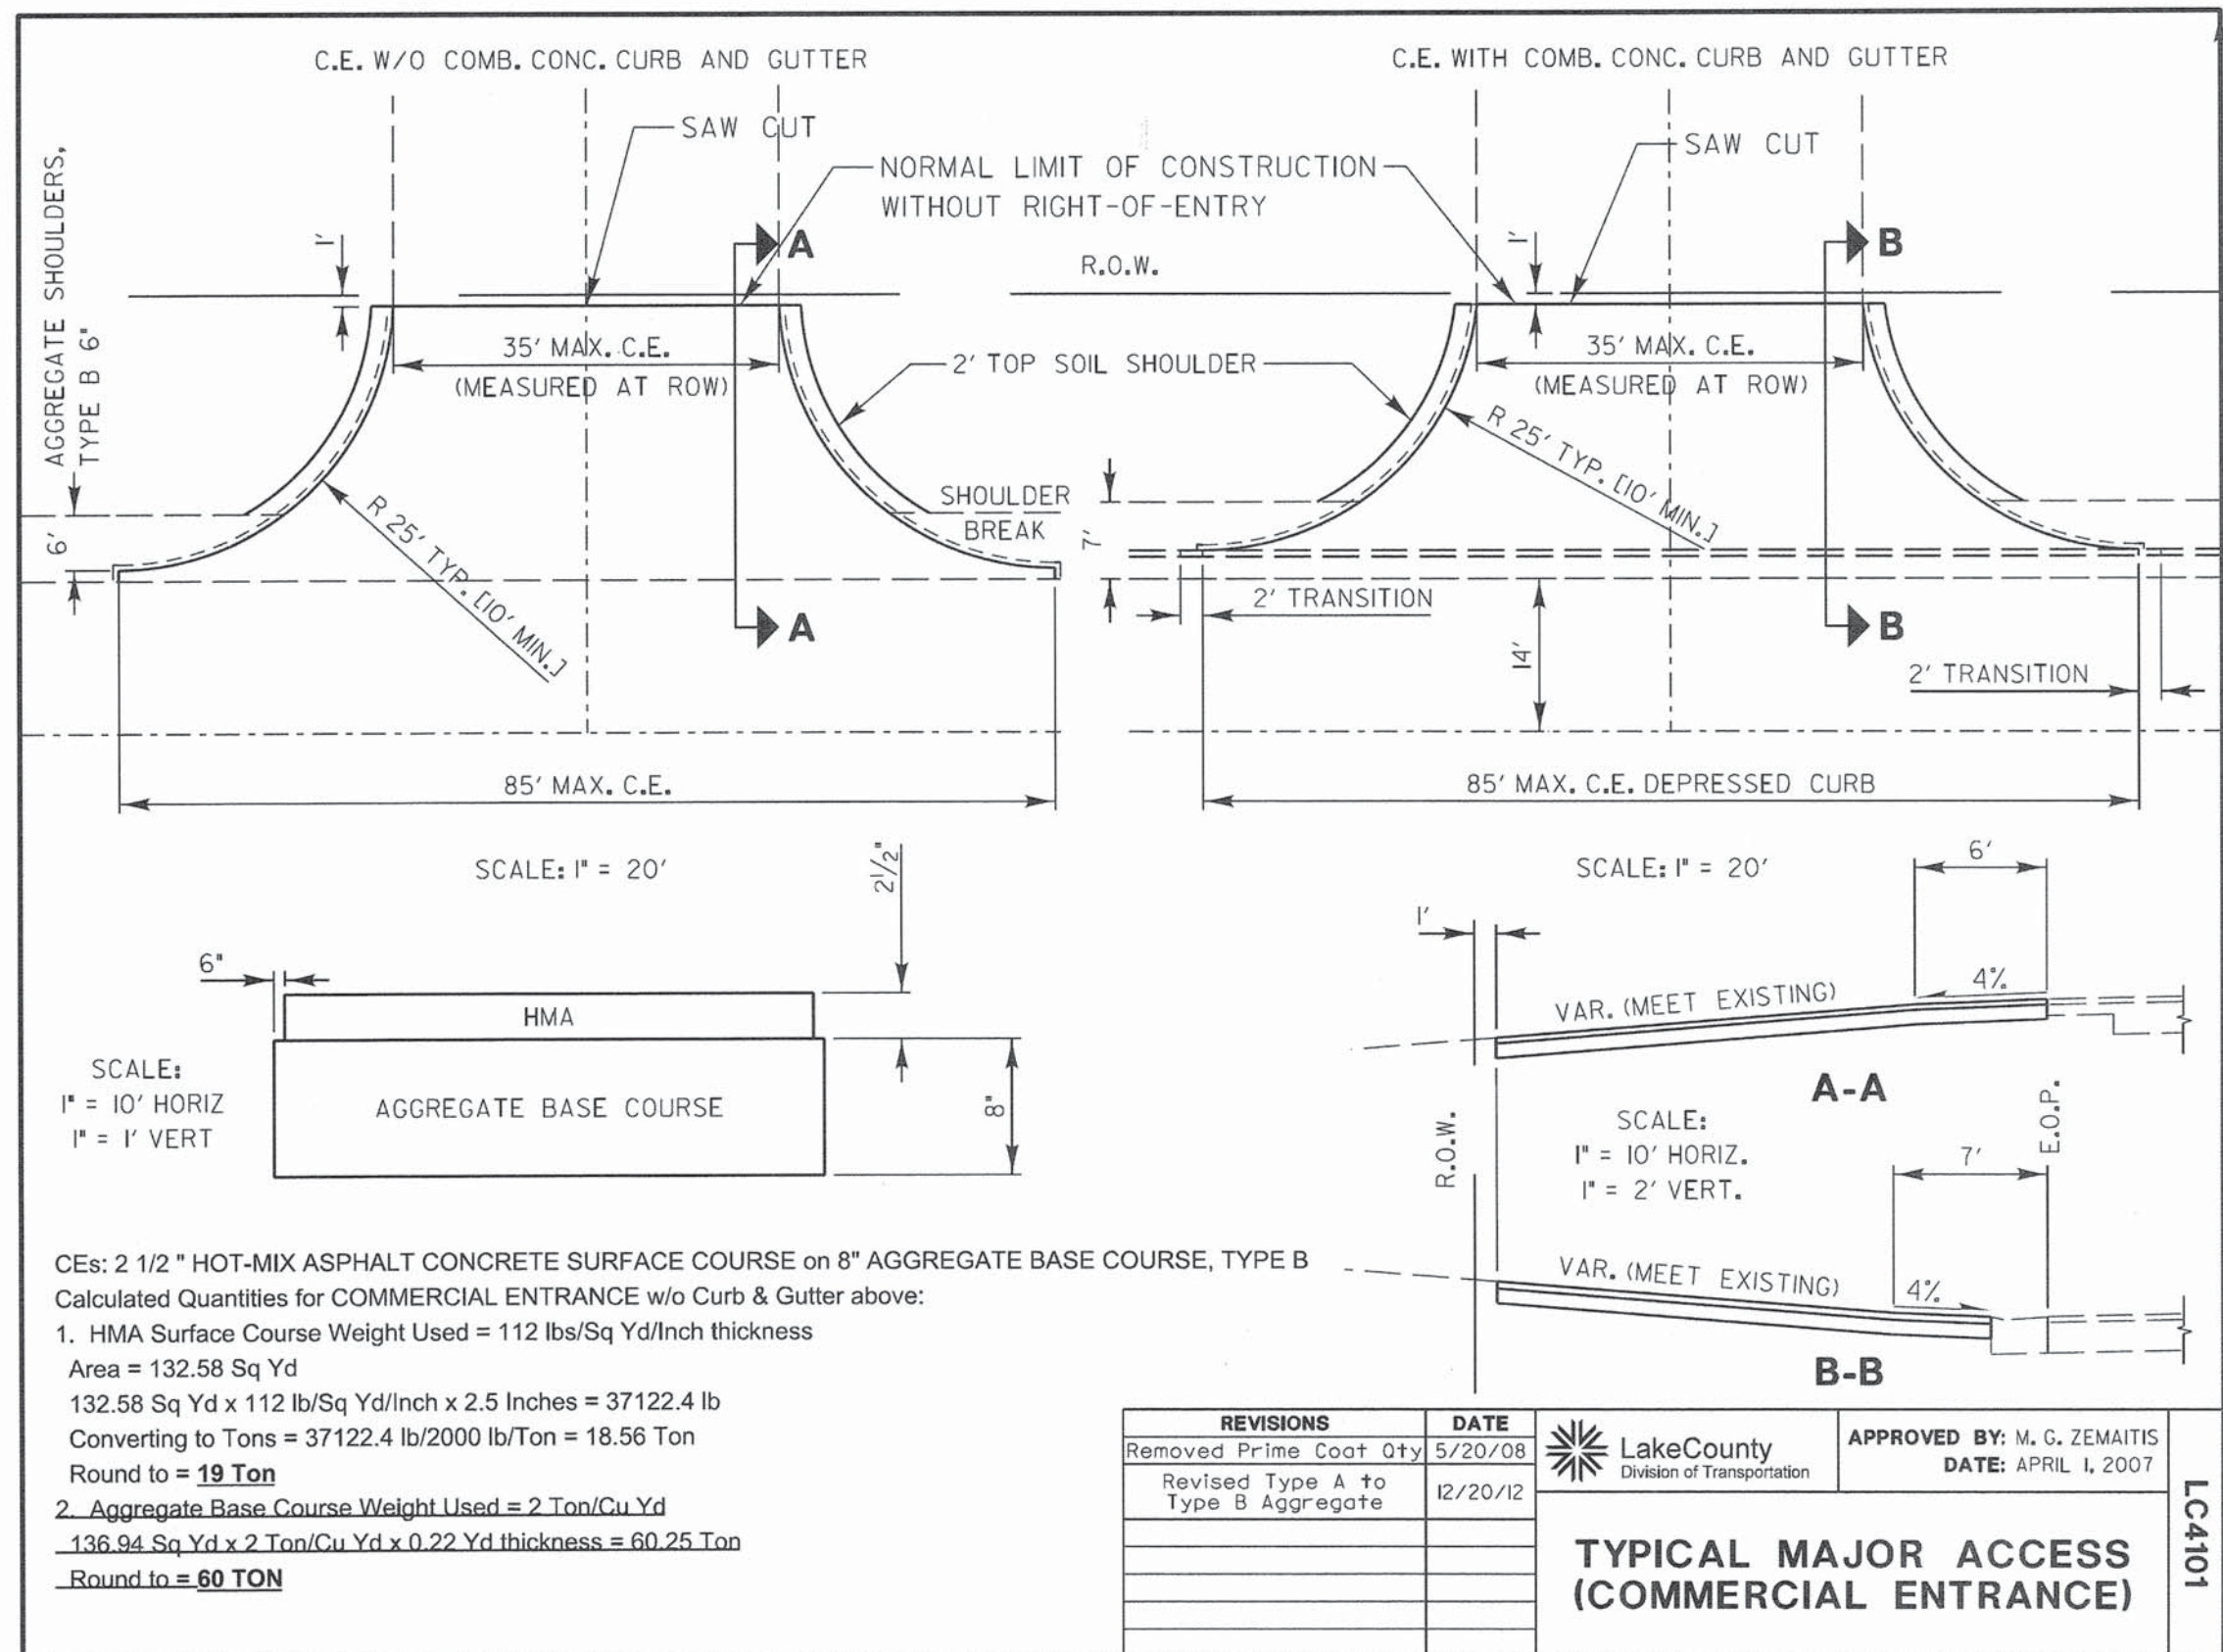

CEs: 2 1/2" HOT-MIX ASPHALT CONCRETE SURFACE COURSE ON 8" AGGREGATE BASE COURSE, TYPE B

Calculated Quantities for COMMERCIAL ENTRANCE w/o Curb & Gutter above:

1. HMA Surface Course Weight Used = 112 lbs/Sq Yd/Inch thickness

Area = 132.58 Sq Yd

132.58 Sq Yd x 112 lb/Sq Yd/Inch x 2.5 Inches = 37122.4 lb

Converting to Tons = 37122.4 lb/2000 lb/Ton = 18.56 Ton

Round to = **19 Ton**

2. Aggregate Base Course Weight Used = 2 Ton/Cu Yd

136.94 Sq Yd x 2 Ton/Cu Yd x 0.22 Yd thickness = 60.25 Ton

Round to = **60 TON**

REVISIONS	DATE
Removed Prime Coat Qty	5/20/08
Revised Type A to Type B Aggregate	12/20/12



APPROVED BY: M. G. ZEMAITIS
DATE: APRIL 1, 2007

**TYPICAL MAJOR ACCESS
(COMMERCIAL ENTRANCE)**

LC4101

USER NAME =	tkoeppen(Rdwy.Lis)el
PLOT CONFIG=	pdfNOLAYERSbw,plctfg
PLOT SCALE =	1:100
PLOT DATE =	7/2/2014 11:4



DESIGNED	-
DRAWN	-
CHECKED	-
DATE	- 6/30/2014

REVISED
REVISED
REVISED
REVISED

WASHINGTON STREET FROM HARYAN WAY TO LAKE STREET
LAKE COUNTY DOT STANDARDS

SCALE:	SHEET NO.	STA.	TO STA.
--------	-----------	------	---------

F.A.U RTE.	SECTION	COUNTY	TOTAL SHEETS	SHEET NO.
187	11-00121-11-BR	LAKE	496	330
			61A63	
FED. ROAD DIST. NO.	ILLINOIS	FED. AID PROJECT		

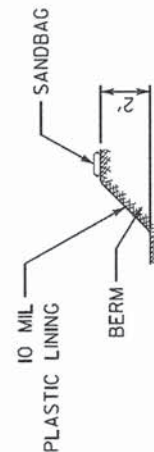
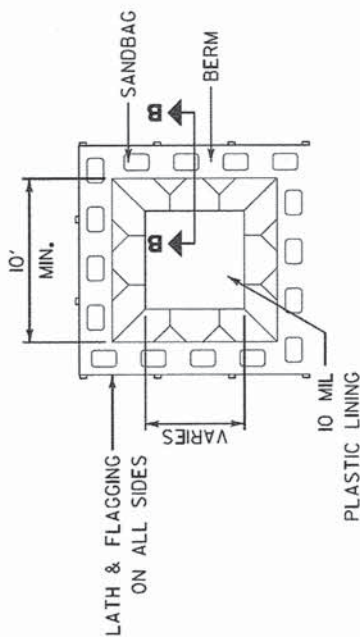


PLAN VIEW


NOTES:

1. ACTUAL LAYOUT DETERMINED IN FIELD.
2. OTHER WASHOUT DESIGNS MAY BE USED IF APPROVED BY THE ENGINEER.
3. THE CONCRETE WASHOUT SIGN SHALL BE INSTALLED WITHIN 30 FEET OF THE TEMPORARY CONCRETE WASHOUT FACILITY.

NOT TO SCALE

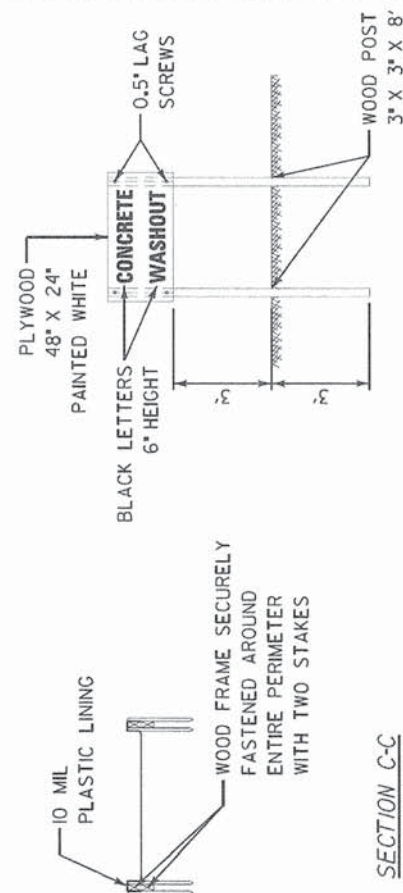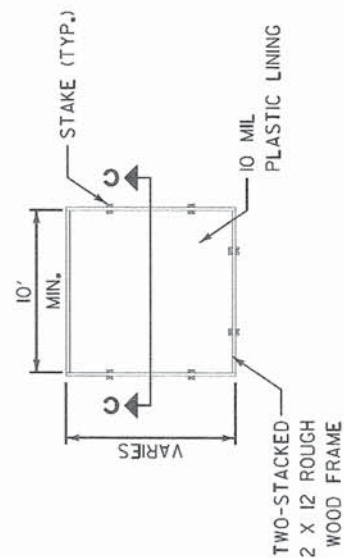[illegible]

PLAN VIEW ABOVE GRADE SECTION C-C

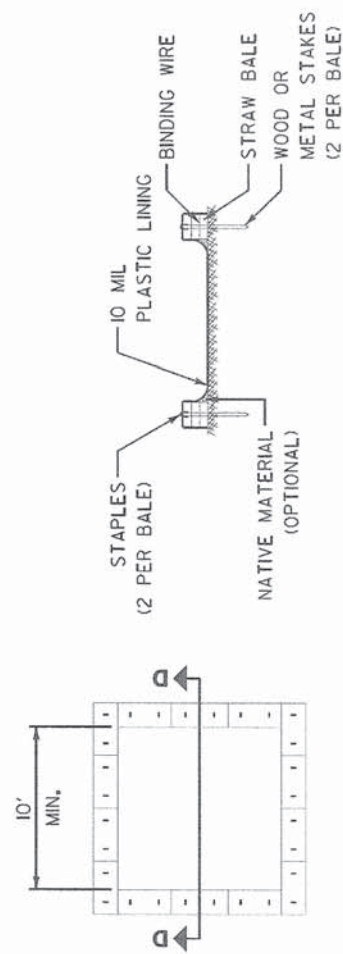

PLAN VIEW ABOVE GRADE WITH SECTION D-D

NOTES:

1. ACTUAL LAYOUT DETERMINED IN FIELD.
2. OTHER WASHOUT DESIGNS MAY BE USED IF APPROVED BY THE ENGINEER.
3. THE CONCRETE WASHOUT SIGN SHALL BE INSTALLED WITHIN 30 FEET OF THE TEMPORARY CONCRETE WASHOUT FACILITY.

NOT TO SCALE

STAPLE DETAIL

REVISIONS	DATE		APPROVED BY: MGZ DATE: March 17, 2008	LC4202
CONCRETE WASHOUT FACILITIES				
SHEET 2 OF 2				

TREE DIAMETER IN.	OFFSET - "X" FT.
0-2	1
3-4	2
5-9	5
10-14	10
15-19	12
OVER 19	15

DRIP ZONE

6"


PLACE PHYSICAL BARRIER OUTSIDE OF DRIP ZONE


1' MIN. TOPSOIL BACKFILL

6" (150mm) TREE ROOT PRUNE ZONE

PRUNE ROOTS BY SAW CUTTING TO A MINIMUM OF 24" DEEP


DRIP ZONE

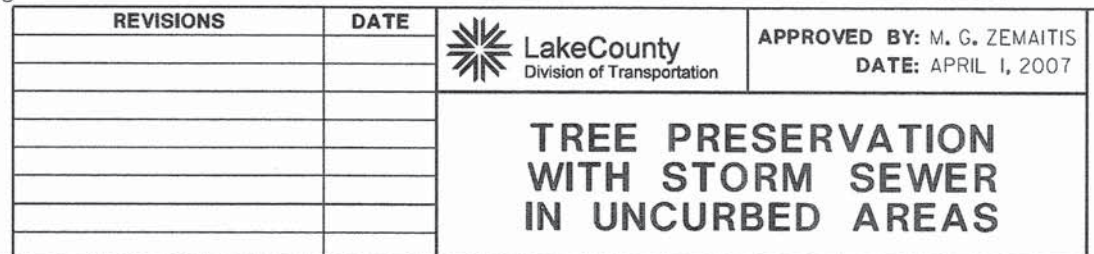

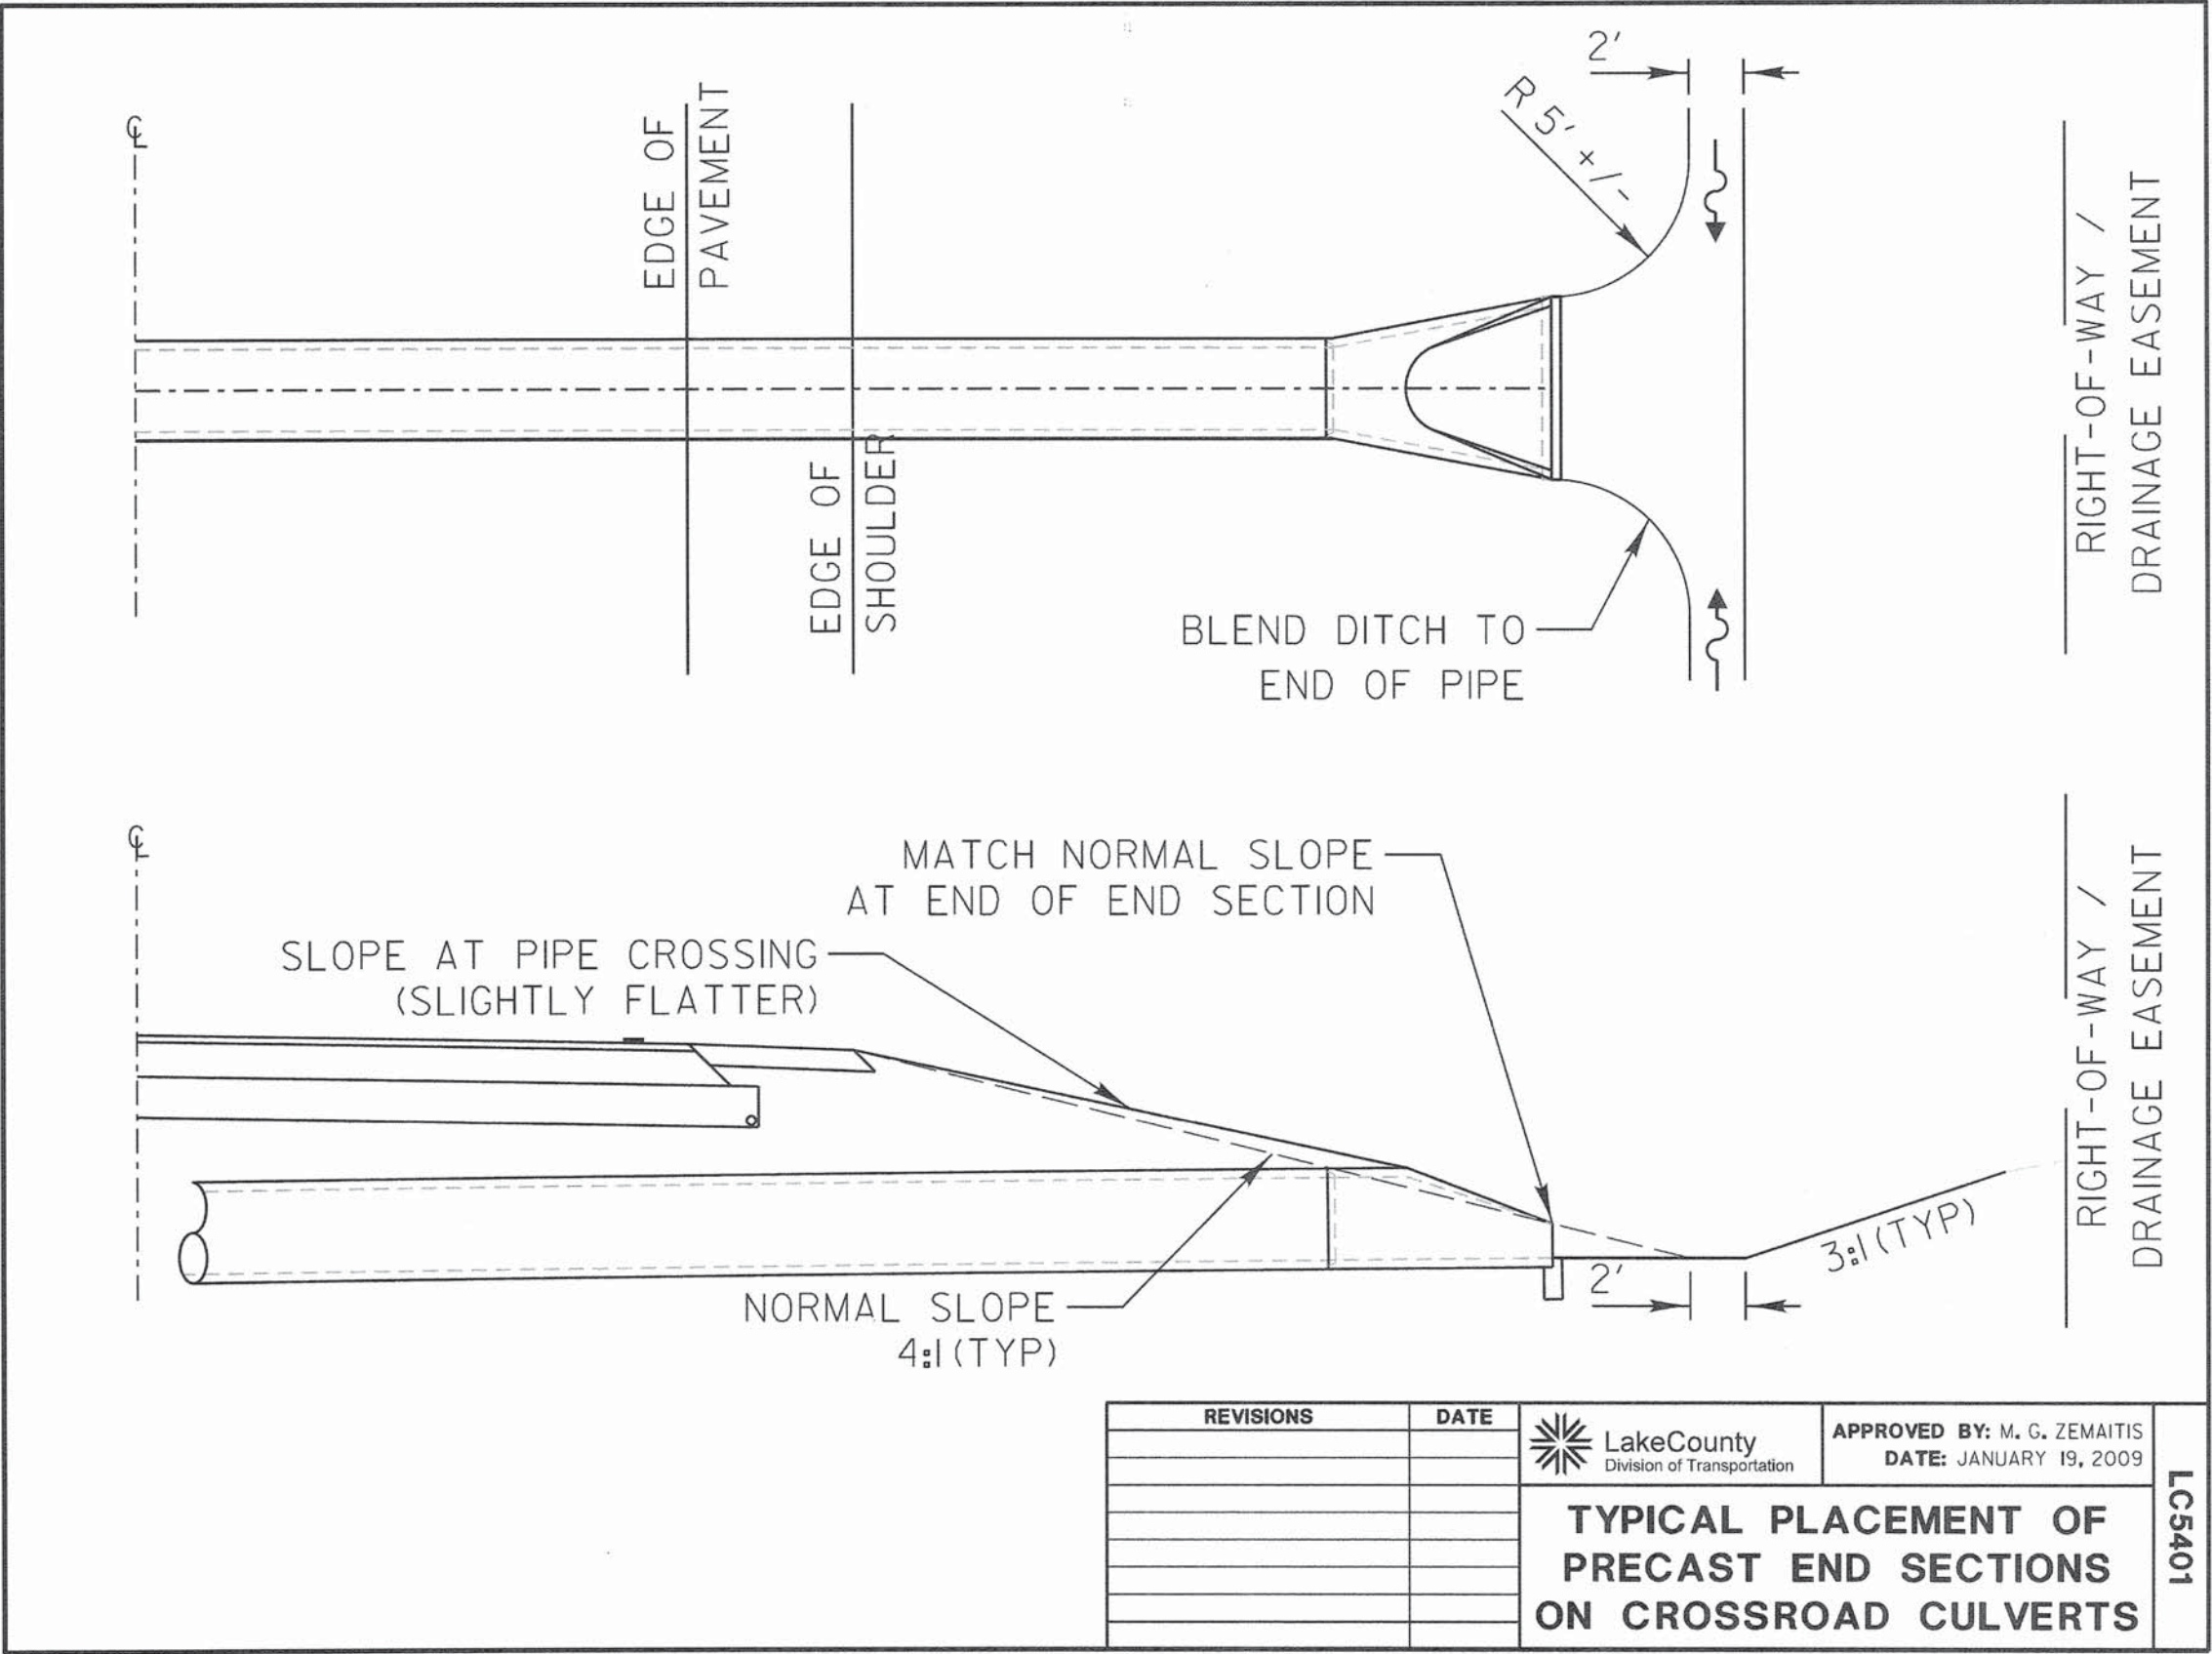


REVISIONS	DATE	 LakeCounty Division of Transportation	APPROVED BY: M. G. ZEMAITIS	LC5401
			DATE: JANUARY 19, 2009	
		TYPICAL PLACEMENT OF PRECAST END SECTIONS ON CROSSROAD CULVERTS		

On: L:\CDOT\21150_004\Drawings\Aids\Std\5-STD.LC.DOT.LC5401.dgn

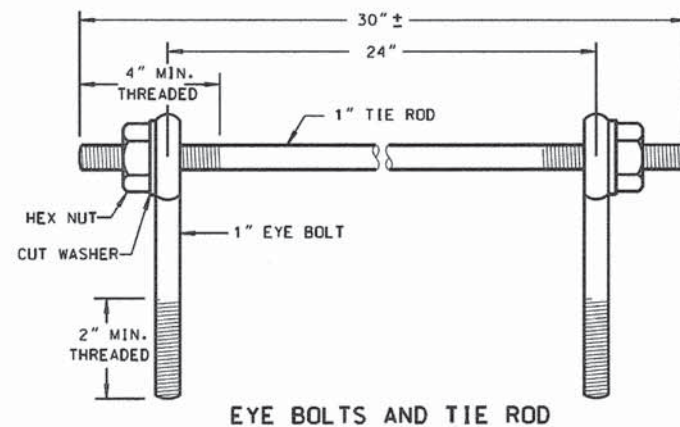

EYE BOLTS AND TIE ROD

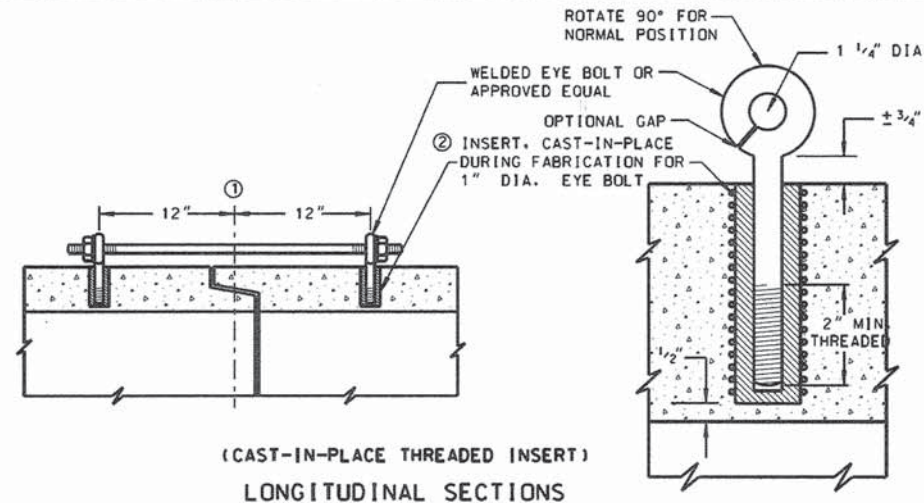

(CAST-IN-PLACE THREADED INSERT)
LONGITUDINAL SECTIONS

EYE BOLT AND TIE ROD ASSEMBLY (ALTERNATE NO. 1)

GENERAL NOTES

DETAILS OF CONSTRUCTION, MATERIALS AND WORKMANSHIP NOT SHOWN ON THIS DRAWING SHALL CONFORM TO THE PERTINENT REQUIREMENTS OF THE STANDARD SPECIFICATIONS AND APPLICABLE SPECIAL PROVISIONS. JOINT TIES AND HARDWARE SHALL BE GALVANIZED STEEL.


CONCRETE CULVERT PIPE AND SEWER PIPE SHALL BE TIED TOGETHER IN THE MANNER ILLUSTRATED BY THIS DETAIL AT THE LAST THREE JOINTS BEFORE A FLARED END SECTION

THE CONTRACTOR MAY USE EITHER ALTERNATE 1, 2 OR 3 FOR CONCRETE PIPE.


UNLESS OTHERWISE STATED IN THE CONTRACT THE MATERIALS, FABRICATION AND WORK NECESSARY TO TIE CULVERT PIPE AS INDICATED ON THE PLANS AND BY THIS DETAIL WILL BE CONSIDERED INCLUDED IN THE COST OF PIPE CULVERTS OR STORM SEWERS.

DETAILED DRAWINGS FOR PROPOSED ALTERNATE DESIGNS FOR GALVANIZED STEEL JOINT TIES SHALL BE SUBMITTED TO THE ENGINEER FOR APPROVAL.


1. 1/2" OF TONGUE AND GROOVE OR BELL AND SPIGOT JOINTS.
2. THE INSIDE OF THE THREADED INSERTS SHALL BE CLEAN TO ALLOW THE INSERTION OF THREADED EYE BOLTS.
3. HOLES SHALL BE CAST-IN-PLACE OR DRILLED 12" FROM 1/2" OF TONGUE AND GROOVE.
4. BOLT PROJECTION INSIDE OF PIPE SHALL NOT EXCEED 2".
5. OPENING TO BE ROD DIAMETER + 1 INCH.
6. LENGTH ADEQUATE TO EXTEND TO WITHIN 1/2 INCH OF THE INNER SURFACE OF THE PIPE.

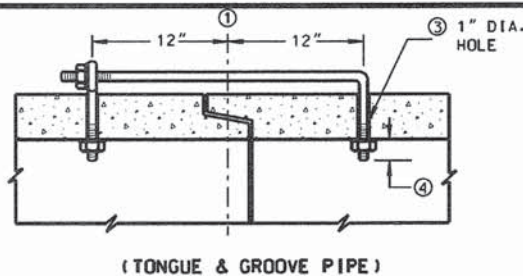

(TONGUE & GROOVE PIPE)

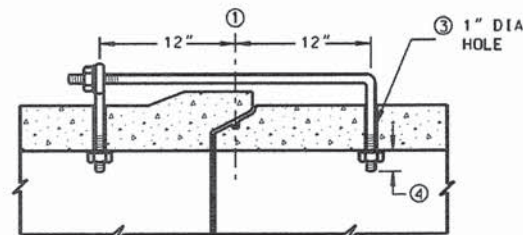


(MODIFIED BELL PIPE)
LONGITUDINAL SECTION

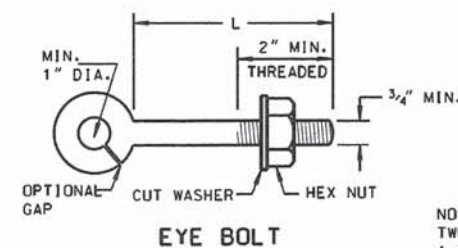

EYE BOLT

NOTE:
TWO EYE BOLTS MAY BE USED WITH
A 30" LONG THREADED ROD IN LIEU
OF THE 90° BENT TIE ROD.

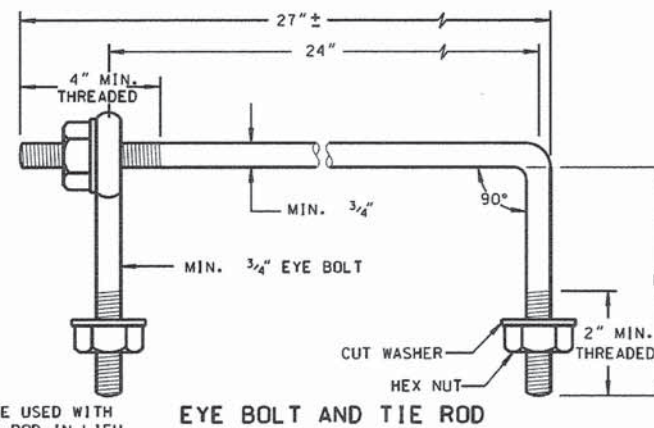


EYE BOLT AND TIE ROD

(JOINT TIES FOR 18" TO 66" DIA. CONCRETE PIPE)

EYE BOLT AND TIE ROD ASSEMBLY (ALTERNATE NO. 2)

EYE BOLT DIMENSION TABLE


PIPE SIZE	L = LENGTH	
	TONGUE & GROOVE PIPE	MODIFIED BELL PIPE
18" TO 24"	4 1/2"	6 1/4"
30"	5"	7"
36"	5 1/2"	7"
42"	6"	
48"	6 1/2"	
60"	7 1/2"	
66"	8"	

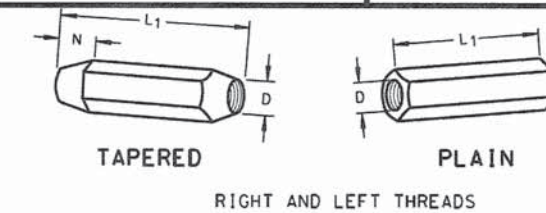

TAPERED PLAIN

RIGHT AND LEFT THREADS

SLEEVE NUTS

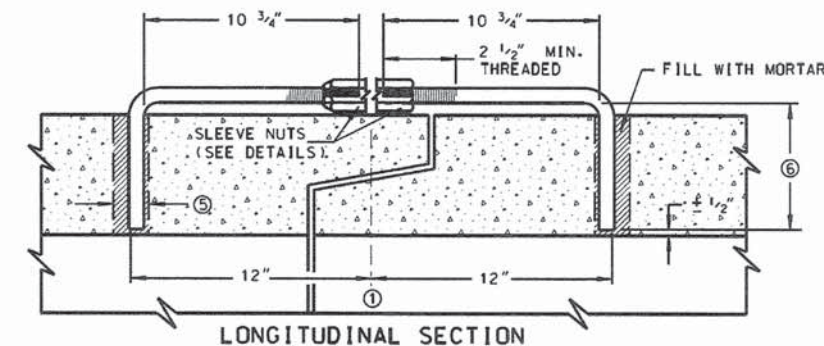

(JOINT TIES FOR 12" TO 108" DIA. CONCRETE PIPE)

ADJUSTABLE TIE ROD (ALTERNATE NO. 3)

ADJUSTABLE TIE ROD TABLE

PIPE DIAMETER	TIE ROD DIAMETER	D	L1	N
12-60	5/8	5/8	5	1/2
66-84	3/4	3/4	5	1/2
90-108	1	1	7	1 1/16

DIMENSIONS SHOWN ARE IN INCHES

NOT TO SCALE

REVISIONS	DATE
ADDED JOINT TIE MAT'L	7/8/11

LakeCounty
Division of Transportation

APPROVED BY: M. ZEMAITIS
DATE: 04/01/11

JOINT TIES FOR CONCRETE PIPE

LC5402

NO.	REVISIONS / REMARKS	DATE	BY	SURVEYOR	DESIGNER	PLANNER	PLOTTED BY	DATE
1							hdmrc	7/15/2011

FILE NAME: C:\Documents and Settings\hdmrc\My Documents\To ITS\LC5402 JOINT TIES FOR CONCRETE PIPE.dgn


LakeCounty
Division of Transportation

PROJECT NAME


LAKE COUNTY STANDARDS & DETAILS

ROUTE	SECTION	SECTION NUMBER	SHEET	SHEETS
CH		- - -	XX	XX


DRAINAGE STRUCTURES
(EDGE OF PAVEMENT)

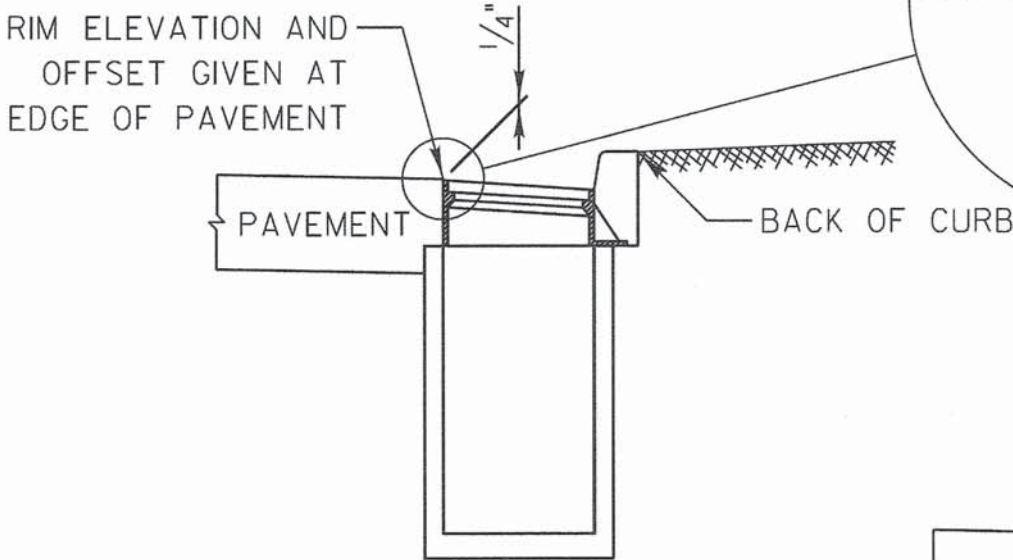

DRAINAGE STRUCTURES
(OUTSIDE EDGE OF PAVEMENT)

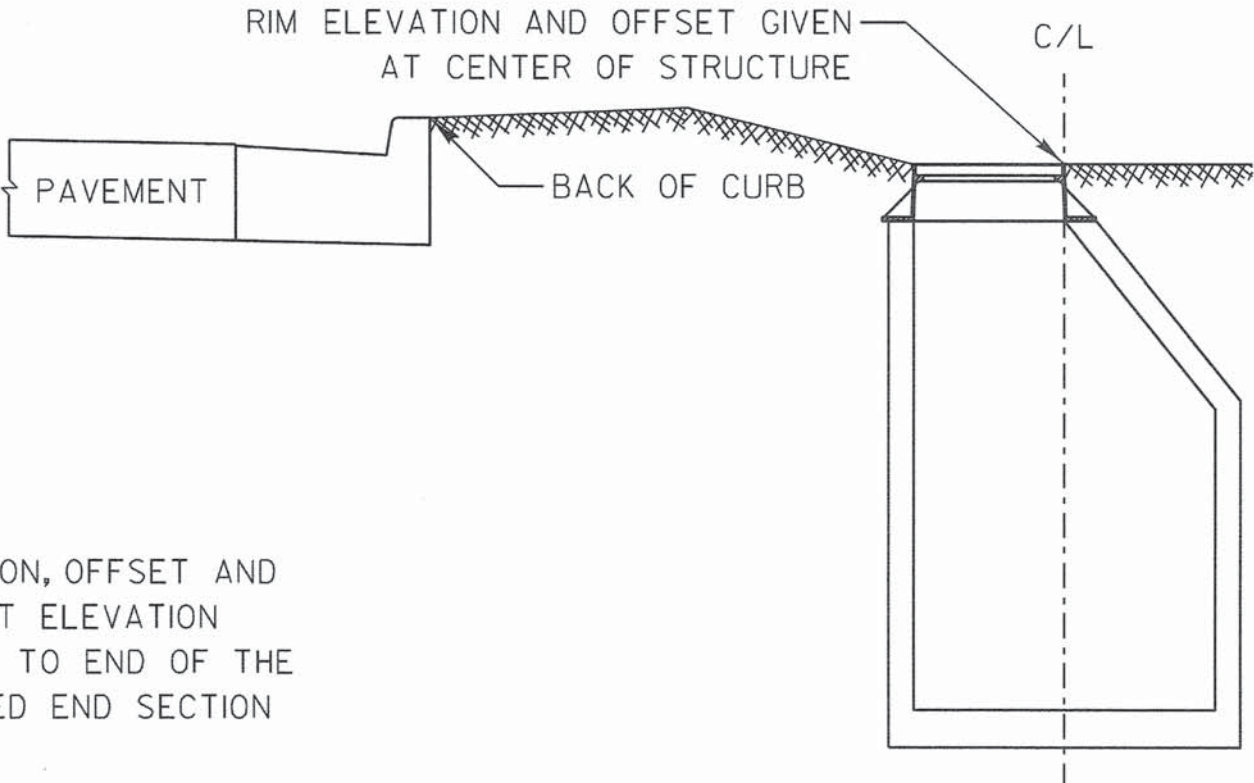

END SECTION

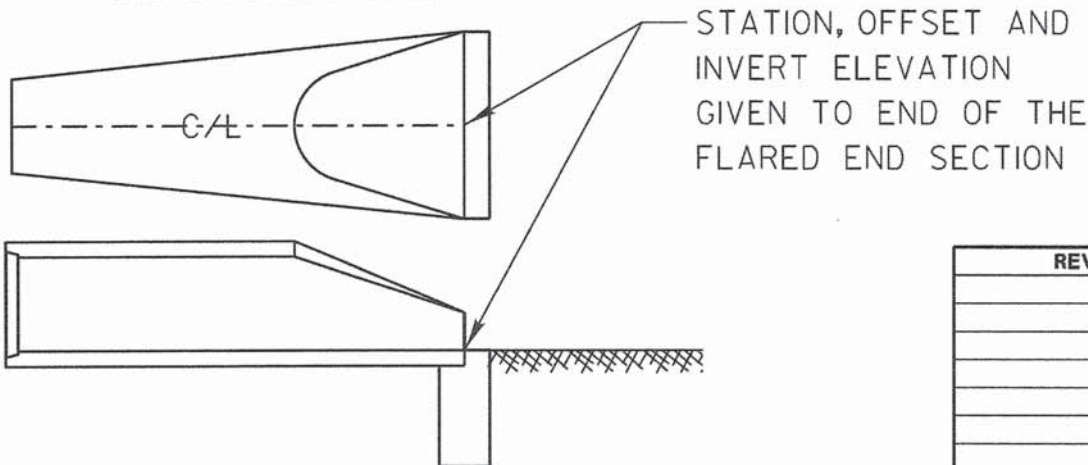



REVISIONS	DATE


 LakeCounty
Division of Transportation

APPROVED BY: MGZ
DATE: 03/09/2012

**DRAINAGE STRUCTURE
RIM ELEVATIONS AND
OFFSETS**

LC6003

 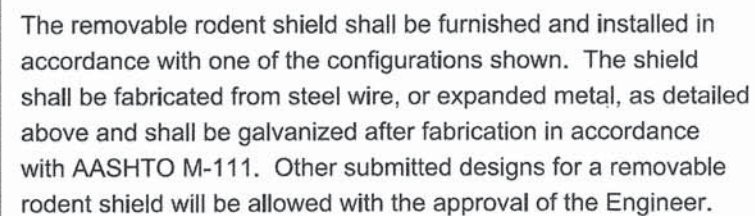LC6020

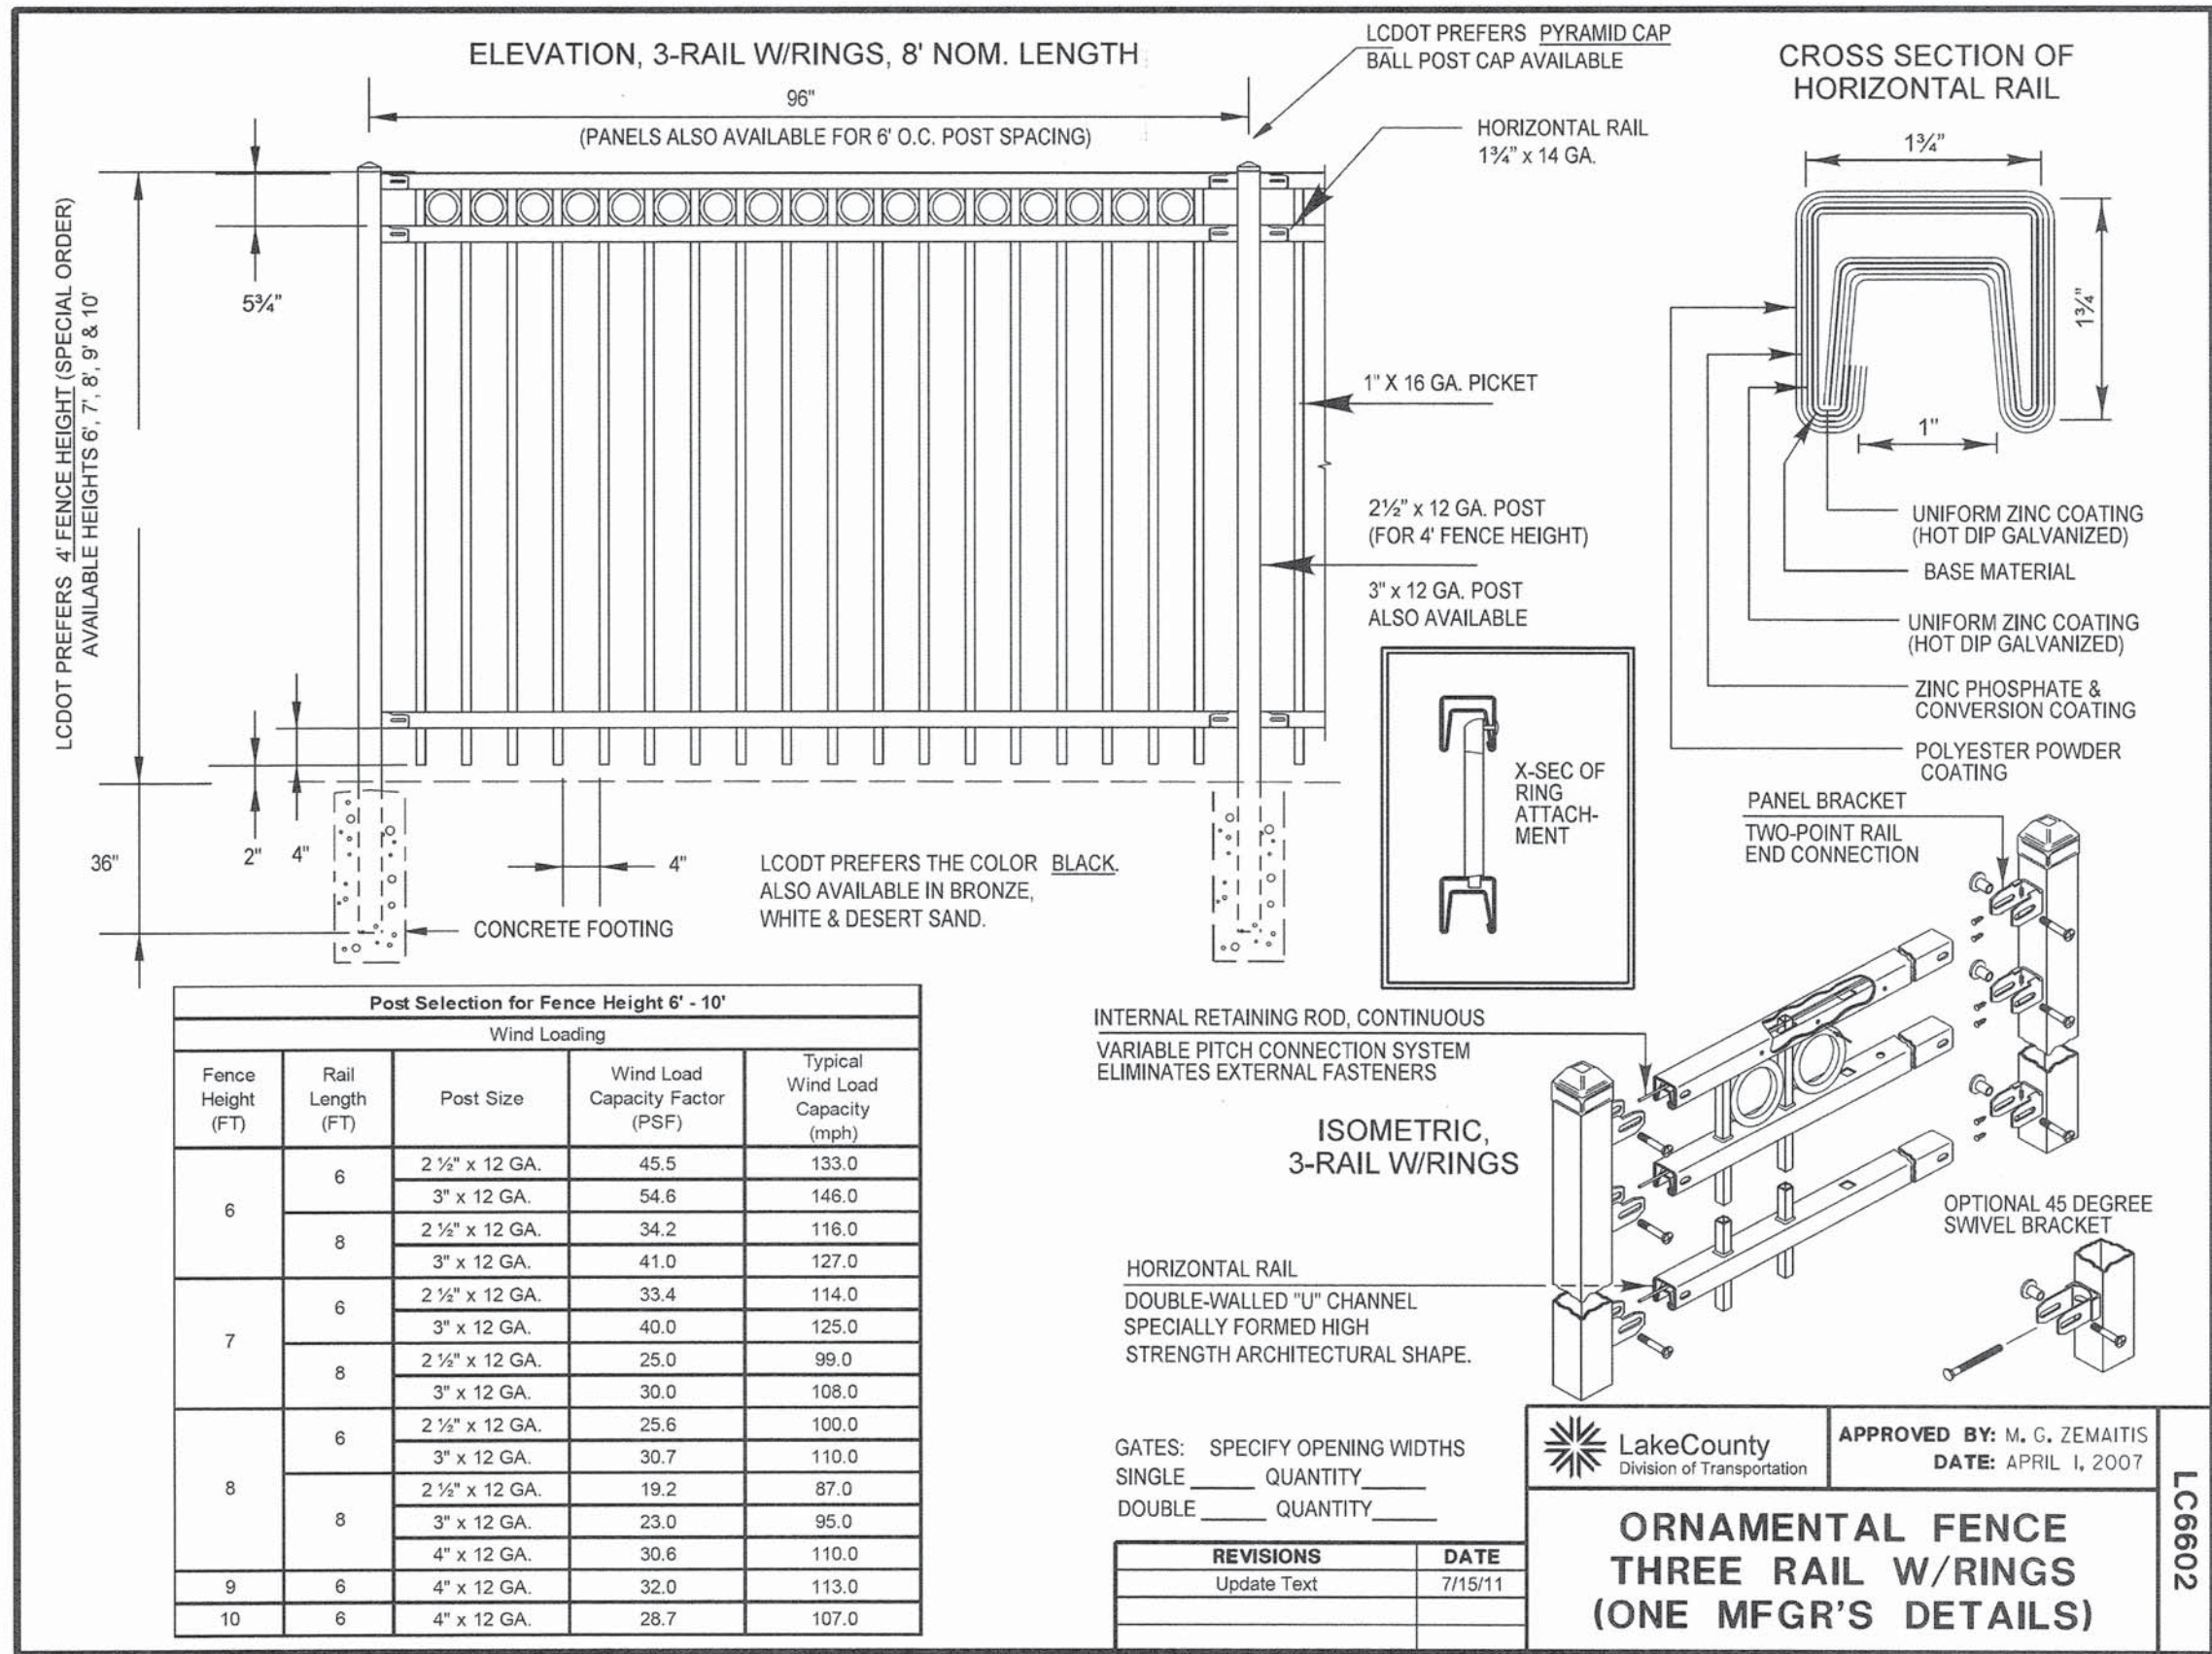

PENITABLE = ...\\lisle\\PenTable\\TransPen.tbl



PATRICK ENGINEERING INC.
4970 VARSITY DRIVE
LISLE, IL 60532
patrickengineering.com

USER NAME = tkoeppen@dwg.lisle
PLOT CONFIG = pdfnolayersbw.plt
PLOT SCALE = 1:100
PLOT DATE = 7/2/2014 11:52:03 PM

DESIGNED -
DRAWN -
CHECKED -
DATE - 6/30/2014

REVISED -
REVISED -
REVISED -
REVISED -

STATE OF ILLINOIS
DEPARTMENT OF TRANSPORTATION

WASHINGTON STREET FROM HARYAN WAY TO LAKE STREET
LAKE COUNTY DOT STANDARDS

SCALE: SHEET NO. STA. TO STA.

F.A.U. RTE.	SECTION	COUNTY	TOTAL SHEETS	SHEET NO.
187	11-00121-11-BR	LAKE	496	337

FED. ROAD DIST. NO. ILLINOIS FED. AID PROJECT

G:\LC001\21150_004\Drawings\stds\S STD_LC001.LC6602.dgn



REVISIONS	DATE



APPROVED BY: M. G. ZEMAITIS
DATE: APRIL 1, 2007

WITNESS POST

LC6650

RENTABLE = ...\\lisle\\PenTable\\TransPen.tbl

TYPICAL APPLICATION OF TRAFFIC CONTROL DEVICES
 for HIGHWAY CONSTRUCTION, CONTRACT MAINTENANCE
 and UTILITY OPERATIONS

POSTED SPEED LIMIT	DISTANCE BETWEEN SIGNS "D"
40 MPH or less	200 FEET
45-50 MPH	350 FEET

ADVANCE WARNING SIGN SPACING TABLE	
POSTED SPEED LIMIT	DISTANCE BETWEEN SIGNS "D"
40 MPH or less	200 FEET
45-50 MPH	350 FEET
55 MPH	500 FEET

This special detail is used at any time, any vehicle, equipment, workers or their activities require a stationary, intermittent or continuous moving operation within 15 feet of the traffic lane, where the average speed is 1 mph or less.

* Minimum distance "D" is shown in the Advance Warning Sign Spacing Table. If the work is a moving operation, the maximum distance "D" may be extended to ½ the length required for one normal working day's operation or 4 miles, whichever is less.

If the work operation does not exceed 60 minutes, traffic control may be according to I.D.O.T. Highway Standard 701301.


- WORK AREA
- SIGN ON PORTABLE OR PERMANENT SUPPORT
- FLAGGER WITH TRAFFIC CONTROL SIGN WHEN REQUIRED

REVISIONS	DATE	LakeCounty Division of Transportation	APPROVED BY: A. KHAWAJA DATE: APRIL 1, 2007
Title Block Revision	8/1/09		TWO LANE, TWO WAY, OFF-ROAD OPERATIONS DAY OPERATIONS ONLY
Reformat LCDOT Standard	7/15/10		

NOT TO SCALE

**TYPICAL APPLICATION OF TRAFFIC CONTROL DEVICES
for HIGHWAY CONSTRUCTION, CONTRACT MAINTENANCE
and UTILITY OPERATIONS**

CONES AT 25' CENTERS FOR 250'. ADDITIONAL
CONES MAY BE PLACED AT 50' CENTERS.
WHEN BARRICADES ARE USED, THE DISTANCE
BETWEEN DEVICES MAY BE DOUBLED.

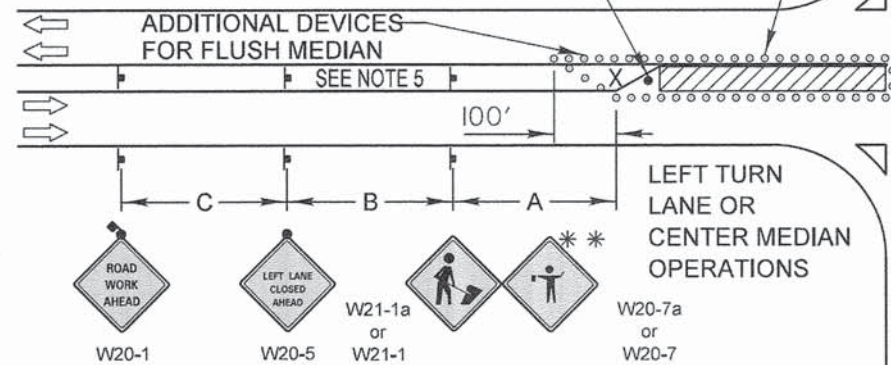

GENERAL NOTE:


This Standard is used where at anytime, day or night, any vehicle, equipment, workers or their activities encroach on the pavement during shoulder operations or where construction requires lane closures in an urban area.

DESIGN NOTES:

- All warning signs shall have minimum dimensions of 48"x48". The Engineer may approve signs measuring 36"x36" when the posted speed limit is 30 mph or less.
- All signs not on the traveled way shall be post mounted if the closure time exceeds four calendar days. All signs shall be posted with the bottom of the sign not less than 7" above the edge of pavement. "NO PARKING" signs shall be installed throughout the work area at the discretion of the Engineer.
- The distance "L" shall be defined as:

SPEED	FORMULA
≤ 40 MPH	$L = (WS^2)/60$
≥ 45 MPH	$L = LW \times S$
W = Width of Closure in FEET	
S = Normal Posted Speed Limit in MPH	
LW = Lane Width in FEET	

- Type II barricades with Type C steady burning lights shall be used in lieu of cones for night operations. All cones and barricades shall be according to IDOT Standard 701901.
- For raised median operations, where the raised median is less than 10' signing shall not be installed on the median. No signing shall be installed on any painted median.
- If the work operation is performed between 9:00 am and 3:00 pm and the work does not exceed 15 minutes, the traffic protection shall be as shown for IDOT Standard 701301. Signs, when required, shall be at the spacing specified in the advance warning sign spacing table.
- If the work area is in the parking lane and the parking exists during work hours, a "ROAD WORK AHEAD" sign shall be installed in advance of work area at the spacing specified in the Advance Warning Sign Spacing Table and the area protected with cones or barricades.
- Type A flashing lights shall be used on each approach in advance of the work area during hours of darkness and installed above the first two sign in each series and the high level warning devices.
- Longitudinal dimensions may be adjusted to fit field conditions.
- Form BT 725 is required.

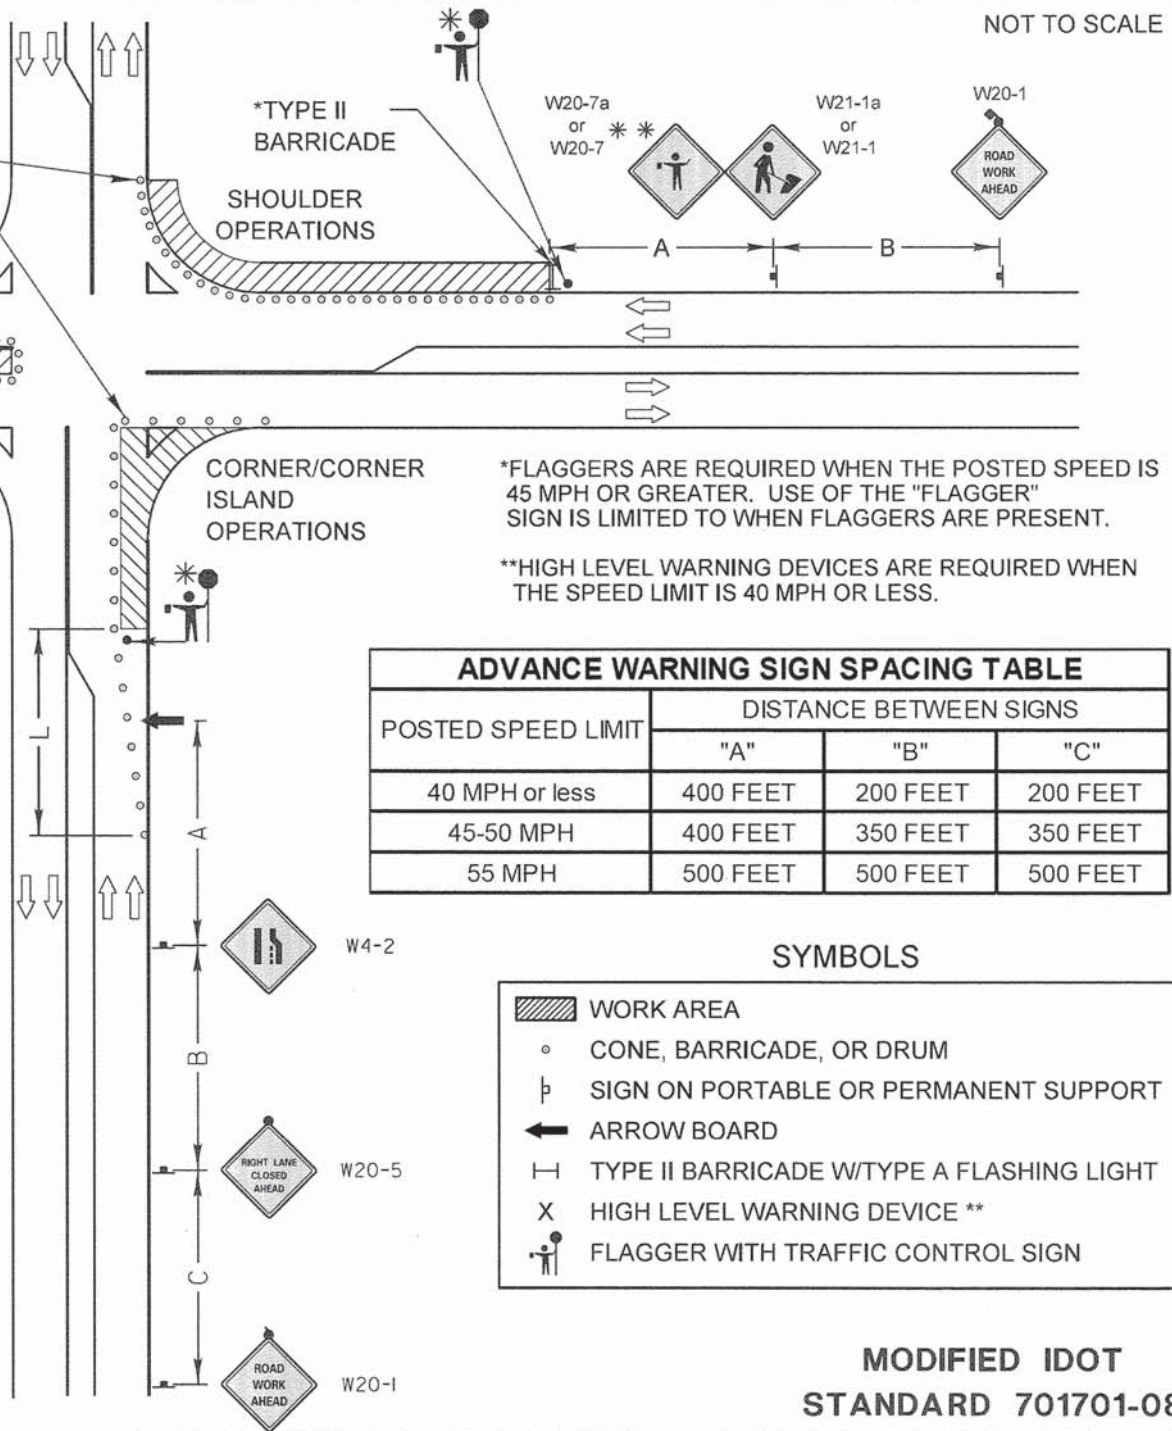

ADVANCE WARNING SIGN SPACING TABLE

POSTED SPEED LIMIT	DISTANCE BETWEEN SIGNS		
	"A"	"B"	"C"
40 MPH or less	400 FEET	200 FEET	200 FEET
45-50 MPH	400 FEET	350 FEET	350 FEET
55 MPH	500 FEET	500 FEET	500 FEET

SYMBOLS

	WORK AREA
	CONES, BARRICADE, OR DRUM
	SIGN ON PORTABLE OR PERMANENT SUPPORT
	ARROW BOARD
	TYPE II BARRICADE W/TYPE A FLASHING LIGHT
	HIGH LEVEL WARNING DEVICE **
	FLAGGER WITH TRAFFIC CONTROL SIGN

**MODIFIED IDOT
STANDARD 701701-08**

REVISIONS	DATE
Revised IDOT Reference	2/1/08
Title Block Revision	8/1/09
Reformat LCDOT Standard	7/15/10
Removed "Worker" & "Flagger" signs	6/26/12



APPROVED BY: ANTHONY KHAWAJA
DATE: APRIL 1, 2007

**URBAN LANE CLOSURE
MULTILANE INTERSECTION**

LC7003


**STATE OF ILLINOIS
DEPARTMENT OF TRANSPORTATION**

**WASHINGTON STREET FROM HARYAN WAY TO LAKE STREET
LAKE COUNTY DOT STANDARDS**

SCALE: SHEET NO. STA. TO STA.

F.A.U. RTE.	SECTION	COUNTY	TOTAL SHEETS	SHEET NO.
187	11-00121-11-BR	LAKE	496	340
61A63				
FED. ROAD DIST. NO. ILLINOIS FED. AID PROJECT				

TYPICAL APPLICATION OF TRAFFIC CONTROL DEVICES for HIGHWAY CONSTRUCTION, CONTRACT MAINTENANCE and UTILITY OPERATIONS

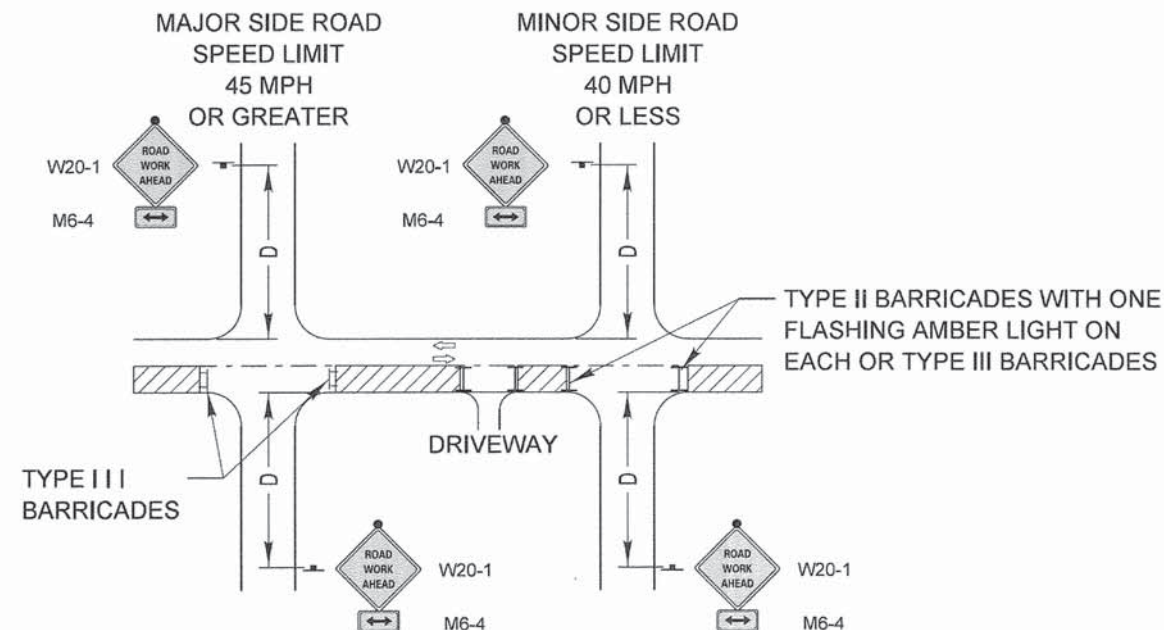

SYMBOLS

	WORK AREA
	SIGN ON PORTABLE OR PERMANENT SUPPORT
	TYPE II BARRICADE W/TYPE A FLASHING LIGHT
	TYPE III BARRICADE

ADVANCE WARNING SIGN SPACING TABLE

POSTED SPEED LIMIT	DISTANCE BETWEEN SIGNS "D"
40 MPH or less	200 FEET
45-50 MPH	350 FEET
55 MPH	500 FEET

GENERAL NOTE:

This Standard is used where at anytime, day or night, any vehicle, equipment, workers or their activities encroach on the pavement or where construction requires lane closures.

DESIGN NOTES:

1. For a side road with a speed limit of 40 mph or less, the closed portion of the main route shall be protected by blocking with Type II or Type III barricades, 1/2 of the cross section of the closed portion of the roadway.
2. For a side road with a speed limit of 45 mph or greater, the closed portion of the main route shall be protected by blocking with Type III barricades, 1/2 of the cross section of the closed portion of the roadway.
3. All W20-1 "ROADWORK AHEAD" signs shall be 48" x 48" with fluorescent orange reflective sheeting with an amber Type A flashing light mounted on the sign.
4. When the side road lies between the beginning of the mainline signing and the work zone, a M6-1 Single Headed Arrow shall be used in lieu of the M6-4 Double Headed Arrow.
5. For a lane closure on a side road or driveway, use the applicable portions of the appropriate Highway Standard or Traffic Control Detail. The spacing of the signs and barricades shall be adjusted for field conditions as directed by the engineer. The directional arrow shall be covered or removed when no longer consistent with the side road lane closure.
6. Advance warning signs shall be omitted on driveways unless otherwise noted.
7. The traffic control and protection for side roads and intersections shall be included in the contract unit lump sum price for "TRAFFIC CONTROL AND PROTECTION."

MODIFIED IDOT DISTRICT ONE
SIDE ROAD DETAIL


REVISIONS	DATE	 LakeCounty Division of Transportation	APPROVED BY: ANTHONY KHAWAJA	LC/004
Title Block Revision	8/1/09		DATE: APRIL 1, 2007	
Reformat LCDOT Standard	7/15/10			

NOT TO SCALE


TYPICAL APPLICATION OF TRAFFIC CONTROL DEVICES
for HIGHWAY CONSTRUCTION, CONTRACT MAINTENANCE
and UTILITY OPERATIONS

3 LANE ROAD SECTION with
2-WAY LEFT TURN LANE

NOT TO SCALE

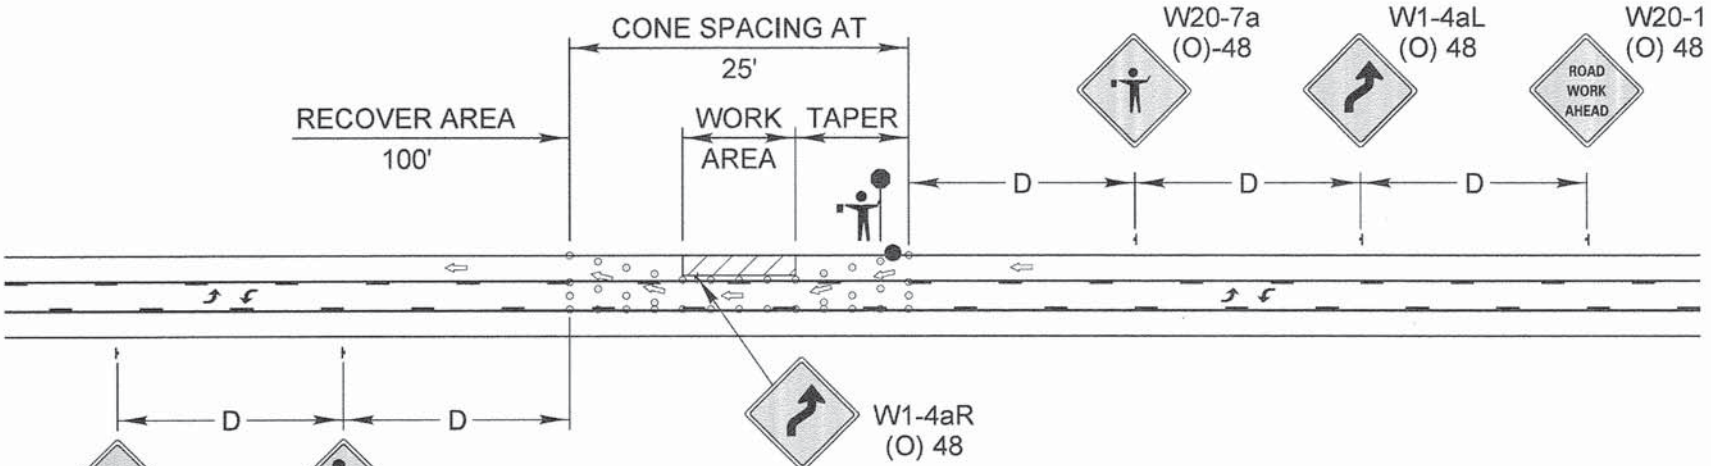

3 LANE ROAD SECTION with
FLUSH MEDIAN

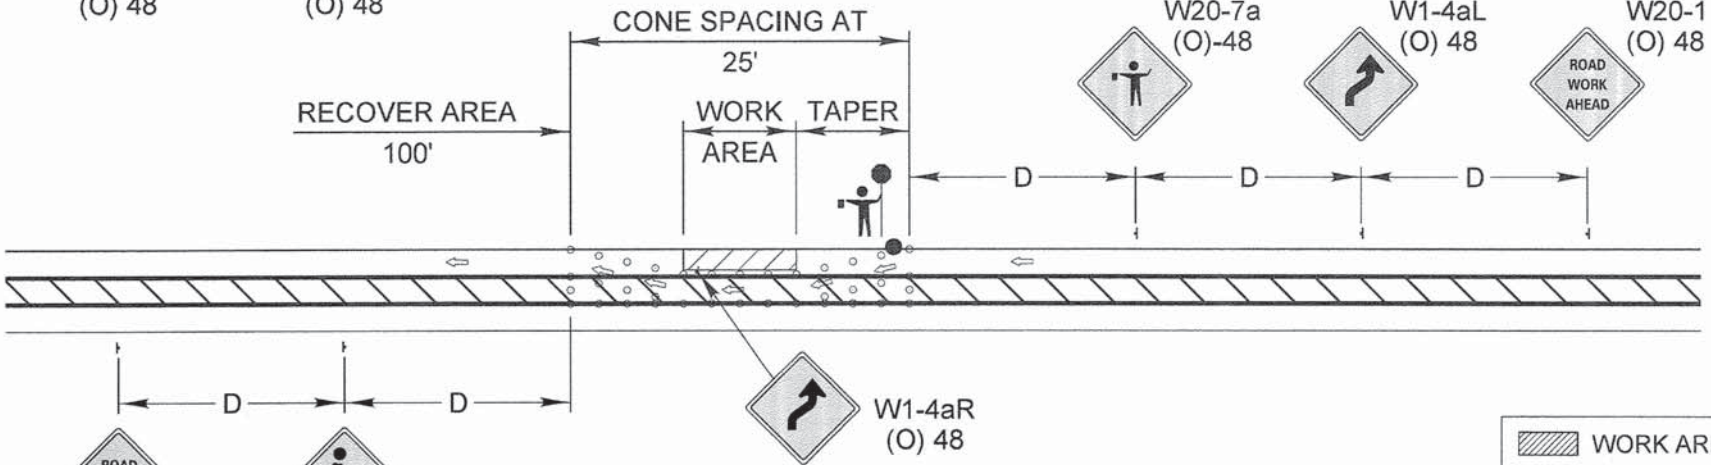

GENERAL NOTE:

This Standard is used where during the day only, any vehicle, equipment, workers or their activities encroach on a 3 lane, two way pavement requiring the closure of one traffic lane.

SYMBOLS

- WORK AREA
- CONE
- SIGN ON PORTABLE OR PERMANENT SUPPORT
- FLAGGER STATION
- FLAGGER WITH SLOW PADDLE

LENGTH OF SHIFTING TAPER

POSTED SPEED LIMIT	TAPER LENGTH
30 MPH	100'
35 MPH	125'
40 MPH	150'
45 MPH	275'
50 MPH	300'
55 MPH	325'

ADVANCE WARNING SIGN SPACING TABLE

POSTED SPEED LIMIT	DISTANCE BETWEEN SIGNS "D"
40 MPH or less	200 FEET
45-50 MPH	350 FEET
55 MPH	500 FEET

REVISIONS	DATE
Title Block Revision	8/1/09
Reformat LCDOT Standard	7/15/10



APPROVED BY: A. KHAWAJA
DATE: APRIL 1, 2007

TYPICAL LANE CLOSURE
3 LANE ROAD SECTION

LC7005

PENTABLE - ...\\Lisla\\PenTable\\TransPen.tbl



PATRICK ENGINEERING INC.
4970 VARSITY DRIVE
LISLE, IL 60532
patrickengineering.com

USER NAME = tkoeppen\\rdwy.Lisla
PLOT CONFIG = pdf\\NOLAYERSbw.plt
PLOT SCALE = 1:1000
PLOT DATE = 7/2/2014 11:53:42 PM

DESIGNED -
DRAWN -
CHECKED -
DATE - 6/30/2014

REVISED -
REVISED -
REVISED -
REVISED -

STATE OF ILLINOIS
DEPARTMENT OF TRANSPORTATION

WASHINGTON STREET FROM HARYAN WAY TO LAKE STREET
LAKE COUNTY DOT STANDARDS

SCALE: SHEET NO. STA. TO STA.

F.A.U. RTE.	SECTION	COUNTY	TOTAL SHEETS	SHEET NO.
187	11-00121-11-BR	LAKE	496	342
61A63				

FED. ROAD DIST. NO. ILLINOIS FED. AID PROJECT

Q:\\LC001\\21150_004\\Drawings\\shs\\StdS\\S.STD.LC001.LC7005.dgn

FACING TOWARD TRAFFIC
(FRONT SIDE OF BARRICADE)




12" x 24"

ORANGE AND WHITE DIAGONAL SHEETING


BOTTOM PANEL

8" x 24"

FACING AWAY FROM TRAFFIC
(BACK SIDE OF BARRICADE)

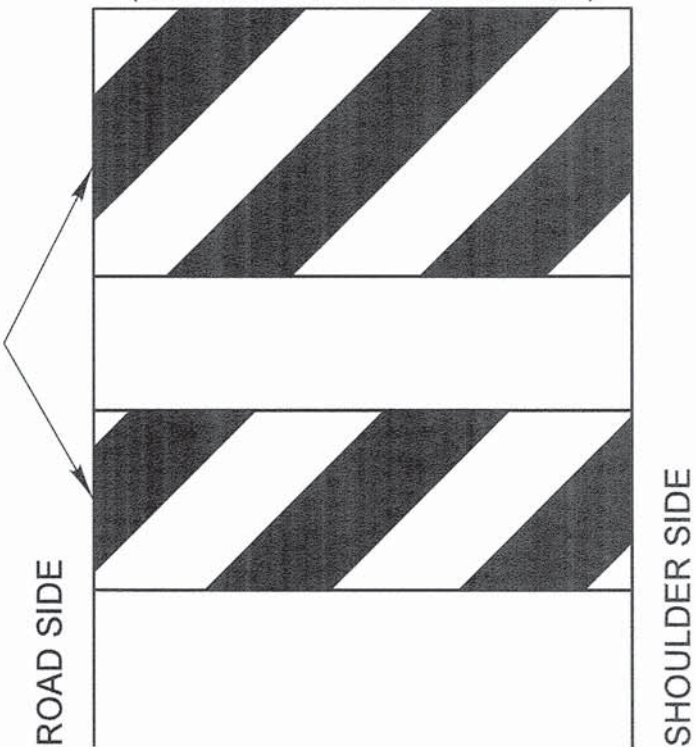

- 1) Direction Indicator Barricades shall be constructed from non-metallic Type II barricades meeting the requirements of Article 1106.02 of the Standard Specifications, except where modified by this detail.
- 2) The Direction Indicator Barricades shall be equipped with Type C steady burning lights if used to channelize traffic during the hours of darkness.
- 3) The reflective sheeting for the top panel shall be Type AZ fluorescent orange. The diagonal panels shall have orange and white Type A or better reflective sheeting.

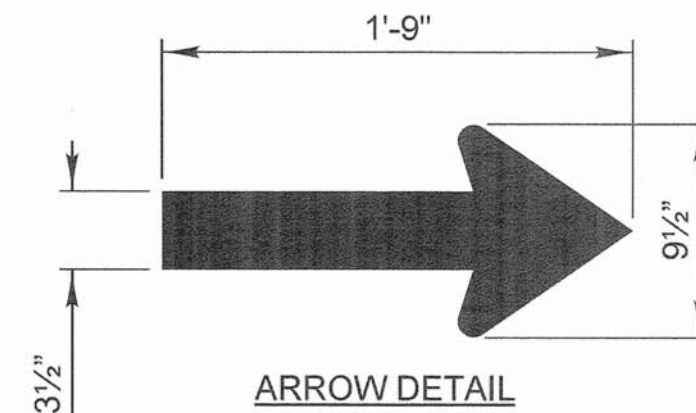

REVISIONS	DATE	 LakeCounty Division of Transportation	APPROVED BY: ANTHONY KHAWAJA
Text Update	7/15/11		DATE: APRIL 1, 2007
		TYPICAL APPLICATION OF TRAFFIC CONTROL DEVICES HIGHWAY CONSTRUCTION, CONTRACT MAINTENANCE	
		DIRECTION INDICATOR BARRICADES	



END
WORK ZONE
SPEED LIMIT

WORK ZONE

A white rectangular speed limit sign with a black border. The text "SPEED LIMIT" is at the top, and "XX" is at the bottom in large, bold, black letters.

BEGINS

**\$375 FINE
MINIMUM**

WORK ZONE



SPEED
LIMIT
XX

**\$375 FINE
MINIMUM**

REVISIONS	DATE
Reformat LCDOT Standard	7/15/1
Revised Labels	6/26/1

DATE
7/15/1
6/26/1

 Lake County
Division of Transportation

APPROVED BY: A.KHAWAJA
DATE: 4/14/09

107203

 PATRICK ENGINEERING PATRICK ENGINEERING INC. 4970 VARSITY DRIVE LISLE, IL 60532 patrickengineering.com	USER NAME = tkoeppen(Rdwy_Lisle)	DESIGNED -	REVISED -	STATE OF ILLINOIS DEPARTMENT OF TRANSPORTATION	WASHINGTON STREET FROM HARYAN WAY TO LAKE STREET LAKE COUNTY DOT STANDARDS	F.A.U RTE.	SECTION	COUNTY	TOTAL SHEETS	SHEET NO.
	PLOT CONFIG = pdfNOLAYERSbw.pltcf	DRAWN -	REVISED -			187	11-00121-11-BR	LAKE	496	345
	PLOT SCALE = 1:100	CHECKED -	REVISED -			61A63				
	PLOT DATE = 7/2/2014 11:54:36 PM	DATE - 6/30/2014	REVISED -							
D:\LCDDT\21150_004\Drawings\asht\Std\STD.LCDDT.LC7203.dgn					SCALE:	SHEET NO.	STA.	TO STA.	FED. ROAD DIST. NO. ILLINOIS FED. AID PROJECT	



PATRICK ENGINEERING INC.
 4970 VARSITY DRIVE
 LISLE, IL 60532
 patrickengineering.com

USER NAME = tkoepfenRdy.Lisle
 PLOT CONFIG = pdfnolayersbwplof
 PLOT SCALE = 1:100
 PLOT DATE = 7/2/2014 11:54:50 PM

DESIGNED -
 DRAWN -
 CHECKED -
 DATE - 6/30/2014

REVISED -
 REVISED -
 REVISED -
 REVISED -


STATE OF ILLINOIS
 DEPARTMENT OF TRANSPORTATION

WASHINGTON STREET FROM HARYAN WAY TO LAKE STREET
 LAKE COUNTY DOT STANDARDS


SCALE: SHEET NO. STA. TO STA.

F.A.U. RTE.	SECTION	COUNTY	TOTAL SHEETS	SHEET NO.
187	11-00121-11-BR	LAKE	496	346
61A63				
FED. ROAD DIST. NO. [ILLINOIS] FED. AID PROJECT				


TYPICAL PAVEMENT MARKINGS

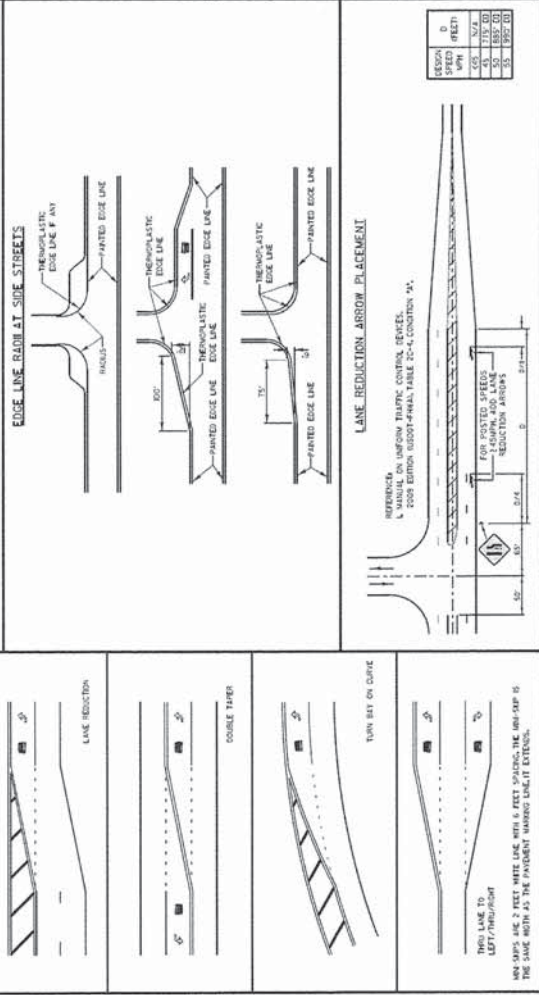


TYPICAL TURN BAY PAVEMENT MARKINGS

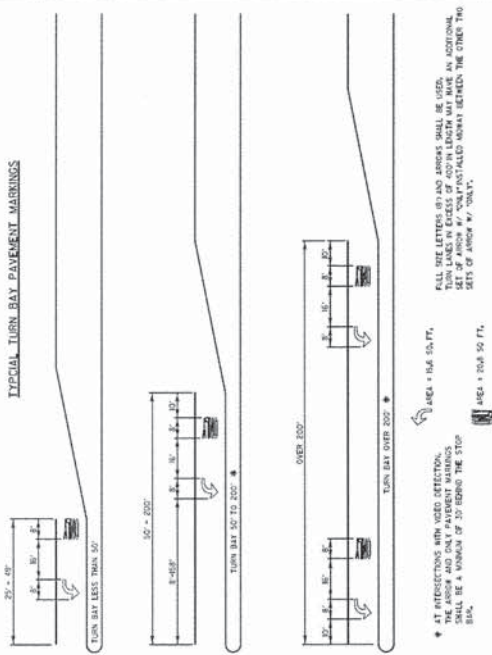

TYPICAL DIAGONAL SPACING

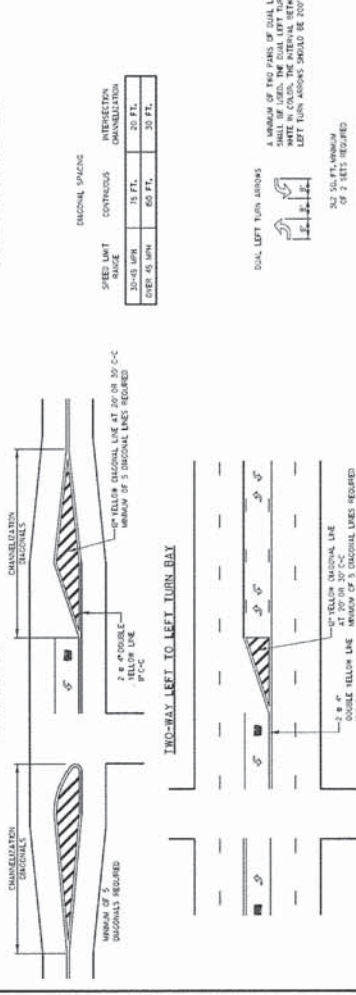

3 OR 5 LANE ROAD

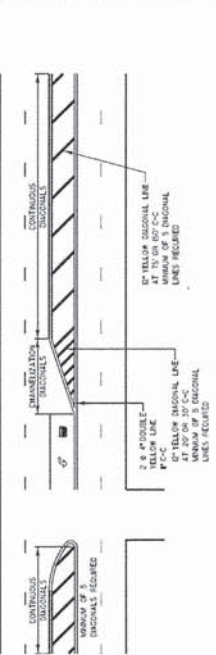


REVISIONS	DATE	APPROVED BY	DATE
1. REVISED TO ADD 1/2\"	06/07/08	Lake County	06/07/08
2. REVISED TO ADD 1/2\"	07/07/08	Lake County	07/07/08
3. REVISED TO ADD 1/2\"	07/07/08	Lake County	07/07/08

TYPICAL PAVEMENT MARKINGS
 FOR COUNTY HIGHWAYS


ROUTE	SECTION	SECTION NUMBER	SHEET	REMARKS
CHXX	XXX	XX-XXXX-XX-XX	XXX	XXX

PROJECT NAME
 LAKE COUNTY STANDARDS & DETAILS


TYPICAL PAVEMENT MARKINGS AND RECESSED PAVEMENT MARKERS

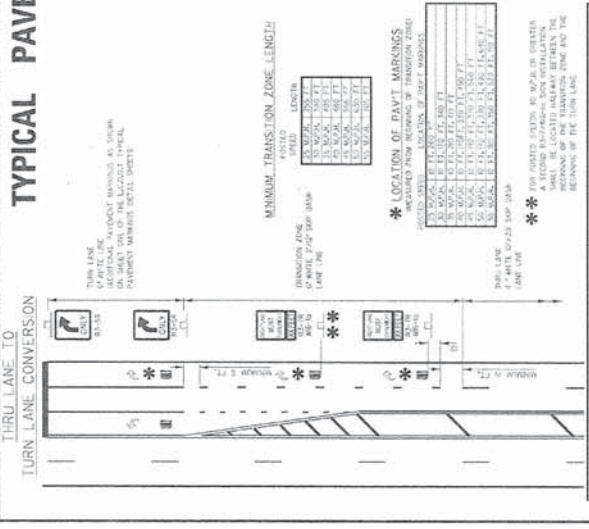


CROSSWALKS

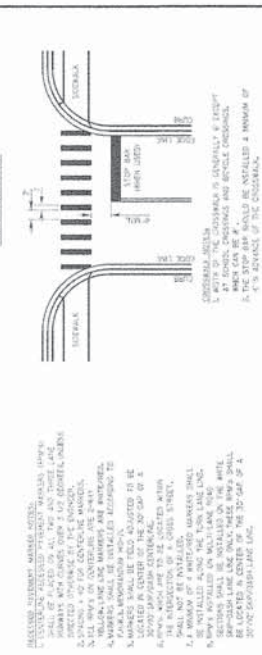

CURB MARKING

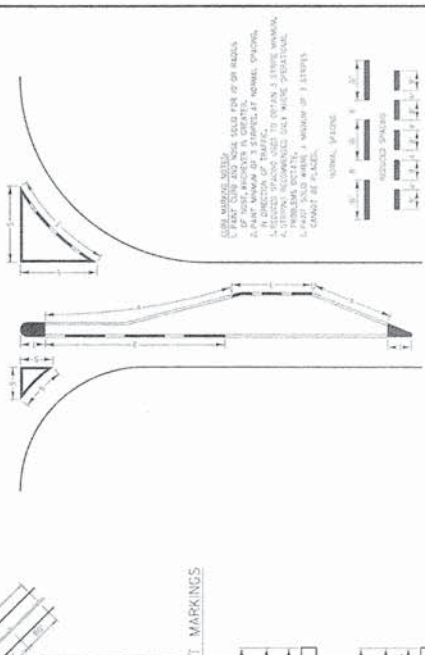

PAVEMENT CROSS SECTION SHOWING TYPICAL PAVEMENT MARKINGS
 (2 LANE ROADWAY)

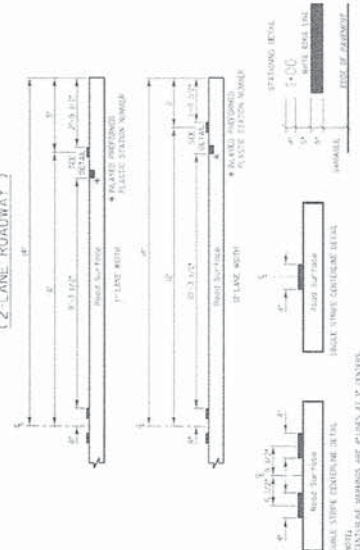


REVISIONS	DATE	APPROVED BY	DATE
1. REVISED TO ADD 1/2\"	06/07/08	Lake County	06/07/08
2. REVISED TO ADD 1/2\"	07/07/08	Lake County	07/07/08
3. REVISED TO ADD 1/2\"	07/07/08	Lake County	07/07/08

TYPICAL PAVEMENT MARKINGS
 FOR COUNTY HIGHWAYS

ROUTE	SECTION	SECTION NUMBER	SHEET	REMARKS
CHXX	XXX	XX-XXXX-XX-XX	XXX	XXX

PROJECT NAME
 LAKE COUNTY STANDARDS & DETAILS

TYPICAL SHORT TERM PAVEMENT MARKINGS

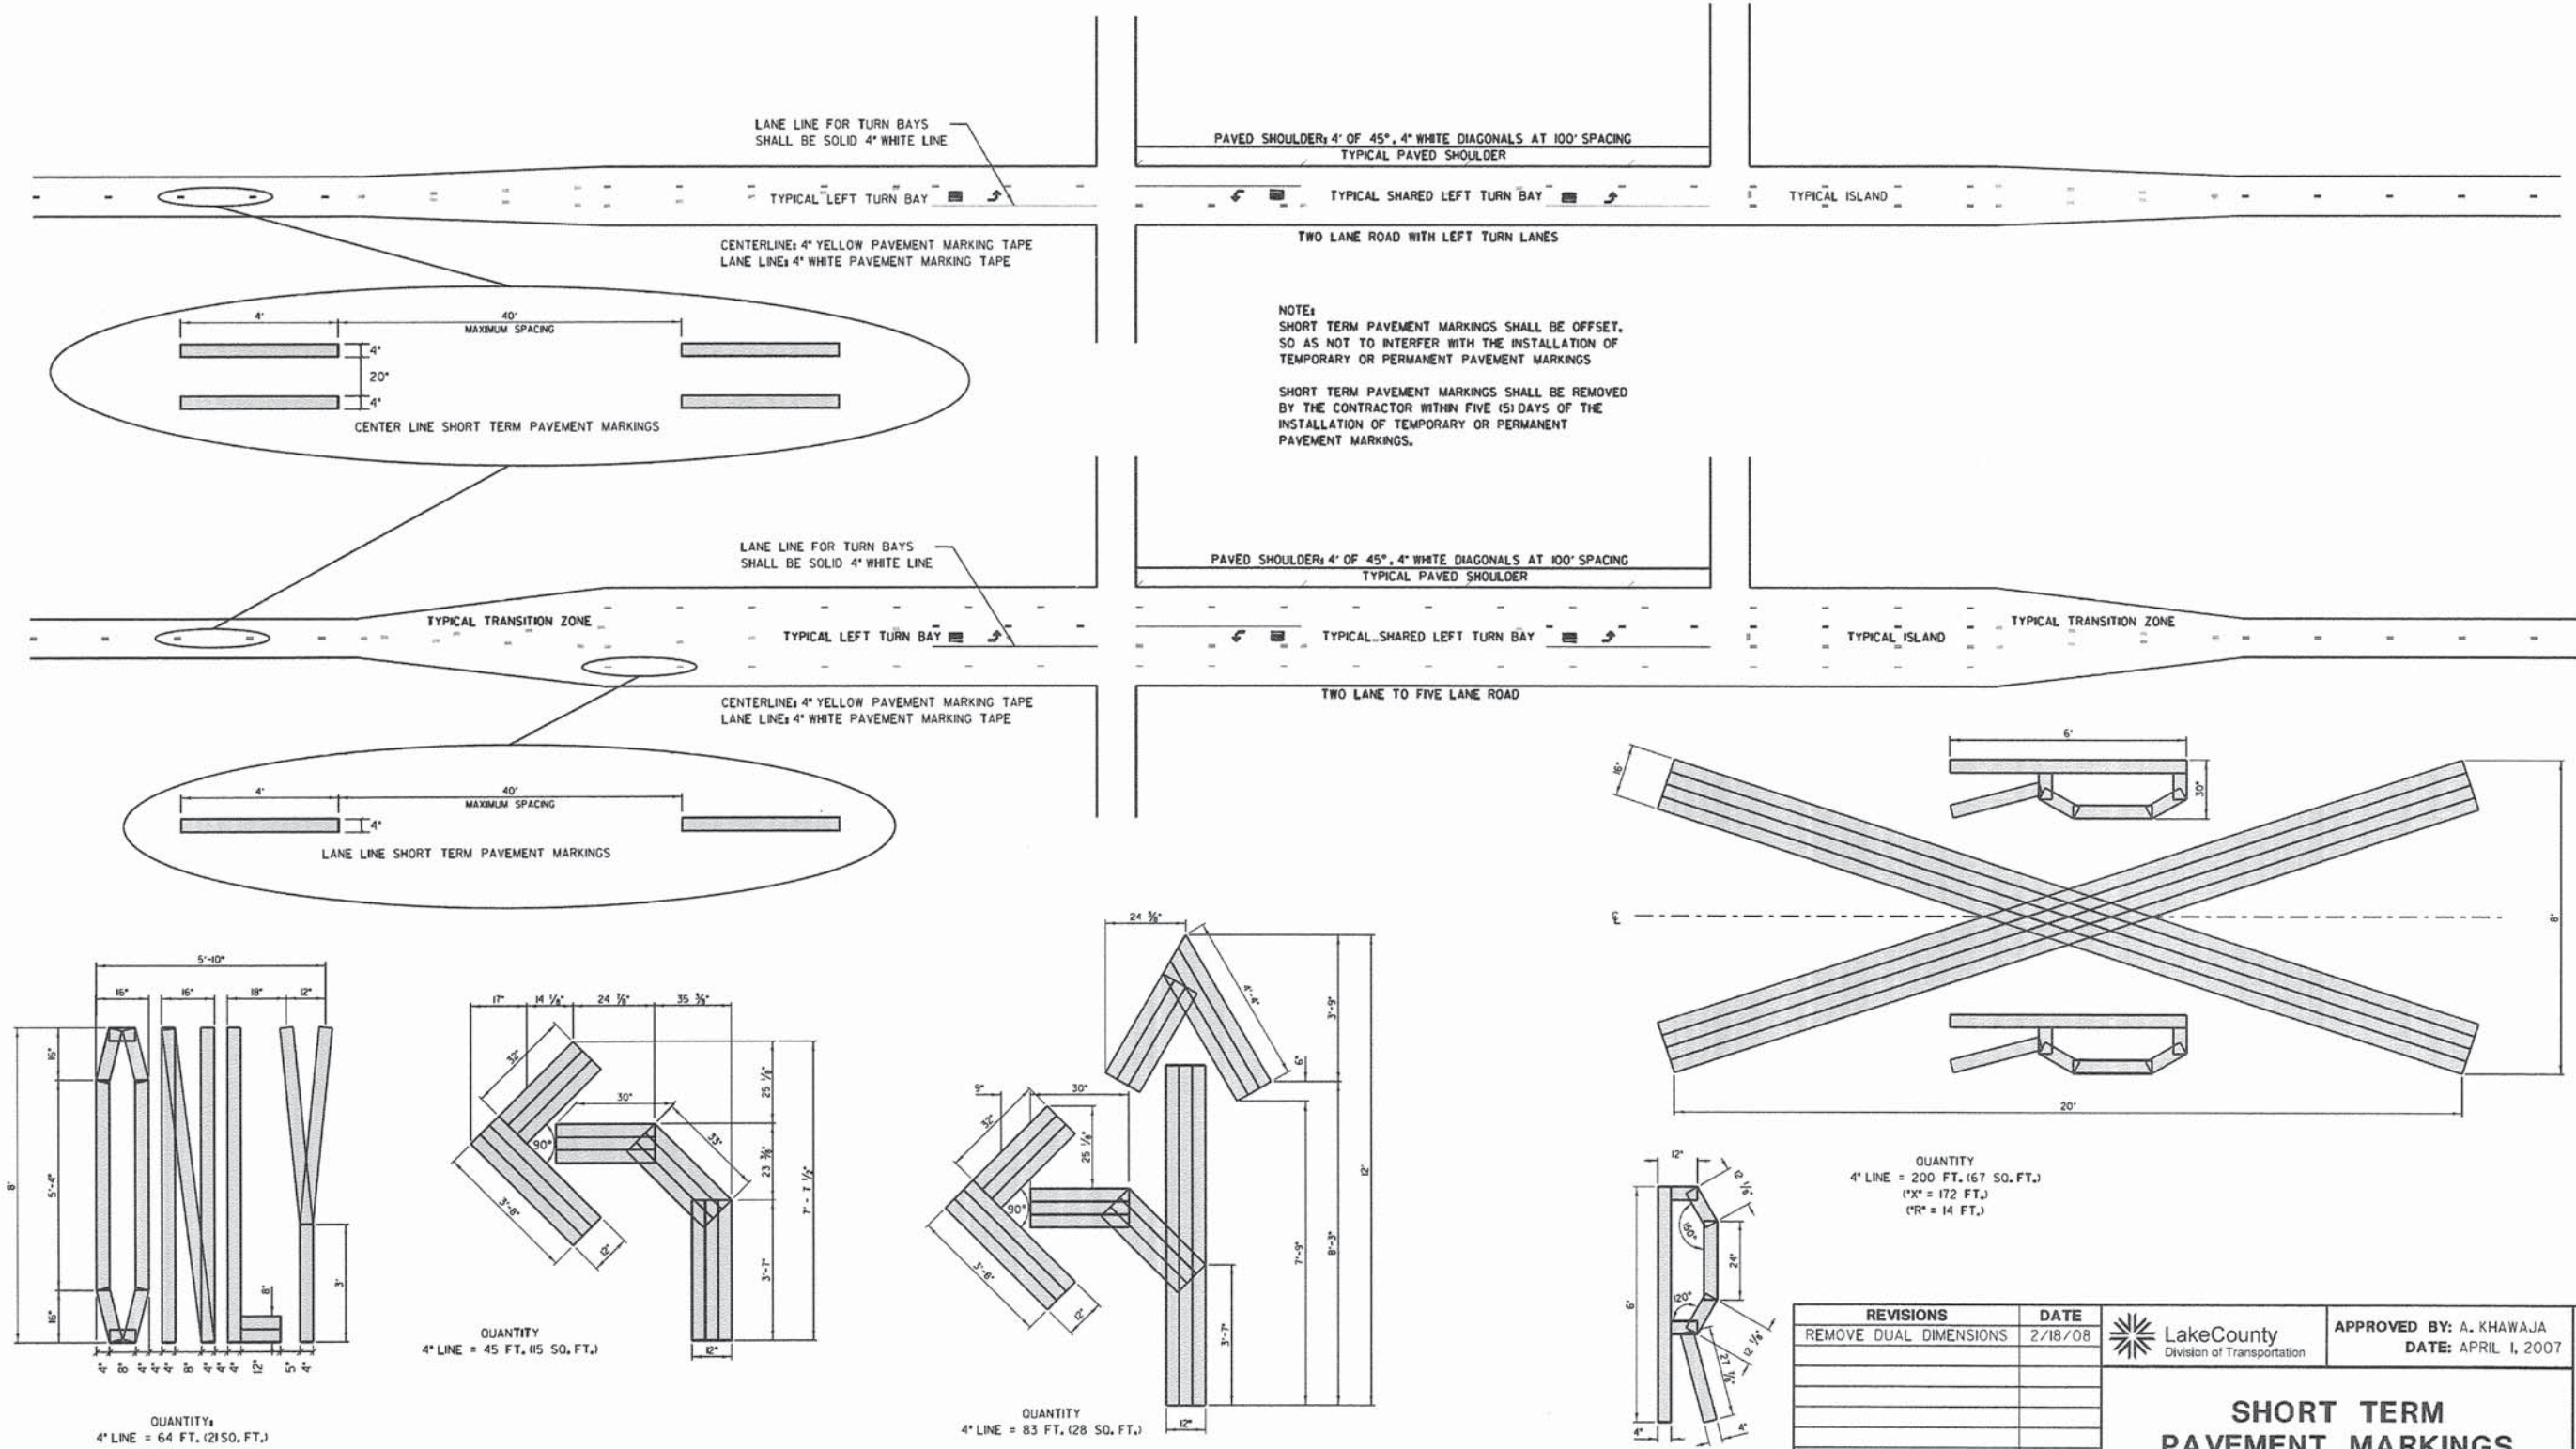

REVISIONS / REMARKS				DATE		BY		SURVEYOR		DESIGNER		DRAWN		CHECKED		DATE		REVISED	
DESCRIPTION				DATE		BY		SURVEYOR		DESIGNER		DRAWN		CHECKED		DATE		REVISED	


REVISIONS		DATE	
REMOVE DUAL DIMENSIONS		2/18/08	

LakeCounty		APPROVED BY: A. KHAWAJA	
Division of Transportation		DATE: APRIL 1, 2007	


PROJECT NAME				ROUTE		SECTION		SECTION NUMBER		SHEET		SHEETS	
LAKE COUNTY STANDARDS & DETAILS				CHXX		XXX		XX-XXXXXX-XX-XX		XX		XX	

TYPICAL RAILROAD RELATED PAVEMENT MARKINGS

TYPICAL PLACEMENT OF R.R. WARNING SIGNS AND PAVEMENT MARKINGS ON COUNTY HIGHWAYS

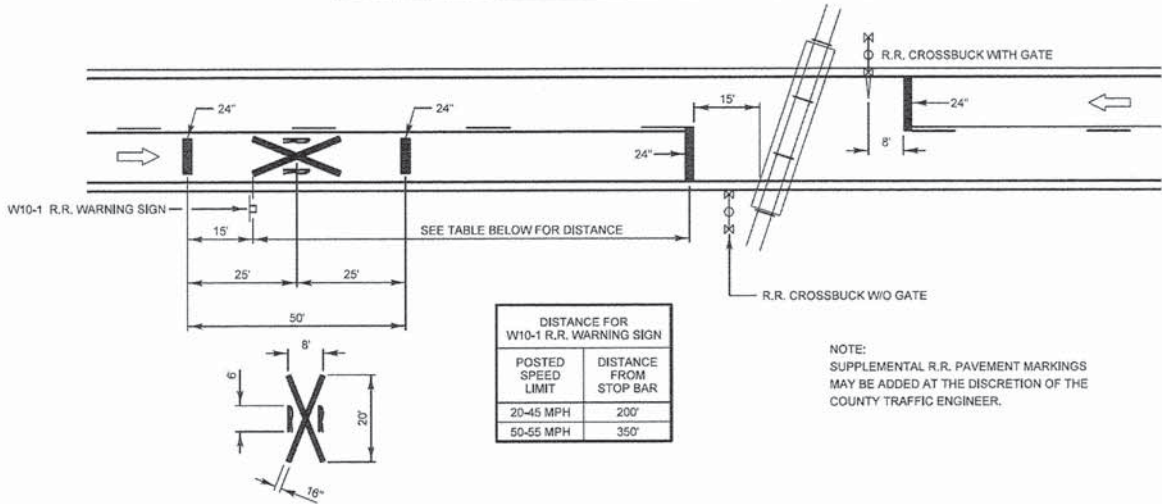


PAVEMENT MARKINGS FOR R.R. CROSSINGS AT NON-SIGNALIZED INTERSECTIONS 81 FEET OR LESS

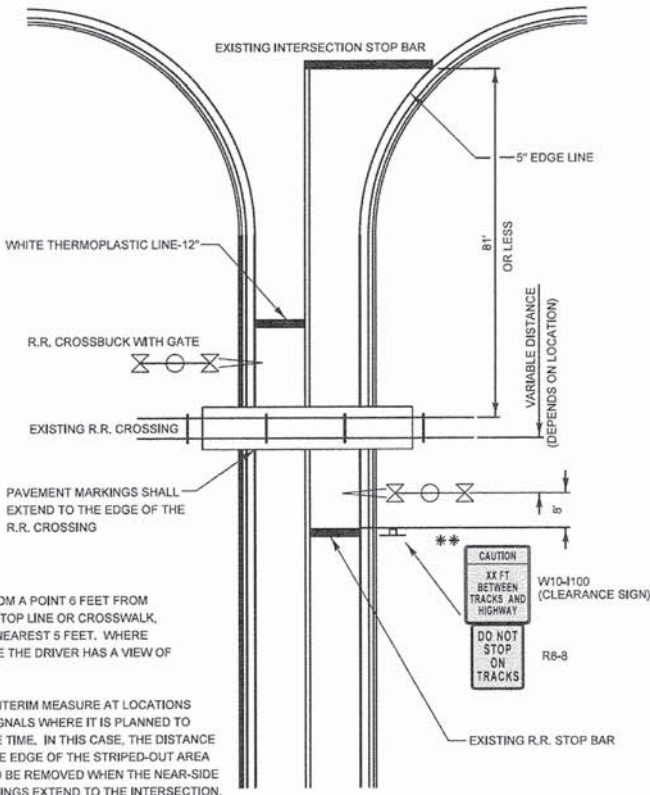

NOTE:
DISTANCE TO BE SHOWN ON SIGN IS MEASURED FROM A POINT 6 FEET FROM THE RAIL CLOSEST TO THE INTERSECTION TO THE STOP LINE OR CROSSWALK, WHICHEVER IS CLOSEST, ROUNDED DOWN TO THE NEAREST 5 FEET. WHERE THERE IS NO STOP LINE, MEASURE TO POINT WHERE THE DRIVER HAS A VIEW OF APPROACHING TRAFFIC.

THE CLEARANCE SIGN IS ALSO TO BE USED AS AN INTERIM MEASURE AT LOCATIONS WITH INTERCONNECTED INTERSECTION TRAFFIC SIGNALS WHERE IT IS PLANNED TO CHANGE THEM TO NEAR-SIDE SIGNALS AT A FUTURE TIME. IN THIS CASE, THE DISTANCE TO BE SHOWN ON THE SIGN IS MEASURED FROM THE EDGE OF THE STRIPED-OUT AREA INSTEAD OF 6-FEET FROM THE RAIL. THE SIGN IS TO BE REMOVED WHEN THE NEAR-SIDE SIGNALS ARE INSTALLED AND THE PAVEMENT MARKINGS EXTEND TO THE INTERSECTION.


PAVEMENT MARKINGS FOR R.R. CROSSINGS AT SIGNALIZED INTERSECTIONS 81 FEET OR LESS

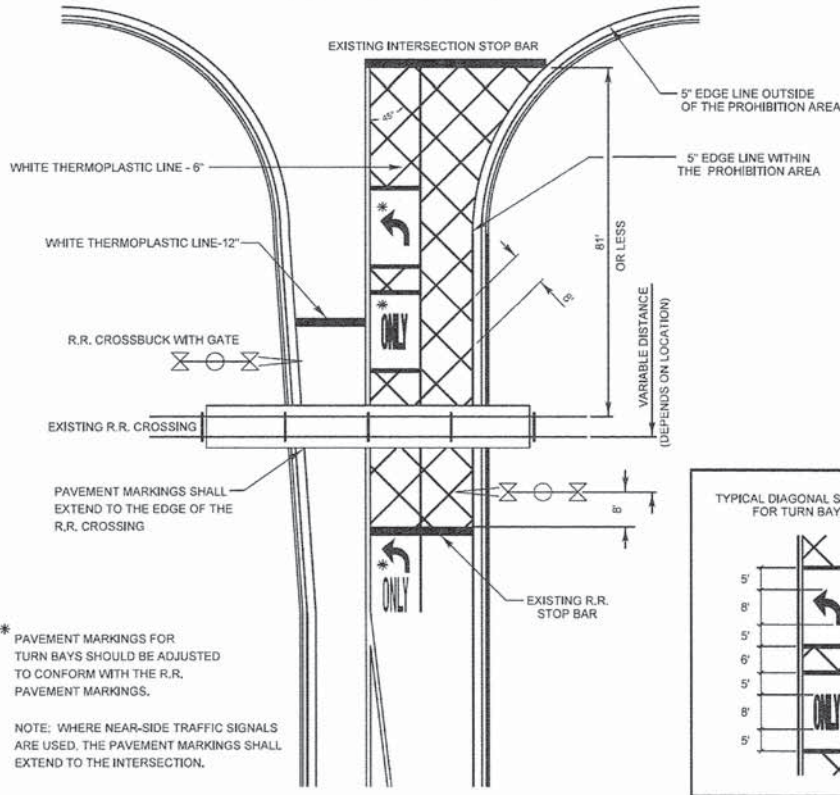

* PAVEMENT MARKINGS FOR
TURN BAYS SHOULD BE ADJUSTED
TO CONFORM WITH THE R.R.
PAVEMENT MARKINGS.

NOTE: WHERE NEAR-SIDE TRAFFIC SIGNALS ARE USED, THE PAVEMENT MARKINGS SHALL EXTEND TO THE INTERSECTION.

PAVEMENT MARKINGS FOR R.R. CROSSINGS AT SIGNALIZED INTERSECTIONS GREATER THAN 81 FEET - 300 FEET

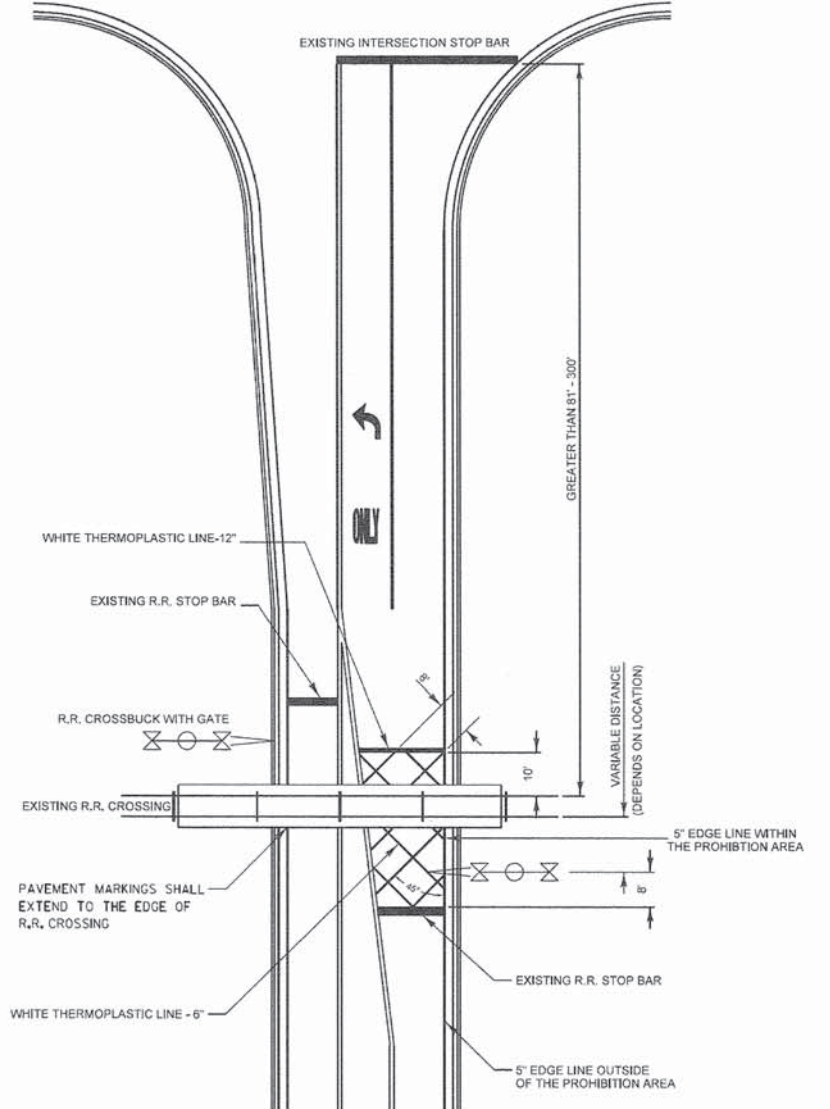

NOTE: DISTANCES GREATER THAN 300 FT
MAY BE MARKED ACCORDING TO "TYPICAL
PLACEMENT OF R.R. WARNING SIGNS AND
PAVEMENT MARKINGS ON COUNTY HIGHWAYS".

REVISIONS	DATE	 LakeCounty Division of Transportation	APPROVED BY: A. KHAWAJA	LC7803
Separated Railroad Sheet	06/02/08		DATE: June 2, 2008	
Reformat LCDOT Standard	07/15/10			
Revised to IDOT DI Standard	07/1/12			
		TYPICAL PAVEMENT MARKINGS FOR RAILROAD CROSSINGS ON COUNTY HIGHWAYS		

127003

REVISIONS / REMARKS					
NO.	DESCRIPTION	DATE	BY	SURVEYOR:	/
1	REVISED TO IDOT DI TYPICAL X-ING	6/12/12	DWK	DSGNR/LIAISON:	
		/ /		PLOTTED BY:	hddwk 7/2/2012

FILE NAME: C:\Documents and Settings\hddwk\Desktop\LC7803 TYPICAL PAVEMENT MARKINGS FOR RAILROAD CROSSINGS ON COUNTY HIGHWAYS.dgn



PROJECT NAME


LAKE COUNTY STANDARDS & DETAILS

ROUTE	SECTION	SECTION NUMBER	SHEET	SHEETS
CHXX	XXX	XX-XXXXXX-XX-XX	XXX	XXX

STATE OF ILLINOIS
DEPARTMENT OF TRANSPORTATION

WASHINGTON STREET FROM HARYAN WAY TO LAKE STREET
LAKE COUNTY DOT STANDARDS


F.A.U RTE.	SECTION	COUNTY	TOTAL SHEETS	SHEET NO.
187	11-00121-11-BR	LAKE	496	348
			61A63	
FED. ROAD DIST. NO.	ILLINOIS FED. AID PROJECT			

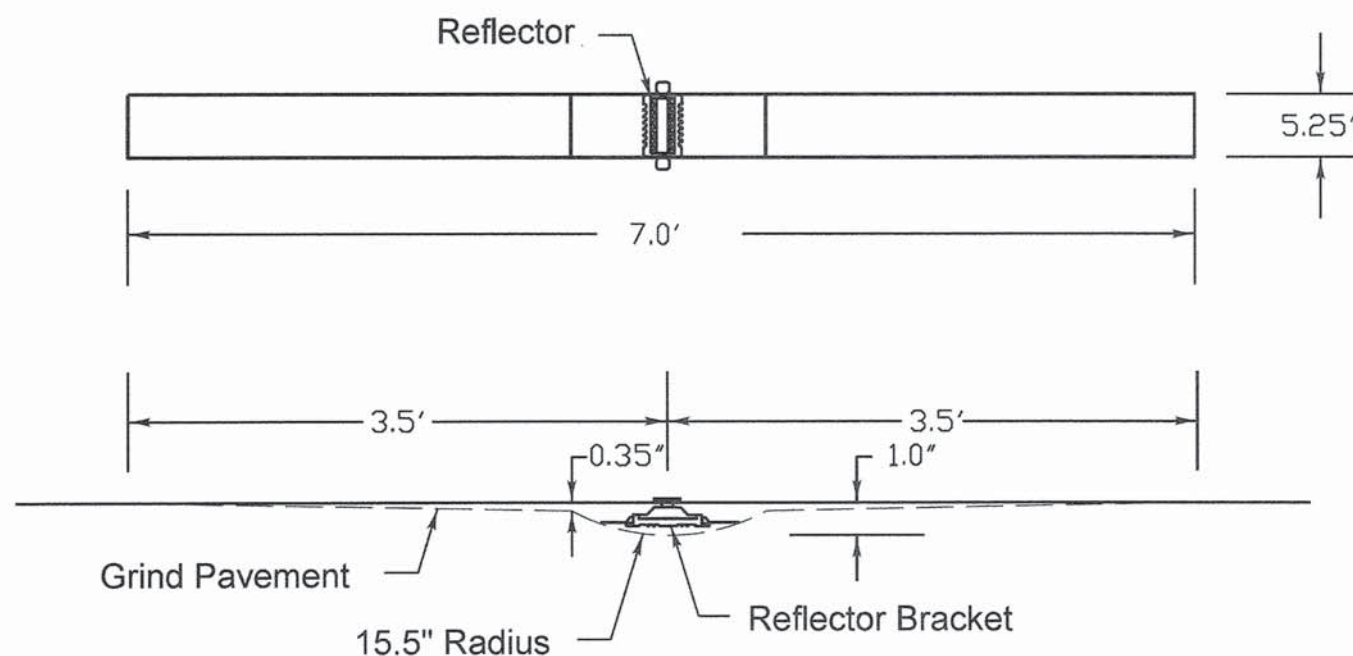

Notes


1. The reflective pavement marker lens shall be a 3M 190 series pavement marker or an approved equal.
2. The reflector bracket shall be made of a polycarbonate and shall be a MarkerOne Series R100 or an approved equal.
3. The adhesive used shall meet the requirements of AASHTO M237 specification for adhesives to be used in cementing asphalt surfaces.

4. Markers shall be placed at 40' intervals on lane lines and painted medians and 40' intervals on curves and approaching intersections as shown on LCDOT standard LC7800.

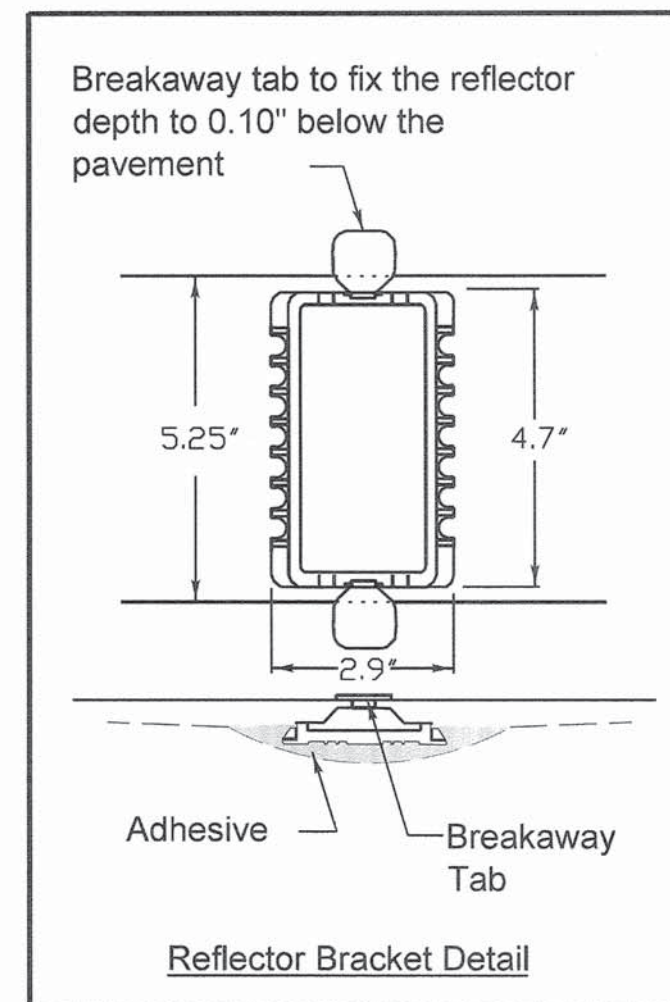

REVISIONS	DATE	 LakeCounty Division of Transportation	APPROVED BY: JN
			DATE: 12/02/13
		RECESSED REFLECTIVE PAVEMENT MARKER	

PENTABLE = ...\\lisle\\Pentable\\TransPen.tbl

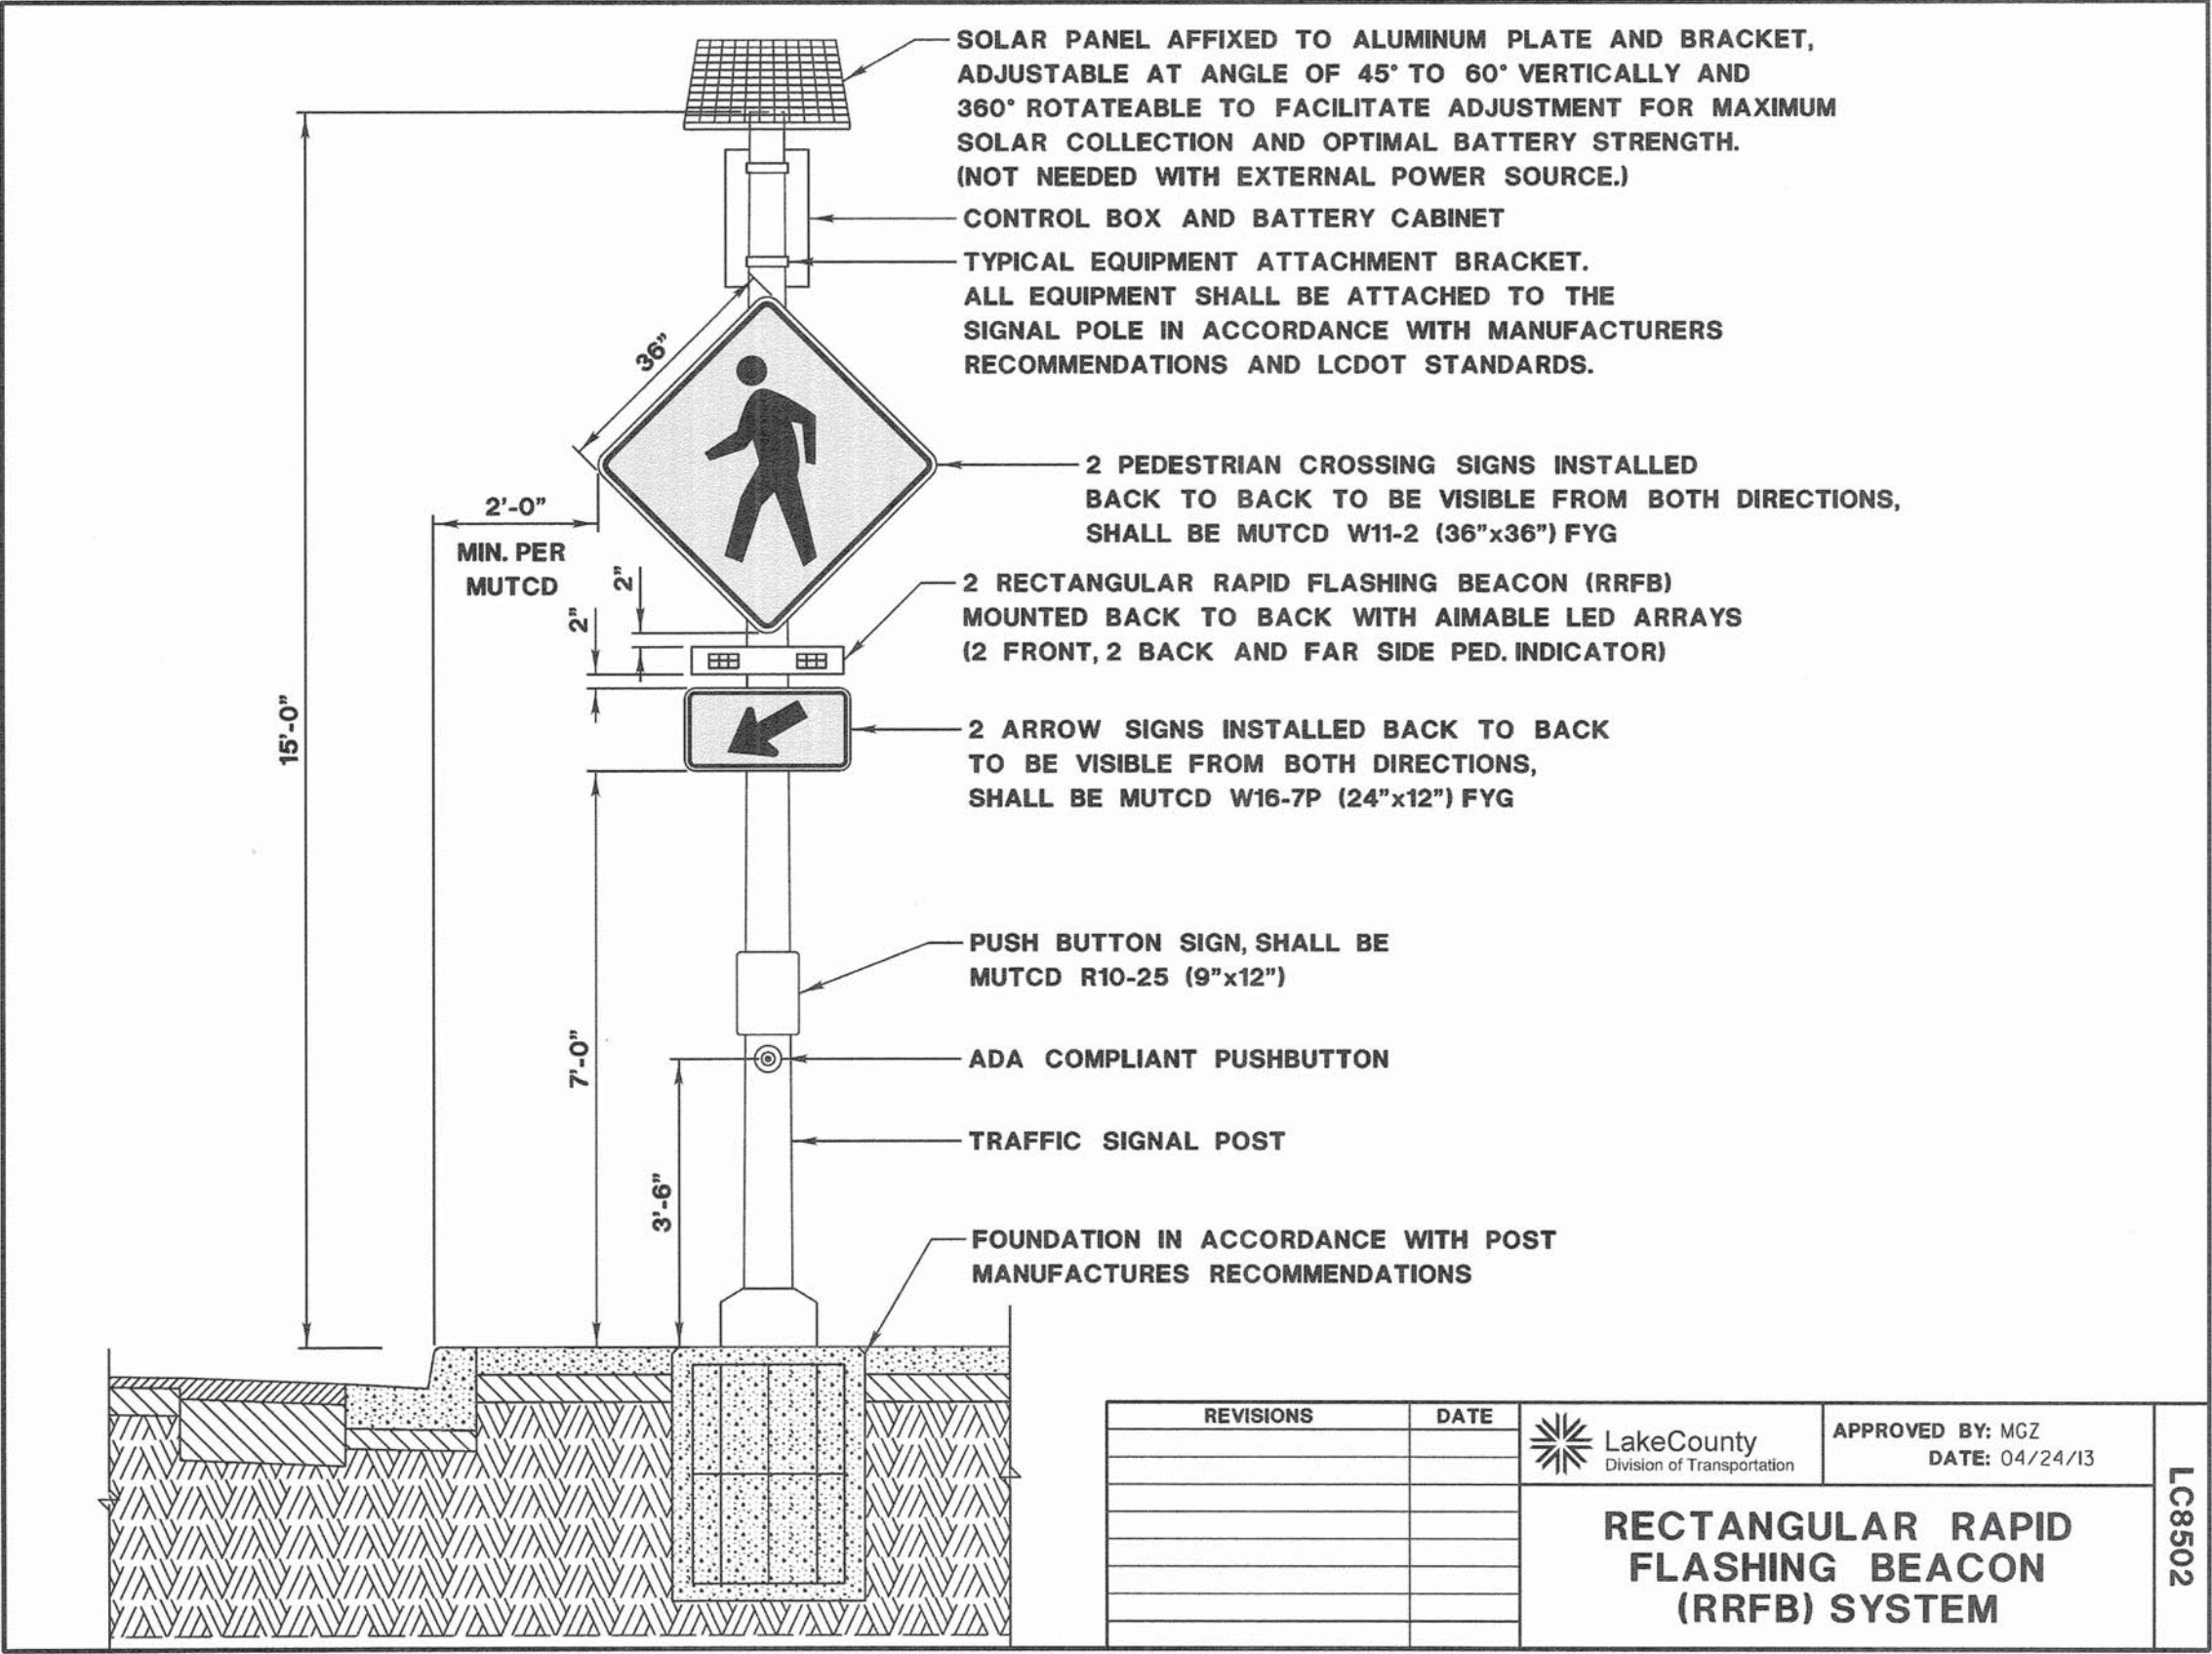

REVISIONS	DATE






LakeCounty
Division of Transportation




APPROVED BY: MCZ
DATE: 04/24/13

RECTANGULAR RAPID
FLASHING BEACON
(RRFB) SYSTEM

LC8502

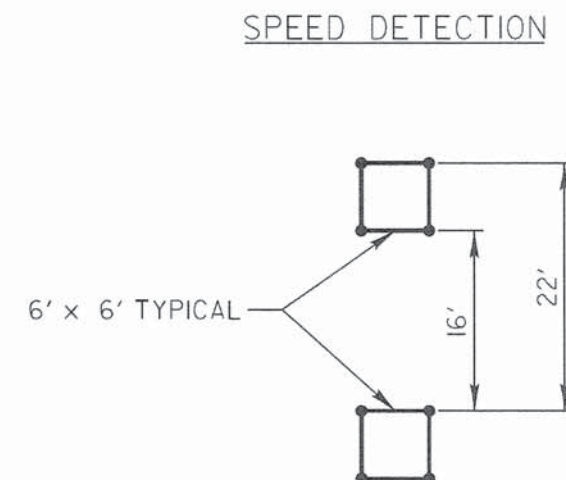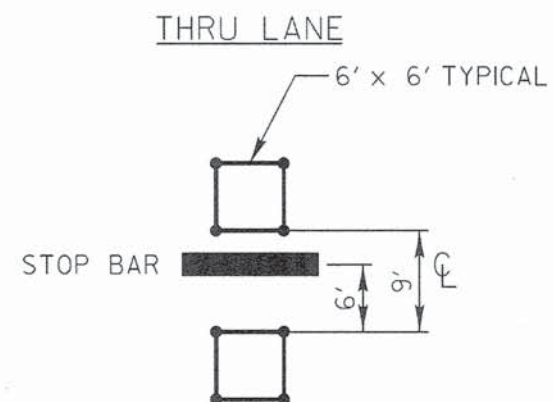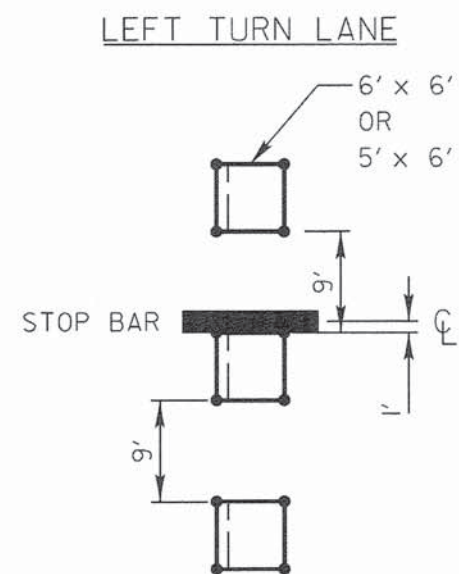

TYPICAL SPACING FOR DETECTOR LOOPS

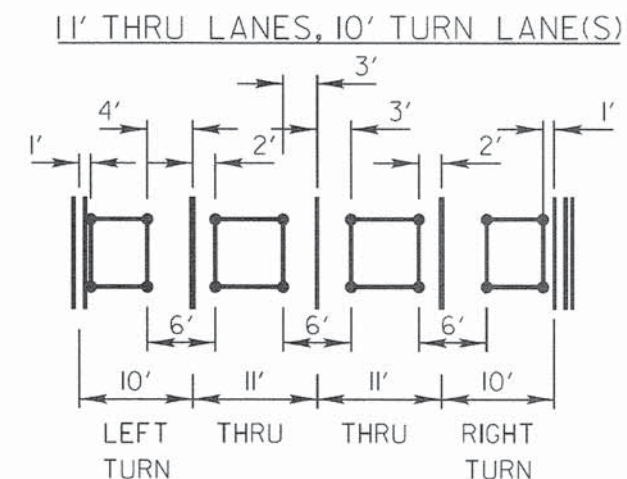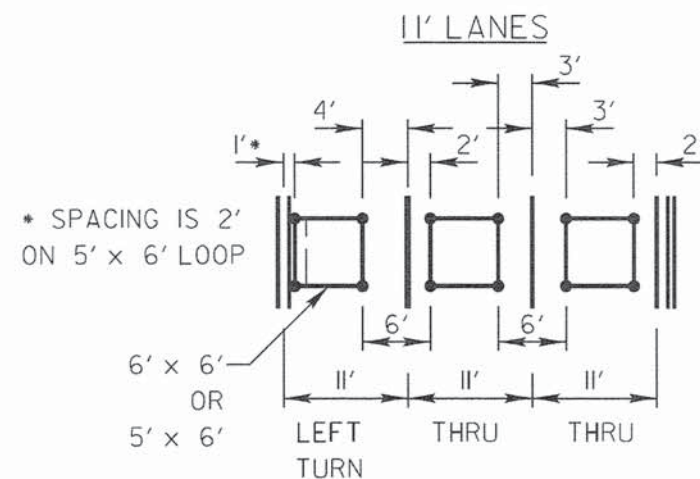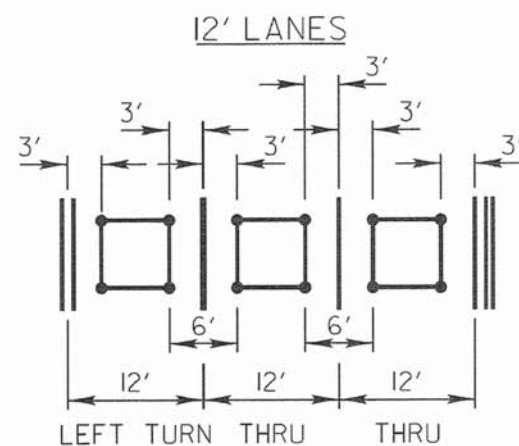


TYPICAL LATERAL PLACEMENT FOR DETECTOR LOOPS

REVISIONS	DATE	 LakeCounty Division of Transportation	APPROVED BY: A. KHAWAJA DATE: APRIL 1, 2007
			TYPICAL DETECTOR LOOP LAYOUTS

LC0800

LC8600


PENITABLE = ...\\Lisle\\PenitTable\\TransPen.tbl

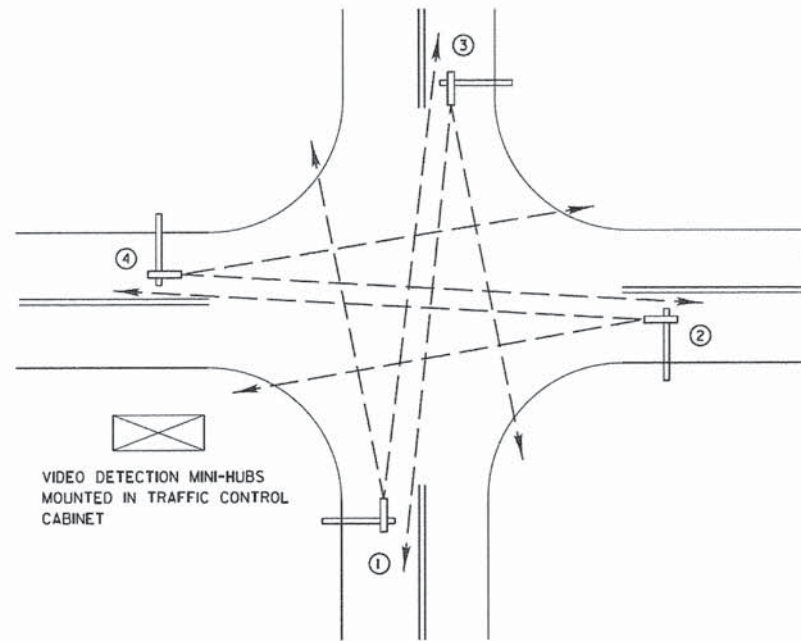

TYPICAL VIDEO VEHICLE
DETECTION SYSTEM

(NOT TO SCALE)

(4) MACHINE VISION PROCESSOR ASSEMBLIES AND BRACKETS ① ② ③ ④
POWER CABLE TO EACH MACHINE VISION PROCESSOR (24 VAC)

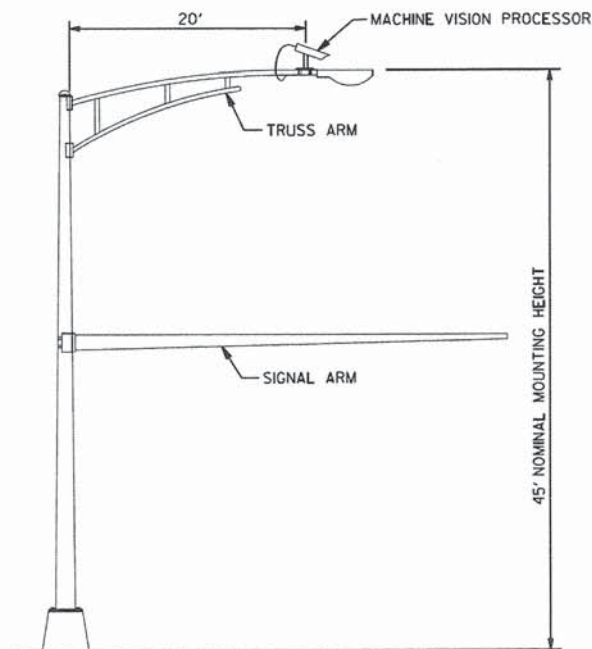

COMBINATION MAST ARM ASSEMBLY
AND POLE DIMENSIONS

(NOT TO SCALE)


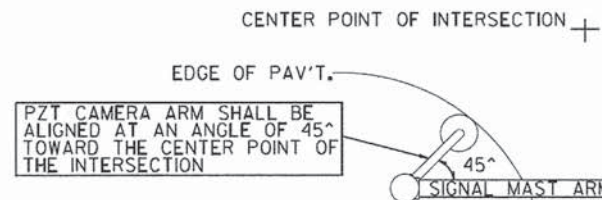


IMAGE SENSOR MOUNTING DETAILS

(NO SCALE)

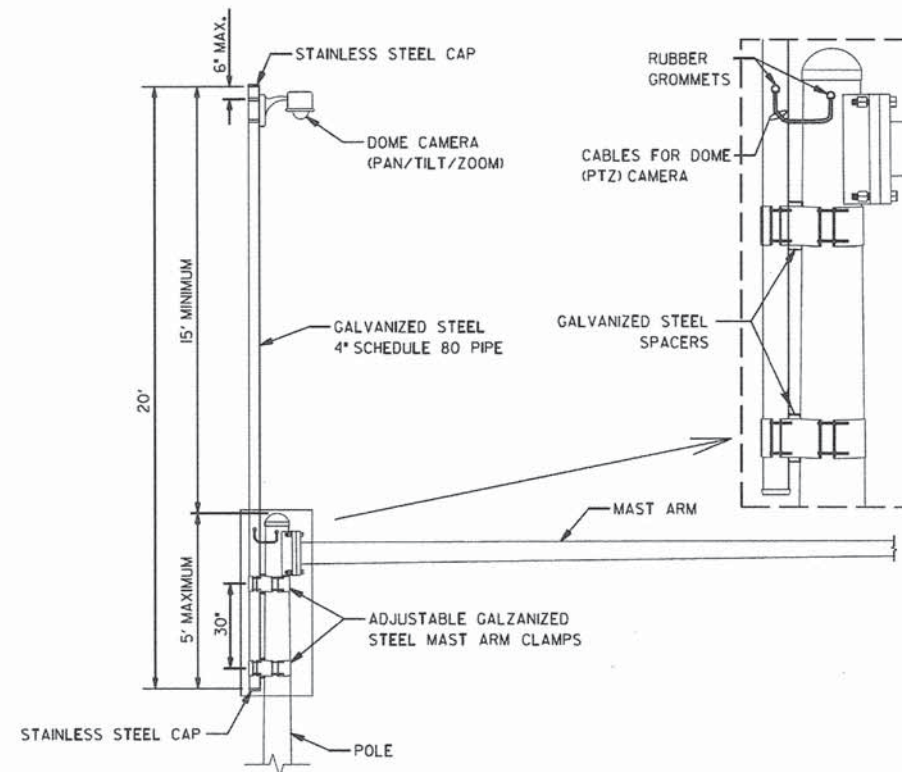


CAMERA MOUNTING ASSEMBLY DETAIL

(NOT TO SCALE)

NOTES:

- THE MAST ARM IS TAPERED.
- INSTALL EXTENSION POLE VERTICAL AND PLUM BY MODIFYING/INSTALLING BRACKETS AS NECESSARY. ADDITIONAL SPACERS REQUIRED ARE INCLUDED IN THE COST OF THE CAMERA MOUNTING ASSEMBLY OF THE TYPE SPECIFIED.
- SPACERS ARE TO BE INTEGRATED OR MANUFACTURED WITH THE MAST ARM BRACKETS

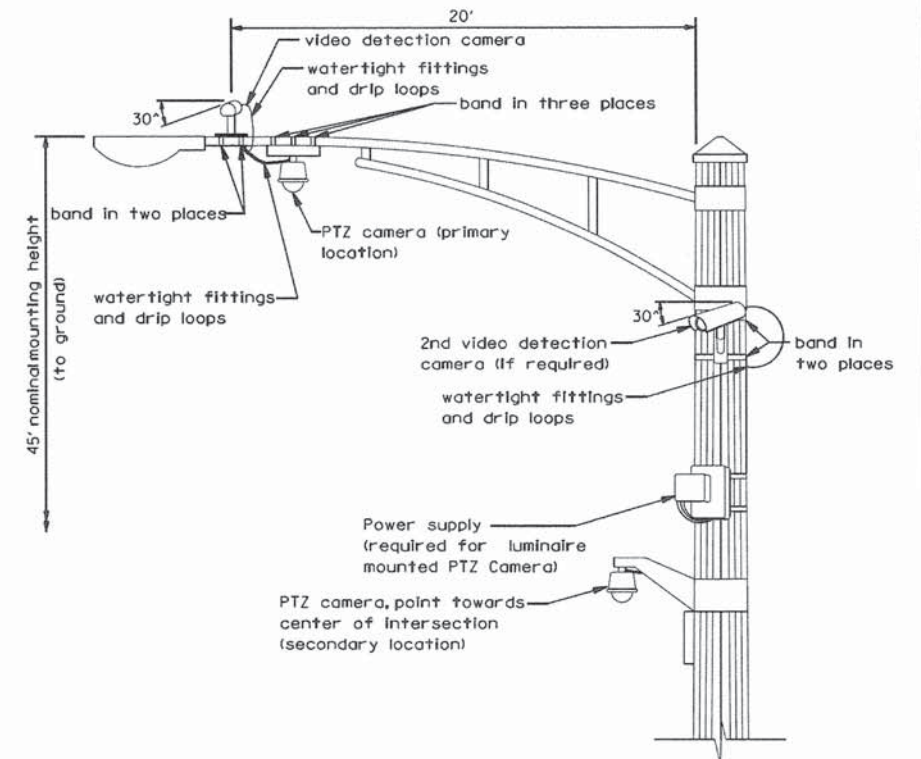

VIDEO DETECTION CAMERA(S) AND
DOME (PTZ) CAMERA MOUNTING DETAIL

(NOT TO SCALE)

NOTES FOR SINGLE, DUAL AND MULTIPLE MVP MOUNTING:

- MOUNT LUMINAIRE MOUNTING BRACKET AS HIGH AS POSSIBLE.
- AIM BRACKET TOWARD DIRECTION OF TRAFFIC TO BE DETECTED.
- MOUNT MACHINE VISION PROCESSOR AIMING DOWN AT 30 DEGREE ANGLE.

REVISIONS	DATE	 Lake County Division of Transportation	APPROVED BY: A. KHAWAJA
Mounting Details Revised	05/01/08		DATE: APRIL 1, 2007
2nd Camera Locat. added	01/14/09		
Mast Arm Taper Detail	06/01/12		
		VIDEO DETECTION DETAILS	

LC8900

LC8900

NO.	REVISIONS / REMARKS	DATE	BY	SURVEYOR
1	DESCRIPTION	DATE	BY	SURVEYOR
2	DESCRIPTION	DATE	BY	SURVEYOR
3	DESCRIPTION	DATE	BY	SURVEYOR
4	DESCRIPTION	DATE	BY	SURVEYOR

FILE NAME: C:\Documents and Settings\hdmr\Desktop\LC8900.DGN



PROJECT NAME

LAKE COUNTY STANDARDS & DETAILS

ROUTE	SECTION	SECTION NUMBER	SHEET	SHEETS
CHXX	XXX	XX-XXXXX-XX-XX	XXX	XXX

WASHINGTON STREET FROM HARYAN WAY TO LAKE STREET
LAKE COUNTY DOT STANDARDS

SCALE:	SHEET NO.	STA.	TO STA.	FED. ROAD DIST. NO.	ILLINOIS FED. AID PROJECT

F.A.U. RTE.	SECTION	COUNTY	TOTAL SHEETS	SHEET NO.
187	11-00121-11-BR	LAKE	496	352
61A63				



PATRICK ENGINEERING INC.
4970 VARSITY DRIVE
LISLE, IL 60532
patrickengineering.com

USER NAME = tkoeppen@dwg.lisle
PLOT CONFIG = pdfnolayersbw.pltcf
PLOT SCALE = 1:100
PLOT DATE = 7/2/2014 11:56:58 PM

DESIGNED -
DRAWN -
CHECKED -
DATE - 6/30/2014

REVISED -
REVISED -
REVISED -
REVISED -

STATE OF ILLINOIS
DEPARTMENT OF TRANSPORTATION

PENTABLE = ...\\lisle\\Pentable\\TransPen.tbl


G:\LCDOT\21150.004\Drawings\shs\stds\STD.LC8900.dgn

FINAL SURVEY	DATE
	BY
	SURVEYED
	NO.
NOTE BOOK	DATE
	BY
	SURVEYED
	NO.

ORIGINAL SURVEY	DATE
	BY
	SURVEYED
	NO.
NOTE BOOK	DATE
	BY
	SURVEYED
	NO.

		STAGE 1	STAGE 2	STAGE 3
102+00.00	UNSUITABLE	0.00	0.00	10.74
	EXCAVATION	0.00	0.00	0.00
	EMBANKMENT	0.00	0.00	7.02
ALL UNITS ARE SQ FT				


LEGEND	
	TEMPORARY PAVEMENT BY OTHERS
	STRUCTURAL EXCAVATION
	BRACED EXCAVATION

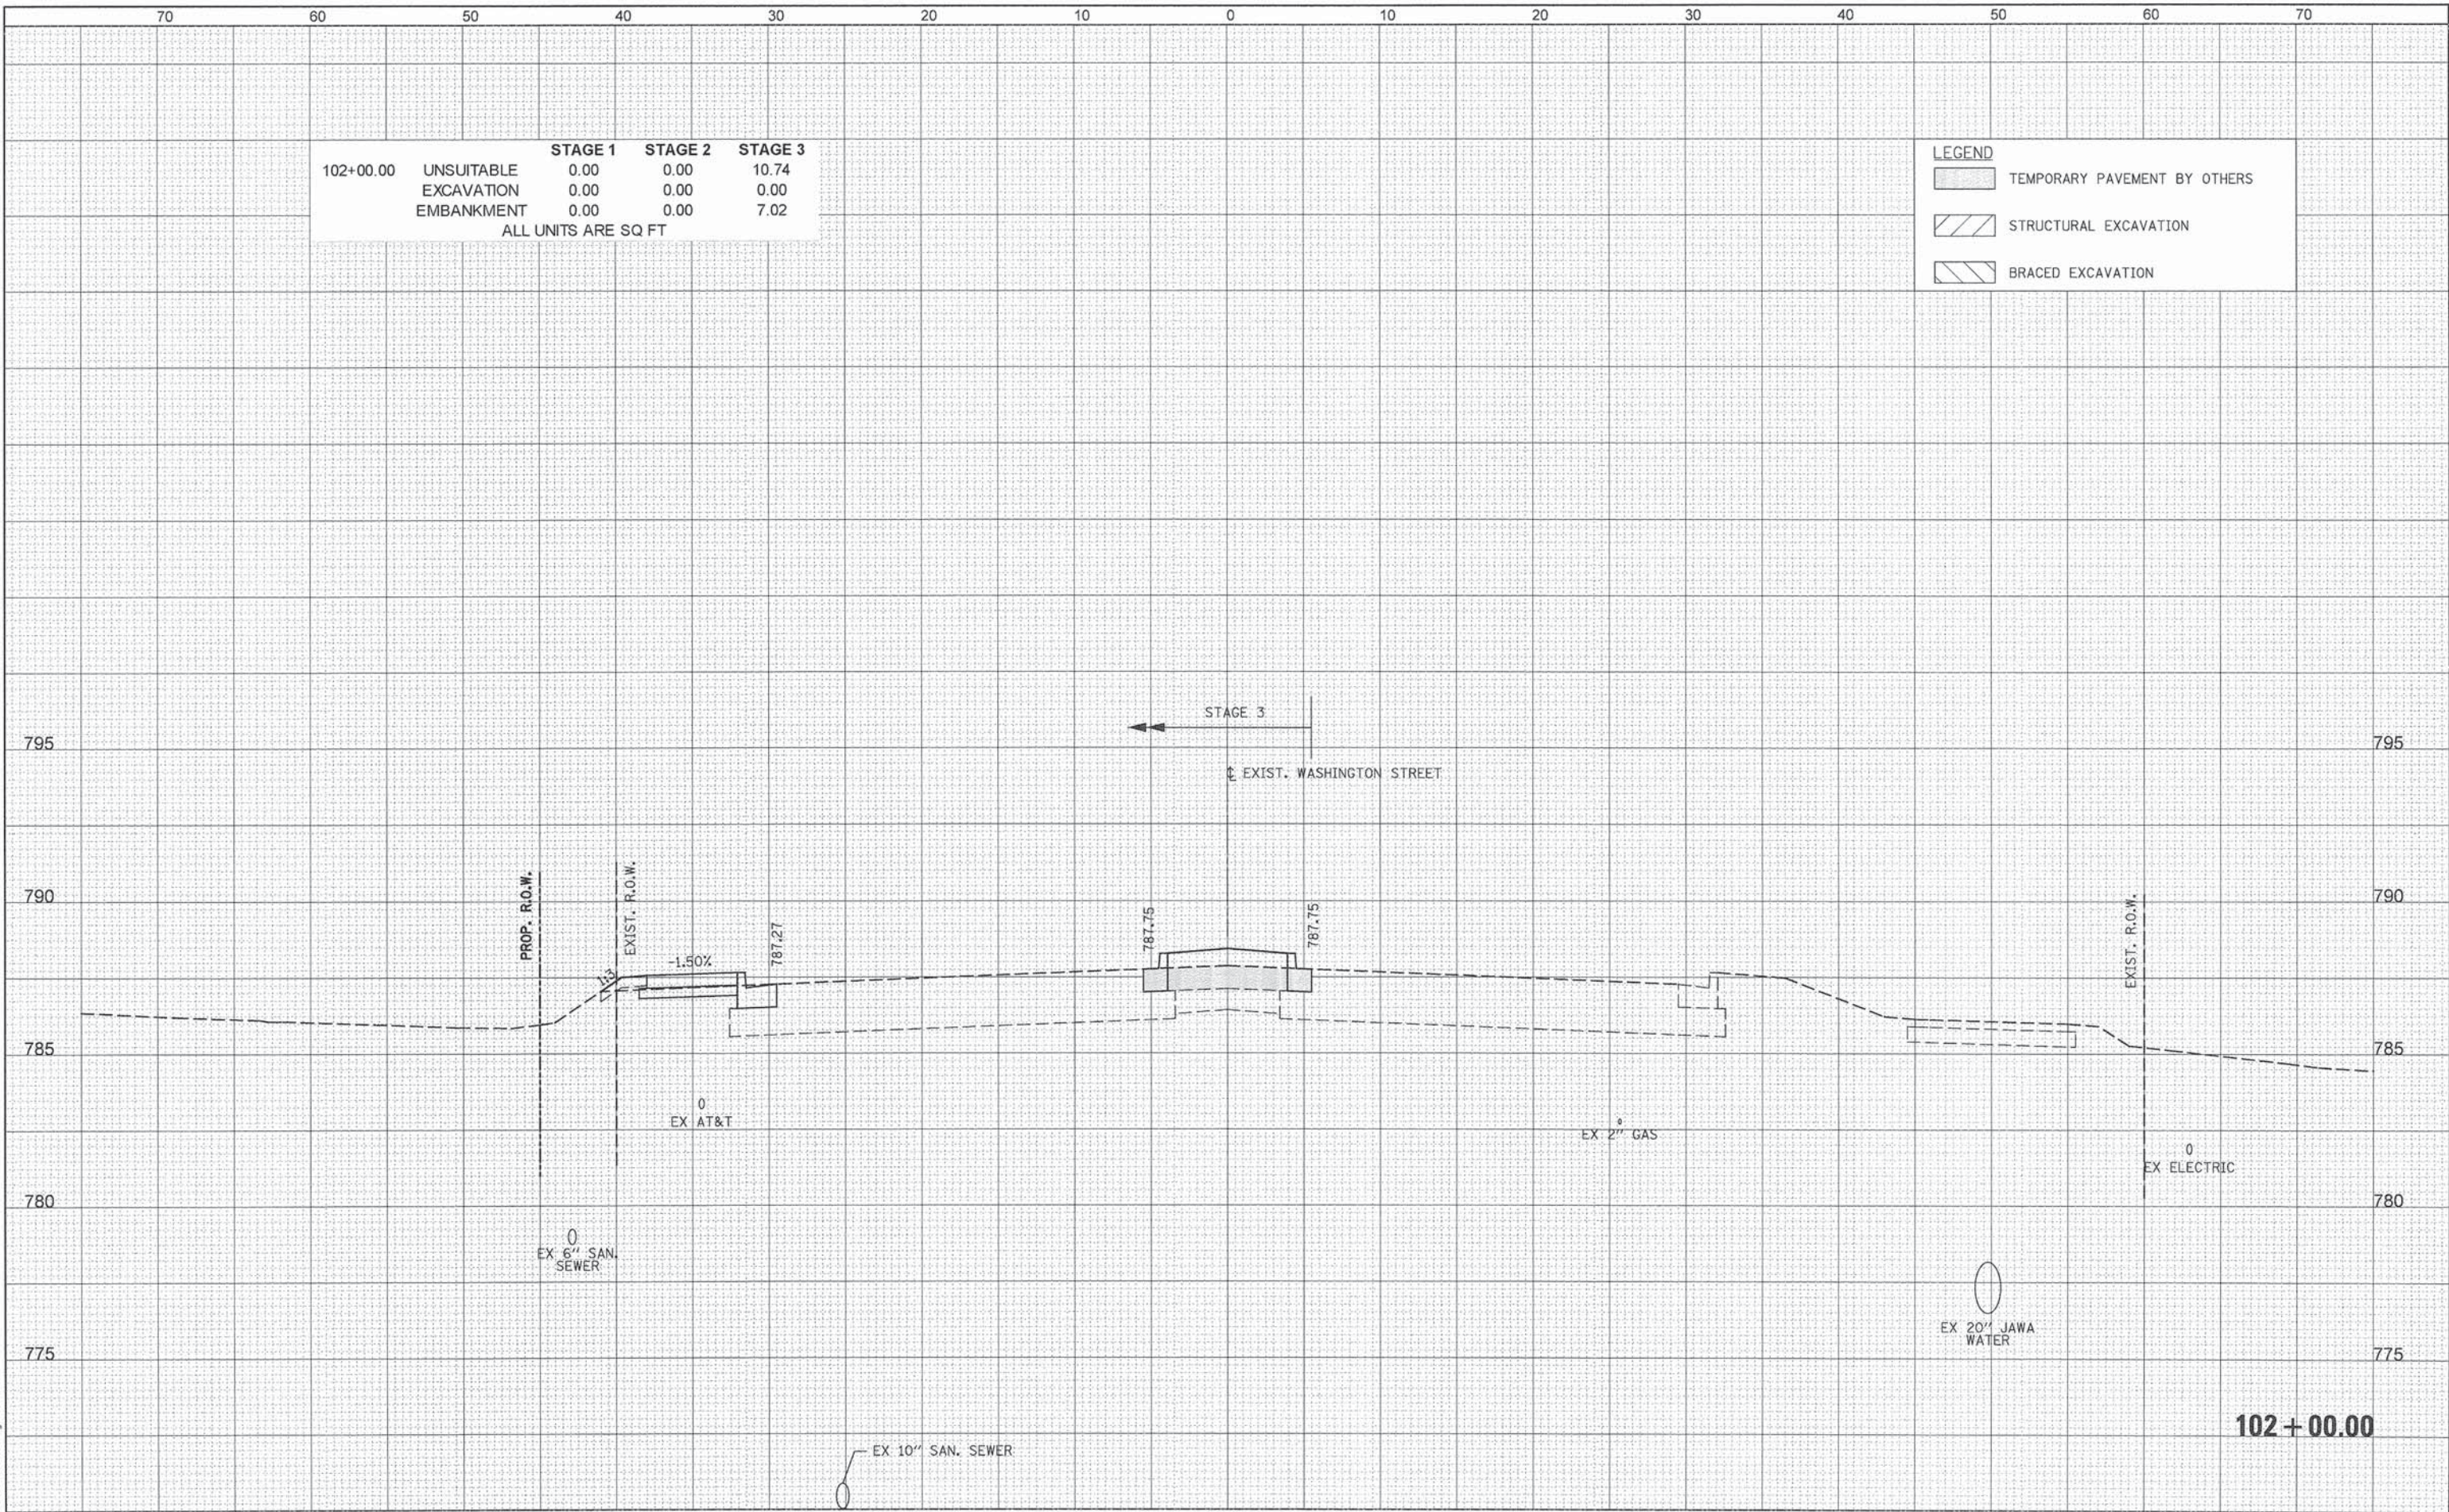

 PATRICK ENGINEERING	PATRICK ENGINEERING INC. 4970 VARSITY DRIVE LISLE, IL 60532 patrickengineering.com	USER NAME = ksoeppen(Rdwy.Lisle)	DESIGNED - MJV	REVISED -	STATE OF ILLINOIS DEPARTMENT OF TRANSPORTATION	WASHINGTON STREET FROM HARYAN WAY TO LAKE STREET WASHINGTON STREET CROSS SECTIONS				F.A.U RTE.	SECTION	COUNTY	TOTAL SHEETS	SHEET NO.		
		DRAWN - MJV	REVISED -	187						11-00121-11-BR	LAKE	496	353			
		PLOT SCALE = 10,000' / 1"	CHECKED - MJP	REVISED -		SCALE:				SHEET NO.	OF	SHEETS	STA. 102+00.00	TO STA. 102+00.00	CONTRACT NO. 61A63	
		PLOT DATE = 7/3/2014	DATE - 6/30/2014	REVISED -										ILLINOIS FED. AID PROJECT		

DATE	BY	SURVEYED	PLOTTED	TEMPLATE	NO.
FINAL		NOTE BOOK	AREAS CHECKED		

DATE	BY	SURVEYED	PLOTTED	TEMPLATE	NO.
ORIGINAL		NOTE BOOK	AREAS CHECKED		

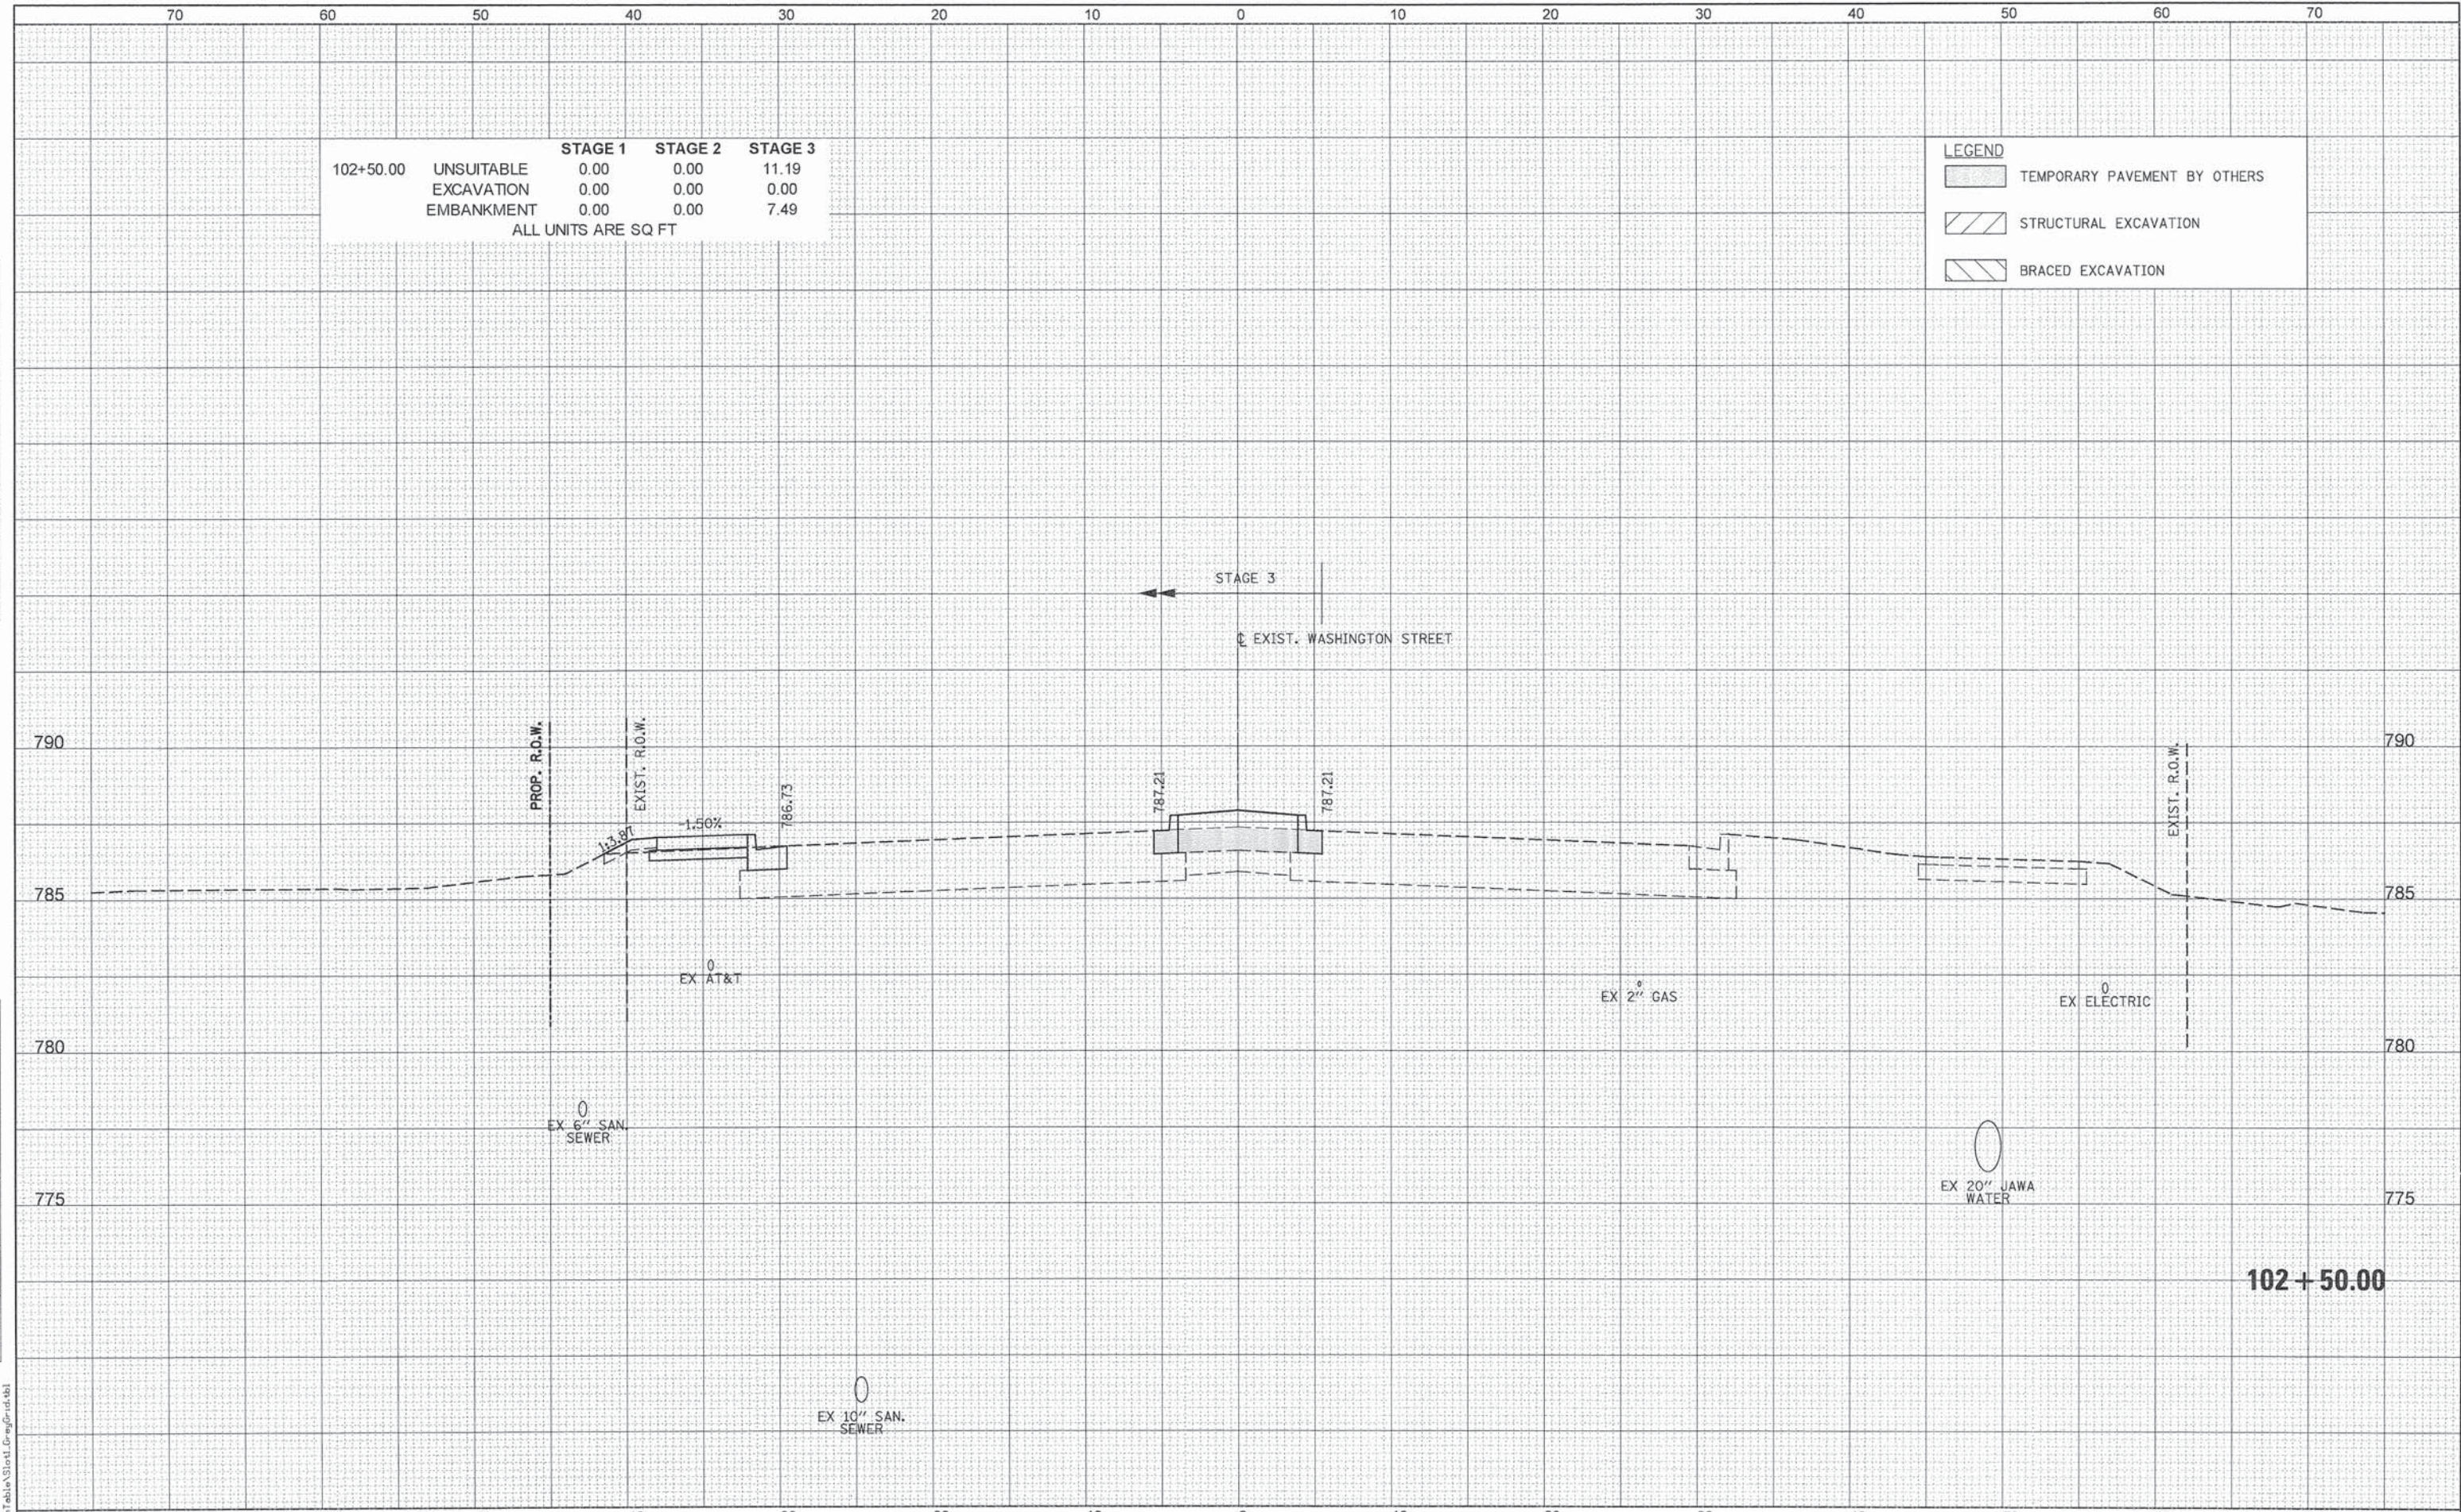

		STAGE 1	STAGE 2	STAGE 3
102+50.00	UNSUITABLE	0.00	0.00	11.19
	EXCAVATION	0.00	0.00	0.00
	EMBANKMENT	0.00	0.00	7.49
ALL UNITS ARE SQ FT				

LEGEND	
	TEMPORARY PAVEMENT BY OTHERS
	STRUCTURAL EXCAVATION
	BRACED EXCAVATION

PATRICK ENGINEERING
4970 VARSITY DRIVE
LISLE, IL 60532
patrickengineering.com

USER NAME = tkoeppen(Rdy.Lisle)	DESIGNED - MJV	REVISED -
PLOT SCALE = 10.0000' / 1in.	DRAWN - MJV	REVISED -
PLOT DATE = 7/3/2014	CHECKED - MJP	REVISED -
	DATE - 6/30/2014	REVISED -

STATE OF ILLINOIS
DEPARTMENT OF TRANSPORTATION


WASHINGTON STREET FROM HARYAN WAY TO LAKE STREET
WASHINGTON STREET CROSS SECTIONS

SCALE: SHEET NO. OF SHEETS STA. 102+50.00 TO STA. 102+50.00

F.A.U. RTE. 187	SECTION 11-00121-11-BR	COUNTY LAKE	TOTAL SHEETS 496	SHEET NO. 354
CONTRACT NO. 61A63				
ILLINOIS FED. AID PROJECT				

FINAL SURVEY	SURVEYED	DATE
	NOTED	BY
	TEMPLATE	
	AREAS CHECKED	
NO.		

ORIGINAL SURVEY	SURVEYED	DATE
	NOTED	BY
	TEMPLATE	
	AREAS CHECKED	
NO.		

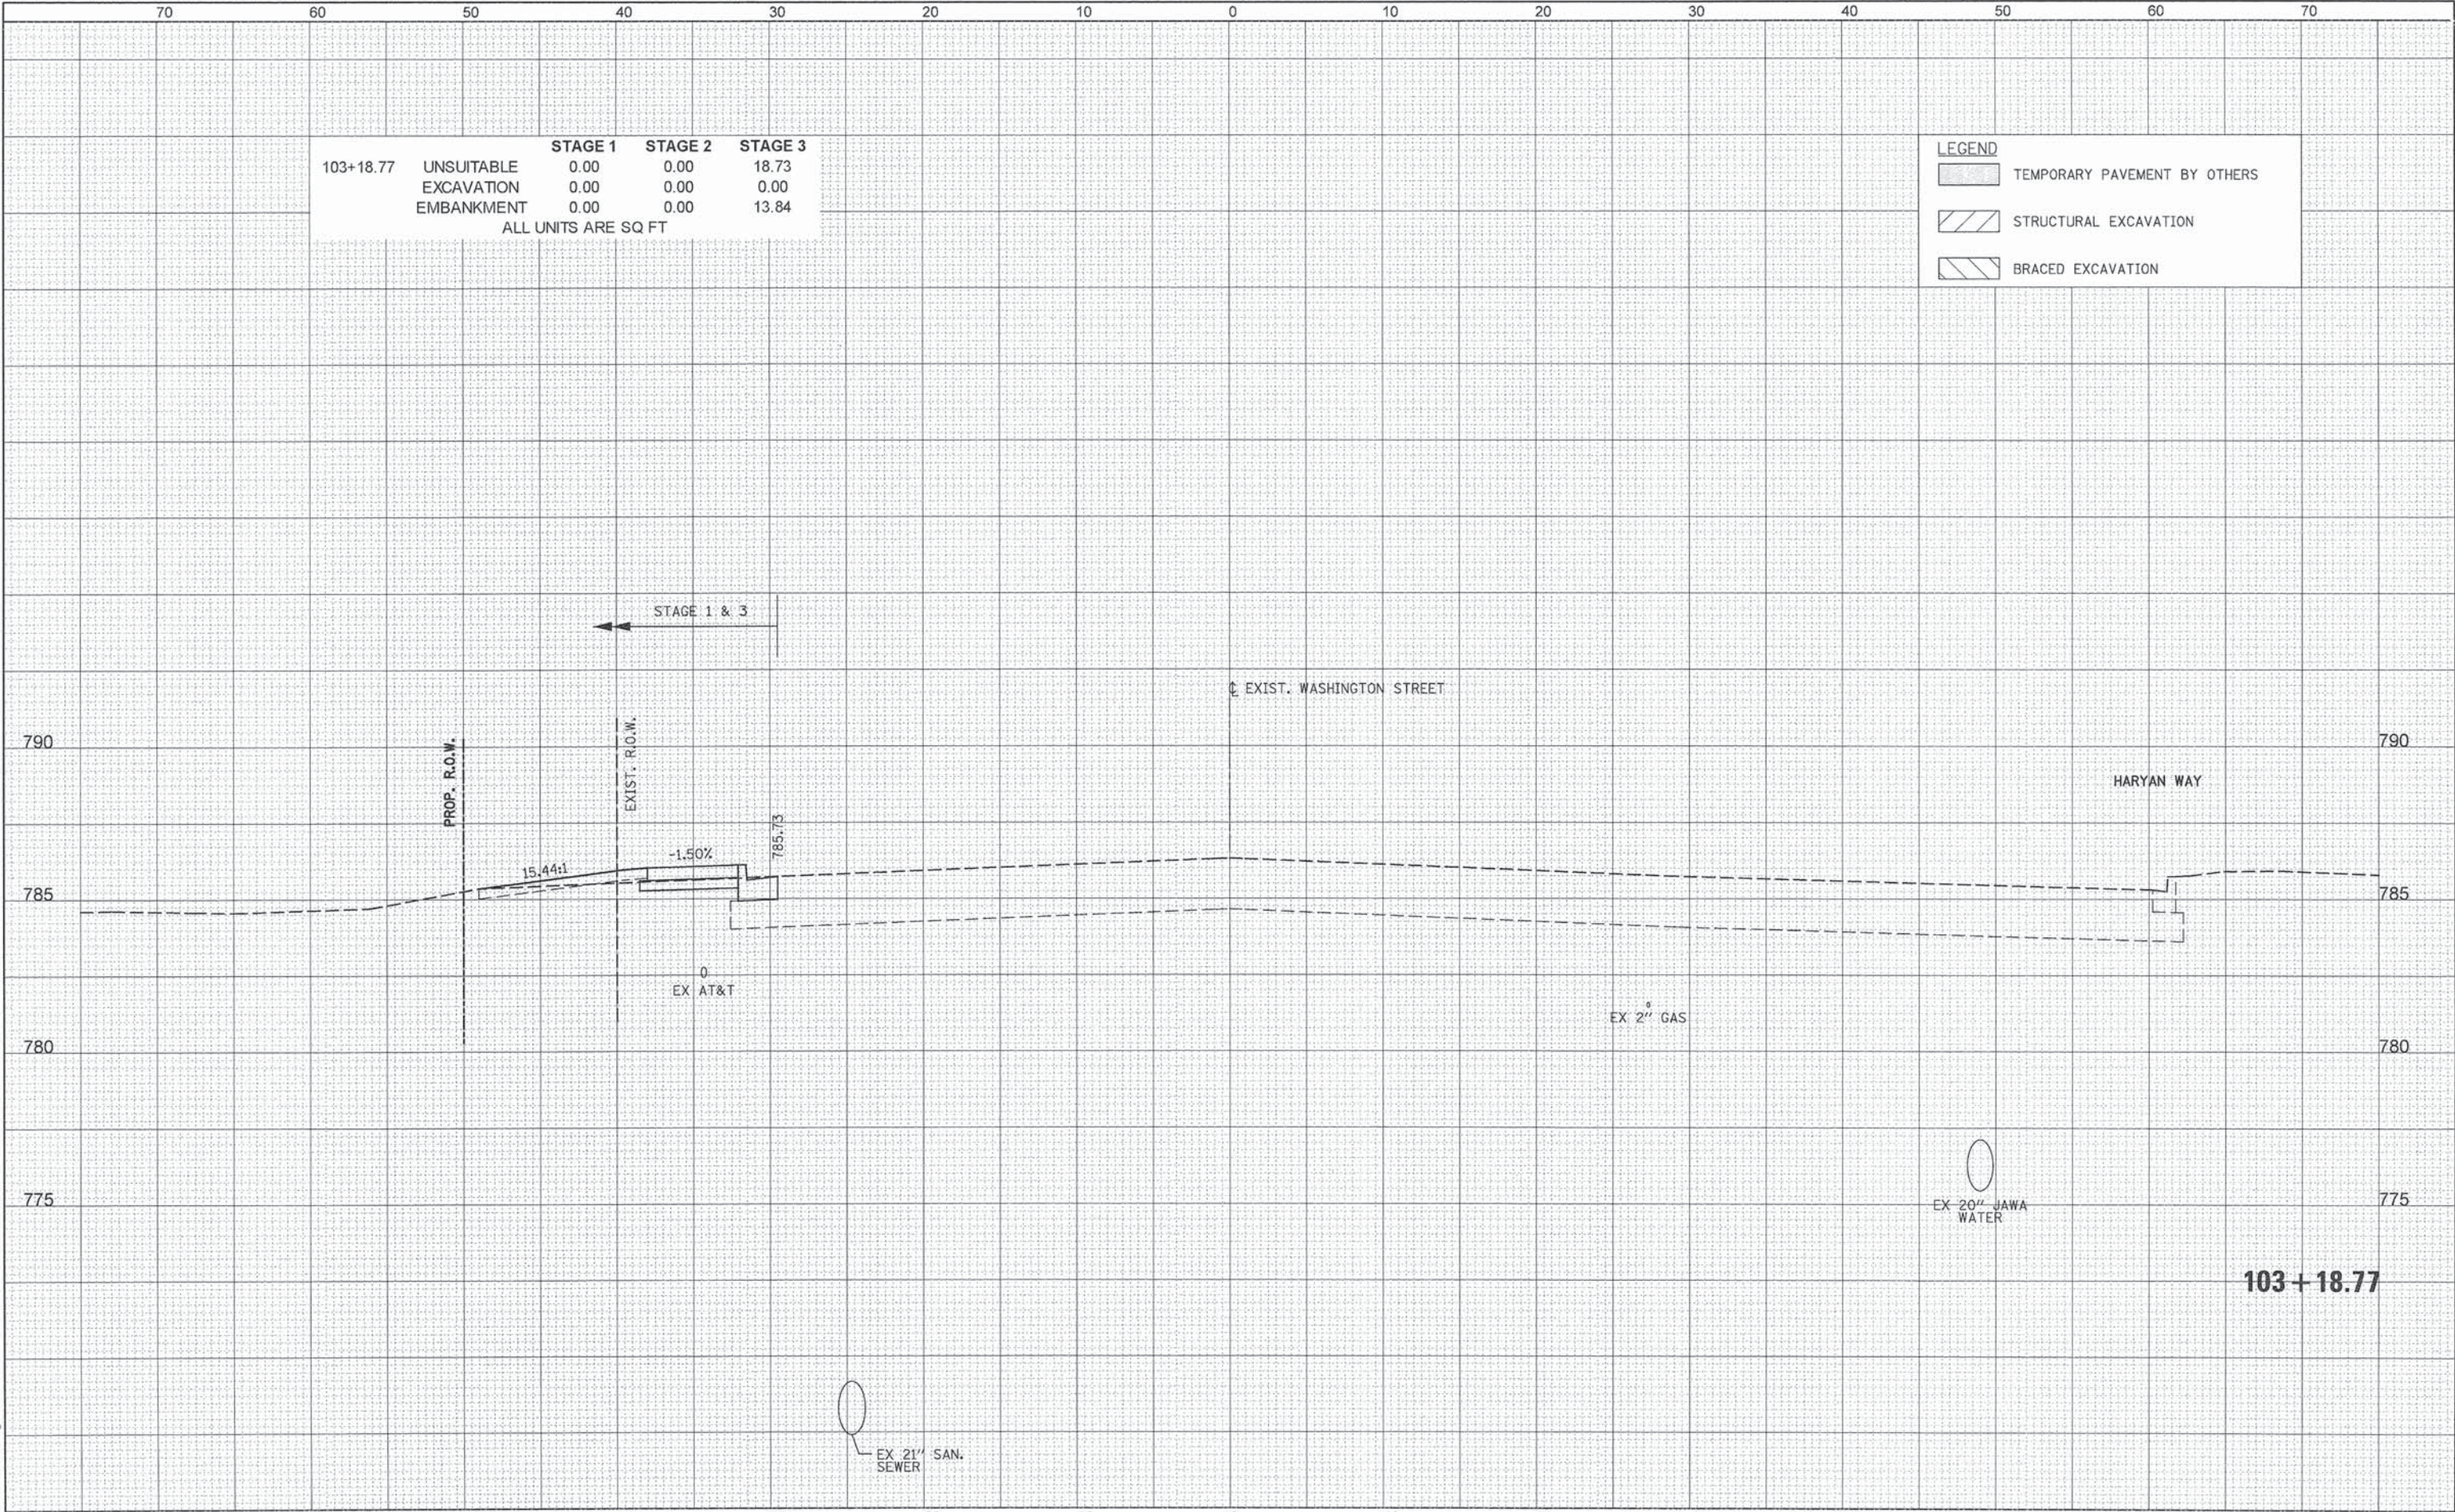

		STAGE 1	STAGE 2	STAGE 3
103+18.77	UNSUITABLE	0.00	0.00	18.73
	EXCAVATION	0.00	0.00	0.00
	EMBANKMENT	0.00	0.00	13.84


ALL UNITS ARE SQ FT

LEGEND	
	TEMPORARY PAVEMENT BY OTHERS
	STRUCTURAL EXCAVATION
	BRACED EXCAVATION

 PATRICK ENGINEERING	PATRICK ENGINEERING INC. 4970 VARSITY DRIVE LISLE, IL 60532 patrickengineering.com	USER NAME = koeppen(Rdw.Lisle)	DESIGNED - MJV	REVISED -	STATE OF ILLINOIS DEPARTMENT OF TRANSPORTATION	WASHINGTON STREET FROM HARYAN WAY TO LAKE STREET WASHINGTON STREET CROSS SECTIONS				F.A.U. RTE. 187	SECTION 11-00121-11-BR	COUNTY LAKE	TOTAL SHEETS 496	SHEET NO. 355	
	PLOT SCALE = 10,000' / 1" =	CHECKED - MJP	REVISED -	SCALE:		SHEET NO.	OF	SHEETS	STA. 103+18.77	TO STA. 103+18.77	CONTRACT NO. 61A63				
	PLOT DATE = 7/3/2014	DATE - 6/30/2014	REVISED -	ILLINOIS FED. AID PROJECT											

DATE	BY	SURVEYED	DATE
		NO. _____	
		NO. _____	
		NO. _____	
		NO. _____	
		NO. _____	


DATE	BY	SURVEYED	DATE
		NO. _____	
		NO. _____	
		NO. _____	
		NO. _____	
		NO. _____	

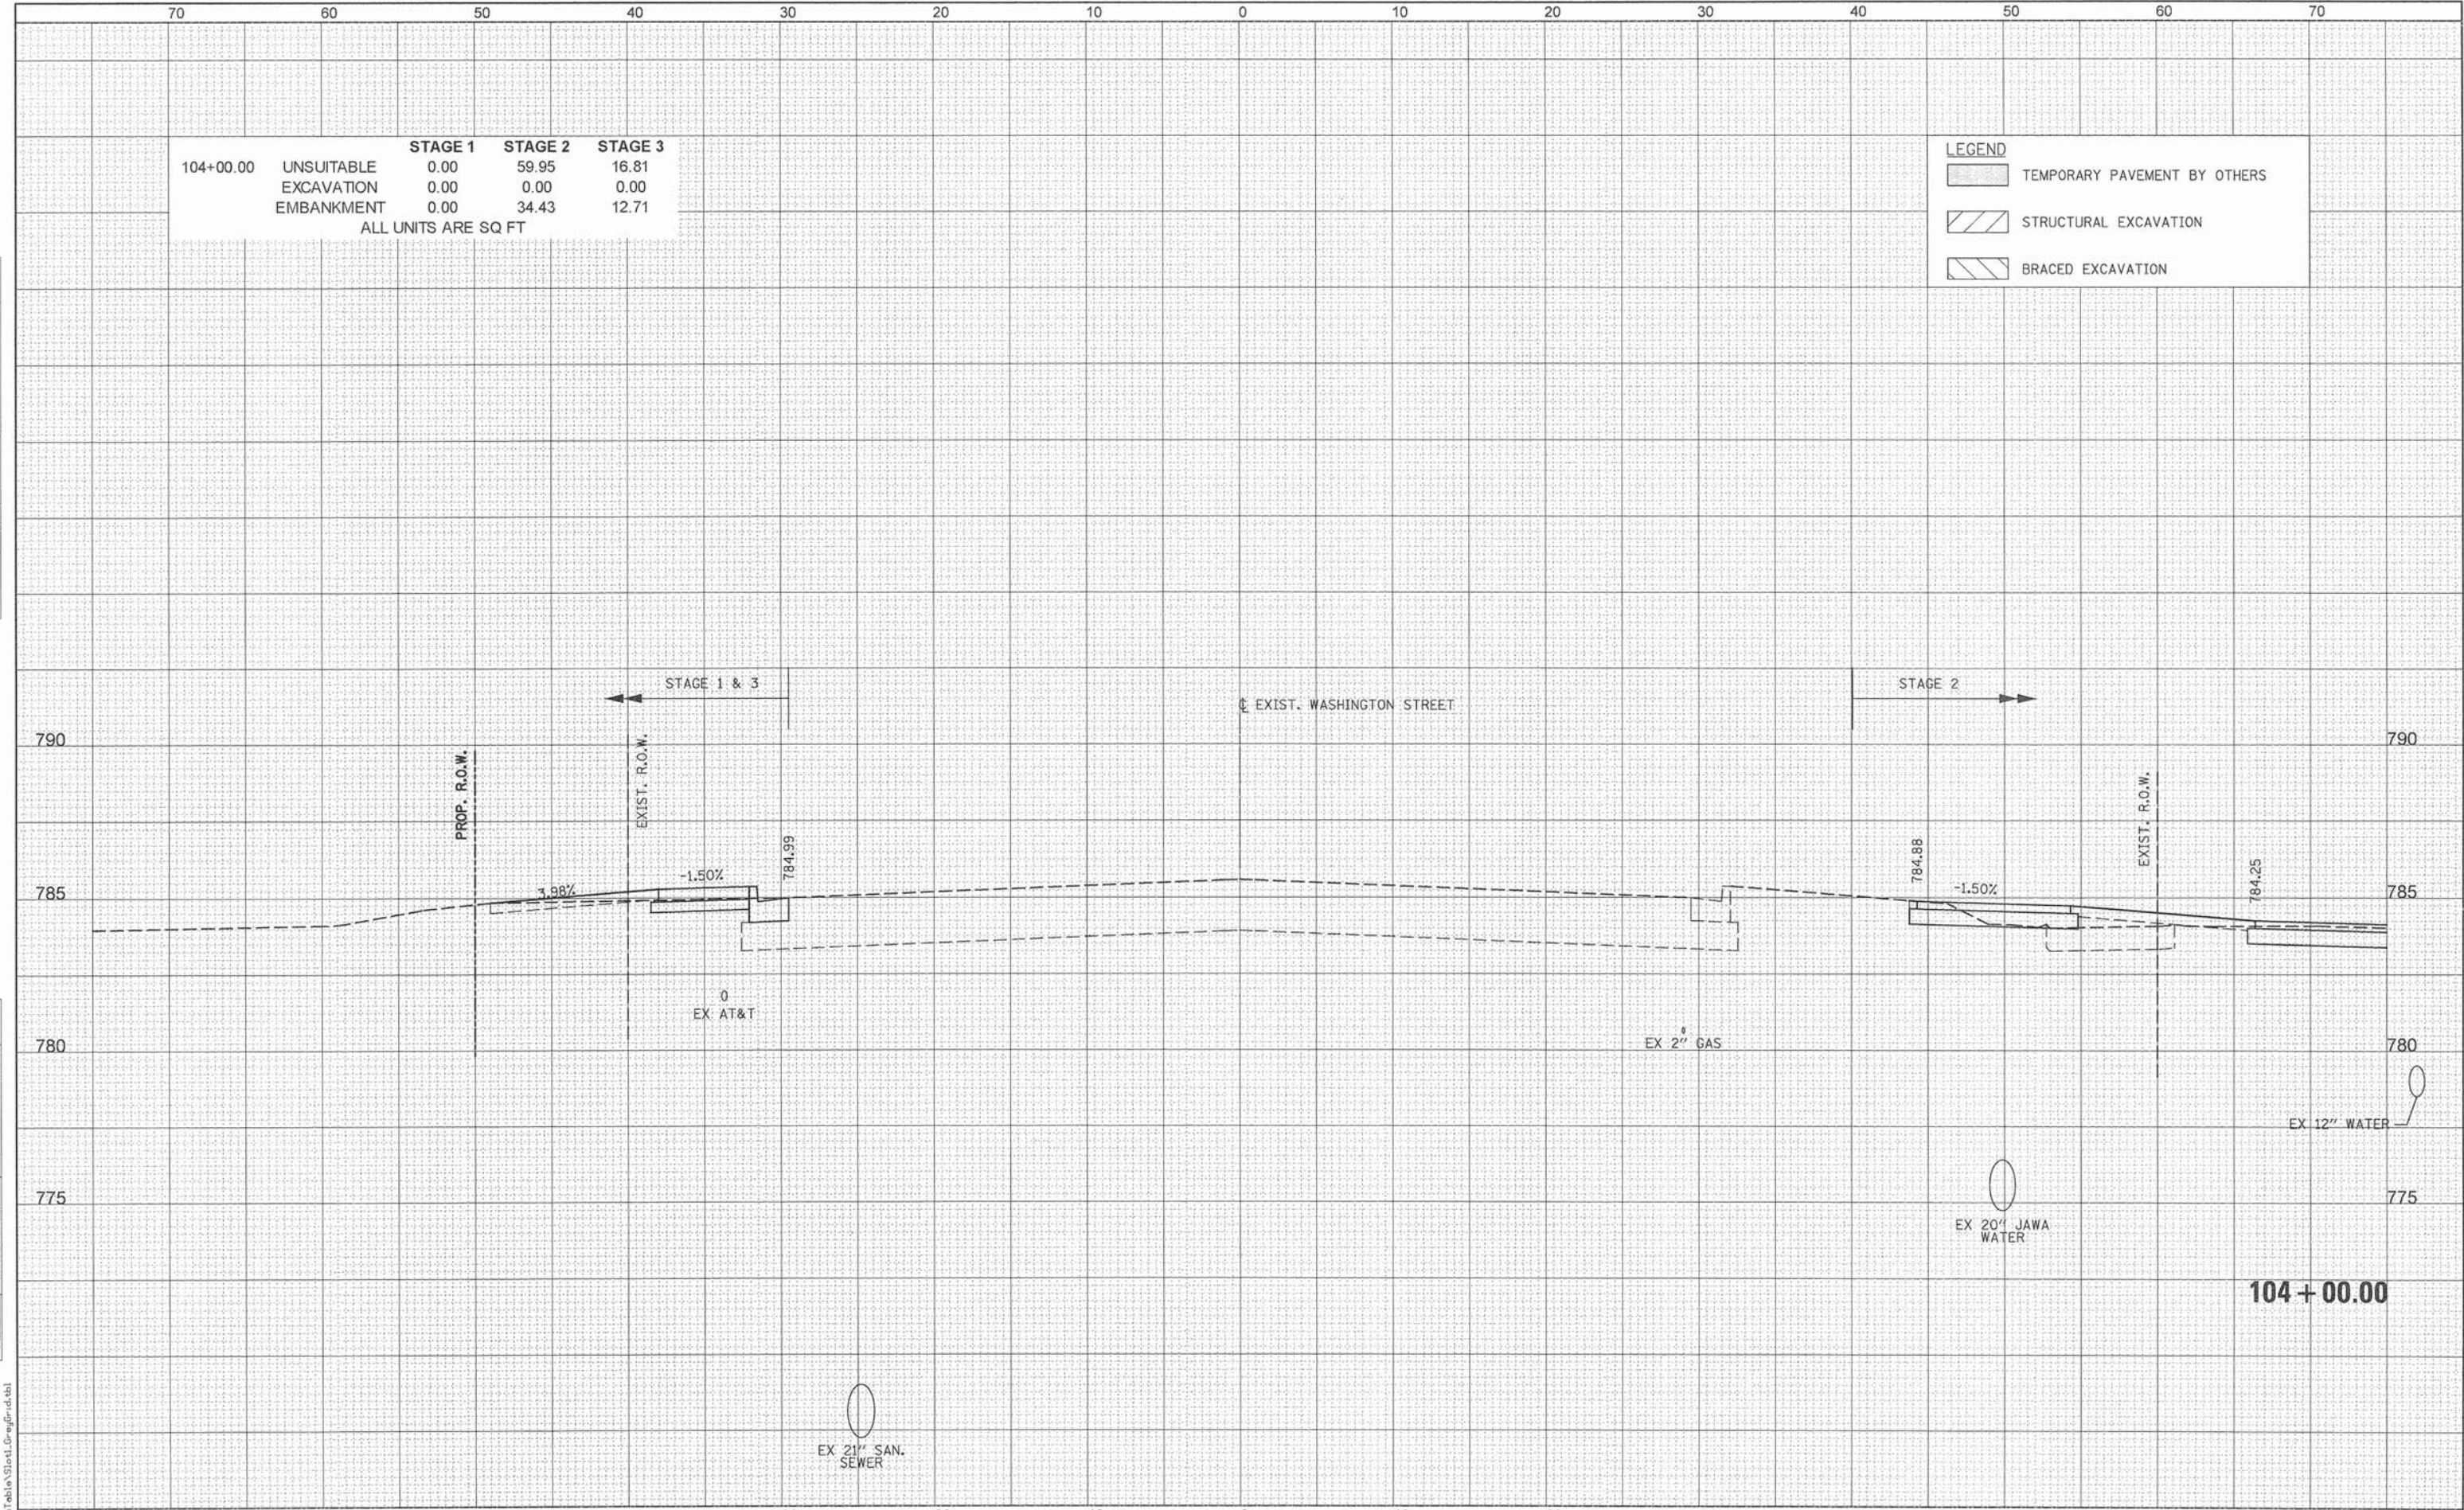

	PATRICK ENGINEERING INC. 4970 VARSITY DRIVE LISLE, IL 60532 patrickengineering.com	DESIGNED - MJV	REVISED -	STATE OF ILLINOIS DEPARTMENT OF TRANSPORTATION	WASHINGTON STREET FROM HARYAN WAY TO LAKE STREET WASHINGTON STREET CROSS SECTIONS				F.A.U. RTE. 187	SECTION 11-00121-11-BR	COUNTY LAKE	TOTAL SHEETS 496	SHEET NO. 356
	PLOT SCALE = 10.0000' / in.	CHECKED - MJP	REVISED -		SCALE:	SHEET NO.	OF	SHEETS	STA. 104+00.00	TO STA. 104+00.00	CONTRACT NO. 61A63		
	PLOT DATE = 7/3/2014	DATE - 6/30/2014	REVISED -		ILLINOIS FED. AID PROJECT								

FINAL SURVEY	DATE	BY	SURVEYED	PLOT	TEMPLATE	NOTE BOOK	AREAS CHECKED

ORIGINAL SURVEY	DATE	BY	SURVEYED	PLOT	TEMPLATE	NOTE BOOK	AREAS CHECKED

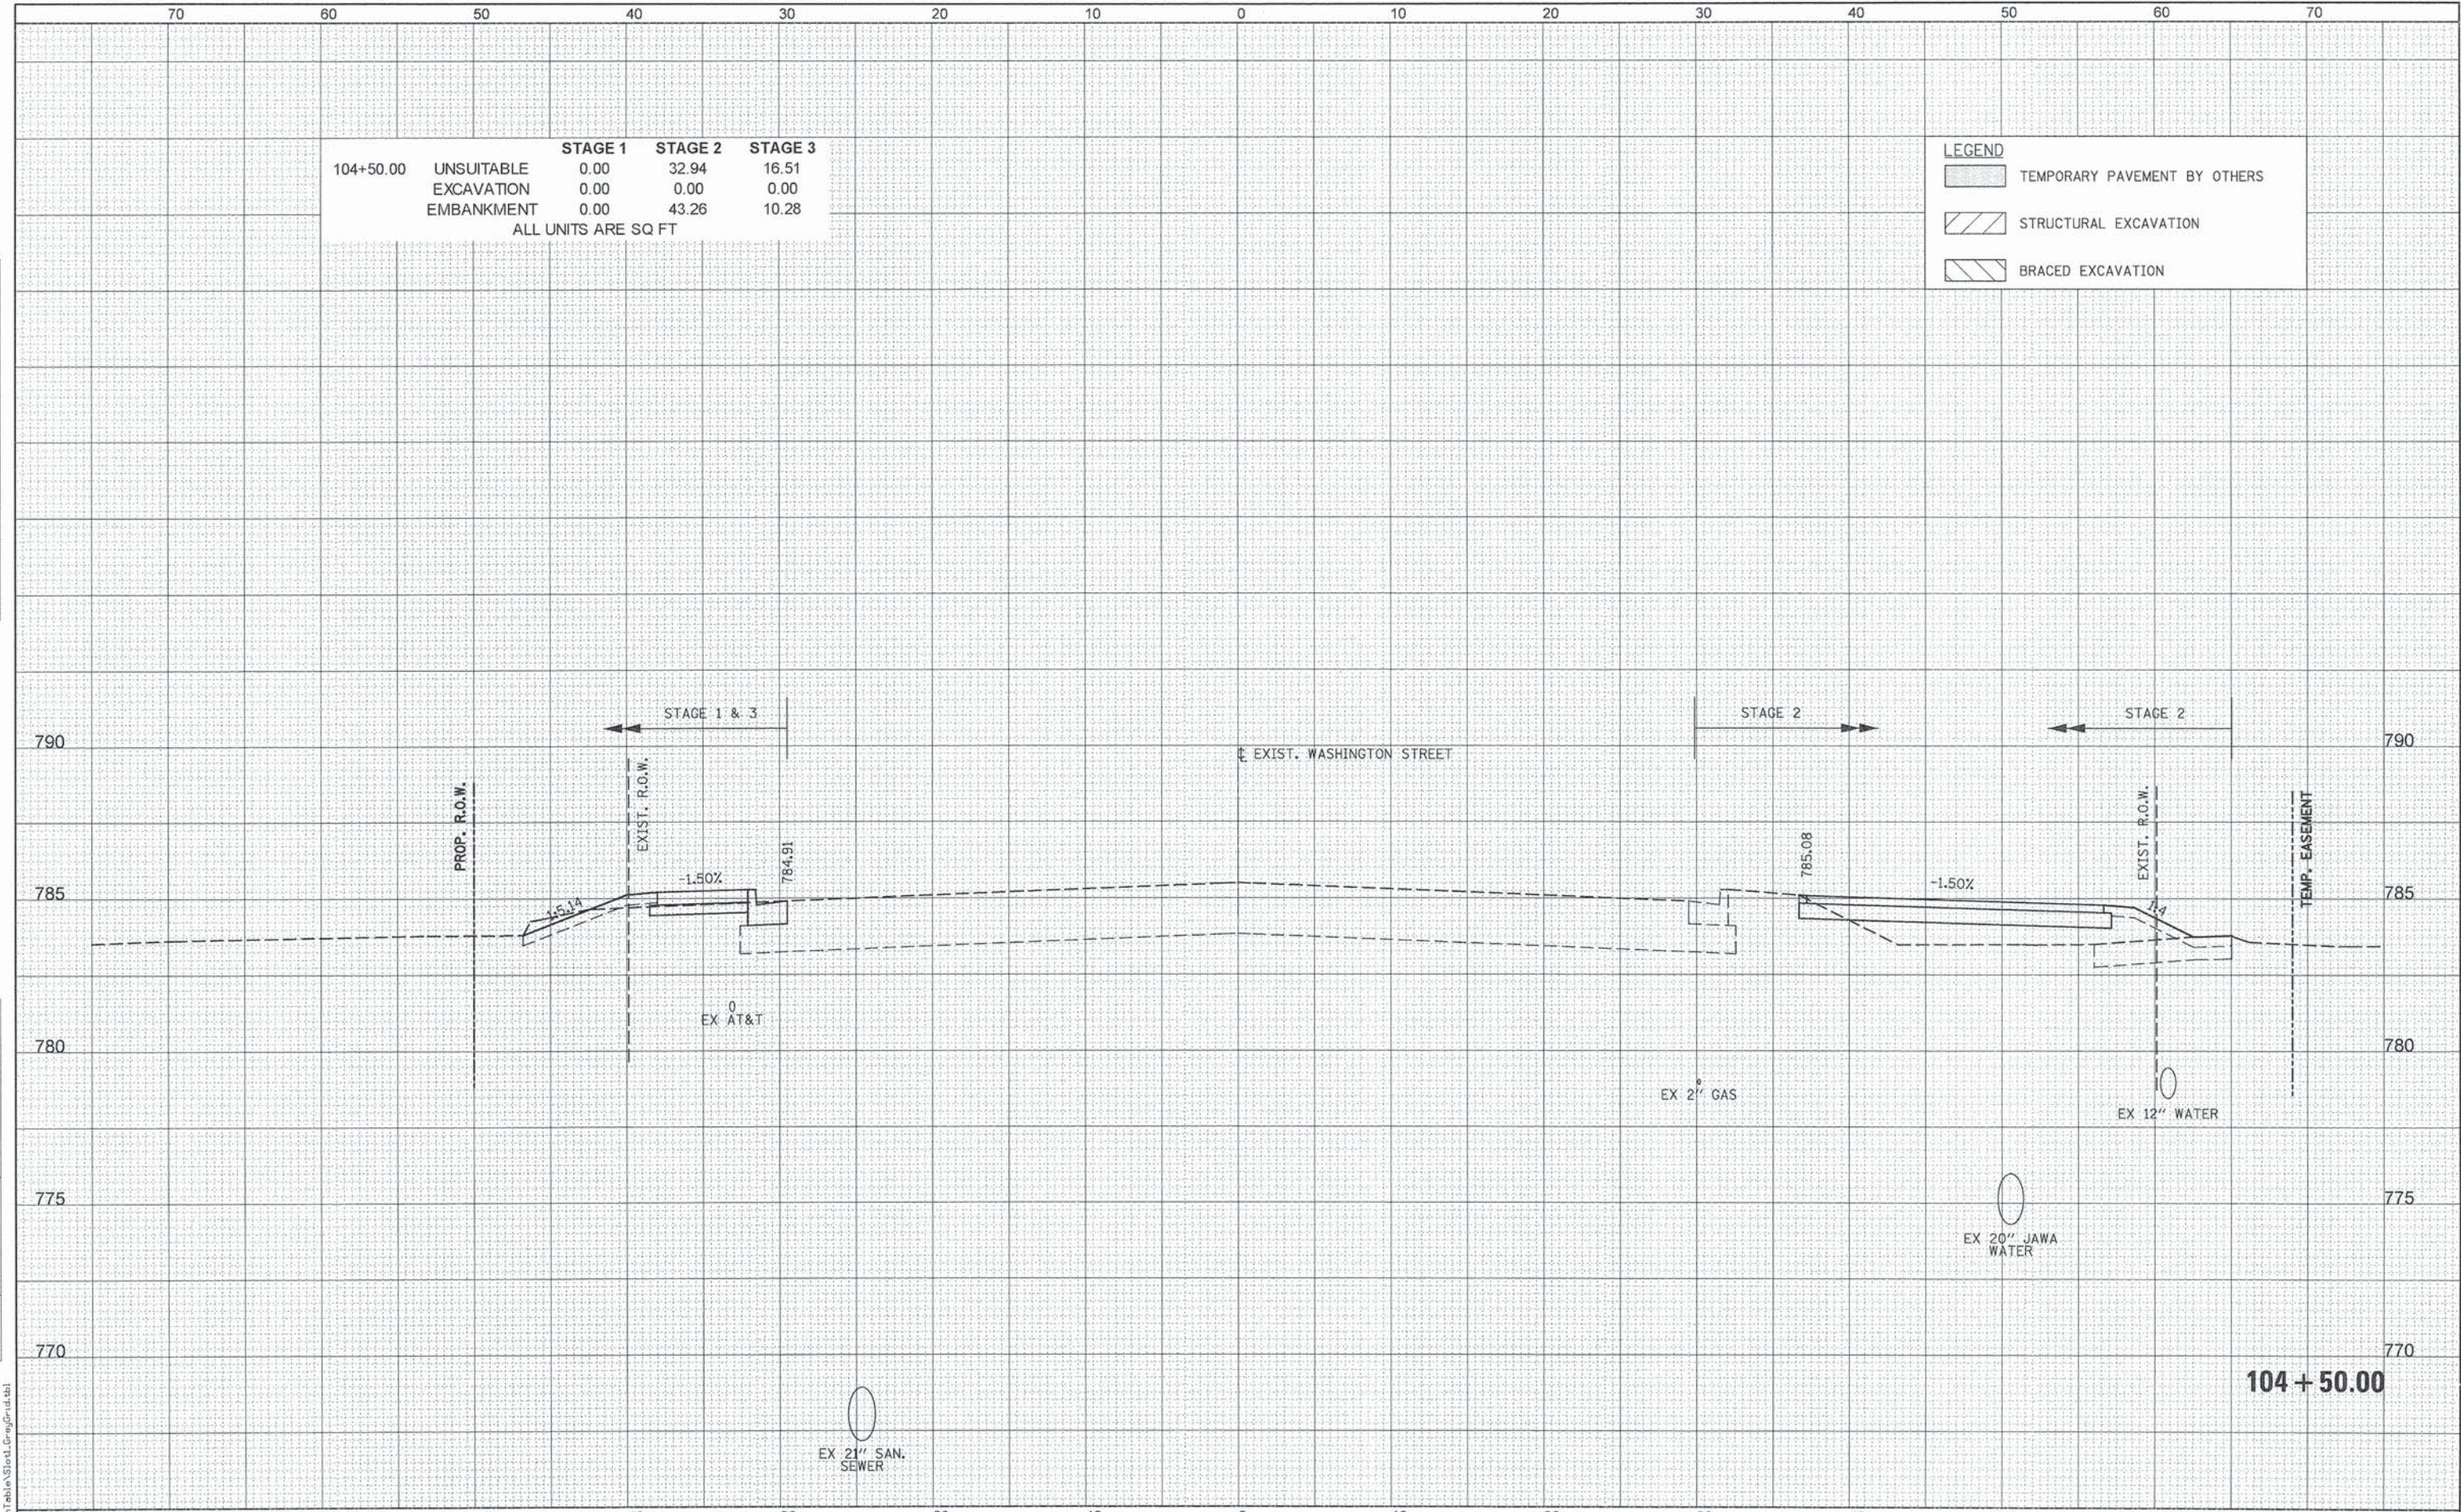

		STAGE 1	STAGE 2	STAGE 3
104+50.00	UNSUITABLE	0.00	32.94	16.51
	EXCAVATION	0.00	0.00	0.00
	EMBANKMENT	0.00	43.26	10.28
ALL UNITS ARE SQ FT				

LEGEND	
	TEMPORARY PAVEMENT BY OTHERS
	STRUCTURAL EXCAVATION
	BRACED EXCAVATION

 PATRICK ENGINEERING	PATRICK ENGINEERING INC. 4970 VARSITY DRIVE LISLE, IL 60532 patrickengineering.com	USER NAME = tkoeppen(Rdwy-Lisla)	DESIGNED - MJV	REVISED -	STATE OF ILLINOIS DEPARTMENT OF TRANSPORTATION	WASHINGTON STREET FROM HARYAN WAY TO LAKE STREET WASHINGTON STREET CROSS SECTIONS				F.A.U. RTE.	SECTION	COUNTY	TOTAL SHEETS	SHEET NO.
		PLOT SCALE = 10.0000' / in.	DRAWN - MJV	REVISED -						187	11-00121-11-BR	LAKE	496	357
		PLOT DATE = 7/3/2014	CHECKED - MJP	REVISED -		CONTRACT NO. 61A63								
		DATE = 6/30/2014	REVISED -	SCALE:		SHEET NO. OF SHEETS	STA. 104+50.00 TO STA. 104+50.00	ILLINOIS FED. AID PROJECT						

PENFILE = ...PenTable\Start_GrwyGrid.tbl

Q:\CDOT\21150_004\Drawings\shwa\Spec\XS_Wash_21150_004.dgn

ORIGINAL SURVEY	SURVEYED _____	BY _____	DATE _____
	PLOTTED _____ TEMPLATE _____ AREAS _____ AREAS CHECKED _____		
NOTE BOOK NO. _____			

 PATRICK ENGINEERING INC. 4970 VARSITY DRIVE LISLE, IL 60532 patrickengineering.com		USER NAME = tkoeppen(Rdwg_Lis1a) PLOT SCALE = 10.0000' / 1in. PLOT DATE = 7/3/2014	DESIGNED - MJV DRAWN - MJV CHECKED - MJP DATE - 6/30/2014	REVISED - REVISED - REVISED - REVISED -	STATE OF ILLINOIS DEPARTMENT OF TRANSPORTATION		WASHINGTON STREET FROM HARYAN WAY TO LAKE STREET WASHINGTON STREET CROSS SECTIONS		SCALE:	SHEET NO. OF SHEETS	STA. 105+00.00 TO STA. 105+00.00	F.A.U. RTE. 187	SECTION 11-00121-11-BR	COUNTY LAKE	TOTAL SHEETS 496	SHEET NO. 358	CONTRACT NO. 61A63 ILLINOIS FED. AID PROJECT	
--	--	--	--	--	---	--	--	--	--------	---------------------	----------------------------------	--------------------	---------------------------	----------------	---------------------	------------------	---	--

FINAL SURVEY	DATE
	BY
	SURVEYED
	PLOTTED
NOTE BOOK	NO.
	NO.
	NO.
	NO.

ORIGINAL SURVEY	DATE
	BY
	SURVEYED
	PLOTTED
NOTE BOOK	NO.
	NO.
	NO.
	NO.


	STAGE 1	STAGE 2	STAGE 3
105+50.00 UNSUITABLE	0.00	79.27	0.00
EXCAVATION	0.00	16.54	0.00
EMBANKMENT	0.00	192.49	0.00
ALL UNITS ARE SQ FT			

LEGEND

TEMPORARY PAVEMENT BY OTHERS

STRUCTURAL EXCAVATION

BRACED EXCAVATION

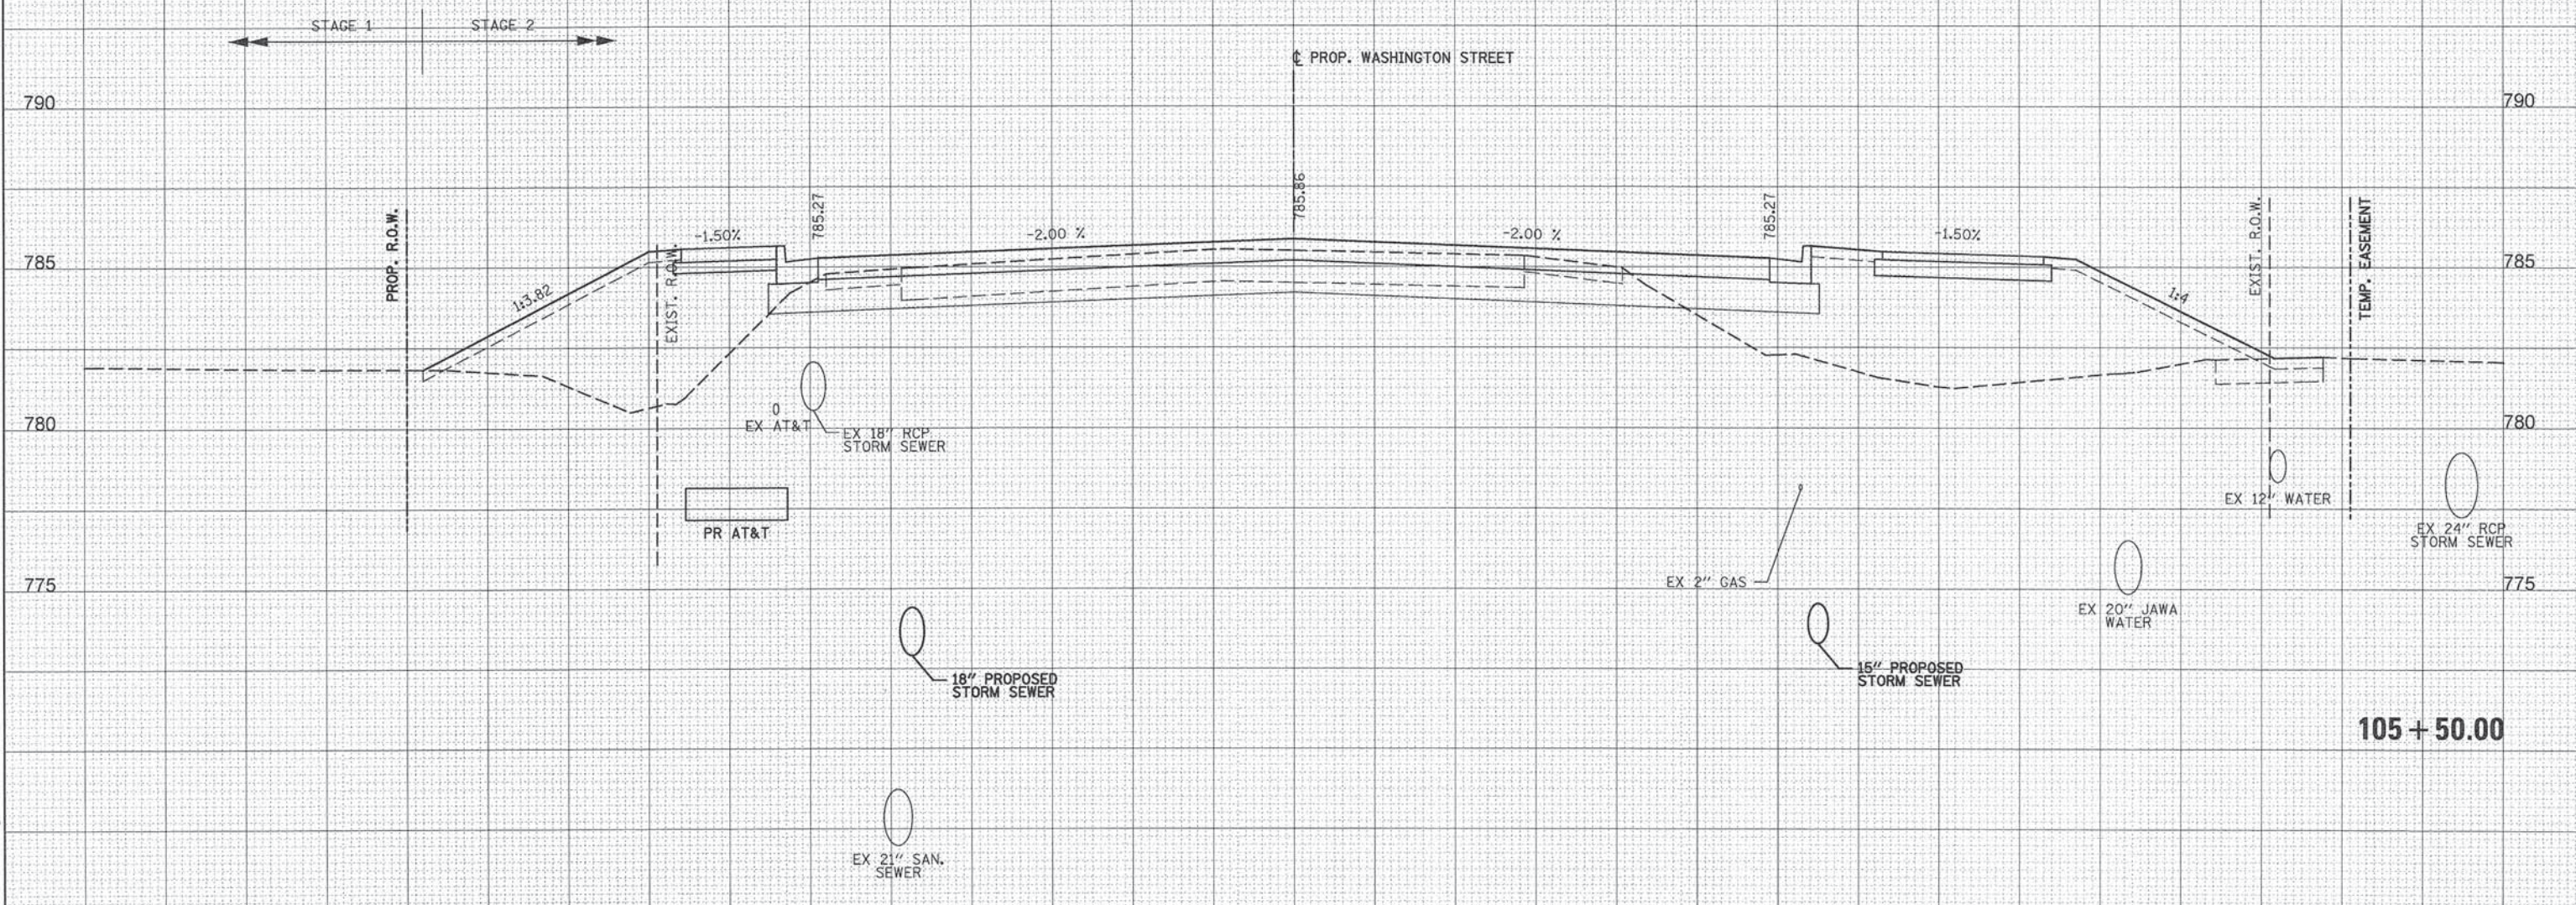


Q:\C00T\21150_004\Drawings\shs\Xsec\S.XS_Wash_21150_004.dgn

FINAL SURVEY		BY	DATE
NOTE BOOK	SURVEYED _____		
	PLOTTED _____		
	TEMPLATE _____		
	AREAS _____		
No.	AREAS CHECKED _____		

ORIGINAL SURVEY			
NOTE BOOK	SURVEYED	BY	DATE
	PLOTTED		
	TEMPLATE		
	AREAS		
NO.	AREAS CHECKED		

NOTE:
TEMPORARY EASEMENT LOCATED AT 149.55' LT

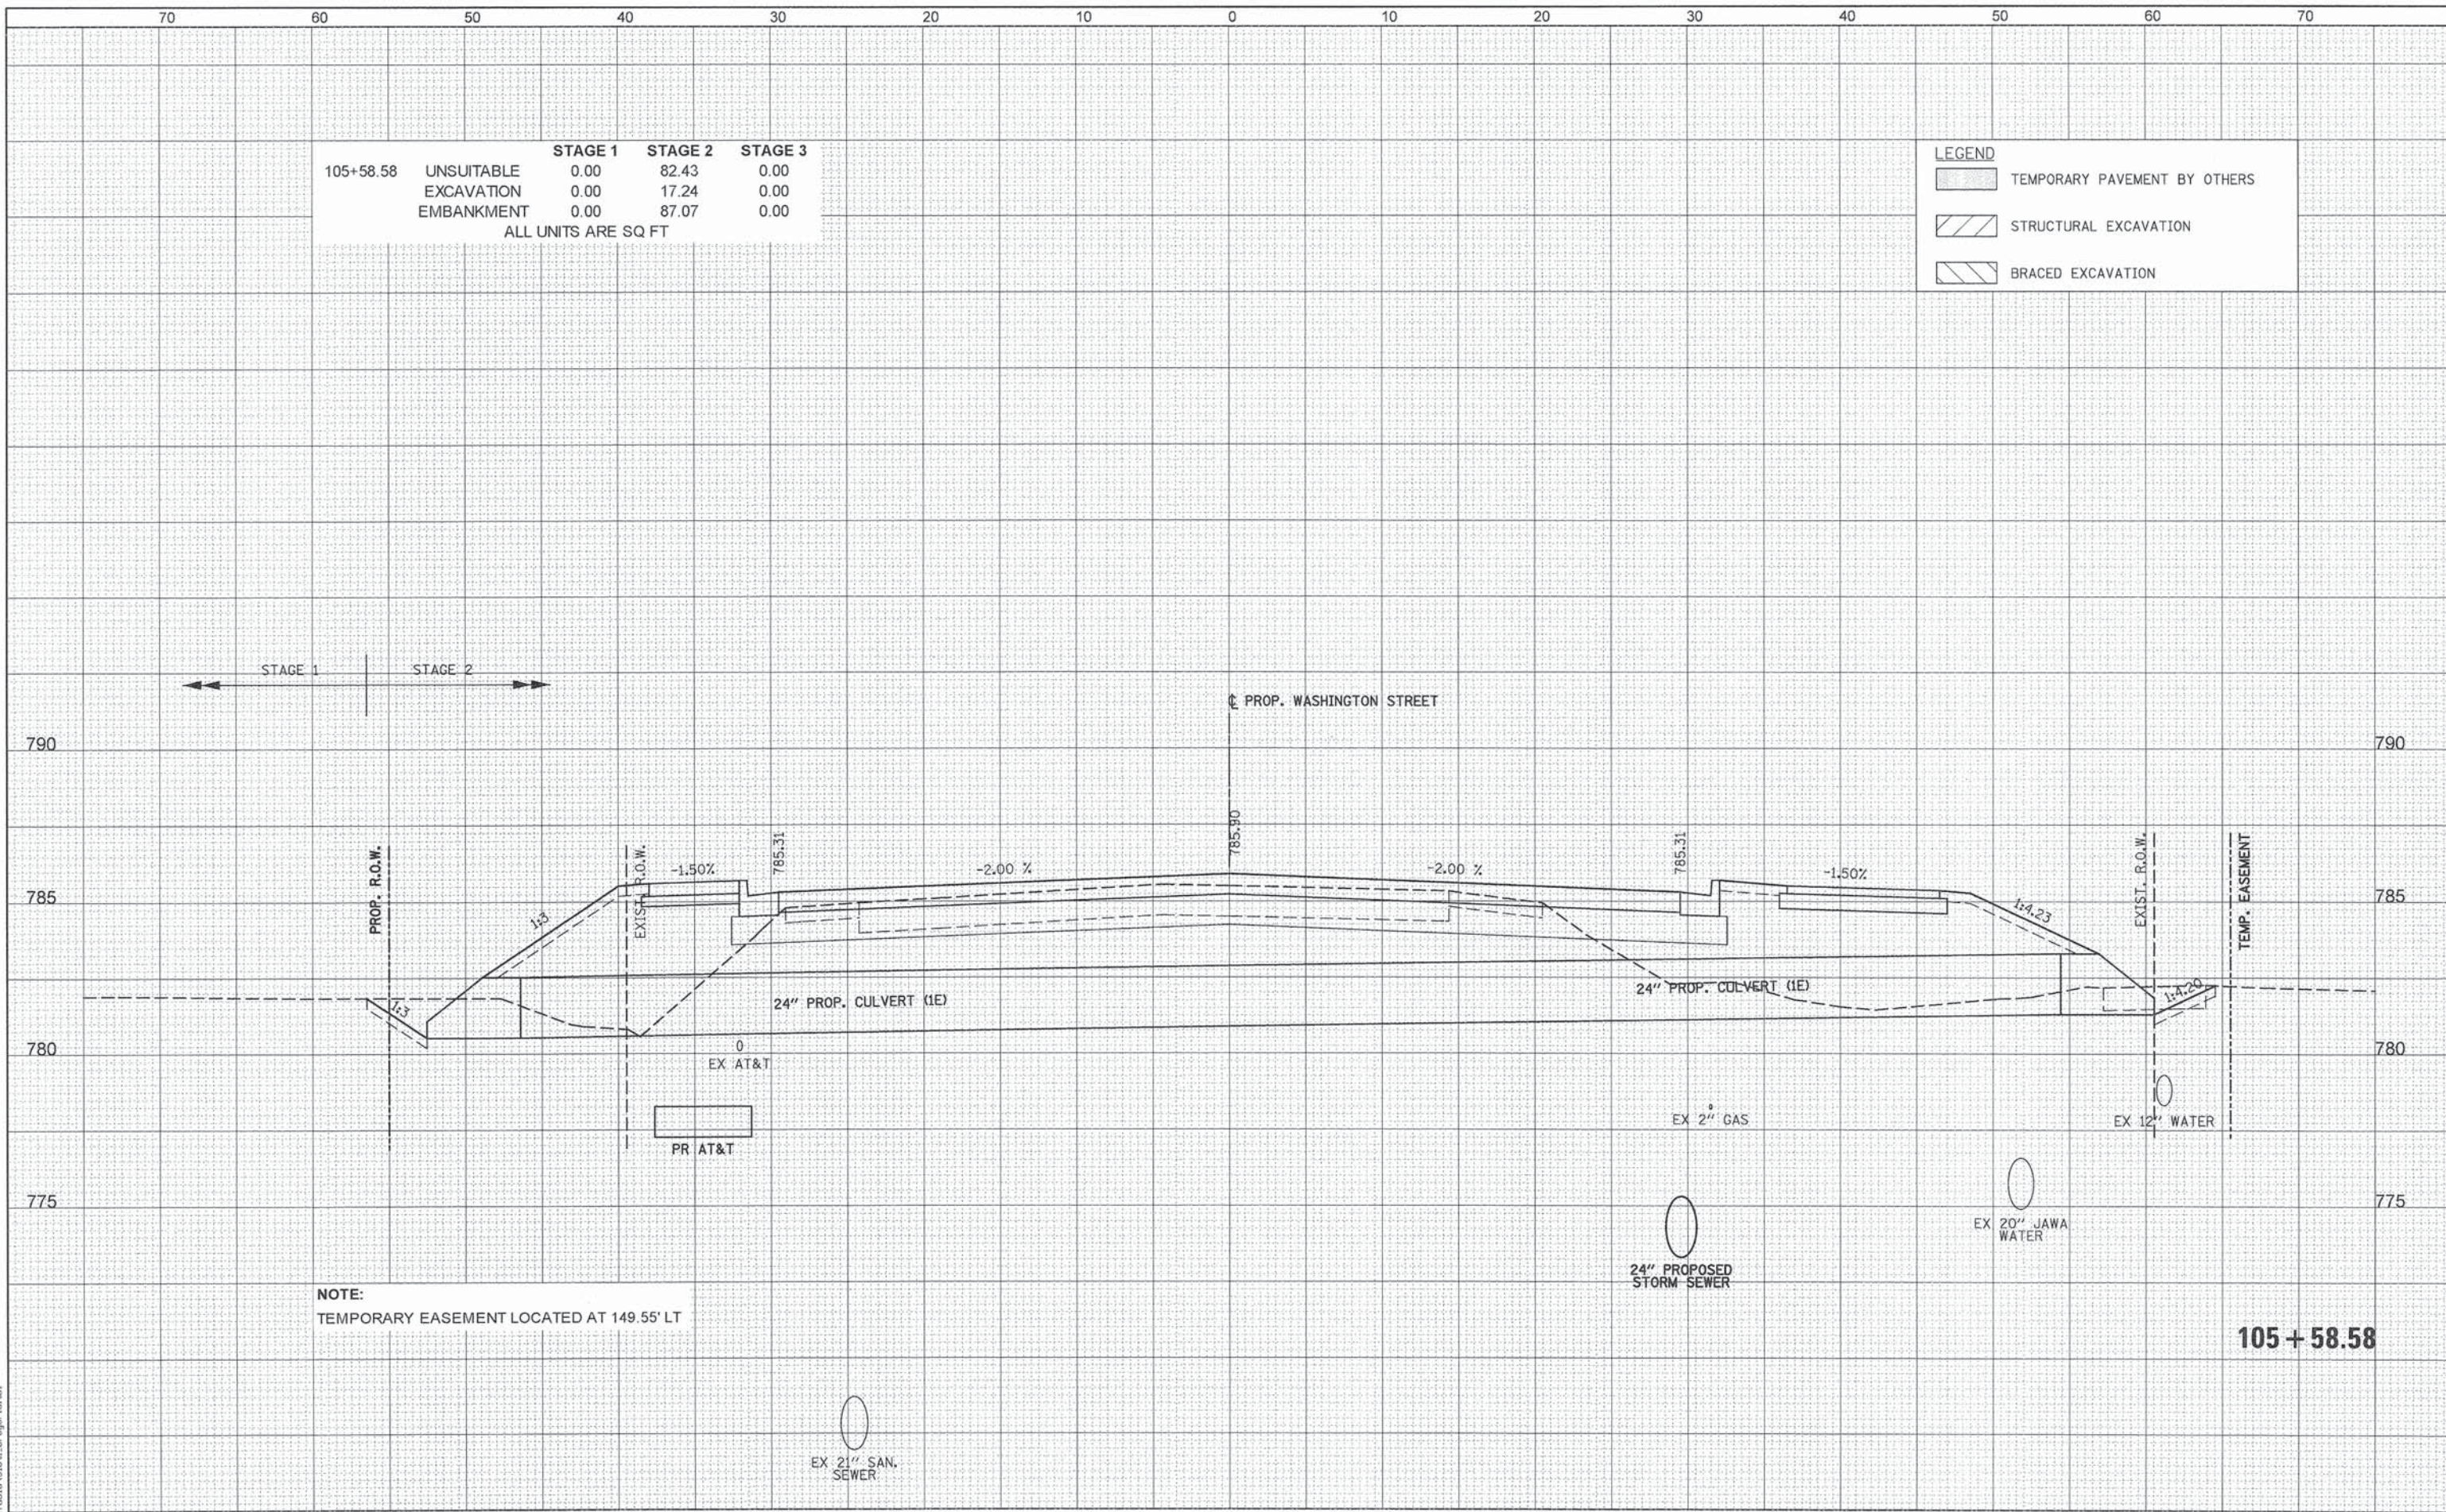

 PATRICK ENGINEERING	PATRICK ENGINEERING INC. 4970 VARSITY DRIVE Lisle, IL 60532 patrickengineering.com	USER NAME = tkoeppen@rdwy.lisle.il	DESIGNED - MJV	REVISED -	STATE OF ILLINOIS DEPARTMENT OF TRANSPORTATION	WASHINGTON STREET FROM HARYAN WAY TO LAKE STREET WASHINGTON STREET CROSS SECTIONS				F.A.U RTE.	SECTION	COUNTY	TOTAL SHEETS	SHEET NO.
		DRAWN - MJV	REVISED -	187						11-00121-11-BR	LAKE	496	360	
		PLOT SCALE = 18.0000' / in.	CHECKED - MJP	REVISED -		CONTRACT NO. 61A63								
		PLOT DATE = 7/3/2014	DATE - 6/30/2014	REVISED -										
						SCALE:	SHEET NO.	OF	SHEETS	STA. 105+58.58	TO STA. 105+58.58	ILLINOIS FED. AID PROJECT		

DATE	BY	SURVEYED	NOTED	TEMP.	AREAS
		BOOK	BOOK	PLATE	CHECKED
NO.		NO.	NO.		

DATE	BY	SURVEYED	NOTED	TEMP.	AREAS
		BOOK	BOOK	PLATE	CHECKED
NO.		NO.	NO.		


		STAGE 1	STAGE 2	STAGE 3
106+00.00	UNSUITABLE	0.00	79.77	0.00
	EXCAVATION	0.00	6.36	0.00
	EMBANKMENT	0.00	154.78	0.00
ALL UNITS ARE SQ FT				

LEGEND

TEMPORARY PAVEMENT BY OTHERS

STRUCTURAL EXCAVATION

BRACED EXCAVATION

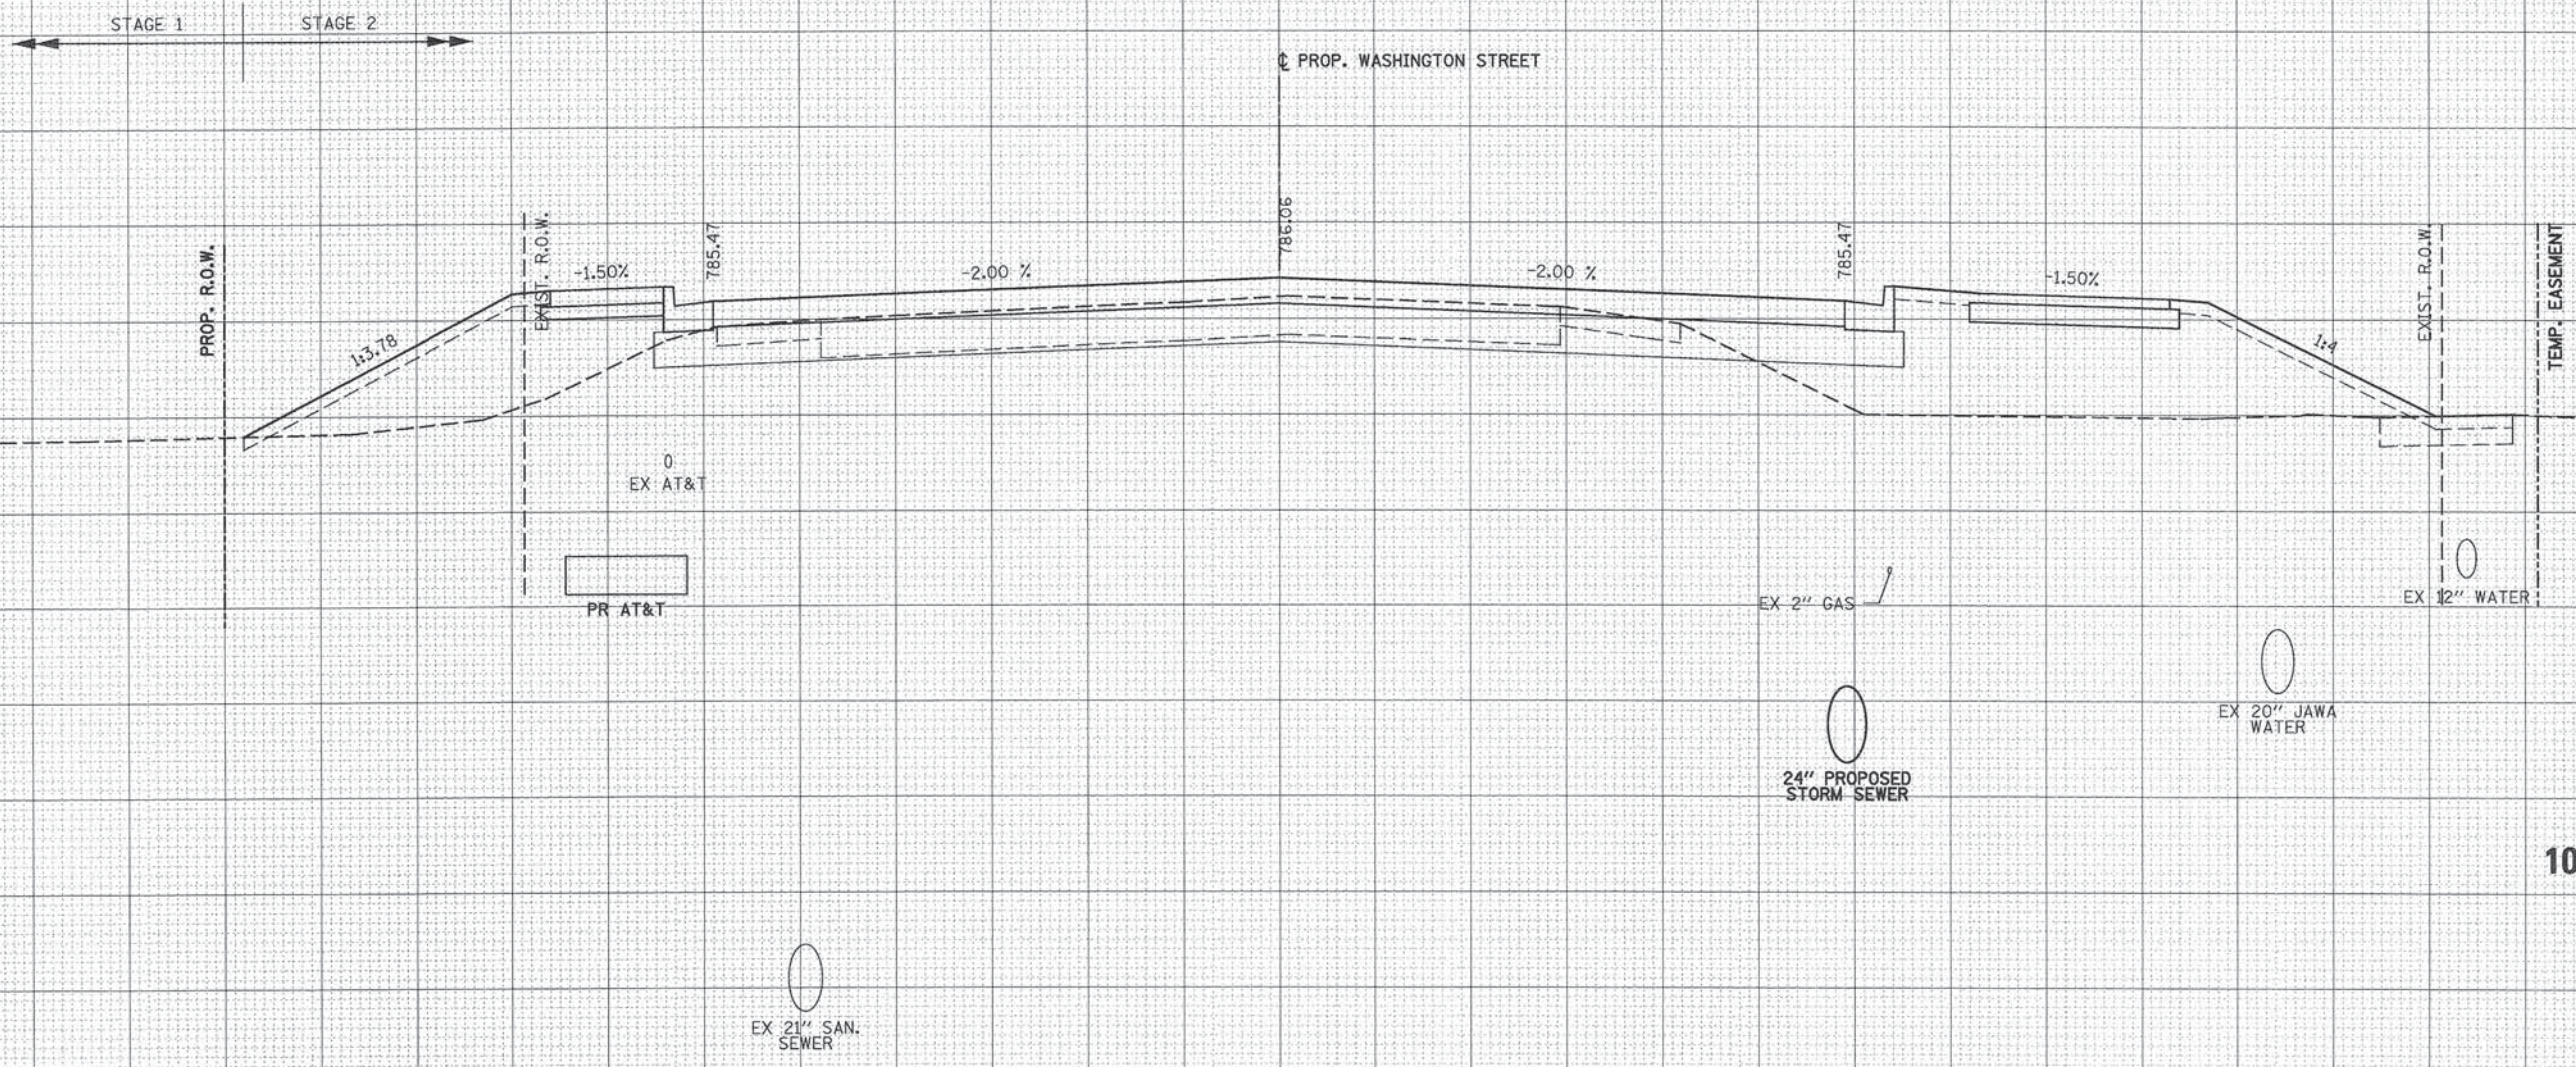


DATE	BY	SURVEYED	DATE	BY	DATE
		NO. _____			NO. _____
		NOTE BOOK			NOTE BOOK
		AREAS CHECKED			AREAS CHECKED

DATE	BY	SURVEYED	DATE	BY	DATE
		NO. _____			NO. _____
		NOTE BOOK			NOTE BOOK
		AREAS CHECKED			AREAS CHECKED

		STAGE 1	STAGE 2	STAGE 3
106+50.00	UNSUITABLE	0.00	60.57	0.00
	EXCAVATION	0.00	1.80	0.00
	EMBANKMENT	0.00	140.48	0.00
ALL UNITS ARE SQ FT				

LEGEND	
	TEMPORARY PAVEMENT BY OTHERS
	STRUCTURAL EXCAVATION
	BRACED EXCAVATION

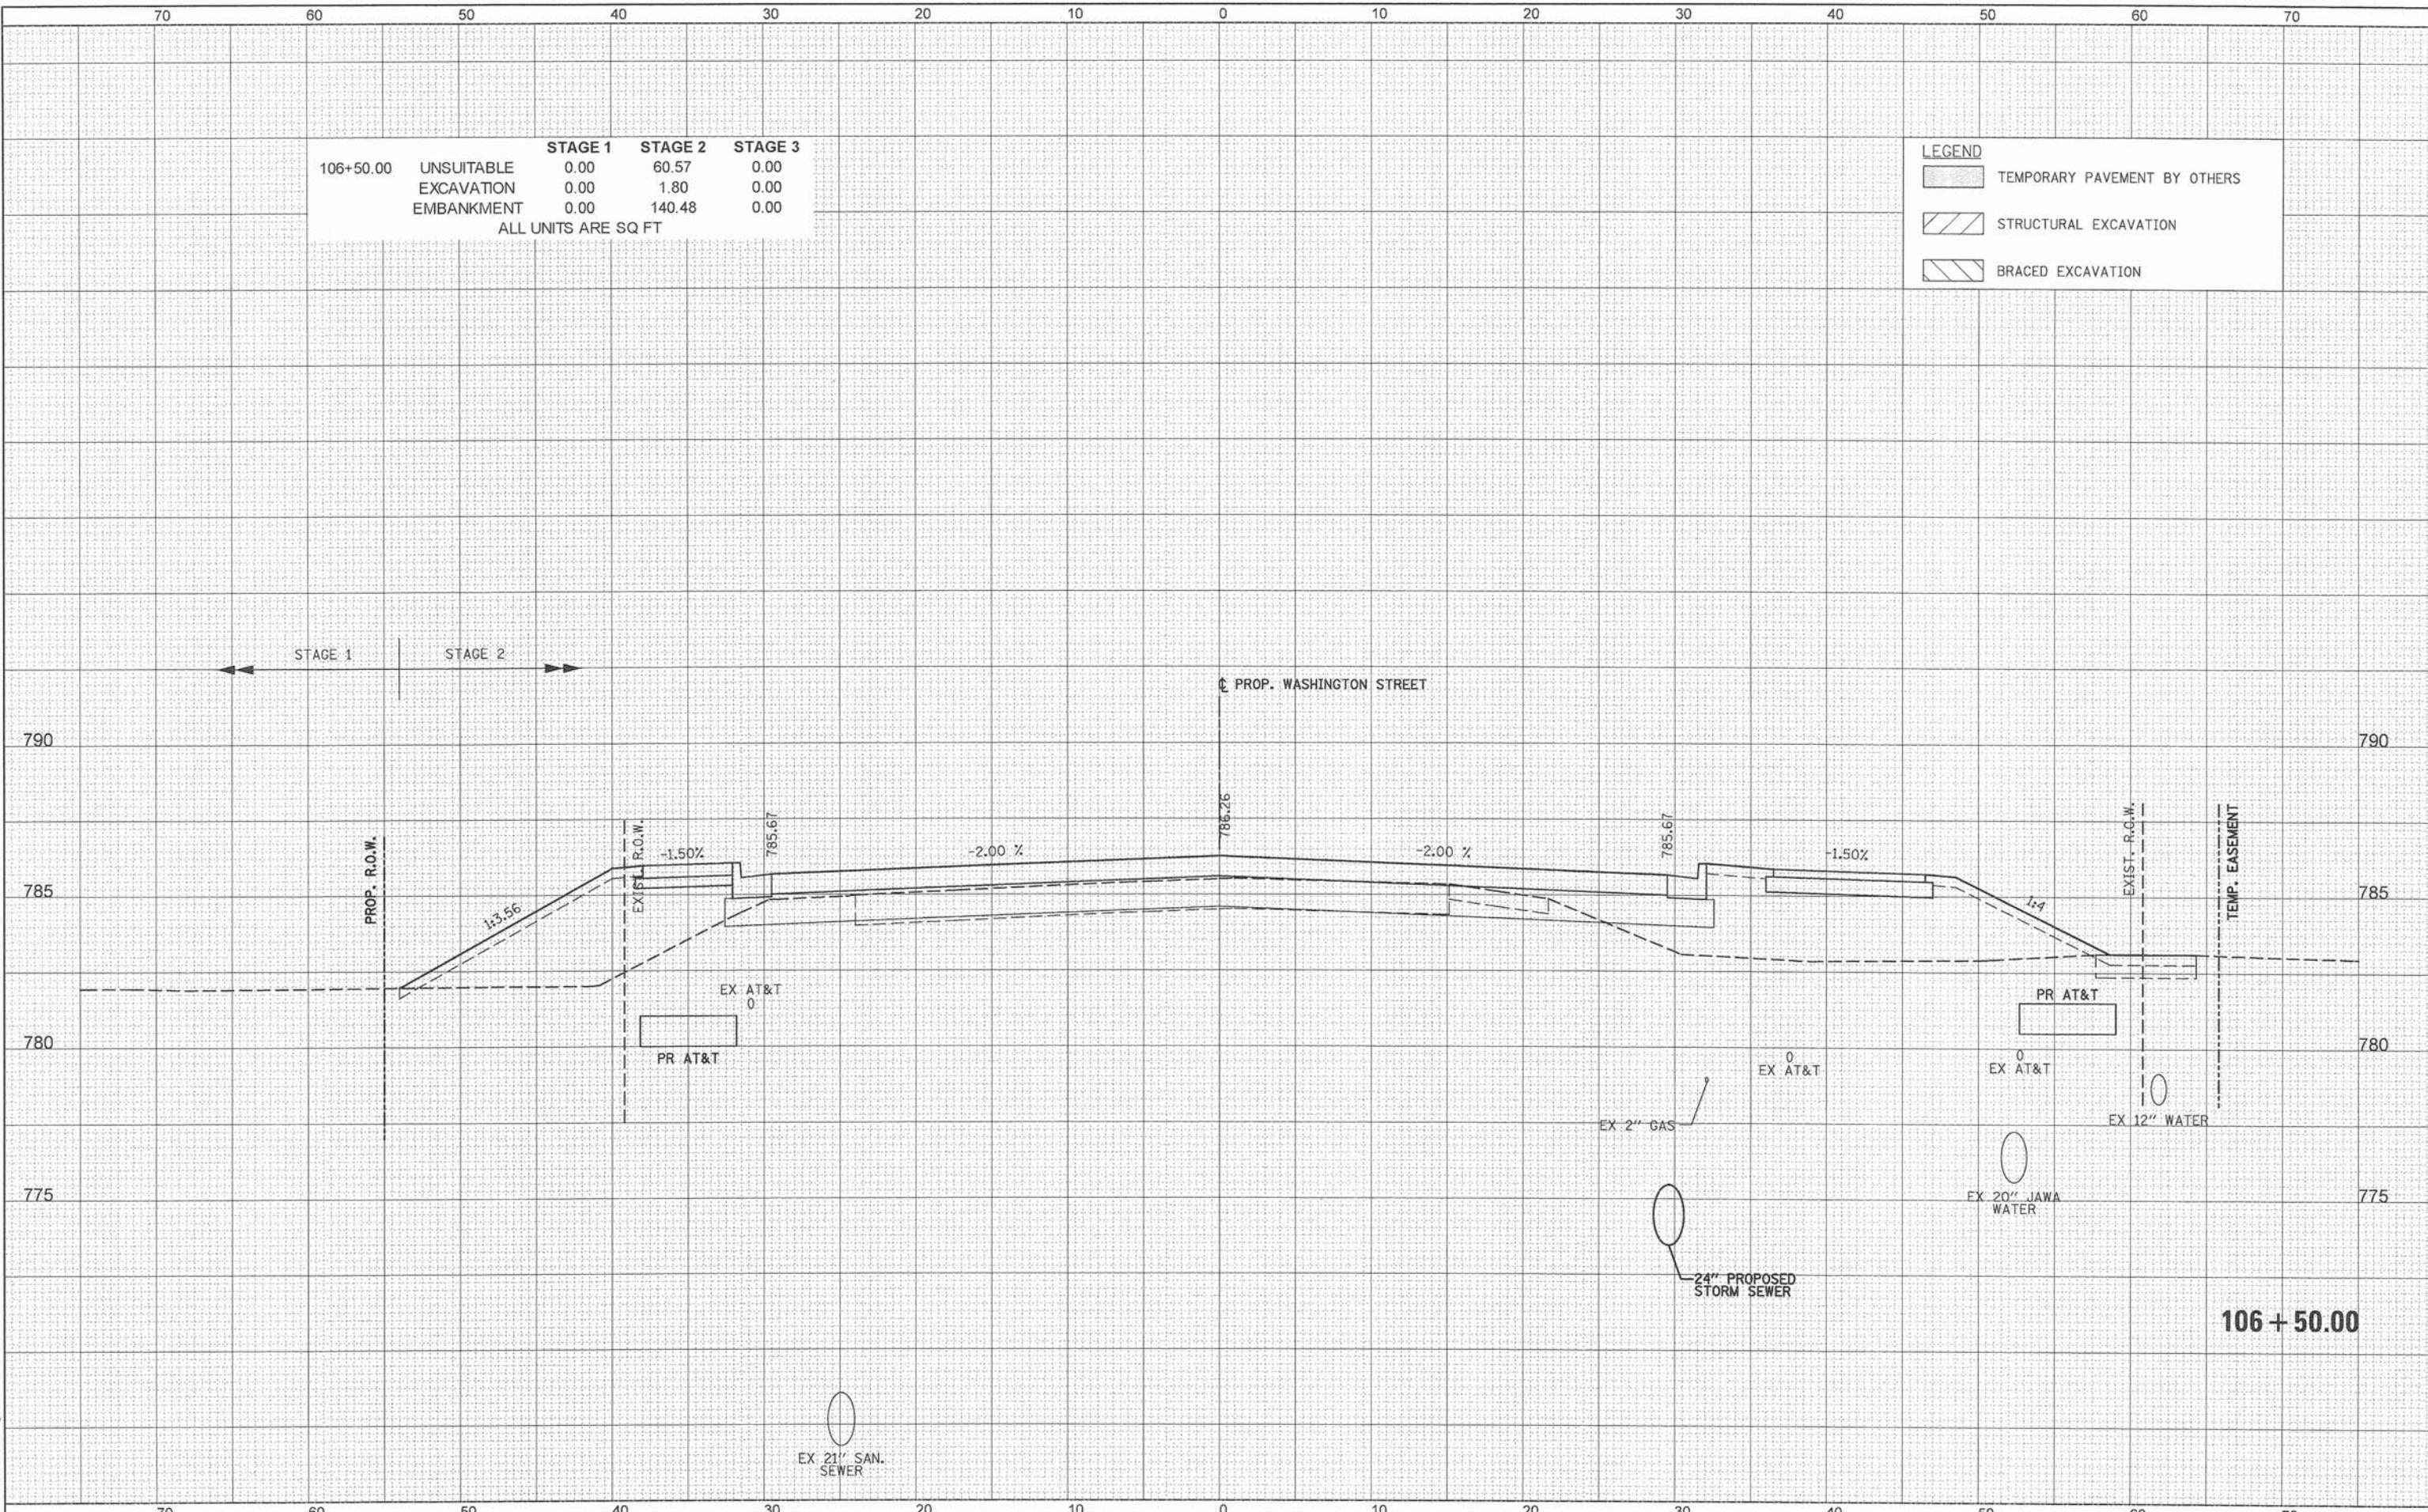

PENTABLE = ...\\PenTable\\Short_Dwg\\Print.tbl

PATRICK ENGINEERING
4970 VARSITY DRIVE
LISLE, IL 60532
patrickengineering.com

USER NAME = tkoeppen(Rdwg_Lisle)	DESIGNED - MJV	REVISED -
PLOT SCALE = 10.0000' / 1\"/>		

STATE OF ILLINOIS
DEPARTMENT OF TRANSPORTATION


WASHINGTON STREET FROM HARYAN WAY TO LAKE STREET
WASHINGTON STREET CROSS SECTIONS

SCALE: SHEET NO. OF SHEETS STA. 106+50.00 TO STA. 106+50.00

F.A.U. RTE. 187	SECTION 11-00121-11-BR	COUNTY LAKE	TOTAL SHEETS 496	SHEET NO. 362
CONTRACT NO. 61A63				
ILLINOIS FED. AID PROJECT				

FINAL	SURVEYED	BY	DATE
SURVEY	PLOTTED		
NOTE BOOK	TEMPLATE		
NO.	AREAS CHECKED		

ORIGINAL	SURVEYED	BY	DATE
SURVEY	PLOTTED		
NOTE BOOK	TEMPLATE		
NO.	AREAS CHECKED		

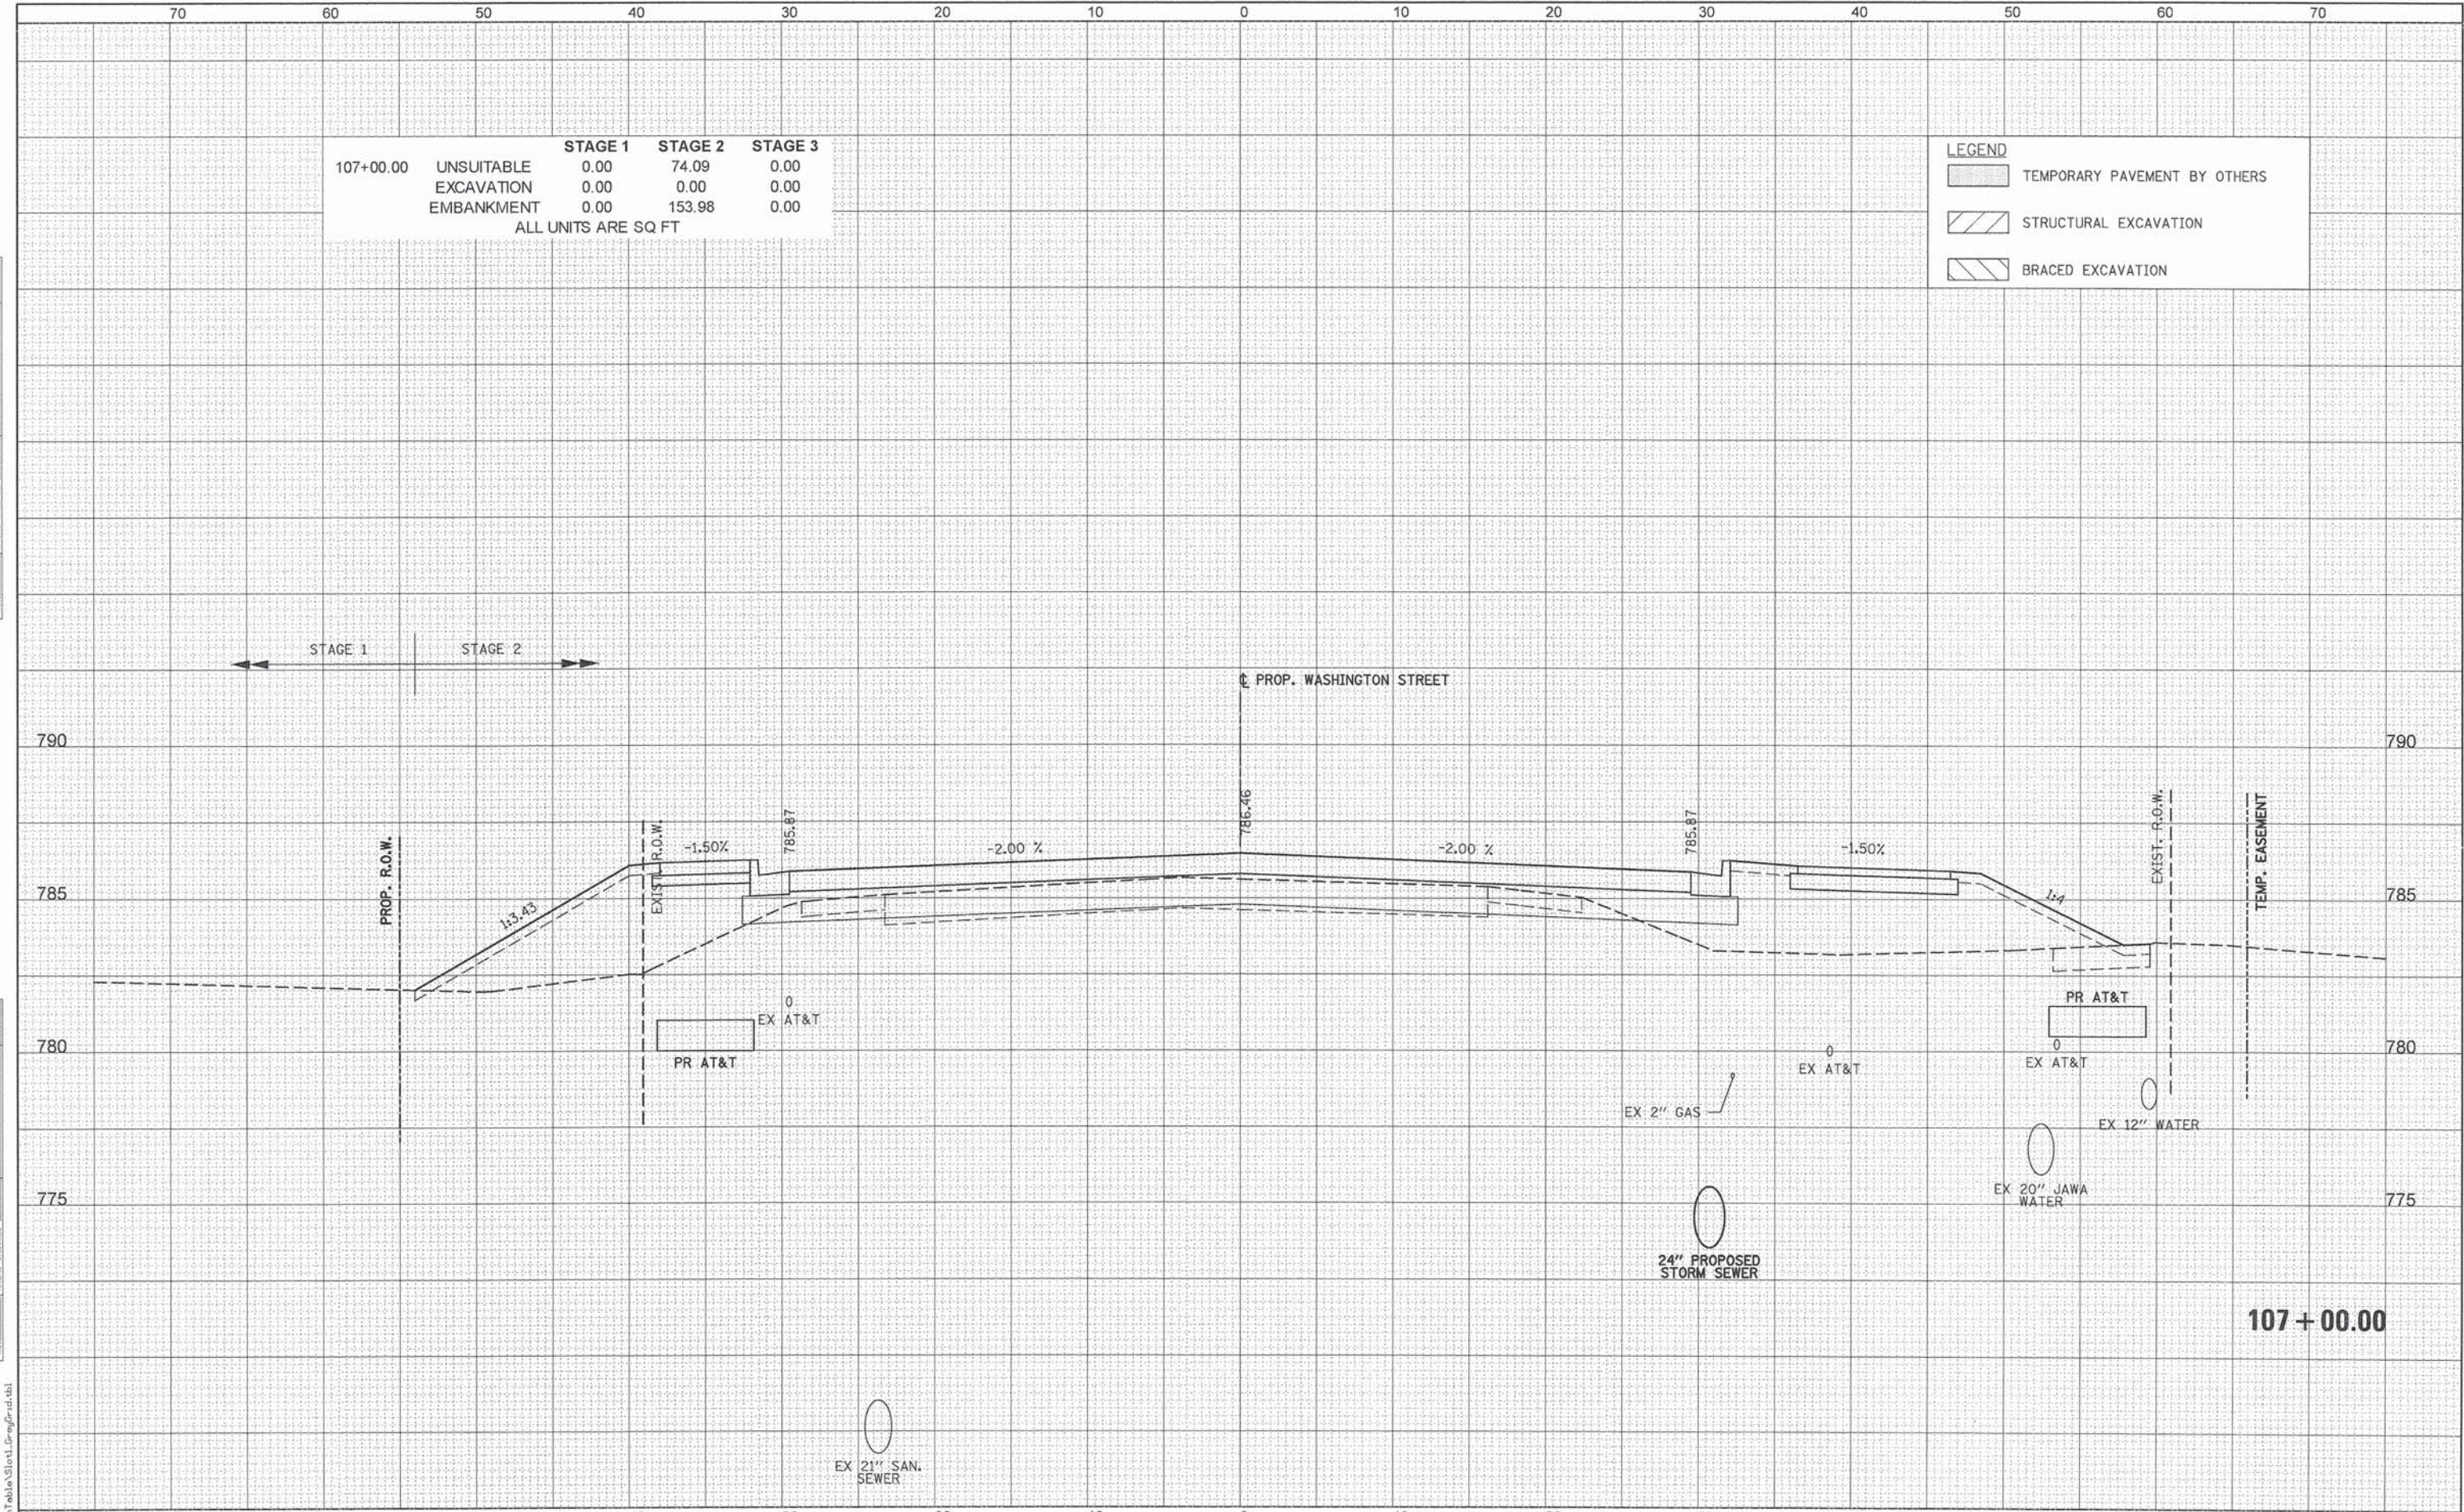

RENTABLE = ...\\Pentabla\Stations\Drawings\21158_004.dgn

PATRICK ENGINEERING
4970 VARSITY DRIVE
LISLE, IL 60532
patrickengineering.com

USER NAME = tkoeppen(Rdwy.Lisle)

PLOT SCALE = 10.0000' / in.

PLOT DATE = 7/3/2014

DESIGNED - MJV

DRAWN - MJV

CHECKED - MJP

DATE - 6/30/2014

REVISED -

REVISED -

REVISED -

REVISED -

STATE OF ILLINOIS
DEPARTMENT OF TRANSPORTATION

WASHINGTON STREET FROM HARYAN WAY TO LAKE STREET
WASHINGTON STREET CROSS SECTIONS

SCALE: SHEET NO. OF SHEETS STA. 107+00.00 TO STA. 107+00.00


F.A.U. RTE. 187 SECTION 11-00121-11-BR COUNTY LAKE TOTAL SHEETS 496 SHEET NO. 363 CONTRACT NO. 61A63 ILLINOIS FED. AID PROJECT

FINAL	SURVEY	DATE
BY	BY	DATE
SURVEYED	PLOTTED	DATE
NOTE BOOK	TEMPLATE	DATE
NO.	AREAS CHECKED	DATE

ORIGINAL	SURVEY	DATE
BY	BY	DATE
SURVEYED	PLOTTED	DATE
NOTE BOOK	TEMPLATE	DATE
NO.	AREAS CHECKED	DATE

	STAGE 1	STAGE 2	STAGE 3
107+50.00	UNSUITABLE	0.00	76.13
	EXCAVATION	0.00	0.00
	EMBANKMENT	0.00	143.40
	ALL UNITS ARE SQ FT		0.00

LEGEND	
TEMPORARY PAVEMENT BY OTHERS	
STRUCTURAL EXCAVATION	
BRACED EXCAVATION	

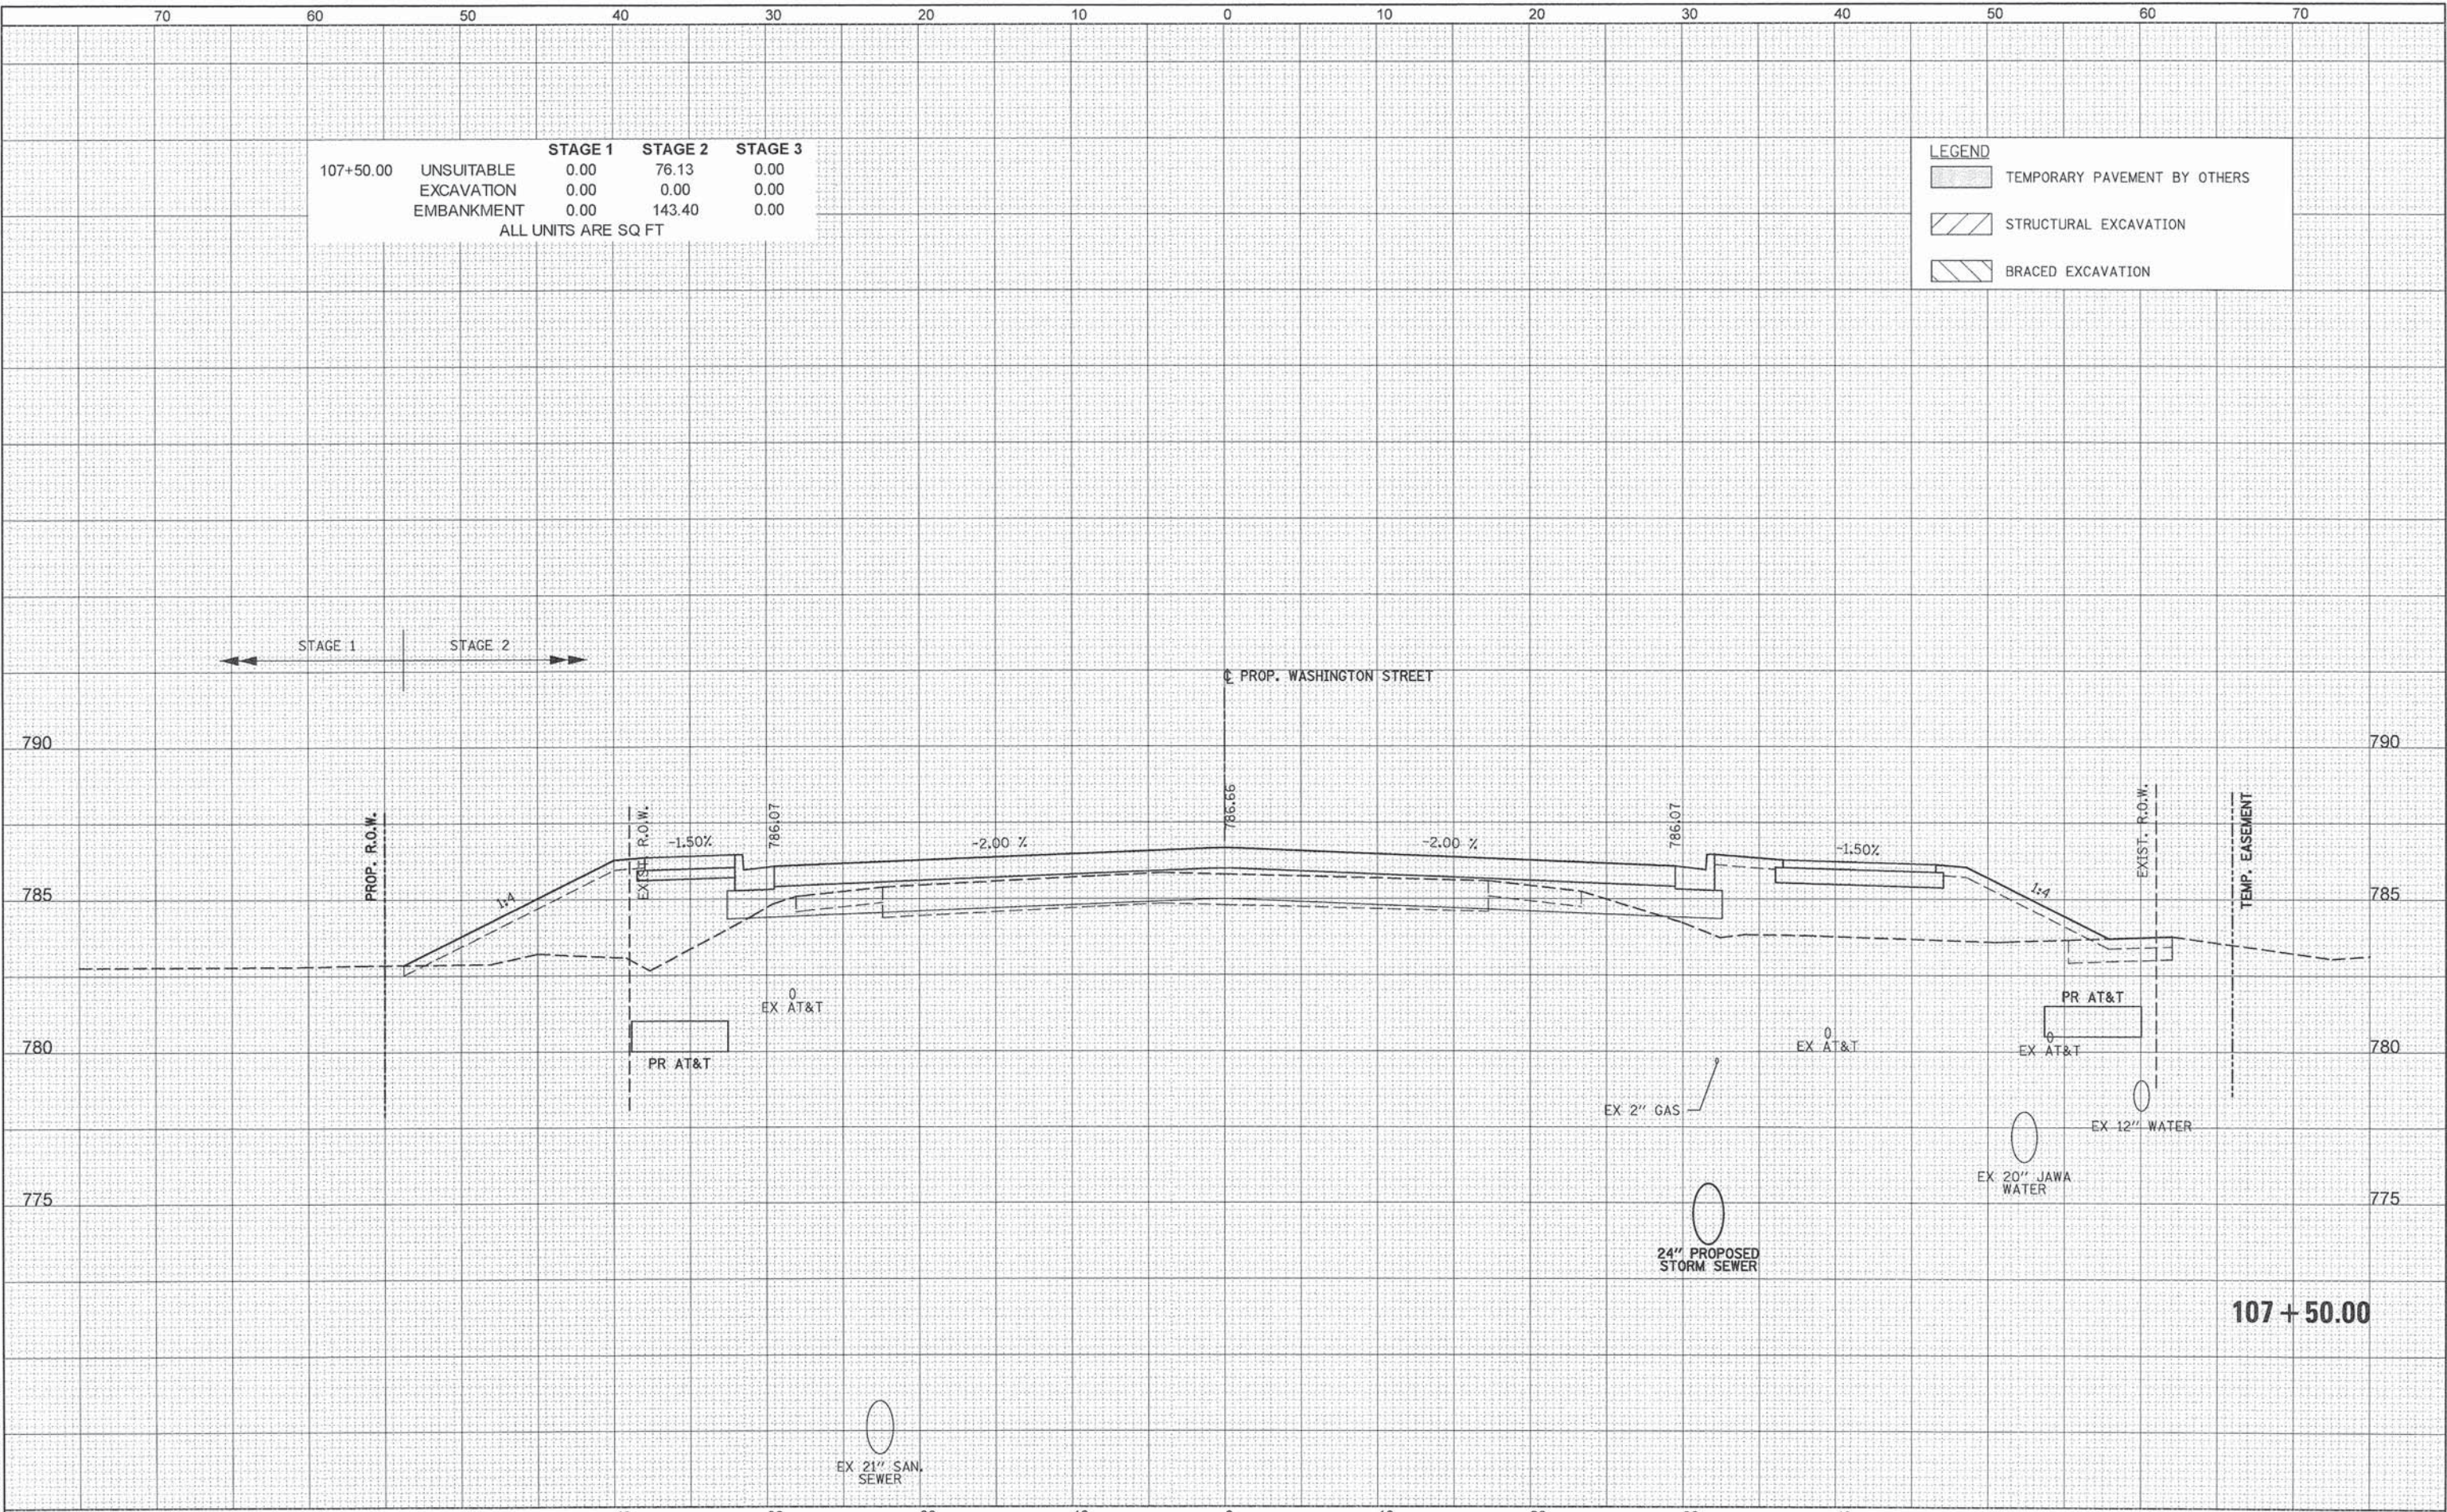


 PATRICK ENGINEERING	PATRICK ENGINEERING INC. 4970 VARSITY DRIVE LISLE, IL 60532 patrickengineering.com	USER NAME = tkoeppen(Rdwy.Lisle)	DESIGNED - MJV	REVISED -	STATE OF ILLINOIS DEPARTMENT OF TRANSPORTATION	WASHINGTON STREET FROM HARYAN WAY TO LAKE STREET WASHINGTON STREET CROSS SECTIONS				F.A.U. RTE.	SECTION	COUNTY	TOTAL SHEETS	SHEET NO.
			DRAWN - MJV	REVISED -		187	11-00121-11-BR	LAKE	496	364				
	PLOT SCALE = 10.0000' / 1 in.	CHECKED - MJP	REVISED -	CONTRACT NO. 61A63										
	PLOT DATE = 7/3/2014	DATE - 6/30/2014	REVISED -	ILLINOIS FED. AID PROJECT										
						SCALE:	SHEET NO.	OF	SHEETS	STA. 107+50.00	TO STA. 107+50.00			

FINAL	SURVEY	DATE
BY	BY	DATE
SURVEYED	PLOTTED	
NOTE BOOK	TEMPLATE	
AREAS	CHECKED	
NO.		

ORIGINAL	SURVEY	DATE
BY	BY	DATE
SURVEYED	PLOTTED	
NOTE BOOK	TEMPLATE	
AREAS	CHECKED	
NO.		

		STAGE 1	STAGE 2	STAGE 3
108+00.00	UNSUITABLE	0.00	74.49	0.00
	EXCAVATION	0.00	0.00	0.00
	EMBANKMENT	0.00	123.92	0.00
ALL UNITS ARE SQ FT				

LEGEND	
	TEMPORARY PAVEMENT BY OTHERS
	STRUCTURAL EXCAVATION
	BRACED EXCAVATION

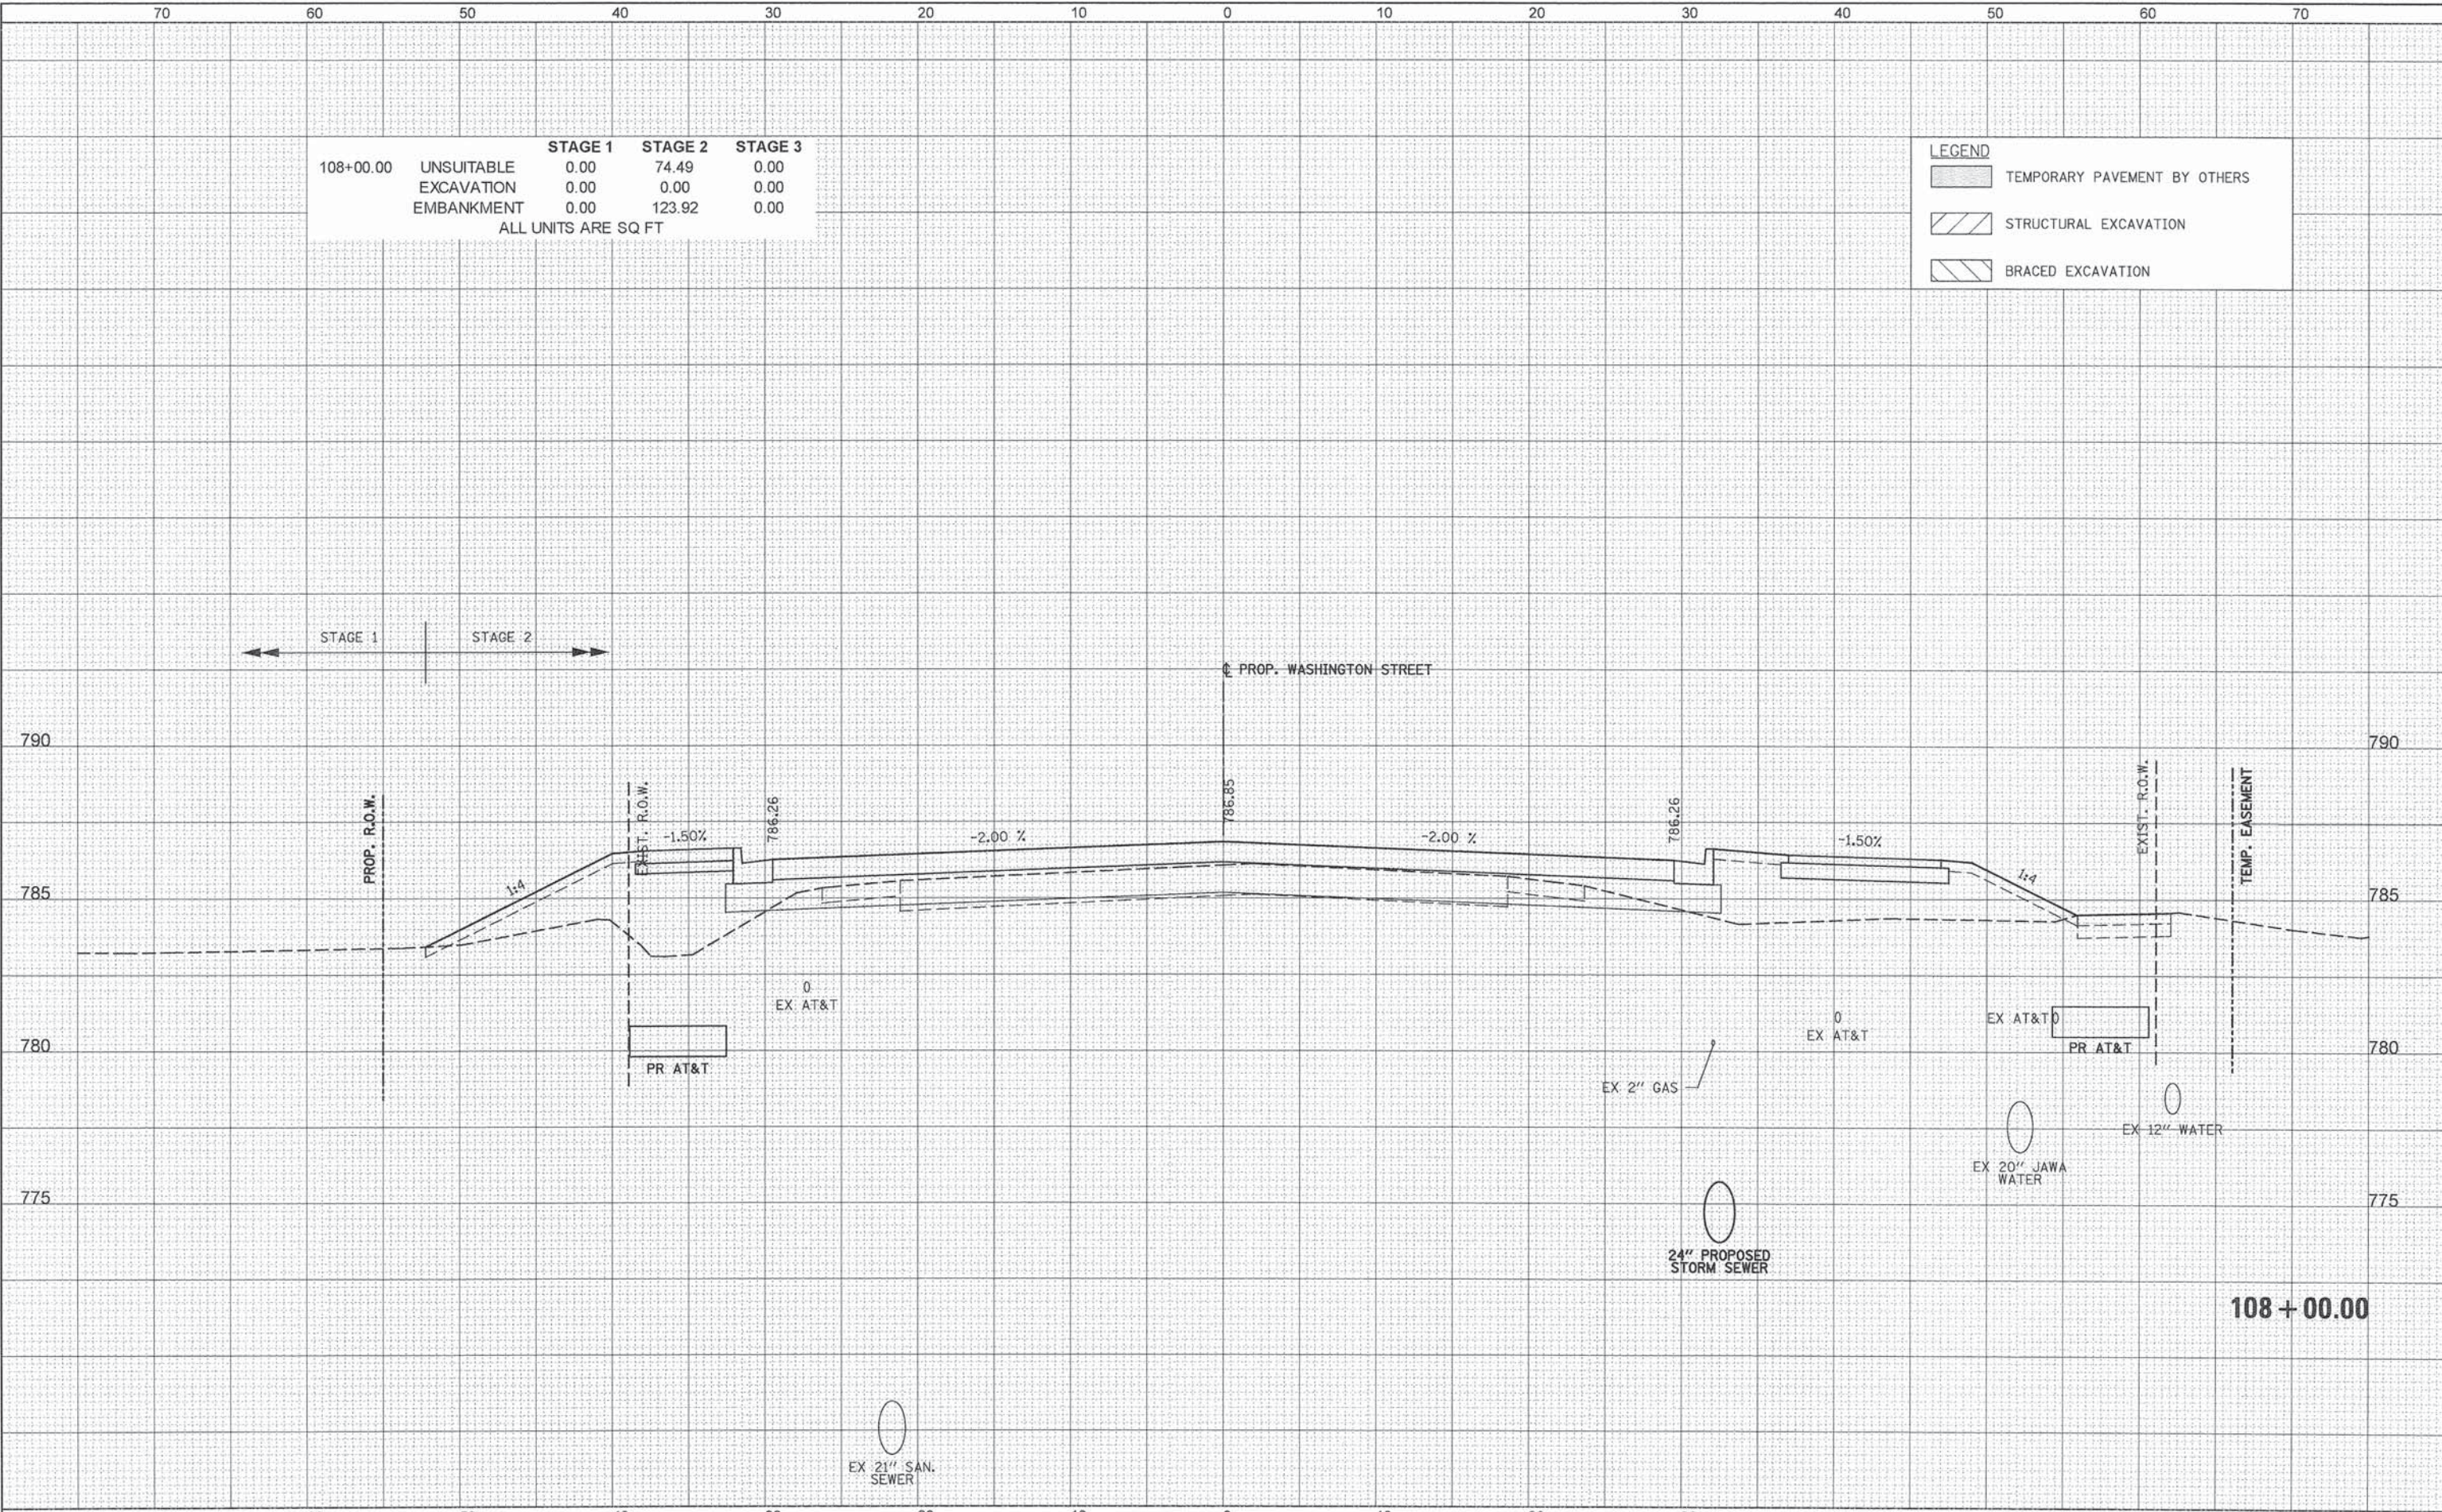

PATRICK ENGINEERING PATRICK ENGINEERING INC. 4970 VARSITY DRIVE LISLE, IL 60532 patrickengineering.com				STATE OF ILLINOIS DEPARTMENT OF TRANSPORTATION				WASHINGTON STREET FROM HARYAN WAY TO LAKE STREET WASHINGTON STREET CROSS SECTIONS				F.A.U. RTE. 187 SECTION 11-00121-11-BR COUNTY LAKE TOTAL SHEETS 496 SHEET NO. 365 CONTRACT NO. 61A63 ILLINOIS FED. AID PROJECT			
USER NAME = tkoeppen(Rdwy.Lisle)				DESIGNED - MJV DRAWN - MJV CHECKED - MJP DATE - 6/30/2014				SCALE: SHEET NO. OF SHEETS STA. 108+00.00 TO STA. 108+00.00							
PLOT SCALE = 10.0000' / 1"				REVISED - REVISED - REVISED - REVISED -											
PLOT DATE = 7/3/2014															

FINAL SURVEY	SURVEYED _____	BY _____	DATE _____
NOTE BOOK	PLOTTED _____		
	TEMPLATE _____		
	AREAS _____		
NO. _____	AREAS CHECKED _____		

ORIGINAL SURVEY			
SURVEYED			
PLOTTED			
TEMPLATE			
AREAS			
CHECKED			
NO.			

PATRICK ENGINEERING INC.
 4970 VARSITY DRIVE
 IL, IL 60532
 patrickengineering.com

USER NAME = tkoeppen(Rdwy_L1s1e)	DESIGNED MJV	REVISED -
PLOT SCALE = 10.0000' / 1" =	DRAWN - MJV	REVISED -
	CHECKED - MJV	REVISED -
PLOT DATE = 7/3/2014	DATE = 6/30/2014	REVISED -

STATE OF ILLINOIS

DEPARTMENT OF TRANSPORTATION

WASHINGTON STREET FROM HARYAN WAY TO LAKE STREET

WASHINGTON STREET CROSS SECTIONS

F.A.U. RTE. 187	SECTION 11-00121-11-BR	COUNTY LAKE	TOTAL SHEETS 496	SHEET NO. 366
--------------------	---------------------------	----------------	---------------------	------------------

SCALE:

SHEET NO. OF SHEETS

STA. 108+50.00 TO STA. 108+50.00

CONTRACT NO. 61A63

ILLINOIS FED. AID PROJECT

CONTRACT NO. 61A63


DATE	BY	SURVEYED	PLOTTED	TEMPLATE	AREAS	CHECKED
		NO.				

DATE	BY	SURVEYED	PLOTTED	TEMPLATE	AREAS	CHECKED
		NO.				

PENTABLE = ...\\PenTable\\Stetl.Dwg\\Grid.tbl
G:\LCDOT\21150_004\Drawings\hts\Xsec\S.XS.Wash_21150_004.dgn

		STAGE 1	STAGE 2	STAGE 3
108+81.00	UNSUITABLE	0.00	65.71	0.00
	EXCAVATION	0.00	31.04	0.00
	EMBANKMENT	0.00	40.72	0.00
ALL UNITS ARE SQ FT				

LEGEND	
	TEMPORARY PAVEMENT BY OTHERS
	STRUCTURAL EXCAVATION
	BRACED EXCAVATION

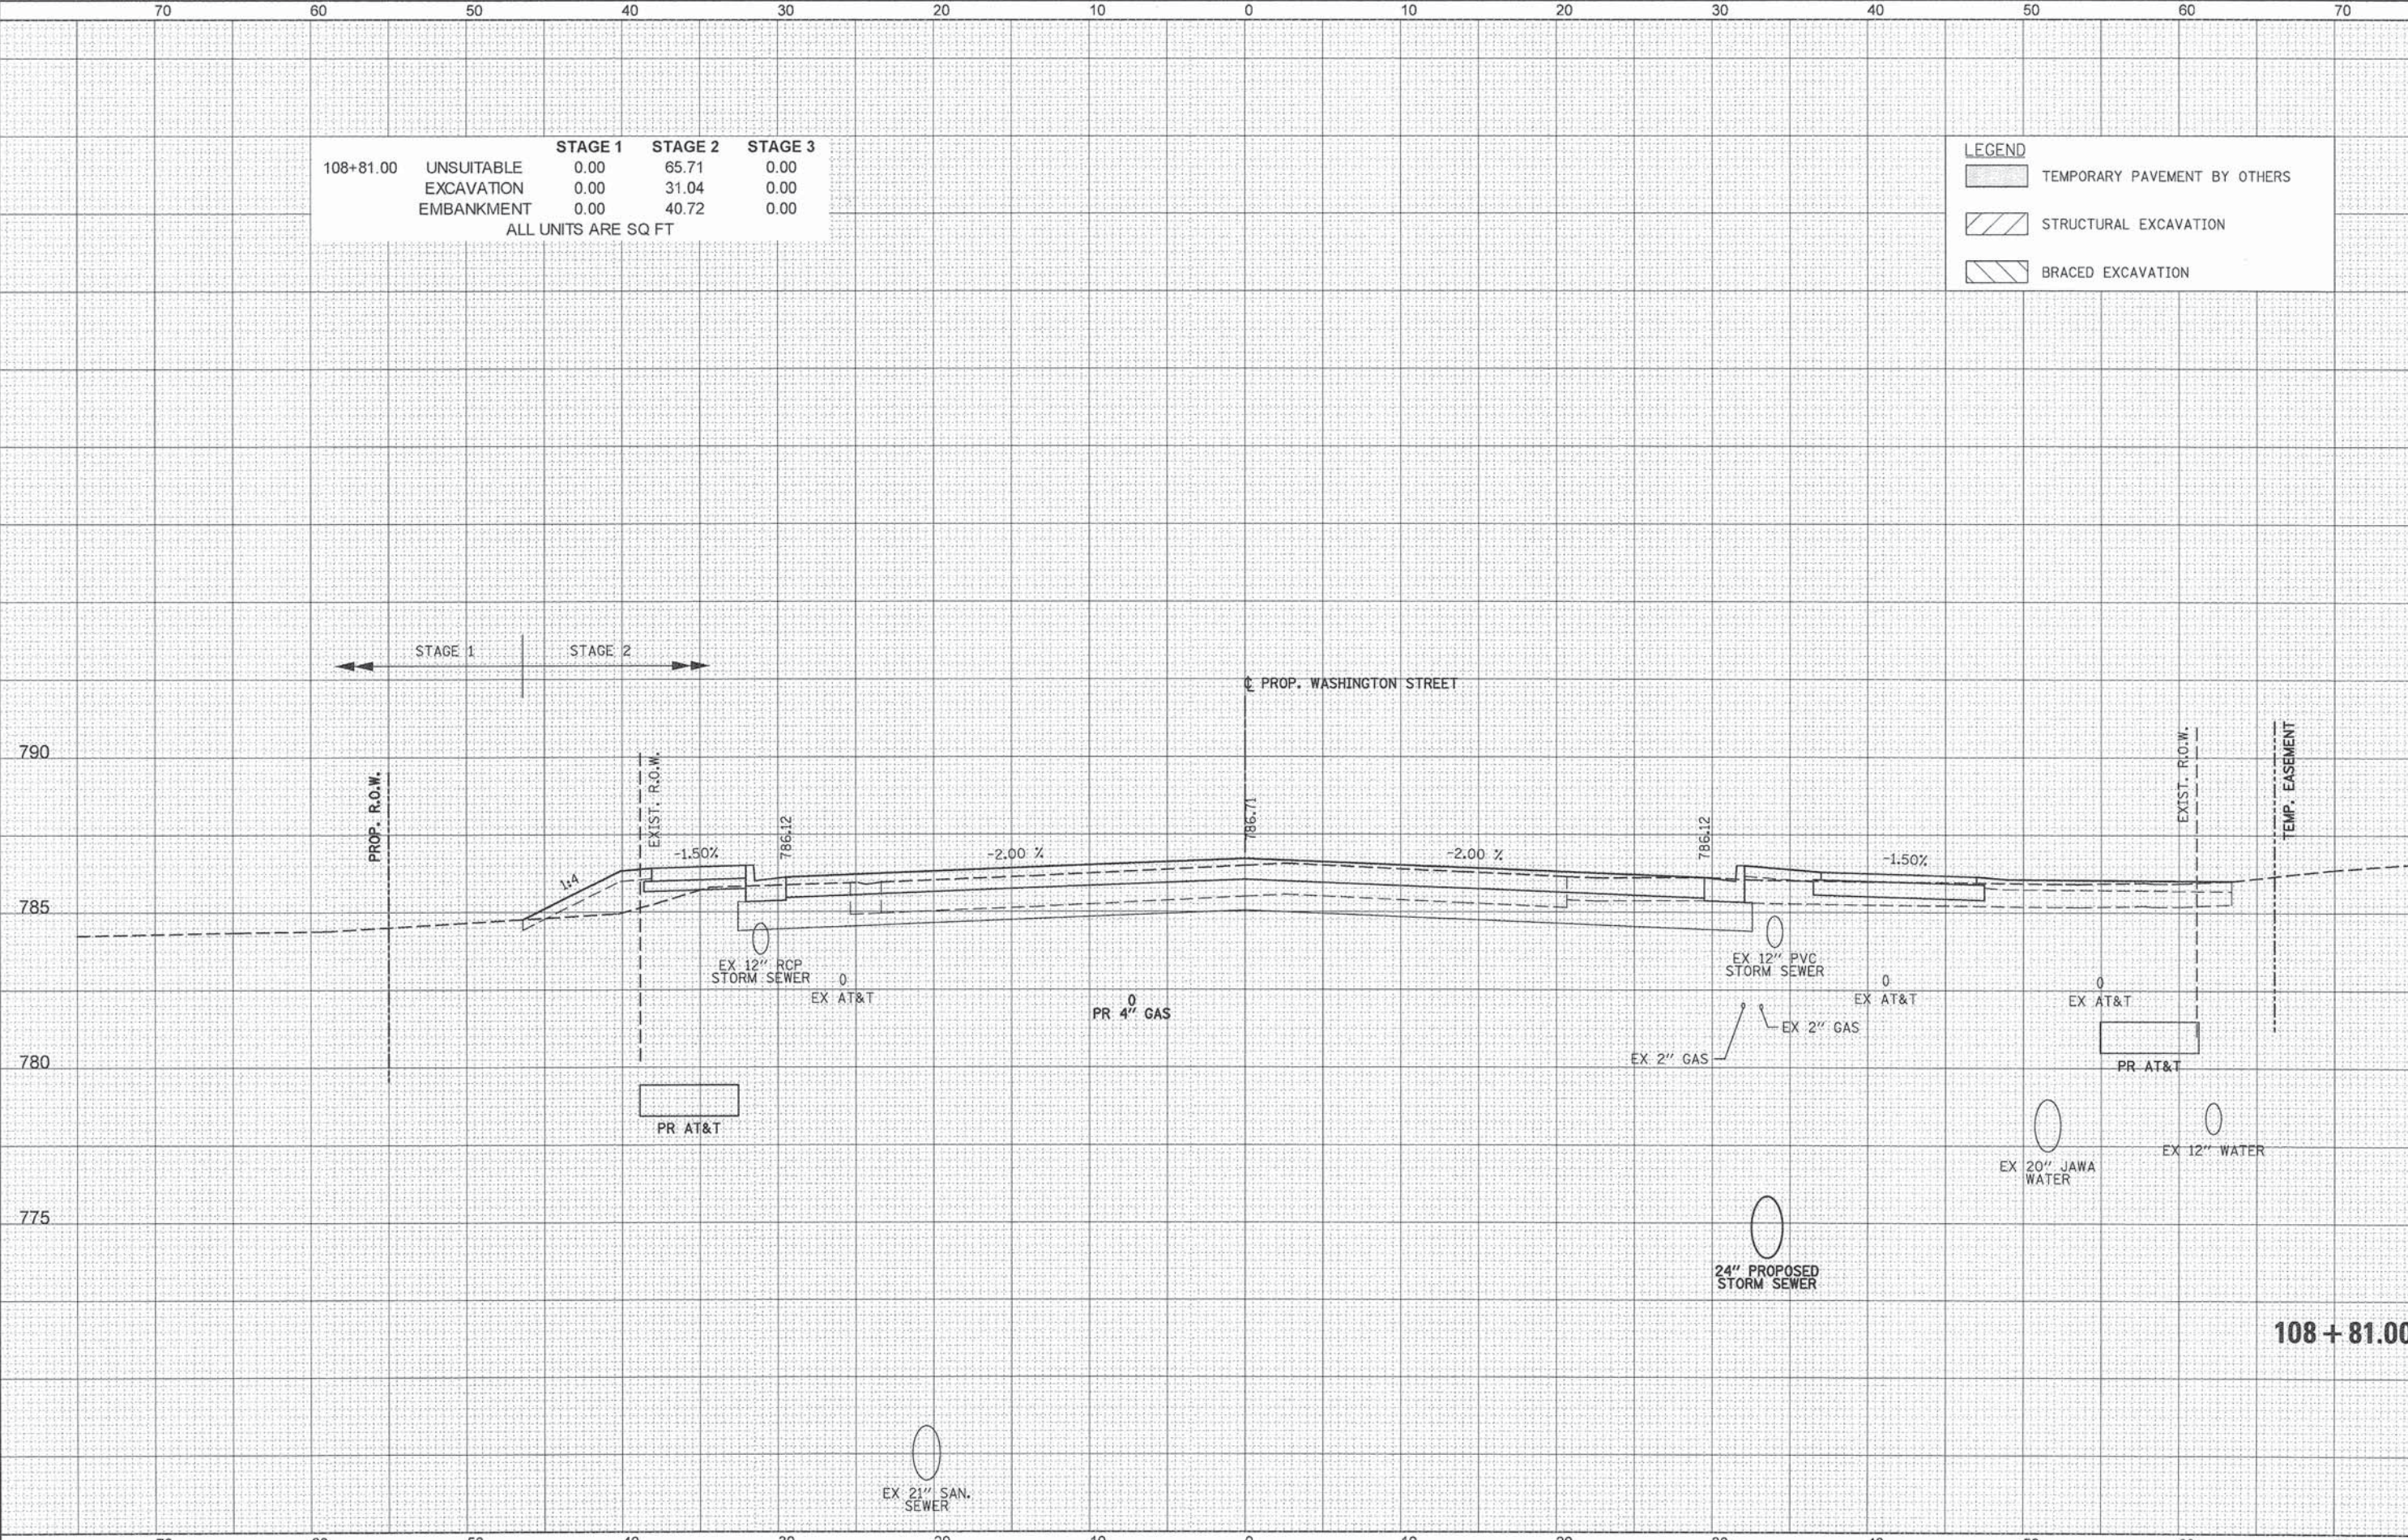


 PATRICK ENGINEERING	PATRICK ENGINEERING INC. 4970 VARSITY DRIVE LISLE, IL 60532 patrickengineering.com	USER NAME = tkoeppen(Rdwy.Lisle)	DESIGNED - MJV	REVISED -	STATE OF ILLINOIS DEPARTMENT OF TRANSPORTATION	WASHINGTON STREET FROM HARYAN WAY TO LAKE STREET WASHINGTON STREET CROSS SECTIONS			F.A.U. RTE.	SECTION	COUNTY	TOTAL SHEETS
			DRAWN - MJV	REVISED -					187	11-00121-11-BR	LAKE	496
		PLOT SCALE = 10.0000' / in.	CHECKED - MJP	REVISED -		CONTRACT NO. 61A63						
		PLOT DATE = 7/3/2014	DATE - 6/30/2014	REVISED -		ILLINOIS FED. AID PROJECT						
						SCALE:	SHEET NO.	OF	SHEETS	STA. 108+81.00	TO STA. 108+81.00	

DATE	BY	SURVEYED	PLOTTED	TEMPLATE	AREAS	CHECKED
		NO.				

DATE	BY	SURVEYED	PLOTTED	TEMPLATE	AREAS	CHECKED
		NO.				


Q:\C00T\21150_084\Drawings\Sheet\XSec\5_XS_Wash_21150_084.dgn

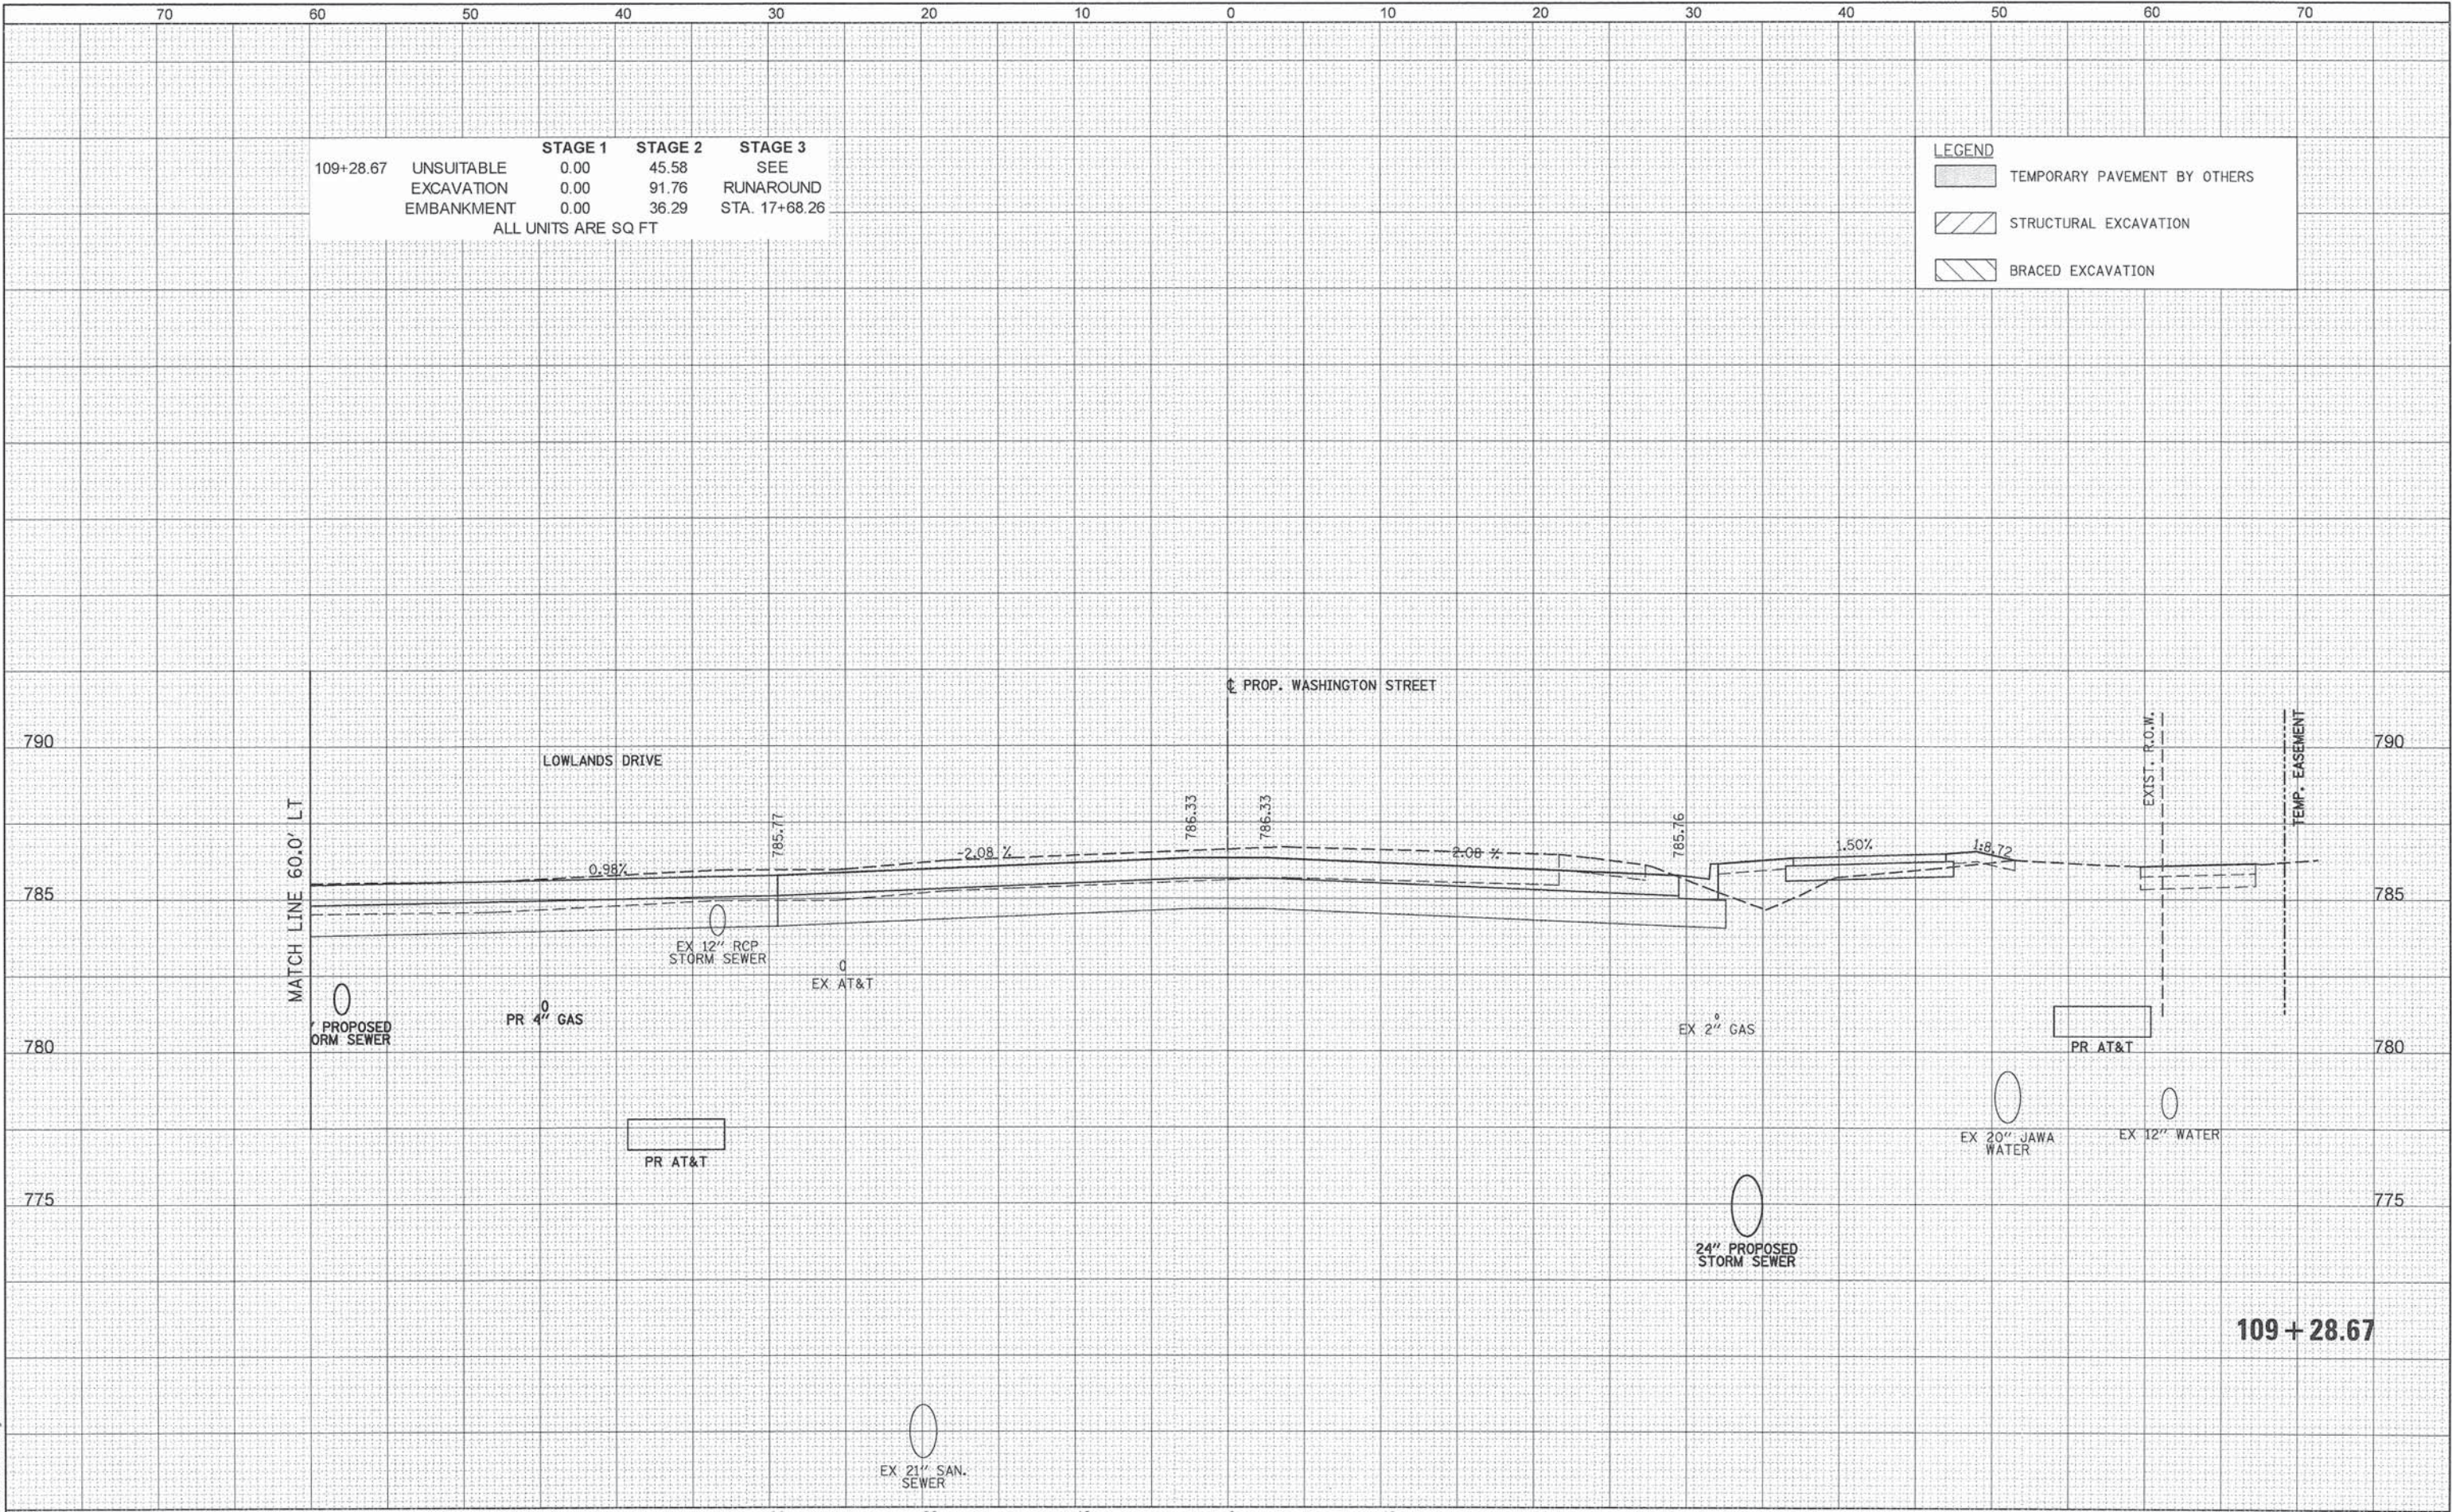

 PATRICK ENGINEERING	PATRICK ENGINEERING INC. 4970 VARSITY DRIVE LISLE, IL 60532 patrickengineering.com	USER NAME = tkoeppen(Rdwy.Lisle)	DESIGNED - MJV	REVISED -	STATE OF ILLINOIS DEPARTMENT OF TRANSPORTATION	WASHINGTON STREET FROM HARYAN WAY TO LAKE STREET WASHINGTON STREET CROSS SECTIONS				F.A.U. RTE.	SECTION	COUNTY	TOTAL SHEETS	SHEET NO.
			DRAWN - MJV	REVISED -						187	11-00121-11-BR	LAKE	496	368
		PLOT SCALE = 10.0000' / in.	CHECKED - MJP	REVISED -		CONTRACT NO. 61A63								
		PLOT DATE = 7/3/2014	DATE = 6/30/2014	REVISED -						SCALE:	SHEET NO.	OF	SHEETS	STA. 109+28.67

FINAL SURVEY NOTE BOOK NO.	SURVEYED	BY	DATE
	PLOTTED		
	TEMPLATE		
	AREAS CHECKED		

ORIGINAL SURVEY NOTE BOOK NO.	SURVEYED	BY	DATE
	PLOTTED		
	TEMPLATE		
	AREAS CHECKED		

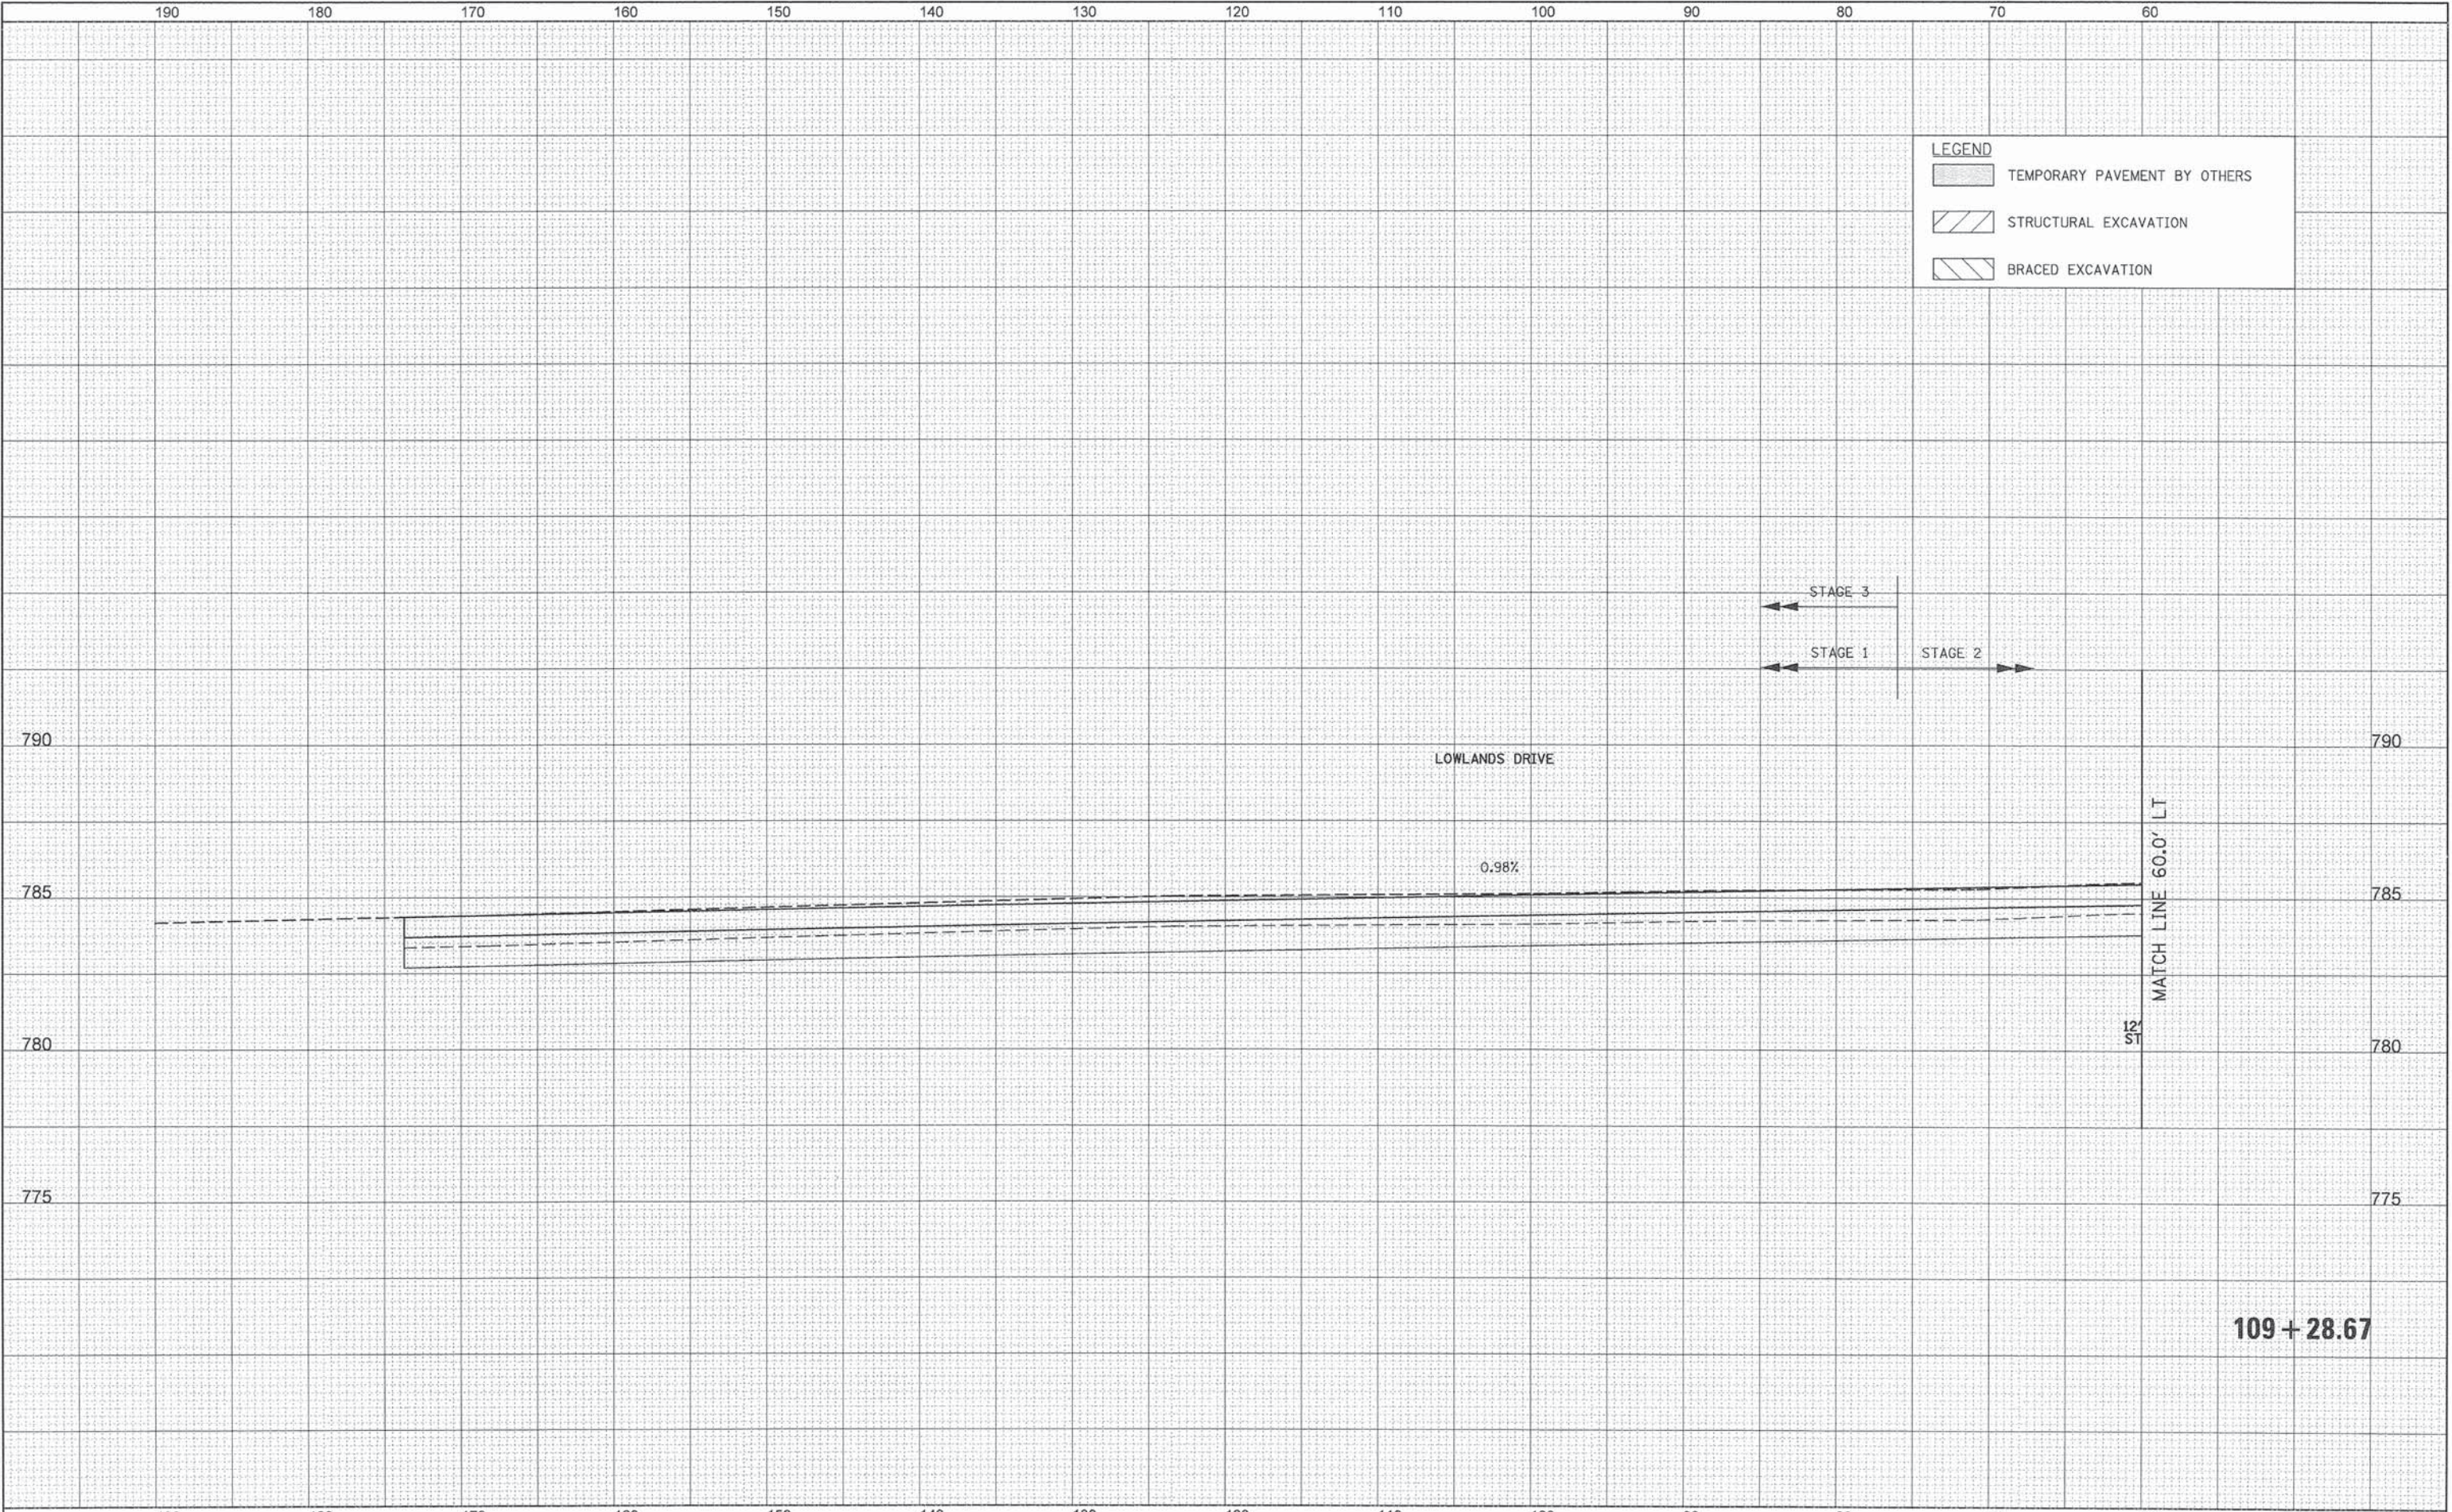


DATE	BY	SURVEYED	PLOTTED	TEMPLATE	AREAS	CHECKED
		FINAL	SURVEY	NOTE BOOK		

DATE	BY	SURVEYED	PLOTTED	TEMPLATE	AREAS	CHECKED
		ORIGINAL	SURVEY	NOTE BOOK		

		STAGE 1	STAGE 2	STAGE 3
109+76.35	UNSUITABLE	0.00	50.67	0.00
	EXCAVATION	0.00	119.52	0.00
	EMBANKMENT	0.00	21.30	0.00
ALL UNITS ARE SQ FT				

LEGEND	
	TEMPORARY PAVEMENT BY OTHERS
	STRUCTURAL EXCAVATION
	BRACED EXCAVATION

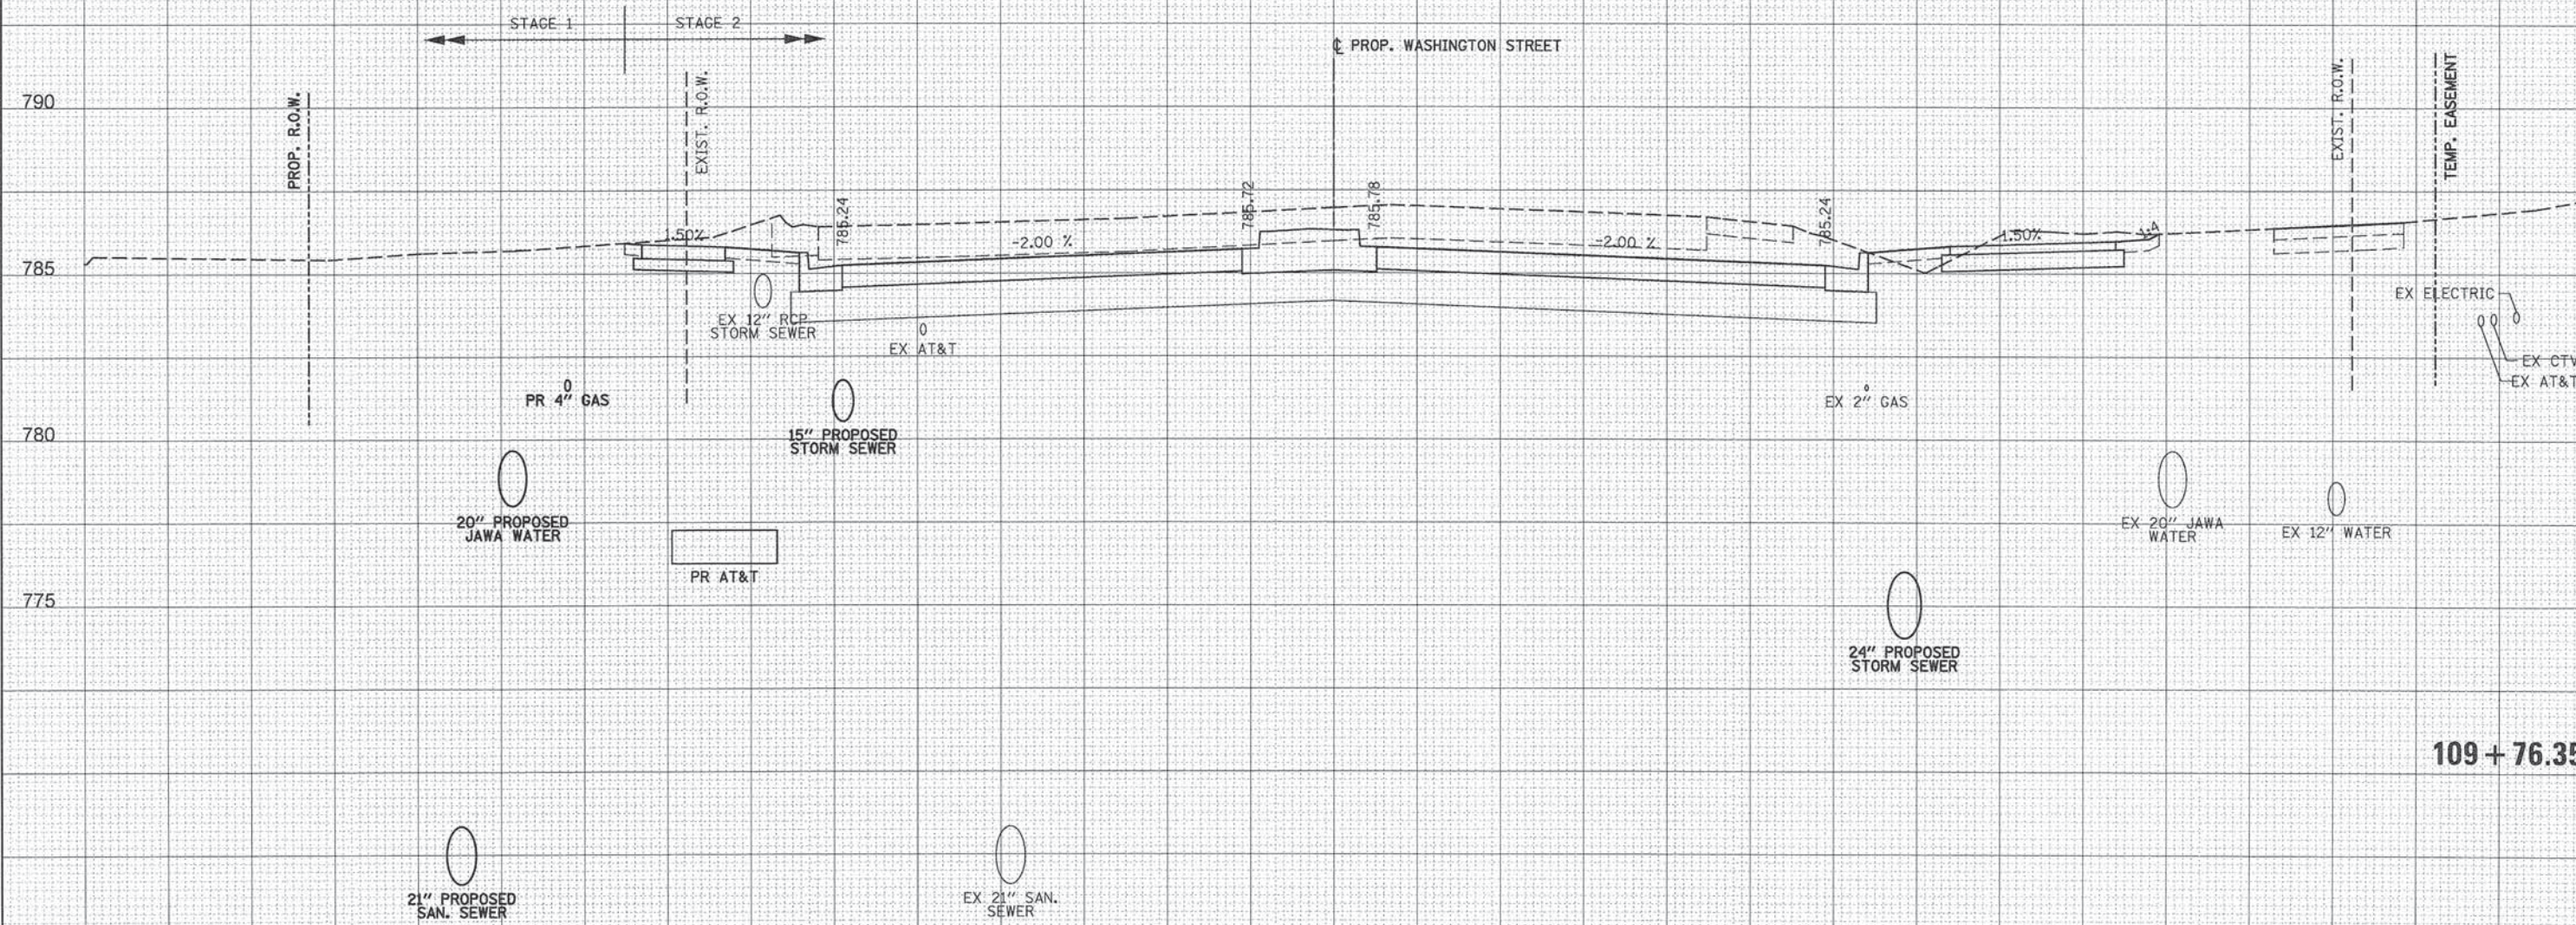

PATRICK
ENGINEERING

PATRICK ENGINEERING INC.
4970 VARSITY DRIVE
LISLE, IL 60532
patrickengineering.com

USER NAME = tkoeppen(Rdwj.Lisle)	DESIGNED - MJV	REVISED -
	DRAWN - MJV	REVISED -
PLOT SCALE = 10.0000' / in.	CHECKED - MJP	REVISED -
PLOT DATE = 7/3/2014	DATE - 6/30/2014	REVISED -

STATE OF ILLINOIS
DEPARTMENT OF TRANSPORTATION

WASHINGTON STREET FROM HARYAN WAY TO LAKE STREET
WASHINGTON STREET CROSS SECTIONS


SCALE: SHEET NO. OF SHEETS STA. 109+76.35 TO STA. 109+76.35

F.A.U. RTE. 187	SECTION 11-00121-11-BR	COUNTY LAKE	TOTAL SHEETS 496	SHEET NO. 370
CONTRACT NO. 61A63				
ILLINOIS FED. AID PROJECT				

DATE	BY	SURVEYED	PLOTTED	TEMPLATE	AREAS	CHECKED
		NO.				

DATE	BY	SURVEYED	PLOTTED	TEMPLATE	AREAS	CHECKED
		NO.				

Q:\LCDOT\21158_004\Drawings\shs\Xsec\S.XS.Wash.21158_004.dgn

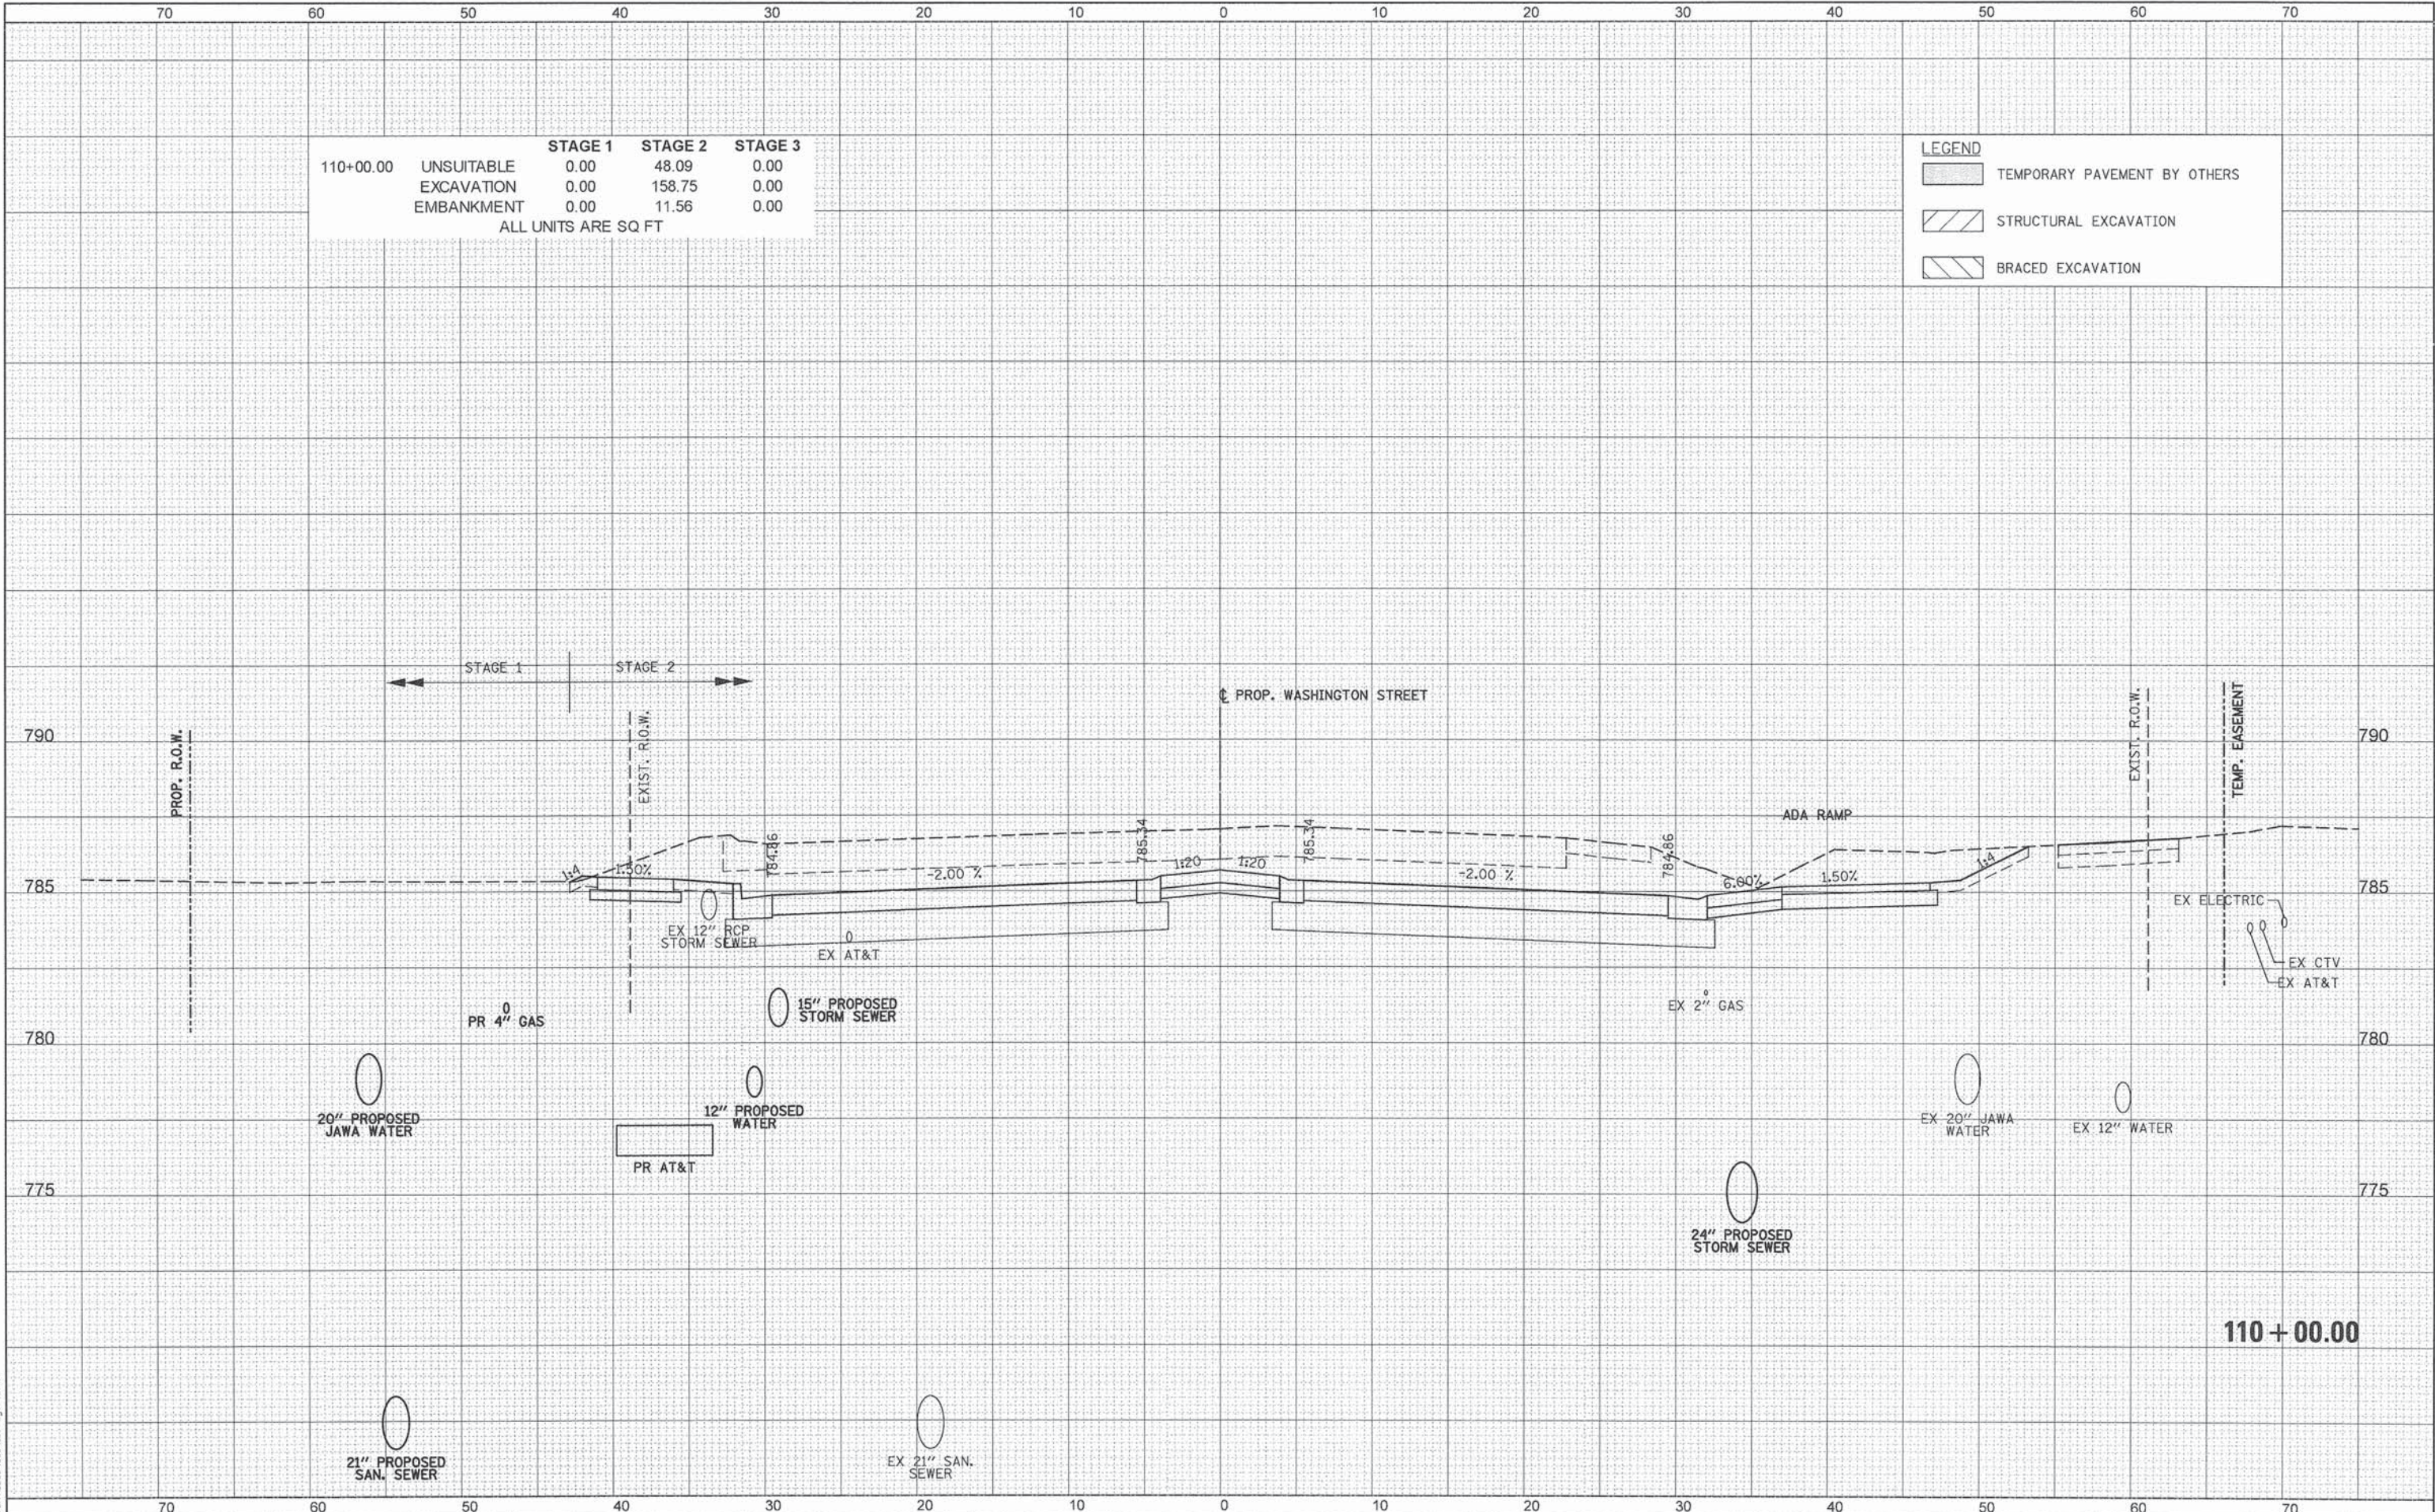


PATRICK ENGINEERING INC. 4970 VARSITY DRIVE LISLE, IL 60532 patrickengineering.com		USER NAME = tkoeppen(Rdwj.Lisle)	DESIGNED - MJV	REVISED -	STATE OF ILLINOIS DEPARTMENT OF TRANSPORTATION		WASHINGTON STREET FROM HARYAN WAY TO LAKE STREET WASHINGTON STREET CROSS SECTIONS		F.A.U. RTE. 187	SECTION 11-00121-11-BR	COUNTY LAKE	TOTAL SHEETS 496	SHEET NO. 371
PLOT SCALE = 10.0000' / in.			CHECKED - MJP	REVISED -			SCALE:		SHEET NO.	OF	SHEETS	STA. 110+00.00	TO STA. 110+00.00
PLOT DATE = 7/3/2014			DATE - 6/30/2014	REVISED -								CONTRACT NO. 61A63	
												ILLINOIS FED. AID PROJECT	

DATE	BY	SURVEYED	PLOTTED	TEMPLATE	AREAS	CHECKED
		FINAL	SURVEY	NOTE BOOK	NO.	

DATE	BY	SURVEYED	PLOTTED	TEMPLATE	AREAS	CHECKED
		ORIGINAL	SURVEY	NOTE BOOK	NO.	

Q:\LCDOT\21150_004\Drawings\sheet\XSec\XS.Wash.21150_004.dgn

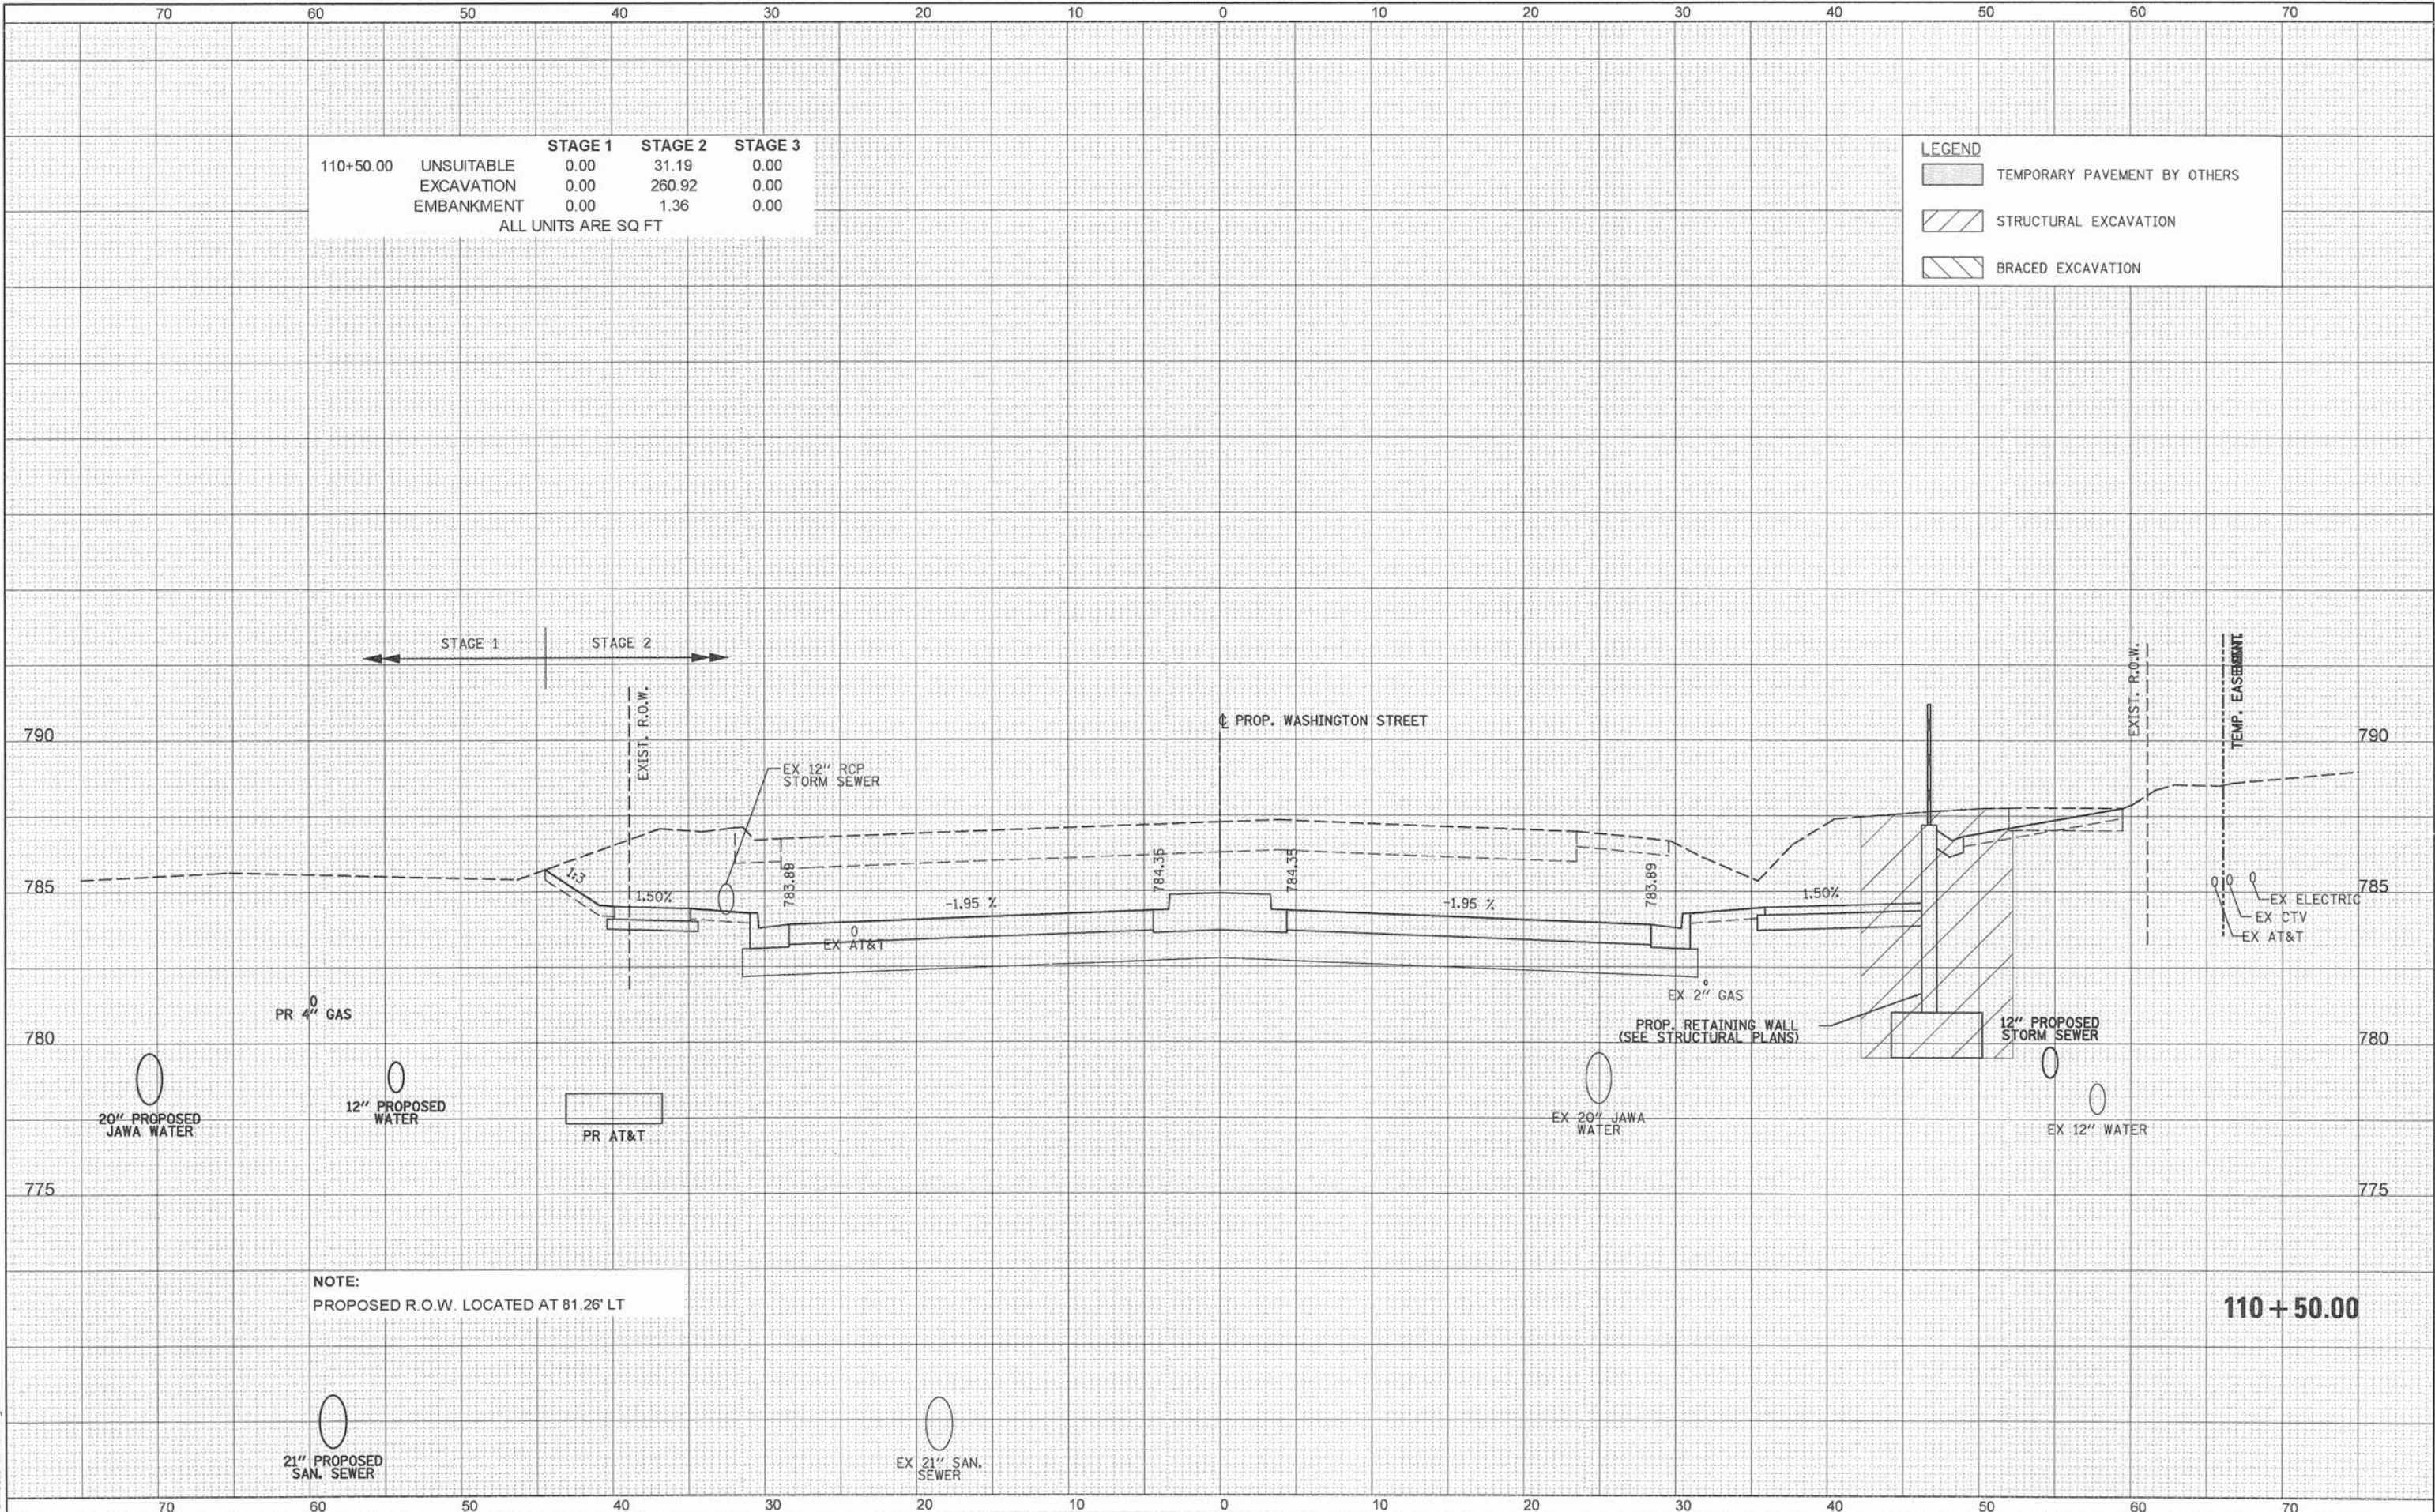


 PATRICK ENGINEERING	PATRICK ENGINEERING INC. 4970 VARSITY DRIVE LISLE, IL 60532 patrickengineering.com	USER NAME = tkoeppen(Rdwy.Lisle)	DESIGNED - MJV	REVISED -	STATE OF ILLINOIS DEPARTMENT OF TRANSPORTATION	WASHINGTON STREET FROM HARYAN WAY TO LAKE STREET WASHINGTON STREET CROSS SECTIONS				F.A.U RTE.	SECTION	COUNTY	TOTAL SHEETS	SHEET NO.
			DRAWN - MJV	REVISED -						187	11-00121-11-BR	LAKE	496	372
		PLOT SCALE = 10.0000 ' / in.	CHECKED - MJP	REVISED -		CONTRACT NO. 61A63								
		PLOT DATE = 7/3/2014	DATE - 6/30/2014	REVISED -		ILLINOIS FED. AID PROJECT								
						SCALE:	SHEET NO.	OF	SHEETS	STA. 110+50.00	TO STA. 110+50.00			

DATE	BY	SURVEYED	PLOTTED	TEMPLATE	AREAS	CHECKED
		NO.				

DATE	BY	SURVEYED	PLOTTED	TEMPLATE	AREAS	CHECKED
		NO.				

FILETABLE = ...\\PenTable\\ShortL\\Draw\\Grid.tbl

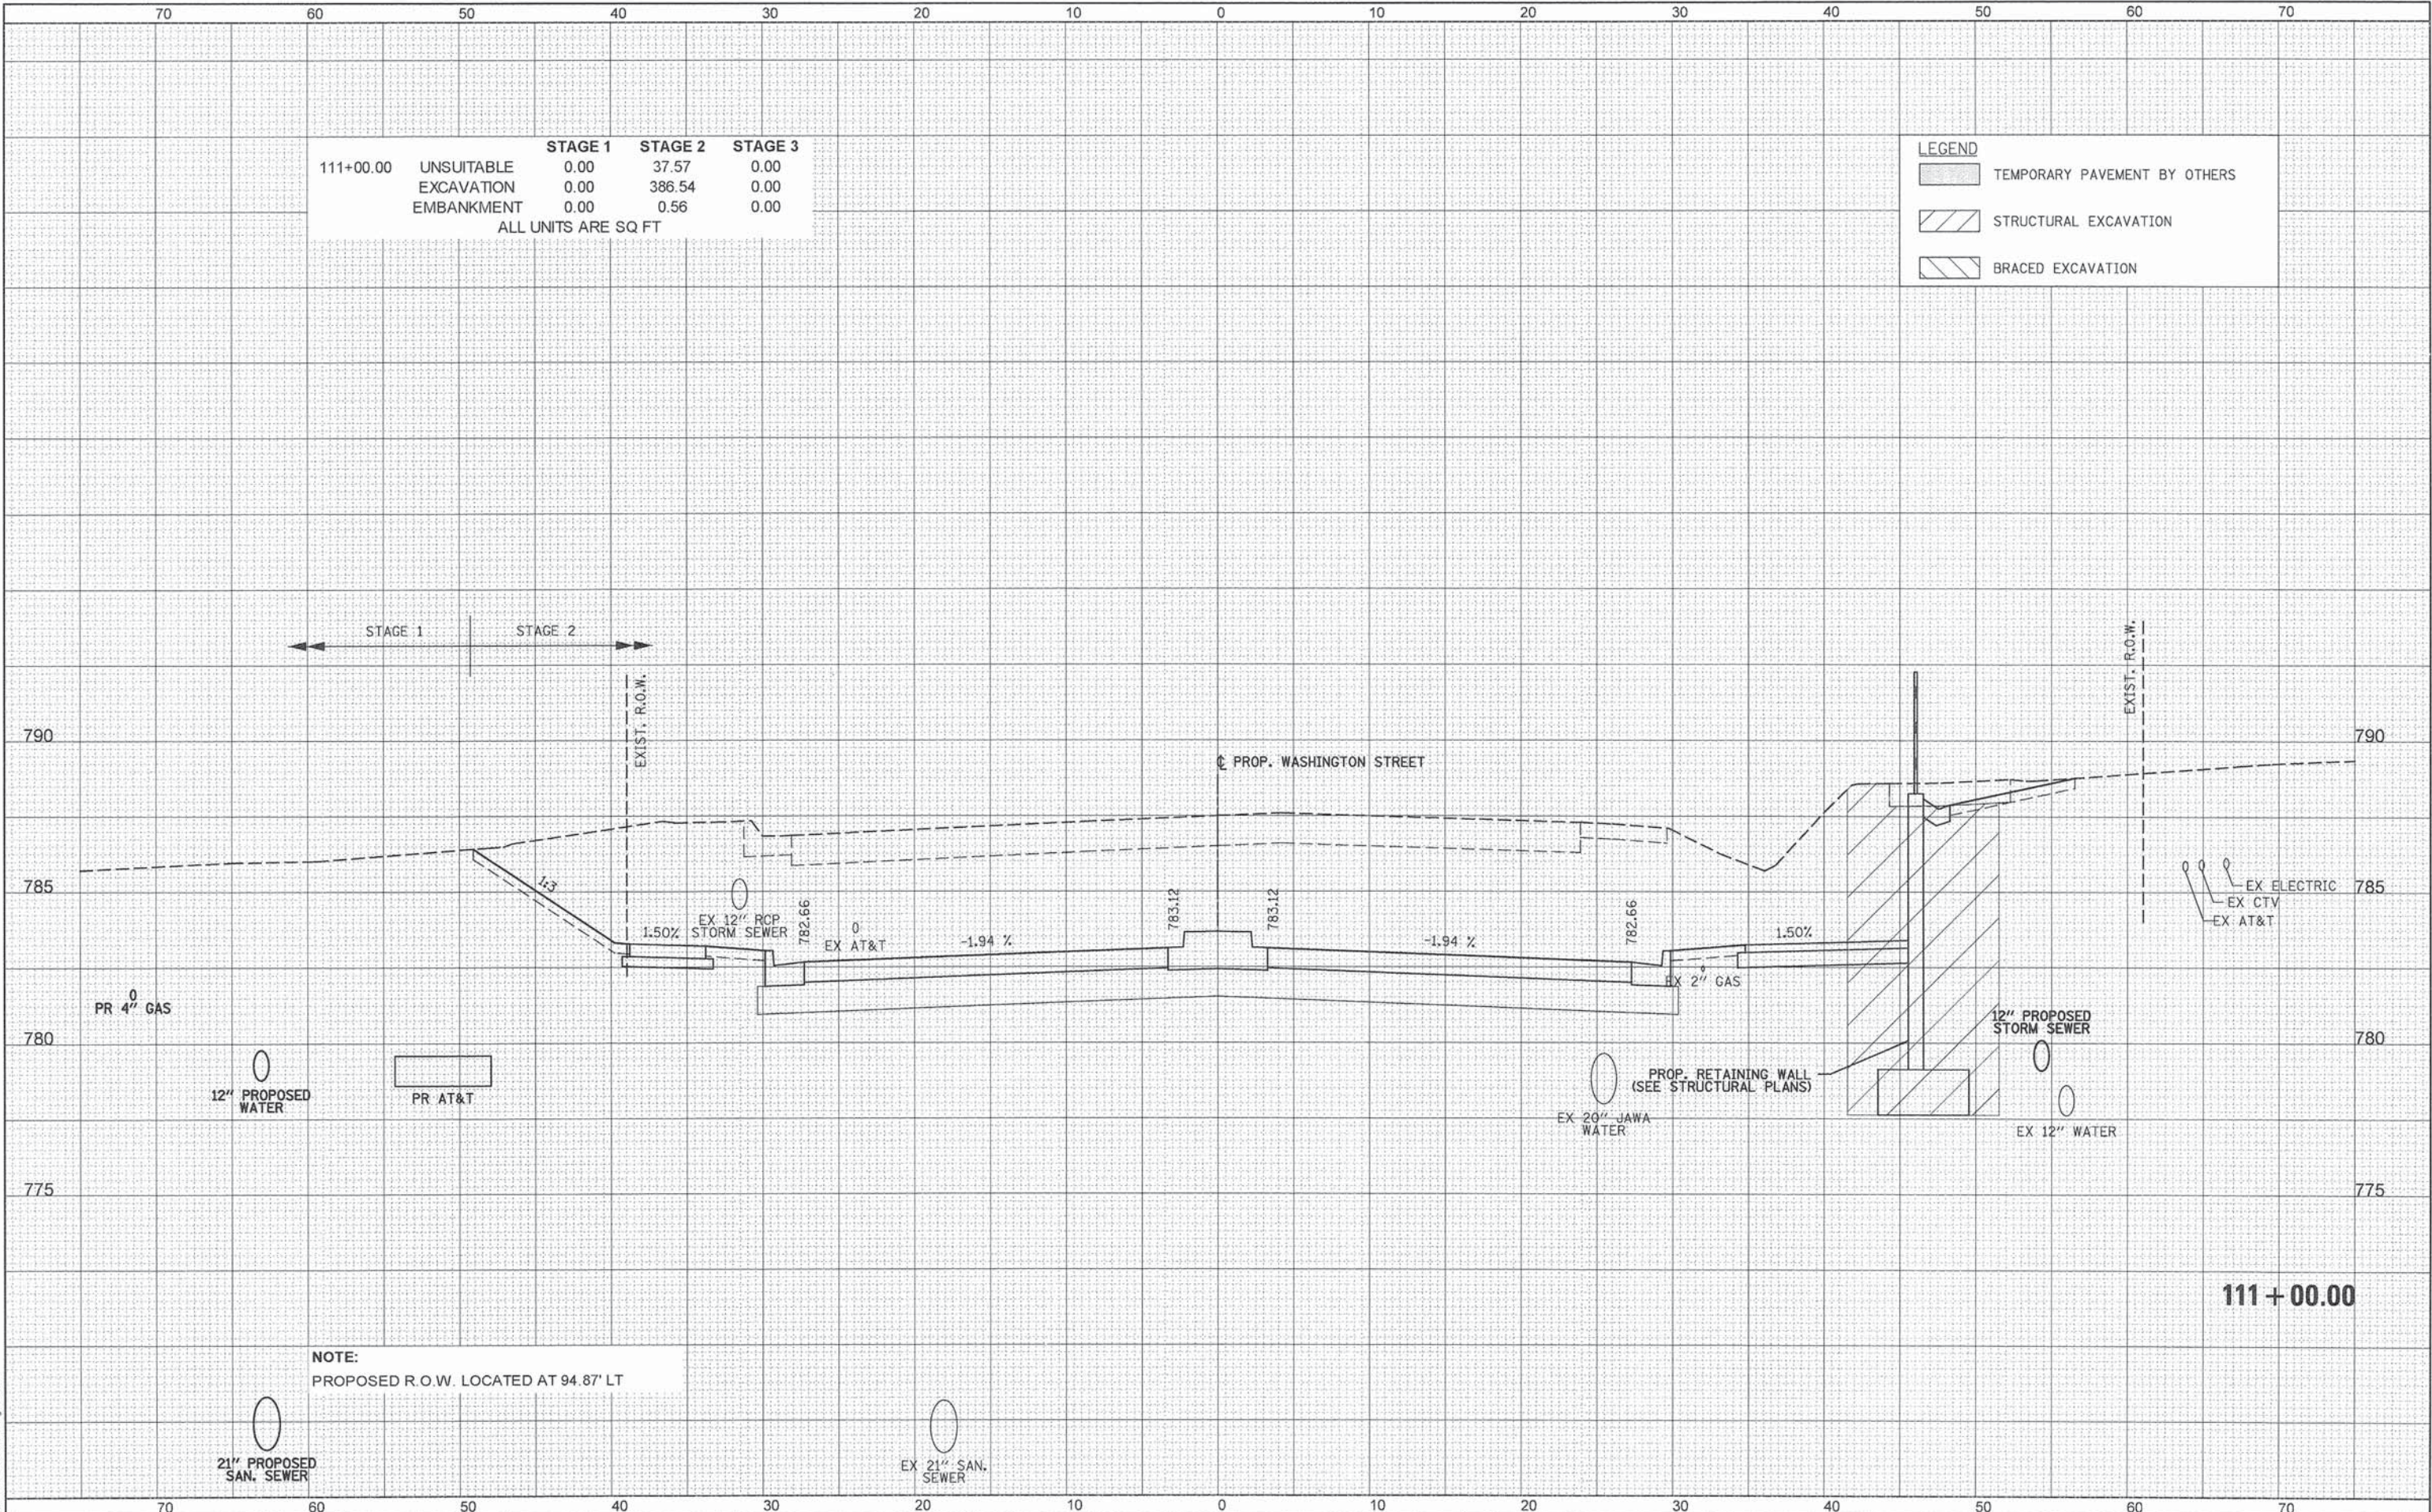

NOTE:
PROPOSED R.O.W. LOCATED AT 94.87' LT



PATRICK ENGINEERING INC.
4970 VARSITY DRIVE
LISLE, IL 60532
patrickengineering.com

USER NAME = tkoeppen(Rdwy.Lisle)
DESIGNED - MJV
DRAWN - MJV
CHECKED - MJP
DATE - 6/30/2014
PLOT SCALE = 10.0000' / in.
PLOT DATE = 7/3/2014

DESIGNED - MJV
DRAWN - MJV
CHECKED - MJP
DATE - 6/30/2014

REVIS
REVISE
REVISE
REVISE

STATE OF ILLINOIS
DEPARTMENT OF TRANSPORTATION

WASHINGTON STREET FROM HARYAN WAY TO LAKE STREET
WASHINGTON STREET CROSS SECTIONS


SCALE: SHEET NO. OF SHEETS STA. 111+00.00 TO STA. 111+00.00

F.A.U. RTE.	SECTION	COUNTY	TOTAL SHEETS	SHEET NO.
187	11-00121-11-BR	LAKE	496	373
CONTRACT NO. 61A63				
ILLINOIS FED. AID PROJECT				

DATE	BY	SURVEYED	PLOTTED	TEMPLATE	AREAS CHECKED
		NO.			

DATE	BY	SURVEYED	PLOTTED	TEMPLATE	AREAS CHECKED
		NO.			

PRINTABLE = ...\\PenTable\\Std\\t.Grd\\Grid.tbl
G:\LCDOT\21150.004\Drawings\shs\Xsec\S.XS.Wash.21150.004.dgn

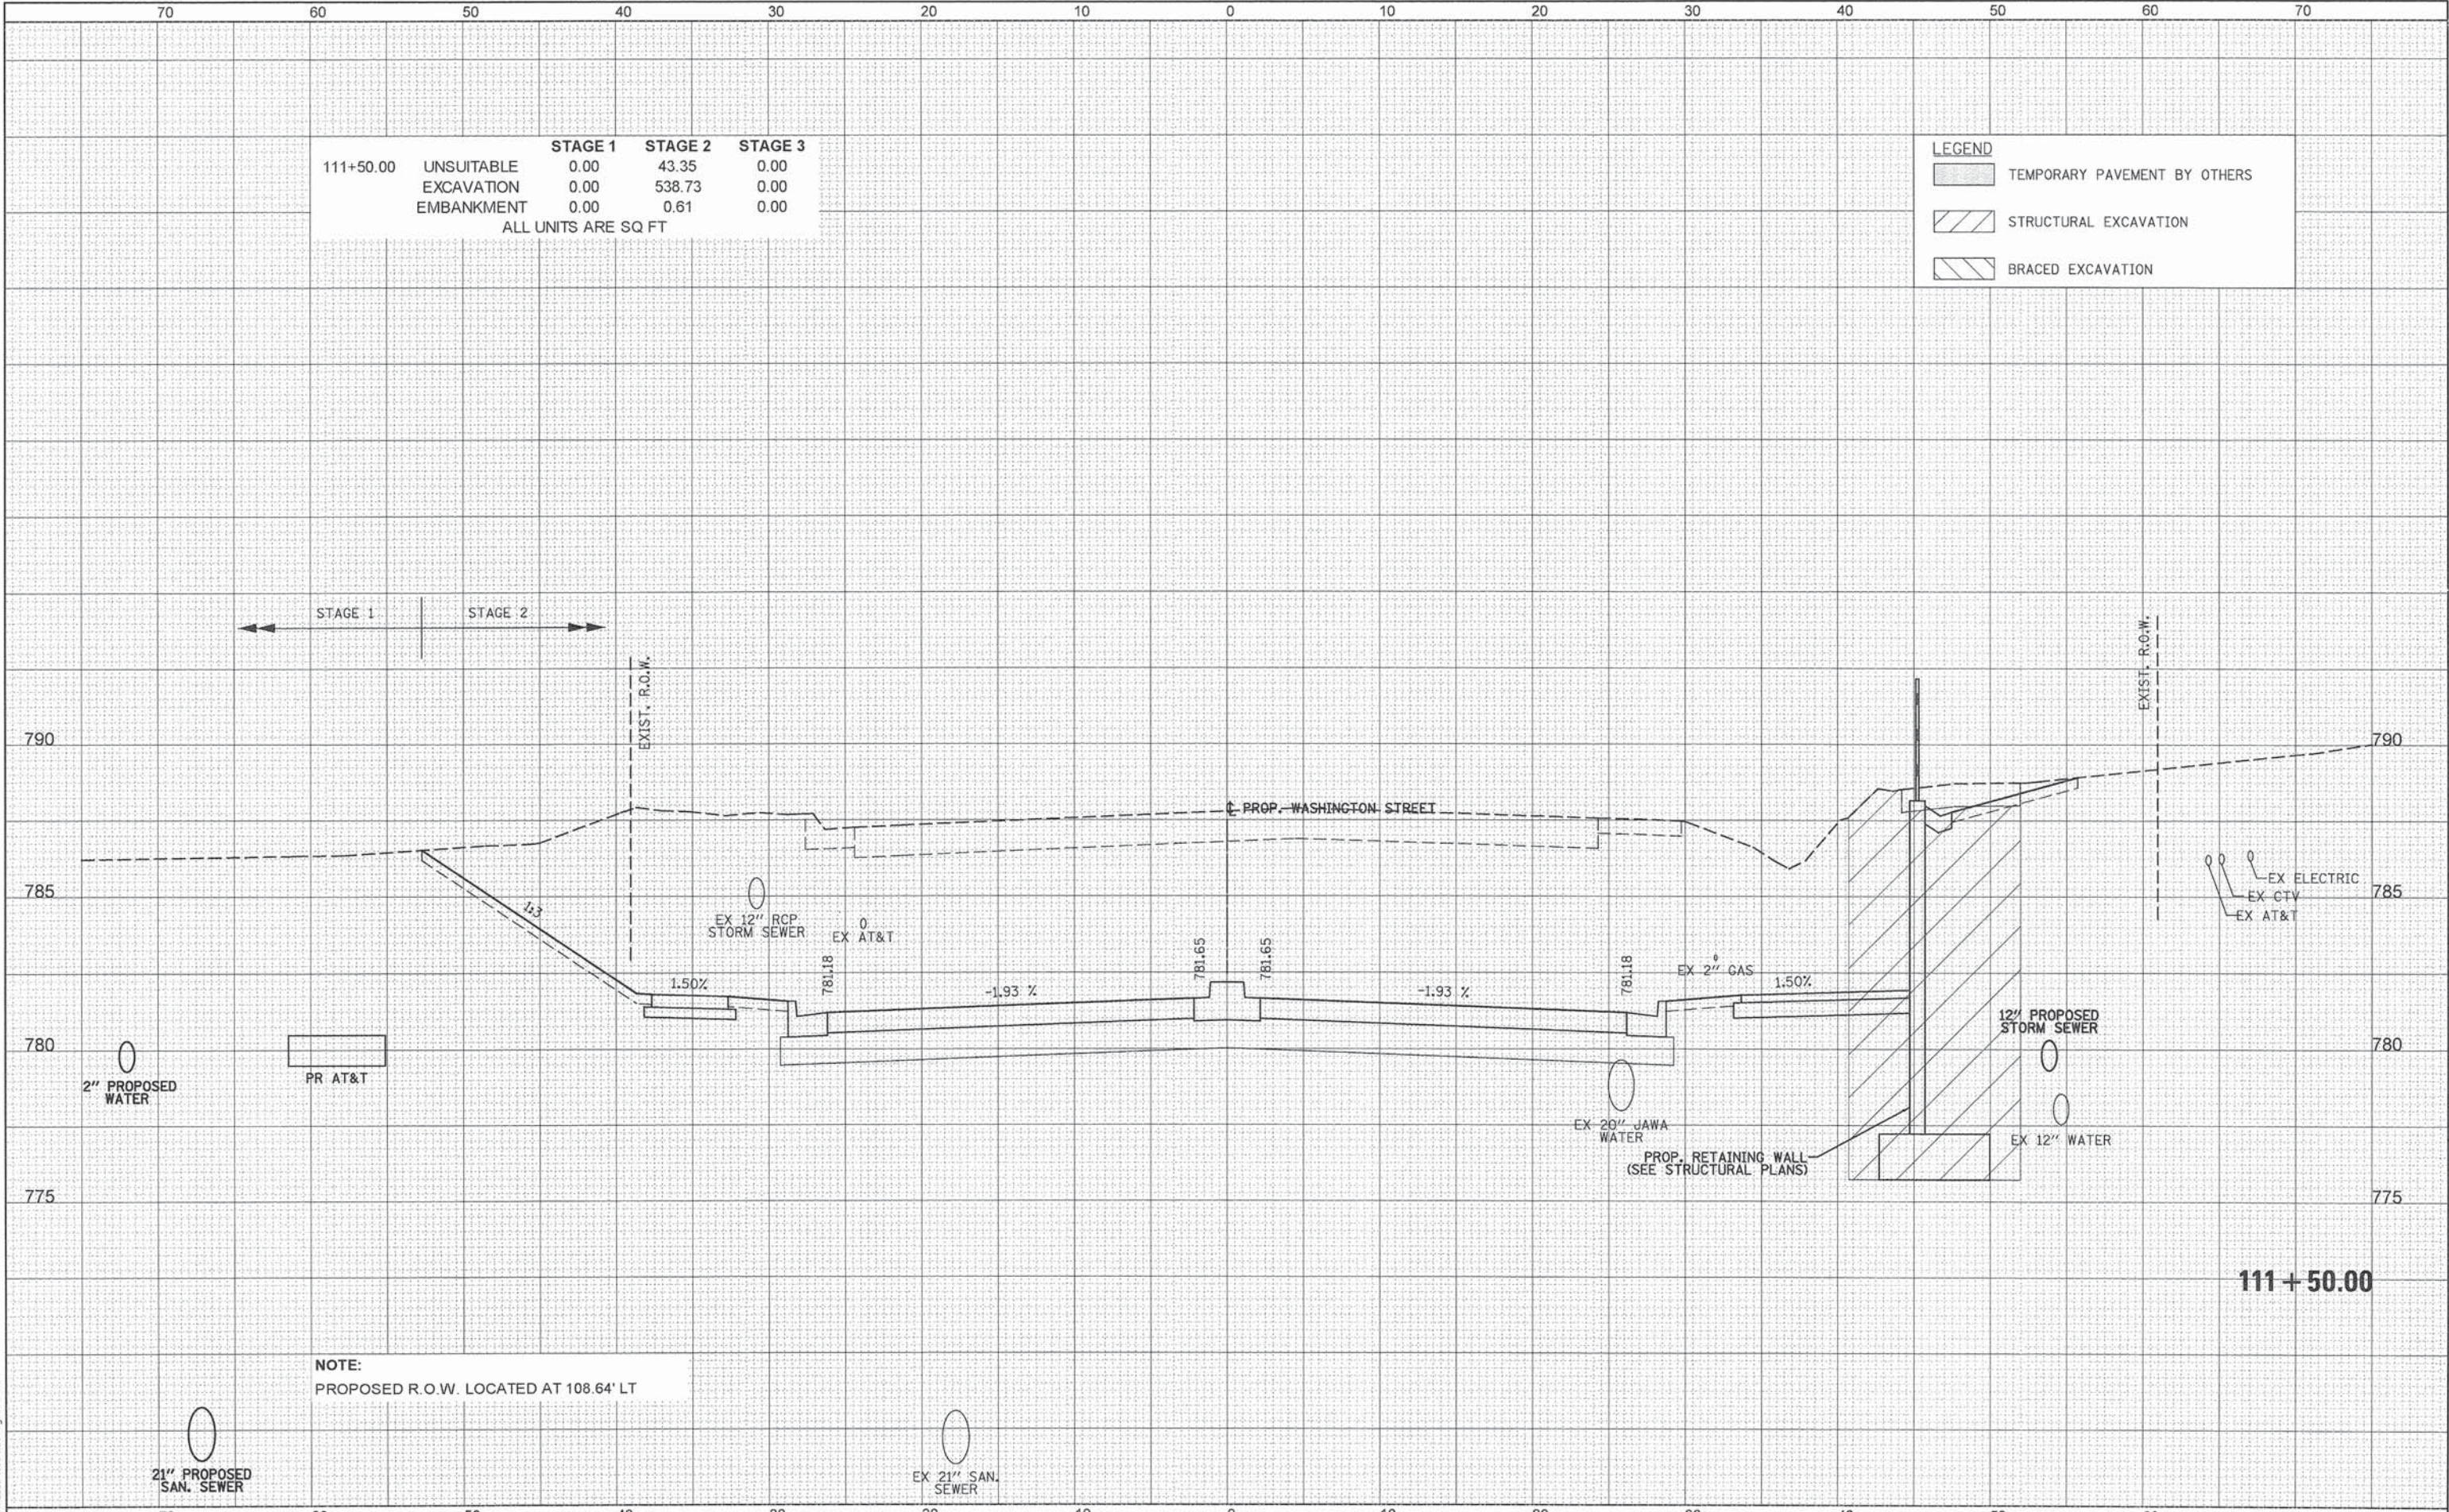


PATRICK ENGINEERING INC. 4970 VARSITY DRIVE LISLE, IL 60532 patrickengineering.com	USER NAME = tkoeppen(Rdwy.Lisle)	DESIGNED - MJV	REVISED -	STATE OF ILLINOIS DEPARTMENT OF TRANSPORTATION	WASHINGTON STREET FROM HARYAN WAY TO LAKE STREET WASHINGTON STREET CROSS SECTIONS	SCALE:	SHEET NO.	OF	SHEETS	STA. 111+50.00	TO STA. 111+50.00	F.A.U. RTE.	SECTION	COUNTY	TOTAL SHEETS	SHEET NO.
	PLOT SCALE = 18.0000' / in.	DRAWN - MJV	REVISED -									187	11-00121-11-BR	LAKE	496	374
	PLOT DATE = 7/3/2014	CHECKED - MJV	REVISED -									CONTRACT NO. 61A63				
		DATE - 6/30/2014	REVISED -									ILLINOIS FED. AID PROJECT				

DATE	BY	SURVEYED	PLOTTED	TEMPLATE	AREAS CHECKED
		NO.			

DATE	BY	ORIGINAL	SURVEY	PLOTTED	TEMPLATE	AREAS CHECKED
		NO.				

		STAGE 1	STAGE 2	STAGE 3
112+00.00	UNSUITABLE	0.00	51.76	0.00
	EXCAVATION	0.00	697.69	0.00
	EMBANKMENT	0.00	1.92	0.00
ALL UNITS ARE SQ FT				

LEGEND	
	TEMPORARY PAVEMENT BY OTHERS
	STRUCTURAL EXCAVATION
	BRACED EXCAVATION

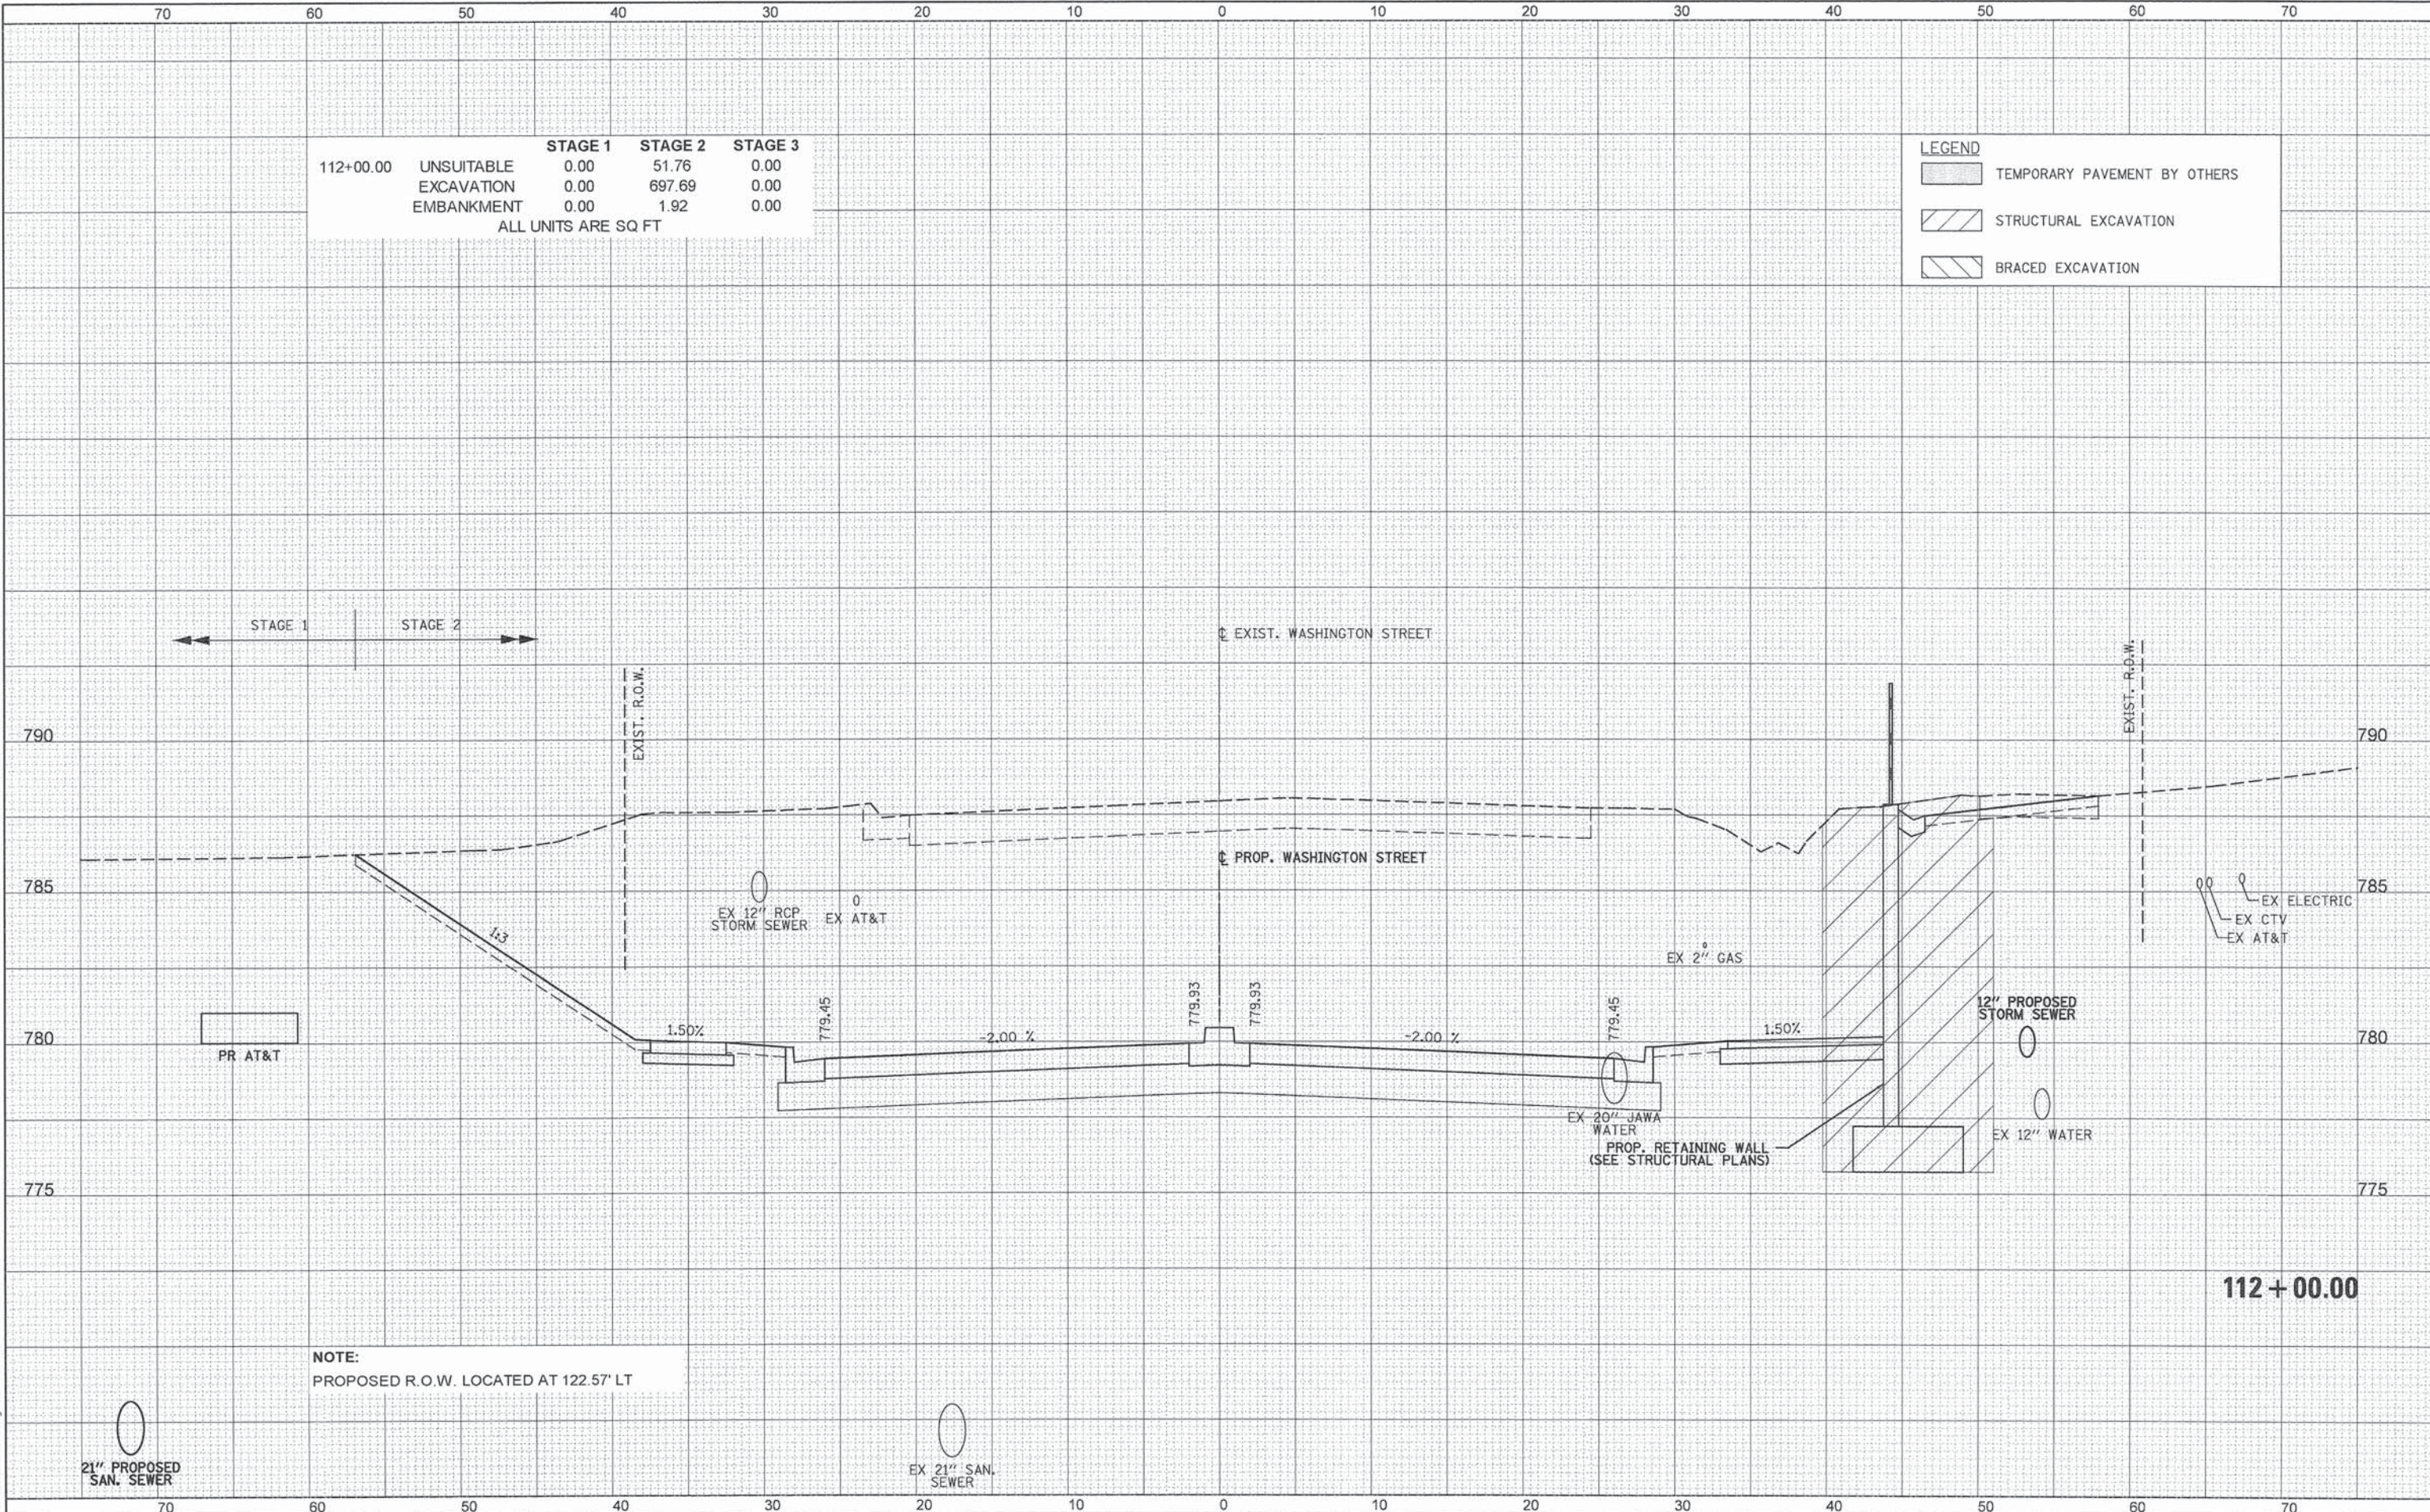

NOTE:
PROPOSED R.O.W. LOCATED AT 122.57' LT

		PATRICK ENGINEERING INC. 4970 VARSITY DRIVE LISLE, IL 60532 patrickengineering.com	USER NAME = kkooppen(Rdwy.Lisle)	DESIGNED - MJV	REVISED -	STATE OF ILLINOIS DEPARTMENT OF TRANSPORTATION		WASHINGTON STREET FROM HARYAN WAY TO LAKE STREET WASHINGTON STREET CROSS SECTIONS		F.A.U. RTE. 187	SECTION 11-00121-11-BR	COUNTY LAKE	TOTAL SHEETS 496	SHEET NO. 375
			PLOT SCALE = 10.0000' / 1 in.	DRAWN - MJV	REVISED -					CONTRACT NO. 61A63				
			PLOT DATE = 7/3/2014	CHECKED - MJP	REVISED -					ILLINOIS FED. AID PROJECT				
				DATE - 6/30/2014	REVISED -									

Q:\CD001\21150_004\Drawings\shs\Xsec\XS_Wash_21150_004.dgn


DATE	BY	SURVEYED	PLOTTED	TEMPLATE	AREAS	CHECKED
		NO.				

DATE	BY	SURVEYED	PLOTTED	TEMPLATE	AREAS	CHECKED
		NO.				

\\PC001\21150_004\Drawings\shs\XSec\XS.Wash.21150_004.dgn

		STAGE 1	STAGE 2	STAGE 3
112+50.00	UNSUITABLE	0.00	106.31	0.00
	EXCAVATION	0.00	815.36	0.00
	EMBANKMENT	0.00	3.01	0.00
ALL UNITS ARE SQ FT				

LEGEND	
	TEMPORARY PAVEMENT BY OTHERS
	STRUCTURAL EXCAVATION
	BRACED EXCAVATION

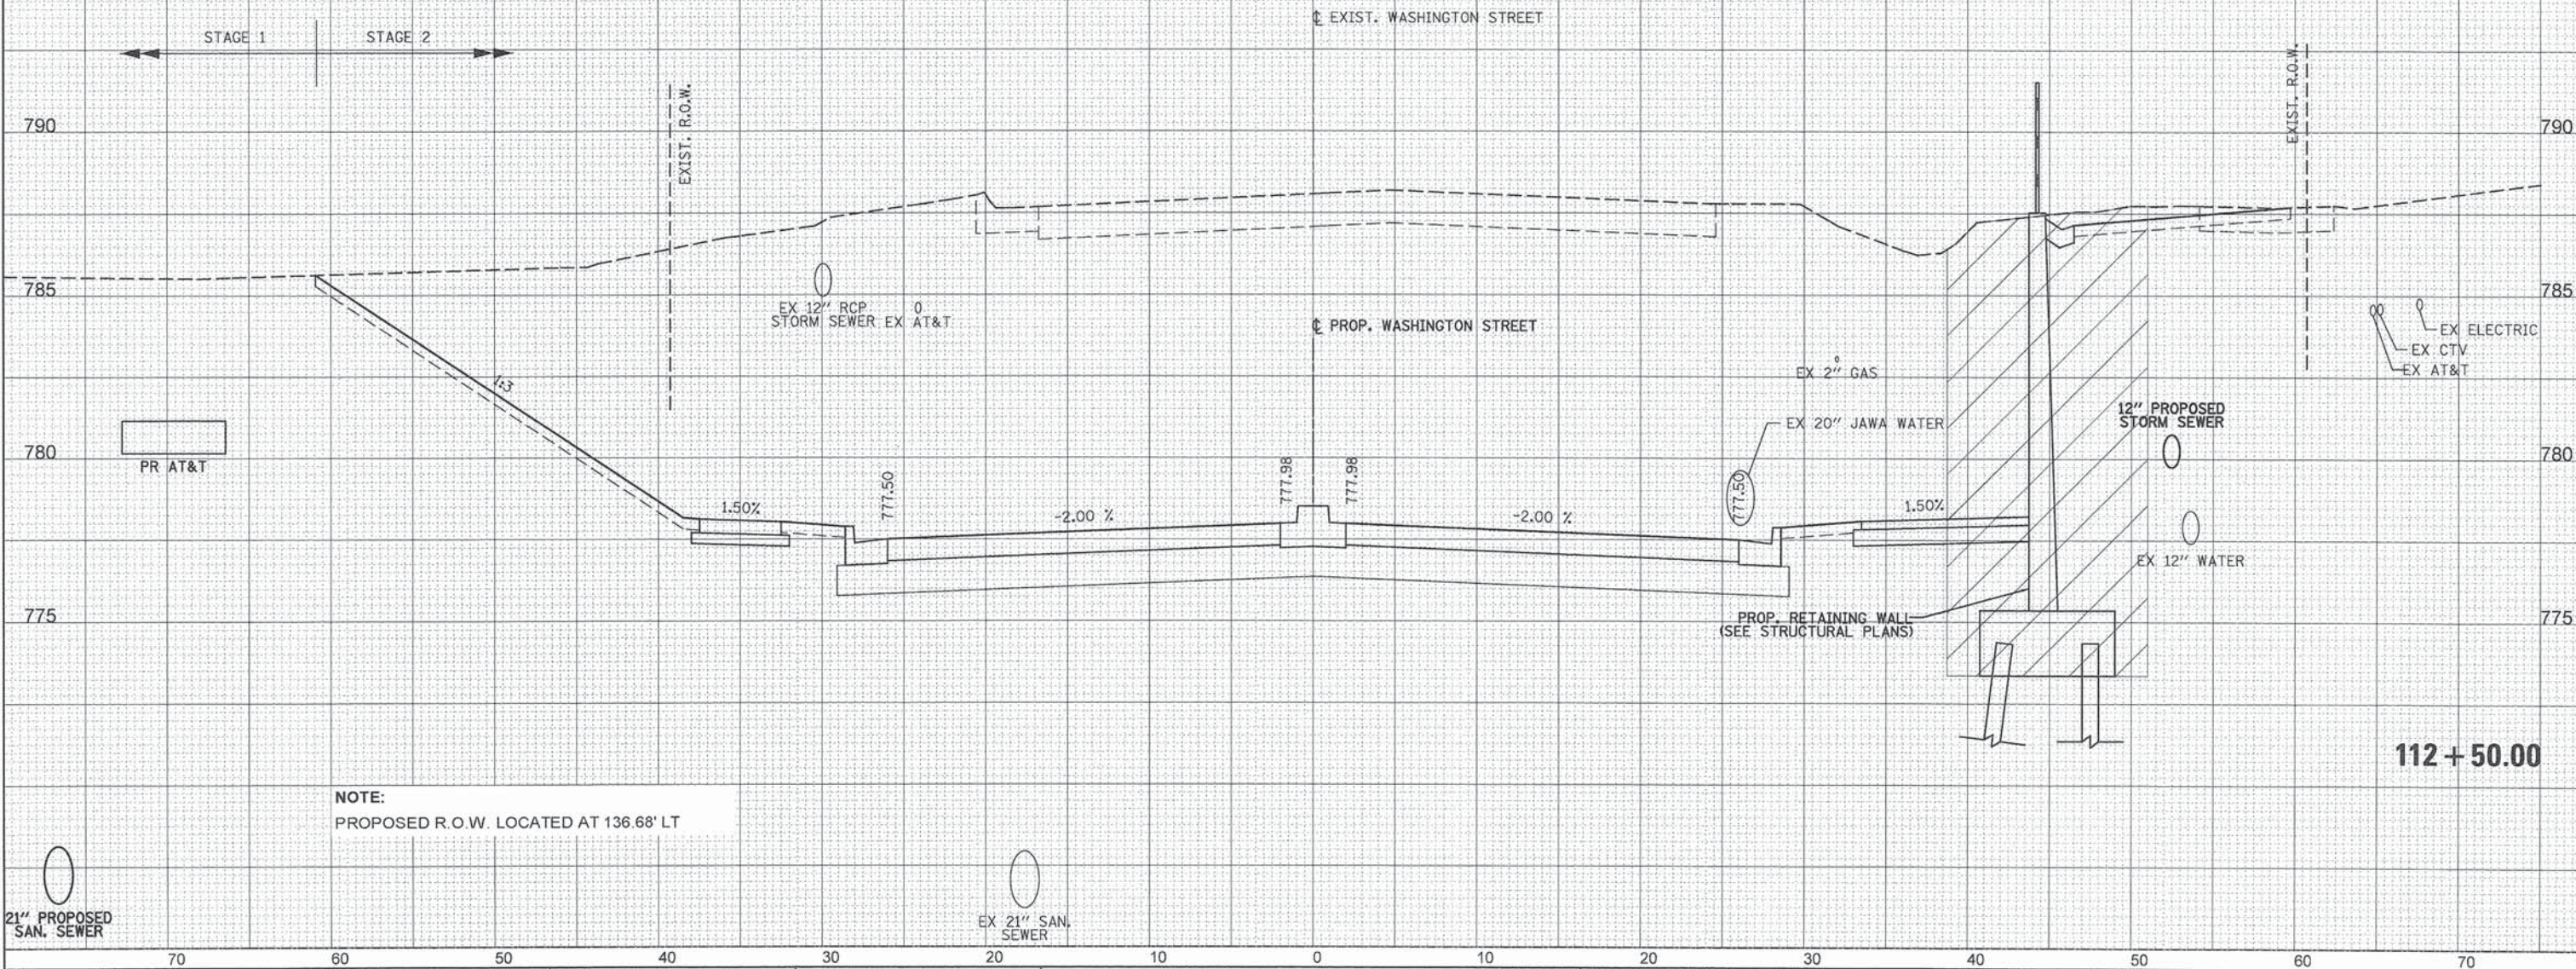

NOTE:
PROPOSED R.O.W. LOCATED AT 136.68' LT

	PATRICK ENGINEERING INC. 4970 VARSITY DRIVE LISLE, IL 60532 patrickengineering.com	USER NAME = tskoepfer(Rdwj.Lisle)	DESIGNED - MJV	REVISED -	STATE OF ILLINOIS DEPARTMENT OF TRANSPORTATION	WASHINGTON STREET FROM HARYAN WAY TO LAKE STREET WASHINGTON STREET CROSS SECTIONS				F.A.U. RTE. 187	SECTION 11-00121-11-BR	COUNTY LAKE	TOTAL SHEETS	SHEET NO.
		PLOT SCALE = 10.0000' / in.	DRAWN - MJV	REVISED -									496	376
		PLOT DATE = 7/3/2014	CHECKED - MJP	REVISED -									CONTRACT NO. 61A63	
			DATE - 6/30/2014	REVISED -										
SCALE: SHEET NO. OF SHEETS STA. 112+50.00 TO STA. 112+50.00										ILLINOIS FED. AID PROJECT				


DATE	BY
SURVEYED	PLOTTED
NOTE BOOK	TEMP. AREAS
NO.	CHECKED

DATE	BY
SURVEYED	PLOTTED
NOTE BOOK	TEMP. AREAS
NO.	CHECKED

PEWABLE = ...\\PenTeblo\\Sistat\\DrawGrid.tbl

	STAGE 1	STAGE 2	STAGE 3
113+00.00	UNSUITABLE	0.00	153.80
	EXCAVATION	0.00	963.19
	EMBANKMENT	0.00	1.20
			0.00
ALL UNITS ARE SQ FT			

LEGEND	
	TEMPORARY PAVEMENT BY OTHERS
	STRUCTURAL EXCAVATION
	BRACED EXCAVATION

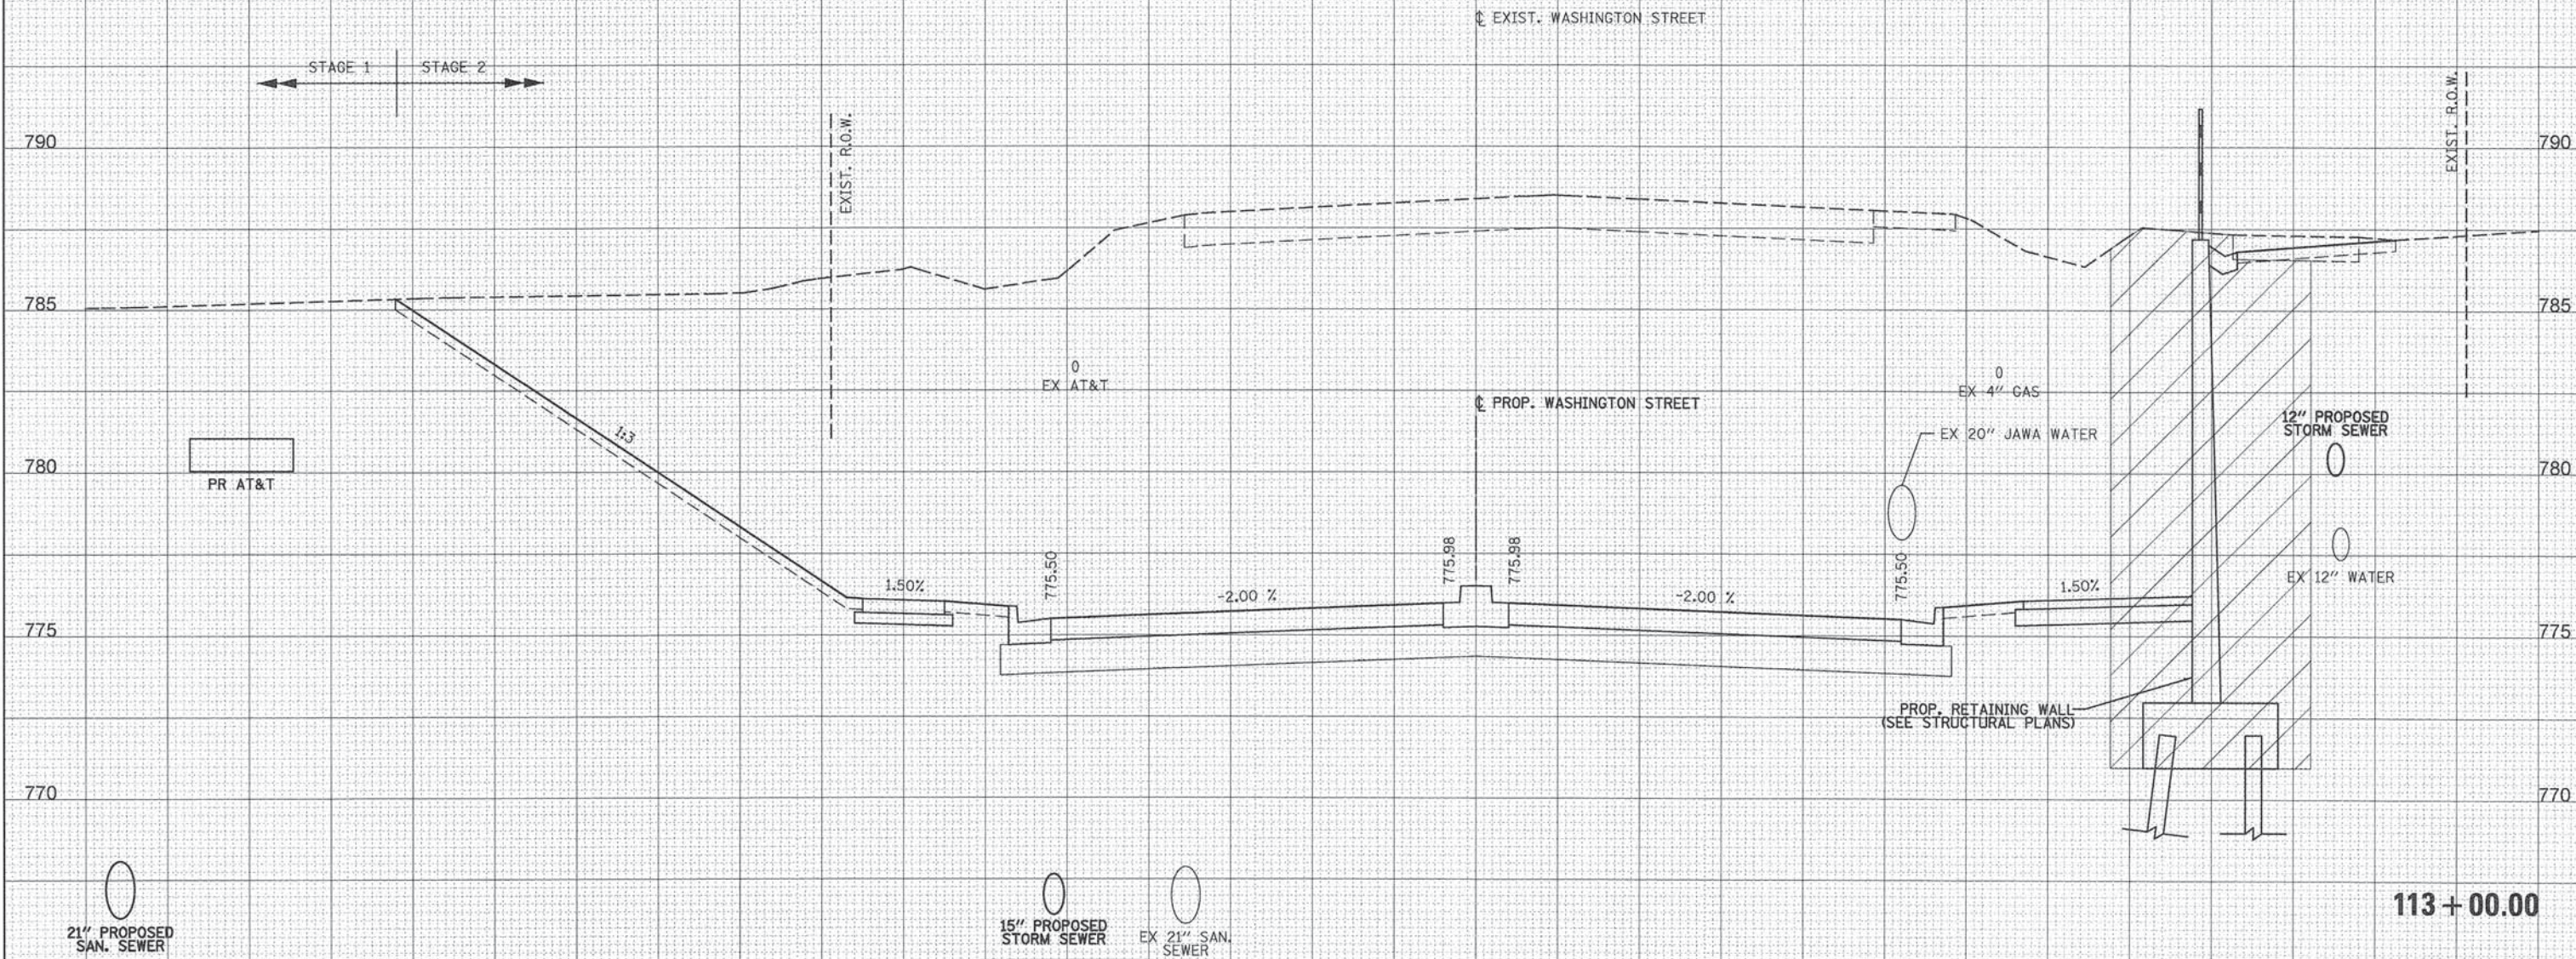

NOTE:
PROPOSED R.O.W. LOCATED AT 150.94' LT


	PATRICK ENGINEERING INC. 4970 VARSITY DRIVE LISLE, IL 60532 patrickengineering.com	USER NAME = tkoeppen(Rdwy.Lisle)	DESIGNED - MJV	REVISED -	STATE OF ILLINOIS DEPARTMENT OF TRANSPORTATION	WASHINGTON STREET FROM HARYAN WAY TO LAKE STREET WASHINGTON STREET CROSS SECTIONS					F.A.U. RTE.	SECTION	COUNTY	TOTAL SHEETS	SHEET NO.
		PLOT SCALE = 10.0000' / in.	DRAWN - MJV	REVISED -		187	11-00121-11-BR	LAKE	496	377					
		PLOT DATE = 7/3/2014	CHECKED - MJP	REVISED -		CONTRACT NO. 61A63									
		DATE = 6/30/2014	REVISED -	SCALE:		SHEET NO.	OF	SHEETS	STA. 113+00.00	TO STA. 113+00.00	ILLINOIS FED. AID PROJECT				

G:\CDDT\21150.004\Drawings\shs\Xsec\XS.Wash.21150.004.dgn

ORIGINAL SURVEY	SURVEYED	BY	DATE
	PLOTTED _____ TEMPLATE _____ AREAS _____ AREAS CHECKED _____		
NO.			

LEGEND

	TEMPORARY PAVEMENT BY OTHERS
	STRUCTURAL EXCAVATION
	BRACED EXCAVATION

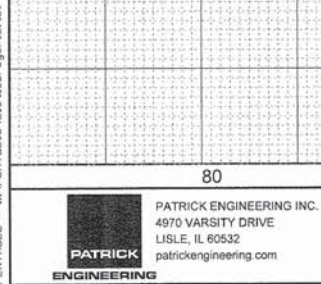

REVISED	-
REVISED	-
REVISED	-
REVISED	-

WASHINGTON STREET FROM HARYAN WAY TO LAKE STREET
WASHINGTON STREET CROSS SECTIONS


F.A.U. RTE.	SECTION	COUNTY	TOTAL SHEETS	SHEET NO.
187	11-00121-11-BR	LAKE	496	378
		CONTRACT NO. 61A63		
ILLINOIS FED. AID PROJECT				

FINAL SURVEY	DATE
	BY
	SURVEYED PLOTTED TEMPLATE
	NO.

ORIGINAL SURVEY	DATE
	BY
	SURVEYED PLOTTED TEMPLATE
	NO.

		STAGE 1	STAGE 2	STAGE 3
114+00.00	UNSUITABLE	0.00	170.50	0.00
	EXCAVATION	0.00	1338.79	0.00
	EMBANKMENT	0.00	4.62	0.00
ALL UNITS ARE SQ FT				

LEGEND	
	TEMPORARY PAVEMENT BY OTHERS
	STRUCTURAL EXCAVATION
	BRACED EXCAVATION

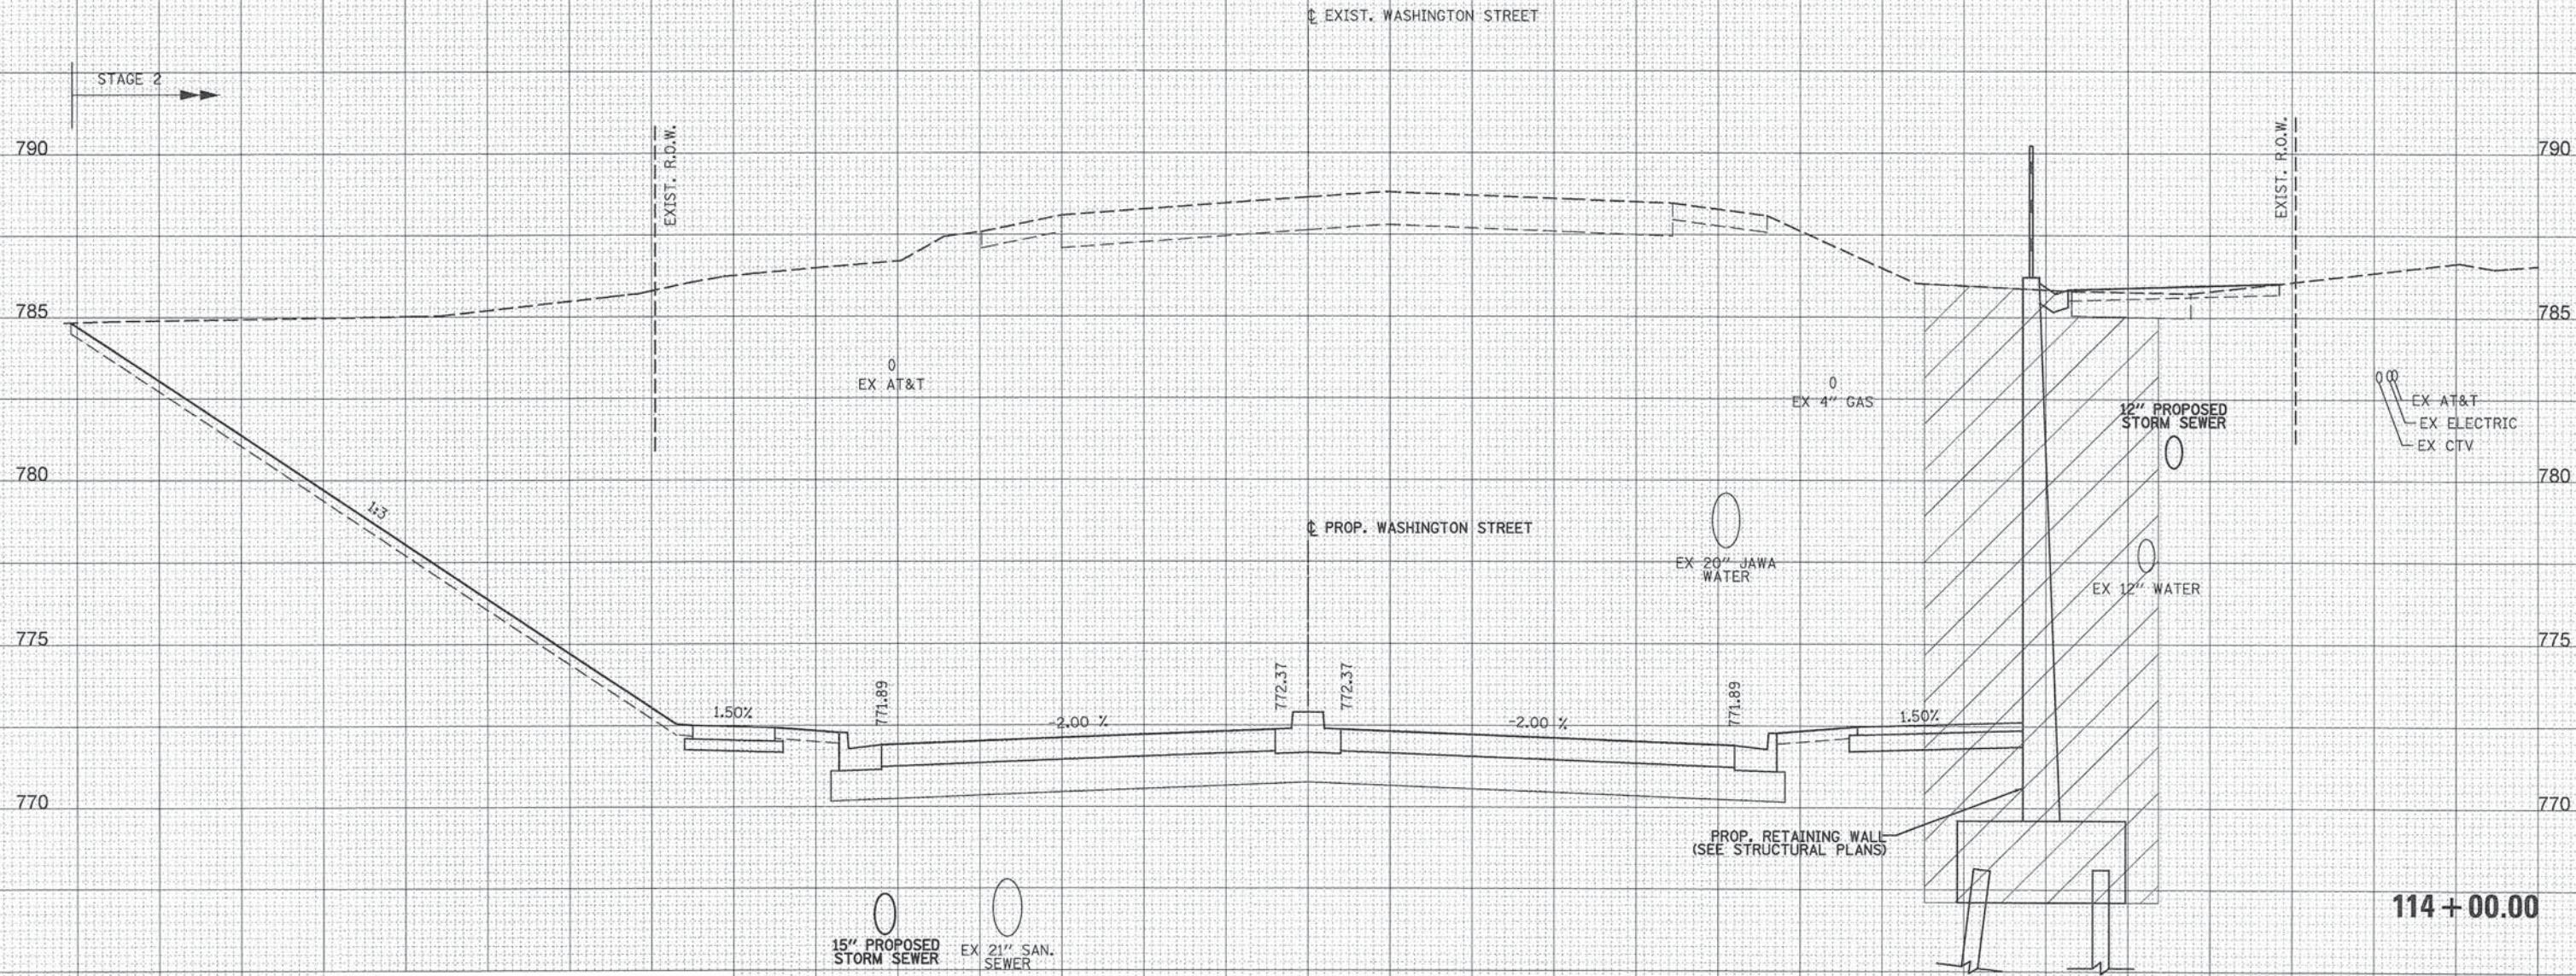

NOTE:
PROPOSED R.O.W. LOCATED AT 175.00' LT

PATRICK ENGINEERING INC.
4970 VARSITY DRIVE
LISLE, IL 60532
patrickengineering.com

USER NAME = skoeppen(Rdwy-Lisle)
DESIGNED - MJV
DRAWN - MJV
PLOT SCALE = 10.0000' / in.
CHECKED - MJP
PLOT DATE = 7/3/2014
DATE - 6/30/2014

REVISER -
REVISER -
REVISER -
REVISER -

STATE OF ILLINOIS
DEPARTMENT OF TRANSPORTATION

WASHINGTON STREET FROM HARYAN WAY TO LAKE STREET
WASHINGTON STREET CROSS SECTIONS

SCALE: SHEET NO. OF SHEETS STA. 114+00.00 TO STA. 114+00.00

F.A.U. RTE.	SECTION	COUNTY	TOTAL SHEETS	SHEET NO.
187	11-00121-11-BR	LAKE	496	379
CONTRACT NO. 61A63				

ILLINOIS FED. AID PROJECT

FINAL SURVEY	SURVEYED _____	BY _____	DATE _____
	NOTE BOOK		
NO. _____	PLOTTED _____		
	TEMPLATE _____		
	AREAS _____		
	AREAS CHECKED _____		

ORIGINAL SURVEY		BY	DATE
SURVEYED _____			
PLOTTED _____			
TEMPLATE _____			
AREAS _____			
AREAS CHECKED _____			
NO. _____			

```
PENTABLE = ... \PentTable\Slot_GrnyGrnd.tbl
```

REVISED	-
REVISED	- -
REVISED	-
REVISED	-

WASHINGTON STREET FROM HARYAN WAY TO LAKE STREET
WASHINGTON STREET CROSS SECTIONS

F.A.U RTE.	SECTION	COUNTY	TOTAL SHEETS	SHEET NO.
187	11-00121-11-BR	LAKE	496	380
		CONTRACT NO. 61A63		
ILLINOIS FED. AID PROJECT				

SCALE:	SHEET NO.	OF	SHEETS	STA. 114+50.00	TO STA. 114+50.00
--------	-----------	----	--------	----------------	-------------------


FINAL SURVEY		BY	DATE
NOTE BOOK			
NO.			
	SURVEYED		
	PLOTTED		
	TEMPLATE		
	AREAS		
	AREAS CHECKED		

ORIGINAL SURVEY			BY _____	DATE _____
NOTE BOOK	SURVETED PLOTTED TEMPLATE AREAS AREAS CHECKED			
NO. _____				

F.A.U. RTE.	SECTION	COUNTY	TOTAL SHEETS	SHEET NO.
187	11-00121-11-BR	LAKE	496	381
		CONTRACT NO. 61A63		
ILLINOIS FED. AID PROJECT				

LEGEND

	TEMPORARY PAVEMENT BY OTHERS
	STRUCTURAL EXCAVATION
	BRACED EXCAVATION

 

DATE	BY
SURVEYED	PLOTTED
NOTE BOOK	TEMPLATE
AREAS CHECKED	


DATE	BY
SURVEYED	PLOTTED
NOTE BOOK	TEMPLATE
AREAS CHECKED	

PEUTABLE = ...PenTable\Stat1.Grd\Grid.tbl

	STAGE 1	STAGE 2	STAGE 3
115+77.60	0.00	241.35	0.00
UNSUITABLE	0.00	1109.90	0.00
EXCAVATION	0.00	6.04	0.00
EMBANKMENT			

ALL UNITS ARE SQ FT

LEGEND	
	TEMPORARY PAVEMENT BY OTHERS
	STRUCTURAL EXCAVATION
	BRACED EXCAVATION

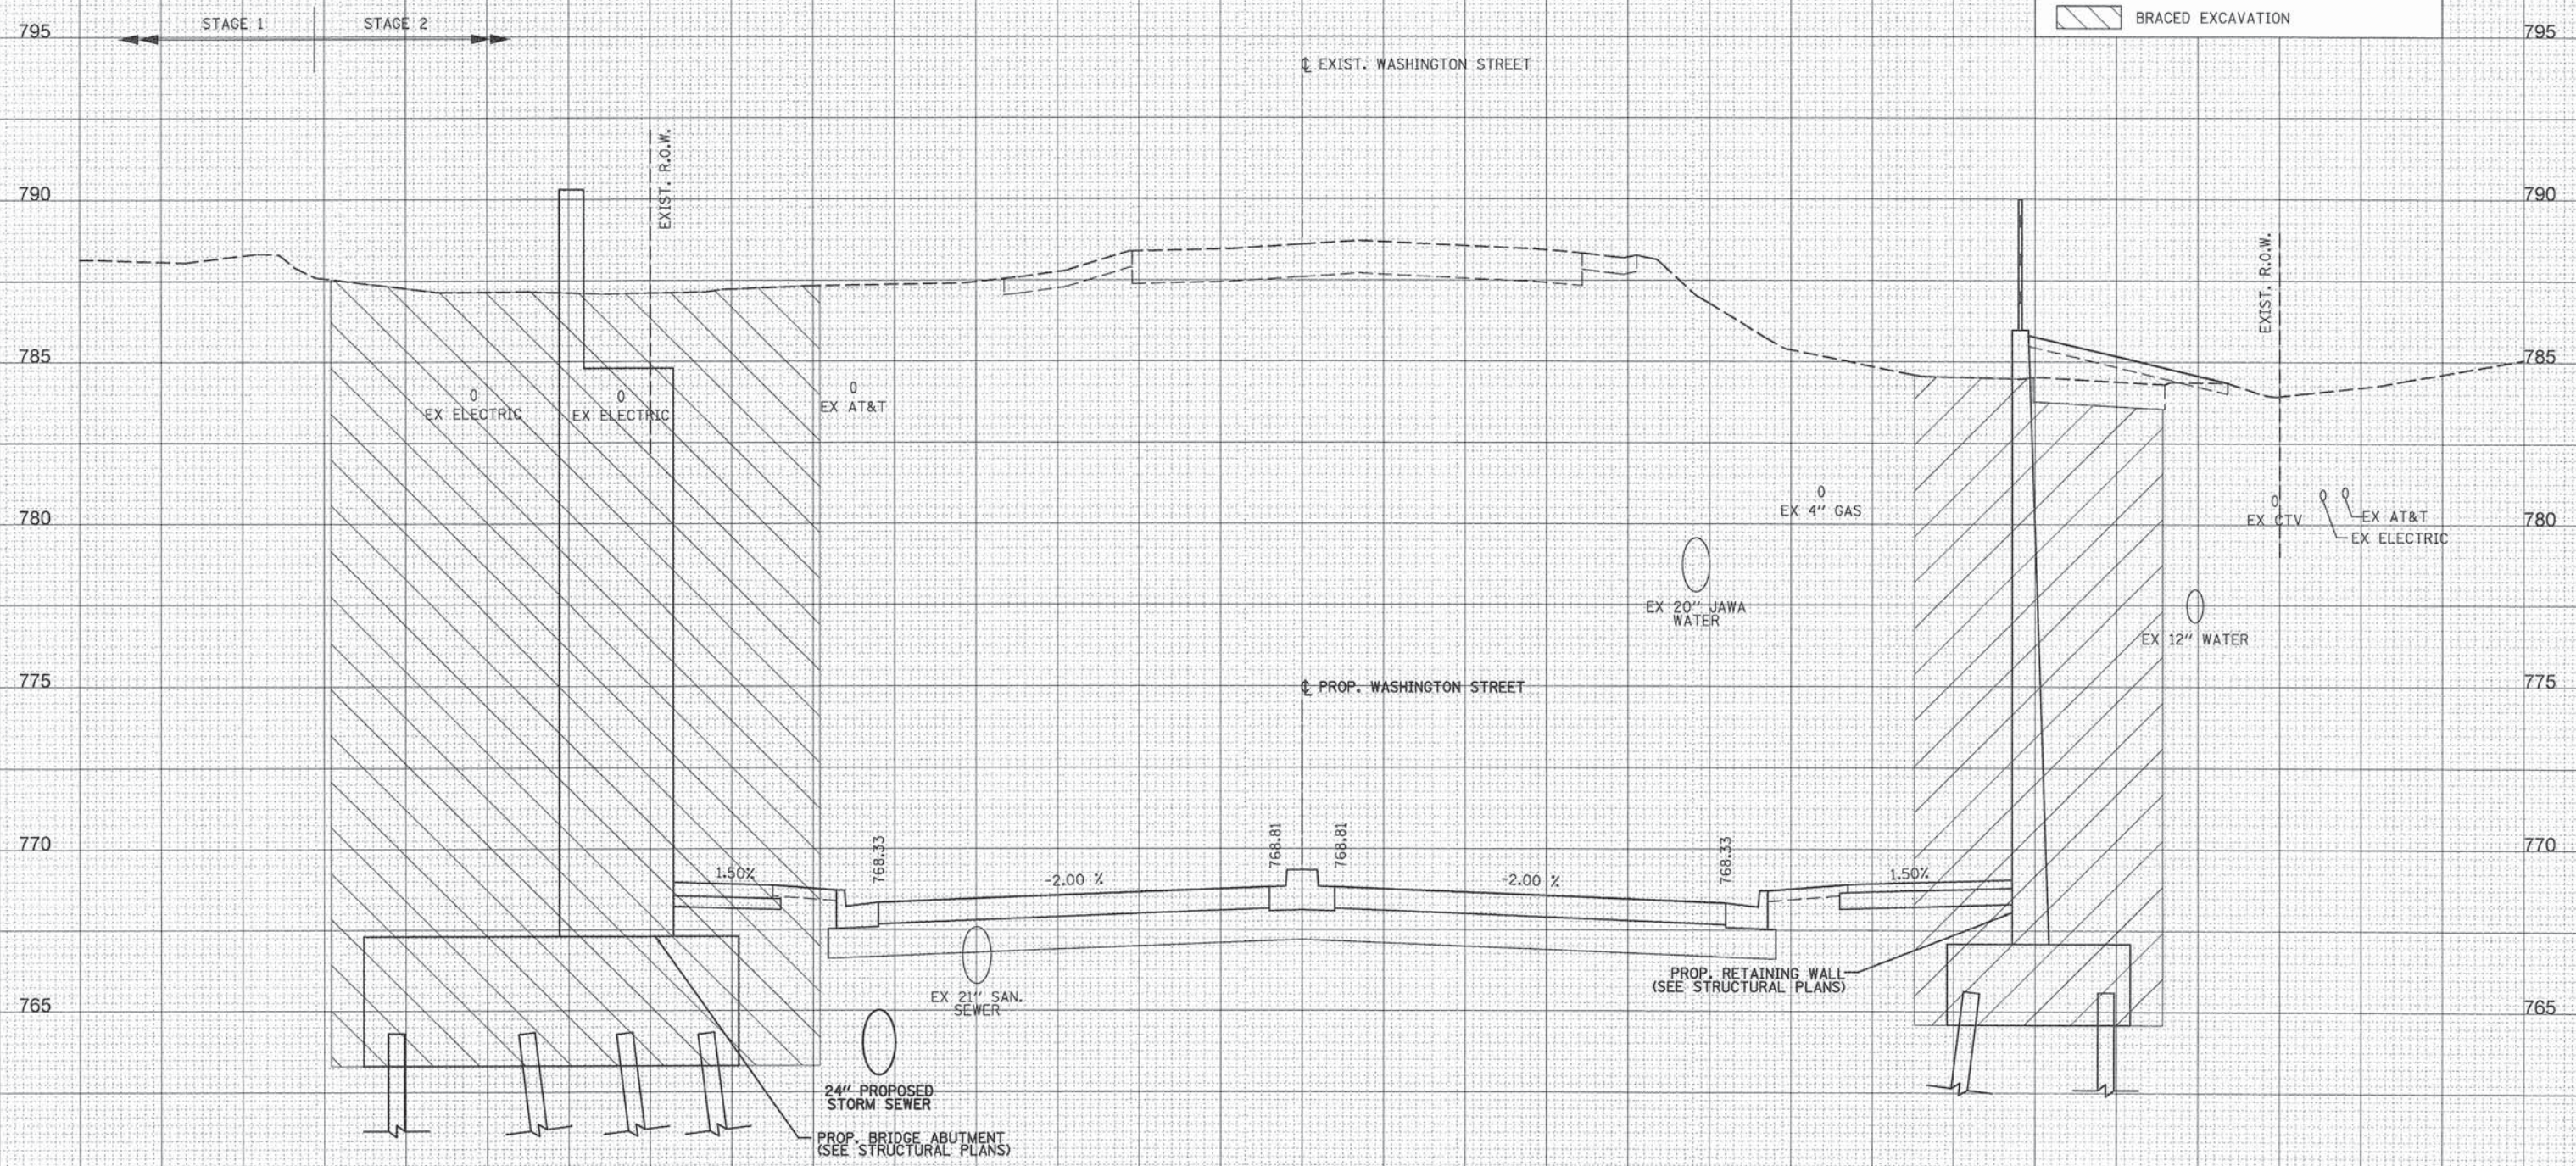

NOTE:
PROPOSED R.O.W. LOCATED AT 175.00' LT

115 + 77.60
(START OF NORTH ABUTMENT)

 PATRICK ENGINEERING	PATRICK ENGINEERING INC. 4970 VARSITY DRIVE LISLE, IL 60532 patrickengineering.com	USER NAME = tkoeppen(Rdwy_Lisle)	DESIGNED - MJV	REVISED -	STATE OF ILLINOIS DEPARTMENT OF TRANSPORTATION	WASHINGTON STREET FROM HARYAN WAY TO LAKE STREET WASHINGTON STREET CROSS SECTIONS				F.A.U. RTE.	SECTION	COUNTY	TOTAL SHEETS	SHEET NO.
		PLOT SCALE = 10.0000' / 1"	CHECKED - MJP	REVISED -						187	11-00121-11-BR	LAKE	496	383
		PLOT DATE = 7/3/2014	DATE - 6/30/2014	REVISED -		CONTRACT NO. 61A63								
							ILLINOIS FED. AID PROJECT							

G:\C00T\21150.004\Drawings\shs\Xss\5.X5.Wash.21150.004.dgn

LEGEND

	TEMPORARY PAVEMENT BY OTHERS
	STRUCTURAL EXCAVATION
	BRACED EXCAVATION



ORIGINAL SURVEY	BY _____	DATE _____
NOTE BOOK		
NO.		

FINAL SURVEY	SURVEYED	BY	DATE
	PLOTTED		
	TEMPLATE		
	AREAS		
	AREAS CHECKED		
NO.			

ORIGINAL	BY	DATE
SURVEY		
PLOTTED		
TEMPLATE		
NOTE BOOK		
AREAS CHECKED		
NO.		

 PATRICK ENGINEERING	PATRICK ENGINEERING INC. 4970 VARSITY DRIVE Lisle, IL 60532 patrickengineering.com	USER NAME = mvsas(Rdwy_L1s1e)	DESIGNED - MJV	REVISED - 10/7/2014	STATE OF ILLINOIS DEPARTMENT OF TRANSPORTATION	WASHINGTON STREET FROM HARYAN WAY TO LAKE STREET WASHINGTON STREET CROSS SECTIONS				F.A.U RTE.	SECTION	COUNTY	TOTAL SHEETS	SHEET NO.
		PLOT SCALE = 5.0000' / IN.	DRAWN - MJV	REVISED -						187	11-00121-11-BR	LAKE	496	385
		PLOT DATE = 10/7/2014	CHECKED - MJP	REVISED -		CONTRACT NO. 61A63								
		DATE - 6/30/2014	REVISED -	REVISED -							ILLINOIS FED. AID PROJECT			
					SCALE:	SHEET NO.	OF	SHEETS	STA. 116+48.60 TO STA. 116+48.60					

LEGEND

 TEMPORARY PAVEMENT BY OTHERS

 STRUCTURAL EXCAVATION

 BRACED EXCAVATION




DATE	
BY	
SURVEYED	
PLOTTED	
TEMPLATE	
NOTE BOOK	
AREAS CHECKED	

DATE	
BY	
SURVEYED	
PLOTTED	
TEMPLATE	
NOTE BOOK	
AREAS CHECKED	

PENTABLE = ...\\PenTable\\Sheet1.dwg\\Grid.tbl

	STAGE 1	STAGE 2	STAGE 3
117+00.00	0.00	390.20	67.28
UNSUITABLE	0.00	1624.06	60.27
EXCAVATION	0.00	0.00	17.85
EMBANKMENT			
ALL UNITS ARE SQ FT			

LEGEND	
	TEMPORARY PAVEMENT BY OTHERS
	STRUCTURAL EXCAVATION
	BRACED EXCAVATION

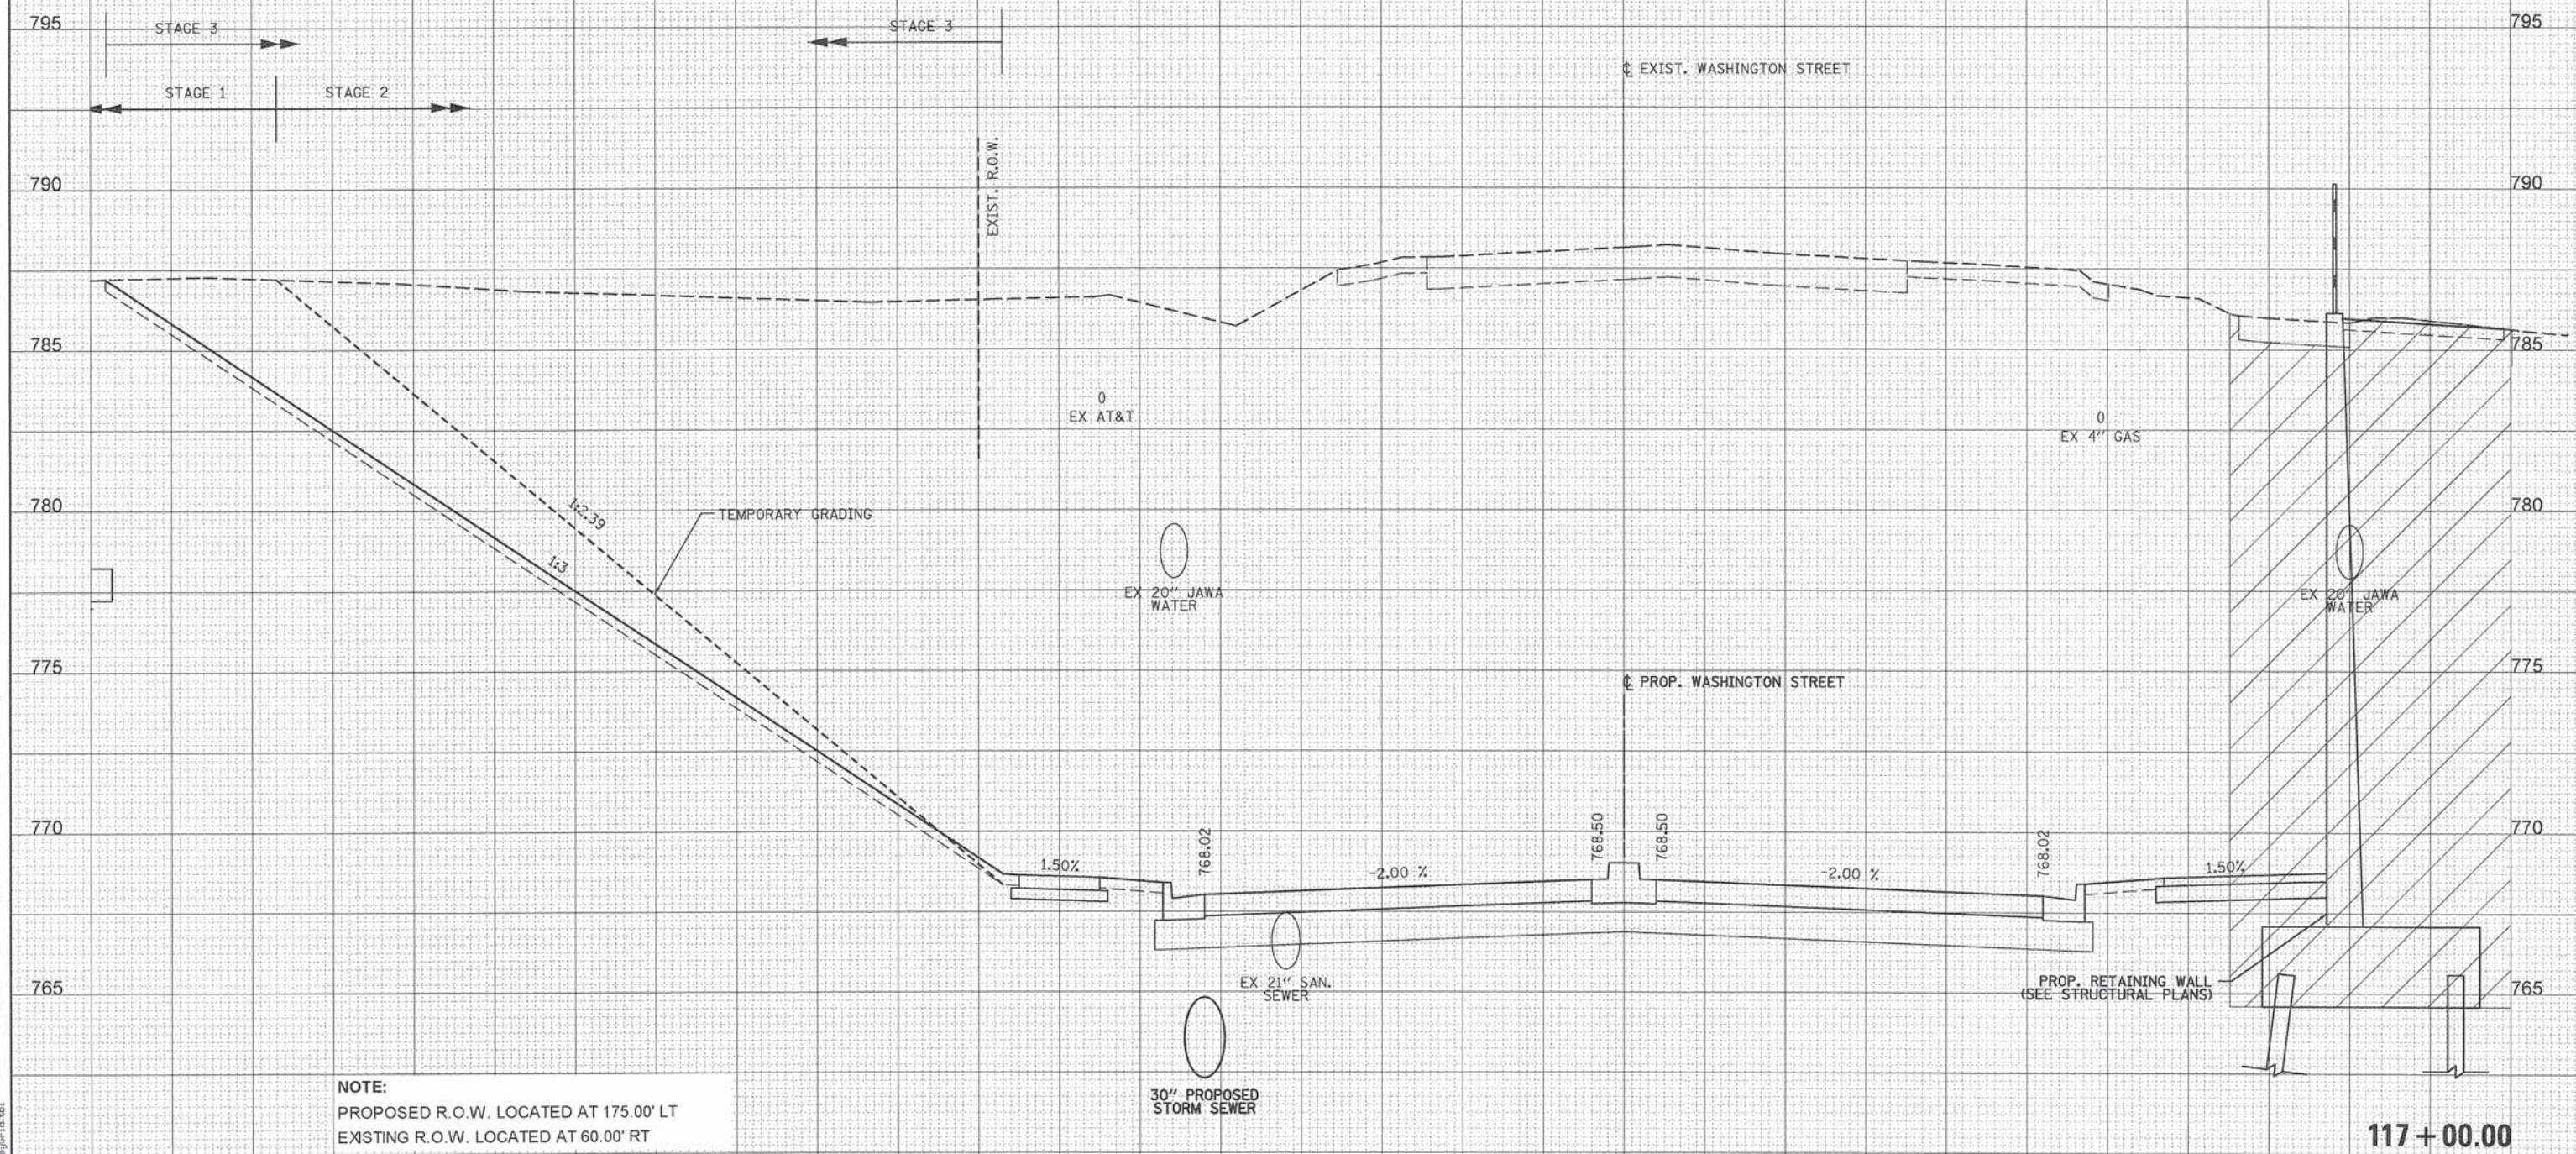


NOTE:
PROPOSED R.O.W. LOCATED AT 175.00' LT
EXISTING R.O.W. LOCATED AT 60.00' RT

 PATRICK ENGINEERING	PATRICK ENGINEERING INC. 4970 VARSITY DRIVE LISLE, IL 60532 patrickengineering.com	USER NAME = tkoeppen(Rdwy.Lisle)	DESIGNED - MJV	REVISED -	STATE OF ILLINOIS DEPARTMENT OF TRANSPORTATION	WASHINGTON STREET FROM HARYAN WAY TO LAKE STREET WASHINGTON STREET CROSS SECTIONS				F.A. RTE.	SECTION	COUNTY	TOTAL SHEETS	SHEET NO.
		PLOT SCALE = 18.0000' / 1".	DRAWN - MJV	REVISED -						187	11-00121-11-BR	LAKE	496	387
		PLOT DATE = 7/3/2014	CHECKED - MJP	REVISED -		CONTRACT NO. 61A63								
		DATE = 6/30/2014	REVISED -	ILLINOIS FED. AID PROJECT										
SCALE:						SHEET NO.	OF	SHEETS	STA. 117+00.00	TO STA. 117+00.00				

DATE	
BY	
SURVEYED	
PLOTTED	
TEMPLATE	
NO. BOOK	
AREAS CHECKED	

DATE	
BY	
SURVEYED	
PLOTTED	
TEMPLATE	
NO. BOOK	
AREAS CHECKED	


PENITABLE = ...PenTable\Site\1_Grading\14.tbl
G:\C00T\21150_004\Drawings\shhs\Xsep\S.XS.Wash.21150_004.dgn

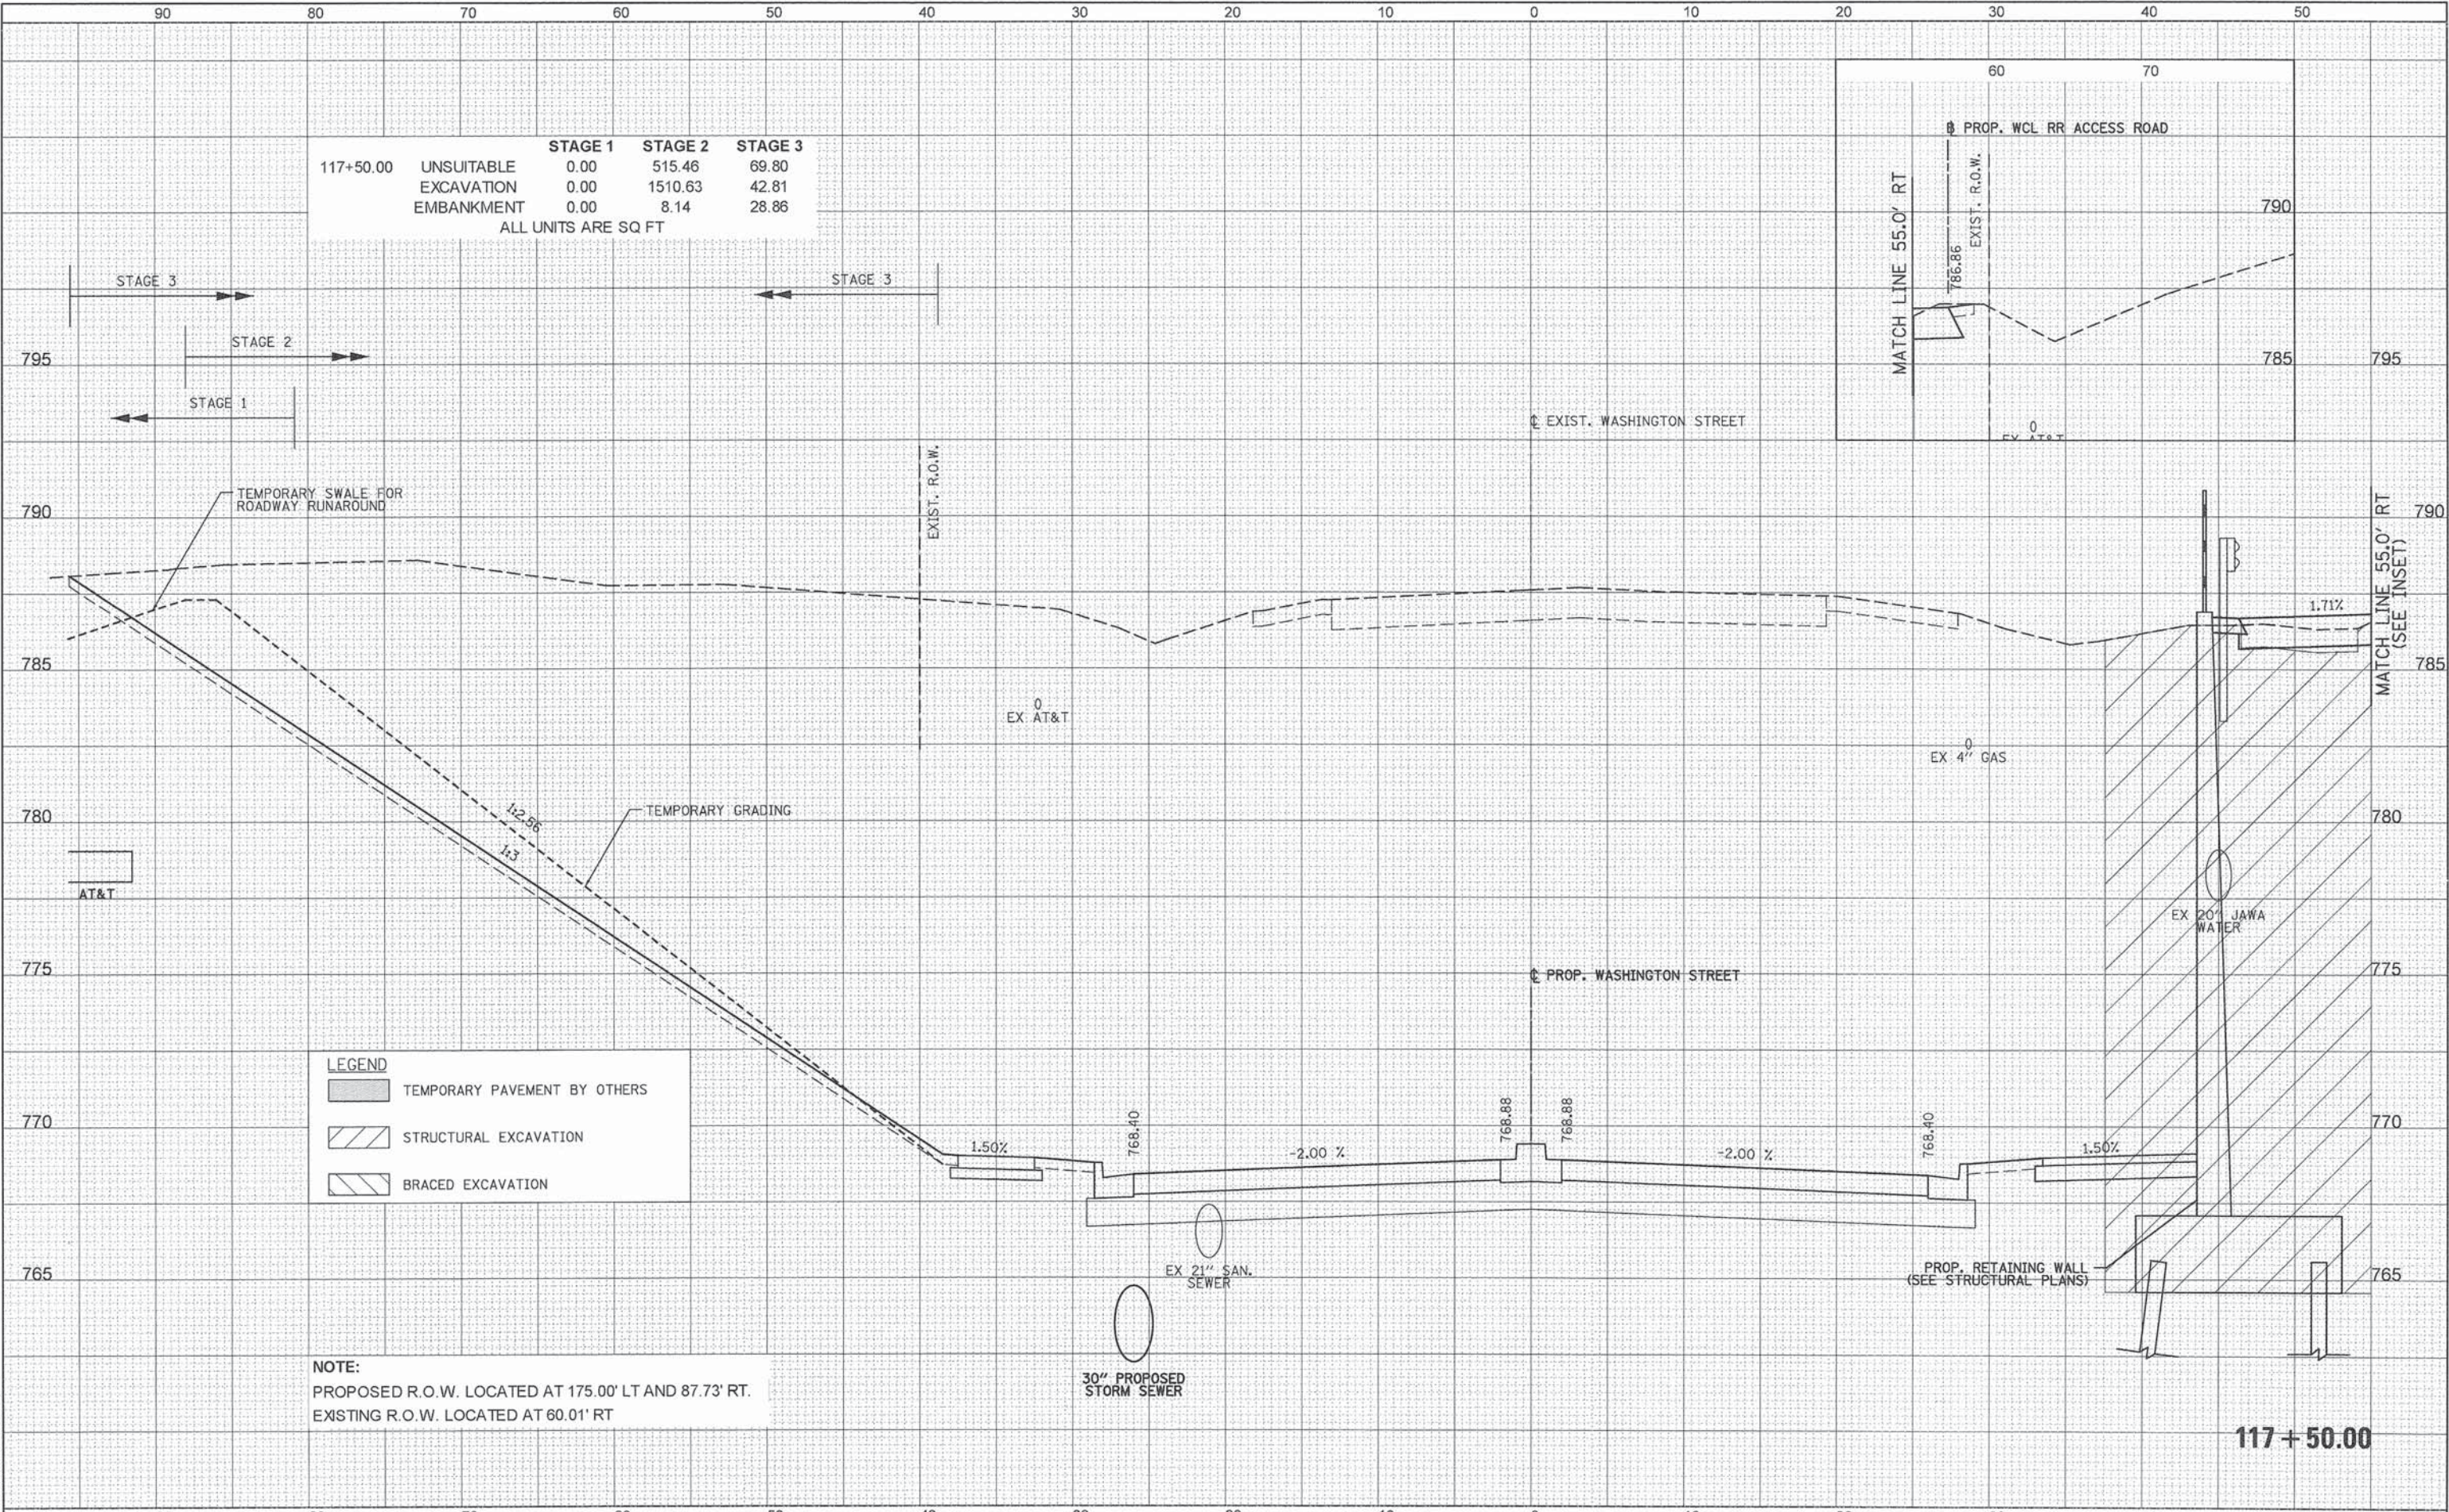

 PATRICK ENGINEERING	PATRICK ENGINEERING INC. 4970 VARSITY DRIVE LISLE, IL 60532 patrickengineering.com	USER NAME = tkoeppen(Rdwy.Lisle)	DESIGNED - MJV	REVISED -	STATE OF ILLINOIS DEPARTMENT OF TRANSPORTATION	WASHINGTON STREET FROM HARYAN WAY TO LAKE STREET WASHINGTON STREET CROSS SECTIONS				F.A.U RTE.	SECTION	COUNTY	TOTAL SHEETS	SHEET NO.
			DRAWN - MJV	REVISED -						187	11-00121-11-BR	LAKE	496	388
		PLOT SCALE = 10.0000' / in.	CHECKED - MJV	REVISED -		CONTRACT NO. 61A63								
		PLOT DATE = 7/3/2014	DATE - 6/30/2014	REVISED -		SCALE:	SHEET NO.	OF	SHEETS	STA. 117+50.00	TO STA. 117+50.00	ILLINOIS FED. AID PROJECT		

LEGEND


	TEMPORARY PAVEMENT BY OTHERS
	STRUCTURAL EXCAVATION
	BRACED EXCAVATION

 

DATE	BY	SURVEYED	PLOTTED	NO.
		NOTE BOOK	TEMP. PLATE	AREAS CHECKED

DATE	BY	SURVEYED	PLOTTED	NO.
		NOTE BOOK	TEMP. PLATE	AREAS CHECKED

PENTABLE = ...\\PenTable\\Sheet1\\Graphic.dwg

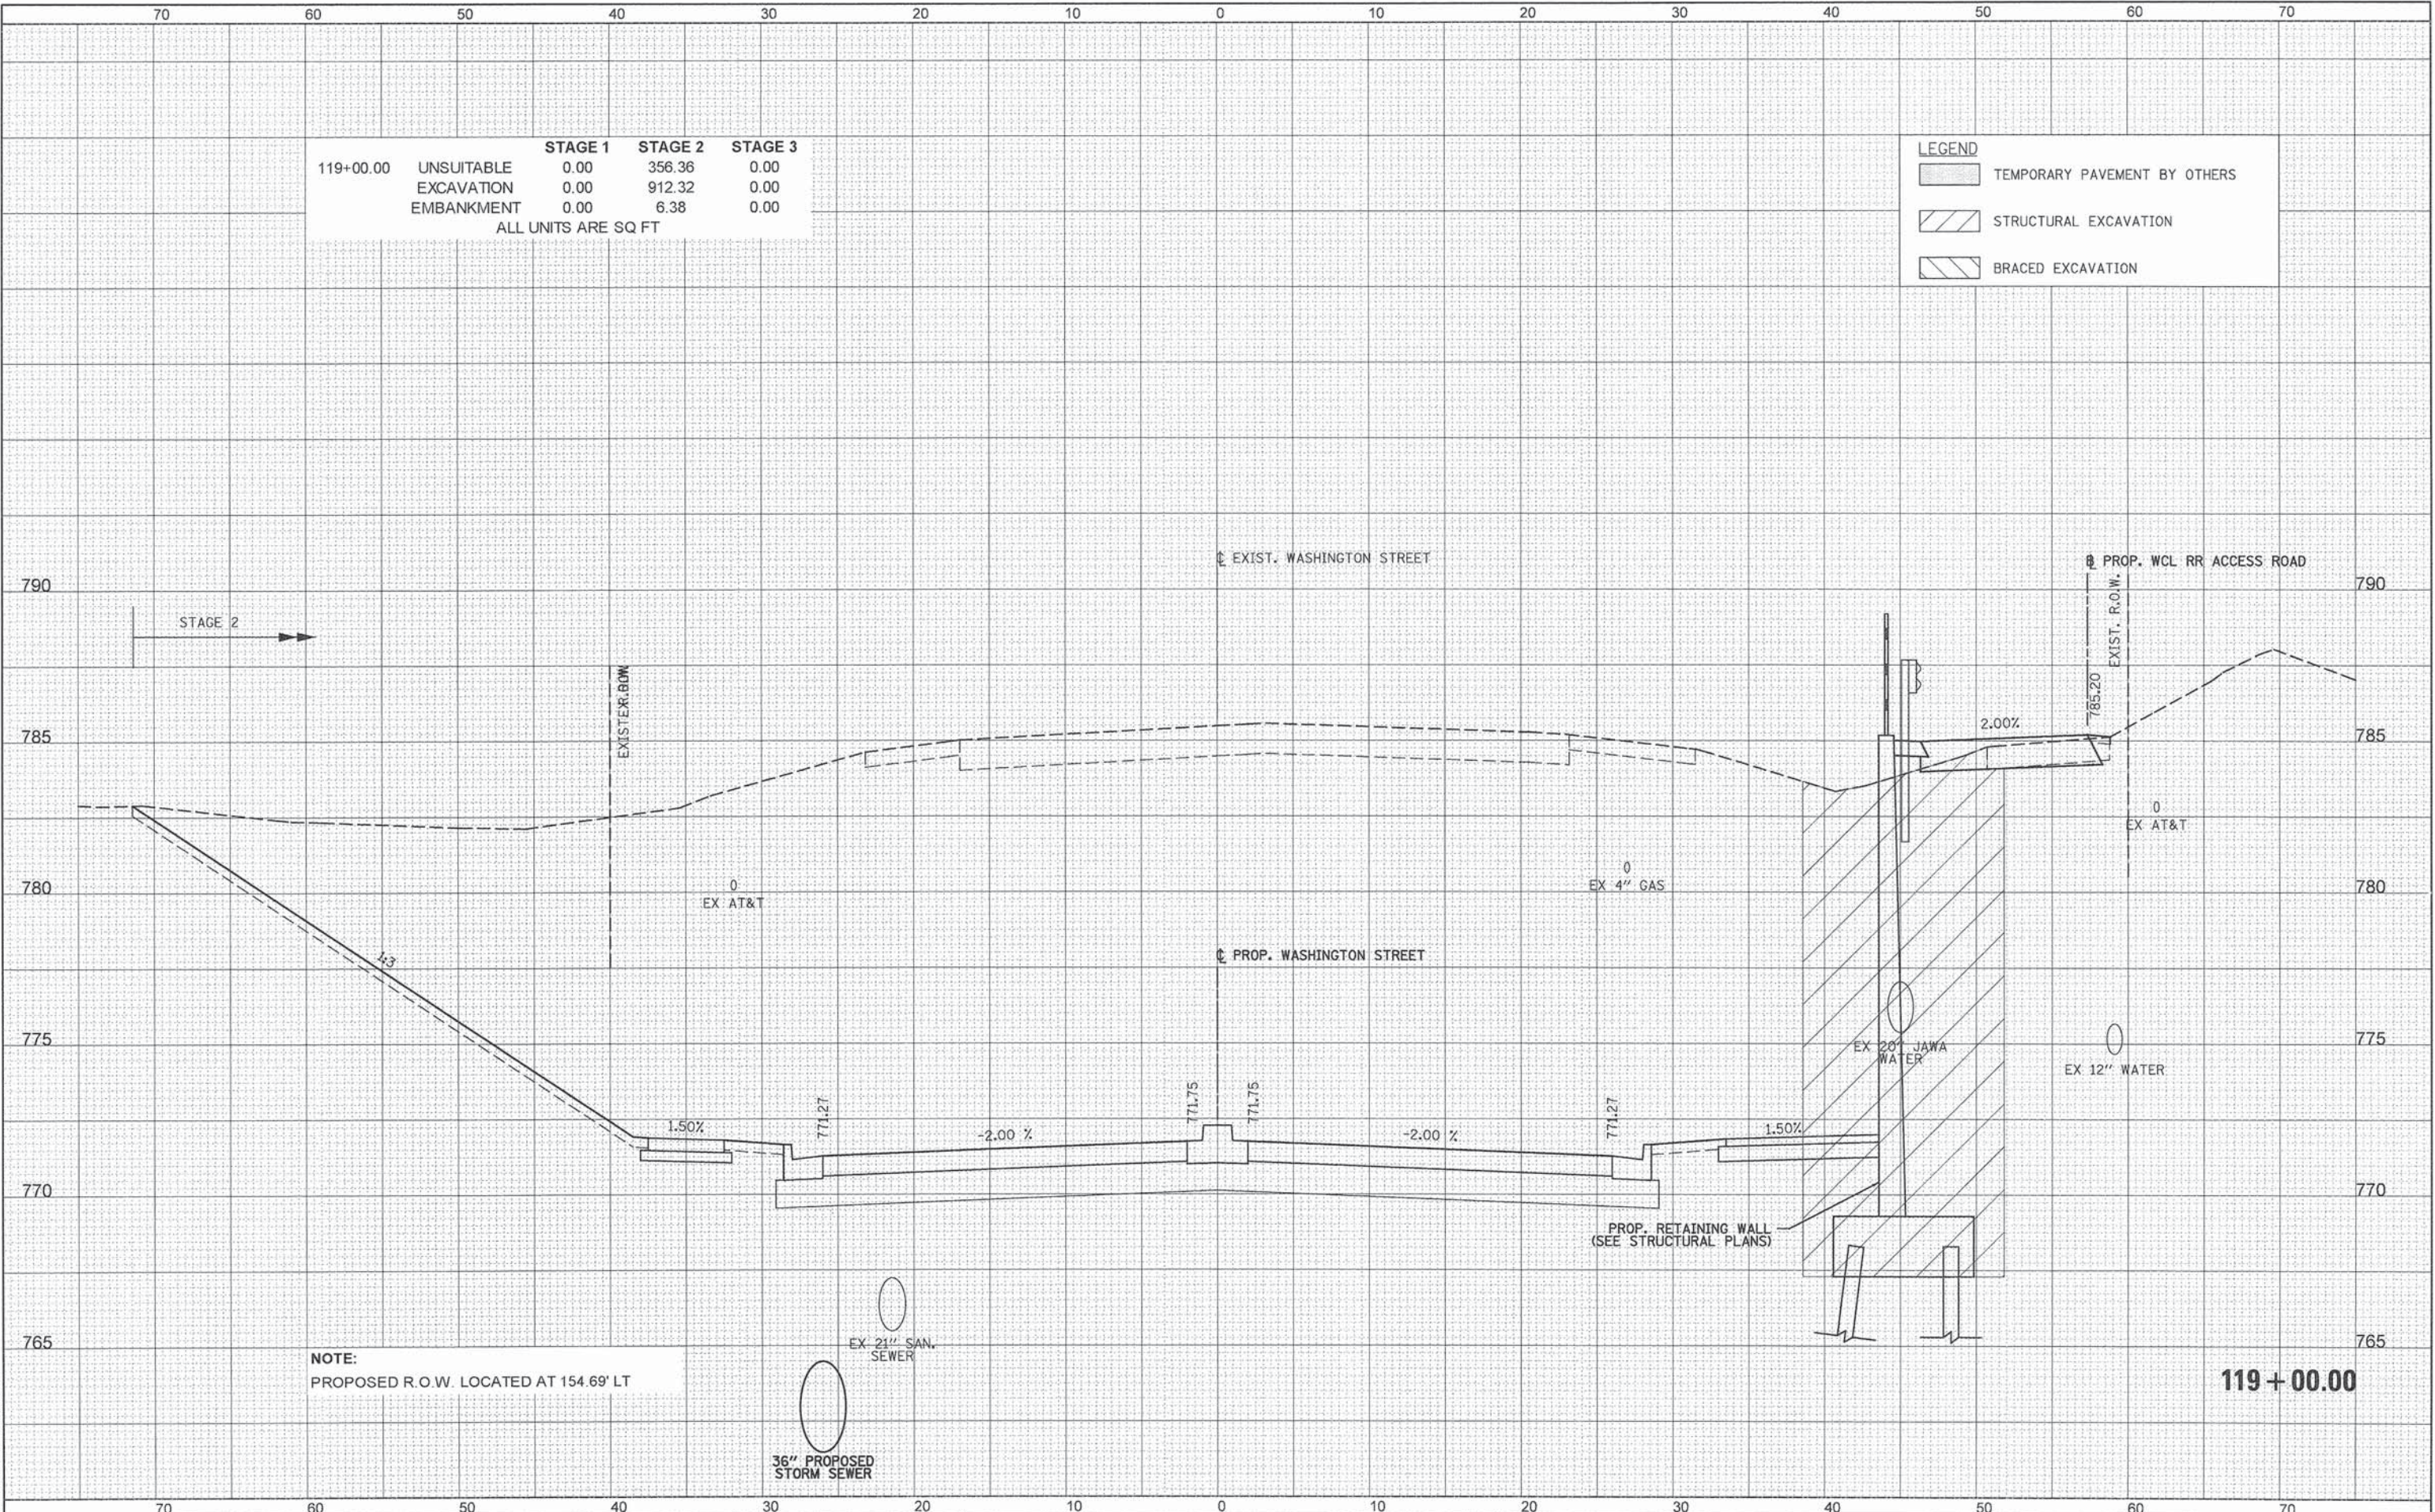

PATRICK ENGINEERING 4970 VARSITY DRIVE LISLE, IL 60532 patrickengineering.com	USER NAME = skoeppe@rdwy.lisle	DESIGNED - MJV	REVISED -
	PLOT SCALE = 1/8" = 1' / in.	DRAWN - MJV	REVISED -
PLOT DATE = 7/3/2014	CHECKED - MJV	REVISED -	REVISED -
	DATE = 6/30/2014	REVISED -	REVISED -
STATE OF ILLINOIS DEPARTMENT OF TRANSPORTATION			
WASHINGTON STREET FROM HARYAN WAY TO LAKE STREET WASHINGTON STREET CROSS SECTIONS			
SCALE:	SHEET NO. OF SHEETS	STA. 119+00.00 TO STA. 119+00.00	
F.A.U. RTE. 187	SECTION 11-00121-11-BR	COUNTY LAKE	TOTAL SHEETS 496 SHEET NO. 391
CONTRACT NO. 61A63			
ILLINOIS FED. AID PROJECT			

G:\CDDT\21158_004\Drawings\ehs\X990\S_XS_Wash_21158_004.dgn


DATE	BY	SURVEYED	PLOTTED	TEMPLATE	AREAS	CHECKED
		NO.				

DATE	BY	SURVEYED	PLOTTED	TEMPLATE	AREAS	CHECKED
		NO.				

PENTABLE = ...\\PenTable\\Short_Dwg\\Grid.tbl
Q:\\LCDOT\\21150_004\\Drawings\\shts\\Xsec\\S.XS.Wash.21150_004.dgn

		STAGE 1	STAGE 2	STAGE 3
119+50.00	UNSUITABLE	0.00	359.20	0.00
	EXCAVATION	0.00	630.02	0.00
	EMBANKMENT	0.00	1.44	0.00
ALL UNITS ARE SQ FT				

LEGEND	
	TEMPORARY PAVEMENT BY OTHERS
	STRUCTURAL EXCAVATION
	BRACED EXCAVATION

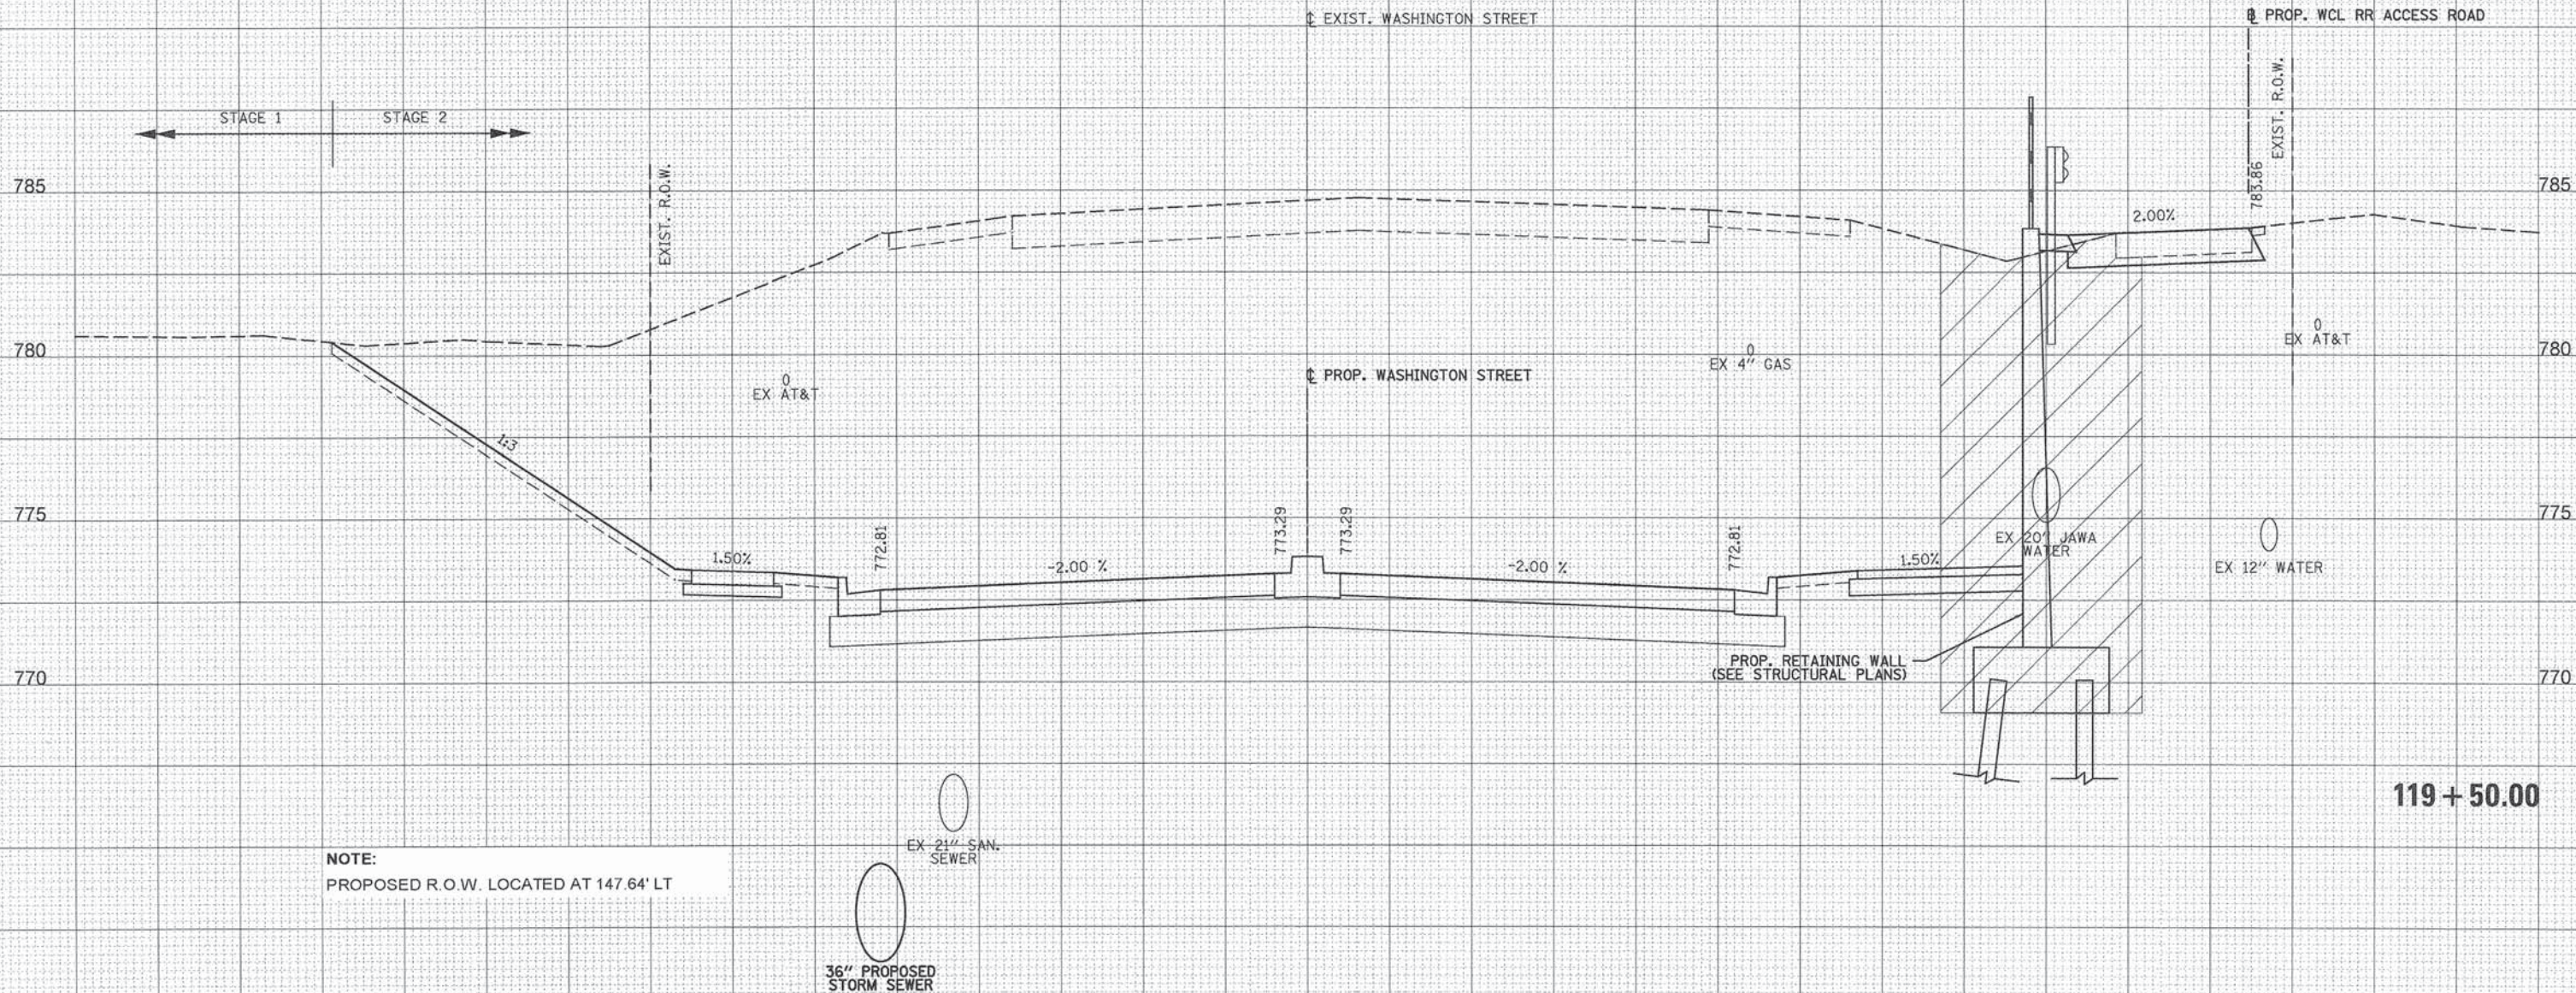

NOTE:
PROPOSED R.O.W. LOCATED AT 147.64' LT

EX 21\"/>
SEWER

36\" PROPOSED
STORM SEWER



PATRICK ENGINEERING INC.
4970 VARSITY DRIVE
LISLE, IL 60532
patrickengineering.com

USER NAME = koeppen(Rdwj.Lisle)
DESIGNED - MJV
DRAWN - MJV
CHECKED - MJV
DATE - 6/30/2014
PLOT SCALE = 10.0000' / in.
PLOT DATE = 7/3/2014

DESIGNED - MJV
DRAWN - MJV
CHECKED - MJV
DATE - 6/30/2014
REVIS

DESIGNED - MJV
DRAWN - MJV
CHECKED - MJV
DATE - 6/30/2014
REVIS

STATE OF ILLINOIS
DEPARTMENT OF TRANSPORTATION

WASHINGTON STREET FROM HARYAN WAY TO LAKE STREET
WASHINGTON STREET CROSS SECTIONS

SCALE: SHEET NO. OF SHEETS STA. 119+50.00 TO STA. 119+50.00

F.A.U. RTE.	SECTION	COUNTY	TOTAL SHEETS	SHEET NO.
187	11-00121-11-BR	LAKE	496	392
				CONTRACT NO. 61A63
ILLINOIS FED. AID PROJECT				


DATE	BY	SURVEYED	PLOTTED	TEMPLATE	AREAS CHECKED
		NO.			

DATE	BY	SURVEYED	PLOTTED	TEMPLATE	AREAS CHECKED
		NO.			

DATE	BY	SURVEYED	PLOTTED	TEMPLATE	AREAS CHECKED
		NO.			

	STAGE 1	STAGE 2	STAGE 3
120+00.00	0.00	369.43	0.00
EXCAVATION	0.00	406.73	0.00
EMBANKMENT	0.00	5.26	0.00
ALL UNITS ARE SQ FT			

LEGEND	
	TEMPORARY PAVEMENT BY OTHERS
	STRUCTURAL EXCAVATION
	BRACED EXCAVATION

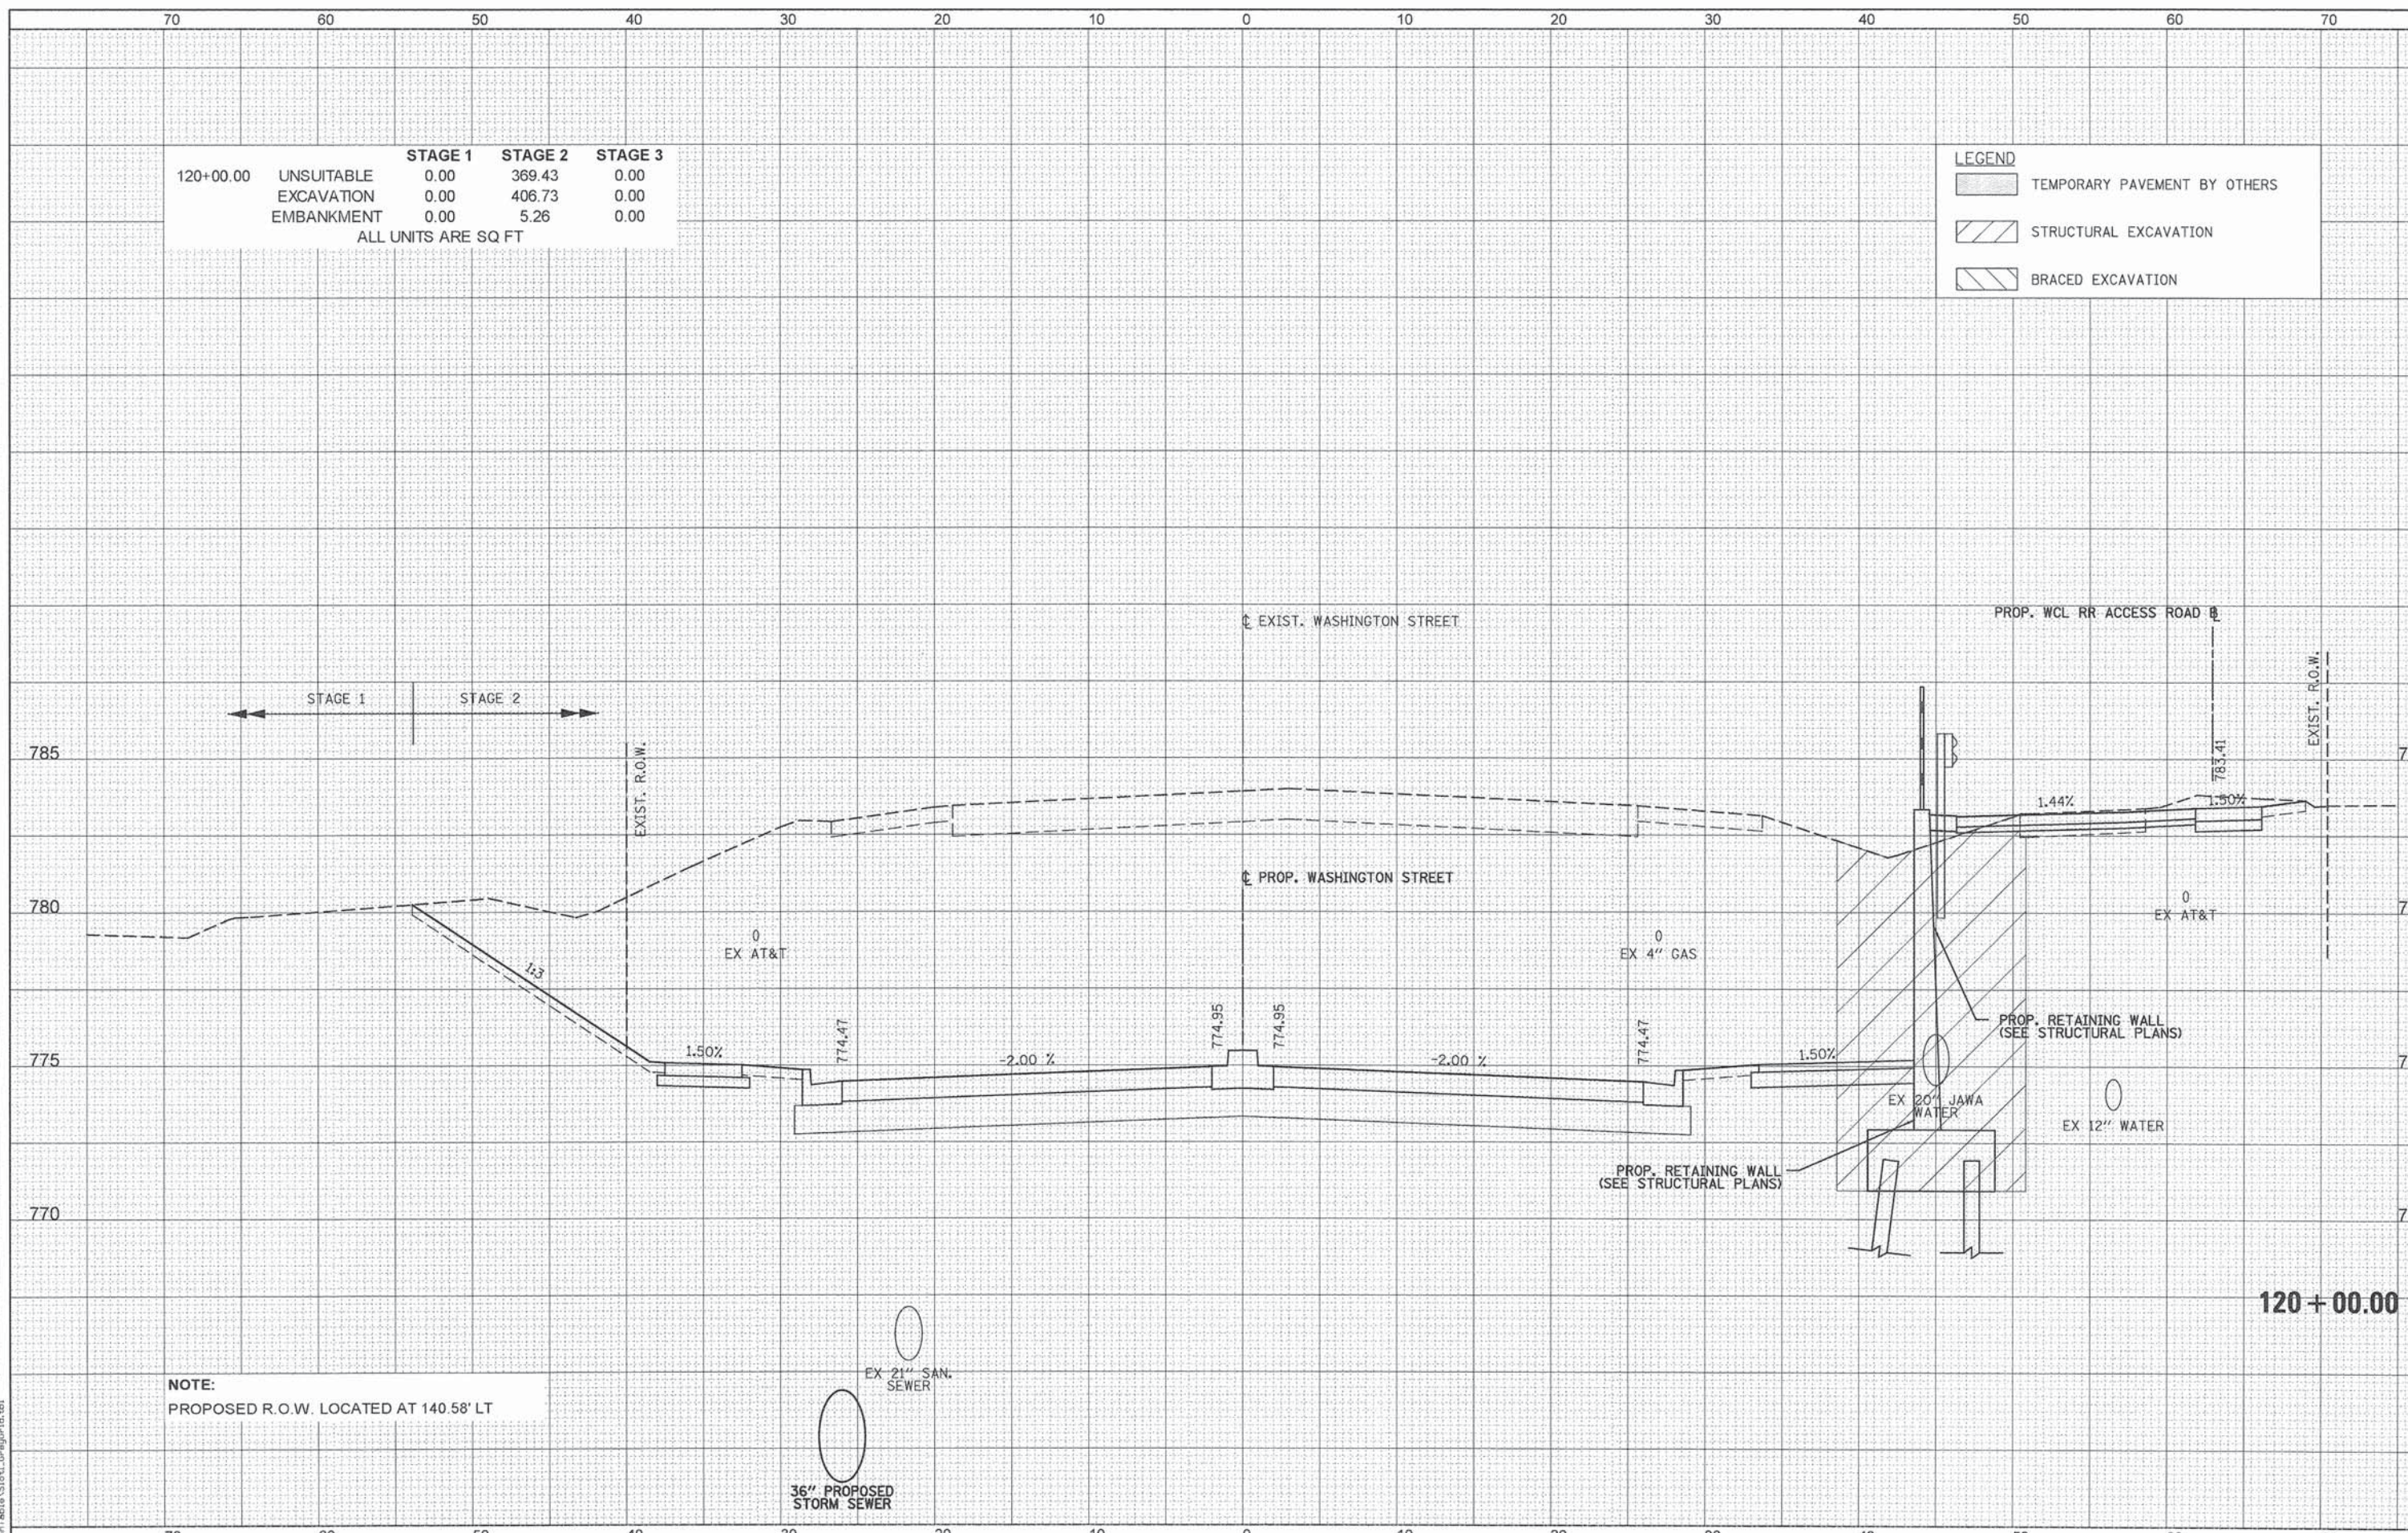

NOTE:
PROPOSED R.O.W. LOCATED AT 140.58' LT

EX 21" SAN. SEWER
36" PROPOSED STORM SEWER

DATE	BY	SURVEYED	PLOTTED	TEMP.	AREAS	CHECKED
		NO.				


DATE	BY	SURVEYED	PLOTTED	TEMP.	AREAS	CHECKED
		NO.				

PENTABLE = ...\\PentTable\\Sheet1.dwg\\Grid.tbl

	STAGE 1	STAGE 2	STAGE 3
120+50.00	UNSUITABLE	0.00	402.46
	EXCAVATION	0.00	192.30
	EMBANKMENT	0.00	7.84
			0.00

ALL UNITS ARE SQ FT

LEGEND	
	TEMPORARY PAVEMENT BY OTHERS
	STRUCTURAL EXCAVATION
	BRACED EXCAVATION

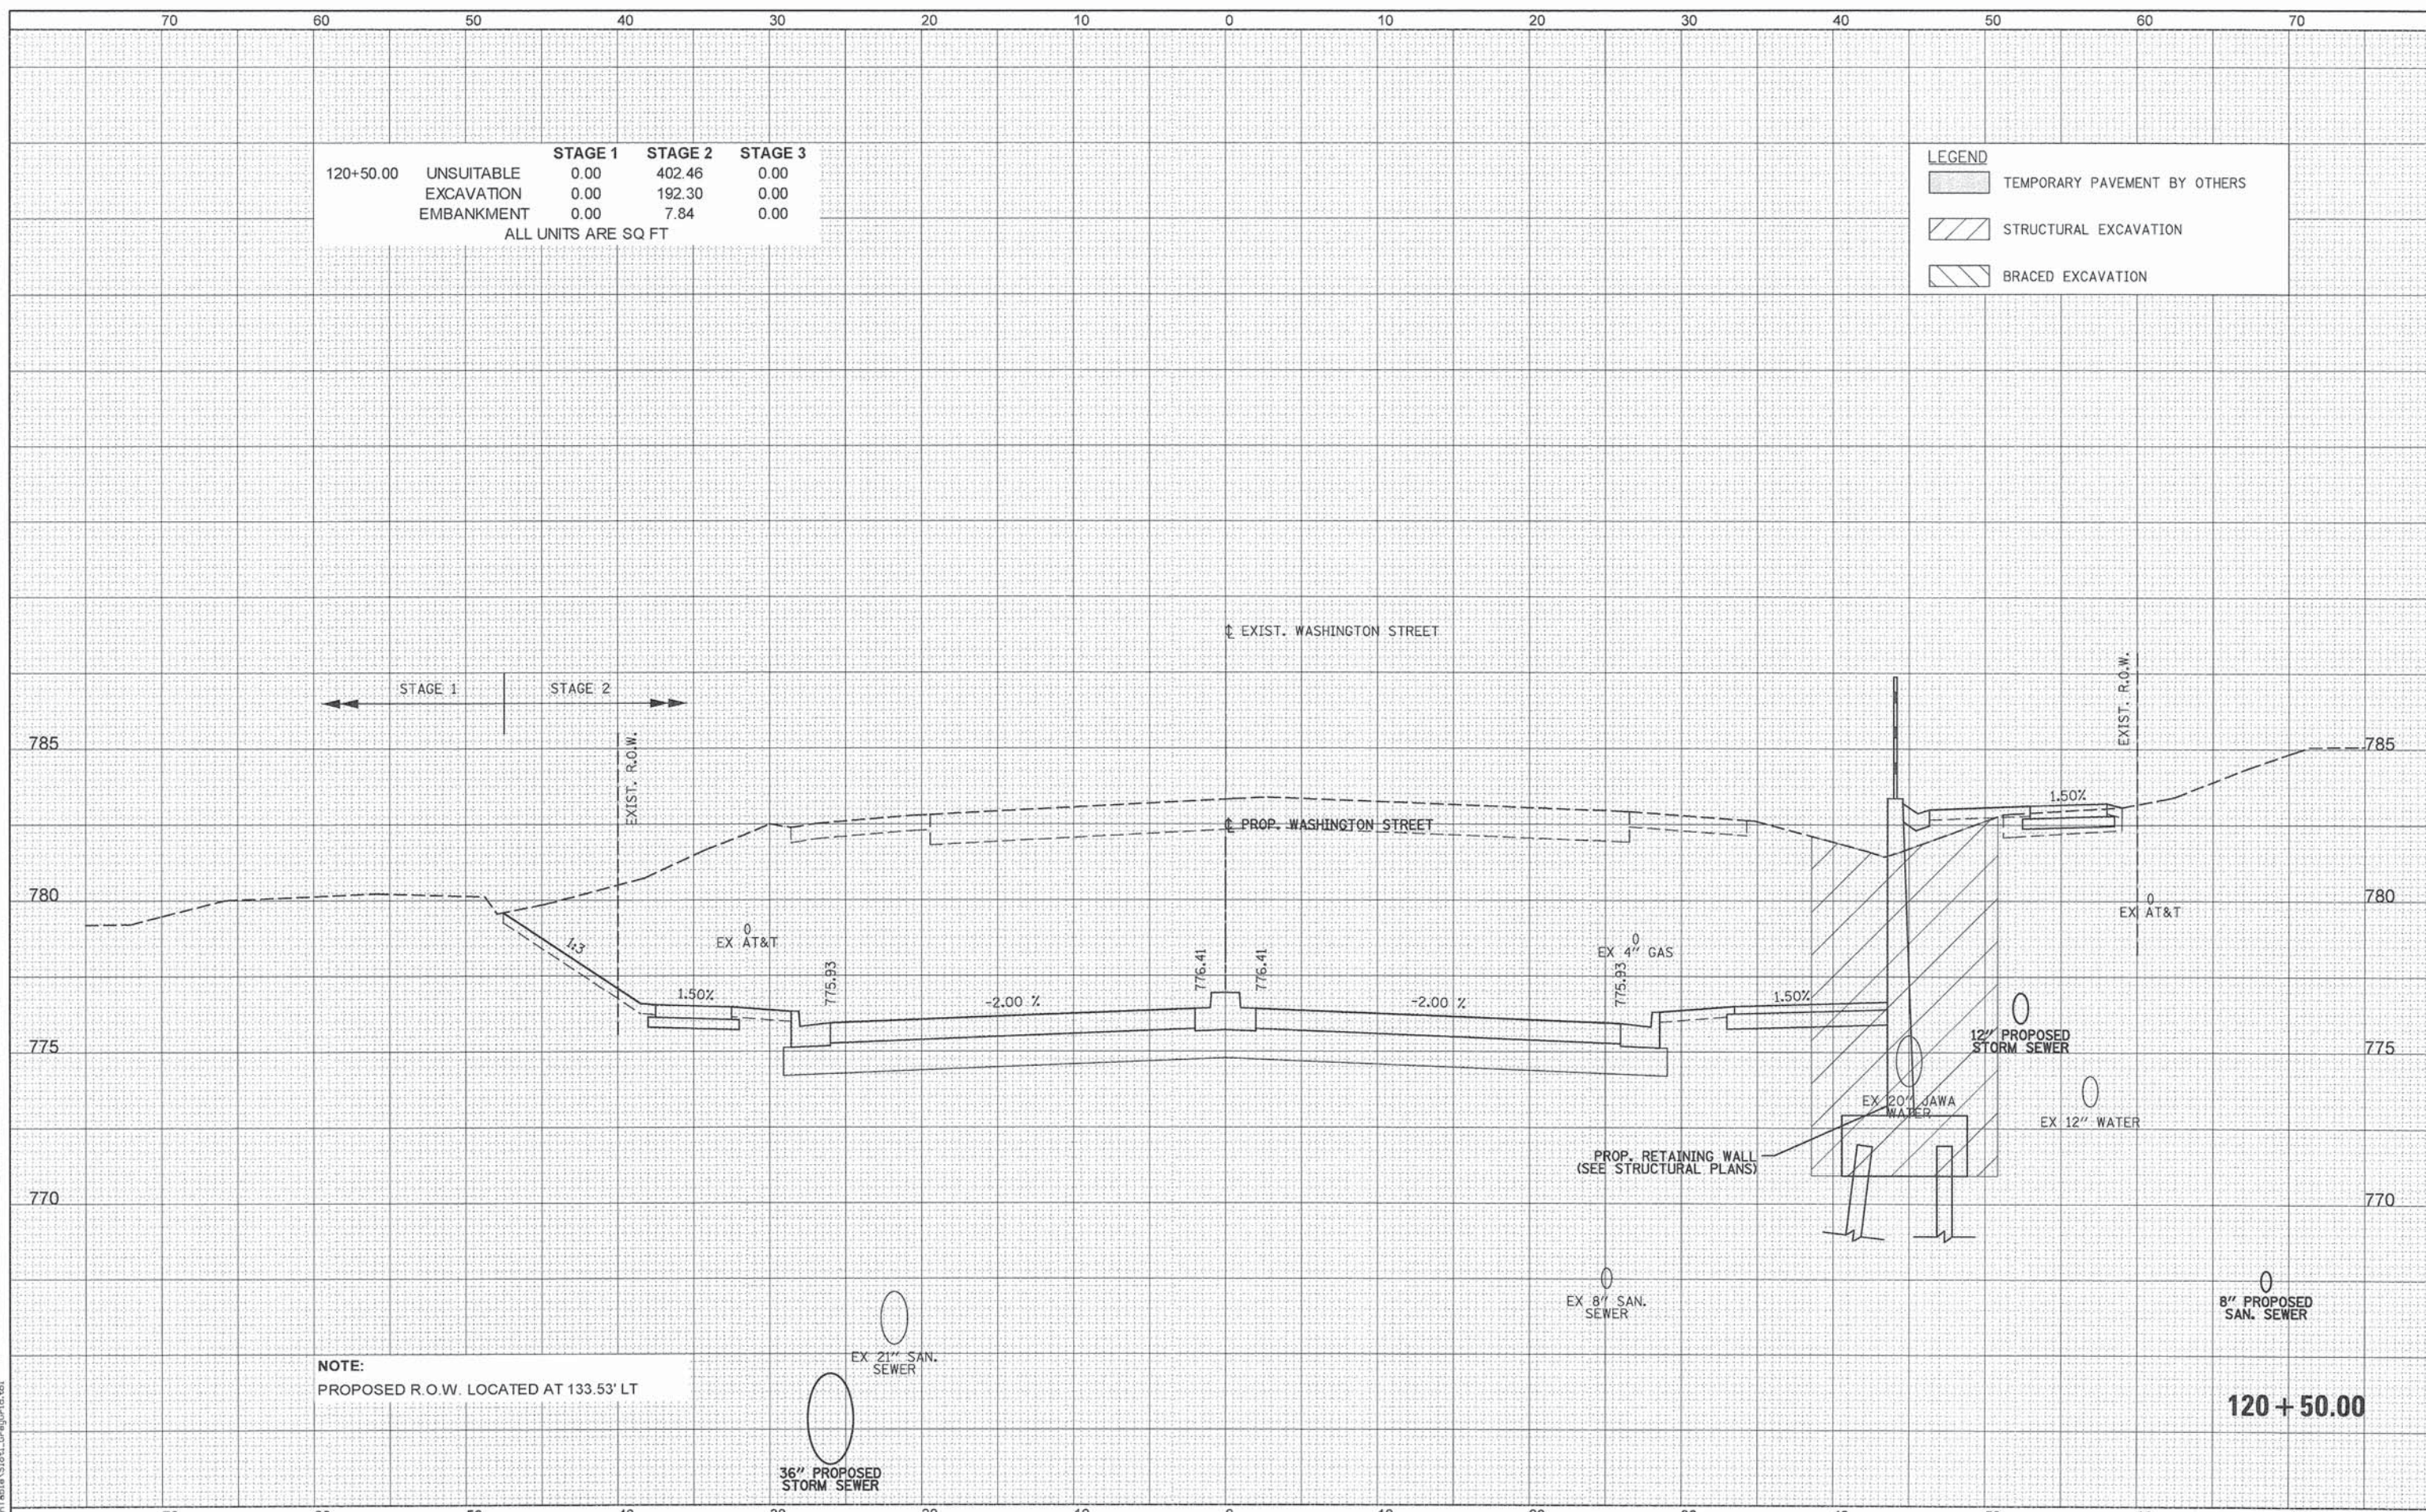

NOTE:
PROPOSED R.O.W. LOCATED AT 133.53' LT



PATRICK ENGINEERING INC.
4970 VARSITY DRIVE
LISLE, IL 60532
patrickengineering.com

USER NAME = tkoeppen(Rdy_Lisle)
DESIGNED - MJV
DRAWN - MJV
CHECKED - MJP
DATE = 6/30/2014
PLOT SCALE = 10.0000' / in.
PLOT DATE = 7/3/2014

DESIGNED - MJV
DRAWN - MJV
CHECKED - MJP
DATE = 6/30/2014
REVISED -
REVISED -
REVISED -
REVISED -

STATE OF ILLINOIS
DEPARTMENT OF TRANSPORTATION

WASHINGTON STREET FROM HARYAN WAY TO LAKE STREET
WASHINGTON STREET CROSS SECTIONS

SCALE: SHEET NO. OF SHEETS STA. 120+50.00 TO STA. 120+50.00


F.A.U. RTE.	SECTION	COUNTY	TOTAL SHEETS	SHEET NO.
187	11-00121-11-BR	LAKE	496	394

CONTRACT NO. 61A63

ILLINOIS FED. AID PROJECT

FINAL SURVEY	SURVEYED _____	BY _____	DATE _____
	PLOTTED _____ TEMPLATE _____ AREAS _____ AREAS CHECKED _____		
NOTE BOOK			
NO.			

ORIGINAL SURVEY	SURVEYED _____	BY _____	DATE _____
NOTE BOOK NO.	FLOTTED _____		
	TEMPLATE _____		
	AREAS _____		
	AREAS CHECKED _____		

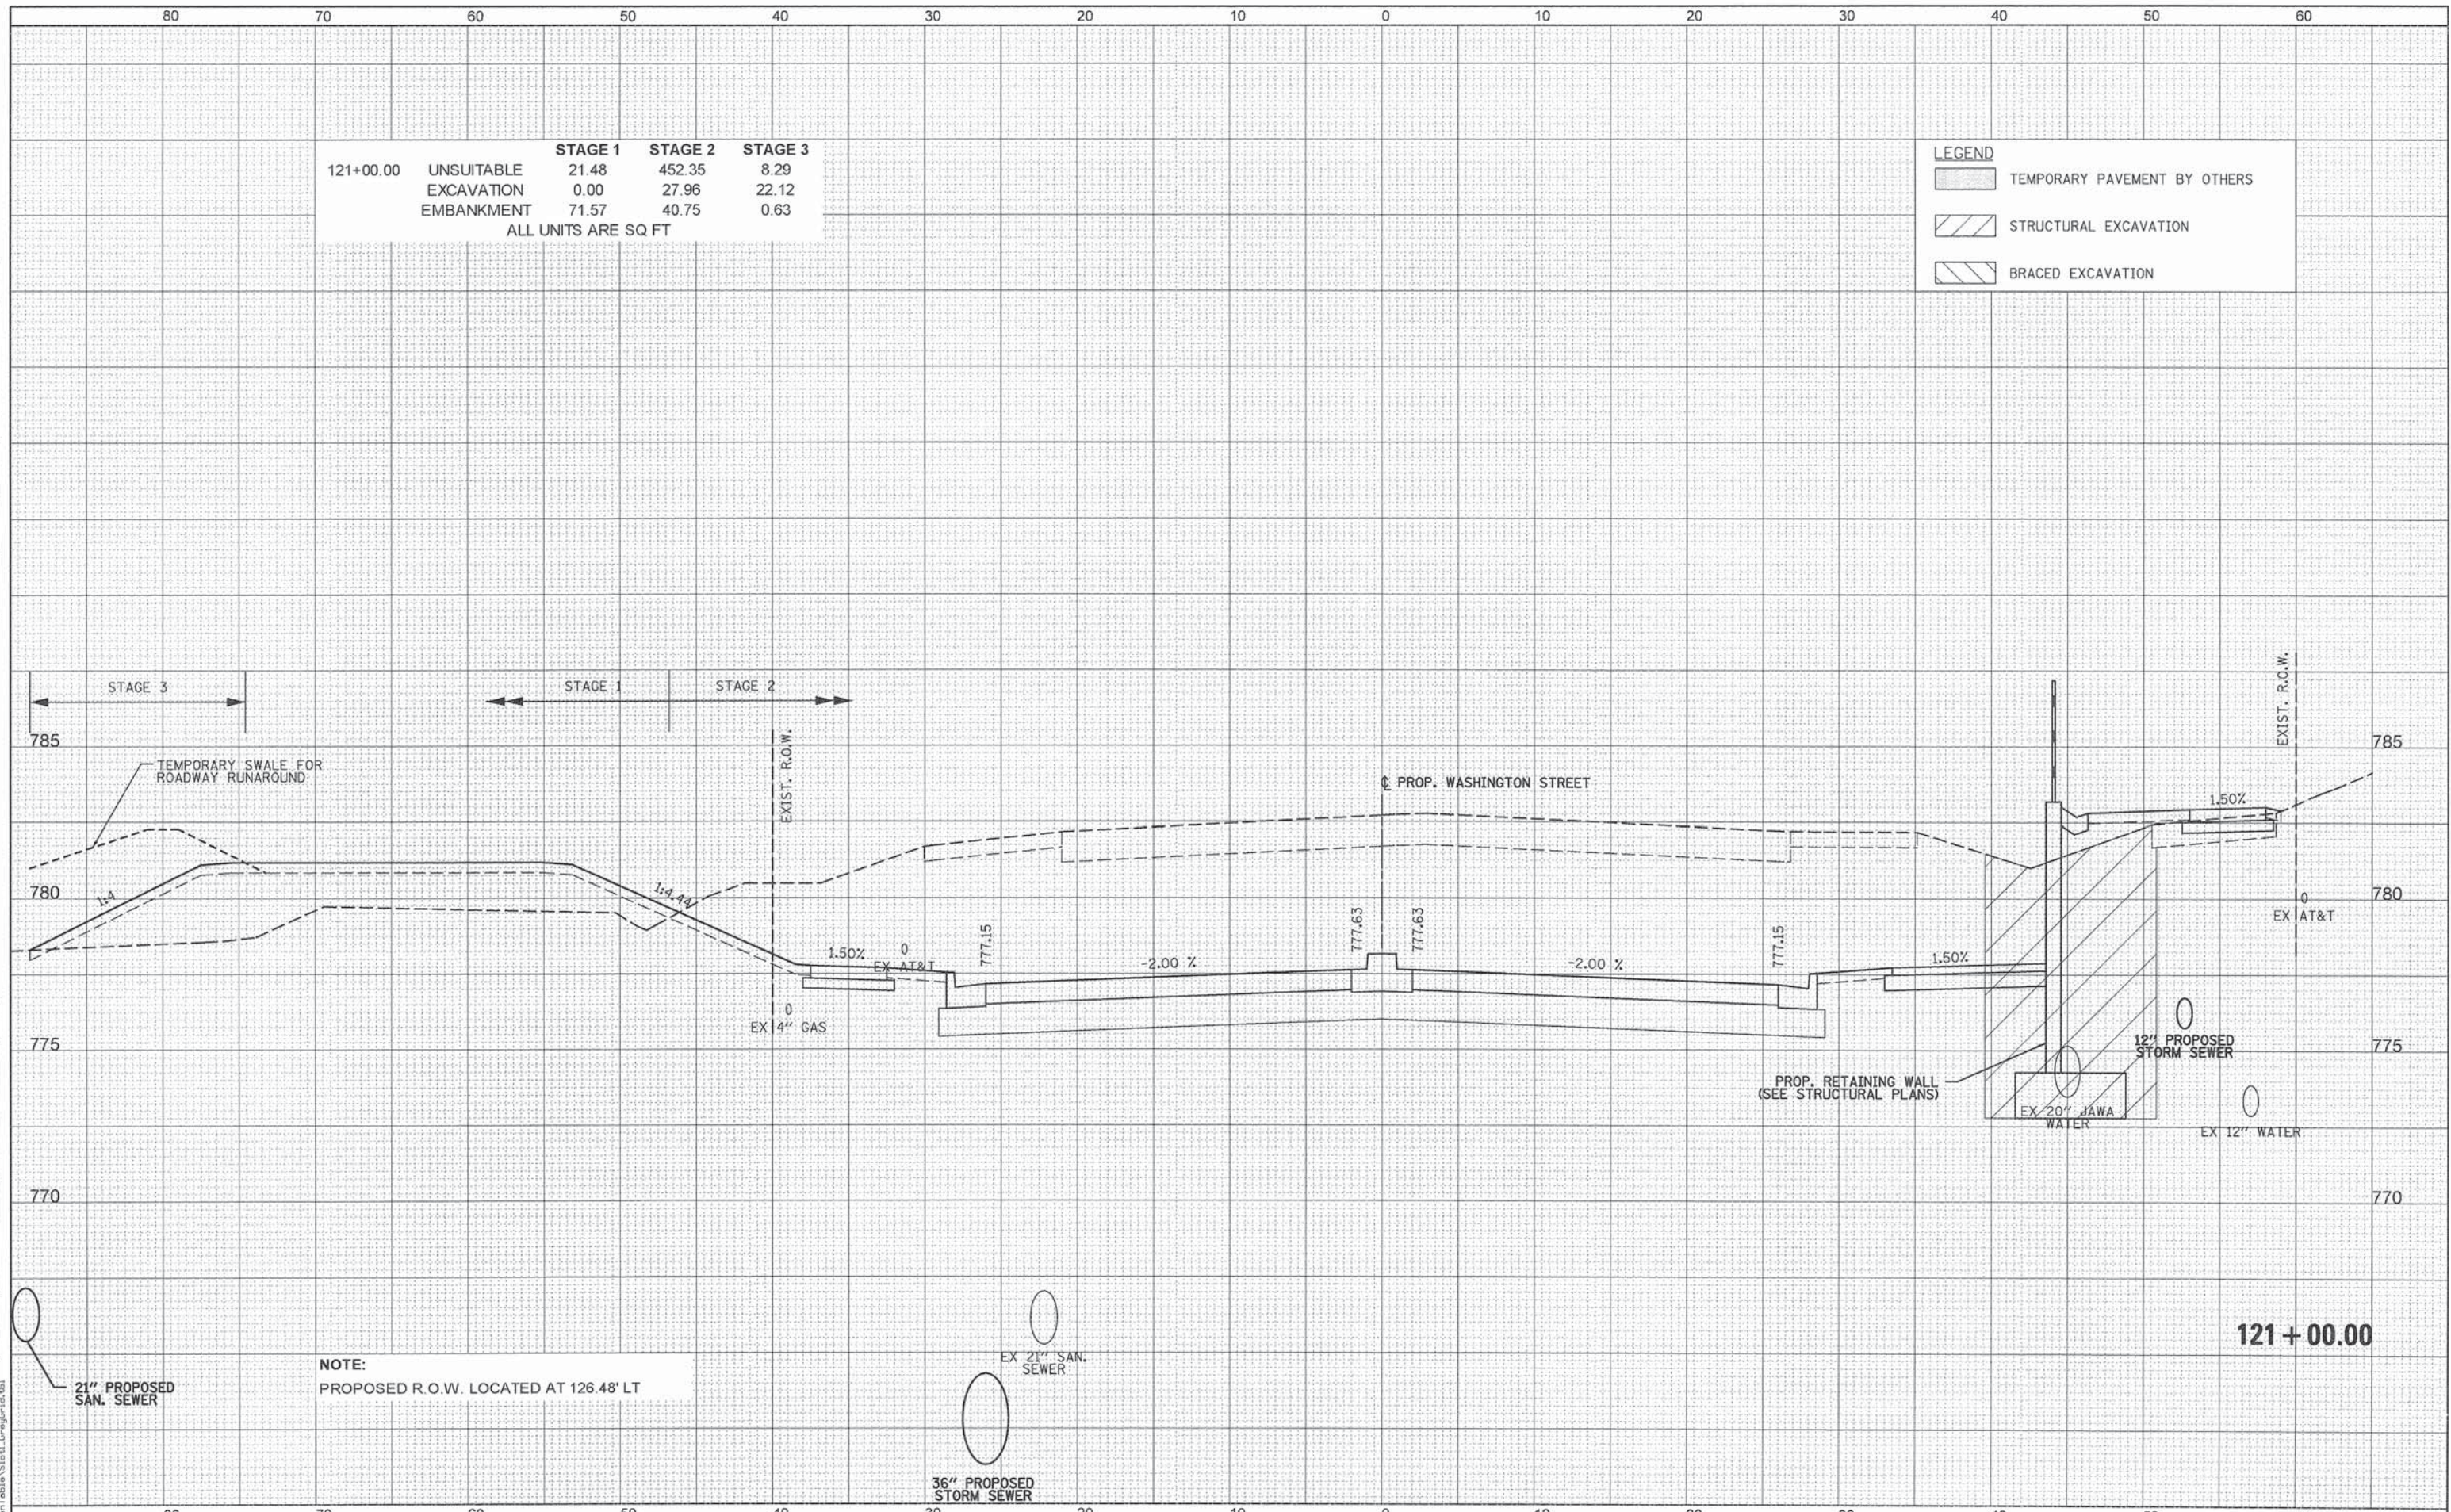

 PATRICK ENGINEERING	PATRICK ENGINEERING INC. 4970 VARSITY DRIVE LISLE, IL 60532 patrickengineering.com	USER NAME = tkoeppen@dwg-lists	DESIGNED - MJV	REVISED -	STATE OF ILLINOIS DEPARTMENT OF TRANSPORTATION	WASHINGTON STREET FROM HARYAN WAY TO LAKE STREET WASHINGTON STREET CROSS SECTIONS					F.A.U R.T.E.	SECTION	COUNTY	TOTAL SHEETS	SHEET NO.
		PLOT SCALE = 10.0000' / 1" =	DRAWN - MJV	REVISED -							187	11-00121-11-BR	LAKE	496	395
		PLOT DATE = 7/3/2014	CHECKED - MJP	REVISED -		CONTRACT NO. 61A63									
		DATE = 6/30/2014	REVISED -	REVISED -											
						SCALE:	SHEET NO.	OF	SHEETS	STA. 121+00.00	TO STA. 121+00.00	ILLINOIS FED. AID PROJECT			


G:\LC00T\21150_004\Drawings\shots\Xseo\S_XS_Wash_21150_004.dgn

DATE	BY
SURVEYED	PLOTTED
NOTE BOOK	AREAS CHECKED
NO.	

DATE	BY
SURVEYED	PLOTTED
NOTE BOOK	AREAS CHECKED
NO.	

121+10.15	STAGE 1	STAGE 2	STAGE 3
	UNSUITABLE	27.75	443.61
	EXCAVATION	0.00	10.39
	EMBANKMENT	179.30	44.10
ALL UNITS ARE SQ FT			

LEGEND	
	TEMPORARY PAVEMENT BY OTHERS
	STRUCTURAL EXCAVATION
	BRACED EXCAVATION

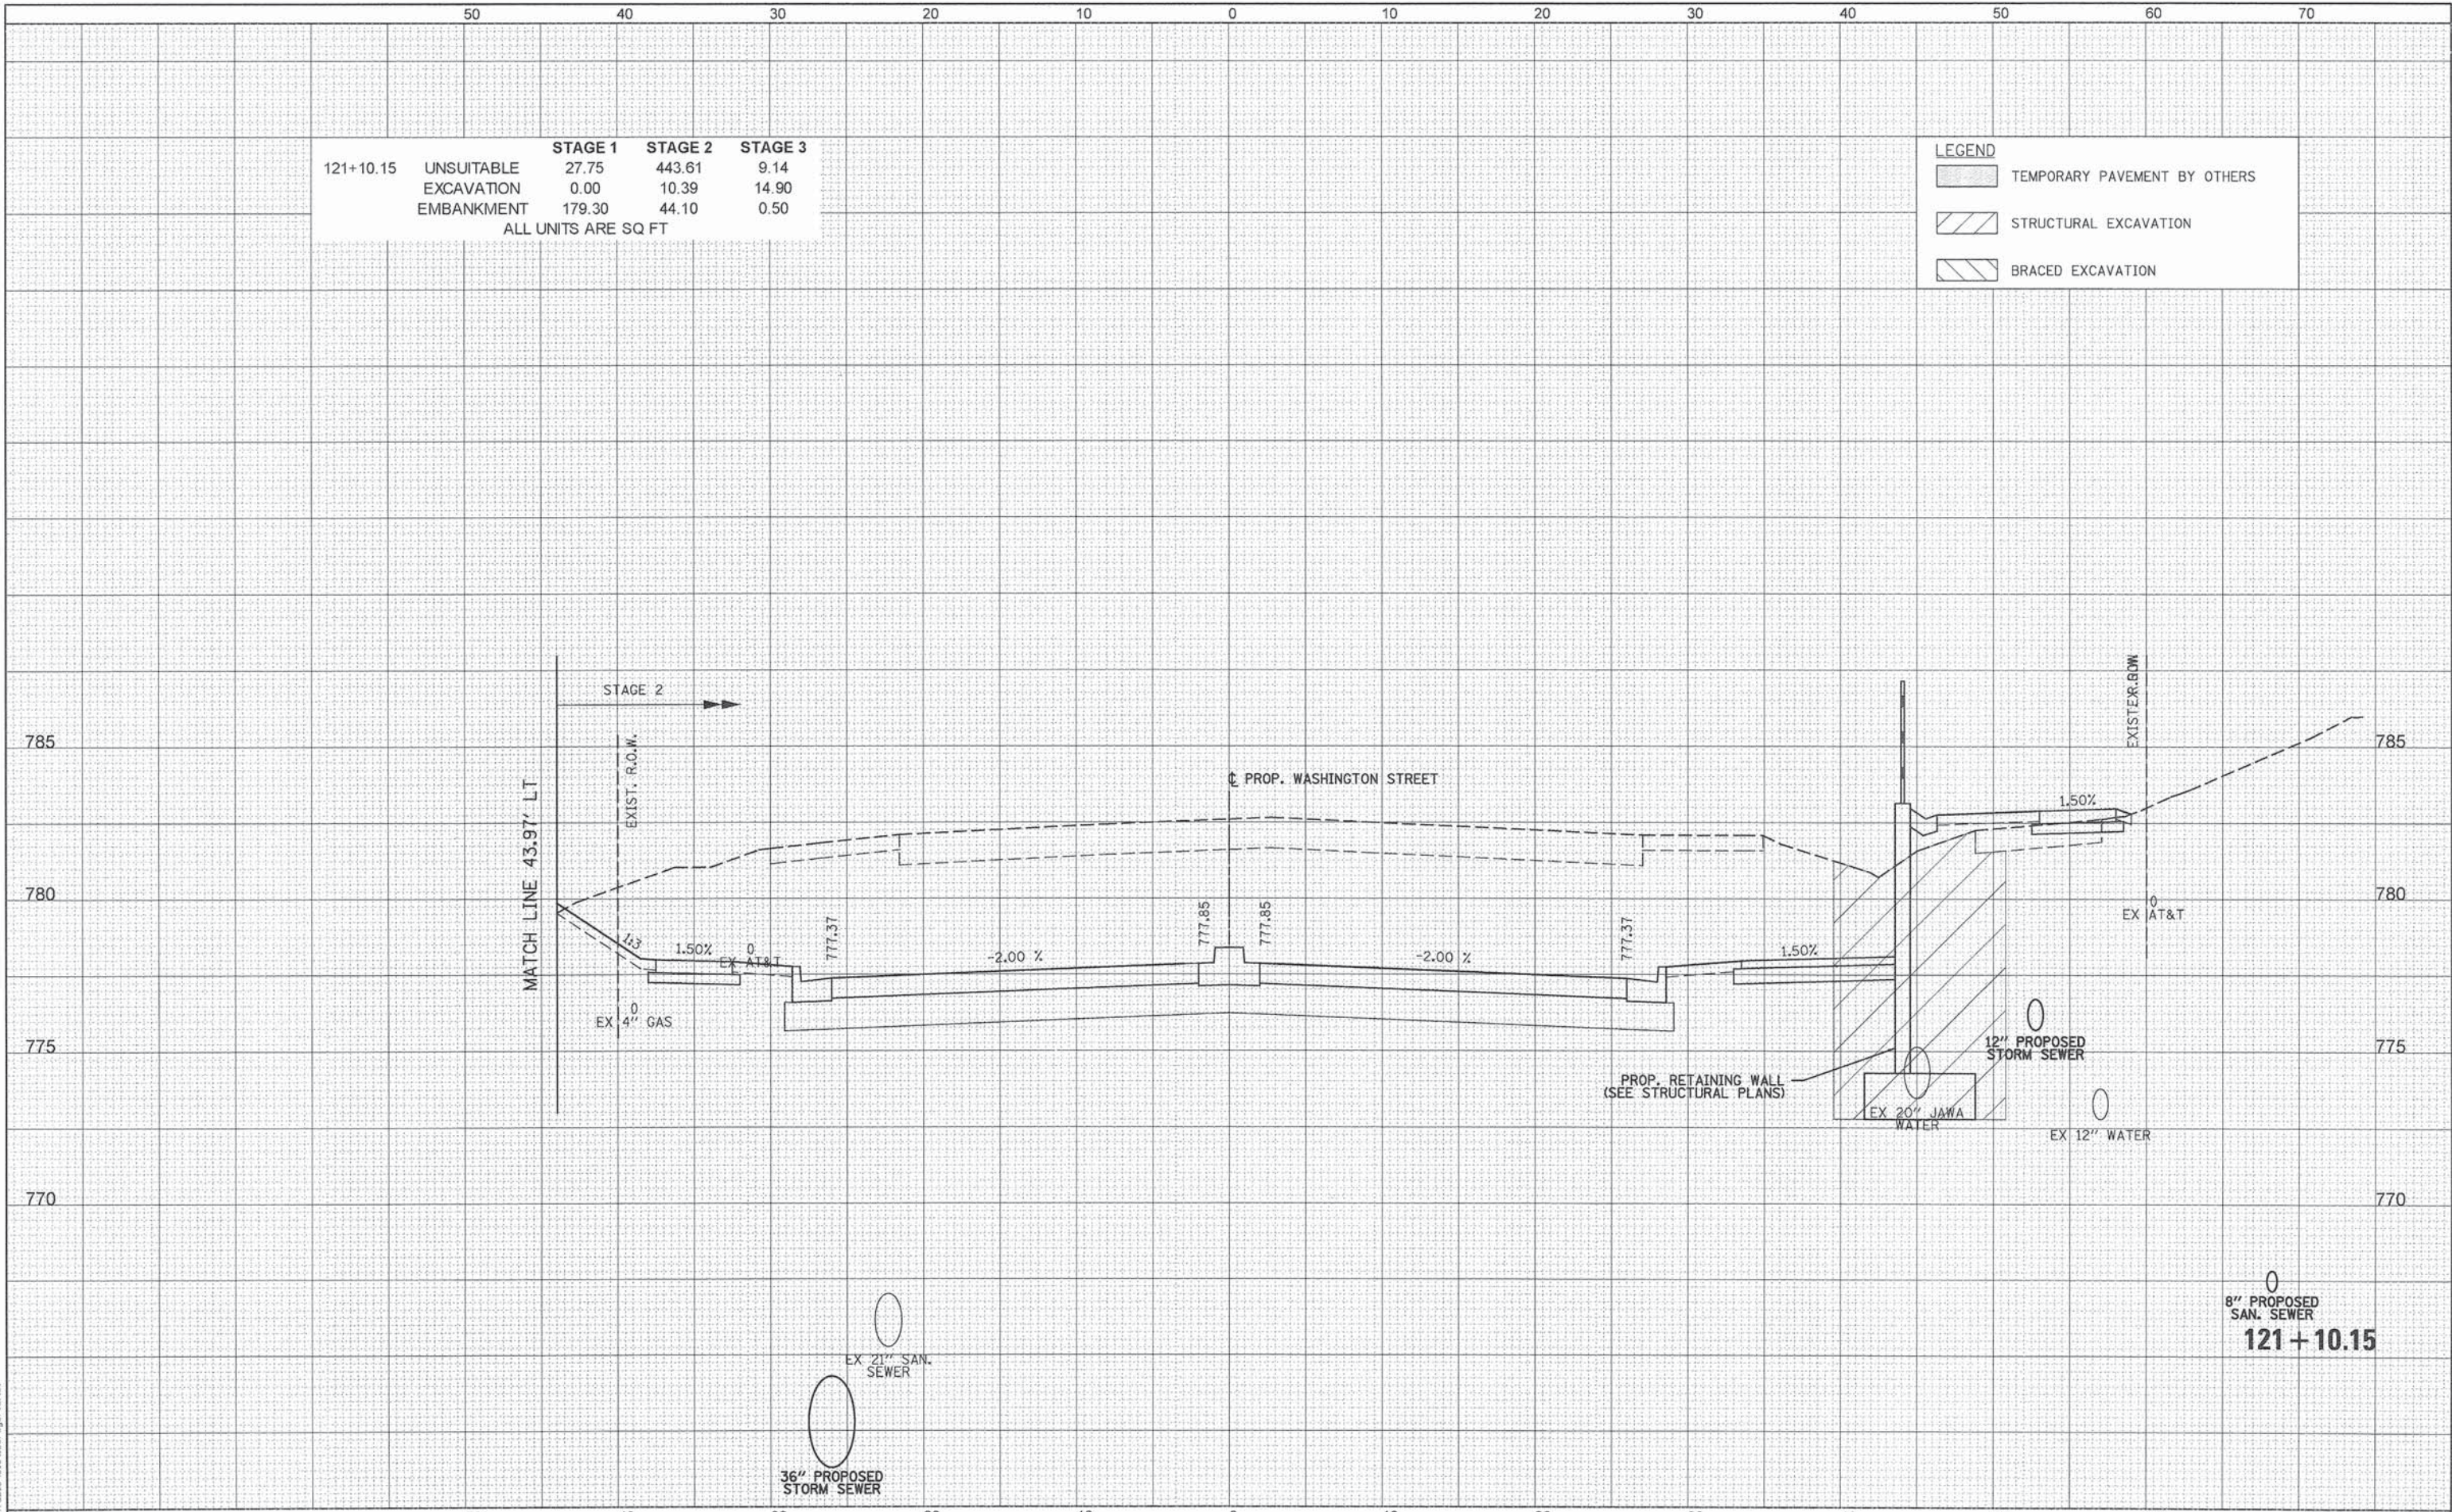


PENTABLE = ...\\Pentable\\SetL\\Draw\\Grid.tbl

	PATRICK ENGINEERING INC. 4970 VARSITY DRIVE LISLE, IL 60532 patrickengineering.com	USER NAME = tkoeppen@dwg.Lisle	DESIGNED - MJV	REVISED -	STATE OF ILLINOIS DEPARTMENT OF TRANSPORTATION	WASHINGTON STREET FROM HARYAN WAY TO LAKE STREET WASHINGTON STREET CROSS SECTIONS				F.A.U. RTE. 187	SECTION 11-00121-11-BR	COUNTY LAKE	TOTAL SHEETS 496	SHEET NO. 396
	PLOT SCALE = 10.0000' / 1"	CHECKED - MJP	REVISED -	SCALE:		SHEET NO.	OF	SHEETS	STA. 121+10.15	TO STA. 121+10.15	CONTRACT NO. 61A63			
	PLOT DATE = 7/3/2014	DATE = 6/30/2014	REVISED -	ILLINOIS FED. AID PROJECT										

FINAL SURVEY	SURVEYED	BY	DATE
NOTE BOOK	PLOTTED		
NO.	TEMPLATE		
	AREAS		
	CHECKED		


ORIGINAL SURVEY	SURVEYED	BY	DATE
NOTE BOOK	PLOTTED		
NO.	TEMPLATE		
	AREAS		
	CHECKED		

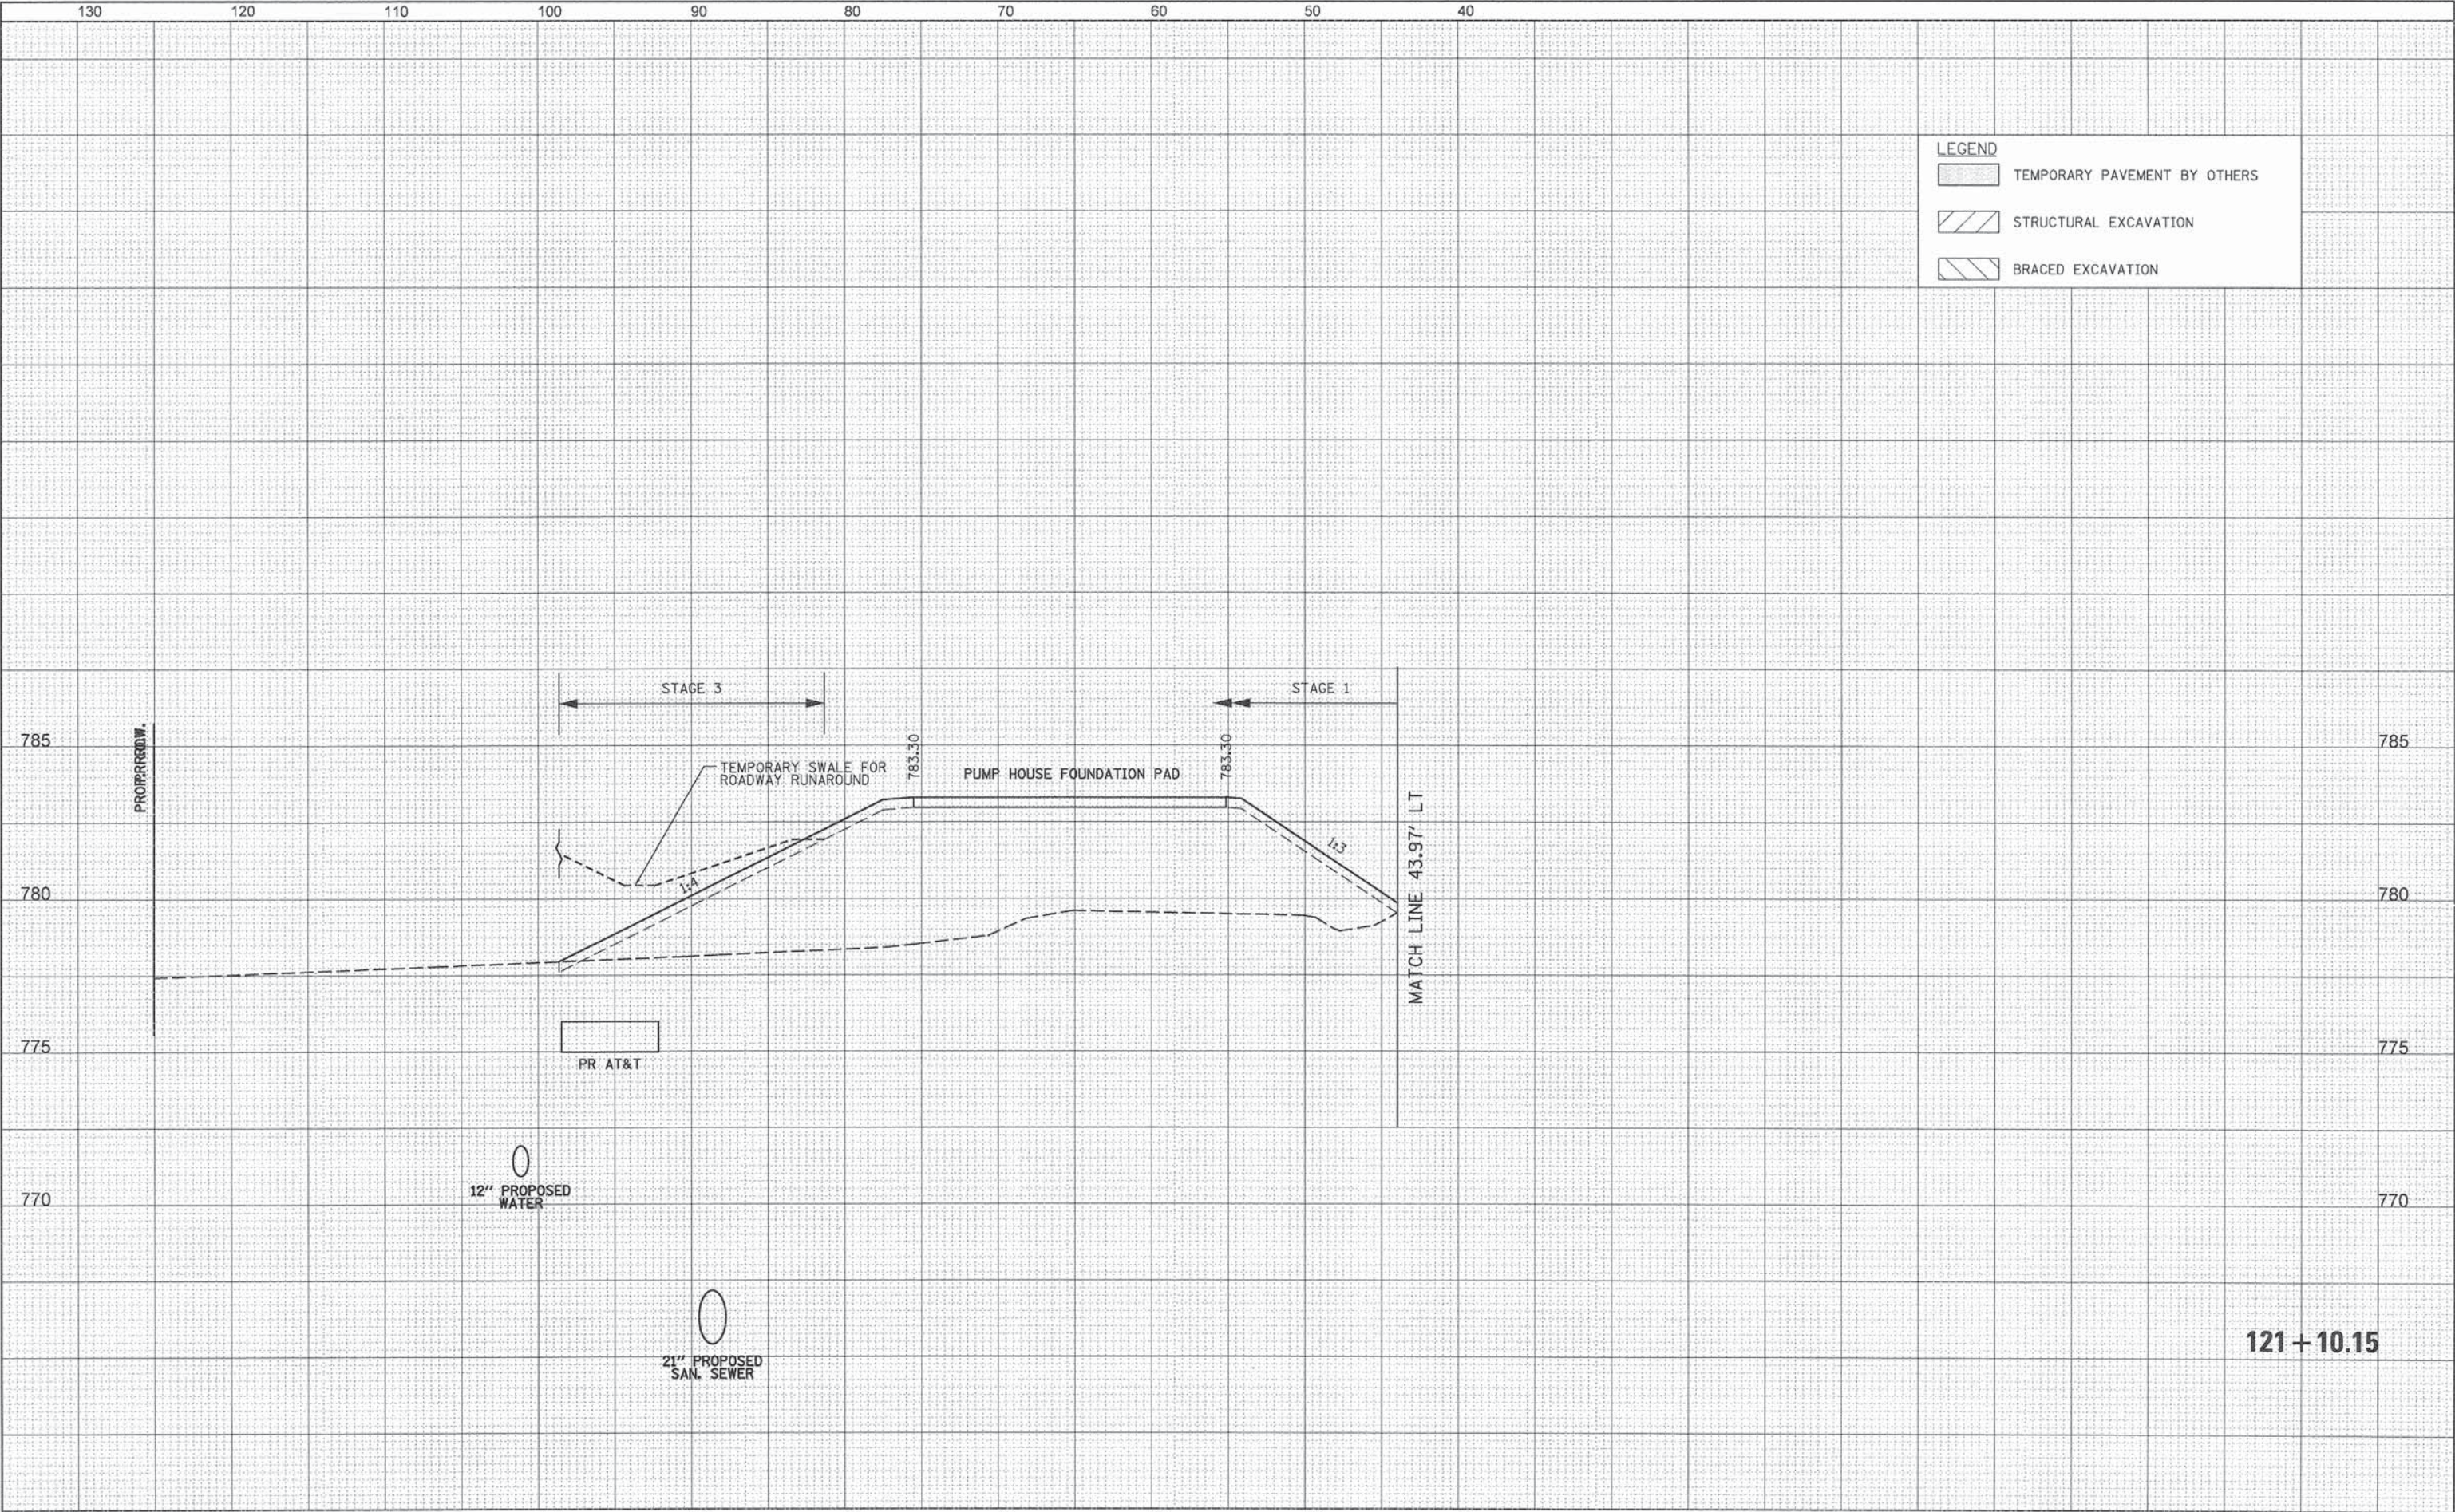

130		120		110		100		90		80		70		60		50		40									
 PATRICK ENGINEERING		PATRICK ENGINEERING INC. 4970 VARSITY DRIVE LISLE, IL 60532 patrickengineering.com		USER NAME = tkoeppen(Rdwy.Lis1a)		DESIGNED - MJV		REVISED -		STATE OF ILLINOIS DEPARTMENT OF TRANSPORTATION						WASHINGTON STREET FROM HARYAN WAY TO LAKE STREET WASHINGTON STREET CROSS SECTIONS						F.A.U RTE.	SECTION		COUNTY	TOTAL SHEETS	SHEET NO.
				PLOT SCALE = 10.0000 ' / 1".		CHECKED - MJP		REVISED -														187	11-00121-11-BR		LAKE	496	397
				PLOT DATE = 7/3/2014		DATE - 6/30/2014		REVISED -								SCALE:		SHEET NO. OF		SHEETS		STA. 121+10.15 TO STA. 121+10.15		CONTRACT NO. 61A63			
																						ILLINOIS		FED. AID PROJECT			

FINAL	SURVEYED	BY	DATE
SURVEY	PLOTTED		
NOTE BOOK	TEMPLATE		
NO.	AREAS CHECKED		

ORIGINAL	SURVEYED	BY	DATE
SURVEY	PLOTTED		
NOTE BOOK	TEMPLATE		
NO.	AREAS CHECKED		

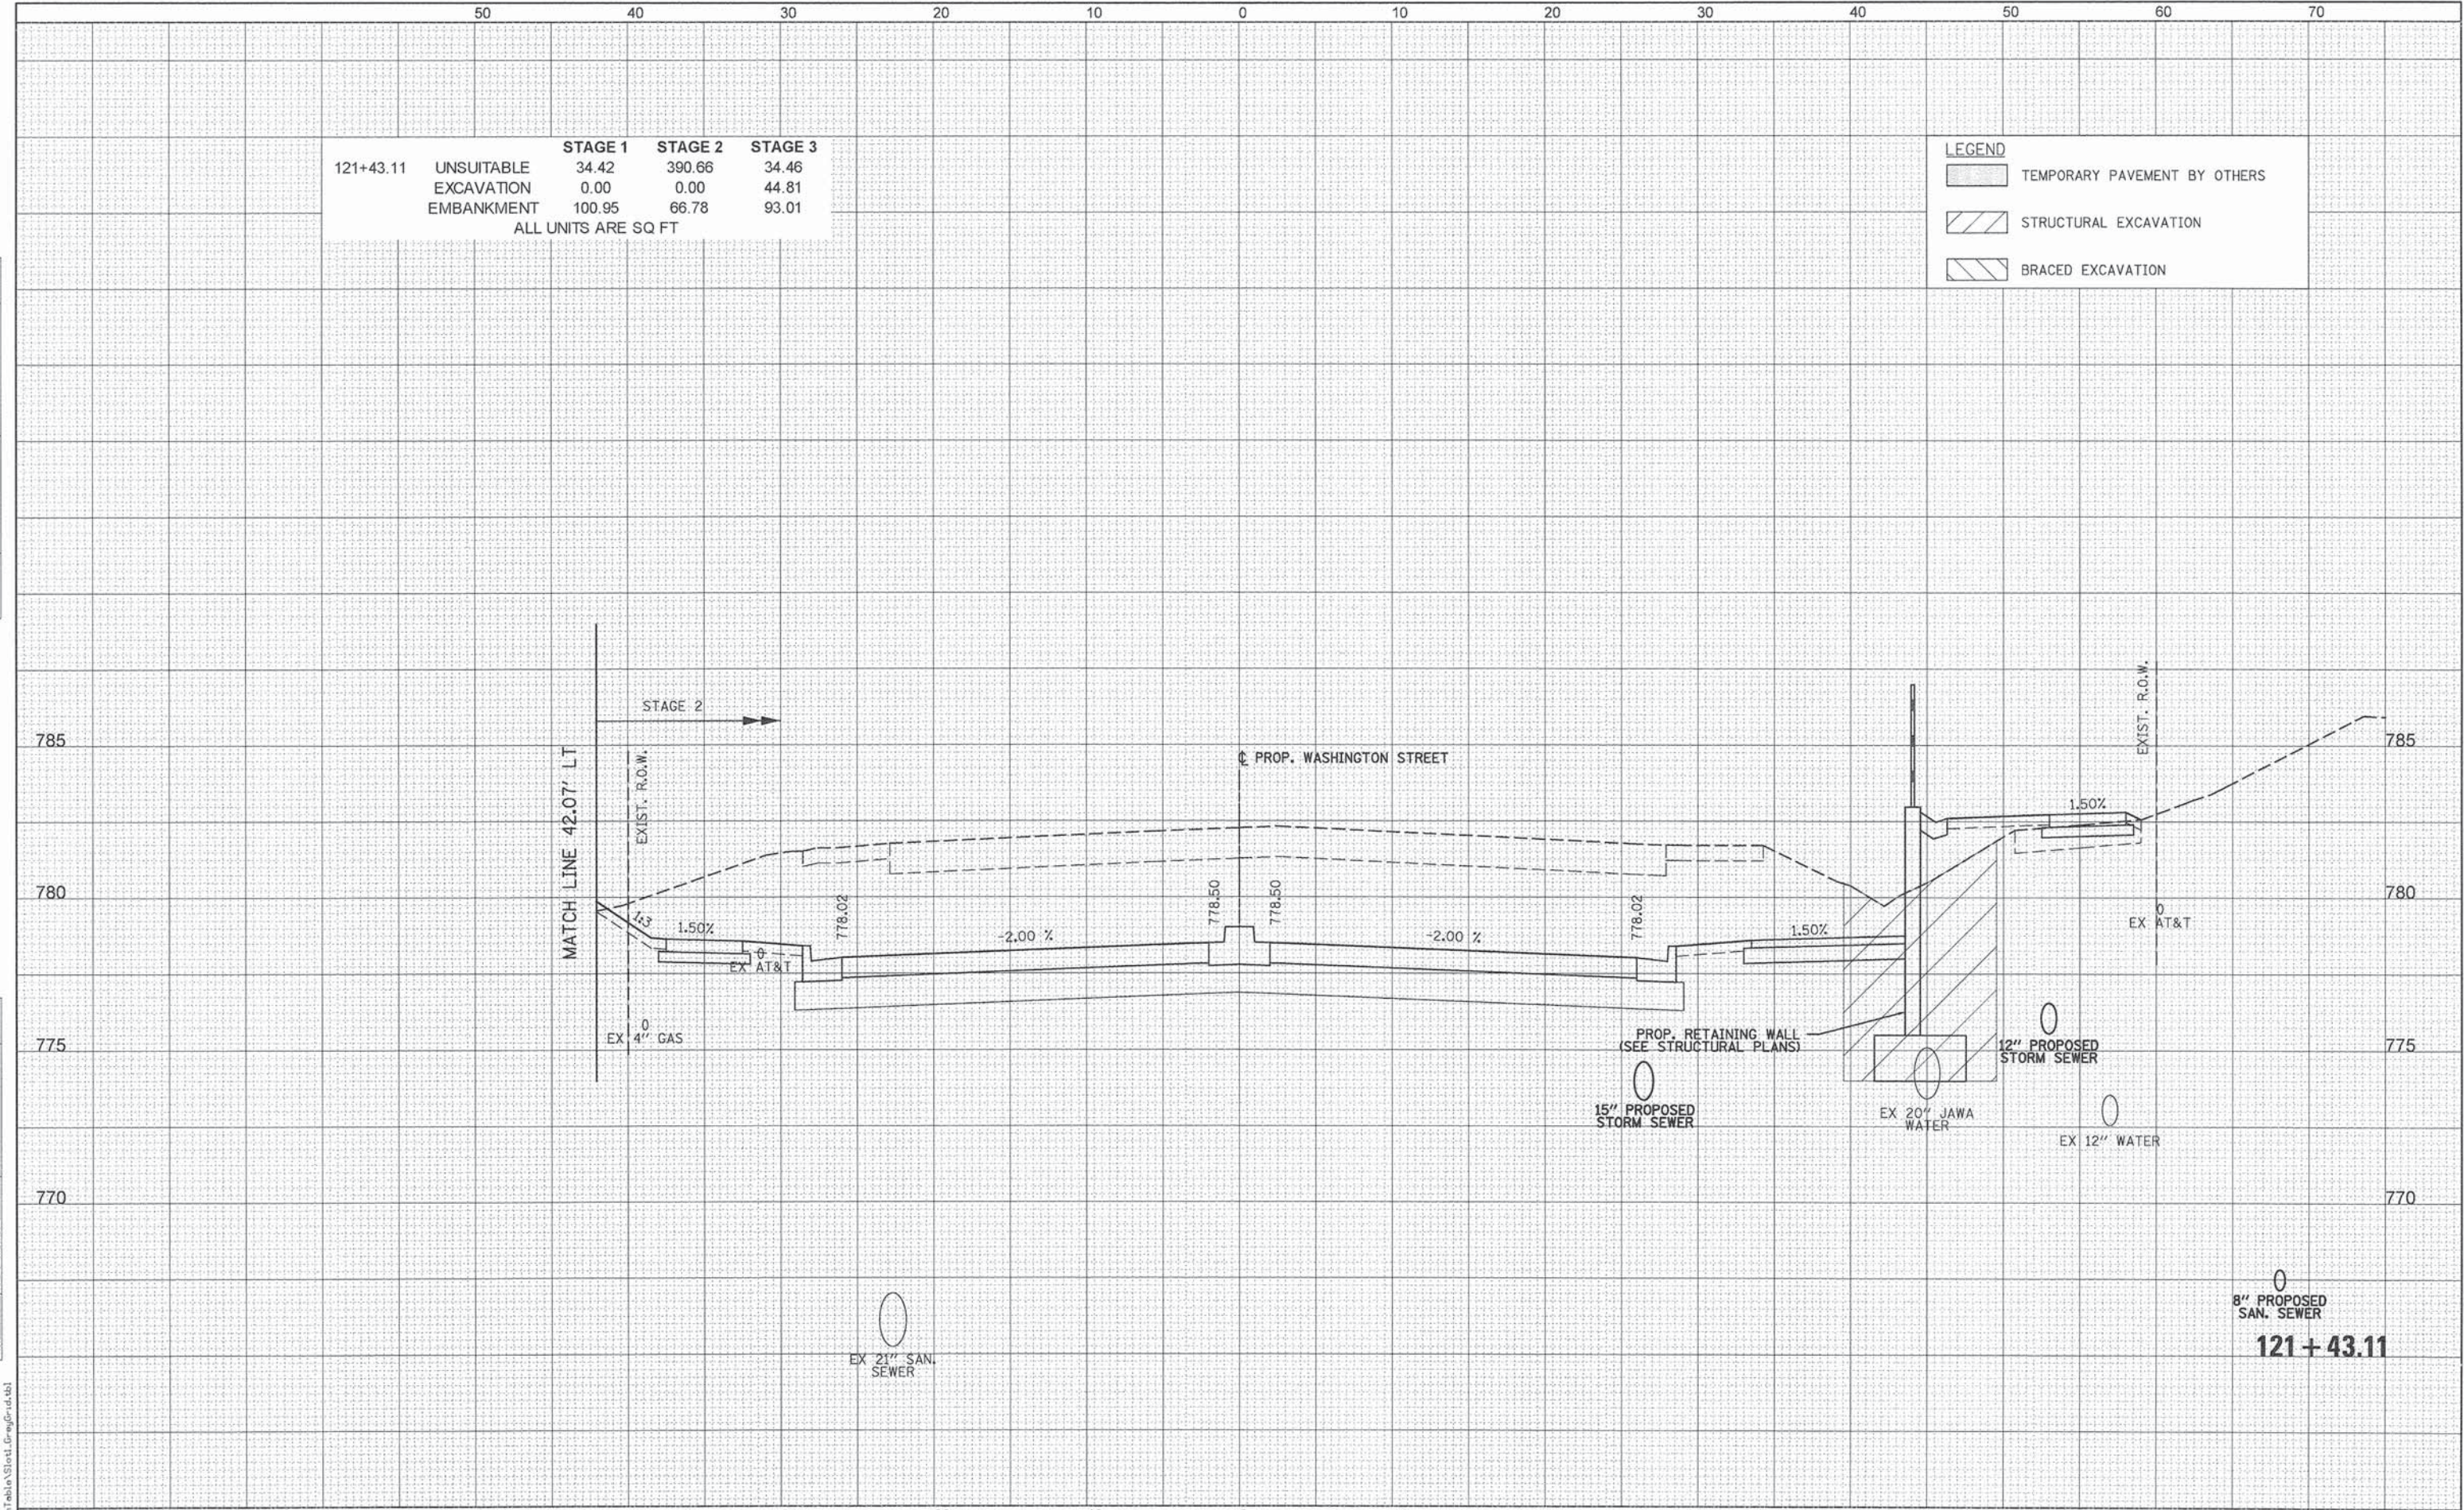

121+43.11	UNSUITABLE	STAGE 1	STAGE 2	STAGE 3
	EXCAVATION	34.42	390.66	34.46
	EMBANKMENT	0.00	0.00	44.81
		100.95	66.78	93.01
ALL UNITS ARE SQ FT				

LEGEND	
	TEMPORARY PAVEMENT BY OTHERS
	STRUCTURAL EXCAVATION
	BRACED EXCAVATION

STATE OF ILLINOIS
DEPARTMENT OF TRANSPORTATION

WASHINGTON STREET FROM HARYAN WAY TO LAKE STREET
WASHINGTON STREET CROSS SECTIONS

F.A.U. RTE.	SECTION	COUNTY	TOTAL SHEETS	SHEET NO.
187	11-00121-11-BR	LAKE	496	398
CONTRACT NO. 61A63				
ILLINOIS FED. AID PROJECT				

SCALE: SHEET NO. OF SHEETS STA. 121+43.11 TO STA. 121+43.11


PATRICK ENGINEERING INC.
4970 VARSITY DRIVE
LISLE, IL 60532
patrickengineering.com

USER NAME = tkoeppen(Rdwy.Lisle)	DESIGNED - MJV	REVISED -
	DRAWN - MJV	REVISED -
PLOT SCALE = 10.0000' / in.	CHECKED - MJP	REVISED -
PLOT DATE = 7/3/2014	DATE - 6/30/2014	REVISED -

G:\CDDT\21150.004\Drawings\shs\Xss\XS.Wash_21150.004.dgn

DATE	BY	SURVEYED	PLOTTED	TEMPLATE	AREAS CHECKED
		FINAL	NO.	NO.	NO.

DATE	BY	SURVEYED	PLOTTED	TEMPLATE	AREAS CHECKED
		ORIGINAL	NO.	NO.	NO.

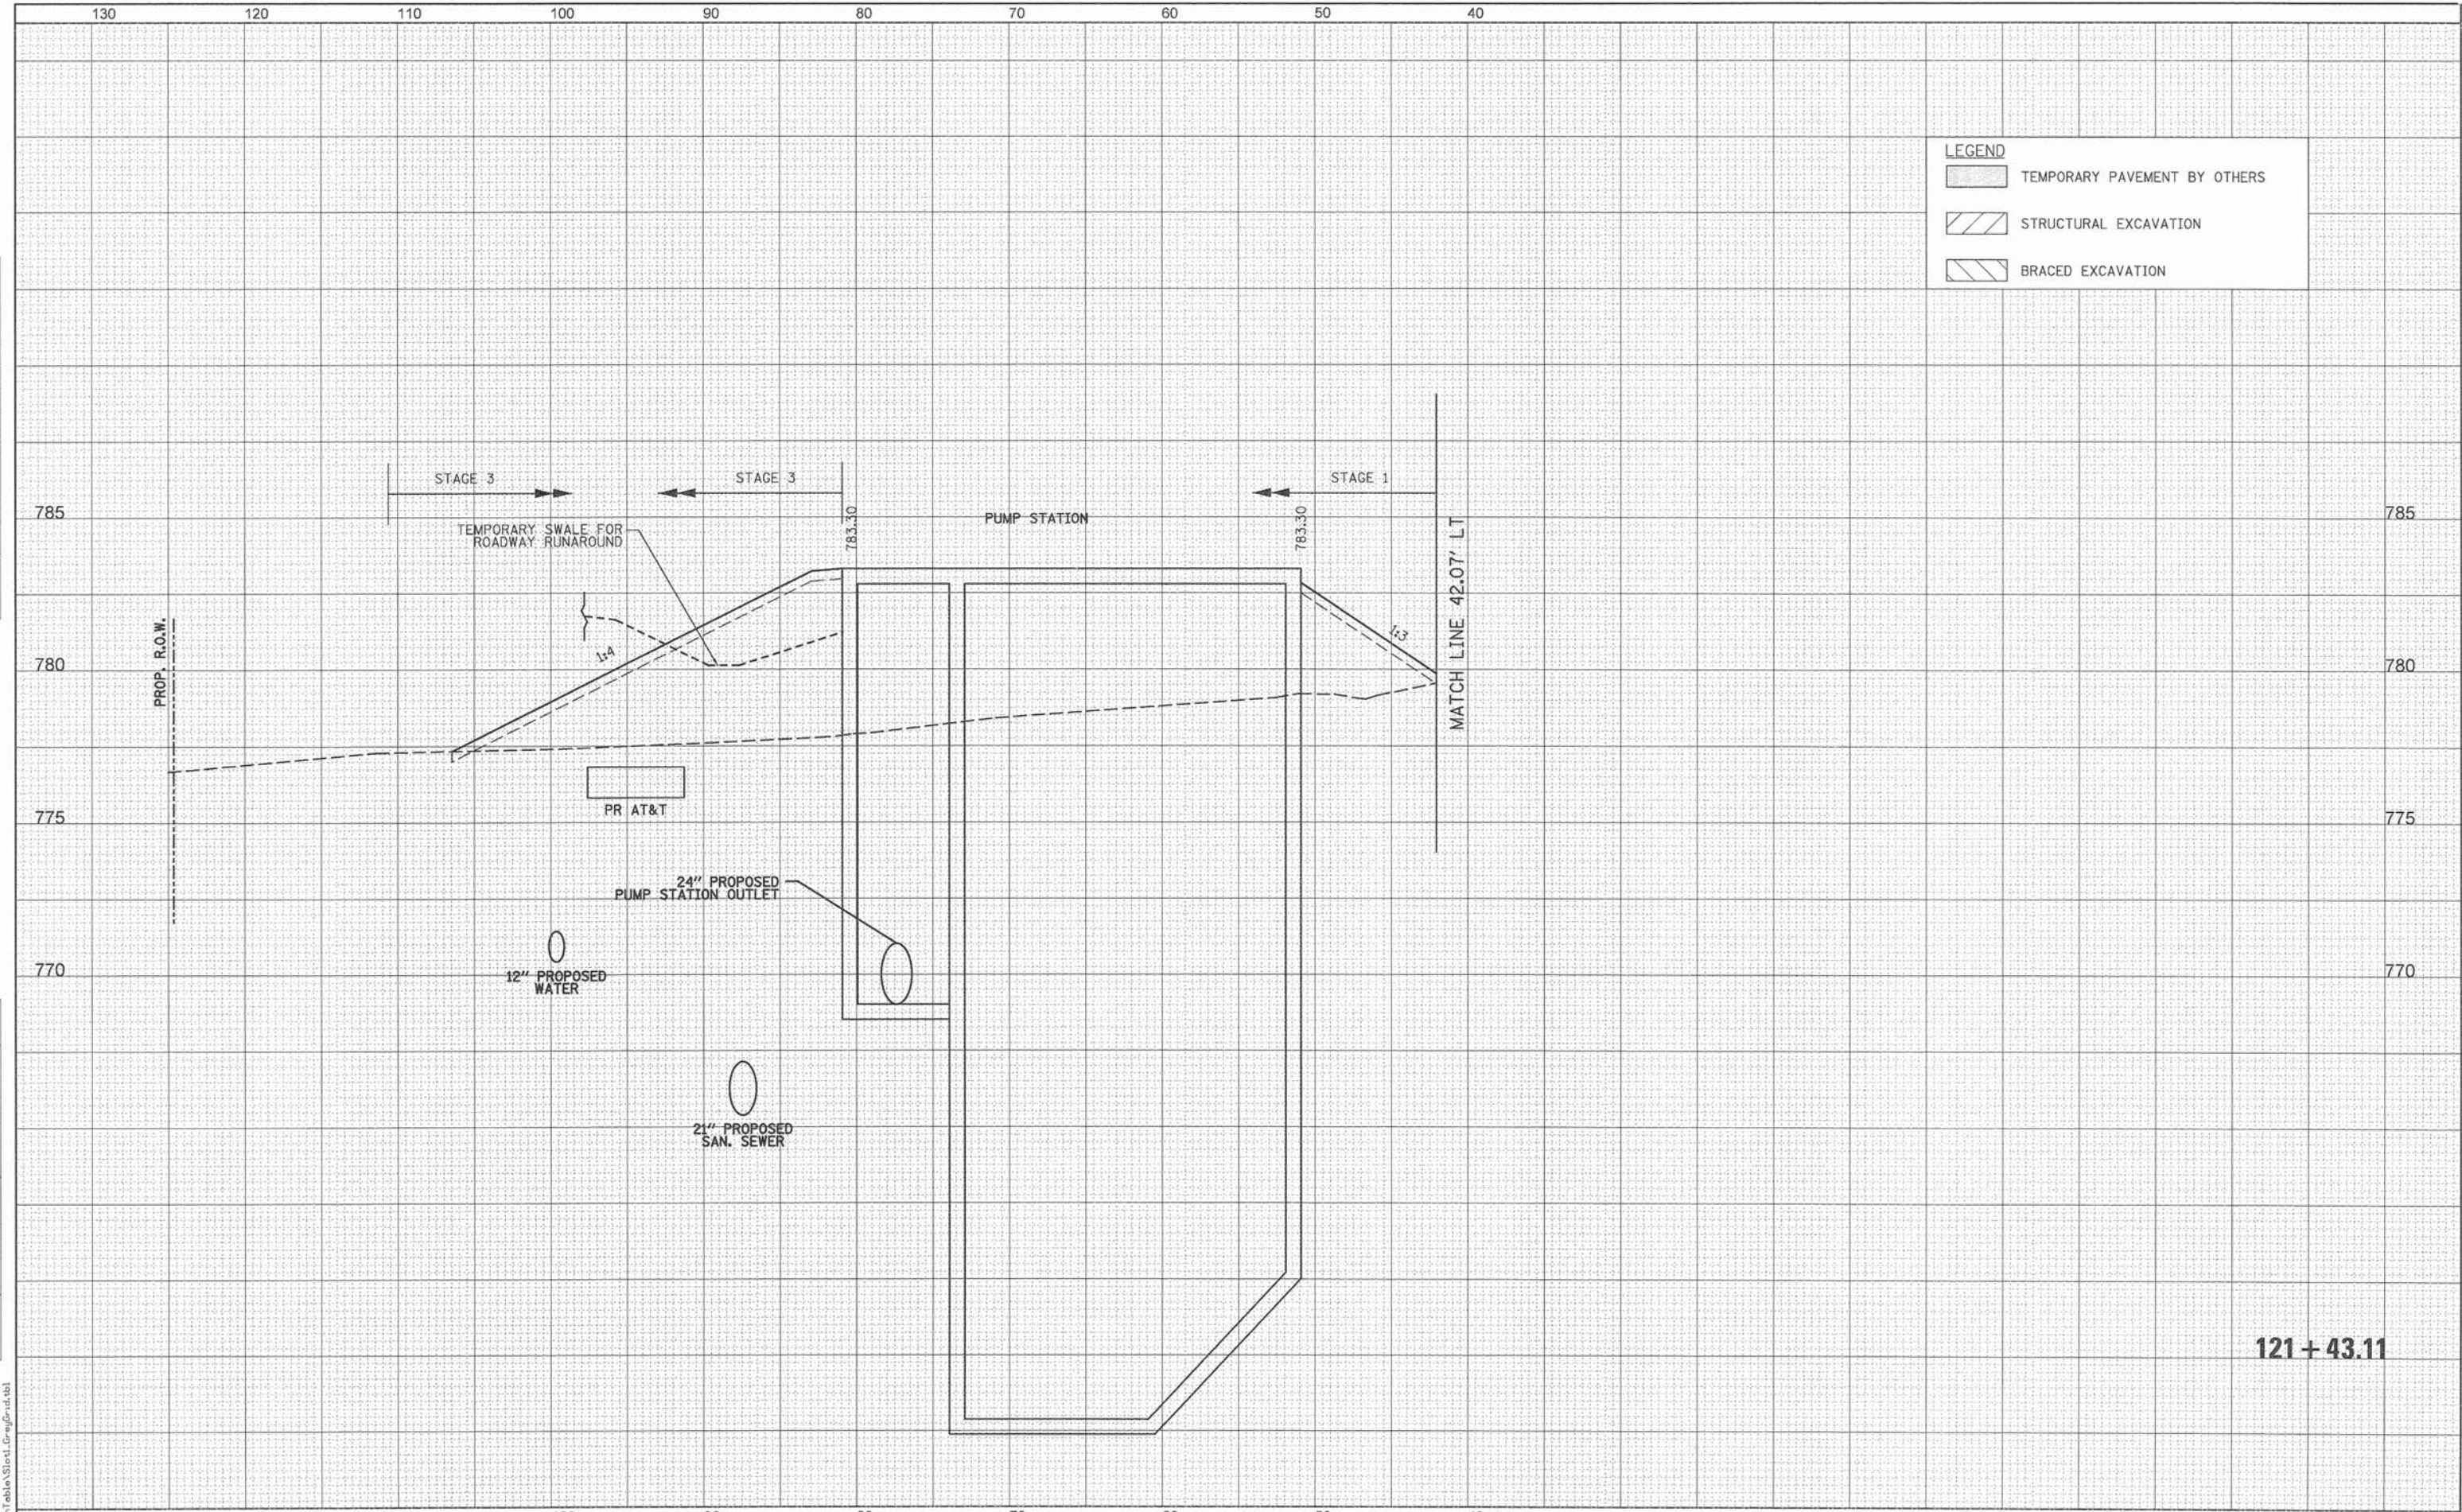


LEGEND	
	TEMPORARY PAVEMENT BY OTHERS
	STRUCTURAL EXCAVATION
	BRACED EXCAVATION

 PATRICK ENGINEERING	PATRICK ENGINEERING INC. 4970 VARSITY DRIVE LISLE, IL 60532 patrickengineering.com	USER NAME = tkoeppen(Rdy_Lisle)	DESIGNED - MJV	REVISED -	STATE OF ILLINOIS DEPARTMENT OF TRANSPORTATION	WASHINGTON STREET FROM HARYAN WAY TO LAKE STREET WASHINGTON STREET CROSS SECTIONS				F.A.U RTE.	SECTION	COUNTY	TOTAL SHEETS	SHEET NO.
			DRAWN - MJV	REVISED -						187	11-00121-11-BR	LAKE	496	399
		PLOT SCALE = 10.0000' / 1in.	CHECKED - MJP	REVISED -		SCALE: SHEET NO. OF SHEETS STA. 121+43.11 TO STA. 121+43.11				CONTRACT NO. 61A63 ILLINOIS FED. AID PROJECT				
		PLOT DATE = 7/3/2014	DATE - 6/30/2014	REVISED -										

G:\C00T\21150_004\Drawings\shits\Xsec\XS_Wash_21150_004.dgn

FINAL SURVEY	SURVEYED PLOTTED	BY	DATE
NOTE BOOK	TEMPLATE		
NO.	AREAS CHECKED		

ORIGINAL SURVEY	SURVEYED PLOTTED	BY	DATE
NOTE BOOK	TEMPLATE		
NO.	AREAS CHECKED		

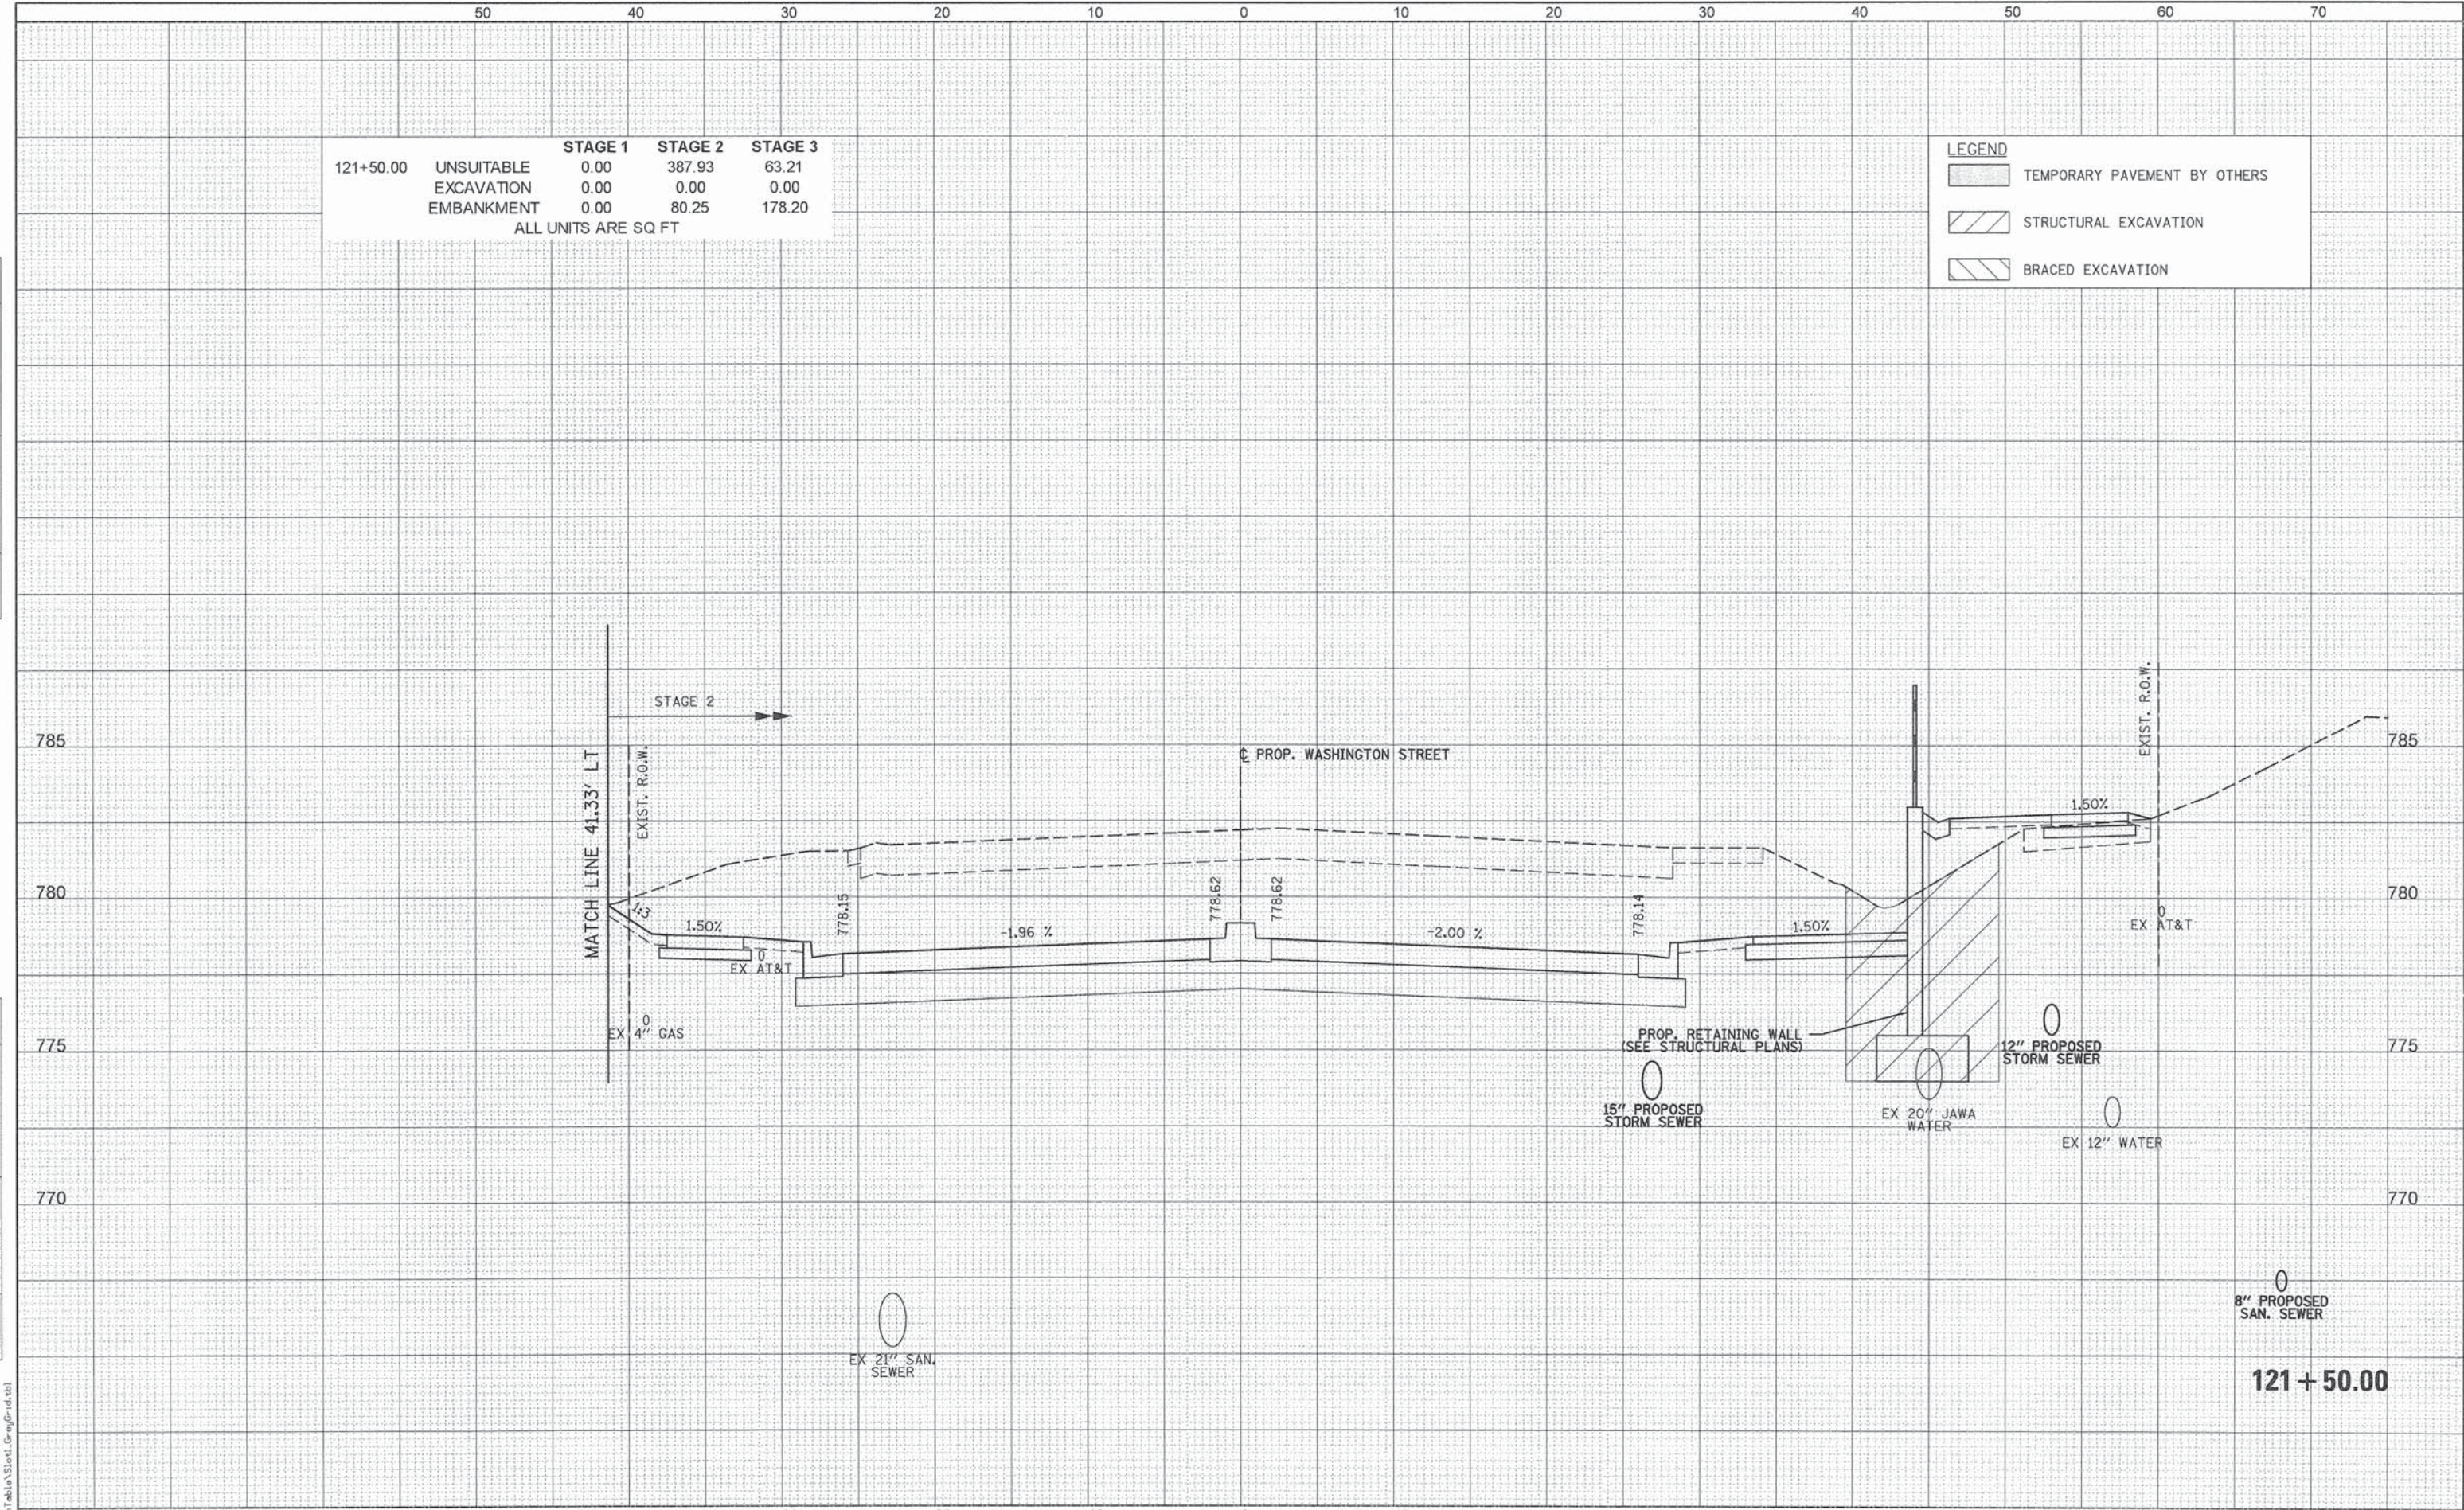

	STAGE 1	STAGE 2	STAGE 3
121+50.00	0.00	387.93	63.21
UNSUITABLE	0.00	0.00	0.00
EXCAVATION	0.00	80.25	178.20
EMBANKMENT			

ALL UNITS ARE SQ FT

LEGEND	
	TEMPORARY PAVEMENT BY OTHERS
	STRUCTURAL EXCAVATION
	BRACED EXCAVATION

STATE OF ILLINOIS
DEPARTMENT OF TRANSPORTATION

WASHINGTON STREET FROM HARYAN WAY TO LAKE STREET
WASHINGTON STREET CROSS SECTIONS

F.A.U. RTE.	SECTION	COUNTY	TOTAL SHEETS	SHEET NO.
187	11-00121-11-BR	LAKE	496	400
CONTRACT NO. 61A63				

SCALE: SHEET NO. OF SHEETS STA. 121+50.00 TO STA. 121+50.00

ILLINOIS FED. AID PROJECT

PATRICK ENGINEERING INC.
4970 VARSITY DRIVE
LISLE, IL 60532
patrickengineering.com

USER NAME = tkoeppen(Rdwy.Lisle)	DESIGNED - MJV	REVISED -
	DRAWN - MJV	REVISED -
PLOT SCALE = 18.0000' / in.	CHECKED - MJP	REVISED -
PLOT DATE = 7/3/2014	DATE - 6/30/2014	REVISED -

Q:\C007\21150_004\Drawings\shhs\Xsec\XS_Wash_21150_004.dgn