


STATE OF ILLINOIS
DEPARTMENT OF PUBLIC WORKS & BUILDINGS
DIVISION OF HIGHWAYS


ROUTE No.	SEC.	COUNTY	TOTAL SHEETS	SHEET NO.
F.A.I. 74	90-15 VB	TAZEWELL	23	8
FED. ROAD DIST. No. 7		ILLINOIS		

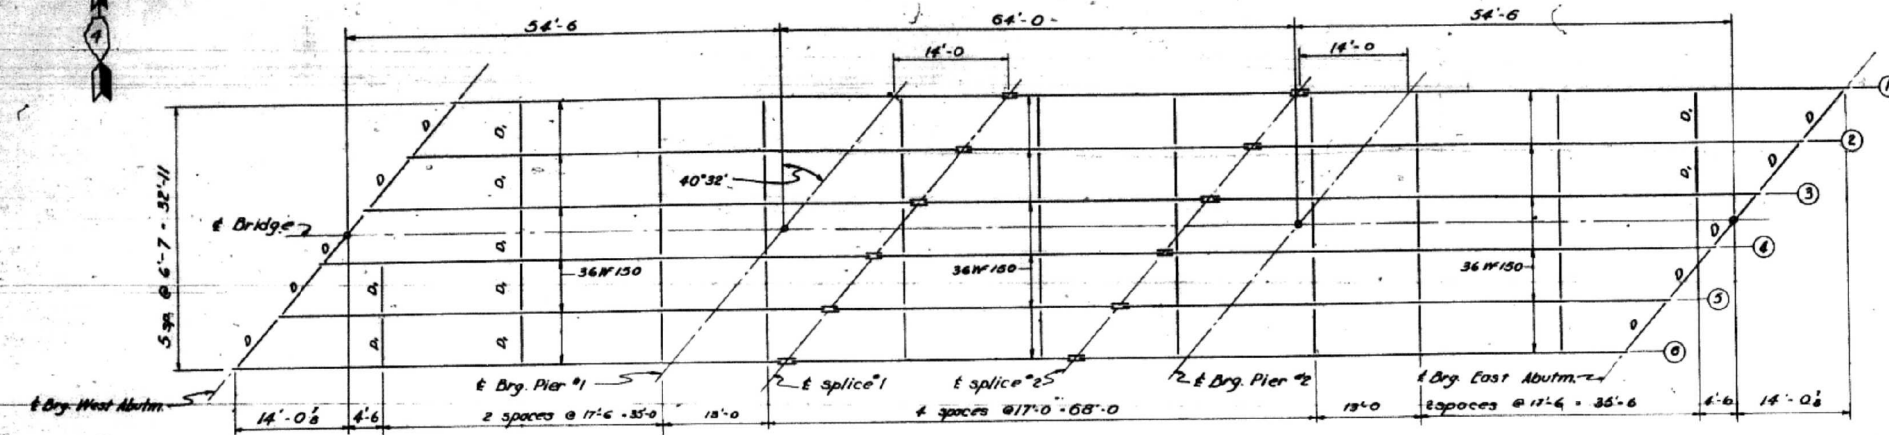

A - DIMENSIONS				
	North Structure		South Structure	
	West Abut.	East Abut.	West Abut.	East Abut.
Beam #1	5'	3'	3'	3'
Beam #2	4'	4'	4'	4'
Beam #3	6'	6'	5'	6'
Beam #4	6'	7'	6'	7'
Beam #5	6'	7'	6'	7'
Beam #6	5'	7'	5'	6'

NOTE:
All interior diaphragms are mark D
All end diaphragms are mark D








PLAN OF STRUCTURAL STEEL

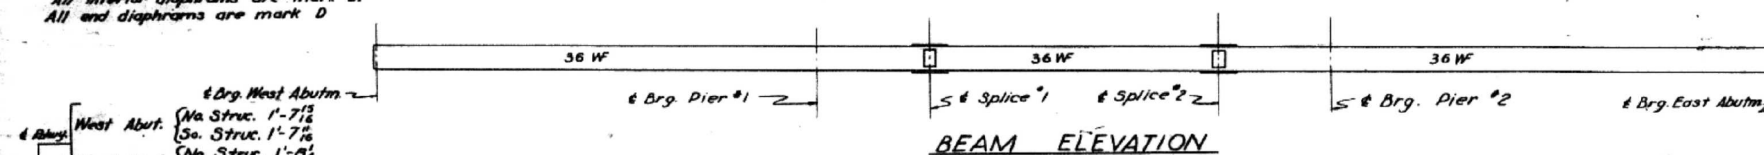

ELEVATIONS - TOPS OF BEAMS

NORTH STRUCTURE				
Beam	West Abut.	Splice 1	Splice 2	East Abut.
1	738.47	737.75	737.35	736.33
2	738.60	737.90	737.50	736.71
3	738.72	738.03	737.64	736.88
4	738.77	738.08	737.70	736.93
5	738.75	738.07	737.69	736.93
6	738.71	738.04	737.67	736.92

SOUTH STRUCTURE				
Beam	West Abut.	Splice 1	Splice 2	East Abut.
1	738.92	738.30	737.95	737.24
2	739.05	738.43	738.09	737.39
3	739.16	738.53	738.22	737.53
4	739.20	738.60	738.27	737.59
5	739.17	738.58	738.26	737.59
6	739.12	738.55	738.22	737.56

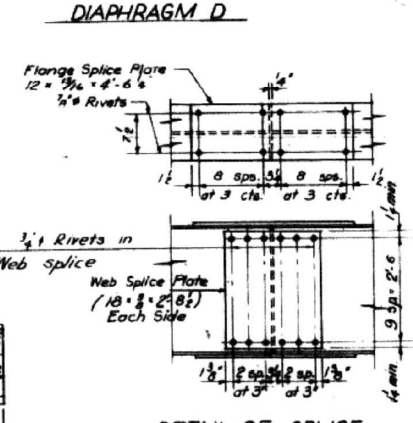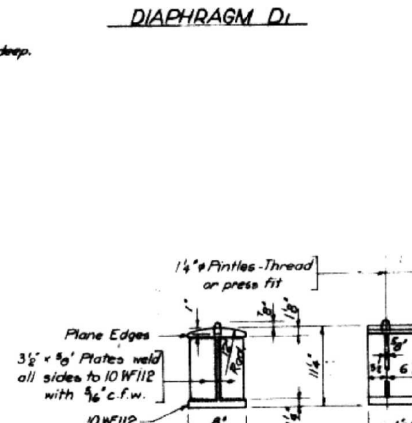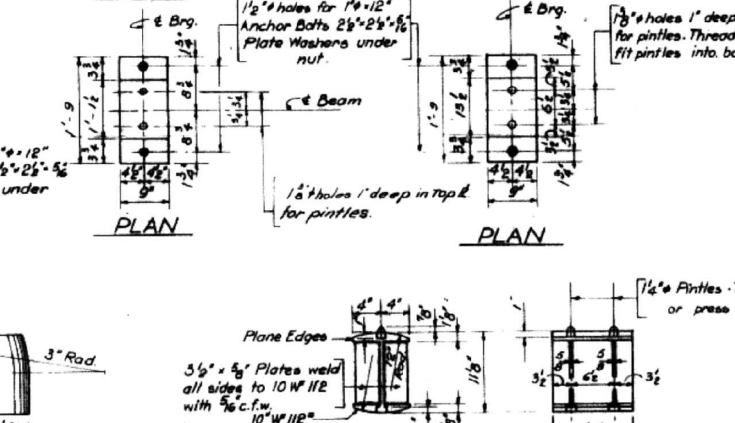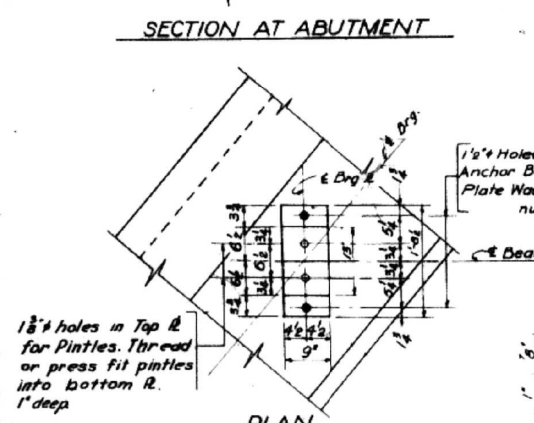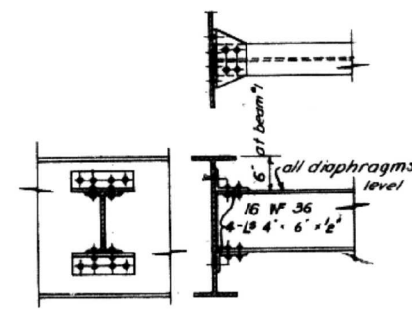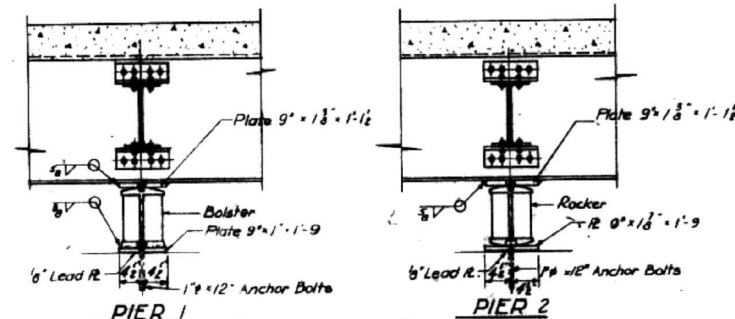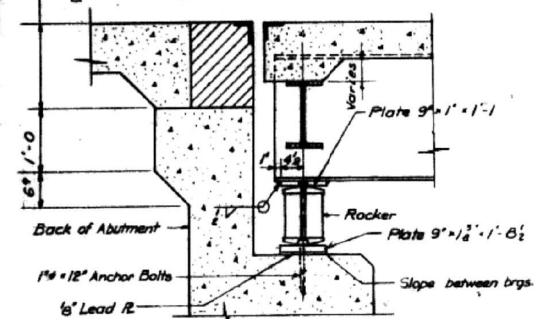

DESIGNED	E. L.
CHECKED	R. R.
DRAWN	S. F. Mularz / H. C. Graft
CHECKED	M. O.

EXAMINED	
DESIGNER OF BRIDGES AND TRAFFIC STRUCTURES	
PASSED	
DESIGNER OF DESIGN	
APPROVED	
CHIEF HIGHWAY ENGINEER	

FOR INFORMATION ONLY

STRUCTURAL STEEL DETAILS


F.A.I. RT. 74 - SECTION 90-15 VB
F.A.I. RT. 74 OVER A.T. & S.F. RR
STATION 644 + 27.11
TAZEWELL COUNTY

WARREN AND VAN PRAAG, INC.
CONSULTING ENGINEERS - DECATUR, ILLINOIS



STATE OF ILLINOIS
DEPARTMENT OF TRANSPORTATION

ROUTE NO.	SECTION	COUNTY	SHEET NO.	SHEET NO.
F.A.I. 74	90 (15VB-1) I-1	TAZEWELL	101	64
FED. ROAD DIST. NO. 7	ILLINOIS	FED. AID PROJECT		


SHEET NO. 10
22 SHEETS

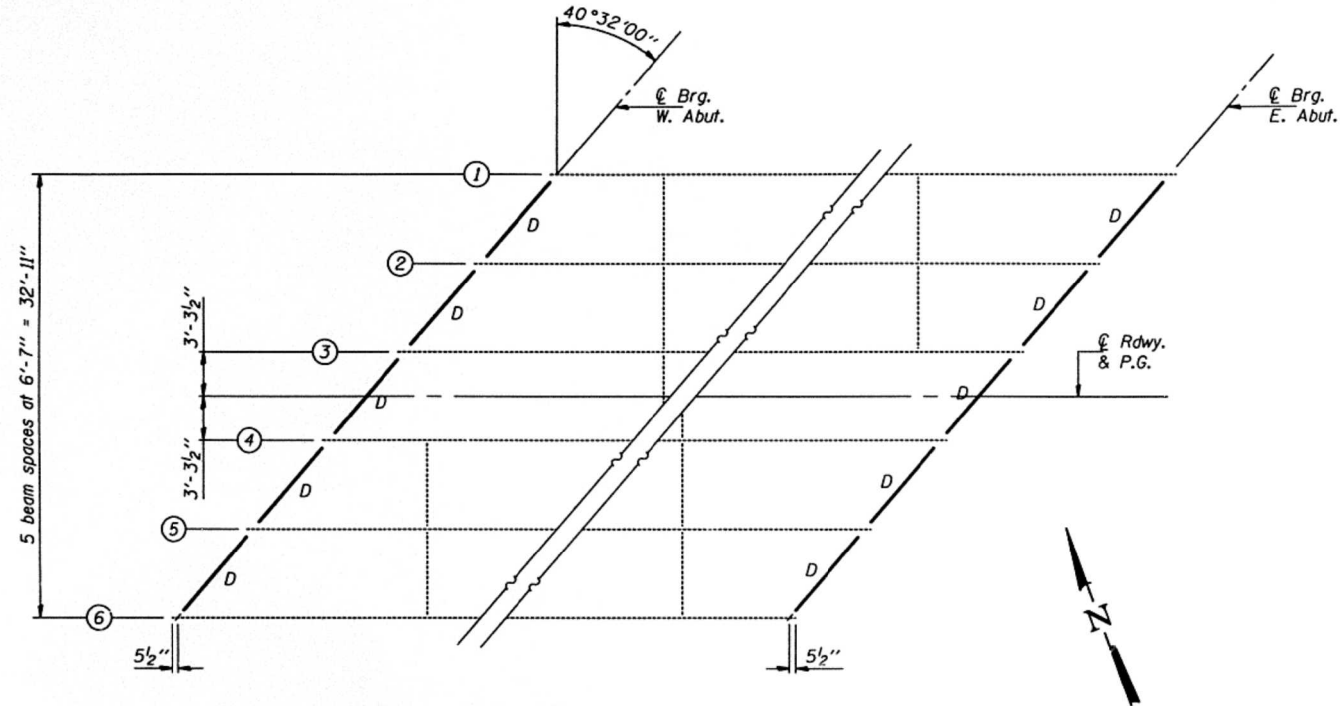


PARTIAL FRAMING PLAN

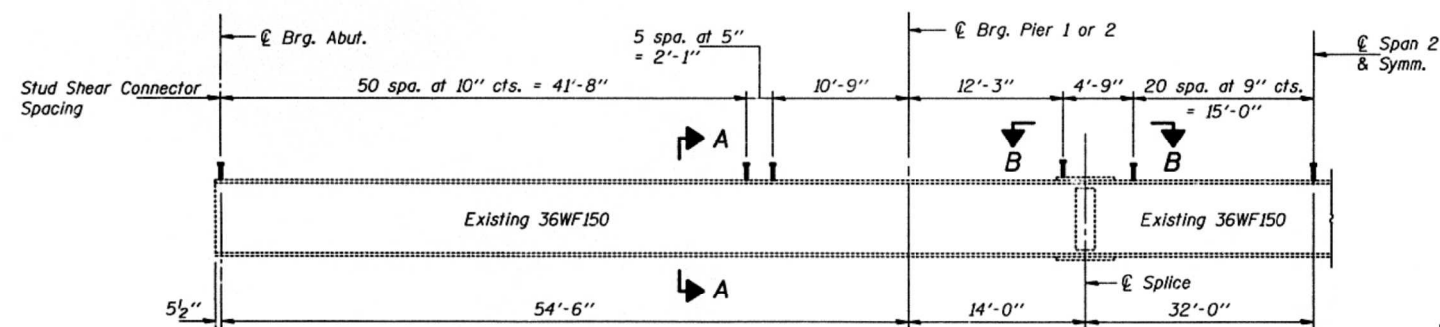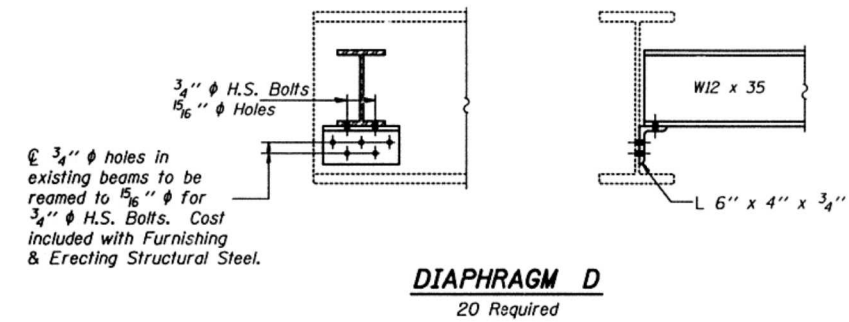

BEAM ELEVATION

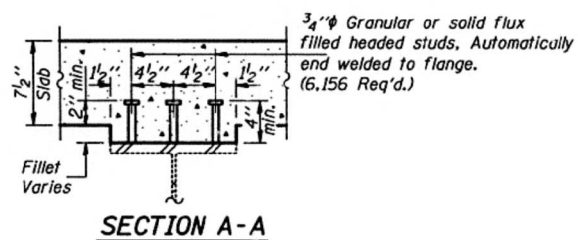

Notes:
See sheet 11 of 22 for Interior Beam Moment and Reaction Tables.
New 3/4" H.S. Bolts in 5/16" holes shall be used for all diaphragm connections. Two hardened washers shall be required at diaphragm connections.
Existing end diaphragms, angles, bolts and rivets to be removed as indicated. Cost included with Structural Steel Removal.
Cost of field drilling or reaming of holes is included with Furnishing and Erecting Structural Steel.

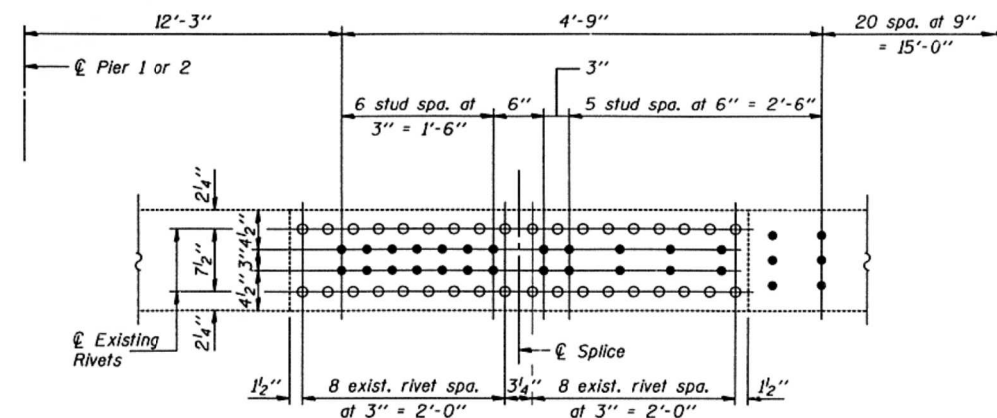

VIEW B-B

STRUCTURAL STEEL DETAILS
F.A.I. RTE. 74 - SEC. 90(15VB-1)I-1
TAZEWELL COUNTY
STATION 644+27.11

FOR INFORMATION ONLY

DESIGNED	Nicholas J. Sovell
CHECKED	Chad Fuesting
DRAWN	Michael R. Gillette
CHECKED	C.J.F. N.J.S.

January 26, 2000
EXAMINED *Thomas J. D'Amico*
PASSED *Ronald E. Anderson*
ENGINEER OF BRIDGES AND STRUCTURES


STATE OF ILLINOIS
DEPARTMENT OF TRANSPORTATION

EXISTING STRUCTURAL STEEL DETAILS
SN 090-0021 & 090-0022

SHEET 21 OF 30 SHEETS

F.A.I. RTE.	SECTION	COUNTY	TOTAL SHEETS	SHEET NO.
74	90-15(HB(1-4);VB;B)BP,BJR,BRR	TAZEWELL	192	102
CONTRACT NO. 68F54				

ILLINOIS FED. AID PROJECT

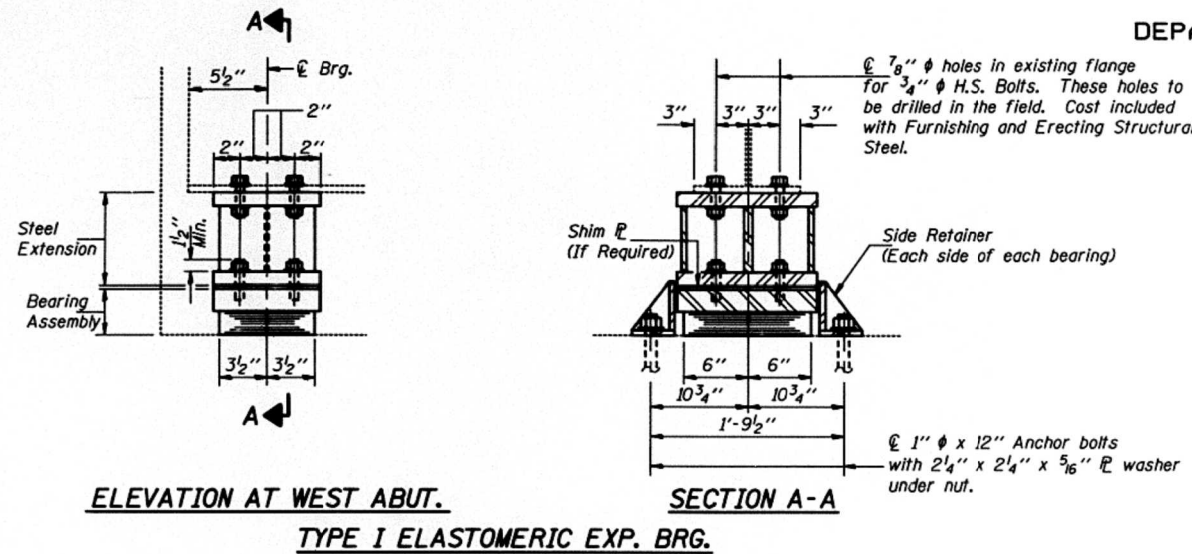

	0.4 Sp. 1	Pier	0.5 Span
<i>I_s</i> (in ⁴)	9040	9040	9040
<i>I_c</i> (n) (in ⁴)	22352	—	22352
<i>I_c</i> (3n) (in ⁴)	16354	—	16354
<i>S_s</i> (in ³)	504	504	504
<i>S_c</i> (n) (in ³)	717	—	717
<i>S_c</i> (3n) (in ³)	647	—	647
<i>Z</i> (in ³)	—	581	—
<i>φ</i> (k/ft.)	0.81	1.10	0.81
<i>M_ℓ</i> (‘k)	175	365	130
<i>s_ℓ</i> (k/ft.)	0.29	—	0.29
<i>M_{sℓ}</i> (‘k)	70	—	67
<i>M_ℓ</i> (‘k)	362	202	370
<i>M</i> (Imp) (‘k)	101	55	98
<i>S_y</i> [<i>M_ℓ</i> + <i>M</i> (Imp)] (‘k)	772	428	780
<i>M_a</i> (‘k)	1322	1031	1270
<i>M_u</i> (‘k)	2780	1598	2780
<i>f_{sℓ}</i> non-comp (k.s.i.)	4.2	8.7	3.1
<i>f_{sℓ}</i> (comp) (k.s.i.)	1.3	—	1.2
<i>f_s</i> <i>S_y</i> (ℓ + Imp) (k.s.i.)	12.9	10.2	13.1
<i>f_s</i> (Overload) (k.s.i.)	18.4	18.9	17.4
<i>f_s</i> (Total) (k.s.i.)	—	—	—
VR (k)	44.0	—	46.0

		Abut.	Pier
$R\bar{P}$	(k)	23.2	71.7
$R\bar{t}$	(k)	34.6	41.3
$Imp.$	(k)	9.6	11.5
R (Total)	(k)	67.4	124.5

Is and Ss are the moment of inertia and section modulus of the steel section used in computing fs (Total & Overload).

I_{cn} and S_{cn} are the moment of inertia and section modulus of the composite section used in computing stresses due to Live Load.

$I_{c(3n)}$ and $S_{c(3n)}$ are the moment of inertia and section modulus of the composite section used in computing stresses due to superimposed dead loads. (see AASHTO 10.38)





VR is the maximum Live Load + Impact shear range in span.

Z is the plastic section modulus used to determine the fully plastic moments in the non-composite areas.

The Plastic Moment capacity (M_u) is computed according to AASHTO 10.48.1 and 10.50.1.1.

f_s (Overload) is the sum of the stresses due to $M_P + M_{sP} + {}^5_3(M_L + M_{Imp})$.

f_s (Total) (Non-compact section) is the sum of the stresses due to $1.3[MP + MsP + 5_3(ML + M(Imp))]$.

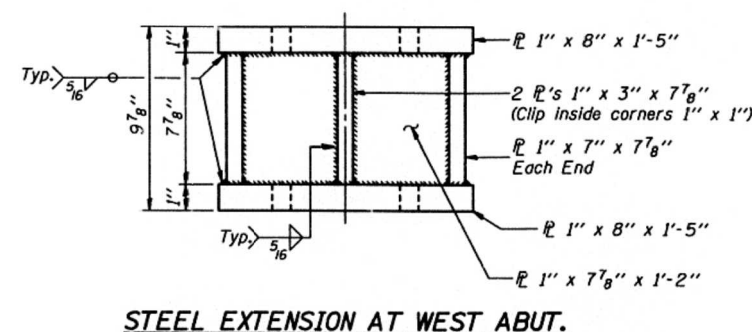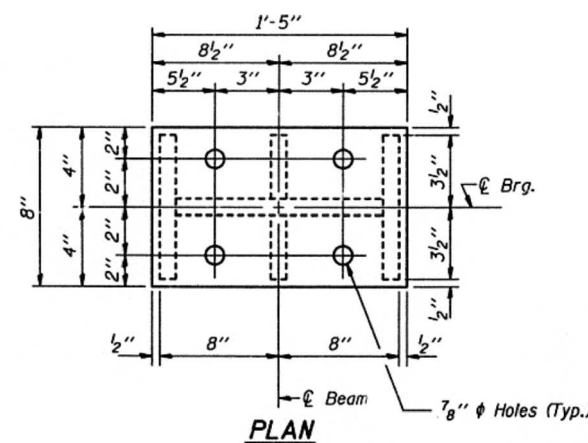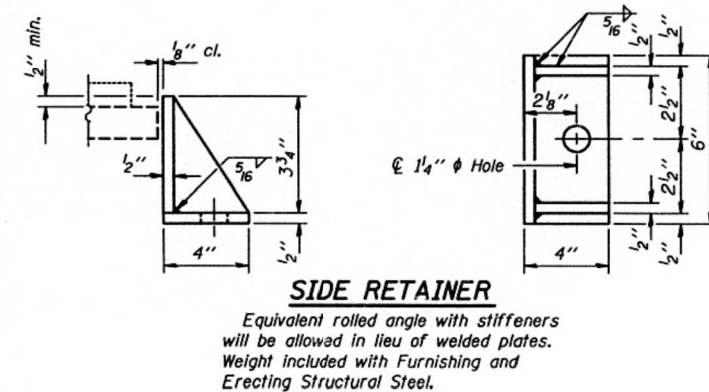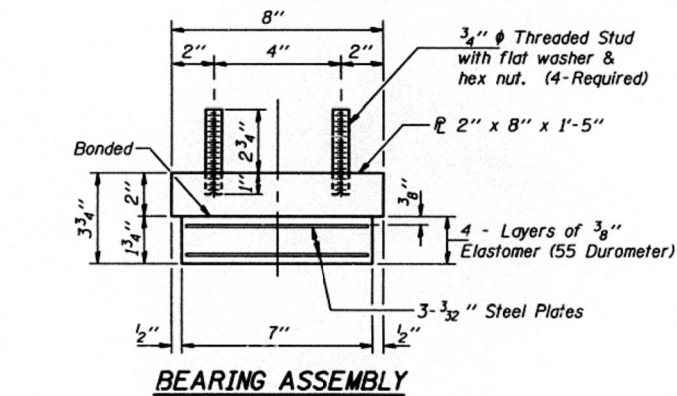

FOR INFORMATION ONLY

Notes:

For anchor bolt installation details see sheet 13 of 22.
Shim plates shall not be placed under Bearing Assembly.

For Jack and Remove Existing Bearing Procedure, see sheet 12 of 22.

New steel extensions, side retainers, connection bolts, fill plates, shim plates and anchor bolts are included with Furnishing and Erecting Structural Steel.

BILL OF MATERIAL

<i>Item</i>	<i>Unit</i>	<i>Total</i>
Jack and Remove Existing Bearings	Each	12
Elastomeric Bearing Assembly, Type I	Each	12

WEST ABUT. BEARING DETAILS
F.A.I. RTE. 74 - SEC. 90(15VB-1)I-1
TAZEWELL COUNTY
STATION 644+27.11

DESIGNED	Nicholas J. Sovell
CHECKED	Chad Fuesting
DRAWN	Michael R. Gillette
CHECKED	C.J.F. N.J.S.

EXAMINED	January 26, 2000  ENGINEER OF BRIDGE DESIGN
PASSED	 ENGINEER OF BRIDGES AND STRUCTURES

100

100

ROUTE NO.	SECTION	COUNTY	TOTAL SHEETS	SHEET NO.
F.A.I. 74	90 (15VB-D) 1-1	TAZEWELL	101	66
FED. ROAD DIST. NO. 7		ILLINOIS	FED. AID PROJECT-	

SHEET NO. 12
22 SHEETS



$\varnothing 7/8''$ ϕ holes in existing flange for $3/4''$ ϕ H.S. Bolts. These holes to be drilled in the field. Cost included with Furnishing and Erecting Structural Steel.

Shim $\square$ (If Required)

Side Retainer (Each side of each bearing)

3" 3" 3" 3"

5" 6" 6" 10 $3/4''$ 10 $3/4''$ 1'-9 $1/2''$

$\varnothing 1'' \phi \times 12''$ Anchor bolts with 2 $1/4'' \times 2 1/4'' \times 5/16''$ $\square$ washer under nut.

SECTION A-A



For anchor bolt installation details see sheet 13 of 22.
Shim plates shall not be placed under Bearing Assembly.
New steel extensions, side retainers, connection bolts,
fill plates, shim plates and anchor bolts are included with
Furnishing and Erecting Structural Steel.

1. The Contractor shall submit for approval by the Engineer, plans for lifting existing beams and installing new bearings prior to commencing any related work. This work shall be done after existing concrete deck is removed and prior to pouring of the new concrete deck. The maximum dead load reaction per beam (weight of steel only) is 4.0^k. Minimum jack capacity = 8.0^k.
2. Prior to ordering any material, the Contractor shall verify steel extension and shim plate thicknesses required at each bearing.
3. The bottom flange of the existing beam shall be cleaned as specified for Structural Steel.
4. The new bearings and steel extensions shall be in place and the jacks shall be lowered before the new concrete deck is poured.

BEAM	EB	WB
1	$\frac{1}{4}''$	—
2	$\frac{1}{2}''$	$\frac{1}{4}''$
3	$\frac{1}{4}''$	$\frac{1}{4}''$
4	$\frac{1}{2}''$	$\frac{1}{4}''$
5	$\frac{3}{8}''$	$\frac{1}{2}''$
6	$\frac{1}{4}''$	$\frac{1}{4}''$

<i>Item</i>	<i>Unit</i>	<i>Total</i>
<i>Jack and Remove Existing Bearings</i>	<i>Each</i>	<i>12</i>
<i>Elastomeric Bearing Assembly, Type I</i>	<i>Each</i>	<i>12</i>

DESIGNED	Nicholas J. Sovell
CHECKED	Chad Fuesting
DRAWN	Michael R. Gillette
CHECKED	C.J.F. N.J.S.

January 26, 2000


EXAMINED Thomas J. Donagallo
ENGINEER OF BRIDGE DESIGN

PASSED Ralph E. Anderson
ENGINEER OF BRIDGE STRUCTURES

Notes: Hatched area to be poured after superstructure forms have been removed. Quantity of concrete for hatched area is included with Concrete Superstructure on sheet 7 of 22.
Reinforcement bars designated (E) shall be epoxy coated.
For anchor bolt installation details see sheet 13 of 22.
For concrete removal details see sheet 14 of 22.
Work this sheet with sheets 16 and 17 of 22.

STATE OF ILLINOIS
DEPARTMENT OF TRANSPORTATION

ROUTE NO.	SECTION	COUNTY	SHEET NO.	SHEET NO.
F.A.I. 74	90 (15VB-1) 1-1	TAZEWELL	101	69
SHEET NO. 15				
22 SHEETS				

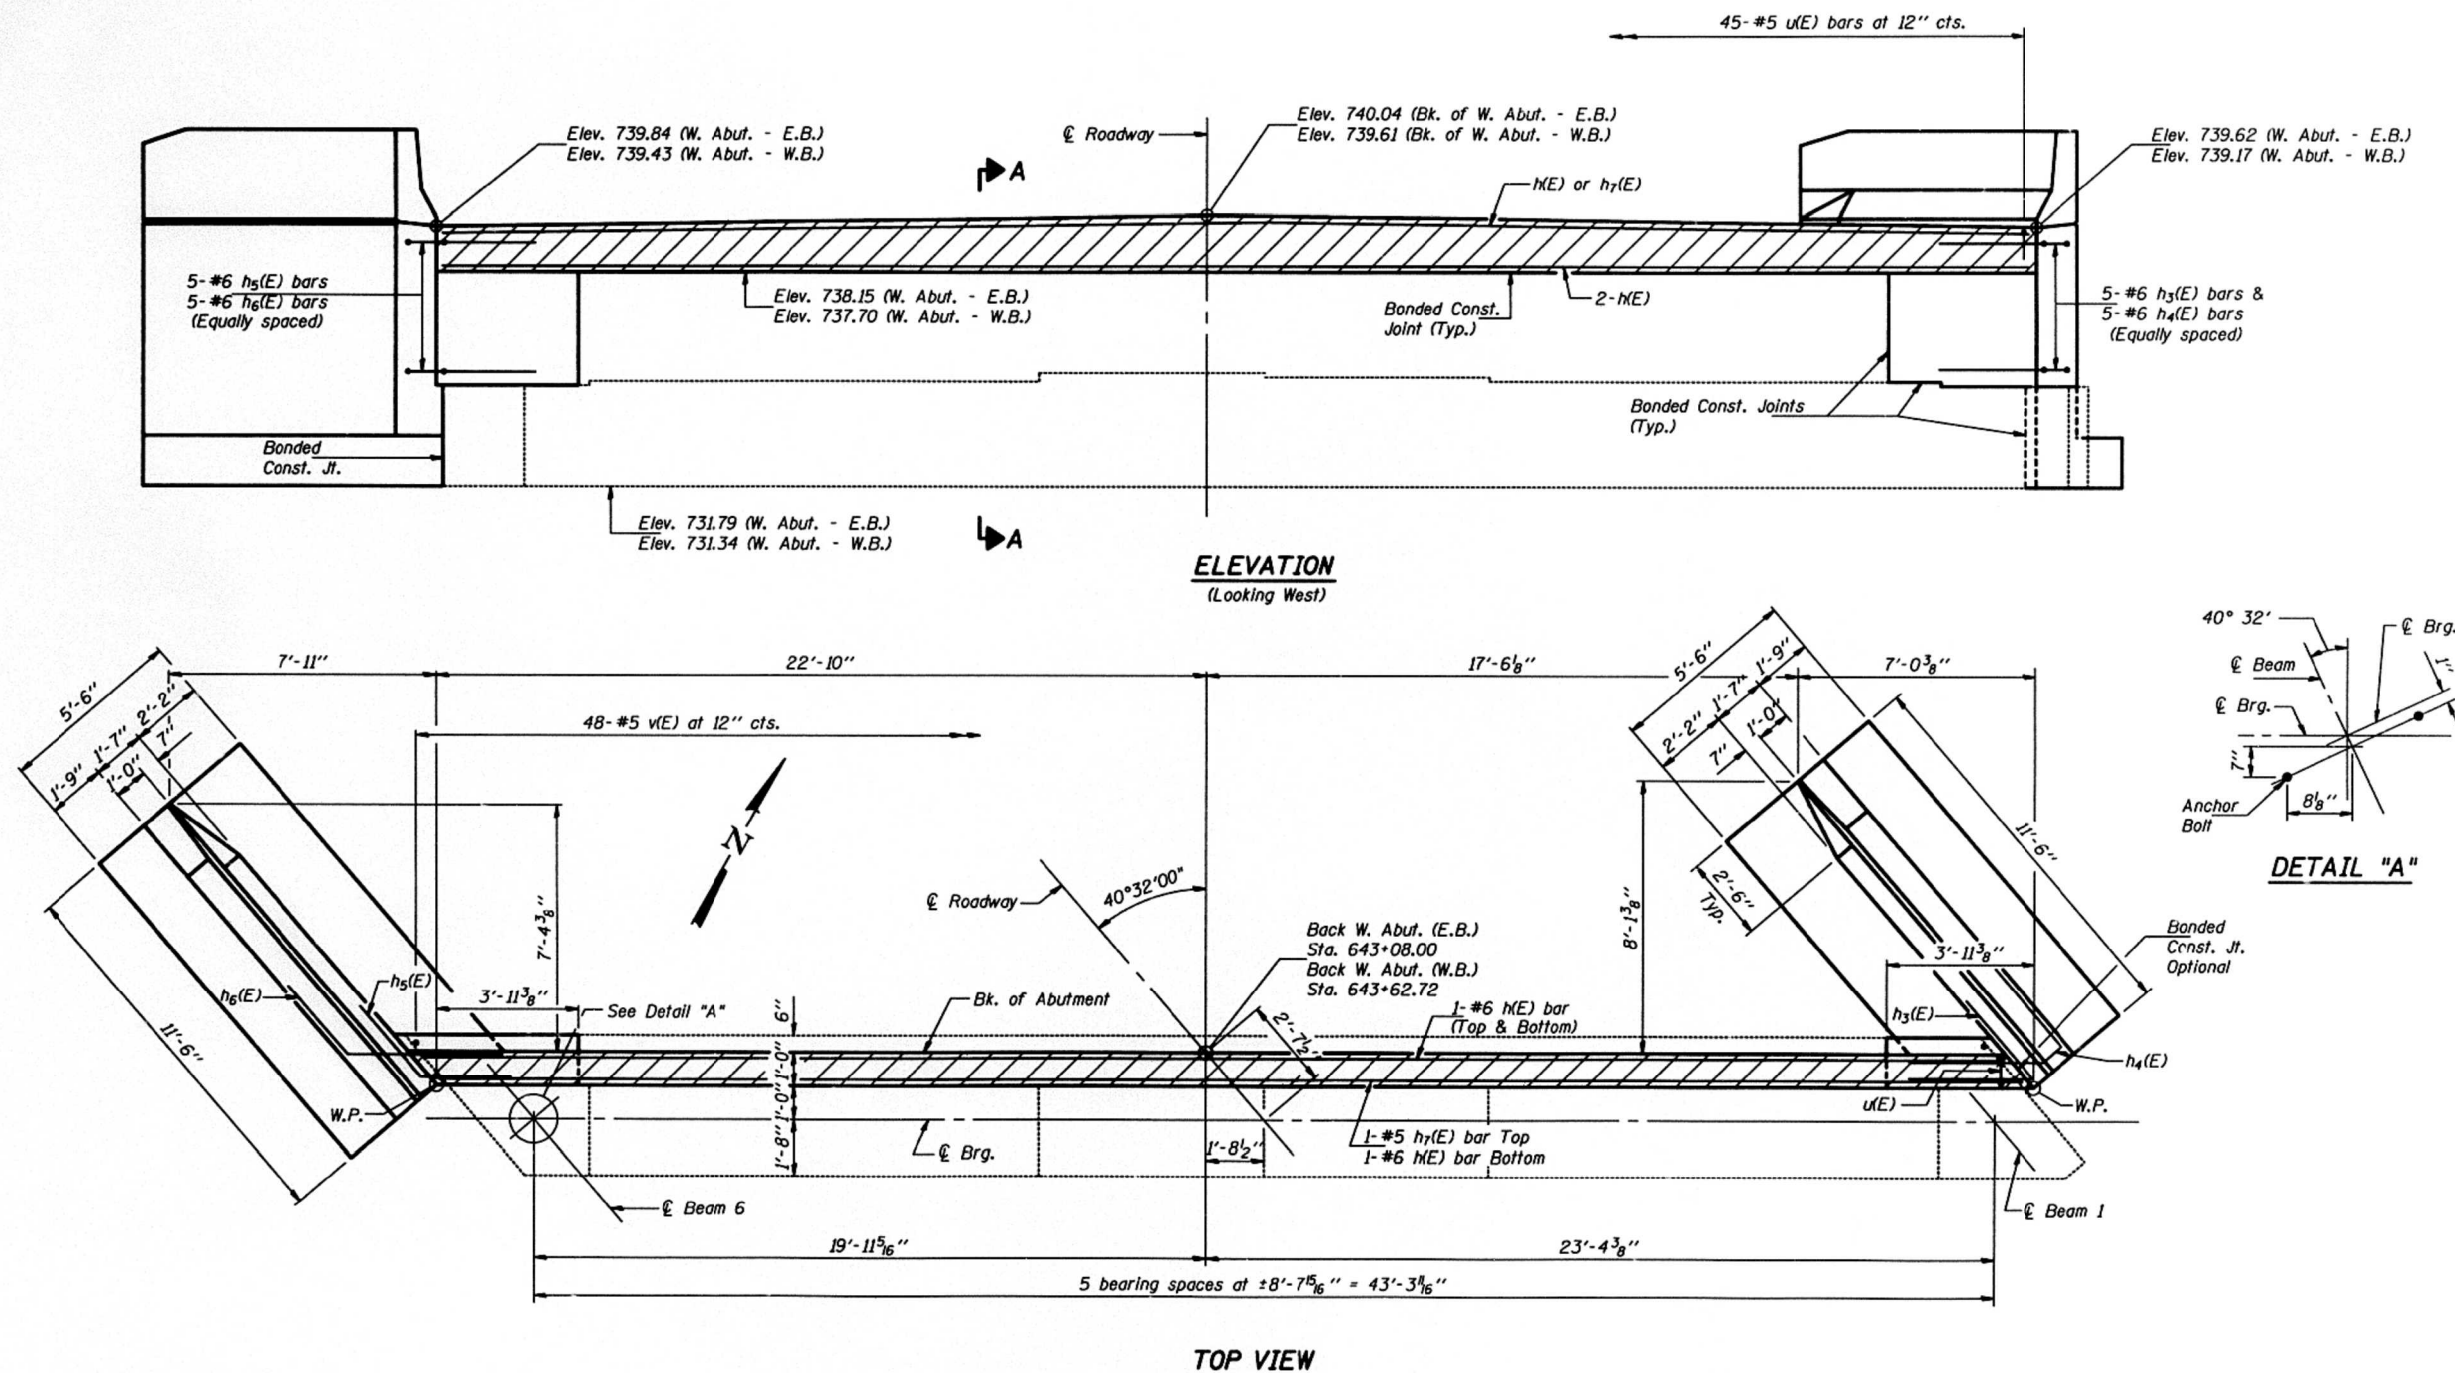

DESIGNED	Nicholas J. Sovell
CHECKED	Chad Fuesting
DRAWN	Michael R. Gillette
CHECKED	C.J.F. N.J.S.

January 26, 2000
EXAMINED *Thomas J. Duggan*
PASSED *Robert E. Anderson*
ENGINEER OF BRIDGES AND STRUCTURES

FOR INFORMATION ONLY

WEST ABUTMENTS
F.A.I. RTE. 74 - SEC. 90(15VB-1)-1
TAZEWELL COUNTY
STATION 644+27.11

STATE OF ILLINOIS
DEPARTMENT OF TRANSPORTATION

EXISTING ABUTMENT
SN 090-0021 & 090-0022

SHEET 24 OF 30 SHEETS





F.A.I. RTE.	SECTION	COUNTY	TOTAL SHEETS	SHEET NO.
74	90-15(HB(1-4);VB;B)BP,BJR,BRR	TAZEWELL	192	105
CONTRACT NO. 68F54				

ILLINOIS FED. AID PROJECT

USER NAME	= ckoltveit	DESIGNED	- NP	REVISED	-
PLOT SCALE	= 0.2:0000 " = 1' in.	CHECKED	- ALN	REVISED	-
PLOT DATE	= 12/1/2020	DRAWN	- NP	REVISED	-
		CHECKED	- ALN	REVISED	-

STATE OF ILLINOIS
DEPARTMENT OF TRANSPORTATION

ROUTE NO.	SECTION	COUNTY	SHEET NO.	SHEET NO.
F.A.I. 74	90(15VB-1)I-1	TAZEWELL	101	70
22 SHEETS				

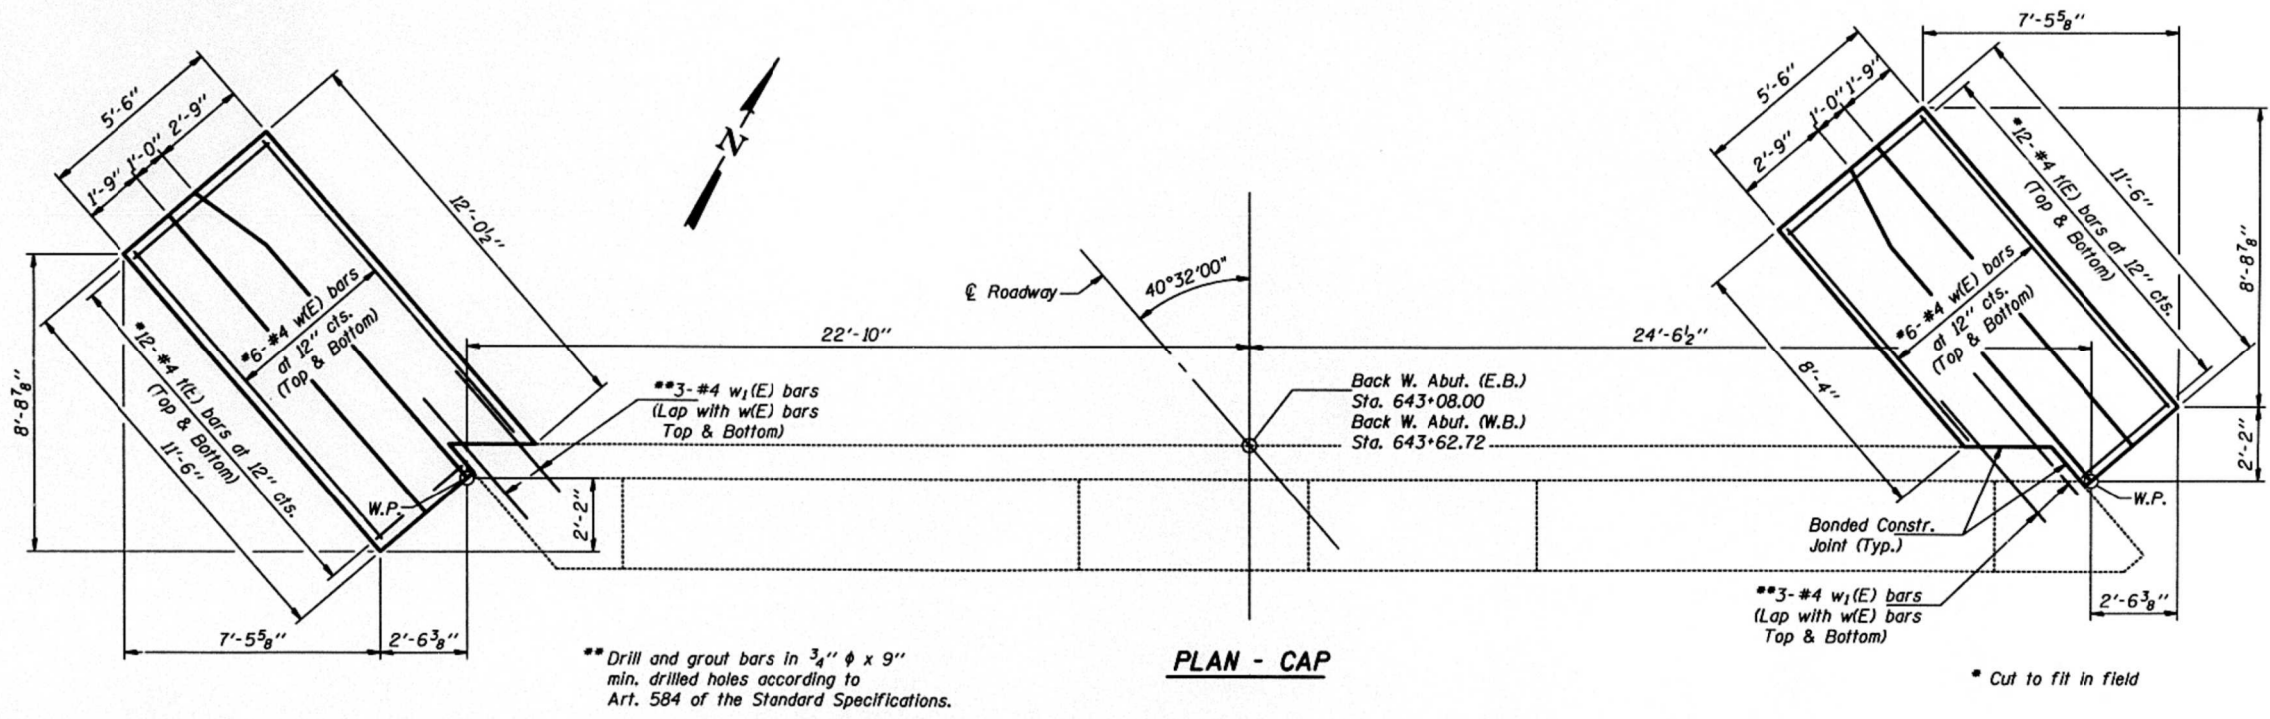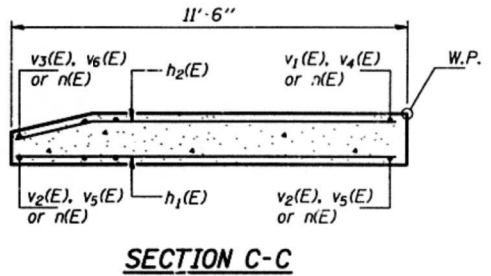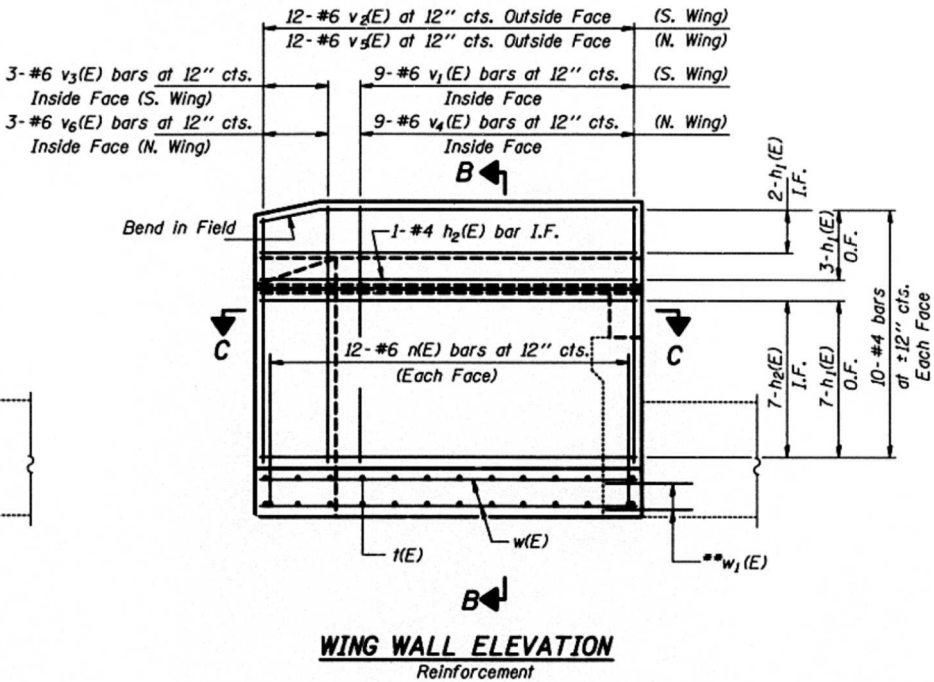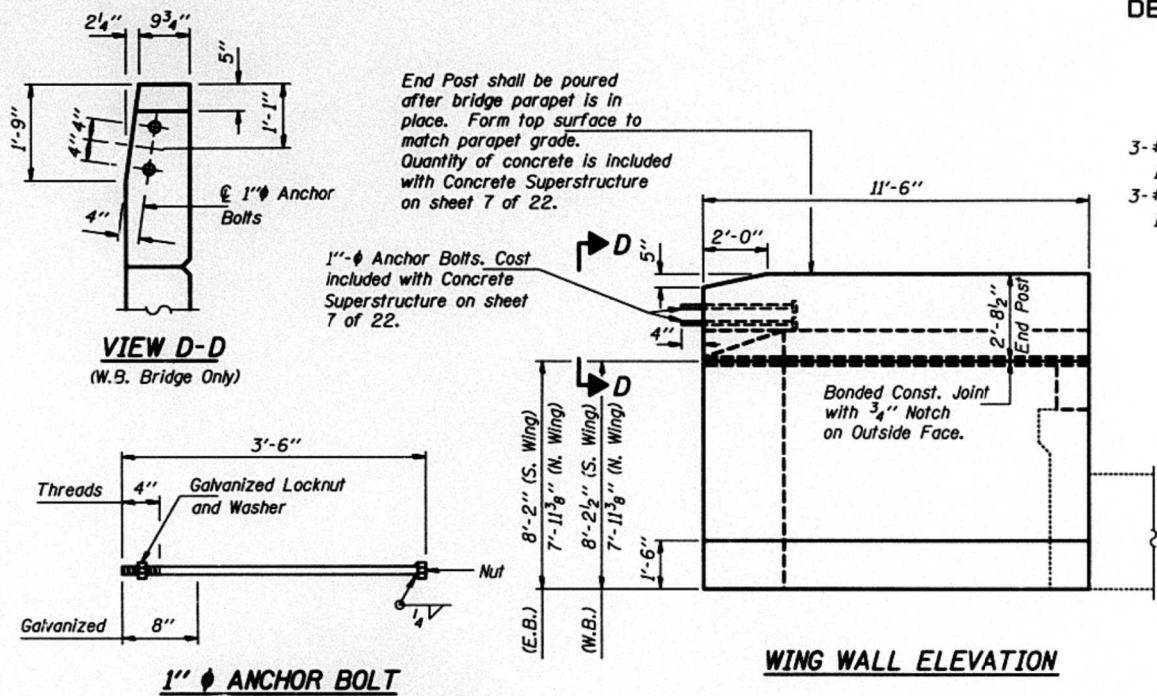

DESIGNED	Nicholas J. Sovell
CHECKED	Chad Fuesting
DRAWN	Michael R. Gillette
CHECKED	C.J.F. N.J.S.

January 26, 2000

EXAMINED: *Thomas J. Duggan*
ENGINEER OF BRIDGE DESIGN

PASSED: *Robert J. Duggan*
ENGINEER OF BRIDGES AND STRUCTURES


FOR INFORMATION ONLY

WEST ABUTMENTS
F.A.I. RTE. 74 - SEC. 90(15VB-1)I-1
TAZEWELL COUNTY
STATION 644+27.11

MODEL: Default
FILE NAME: R:\2020\1910388\W06 17A Bridge F5E64 CADD - DWG\4.4 Struct\0900021-0022\0900021-0022\68F54-025 Existing Abutment.dgn


STATE OF ILLINOIS
DEPARTMENT OF TRANSPORTATION

ROUTE NO.	SECTION	COUNTY	SHEET	SHEET NO.
90 F.A.I. 74 (15VB-1) I-1	TAZEWELL	01	71	22 SHEETS
SHEET NO. 17				

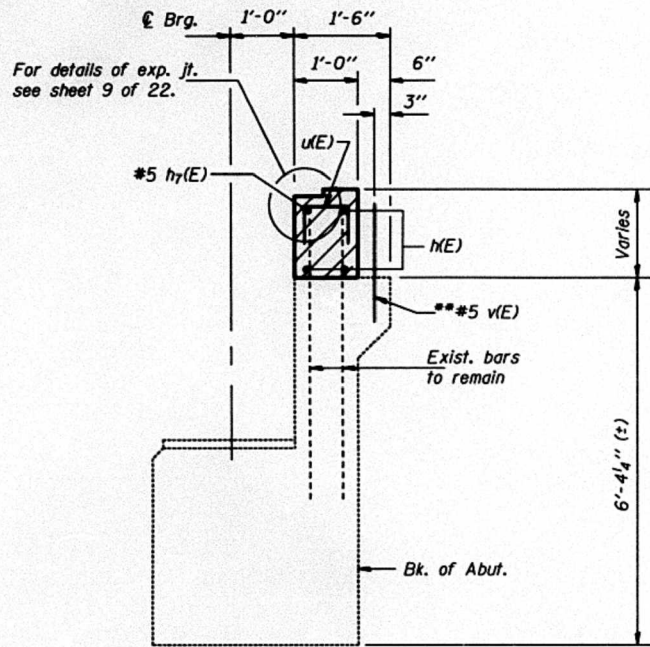

SECTION A-A
(Dimensions at Rt. L's)


** Drill & grout bars in 7/8" ϕ x 6" drilled holes according to Article 584 of the Standard Specifications.

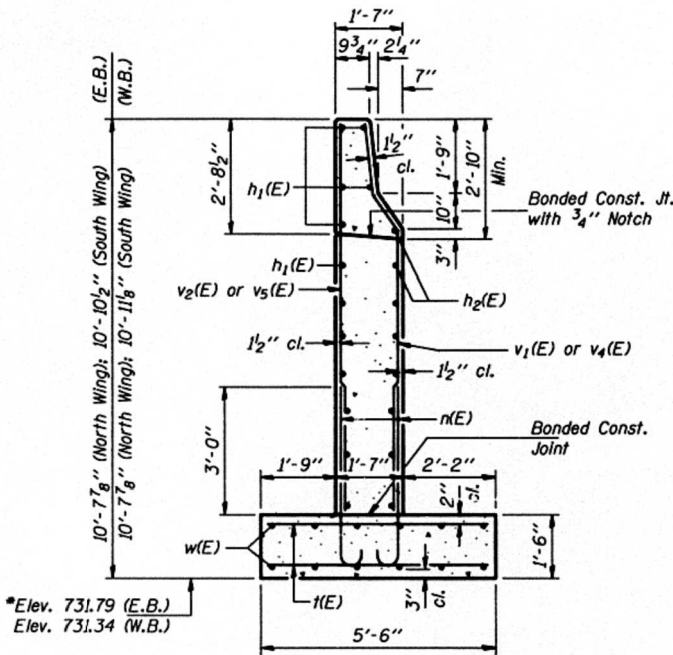

SECTION B-B

*Elev. 731.79 (E.B.)
Elev. 731.34 (W.B.)

*Match existing bottom of footing elevation.

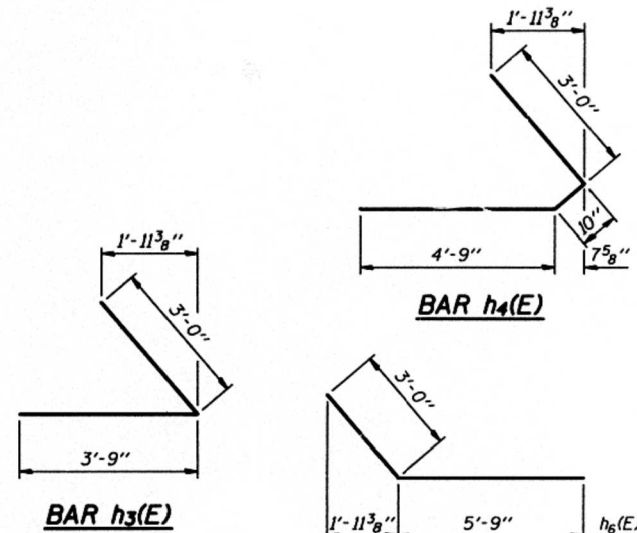


BAR h3(E)

BAR h4(E)


BARS h5(E) & h6(E)

BAR u(E)


BAR n(E)

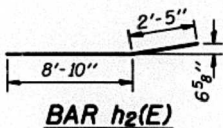

BAR h2(E)

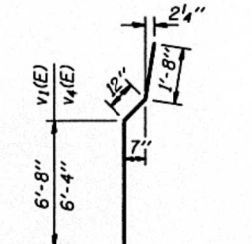

BARS v1(E) & v4(E)

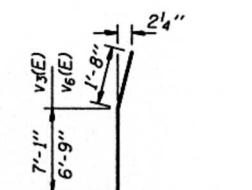

BARS v3(E) & v6(E)

**WEST ABUTMENTS
BILL OF MATERIAL**

Bar	No.	Size	Length	Shape
n(E)	6	#6	47'-1"	
h1(E)	48	#4	11'-3"	
h2(E)	32	#4	11'-3"	
h3(E)	10	#6	6'-9"	
h4(E)	10	#6	8'-7"	
h5(E)	10	#6	6'-9"	
h6(E)	10	#6	8'-9"	
h7(E)	2	#5	47'-1"	
u(E)	96	#6	4'-10"	
n(E)	96	#4	5'-3"	
u(E)	90	#5	1'-11"	
v(E)	96	#5	1'-10"	
v1(E)	18	#6	9'-4"	
v2(E)	24	#6	9'-2"	
v3(E)	6	#6	8'-9"	
v4(E)	18	#6	9'-0"	
v5(E)	24	#6	8'-10"	
v6(E)	6	#6	8'-5"	
w(E)	48	#4	11'-3"	
w1(E)	24	#4	2'-2"	
Structure Excavation	Cu. Yd.	100.7		
Concrete Structures	Cu. Yd.	32.9		
Reinforcement Bars	Pound	4680		
Epoxy Coated				
Bridge Seat Sealer	Sq. Ft.	247		

Reinforcement bars designated (E) shall be epoxy coated.
Maximum footing pressure under wingwall = 1.6' KSF.
All edges shall have 3/4" chamfer except as noted.

**WEST ABUTMENTS
F.A.I. RTE. 74 - SEC. 90(15VB-1)I-1
TAZEWELL COUNTY
STATION 644+27.11**

DESIGNED	Nicholas J. Sovell
CHECKED	Chad Fuesting
DRAWN	Michael R. Gillette
CHECKED	C.J.F. N.J.S.

January 26, 2000	
EXAMINED	Thomas J. D'Amico
	ENGINEER OF BRIDGE DESIGN
PASSED	Ralph E. Anderson
	ENGINEER OF BRIDGES AND STRUCTURES

FOR INFORMATION ONLY

STATE OF ILLINOIS
DEPARTMENT OF TRANSPORTATION

EXISTING ABUTMENT
SN 090-0021 & 090-0022

SHEET 26 OF 30 SHEETS

F.A.I. RTE.	SECTION	COUNTY	TOTAL SHEETS	SHEET NO.
74	90-15(HB(1-4):VB:B/BP,B/R,BRR	TAZEWELL	192	107
CONTRACT NO. 68F54				



ILLINOIS FED. AID PROJECT

USER NAME	= ckolteit	DESIGNED	- NP	REVISED	-
		CHECKED	- ALN	REVISED	-
PLOT SCALE	= 0.2:0000 " = 1" / in.	DRAWN	- NP	REVISED	-
PLOT DATE	= 12/1/2020	CHECKED	- ALN	REVISED	-

Notes: Hatched area to be poured after superstructure forms have been removed. Quantity of concrete for hatched area is included with Concrete Superstructure on sheet 7 of 22.
Reinforcement bars designated (E) shall be epoxy coated.
For anchor bolt installation details see sheet 13 of 22.
For concrete removal details see sheet 14 of 22.
Work this sheet with sheets 19 and 20 of 22.

STATE OF ILLINOIS
DEPARTMENT OF TRANSPORTATION

ROUTE NO.	SECTION	COUNTY	SHEET NO.	SHEET
F.A.I. 74	90 (15VB-1)	TAZEWELL	101	72
SHEET NO. 18				
22 SHEETS				

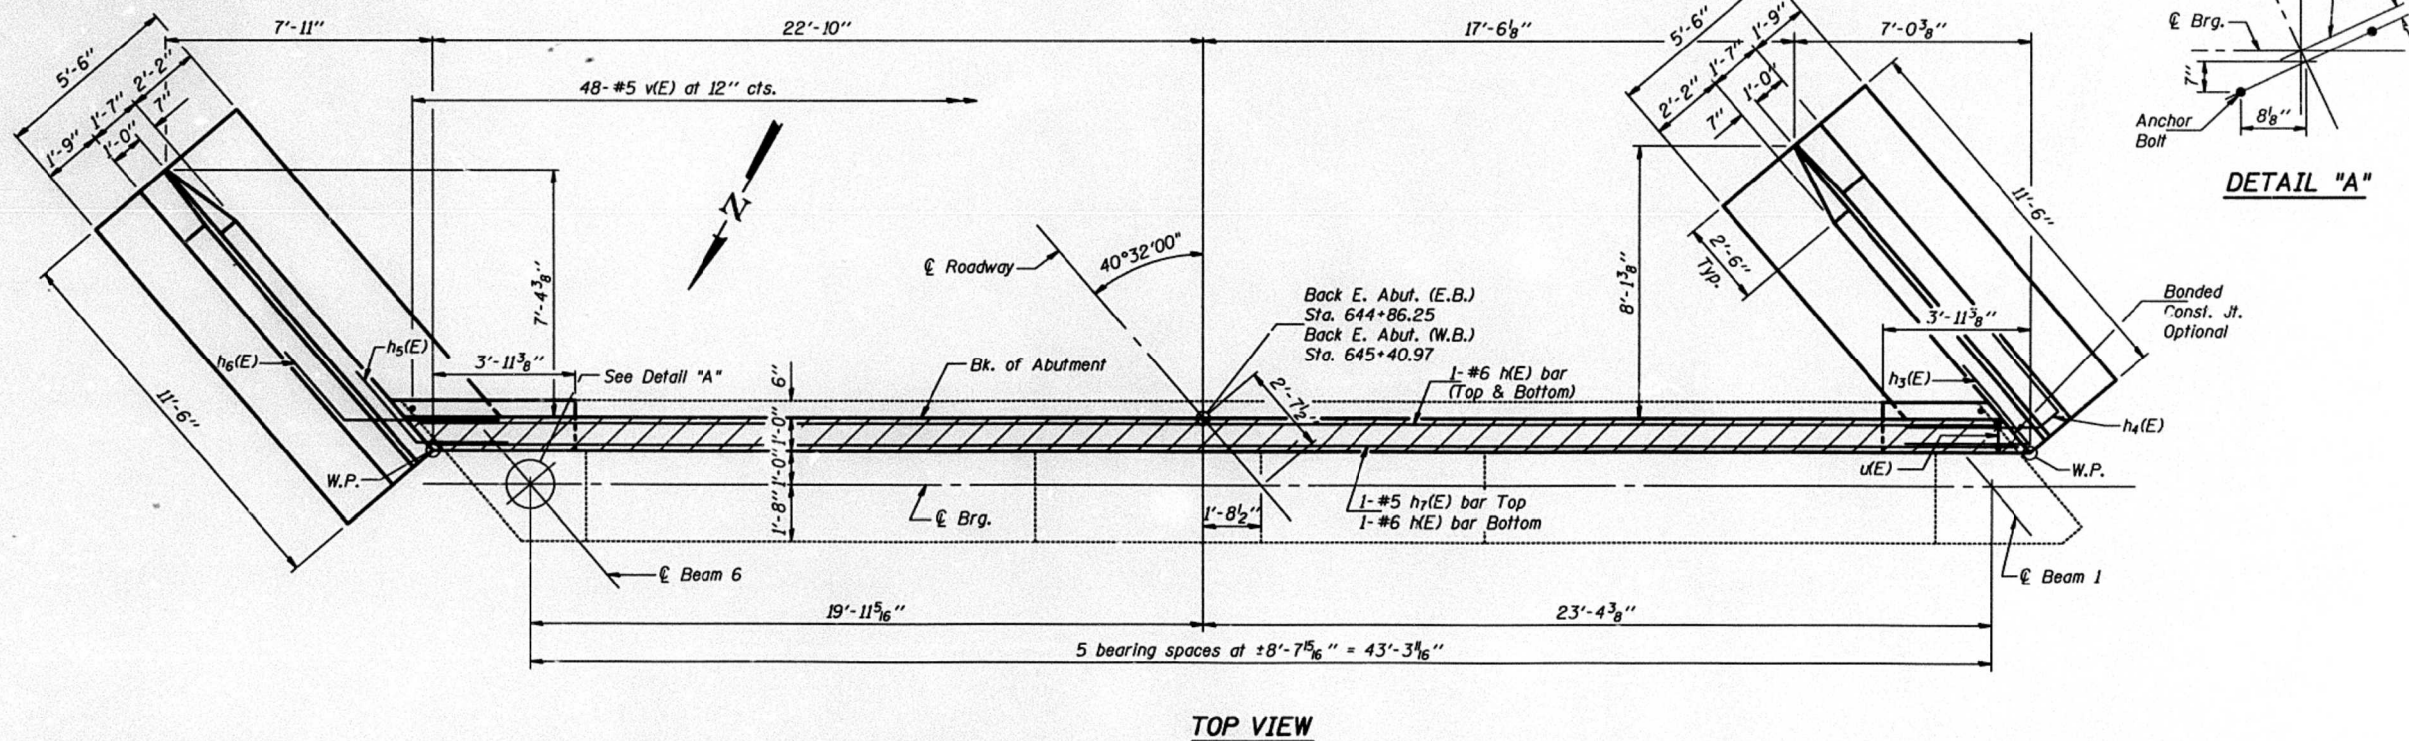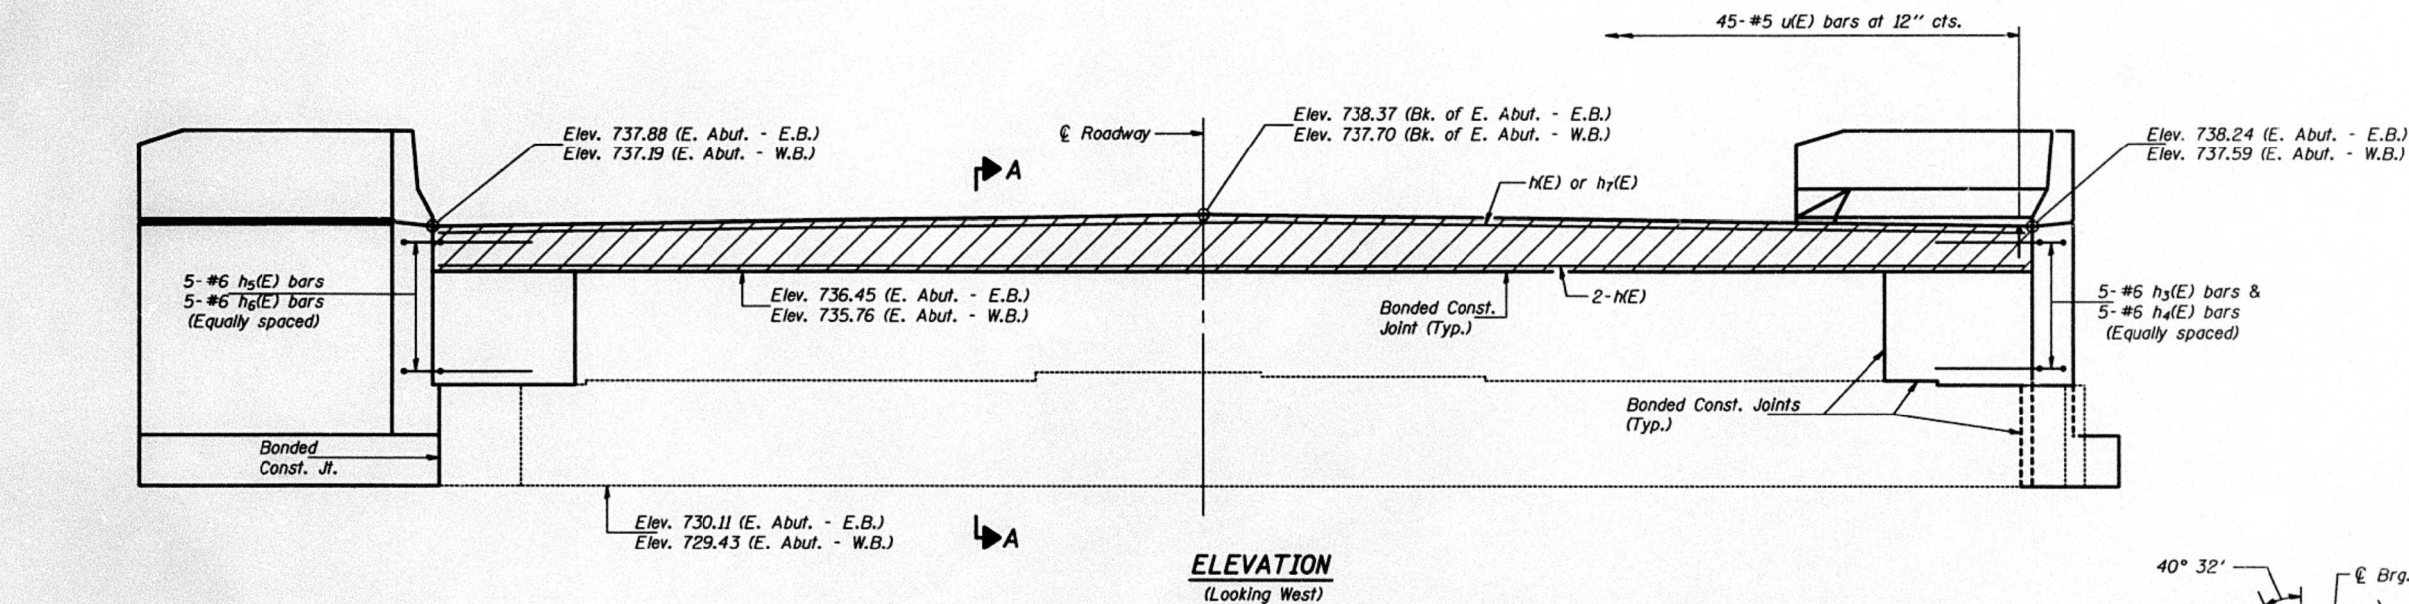

DESIGNED	Nicholas J. Sovell
CHECKED	Chad Fuesting
DRAWN	Michael R. Gillette
CHECKED	C.J.F. N.J.S.

January 26, 2000
EXAMINED *Thomas J. Dwyer*
PASSED *Ronald E. Johnson*
ENGINEER OF BRIDGES AND STRUCTURES

FOR INFORMATION ONLY

EAST ABUTMENTS
F.A.I. RTE. 74 - SEC. 90(15VB-1)I-1
TAZEWELL COUNTY
STATION 644+27.11





STATE OF ILLINOIS
DEPARTMENT OF TRANSPORTATION

EXISTING ABUTMENT
SN 090-0021 & 090-0022

SHEET 27 OF 30 SHEETS

F.A.I. RTE.	SECTION	COUNTY	TOTAL SHEETS	SHEET NO.
74	90-15(HB(1-4);VB;BJBP,BJR,BRR	TAZEWELL	192	108
CONTRACT NO. 68F54				

ILLINOIS FED. AID PROJECT

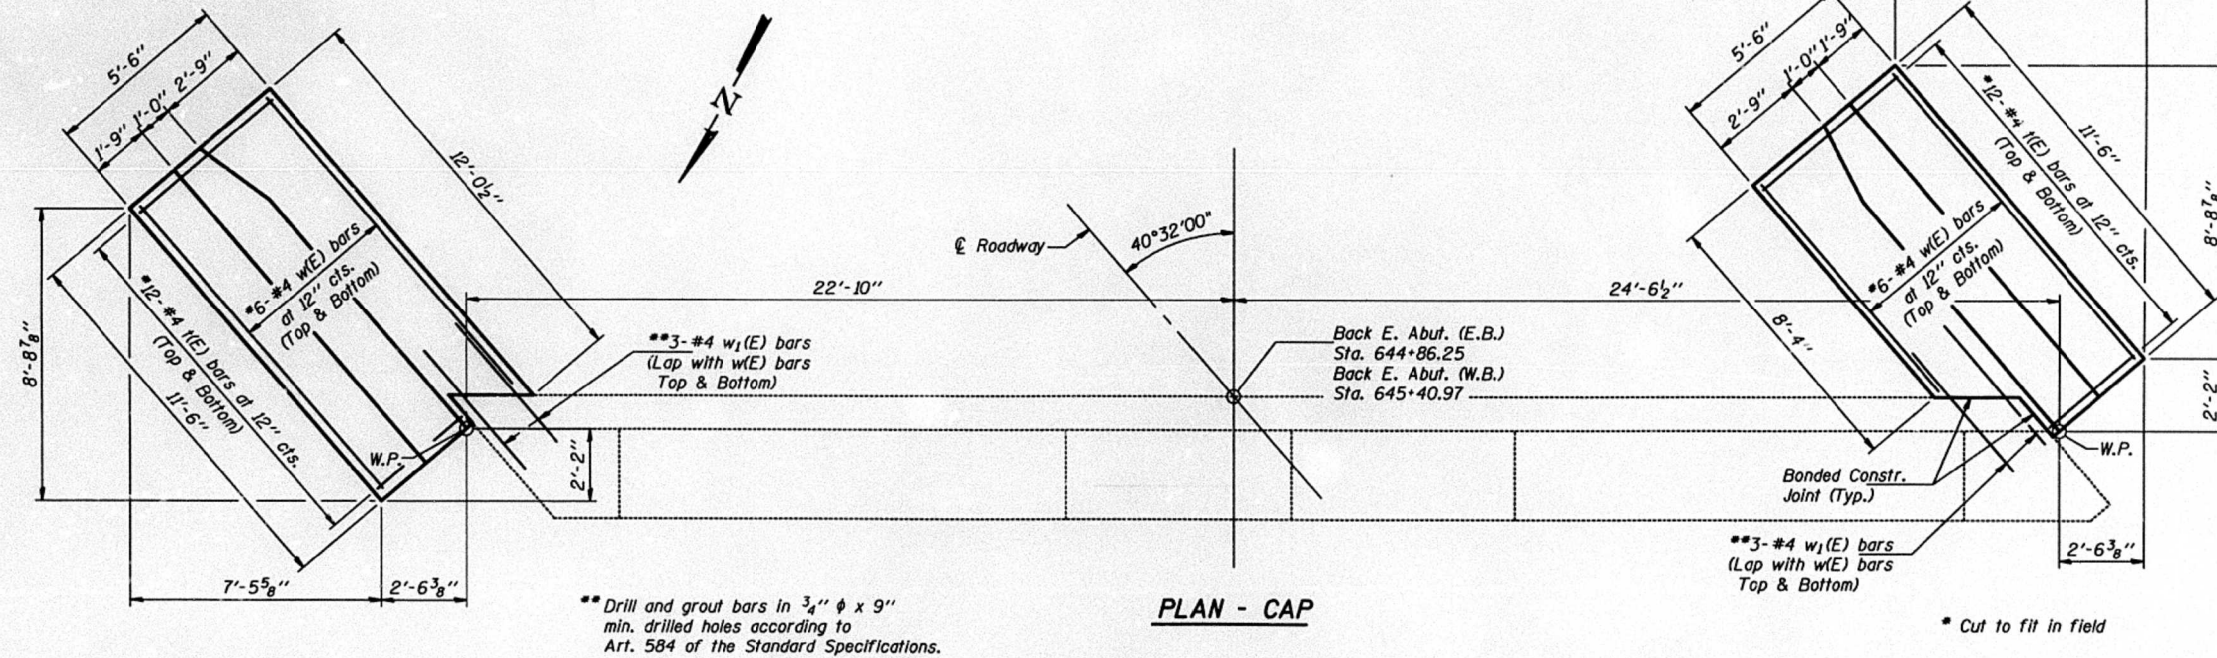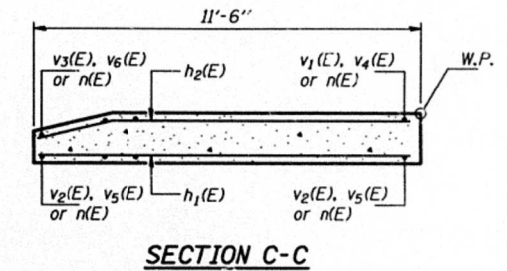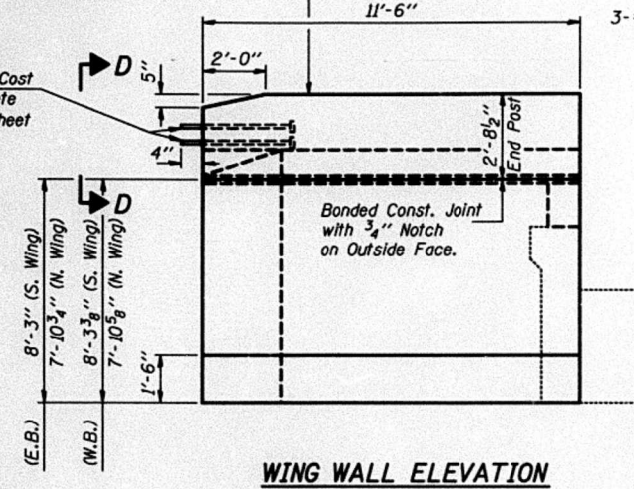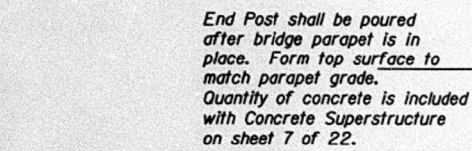

January 26, 2000

EXAMINED Thomas J. Donagale
ENGINEER OF BRIDGE DESIGN

PASSED Ralph E. Anderson
ENGINEER OF BRIDGES AND STRUCTURES

EAST ABUTMENTS
F.A.I. RTE. 74 - SEC. 90(15VB-1)I-1
TAZEWELL COUNTY
STATION 644+27.11

ROUTE NO.	SECTION	COUNTY	TOTAL SHEETS	SHEET NO.
F.A.T. 74	90 (15VB-D) 1-1	TAZEWELL	101	74
FED. ROAD DIST. NO. 7		ALLIANCE	FED. AID PROJECT-	

SHEET NO. 20
22 SHEETS



(E.B.)
 (W.B.)
 10'-7 1/4" (North Wing) 10'-11 1/2" (South Wing)
 10'-7 7/8" (North Wing) 10'-11 1/8" (South Wing)
 1'-7"
 9 3/4" 2 1/4"
 7"
 1 1/2" cl.
 1'-9"
 2'-10" Min.
 Bonded Const. Jt. with 3/4" Notch
 h₁(E)
 h₂(E)
 v₂(E) or v₅(E)
 1 1/2" cl.
 1'-9"
 1'-7"
 2'-2"
 2" cl.
 n(E)
 v₁(E) or v₄(E)
 1 1/2" cl.
 3'-0"
 1'-9"
 1'-7"
 2'-2"
 2" cl.
 w(E)
 1'(E)
 3" cl.
 5'-6"
 1'-6"
 Bonded Const. Joint

The image contains two diagrams of L-shaped bars, labeled BAR $h_3(E)$ and BAR $h_4(E)$.

BAR $h_3(E)$: This bar has a horizontal leg of length $3'-9''$ and a vertical leg of length $1'-11\frac{3}{8}''$. The vertical leg is angled at 75° relative to the horizontal.

BAR $h_4(E)$: This bar has a horizontal leg of length $4'-9''$ and a vertical leg of length $1'-11\frac{3}{8}''$. The vertical leg is angled at 75° relative to the horizontal. The total height of the bar is $3'-0''$.

BARS $h_5(E)$ & $h_6(E)$

BAR $h_2(E)$

BAR $h_2(E)$

BAR $u(E)$

BAR $n(E)$

BARS $v_1(E)$ & $v_4(E)$

BARS $v_3(E)$ & $v_6(E)$

Bar	No.	Size	Length	Shape
HE	6	#6	47'-1"	
h ₁ (E)	48	#4	11'-3"	
h ₂ (E)	32	#4	11'-3"	
h ₃ (E)	10	#6	6'-9"	
h ₄ (E)	10	#6	8'-7"	
h ₅ (E)	10	#6	6'-9"	
h ₆ (E)	10	#6	8'-9"	
h ₇ (E)	2	#5	47'-1"	
n(E)	96	#6	4'-10"	
t(E)	96	#4	5'-3"	
u(E)	90	#5	1'-11"	
v(E)	96	#5	1'-10"	
v ₁ (E)	18	#6	9'-4"	
v ₂ (E)	24	#6	9'-2"	
v ₃ (E)	6	#6	8'-9"	
v ₄ (E)	18	#6	9'-0"	
v ₅ (E)	24	#6	8'-10"	
v ₆ (E)	6	#6	8'-5"	
w(E)	48	#4	11'-3"	
w ₁ (E)	24	#4	2'-2"	
Structure Excavation			Cu. Yd.	100.7
Concrete Structures			Cu. Yd.	32.9
Reinforcement Bars, Epoxy Coated			Pound	4680
Bridge Seat Sealer			Sq. Ft.	247.





DESIGNED	Nicholas J. Sovell	January 26, 2000
CHECKED	Chad Fuesting	EXAMINED <i>Thomas J. Donnelly</i> ENGINEER OF BRIDGES AND STRUCTURES
DRAWN	Michael R. Gillette	PASSED <i>Robert J. Coleman</i> ENGINEER OF BRIDGES AND STRUCTURES
CHECKED	C.J.F. N.J.S.	

FOR INFORMATION ONLY

EAST ABUTMENTS
F.A.I. RTE. 74 - SEC. 90(15VB-1)I-1
TAZEWELL COUNTY
STATION 644+27.11

STATE OF ILLINOIS
DEPARTMENT OF PUBLIC WORKS & BUILDINGS
DIVISION OF HIGHWAYS

ROUTE No.	SEC.	COUNTY	TOWNSHIP	RANGE
FAJ-74	90-15 VB	TAZEVELL	23	7
FED. ROAD DIST. No. 7	ILLINOIS			

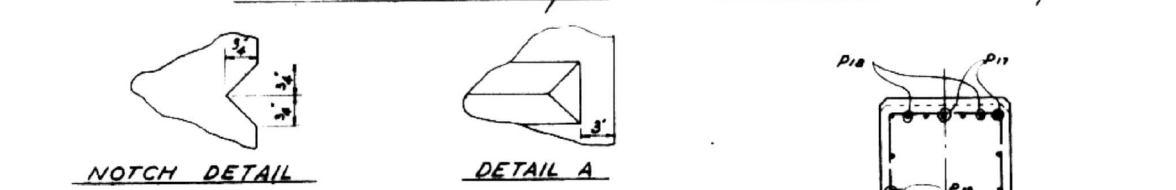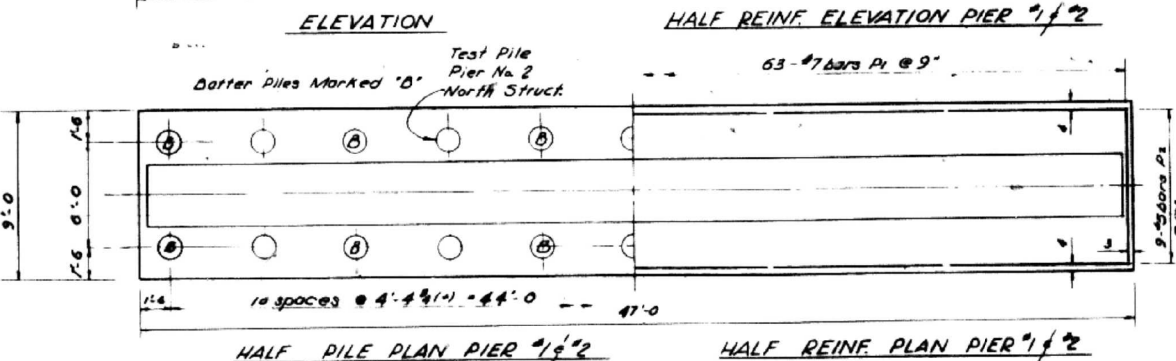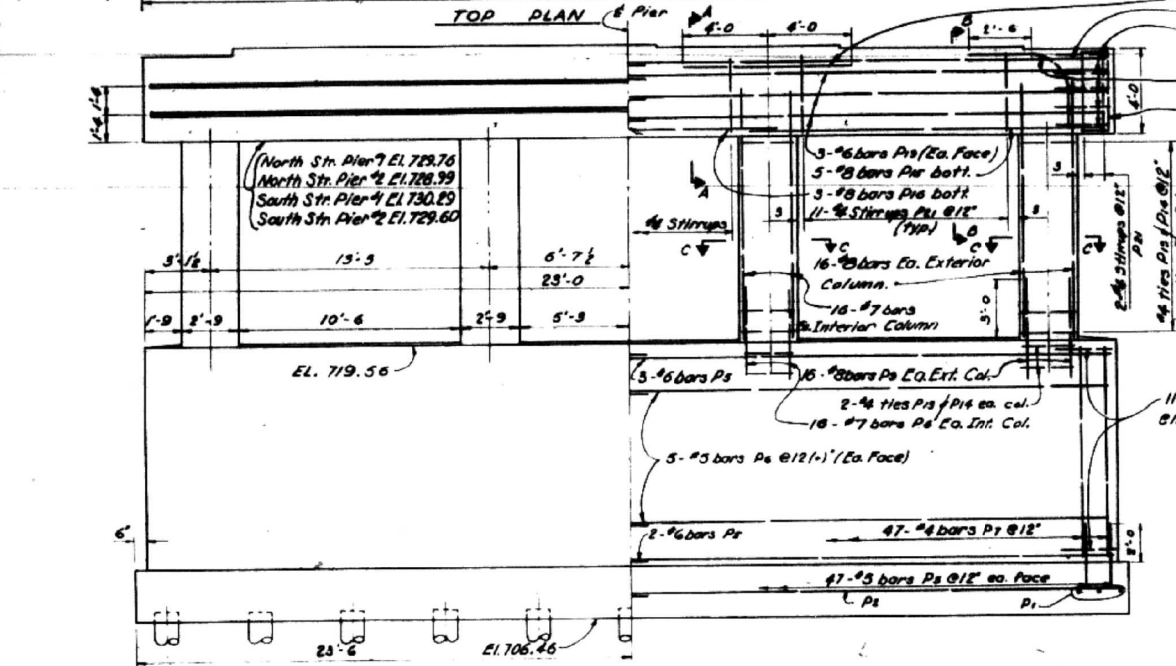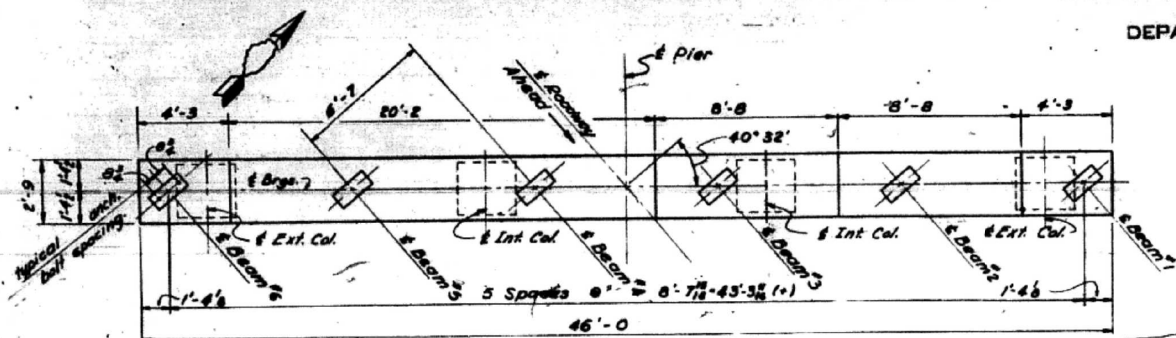

DESIGNED	E.L.
CHECKED	M.B.
DRAWN	H.C. GRAFF.
CHECKED	M.B.

EXAMINED	
DESIGNED BY	
DESIGNED DATE	
APPROVED	
APPROVED DATE	

2-#8 bars P18 top in
5-#8 bars P17 one row
5-#6 bars P25
(ea. end)
5-#8 bars P25
3-#4 bars P24
(ea. end)

3-#6 bars P18 (Ea. Face)
5-#8 bars P18 bott.
5-#8 bars P18 bott.
11-#8 Stirrups P18 @ 12"
(Type)
16-#8 bars Ea. Exterior
Column
16-#7 bars Ea. Interior Column
3-#6 bars P18
16-#8 bars P18 Ea. Ext. Col.
2-#8 ties P18 Ea. col.
16-#7 bars P18 Ea. Int. Col.
5-#3 bars P18 @ 12" (Ea. Face)
2-#6 bars P18
47-#8 bars P18 @ 12" Ea. Face
11-#5 bars P18 @ 12" ea. end



63-#7 bars P1 @ 9"


16 spaces @ 4'-4 1/2" = 44'-0"

9-#8 bars P18 @ 12"

63-#7 bars P1 @ 9"

63-#7 bars P1 @ 9"

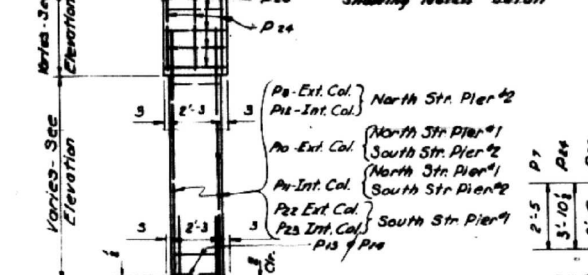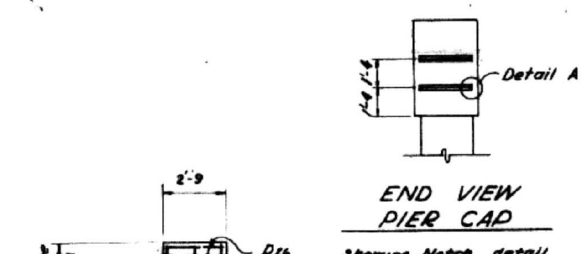

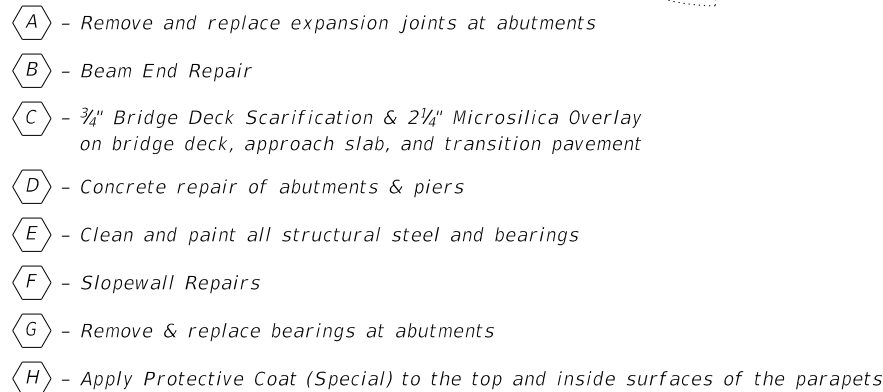

INDEX OF SHEETS

1	General Plan and Elevation
2	Bridge Cross Sections
3	Temporary Conc. Barrier
4-6	Joint Repair Details
7	Preformed Joint Strip Seal
8	Steel Repair Details
9	Bearing Replacement Details
10-17	Substructure Repairs
18	Bar Splicer Assembly Details
19-33	Existing Plans

All structural steel shall conform to AASHTO Classification M-270 Gr. 36, unless otherwise noted.

All new fasteners shall be high strength bolts. Holes shall be $\frac{13}{16}$ " dia. for $\frac{3}{4}$ " dia. bolts, unless otherwise noted.

Plan dimensions and details relative to existing plans are subject to nominal construction variations. The Contractor shall field verify existing dimensions and details affecting new construction and make necessary approved adjustments prior to construction or ordering of materials. Such variations shall not be cause for additional compensation for a change in scope of work, however, the Contractor will be paid for the quantity actually furnished at the unit price bid for the work.

Reinforcement bars designated (E) shall be epoxy coated. Prior to pouring new concrete, all heavy or loose rust, loose mill scale, and other loose or potentially detrimental foreign material shall be removed from the surfaces in contact with concrete. Tightly adhered paint may remain unless otherwise noted. Removal shall be accomplished by methods that will not damage the steel and the cost will be included in the pay item covering removal of existing concrete.

Existing reinforcement bars extending into the removal area shall be cleaned, straightened, and incorporated into the new construction. Any reinforcement bars that are damaged during concrete removal shall be replaced with an approved bar splicer or anchorage system. Cost included with Concrete Removal.

Joint openings shall be adjusted according to Article 520.04 of the Std. Specs. when the deck is poured at an ambient temperature other than 50° F.

The existing structural steel coating contains lead. The Contractor shall take appropriate precautions to deal with the presence of lead on this project.

Cleaning and painting of the existing structural steel shall be as specified in the special provision for "Cleaning and Painting Existing Steel Structures". All beams, bearings, and other structural steel shall be cleaned per Near White Blast Cleaning (SSPC-SP10). The exterior surfaces and bottom of the bottom flange of the fascia beams shall be cleaned per Commercial Grade Power Tool Cleaning (SSPC-SP15).

The designated areas cleaned per Near White Blast Cleaning (SSPC-SP10) and per Commercial Grade Power Tool Cleaning (SSPC-SP15) shall be painted according to the requirements of paint system 1 - OZ/E/U. The color of the final finish coat for all interior steel surfaces shall be Gray (Munsell No. 5B 7/1). The color of the final finish coat for the exterior and bottom flange of the fascia beams shall be Interstate Green (Munsell No. 7.5G 4/8).

Air monitors are not required at this site. See special provision for "Containment and Disposal of Lead Paint Cleaning Residues".

SSPC QP1 and SSPC QP2 Certification is required for this Contract.

Care shall be taken not to damage rubber bearing or joint components during blasting and cleaning operations. Any damage to these components shall be repaired at the contractor's expense.


Existing structural steel that will be in contact with new structural steel shall be cleaned and painted prior to erection as required by the Special Provision "Cleaning and Painting Contact Surface Areas of Existing Steel Structures".

The Inorganic Zinc Rich Primer / Acrylic / Acrylic Paint System shall be used for shop and field painting of new structural steel except where otherwise noted. The color of the final finish coat for all interior steel surfaces shall be Gray, Munsell No. 5B 7/1. The color of the final finish coat for the exterior and bottom flange of the fascia beams shall be Interstate Green (Munsell No. 7.5G 4/8). Cost included with Structural Steel Repair.


	ITEM	UNIT	SUPER	SUB	TOTAL
	Concrete Removal	Cu. Yd.	26.2		26.2
	Concrete Superstructure	Cu. Yd.	28.8		28.8
	Preformed Joint Strip Seal	Foot	187		187
	Reinforcement Bars, Epoxy Coated	Pound	3000		3000
	Bar Splicers	Each	48		48
*	Protective Coat	Sq. Yd.	1789		1789
	Bridge Deck Grooving	Sq. Yd.	1700		1700
	Elastomeric Bearing Assembly, Type I	Each		36	36
	Anchor Bolts, 1"	Each		72	72
	Jack and Remove Existing Bearings	Each		36	36
	Structural Repair of Concrete (Depth $\leq 5'$)	Sq. Ft.		63.2	63.2
	Bridge Deck Scarification, $\frac{3}{4}"$	Sq. Yd.	1908		1908
	Bridge Deck Microsilica Concrete Overlay, $2\frac{1}{2}"$	Sq. Yd.	1908		1908
	Structural Steel Removal	Pound	240		240
	Structural Steel Repair	Pound	140		140
	Furnishing and Erecting Structural Steel	Pound	240	1000	1240
	Slope Wall Removal	Sq. Yd.		134	134
	Slope Wall, 6"	Sq. Yd.		134	134
	Containment and Disposal of Lead Paint Cleaning Residues No. 5	L. Sum	1		1
	Containment and Disposal of Lead Paint Cleaning Residues No. 6	L. Sum	1		1
	Cleaning and Painting Steel Bridge No. 5	L. Sum	1		1
	Cleaning and Painting Steel Bridge No. 6	L. Sum	1		1
**	Protective Coat (Special)	Sq. Yd.	444		444
	Surface Filler (Special)	Gallon	7		7

* Apply to new concrete and overlay only. (Bridge & Appr. Slab)

** Apply to parapets only. (Bridge & Appr. Slab)

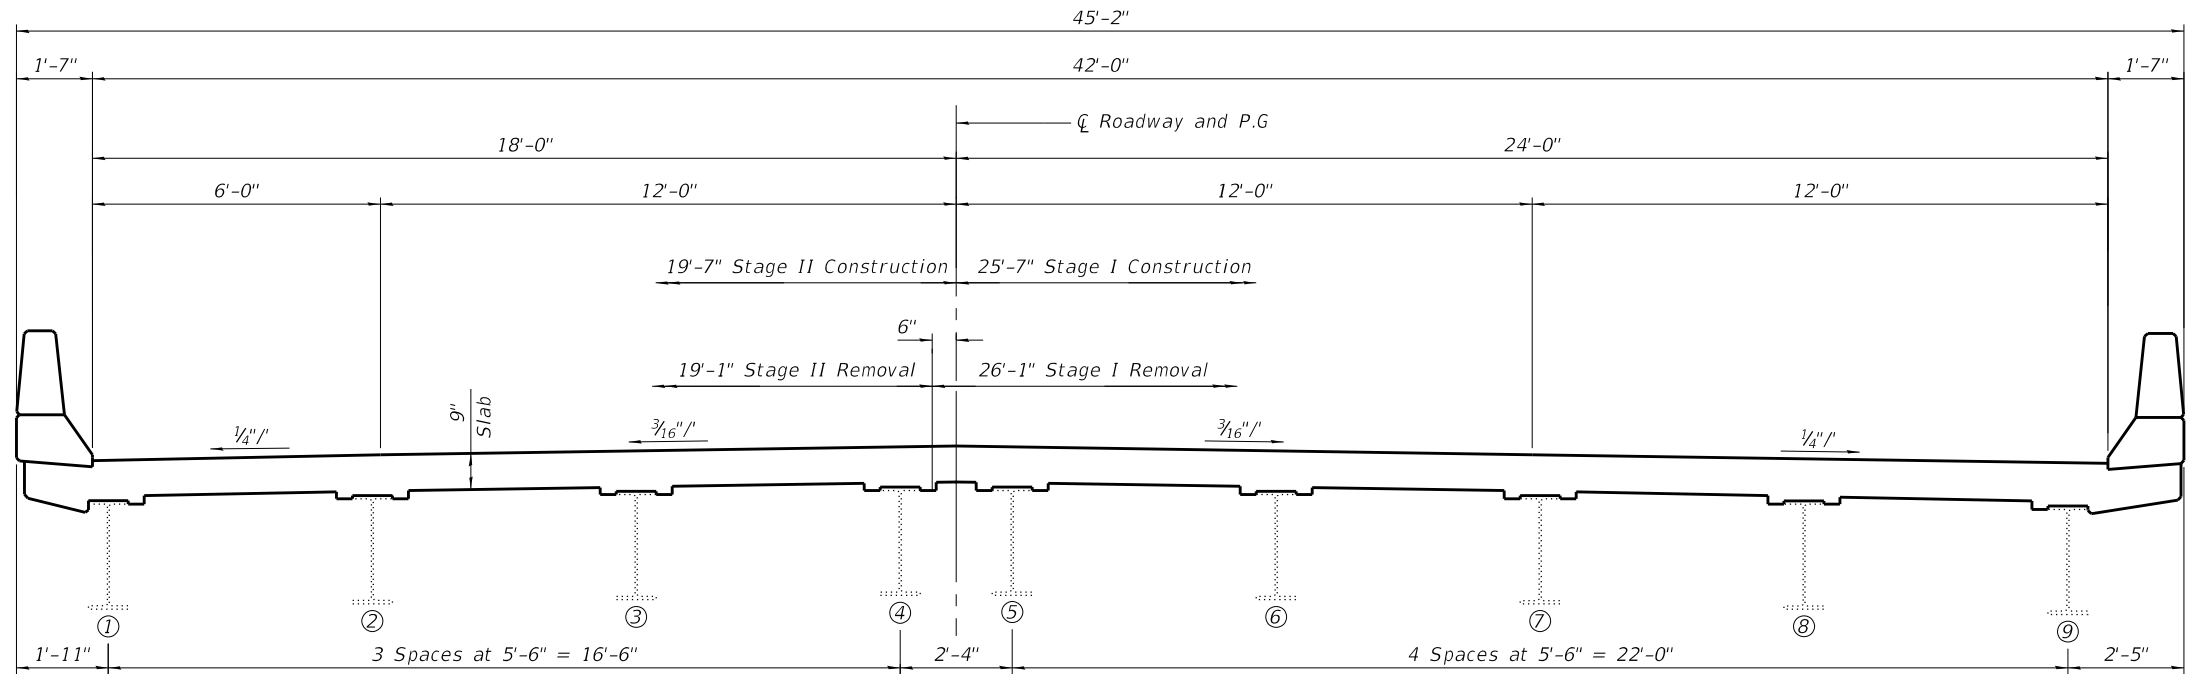

CROSS SECTION AT ABUTMENT
(Looking East - E. Bound Lanes S.N. 090-0023)
(Looking West - W. Bound Lanes S.N. 090-0024)

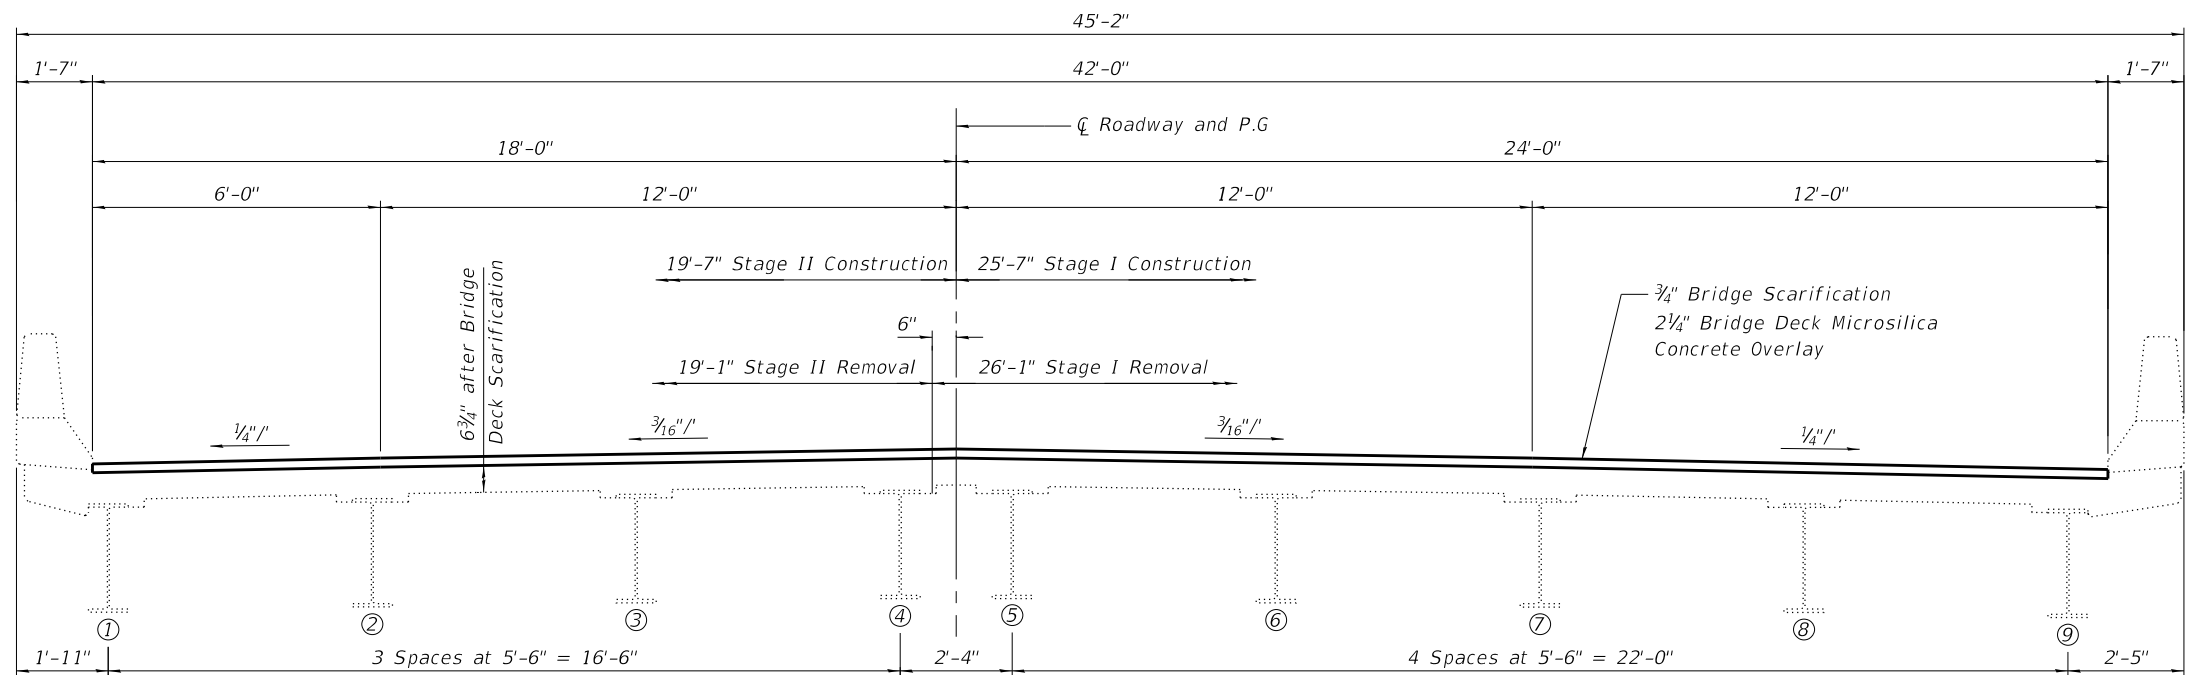

CROSS SECTION AT MIDSPAN
(Looking East - E. Bound Lanes S.N. 090-0023)
(Looking West - W. Bound Lanes S.N. 090-0024)

MODEL: Default
FILE NAME: 12/20/19/190388W06 17A Bridge PSEs14 CADD - DWG14.4 Struct0900023-00240900023-002448F54-002_Cross Section 0023 and 0024.dgn



TWM, INC.
WWW.TWM-INC.COM
IL DESIGN FIRM
LICENSE NO:
184-001220


USER NAME = ckoltveit	DESIGNED - DRA	REVISED -
	CHECKED - CDK	REVISED -
PLOT SCALE = 0:2.0000 1" = 16'-0"	DRAWN - DRA	REVISED -
PLOT DATE = 12/1/2020	CHECKED - CDK	REVISED -

STATE OF ILLINOIS
DEPARTMENT OF TRANSPORTATION

BRIDGE CROSS SECTIONS
SN. 090-0023 AND SN. 090-0024


SHEET 2 OF 33 SHEETS

F.A.I. RTE.	SECTION	COUNTY	TOTAL SHEETS	SHEET NO.
74	90-15[HB(1-4);VB;B]BP,BJR,BRR	TAZEWELL	192	113
CONTRACT NO. 68F54				
ILLINOIS FED. AID PROJECT				

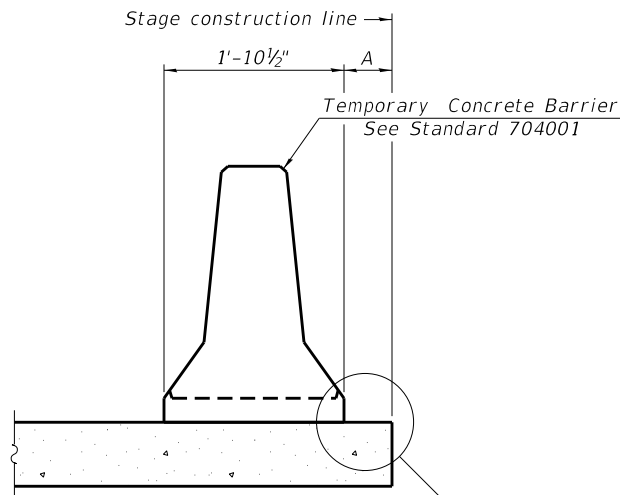

When "A" is 3'-1" or less, the temporary concrete barrier shall be restrained to the new slab according to Detail I, II or III. No restraint is required when "A" is greater than 3'-1".

NEW SLAB OR NEW DECK BEAM

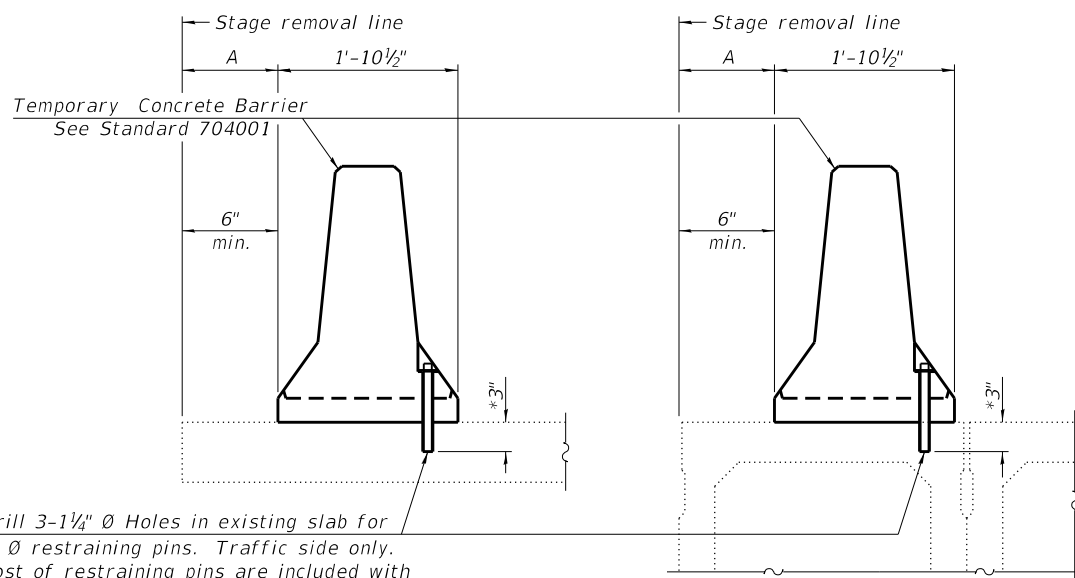


Drill 3-1 1/4" Ø Holes in existing slab for 1" Ø restraining pins. Traffic side only. Cost of restraining pins are included with Temporary Concrete Barrier. No restraint is required when "A" is greater than 3'-1".

EXISTING SLAB


* When hot-mix asphalt wearing surface is present, embedment shall be 3" plus the wearing surface depth.

EXISTING DECK BEAM

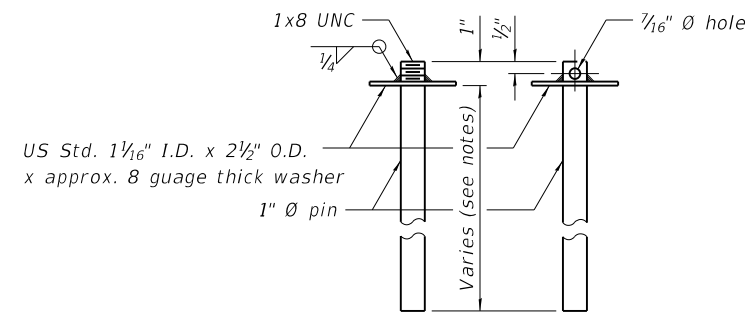


RESTRAINING PIN


SECTIONS THRU SLAB OR DECK BEAM

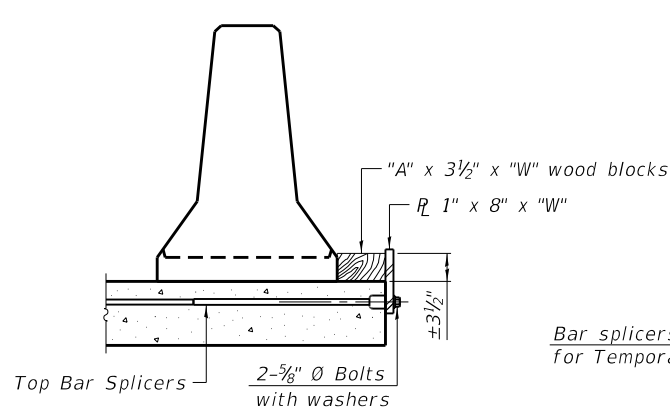


DETAIL I

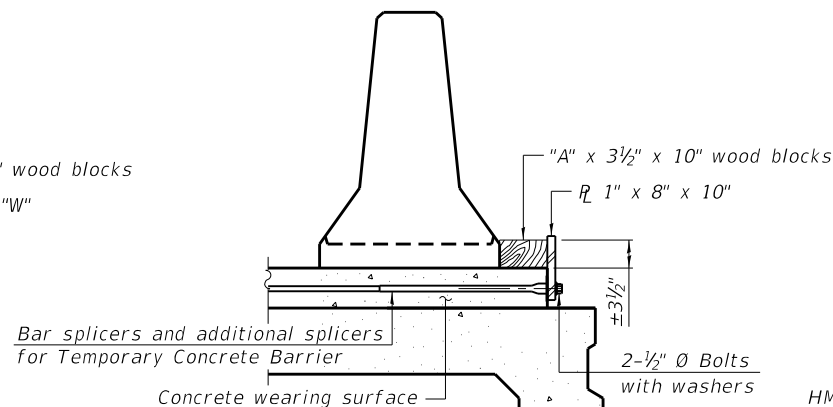


DETAIL II

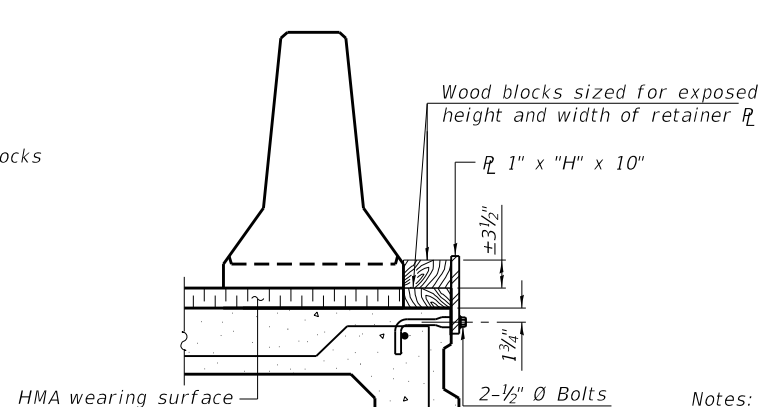


DETAIL III

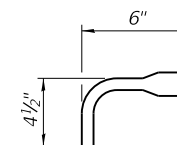

BAR SPLICER FOR #4 BAR - DETAIL III

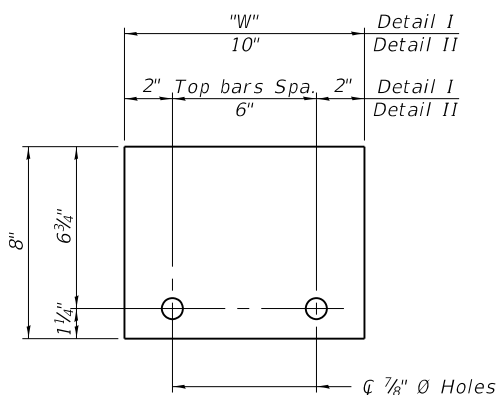

STEEL RETAINER 1" x 8" x "W"
(Detail I and II)

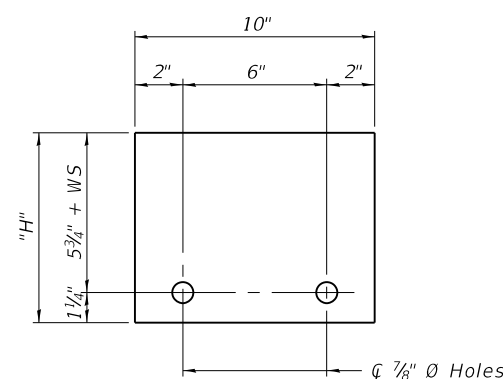

STEEL RETAINER 1" x "H" x 10"
(Detail III)

Notes:
Cost of retainer assembly is included with Temporary Concrete Barrier.
A retainer assembly shall be located at the approximate $\bar{C}$ of each temporary concrete barrier.
The retainer plate shall not be removed until the concrete on the adjacent stage is ready to be poured. For Detail III applications the retainer plate shall not be removed until just prior to placing the adjacent beam.
When the 'A' dimension is less than 1 1/2', the wood block shall be omitted and the barrier shall be placed in direct contact with the steel retainer plate. For deck beam applications the minimum required 'A' distance is 6" to accommodate the shear key clamping device.
Detail I - Installation for a new bridge deck or bridge slab.

Detail II - Installation for a new deck beam with an initial concrete wearing surface. Additional bar splicers shall be provided at 6'-0" centers and paired with the bar splicers of the concrete wearing surface reinforcement to accommodate the installation of the retainer assemblies. The cost of the additional bar splicers is included with the concrete wearing surface.

Detail III - Installation for a new deck beam with no initial wearing surface or with an initial hot-mix asphalt (HMA) wearing surface present. The deck beam directly beneath the temporary concrete barrier shall be fabricated with bar splicer inserts in the side of the beam, as detailed, to accommodate the installation of the retainer assemblies. A pair of bar splicers, 6" apart, shall be placed at 6'-0" centers along the length of the beam. The cost of the bar splicers is included with the deck beam.

See Roadway Plans for quantity.

MODEL: Default
FILE: R-27-17-2017-1190388W06 1-7A Bridge F5E614 CADD - DWG14.4 Struct0900023-00210900023-0021448F54-003 Temporary Barrier Details.dgn

R-27

2-17-2017



TWM, INC.
WWW.TWM-INC.COM
IL DESIGN FIRM
LICENSE NO:
184-001220

USER NAME = ckoltveit
DESIGNED - DRA
CHECKED - CDK
PLOT SCALE = 0:2.0000 1" = 1 in.
DRAWN - DRA
CHECKED - CDK
PLOT DATE = 12/1/2020


REVISD -
REVISD -
REVISD -
REVISD -

STATE OF ILLINOIS
DEPARTMENT OF TRANSPORTATION


TEMPORARY CONCRETE BARRIER FOR STAGE CONSTRUCTION
STRUCTURE NO. 090-0023 & 090-0024

SHEET 3 OF 33 SHEETS


F.A.I. RTE.	SECTION	COUNTY	TOTAL SHEETS	SHEET NO.
74	90-15[H8(1-4);V8;B]BP,BJR,BRR	TAZEWELL	192	114
				CONTRACT NO. 68F54
				ILLINOIS FED. AID PROJECT

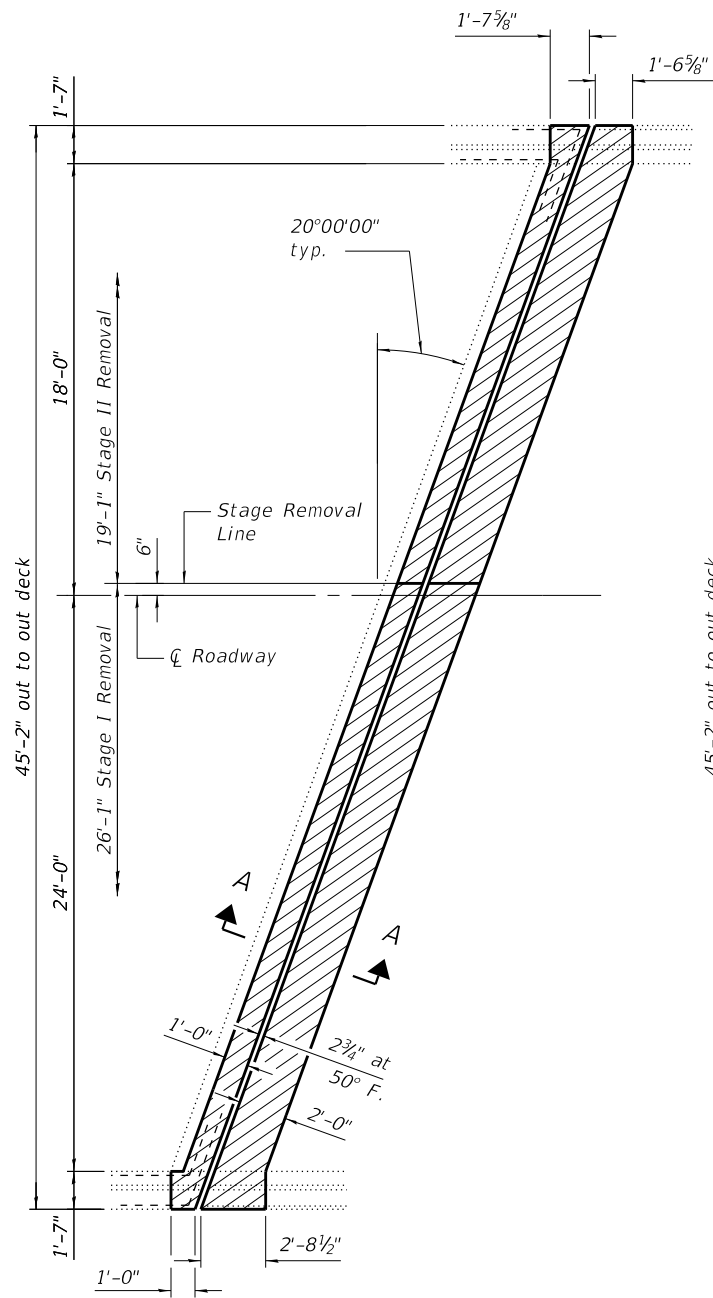


PLAN
CONCRETE REMOVAL AT W. ABUT.

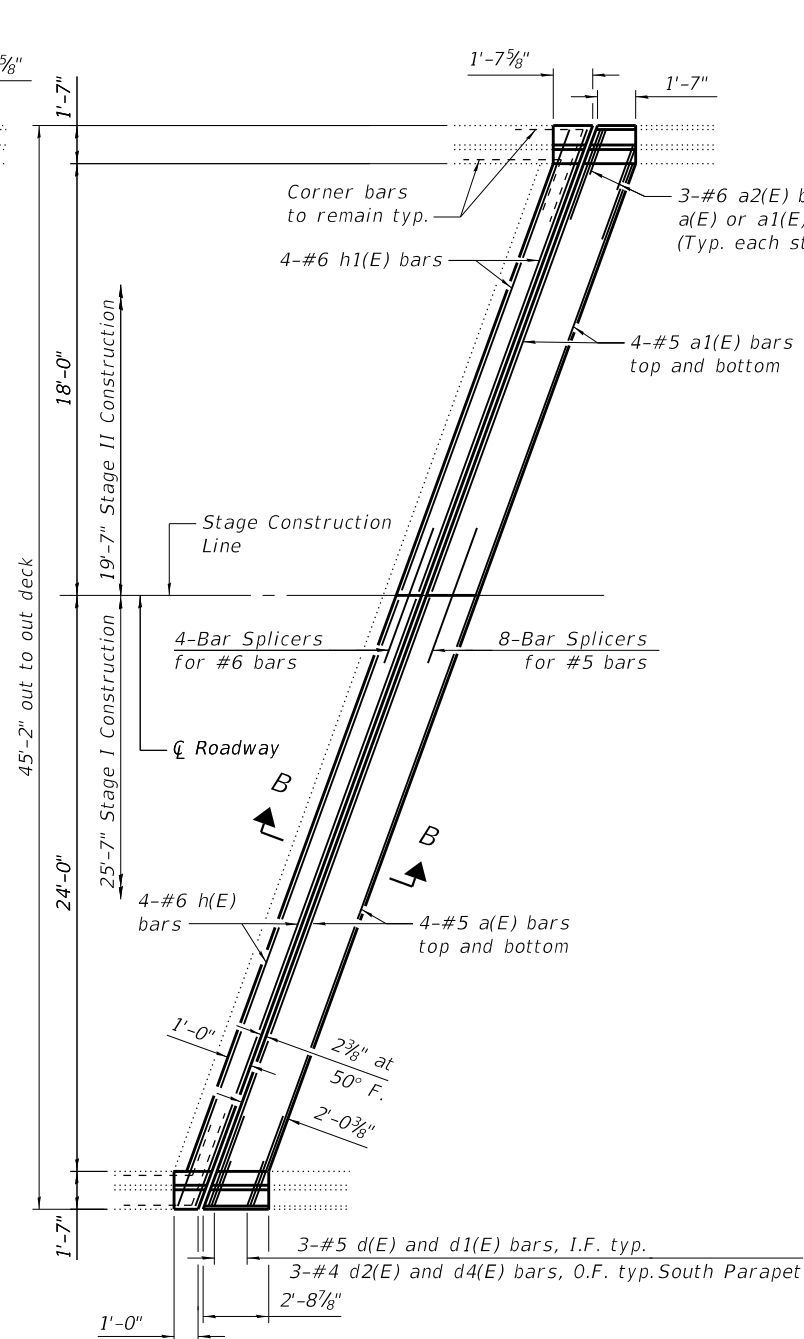

PLAN
CONCRETE REPLACEMENT AT W. ABUT.

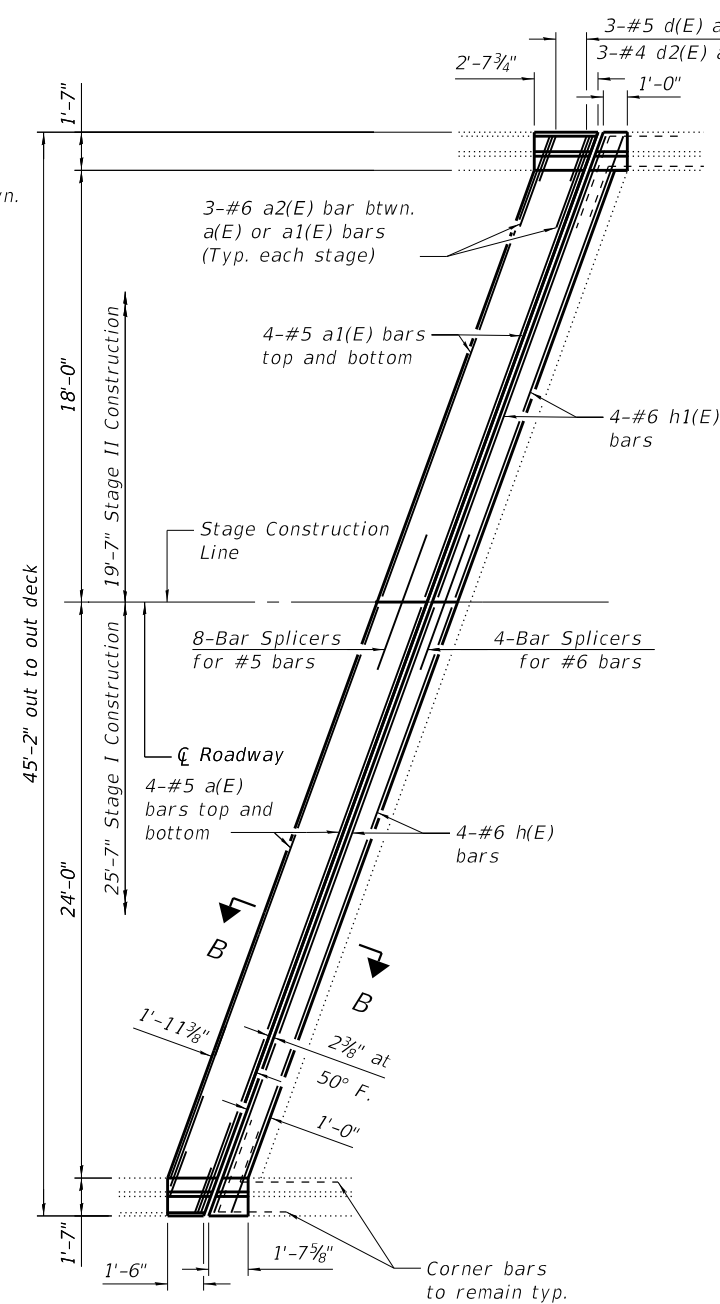

PLAN
CONCRETE REPLACEMENT AT E. ABUT.

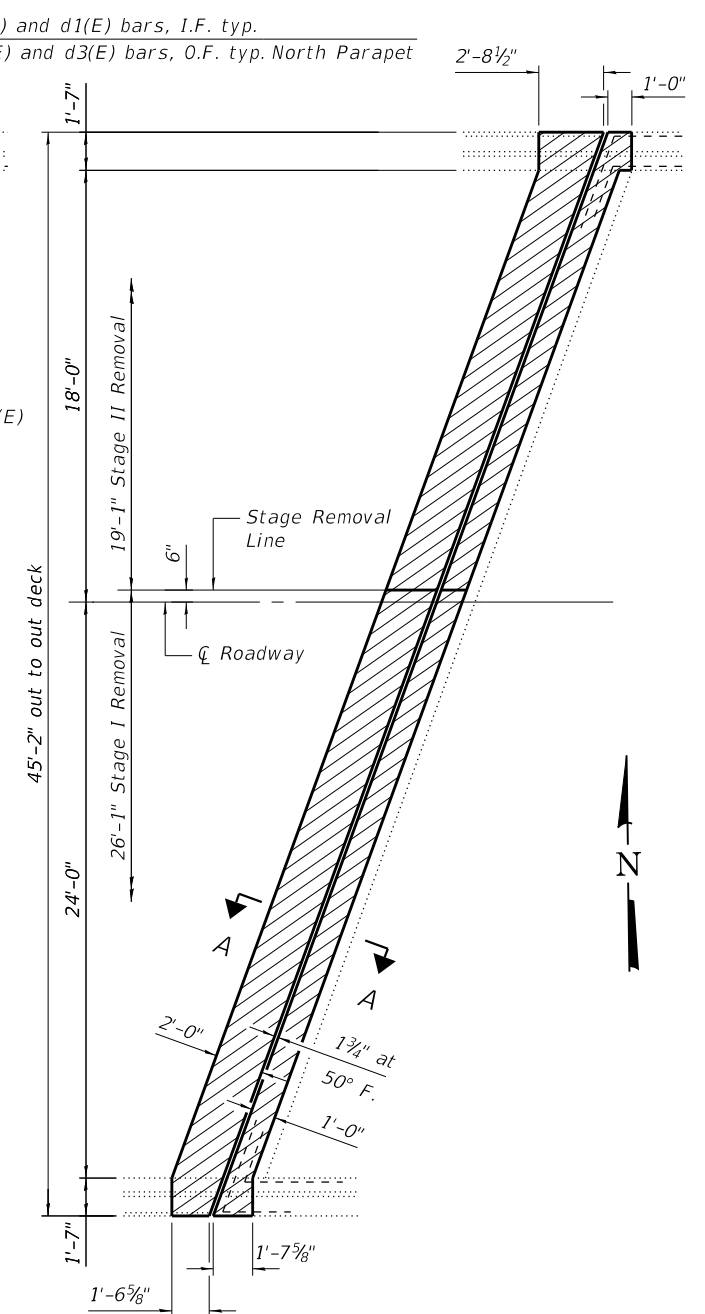

PLAN
CONCRETE REMOVAL AT E. ABUT.

Notes:
Hatched areas indicate Concrete Removal.
For Section views, see Sheet 6 of 33.
Dimensions are based on a Rolled Rail Strip Seal joint. If the contractor elects to use the Welded Rail Strip Seal joint, deck dimensions may require adjustments to satisfy the details on Base Sheet EJ-SS.

MODEL: Default
FILE NAME: R:\2019\190380\W06 1-7A Bridge PSEs14 CADD - DWG\4.4 Struct\0900023-002\0900023-002\448F54-004 Joint Repair Detail Plan 0023.dgn
DATE: 12/1/2020



TWM, INC.
WWW.TWM-INC.COM
IL DESIGN FIRM
LICENSE NO: 184-001220

USER NAME	= ckaltveit
PLOT SCALE	= 0:2.0000 " = 1" / in.
PLOT DATE	= 12/1/2020

DESIGNED	- DRA
CHECKED	- CDK
DRAWN	- DRA
CHECKED	- CDK





REVISED	-
REVISED	-
REVISED	-
REVISED	-

STATE OF ILLINOIS
DEPARTMENT OF TRANSPORTATION


JOINT REPLACEMENT PLAN
SN. 090-0023

SHEET 4 OF 33 SHEETS


F.A.I. RTE.	SECTION	COUNTY	TOTAL SHEETS	SHEET NO.
74	90-15[H8(1-4);V8;B]BP,BJR,BRR	TAZEWELL	192	115
CONTRACT NO. 68F54				
ILLINOIS FED. AID PROJECT				

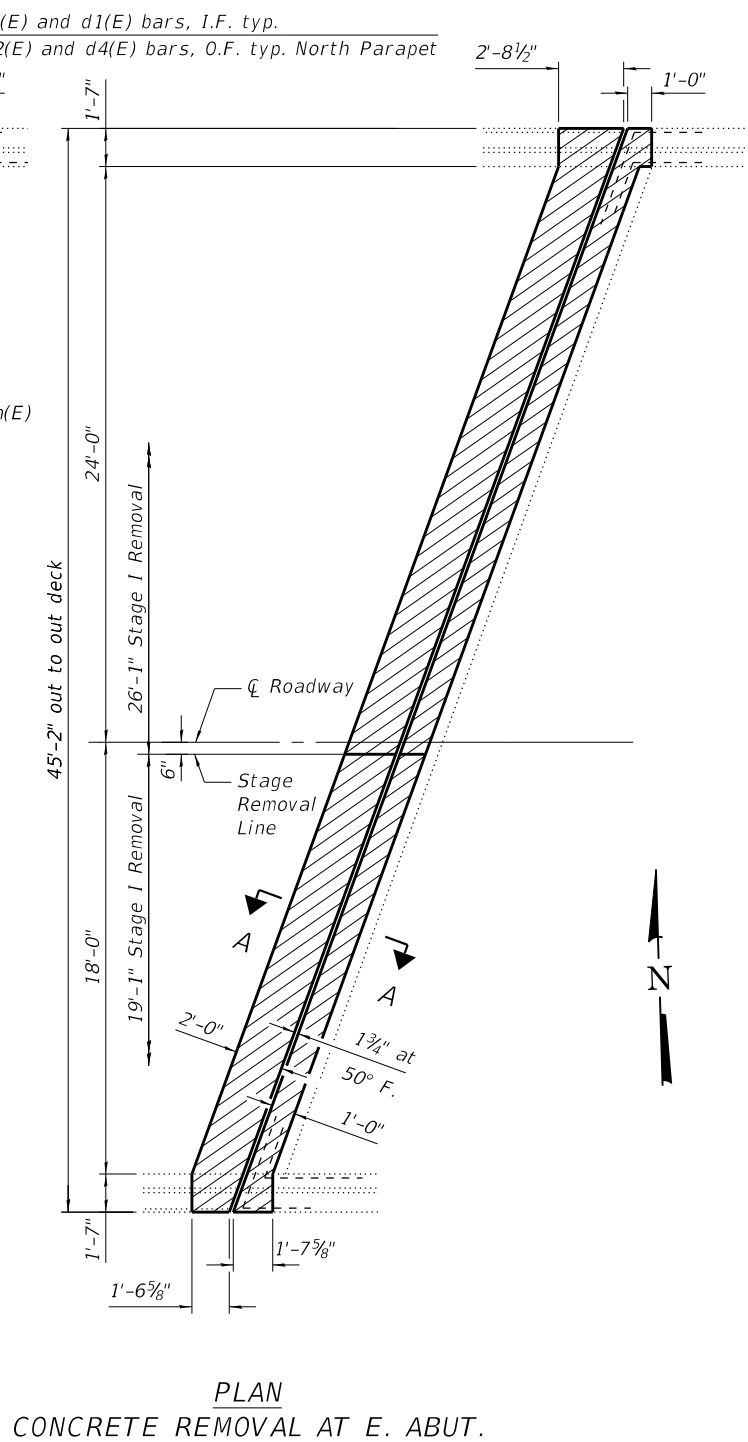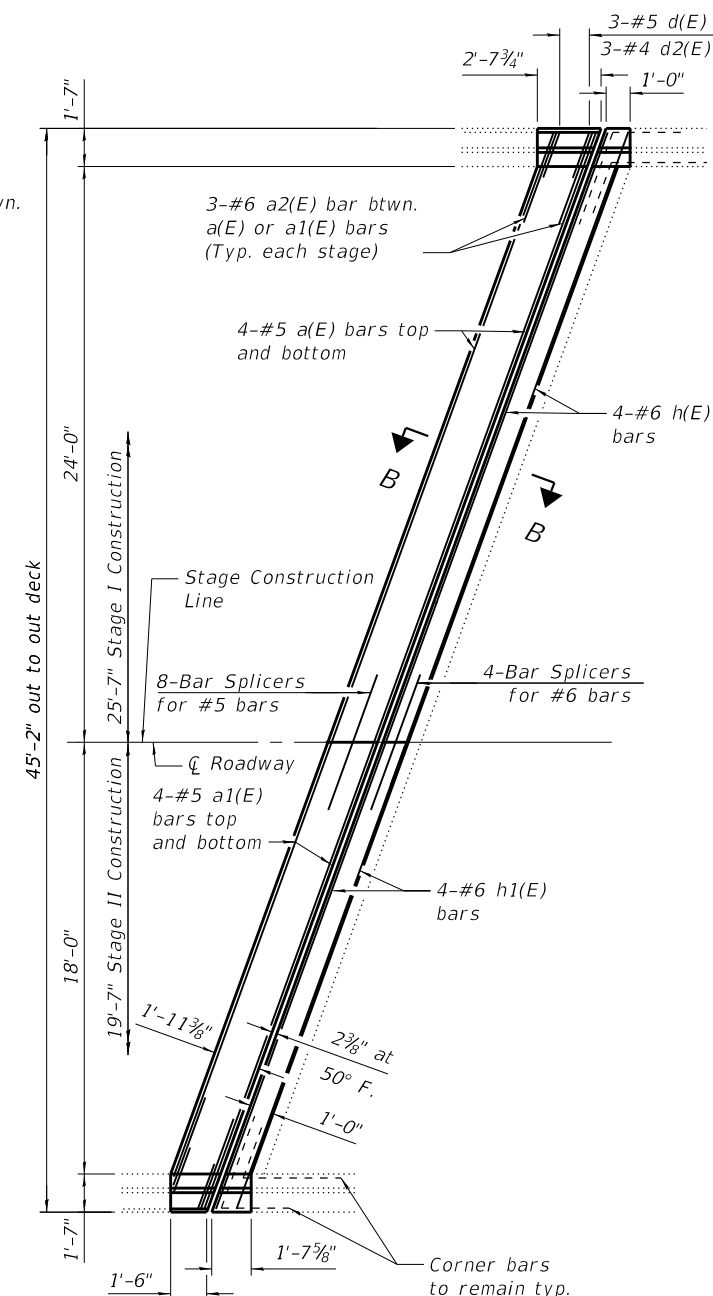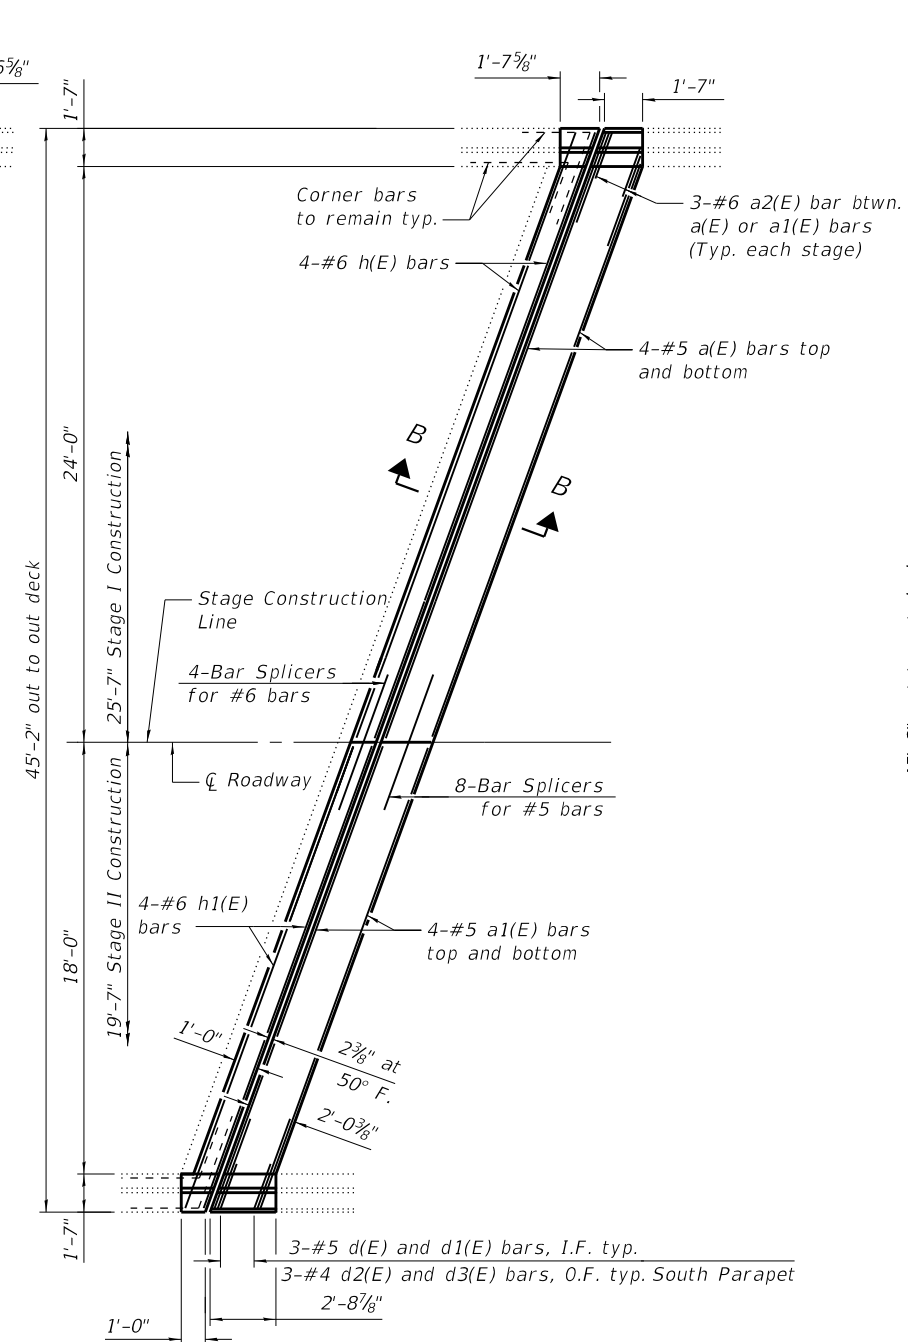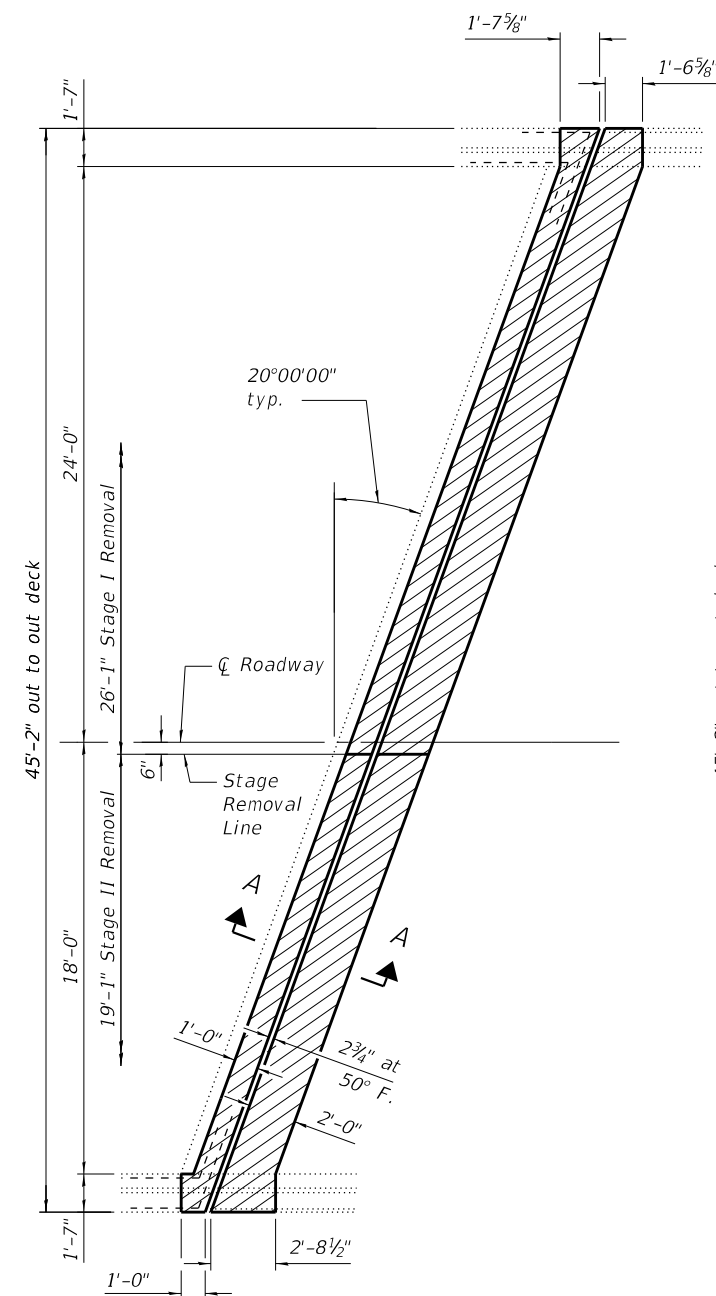


MODEL: Default
FILE NAME: P:\2019\190388\W06 1-74 Bridge PSES4 CADD - DWG\4.4 Struct\0900023-0024\0900023-0024-68F54-005 Jolint Repair Detail Plan 0024.dgn

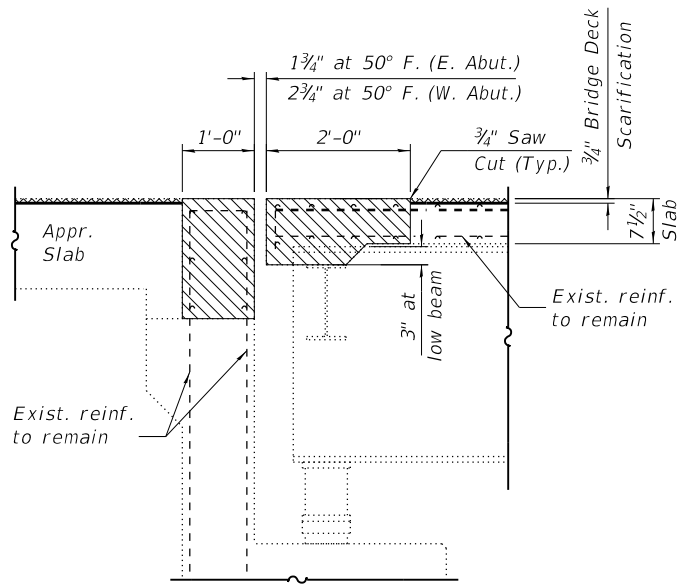


SECTION A-A
(Dims. at Rt. L's to end of deck)

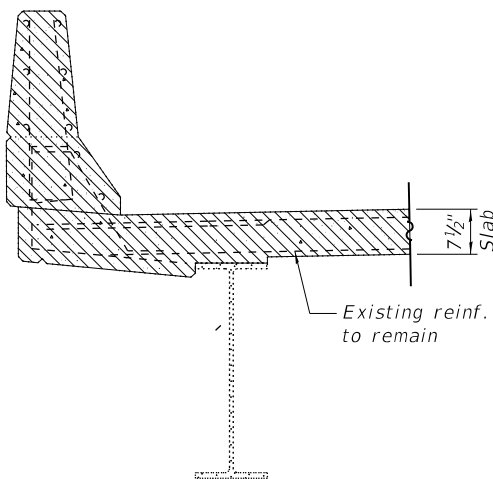


SECTION THRU PARAPET
(Showing Removal)

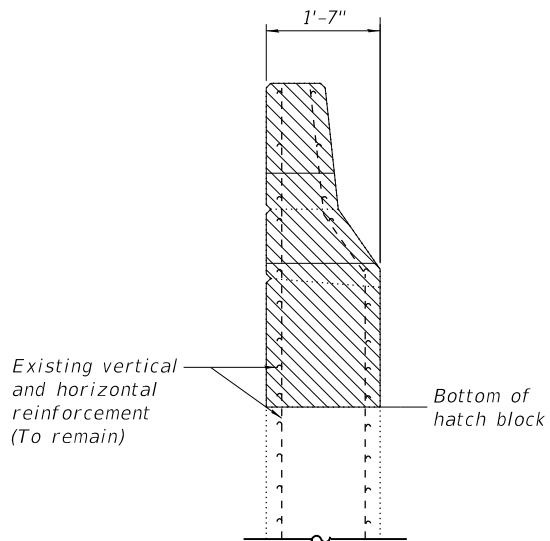


SECTION THRU WINGWALL
(Showing Removal)

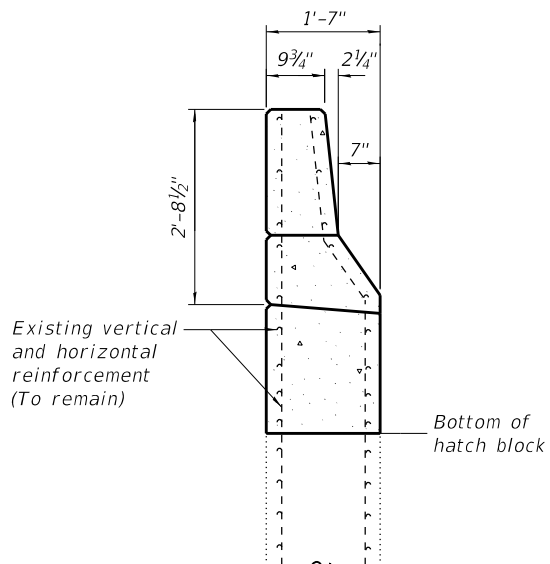


SECTION THRU WINGWALL
(Proposed)

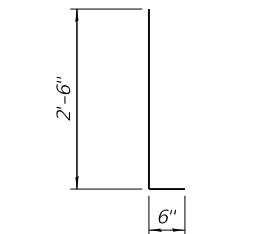


BARS d(E) & d2(E)

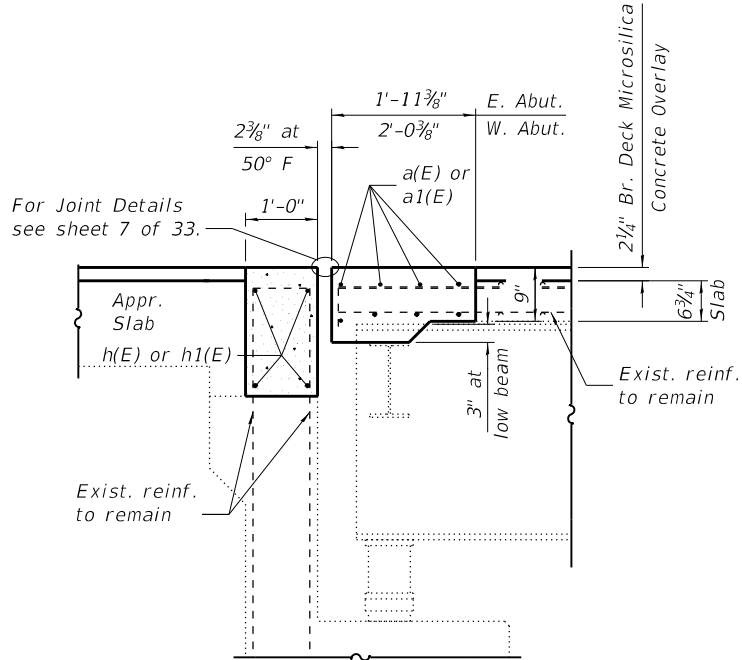


SECTION B-B
(Dims. at Rt. L's to end of deck)

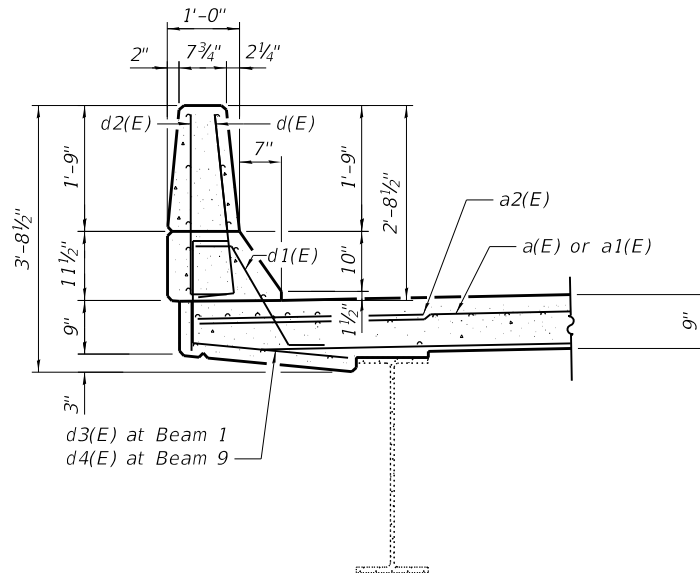


SECTION THRU PARAPET

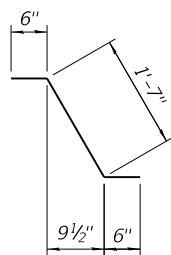

BAR d1(E)

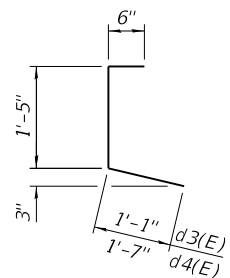

BAR d3(E) & d4(E)

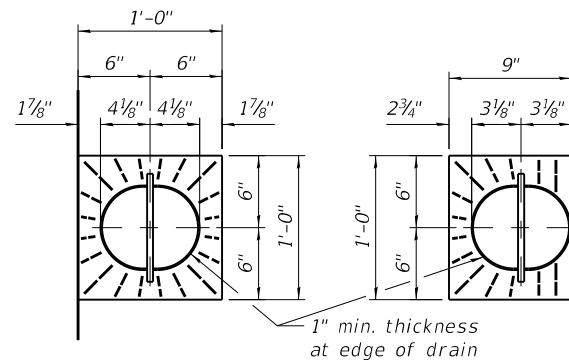

EXIST.
DECK DRAIN
TOP PLAN
(EB N. Parapet &
WB S. Parapet)

EXIST.
DECK DRAIN
TOP PLAN
(EB S. Parapet &
WB N. Parapet)

TOTAL BILL OF MATERIAL

Bar	No.	Size	Length	Shape
a(E)	32	#5	25'-10"	—
a1(E)	32	#5	19'-8"	—
a2(E)	24	#6	4'-0"	—
d(E)	24	#5	3'-0"	┐
d1(E)	24	#5	2'-7"	┐
d2(E)	24	#4	3'-0"	┐
d3(E)	12	#4	3'-0"	┐
d4(E)	12	#4	3'-6"	┐
h(E)	16	#6	25'-10"	—
h1(E)	16	#6	19'-8"	—
Concrete Removal			Cu. Yd.	26.2
Concrete Superstructure			Cu. Yd.	28.8
Reinforcement Bars, Epoxy Coated			Pound	3000

Notes:
Hatched areas indicate Concrete Removal.
Cross Hatched areas indicate Bridge Deck Scarification.
Dimensions are based on a Rolled Rail Strip Seal Joint.
If the Contractor elects to use the Welded Rail Strip Seal Joint, deck dimensions may require adjustments to satisfy the details on Sheet 7 of 33.

MODEL: Default
FILE NAME: 12/20/2019 13:03:38\W06 L7A Bridge PSEs14 CADD - DWG\4.4 Struct\0900023-002\0900023-002-448F51-006 Joint Repair Details.dgn



TWM, INC.
WWW.TWM-INC.COM
IL DESIGN FIRM
LICENSE NO:
184-001220

USER NAME = cklvt	DESIGNED - DRA	REVISED -
CHECKED - CDK	REVIS	REVISED -
PLOT SCALE = 0:2.0000 " = 1' in.	DRAWN - DRA	REVISED -
PLOT DATE = 12/1/2020	CHECKED - CDK	REVISED -

STATE OF ILLINOIS
DEPARTMENT OF TRANSPORTATION


JOINT REPLACEMENT DETAILS
SN. 090-0023 AND SN. 090-0024

SHEET 6 OF 33 SHEETS

F.A.I. RTE.	SECTION	COUNTY	TOTAL SHEETS	SHEET NO.
74	90-15[HB(1-4);VB;B]BP,BJR,BRR	TAZEWELL	192	117
CONTRACT NO. 68F54				
ILLINOIS FED. AID PROJECT				




PLAN AT PARAPET

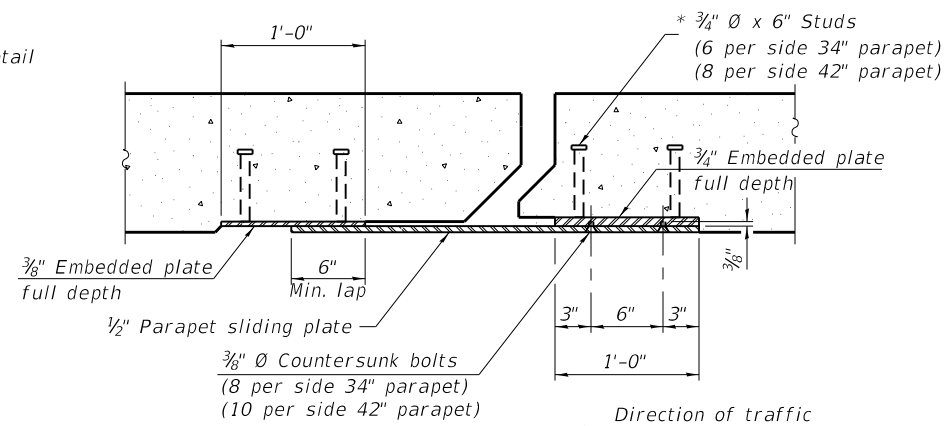


SECTION B-B



(Skews $> 30^\circ$ shown. Skews $\leq 30^\circ$ similar except as shown in plan view.)

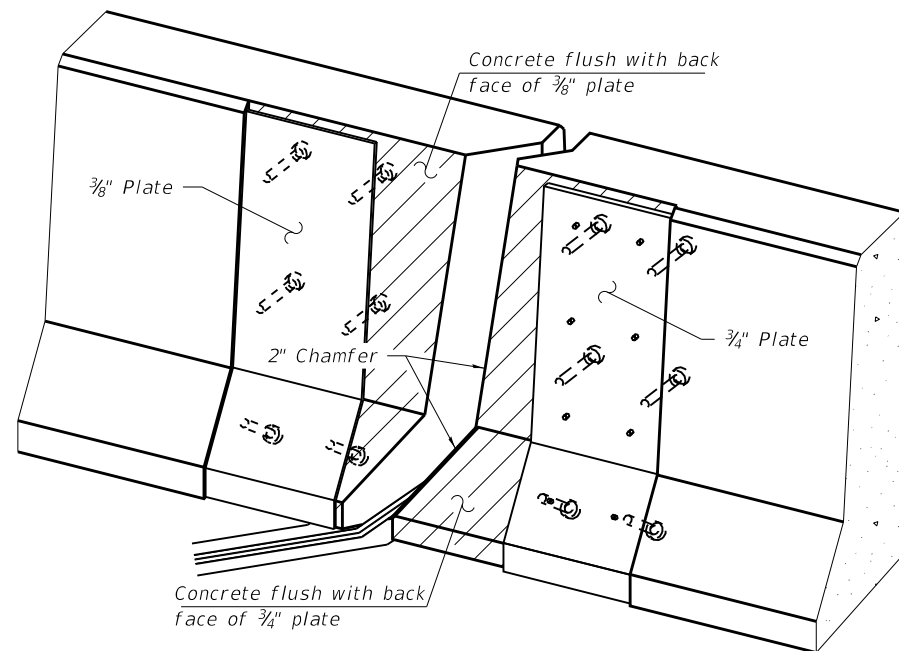


TRIMETRIC VIEW
(Showing embedded plates only)

 

– $\frac{3}{8}$ " ϕ threaded rods in $\frac{1}{16}$ " ϕ holes at $\pm 4'-0"$ cts. for holding the proper joint opening based on the temperature during the deck pour. Place to miss studs. All rods shall be burned, or sawed off flush with the plates after concrete is set.

SECTION A-A

* Granular or solid flux filled headed studs conforming to Article 1006.32 of the Std. Specs., automatically end welded.

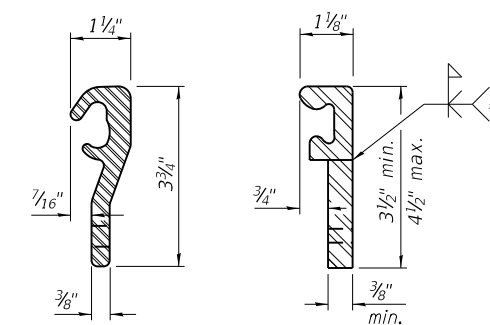


ROLLED
(EXTRUDED) RAIL

WELDED RAIL

LOCKING EDGE RAILS

**** Back gouge not required if complete joint penetration is verified by mock-up.**

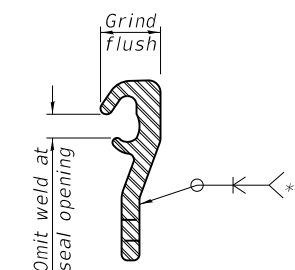


LOCKING EDGE RAIL SPLICE


*The inside of the locking edge rail groove shall be free of weld residue.
Rolled rail shown, welded rail similar.*

TOTAL BILL OF MATERIAL


<i>Item</i>	<i>Unit</i>	<i>Total</i>
<i>Preformed Joint Strip Seal</i>	<i>Foot</i>	<i>187</i>

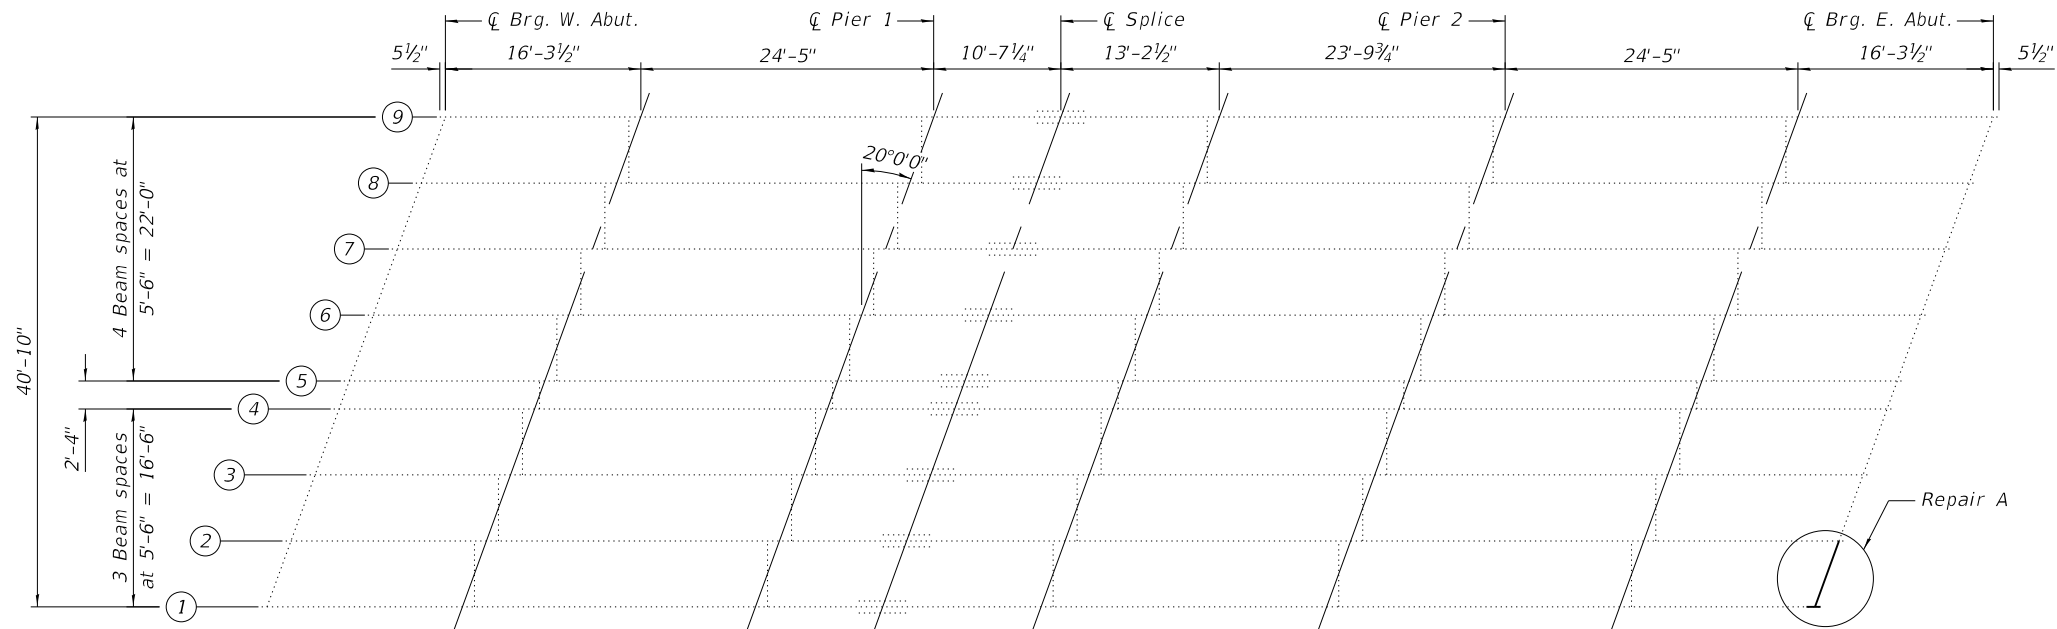


FRAMING PLAN

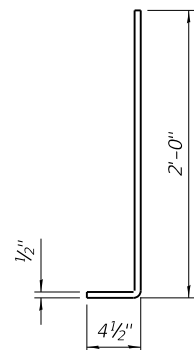


BENT PLATE DETAIL
(2 Required)

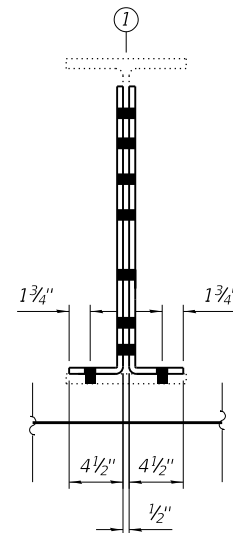

SECTION C-C

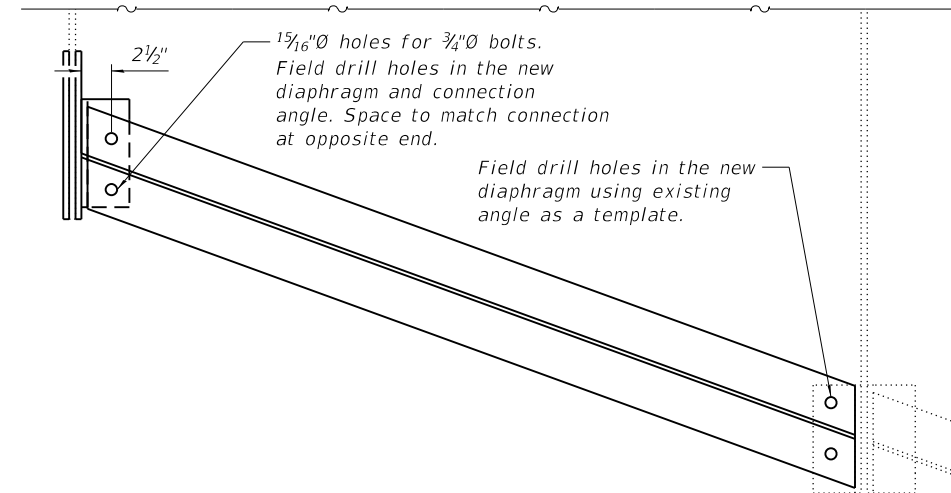

SECTION B-B

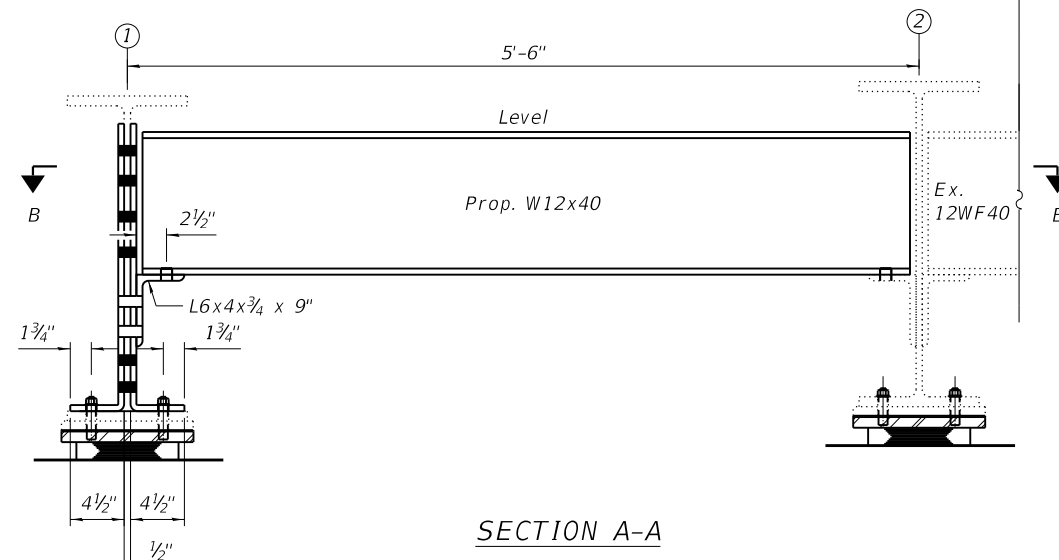

SECTION A-A


BOLT HOLE LEGEND

- - Field drill using existing holes in steel as template
- - Shop drill holes in new steel

Notes:
Field drill holes in existing beams using holes in new bent plates as a template.
Two hardened washers shall be required at all diaphragm connections.
Cost of diaphragm, angle, and diaphragm connection bolts included with Furnishing and Erecting Structural Steel.

BILL OF MATERIAL

ITEM	UNIT	QUANTITY
Structural Steel Repair	Pound	140
Structural Steel Removal	Pound	240
Furnishing and Erecting Structural Steel	Pound	240

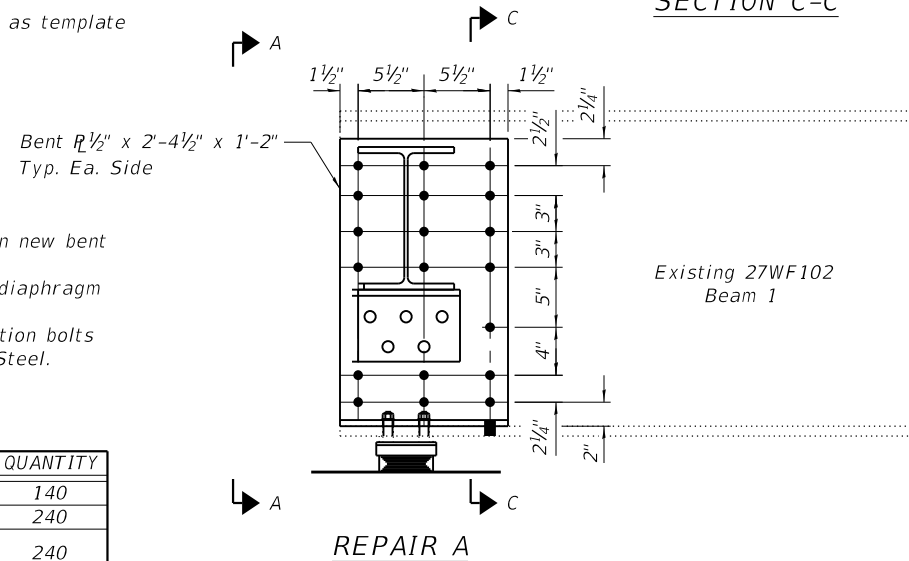


REPAIR A

STATE OF ILLINOIS
DEPARTMENT OF TRANSPORTATION

STEEL REPAIR DETAILS
SN 090-0024


SHEET 8 OF 33 SHEETS

F.A.I. RTE.	SECTION	COUNTY	TOTAL SHEETS	SHEET NO.
74	90-15[HB(1-4);VB;B]BP,BJR,BRR	TAZEWELL	192	119
CONTRACT NO. 68F54				
ILLINOIS FED. AID PROJECT				

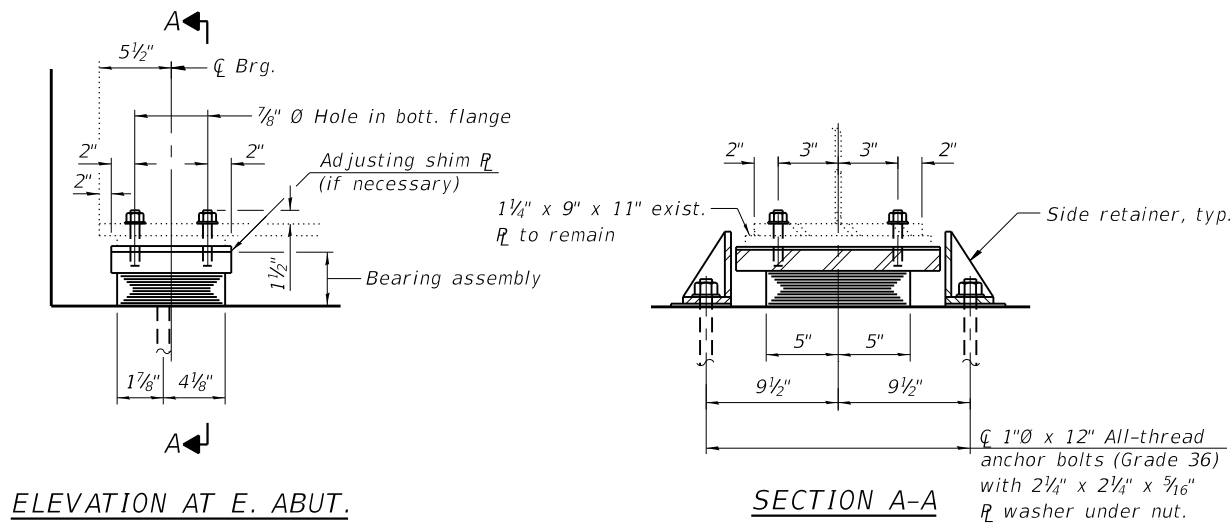

ELEVATION AT E. ABUT.

SECTION A-A

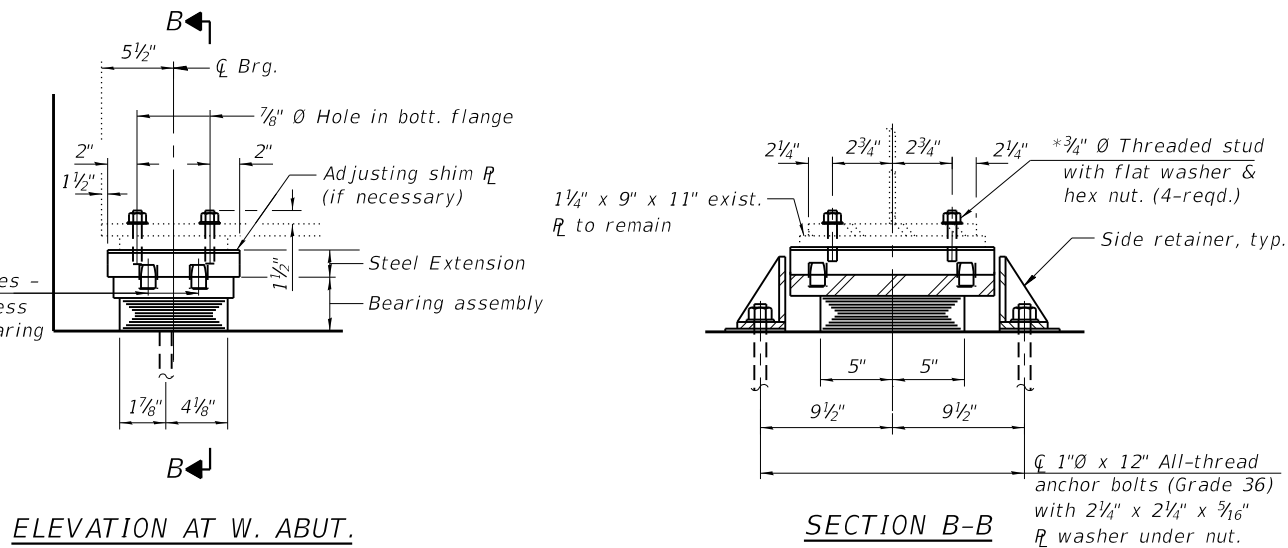


ELEVATION AT W. ABUT.

SECTION B-B


TYPE I ELASTOMERIC EXP. BRG.

TYPE I ELASTOMERIC EXP. BRG.

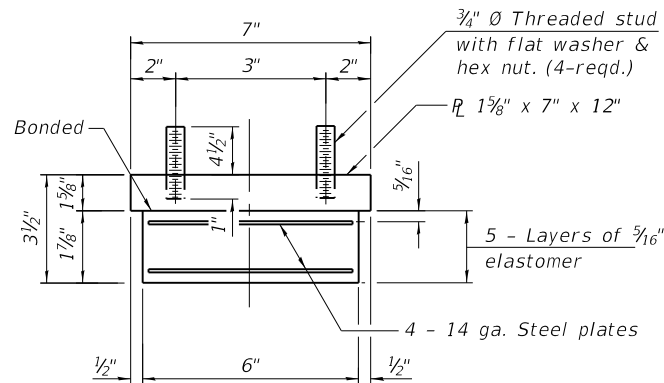

E. ABUT. BEARING ASSEMBLY
(18 Required)


Note:
Shim plates shall not be placed
under bearing assembly.

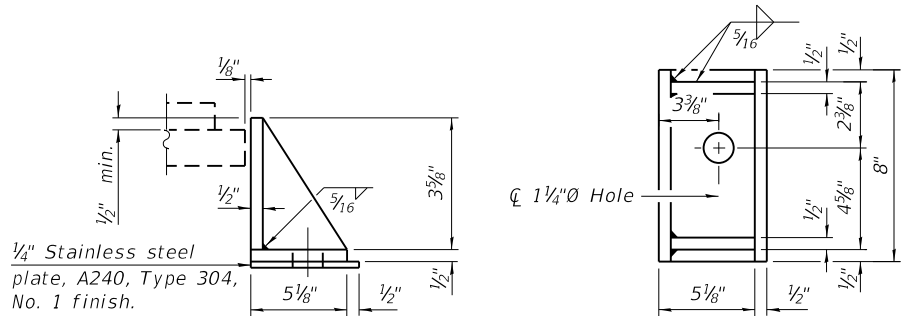

SIDE RETAINER


(72 Required)
Equivalent rolled angle with stiffeners
will be allowed in lieu of welded plates.

Notes:
Side retainers and stainless steel plates shall be included in the cost of Elastomeric Bearing Assembly, Type I.
Anchor bolts and side retainers at all supports shall be installed as each member is erected unless an equivalent temporary means of lateral restraint is used.
Prior to ordering any material, the Contractor shall verify in the field all bearing height and shim thickness dimensions.
New steel extensions are included with Furnishing and Erecting Structural Steel.
Burn existing anchor bolts flush with existing concrete surface. Grind existing anchor bolts smooth and seal with epoxy. Cost included with Jack and Remove Existing Bearings.
Minimum jack capacity = 25 tons.
All new structural steel for the bearing assembly, side retainers, steel extensions and shim plates shall be hot-dip galvanized. See Special Provisions for "Hot Dip Galvanizing for Structural Steel".

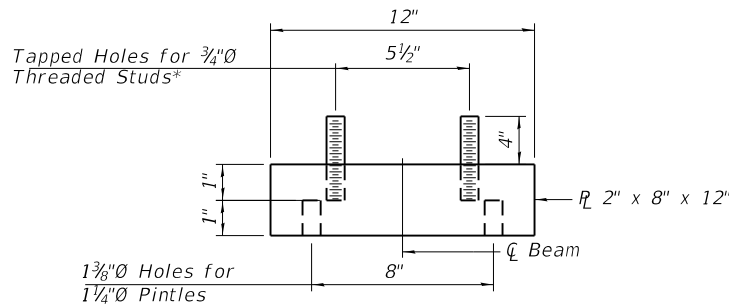


STEEL EXTENSION END VIEW

*Threaded Studs shall be placed in the field.

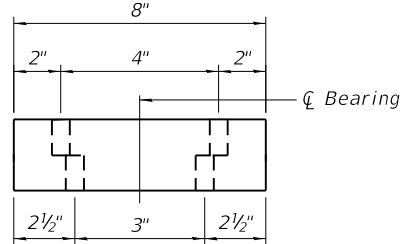

STEEL EXTENSION ELEVATION

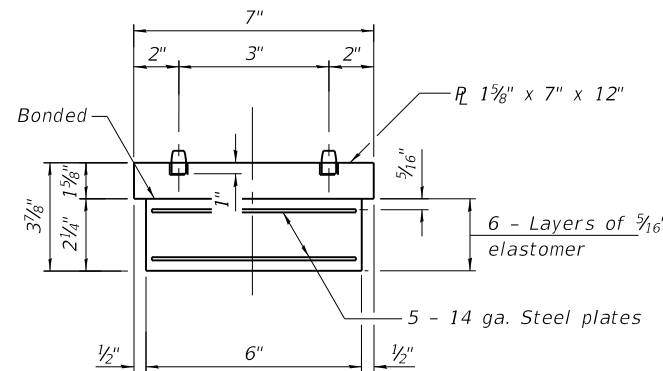


W. ABUT. BEARING ASSEMBLY
(18 Required)


Note:
Shim plates shall not be placed
under bearing assembly.

INTERIOR BEAM REACTION TABLE

R DL	(k)	14.3
R LL	(k)	26.2
R Imp	(k)	7.9
R Total	(k)	48.4

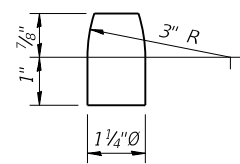

PINTLE

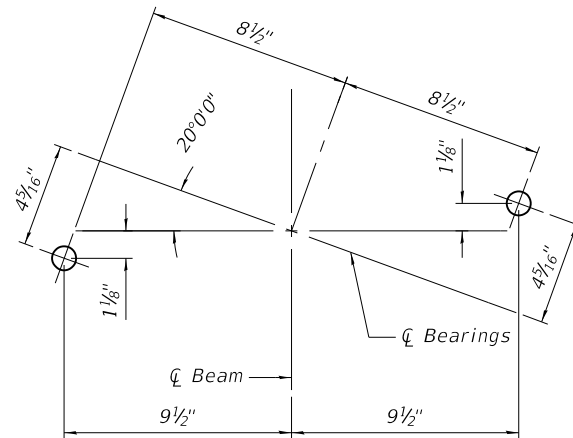

ANCHOR BOLT LOCATION
AT E. & W. ABUTMENT

BILL OF MATERIAL


Item	Unit	Total
Elastomeric Bearing Assembly Type I	Each	36
Anchor Bolts, 1"	Each	72
Furnishing and Erecting Structural Steel	Pound	1000
Jack and Remove Existing Bearings	Each	36

STATE OF ILLINOIS
DEPARTMENT OF TRANSPORTATION


BEARING REPLACEMENT
SN 090-0023 & SN 090-0024

SHEET 9 OF 33 SHEETS


F.A.I. RTE.	SECTION	COUNTY	TOTAL SHEETS	SHEET NO.
74	90-15[H(1-4);V(8);B]BP,BJR,BRR	TAZEWELL	192	120
CONTRACT NO. 68F54				
ILLINOIS FED. AID PROJECT				

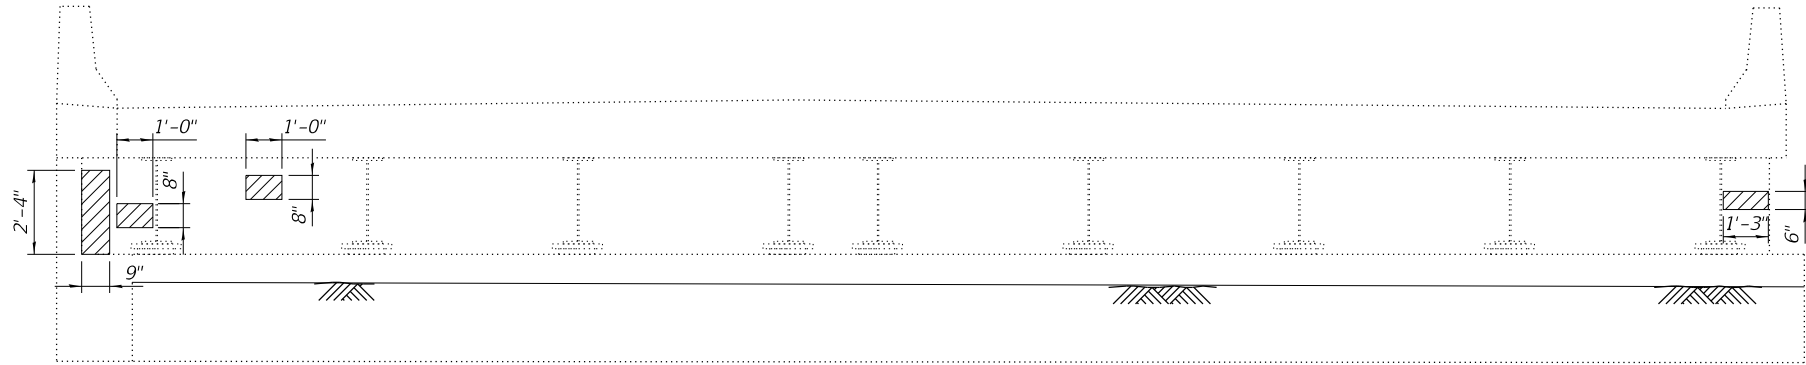


ELEVATION - REPAIR

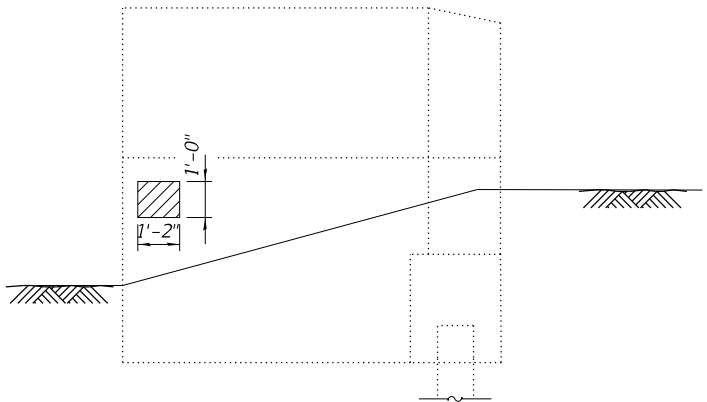

SOUTH WINGWALL ELEVATION

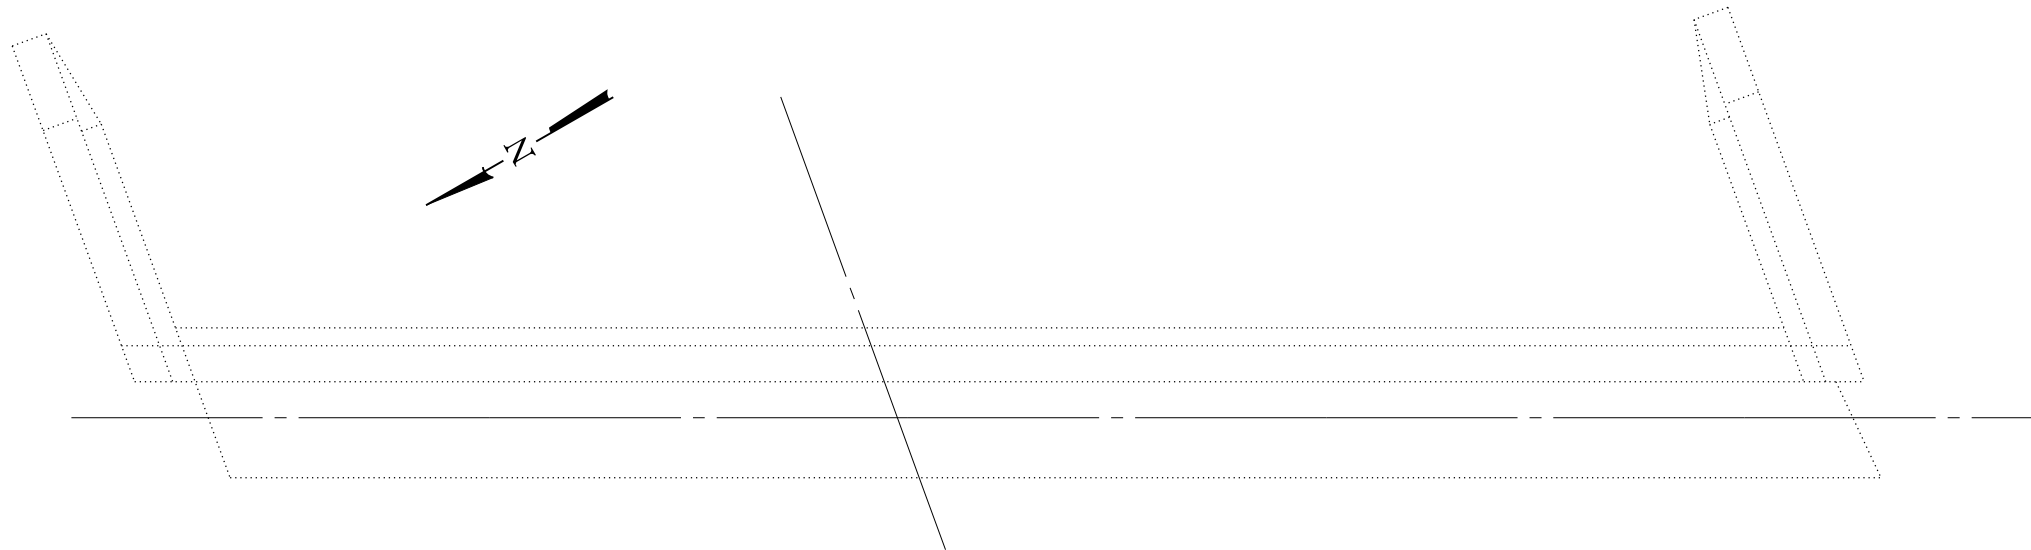

PLAN - REPAIR

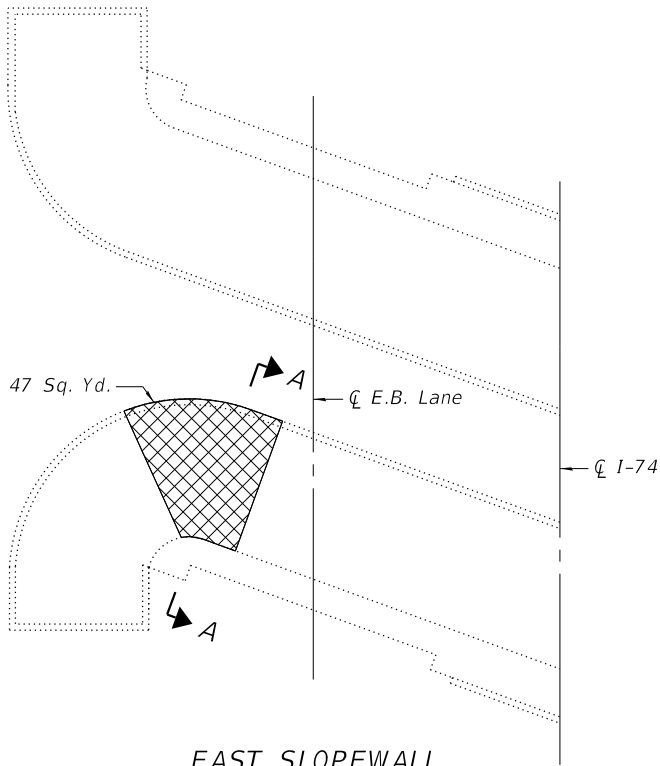


EAST SLOPEWALL

-  - Structural Repair of Concrete
(Depth equal to or less than 5 inches)
-  - Slope wall Removal and Replacement with Slope Wall 6 inch

Note:
Quantities and slope wall removal areas shown are estimated.
Actual areas to be determined by the Engineer.

BILL OF MATERIAL

Item	Unit	Quantity
Structural Repair of Concrete (Depth Equal to or Less than 5 Inches)	Sq. Ft.	4.9
Slope Wall Removal	Sq. Yd.	47
Slope Wall 6 inch	Sq. Yd.	47

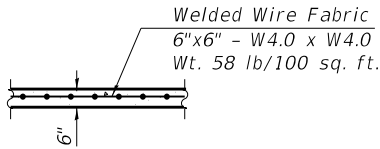

SECTION A-A

MODEL: Default
FILE NAME: 2020191190380W06 174 Bridge PSEs14 CADD - DWG14.4 Struct0900023-00240900023-002448F54-010_East Abutment Repair Detail 0023.dgn



TWM, INC.
www.TWM-INC.COM
IL DESIGN FIRM
LICENSE NO:
184-001220


USER NAME = ckoltveit	DESIGNED - NP	REVISED -
CHECKED - CDK	REVIS	ED -
PLOT SCALE = 0:2.0000 1" = 1 in.	DRAWN - NP	REVISED -
PLOT DATE = 12/1/2020	CHECKED - CDK	REVISED -

STATE OF ILLINOIS
DEPARTMENT OF TRANSPORTATION

E. ABUTMENT CONCRETE REPAIR DETAILS
STRUCTURE NO. 090-0023


SHEET 10 OF 33 SHEETS

F.A.I. RTE.	SECTION	COUNTY	TOTAL SHEETS	SHEET NO.
74	90-15[HB(1-4);VB;B]BP,BJR,BRR	TAZEWELL	192	121
CONTRACT NO. 68F54				
ILLINOIS FED. AID PROJECT				

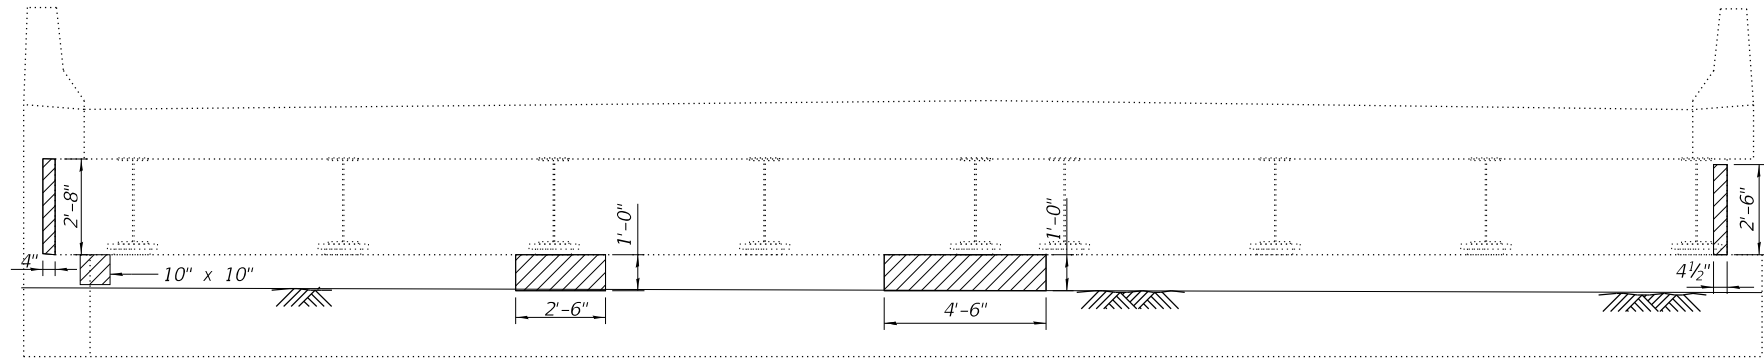


ELEVATION - REPAIR


 - Structural Repair of Concrete
(Depth equal to or less than 5 inches)

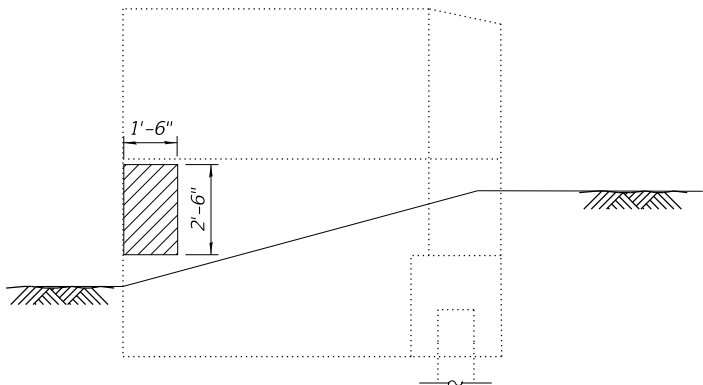

NORTH WINGWALL ELEVATION

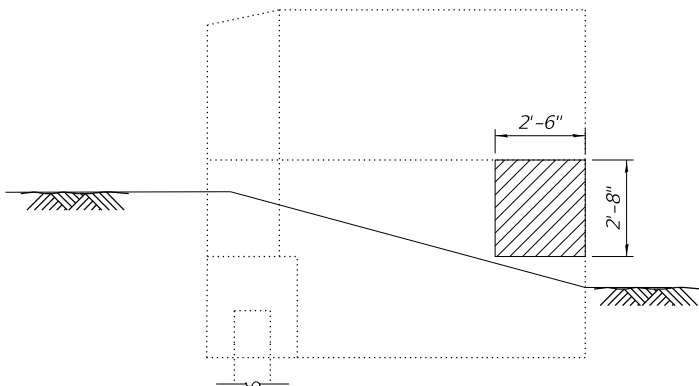

SOUTH WINGWALL ELEVATION

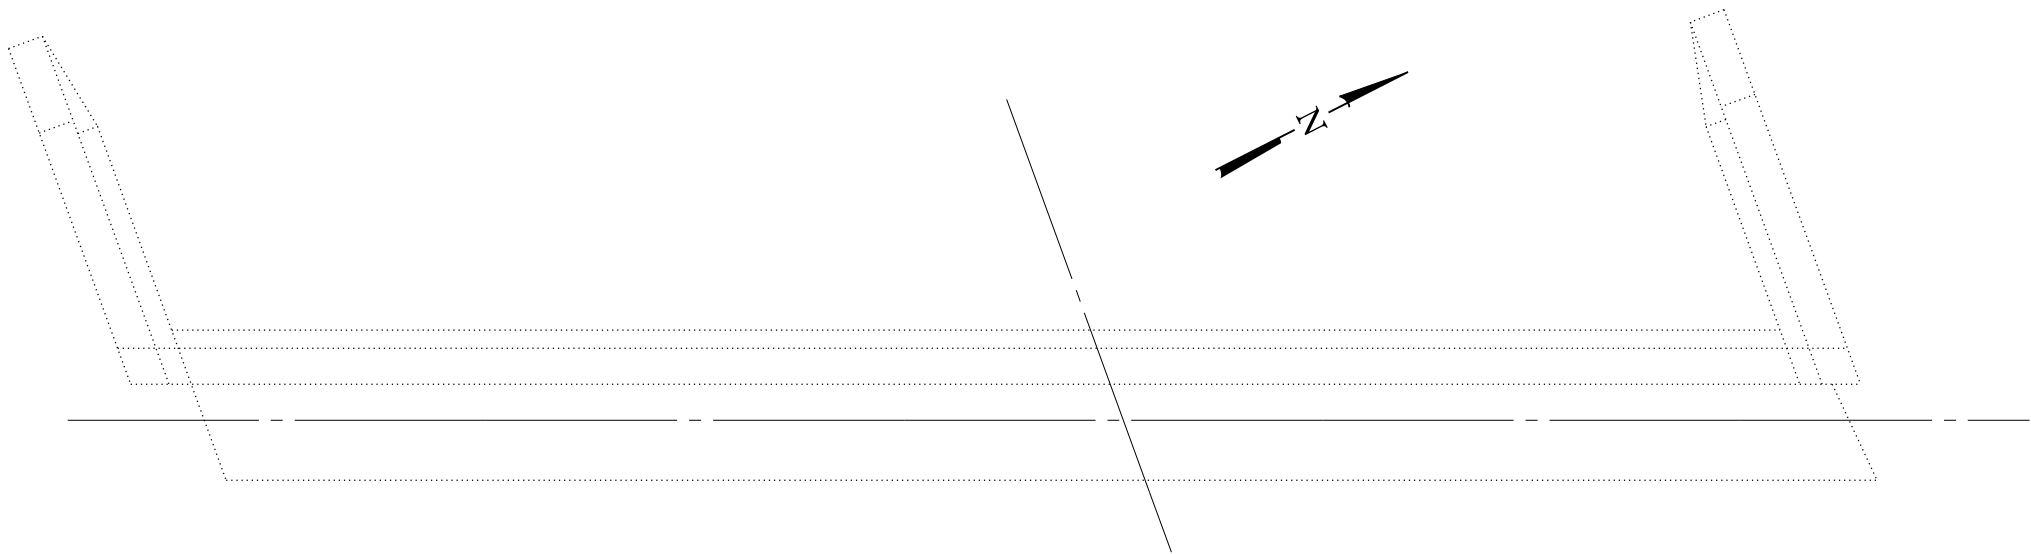

PLAN - REPAIR

BILL OF MATERIAL

Item	Unit	Quantity
Structural Repair of Concrete (Depth Equal to or Less than 5 Inches)	Sq. Ft.	19.9

MODEL: Default
FILE NAME: 12/20/19/190388/W06 L7A Bridge F5E514 CADD - DWG/L7A Struct/0900023-002/0900023-002/448F54/011 West Abutment Repair Detail 0023.dgn



TWM, INC.
WWW.TWM-INC.COM
IL DESIGN FIRM
LICENSE NO:
184-001220


USER NAME = ckoltveit	DESIGNED - NP	REVISED -
	CHECKED - CDK	REVISED -
PLOT SCALE = 0:2.0000 1" = 1 in.	DRAWN - NP	REVISED -
PLOT DATE = 12/1/2020	CHECKED - CDK	REVISED -

STATE OF ILLINOIS
DEPARTMENT OF TRANSPORTATION


W. ABUTMENT CONCRETE REPAIR DETAILS
STRUCTURE NO. 090-0023

SHEET 11 OF 33 SHEETS

F.A.I. RTE.	SECTION	COUNTY	TOTAL SHEETS	SHEET NO.
74	90-15[HB(1-4);VB;B]BP,BJR,BRR	TAZEWELL	192	122
CONTRACT NO. 68F54				
ILLINOIS FED. AID PROJECT				

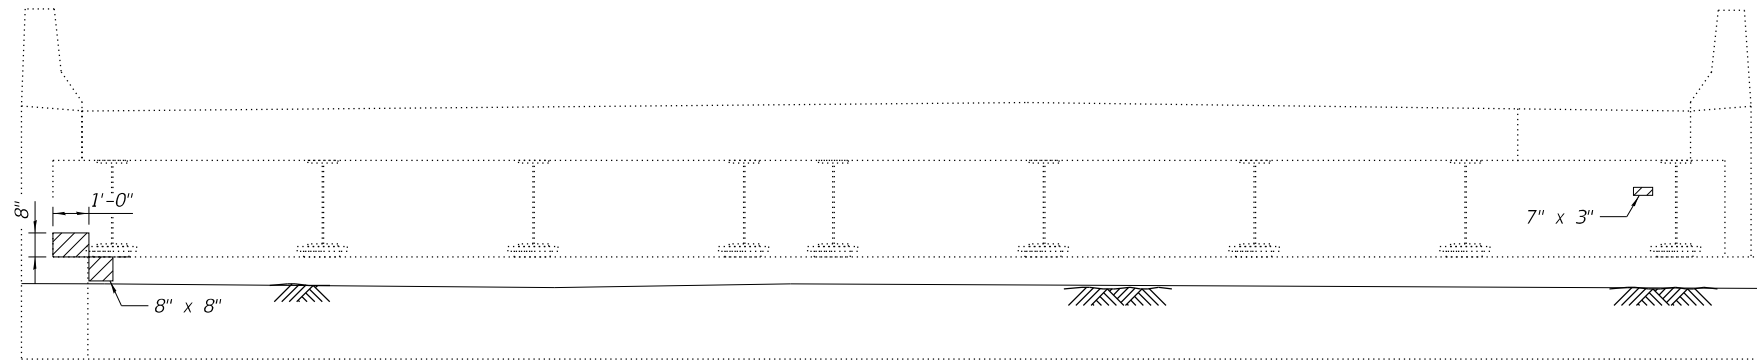



ELEVATION - REPAIR

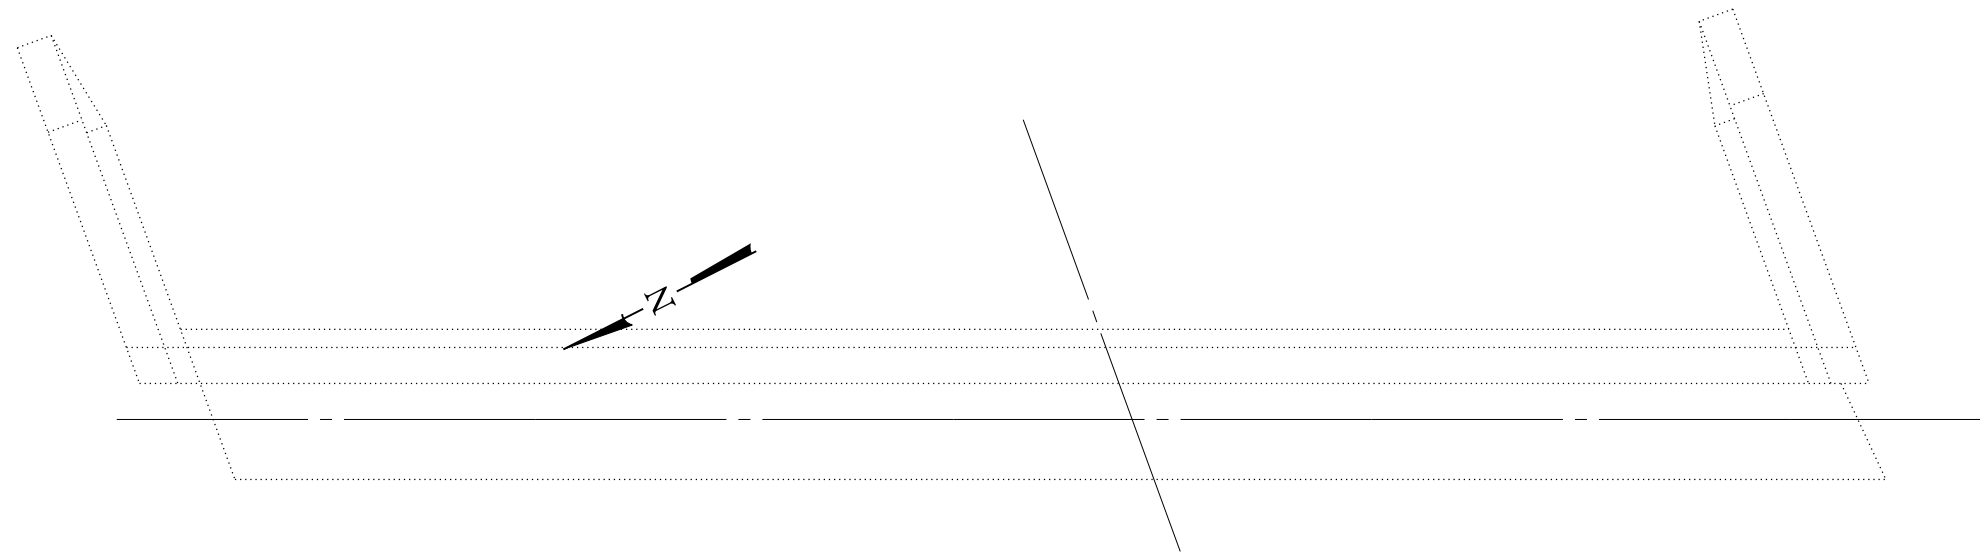

PLAN - REPAIR

-  - Structural Repair of Concrete
(Depth equal to or less than 5 inches)
-  - Slope wall Removal and Replacement with Slope Wall 6 inch

Note:
Quantities and slope wall removal areas shown are estimated.
Actual areas to be determined by the Engineer.

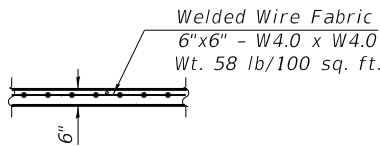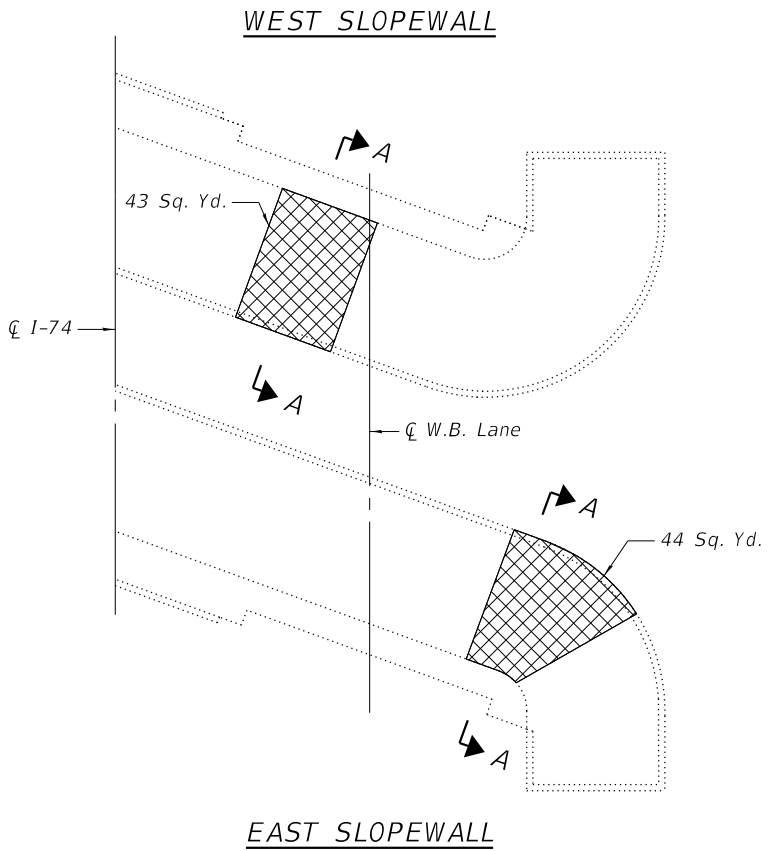

SECTION A-A

BILL OF MATERIAL

Item	Unit	Quantity
Structural Repair of Concrete (Depth Equal to or Less than 5 Inches)	Sq. Ft.	1.3
Slope Wall Removal	Sq. Yd.	87
Slope Wall 6 inch	Sq. Yd.	87

MODEL: Default
FILE NAME: 12/20/2019 11:03:38\W06 174 Bridge P5E614 CADD - DWG\4.4 Struct\0900023-002\0900023-002-448F54-012-East Abutment Repair Details 0024.dgn



TWM, INC.
WWW.TWM-INC.COM
IL DESIGN FIRM
LICENSE NO:
184-001220


USER NAME = ckoltveit	DESIGNED - NP	REVISED -
	CHECKED - CDK	REVISED -
PLOT SCALE = 0:2.0000 1" = 1 in.	DRAWN - NP	REVISED -
PLOT DATE = 12/1/2020	CHECKED - CDK	REVISED -

STATE OF ILLINOIS
DEPARTMENT OF TRANSPORTATION

E. ABUTMENT CONCRETE REPAIR DETAILS
STRUCTURE NO. 090-0024


SHEET 12 OF 33 SHEETS

F.A.I. RTE.	SECTION	COUNTY	TOTAL SHEETS	SHEET NO.
74	90-15[HB(1-4);VB;B]BP,BJR,BRR	TAZEWELL	192	123
CONTRACT NO. 68F54				
ILLINOIS FED. AID PROJECT				

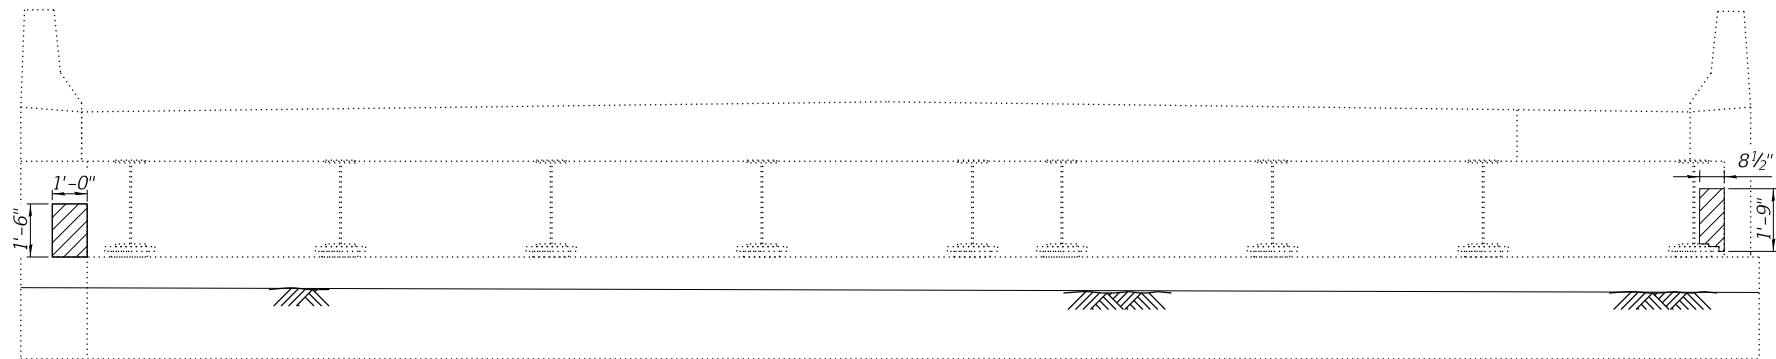

ELEVATION - REPAIR

▨ - Structural Repair of Concrete
(Depth equal to or less than 5 inches)

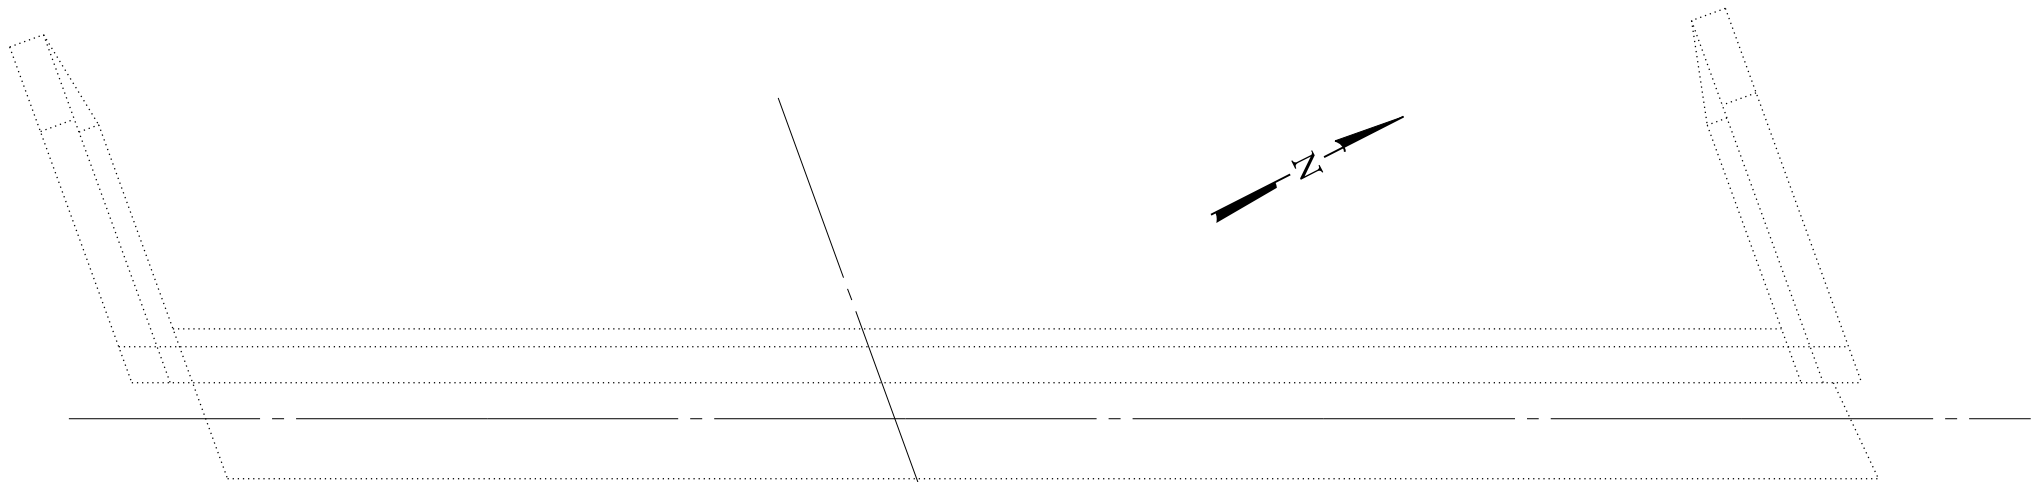

PLAN - REPAIR

BILL OF MATERIAL

Item	Unit	Quantity
Structural Repair of Concrete (Depth Equal to or Less than 5 Inches)	Sq. Ft.	2.7

MODEL: Default
FILE: W:\MSD\2020\191103\B06\174 Bridge P5E14 CADD - DWG\174 Struct\0900023-002\0900023-002-448F54-013-West Abutment Repair Details 0024.dgn



TWM, INC.
WWW.TWM-INC.COM

IL DESIGN FIRM
LICENSE NO:
184-001220


USER NAME = ckoltveit	DESIGNED - NP	REVISED -
	CHECKED - CDK	REVISED -
PLOT SCALE = 0:2.0000 1" = 1 in.	DRAWN - NP	REVISED -
PLOT DATE = 12/1/2020	CHECKED - CDK	REVISED -

STATE OF ILLINOIS
DEPARTMENT OF TRANSPORTATION

W. ABUTMENT CONCRETE REPAIR DETAILS
STRUCTURE NO. 090-0024


SHEET 13 OF 33 SHEETS

F.A.I. RTE.	SECTION	COUNTY	TOTAL SHEETS	SHEET NO.
74	90-15[HB(1-4);VB;B]BP,BJR,BRR	TAZEWELL	192	124
CONTRACT NO. 68F54				
		ILLINOIS	FED. AID PROJECT	

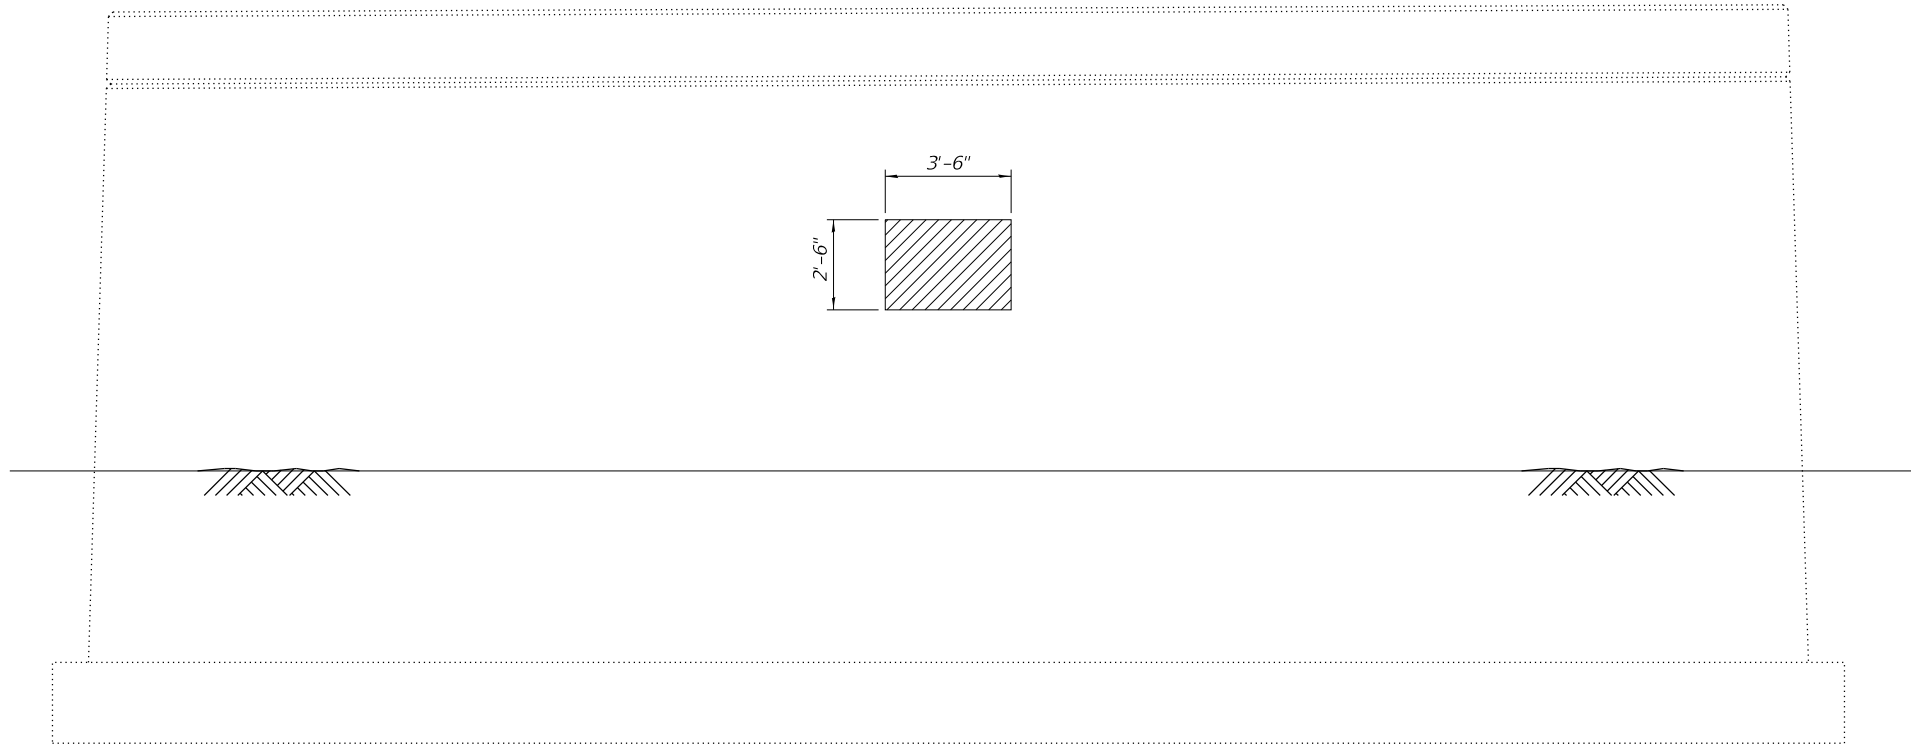


PIER 1 ELEVATION - REPAIR
(Looking East)

 - Structural Repair of Concrete
(Depth equal to or less than 5 inches)

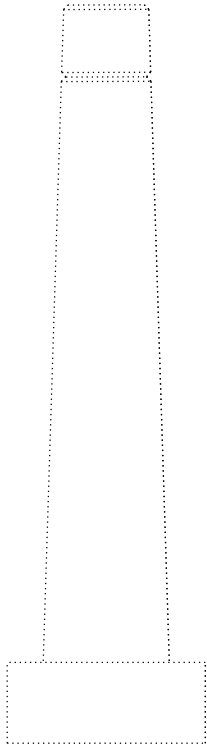

PIER 1 END ELEVATION

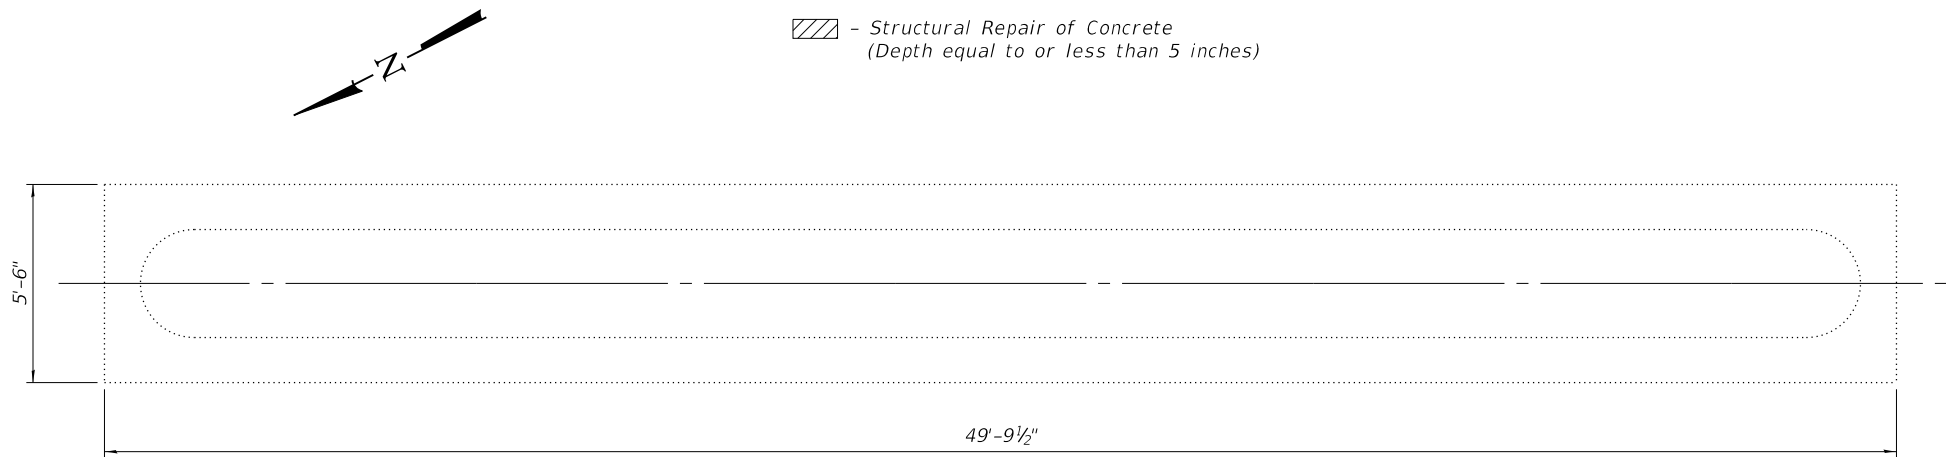

PIER 1 FOOTING PLAN

BILL OF MATERIAL

Item	Unit	Quantity
Structural Repair of Concrete (Depth Equal to or Less than 5 Inches)	Sq. Ft.	8.8

MODEL Default
FILE NAME: 12/20/2019 11:03:38\W06 174 Bridge F5Ea14 CADD - DWG\4.4 Struct\0900023-002\448F54-014_Pier 1 Repair- Detail 0023.dgn



TWM, INC.
www.twm-inc.com
IL DESIGN FIRM
LICENSE NO:
184-001220


USER NAME = ckoltveit	DESIGNED - NP	REVISED -
	CHECKED - CDK	REVISED -
PLOT SCALE = 0:2.0000 " = 1" / in.	DRAWN - NP	REVISED -
PLOT DATE = 12/1/2020	CHECKED - CDK	REVISED -

STATE OF ILLINOIS
DEPARTMENT OF TRANSPORTATION

PIER 1 REPAIR DETAILS
STRUCTURE NO. 090-0023

SHEET 14 OF 33 SHEETS


F.A.I. RTE.	SECTION	COUNTY	TOTAL SHEETS	SHEET NO.
74	90-15[HB(1-4);VB;B]BP,BJR,BRR	TAZEWELL	192	125
CONTRACT NO. 68F54				
		ILLINOIS	FED. AID PROJECT	

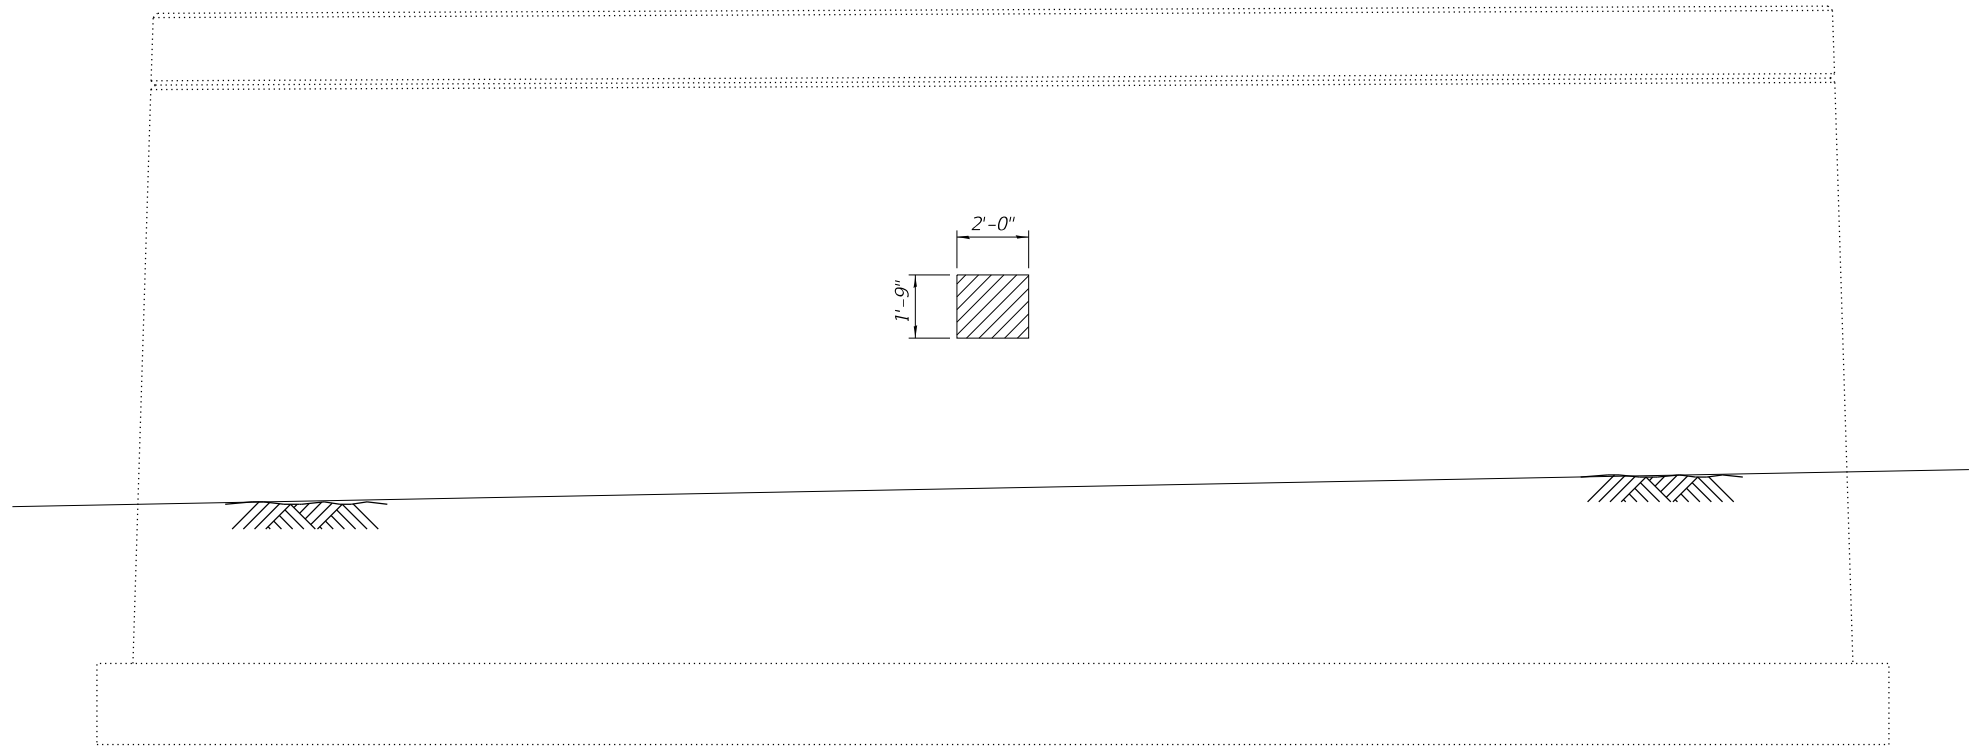


PIER 2 ELEVATION

(Looking East)

▨ - Structural Repair of Concrete
(Depth equal to or less than 5 inches)

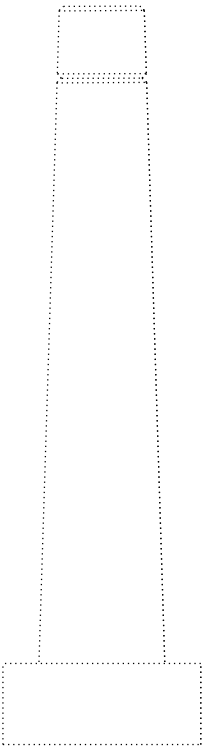

PIER 2 END ELEVATION

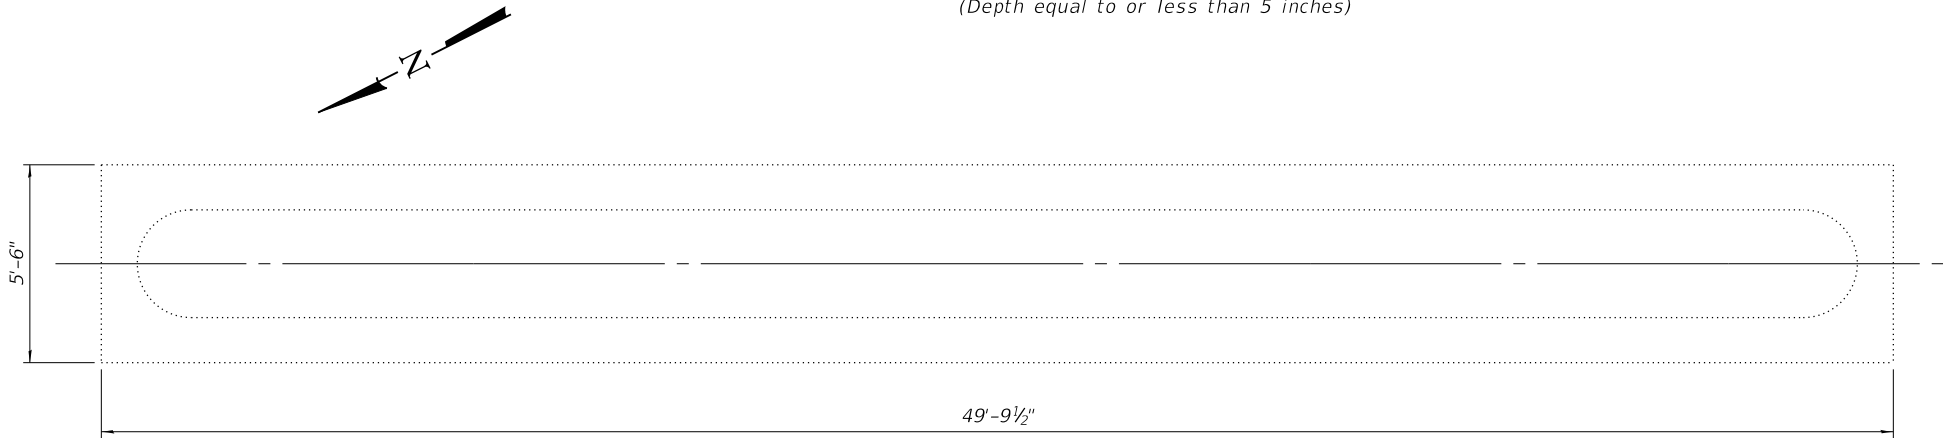

PIER 2 FOOTING PLAN

BILL OF MATERIAL

Item	Unit	Quantity
Structural Repair of Concrete (Depth Equal to or Less than 5 Inches)	Sq. Ft.	3.5

MODEL Default
FILE NAME: R:\2019\190388\W06 L7A Bridge F5E514 CADD - DWG\4.4 Struct\0900023-002\448F54-015_pier 2 Repair- Detail 0023.dgn



TWM, INC.
www.TWM-INC.COM
IL DESIGN FIRM
LICENSE NO:
184-001220

USER NAME = ckoltveit	DESIGNED - NP	REVISED -
	CHECKED - CDK	REVISED -
PLOT SCALE = 0:2.0000 1" = 1 in.	DRAWN - NP	REVISED -
PLOT DATE = 12/1/2020	CHECKED - CDK	REVISED -

STATE OF ILLINOIS
DEPARTMENT OF TRANSPORTATION

PIER 2 REPAIR DETAILS
STRUCTURE NO. 090-0023


SHEET 15 OF 33 SHEETS

F.A.I. RTE.	SECTION	COUNTY	TOTAL SHEETS	SHEET NO.
74	90-15[HB(1-4);VB;B]BP,BJR,BRR	TAZEWELL	192	126
CONTRACT NO. 68F54				
		ILLINOIS	FED. AID PROJECT	




PIER 1 ELEVATION
(Looking East)

▨ - Structural Repair of Concrete
(Depth Equal to less than 5 inches)

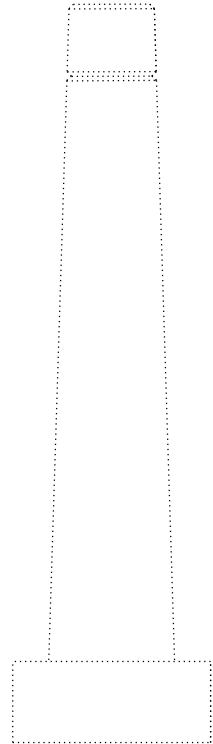

PIER 1 END ELEVATION

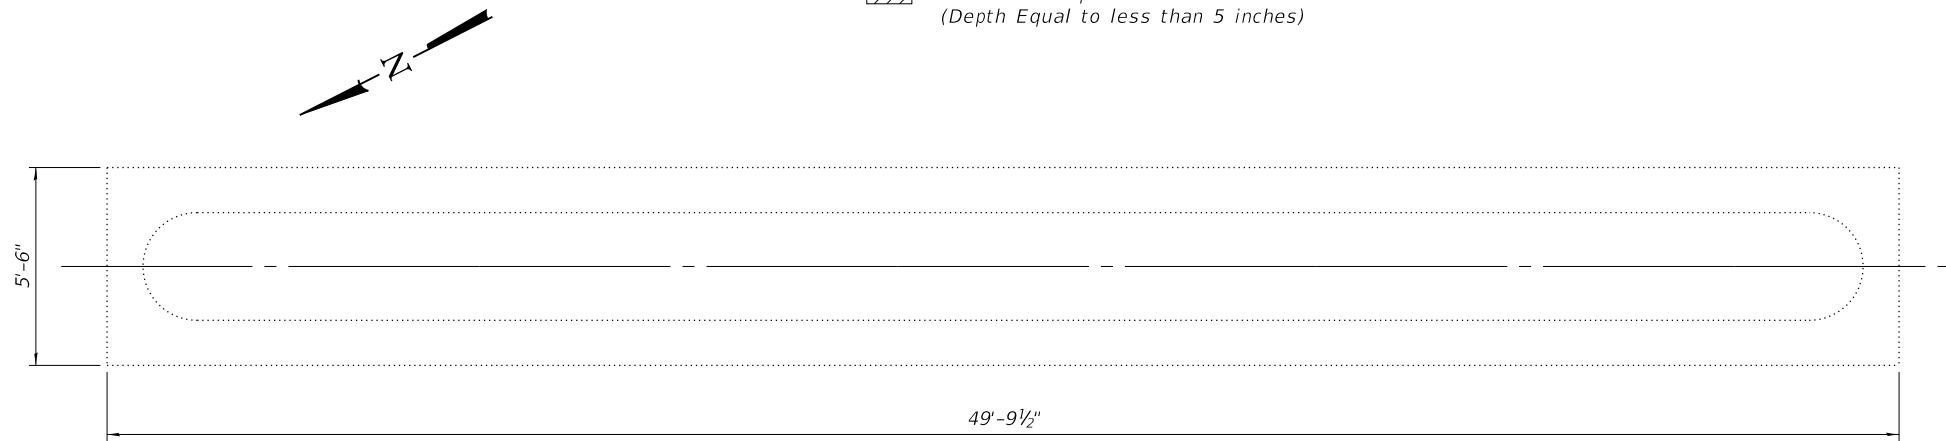

PIER 1 FOOTING PLAN

BILL OF MATERIAL

Item	Unit	Quantity
Structural Repair of Concrete (Depth Equal to or Less than 5 Inches)	Sq. Ft.	9.0

MODEL: D:\p1.dgn
FILE NAME: 12/20/19\190388\W06 17A Bridge P5E14 CADD - DWG\4.4 Struct\0900023-0024\0900023-0024-48F54-016-Pier 1 Repair Details 0024.dgn



TWM, INC.
WWW.TWM-INC.COM
IL DESIGN FIRM
LICENSE NO:
184-001220


USER NAME = ckoltveit	DESIGNED - NP	REVISED -
	CHECKED - CDK	REVISED -
PLOT SCALE = 0:2.0000 " = 1" / in.	DRAWN - NP	REVISED -
PLOT DATE = 12/1/2020	CHECKED - CDK	REVISED -

STATE OF ILLINOIS
DEPARTMENT OF TRANSPORTATION

PIER 1 REPAIR DETAILS
STRUCTURE NO. 090-0024


SHEET 16 OF 33 SHEETS

F.A.I. RTE.	SECTION	COUNTY	TOTAL SHEETS	SHEET NO.
74	90-15[HB(1-4);VB;B]BP,BJR,BRR	TAZEWELL	192	127
CONTRACT NO. 68F54				
ILLINOIS FED. AID PROJECT				

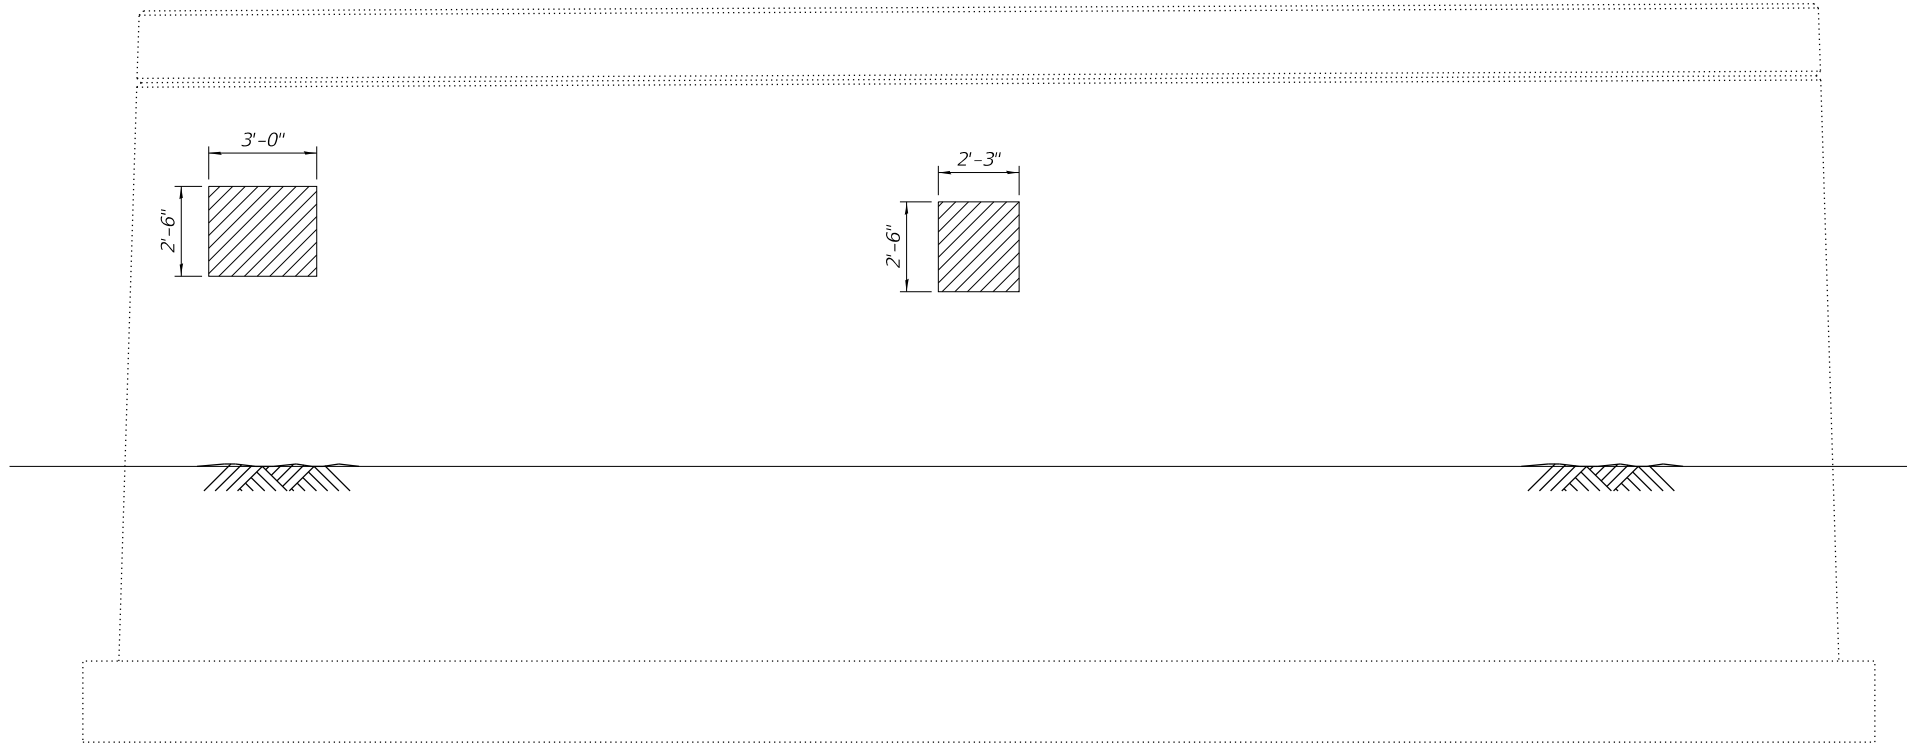


PIER 2 ELEVATION
(Looking West)

/// - Structural Repair of Concrete
(Depth Equal to less than 5 inches)

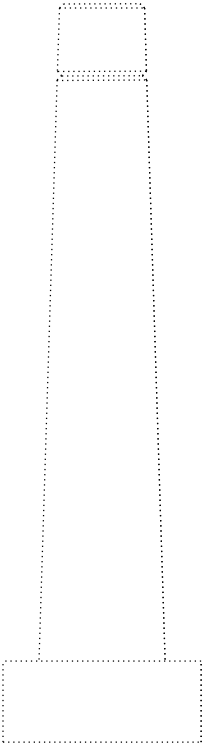

PIER 2 END ELEVATION

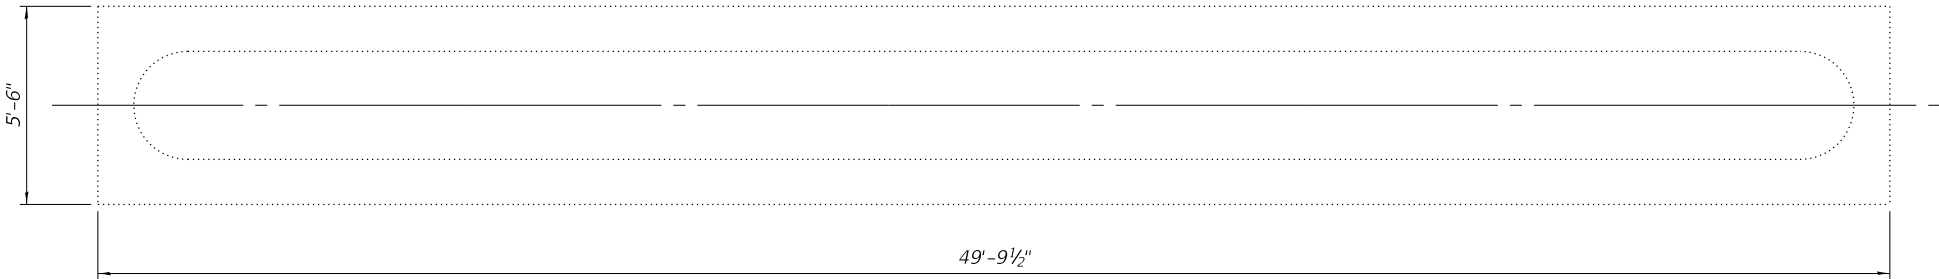

PIER 2 FOOTING PLAN

BILL OF MATERIAL

Item	Unit	Quantity
Structural Repair of Concrete (Depth Equal to or Less than 5 Inches)	Sq. Ft.	13.1

MODEL Default
FILE NAME: 12/20/19/190388/W06 L7A Bridge F5E314 CADD - DWG/L4.4 Struct/0900023-002/0900023-002/448F54/017-Pier 2 Repair Details 0024.dgn



TWM, INC.
www.TWM-INC.COM
IL DESIGN FIRM
LICENSE NO:
184-001220


USER NAME = ckoltveit	DESIGNED - NP	REVISED -
	CHECKED - CDK	REVISED -
PLOT SCALE = 0:2.0000 1" = 1 in.	DRAWN - NP	REVISED -
PLOT DATE = 12/1/2020	CHECKED - CDK	REVISED -

STATE OF ILLINOIS
DEPARTMENT OF TRANSPORTATION

PIER 2 REPAIR DETAILS
STRUCTURE NO. 090-0024

SHEET 17 OF 33 SHEETS

F.A.I. RTE.	SECTION	COUNTY	TOTAL SHEETS	SHEET NO.
74	90-15[HB(1-4);VB;B]BP,BJR,BRR	TAZEWELL	192	128
CONTRACT NO. 68F54				
ILLINOIS FED. AID PROJECT				

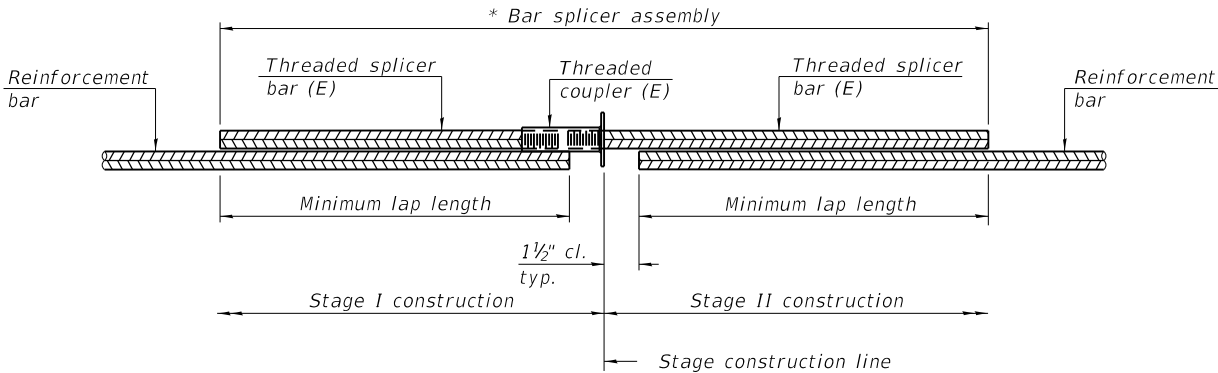


STANDARD BAR SPLICER ASSEMBLY PLAN
(All components shall be provided from one supplier)

Threaded splicer bar length = min. lap length + 1 1/2" + thread length


* Epoxy not required on Bar Splicer Assembly components used in conjunction with black bars.

Location	Bar size	No. assemblies required	Minimum lap length
Deck	#5	32	3'-6"
Abut. Hatch Block	#6	16	4'-0"

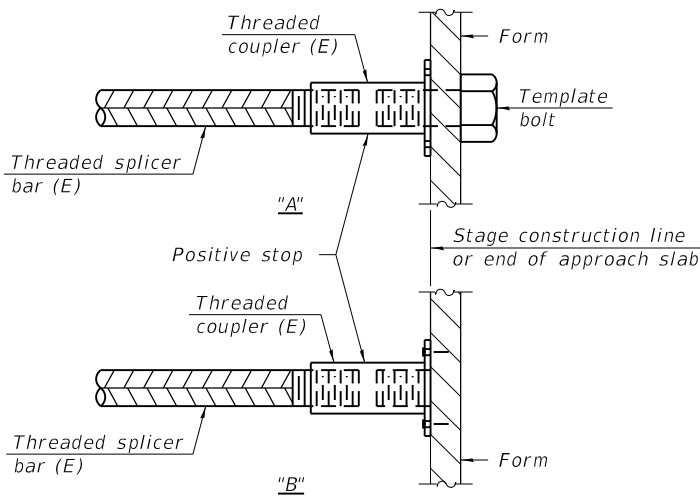

INSTALLATION AND SETTING METHODS

"A" : Set bar splicer assembly by means of a template bolt.
"B" : Set bar splicer assembly by nailing to wood forms or cementing to steel forms.
(E) : Indicates epoxy coating.

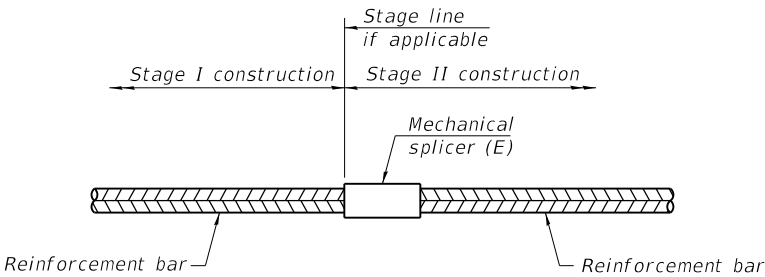

STANDARD MECHANICAL SPLICER

Location	Bar size	No. assemblies required

Notes:
Splicer bars shall be deformed with threaded ends and have a minimum 60 ksi yield strength.
All reinforcement shall be lapped and tied to the splicer bars.
Bar splicer assemblies shall be epoxy coated according to the requirements for reinforcement bars. See Section 508 of the Standard Specifications.
See approved list of bar splicer assemblies and mechanical splicers for alternatives.

BSD-1

1-1-2020

MODEL Defaul
FILE NAME: 2020191190388W06 1-74 Bridge F5E514 CADD - DWG14.4 Struct0900023-00240900023-002448F54-018_Bar_Splicer Assembly Details.dgn



TWM, INC.
www.TWM-INC.COM
IL DESIGN FIRM
LICENSE NO:
184-001220

USER NAME = ckoltveit	DESIGNED - DRA	REVISED -
	CHECKED - CDK	REVISED -
PLOT SCALE = 0:2.0000 " = 1" / in.	DRAWN - DRA	REVISED -
PLOT DATE = 12/1/2020	CHECKED - CDK	REVISED -

**STATE OF ILLINOIS
DEPARTMENT OF TRANSPORTATION**


**BAR SPLICER ASSEMBLY AND MECHANICAL SPLICER DETAILS
STRUCTURE NO. 090-0023 & 090-0024**

SHEET 18 OF 33 SHEETS

F.A.I. RTE.	SECTION	COUNTY	TOTAL SHEETS	SHEET NO.
74	90-15[HB(1-4);VB;B]BP,BJR,BRR	TAZEWELL	192	129
				CONTRACT NO. 68F54
		ILLINOIS	FED. AID PROJECT	

ROUTE NO.	SECTION	COUNTY	TOTAL SHEETS	SHEET NO.
FAI 74	(90-158) [1-1]	TAZEWELL		113
FED. ROAD DIST. NO. 7		ILLINOIS	FED. AID PROJECT-	

SHEET NO. 7
23 SHEETS

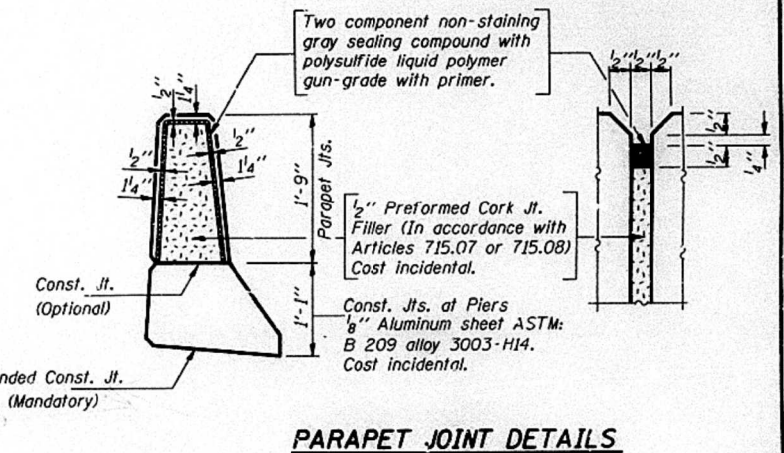

Hatched area to be poured after superstructure forms have been removed.

Quantity of Class X Concrete included with superstructure.

Appr. Pay't.

See Detail "A" on Sht. #8 of 23.

Back of Abut.

1'-7"

7 1/2" Slab

1 3/4" 50°F E. Abut. at Rt. L's

2 3/8" 50°F W. Abut. at Rt. L's

a3(E) or a4(E)

b(E)

a(E) or a1(E)

7 1/2" cl.

1" cl.

b2(E)

a(E) or a1(E)

£ Brg.

7 1/4" 5 1/2" Measured along £ beam

**FOR INFORMATION
ONLY**

F.A.I. ROUTE 74 - SEC. (90-15B)I-1
TAZEWELL COUNTY
STA. 905+20.00

March 30 1994


EXAMINED *Prof. J. Kasper*
ENGINEER OF BRIDGE DESIGN

PASSED *Ralph E. Anderson*
ENGINEER OF BRIDGES AND STRUCTURES


(Looking East - E.B. Structure)
(Looking West - W.B. Structure)

STATE OF ILLINOIS
DEPARTMENT OF TRANSPORTATION


ROUTE NO.	SECTION	COUNTY	SHEET	SHEET NO.
74	(90-15B)	TAZEWELL	114	23 SHEETS
FED. ROAD DIST. NO. 7	ILLINOIS	FED. AID PROJECT		

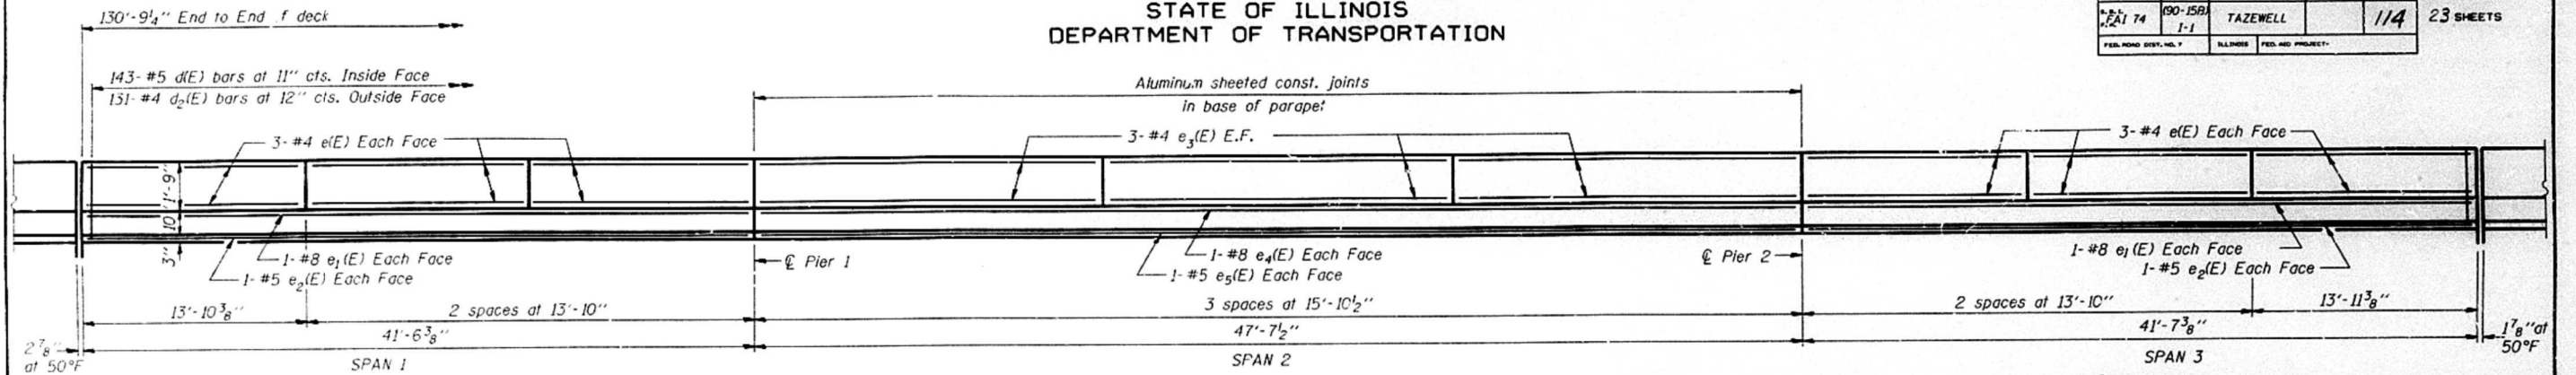

INSIDE ELEVATION OF PARAPET
(Looking North)

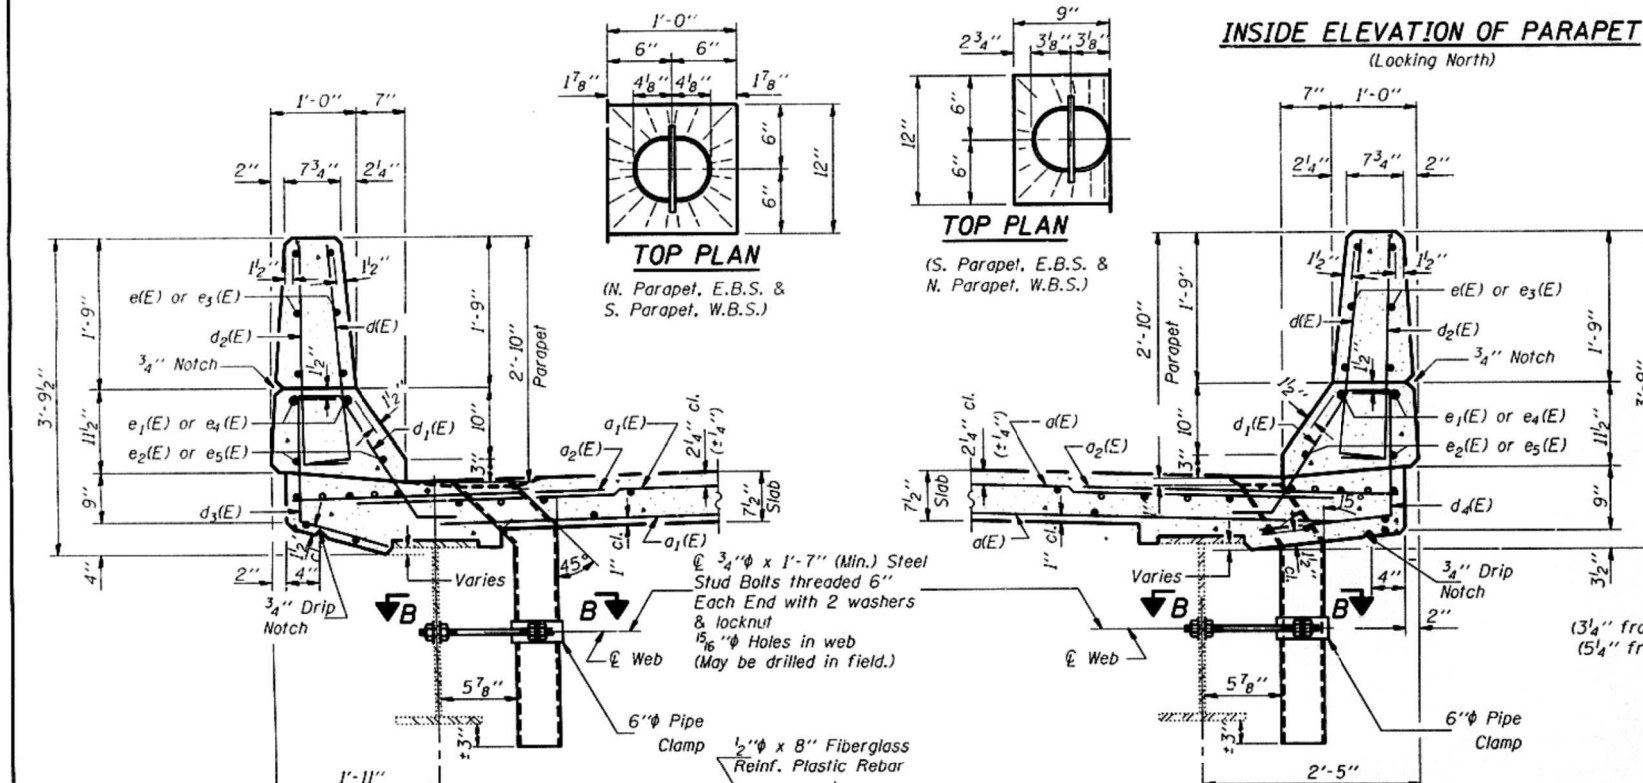

BARS d(E) & d₂(E)

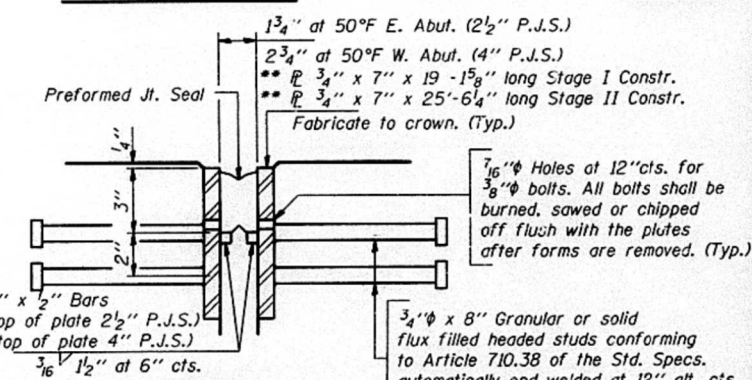

DETAIL A

** Furnish in segments of 20 ft. maximum length. Maximum space between installed segments shall be 3/16\"

3/4\"

3/4\"

3/4\"

3/4\"

3/4\"

3/4\"

3/4\"

3/4\"

3/4\"

3/4\"

3/4\"

3/4\"

TWO SUPERSTRUCTURES
BILL OF MATERIAL

Bar	No.	Size	Length	Shape
a(E)	664	#5	24'-5"	
a ₁ (E)	664	#5	18'-5"	
a ₂ (E)	392	#6	4'-0"	
a ₃ (E)	8	#5	20'-3"	
a ₄ (E)	8	#5	26'-8"	
b(E)	480	#5	28'-1"	
b ₁ (E)	180	#6	15'-5"	
b ₂ (E)	432	#5	23'-9"	
d(E)	572	#5	3'-0"	
d ₁ (E)	572	#5	2'-7"	
d ₂ (E)	524	#4	3'-0"	
d ₃ (E)	262	#4	3'-0"	
d ₄ (E)	262	#4	3'-6"	
e(E)	144	#4	13'-6"	
e ₁ (E)	16	#8	40'-9"	
e ₂ (E)	16	#5	40'-9"	
e ₃ (E)	72	#4	15'-6"	
e ₄ (E)	8	#8	47'-3"	
e ₅ (E)	8	#5	47'-3"	
Reinforcement Bars, Epoxy Coated		Lbs.	72,730	
Class X Concrete Superstructure		Cu. Yds.	386.9	
Bar Splicers		Each	664	

Reinforcement bars designated (E) shall be epoxy coated.

FOR INFORMATION ONLY

SUPERSTRUCTURE DETAILS
INTERSTATE 74 OVER
MUD CREEK
F.A.I. ROUTE 74 - SEC. (90-15B)I-1
TAZEWELL COUNTY
STA. 905+20.00

DESIGNED	John P. Vito
CHECKED	Chris A. Engler
DRAWN	THANE SUMNER
CHECKED	JPV CJS

MARCH 30 1994

EXAMINED
PASSED

Notes:
The exterior surfaces of the Floor Drain shall be painted with the paint system specified for Structural Steel. The exterior surfaces of the drain shall be cleaned and given a washcoat pretreatment in accordance with Steel Structures Painting Council's Spec. SSPC-SPI & SSPC-Paint 27 prior to painting.
Fiberglass pipe shall conform to ASTM: D2996, with short-time rupture strength hoop tensile stress of 30,000 p.s.i. minimum. The surface of the Fiberglass pipe shall be free of bond inhibiting agents.

STATE OF ILLINOIS
DEPARTMENT OF TRANSPORTATION

EXISTING SUPERSTRUCTURE DETAILS
SN 090-0023 & 090-0024


SHEET 21 OF 33 SHEETS

F.A.I. RTE.	SECTION	COUNTY	TOTAL SHEETS	SHEET NO.
74	90-15[H(1-4);V(8);B(9);B(10);B(11);B(1920);B(1921			

STATE OF ILLINOIS
DEPARTMENT OF PUBLIC WORKS & BUILDINGS
DIVISION OF HIGHWAYS


FAI-74

ROUTE No.	SEC.	COUNTY	STATION	SHEET
5	90-150	TAZEWELL	19	7
FED. ROAD DIST. No. 7		ILLINOIS	PROJECT	

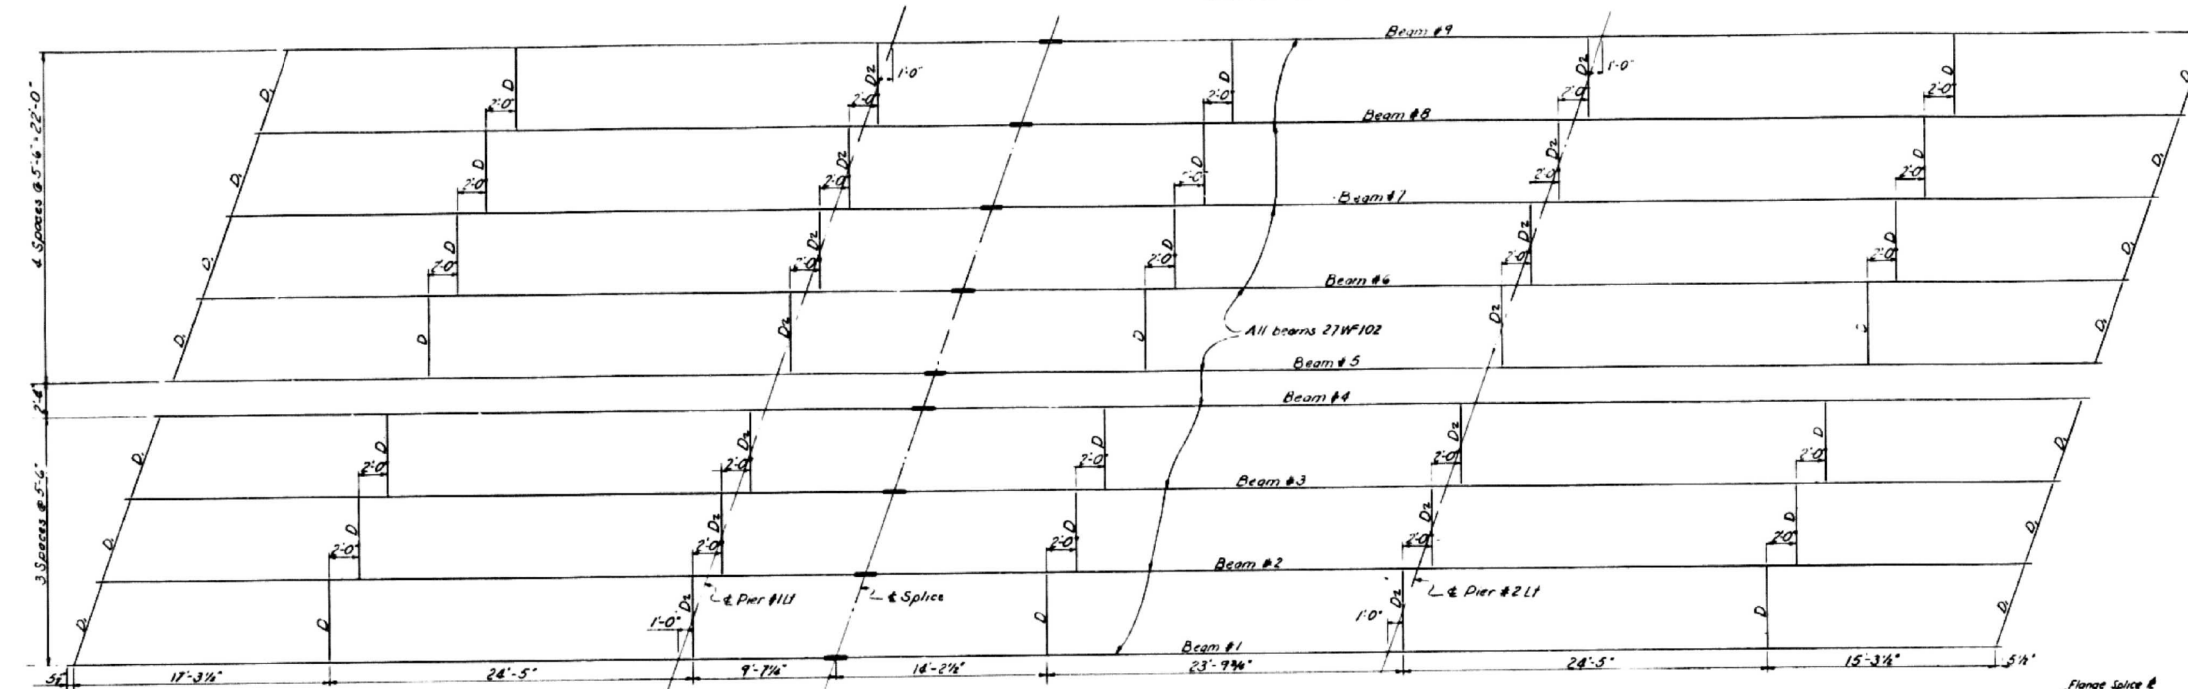

ELEVATIONS OF TOP OF BEAMS


RIGHT PAVEMENT BRIDGE	LEFT PAVEMENT BRIDGE
LOCATION BEAM NO.	LOCATION BEAM NO.
ABUT. 1	ABUT. 1
2	2
3	3
4	4
5	5
6	6
7	7
8	8
9	9
PIER #1	PIER #1
1	1
2	2
3	3
4	4
5	5
6	6
7	7
8	8
9	9
SPICE 1	SPICE 1
1	1
2	2
3	3
4	4
5	5
6	6
7	7
8	8
9	9
PIER #2	PIER #2
1	1
2	2
3	3
4	4
5	5
6	6
7	7
8	8
9	9
ABUT. 2	ABUT. 2
1	1
2	2
3	3
4	4
5	5
6	6
7	7
8	8
9	9

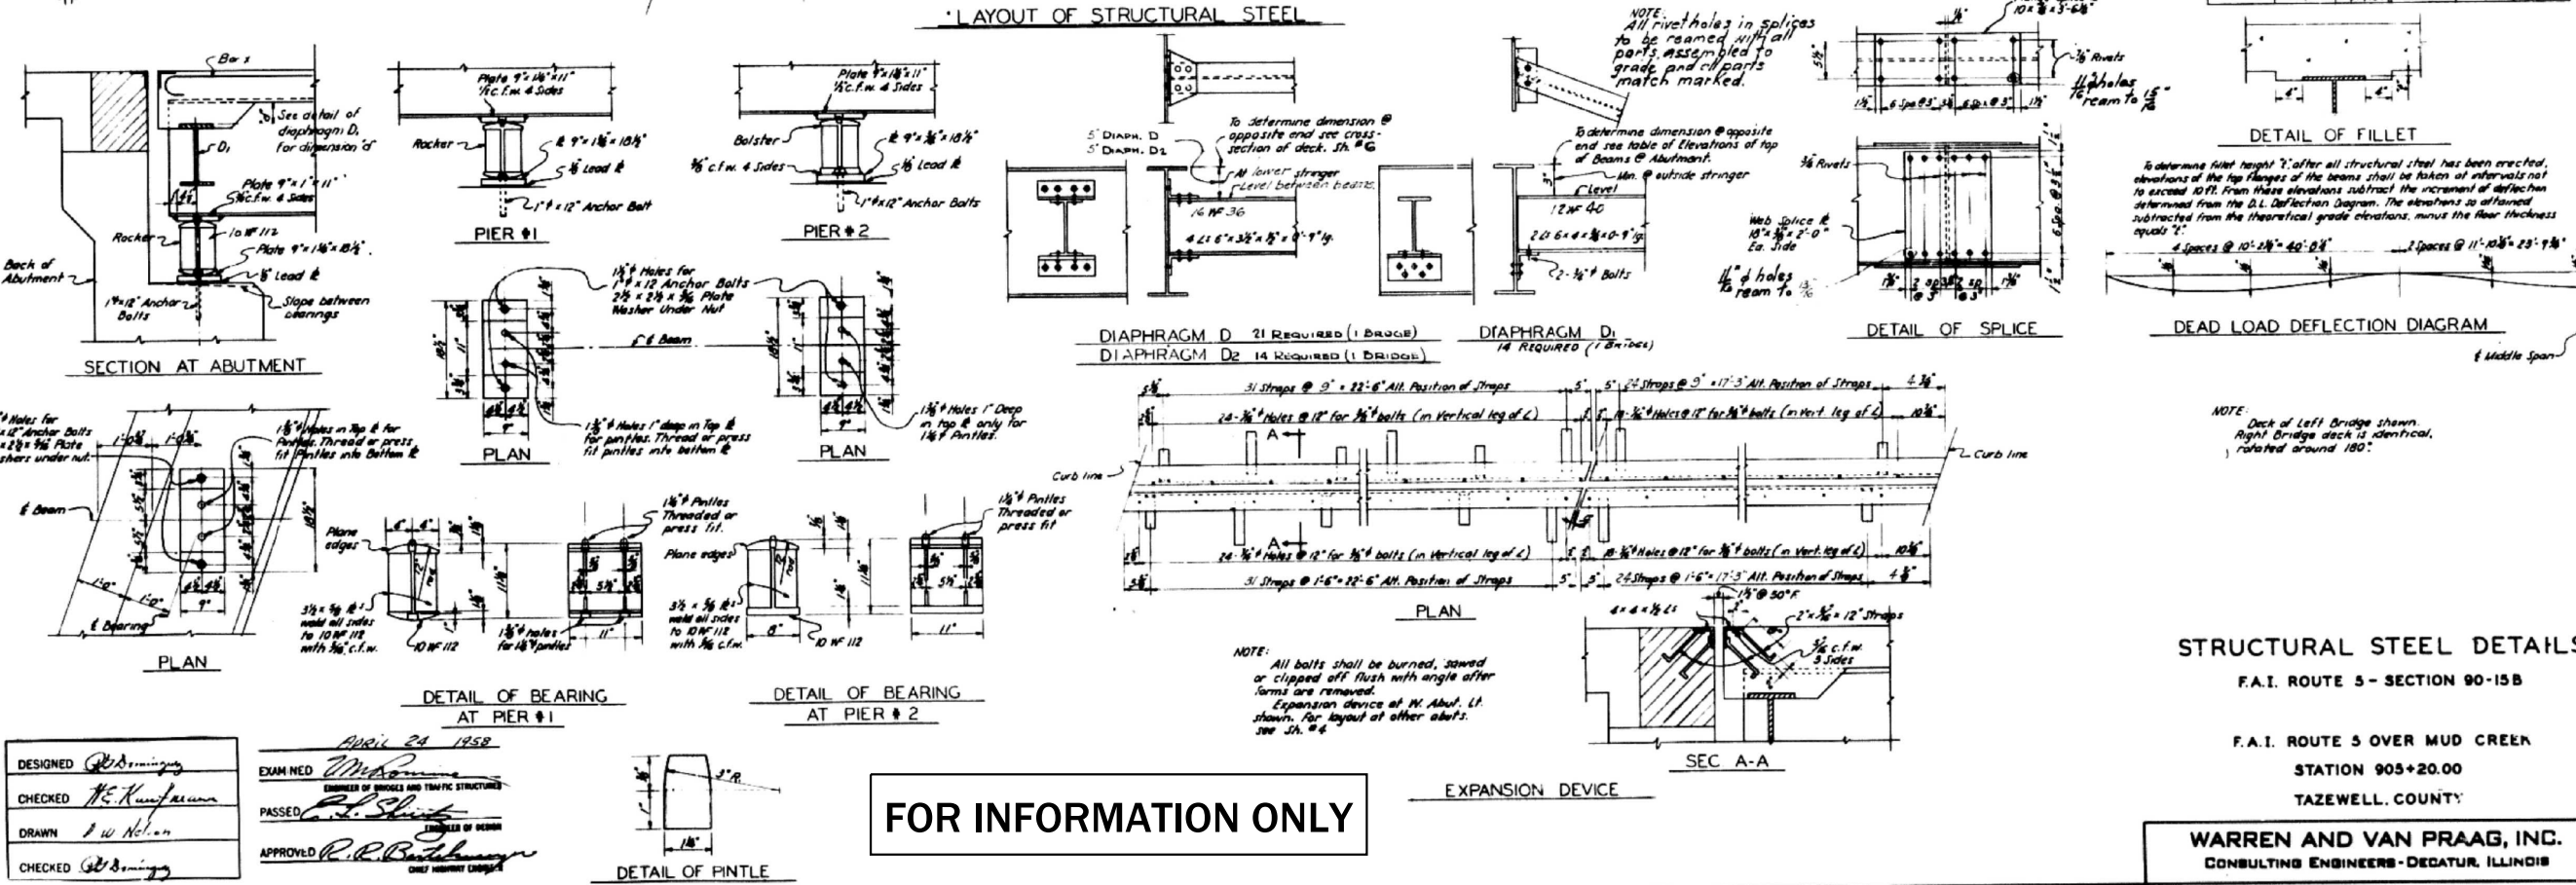

FOR INFORMATION ONLY

DESIGNED	W. K. Kumpf
CHECKED	W. K. Kumpf
DRAWN	W. K. Kumpf
CHECKED	W. K. Kumpf

APRIL 24 1958
EXAMINED
PASSED
APPROVED

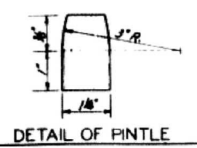

STATE OF ILLINOIS
DEPARTMENT OF TRANSPORTATION

EXISTING STRUCTURAL STEEL DETAILS
SN 090-0023 & 090-0024

F.A.I. RTE.	SECTION	COUNTY	TOTAL SHEETS	SHEET NO.
74	90-15(HB(1-4);VB;BJR,BRR)	TAZEWELL	192	133
				CONTRACT NO. 68F54
		ILLINOIS	FED. AID PROJECT	





TWM, INC.
WWW.TWM-INC.COM
IL DESIGN FIRM
LICENSE NO:
184-001220

USER NAME	= ckaltveit
DESIGNED	- NP
CHECKED	- ALN
DRAWN	- NP
CHECKED	- ALN

REVISD	-
REVISD	-
REVISD	-
REVISD	-


STATE OF ILLINOIS
DEPARTMENT OF TRANSPORTATION

ROUTE NO.	SECTION	COUNTY	DATE	SHEET NO.
74	90-15B	TAZEWELL	1/15	23 SHEETS
FED. ROAD DIST. NO. 7	ILLINOIS	FED. AID PROJECT		

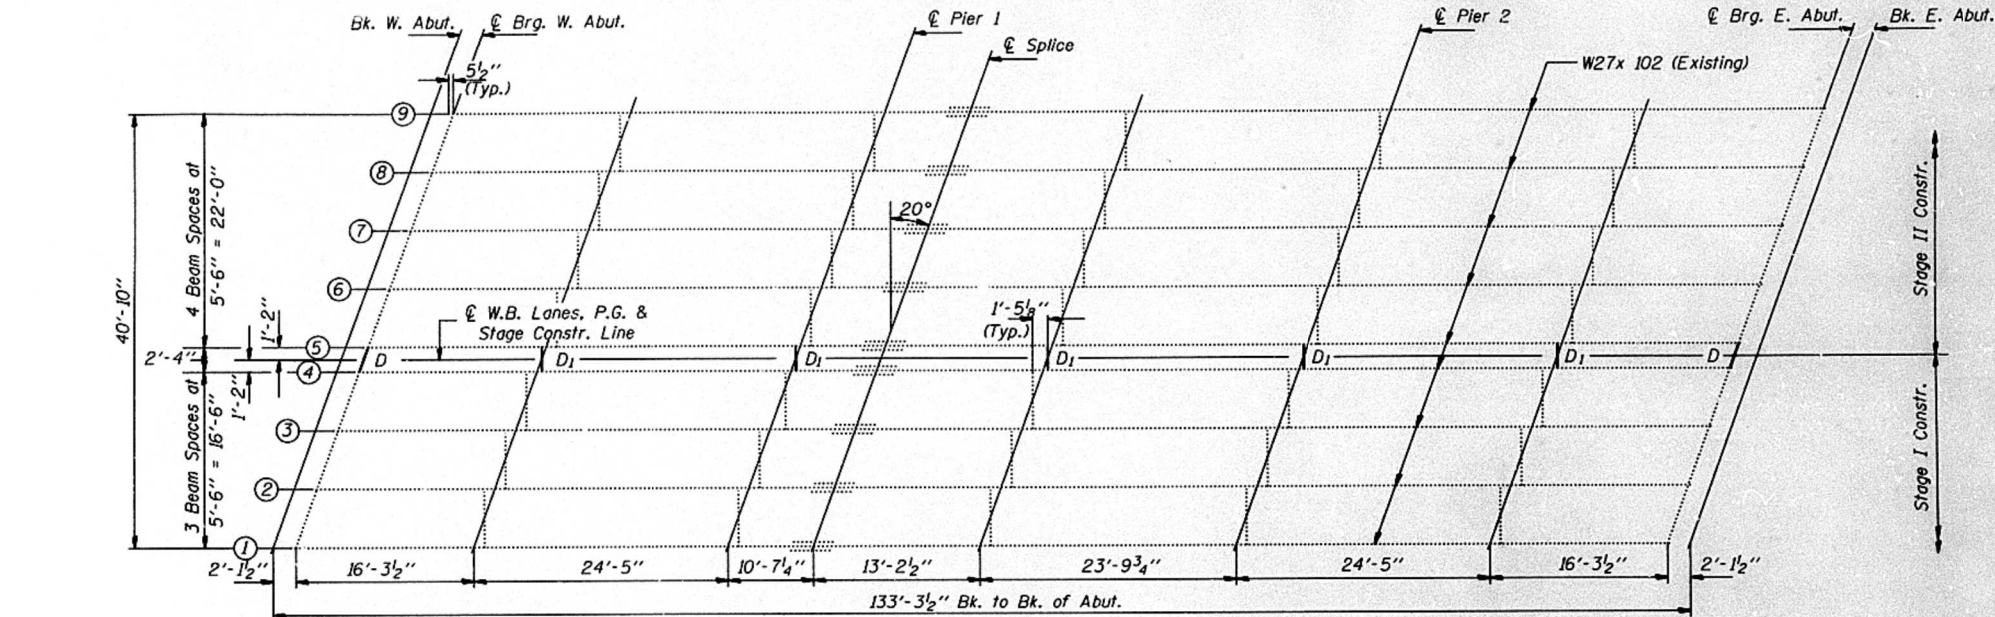 

PLAN

Westbound Lanes

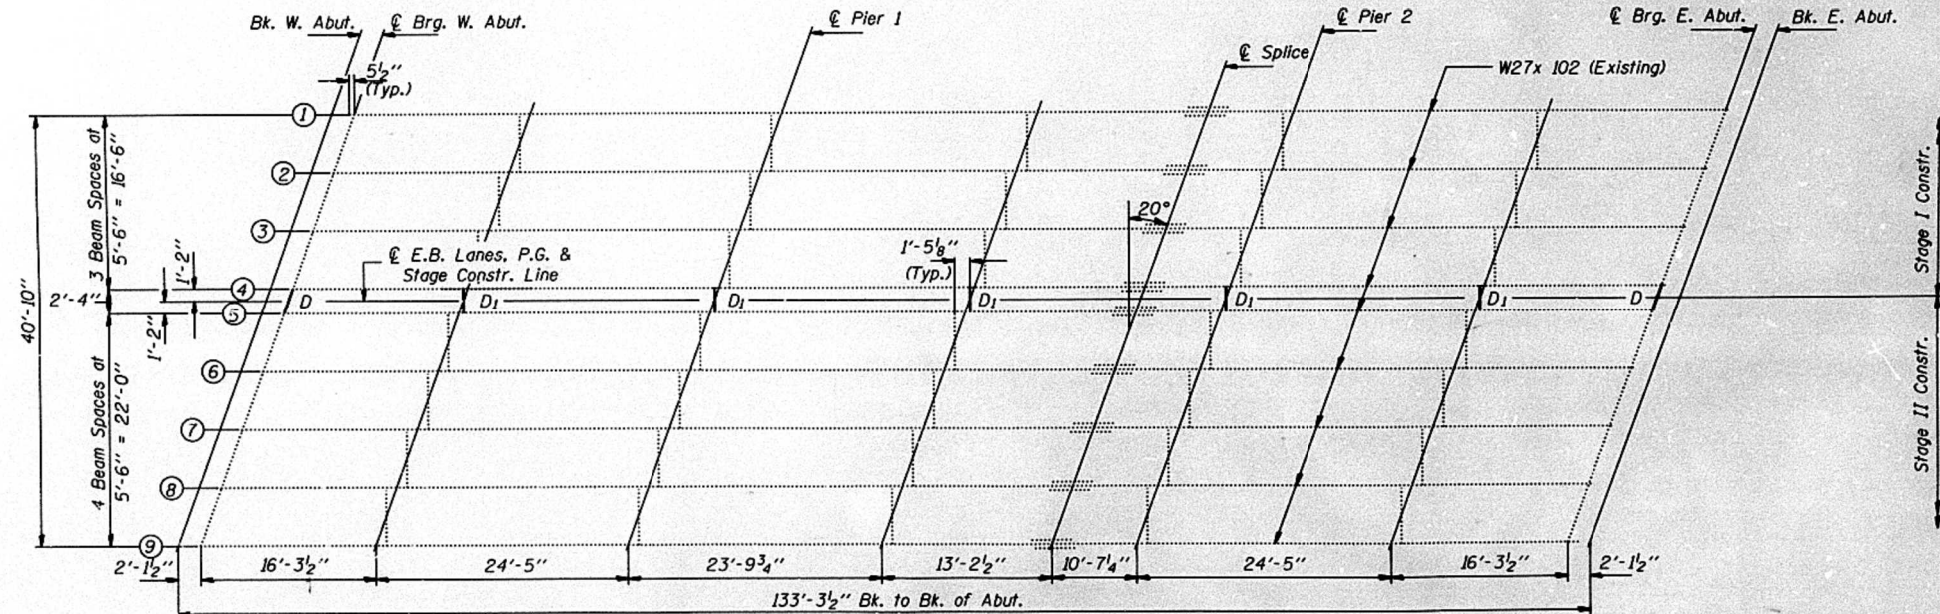

PLAN

Eastbound Lanes

FOR INFORMATION ONLY

DESIGNED	<i>Jeffrey P. Vella</i>
CHECKED	<i>Chris A. Engler</i>
DRAWN	SHANE SUMNER
CHECKED	<i>JPV</i> <i>CIS</i>

EXAMINED	<i>Chris A. Engler</i>
PASSED	<i>Ralph E. Engler</i>

STRUCTURAL STEEL
INTERSTATE 74 OVER
MUD CREEK
F.A.I. ROUTE 74 - SEC. (90-15B)1-1
TAZEWELL COUNTY
STA. 905+20.00

MODEL: Defaul
FILE NAME: 201011190388W06 17A Bridge SEEA4 CADD - DWG4.4 Structural00023-002448F54-023 Existing Structural Steel Detail.dgn



TWM, INC.
WWW.TWM-INC.COM
IL DESIGN FIRM
LICENSE NO:
184-001220

USER NAME = ckaltveit
PLOT SCALE = 0:2.0000 " = 1' in.
PLOT DATE = 12/1/2020

DESIGNED - NP
CHECKED - ALN
DRAWN - NP
CHECKED - ALN

REVISED -
REVISED -
REVISED -
REVISED -

STATE OF ILLINOIS
DEPARTMENT OF TRANSPORTATION

EXISTING STRUCTURAL STEEL DETAILS
SN 090-0023 & 090-0024

SHEET 23 OF 33 SHEETS

F.A.I. RTE.	SECTION	COUNTY	TOTAL SHEETS	SHEET NO.
74	90-15[HB(1-4);VB;B]BP,BJR,BRR	TAZEWELL	192	134
				CONTRACT NO. 68F54
ILLINOIS FED. AID PROJECT				


STATE OF ILLINOIS
DEPARTMENT OF TRANSPORTATION

ROUTE NO.	SECTION	COUNTY	DATE	SHEET NO.
74	90-15B	TAZEWELL	1/16	23 SHEETS
SHEET NO. 10				

INTERIOR BEAM MOMENT TABLE				
		0.4 Sp. 1 or 0.6 Sp. 3	Pier 1 or 2	0.5 Sp. 2
I_s	(in ⁴)	3620	3620	3620
S_s	(in ³)	267	267	267
ϕ	(K/ft.)	0.920	0.920	0.920
M_P	(K)	111.0	179.9	80.9
M_L	(K)	184.7	142.9	178.5
M (Imp)	(K)	55.4	42.2	51.7
M (Total)	(K)	351.1	365.0	311.1
f_s	(k.s.i.)	15.78	16.40	13.98


INTERIOR BEAM REACTION TABLE			
		E. & W. Abut.	Pier 1 & 2
R_P	(K)	14.3	45.1
R_L	(K)	26.2	33.4
$Imp.$	(K)	7.9	10.0
R (Total)	(K)	48.4	88.5

I_s and S_s are the moment of inertia and section modulus of the steel section used in computing f_s .

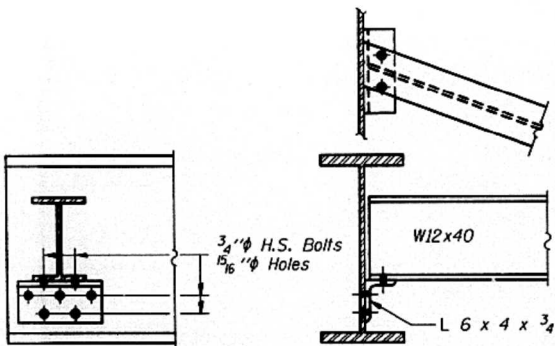

DIAPHRAGM D
4 Required

Note: Holes in angles for end diaphragms at existing beams shall be field drilled using existing holes in web as a template. The cost of field drilling shall be incidental to Structural Steel.
Attach diaphragm to beam 4 during Stage I Construction. Existing Concrete Deck that interferes with the placement of the diaphragm is to be removed.

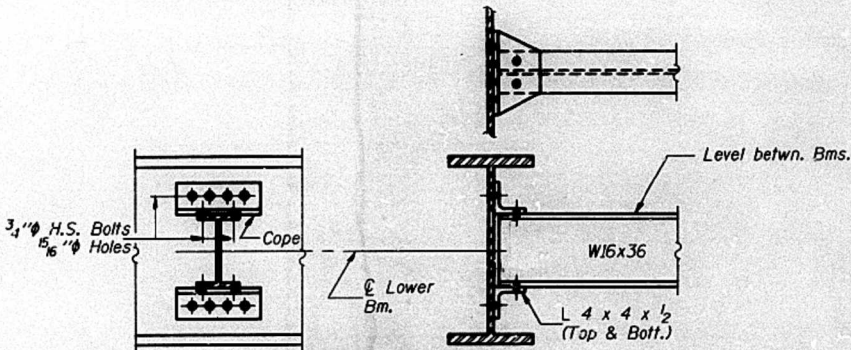

DIAPHRAGM D1
10 Required

Note: Two hardened washers shall be required over all oversize holes for diaphragms.
Holes in the webs of Beams 4 & 5 for diaphragms D1 shall be field drilled using holes in top and bottom clip angles as a template. The cost of field drilling shall be incidental to Structural Steel.

FOR INFORMATION ONLY

DESIGNED	<i>[Signature]</i>
CHECKED	<i>[Signature]</i>
DRAWN	SHANE SUMNER
CHECKED	<i>[Signature]</i> C+S

EXAMINED	<i>[Signature]</i>
PASSED	<i>[Signature]</i>

STRUCTURAL STEEL
INTERSTATE 74 OVER
MUD CREEK
F.A.I. ROUTE 74 - SEC. (90-15B)I-1
TAZEWELL COUNTY
STA. 905+20.00

MODEL Dwg. 11
FILE NAME: 20210119103806W06 17A Bridge F5E14 CADD - DWG14.4 Struct0900023-00240900023-002448F54024 Existing Structural Steel Detail.dgn



TWM, INC.
www.twm-inc.com
IL DESIGN FIRM
LICENSE NO:
184-001220

USER NAME = ckaltveit
PLOT SCALE = 0:2.0000 " = 1 in.
PLOT DATE = 12/1/2020

DESIGNED - NP
CHECKED - ALN
DRAWN - NP
CHECKED - ALN

REVISED -
REVISED -
REVISED -
REVISED -

STATE OF ILLINOIS
DEPARTMENT OF TRANSPORTATION


EXISTING STRUCTURAL STEEL DETAILS
SN 090-0023 & 090-0024

SHEET 24 OF 33 SHEETS


F.A.I. RTE.	SECTION	COUNTY	TOTAL SHEETS	SHEET NO.
74	90-15(HB(1-4);VB;B)BP,BJR,BRR	TAZEWELL	192	135
CONTRACT NO. 68F54				
ILLINOIS FED. AID PROJECT				

STATE OF ILLINOIS
DEPARTMENT OF TRANSPORTATION

ROUTE NO.	SECTION	COUNTY	DATE	SHEET NO.
74	190-15B	TAZEWELL	11/7	23 SHEETS
FILE NO.	PROJECT NO.	PROJECT NAME		
117				

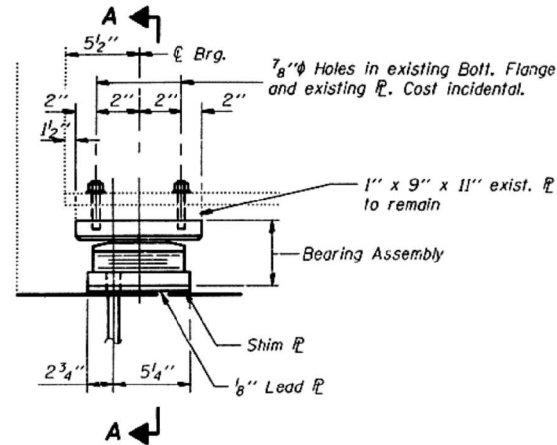


ELEVATION AT W. ABUT.

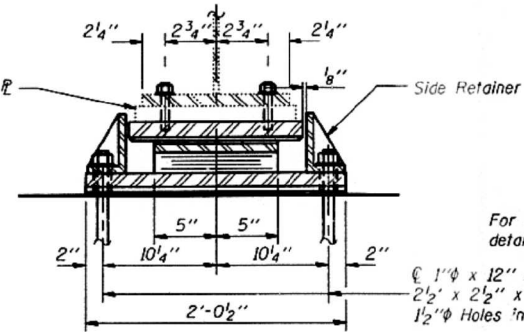


SECTION A-A

For Anchor Bolt installation details see sht. # 22 of 23.
1" x 12" Anchor bolts with 2 1/2" x 2 1/2" x 5/16" flange washer under nut. 1/2" holes in bottom flange.

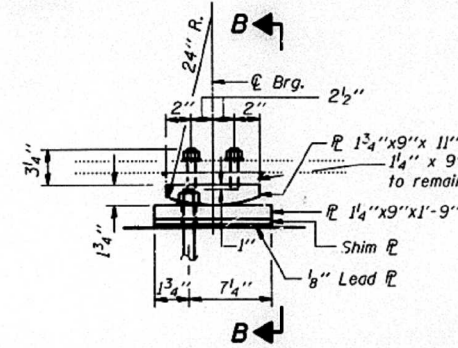


ELEVATION AT PIER 2

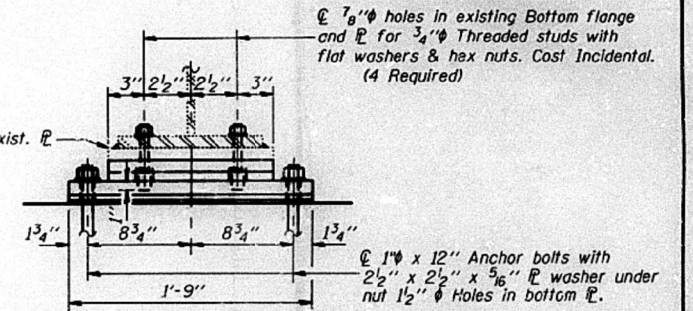


SECTION B-B

TYPE II TFE ELASTOMERIC EXP. BRG.

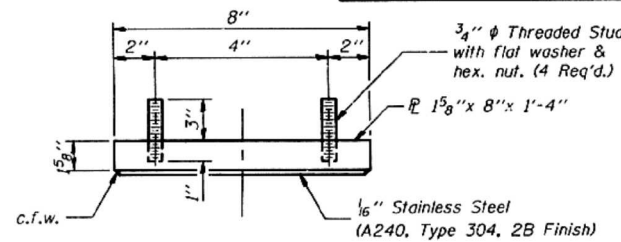


TOP BEARING ASSEMBLY

(18 Required)

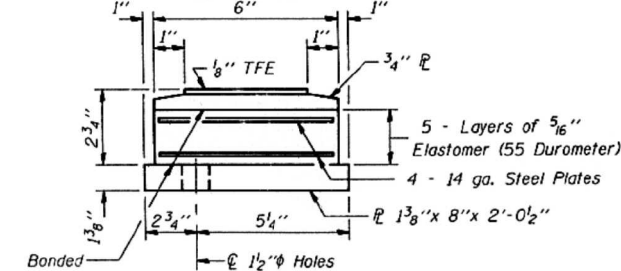

BOTTOM BEARING ASSEMBLY

(18 Required)

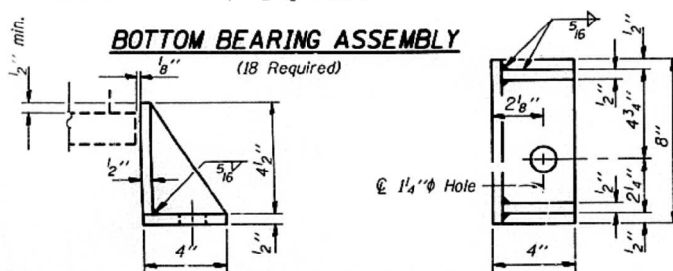


SIDE RETAINER

(108 Required, W. & E. Abut. & Pier 1)
Equivalent rolled angle with stiffeners will be allowed in lieu of welded plates. (Weight included with Structural Steel)

DESIGNED	Jeffrey P. Votta
CHECKED	Chris A. Engstrom
DRAWN	SHANE SUMNER
CHECKED	JPV CK

EXAMINED	Gregory J. Kasper
PASSED	Ralph E. Anderson


PLAN-TFE SURFACE

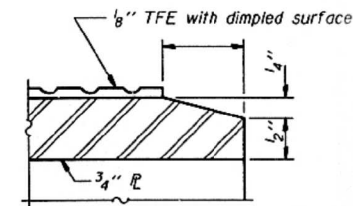

SECTION THRU TFE

Note: The 1/8" TFE sheet shall be bonded directly to the top steel plate with a two-component, medium viscosity epoxy resin, conforming to the requirements of the Federal Specification MMM-A-134, Type I. The bond agent shall be applied on the full area of the contact surfaces.

Bonding of 1/8" TFE sheet during vulcanizing process will be permitted provided the process and method of adjusting assembly height is approved by the Engineer.

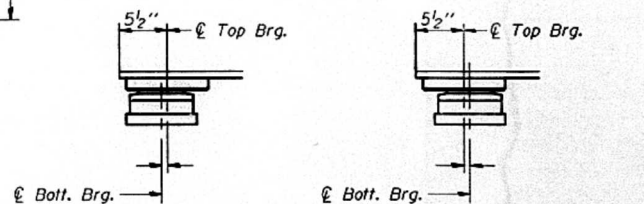


SETTING ANCHOR BOLTS AT EXP. BRG.


(Move bott. brg. away from fixed brg.) (Move bott. brg. toward fixed brg.)

ANCHOR BOLT LOCATION AT W. ABUT.

D=1/8" per each 100' of expansion for every 15° temp. change from the normal temp. of 50°F.

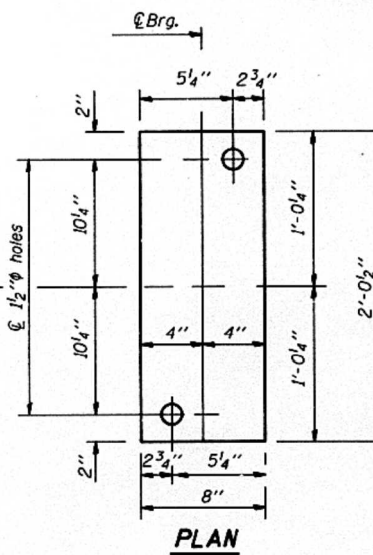


PLAN

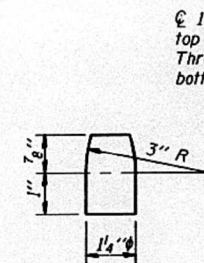


PINTLE

*** See sht. #12 of 23 for Jack and Remove Existing Bearing Procedure.

FOR INFORMATION ONLY

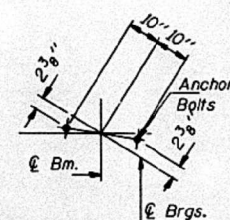

ANCHOR BOLT LOCATION AT W. ABUT.

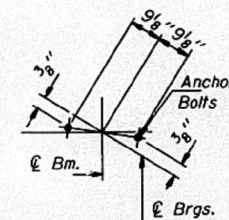

ANCHOR BOLT LOCATION AT PIER 2


BILL OF MATERIAL

Item	Unit	Total
Elastomeric Bearing Assembly Type II	Each	18
Jack and Remove Existing Bearings	Each	36

WEST ABUTMENT AND PIER 2
BEARING DETAILS
INTERSTATE 74 OVER
MUD CREEK
F.A.I. ROUTE 74 - SEC. (90-15B)II-1
TAZEWELL COUNTY
STA. 905+20.00



SECTION B-B

 

SECTION A-A



(18 Required)

DESIGNED	<i>Jeffrey P. Vetter</i>
CHECKED	<i>Chas. A. Seng</i>
DRAWN	SHANE SUMMER
CHECKED	<i>JPV</i> <i>CIS</i>


March 30 1994

EXAMINED *Greg J. Kasper*
ENGINEER OF BRIDGE DESIGN

PASSED *Ralph E. Anderson*
ENGINEER OF BRIDGES AND STRUCTURES



ANCHOR BOLT LOCATION
AT PIER 1 & E.ABUT.

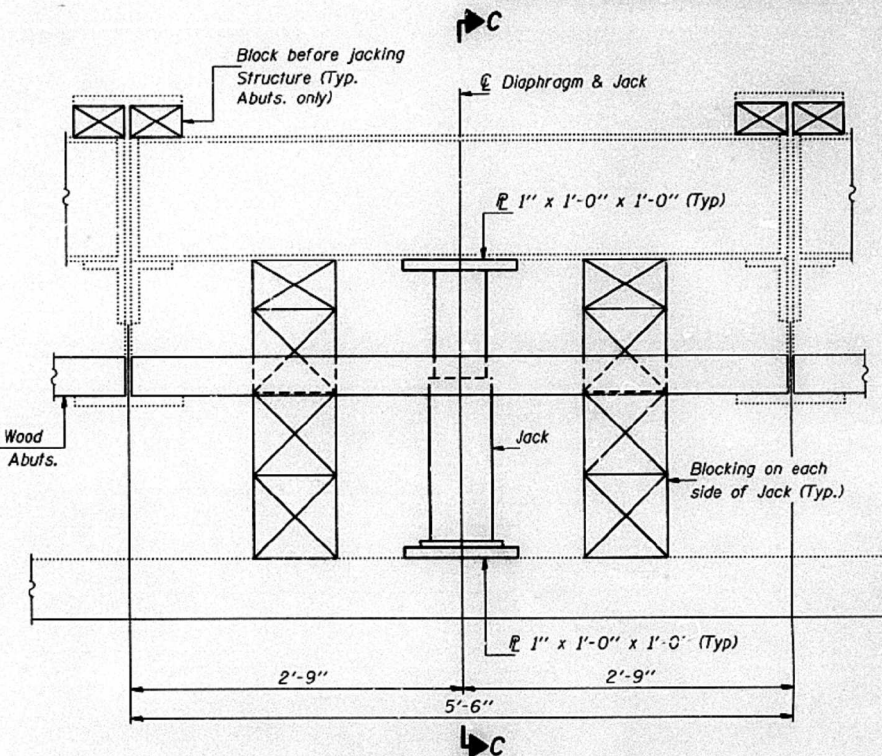

JACKING DETAILS
(Dimensions are at Rt. L's)

(Typical between Beams #1 & #2, #2 & #3, #3 & #4, #5 & #6, #6 & #7, #7 & #8, and #8 & #9.)

Jacking shall be limited to removing and replacing of existing bearings.
Anchor bolts shall be removed or cut off and ground flush with top of concrete. If anchor bolts are removed existing holes shall be filled with non-shrink grout.
With new bearings in position, new holes shall be drilled through base plate for new anchor bolts
Maximum lift = 9"
The maximum dead load reaction with deck removed (per bearing) at each Abutment is 1.9 kips and 6.0 kips at each Pier.
The Jack capacity shall be 3 Tons at Abutments and 8 Tons at Piers.
Beams shall be jacked and cribbed, existing bearings shall be removed, new bearings shall be installed and jacks lowered after existing slab is removed and before new slab is poured.

FOR INFORMATION ONLY

Item	Unit	Total
Elastomeric Bearing Assembly Type I	Each	36
Jack and Remove Existing Bearings	Each	36


EAST ABUTMENT AND PIER 1
BEARING DETAILS
INTERSTATE 74 OVER
MUD CREEK
F.A.I. ROUTE 74 - SEC. (90-15B)I-1
TAZEWELL COUNTY
STA. 905+20.00

STATE OF ILLINOIS
DEPARTMENT OF TRANSPORTATION

ROUTE NO.	SECTION	COUNTY	DATE	SHEET NO.
74	190-15B	TAZEWELL	122	23 SHEETS
FED. ROAD DIST. NO. 7	ILLINOIS	FED. AID PROJECT		

- Epoxy grout $v_4(E)$ & $u_1(E)$ bars in $7/8"$ diameter X 9" minimum drilled holes. The grout and the method of application shall be approved by the Department. (See Special Provisions).
- Bonded Construction Joint in accordance with Article 504.13(a)(2) of the Standard Specifications




Work this sheet with sheet 20 of 23.
Hatched area to be poured after Superstructure forms have been removed. Quantity of concrete included with Class X Concrete Superstructure on sh. 8 of 23.
Clean and Straighten existing reinforcement and incorporate into new construction.
All edges shall have standard $3/4"$ chamfer except as noted.
Space Reinforcement to miss anchor bolts.

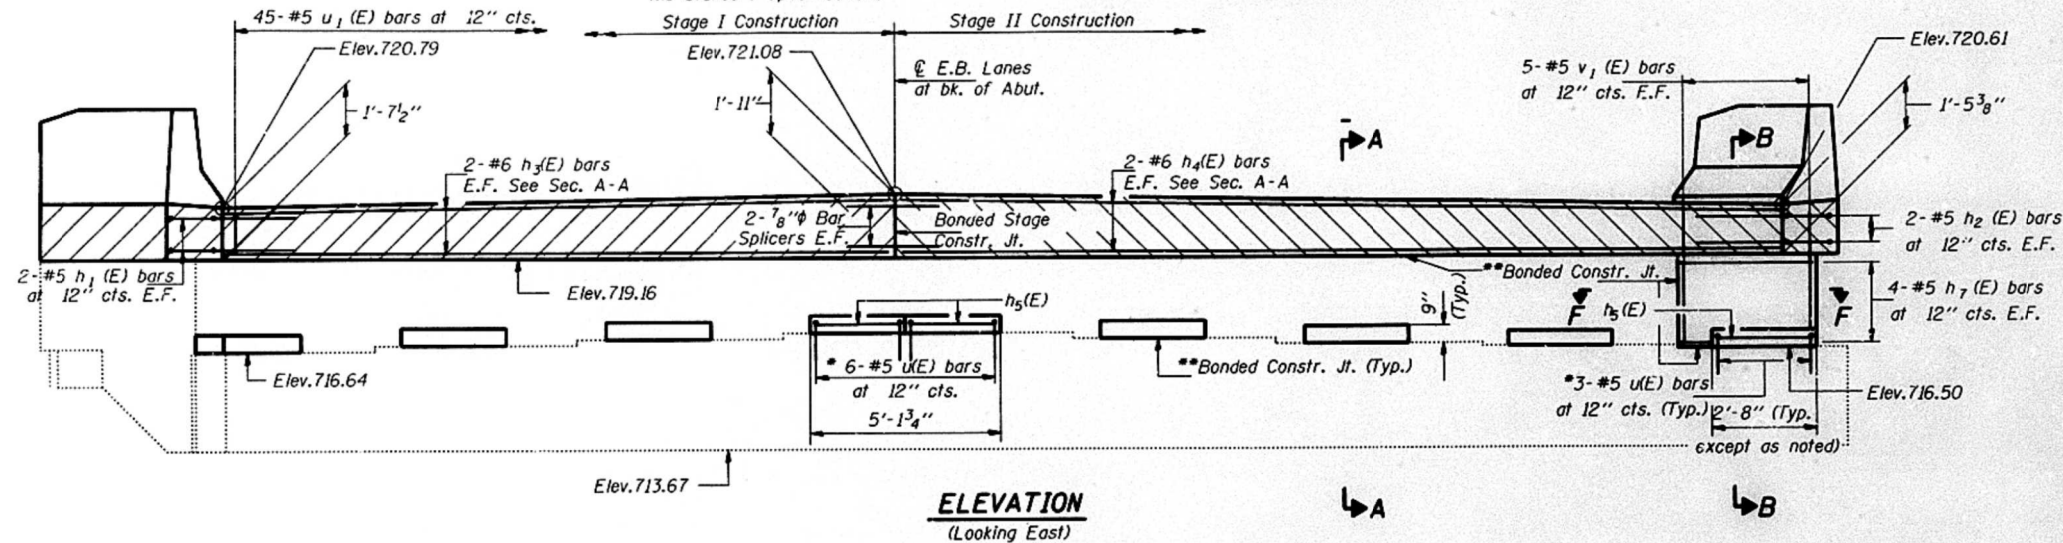

STATE OF ILLINOIS
DEPARTMENT OF TRANSPORTATION

ROUTE NO.	SECTION	COUNTY	DATE	SHEET NO.
74	90-15B	TAZEWELL	1-1	23
SHEET NO. 17				
23 SHEETS				

- Epoxy grout $v_4(E)$ & $u_2(E)$ bars in $7/8"$ diameter X 9" minimum drilled holes. The grout and the method of application shall be approved by the Department. (See Special Provisions).
 - Bonded Construction Joint in accordance with Article 504.13(a)(2) of the Standard Specifications
- Work this sheet with sheet 20 of 23.
Hatched area to be poured after Superstructure forms have been removed. Quantity of concrete included with Class X Concrete Superstructure on sht. 8 of 23.
Clean and Straighten existing reinforcement and incorporate into new construction.
All edges shall have standard $3/4"$ chamfer except as noted.
Space Reinforcement to miss anchor bolts.

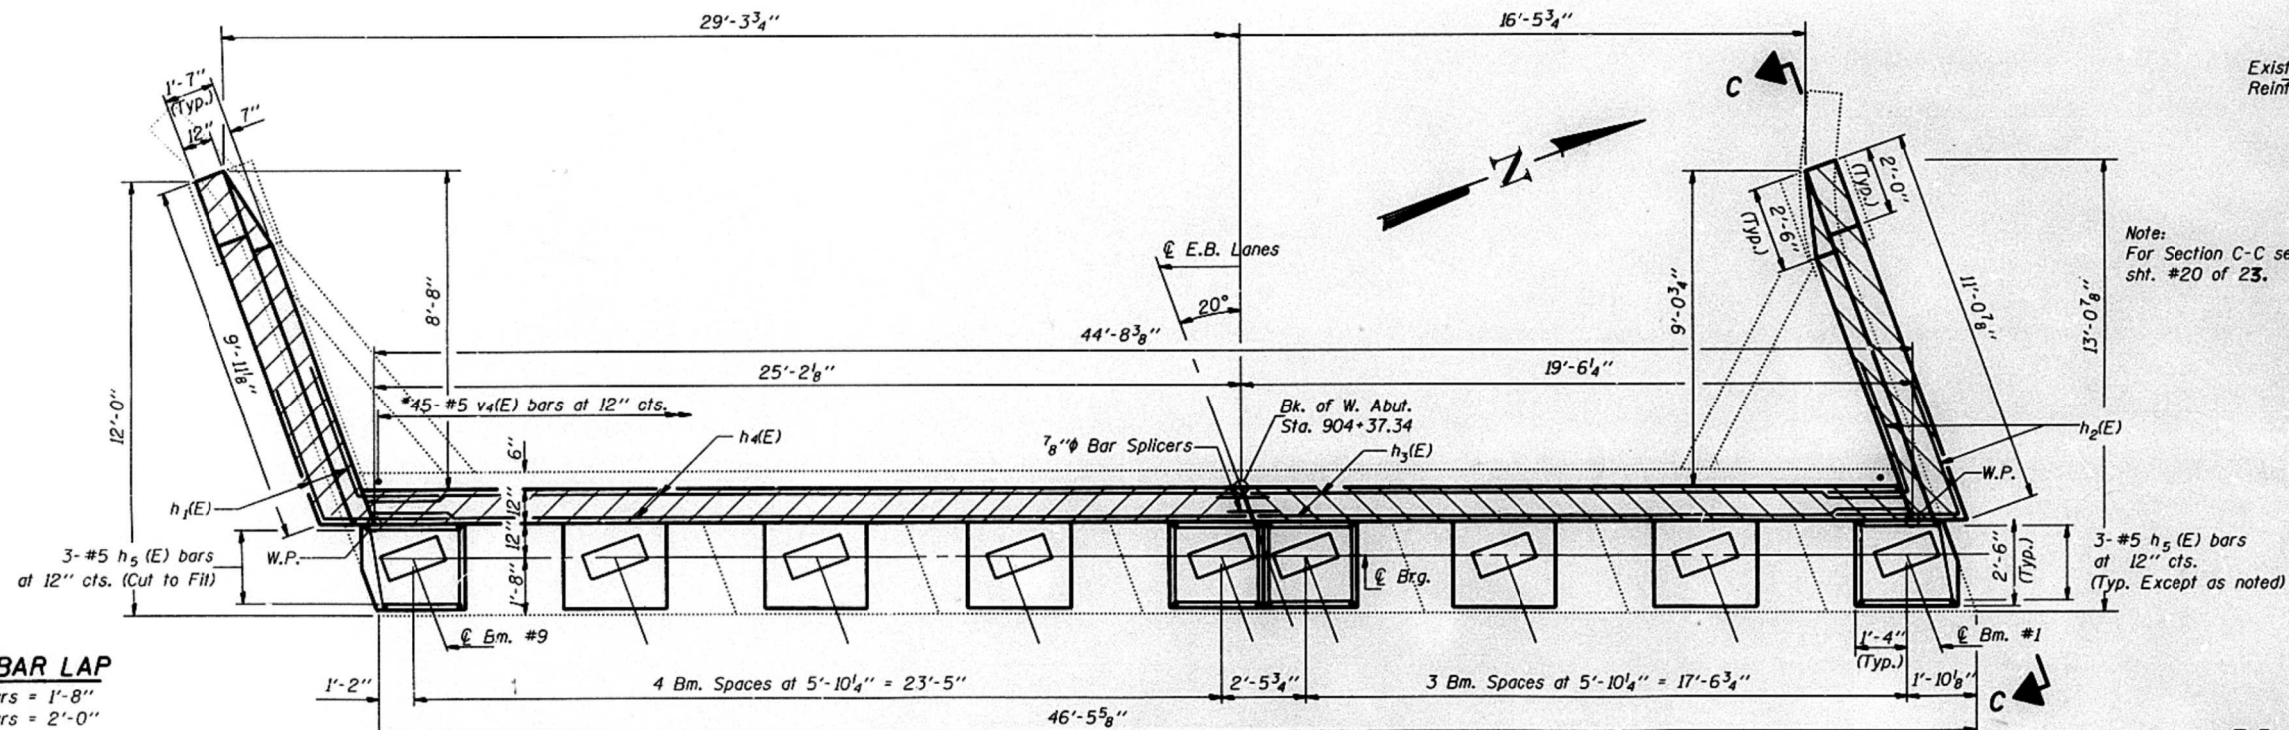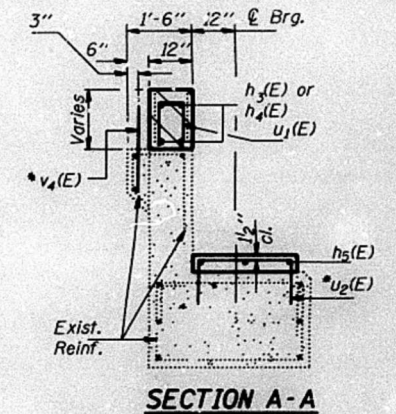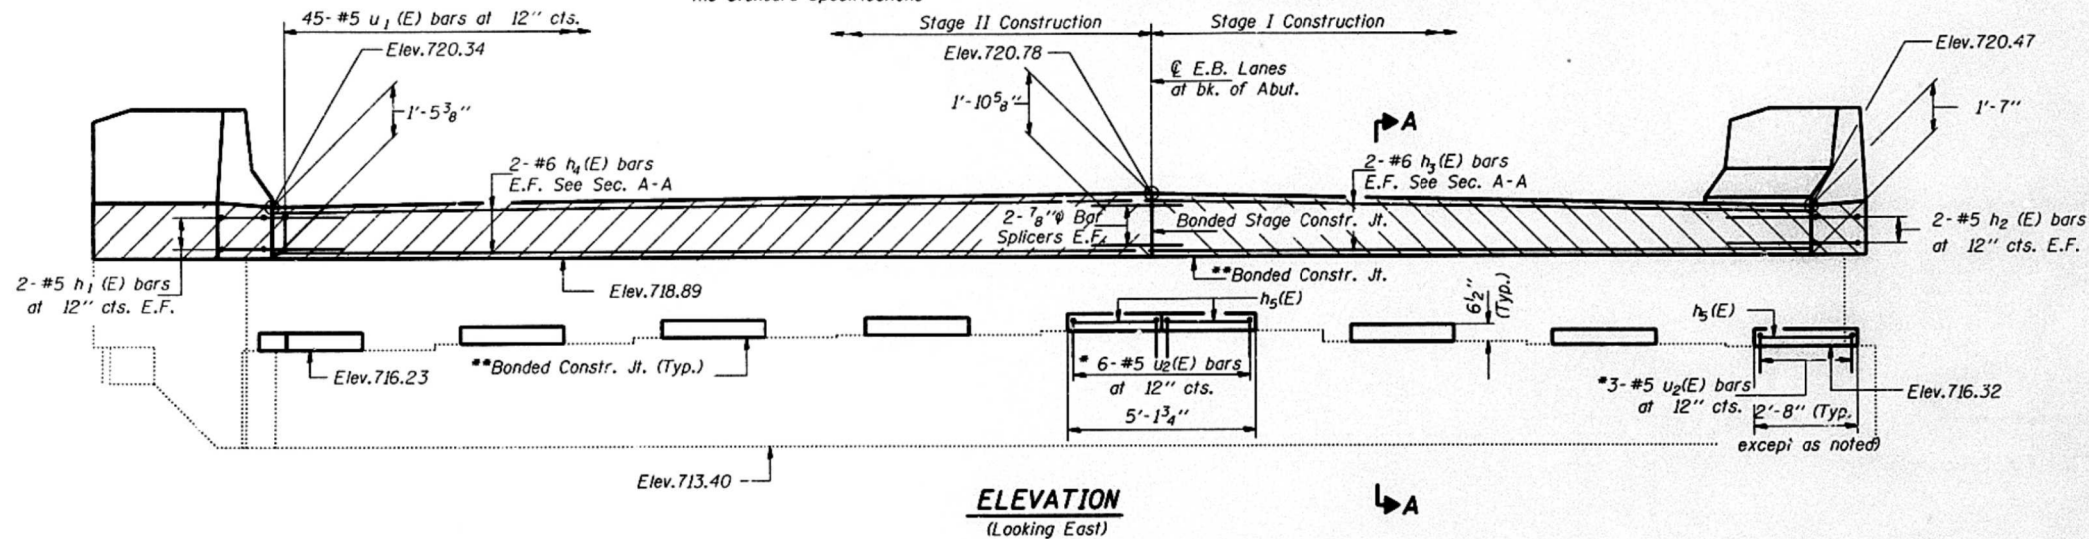

MIN. BAR LAP
#5 bars = 1'-8"
#6 bars = 2'-0"

E.F. = Each Face

DESIGNED	John P. Vitek
CHECKED	Chris A. Sweeney
DRAWN	SHANE SUMMIT
CHECKED	JPV CAS

March 30 1994
EXAMINED
PASSED
Ralph E. Anderson
ENGINEER OF BRIDGES AND STRUCTURES

FOR INFORMATION ONLY

**TOP OF PEDESTAL
ELEVATION**

Beam #1	716.86
Beam #2	716.95
Beam #3	717.01
Beam #4	717.06
Beam #5	717.06
Beam #6	717.01
Beam #7	716.94
Beam #8	716.85
Beam #9	716.77

**E.B. WEST ABUTMENT DETAILS
INTERSTATE 74 OVER
MUD CREEK
F.A.I. ROUTE 74 - SEC. (90-15B)I-1
TAZEWELL COUNTY
STA. 905+20.00**

STATE OF ILLINOIS
DEPARTMENT OF TRANSPORTATION

EXISTING ABUTMENT DETAILS
SN 090-0023 & 090-0024

SHEET 28 OF 33 SHEETS



F.A.I. RTE.	SECTION	COUNTY	TOTAL SHEETS	SHEET NO.
74	90-15(HB(1-4):VB:B)BP,BJR,BRR	TAZEWELL	192	139
CONTRACT NO. 68F54				
ILLINOIS FED. AID PROJECT				

STATE OF ILLINOIS
DEPARTMENT OF TRANSPORTATION


ROUTE NO.	SECTION	COUNTY	SHEET	SHEET NO. 18
74	(90-15B)	TAZEWELL	124	23 SHEETS
FED. AID DIST. NO. 7	ILLINOIS	FED. AID PROJECT		

- * Epoxy grout $v_4(E)$ & $u(E)$ bars in $7/8"$ diameter X 9" minimum drilled holes. The grout and the method of application shall be approved by the Department. (See Special Provisions).
- ** Bonded Construction Joint in accordance with Article 504.13(a)(2) of the Standard Specifications

Work this sheet with sheet 20 of 23.
Hatched area to be poured after Superstructure forms have been removed. Quantity of concrete included with Class X Concrete Superstructure on sh. 8 of 23.
Clean and Straighten existing reinforcement and incorporate into new construction.
All edges shall have standard $3/4"$ chamfer except as noted.
Space Reinforcement to miss anchor bolts.

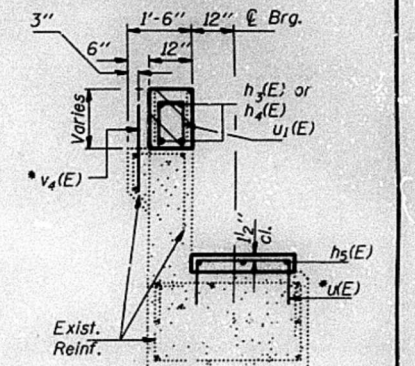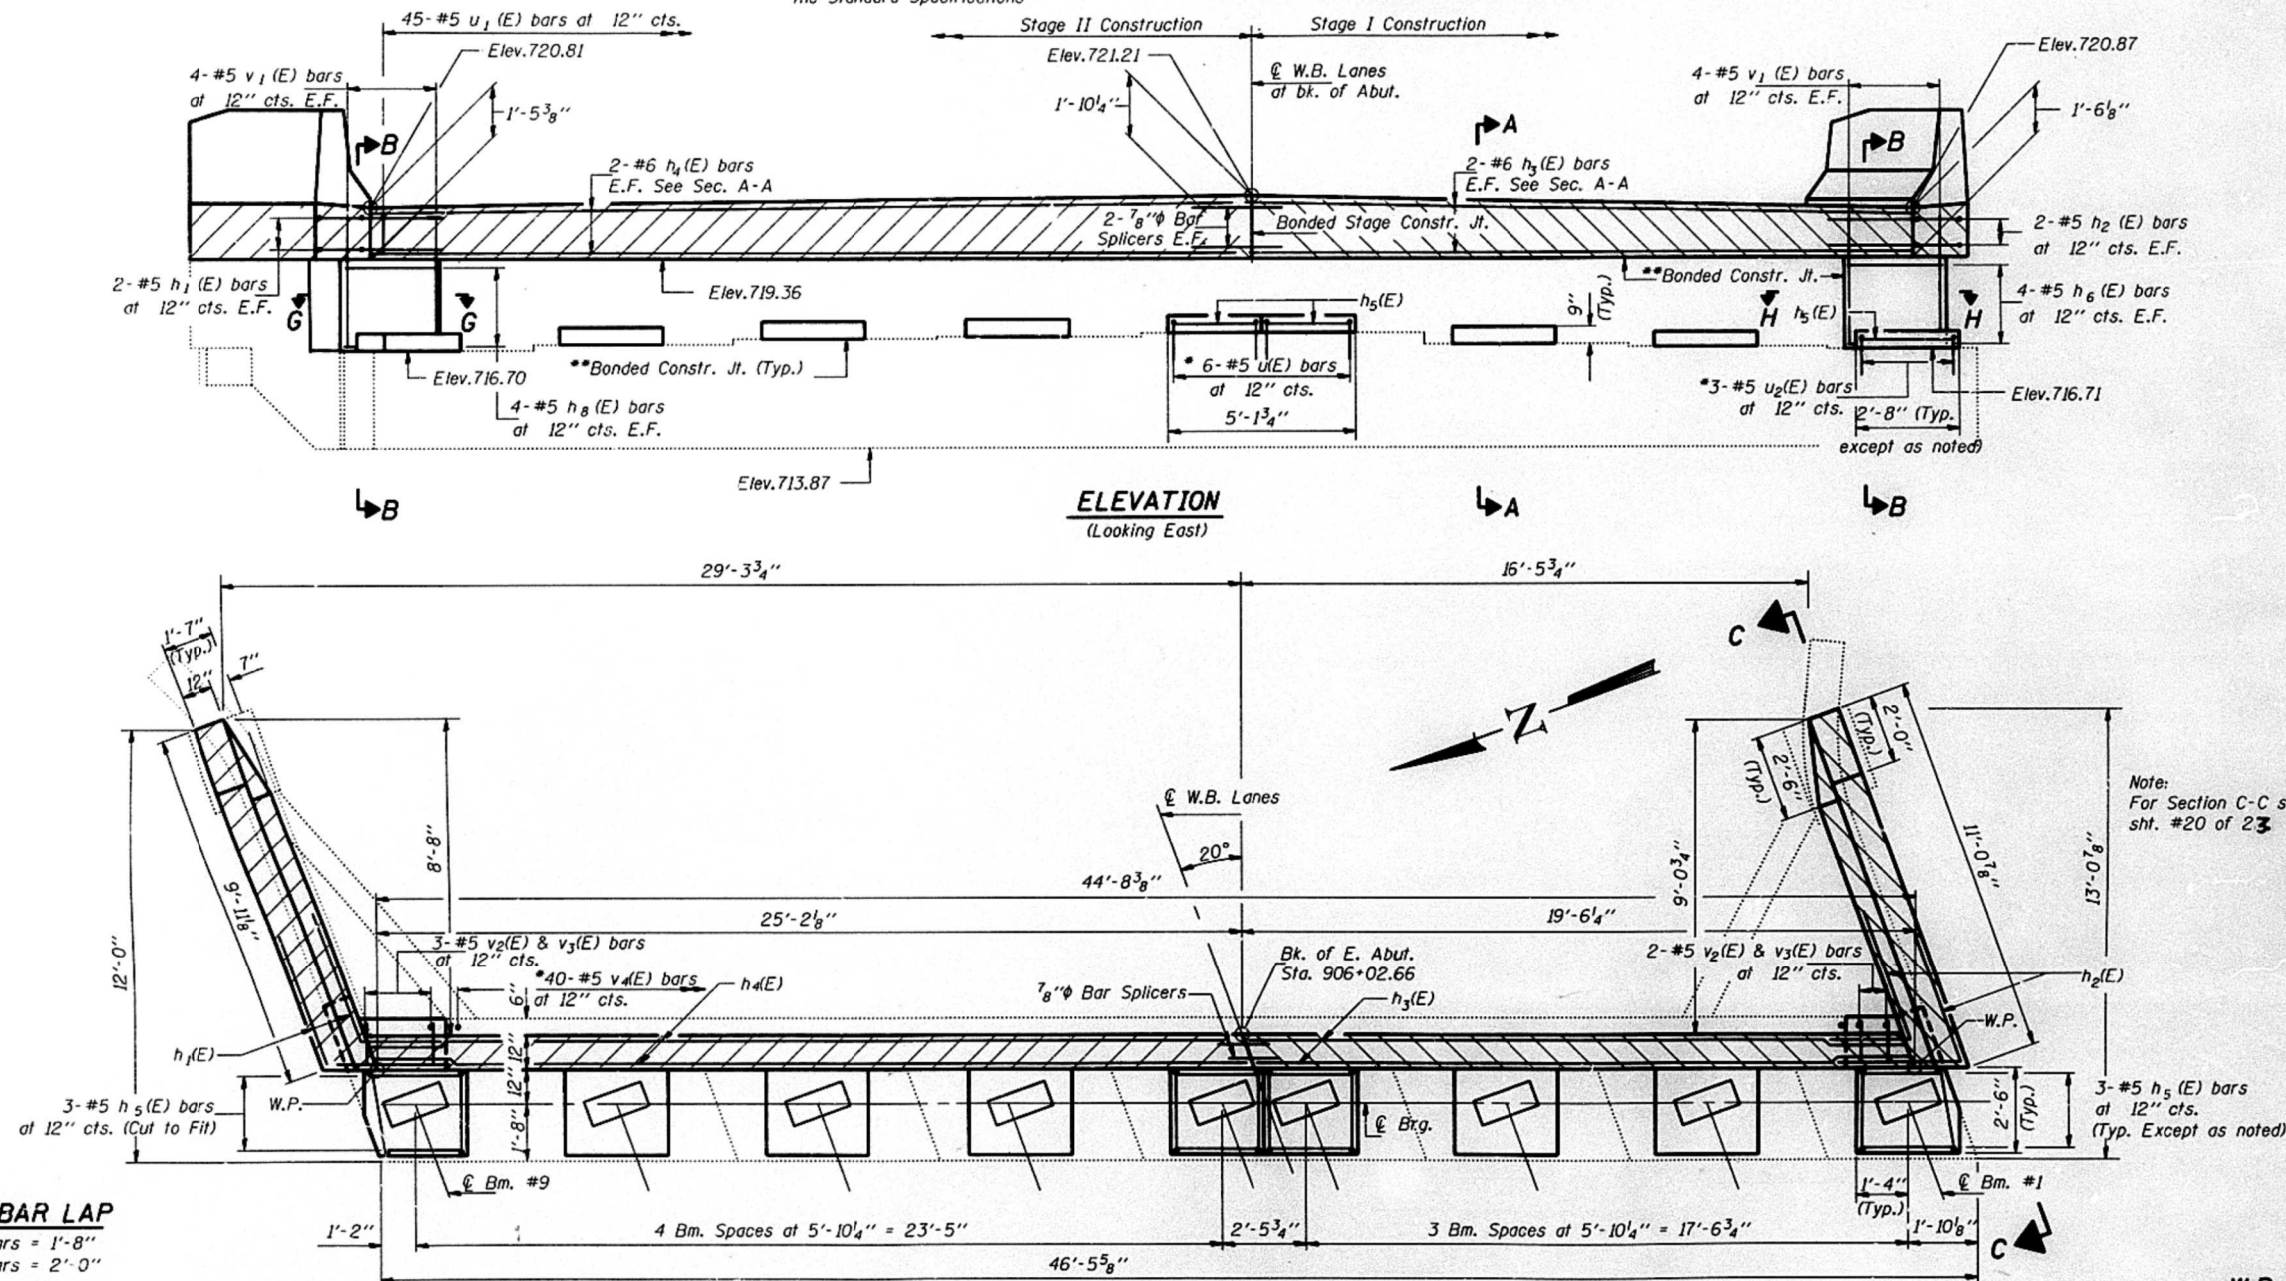

SECTION A-A

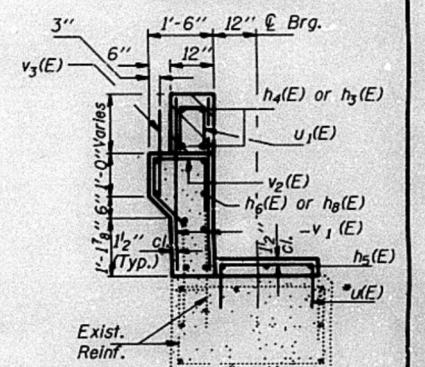

SECTION B-B

Note:
For Section C-C see
sh. #20 of 23

TOP OF PEDESTAL
ELEVATION

Beam #1	717.46
Beam #2	717.56
Beam #3	717.64
Beam #4	717.70
Beam #5	717.70
Beam #6	717.66
Beam #7	717.60
Beam #8	717.52
Beam #9	717.45

MIN. BAR LAP


#5 bars = 1'-8"
#6 bars = 2'-0"

E.F. = Each Face


DESIGNED	<i>[Signature]</i>
CHECKED	<i>[Signature]</i>
DRAWN	SHANE SUMNER
CHECKED	<i>[Signature]</i>

EXAMINED	<i>[Signature]</i>
PASSED	<i>[Signature]</i>

FOR INFORMATION ONLY

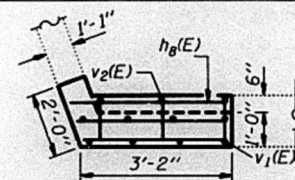

SECTION G-G

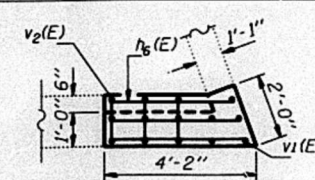

SECTION H-H

W.B. EAST ABUTMENT DETAILS
INTERSTATE 74 OVER
MUD CREEK
F.A.I. ROUTE 74 - SEC. (90-15B)I-1
TAZEWELL COUNTY
STA. 905+20.00

STATE OF ILLINOIS
DEPARTMENT OF TRANSPORTATION

EXISTING ABUTMENT DETAILS
SN 090-0023 & 090-0024

SHEET 29 OF 33 SHEETS




F.A.I. RTE.	SECTION	COUNTY	TOTAL SHEETS	SHEET NO.
74	90-15[B(1-4);V(8);B]BP,BJR,BRR	TAZEWELL	192	140
				CONTRACT NO. 68F54

ILLINOIS FED. AID PROJECT

STATE OF ILLINOIS
DEPARTMENT OF TRANSPORTATION

ROUTE NO.	SECTION	COUNTY	DATE	SHEET NO.
74	190-15B	TAZEWELL	125	23 SHEETS
FED. ROAD DIST. NO. 7	ILL. PROJ. NO.	FED. AID PROJECT		

- Epoxy grout $v_4(E)$ & $u_2(E)$ bars in $7/8"$ diameter X 9" minimum drilled holes. The grout and the method of application shall be approved by the Department. (See Special Provisions).
 - Bonded Construction Joint in accordance with Article 504.13(a)(2) of the Standard Specifications
- Work this sheet with sheet 20 of 23.
Hatched area to be poured after Superstructure forms have been removed. Quantity of concrete included with Class X Concrete Superstructure on shd. 8 of 23.
Clean and Straighten existing reinforcement and incorporate into new construction.
All edges shall have standard $3/4"$ chamfer except as noted.
Space Reinforcement to miss anchor bolts.

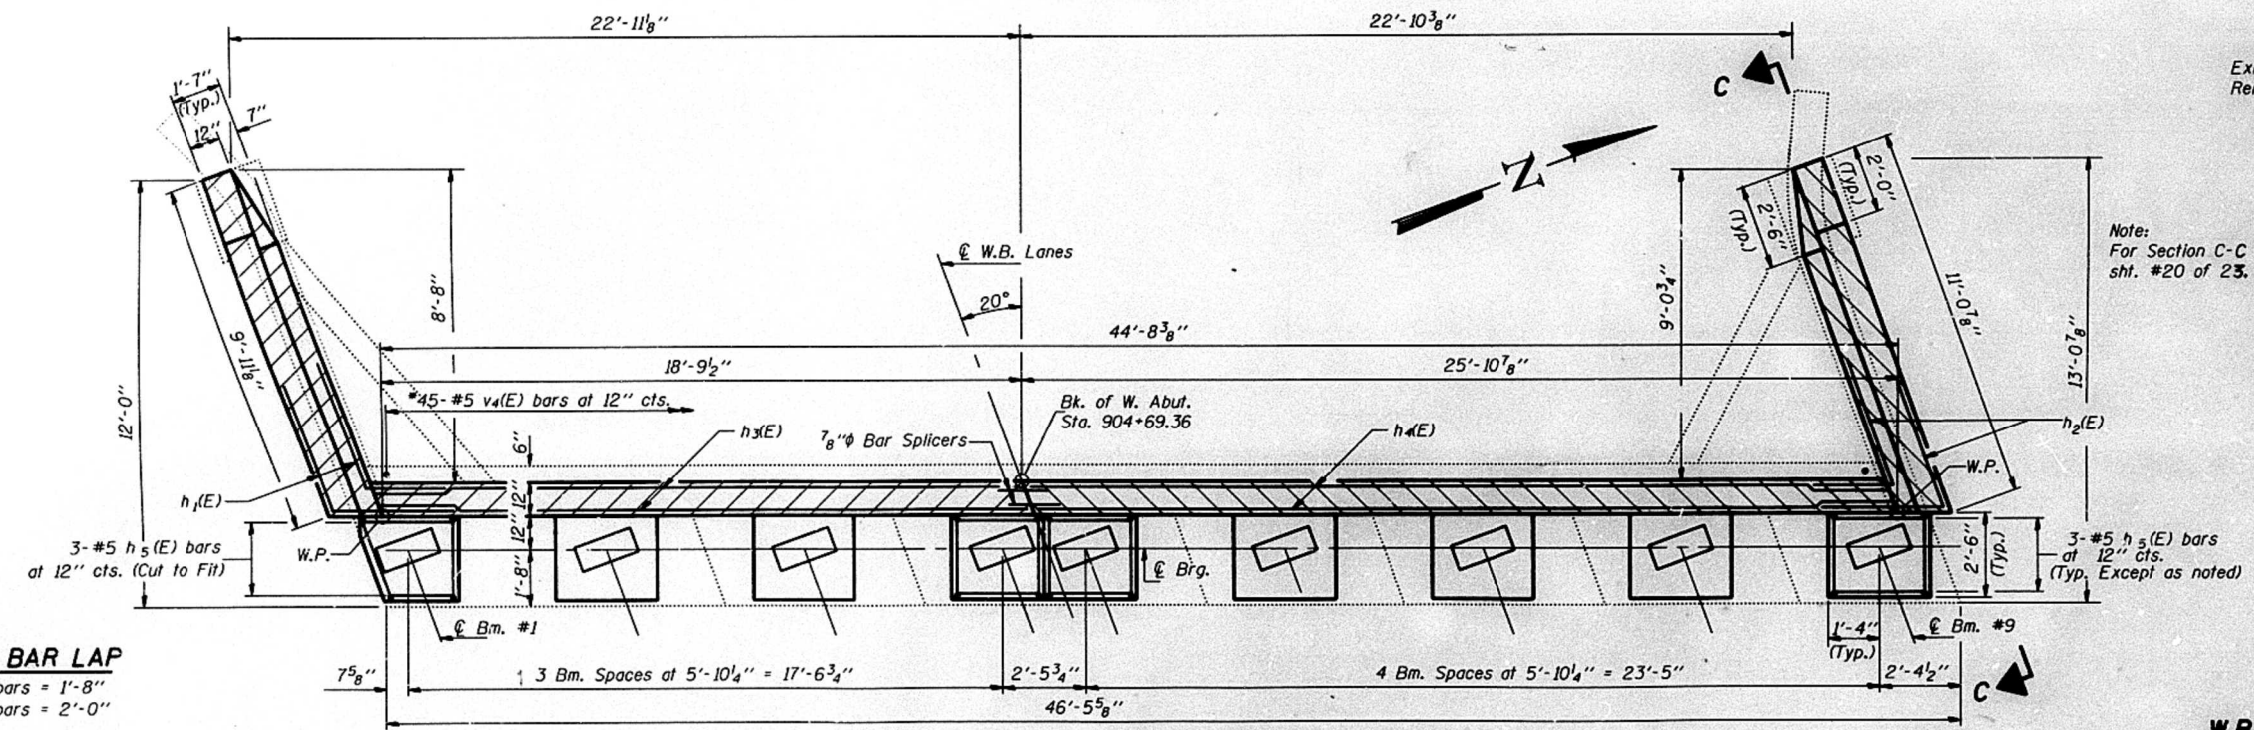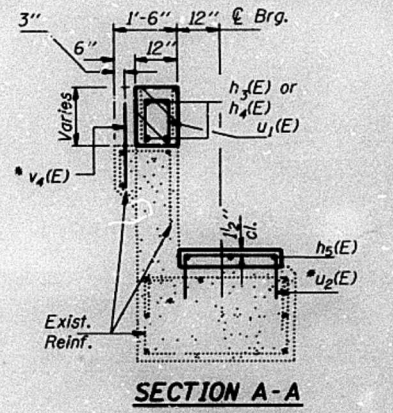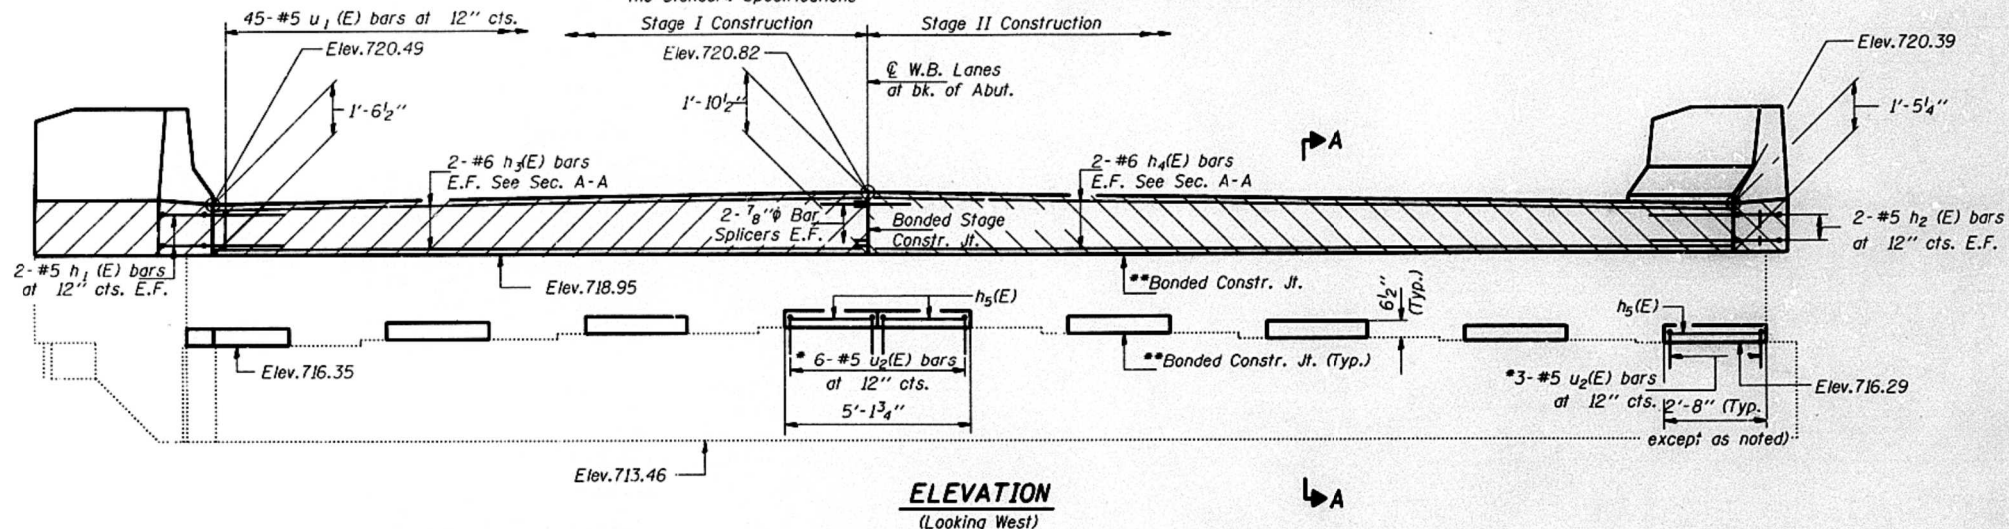

MIN. BAR LAP
#5 bars = 1'-8"
#6 bars = 2'-0"

E.F. = Each Face

DESIGNED	<i>[Signature]</i>	EXAMINED	<i>[Signature]</i>
CHECKED	<i>[Signature]</i>	PASSED	<i>[Signature]</i>
DRAWN	SHANE SUMNER		
CHECKED	JPV CAS		

FOR INFORMATION ONLY

TOP OF PEDESTAL ELEVATION

Beam #1	716.89
Beam #2	716.98
Beam #3	717.06
Beam #4	717.11
Beam #5	717.11
Beam #6	717.06
Beam #7	716.99
Beam #8	716.90
Beam #9	716.83

W.B. WEST ABUTMENT DETAILS
INTERSTATE 74 OVER
MUD CREEK
F.A.I. ROUTE 74 - SEC. (90-15B)I-1
TAZEWELL COUNTY
STA. 905+20.00

STATE OF ILLINOIS
DEPARTMENT OF TRANSPORTATION

EXISTING ABUTMENT DETAILS
SN 090-0023 & 090-0024

F.A.I. RTE.	SECTION	COUNTY	TOTAL SHEETS	SHEET NO.
74	90-15[H(1-4);V(8);B]BP,BJR,BRR	TAZEWELL	192	141
				CONTRACT NO. 68F54



TWM, INC.
www.twm-inc.com
IL DESIGN FIRM
LICENSE NO: 184-001220


USER NAME = ckaltveit	DESIGNED - NP	REVISED -
PLOT SCALE = 0:2,0000 1" = 1'	CHECKED - ALN	REVISED -
PLOT DATE = 12/1/2020	DRAWN - NP	REVISED -
	CHECKED - ALN	REVISED -

SHEET 30 OF 33 SHEETS

ILLINOIS FED. AID PROJECT


ROUTE NO.	SECTION	COUNTY	TOTAL SHEETS	SHEET NO.
FAI 74	(90-158) 1-1	TAZEWELL		126
FED. ROAD DIST. NO. 7		ILLINOIS FED. AID PROJECT-		

SHEET NO. 20
23 SHEETS


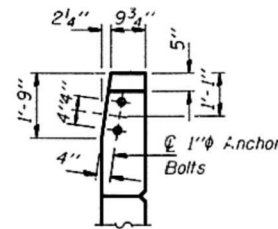


VIEW I-1


- Work this sheet with sheets 16-19 of 23.
Clean and Straighten existing reinforcement
and incorporate into new construction.
All edges shall have standard $\frac{3}{4}$ " chamfer
except as noted.
Space Reinforcement to miss anchor bolts.

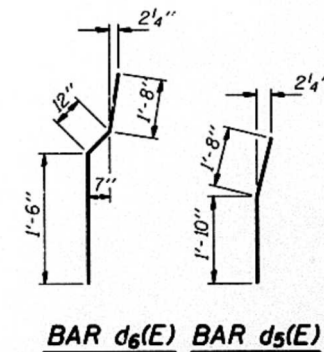


BAR $d_6(E)$ BAR $d_5(E)$

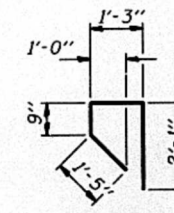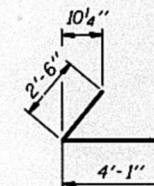 $BAR \ v_2(E)$ 


BAR $h_2(E)$

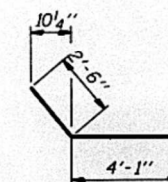


BAR $h_1(E)$

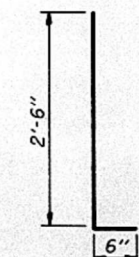


BAR $d_2(E)$

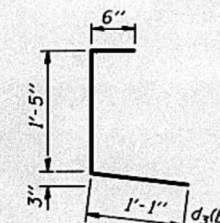


BAR $d_3(E)$

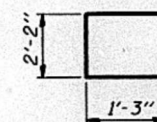

BAR $u(E)$

 

BAR $u_j(E)$

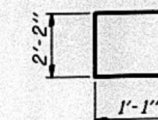

BAR $u_2(E)$

DESIGNED	<i>Jeffrey P. Voss</i>
CHECKED	<i>Chris A. Sengstack</i>
DRAWN	SHANE SUMMER
CHECKED	<i>JPV</i> <i>CAS</i>

MARCH 30 1994
EXAMINED *Greg J. Kassar*
ENGINEER OF BRIDGE DESIGN
PASSED *Ralph E. Anderson*
ENGINEER OF BRIDGES AND STRUCTURES

FOR INFORMATION ONLY

#5 bars = 1'-8"
#6 bars = 2'-0"


E.F. = Each Face

[illegible]

Reinforcement bars designated (E) shall be epoxy coated.

F.A.I. ROUTE 74 - SEC. (90-15B)I-1
TAZEWELL COUNTY
STA. 905+20.00

MODEL Dwg-11
FILE NAME: 2020191103B8W06 1-74 Bridge P5E614 CADD - DWG14.4 Struct0900023-00210900023-002148F54032 Existing Pier Detail.dgn

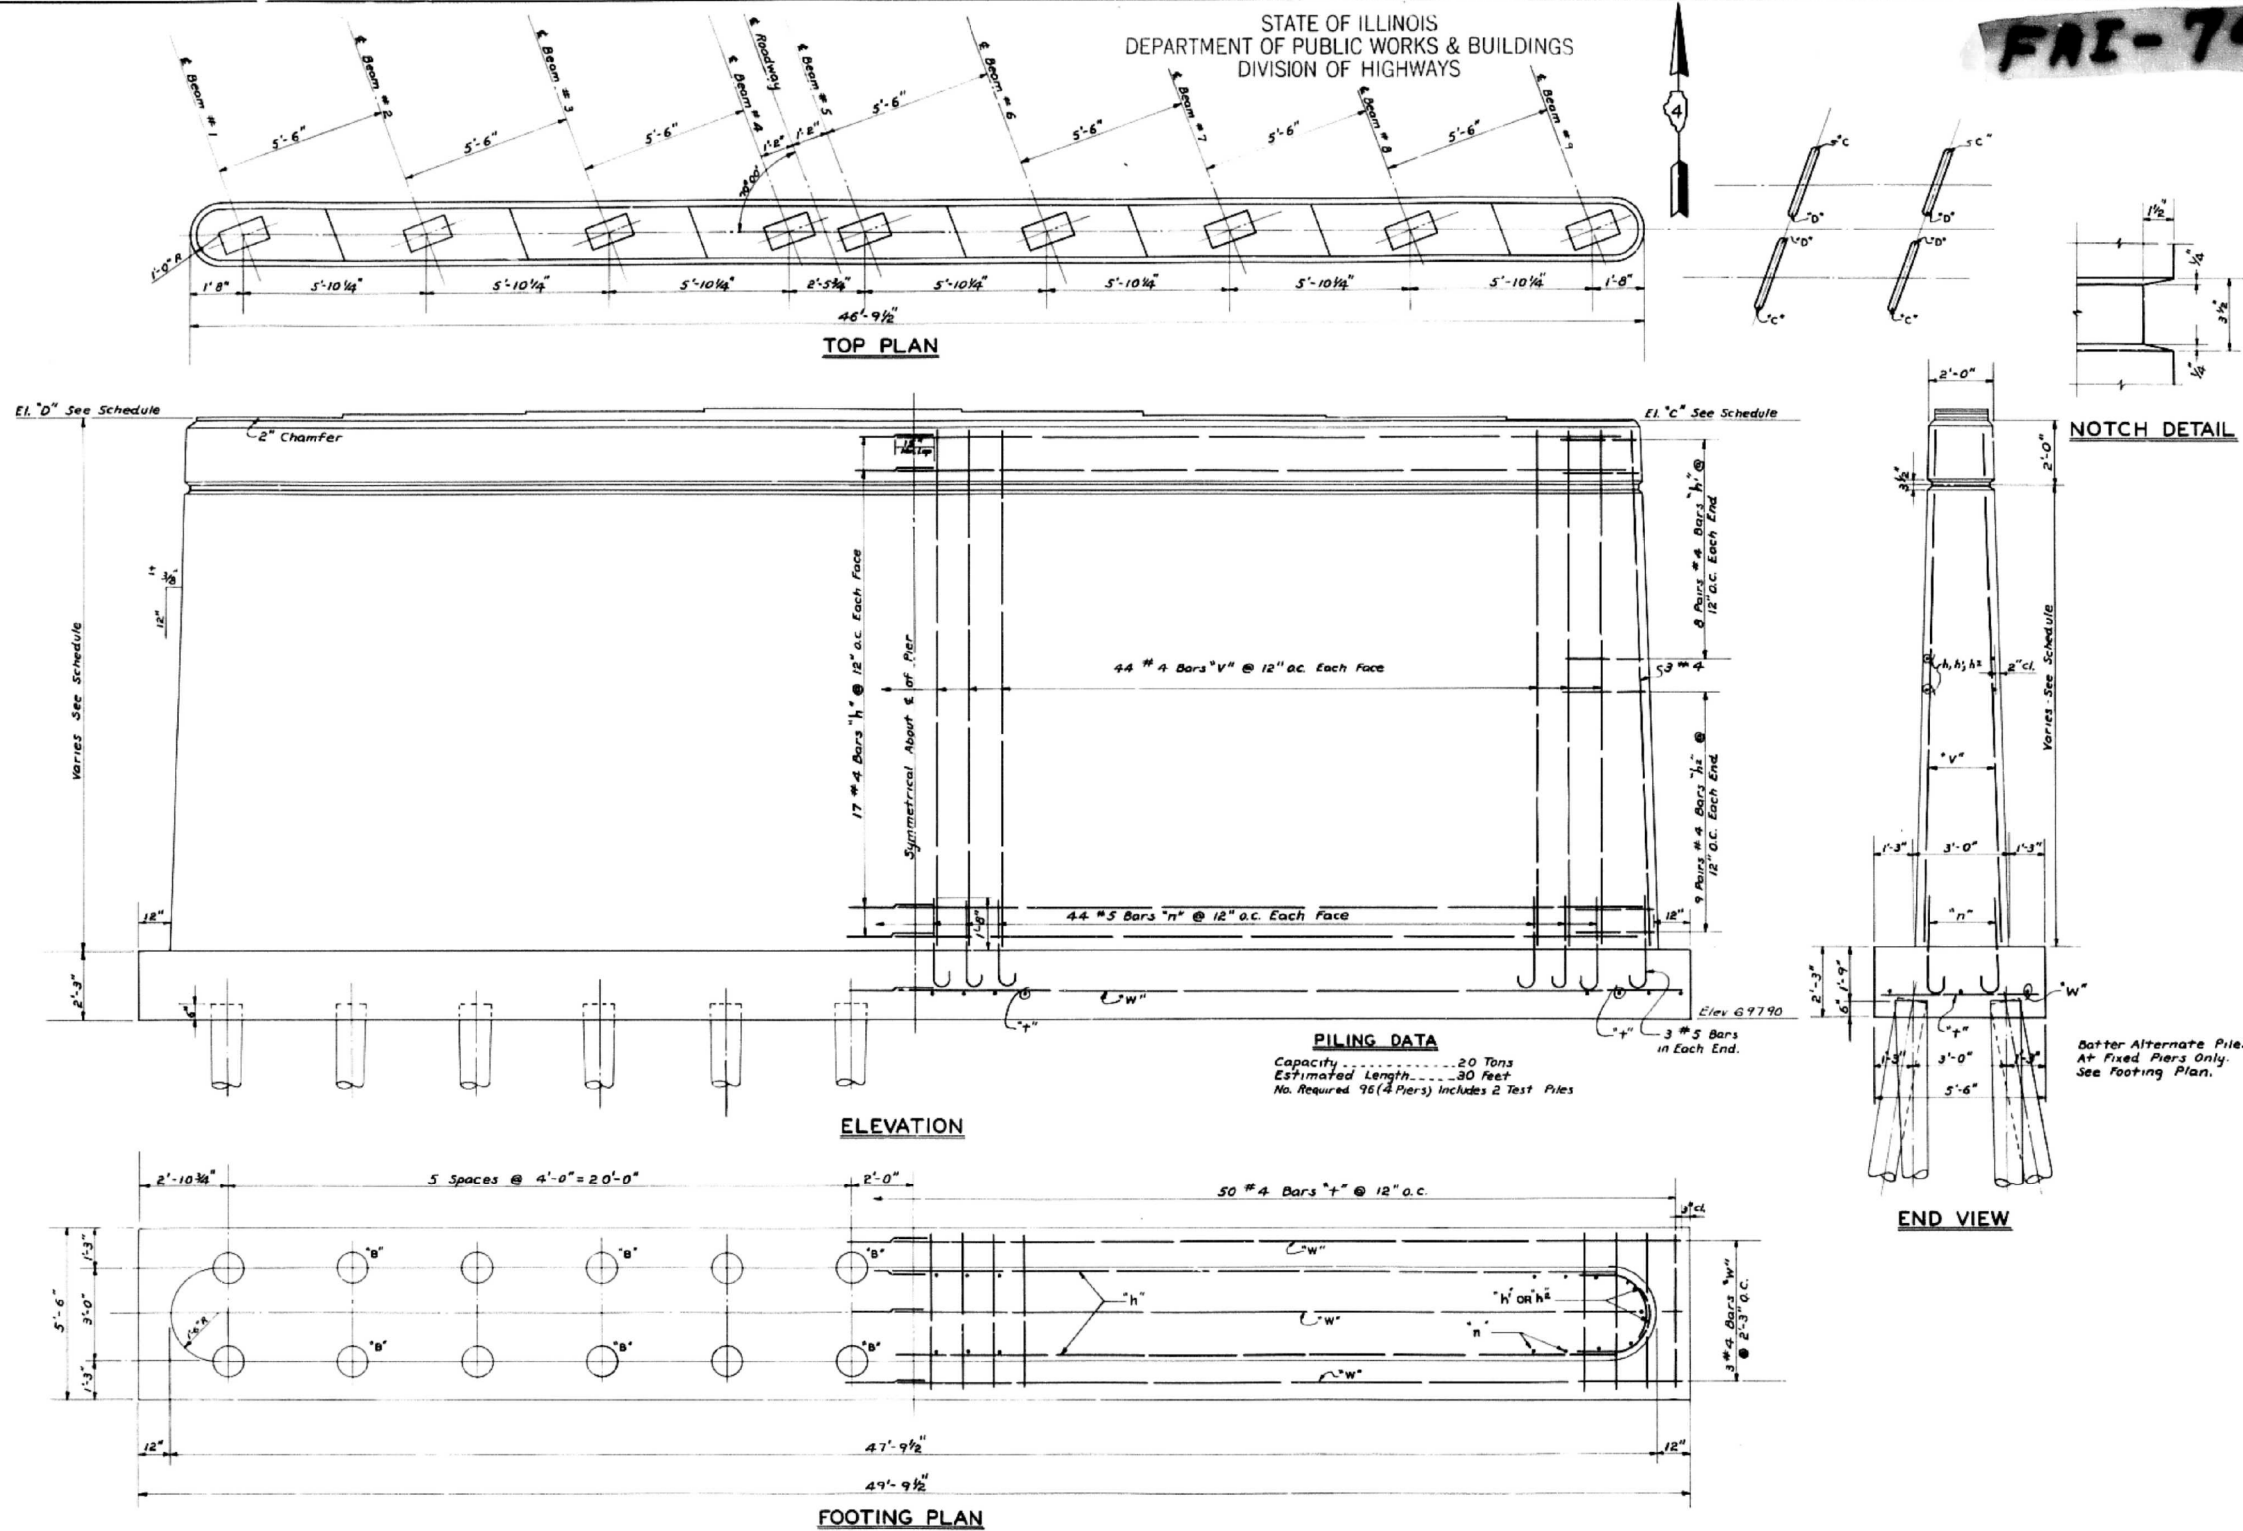

ROUTE No.	SEC.	COUNTY	TOTAL SHEETS	SHEET NO.
F.A.I.-5	90-15B	TAZEWELL	19	10
FED. ROAD DIST. No. 7	ILLINOIS	PROJECT		

POINT	LOCATION	ELEV.
C	W. PIER RT. BR.	716.22
D	W. PIER RT. BR.	716.32
C	E. PIER RT. BR.	716.39
D	E. PIER RT. BR.	716.50
C	W. PIER LT. BR.	716.32
D	W. PIER LT. BR.	716.37
C	E. PIER LT. BR.	716.54
D	E. PIER LT. BR.	716.56

NOTE:
East Pier of L.T. Bridge Shown for Layout
of Other Piers See General Plan & Elevation

BILL OF MATERIAL- 4 PIERS				
BAR	No.	SIZE	LENGTH	SHAPE
h	272	4	23'-0"	
W	128	4	3'-6"	
h ^h	144	4	3'-9"	
n	376	5	4'-0"	
t	200	4	5'-0"	
v	376	4	16'-3"	
w	24	4	25'-0"	
CLASS "A" CONCRETE			374.0	CU YDS
REINFORCEMENT BARS			11580	LBS
FURNISH UNTREATED PILES			2020	LIN. FT
DRIVE TIMBER PILES			2820	LIN. FT
TEST PILES (TIMBER)			2	EA

PIER DETAILS
F.A.I. ROUTE 5 - SECTION 90-15B

F.A.I. ROUTE 5 OVER MUD CREEK
STATION 905+20.00
TAZEWELL, COUNTY

WARREN AND VAN PRAAG, INC.
CONSULTING ENGINEERS-DECATUR, ILLINOIS



TWM, INC.
www.twm-inc.com
IL DESIGN FIRM
LICENSE NO:
184-001220

USER NAME = ckoltveit
PLOT SCALE = 0:2.0000 " = 1' in.
PLOT DATE = 12/1/2020

DESIGNED - NP
CHECKED - ALN
DRAWN - NP
CHECKED - ALN

REVISED -
REVISED -
REVISED -
REVISED -

STATE OF ILLINOIS
DEPARTMENT OF TRANSPORTATION

EXISTING PIER DETAILS
SN 090-0023 & 090-0024

SHEET 32 OF 33 SHEETS






F.A.I. RTE.	SECTION	COUNTY	TOTAL SHEETS	SHEET NO.
74	90-15[HB(1-4):VB:B]BP,BJR,BRR	TAZEWELL	192	143
				CONTRACT NO. 68F54
		ILLINOIS	FED. AID PROJECT	

STATE OF ILLINOIS
DEPARTMENT OF TRANSPORTATION

ROUTE NO.	SECTION	COUNTY	SHEET	NO.	SHEET NO. 21
74	90-15B	TAZEWELL	127	23	23 SHEETS
FED. ROAD DIST. NO. 7		ILLINOIS	FED. AID PROJECT		

- Epoxy grout $u_3(E)$ bars in $7/8"$ diameter X $9"$ minimum drilled holes. The grout and the method of application shall be approved by the Department. (See Special Provisions).
- Banded Construction Joint in accordance with Article 504.13(a)(2) of the Standard Specifications

All edges shall have standard $3/4"$ chamfer except as noted.
Space Reinforcement to miss anchor bolts.

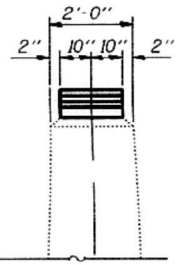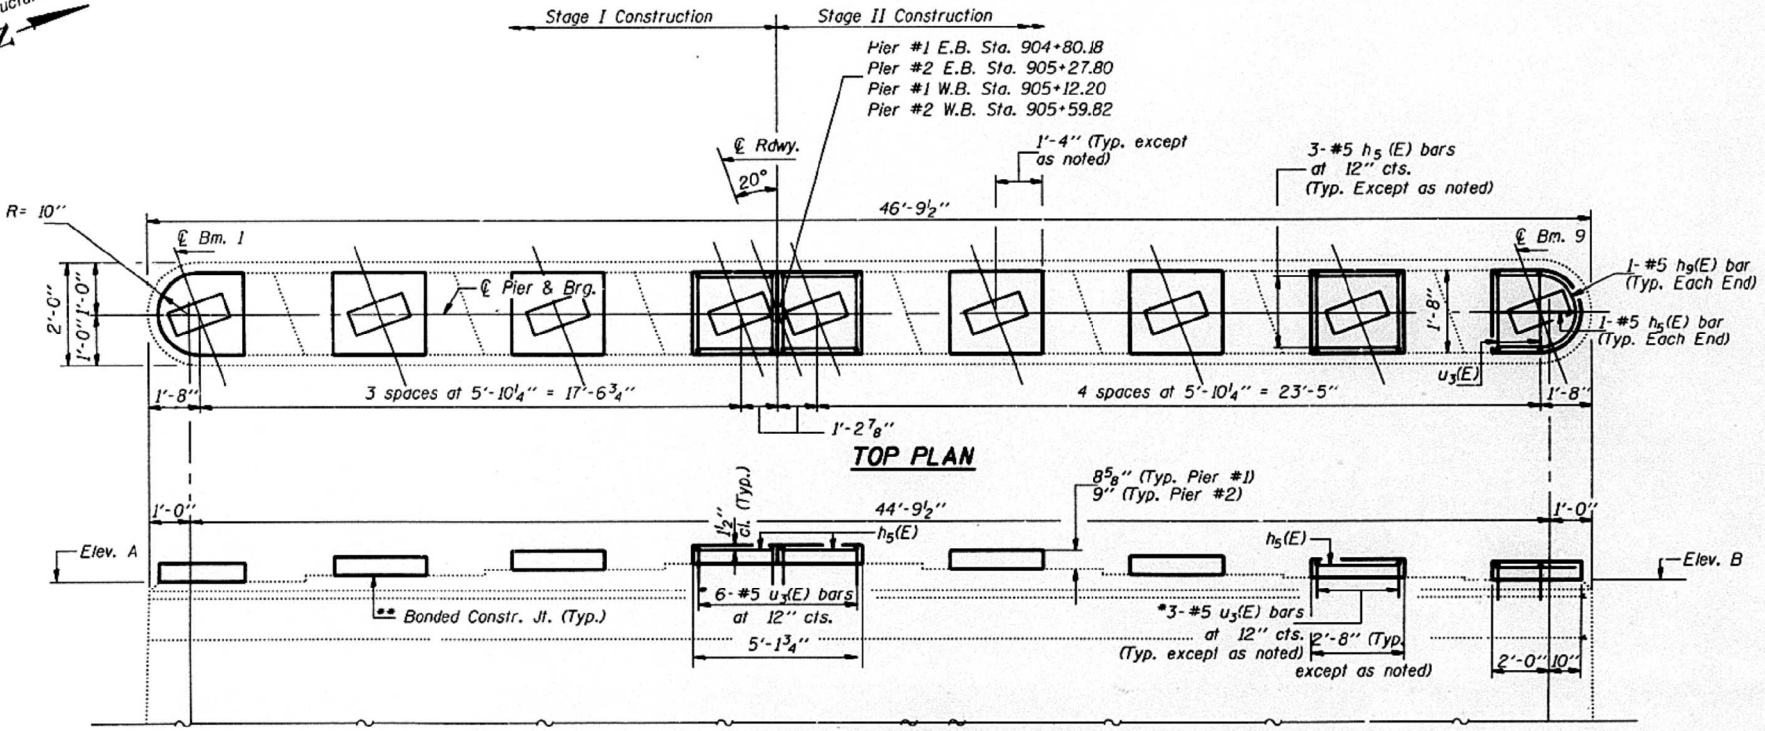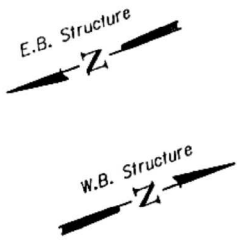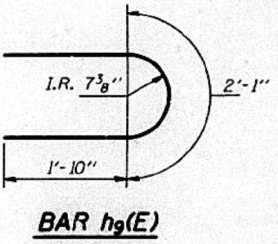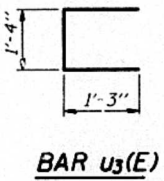

END VIEW

TOP PLAN

ELEVATION

(W.B. Structure - Looking West)
(E.B. Structure - Looking East)

TOP OF PEDESTAL
ELEVATION

FOUR PIERS
BILL OF MATERIAL

Bar	No.	Size	Length	Shape
$h_5(E)$	92	#5	2'-4"	—
$h_9(E)$	8	#5	5'-9"	—
$u_3(E)$	108	#5	3'-10"	—
Class X Concrete			Cu. Yd.	4.3
Reinforcement Bars, Epoxy Coated			Lbs.	700

PIER DETAILS
INTERSTATE 74 OVER
MUD CREEK

F.A.I. ROUTE 74 - SEC. (90-15B)I-1
TAZEWELL COUNTY
STA. 905+20.00

FOR INFORMATION ONLY

DESIGNED: *[Signature]*
CHECKED: *[Signature]*
DRAWN: SHANE SUMNER
CHECKED: *[Signature]* CAS
PB-1 2-26-93

EXAMINED: *[Signature]*
PASSED: *[Signature]*
MARCH 30 1994

ELEVATION "A"

E.B. Pier #1	716.32
E.B. Pier #2	716.50
W.B. Pier #1	716.37
W.B. Pier #2	716.56

ELEVATION "B"

E.B. Pier #1	716.22
E.B. Pier #2	716.39
W.B. Pier #1	716.32
W.B. Pier #2	716.54

	East Bound		West Bound	
	Pier #1	Pier #2	Pier #1	Pier #2
Beam #1	717.04	717.25	717.09	717.32
Beam #2	717.13	717.34	717.18	717.42
Beam #3	717.20	717.44	717.25	717.49
Beam #4	717.24	717.45	717.31	717.55
Beam #5	717.24	717.45	717.31	717.55
Beam #6	717.19	717.39	717.27	717.51
Beam #7	717.12	717.32	717.20	717.45
Beam #8	717.02	717.22	717.12	717.36
Beam #9	716.94	717.14	717.04	717.29

STATE OF ILLINOIS
DEPARTMENT OF TRANSPORTATION

EXISTING PIER DETAILS
SN 090-0023 & 090-0024

SHEET 33 OF 33 SHEETS

F.A.I. RTE.	SECTION	COUNTY	TOTAL SHEETS	SHEET NO.
74	90-15(HB(1-4);VB;B)BP,BJR,BRR	TAZEWELL	192	144
				CONTRACT NO. 68F54
		ILLINOIS	FED. AID PROJECT	

TWM
ENGINEERING
GEOSPATIAL SERVICES

TWM, INC.
WWW.TWM-INC.COM
IL DESIGN FIRM
LICENSE NO: 184-001220

USER NAME = ckalkvelt	DESIGNED - NP	REVISED -
PLOT SCALE = 0:2.0000 1" = 1 in.	CHECKED - ALN	REVISED -
PLOT DATE = 12/1/2020	DRAWN - NP	REVISED -
	CHECKED - ALN	REVISED -

GENERAL NOTES

All structural steel shall conform to AASHTO Classification M-270 Gr. 36, unless otherwise noted.

Plan dimensions and details relative to existing plans are subject to nominal construction variations. The Contractor shall field verify existing dimensions and details affecting new construction and make necessary approved adjustments prior to construction or ordering of materials. Such variations shall not be cause for additional compensation for a change in scope of the work, however, the Contractor will be paid for the quantity actually furnished at the unit price bid for the work.

Reinforcement bars designated (E) shall be epoxy coated.


Prior to pouring the new concrete deck, all heavy or loose rust, loose mill scale, and other loose or potentially detrimental foreign material shall be removed from the surfaces in contact with concrete. Tightly adhered paint may remain unless otherwise noted. Removal shall be accomplished by methods that will not damage the steel and the cost will be included in the pay item covering removal of the existing concrete.

Existing reinforcement bars extending into the removal area shall be cleaned, straightened and incorporated into the new construction. Any reinforcement bars that are damaged during concrete removal shall be replaced with an approved bar splicer or anchorage system. Cost included with Concrete Removal.



Joint openings shall be adjusted according to Article 520.04 of the Std. Specs. when the deck is poured at an ambient temperature other than 50° F.

The cost of epoxy grouting threaded rods shall be included with Reinforcement Bars, Epoxy Coated.

The deck surface shall have its final finish tined according to Article 420.09(e)(1) of the Standard Specifications. Cost included with Concrete Superstructure.

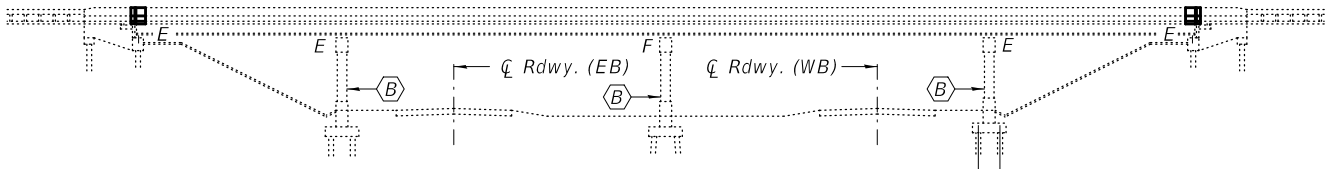

ELEVATION

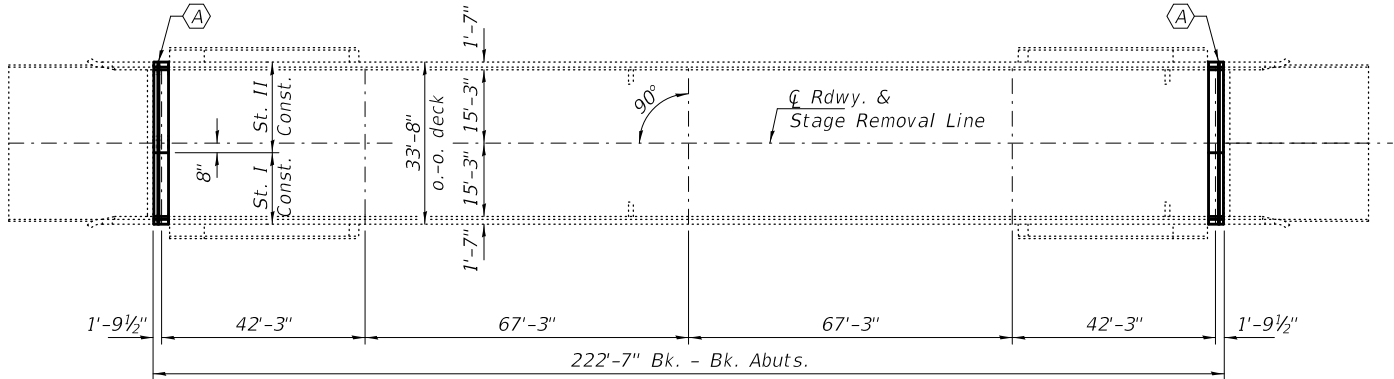 

PLAN

(A) - Remove & Replace existing Expansion Joint with a Preformed Joint Strip Seal.

(B) - Install new crashwall extensions to the piers.


TOTAL BILL OF MATERIAL

ITEM	UNIT	QUANTITY
Concrete Removal	Cu. Yd.	6.7
Concrete Structures	Cu. Yd.	11.9
Concrete Superstructure	Cu. Yd.	6.7
Reinforcement Bars, Epoxy Coated	Pound	2500
Preformed Joint Strip Seal	Foot	65
Protective Coat	Sq. Yd.	77
Bar Splicers	Each	20

* Apply to new concrete only.



EXPIRES 11-30-2022

DESIGNED - Victor H. Veliz	EXAMINED	DATE - DECEMBER 03, 2020	STATE OF ILLINOIS DEPARTMENT OF TRANSPORTATION	GENERAL PLAN AND ELEVATION FAS 2467 (WASHINGTON RD / CH 3) OVER I-74 SN 090-0075	SHEET NO. 1 OF 7 SHEETS	F.A.S. RTE.	SECTION	COUNTY	TOTAL SHEETS	SHEET NO.
CHECKED - Adrian T. Halloway	ENGINEER OF STRUCTURAL SERVICES					2467	90-15[HB(14),VB,B] BP, BJR,BRR	TAZEWELL	192	145
DRAWN - daburdell	PASSED	REVISED -				CONTRACT NO. 68F54				
CHECKED - VHV ATH	ENGINEER OF BRIDGES AND STRUCTURES	REVISED -				ILLINOIS FED. AID PROJECT				

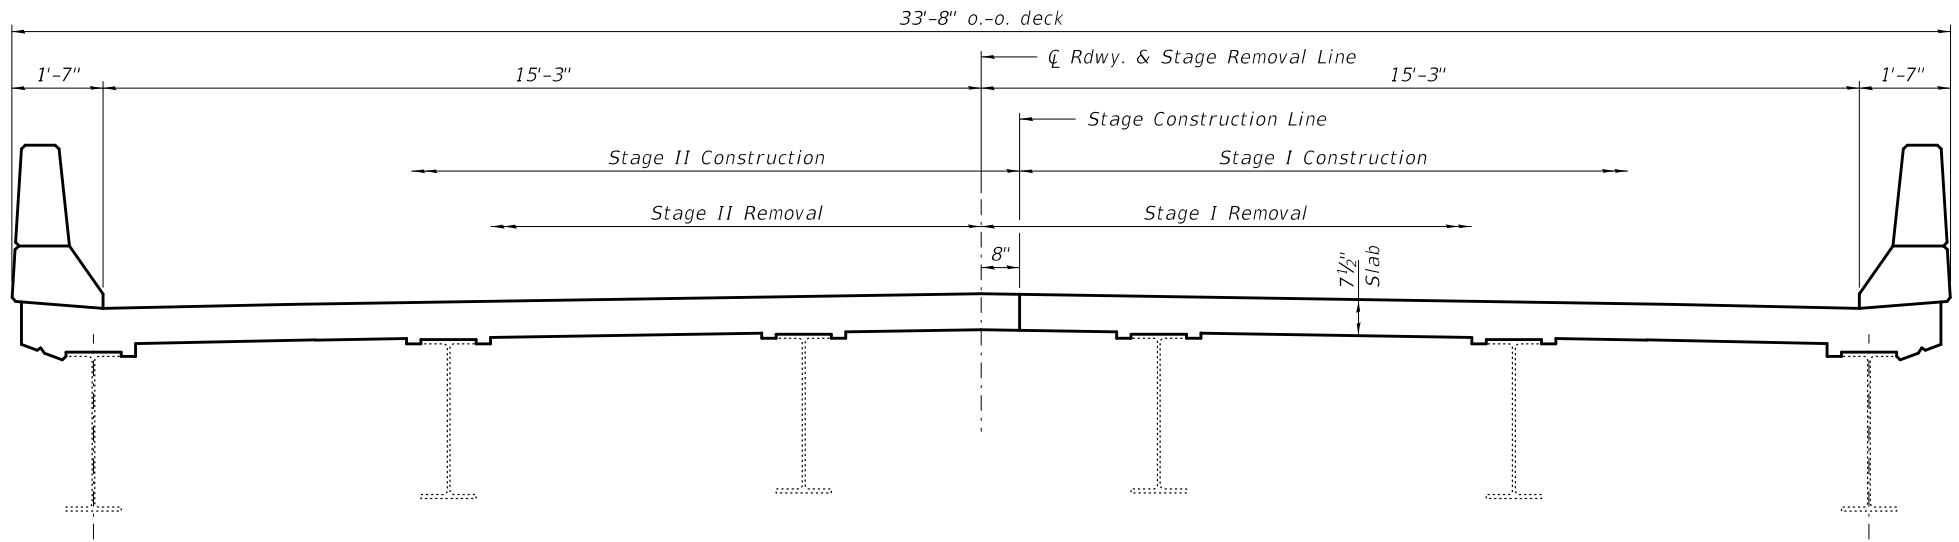


CROSS SECTION AT ABUTMENTS
(Looking North)


DESIGNED - VHV	EXAMINED	DATE - DECEMBER 03, 2020	STATE OF ILLINOIS DEPARTMENT OF TRANSPORTATION		STAGE CONSTRUCTION DETAILS SN 090-0075		F.A.S. RTE.	SECTION	COUNTY	TOTAL SHEETS	SHEET NO.
CHECKED - ATH	PASSED	REVISED -					2467	90-15[HB(1-4),VB,B] BP, BJR,BRR	TAZEWELL	192	146
DRAWN - daburdell	ENGINEER OF BRIDGES AND STRUCTURES		REVISED -	SHEET NO. 2 OF 7 SHEETS		CONTRACT NO. 68F54					
CHECKED - VHV ATH	ENGINEER OF STRUCTURAL SERVICES		REVISED -			ILLINOIS FED. AID PROJECT					

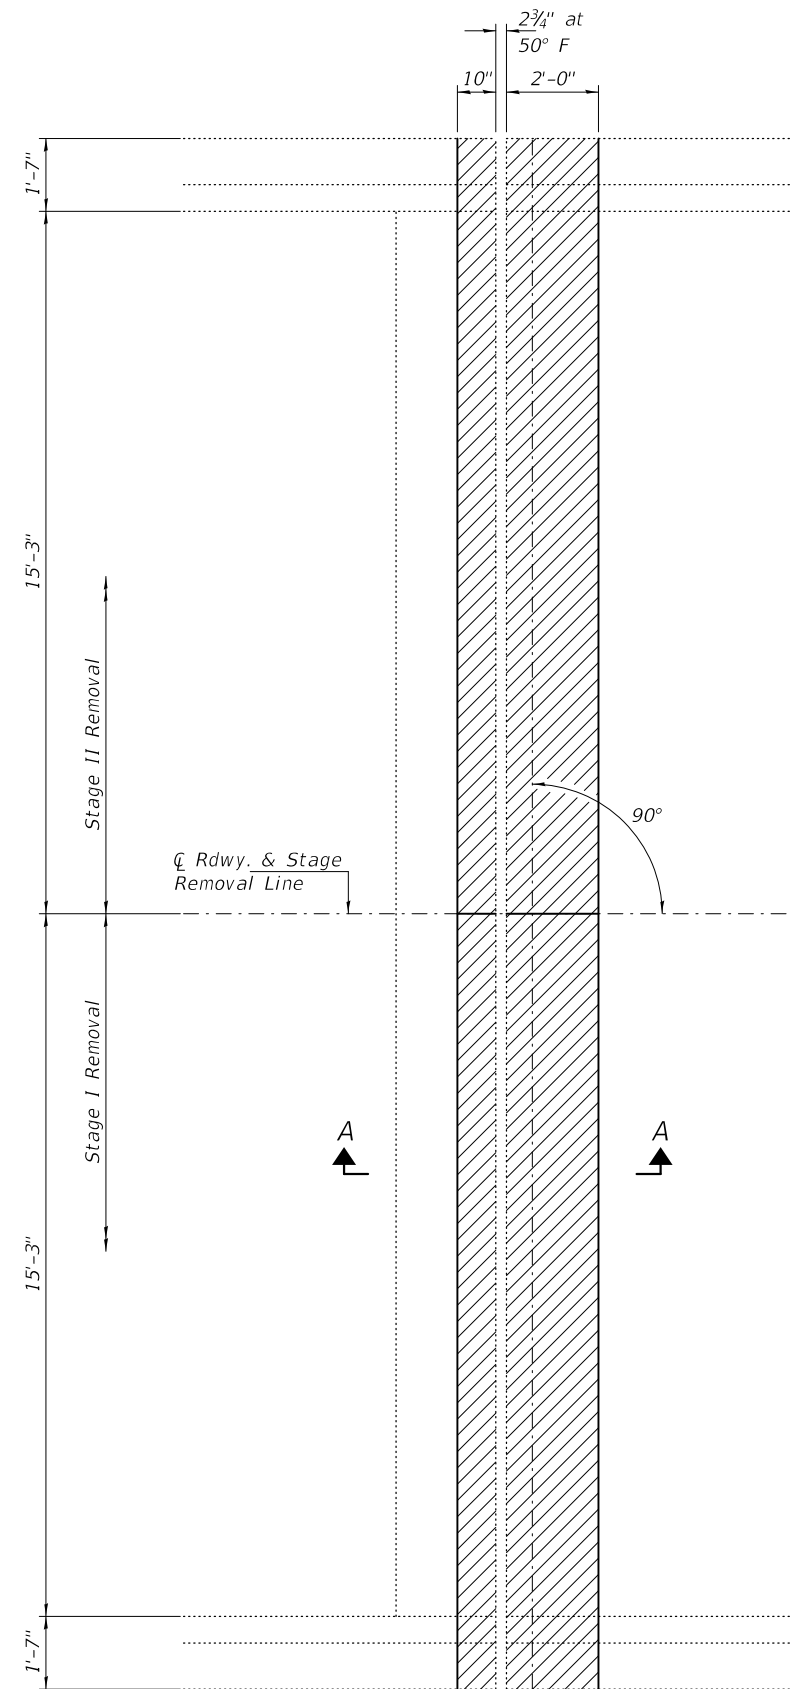 


CONCRETE REMOVAL
(South Abut. shown, North Abut. similar)

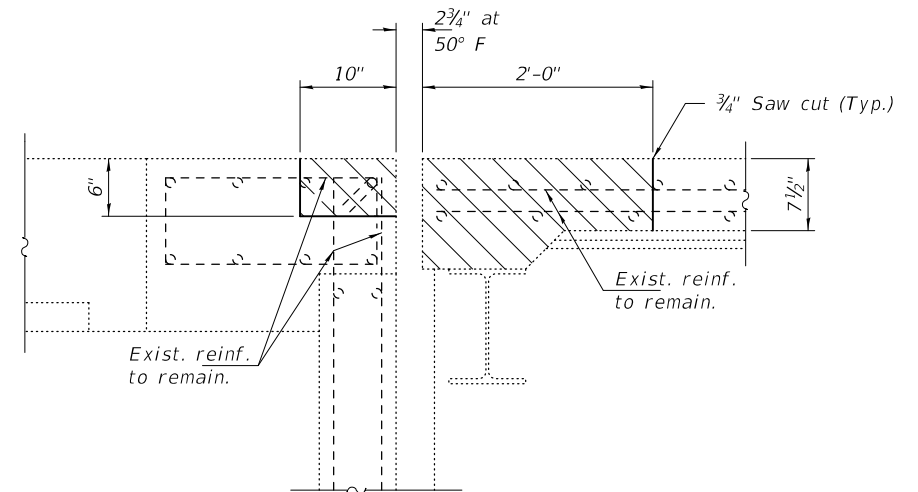

SECTION A-A

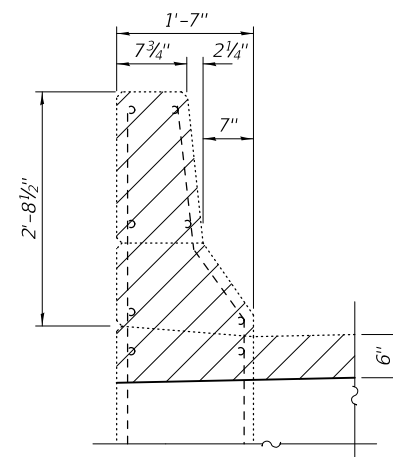



SECTION THRU APPROACH PARAPET
(All existing reinforcement is to remain.)

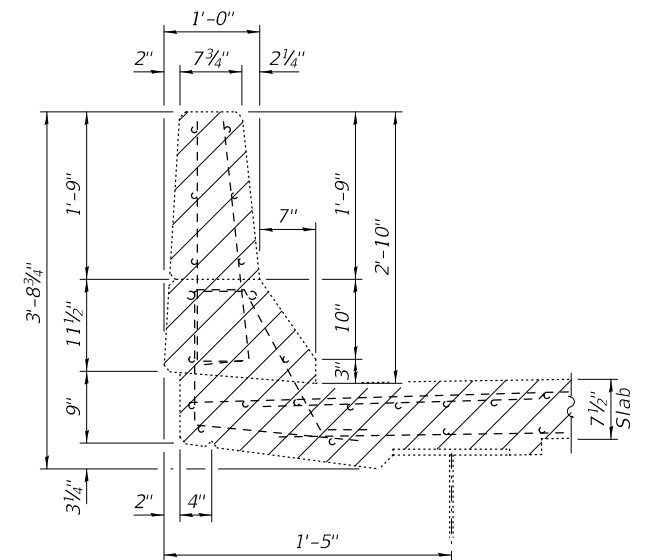


SECTION THRU BRIDGE PARAPET

Note:
Hatched areas indicate Concrete Removal.
See sheet 4 of - for Bill of Material.


DESIGNED - VHV	EXAMINED  ENGINEER OF STRUCTURAL SERVICES PASSED  ENGINEER OF BRIDGES AND STRUCTURES	DATE - DECEMBER 03, 2020	STATE OF ILLINOIS DEPARTMENT OF TRANSPORTATION	JOINT REMOVAL DETAILS - ABUTMENTS SN 090-0075	SHEET NO. 3 OF 7 SHEETS	F.A.S. RTE.	SECTION	COUNTY	TOTAL SHEETS	SHEET NO.
CHECKED - ATH		REVISED -				2467	90-15[HB(1-4),VB,B] BP, BJR,BRR	TAZEWELL	192	147
DRAWN - daburdell		REVISED -				CONTRACT NO. 68F54				
CHECKED - VHV ATH		ILLINOIS FED. AID PROJECT								

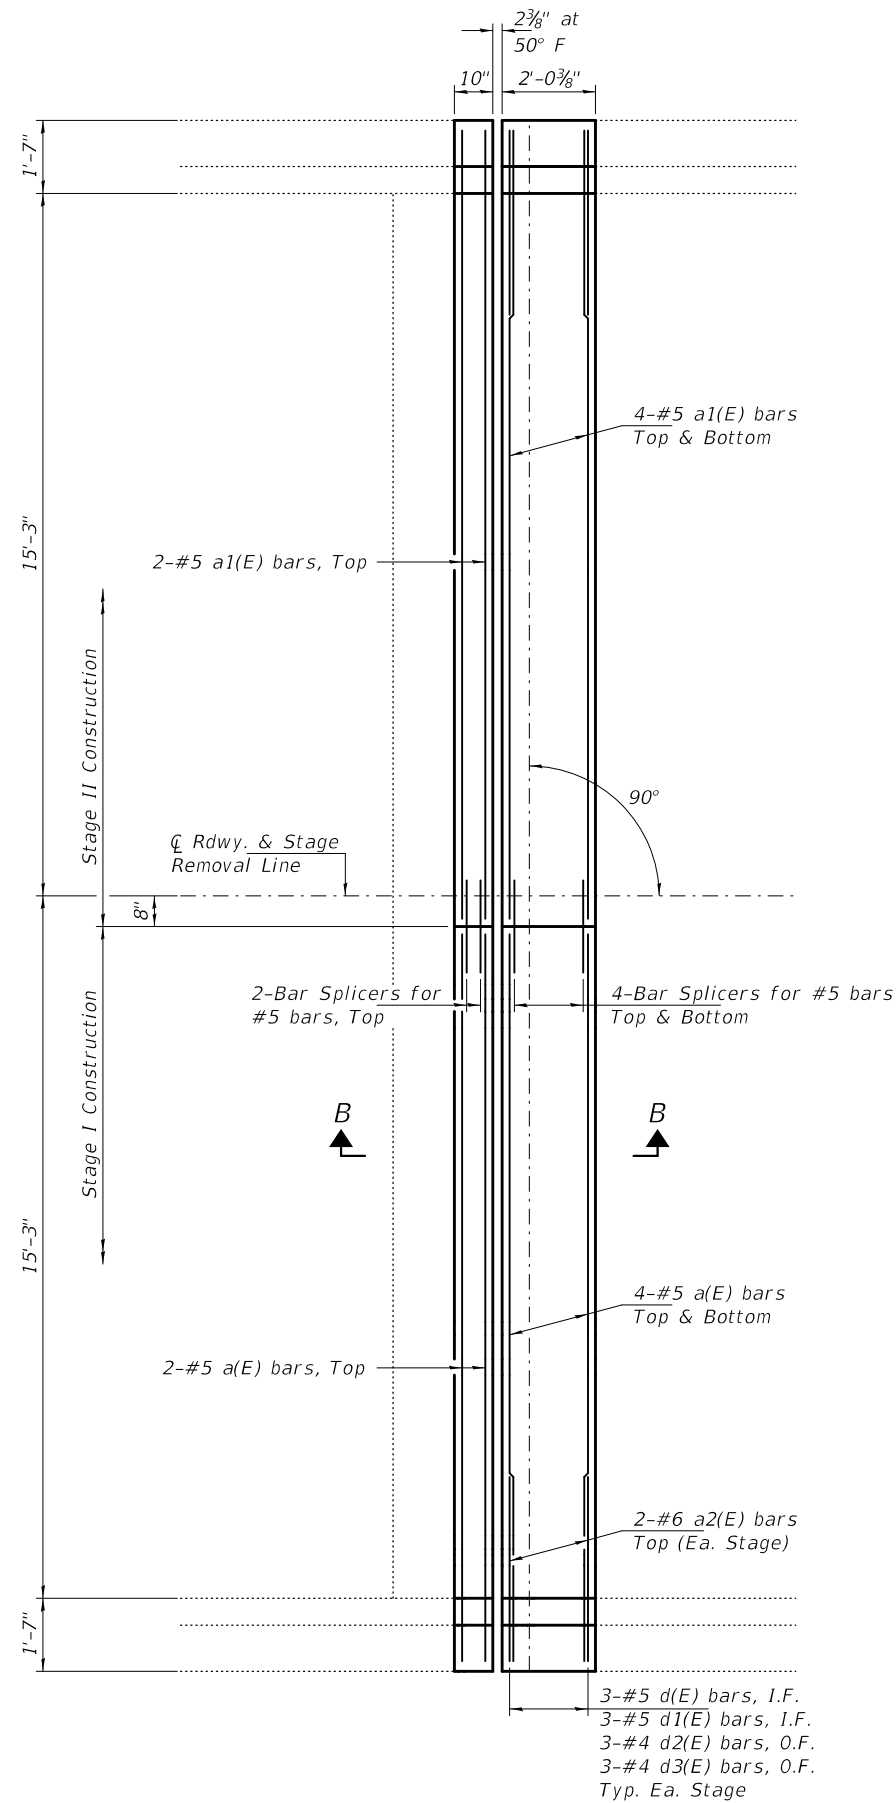 


CONCRETE REPLACEMENT
(South Abut. shown, North Abut. similar)

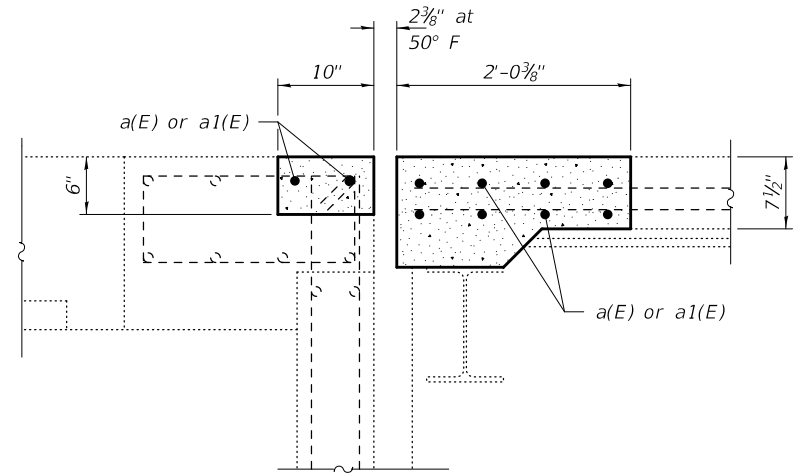

SECTION B-B

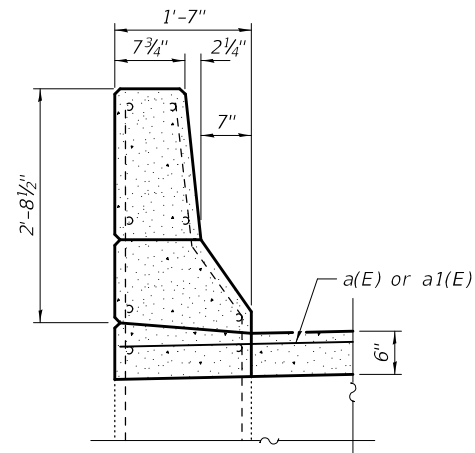

SECTION THRU APPROACH PARAPET

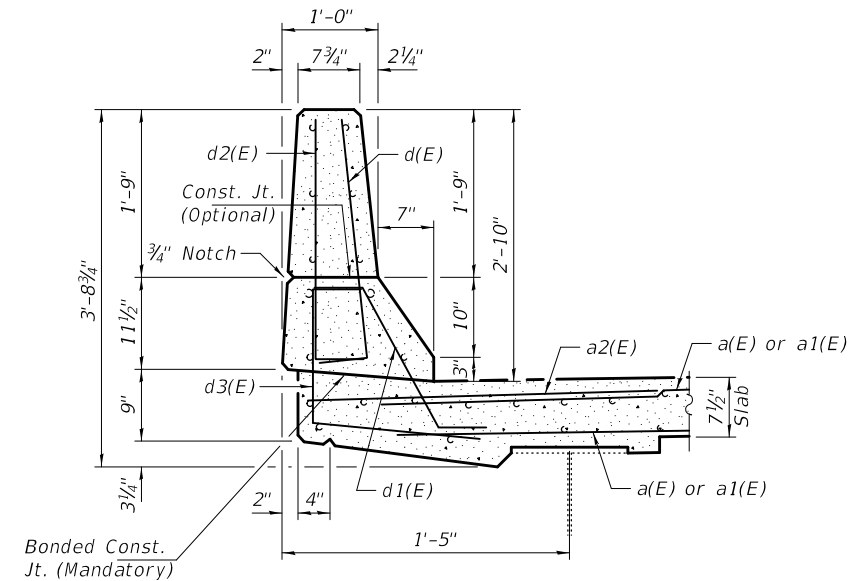


SECTION THRU BRIDGE PARAPET


BILL OF MATERIAL - 2 ABUTS.

Bar	No.	Size	Length	Shape
a(E)	20	#5	15'-2"	—
a1(E)	20	#5	16'-6"	—
a2(E)	8	#6	4'-0"	—
d(E)	12	#5	3'-0"	└
d1(E)	12	#5	2'-7"	└
d2(E)	12	#4	3'-0"	└
d3(E)	12	#4	2'-6"	└
Concrete Removal			Cu. Yd.	6.7
Concrete Superstructure			Cu. Yd.	6.7
Reinforcement Bars, Epoxy Coated			Pound	830
Bar Splicers			Each	20
Protective Coat			Sq. Yd.	24


* Apply to new concrete only.

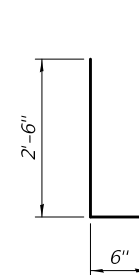


BARS d(E) & d2(E)

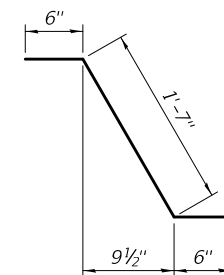


BAR d1(E)

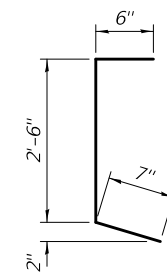


BAR d3(E)

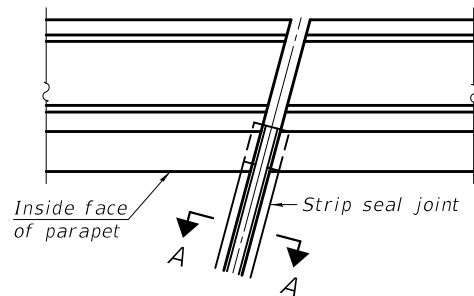

FOR SKEWS ≤ 30°
PLAN AT PARAPET

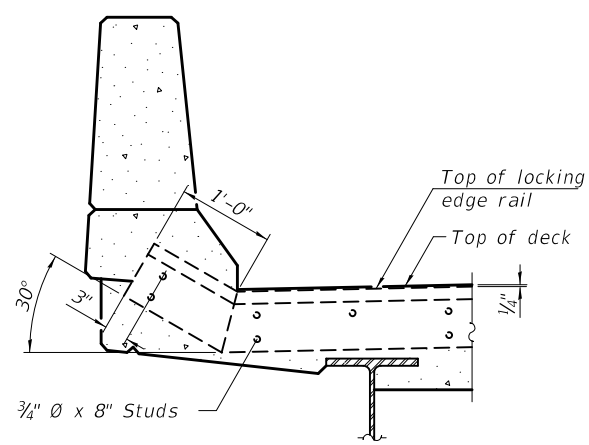

ELEVATION AT PARAPET
(Skews ≤ 30°)

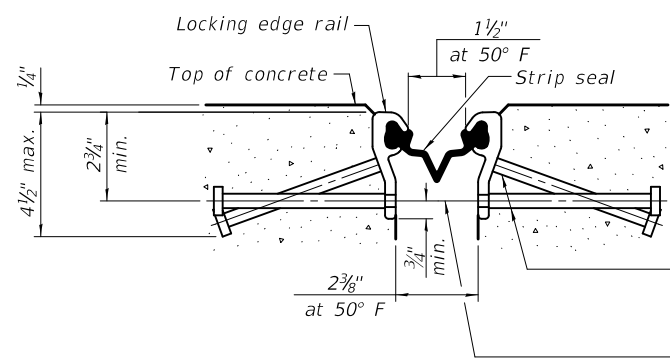


SHOWING ROLLED RAIL JOINT


* 5/8" Ø x 6" studs @ 6" cts. (alternate angled/bent studs with horizontal studs)
3/8" Ø threaded rods in 7/16" Ø holes at ±4'-0" cts. for holding the proper joint opening based on the temperature during the deck pour. Place to miss studs. All rods shall be burned, or sawed off flush with the plates after concrete is set.

SECTION A-A


* Granular or solid flux filled headed studs conforming to Article 1006.32 of the Std. Specs., automatically end welded.

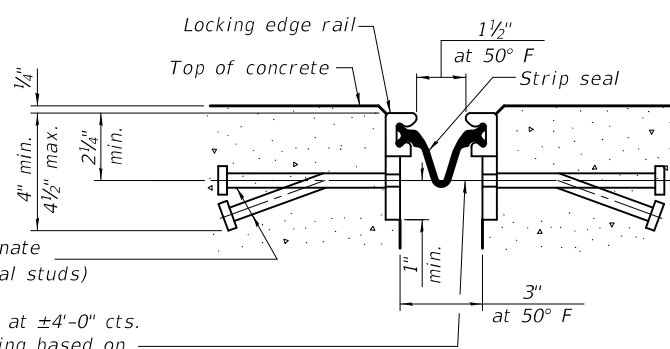

SHOWING WELDED RAIL JOINT

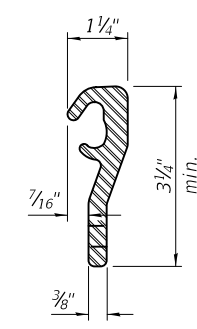


ROLLED (EXTRUDED) RAIL

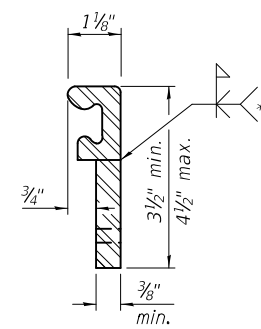

WELDED RAIL

LOCKING EDGE RAILS

** Back gouge not required if complete joint penetration is verified by mock-up.



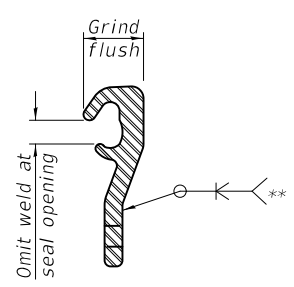


LOCKING EDGE RAIL SPLICE


The inside of the locking edge rail groove shall be free of weld residue. Rolled rail shown, welded rail similar.

BILL OF MATERIAL

Item	Unit	Total
Preformed Joint Strip Seal	Foot	65

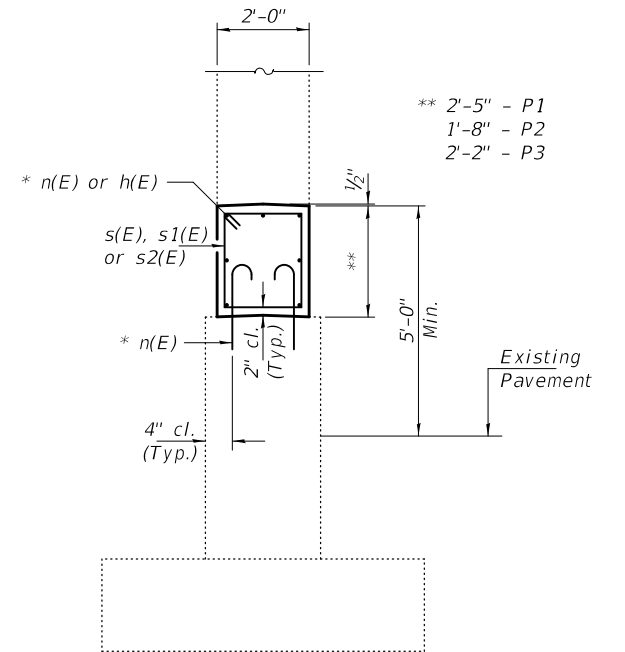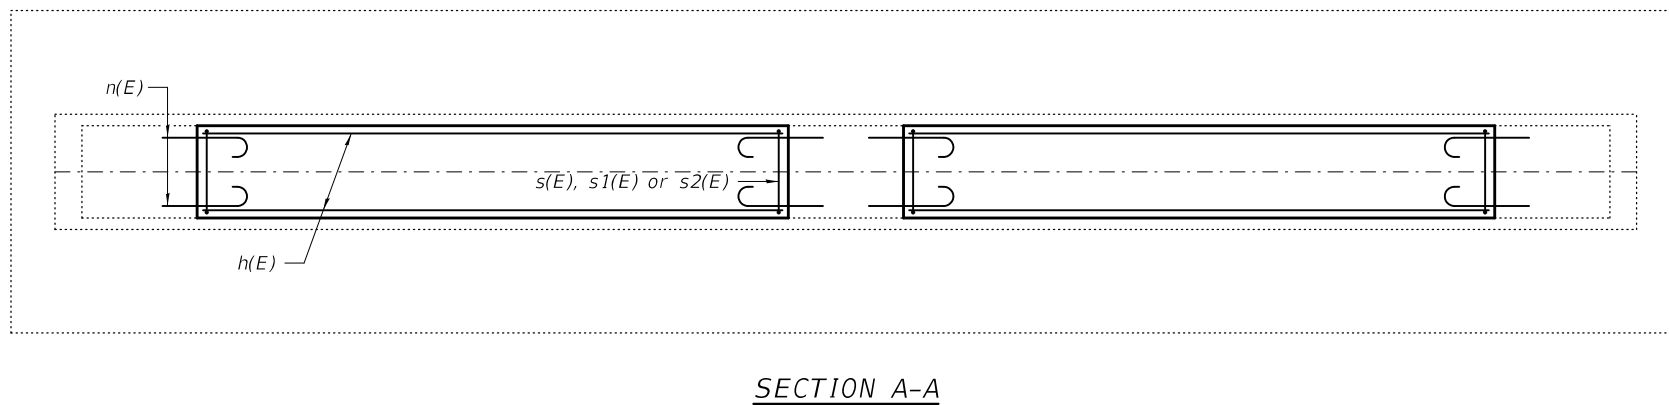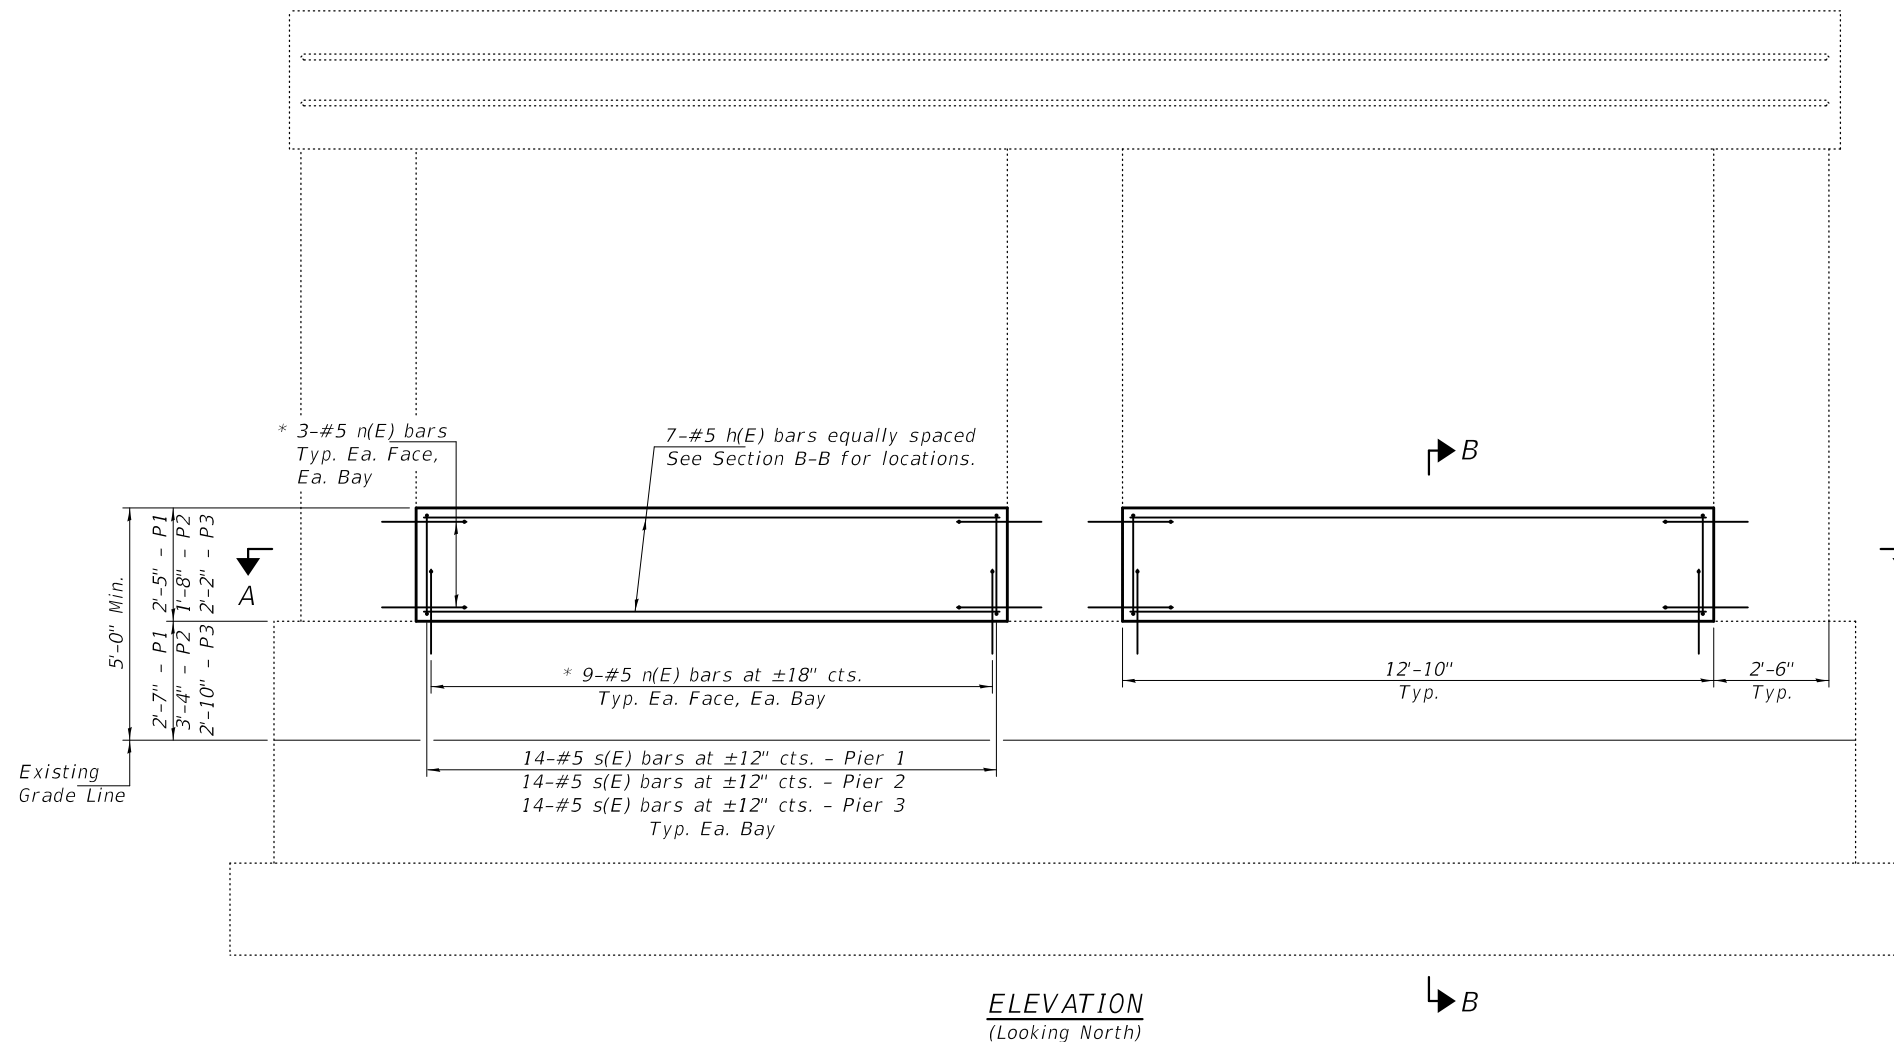


* Epoxy grout n(E) bars in 9" min. holes according to Article 584 of the Standard Specifications.

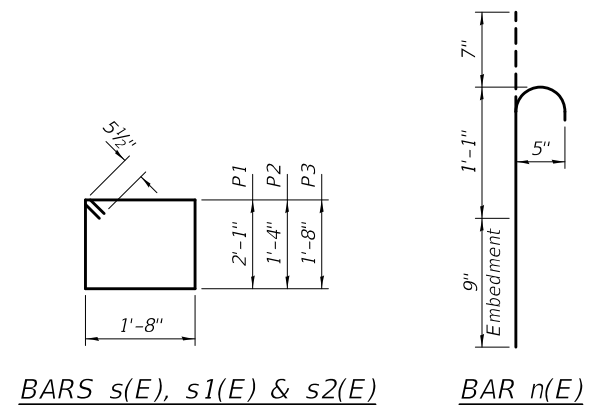

BILL OF MATERIAL - ALL PIERS

Bar	No.	Size	Length	Shape
h(E)	42	#5	12'-6"	
n(E)	180	#5	2'-5"	
s(E)	28	#5	8'-5"	
s1(E)	28	#5	6'-11"	
s2(E)	28	#5	7'-7"	
Concrete Structures			Cu. Yd.	11.9
Protective Coat			Sq. Yd.	53
Reinforcement Bars, Epoxy Coated			Pound	1670

** Apply to new concrete only.

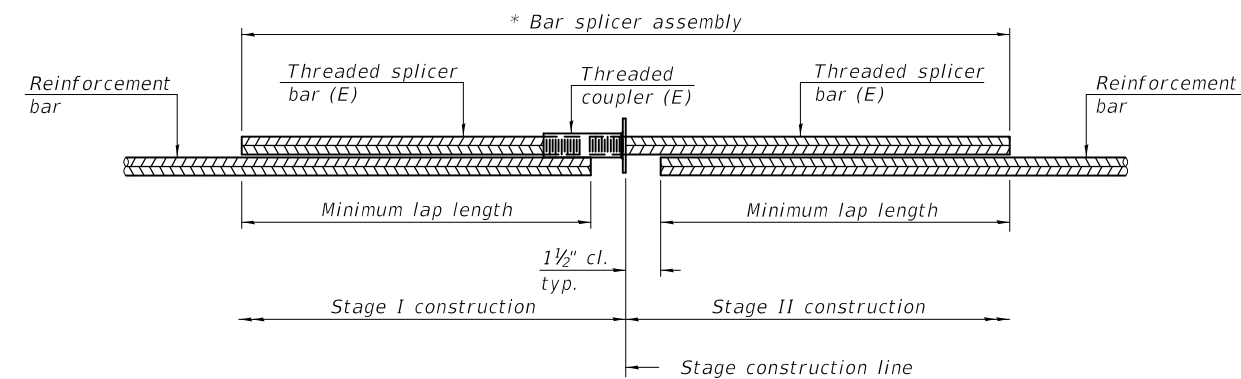


STANDARD BAR SPLICER ASSEMBLY PLAN
(All components shall be provided from one supplier)

Threaded splicer bar length = min. lap length + 1 1/2" + thread length


* Epoxy not required on Bar Splicer Assembly components used in conjunction with black bars.

Location	Bar size	No. assemblies required	Minimum lap length
S. Abut. - Appr.	#5	2	3'-6"
S. Abut. - Deck	#5	8	3'-6"
N. Abut. - Appr.	#5	2	3'-6"
N. Abut. - Deck	#5	8	3'-6"

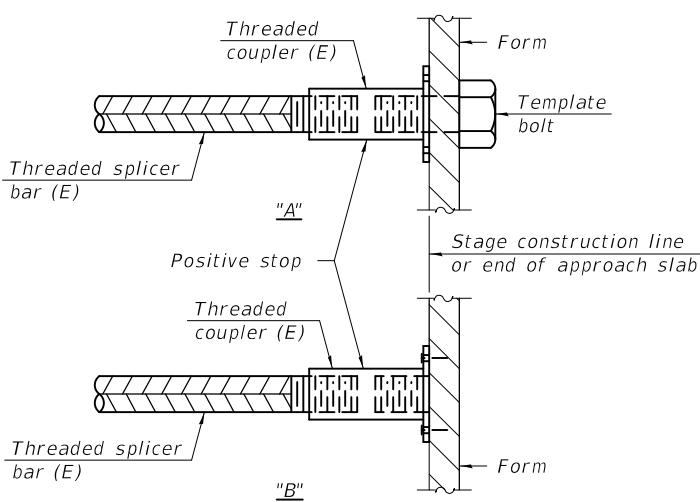

INSTALLATION AND SETTING METHODS

"A" : Set bar splicer assembly by means of a template bolt.
"B" : Set bar splicer assembly by nailing to wood forms or cementing to steel forms.
(E) : Indicates epoxy coating.

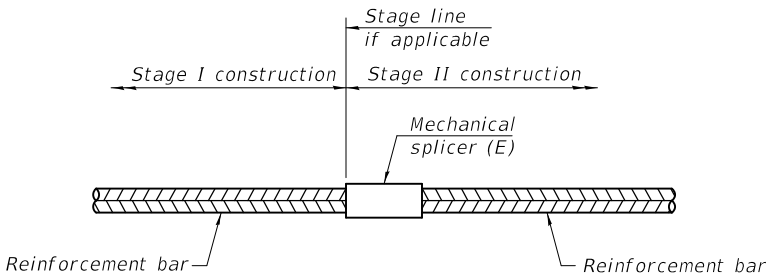

STANDARD MECHANICAL SPLICER

Location	Bar size	No. assemblies required

Notes:
Splicer bars shall be deformed with threaded ends and have a minimum 60 ksi yield strength.
All reinforcement shall be lapped and tied to the splicer bars.
Bar splicer assemblies shall be epoxy coated according to the requirements for reinforcement bars. See Section 508 of the Standard Specifications.
See approved list of bar splicer assemblies and mechanical splicers for alternatives.

BSD-1

1-1-2020

DESIGNED - VHV	EXAMINED	DATE - DECEMBER 03, 2020	STATE OF ILLINOIS DEPARTMENT OF TRANSPORTATION				BAR SPLICER ASSEMBLY AND MECHANICAL SPLICER DETAILS SN 090-0075				F.A.S. RTE.	SECTION	COUNTY	TOTAL SHEETS	SHEET NO.
CHECKED - ATH	PASSED	REVISED -									2467	90-15[HB(1-4),VB,B] BP, BJR,BRR	TAZEWELL	192	150A
DRAWN - daburdell		REVISED -					SHEET NO. 7 OF 7 SHEETS				CONTRACT NO. 68F54				
CHECKED - VHV ATH											ILLINOIS FED. AID PROJECT				

GENERAL NOTES

Plan dimensions and details relative to existing plans are subject to nominal construction variations. The Contractor shall field verify existing dimensions and details affecting new construction and make necessary approved adjustments prior to construction or ordering of materials. Such variations shall not be cause for additional compensation for a change in scope of work, however, the Contractor will be paid for the quantity actually furnished at the unit price bid for the work.

Reinforcement bars designated (E) shall be epoxy coated.

Prior to pouring new concrete, all heavy or loose rust, loose mill scale, and other loose or potentially detrimental foreign material shall be removed from the surfaces in contact with concrete. Tightly adhered paint may remain unless otherwise noted. Removal shall be accomplished by methods that will not damage the steel and the cost will be included in the pay item covering removal of existing concrete.

Existing reinforcement bars extending into the removal area shall be cleaned, straightened, and incorporated into the new construction. Any reinforcement bars that are damaged during concrete removal shall be replaced with an approved bar splicer or anchorage system. Cost included with Concrete Removal.

Joint openings shall be adjusted according to Article 520.04 of the Std. Specs. when the deck is poured at an ambient temperature other than 50° F.

Existing structural steel that will be in contact with new structural steel shall be cleaned and painted prior to erection as required by the special provision "Cleaning and Painting Contact Surface Areas of Existing Steel Structures". Cost included with Structural Steel Repair.

All new fasteners shall be high strength bolts. Holes shall be 1/16"Ø for 7/8"Ø high strength bolts, unless otherwise noted.

The existing structural steel coating contains lead. The Contractor shall take appropriate precautions to deal with the presence of lead on this project.

Cleaning & painting of all contact surfaces shall meet the requirements for Primary Connections as specified in the special provision for "Cleaning and Painting Contact Surfaces of Existing Steel Structures" except as noted.



INDEX OF SHEETS

- | | |
|-------|----------------------------|
| 1 | General Plan and Elevation |
| 2 | Bridge Cross Sections |
| 3 | Bridge Deck Repair Plans |
| 4 | Blank |
| 5-7 | Joint Repair Details |
| 8 | Preformed Joint Strip Seal |
| 9 | Structural Steel Repair |
| 10-13 | Substructure Repairs |
| 14 | Crashwall Extensions |
| 15 | Blank |
| 16-29 | Existing Plans |

TOTAL BILL OF MATERIAL

ITEM	UNIT	SUPER	SUB	TOTAL
Concrete Removal	Cu. Yd.	38.2		38.2
Concrete Superstructure	Cu. Yd.	38.7		38.7
Concrete Structures	Cu. Yd.		13.8	13.8
Reinforcement Bars, Epoxy Coated	Pound	4750	1590	6340
Preformed Joint Strip Seal	Foot	124		124
Protective Coat	Sq. Yd.	85		85
Structural Repair of Concrete (Depth ≤ 5")	Sq. Ft.		181.8	181.8
Deck Slab Repair (Full Depth, Type II)	Sq. Yd.	2.4		2.4
Deck Slab Repair (Partial)	Sq. Yd.	21.7		21.7
Structural Steel Repair	Pound	200		200
Protective Shield	Sq. Yd.	483		483

* On new concrete adjacent to joints only.

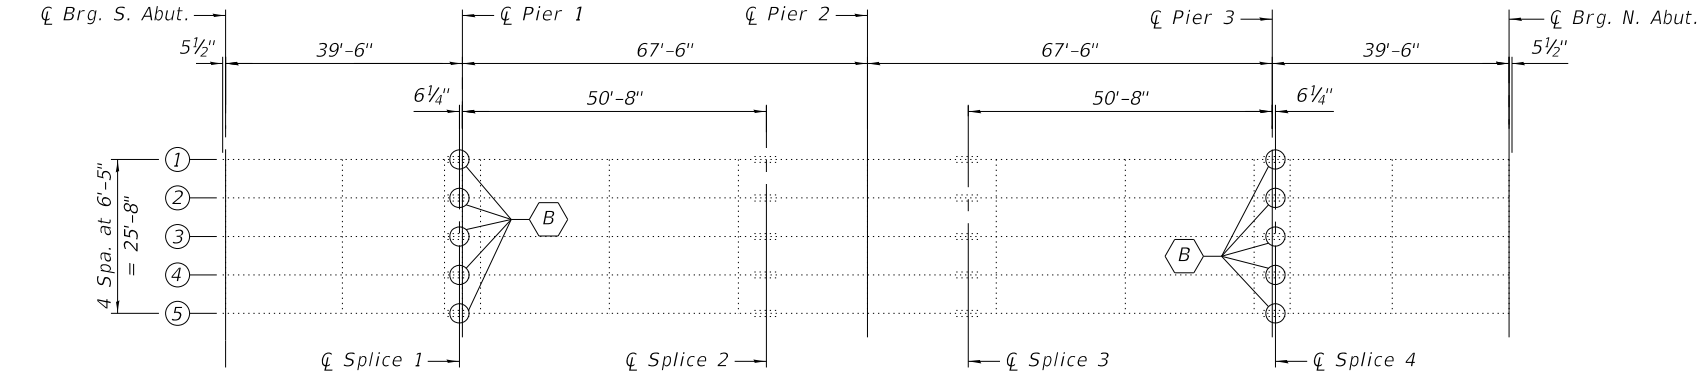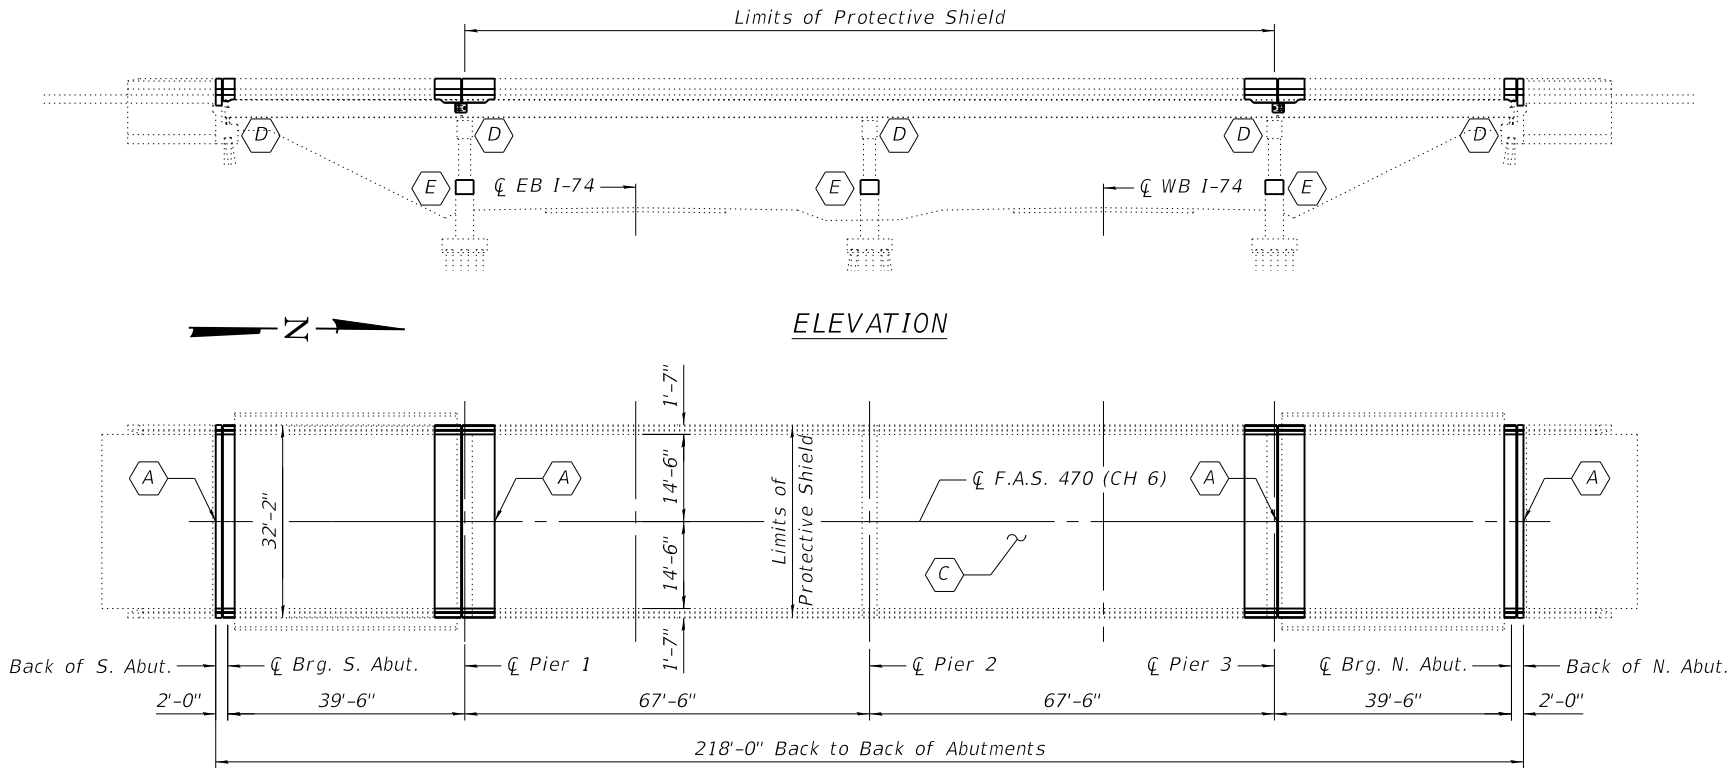

- (A) - Remove and replace expansion joints at Abutments, Pier 1, and Pier 3
- (B) - Structural Steel Repair
- (C) - Bridge Deck Repair
- (D) - Concrete repair of abutments or piers
- (E) - Crash Wall Extension



Angela L. Nemsky

12/01/2020
EXPIRES 11/30/2022

STATE OF ILLINOIS
DEPARTMENT OF TRANSPORTATION

GENERAL PLAN & ELEVATION
SN 090-0077

SHEET 1 OF 29 SHEETS

F.A.I. RTE.	SECTION	COUNTY	TOTAL SHEETS	SHEET NO.
74	90-15[H8(1-4);V8;B]BP,BJR,BRR	TAZEWELL	192	151
				CONTRACT NO. 68F54
				ILLINOIS FED. AID PROJECT

TWM, INC.
www.twm-inc.com
IL DESIGN FIRM
LICENSE NO: 184-001220

USER NAME = ckaltveit

DESIGNED - CDK

CHECKED - ALN


PLOT SCALE = 0:2.0000 " = 1" / in.

PLOT DATE = 12/1/2020


DESIGNED - CDK

CHECKED - ALN

REVIS

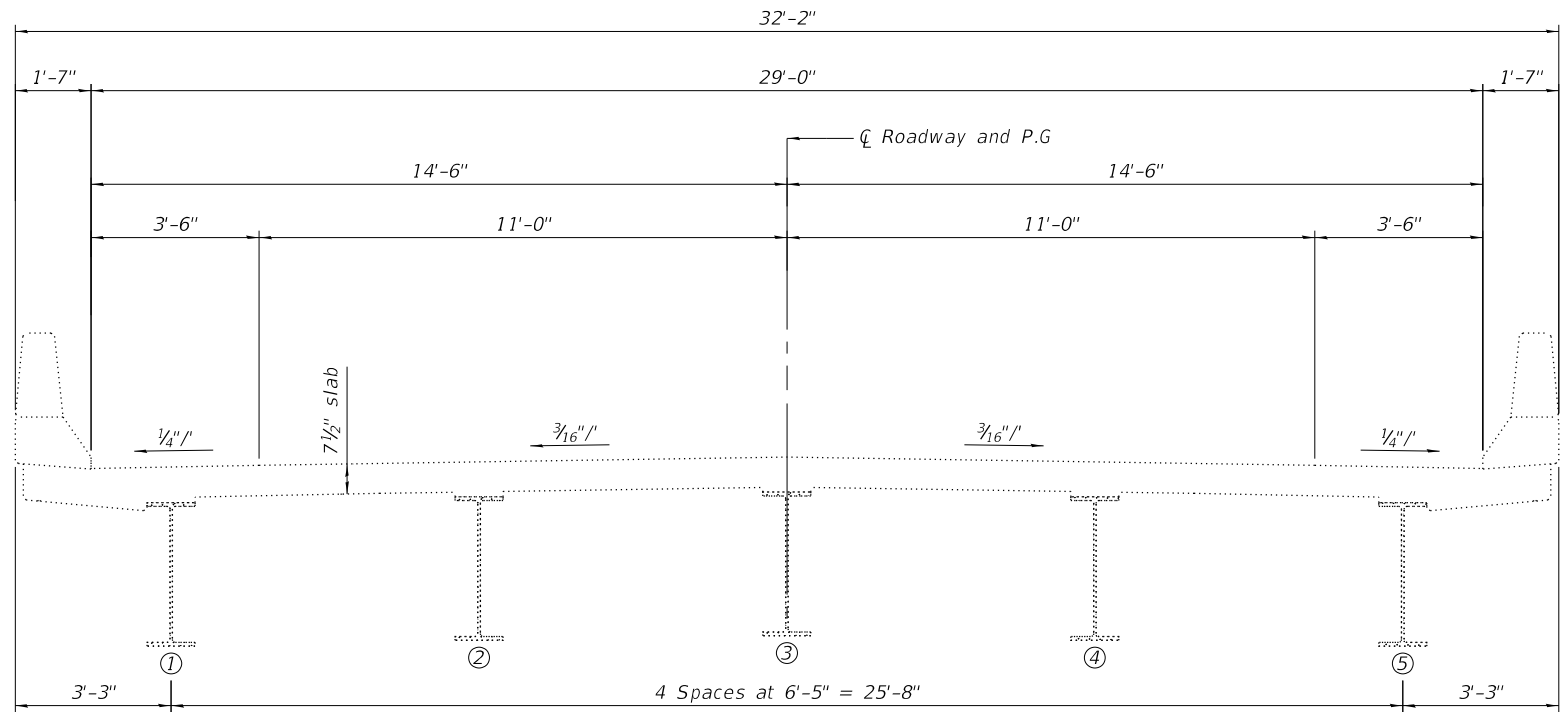

CROSS SECTION AT PIER 2 & MIDSPAN
(Looking North)

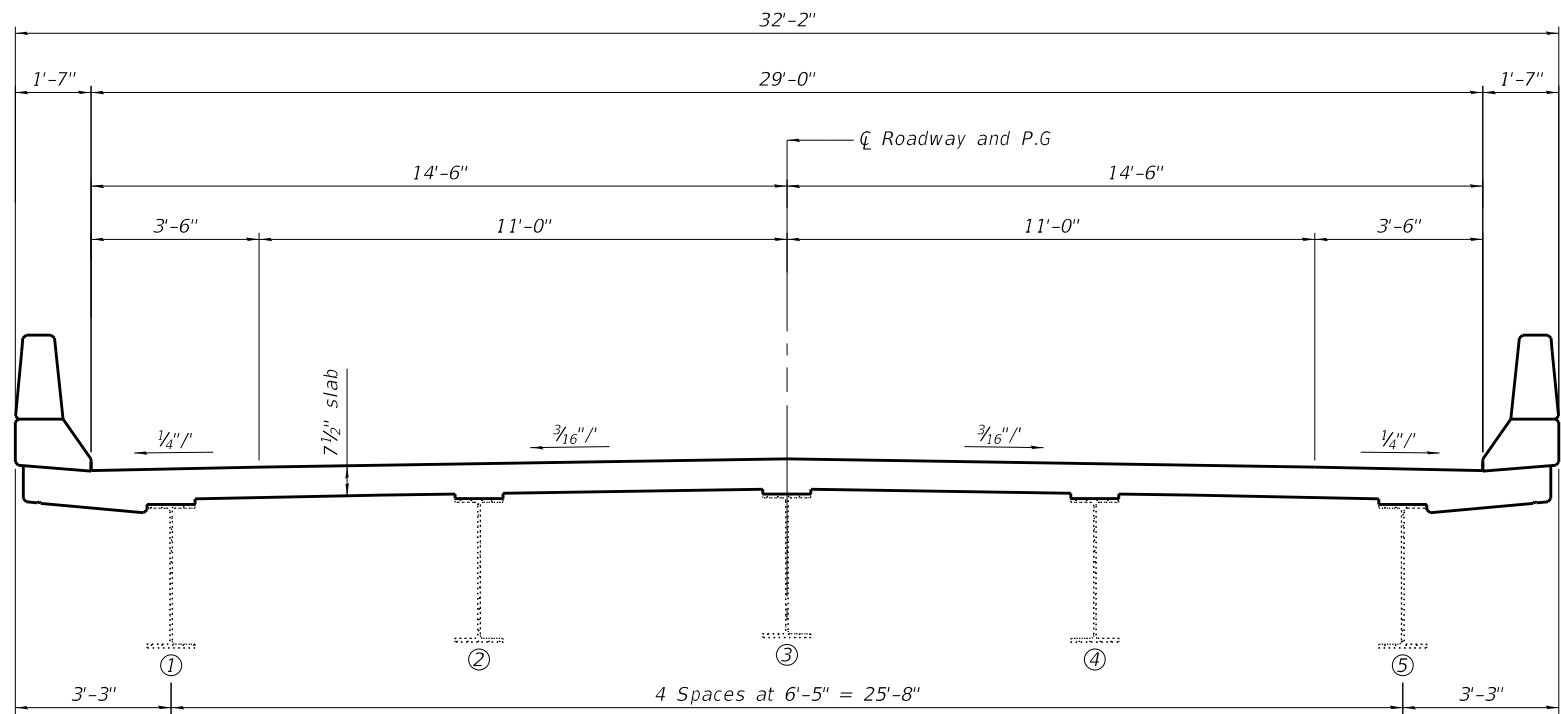

CROSS SECTION AT ABUTMENTS AND PIERS 1 & 3
(Looking North)

MODEL: Default
FILE: 68F54-002_Cross_Section.dgn
CADD: DWG4.4_Struct09000770900077-68F54-002_Cross_Section.dgn



TWM, INC.
WWW.TWM-INC.COM
IL DESIGN FIRM
LICENSE NO:
184-001220

USER NAME = ckoltveit
PLOT SCALE = 0:2.0000 " = 1" / in.
PLOT DATE = 12/1/2020

DESIGNED - DRA
CHECKED - CDK
DRAWN - DRA
CHECKED - CDK


REVISED -
REVISED -
REVISED -
REVISED -

STATE OF ILLINOIS
DEPARTMENT OF TRANSPORTATION

BRIDGE CROSS SECTIONS
SN. 090-0077

SHEET 2 OF 29 SHEETS


F.A.I. RTE.	SECTION	COUNTY	TOTAL SHEETS	SHEET NO.
74	90-15[HB(1-4);VB;B]BP,BJR,BRR	TAZEWELL	192	152
CONTRACT NO. 68F54				
ILLINOIS FED. AID PROJECT				

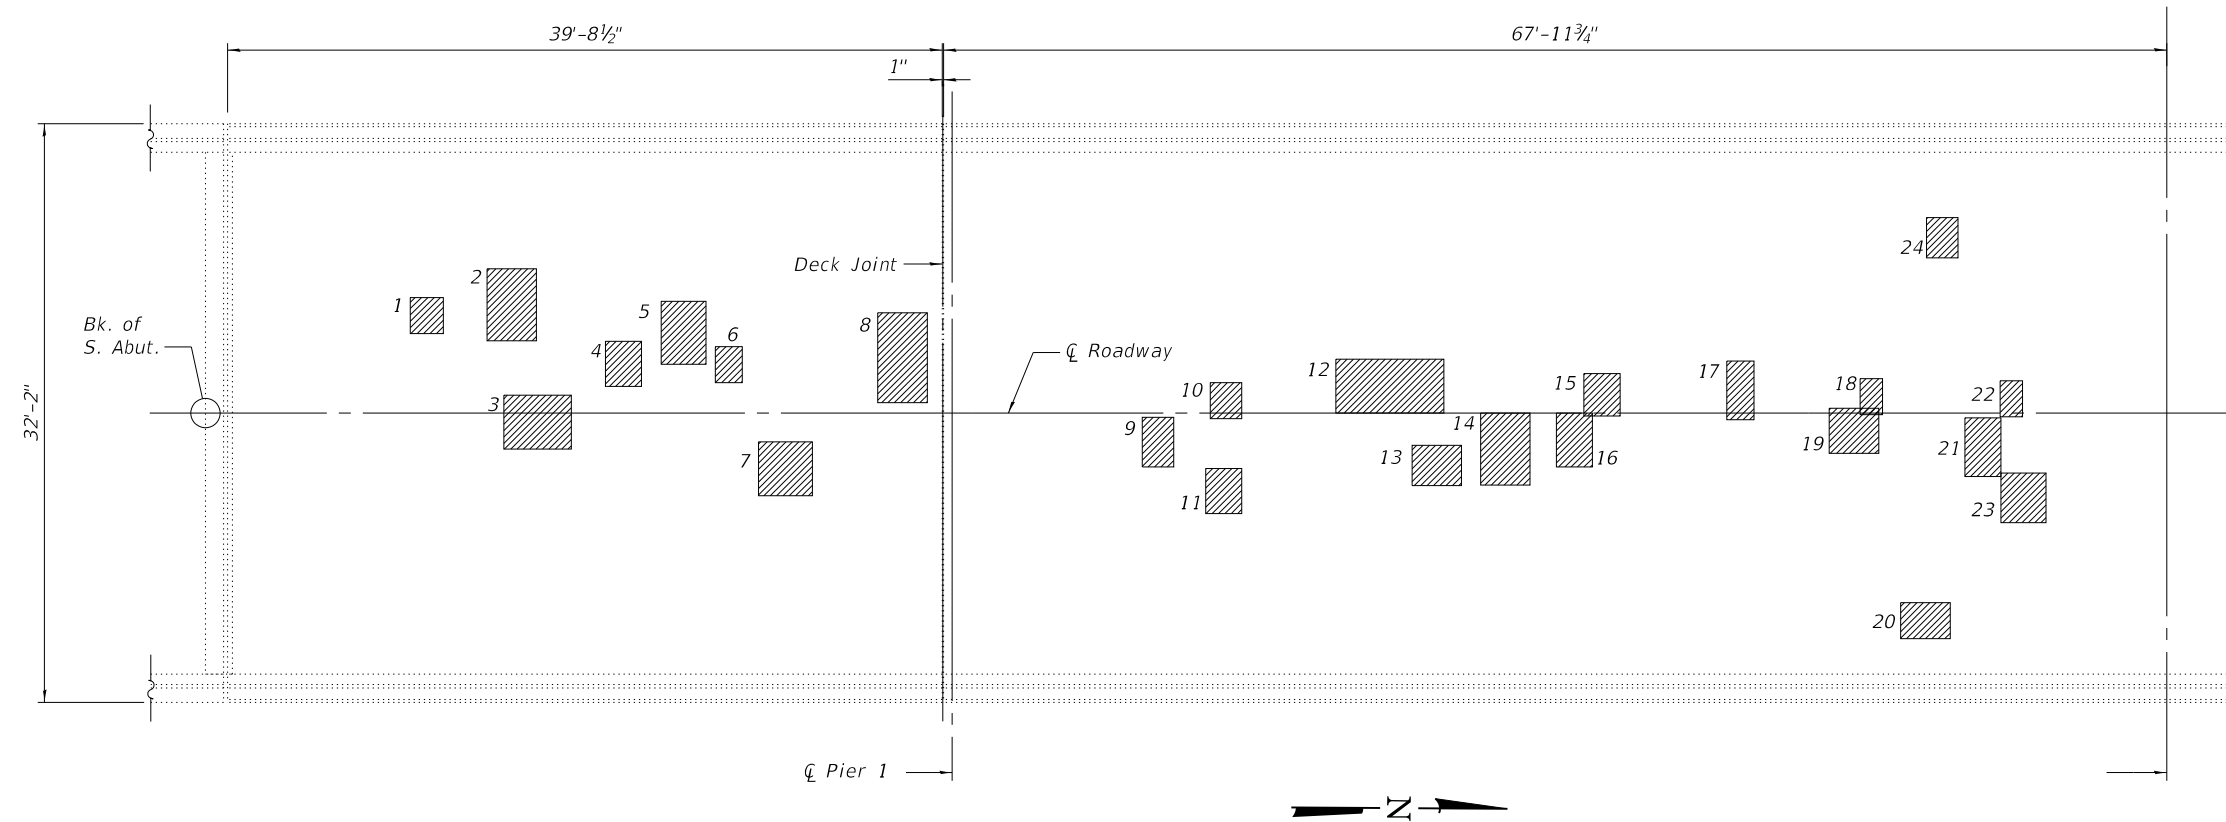

DECK REPAIRS

1	1'-10" x 2'-0"
2	2'-9" x 4'-0"
3	3'-9" x 3'-0"
4	2'-0" x 1'-9"
5	2'-6" x 3'-6"
6	1'-6" x 2'-0"
7	3'-0" x 3'-0"
8	2'-9" x 5'-0"
9	1'-9" x 2'-9"
10	1'-9" x 2'-0"
11	2'-0" x 2'-6"
12	6'-0" x 3'-0"
13	2'-9" x 2'-3"
14	2'-9" x 4'-0"
15	1'-9" x 2'-9"
16	2'-0" x 3'-0"
17	1'-6" x 3'-3"
18	1'-3" x 2'-0"
19	2'-9" x 2'-6"
20	2'-9" x 2'-0"
21	2'-0" x 3'-3"
22	1'-3" x 2'-0"
23	2'-6" x 2'-9"
24	2'-3" x 1'-9"
25	2'-6" x 3'-0"
26	3'-3" x 3'-3"
27	1'-9" x 2'-0"
28	2'-3" x 3'-9"
29	3'-0" x 4'-6"
30	1'-6" x 2'-6"
31	1'-6" x 2'-0"
32	1'-6" x 2'-6"

Notes:
The patch sizes and locations shown are estimated. The final patch size and location shall be determined by the Engineer.

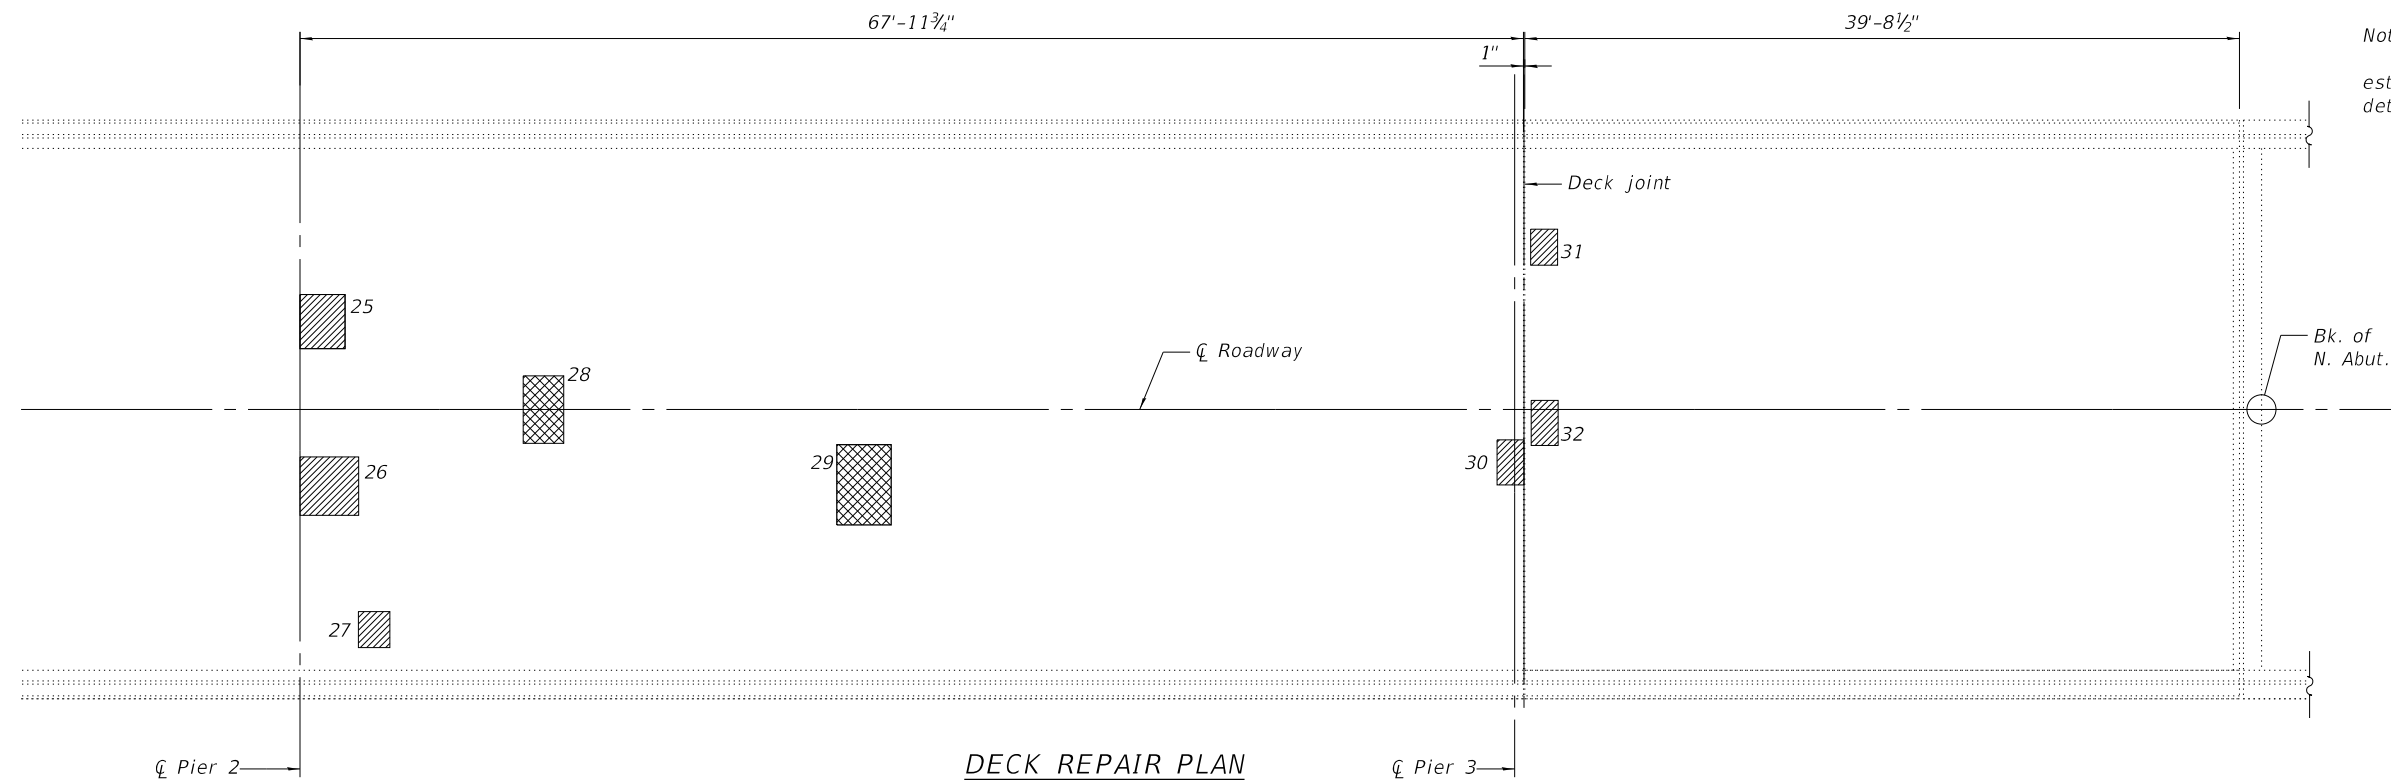

DECK REPAIR PLAN

-  Deck Slab Repair (Partial)
-  Deck Slab Repair (Full Depth, Type II)

BILL OF MATERIAL

ITEM	UNIT	QUANTITY
Deck Slab Repair (Full Depth, Type II)	Sq. Yd.	2.4
Deck Slab Repair (Partial)	Sq. Yd.	21.7

MODEL: Default
FILE NAME: R:\2019\190388\W06 L7A Bridge F5E54 CADD - DWG\4.4 Struct\0900077\0900077-68F54-013 Bridge Deck Repair Plan.dgn



TWM, INC.
www.twm-inc.com
ILLINOIS DESIGN FIRM
LICENSE NO: 184-001220

USER NAME = ckoltveit	DESIGNED - CDK	REVISED -
	CHECKED - ALN	REVISED -
PLOT SCALE = 0:2.0000 " = 1" / in.	DRAWN - CDK	REVISED -
PLOT DATE = 12/1/2020	CHECKED - ALN	REVISED -

STATE OF ILLINOIS
DEPARTMENT OF TRANSPORTATION

DECK REPAIR PLAN
SN 090-0077

SHEET 3 OF 29 SHEETS

F.A.I. RTE.	SECTION	COUNTY	TOTAL SHEETS	SHEET NO.
74	90-15[H8(1-4);V8;B]BP,BJR,BRR	TAZEWELL	192	153
				CONTRACT NO. 68F54
				ILLINOIS FED. AID PROJECT

This page intentionally left blank.

MODEL Default
FILE NAME: R:\2019\190388\WC6 L2A Bridge F5E54 CADD - DWG\4.4 Struct\0900077\0900077-68F54-001-Temporary Barrier Details.dgn



TWM, INC.
WWW.TWM-INC.COM

IL DESIGN FIRM
LICENSE NO:
184-001220

USER NAME = ckoltveit	DESIGNED - DRA	REVISED -
	CHECKED - CDK	REVISED -
PLOT SCALE = 0:2.0000 " = 1" / in.	DRAWN - DRA	REVISED -
PLOT DATE = 12/1/2020	CHECKED - CDK	REVISED -





STATE OF ILLINOIS
DEPARTMENT OF TRANSPORTATION

STRUCTURE NO. 090-0077

SHEET 4 OF 29 SHEETS

F.A.I. RTE.	SECTION	COUNTY	TOTAL SHEETS	SHEET NO.
74	90-15[H8(1-4);VB;B]BP,BJR,BRR	TAZEWELL	192	154
CONTRACT NO. 68F54				
		ILLINOIS	FED. AID PROJECT	

MODEL: Default
FILE NAME: 2020191190380W06 L7A Bridge F5E54 CADD - DWG4.4 Struct0900077090007768F54-005 Abutment Joint Repair Detail Plan.dgn

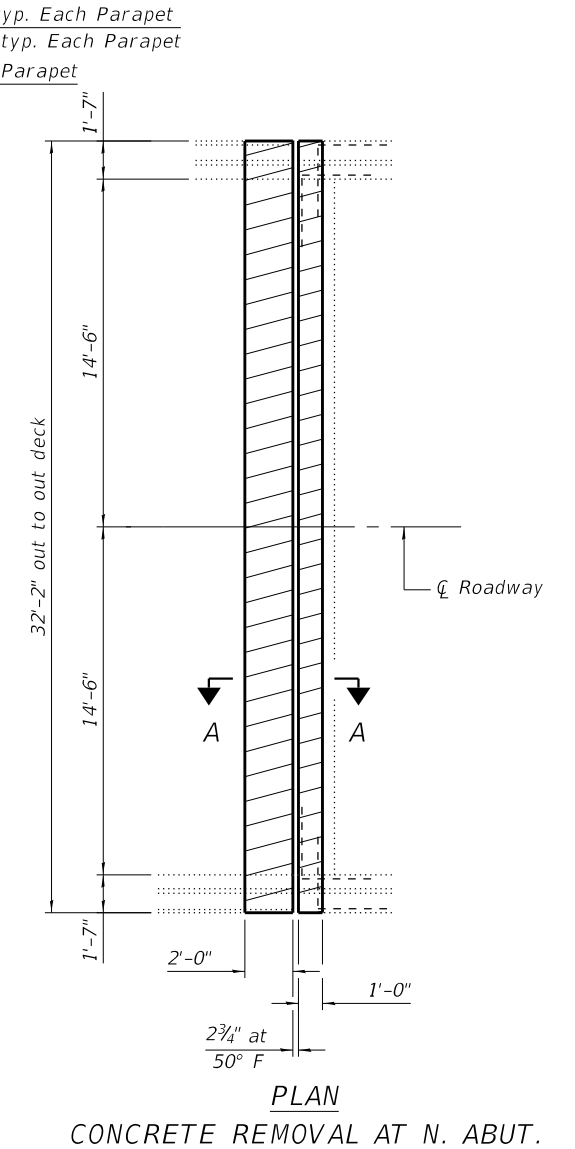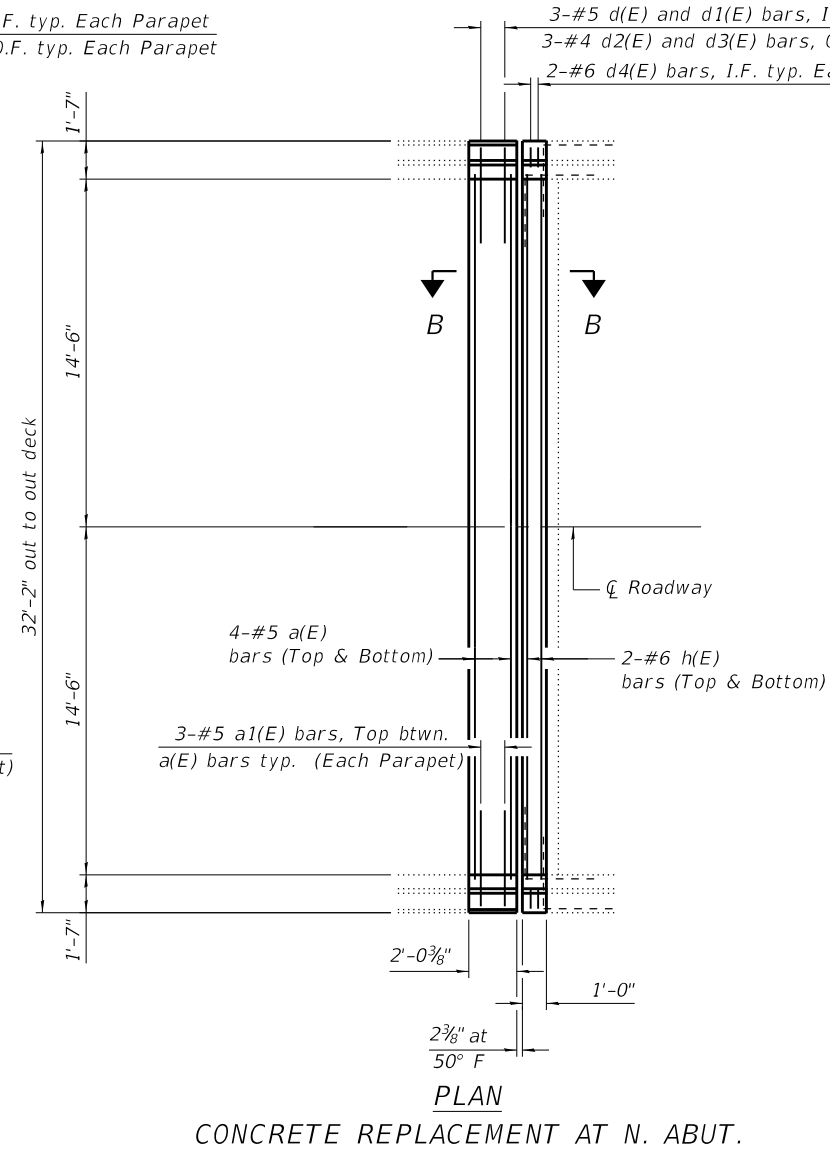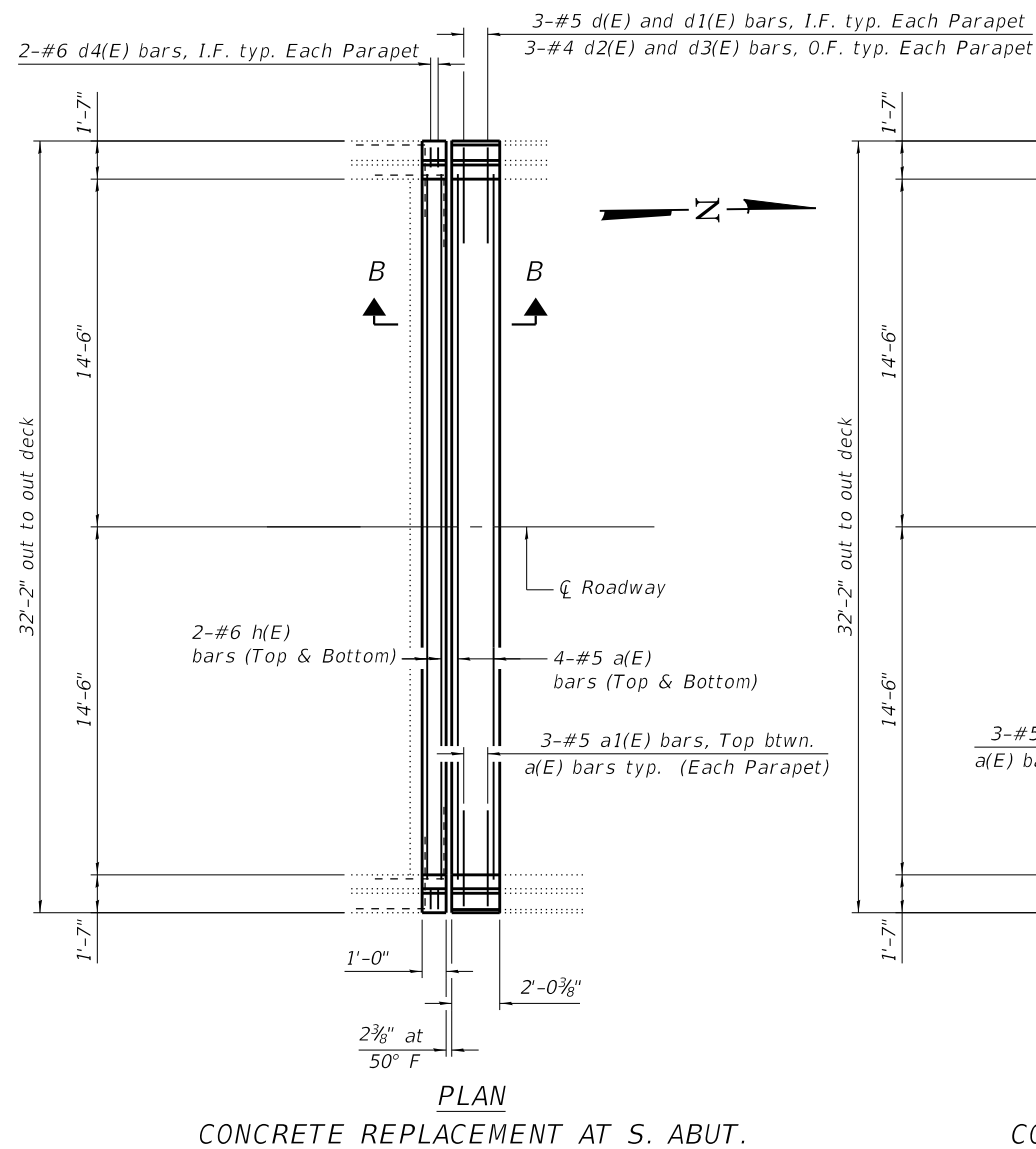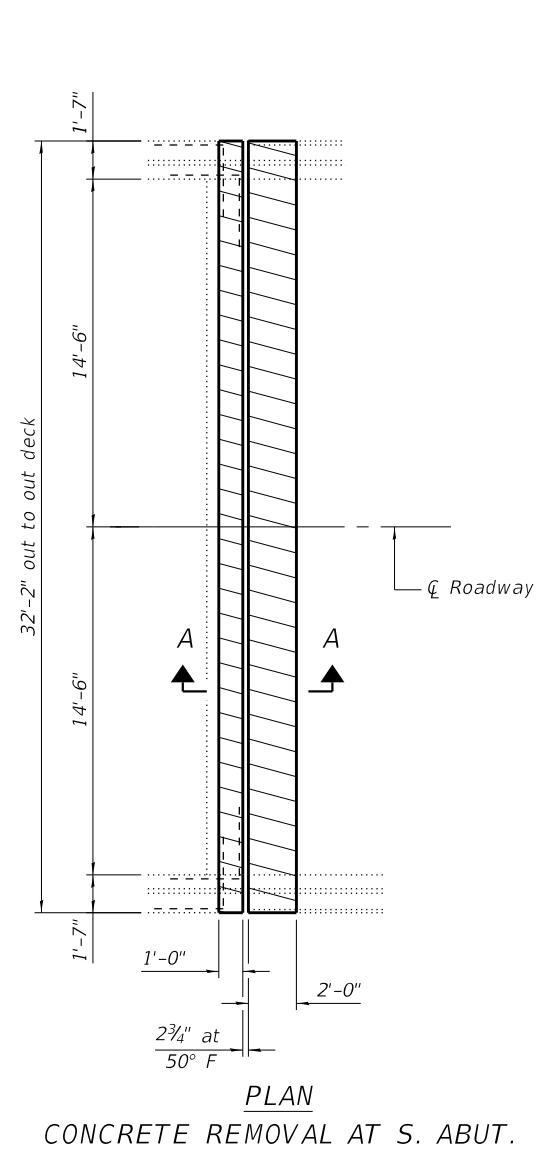

Notes:
Hatched areas indicate Concrete Removal.
For Section views, see Sheet 7 of 29.
Dimensions are based on a Rolled Rail Strip Seal joint. If the contractor elects to use the Welded Rail Strip Seal joint, deck dimensions may require adjustments to satisfy the details on Base Sheet EJ-SS.



TWM, INC.
WWW.TWM-INC.COM
IL DESIGN FIRM
LICENSE NO:
184-001220


USER NAME = ckoltveit	DESIGNED - DRA	REVISED -
	CHECKED - CDK	REVISED -
PLOT SCALE = 0:2.0000 " = 1" / in.	DRAWN - DRA	REVISED -
PLOT DATE = 12/1/2020	CHECKED - CDK	REVISED -

STATE OF ILLINOIS
DEPARTMENT OF TRANSPORTATION


JOINT REPLACEMENT AT ABUTMENTS PLAN
SN. 090-0077

SHEET 5 OF 29 SHEETS


F.A.I. RTE.	SECTION	COUNTY	TOTAL SHEETS	SHEET NO.
74	90-15[H8(1-4);V8;B]BP,BJR,BRR	TAZEWELL	192	155
CONTRACT NO. 68F54				
ILLINOIS FED. AID PROJECT				

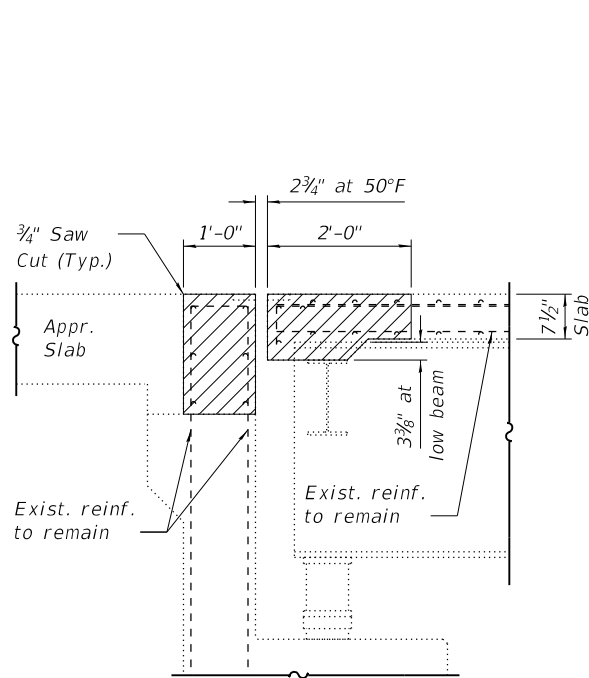


SECTION A-A
(Dims. at Rt. L's to end of deck)

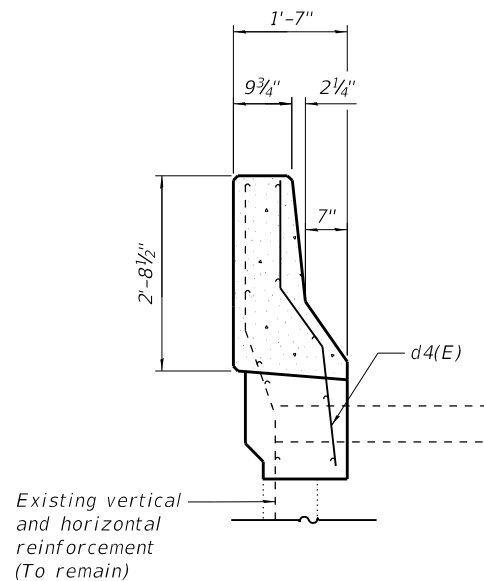


SECTION THRU WINGWALL
(Showing Proposed)

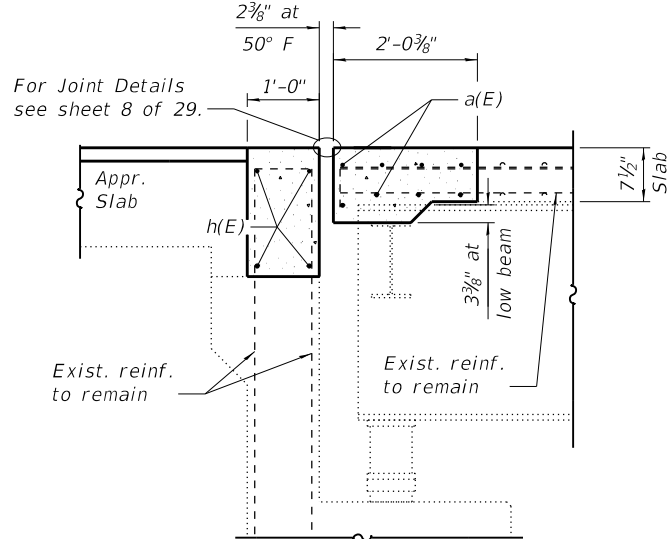


SECTION B-B
(Dims. at Rt. L's to end of deck)

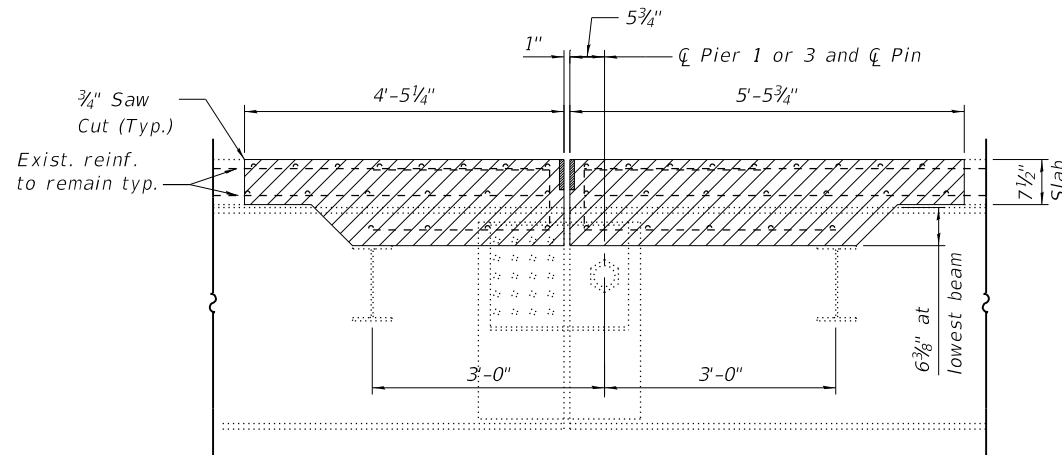


SECTION C-C

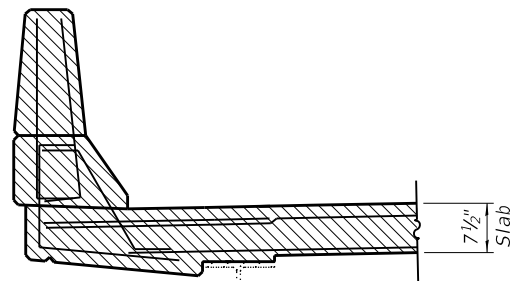


SECTION THRU WINGWALL
(Showing Removal)

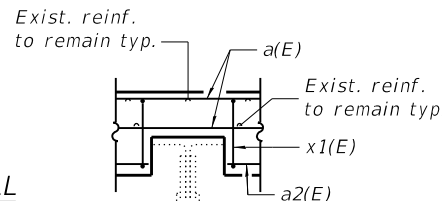


SECTION E-E

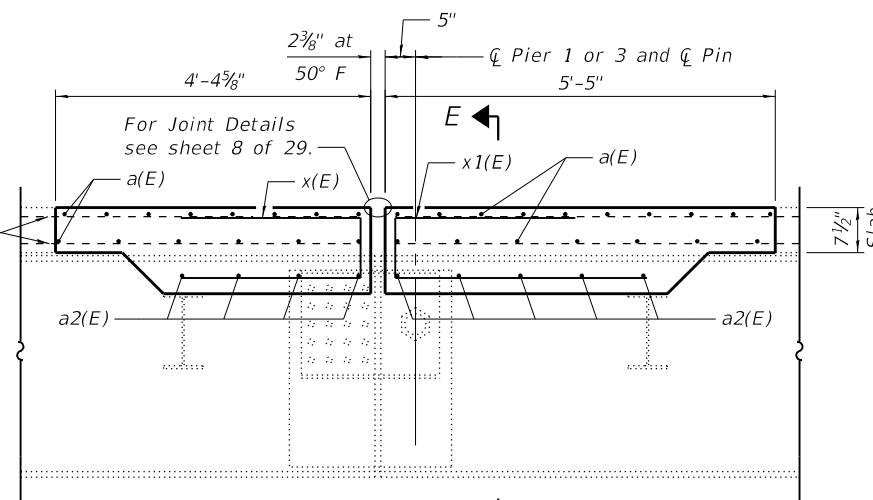


SECTION D-D

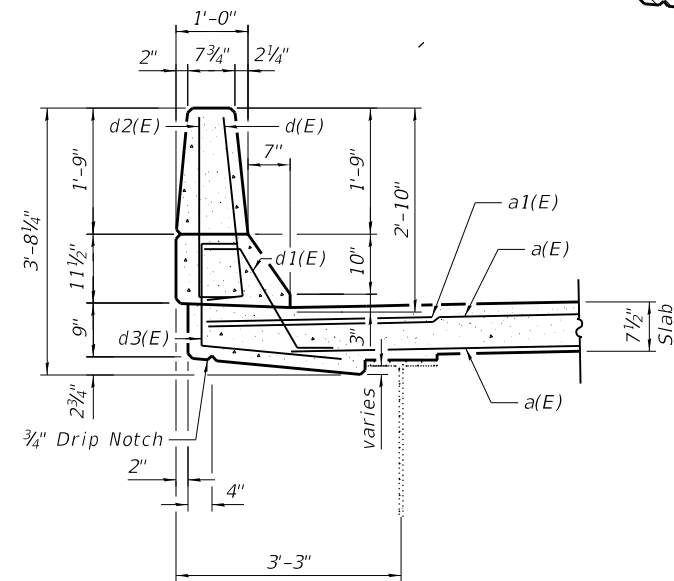


SECTION THRU PARAPET
(Showing Proposed)

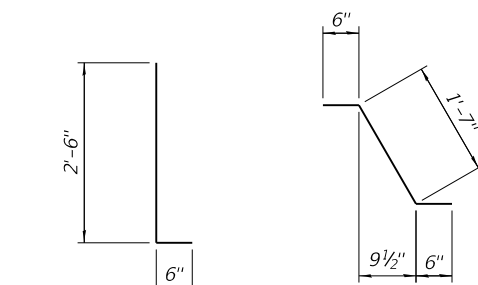


BARS d(E) & d2(E)

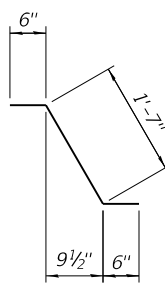


BAR d1(E)

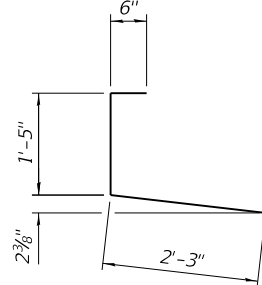


BAR d3(E)

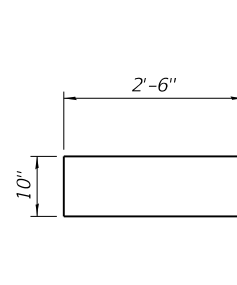

BAR x(E)

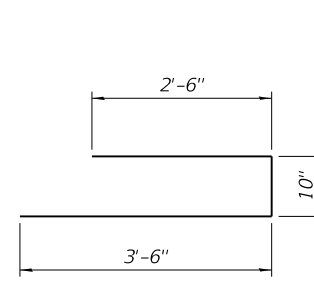

BAR x1(E)

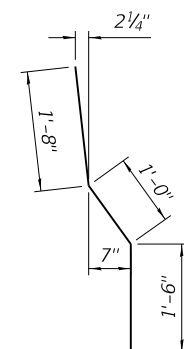

BAR d4(E)

TOTAL BILL OF MATERIAL

Bar	No.	Size	Length	Shape
a(E)	78	#5	31'-8"	
a1(E)	48	#6	4'-0"	
a2(E)	36	#5	6'-0"	
d(E)	56	#5	3'-0"	
d1(E)	56	#5	2'-7"	
d2(E)	56	#4	3'-0"	
d3(E)	56	#4	4'-2"	
d4(E)	8	#6	4'-2"	
h(E)	8	#6	31'-8"	
x(E)	48	#5	5'-10"	
x1(E)	48	#5	6'-10"	
Concrete Removal			Cu. Yd.	38.2
Concrete Superstructure			Cu. Yd.	38.7
Reinforcement Bars, Epoxy Coated			Pound	4750

MODEL: Defaul
FILE NAME: 12/20/2019 13:03:38\W06 1-7A Bridge F5E54 CADD - DWG\4.4 Struc\0900077\0900077-68F54-007 Joint Repair Details.dgn



TWM, INC.
WWW.TWM-INC.COM
IL DESIGN FIRM
LICENSE NO:
184-001220

USER NAME = ckoltveit
DESIGNED - DRA
CHECKED - CDK
PLOT SCALE = 0:2.0000 " = 1' in.
DRAWN - DRA
CHECKED - CDK
PLOT DATE = 12/1/2020

DESIGNED - DRA
CHECKED - CDK
PLOT DATE = 12/1/2020


REVIS
REVIS
REVIS
REVIS

STATE OF ILLINOIS
DEPARTMENT OF TRANSPORTATION

JOINT REPLACEMENT DETAILS
SN. 090-0077


SHEET 7 OF 29 SHEETS

F.A.I. RTE.	SECTION	COUNTY	TOTAL SHEETS	SHEET NO.
74	90-15[H(1-4);VB;B]BP,BJR,BRR	TAZEWELL	192	157
				CONTRACT NO. 68F54
				ILLINOIS FED. AID PROJECT

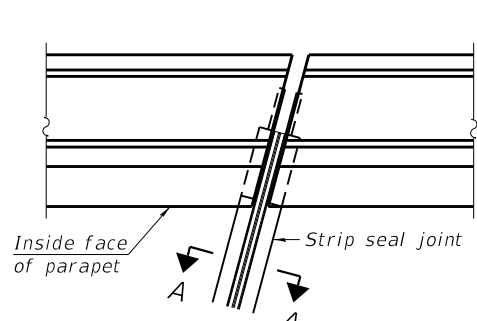


FOR SKEWS $\leq 30^\circ$


PLAN AT PARAPET

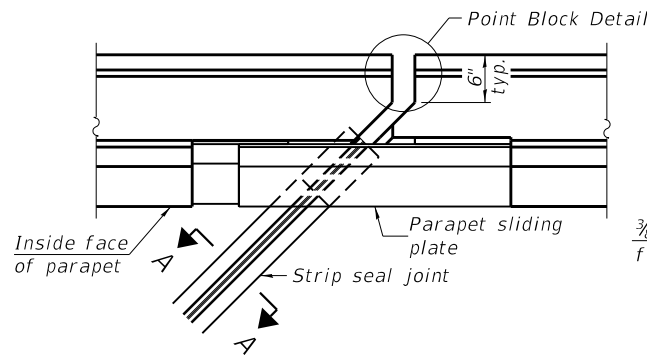

FOR SKEWS $> 30^\circ$

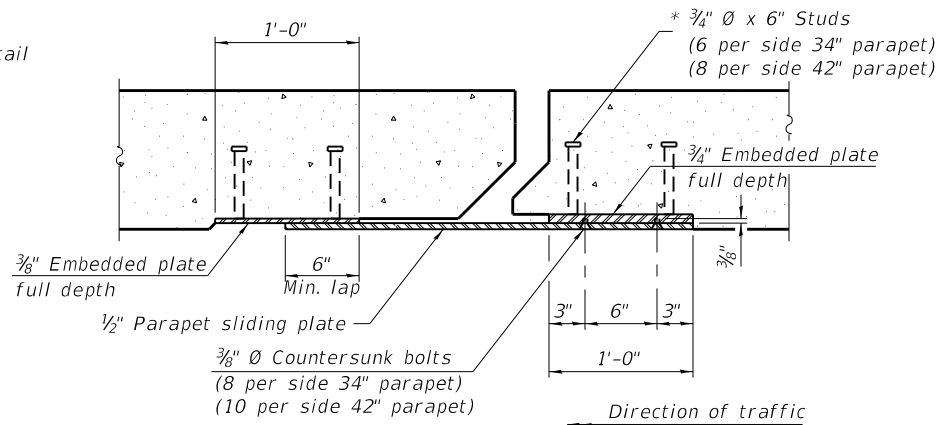


SECTION B-B

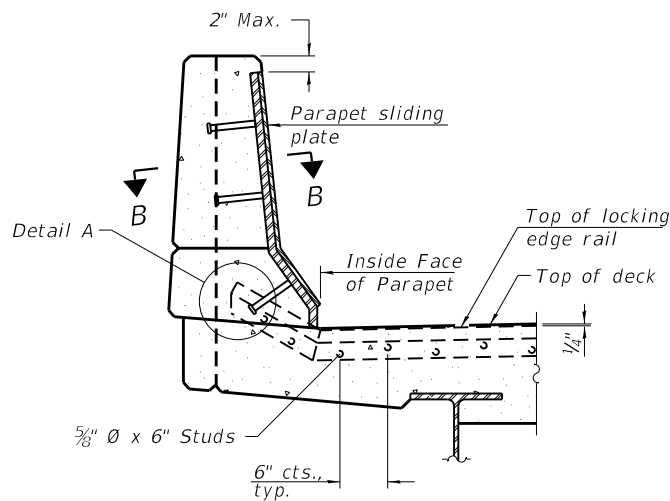


ELEVATION AT PARAPET


(Skews $> 30^\circ$ shown. Skews $\leq 30^\circ$ similar except as shown in plan view.)

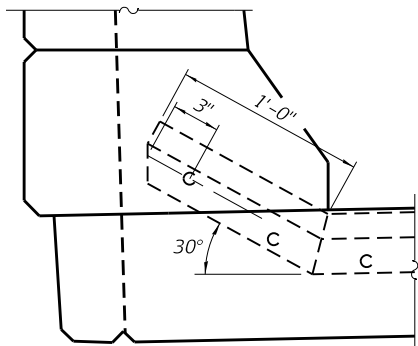

DETAIL A

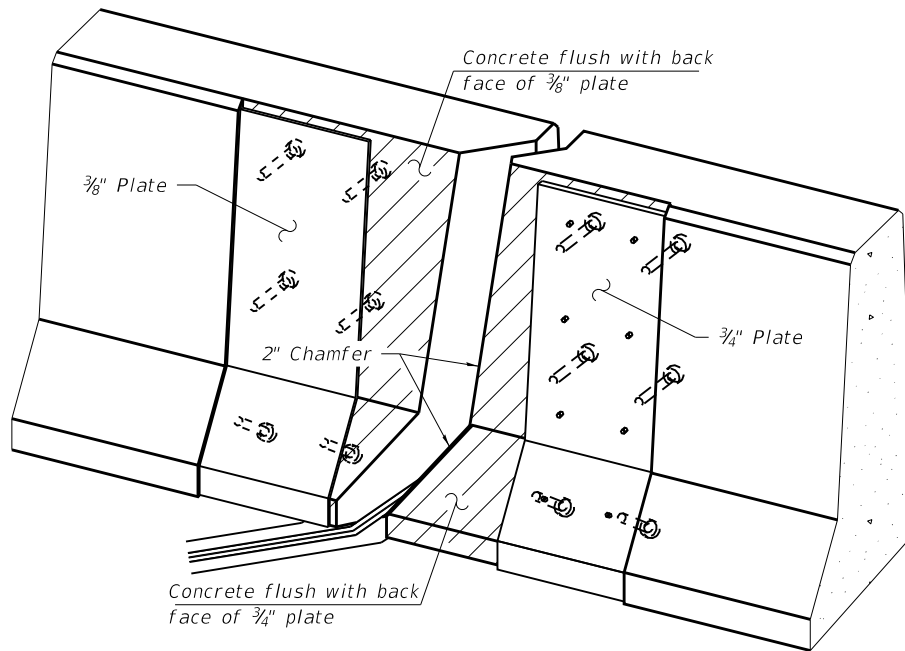

TRIMETRIC VIEW
(Showing embedded plates only)

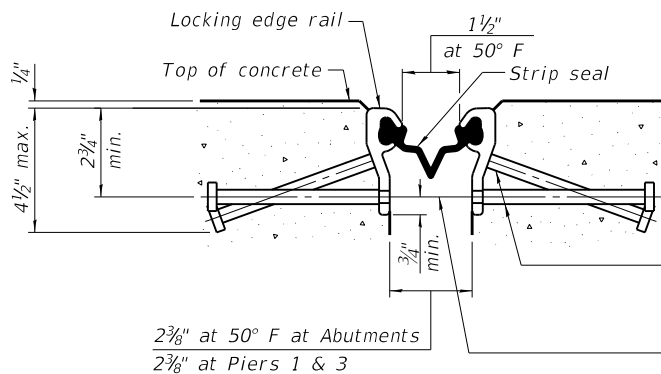


SHOWING ROLLED RAIL JOINT

* $5/8"$ ϕ x 6" studs @ 6" cts. (alternate angled/bent studs with horizontal studs)


$3/8"$ ϕ threaded rods in $7/16"$ ϕ holes at $\pm 4'-0"$ cts. for holding the proper joint opening based on the temperature during the deck pour. Place to miss studs. All rods shall be burned, or sawed off flush with the plates after concrete is set.

SECTION A-A

* Granular or solid flux filled headed studs conforming to Article 1006.32 of the Std. Specs., automatically end welded.

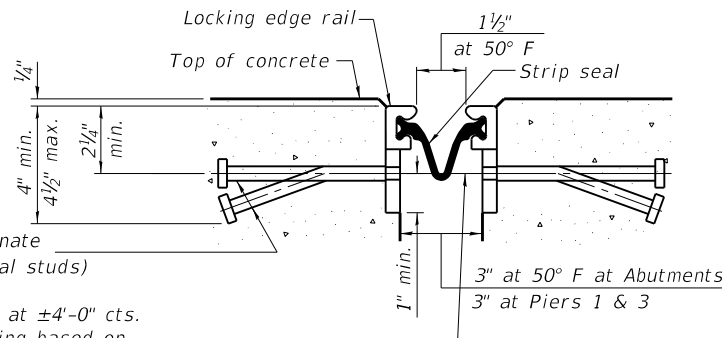


SHOWING WELDED RAIL JOINT

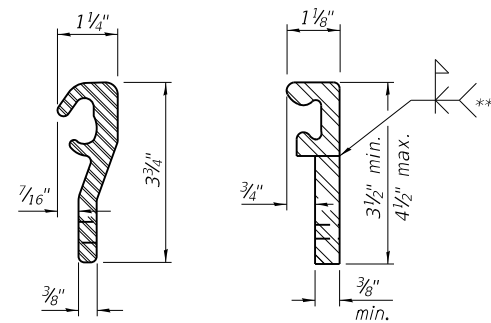

ROLLED (EXTRUDED) RAIL
WELDED RAIL

LOCKING EDGE RAILS

** Back gouge not required if complete joint penetration is verified by mock-up.

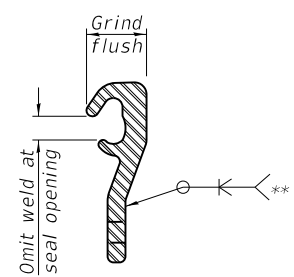

LOCKING EDGE RAIL SPLICE

The inside of the locking edge rail groove shall be free of weld residue. Rolled rail shown, welded rail similar.

TOTAL BILL OF MATERIAL

Item	Unit	Total
Preformed Joint Strip Seal	Foot	124

EJ-SS

8-11-17

STATE OF ILLINOIS
DEPARTMENT OF TRANSPORTATION

PREFORMED JOINT STRIP SEAL
STRUCTURE NO. 090-0077

SHEET 8 OF 29 SHEETS

F.A.I. RTE.	SECTION	COUNTY	TOTAL SHEETS	SHEET NO.
74	90-15[H8(1-4);V8;B]BP,BJR,BRR	TAZEWELL	192	158
				CONTRACT NO. 68F54
				ILLINOIS FED. AID PROJECT

MODEL: D:\efc\it
FILE NAME: 12/20/2019\190380\W06 L74 Bridge F5E614 CADD - DWG\4.4 Struc\0900077\0900077-68F54-008 Preformed Joint Strip Seal.dgn




TWM, INC.
WWW.TWM-INC.COM
IL DESIGN FIRM
LICENSE NO:
184-001220

USER NAME	= cktaltveit
PLOT SCALE	= 0:2.0000 " = 1' in.
PLOT DATE	= 12/1/2020

DESIGNED -	DRA
CHECKED -	CDK
DRAWN -	DRA
CHECKED -	CDK

REVISED -	
REVISED -	
REVISED -	
REVISED -	

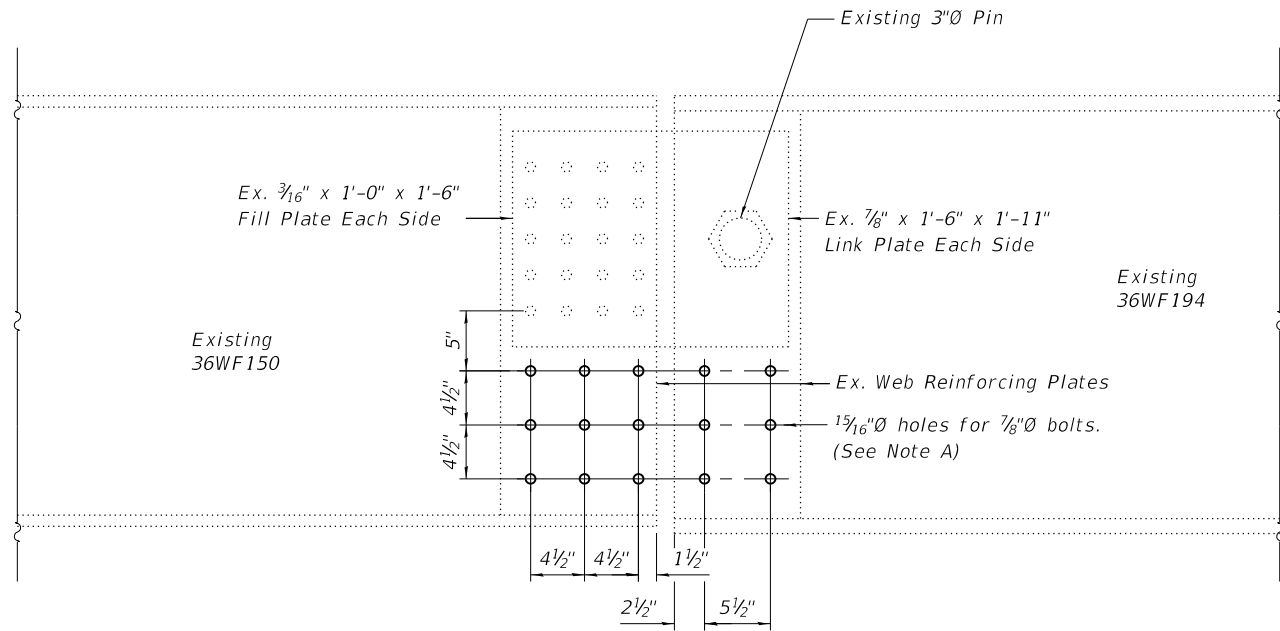

ELEVATION AT PIN ASSEMBLY

Note A:
The Contractor shall clean and remove as much rust as possible around and inside the void between the web reinforcing plate and the web. After the area has been cleaned, Devcon Plastic Steel Putty (A) (or approved equal) shall be injected into any remaining voids. Install bolts before injected material cures. Cost included with Structural Steel Repair.

BILL OF MATERIAL

ITEM	UNIT	QUANTITY
Structural Steel Repair	Pound	200

MODEL Default
FILE NAME: R:\2019\190388\W06 1-74 Bridge F5E14 CADD - DWG\4.4 Struct\0900077\0900077-68F54-009 Structural Steel Repair.dgn



TWM, INC.
WWW.TWM-INC.COM

IL DESIGN FIRM
LICENSE NO:
184-001220


USER NAME = ckoltveit	DESIGNED - CDK	REVISED -
	CHECKED - BWP	REVISED -
PLOT SCALE = 0:2.0000 1" = 1 in.	DRAWN - CDK	REVISED -
PLOT DATE = 12/1/2020	CHECKED - BWP	REVISED -

STATE OF ILLINOIS
DEPARTMENT OF TRANSPORTATION

STRUCTURAL STEEL REPAIR
SN 090-0077

SHEET 9 OF 29 SHEETS

F.A.I. RTE.	SECTION	COUNTY	TOTAL SHEETS	SHEET NO.
74	90-15[HB(1-4);VB;B]BP,BJR,BRR	TAZEWELL	192	159
CONTRACT NO. 68F54				
		ILLINOIS	FED. AID PROJECT	

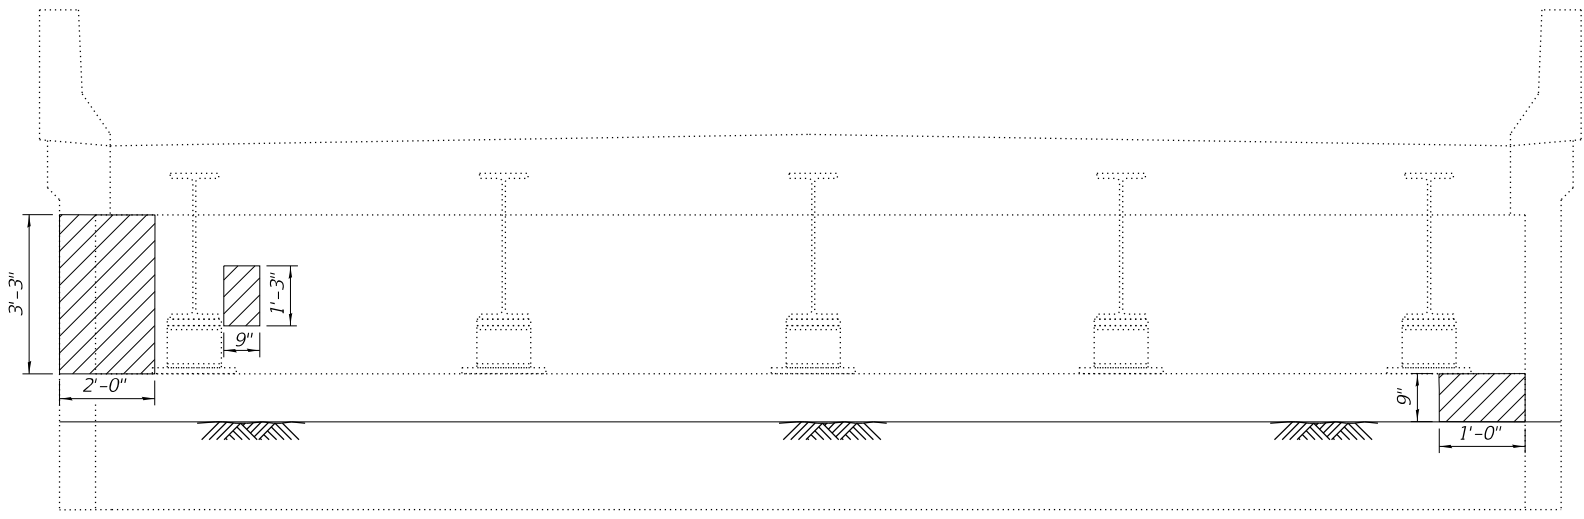

ELEVATION - REPAIR

 - Structural Repair of Concrete
(Depth equal to or less than 5 inches)



PLAN - REPAIR

BILL OF MATERIAL

Item	Unit	Quantity
Structural Repair of Concrete (Depth Equal to or Less than 5 Inches)	Sq. Ft.	8.2

MODEL Dwg.dgn
FILE NAME: 12/20/2019 11:03:38\W06 174 Bridge F5E514 CADD - DWG\4.4 Struct\0900077\0900077-68F54-01\North Abutment Repair Detail.dgn



TWM, INC.
WWW.TWM-INC.COM

IL DESIGN FIRM
LICENSE NO:
184-001220

USER NAME	= ckoltveit
PLOT SCALE	= 0:2.0000 " = 1" / in.
PLOT DATE	= 12/1/2020

DESIGNED -	NP
CHECKED -	MJJ
DRAWN -	NP
CHECKED -	MJJ


REVISED -	
REVISED -	
REVISED -	
REVISED -	

STATE OF ILLINOIS
DEPARTMENT OF TRANSPORTATION

N. ABUTMENT CONCRETE REPAIR DETAILS
STRUCTURE NO. 090-0077

SHEET 10 OF 29 SHEETS

F.A.I. RTE.	SECTION	COUNTY	TOTAL SHEETS	SHEET NO.
74	90-15[HB(1-4);VB;B]BP,BJR,BRR	TAZEWELL	192	160
CONTRACT NO. 68F54				
		ILLINOIS	FED. AID PROJECT	

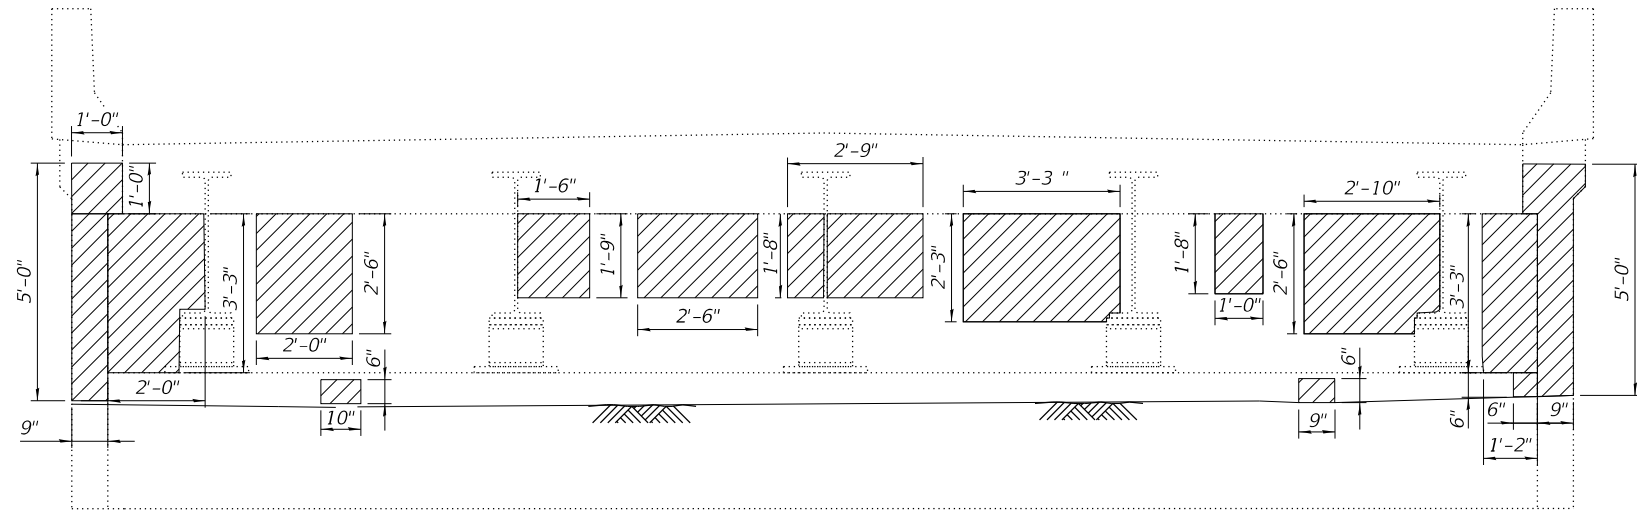
ELEVATION - REPAIR

 - Structural Repair of Concrete
(Depth equal to or less than 5 inches)

PLAN - REPAIR

BILL OF MATERIAL

Item	Unit	Quantity
Structural Repair of Concrete (Depth Equal to or Less than 5 Inches)	Sq. Ft.	51.6

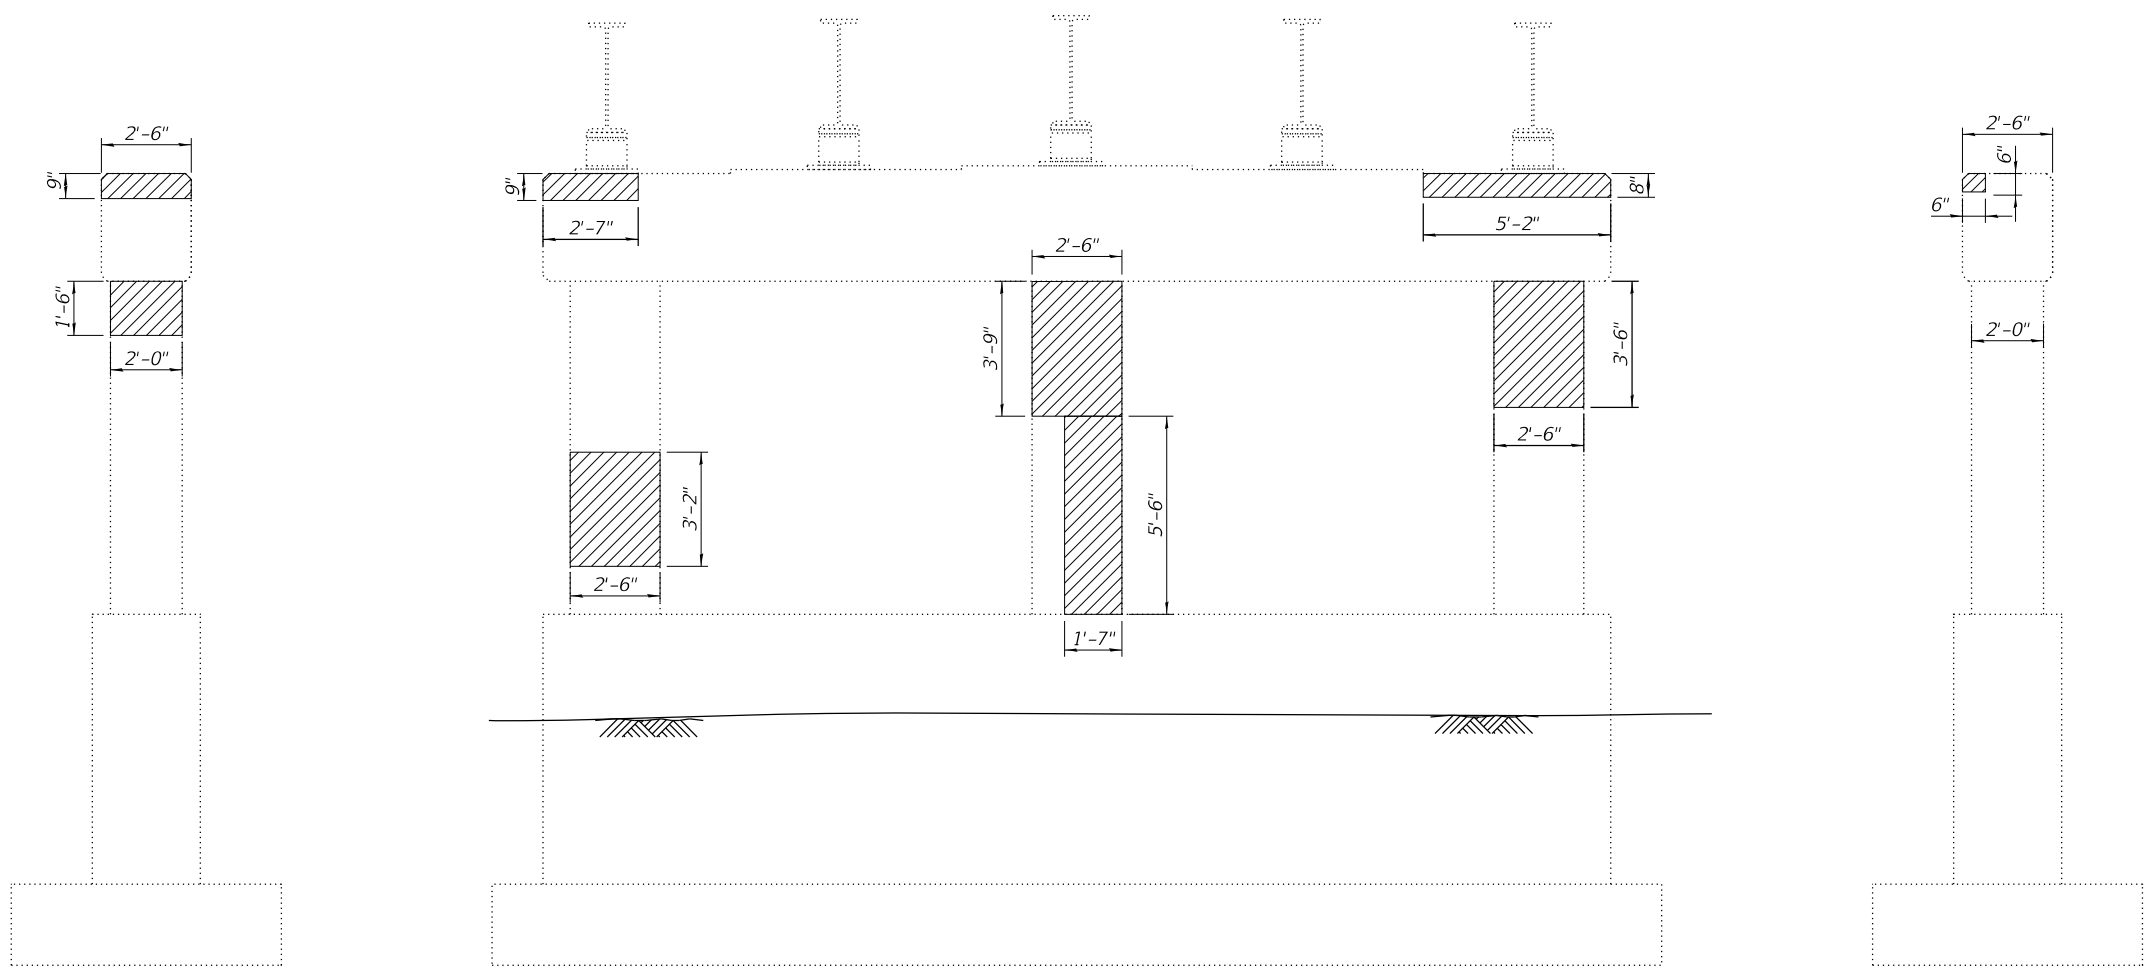


END ELEVATION
(Looking West)

PIER 1 ELEVATION - REPAIR
(Looking North)

END ELEVATION
(Looking East)

▨ - Structural Repair of Concrete
(Depth equal to or less than 5 inches)

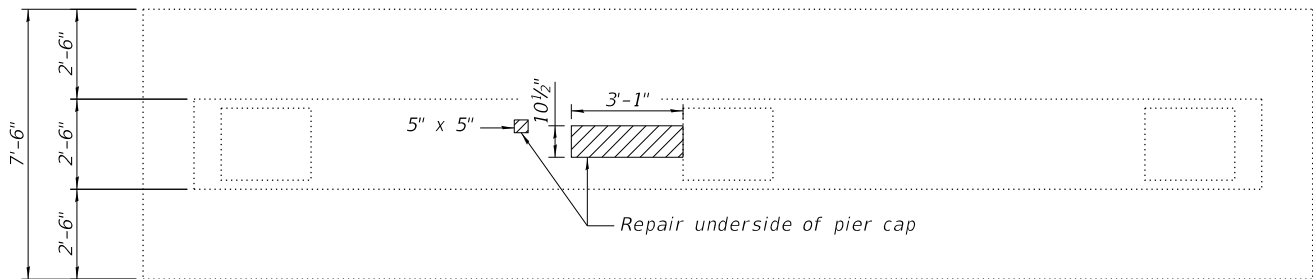

PIER 1 FOOTING PLAN

BILL OF MATERIAL

Item	Unit	Quantity
Structural Repair of Concrete (Depth Equal to or Less than 5 Inches)	Sq. Ft.	48.1

MODEL: Default
FILE: 2020111903B8W06 1-7A Bridge F5E54 CADD - DWG4.4 Struc0900077090007768F54-012.dwg 1 Repair Details.dgn



TWM, INC.
www.twm-inc.com
IL DESIGN FIRM
LICENSE NO:
184-001220


USER NAME = ckoltveit	DESIGNED - NP	REVISED -
	CHECKED - MJJ	REVISED -
PLOT SCALE = 0:2.0000 1" = 1 in.	DRAWN - NP	REVISED -
PLOT DATE = 12/1/2020	CHECKED - MJJ	REVISED -

STATE OF ILLINOIS
DEPARTMENT OF TRANSPORTATION

PIER 1 REPAIR DETAILS
STRUCTURE NO. 090-0077

SHEET 12 OF 29 SHEETS


F.A.I. RTE.	SECTION	COUNTY	TOTAL SHEETS	SHEET NO.
74	90-15[HB(1-4);VB;B]BP,BJR,BRR	TAZEWELL	192	162
CONTRACT NO. 68F54				
		ILLINOIS	FED. AID PROJECT	

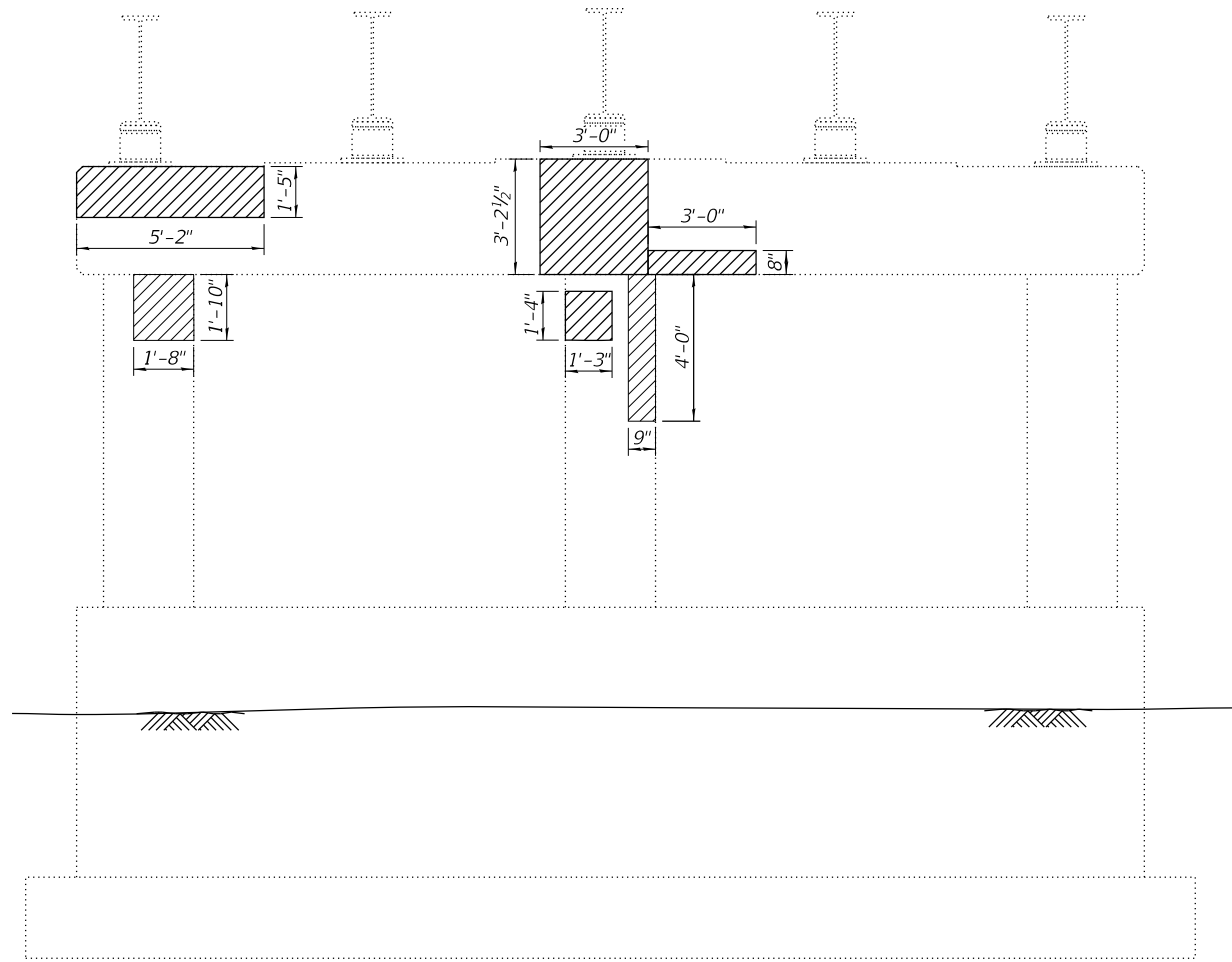


PIER 3 ELEVATION - REPAIR

(Looking North)

 - Structural Repair of Concrete
(Depth equal to or less than 5 inches)

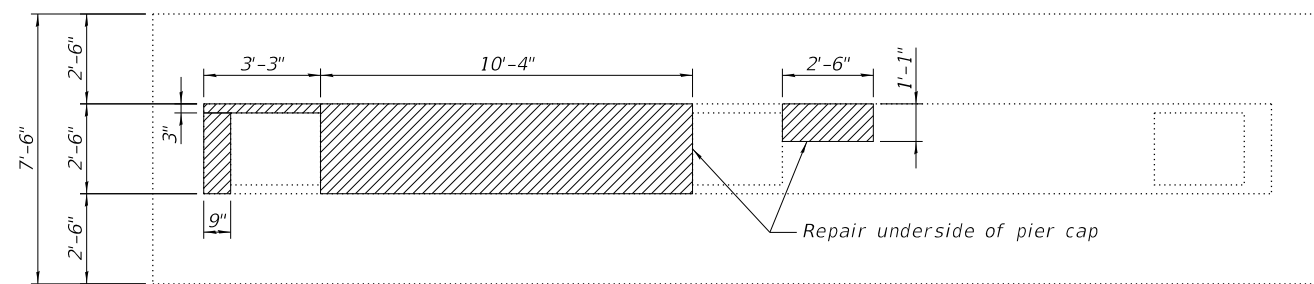


PIER 3 FOOTING PLAN

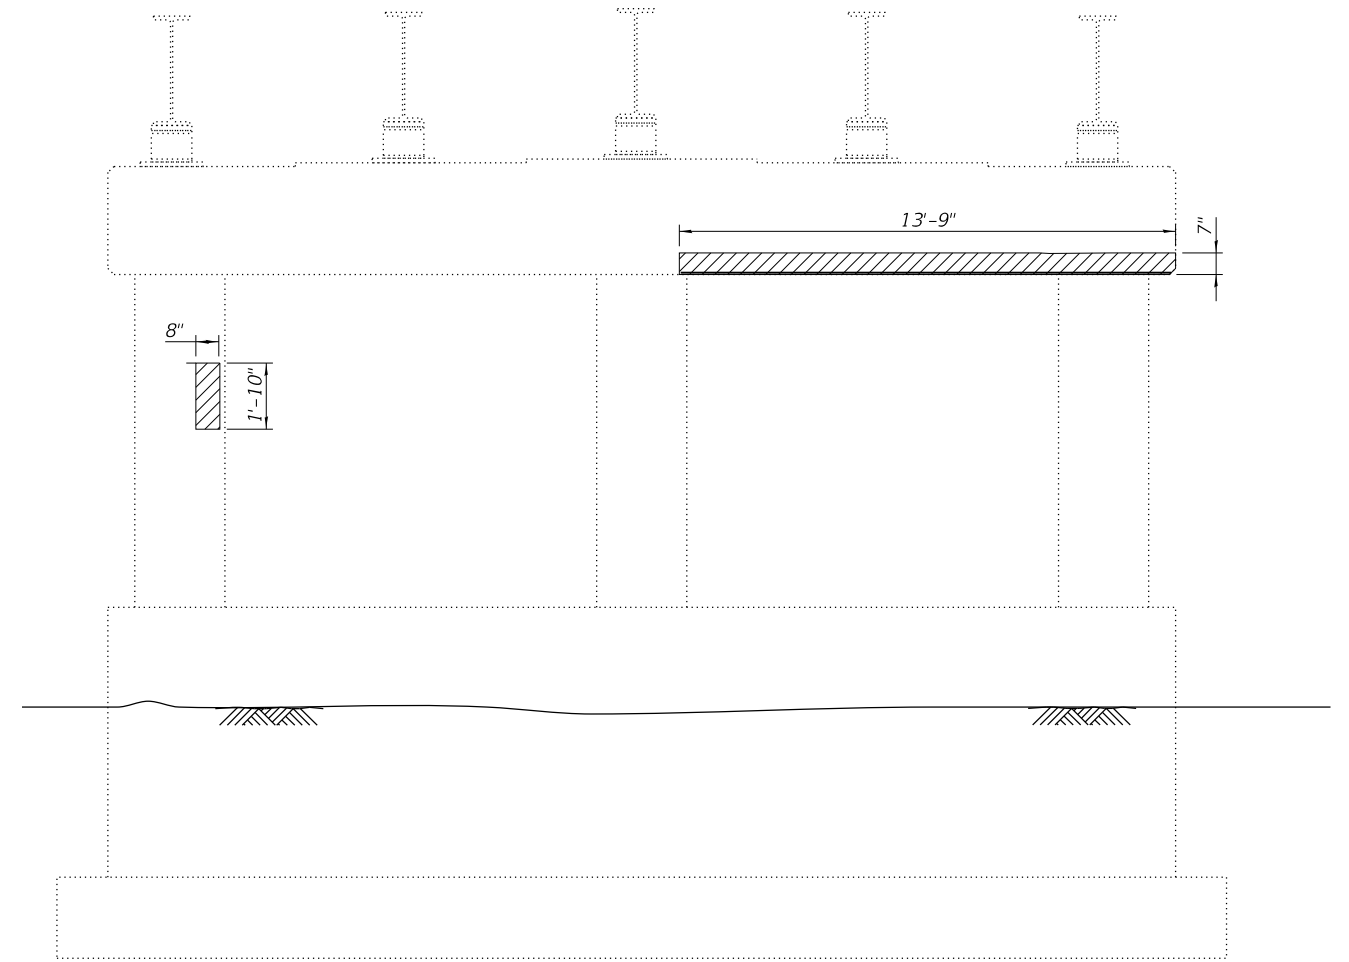

PIER 3 ELEVATION - REPAIR

(Looking South)

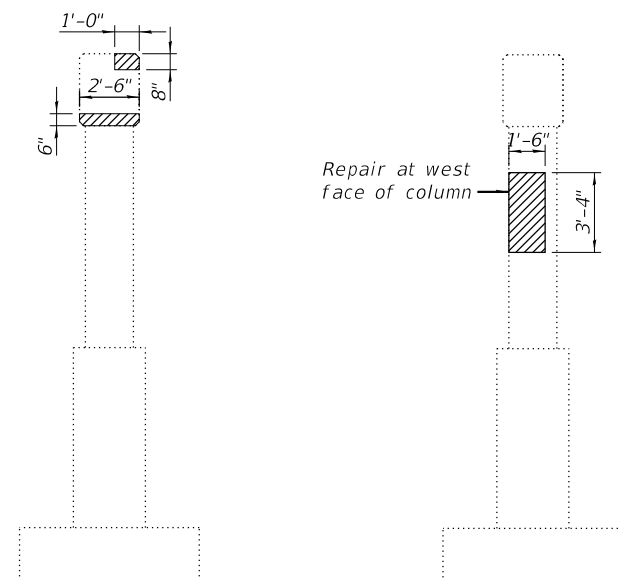END ELEVATION




(Looking West)

END ELEVATION

(Looking East)

BILL OF MATERIAL

Item	Unit	Quantity
Structural Repair of Concrete (Depth Equal to or Less than 5 Inches)	Sq. Ft.	73.9

  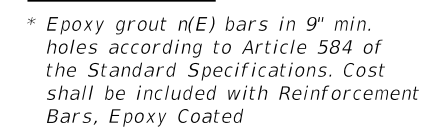

THREE PIERS
BILL OF MATERIAL

Bar	No.	Size	Length	Shape
$h1(E)$	54	#5	10'-0"	_____
$n(E)$	120	#5	2'-5"	C_____
$s(E)$	72	#5	9'-7"	□
Concrete Structures			Cu. Yd.	13.8
Reinforcement Bars, Epoxy Coated			Pound	1,590

This page intentionally left blank.

MODEL Default
FILE NAME: R:\2019\190388\W06 L7A Bridge F5E54 CADD - DWG\4.4 Struct\0900077\0900077-68F54-015 Bar Splicer Assembly Details.dgn



TWM, INC.
WWW.TWM-INC.COM

IL DESIGN FIRM
LICENSE NO:
184-001220

USER NAME = ckoltveit	DESIGNED - DRA	REVISED -
	CHECKED - CDK	REVISED -
PLOT SCALE = 0:2.0000 " = 1" / in.	DRAWN - DRA	REVISED -
PLOT DATE = 12/1/2020	CHECKED - CDK	REVISED -

STATE OF ILLINOIS
DEPARTMENT OF TRANSPORTATION


STRUCTURE NO. 090-0077

SHEET 15 OF 29 SHEETS

F.A.I. RTE.	SECTION	COUNTY	TOTAL SHEETS	SHEET NO.
74	90-15[H8(1-4);VB;B]BP,BJR,BRR	TAZEWELL	192	165
CONTRACT NO. 68F54				
		ILLINOIS	FED. AID PROJECT	

STATE OF ILLINOIS
DEPARTMENT OF TRANSPORTATION

ROUTE NO.	DISTRICT	COUNTY	SHEET NO.	SHEETS
74	13	TAZEWELL	18	13
F.A.I. 74	(90-15HB-4)	ILLINOIS	18	13
FED. ROAD DIST. NO. 7	ILLINOIS	FED. AID PROJECT		

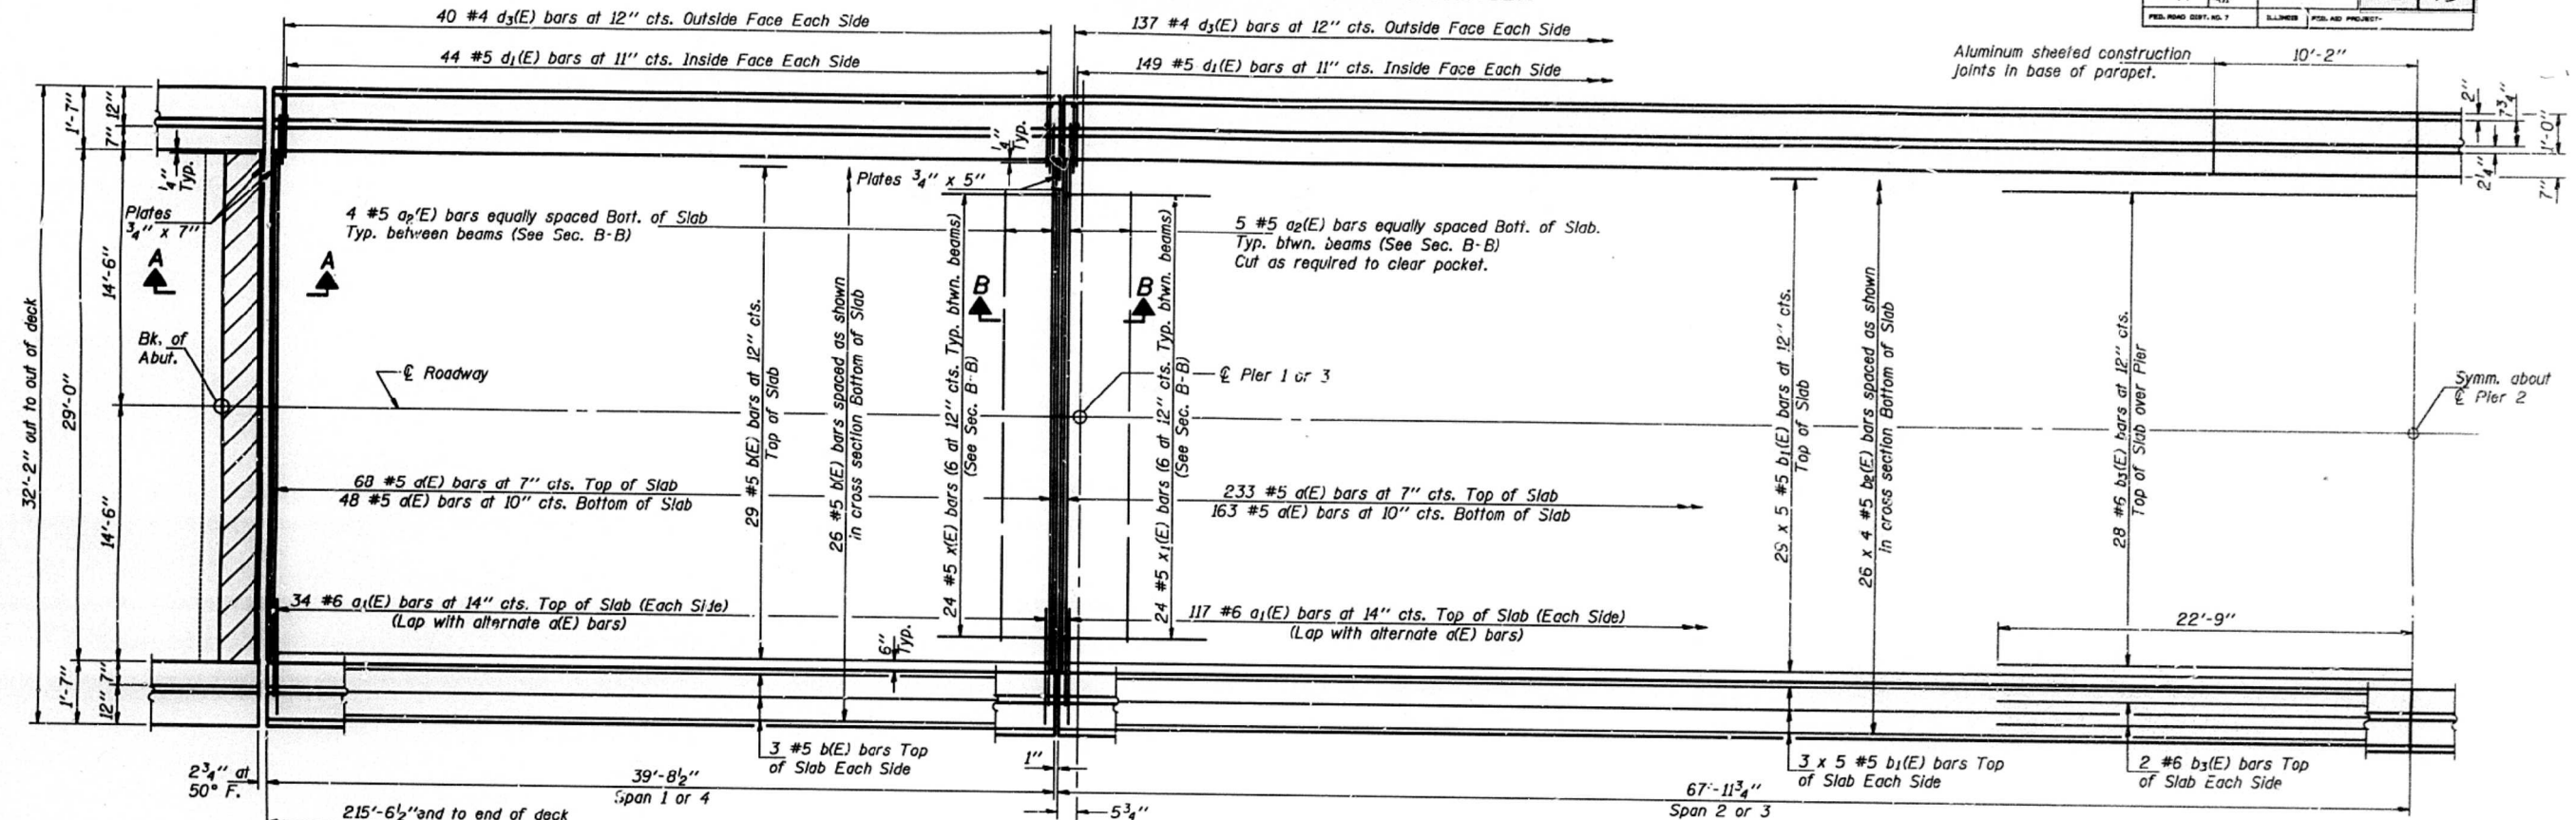


HALF PLAN

FOR INFORMATION ONLY

MIN. BAR LAPS
#5 bars = 1'-8"

Notes: See Sheet 5 & 6 of 13 for superstructure details and Bill of Material.
Reinforcement bars designated (E) shall be epoxy coated.
Bars indicated thus 29 x 5-#5 etc. indicates 29 lines of bars with 5 lengths per line.
See Sheet 5 of 13 for parapet reinforcement.
Hatched area to be poured after superstructure forms have been removed.

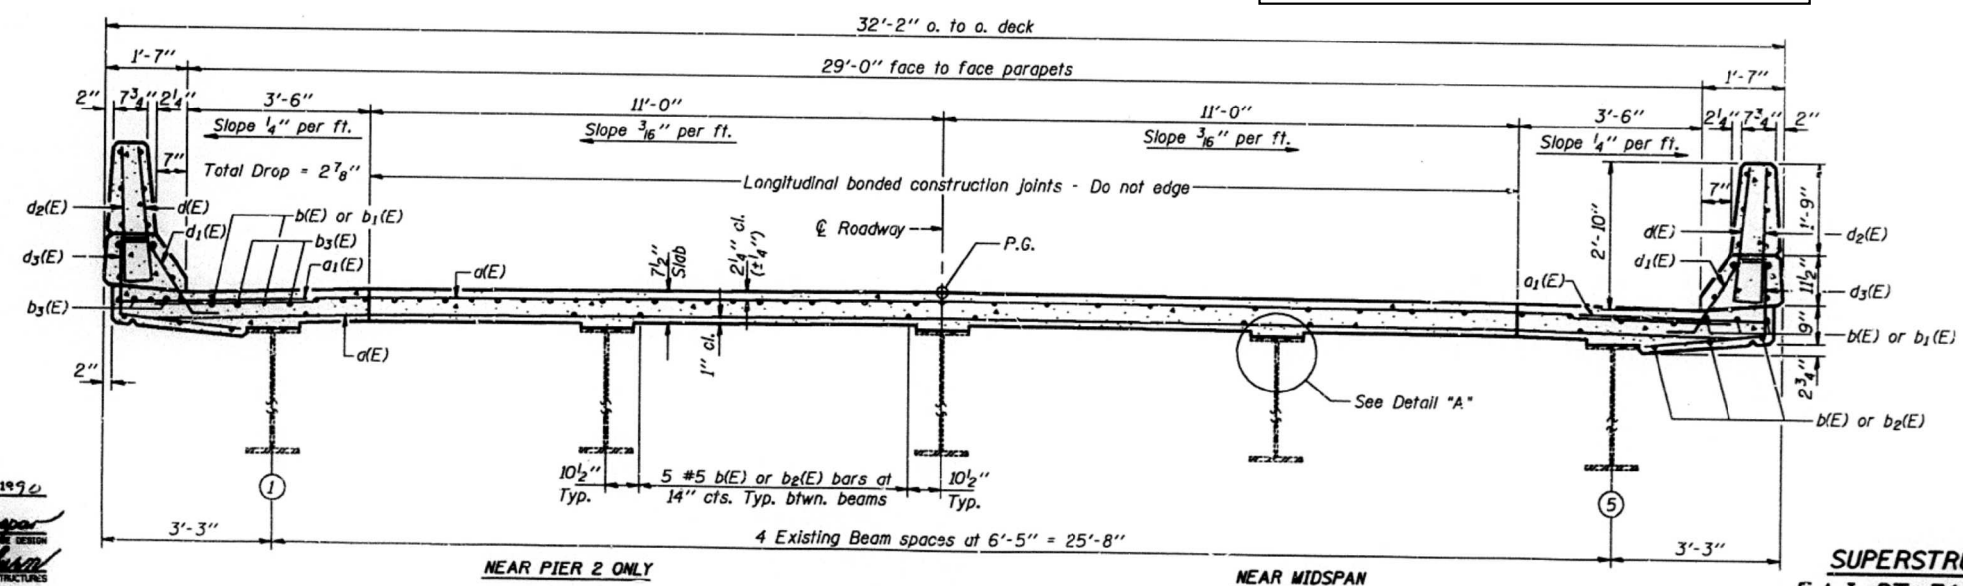

CROSS SECTION
(Looking North)



DETAIL "A"
Typ. fillet for
Spans 1 and 4

SUPERSTRUCTURE DETAILS
F.A.I. RT. 74 SEC. (90-15HB-4)I
TAZEWELL COUNTY
STATION 922+60.73

DESIGNED	Jan 3 1990
CHECKED	EXAMINED
DRAWN	PASSED
CHECKED	APPROVED
S-1-0	12-31-87


STATE OF ILLINOIS
DEPARTMENT OF TRANSPORTATION

EXISTING SUPERSTRUCTURE DETAILS
SN 090-0077

SHEET 17 OF 29 SHEETS

F.A.I. RTE.	SECTION	COUNTY	TOTAL SHEETS	SHEET NO.
74	90-15[HB(1-4);VB;B]BP,BJR,BRR	TAZEWELL	192	167
				CONTRACT NO. 68F54

ILLINOIS FED. AID PROJECT

 

structure forms removed, Class X Concrete superstructure.

2 3/4" at 50° F.

See Detail "A"

b(E)

a(E)


7 1/2" clear

3 3/8" at lowest beam


Back of Abut.

6 1/2" 5 1/2"


Ø Brg.

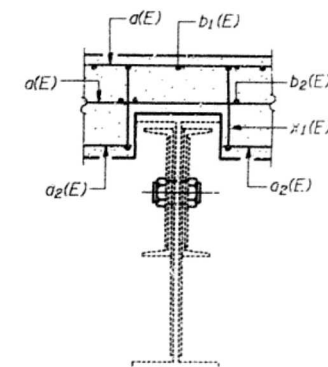


SECTION C-C

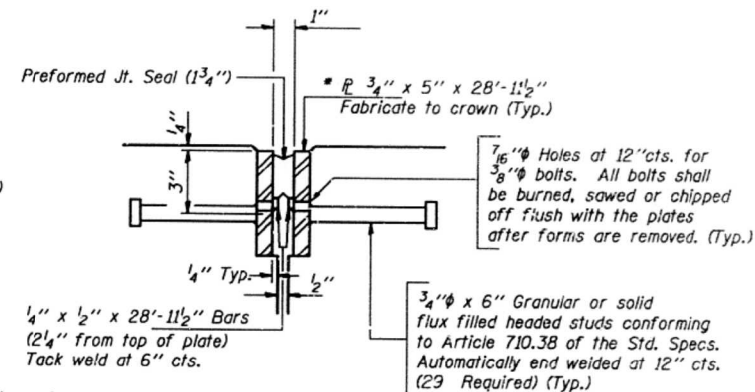

DETAIL "B"

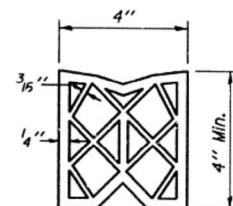

PREFORMED JOINT SEAL (4'')

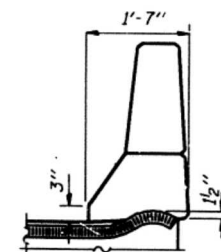

END TREATMENT
Typ. for 4" and 1 $\frac{3}{4}$ " P.J.S.

FOR INFORMATION ONLY

Notes: Reinforcement bars designated (E) shall be epoxy coated.
Work this sheet with sheet 4 of 13.


DESIGNED <i>Robt P. Kennedy</i>	DATE <i>Jan 3</i> 1992
CHECKED <i>MICHAEL ARSIZIAN</i>	EXAMINED <i>Proj. J. Kassar</i>
DRAWN <i>Joe Sutherland</i>	ENGINEER <i>1st CLASS</i>
CHECKED <i>JPN</i>	PASSED <i>James T. Rabinowitz</i>
	ENGINEER OF BRIDGES AND STRUCTURES
	APPROVED _____
	DIRECTOR OF HIGHWAYS

S-1-D 12-31-87

SUPERSTRUCTURE DETAILS
F.A.I. RT. 74 SEC. (90-15HB-4)I
TAZEWELL COUNTY
STATION 922+60.73

STATE OF ILLINOIS
DEPARTMENT OF TRANSPORTATION

ROUTE NO.	SECTION	COUNTY	SHEET NO.	SHEET NO.
74	18	TAZEWELL	18	15
SHEET NO. 6				
13 SHEETS				

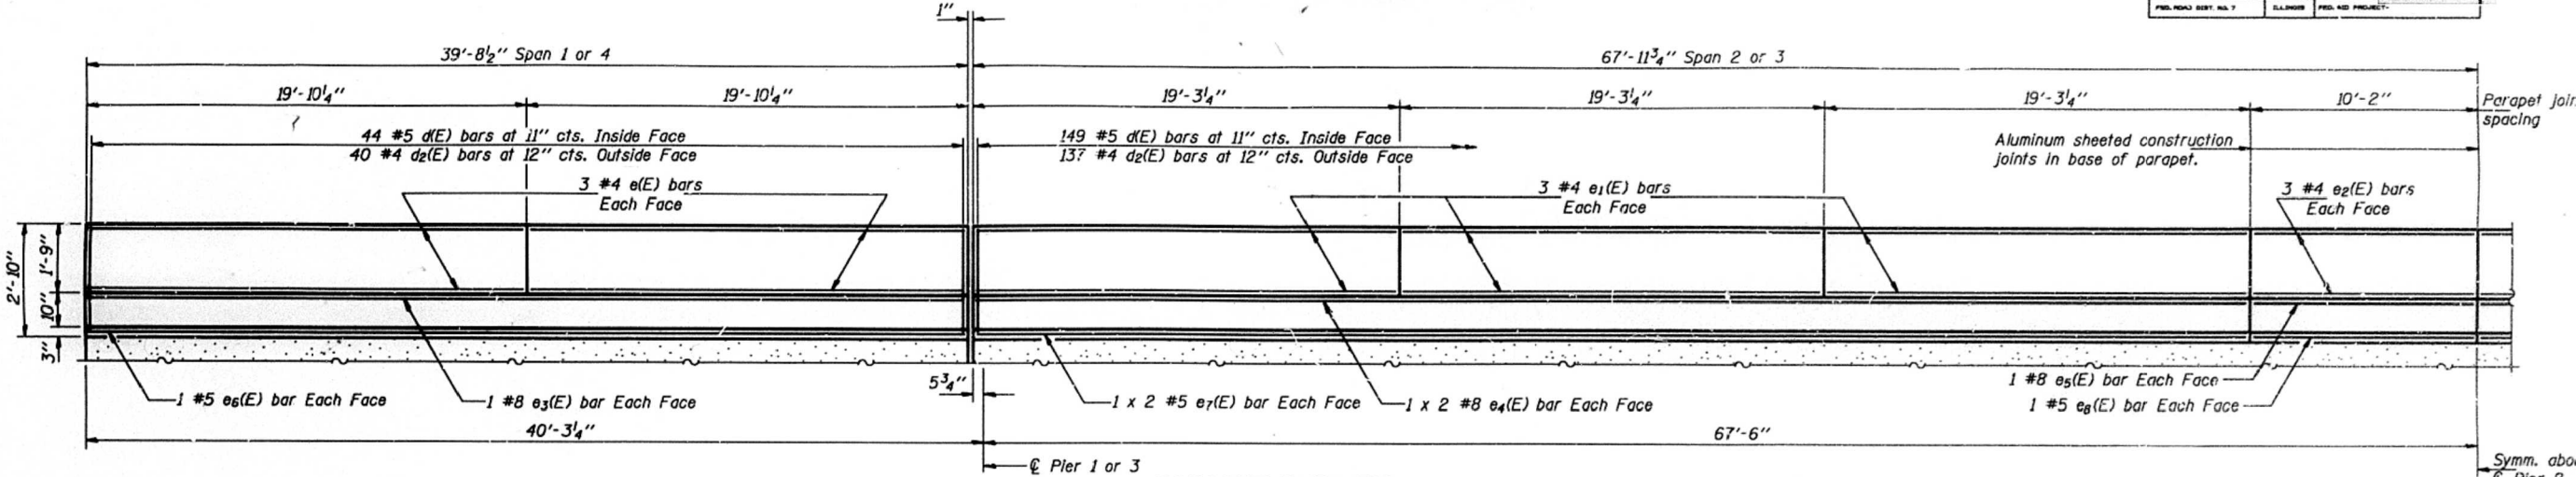

PARAPET ELEVATION


West Parapet Looking West
East Parapet Looking East

MIN. BAR LAPS

#5 bars = 2'-2"
#8 bars = 4'-6"

**SUPERSTRUCTURE
BILL OF MATERIAL**

Bar	No.	Size	Length	Shape
d(E)	628	#5	30'-0"	—
d1(E)	370	#6	4'-0"	—
d2(E)	72	#5	6'-0"	—
b(E)	122	#5	39'-5"	—
b1(E)	175	#5	28'-6"	—
b2(E)	104	#5	35'-2"	—
b3(E)	32	#6	45'-6"	—
d(E)	474	#5	3'-0"	—
d1(E)	474	#5	2'-7"	—
d2(E)	434	#4	3'-0"	—
d3(E)	434	#4	4'-2"	—
e(E)	48	#4	19'-7"	—
e1(E)	72	#4	19'-0"	—
e2(E)	24	#4	9'-11"	—
e3(E)	8	#8	39'-5"	—
e4(E)	16	#8	31'-2"	—
e5(E)	8	#8	9'-11"	—
e6(E)	8	#5	39'-5"	—
e7(E)	16	#5	29'-11"	—
e8(E)	8	#5	9'-11"	—
x(E)	48	#5	5'-10"	—
x1(E)	48	#5	6'-10"	—
Reinforcement Bars (Epoxy Coated)			Pound	49010
Class X Concrete Superstructure			Cu. Yd.	232.5

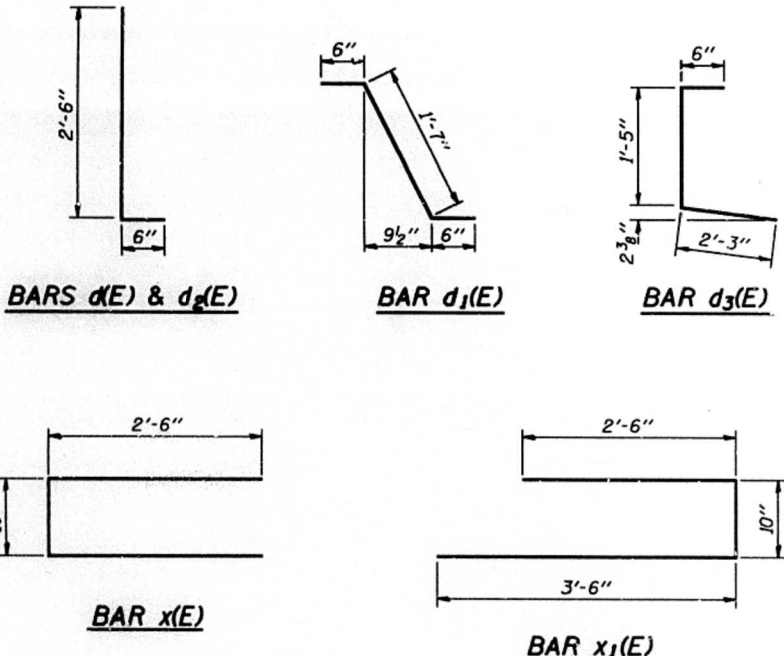

Notes: Reinforcement bars designated (E) shall be epoxy coated.
Bars Indicated thus 1 x 2-#5 etc, indicates 1 line of bars with 2 lengths per line.

FOR INFORMATION ONLY

DESIGNED	Jan 3 1970
CHECKED	Michael A. B. [Signature]
DRAWN	Joe Sutherland
CHECKED	7/2/ [Signature]

SUPERSTRUCTURE DETAILS
F.A.I. RT. 74 SEC. (90-15HB-4)I
TAZEWELL COUNTY
STATION 922+60.73



TWM, INC.
www.twm-inc.com
ILL. DESIGN FIRM
LICENSE NO: 184-001220

USER NAME = ckoltveit
PLOT SCALE = 0:2.0000 1" = 1 in.
PLOT DATE = 12/1/2020

DESIGNED - NP
CHECKED - ALN
DRAWN - NP
CHECKED - ALN

REVISED -
REVISED -
REVISED -
REVISED -

STATE OF ILLINOIS
DEPARTMENT OF TRANSPORTATION


EXISTING SUPERSTRUCTURE DETAILS
SN 090-0077

SHEET 19 OF 29 SHEETS

F.A.I. RTE.	SECTION	COUNTY	TOTAL SHEETS	SHEET NO.
74	90-15[HB(1-4);VB;B]BP,BJR,BRR	TAZEWELL	192	169
CONTRACT NO. 68F54				
ILLINOIS FED. AID PROJECT				




STATE OF ILLINOIS
DEPARTMENT OF PUBLIC WORKS & BUILDINGS
DIVISION OF HIGHWAYS

ROUTE No.	SEC.	COUNTY	STATION	SHEET
FAI 5	90-15	TAZEWELL	25	11
FED. ROAD DIST. No. 7	ILLINOIS	PROJECT		

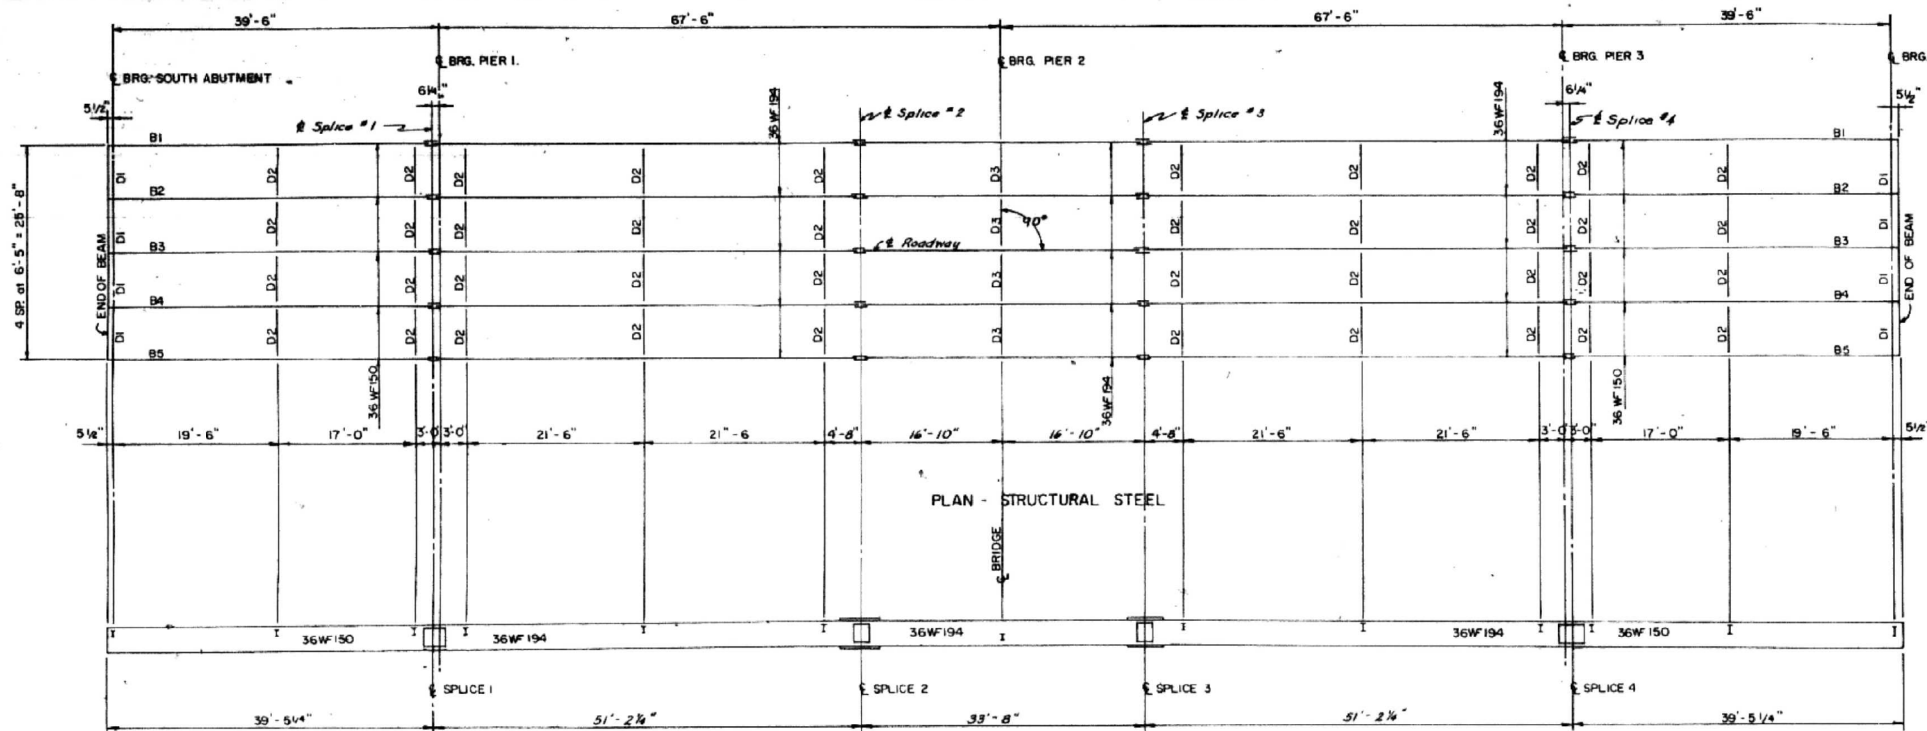

ELEVATIONS AT TOP OF BEAMS						
MK.	BEARING SOUTH ABUT.	SPLICE 1	SPLICE 2	SPLICE 3	SPLICE 4	BEARING NORTH ABUT.
B1, B5	745.82	746.25	746.50	746.49	746.27	745.87
B2, B4	745.92	746.35	746.60	746.59	746.37	745.97
B3	745.95	746.35	746.63	746.62	746.40	746.00

NOTE:
TO DETERMINE FILLET HEIGHT "f", after all structural steel has been erected, elevations of the top flanges of the beams shall be taken at intervals not to exceed 10 ft. From these elevations subtract the increment of deflection determined from the D.L. deflection diagram. The elevations so obtained, subtracted from the theoretical grade elevations, minus the floor thickness equals "f".

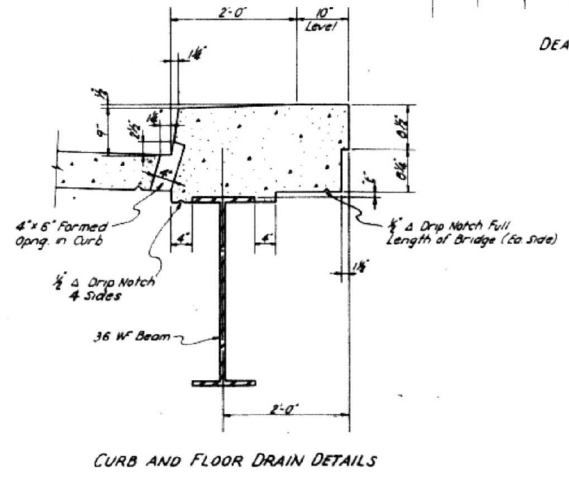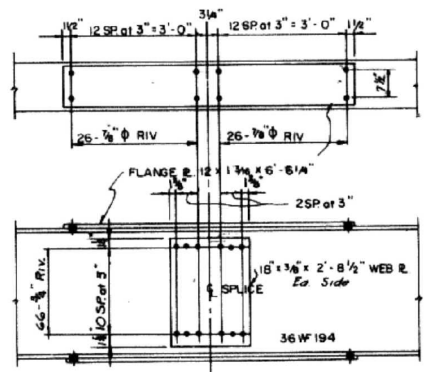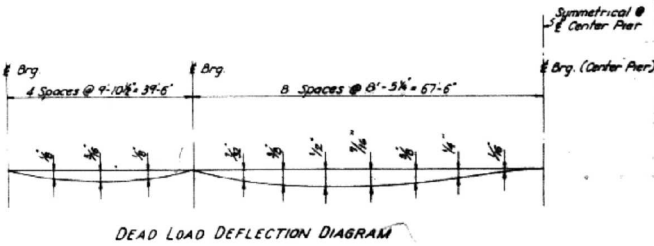

STRUCTURAL STEEL DETAILS

FAI ROUTE 5 - SECTION 90-15H84
S.A. ROUTE 6 OVER FAI. ROUTE 5
STATION 922+6073
TAZEWELL COUNTY

WARREN AND VAN PRAAG, INC.
CONSULTING ENGINEERS - DECATUR, ILLINOIS

DESIGNED	H.E.K.	EXAMINED	
CHECKED	R.D.	ENGINEER OF BRIDGES AND TRAFFIC STRUCTURES	
DRAWN	J.T.	PASSED	
CHECKED	H.Y.F.	ENGINEER OF DESIGN	
		APPROVED	
		CHIEF HIGHWAY ENGINEER	

FOR INFORMATION ONLY

STATE OF ILLINOIS
DEPARTMENT OF TRANSPORTATION

EXISTING STRUCTURAL STEEL DETAILS
SN 090-0077

SHEET 20 OF 29 SHEETS

F.A.I. RTE.	SECTION	COUNTY	TOTAL SHEETS	SHEET NO.
74	90-15[H8(1-4);V8;B]BP,BJR,BRR	TAZEWELL	192	170
CONTRACT NO. 68F54				
ILLINOIS FED. AID PROJECT				

MODEL Defeat
FILE NAME: 201019119388W06 1-7A Bridge F5E54 CADD - DWG4.4 Struct0900077090007768F54-020 Existing Structural Steel Details.dgn




TWM, INC.
www.twm-inc.com
IL DESIGN FIRM
LICENSE NO:
184-001220

USER NAME = ckoelt
PLOT SCALE = 0:2.0000 " = 1' in.
PLOT DATE = 12/1/2020


DESIGNED	-	NP	REVISED	-
CHECKED	-	ALN	REVISED	-
DRAWN	-	NP	REVISED	-
CHECKED	-	ALN	REVISED	-

STATE OF ILLINOIS
DEPARTMENT OF PUBLIC WORKS & BUILDINGS
DIVISION OF HIGHWAYS


ROUTE No.	SEC.	COUNTY	SHEET
F.A.I. 5	90-15	TAZEWELL	25
FED. ROAD DIST. No. 7	ILLINOIS	PROJECT	12

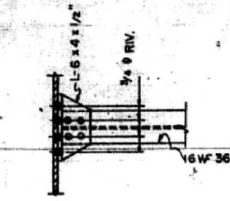


DIAPHRAGM D2.B D3

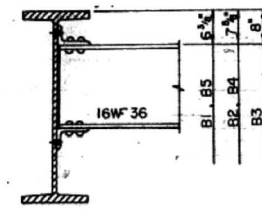


DIAPHRAGM D2

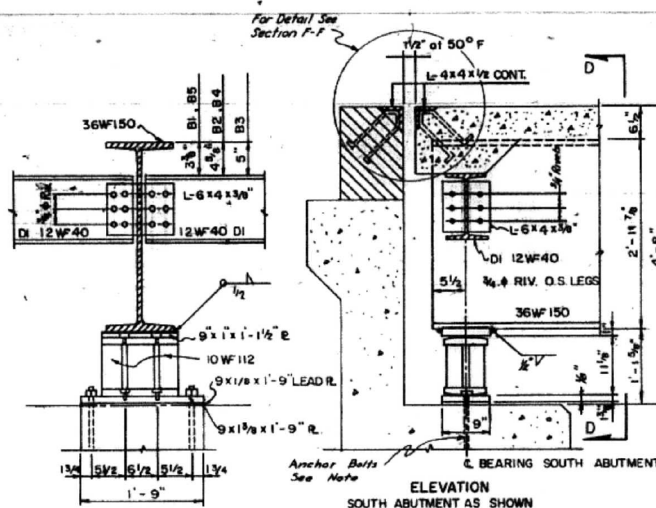


SECTION "D-D"
at ABUTMENTS. DIAPHRAGM DI

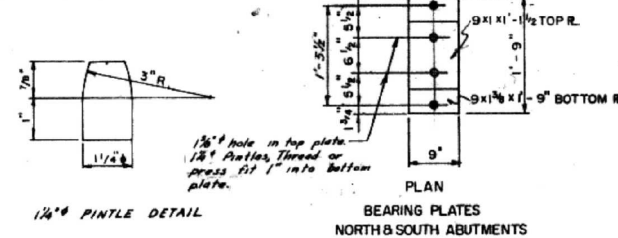


1/4" PINTLE DETAIL

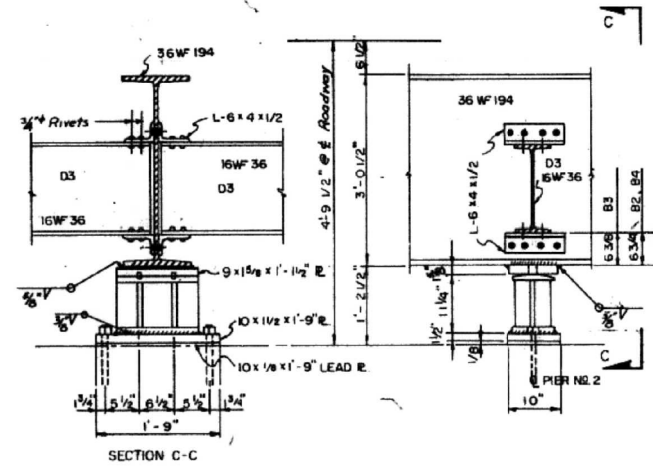


SECTION C-C
ELEVATION OF D3 AND BEARING at PIER NO. 2

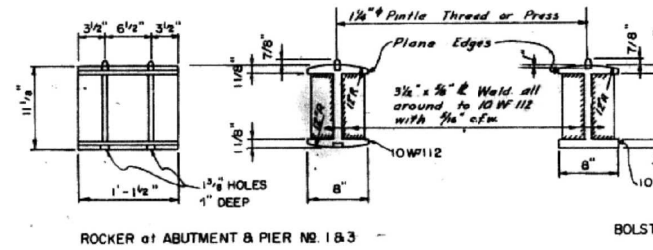

ROCKER at ABUTMENT & PIER NO. 1 & 3

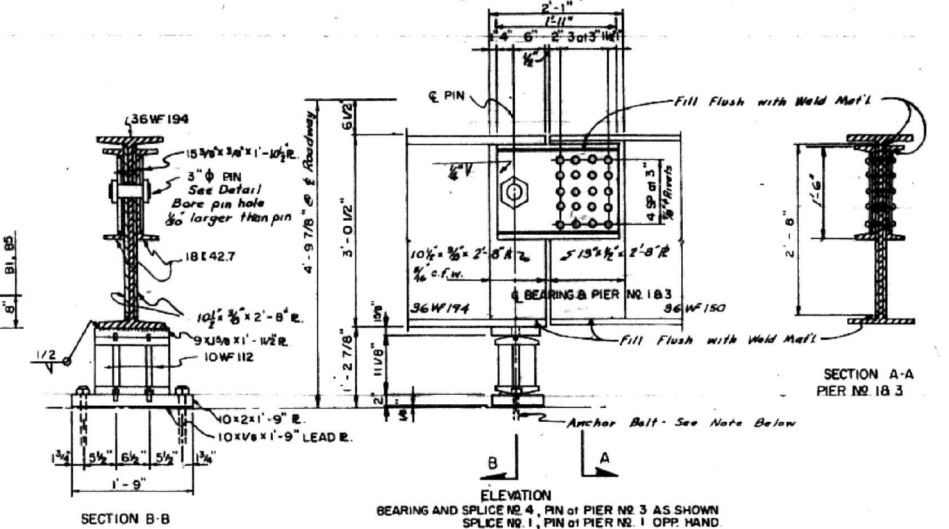


SECTION B-B
PIER NO. 1 & 3
ELEVATION
BEARING AND SPLICE NO. 4, PIN at PIER NO. 3 AS SHOWN
SPLICE NO. 1, PIN at PIER NO. 1 OPP. HAND

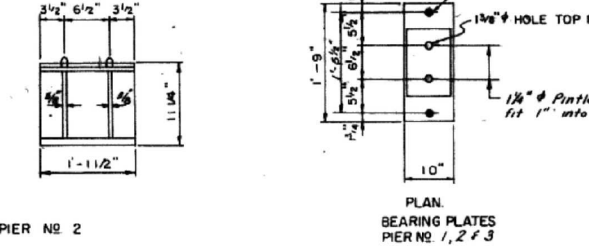

PLAN
BEARING PLATES
PIER NO. 1, 2 & 3


NOTE: All anchor bolts to be 1" x 12" long. Provide 1/2" holes in bottom plate and 3/8" x 12" x 1/2" washers under nut.

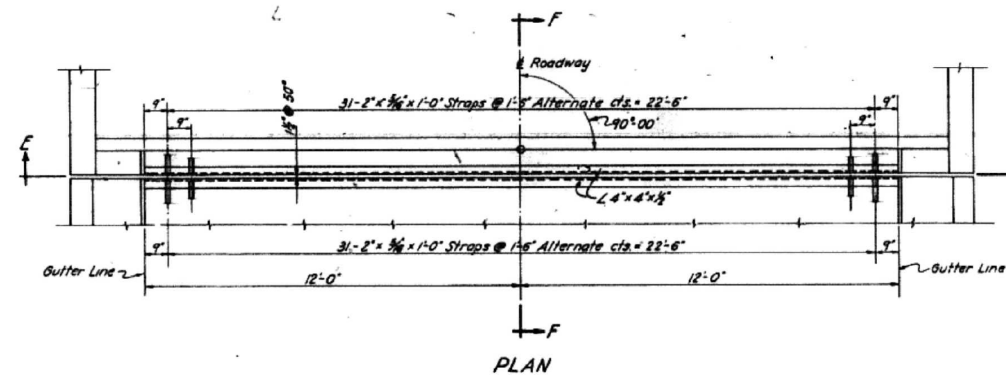


PLAN

3/8" Holes @ 12" cts for 1/2" bolts. All bolts shall be burned, sawed or clipped off flush with back of angles after forms are removed.


Shaded area to be poured after Superstructure forms have been removed.

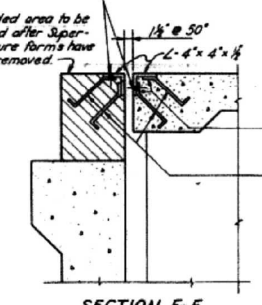

SECTION F-F

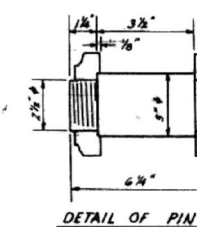

DETAIL OF PIN

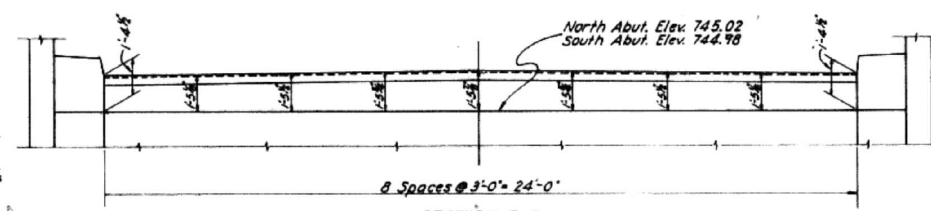

SECTION E-E

FOR INFORMATION ONLY

STRUCTURAL STEEL DETAILS

F.A.I. ROUTE 5 - SECTION 90-15HB4

S.A. ROUTE 6 OVER F.A.I. ROUTE 5

STATION 922+60.73

TAZEWELL COUNTY

WARREN AND VAN PRAAG, INC.
CONSULTING ENGINEERS - DECATUR, ILLINOIS

DESIGNED	H.E.K.
CHECKED	R.D.
DRAWN	J.T.
CHECKED	H.Y.F.

EXAMINED	ENGINEER OF BRIDGES AND TRAFFIC STRUCTURES
PASSED	ENGINEER OF DESIGN
APPROVED	CHIEF HIGHWAY ENGINEER



TWM, INC.
www.twm-inc.com
ILL. DESIGN FIRM
LICENSE NO. 184-001220

USER NAME = ckakveit
PLOT SCALE = 0.2:0.000" = 1" / in.
PLOT DATE = 12/1/2020

DESIGNED - NP
CHECKED - ALN
DRAWN - NP
CHECKED - ALN

REVISED -
REVISED -
REVISED -
REVISED -

STATE OF ILLINOIS
DEPARTMENT OF TRANSPORTATION

EXISTING STRUCTURAL STEEL DETAILS
SN 090-0077


SHEET 21 OF 29 SHEETS

F.A.I. RTE.	SECTION	COUNTY	TOTAL SHEETS	SHEET NO.
74	90-15(HB(1-4);VB;B)BP,BJR,BRR	TAZEWELL	192	171
CONTRACT NO. 68F54				
ILLINOIS FED. AID PROJECT				

STATE OF ILLINOIS
DEPARTMENT OF TRANSPORTATION


DATE	BY	CHKD	APPD	SHEET NO.
FEB 74	W	TAZEWELL	15	8
FILE NO.	PROJECT NO.	DATE	BY	CHKD

4 SHEETS

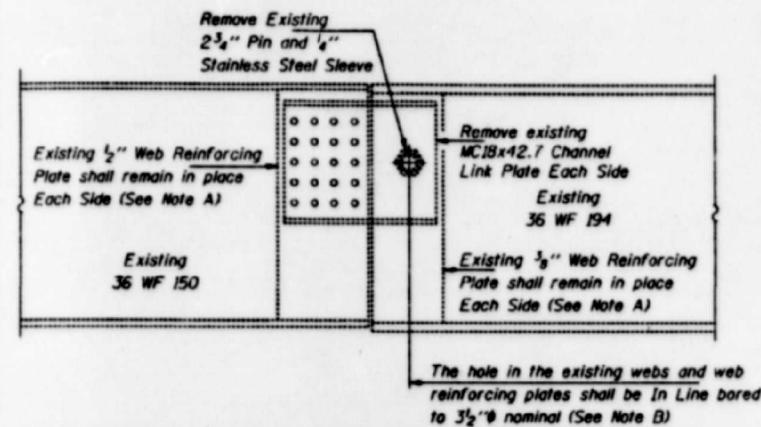


ELEVATION AT EXISTING PIN ASSEMBLY

Any Pins that can be easily removed without damage to the pin shall be salvaged and the Bridge Engineer shall be contacted for disposition. Cost of salvage is included in "Pin and Link Plate Replacement".

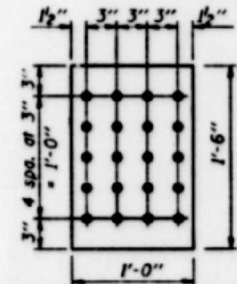

FILL PLATE DETAIL
(20 Required)

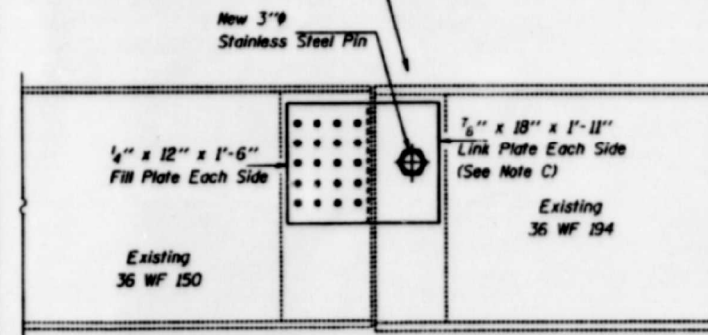


ELEVATION AT NEW PIN ASSEMBLY


DESIGNED	W. S. G.
CHECKED	Kenneth P. H.
DRAWN	Paul Summer
CHECKED	W. S. K.

MAY 5, 1998	EXAMINED	Paul E. H.
	PASSED	
	DESIGNED BY	STRUCTURAL SERVICES

NOTE:
EXISTING RIVET SIZE WAS
7/8" WHICH REQUIRED 7/8"
DIA. LINK PLATE BOLTS TO
BE USED.

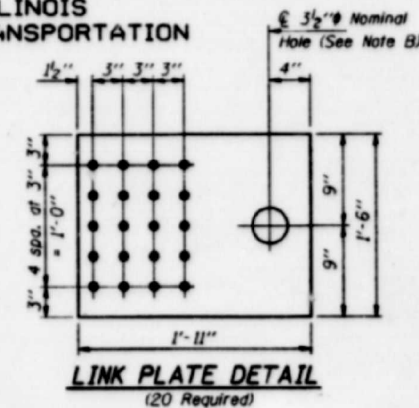


LINK PLATE DETAIL
(20 Required)

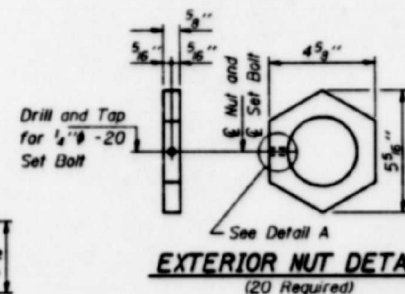

EXTERIOR NUT DETAIL
(20 Required)

INTERIOR NUT DETAIL
(20 Required)

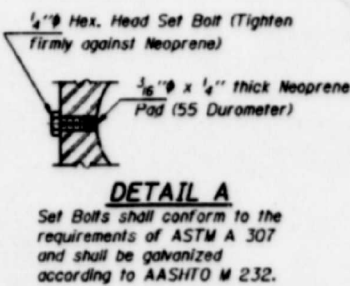

Note A:
Existing welds shall be inspected for cracks using liquid dye penetrant or magnetic particle testing. Any cracks that are found shall be identified and reported to the Bureau of Bridges and Structures for further disposition. Clean and paint before installing new link plates.

Note B:
Bore diameter for bushing in link plate, existing webs and web reinforcement plates shall correspond to bushing manufacturer's allowable tolerances for proper functioning. Hole diameter may be adjusted to allow use of stock bushings.

Note C:
Inside face of new link plates shall receive first field coat in shop. The primer shall pass the M.E.K. Rub Test before the first field coat is applied.

Note D:
Actual bushing thickness per manufacturer's specifications, 1/4 inch is approximate. Bushings shall be a self lubricating filament wound epoxy matrix backed Duralon Bearing, metal backed Fiber Glide Bearing or equivalent. No primer or grease shall be allowed on bushings. Bushings shall be suitable for dynamic loads of 20,000 psi.


Note E:
Tighten inside nuts to bring all bushings into firm contact, then back off 1/4 turn and tighten outer nuts and set bolts.

Note F:
Apply 3/8 inch bead to face of the web reinforcing plates approximately 1/2 inch from bushing immediately before installing new link plates. Place sealant around nuts after installation. Sealant shall be suitable for prolonged exterior exposure without losing flexibility or adhesion to painted steel surfaces. Proposed products shall be subject to Department's acceptance based on documented testing or other evidence.

MAXIMUM REACTIONS AT PIN

RR	(K)	22.0
Rt	(K)	32.1
Imp.	(K)	9.6
R (Total)	(K)	63.7

FOR INFORMATION ONLY

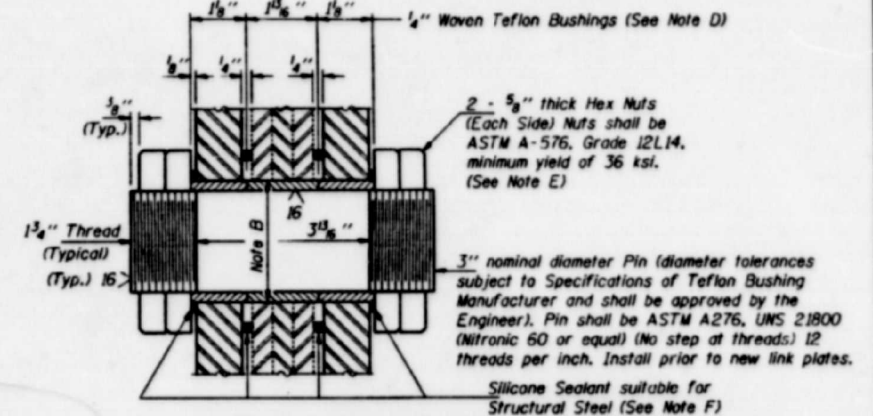

SECTION THRU PIN
(10 Required)

GENERAL NOTES

All new structural steel shall conform to AASHTO Classification M-270 Gr. 36, unless otherwise noted.

All new fasteners shall be high strength bolts. Holes shall be subpunched or subdrilled 1/16 inch and reamed in the field to 1/8 inch for 3/4 inch high strength bolts (unless otherwise noted) after structural steel sections are properly fitted into position.

The Contractor shall provide support and/or shoring systems for the beam in the area of existing pin and link plate replacement. See Special Provision "Temporary Support System."

The inorganic zinc rich primer/acrylic/acrylic paint system shall be used for shop and field painting of new structural steel except where otherwise noted. The color of the acrylic finish coat shall be Gray, Munsell No. 5B 7/1. See Special Provisions "Cleaning and Painting New Metal Structures". Cost shall be included in the cost of "Pin and Link Plate Replacement".

Existing Structural steel shall be cleaned and painted as required by the Special Provision "Cleaning and Painting Adjacent Areas of Existing Steel Structures". Cost shall be included in the cost of "Pin and Link Plate Replacement."

All existing steel surfaces behind link plates shall be cleaned and primed before installation of new link plates. Cost shall be included in the cost of "Pin and Link Plate Replacement."

Plan dimensions and details relative to existing structure have been taken from existing plans and are subject to nominal construction variations. It shall be the Contractor's responsibility to verify such dimensions and details in the field, except the pin diameters, and make necessary approved adjustments prior to construction or ordering of materials. Such variations shall not be cause for additional compensation for a change in the scope of the work, however, the Contractor will be paid for the quantity actually furnished at the unit price bid for the work.

The Pins and Link Plates shall conform to the minimum Charpy V-Notch Toughness of 25 ft.-lbs. at 40° F.

The pins, link plates, bushings, nuts, Set Bolts, Neoprene Pad, silicone sealant fill plates and high strength bolts are the items included in "Pin and Link Plate Replacement".

The existing structural steel coating contains lead. The Contractor should take appropriate precautions to deal with the presence of lead on this project.

TOTAL BILL OF MATERIAL

ITEM	UNIT	QUANTITY
Temporary Support System	Each	10
Pin and Link Plate Replacement	Each	10

PIN AND LINK PLATE REPLACEMENT
FAI ROUTE 74 SEC. 90-15HB-4
TAZEWELL COUNTY
STA. 922+60.73
STR. No. 090-0077

STATE OF ILLINOIS
DEPARTMENT OF TRANSPORTATION

EXISTING STRUCTURAL STEEL DETAILS
SN 090-0077

SHEET 23 OF 29 SHEETS





F.A.I. RTE.	SECTION	COUNTY	TOTAL SHEETS	SHEET NO.
74	90-15HB(1-4):VB:B/BP,BJR,BRR	TAZEWELL	192	173
				CONTRACT NO. 68F54

ILLINOIS FED. AID PROJECT

MODEL Defaul
FILE NAME: 2020101910388W06 1-74 Bridge F5E54 CADD - DWG4.4 Structural000077090007768F54-022 Existing Structural Steel Details.dgn


STATE OF ILLINOIS
DEPARTMENT OF TRANSPORTATION

ROUTE NO.	SECTION	COUNTY	SHEET NO.	SHEET NO.
74	(90-15HB-4)I	TAZEVELL	18	16
SHEET NO. 7				
13 SHEETS				

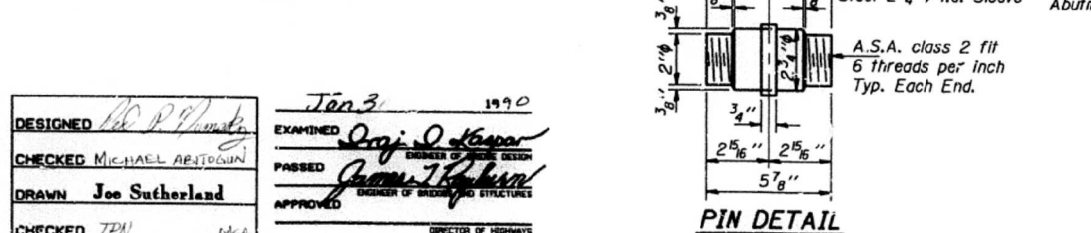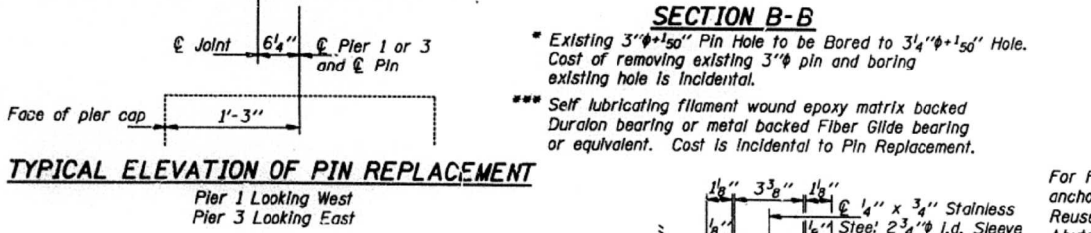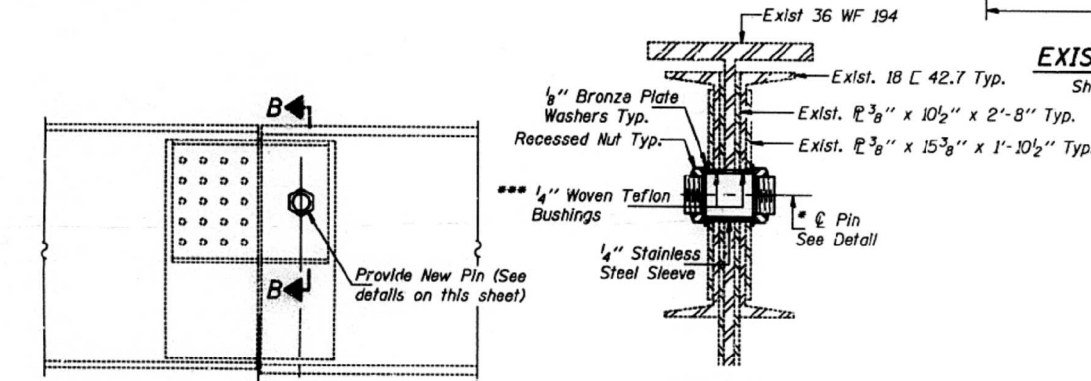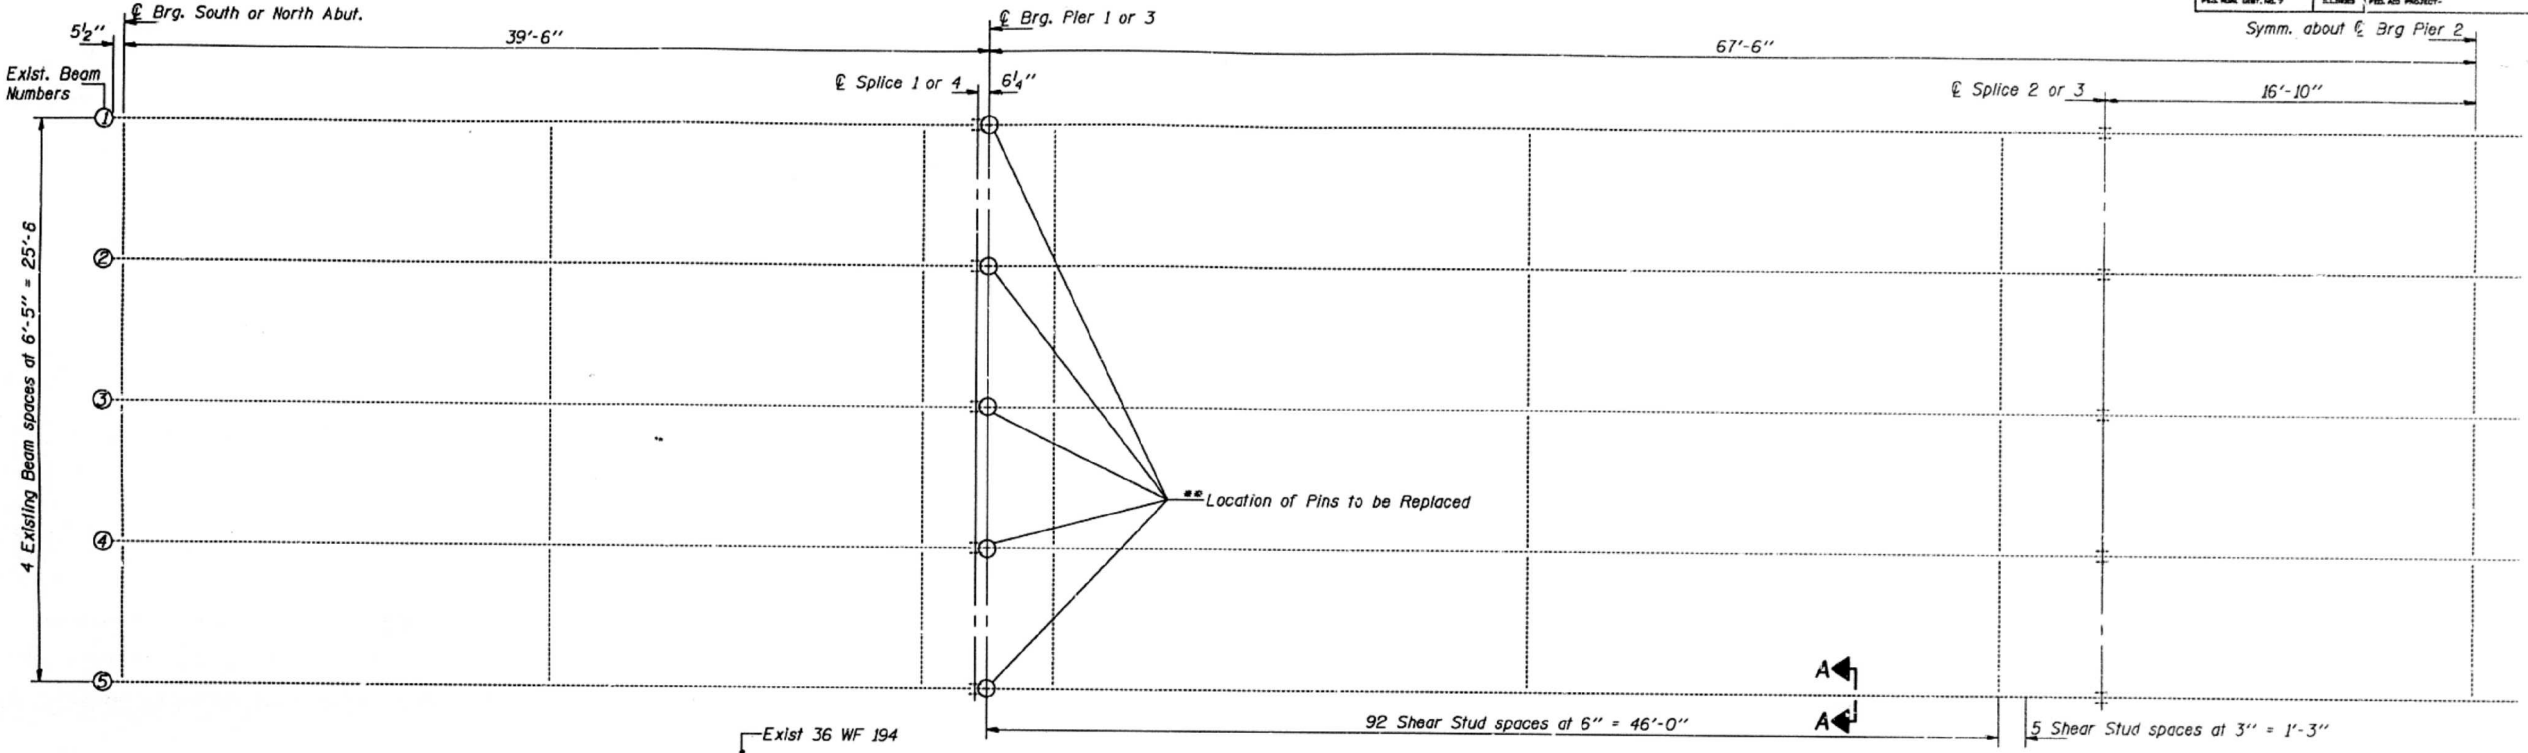

EXISTING STRUCTURAL STEEL PLAN
Showing location of new pins and shear studs.

** Temporary Support System is required for Pin Replacement. Cost incidental to Pin Replacement.
Dead Load Reaction of Steel Beam from Span 1 or 4 at pin is 3600 lbs. for each beam.

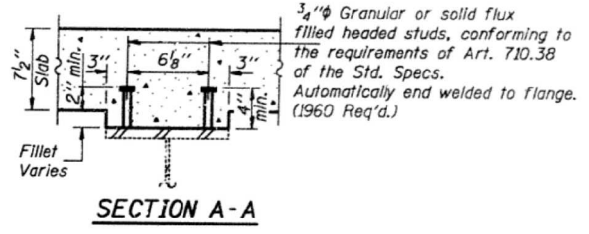

BILL OF MATERIAL

Item	Unit	Total
Pin Replacement	Each	10
Jack and Remove Existing Bearings	Each	20

EXISTING BEARING REMOVAL DETAILS
Typ. for Abutments, Pier 1 and 3 except as noted.

No jacking shall be done until existing deck has been removed.
Jack existing beams a maximum of 4".
Dead Load Reaction of existing steel beams at each bearing location.
At Abutments = 3600 Lbs.
At Piers 1 and 3 = 9500 Lbs.

FOR INFORMATION ONLY

STRUCTURAL STEEL DETAILS
F.A.I. RT. 74 SEC. (90-15HB-4)I
TAZEVELL COUNTY
STATION 922+60.73

DESIGNED	10/3/2020	1990
CHECKED	MICHAEL ABTOWAN	
DRAWN	Joe Sutherland	
CHECKED	JPN	ME


USER NAME	= ckaltveit	DESIGNED	- NP	REVISED	-
PLOT SCALE	= 0:2.0000 " = 1' in.	CHECKED	- ALN	REVISED	-
PLOT DATE	= 12/1/2020	DRAWN	- NP	REVISED	-
		CHECKED	- ALN	REVISED	-

STATE OF ILLINOIS
DEPARTMENT OF TRANSPORTATION

EXISTING STRUCTURAL STEEL DETAILS
SN 090-0077

SHEET 22 OF 29 SHEETS


F.A.I. RTE.	SECTION	COUNTY	TOTAL SHEETS	SHEET NO.
74	90-15HB(1-4);VB;B)BP,BJR,BRR	TAZEVELL	192	172
CONTRACT NO. 68F54				
ILLINOIS FED. AID PROJECT				

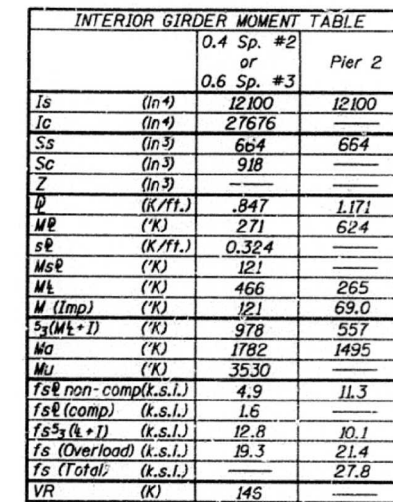

	Pier 1 & 3	Pier 2
R _{pl} (K)	30.8	99.4
R _{rl} (K)	35.7	45.2
Imp. (K)	9.2	11.8
R (Total) (K)	75.7	156.4

BILL OF MATERIAL

Item	Unit	Total
Elastomeric Bearing Assembly Type I	Each	10

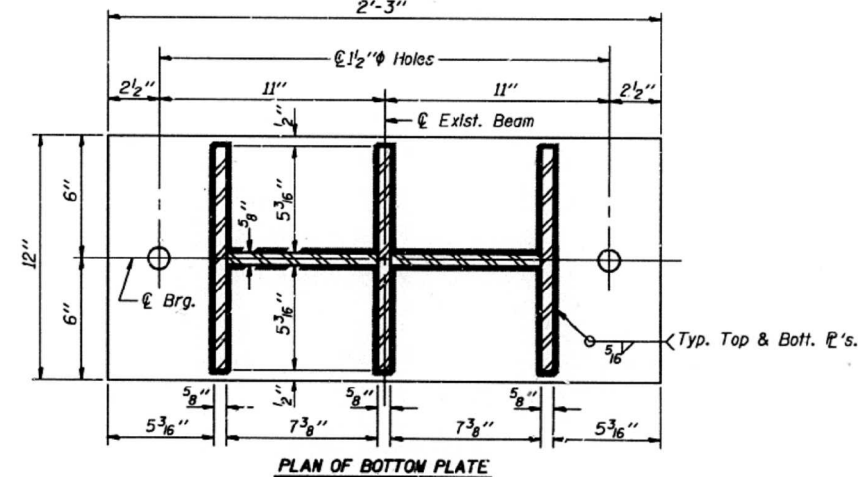

PIER BOLSTER DETAILS
Typ. for Piers 1 and 3.

TABLE FOR "A" AND "B" DIMENSIONS


Location	Pier 1		Pier 3	
	"A"	"B"	"A"	"B"
Beam 1	10"	7 1/4"	10 1/2"	7 5/8"
Beam 2	10"	7 1/4"	10 1/2"	7 5/8"
Beam 3	10 1/2"	7 5/8"	10"	7 1/4"
Beam 4	10"	7 1/4"	10"	7 1/4"
Beam 5	10 1/2"	7 5/8"	10 1/2"	7 5/8"

* The contractor shall verify this dimension in the field before jacking the beams for bearing removal.

FOR INFORMATION ONLY

BEARING ASSEMBLY

Note: Shim plates shall not be placed under Bearing Assembly.

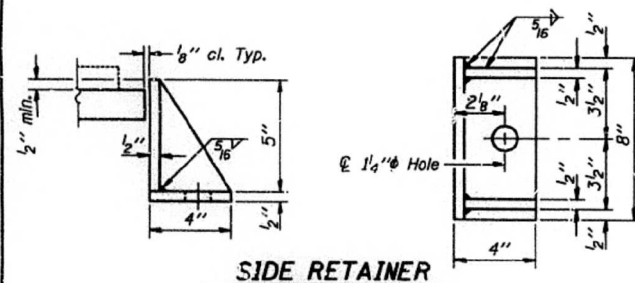

SIDE RETAINER

Equivalent rolled angle with stiffeners will be allowed in lieu of welded plates.

DESIGNED	<i>Ed P. Parady</i>	DATE	<i>Jan 3 1970</i>
CHECKED	<i>MICHAEL A. TUGGARD</i>	EXAMINED	<i>Proj. J. Tupper</i>
DRAWN	<i>Joe Sutherland</i>	PASSED	<i>James J. Tupper</i>
CHECKED	<i>TPW</i>	APPROVED	

PIERS 1 AND 3 BEARING DETAILS
F.A.I. RT. 74 SEC. (90-15HB-4)]
TAZEWELL COUNTY
STATION 922+60.73

Item	Unit	Total
Elastomeric Bearing Assembly Type II	Each	10

* The contractor shall verify this dimension in the field before jacking the beams for bearing removal.

Note: The $\frac{1}{8}$ " TFE sheet shall be bonded directly to the top steel plate with a two-component, medium viscosity epoxy resin, conforming to the requirements of the Federal Specification MMM-A-134, Type I. The bond agent shall be applied on the full area of the contact surfaces. Bonding of $\frac{1}{8}$ " TFE sheet during vulcanizing process will be permitted provided the process and method of adjusting assembly helicity is approved by the Engineer.

SHEET 25 OF 29 SHEETS

F.A.I. RTE.	SECTION	COUNTY	TOTAL SHEETS	SHEET NO.
74	90-15[HB(1-4);VB:B]BP,BJR,BRR	TAZEWELL	192	175
		CONTRACT NO. 68F54		
		ILLINOIS FED. AID PROJECT		

Technical drawing of a bridge abutment cross-section, showing reinforcement details, dimensions, and elevation data.

Reinforcement Details:

- 30 #5 u(E) bars at 12" cts.
- 2 #6 h₅(E) bars Each Face
- 2 pairs #5 h₄(E) bars Each Face See Plan
- 19 - 3/4" ϕ Expansion Bolts at 18" cts.
- Existing reinforcement extending into new construction shall be cleaned, straightened and incorporated into new construction. Typ. each end. Cost incidental.


Dimensions and Elevation Data:

- Elev. 746.60 So. Abut.
- Elev. 746.63 No. Abut.
- Elev. 746.84 So. Abut.
- Elev. 746.87 No. Abut.
- Elev. 745.16 So. Abut.
- Elev. 745.23 No. Abut.
- 1'-7"
- 2'-10"
- 1'-9"
- 10"
- 3"
- 2'-8 1/2"
- 2"
- 12"
- 3"
- 1'-5" Typ.
- 1 1/2" cl. Typ.
- 9"
- ± 10'-5" South Abut.

Other Labels:


- Symm. about ϕ Roadway
- Bonded Construction Joint in accordance with Article 504.13(a)(2) of the Standard Specifications.
- 3/4" ϕ x 6" Exp. Bolts
- v₂(E)
- h₁(E)
- h₃(E)
- v(E) or v₁(E)
- h(E)

South Abutment Looking South.
North Abutment Looking North.

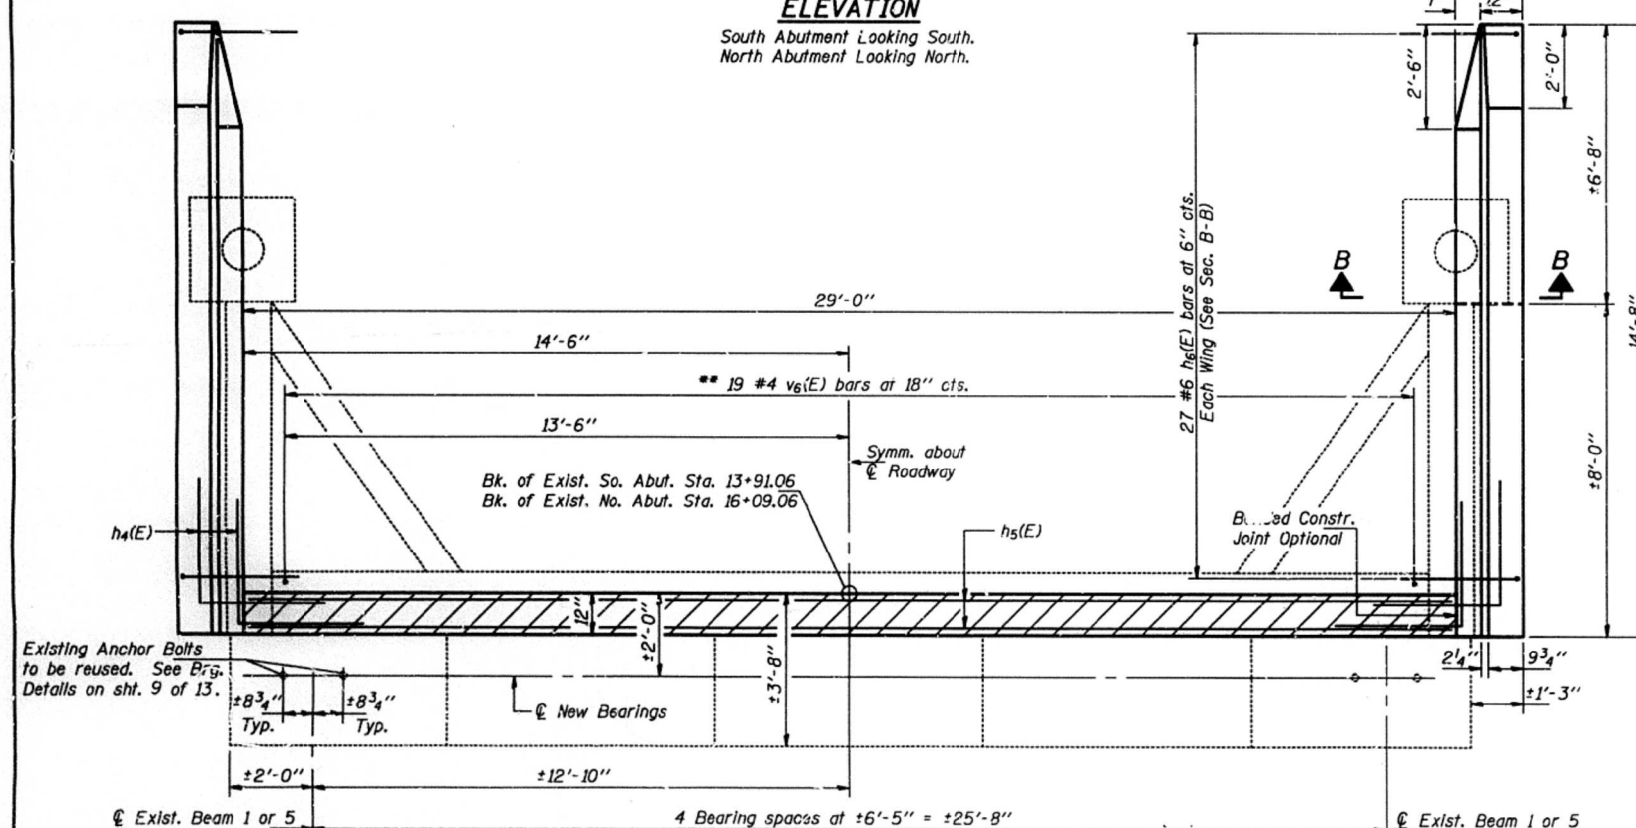



FEAR
Typical for North and South Abutments.

FOR INFORMATION ONLY

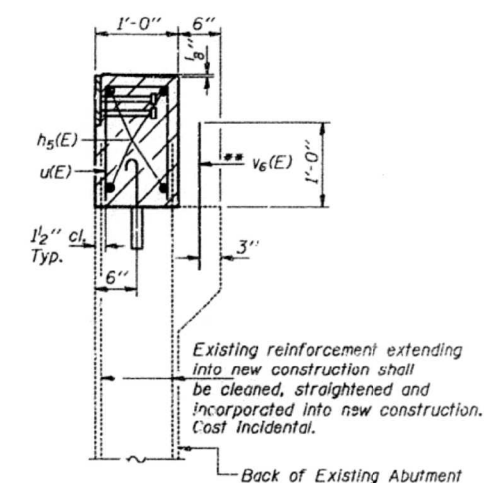


Notes: Hatched area to be poured after superstructure forms have been removed.
Reinforcement bars designated (E) shall be epoxy coated.
See sheet 12 of 13 for Wingwall Elevations, bar details and Bill of Material.
All exposed edges shall have standard $\frac{3}{4}$ " chamfer except as noted.


ABUTMENTS
F.A.I. RT. 74 SEC. (90-15HB-4)
TAZEWELL COUNTY
STATION 922+60.73

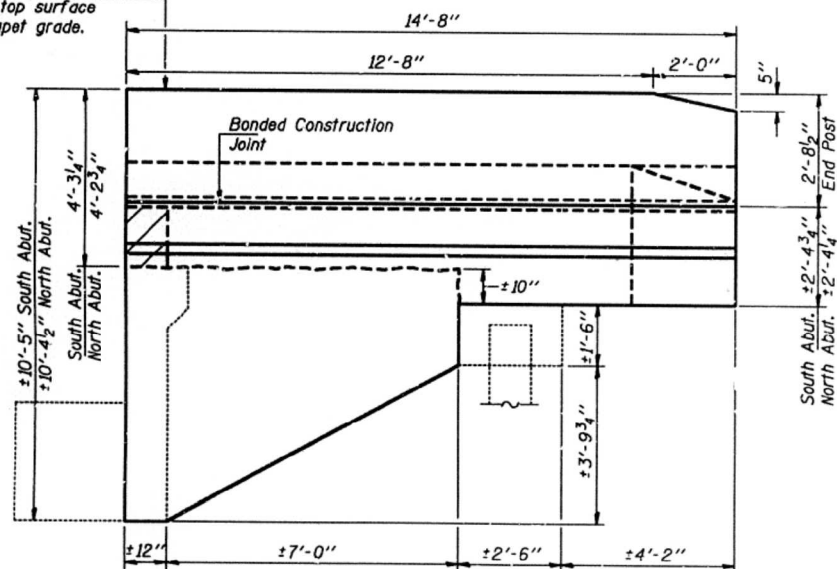 


WINGWALL ELEVATION
Showing Dimensions.
Typical for all wingwalls.

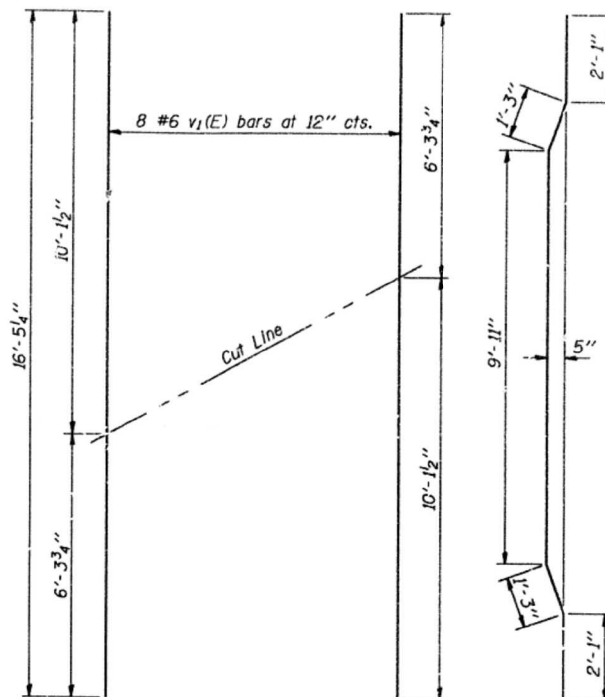


*** FIELD CUTTING DIAGRAM**
Order $v_1(E)$ bars full length. Cut to fit as shown
and use remainder of bars in opposite wing.

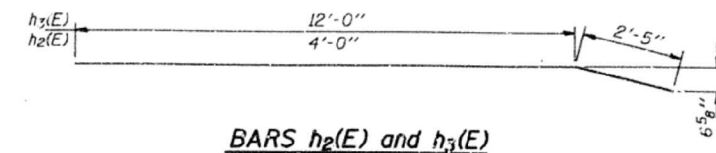



BARS $h_2(E)$ and $h_3(E)$

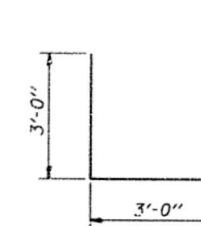


BAR $h_4(E)$

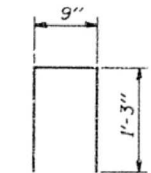


BAR $u(E)$

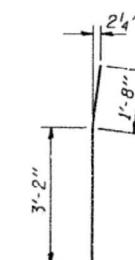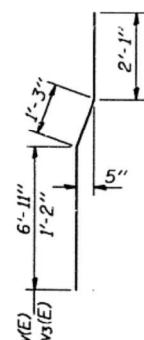
$$\underline{BAR} \ v_5(E)$$


BARS $v(E)$ and $v_3(E)$

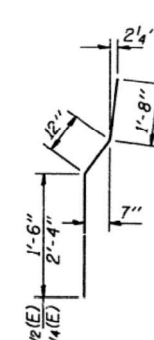

BARS $v_2(E)$ and $v_4(E)$

 

BAR $h_6(E)$











Bar	No.	Size	Length	Shape
1(E)	24	#4	7'-9"	
1 ₁ (E)	32	#4	14'-5"	
1 ₂ (E)	4	#4	6'-5"	
1 ₃ (E)	12	#4	14'-5"	
1 ₄ (E)	16	#5	6'-0"	
1 ₅ (E)	8	#6	28'-9"	
1 ₆ (E)	108	#6	3'-11"	
1(E)	60	#5	3'-3"	
1(E)	4	#6	10'-3"	
v ₁ (E)	16	#6	16'-7"	
v ₂ (E)	36	#6	4'-2"	
v ₃ (E)	28	#6	4'-6"	
v ₄ (E)	16	#6	5'-0"	
v ₅ (E)	12	#6	4'-10"	
v ₆ (E)	38	#4	1'-9"	
Expansion Bolts $\frac{3}{4}" \phi$			Each	86
Class X Concrete			Cu. Yd.	9.2
Reinforcement Bars (Epoxy Coated)			Pound	2980
Concrete Removal			Cu. Yd.	12
Structure Excavation			Cu. Yd.	13

Reinforcement bars designated (E) shall be epoxy coated.

ABUTMENT DETAILS
F.A.I. RT. 74 SEC. (90-15HB-4)I
TAZEWELL COUNTY
STATION 922+60.73

STATE OF ILLINOIS
DEPARTMENT OF PUBLIC WORKS & BUILDINGS
DIVISION OF HIGHWAYS

ROUTE No.	SEC.	COUNTY	STATION	SHEET
FAI 5	90-15	TAZEWELL	25	10
FED. ROAD DIST. No. 7	ILLINOIS	PROJECT		

 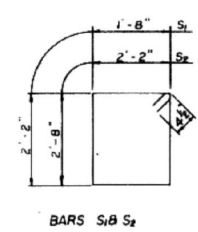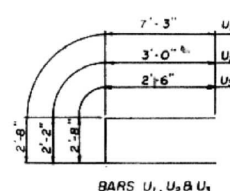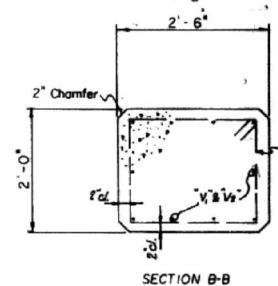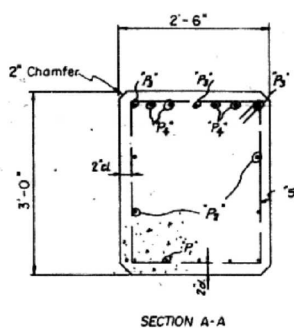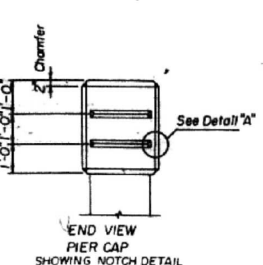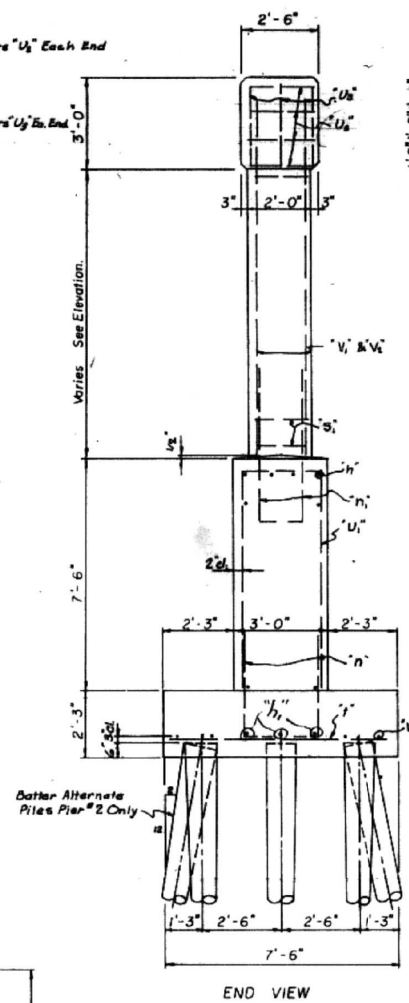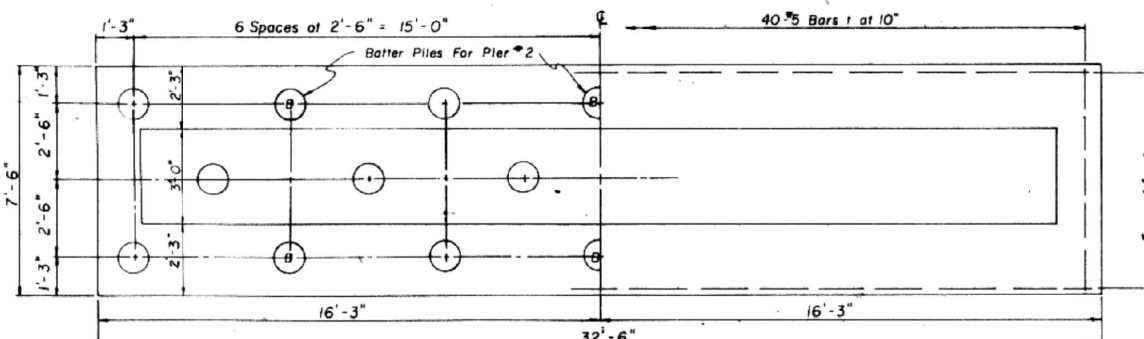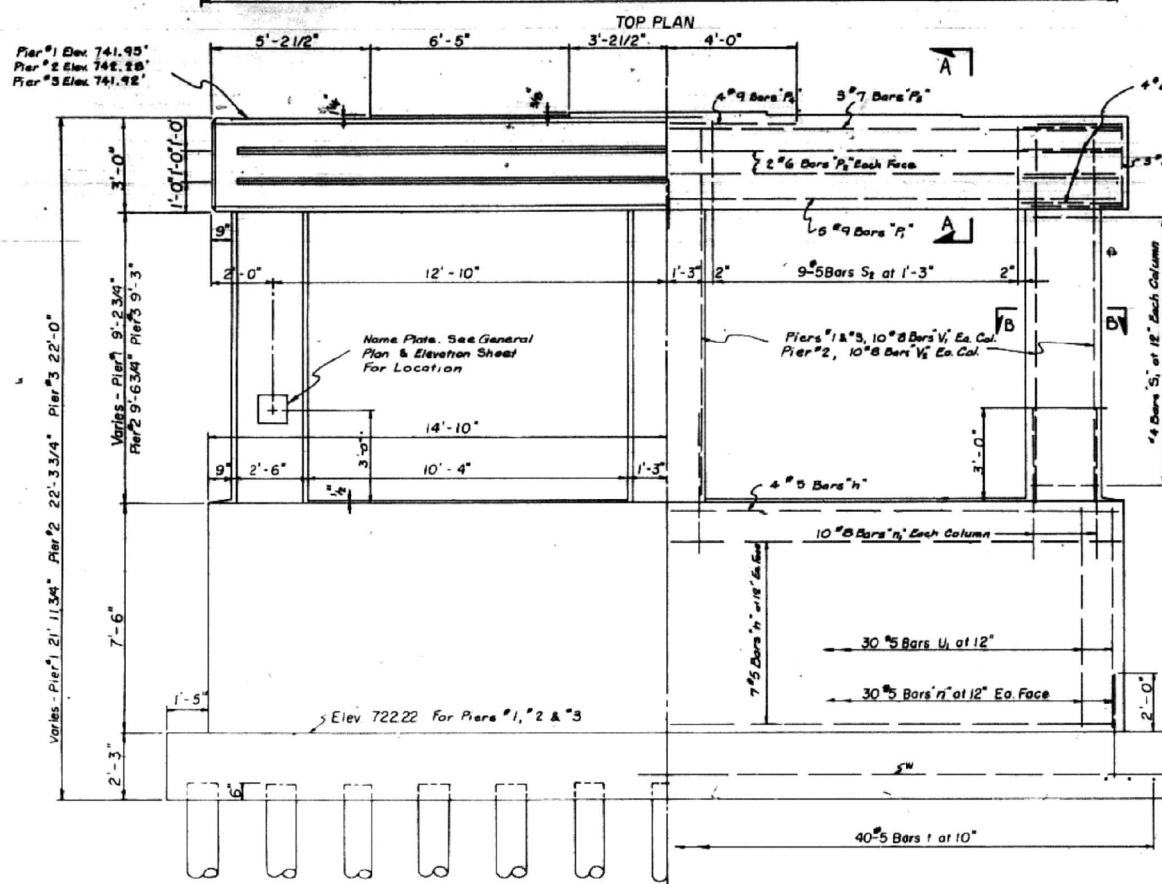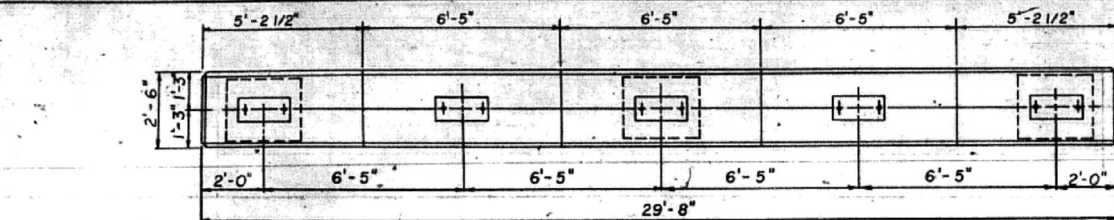

BILL OF MATERIAL - 3 PIERS				
BAR	NUMBER	SIZE	LENGTH	SHAPE
"1"	120	#5	7'-0"	—
"n"	180	#5	4'-0"	—
"n1"	90	#5	5'-8"	—
"h"	34	#5	29'-4"	—
"h1"	9	#7	29'-4"	—
"v1"	60	#8	18'-0"	—
"v2"	30	#8	18'-3"	—
"s1"	84	#4	8'-5"	—
"s2"	34	#5	10'-5"	—
"u1"	90	#5	17'-2"	—
"u2"	24	#6	8'-2"	—
"u3"	18	#6	7'-0"	—
"p1"	15	#9	29'-4"	—
"p2"	12	#6	29'-4"	—
"p3"	9	#7	29'-4"	—
"p4"	12	#9	8'-0"	—
"w"	24	#5	17'-0"	—
Class "X" Concrete			Cu.Yds.	175.2
Reinforcement Bars			Lbs.	14,570
Class "A" Excavation			Cu.Yds.	200
Furnishing Piles			Lm.Ft.	1475
Driving Timber Piles			Lm.Ft.	1475
Test Piles			Each	1

PILE DATA	
Type	Crested
Capacity	20 Tons
Estimated Length	25 Ft.
No. Req. For 3 Piers	60 Includes Test Piles

PIER DETAILS

F.A.I. ROUTE 5 - SECTION 90-15HB4

S.A. ROUTE 6 OVER F.A.I. ROUTE 5
STATION 922+6073
TAZEWELL, COUNTY

WARREN AND VAN PRAAG, INC.
CONSULTING ENGINEERS - DECATUR, ILLINOIS

FOR INFORMATION ONLY

DESIGNED	H.E.K.	EXAM NED	
CHECKED	H.Y.F.	ENGINEER OF BRIDGES AND TRUSS STRUCTURES	
DRAWN	J.T.	PASSED	
CHECKED	H.Y.F.	ENGINEER OF DESIGN	
		APPROVED	
		CHIEF HIGHWAY ENGINEER	

STATE OF ILLINOIS
DEPARTMENT OF TRANSPORTATION

EXISTING PIER DETAILS
SN 090-0077

SHEET 28 OF 29 SHEETS

F.A.I. RTE.	SECTION	COUNTY	TOTAL SHEETS	SHEET NO.
74	90-15[HB(1-4);VB;B]BP,BJR,BRR	TAZEWELL	192	178
				CONTRACT NO. 68F54
ILLINOIS FED. AID PROJECT				

MODEL Dwg. 01
FILE NAME: 12/20/1919388W06 17A Bridge F5E54 CADD - DWG4.4 Struct0900077090007768F54-028 Existing Pier Details.dgn








TWM, INC.
WWW.TWM-INC.COM
IL DESIGN FIRM
LICENSE NO:
184-001220


USER NAME	= ckofvlt
PLOT SCALE	= 0:2.0000 1" = 1'
PLOT DATE	= 12/1/2020

DESIGNED	- NP	REVISED	-
CHECKED	- ALN	REVISED	-
DRAWN	- NP	REVISED	-
CHECKED	- ALN	REVISED	-




TYPE B INLET STD 2324 SPL			
LOCATION	T.G. ELEV	INVERT ELEV	
14.5 RT 16+26	746.45	743.36	
14.5 LT 16+26	746.45	743.16	
14.5 RT 13+74	745.34	742.00	
14.5 LT 13+74	745.34	742.20	

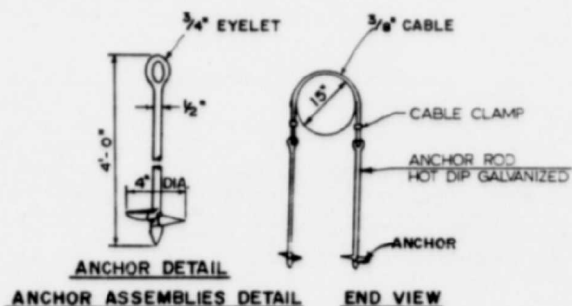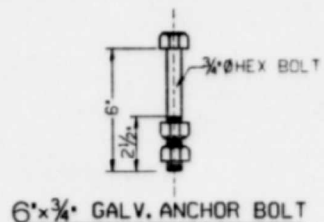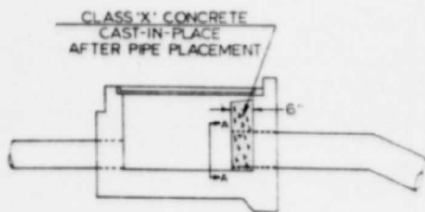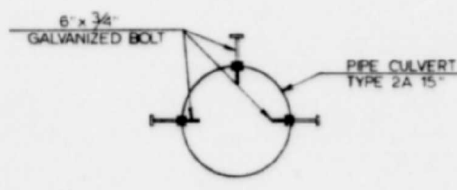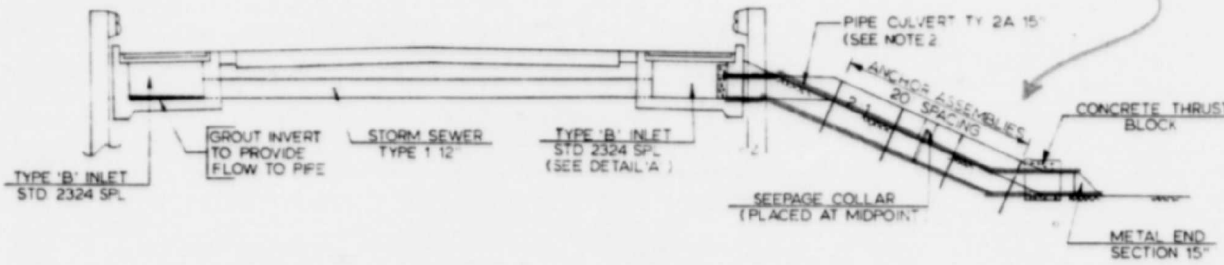

- NOTES:
- 1) TYPE B INLET TO BE CONSTRUCTED AND INSTALLED AS PER STANDARD 2324, EXCEPT AS NOTED HEREON. TYPE B INLET BOX TO BE PAID FOR AT THE CONTRACT UNIT PRICE EACH FOR TYPE B INLET STD 2324 SPECIAL. COST OF CLASS X CONCRETE, GROUT, AND 6"x3/4" GALVANIZED BOLTS SHALL BE INCLUDED IN THIS CONTRACT UNIT PRICE, WITH NO OTHER COMPENSATION ALLOWED.
 - 2) THE MATERIAL FOR PIPE CULVERTS TYPE 2A SHALL BE PRECOATED GALVANIZED CORRUGATED STEEL PIPE. ALL CONNECTING BANDS SHALL HAVE A MINIMUM WIDTH OF 24" AND SHALL BE PRECOATED AN APPROVED MASTIC JOINT SEALER SHALL BE APPLIED TO THE INSIDE OF THE CONNECTING BAND. PIPE CULVERTS AND END SECTIONS SHALL BE INSTALLED, MEASURED, AND PAID FOR IN ACCORDANCE WITH SECTION 51 OF THE STANDARD SPECIFICATIONS. ANCHOR ASSEMBLIES SHALL BE INCLUDED IN THE UNIT PRICE OF PIPE CULVERTS TY 2A 15.
 - 3) CONCRETE THRUST BLOCKS SHALL BE PAID FOR AT THE CONTRACT UNIT PRICE EACH FOR CONCRETE THRUST BLOCKS.
 - 4) SEEPAGE COLLARS SHALL BE PAID FOR AT THE CONTRACT UNIT PRICE EACH FOR SEEPAGE COLLAR, WHICH SHALL INCLUDE ALL EXCAVATION, CLASS X CONCRETE, ANCHORS, CONNECTING BAND, AND COMPACTED BACKFILL NECESSARY FOR COMPLETE INSTALLATION.

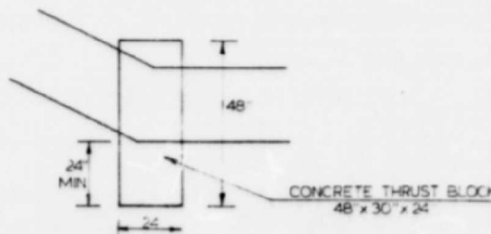

SHOULDER DRAIN DETAIL STA 13+74 & 16+26
REPAIR DETAIL PIER 1

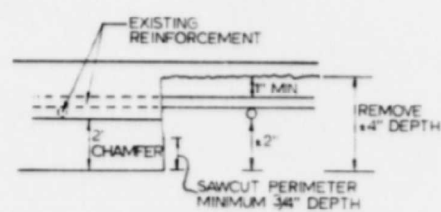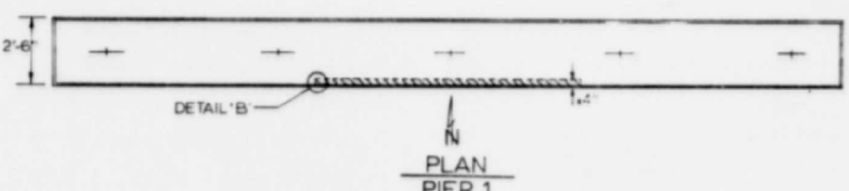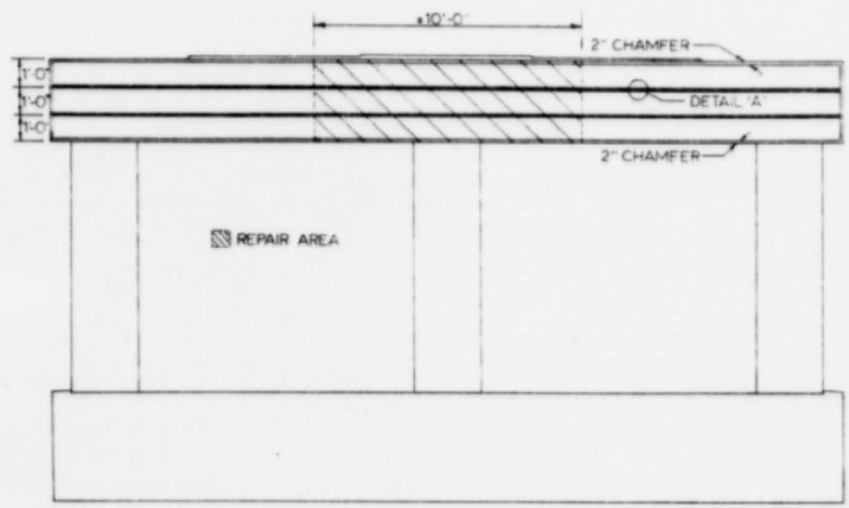

QUANTITIES
CONCRETE REMOVAL (SPL) = 0.4 CY
CLASS X CONCRETE (SPL) = 0.4 CY

FOR INFORMATION ONLY

DISTRICT NO. 4 PEORIA
DESIGNED MILLER
DRAWN MILLER
CHECKED
DATE 7-14-85
SCALE NONE

STATE OF ILLINOIS
DEPARTMENT OF TRANSPORTATION

EXISTING PIER DETAILS
SN 090-0077

SHEET 29 OF 29 SHEETS

F.A.I. RTE.	SECTION	COUNTY	TOTAL SHEETS	SHEET NO.
74	90-15(HB(1-4);VB;B)BP,BJR,BRR	TAZEWELL	192	179
CONTRACT NO. 68F54				
ILLINOIS FED. AID PROJECT				

MODEL Dwg-11
FILE NAME: 2020101910388W06 1-7A Bridge 55E614 CADD - DWG14.4 Struc09000770900077.68F54-029 Existing Pier Details.dgn



TWM, INC.
www.twm-inc.com
ILLINOIS DESIGN FIRM
LICENSE NO:
184-001220

USER NAME = ckoltveit
PLOT SCALE = 0.2:0000 1" = 1'
PLOT DATE = 12/1/2020

DESIGNED - NP
CHECKED - ALN
DRAWN - NP
CHECKED - ALN

REVISED -
REVISED -
REVISED -
REVISED -

GENERAL NOTES

All structural steel shall conform to AASHTO Classification M-270 Gr. 36, unless otherwise noted.

Plan dimensions and details relative to existing plans are subject to nominal construction variations. The Contractor shall field verify existing dimensions and details affecting new construction and make necessary approved adjustments prior to construction or ordering of materials. Such variations shall not be cause for additional compensation for a change in scope of the work, however, the Contractor will be paid for the quantity actually furnished at the unit price bid for the work.

Reinforcement bars designated (E) shall be epoxy coated.

Prior to pouring the new concrete deck, all heavy or loose rust, loose mill scale, and other loose or potentially detrimental foreign material shall be removed from the surfaces in contact with concrete. Tightly adhered paint may remain unless otherwise noted. Removal shall be accomplished by methods that will not damage the steel and the cost will be included in the pay item covering removal of the existing concrete.


Existing reinforcement bars extending into the removal area shall be cleaned, straightened and incorporated into the new construction. Any reinforcement bars that are damaged during concrete removal shall be replaced with an approved bar splicer or anchorage system. Cost included with Concrete Removal.

Joint openings shall be adjusted according to Article 520.04 of the Std. Specs. when the deck is poured at an ambient temperature other than 50° F.


The cost of epoxy grouting threaded rods shall be included with Reinforcement Bars, Epoxy Coated.

The deck surface shall have its final finish tined according to Article 420.09(e)(1) of the Standard Specifications. Cost included with Concrete Superstructure.

Work to be completed under road closure.

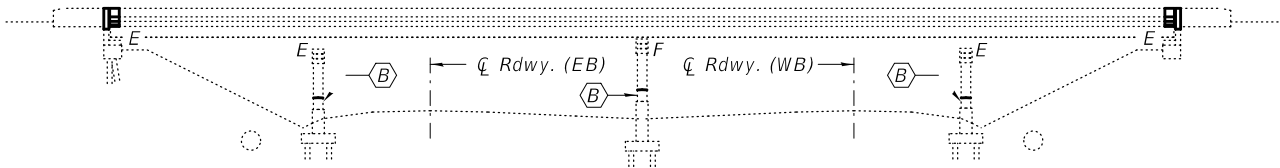

ELEVATION

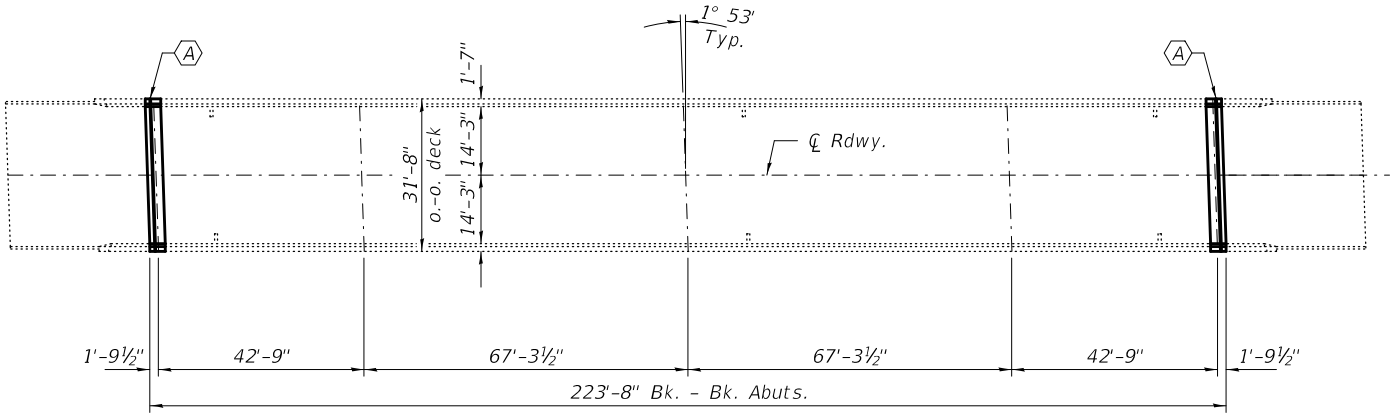

PLAN

(A) - Remove & Replace existing Expansion Joint with a Preformed Joint Strip Seal.

(B) - Install new crashwall extensions to the piers.



TOTAL BILL OF MATERIAL

ITEM	UNIT	QUANTITY
Concrete Removal	Cu. Yd.	6.4
Concrete Structures	Cu. Yd.	10.6
Concrete Superstructure	Cu. Yd.	6.4
Reinforcement Bars, Epoxy Coated	Pound	2380
Preformed Joint Strip Seal	Foot	61
Protective Coat	Sq. Yd.	71
Structural Repair of Concrete (Depth ≤ 5")	Sq. Ft.	70


* Apply to new concrete only.

EXPIRES 11-30-2022


DESIGNED - Victor H. Veliz	EXAMINED	DATE - DECEMBER 03, 2020	STATE OF ILLINOIS DEPARTMENT OF TRANSPORTATION	GENERAL PLAN AND ELEVATION TENNESSEE RD (TR 234) OVER I-74 SN 090-0084	SHEET NO. 1 OF 6 SHEETS	F.A. RTE.	SECTION	COUNTY	TOTAL SHEETS	SHEET NO.
CHECKED - Adrian T. Halloway	ENGINEER OF STRUCTURAL SERVICES	REVISED -				90-15[HB(1-4),VB,B] BP,BJR,BRR	TAZEWELL	192	180	
DRAWN - daburdell	PASSED	ENGINEER OF BRIDGES AND STRUCTURES				CONTRACT NO. 68F54				
CHECKED - VHV ATH						ILLINOIS FED. AID PROJECT				

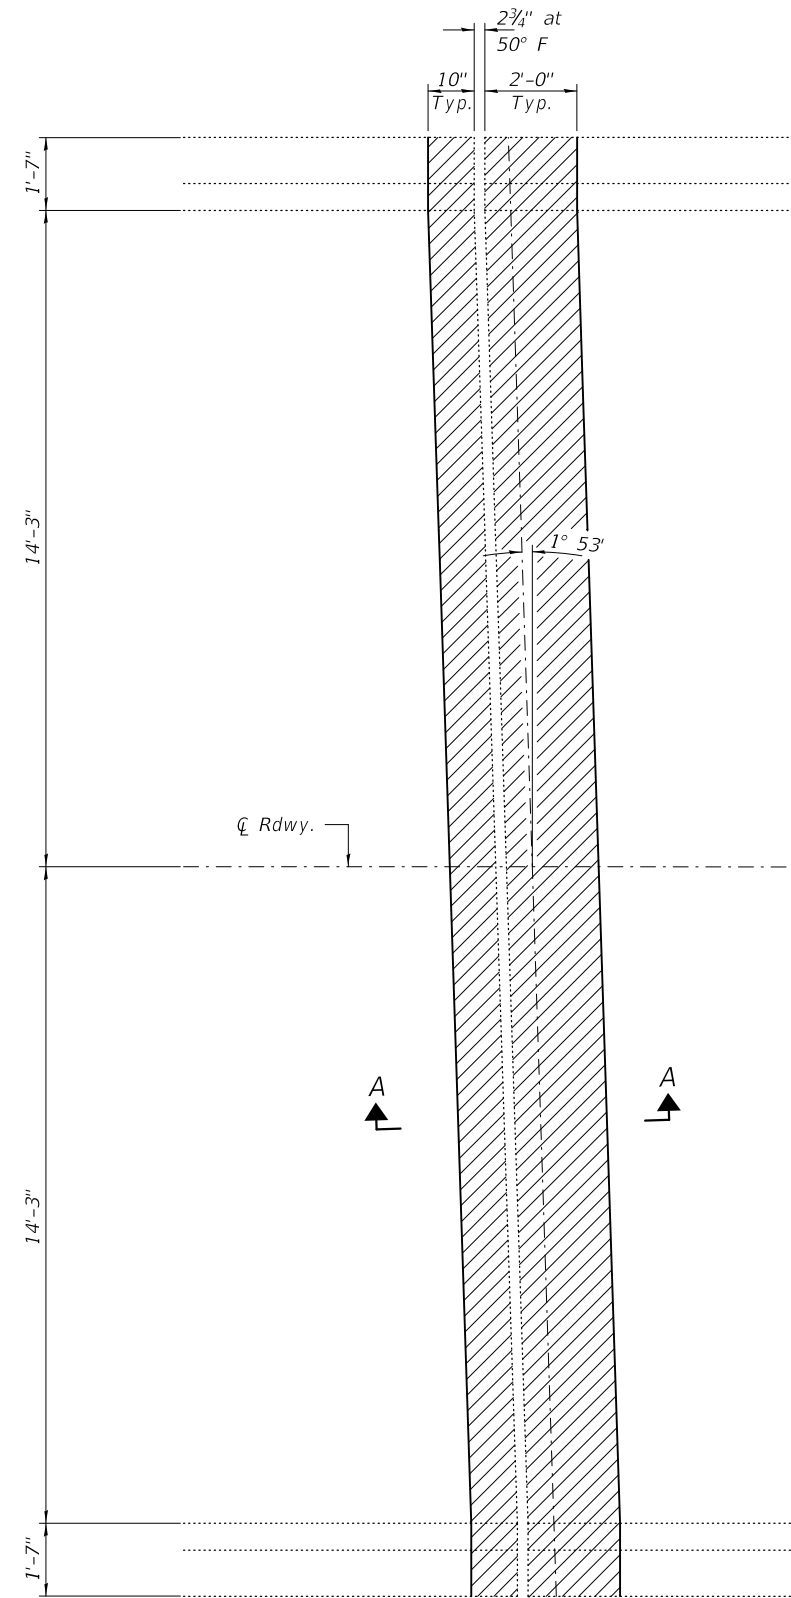 


CONCRETE REMOVAL
(South Abut. shown, North Abut. similar)

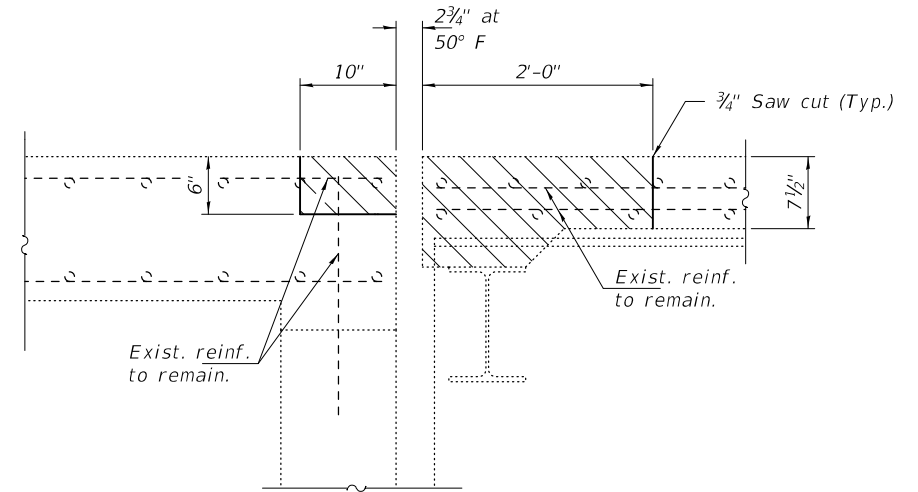

SECTION A-A

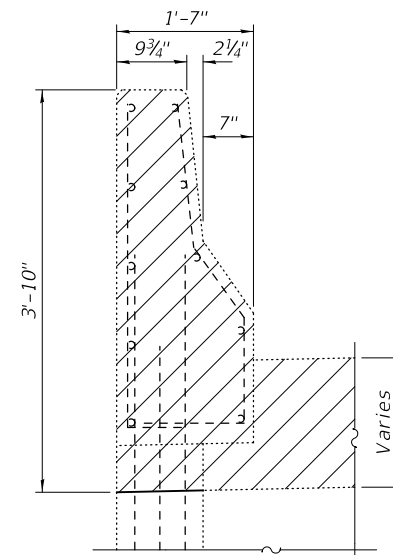


SECTION THRU APPROACH PARAPET
(All existing reinforcement is to remain.)

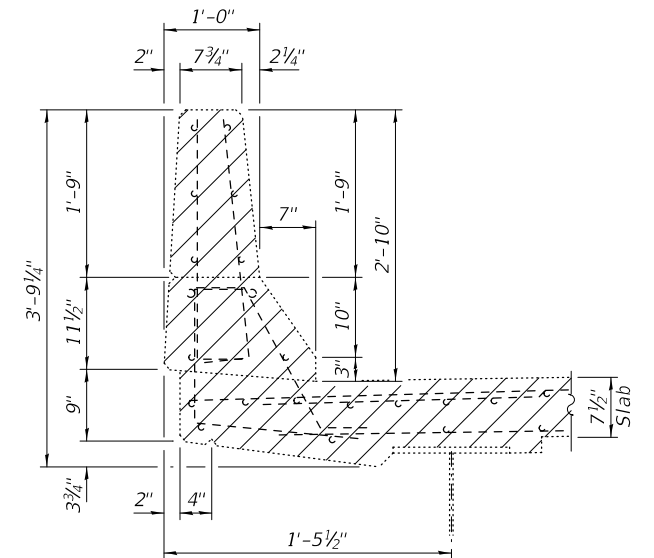

SECTION THRU BRIDGE PARAPET

Note:
Hatched areas indicate Concrete Removal.
See sheet 4 of - for Bill of Material.

DESIGNED - VHV	EXAMINED  ENGINEER OF STRUCTURAL SERVICES PASSED  ENGINEER OF BRIDGES AND STRUCTURES	DATE - DECEMBER 03, 2020	STATE OF ILLINOIS DEPARTMENT OF TRANSPORTATION	JOINT REMOVAL DETAILS - ABUTMENTS SN 090-0084	SHEET NO. 2 OF 6 SHEETS	<table><tr><td>F.A. RTE.</td><td>SECTION</td><td>COUNTY</td><td>TOTAL SHEETS</td><td>SHEET NO.</td></tr><tr><td></td><td>90-15[HB(1-4),VB,B] BP,BJR,BRR</td><td>TAZEWELL</td><td>192</td><td>181</td></tr><tr><td colspan="5">CONTRACT NO. 68F54</td></tr><tr><td></td><td>ILLINOIS</td><td>FED. AID PROJECT</td><td colspan="2"></td></tr></table>					F.A. RTE.	SECTION	COUNTY	TOTAL SHEETS	SHEET NO.		90-15[HB(1-4),VB,B] BP,BJR,BRR	TAZEWELL	192	181	CONTRACT NO. 68F54						ILLINOIS	FED. AID PROJECT		
F.A. RTE.		SECTION				COUNTY	TOTAL SHEETS	SHEET NO.																						
		90-15[HB(1-4),VB,B] BP,BJR,BRR				TAZEWELL	192	181																						
CONTRACT NO. 68F54																														
	ILLINOIS	FED. AID PROJECT																												
CHECKED - ATH		REVISED -																												
DRAWN - daburdell		REVISED -																												
CHECKED - VHV ATH																														

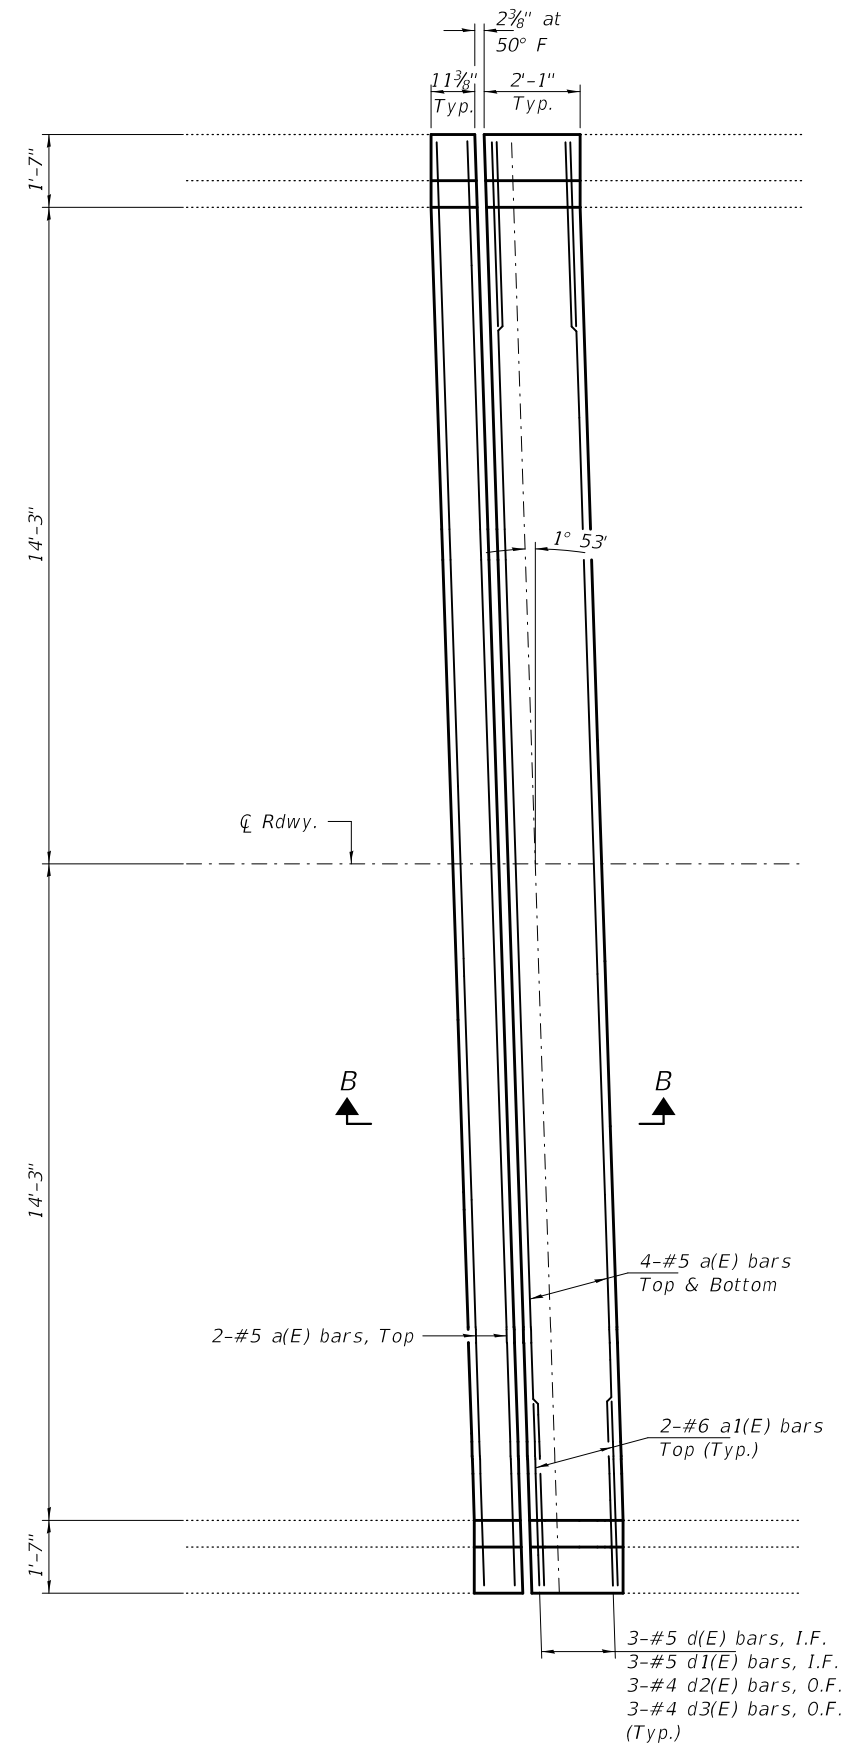

Technical drawing of a bonded constant joint (Mandatory). The drawing shows a cross-section of a joint with various dimensions and labels. Key dimensions include: 1'-0" (top width), 2" (top left offset), 7 3/4" (top middle width), 2 1/4" (top right offset), 1'-9" (left height), 1'-10" (right height), 7" (middle width), 10" (middle height), 3" (bottom right offset), 1'-5 1/2" (bottom width), 4" (bottom middle offset), 2" (bottom left offset), 3 3/4" (bottom left offset), 9" (bottom left height), 11 1/2" (bottom left height), 3'-9 1/4" (total left height), 7 1/2" (bottom right height), and 5/ab (bottom right height). Labels include: d2(E), Const. Jt. (Optional), 3/4" Notch, d3(E), d1(E), a1(E), a(E), and Bonded Const. Jt. (Mandatory).

The three views show a mechanical part with the following dimensions:

- Front View:** A vertical rectangular section with a height of 2'-6" and a horizontal base of 6".
- Top View:** A rectangular section with a width of 6" and a depth of 9 1/2". A sloped surface is indicated with a dimension of 1'-7" along its length.
- Side View:** A vertical rectangular section with a height of 1'-5" and a width of 6". A sloped surface is indicated with a dimension of 8" along its length.

BAR d3(E)


Bar	No.	Size	Length	Shape
a(E)	20	#5	30'-8"	=====
a1(E)	8	#6	4'-0"	=====
d(E)	12	#5	3'-0"	L
d1(E)	12	#5	2'-7"	L
d2(E)	12	#4	3'-0"	L
d3(E)	12	#4	2'-7"	L
Concrete Removal			Cu. Yd.	6.4
Concrete Superstructure			Cu. Yd.	6.4
Reinforcement Bars, Epoxy Coated			Pound	810
Protective Coat			Sq. Yd.	23

DESIGNED - VHV	EXAMINED	 ENGINEER OF STRUCTURAL SERVICES	DATE - DECEMBER 03, 2020
CHECKED - ATH			
DRAWN - daburdell	PASSED	 ENGINEER OF BRIDGES AND STRUCTURES	REVISED -
CHECKED - VHV ATH			


JOINT REPLACEMENT DETAILS - ABUTMENTS
SN 090-0084

SHEET NO. 3 OF 6 SHEETS


F.A. RTE.	SECTION	COUNTY	TOTAL SHEETS	SHEET NO.
	90-15[HB(1-4),VB,B] BP,BJR,BRR	TAZEWELL	192	182
		CONTRACT NO. 68F54		
ILLINOIS		FED. AID PROJECT		

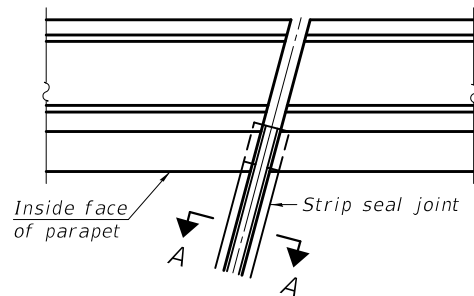

FOR SKEWS ≤ 30°
PLAN AT PARAPET

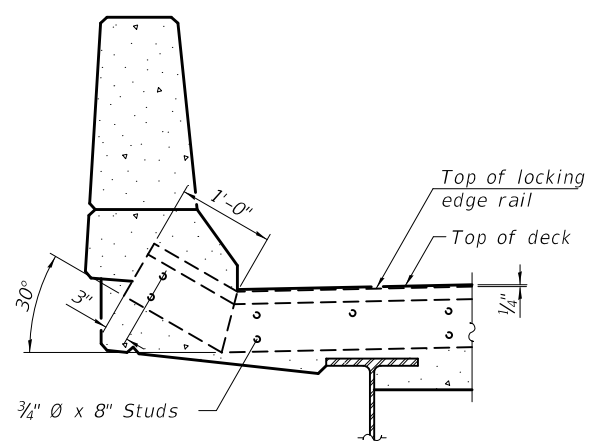

ELEVATION AT PARAPET
(Skews ≤ 30°)

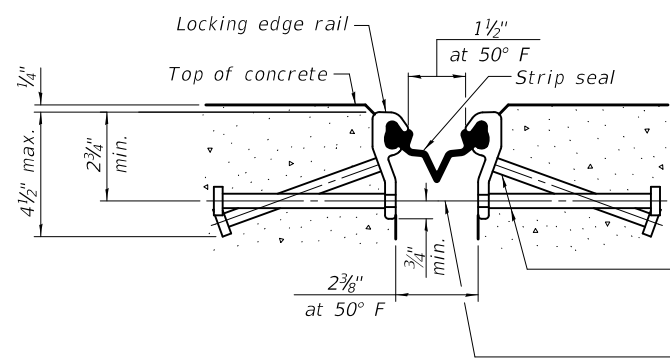


SHOWING ROLLED RAIL JOINT


* 5/8" Ø x 6" studs @ 6" cts. (alternate angled/bent studs with horizontal studs)
3/8" Ø threaded rods in 7/16" Ø holes at ±4'-0" cts. for holding the proper joint opening based on the temperature during the deck pour. Place to miss studs. All rods shall be burned, or sawed off flush with the plates after concrete is set.

SECTION A-A


* Granular or solid flux filled headed studs conforming to Article 1006.32 of the Std. Specs., automatically end welded.

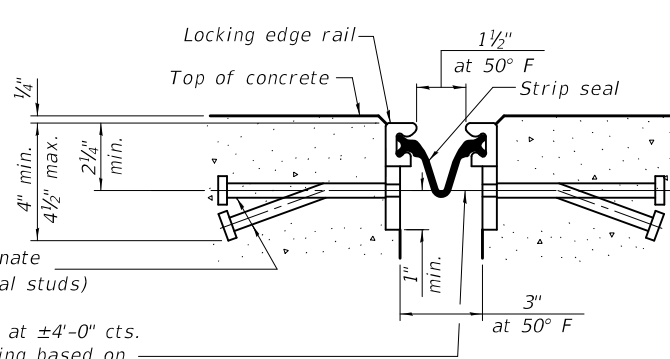

SHOWING WELDED RAIL JOINT

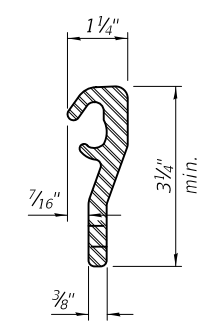


ROLLED (EXTRUDED) RAIL

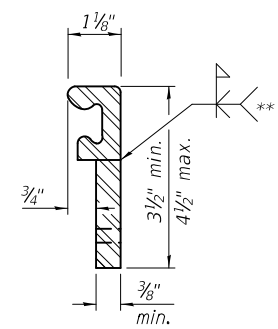

WELDED RAIL

LOCKING EDGE RAILS

** Back gouge not required if complete joint penetration is verified by mock-up.




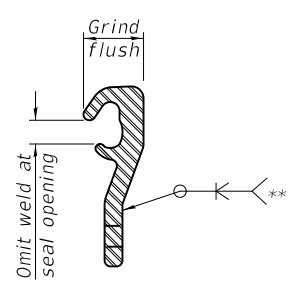


LOCKING EDGE RAIL SPLICE

The inside of the locking edge rail groove shall be free of weld residue. Rolled rail shown, welded rail similar.

BILL OF MATERIAL




Item	Unit	Total
Preformed Joint Strip Seal	Foot	61

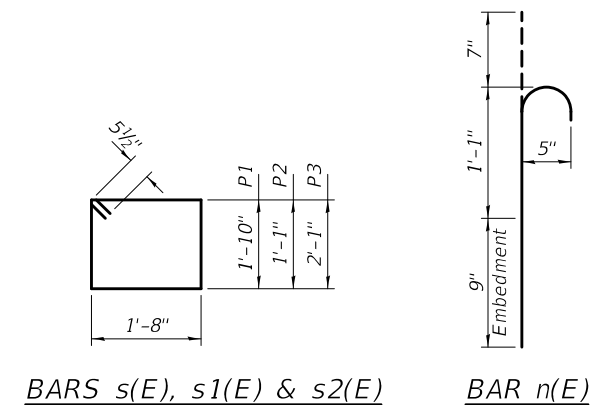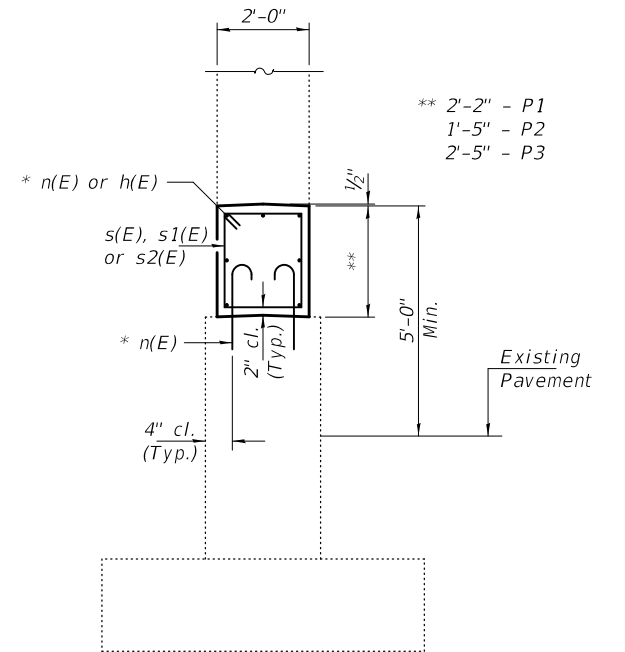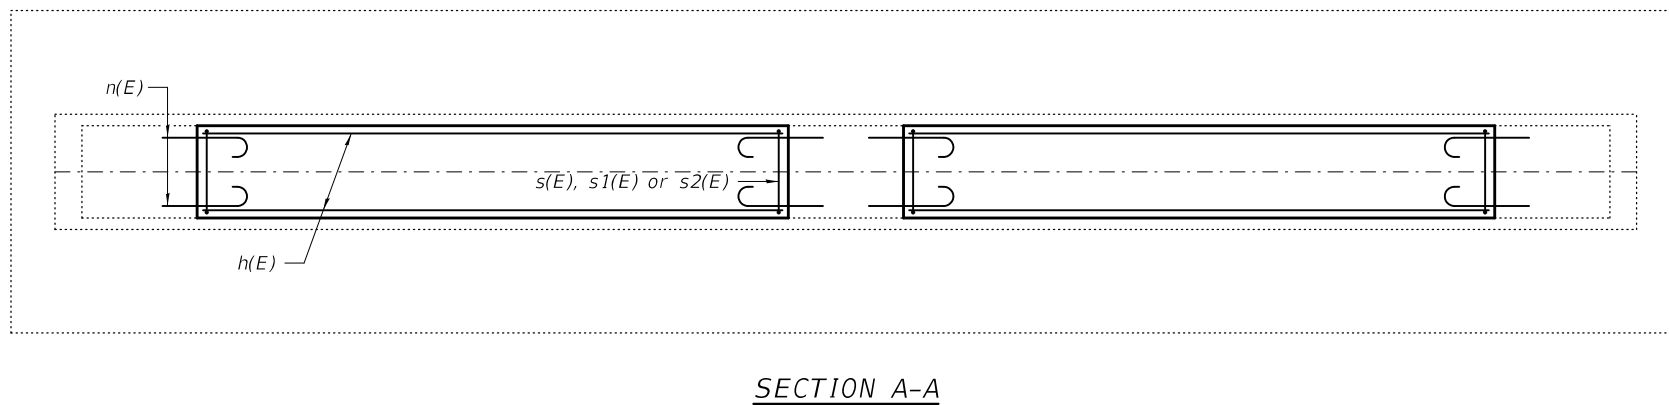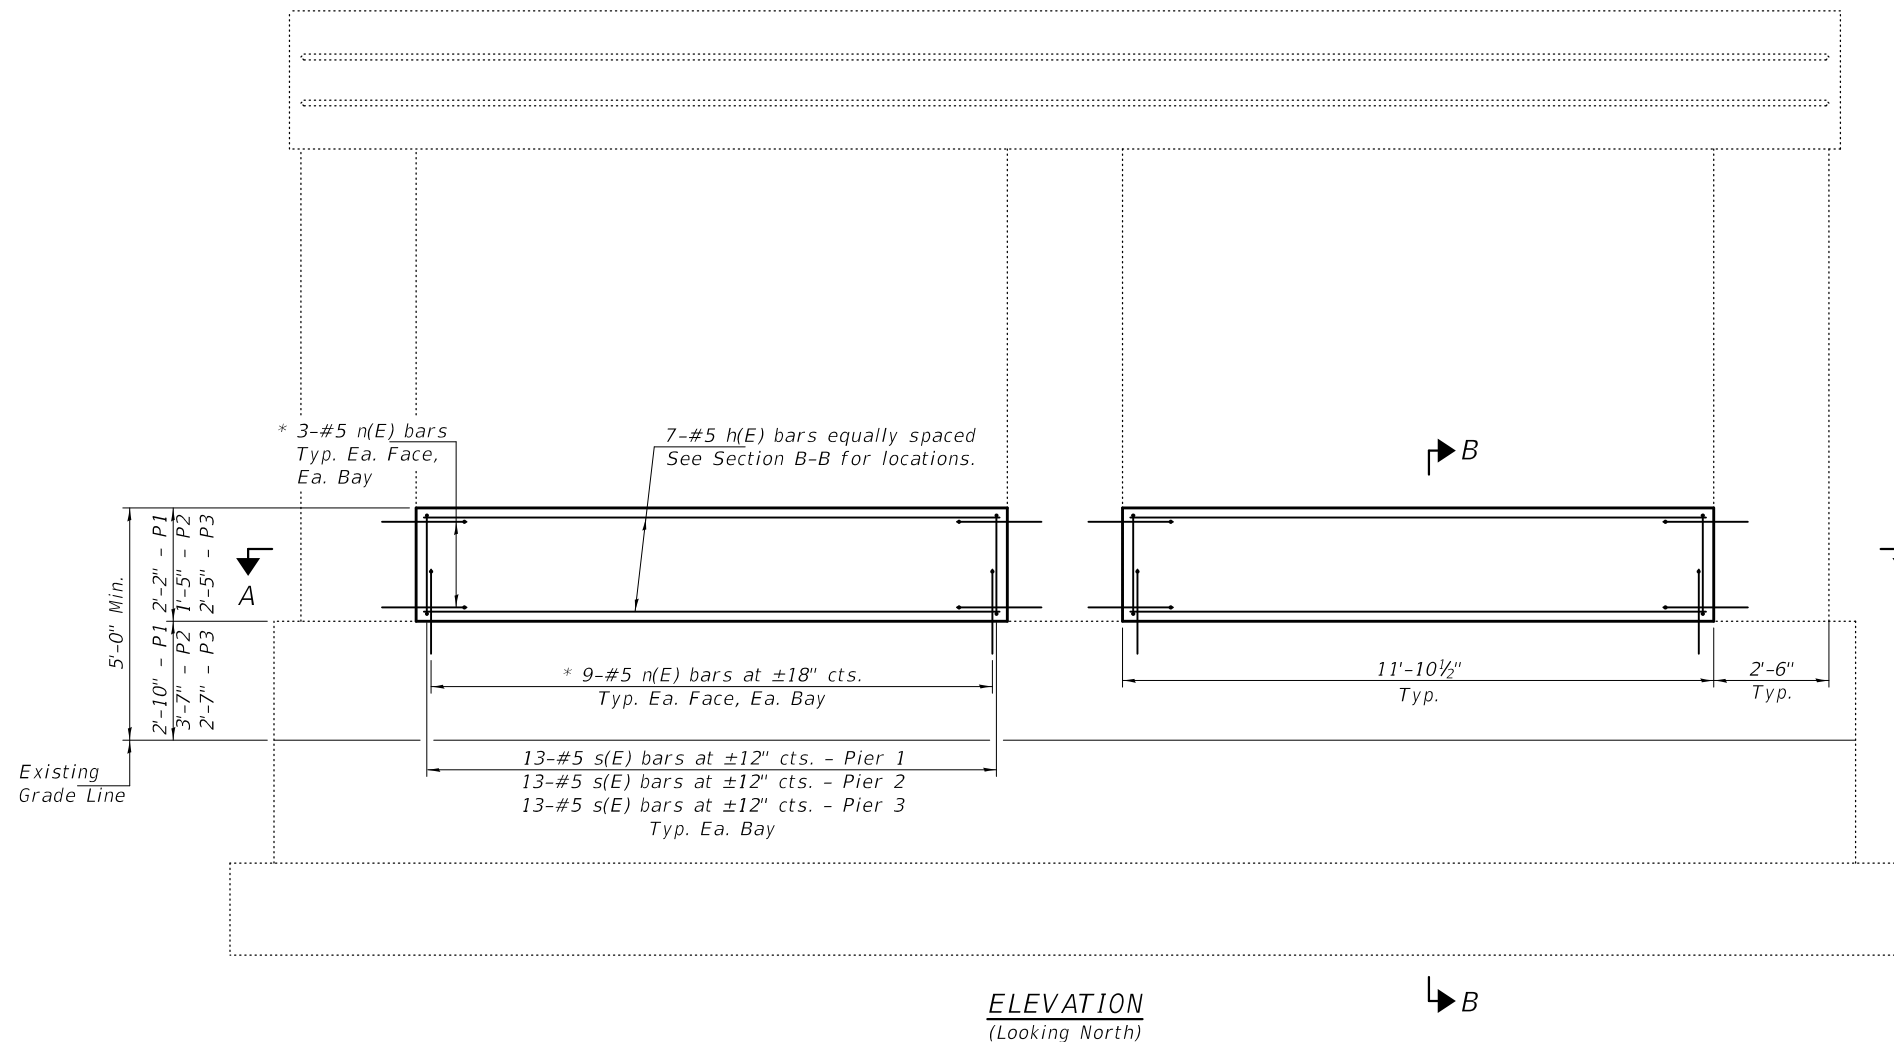

BILL OF MATERIAL - ALL PIERS

Bar	No.	Size	Length	Shape
h(E)	42	#5	11'-7"	
n(E)	180	#5	2'-5"	
s(E)	26	#5	7'-11"	
s1(E)	26	#5	6'-5"	
s2(E)	26	#5	8'-5"	
Concrete Structures			Cu. Yd.	10.6
Protective Coat			Sq. Yd.	48
Reinforcement Bars, Epoxy Coated			Pound	1580

** Apply to new concrete only.

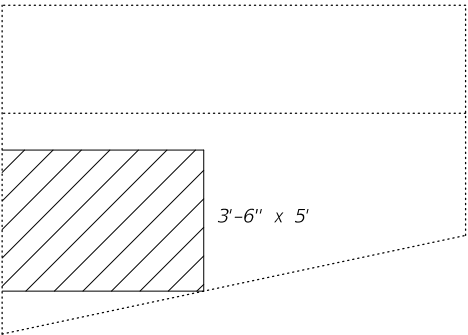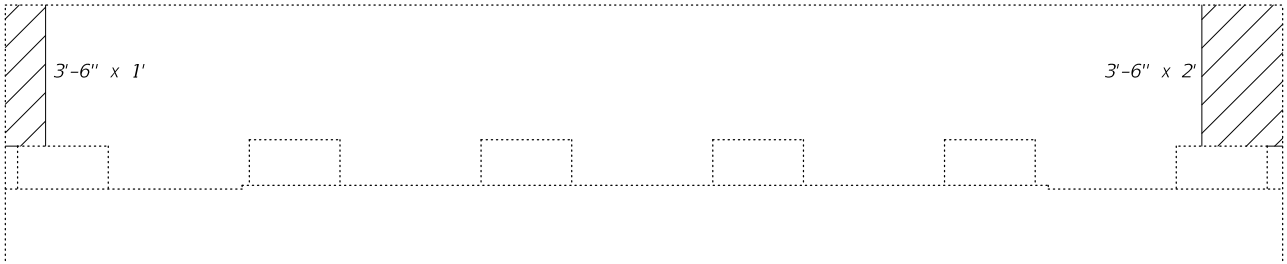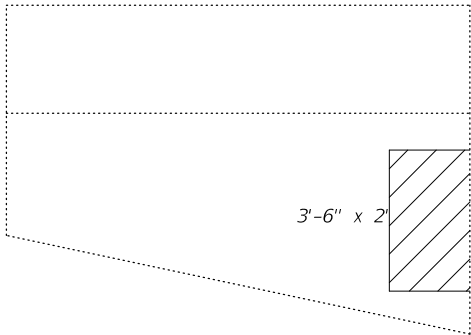


ELEVATION
South Abut. shown looking South,
North Abut. Typ. looking North

Note:
Hatched area indicates Structural
Repair of Concrete (Depth $\leq$ 5").

BILL OF MATERIAL

Item	Unit	Total
Structural Repair of Concrete (Depth $\leq$ 5")	Sq. Ft.	70

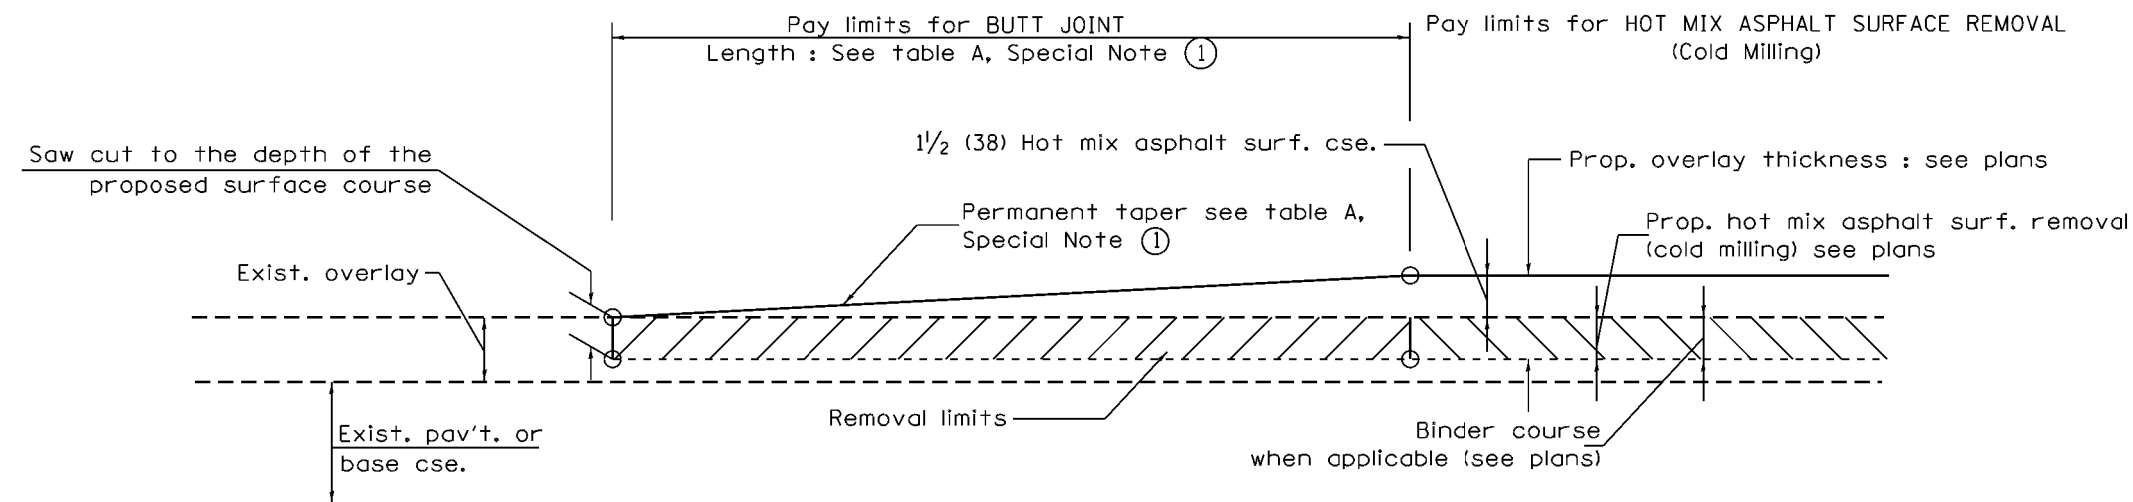


CASE 1 : WITH HOT MIX ASPHALT SURFACE REMOVAL (COLD MILLING)

**TABLE A
TAPER RATES**

SPECIAL NOTE NUMBER	ELEMENT	MAINLINE INTERSTATES & 4-LANE EXPRESSWAYS	ALL OTHERS
①	BUTT JOINT TAPER RATE	1:480	1:240
②	TEMPORARY RAMP TAPER RATE	1:80	1:40

GENERAL NOTES


1. The work shall be done in accordance with Article 406.08 and the Special Provision for Butt Joints.
2. The pavement surface to be removed may be either bituminous or P.C. concrete. The work shall be performed in accordance with Article 440.04 and the Special Provisions for Butt Joints.
3. The saw cut joints shall be primed just prior to the placing of bituminous material. The work will be in accordance with the applicable portions of Article 406.05.
4. The length of butt joint is based on the taper rate times change in cold milling depth within the butt joint pay limits, unless otherwise indicated.
5. Temporary ramps are paid for separately and not included in the cost of the butt joints.

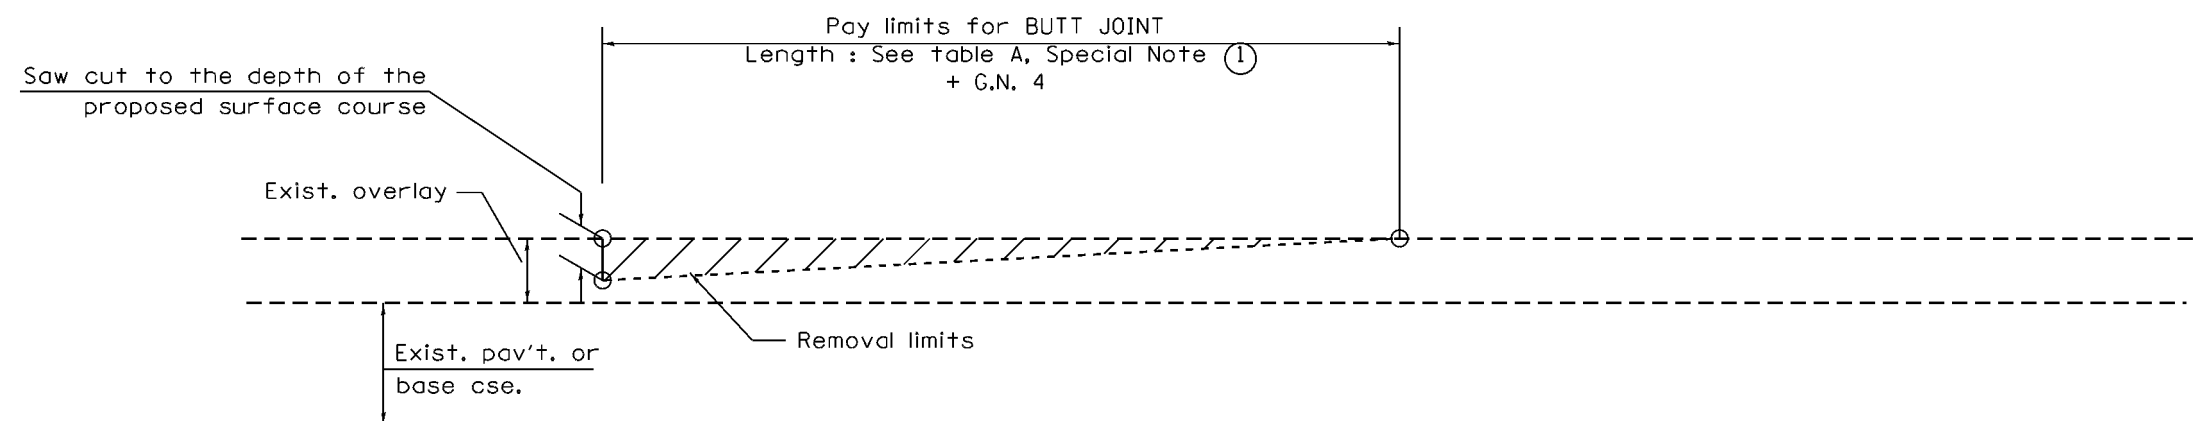


CASE 2 : NO HOT MIX ASPHALT SURFACE REMOVAL (COLD MILLING)

All dimensions are in inches (millimeters) unless otherwise noted.

01-01-97	RENUM. C-23.01, NEW REVISION BOX	T.P.	08-21-13	MAJOR MODIFICATIONS	R.D.	STATE OF ILLINOIS DEPARTMENT OF TRANSPORTATION	BUTT JOINTS	SHT. 1 OF 3 CADD STD. 406101-D4	F.A.I RTE.	SECTION		COUNTY	TOTAL SHEETS	SHEET NO.
04-01-97	CORRECTION TO DEPTH	J.A.	04-12-16	MINOR CORRECTIONS	R.D.					74	90-15(HB(1-4);VB:BJR,BRR	TAZEWELL	192	187
09-15-05	REVISED DESIGNER NOTE	M.M.A.	02-14-17	ADDED NOTE 5	R.D.					CONTRACT NO. 68F54				
10-16-06	REVISED TO 2007 SPEC.	M.A.	07-16-19	Wording and Spelling corrections	R.D.					FED. ROAD DIST. NO. ILLINOIS FED. AID PROJECT				

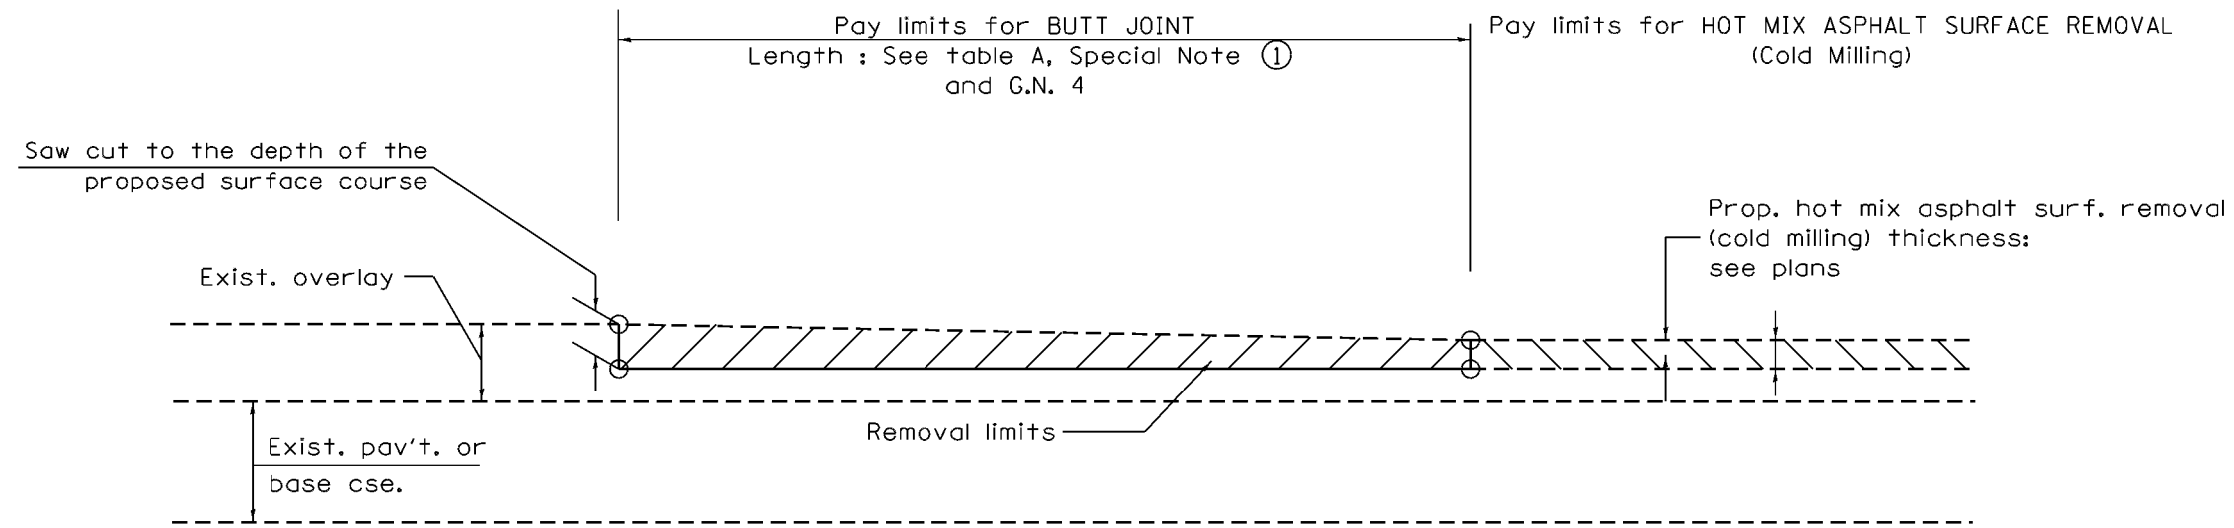



CASE 3 : HOT MIX ASPHALT SURFACE REMOVAL (COLD MILLING)
TIE-IN TO EXISTING BITUMINOUS TAPER

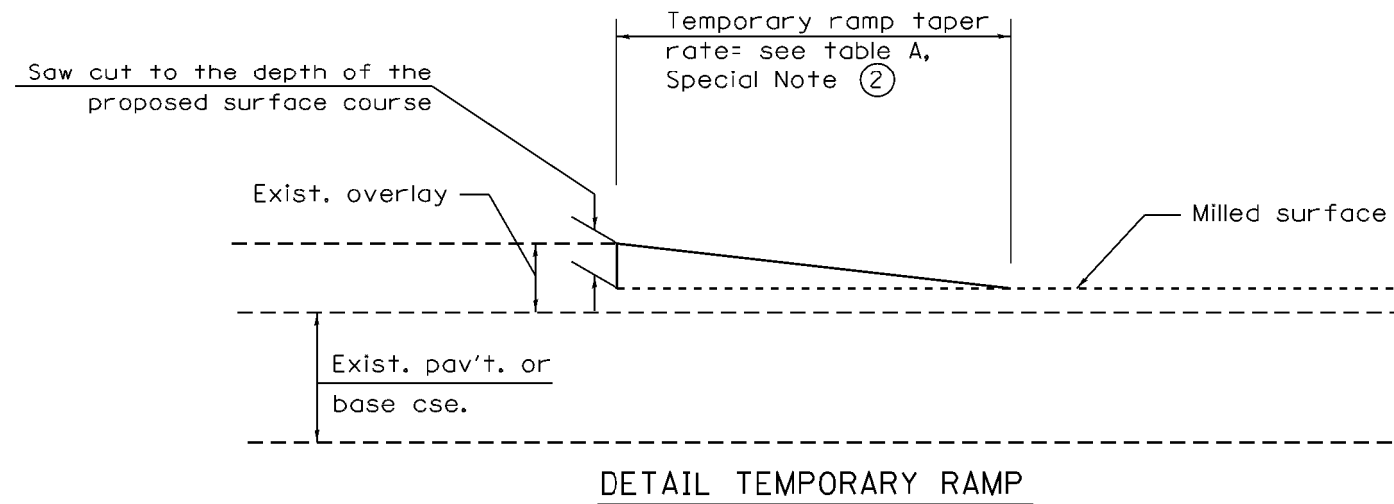

All dimensions are in inches (millimeters) unless otherwise noted.



	</
--	--	----

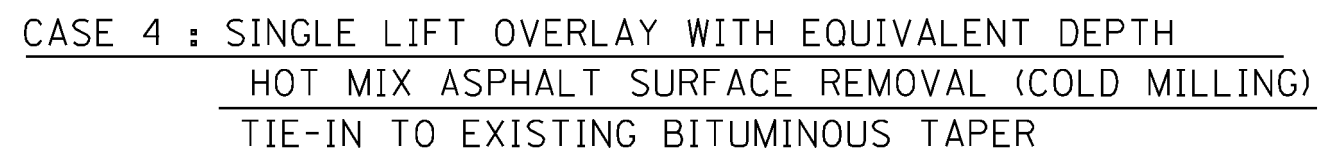[illegible]

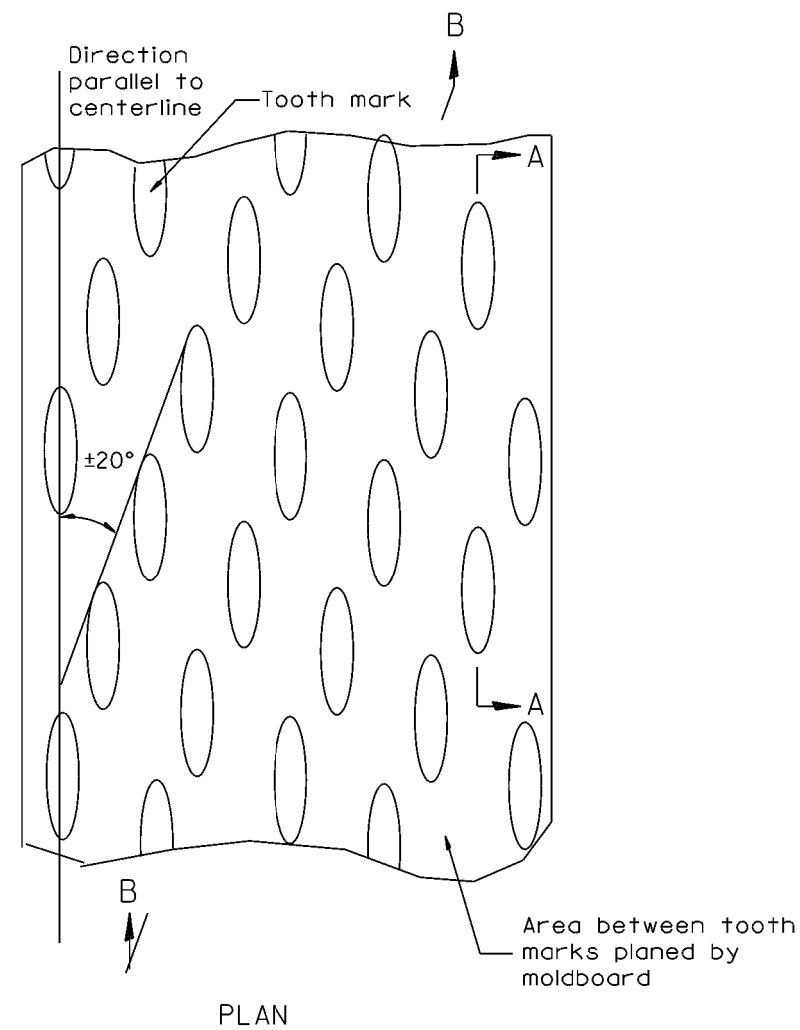


General notes:

1. Coldmilling shall consist of two processes:
Cutting with carbide teeth mounted on a rotating drum, and planing with a moldboard mounted immediately behind the cutting drum.
2. Other similar patterns will be acceptable if they consist of a smooth, flat, planed surface interspersed with a pattern of discontinuous longitudinal striations.

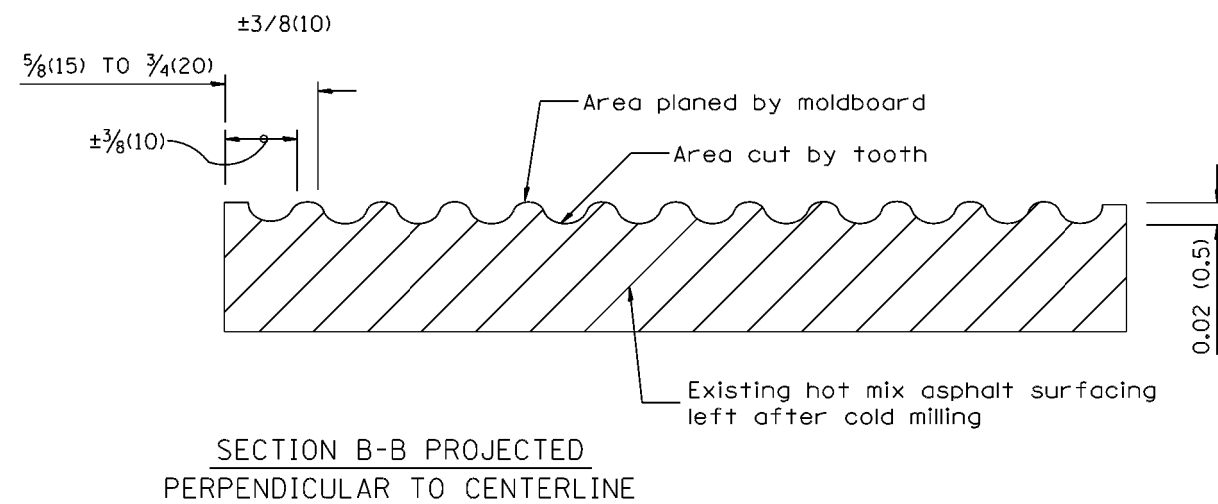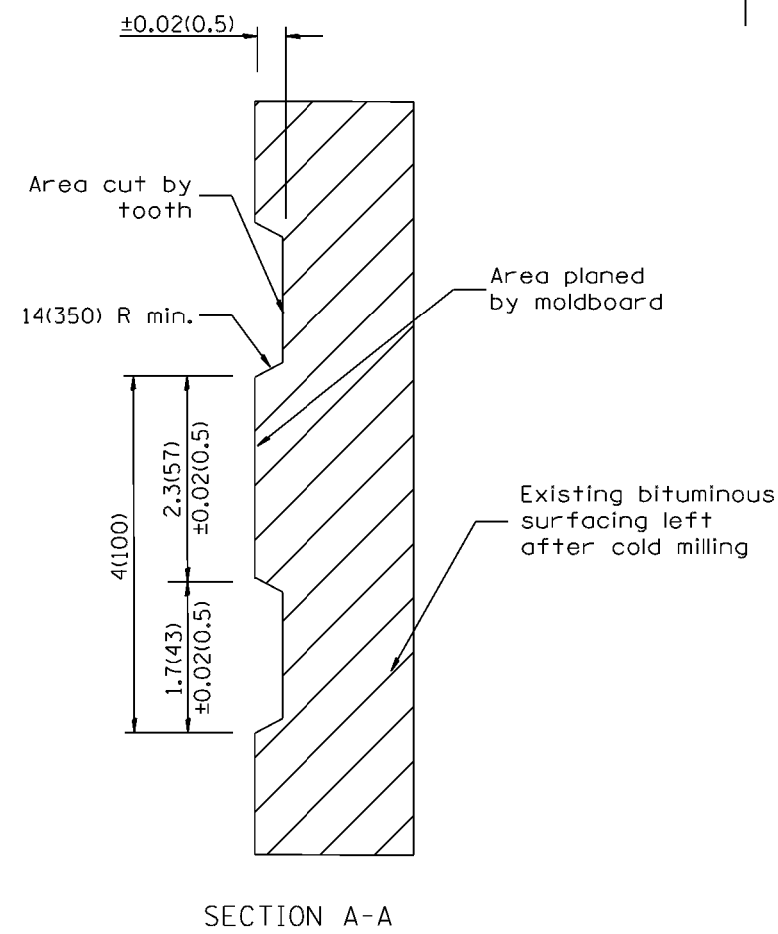

All dimensions are in inches (millimeters) unless otherwise noted.

01-01-97	RENUM. C-104.01, NEW REVISION BOX	T.P.				STATE OF ILLINOIS DEPARTMENT OF TRANSPORTATION NOT TO SCALE	HOT MIX ASPHALT SURFACE REMOVAL (COLD MILLING) CADD STD. 440001-D4	F.A.I RTE.	SECTION	COUNTY	TOTAL SHEETS	SHEET NO.
04-20-98	REMOVED MILLING DETAIL FROM STANDARD	J.A.						74	90-15(HB(1-4);VB;BXP,BJR,BRR	TAZEWELL	192	190
09-08-98	CORRECT NOTE LEADER PLACEMENT	R.W.						CONTRACT NO. 68F54				
10-16-06	REVISED TO 2007 SPEC.	M.A.						FED. ROAD DIST. NO.	ILLINOIS FED. AID PROJECT			

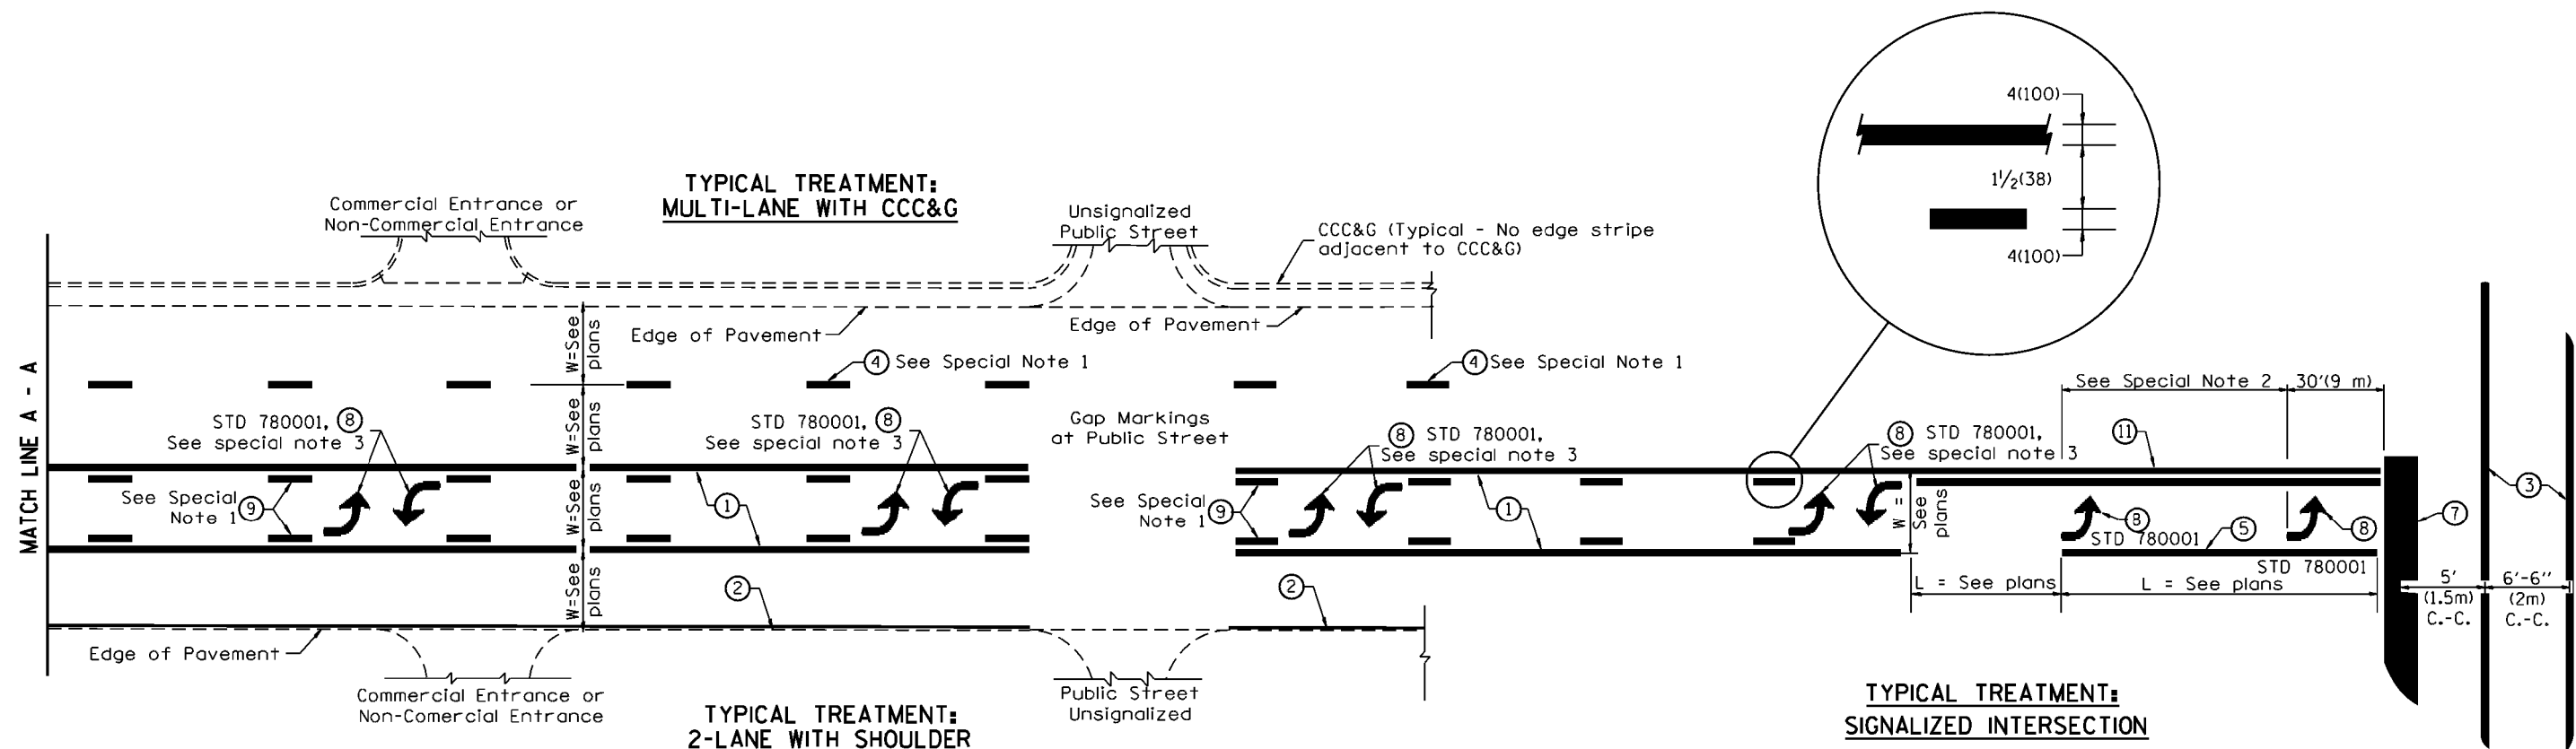

FLUSH PAVED MEDIAN: TWO-WAY LEFT TURN LANE WITH ONE-WAY LEFT TURN LANE AT SIGNALIZED INTERSECTION

TYPICAL PAVEMENT MARKING LEGEND

(Note: This is a District Standard Legend. Some elements may not apply to specific project.)

- ① 4(100) Solid (Yellow)
- ② 4(100) Solid (White)
- ③ 2-6(150) Crosswalk @ 6'-6" (2m)min C.-C. (White)
2-8(200) Crosswalk @ 6'-5" (2m)min C.-C. (White) (When traffic signals are present.)
- ④ 6(150) Skip-Dash (White) (See Special Note 1)
- ⑤ 8(200) Solid (White)
- ⑥ 12(300) Diagonal (White) (Item ⑥ is shown on Std. 780001)
- ⑦ 24(600) Stop Bar (White)
- ⑧ Letters & Arrows (See Std. 780001 and Special Notes 2 & 3)
- ⑨ 4(100) Skip-Dash (Yellow) (See Special Note 1)
- ⑩ 12(300) Diagonal (Yellow) (See Table A) 45°
- ⑪ 4(100) Double Solid (Yellow) 11(280) C.-C. See Table A

SPECIAL NOTES

1. Skip-Dash markings will be centered between both ends of city blocks and shall be placed in alignment transversely across the pavement.
2. The following shall apply to arrows located in one-way left turn lanes:
 - A. A minimum of two (2) arrows is required.
 - B. The maximum spacing between arrows is 80' (24 m).
 - C. Arrows shall be evenly spaced if three (3) or more are required.
3. The following shall apply to arrow pairs located in two-way left turn lanes:
 - A. A minimum of two (2) arrow pairs is required.
 - B. The maximum spacing between arrow pairs is 200' (61 m).
 - C. Arrow pairs shall be evenly spaced if three (3) or more are required.
 - D. The spacing between BI Directional Left Turn Arrows is 33' (10 m).

GENERAL NOTES

1. Refer to State Standard 780001 for additional Pavement Markings including letters & arrows.
2. See Plans for Pavement Markings adjacent to curbed islands and medians, and through lane reductions.
3. Refer to Article 780.13 for letter, number and symbol areas (sq. ft.).
4. Areas are grooved 1" beyond each edge for the following symbols:
 - Through Arrow= 14.8 sq. ft.
 - Large Left or Right Arrow= 21.9 sq. ft.
 - 2 Arrow Combination Left (or Right) and Through= 34.9 sq. ft.
 - Wrong Way Arrow= 29.5 sq. ft.
 - Railroad Crossing Symbol= 69.8 sq. ft.
 (For further information, refer to BDE Special Provision: Grooving for Recessed Pavement Markings)

01-01-97	RENUM. F-8.03, NEW REVISION BOX	T.P.	10-16-06	REVISED TO 2007 SPEC.		STATE OF ILLINOIS DEPARTMENT OF TRANSPORTATION	TYPICAL PAVEMENT MARKINGS	SHT. 1 OF 2 CADD STD. 780001-D4	F.A.I RTE.	SECTION	COUNTY	TOTAL SHEETS	SHEET NO.
02-07-97	ADD BI DIRECTIONAL DIMENSION	J.A.	2/29/16	ADDED GROOVING AREAS	R.D.				74	90-15(HB1-4)VB:BJR,BRR	TAZEWELL	192	191
10-97	CORRECT BI DIRECTIONAL DIMENSION	J.A.	07-16-19	SPELLING CORRECTIONS	R.D.				CONTRACT NO. 68F54				
08-02	ADD CROSSWALK DMNS. WITH T.S.	M.A.							FED. ROAD DIST. NO. ILLINOIS FED. AID PROJECT				

NOT TO SCALE

