

STATE OF ILLINOIS
DEPARTMENT OF TRANSPORTATION

F.A.I. RTE.	SECTION	COUNTY	TOTAL SHEETS	SHEET NO.
80	(99-3DEFP) HF 23	WILL	89	1
ILLINOIS		CONTRACT NO. 62W52		

INDEX OF SHEETS

- 1 COVER SHEET
- 2 SUMMARY OF QUANTITIES
- 3-89 PROPOSED STEEL FABRICATION PLANS (SN 099-8309 & 8325)

PROPOSED HIGHWAY PLANS

FAI ROUTE I-80 (INTERSTATE 80) AT DES PLAINES RIVER

SECTION: (99-3DEFP) HF 23


PROJECT: NHPP-VZMP(284)

BEAM AND BEARING FABRICATION

WILL COUNTY

C-91-161-24

D-91-204-19

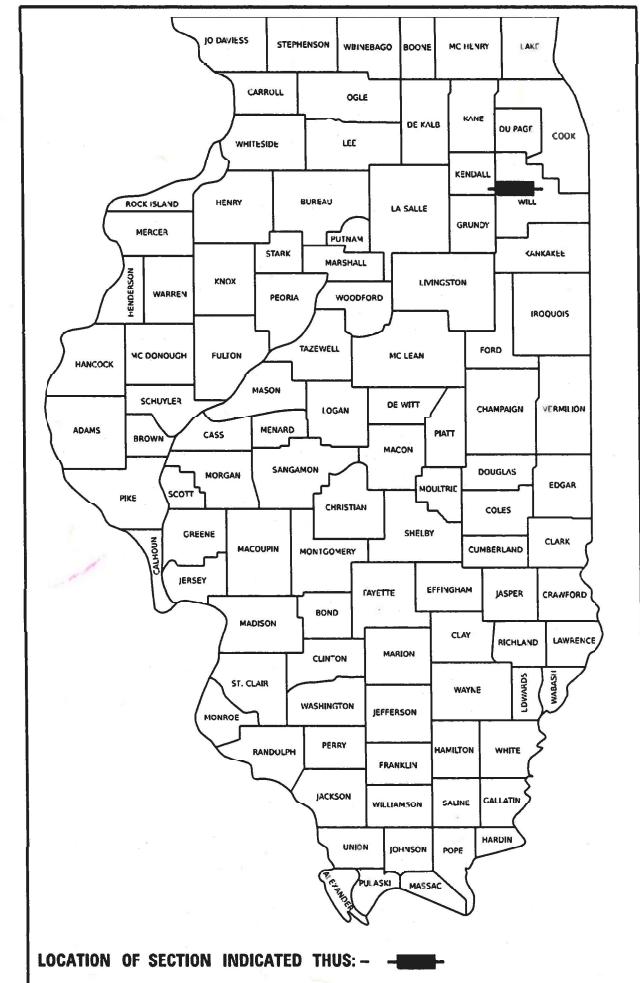


DAVID V. SKALESKI
DATE 10/1/2024
LICENSE EXPIRES 11/30/2025
SHEET RANGE 1-2



PATRICK J. LAUX, P.E., S.E.
DATE 10/1/2024
LICENSE EXPIRES 11/30/2026
SHEET RANGE 3-89

PROJECT IS LOCATED IN THE CITY OF JOLIET

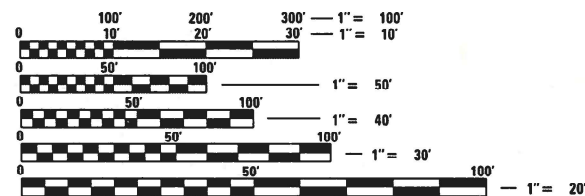


FULL SIZE PLANS HAVE BEEN PREPARED USING STANDARD ENGINEERING SCALES. REDUCED SIZED PLANS WILL NOT CONFORM TO STANDARD SCALES. IN MAKING MEASUREMENTS ON REDUCED PLANS, THE ABOVE SCALES MAY BE USED.

J.U.L.I.E.
JOINT UTILITY LOCATION INFORMATION FOR EXCAVATION
1-800-892-0123
OR 811

PROJECT ENGINEER: KENNETH PARK, P.E.
PROJECT MANAGER: SULEYMAN TULGAR, P.E.

CONTRACT NO. 62W52

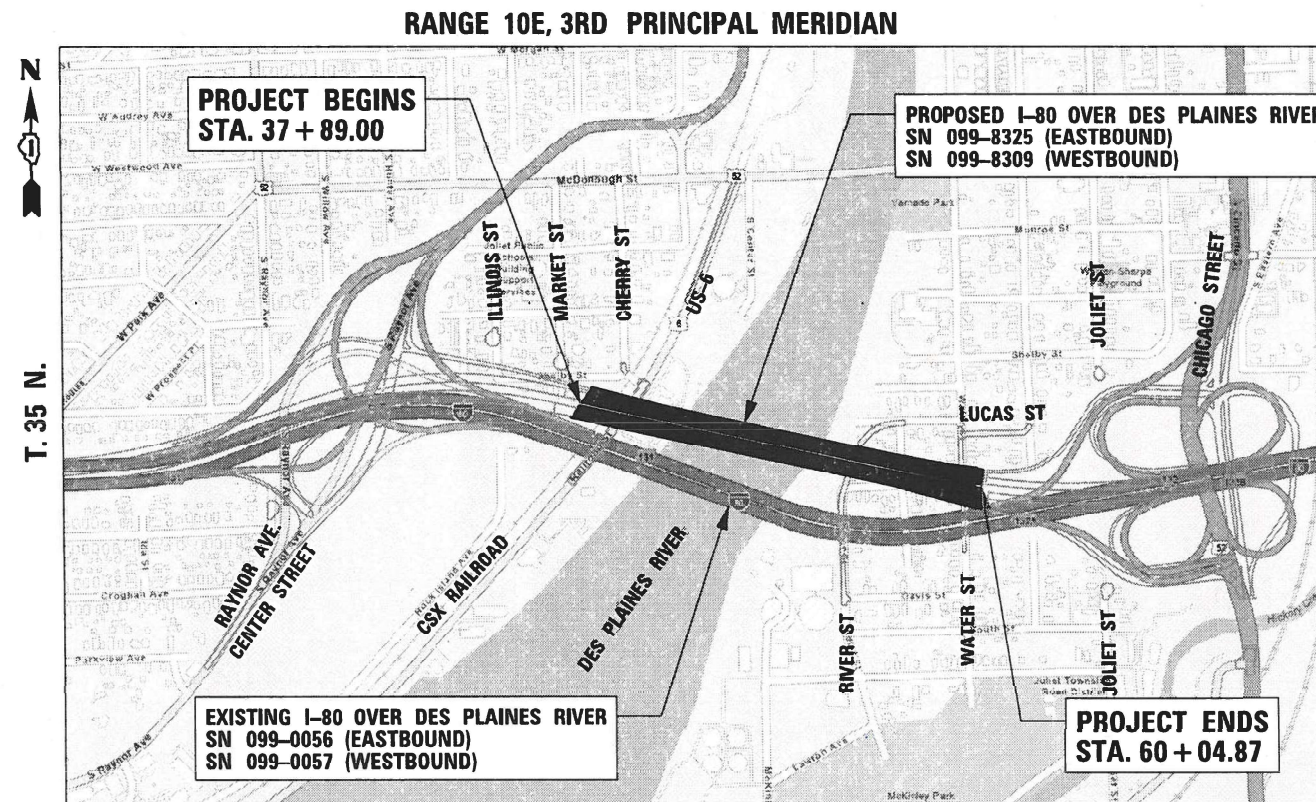

SCALE 1" = 8000'

GROSS LENGTH = 2158.30 FT. = 0.409 MILE



WSP USA Inc.
30 N. LASALLE STREET
SUITE 4200
CHICAGO, IL 60602
TEL: (312) 782-8150

STATE OF ILLINOIS
DEPARTMENT OF TRANSPORTATION

SUBMITTED Oct 3rd 2024
Joseph J. Sias IR
REGIONAL ENGINEER
December 6, 2024
Scott A. Elk
ENGINEER OF DESIGN AND ENVIRONMENT
December 6, 2024
James J. Sias
DIRECTOR OF HIGHWAYS PROJECT IMPLEMENTATION 13

PRINTED BY THE AUTHORITY
OF THE STATE OF ILLINOIS

MODEL Default: pw\transystems-pw-bentley.com\transyscorp-pw1-hosted\Documents\Projects_2018\CH401.401180022\03-W59\CAD\2W52-SE-3\Sheets\0163W52-rht-500.dgn
FILE NAME: pw\transystems-pw-bentley.com\transyscorp-pw1-hosted\Documents\Projects_2018\CH401.401180022\03-W59\CAD\2W52-SE-3\Sheets\0163W52-rht-500.dgn

CODE NO.	ITEM	UNIT	TOTAL QUANTITY	CONSTRUCTION CODE
				90% FEDERAL / 10% STATE
				BRIDGE
				0010
				SN 099-8309 AND SN-099-8325
50500205	FURNISHING STRUCTURAL STEEL	L SUM	1	1
50500455	STORAGE OF STRUCTURAL STEEL	CAL DA	540	540
X5210073	STORAGE OF HIGH LOAD MULTI-ROTATIONAL BEARINGS	CAL DA	540	540
X5212425	FURNISHING HIGH LOAD MULTI-ROTATIONAL BEARINGS, DISC, FIXED-900K	EACH	18	18
X5212428	FURNISHING HIGH LOAD MULTI-ROTATIONAL BEARINGS, DISC, FIXED-1500K	EACH	16	16
X5212519	FURNISHING HIGH LOAD MULTI-ROTATIONAL BEARINGS, DISC, NON-GUIDED EXPANSION-300K	EACH	2	2
X5212619	FURNISHING HIGH LOAD MULTI-ROTATIONAL BEARINGS, DISC, GUIDED EXPANSION-300K	EACH	34	34
X5212621	FURNISHING HIGH LOAD MULTI-ROTATIONAL BEARINGS, DISC, GUIDED EXPANSION-500K	EACH	32	32
X5212628	FURNISHING HIGH LOAD MULTI-ROTATIONAL BEARINGS, DISC, GUIDED EXPANSION-1500K	EACH	16	16
Ø Z0076600	TRAINEES	hour	4000	4000
Ø Z0076604	TRAINEES - TRAINING PROGRAM GRADUATE	hour	4000	4000



WSP USA Inc.
30 N. LA SALLE STREET
SUITE 4200
CHICAGO, IL 60602
TEL: (312) 782-8150

USER NAME	= USCP702533
DESIGNED	-
DRAWN	-
CHECKED	-
DATE	- 10/14/2024

DESIGNED	-
DRAWN	-
CHECKED	-
DATE	- 10/14/2024

STATE OF ILLINOIS
DEPARTMENT OF TRANSPORTATION

SUMMARY OF QUANTITIES			
SCALE:	SHEET	OF	SHEETS
	STA.		TO STA.

F.A. RTE.	SECTION	COUNTY	TOTAL SHEETS	SHEET NO.
80	(99-3DEFP) HF 23	WILL	89	2
CONTRACT NO. 62W52				
ILLINOIS FED. AID PROJECT				

Ø 0042


Benchmark: Magnetic nail in pavement, @ I-80 Sta. 38+10.02, Offset 504.24' Rt., Elev. 538.845.

Existing Structure: S.N. 099-0056 (EB) and S.N. 099-0057 (WB) were built in 1964 under Federal Aid Interstate Route 80 Project I-80-4(13)133 Section 99-3B, I-80-4(56)133 Section 99-3 F&E, I-UI-80-4(57)133 Section 99-3P, and I-UI-80-4(57)133 Section 99-3D. The existing 27-span structures have total lengths of approximately 2,362'-6" (EB) and 2,300'-0" (WB). S.N. 099 0056 (EB) has an out to out width varying from 60'-0" to 48'-0" from the west abutment to span 6, and varying from 46'-7½" to 49'-6" from the truss span to the east abutment. S.N. 099-0057 (WB) has an out to out width varying from 74'-0" to 48'-0" from the west abutment to span 6, and varying from 46'-7½" to 65'-6" from the truss to the east abutment. The existing superstructures consist of a 3-span continuous, cantilever through truss over the Des Plaines River (Spans 7 through 9) and simple and continuous approach spans with steel beams and variable thickness deck (6 1/4" min.) and concrete overlay. The existing substructures consists of concrete abutments and multi-column or two column piers. Existing abutments are supported on steel piles and the piers are supported on spread footings. The existing structure is to be partially demolished where in conflict with the proposed structure in this contract and the remainder in a separate contract.

Traffic Control: The proposed dual structures will be built while traffic remains open on the existing structures. Shift WB Stage II traffic onto the proposed WB structure in order to complete the proposed EB structure.

No salvage. Existing bridge to be removed under separate contract, except for portions shown along the east and west spans.

Bk. W. Abut. (WB) * 2146'-8½" Back to Back of Abutments - WB

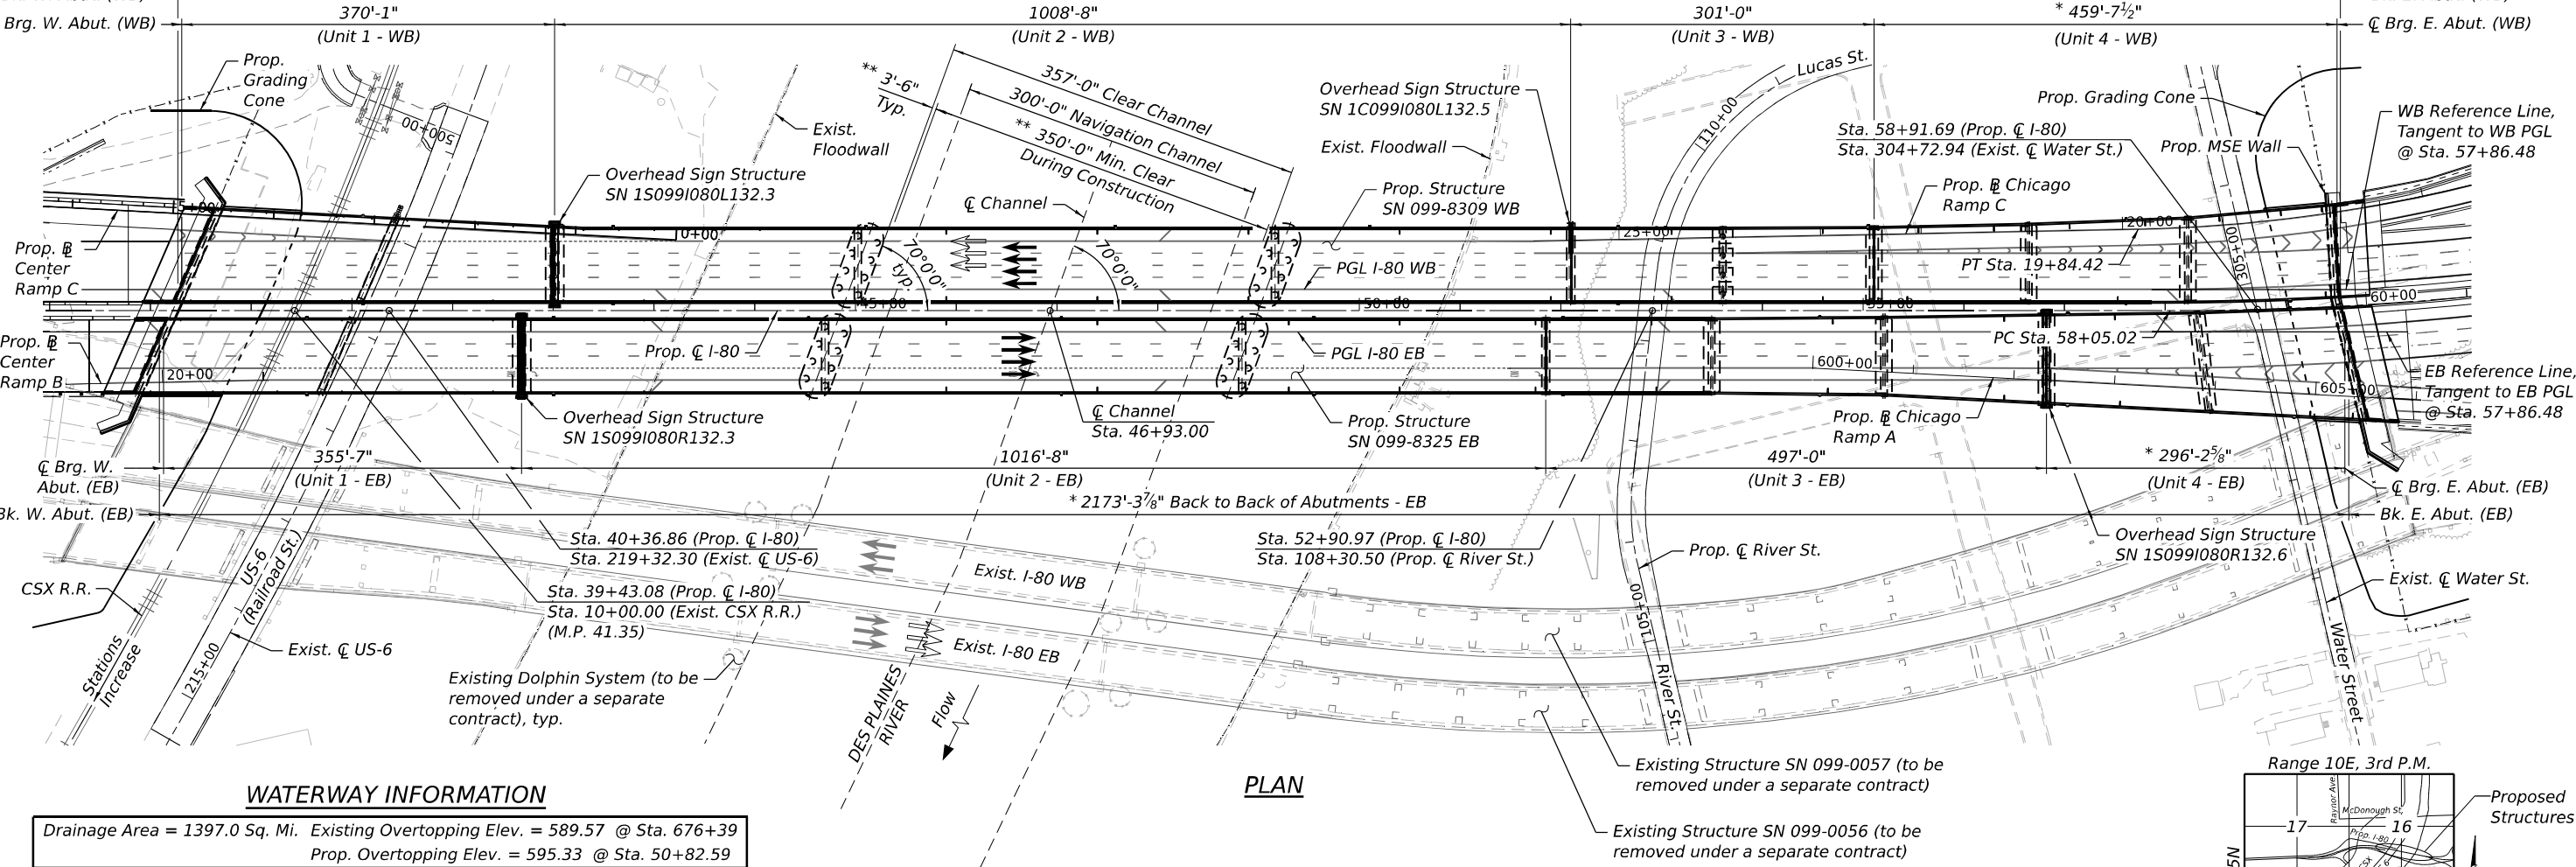

DESIGN SPECIFICATIONS

2020 AASHTO LRFD Bridge Design Specifications, 9th Edition

LOADING HL-93

Allow 50#/sq. ft. for future wearing surface.

SEISMIC DATA

Seismic Performance Zone (SPZ) = 1
Design Spectral Acceleration at 1.0 sec. (SD1) = 0.095g
Design Spectral Acceleration at 0.2 sec. (SDS) = 0.167g
Soil Site Class = D
Operational Classification = Critical

LEGEND:

- Stage I Traffic: Proposed WB Construction and Partial EB Construction
- Stage II Traffic: Completion of Proposed EB Construction
- Proposed Traffic
- * Dimension Measured Along Local Reference Line in Unit 4.
- ** Subject to USCG Approval.

WATERWAY INFORMATION

Drainage Area = 1397.0 Sq. Mi. Existing Overtopping Elev. = 589.57 @ Sta. 676+39 Prop. Overtopping Elev. = 595.33 @ Sta. 50+82.59									
Flood	Freq. Yr.	Q C.F.S.	Opening Ft ²		Nat. H.W.E.	Head - Ft.		Headwater El.	
			Exist.	Prop.		Exist.	Prop.	Exist.	Prop.
Design	10	9600	11867	12423	538.71	0.01	0.01	538.72	538.72
Base	50	15600	12369	12922	539.53	0.01	0.01	539.54	539.54
Overtopping	100	31100	12978	13527	540.50	0.05	0.02	540.55	540.52
Max. Calc.	>500	35500	13001	13551	540.53	0.06	0.02	540.59	540.55

10-Yr. velocity through existing structure = 0.8 fps
10-Yr. velocity through proposed structure = 0.7 fps
All time H.W.E. & Date = 542 ft HA 89

DESIGN SCOUR ELEVATION TABLE

Event / Limit	Design Scour Elevations (ft.)					Item 113
	State	Pier 3WB	Pier 3EB	Pier 4WB	Pier 4EB	
Q100		510.7	509.2	510.8	509.4	5
Q200		510.7	509.2	510.8	509.4	
Design		510.7	509.2	510.8	509.4	
Check		510.7	509.2	510.8	509.4	

The scour elevations shown in this table correspond to estimated top of rock elevation.

PLAN

DESIGN STRESSES

FIELD UNITS

f_c' = 3,500 psi
f_c' = 4,000 psi (Superstructure)
f_y' = 60,000 psi (Reinforcement)
f_y' = 50,000 psi (M270 Grade 50, Units 3 & 4)
f_y' = 50,000 psi (M270 Grade 50W, Units 1 & 2)
f_y' = 70,000 psi (M270 Grade HPS 70W, Unit 2 Flanges Over Piers 3 & 4 only)


NOTES:

- See sheet S-2 & S-3 for General Plan & Elevations.
- See sheet S-4 for General Notes, Index of Sheets & Total Bill of Material and Noise Abatement Wall locations, design heights and weights.



Patrick J. Laux 10/14/2024

Patrick J. Laux, P.E., S.E.
State of Illinois Lic. No. 081-007655
License Expires 11-30-2026.
This stamp applies to sheets S-1 thru S-87

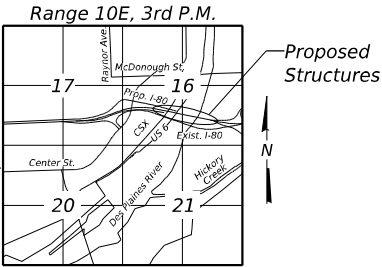

LOCATION SKETCH

KEY PLAN

I-80 OVER CSX, US-6 (RAILROAD ST.),
DES PLAINES RIVER (PUBLIC WATER),
RIVER ST. & WATER ST.
F.A.I. RTE. 80 - SEC. (99-3DEFP) HF 23
WILL COUNTY
STA. 46+93.00
STRUCTURE NO. 099-8309 WB
STRUCTURE NO. 099-8325 EB



WSP USA INC.
30 N. LASSALLE STREET
SUITE 4000
CHICAGO, IL 60602
TEL: (312) 782-8150
FAX: (312) 782-1684

USER NAME	= USFM703216
DESIGNED	- PSK
CHECKED	- PJL
PLOT SCALE	= 166,667' / in.
PLOT DATE	= 12/7/2024


DESIGNED	- PSK
CHECKED	- PJL
DRAWN	- PSK
CHECKED	- PJL

REVISED	-
REVISED	-
REVISED	-
REVISED	-

STATE OF ILLINOIS
DEPARTMENT OF TRANSPORTATION

SHEET S-1 OF S-87 SHEETS

F.A.I. RTE.	SECTION	COUNTY	TOTAL SHEETS	SHEET NO.
I-80	(99-3DEFP) HF 23	WILL	89	3
CONTRACT NO. 62W52				
ILLINOIS FED. AID PROJECT				

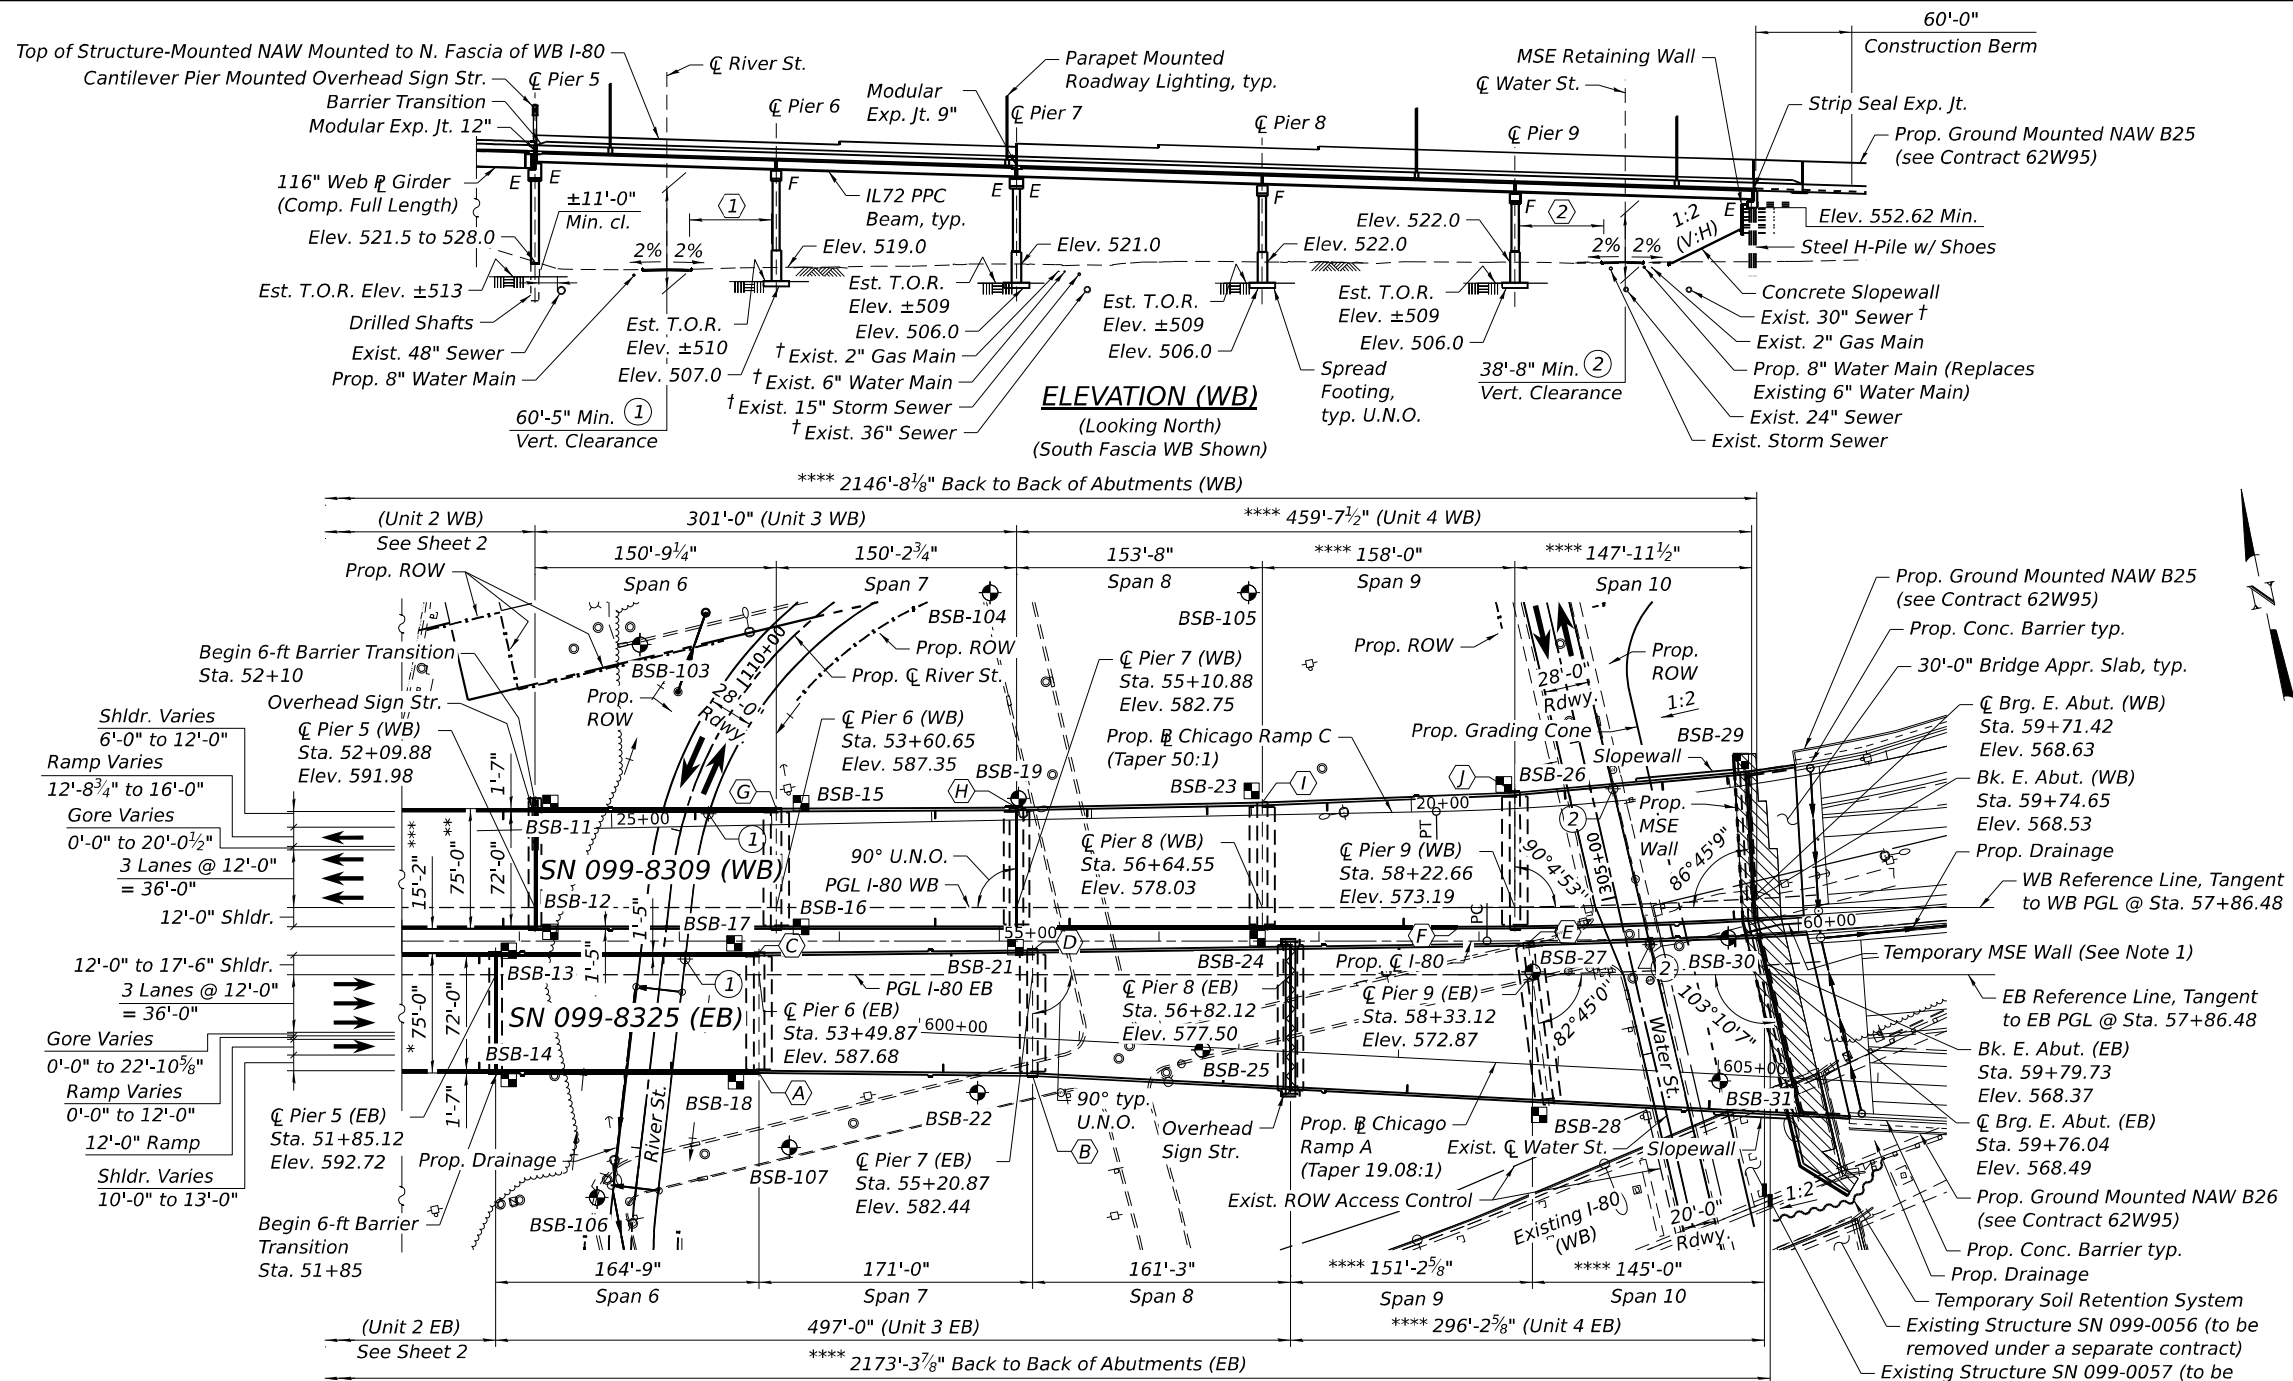

- * Out-to-Out varies from 75'-0" at Sta. 53+49.87 to 112'-1" at the East Abutment.
** Out-to-Out varies from 75'-0" at Sta. 53+60.65 to 93'-1 3/4" at the East Abutment.
*** Varies from Sta. 53+98.94 to end of bridge deck, 15'-2" Max. to 8'-7 1/4" Min. (clear between back face of parapets)
**** Dimension measured along local reference line in Unit 4.
† Indicates utility to be abandoned.
① 35'-8" at River St., measured perp. from edge of roadway
② 29'-3" at Water St., measured perp. from edge of roadway

DECK TAPER STATIONS & OFFSETS

Measured From Prop. C I-80

- | | |
|-------------------------------------|-------------------------------------|
| Ⓐ Sta. 53+49.87
Offset 82.58' RT | Ⓕ Sta. 57+86.48
Offset 7.58' LT |
| Ⓑ Sta. 55+20.87
Offset 84.33' RT | Ⓖ Sta. 53+60.65
Offset 82.58' LT |
| Ⓒ Sta. 53+49.87
Offset 7.58' RT | Ⓗ Sta. 55+10.88
Offset 83.34' LT |
| Ⓓ Sta. 55+20.87
Offset 5.85' RT | Ⓙ Sta. 56+64.55
Offset 86.41' LT |
| Ⓔ Sta. 58+30.84
Offset 1.56' RT | Ⓚ Sta. 58+22.96
Offset 92.67' LT |

LEGEND

- | | | | |
|--------|--|-----|---------------------------------|
| ⬢ | Indicates Boring Location | --- | Existing Sewer |
| ⬢ | Indicates Future Boring Location | --- | Existing Water Main |
| Ⓛ | Location of Min. Horiz. Clearance | --- | Existing Gas Main |
| Ⓛ | Location of Min. Vert. Clearance | --- | Existing Underground Electric |
| Ⓐ | Location of Deck Kink Pt. | --- | Existing Telephone |
| U.N.O. | Unless Noted Otherwise | --- | Existing Aerial |
| Ⓛ | Approximate Limits of Reinforced Soil Mass | --- | Existing Drainage |
| Ⓛ | Temporary Soil Retention System | --- | Proposed Drainage |
| Ⓛ | | --- | Existing ROW |
| Ⓛ | | --- | Existing ROW for Access Control |
| Ⓛ | | --- | Proposed ROW |
| Ⓛ | | --- | Permanent Easement |

NOTES:

- MSE Wall to be built in stages.
- Up to 1/4" may be ground off the bridge deck and approach slabs.
- Offsets are taken from Proposed C I-80.

FOR INFORMATION ONLY

STATE OF ILLINOIS
DEPARTMENT OF TRANSPORTATION

GENERAL PLAN & ELEVATION - UNITS 3 & 4
STRUCTURE NUMBER 099-8309 WB AND 099-8325 EB

F.A.I. RTE.	SECTION	COUNTY	TOTAL SHEETS	SHEET NO.
I-80	(99-3DEF) HF 23	WILL	89	5
CONTRACT NO. 62W52				
ILLINOIS FED. AID PROJECT				

USER NAME = USCP702533	DESIGNED - PSK	REVISED -
CHECKED - PJL	REVISOR -	
PLOT SCALE = 1/20,000' = 1" = 200'	DRAWN - PSK	REVISED -
PLOT DATE = 10/11/2024	CHECKED - PJL	REVISED -

WSP USA INC.
30 N. LA SALLE STREET
SUITE 4000
CHICAGO, IL 60602
TEL: (312) 782-8150
FAX: (312) 782-1684

MODEL Default
FILE NAME: p:\projects\trans\scorp-pw\hatched\Documents\Projects_2018\CH401\401180022\03-W52\CD\62W52_SB-3\Sheets\099-8309-62W52-5004-6EB01.dgn

GENERAL NOTES

1.

These plans are for fabrication of the structural steel and bearings. All work shown related to the erection and installation of the structural steel and bearings is for information only and is to be included in Contract 62R23.
2.

Fasteners shall be ASTM F 3125 Grade A325 Type 1, mechanically galvanized bolts in painted or coated metallized areas. Fasteners shall be ASTM F3125 Grade A325 Type 3 weathering steel bolts in unpainted areas. Bolts ⁷/₈ in. diameter, holes ¹⁵/₁₆ in. diameter, unless otherwise noted.
3.

Calculated weight of structural steel:

a.

M270 Grade 50W

= 1,586,190 Lbs. (Unit 1 WB)

b.

M270 Grade 50W

= 1,373,350 Lbs. (Unit 1 EB)

c.

M270 Grade 50W

= 6,609,970 Lbs. (Unit 2 WB)

d.

M270 Grade HPS 70W

= 818,410 Lbs. (Unit 2 WB)

e.

M270 Grade 50W

= 6,649,260 Lbs. (Unit 2 EB)

f.

M270 Grade HPS 70W

= 818,410 Lbs. (Unit 2 EB)
4.

All structural steel shall be AASHTO M270 Grade 50W except designated flanges over interior piers which shall be AASHTO M270 Grade 70W and expansion bearings which shall be AASHTO M270 Grade 50, and unless otherwise noted in the plans.
5.

No field welding is permitted except as specified in the contract documents.
6.

All structural steel girders, cross-frames, lateral bracing, and exposed surfaces of bearings within a distance of 10 ft. each way from deck joints shall be metallized. See special provision for “Metalizing of Structural Steel.” Fascia beam areas that have received metallizing shall be painted Reddish Brown, Munsell No 2.5YR 3/4, with the exception that the contact area between the girder bottom flange and bearing sole plate shall be metalized only and shall be masked off prior to application of the paint system.
7.

Exposed surfaces of bearings not under deck joints shall be painted using the Organic Zinc-Rich/Epoxy/Urethane paint system as specified in Section 506 of the Standard Specifications, unless otherwise noted. The color of the final finish coat shall be gray, Munsell No 5B 7/1.
8.

It is anticipated that the delivery of the structural steel and bearings will be required by January 4, 2027, for SN 099-8309 WB and July 31, 2027, for SN 099-8325 EB. The delivery dates shall be coordinated with IDOT and the Contractor responsible for Contract 62R23.

INDEX OF SHEETS

S-1	Key Plan
S-2	General Plan & Elevation - Unit 1 & 2
S-3	General Plan & Elevation - Unit 3 & 4
S-4	General Notes, Index of Sheets & Total Bill of Material
S-5	General Data
S-6	Bridge Cross Sections Unit 1 & 2
S-7 to S-13	Top of Slab Elevations - Unit 1 WB
S-14 to S-19	Top of Slab Elevations - Unit 1 EB
S-20 to S-31	Top of Slab Elevations - Unit 2 WB
S-32 to S-43	Top of Slab Elevations - Unit 2 EB
S-44	Deck Plan - Unit 1 WB
S-45	Deck Cross Section and Parapet - Unit 1 WB
S-46	Deck Plan - Unit 1 EB
S-47	Deck Cross Section and Parapet - Unit 1 EB
S-48	Deck Pouring Sequence - Unit 1 WB & EB
S-49 to S-51	Deck Plan - Unit 2 WB
S-52	Deck Cross Section and Parapet - Unit 2 WB
S-53 to S-55	Deck Plan - Unit 2 EB
S-56	Deck Cross Section and Parapet - Unit 2 EB
S-57	Deck Pouring Sequence - Unit 2 WB & EB
S-58	Framing Plan & Elevation - Unit 1 WB
S-59	Framing Plan & Elevation - Unit 1 EB
S-60	Framing Plan Details - Unit 1 WB & EB
S-61	Moment and Reaction Tables - Unit 1 WB
S-62	Moment and Reaction Tables - Unit 1 EB
S-63	Camber Diagram - Unit 1 WB & EB
S-64	Field Splice Details - Unit 1 WB
S-65	Field Splice Details - Unit 1 EB
S-66	Abutment End Cross Frame Details - Unit 1 WB & EB
S-67	Interior Cross Frame Details - Unit 1 WB & EB
S-68	Modular Joint Steel Details - Unit 1 WB & EB
S-69 to S-71	Framing Plan & Elevation - Unit 2 WB
S-72 to S-74	Framing Plan & Elevation - Unit 2 EB
S-75	Moment and Reaction Tables - Unit 2 WB
S-76	Moment and Reaction Tables - Unit 2 EB
S-77	Camber Diagram - Unit 2 WB & EB
S-78	Field Splice Details - Unit 2 WB & EB
S-79	Interior Cross Frame Details - Unit 2 WB & EB
S-80	Stiffener Details - Unit 2 WB & EB
S-81	Modular Joint Steel Details - Unit 2 WB & EB
S-82	Lateral Bracing Details - Unit 2 WB & EB
S-83	Navigation Light Support Details - Unit 2 WB & EB
S-84	Fixed HLMR Disc Bearing Details
S-85	Guided Expansion HLMR Disc Bearing Details
S-86	Non-Guided Expansion HLMR Disc Bearing Details
S-87	HLMR Disc Bearing Details

TOTAL BILL OF MATERIAL

ITEM	UNIT	SUPER	SUB	TOTAL
Furnishing Structural Steel	L. Sum	1	—	1
Storage of Structural Steel	Cal. Da.	540	—	540
Storage of High Load Multi-Rotational Bearings	Cal. Da.	540	—	540
Furnishing High Load Multi-Rotational Bearings, Disc, Fixed - 900K	Each	18	—	18
Furnishing High Load Multi-Rotational Bearings, Disc, Fixed- 1500K	Each	16	—	16
Furnishing High Load Multi-Rotational Bearings, Disc, Non-Guided Expansion - 300K	Each	2	—	2
Furnishing High Load Multi-Rotational Bearings, Disc, Guided Expansion - 300K	Each	34	—	34
Furnishing High Load Multi-Rotational Bearings, Disc, Guided Expansion - 500K	Each	32	—	32
Furnishing High Load Multi-Rotational Bearings, Disc, Guided Expansion - 1500K	Each	16	—	16

WB NOISE ABATEMENT WALL
LOCATION, HEIGHT AND WEIGHT TABLE

Location	Station	Offset	Ht. of Parapet (ft)	Ht. of NAW (ft)	Total Ht. (ft)	NAW Weight (k/ft)
Start of NAW B25 (Span 5)	51+04.00	82.42' LT	3.67	2.33	6.00	0.06
☒ Pier 5	52+09.88	82.58' LT	6.00	4.00	10.00	0.10
☒ Pier 6	53+60.65	82.58' LT	6.00	4.00	10.00	0.10
Height Transition	54+00.00	82.78' LT	6.00	6.00	12.00	0.13
☒ Pier 7	55+10.88	83.33' LT	6.00	8.00	14.00	0.18
Height Transition	56+00.00	85.12' LT	6.00	10.00	16.00	0.22
☒ Pier 8	56+64.55	86.41' LT	6.00	10.00	16.00	0.22
Height Transition	57+00.00	87.82' LT	6.00	12.00	18.00	0.25
☒ Pier 9	58+22.96	92.67' LT	6.00	12.00	18.00	0.25
F.F. of E. Abut. Backwall	59+72.28	101.56' LT	6.00	12.00	18.00	0.25
E. End of E. Appr. Slab	60+04.15	104.10' LT	6.00	12.00	18.00	0.25

EB NOISE ABATEMENT WALL
LOCATION, HEIGHT AND WEIGHT TABLE

Location	Station	Offset	Ht. of Parapet (ft)	Ht. of NAW (ft)	Total Ht. (ft)	NAW Weight (k/ft)
Start of NAW B26 (Span 5)	48+84.00	82.42' RT	3.67	2.33	6.00	0.06
☒ Pier 5	51+85.12	82.58' RT	6.00	4.00	10.00	0.10
☒ Pier 6	53+49.87	82.58' RT	6.00	4.00	10.00	0.10
Height Transition	53+68.00	82.77' RT	6.00	6.00	12.00	0.13
Height Transition	53+84.00	82.93' RT	6.00	8.00	14.00	0.18
Height Transition	54+00.00	83.10' RT	6.00	10.00	16.00	0.22
Height Transition	55+00.00	84.12' RT	6.00	12.00	18.00	0.25
☒ Pier 7	55+20.87	84.33' RT	6.00	12.00	18.00	0.25
☒ Pier 8	56+82.12	92.78' RT	6.00	12.00	18.00	0.25
☒ Pier 9	58+42.37	101.47' RT	6.00	12.00	18.00	0.25
F.F. of E. Abut. Backwall	59+94.06	115.26' RT	6.00	12.00	18.00	0.25
E. End of E. Appr. Slab	60+23.76	118.85' RT	6.00	12.00	18.00	0.25



WSP USA Inc.
30 N. LA SALLE STREET
SUITE 4000
CHICAGO, IL 60602
TEL: (312) 782-8150
FAX: (312) 782-1684


USER NAME = USFM703216	DESIGNED - LAS/PSK	REVISED -
	CHECKED - PJL	REVISED -
PLOT SCALE = 0:2.0000 " = 1'-0"	DRAWN - PSK	REVISED -
PLOT DATE = 12/7/2024	CHECKED - PJL	REVISED -

STATE OF ILLINOIS
DEPARTMENT OF TRANSPORTATION


GENERAL NOTES, INDEX OF SHEETS & TOTAL BILL OF MATERIAL
STRUCTURE NUMBER 099-8309 WB AND 099-8325 EB

SHEET S-4 OF S-87 SHEETS


F.A.I RTE.	SECTION	COUNTY	TOTAL SHEETS	SHEET NO.
I-80	(99-3DEFP) HF 23	WILL	89	6
CONTRACT NO. 62W52				
		ILLINOIS	FED. AID PROJECT	

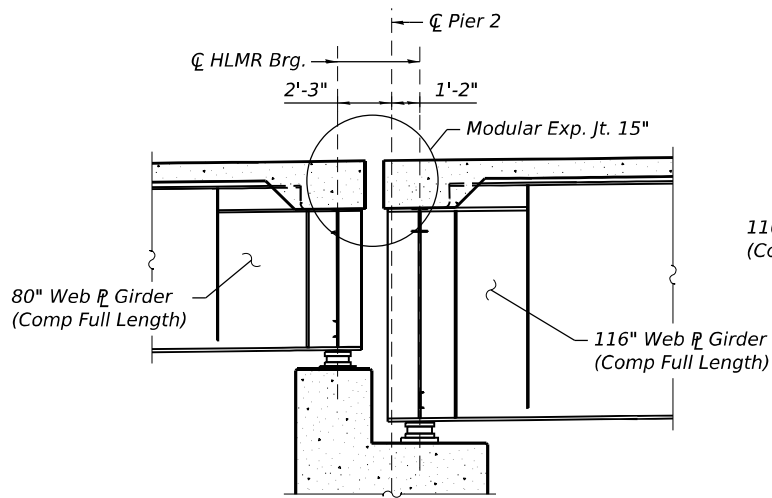

SECTION THRU EXP. PIER - PIER 2
(Looking North)
(Horiz. Dims @ Rt. L's to C Pier)

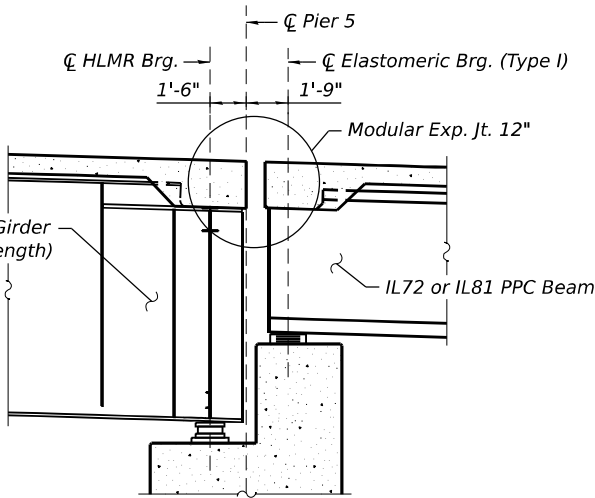

SECTION THRU EXP. PIER - PIER 5
(Looking North)
(Horiz. Dims @ Rt. L's to C Pier)

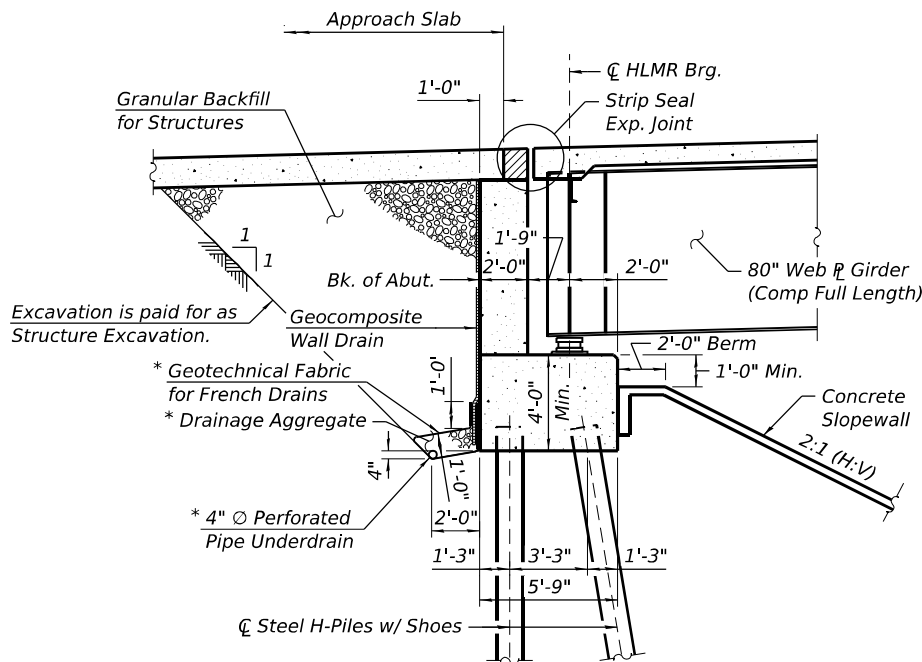


SECTION THRU WEST ABUTMENT
(Looking North)
(Horiz. Dims @ Rt. L's to C Abutment)

* Included in the cost of Pipe Underdrains for Structures.
(See Special Provisions)

Note:
All drainage system components shall extend parallel to the abutment back wall until they intersect the wingwalls. The pipe shall extend under the wingwall until intersecting the side slopes. The pipes shall drain into concrete headwalls. (See Article 601.05 of the Standard Specifications and Highway Standard 601110).

CURVE DATA
PR CURVE PR-180-2
P.I. Sta. = 64+27.70
 $\Delta = 22^\circ 01' 22''$ (LT)
 $D = 01^\circ 47' 26''$
 $R = 3,200.00'$
 $T = 622.68'$
 $L = 1,229.99'$
 $E = 60.02'$
 $e = 5.2\%$
 $T.R. (EB) = 75'$
 $T.R. (WB) = 93'$
 $S.E. \text{ Runoff (EB)} = 312'$
 $S.E. \text{ Runoff (WB)} = 390'$
P.C. Sta. = 58+05.02
P.T. Sta. = 703+94.49


CURVE DATA
PR CURVE CHICAGO-C-3
P.I. Sta. = 17+86.92
 $\Delta = 15^\circ 10' 38''$ (RT)
 $D = 03^\circ 49' 11''$
 $R = 1,500.00'$
 $T = 199.84'$
 $L = 397.34'$
 $E = 13.25'$
 $e = 6.0\%$
 $T.R. = N.A.$
 $S.E. \text{ Runoff} = 128'$
P.C. Sta. = 15+87.08
P.T. Sta. = 19+84.42

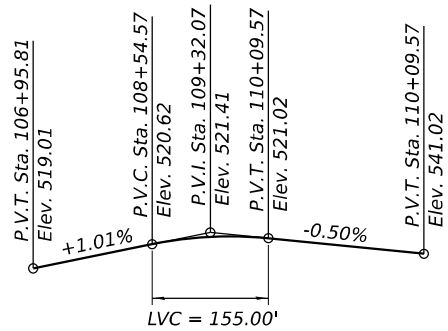


RIVER ST.
PROPOSED PROFILE GRADE

CURVE DATA
PR CURVE US6-1
P.I. Sta. = 221+98.26
 $\Delta = 20^\circ 18' 37''$ (LT)
 $D = 01^\circ 29' 35''$
 $R = 3,837.54'$
 $T = 687.38'$
 $L = 1,360.34'$
 $E = 61.08'$
 $P.C. \text{ Sta.} = 215+10.87$
 $P.T. \text{ Sta.} = 228+71.21$


CURVE DATA
PR CURVE RIVER-2
P.I. Sta. = 110+43.93
 $\Delta = 69^\circ 58' 03''$ (RT)
 $D = 22^\circ 55' 06''$
 $R = 250.00'$
 $T = 174.95'$
 $L = 305.29'$
 $E = 55.13'$
 $P.C. \text{ Sta.} = 108+68.98$
 $P.T. \text{ Sta.} = 111+74.27$

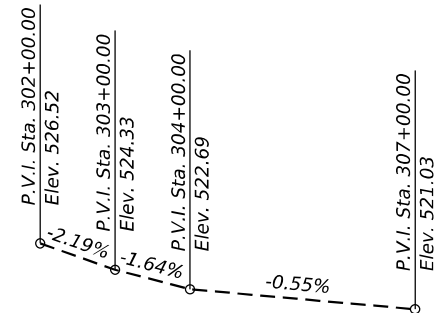


WATER ST.
EXISTING PROFILE GRADE

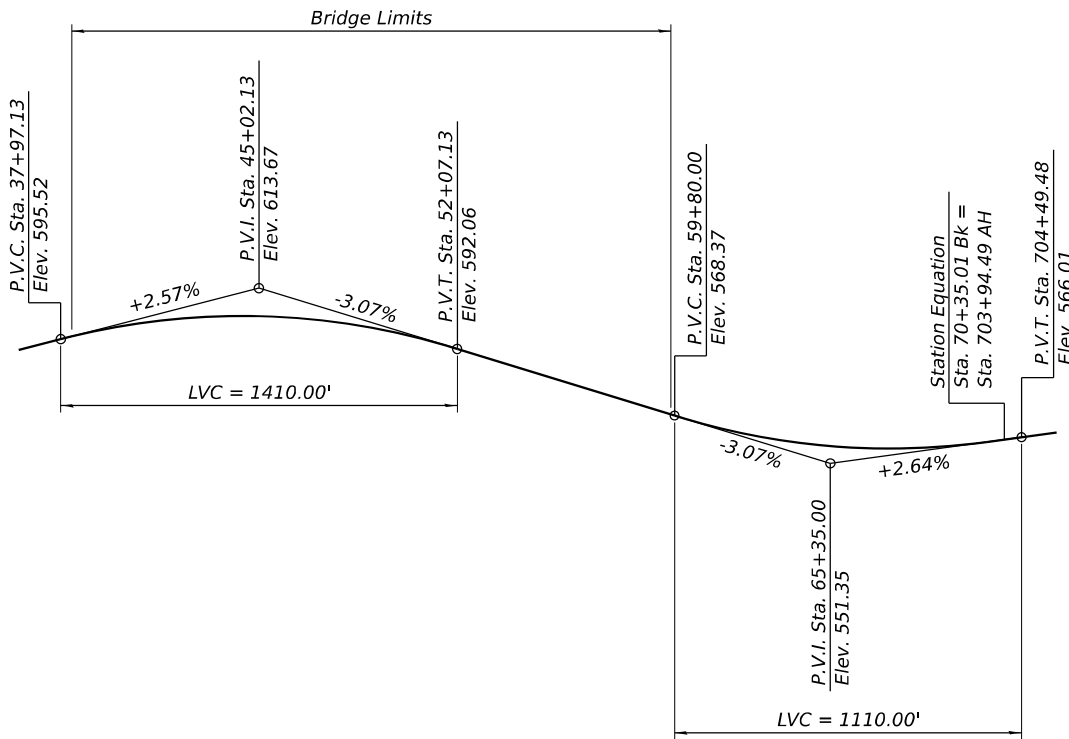

I-80 PROPOSED PROFILE GRADE (EB & WB)
The Profile Grade shows the final grade after grinding.

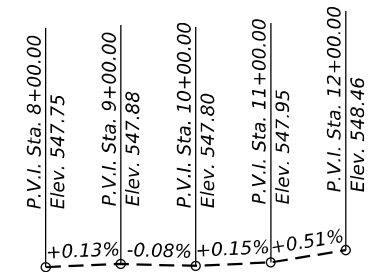

CSX R.R. (M.P. 41.35)
EXISTING PROFILE GRADE

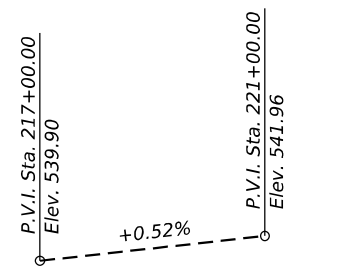

RAILROAD ST. (US-6)
EXISTING PROFILE GRADE

FOR INFORMATION ONLY



STATE OF ILLINOIS
DEPARTMENT OF TRANSPORTATION

GENERAL DATA
STRUCTURE NUMBER 099-8309 WB AND 099-8325 EB

F.A.I. RTE.	SECTION	COUNTY	TOTAL SHEETS	SHEET NO.
I-80	(99-3DEFP) HF 23	WILL	89	7
CONTRACT NO. 62W52				
ILLINOIS FED. AID PROJECT				

SHEET S-5 OF S-87 SHEETS

WSP USA INC. 30 N. LASALLE STREET SUITE 4000 CHICAGO, IL 60602 TEL: (312) 782-8150 FAX: (312) 782-1684	USER NAME = USCP702533	DESIGNED - PSK	REVISED -
	CHECKED - PJL	REVISIED -	
	PLOT SCALE = 8,000' / in.	DRAWN - PSK	REVISED -
	PLOT DATE = 10/11/2024	CHECKED - PJL	REVISED -

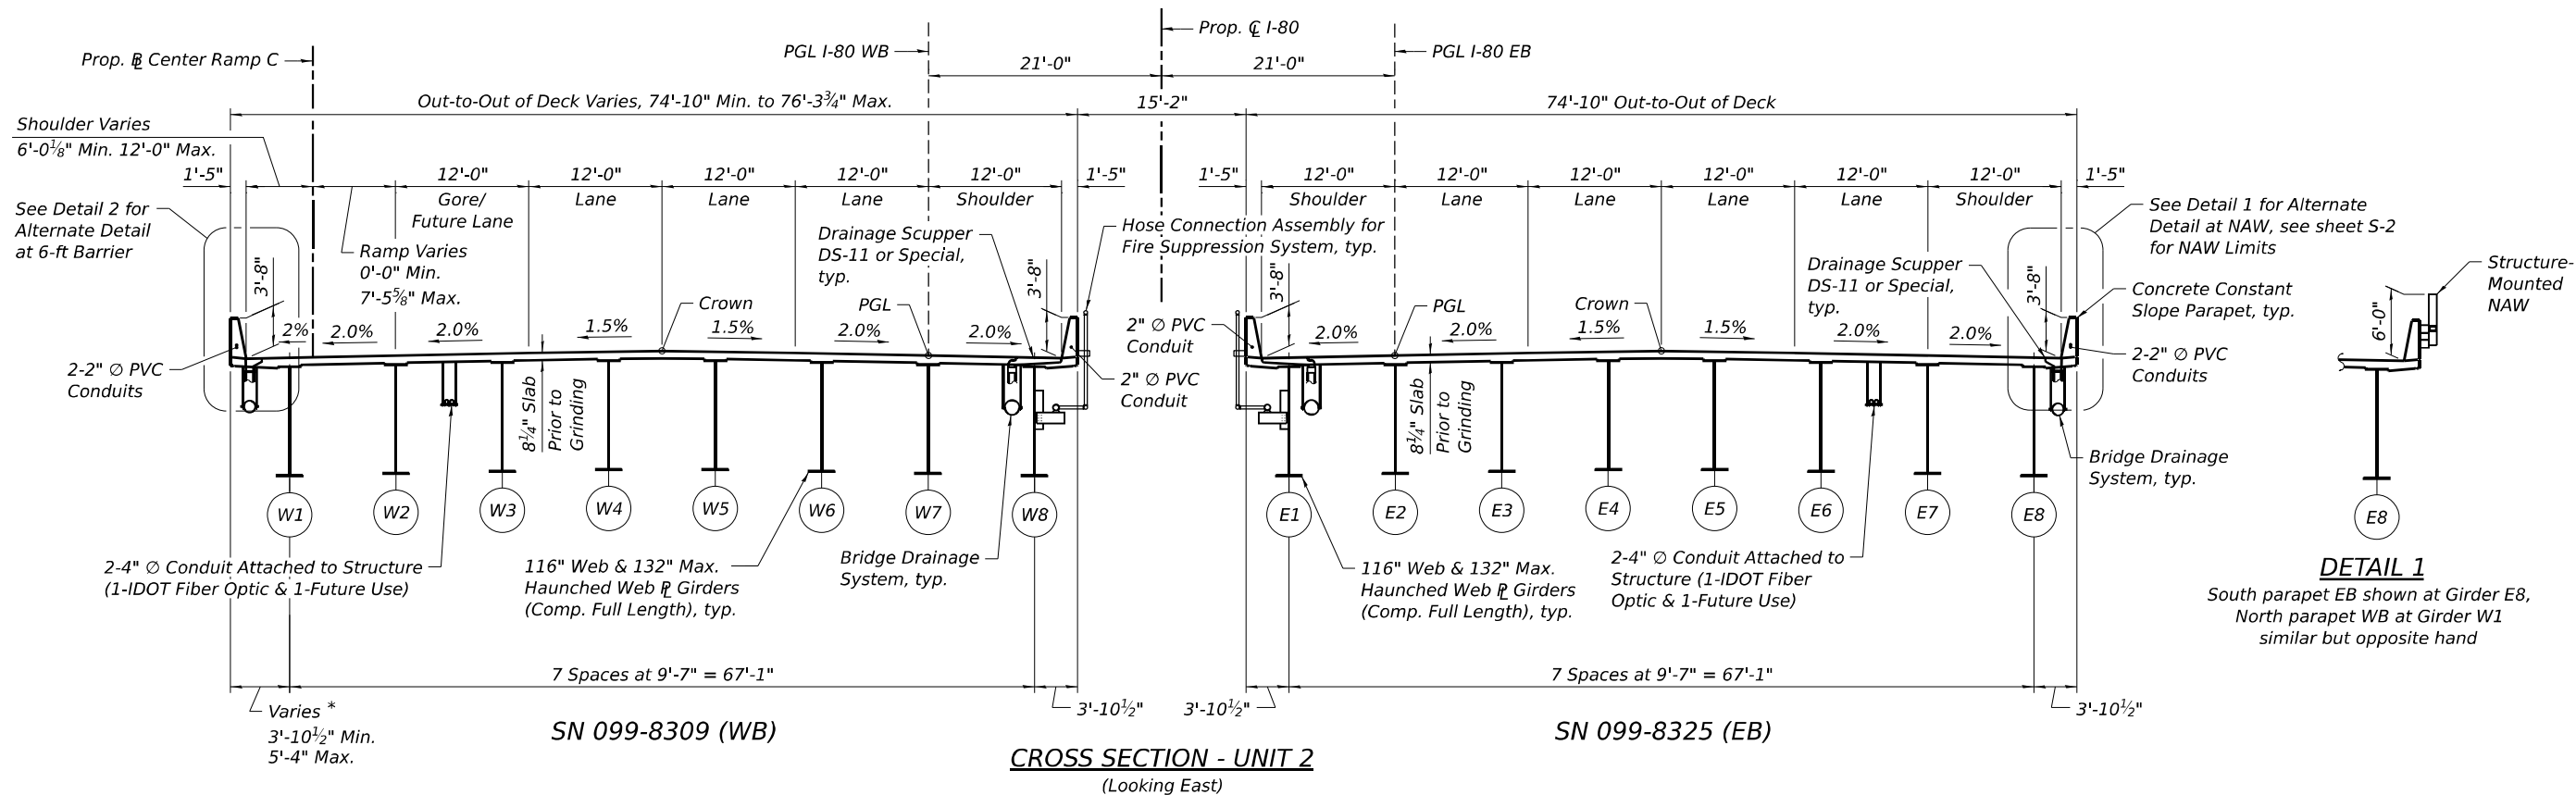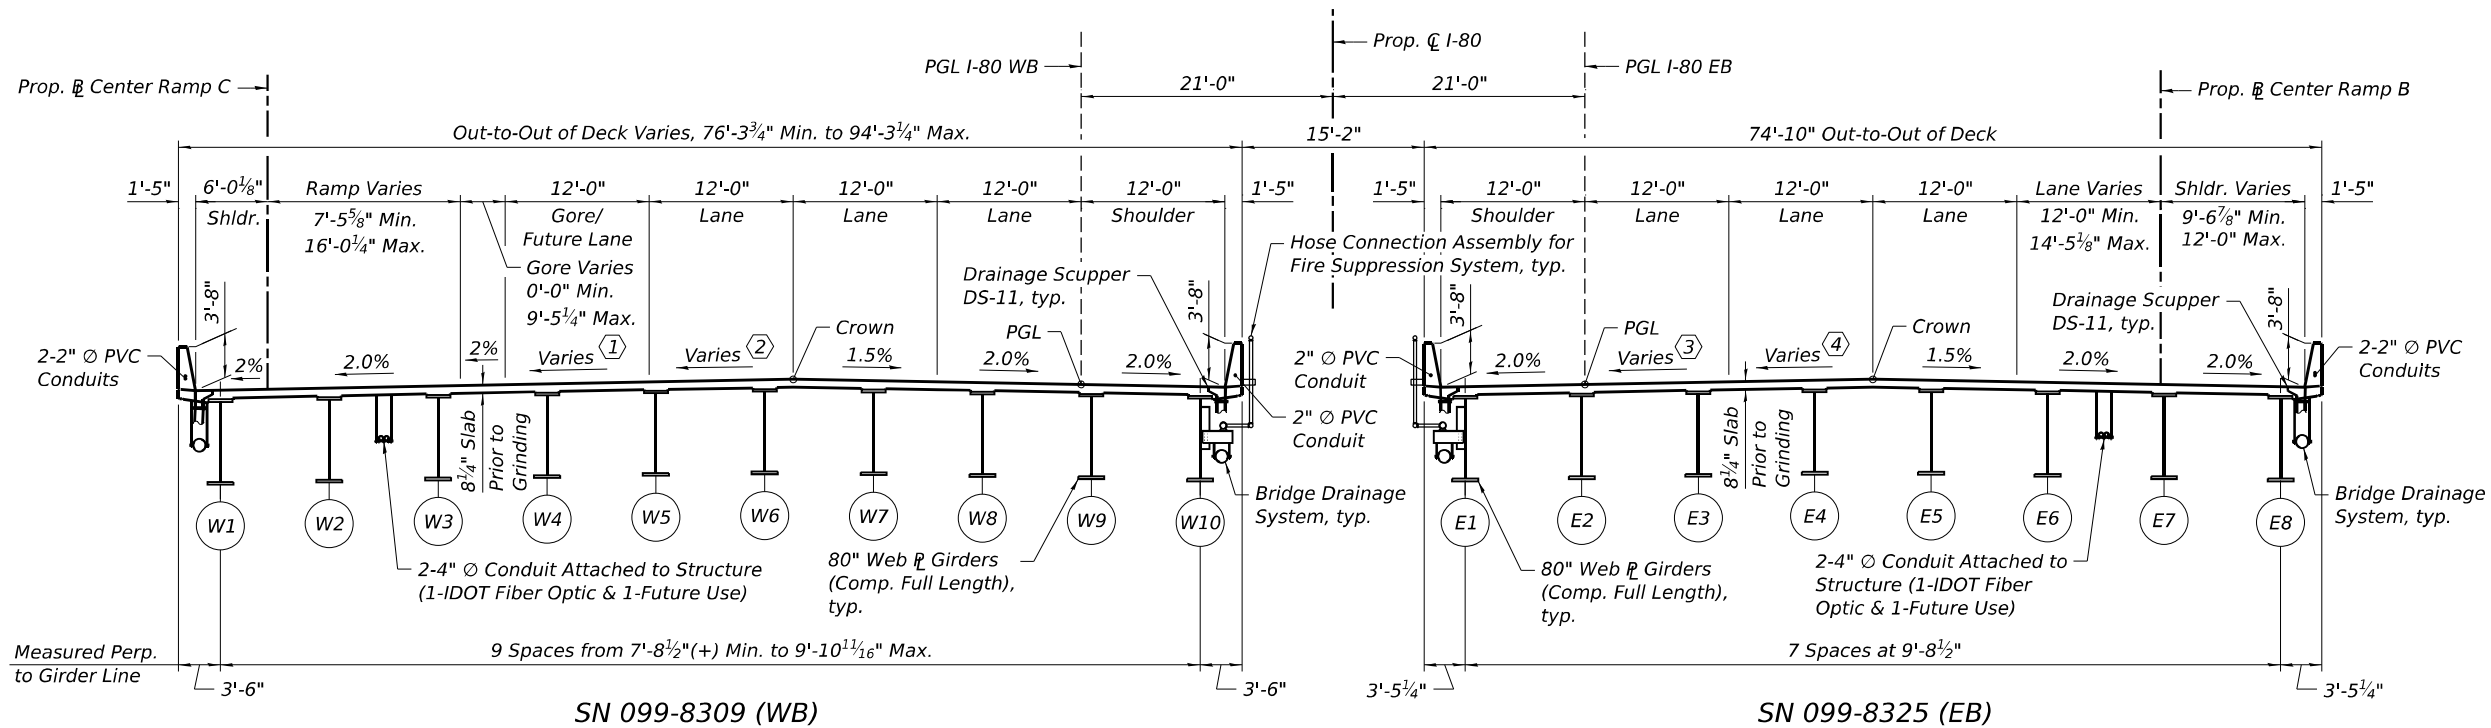

CROSS SLOPE TRANSITION DATA

Note: Positive (+) slopes upward from Lt.-to-Rt., Negative (-) slopes downward from Lt.-to-Rt.

- ① Varies from -2.00% at Sta. 37+67 to +2.00% at Sta. 39+55.
- ② Varies from -2.00% at Sta. 37+67 to +1.50% at Sta. 39+32.
- ③ Varies from -2.00% at Sta. 37+63 to +2.00% at Sta. 39+51.
- ④ Varies from -2.00% at Sta. 37+63 to +1.50% at Sta. 39+28.

* Unit 2 WB deck is flared from Sta. 42+01.21 ($\bar{C}$ Pier 2 WB) to Sta. 42+28.24.

LANE TAPERS STATION TABLE

Location	Begin Taper Sta.	End Taper Sta.
Lt. Shldr. WB	42+28.24	43+40.42
Ramp WB	40+40.42	43+40.42
Gore WB	Bridge Omission	40+40.42
Lane EB	Bridge Omission	39+16.67
Rt. Shldr. EB	Bridge Omission	39+16.67

NOTES:

1. Scuppers draining towards the West will be DS-11 draining outboard of the fascia girders, scuppers draining towards the East will be Special draining inboard of the fascia girders. Examples of each configuration are shown in the same section for information only.
2. Cross Section - Unit 2 WB shows maximum overhang near Pier 2 WB.

**STATE OF ILLINOIS
DEPARTMENT OF TRANSPORTATION**

**CROSS SECTIONS - UNIT 1 & 2
STRUCTURE NUMBER 099-8309 WB AND 099-8325 EB**

SHEET S-6 OF S-87 SHEETS

F.A.I. RTE.	SECTION	COUNTY	TOTAL SHEETS	SHEET NO.
I-80	(99-3DEFP) HF 23	WILL	89	8
CONTRACT NO. 62W52				
ILLINOIS FED. AID PROJECT				


USER NAME	= USCP702533
DESIGNED	- PSK
CHECKED	- PJL
DRAWN	- PSK
CHECKED	- PJL
PLOT SCALE	= 16,000' / in.
PLOT DATE	= 10/11/2024

DESIGNED	- PSK
CHECKED	- PJL
DRAWN	- PSK
CHECKED	- PJL

REVISED	-
REVISED	-
REVISED	-
REVISED	-



PLAN - UNIT 1 WB

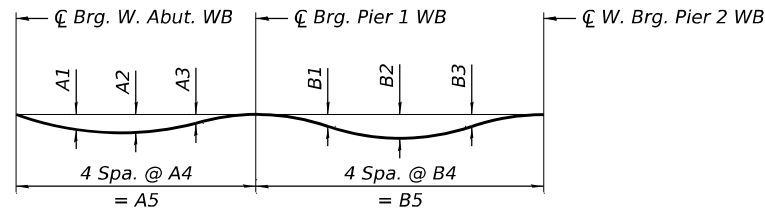


DEAD LOAD DEFLECTION DIAGRAM

(Includes weight of concrete only.)

Note:

The above deflections are not to be used in the field if the engineer is working from the grade elevations adjusted for dead load deflections and grinding as shown on sheets S-8 to S-13.

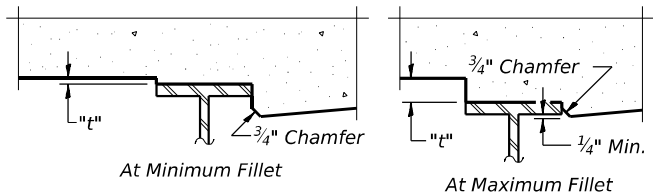

To determine "t": After all structural steel has been erected, elevations of the top flanges of the beams shall be taken at intervals shown on sheets S-8 to S-13. These elevations subtracted from the "Theoretical Grade Elevations Adjusted for Dead Load Deflection and Grinding" shown on sheets S-8 to S-13, minus the initial slab thickness prior to grinding, equals the fillet heights "t" above top flange of beams.

The slab is to be ground after curing to achieve smoothness, but the slab is not to be ground to elevations below the "Theoretical Grade Elevations" shown below. For grinding the deck, see Special Provisions.

FILLET HEIGHTS

Girder	DEAD LOAD DEFLECTIONS									
	Span 1					Span 2				
	A1	A2	A3	A4	A5	B1	B2	B3	B4	B5
W1	2½"	3"	1½"	±44'-5⅝"	177'-10⅜ ₁₆ "	⅜"	¾"	⅞"	±39'-2⅜"	156'-9⅝"
W2	2⅝"	3⅛"	1½"	±44'-7"	178'-3¾"	⅛"	⅞"	⅞"	±40'-1⅜"	160'-5¾"
W3	2½"	3"	1⅜"	44'-8¼"	178'-9"	⅜"	1"	1"	41'-0½"	164'-2"
W4	2⅝"	2⅞"	1¼"	±44'-9½"	179'-2⅜ ₁₆ "	¼"	1⅛"	1⅛"	±41'-11⅜"	167'-10⅜ ₁₆ "
W5	2¼"	2⅝"	1¼"	±44'-10⅞"	179'-7⅜"	⅜"	1¼"	1¼"	±42'-10⅞"	171'-7¼ ₁₆ "
W6	2¼"	2⅝"	1⅛"	±45'-0⅞"	180'-0⅞ ₁₆ "	½"	1½"	1⅜"	±43'-10"	175'-3⅞"
W7	2¼"	2⅝"	1⅞"	±45'-1⅜"	180'-5⅜ ₁₆ "	⅝"	1⅜"	1⅝"	±44'-9¼"	179'-0⅜ ₁₆ "
W8	2⅝"	2⅞"	1⅛"	±45'-2¾"	180'-10⅜ ₁₆ "	¾"	2⅛"	2"	±45'-8½"	182'-9⅜ ₁₆ "
W9	2⅜"	2¾"	1⅞"	±45'-4"	181'-3⅜ ₁₆ "	1"	2⅝"	2¼"	±46'-7¼"	186'-7¼"
W10	2¼"	2½"	1"	45'-5¼"	181'-9"	1¼"	3"	2⅝"	±47'-7⅞"	190'-4⅜ ₁₆ "

TOP OF SLAB DIMENSIONS TABLE - UNIT 1 WB

<i>Girder</i>	<i>A</i>	<i>B</i>	<i>C</i>	<i>D</i>
<i>W1</i>	7'-10 $\frac{9}{16}$ "	15	150'-0"	6'-9 $\frac{5}{8}$ "
<i>W2</i>	8'-3 $\frac{3}{4}$ "	15	150'-0"	10'-5 $\frac{3}{4}$ "
<i>W3</i>	8'-9"	15	150'-0"	14'-2"
<i>W4</i>	9'-2 $\frac{3}{16}$ "	16	160'-0"	7'-10 $\frac{7}{16}$ "
<i>W5</i>	9'-7 $\frac{3}{8}$ "	16	160'-0"	11'-7 $\frac{1}{16}$ "
<i>W6</i>	10'-0 $\frac{9}{16}$ "	17	170'-0"	5'-3 $\frac{3}{8}$ "
<i>W7</i>	10'-5 $\frac{11}{16}$ "	17	170'-0"	9'-0 $\frac{13}{16}$ "
<i>W8</i>	10'-10 $\frac{1}{4}$ "	17	170'-0"	12'-9 $\frac{5}{16}$ "
<i>W9</i>	11'-3 $\frac{15}{16}$ "	18	180'-0"	6'-7 $\frac{1}{4}$ "
<i>W10</i>	11'-9"	18	180'-0"	10'-4 $\frac{11}{16}$ "

NOTES:

1. The dead load deflections shown in the diagram and used for fillet height determination are based on the Deck Pouring Sequence shown on sheet S-48.
2. If the Contractor elects to use a different pour placement/hardening schedule, then the deflections and fillet heights shall be re-calculated.
3. The cost of re-calculating deflections and adjusting fillet heights shall be included in the cost of Concrete Superstructure.
4. Up to 1/4 inch to be ground off the bridge deck and the bridge approach slabs. The Profile Grade shows the final grade after grinding.

FOR INFORMATION ONLY

MODEL: Default
FILE NAME: p:\projtrans\systems-pw\bartley.com\trans\scorp-pw\hosted\Documents\Projects_2018\C401\401180022\03-W57\CAD\62W52_5E-3\Sheets\0998309-62W52-5008-DEW1102.dgn

INSIDE FACE OF NORTH PARAPET - WB

Location	Station	Offset	Theoretical Grade Elevations	Theoretical Grade Elevations Adjusted for Dead Load Deflection and Grinding
BK. W. ABUT. WB	38+61.38	-79.55	596.88	596.90
⌒ EXP. JT.	38+63.12	-79.46	596.92	596.94
⌒ BRG. W. ABUT. WB	38+65.39	-79.34	596.96	596.98
1A	38+75.37	-78.80	597.15	597.11
1B	38+85.36	-78.27	597.33	597.24
1C	38+95.34	-77.74	597.51	597.37
1D	39+05.33	-77.21	597.68	597.51
1E	39+15.32	-76.68	597.86	597.65
1F	39+25.30	-76.14	598.02	597.80
1G	39+35.29	-75.61	598.20	597.96
1H	39+45.27	-75.08	598.38	598.14
1I	39+55.26	-74.55	598.56	598.32
1J	39+65.24	-74.02	598.77	598.56
1K	39+75.23	-73.48	598.96	598.78
1L	39+85.22	-72.95	599.16	599.01
1M	39+95.20	-72.42	599.35	599.24
1N	40+05.19	-71.89	599.54	599.46
1O	40+15.17	-71.36	599.72	599.67
1P	40+25.16	-70.82	599.90	599.88
1Q	40+35.14	-70.29	600.07	600.08
⌒ BRG. PIER 1 WB	40+43.23	-69.86	600.21	600.23
1R	40+53.21	-69.33	600.38	600.40
1S	40+63.20	-68.80	600.54	600.57
1T	40+73.18	-68.27	600.70	600.72
1U	40+83.17	-67.73	600.86	600.87
1V	40+93.16	-67.20	601.01	601.01
1W	41+03.14	-66.67	601.15	601.14
1X	41+13.13	-66.14	601.30	601.27
1Y	41+23.11	-65.60	601.44	601.39
1Z	41+33.10	-65.07	601.57	601.52
1AA	41+43.08	-64.54	601.70	601.65
1AB	41+53.07	-64.01	601.83	601.78
1AC	41+63.06	-63.48	601.95	601.91
1AD	41+73.04	-62.94	602.07	602.04
1AE	41+83.03	-62.41	602.19	602.17
1AF	41+93.01	-61.88	602.30	602.31
1AG	-	-	-	-
1AH	-	-	-	-
1AI	-	-	-	-
⌒ W. BRG. PIER 2 WB	41+98.96	-61.56	602.37	602.39
⌒ PIER 2 WB	42+01.21	-61.44	602.39	602.41

GIRDER W1

Location	Station	Offset	Theoretical Grade Elevations	Theoretical Grade Elevations Adjusted for Dead Load Deflection and Grinding
BK. W. ABUT. WB	38+60.57	-77.54	596.91	596.93
⌒ EXP. JT.	38+62.31	-77.45	596.94	596.96
⌒ BRG. W. ABUT. WB	38+64.57	-77.33	596.98	597.01
1A	38+74.56	-76.79	597.17	597.14
1B	38+84.55	-76.26	597.36	597.27
1C	38+94.53	-75.73	597.54	597.40
1D	39+04.52	-75.20	597.71	597.54
1E	39+14.50	-74.66	597.88	597.68
1F	39+24.49	-74.13	598.05	597.82
1G	39+34.48	-73.60	598.22	597.98
1H	39+44.46	-73.06	598.41	598.17
1I	39+54.45	-72.53	598.59	598.35
1J	39+64.43	-72.00	598.79	598.58
1K	39+74.42	-71.46	598.99	598.81
1L	39+84.40	-70.93	599.18	599.04
1M	39+94.39	-70.40	599.37	599.26
1N	40+04.38	-69.86	599.56	599.48
1O	40+14.36	-69.33	599.74	599.70
1P	40+24.35	-68.80	599.92	599.91
1Q	40+34.33	-68.27	600.10	600.10
⌒ BRG. PIER 1 WB	40+42.37	-67.84	600.24	600.26
1R	40+52.36	-67.30	600.40	600.43
1S	40+62.35	-66.77	600.57	600.60
1T	40+72.33	-66.24	600.73	600.75
1U	40+82.32	-65.70	600.88	600.90
1V	40+92.30	-65.17	601.04	601.04
1W	41+02.29	-64.64	601.18	601.17
1X	41+12.28	-64.10	601.33	601.30
1Y	41+22.26	-63.57	601.47	601.42
1Z	41+32.25	-63.04	601.60	601.55
1AA	41+42.23	-62.51	601.73	601.68
1AB	41+52.22	-61.97	601.86	601.81
1AC	41+62.20	-61.44	601.99	601.94
1AD	41+72.19	-60.91	602.11	602.07
1AE	41+82.18	-60.37	602.22	602.21
1AF	41+92.16	-59.84	602.33	602.34
1AG	-	-	-	-
1AH	-	-	-	-
1AI	-	-	-	-
⌒ W. BRG. PIER 2 WB	41+98.96	-59.48	602.41	602.43
⌒ PIER 2 WB	42+01.21	-59.36	602.43	602.45

PROP. BL CENTER RAMP C

Location	Station	Offset	Theoretical Grade Elevations	Theoretical Grade Elevations Adjusted for Dead Load Deflection and Grinding
BK. W. ABUT. WB	38+59.01	-73.71	596.96	596.98
⌒ EXP. JT.	38+60.75	-73.61	596.99	597.01
⌒ BRG. W. ABUT. WB	38+63.01	-73.49	597.03	597.05
1A	38+73.00	-72.96	597.22	597.19
1B	38+82.98	-72.43	597.41	597.32
1C	38+92.97	-71.90	597.59	597.45
1D	39+02.96	-71.37	597.76	597.59
1E	39+12.94	-70.84	597.94	597.73
1F	39+22.93	-70.31	598.10	597.88
1G	39+32.91	-69.78	598.27	598.03
1H	39+42.90	-69.25	598.46	598.22
1I	39+52.89	-68.72	598.64	598.40
1J	39+62.87	-68.19	598.84	598.63
1K	39+72.86	-67.66	599.04	598.85
1L	39+82.84	-67.14	599.23	599.08
1M	39+92.83	-66.61	599.42	599.31
1N	40+02.81	-66.08	599.61	599.53
1O	40+12.80	-65.55	599.79	599.75
1P	40+22.79	-65.02	599.97	599.96
1Q	40+32.77	-64.49	600.15	600.15
⌒ BRG. PIER 1 WB	40+40.72	-64.06	600.29	600.31
1R	40+50.70	-63.53	600.45	600.48
1S	40+60.69	-63.00	600.62	600.65
1T	40+70.67	-62.47	600.78	600.80
1U	40+80.66	-61.94	600.93	600.95
1V	40+90.64	-61.41	601.09	601.09
1W	41+00.63	-60.88	601.24	601.22
1X	41+10.62	-60.35	601.38	601.35
1Y	41+20.60	-59.82	601.52	601.48
1Z	41+30.59	-59.29	601.66	601.61
1AA	41+40.57	-58.76	601.79	601.74
1AB	41+50.56	-58.23	601.92	601.86
1AC	41+60.55	-57.71	602.04	602.00
1AD	41+70.53	-57.18	602.16	602.13
1AE	41+80.52	-56.65	602.28	602.26
1AF	41+90.50	-56.12	602.39	602.40
1AG	-	-	-	-
1AH	-	-	-	-
1AI	-	-	-	-
⌒ W. BRG. PIER 2 WB	41+98.96	-55.67	602.48	602.50
⌒ PIER 2 WB	42+01.21	-55.55	602.51	602.53

NOTES:

1. All Elevations and Offsets are in feet.
2. Offsets are measured with respect to the I-80 WB PGL. Negative offsets are left and positive are right of the PGL.

FOR INFORMATION ONLY

	WSP USA Inc. 30 N. LA SALLE STREET SUITE 4200 CHICAGO, IL 60602 TEL: (312) 782-8150 FAX: (312) 782-1684	USER NAME = USCP702533	DESIGNED - LAS	REVISED -	STATE OF ILLINOIS DEPARTMENT OF TRANSPORTATION	TOP OF SLAB ELEVATIONS - UNIT 1 WB STRUCTURE NUMBER 099-8309 WB AND 099-8325 EB	F.A.I RTE.	SECTION	COUNTY	TOTAL SHEETS	SHEET NO.
		CHECKED - TB		REVISED -			I-80	(99-3DEFP) HF 23	WILL	89	10
		PLOT SCALE = 8:0' = 1" / in.	DRAWN - GM	REVISED -			CONTRACT NO. 62W52				
		PLOT DATE = 10/11/2024	CHECKED - LAS	REVISED -			SHEET S-8 OF S-87 SHEETS				
											ILLINOIS

Model: Default
File Name: p:\projects\trans\systems-pw\hntb\comtrans\scorp-pw\hntb\hntb\Documents\Projects_2018\CH401\401180022\03-WB\CH401\401180022\03-WB\3-Sheets\0998309-62W52-5009-DEW103.dgn

GIRDER W2

Location	Station	Offset	Theoretical Grade Elevations	Theoretical Grade Elevations Adjusted for Dead Load Deflection and Grinding
BK. W. ABUT. WB	38+56.53	-67.82	597.03	597.05
⌒ EXP. JT.	38+58.27	-67.74	597.06	597.08
⌒ BRG. W. ABUT. WB	38+60.54	-67.63	597.11	597.13
1A	38+70.53	-67.17	597.29	597.26
1B	38+80.52	-66.70	597.48	597.39
1C	38+90.51	-66.23	597.66	597.52
1D	39+00.50	-65.76	597.83	597.65
1E	39+10.48	-65.29	598.01	597.79
1F	39+20.47	-64.82	598.17	597.94
1G	39+30.46	-64.36	598.34	598.09
1H	39+40.45	-63.89	598.52	598.28
1I	39+50.44	-63.42	598.70	598.45
1J	39+60.43	-62.95	598.89	598.68
1K	39+70.42	-62.48	599.09	598.91
1L	39+80.41	-62.01	599.29	599.14
1M	39+90.40	-61.55	599.48	599.36
1N	40+00.39	-61.08	599.67	599.59
1O	40+10.38	-60.61	599.85	599.80
1P	40+20.36	-60.14	600.03	600.01
1Q	40+30.35	-59.67	600.21	600.21
⌒ BRG. PIER 1 WB	40+38.66	-59.28	600.35	600.37
1R	40+48.65	-58.81	600.52	600.54
1S	40+58.64	-58.35	600.68	600.71
1T	40+68.63	-57.88	600.84	600.86
1U	40+78.62	-57.41	601.00	601.01
1V	40+88.61	-56.94	601.15	601.15
1W	40+98.60	-56.47	601.30	601.28
1X	41+08.58	-56.00	601.44	601.41
1Y	41+18.57	-55.54	601.58	601.53
1Z	41+28.56	-55.07	601.72	601.66
1AA	41+38.55	-54.60	601.85	601.79
1AB	41+48.54	-54.13	601.98	601.91
1AC	41+58.53	-53.66	602.10	602.05
1AD	41+68.52	-53.19	602.22	602.18
1AE	41+78.51	-52.73	602.34	602.31
1AF	41+88.50	-52.26	602.45	602.45
1AG	-	-	-	-
1AH	-	-	-	-
1AI	-	-	-	-
⌒ W. BRG. PIER 2 WB	41+98.96	-51.77	602.56	602.58
⌒ PIER 2 WB	42+01.21	-51.66	602.59	602.61

GIRDER W3

Location	Station	Offset	Theoretical Grade Elevations	Theoretical Grade Elevations Adjusted for Dead Load Deflection and Grinding
BK. W. ABUT. WB	38+52.31	-58.10	597.15	597.17
⌒ EXP. JT.	38+54.05	-58.03	597.18	597.20
⌒ BRG. W. ABUT. WB	38+56.33	-57.94	597.22	597.24
1A	38+66.32	-57.53	597.41	597.38
1B	38+76.31	-57.13	597.60	597.51
1C	38+86.30	-56.73	597.78	597.64
1D	38+96.29	-56.32	597.95	597.78
1E	39+06.29	-55.92	598.13	597.92
1F	39+16.28	-55.51	598.29	598.07
1G	39+26.27	-55.11	598.46	598.22
1H	39+36.26	-54.70	598.63	598.40
1I	39+46.25	-54.30	598.81	598.58
1J	39+56.25	-53.89	598.99	598.79
1K	39+66.24	-53.49	599.19	599.02
1L	39+76.23	-53.08	599.39	599.25
1M	39+86.22	-52.68	599.58	599.47
1N	39+96.21	-52.27	599.77	599.69
1O	40+06.20	-51.87	599.95	599.91
1P	40+16.20	-51.46	600.13	600.12
1Q	40+26.19	-51.06	600.31	600.31
⌒ BRG. PIER 1 WB	40+34.93	-50.70	600.46	600.48
1R	40+44.92	-50.30	600.63	600.65
1S	40+54.91	-49.89	600.79	600.82
1T	40+64.91	-49.49	600.95	600.97
1U	40+74.90	-49.08	601.11	601.12
1V	40+84.89	-48.68	601.26	601.25
1W	40+94.88	-48.27	601.41	601.38
1X	41+04.87	-47.87	601.55	601.51
1Y	41+14.87	-47.46	601.69	601.64
1Z	41+24.86	-47.06	601.83	601.76
1AA	41+34.85	-46.65	601.96	601.89
1AB	41+44.84	-46.25	602.09	602.02
1AC	41+54.83	-45.84	602.21	602.15
1AD	41+64.82	-45.44	602.34	602.28
1AE	41+74.82	-45.04	602.45	602.42
1AF	41+84.81	-44.63	602.56	602.55
1AG	-	-	-	-
1AH	-	-	-	-
1AI	-	-	-	-
⌒ W. BRG. PIER 2 WB	41+98.96	-44.06	602.72	602.74
⌒ PIER 2 WB	42+01.21	-43.97	602.74	602.76

NORTH EDGE OF NORTH LANE - WB

Location	Station	Offset	Theoretical Grade Elevations	Theoretical Grade Elevations Adjusted for Dead Load Deflection and Grinding
BK. W. ABUT. WB	38+47.91	-48.00	597.27	597.29
⌒ EXP. JT.	38+50.23	-48.00	597.31	597.33
⌒ BRG. W. ABUT. WB	38+52.00	-48.00	597.34	597.36
1A	38+62.00	-48.00	597.52	597.49
1B	38+72.00	-48.00	597.70	597.62
1C	38+82.00	-48.00	597.88	597.75
1D	38+92.00	-48.00	598.05	597.88
1E	39+02.00	-48.00	598.21	598.02
1F	39+12.00	-48.00	598.38	598.16
1G	39+22.00	-48.00	598.54	598.31
1H	39+32.00	-48.00	598.69	598.47
1I	39+42.00	-48.00	598.87	598.64
1J	39+52.00	-48.00	599.04	598.85
1K	39+62.00	-48.00	599.22	599.06
1L	39+72.00	-48.00	599.41	599.28
1M	39+82.00	-48.00	599.60	599.50
1N	39+92.00	-48.00	599.78	599.71
1O	40+02.00	-48.00	599.96	599.92
1P	40+12.00	-48.00	600.13	600.12
1Q	40+22.00	-48.00	600.30	600.31
⌒ BRG. PIER 1 WB	40+33.75	-48.00	600.49	600.52
1R	40+43.75	-48.00	600.65	600.68
1S	40+53.75	-48.00	600.81	600.84
1T	40+63.75	-48.00	600.96	600.98
1U	40+73.75	-48.00	601.11	601.12
1V	40+83.75	-48.00	601.26	601.25
1W	40+93.75	-48.00	601.40	601.37
1X	41+03.75	-48.00	601.54	601.49
1Y	41+13.75	-48.00	601.67	601.60
1Z	41+23.75	-48.00	601.80	601.72
1AA	41+33.75	-48.00	601.92	601.84
1AB	41+43.75	-48.00	602.04	601.96
1AC	41+53.75	-48.00	602.16	602.08
1AD	41+63.75	-48.00	602.27	602.21
1AE	41+73.75	-48.00	602.38	602.33
1AF	41+83.75	-48.00	602.49	602.46
1AG	41+93.75	-48.00	602.59	602.59
1AH	-	-	-	-
1AI	-	-	-	-
⌒ W. BRG. PIER 2 WB	41+98.96	-48.00	602.64	602.66
⌒ PIER 2 WB	42+01.21	-48.00	602.66	602.68

NOTES:

1. All Elevations and Offsets are in feet.
2. Offsets are measured with respect to the I-80 WB PGL. Negative offsets are left and positive are right of the PGL.

FOR INFORMATION ONLY

 WSP USA Inc. 30 N. LA SALLE STREET SUITE 4200 CHICAGO, IL 60602 TEL: (312) 782-8150 FAX: (312) 782-1684	USER NAME = USCP702533	DESIGNED - LAS	REVISED -	STATE OF ILLINOIS DEPARTMENT OF TRANSPORTATION	TOP OF SLAB ELEVATIONS - UNIT 1 WB STRUCTURE NUMBER 099-8309 WB AND 099-8325 EB	F.A.I RTE.	SECTION	COUNTY	TOTAL SHEETS	SHEET NO.
		CHECKED - TB	REVISED -			I-80	(99-3DEFP) HF 23	WILL	89	11
	PLOT SCALE = 8:0' :"/ in.	DRAWN - GM	REVISED -			CONTRACT NO. 62W52				
	PLOT DATE = 10/11/2024	CHECKED - LAS	REVISED -			SHEET S-9 OF S-87 SHEETS				
						ILLINOIS	FED. AID PROJECT			

MODEL: Default
FILE NAME: p:\proj\transystems-pw\bartley.com\transyscorp-pw\hosted\Documents\Projects_2018\CH401\401180022\03-WB57\CAD\62W52_SB-3\Sheets\099B309-62W52-501-0-DEW104.dgn

GIRDER W4

Location	Station	Offset	Theoretical Grade Elevations	Theoretical Grade Elevations Adjusted for Dead Load Deflection and Grinding
BK. W. ABUT. WB	38+48.08	-48.38	597.26	597.28
⌒ EXP. JT.	38+49.83	-48.32	597.30	597.32
⌒ BRG. W. ABUT. WB	38+52.11	-48.25	597.34	597.36
1A	38+62.11	-47.90	597.53	597.49
1B	38+72.10	-47.56	597.71	597.62
1C	38+82.09	-47.22	597.88	597.76
1D	38+92.09	-46.87	598.06	597.89
1E	39+02.08	-46.53	598.23	598.03
1F	39+12.08	-46.19	598.40	598.18
1G	39+22.07	-45.85	598.56	598.34
1H	39+32.07	-45.50	598.73	598.51
1I	39+42.06	-45.16	598.92	598.69
1J	39+52.05	-44.82	599.10	598.91
1K	39+62.05	-44.47	599.29	599.13
1L	39+72.04	-44.13	599.49	599.36
1M	39+82.04	-43.79	599.68	599.58
1N	39+92.03	-43.45	599.87	599.80
1O	40+02.02	-43.10	600.06	600.02
1P	40+12.02	-42.76	600.24	600.22
1Q	40+22.01	-42.42	600.41	600.42
⌒ BRG. PIER 1 WB	40+31.19	-42.10	600.57	600.59
1R	40+41.19	-41.76	600.74	600.76
1S	40+51.18	-41.42	600.90	600.93
1T	40+61.17	-41.07	601.06	601.08
1U	40+71.17	-40.73	601.22	601.22
1V	40+81.16	-40.39	601.37	601.36
1W	40+91.16	-40.04	601.52	601.49
1X	41+01.15	-39.70	601.67	601.62
1Y	41+11.14	-39.36	601.81	601.74
1Z	41+21.14	-39.02	601.94	601.87
1AA	41+31.13	-38.67	602.08	601.99
1AB	41+41.13	-38.33	602.20	602.12
1AC	41+51.12	-37.99	602.33	602.25
1AD	41+61.11	-37.64	602.45	602.38
1AE	41+71.11	-37.30	602.57	602.52
1AF	41+81.10	-36.96	602.68	602.65
1AG	41+91.10	-36.62	602.79	602.79
1AH	-	-	-	-
1AI	-	-	-	-
⌒ W. BRG. PIER 2 WB	41+98.96	-36.35	602.87	602.89
⌒ PIER 2 WB	42+01.21	-36.27	602.89	602.91

SOUTH EDGE OF NORTH LANE - WB

Location	Station	Offset	Theoretical Grade Elevations	Theoretical Grade Elevations Adjusted for Dead Load Deflection and Grinding
BK. W. ABUT. WB	38+42.69	-36.00	597.12	597.14
⌒ EXP. JT.	38+45.01	-36.00	597.17	597.19
⌒ BRG. W. ABUT. WB	38+46.78	-36.00	597.21	597.23
1A	38+56.78	-36.00	597.42	597.39
1B	38+66.78	-36.00	597.63	597.55
1C	38+76.78	-36.00	597.83	597.71
1D	38+86.78	-36.00	598.03	597.87
1E	38+96.78	-36.00	598.22	598.04
1F	39+06.78	-36.00	598.41	598.21
1G	39+16.78	-36.00	598.60	598.39
1H	39+26.78	-36.00	598.78	598.57
1I	39+36.78	-36.00	598.97	598.76
1J	39+46.78	-36.00	599.17	598.99
1K	39+56.78	-36.00	599.36	599.21
1L	39+66.78	-36.00	599.55	599.43
1M	39+76.78	-36.00	599.74	599.65
1N	39+86.78	-36.00	599.93	599.86
1O	39+96.78	-36.00	600.11	600.07
1P	40+06.78	-36.00	600.28	600.27
1Q	40+16.78	-36.00	600.45	600.46
⌒ BRG. PIER 1 WB	40+28.53	-36.00	600.65	600.67
1R	40+38.53	-36.00	600.81	600.83
1S	40+48.53	-36.00	600.97	600.99
1T	40+58.53	-36.00	601.13	601.14
1U	40+68.53	-36.00	601.28	601.27
1V	40+78.53	-36.00	601.42	601.40
1W	40+88.53	-36.00	601.57	601.53
1X	40+98.53	-36.00	601.70	601.64
1Y	41+08.53	-36.00	601.84	601.76
1Z	41+18.53	-36.00	601.97	601.88
1AA	41+28.53	-36.00	602.10	602.00
1AB	41+38.53	-36.00	602.22	602.12
1AC	41+48.53	-36.00	602.34	602.24
1AD	41+58.53	-36.00	602.45	602.37
1AE	41+68.53	-36.00	602.56	602.50
1AF	41+78.53	-36.00	602.67	602.63
1AG	41+88.53	-36.00	602.77	602.76
1AH	-	-	-	-
1AI	-	-	-	-
⌒ W. BRG. PIER 2 WB	41+98.96	-36.00	602.88	602.90
⌒ PIER 2 WB	42+01.21	-36.00	602.90	602.92

GIRDER W5

Location	Station	Offset	Theoretical Grade Elevations	Theoretical Grade Elevations Adjusted for Dead Load Deflection and Grinding
BK. W. ABUT. WB	38+43.86	-38.67	597.16	597.18
⌒ EXP. JT.	38+45.61	-38.62	597.19	597.21
⌒ BRG. W. ABUT. WB	38+47.90	-38.55	597.24	597.26
1A	38+57.89	-38.27	597.44	597.41
1B	38+67.89	-37.99	597.64	597.57
1C	38+77.89	-37.71	597.84	597.72
1D	38+87.88	-37.42	598.04	597.88
1E	38+97.88	-37.14	598.23	598.05
1F	39+07.87	-36.86	598.42	598.22
1G	39+17.87	-36.58	598.61	598.40
1H	39+27.87	-36.29	598.79	598.59
1I	39+37.86	-36.01	598.99	598.78
1J	39+47.86	-35.73	599.19	599.01
1K	39+57.85	-35.45	599.39	599.24
1L	39+67.85	-35.16	599.59	599.46
1M	39+77.85	-34.88	599.78	599.68
1N	39+87.84	-34.60	599.97	599.90
1O	39+97.84	-34.32	600.15	600.11
1P	40+07.83	-34.03	600.33	600.32
1Q	40+17.83	-33.75	600.50	600.51
⌒ BRG. PIER 1 WB	40+27.44	-33.48	600.67	600.69
1R	40+37.44	-33.20	600.84	600.86
1S	40+47.43	-32.92	601.00	601.02
1T	40+57.43	-32.63	601.16	601.17
1U	40+67.43	-32.35	601.31	601.31
1V	40+77.42	-32.07	601.47	601.44
1W	40+87.42	-31.79	601.61	601.57
1X	40+97.41	-31.50	601.76	601.70
1Y	41+07.41	-31.22	601.90	601.82
1Z	41+17.41	-30.94	602.03	601.94
1AA	41+27.40	-30.66	602.16	602.07
1AB	41+37.40	-30.37	602.29	602.19
1AC	41+47.39	-30.09	602.41	602.32
1AD	41+57.39	-29.81	602.53	602.45
1AE	41+67.39	-29.53	602.65	602.59
1AF	41+77.38	-29.25	602.76	602.72
1AG	41+87.38	-28.96	602.87	602.86
1AH	-	-	-	-
1AI	-	-	-	-
⌒ W. BRG. PIER 2 WB	41+98.96	-28.64	602.99	603.01
⌒ PIER 2 WB	42+01.21	-28.57	603.01	603.03

NOTES:

1. All Elevations and Offsets are in feet.
2. Offsets are measured with respect to the I-80 WB PGL. Negative offsets are left and positive are right of the PGL.

FOR INFORMATION ONLY

	WSP USA Inc. 30 N. LA SALLE STREET SUITE 4000 CHICAGO, IL 60602 TEL: (312) 782-8150 FAX: (312) 782-1684	USER NAME	= USCP702533	DESIGNED	-	LAS	REVISED	-	STATE OF ILLINOIS DEPARTMENT OF TRANSPORTATION	TOP OF SLAB ELEVATIONS - UNIT 1 WB STRUCTURE NUMBER 099-8309 WB AND 099-8325 EB		F.A.I RTE.	SECTION		COUNTY	TOTAL SHEETS	SHEET NO.					
				CHECKED	-	TB	REVISED	-				I-80	(99-3DEFP) HF 23		WILL	89	12					
		PLOT SCALE	= 8:0' = " / in.	DRAWN	-	GM	REVISED	-				CONTRACT NO. 62W52										
		PLOT DATE	= 10/11/2024	CHECKED	-	LAS	REVISED	-				SHEET S-10 OF S-87 SHEETS										
																		ILLINOIS		FED. AID PROJECT		

MODEL: Default
FILE NAME: p:\projtrans\systems-pw\bartley.com\trans\scorp-pw\hosted\Documents\Projects_2018\CH401\401180022\03-WB7\CAD\62W52-SF-3\Sheets\099B309-62W52-5011-DEW105.dgn

GIRDER W6				
Location	Station	Offset	Theoretical Grade Elevations	Theoretical Grade Elevations Adjusted for Dead Load Deflection and Grinding
BK. W. ABUT. WB	38+39.63	-28.95	597.02	597.04
⌒ EXP. JT.	38+41.39	-28.91	597.06	597.08
⌒ BRG. W. ABUT. WB	38+43.68	-28.86	597.12	597.14
1A	38+53.68	-28.64	597.34	597.31
1B	38+63.68	-28.41	597.57	597.49
1C	38+73.68	-28.19	597.79	597.66
1D	38+83.67	-27.97	598.00	597.85
1E	38+93.67	-27.74	598.22	598.03
1F	39+03.67	-27.52	598.43	598.22
1G	39+13.67	-27.30	598.63	598.42
1H	39+23.66	-27.07	598.84	598.63
1I	39+33.66	-26.85	599.04	598.84
1J	39+43.66	-26.63	599.25	599.07
1K	39+53.66	-26.40	599.45	599.29
1L	39+63.65	-26.18	599.64	599.52
1M	39+73.65	-25.96	599.83	599.74
1N	39+83.65	-25.73	600.02	599.96
1O	39+93.65	-25.51	600.21	600.17
1P	40+03.64	-25.29	600.39	600.38
1Q	40+13.64	-25.06	600.56	600.57
⌒ BRG. PIER 1 WB	40+23.69	-24.84	600.74	600.76
1R	40+33.68	-24.62	600.90	600.92
1S	40+43.68	-24.39	601.07	601.09
1T	40+53.68	-24.17	601.23	601.23
1U	40+63.68	-23.95	601.38	601.37
1V	40+73.67	-23.72	601.54	601.51
1W	40+83.67	-23.50	601.68	601.63
1X	40+93.67	-23.28	601.83	601.75
1Y	41+03.67	-23.05	601.97	601.88
1Z	41+13.66	-22.83	602.10	602.00
1AA	41+23.66	-22.61	602.24	602.12
1AB	41+33.66	-22.38	602.36	602.25
1AC	41+43.66	-22.16	602.49	602.38
1AD	41+53.65	-21.94	602.61	602.51
1AE	41+63.65	-21.71	602.73	602.64
1AF	41+73.65	-21.49	602.84	602.78
1AG	41+83.65	-21.27	602.95	602.92
1AH	41+93.64	-21.04	603.05	603.05
1AI	-	-	-	-
⌒ W. BRG. PIER 2 WB	41+98.96	-20.93	603.10	603.12
⌒ PIER 2 WB	42+01.21	-20.87	603.13	603.15

CROWN - WB				
Location	Station	Offset	Theoretical Grade Elevations	Theoretical Grade Elevations Adjusted for Dead Load Deflection and Grinding
BK. W. ABUT. WB	38+37.48	-24.00	596.95	596.97
⌒ EXP. JT.	38+39.79	-24.00	597.01	597.03
⌒ BRG. W. ABUT. WB	38+41.57	-24.00	597.05	597.07
1A	38+51.57	-24.00	597.29	597.26
1B	38+61.57	-24.00	597.52	597.44
1C	38+71.57	-24.00	597.75	597.63
1D	38+81.57	-24.00	597.97	597.82
1E	38+91.57	-24.00	598.20	598.01
1F	39+01.57	-24.00	598.41	598.21
1G	39+11.57	-24.00	598.63	598.41
1H	39+21.57	-24.00	598.84	598.63
1I	39+31.57	-24.00	599.04	598.84
1J	39+41.57	-24.00	599.24	599.06
1K	39+51.57	-24.00	599.44	599.29
1L	39+61.57	-24.00	599.64	599.51
1M	39+71.57	-24.00	599.82	599.73
1N	39+81.57	-24.00	600.01	599.95
1O	39+91.57	-24.00	600.19	600.16
1P	40+01.57	-24.00	600.37	600.36
1Q	40+11.57	-24.00	600.54	600.55
⌒ BRG. PIER 1 WB	40+23.32	-24.00	600.74	600.76
1R	40+33.32	-24.00	600.91	600.93
1S	40+43.32	-24.00	601.07	601.09
1T	40+53.32	-24.00	601.22	601.23
1U	40+63.32	-24.00	601.38	601.37
1V	40+73.32	-24.00	601.53	601.50
1W	40+83.32	-24.00	601.67	601.62
1X	40+93.32	-24.00	601.81	601.74
1Y	41+03.32	-24.00	601.95	601.86
1Z	41+13.32	-24.00	602.08	601.98
1AA	41+23.32	-24.00	602.21	602.10
1AB	41+33.32	-24.00	602.34	602.22
1AC	41+43.32	-24.00	602.46	602.34
1AD	41+53.32	-24.00	602.57	602.47
1AE	41+63.32	-24.00	602.69	602.60
1AF	41+73.32	-24.00	602.80	602.74
1AG	41+83.32	-24.00	602.90	602.87
1AH	41+93.32	-24.00	603.00	603.01
1AI	-	-	-	-
⌒ W. BRG. PIER 2 WB	41+98.96	-24.00	603.06	603.08
⌒ PIER 2 WB	42+01.21	-24.00	603.08	603.10

GIRDER W7				
Location	Station	Offset	Theoretical Grade Elevations	Theoretical Grade Elevations Adjusted for Dead Load Deflection and Grinding
BK. W. ABUT. WB	38+35.41	-19.23	596.83	596.85
⌒ EXP. JT.	38+37.17	-19.20	596.87	596.89
⌒ BRG. W. ABUT. WB	38+39.47	-19.16	596.92	596.95
1A	38+49.47	-19.00	597.16	597.13
1B	38+59.46	-18.83	597.39	597.31
1C	38+69.46	-18.67	597.62	597.50
1D	38+79.46	-18.50	597.84	597.69
1E	38+89.46	-18.34	598.06	597.88
1F	38+99.46	-18.17	598.28	598.08
1G	39+09.46	-18.01	598.49	598.28
1H	39+19.46	-17.84	598.70	598.49
1I	39+29.46	-17.68	598.90	598.70
1J	39+39.45	-17.51	599.10	598.93
1K	39+49.45	-17.34	599.30	599.15
1L	39+59.45	-17.18	599.49	599.37
1M	39+69.45	-17.01	599.68	599.59
1N	39+79.45	-16.85	599.86	599.80
1O	39+89.45	-16.68	600.04	600.01
1P	39+99.45	-16.52	600.22	600.21
1Q	40+09.44	-16.35	600.39	600.40
⌒ BRG. PIER 1 WB	40+19.92	-16.18	600.57	600.59
1R	40+29.92	-16.01	600.73	600.75
1S	40+39.92	-15.85	600.89	600.90
1T	40+49.92	-15.68	601.05	601.05
1U	40+59.91	-15.52	601.20	601.18
1V	40+69.91	-15.35	601.35	601.31
1W	40+79.91	-15.19	601.49	601.43
1X	40+89.91	-15.02	601.63	601.54
1Y	40+99.91	-14.85	601.77	601.66
1Z	41+09.91	-14.69	601.90	601.77
1AA	41+19.91	-14.52	602.03	601.89
1AB	41+29.90	-14.36	602.15	602.01
1AC	41+39.90	-14.19	602.27	602.13
1AD	41+49.90	-14.03	602.39	602.26
1AE	41+59.90	-13.86	602.50	602.39
1AF	41+69.90	-13.70	602.60	602.52
1AG	41+79.90	-13.53	602.71	602.66
1AH	41+89.90	-13.36	602.81	602.80
1AI	-	-	-	-
⌒ W. BRG. PIER 2 WB	41+98.96	-13.21	602.90	602.92
⌒ PIER 2 WB	42+01.21	-13.18	602.92	602.94

NOTES:

1. All Elevations and Offsets are in feet.
2. Offsets are measured with respect to the I-80 WB PGL. Negative offsets are left and positive are right of the PGL.

FOR INFORMATION ONLY

	WSP USA Inc. 30 N. LA SALLE STREET SUITE 4200 CHICAGO, IL 60602 TEL: (312) 782-8150 FAX: (312) 782-1684	USER NAME = USCP702533	DESIGNED - LAS	REVISED -	STATE OF ILLINOIS DEPARTMENT OF TRANSPORTATION	TOP OF SLAB ELEVATIONS - UNIT 1 WB STRUCTURE NUMBER 099-8309 WB AND 099-8325 EB	F.A.I RTE.	SECTION	COUNTY	TOTAL SHEETS	SHEET NO.
		CHECKED - TB	REVISIED -	REVISED -			I-80	(99-3DEFP) HF 23	WILL	89	13
		PLOT SCALE = 8:0' :"/ in.	DRAWN - GM	REVISED -			CONTRACT NO. 62W52				
		PLOT DATE = 10/11/2024	CHECKED - LAS	REVISED -			SHEET S-11 OF S-87 SHEETS				
							ILLINOIS	FED. AID PROJECT			

MODEL: Default
FILE NAME: p:\projtrans\systems-pw\bartley.com\trans\scorp-pw\hosted\Documents\Projects_2018\CH401\401180022\03-W57\CAD\62W52-SF-3\Sheets\0998309-62W52-S012.DWG\106.dgn

NORTH EDGE OF SOUTH LANE - WB				
Location	Station	Offset	Theoretical Grade Elevations	Theoretical Grade Elevations Adjusted for Dead Load Deflection and Grinding
BK. W. ABUT. WB	38+32.26	-12.00	596.64	596.66
⌒ EXP. JT.	38+34.58	-12.00	596.70	596.72
⌒ BRG. W. ABUT. WB	38+36.35	-12.00	596.74	596.76
1A	38+46.35	-12.00	596.98	596.95
1B	38+56.35	-12.00	597.22	597.14
1C	38+66.35	-12.00	597.45	597.32
1D	38+76.35	-12.00	597.68	597.52
1E	38+86.35	-12.00	597.90	597.71
1F	38+96.35	-12.00	598.12	597.91
1G	39+06.35	-12.00	598.34	598.12
1H	39+16.35	-12.00	598.55	598.33
1I	39+26.35	-12.00	598.76	598.55
1J	39+36.35	-12.00	598.96	598.78
1K	39+46.35	-12.00	599.16	599.00
1L	39+56.35	-12.00	599.35	599.23
1M	39+66.35	-12.00	599.55	599.45
1N	39+76.35	-12.00	599.73	599.67
1O	39+86.35	-12.00	599.92	599.89
1P	39+96.35	-12.00	600.10	600.09
1Q	40+06.35	-12.00	600.27	600.28
⌒ BRG. PIER 1 WB	40+18.10	-12.00	600.47	600.50
1R	40+28.10	-12.00	600.64	600.66
1S	40+38.10	-12.00	600.80	600.81
1T	40+48.10	-12.00	600.96	600.95
1U	40+58.10	-12.00	601.12	601.09
1V	40+68.10	-12.00	601.27	601.21
1W	40+78.10	-12.00	601.42	601.33
1X	40+88.10	-12.00	601.56	601.45
1Y	40+98.10	-12.00	601.70	601.56
1Z	41+08.10	-12.00	601.83	601.68
1AA	41+18.10	-12.00	601.96	601.80
1AB	41+28.10	-12.00	602.09	601.92
1AC	41+38.10	-12.00	602.21	602.05
1AD	41+48.10	-12.00	602.33	602.17
1AE	41+58.10	-12.00	602.45	602.31
1AF	41+68.10	-12.00	602.56	602.45
1AG	41+78.10	-12.00	602.67	602.59
1AH	41+88.10	-12.00	602.77	602.73
1AI	-	-	-	-
⌒ W. BRG. PIER 2 WB	41+98.96	-12.00	602.88	602.90
⌒ PIER 2 WB	42+01.21	-12.00	602.90	602.92

GIRDER W8				
Location	Station	Offset	Theoretical Grade Elevations	Theoretical Grade Elevations Adjusted for Dead Load Deflection and Grinding
BK. W. ABUT. WB	38+31.18	-9.52	596.57	596.59
⌒ EXP. JT.	38+32.95	-9.50	596.61	596.63
⌒ BRG. W. ABUT. WB	38+35.25	-9.47	596.66	596.69
1A	38+45.25	-9.36	596.90	596.87
1B	38+55.25	-9.25	597.14	597.06
1C	38+65.25	-9.14	597.37	597.24
1D	38+75.25	-9.03	597.59	597.43
1E	38+85.25	-8.93	597.81	597.62
1F	38+95.25	-8.82	598.03	597.83
1G	39+05.25	-8.71	598.25	598.03
1H	39+15.25	-8.60	598.46	598.24
1I	39+25.25	-8.49	598.66	598.46
1J	39+35.25	-8.38	598.86	598.68
1K	39+45.25	-8.27	599.06	598.91
1L	39+55.25	-8.16	599.26	599.13
1M	39+65.25	-8.05	599.45	599.35
1N	39+75.24	-7.94	599.63	599.57
1O	39+85.24	-7.84	599.81	599.78
1P	39+95.24	-7.73	599.99	599.99
1Q	40+05.24	-7.62	600.17	600.17
⌒ BRG. PIER 1 WB	40+16.14	-7.50	600.35	600.37
1R	40+26.14	-7.39	600.52	600.53
1S	40+36.14	-7.28	600.68	600.69
1T	40+46.14	-7.17	600.84	600.83
1U	40+56.14	-7.06	600.99	600.96
1V	40+66.14	-6.95	601.14	601.08
1W	40+76.14	-6.84	601.29	601.20
1X	40+86.14	-6.73	601.43	601.31
1Y	40+96.14	-6.63	601.56	601.43
1Z	41+06.14	-6.52	601.70	601.54
1AA	41+16.14	-6.41	601.83	601.66
1AB	41+26.14	-6.30	601.95	601.78
1AC	41+36.14	-6.19	602.07	601.91
1AD	41+46.14	-6.08	602.19	602.03
1AE	41+56.14	-5.97	602.31	602.17
1AF	41+66.14	-5.86	602.42	602.31
1AG	41+76.14	-5.75	602.52	602.45
1AH	41+86.13	-5.64	602.62	602.59
1AI	-	-	-	-
⌒ W. BRG. PIER 2 WB	41+98.96	-5.50	602.75	602.77
⌒ PIER 2 WB	42+01.21	-5.48	602.77	602.79

PGL I-80 WB				
Location	Station	Offset	Theoretical Grade Elevations	Theoretical Grade Elevations Adjusted for Dead Load Deflection and Grinding
BK. W. ABUT. WB	38+27.04	0.00	596.28	596.30
⌒ EXP. JT.	38+29.36	0.00	596.33	596.35
⌒ BRG. W. ABUT. WB	38+31.13	0.00	596.38	596.40
1A	38+41.13	0.00	596.62	596.59
1B	38+51.13	0.00	596.85	596.77
1C	38+61.13	0.00	597.09	596.96
1D	38+71.13	0.00	597.32	597.15
1E	38+81.13	0.00	597.54	597.35
1F	38+91.13	0.00	597.77	597.56
1G	39+01.13	0.00	597.98	597.76
1H	39+11.13	0.00	598.20	597.98
1I	39+21.13	0.00	598.41	598.20
1J	39+31.13	0.00	598.61	598.43
1K	39+41.13	0.00	598.82	598.66
1L	39+51.13	0.00	599.01	598.89
1M	39+61.13	0.00	599.21	599.12
1N	39+71.13	0.00	599.40	599.34
1O	39+81.13	0.00	599.58	599.55
1P	39+91.13	0.00	599.76	599.76
1Q	40+01.13	0.00	599.94	599.95
⌒ BRG. PIER 1 WB	40+12.88	0.00	600.15	600.17
1R	40+22.88	0.00	600.31	600.33
1S	40+32.88	0.00	600.48	600.48
1T	40+42.88	0.00	600.64	600.62
1U	40+52.88	0.00	600.80	600.76
1V	40+62.88	0.00	600.95	600.88
1W	40+72.88	0.00	601.10	601.00
1X	40+82.88	0.00	601.25	601.11
1Y	40+92.88	0.00	601.39	601.22
1Z	41+02.88	0.00	601.52	601.34
1AA	41+12.88	0.00	601.66	601.46
1AB	41+22.88	0.00	601.79	601.58
1AC	41+32.88	0.00	601.91	601.71
1AD	41+42.88	0.00	602.03	601.84
1AE	41+52.88	0.00	602.15	601.98
1AF	41+62.88	0.00	602.26	602.12
1AG	41+72.88	0.00	602.37	602.27
1AH	41+82.88	0.00	602.48	602.42
1AI	41+92.88	0.00	602.58	602.57
⌒ W. BRG. PIER 2 WB	41+98.96	0.00	602.64	602.66
⌒ PIER 2 WB	42+01.21	0.00	602.66	602.68

NOTES:

1. All Elevations and Offsets are in feet.
2. Offsets are measured with respect to the I-80 WB PGL. Negative offsets are left and positive are right of the PGL.

FOR INFORMATION ONLY

 WSP USA Inc. 30 N. LA SALLE STREET SUITE 4200 CHICAGO, IL 60602 TEL: (312) 782-8150 FAX: (312) 782-1684	USER NAME = USCP702533	DESIGNED - LAS	REVISED -	STATE OF ILLINOIS DEPARTMENT OF TRANSPORTATION	TOP OF SLAB ELEVATIONS - UNIT 1 WB STRUCTURE NUMBER 099-8309 WB AND 099-8325 EB	F.A.I RTE.	SECTION	COUNTY	TOTAL SHEETS	SHEET NO.
		CHECKED - TB	REVISED -			I-80	(99-3DEFP) HF 23	WILL	89	14
	PLOT SCALE = 8:0' :"/ in.	DRAWN - GM	REVISED -			CONTRACT NO. 62W52				
	PLOT DATE = 10/11/2024	CHECKED - LAS	REVISED -			SHEET S-12 OF S-87 SHEETS				
						ILLINOIS	FED. AID PROJECT			

MODEL: Default
FILE NAME: p:\projtrans\systems-pw\bartley.com\trans\scorp-pw\hosted\Documents\Projects_2018\CH401\401180022\03-W57\CAD\62W52-5E-3\Sheets\099B309-62W52-501-3.DENV107.dgn

GIRDER W9

Location	Station	Offset	Theoretical Grade Elevations	Theoretical Grade Elevations Adjusted for Dead Load Deflection and Grinding
BK. W. ABUT. WB	38+26.96	0.20	596.27	596.29
⌒ EXP. JT.	38+28.73	0.21	596.31	596.33
⌒ BRG. W. ABUT. WB	38+31.04	0.22	596.37	596.39
1A	38+41.04	0.28	596.61	596.58
1B	38+51.04	0.33	596.85	596.76
1C	38+61.04	0.38	597.08	596.95
1D	38+71.04	0.44	597.31	597.14
1E	38+81.04	0.49	597.53	597.34
1F	38+91.04	0.55	597.75	597.54
1G	39+01.04	0.60	597.97	597.75
1H	39+11.04	0.65	598.18	597.97
1I	39+21.04	0.71	598.39	598.19
1J	39+31.04	0.76	598.60	598.41
1K	39+41.04	0.82	598.80	598.64
1L	39+51.04	0.87	598.99	598.87
1M	39+61.04	0.92	599.19	599.10
1N	39+71.04	0.98	599.38	599.32
1O	39+81.04	1.03	599.56	599.53
1P	39+91.04	1.09	599.74	599.74
1Q	40+01.04	1.14	599.92	599.93
⌒ BRG. PIER 1 WB	40+12.36	1.20	600.11	600.13
1R	40+22.36	1.25	600.28	600.29
1S	40+32.36	1.31	600.45	600.45
1T	40+42.36	1.36	600.61	600.59
1U	40+52.36	1.42	600.76	600.72
1V	40+62.36	1.47	600.91	600.84
1W	40+72.36	1.52	601.06	600.96
1X	40+82.36	1.58	601.21	601.07
1Y	40+92.36	1.63	601.35	601.18
1Z	41+02.36	1.69	601.48	601.30
1AA	41+12.36	1.74	601.62	601.42
1AB	41+22.36	1.79	601.74	601.53
1AC	41+32.36	1.85	601.87	601.66
1AD	41+42.36	1.90	601.99	601.79
1AE	41+52.36	1.95	602.10	601.93
1AF	41+62.36	2.01	602.22	602.07
1AG	41+72.36	2.06	602.32	602.22
1AH	41+82.36	2.12	602.43	602.37
1AI	41+92.36	2.17	602.53	602.52
⌒ W. BRG. PIER 2 WB	41+98.96	2.21	602.59	602.61
⌒ PIER 2 WB	42+01.21	2.22	602.61	602.64

GIRDER W10

Location	Station	Offset	Theoretical Grade Elevations	Theoretical Grade Elevations Adjusted for Dead Load Deflection and Grinding
BK. W. ABUT. WB	38+22.73	9.92	595.97	595.99
⌒ EXP. JT.	38+25.05	9.92	596.03	596.05
⌒ BRG. W. ABUT. WB	38+26.82	9.92	596.07	596.09
1A	38+36.82	9.92	596.32	596.29
1B	38+46.82	9.92	596.55	596.48
1C	38+56.82	9.92	596.79	596.67
1D	38+66.82	9.92	597.02	596.87
1E	38+76.82	9.92	597.25	597.07
1F	38+86.82	9.92	597.47	597.27
1G	38+96.82	9.92	597.69	597.48
1H	39+06.82	9.92	597.91	597.71
1I	39+16.82	9.92	598.12	597.93
1J	39+26.82	9.92	598.33	598.16
1K	39+36.82	9.92	598.53	598.38
1L	39+46.82	9.92	598.73	598.62
1M	39+56.82	9.92	598.93	598.84
1N	39+66.82	9.92	599.12	599.07
1O	39+76.82	9.92	599.30	599.28
1P	39+86.82	9.92	599.49	599.49
1Q	39+96.82	9.92	599.67	599.68
⌒ BRG. PIER 1 WB	40+08.57	9.92	599.87	599.89
1R	40+18.57	9.92	600.04	600.05
1S	40+28.57	9.92	600.21	600.21
1T	40+38.57	9.92	600.37	600.35
1U	40+48.57	9.92	600.53	600.48
1V	40+58.57	9.92	600.69	600.60
1W	40+68.57	9.92	600.84	600.72
1X	40+78.57	9.92	600.99	600.83
1Y	40+88.57	9.92	601.13	600.94
1Z	40+98.57	9.92	601.27	601.05
1AA	41+08.57	9.92	601.40	601.17
1AB	41+18.57	9.92	601.53	601.29
1AC	41+28.57	9.92	601.66	601.42
1AD	41+38.57	9.92	601.78	601.55
1AE	41+48.57	9.92	601.90	601.69
1AF	41+58.57	9.92	602.02	601.84
1AG	41+68.57	9.92	602.13	601.99
1AH	41+78.57	9.92	602.23	602.14
1AI	41+88.57	9.92	602.34	602.30
⌒ W. BRG. PIER 2 WB	41+98.96	9.92	602.44	602.46
⌒ PIER 2 WB	42+01.21	9.92	602.46	602.48

INSIDE FACE OF SOUTH PARAPET - WB

Location	Station	Offset	Theoretical Grade Elevations	Theoretical Grade Elevations Adjusted for Dead Load Deflection and Grinding
BK. W. ABUT. WB	38+21.82	12.00	595.91	595.93
⌒ EXP. JT.	38+24.14	12.00	595.96	595.98
⌒ BRG. W. ABUT. WB	38+25.91	12.00	596.01	596.03
1A	38+35.91	12.00	596.25	596.22
1B	38+45.91	12.00	596.49	596.41
1C	38+55.91	12.00	596.73	596.61
1D	38+65.91	12.00	596.96	596.80
1E	38+75.91	12.00	597.19	597.00
1F	38+85.91	12.00	597.41	597.21
1G	38+95.91	12.00	597.63	597.42
1H	39+05.91	12.00	597.85	597.64
1I	39+15.91	12.00	598.06	597.87
1J	39+25.91	12.00	598.27	598.10
1K	39+35.91	12.00	598.47	598.32
1L	39+45.91	12.00	598.67	598.56
1M	39+55.91	12.00	598.87	598.79
1N	39+65.91	12.00	599.06	599.01
1O	39+75.91	12.00	599.25	599.22
1P	39+85.91	12.00	599.43	599.43
1Q	39+95.91	12.00	599.61	599.62
⌒ BRG. PIER 1 WB	40+07.66	12.00	599.82	599.84
1R	40+17.66	12.00	599.99	600.00
1S	40+27.66	12.00	600.15	600.15
1T	40+37.66	12.00	600.32	600.29
1U	40+47.66	12.00	600.48	600.42
1V	40+57.66	12.00	600.63	600.54
1W	40+67.66	12.00	600.78	600.66
1X	40+77.66	12.00	600.93	600.77
1Y	40+87.66	12.00	601.07	600.88
1Z	40+97.66	12.00	601.21	601.00
1AA	41+07.66	12.00	601.35	601.12
1AB	41+17.66	12.00	601.48	601.24
1AC	41+27.66	12.00	601.61	601.37
1AD	41+37.66	12.00	601.73	601.50
1AE	41+47.66	12.00	601.85	601.64
1AF	41+57.66	12.00	601.96	601.79
1AG	41+67.66	12.00	602.08	601.94
1AH	41+77.66	12.00	602.18	602.09
1AI	41+87.66	12.00	602.29	602.25
⌒ W. BRG. PIER 2 WB	41+98.96	12.00	602.40	602.42
⌒ PIER 2 WB	42+01.21	12.00	602.42	602.44


NOTES:

1. All Elevations and Offsets are in feet.
2. Offsets are measured with respect to the I-80 WB PGL. Negative offsets are left and positive are right of the PGL.


FOR INFORMATION ONLY

 WSP USA Inc. 30 N. LA SALLE STREET SUITE 4200 CHICAGO, IL 60602 TEL: (312) 782-8150 FAX: (312) 782-1684	USER NAME = USCP702533	DESIGNED - LAS	REVISED -	STATE OF ILLINOIS DEPARTMENT OF TRANSPORTATION	TOP OF SLAB ELEVATIONS - UNIT 1 WB STRUCTURE NUMBER 099-8309 WB AND 099-8325 EB	F.A.I RTE.	SECTION	COUNTY	TOTAL SHEETS	SHEET NO.
		CHECKED - TB	REVISED -			I-80	(99-3DEFP) HF 23	WILL	89	15
	PLOT SCALE = 8:0' :"/ in.	DRAWN - GM	REVISED -			CONTRACT NO. 62W52				
	PLOT DATE = 10/11/2024	CHECKED - LAS	REVISED -			ILLINOIS FED. AID PROJECT				
	SHEET S-13 OF S-87 SHEETS									

MODEL: Default
FILE NAME: p:\projects\stone-pw-bentley.com\trans\scorp-pw-labeled\Documents\Projects_2018\CH401\401180022\03-W59\CAD\62W52_55-3\Sheets\099B309-62W52-5014.DEE101.dgn

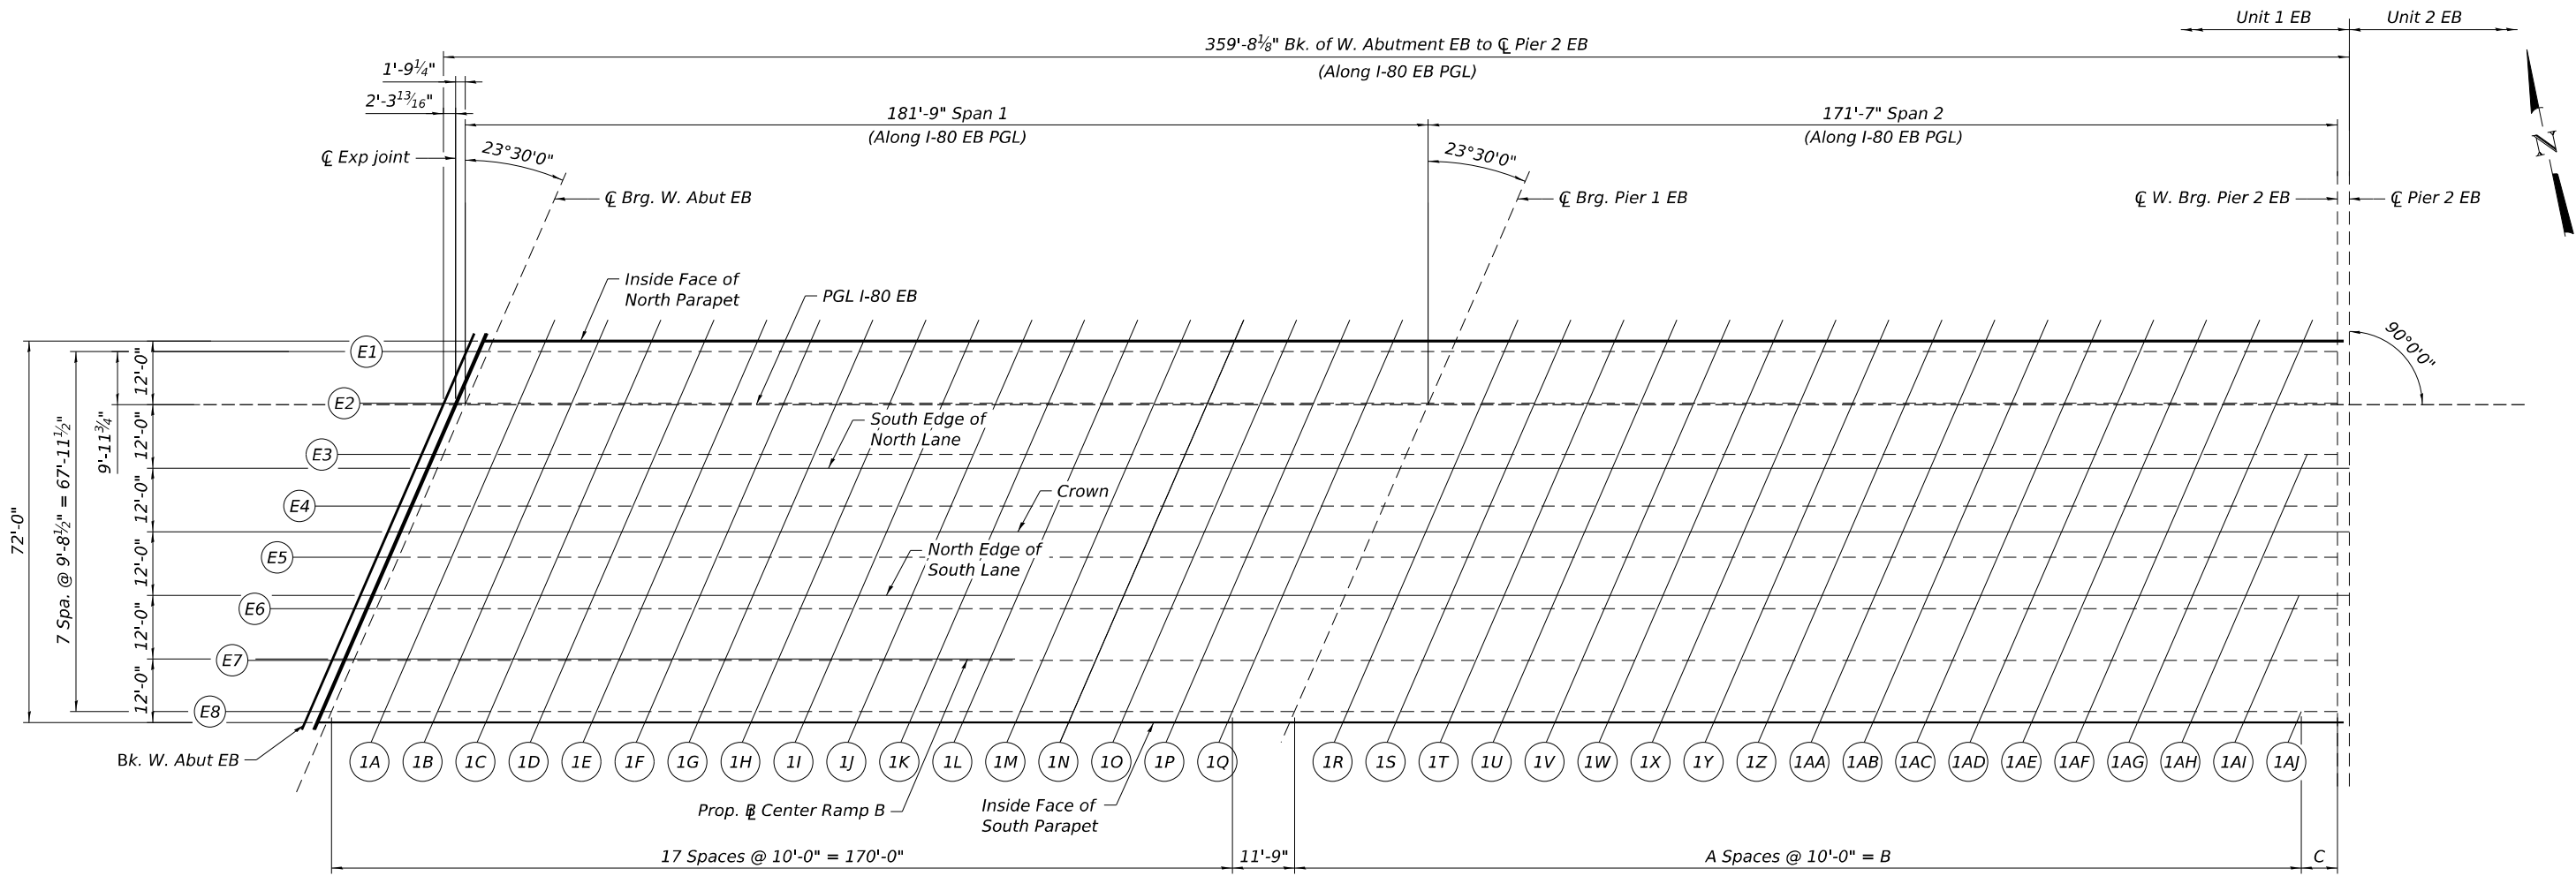

PLAN - UNIT 1 EB

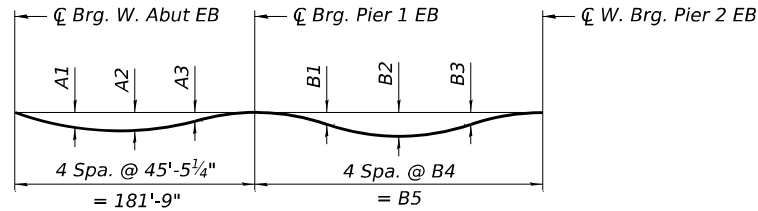


DEAD LOAD DEFLECTION DIAGRAM

(Includes weight of concrete only.)

Note:

The above deflections are not to be used in the field if the engineer is working from the grade elevations adjusted for dead load deflections and grinding as shown on sheets S-15 to S-19.

Girder	DEAD LOAD DEFLECTIONS							
	Span 1			Span 2				
	A1	A2	A3	B1	B2	B3	B4	B5
E1	2 5/8"	3 1/8"	1 3/8"	3/8"	1 3/8"	1 1/4"	41'-9 3/4" (-)	167'-2 5/16"
E2	2 5/8"	3"	1 3/8"	1/2"	1 5/8"	1 1/2"	42'-10 3/8" (+)	171'-5 9/16"
E3	2 1/2"	2 1/8"	1 1/4"	5/8"	1 1/8"	1 3/4"	43'-11 1/4"	175'-8 1/4"
E4	2 3/8"	2 3/8"	1"	7/8"	2 1/4"	2"	44'-11 3/4" (-)	179'-10 1/8"
E5	2 1/4"	2 1/2"	1"	1"	2 5/8"	2 1/4"	46'-0 3/8" (+)	184'-1 9/16"
E6	2 1/4"	2 1/2"	7/8"	1 1/4"	3"	2 5/8"	47'-1" (+)	188'-4 3/16"
E7	2 1/4"	2 3/8"	7/8"	1 1/2"	3 3/8"	3"	48'-1 3/4" (-)	192'-6 7/8"
E8	2 1/8"	2 1/4"	3/4"	1 3/4"	3 7/8"	3 1/4"	49'-2 3/8"	196'-9 1/2"

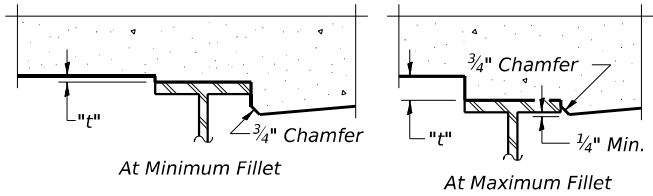

To determine "t": After all structural steel has been erected, elevations of the top flanges of the beams shall be taken at intervals shown on sheets S-15 to S-19. These elevations subtracted from the "Theoretical Grade Elevations Adjusted for Dead Load Deflection and Grinding" shown on sheets S-15 to S-19, minus the initial slab thickness prior to grinding, equals the fillet heights "t" above top flange of beams.

The slab is to be ground after curing to achieve smoothness, but the slab is not to be ground to elevations below the "Theoretical Grade Elevations" shown below. For grinding the deck, see Special Provisions.

FILLET HEIGHTS

TOP OF SLAB DIMENSIONS TABLE - UNIT 1 EB

Girder	A	B	C
E1	16	160'-0"	7'-2 15/16"
E2	16	160'-0"	11'-5 9/16"
E3	17	170'-0"	5'-8 1/4"
E4	17	170'-0"	9'-10 7/8"
E5	17	170'-0"	14'-1 9/16"
E6	18	180'-0"	8'-4 3/16"
E7	18	180'-0"	12'-6 7/8"
E8	19	190'-0"	6'-9 1/2"

NOTES:

- The dead load deflections shown in the diagram and used for fillet height determination are based on the Deck Pouring Sequence shown on sheet S-48.
- If the Contractor elects to use a different pour placement/hardening schedule, then the deflections and fillet heights shall be re-calculated.
- The cost of re-calculating deflections and adjusting fillet heights shall be included in the cost of Concrete Superstructure.
- Up to 1/4 inch to be ground off the bridge deck and the bridge approach slabs. The Profile Grade shows the final grade after grinding.

FOR INFORMATION ONLY

Model Default
File Name: p:\projects\trans\systems-pw\bartley.com\trans\scorp-pw\hosted\Documents\Projects_2018\CH401\401180022\03-W57\CAD\62W52_5E-3\Sheets\099B309-62W52-5015-DEE102.dgn

INSIDE FACE OF NORTH PARAPET - EB

Location	Station	Offset	Theoretical Grade Elevations	Theoretical Grade Elevations Adjusted for Dead Load Deflection and Grinding
BK. W. ABUT. EB	38+14.00	-12.00	595.71	595.73
⌒ EXP. JT.	38+16.32	-12.00	595.77	595.79
⌒ BRG. W. ABUT. EB	38+18.09	-12.00	595.81	595.83
1A	38+28.09	-12.00	596.06	596.14
1B	38+38.09	-12.00	596.30	596.44
1C	38+48.09	-12.00	596.54	596.72
1D	38+58.09	-12.00	596.78	597.00
1E	38+68.09	-12.00	597.01	597.26
1F	38+78.09	-12.00	597.24	597.51
1G	38+88.09	-12.00	597.46	597.75
1H	38+98.09	-12.00	597.68	597.96
1I	39+08.09	-12.00	597.89	598.17
1J	39+18.09	-12.00	598.10	598.36
1K	39+28.09	-12.00	598.31	598.54
1L	39+38.09	-12.00	598.51	598.71
1M	39+48.09	-12.00	598.71	598.87
1N	39+58.09	-12.00	598.91	599.03
1O	39+68.09	-12.00	599.10	599.19
1P	39+78.09	-12.00	599.29	599.35
1Q	39+88.09	-12.00	599.47	599.51
⌒ BRG. PIER 1 EB	39+99.84	-12.00	599.68	599.70
1R	40+09.84	-12.00	599.85	599.87
1S	40+19.84	-12.00	600.02	600.05
1T	40+29.84	-12.00	600.19	600.22
1U	40+39.84	-12.00	600.35	600.40
1V	40+49.84	-12.00	600.51	600.58
1W	40+59.84	-12.00	600.67	600.75
1X	40+69.84	-12.00	600.82	600.93
1Y	40+79.84	-12.00	600.96	601.09
1Z	40+89.84	-12.00	601.10	601.24
1AA	40+99.84	-12.00	601.24	601.39
1AB	41+09.84	-12.00	601.38	601.52
1AC	41+19.84	-12.00	601.51	601.64
1AD	41+29.84	-12.00	601.63	601.76
1AE	41+39.84	-12.00	601.76	601.86
1AF	41+49.84	-12.00	601.87	601.95
1AG	41+59.84	-12.00	601.99	602.03
1AH	-	-	-	-
1AI	-	-	-	-
1AJ	-	-	-	-
⌒ W. BRG. PIER 2 EB	41+66.20	-12.00	602.06	602.08
⌒ PIER 2 EB	41+68.45	-12.00	602.08	602.10

GIRDER E1

Location	Station	Offset	Theoretical Grade Elevations	Theoretical Grade Elevations Adjusted for Dead Load Deflection and Grinding
BK. W. ABUT. EB	38+13.12	-9.98	595.73	595.75
⌒ EXP. JT.	38+15.44	-9.98	595.79	595.81
⌒ BRG. W. ABUT. EB	38+17.21	-9.98	595.83	595.85
1A	38+27.21	-9.98	596.08	596.16
1B	38+37.21	-9.98	596.32	596.46
1C	38+47.21	-9.98	596.56	596.74
1D	38+57.21	-9.98	596.80	597.02
1E	38+67.21	-9.98	597.03	597.28
1F	38+77.21	-9.98	597.26	597.53
1G	38+87.21	-9.98	597.48	597.77
1H	38+97.21	-9.98	597.70	597.98
1I	39+07.21	-9.98	597.91	598.19
1J	39+17.21	-9.98	598.13	598.38
1K	39+27.21	-9.98	598.33	598.56
1L	39+37.21	-9.98	598.54	598.73
1M	39+47.21	-9.98	598.74	598.89
1N	39+57.21	-9.98	598.93	599.05
1O	39+67.21	-9.98	599.12	599.21
1P	39+77.21	-9.98	599.31	599.37
1Q	39+87.21	-9.98	599.49	599.53
⌒ BRG. PIER 1 EB	39+98.96	-9.98	599.70	599.72
1R	40+08.96	-9.98	599.88	599.90
1S	40+18.96	-9.98	600.05	600.07
1T	40+28.96	-9.98	600.22	600.25
1U	40+38.96	-9.98	600.38	600.43
1V	40+48.96	-9.98	600.54	600.61
1W	40+58.96	-9.98	600.69	600.78
1X	40+68.96	-9.98	600.84	600.95
1Y	40+78.96	-9.98	600.99	601.12
1Z	40+88.96	-9.98	601.13	601.27
1AA	40+98.96	-9.98	601.27	601.42
1AB	41+08.96	-9.98	601.41	601.55
1AC	41+18.96	-9.98	601.54	601.67
1AD	41+28.96	-9.98	601.66	601.79
1AE	41+38.96	-9.98	601.79	601.89
1AF	41+48.96	-9.98	601.90	601.98
1AG	41+58.96	-9.98	602.02	602.06
1AH	-	-	-	-
1AI	-	-	-	-
1AJ	-	-	-	-
⌒ W. BRG. PIER 2 EB	41+66.20	-9.98	602.10	602.12
⌒ PIER 2 EB	41+68.45	-9.98	602.12	602.14

GIRDER E2

Location	Station	Offset	Theoretical Grade Elevations	Theoretical Grade Elevations Adjusted for Dead Load Deflection and Grinding
BK. W. ABUT. EB	38+08.90	-0.27	595.82	595.84
⌒ EXP. JT.	38+11.22	-0.27	595.88	595.90
⌒ BRG. W. ABUT. EB	38+12.99	-0.27	595.92	595.94
1A	38+22.99	-0.27	596.17	596.25
1B	38+32.99	-0.27	596.42	596.55
1C	38+42.99	-0.27	596.66	596.84
1D	38+52.99	-0.27	596.89	597.12
1E	38+62.99	-0.27	597.13	597.38
1F	38+72.99	-0.27	597.36	597.63
1G	38+82.99	-0.27	597.58	597.87
1H	38+92.99	-0.27	597.80	598.09
1I	39+02.99	-0.27	598.02	598.29
1J	39+12.99	-0.27	598.23	598.48
1K	39+22.99	-0.27	598.44	598.67
1L	39+32.99	-0.27	598.65	598.84
1M	39+42.99	-0.27	598.85	599.00
1N	39+52.99	-0.27	599.04	599.16
1O	39+62.99	-0.27	599.24	599.32
1P	39+72.99	-0.27	599.43	599.48
1Q	39+82.99	-0.27	599.61	599.65
⌒ BRG. PIER 1 EB	39+94.74	-0.27	599.82	599.84
1R	40+04.74	-0.27	600.00	600.02
1S	40+14.74	-0.27	600.17	600.20
1T	40+24.74	-0.27	600.34	600.38
1U	40+34.74	-0.27	600.50	600.56
1V	40+44.74	-0.27	600.67	600.75
1W	40+54.74	-0.27	600.82	600.93
1X	40+64.74	-0.27	600.97	601.10
1Y	40+74.74	-0.27	601.12	601.27
1Z	40+84.74	-0.27	601.27	601.43
1AA	40+94.74	-0.27	601.41	601.58
1AB	41+04.74	-0.27	601.54	601.71
1AC	41+14.74	-0.27	601.68	601.84
1AD	41+24.74	-0.27	601.80	601.95
1AE	41+34.74	-0.27	601.93	602.05
1AF	41+44.74	-0.27	602.05	602.14
1AG	41+54.74	-0.27	602.17	602.23
1AH	-	-	-	-
1AI	-	-	-	-
1AJ	-	-	-	-
⌒ W. BRG. PIER 2 EB	41+66.20	-0.27	602.29	602.31
⌒ PIER 2 EB	41+68.45	-0.27	602.32	602.34

NOTES:

1. All Elevations and Offsets are in feet.
2. Offsets are measured with respect to the I-80 EB PGL. Negative offsets are left and positive are right of the PGL.

FOR INFORMATION ONLY

 WSP USA Inc. 30 N. LA SALLE STREET SUITE 4200 CHICAGO, IL 60602 TEL: (312) 782-8150 FAX: (312) 782-1684	USER NAME = USCP702533	DESIGNED - LAS	REVISED -	STATE OF ILLINOIS DEPARTMENT OF TRANSPORTATION	TOP OF SLAB ELEVATIONS - UNIT 1 EB STRUCTURE NUMBER 099-8309 WB AND 099-8325 EB	F.A.I RTE.	SECTION	COUNTY	TOTAL SHEETS	SHEET NO.
		CHECKED - TB	REVISED -			I-80	(99-3DEFP) HF 23	WILL	89	17
	PLOT SCALE = 8:0' = 1" / 16'	DRAWN - GM	REVISED -			CONTRACT NO. 62W52				
	PLOT DATE = 10/11/2024	CHECKED - LAS	REVISED -			SHEET S-15 OF S-87 SHEETS				
						ILLINOIS	FED. AID PROJECT			

MODEL: Default
FILE NAME: p:\projtrans\systems-pw\bartley.com\trans\scorp-pw\hosted\Documents\Projects_2018\CH401\401180022\03-WSP\CAD\62W52-SF-3\Sheets\0998309-62W52-S016-DEE103.dgn

PGL I-80 EB				
Location	Station	Offset	Theoretical Grade Elevations	Theoretical Grade Elevations Adjusted for Dead Load Deflection and Grinding
BK. W. ABUT. EB	38+08.78	0.00	595.82	595.84
⌒ EXP. JT.	38+11.10	0.00	595.88	595.90
⌒ BRG. W. ABUT. EB	38+12.87	0.00	595.92	595.94
1A	38+22.87	0.00	596.17	596.25
1B	38+32.87	0.00	596.42	596.55
1C	38+42.87	0.00	596.66	596.84
1D	38+52.87	0.00	596.90	597.12
1E	38+62.87	0.00	597.13	597.38
1F	38+72.87	0.00	597.36	597.63
1G	38+82.87	0.00	597.58	597.87
1H	38+92.87	0.00	597.80	598.09
1I	39+02.87	0.00	598.02	598.30
1J	39+12.87	0.00	598.23	598.49
1K	39+22.87	0.00	598.44	598.67
1L	39+32.87	0.00	598.65	598.84
1M	39+42.87	0.00	598.85	599.00
1N	39+52.87	0.00	599.05	599.17
1O	39+62.87	0.00	599.24	599.33
1P	39+72.87	0.00	599.43	599.49
1Q	39+82.87	0.00	599.61	599.65
⌒ BRG. PIER 1 EB	39+94.62	0.00	599.83	599.85
1R	40+04.62	0.00	600.00	600.03
1S	40+14.62	0.00	600.18	600.20
1T	40+24.62	0.00	600.34	600.38
1U	40+34.62	0.00	600.51	600.57
1V	40+44.62	0.00	600.67	600.75
1W	40+54.62	0.00	600.83	600.93
1X	40+64.62	0.00	600.98	601.11
1Y	40+74.62	0.00	601.13	601.27
1Z	40+84.62	0.00	601.27	601.43
1AA	40+94.62	0.00	601.41	601.58
1AB	41+04.62	0.00	601.55	601.72
1AC	41+14.62	0.00	601.68	601.84
1AD	41+24.62	0.00	601.81	601.95
1AE	41+34.62	0.00	601.93	602.06
1AF	41+44.62	0.00	602.05	602.15
1AG	41+54.62	0.00	602.17	602.23
1AH	-	-	-	-
1AI	-	-	-	-
1AJ	-	-	-	-
⌒ W. BRG. PIER 2 EB	41+66.20	0.00	602.30	602.32
⌒ PIER 2 EB	41+68.45	0.00	602.32	602.34

GIRDER E3				
Location	Station	Offset	Theoretical Grade Elevations	Theoretical Grade Elevations Adjusted for Dead Load Deflection and Grinding
BK. W. ABUT. EB	38+04.68	9.44	595.61	595.63
⌒ EXP. JT.	38+06.99	9.44	595.67	595.70
⌒ BRG. W. ABUT. EB	38+08.77	9.44	595.72	595.74
1A	38+18.77	9.44	595.99	596.07
1B	38+28.77	9.44	596.26	596.39
1C	38+38.77	9.44	596.52	596.70
1D	38+48.77	9.44	596.78	597.00
1E	38+58.77	9.44	597.04	597.28
1F	38+68.77	9.44	597.29	597.55
1G	38+78.77	9.44	597.54	597.81
1H	38+88.77	9.44	597.78	598.05
1I	38+98.77	9.44	598.02	598.28
1J	39+08.77	9.44	598.25	598.49
1K	39+18.77	9.44	598.48	598.69
1L	39+28.77	9.44	598.71	598.89
1M	39+38.77	9.44	598.93	599.08
1N	39+48.77	9.44	599.15	599.26
1O	39+58.77	9.44	599.35	599.43
1P	39+68.77	9.44	599.54	599.59
1Q	39+78.77	9.44	599.73	599.76
⌒ BRG. PIER 1 EB	39+90.52	9.44	599.94	599.96
1R	40+00.52	9.44	600.12	600.14
1S	40+10.52	9.44	600.29	600.33
1T	40+20.52	9.44	600.46	600.51
1U	40+30.52	9.44	600.63	600.70
1V	40+40.52	9.44	600.79	600.88
1W	40+50.52	9.44	600.95	601.07
1X	40+60.52	9.44	601.10	601.25
1Y	40+70.52	9.44	601.25	601.42
1Z	40+80.52	9.44	601.40	601.58
1AA	40+90.52	9.44	601.54	601.73
1AB	41+00.52	9.44	601.68	601.87
1AC	41+10.52	9.44	601.81	602.00
1AD	41+20.52	9.44	601.94	602.12
1AE	41+30.52	9.44	602.07	602.22
1AF	41+40.52	9.44	602.19	602.31
1AG	41+50.52	9.44	602.31	602.39
1AH	41+60.52	9.44	602.42	602.47
1AI	-	-	-	-
1AJ	-	-	-	-
⌒ W. BRG. PIER 2 EB	41+66.20	9.44	602.49	602.51
⌒ PIER 2 EB	41+68.45	9.44	602.51	602.53

SOUTH EDGE OF NORTH LANE - EB				
Location	Station	Offset	Theoretical Grade Elevations	Theoretical Grade Elevations Adjusted for Dead Load Deflection and Grinding
BK. W. ABUT. EB	38+03.56	12.00	595.55	595.57
⌒ EXP. JT.	38+05.88	12.00	595.62	595.64
⌒ BRG. W. ABUT. EB	38+07.65	12.00	595.67	595.69
1A	38+17.65	12.00	595.94	596.02
1B	38+27.65	12.00	596.22	596.34
1C	38+37.65	12.00	596.48	596.66
1D	38+47.65	12.00	596.75	596.96
1E	38+57.65	12.00	597.01	597.25
1F	38+67.65	12.00	597.27	597.53
1G	38+77.65	12.00	597.52	597.79
1H	38+87.65	12.00	597.77	598.04
1I	38+97.65	12.00	598.01	598.27
1J	39+07.65	12.00	598.25	598.49
1K	39+17.65	12.00	598.49	598.70
1L	39+27.65	12.00	598.72	598.90
1M	39+37.65	12.00	598.95	599.09
1N	39+47.65	12.00	599.18	599.29
1O	39+57.65	12.00	599.38	599.46
1P	39+67.65	12.00	599.57	599.62
1Q	39+77.65	12.00	599.76	599.79
⌒ BRG. PIER 1 EB	39+89.40	12.00	599.97	599.99
1R	39+99.40	12.00	600.15	600.18
1S	40+09.40	12.00	600.33	600.36
1T	40+19.40	12.00	600.50	600.54
1U	40+29.40	12.00	600.66	600.73
1V	40+39.40	12.00	600.83	600.92
1W	40+49.40	12.00	600.98	601.10
1X	40+59.40	12.00	601.14	601.28
1Y	40+69.40	12.00	601.29	601.45
1Z	40+79.40	12.00	601.44	601.62
1AA	40+89.40	12.00	601.58	601.77
1AB	40+99.40	12.00	601.72	601.91
1AC	41+09.40	12.00	601.85	602.04
1AD	41+19.40	12.00	601.98	602.15
1AE	41+29.40	12.00	602.11	602.26
1AF	41+39.40	12.00	602.23	602.35
1AG	41+49.40	12.00	602.35	602.43
1AH	41+59.40	12.00	602.46	602.51
1AI	-	-	-	-
1AJ	-	-	-	-
⌒ W. BRG. PIER 2 EB	41+66.20	12.00	602.54	602.56
⌒ PIER 2 EB	41+68.45	12.00	602.56	602.58

NOTES:

1. All Elevations and Offsets are in feet.
2. Offsets are measured with respect to the I-80 EB PGL. Negative offsets are left and positive are right of the PGL.

FOR INFORMATION ONLY

 WSP USA Inc. 30 N. LA SALLE STREET SUITE 4200 CHICAGO, IL 60602 TEL: (312) 782-8150 FAX: (312) 782-1684	USER NAME = USCP702533	DESIGNED - LAS	REVISED -	STATE OF ILLINOIS DEPARTMENT OF TRANSPORTATION	TOP OF SLAB ELEVATIONS - UNIT 1 EB STRUCTURE NUMBER 099-8309 WB AND 099-8325 EB	F.A.I RTE.	SECTION	COUNTY	TOTAL SHEETS	SHEET NO.
		CHECKED - TB	REVISED -			I-80	(99-3DEFP) HF 23	WILL	89	18
	PLOT SCALE = 8:0' :"/ in.	DRAWN - GM	REVISED -			CONTRACT NO. 62W52				
	PLOT DATE = 10/11/2024	CHECKED - LAS	REVISED -			SHEET S-16 OF S-87 SHEETS				
						ILLINOIS	FED. AID PROJECT			

MODEL: Default
FILE NAME: p:\projects\trans\systems\corp\pw\hatched\Documents\Projects_2018\CH401\401180022\03-WSP\CAD\62W52_5E-3\Sheets\0998309-62W52-5017.DBE104.dgn

GIRDER E4				
Location	Station	Offset	Theoretical Grade Elevations	Theoretical Grade Elevations Adjusted for Dead Load Deflection and Grinding
BK. W. ABUT. EB	38+00.46	19.15	595.38	595.40
⌒ EXP. JT.	38+02.77	19.15	595.45	595.47
⌒ BRG. W. ABUT. EB	38+04.55	19.15	595.50	595.52
1A	38+14.55	19.15	595.79	595.86
1B	38+24.55	19.15	596.08	596.20
1C	38+34.55	19.15	596.37	596.53
1D	38+44.55	19.15	596.65	596.85
1E	38+54.55	19.15	596.92	597.15
1F	38+64.55	19.15	597.20	597.44
1G	38+74.55	19.15	597.47	597.72
1H	38+84.55	19.15	597.73	597.98
1I	38+94.55	19.15	597.99	598.23
1J	39+04.55	19.15	598.25	598.47
1K	39+14.55	19.15	598.50	598.70
1L	39+24.55	19.15	598.75	598.91
1M	39+34.55	19.15	598.99	599.12
1N	39+44.55	19.15	599.21	599.31
1O	39+54.55	19.15	599.43	599.50
1P	39+64.55	19.15	599.62	599.67
1Q	39+74.55	19.15	599.81	599.84
⌒ BRG. PIER 1 EB	39+86.30	19.15	600.02	600.04
1R	39+96.30	19.15	600.20	600.23
1S	40+06.30	19.15	600.38	600.42
1T	40+16.30	19.15	600.55	600.61
1U	40+26.30	19.15	600.72	600.80
1V	40+36.30	19.15	600.88	600.99
1W	40+46.30	19.15	601.04	601.18
1X	40+56.30	19.15	601.20	601.36
1Y	40+66.30	19.15	601.35	601.53
1Z	40+76.30	19.15	601.50	601.70
1AA	40+86.30	19.15	601.64	601.86
1AB	40+96.30	19.15	601.78	602.00
1AC	41+06.30	19.15	601.92	602.13
1AD	41+16.30	19.15	602.05	602.25
1AE	41+26.30	19.15	602.18	602.35
1AF	41+36.30	19.15	602.30	602.44
1AG	41+46.30	19.15	602.42	602.53
1AH	41+56.30	19.15	602.54	602.60
1AI	-	-	-	-
1AJ	-	-	-	-
⌒ W. BRG. PIER 2 EB	41+66.20	19.15	602.65	602.67
⌒ PIER 2 EB	41+68.45	19.15	602.67	602.69

CROWN - EB				
Location	Station	Offset	Theoretical Grade Elevations	Theoretical Grade Elevations Adjusted for Dead Load Deflection and Grinding
BK. W. ABUT. EB	37+98.35	24.00	595.25	595.28
⌒ EXP. JT.	38+00.66	24.00	595.33	595.35
⌒ BRG. W. ABUT. EB	38+02.43	24.00	595.38	595.40
1A	38+12.43	24.00	595.68	595.75
1B	38+22.43	24.00	595.98	596.10
1C	38+32.43	24.00	596.28	596.44
1D	38+42.43	24.00	596.57	596.77
1E	38+52.43	24.00	596.86	597.08
1F	38+62.43	24.00	597.15	597.38
1G	38+72.43	24.00	597.43	597.67
1H	38+82.43	24.00	597.70	597.94
1I	38+92.43	24.00	597.97	598.20
1J	39+02.43	24.00	598.24	598.45
1K	39+12.43	24.00	598.51	598.69
1L	39+22.43	24.00	598.77	598.92
1M	39+32.43	24.00	599.01	599.13
1N	39+42.43	24.00	599.24	599.33
1O	39+52.43	24.00	599.46	599.52
1P	39+62.43	24.00	599.65	599.69
1Q	39+72.43	24.00	599.84	599.87
⌒ BRG. PIER 1 EB	39+84.18	24.00	600.06	600.08
1R	39+94.18	24.00	600.24	600.27
1S	40+04.18	24.00	600.42	600.46
1T	40+14.18	24.00	600.59	600.65
1U	40+24.18	24.00	600.76	600.85
1V	40+34.18	24.00	600.92	601.04
1W	40+44.18	24.00	601.08	601.23
1X	40+54.18	24.00	601.24	601.42
1Y	40+64.18	24.00	601.39	601.60
1Z	40+74.18	24.00	601.54	601.77
1AA	40+84.18	24.00	601.68	601.93
1AB	40+94.18	24.00	601.82	602.08
1AC	41+04.18	24.00	601.96	602.20
1AD	41+14.18	24.00	602.09	602.33
1AE	41+24.18	24.00	602.22	602.43
1AF	41+34.18	24.00	602.35	602.52
1AG	41+44.18	24.00	602.47	602.60
1AH	41+54.18	24.00	602.58	602.67
1AI	-	-	-	-
1AJ	-	-	-	-
⌒ W. BRG. PIER 2 EB	41+66.20	24.00	602.72	602.74
⌒ PIER 2 EB	41+68.45	24.00	602.74	602.76

GIRDER E5				
Location	Station	Offset	Theoretical Grade Elevations	Theoretical Grade Elevations Adjusted for Dead Load Deflection and Grinding
BK. W. ABUT. EB	37+96.23	28.85	595.12	595.14
⌒ EXP. JT.	37+98.55	28.85	595.19	595.21
⌒ BRG. W. ABUT. EB	38+00.32	28.85	595.24	595.26
1A	38+10.32	28.85	595.55	595.62
1B	38+20.32	28.85	595.85	595.97
1C	38+30.32	28.85	596.15	596.30
1D	38+40.32	28.85	596.44	596.63
1E	38+50.32	28.85	596.73	596.95
1F	38+60.32	28.85	597.01	597.25
1G	38+70.32	28.85	597.29	597.54
1H	38+80.32	28.85	597.57	597.81
1I	38+90.32	28.85	597.84	598.07
1J	39+00.32	28.85	598.11	598.32
1K	39+10.32	28.85	598.38	598.56
1L	39+20.32	28.85	598.64	598.79
1M	39+30.32	28.85	598.89	599.01
1N	39+40.32	28.85	599.12	599.21
1O	39+50.32	28.85	599.34	599.40
1P	39+60.32	28.85	599.54	599.58
1Q	39+70.32	28.85	599.73	599.76
⌒ BRG. PIER 1 EB	39+82.07	28.85	599.95	599.97
1R	39+92.07	28.85	600.13	600.16
1S	40+02.07	28.85	600.31	600.35
1T	40+12.07	28.85	600.48	600.54
1U	40+22.07	28.85	600.65	600.74
1V	40+32.07	28.85	600.81	600.93
1W	40+42.07	28.85	600.98	601.13
1X	40+52.07	28.85	601.13	601.32
1Y	40+62.07	28.85	601.29	601.49
1Z	40+72.07	28.85	601.44	601.67
1AA	40+82.07	28.85	601.58	601.82
1AB	40+92.07	28.85	601.72	601.97
1AC	41+02.07	28.85	601.86	602.10
1AD	41+12.07	28.85	601.99	602.23
1AE	41+22.07	28.85	602.12	602.33
1AF	41+32.07	28.85	602.25	602.42
1AG	41+42.07	28.85	602.37	602.50
1AH	41+52.07	28.85	602.49	602.58
1AI	-	-	-	-
1AJ	-	-	-	-
⌒ W. BRG. PIER 2 EB	41+66.20	28.85	602.65	602.67
⌒ PIER 2 EB	41+68.45	28.85	602.67	602.69

NOTES:

1. All Elevations and Offsets are in feet.
2. Offsets are measured with respect to the I-80 EB PGL. Negative offsets are left and positive are right of the PGL.

FOR INFORMATION ONLY

 WSP USA Inc. 30 N. LA SALLE STREET SUITE 4200 CHICAGO, IL 60602 TEL: (312) 782-8150 FAX: (312) 782-1684	USER NAME = USCP702533	DESIGNED - LAS	REVISED -	STATE OF ILLINOIS DEPARTMENT OF TRANSPORTATION	TOP OF SLAB ELEVATIONS - UNIT 1 EB STRUCTURE NUMBER 099-8309 WB AND 099-8325 EB	F.A.I RTE.	SECTION	COUNTY	TOTAL SHEETS	SHEET NO.
		CHECKED - TB	REVISED -			I-80	(99-3DEFP) HF 23	WILL	89	19
	PLOT SCALE = 8:0' :"/ in.	DRAWN - GM	REVISED -			CONTRACT NO. 62W52				
	PLOT DATE = 10/11/2024	CHECKED - LAS	REVISED -			ILLINOIS FED. AID PROJECT				
	SHEET S-17 OF S-87 SHEETS									

MODEL: Default
FILE NAME: p:\projects\trans\trans\corp\pw\hatched\Documents\Projects_2018\CH401\401180022\03-WSP\CAD\62W52-SE-3\Sheets\099B309-62W52-501B.DEE105.dgn

NORTH EDGE OF SOUTH LANE - EB				
Location	Station	Offset	Theoretical Grade Elevations	Theoretical Grade Elevations Adjusted for Dead Load Deflection and Grinding
BK. W. ABUT. EB	37+93.13	36.00	594.91	594.93
C EXP. JT.	37+95.44	36.00	594.99	595.01
C BRG. W. ABUT. EB	37+97.22	36.00	595.04	595.06
1A	38+07.22	36.00	595.35	595.42
1B	38+17.22	36.00	595.65	595.77
1C	38+27.22	36.00	595.95	596.11
1D	38+37.22	36.00	596.24	596.44
1E	38+47.22	36.00	596.53	596.75
1F	38+57.22	36.00	596.82	597.05
1G	38+67.22	36.00	597.10	597.34
1H	38+77.22	36.00	597.38	597.62
1I	38+87.22	36.00	597.65	597.88
1J	38+97.22	36.00	597.92	598.13
1K	39+07.22	36.00	598.19	598.37
1L	39+17.22	36.00	598.45	598.60
1M	39+27.22	36.00	598.71	598.82
1N	39+37.22	36.00	598.94	599.03
1O	39+47.22	36.00	599.17	599.22
1P	39+57.22	36.00	599.37	599.41
1Q	39+67.22	36.00	599.56	599.59
C BRG. PIER 1 EB	39+78.97	36.00	599.78	599.80
1R	39+88.97	36.00	599.97	600.00
1S	39+98.97	36.00	600.14	600.19
1T	40+08.97	36.00	600.32	600.39
1U	40+18.97	36.00	600.49	600.59
1V	40+28.97	36.00	600.66	600.79
1W	40+38.97	36.00	600.82	600.99
1X	40+48.97	36.00	600.98	601.18
1Y	40+58.97	36.00	601.13	601.37
1Z	40+68.97	36.00	601.28	601.54
1AA	40+78.97	36.00	601.43	601.70
1AB	40+88.97	36.00	601.57	601.86
1AC	40+98.97	36.00	601.71	601.99
1AD	41+08.97	36.00	601.85	602.11
1AE	41+18.97	36.00	601.98	602.22
1AF	41+28.97	36.00	602.10	602.31
1AG	41+38.97	36.00	602.23	602.39
1AH	41+48.97	36.00	602.34	602.47
1AI	41+58.97	36.00	602.46	602.53
1AJ	-	-	-	-
C W. BRG. PIER 2 EB	41+66.20	36.00	602.54	602.56
C PIER 2 EB	41+68.45	36.00	602.56	602.58

GIRDER E6				
Location	Station	Offset	Theoretical Grade Elevations	Theoretical Grade Elevations Adjusted for Dead Load Deflection and Grinding
BK. W. ABUT. EB	37+92.01	38.56	594.83	594.85
C EXP. JT.	37+94.33	38.56	594.90	594.92
C BRG. W. ABUT. EB	37+96.10	38.56	594.95	594.98
1A	38+06.10	38.56	595.26	595.33
1B	38+16.10	38.56	595.56	595.68
1C	38+26.10	38.56	595.86	596.02
1D	38+36.10	38.56	596.16	596.35
1E	38+46.10	38.56	596.45	596.67
1F	38+56.10	38.56	596.74	596.97
1G	38+66.10	38.56	597.02	597.26
1H	38+76.10	38.56	597.30	597.53
1I	38+86.10	38.56	597.57	597.80
1J	38+96.10	38.56	597.84	598.04
1K	39+06.10	38.56	598.11	598.29
1L	39+16.10	38.56	598.37	598.52
1M	39+26.10	38.56	598.63	598.74
1N	39+36.10	38.56	598.86	598.95
1O	39+46.10	38.56	599.09	599.15
1P	39+56.10	38.56	599.30	599.34
1Q	39+66.10	38.56	599.49	599.52
C BRG. PIER 1 EB	39+77.85	38.56	599.71	599.73
1R	39+87.85	38.56	599.89	599.93
1S	39+97.85	38.56	600.07	600.12
1T	40+07.85	38.56	600.25	600.32
1U	40+17.85	38.56	600.42	600.52
1V	40+27.85	38.56	600.59	600.72
1W	40+37.85	38.56	600.75	600.92
1X	40+47.85	38.56	600.91	601.11
1Y	40+57.85	38.56	601.06	601.30
1Z	40+67.85	38.56	601.21	601.47
1AA	40+77.85	38.56	601.36	601.64
1AB	40+87.85	38.56	601.50	601.79
1AC	40+97.85	38.56	601.64	601.92
1AD	41+07.85	38.56	601.78	602.05
1AE	41+17.85	38.56	601.91	602.15
1AF	41+27.85	38.56	602.04	602.25
1AG	41+37.85	38.56	602.16	602.33
1AH	41+47.85	38.56	602.28	602.40
1AI	41+57.85	38.56	602.39	602.46
1AJ	-	-	-	-
C W. BRG. PIER 2 EB	41+66.20	38.56	602.49	602.51
C PIER 2 EB	41+68.45	38.56	602.51	602.53

GIRDER E7				
Location	Station	Offset	Theoretical Grade Elevations	Theoretical Grade Elevations Adjusted for Dead Load Deflection and Grinding
BK. W. ABUT. EB	37+87.79	48.27	594.50	594.52
C EXP. JT.	37+90.11	48.27	594.58	594.60
C BRG. W. ABUT. EB	37+91.88	48.27	594.63	594.65
1A	38+01.88	48.27	594.94	595.01
1B	38+11.88	48.27	595.24	595.36
1C	38+21.88	48.27	595.54	595.70
1D	38+31.88	48.27	595.84	596.03
1E	38+41.88	48.27	596.13	596.35
1F	38+51.88	48.27	596.42	596.65
1G	38+61.88	48.27	596.70	596.94
1H	38+71.88	48.27	596.99	597.22
1I	38+81.88	48.27	597.26	597.48
1J	38+91.88	48.27	597.53	597.73
1K	39+01.88	48.27	597.80	597.97
1L	39+11.88	48.27	598.07	598.21
1M	39+21.88	48.27	598.33	598.44
1N	39+31.88	48.27	598.57	598.65
1O	39+41.88	48.27	598.80	598.86
1P	39+51.88	48.27	599.02	599.06
1Q	39+61.88	48.27	599.22	599.24
C BRG. PIER 1 EB	39+73.63	48.27	599.44	599.46
1R	39+83.63	48.27	599.62	599.66
1S	39+93.63	48.27	599.80	599.86
1T	40+03.63	48.27	599.98	600.06
1U	40+13.63	48.27	600.15	600.27
1V	40+23.63	48.27	600.32	600.47
1W	40+33.63	48.27	600.49	600.68
1X	40+43.63	48.27	600.65	600.88
1Y	40+53.63	48.27	600.80	601.07
1Z	40+63.63	48.27	600.96	601.25
1AA	40+73.63	48.27	601.11	601.41
1AB	40+83.63	48.27	601.25	601.57
1AC	40+93.63	48.27	601.39	601.71
1AD	41+03.63	48.27	601.53	601.83
1AE	41+13.63	48.27	601.66	601.94
1AF	41+23.63	48.27	601.79	602.04
1AG	41+33.63	48.27	601.91	602.12
1AH	41+43.63	48.27	602.04	602.19
1AI	41+53.63	48.27	602.15	602.25
1AJ	-	-	-	-
C W. BRG. PIER 2 EB	41+66.20	48.27	602.29	602.31
C PIER 2 EB	41+68.45	48.27	602.32	602.34

NOTES:

1. All Elevations and Offsets are in feet.
2. Offsets are measured with respect to the I-80 EB PGL. Negative offsets are left and positive are right of the PGL.

FOR INFORMATION ONLY

 WSP USA Inc. 30 N. LA SALLE STREET SUITE 4000 CHICAGO, IL 60602 TEL: (312) 782-8150 FAX: (312) 782-1684	USER NAME = USCP702533	DESIGNED - LAS	REVISED -	STATE OF ILLINOIS DEPARTMENT OF TRANSPORTATION	TOP OF SLAB ELEVATIONS - UNIT 1 EB STRUCTURE NUMBER 099-8309 WB AND 099-8325 EB	F.A.I RTE.	SECTION	COUNTY	TOTAL SHEETS	SHEET NO.
		CHECKED - TB	REVISED -			I-80	(99-3DEFP) HF 23	WILL	89	20
	PLOT SCALE = 8:0' :"/ in.	DRAWN - GM	REVISED -			CONTRACT NO. 62W52				
	PLOT DATE = 10/11/2024	CHECKED - LAS	REVISED -			SHEET S-18 OF S-87 SHEETS				
						ILLINOIS	FED. AID PROJECT			

MODEL: Default
FILE NAME: p:\projects\trans\scorp\pw\hatched\Documents\Projects_2018\CH401\401180022\03-WSP\CAD\62W52-SE-3\Sheets\099B309-62W52-5019.DEE106.dgn

PROP. BL CENTER RAMP B

Location	Station	Offset	Theoretical Grade Elevations	Theoretical Grade Elevations Adjusted for Dead Load Deflection and Grinding
BK. W. ABUT. EB	37+86.78	50.60	594.43	594.45
⌒ EXP. JT.	37+89.12	50.55	594.50	594.52
⌒ BRG. W. ABUT. EB	37+90.91	50.52	594.56	594.58
1A	38+00.90	50.32	594.87	594.94
1B	38+10.90	50.12	595.18	595.29
1C	38+20.90	49.92	595.48	595.64
1D	38+30.90	49.72	595.78	595.97
1E	38+40.90	49.52	596.08	596.30
1F	38+50.89	49.32	596.37	596.60
1G	38+60.89	49.12	596.66	596.90
1H	38+70.89	48.92	596.94	597.18
1I	38+80.89	48.72	597.23	597.45
1J	38+90.89	48.52	597.50	597.70
1K	39+00.88	48.32	597.78	597.95
1L	39+10.88	48.12	598.04	598.18
1M	-	-	-	-
1N	-	-	-	-
1O	-	-	-	-
1P	-	-	-	-
1Q	-	-	-	-
⌒ BRG. PIER 1 EB	-	-	-	-
1R	-	-	-	-
1S	-	-	-	-
1T	-	-	-	-
1U	-	-	-	-
1V	-	-	-	-
1W	-	-	-	-
1X	-	-	-	-
1Y	-	-	-	-
1Z	-	-	-	-
1AA	-	-	-	-
1AB	-	-	-	-
1AC	-	-	-	-
1AD	-	-	-	-
1AE	-	-	-	-
1AF	-	-	-	-
1AG	-	-	-	-
1AH	-	-	-	-
1AI	-	-	-	-
1AJ	-	-	-	-
⌒ W. BRG. PIER 2 EB	-	-	-	-
⌒ PIER 2 EB	-	-	-	-

GIRDER E8

Location	Station	Offset	Theoretical Grade Elevations	Theoretical Grade Elevations Adjusted for Dead Load Deflection and Grinding
BK. W. ABUT. EB	37+83.57	57.98	594.18	594.20
⌒ EXP. JT.	37+85.89	57.98	594.25	594.27
⌒ BRG. W. ABUT. EB	37+87.66	57.98	594.31	594.33
1A	37+97.66	57.98	594.61	594.68
1B	38+07.66	57.98	594.92	595.03
1C	38+17.66	57.98	595.22	595.37
1D	38+27.66	57.98	595.52	595.70
1E	38+37.66	57.98	595.81	596.02
1F	38+47.66	57.98	596.10	596.32
1G	38+57.66	57.98	596.39	596.61
1H	38+67.66	57.98	596.67	596.89
1I	38+77.66	57.98	596.95	597.16
1J	38+87.66	57.98	597.23	597.41
1K	38+97.66	57.98	597.50	597.65
1L	39+07.66	57.98	597.76	597.89
1M	39+17.66	57.98	598.02	598.12
1N	39+27.66	57.98	598.28	598.35
1O	39+37.66	57.98	598.51	598.56
1P	39+47.66	57.98	598.74	598.77
1Q	39+57.66	57.98	598.94	598.96
⌒ BRG. PIER 1 EB	39+69.41	57.98	599.16	599.19
1R	39+79.41	57.98	599.35	599.39
1S	39+89.41	57.98	599.53	599.59
1T	39+99.41	57.98	599.71	599.80
1U	40+09.41	57.98	599.89	600.01
1V	40+19.41	57.98	600.06	600.22
1W	40+29.41	57.98	600.22	600.43
1X	40+39.41	57.98	600.39	600.63
1Y	40+49.41	57.98	600.54	600.83
1Z	40+59.41	57.98	600.70	601.01
1AA	40+69.41	57.98	600.85	601.19
1AB	40+79.41	57.98	601.00	601.35
1AC	40+89.41	57.98	601.14	601.49
1AD	40+99.41	57.98	601.28	601.62
1AE	41+09.41	57.98	601.41	601.73
1AF	41+19.41	57.98	601.54	601.83
1AG	41+29.41	57.98	601.67	601.91
1AH	41+39.41	57.98	601.79	601.98
1AI	41+49.41	57.98	601.91	602.04
1AJ	41+59.41	57.98	602.02	602.09
⌒ W. BRG. PIER 2 EB	41+66.20	57.98	602.10	602.12
⌒ PIER 2 EB	41+68.45	57.98	602.12	602.14

NORTH FACE OF SOUTH PARAPET - EB

Location	Station	Offset	Theoretical Grade Elevations	Theoretical Grade Elevations Adjusted for Dead Load Deflection and Grinding
BK. W. ABUT. EB	37+82.69	60.00	594.11	594.13
⌒ EXP. JT.	37+85.01	60.00	594.18	594.20
⌒ BRG. W. ABUT. EB	37+86.78	60.00	594.24	594.26
1A	37+96.78	60.00	594.55	594.61
1B	38+06.78	60.00	594.85	594.96
1C	38+16.78	60.00	595.16	595.30
1D	38+26.78	60.00	595.45	595.63
1E	38+36.78	60.00	595.75	595.95
1F	38+46.78	60.00	596.04	596.26
1G	38+56.78	60.00	596.33	596.55
1H	38+66.78	60.00	596.61	596.82
1I	38+76.78	60.00	596.89	597.09
1J	38+86.78	60.00	597.16	597.34
1K	38+96.78	60.00	597.43	597.59
1L	39+06.78	60.00	597.70	597.83
1M	39+16.78	60.00	597.96	598.06
1N	39+26.78	60.00	598.22	598.29
1O	39+36.78	60.00	598.45	598.50
1P	39+46.78	60.00	598.68	598.71
1Q	39+56.78	60.00	598.88	598.91
⌒ BRG. PIER 1 EB	39+68.53	60.00	599.11	599.13
1R	39+78.53	60.00	599.29	599.33
1S	39+88.53	60.00	599.48	599.53
1T	39+98.53	60.00	599.66	599.75
1U	40+08.53	60.00	599.83	599.95
1V	40+18.53	60.00	600.00	600.17
1W	40+28.53	60.00	600.17	600.38
1X	40+38.53	60.00	600.33	600.58
1Y	40+48.53	60.00	600.49	600.78
1Z	40+58.53	60.00	600.65	600.96
1AA	40+68.53	60.00	600.80	601.14
1AB	40+78.53	60.00	600.94	601.29
1AC	40+88.53	60.00	601.09	601.44
1AD	40+98.53	60.00	601.22	601.57
1AE	41+08.53	60.00	601.36	601.68
1AF	41+18.53	60.00	601.49	601.78
1AG	41+28.53	60.00	601.62	601.86
1AH	41+38.53	60.00	601.74	601.93
1AI	41+48.53	60.00	601.86	601.99
1AJ	41+58.53	60.00	601.97	602.04
⌒ W. BRG. PIER 2 EB	41+66.20	60.00	602.06	602.08
⌒ PIER 2 EB	41+68.45	60.00	602.08	602.10


NOTES:

1. All Elevations and Offsets are in feet.
2. Offsets are measured with respect to the I-80 EB PGL. Negative offsets are left and positive are right of the PGL.


FOR INFORMATION ONLY

 WSP USA INC. 30 N. LA SALLE STREET SUITE 4200 CHICAGO, IL 60602 TEL: (312) 782-8150 FAX: (312) 782-1684	USER NAME = USCP702533		DESIGNED - LAS	REVISED -	STATE OF ILLINOIS DEPARTMENT OF TRANSPORTATION	TOP OF SLAB ELEVATIONS - UNIT 1 EB STRUCTURE NUMBER 099-8309 WB AND 099-8325 EB		F.A.I RTE.	SECTION	COUNTY	TOTAL SHEETS	SHEET NO.
			CHECKED - TB	REVISED -				I-80	(99-3DEFP) HF 23	WILL	89	21
	PLOT SCALE = 8'-0" / in.		DRAWN - GM	REVISED -				CONTRACT NO. 62W52				
	PLOT DATE = 10/11/2024		CHECKED - LAS	REVISED -				SHEET S-19 OF S-87 SHEETS				
			ILLINOIS FED. AID PROJECT									

MODEL: Default
FILE NAME: p:\projects\trans\scorp-pw\hatched\Documents\Projects_2018\CH401\401180022\03-W57-CAD\62W52-SE-3\Sheets\0998309-62W52-5010-DEW201.dgn

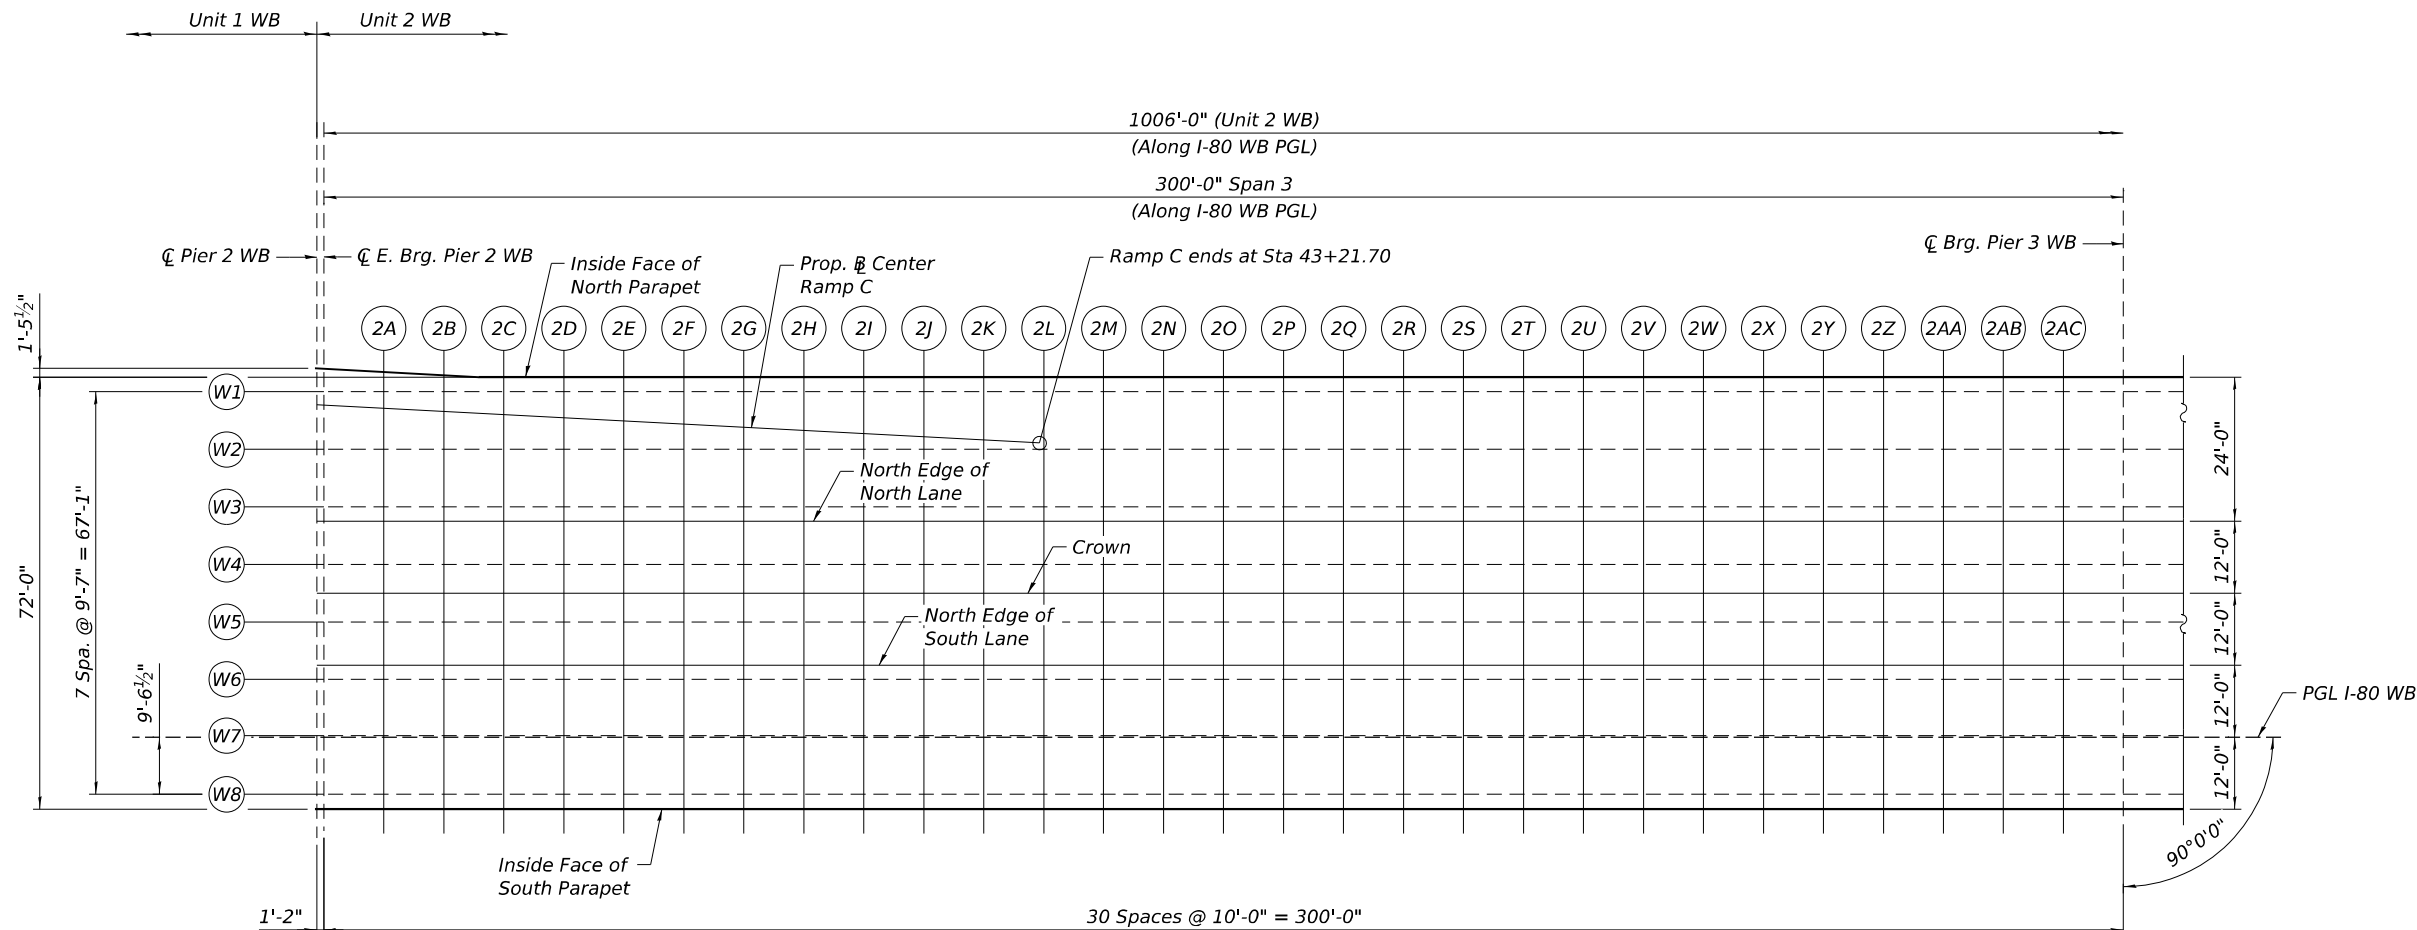

PARTIAL PLAN - UNIT 2 WB

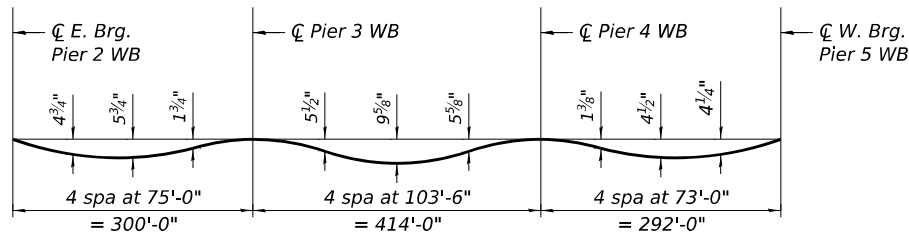


DEAD LOAD DEFLECTION DIAGRAM

(Includes weight of concrete only.) See Note 5.

Note:

The above deflections are not to be used in the field if the engineer is working from the grade elevations adjusted for dead load deflections and grinding as shown on sheets S-22 to S-31.

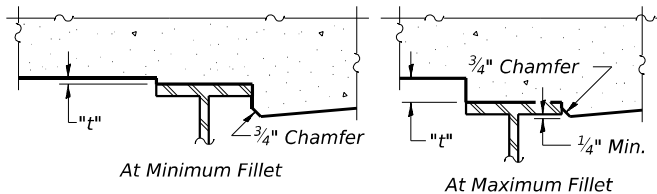

To determine "t": After all structural steel has been erected, elevations of the top flanges of the beams shall be taken at intervals shown on sheets S-22 to S-31. These elevations subtracted from the "Theoretical Grade Elevations Adjusted for Dead Load Deflection and Grinding" shown on sheets S-22 to S-31, minus the initial slab thickness prior to grinding, equals the fillet heights "t" above top flange of beams.

The slab is to be ground after curing to achieve smoothness, but the slab is not to be ground to elevations below the "Theoretical Grade Elevations" shown below. For grinding the deck, see Special Provisions.

FILLET HEIGHTS


NOTES:

1. The dead load deflections shown in the diagram and used for fillet height determination are based on the Deck Pouring Sequence shown on sheet S-57.
2. If the Contractor elects to use a different pour placement/hardening schedule, then the deflections and fillet heights shall be re-calculated.
3. The cost of re-calculating deflections and adjusting fillet heights shall be included in the cost of Concrete Superstructure.
4. Up to 1/4 inch to be ground off the bridge deck and the bridge approach slabs. The Profile Grade shows the final grade after grinding.
5. The dead load deflections used to compute the "Theoretical Grade Elevations Adjusted for Dead Load Deflections and Grinding" shown on sheets S-22 to S-31 include the weight of deck concrete and the parapets. The net effects of temporary formwork, assumed to be 10 PSF of deck surface area, placed on the noncomposite structure and later removed from the composite structure are included in these theoretical deflections.


FOR INFORMATION ONLY

 WSP USA Inc. 30 N. LA SALLE STREET SUITE 4000 CHICAGO, IL 60602 TEL: (312) 782-8150 FAX: (312) 782-1684	USER NAME = USCP702533			DESIGNED - LAS	REVISED -	STATE OF ILLINOIS DEPARTMENT OF TRANSPORTATION	TOP OF SLAB ELEVATION PLAN - UNIT 2 WB STRUCTURE NUMBER 099-8309 WB AND 099-8325 EB			F.A.I. RTE.	SECTION	COUNTY	TOTAL SHEETS	SHEET NO.
	PLOT SCALE = 32:0 " = 1 in.			CHECKED - TB	REVISED -					I-80	(99-3DEFP) HF 23	WILL	89	22
	PLOT DATE = 10/11/2024			DRAWN - GM	REVISED -					CONTRACT NO. 62W52				
				CHECKED - LAS	REVISED -		SHEET S-20 OF S-87 SHEETS			ILLINOIS FED. AID PROJECT				

MODEL: Default
FILE NAME: p:\projects\trans\scorp\ppl\hatched\Documents\Projects_2018\CH401\401180022\03-W59\CAD\62W52_5E-3\Sheets\0998309-62W52-5021.DWG202.dgn

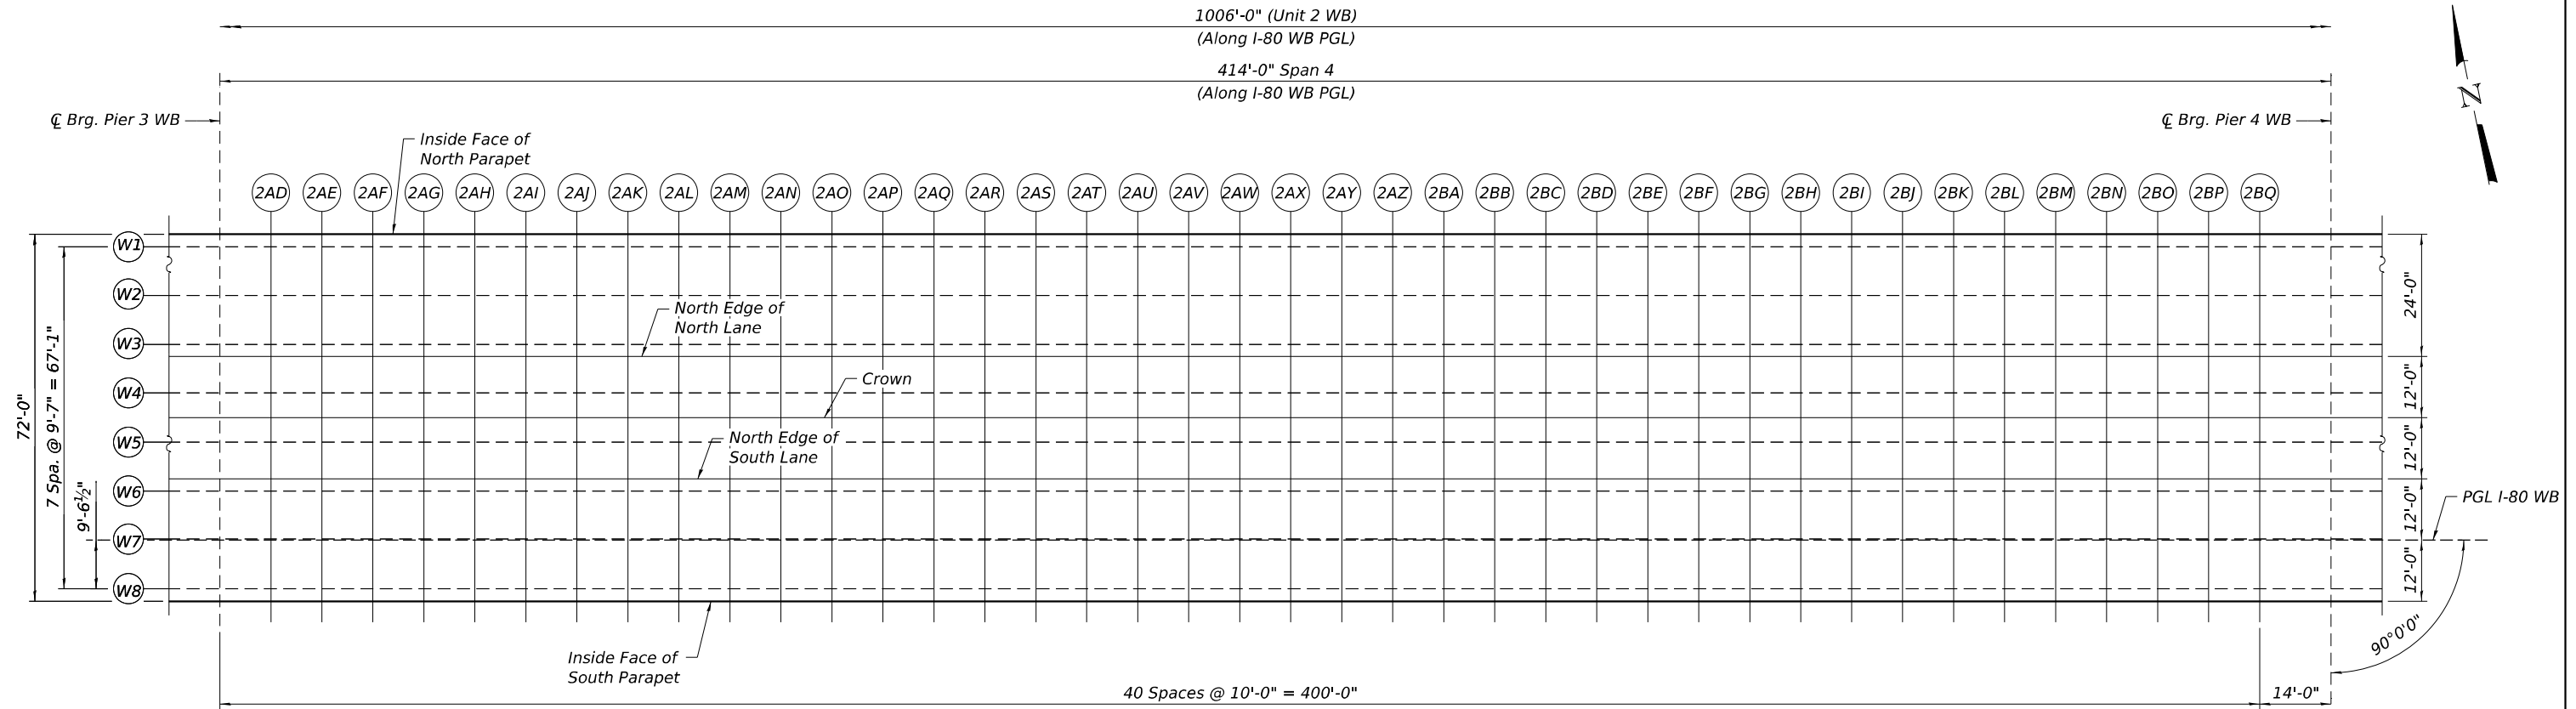

PARTIAL PLAN - UNIT 2 WB

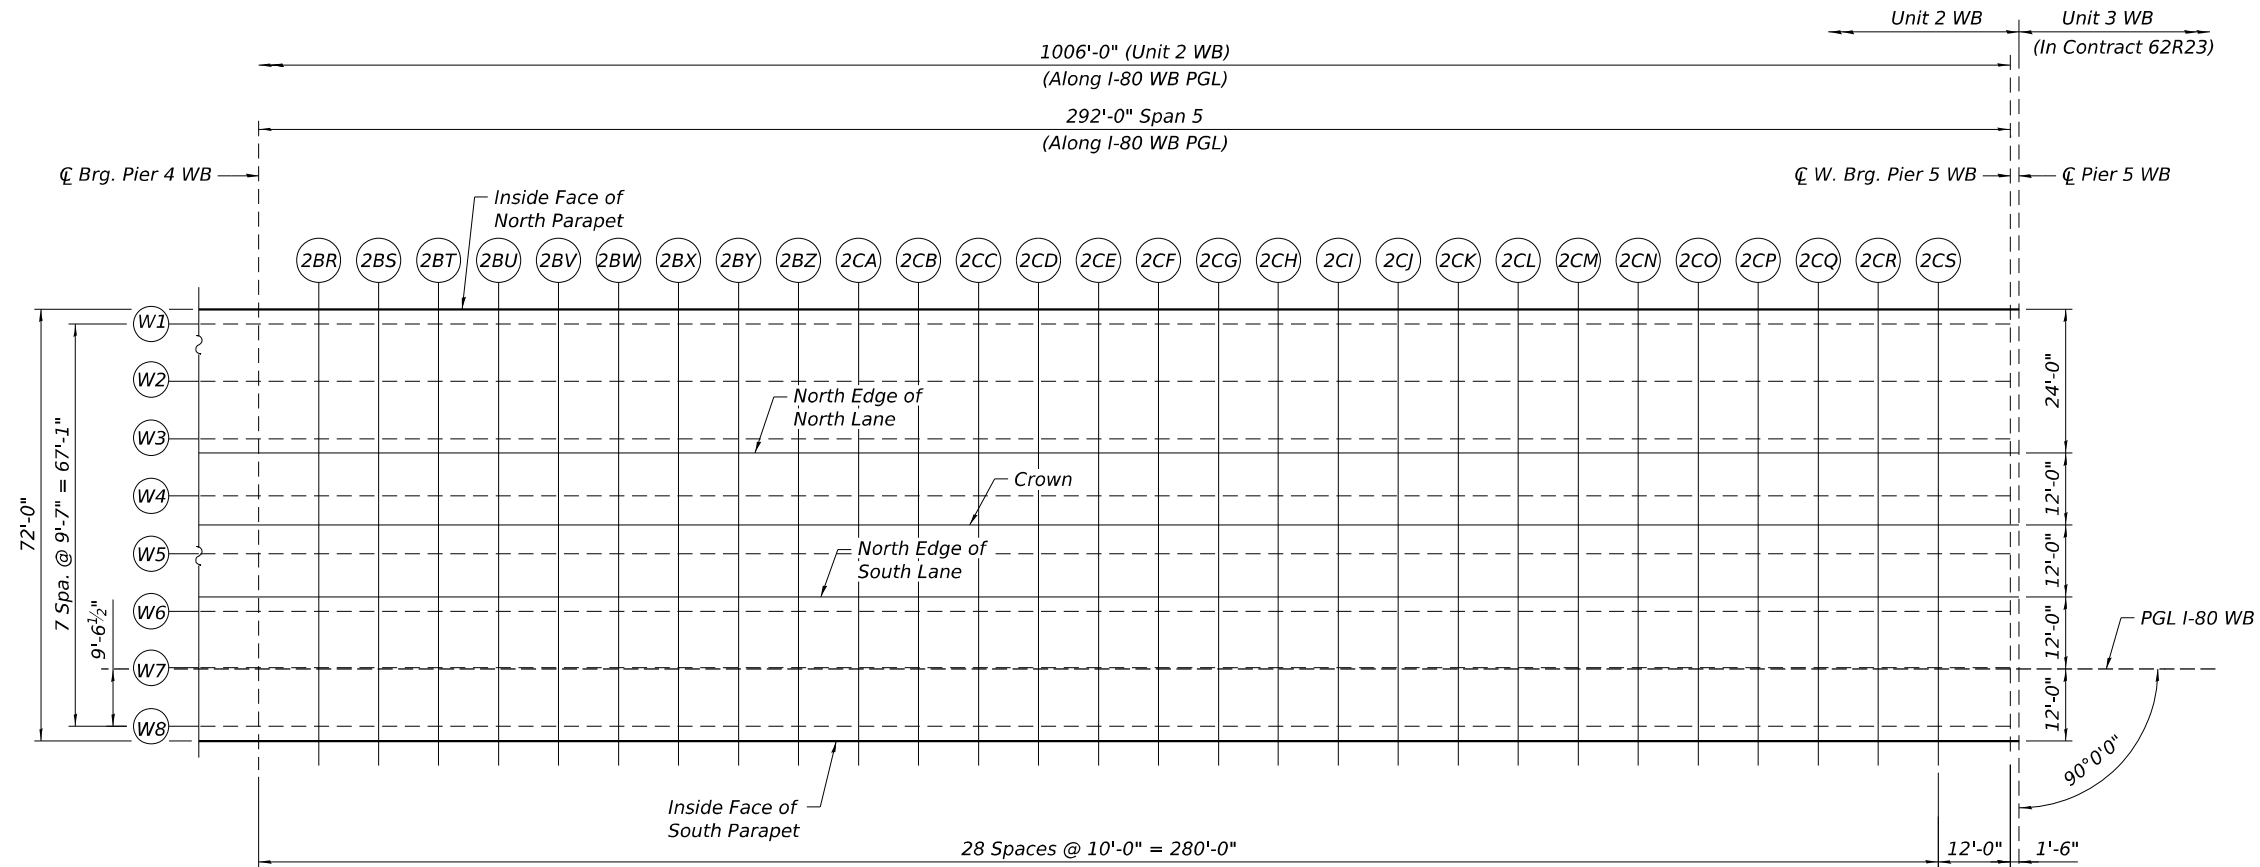

PARTIAL PLAN - UNIT 2 WB

FOR INFORMATION ONLY



WSP USA INC.
30 N. LASALLE STREET
SUITE 4000
CHICAGO, IL 60602
TEL: (312) 782-8150
FAX: (312) 782-1684

USER NAME = USCP702533	DESIGNED - LAS	REVISED -
	CHECKED - TB	REVISED -
PLOT SCALE = 32:0 " = 1"	DRAWN - GM	REVISED -
PLOT DATE = 10/11/2024	CHECKED - LAS	REVISED -

STATE OF ILLINOIS
DEPARTMENT OF TRANSPORTATION

TOP OF SLAB ELEVATION PLAN - UNIT 2 WB
STRUCTURE NUMBER 099-8309 WB AND 099-8325 EB

SHEET S-21 OF S-87 SHEETS

F.A.I. RTE.	SECTION	COUNTY	TOTAL SHEETS	SHEET NO.
I-80	(99-3DEFP) HF 23	WILL	89	23
CONTRACT NO. 62W52				
ILLINOIS FED. AID PROJECT				

GIRDER W1

Location	Station	Offset	Theoretical Grade Elevations	Theoretical Grade Elevations Adjusted For Dead Load Deflection and Grinding	
C BRG. PIER 4 WB	2BA	47+42.38	-60.00	601.75	602.53
	2BB	47+52.38	-60.00	601.62	602.38
	2BC	47+62.38	-60.00	601.50	602.23
	2BD	47+72.38	-60.00	601.37	602.06
	2BE	47+82.38	-60.00	601.23	601.88
	2BF	47+92.38	-60.00	601.09	601.69
	2BG	48+02.38	-60.00	600.95	601.50
	2BH	48+12.38	-60.00	600.80	601.29
	2BI	48+22.38	-60.00	600.65	601.08
	2BJ	48+32.38	-60.00	600.50	600.87
	2BK	48+42.38	-60.00	600.34	600.65
	2BL	48+52.38	-60.00	600.18	600.43
	2BM	48+62.38	-60.00	600.01	600.21
	2BN	48+72.38	-60.00	599.84	599.99
	2BO	48+82.38	-60.00	599.66	599.77
	2BP	48+92.38	-60.00	599.49	599.56
	2BQ	49+02.38	-60.00	599.30	599.35
	2BR	49+16.38	-60.00	599.04	599.06
	2BS	49+26.38	-60.00	598.85	598.86
	2BT	49+36.38	-60.00	598.65	598.67
	2BU	49+46.38	-60.00	598.45	598.48
	2BV	49+56.38	-60.00	598.25	598.29
	2BW	49+66.38	-60.00	598.04	598.10
	2BX	49+76.38	-60.00	597.83	597.92
	2BY	49+86.38	-60.00	597.61	597.74
	2BZ	49+96.38	-60.00	597.39	597.56
	2CA	50+06.38	-60.00	597.17	597.37
	2CB	50+16.38	-60.00	596.94	597.19
	2CC	50+26.38	-60.00	596.71	596.99
	2CD	50+36.38	-60.00	596.47	596.79
	2CE	50+46.38	-60.00	596.23	596.59
	2CF	50+56.38	-60.00	595.98	596.37
	2CG	50+66.38	-60.00	595.74	596.14
	2CH	50+76.38	-60.00	595.48	595.91
	2CI	50+86.38	-60.00	595.23	595.66
	2CJ	50+96.38	-60.00	594.97	595.40
2CK	51+06.38	-60.00	594.70	595.13	
2CL	51+16.38	-60.00	594.43	594.85	
2CM	51+26.38	-60.00	594.16	594.56	
2CN	51+36.38	-60.00	593.89	594.25	
2CO	51+46.38	-60.00	593.61	593.94	
2CP	51+56.38	-60.00	593.32	593.62	
2CQ	51+66.38	-60.00	593.03	593.28	
2CR	51+76.38	-60.00	592.74	592.94	
2CS	51+86.38	-60.00	592.45	592.59	
W BRG PIER 5 WB	51+96.38	-60.00	592.14	592.24	
C PIER 5 WB	52+08.38	-60.00	591.78	591.80	
C PIER 5 WB	52+09.88	-60.00	591.73	591.75	

Location	Station	Offset	Theoretical Grade Elevations	Theoretical Grade Elevations Adjusted For Dead Load Deflection and Grinding
☪ PIER 2 WB	42+01.21	-57.54	602.47	602.49
☪ E BRG PIER 2 WB	42+02.38	-57.54	602.48	602.50
2A	42+12.38	-57.54	602.57	602.66
2B	42+22.38	-57.54	602.66	602.81
2C	42+32.38	-57.54	602.75	602.96
2D	42+42.38	-57.54	602.83	603.10
2E	42+52.38	-57.54	602.91	603.22
2F	42+62.38	-57.54	602.98	603.34
2G	42+72.38	-57.54	603.05	603.45
2H	42+82.38	-57.54	603.11	603.55
2I	42+92.38	-57.54	603.18	603.64
2J	43+02.38	-57.54	603.23	603.71
2K	43+12.38	-57.54	603.29	603.78
2L	43+22.38	-57.54	603.34	603.83
2M	43+32.38	-57.54	603.38	603.87
2N	43+42.38	-57.54	603.42	603.90
2O	43+52.38	-57.54	603.46	603.92
2P	43+62.38	-57.54	603.49	603.93
2Q	43+72.38	-57.54	603.52	603.93
2R	43+82.38	-57.54	603.55	603.92
2S	43+92.38	-57.54	603.57	603.90
2T	44+02.38	-57.54	603.59	603.87
2U	44+12.38	-57.54	603.60	603.84
2V	44+22.38	-57.54	603.61	603.80
2W	44+32.38	-57.54	603.61	603.76
2X	44+42.38	-57.54	603.61	603.73
2Y	44+52.38	-57.54	603.61	603.69
2Z	44+62.38	-57.54	603.61	603.66
2AA	44+72.38	-57.54	603.59	603.63
2AB	44+82.38	-57.54	603.58	603.60
2AC	44+92.38	-57.54	603.56	603.58
☪ BRG. PIER 3 WB	45+02.38	-57.54	603.54	603.56
2AD	45+12.38	-57.54	603.51	603.55
2AE	45+22.38	-57.54	603.48	603.54
2AF	45+32.38	-57.54	603.45	603.54
2AG	45+42.38	-57.54	603.41	603.53
2AH	45+52.38	-57.54	603.37	603.54
2AI	45+62.38	-57.54	603.32	603.54
2AJ	45+72.38	-57.54	603.27	603.55
2AK	45+82.38	-57.54	603.21	603.55
2AL	45+92.38	-57.54	603.15	603.55
2AM	46+02.38	-57.54	603.09	603.55
2AN	46+12.38	-57.54	603.03	603.54
2AO	46+22.38	-57.54	602.95	603.53
2AP	46+32.38	-57.54	602.88	603.50
2AQ	46+42.38	-57.54	602.80	603.47
2AR	46+52.38	-57.54	602.72	603.43
2AS	46+62.38	-57.54	602.63	603.37
2AT	46+72.38	-57.54	602.54	603.31
2AU	46+82.38	-57.54	602.45	603.24
2AV	46+92.38	-57.54	602.35	603.16
2AW	47+02.38	-57.54	602.25	603.06
2AX	47+12.38	-57.54	602.14	602.96
2AY	47+22.38	-57.54	602.03	602.84
2AZ	47+32.38	-57.54	601.91	602.72

1. All Elevations and Offsets are in feet.
2. Offsets are measured with respect to the I-80 WB PGL. Negative offsets are left and positive are right of the PGL.

FOR INFORMATION ONLY

 WSP USA, Inc. 30 N. LASALLE STREET SUITE 4000 CHICAGO, IL 60602 TEL: (312) 782-8150 FAX: (312) 782-1684	USER NAME = USCP702533	DESIGNED - LAS	REVISED -	STATE OF ILLINOIS DEPARTMENT OF TRANSPORTATION	TOP OF SLAB ELEVATIONS - UNIT 2 WB STRUCTURE NUMBER 099-8309 WB AND 099-8325 EB	F.A.I. RTE.	SECTION	COUNTY	TOTAL SHEETS	SHEET NO.					
	PLOT SCALE = 100,000 ' / in.	CHECKED - TB	REVISED -								I-80	(99-3DEFP) HF 23	WILL	89	24
	PLOT DATE = 10/11/2024	DRAWN - LM	REVISED -								CONTRACT NO. 62W52				
		CHECKED - GS	REVISED -								SHEET S-22 OF S-87 SHEETS				
ILLINOIS FED. AID PROJECT															

Model: Default
File Name: p:\projects\trans\scorp\pwl\hatched\Documents\Projects_2018\CH401\401180022\03-W57\CAD\62W52_SF-3\Sheets\099B309-62W52-5023-DEW204.dgn

GIRDER W1 (CONT.)				
Location	Station	Offset	Theoretical Grade Elevations	Theoretical Grade Elevations Adjusted For Dead Load Deflection and Grinding
2BA	47+42.38	-57.54	601.79	602.58
2BB	47+52.38	-57.54	601.67	602.43
2BC	47+62.38	-57.54	601.55	602.27
2BD	47+72.38	-57.54	601.41	602.11
2BE	47+82.38	-57.54	601.28	601.93
2BF	47+92.38	-57.54	601.14	601.74
2BG	48+02.38	-57.54	601.00	601.55
2BH	48+12.38	-57.54	600.85	601.34
2BI	48+22.38	-57.54	600.70	601.13
2BJ	48+32.38	-57.54	600.55	600.92
2BK	48+42.38	-57.54	600.39	600.70
2BL	48+52.38	-57.54	600.23	600.48
2BM	48+62.38	-57.54	600.06	600.26
2BN	48+72.38	-57.54	599.89	600.04
2BO	48+82.38	-57.54	599.71	599.82
2BP	48+92.38	-57.54	599.53	599.61
2BQ	49+02.38	-57.54	599.35	599.40
⌀ BRG. PIER 4 WB	49+16.38	-57.54	599.09	599.11
2BR	49+26.38	-57.54	598.90	598.91
2BS	49+36.38	-57.54	598.70	598.72
2BT	49+46.38	-57.54	598.50	598.52
2BU	49+56.38	-57.54	598.30	598.34
2BV	49+66.38	-57.54	598.09	598.15
2BW	49+76.38	-57.54	597.88	597.97
2BX	49+86.38	-57.54	597.66	597.79
2BY	49+96.38	-57.54	597.44	597.61
2BZ	50+06.38	-57.54	597.21	597.42
2CA	50+16.38	-57.54	596.99	597.24
2CB	50+26.38	-57.54	596.75	597.04
2CC	50+36.38	-57.54	596.52	596.84
2CD	50+46.38	-57.54	596.28	596.64
2CE	50+56.38	-57.54	596.03	596.42
2CF	50+66.38	-57.54	595.79	596.19
2CG	50+76.38	-57.54	595.53	595.95
2CH	50+86.38	-57.54	595.28	595.71
2CI	50+96.38	-57.54	595.02	595.45
2CJ	51+06.38	-57.54	594.75	595.18
2CK	51+16.38	-57.54	594.48	594.90
2CL	51+26.38	-57.54	594.21	594.61
2CM	51+36.38	-57.54	593.94	594.30
2CN	51+46.38	-57.54	593.66	593.99
2CO	51+56.38	-57.54	593.37	593.67
2CP	51+66.38	-57.54	593.08	593.33
2CQ	51+76.38	-57.54	592.79	592.99
2CR	51+86.38	-57.54	592.49	592.64
2CS	51+96.38	-57.54	592.19	592.29
⌀ W BRG PIER 5 WB	52+08.38	-57.54	591.83	591.85
⌀ PIER 5 WB	52+09.88	-57.54	591.78	591.80

PROP. ⌀ CENTER RAMP C				
Location	Station	Offset	Theoretical Grade Elevations	Theoretical Grade Elevations Adjusted For Dead Load Deflection and Grinding
⌀ PIER 2 WB	42+01.21	-55.44	602.51	602.53
⌀ E BRG PIER 2 WB	42+02.38	-55.37	602.52	602.54
2A	42+12.37	-54.84	602.63	602.71
2B	42+22.35	-54.31	602.73	602.88
2C	42+32.34	-53.77	602.82	603.03
2D	42+42.32	-53.24	602.91	603.18
2E	42+52.31	-52.71	603.00	603.32
2F	42+62.29	-52.17	603.09	603.45
2G	42+72.28	-51.64	603.17	603.57
2H	42+82.27	-51.11	603.24	603.68
2I	42+92.25	-50.57	603.31	603.78
2J	43+02.24	-50.04	603.38	603.86
2K	43+12.22	-49.51	603.45	603.94
2L	-	-	-	-
2M	-	-	-	-
2N	-	-	-	-
⌀ BRG. PIER 3 WB	-	-	-	-
2AD	-	-	-	-
2AE	-	-	-	-
2AF	-	-	-	-
2AG	-	-	-	-
2AH	-	-	-	-
2AI	-	-	-	-
2AJ	-	-	-	-
2AK	-	-	-	-
2AL	-	-	-	-
2AM	-	-	-	-
2AN	-	-	-	-
2AO	-	-	-	-
2AP	-	-	-	-
2AQ	-	-	-	-
2AR	-	-	-	-
2AS	-	-	-	-
2AT	-	-	-	-
2AU	-	-	-	-
2AV	-	-	-	-
2AW	-	-	-	-
2AX	-	-	-	-
2AY	-	-	-	-
2AZ	-	-	-	-

PROP. ⌀ CENTER RAMP C (CONT.)				
Location	Station	Offset	Theoretical Grade Elevations	Theoretical Grade Elevations Adjusted For Dead Load Deflection and Grinding
2BA	-	-	-	-
2BB	-	-	-	-
2BC	-	-	-	-
2BD	-	-	-	-
2BE	-	-	-	-
2BF	-	-	-	-
2BG	-	-	-	-
2BH	-	-	-	-
2BI	-	-	-	-
2BJ	-	-	-	-
2BK	-	-	-	-
2BL	-	-	-	-
2BM	-	-	-	-
2BN	-	-	-	-
2BO	-	-	-	-
2BP	-	-	-	-
2BQ	-	-	-	-
⌀ BRG. PIER 4 WB	-	-	-	-
2BR	-	-	-	-
2BS	-	-	-	-
2BT	-	-	-	-
⌀ W BRG PIER 5 WB	-	-	-	-
⌀ PIER 5 WB	-	-	-	-

NOTES:

1. All Elevations and Offsets are in feet.
2. Offsets are measured with respect to the I-80 WB PGL. Negative offsets are left and positive are right of the PGL.

FOR INFORMATION ONLY

	WSP USA Inc. 30 N. LA SALLE STREET SUITE 4200 CHICAGO, IL 60602 TEL: (312) 782-8150 FAX: (312) 782-1684	USER NAME = USCP702533	DESIGNED - LAS	REVISED -	STATE OF ILLINOIS DEPARTMENT OF TRANSPORTATION	TOP OF SLAB ELEVATIONS - UNIT 2 WB STRUCTURE NUMBER 099-8309 WB AND 099-8325 EB	F.A.I RTE.	SECTION	COUNTY	TOTAL SHEETS	SHEET NO.
			CHECKED - TB	REVISED -			I-80	(99-3DEFP) HF 23	WILL	89	25
		PLOT SCALE = 100,000 ' / in.	DRAWN - GM	REVISED -			CONTRACT NO. 62W52				
		PLOT DATE = 10/11/2024	CHECKED - LAS	REVISED -			SHEET S-23 OF S-87 SHEETS				
							ILLINOIS	FED. AID PROJECT			

MODEL: Default
FILE NAME: p:\projects\trans\trans\corp\pw\hatched\Documents\Projects_2018\CH401\401180022\03-W57\CAD\62W52_5E-3\Sheets\0998309-EB\W52-501-4.DWG\205.dgn

GIRDER W2

Location	Station	Offset	Theoretical Grade Elevations	Theoretical Grade Elevations Adjusted For Dead Load Deflection and Grinding
⌒ PIER 2 WB	42+01.21	-47.96	602.66	602.68
⌒ E BRG PIER 2 WB	42+02.38	-47.96	602.67	602.69
2A	42+12.38	-47.96	602.76	602.85
2B	42+22.38	-47.96	602.85	603.00
2C	42+32.38	-47.96	602.94	603.15
2D	42+42.38	-47.96	603.02	603.29
2E	42+52.38	-47.96	603.10	603.42
2F	42+62.38	-47.96	603.17	603.54
2G	42+72.38	-47.96	603.24	603.65
2H	42+82.38	-47.96	603.31	603.74
2I	42+92.38	-47.96	603.37	603.83
2J	43+02.38	-47.96	603.42	603.91
2K	43+12.38	-47.96	603.48	603.97
2L	43+22.38	-47.96	603.53	604.02
2M	43+32.38	-47.96	603.57	604.06
2N	43+42.38	-47.96	603.61	604.09
2O	43+52.38	-47.96	603.65	604.11
2P	43+62.38	-47.96	603.68	604.12
2Q	43+72.38	-47.96	603.71	604.12
2R	43+82.38	-47.96	603.74	604.11
2S	43+92.38	-47.96	603.76	604.09
2T	44+02.38	-47.96	603.78	604.06
2U	44+12.38	-47.96	603.79	604.03
2V	44+22.38	-47.96	603.80	603.99
2W	44+32.38	-47.96	603.81	603.96
2X	44+42.38	-47.96	603.81	603.92
2Y	44+52.38	-47.96	603.80	603.88
2Z	44+62.38	-47.96	603.80	603.85
2AA	44+72.38	-47.96	603.79	603.82
2AB	44+82.38	-47.96	603.77	603.79
2AC	44+92.38	-47.96	603.75	603.77
⌒ BRG. PIER 3 WB	45+02.38	-47.96	603.73	603.75
2AD	45+12.38	-47.96	603.70	603.74
2AE	45+22.38	-47.96	603.67	603.73
2AF	45+32.38	-47.96	603.64	603.73
2AG	45+42.38	-47.96	603.60	603.73
2AH	45+52.38	-47.96	603.56	603.73
2AI	45+62.38	-47.96	603.51	603.73
2AJ	45+72.38	-47.96	603.46	603.74
2AK	45+82.38	-47.96	603.40	603.74
2AL	45+92.38	-47.96	603.35	603.74
2AM	46+02.38	-47.96	603.28	603.74
2AN	46+12.38	-47.96	603.22	603.73
2AO	46+22.38	-47.96	603.15	603.72
2AP	46+32.38	-47.96	603.07	603.69
2AQ	46+42.38	-47.96	602.99	603.66
2AR	46+52.38	-47.96	602.91	603.62
2AS	46+62.38	-47.96	602.82	603.57
2AT	46+72.38	-47.96	602.73	603.50
2AU	46+82.38	-47.96	602.64	603.43
2AV	46+92.38	-47.96	602.54	603.35
2AW	47+02.38	-47.96	602.44	603.25
2AX	47+12.38	-47.96	602.33	603.15
2AY	47+22.38	-47.96	602.22	603.04
2AZ	47+32.38	-47.96	602.10	602.91

GIRDER W2 (CONT.)

Location	Station	Offset	Theoretical Grade Elevations	Theoretical Grade Elevations Adjusted For Dead Load Deflection and Grinding
2BA	47+42.38	-47.96	601.99	602.77
2BB	47+52.38	-47.96	601.86	602.62
2BC	47+62.38	-47.96	601.74	602.47
2BD	47+72.38	-47.96	601.61	602.30
2BE	47+82.38	-47.96	601.47	602.12
2BF	47+92.38	-47.96	601.33	601.93
2BG	48+02.38	-47.96	601.19	601.74
2BH	48+12.38	-47.96	601.04	601.54
2BI	48+22.38	-47.96	600.89	601.33
2BJ	48+32.38	-47.96	600.74	601.11
2BK	48+42.38	-47.96	600.58	600.89
2BL	48+52.38	-47.96	600.42	600.67
2BM	48+62.38	-47.96	600.25	600.45
2BN	48+72.38	-47.96	600.08	600.23
2BO	48+82.38	-47.96	599.90	600.02
2BP	48+92.38	-47.96	599.73	599.80
2BQ	49+02.38	-47.96	599.54	599.59
⌒ BRG. PIER 4 WB	49+16.38	-47.96	599.28	599.30
2BR	49+26.38	-47.96	599.09	599.10
2BS	49+36.38	-47.96	598.89	598.91
2BT	49+46.38	-47.96	598.69	598.72
2BU	49+56.38	-47.96	598.49	598.53
2BV	49+66.38	-47.96	598.28	598.34
2BW	49+76.38	-47.96	598.07	598.16
2BX	49+86.38	-47.96	597.85	597.98
2BY	49+96.38	-47.96	597.63	597.80
2BZ	50+06.38	-47.96	597.41	597.61
2CA	50+16.38	-47.96	597.18	597.43
2CB	50+26.38	-47.96	596.95	597.23
2CC	50+36.38	-47.96	596.71	597.04
2CD	50+46.38	-47.96	596.47	596.83
2CE	50+56.38	-47.96	596.23	596.61
2CF	50+66.38	-47.96	595.98	596.38
2CG	50+76.38	-47.96	595.72	596.15
2CH	50+86.38	-47.96	595.47	595.90
2CI	50+96.38	-47.96	595.21	595.64
2CJ	51+06.38	-47.96	594.94	595.37
2CK	51+16.38	-47.96	594.68	595.09
2CL	51+26.38	-47.96	594.40	594.80
2CM	51+36.38	-47.96	594.13	594.49
2CN	51+46.38	-47.96	593.85	594.18
2CO	51+56.38	-47.96	593.56	593.86
2CP	51+66.38	-47.96	593.27	593.53
2CQ	51+76.38	-47.96	592.98	593.18
2CR	51+86.38	-47.96	592.69	592.83
2CS	51+96.38	-47.96	592.39	592.48
⌒ W BRG PIER 5 WB	52+08.38	-47.96	592.02	592.04
⌒ PIER 5 WB	52+09.88	-47.96	591.97	591.99

GIRDER W3

Location	Station	Offset	Theoretical Grade Elevations	Theoretical Grade Elevations Adjusted For Dead Load Deflection and Grinding
⌒ PIER 2 WB	42+01.21	-38.38	602.85	602.87
⌒ E BRG PIER 2 WB	42+02.38	-38.38	602.86	602.88
2A	42+12.38	-38.38	602.96	603.04
2B	42+22.38	-38.38	603.05	603.19
2C	42+32.38	-38.38	603.13	603.34
2D	42+42.38	-38.38	603.21	603.48
2E	42+52.38	-38.38	603.29	603.61
2F	42+62.38	-38.38	603.36	603.73
2G	42+72.38	-38.38	603.43	603.84
2H	42+82.38	-38.38	603.50	603.93
2I	42+92.38	-38.38	603.56	604.02
2J	43+02.38	-38.38	603.62	604.10
2K	43+12.38	-38.38	603.67	604.16
2L	43+22.38	-38.38	603.72	604.22
2M	43+32.38	-38.38	603.76	604.26
2N	43+42.38	-38.38	603.81	604.29
2O	43+52.38	-38.38	603.84	604.30
2P	43+62.38	-38.38	603.88	604.31
2Q	43+72.38	-38.38	603.90	604.31
2R	43+82.38	-38.38	603.93	604.30
2S	43+92.38	-38.38	603.95	604.28
2T	44+02.38	-38.38	603.97	604.25
2U	44+12.38	-38.38	603.98	604.22
2V	44+22.38	-38.38	603.99	604.19
2W	44+32.38	-38.38	604.00	604.15
2X	44+42.38	-38.38	604.00	604.11
2Y	44+52.38	-38.38	604.00	604.07
2Z	44+62.38	-38.38	603.99	604.04
2AA	44+72.38	-38.38	603.98	604.01
2AB	44+82.38	-38.38	603.96	603.99
2AC	44+92.38	-38.38	603.94	603.96
⌒ BRG. PIER 3 WB	45+02.38	-38.38	603.92	603.94
2AD	45+12.38	-38.38	603.90	603.93
2AE	45+22.38	-38.38	603.86	603.92
2AF	45+32.38	-38.38	603.83	603.92
2AG	45+42.38	-38.38	603.79	603.92
2AH	45+52.38	-38.38	603.75	603.92
2AI	45+62.38	-38.38	603.70	603.92
2AJ	45+72.38	-38.38	603.65	603.93
2AK	45+82.38	-38.38	603.60	603.93
2AL	45+92.38	-38.38	603.54	603.93
2AM	46+02.38	-38.38	603.48	603.93
2AN	46+12.38	-38.38	603.41	603.92
2AO	46+22.38	-38.38	603.34	603.91
2AP	46+32.38	-38.38	603.26	603.88
2AQ	46+42.38	-38.38	603.18	603.85
2AR	46+52.38	-38.38	603.10	603.81
2AS	46+62.38	-38.38	603.02	603.76
2AT	46+72.38	-38.38	602.92	603.70
2AU	46+82.38	-38.38	602.83	603.62
2AV	46+92.38	-38.38	602.73	603.54
2AW	47+02.38	-38.38	602.63	603.45
2AX	47+12.38	-38.38	602.52	603.34
2AY	47+22.38	-38.38	602.41	603.23
2AZ	47+32.38	-38.38	602.30	603.10

NOTES:

1. All Elevations and Offsets are in feet.
2. Offsets are measured with respect to the I-80 WB PGL. Negative offsets are left and positive are right of the PGL.

FOR INFORMATION ONLY

 WSP USA Inc. 30 N. LA SALLE STREET SUITE 4000 CHICAGO, IL 60602 TEL: (312) 782-8150 FAX: (312) 782-1684	USER NAME = USSJ696614	DESIGNED - LAS	REVISED -	STATE OF ILLINOIS DEPARTMENT OF TRANSPORTATION	TOP OF SLAB ELEVATIONS - UNIT 2 WB STRUCTURE NUMBER 099-8309 WB AND 099-8325 EB	F.A.I RTE.	SECTION	COUNTY	TOTAL SHEETS	SHEET NO.
		CHECKED - TB	REVISED -			I-80	(99-3DEFP) HF 23	WILL	89	26
	PLOT SCALE = 100,000 ' / in.	DRAWN - GM	REVISED -			CONTRACT NO. 62W52				
	PLOT DATE = 12/4/2024	CHECKED - LAS	REVISED -			SHEET S-24 OF S-87 SHEETS				
	ILLINOIS FED. AID PROJECT									

GIRDER W3 (CONT.)

Location	Station	Offset	Theoretical Grade Elevations	Theoretical Grade Elevations Adjusted For Dead Load Deflection and Grinding
2BA	47+42.38	-38.38	602.18	602.96
2BB	47+52.38	-38.38	602.06	602.81
2BC	47+62.38	-38.38	601.93	602.66
2BD	47+72.38	-38.38	601.80	602.49
2BE	47+82.38	-38.38	601.66	602.31
2BF	47+92.38	-38.38	601.52	602.13
2BG	48+02.38	-38.38	601.38	601.93
2BH	48+12.38	-38.38	601.24	601.73
2BI	48+22.38	-38.38	601.08	601.52
2BJ	48+32.38	-38.38	600.93	601.30
2BK	48+42.38	-38.38	600.77	601.08
2BL	48+52.38	-38.38	600.61	600.86
2BM	48+62.38	-38.38	600.44	600.64
2BN	48+72.38	-38.38	600.27	600.42
2BO	48+82.38	-38.38	600.10	600.21
2BP	48+92.38	-38.38	599.92	599.99
2BQ	49+02.38	-38.38	599.74	599.78
⊘ BRG. PIER 4 WB	49+16.38	-38.38	599.47	599.49
2BR	49+26.38	-38.38	599.28	599.30
2BS	49+36.38	-38.38	599.08	599.10
2BT	49+46.38	-38.38	598.88	598.91
2BU	49+56.38	-38.38	598.68	598.72
2BV	49+66.38	-38.38	598.47	598.53
2BW	49+76.38	-38.38	598.26	598.35
2BX	49+86.38	-38.38	598.04	598.17
2BY	49+96.38	-38.38	597.82	597.99
2BZ	50+06.38	-38.38	597.60	597.81
2CA	50+16.38	-38.38	597.37	597.62
2CB	50+26.38	-38.38	597.14	597.43
2CC	50+36.38	-38.38	596.90	597.23
2CD	50+46.38	-38.38	596.66	597.02
2CE	50+56.38	-38.38	596.42	596.80
2CF	50+66.38	-38.38	596.17	596.58
2CG	50+76.38	-38.38	595.92	596.34
2CH	50+86.38	-38.38	595.66	596.09
2CI	50+96.38	-38.38	595.40	595.83
2CJ	51+06.38	-38.38	595.14	595.56
2CK	51+16.38	-38.38	594.87	595.28
2CL	51+26.38	-38.38	594.60	594.99
2CM	51+36.38	-38.38	594.32	594.69
2CN	51+46.38	-38.38	594.04	594.37
2CO	51+56.38	-38.38	593.75	594.05
2CP	51+66.38	-38.38	593.47	593.72
2CQ	51+76.38	-38.38	593.17	593.37
2CR	51+86.38	-38.38	592.88	593.02
2CS	51+96.38	-38.38	592.58	592.67
⊘ W BRG PIER 5 WB	52+08.38	-38.38	592.21	592.23
⊘ PIER 5 WB	52+09.88	-38.38	592.17	592.19

NORTH EDGE OF NORTH LANE - WB

Location	Station	Offset	Theoretical Grade Elevations	Theoretical Grade Elevations Adjusted For Dead Load Deflection and Grinding
☐ PIER 2 WB	42+01.21	-36.00	602.90	602.92
☐ E BRG PIER 2 WB	42+02.38	-36.00	602.91	602.93
2A	42+12.38	-36.00	603.00	603.09
2B	42+22.38	-36.00	603.09	603.24
2C	42+32.38	-36.00	603.18	603.39
2D	42+42.38	-36.00	603.26	603.53
2E	42+52.38	-36.00	603.34	603.66
2F	42+62.38	-36.00	603.41	603.78
2G	42+72.38	-36.00	603.48	603.88
2H	42+82.38	-36.00	603.54	603.98
2I	42+92.38	-36.00	603.61	604.07
2J	43+02.38	-36.00	603.66	604.14
2K	43+12.38	-36.00	603.72	604.21
2L	43+22.38	-36.00	603.77	604.26
2M	43+32.38	-36.00	603.81	604.30
2N	43+42.38	-36.00	603.85	604.33
2O	43+52.38	-36.00	603.89	604.35
2P	43+62.38	-36.00	603.92	604.36
2Q	43+72.38	-36.00	603.95	604.36
2R	43+82.38	-36.00	603.98	604.35
2S	43+92.38	-36.00	604.00	604.33
2T	44+02.38	-36.00	604.02	604.30
2U	44+12.38	-36.00	604.03	604.27
2V	44+22.38	-36.00	604.04	604.23
2W	44+32.38	-36.00	604.04	604.19
2X	44+42.38	-36.00	604.05	604.16
2Y	44+52.38	-36.00	604.04	604.12
2Z	44+62.38	-36.00	604.04	604.09
2AA	44+72.38	-36.00	604.03	604.06
2AB	44+82.38	-36.00	604.01	604.03
2AC	44+92.38	-36.00	603.99	604.01
☐ BRG. PIER 3 WB	45+02.38	-36.00	603.97	603.99
2AD	45+12.38	-36.00	603.94	603.98
2AE	45+22.38	-36.00	603.91	603.97
2AF	45+32.38	-36.00	603.88	603.97
2AG	45+42.38	-36.00	603.84	603.97
2AH	45+52.38	-36.00	603.80	603.97
2AI	45+62.38	-36.00	603.75	603.97
2AJ	45+72.38	-36.00	603.70	603.98
2AK	45+82.38	-36.00	603.64	603.98
2AL	45+92.38	-36.00	603.59	603.98
2AM	46+02.38	-36.00	603.52	603.98
2AN	46+12.38	-36.00	603.46	603.97
2AO	46+22.38	-36.00	603.39	603.96
2AP	46+32.38	-36.00	603.31	603.93
2AQ	46+42.38	-36.00	603.23	603.90
2AR	46+52.38	-36.00	603.15	603.86
2AS	46+62.38	-36.00	603.06	603.80
2AT	46+72.38	-36.00	602.97	603.74
2AU	46+82.38	-36.00	602.88	603.67
2AV	46+92.38	-36.00	602.78	603.59
2AW	47+02.38	-36.00	602.68	603.49
2AX	47+12.38	-36.00	602.57	603.39
2AY	47+22.38	-36.00	602.46	603.27
2AZ	47+32.38	-36.00	602.34	603.15

NORTH EDGE OF NORTH LANE - WB (CONT.)

Location	Station	Offset	Theoretical Grade Elevations	Theoretical Grade Elevations Adjusted For Dead Load Deflection and Grinding	
C BRG. PIER 4 WB	2BA	47+42.38	-36.00	602.23	603.01
	2BB	47+52.38	-36.00	602.10	602.86
	2BC	47+62.38	-36.00	601.98	602.71
	2BD	47+72.38	-36.00	601.85	602.54
	2BE	47+82.38	-36.00	601.71	602.36
	2BF	47+92.38	-36.00	601.57	602.17
	2BG	48+02.38	-36.00	601.43	601.98
	2BH	48+12.38	-36.00	601.28	601.77
	2BI	48+22.38	-36.00	601.13	601.56
	2BJ	48+32.38	-36.00	600.98	601.35
	2BK	48+42.38	-36.00	600.82	601.13
	2BL	48+52.38	-36.00	600.66	600.91
	2BM	48+62.38	-36.00	600.49	600.69
	2BN	48+72.38	-36.00	600.32	600.47
	2BO	48+82.38	-36.00	600.14	600.25
	2BP	48+92.38	-36.00	599.97	600.04
	2BQ	49+02.38	-36.00	599.78	599.83
	2BR	49+16.38	-36.00	599.52	599.54
	2BS	49+26.38	-36.00	599.33	599.34
	2BT	49+36.38	-36.00	599.13	599.15
	2BU	49+46.38	-36.00	598.93	598.96
	2BU	49+56.38	-36.00	598.73	598.77
	2BV	49+66.38	-36.00	598.52	598.58
	2BW	49+76.38	-36.00	598.31	598.40
	2BX	49+86.38	-36.00	598.09	598.22
	2BY	49+96.38	-36.00	597.87	598.04
	2BZ	50+06.38	-36.00	597.65	597.85
	2CA	50+16.38	-36.00	597.42	597.67
	2CB	50+26.38	-36.00	597.19	597.47
	2CC	50+36.38	-36.00	596.95	597.27
	2CD	50+46.38	-36.00	596.71	597.07
	2CE	50+56.38	-36.00	596.46	596.85
2CF	50+66.38	-36.00	596.22	596.62	
2CG	50+76.38	-36.00	595.96	596.39	
2CH	50+86.38	-36.00	595.71	596.14	
2CI	50+96.38	-36.00	595.45	595.88	
2CJ	51+06.38	-36.00	595.18	595.61	
2CK	51+16.38	-36.00	594.91	595.33	
2CL	51+26.38	-36.00	594.64	595.04	
2CM	51+36.38	-36.00	594.37	594.73	
2CN	51+46.38	-36.00	594.09	594.42	
2CO	51+56.38	-36.00	593.80	594.10	
2CP	51+66.38	-36.00	593.51	593.76	
2CQ	51+76.38	-36.00	593.22	593.42	
2CR	51+86.38	-36.00	592.93	593.07	
2CS	51+96.38	-36.00	592.62	592.72	
C W BRG PIER 5 WB	52+08.38	-36.00	592.26	592.28	
C PIER 5 WB	52+09.88	-36.00	592.21	592.23	

NOTES:

1. All Elevations and Offsets are in feet.
2. Offsets are measured with respect to the I-80 WB PGL. Negative offsets are left and positive are right of the PGL.

FOR INFORMATION ONLY

 WSP USA INC. 30 N. LA SALLE STREET SUITE 4000 CHICAGO, IL 60602 TEL: (312) 782-8150 FAX: (312) 782-1684	USER NAME = USCP702533	DESIGNED - LAS	REVISED -	STATE OF ILLINOIS DEPARTMENT OF TRANSPORTATION	TOP OF SLAB ELEVATIONS - UNIT 2 WB STRUCTURE NUMBER 099-8309 WB AND 099-8325 EB	F.A.I. RTE.	SECTION	COUNTY	TOTAL SHEETS	SHEET NO.
		CHECKED - TB	REVISED -			I-80	(99-3DEFF) HF 23	WILL	89	27
	PLOT SCALE = 100,000' / in.	DRAWN - GM	REVISED -			CONTRACT NO. 62W52				
	PLOT DATE = 10/11/2024	CHECKED - LAS	REVISED -			SHEET 5-25 OF 5-87 SHEETS				

GIRDER W4

Location	Station	Offset	Theoretical Grade Elevations	Theoretical Grade Elevations Adjusted For Dead Load Deflection and Grinding
☪ PIER 2 WB	42+01.21	-28.79	603.01	603.03
☪ E BRG PIER 2 WB	42+02.38	-28.79	603.02	603.04
2A	42+12.38	-28.79	603.11	603.20
2B	42+22.38	-28.79	603.20	603.35
2C	42+32.38	-28.79	603.29	603.50
2D	42+42.38	-28.79	603.37	603.63
2E	42+52.38	-28.79	603.44	603.76
2F	42+62.38	-28.79	603.52	603.88
2G	42+72.38	-28.79	603.59	603.99
2H	42+82.38	-28.79	603.65	604.09
2I	42+92.38	-28.79	603.71	604.18
2J	43+02.38	-28.79	603.77	604.25
2K	43+12.38	-28.79	603.82	604.32
2L	43+22.38	-28.79	603.87	604.37
2M	43+32.38	-28.79	603.92	604.41
2N	43+42.38	-28.79	603.96	604.44
2O	43+52.38	-28.79	604.00	604.46
2P	43+62.38	-28.79	604.03	604.47
2Q	43+72.38	-28.79	604.06	604.47
2R	43+82.38	-28.79	604.09	604.46
2S	43+92.38	-28.79	604.11	604.44
2T	44+02.38	-28.79	604.12	604.41
2U	44+12.38	-28.79	604.14	604.38
2V	44+22.38	-28.79	604.15	604.34
2W	44+32.38	-28.79	604.15	604.30
2X	44+42.38	-28.79	604.15	604.26
2Y	44+52.38	-28.79	604.15	604.23
2Z	44+62.38	-28.79	604.14	604.20
2AA	44+72.38	-28.79	604.13	604.17
2AB	44+82.38	-28.79	604.12	604.14
2AC	44+92.38	-28.79	604.10	604.12
☪ BRG. PIER 3 WB	45+02.38	-28.79	604.08	604.10
2AD	45+12.38	-28.79	604.05	604.09
2AE	45+22.38	-28.79	604.02	604.08
2AF	45+32.38	-28.79	603.99	604.08
2AG	45+42.38	-28.79	603.95	604.07
2AH	45+52.38	-28.79	603.90	604.08
2AI	45+62.38	-28.79	603.86	604.08
2AJ	45+72.38	-28.79	603.81	604.08
2AK	45+82.38	-28.79	603.75	604.09
2AL	45+92.38	-28.79	603.69	604.09
2AM	46+02.38	-28.79	603.63	604.09
2AN	46+12.38	-28.79	603.56	604.08
2AO	46+22.38	-28.79	603.49	604.06
2AP	46+32.38	-28.79	603.42	604.04
2AQ	46+42.38	-28.79	603.34	604.01
2AR	46+52.38	-28.79	603.26	603.96
2AS	46+62.38	-28.79	603.17	603.91
2AT	46+72.38	-28.79	603.08	603.85
2AU	46+82.38	-28.79	602.99	603.78
2AV	46+92.38	-28.79	602.89	603.70
2AW	47+02.38	-28.79	602.78	603.60
2AX	47+12.38	-28.79	602.68	603.50
2AY	47+22.38	-28.79	602.57	603.38
2AZ	47+32.38	-28.79	602.45	603.26

GIRDER W4 (CONT.)

Location	Station	Offset	Theoretical Grade Elevations	Theoretical Grade Elevations Adjusted For Dead Load Deflection and Grinding	
C BRG. PIER 4 WB	2BA	47+42.38	-28.79	602.33	603.12
	2BB	47+52.38	-28.79	602.21	602.97
	2BC	47+62.38	-28.79	602.08	602.81
	2BD	47+72.38	-28.79	601.95	602.65
	2BE	47+82.38	-28.79	601.82	602.47
	2BF	47+92.38	-28.79	601.68	602.28
	2BG	48+02.38	-28.79	601.54	602.09
	2BH	48+12.38	-28.79	601.39	601.88
	2BI	48+22.38	-28.79	601.24	601.67
	2BJ	48+32.38	-28.79	601.09	601.46
	2BK	48+42.38	-28.79	600.93	601.24
	2BL	48+52.38	-28.79	600.76	601.02
	2BM	48+62.38	-28.79	600.60	600.80
	2BN	48+72.38	-28.79	600.43	600.58
	2BO	48+82.38	-28.79	600.25	600.36
	2BP	48+92.38	-28.79	600.07	600.15
	2BQ	49+02.38	-28.79	599.89	599.94
	2BR	49+16.38	-28.79	599.63	599.65
	2BS	49+26.38	-28.79	599.44	599.45
	2BS	49+36.38	-28.79	599.24	599.26
	2BT	49+46.38	-28.79	599.04	599.06
	2BU	49+56.38	-28.79	598.84	598.87
	2BV	49+66.38	-28.79	598.63	598.69
	2BW	49+76.38	-28.79	598.41	598.51
	2BX	49+86.38	-28.79	598.20	598.32
	2BY	49+96.38	-28.79	597.98	598.14
	2BZ	50+06.38	-28.79	597.75	597.96
	2CA	50+16.38	-28.79	597.53	597.77
	2CB	50+26.38	-28.79	597.29	597.58
	2CC	50+36.38	-28.79	597.06	597.38
	2CD	50+46.38	-28.79	596.82	597.17
	2CE	50+56.38	-28.79	596.57	596.96
	2CF	50+66.38	-28.79	596.32	596.73
	2CG	50+76.38	-28.79	596.07	596.49
	2CH	50+86.38	-28.79	595.82	596.25
	2CI	50+96.38	-28.79	595.56	595.99
	2CJ	51+06.38	-28.79	595.29	595.72
	2CK	51+16.38	-28.79	595.02	595.44
	2CL	51+26.38	-28.79	594.75	595.14
	2CM	51+36.38	-28.79	594.47	594.84
2CN	51+46.38	-28.79	594.19	594.53	
2CO	51+56.38	-28.79	593.91	594.21	
2CP	51+66.38	-28.79	593.62	593.87	
2CQ	51+76.38	-28.79	593.33	593.53	
2CR	51+86.38	-28.79	593.03	593.18	
2CS	51+96.38	-28.79	592.73	592.82	
C W BRG PIER 5 WB	52+08.38	-28.79	592.37	592.39	
C PIER 5 WB	52+09.88	-28.79	592.32	592.34	

CROWN - WB

Location	Station	Offset	Theoretical Grade Elevations	Theoretical Grade Elevations Adjusted For Dead Load Deflection and Grinding
☪ PIER 2 WB	42+01.21	-24.00	603.08	603.10
☪ E BRG PIER 2 WB	42+02.38	-24.00	603.09	603.11
2A	42+12.38	-24.00	603.18	603.27
2B	42+22.38	-24.00	603.27	603.42
2C	42+32.38	-24.00	603.36	603.57
2D	42+42.38	-24.00	603.44	603.71
2E	42+52.38	-24.00	603.52	603.84
2F	42+62.38	-24.00	603.59	603.96
2G	42+72.38	-24.00	603.66	604.06
2H	42+82.38	-24.00	603.72	604.16
2I	42+92.38	-24.00	603.79	604.25
2J	43+02.38	-24.00	603.84	604.32
2K	43+12.38	-24.00	603.90	604.39
2L	43+22.38	-24.00	603.95	604.44
2M	43+32.38	-24.00	603.99	604.48
2N	43+42.38	-24.00	604.03	604.51
2O	43+52.38	-24.00	604.07	604.53
2P	43+62.38	-24.00	604.10	604.54
2Q	43+72.38	-24.00	604.13	604.54
2R	43+82.38	-24.00	604.16	604.53
2S	43+92.38	-24.00	604.18	604.51
2T	44+02.38	-24.00	604.20	604.48
2U	44+12.38	-24.00	604.21	604.45
2V	44+22.38	-24.00	604.22	604.41
2W	44+32.38	-24.00	604.22	604.37
2X	44+42.38	-24.00	604.23	604.34
2Y	44+52.38	-24.00	604.22	604.30
2Z	44+62.38	-24.00	604.22	604.27
2AA	44+72.38	-24.00	604.21	604.24
2AB	44+82.38	-24.00	604.19	604.21
2AC	44+92.38	-24.00	604.17	604.19
☪ BRG. PIER 3 WB	45+02.38	-24.00	604.15	604.17
2AD	45+12.38	-24.00	604.12	604.16
2AE	45+22.38	-24.00	604.09	604.15
2AF	45+32.38	-24.00	604.06	604.15
2AG	45+42.38	-24.00	604.02	604.15
2AH	45+52.38	-24.00	603.98	604.15
2AI	45+62.38	-24.00	603.93	604.15
2AJ	45+72.38	-24.00	603.88	604.16
2AK	45+82.38	-24.00	603.82	604.16
2AL	45+92.38	-24.00	603.77	604.16
2AM	46+02.38	-24.00	603.70	604.16
2AN	46+12.38	-24.00	603.64	604.15
2AO	46+22.38	-24.00	603.57	604.14
2AP	46+32.38	-24.00	603.49	604.11
2AQ	46+42.38	-24.00	603.41	604.08
2AR	46+52.38	-24.00	603.33	604.04
2AS	46+62.38	-24.00	603.24	603.98
2AT	46+72.38	-24.00	603.15	603.92
2AU	46+82.38	-24.00	603.06	603.85
2AV	46+92.38	-24.00	602.96	603.77
2AW	47+02.38	-24.00	602.86	603.67
2AX	47+12.38	-24.00	602.75	603.57
2AY	47+22.38	-24.00	602.64	603.45
2AZ	47+32.38	-24.00	602.52	603.33

NOTES:

1. All Elevations and Offsets are in feet.
2. Offsets are measured with respect to the I-80 WB PGL. Negative offsets are left and positive are right of the PGL.

FOR INFORMATION ONLY

 WSP USA, Inc. 30 N. LASALLE STREET SUITE 4000 CHICAGO, IL 60602 TEL: (312) 782-8150 FAX: (312) 782-1684	USER NAME = USC7P702533	DESIGNED - LAS	REVISED -	STATE OF ILLINOIS DEPARTMENT OF TRANSPORTATION	TOP OF SLAB ELEVATIONS - UNIT 2 WB STRUCTURE NUMBER 099-8309 WB AND 099-8325 EB	SHEET S-26 OF S-87 SHEETS	F.A.I. RTE.	SECTION	COUNTY	TOTAL SHEETS	SHEET NO.	CONTRACT NO. 62W52
	PLOT SCALE = 100,000 ' / in.	CHECKED - TB	REVISED -				I-80	(99-3DEFP) HF 23	WILL	89	28	
	PLOT DATE = 10/11/2024	DRAWN - LM	REVISED -									
		CHECKED - GS	REVISED -									

CROWN - WB (CONT.)

Location	Station	Offset	Theoretical Grade Elevations	Theoretical Grade Elevations Adjusted For Dead Load Deflection and Grinding	
C BRG. PIER 4 WB	2BA	47+42.38	-24.00	602.41	603.19
	2BB	47+52.38	-24.00	602.28	603.04
	2BC	47+62.38	-24.00	602.16	602.89
	2BD	47+72.38	-24.00	602.03	602.72
	2BE	47+82.38	-24.00	601.89	602.54
	2BF	47+92.38	-24.00	601.75	602.35
	2BG	48+02.38	-24.00	601.61	602.16
	2BH	48+12.38	-24.00	601.46	601.95
	2BI	48+22.38	-24.00	601.31	601.74
	2BJ	48+32.38	-24.00	601.16	601.53
	2BK	48+42.38	-24.00	601.00	601.31
	2BL	48+52.38	-24.00	600.84	601.09
	2BM	48+62.38	-24.00	600.67	600.87
	2BN	48+72.38	-24.00	600.50	600.65
	2BO	48+82.38	-24.00	600.32	600.43
	2BP	48+92.38	-24.00	600.15	600.22
	2BQ	49+02.38	-24.00	599.96	600.01
	2BR	49+16.38	-24.00	599.70	599.72
	2BS	49+26.38	-24.00	599.51	599.52
	2BT	49+36.38	-24.00	599.31	599.33
	2BU	49+46.38	-24.00	599.11	599.14
	2BV	49+56.38	-24.00	598.91	598.95
	2BW	49+66.38	-24.00	598.70	598.76
	2BX	49+76.38	-24.00	598.49	598.58
	2BY	49+86.38	-24.00	598.27	598.40
	2BZ	49+96.38	-24.00	598.05	598.22
	2CA	50+06.38	-24.00	597.83	598.03
	2CB	50+16.38	-24.00	597.60	597.85
	2CC	50+26.38	-24.00	597.37	597.65
	2CD	50+36.38	-24.00	597.13	597.45
	2CE	50+46.38	-24.00	596.89	597.25
	2CF	50+56.38	-24.00	596.64	597.03
2CG	50+66.38	-24.00	596.40	596.80	
2CH	50+76.38	-24.00	596.14	596.57	
2CI	50+86.38	-24.00	595.89	596.32	
2CJ	50+96.38	-24.00	595.63	596.06	
2CK	51+06.38	-24.00	595.36	595.79	
2CL	51+16.38	-24.00	595.09	595.51	
2CM	51+26.38	-24.00	594.82	595.22	
2CN	51+36.38	-24.00	594.55	594.91	
2CO	51+46.38	-24.00	594.27	594.60	
2CP	51+56.38	-24.00	593.98	594.28	
2CQ	51+66.38	-24.00	593.69	593.94	
2CR	51+76.38	-24.00	593.40	593.60	
2CS	51+86.38	-24.00	593.11	593.25	
W BRG PIER 5 WB	51+96.38	-24.00	592.80	592.90	
W BRG PIER 5 WB	52+08.38	-24.00	592.44	592.46	
PIER 5 WB	52+09.88	-24.00	592.39	592.41	

GIRDER W5

Location	Station	Offset	Theoretical Grade Elevations	Theoretical Grade Elevations Adjusted For Dead Load Deflection and Grinding
☒ PIER 2 WB	42+01.21	-19.21	603.01	603.03
☒ E BRG PIER 2 WB	42+02.38	-19.21	603.02	603.04
2A	42+12.38	-19.21	603.11	603.20
2B	42+22.38	-19.21	603.20	603.35
2C	42+32.38	-19.21	603.29	603.50
2D	42+42.38	-19.21	603.37	603.63
2E	42+52.38	-19.21	603.44	603.76
2F	42+62.38	-19.21	603.52	603.88
2G	42+72.38	-19.21	603.59	603.99
2H	42+82.38	-19.21	603.65	604.09
2I	42+92.38	-19.21	603.71	604.18
2J	43+02.38	-19.21	603.77	604.25
2K	43+12.38	-19.21	603.82	604.32
2L	43+22.38	-19.21	603.87	604.37
2M	43+32.38	-19.21	603.92	604.41
2N	43+42.38	-19.21	603.96	604.44
2O	43+52.38	-19.21	604.00	604.46
2P	43+62.38	-19.21	604.03	604.47
2Q	43+72.38	-19.21	604.06	604.47
2R	43+82.38	-19.21	604.09	604.46
2S	43+92.38	-19.21	604.11	604.44
2T	44+02.38	-19.21	604.12	604.41
2U	44+12.38	-19.21	604.14	604.38
2V	44+22.38	-19.21	604.15	604.34
2W	44+32.38	-19.21	604.15	604.30
2X	44+42.38	-19.21	604.15	604.26
2Y	44+52.38	-19.21	604.15	604.23
2Z	44+62.38	-19.21	604.14	604.20
2AA	44+72.38	-19.21	604.13	604.17
2AB	44+82.38	-19.21	604.12	604.14
2AC	44+92.38	-19.21	604.10	604.12
☒ BRG. PIER 3 WB	45+02.38	-19.21	604.08	604.10
2AD	45+12.38	-19.21	604.05	604.09
2AE	45+22.38	-19.21	604.02	604.08
2AF	45+32.38	-19.21	603.99	604.08
2AG	45+42.38	-19.21	603.95	604.07
2AH	45+52.38	-19.21	603.90	604.08
2AI	45+62.38	-19.21	603.86	604.08
2AJ	45+72.38	-19.21	603.81	604.08
2AK	45+82.38	-19.21	603.75	604.09
2AL	45+92.38	-19.21	603.69	604.09
2AM	46+02.38	-19.21	603.63	604.09
2AN	46+12.38	-19.21	603.56	604.08
2AO	46+22.38	-19.21	603.49	604.06
2AP	46+32.38	-19.21	603.42	604.04
2AQ	46+42.38	-19.21	603.34	604.01
2AR	46+52.38	-19.21	603.26	603.96
2AS	46+62.38	-19.21	603.17	603.91
2AT	46+72.38	-19.21	603.08	603.85
2AU	46+82.38	-19.21	602.99	603.78
2AV	46+92.38	-19.21	602.89	603.70
2AW	47+02.38	-19.21	602.78	603.60
2AX	47+12.38	-19.21	602.68	603.50
2AY	47+22.38	-19.21	602.57	603.38
2AZ	47+32.38	-19.21	602.45	603.26

GIRDER W5 (CONT.)

Location	Station	Offset	Theoretical Grade Elevations	Theoretical Grade Elevations Adjusted For Dead Load Deflection and Grinding
2BA 2BB 2BC 2BD 2BE 2BF 2BG 2BH 2BI 2BJ 2BK 2BL 2BM 2BN 2BO 2BP 2BQ ⌚ BRG. PIER 4 WB 2BR 2BS 2BT ⌚ W BRG PIER 5 WB ⌚ PIER 5 WB	47+42.38	-19.21	602.33	603.12
	47+52.38	-19.21	602.21	602.97
	47+62.38	-19.21	602.08	602.81
	47+72.38	-19.21	601.95	602.65
	47+82.38	-19.21	601.82	602.47
	47+92.38	-19.21	601.68	602.28
	48+02.38	-19.21	601.54	602.09
	48+12.38	-19.21	601.39	601.88
	48+22.38	-19.21	601.24	601.67
	48+32.38	-19.21	601.09	601.46
	48+42.38	-19.21	600.93	601.24
	48+52.38	-19.21	600.76	601.02
	48+62.38	-19.21	600.60	600.80
	48+72.38	-19.21	600.43	600.58
	48+82.38	-19.21	600.25	600.36
	48+92.38	-19.21	600.07	600.15
	49+02.38	-19.21	599.89	599.94
	49+16.38	-19.21	599.63	599.65
	49+26.38	-19.21	599.44	599.45
	49+36.38	-19.21	599.24	599.26
	49+46.38	-19.21	599.04	599.06
	49+56.38	-19.21	598.84	598.87
	49+66.38	-19.21	598.63	598.69
	49+76.38	-19.21	598.41	598.51
	49+86.38	-19.21	598.20	598.32
	49+96.38	-19.21	597.98	598.14
	50+06.38	-19.21	597.75	597.96
	50+16.38	-19.21	597.53	597.77
	50+26.38	-19.21	597.29	597.58
	50+36.38	-19.21	597.06	597.38
	50+46.38	-19.21	596.82	597.17
	50+56.38	-19.21	596.57	596.96
	50+66.38	-19.21	596.32	596.73
	50+76.38	-19.21	596.07	596.49
	50+86.38	-19.21	595.82	596.25
	50+96.38	-19.21	595.56	595.99
	51+06.38	-19.21	595.29	595.72
	51+16.38	-19.21	595.02	595.44
	51+26.38	-19.21	594.75	595.14
	51+36.38	-19.21	594.47	594.84
51+46.38	-19.21	594.19	594.53	
51+56.38	-19.21	593.91	594.21	
51+66.38	-19.21	593.62	593.87	
51+76.38	-19.21	593.33	593.53	
51+86.38	-19.21	593.03	593.18	
51+96.38	-19.21	592.73	592.82	
52+08.38	-19.21	592.37	592.39	
52+09.88	-19.21	592.32	592.34	

NOTES:

1. All Elevations and Offsets are in feet.
2. Offsets are measured with respect to the I-80 WB PGL. Negative offsets are left and positive are right of the PGL.

FOR INFORMATION ONLY

 WSP USA, INC. 30 N. LASALLE STREET SUITE 4000 CHICAGO, IL 60602 TEL: (312) 782-8150 FAX: (312) 782-1684	USER NAME = USCP702533	DESIGNED - LAS	REVISED -	STATE OF ILLINOIS DEPARTMENT OF TRANSPORTATION	TOP OF SLAB ELEVATIONS - UNIT 2 WB STRUCTURE NUMBER 099-8309 WB AND 099-8325 EB	SHEET S-27 OF S-87 SHEETS	F.A.I. RTE.	SECTION	COUNTY	TOTAL SHEETS	SHEET NO.	CONTRACT NO. 62W52
	PLOT SCALE = 100,000 ' / in.	CHECKED - TB	REVISED -				I-80	(99-3DEFP) HF 23	WILL	89	29	
	PLOT DATE = 10/11/2024	DRAWN - LM	REVISED -									
		CHECKED - GS	REVISED -									

NORTH EDGE OF SOUTH LANE - WB

Location	Station	Offset	Theoretical Grade Elevations	Theoretical Grade Elevations Adjusted For Dead Load Deflection and Grinding
☪ PIER 2 WB	42+01.21	-12.00	602.90	602.92
☪ E BRG PIER 2 WB	42+02.38	-12.00	602.91	602.93
2A	42+12.38	-12.00	603.00	603.09
2B	42+22.38	-12.00	603.09	603.24
2C	42+32.38	-12.00	603.18	603.39
2D	42+42.38	-12.00	603.26	603.53
2E	42+52.38	-12.00	603.34	603.66
2F	42+62.38	-12.00	603.41	603.78
2G	42+72.38	-12.00	603.48	603.88
2H	42+82.38	-12.00	603.54	603.98
2I	42+92.38	-12.00	603.61	604.07
2J	43+02.38	-12.00	603.66	604.14
2K	43+12.38	-12.00	603.72	604.21
2L	43+22.38	-12.00	603.77	604.26
2M	43+32.38	-12.00	603.81	604.30
2N	43+42.38	-12.00	603.85	604.33
2O	43+52.38	-12.00	603.89	604.35
2P	43+62.38	-12.00	603.92	604.36
2Q	43+72.38	-12.00	603.95	604.36
2R	43+82.38	-12.00	603.98	604.35
2S	43+92.38	-12.00	604.00	604.33
2T	44+02.38	-12.00	604.02	604.30
2U	44+12.38	-12.00	604.03	604.27
2V	44+22.38	-12.00	604.04	604.23
2W	44+32.38	-12.00	604.04	604.19
2X	44+42.38	-12.00	604.05	604.16
2Y	44+52.38	-12.00	604.04	604.12
2Z	44+62.38	-12.00	604.04	604.09
2AA	44+72.38	-12.00	604.03	604.06
2AB	44+82.38	-12.00	604.01	604.03
2AC	44+92.38	-12.00	603.99	604.01
☪ BRG. PIER 3 WB	45+02.38	-12.00	603.97	603.99
2AD	45+12.38	-12.00	603.94	603.98
2AE	45+22.38	-12.00	603.91	603.97
2AF	45+32.38	-12.00	603.88	603.97
2AG	45+42.38	-12.00	603.84	603.97
2AH	45+52.38	-12.00	603.80	603.97
2AI	45+62.38	-12.00	603.75	603.97
2AJ	45+72.38	-12.00	603.70	603.98
2AK	45+82.38	-12.00	603.64	603.98
2AL	45+92.38	-12.00	603.59	603.98
2AM	46+02.38	-12.00	603.52	603.98
2AN	46+12.38	-12.00	603.46	603.97
2AO	46+22.38	-12.00	603.39	603.96
2AP	46+32.38	-12.00	603.31	603.93
2AQ	46+42.38	-12.00	603.23	603.90
2AR	46+52.38	-12.00	603.15	603.86
2AS	46+62.38	-12.00	603.06	603.80
2AT	46+72.38	-12.00	602.97	603.74
2AU	46+82.38	-12.00	602.88	603.67
2AV	46+92.38	-12.00	602.78	603.59
2AW	47+02.38	-12.00	602.68	603.49
2AX	47+12.38	-12.00	602.57	603.39
2AY	47+22.38	-12.00	602.46	603.27
2AZ	47+32.38	-12.00	602.34	603.15

NORTH EDGE OF SOUTH LANE - WB (CONT.)

Location	Station	Offset	Theoretical Grade Elevations	Theoretical Grade Elevations Adjusted For Dead Load Deflection and Grinding	
C BRG. PIER 4 WB	2BA	47+42.38	-12.00	602.23	603.01
	2BB	47+52.38	-12.00	602.10	602.86
	2BC	47+62.38	-12.00	601.98	602.71
	2BD	47+72.38	-12.00	601.85	602.54
	2BE	47+82.38	-12.00	601.71	602.36
	2BF	47+92.38	-12.00	601.57	602.17
	2BG	48+02.38	-12.00	601.43	601.98
	2BH	48+12.38	-12.00	601.28	601.77
	2BI	48+22.38	-12.00	601.13	601.56
	2BJ	48+32.38	-12.00	600.98	601.35
	2BK	48+42.38	-12.00	600.82	601.13
	2BL	48+52.38	-12.00	600.66	600.91
	2BM	48+62.38	-12.00	600.49	600.69
	2BN	48+72.38	-12.00	600.32	600.47
	2BO	48+82.38	-12.00	600.14	600.25
	2BP	48+92.38	-12.00	599.97	600.04
	2BQ	49+02.38	-12.00	599.78	599.83
	2BR	49+16.38	-12.00	599.52	599.54
	2BS	49+26.38	-12.00	599.33	599.34
	2BS	49+36.38	-12.00	599.13	599.15
	2BT	49+46.38	-12.00	598.93	598.96
	2BU	49+56.38	-12.00	598.73	598.77
	2BV	49+66.38	-12.00	598.52	598.58
	2BW	49+76.38	-12.00	598.31	598.40
	2BX	49+86.38	-12.00	598.09	598.22
	2BY	49+96.38	-12.00	597.87	598.04
	2BZ	50+06.38	-12.00	597.65	597.85
	2CA	50+16.38	-12.00	597.42	597.67
	2CB	50+26.38	-12.00	597.19	597.47
	2CC	50+36.38	-12.00	596.95	597.27
	2CD	50+46.38	-12.00	596.71	597.07
	2CE	50+56.38	-12.00	596.46	596.85
	2CF	50+66.38	-12.00	596.22	596.62
	2CG	50+76.38	-12.00	595.96	596.39
	2CH	50+86.38	-12.00	595.71	596.14
	2CI	50+96.38	-12.00	595.45	595.88
2CJ	51+06.38	-12.00	595.18	595.61	
2CK	51+16.38	-12.00	594.91	595.33	
2CL	51+26.38	-12.00	594.64	595.04	
2CM	51+36.38	-12.00	594.37	594.73	
2CN	51+46.38	-12.00	594.09	594.42	
2CO	51+56.38	-12.00	593.80	594.10	
2CP	51+66.38	-12.00	593.51	593.76	
2CQ	51+76.38	-12.00	593.22	593.42	
2CR	51+86.38	-12.00	592.93	593.07	
2CS	51+96.38	-12.00	592.62	592.72	
C W BRG PIER 5 WB	52+08.38	-12.00	592.26	592.28	
C PIER 5 WB	52+09.88	-12.00	592.21	592.23	

GIRDER W6

Location	Station	Offset	Theoretical Grade Elevations	Theoretical Grade Elevations Adjusted For Dead Load Deflection and Grinding
☪ PIER 2 WB	42+01.21	-9.62	602.85	602.87
☪ E BRG PIER 2 WB	42+02.38	-9.62	602.86	602.88
2A	42+12.38	-9.62	602.96	603.04
2B	42+22.38	-9.62	603.05	603.19
2C	42+32.38	-9.62	603.13	603.34
2D	42+42.38	-9.62	603.21	603.48
2E	42+52.38	-9.62	603.29	603.61
2F	42+62.38	-9.62	603.36	603.73
2G	42+72.38	-9.62	603.43	603.84
2H	42+82.38	-9.62	603.50	603.93
2I	42+92.38	-9.62	603.56	604.02
2J	43+02.38	-9.62	603.62	604.10
2K	43+12.38	-9.62	603.67	604.16
2L	43+22.38	-9.62	603.72	604.22
2M	43+32.38	-9.62	603.76	604.26
2N	43+42.38	-9.62	603.81	604.29
2O	43+52.38	-9.62	603.84	604.30
2P	43+62.38	-9.62	603.88	604.31
2Q	43+72.38	-9.62	603.90	604.31
2R	43+82.38	-9.62	603.93	604.30
2S	43+92.38	-9.62	603.95	604.28
2T	44+02.38	-9.62	603.97	604.25
2U	44+12.38	-9.62	603.98	604.22
2V	44+22.38	-9.62	603.99	604.19
2W	44+32.38	-9.62	604.00	604.15
2X	44+42.38	-9.62	604.00	604.11
2Y	44+52.38	-9.62	604.00	604.07
2Z	44+62.38	-9.62	603.99	604.04
2AA	44+72.38	-9.62	603.98	604.01
2AB	44+82.38	-9.62	603.96	603.99
2AC	44+92.38	-9.62	603.94	603.96
☪ BRG. PIER 3 WB	45+02.38	-9.62	603.92	603.94
2AD	45+12.38	-9.62	603.90	603.93
2AE	45+22.38	-9.62	603.86	603.92
2AF	45+32.38	-9.62	603.83	603.92
2AG	45+42.38	-9.62	603.79	603.92
2AH	45+52.38	-9.62	603.75	603.92
2AI	45+62.38	-9.62	603.70	603.92
2AJ	45+72.38	-9.62	603.65	603.93
2AK	45+82.38	-9.62	603.60	603.93
2AL	45+92.38	-9.62	603.54	603.93
2AM	46+02.38	-9.62	603.48	603.93
2AN	46+12.38	-9.62	603.41	603.92
2AO	46+22.38	-9.62	603.34	603.91
2AP	46+32.38	-9.62	603.26	603.88
2AQ	46+42.38	-9.62	603.18	603.85
2AR	46+52.38	-9.62	603.10	603.81
2AS	46+62.38	-9.62	603.02	603.76
2AT	46+72.38	-9.62	602.92	603.70
2AU	46+82.38	-9.62	602.83	603.62
2AV	46+92.38	-9.62	602.73	603.54
2AW	47+02.38	-9.62	602.63	603.45
2AX	47+12.38	-9.62	602.52	603.34
2AY	47+22.38	-9.62	602.41	603.23
2AZ	47+32.38	-9.62	602.30	603.10

NOTES:

1. All Elevations and Offsets are in feet.
2. Offsets are measured with respect to the I-80 WB PGL. Negative offsets are left and positive are right of the PGL.

FOR INFORMATION ONLY

 WSP USA, Inc. 30 N. LASALLE STREET SUITE 4000 CHICAGO, IL 60602 TEL: (312) 782-8150 FAX: (312) 782-1684	USER NAME = USC7P702533	DESIGNED - LAS	REVISED -	STATE OF ILLINOIS DEPARTMENT OF TRANSPORTATION	TOP OF SLAB ELEVATIONS - UNIT 2 WB STRUCTURE NUMBER 099-8309 WB AND 099-8325 EB	SHEET S-28 OF S-87 SHEETS	F.A.I. RTE.	SECTION	COUNTY	TOTAL SHEETS	SHEET NO.
	PLOT SCALE = 100,000 ' / in.	CHECKED - TB	REVISED -				I-80	(99-3DEFP) HF 23	WILL	89	30
	PLOT DATE = 10/11/2024	DRAWN - LM	REVISED -				CONTRACT NO. 62W52				
		CHECKED - GS	REVISED -				ILLINOIS FED. AID PROJECT				

GIRDER W6 (CONT.)

Location	Station	Offset	Theoretical Grade Elevations	Theoretical Grade Elevations Adjusted For Dead Load Deflection and Grinding	
C BRG. PIER 4 WB	2BA	47+42.38	-9.62	602.18	602.96
	2BB	47+52.38	-9.62	602.06	602.81
	2BC	47+62.38	-9.62	601.93	602.66
	2BD	47+72.38	-9.62	601.80	602.49
	2BE	47+82.38	-9.62	601.66	602.31
	2BF	47+92.38	-9.62	601.52	602.13
	2BG	48+02.38	-9.62	601.38	601.93
	2BH	48+12.38	-9.62	601.24	601.73
	2BI	48+22.38	-9.62	601.08	601.52
	2BJ	48+32.38	-9.62	600.93	601.30
	2BK	48+42.38	-9.62	600.77	601.08
	2BL	48+52.38	-9.62	600.61	600.86
	2BM	48+62.38	-9.62	600.44	600.64
	2BN	48+72.38	-9.62	600.27	600.42
	2BO	48+82.38	-9.62	600.10	600.21
	2BP	48+92.38	-9.62	599.92	599.99
	2BQ	49+02.38	-9.62	599.74	599.78
	2BR	49+16.38	-9.62	599.47	599.49
	2BS	49+26.38	-9.62	599.28	599.30
	2BT	49+36.38	-9.62	599.08	599.10
	2BU	49+46.38	-9.62	598.88	598.91
	2BV	49+56.38	-9.62	598.68	598.72
	2BW	49+66.38	-9.62	598.47	598.53
	2BX	49+76.38	-9.62	598.26	598.35
	2BY	49+86.38	-9.62	598.04	598.17
	2BZ	49+96.38	-9.62	597.82	597.99
	2CA	50+06.38	-9.62	597.60	597.81
	2CB	50+16.38	-9.62	597.37	597.62
	2CC	50+26.38	-9.62	597.14	597.43
	2CD	50+36.38	-9.62	596.90	597.23
	2CE	50+46.38	-9.62	596.66	597.02
	2CF	50+56.38	-9.62	596.42	596.80
2CG	50+66.38	-9.62	596.17	596.58	
2CH	50+76.38	-9.62	595.92	596.34	
2CI	50+86.38	-9.62	595.66	596.09	
2CJ	50+96.38	-9.62	595.40	595.83	
2CK	51+06.38	-9.62	595.14	595.56	
2CL	51+16.38	-9.62	594.87	595.28	
2CM	51+26.38	-9.62	594.60	594.99	
2CN	51+36.38	-9.62	594.32	594.69	
2CO	51+46.38	-9.62	594.04	594.37	
2CP	51+56.38	-9.62	593.75	594.05	
2CQ	51+66.38	-9.62	593.47	593.72	
2CR	51+76.38	-9.62	593.17	593.37	
2CS	51+86.38	-9.62	592.88	593.02	
2CS	51+96.38	-9.62	592.58	592.67	
C W BRG PIER 5 WB	52+08.38	-9.62	592.21	592.23	
C PIER 5 WB	52+09.88	-9.62	592.17	592.19	

GIRDER W7

Location	Station	Offset	Theoretical Grade Elevations	Theoretical Grade Elevations Adjusted For Dead Load Deflection and Grinding
☐ PIER 2 WB	42+01.21	-0.04	602.66	602.68
☐ E BRG PIER 2 WB	42+02.38	-0.04	602.67	602.69
2A	42+12.38	-0.04	602.76	602.85
2B	42+22.38	-0.04	602.85	603.00
2C	42+32.38	-0.04	602.94	603.15
2D	42+42.38	-0.04	603.02	603.29
2E	42+52.38	-0.04	603.10	603.42
2F	42+62.38	-0.04	603.17	603.54
2G	42+72.38	-0.04	603.24	603.65
2H	42+82.38	-0.04	603.31	603.74
2I	42+92.38	-0.04	603.37	603.83
2J	43+02.38	-0.04	603.42	603.91
2K	43+12.38	-0.04	603.48	603.97
2L	43+22.38	-0.04	603.53	604.02
2M	43+32.38	-0.04	603.57	604.06
2N	43+42.38	-0.04	603.61	604.09
2O	43+52.38	-0.04	603.65	604.11
2P	43+62.38	-0.04	603.68	604.12
2Q	43+72.38	-0.04	603.71	604.12
2R	43+82.38	-0.04	603.74	604.11
2S	43+92.38	-0.04	603.76	604.09
2T	44+02.38	-0.04	603.78	604.06
2U	44+12.38	-0.04	603.79	604.03
2V	44+22.38	-0.04	603.80	603.99
2W	44+32.38	-0.04	603.81	603.96
2X	44+42.38	-0.04	603.81	603.92
2Y	44+52.38	-0.04	603.80	603.88
2Z	44+62.38	-0.04	603.80	603.85
2AA	44+72.38	-0.04	603.79	603.82
2AB	44+82.38	-0.04	603.77	603.79
2AC	44+92.38	-0.04	603.75	603.77
☐ BRG. PIER 3 WB	45+02.38	-0.04	603.73	603.75
2AD	45+12.38	-0.04	603.70	603.74
2AE	45+22.38	-0.04	603.67	603.73
2AF	45+32.38	-0.04	603.64	603.73
2AG	45+42.38	-0.04	603.60	603.73
2AH	45+52.38	-0.04	603.56	603.73
2AI	45+62.38	-0.04	603.51	603.73
2AJ	45+72.38	-0.04	603.46	603.74
2AK	45+82.38	-0.04	603.40	603.74
2AL	45+92.38	-0.04	603.35	603.74
2AM	46+02.38	-0.04	603.28	603.74
2AN	46+12.38	-0.04	603.22	603.73
2AO	46+22.38	-0.04	603.15	603.72
2AP	46+32.38	-0.04	603.07	603.69
2AQ	46+42.38	-0.04	602.99	603.66
2AR	46+52.38	-0.04	602.91	603.62
2AS	46+62.38	-0.04	602.82	603.57
2AT	46+72.38	-0.04	602.73	603.50
2AU	46+82.38	-0.04	602.64	603.43
2AV	46+92.38	-0.04	602.54	603.35
2AW	47+02.38	-0.04	602.44	603.25
2AX	47+12.38	-0.04	602.33	603.15
2AY	47+22.38	-0.04	602.22	603.04
2AZ	47+32.38	-0.04	602.10	602.91

GIRDER W7 (CONT.)

Location	Station	Offset	Theoretical Grade Elevations	Theoretical Grade Elevations Adjusted For Dead Load Deflection and Grinding	
C BRG. PIER 4 WB	2BA	47+42.38	-0.04	601.99	602.77
	2BB	47+52.38	-0.04	601.86	602.62
	2BC	47+62.38	-0.04	601.74	602.47
	2BD	47+72.38	-0.04	601.61	602.30
	2BE	47+82.38	-0.04	601.47	602.12
	2BF	47+92.38	-0.04	601.33	601.93
	2BG	48+02.38	-0.04	601.19	601.74
	2BH	48+12.38	-0.04	601.04	601.54
	2BI	48+22.38	-0.04	600.89	601.33
	2BJ	48+32.38	-0.04	600.74	601.11
	2BK	48+42.38	-0.04	600.58	600.89
	2BL	48+52.38	-0.04	600.42	600.67
	2BM	48+62.38	-0.04	600.25	600.45
	2BN	48+72.38	-0.04	600.08	600.23
	2BO	48+82.38	-0.04	599.90	600.02
	2BP	48+92.38	-0.04	599.73	599.80
	2BQ	49+02.38	-0.04	599.54	599.59
	2BR	49+16.38	-0.04	599.28	599.30
	2BS	49+26.38	-0.04	599.09	599.10
	2BT	49+36.38	-0.04	598.89	598.91
	2BU	49+46.38	-0.04	598.69	598.72
	2BV	49+56.38	-0.04	598.49	598.53
	2BW	49+66.38	-0.04	598.28	598.34
	2BX	49+76.38	-0.04	598.07	598.16
	2BY	49+86.38	-0.04	597.85	597.98
	2BZ	49+96.38	-0.04	597.63	597.80
	2CA	50+06.38	-0.04	597.41	597.61
	2CB	50+16.38	-0.04	597.18	597.43
	2CC	50+26.38	-0.04	596.95	597.23
	2CD	50+36.38	-0.04	596.71	597.04
	2CE	50+46.38	-0.04	596.47	596.83
	2CF	50+56.38	-0.04	596.23	596.61
2CG	50+66.38	-0.04	595.98	596.38	
2CH	50+76.38	-0.04	595.72	596.15	
2CI	50+86.38	-0.04	595.47	595.90	
2CJ	50+96.38	-0.04	595.21	595.64	
2CK	51+06.38	-0.04	594.94	595.37	
2CL	51+16.38	-0.04	594.68	595.09	
2CM	51+26.38	-0.04	594.40	594.80	
2CN	51+36.38	-0.04	594.13	594.49	
2CO	51+46.38	-0.04	593.85	594.18	
2CP	51+56.38	-0.04	593.56	593.86	
2CQ	51+66.38	-0.04	593.27	593.53	
2CR	51+76.38	-0.04	592.98	593.18	
2CS	51+86.38	-0.04	592.69	592.83	
2CS	51+96.38	-0.04	592.39	592.48	
C W BRG PIER 5 WB	52+08.38	-0.04	592.02	592.04	
C PIER 5 WB	52+09.88	-0.04	591.97	591.99	

NOTES:

1. All Elevations and Offsets are in feet.
2. Offsets are measured with respect to the I-80 WB PGL. Negative offsets are left and positive are right of the PGL.

FOR INFORMATION ONLY

 WSP USA, INC. 30 N. LASALLE STREET SUITE 4000 CHICAGO, IL 60602 TEL: (312) 782-8150 FAX: (312) 782-1684	USER NAME = USCP702533	DESIGNED - LAS	REVISED -	STATE OF ILLINOIS DEPARTMENT OF TRANSPORTATION	TOP OF SLAB ELEVATIONS - UNIT 2 WB STRUCTURE NUMBER 099-8309 WB AND 099-8325 EB	F.A.I RTE.	SECTION	COUNTY	TOTAL SHEETS	SHEET NO.	
		CHECKED - TB	REVISED -			I-80	(99-3DEFP) HF 23	WILL	89	31	
	PLOT SCALE = 100,000' / in.	DRAWN - GM	REVISED -					CONTRACT NO. 62W52			
	PLOT DATE = 10/11/2024	CHECKED - LAS	REVISED -			SHEET 5-29 OF 5-87 SHEETS					
								ILLINOIS	FED. AID PROJECT		

MODEL: Default
FILE NAME: p:\projects\trans-stone-pw-bentley.com\trans-stone-pw\I-80\Documents\Projects_2018\CH401\401180022\03-W57\CAD\62W52-5E-3\Sheets\0998309-62W52-5030-DEW21.dgn

PGL I-80 WB				
Location	Station	Offset	Theoretical Grade Elevations	Theoretical Grade Elevations Adjusted For Dead Load Deflection and Grinding
⌀ PIER 2 WB	42+01.21	0.00	602.66	602.68
	42+02.38	0.00	602.67	602.69
⌀ E BRG PIER 2 WB	2A	0.00	602.76	602.85
	2B	0.00	602.85	603.00
2C	42+32.38	0.00	602.94	603.15
2D	42+42.38	0.00	603.02	603.29
2E	42+52.38	0.00	603.10	603.42
2F	42+62.38	0.00	603.17	603.54
2G	42+72.38	0.00	603.24	603.64
2H	42+82.38	0.00	603.30	603.74
2I	42+92.38	0.00	603.37	603.83
2J	43+02.38	0.00	603.42	603.90
2K	43+12.38	0.00	603.48	603.97
2L	43+22.38	0.00	603.53	604.02
2M	43+32.38	0.00	603.57	604.06
2N	43+42.38	0.00	603.61	604.09
2O	43+52.38	0.00	603.65	604.11
2P	43+62.38	0.00	603.68	604.12
2Q	43+72.38	0.00	603.71	604.12
2R	43+82.38	0.00	603.74	604.11
2S	43+92.38	0.00	603.76	604.09
2T	44+02.38	0.00	603.78	604.06
2U	44+12.38	0.00	603.79	604.03
2V	44+22.38	0.00	603.80	603.99
2W	44+32.38	0.00	603.80	603.95
2X	44+42.38	0.00	603.81	603.92
2Y	44+52.38	0.00	603.80	603.88
2Z	44+62.38	0.00	603.80	603.85
2AA	44+72.38	0.00	603.79	603.82
2AB	44+82.38	0.00	603.77	603.79
2AC	44+92.38	0.00	603.75	603.77
⌀ BRG. PIER 3 WB	45+02.38	0.00	603.73	603.75
	2AD	0.00	603.70	603.74
2AE	45+22.38	0.00	603.67	603.73
2AF	45+32.38	0.00	603.64	603.73
2AG	45+42.38	0.00	603.60	603.73
2AH	45+52.38	0.00	603.56	603.73
2AI	45+62.38	0.00	603.51	603.73
2AJ	45+72.38	0.00	603.46	603.74
2AK	45+82.38	0.00	603.40	603.74
2AL	45+92.38	0.00	603.35	603.74
2AM	46+02.38	0.00	603.28	603.74
2AN	46+12.38	0.00	603.22	603.73
2AO	46+22.38	0.00	603.15	603.72
2AP	46+32.38	0.00	603.07	603.69
2AQ	46+42.38	0.00	602.99	603.66
2AR	46+52.38	0.00	602.91	603.62
2AS	46+62.38	0.00	602.82	603.56
2AT	46+72.38	0.00	602.73	603.50
2AU	46+82.38	0.00	602.64	603.43
2AV	46+92.38	0.00	602.54	603.35
2AW	47+02.38	0.00	602.44	603.25
2AX	47+12.38	0.00	602.33	603.15
2AY	47+22.38	0.00	602.22	603.03
2AZ	47+32.38	0.00	602.10	602.91

PGL I-80 WB (CONT.)				
Location	Station	Offset	Theoretical Grade Elevations	Theoretical Grade Elevations Adjusted For Dead Load Deflection and Grinding
2BA	47+42.38	0.00	601.99	602.77
2BB	47+52.38	0.00	601.86	602.62
2BC	47+62.38	0.00	601.74	602.47
2BD	47+72.38	0.00	601.61	602.30
2BE	47+82.38	0.00	601.47	602.12
2BF	47+92.38	0.00	601.33	601.93
2BG	48+02.38	0.00	601.19	601.74
2BH	48+12.38	0.00	601.04	601.53
2BI	48+22.38	0.00	600.89	601.32
2BJ	48+32.38	0.00	600.74	601.11
2BK	48+42.38	0.00	600.58	600.89
2BL	48+52.38	0.00	600.42	600.67
2BM	48+62.38	0.00	600.25	600.45
2BN	48+72.38	0.00	600.08	600.23
2BO	48+82.38	0.00	599.90	600.01
2BP	48+92.38	0.00	599.73	599.80
2BQ	49+02.38	0.00	599.54	599.59
⌀ BRG. PIER 4 WB	49+16.38	0.00	599.28	599.30
	2BR	0.00	599.09	599.10
2BS	49+26.38	0.00	598.89	598.91
2BT	49+36.38	0.00	598.69	598.72
2BU	49+46.38	0.00	598.49	598.53
2BV	49+56.38	0.00	598.28	598.34
2BW	49+66.38	0.00	598.07	598.16
2BX	49+76.38	0.00	597.85	597.98
2BY	49+86.38	0.00	597.63	597.80
2BZ	50+06.38	0.00	597.41	597.61
2CA	50+16.38	0.00	597.18	597.43
2CB	50+26.38	0.00	596.95	597.23
2CC	50+36.38	0.00	596.71	597.03
2CD	50+46.38	0.00	596.47	596.83
2CE	50+56.38	0.00	596.22	596.61
2CF	50+66.38	0.00	595.98	596.38
2CG	50+76.38	0.00	595.72	596.15
2CH	50+86.38	0.00	595.47	595.90
2CI	50+96.38	0.00	595.21	595.64
2CJ	51+06.38	0.00	594.94	595.37
2CK	51+16.38	0.00	594.67	595.09
2CL	51+26.38	0.00	594.40	594.80
2CM	51+36.38	0.00	594.13	594.49
2CN	51+46.38	0.00	593.85	594.18
2CO	51+56.38	0.00	593.56	593.86
2CP	51+66.38	0.00	593.27	593.52
2CQ	51+76.38	0.00	592.98	593.18
2CR	51+86.38	0.00	592.69	592.83
2CS	51+96.38	0.00	592.38	592.48
⌀ W BRG PIER 5 WB	52+08.38	0.00	592.02	592.04
	⌀ PIER 5 WB	0.00	591.97	591.99

GIRDER W8				
Location	Station	Offset	Theoretical Grade Elevations	Theoretical Grade Elevations Adjusted For Dead Load Deflection and Grinding
⌀ PIER 2 WB	42+01.21	9.54	602.47	602.49
	42+02.38	9.54	602.48	602.50
⌀ E BRG PIER 2 WB	2A	9.54	602.57	602.66
	2B	9.54	602.66	602.81
2C	42+32.38	9.54	602.75	602.96
2D	42+42.38	9.54	602.83	603.10
2E	42+52.38	9.54	602.91	603.22
2F	42+62.38	9.54	602.98	603.34
2G	42+72.38	9.54	603.05	603.45
2H	42+82.38	9.54	603.11	603.55
2I	42+92.38	9.54	603.18	603.64
2J	43+02.38	9.54	603.23	603.71
2K	43+12.38	9.54	603.29	603.78
2L	43+22.38	9.54	603.34	603.83
2M	43+32.38	9.54	603.38	603.87
2N	43+42.38	9.54	603.42	603.90
2O	43+52.38	9.54	603.46	603.92
2P	43+62.38	9.54	603.49	603.93
2Q	43+72.38	9.54	603.52	603.93
2R	43+82.38	9.54	603.55	603.92
2S	43+92.38	9.54	603.57	603.90
2T	44+02.38	9.54	603.59	603.87
2U	44+12.38	9.54	603.60	603.84
2V	44+22.38	9.54	603.61	603.80
2W	44+32.38	9.54	603.61	603.76
2X	44+42.38	9.54	603.61	603.73
2Y	44+52.38	9.54	603.61	603.69
2Z	44+62.38	9.54	603.61	603.66
2AA	44+72.38	9.54	603.59	603.63
2AB	44+82.38	9.54	603.58	603.60
2AC	44+92.38	9.54	603.56	603.58
⌀ BRG. PIER 3 WB	45+02.38	9.54	603.54	603.56
	2AD	9.54	603.51	603.55
2AE	45+22.38	9.54	603.48	603.54
2AF	45+32.38	9.54	603.45	603.54
2AG	45+42.38	9.54	603.41	603.53
2AH	45+52.38	9.54	603.37	603.54
2AI	45+62.38	9.54	603.32	603.54
2AJ	45+72.38	9.54	603.27	603.55
2AK	45+82.38	9.54	603.21	603.55
2AL	45+92.38	9.54	603.15	603.55
2AM	46+02.38	9.54	603.09	603.55
2AN	46+12.38	9.54	603.03	603.54
2AO	46+22.38	9.54	602.95	603.53
2AP	46+32.38	9.54	602.88	603.50
2AQ	46+42.38	9.54	602.80	603.47
2AR	46+52.38	9.54	602.72	603.43
2AS	46+62.38	9.54	602.63	603.37
2AT	46+72.38	9.54	602.54	603.31
2AU	46+82.38	9.54	602.45	603.24
2AV	46+92.38	9.54	602.35	603.16
2AW	47+02.38	9.54	602.25	603.06
2AX	47+12.38	9.54	602.14	602.96
2AY	47+22.38	9.54	602.03	602.84
2AZ	47+32.38	9.54	601.91	602.72

NOTES:

- All Elevations and Offsets are in feet.
- Offsets are measured with respect to the I-80 WB PGL. Negative offsets are left and positive are right of the PGL.

FOR INFORMATION ONLY

 WSP USA Inc. 30 N. LA SALLE STREET SUITE 4000 CHICAGO, IL 60602 TEL: (312) 782-8150 FAX: (312) 782-1684	USER NAME = USCP702533	DESIGNED - LAS	REVISED -	STATE OF ILLINOIS DEPARTMENT OF TRANSPORTATION	TOP OF SLAB ELEVATIONS - UNIT 2 WB STRUCTURE NUMBER 099-8309 WB AND 099-8325 EB	SHEET S-30 OF S-87 SHEETS	F.A.I. RTE.	SECTION	COUNTY	TOTAL SHEETS	SHEET NO.
		CHECKED - TB	REVISED -				I-80	(99-3DEFP) HF 23	WILL	89	32
	PLOT SCALE = 100,000 ' / in.	DRAWN - GM	REVISED -				CONTRACT NO. 62W52				
	PLOT DATE = 10/11/2024	CHECKED - LAS	REVISED -				ILLINOIS FED. AID PROJECT				

MODEL: Default
FILE NAME: p:\trans\stone-pw-bentley.com\trans\corp-pw-limited\Documents\Projects_2018\C401\401180022\03-W57\CAD\62W52_5E-3\Sheets\0998309-62W52-5031-DEW212.dgn

GIRDER W8 (CONT.)				
Location	Station	Offset	Theoretical Grade Elevations	Theoretical Grade Elevations Adjusted For Dead Load Deflection and Grinding
2BA	47+42.38	9.54	601.79	602.58
2BB	47+52.38	9.54	601.67	602.43
2BC	47+62.38	9.54	601.55	602.27
2BD	47+72.38	9.54	601.41	602.11
2BE	47+82.38	9.54	601.28	601.93
2BF	47+92.38	9.54	601.14	601.74
2BG	48+02.38	9.54	601.00	601.55
2BH	48+12.38	9.54	600.85	601.34
2BI	48+22.38	9.54	600.70	601.13
2BJ	48+32.38	9.54	600.55	600.92
2BK	48+42.38	9.54	600.39	600.70
2BL	48+52.38	9.54	600.23	600.48
2BM	48+62.38	9.54	600.06	600.26
2BN	48+72.38	9.54	599.89	600.04
2BO	48+82.38	9.54	599.71	599.82
2BP	48+92.38	9.54	599.53	599.61
2BQ	49+02.38	9.54	599.35	599.40
⌀ BRG. PIER 4 WB	49+16.38	9.54	599.09	599.11
2BR	49+26.38	9.54	598.90	598.91
2BS	49+36.38	9.54	598.70	598.72
2BT	49+46.38	9.54	598.50	598.52
2BU	49+56.38	9.54	598.30	598.34
2BV	49+66.38	9.54	598.09	598.15
2BW	49+76.38	9.54	597.88	597.97
2BX	49+86.38	9.54	597.66	597.79
2BY	49+96.38	9.54	597.44	597.61
2BZ	50+06.38	9.54	597.21	597.42
2CA	50+16.38	9.54	596.99	597.24
2CB	50+26.38	9.54	596.75	597.04
2CC	50+36.38	9.54	596.52	596.84
2CD	50+46.38	9.54	596.28	596.64
2CE	50+56.38	9.54	596.03	596.42
2CF	50+66.38	9.54	595.79	596.19
2CG	50+76.38	9.54	595.53	595.95
2CH	50+86.38	9.54	595.28	595.71
2CI	50+96.38	9.54	595.02	595.45
2CJ	51+06.38	9.54	594.75	595.18
2CK	51+16.38	9.54	594.48	594.90
2CL	51+26.38	9.54	594.21	594.61
2CM	51+36.38	9.54	593.94	594.30
2CN	51+46.38	9.54	593.66	593.99
2CO	51+56.38	9.54	593.37	593.67
2CP	51+66.38	9.54	593.08	593.33
2CQ	51+76.38	9.54	592.79	592.99
2CR	51+86.38	9.54	592.49	592.64
2CS	51+96.38	9.54	592.19	592.29
⌀ W BRG PIER 5 WB	52+08.38	9.54	591.83	591.85
⌀ PIER 5 WB	52+09.88	9.54	591.78	591.80

INSIDE FACE OF SOUTH PARAPET - WB				
Location	Station	Offset	Theoretical Grade Elevations	Theoretical Grade Elevations Adjusted For Dead Load Deflection and Grinding
⌀ PIER 2 WB	42+01.21	12.00	602.42	602.44
⌀ E BRG PIER 2 WB	42+02.38	12.00	602.43	602.45
2A	42+12.38	12.00	602.52	602.61
2B	42+22.38	12.00	602.61	602.76
2C	42+32.38	12.00	602.70	602.91
2D	42+42.38	12.00	602.78	603.05
2E	42+52.38	12.00	602.86	603.18
2F	42+62.38	12.00	602.93	603.30
2G	42+72.38	12.00	603.00	603.40
2H	42+82.38	12.00	603.06	603.50
2I	42+92.38	12.00	603.13	603.59
2J	43+02.38	12.00	603.18	603.66
2K	43+12.38	12.00	603.24	603.73
2L	43+22.38	12.00	603.29	603.78
2M	43+32.38	12.00	603.33	603.82
2N	43+42.38	12.00	603.37	603.85
2O	43+52.38	12.00	603.41	603.87
2P	43+62.38	12.00	603.44	603.88
2Q	43+72.38	12.00	603.47	603.88
2R	43+82.38	12.00	603.50	603.87
2S	43+92.38	12.00	603.52	603.85
2T	44+02.38	12.00	603.54	603.82
2U	44+12.38	12.00	603.55	603.79
2V	44+22.38	12.00	603.56	603.75
2W	44+32.38	12.00	603.56	603.71
2X	44+42.38	12.00	603.57	603.68
2Y	44+52.38	12.00	603.56	603.64
2Z	44+62.38	12.00	603.56	603.61
2AA	44+72.38	12.00	603.55	603.58
2AB	44+82.38	12.00	603.53	603.55
2AC	44+92.38	12.00	603.51	603.53
⌀ BRG. PIER 3 WB	45+02.38	12.00	603.49	603.51
2AD	45+12.38	12.00	603.46	603.50
2AE	45+22.38	12.00	603.43	603.49
2AF	45+32.38	12.00	603.40	603.49
2AG	45+42.38	12.00	603.36	603.49
2AH	45+52.38	12.00	603.32	603.49
2AI	45+62.38	12.00	603.27	603.49
2AJ	45+72.38	12.00	603.22	603.50
2AK	45+82.38	12.00	603.16	603.50
2AL	45+92.38	12.00	603.11	603.50
2AM	46+02.38	12.00	603.04	603.50
2AN	46+12.38	12.00	602.98	603.49
2AO	46+22.38	12.00	602.91	603.48
2AP	46+32.38	12.00	602.83	603.45
2AQ	46+42.38	12.00	602.75	603.42
2AR	46+52.38	12.00	602.67	603.38
2AS	46+62.38	12.00	602.58	603.32
2AT	46+72.38	12.00	602.49	603.26
2AU	46+82.38	12.00	602.40	603.19
2AV	46+92.38	12.00	602.30	603.11
2AW	47+02.38	12.00	602.20	603.01
2AX	47+12.38	12.00	602.09	602.91
2AY	47+22.38	12.00	601.98	602.79
2AZ	47+32.38	12.00	601.86	602.67

INSIDE FACE OF SOUTH PARAPET - WB (CONT.)				
Location	Station	Offset	Theoretical Grade Elevations	Theoretical Grade Elevations Adjusted For Dead Load Deflection and Grinding
2BA	47+42.38	12.00	601.75	602.53
2BB	47+52.38	12.00	601.62	602.38
2BC	47+62.38	12.00	601.50	602.23
2BD	47+72.38	12.00	601.37	602.06
2BE	47+82.38	12.00	601.23	601.88
2BF	47+92.38	12.00	601.09	601.69
2BG	48+02.38	12.00	600.95	601.50
2BH	48+12.38	12.00	600.80	601.29
2BI	48+22.38	12.00	600.65	601.08
2BJ	48+32.38	12.00	600.50	600.87
2BK	48+42.38	12.00	600.34	600.65
2BL	48+52.38	12.00	600.18	600.43
2BM	48+62.38	12.00	600.01	600.21
2BN	48+72.38	12.00	599.84	599.99
2BO	48+82.38	12.00	599.66	599.77
2BP	48+92.38	12.00	599.49	599.56
2BQ	49+02.38	12.00	599.30	599.35
⌀ BRG. PIER 4 WB	49+16.38	12.00	599.04	599.06
2BR	49+26.38	12.00	598.85	598.86
2BS	49+36.38	12.00	598.65	598.67
2BT	49+46.38	12.00	598.45	598.48
2BU	49+56.38	12.00	598.25	598.29
2BV	49+66.38	12.00	598.04	598.10
2BW	49+76.38	12.00	597.83	597.92
2BX	49+86.38	12.00	597.61	597.74
2BY	49+96.38	12.00	597.39	597.56
2BZ	50+06.38	12.00	597.17	597.37
2CA	50+16.38	12.00	596.94	597.19
2CB	50+26.38	12.00	596.71	596.99
2CC	50+36.38	12.00	596.47	596.79
2CD	50+46.38	12.00	596.23	596.59
2CE	50+56.38	12.00	595.98	596.37
2CF	50+66.38	12.00	595.74	596.14
2CG	50+76.38	12.00	595.48	595.91
2CH	50+86.38	12.00	595.23	595.66
2CI	50+96.38	12.00	594.97	595.40
2CJ	51+06.38	12.00	594.70	595.13
2CK	51+16.38	12.00	594.43	594.85
2CL	51+26.38	12.00	594.16	594.56
2CM	51+36.38	12.00	593.89	594.25
2CN	51+46.38	12.00	593.61	593.94
2CO	51+56.38	12.00	593.32	593.62
2CP	51+66.38	12.00	593.03	593.28
2CQ	51+76.38	12.00	592.74	592.94
2CR	51+86.38	12.00	592.45	592.59
2CS	51+96.38	12.00	592.14	592.24
⌀ W BRG PIER 5 WB	52+08.38	12.00	591.78	591.80
⌀ PIER 5 WB	52+09.88	12.00	591.73	591.75

NOTES:

1. All Elevations and Offsets are in feet.
2. Offsets are measured with respect to the I-80 WB PGL. Negative offsets are left and positive are right of the PGL.

FOR INFORMATION ONLY

 WSP USA Inc. 30 N. LA SALLE STREET SUITE 4000 CHICAGO, IL 60602 TEL: (312) 782-8150 FAX: (312) 782-1684	USER NAME = USCP702533		DESIGNED - LAS	REVISED -	STATE OF ILLINOIS DEPARTMENT OF TRANSPORTATION	TOP OF SLAB ELEVATIONS - UNIT 2 WB STRUCTURE NUMBER 099-8309 WB AND 099-8325 EB		F.A.I RTE.	SECTION	COUNTY	TOTAL SHEETS	SHEET NO.
			CHECKED - TB	REVISED -				I-80	(99-3DEFP) HF 23	WILL	89	33
	PLOT SCALE = 100,000 ' / in.		DRAWN - GM	REVISED -				CONTRACT NO. 62W52				
	PLOT DATE = 10/11/2024		CHECKED - LAS	REVISED -				SHEET S-31 OF S-87 SHEETS				ILLINOIS FED. AID PROJECT



FOR INFORMATION ONLY

Model: Default
File Name: p:\projects\trans-stone-pw-bentley.com\trans-stone-pw\I-80\Drawings\Documents\Projects_2018\C401\401180022\03-W52\CAD\62W52_5E-3\Sheets\0998309-62W52-5034.DEE203.dgn

INSIDE FACE OF NORTH PARAPET - EB

Location	Station	Offset	Theoretical Grade Elevations	Theoretical Grade Elevations Adjusted For Dead Load Deflection and Grinding
☐ PIER 2 EB	41+68.45	-12.00	602.08	602.10
☐ E BRG PIER 2 EB	41+69.62	-12.00	602.10	602.12
2A	41+79.62	-12.00	602.20	602.29
2B	41+89.62	-12.00	602.31	602.46
2C	41+99.62	-12.00	602.40	602.62
2D	42+09.62	-12.00	602.50	602.77
2E	42+19.62	-12.00	602.59	602.91
2F	42+29.62	-12.00	602.67	603.04
2G	42+39.62	-12.00	602.76	603.17
2H	42+49.62	-12.00	602.84	603.28
2I	42+59.62	-12.00	602.91	603.38
2J	42+69.62	-12.00	602.98	603.47
2K	42+79.62	-12.00	603.05	603.55
2L	42+89.62	-12.00	603.11	603.61
2M	42+99.62	-12.00	603.17	603.67
2N	43+09.62	-12.00	603.22	603.71
2O	43+19.62	-12.00	603.27	603.74
2P	43+29.62	-12.00	603.32	603.76
2Q	43+39.62	-12.00	603.36	603.77
2R	43+49.62	-12.00	603.40	603.78
2S	43+59.62	-12.00	603.43	603.77
2T	43+69.62	-12.00	603.46	603.76
2U	43+79.62	-12.00	603.49	603.74
2V	43+89.62	-12.00	603.51	603.71
2W	43+99.62	-12.00	603.53	603.69
2X	44+09.62	-12.00	603.55	603.66
2Y	44+19.62	-12.00	603.56	603.64
2Z	44+29.62	-12.00	603.56	603.62
2AA	44+39.62	-12.00	603.57	603.60
2AB	44+49.62	-12.00	603.56	603.59
2AC	44+59.62	-12.00	603.56	603.58
☐ BRG. PIER 3 EB	44+69.62	-12.00	603.55	603.57
2AD	44+79.62	-12.00	603.54	603.57
2AE	44+89.62	-12.00	603.52	603.58
2AF	44+99.62	-12.00	603.50	603.58
2AG	45+09.62	-12.00	603.47	603.59
2AH	45+19.62	-12.00	603.44	603.61
2AI	45+29.62	-12.00	603.41	603.62
2AJ	45+39.62	-12.00	603.37	603.64
2AK	45+49.62	-12.00	603.33	603.66
2AL	45+59.62	-12.00	603.28	603.67
2AM	45+69.62	-12.00	603.23	603.68
2AN	45+79.62	-12.00	603.18	603.68
2AO	45+89.62	-12.00	603.12	603.68
2AP	45+99.62	-12.00	603.06	603.67
2AQ	46+09.62	-12.00	602.99	603.65
2AR	46+19.62	-12.00	602.93	603.61
2AS	46+29.62	-12.00	602.85	603.57
2AT	46+39.62	-12.00	602.77	603.52
2AU	46+49.62	-12.00	602.69	603.46
2AV	46+59.62	-12.00	602.61	603.39
2AW	46+69.62	-12.00	602.52	603.31
2AX	46+79.62	-12.00	602.42	603.22
2AY	46+89.62	-12.00	602.33	603.12
2AZ	46+99.62	-12.00	602.22	603.00

INSIDE FACE OF NORTH PARAPET - EB (CONT.)

Location	Station	Offset	Theoretical Grade Elevations	Theoretical Grade Elevations Adjusted For Dead Load Deflection and Grinding
2BA	47+09.62	-12.00	602.12	602.88
2BB	47+19.62	-12.00	602.01	602.74
2BC	47+29.62	-12.00	601.90	602.60
2BD	47+39.62	-12.00	601.78	602.44
2BE	47+49.62	-12.00	601.66	602.28
2BF	47+59.62	-12.00	601.53	602.11
2BG	47+69.62	-12.00	601.40	601.92
2BH	47+79.62	-12.00	601.27	601.74
2BI	47+89.62	-12.00	601.13	601.54
2BJ	47+99.62	-12.00	600.99	601.34
2BK	48+09.62	-12.00	600.84	601.14
2BL	48+19.62	-12.00	600.69	600.93
2BM	48+29.62	-12.00	600.54	600.73
2BN	48+39.62	-12.00	600.38	600.52
2BO	48+49.62	-12.00	600.22	600.32
2BP	48+59.62	-12.00	600.06	600.12
2BQ	48+69.62	-12.00	599.89	599.93
☐ BRG. PIER 4 EB	48+83.62	-12.00	599.64	599.66
2BR	48+93.62	-12.00	599.46	599.48
2BS	49+03.62	-12.00	599.28	599.30
2BT	49+13.62	-12.00	599.09	599.13
2BU	49+23.62	-12.00	598.90	598.96
2BV	49+33.62	-12.00	598.71	598.79
2BW	49+43.62	-12.00	598.51	598.62
2BX	49+53.62	-12.00	598.30	598.46
2BY	49+63.62	-12.00	598.10	598.30
2BZ	49+73.62	-12.00	597.89	598.13
2CA	49+83.62	-12.00	597.67	597.96
2CB	49+93.62	-12.00	597.45	597.79
2CC	50+03.62	-12.00	597.23	597.61
2CD	50+13.62	-12.00	597.00	597.42
2CE	50+23.62	-12.00	596.77	597.22
2CF	50+33.62	-12.00	596.53	597.00
2CG	50+43.62	-12.00	596.30	596.78
2CH	50+53.62	-12.00	596.05	596.55
2CI	50+63.62	-12.00	595.81	596.31
2CJ	50+73.62	-12.00	595.55	596.05
2CK	50+83.62	-12.00	595.30	595.79
2CL	50+93.62	-12.00	595.04	595.51
2CM	51+03.62	-12.00	594.78	595.22
2CN	51+13.62	-12.00	594.51	594.92
2CO	51+23.62	-12.00	594.24	594.61
2CP	51+33.62	-12.00	593.96	594.29
2CQ	51+43.62	-12.00	593.68	593.95
2CR	51+53.62	-12.00	593.40	593.61
2CS	51+63.62	-12.00	593.11	593.26
2CT	51+73.62	-12.00	592.82	592.91
☐ W BRG PIER 5 EB	51+83.62	-12.00	592.53	592.55
☐ PIER 5 EB	51+85.12	-12.00	592.48	592.50

GIRDER E1

Location	Station	Offset	Theoretical Grade Elevations	Theoretical Grade Elevations Adjusted For Dead Load Deflection and Grinding
☐ PIER 2 EB	41+68.45	-9.54	602.13	602.15
☐ E BRG PIER 2 EB	41+69.62	-9.54	602.15	602.17
2A	41+79.62	-9.54	602.25	602.34
2B	41+89.62	-9.54	602.35	602.50
2C	41+99.62	-9.54	602.45	602.66
2D	42+09.62	-9.54	602.55	602.82
2E	42+19.62	-9.54	602.64	602.96
2F	42+29.62	-9.54	602.72	603.09
2G	42+39.62	-9.54	602.81	603.22
2H	42+49.62	-9.54	602.88	603.33
2I	42+59.62	-9.54	602.96	603.43
2J	42+69.62	-9.54	603.03	603.52
2K	42+79.62	-9.54	603.10	603.59
2L	42+89.62	-9.54	603.16	603.66
2M	42+99.62	-9.54	603.22	603.72
2N	43+09.62	-9.54	603.27	603.76
2O	43+19.62	-9.54	603.32	603.79
2P	43+29.62	-9.54	603.37	603.81
2Q	43+39.62	-9.54	603.41	603.82
2R	43+49.62	-9.54	603.45	603.83
2S	43+59.62	-9.54	603.48	603.82
2T	43+69.62	-9.54	603.51	603.81
2U	43+79.62	-9.54	603.54	603.79
2V	43+89.62	-9.54	603.56	603.76
2W	43+99.62	-9.54	603.58	603.74
2X	44+09.62	-9.54	603.60	603.71
2Y	44+19.62	-9.54	603.61	603.69
2Z	44+29.62	-9.54	603.61	603.67
2AA	44+39.62	-9.54	603.61	603.65
2AB	44+49.62	-9.54	603.61	603.64
2AC	44+59.62	-9.54	603.61	603.63
☐ BRG. PIER 3 EB	44+69.62	-9.54	603.60	603.62
2AD	44+79.62	-9.54	603.58	603.62
2AE	44+89.62	-9.54	603.57	603.62
2AF	44+99.62	-9.54	603.55	603.63
2AG	45+09.62	-9.54	603.52	603.64
2AH	45+19.62	-9.54	603.49	603.66
2AI	45+29.62	-9.54	603.46	603.67
2AJ	45+39.62	-9.54	603.42	603.69
2AK	45+49.62	-9.54	603.38	603.70
2AL	45+59.62	-9.54	603.33	603.72
2AM	45+69.62	-9.54	603.28	603.73
2AN	45+79.62	-9.54	603.23	603.73
2AO	45+89.62	-9.54	603.17	603.73
2AP	45+99.62	-9.54	603.11	603.71
2AQ	46+09.62	-9.54	603.04	603.69
2AR	46+19.62	-9.54	602.97	603.66
2AS	46+29.62	-9.54	602.90	603.62
2AT	46+39.62	-9.54	602.82	603.57
2AU	46+49.62	-9.54	602.74	603.51
2AV	46+59.62	-9.54	602.66	603.44
2AW	46+69.62	-9.54	602.57	603.36
2AX	46+79.62	-9.54	602.47	603.27
2AY	46+89.62	-9.54	602.38	603.17
2AZ	46+99.62	-9.54	602.27	603.05

NOTES:

1. All Elevations and Offsets are in feet.
2. Offsets are measured with respect to the I-80 EB PGL. Negative offsets are left and positive are right of the PGL.

FOR INFORMATION ONLY

WSP WSP USA Inc. 30 N. LA SALLE STREET SUITE 4000 CHICAGO, IL 60602 TEL: (312) 782-8150 FAX: (312) 782-1684	USER NAME = USCP702533	DESIGNED - LAS	REVISED -	STATE OF ILLINOIS DEPARTMENT OF TRANSPORTATION	TOP OF SLAB ELEVATIONS - UNIT 2 EB STRUCTURE NUMBER 099-8309 WB AND 099-8325 EB	F.A.I RTE.	SECTION	COUNTY	TOTAL SHEETS	SHEET NO.
		CHECKED - TB	REVISED -			I-80	(99-3DEF) HF 23	WILL	89	36
	PLOT SCALE = 100,000' / in.	DRAWN - GM	REVISED -			CONTRACT NO. 62W52				
	PLOT DATE = 10/11/2024	CHECKED - LAS	REVISED -			SHEET S-34 OF S-87 SHEETS				
						ILLINOIS	FED. AID PROJECT			

MODEL: Default
FILE NAME: p:\projects\trans\trans\corp-pw\hatched\Documents\Projects_2018\CH401\401180022\03-W57\CAD\62W52_5E-3\Sheets\0998309-62W52-5035-DEE204.dgn

GIRDER E1 (CONT.)					
Location		Station	Offset	Theoretical Grade Elevations	Theoretical Grade Elevations Adjusted For Dead Load Deflection and Grinding
E BRG. PIER 4 EB	2BA	47+09.62	-9.54	602.17	602.93
	2BB	47+19.62	-9.54	602.06	602.79
	2BC	47+29.62	-9.54	601.95	602.65
	2BD	47+39.62	-9.54	601.83	602.49
	2BE	47+49.62	-9.54	601.71	602.33
	2BF	47+59.62	-9.54	601.58	602.16
	2BG	47+69.62	-9.54	601.45	601.97
	2BH	47+79.62	-9.54	601.32	601.78
	2BI	47+89.62	-9.54	601.18	601.59
	2BJ	47+99.62	-9.54	601.04	601.39
	2BK	48+09.62	-9.54	600.89	601.18
	2BL	48+19.62	-9.54	600.74	600.98
	2BM	48+29.62	-9.54	600.59	600.77
	2BN	48+39.62	-9.54	600.43	600.57
	2BO	48+49.62	-9.54	600.27	600.37
	2BP	48+59.62	-9.54	600.10	600.17
	2BQ	48+69.62	-9.54	599.94	599.98
	2BR	48+83.62	-9.54	599.69	599.71
	2BS	48+93.62	-9.54	599.51	599.53
	2BT	49+03.62	-9.54	599.33	599.35
	2BU	49+13.62	-9.54	599.14	599.18
	2BV	49+23.62	-9.54	598.95	599.01
	2BW	49+33.62	-9.54	598.76	598.84
	2BX	49+43.62	-9.54	598.56	598.67
	2BY	49+53.62	-9.54	598.35	598.51
	2BZ	49+63.62	-9.54	598.15	598.35
	2CA	49+73.62	-9.54	597.93	598.18
	2CB	49+83.62	-9.54	597.72	598.01
	2CC	49+93.62	-9.54	597.50	597.84
	2CD	50+03.62	-9.54	597.28	597.66
	2CE	50+13.62	-9.54	597.05	597.46
	2CF	50+23.62	-9.54	596.82	597.26
	2CG	50+33.62	-9.54	596.58	597.05
	2CH	50+43.62	-9.54	596.34	596.83
	2CI	50+53.62	-9.54	596.10	596.60
	2CJ	50+63.62	-9.54	595.85	596.36
	2CK	50+73.62	-9.54	595.60	596.10
	2CL	50+83.62	-9.54	595.35	595.84
	2CM	50+93.62	-9.54	595.09	595.56
	2CN	51+03.62	-9.54	594.83	595.27
	2CO	51+13.62	-9.54	594.56	594.97
	2CP	51+23.62	-9.54	594.29	594.66
	2CQ	51+33.62	-9.54	594.01	594.33
	2CR	51+43.62	-9.54	593.73	594.00
	2CS	51+53.62	-9.54	593.45	593.66
	2CT	51+63.62	-9.54	593.16	593.31
	2CT	51+73.62	-9.54	592.87	592.96
W BRG PIER 5 EB	51+83.62	-9.54	592.58	592.60	
PIER 5 EB	51+85.12	-9.54	592.53	592.55	

PGL I-80 EB				
Location	Station	Offset	Theoretical Grade Elevations	Theoretical Grade Elevations Adjusted For Dead Load Deflection and Grinding
☐ PIER 2 EB	41+68.45	0.00	602.32	602.34
	☐ E BRG PIER 2 EB	41+69.62	0.00	602.34
2A	41+79.62	0.00	602.44	602.53
2B	41+89.62	0.00	602.55	602.70
2C	41+99.62	0.00	602.64	602.86
2D	42+09.62	0.00	602.74	603.01
2E	42+19.62	0.00	602.83	603.15
2F	42+29.62	0.00	602.91	603.28
2G	42+39.62	0.00	603.00	603.41
2H	42+49.62	0.00	603.08	603.52
2I	42+59.62	0.00	603.15	603.62
2J	42+69.62	0.00	603.22	603.71
2K	42+79.62	0.00	603.29	603.79
2L	42+89.62	0.00	603.35	603.85
2M	42+99.62	0.00	603.41	603.91
2N	43+09.62	0.00	603.46	603.95
2O	43+19.62	0.00	603.51	603.98
2P	43+29.62	0.00	603.56	604.00
2Q	43+39.62	0.00	603.60	604.01
2R	43+49.62	0.00	603.64	604.02
2S	43+59.62	0.00	603.67	604.01
2T	43+69.62	0.00	603.70	604.00
2U	43+79.62	0.00	603.73	603.98
2V	43+89.62	0.00	603.75	603.95
2W	43+99.62	0.00	603.77	603.93
2X	44+09.62	0.00	603.79	603.90
2Y	44+19.62	0.00	603.80	603.88
2Z	44+29.62	0.00	603.80	603.86
2AA	44+39.62	0.00	603.81	603.84
2AB	44+49.62	0.00	603.80	603.83
2AC	44+59.62	0.00	603.80	603.82
☐ BRG. PIER 3 EB	44+69.62	0.00	603.79	603.81
2AD	44+79.62	0.00	603.78	603.81
2AE	44+89.62	0.00	603.76	603.82
2AF	44+99.62	0.00	603.74	603.82
2AG	45+09.62	0.00	603.71	603.83
2AH	45+19.62	0.00	603.68	603.85
2AI	45+29.62	0.00	603.65	603.86
2AJ	45+39.62	0.00	603.61	603.88
2AK	45+49.62	0.00	603.57	603.90
2AL	45+59.62	0.00	603.52	603.91
2AM	45+69.62	0.00	603.47	603.92
2AN	45+79.62	0.00	603.42	603.92
2AO	45+89.62	0.00	603.36	603.92
2AP	45+99.62	0.00	603.30	603.91
2AQ	46+09.62	0.00	603.23	603.89
2AR	46+19.62	0.00	603.17	603.85
2AS	46+29.62	0.00	603.09	603.81
2AT	46+39.62	0.00	603.01	603.76
2AU	46+49.62	0.00	602.93	603.70
2AV	46+59.62	0.00	602.85	603.63
2AW	46+69.62	0.00	602.76	603.55
2AX	46+79.62	0.00	602.66	603.46
2AY	46+89.62	0.00	602.57	603.36
2AZ	46+99.62	0.00	602.46	603.24

PGL I-80 EB (CONT.)					
Location		Station	Offset	Theoretical Grade Elevations	Theoretical Grade Elevations Adjusted For Dead Load Deflection and Grinding
E BRG. PIER 4 EB	2BA	47+09.62	0.00	602.36	603.12
	2BB	47+19.62	0.00	602.25	602.98
	2BC	47+29.62	0.00	602.14	602.84
	2BD	47+39.62	0.00	602.02	602.68
	2BE	47+49.62	0.00	601.90	602.52
	2BF	47+59.62	0.00	601.77	602.35
	2BG	47+69.62	0.00	601.64	602.16
	2BH	47+79.62	0.00	601.51	601.98
	2BI	47+89.62	0.00	601.37	601.78
	2BJ	47+99.62	0.00	601.23	601.58
	2BK	48+09.62	0.00	601.08	601.38
	2BL	48+19.62	0.00	600.93	601.17
	2BM	48+29.62	0.00	600.78	600.97
	2BN	48+39.62	0.00	600.62	600.76
	2BO	48+49.62	0.00	600.46	600.56
	2BP	48+59.62	0.00	600.30	600.36
	2BQ	48+69.62	0.00	600.13	600.17
	2BR	48+83.62	0.00	599.88	599.90
	2BS	48+93.62	0.00	599.70	599.72
	2BT	49+03.62	0.00	599.52	599.54
	2BU	49+13.62	0.00	599.33	599.37
	2BV	49+23.62	0.00	599.14	599.20
	2BW	49+33.62	0.00	598.95	599.03
	2BX	49+43.62	0.00	598.75	598.86
	2BY	49+53.62	0.00	598.54	598.70
	2BZ	49+63.62	0.00	598.34	598.54
	2CA	49+73.62	0.00	598.13	598.37
	2CB	49+83.62	0.00	597.91	598.20
	2CC	49+93.62	0.00	597.69	598.03
	2CD	50+03.62	0.00	597.47	597.85
	2CE	50+13.62	0.00	597.24	597.66
	2CF	50+23.62	0.00	597.01	597.46
	2CG	50+33.62	0.00	596.77	597.24
	2CH	50+43.62	0.00	596.54	597.02
	2CI	50+53.62	0.00	596.29	596.79
	2CJ	50+63.62	0.00	596.05	596.55
	2CK	50+73.62	0.00	595.79	596.29
	2CL	50+83.62	0.00	595.54	596.03
	2CM	50+93.62	0.00	595.28	595.75
	2CN	51+03.62	0.00	595.02	595.46
	2CO	51+13.62	0.00	594.75	595.16
	2CP	51+23.62	0.00	594.48	594.85
	2CQ	51+33.62	0.00	594.20	594.53
	2CR	51+43.62	0.00	593.92	594.19
	2CS	51+53.62	0.00	593.64	593.85
	2CT	51+63.62	0.00	593.35	593.50
	2CT	51+73.62	0.00	593.06	593.15
W BRG PIER 5 EB	51+83.62	0.00	592.77	592.79	
PIER 5 EB	51+85.12	0.00	592.72	592.74	

NOTES:

1. All Elevations and Offsets are in feet.
2. Offsets are measured with respect to the I-80 EB PGL. Negative offsets are left and positive are right of the PGL.

FOR INFORMATION ONLY

 WSP USA Inc. 30 N. LA SALLE STREET SUITE 4200 CHICAGO, IL 60602 TEL: (312) 782-8150 FAX: (312) 782-1684	USER NAME = USCP702533		DESIGNED - LAS	REVISED -	STATE OF ILLINOIS DEPARTMENT OF TRANSPORTATION	TOP OF SLAB ELEVATIONS - UNIT 2 EB STRUCTURE NUMBER 099-8309 WB AND 099-8325 EB		F.A.I RTE.	SECTION	COUNTY	TOTAL SHEETS	SHEET NO.
			CHECKED - TB	REVISED -				I-80	(99-3DEFP) HF 23	WILL	89	37
	PLOT SCALE = 100,000 ' / in.		DRAWN - GM	REVISED -				CONTRACT NO. 62W52				
	PLOT DATE = 10/11/2024		CHECKED - LAS	REVISED -				SHEET S-35 OF S-87 SHEETS				
			ILLINOIS FED. AID PROJECT									

MODEL: Default
FILE NAME: p:\projects\trans\scorp\pw\hatched\Documents\Projects_2018\CH401\401180022\03-W52\CAD\62W52_5E-3\Sheets\0998309-EB2W52-5036-DEE205.dgn

GIRDER E2				
Location	Station	Offset	Theoretical Grade Elevations	Theoretical Grade Elevations Adjusted For Dead Load Deflection and Grinding
☐ PIER 2 EB	41+68.45	0.04	602.32	602.35
☐ E BRG PIER 2 EB	41+69.62	0.04	602.34	602.36
2A	41+79.62	0.04	602.44	602.53
2B	41+89.62	0.04	602.55	602.70
2C	41+99.62	0.04	602.64	602.86
2D	42+09.62	0.04	602.74	603.01
2E	42+19.62	0.04	602.83	603.15
2F	42+29.62	0.04	602.92	603.28
2G	42+39.62	0.04	603.00	603.41
2H	42+49.62	0.04	603.08	603.52
2I	42+59.62	0.04	603.15	603.62
2J	42+69.62	0.04	603.22	603.71
2K	42+79.62	0.04	603.29	603.79
2L	42+89.62	0.04	603.35	603.85
2M	42+99.62	0.04	603.41	603.91
2N	43+09.62	0.04	603.46	603.95
2O	43+19.62	0.04	603.51	603.98
2P	43+29.62	0.04	603.56	604.00
2Q	43+39.62	0.04	603.60	604.02
2R	43+49.62	0.04	603.64	604.02
2S	43+59.62	0.04	603.68	604.01
2T	43+69.62	0.04	603.71	604.00
2U	43+79.62	0.04	603.73	603.98
2V	43+89.62	0.04	603.75	603.95
2W	43+99.62	0.04	603.77	603.93
2X	44+09.62	0.04	603.79	603.90
2Y	44+19.62	0.04	603.80	603.88
2Z	44+29.62	0.04	603.80	603.86
2AA	44+39.62	0.04	603.81	603.84
2AB	44+49.62	0.04	603.80	603.83
2AC	44+59.62	0.04	603.80	603.82
☐ BRG. PIER 3 EB	44+69.62	0.04	603.79	603.81
2AD	44+79.62	0.04	603.78	603.81
2AE	44+89.62	0.04	603.76	603.82
2AF	44+99.62	0.04	603.74	603.82
2AG	45+09.62	0.04	603.71	603.83
2AH	45+19.62	0.04	603.68	603.85
2AI	45+29.62	0.04	603.65	603.86
2AJ	45+39.62	0.04	603.61	603.88
2AK	45+49.62	0.04	603.57	603.90
2AL	45+59.62	0.04	603.52	603.91
2AM	45+69.62	0.04	603.47	603.92
2AN	45+79.62	0.04	603.42	603.92
2AO	45+89.62	0.04	603.36	603.92
2AP	45+99.62	0.04	603.30	603.91
2AQ	46+09.62	0.04	603.24	603.89
2AR	46+19.62	0.04	603.17	603.85
2AS	46+29.62	0.04	603.09	603.81
2AT	46+39.62	0.04	603.02	603.77
2AU	46+49.62	0.04	602.93	603.70
2AV	46+59.62	0.04	602.85	603.63
2AW	46+69.62	0.04	602.76	603.55
2AX	46+79.62	0.04	602.66	603.46
2AY	46+89.62	0.04	602.57	603.36
2AZ	46+99.62	0.04	602.47	603.24

GIRDER E2 (CONT.)				
Location	Station	Offset	Theoretical Grade Elevations	Theoretical Grade Elevations Adjusted For Dead Load Deflection and Grinding
2BA	47+09.62	0.04	602.36	603.12
2BB	47+19.62	0.04	602.25	602.98
2BC	47+29.62	0.04	602.14	602.84
2BD	47+39.62	0.04	602.02	602.69
2BE	47+49.62	0.04	601.90	602.52
2BF	47+59.62	0.04	601.77	602.35
2BG	47+69.62	0.04	601.64	602.17
2BH	47+79.62	0.04	601.51	601.98
2BI	47+89.62	0.04	601.37	601.78
2BJ	47+99.62	0.04	601.23	601.58
2BK	48+09.62	0.04	601.08	601.38
2BL	48+19.62	0.04	600.93	601.17
2BM	48+29.62	0.04	600.78	600.97
2BN	48+39.62	0.04	600.62	600.76
2BO	48+49.62	0.04	600.46	600.56
2BP	48+59.62	0.04	600.30	600.37
2BQ	48+69.62	0.04	600.13	600.17
☐ BRG. PIER 4 EB	48+83.62	0.04	599.88	599.90
2BR	48+93.62	0.04	599.70	599.72
2BS	49+03.62	0.04	599.52	599.54
2BT	49+13.62	0.04	599.33	599.37
2BU	49+23.62	0.04	599.14	599.20
2BV	49+33.62	0.04	598.95	599.03
2BW	49+43.62	0.04	598.75	598.86
2BX	49+53.62	0.04	598.54	598.70
2BY	49+63.62	0.04	598.34	598.54
2BZ	49+73.62	0.04	598.13	598.37
2CA	49+83.62	0.04	597.91	598.20
2CB	49+93.62	0.04	597.69	598.03
2CC	50+03.62	0.04	597.47	597.85
2CD	50+13.62	0.04	597.24	597.66
2CE	50+23.62	0.04	597.01	597.46
2CF	50+33.62	0.04	596.78	597.25
2CG	50+43.62	0.04	596.54	597.02
2CH	50+53.62	0.04	596.29	596.79
2CI	50+63.62	0.04	596.05	596.55
2CJ	50+73.62	0.04	595.79	596.30
2CK	50+83.62	0.04	595.54	596.03
2CL	50+93.62	0.04	595.28	595.75
2CM	51+03.62	0.04	595.02	595.46
2CN	51+13.62	0.04	594.75	595.16
2CO	51+23.62	0.04	594.48	594.85
2CP	51+33.62	0.04	594.20	594.53
2CQ	51+43.62	0.04	593.92	594.19
2CR	51+53.62	0.04	593.64	593.85
2CS	51+63.62	0.04	593.35	593.51
2CT	51+73.62	0.04	593.06	593.15
☐ W BRG PIER 5 EB	51+83.62	0.04	592.77	592.79
☐ PIER 5 EB	51+85.12	0.04	592.72	592.74

GIRDER E3				
Location	Station	Offset	Theoretical Grade Elevations	Theoretical Grade Elevations Adjusted For Dead Load Deflection and Grinding
☐ PIER 2 EB	41+68.45	9.63	602.52	602.54
☐ E BRG PIER 2 EB	41+69.62	9.63	602.53	602.55
2A	41+79.62	9.63	602.64	602.72
2B	41+89.62	9.63	602.74	602.89
2C	41+99.62	9.63	602.84	603.05
2D	42+09.62	9.63	602.93	603.20
2E	42+19.62	9.63	603.02	603.34
2F	42+29.62	9.63	603.11	603.48
2G	42+39.62	9.63	603.19	603.60
2H	42+49.62	9.63	603.27	603.71
2I	42+59.62	9.63	603.34	603.81
2J	42+69.62	9.63	603.41	603.90
2K	42+79.62	9.63	603.48	603.98
2L	42+89.62	9.63	603.54	604.04
2M	42+99.62	9.63	603.60	604.10
2N	43+09.62	9.63	603.65	604.14
2O	43+19.62	9.63	603.71	604.17
2P	43+29.62	9.63	603.75	604.20
2Q	43+39.62	9.63	603.79	604.21
2R	43+49.62	9.63	603.83	604.21
2S	43+59.62	9.63	603.87	604.20
2T	43+69.62	9.63	603.90	604.19
2U	43+79.62	9.63	603.92	604.17
2V	43+89.62	9.63	603.95	604.15
2W	43+99.62	9.63	603.96	604.12
2X	44+09.62	9.63	603.98	604.09
2Y	44+19.62	9.63	603.99	604.07
2Z	44+29.62	9.63	604.00	604.05
2AA	44+39.62	9.63	604.00	604.03
2AB	44+49.62	9.63	604.00	604.02
2AC	44+59.62	9.63	603.99	604.01
☐ BRG. PIER 3 EB	44+69.62	9.63	603.98	604.00
2AD	44+79.62	9.63	603.97	604.00
2AE	44+89.62	9.63	603.95	604.01
2AF	44+99.62	9.63	603.93	604.02
2AG	45+09.62	9.63	603.90	604.03
2AH	45+19.62	9.63	603.87	604.04
2AI	45+29.62	9.63	603.84	604.05
2AJ	45+39.62	9.63	603.80	604.07
2AK	45+49.62	9.63	603.76	604.09
2AL	45+59.62	9.63	603.72	604.10
2AM	45+69.62	9.63	603.67	604.11
2AN	45+79.62	9.63	603.61	604.11
2AO	45+89.62	9.63	603.55	604.11
2AP	45+99.62	9.63	603.49	604.10
2AQ	46+09.62	9.63	603.43	604.08
2AR	46+19.62	9.63	603.36	604.05
2AS	46+29.62	9.63	603.28	604.01
2AT	46+39.62	9.63	603.21	603.96
2AU	46+49.62	9.63	603.13	603.90
2AV	46+59.62	9.63	603.04	603.82
2AW	46+69.62	9.63	602.95	603.74
2AX	46+79.62	9.63	602.86	603.65
2AY	46+89.62	9.63	602.76	603.55
2AZ	46+99.62	9.63	602.66	603.44

NOTES:

1. All Elevations and Offsets are in feet.
2. Offsets are measured with respect to the I-80 EB PGL. Negative offsets are left and positive are right of the PGL.

FOR INFORMATION ONLY

 WSP USA Inc. 30 N. LA SALLE STREET SUITE 4200 CHICAGO, IL 60602 TEL: (312) 782-8150 FAX: (312) 782-1684	USER NAME = USCP702533	DESIGNED - LAS	REVISED -	STATE OF ILLINOIS DEPARTMENT OF TRANSPORTATION	TOP OF SLAB ELEVATIONS - UNIT 2 EB STRUCTURE NUMBER 099-8309 WB AND 099-8325 EB	F.A.I RTE.	SECTION	COUNTY	TOTAL SHEETS	SHEET NO.
		CHECKED - TB	REVISED -			I-80	(99-3DEFP) HF 23	WILL	89	38
	PLOT SCALE = 100,000 ' / in.	DRAWN - GM	REVISED -			CONTRACT NO. 62W52				
	PLOT DATE = 10/11/2024	CHECKED - LAS	REVISED -			SHEET S-36 OF S-87 SHEETS				
						ILLINOIS	FED. AID PROJECT			

Model: Default
File Name: p:\projects\trans\trans\corp\pw\hatched\Documents\Projects_2018\CH401\401180022\03-W57\CAD\62W53_5E-3\Sheets\099B309-62W53-5037-DEE206.dgn

GIRDER E3 (CONT.)					
Location	Station	Offset	Theoretical Grade Elevations	Theoretical Grade Elevations Adjusted For Dead Load Deflection and Grinding	
☐ BRG. PIER 4 EB	2BA	47+09.62	9.63	602.55	603.31
	2BB	47+19.62	9.63	602.44	603.18
	2BC	47+29.62	9.63	602.33	603.03
	2BD	47+39.62	9.63	602.21	602.88
	2BE	47+49.62	9.63	602.09	602.71
	2BF	47+59.62	9.63	601.96	602.54
	2BG	47+69.62	9.63	601.83	602.36
	2BH	47+79.62	9.63	601.70	602.17
	2BI	47+89.62	9.63	601.56	601.97
	2BJ	47+99.62	9.63	601.42	601.77
	2BK	48+09.62	9.63	601.28	601.57
	2BL	48+19.62	9.63	601.13	601.36
	2BM	48+29.62	9.63	600.97	601.16
	2BN	48+39.62	9.63	600.82	600.95
	2BO	48+49.62	9.63	600.65	600.75
	2BP	48+59.62	9.63	600.49	600.56
	2BQ	48+69.62	9.63	600.32	600.36
	2BR	48+83.62	9.63	600.07	600.10
	2BR	48+93.62	9.63	599.90	599.91
	2BS	49+03.62	9.63	599.71	599.74
	2BT	49+13.62	9.63	599.53	599.56
	2BU	49+23.62	9.63	599.33	599.39
	2BV	49+33.62	9.63	599.14	599.22
	2BW	49+43.62	9.63	598.94	599.06
	2BX	49+53.62	9.63	598.74	598.89
	2BY	49+63.62	9.63	598.53	598.73
	2BZ	49+73.62	9.63	598.32	598.56
	2CA	49+83.62	9.63	598.10	598.40
	2CB	49+93.62	9.63	597.88	598.22
	2CC	50+03.62	9.63	597.66	598.04
	2CD	50+13.62	9.63	597.43	597.85
	2CE	50+23.62	9.63	597.20	597.65
	2CF	50+33.62	9.63	596.97	597.44
	2CG	50+43.62	9.63	596.73	597.22
	2CH	50+53.62	9.63	596.48	596.99
	2CI	50+63.62	9.63	596.24	596.74
	2CJ	50+73.62	9.63	595.99	596.49
	2CK	50+83.62	9.63	595.73	596.22
	2CL	50+93.62	9.63	595.47	595.94
	2CM	51+03.62	9.63	595.21	595.65
	2CN	51+13.62	9.63	594.94	595.35
	2CO	51+23.62	9.63	594.67	595.04
	2CP	51+33.62	9.63	594.40	594.72
	2CQ	51+43.62	9.63	594.12	594.39
	2CR	51+53.62	9.63	593.83	594.05
	2CS	51+63.62	9.63	593.55	593.70
	2CT	51+73.62	9.63	593.25	593.34
☐ W BRG PIER 5 EB		51+83.62	9.63	592.96	592.98
☐ PIER 5 EB		51+85.12	9.63	592.92	592.94

SOUTH EDGE OF NORTH LANE - EB					
Location	Station	Offset	Theoretical Grade Elevations	Theoretical Grade Elevations Adjusted For Dead Load Deflection and Grinding	
☐ PIER 2 EB	41+68.45	12.00	602.56	602.58	
☐ E BRG PIER 2 EB	41+69.62	12.00	602.58	602.60	
2A	41+79.62	12.00	602.68	602.77	
2B	41+89.62	12.00	602.79	602.94	
2C	41+99.62	12.00	602.88	603.10	
2D	42+09.62	12.00	602.98	603.25	
2E	42+19.62	12.00	603.07	603.39	
2F	42+29.62	12.00	603.15	603.52	
2G	42+39.62	12.00	603.24	603.65	
2H	42+49.62	12.00	603.32	603.76	
2I	42+59.62	12.00	603.39	603.86	
2J	42+69.62	12.00	603.46	603.95	
2K	42+79.62	12.00	603.53	604.03	
2L	42+89.62	12.00	603.59	604.09	
2M	42+99.62	12.00	603.65	604.15	
2N	43+09.62	12.00	603.70	604.19	
2O	43+19.62	12.00	603.75	604.22	
2P	43+29.62	12.00	603.80	604.24	
2Q	43+39.62	12.00	603.84	604.25	
2R	43+49.62	12.00	603.88	604.26	
2S	43+59.62	12.00	603.91	604.25	
2T	43+69.62	12.00	603.94	604.24	
2U	43+79.62	12.00	603.97	604.22	
2V	43+89.62	12.00	603.99	604.19	
2W	43+99.62	12.00	604.01	604.17	
2X	44+09.62	12.00	604.03	604.14	
2Y	44+19.62	12.00	604.04	604.12	
2Z	44+29.62	12.00	604.04	604.10	
2AA	44+39.62	12.00	604.05	604.08	
2AB	44+49.62	12.00	604.04	604.07	
2AC	44+59.62	12.00	604.04	604.06	
☐ BRG. PIER 3 EB	44+69.62	12.00	604.03	604.05	
2AD	44+79.62	12.00	604.02	604.05	
2AE	44+89.62	12.00	604.00	604.06	
2AF	44+99.62	12.00	603.98	604.06	
2AG	45+09.62	12.00	603.95	604.07	
2AH	45+19.62	12.00	603.92	604.09	
2AI	45+29.62	12.00	603.89	604.10	
2AJ	45+39.62	12.00	603.85	604.12	
2AK	45+49.62	12.00	603.81	604.14	
2AL	45+59.62	12.00	603.76	604.15	
2AM	45+69.62	12.00	603.71	604.16	
2AN	45+79.62	12.00	603.66	604.16	
2AO	45+89.62	12.00	603.60	604.16	
2AP	45+99.62	12.00	603.54	604.15	
2AQ	46+09.62	12.00	603.47	604.13	
2AR	46+19.62	12.00	603.41	604.09	
2AS	46+29.62	12.00	603.33	604.05	
2AT	46+39.62	12.00	603.25	604.00	
2AU	46+49.62	12.00	603.17	603.94	
2AV	46+59.62	12.00	603.09	603.87	
2AW	46+69.62	12.00	603.00	603.79	
2AX	46+79.62	12.00	602.90	603.70	
2AY	46+89.62	12.00	602.81	603.60	
2AZ	46+99.62	12.00	602.70	603.48	

SOUTH EDGE OF NORTH LANE - EB (CONT.)					
Location	Station	Offset	Theoretical Grade Elevations	Theoretical Grade Elevations Adjusted For Dead Load Deflection and Grinding	
2BA	47+09.62	12.00	602.60	603.36	
2BB	47+19.62	12.00	602.49	603.22	
2BC	47+29.62	12.00	602.38	603.08	
2BD	47+39.62	12.00	602.26	602.92	
2BE	47+49.62	12.00	602.14	602.76	
2BF	47+59.62	12.00	602.01	602.59	
2BG	47+69.62	12.00	601.88	602.40	
2BH	47+79.62	12.00	601.75	602.22	
2BI	47+89.62	12.00	601.61	602.02	
2BJ	47+99.62	12.00	601.47	601.82	
2BK	48+09.62	12.00	601.32	601.62	
2BL	48+19.62	12.00	601.17	601.41	
2BM	48+29.62	12.00	601.02	601.21	
2BN	48+39.62	12.00	600.86	601.00	
2BO	48+49.62	12.00	600.70	600.80	
2BP	48+59.62	12.00	600.54	600.60	
2BQ	48+69.62	12.00	600.37	600.41	
☐ BRG. PIER 4 EB	48+83.62	12.00	600.12	600.14	
2BR	48+93.62	12.00	599.94	599.96	
2BS	49+03.62	12.00	599.76	599.78	
2BT	49+13.62	12.00	599.57	599.61	
2BU	49+23.62	12.00	599.38	599.44	
2BV	49+33.62	12.00	599.19	599.27	
2BW	49+43.62	12.00	598.99	599.10	
2BX	49+53.62	12.00	598.78	598.94	
2BY	49+63.62	12.00	598.58	598.78	
2BZ	49+73.62	12.00	598.37	598.61	
2CA	49+83.62	12.00	598.15	598.44	
2CB	49+93.62	12.00	597.93	598.27	
2CC	50+03.62	12.00	597.71	598.09	
2CD	50+13.62	12.00	597.48	597.90	
2CE	50+23.62	12.00	597.25	597.70	
2CF	50+33.62	12.00	597.01	597.48	
2CG	50+43.62	12.00	596.78	597.26	
2CH	50+53.62	12.00	596.53	597.03	
2CI	50+63.62	12.00	596.29	596.79	
2CJ	50+73.62	12.00	596.03	596.53	
2CK	50+83.62	12.00	595.78	596.27	
2CL	50+93.62	12.00	595.52	595.99	
2CM	51+03.62	12.00	595.26	595.70	
2CN	51+13.62	12.00	594.99	595.40	
2CO	51+23.62	12.00	594.72	595.09	
2CP	51+33.62	12.00	594.44	594.77	
2CQ	51+43.62	12.00	594.16	594.43	
2CR	51+53.62	12.00	593.88	594.09	
2CS	51+63.62	12.00	593.59	593.74	
2CT	51+73.62	12.00	593.30	593.39	
☐ W BRG PIER 5 EB	51+83.62	12.00	593.01	593.03	
☐ PIER 5 EB	51+85.12	12.00	592.96	592.98	

NOTES:

1. All Elevations and Offsets are in feet.
2. Offsets are measured with respect to the I-80 EB PGL. Negative offsets are left and positive are right of the PGL.

FOR INFORMATION ONLY

MODEL: DRAFT FILE NAME: DWG  WSP USA Inc. 30 N. LA SALLE STREET SUITE 4000 CHICAGO, IL 60602 TEL: (312) 782-8150 FAX: (312) 782-1684	USER NAME = USCP702533		DESIGNED - LAS	REVISED -	STATE OF ILLINOIS DEPARTMENT OF TRANSPORTATION	TOP OF SLAB ELEVATIONS - UNIT 2 EB STRUCTURE NUMBER 099-8309 WB AND 099-8325 EB		F.A.I RTE.	SECTION	COUNTY	TOTAL SHEETS	SHEET NO.
			CHECKED - TB	REVISED -				I-80	(99-3DEFP) HF 23	WILL	89	39
	PLOT SCALE = 100,000' / in.		DRAWN - GM	REVISED -				CONTRACT NO. 62W52				
	PLOT DATE = 10/11/2024		CHECKED - LAS	REVISED -								
SHEET 5-37 OF 5-87 SHEETS												

CROWN - EB

Location	Station	Offset	Theoretical Grade Elevations	Theoretical Grade Elevations Adjusted For Dead Load Deflection and Grinding
☐ PIER 2 EB	41+68.45	24.00	602.74	602.76
☐ E BRG PIER 2 EB	41+69.62	24.00	602.76	602.78
2A	41+79.62	24.00	602.86	602.95
2B	41+89.62	24.00	602.97	603.12
2C	41+99.62	24.00	603.06	603.28
2D	42+09.62	24.00	603.16	603.43
2E	42+19.62	24.00	603.25	603.57
2F	42+29.62	24.00	603.33	603.70
2G	42+39.62	24.00	603.42	603.83
2H	42+49.62	24.00	603.50	603.94
2I	42+59.62	24.00	603.57	604.04
2J	42+69.62	24.00	603.64	604.13
2K	42+79.62	24.00	603.71	604.21
2L	42+89.62	24.00	603.77	604.27
2M	42+99.62	24.00	603.83	604.33
2N	43+09.62	24.00	603.88	604.37
2O	43+19.62	24.00	603.93	604.40
2P	43+29.62	24.00	603.98	604.42
2Q	43+39.62	24.00	604.02	604.43
2R	43+49.62	24.00	604.06	604.44
2S	43+59.62	24.00	604.09	604.43
2T	43+69.62	24.00	604.12	604.42
2U	43+79.62	24.00	604.15	604.40
2V	43+89.62	24.00	604.17	604.37
2W	43+99.62	24.00	604.19	604.35
2X	44+09.62	24.00	604.21	604.32
2Y	44+19.62	24.00	604.22	604.30
2Z	44+29.62	24.00	604.22	604.28
2AA	44+39.62	24.00	604.23	604.26
2AB	44+49.62	24.00	604.22	604.25
2AC	44+59.62	24.00	604.22	604.24
☐ BRG. PIER 3 EB	44+69.62	24.00	604.21	604.23
2AD	44+79.62	24.00	604.20	604.23
2AE	44+89.62	24.00	604.18	604.24
2AF	44+99.62	24.00	604.16	604.24
2AG	45+09.62	24.00	604.13	604.25
2AH	45+19.62	24.00	604.10	604.27
2AI	45+29.62	24.00	604.07	604.28
2AJ	45+39.62	24.00	604.03	604.30
2AK	45+49.62	24.00	603.99	604.32
2AL	45+59.62	24.00	603.94	604.33
2AM	45+69.62	24.00	603.89	604.34
2AN	45+79.62	24.00	603.84	604.34
2AO	45+89.62	24.00	603.78	604.34
2AP	45+99.62	24.00	603.72	604.33
2AQ	46+09.62	24.00	603.65	604.31
2AR	46+19.62	24.00	603.59	604.27
2AS	46+29.62	24.00	603.51	604.23
2AT	46+39.62	24.00	603.43	604.18
2AU	46+49.62	24.00	603.35	604.12
2AV	46+59.62	24.00	603.27	604.05
2AW	46+69.62	24.00	603.18	603.97
2AX	46+79.62	24.00	603.08	603.88
2AY	46+89.62	24.00	602.99	603.78
2AZ	46+99.62	24.00	602.88	603.66

1. All Elevations and Offsets are in feet.
2. Offsets are measured with respect to the I-80 EB PGL. Negative offsets are left and positive are right of the PGL.

FOR INFORMATION ONLY

 WSP USA, Inc. 30 N. LASALLE STREET SUITE 4000 CHICAGO, IL 60602 TEL: (312) 782-8150 FAX: (312) 782-1684	USER NAME = USCP702533	DESIGNED - LAS	REVISED -	STATE OF ILLINOIS DEPARTMENT OF TRANSPORTATION	TOP OF SLAB ELEVATIONS - UNIT 2 EB STRUCTURE NUMBER 099-8309 WB AND 099-8325 EB	SHEET S-38 OF S-87 SHEETS	F.A.I. RTE.	SECTION	COUNTY	TOTAL SHEETS	SHEET NO.
	PLOT SCALE = 100,000 ' / in.	CHECKED - TB	REVISED -				I-80	(99-3DEFP) HF 23	WILL	89	40
	PLOT DATE = 10/11/2024	DRAWN - LM	REVISED -				CONTRACT NO. 62W52				
		CHECKED - GS	REVISED -				ILLINOIS FED. AID PROJECT				

MODEL: Default
FILE NAME: p:\projects\trans\trans\corp\pw\hatched\Documents\Projects_2018\C401\401180022\03-W57\CAD\62W53_SE-35\Notes\0998309-82W52-5039-DEE208.dgn

CROWN - EB (CONT.)				
Location	Station	Offset	Theoretical Grade Elevations	Theoretical Grade Elevations Adjusted For Dead Load Deflection and Grinding
☒ BRG. PIER 4 EB	2BA	47+09.62	24.00	602.78
	2BB	47+19.62	24.00	602.67
	2BC	47+29.62	24.00	602.56
	2BD	47+39.62	24.00	602.44
	2BE	47+49.62	24.00	602.32
	2BF	47+59.62	24.00	602.19
	2BG	47+69.62	24.00	602.06
	2BH	47+79.62	24.00	601.93
	2BI	47+89.62	24.00	601.79
	2BJ	47+99.62	24.00	601.65
	2BK	48+09.62	24.00	601.50
	2BL	48+19.62	24.00	601.35
	2BM	48+29.62	24.00	601.20
	2BN	48+39.62	24.00	601.04
	2BO	48+49.62	24.00	600.88
	2BP	48+59.62	24.00	600.72
	2BQ	48+69.62	24.00	600.55
	2BR	48+83.62	24.00	600.30
	2BR	48+93.62	24.00	600.12
	2BS	49+03.62	24.00	599.94
	2BT	49+13.62	24.00	599.75
	2BU	49+23.62	24.00	599.56
	2BV	49+33.62	24.00	599.37
	2BW	49+43.62	24.00	599.17
	2BX	49+53.62	24.00	598.96
	2BY	49+63.62	24.00	598.76
	2BZ	49+73.62	24.00	598.55
	2CA	49+83.62	24.00	598.33
	2CB	49+93.62	24.00	598.11
	2CC	50+03.62	24.00	597.89
	2CD	50+13.62	24.00	597.66
	2CE	50+23.62	24.00	597.43
	2CF	50+33.62	24.00	597.19
	2CG	50+43.62	24.00	596.96
	2CH	50+53.62	24.00	596.71
	2CI	50+63.62	24.00	596.47
	2CJ	50+73.62	24.00	596.21
	2CK	50+83.62	24.00	595.96
	2CL	50+93.62	24.00	595.70
	2CM	51+03.62	24.00	595.44
	2CN	51+13.62	24.00	595.17
	2CO	51+23.62	24.00	594.90
	2CP	51+33.62	24.00	594.62
	2CQ	51+43.62	24.00	594.34
	2CR	51+53.62	24.00	594.06
	2CS	51+63.62	24.00	593.77
	2CT	51+73.62	24.00	593.48
☒ W BRG PIER 5 EB		51+83.62	24.00	593.19
☒ PIER 5 EB		51+85.12	24.00	593.14

GIRDER E5				
Location	Station	Offset	Theoretical Grade Elevations	Theoretical Grade Elevations Adjusted For Dead Load Deflection and Grinding
☒ PIER 2 EB	41+68.45	28.79	602.67	602.69
☒ E BRG PIER 2 EB	41+69.62	28.79	602.68	602.71
2A	41+79.62	28.79	602.79	602.88
2B	41+89.62	28.79	602.89	603.04
2C	41+99.62	28.79	602.99	603.20
2D	42+09.62	28.79	603.09	603.36
2E	42+19.62	28.79	603.18	603.50
2F	42+29.62	28.79	603.26	603.63
2G	42+39.62	28.79	603.35	603.75
2H	42+49.62	28.79	603.42	603.87
2I	42+59.62	28.79	603.50	603.97
2J	42+69.62	28.79	603.57	604.06
2K	42+79.62	28.79	603.64	604.13
2L	42+89.62	28.79	603.70	604.20
2M	42+99.62	28.79	603.76	604.25
2N	43+09.62	28.79	603.81	604.30
2O	43+19.62	28.79	603.86	604.33
2P	43+29.62	28.79	603.91	604.35
2Q	43+39.62	28.79	603.95	604.36
2R	43+49.62	28.79	603.99	604.37
2S	43+59.62	28.79	604.02	604.36
2T	43+69.62	28.79	604.05	604.34
2U	43+79.62	28.79	604.08	604.32
2V	43+89.62	28.79	604.10	604.30
2W	43+99.62	28.79	604.12	604.28
2X	44+09.62	28.79	604.13	604.25
2Y	44+19.62	28.79	604.14	604.23
2Z	44+29.62	28.79	604.15	604.21
2AA	44+39.62	28.79	604.15	604.19
2AB	44+49.62	28.79	604.15	604.18
2AC	44+59.62	28.79	604.15	604.17
☒ BRG. PIER 3 EB	44+69.62	28.79	604.14	604.16
2AD	44+79.62	28.79	604.12	604.16
2AE	44+89.62	28.79	604.11	604.16
2AF	44+99.62	28.79	604.08	604.17
2AG	45+09.62	28.79	604.06	604.18
2AH	45+19.62	28.79	604.03	604.19
2AI	45+29.62	28.79	604.00	604.21
2AJ	45+39.62	28.79	603.96	604.23
2AK	45+49.62	28.79	603.92	604.24
2AL	45+59.62	28.79	603.87	604.26
2AM	45+69.62	28.79	603.82	604.27
2AN	45+79.62	28.79	603.77	604.27
2AO	45+89.62	28.79	603.71	604.27
2AP	45+99.62	28.79	603.65	604.25
2AQ	46+09.62	28.79	603.58	604.23
2AR	46+19.62	28.79	603.51	604.20
2AS	46+29.62	28.79	603.44	604.16
2AT	46+39.62	28.79	603.36	604.11
2AU	46+49.62	28.79	603.28	604.05
2AV	46+59.62	28.79	603.20	603.98
2AW	46+69.62	28.79	603.11	603.90
2AX	46+79.62	28.79	603.01	603.81
2AY	46+89.62	28.79	602.91	603.70
2AZ	46+99.62	28.79	602.81	603.59

GIRDER E5 (CONT.)				
Location	Station	Offset	Theoretical Grade Elevations	Theoretical Grade Elevations Adjusted For Dead Load Deflection and Grinding
2BA	47+09.62	28.79	602.71	603.47
2BB	47+19.62	28.79	602.60	603.33
2BC	47+29.62	28.79	602.48	603.19
2BD	47+39.62	28.79	602.37	603.03
2BE	47+49.62	28.79	602.25	602.87
2BF	47+59.62	28.79	602.12	602.69
2BG	47+69.62	28.79	601.99	602.51
2BH	47+79.62	28.79	601.86	602.32
2BI	47+89.62	28.79	601.72	602.13
2BJ	47+99.62	28.79	601.58	601.93
2BK	48+09.62	28.79	601.43	601.72
2BL	48+19.62	28.79	601.28	601.52
2BM	48+29.62	28.79	601.13	601.31
2BN	48+39.62	28.79	600.97	601.11
2BO	48+49.62	28.79	600.81	600.91
2BP	48+59.62	28.79	600.64	600.71
2BQ	48+69.62	28.79	600.47	600.52
☒ BRG. PIER 4 EB	48+83.62	28.79	600.23	600.25
2BR	48+93.62	28.79	600.05	600.07
2BS	49+03.62	28.79	599.87	599.89
2BT	49+13.62	28.79	599.68	599.72
2BU	49+23.62	28.79	599.49	599.54
2BV	49+33.62	28.79	599.29	599.38
2BW	49+43.62	28.79	599.10	599.21
2BX	49+53.62	28.79	598.89	599.05
2BY	49+63.62	28.79	598.68	598.89
2BZ	49+73.62	28.79	598.47	598.72
2CA	49+83.62	28.79	598.26	598.55
2CB	49+93.62	28.79	598.04	598.38
2CC	50+03.62	28.79	597.82	598.19
2CD	50+13.62	28.79	597.59	598.00
2CE	50+23.62	28.79	597.36	597.80
2CF	50+33.62	28.79	597.12	597.59
2CG	50+43.62	28.79	596.88	597.37
2CH	50+53.62	28.79	596.64	597.14
2CI	50+63.62	28.79	596.39	596.90
2CJ	50+73.62	28.79	596.14	596.64
2CK	50+83.62	28.79	595.89	596.38
2CL	50+93.62	28.79	595.63	596.10
2CM	51+03.62	28.79	595.36	595.81
2CN	51+13.62	28.79	595.10	595.51
2CO	51+23.62	28.79	594.83	595.20
2CP	51+33.62	28.79	594.55	594.87
2CQ	51+43.62	28.79	594.27	594.54
2CR	51+53.62	28.79	593.99	594.20
2CS	51+63.62	28.79	593.70	593.85
2CT	51+73.62	28.79	593.41	593.50
☒ W BRG PIER 5 EB	51+83.62	28.79	593.12	593.14
☒ PIER 5 EB	51+85.12	28.79	593.07	593.09

NOTES:

1. All Elevations and Offsets are in feet.
2. Offsets are measured with respect to the I-80 EB PGL. Negative offsets are left and positive are right of the PGL.

FOR INFORMATION ONLY

WSP WSP USA Inc. 30 N. LA SALLE STREET SUITE 4000 CHICAGO, IL 60602 TEL: (312) 782-8150 FAX: (312) 782-1684	USER NAME = USCP702533		DESIGNED - LAS	REVISED -	STATE OF ILLINOIS DEPARTMENT OF TRANSPORTATION	TOP OF SLAB ELEVATIONS - UNIT 2 EB STRUCTURE NUMBER 099-8309 WB AND 099-8325 EB		F.A.I RTE.	SECTION	COUNTY	TOTAL SHEETS	SHEET NO.
			CHECKED - TB	REVISED -				I-80	(99-3DEFP) HF 23	WILL	89	41
	PLOT SCALE = 100,000' / in.		DRAWN - GM	REVISED -				CONTRACT NO. 62W52				
	PLOT DATE = 10/11/2024		CHECKED - LAS	REVISED -				SHEET S-39 OF S-87 SHEETS				
			ILLINOIS FED. AID PROJECT									

GIRDER E6

Location	Station	Offset	Theoretical Grade Elevations	Theoretical Grade Elevations Adjusted For Dead Load Deflection and Grinding
☐ PIER 2 EB	41+68.45	38.38	602.52	602.54
☐ E BRG PIER 2 EB	41+69.62	38.38	602.53	602.55
2A	41+79.62	38.38	602.64	602.72
2B	41+89.62	38.38	602.74	602.89
2C	41+99.62	38.38	602.84	603.05
2D	42+09.62	38.38	602.93	603.20
2E	42+19.62	38.38	603.02	603.34
2F	42+29.62	38.38	603.11	603.48
2G	42+39.62	38.38	603.19	603.60
2H	42+49.62	38.38	603.27	603.71
2I	42+59.62	38.38	603.34	603.81
2J	42+69.62	38.38	603.41	603.90
2K	42+79.62	38.38	603.48	603.98
2L	42+89.62	38.38	603.54	604.04
2M	42+99.62	38.38	603.60	604.10
2N	43+09.62	38.38	603.65	604.14
2O	43+19.62	38.38	603.71	604.17
2P	43+29.62	38.38	603.75	604.20
2Q	43+39.62	38.38	603.79	604.21
2R	43+49.62	38.38	603.83	604.21
2S	43+59.62	38.38	603.87	604.20
2T	43+69.62	38.38	603.90	604.19
2U	43+79.62	38.38	603.92	604.17
2V	43+89.62	38.38	603.95	604.15
2W	43+99.62	38.38	603.96	604.12
2X	44+09.62	38.38	603.98	604.09
2Y	44+19.62	38.38	603.99	604.07
2Z	44+29.62	38.38	604.00	604.05
2AA	44+39.62	38.38	604.00	604.03
2AB	44+49.62	38.38	604.00	604.02
2AC	44+59.62	38.38	603.99	604.01
☐ BRG. PIER 3 EB	44+69.62	38.38	603.98	604.00
2AD	44+79.62	38.38	603.97	604.00
2AE	44+89.62	38.38	603.95	604.01
2AF	44+99.62	38.38	603.93	604.02
2AG	45+09.62	38.38	603.90	604.03
2AH	45+19.62	38.38	603.87	604.04
2AI	45+29.62	38.38	603.84	604.05
2AJ	45+39.62	38.38	603.80	604.07
2AK	45+49.62	38.38	603.76	604.09
2AL	45+59.62	38.38	603.72	604.10
2AM	45+69.62	38.38	603.67	604.11
2AN	45+79.62	38.38	603.61	604.11
2AO	45+89.62	38.38	603.55	604.11
2AP	45+99.62	38.38	603.49	604.10
2AQ	46+09.62	38.38	603.43	604.08
2AR	46+19.62	38.38	603.36	604.05
2AS	46+29.62	38.38	603.28	604.01
2AT	46+39.62	38.38	603.21	603.96
2AU	46+49.62	38.38	603.13	603.90
2AV	46+59.62	38.38	603.04	603.82
2AW	46+69.62	38.38	602.95	603.74
2AX	46+79.62	38.38	602.86	603.65
2AY	46+89.62	38.38	602.76	603.55
2AZ	46+99.62	38.38	602.66	603.44

1. All Elevations and Offsets are in feet.
2. Offsets are measured with respect to the I-80 EB PGL. Negative offsets are left and positive are right of the PGL.

FOR INFORMATION ONLY

 WSP USA INC. 30 N. LASALLE STREET SUITE 4000 CHICAGO, IL 60602 TEL: (312) 782-8150 FAX: (312) 782-1684	USER NAME = USCPT702533	DESIGNED - LAS	REVISED -	STATE OF ILLINOIS DEPARTMENT OF TRANSPORTATION	TOP OF SLAB ELEVATIONS - UNIT 2 EB STRUCTURE NUMBER 099-8309 WB AND 099-8325 EB	F.A.I. RTE.	SECTION	COUNTY	TOTAL SHEETS	SHEET NO.	
		CHECKED - TB	REVISED -			I-80	(99-3DEFP) HF 23	WILL	89	42	
	PLOT SCALE = 100,000' / 1in.	DRAWN - GM	REVISED -			CONTRACT NO. 62W52					
	PLOT DATE = 10/11/2024	CHECKED - LAS	REVISED -			SHEET 5-40 OF 5-87 SHEETS					
							ILLINOIS		FED. AID PROJECT		

MODEL: Default
FILE NAME: p:\projects\trans\scorp\pw\hatched\Documents\Projects_2018\CH401\401180022\03-W52\CAD\62W52-5E-3\Sheets\0998309-62W52-5042-DEE211.dgn

GIRDER E8				
Location	Station	Offset	Theoretical Grade Elevations	Theoretical Grade Elevations Adjusted For Dead Load Deflection and Grinding
⌒ PIER 2 EB	41+68.45	57.54	602.13	602.15
	⌒ E BRG PIER 2 EB	41+69.62	57.54	602.15
2A	41+79.62	57.54	602.25	602.34
2B	41+89.62	57.54	602.35	602.50
2C	41+99.62	57.54	602.45	602.66
2D	42+09.62	57.54	602.55	602.82
2E	42+19.62	57.54	602.64	602.96
2F	42+29.62	57.54	602.72	603.09
2G	42+39.62	57.54	602.81	603.22
2H	42+49.62	57.54	602.88	603.33
2I	42+59.62	57.54	602.96	603.43
2J	42+69.62	57.54	603.03	603.52
2K	42+79.62	57.54	603.10	603.59
2L	42+89.62	57.54	603.16	603.66
2M	42+99.62	57.54	603.22	603.72
2N	43+09.62	57.54	603.27	603.76
2O	43+19.62	57.54	603.32	603.79
2P	43+29.62	57.54	603.37	603.81
2Q	43+39.62	57.54	603.41	603.82
2R	43+49.62	57.54	603.45	603.83
2S	43+59.62	57.54	603.48	603.82
2T	43+69.62	57.54	603.51	603.81
2U	43+79.62	57.54	603.54	603.79
2V	43+89.62	57.54	603.56	603.76
2W	43+99.62	57.54	603.58	603.74
2X	44+09.62	57.54	603.60	603.71
2Y	44+19.62	57.54	603.61	603.69
2Z	44+29.62	57.54	603.61	603.67
2AA	44+39.62	57.54	603.61	603.65
2AB	44+49.62	57.54	603.61	603.64
2AC	44+59.62	57.54	603.61	603.63
⌒ BRG. PIER 3 EB	44+69.62	57.54	603.60	603.62
2AD	44+79.62	57.54	603.58	603.62
2AE	44+89.62	57.54	603.57	603.62
2AF	44+99.62	57.54	603.55	603.63
2AG	45+09.62	57.54	603.52	603.64
2AH	45+19.62	57.54	603.49	603.66
2AI	45+29.62	57.54	603.46	603.67
2AJ	45+39.62	57.54	603.42	603.69
2AK	45+49.62	57.54	603.38	603.70
2AL	45+59.62	57.54	603.33	603.72
2AM	45+69.62	57.54	603.28	603.73
2AN	45+79.62	57.54	603.23	603.73
2AO	45+89.62	57.54	603.17	603.73
2AP	45+99.62	57.54	603.11	603.71
2AQ	46+09.62	57.54	603.04	603.69
2AR	46+19.62	57.54	602.97	603.66
2AS	46+29.62	57.54	602.90	603.62
2AT	46+39.62	57.54	602.82	603.57
2AU	46+49.62	57.54	602.74	603.51
2AV	46+59.62	57.54	602.66	603.44
2AW	46+69.62	57.54	602.57	603.36
2AX	46+79.62	57.54	602.47	603.27
2AY	46+89.62	57.54	602.38	603.17
2AZ	46+99.62	57.54	602.27	603.05

GIRDER E8 (CONT.)				
Location	Station	Offset	Theoretical Grade Elevations	Theoretical Grade Elevations Adjusted For Dead Load Deflection and Grinding
2BA	47+09.62	57.54	602.17	602.93
2BB	47+19.62	57.54	602.06	602.79
2BC	47+29.62	57.54	601.95	602.65
2BD	47+39.62	57.54	601.83	602.49
2BE	47+49.62	57.54	601.71	602.33
2BF	47+59.62	57.54	601.58	602.16
2BG	47+69.62	57.54	601.45	601.97
2BH	47+79.62	57.54	601.32	601.78
2BI	47+89.62	57.54	601.18	601.59
2BJ	47+99.62	57.54	601.04	601.39
2BK	48+09.62	57.54	600.89	601.18
2BL	48+19.62	57.54	600.74	600.98
2BM	48+29.62	57.54	600.59	600.77
2BN	48+39.62	57.54	600.43	600.57
2BO	48+49.62	57.54	600.27	600.37
2BP	48+59.62	57.54	600.10	600.17
2BQ	48+69.62	57.54	599.94	599.98
⌒ BRG. PIER 4 EB	48+83.62	57.54	599.69	599.71
2BR	48+93.62	57.54	599.51	599.53
2BS	49+03.62	57.54	599.33	599.35
2BT	49+13.62	57.54	599.14	599.18
2BU	49+23.62	57.54	598.95	599.01
2BV	49+33.62	57.54	598.76	598.84
2BW	49+43.62	57.54	598.56	598.67
2BX	49+53.62	57.54	598.35	598.51
2BY	49+63.62	57.54	598.15	598.35
2BZ	49+73.62	57.54	597.93	598.18
2CA	49+83.62	57.54	597.72	598.01
2CB	49+93.62	57.54	597.50	597.84
2CC	50+03.62	57.54	597.28	597.66
2CD	50+13.62	57.54	597.05	597.46
2CE	50+23.62	57.54	596.82	597.26
2CF	50+33.62	57.54	596.58	597.05
2CG	50+43.62	57.54	596.34	596.83
2CH	50+53.62	57.54	596.10	596.60
2CI	50+63.62	57.54	595.85	596.36
2CJ	50+73.62	57.54	595.60	596.10
2CK	50+83.62	57.54	595.35	595.84
2CL	50+93.62	57.54	595.09	595.56
2CM	51+03.62	57.54	594.83	595.27
2CN	51+13.62	57.54	594.56	594.97
2CO	51+23.62	57.54	594.29	594.66
2CP	51+33.62	57.54	594.01	594.33
2CQ	51+43.62	57.54	593.73	594.00
2CR	51+53.62	57.54	593.45	593.66
2CS	51+63.62	57.54	593.16	593.31
2CT	51+73.62	57.54	592.87	592.96
⌒ W BRG PIER 5 EB	51+83.62	57.54	592.58	592.60
⌒ PIER 5 EB	51+85.12	57.54	592.53	592.55

INSIDE FACE OF SOUTH PARAPET - EB				
Location	Station	Offset	Theoretical Grade Elevations	Theoretical Grade Elevations Adjusted For Dead Load Deflection and Grinding
⌒ PIER 2 EB	41+68.45	60.00	602.08	602.10
⌒ E BRG PIER 2 EB	41+69.62	60.00	602.10	602.12
2A	41+79.62	60.00	602.20	602.29
2B	41+89.62	60.00	602.31	602.46
2C	41+99.62	60.00	602.40	602.62
2D	42+09.62	60.00	602.50	602.77
2E	42+19.62	60.00	602.59	602.91
2F	42+29.62	60.00	602.67	603.04
2G	42+39.62	60.00	602.76	603.17
2H	42+49.62	60.00	602.84	603.28
2I	42+59.62	60.00	602.91	603.38
2J	42+69.62	60.00	602.98	603.47
2K	42+79.62	60.00	603.05	603.55
2L	42+89.62	60.00	603.11	603.61
2M	42+99.62	60.00	603.17	603.67
2N	43+09.62	60.00	603.22	603.71
2O	43+19.62	60.00	603.27	603.74
2P	43+29.62	60.00	603.32	603.76
2Q	43+39.62	60.00	603.36	603.77
2R	43+49.62	60.00	603.40	603.78
2S	43+59.62	60.00	603.43	603.77
2T	43+69.62	60.00	603.46	603.76
2U	43+79.62	60.00	603.49	603.74
2V	43+89.62	60.00	603.51	603.71
2W	43+99.62	60.00	603.53	603.69
2X	44+09.62	60.00	603.55	603.66
2Y	44+19.62	60.00	603.56	603.64
2Z	44+29.62	60.00	603.56	603.62
2AA	44+39.62	60.00	603.57	603.60
2AB	44+49.62	60.00	603.56	603.59
2AC	44+59.62	60.00	603.56	603.58
⌒ BRG. PIER 3 EB	44+69.62	60.00	603.55	603.57
2AD	44+79.62	60.00	603.54	603.57
2AE	44+89.62	60.00	603.52	603.58
2AF	44+99.62	60.00	603.50	603.58
2AG	45+09.62	60.00	603.47	603.59
2AH	45+19.62	60.00	603.44	603.61
2AI	45+29.62	60.00	603.41	603.62
2AJ	45+39.62	60.00	603.37	603.64
2AK	45+49.62	60.00	603.33	603.66
2AL	45+59.62	60.00	603.28	603.67
2AM	45+69.62	60.00	603.23	603.68
2AN	45+79.62	60.00	603.18	603.68
2AO	45+89.62	60.00	603.12	603.68
2AP	45+99.62	60.00	603.06	603.67
2AQ	46+09.62	60.00	602.99	603.65
2AR	46+19.62	60.00	602.93	603.61
2AS	46+29.62	60.00	602.85	603.57
2AT	46+39.62	60.00	602.77	603.52
2AU	46+49.62	60.00	602.69	603.46
2AV	46+59.62	60.00	602.61	603.39
2AW	46+69.62	60.00	602.52	603.31
2AX	46+79.62	60.00	602.42	603.22
2AY	46+89.62	60.00	602.33	603.12
2AZ	46+99.62	60.00	602.22	603.00

NOTES:

1. All Elevations and Offsets are in feet.
2. Offsets are measured with respect to the I-80 EB PGL. Negative offsets are left and positive are right of the PGL.

FOR INFORMATION ONLY

 WSP USA Inc. 30 N. LA SALLE STREET SUITE 4000 CHICAGO, IL 60602 TEL: (312) 782-8150 FAX: (312) 782-1684	USER NAME = USCP702533	DESIGNED - LAS	REVISED -	STATE OF ILLINOIS DEPARTMENT OF TRANSPORTATION	TOP OF SLAB ELEVATIONS - UNIT 2 EB STRUCTURE NUMBER 099-8309 WB AND 099-8325 EB	SHEET S-42 OF S-87 SHEETS	F.A.I RTE.	SECTION	COUNTY	TOTAL SHEETS	SHEET NO.
		CHECKED - TB	REVISED -				I-80	(99-3DEFP) HF 23	WILL	89	44
	PLOT SCALE = 100,000 ' / in.	DRAWN - GM	REVISED -				CONTRACT NO. 62W52				
	PLOT DATE = 10/11/2024	CHECKED - LAS	REVISED -				ILLINOIS FED. AID PROJECT				

MODEL: Default
FILE NAME: p:\projects\trans\trans\scorp\pw\hatched\Documents\Projects_2018\CH401\401180022\03-W52\CAD\62W52_SF-3\Sheets\0998309-62W52-5043.DEE212.dgn

INSIDE FACE OF SOUTH PARAPET - EB (CONT.)

Location	Station	Offset	Theoretical Grade Elevations	Theoretical Grade Elevations Adjusted For Dead Load Deflection and Grinding
2BA	47+09.62	60.00	602.12	602.88
2BB	47+19.62	60.00	602.01	602.74
2BC	47+29.62	60.00	601.90	602.60
2BD	47+39.62	60.00	601.78	602.44
2BE	47+49.62	60.00	601.66	602.28
2BF	47+59.62	60.00	601.53	602.11
2BG	47+69.62	60.00	601.40	601.92
2BH	47+79.62	60.00	601.27	601.74
2BI	47+89.62	60.00	601.13	601.54
2BJ	47+99.62	60.00	600.99	601.34
2BK	48+09.62	60.00	600.84	601.14
2BL	48+19.62	60.00	600.69	600.93
2BM	48+29.62	60.00	600.54	600.73
2BN	48+39.62	60.00	600.38	600.52
2BO	48+49.62	60.00	600.22	600.32
2BP	48+59.62	60.00	600.06	600.12
2BQ	48+69.62	60.00	599.89	599.93
⌀ BRG. PIER 4 EB	48+83.62	60.00	599.64	599.66
2BR	48+93.62	60.00	599.46	599.48
2BS	49+03.62	60.00	599.28	599.30
2BT	49+13.62	60.00	599.09	599.13
2BU	49+23.62	60.00	598.90	598.96
2BV	49+33.62	60.00	598.71	598.79
2BW	49+43.62	60.00	598.51	598.62
2BX	49+53.62	60.00	598.30	598.46
2BY	49+63.62	60.00	598.10	598.30
2BZ	49+73.62	60.00	597.89	598.13
2CA	49+83.62	60.00	597.67	597.96
2CB	49+93.62	60.00	597.45	597.79
2CC	50+03.62	60.00	597.23	597.61
2CD	50+13.62	60.00	597.00	597.42
2CE	50+23.62	60.00	596.77	597.22
2CF	50+33.62	60.00	596.53	597.00
2CG	50+43.62	60.00	596.30	596.78
2CH	50+53.62	60.00	596.05	596.55
2CI	50+63.62	60.00	595.81	596.31
2CJ	50+73.62	60.00	595.55	596.05
2CK	50+83.62	60.00	595.30	595.79
2CL	50+93.62	60.00	595.04	595.51
2CM	51+03.62	60.00	594.78	595.22
2CN	51+13.62	60.00	594.51	594.92
2CO	51+23.62	60.00	594.24	594.61
2CP	51+33.62	60.00	593.96	594.29
2CQ	51+43.62	60.00	593.68	593.95
2CR	51+53.62	60.00	593.40	593.61
2CS	51+63.62	60.00	593.11	593.26
2CT	51+73.62	60.00	592.82	592.91
⌀ W BRG PIER 5 EB	51+83.62	60.00	592.53	592.55
⌀ PIER 5 EB	51+85.12	60.00	592.48	592.50


NOTES:

1. All Elevations and Offsets are in feet.
2. Offsets are measured with respect to the I-80 EB PGL. Negative offsets are left and positive are right of the PGL.

FOR INFORMATION ONLY

 WSP USA Inc. 30 N. LA SALLE STREET SUITE 4200 CHICAGO, IL 60602 TEL: (312) 782-8150 FAX: (312) 782-1684	USER NAME = USCP702533	DESIGNED - LAS	REVISED -	STATE OF ILLINOIS DEPARTMENT OF TRANSPORTATION	TOP OF SLAB ELEVATIONS - UNIT 2 EB STRUCTURE NUMBER 099-8309 WB AND 099-8325 EB	F.A.I RTE.	SECTION	COUNTY	TOTAL SHEETS	SHEET NO.
		CHECKED - TB	REVISED -			I-80	(99-3DEFP) HF 23	WILL	89	45
	PLOT SCALE = 100,000 ' / in.	DRAWN - GM	REVISED -			CONTRACT NO. 62W52				
	PLOT DATE = 10/11/2024	CHECKED - LAS	REVISED -			SHEET S-43 OF S-87 SHEETS				
						ILLINOIS	FED. AID PROJECT			



 


EB SCUPPERS
LOCATION TABLES

EB LIGHT POLE
LOCATION TABLE

Notes:
See sheet of for superstructure details and Bill of Material.
Offsets for scupper and light pole locations are measured off of EB PGL.
Bars indicated thus, 32 x 2 - #5 etc. indicates 32 lines of bars with 2 lengths per line.
For Cross Section see sheet

** Dimension ahowing concrete opening. For joint opening see sheet of

FOR INFORMATION ONLY

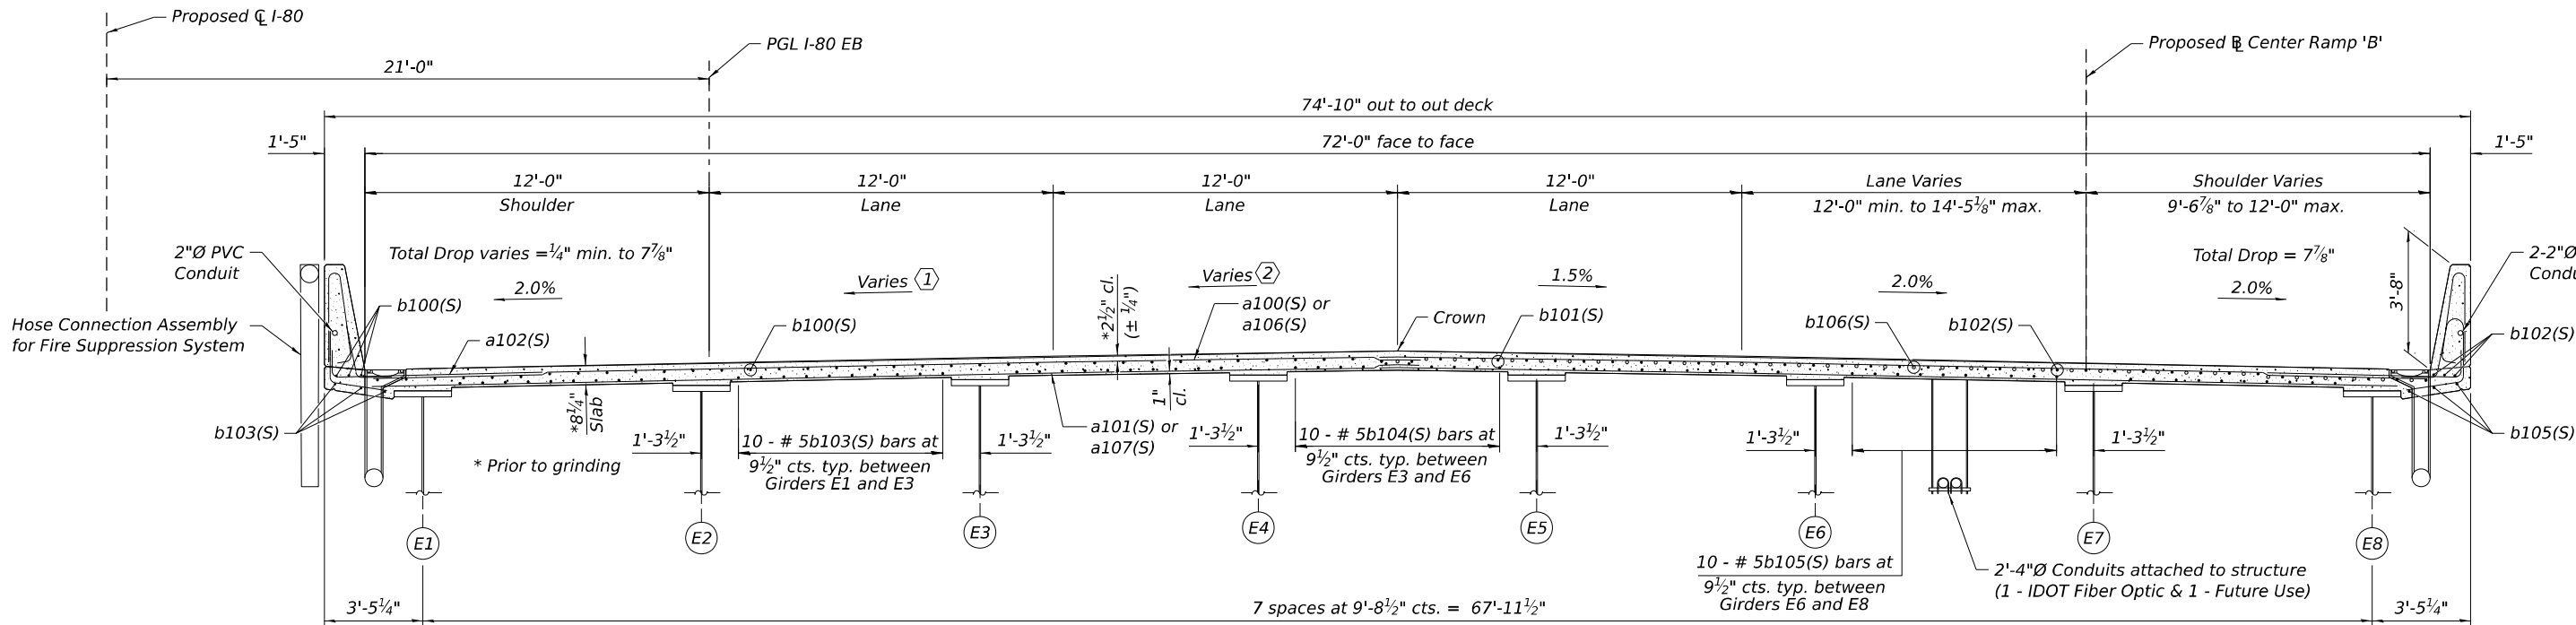

CROSS SLOPE TRANSITION DATA


Note: Positive (+) slopes upward from Lt. to Rt.,
Negative (-) slopes downward from Lt. to Rt.

- ① Varies from -2.00% at Sta. 37+63 to +2.00% at Sta. 39+51
- ② Varies from -2.00% at Sta. 37+63 to +1.50% at Sta. 39+28


NEAR MIDSPAN

CROSS SECTION - UNIT 1 (EB)
(Looking East)


NEAR PIER

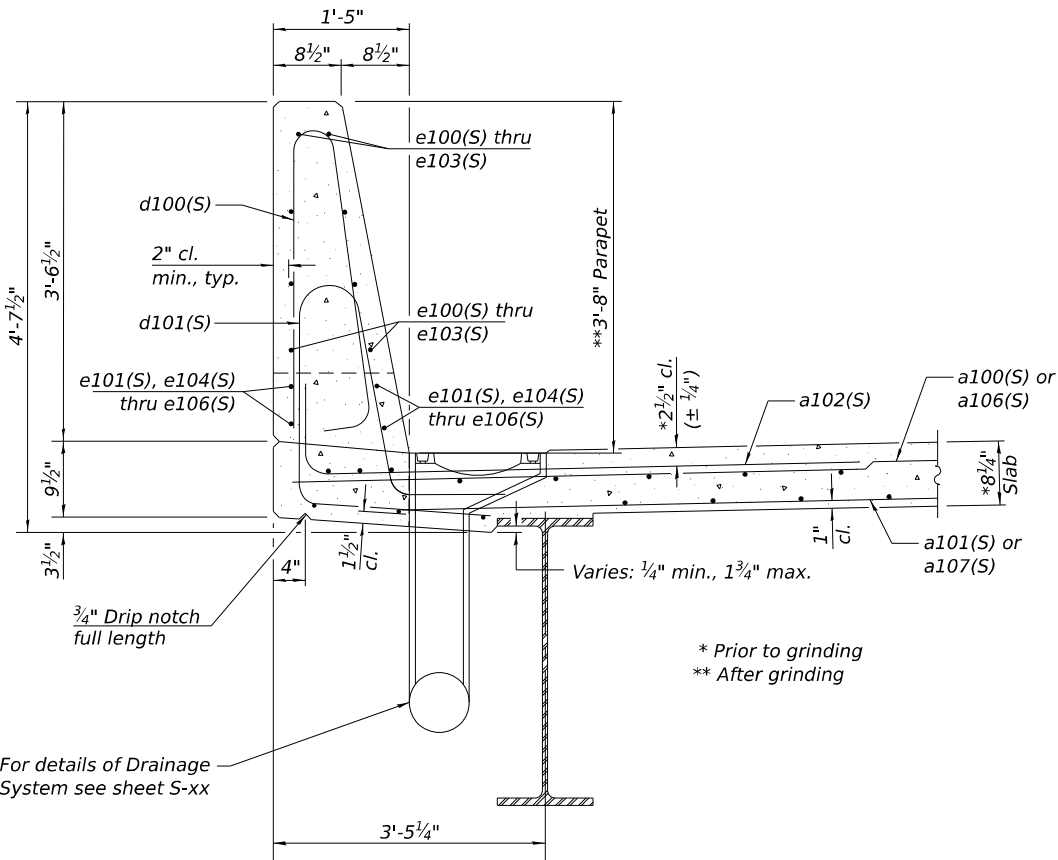

SECTION THRU PARAPET

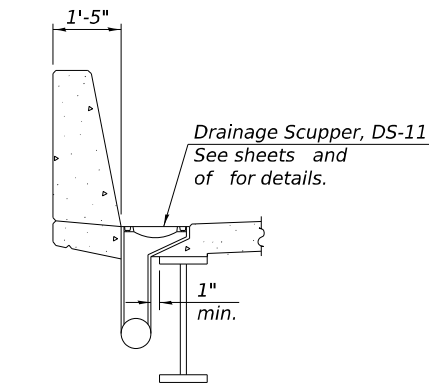

SECTION A-A

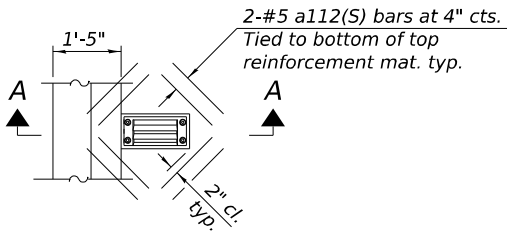

PLAN


Note:
Cut longitudinal reinforcement to clear drainage scuppers.
Drains shall be located clear of all diaphragms.

FOR INFORMATION ONLY

MODEL: Default
FILE NAME: p:\projects\trans\scorp\ppl\hatched\Documents\Projects_2018\CH401\401180022\03-W57\CD\62W52_SF-3\Sheets\0998309-62W52-5047-DEK106.dgn

 WSP USA INC. 30 N. LA SALLE STREET SUITE 4000 CHICAGO, IL 60602 TEL: (312) 782-8150 FAX: (312) 782-1684	USER NAME = USCP702533		DESIGNED - BK	REVISED -	STATE OF ILLINOIS DEPARTMENT OF TRANSPORTATION	DECK CROSS SECTION AND PARAPET - UNIT 1 EB STRUCTURE NUMBER 099-8309 WB AND 099-8325 EB		F.A.I. RTE.	SECTION	COUNTY	TOTAL SHEETS	SHEET NO.
	CHECKED - LAS		CHECKED - LAS	REVISED -				I-80	(99-3DEFP) HF 23	WILL	89	49
	PLOT SCALE = 0:0 3/16 : 1 in.		DRAWN - BK	REVISED -				CONTRACT NO. 62W52				
	PLOT DATE = 10/11/2024		CHECKED - LAS	REVISED -				ILLINOIS FED. AID PROJECT				

Model: Default
File Name: p:\projects\trans\scorp\ppl\hosted\Documents\Projects_2018\CH401\401180022\03-W52\CAD\62W52_SF-3\Sheets\0998309-62W52-5048-5E001.dgn

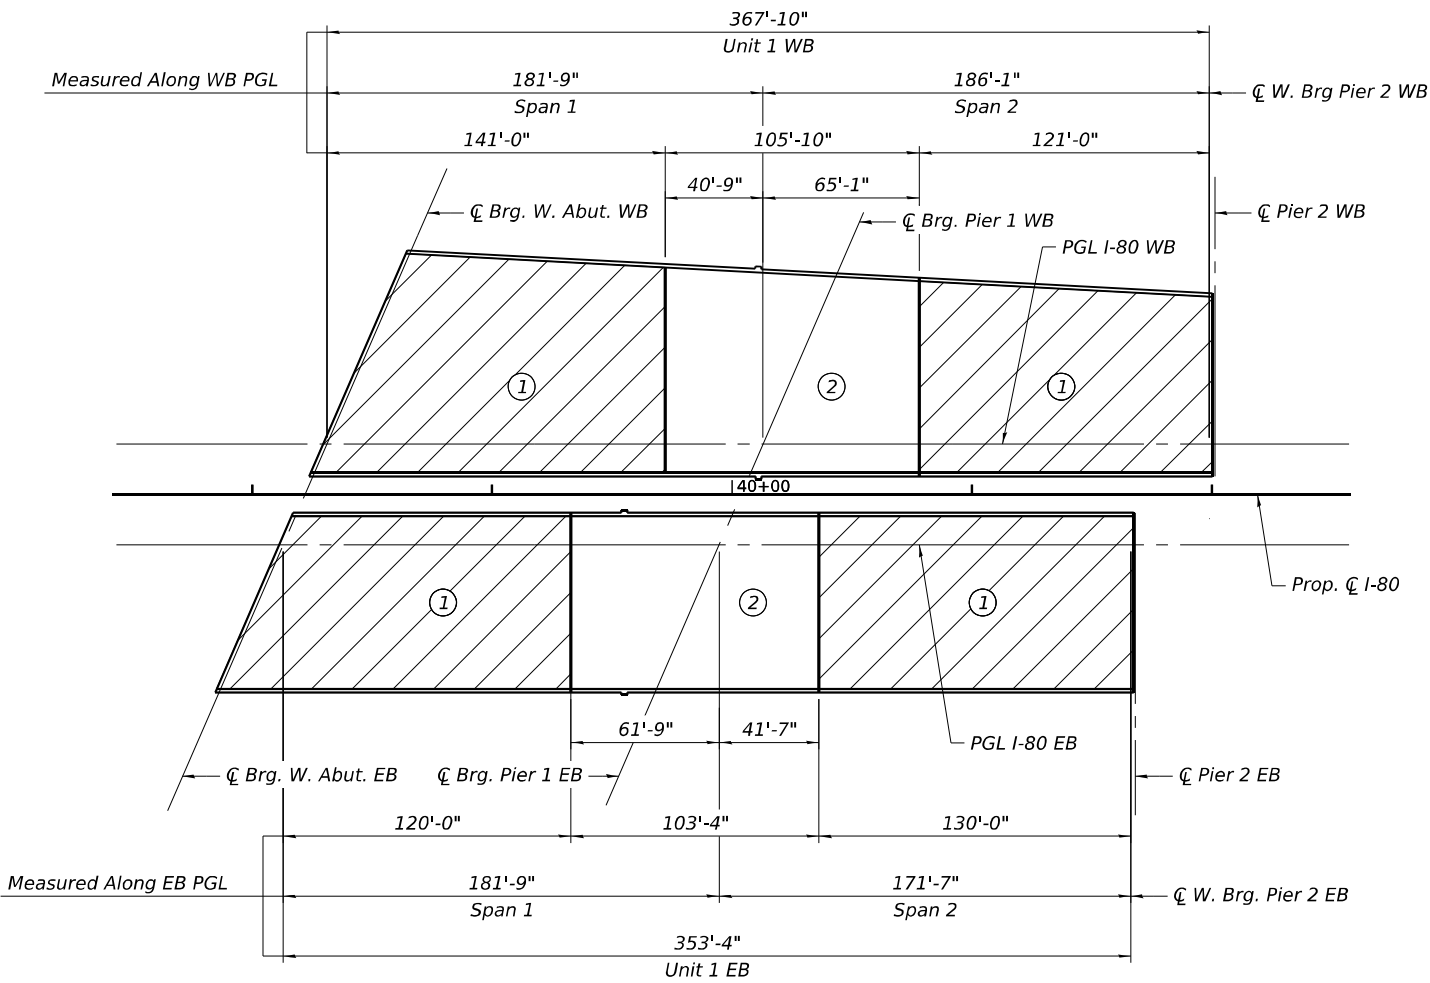

DECK POURING SEQUENCE - UNIT 1


NOTES ON DECK POURING SEQUENCE:

- When the deck pour is stopped for the day at one or more of the transverse bonded construction joints in the deck pouring sequence as shown, the next pour shall not be made until both of the following are met:
 - At least 72 hours shall have elapsed from the end of the previous pour.
 - The concrete strength shall have attained a minimum flexural strength of 675 psi or a minimum compressive strength of 4000 psi.

FOR INFORMATION ONLY

wspp WSP USA Inc. 30 N. LA SALLE STREET SUITE 4000 CHICAGO, IL 60602 TEL: (312) 782-8150 FAX: (312) 782-1684	USER NAME = USCP702533		DESIGNED - FM	REVISED -	STATE OF ILLINOIS DEPARTMENT OF TRANSPORTATION	DECK POURING SEQUENCE - UNIT 1 WB & EB STRUCTURE NUMBER 099-8309 WB AND 099-8325 EB		F.A.I RTE.	SECTION	COUNTY	TOTAL SHEETS	SHEET NO.
	CHECKED - PSK		CHECKED - PSK	REVISED -				I-80	(99-3DEFP) HF 23	WILL	89	50
	PLOT SCALE = 0:0 3/16" = 1 in.		DRAWN - FM	REVISED -				CONTRACT NO. 62W52				
	PLOT DATE = 10/11/2024		CHECKED - PSK	REVISED -				SHEET S-48 OF S-87 SHEETS				
												ILLINOIS

MODEL: Default
FILE NAME: p:\projects\trans\scuppers\unit2\unit2.dgn
PROJECT: 2018\CH401\401180022\03-WB\CD\62W52_SB-3\Sheets\0998309-62W52-5049-DEK201.dgn

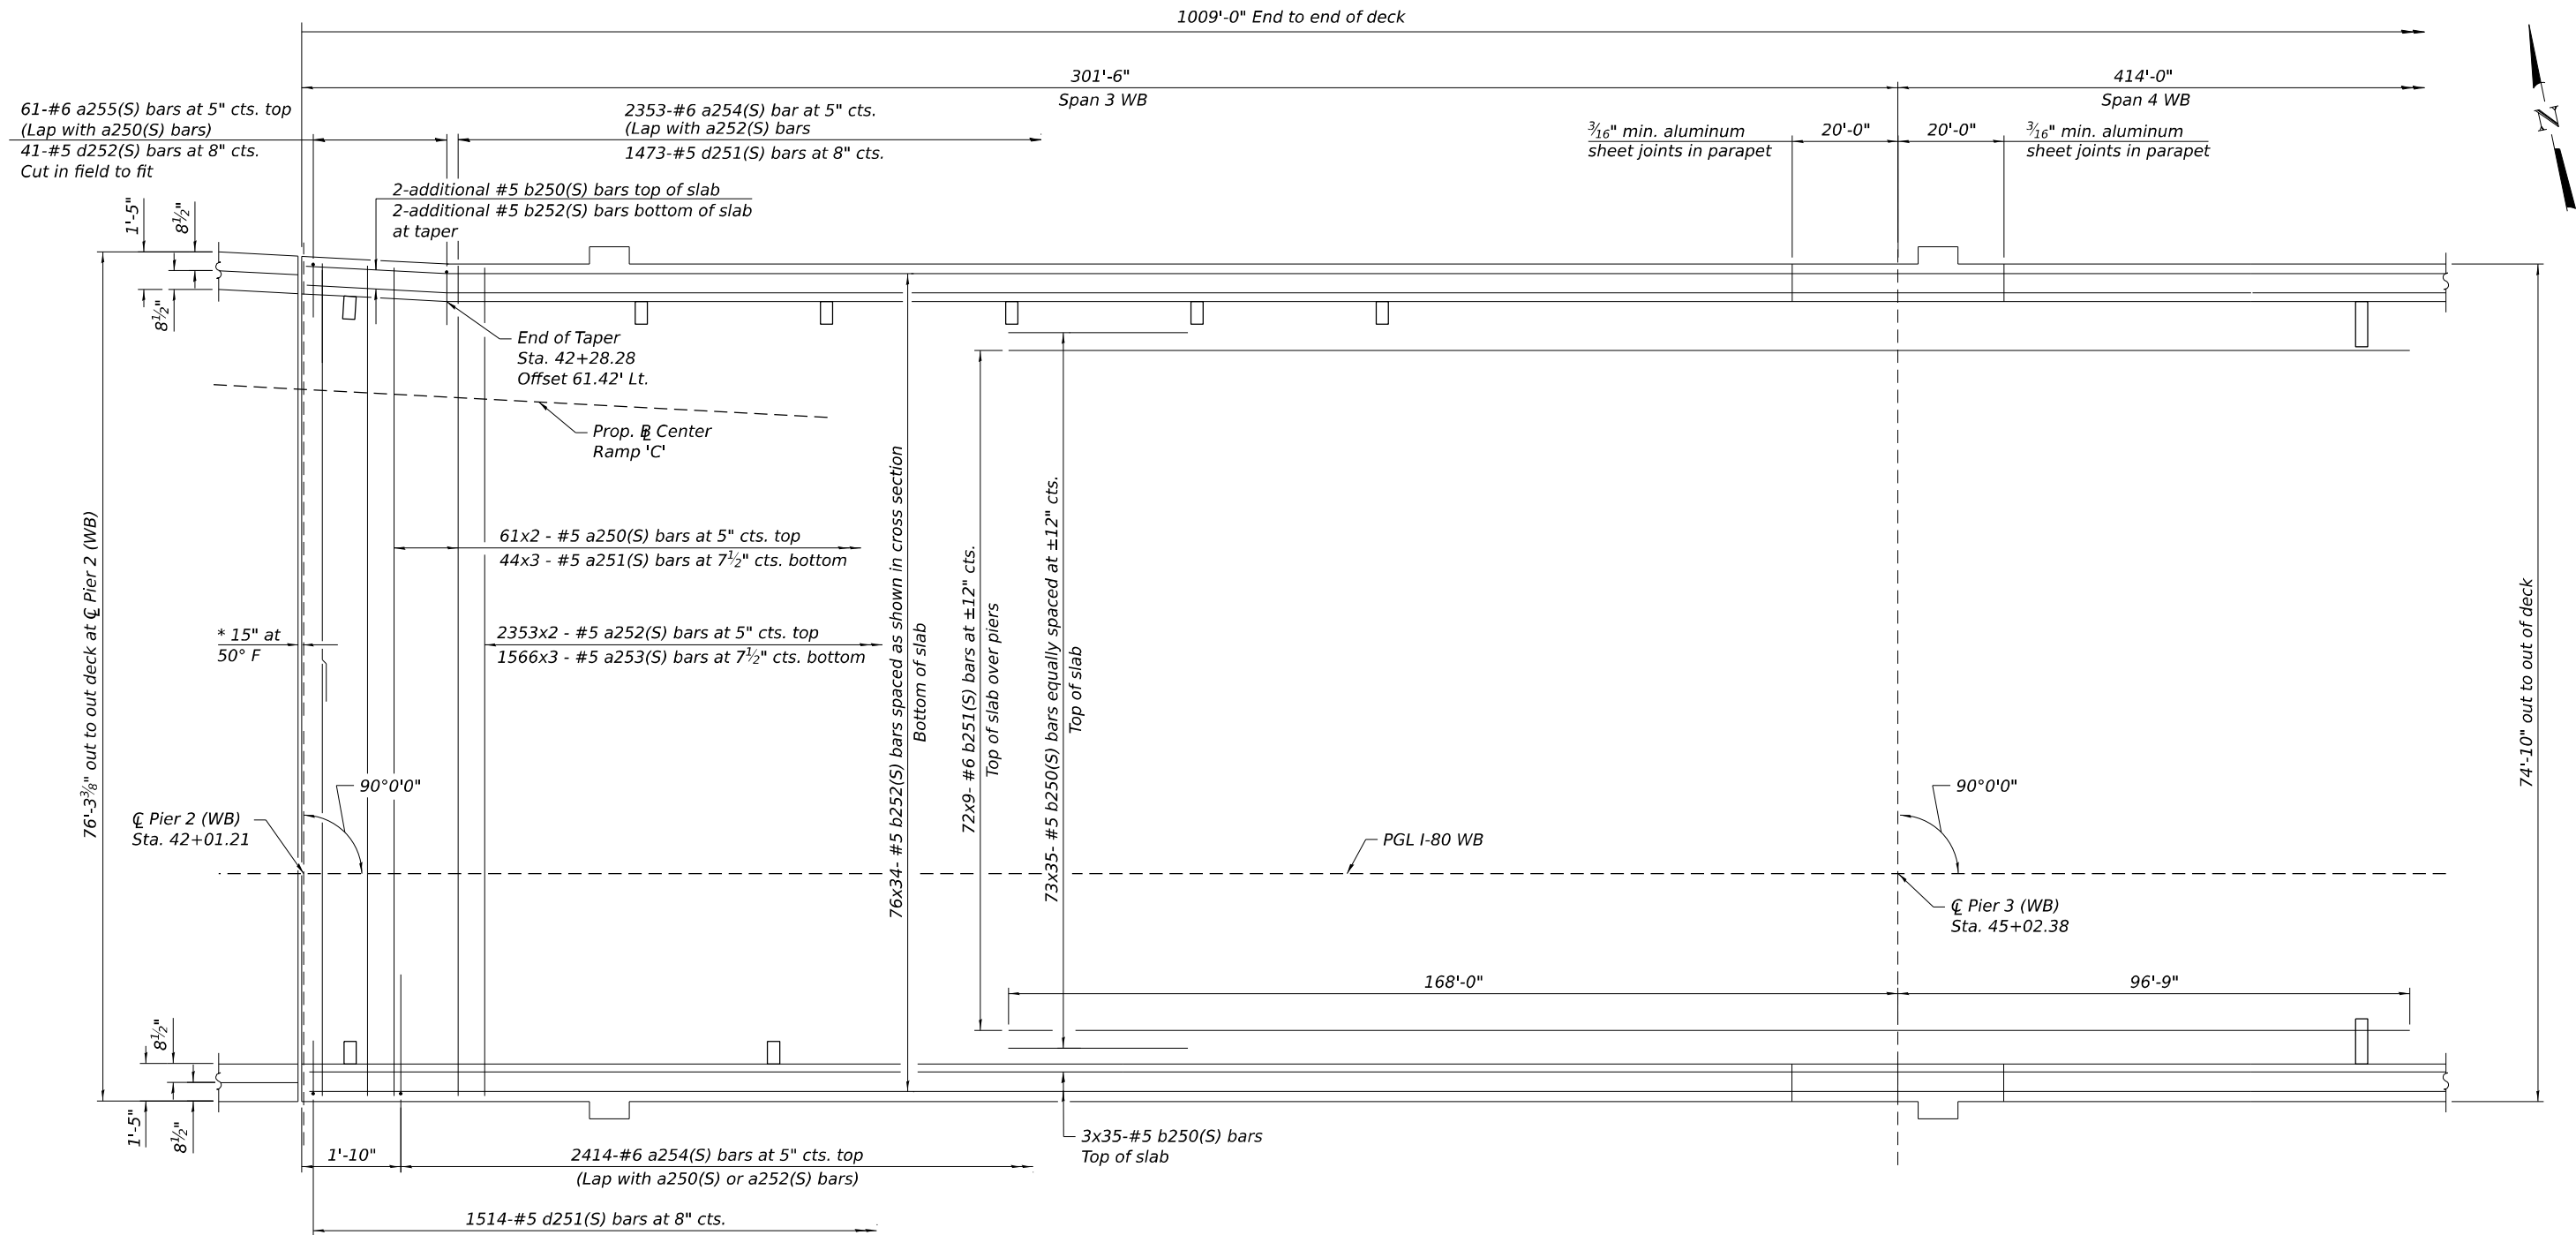

PARTIAL PLAN - UNIT 2 (WESTBOUND)

* Dimension showing concrete opening.
For joint opening see sheet S- of .

For bars near joint see sheet S- .

WB SCUPPERS
LOCATION TABLES

Inside Scuppers		
Station	Offset (ft.)	Type
42+10	12.0' Rt.	DS-11
42+90	12.0' Rt.	DS-11
45+90	12.0' Rt.	Special
47+40	12.0' Rt.	Special
48+90	12.0' Rt.	Special
50+40	12.0' Rt.	Special
51+90	12.0' Rt.	Special

Outside Scuppers		
Station	Offset (ft.)	Type
42+10	60.0' Rt.	DS-11
42+30	60.0' Rt.	DS-11
42+65	60.0' Rt.	DS-11
43+00	60.0' Rt.	DS-11
43+35	60.0' Rt.	DS-11
43+70	60.0' Rt.	DS-11
44+05	60.0' Rt.	DS-11
45+90	60.0' Rt.	Special
47+40	60.0' Rt.	Special
48+90	60.0' Rt.	Special
50+40	60.0' Rt.	Special
51+90	60.0' Rt.	Special

WB LIGHT POLE
LOCATION TABLE

Station	Offset (ft.)
42+59	61.7' Lt.
42+59	13.7' Rt.
45+10	61.7' Lt.
45+10	13.7' Rt.
47+58	61.7' Lt.
47+58	13.7' Rt.
50+10	61.7' Lt.
50+10	13.7' Rt.

MINIMUM BAR LAP


#5 bar = 3'-6"
#6 bar = 4'-10"

Notes:
See sheet of for superstructure details and Bill of Material.
Offsets for scupper and light pole locations are measured off of WB PGL.
Bars indicated thus, 32 x 2 - #5 etc. indicates 32 lines of bars with 2 lengths per line.
For Cross Section see sheet

FOR INFORMATION ONLY

 WSP USA Inc. 30 N. LA SALLE STREET SUITE 4000 CHICAGO, IL 60602 TEL: (312) 782-8150 FAX: (312) 782-1684	USER NAME = USCP702533		DESIGNED - BK	REVISED -	STATE OF ILLINOIS DEPARTMENT OF TRANSPORTATION	DECK PLAN 1 - UNIT 2 WB		F.A.I. RTE.	SECTION	COUNTY	TOTAL SHEETS	SHEET NO.
	PLOT SCALE = 0:0 3/16 : 1 in.		CHECKED - LAS	REVISED -		STRUCTURE NUMBER 099-8309 WB AND 099-8325 EB		I-80	(99-3DEFP) HF 23	WILL	89	51
	PLOT DATE = 10/11/2024		CHECKED - LAS	REVISED -		SHEET S-49 OF S-87 SHEETS		CONTRACT NO. 62W52				
								ILLINOIS FED. AID PROJECT				

Model: Default
File Name: p:\projects\trans\scorp\pwr\hatched\Documents\Projects_2018\CH401\401180022\03-W52\CAD\62W52_SF-3\Sheets\099B309-62W52-50W52-DEK202.dgn

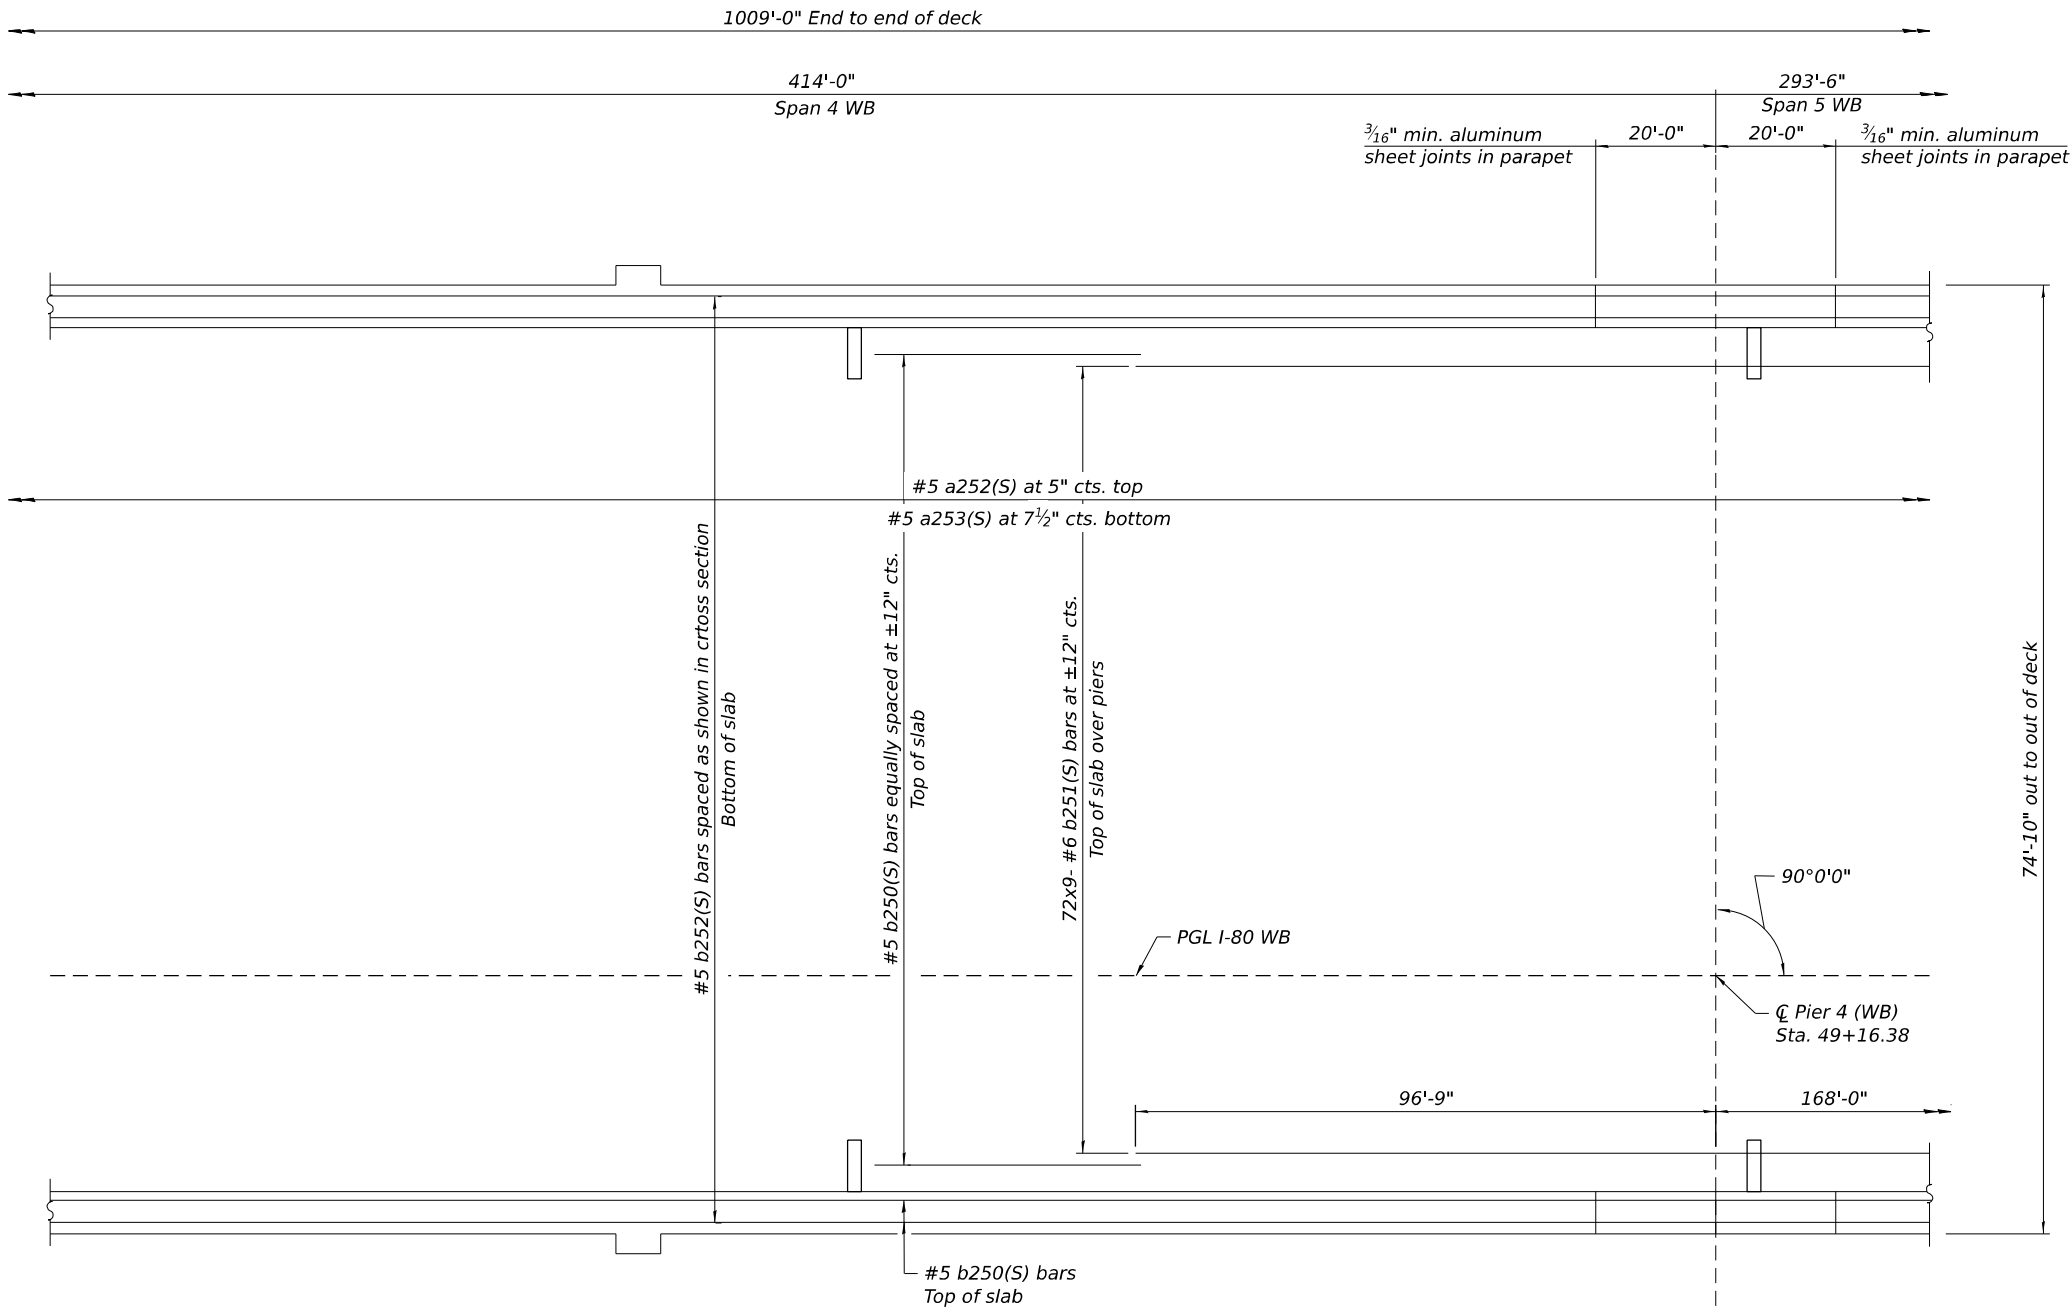

PARTIAL PLAN - UNIT 2 (WESTBOUND)

MINIMUM BAR LAP


#5 bar = 3'-6"
#6 bar = 4'-10"

Notes:
See sheet of for superstructure details and Bill of Material.
Bars indicated thus, 32 x 2 - #5 etc. indicates 32 lines of bars with 2 lengths per line.
For Cross Section see sheet

FOR INFORMATION ONLY

 WSP USA Inc. 30 N. LASALLE STREET SUITE 4200 CHICAGO, IL 60602 TEL: (312) 782-8150 FAX: (312) 782-1684	USER NAME = USCP702533		DESIGNED - BK	REVISED -	STATE OF ILLINOIS DEPARTMENT OF TRANSPORTATION	DECK PLAN 2 - UNIT 2 WB		F.A.I. RTE.	SECTION	COUNTY	TOTAL SHEETS	SHEET NO.
	PLOT SCALE = 0:0 3/16 : / in.		CHECKED - LAS	REVISED -		STRUCTURE NUMBER 099-8309 WB AND 099-8325 EB		I-80	(99-3DEFP) HF 23	WILL	89	52
	PLOT DATE = 10/11/2024		DRAWN - BK	REVISED -		SHEET S-50 OF S-87 SHEETS		CONTRACT NO. 62W52				
			CHECKED - LAS	REVISED -				ILLINOIS FED. AID PROJECT				

Model: Default
File Name: p:\projects\trans\scorp\ppl\hosted\Documents\Projects_2018\CH401\401180022\03-W52\CAD\B2W52_SF-3\Sheets\099B309-WB52-5051.DWG,203.dgn

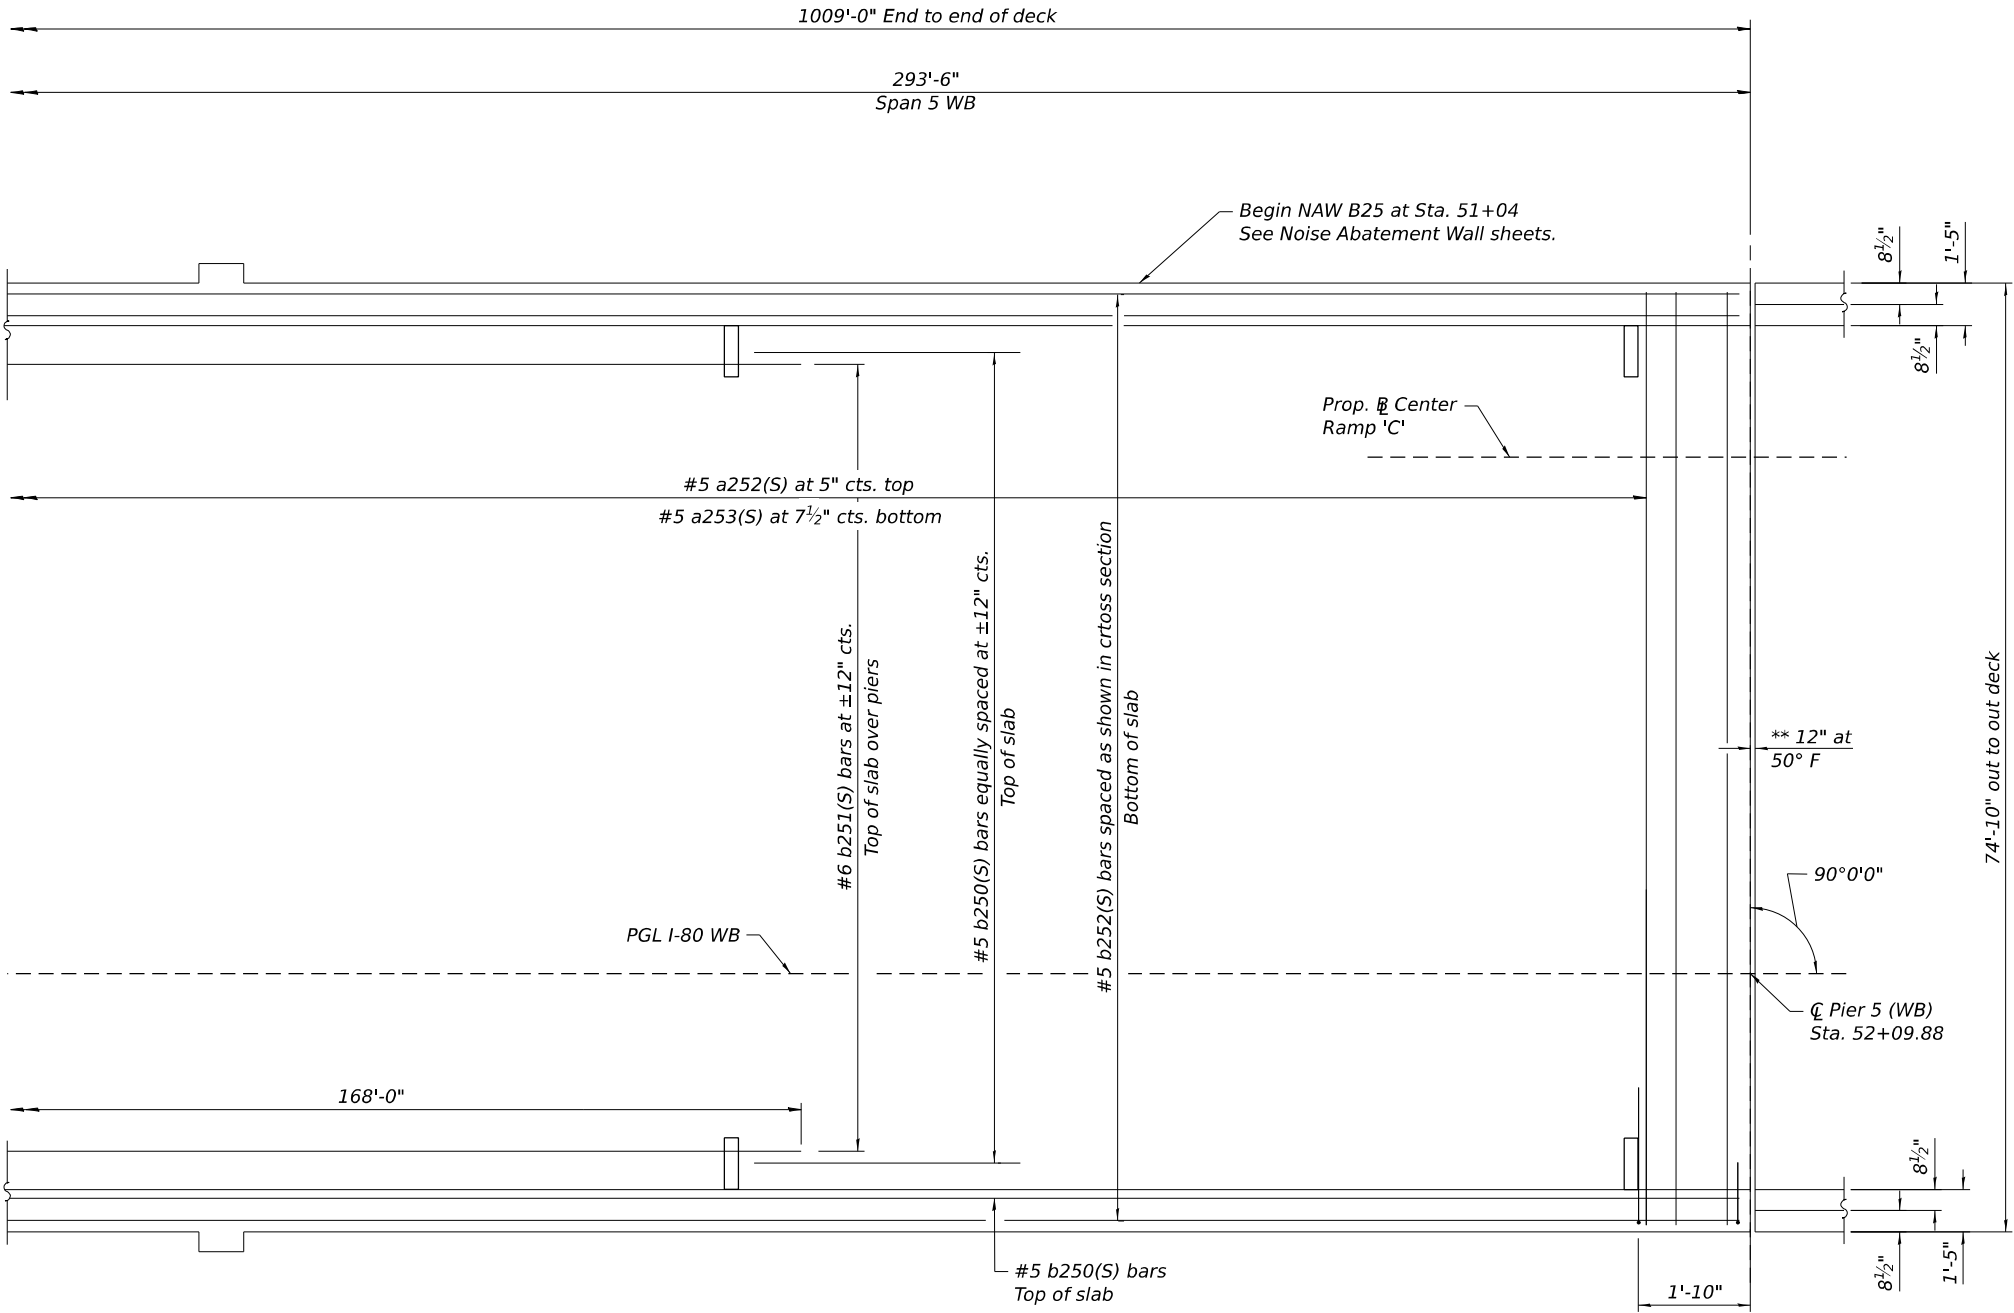

PARTIAL PLAN - UNIT 2 (WESTBOUND)




For bars near joint see sheet S-

MINIMUM BAR LAP
#5 bar = 3'-6"
#6 bar = 4'-10"

Notes:
See sheet of for superstructure details and Bill of Material.
Bars indicated thus, 32 x 2 - #5 etc. indicates 32 lines of bars with 2 lengths per line.
For Cross Section see sheet

FOR INFORMATION ONLY

 WSP USA Inc. 30 N. LA SALLE STREET SUITE 4000 CHICAGO, IL 60602 TEL: (312) 782-8150 FAX: (312) 782-1684	USER NAME = USCP702533			DESIGNED - BK	REVISED -	STATE OF ILLINOIS DEPARTMENT OF TRANSPORTATION	DECK PLAN 3 - UNIT 2 WB			F.A.I. RTE.	SECTION	COUNTY	TOTAL SHEETS	SHEET NO.
	CHECKED - LAS			DRAWN - BK	REVISED -		STRUCTURE NUMBER 099-8309 WB AND 099-8325 EB			I-80	(99-3DEFP) HF 23	WILL	89	53
	PLOT SCALE = 0:0 3/16 : / in.			CHECKED - LAS	REVISED -		SHEET S-51 OF S-87 SHEETS			CONTRACT NO. 62W52				
	PLOT DATE = 10/11/2024									ILLINOIS FED. AID PROJECT				

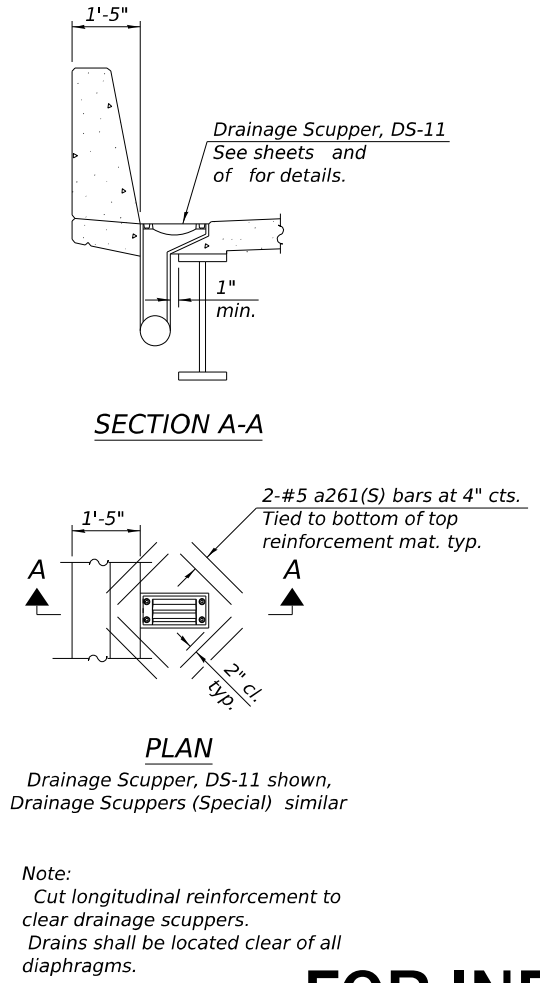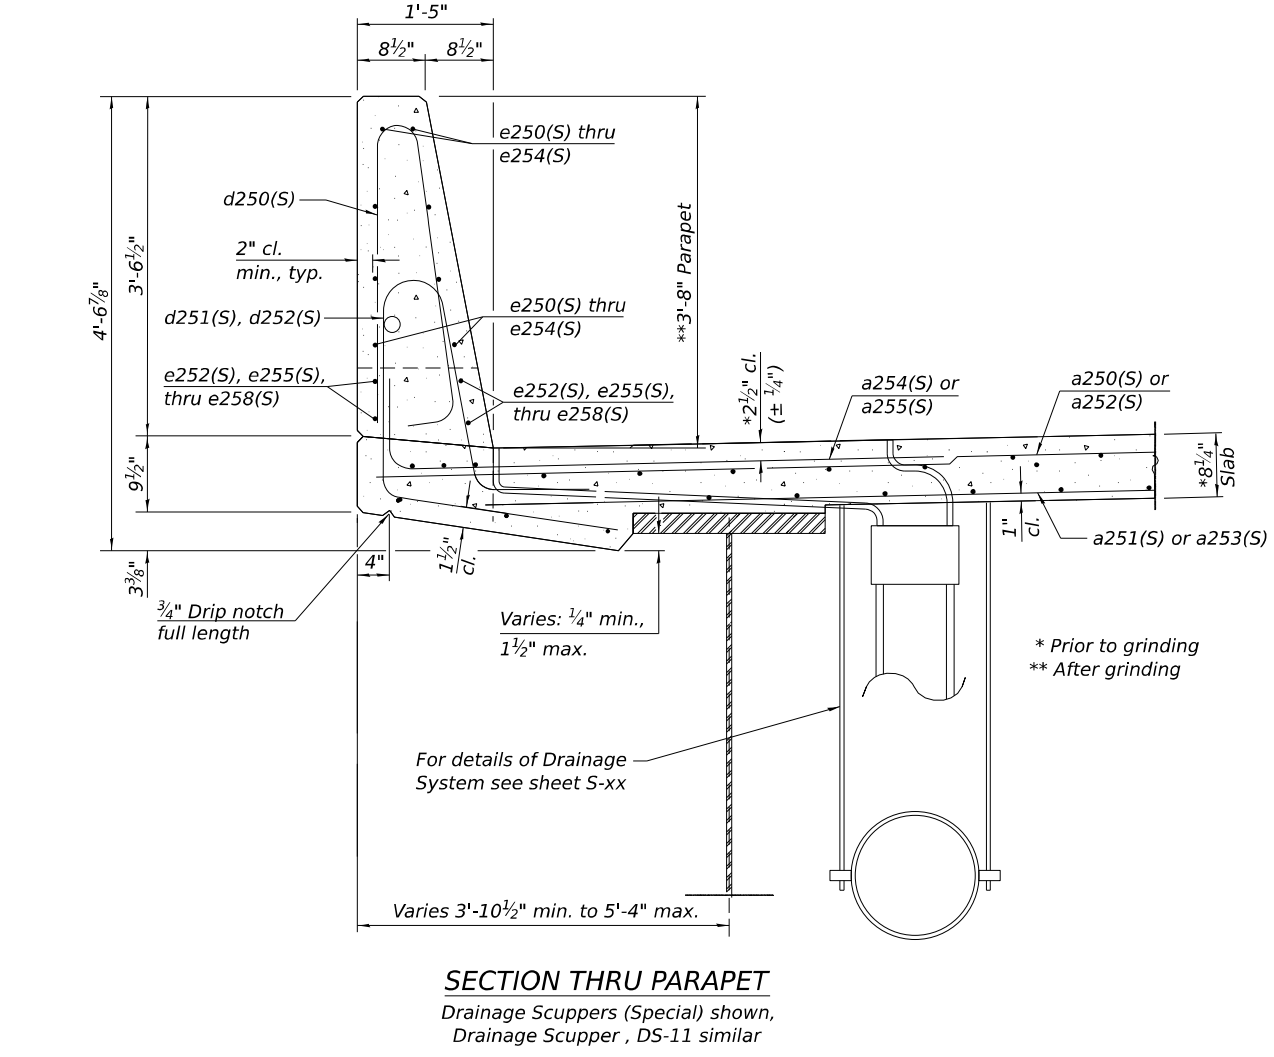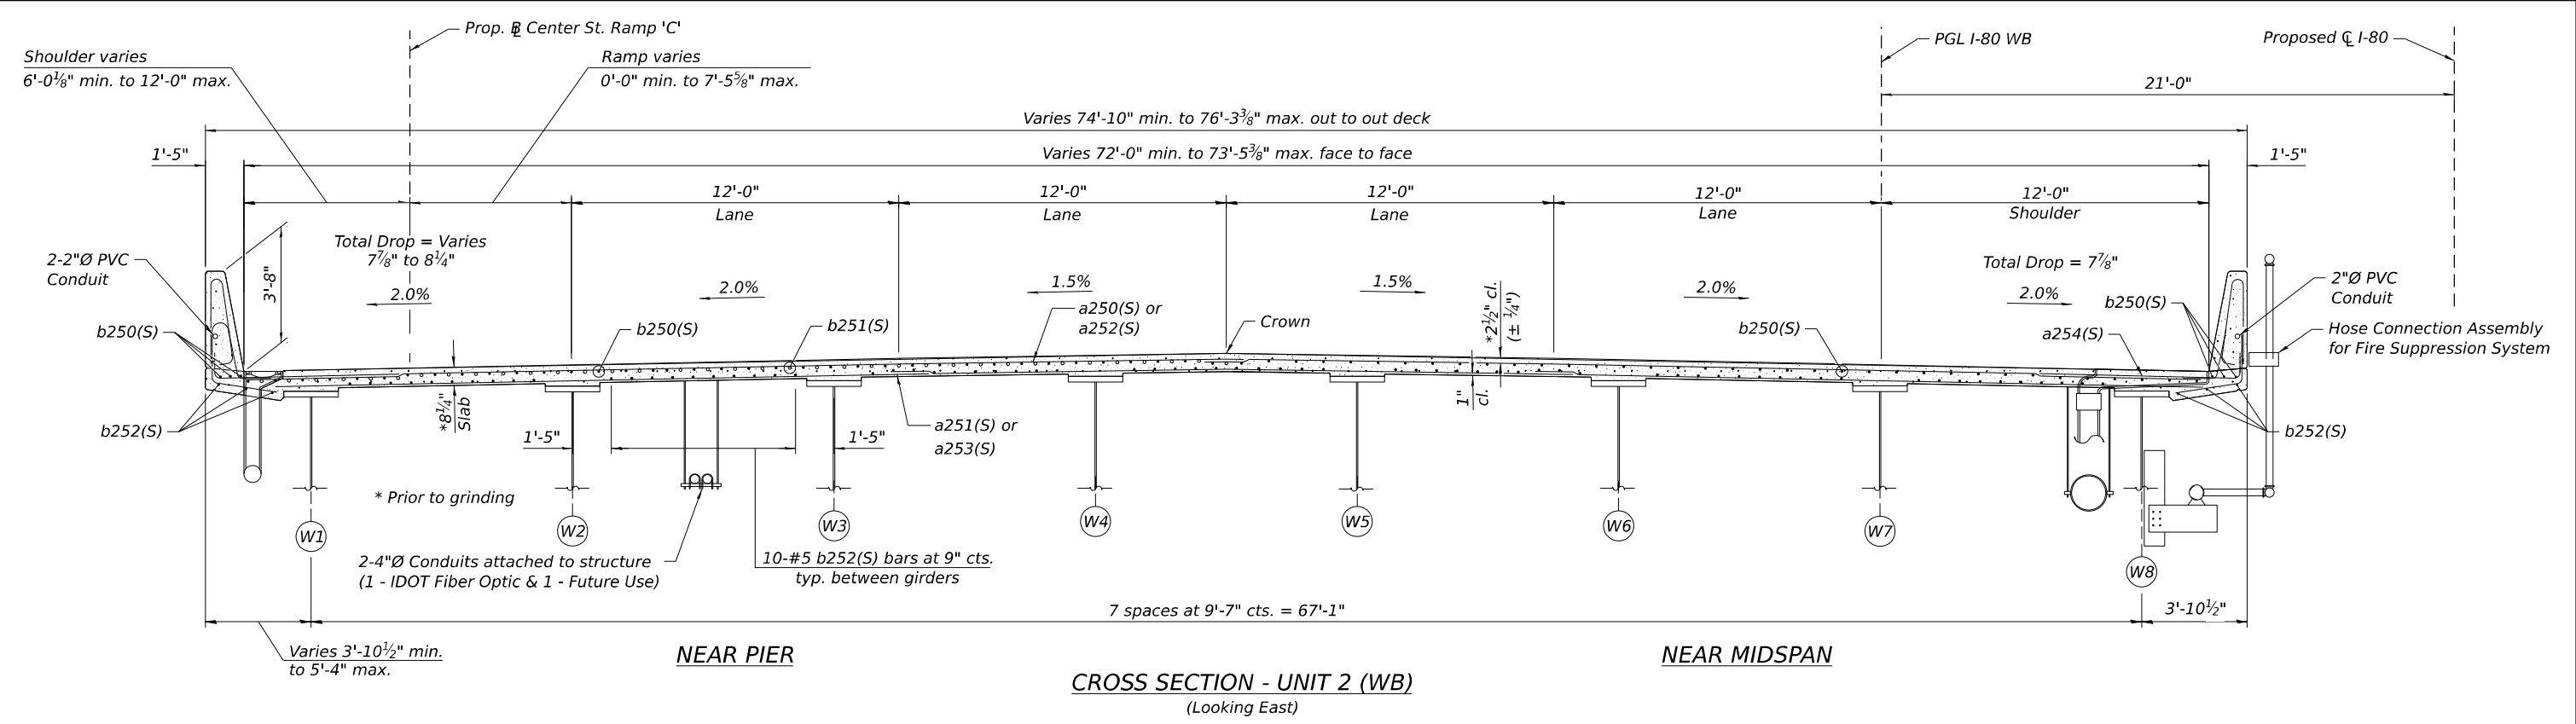


FOR INFORMATION ONLY

MODEL: Default
FILE NAME: p:\projects\trans\scuppers\unit2\unit2.dgn
PROJECT: 2018\CH401\401180022\03-WB\CD\02\WB\3-5-3\Sheet\0998309-62WB52-5052-DECK204.dgn

 WSP USA Inc. 30 N. LASALLE STREET SUITE 4200 CHICAGO, IL 60602 TEL: (312) 782-8150 FAX: (312) 782-1684	USER NAME = USCP702533	DESIGNED - BK	REVISED -	STATE OF ILLINOIS DEPARTMENT OF TRANSPORTATION	DECK CROSS SECTION AND PARAPET - UNIT 2 WB STRUCTURE NUMBER 099-8309 WB AND 099-8325 EB	F.A.I RTE.	SECTION	COUNTY	TOTAL SHEETS	SHEET NO.
		CHECKED - LAS	REVISED -			I-80	(99-3DEFP) HF 23	WILL	89	54
	PLOT SCALE = 0:0 3/16 : / in.	DRAWN - BK	REVISED -			CONTRACT NO. 62W52				
	PLOT DATE = 10/11/2024	CHECKED - LAS	REVISED -			SHEET S-52 OF S-87 SHEETS				
						ILLINOIS FED. AID PROJECT				

Model: Default
File Name: p:\projects\trans\scuppers\ppl\labeled\Documents\Projects_2018\CH401\401180022\03-W59\CAD\62W52_S5-3\Sheets\0998309-62W52-5053-DECK208.dgn

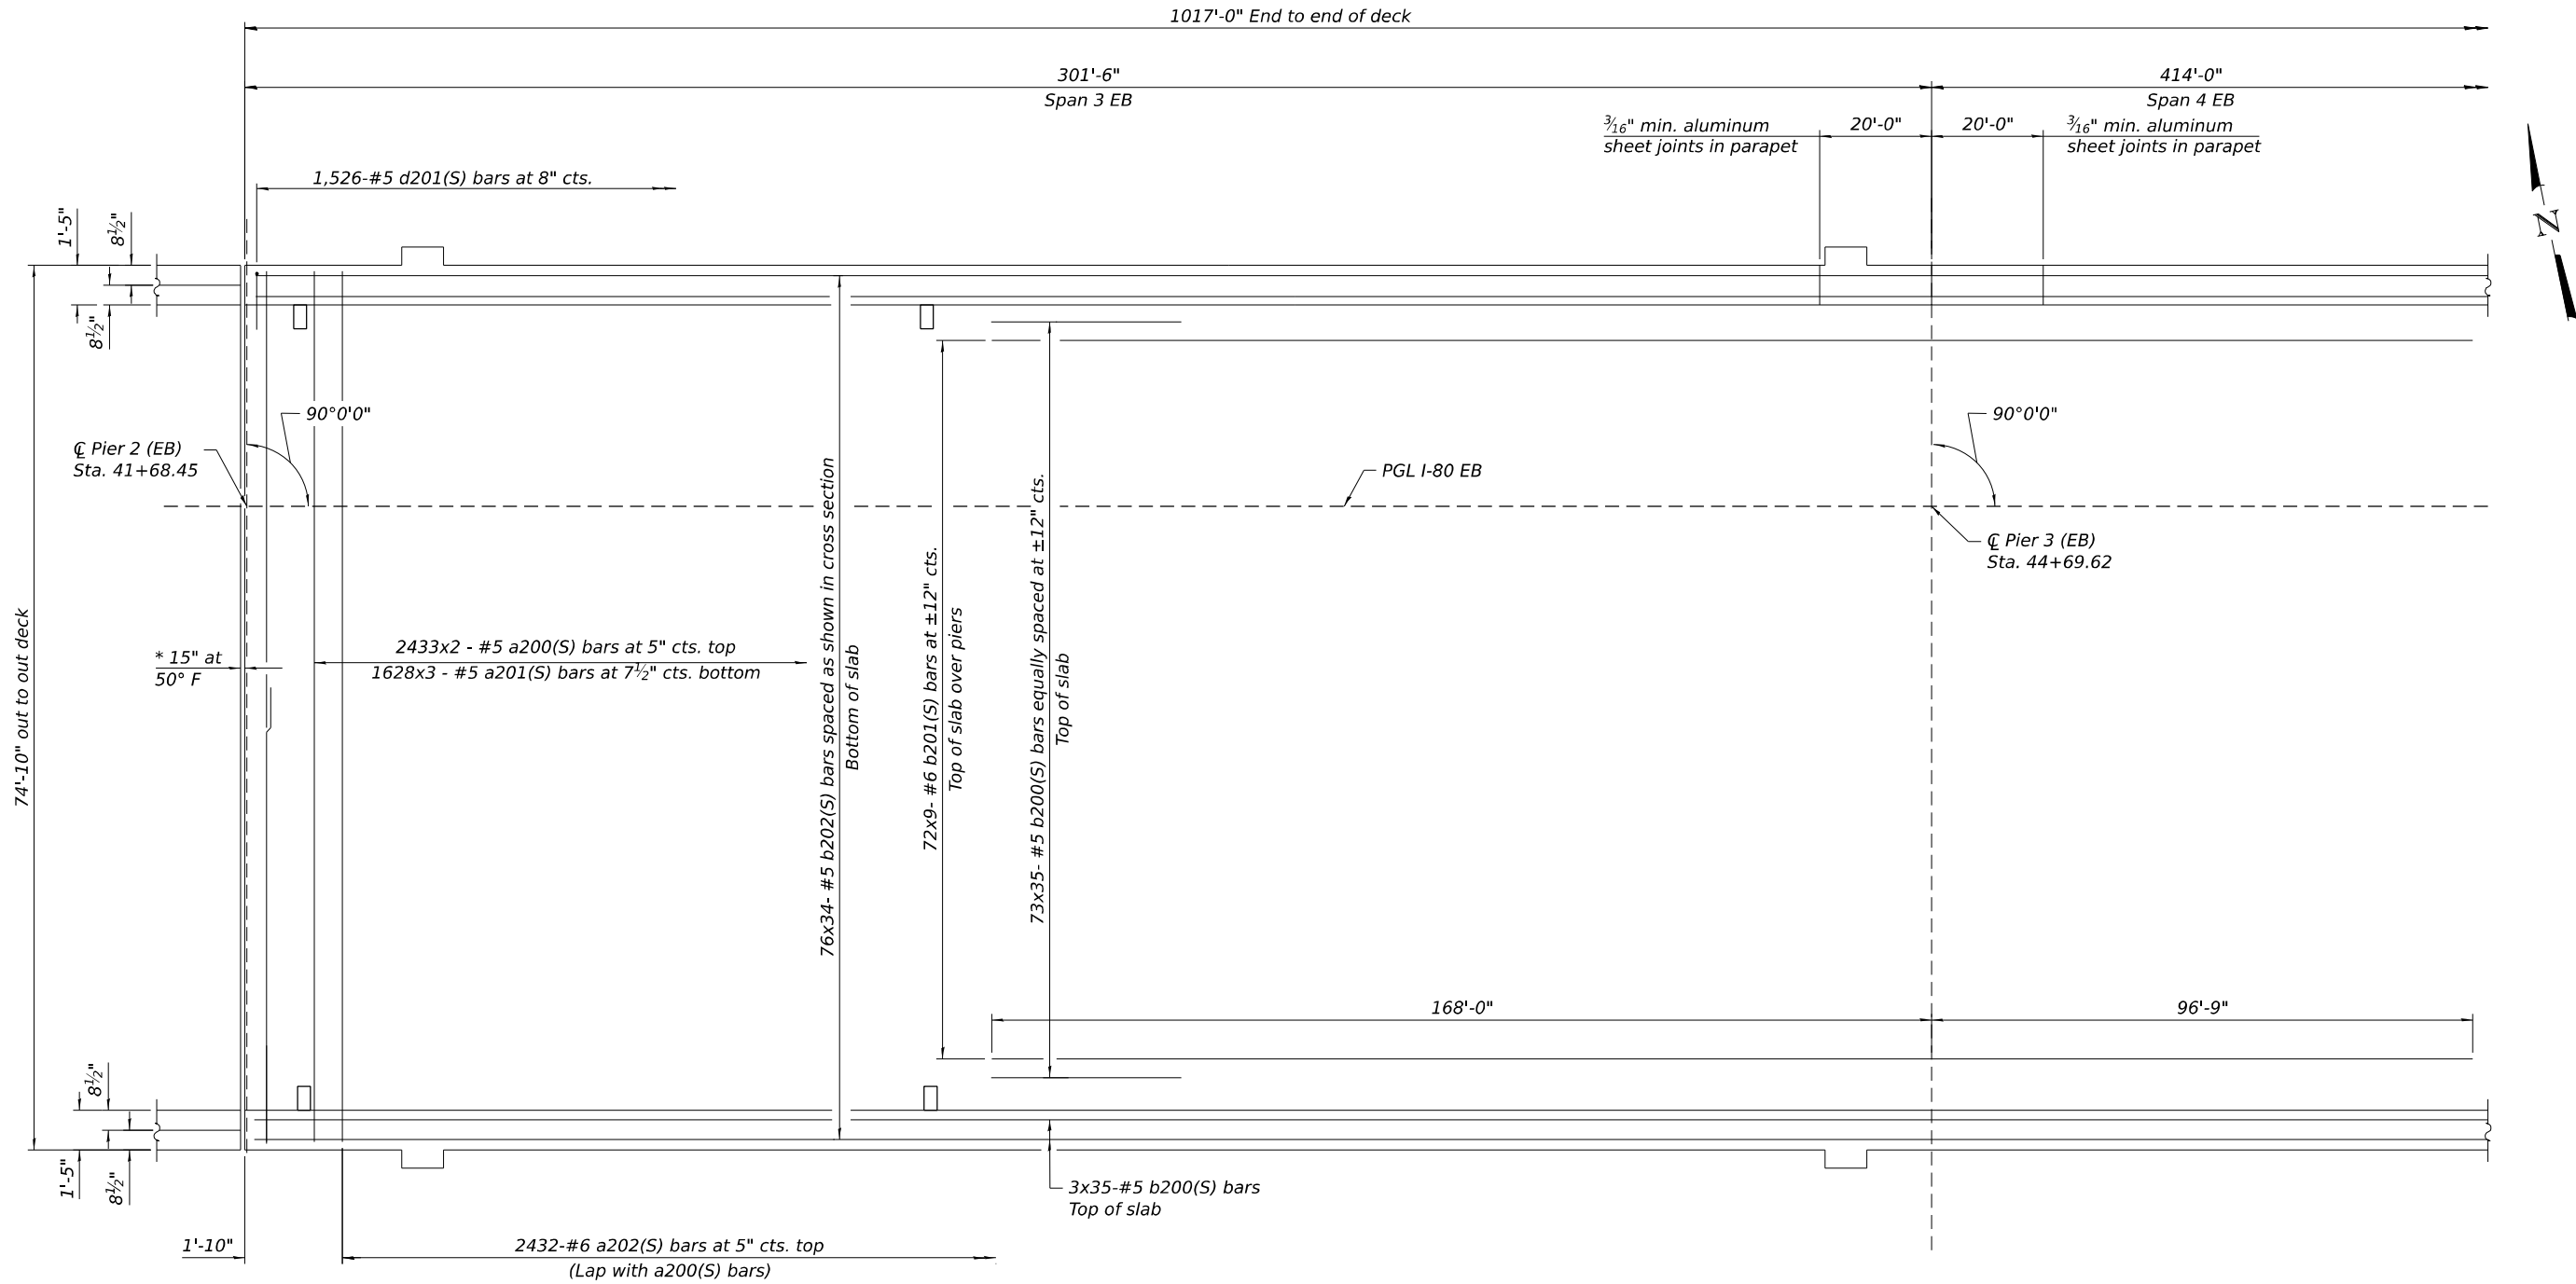

* Dimension showing concrete opening.
For joint opening see sheet S- of .

For bars near joint see sheet S- .

PLAN - UNIT 2 (EASTBOUND)

EB SCUPPERS
LOCATION TABLES

Inside Scuppers		
Station	Offset (ft.)	Type
41+78	12.0' Lt.	DS-11
42+90	12.0' Lt.	DS-11
45+90	12.0' Lt.	Special
47+40	12.0' Lt.	Special
49+30	12.0' Lt.	Special
50+40	12.0' Lt.	Special
51+75	12.0' Lt.	Special

Outside Scuppers		
Station	Offset (ft.)	Type
41+78	60.0' Rt.	DS-11
42+90	60.0' Rt.	DS-11
45+90	60.0' Rt.	Special
47+40	60.0' Rt.	Special
49+30	60.0' Rt.	Special
50+40	60.0' Rt.	Special
51+75	60.0' Rt.	Special


EB LIGHT POLE
LOCATION TABLE

Station	Offset (ft.)
42+00	13.7' Lt.
42+00	61.7' Rt.
44+53	13.7' Lt.
44+53	61.7' Rt.
47+04	13.7' Lt.
47+04	61.7' Rt.
49+55	13.7' Lt.
49+55	61.7' Rt.

MINIMUM BAR LAP
#5 bar = 3'-6"
#6 bar = 4'-10"

Notes:
See sheet of for superstructure details and Bill of Material.
Offsets for scupper and light pole locations are measured off of EB PGL.
Bars indicated thus, 32 x 2 - #5 etc. indicates 32 lines of bars with 2 lengths per line.
For Cross Section see sheet

FOR INFORMATION ONLY

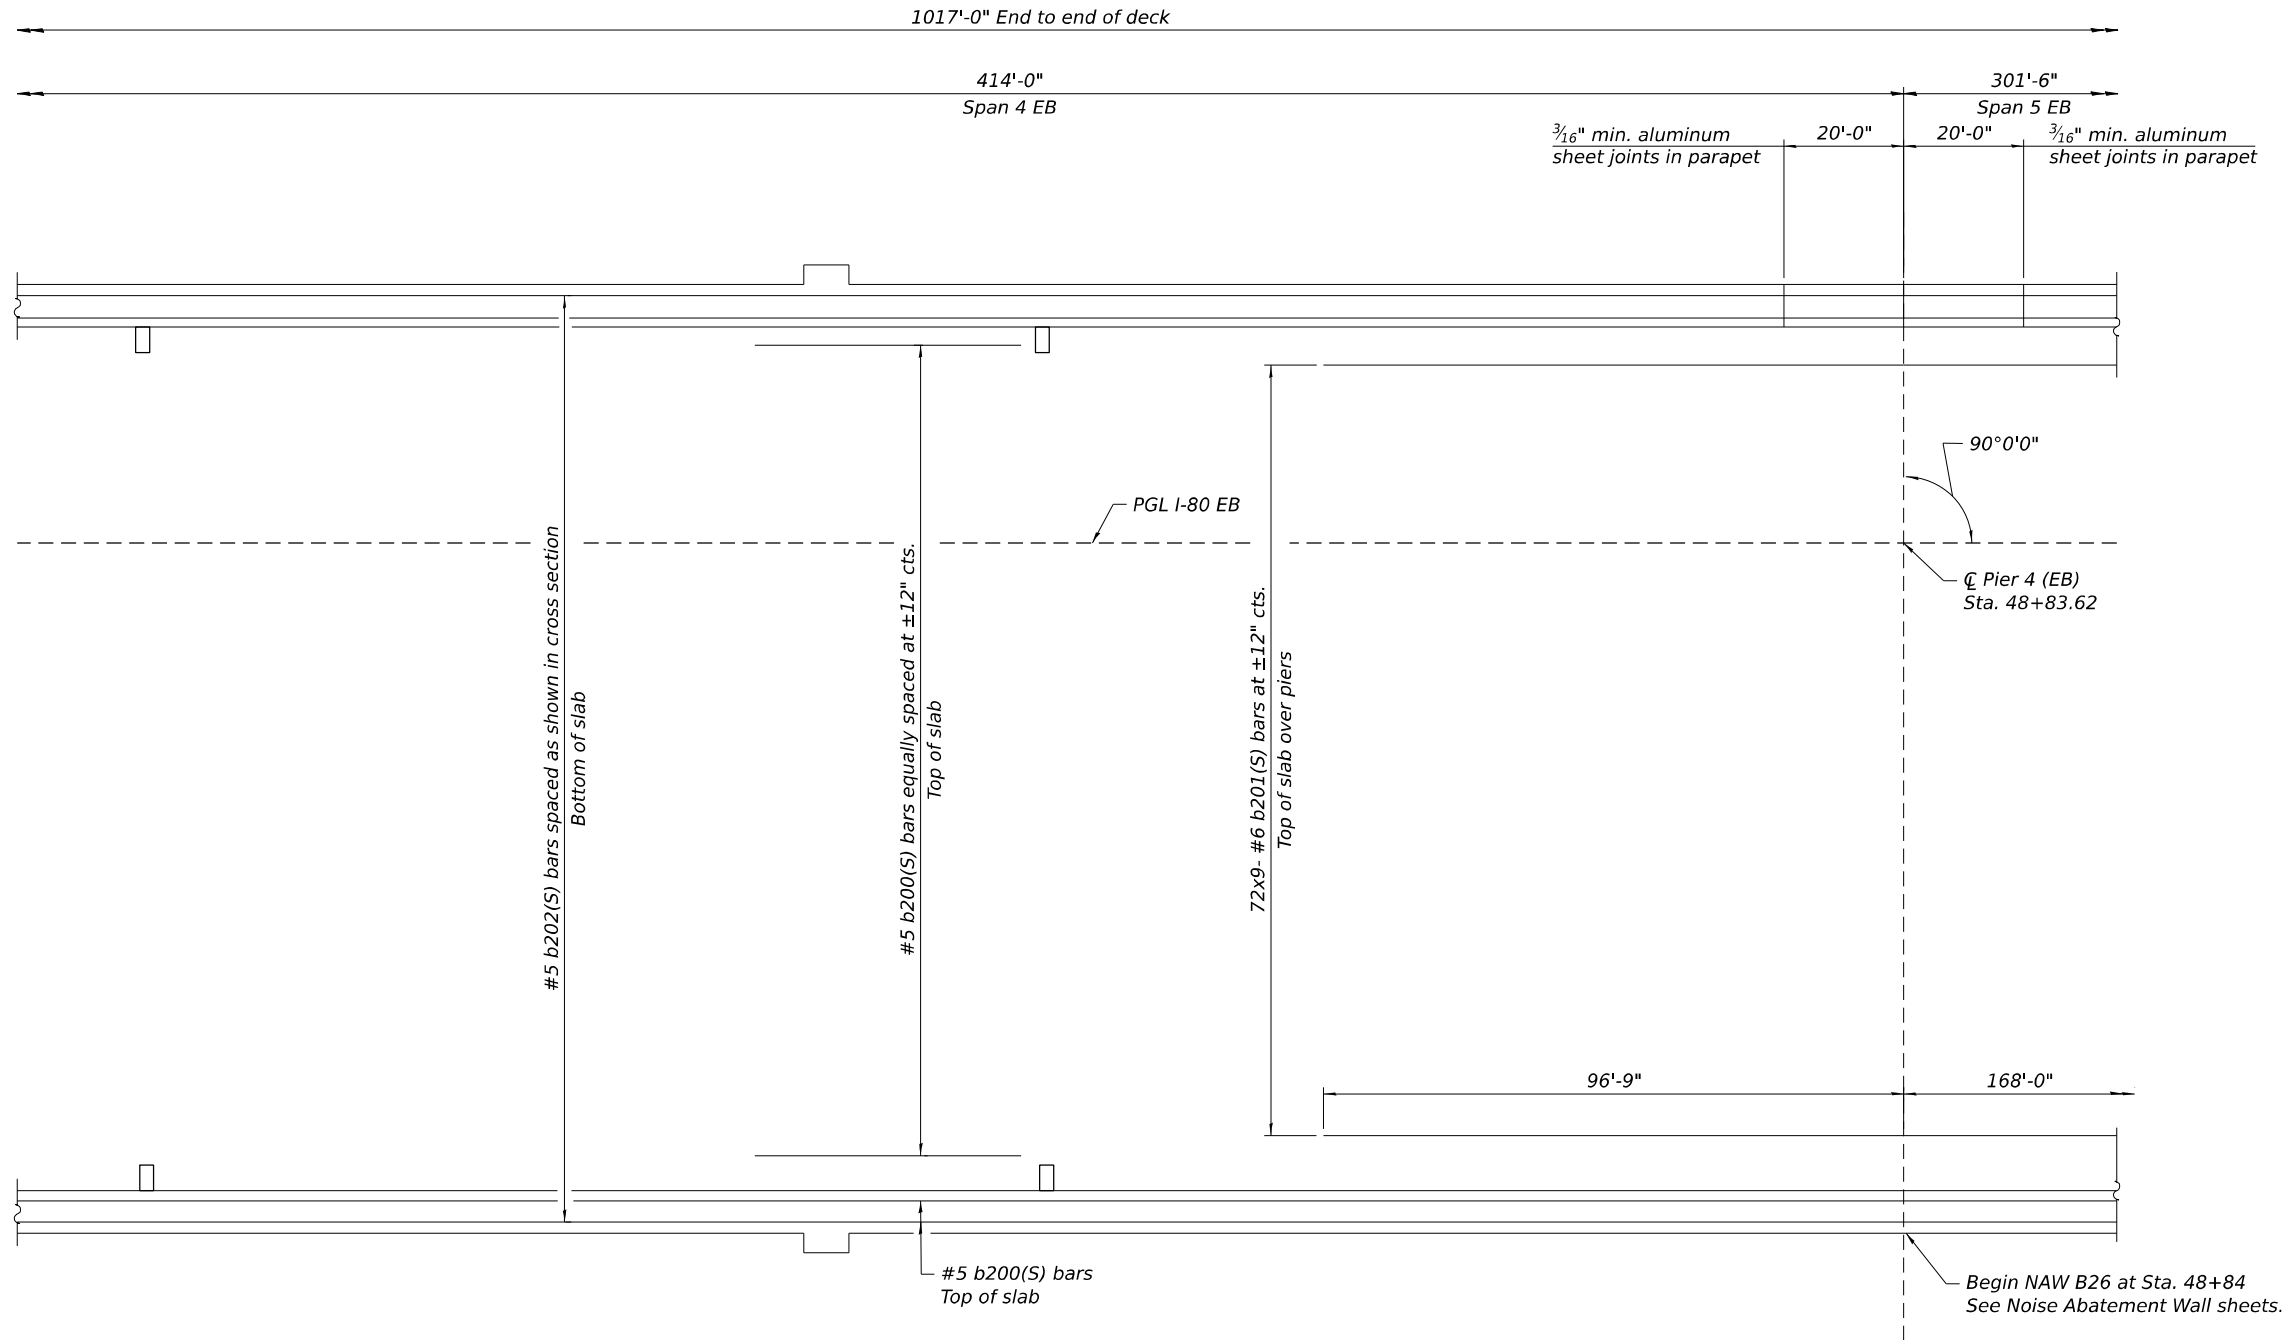

PLAN - UNIT 2 (EASTBOUND)


MINIMUM BAR LAP
#5 bar = 3'-6"
#6 bar = 4'-10"

Notes:
See sheet of for superstructure details and Bill of Material.
Bars indicated thus, 32 x 2 - #5 etc. indicates 32 lines of bars with 2 lengths per line.
For Cross Section see sheet

FOR INFORMATION ONLY

Model: Default
File Name: p:\projects\trans\scorp\ppl\hosted\Documents\Projects_2018\CH401\401180022\03-W57\CAD\62W52_SE-3\Sheets\0998309-62W52-504-DECK206.dgn


 WSP USA Inc. 30 N. LA SALLE STREET SUITE 4000 CHICAGO, IL 60602 TEL: (312) 782-8150 FAX: (312) 782-1684	USER NAME = USCP702533		DESIGNED - BK	REVISED -	STATE OF ILLINOIS DEPARTMENT OF TRANSPORTATION	DECK PLAN 2 - UNIT 2 EB		F.A.I RTE.	SECTION	COUNTY	TOTAL SHEETS	SHEET NO.
	CHECKED - LAS		CHECKED - LAS	REVISED -		STRUCTURE NUMBER 099-8309 WB AND 099-8325 EB		I-80	(99-3DEFP) HF 23	WILL	89	56
	PLOT SCALE = 0:0 3/16 : 1 in.		DRAWN - BK	REVISED -				CONTRACT NO. 62W52				
	PLOT DATE = 10/11/2024		CHECKED - LAS	REVISED -		SHEET S-54 OF S-87 SHEETS		ILLINOIS FED. AID PROJECT				

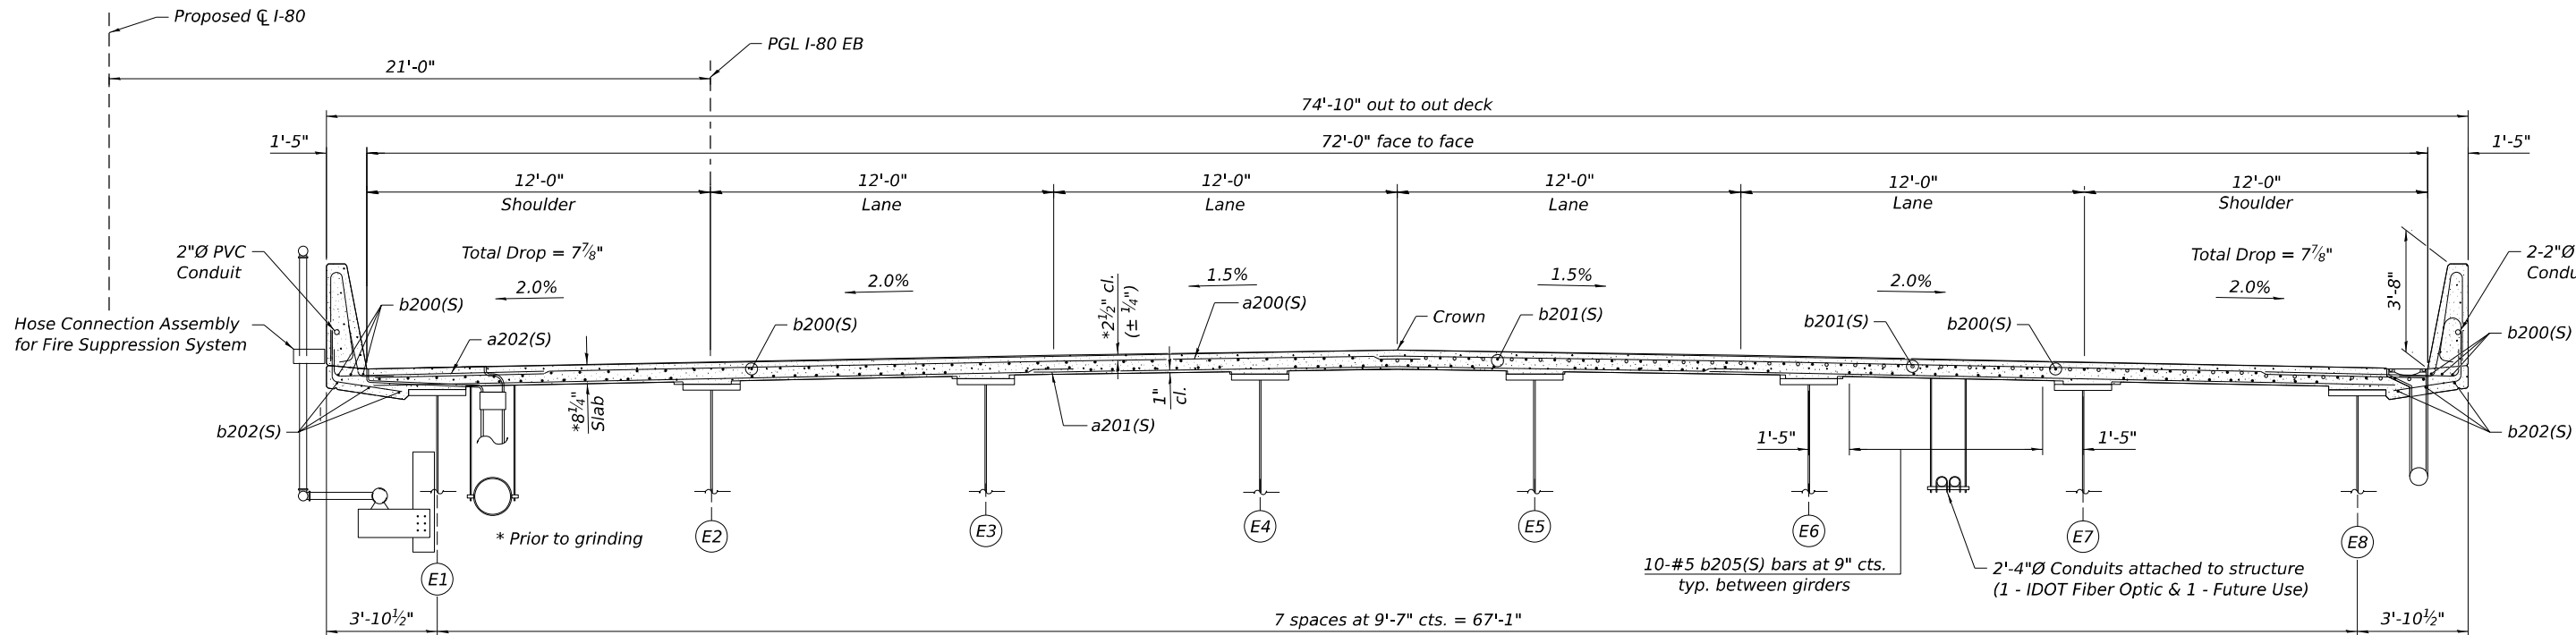


NEAR MIDSPAN

NEAR PIER


CROSS SECTION - UNIT 2 (EB)
(Looking East)

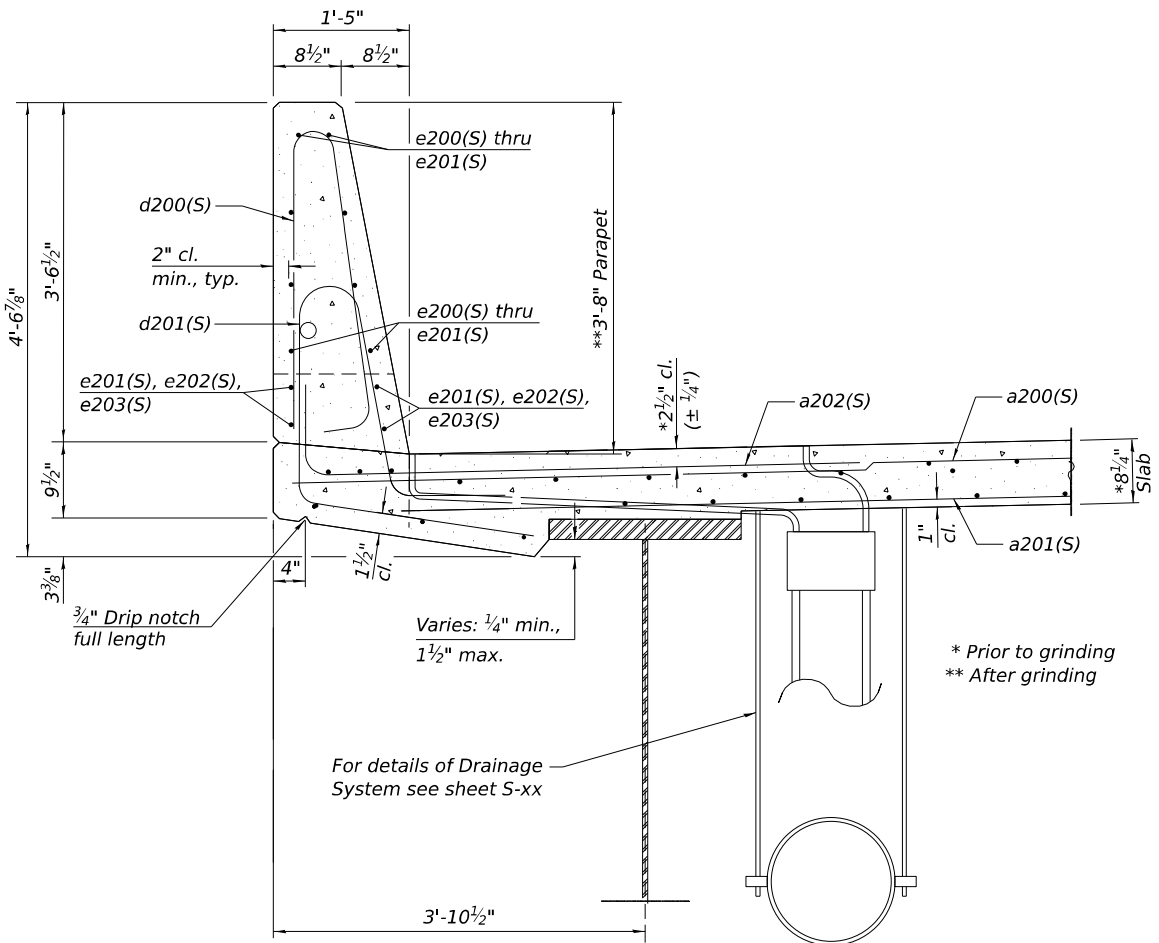

SECTION THRU PARAPET
Drainage Scuppers (Special) shown,
Drainage Scupper, DS-11 similar

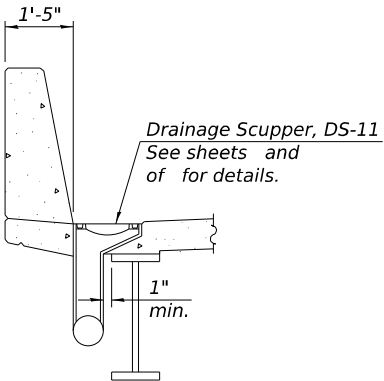

SECTION A-A

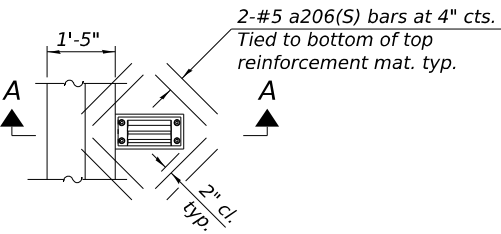

PLAN

Drainage Scupper, DS-11 shown,
Drainage Scuppers (Special) similar

Note:
Cut longitudinal reinforcement to
clear drainage scuppers.
Drains shall be located clear of all
diaphragms.


MINIMUM BAR LAP
#5 bar = 3'-6"
#6 bar = 4'-10"

FOR INFORMATION ONLY

MODEL: Default
FILE NAME: p:\projects\trans\scup-pw\hatched\Documents\Projects_2018\CH401\401180022\03-WSP\CAD\DWG\52-SF-3\Sheets\0998309-62W52-5046-DEK211.dgn

 WSP USA Inc. 30 N. LASALLE STREET SUITE 4000 CHICAGO, IL 60602 TEL: (312) 782-8150 FAX: (312) 782-1684	USER NAME = USCP702533	DESIGNED - BK	REVISED -	STATE OF ILLINOIS DEPARTMENT OF TRANSPORTATION	DECK CROSS SECTION AND PARAPET - UNIT 2 EB STRUCTURE NUMBER 099-8309 WB AND 099-8325 EB	F.A.I RTE.	SECTION	COUNTY	TOTAL SHEETS	SHEET NO.
	PLOT SCALE = 0:0 3/16 : 1 in.	CHECKED - LAS	REVISED -			I-80	(99-3DEFP) HF 23	WILL	89	58
	PLOT DATE = 10/11/2024	DRAWN - BK	REVISED -			CONTRACT NO. 62W52				
		CHECKED - LAS	REVISED -			ILLINOIS FED. AID PROJECT				

Model: Default
File Name: p:\projects\trans\scorp\ppl\hosted\Documents\Projects_2018\CH401\401180022\03-W57\CAD\62W52_SF-3\Sheets\0998309-62W52-507-5E002.dgn

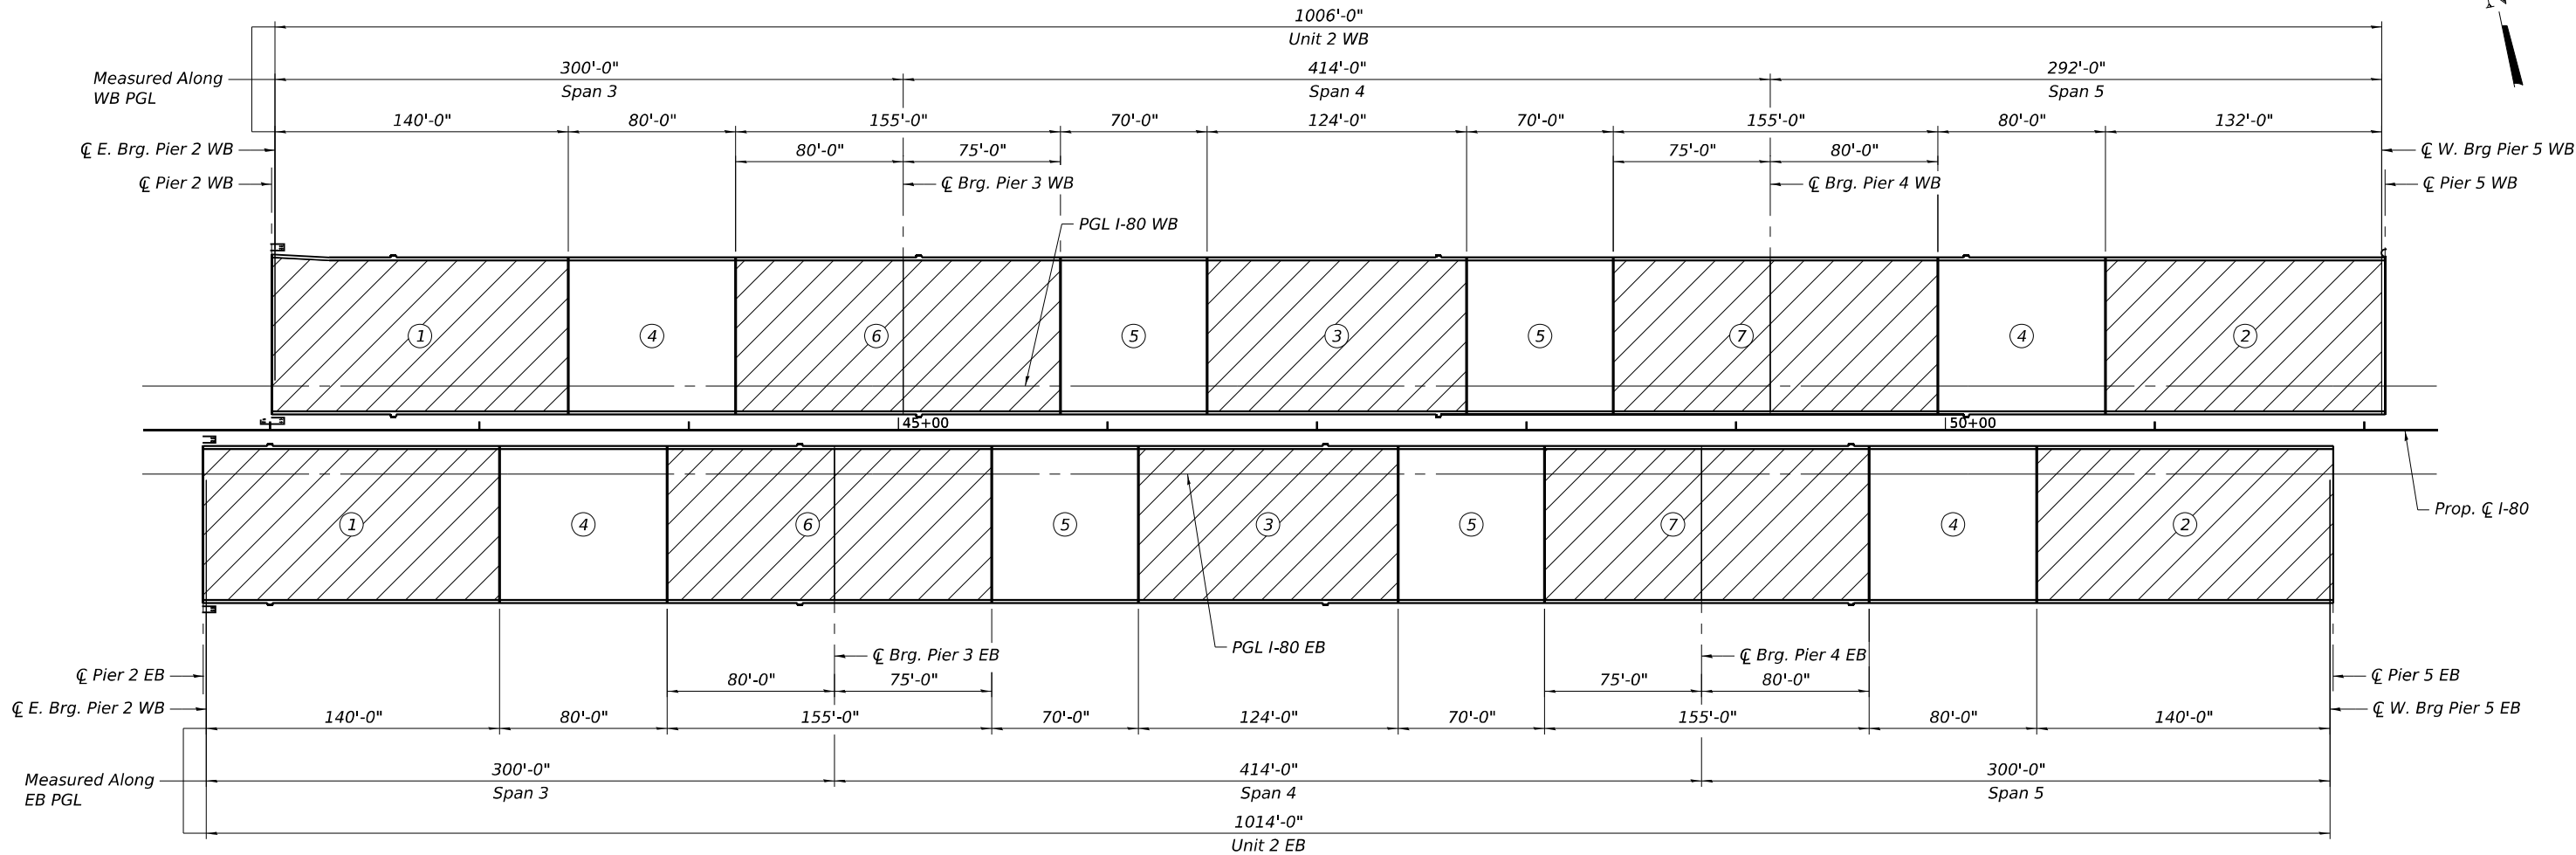


DECK POURING SEQUENCE - UNIT 2

NOTES ON DECK POURING SEQUENCE:


- When the deck pour is stopped for the day at one or more of the transverse bonded construction joints in the deck pouring sequence as shown, the next pour shall not be made until both of the following are met:
 - At least 72 hours shall have elapsed from the end of the previous pour.
 - The concrete strength shall have attained a minimum flexural strength of 675 psi or a minimum compressive strength of 4000 psi.
- See sheet S-77 for additional notes regarding the camber and the elevations being developed from the pour sequence.

FOR INFORMATION ONLY

	WSP USA INC. 30 N. LA SALLE STREET SUITE 4000 CHICAGO, IL 60602 TEL: (312) 782-8150 FAX: (312) 782-1684	USER NAME = USSJ696614	DESIGNED - KB	REVISED -	STATE OF ILLINOIS DEPARTMENT OF TRANSPORTATION	DECK POURING SEQUENCE - UNIT 2 WB & EB STRUCTURE NUMBER 099-8309 WB AND 099-8325 EB	F.A.I RTE.	SECTION	COUNTY	TOTAL SHEETS	SHEET NO.
		PLOT SCALE = 0:2.0000 " = 1' / in.	CHECKED - PSK	REVISED -			I-80	(99-3DEFP) HF 23	WILL	89	59
		PLOT DATE = 12/4/2024	DRAWN - GM	REVISED -			CONTRACT NO. 62W52				
			CHECKED - PSK	REVISED -			ILLINOIS FED. AID PROJECT				

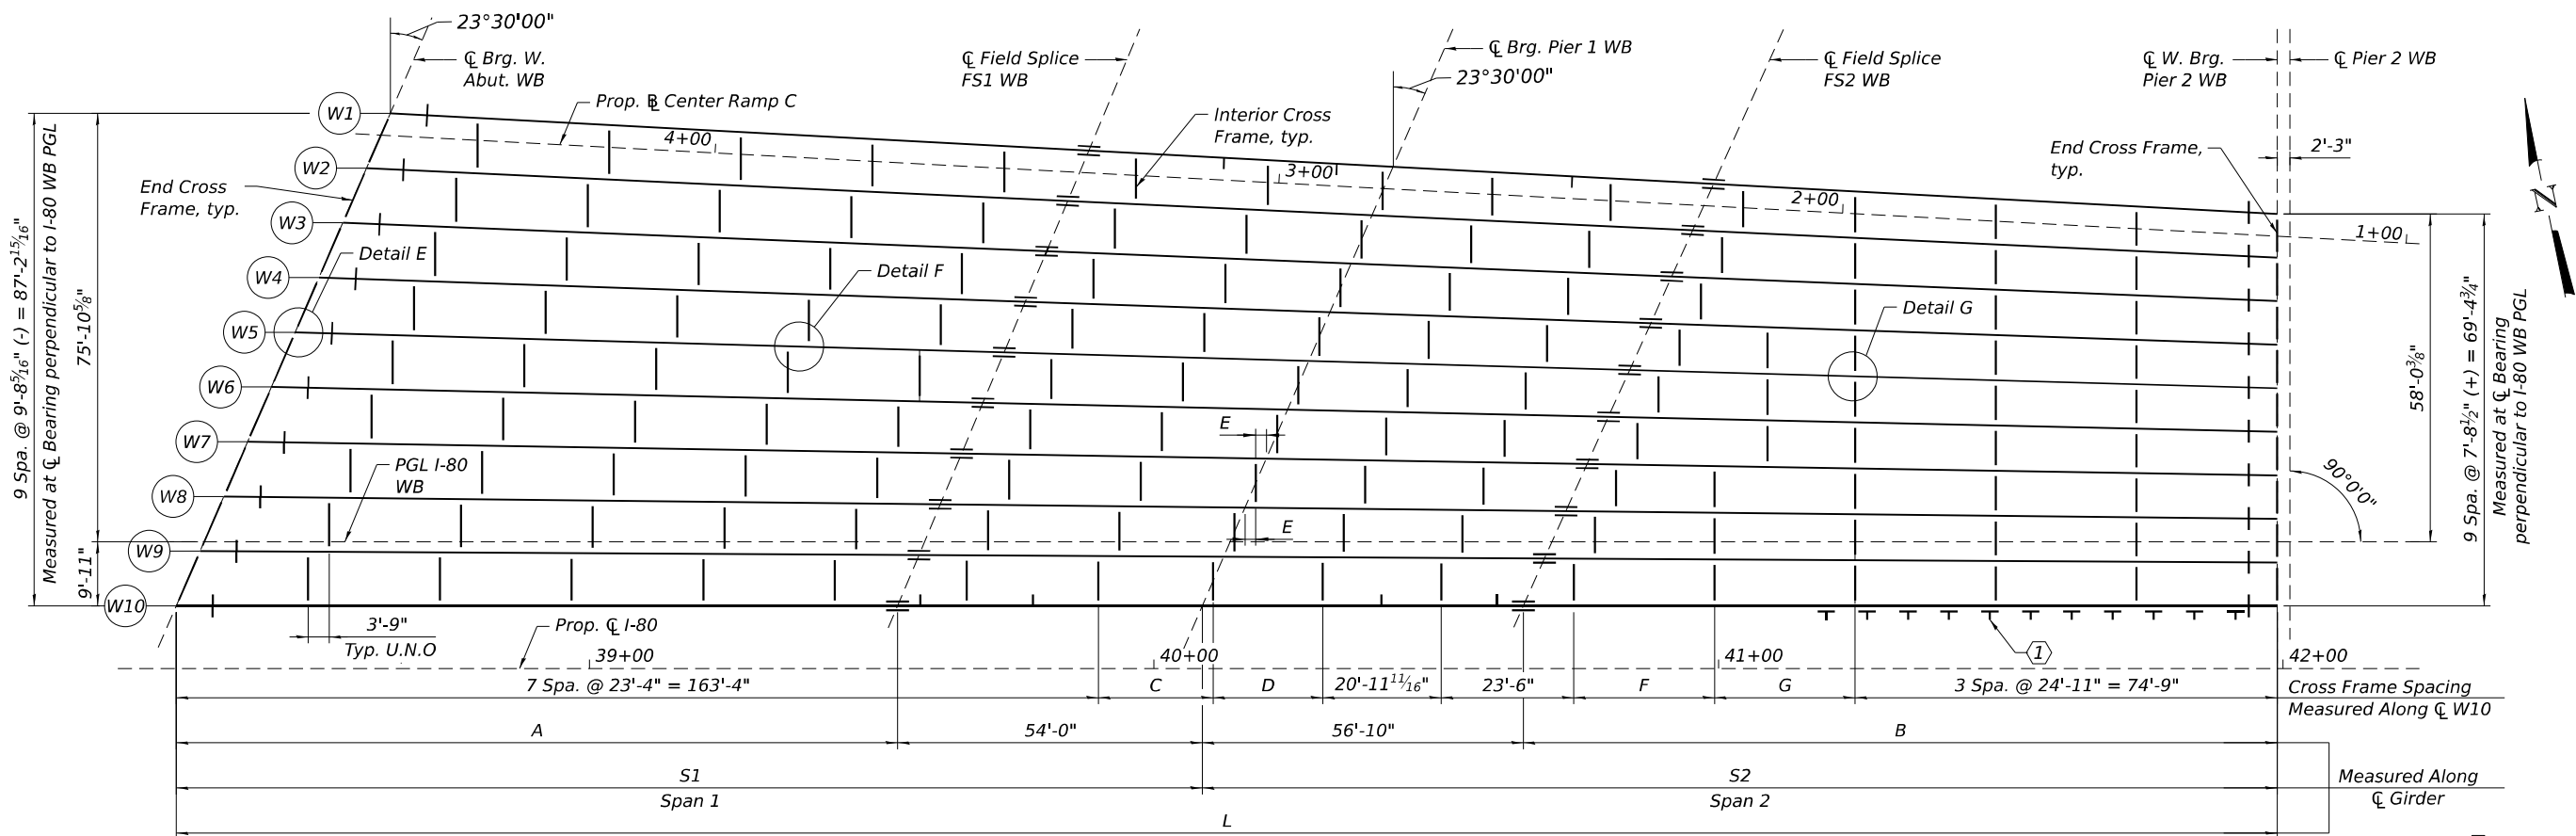

FRAMING PLAN - UNIT 1 WB

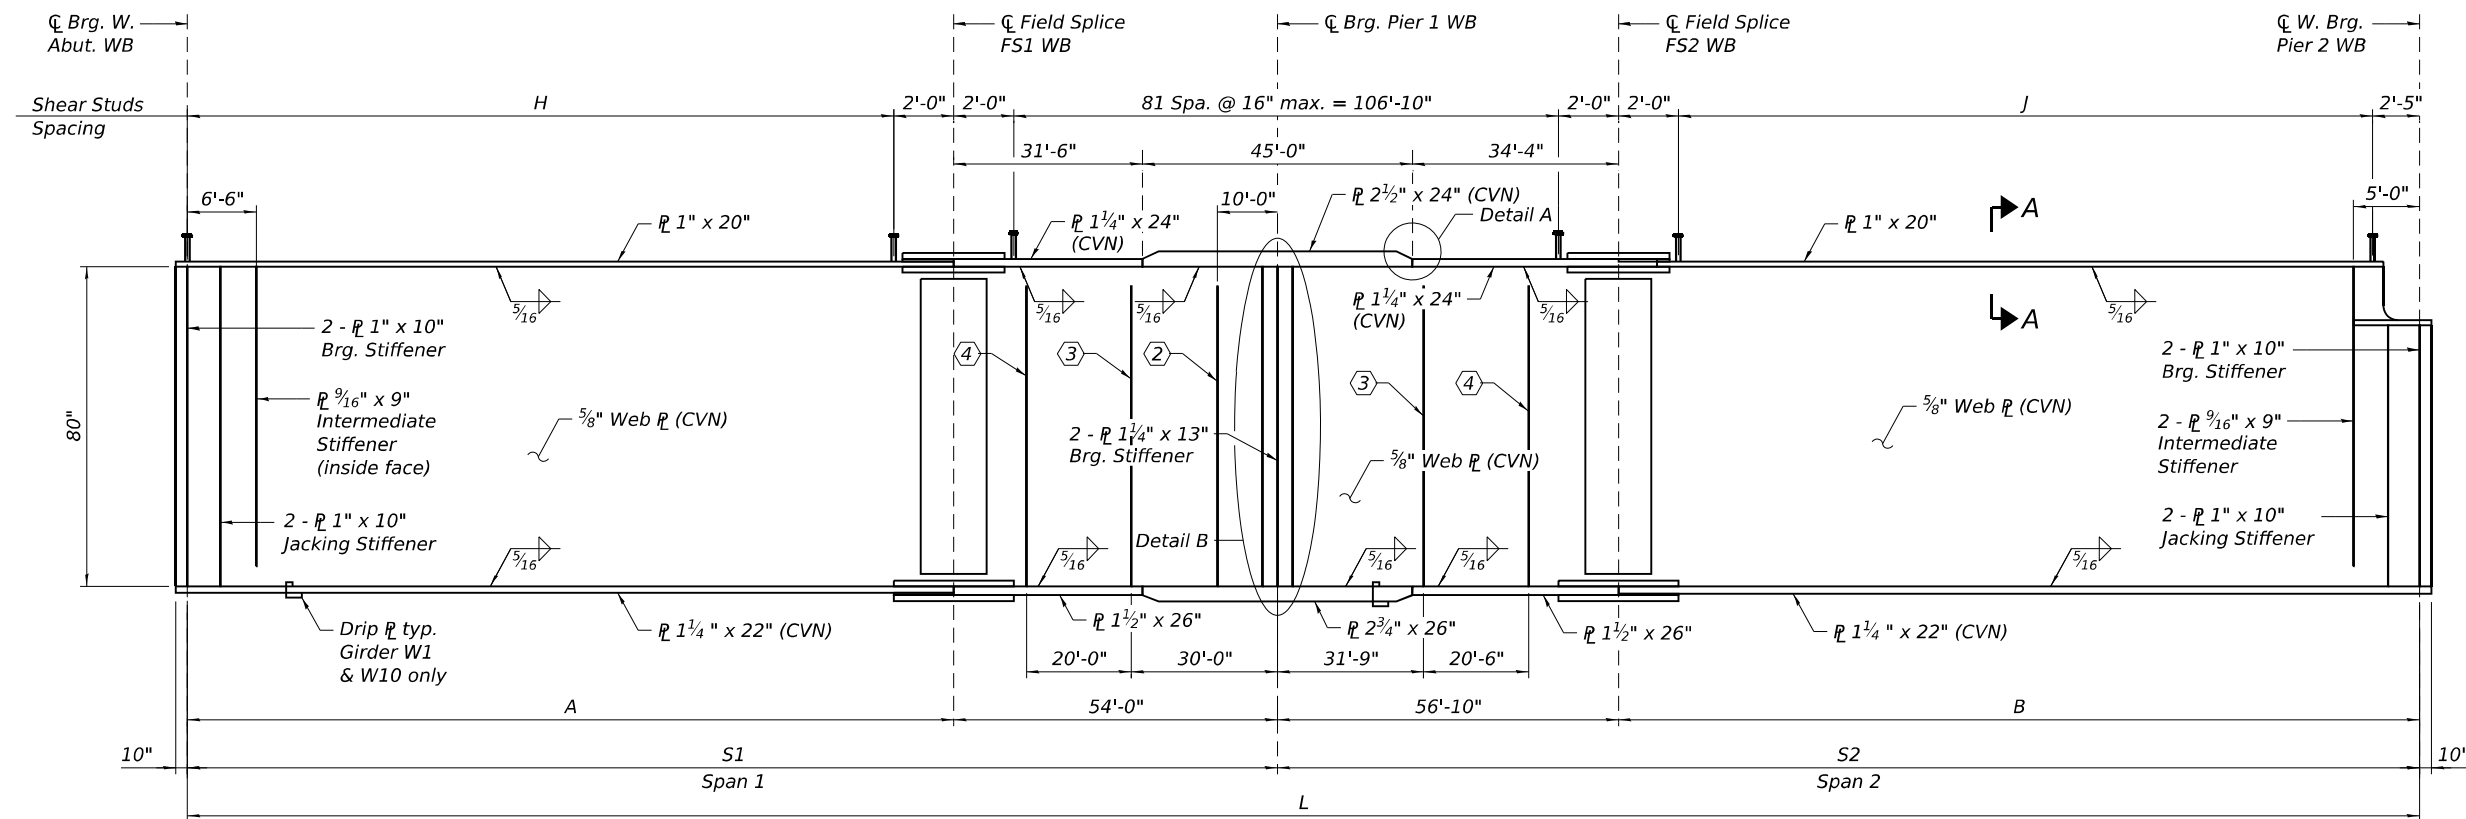

GIRDER ELEVATION - UNIT 1 WB

- ① Fire Suppression System support connection at 7'-3" max. spacing full length along Girder W-10
- ② $\frac{9}{16}$ " x 9" Intermediate Stiffener at W1 (inside face)
- ③ $\frac{9}{16}$ " x 9" Intermediate Stiffener at W1 and W10 (inside face)
- ④ $\frac{9}{16}$ " x 9" Intermediate Stiffener at W10 (inside face)

NOTES:

1. Load carrying components designated "CVN" shall conform to the Charpy-V-Notch Impact Energy Requirement, Zone 2.
2. All cross frames between girders shall be installed with erection pins and bolts in accordance with the erection plan approved by the Engineer. Individual cross frames at supports may be temporarily disconnected to install bearing anchor bolts.
3. All dimensions are horizontal.
4. For Framing Plan Details, Section A-A, and Detail A and Drip Plate details, see sheet S-60.
5. For Girder Moment and Reaction tables, see sheet S-61.
6. For Camber Diagram and Top of Web Elevation Table, see sheet S-63.
7. For Girder Bolted Field Splice Details, see sheet S-64.
8. For abutment cross frames, Detail E, and stiffener details, see sheet S-66.
9. For interior cross frames details, and Details F and G and fire suppression system details, see sheet S-67.
10. For Pier 2 cross frames details, see sheet S-68.
11. All interior cross frames are perpendicular to PGL WB.
12. All structural steel shall be AASHTO M270 Grade 50W.

MODEL: Default
FILE NAME: p:\projects\trans\scorp\ppl\hatched\Documents\Projects_2018\CH401\401180022\03-W57\CD\62W52_SB-3\Sheets\0998309-62W52-508-BM101.dgn



USER NAME	= USFM703216
DESIGNED	- FIM
CHECKED	- LAS
PLOT SCALE	= 32:0,0000 " = 1" / in.
PLOT DATE	= 12/7/2024

DESIGNED	- FIM
CHECKED	- LAS
DRAWN	- FIM/MHD
CHECKED	- LAS


REVISED	-
REVISED	-
REVISED	-
REVISED	-

**STATE OF ILLINOIS
DEPARTMENT OF TRANSPORTATION**


**FRAMING PLAN & ELEVATION - UNIT 1 WB
STRUCTURE NUMBER 099-8309 WB AND 099-8325 EB**

SHEET S-58 OF S-87 SHEETS

F.A.I. RTE.	SECTION	COUNTY	TOTAL SHEETS	SHEET NO.
I-80	(99-3DEFP) HF 23	WILL	89	60
CONTRACT NO. 62W52				
ILLINOIS FED. AID PROJECT				

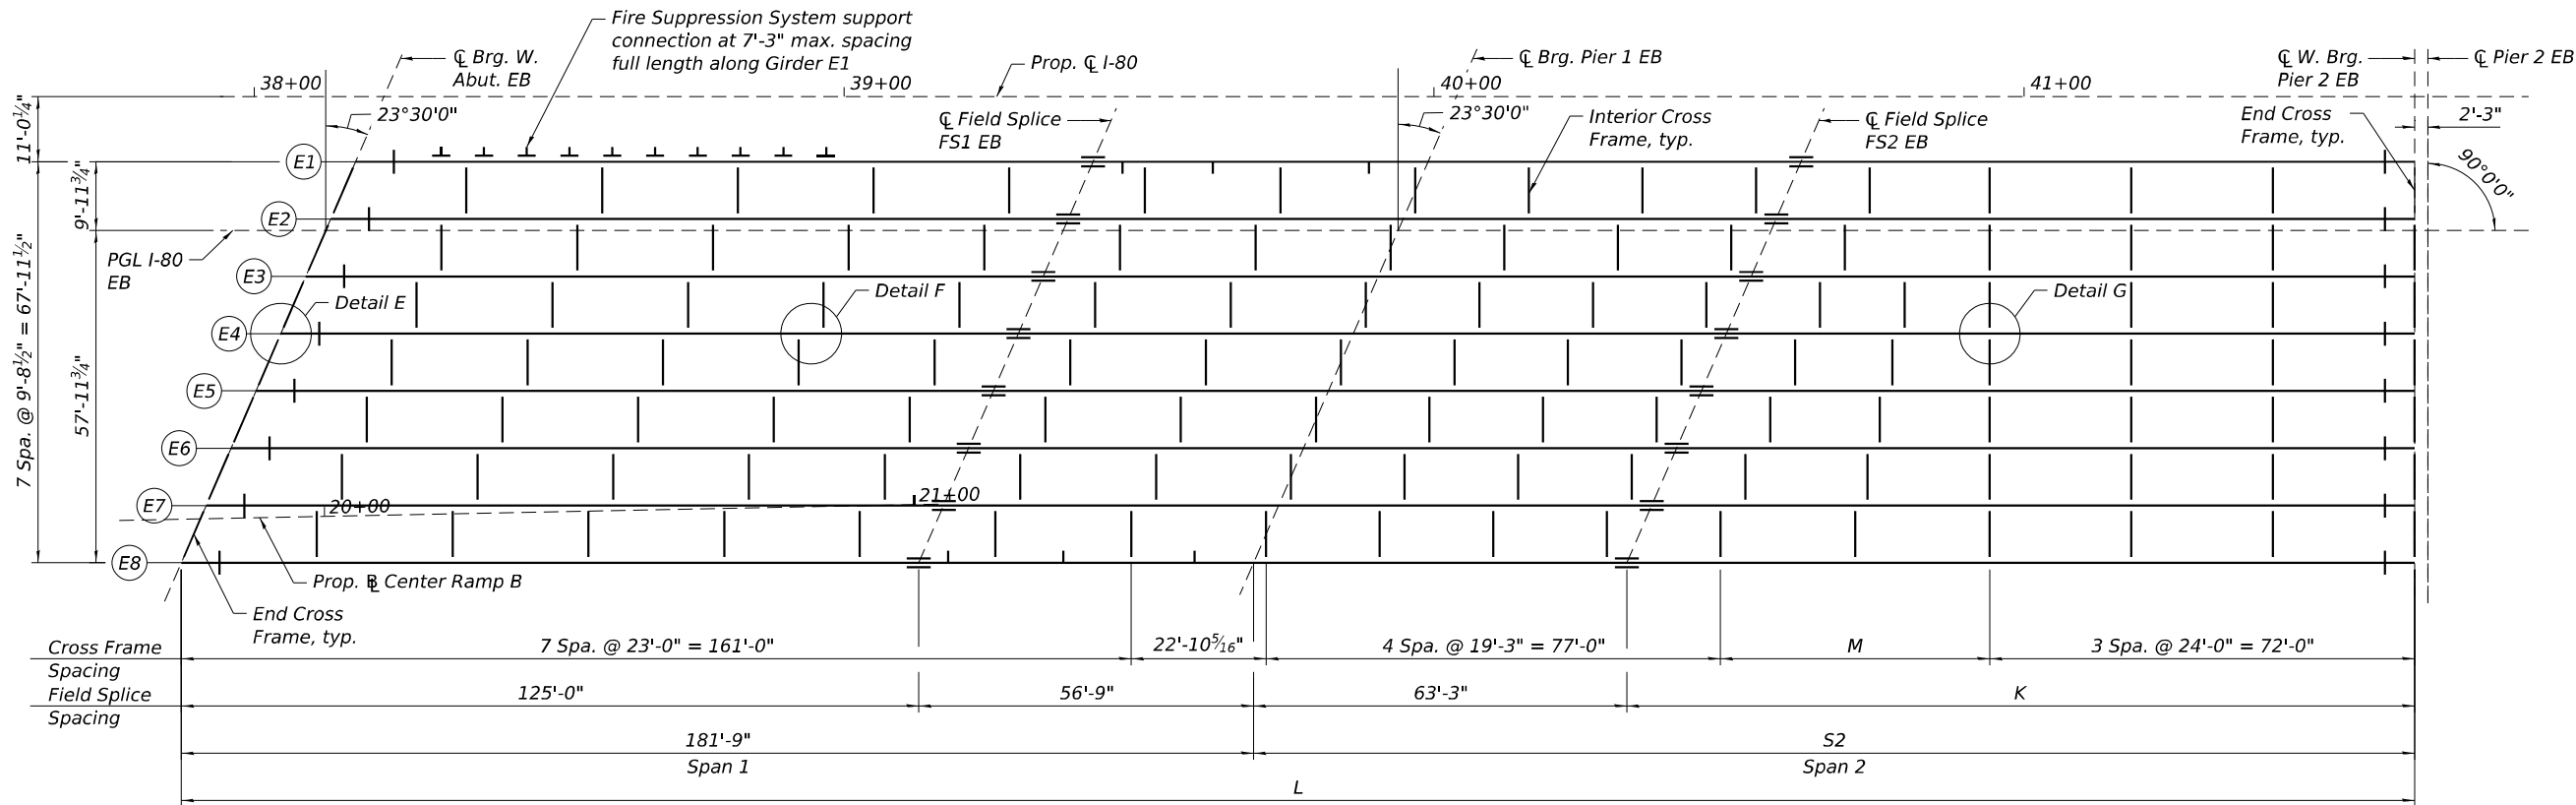

FRAMING PLAN - UNIT 1 EB

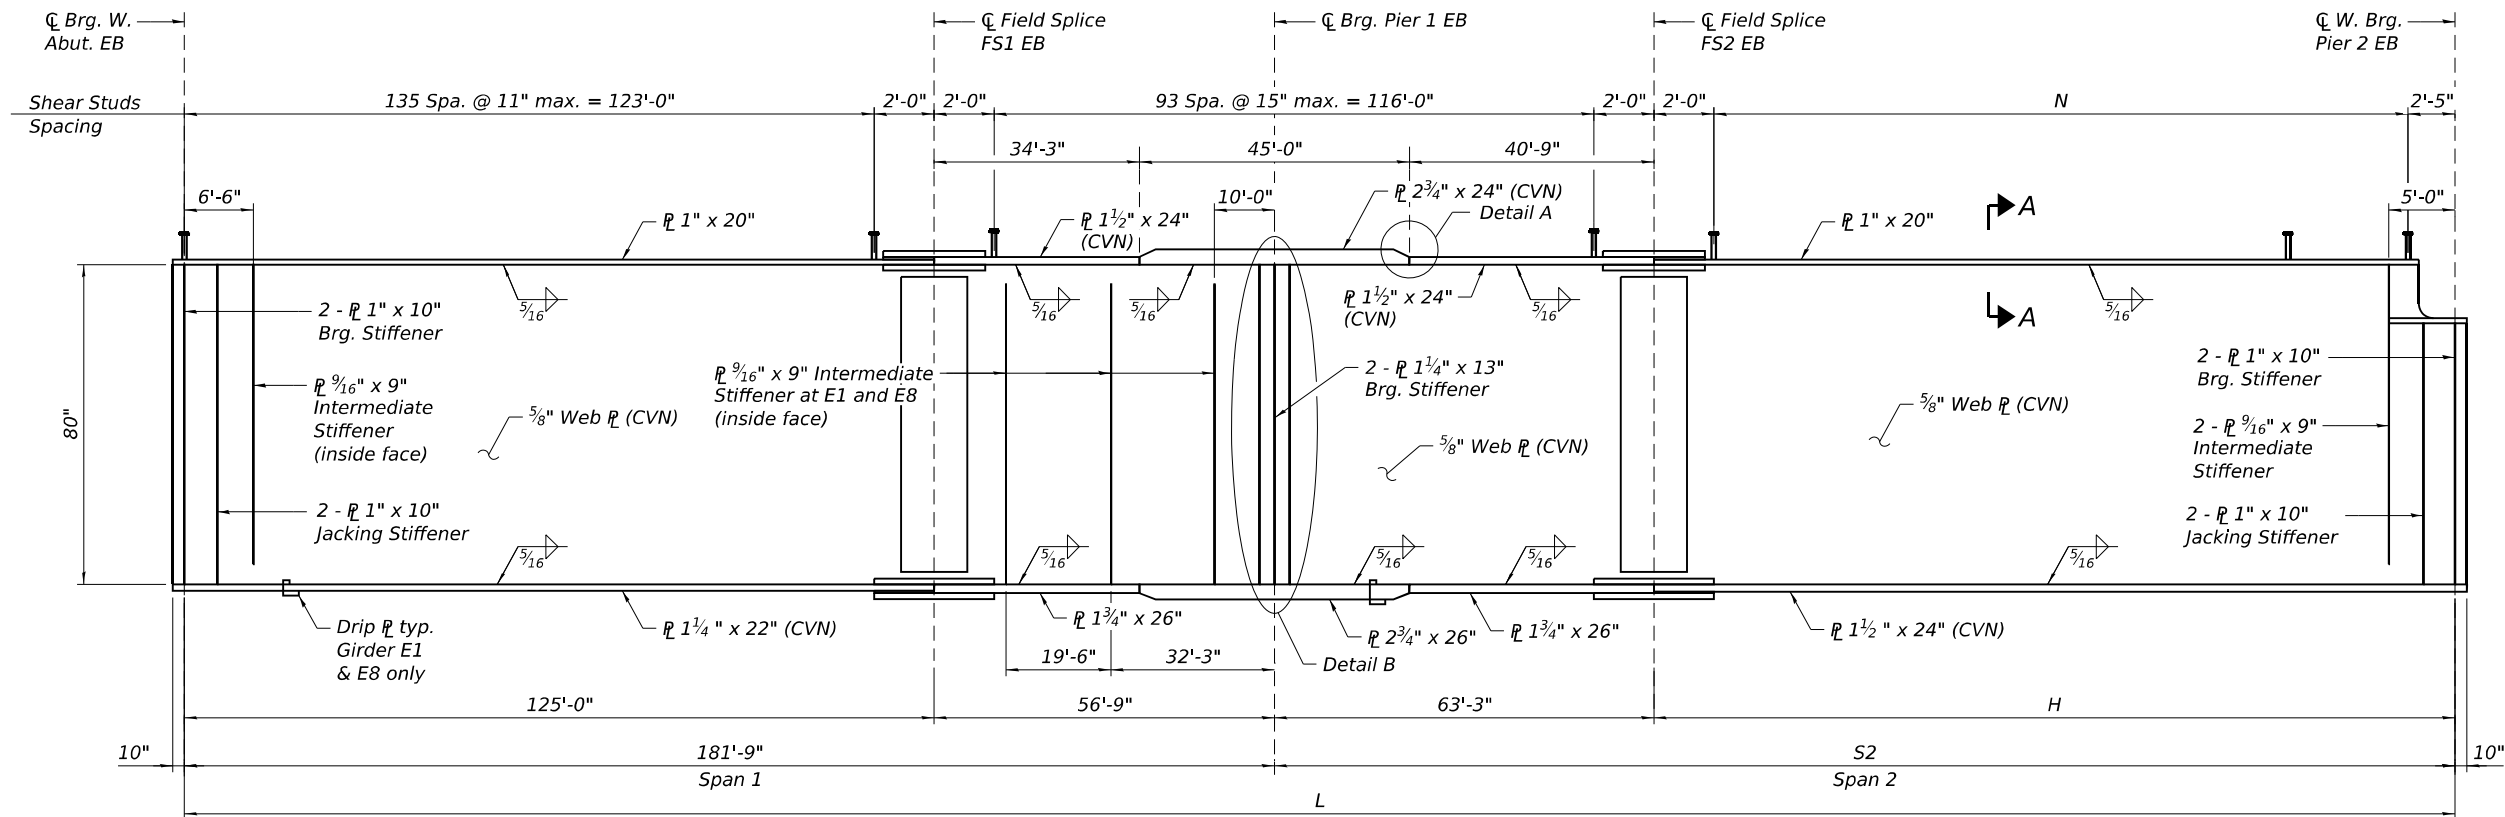

GIRDER ELEVATION - UNIT 1 EB

NOTES:

1. Load carrying components designated "CVN" shall conform to the Charpy-V-Notch Impact Energy Requirement, Zone 2.
2. All cross frames between girders shall be installed with erection pins and bolts in accordance with the erection plan approved by the Engineer. Individual cross frames at supports may be temporarily disconnected to install bearing anchor bolts.
3. All dimensions are horizontal.
4. For Framing Plan Details, Section A-A, and Detail A and Drip Plate details, see sheet S-60.
5. For Girder Moment and Reaction tables, see sheet S-62.
6. For Camber Diagram and Top of Web Elevation Table, see sheet S-63.
7. For Girder Bolted Field Splice Details, see sheet S-65.
8. For abutment cross frames, Detail E, and stiffener details, see sheet S-66.
9. For interior cross frames details, and Details F and G and fire suppression system details, see sheet S-67.
10. For Pier 2 cross frames details, see sheet S-68.
11. All interior cross frames are perpendicular to PGL EB.
12. All structural steel shall be AASHTO M270 Grade 50W.

MODEL: Default
FILE NAME: p:\projects\trans\scorp\ppl\hatched\Documents\Projects_2018\CH401\401180022\03-WB\CD\62WB52_SF-3\Sheets\0998309-62WB52-5098-04M102.dgn



WSP USA INC.
30 N. LA SALLE STREET
SUITE 4000
CHICAGO, IL 60602
TEL: (312) 782-8150
FAX: (312) 782-1684

USER NAME = USFM703216
DESIGNED - FIM
CHECKED - LAS
PLOT SCALE = 32:0.0000 " = 1" / in.
DRAWN - FIM
CHECKED - LAS
PLOT DATE = 12/7/2024

DESIGNED - FIM
CHECKED - LAS
PLOT DATE = 12/7/2024

REVISD -
REVISD -
REVISD -
REVISD -

STATE OF ILLINOIS
DEPARTMENT OF TRANSPORTATION

FRAMING PLAN & ELEVATION - UNIT 1 EB
STRUCTURE NUMBER 099-8309 WB AND 099-8325 EB

SHEET S-59 OF S-87 SHEETS

F.A.I RTE.	SECTION	COUNTY	TOTAL SHEETS	SHEET NO.
I-80	(99-3DEFP) HF 23	WILL	89	61
CONTRACT NO. 62W52				
ILLINOIS FED. AID PROJECT				

SHEAR STUDS SPACING - UNIT 1 WB

Location	<i>H</i>	<i>J</i>
W1	133 Spa. @ 11" max. = 121'-10 ⁹ / ₁₆ "	89 Spa. @ 13" max. = 95'-6 ⁸ / ₁₆ "
W2	134 Spa. @ 11" max. = 122'-3 ³ / ₄ "	92 Spa. @ 13" max. = 99'-2 ³ / ₄ "
W3	134 Spa. @ 11" max. = 122'-9"	95 Spa. @ 13" max. = 102'-11"
W4	135 Spa. @ 11" max. = 123'-2 ³ / ₈ "	99 Spa. @ 13" max. = 106'-7 ¹ / ₁₆ "
W5	135 Spa. @ 11" max. = 123'-7 ³ / ₈ "	102 Spa. @ 13" max. = 110'-4 ¹ / ₁₆ "
W6	136 Spa. @ 11" max. = 124'-0 ¹ / ₂ "	106 Spa. @ 13" max. = 114'-0 ⁷ / ₁₆ "
W7	136 Spa. @ 11" max. = 124'-5 ¹¹ / ₁₆ "	109 Spa. @ 13" max. = 117'-9 ¹³ / ₁₆ "
W8	137 Spa. @ 11" max. = 124'-10 ³ / ₁₆ "	113 Spa. @ 13" max. = 121'-6 ¹⁵ / ₁₆ "
W9	137 Spa. @ 11" max. = 125'-3 ¹⁵ / ₁₆ "	116 Spa. @ 13" max. = 125'-4 ⁴ / ₁₆ "
W10	138 Spa. @ 11" max. = 125'-9"	120 Spa. @ 13" max. = 129'-1 ¹ / ₁₆ "

SHEAR STUDS SPACING - UNIT 1 EB

<i>Girder</i>	<i>N</i>
<i>E1</i>	100 Spa. @ 12" max. = 99'-6 $\frac{5}{16}$ "
<i>E2</i>	104 Spa. @ 12" max. = 103'-9 $\frac{9}{16}$ "
<i>E3</i>	109 Spa. @ 12" max. = 108'-0 $\frac{1}{4}$ "
<i>E4</i>	113 Spa. @ 12" max. = 112'-2 $\frac{7}{8}$ "
<i>E5</i>	117 Spa. @ 12" max. = 116'-5 $\frac{5}{16}$ "
<i>E6</i>	121 Spa. @ 12" max. = 120'-8 $\frac{3}{16}$ "
<i>E7</i>	125 Spa. @ 12" max. = 124'-10 $\frac{7}{8}$ "
<i>E8</i>	130 Spa. @ 12" max. = 129'-1 $\frac{1}{2}$ "

DRIP PLATE - ELEVATION

MODEL: Default
FILE NAME: p:\projects\trans-stone-pw-bentley.com\trans-scnp-pw-hosted\Documents\Projects_2018\CH401\401180022\03-W59\CAD\B3\W53_SB_3\Sheets\0998309-EB2W52-5061-BM104.dgn

UNIT 1 WB INTERIOR GIRDER MOMENT TABLE				
		0.4 Sp. 1	Pier 1	0.6 Sp. 2
I_s	(in ⁴)	103,895	249,950	103,895
$I_c(n)$	(in ⁴)	225,133	--	217,330
$I_c(3n)$	(in ⁴)	166,518	--	160,498
$I_c(cr)$	(in ⁴)	--	269,551	--
S_s	(in ³)	2,727	5,535	2,727
$S_c(n)$	(in ³)	3,529	--	3,497
$S_c(3n)$	(in ³)	3,240	--	3,202
$S_c(cr)$	(in ³)	--	6,270	--
DC1	(k') ¹	1.46	1.70	1.34
M_{DC1}	('k)	2,778	6,938	2,684
DC2	(k') ¹	0.19	0.19	0.19
M_{DC2}	('k)	376	935	420
DW	(k') ¹	0.44	0.41	0.38
M_{DW}	('k)	916	1,998	818
LLDF		0.628	0.594	0.568
$M_{\ell+IM}$	('k)	3,201	3,753	2,996
M_u (Strength I)	('k)	11,464	20,376	10,868
$\Phi_f M_n$	('k)	17,496	--	17,428
f_s DC1	(ksi)	12.2	15.0	11.8
f_s DC2	(ksi)	1.4	1.8	1.6
f_s DW	(ksi)	3.4	3.8	3.1
$f_s(\ell+IM)$	(ksi)	10.9	7.2	10.3
f_s (Service II)	(ksi)	31.2	30.0	29.9
Service II Resistance	(ksi)	47.5	47.5	47.5
f_s (Strength I)	(ksi)	--	41.3	--
$\Phi_f F_n$	(ksi)	--	50.0	--
V_f	(k)	79.3	72.9	70.1

UNIT 1 WB INTERIOR GIRDER REACTION TABLE			
	W. Abut.	Pier 1	Pier 2
LLDF	1.012	0.928	0.863
OCF	--	--	--
R_{DC1}	(k)	91.3	339.6
R_{DC2}	(k)	12.1	45.1
R_{DW}	(k)	29.0	97.2
R_{ℓ}	(k)	118.3	242.7
R_{Im}	(k)	22.4	37.8
* R_{Total} (Strength I) (Impact)	(k)	439.9	1173.4
* R_{Total} (Strength I) (No Impact)	(k)	398.7	1103.9

* Limit states for moment, stress, and reaction shown include a load modifier factor of 1.05 relating to operational classification for an essential bridge

Note:
Moments and Reactions are for Girders W9 and W10.

UNIT 1 WB EXTERIOR GIRDER MOMENT TABLE				
		0.4 Sp. 1	Pier 1	0.6 Sp. 2
I_s	(in ⁴)	103,895	249,950	103,895
$I_c(n)$	(in ⁴)	217,622	--	213,302
$I_c(3n)$	(in ⁴)	160,716	--	157,547
$I_c(cr)$	(in ⁴)	--	267,756	--
S_s	(in ³)	2,727	5,535	2,727
$S_c(n)$	(in ³)	3,498	--	3,480
$S_c(3n)$	(in ³)	3,203	--	3,183
$S_c(cr)$	(in ³)	--	6,199	--
DC1	(k') ¹	1.38	1.64	1.32
M_{DC1}	('k)	2,588	6,894	2,871
DC2	(k') ¹	0.19	0.19	0.19
M_{DC2}	('k)	370	957	444
DW	(k') ¹	0.44	0.41	0.38
M_{DW}	('k)	907	2,042	867
LLDF		0.628	0.592	0.566
$M_{\ell+IM}$	('k)	3,229	3,810	3,072
M_u (Strength I)	('k)	11,244	20,521	11,361
$\Phi_f M_n$	('k)	17,470	--	17,260
f_s DC1	(ksi)	11.4	14.9	12.6
f_s DC2	(ksi)	1.4	1.9	1.7
f_s DW	(ksi)	3.4	4.0	3.3
$f_s(\ell+IM)$	(ksi)	11.1	7.4	10.6
f_s (Service II)	(ksi)	30.6	30.4	31.4
Service II Resistance	(ksi)	47.5	47.5	47.5
f_s (Strength I)	(ksi)	--	41.8	--
$\Phi_f F_n$	(ksi)	--	50.0	--
V_f	(k)	79.7	72.8	69.7

UNIT 1 WB EXTERIOR GIRDER REACTION TABLE			
	W. Abut.	Pier 1	Pier 2
LLDF	1.012	0.928	0.863
OCF	1.087	--	--
R_{DC1}	(k)	85.9	334.4
R_{DC2}	(k)	12.0	45.7
R_{DW}	(k)	28.9	98.2
R_{ℓ}	(k)	118.6	244.2
R_{Im}	(k)	22.4	37.9
* R_{Total} (Strength I) (Impact)	(k)	433.0	1171.7
* R_{Total} (Strength I) (No Impact)	(k)	391.9	1102.3

I_s, S_s : Non-composite moment of inertia and section modulus of the steel section used for computing f_s (Total-Strength I, and Service II) due to non-composite dead loads (in.⁴ and in.³).

$I_c(n), S_c(n)$: Composite moment of inertia and section modulus of the steel and deck based upon the modular ratio, "n", used for computing f_s (Total-Strength I, and Service II) in uncracked sections due to short-term composite live loads (in.⁴ and in.³).

$I_c(3n), S_c(3n)$: Composite moment of inertia and section modulus of the steel and deck based upon 3 times the modular ratio, "3n", used for computing f_s (Total-Strength I, and Service II) in uncracked sections, due to long-term composite (superimposed) dead loads (in.⁴ and in.³).

$I_c(cr), S_c(cr)$: Composite moment of inertia and section modulus of the steel and longitudinal deck reinforcement, used for computing f_s (Total-Strength I and Service II) in cracked sections, due to both short-term composite live loads and long-term composite (superimposed) dead loads (in.⁴ and in.³).

DC1: Un-factored non-composite dead load (kips/ft.).

M_{DC1} : Un-factored moment due to non-composite dead load (kip-ft.).

DC2: Un-factored long-term composite (superimposed excluding future wearing surface) dead load (kips/ft.).

M_{DC2} : Un-factored moment due to long-term composite (superimposed excluding future wearing surface) dead load (kip-ft.).

DW: Un-factored long-term composite (superimposed future wearing surface only) dead load (kips/ft.).

M_{DW} : Un-factored moment due to long-term composite (superimposed future wearing surface only) dead load (kip-ft.).

LLDF: Live Load Distribution Factor for moment and shear computed from a refined analysis. The multiple presence factors are implicitly included in the values shown.

$M_{\ell+IM}$: Un-factored live load moment plus dynamic load allowance (impact) (kip-ft.).

M_u : Strength I load combination of factored design moments (kip-ft.).
1.25 ($M_{DC1} + M_{DC2}$) + 1.5 M_{DW} + 1.75 $M_{\ell+IM}$

$\Phi_f M_n$: Factored nominal flexural resistance of the section determined as specified in Article 6.10.7.1 or A6 as applicable (kip-ft.).

f_s DC1: Un-factored stress at edge of flange for controlling steel flange due to vertical non-composite dead loads as calculated below (ksi).
 M_{DC1} / S_s

f_s DC2: Un-factored stress at edge of flange for controlling steel flange due to vertical composite dead loads as calculated below (ksi).
 $M_{DC2} / S_c(3n)$ or $M_{DC2} / S_c(cr)$ as applicable.

f_s DW: Un-factored stress at edge of flange for controlling steel flange due to vertical composite future wearing surface loads as calculated below (ksi).
 $M_{DW} / S_c(3n)$ or $M_{DW} / S_c(cr)$ as applicable.

$f_s(\ell+IM)$: Un-factored stress at edge of flange for controlling steel flange due to vertical composite live load plus impact loads as calculated below (ksi).
 $M_{\ell+IM} / S_c(n)$ or $M_{\ell+IM} / S_c(cr)$ as applicable.

f_s (Service II): Sum of stresses as computed below (ksi).
 f_s DC1 + f_s DC2 + f_s DW + 1.3 $f_s(\ell+IM)$

Service II Resistance: Composite (0.95 $R_n F_y / I$) stress capacity according to Article 6.10.4.2 or web bend buckling (F_{crw}) stress according to Article 6.10.1.9.1 (ksi).

f_s (Strength I): Sum of stresses as computed below on non-compact sections (ksi).
1.25 (f_s DC1 + f_s DC2) + 1.5 f_s DW + 1.75 $f_s(\ell+IM)$

$\Phi_f F_n$: Factored nominal flexural resistance of the section as specified in Article 6.10.7.2 or 6.10.8 as applicable (ksi).

V_f : Maximum factored shear range in span computed according to Article 6.10.10.

OCF: Obtuse Correction Factor according to Article 4.6.2.2.3c or as further simplified by IDOT provisions.

R_{DC1} : Un-factored reaction due to non-composite dead load (kip).

R_{DC2} : Un-factored reaction due to long-term composite (superimposed excluding future wearing surface) dead load (kip).

R_{DW} : Un-factored reaction due to long-term composite (superimposed future wearing surface only) dead load (kip).

R_{ℓ} : Un-factored live load reaction (kip).

R_{IM} : Un-factored dynamic load allowance (impact) (kip).

R_{Total} (Strength I) (Impact): Strength I load combination of factored design reactions (kip).
1.25 ($R_{DC1} + R_{DC2}$) + 1.5 R_{DW} + 1.75 ($R_{\ell} + R_{IM}$)

R_{Total} (Strength I) (No Impact): Strength I load combination of factored design reactions, not including dynamic load allowance (Impact) (kip).
1.25 ($R_{DC1} + R_{DC2}$) + 1.5 R_{DW} + 1.75 (R_{ℓ})



WSP USA Inc.
30 N. LA SALLE STREET
SUITE 4000
CHICAGO, IL 60602
TEL: (312) 782-8150
FAX: (312) 782-1684

USER NAME = USSJ696614	DESIGNED - FIM	REVISED -
	CHECKED - LAS	REVISED -
PLOT SCALE = 0:2' = 1/4" / in.	DRAWN - FIM	REVISED -
PLOT DATE = 12/4/2024	CHECKED - LAS	REVISED -

STATE OF ILLINOIS
DEPARTMENT OF TRANSPORTATION

MOMENT AND REACTION TABLES - UNIT 1 WB
STRUCTURE NUMBER 099-8309 WB AND 099-8325 EB

SHEET S-61 OF S-87 SHEETS

F.A.I RTE.	SECTION	COUNTY	TOTAL SHEETS	SHEET NO.
I-80	(99-3DEFB) HF 23	WILL	89	63
CONTRACT NO. 62W52				
ILLINOIS		FED. AID PROJECT		

MODEL Default
FILE NAME: p:\projects\trans\scorp-pw\hntb\comtrans\scorp-pw\hntb\Documents\Projects_2018\CH401\401180022\03-W57\CAD\62W52_5E-3\Sheets\0998309-62W52-5062-8M105.dgn

UNIT 1 EB GIRDER MOMENT TABLE				
		0.4 Sp. 1	Pier 1	0.6 Sp. 2
I_s	(in ⁴)	103,895	261,862	115,188
$I_c (n)$	(in ⁴)	227,577	--	261,292
$I_c (3n)$	(in ⁴)	168,491	--	189,984
$I_c (cr)$	(in ⁴)	--	282,716	--
S_s	(in ³)	2,727	6,304	3,263
$S_c (n)$	(in ³)	3,539	--	4,207
$S_c (3n)$	(in ³)	3,252	--	3,875
$S_c (cr)$	(in ³)	--	6,450	--
DC1	(k') ¹	1.44	1.75	1.47
M_{DC1}	('k)	2,665	7,920	3,483
DC2	(k') ¹	0.19	0.19	0.19
M_{DC2}	('k)	368	962	461
DW	(k') ¹	0.45	0.45	0.45
M_{DW}	('k)	872	2,278	1,091
LLDF		0.650	0.647	0.644
$M_{\ell + IM}$	('k)	3,296	4,108	3,579
* M_u (Strength I)	('k)	11,411	22,794	13,471
$\Phi_f M_n$	('k)	17,601	--	20,808
f_s DC1	(ksi)	11.7	15.1	12.8
f_s DC2	(ksi)	1.4	1.8	1.4
f_s DW	(ksi)	3.2	4.2	3.4
$f_s (\ell + IM)$	(ksi)	11.2	7.6	10.2
f_s (Service II)	(ksi)	30.9	31.1	30.9
Service II Resistance	(ksi)	47.5	47.5	47.5
* f_s (Strength I)	(ksi)	-	43.0	-
$\Phi_f F_n$	(ksi)	-	50.0	-
V_f	(k)	78.9	77.2	77.8

UNIT 1 EB GIRDER REACTION TABLE			
	W. Abut.	Pier 1	Pier 2
LLDF	1.013	1.013	1.013
OCF	--	--	--
R_{DC1}	(k)	90.3	378.4
R_{DC2}	(k)	12.0	45.9
R_{DW}	(k)	28.4	108.6
R_{ℓ}	(k)	118.6	263.4
R_{Im}	(k)	22.4	40.7
* R_{Total} (Strength I) (Impact)	(k)	438.1	1286.7
* R_{Total} (Strength I) (No Impact)	(k)	396.8	1211.9

* Limit states for moment, stress, and reaction shown include a load modifier factor of 1.05 relating to operational classification for an essential bridge.

I_s , S_s : Non-composite moment of inertia and section modulus of the steel section used for computing f_s (Total-Strength I, and Service II) due to non-composite dead loads (in.⁴ and in.³).

$I_c (n)$, $S_c (n)$: Composite moment of inertia and section modulus of the steel and deck based upon the modular ratio, "n", used for computing f_s (Total-Strength I, and Service II) in uncracked sections due to short-term composite live loads (in.⁴ and in.³).

$I_c (3n)$, $S_c (3n)$: Composite moment of inertia and section modulus of the steel and deck based upon 3 times the modular ratio, "3n", used for computing f_s (Total-Strength I, and Service II) in uncracked sections, due to long-term composite (superimposed) dead loads (in.⁴ and in.³).

$I_c (cr)$, $S_c (cr)$: Composite moment of inertia and section modulus of the steel and longitudinal deck reinforcement, used for computing f_s (Total-Strength I and Service II) in cracked sections, due to both short-term composite live loads and long-term composite (superimposed) dead loads (in.⁴ and in.³).

DC1: Un-factored non-composite dead load (kips/ft.).

M_{DC1} : Un-factored moment due to non-composite dead load (kip-ft.).

DC2: Un-factored long-term composite (superimposed excluding future wearing surface) dead load (kips/ft.).

M_{DC2} : Un-factored moment due to long-term composite (superimposed excluding future wearing surface) dead load (kip-ft.).

DW: Un-factored long-term composite (superimposed future wearing surface only) dead load (kips/ft.).

M_{DW} : Un-factored moment due to long-term composite (superimposed future wearing surface only) dead load (kip-ft.).

LLDF: Live Load Distribution Factor for moment and shear computed according to Article 4.6.2.2 and further IDOT provisions.

$M_{\ell + IM}$: Un-factored live load moment plus dynamic load allowance (impact) (kip-ft.).

M_u : Strength I load combination of factored design moments (kip-ft.).
1.25 (M_{DC1} + M_{DC2}) + 1.5 M_{DW} + 1.75 $M_{\ell + IM}$

$\Phi_f M_n$: Factored nominal flexural resistance of the section determined as specified in Article 6.10.7.1 or A6 as applicable (kip-ft.).

f_s DC1: Un-factored stress at edge of flange for controlling steel flange due to vertical non-composite dead loads as calculated below (ksi).
 M_{DC1} / S_s

f_s DC2: Un-factored stress at edge of flange for controlling steel flange due to vertical composite dead loads as calculated below (ksi).
 M_{DC2} / $S_c (3n)$ or M_{DC2} / $S_c (cr)$ as applicable.

f_s DW: Un-factored stress at edge of flange for controlling steel flange due to vertical composite future wearing surface loads as calculated below (ksi).
 M_{DW} / $S_c (3n)$ or M_{DW} / $S_c (cr)$ as applicable.

$f_s (\ell + IM)$: Un-factored stress at edge of flange for controlling steel flange due to vertical composite live load plus impact loads as calculated below (ksi).
 $M_{\ell + IM}$ / $S_c (n)$ or $M_{\ell + IM}$ / $S_c (cr)$ as applicable.

f_s (Service II): Sum of stresses as computed below (ksi).
 f_s DC1 + f_s DC2 + f_s DW + 1.3 $f_s (\ell + IM)$

Service II Resistance: Composite (0.95 $R_h F_{yt}$) or noncomposite (0.80 $R_h F_{yt}$) stress capacity according to Article 6.10.4.2 (ksi).

f_s (Strength I): Sum of stresses as computed below on non-compact sections (ksi).
1.25 (f_s DC1 + f_s DC2) + 1.5 f_s DW + 1.75 $f_s (\ell + IM)$

$\Phi_f F_n$: Factored nominal flexural resistance of the section as specified in Article 6.10.7.2 or 6.10.8 as applicable (ksi).

V_r : Maximum factored shear range in span computed according to Article 6.10.10.

OCF: Obtuse Correction Factor according to Article 4.6.2.2.3c or as further simplified by IDOT provisions.

R_{DC1} : Un-factored reaction due to non-composite dead load (kip).

R_{DC2} : Un-factored reaction due to long-term composite (superimposed excluding future wearing surface) dead load (kip).

R_{DW} : Un-factored reaction due to long-term composite (superimposed future wearing surface only) dead load (kip).

R_{ℓ} : Un-factored live load reaction (kip).

R_{IM} : Un-factored dynamic load allowance (impact) (kip).

R_{Total} (Strength I) (Impact): Strength I load combination of factored design reactions (kip).
1.25 (R_{DC1} + R_{DC2}) + 1.5 R_{DW} + 1.75 (R_{ℓ} + R_{IM})

R_{Total} (Strength I) (No Impact): Strength I load combination of factored design reactions, not including dynamic load allowance (Impact) (kip).
1.25 (R_{DC1} + R_{DC2}) + 1.5 R_{DW} + 1.75 (R_{ℓ})

Note:
Moments and Reactions are for Girder E7.



TOP OF WEB ELEVATION - UNIT 1 WB
(For Fabrication Only)

Location	℄ Brg. W. Abut. WB	℄ Field Splice FS1 WB	℄ Brg. Pier 1 WB	℄ Field Splice FS2 WB	℄ W. Brg. Pier 2 WB
Girder W1	596.151	598.544	599.278	600.268	601.574
Girder W2	596.272	598.662	599.390	600.390	601.729
Girder W3	596.389	598.766	599.501	600.515	601.883
Girder W4	596.506	598.871	599.612	600.640	602.037
Girder W5	596.406	598.964	599.710	600.747	602.154
Girder W6	596.283	599.025	599.777	600.832	602.270
Girder W7	596.091	598.870	599.610	600.655	602.062
Girder W8	595.832	598.636	599.393	600.467	601.914
Girder W9	595.535	598.373	599.155	600.262	601.760
Girder W10	595.238	598.100	598.915	600.056	601.606

TOP OF WEB ELEVATION - UNIT 1 EB
(For Fabrication Only)

Location	℄ Brg. W. Abut. EB	℄ Field Splice FS1 EB	℄ Brg. Pier 1 EB	℄ Field Splice FS2 EB	℄ W. Brg. Pier 2 EB
Girder E1	594.999	597.898	598.725	599.912	601.266
Girder E2	595.088	598.005	598.844	600.014	601.460
Girder E3	594.890	598.069	598.963	600.219	601.655
Girder E4	594.666	598.108	599.045	600.336	601.813
Girder E5	594.409	597.989	598.968	600.293	601.813
Girder E6	594.121	597.710	598.732	600.090	601.655
Girder E7	593.797	597.394	598.459	599.849	601.460
Girder E8	593.472	597.070	598.185	599.607	601.266

1. For framing plan and girder elevations, see Sheets S-58 and S-59.



Field Splice FS1 WB

Field Splice FS2 WB similar but opposite hand
(No. Required: 20)









Field Splice FS1 WB


Field Splice FS2 WB similar but opposite hand

- NOTES:

1. Fasteners shall be ASTM F3125 Grade A325 Type 3 weathering steel bolts in unpainted areas. Bolts $\frac{7}{8}$ " Ø, holes $1\frac{1}{16}$ " Ø.
2. Load carrying components designated (CVN) denotes Charpy V-Notch Impact Energy Requirements, Zone 2.
3. Class B contact surface, for slip resistance, shall be provided for all connections.
4. All structural steel shall be AASHTO M270 Grade 50W.

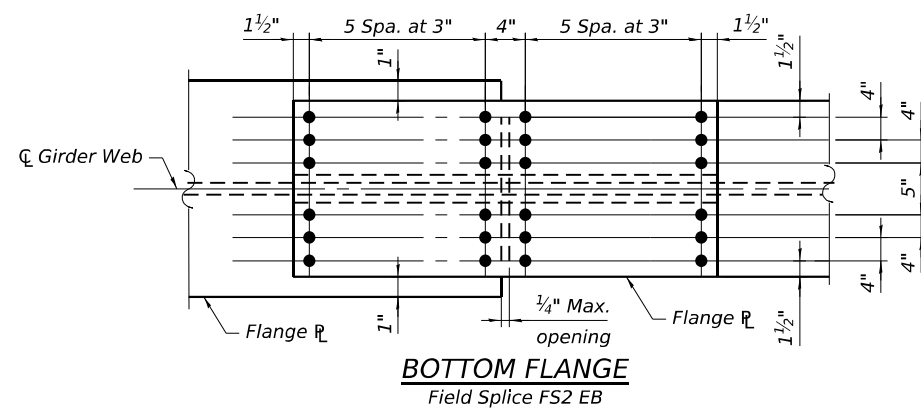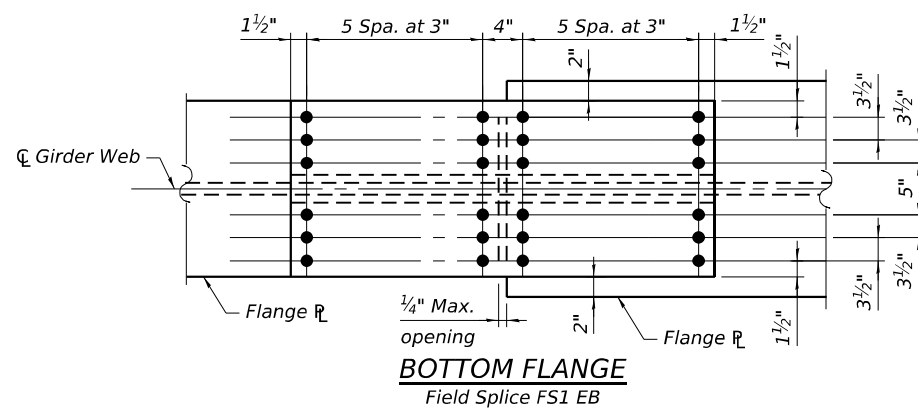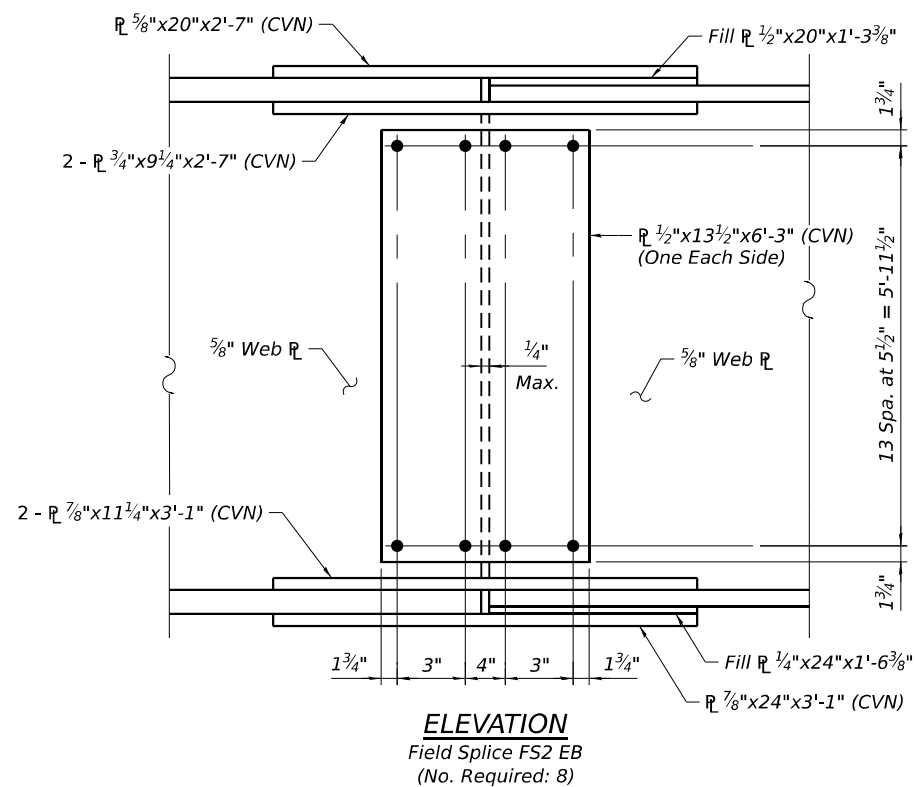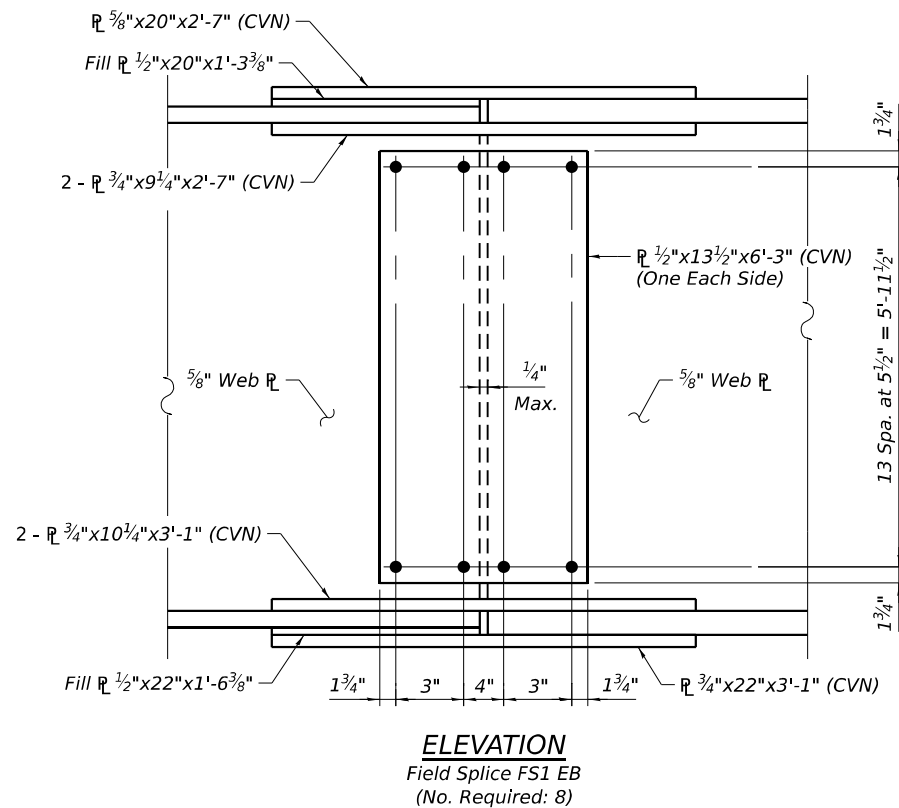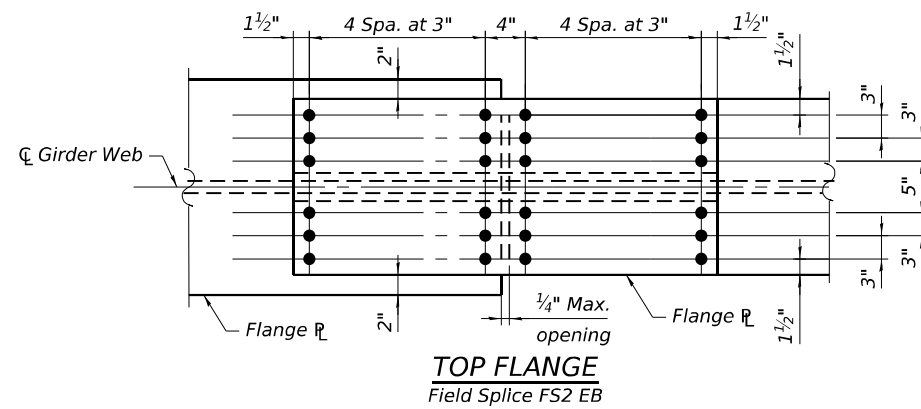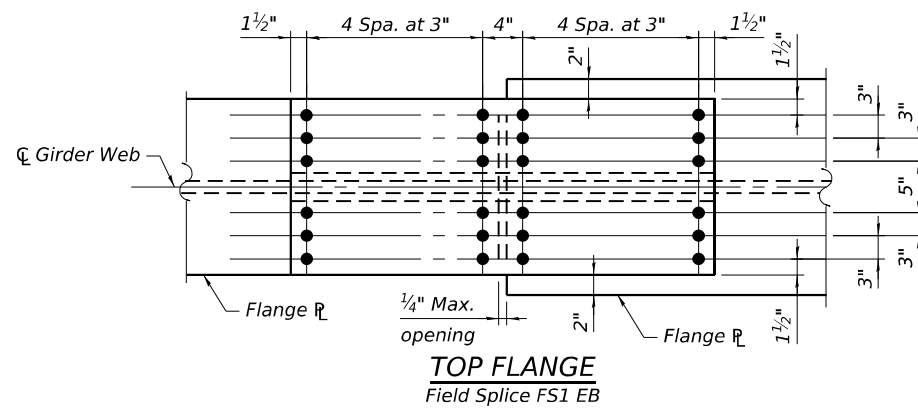


- NOTES:**
1. Fasteners shall be ASTM F3125 Grade A325 Type 3 weathering steel bolts in unpainted areas. Bolts $\frac{7}{8}$ " Ø, holes $1\frac{1}{4}$ " Ø.
 2. Load carrying components designated (CVN) denotes Charpy V-Notch Impact Energy Requirements, Zone 2.
 3. Class B contact surface, for slip resistance, shall be provided for all connections.
 4. All structural steel shall be AASHTO M270 Grade 50W.

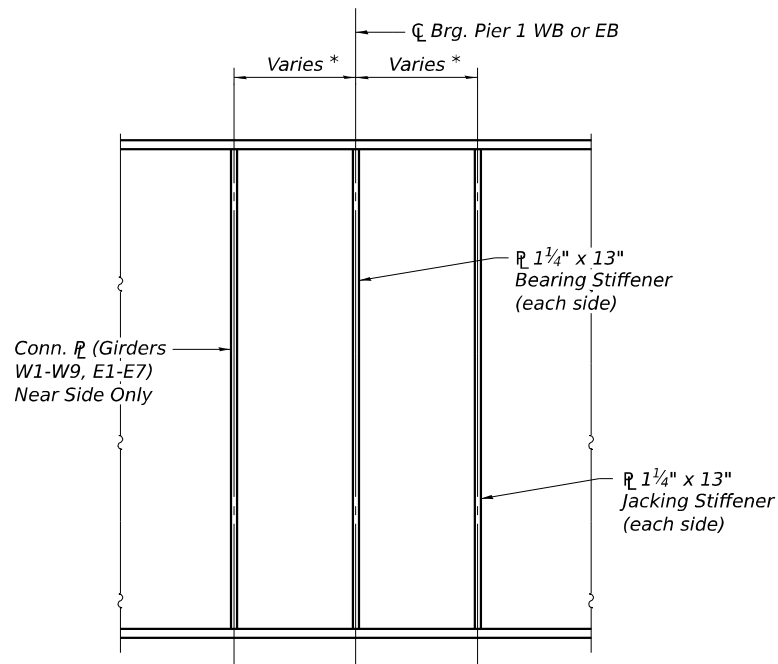


DETAIL B

* Jacking stiffeners and cross frame connection plates near Pier 1 shall be located to match interior cross frames. See framing plan sheets for locations of cross frames.

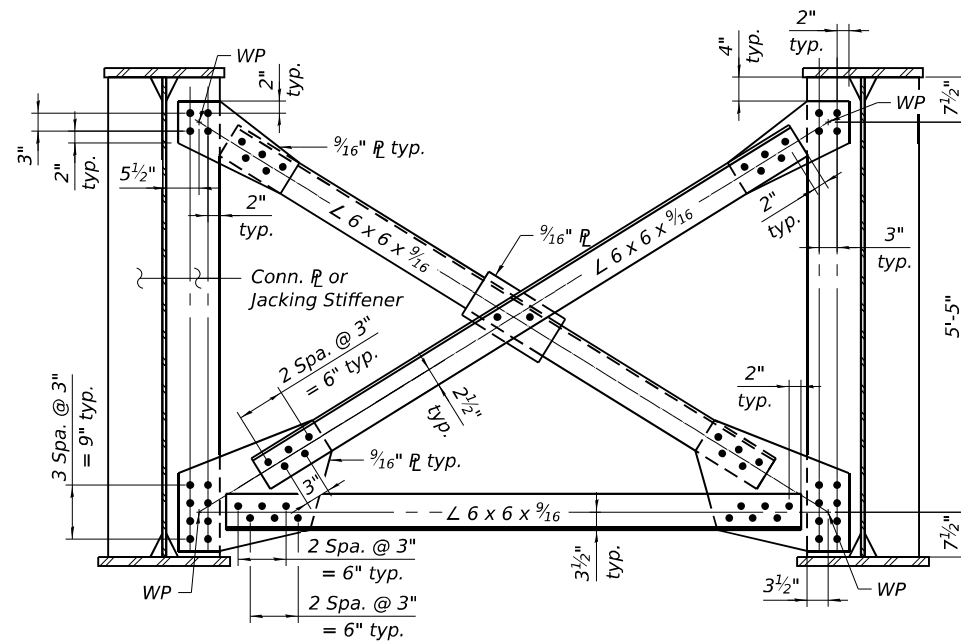


INTERIOR CROSS-FRAME


(No Required WB = 132)
(No Required EB = 110)

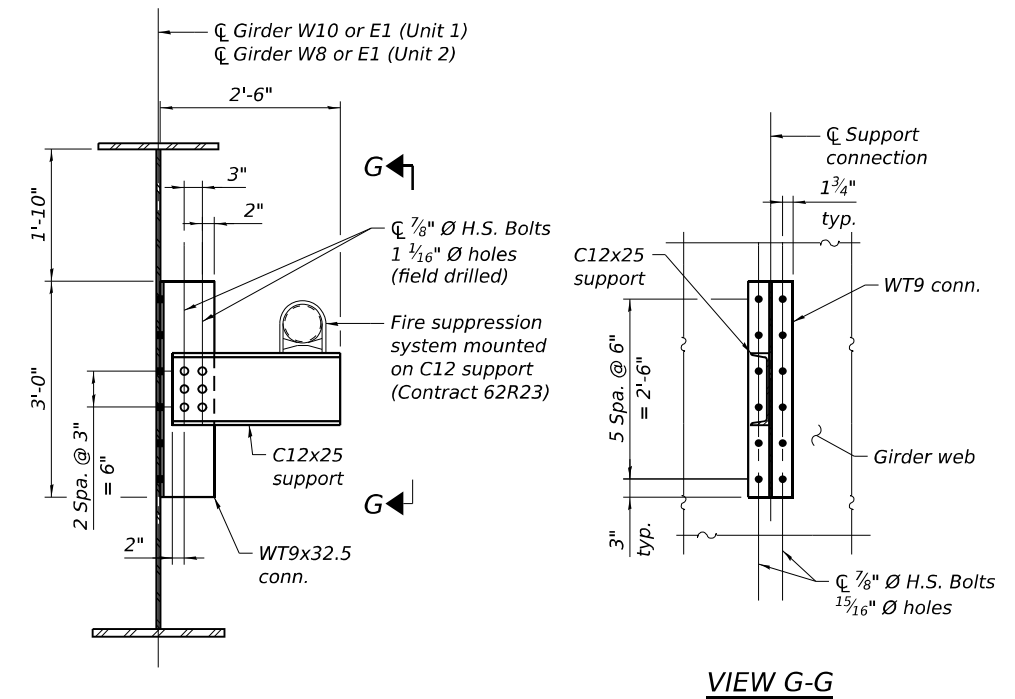


**SUPPORT CONNECTION
FOR FIRE SUPPRESSION SYSTEM**

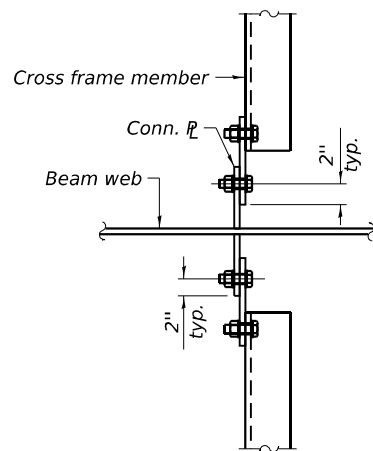

DETAIL G

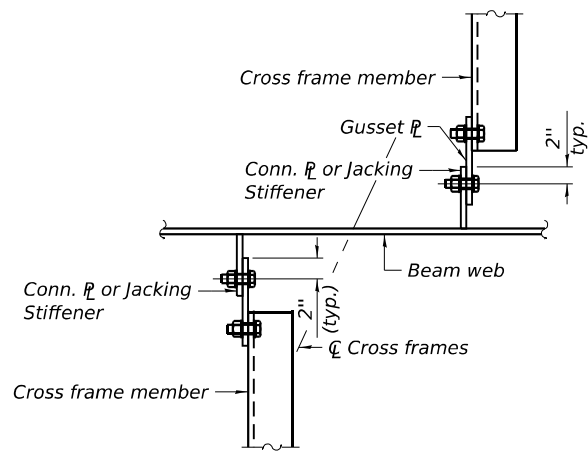


DETAIL F

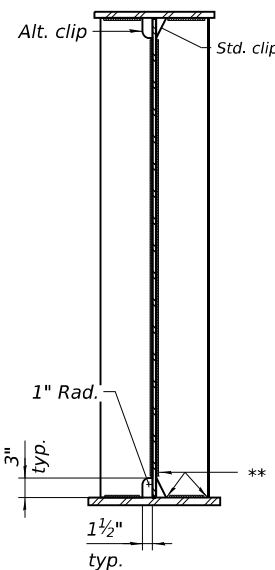

WELD LIMITS AND CLIP DETAILS

** Stop welds 1/4" (±1/8") from edges as shown.
Typical.

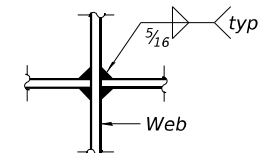

WEB WELD DETAIL

NOTES:

1. For location of cross frames, see sheet S-58 and S-59.
2. All interior cross frame connections shall be ASTM F3125, Grade A325 Type 3, 7/8" Ø bolts in 1 1/16" Ø holes, unless noted otherwise.
3. Two hardened washers required for each set of oversized hole.
4. Class B contact surface, for slip resistance, shall be provided for all crossframes.
5. All cross frames between girders shall be installed with erection pins and bolts in accordance with the erection plan approved by the Engineer. Individual cross frames at supports may be temporarily disconnected to install bearing anchor bolts.
6. All structural steel shall be AASHTO M270 Grade 50W.

MODEL: Default
FILE NAME: p:\projects\systems-pw\hwy\comtrans\scorp-pw\hwy\comtrans\Documents\Projects_2018\CH401\401180022\03-W59\CAD\DWG\53_55-35\sheet\0998309-62W52-5067-BM110.dgn



WSP USA INC.
30 N. LA SALLE STREET
SUITE 4000
CHICAGO, IL 60602
TEL: (312) 782-8150
FAX: (312) 782-1684


USER NAME = USSJ696614	DESIGNED - FIM	REVISED -
	CHECKED - LAS	REVISED -
PLOT SCALE = 0:2" = 1' / in.	DRAWN - FIM	REVISED -
PLOT DATE = 12/4/2024	CHECKED - LAS	REVISED -

**STATE OF ILLINOIS
DEPARTMENT OF TRANSPORTATION**


**INTERIOR CROSS FRAME DETAILS - UNIT 1 WB & EB
STRUCTURE NUMBER 099-8309 WB AND 099-8325 EB**

SHEET S-67 OF S-87 SHEETS

F.A.I. RTE.	SECTION	COUNTY	TOTAL SHEETS	SHEET NO.
I-80	(99-3DEFP) HF 23	WILL	89	69
CONTRACT NO. 62W52				
ILLINOIS FED. AID PROJECT				

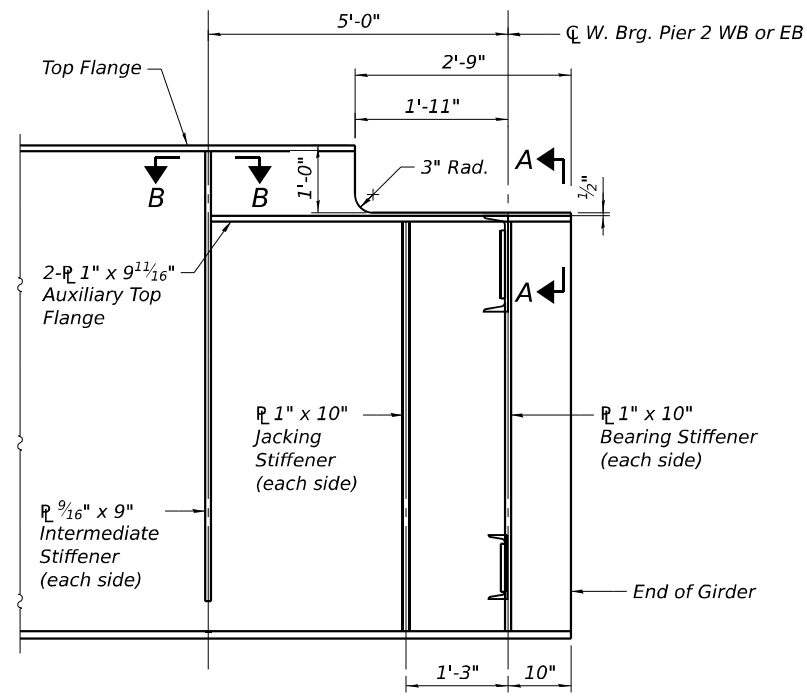

TYPICAL GIRDER END AT PIER 2 WB & EB

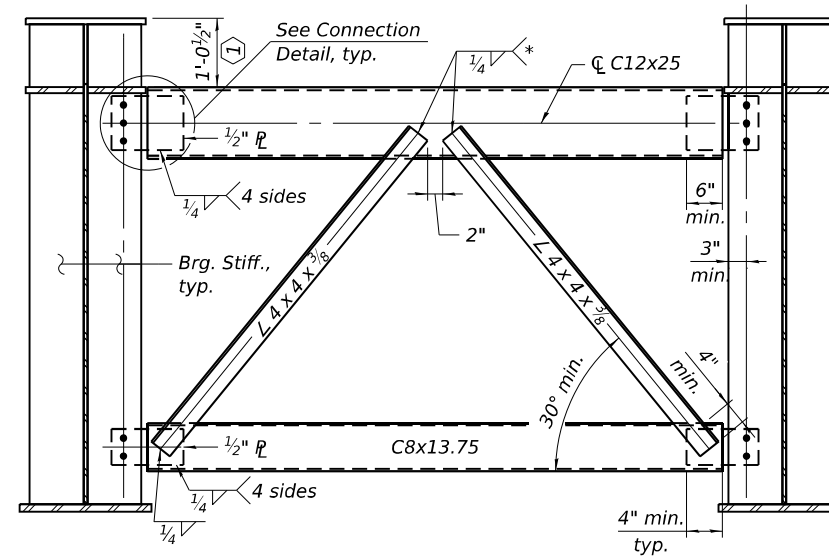

* Weld angles along 3 sides on one face of the channel.


① *Constant across structure.*

END CROSS-FRAME

At Pier 2

(No. Required WB = 9)

(No. Required EB = 7)

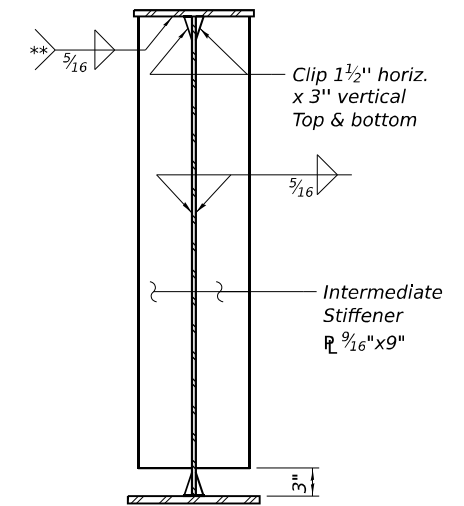

**** Stop welds $\frac{1}{4}$ " ($\pm \frac{1}{8}$ ") as shown on sheet S-55. Typical.**

INTERMEDIATE
STIFFENER


Near Pier 2

(No. Plates Required WB = 20)


(No. Plates Required EB = 16)

NOTES:


1. For location of cross frames, see sheet S-58 and S-59.
2. Bearing and jacking stiffeners to be vertical under full dead load, unless noted otherwise.
3. For end cross frames, Detail $1\frac{1}{16}$ " $\varnothing$ holes for all $\frac{3}{4}$ " $\varnothing$ bolts.
4. Two hardened washers required for each set of oversized hole.
5. Place cross frame with channel flanges outward from joint.
6. Place bolts to maintain minimum $1\frac{1}{2}$ " clearance between channels and edge of $\frac{1}{2}$ " mounting plates.
7. Class B contact surface, for slip resistance, shall be provided for all crossframes.
8. All cross frames between girders shall be installed with erection pins and bolts in accordance with the erection plan approved by the Engineer. Individual cross frames at supports may be temporarily disconnected to install bearing anchor bolts.
9. All structural steel shall be AASHTO M270 Grade 50W.

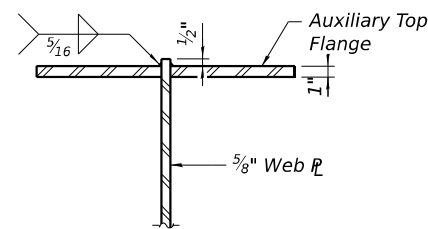


SECTION A-A

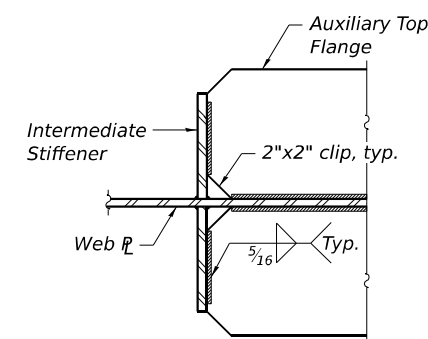


SECTION B-B

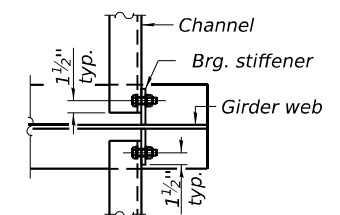

CONNECTION DETAIL

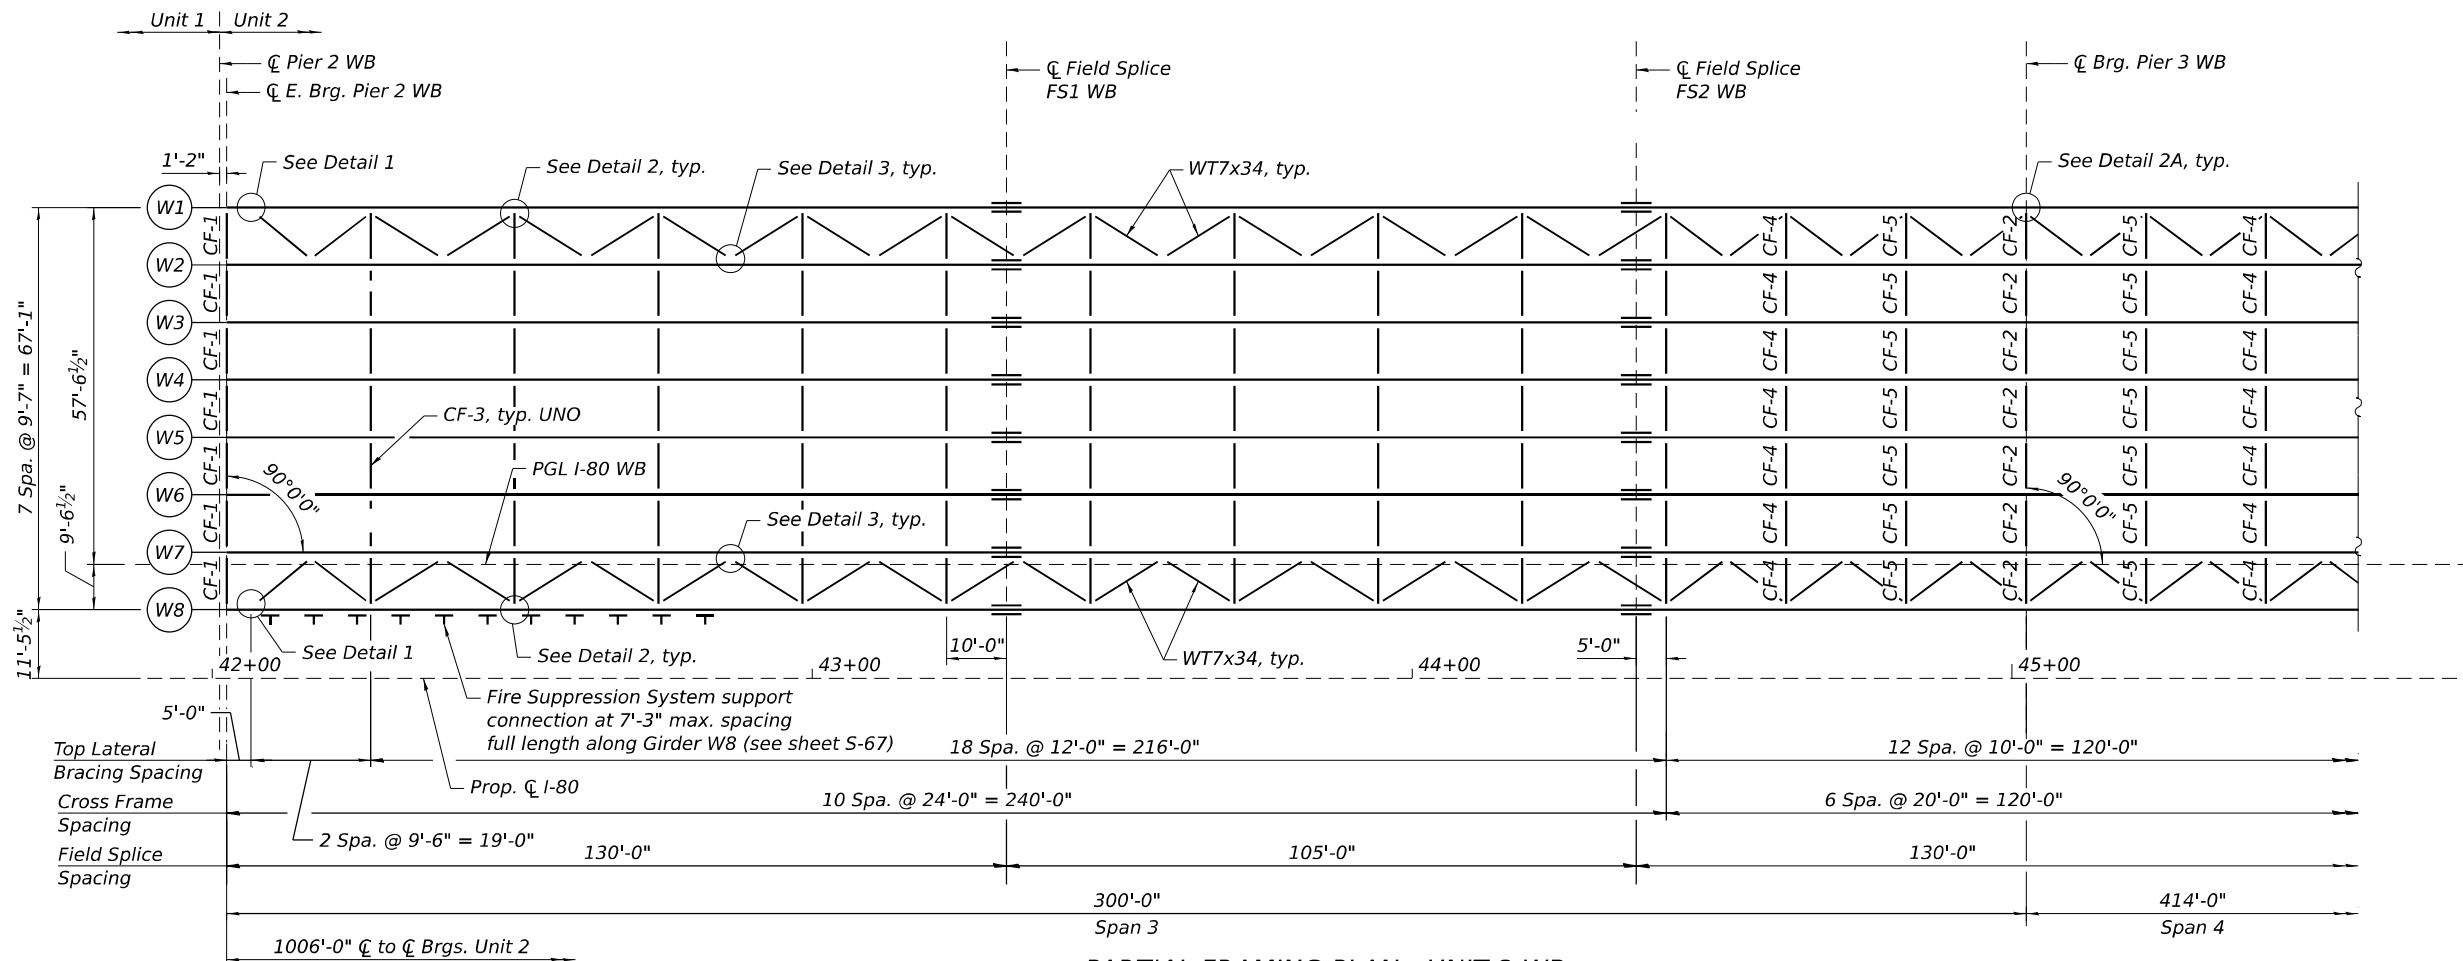

PARTIAL FRAMING PLAN - UNIT 2 WB

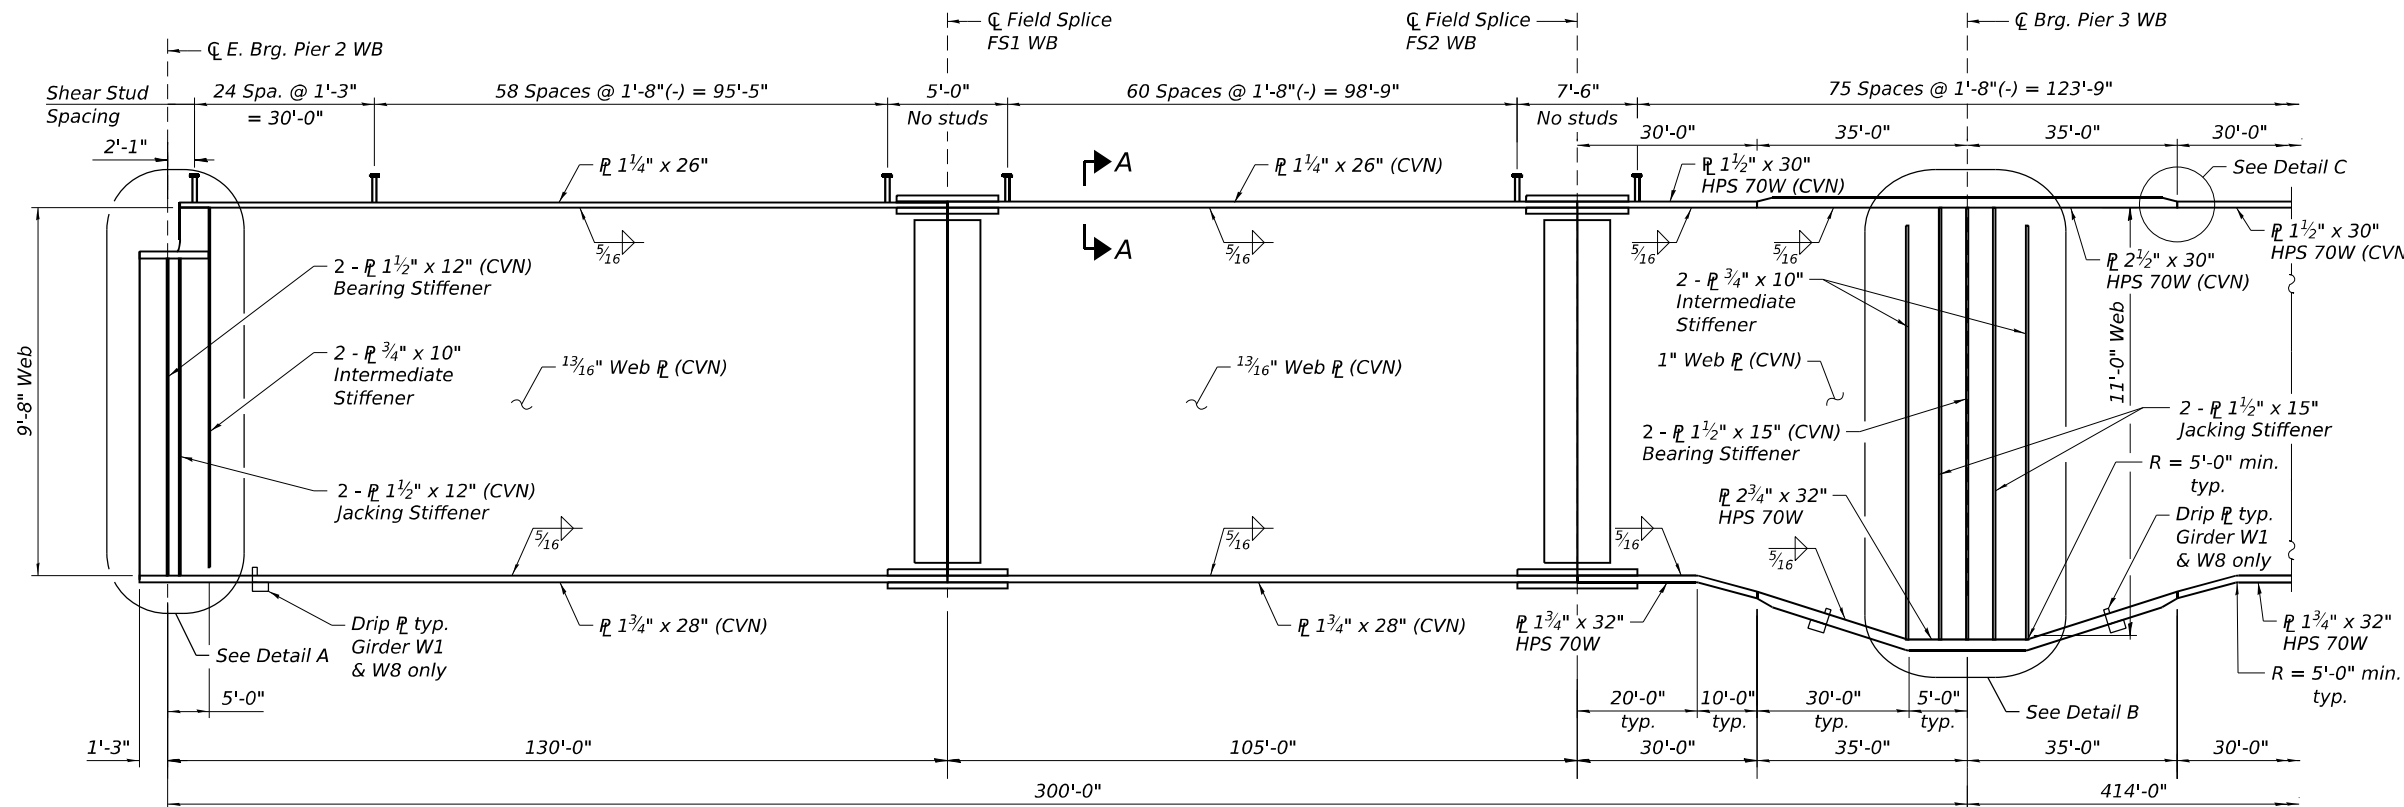

PARTIAL ELEVATION - UNIT 2 WB

NOTES:

1. Load carrying components designated "CVN" shall conform to the Charpy-V-Notch Impact Energy Requirement, Zone 2.
2. All cross frames between girders shall be installed with erection pins and bolts in accordance with the erection plan approved by the Engineer. Individual cross frames at supports may be temporarily disconnected to install bearing anchor bolts.
3. All dimensions are horizontal.
4. All steel shall be M270 Grade 50W except as otherwise noted.
5. For Girder Moment and Reaction tables, see sheet S-75.
6. For Camber Diagram, see sheet S-77.
7. For Section A-A, Detail C, and Girder Bolted Field Splice Details, see sheet S-78.
8. For Interior and Pier Cross Frame Details, see sheet S-79.
9. For Detail B, Stiffener Details and drip R details, see sheet S-80.
10. For Detail A and End Cross Frame Details, see sheet S-81.
11. For lateral bracing details see sheet S-82.
12. For navigation light support, see sheet S-83.


STATE OF ILLINOIS
DEPARTMENT OF TRANSPORTATION

FRAMING PLAN AND ELEVATION 1 - UNIT 2 WB
STRUCTURE NUMBER 099-8309 WB AND 099-8325 EB


SHEET S-69 OF S-87 SHEETS

F.A.I RTE.	SECTION	COUNTY	TOTAL SHEETS	SHEET NO.
I-80	(99-3DEFP) HF 23	WILL	89	71
CONTRACT NO. 62W52				
ILLINOIS FED. AID PROJECT				

USER NAME = USSJ696614	DESIGNED - KB	REVISED -
	CHECKED - LAS	REVISED -
PLOT SCALE = 32:0" = 1"	DRAWN - BK	REVISED -
PLOT DATE = 12/4/2024	CHECKED - LAS	REVISED -

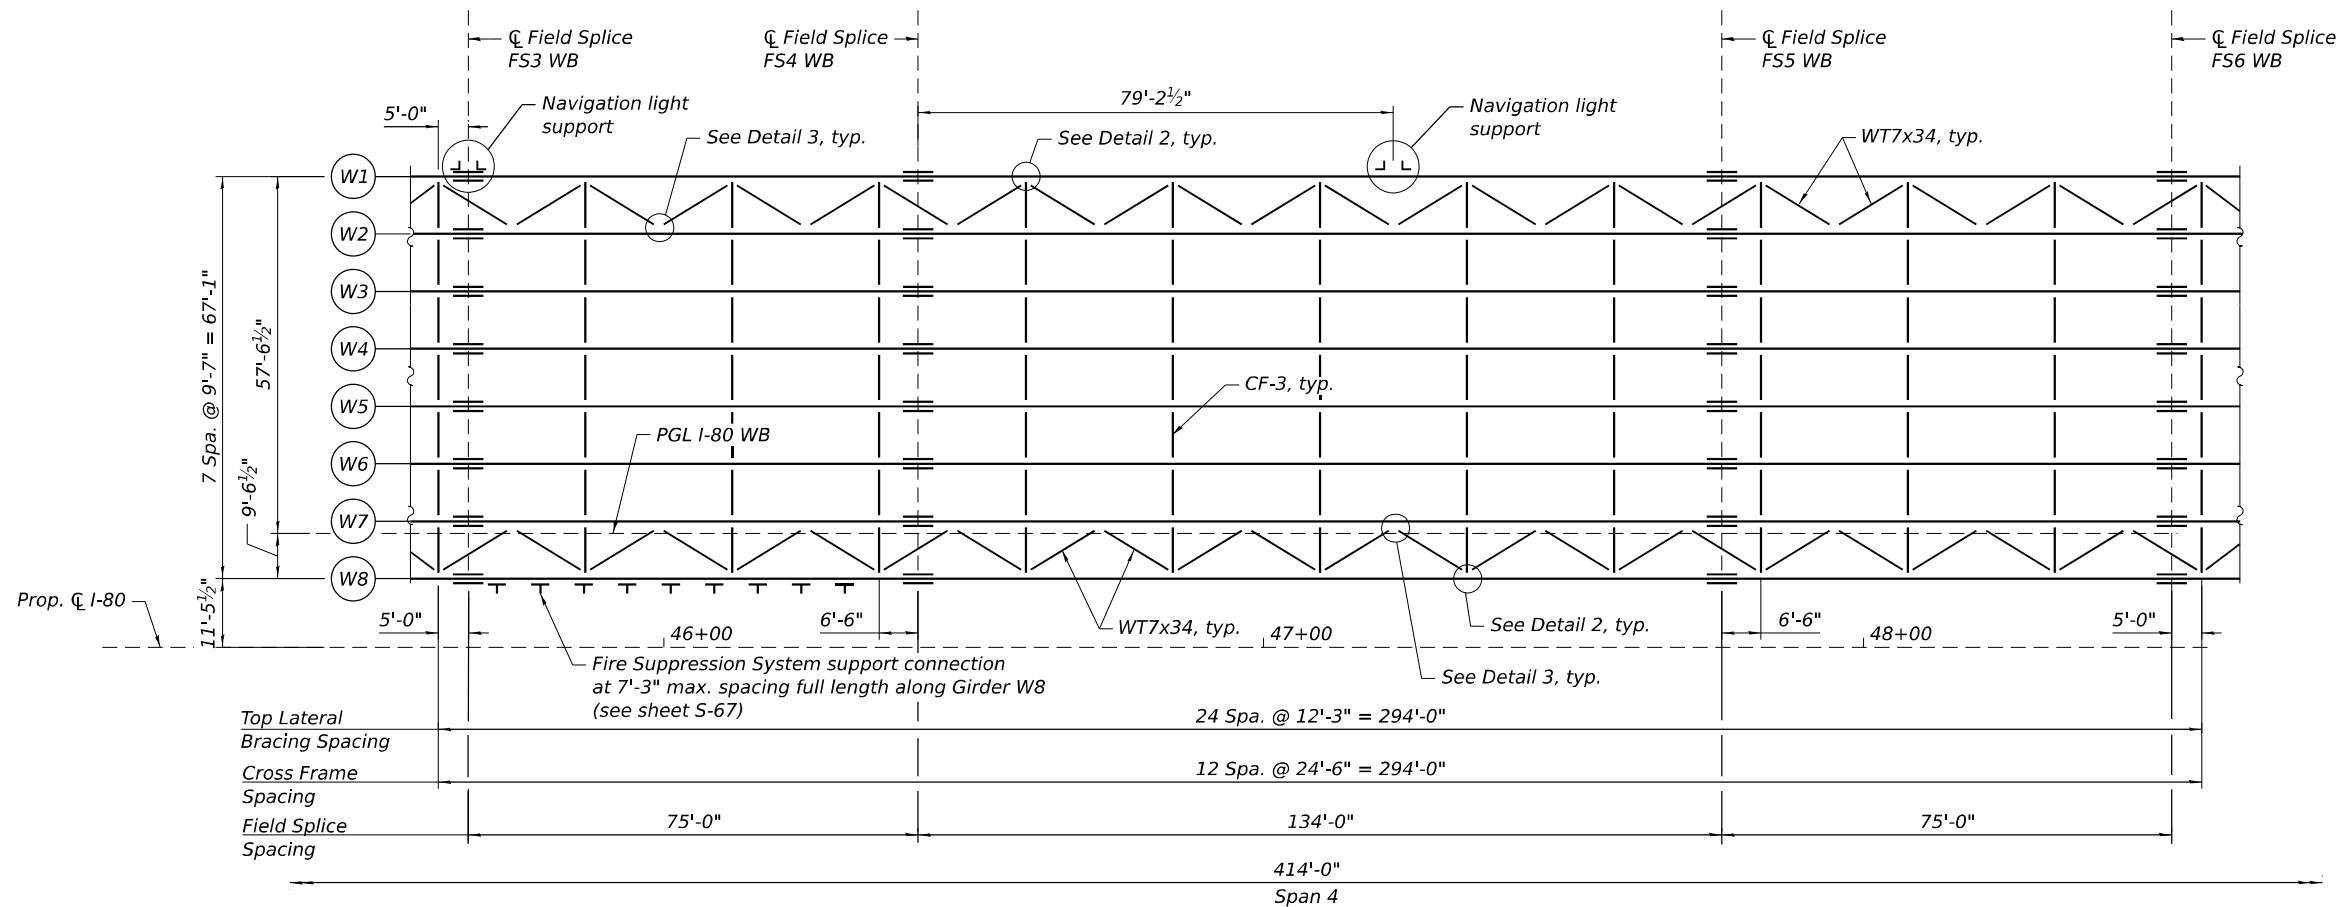

PARTIAL FRAMING PLAN - UNIT 2 WB

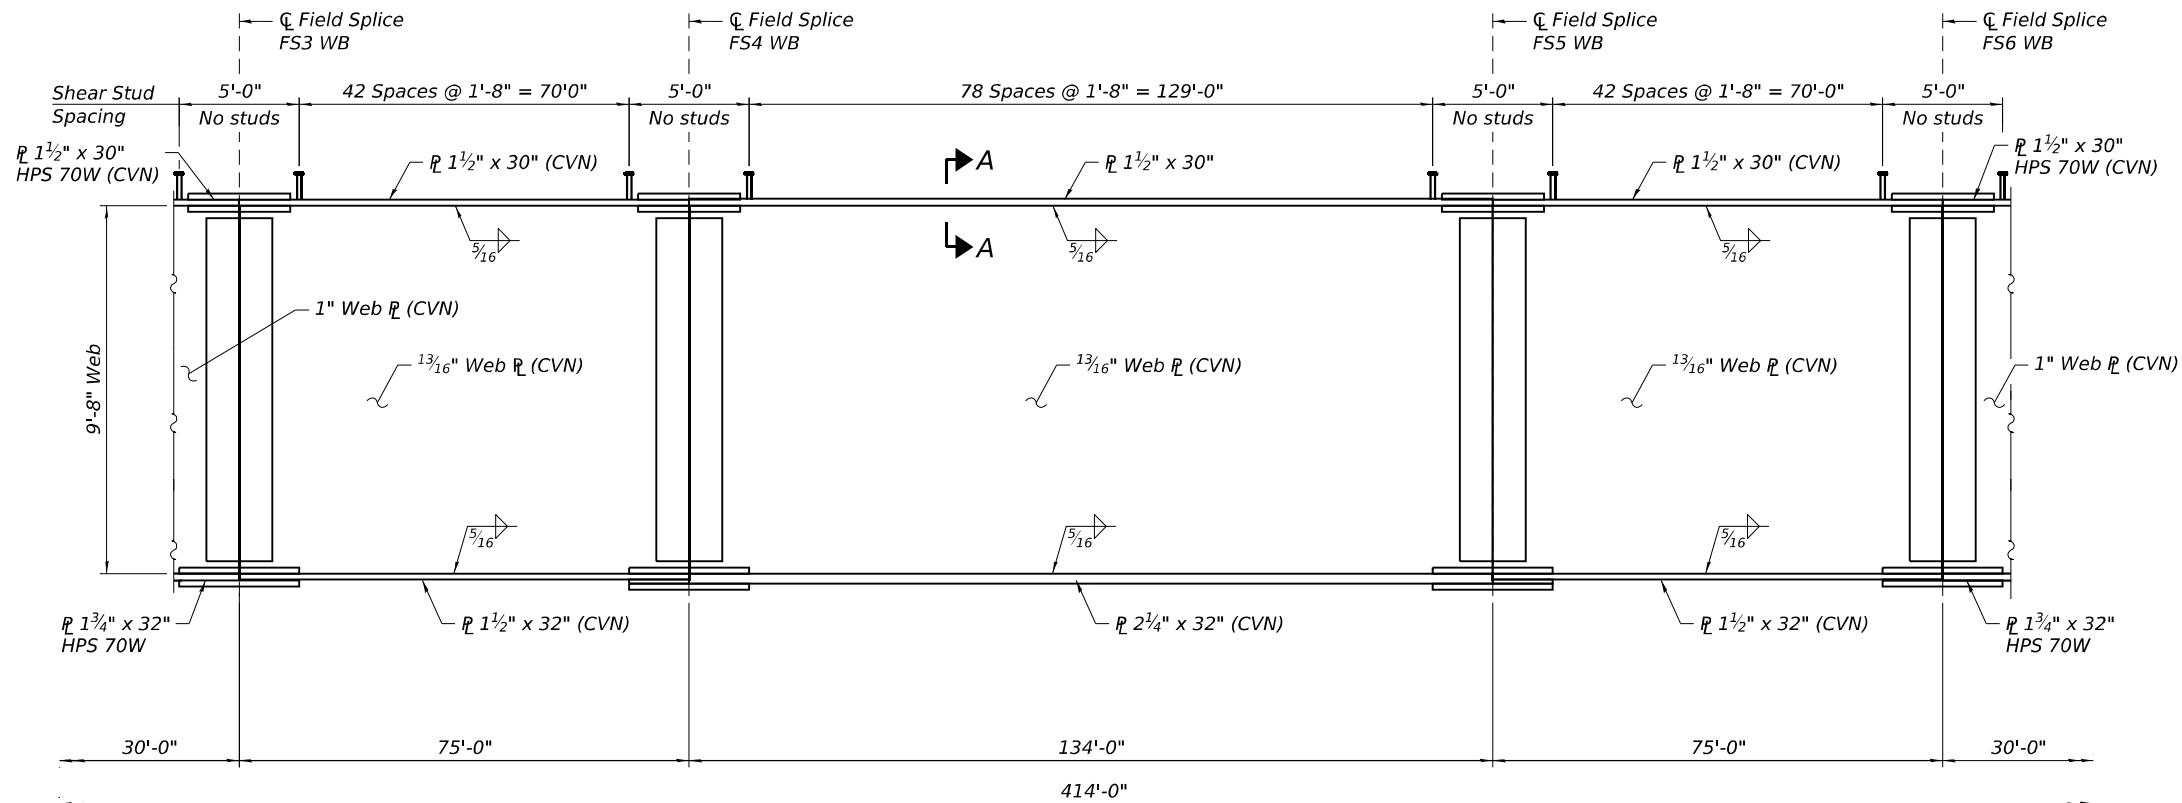

PARTIAL ELEVATION - UNIT 2 WB

NOTES:

1. Load carrying components designated "CVN" shall conform to the Charpy-V-Notch Impact Energy Requirement, Zone 2.
2. All cross frames between girders shall be installed with erection pins and bolts in accordance with the erection plan approved by the Engineer. Individual cross frames at supports may be temporarily disconnected to install bearing anchor bolts.
3. All dimensions are horizontal.
4. All steel shall be M270 Grade 50W except as otherwise noted.
5. For Girder Moment and Reaction tables, see sheet S-75.
6. For Camber Diagram, see sheet S-77.
7. For Section A-A, Detail C, and Girder Bolted Field Splice Details, see sheet S-78.
8. For Interior and Pier Cross Frame Details, see sheet S-79.
9. For Stiffener Details, see sheet S-80.
10. For lateral bracing details see sheet S-82.
11. For navigation light support, see sheet S-83.

MODEL: Default
FILE NAME: p:\projects\trans\scorp\ppl\hatched\Documents\Projects_2018\CH401\401180022\03-WB9\CAD\B2\WB5-SE-3\Sheets\0998309-WB-62W52-50\04-M202.dgn

wsp
WSP USA INC.
30 N. LA SALLE STREET
SUITE 4000
CHICAGO, IL 60602
TEL: (312) 782-8150
FAX: (312) 782-1684


USER NAME = USSJ696614	DESIGNED - KB	REVISED -
	CHECKED - LAS	REVISED -
PLOT SCALE = 32:0" = 1"	DRAWN - BK	REVISED -
PLOT DATE = 12/4/2024	CHECKED - LAS	REVISED -

STATE OF ILLINOIS
DEPARTMENT OF TRANSPORTATION


FRAMING PLAN AND ELEVATION 2 - UNIT 2 WB
STRUCTURE NUMBER 099-8309 WB AND 099-8325 EB

SHEET S-70 OF S-87 SHEETS

F.A.I RTE.	SECTION	COUNTY	TOTAL SHEETS	SHEET NO.
I-80	(99-3DEFP) HF 23	WILL	89	72
CONTRACT NO. 62W52				
ILLINOIS FED. AID PROJECT				

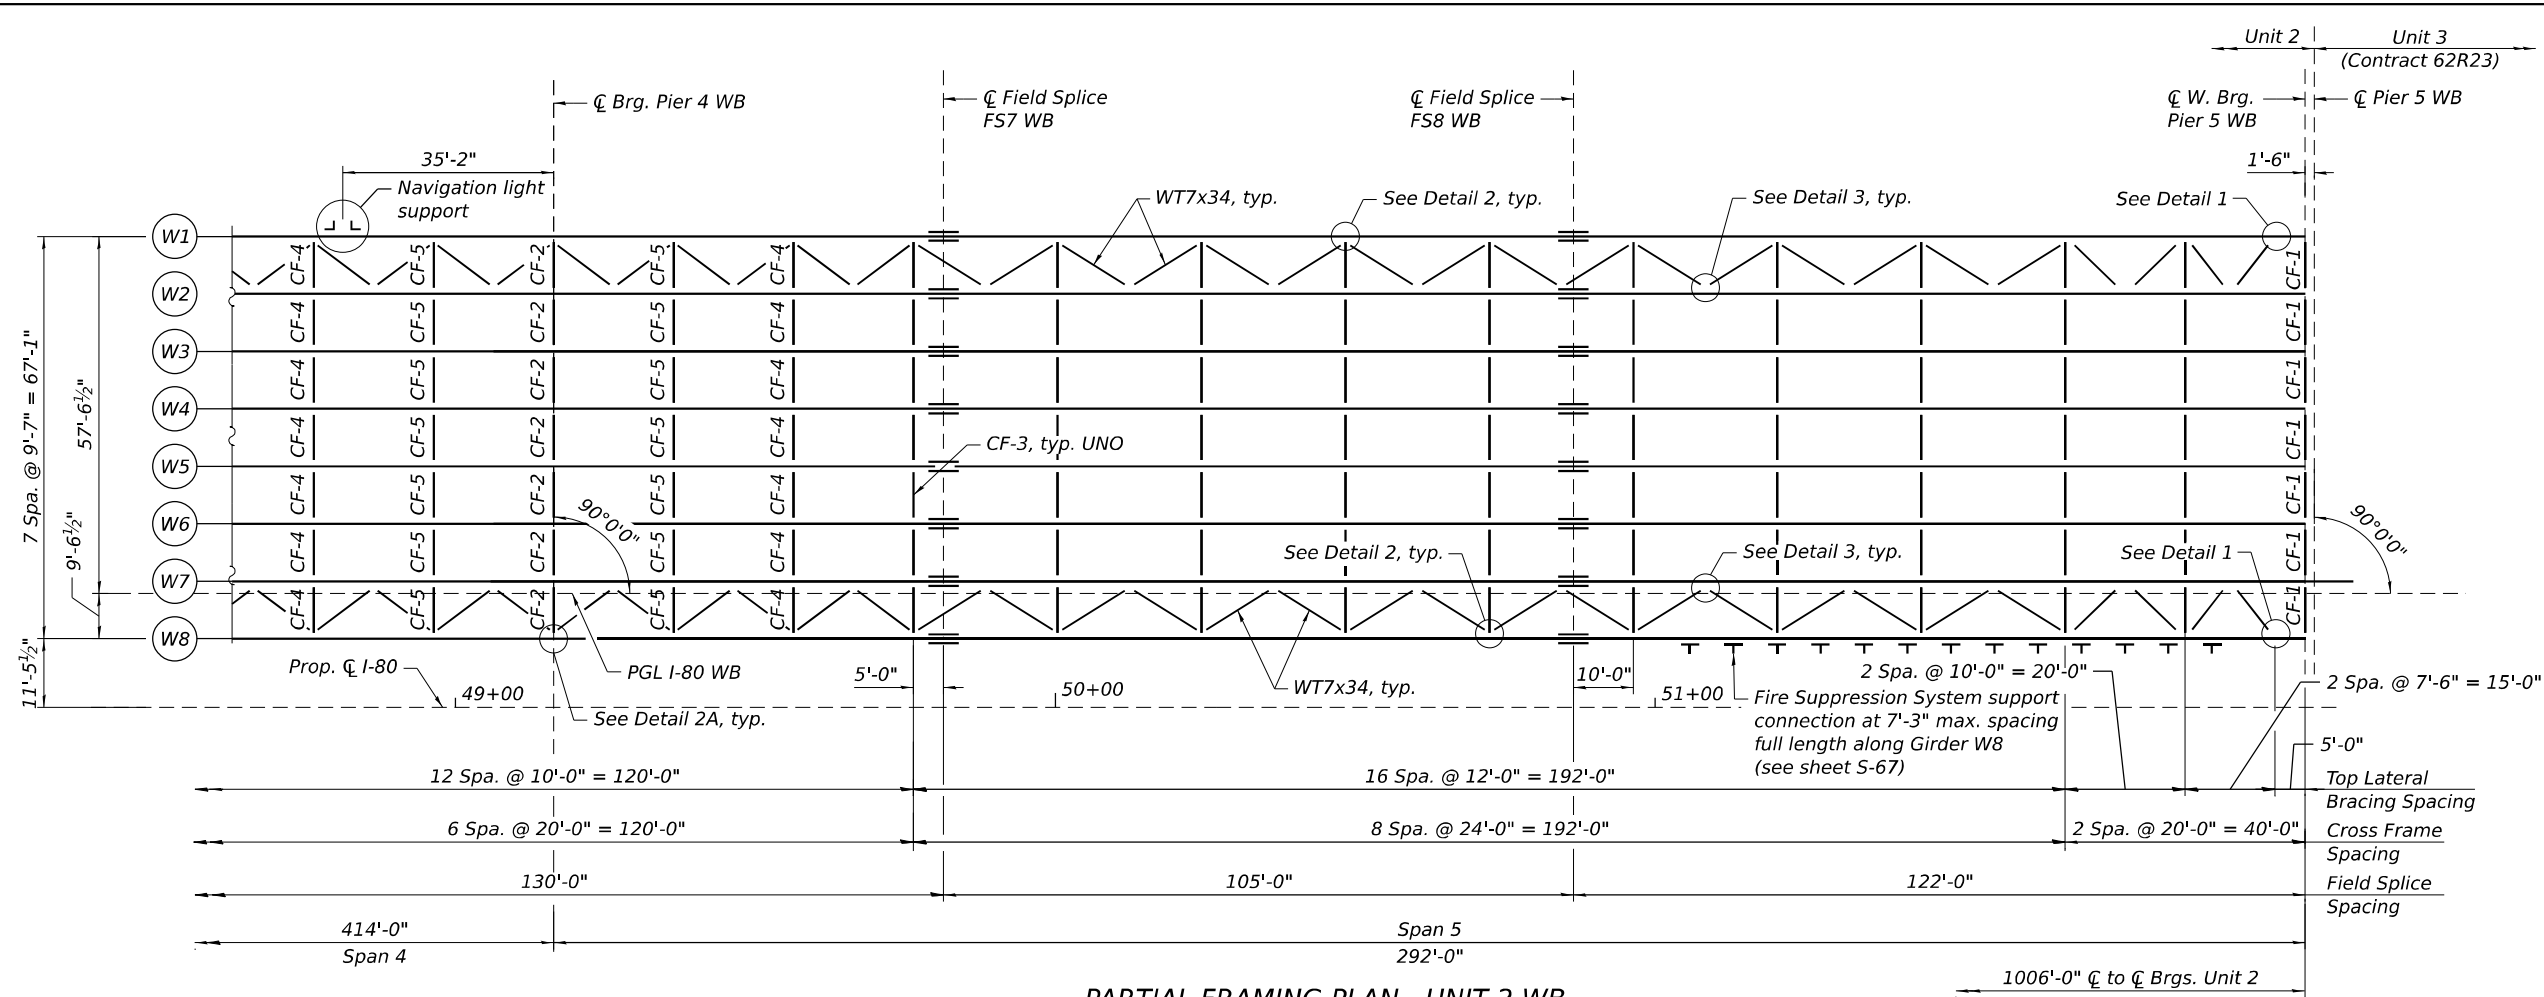

PARTIAL FRAMING PLAN - UNIT 2 WB

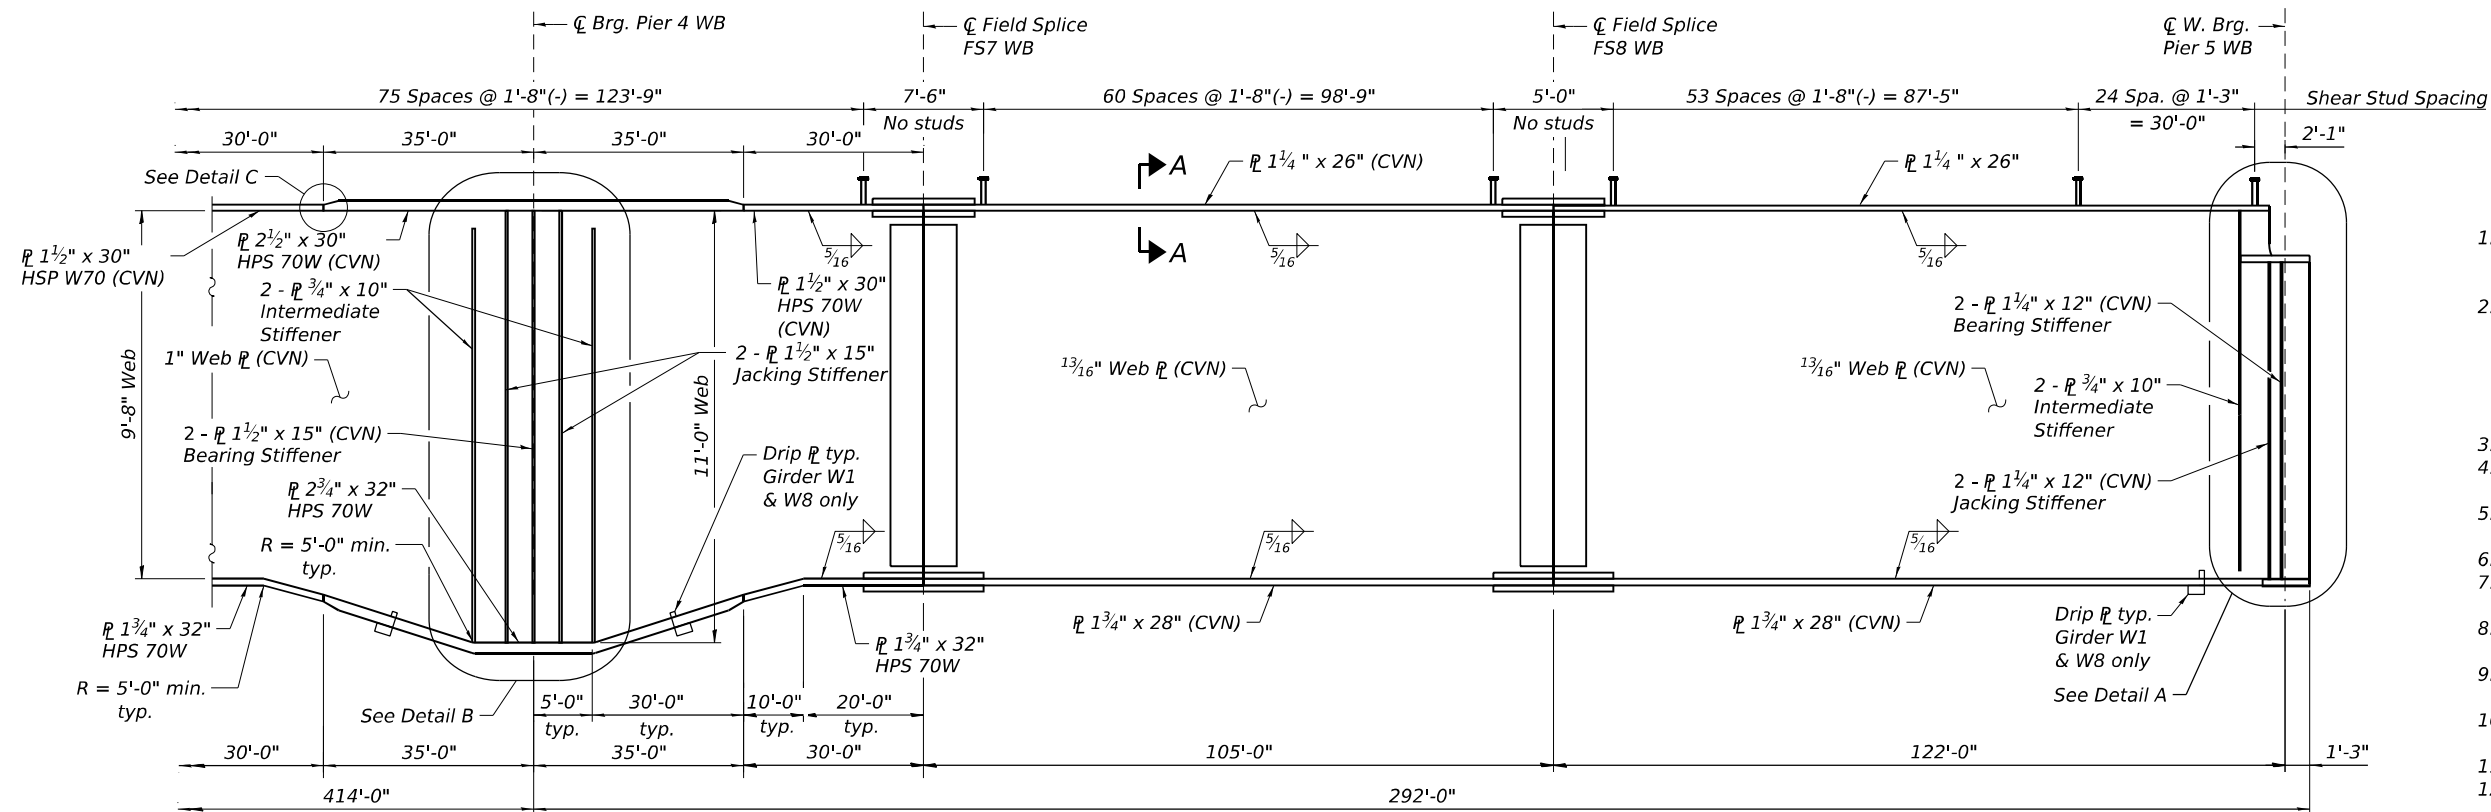

PARTIAL ELEVATION - UNIT 2 WB

NOTES:

1. Load carrying components designated "CVN" shall conform to the Charpy-V-Notch Impact Energy Requirement, Zone 2.
2. All cross frames between girders shall be installed with erection pins and bolts in accordance with the erection plan approved by the Engineer. Individual cross frames at supports may be temporarily disconnected to install bearing anchor bolts.
3. All dimensions are horizontal.
4. All steel shall be M270 Grade 50W except as otherwise noted.
5. For Girder Moment and Reaction tables, see sheet S-75.
6. For Camber Diagram, see sheet S-77.
7. For Section A-A, Detail C, and Girder Bolted Field Splice Details, see sheet S-78.
8. For Interior and Pier Cross Frame Details, see sheet S-79.
9. For Detail B, Stiffener Details and drip R details, see sheet S-80.
10. For Detail A and End Cross Frame Details, see sheet S-81.
11. For lateral bracing details see sheet S-82.
12. For navigation light support, see sheet S-83.

STATE OF ILLINOIS
DEPARTMENT OF TRANSPORTATION


FRAMING PLAN AND ELEVATION 3 - UNIT 2 WB
STRUCTURE NUMBER 099-8309 WB AND 099-8325 EB

F.A.I RTE.	SECTION	COUNTY	TOTAL SHEETS	SHEET NO.
I-80	(99-3DEFP) HF 23	WILL	89	73
CONTRACT NO. 62W52				
ILLINOIS FED. AID PROJECT				


SHEET S-71 OF S-87 SHEETS

USER NAME = USSJ696614	DESIGNED - KB	REVISED -
	CHECKED - LAS	REVISED -
PLOT SCALE = 32:0" = 1'-0"	DRAWN - BK	REVISED -
PLOT DATE = 12/4/2024	CHECKED - LAS	REVISED -

MODEL: Default
FILE NAME: p:\projects\trans\scorp\ppl\hatched\Documents\Projects_2018\CH401\401180022\03-WSP\CAD\B3\W52-SF-3\Sheets\099B309-62WB52-5072-8M204.dgn

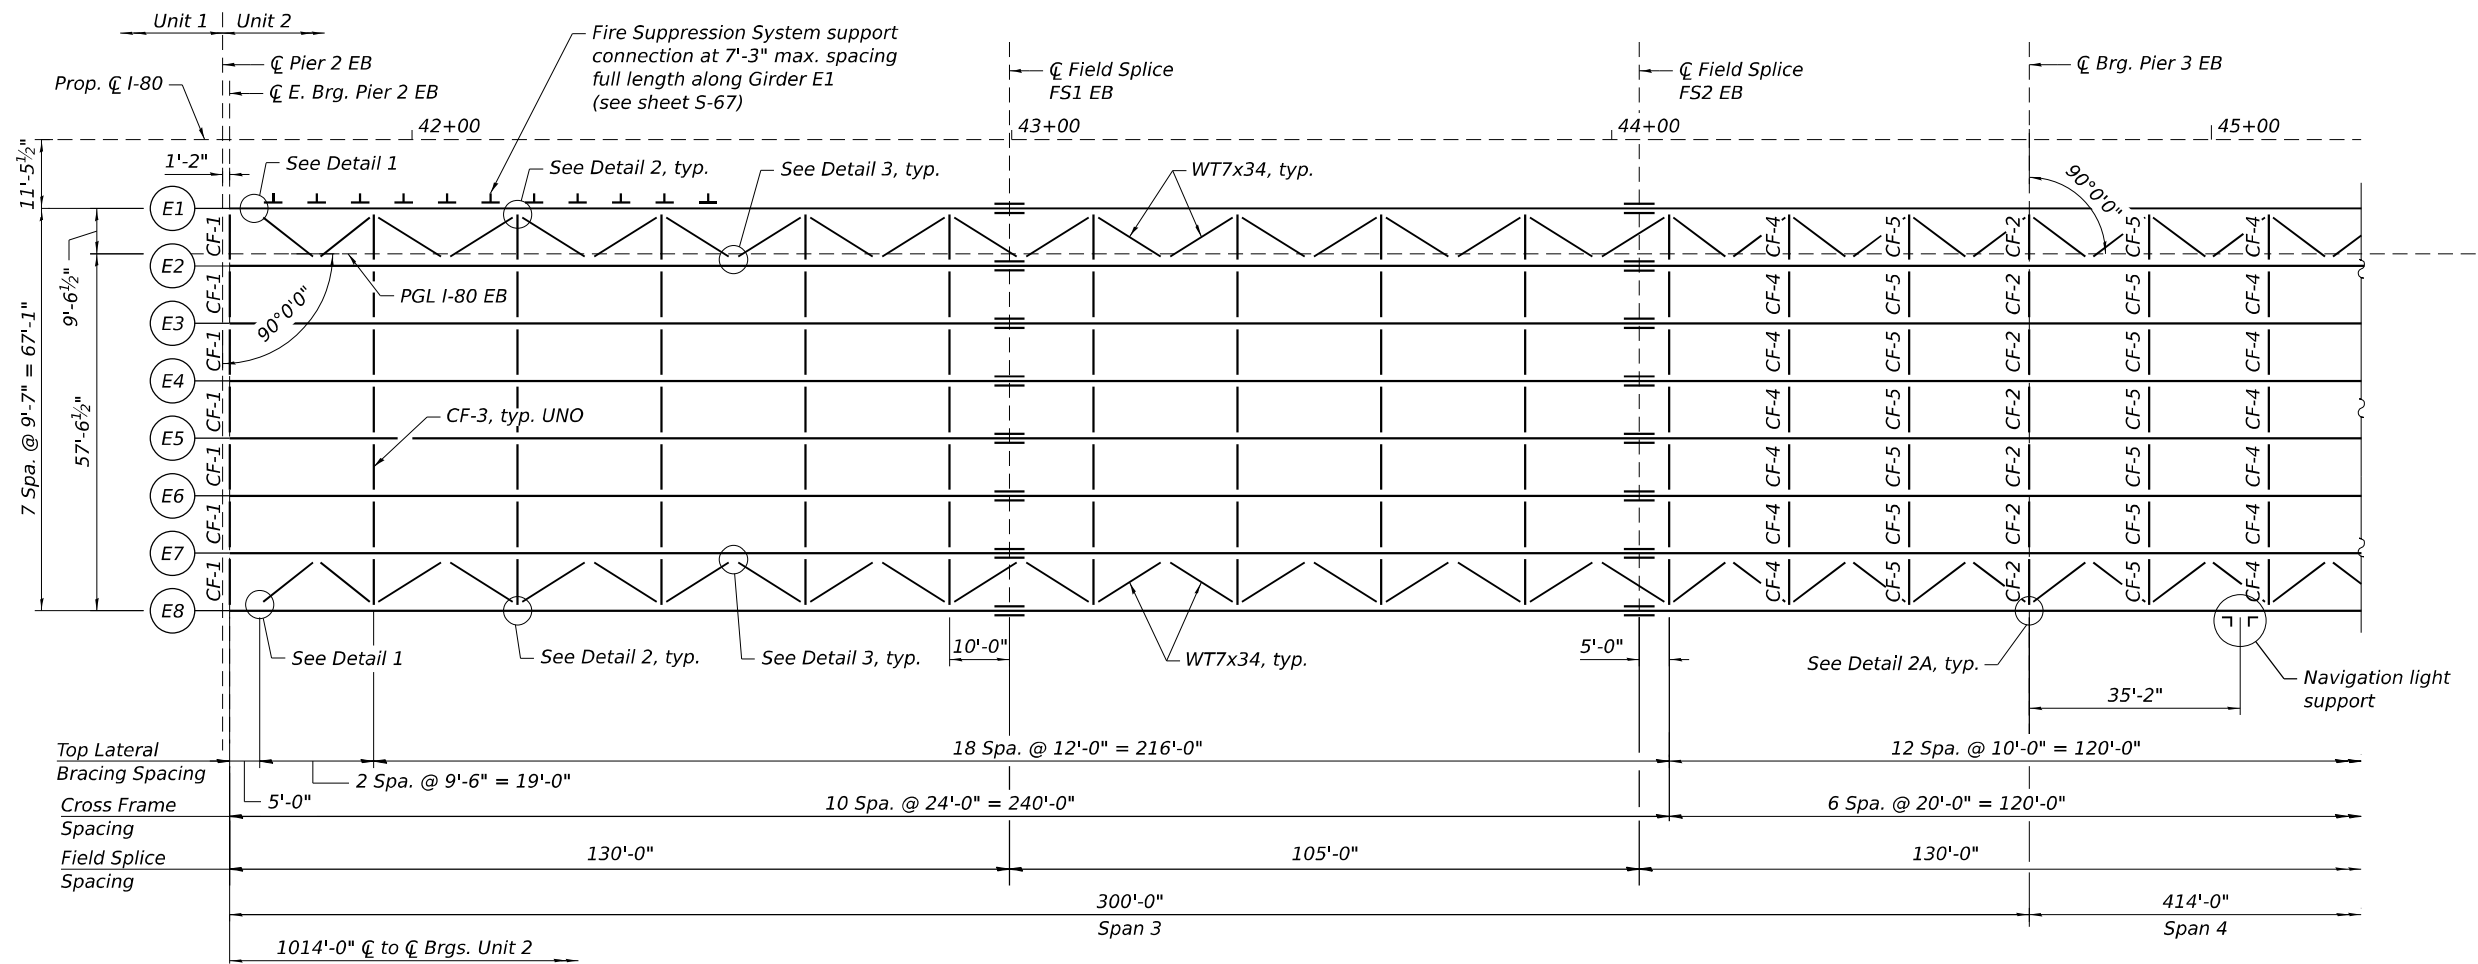

PARTIAL FRAMING PLAN - UNIT 2 EB

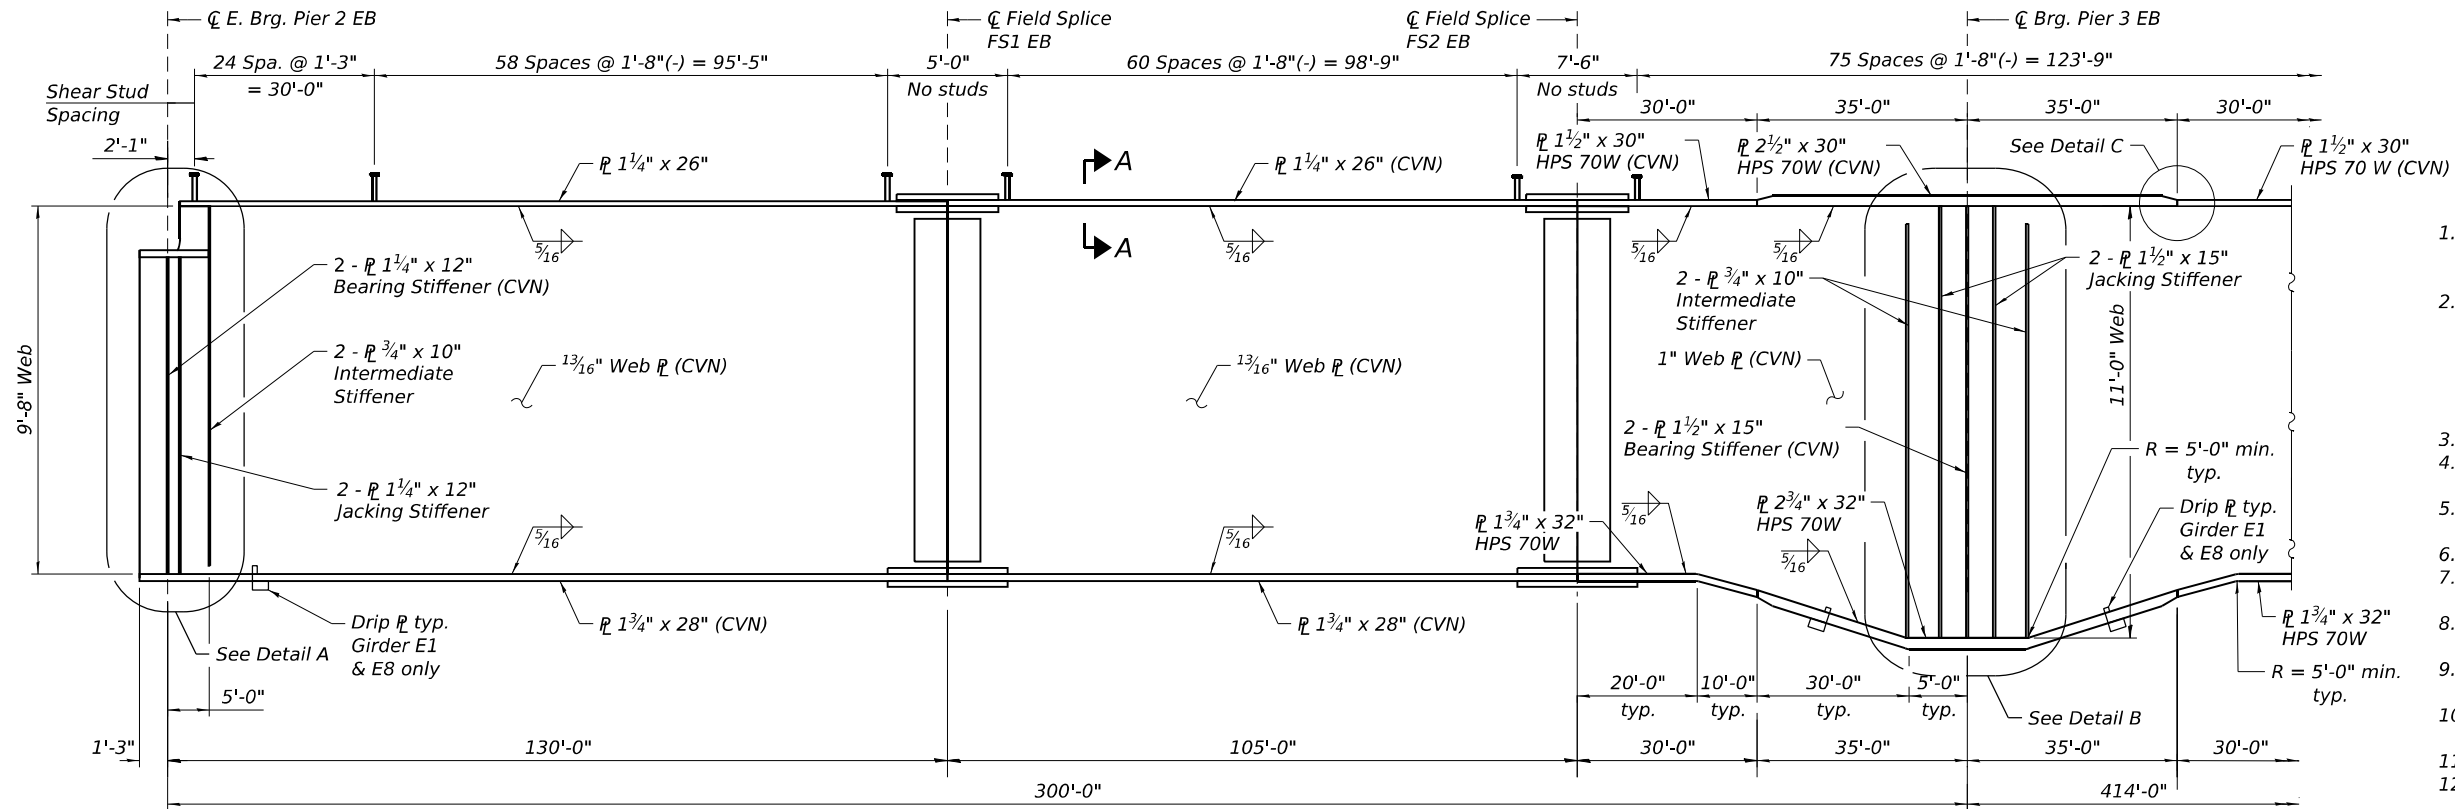

PARTIAL ELEVATION - UNIT 2 EB

NOTES:

1. Load carrying components designated "CVN" shall conform to the Charpy-V-Notch Impact Energy Requirement, Zone 2.
2. All cross frames between girders shall be installed with erection pins and bolts in accordance with the erection plan approved by the Engineer. Individual cross frames at supports may be temporarily disconnected to install bearing anchor bolts.
3. All dimensions are horizontal.
4. All steel shall be M270 Grade 50W except as otherwise noted.
5. For Girder Moment and Reaction tables, see sheet S-76.
6. For Camber Diagram, see sheet S-77.
7. For Section A-A, Detail C, and Girder Bolted Field Splice Details, see sheet S-78.
8. For Interior and Pier Cross Frame Details, see sheet S-79.
9. For Detail B, Stiffener Details and drip ℓ details, see sheet S-80.
10. For Detail A and End Cross Frame Details, see sheet S-81.
11. For lateral bracing details see sheet S-82.
12. For navigation light support see sheet S-83.



WSP USA INC.
30 N. LA SALLE STREET
SUITE 4000
CHICAGO, IL 60602
TEL: (312) 782-8150
FAX: (312) 782-1684


USER NAME	= USSJ696614	DESIGNED -	KB	REVISED -	
		CHECKED -	LAS	REVISED -	
PLOT SCALE	= 32:0 " = 1 in.	DRAWN -	BK	REVISED -	
PLOT DATE	= 12/4/2024	CHECKED -	LAS	REVISED -	

STATE OF ILLINOIS
DEPARTMENT OF TRANSPORTATION


FRAMING PLAN AND ELEVATION 1 - UNIT 2 EB
STRUCTURE NUMBER 099-8309 WB AND 099-8325 EB

SHEET S-72 OF S-87 SHEETS

F.A.I RTE.	SECTION	COUNTY	TOTAL SHEETS	SHEET NO.
I-80	(99-3DEFP) HF 23	WILL	89	74
CONTRACT NO. 62W52				
ILLINOIS FED. AID PROJECT				

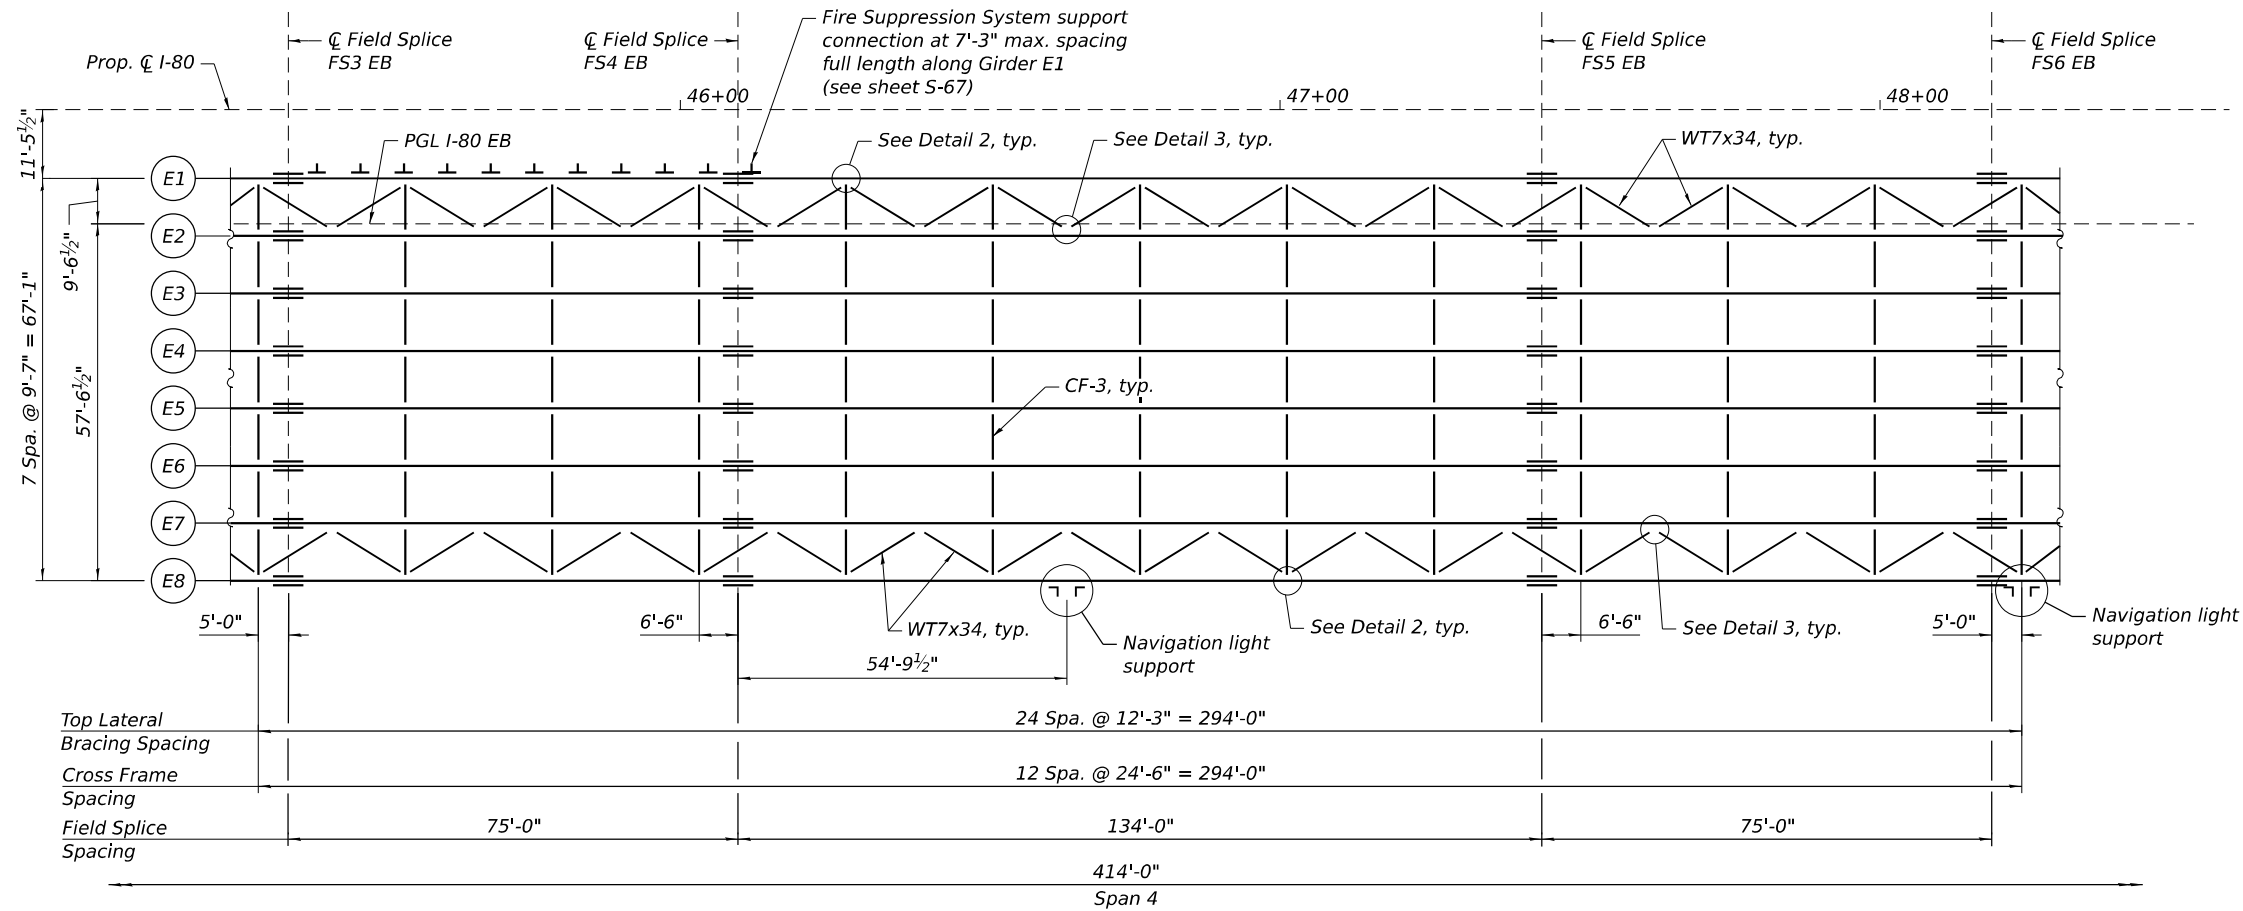

PARTIAL FRAMING PLAN - UNIT 2 EB

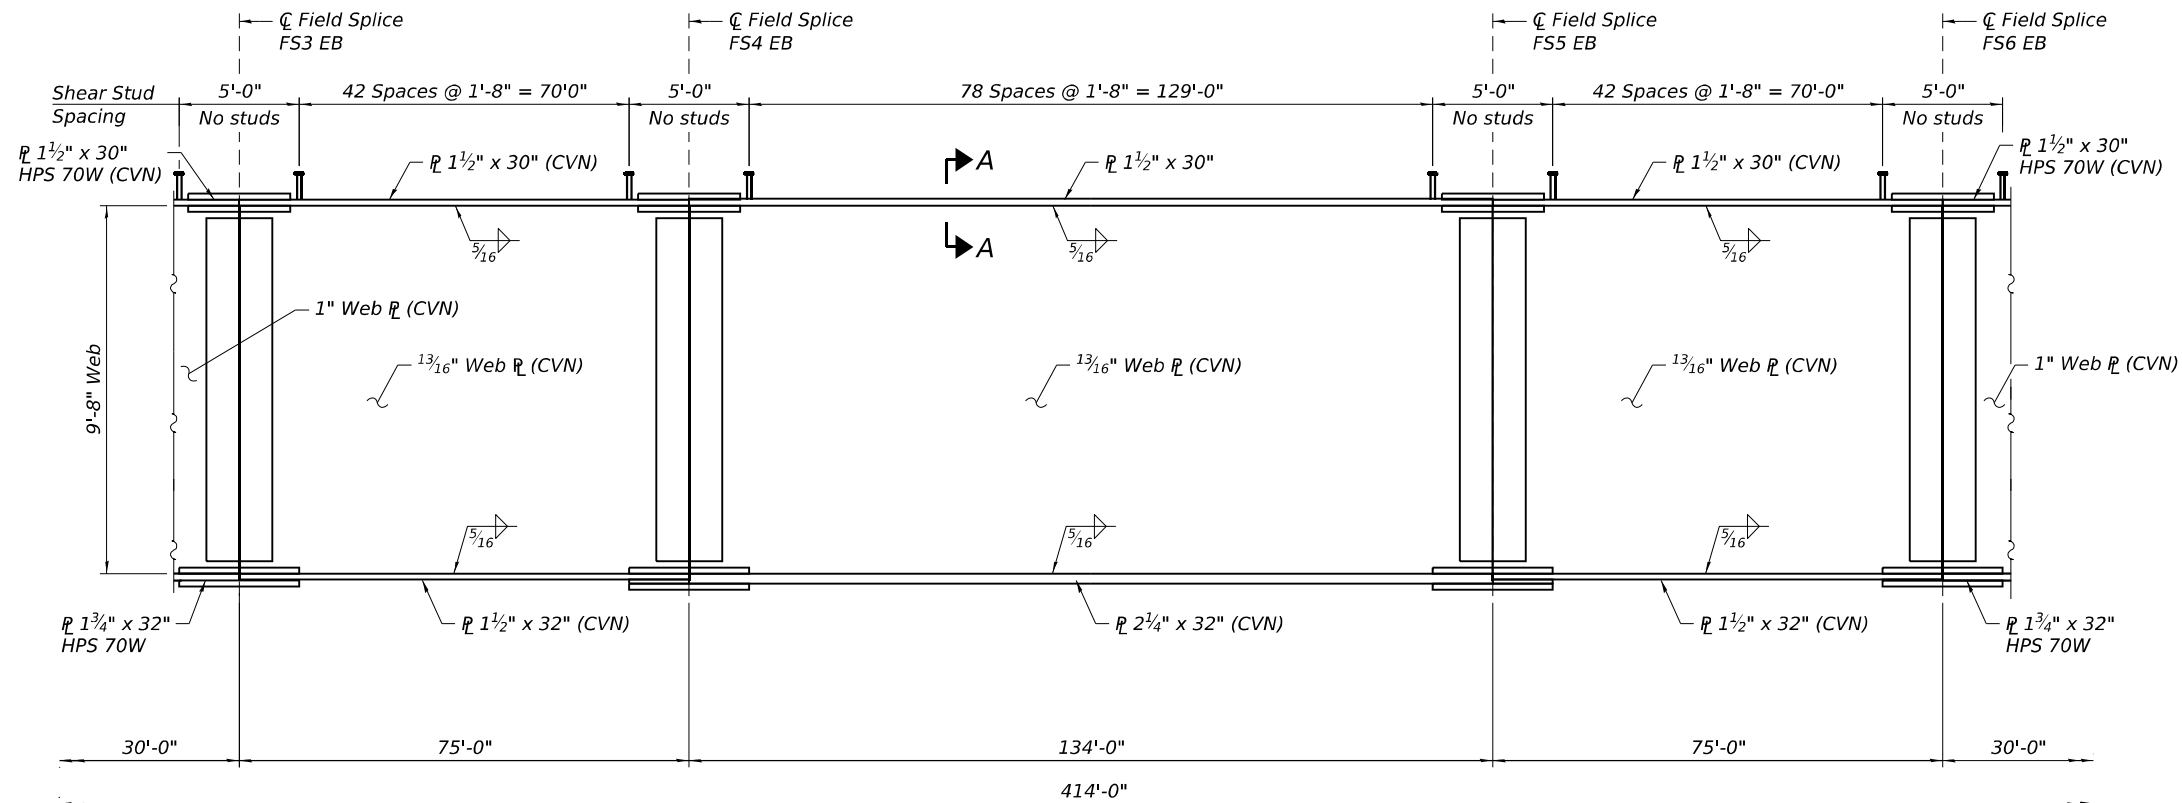

PARTIAL ELEVATION - UNIT 2 EB

NOTES:

1. Load carrying components designated "CVN" shall conform to the Charpy-V-Notch Impact Energy Requirement, Zone 2.
2. All cross frames between girders shall be installed with erection pins and bolts in accordance with the erection plan approved by the Engineer. Individual cross frames at supports may be temporarily disconnected to install bearing anchor bolts.
3. All dimensions are horizontal.
4. All steel shall be M270 Grade 50W except as otherwise noted.
5. For Girder Moment and Reaction tables, see sheet S-76.
6. For Camber Diagram, see sheet S-77.
7. For Section A-A, Detail C, and Girder Bolted Field Splice Details, see sheet S-78.
8. For Interior and Pier Cross Frame Details, see sheet S-79.
9. For Stiffener Details, see sheet S-80.
10. For lateral bracing details see sheet S-82.
11. For navigation light support see sheet S-83.

MODEL: Default
FILE NAME: p:\projects\trans\scorp\ppl\hatched\Documents\Projects_2018\CH401\401180022\03-WSP\CAD\DWG\52-55-3\Sheets\0998309-62WB2-5073-4M205.dgn

wsp
WSP USA INC.
30 N. LA SALLE STREET
SUITE 4000
CHICAGO, IL 60602
TEL: (312) 782-8150
FAX: (312) 782-1684


USER NAME = USSJ696614	DESIGNED - KB	REVISED -
	CHECKED - LAS	REVISED -
PLOT SCALE = 32:0 " = 1'-0"	DRAWN - BK	REVISED -
PLOT DATE = 12/4/2024	CHECKED - LAS	REVISED -

**STATE OF ILLINOIS
DEPARTMENT OF TRANSPORTATION**


**FRAMING PLAN AND ELEVATION 2 - UNIT 2 EB
STRUCTURE NUMBER 099-8309 WB AND 099-8325 EB**

SHEET S-73 OF S-87 SHEETS

F.A.I RTE.	SECTION	COUNTY	TOTAL SHEETS	SHEET NO.
I-80	(99-3DEFP) HF 23	WILL	89	75
CONTRACT NO. 62W52				
ILLINOIS FED. AID PROJECT				

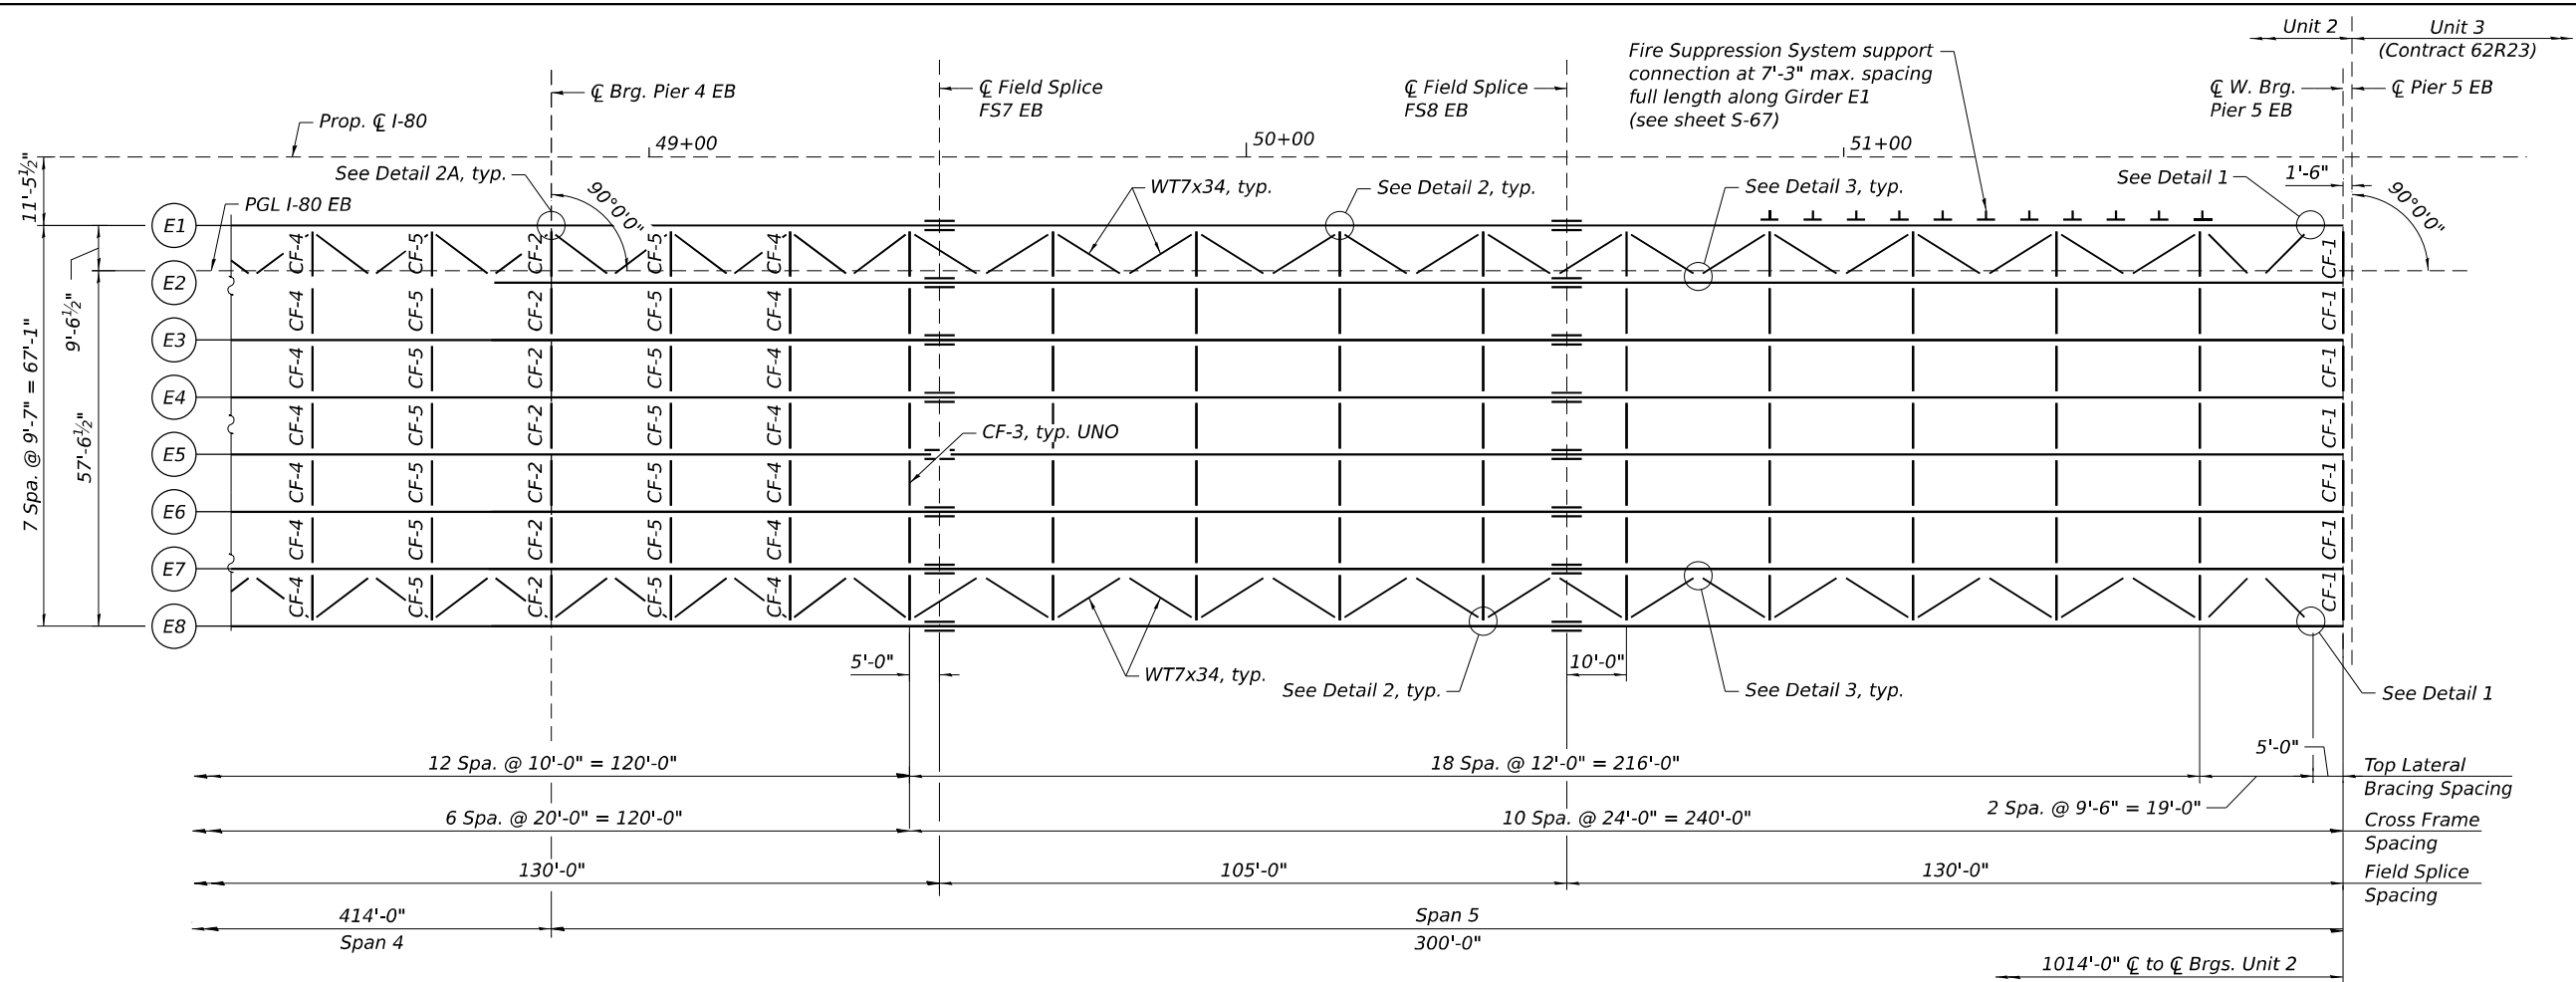

PARTIAL FRAMING PLAN - UNIT 2 EB

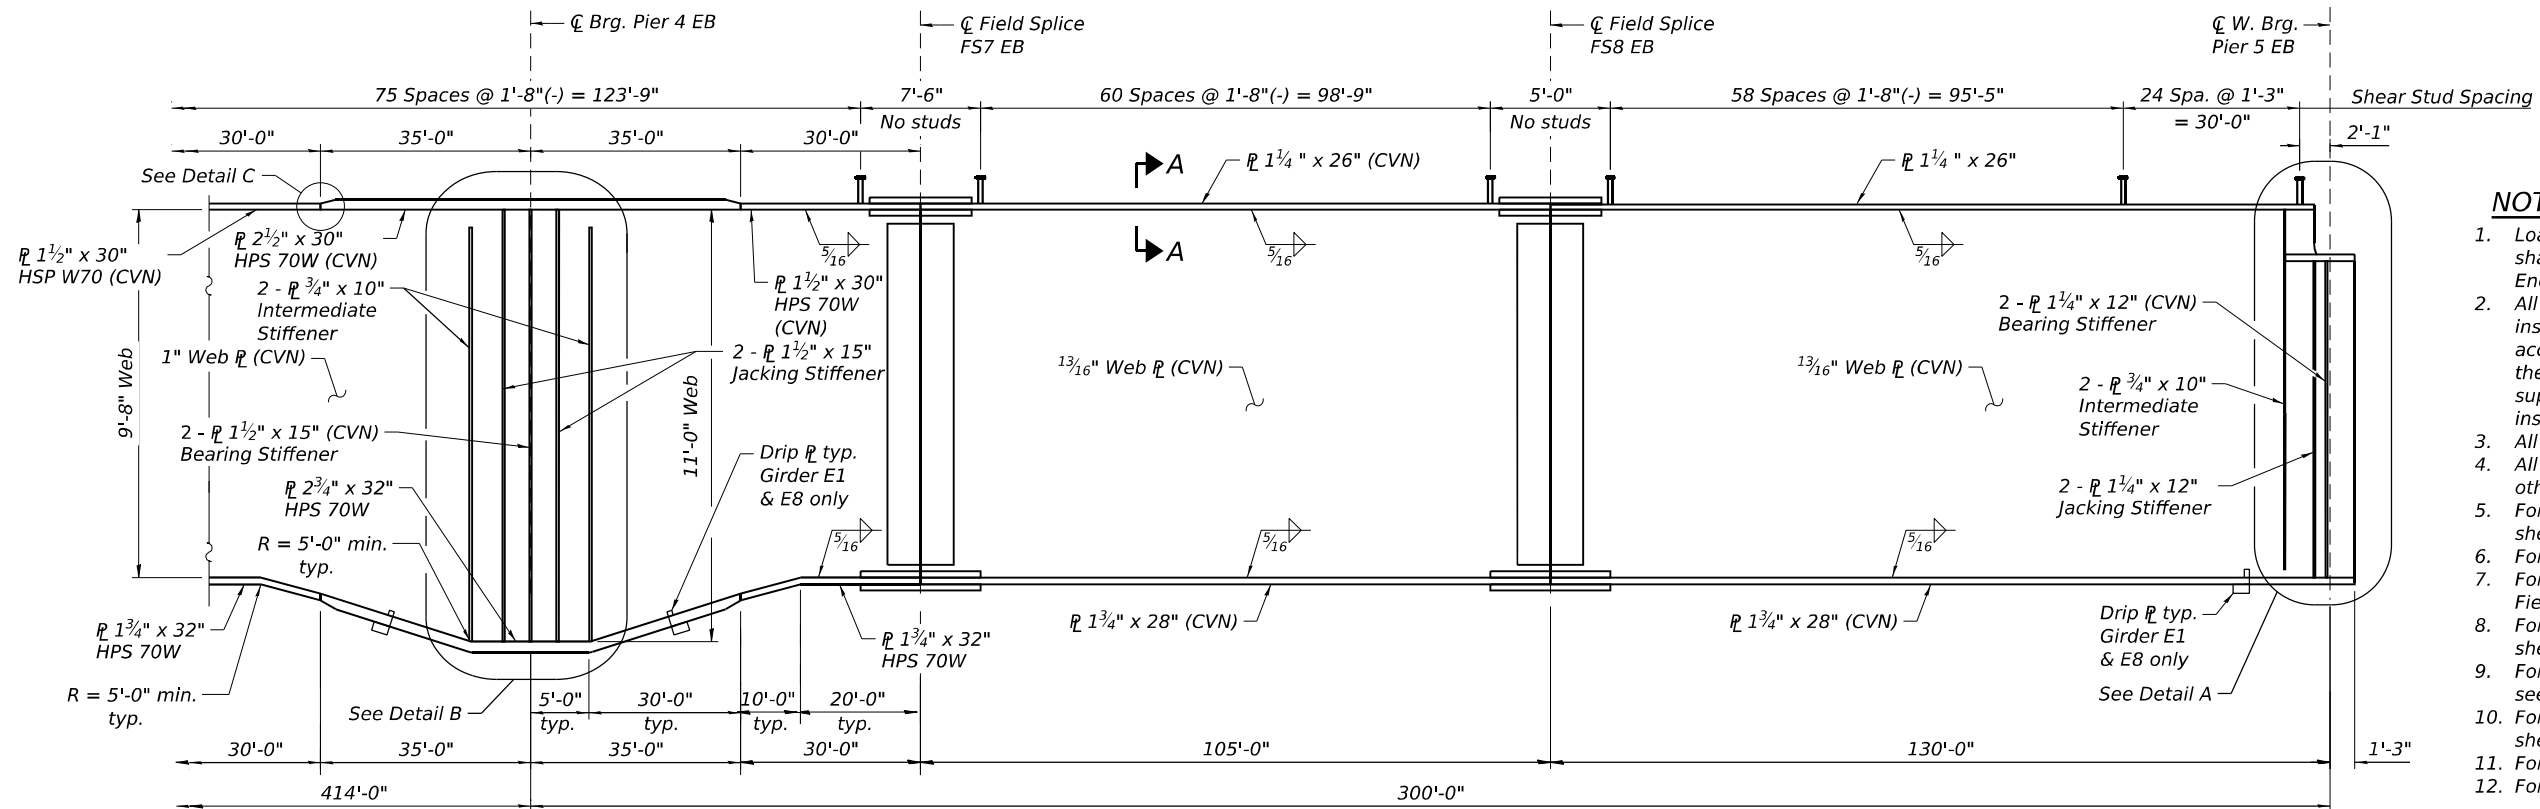

PARTIAL ELEVATION - UNIT 2 EB

NOTES:

1. Load carrying components designated "CVN" shall conform to the Charpy-V-Notch Impact Energy Requirement, Zone 2.
2. All cross frames between girders shall be installed with erection pins and bolts in accordance with the erection plan approved by the Engineer. Individual cross frames at supports may be temporarily disconnected to install bearing anchor bolts.
3. All dimensions are horizontal.
4. All steel shall be M270 Grade 50W except as otherwise noted.
5. For Girder Moment and Reaction tables, see sheet S-76.
6. For Camber Diagram, see sheet S-77.
7. For Section A-A, Detail C, and Girder Bolted Field Splice Details, see sheet S-78.
8. For Interior & Pier Cross Frame Details, see sheet S-79.
9. For Detail B, Stiffener Details and drip PL details, see sheet S-80.
10. For Detail A & End Cross Frame Details, see sheet S-81.
11. For lateral bracing details see sheet S-82.
12. For navigation light support see sheet S-83.

STATE OF ILLINOIS
DEPARTMENT OF TRANSPORTATION

FRAMING PLAN AND ELEVATION 3 - UNIT 2 EB
STRUCTURE NUMBER 099-8309 WB AND 099-8325 EB

SHEET S-74 OF S-87 SHEETS

F.A.I. RTE.	SECTION	COUNTY	TOTAL SHEETS	SHEET NO.
I-80	(99-3DEFP) HF 23	WILL	89	76
CONTRACT NO. 62W52				
ILLINOIS FED. AID PROJECT				

USER NAME = USSJ696614	DESIGNED - KB	REVISED -
PLOT SCALE = 32:0" = 1'-0"	CHECKED - LAS	REVISED -
PLOT DATE = 12/4/2024	DRAWN - BK	REVISED -
	CHECKED - LAS	REVISED -

MODEL: Default
FILE NAME: p:\projects\stone-pw-bentley.com\trans\corp-pw-labeled\Documents\Projects_2018\C401401180022\03-WSP\CAD\B2\W53_SE-3\Sheets\0998309-82W53-5015-BM207.dgn

INTERIOR GIRDER MOMENT TABLE				
		0.4 Sp. 3 or 0.6 Sp. 5	Pier 3 or Pier 4	0.5 Sp. 4
I _s	(in ⁴)	381,789	927,761	500,420
I _c (n)	(in ⁴)	711,669	--	877,851
I _c (3n)	(in ⁴)	531,054	--	664,814
I _c (cr)	(in ⁴)	--	984,195	--
S _s	(in ³)	7,047	12,976	9,511
S _c (n)	(in ³)	8,743	--	11,300
S _c (3n)	(in ³)	7,986	--	10,463
S _c (cr)	(in ³)	--	14,263	--
DC1	(k/')	1.77	2.31	1.94
M _{DC1}	('k)	8,282	26,462	13,246
DC2	(k/')	0.16	0.16	0.16
M _{DC2}	('k)	733	2,101	1,016
DW	(k/')	0.45	0.45	0.45
M _{DW}	('k)	2,296	6,476	3,292
LLDF		*	*	*
M _ℓ + IM	('k)	7,259	9,676	8,457
** M _u (Strength I)	('k)	28,787	65,468	39,444
Φ _f M _n	('k)	38,599	--	45,162
f _s DC1	(ksi)	14.1	24.5	16.7
f _s DC2	(ksi)	1.0	1.8	1.2
f _s DW	(ksi)	3.5	5.5	3.8
f _s (ℓ+IM)	(ksi)	10.0	8.1	9.0
f _s (Service II)	(ksi)	31.6	42.3	33.4
Service II Resistance	(ksi)	47.5	54.7	47.5
** f _s (Strength I)	(ksi)	-	58.0	-
Φ _f F _n	(ksi)	-	68.4	-
V _f	(k)	82.1	99.5	62.8

Note: The analysis considers 2 scenarios: stresses resulting from the staged construction sequence and stresses assuming a single deck pour.

INTERIOR GIRDER REACTION TABLE			
		Pier 2 & Pier 5	Pier 3 & Pier 4
LLDF		*	*
OCF		--	--
R _{DC1}	(k)	173.7	759.3
R _{DC2}	(k)	11.7	52.9
R _{DW}	(k)	46.6	187.3
R _ℓ	(k)	120.2	287.4
R _{IM}	(k)	19.9	35.4
** R _{Total} (Strength I)(Impact)	(k)	574.2	1,954.2
** R _{Total} (Strength I)(No Impact)	(k)	537.6	1,889.1

EXTERIOR GIRDER MOMENT TABLE				
		0.4 Sp. 3 or 0.6 Sp. 5	Pier 3 or Pier 4	0.5 Sp. 4
I _s	(in ⁴)	381,789	927,761	500,420
I _c (n)	(in ⁴)	691,824	--	853,640
I _c (3n)	(in ⁴)	519,126	--	651,303
I _c (cr)	(in ⁴)	--	976,214	--
S _s	(in ³)	7,047	12,976	9,511
S _c (n)	(in ³)	8,674	--	11,220
S _c (3n)	(in ³)	7,924	--	10,397
S _c (cr)	(in ³)	--	14,079	--
DC1	(k/')	1.68	2.22	1.85
M _{DC1}	('k)	8,287	26,384	13,173
DC2	(k/')	0.33	0.33	0.33
M _{DC2}	('k)	722	2,561	998
DW	(k/')	0.45	0.45	0.45
M _{DW}	('k)	2,239	6,186	3,210
LLDF		*	*	*
M _ℓ + IM	('k)	8,355	11,360	9,757
** M _u (Strength I)	('k)	30,703	68,607	41,584
Φ _f M _n	('k)	36,918	--	43,184
f _s DC1	(ksi)	14.1	24.4	16.6
f _s DC2	(ksi)	1.2	2.2	1.2
f _s DW	(ksi)	3.4	5.3	3.7
f _s (ℓ+IM)	(ksi)	11.6	9.7	10.4
f _s (Service II)	(ksi)	33.8	44.5	35.0
Service II Resistance	(ksi)	47.5	55.3	47.5
** f _s (Strength I)	(ksi)	-	61.0	-
Φ _f F _n	(ksi)	-	68.4	-
V _f	(k)	69.0	94.5	68.7

**

** R _{Total} (Strength I)(Impact)	(k)	612.6	1,998.8
** R _{Total} (Strength I)(No Impact)	(k)	574.9	1,929.0

* See LLDF Tables below

** Limit states for moment, stress, and reaction shown include a load modifier factor of 1.05 relating to operational classification for an essential bridge

NOTES:

- Moments and Reactions are for Interior Girder W2 and Exterior Girder W1.
- Live load distribution for design was determined by a refined method of analysis.
- The live load + impact distribution factors provided in the tables on this sheet were computed for HL-93 loading only, and are intended to be used to approximate HL-93 live load + impact demands.
- The live load + impact distribution factors are in the form of a ratio of the girder live load demand obtained from the refined method of analysis caused by HL-93 loading, divided by the girder live load demand obtained from the application of a single lane of HL-93 loading acting on a single isolated girder.
- Example calculation of exterior girder live load design moment in Span 3 based on the distribution factors provided in the tables:

- A. From a line girder analysis with a distribution factor of 1.0 lane, the live load moment at Span 3 is found to be:

MLL+I = 11,614 k-ft per lane

- B. From the Exterior Girder Live Load + Impact Distribution Factor table shown on this sheet, the design distribution factor for positive moment in Span 3 is 0.72. Therefore, the live load + impact moment at Span 3 based on the refined method of analysis is:

0.72 x 11,614 k-ft = 8,355 k-ft

- I_s , S_s : Non-composite moment of inertia and section modulus of the steel section used for computing f_s (Total-Strength I, and Service II) due to non-composite dead loads (in.⁴ and in.³).
- I_c (n), S_c (n): Composite moment of inertia and section modulus of the steel and deck based upon the modular ratio, "n", used for computing f_s (Total-Strength I, and Service II) in uncracked sections due to short-term composite live loads (in.⁴ and in.³).
- I_c (3n), S_c (3n): Composite moment of inertia and section modulus of the steel and deck based upon 3 times the modular ratio, "3n", used for computing f_s (Total-Strength I, and Service II) in uncracked sections, due to long-term composite (superimposed) dead loads (in.⁴ and in.³).
- I_c (cr), S_c (cr): Composite moment of inertia and section modulus of the steel and longitudinal deck reinforcement, used for computing f_s (Total-Strength I and Service II) in cracked sections, due to both short-term composite live loads and long-term composite (superimposed) dead loads (in.⁴ and in.³).
- DC1: Un-factored non-composite dead load (kips/ft.).
- M_{DC1}: Un-factored moment due to non-composite dead load (kip-ft.).
- DC2: Un-factored long-term composite (superimposed excluding future wearing surface) dead load (kips/ft.).
- M_{DC2}: Un-factored moment due to long-term composite (superimposed excluding future wearing surface) dead load (kip-ft.).
- DW: Un-factored long-term composite (superimposed future wearing surface only) dead load (kips/ft.).
- M_{DW} : Un-factored moment due to long-term composite (superimposed future wearing surface only) dead load (kip-ft.).
- LLDF: Live Load Distribution Factor for moment and shear computed from a refined analysis. The multiple presence factors are implicitly included in the values shown.
- M_ℓ + IM: Un-factored live load moment plus dynamic load allowance (impact) (kip-ft.).
- M_u : Strength I load combination of factored design moments (kip-ft.).
- 1.25 (M_{DC1} + M_{DC2}) + 1.5 M_{DW} + 1.75 M_ℓ + IM
- Φ_f M_n: Factored nominal flexural resistance of the section determined as specified in Article 6.10.7.1 or A6 as applicable (kip-ft.).
- f_s DC1: Un-factored stress at edge of flange for controlling steel flange due to vertical non-composite dead loads as calculated below (ksi).
- M_{DC1} / S_s
- f_s DC2: Un-factored stress at edge of flange for controlling steel flange due to vertical composite dead loads as calculated below (ksi).
- M_{DC2} / S_c (3n) or M_{DC2} / S_c (cr) as applicable.
- f_s DW: Un-factored stress at edge of flange for controlling steel flange due to vertical composite future wearing surface loads as calculated below (ksi).
- M_{DW} / S_c (3n) or M_{DW} / S_c (cr) as applicable.
- f_s (ℓ + IM): Un-factored stress at edge of flange for controlling steel flange due to vertical composite live load plus impact loads as calculated below (ksi).
- M_ℓ + IM/ S_c (n) or M_ℓ + IM/ S_c (cr) as applicable.
- f_s (Service II): Sum of stresses as computed below (ksi).
- f_s DC1 + f_s DC2 + f_s DW + 1.3 f_s (ℓ + IM)
- Service II Resistance: Composite (0.95R_nF_{yI}) stress capacity according to Article 6.10.4.2 or web bend buckling (F_{crw}) stress according to Article 6.10.1.9.1 (ksi).
- f_s (Strength I): Sum of stresses as computed below on non-compact sections (ksi).
- 1.25 (f_s DC1 + f_s DC2) + 1.5 f_s DW + 1.75 f_s (ℓ + IM)
- Φ_f F_n: Factored nominal flexural resistance of the section as specified in Article 6.10.7.2 or 6.10.8 as applicable (ksi).
- V_f: Maximum factored shear range in span computed according to Article 6.10.10.
- OCF: Obtuse Correction Factor according to Article 4.6.2.2.3c or as further simplified by IDOT provisions.
- R_{DC1}: Un-factored reaction due to non-composite dead load (kip).
- R_{DC2}: Un-factored reaction due to long-term composite (superimposed excluding future wearing surface) dead load (kip).
- R_{DW} : Un-factored reaction due to long-term composite (superimposed future wearing surface only) dead load (kip).
- R_ℓ : Un-factored live load reaction (kip).
- R_{IM} : Un-factored dynamic load allowance (impact) (kip).
- R_{Total} (Strength I)(Impact): Strength I load combination of factored design reactions (kip).
- 1.25 (R_{DC1} + R_{DC2}) + 1.5R_{DW} + 1.75 (R_ℓ + R_{IM})
- R_{Total} (Strength I)(No Impact): Strength I load combination of factored design reactions, not including dynamic load allowance (Impact) (kip).
- 1.25 (R_{DC1} + R_{DC2}) + 1.5R_{DW} + 1.75 (R_ℓ)



WSP USA Inc.
30 N. LA SALLE STREET
SUITE 4000
CHICAGO, IL 60602
TEL: (312) 782-8150
FAX: (312) 782-1684

USER NAME	= USKB696620
PLOT SCALE	= 0:2.0000 '"/in.
PLOT DATE	= 12/4/2024

DESIGNED	-	KB
CHECKED	-	PSK
DRAWN	-	KB
CHECKED	-	PSK

REVISED	-
REVISED	-
REVISED	-
REVISED	-

STATE OF ILLINOIS
DEPARTMENT OF TRANSPORTATION

MOMENT AND REACTION TABLES - UNIT 2 WB
STRUCTURE NUMBER 099-8309 WB AND 099-8325 EB

SHEET S-75 OF S-87 SHEETS

F.A.I RTE.	SECTION	COUNTY	TOTAL SHEETS	SHEET NO.
I-80	(99-3DEFB) HF 23	WILL	89	77
CONTRACT NO. 62W52				
		ILLINOIS	FED. AID PROJECT	

MODEL: Default
FILE NAME: p:\projects\stems-pw-bentley.com\trans\scorp-pw-lbated\Documents\Projects_2018\C401\401180022\03-W59\CAD\B2\W53_SE-3\Sheets\0998309-8325 EB-2W53-50\6-2M208.dgn

INTERIOR GIRDER MOMENT TABLE				
		0.4 Sp. 3 or 0.6 Sp. 5	Pier 3 or Pier 4	0.5 Sp. 4
I_s	(in ⁴)	381,789	927,761	500,420
I_c (n)	(in ⁴)	711,669	--	877,851
I_c (3n)	(in ⁴)	531,054	--	664,814
I_c (cr)	(in ⁴)	--	984,195	--
S_s	(in ³)	7,047	12,976	9,511
S_c (n)	(in ³)	8,743	--	11,300
S_c (3n)	(in ³)	7,986	--	10,463
S_c (cr)	(in ³)	--	14,263	--
$DC1$	(k/')	1.77	2.31	1.94
M_{DC1}	('k)	8,368	26,591	13,087
$DC2$	(k/')	0.19	0.19	0.19
M_{DC2}	('k)	747	2,077	902
DW	(k/')	0.48	0.48	0.48
M_{DW}	('k)	2,308	6,427	3,243
LLDF		*	*	*
$M_{\ell} + IM$	('k)	7,141	9,676	8,375
** M_u (Strength I)	('k)	28,720	65,529	38,857
$\Phi_f M_n$	('k)	38,599	--	45,162
f_s DC1	(ksi)	14.3	24.6	16.5
f_s DC2	(ksi)	1.1	1.8	1.0
f_s DW	(ksi)	3.5	5.4	3.7
f_s (ℓ +IM)	(ksi)	9.8	8.1	8.9
f_s (Service II)	(ksi)	31.6	42.3	32.8
Service II Resistance	(ksi)	47.5	54.7	47.5
** f_s (Strength I)	(ksi)	-	58.0	-
$\Phi_f F_n$	(ksi)	-	68.4	-
V_f	(k)	82.6	99.1	62.8

Note: The analysis considers 2 scenarios: stresses resulting from the staged construction sequence and stresses assuming a single deck pour.

INTERIOR GIRDER REACTION TABLE		
	Pier 2 & Pier 5	Pier 3 & Pier 4
LLDF	*	*
OCF	--	--
R_{DC1}	(k) 173.7	759.3
R_{DC2}	(k) 11.7	52.9
R_{DW}	(k) 46.6	187.3
R_{ℓ}	(k) 120.2	287.4
R_{Im}	(k) 19.9	35.4
** R_{Total} (Strength I)(Impact)	(k) 574.2	1,954.2
** R_{Total} (Strength I)(No Impact)	(k) 537.6	1,889.1

EXTERIOR GIRDER MOMENT TABLE				
		0.4 Sp. 3 or 0.6 Sp. 5	Pier 3 or Pier 4	0.5 Sp. 4
I_s	(in ⁴)	381,789	927,761	500,420
I_c (n)	(in ⁴)	691,824	--	853,640
I_c (3n)	(in ⁴)	519,126	--	651,303
I_c (cr)	(in ⁴)	--	976,214	--
S_s	(in ³)	7,047	12,976	9,511
S_c (n)	(in ³)	8,674	--	11,220
S_c (3n)	(in ³)	7,924	--	10,397
S_c (cr)	(in ³)	--	14,079	--
$DC1$	(k/')	1.68	2.22	1.85
M_{DC1}	('k)	8,383	26,191	13,055
$DC2$	(k/')	0.19	0.19	0.19
M_{DC2}	('k)	745	2,506	893
DW	(k/')	0.36	0.36	0.36
M_{DW}	('k)	2,249	6,133	3,163
LLDF		*	*	*
$M_{\ell} + IM$	('k)	8,196	11,193	9,594
** M_u (Strength I)	('k)	30,584	67,891	40,917
$\Phi_f M_n$	('k)	36,918	--	43,184
f_s DC1	(ksi)	14.3	24.2	16.5
f_s DC2	(ksi)	1.2	2.1	1.0
f_s DW	(ksi)	3.4	5.1	3.7
f_s (ℓ +IM)	(ksi)	11.3	9.5	10.3
f_s (Service II)	(ksi)	33.6	44.0	34.5
Service II Resistance	(ksi)	47.5	55.3	47.5
** f_s (Strength I)	(ksi)	-	60.0	-
$\Phi_f F_n$	(ksi)	-	68.4	-
V_f	(k)	69.0	94.5	68.7

EXTERIOR GIRDER REACTION TABLE		
	Pier 2 & Pier 5	Pier 3 & Pier 4
LLDF	*	*
OCF	--	--
R_{DC1}	(k) 174.1	755.0
R_{DC2}	(k) 29.7	102.9
R_{DW}	(k) 44.8	163.9
R_{ℓ}	(k) 128.9	296.5
R_{Im}	(k) 20.5	38.0
** R_{Total} (Strength I)(Impact)	(k) 612.6	1,998.8
** R_{Total} (Strength I)(No Impact)	(k) 574.9	1,929.0

* See LLDF Tables on sheet S-75

** Limit states for moment, stress, and reaction shown include a load modifier factor of 1.05 relating to operational classification for an essential bridge

NOTES:

- Moments and Reactions are for Interior Girder E7 and Exterior Girder E8.
- Live load distribution for design was determined by a refined method of analysis.
- The live load + impact distribution factors provided in the tables on this sheet were computed for HL-93 loading only, and are intended to be used to approximate HL-93 live load + impact demands.
- The live load + impact distribution factors are in the form of a ratio of the girder live load demand obtained from the refined method of analysis caused by HL-93 loading, divided by the girder live load demand obtained from the application of a single lane of HL-93 loading acting on a single isolated girder.
- Example calculation of exterior girder live load design moment in Span 3 based on the distribution factors provided in the tables:

- A. From a line girder analysis with a distribution factor of 1.0 lane, the live load moment at Span 3 is found to be:

$MLL+I = 11,614 \text{ k-ft per lane}$

- B. From the Exterior Girder Live Load + Impact Distribution Factor table shown on this sheet, the design distribution factor for positive moment in Span 3 is 0.72. Therefore, the live load + impact moment at Span 3 based on the refined method of analysis is:

$0.72 \times 11,614 \text{ k-ft} = 8,355 \text{ k-ft}$

- I_s , S_s : Non-composite moment of inertia and section modulus of the steel section used for computing f_s (Total-Strength I, and Service II) due to non-composite dead loads (in.⁴ and in.³).
- I_c (n), S_c (n): Composite moment of inertia and section modulus of the steel and deck based upon the modular ratio, "n", used for computing f_s (Total-Strength I, and Service II) in uncracked sections due to short-term composite live loads (in.⁴ and in.³).
- I_c (3n), S_c (3n): Composite moment of inertia and section modulus of the steel and deck based upon 3 times the modular ratio, "3n", used for computing f_s (Total-Strength I, and Service II) in uncracked sections, due to long-term composite (superimposed) dead loads (in.⁴ and in.³).
- I_c (cr), S_c (cr): Composite moment of inertia and section modulus of the steel and longitudinal deck reinforcement, used for computing f_s (Total-Strength I and Service II) in cracked sections, due to both short-term composite live loads and long-term composite (superimposed) dead loads (in.⁴ and in.³).
- $DC1$: Un-factored non-composite dead load (kips/ft.).
- M_{DC1} : Un-factored moment due to non-composite dead load (kip-ft.).
- $DC2$: Un-factored long-term composite (superimposed excluding future wearing surface) dead load (kips/ft.).
- M_{DC2} : Un-factored moment due to long-term composite (superimposed excluding future wearing surface) dead load (kip-ft.).
- DW : Un-factored long-term composite (superimposed future wearing surface only) dead load (kips/ft.).
- M_{DW} : Un-factored moment due to long-term composite (superimposed future wearing surface only) dead load (kip-ft.).
- LLDF: Live Load Distribution Factor for moment and shear computed from a refined analysis. The multiple presence factors are implicitly included in the values shown.
- $M_{\ell} + IM$: Un-factored live load moment plus dynamic load allowance (impact) (kip-ft.).
- M_u : Strength I load combination of factored design moments (kip-ft.).
1.25 ($M_{DC1} + M_{DC2}$) + 1.5 M_{DW} + 1.75 $M_{\ell} + IM$
- $\Phi_f M_n$: Factored nominal flexural resistance of the section determined as specified in Article 6.10.7.1 or A6 as applicable (kip-ft.).
- f_s DC1: Un-factored stress at edge of flange for controlling steel flange due to vertical non-composite dead loads as calculated below (ksi).
 M_{DC1} / S_s
- f_s DC2: Un-factored stress at edge of flange for controlling steel flange due to vertical composite dead loads as calculated below (ksi).
 M_{DC2} / S_c (3n) or M_{DC2} / S_c (cr) as applicable.
- f_s DW: Un-factored stress at edge of flange for controlling steel flange due to vertical composite future wearing surface loads as calculated below (ksi).
 M_{DW} / S_c (3n) or M_{DW} / S_c (cr) as applicable.
- f_s (ℓ + IM): Un-factored stress at edge of flange for controlling steel flange due to vertical composite live load plus impact loads as calculated below (ksi).
 $M_{\ell} + IM / S_c$ (n) or $M_{\ell} + IM / S_c$ (cr) as applicable.
- f_s (Service II): Sum of stresses as computed below (ksi).
 f_s DC1 + f_s DC2 + f_s DW + 1.3 f_s (ℓ + IM)
- Service II Resistance: Composite (0.95 $R_n F_{yt}$) stress capacity according to Article 6.10.4.2 or web bend buckling (F_{crw}) stress according to Article 6.10.1.9.1 (ksi).
- f_s (Strength I): Sum of stresses as computed below on non-compact sections (ksi).
1.25 (f_s DC1 + f_s DC2) + 1.5 f_s DW + 1.75 f_s (ℓ + IM)
- $\Phi_f F_n$: Factored nominal flexural resistance of the section as specified in Article 6.10.7.2 or 6.10.8 as applicable (ksi).
- V_f : Maximum factored shear range in span computed according to Article 6.10.10.
- OCF: Obtuse Correction Factor according to Article 4.6.2.2.3c or as further simplified by IDOT provisions.
- R_{DC1} : Un-factored reaction due to non-composite dead load (kip).
- R_{DC2} : Un-factored reaction due to long-term composite (superimposed excluding future wearing surface) dead load (kip).
- R_{DW} : Un-factored reaction due to long-term composite (superimposed future wearing surface only) dead load (kip).
- R_{ℓ} : Un-factored live load reaction (kip).
- R_{IM} : Un-factored dynamic load allowance (impact) (kip).
- R_{Total} (Strength I)(Impact): Strength I load combination of factored design reactions (kip).
1.25 ($R_{DC1} + R_{DC2}$) + 1.5 R_{DW} + 1.75 ($R_{\ell} + R_{IM}$)
- R_{Total} (Strength I)(No Impact): Strength I load combination of factored design reactions, not including dynamic load allowance (Impact) (kip).
1.25 ($R_{DC1} + R_{DC2}$) + 1.5 R_{DW} + 1.75 (R_{ℓ})



WSP USA Inc.
30 N. LA SALLE STREET
SUITE 4000
CHICAGO, IL 60602
TEL: (312) 782-8150
FAX: (312) 782-1684

USER NAME	= USCP702533	DESIGNED	- KB	REVISED	-
		CHECKED	- PSK	REVISED	-
PLOT SCALE	= 0:2.0000 " = 1 / in.	DRAWN	- KB	REVISED	-
PLOT DATE	= 10/11/2024	CHECKED	- PSK	REVISED	-


STATE OF ILLINOIS
DEPARTMENT OF TRANSPORTATION

MOMENT AND REACTION TABLES - UNIT 2 EB
STRUCTURE NUMBER 099-8309 WB AND 099-8325 EB

SHEET S-76 OF S-87 SHEETS

F.A.I RTE.	SECTION	COUNTY	TOTAL SHEETS	SHEET NO.
I-80	(99-3DEFP) HF 23	WILL	89	78
CONTRACT NO. 62W52				
ILLINOIS		FED. AID PROJECT		

MODEL: Default
FILE NAME: p:\projects\trans\scorp\ppl\hatched\Documents\Projects_2018\CH401\401180022\03-W57\CAD\DWG\57_S&F3\Sheets\0998309-62WB2-5077-BM208.dgn

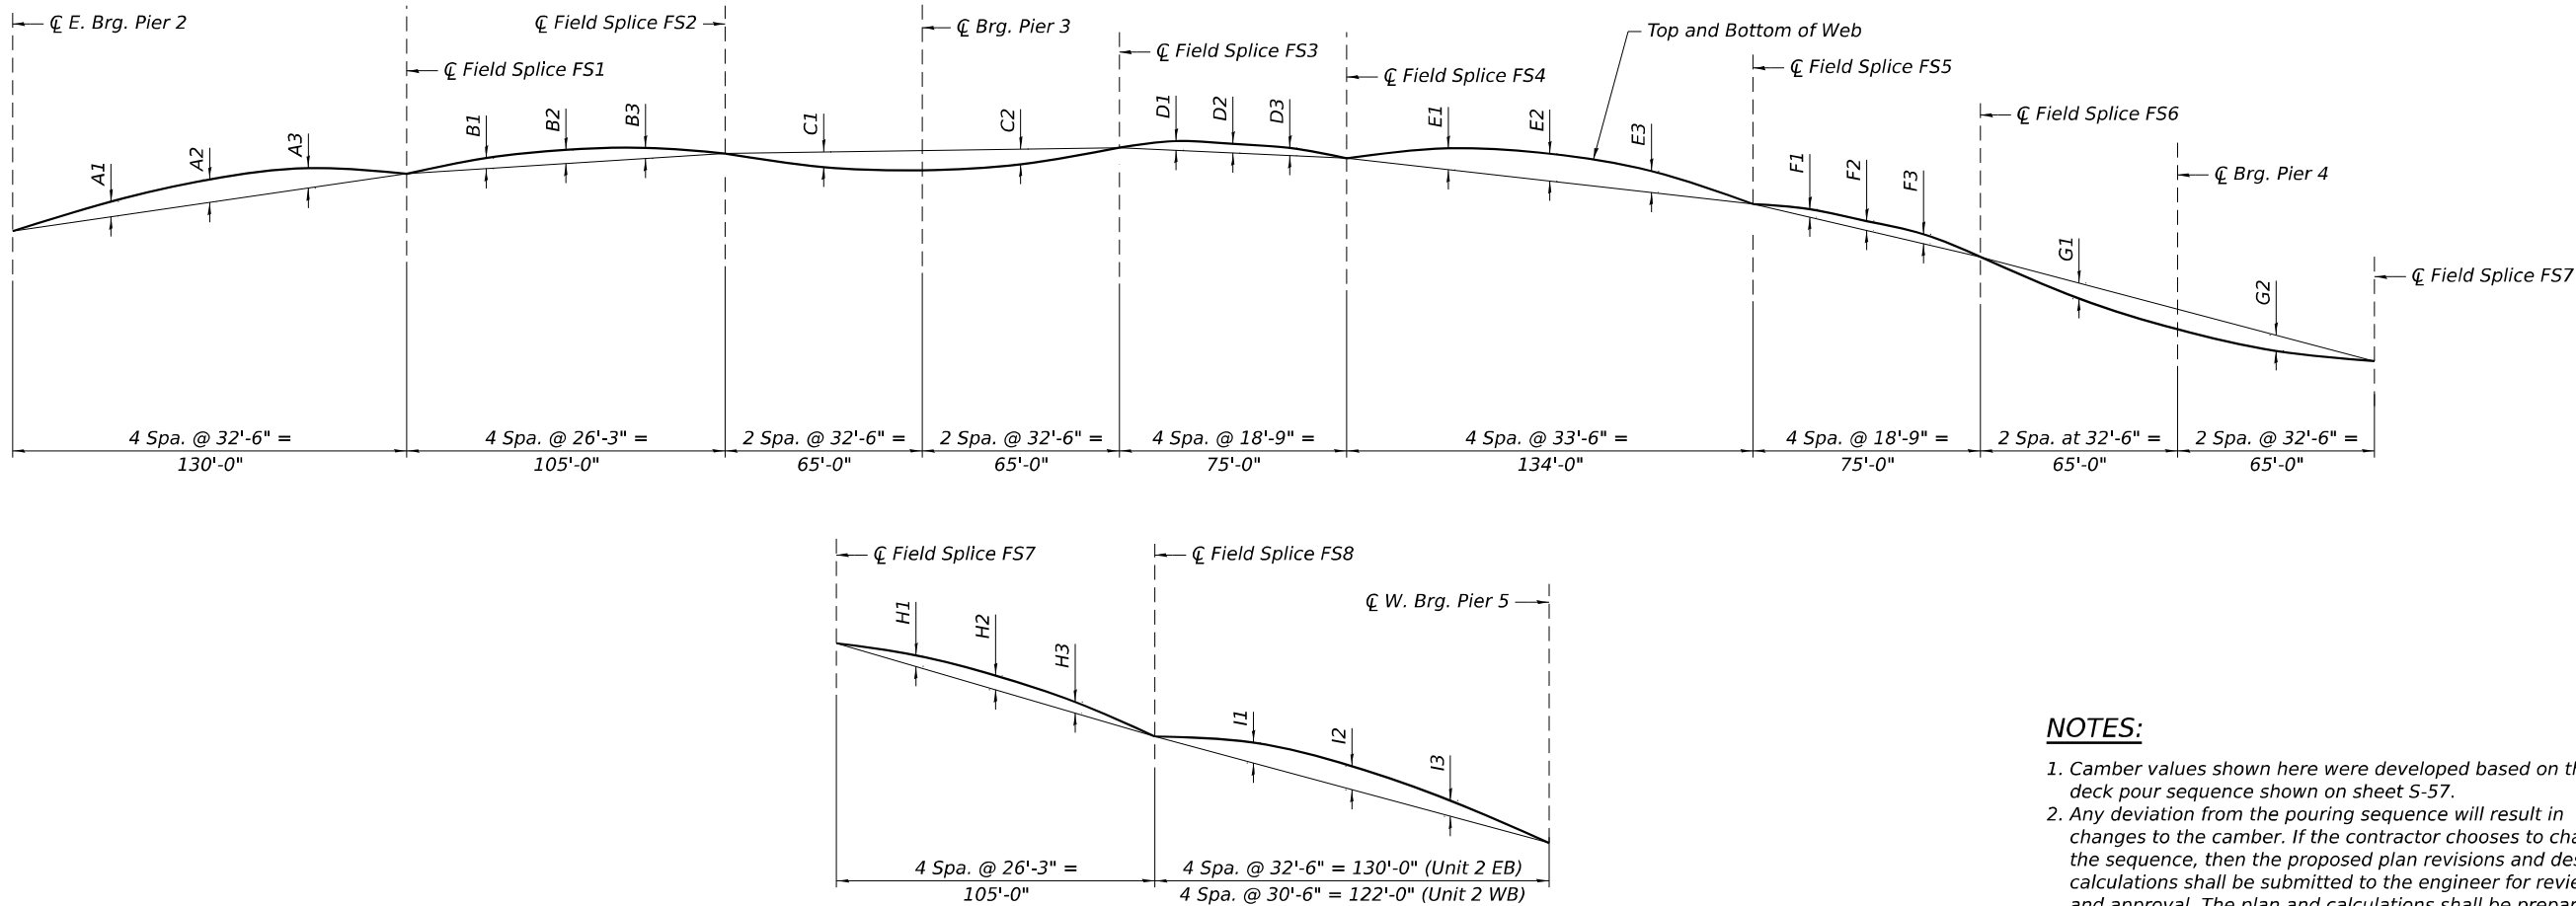

CAMBER DIAGRAM - UNIT 2

CAMBER DIMENSIONS - UNIT 2

Location	☐ E. Brg. Pier 2	A1	A2	A3	☐ FS1	B1	B2	B3	☐ FS2	C1	☐ Brg. Pier 3	C2	☐ FS3	D1	D2	D3	☐ FS4	E1	E2	E3
Girder E1 to E8	0"	2½"	3⅝"	3"	0"	1⅝"	1¾"	1¼"	0"	-2½"	-3⅝"	-2⅝"	0"	⅝"	⅞"	¾"	0"	3½"	4⅝"	3½"
Girder W1 to W8	0"	2½"	3⅝"	2⅞"	0"	1⅝"	1¾"	1¼"	0"	-2½"	-3⅝"	-2⅝"	0"	⅝"	⅞"	⅞"	0"	3½"	4⅝"	3½"

CAMBER DIMENSIONS - UNIT 2 (CONT.)

Location	☐ FS5	F1	F2	F3	☐ FS6	G1	☐ Brg. Pier 4	G2	☐ FS7	H1	H2	H3	☐ FS8	I1	I2	I3	☐ W. Brg. Pier 5
Girder E1 to E8	0"	¾"	⅞"	⅝"	0"	-2⅝"	-3⅝"	-2½"	0"	1¼"	1¾"	1⅝"	0"	3"	3⅝"	2½"	0"
Girder W1 to W8	0"	⅞"	⅞"	⅝"	0"	-2⅝"	-3"	-2⅝"	0"	1¼"	1¾"	1½"	0"	2½"	3"	2⅞"	0"

TOP OF WEB ELEVATION - UNIT 2 EB
(For Fabrication Only)

Location	☐ E. Brg. Pier 2	☐ FS1	☐ FS2	☐ Brg. Pier 3	☐ FS3	☐ FS4	☐ FS5	☐ FS6	☐ Brg. Pier 4	☐ FS7	☐ FS8	☐ W. Brg. Pier 5
Girder E1	601.250	603.004	602.778	602.598	602.938	603.297	602.033	600.259	598.691	597.644	595.890	591.681
Girder E2	601.441	603.196	602.970	602.790	603.130	603.488	602.225	600.451	598.883	597.836	596.081	591.872
Girder E3	601.633	603.388	603.161	602.981	603.322	603.680	602.416	600.642	599.075	598.028	596.273	592.064
Girder E4	601.789	603.543	603.317	603.137	603.477	603.836	602.572	600.798	599.230	598.183	596.429	592.219
Girder E5	601.789	603.543	603.317	603.137	603.477	603.836	602.572	600.798	599.230	598.183	596.429	592.219
Girder E6	601.633	603.388	603.161	602.981	603.322	603.680	602.416	600.642	599.075	598.028	596.273	592.064
Girder E7	601.441	603.196	602.970	602.790	603.130	603.488	602.225	600.451	598.883	597.836	596.081	591.872
Girder E8	601.250	603.004	602.778	602.598	602.938	603.297	602.033	600.259	598.691	597.644	595.890	591.681

TOP OF WEB ELEVATION - UNIT 2 WB
(For Fabrication Only)

Location	☐ E. Brg. Pier 2	☐ FS1	☐ FS2	☐ Brg. Pier 3	☐ FS3	☐ FS4	☐ FS5	☐ FS6	☐ Brg. Pier 4	☐ FS7	☐ FS8	☐ W. Brg. Pier 5
Girder W1	601.583	603.157	602.796	602.539	602.806	603.082	601.658	599.772	598.089	596.914	594.953	590.933
Girder W2	601.775	603.349	602.987	602.730	602.998	603.274	601.849	599.964	598.281	597.106	595.145	591.124
Girder W3	601.967	603.540	603.179	602.922	603.190	603.465	602.041	600.156	598.473	597.297	595.337	591.316
Girder W4	602.122	603.696	603.334	603.078	603.345	603.621	602.197	600.311	598.628	597.453	595.492	591.471
Girder W5	602.122	603.696	603.334	603.078	603.345	603.621	602.197	600.311	598.628	597.453	595.492	591.471
Girder W6	601.967	603.540	603.179	602.922	603.190	603.465	602.041	600.156	598.473	597.297	595.337	591.316
Girder W7	601.775	603.349	602.987	602.730	602.998	603.274	601.849	599.964	598.281	597.106	595.145	591.124
Girder W8	601.583	603.157	602.796	602.539	602.806	603.082	601.658	599.772	598.089	596.914	594.953	590.933

NOTES:

1. Camber values shown here were developed based on the deck pour sequence shown on sheet S-57.
2. Any deviation from the pouring sequence will result in changes to the camber. If the contractor chooses to change the sequence, then the proposed plan revisions and design calculations shall be submitted to the engineer for review and approval. The plan and calculations shall be prepared and sealed by a Licensed Structural Engineer in Illinois.
3. The theoretical deflections used to determine the girder camber values and top of web elevations shown in these tables include the weight of steel, deck concrete, and the parapets. The net effects of temporary formwork, assumed to be 10psf of the deck surface area, placed on the noncomposite structure and later removed from the composite structure are included in these theoretical deflections.



WSP USA Inc.
30 N. LA SALLE STREET
SUITE 4000
CHICAGO, IL 60602
TEL: (312) 782-8150
FAX: (312) 782-1684


USER NAME = USCP702533	DESIGNED - KB	REVISED -
	CHECKED - PSK	REVISED -
PLOT SCALE = 62:6 "*/ in.	DRAWN - KB	REVISED -
PLOT DATE = 10/11/2024	CHECKED - PSK	REVISED -

STATE OF ILLINOIS
DEPARTMENT OF TRANSPORTATION


CAMBER DIAGRAM - UNIT 2 WB & EB
STRUCTURE NUMBER 099-8309 WB AND 099-8325 EB

SHEET S-77 OF S-87 SHEETS


F.A.I. RTE.	SECTION	COUNTY	TOTAL SHEETS	SHEET NO.
I-80	(99-3DEFP) HF 23	WILL	89	79
CONTRACT NO. 62W52				
ILLINOIS FED. AID PROJECT				

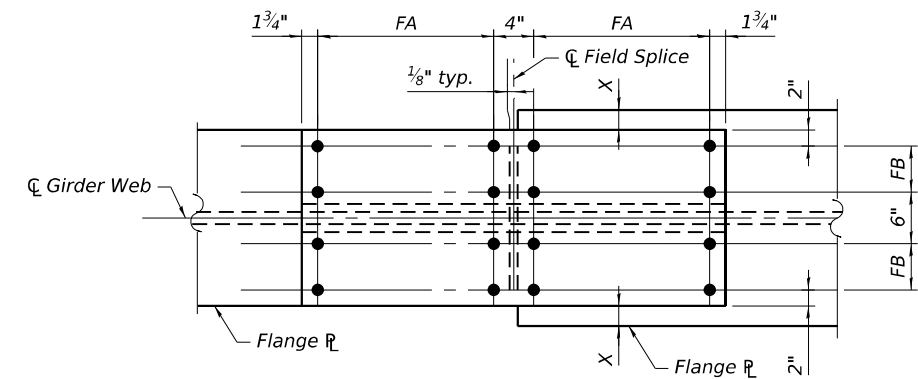


TOP FLANGE

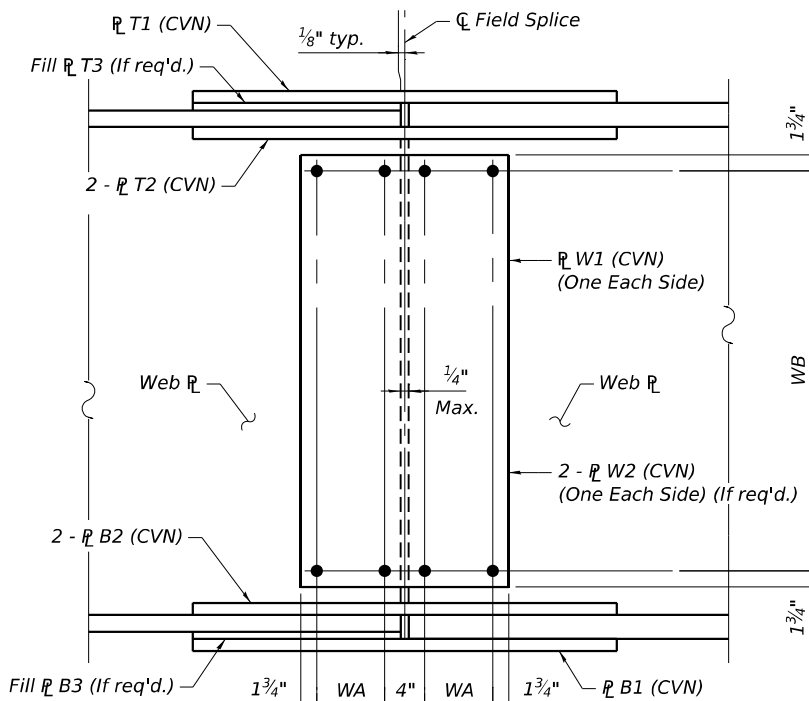


ELEVATION

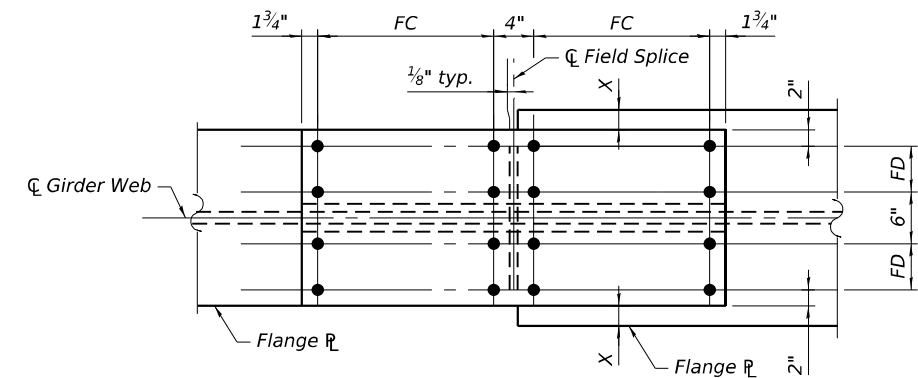


BOTTOM FLANGE

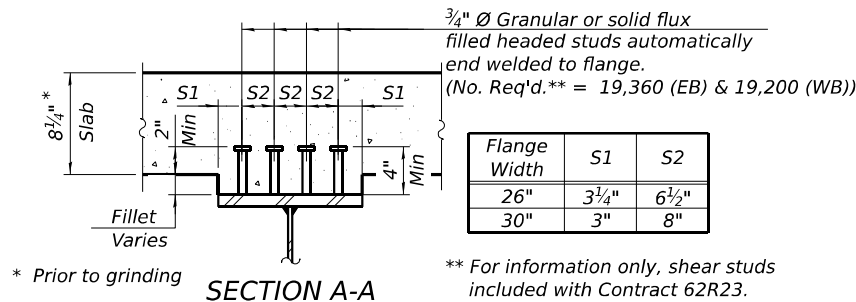

SECTION A-A

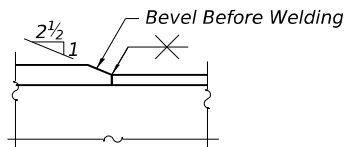

DETAIL C

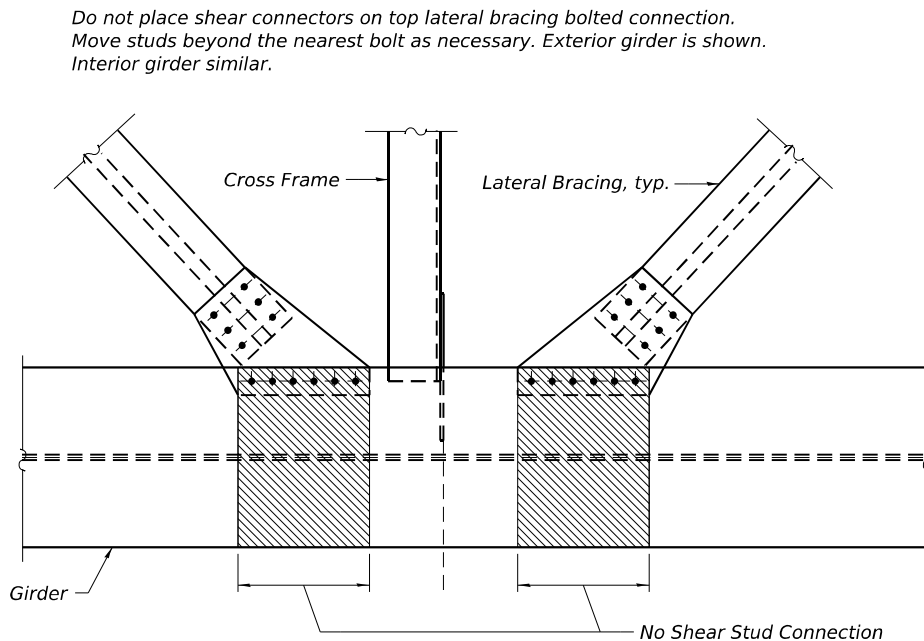

DETAIL D

SPLICE PLATE TABLE

Top Flange						
Field Splice	Splice PL		Filler PL	Bolt Spacing		X
	T1	T2	T3	FA	FB	
FS1 & FS8	¾"x2'-2"x2'-7½"	⅞"x1'-0⅞"x2'-7½"	-	4 Spa. at 3"	2 Spa. at 4"	-
FS2 & FS7	¾"x2'-2"x6'-7½"	⅞"x1'-0⅞"x6'-7½"	¼"x2'-2"x3'-3⅝"	18 Spa. at 2" Alt. Cts.	2 Spa. at 4"	2"
FS3 & FS6	¾"x2'-6"x3'-7½"	⅞"x1'-2⅞"x3'-7½"	¼"x2'-6"x1'-9⅝"	6 Spa. at 3"	2 Spa. at 5"	-
FS4 & FS5	¾"x2'-6"x3'-7½"	⅞"x1'-2⅞"x3'-7½"	-	6 Spa. at 3"	2 Spa. at 5"	-

Field Splice	Web			
	Splice PL		Filler PL	Bolt Spacing
	W1	W2	WA	WB
FS1 & FS8	1/2"x1'-7 1/2"x9'-1 3/4"	-	2 Spa. at 3"	25 Spa. at 4 1/4"
FS2 & FS7	5/8"x1'-7 1/2"x9'-1 3/4"	3/32"x9 5/8"x9'-1 3/4"	2 Spa. at 3"	25 Spa. at 4 1/4"
FS3 & FS6	1/2"x1'-7 1/2"x9'-2 3/4"	3/32"x9 5/8"x9'-2 3/4"	2 Spa. at 3"	22 Spa. at 4 7/8"
FS4 & FS5	1/2"x1'-7 1/2"x9'-2 3/4"	-	2 Spa. at 3"	22 Spa. at 4 7/8"


Bottom Flange						
Field Splice	Splice PL		Filler PL	Bolt Spacing		X
	B1	B2	B3	FC	FD	
FS1 & FS8	1"x2'-4"x5'-11½"	1⅞"x1'-1⅜"x5'-11½"	-	16 Spa. at 2" Alt. Cts.	2 Spa. at 4½"	-
FS2 & FS7	⅞"x2'-4"x4'-7½"	1"x1'-1⅞"x4'-7½"	-	8 Spa. at 3"	2 Spa. at 4½"	2"
FS3 & FS6	⅞"x2'-8"x4'-7½"	1"x1'-3⅞"x4'-7½"	¼"x2'-8"x2'-3⅝"	8 Spa. at 3"	2 Spa. at 5½"	-
FS4 & FS5	⅞"x2'-8"x5'-7½"	1"x1'-3⅞"x5'-7½"	¾"x2'-8"x2'-9⅝"	10 Spa. at 3"	2 Spa. at 5½"	-

Field Splice	No. Req'd WB	No. Req'd EB
FS1	8	8
FS2	8	8
FS3	8	8
FS4	8	8
FS5	8	8
FS6	8	8
FS7	8	8
FS8	8	8


NOTES:

- Fasteners shall be ASTM F3125 Grade A325 Type 3 weathering steel bolts in unpainted areas. Bolts 7/8" Ø, holes 15/16" Ø.
- All splice plates shall be AASHTO M270 Grade 50W steel, unless noted otherwise.
- Load carrying components designated (CVN) denotes Charpy V-Notch Impact Energy Requirement, Zone 2.
- Class B contact surface, for slip resistance, shall be provided for all connections.

MODEL: Default
FILE NAME: p:\projects\trans\scorp\ppl\labeled\Documents\Projects_2018\CH401\401180022\03-WSP\CD\62W52-5E-3\Sheets\0998309-62W52-5018-8M210.dgn

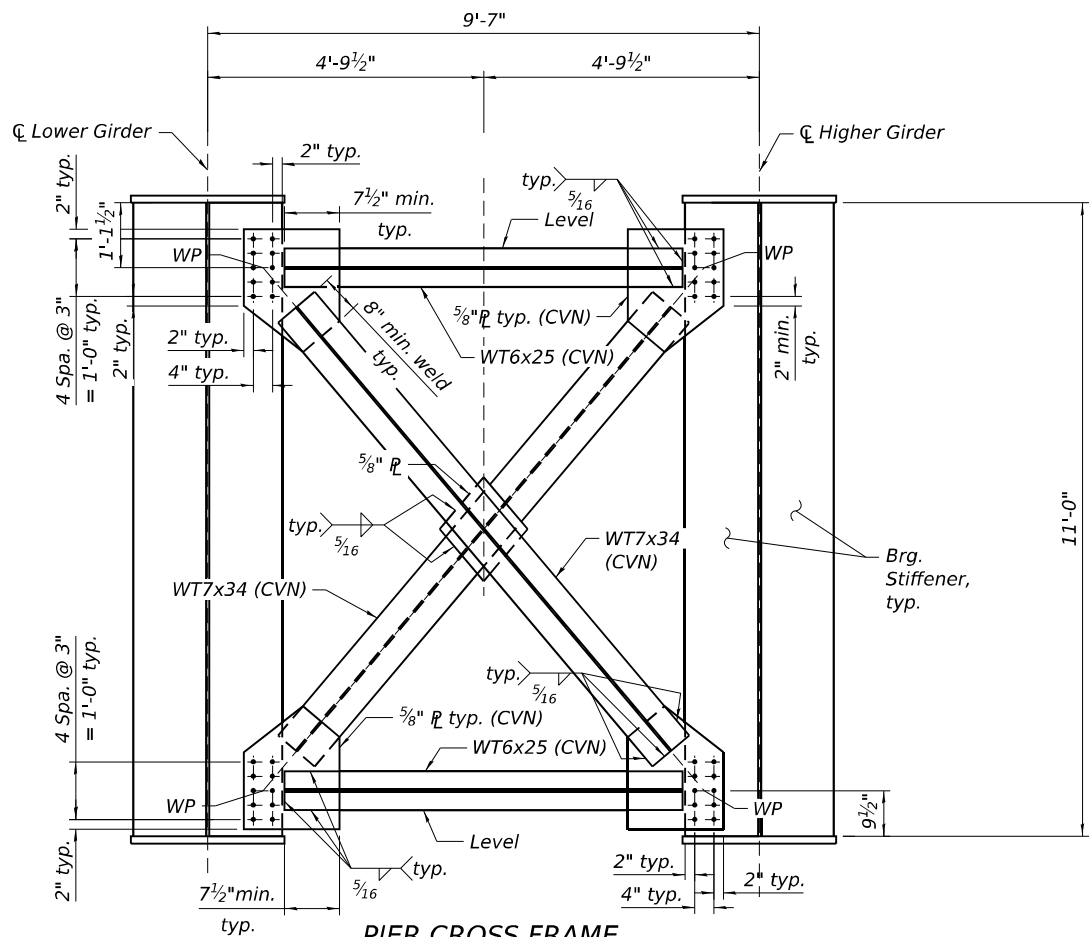



PIER CROSS FRAME
At Piers 3 & 4
(CF-2 - 14 Required EB, 14 Required WB)

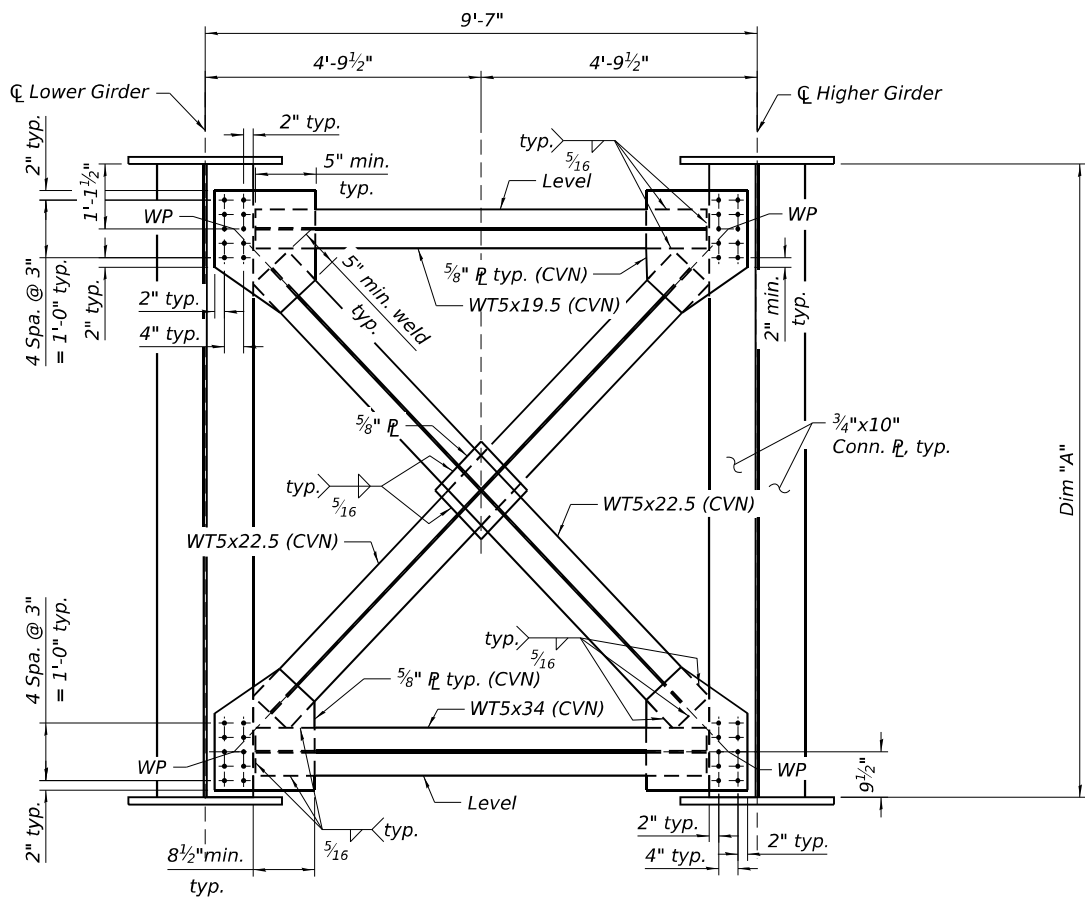

INTERIOR CROSS FRAME
(CF-3, CF-4, & CF-5)

Cross Frame	Web Dim "A"	Number Required *			
		Span 3	Span 4	Span 5	Total
CF-3	9'-8"	70	91	70	231
CF-4	9'-10"	7	14	7	28
CF-5	10'-6"	7	14	7	28

* Number required per structure EB & WB.

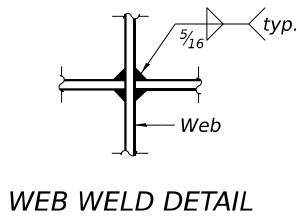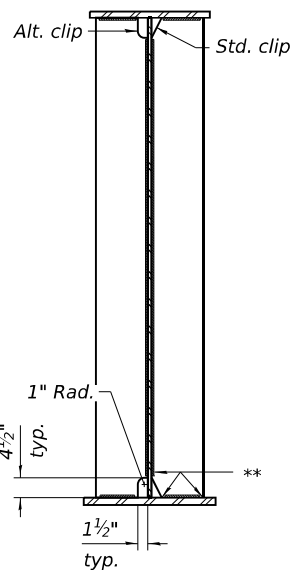

WEB WELD DETAIL

NOTES:

- All steel for the cross frames and connection plates shall conform to the requirements of AASHTO M270 Grade 50W, unless otherwise noted.
- All steel for the bearing stiffeners, jacking stiffeners and transverse stiffeners shall conform to the requirements of AASHTO M270 Grade 50W.
- For location of cross frames, see sheets S-69 to S-74.
- All bolted cross frame connections shall be ASTM F3125, Grade A325 Type 3, 7/8"Ø bolts in 1 1/16"Ø holes, unless otherwise noted.
- Two hardened washers required for each oversized hole.
- Class B contact surface, for slip resistance, shall be provided for all crossframes.
- All cross frames between girders shall be installed with erection pins and bolts in accordance with the erection plan approved by the Engineer. Individual cross frames at supports may be temporarily disconnected to install bearing anchor bolts.
- Load carrying components designated "CVN" shall conform to the Charpy-V-Notch Impact Energy Requirement, Zone 2.


**STATE OF ILLINOIS
DEPARTMENT OF TRANSPORTATION**

**INTERIOR CROSS FRAME DETAILS - UNIT 2 WB & EB
STRUCTURE NUMBER 099-8309 WB AND 099-8325 EB**


SHEET S-79 OF S-87 SHEETS

F.A.I. RTE.	SECTION	COUNTY	TOTAL SHEETS	SHEET NO.
I-80	(99-3DEFP) HF 23	WILL	89	81
CONTRACT NO. 62W52				
ILLINOIS FED. AID PROJECT				


USER NAME = USFM703216	DESIGNED - KB	REVISED -
	CHECKED - LAS	REVISED -
PLOT SCALE = 0:2' = 1" / in.	DRAWN - BK	REVISED -
PLOT DATE = 12/7/2024	CHECKED - PSK	REVISED -

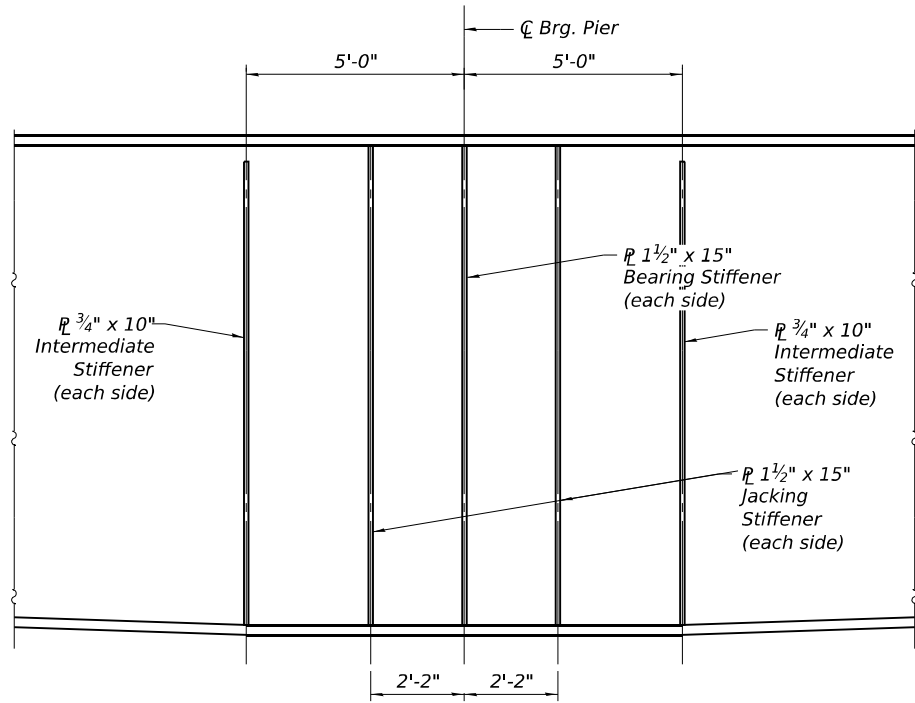

DETAIL B

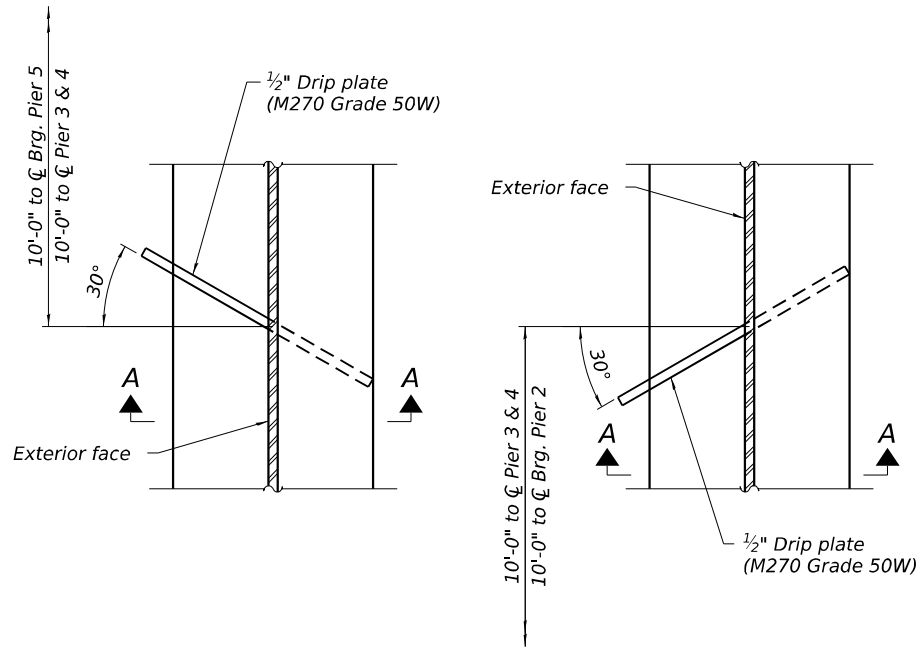


DRIP PLATE - PLAN
(24 Required, see Framing Plans for locations)

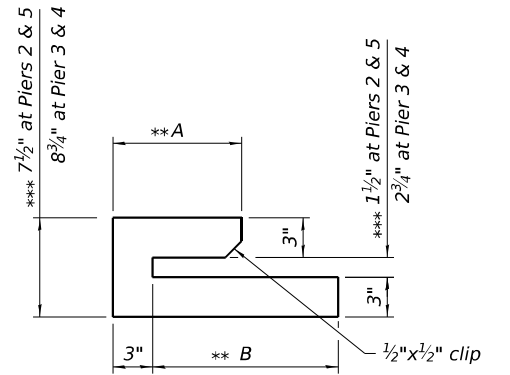

** Adjust A and B to fit girder bottom flange.
*** Adjust dimensions as required for thickness tolerance and fit-up.


DRIP PLATE - ELEVATION

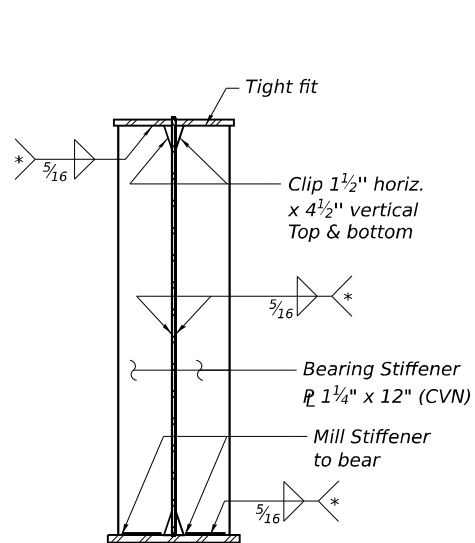

BEARING & JACKING STIFFENER
At Piers 2 & 5


(No. Plates Required = 64 EB)
(No. Plates Required = 64 WB)

* Stop welds 1/4" (± 1/8") as shown on sheet S-69. Typical.

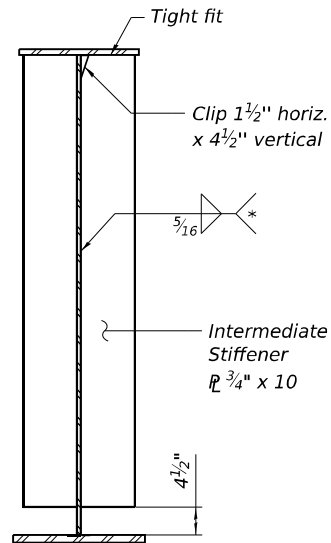


INTERMEDIATE STIFFENER
At Piers 2 & 5

(No. Plates Required = 32 EB)
(No. Plates Required = 32 WB)

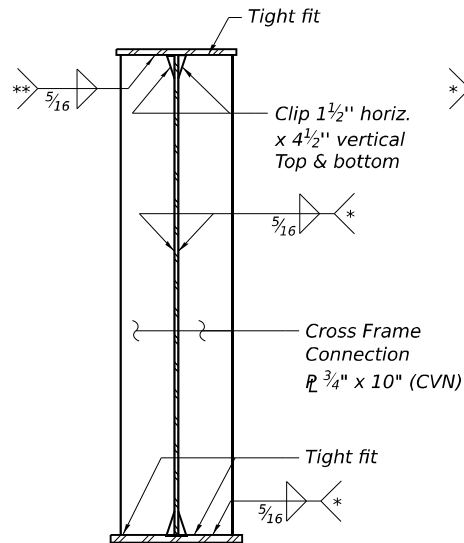


CONNECTION PLATE

(No. Plates Required = 574 EB)
(No. Plates Required = 574 WB)

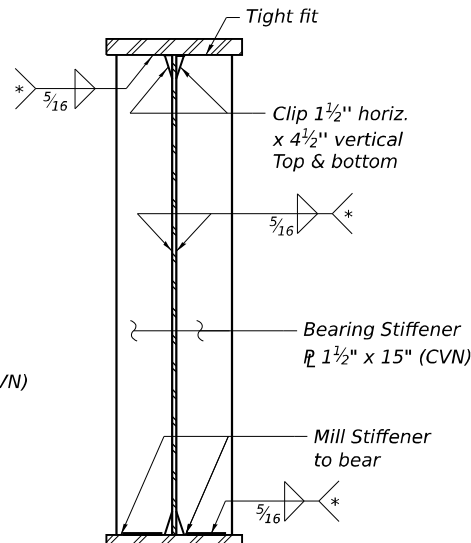


BEARING & JACKING STIFFENER
At Piers 3 & 4

(No. Plates Required = 96 EB)
(No. Plates Required = 96 WB)

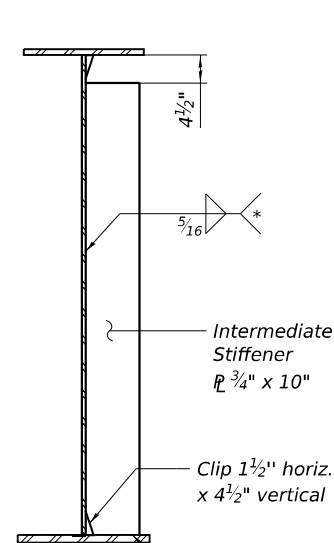

INTERMEDIATE STIFFENER
Near Piers 3 & 4

(No. Plates Required = 32 EB)
(No. Plates Required = 32 WB)

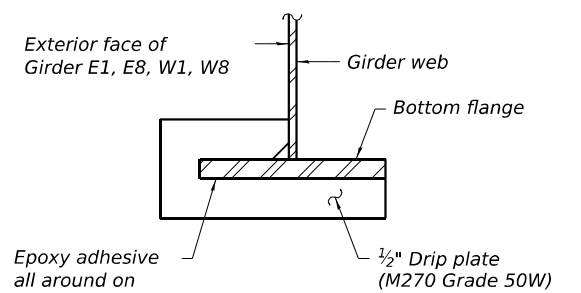

SECTION A-A

NOTES:

1. All steel for bearing stiffeners, jacking stiffeners and transverse stiffeners shall conform to the requirements of AASHTO M270 Grade 50W.
2. Bearing and jacking stiffeners to be vertical under full dead load, unless noted otherwise.
3. Cost of drip plates and adhesive included with Furnishing Structural Steel, Lump Sum.
4. Drip plate shall be installed using a two component epoxy suitable for structural steel under prolonged exposure.
5. Load carrying components designated "CVN" shall conform to the Charpy-V-Notch Impact Energy Requirement, Zone 2.


**STATE OF ILLINOIS
DEPARTMENT OF TRANSPORTATION**

**STIFFENER DETAILS - UNIT 2 WB & EB
STRUCTURE NUMBER 099-8309 WB AND 099-8325 EB**

SHEET S-80 OF S-87 SHEETS

F.A.I. RTE.	SECTION	COUNTY	TOTAL SHEETS	SHEET NO.
I-80	(99-3DEFP) HF 23	WILL	89	82
CONTRACT NO. 62W52				
ILLINOIS FED. AID PROJECT				


USER NAME = USFM703216	DESIGNED - KB	REVISED -
	CHECKED - LAS	REVISED -
PLOT SCALE = 0.2' = 1" / in.	DRAWN - KB	REVISED -
PLOT DATE = 12/7/2024	CHECKED - LAS/PSK	REVISED -

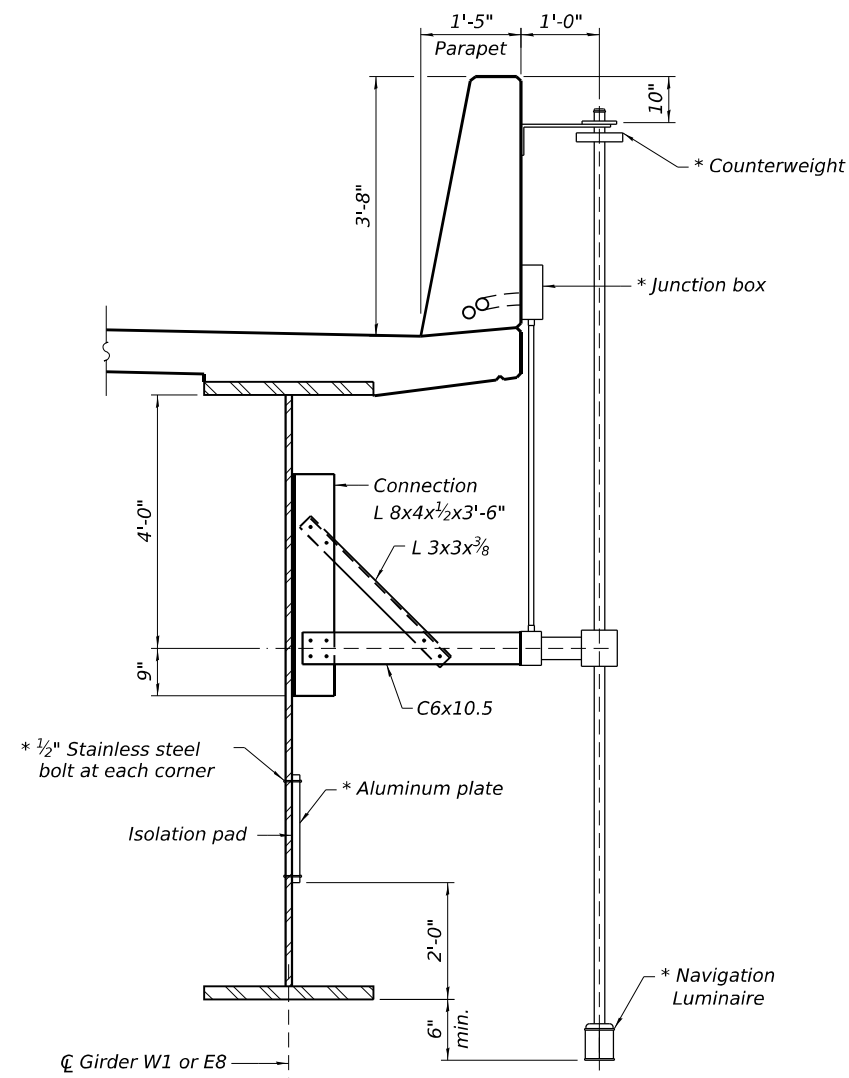


NAVIGATION LIGHT SUPPORT DETAIL

(No. support required = 6, see Framing Plan for locations)


* Navigation lights to be part of the future electrical plans in Contract 62R23

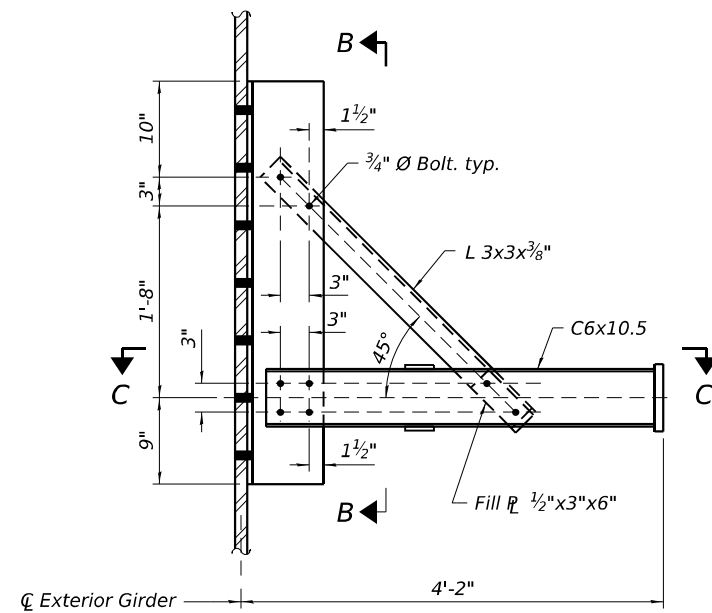

MOUNTING BRACKET DETAIL

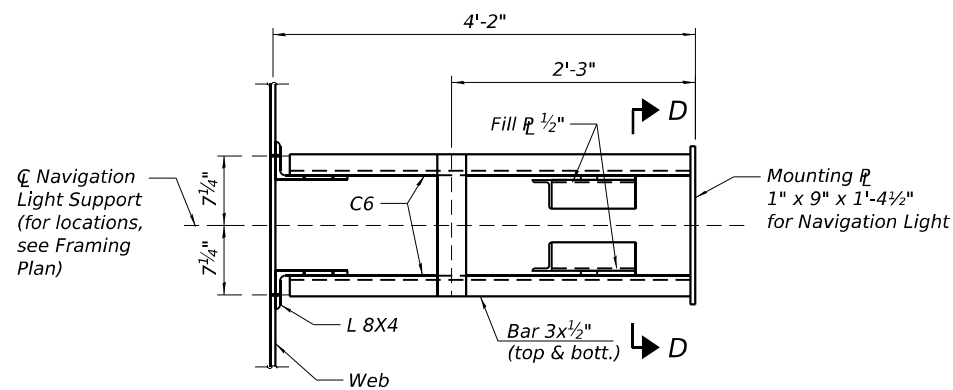


VIEW C-C

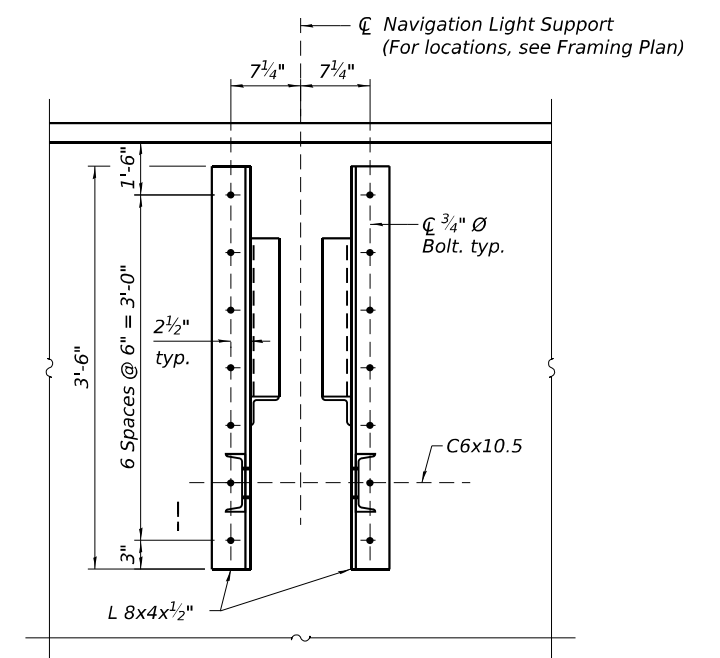

VIEW B-B
(Showing connection angle)

(Showing connection angle)

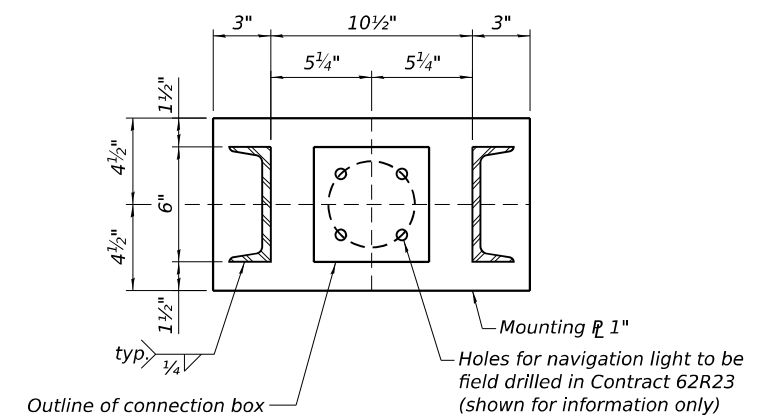


SECTION D-D


NOTES:

1. *Cost of mounting bracket included with Furnishing Structural Steel, Lump Sum.*
2. *All plates and shapes for mounting bracket shall be AASHTO M270 Grade 50W.*
3. *All bolted navigation light support connections shall be ¾" Ø bolts in 1½" Ø holes.*
4. *Cost of all connection plates attached to the parapet to be included in the Navigation Light pay item to be part of the future electrical plans in Contract 62R23.*


FILE NAME: D:\2024\12\04\120424\120424.dwg WSP WSP USA Inc. 30 N. LASALLE STREET SUITE 4200 CHICAGO, IL 60602 TEL: (312) 782-8150 FAX: (312) 782-1684	USER NAME = USSJ696614	DESIGNED - KB	REVISED -	STATE OF ILLINOIS DEPARTMENT OF TRANSPORTATION	NAVIGATION LIGHT SUPPORT DETAILS - UNIT 2 WB & EB STRUCTURE NUMBER 099-8309 WB AND 099-8325 EB	F.A.I RTE.	SECTION	COUNTY	TOTAL SHEETS	SHEET NO.
	PLOT SCALE = 0:2 " = 1 in.	CHECKED - LAS	REVISED -			I-80	(99-3DEF) HF 23	WILL	89	85
	PLOT DATE = 12/4/2024	DRAWN - GM	REVISED -			CONTRACT NO. 62W52				
		CHECKED - PJL	REVISED -			ILLINOIS FED. AID PROJECT				
						SHEET 5-83 OF 5-87 SHEETS				

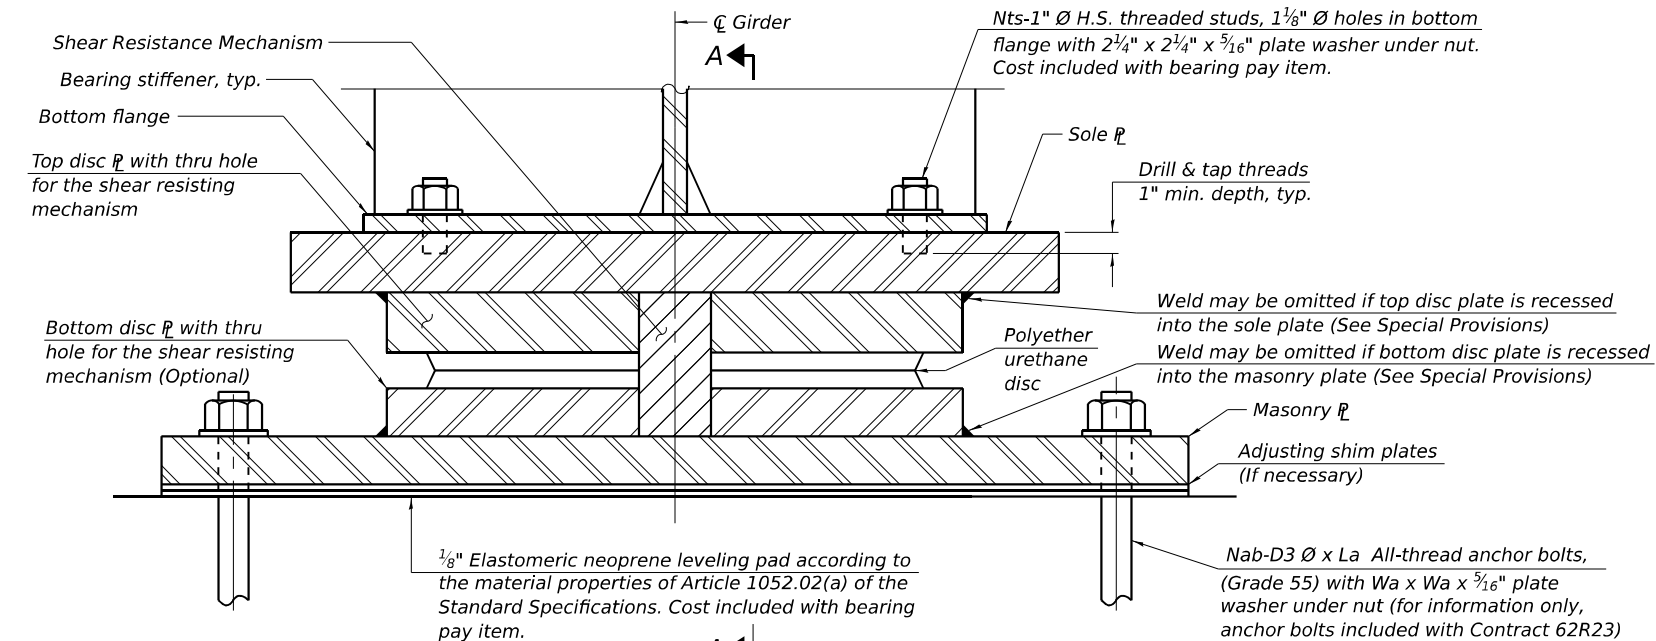


SECTION THRU BEARING

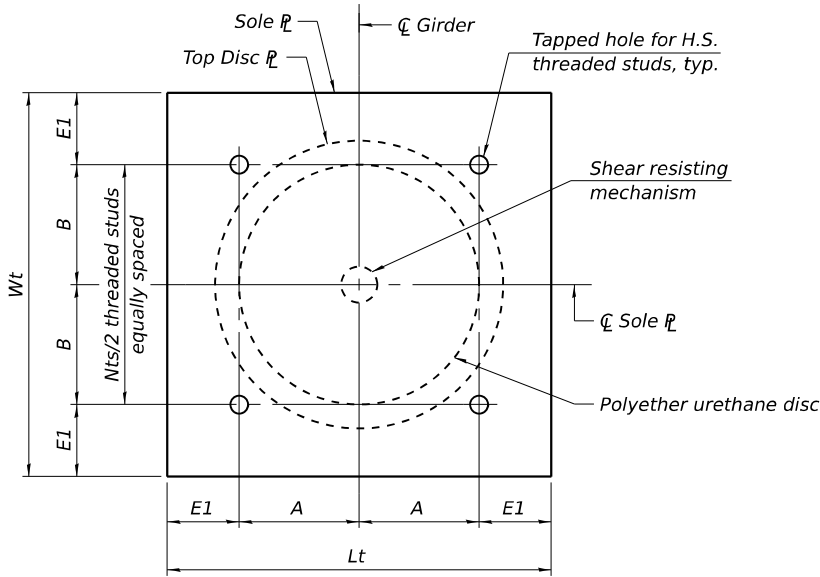

SOLE PLATE AND TOP DISC PLATE PLAN

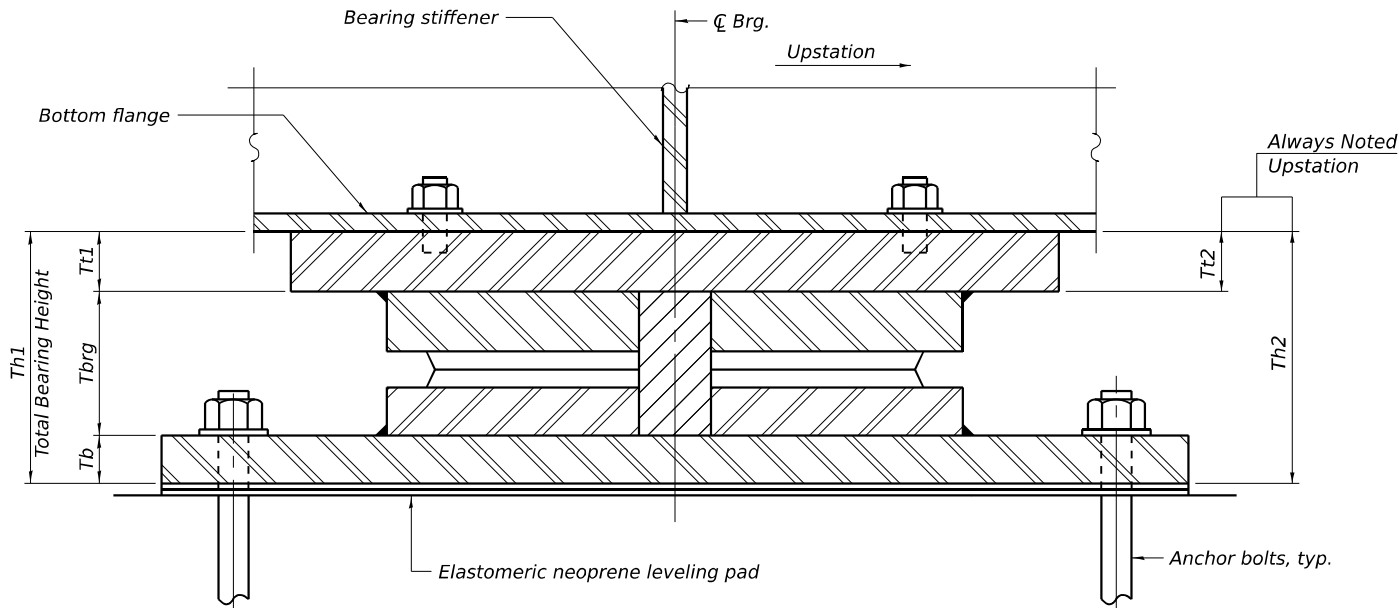

SECTION A-A

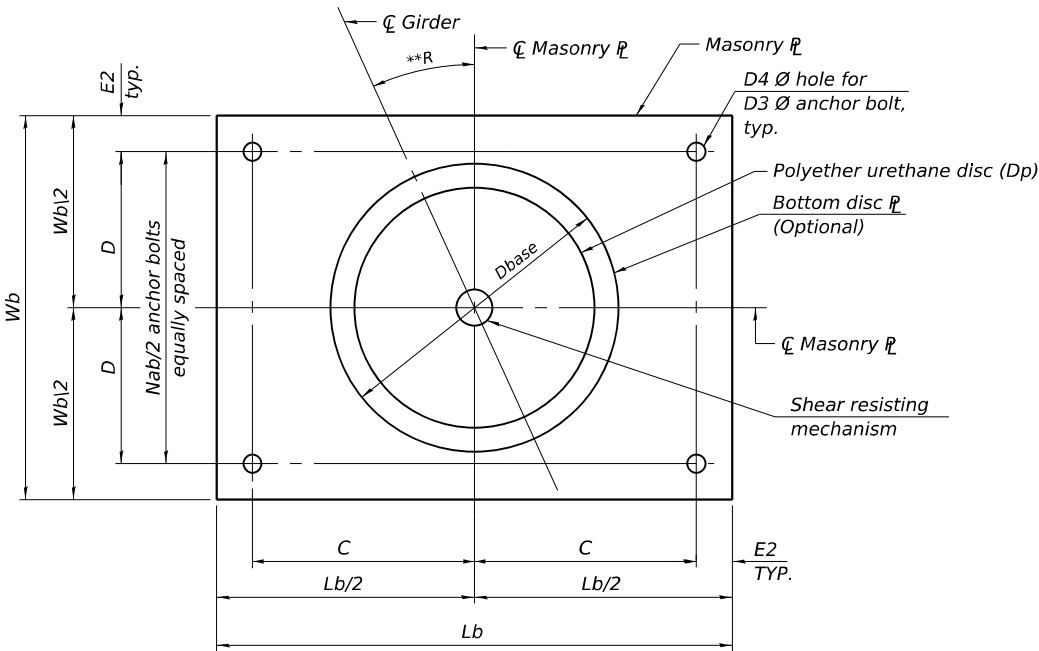

MASONRY PLATE AND
BOTTOM DISC PLATE PLAN

**R = 0° for Pier 4,
see table on this
sheet for angles at
other locations

MASONRY PLATE ROTATION - PIER 1 ONLY

Westbound		Eastbound	
Location	Rotation Angle R	Location	Rotation Angle R
Girder W1	20° 26' 34"	Girder E1	23° 30' 00"
Girder W2	20° 48' 57"	Girder E2	23° 30' 00"
Girder W3	21° 10' 47"	Girder E3	23° 30' 00"
Girder W4	21° 32' 06"	Girder E4	23° 30' 00"
Girder W5	21° 52' 55"	Girder E5	23° 30' 00"
Girder W6	22° 13' 15"	Girder E6	23° 30' 00"
Girder W7	22° 33' 06"	Girder E7	23° 30' 00"
Girder W8	22° 52' 31"	Girder E8	23° 30' 00"
Girder W9	23° 11' 28"		
Girder W10	23° 30' 00"		

NOTES:

- Two 1/8 in. adjusting shims shall be provided for each bearing in addition to all other plates or shims and placed as shown on bearing details. Shim plates not included in total bearing height. Cost included with bearing pay item.
- Total bearing height is estimated based on manufacturer data. Actual bearing height may differ from contract plans. The Contractor shall be responsible for verifying bearing heights and adjusting seat elevations, if required, prior to placing pier or abutment concrete.
- See sheet S-87 for Fixed Bearing Dimensions Table and Design Data.

BILL OF MATERIAL

Item	Unit	Total
* Furnishing High Load Multi-Rotational Bearings, Disc, Fixed- 900K	Each	18
* Furnishing High Load Multi-Rotational Bearings, Disc, Fixed- 1500K	Each	16

* The value specified in the pay item name is an approximate vertical load capacity that is used for letting and bidding purposes only. Exact bearing capacity will vary subject to final design.

MODEL: Default
FILE NAME: p:\projects\trans\scorp\p1\180022\03-W59\CAD\B2\W52-SF-3\Sheets\0998309-62W52-5084-BRC01.dgn



WSP USA INC.
30 N. LASALLE STREET
SUITE 4000
CHICAGO, IL 60602
TEL: (312) 782-8150
FAX: (312) 782-1684

USER NAME = USSJ696614	DESIGNED - TB	REVISED -
	CHECKED - PJL	REVISED -
PLOT SCALE = 0:2,0000 " = 1/8" = 1/4"	DRAWN - TB	REVISED -
PLOT DATE = 12/4/2024	CHECKED - PJL	REVISED -


STATE OF ILLINOIS
DEPARTMENT OF TRANSPORTATION

FIXED HLMR DISC BEARING DETAILS
STRUCTURE NUMBER 099-8309 WB AND 099-8325 EB

SHEET S-84 OF S-87 SHEETS


F.A.I RTE.	SECTION	COUNTY	TOTAL SHEETS	SHEET NO.
I-80	(99-3DEFP) HF 23	WILL	89	86
CONTRACT NO. 62W52				
ILLINOIS FED. AID PROJECT				

MODEL: Default
FILE NAME: p:\projects\trans\scorp\ppl\hatched\Documents\Projects_2018\CH401\401180022\03-W59\CAD\B2W52_SF-3\Sheets\0998309-EB2W52-50B5-BRC02.dgn

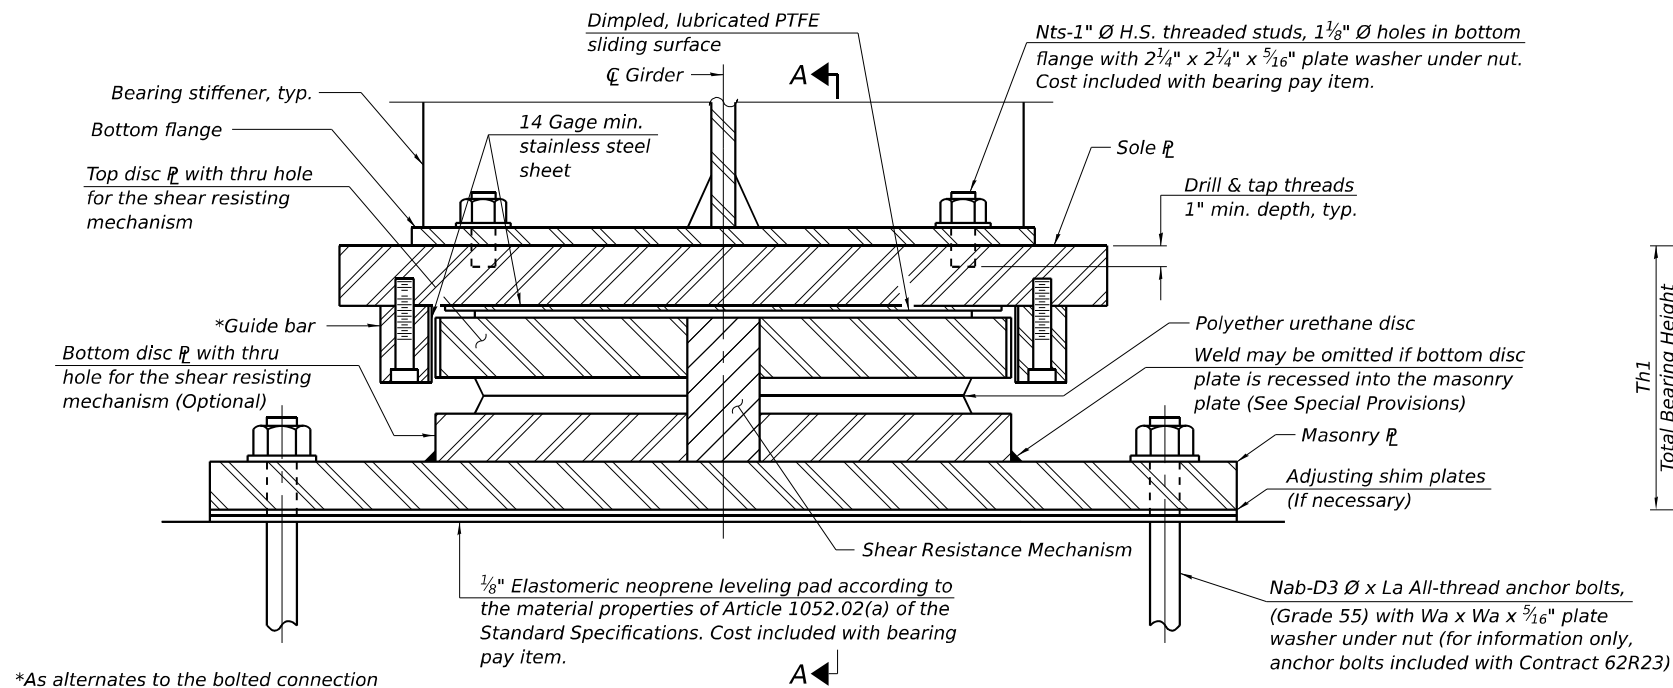


*As alternates to the bolted connection shown, the guide bars may be connected to the sole plate by groove welds or the guide bars and sole plate may be fabricated as a single piece.


SECTION THRU BEARING

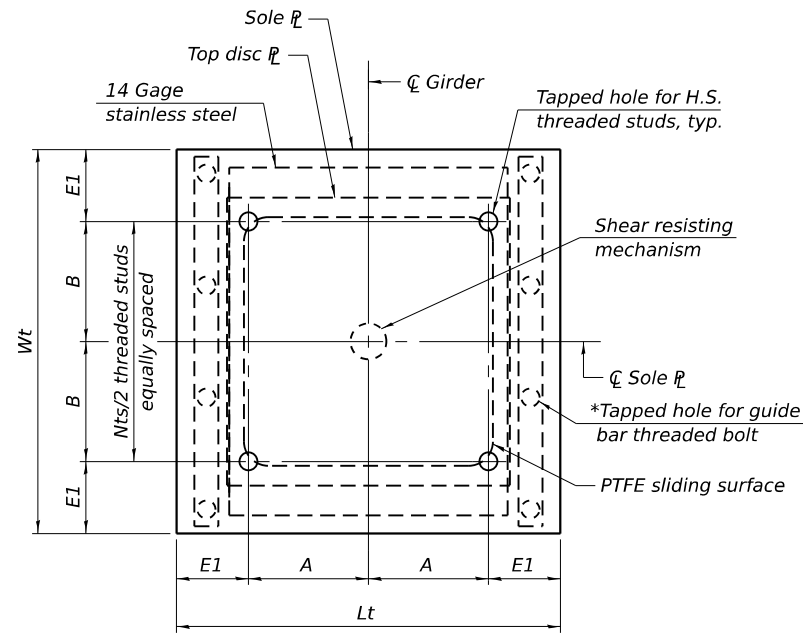


SOLE PLATE AND TOP DISC PLATE PLAN

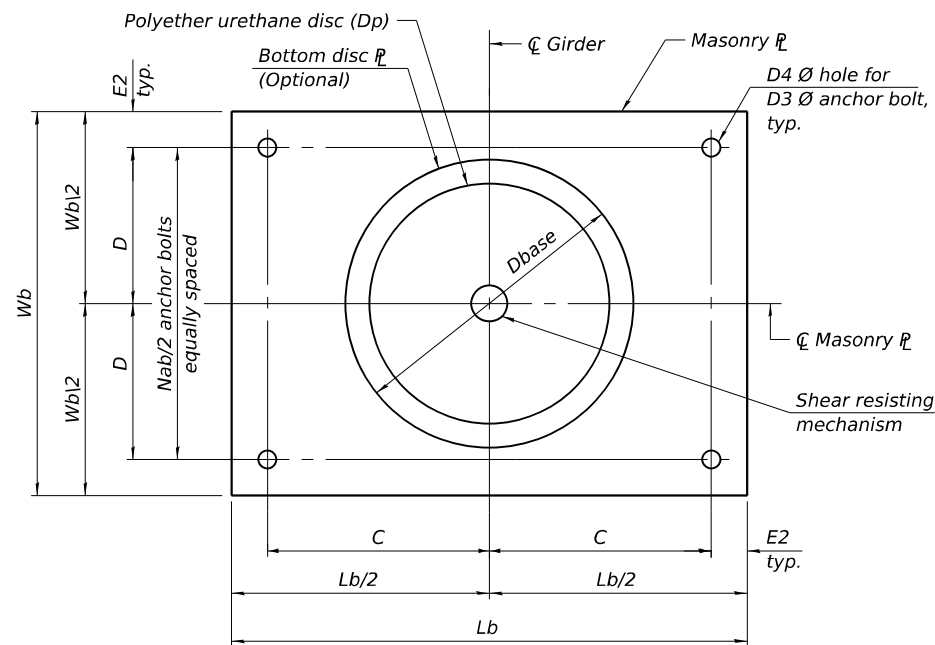

MASONRY PLATE AND
BOTTOM DISC PLATE PLAN

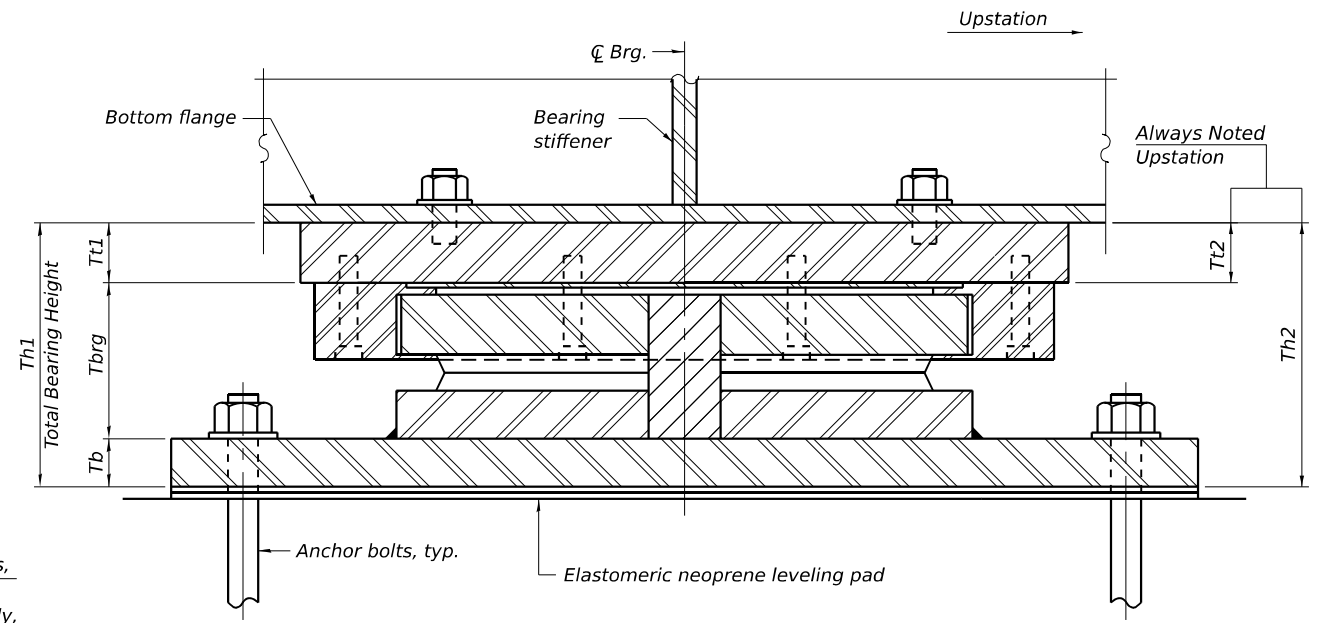

SECTION A-A

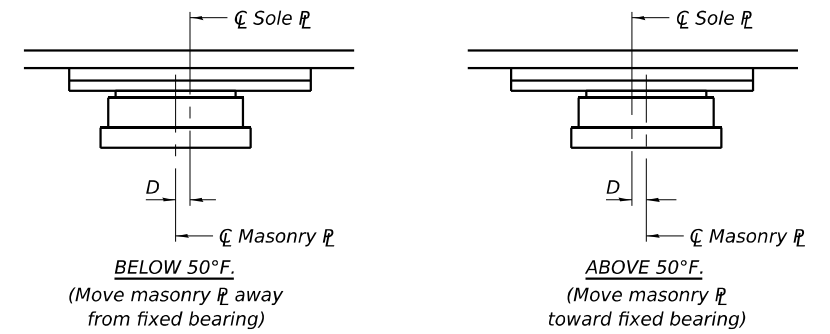

SETTING ANCHOR BOLTS AT EXPANSION BEARING

D=1/8" per each 100' of expansion for every 15° temp. change from the normal temp. of 50° F.

BILL OF MATERIAL

Item	Unit	Total
** Furnishing High Load Multi-Rotational Bearings, Disc, Guided Expansion-300K	Each	34
** Furnishing High Load Multi-Rotational Bearings, Disc, Guided Expansion-500K	Each	32
** Furnishing High Load Multi-Rotational Bearings, Disc, Guided Expansion-1500K	Each	16

** The value specified in the pay item name is an approximate vertical load capacity that is used for letting and bidding purposes only. Exact bearing capacity will vary subject to final design.

NOTES:

- Two 1/8 in. adjusting shims shall be provided for each bearing in addition to all other plates or shims and placed as shown on bearing details. Shim plates not included in total bearing height. Cost included with bearing pay item.
- Total bearing height is estimated based on manufacturer data. Actual bearing height may differ from contract plans. The Contractor shall be responsible for verifying bearing heights and adjusting seat elevations, if required, prior to placing pier or abutment concrete.
- See sheet S-87 for Guided Expansion Bearing Dimensions Table and Design Data.



WSP USA INC.
30 N. LA SALLE STREET
SUITE 4000
CHICAGO, IL 60602
TEL: (312) 782-8150
FAX: (312) 782-1684

USER NAME = USSJ696614	DESIGNED - TB	REVISED -
CHECKED - PJL	REVIS	ED -
PLOT SCALE = 0:2.0000 " = 1" / in.	DRAWN - TB	REVISED -
CHECKED - PJL	REVIS	ED -
PLOT DATE = 12/4/2024		


STATE OF ILLINOIS
DEPARTMENT OF TRANSPORTATION

GUIDED EXPANSION HLMR DISC BEARING DETAILS
STRUCTURE NUMBER 099-8309 WB AND 099-8325 EB


SHEET S-85 OF S-87 SHEETS

F.A.I RTE.	SECTION	COUNTY	TOTAL SHEETS	SHEET NO.
I-80	(99-3DEF) HF 23	WILL	89	87
CONTRACT NO. 62W52				
ILLINOIS FED. AID PROJECT				


Model: Default
File Name: p:\projects\trans\scorp\ppl\hlmr\hlmr-disc-bearing-details\Documents\Projects_2018\CH401\401180022\03-W57\CAD\DWG\52-SE-3-Sheets\0998309-62W52-50B6-BRC03.dgn

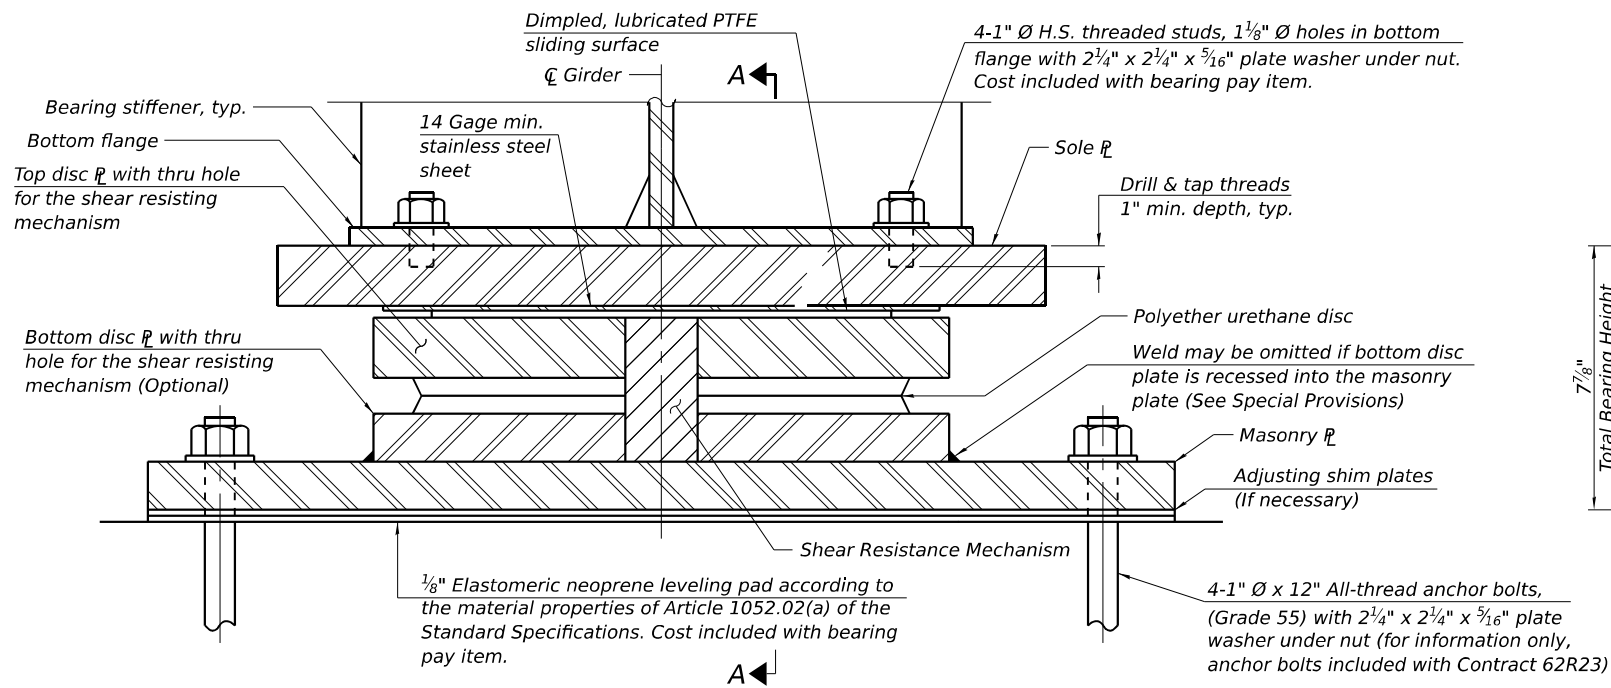


SECTION THRU BEARING
(Girder W1 & W10 at W. Abut. WB)

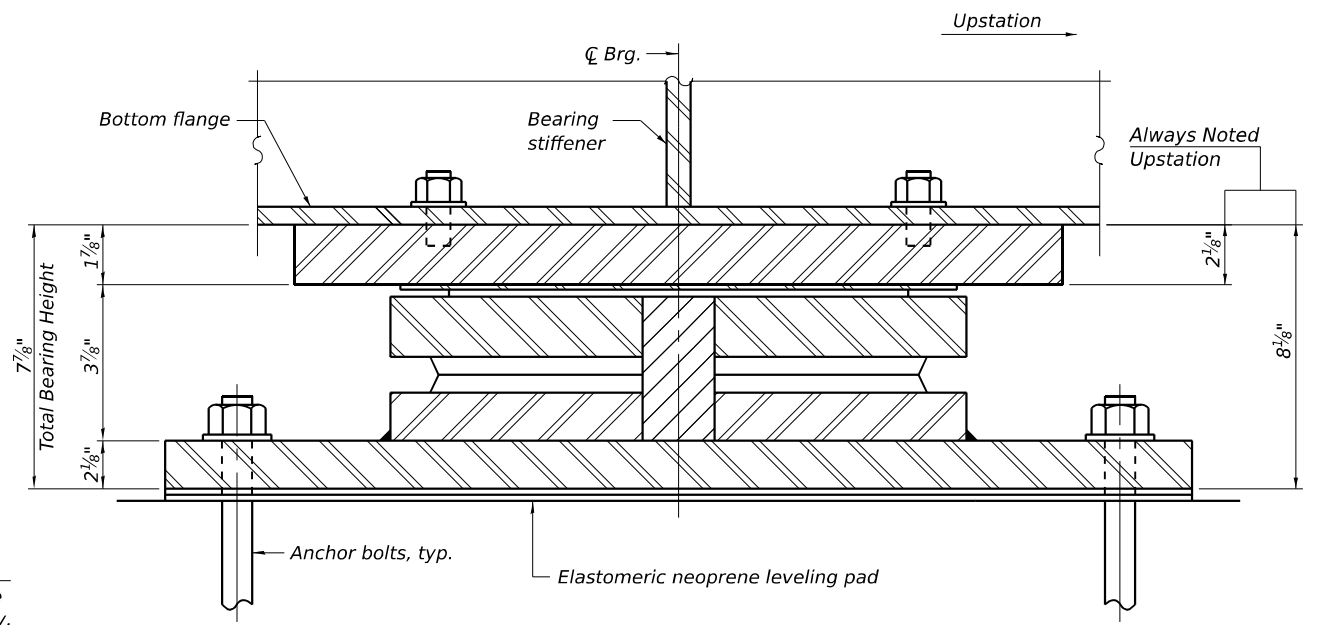


SECTION A-A

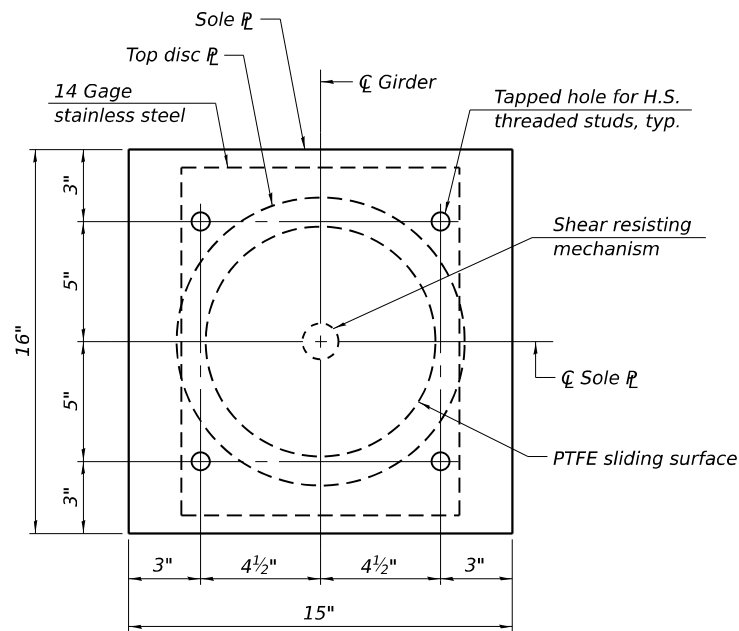

SOLE PLATE AND TOP DISC PLATE PLAN

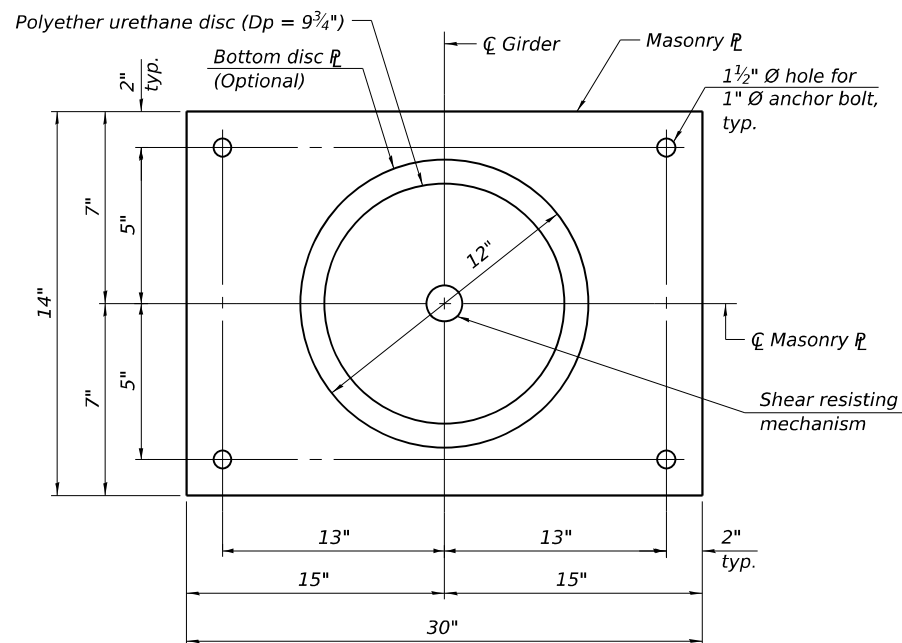

**MASONRY PLATE AND
BOTTOM DISC PLATE PLAN**

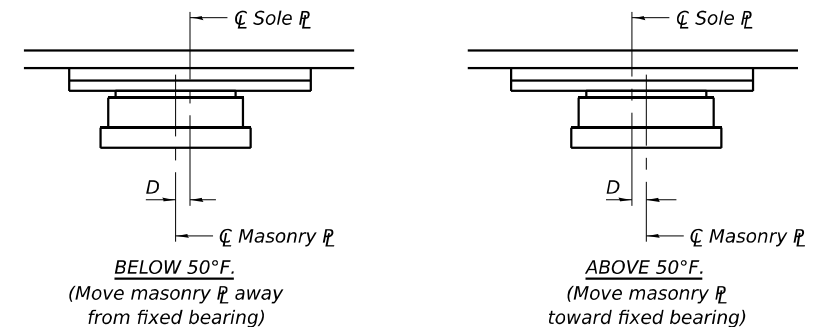

SETTING ANCHOR BOLTS AT EXPANSION BEARING

$D = 1/8"$ per each 100' of expansion for every 15° temp. change from the normal temp. of 50° F.

BILL OF MATERIAL

Item	Unit	Total
* Furnishing High Load Multi-Rotational Bearings, Disc, Non-Guided Expansion-300k	Each	2

* The value specified in the pay item name is an approximate vertical load capacity that is used for letting and bidding purposes only. Exact bearing capacity will vary subject to final design.

NOTES:

- Two 1/8 in. adjusting shims shall be provided for each bearing in addition to all other plates or shims and placed as shown on bearing details. Shim plates not included in total bearing height. Cost included with bearing pay item.
- Total bearing height is estimated based on manufacturer data. Actual bearing height may differ from contract plans. The Contractor shall be responsible for verifying bearing heights and adjusting seat elevations, if required, prior to placing pier or abutment concrete.
- See sheet S-87 for Design Data.

HLMR-D-NGE

5/15/2023



WSP USA INC.
30 N. LA SALLE STREET
SUITE 400
CHICAGO, IL 60602
TEL: (312) 782-8150
FAX: (312) 782-1684

USER NAME	= USCP702533
DESIGNED	- TB
CHECKED	- PJL
PLOT SCALE	= 0:2,0000 '"/ In.
DRAWN	- TB
CHECKED	- PJL
PLOT DATE	= 10/11/2024

DESIGNED	- TB
CHECKED	- PJL
REVIS	-
REVIS	-
REVIS	-
REVIS	-

**STATE OF ILLINOIS
DEPARTMENT OF TRANSPORTATION**

**NON-GUIDED EXP. HLMR DISC BEARING DETAILS
STRUCTURE NUMBER 099-8309 WB AND 099-8325 EB**

SHEET S-86 OF S-87 SHEETS

F.A.I. RTE.	SECTION	COUNTY	TOTAL SHEETS	SHEET NO.
I-80	(99-3DEFP) HF 23	WILL	89	88
CONTRACT NO. 62W52				
ILLINOIS FED. AID PROJECT				

DESIGN DATA - FIXED

	Unit	Pier 1 WB	Pier 1 EB	Pier 4
Unfactored Vertical Dead Load Reaction (RDC)	kips	385	424	862
Unfactored Vertical Wearing Surface Reaction (RDW)	kips	97	109	163
Unfactored Vertical Live Load without Impact Reaction (RLL)	kips	243	263	286
Maximum Strength or Extreme Event Lateral Reaction (Hu)	kips	96	107	205
Maximum Strength Limit State Rotation (Θu according to Article 14.4.2.2)	rad	0.0159	0.0127	0.0151
Service I Factored Lateral Reaction	kips	14	14	120
Service I Rotation	rad	0.0089	0.0058	0.0065
Service I Factored Vertical Reaction	kips	724	796	1312
Strength I Factored Vertical Reaction	kips	1104	1212	1915

DESIGN DATA - GUIDED EXPANSION

	Unit	W. Abut. WB Girders W2-W9	W. Abut. EB	W. Brg. Pier 2 WB	W. Brg. Pier 2 EB	E. Brg. Pier 2 WB	E. Brg. Pier 2 EB	Pier 3	Pier 5 WB	Pier 5 EB
Unfactored Vertical Dead Load Reaction (RDC)	kips	103	102	100	116	202	200	862	200	200
Unfactored Vertical Wearing Surface Reaction (RDW)	kips	29	28	26	32	46	45	163	45	45
Unfactored Vertical Live Load without Impact Reaction (RLL)	kips	118	119	103	122	145	127	286	127	127
Maximum Strength or Extreme Event Lateral Reaction (Hu)	kips	26	26	25	30	50	49	205	49	49
Maximum Strength Limit State Rotation (Θu according to Article 14.4.2.2)	rad	0.0130	0.0136	0.0201	0.0219	0.0155	0.0155	0.0161	0.0155	0.0155
Unfactored Design Thermal Movement from 50° F (ΔT)	in.	2.00	2.13	4.13	3.75	7.88	7.88	4.63	6.50	7.38
Service I Factored Lateral Reaction	kips	2	2	2	2	6	6	12	6	6
Service I Rotation	rad	0.0049	0.0052	0.0116	0.0131	0.0062	0.0062	0.0074	0.0062	0.0062
Strength I Factored Longitudinal Movement	in.	2.38	2.50	5.00	4.50	9.38	9.38	5.50	7.75	8.88
Service I Factored Vertical Reaction	kips	251	249	228	270	393	371	1312	371	371
Strength I Factored Vertical Reaction	kips	399	397	360	427	603	565	1915	565	565

DESIGN DATA - NON-GUIDED EXPANSION

	Unit	W. Abut. WB Girders W1 & W10
Unfactored Vertical Dead Load Reaction (RDC)	kips	98
Unfactored Vertical Wearing Surface Reaction (RDW)	kips	29
Unfactored Vertical Live Load without Impact Reaction (RLL)	kips	119
Maximum Strength or Extreme Event Lateral Reaction (Hu)	kips	25
Maximum Strength Limit State Rotation (Θu according to Article 14.4.2.2)	rad	0.0133
Unfactored Design Thermal Movement from 50° F (ΔT)	in.	2.00
Transverse Movement	in.	0.29
Service I Factored Lateral Reaction	kips	2
Service I Rotation	rad	0.0050
Strength I Factored Longitudinal Movement	in.	2.38
Service I Factored Vertical Reaction	kips	245
Strength I Factored Vertical Reaction	kips	392

NOTE:

* For information only, anchor bolts included with Contract 62R23

FIXED BEARING DIMENSIONS TABLE

Location	Quantity	Bearing Dimensions						Sole Plate						Masonry Plate						* Anchor Bolts						Threaded Studs	
		Size	Dp (IN)	Dbase (IN)	Tbrg (IN)	Th1 (IN)	Th2 (IN)	Lt (IN)	Wt (IN)	Tt1 (IN)	Tt2 (IN)	E1 (IN)	A (IN)	B (IN)	Lb (IN)	Wb (IN)	Tb (IN)	E2 (IN)	C (IN)	D (IN)	Grade	Nab	D3 (IN)	D4 (IN)	La (IN)	Wa (IN)	Nts
Pier 1 WB	10	900K	16 3/4	18 1/4	5	11 3/4	12	21 1/4	22 1/4	3 1/8	3 3/8	3	7 5/8	8 1/8	45 1/4	20 1/4	3 5/8	2	20 5/8	8 1/8	F1554 Gr. 55	4	1 1/2	2	18	3	6
Pier 1 EB	8	900K	16 3/4	18 1/4	5	12 1/8	12 1/2	21 1/4	22 1/4	3 1/4	3 5/8	3	7 5/8	8 1/8	45 1/4	20 1/4	3 7/8	2	20 5/8	8 1/8	F1554 Gr. 55	4	1 1/2	2	18	3	6
Pier 4 WB & EB	16	1500K	21 1/2	24 1/2	6 7/16	13 11/16	13 3/16	27 1/2	28 1/2	4 5/8	4 1/8	3	10 3/4	11 1/4	40	26 1/2	2 5/8	2	18	11 1/4	F1554 Gr. 55	6	1 1/2	2	18	3	10

GUIDED EXPANSION BEARING DIMENSIONS TABLE

Location	Quantity	Bearing Dimensions						Sole Plate						Masonry Plate						* Anchor Bolts						Threaded Studs	
		Size	Dp (IN)	Dbase (IN)	Tbrg (IN)	Th1 (IN)	Th2 (IN)	Lt (IN)	Wt (IN)	Tt1 (IN)	Tt2 (IN)	E1 (IN)	A (IN)	B (IN)	Lb (IN)	Wb (IN)	Tb (IN)	E2 (IN)	C (IN)	D (IN)	Grade	Nab	D3 (IN)	D4 (IN)	La (IN)	Wa (IN)	Nts
W. Abut. WB Girders W2-W9	8	300K	9 3/4	10 3/4	3 7/8	8	8 1/4	16 3/8	17 3/8	1 5/8	1 7/8	3	5 3/16	5 11/16	30	12 3/4	2 1/2	2	13	4 3/8	F1554 Gr. 55	4	1	1 1/2	12	2 1/4	4
W. Abut. EB	8	300K	9 3/4	10 3/4	3 7/8	8	8 3/8	16 3/8	17 3/8	1 5/8	2	3	5 3/16	5 11/16	30	12 3/4	2 1/2	2	13	4 3/8	F1554 Gr. 55	4	1	1 1/2	12	2 1/4	4
W. Brg. Pier 2 WB	10	300K	9 3/4	10 3/4	3 7/8	7 7/8	8	16 3/8	17 3/8	1 5/8	1 3/4	3	5 3/16	5 11/16	30	12 3/4	2 3/8	2	13	4 3/8	F1554 Gr. 55	4	1	1 1/2	12	2 1/4	4
W. Brg. Pier 2 EB	8	300K	9 3/4	10 3/4	3 7/8	8 3/8	8 1/2	16 3/8	17 3/8	1 3/4	1 7/8	3	5 3/16	5 11/16	32	12 3/4	2 3/4	2	14	4 3/8	F1554 Gr. 55	4	1	1 1/2	12	2 1/4	4
E. Brg. Pier 2 WB	8	500K	12 1/2	13 1/2	4 7/8	9 7/8	10	19 1/8	20 1/8	2 1/8	2 1/4	3	6 9/16	7 1/16	36	15 1/2	2 7/8	2	16	5 3/4	F1554 Gr. 55	4	1	1 1/2	12	2 1/4	4
E. Brg. Pier 2 EB	8	500K	12 1/2	13 1/2	4 7/8	9 3/4	9 7/8	19 1/8	20 1/8	2	2 1/8	3	6 9/16	7 1/16	36	15 1/2	2 7/8	2	16	5 3/4	F1554 Gr. 55	4	1	1 1/2	12	2 1/4	4
Pier 3 WB & EB	16	1500K	21 1/2	24 1/2	6 9/16	13 1/16	13 1/16	30 1/8	31 1/8	3 7/8	3 7/8	3	12 1/16	12 9/16	40	26 1/2	2 5/8	2	18	11 1/4	F1554 Gr. 55	6	1 1/2	2	18	3	10
W. Brg. Pier 5 WB	8	500K	12 1/2	13 1/2	4 7/8	10 1/4	9 3/4	19 1/8	20 1/8	2 1/2	2	3	6 9/16	7 1/16	36	15 1/2	2 7/8	2	16	5 3/4	F1554 Gr. 55	4	1	1 1/2	12	2 1/4	4
W. Brg. Pier 5 EB	8	500K	12 1/2	13 1/2	4 7/8	10 1/4	9 3/4	19 1/8	20 1/8	2 1/2	2	3	6 9/16	7 1/16	36	15 1/2	2 7/8	2	16	5 3/4	F1554 Gr. 55	4	1	1 1/2	12	2 1/4	4

MODEL: Default
FILE NAME: p:\projects\stone-pw-bentley.com\transstone-corp-pw-labeled\Documents\Projects_2018\CH401\401180022\03-W59\CD\62W53_SF-3\Sheets\0998309-62W53-5087-BRC04.dgn



WSP USA Inc.
30 N. LA SALLE STREET
SUITE 4000
CHICAGO, IL 60602
TEL: (312) 782-8150
FAX: (312) 782-1684

USER NAME	= USCP702533
PLOT SCALE	= 0:2,0000 '"/div>
PLOT DATE	= 10/14/2024

DESIGNED -	TB
CHECKED -	PJL
DRAWN -	TB
CHECKED -	PJL

REVISED -	
REVISED -	
REVISED -	
REVISED -	

STATE OF ILLINOIS
DEPARTMENT OF TRANSPORTATION

HLMR DISC BEARING DETAILS
STRUCTURE NUMBER 099-8309 WB AND 099-8325 EB

SHEET S-87 OF S-87 SHEETS

F.A.I RTE.	SECTION	COUNTY	TOTAL SHEETS	SHEET NO.
I-80	(99-3DEFP) HF 23	WILL	89	89
CONTRACT NO. 62W52				
		ILLINOIS	FED. AID PROJECT	