

FOR INDEX OF SHEETS, SEE SHEET NO. 2
FOR LIST OF HIGHWAY STANDARDS, SEE SHEET NO. 2
TRAFFIC DATA

VILLAGE OF PLAINFIELD DEPARTMENT OF PUBLIC WORKS

CONTRACT #61J25

PROJECT LOCATED IN THE VILLAGE
OF PLAINFIELD AND VILLAGE OF
BOLINGBROOK

01-17-2025 LETTING ITEM 085

FUNCTIONAL CLASSIFICATION:

PLAINFIELD-NAPERVILLE ROAD = MAJOR COLLECTOR
127TH STREET/REAGAN BOULEVARD = MAJOR COLLECTOR

ADT:

PLAINFIELD-NAPERVILLE ROAD (NORTH LEG) = 8,900 (2023)
PLAINFIELD-NAPERVILLE ROAD (SOUTH LEG) = 6,800 (2023)
PLAINFIELD-NAPERVILLE ROAD = 12,000 (2040)
PV = 98%; SU = 2%; MU = 0%
REAGAN BOULEVARD (EAST LEG) = 5,650 (2023)
127TH STREET (WEST LEG) = 7,000 (2023)
127TH STREET/REAGAN BOULEVARD = 11,000 (2040)
PV = 98%; SU = 2%; MU = 0%

DESIGN SPEED:

PLAINFIELD-NAPERVILLE ROAD (NORTH LEG) = 50 MPH
PLAINFIELD-NAPERVILLE ROAD (SOUTH LEG) = 45 MPH
127TH STREET/REAGAN BOULEVARD = 45 MPH

POSTED SPEED:

PLAINFIELD-NAPERVILLE ROAD (NORTH LEG) = 50 MPH
PLAINFIELD-NAPERVILLE ROAD (SOUTH LEG) = 45 MPH
REAGAN BOULEVARD (EAST LEG) = 35 MPH
127TH STREET (WEST LEG) = 40 MPH

END IMPROVEMENTS
PLAINFIELD-NAPERVILLE ROAD
STA. 112 + 50.00


STA. 99 + 99.94 PLAINFIELD-NAPERVILLE ROAD
= STA. 25 + 57.58 127TH STREET/REAGAN BLVD.
127TH ST. FROM STA. 19 + 88.72 TO 25 + 57.58
REAGAN BLVD. FROM STA. 25 + 57.58 TO STA. 32 + 52.55

END IMPROVEMENTS
REAGAN BLVD
STA. 32 + 52.55

BEGIN IMPROVEMENTS
127TH STREET
STA. 22 + 45.17

BEGIN IMPROVEMENTS
PLAINFIELD-NAPERVILLE ROAD
STA. 90 + 65.75

PROPOSED
HIGHWAY PLANS
PLAINFIELD-NAPERVILLE ROAD
AND
127TH STREET/REAGAN BOULEVARD
INTERSECTION RECONSTRUCTION
SECTION: 08-00044-00-WR
PROJECT 26ZD(146)
VILLAGE OF PLAINFIELD
WILL COUNTY
JOB NO. C-91-096-20

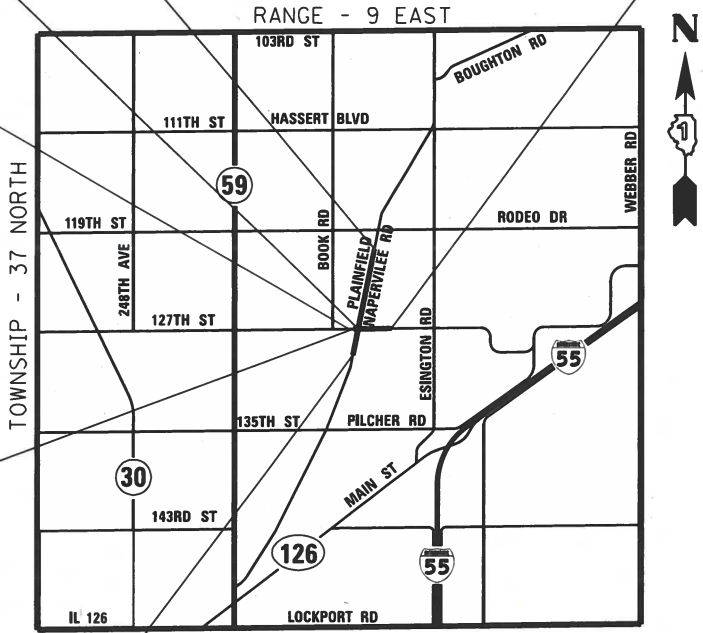

LOCATION MAP
SCALE: 1" = 1 MILE

WHEATLAND TOWNSHIP
WILL COUNTY

PROJECT GROSS AND NET LENGTH:
PLAINFIELD-NAPERVILLE ROAD = 2184.25 FEET (0.41 MILES)
127TH STREET/REAGAN BOULEVARD = 1007.38 FEET (0.19 MILES)

TOTAL = 3191.63 FEET (0.60 MILES)



Andrew McKenna
ANDREW W. MCKENNA, P.E.
NO. 062-053651
EXP. DATE 11/30/2025
APPLIES TO SHEETS 1-102



LOCATION OF SECTION INDICATED THUS: -

AGENCY RESPONSIBLE FOR LETTING

APPROVED 10-23 2024
Barclay Wayne Jenson
VILLAGE OF PLAINFIELD

PASSED OCT 29 2024
AT Road
DISTRICT 1 ENGINEER OF LOCAL ROADS & STREETS

RELEASING FOR BID
BASED ON LIMITED
REVIEW NOV 1st 2024
Deputy Director of Highways, Region 1 Engineer

Illinois Professional Design Firm # 184-001690

Lochner

225 WEST WASHINGTON STREET 12TH FLOOR
CHICAGO, IL 60606 / 312-372-3011 (P)

CONTRACT: 61J25

FILE NAME :	USER NAME : untitled	DESIGNED - GG	REVISED -	VILLAGE OF PLAINFIELD DEPARTMENT OF PUBLIC WORKS		PLAINFIELD-NAPERVILLE ROAD & 127TH STREET/REAGAN BOULEVARD COVER SHEET		F.A.U. RTE.	SECTION	COUNTY	TOTAL SHEETS	SHEET NO.
		DRAWN - GG	REVISED -					324	08-00044-00-WR	WILL	102	1
	PLOT SCALE = 0.1667" / in.	CHECKED - AM	REVISED -					CONTRACT NO. 61J25				
	PLOT DATE = 10/25/2024	DATE - 10/25/2024	REVISED -					ILLINOIS FED. AID PROJECT				
				SCALE: N/A		SHEET NO.1 OF 1 SHEETS		STA. N/A TO STA. N/A				

INDEX OF SHEETS

1		COVER
2		INDEX OF SHEETS, STANDARDS, & GENERAL NOTES
3	- 14	SUMMARY OF QUANTITIES
15	- 17	TYPICAL SECTIONS
18	- 20	SCHEDULE OF QUANTITIES
21		ALIGNMENT TIES AND BENHCMARKS
22		REMOVAL PLAN
23	- 25	PLAN AND PROFILE
26	- 40	SUGGESTED MAINTENANCE OF TRAFFIC
41	- 47	EROSION AND SEDIMENT CONTROL
48	- 51	DRAINAGE PLAN AND PROFILE
52	- 53	UTILITY RELOCATION PLAN
54		INTERSECTION DETAILS
55	- 56	PAVEMENT MARKING AND SIGNING
57	- 58	LANDSCAPING
59	- 68	TRAFFIC SIGNALS
69	- 72	BORING DETAILS
73	- 86	DETAILS
87	- 102	CROSS SECTIONS

HIGHWAY STANDARDS

STD. NO.	DESCRIPTION
000001-08 001006 280001-07 542201-02	STANDARD SYMBOLS, ABBREVIATIONS AND PATTERNS DECIMAL OF AN INCH AND OF A FOOT TEMPORARY EROSION CONTROL SYSTEMS REINFORCED CONCRETE END SECTIONS FOR PIPE CULVERTS, 15” (375 mm) THRU 36” (900 mm) DIAMETER SKEWED WITH ROADWAY PRECAST REINFORCED CONCRETE FLARED END SECTION
542301-03 601001-05 601101-02 602001-02 602011-02 602301-04 602306-03 602401-07 602402-03 602406-11 602411-09 602601-06 602701-02 604001-05 604036-03 604086-05 604091-05 606001-08 606006-04 630001-13 631031-18 701001-02 701006-05 701011-04 701301-04 701306-04 701311-03 701501-06 701701-10 701901-10 704001-08 720001-01 720006-04 720016-04 725001-01 729001-01 780001-05 781001-04 782006-01 814001-03 814006-03 862001-01 877001-08 877011-10 878001-11 880006-01	PIPE UNDERDRAINS CONCRETE HEADWALL FOR PIPE UNDERDRAIN CATCH BASIN, TYPE A CATCH BASIN, TYPE C INLET, TYPE A INLET, TYPE B PRECAST MANHOLE, TYPE A 4’ (1.22 m) DIAMETER PRECAST MANHOLE, TYPE A 5’ (1.52 m) DIAMETER PRECAST MANHOLE, TYPE A, 6’ (1.8 m) DIAMETER PRECAST MANHOLE, TYPE A, 7’ (2.1 m) DIAMETER PRECAST REINFORCED CONCRETE FLAT SLAB TOP MANHOLE STEPS FRAME AND LIDS, TYPE 1 GRATE, TYPE 8 FRAME AND GRATE, TYPE 23 FRAME AND GRATE, TYPE 24 CONCRETE CURB TYPE B AND COMBINATION CONCRETE CURB AND GUTTER OUTLETS FOR CONCRETE CURB AND GUTTER, TYPE B-6,24 (B-15,60) STEEL PLATE BEAM GUARDRAIL TRAFFIC BARRIER TERMINAL, TYPE 6 OFF-ROAD OPERATIONS 2L, 2W, MORE THAN 15’ (4.5 m) AWAY OFF-ROAD OPERATIONS 2L, 2W, 15’ (4.5 m) TO 24” (600 mm) FROM PAVEMENT EDGE OFF-ROAD MOVING OPERATIONS 2L, 2W, DAY ONLY LANE CLOSURE, 2L, 2W, SHORT TIME OPERATIONS LANE CLOSURE, 2L, 2W, SLOW MOVING OPERATIONS DAY ONLY, FOR SPEEDS >= 45MPH LANE CLOSURE, 2L, 2W, MOVING OPERATIONS - DAY ONLY URBAN LANE CLOSURE, 2L, 2W, UNDIVIDED URBAN LANE CLOSURE, MULTILANE INTERSECTION TRAFFIC CONTROL DEVICES TEMPORARY CONCRETE BARRIER SIGN PANEL MOUNTING DETAILS SIGN PANEL ERECTION DETAILS MAST ARM MOUNTED STREET NAME SIGNS OBJECT AND TERMINAL MARKERS APPLICATIONS OF TYPE A AND B METAL POSTS (FOR SIGNS & MARKERS) TYPICAL PAVEMENT MARKINGS TYPICAL APPLICATIONS RAISED REFLECTIVE PAVEMENT MARKERS GUARDRAIL AND BARRIER WALL REFLECTOR MOUNTING DETAILS HANDHOLES DOUBLE HANDHOLES UNINTERRUPTABLE POWER SUPPLY (UPS) STEEL MAST ARM ASSEMBLY AND POLE 16’ THROUGH 55’ STEEL COMBINATION MAST ARM ASSEMBLY AND POLE 16’ THROUGH 55’ CONCRETE FOUNDATION DETAILS TRAFFIC SIGNAL MOUNTING DETAILS

DISTRICT ONE STANDARDS

STD. NO.	DESCRIPTION
BD-01	DRIVEWAY DETAILS - DISTANCE BETWEEN R.O.W. AND FACE OF CURB & EDGE OF SHOULDER GREATER THAN OR EQUAL TO 15’ (4.5m)
BD-32	BUTT JOINTS AND HMA TAPER
BD-36	FIRE HYDRANT TO BE MOVED
BE-240	COMBINATION LIGHTING, TRAFFIC SIGNAL SCHEMATIC
TC-10	TRAFFIC CONTROL AND PROTECTION FOR SIDE ROADS, INTERSECTIONS, AND DRIVEWAYS
TC-11	RAISED REFLECTIVE PAVEMENT MARKERS (SNOW PLOW RESISTANT)
TC-13	DISTRICT ONE TYPICAL PAVEMENT MARKINGS
TC-16	SHORT-TERM PAVEMENT MARKING LETTERS AND SYMBOLS
TC-22	ARTERIAL ROAD INFORMATION SIGN
TC-26	DRIVEWAY ENTRANCE SIGNING
TS-02	MAST ARM MOUNTED STREET NAME SIGNS
TS-05	STANDARD TRAFFIC SIGNAL DESIGN DETAILS (7 SHEETS)

GENERAL NOTES

- ALL CONSTRUCTION SHALL BE DONE IN ACCORDANCE WITH THE DETAILS IN THE PLANS, THE SPECIAL PROVISIONS INCLUDED IN THE CONTRACT DOCUMENTS, AND THE LATEST EDITION OF THE FOLLOWING STATE OF ILLINOIS SPECIFICATIONS: “THE STANDARD SPECIFICATIONS FOR ROAD AND BRIDGE CONSTRUCTION, ADOPTED JANUARY 1, 2022” (REFERRED TO AS THE “STANDARD SPECIFICATIONS”), THE “SUPPLEMENTAL SPECIFICATIONS AND RECURRING SPECIAL PROVISIONS”, ADOPTED JANUARY 1, 2025, THE “MANUAL ON UNIFORM TRAFFIC CONTROL DEVICES FOR STREETS AND HIGHWAYS”, THE IDOT GEOTECHNICAL MANUAL (ADOPTED DECEMBER 4TH, 2020), THE “MANUAL OF TEST PROCEDURES FOR MATERIALS” AND THE “STANDARD SPECIFICATIONS FOR WATER AND SEWER MAIN CONSTRUCTION IN ILLINOIS”.
- THE LOCATIONS OF PUBLIC OR PRIVATE UTILITIES SHOWN ON THE PLANS REPRESENTS ONLY THE OPINION OF THE VILLAGE AND IS ONLY INCLUDED FOR THE CONVENIENCE OF THE BIDDER AND THE ACCURACY IS NOT GUARANTEED. THE CONTRACTOR SHALL BE RESPONSIBLE FOR THE PROTECTION OF ALL UNDERGROUND OR SURFACE UTILITIES, INCLUDING SPRINKLER SYSTEMS, EVEN THOUGH THEY MAY NOT BE SHOWN ON THE PLANS. THE CONTRACTOR SHALL ALSO VERIFY THE DEPTHS OF THE EXISTING UTILITIES IF NECESSARY TO VERIFY GRADE CONFLICTS WILL NOT OCCUR WITH ANY PROPOSED UTILITIES PRIOR TO CONSTRUCTION AND ORDERING ANY MATERIALS. ANY RELOCATION OR LOWERING OF UTILITIES SHALL BE COORDINATED BY THE CONTRACTOR.
- THE CONTRACTOR SHALL NOTIFY THE VILLAGE PUBLIC WORKS DEPARTMENT AT 1-815-436-3577 AT LEAST 48 HOURS IN ADVANCE OF BEGINNING WORK TO OBTAIN VILLAGE UTILITY LOCATIONS AND SHALL COORDINATE ALL CONSTRUCTION OPERATIONS WITH THE ENGINEER.
- THE CONTRACTOR SHALL CONTACT KALPANA KANNAN-HOSADURGA, THE DISTRICT ONE TRAFFIC CONTROL SUPERVISOR, AT KALPANA.KANNAN-HOSADURGA@ILLINOIS.GOV A MINIMUM OF 72 HOURS IN ADVANCE OF BEGINNING WORK.
- THE RESIDENT ENGINEER SHALL PROVIDE WCDOT A LIST OF MATERIALS USED AND IDENTIFY THEIR ASSOCIATED IDOT CERTIFICATION, SHALL PROVIDE WCDOT WITH A COPY OF ALL MATERIAL TESTING COMPANY RESULTS, SHALL SIGN AND PROVIDE WCDOT ON A WEEKLY BASIS WEEKLY FIELD REPORTS UTILIZING THE APPROPRIATE IDOT FORM, AND SHALL SUBMIT TO WCDOT A CERTIFICATION LETTER THAT CERTIFIES COMPLIANCE WITH THE PLANS AND SPECIFICATIONS.
- THE CONTRACTOR SHALL PROTECT AND CAREFULLY PRESERVE ALL SECTION OR SUBSECTION MONUMENTS OR PROPERTY OR REFERENCE MARKERS UNTIL THE OWNERS, THEIR AGENT OR AN AUTHORIZED SURVEYOR HAS WITNESSED OR OTHERWISE REFERENCED THEIR LOCATIONS.
- THE CONTRACTOR MAY OBTAIN MUNICIPAL WATER IN BULK, AT NO CHARGE, AS LONG AS THERE IS NOT A “WATERING BAN” IN EFFECT. THE INDISCRIMATE USE OF FIRE HYDRANTS IS STRICTLY PROHIBITED. WATER FOR CONSTRUCTION SHALL BE METERED OR OTHERWISE ACCOUNTED FOR AND A DAILY LOG MAINTAINED. THE CONTRACTOR SHALL PROVIDE THE WATER TRUCK AND DRIVER REQUIRED TO OBTAIN AND TRANSPORT THIS WATER. THE VILLAGE RESERVES THE RIGHT TO RESTRICT OR REFUSE THE USE OF VILLAGE WATER IF DEEMED NECESSARY.

COMMITMENTS

NONE

GENERAL NOTES CONT.

- THE CONTRACTOR SHALL CONTACT THE LOCAL AGENCY MATERIAL INSPECTOR AT LEAST 48 HOURS PRIOR TO ANY CONCRETE OR HOT-MIX ASPHALT MATERIAL DELIVERIES.
- ALL DISTURBED GROUND WITHIN THE VILLAGE OF PLAINFIELD RIGHT-OF-WAY SHALL BE RE-SEEDDED (CLASS 2A), FERTILIZED, AND EROSION CONTROL BLANKET INSTALLED TO THE SATISFACTION OF THE VILLAGE OF PLAINFIELD DEPARTMENT OF PUBLIC WORKS.
- EXISTING PAVEMENT, PATH PAVEMENT, CURB AND GUTTER AND SIDEWALK TO REMAIN IN PLACE SHALL BE SAW CUT FULL DEPTH TO PROVIDE A NEAT VERTICAL FACE BETWEEN THE PROPOSED AND EXISTING.
- A PROOF ROLL OF THE SUBGRADE IS REQUIRED PRIOR TO PLACING THE AGGREGATE SUB-BASE AND MUST BE OBSERVED BY A CERTIFIED TESTING COMPANY. NOTIFY THE VILLAGE OF PLAINFIELD DEPARTMENT OF PUBLIC WORKS PRIOR TO DOING THE PROOF ROLL.
- THE RESIDENT ENGINEER SHALL PROVIDE VILLAGE OF PLAINFIELD DEPARTMENT OF PUBLIC WORKS A LIST OF MATERIALS USED AND IDENTIFY THEIR ASSOCIATED IDOT CERTIFICATION, SHALL PROVIDE VILLAGE OF PLAINFIELD DEPARTMENT OF PUBLIC WORKS WITH A COPY OF ALL MATERIAL TESTING COMPANY RESULTS, SHALL SIGN AND PROVIDE VILLAGE OF PLAINFIELD DEPARTMENT OF PUBLIC WORKS ON A WEEKLY BASIS WEEKLY FIELD REPORTS UTILIZING THE APPROPRIATE IDOT FORM, SHALL SUBMIT TO VILLAGE OF PLAINFIELD DEPARTMENT OF PUBLIC WORKS A CERTIFICATION LETTER THAT CERTIFIES COMPLIANCE WITH THE PLANS AND SPECIFICATIONS.
- A PORTABLE BATHROOM(S) SHALL BE PLACED ON THE JOB SITE(S) AND RELOCATED WHEN NECESSARY SO IT IS ACCESSIBLE TO WORKERS. IF WORK IS OCCURING AT SEVERAL LOCATIONS, ONE PORTABLE BATHROOM SHALL BE PLACED AS EACH LOCATION WITHIN A REASONABLE DISTANCE FROM THE WORK AS DETERMINED BY THE ENGINEER.
- VERIFY SITE CONDITIONS AND INFORMATION ON DRAWINGS. PROMPTLY REPORT ANY CONCEALED CONDITIONS, MISTAKES, DISCREPANCIES OR DEVIATIONS FROM THE INFORMATION SHOWN IN THE CONTRACT DOCUMENTS. THE OWNER IS NOT RESPONSIBLE FOR UNAUTHORIZED CHANGES OR EXTRA WORK REQUIRED TO CORRECT UNREPORTED DEFICIENCIES.
- SECURE AND PAY FOR PERMITS, FEES AND INSPECTIONS NECESSARY FOR THE PROPER EXECUTIONS OF THIS WORK. COMPLY WITH CODES APPLICABLE TO THIS WORK.
- ANY DAMAGE TO PAVEMENT, SIDEWALK, CURB OR ANY OTHER PORTION OF THE ROADWAY NOT SPECIFIED TO BE REMOVED AND REPLACED SHALL BE REPAIRED OR REPLACED BY THE CONTRACTOR.
- REFER TO SPECIFICATIONS FOR ADDITIONAL CONDITIONS, STANDARDS, AND NOTES.
- ALL OPEN HOLE, BROKEN PAVEMENT AND TRENCHES RESULTING FROM STRUCTURE ADJUSTMENT, SIDEWALK REPAIR, AND CURB REPIAR WORK SHALL BE BACKFILLED TO GRADE BY THE END OF THE DAY.
- PHOSPHORUS FERTILIZER HAS BEEN INTENTIONALLY OMITTED FROM THE CONTRACT DUE TO THE PROXIMITY TO THE EXISTING WETLANDS. A PHOSPHORUS-FREE FERTILIZER SHALL BE USED (MIDDLE NUMBER SHOULD EQUAL 0).
- CONTRACTOR TO ASSUME 6” OF TOPSOIL EXCAVATION. THE VILLAGE OF PLAINFIELD IS TO PROVIDE STOCKPILING INFORMATION TO THE CONTRACTOR AS COORDINATED BY THE RESIDENT ENGINEER.
- THE SUBGRADE STABILITY SHALL BE VERIFIED BY PROOF ROLLING WITH A FULLY LOADED TANDEM-AXLE TRUCK.
- GEOTECHNICAL FABRIC FOR GROUND STABILIZATION AND/OR AGGREGATE SUBGRADE IMPROVEMNT (CU YD) HAVE BEEN PROVIDED FOR US AT THE LOCATIONS INDICATED FOR SOIL THAT TEND TO BE UNSTABLE AND/OR UNSUITABLE. THE ACTUAL NEED FOR REMOVAL AND REPLACEMENT WITH ABOVE ITEM WILL BE DETERMINED IN THE FIELD AT THE TIME OF CONSTRUCTION BY THE GEOTECHNICAL ENGINEER. ALL POTENTIALLY UNSTABLE SOILS SHOULD BE TESTED WITH A STATIC OR DYNAMIC CONE PENETROMETER AND TREATED IN ACCORDANCE WITH ARTICLE 301.04 OF THE SSRBC AND IDOT SUBGRADE STABILITY MANUAL. IF UNSTABLE AND/OR UNSUITABLE SOILS ARE NOT ENCOUNTERED, THEN THE QUANTITY SHALL BE DEDUCTED AND NO ADDITIONAL COMPENSATION WILL BE DUE TO THE CONTRACTOR.
- ANY AGGREGATE SUBGRADE IMPROVEMENT CONTAMINATED AND/OR DAMAGED BY THE CONSTRCTOR’S VEHICLES AND/OR EEQUIPMENTS IS TO BE REMOVED AND REPLACED AS DIRECTED BY THE ENGINEER AT THE CONTRACTOR EXPENSE.
- THE AGGREGATE GRADATION FOR THE AGGREGATE SUBGRADE IMPROVEMENT 12” LOWER LIFT SHALL BE CS1 OR RRI.
- PIPE UNDERDRAINS SHALL BE INSTALLED ACCORDING TO SECTION 601 OF THE SSRBC AND STANDARD 601001-05. TOP OF PIPE UNDERDRAINS SHALL BE PLACED MINIMUM 6” BELOW THE AGGREGATE SUBGRADE IMPROVEMENT LAYER. THE COST OF MAKING PIPE UNDERDRAINS CONNECTIONS TO DRAINAGE STRUCTURES SHALL BE INCLUDED IN THE COST OF THE PIPE UNDERDRAINS.
- BACKFILLING STORM SEWER CONSTRUCTED UNDER THE ROADWAY SPECIFIED UNDER ART. 550.07(b, c) OF THE SSRBC WILL NOT BE ALLOWED.

FILE NAME =	USER NAME = untitled	DESIGNED - GG	REVISED -	VILLAGE OF PLAINFIELD DEPARTMENT OF PUBLIC WORKS	PLAINFIELD–NAPERVILLE ROAD & 127TH STREETREAGAN BOULEVARD INDEX OF SHEETS, STANDARDS, AND GENERAL NOTES	F.A.U. RTE.	SECTION	COUNTY	TOTAL SHEETS	SHEET NO.
		DRAWN - GG	REVISED -			324	08-00044-00-WR	WILL	102	2
	PLOT SCALE = 0.1667 ' / in.	CHECKED - AM	REVISED -			CONTRACT NO. 61J25				
	PLOT DATE = 10/23/2024	DATE - 10/23/2024	REVISED -			SCALE: N/A	SHEET NO.1 OF1	SHEETS	STA. N/A TO STA. N/A	ILLINOIS FED. AID PROJECT

IDOT CODE NO.	ITEM	UNIT	ROADWAY 0003 80% FED 20% STATE	PLAINFIELD - (WEST AND SOUTH LEGS)	WCDOT (NORTH LEG)	BOLING- BROOK (EAST LEG)
			TOTAL			
* 20100110	TREE REMOVAL (6 TO 15 UNITS DIAMETER)	UNIT	30			30
* 20100500	TREE REMOVAL, ACRES	ACRE	0.25	0.25		
20200100	EARTH EXCAVATION	CU YD	12835	5350	3435	4050
20200200	ROCK EXCAVATION	CU YD	5		5	
20201200	REMOVAL AND DISPOSAL OF UNSUITABLE MATERIAL	CU YD	1550	1380	160	10
20400800	FURNISHED EXCAVATION	CU YD	1865	645	1220	
20800150	TRENCH BACKFILL	CU YD	294	225	50	19
21001000	GEOTECHNICAL FABRIC FOR GROUND STABILIZATION	SQ YD	1399	855	215	329
21101505	TOPSOIL EXCAVATION AND PLACEMENT	CU YD	2680	1055	1180	445
* 25000210	SEEDING, CLASS 2A	ACRE	3.00	1.00	1.25	0.75
* 25000400	NITROGEN FERTILIZER NUTRIENT	POUND	265	93	107	65
* 25000600	POTASSIUM FERTILIZER NUTRIENT	POUND	265	93	107	65
* 25100125	MULCH, METHOD 3	ACRE	3.00	1.50	1.25	0.25
* 25100630	EROSION CONTROL BLANKET	SQ YD	18129	8926	5740	3463
* 25100635	HEAVY DUTY EROSION CONTROL BLANKET	SQ YD	931	931		

* SPECIALTY ITEM

FILE NAME =	USER NAME = untitled	DESIGNED - GG	REVISED -	VILLAGE OF PLAINFIELD DEPARTMENT OF PUBLIC WORKS	PLAINFIELD-NAPERVILLE ROAD & 127TH STREET/REAGAN BOULEVARD SUMMARY OF QUANTITES			F.A.U. RTE.	SECTION	COUNTY	TOTAL SHEETS	SHEET NO.
		DRAWN - GG	REVISED -					324	08-00044-00-WR	WILL	102	3
	PLOT SCALE = 2,0000' / in.	CHECKED - AM	REVISED -		SCALE: N/A			SHEET NO.1 OF 12 SHEETS			CONTRACT NO. 61J25	
	PLOT DATE = 11/22/2024	DATE - 11/22/2024	REVISED -					ILLINOIS FED. AID PROJECT				

IDOT CODE NO.	ITEM	UNIT	ROADWAY 0003 80% FED 20% STATE	PLAINFIELD - (WEST AND SOUTH LEGS)	WCDOT (NORTH LEG)	BOLING- BROOK (EAST LEG)
			TOTAL			
28000250	TEMPORARY EROSION CONTROL SEEDING	POUND	287	147	115	25
28000305	TEMPORARY DITCH CHECKS	FOOT	100		100	
28000400	PERIMETER EROSION BARRIER	FOOT	6535	2943	2602	990
28000500	INLET AND PIPE PROTECTION	EACH	2		2	
28000510	INLET FILTERS	EACH	27	20	1	6
28001100	TEMPORARY EROSION CONTROL BLANKET	SQ YD	400	400		
28100105	STONE RIPRAP, CLASS A3	SQ YD	35	29	6	
30300001	AGGREGATE SUBGRADE IMPROVEMENT	CU YD	481	300	71	110
30300112	AGGREGATE SUBGRADE IMPROVEMENT 12"	SQ YD	13866	6743	3842	3281
35101800	AGGREGATE BASE COURSE, TYPE B 6"	SQ YD	977	977		
35102400	AGGREGATE BASE COURSE, TYPE B 12"	SQ YD	389		389	
35501308	HOT-MIX ASPHALT BASE COURSE, 6"	SQ YD	500	350		150
40600275	BITUMINOUS MATERIALS (PRIME COAT)	POUND	3390	1735	869	787
40600290	BITUMINOUS MATERIALS (TACK COAT)	POUND	1124	453	435	236
40600370	LONGITUDINAL JOINT SEALANT	FOOT	5563	2767	1590	1206

* SPECIALTY ITEM

FILE NAME =	USER NAME = untitled	DESIGNED - GG	REVISED -	VILLAGE OF PLAINFIELD DEPARTMENT OF PUBLIC WORKS	PLAINFIELD-NAPERVILLE ROAD & 127TH STREET/REAGAN BOULEVARD SUMMARY OF QUANTITIES			F.A.U. RTE.	SECTION	COUNTY	TOTAL SHEETS	SHEET NO.
		DRAWN - GG	REVISED -					324	08-00044-00-WR	WILL	102	4
	PLOT SCALE = 2,0000 ' / in.	CHECKED - AM	REVISED -		SCALE: N/A			SHEET NO.2 OF12 SHEETS			CONTRACT NO. 61J25	
	PLOT DATE = 11/22/2024	DATE - 11/22/2024	REVISED -					ILLINOIS FED. AID PROJECT				

IDOT CODE NO.	ITEM	UNIT	ROADWAY 0003 80% FED 20% STATE	PLAINFIELD - (WEST AND SOUTH LEGS)	WCDOT (NORTH LEG)	BOLING- BROOK (EAST LEG)
			TOTAL			
40600400	MIXTURE FOR CRACKS, JOINTS, AND FLANGEWAYS	TON	0.2		0.2	
40600982	HOT-MIX ASPHALT SURFACE REMOVAL - BUTT JOINT	SQ YD	22		22	
40603080	HOT-MIX ASPHALT BINDER COURSE, IL-19.0, N50	TON	111	111		
40603085	HOT-MIX ASPHALT BINDER COURSE, IL-19.0, N70	TON	6363	2716	2237	1410
40603200	POLYMERIZED HOT-MIX ASPHALT BINDER COURSE, IL-4.75, N50	TON	167		167	
40604060	HOT-MIX ASPHALT SURFACE COURSE, IL-9.5, MIX "D", N50	TON	221	149	55	17
40604062	HOT-MIX ASPHALT SURFACE COURSE, IL-9.5, MIX "D", N70	TON	1514	679	482	353
44000100	PAVEMENT REMOVAL	SQ YD	13277	7572	4264	1441
44000200	DRIVEWAY PAVEMENT REMOVAL	SQ YD	818	391	233	194
44000600	SIDEWALK REMOVAL	SQ FT	4016	4016		
48101620	AGGREGATE SHOULDERS, TYPE B 10"	SQ YD	364	364		
48203013	HOT-MIX ASPHALT SHOULDERS, 4"	SQ YD	1416		1416	
50104400	CONCRETE HEADWALL REMOVAL	EACH	3	3		
50105220	PIPE CULVERT REMOVAL	FOOT	470	190	255	25
54213657	PRECAST REINFORCED CONCRETE FLARED END SECTIONS 12"	EACH	2	2		

* SPECIALTY ITEM

FILE NAME =	USER NAME = <i>unstyled</i>	DESIGNED - GG	REVISED -	VILLAGE OF PLAINFIELD DEPARTMENT OF PUBLIC WORKS	PLAINFIELD-NAPERVILLE ROAD & 127TH STREET/REAGAN BOULEVARD SUMMARY OF QUANTITES				F.A.J. RTE.	SECTION	COUNTY	TOTAL SHEETS	SHEET NO.		
		DRAWN - GG	REVISED -			324	08-00044-00-WR	WILL	102	5					
	PLOT SCALE = 2,0000' / in.	CHECKED - AM	REVISED -		SCALE: N/A				SHEET NO.3 OF12		SHEETS		STA. N/A TO STA. N/A		
	PLOT DATE = 11/22/2024	DATE - 11/22/2024	REVISED -		ILLINOIS FED. AID PROJECT										
														CONTRACT NO. 61J25	

IDOT CODE NO.	ITEM	UNIT	ROADWAY 0003 80% FED 20% STATE	PLAINFIELD - (WEST AND SOUTH LEGS)	WCDOT (NORTH LEG)	BOLING- BROOK (EAST LEG)
			TOTAL			
5421A018	PIPE CULVERTS, CLASS A, TYPE 1 18" (TEMPORARY)	FOOT	44	20	24	
5421A024	PIPE CULVERTS, CLASS A, TYPE 1 24" (TEMPORARY)	FOOT	36	36		
54261415	CONCRETE END SECTION, STANDARD 542001, 15", 1:4	EACH	3	1	2	
54261418	CONCRETE END SECTION, STANDARD 542001, 18", 1:4	EACH	2		2	
54263224	CONCRETE END SECTION, STANDARD 542011, 24", 1:2	EACH	1	1		
542A0220	PIPE CULVERTS, CLASS A, TYPE 1 15"	FOOT	20		20	
542A0223	PIPE CULVERTS, CLASS A, TYPE 1 18"	FOOT	75		75	
550A0050	STORM SEWERS, CLASS A, TYPE 1 12"	FOOT	62	62		
550A0340	STORM SEWERS, CLASS A, TYPE 2 12"	FOOT	349	95	176	78
550A0360	STORM SEWERS, CLASS A, TYPE 2 15"	FOOT	521	521		
550A0410	STORM SEWERS, CLASS A, TYPE 2 24"	FOOT	205	23		182
550A0430	STORM SEWERS, CLASS A, TYPE 2 30"	FOOT	195		195	
550A0480	STORM SEWERS, CLASS A, TYPE 2 48"	FOOT	342		342	
550A0640	STORM SEWERS, CLASS A, TYPE 3 12"	FOOT	49			49
550A4100	STORM SEWERS, CLASS A, TYPE 1 EQUIVALENT ROUND-SIZE 24"	FOOT	56	56		

* SPECIALTY ITEM

FILE NAME =	USER NAME = untitled	DESIGNED - GG	REVISED -	VILLAGE OF PLAINFIELD DEPARTMENT OF PUBLIC WORKS	PLAINFIELD-NAPERVILLE ROAD & 127TH STREET/REAGAN BOULEVARD SUMMARY OF QUANTITIES			F.A.U. RTE.	SECTION	COUNTY	TOTAL SHEETS	SHEET NO.
		DRAWN - GG	REVISED -					324	08-00044-00-WR	WILL	102	6
	PLOT SCALE = 2,0000 ' / in.	CHECKED - AM	REVISED -		SCALE: N/A			SHEET NO.4 OF12 SHEETS			CONTRACT NO. 61J25	
	PLOT DATE = 11/22/2024	DATE - 11/22/2024	REVISED -					ILLINOIS FED. AID PROJECT				

IDOT CODE NO.	ITEM	UNIT	ROADWAY 0003 80% FED 20% STATE	PLAINFIELD - (WEST AND SOUTH LEGS)	WCDOT (NORTH LEG)	BOLING- BROOK (EAST LEG)
			TOTAL			
55100500	STORM SEWER REMOVAL 12"	FOOT	43	34		9
* 56400100	FIRE HYDRANTS TO BE MOVED	EACH	2	1	1	
60100060	CONCRETE HEADWALLS FOR PIPE DRAINS	EACH	8	2	4	2
60108200	PIPE UNDERDRAINS 6" (SPECIAL)	FOOT	300	200	50	50
60108206	PIPE UNDERDRAINS, TYPE 2, 6"	FOOT	3400	2000	900	500
60200805	CATCH BASINS, TYPE A, 4'-DIAMETER, TYPE 8 GRATE	EACH	1			1
60201330	CATCH BASINS, TYPE A, 4'-DIAMETER, TYPE 23 FRAME AND GRATE	EACH	2	2		
60207605	CATCH BASINS, TYPE C, TYPE 8 GRATE	EACH	1		1	
60218400	MANHOLES, TYPE A, 4'-DIAMETER, TYPE 1 FRAME, CLOSED LID	EACH	4	2		2
60219000	MANHOLES, TYPE A, 4'-DIAMETER, TYPE 8 GRATE	EACH	4	4		
60219530	MANHOLES, TYPE A, 4'-DIAMETER, TYPE 23 FRAME AND GRATE	EACH	1	1		
60219540	MANHOLES, TYPE A, 4'-DIAMETER, TYPE 24 FRAME AND GRATE	EACH	1	1		
60221100	MANHOLES, TYPE A, 5'-DIAMETER, TYPE 1 FRAME, CLOSED LID	EACH	1		1	
60222230	MANHOLES, TYPE A, 5'-DIAMETER, TYPE 23 FRAME AND GRATE	EACH	1	1		
60223800	MANHOLES, TYPE A, 6'-DIAMETER, TYPE 1 FRAME, CLOSED LID	EACH	2	1	1	

* SPECIALTY ITEM

FILE NAME =	USER NAME = untitled	DESIGNED - GG	REVISED -	VILLAGE OF PLAINFIELD DEPARTMENT OF PUBLIC WORKS	PLAINFIELD-NAPERVILLE ROAD & 127TH STREET/REAGAN BOULEVARD SUMMARY OF QUANTITES				F.A.U. RTE.	SECTION	COUNTY	TOTAL SHEETS	SHEET NO.
		DRAWN - GG	REVISED -						324	08-00044-00-WR	WILL	102	7
	PLOT SCALE = 2,0000' / in.	CHECKED - AM	REVISED -		CONTRACT NO. 61J25								
	PLOT DATE = 11/22/2024	DATE - 11/22/2024	REVISED -		ILLINOIS FED. AID PROJECT								
					SCALE: N/A	SHEET NO.5 OF12 SHEETS	STA. N/A TO STA. N/A						

IDOT CODE NO.	ITEM	UNIT	ROADWAY 0003 80% FED 20% STATE	PLAINFIELD - (WEST AND SOUTH LEGS)	WCDOT (NORTH LEG)	BOLING- BROOK (EAST LEG)
			TOTAL			
* 63100085	TRAFFIC BARRIER TERMINAL, TYPE 6	EACH	2	2		
* 63100167	TRAFFIC BARRIER TERMINAL, TYPE 1 (SPECIAL) TANGENT	EACH	2	2		
63200310	GUARDRAIL REMOVAL	FOOT	201	201		
67100100	MOBILIZATION	L SUM	1	0.50	0.34	0.16
70107025	CHANGEABLE MESSAGE SIGN	CAL DA	600	300	300	
70300150	SHORT TERM PAVEMENT MARKING REMOVAL	SQ FT	10869	5525	5335	9
70307120	TEMPORARY PAVEMENT MARKING - LINE 4" - TYPE IV TAPE	FOOT	30991	15113	15852	26
70307130	TEMPORARY PAVEMENT MARKING - LINE 6" - TYPE IV TAPE	FOOT	36		36	
70307210	TEMPORARY PAVEMENT MARKING - LINE 24"- TYPE IV TAPE	FOOT	228	202	26	
70400100	TEMPORARY CONCRETE BARRIER	FOOT	2800	1500	1300	
70400200	RELOCATE TEMPORARY CONCRETE BARRIER	FOOT	4725	1787.5	2937.5	
70600235	IMPACT ATTENUATORS, TEMPORARY (FULLY REDIRECTIVE), TEST LEVEL 2	EACH	2	1	1	
70600255	IMPACT ATTENUATORS, TEMPORARY (FULLY REDIRECTIVE, NARROW), TEST LEVEL 2	EACH	9	6	3	
70600320	IMPACT ATTENUATORS, RELOCATE (FULLY REDIRECTIVE), TEST LEVEL 2	EACH	2	1	1	
70600322	IMPACT ATTENUATORS, RELOCATE (FULLY REDIRECTIVE, NARROW), TEST LEVEL 2	EACH	14	8	6	

* SPECIALTY ITEM

FILE NAME =	USER NAME = untitled	DESIGNED - GG	REVISED -	VILLAGE OF PLAINFIELD DEPARTMENT OF PUBLIC WORKS	PLAINFIELD-NAPERVILLE ROAD & 127TH STREET/REAGAN BOULEVARD SUMMARY OF QUANTITIES			F.A.U. RTE.	SECTION	COUNTY	TOTAL SHEETS	SHEET NO.
		DRAWN - GG	REVISED -					324	08-00044-00-WR	WILL	102	9
	PLOT SCALE = 2,0000 ' / in.	CHECKED - AM	REVISED -		SCALE: N/A			SHEET NO.7 OF12 SHEETS			CONTRACT NO. 61J25	
	PLOT DATE = 11/22/2024	DATE - 11/22/2024	REVISED -					ILLINOIS FED. AID PROJECT				

IDOT CODE NO.	ITEM	UNIT	ROADWAY 0003 80% FED 20% STATE	PLAINFIELD - (WEST AND SOUTH LEGS)	WCDOT (NORTH LEG)	BOLING- BROOK (EAST LEG)
			TOTAL			
* 72000100	SIGN PANEL - TYPE 1	SQ FT	62	39	9	14
72400100	REMOVE SIGN PANEL ASSEMBLY - TYPE A	EACH	15	12	2	1
72400310	REMOVE SIGN PANEL - TYPE 1	SQ FT	6	6		
* 72500100	OBJECT MARKER - TYPE 1	EACH	2	2		
* 73000100	WOOD SIGN SUPPORT	FOOT	126	91	14	21
* 78000100	THERMOPLASTIC PAVEMENT MARKING - LETTERS AND SYMBOLS	SQ FT	313	239	37	37
* 78000200	THERMOPLASTIC PAVEMENT MARKING - LINE 4"	FOOT	6435	2594	2341	1500
* 78000400	THERMOPLASTIC PAVEMENT MARKING - LINE 6"	FOOT	773	386	187	200
* 78000600	THERMOPLASTIC PAVEMENT MARKING - LINE 12"	FOOT	690	89	601	
* 78000650	THERMOPLASTIC PAVEMENT MARKING - LINE 24"	FOOT	96	96		
78300200	RAISED REFLECTIVE PAVEMENT MARKER REMOVAL	EACH	112	56	57	
78300201	PAVEMENT MARKING REMOVAL - GRINDING	SQ FT	2051	955	1095	
* 81028200	UNDERGROUND CONDUIT, GALVANIZED STEEL, 2" DIA.	FOOT	103	51.50	25.75	25.75
* 81028220	UNDERGROUND CONDUIT, GALVANIZED STEEL, 3" DIA.	FOOT	114	57.0	28.5	28.5
* 81028240	UNDERGROUND CONDUIT, GALVANIZED STEEL, 4" DIA.	FOOT	309	154.50	77.25	77.25

* SPECIALTY ITEM

FILE NAME =	USER NAME = untitled	DESIGNED - GG	REVISED -	VILLAGE OF PLAINFIELD DEPARTMENT OF PUBLIC WORKS	PLAINFIELD-NAPERVILLE ROAD & 127TH STREET/REAGAN BOULEVARD SUMMARY OF QUANTITIES			F.A.U. RTE.	SECTION	COUNTY	TOTAL SHEETS	SHEET NO.
		DRAWN - GG	REVISED -					324	08-00044-00-WR	WILL	102	10
	PLOT SCALE = 2,0000 ' / in.	CHECKED - AM	REVISED -		SCALE: N/A			SHEET NO.8 OF12 SHEETS			CONTRACT NO. 61J25	
	PLOT DATE = 11/22/2024	DATE - 11/22/2024	REVISED -					ILLINOIS FED. AID PROJECT				

IDOT CODE NO.	ITEM	UNIT	ROADWAY 0003 80% FED 20% STATE	PLAINFIELD - (WEST AND SOUTH LEGS)	WCDOT (NORTH LEG)	BOLING- BROOK (EAST LEG)
			TOTAL			
* 81400100	HANDHOLE	EACH	3	1.50	0.75	0.75
* 81400300	DOUBLE HANDHOLE	EACH	1	0.50	0.25	0.25
* 81702460	ELECTRIC CABLE IN CONDUIT, 600V (XLP-TYPE USE) 3-1/C NO. 3/0	FOOT	757	378.5	189.3	189.3
* 85100500	PAINT NEW TRAFFIC SIGNAL POST	EACH	4	2	1	1
* 85100800	PAINT NEW COMBINATION MAST ARM AND POLE, UNDER 40 FOOT	EACH	2	1.0	0.5	0.5
* 85100901	PAINT NEW COMBINATION MAST ARM AND POLE, 40 FOOT AND OVER	EACH	2	1.0	0.5	0.5
* 87301225	ELECTRIC CABLE IN CONDUIT, SIGNAL NO. 14 3C	FOOT	294	147	73.5	73.5
* 87301245	ELECTRIC CABLE IN CONDUIT, SIGNAL NO. 14 5C	FOOT	730	365	182.5	182.5
* 87301255	ELECTRIC CABLE IN CONDUIT, SIGNAL NO. 14 7C	FOOT	1418	709	354.5	354.5
* 87301805	ELECTRIC CABLE IN CONDUIT, SERVICE, NO. 6 2 C	FOOT	164	82	41	41
* 87301900	ELECTRIC CABLE IN CONDUIT, EQUIPMENT GROUNDING CONDUCTOR, NO. 6 1C	FOOT	632	316	158	158
* 87501200	TRAFFIC SIGNAL POST, 16 FT.	EACH	4	2	1	1
* 87702870	STEEL COMBINATION MAST ARM ASSEMBLY AND POLE 28 FT.	EACH	1	0.50	0.25	0.25
* 87702880	STEEL COMBINATION MAST ARM ASSEMBLY AND POLE 30 FT.	EACH	1	0.50	0.25	0.25
* 87702930	STEEL COMBINATION MAST ARM ASSEMBLY AND POLE 40 FT.	EACH	1	0.50	0.25	0.25


* SPECIALTY ITEM

FILE NAME =	USER NAME = untitled	DESIGNED - GG	REVISED -	VILLAGE OF PLAINFIELD DEPARTMENT OF PUBLIC WORKS	PLAINFIELD-NAPERVILLE ROAD & 127TH STREET/REAGAN BOULEVARD SUMMARY OF QUANTITIES			F.A.U. RTE.	SECTION	COUNTY	TOTAL SHEETS	SHEET NO.
		DRAWN - GG	REVISED -					324	08-00044-00-WR	WILL	102	11
	PLOT SCALE = 2,0000 ' / in.	CHECKED - AM	REVISED -		SCALE: N/A			SHEET NO.9 OF12 SHEETS			CONTRACT NO. 61J25	
	PLOT DATE = 11/22/2024	DATE - 11/22/2024	REVISED -					ILLINOIS FED. AID PROJECT				


IDOT CODE NO.	ITEM	UNIT	ROADWAY 0003 80% FED 20% STATE	PLAINFIELD - (WEST AND SOUTH LEGS)	WCDOT (NORTH LEG)	BOLING- BROOK (EAST LEG)
			TOTAL			
* 87702960	STEEL COMBINATION MAST ARM ASSEMBLY AND POLE 46 FT.	EACH	1	0.50	0.25	0.25
* 87800100	CONCRETE FOUNDATION, TYPE A	FOOT	16	8	4	4
* 87800200	CONCRETE FOUNDATION, TYPE D	FOOT	4	2	1	1
* 87800415	CONCRETE FOUNDATION, TYPE E 36-INCH DIAMETER	FOOT	47	23.50	11.75	11.75
* 88030020	SIGNAL HEAD, LED, 1-FACE, 3-SECTION, MAST-ARM MOUNTED	EACH	4	2	1	1
* 88030100	SIGNAL HEAD, LED, 1-FACE, 5-SECTION, BRACKET MOUNTED	EACH	4	2	1	1
* 88030110	SIGNAL HEAD, LED, 1-FACE, 5-SECTION, MAST-ARM MOUNTED	EACH	4	2	1	1
* 88200410	TRAFFIC SIGNAL BACKPLATE, LOUVERED, FORMED PLASTIC	EACH	8	4	2	2
* 88700200	LIGHT DETECTOR	EACH	2	1	0.5	0.5
* 88700300	LIGHT DETECTOR AMPLIFIER	EACH	1	0.5	0.25	0.25
* 89502375	REMOVE EXISTING TRAFFIC SIGNAL EQUIPMENT	EACH	1	0.50	0.25	0.25
Z0013798	CONSTRUCTION LAYOUT	L SUM	1	0.50	0.34	0.16
Z0030850	TEMPORARY INFORMATION SIGNING	SQ FT	128	64	26	38
* Z0033020	LUMINAIRE SAFETY CABLE ASSEMBLY	EACH	4	2	1	1
Z0056608	STORM SEWER (WATER MAIN REQUIREMENTS) 12 INCH	FOOT	72	72		

* SPECIALTY ITEM

FILE NAME =	USER NAME = untitled	DESIGNED - GG	REVISED -	VILLAGE OF PLAINFIELD DEPARTMENT OF PUBLIC WORKS	PLAINFIELD-NAPERVILLE ROAD & 127TH STREET/REAGAN BOULEVARD SUMMARY OF QUANTITES			F.A.U. RTE.	SECTION	COUNTY	TOTAL SHEETS	SHEET NO.
		DRAWN - GG	REVISED -					324	08-00044-00-WR	WILL	102	12
	PLOT SCALE = 2,0000' / in.	CHECKED - AM	REVISED -		CONTRACT NO. 61J25							
	PLOT DATE = 11/22/2024	DATE - 11/22/2024	REVISED -		ILLINOIS FED. AID PROJECT							
						SCALE: N/A	SHEET NO.10 OF12	SHEETS	STA. N/A TO STA. N/A			

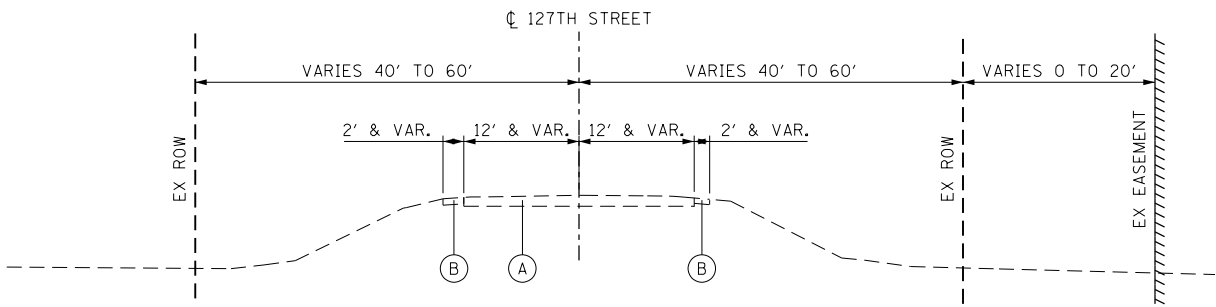


EXISTING TYPICAL SECTION
127TH STREET/ REAGAN BOULEVARD
STA. 22+81.17 TO STA. 32+52.55

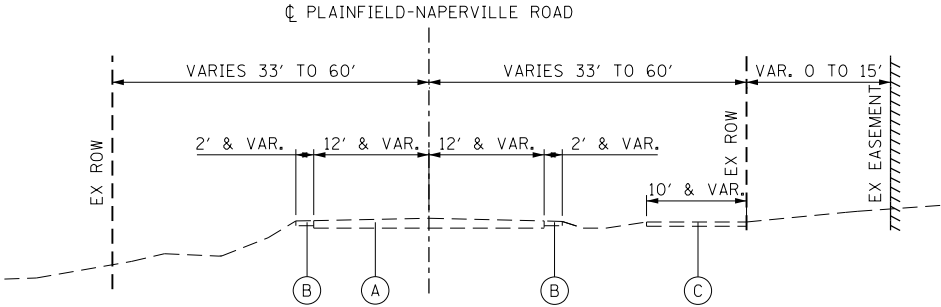


EXISTING TYPICAL SECTION
PLAINFIELD-NAPERVILLE ROAD
STA. 90+65.75 TO STA. 112+50.00

- EXISTING LEGEND**
- (A) EXISTING HMA PAVEMENT (6"-12" APPROX.)
 - (B) EXISTING AGGREGATE SHOULDER
 - (C) EXISTING HMA SIDEWALK

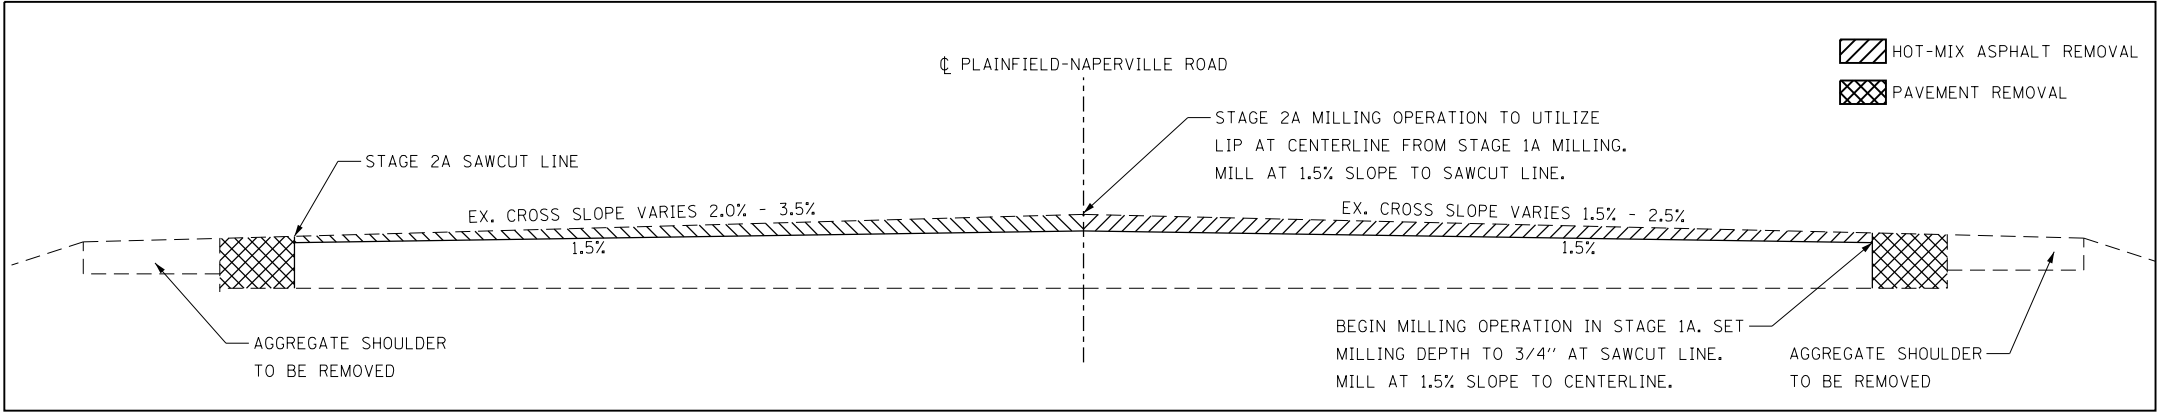

MILLING DETAIL (STA. 105+00 TO 112+50)


FILE NAME =	USER NAME = untitled	DESIGNED - GG	REVISED -	VILLAGE OF PLAINFIELD DEPARTMENT OF PUBLIC WORKS	PLAINFIELD-NAPERVILLE ROAD & 127TH STREET/REAGAN BOULEVARD EXISTING TYPICAL SECTIONS			F.A.U. RTE.	SECTION	COUNTY	TOTAL SHEETS	SHEET NO.
		DRAWN - GG	REVISED -					324	08-00044-00-WR	WILL	102	15
	PLOT SCALE = 20.0000' / in.	CHECKED - AM	REVISED -					CONTRACT NO. 61J25				
	PLOT DATE = 10/23/2024	DATE - 10/23/2024	REVISED -		SCALE: N/A	SHEET NO.1	OF 3	SHEETS	STA. N/A TO STA. N/A	ILLINOIS FED. AID PROJECT		

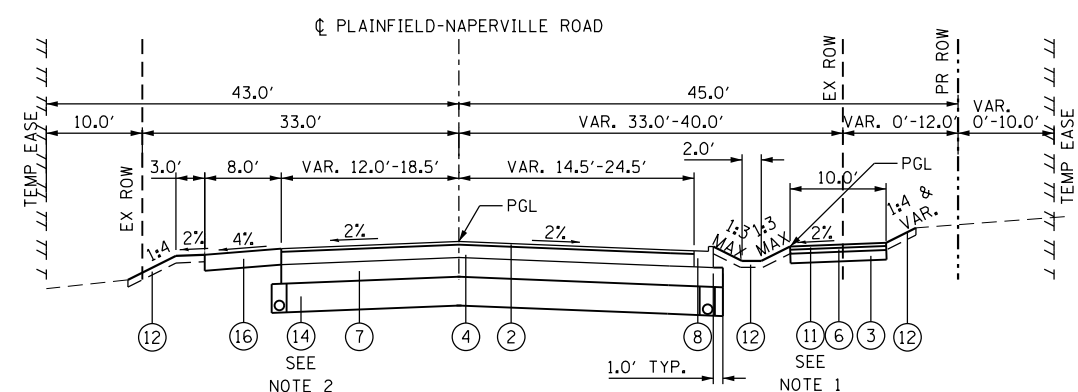

PROPOSED TYPICAL SECTION

PLAINFIELD-NAPERVILLE ROAD
STA. 90+65.75 TO STA. 95+10.00
NOTE 1: SHARED-USE PATH BEGINS AT STA. 90+65.75
NOTE 2: LOCATION OF AGGREGATE SUBGRADE IMPROVEMENT
STA. 91+61 TO STA. 95+11, 6" (THIS UNDERCUT SHOULD BE EVALUATED BY THE CONTRACTOR
IN THE FIELD AT THE TIME OF CONSTRUCTION TO DETERMINE IF IT IS NEEDED. QUANTITY
HAS BEEN PROVIDED).
STA. 95+11 TO STA. 98+61, 18"


LONGITUDINAL JOINT SEALANT SHALL BE PLACED
UNDER THE SURFACE COURSE MIX AND UNDER THE
TOP LIFT OF THE BINDER COURSE MIX.

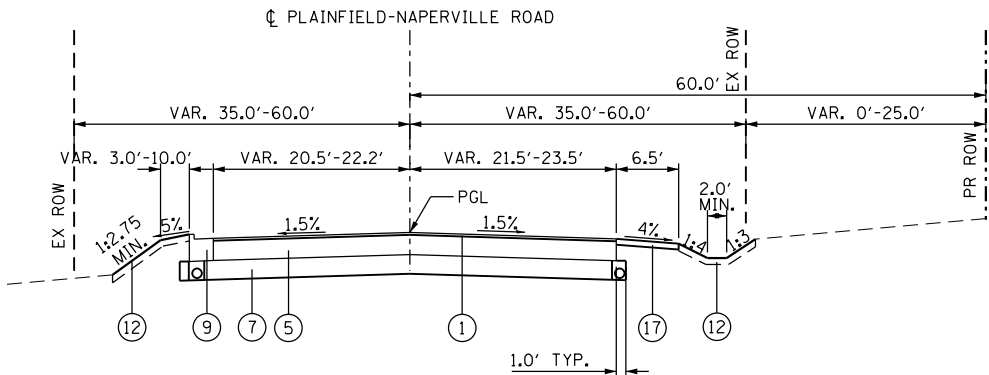


PROPOSED TYPICAL SECTION

PLAINFIELD-NAPERVILLE ROAD
STA. 100+80.00 TO STA. 105+00.00
NOTE 1: 1.5' PAVED SHOULDER INCLUDED IN WIDTH OF ROADWAY

LONGITUDINAL JOINT SEALANT SHALL BE PLACED
UNDER THE SURFACE COURSE MIX AND UNDER THE
TOP LIFT OF THE BINDER COURSE MIX.

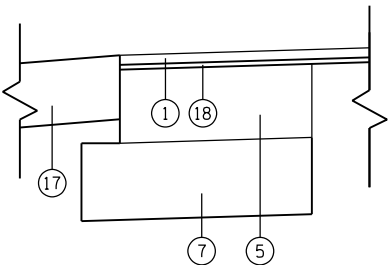


WIDENING DETAIL

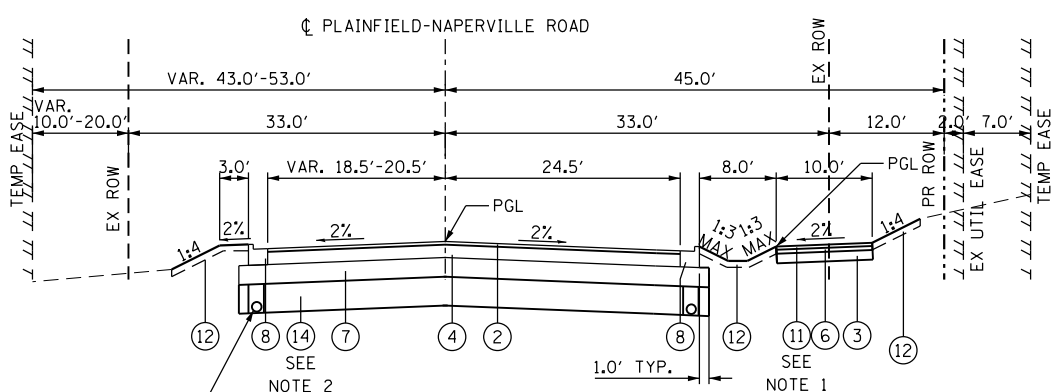

PROPOSED TYPICAL SECTION

PLAINFIELD-NAPERVILLE ROAD
STA. 95+10.00 TO STA. 100+80.00
NOTE 1: SHARED-USE PATH BEGINS AT STA. 90+65.75
NOTE 2: LOCATION OF AGGREGATE SUBGRADE IMPROVEMENT
STA. 91+61 TO STA. 95+11, 6"
STA. 95+11 TO STA. 98+61, 18"

LONGITUDINAL JOINT SEALANT SHALL BE PLACED
UNDER THE SURFACE COURSE MIX AND UNDER THE
TOP LIFT OF THE BINDER COURSE MIX.

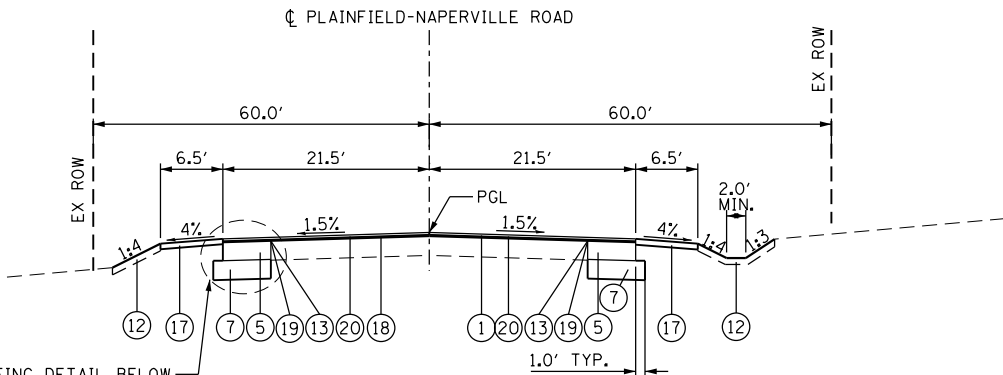

PROPOSED TYPICAL SECTION

PLAINFIELD-NAPERVILLE ROAD
STA. 105+00.00 TO STA. 112+50.00
NOTE 1: 1.5' PAVED SHOULDER INCLUDED IN WIDTH OF ROADWAY
NOTE 2: CONTINUE DITCH GRADING TO STA. 115+40

LONGITUDINAL JOINT SEALANT SHALL BE PLACED
ON THE POLYMERIZED HMA BINDER COURSE, IL-4.75, N50

POLYMERIZED HMA BINDER WILL VARY BETWEEN
0.75" AND 1.25" THICKNESS FROM STA. 109+00
TO STA. 111+50 NEAR THE WEST SIDE SAWCUT

SEE MILLING DETAIL ON EXISTING
TYPICAL SECTIONS SHEET

NOTES:

- THE UNIT WEIGHT USED TO CALCULATE ALL HMA SURFACE MIXTURE QUANTITIES IS 112 LBS/SQ YD/IN.
- THE AC TYPE FOR POLYMERIZED HMA MIXTURES SHALL BE "SBS/SBR PG 76-22" AND FOR NON-POLYMERIZED HMA THE "AC TYPE" SHALL BE "PG 64-22" UNLESS MODIFIED BY RECLAIMED MATERIALS SPECIFICATIONS.

PROPOSED LEGEND



- HOT-MIX ASPHALT SURFACE COURSE, IL-9.5, MIX "D", N70 - 1.5" (40604062)
- HOT-MIX ASPHALT SURFACE COURSE, IL-9.5, MIX "D", N70 - 2" (40604062)
- AGGREGATE BASE COURSE, TYPE B 6" (35101800)
- HOT-MIX ASPHALT BINDER COURSE, IL-19.0, N70 - 8" (40603085)
- HOT-MIX ASPHALT BINDER COURSE, IL-19.0, N70 - 11.5" (40603085)
- HOT-MIX ASPHALT BINDER COURSE, IL-19.0, N50 2.5" (40603080)
- AGGREGATE SUBGRADE IMPROVEMENT, 12" (30300112)
- COMBINATION CONCRETE CURB AND GUTTER, TYPE B-6.18 (60604400)
- COMBINATION CONCRETE CURB AND GUTTER, TYPE B-6.24 (60605000)
- OMIT
- HOT-MIX ASPHALT SURFACE COURSE, IL-9.5, MIX "D", N50 - 2" (40604060)
- SEEDING CLASS 2A OR 4 (SEE LANDSCAPING PLANS)
EROSION CONTROL BLANKET (25100630)
NITROGEN FERTILIZER NUTRIENT (25000400)
POTASSIUM FERTILIZER NUTRIENT (25000600)
PLACE 6" TOPSOIL
- SAW CUTTING, (FULL DEPTH)
- AGGREGATE SUBGRADE IMPROVEMENT (30300001)
- STEEL PLATE BEAM GUARDRAIL, TYPE A, 9 FOOT POSTS (63000003)
- AGGREGATE SHOULDERS, TYPE B, 10" (48101620)
- HOT-MIX ASPHALT SHOULDERS, 4" (48203013)
- POLYMERIZED HOT-MIX ASPHALT BINDER COURSE, IL-4.75, N50 0.75" (40603200)
- STRIP REFLECTIVE CRACK CONTROL TREATMENT (LR443200)
- HOT-MIX ASPHALT SURFACE REMOVAL, VARIABLE DEPTH 0-2" (X4401198)

HOT-MIX ASPHALT MIXTURE REQUIREMENTS

MIXTURE TYPE	AIR VOIDS @ Ndes	QMP
PAVEMENT		
HOT-MIX ASPHALT SURFACE COURSE, MIX "D, IL-9.5, N70, 1.5" & 2"	4% @ 70 Gyr.	LR 1030-2
HOT-MIX ASPHALT BINDER COURSE, IL-19.0, N70 8" & 11.5"	4% @ 70 Gyr.	LR 1030-2
RESURFACING & WIDENING		
HOT-MIX ASPHALT SURFACE COURSE, MIX "D, IL-9.5, N70, 1.5"	4% @ 70 Gyr.	LR 1030-2
POLYMERIZED HOT-MIX ASPHALT BINDER COURSE, IL-4.75, N50, 0.75"	3.5% @ 50 Gyr.	LR 1030-2
HOT-MIX ASPHALT BINDER COURSE, IL-19.0, N70 11.5"	4% @ 70 Gyr.	LR 1030-2
DRIVEWAY (PRIVATE ENTRANCE)		
HOT-MIX ASPHALT SURFACE COURSE, MIX "D", IL-9.5, N50, 2"	4% @ 50 Gyr.	LR 1030-2
HOT-MIX ASPHALT BASE COURSE, 6" (HMA BINDER IL-19.0)	4% @ 50 Gyr.	LR 1030-2
DRIVEWAY (FIELD ENTRANCE)		
HOT-MIX ASPHALT SURFACE COURSE, MIX "D", N50, IL-9.5, 2.5"	4% @ 50 Gyr.	LR 1030-2
TEMPORARY PAVEMENT		
HOT-MIX ASPHALT SURFACE COURSE, MIX "D", IL-9.5, N70, 2"	4% @ 70 Gyr.	LR 1030-2
HOT-MIX ASPHALT BINDER COURSE, IL-19.0, N70, 8"	4% @ 70 Gyr.	LR 1030-2
HMA SHOULDERS 4"		
HOT-MIX ASPHALT SURFACE COURSE, MIX "D, IL-9.5, N70, 1.5"	4% @ 70 Gyr.	LR 1030-2
HOT-MIX ASPHALT BINDER COURSE, IL-19.0, N70, 2.5"	4% @ 70 Gyr.	LR 1030-2
SHARED-USE PATH/WEST END OF PROJECT LIMITS		
HOT-MIX ASPHALT SURFACE COURSE, MIX "D", IL-9.5, N50, 2"	4% @ 50 Gyr.	LR 1030-2
HOT-MIX ASPHALT BINDER COURSE, IL-19.0, N50; 2.5"	4% @ 50 Gyr.	LR 1030-2
QMP DESIGNATION: QUALITY CONTROL/QUALITY ASSURANCE (QC/QA) PER LR1030-2		

FILE NAME =	USER NAME = untitled	DESIGNED - GG	REVISED -	VILLAGE OF PLAINFIELD DEPARTMENT OF PUBLIC WORKS	PLAINFIELD-NAPERVILLE ROAD & 127TH STREET/REAGAN BOULEVARD PROPOSED TYPICAL SECTIONS - PLAINFIELD-NAPERVILLE ROAD				F.A.U. RTE.	SECTION	COUNTY	TOTAL SHEETS	SHEET NO.
		DRAWN - GG	REVISED -						324	08-00044-00-WR	WILL	102	16
	PLOT SCALE = 20.0000 ' / in.	CHECKED - AM	REVISED -						CONTRACT NO. 61J25				
	PLOT DATE = 11/21/2024	DATE - 11/21/2024	REVISED -		SCALE: N/A	SHEET NO.2	OF3	SHEETS	STA. N/A TO STA. N/A	ILLINOIS FED. AID PROJECT			

- ① HOT-MIX ASPHALT SURFACE COURSE, IL-9.5, MIX "D", N70 - 1.5" (40604062)
- ② HOT-MIX ASPHALT SURFACE COURSE, IL-9.5, MIX "D", N70 - 2" (40604062)
- ③ AGGREGATE BASE COURSE, TYPE B 6" (35101800)
- ④ HOT-MIX ASPHALT BINDER COURSE, IL-19.0, N70 - 8" (40603085)
- ⑤ HOT-MIX ASPHALT BINDER COURSE, IL-19.0, N70 - 11.5" (40603085)
- ⑥ HOT-MIX ASPHALT BINDER COURSE, IL-19.0, N50 2.5" (40603080)
- ⑦ AGGREGATE SUBGRADE IMPROVEMENT, 12" (30300112)
- ⑧ COMBINATION CONCRETE CURB AND GUTTER, TYPE B-6.18 (60604400)
- ⑨ COMBINATION CONCRETE CURB AND GUTTER, TYPE B-6.24 (60605000)
- ⑩ OMIT
- ⑪ HOT-MIX ASPHALT SURFACE COURSE, IL-9.5, MIX "D", N50 - 2" (40604060)
- ⑫ SEEDING CLASS 2A OR 4 (SEE LANDSCAPING PLANS)
EROSION CONTROL BLANKET (25100630)
NITROGEN FERTILIZER NUTRIENT (25000400)
POTASSIUM FERTILIZER NUTRIENT (25000600)
PLACE 6" TOPSOIL
- ⑬ SAW CUTTING, (FULL DEPTH)
- ⑭ AGGREGATE SUBGRADE IMPROVEMENT (30300001)
- ⑮ STEEL PLATE BEAM GUARDRAIL, TYPE A, 9 FOOT POSTS (63000003)
- ⑯ AGGREGATE SHOULDERS, TYPE B, 10" (48101620)
- ⑰ HOT-MIX ASPHALT SHOULDERS, 4" (48203013)
- ⑱ POLYMERIZED HOT-MIX ASPHALT BINDER COURSE, IL-4.75, N50 0.75" (40603200)
- ⑲ STRIP REFLECTIVE CRACK CONTROL TREATMENT (LR443200)
- ⑳ HOT-MIX ASPHALT SURFACE REMOVAL, VARIABLE DEPTH 0-2" (X4401198)

  

FILE NAME =	USER NAME = untitled	DESIGNED - GG	REVISED -	VILLAGE OF PLAINFIELD DEPARTMENT OF PUBLIC WORKS	PLAINFIELD-NAPERVILLE ROAD & 127TH STREET/REAGAN BOULEVARD PROPOSED TYPICAL SECTIONS - 127TH STREET	F.A.U. RTE.	SECTION	COUNTY	TOTAL SHEETS	SHEET NO.	
		DRAWN - GG	REVISED -			324	08-00044-00-WR	WILL	102	17	
	PLOT SCALE = 20.0000' / 1in.	CHECKED - AM	REVISED -			CONTRACT NO. 61J25					
	PLOT DATE = 11/21/2024	DATE - 11/21/2024	REVISED -								
						SCALE: N/A	SHEET NO.3	OF 3	SHEETS	STA. N/A TO STA. N/A	ILLINOIS FED. AID PROJECT

PLAINFIELD-NAPERVILLE ROAD EARTHWORK SCHEDULE										
EARTHWORK SCHEDULE										
LOCATION		20200100				20400800	21101505			20201200
		EARTH EXCAVATION	EARTH EXCAVATION ADJUSTED FOR SHRINKAGE (15%)	EMBANKMENT	EARTHWORK BALANCE WASTE (+) OR	FURNISHED EXCAVATION	TOPSOIL EXCAVATION AND	TOPSOIL PLACEMENT	TOPSOIL BALANCE WASTE (+) OR SHORTAGE (-)	REMOVAL AND DISPOSAL OF UNSUITABLE
STATION	STATION	CU YD	CU YD	CU YD	CU YD	CU YD	CU YD	CU YD	CU YD	CU YD
90+50.00	90+65.75	0.00	0.00	0.00	0.00		0.00	0.00	0.00	0.00
90+65.75	91+00.00	25.91	22.02	0.69	21.34		5.05	9.05	-4.00	0.00
91+00.00	91+50.00	73.21	62.23	1.95	60.28		13.29	24.31	-11.02	0.00
91+50.00	92+00.00	90.48	76.91	3.19	73.71		12.13	21.79	-9.66	16.06
92+00.00	92+50.00	117.10	99.54	4.77	94.76		13.57	21.88	-8.31	32.84
92+50.00	93+00.00	136.32	115.88	3.75	112.12		16.40	21.98	-5.58	34.29
93+00.00	93+50.00	148.06	125.85	4.65	121.19		19.17	22.38	-3.21	35.73
93+50.00	94+00.00	166.09	141.18	3.43	137.75		19.64	22.38	-2.74	37.17
94+00.00	94+50.00	168.46	143.19	2.65	140.54		17.11	20.26	-3.15	38.10
94+50.00	95+00.00	172.66	146.76	6.42	140.34		21.30	22.86	-1.56	41.67
95+00.00	95+50.00	243.77	207.21	7.40	199.80		27.35	27.11	0.24	91.20
95+50.00	96+00.00	295.95	251.56	8.11	243.45		28.12	27.75	0.36	137.99
96+00.00	96+50.00	283.83	241.25	8.29	232.97		28.50	27.04	1.45	138.61
96+50.00	97+00.00	265.50	225.67	7.86	217.81		28.92	25.95	2.96	139.86
97+00.00	97+50.00	265.41	225.60	7.55	218.05		28.72	23.78	4.94	141.56
97+50.00	98+00.00	276.39	234.93	7.43	227.50		28.15	21.35	6.80	142.01
98+00.00	98+50.00	299.62	254.67	14.62	240.06		31.87	24.58	7.29	142.01
98+50.00	99+00.00	258.35	219.60	19.04	200.56		37.07	30.97	6.10	71.01
99+00.00	99+50.00	231.17	196.50	14.69	181.81		38.22	35.49	2.73	0.00
INTERSECTION EARTHWORK ACCOUNTED FOR IN 127TH STREET TABLE										
100+50.00	101+00.00	170.28	144.74	9.29	135.45		25.50	18.85	6.66	0.00
101+00.00	101+50.00	188.17	159.94	12.62	147.32		30.09	28.77	1.31	0.00
101+50.00	102+00.00	159.36	135.45	16.35	119.11		29.38	27.36	2.02	0.00
102+00.00	102+50.00	136.24	115.81	28.59	87.22		31.88	30.84	1.04	0.00
102+50.00	103+00.00	114.99	97.74	33.47	64.28		30.02	28.51	1.51	0.00
103+00.00	103+50.00	111.08	94.42	32.54	61.88		26.97	25.97	1.00	0.00
103+50.00	104+00.00	146.33	124.38	29.31	95.06		27.48	29.38	-1.91	0.00
104+00.00	104+50.00	184.75	157.04	25.53	131.50		28.16	31.87	-3.71	0.00
104+50.00	105+00.00	197.08	167.52	24.09	143.43		31.85	37.15	-5.30	0.00
105+00.00	105+50.00	196.68	167.17	18.45	148.72		35.69	42.51	-6.81	0.00
105+50.00	106+00.00	208.44	177.17	14.39	162.78		37.44	45.31	-7.87	0.00
106+00.00	106+50.00	223.27	189.78	14.47	175.31		39.15	47.94	-8.79	0.00
106+50.00	107+00.00	222.31	188.96	22.15	166.81		40.85	50.55	-9.69	0.00
107+00.00	107+50.00	199.72	169.76	28.53	141.24		42.77	51.65	-8.88	0.00
107+50.00	108+00.00	160.66	136.56	27.75	108.81		40.48	47.88	-7.40	0.00
108+00.00	108+50.00	122.71	104.30	25.38	78.92		34.00	38.41	-4.41	0.00
108+50.00	109+00.00	90.74	77.13	24.79	52.33		28.85	29.74	-0.89	0.00
109+00.00	109+50.00	72.25	61.41	21.17	40.23		26.89	26.31	0.58	0.00
109+50.00	110+00.00	64.78	55.06	16.04	39.02		25.96	24.95	1.01	0.00
110+00.00	110+50.00	59.67	50.72	12.00	38.72		24.56	24.33	0.23	0.00
110+50.00	111+00.00	58.06	49.35	9.44	39.91		23.78	24.14	-0.35	0.00
111+00.00	111+50.00	56.07	47.66	7.04	40.62		24.13	25.71	-1.57	0.00
111+50.00	112+00.00	56.67	48.17	4.88	43.29		23.79	27.27	-3.48	0.00
112+00.00	112+50.00	53.79	45.72	2.41	43.31		19.60	24.60	-4.99	0.00
112+50.00	113+00.00	36.64	31.15	0.14	31.00		13.86	14.79	-0.93	0.00
113+00.00	113+50.00	22.33	18.98	0.00	18.98		11.21	7.41	3.81	0.00
113+50.00	114+00.00	22.33	18.98	0.00	18.98		11.21	7.41	3.81	0.00
114+00.00	114+50.00	22.33	18.98	0.00	18.98		11.21	7.41	3.81	0.00
114+50.00	115+00.00	22.33	18.98	0.00	18.98		11.21	7.41	3.81	0.00
TOTAL		6898.34	5863.59	587.31	5276.28	0.00	1202.58	1265.32	-62.74	1240.12

127TH STREET/REAGAN BOULEVARD EARTHWORK SCHEDULE										
LOCATION		20200100				20400800	21101505			20201200
		EARTH EXCAVATION	EARTH EXCAVATION ADJUSTED FOR SHRINKAGE (15%)	EMBANKME NT	EARTHWORK BALANCE WASTE (+) OR SHORTAGE (-)	FURNISHE D EXCAVATI ON	TOPSOIL EXCAVATION AND PLACEMENT	TOPSOIL PLACEMENT	TOPSOIL BALANCE WASTE (+) OR SHORTAGE (-)	REMOVAL AND DISPOSAL OF UNSUITABLE MATERIAL
STATION	STATION	CU YD	CU YD	CU YD	CU YD		CU YD	CU YD	CU YD	CU YD
22+00.00	22+50.00	35.68	30.32	29.36	0.97		13.32	16.70	-3.38	
22+50.00	23+00.00	72.34	61.49	225.15	-163.66		38.39	49.55	-11.15	
23+00.00	23+50.00	73.47	62.45	382.35	-319.90		49.26	63.04	-13.78	
23+50.00	24+00.00	75.91	64.52	326.57	-262.05		50.81	62.93	-12.11	
24+00.00	24+50.00	72.51	61.63	300.14	-238.51		51.58	62.20	-10.63	
24+50.00	25+00.00	80.24	68.20	191.12	-122.92		42.64	45.03	-2.39	
25+00.00	25+50.00	229.24	194.85	30.99	163.86		24.25	15.56	8.69	
25+50.00	26+00.00	475.82	404.45	0.00	404.45		34.59	16.55	18.04	
26+00.00	26+50.00	673.76	572.70	0.00	572.70		51.88	39.81	12.06	
26+50.00	27+00.00	796.39	676.93	0.00	676.93		48.96	48.47	0.49	
27+00.00	27+50.00	778.97	662.12	0.00	662.12		48.83	48.34	0.49	
27+50.00	28+00.00	651.76	554.00	0.00	554.00		45.69	43.46	2.23	
28+00.00	28+50.00	463.84	394.26	0.00	394.26		38.51	32.97	5.54	
28+50.00	29+00.00	302.34	256.99	0.00	256.99		31.35	22.85	8.50	
29+00.00	29+50.00	226.58	192.59	0.69	191.90		29.48	21.31	8.18	
29+50.00	30+00.00	181.82	154.55	4.51	150.04		29.35	21.16	8.19	
30+00.00	30+50.00	160.83	136.70	10.59	126.11		29.74	20.50	9.24	
30+50.00	31+00.00	143.35	121.85	18.93	102.92		30.60	21.34	9.26	
31+00.00	31+50.00	120.22	102.18	26.86	75.32		31.43	22.25	9.18	
31+50.00	32+00.00	98.07	83.36	32.35	51.01		31.42	22.25	9.17	
32+00.00	32+50.00	83.85	71.27	36.79	34.48		30.98	21.66	9.32	
32+50.00	33+00.00	40.89	34.76	19.14	15.61		15.46	10.76	4.70	
33+00.00	33+50.00	0.00	0.00	0.00	0.00		0.00	0.00	0.00	
TOTAL		5837.87	4962.19	1635.55	3326.64	0.00	798.54	728.69	69.84	7.10

PRE-STAGE PLAINFIELD-NAPERVILLE ROAD EARTHWORK SCHEDULE										
EARTHWORK SCHEDULE										
LOCATION		20200100				20400800	21101505			20201200
		EARTH EXCAVATION	EARTH EXCAVATION ADJUSTED FOR SHRINKAGE (15%)	EMBANKMENT	EARTHWORK BALANCE WASTE (+) OR SHORTAGE (-)	FURNISHED EXCAVATION	TOPSOIL EXCAVATION AND PLACEMENT	TOPSOIL PLACEMENT	TOPSOIL BALANCE WASTE (+) OR SHORTAGE (-)	REMOVAL AND DISPOSAL OF UNSUITABLE MATERIAL
STATION	STATION	CU YD	CU YD	CU YD	CU YD	CU YD	CU YD	CU YD	CU YD	CU YD
90+50.00	90+65.75	0.00	0.00	0.00	0.00		0.00	0.00	0.00	
90+65.75	91+00.00	0.64	0.54	6.05	-5.50		5.13	5.64	-0.51	
91+00.00	91+50.00	2.70	2.29	11.39	-9.10		14.09	9.34	4.76	
91+50.00	92+00.00	2.97	2.53	6.44	-3.91		13.24	2.51	10.73	
92+00.00	92+50.00	2.34	1.99	13.54	-11.55		14.02	3.88	10.14	
92+50.00	93+00.00	2.03	1.72	34.22	-32.50		15.95	6.68	9.27	
93+00.00	93+50.00	1.79	1.52	62.05	-60.53		17.95	9.51	8.44	
93+50.00	94+00.00	1.85	1.57	69.53	-67.95		18.26	9.77	8.49	
94+00.00	94+50.00	1.63	1.38	55.70	-54.32		16.65	7.49	9.16	
94+50.00	95+00.00	1.61	1.37	37.26	-35.89		14.69	4.77	9.92	
95+00.00	95+50.00	1.85	1.58	32.21	-30.63		14.54	4.48	10.07	
95+50.00	96+00.00	1.91	1.63	42.20	-40.58		16.08	6.86	9.23	
96+00.00	96+50.00	2.04	1.73	52.93	-51.20		18.25	10.40	7.85	
96+50.00	97+00.00	2.07	1.76	64.50	-62.75		19.16	12.13	7.03	
97+00.00	97+50.00	2.09	1.78	56.97	-55.19		17.00	10.26	6.74	
97+50.00	98+00.00	2.01	1.71	33.93	-32.22		13.57	7.73	5.84	
98+00.00	98+50.00	2.11	1.79	25.08	-23.29		11.53	7.23	4.29	
98+50.00	99+00.00	2.19	1.87	27.32	-25.45		10.91	7.62	3.29	
99+00.00	99+50.00	2.46	2.09	19.44	-17.34		11.41	6.41	5.01	
99+50.00	100+00.00	1.42	1.21	13.36	-12.15		6.09	2.69	3.40	
100+00.00	100+50.00	1.27	1.08	9.77	-8.69		4.94	2.43	2.52	
100+50.00	101+00.00	2.35	2.00	4.58	-2.58		9.50	4.46	5.04	
101+00.00	101+50.00	2.12	1.80	9.10	-7.30		9.73	4.44	5.29	
101+50.00	102+00.00	1.98	1.69	12.03	-10.35		10.04	4.25	5.78	
102+00.00	102+50.00	1.93	1.64	12.88	-11.24		9.87	3.67	6.20	
102+50.00	103+00.00	6.99	5.94	6.86	-0.92		9.64	2.89	6.76	
103+00.00	103+50.00	6.87	5.84	14.89	-9.04		10.74	3.13	7.61	
103+50.00	104+00.00	1.79	1.52	37.47	-35.95		14.37	6.57	7.81	
104+00.00	104+50.00	2.03	1.72	49.86	-48.14		16.99	8.38	8.61	
104+50.00	105+00.00	1.93	1.64	61.00	-59.35		18.28	8.95	9.33	
105+00.00	105+50.00	1.42	1.21	81.24	-80.02		19.28	10.37	8.90	
105+50.00	106+00.00	1.18	1.01	101.84	-100.83		21.16	13.19	7.97	
106+00.00	106+50.00	1.24	1.05	120.56	-119.51		22.77	15.58	7.18	
106+50.00	107+00.00	1.38	1.17	113.45	-112.28		22.37	15.05	7.32	
107+00.00	107+50.00	1.44	1.23	107.63	-106.40		22.56	15.27	7.28	
107+50.00	108+00.00	1.68	1.43	105.28	-103.85		22.37	14.85	7.52	
108+00.00	108+50.00	1.45	1.23	83.11	-81.88		21.23	13.21	8.02	
108+50.00	109+00.00	1.79	1.52	69.02	-67.50		20.31	12.45	7.86	
109+00.00	109+50.00	3.37	2.86	56.70	-53.84		19.51	12.26	7.24	
109+50.00	110+00.00	4.10	3.49	47.05	-43.57		18.41	11.59	6.82	
110+00.00	110+50.00	3.31	2.81	35.95	-33.13		16.94	10.59	6.36	
110+50.00	111+00.00	2.32	1.97	34.02	-32.05		15.93	10.29	5.64	
111+00.00	111+50.00	2.01	1.71	39.93	-38.22		15.82	11.22	4.60	
111+50.00	112+00.00	1.70	1.45	35.05	-33.61		14.99	11.12	3.87	
112+00.00	112+50.00	1.73	1.47	22.56	-21.09		13.00	9.01	4.00	
112+50.00	113+00.00	0.99	0.84	8.24	-7.39		6.00	3.90	2.10	
TOTAL		98.09	83.38	1944.19	-1860.82	-1860.82	675.28	374.50	300.78	300.78

SHOULDER SCHEDULE	AGGREGATE SHOULDERS, TYPE B, 10'' 48101620 SQ YD	HOT-MIX ASPHALT SHOULDERS, 4'' 48203013 SQ YD
LOCATION		
PLAINFIELD-NAPERVILLE ROAD		
STA 90+65.75 TO STA 100+00	364	0
STA 100+00 TO STA 112+50	0	1416
127TH STREET/REAGAN BLVD.		
STA 22+45.17 TO STA 25+57.58	0	0
STA 25+57.58 TO STA 32+52.55	0	0
TOTALS	364	1416

MULTI-USE PATH SCHEDULE	HOT-MIX ASPHALT SURFACE COURSE, IL-9.5, MIX "D", N50 40604060 TON	HOT-MIX ASPHALT BINDER COURSE, IL-19.0, N50 40603080 TON	AGGREGATE BASE COURSE, TYPE B 6" 35101800 SQ YD
LOCATION			
PLAINFIELD-NAPERVILLE ROAD			
STA 90+65.75 TO STA 100+00	110	111	977
STA 100+00 TO STA 112+50	0	0	0
127TH STREET/REAGAN BLVD.			
STA 22+45.17 TO STA 25+57.58	0	0	0
STA 25+57.58 TO STA 32+52.55	0	0	0
TOTALS	110	111	977

EARTHWORK SUMMARY TABLE									
LOCATION	20200100				20400800	21101505			20201200
	EARTH EXCAVATION	EARTH EXCAVATION ADJUSTED FOR SHRINKAGE (15%)	EMBANKMENT	EARTHWORK BALANCE WASTE (+) OR SHORTAGE (-)	FURNISHED EXCAVATION	TOPSOIL EXCAVATION AND PLACEMENT	TOPSOIL PLACEMENT	TOPSOIL BALANCE WASTE (+) OR SHORTAGE (-)	REMOVAL AND DISPOSAL OF UNSUITABLE MATERIAL
PRE-STAGE	98.1	83.4	1,944.2	-1,860.8	-1,860.8	675.3	374.5	300.8	300.8
127TH STREET	5,837.9	4,962.2	1,635.5	3,326.6	0.0	798.5	728.7	69.8	7.1
PLAINFIELD-NAPERVILLE ROAD	6,898.3	5,863.6	587.3	5,276.3	0.0	1,202.6	1,265.3	-62.7	1,240.1
TOTAL	12,834.3	10,909.2	4,167.0	6,742.1	-1,860.8	2,676.4	2,368.5	307.9	1,548.0
ROUNDED PAY ITEM TOTALS	12,835				1,865	2,680			1,550

FILE NAME =	USER NAME = untitled	DESIGNED - GG	REVISED -	VILLAGE OF PLAINFIELD DEPARTMENT OF PUBLIC WORKS	PLAINFIELD-NAPERVILLE ROAD & 127TH STREET/REAGAN BOULEVARD SCHEDULE OF QUANTITIES				F.A.U. RTE.	SECTION	COUNTY	TOTAL SHEETS	SHEET NO.
		DRAWN - GG	REVISED -						324	08-00044-00-WR	WILL	102	19
	PLOT SCALE = 0.1667 ' / in.	CHECKED - AM	REVISED -						CONTRACT NO. 61J25				
	PLOT DATE = 10/23/2024	DATE - 10/23/2024	REVISED -		SCALE: N/A				SHEET NO.2 OF3 SHEETS STA. N/A TO STA. N/A				
									ILLINOIS FED. AID PROJECT				

REMOVAL SCHEDULE	TREE REMOVAL (6 TO 15 INCHES DIAMETER) 20100110 UNIT	TREE REMOVAL, ACRES 20100500 ACRE	PAVEMENT REMOVAL 44000100 SQ YD	DRIVEWAY PAVEMENT REMOVAL 44000200 SQ YD	SIDEWALK REMOVAL 44000600 SQ FT	GUARDRAIL REMOVAL 63200310 FOOT	REMOVE SIGN PANEL ASSEMBLY - TYPE A 72400100 EACH	REMOVE SIGN PANEL - TYPE 1 72400310 SQ FT	HOT-MIX ASPHALT SURFACE REMOVAL, VARIABLE DEPTH X4401198 SQ YD
LOCATION									
PLAINFIELD-NAPERVILLE ROAD									
STA 90+65.75 TO STA 100+00	0	0	2823	330	4016	0	12	6	0
STA 100+00 TO STA 112+50	0	0	1673	194	0	0	1	0	2181
127TH STREET/REAGAN BLVD.									
STA 22+45.17 TO STA 25+57.58	0	0.25	784	61	0	201	1	0	0
STA 25+57.58 TO STA 32+52.55	30	0	1913	233	0	0	1	0	0
TOTALS	30	0.25	7193	818	4016	201	15	6	2181

PAVEMENT MARKING AND SIGNING SCHEDULE	SIGN PANEL - TYPE 1 72000100 SQ FT	OBJECT MARKER - TYPE 1 72500100 EACH	WOOD SIGN SUPPORT 73000100 FOOT	THERMOPLASTIC PAVEMENT MARKING - LETTERS AND SYMBOLS 78000100 SQ FT	THERMOPLASTIC PAVEMENT MARKING - LINE 4'' 78000200 FOOT	THERMOPLASTIC PAVEMENT MARKING - LINE 6'' 78000400 FOOT	THERMOPLASTIC PAVEMENT MARKING - LINE 12'' 78000600 FOOT	THERMOPLASTIC PAVEMENT MARKING - LINE 24'' 78000650 FOOT	RECESSED REFLECTIVE PAVEMENT MARKER X7810300 EACH
LOCATION									
PLAINFIELD-NAPERVILLE ROAD									
STA 90+65.75 TO STA 100+00	29	0	49	119	1917	240	88	96	38
STA 100+00 TO STA 112+50	9	0	14	37	2340	187	601	0	65
127TH STREET/REAGAN BLVD.									
STA 22+45.17 TO STA 25+57.58	10	2	42	120	678	146	0	0	36
STA 25+57.58 TO STA 32+52.55	14	0	21	37	1500	200	0	0	28
TOTALS	62	2	126	313	6435	773	689	96	167

PAVEMENT SCHEDULE	HOT-MIX ASPHALT SURFACE COURSE, IL-9.5, MIX "D", N70 40604062 TON	HOT-MIX ASPHALT BINDER COURSE, IL-19.0, N70 - 8" OR 11.5" 40603085 TON	POLYMERIZED HOT-MIX ASPHALT BINDER COURSE IL-4.75, N50 40603200 TON	AGGREGATE SUBGRADE IMPROVEMENT, 12" 30300112 SQ YD	
LOCATION					
PLAINFIELD-NAPERVILLE ROAD					
STA 90+65.75 TO STA 100+00	417	1816		4550	
STA 100+00 TO STA 112+50	615	2379	167	4160	
127TH STREET/REAGAN BLVD.					
STA 22+45.17 TO STA 25+57.58	113	563		1422	
STA 25+57.58 TO STA 32+52.55	369	1605		3734	
TOTALS	1514	6363	167	13866	


CURB AND GUTTER SCHEDULE	COMBINATION CONCRETE CURB AND GUTTER, TYPE B-6.18 60604400 FOOT	COMBINATION CONCRETE CURB AND GUTTER, TYPE B-6.24 60605000 FOOT
LOCATION		
PLAINFIELD-NAPERVILLE ROAD		
STA 90+65.75 TO STA 100+00	1517	0
STA 100+00 TO STA 112+50	0	358
127TH STREET/REAGAN BLVD.		
STA 22+45.17 TO STA 25+57.58	575	0
STA 25+57.58 TO STA 32+52.55	1220	0
TOTALS	3312	358

MAINTENANCE OF TRAFFIC SCHEDULE	PAVEMENT REMOVAL 44000100 SQ YD	SHORT TERM PAVEMENT MARKING REMOVAL 70300150 SQ FT	TEMPORARY PAVEMENT MARKING - LINE 4" - TYPE IV TAPE 70307120 FOOT	TEMPORARY PAVEMENT MARKING - LINE 24" - TYPE IV TAPE 70307210 FOOT	TEMPORARY CONCRETE BARRIER 70400100 FOOT	RELOCATE TEMPORARY CONCRETE BARRIER 70400200 FOOT	IMPACT ATTENUATORS, TEMPORARY (FULLY REDIRECTIVE), TEST LEVEL 2 70600235 EACH	IMPACT ATTENUATORS, TEMPORARY (FULLY REDIRECTIVE, NARROW), TEST LEVEL 2 70600255 EACH	IMPACT ATTENUATORS, RELOCATE (FULLY REDIRECTIVE), TEST LEVEL 2 70600320 EACH	IMPACT ATTENUATORS, RELOCATE (FULLY REDIRECTIVE, NARROW), TEST LEVEL 2 70600322 EACH
LOCATION										
PLAINFIELD-NAPERVILLE ROAD										
STA 90+65.75 TO STA 100+00	3459	5525	15113	202	1500	1779	1	6	1	8
STA 100+00 TO STA 112+50	2626	5335	15852	26	1292	2935	1	3	1	6
127TH STREET/REAGAN BLVD.										
STA 22+45.17 TO STA 25+57.58	0	0	0	0	0	0	0	0	0	0
STA 25+57.58 TO STA 32+52.55	0	9	26	0	0	0	0	0	0	0
TOTALS	6085	10869	30991	228	2800	4725	2	9	2	14

MAINTENANCE OF TRAFFIC SCHEDULE (CONTINUED)	TEMPORARY PAVEMENT Z0062456 SQ YD	TEMPORARY ACCESS (PRIVATE ENTRANCE) X4021000 EACH	TEMPORARY ACCESS (COMMERCIAL ENTRANCE) X4022000 EACH
LOCATION			
PLAINFIELD-NAPERVILLE ROAD			
STA 90+65.75 TO STA 100+00	3459	2	2
STA 100+00 TO STA 112+50	2626	8	0
127TH STREET/REAGAN BLVD.			
STA 22+45.17 TO STA 25+57.58	0	0	0
STA 25+57.58 TO STA 32+52.55	0	0	0
TOTALS	6085	10	2

DRIVEWAY SCHEDULE	HOT-MIX ASPHALT SURFACE COURSE, IL-9.5, MIX "D", N50 40604060 TON	HOT-MIX ASPHALT BASE COURSE, 6" 35501308 SQ YD	AGGREGATE BASE COURSE, TYPE B 12" 35102400 SQ YD
LOCATION			
PLAINFIELD-NAPERVILLE ROAD			
STA 90+65.75 TO STA 100+00	26	236	0
STA 100+00 TO STA 112+50	55	0	389
127TH STREET/REAGAN BLVD.			
STA 22+45.17 TO STA 25+57.58	13	114	0
STA 25+57.58 TO STA 32+52.55	17	150	0
TOTALS	111	500	389

FILE NAME :	USER NAME = untitled	DESIGNED - GG	REVISED -	VILLAGE OF PLAINFIELD DEPARTMENT OF PUBLIC WORKS	PLAINFIELD-NAPERVILLE ROAD & 127TH STREET/REAGAN BOULEVARD SCHEDULE OF QUANTITIES				F.A.U. RTE.	SECTION	COUNTY	TOTAL SHEETS	SHEET NO.
		DRAWN - GG	REVISED -						324	08-00044-00-WR	WILL	102	20
	PLOT SCALE = 0.1667 ' / in.	CHECKED - AM	REVISED -						CONTRACT NO. 61J25				
	PLOT DATE = 10/23/2024	DATE - 10/23/2024	REVISED -		SCALE: N/A	SHEET NO.3	OF3	SHEETS	STA. N/A TO STA. N/A	ILLINOIS FED. AID PROJECT			

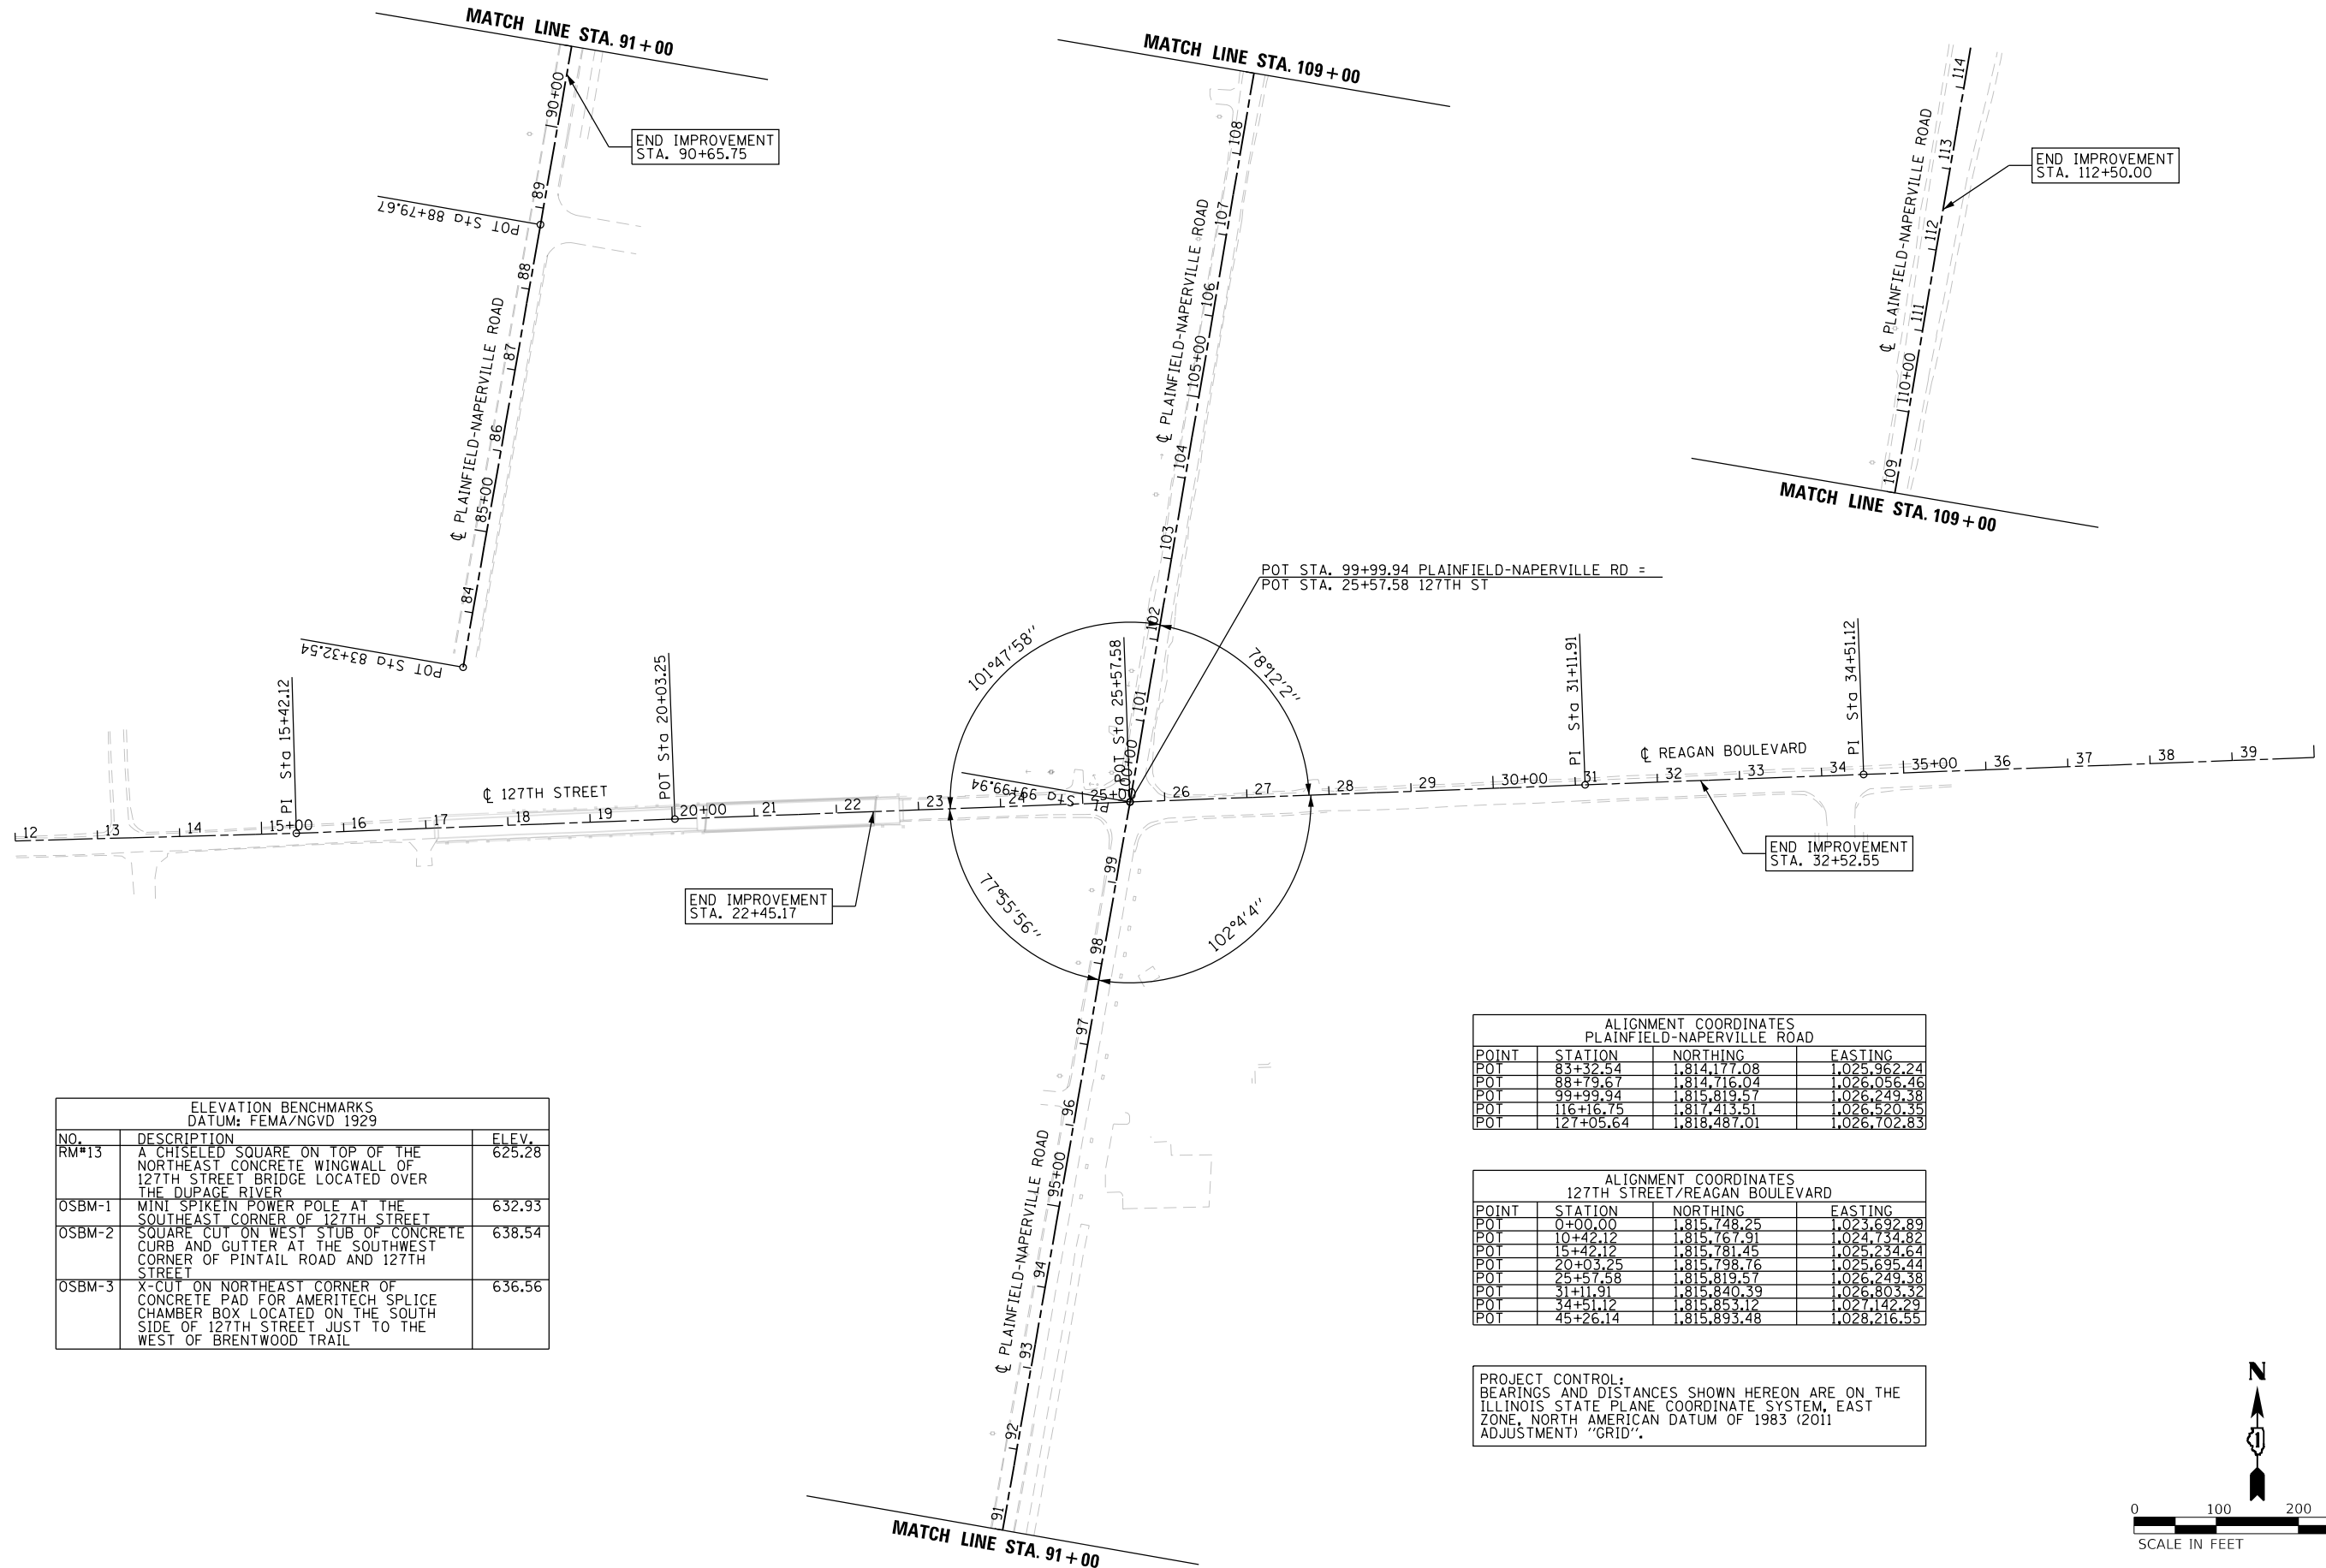


ELEVATION BENCHMARKS DATUM: FEMA/NGVD 1929		
NO.	DESCRIPTION	ELEV.
RM#13	A CHISELED SQUARE ON TOP OF THE NORTHEAST CONCRETE WINGWALL OF 127TH STREET BRIDGE LOCATED OVER THE DUPAGE RIVER	625.28
OSBM-1	MINI SPIKE IN POWER POLE AT THE SOUTHEAST CORNER OF 127TH STREET	632.93
OSBM-2	SQUARE CUT ON WEST STUB OF CONCRETE CURB AND GUTTER AT THE SOUTHWEST CORNER OF PINTAIL ROAD AND 127TH STREET	638.54
OSBM-3	X-CUT ON NORTHEAST CORNER OF CONCRETE PAD FOR AMERITECH SPLICE CHAMBER BOX LOCATED ON THE SOUTH SIDE OF 127TH STREET JUST TO THE WEST OF BRENTWOOD TRAIL	636.56


ALIGNMENT COORDINATES PLAINFIELD-NAPERVILLE ROAD			
POINT	STATION	NORTHING	EASTING
POT	83+32.54	1,814,177.08	1,025,962.24
POT	88+79.67	1,814,716.04	1,026,056.46
POT	99+99.94	1,815,819.57	1,026,249.38
POT	116+16.75	1,817,413.51	1,026,520.35
POT	127+05.64	1,818,487.01	1,026,702.83

ALIGNMENT COORDINATES 127TH STREET/REAGAN BOULEVARD			
POINT	STATION	NORTHING	EASTING
POT	0+00.00	1,815,748.25	1,023,692.89
POT	10+42.12	1,815,767.91	1,024,734.82
POT	15+42.12	1,815,781.45	1,025,234.64
POT	20+03.25	1,815,798.76	1,025,695.44
POT	25+57.58	1,815,819.57	1,026,249.38
POT	31+11.91	1,815,840.39	1,026,803.32
POT	34+51.12	1,815,853.12	1,027,142.29
POT	45+26.14	1,815,893.48	1,028,216.55

PROJECT CONTROL:
BEARINGS AND DISTANCES SHOWN HEREON ARE ON THE ILLINOIS STATE PLANE COORDINATE SYSTEM, EAST ZONE, NORTH AMERICAN DATUM OF 1983 (2011 ADJUSTMENT) "GRID".

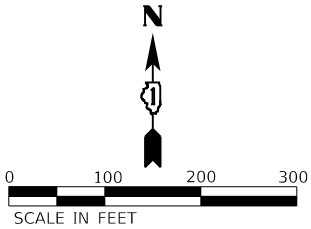

FILE NAME =	USER NAME = untitled	DESIGNED - GG	REVISED -	VILLAGE OF PLAINFIELD DEPARTMENT OF PUBLIC WORKS	PLAINFIELD-NAPERVILLE ROAD & 127TH STREET/REAGAN BOULEVARD ALIGNMENT, TIES, & BENCHMARKS				F.A.U. RTE.	SECTION	COUNTY	TOTAL SHEETS	SHEET NO.
		DRAWN - GG	REVISED -		SCALE: 1"=100'				324	08-00044-00-WR	WILL	102	21
	PLOT SCALE = 200.0000' / in.	CHECKED - AM	REVISED -		SHEET NO.1 OF1 SHEETS STA. N/A TO STA. N/A				CONTRACT NO. 61J25				
	PLOT DATE = 10/23/2024	DATE - 10/23/2024	REVISED -						ILLINOIS FED. AID PROJECT				

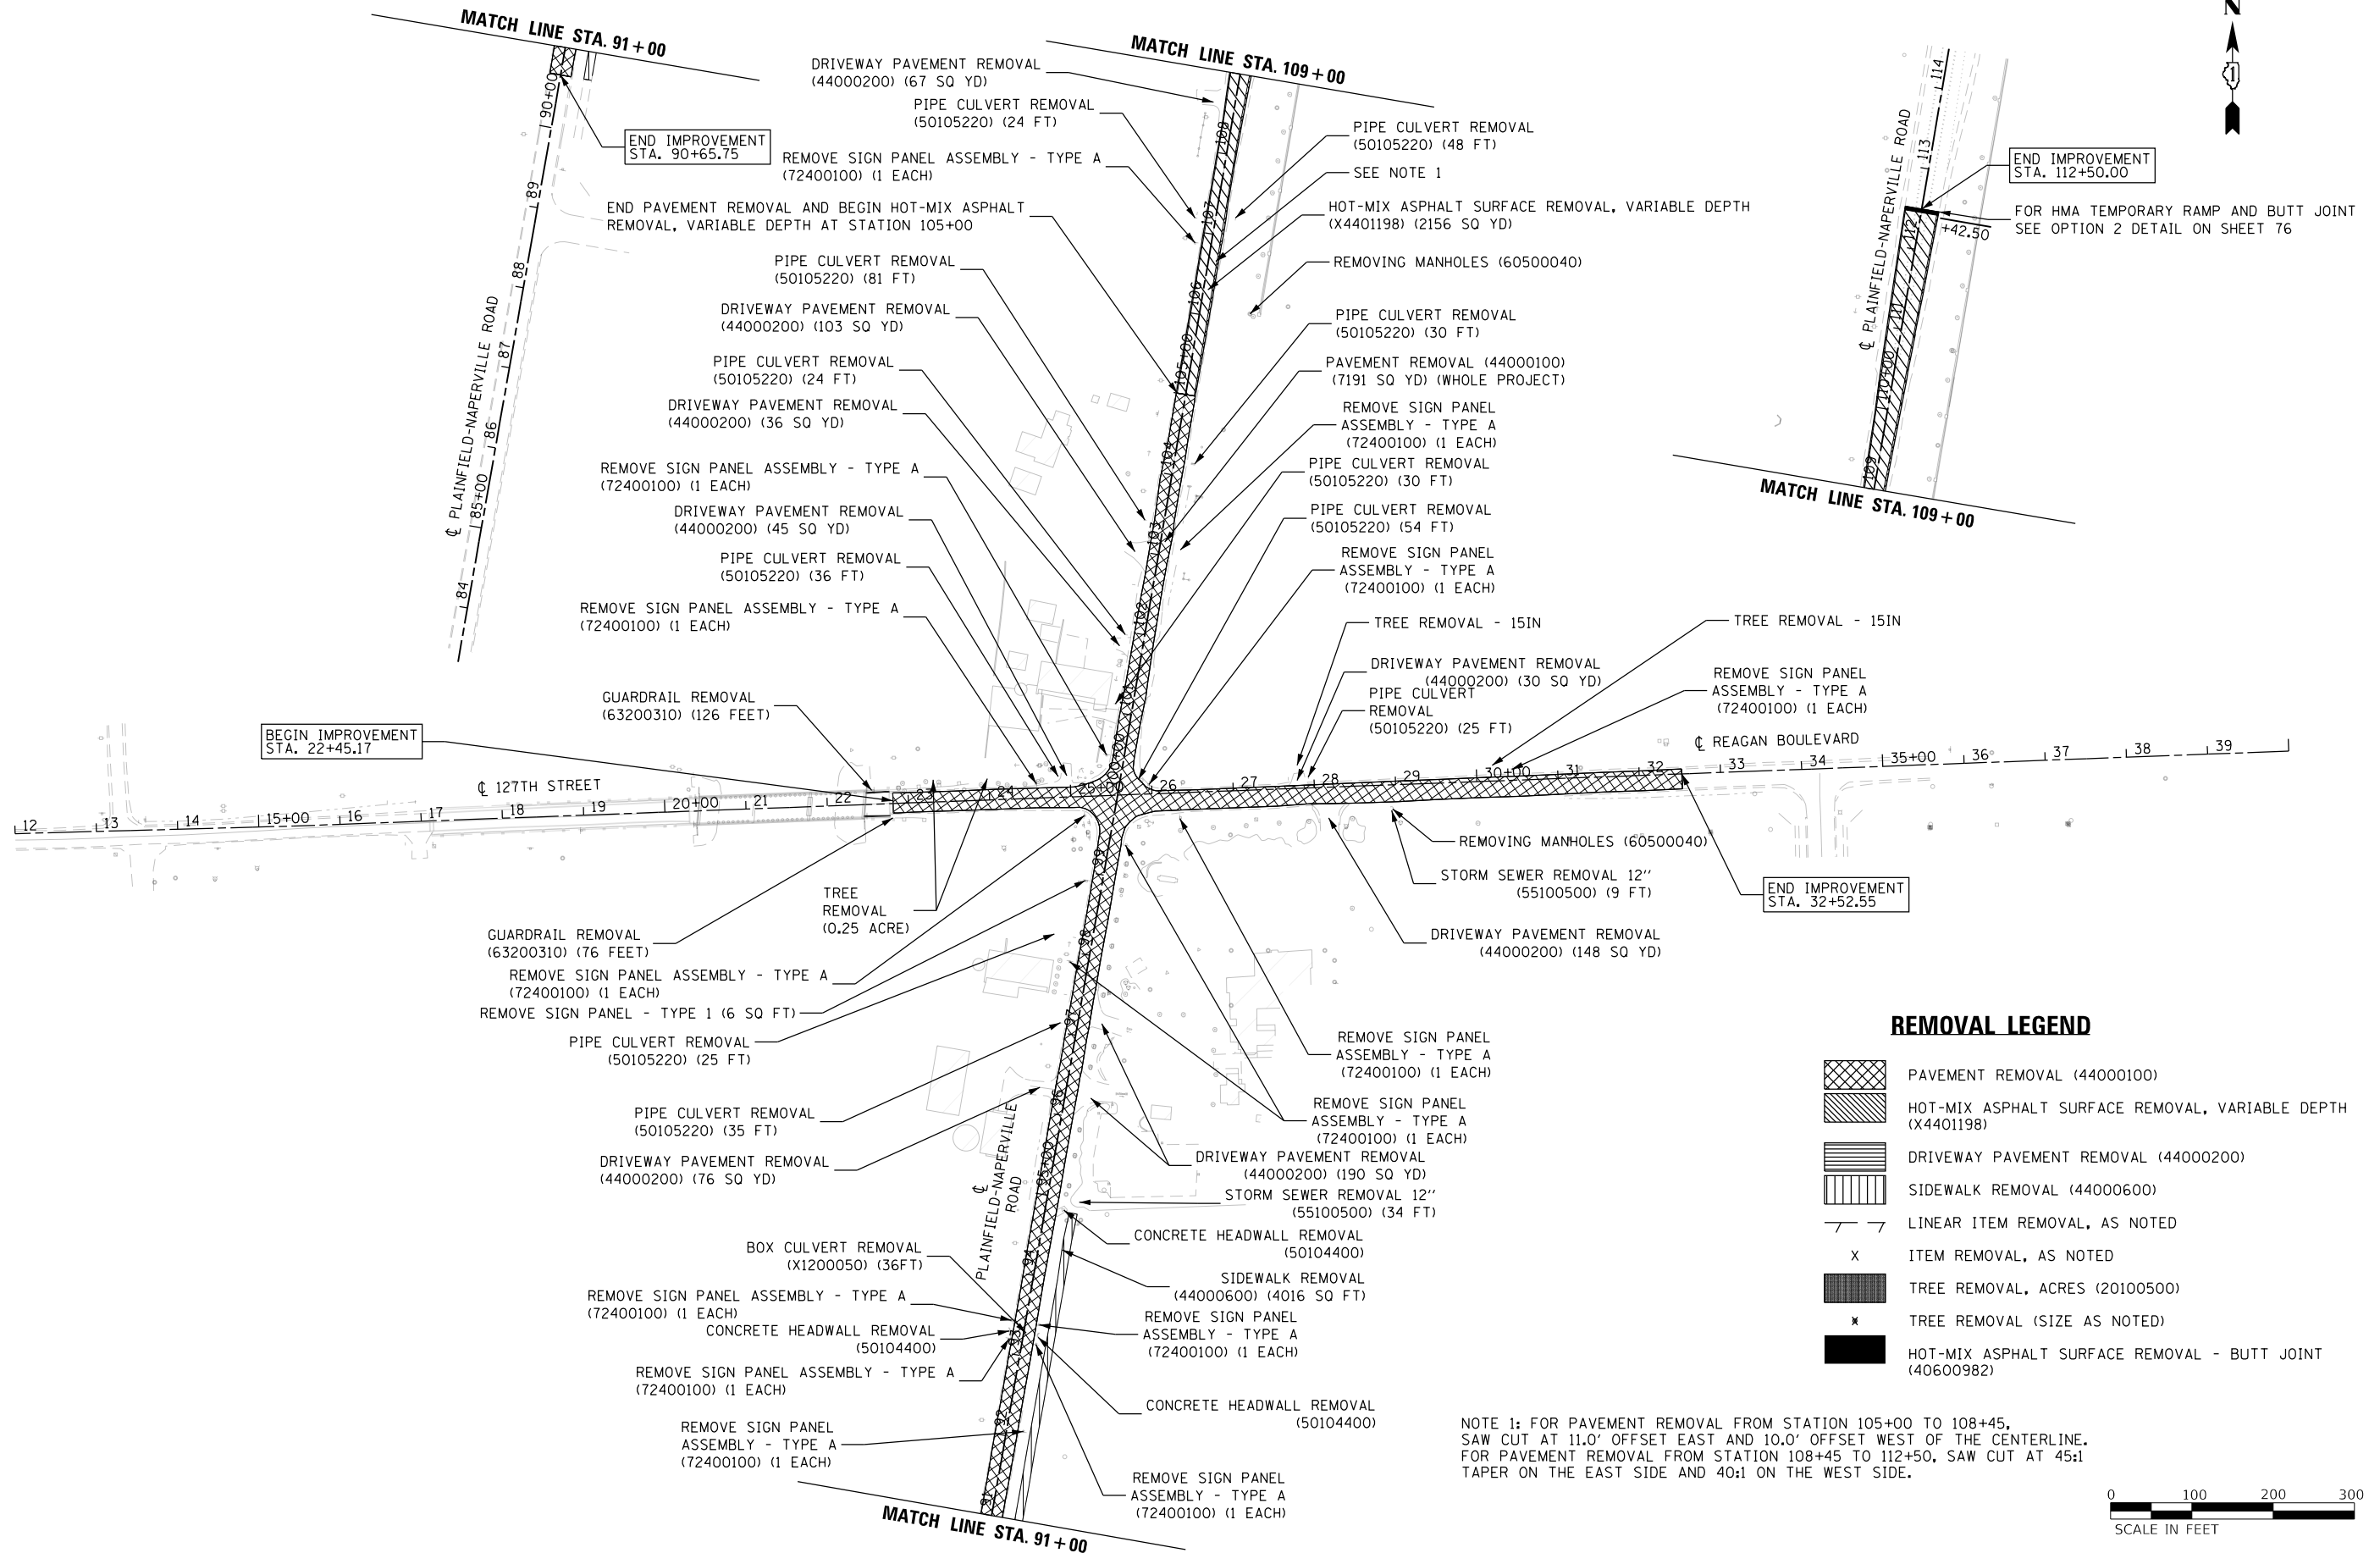

REMOVAL LEGEND

- PAVEMENT REMOVAL (44000100)
- HOT-MIX ASPHALT SURFACE REMOVAL, VARIABLE DEPTH (X4401198)
- DRIVEWAY PAVEMENT REMOVAL (44000200)
- SIDEWALK REMOVAL (44000600)
- LINEAR ITEM REMOVAL, AS NOTED
- ITEM REMOVAL, AS NOTED
- TREE REMOVAL, ACRES (20100500)
- TREE REMOVAL (SIZE AS NOTED)
- HOT-MIX ASPHALT SURFACE REMOVAL - BUTT JOINT (40600982)

NOTE 1: FOR PAVEMENT REMOVAL FROM STATION 105+00 TO 108+45, SAW CUT AT 11.0' OFFSET EAST AND 10.0' OFFSET WEST OF THE CENTERLINE. FOR PAVEMENT REMOVAL FROM STATION 108+45 TO 112+50, SAW CUT AT 45:1 TAPER ON THE EAST SIDE AND 40:1 ON THE WEST SIDE.

FILE NAME =	USER NAME = untitled	DESIGNED - GG	REVISED -	VILLAGE OF PLAINFIELD DEPARTMENT OF PUBLIC WORKS	PLAINFIELD-NAPERVILLE ROAD & 127TH STREET/REAGAN BOULEVARD				F.A.U. RTE.	SECTION	COUNTY	TOTAL SHEETS	SHEET NO.
		DRAWN - GG	REVISED -		REMOVAL PLAN				324	08-00044-00-WR	WILL	102	22
	PLOT SCALE = 200.0000' / in.	CHECKED - AM	REVISED -		SCALE: 1"=100'				CONTRACT NO. 61J25				
	PLOT DATE = 10/23/2024	DATE - 10/23/2024	REVISED -		SHEET NO.1 OF1 SHEETS STA. N/A TO STA. N/A				ILLINOIS FED. AID PROJECT				


PLAN	SURVEYED	BY	DATE
NO.	PLOTTED		
	ALIGNMENT CHECKED		
	STRUCTURE NOTATIONS CHNG		
	CADD FILE NAME		

PROFILE	SURVEYED	BY	DATE
NO.	PLOTTED		
	GRADES CHECKED		
	STRUCTURE NOTATIONS CHNG		
	CADD FILE NAME		


MODEL Default
FILE NAME: R:\CHILLEGACY\CHICAGO2 (T Drive)\2544\03_CADD\01_Sheets\05_Roadway\01_SHT-HWL-R0Y-PLAN-PROFILE_01.dgn

PROPOSED ROADWAY LEGEND (STA. 90 + 65.75-STA. 100 + 80.00)

- HOT-MIX ASPHALT SURFACE COURSE, IL-9.5, MIX "D", N70 - 2" (40604062)
HOT-MIX ASPHALT BINDER COURSE, IL-19.0, N70 - 8" (40603085)
AGGREGATE SUBGRADE IMPROVEMENT, 12" (30300112)
- COMBINATION CONCRETE CURB AND GUTTER, TYPE B-6.18 (60604400)
- AGGREGATE SHOULDERS, TYPE B, 10" (48101620)
- HOT-MIX ASPHALT SURFACE COURSE, IL-9.5 MIX "D", N50 2" (40604060)
HOT-MIX ASPHALT BINDER COURSE, IL-19.0, N50 2.5" (40603080)
AGGREGATE BASE COURSE, TYPE B' 6" (35101800)
- HOT-MIX ASPHALT SURFACE COURSE, MIX "D", IL-9.5, N50 - 2" (40604060)
HOT-MIX ASPHALT BASE COURSE - 6" (35501308)
- HOT-MIX ASPHALT SHOULDERS, 4" (48203013)
- COMBINATION CONCRETE CURB AND GUTTER, TYPE B-6.24 (60605000)

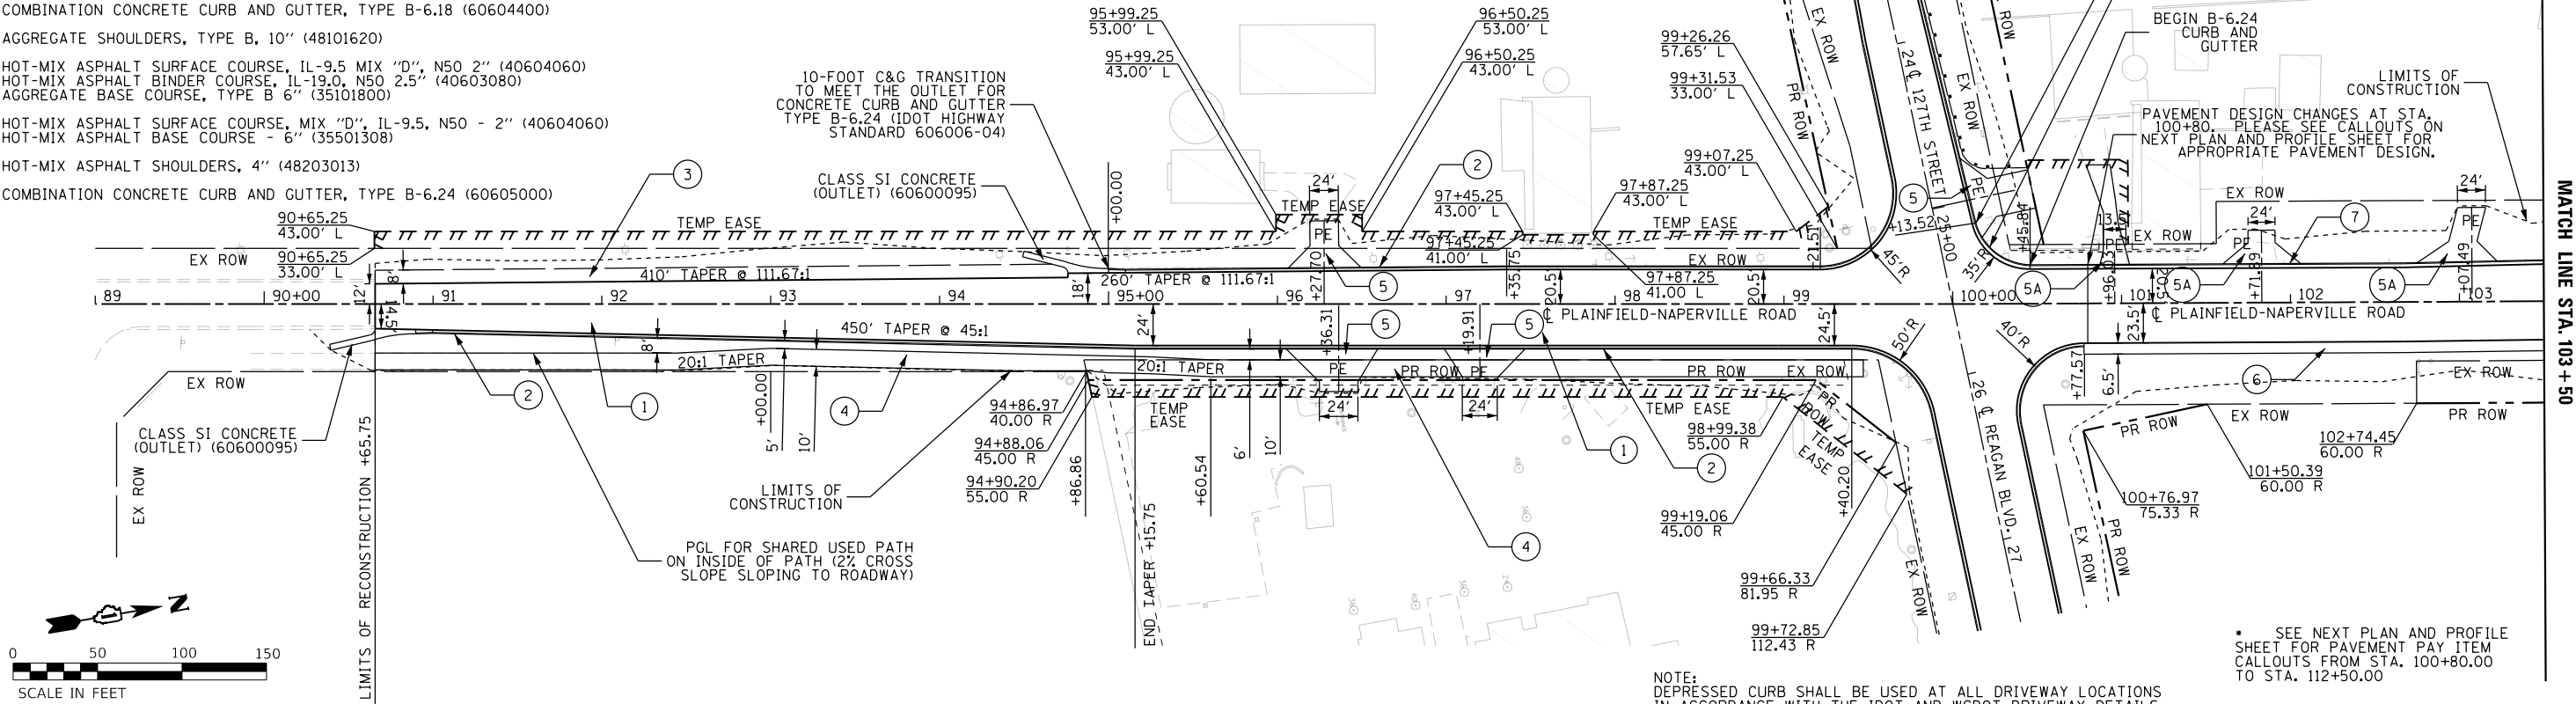

NOTE:
DEPRESSED CURB SHALL BE USED AT ALL DRIVEWAY LOCATIONS
IN ACCORDANCE WITH THE IDOT AND WCDOT DRIVEWAY DETAILS.

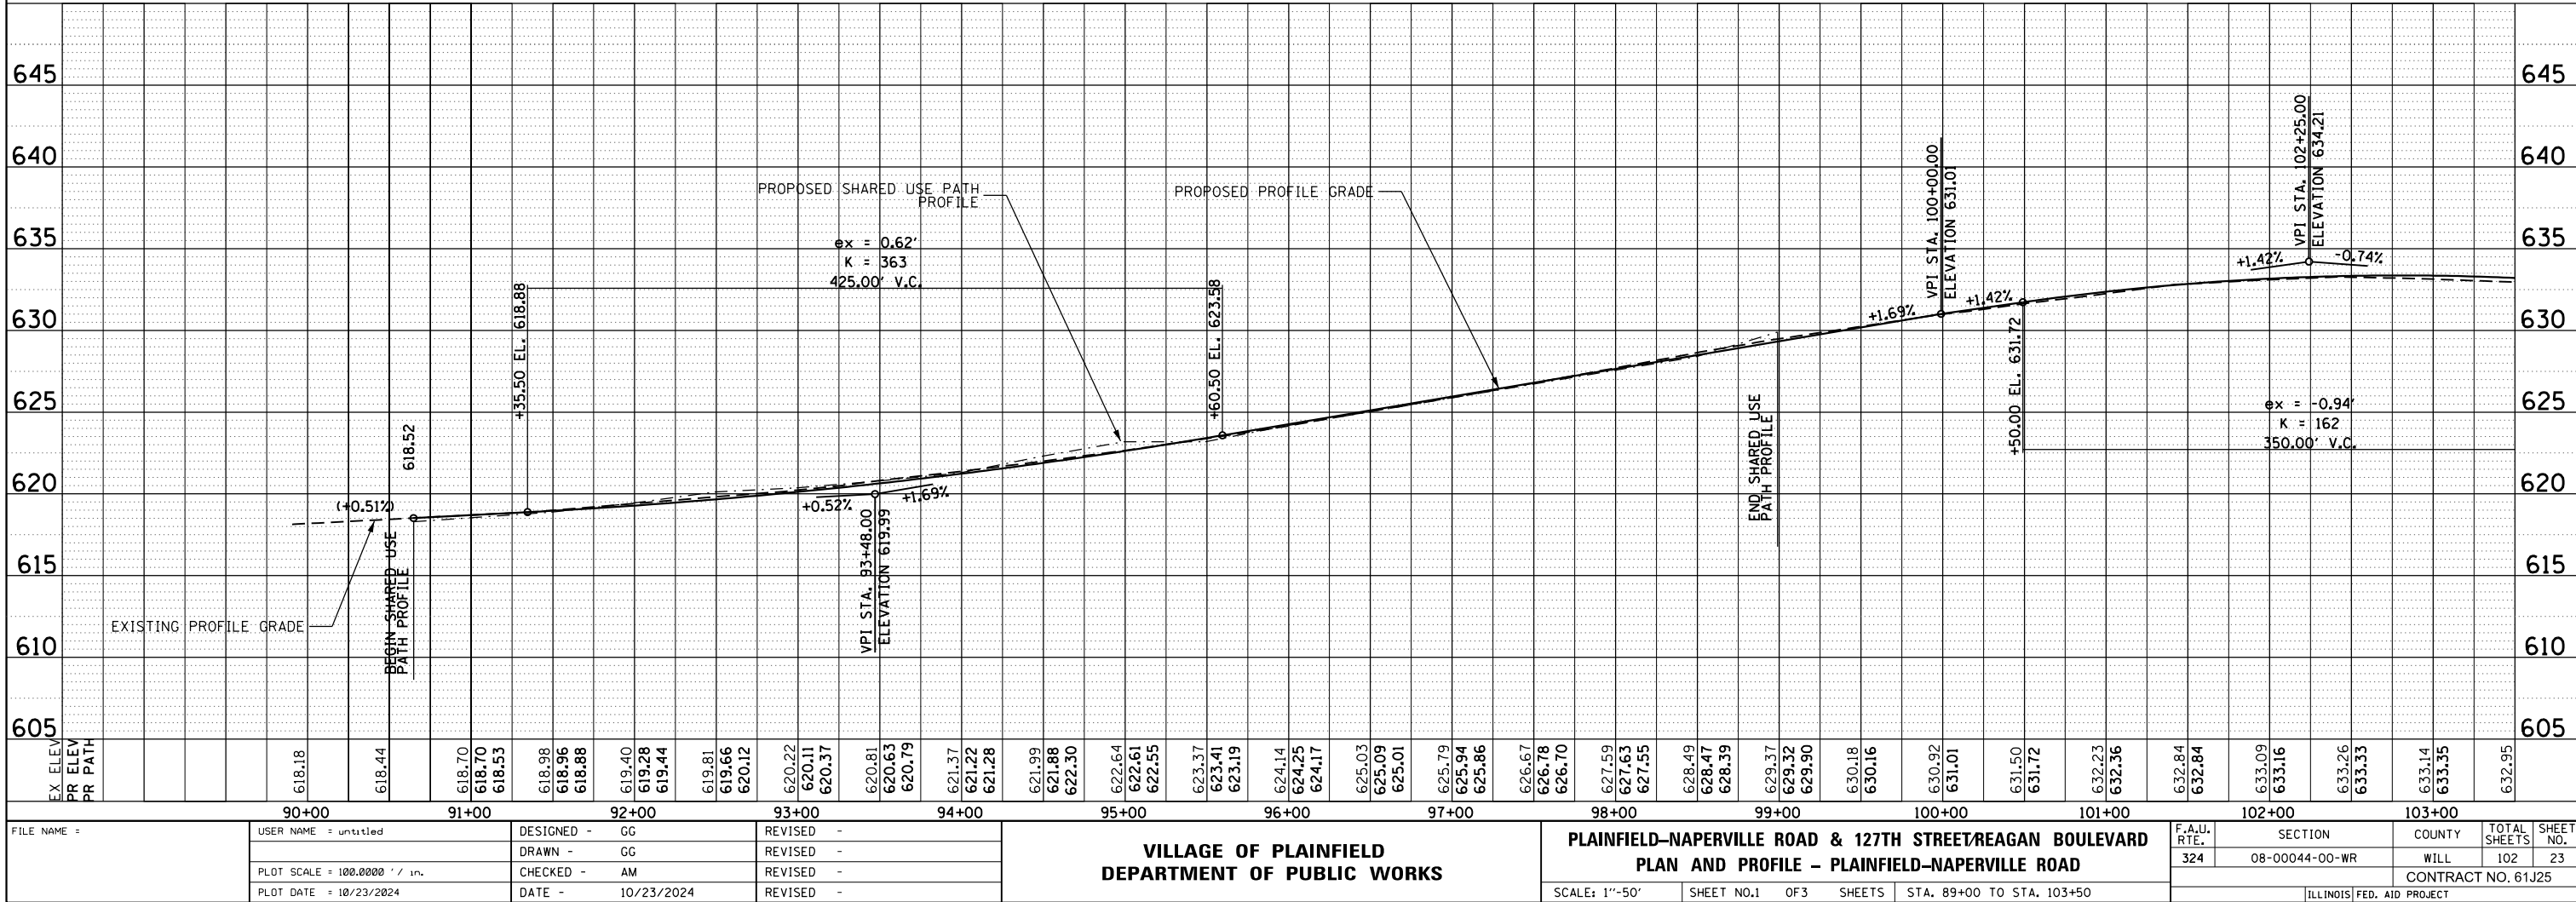

FILE NAME =	USER NAME = untitled	DESIGNED - GG	REVISED -	VILLAGE OF PLAINFIELD DEPARTMENT OF PUBLIC WORKS	PLAINFIELD-NAPERVILLE ROAD & 127TH STREET/REAGAN BOULEVARD PLAN AND PROFILE – PLAINFIELD-NAPERVILLE ROAD			F.A.U. RTE.	SECTION	COUNTY	TOTAL SHEETS	SHEET NO.	
		DRAWN - GG	REVISED -					324	08-00044-00-WR	WILL	102	23	
	PLOT SCALE = 100.0000' / in.	CHECKED - AM	REVISED -		SCALE: 1"=50'			SHEET NO.1	OF 3	SHEETS	STA. 89+00 TO STA. 103+50	CONTRACT NO. 61J25	
	PLOT DATE = 10/23/2024	DATE - 10/23/2024	REVISED -								ILLINOIS FED. AID PROJECT		


PLAN	SURVEYED	BY	DATE
	PLOTTED		
	ALIGNMENT CHECKED		
	STRUCTURE NOTATIONS CHNG		
	NO.		

PROFILE	SURVEYED	BY	DATE
	PLOTTED		
	GRADES CHECKED		
	STRUCTURE NOTATIONS CHNG		
	NO.		


MODEL Default
FILE NAME: R:\CHILEGAC\CHICAG02 (T Drive)\2544\03_C40DD01_S\resurf(05_Roadway\01-SHT-HWL-RD\PLAN\PROFILE_02.dgn

PROPOSED ROADWAY LEGEND (STA. 100 + 80.00 TO STA 112 + 50.00)

- ① HOT-MIX ASPHALT SURFACE COURSE, IL-9.5, MIX "D", N70 - 1.5" (40604062)
POLYMERIZED HOT-MIX ASPHALT BINDER COURSE, IL-4.75, N50 - 0.75" (40603200)
HOT-MIX ASPHALT BINDER COURSE, IL-19.0, N70 - 11.5" (40603085)
AGGREGATE SUBGRADE IMPROVEMENT, 12" (30300112)
- ② COMBINATION CONCRETE CURB AND GUTTER, TYPE B-6.24 (60605000)
- ③ AGGREGATE SHOULDERS, TYPE B, 10" (48101620)
- ④ HOT-MIX ASPHALT SURFACE COURSE, IL-9.5 MIX "D", N50 2" (40604060)
HOT-MIX ASPHALY BINDER COURSE, IL-19.0, N50 2.5" (40603080)
AGGREGATE BASE COURSE, TYPE B 6" (35101800)
- ⑤A HOT-MIX ASPHALT SURFACE COURSE, MIX "D", N50 - 2.5" (40604060)
AGGREGATE BASE COURSE, TYPE B, 12" (35102400)
- ⑥ HOT-MIX ASPHALT SHOULDERS, 4" (48203013)
- ⑦ HOT-MIX ASPHALT SURFACE COURSE, IL-9.5, MIX "D", N70 - 1.5" (40604062)
POLYMERIZED HOT-MIX ASPHALT BINDER COURSE, IL-4.75, N50 - 0.75" (40603200)

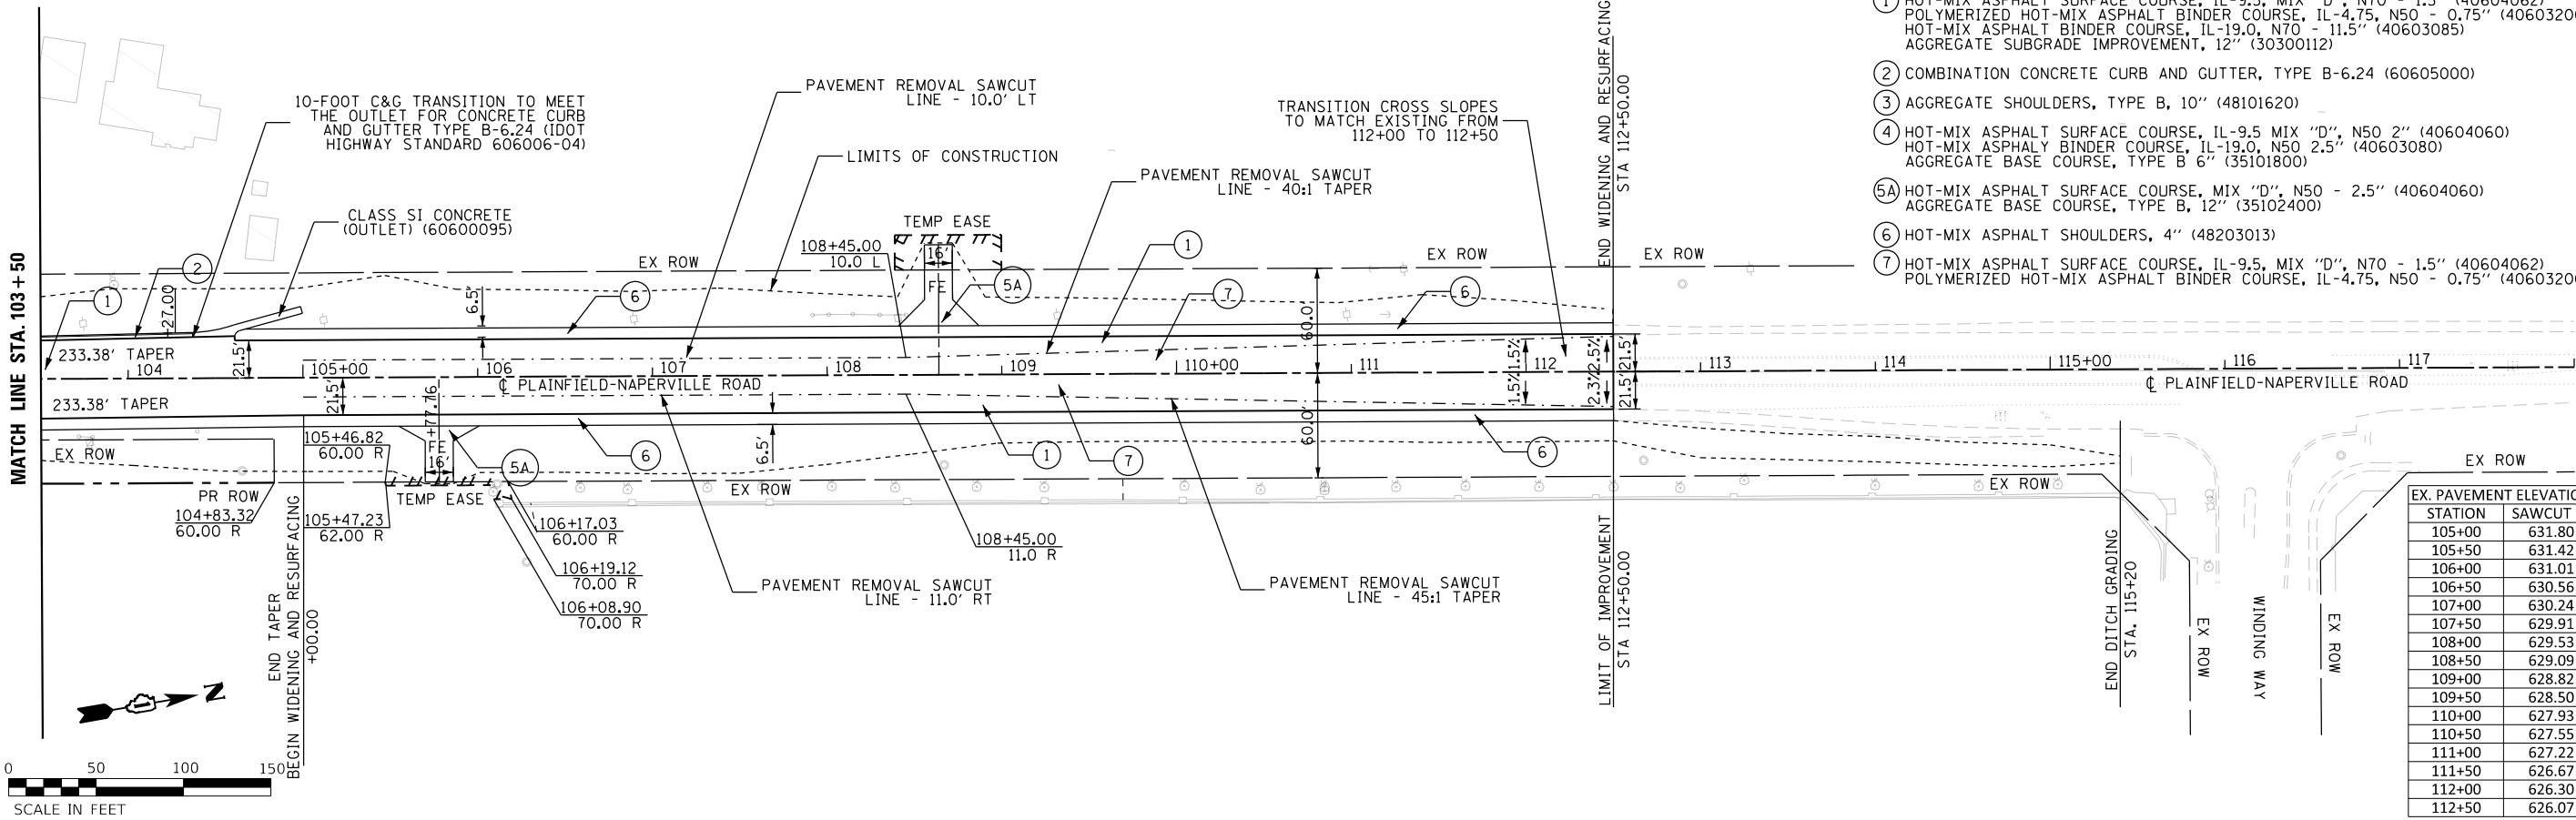

EX. PAVEMENT ELEVATIONS AT SAWCUTS		
STATION	SAWCUT LT	SAWCUT RT
105+00	631.80	631.87
105+50	631.42	631.50
106+00	631.01	631.00
106+50	630.56	630.61
107+00	630.24	630.28
107+50	629.91	629.96
108+00	629.53	629.54
108+50	629.09	629.18
109+00	628.82	628.90
109+50	628.50	628.53
110+00	627.93	628.16
110+50	627.55	627.76
111+00	627.22	627.40
111+50	626.67	626.96
112+00	626.30	626.50
112+50	626.07	626.17

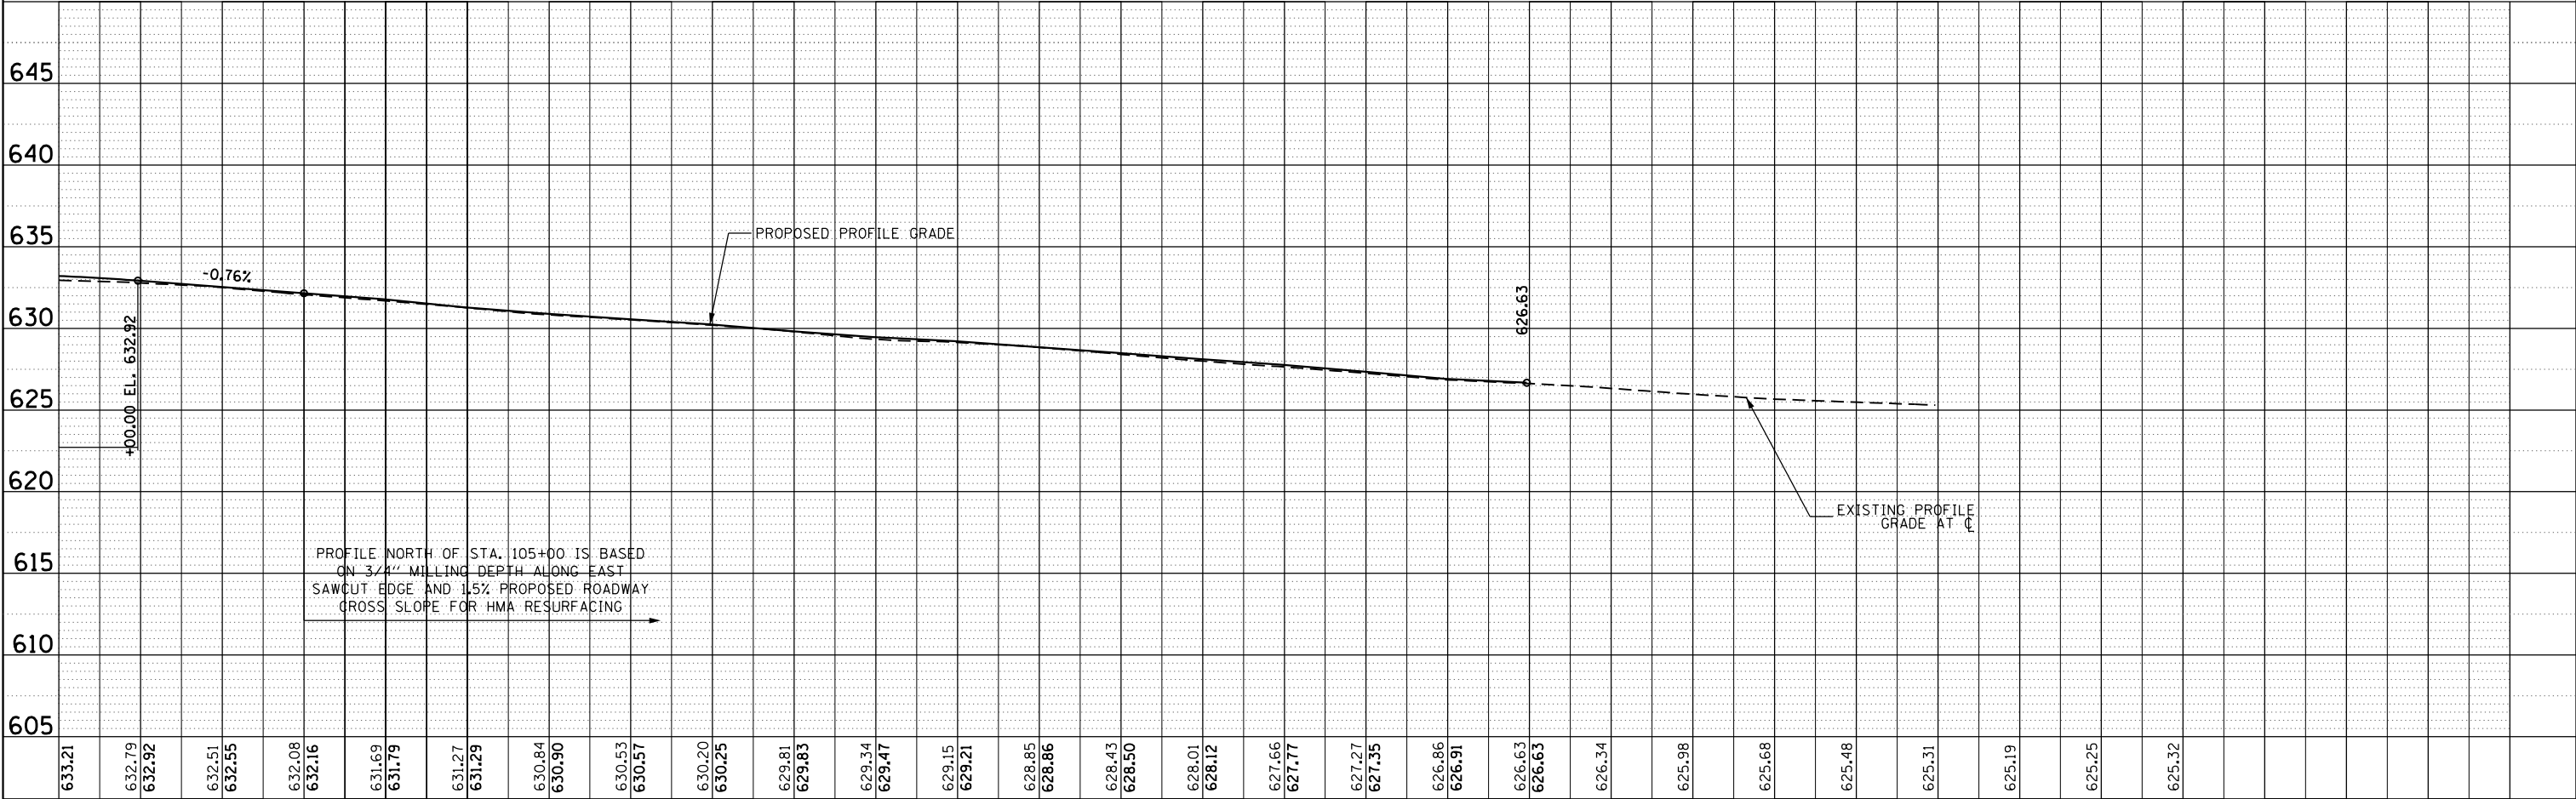

FILE NAME =	USER NAME = untitled	DESIGNED - GG	REVISED -	VILLAGE OF PLAINFIELD DEPARTMENT OF PUBLIC WORKS	PLAINFIELD-NAPERVILLE ROAD & 127TH STREET/REAGAN BOULEVARD PLAN & PROFILE – PLAINFIELD-NAPERVILLE ROAD				F.A.U. RTE.	SECTION	COUNTY	TOTAL SHEETS	SHEET NO.
		DRAWN - GG	REVISED -						324	08-00044-00-WR	WILL	102	24
	PLOT SCALE = 100.0000' / in.	CHECKED - AM	REVISED -										
	PLOT DATE = 10/23/2024	DATE - 10/23/2024	REVISED -										
									CONTRACT NO. 61J25				
					SCALE: 1"=50'	SHEET NO.2	OF3	SHEETS	STA. 103+50 TO STA.				
					ILLINOIS FED. AID PROJECT								

PLAN	SURVEYED	BY	DATE
NO.	PLOTTED		
	ALIGNMENT CHECKED		
	STRUCTURE NOTATIONS CHNG		
	CADD FILE NAME		

PROFILE	SURVEYED	BY	DATE
NO.	PLOTTED		
	GRADES CHECKED		
	STRUCTURE NOTATIONS CHNG		
	CADD FILE NAME		



MODEL Default
FILE NAME: R:\CHILEGACY\CHICAGO2 (T Drive)\2544\03_CADD\01_Sheets\05_Roadway\01-SHT-HWL-RD+PLAN-PROFILE_03.dgn

GUARDRAIL LEGEND

- (A) TRAFFIC BARRIER TERMINAL, TYPE 6 (63100085)
- (B) STEEL PLATE BEAM GUARDRAIL, TYPE A, 9 FOOT POSTS (63000003)
- (C) TRAFFIC BARRIER TERMINAL, TYPE 1 (SPECIAL) TANGENT (63100167)
- (D) STEEL PLATE BEAM GUARDRAIL (SHORT RADIUS) (X6330725)
- (E) TRAFFIC BARRIER TERMINAL, TYPE 2 (63100045)


PROPOSED ROADWAY LEGEND

- ① HOT-MIX ASPHALT SURFACE COURSE, IL-9.5, MIX "D", N70 - 2" (40604062)
HOT-MIX ASPHALT BINDER COURSE, IL-19.0, N70 - 8" (40603085)
AGGREGATE SUBGRADE IMPROVEMENT, 12" (30300112)
- ② COMBINATION CONCRETE CURB AND GUTTER, TYPE B-6.18 (60604400)
- ③ HOT-MIX ASPHALT SURFACE COURSE, IL-9.5 MIX "D", N50 2" (40604060)
HOT-MIX ASPHALT BINDER COURSE, IL-19.0, N50 2.5" (40603080)
- ④ HOT-MIX ASPHALT SURFACE COURSE, MIX "D", IL-9.5, N50 - 2" (40604060)
HOT-MIX ASPHALT BASE COURSE - 6" (35501308)

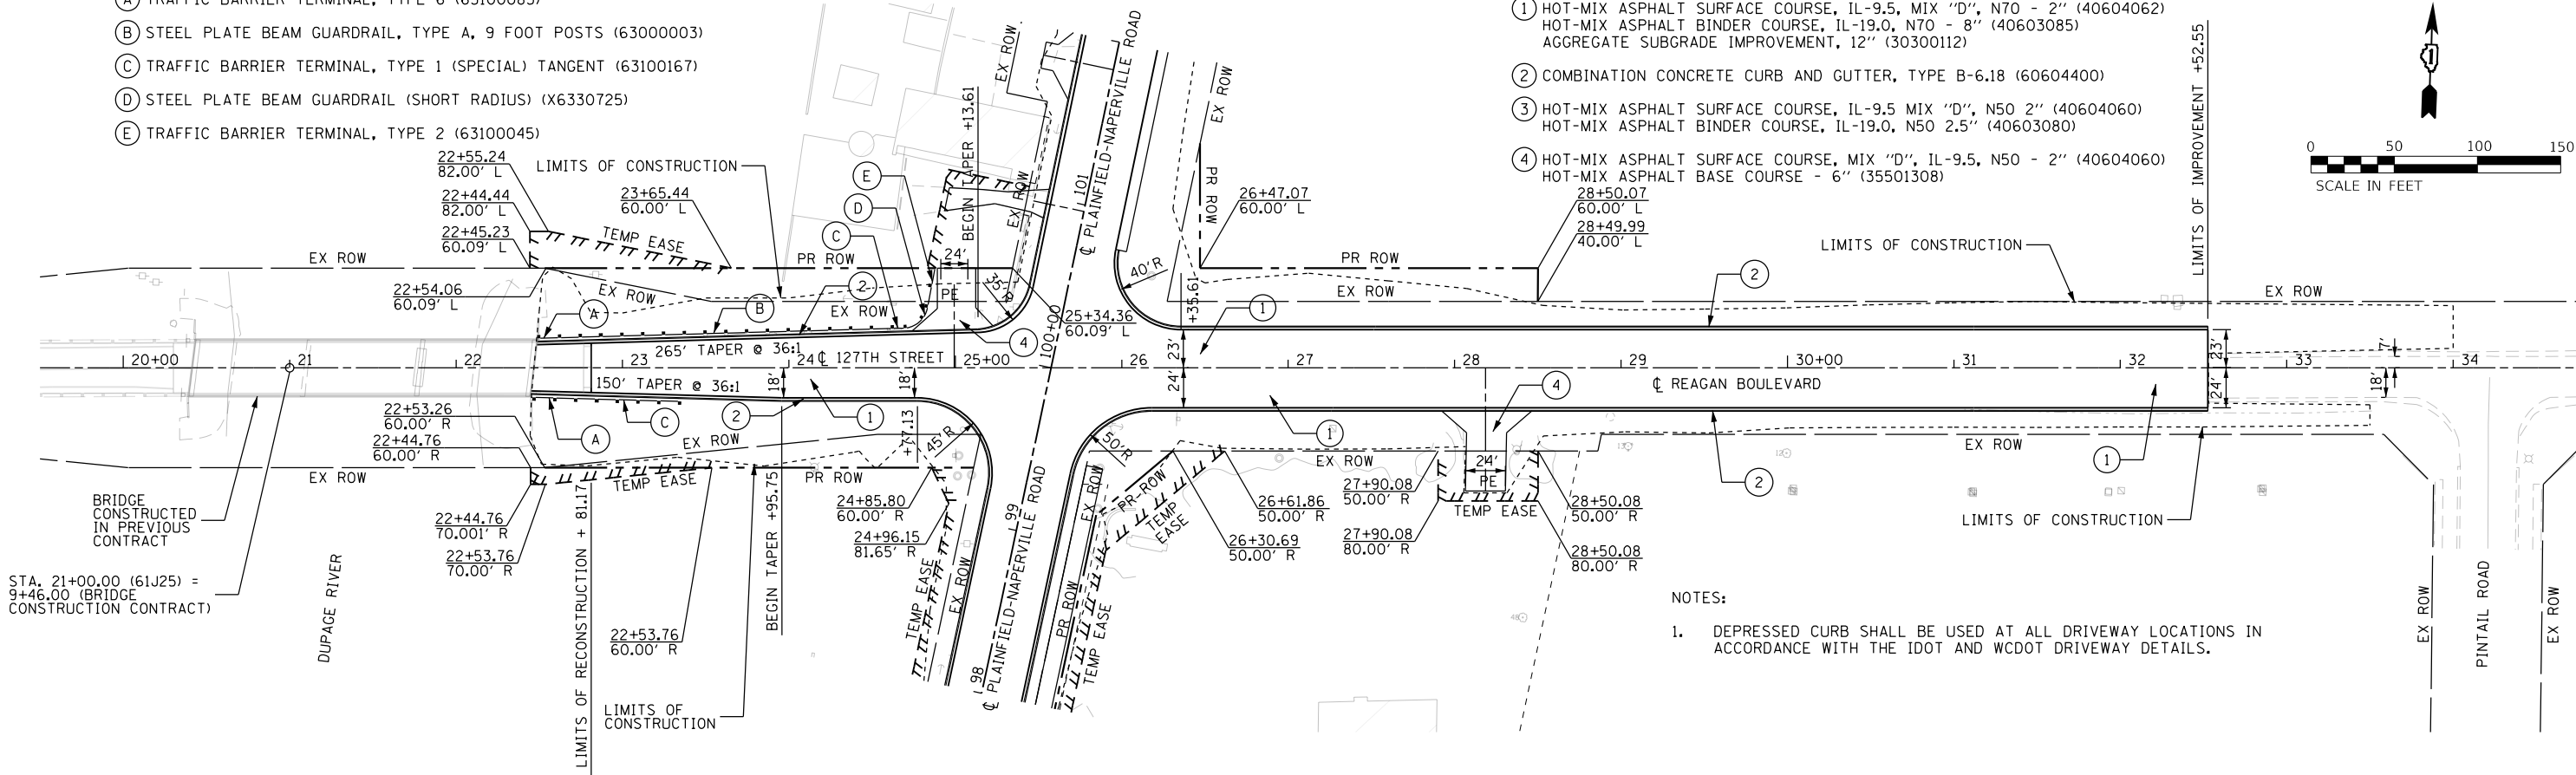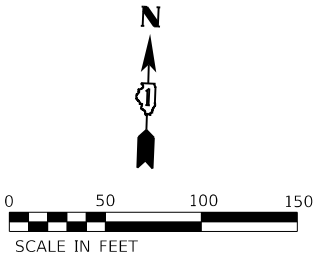

NOTES:

- DEPRESSED CURB SHALL BE USED AT ALL DRIVEWAY LOCATIONS IN ACCORDANCE WITH THE IDOT AND WCDOT DRIVEWAY DETAILS.

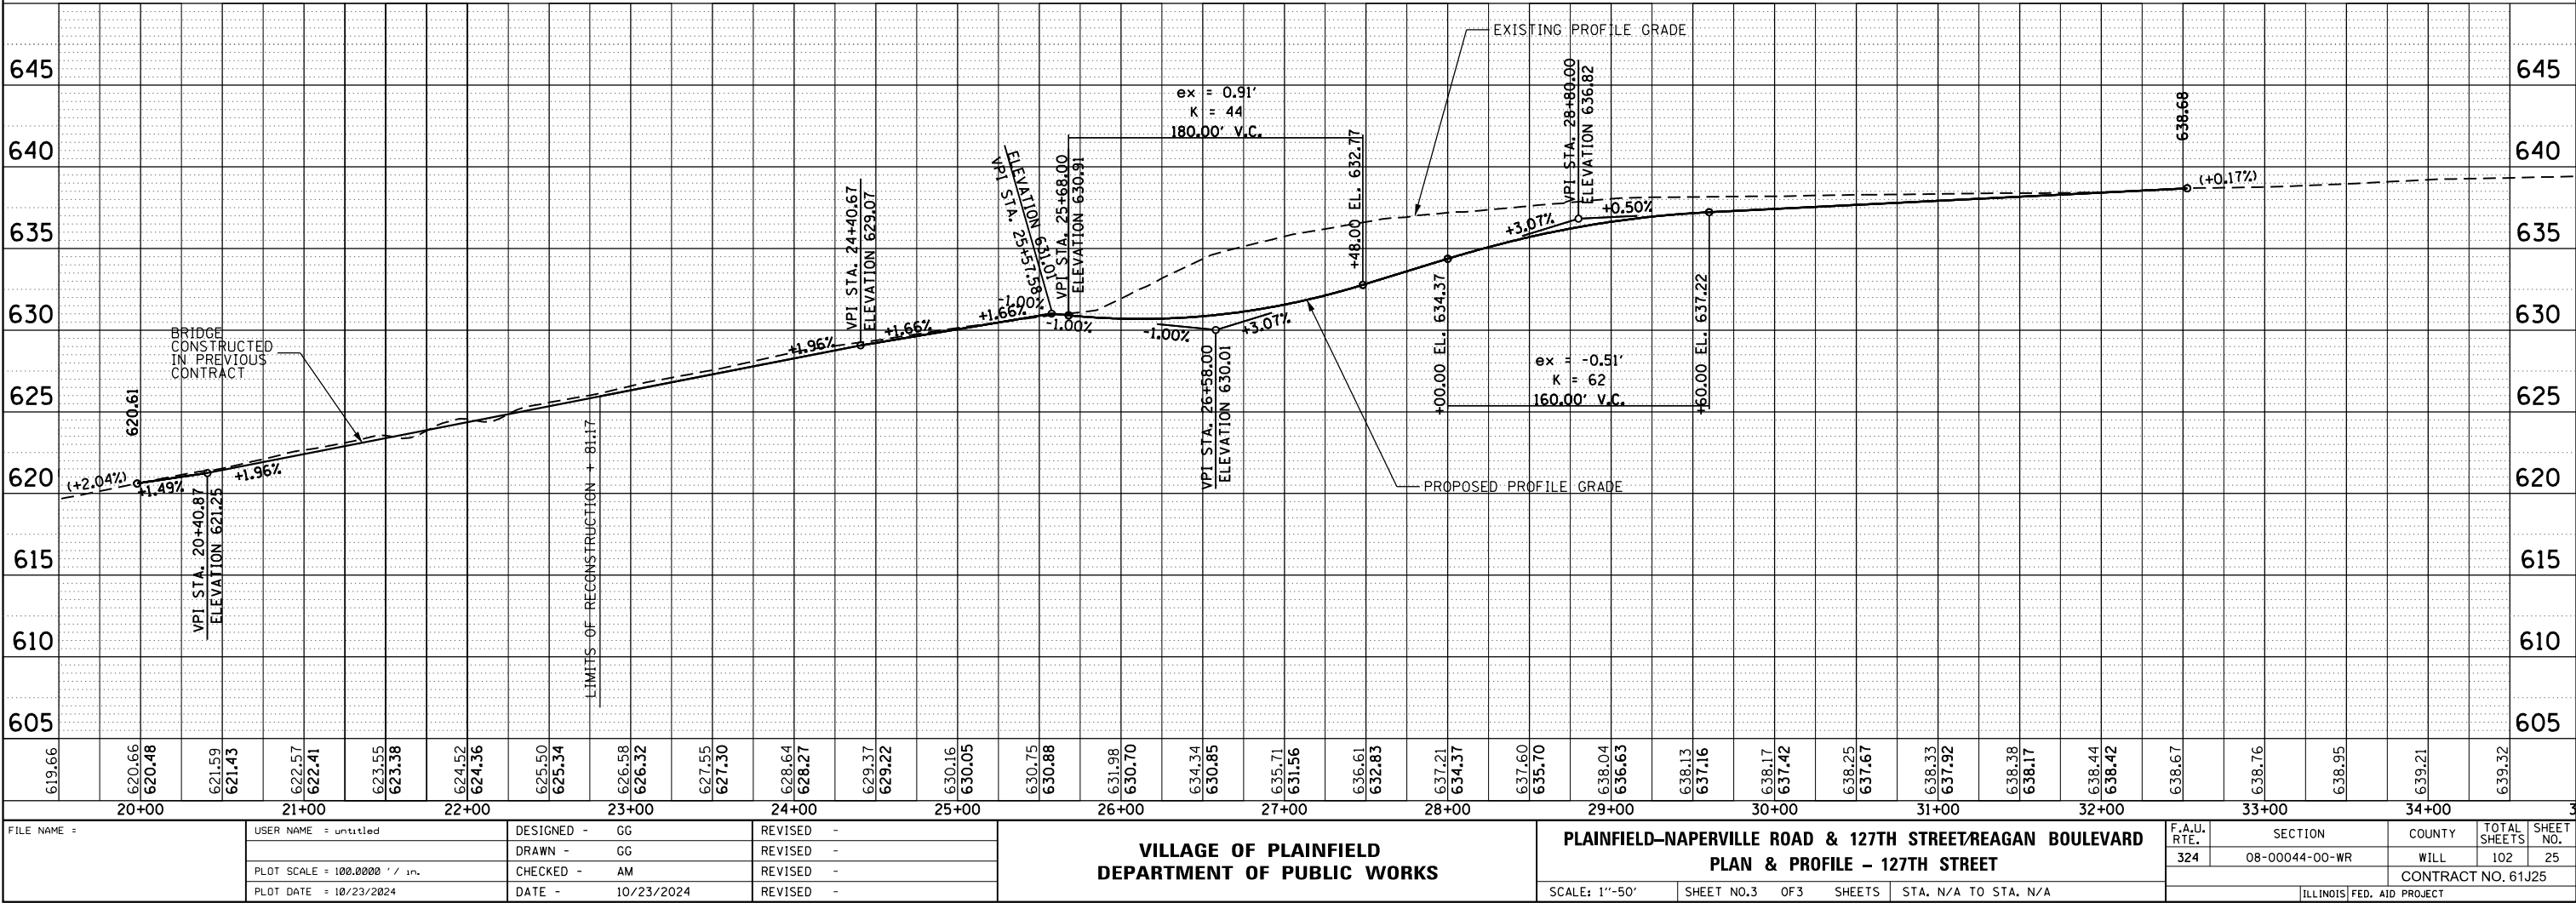

VILLAGE OF PLAINFIELD
DEPARTMENT OF PUBLIC WORKS

PLAINFIELD-NAPERVILLE ROAD & 127TH STREET/REAGAN BOULEVARD
PLAN & PROFILE - 127TH STREET

SCALE: 1"=50' SHEET NO.3 OF3 SHEETS STA. N/A TO STA. N/A

F.A.U. RTE.	SECTION	COUNTY	TOTAL SHEETS	SHEET NO.
324	08-00044-00-WR	WILL	102	25
CONTRACT NO. 61J25				
ILLINOIS FED. AID PROJECT				

MAINTENANCE OF TRAFFIC GENERAL NOTES

1.

THE CONTRACTOR SHALL MAINTAIN ACCESS TO ALL PRIVATE AND FIELD ENTRANCES DURING CONSTRUCTION.
2.

ALL SIGNING SHALL BE IN ACCORDANCE WITH THE APPLICABLE PROVISIONS OF THE IDOT'S "STANDARD SPECIFICATIONS FOR ROAD AND BRIDGE CONSTRUCTION" ADOPTED JANUARY 1, 2022. THE DETAILS IN THESE PLANS, AND THE LATEST EDITION OF THE ILLINOIS MANUAL ON UNIFORM TRAFFIC CONTROL DEVICES.
4.

THE CONTRACTOR SHALL BE RESPONSIBLE FOR ENSURING THAT ALL BARRICADES, SIGNS, LIGHTS AND OTHER TRAFFIC CONTROL DEVICES INSTALLED BY THE CONTRACTOR ARE IN PLACE AND OPERATING 24 HOURS EACH DAY DURING CONSTRUCTION.
5.

AS A MINIMUM, ALL AMBER FLASHING LIGHTS THAT ARE REQUIRED SHALL MEET THE REQUIREMENTS FOR TYPE A-LOW INTENSITY FLASHING LIGHTS IN ARTICLE 1084.01 OF THE STANDARD SPECIFICATIONS. ALL LIGHTS MUST OPERATE DURING HOURS OF DARKNESS. ONLY LIGHTS THAT HAVE BEEN APPROVED BY THE ILLINOIS DEPARTMENT OF TRANSPORTATION SHALL BE USED.
6.

PORTABLE/CHANGEABLE ELECTRONIC MESSAGE BOARDS SHALL BE USED IN ADVANCE OF THE PROJECT ACCORDING TO IDOT STANDARDS AND SHALL BE IN PLACE A MINIMUM OF 72 HOURS PRIOR TO COMMENCING THE WORK AND REMAIN THROUGHOUT THE ROADWAY CONSTRUCTION WORK AT ALL APPROACHES OPEN TO TRAFFIC.
7.

THE VILLAGE OF PLAINFIELD DEPARTMENT OF PUBLIC WORKS SHALL BE NOTIFIED A MINIMUM OF TWO (2) WORKING DAYS IN ADVANCE OF ANY CONSTRUCTION WITHIN THE VILLAGE RIGHT-OF-WAY.
8.

EXCAVATION AND PAVEMENT WIDENING ON BOTH SIDES OF THE PAVEMENT AT ANY ONE LOCATION AT THE SAME TIME WILL NOT BE PERMITTED PER ARTICLE 701.18 OF THE IDOT SPECIFICATIONS.
9.

ALL SIGNS SHALL BE IN ACCORDNACE WITH MUTCD.
10.

W21-1(O)-48 SIGNS TO BE REMOVED WHEN WORKERS ARE NOT PRESENT FOR MORE THAN ONE HOUR.
11.

THE CONTRACTOR SHALL CONTACT KALPANA KANNAN-HOSADURGA, THE DISTRICT ONE TRAFFIC CONTROL SUPERVISOR, AT KALPANA.KANNAN-HOSADURGA@ILLINOIS.GOV A MINIMUM OF 72 HOURS IN ADVANCE OF BEGINNING WORK.
12.

DRUMS ALONG MAJOR COLLECTORS SHALL BE PLACED AS FOLLOWS
50’ C-C ALONG TANGENTS
20’ ALONG TAPERS
10’ ALONG RADII/CURVES
13.

ALL SIGNS MUST BE POST MOUNTED, IN THE GROUND WHEREVER POSSIBLE, AND WITH A 7’ CLEARANCE WHICH IS MEASURED FROM THE TOP OF PAVEMENT TO THE BOTTOM OF THE SIGN. SIGNS THAT WILL FREQUENTLY BE TAKEN DOWN (SUCH AS THE SYMBOLIC WORKER OR SYMBOLIC FLAGGER SIGNS) SHOULD NOT BE POST MOUNTED.
14.

INSTALL ALL CHANGEABLE MESSAGE SIGNS INFORMING THE PUBLIC OF THE DETOUR, AT LEAST 2 WEEKS PRIOR TO THE ROADWAY CLOSURE.

SUGGESTED STAGING

PRESTAGE

CONSTRUCT TEMPORARY PAVEMENT ALONG THE WEST SIDE OF PLAINFIELD-NAPERVILLE ROAD PRIOR TO STAGE 1 TO ACCOMMODATE THE TWO-WAY TRAFFIC NEEDED DURING STAGES 1 AND 2 USING IDOT STANDARDS.

STAGE 1A

SHIFT TRAFFIC TO THE WEST SIDE OF PLAINFIELD-NAPERVILLE ROAD AND UTILIZE TEMPORARY PAVEMENT CONSTRUCTED IN PRESTAGE.

DETOUR TRAFFIC ALONG 127TH STREET EAST OF PLAINFIELD-NAPERVILLE ROAD USING DETOUR ROUTE STAGE 1A PLAN.

CONSTRUCT REAGAN BLVD. EAST OF PLAINFIELD-NAPERVILLE ROAD.

CONSTRUCT EAST SIDE OF PLAINFIELD-NAPERVILLE ROAD FOR LENGTH OF PROJECT ALONG THE CENTERLINE OF THE ROADWAY, EXCEPT AS NOTED IN MAINTENANCE OF TRAFFIC PLANS.

CONSTRUCT PORTIONS OF STORM SEWER AND CULVERT CROSSINGS UNDER TEMPORARY PAVEMENT AND UNDER A PORTION OF THE SB PLAINFIELD-NAPERVILLE LANE USING 2L,2W CLOSURES. SEE EROSION AND SEDIMENT CONTROL PLANS FOR LOCATIONS.

STAGE 1B

SHIFT TRAFFIC TO OUTER EXTENTS OF PLAINFIELD-NAPERVILLE ROAD AND UTILIZE TEMPORARY PAVEMENT CONSTRUCTED IN PRESTAGE AND STAGE 1.

CONSTRUCT CENTER PORTION OF PLAINFIELD-NAPERVILLE ROAD AS NOTED ON THE MAINTENANCE OF TRAFFIC PLANS.

STAGE 2A

SHIFT TRAFFIC TO THE EAST SIDE OF PLAINFIELD-NAPERVILLE ROAD, UTILIZING THE PERMANENT ROADWAY AS WELL AS TEMPORARY PAVEMENT/SHOULDER AS NOTED.

CONSTRUCT THE WEST SIDE OF PLAINFIELD-NAPERVILLE ROAD AT THE CENTERLINE FOR THE DURATION OF THE PROJECT.

DETOUR TRAFFIC ALONG REAGAN BOULEVARD WEST OF PLAINFIELD-NAPERVILLE ROAD USING DETOUR ROUTE STAGE 2A PLAN.

STAGE 2B

REMOVE TEMPORARY PAVEMENT AND CONSTRUCT CURB AND GUTTER ALONG THE EAST SIDE OF PLAINFIELD-NAPERVILLE ROAD, AS NOTED ON THE MAINTENANCE OF TRAFFIC PLANS.

SHIFT TRAFFIC ALONG PLAINFIELD-NAPERVILLE ROAD AS NOTED ON THE MAINTENANCE OF TRAFFIC PLANS.

CONTRACTOR TO CONSTRUCT THE INTERSECTION PORTION OF THE WORK IN SECTIONS IN ORDER TO ALLOW TRAFFIC TO BE MOVING IN TWO DIRECTIONS AT ALL TIMES.

MAINTENANCE OF TRAFFIC LEGEND

- WORK ZONE
- TEMPORARY PAVEMENT
- DRUM WITH STEADY BURN MONODIRECTIONAL LIGHT, SPACED @ 50’ C-C Tangents; 20’ C-C Tapers; 10’ C-C Along Radii/Curves
- DRUM, SPACED @ 50’ C-C Tangents; 20’ C-C Tapers; 10’ C-C Along Radii/Curves
- DIRECTION INDICATOR BARRICADE WITH STEADY BURN MONODIRECTIONAL LIGHT, SPACED @ 50’ C-C
- TYPE II BARRICADE WITH STEADY BURN MONODIRECTIONAL LIGHT, SPACED @ 50’ C-C
- VERTICAL PANEL, SPACED AT 50’
- VERTICAL BARRICADE WITH MONODIRECTIONAL FLASHING LIGHT, SPACED @ 50’ C-C
- TYPE III BARRICADE WITH FLASHING MONODIRECTIONAL LIGHTS
- FLASHING ARROW BOARD
- DIRECTION OF TRAFFIC (FOR VEHICULAR TRAFFIC)
- CHANGEABLE MESSAGE SIGN
- TEMPORARY CONCRETE BARRIER
- IMPACT ATTENUATORS, TEMPORARY (FULLY REDIRECTIVE), TEST LEVEL 2
- STAGING SIGN
- EXISTING SIGN
- IMPACT ATTENUATORS, TEMPORARY (FULLY-REDIRECTIVE, NARROW), TEST LEVEL 2
- TA (PE)

TEMPORARY ACCESS (PRIVATE ENTRANCE)
- TA (CE)

TEMPORARY ACCESS (COMMERCIAL ENTRANCE)
- TA (ROAD)

TEMPORARY ACCESS (ROAD)
- TA (FE)

TEMPORARY ACCESS (FIELD ENTRANCE)
- AGGREGATE FOR TEMPORARY ACCESS

TEMPORARY PAVEMENT MARKING LEGEND

- ①

TEMPORARY PAVEMENT MARKING - LINE 4” - TYPE IV TAPE - WHITE EDGE LINE
- ②

TEMPORARY PAVEMENT MARKING - LINE 4” - TYPE IV TAPE - YELLOW EDGE LINE
- ③

TEMPORARY PAVEMENT MARKING - LINE 6” - TYPE IV TAPE - WHITE DOTTED LINE, 2’ LINE, 6’ SPACE
- ④

TEMPORARY PAVEMENT MARKING - LINE 6” - TYPE IV TAPE - WHITE SOLID LINE
- ⑤

TEMPORARY PAVEMENT MARKING - LINE 24” - TYPE IV TAPE - WHITE STOP LINE
- ⑥

TEMPORARY PAVEMENT MARKING LETTERS AND SYMBOLS - TYPE IV TAPE - WHITE

FILE NAME =	USER NAME = untitled	DESIGNED - GG	REVISED -	VILLAGE OF PLAINFIELD DEPARTMENT OF PUBLIC WORKS	PLAINFIELD-NAPERVILLE ROAD & 127TH STREET/REAGAN BOULEVARD MOT GENERAL NOTES AND SEQUENCE OF CONSTRUCTION				F.A.U. RTE.	SECTION	COUNTY	TOTAL SHEETS	SHEET NO.
		DRAWN - GG	REVISED -						324	08-00044-00-WR	WILL	102	26
	PLOT SCALE = 0.1667' / in.	CHECKED - AM	REVISED -						CONTRACT NO. 61J25				
	PLOT DATE = 10/23/2024	DATE - 10/23/2024	REVISED -		SCALE: N/A	SHEET NO.1	OF15	SHEETS	STA. N/A TO STA. N/A	ILLINOIS FED. AID PROJECT			

MOT TYPICAL SECTION LEGEND

- WORK ZONE
- TEMPORARY PAVEMENT
- DIRECTION OF TRAFFIC
- 1

TEMPORARY PAVEMENT MARKING TAPE, TYPE IV
4" (SOLID WHITE)
- 2

TEMPORARY PAVEMENT MARKING TAPE, TYPE IV
4" (SOLID YELLOW)
- 3

TEMPORARY CONCRETE BARRIER WITH TYPE C
CRYSTAL REFLECTORS
- 4

DRUM, OR BARRICADE
- 5

TOPSOIL EXCAVATION AND PLACEMENT
- 6

TEMPORARY EROSION CONTROL SEEDING
- 7

VERTICAL PANEL
- A

EXISTING HMA PAVEMENT
- B


EXISTING AGGREGATE SHOULDER
- C

EXISTING HMA SIDEWALK

1. FOR TEMPORARY PAVEMENT CROSS SLOPE, MATCH
EXISTING PAVEMENT CROSS SLOPE. TEMPORARY
PAVEMENT SHALL HAVE A 1.5% MINIMUM CROSS SLOPE.


2' MIN. FROM DRUM WITH STEADY BURNING LIGHT TO
2. TEMPORARY PAVEMENT EDGE PER IDOT HIGHWAY
STANDARD 701006-05.

TEMPORARY CONCRETE BARRIER IS PINNED IN STAGE 1
AND UNPINNED IN STAGE 2 FOR ALL ROADWAYS. PER
IDOT SAFETY AND POLICY MEMORANDUM, 5' BUFFER
NEEDED FOR PINNED TEMPORARY CONCRETE BARRIER
FROM WORK ZONE AND 2' BUFFER NEEDED FOR UNPINNED
TEMPORARY CONCRETE BARRIER FROM WORK ZONE.
BUFFERS ARE MEASURED FROM EDGE OF TCB TO EDGE
OF WORK ZONE LIMIT.

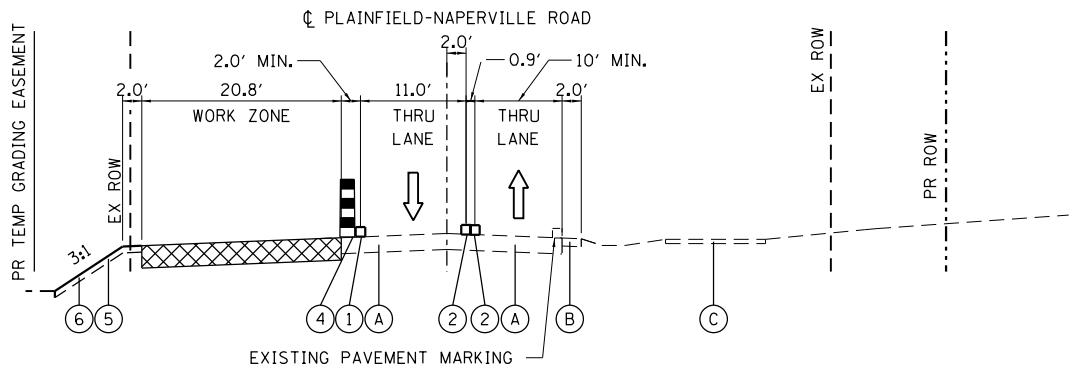


PRESTAGE TYPICAL SECTION

PLAINFIELD-NAPERVILLE ROAD
STA. 90+65.75 TO STA. 96+72.45
STA. 104+19.98 TO STA. 112+50.00

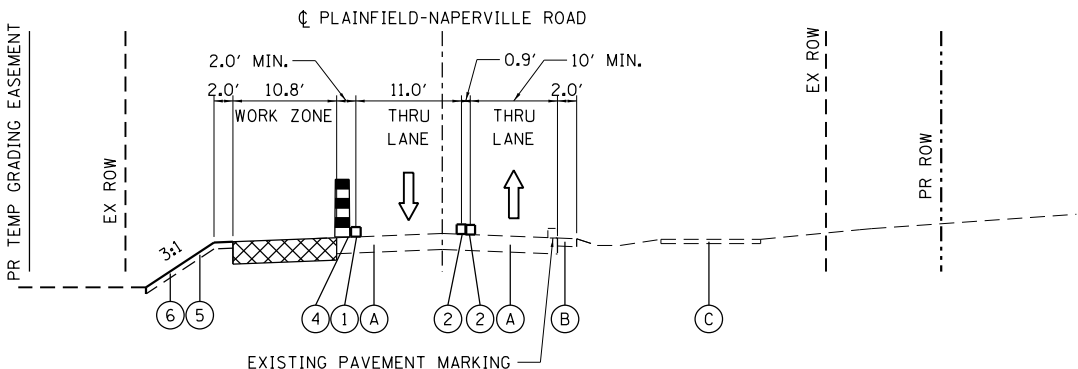


PRESTAGE TYPICAL SECTION

PLAINFIELD-NAPERVILLE ROAD
STA. 96+72.45 TO STA. 104+19.98

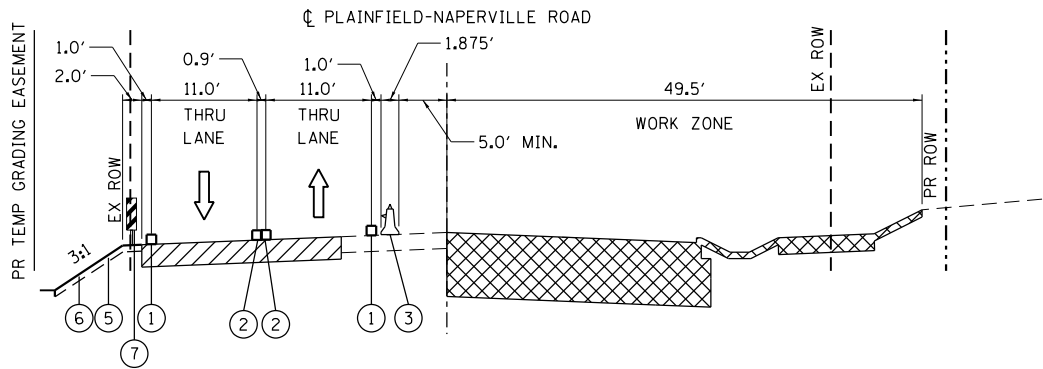

STAGE 1A TYPICAL SECTION

PLAINFIELD-NAPERVILLE ROAD
STA. 90+65.75 TO STA. 96+72.45
STA. 104+19.98 TO STA. 112+50.00

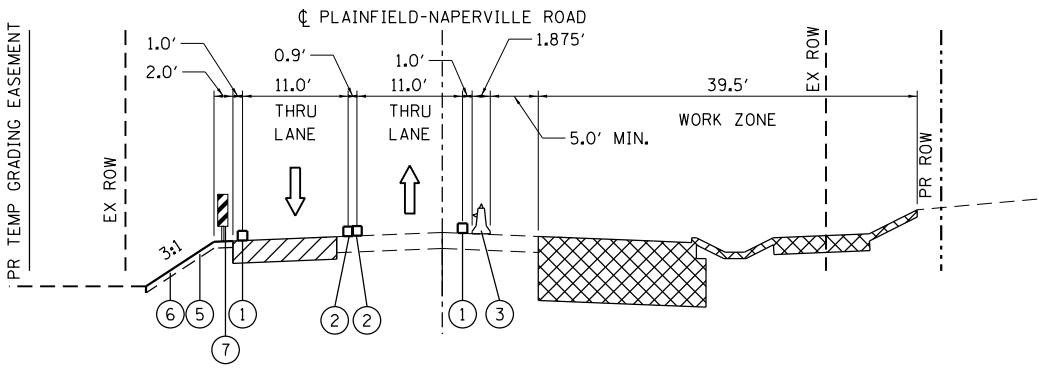

STAGE 1A TYPICAL SECTION

PLAINFIELD-NAPERVILLE ROAD
STA. 96+72.45 TO STA. 104+19.98

FILE NAME =	USER NAME = untitled	DESIGNED - GG	REVISED -	VILLAGE OF PLAINFIELD DEPARTMENT OF PUBLIC WORKS	PLAINFIELD–NAPERVILLE ROAD & 127TH STREET/REAGAN BOULEVARD MAINTENANCE OF TRAFFIC – TYPICAL SECTIONS	F.A.U. RTE.	SECTION	COUNTY	TOTAL SHEETS	SHEET NO.
		DRAWN - GG	REVISED -			324	08-00044-00-WR	WILL	102	27
	PLOT SCALE = 20.0000' / in.	CHECKED - AM	REVISED -			CONTRACT NO. 61J25				
	PLOT DATE = 10/23/2024	DATE - 10/23/2024	REVISED -			ILLINOIS FED. AID PROJECT				
SCALE: N/A		SHEET NO.2 OF15 SHEETS		STA. N/A TO STA. N/A						

MOT TYPICAL SECTION LEGEND

- WORK ZONE
- TEMPORARY PAVEMENT
- DIRECTION OF TRAFFIC
- 1

TEMPORARY PAVEMENT MARKING TAPE, TYPE IV 4" (SOLID WHITE)
- 2

TEMPORARY PAVEMENT MARKING TAPE, TYPE IV 4" (SOLID YELLOW)
- 3

TEMPORARY CONCRETE BARRIER WITH TYPE C CRYSTAL REFLECTORS
- 4

DRUM, OR BARRICADE
- 5

TOPSOIL EXCAVATION AND PLACEMENT
- 6

TEMPORARY EROSION CONTROL SEEDING
- 7


VERTICAL PANEL
- A

EXISTING HMA PAVEMENT
- B

EXISTING AGGREGATE SHOULDER
- C


EXISTING HMA SIDEWALK

1. FOR TEMPORARY PAVEMENT CROSS SLOPE, MATCH EXISTING PAVEMENT CROSS SLOPE. TEMPORARY PAVEMENT SHALL HAVE A 1.5% MINIMUM CROSS SLOPE.
- 2' MIN. FROM DRUM WITH STEADY BURNING LIGHT TO
2. TEMPORARY PAVEMENT EDGE PER IDOT HIGHWAY STANDARD 701006-05.
- TEMPORARY CONCRETE BARRIER IS PINNED IN STAGE 1 AND UNPINNED IN STAGE 2 FOR ALL ROADWAYS. PER IDOT SAFETY AND POLICY MEMORANDUM, 5' BUFFER NEEDED FOR PINNED TEMPORARY CONCRETE BARRIER FROM WORK ZONE AND 2' BUFFER NEEDED FOR UNPINNED TEMPORARY CONCRETE BARRIER FROM WORK ZONE. BUFFERS ARE MEASURED FROM EDGE OF TCB TO EDGE OF WORK ZONE LIMIT.

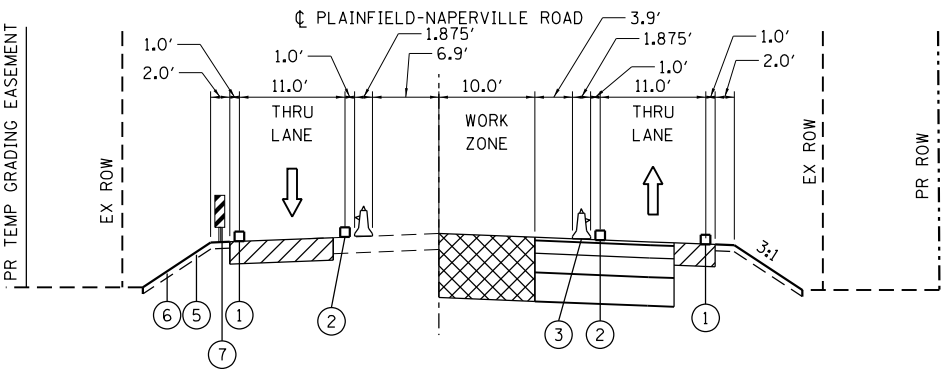


STAGE 1B TYPICAL SECTION

PLAINFIELD-NAPERVILLE ROAD
STA. 96+72.45 TO STA. 104+19.98

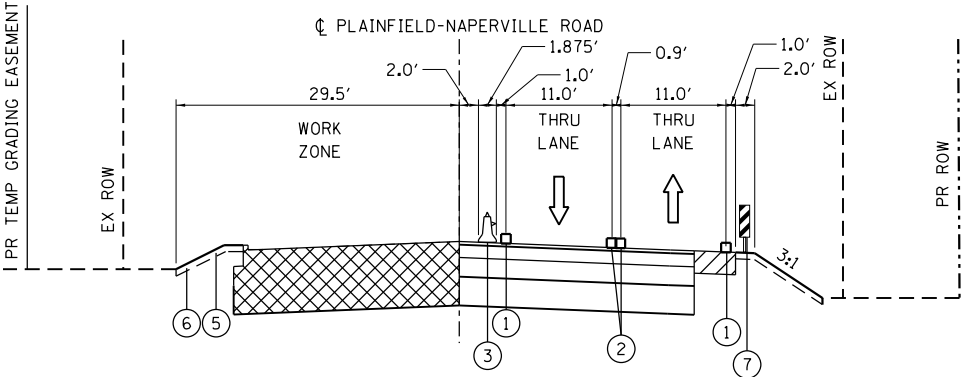

STAGE 2A TYPICAL SECTION


PLAINFIELD-NAPERVILLE ROAD
STA. 90+65.75 TO STA. 112+50.00

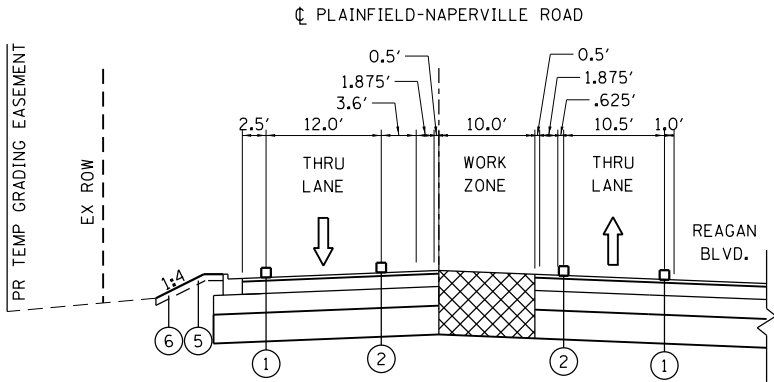

STAGE 2B TYPICAL SECTION

PLAINFIELD-NAPERVILLE ROAD
STA. 99+50.36 TO STA. 100+52.62



CONTRACTOR TO STAGE CONSTRUCT WORK AREA IN CENTER OF INTERSECTION, TO PROVIDE ACCESS FOR ALL FOUR LEGS OF THE INTERSECTION.

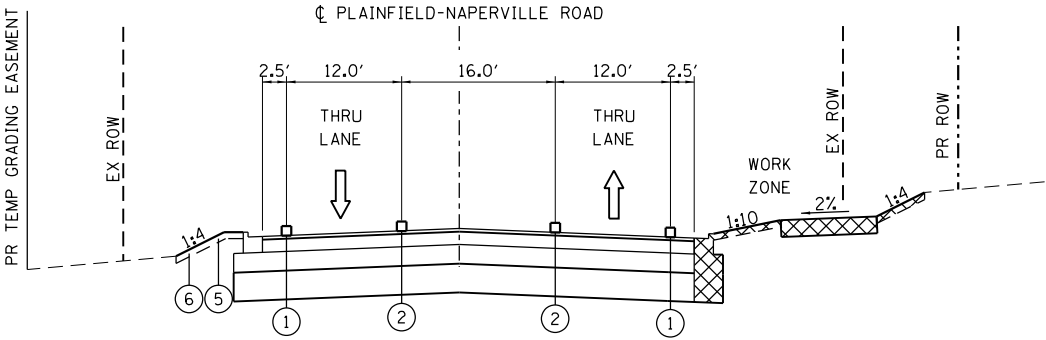



STAGE 2B TYPICAL SECTION

PLAINFIELD-NAPERVILLE ROAD
STA. 96+72.45 TO STA. 99.3833+19.98

FILE NAME =	USER NAME = untitled	DESIGNED - GG	REVISED -	VILLAGE OF PLAINFIELD DEPARTMENT OF PUBLIC WORKS	PLAINFIELD-NAPERVILLE ROAD & 127TH STREET/REAGAN BOULEVARD MAINTENANCE OF TRAFFIC – TYPICAL SECTIONS				F.A.U. RTE.	SECTION	COUNTY	TOTAL SHEETS	SHEET NO.
		DRAWN - GG	REVISED -						324	08-00044-00-WR	WILL	102	28
	PLOT SCALE = 20.0000' / in.	CHECKED - AM	REVISED -						CONTRACT NO. 61J25				
	PLOT DATE = 10/23/2024	DATE - 10/23/2024	REVISED -		SCALE: N/A	SHEET NO.3	OF15	SHEETS	STA. N/A TO STA. N/A	ILLINOIS FED. AID PROJECT			

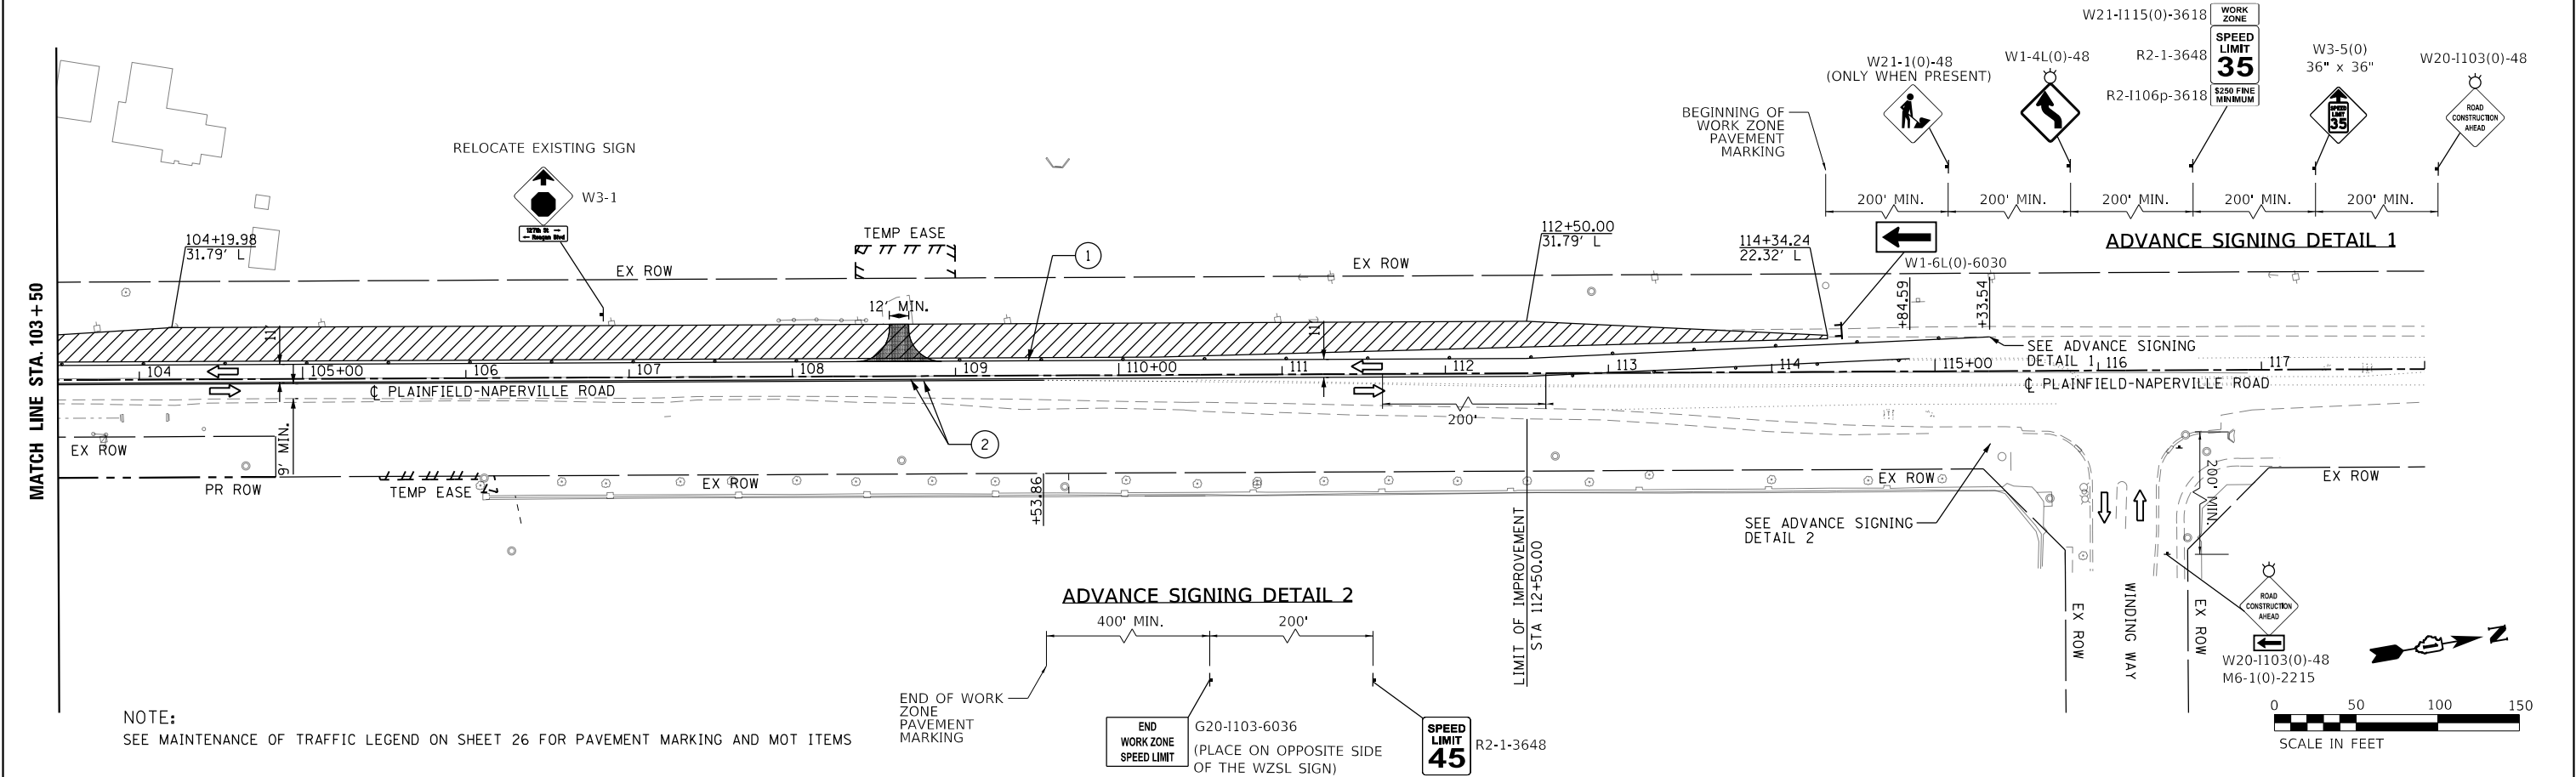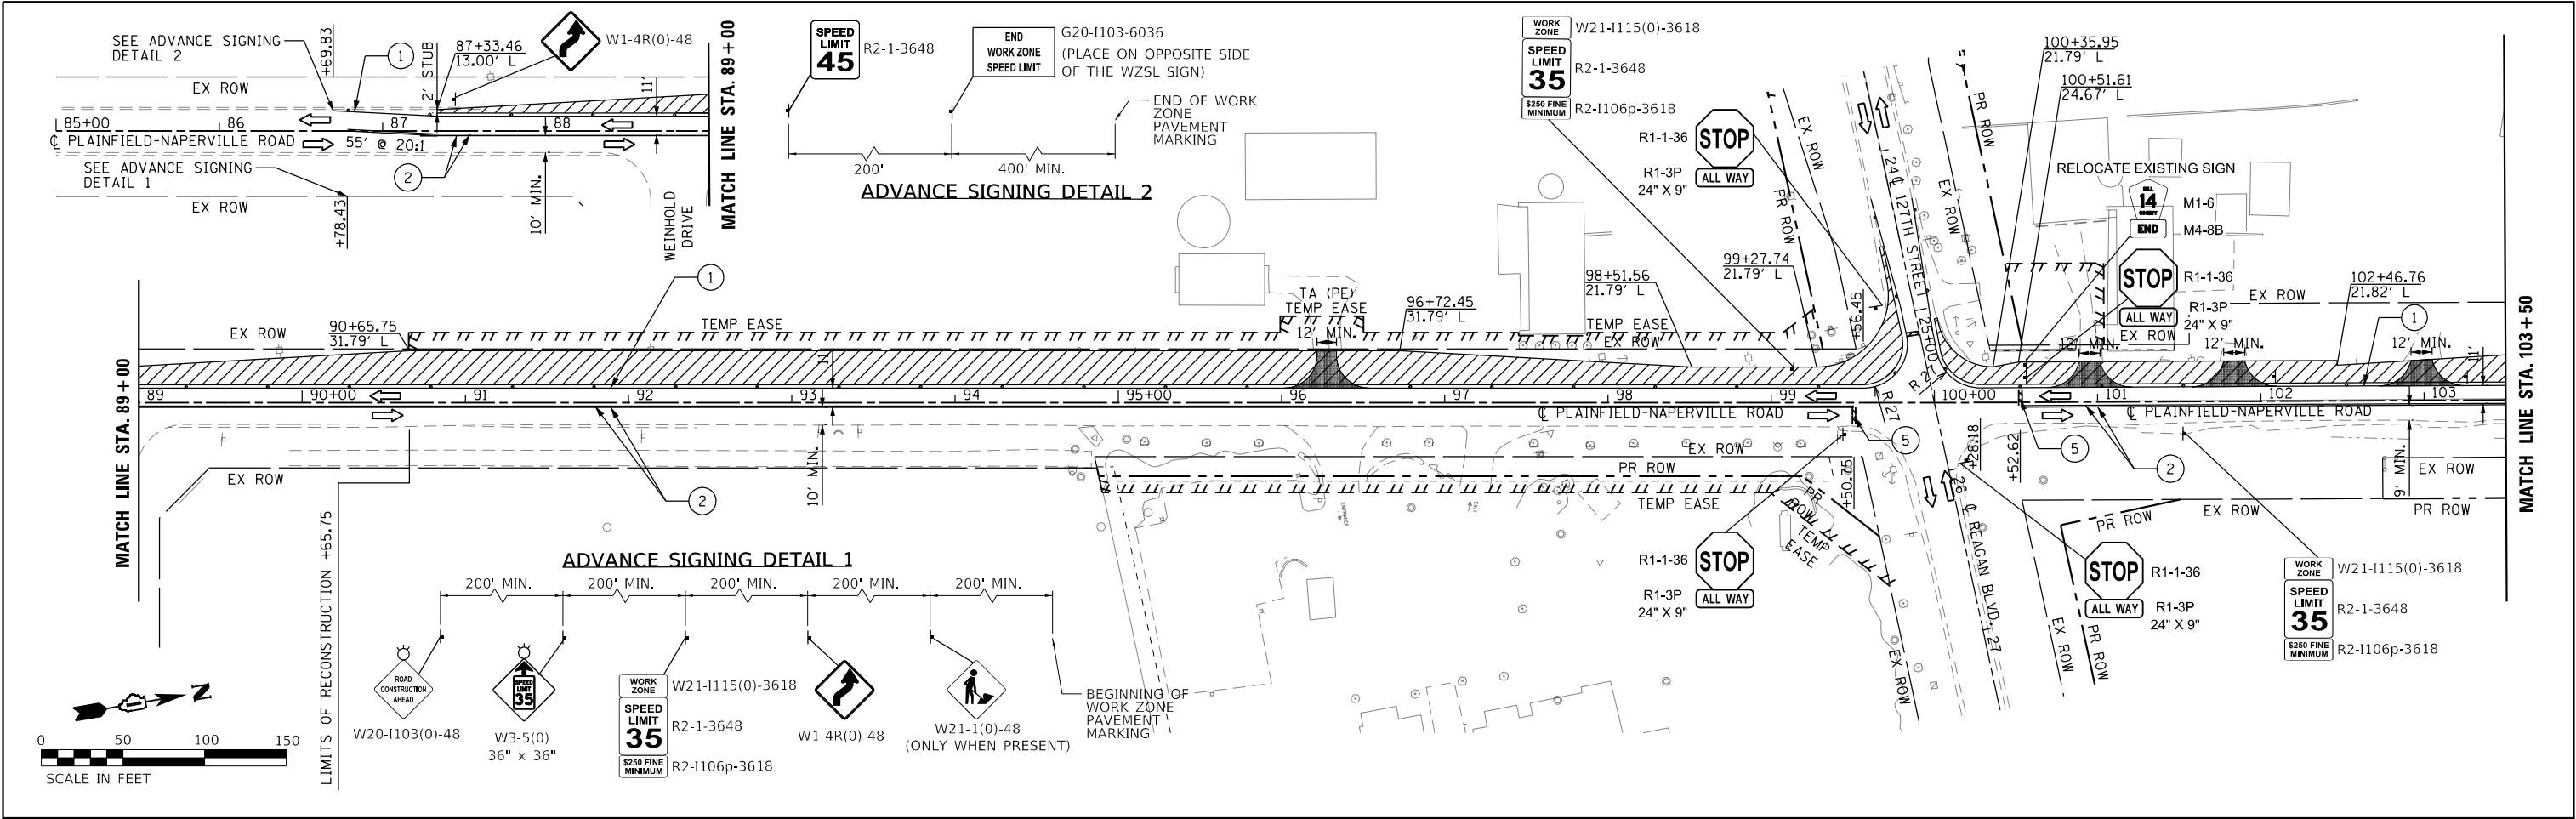


FILE NAME =	USER NAME = untitled	DESIGNED - GG	REVISED -	VILLAGE OF PLAINFIELD DEPARTMENT OF PUBLIC WORKS	PLAINFIELD-NAPERVILLE ROAD & 127TH STREET/REAGAN BOULEVARD MAINTENANCE OF TRAFFIC - PRESTAGE	SCALE: 1"=50'	SHEET NO.4 OF 15 SHEETS	STA. TO STA.	F.A.U. RTE.	SECTION	COUNTY	TOTAL SHEETS	SHEET NO.
	PLOT SCALE = 100.0000' / in.	DRAWN - GG	REVISED -						324	08-00044-00-WR	WILL	102	29
	PLOT DATE = 11/22/2024	CHECKED - AM	REVISED -						CONTRACT NO. 61J25				
	DATE - 11/22/2024	DATE - 11/22/2024	REVISED -						ILLINOIS FED. AID PROJECT				

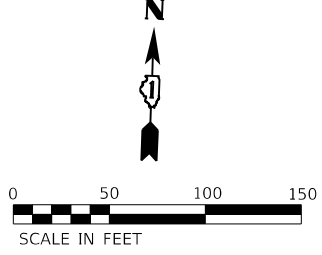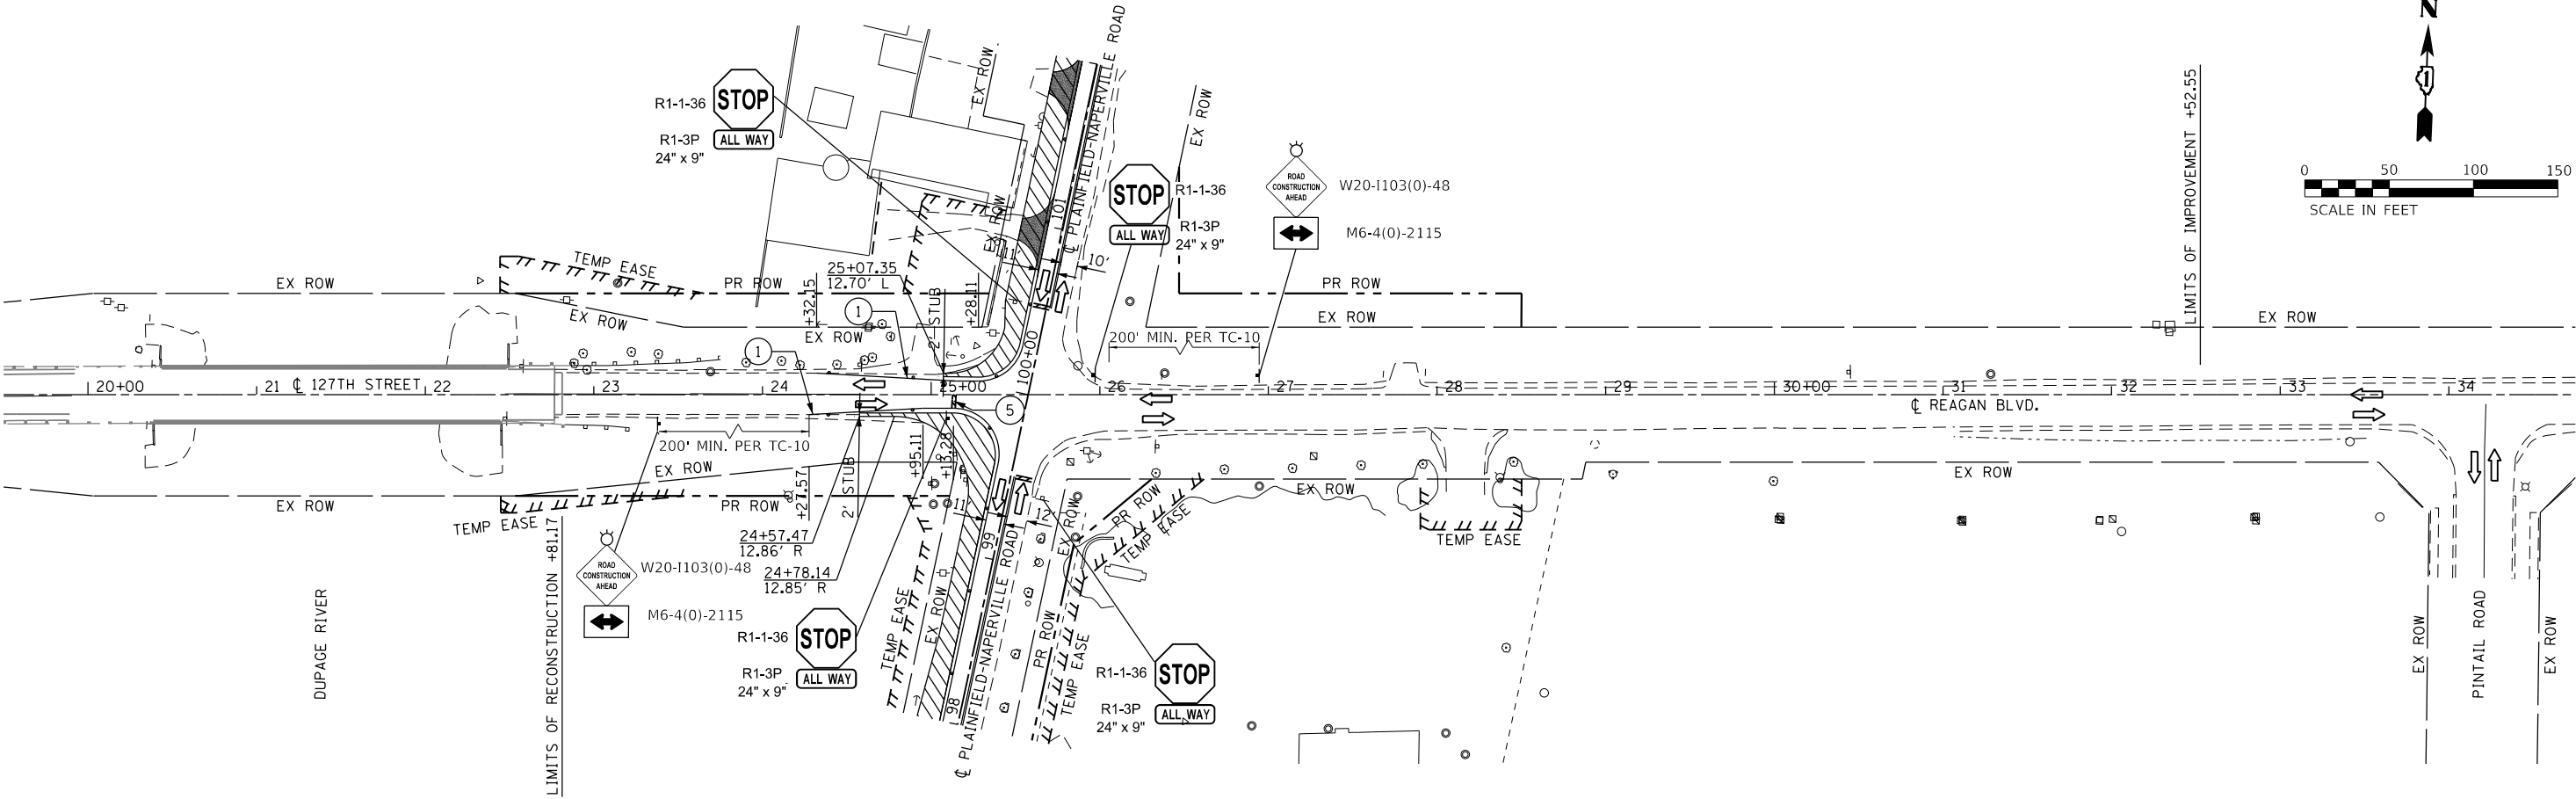

NOTE:
SEE MAINTENANCE OF TRAFFIC LEGEND ON SHEET 26 FOR PAVEMENT MARKING AND MOT ITEMS

FILE NAME =	USER NAME = untitled	DESIGNED - GG	REVISED -	VILLAGE OF PLAINFIELD DEPARTMENT OF PUBLIC WORKS	PLAINFIELD-NAPERVILLE ROAD & 127TH STREET/REAGAN BOULEVARD MAINTENANCE OF TRAFFIC – PRESTAGE				F.A.U. RTE.	SECTION	COUNTY	TOTAL SHEETS	SHEET NO.
		DRAWN - GG	REVISED -						324	08-00044-00-WR	WILL	102	30
	PLOT SCALE = 100.0000' / in.	CHECKED - AM	REVISED -		CONTRACT NO. 61J25								
	PLOT DATE = 11/22/2024	DATE - 11/22/2024	REVISED -		ILLINOIS FED. AID PROJECT								
						SCALE: 1"=50'	SHEET NO.5	OF15	SHEETS	STA. N/A TO STA. N/A			

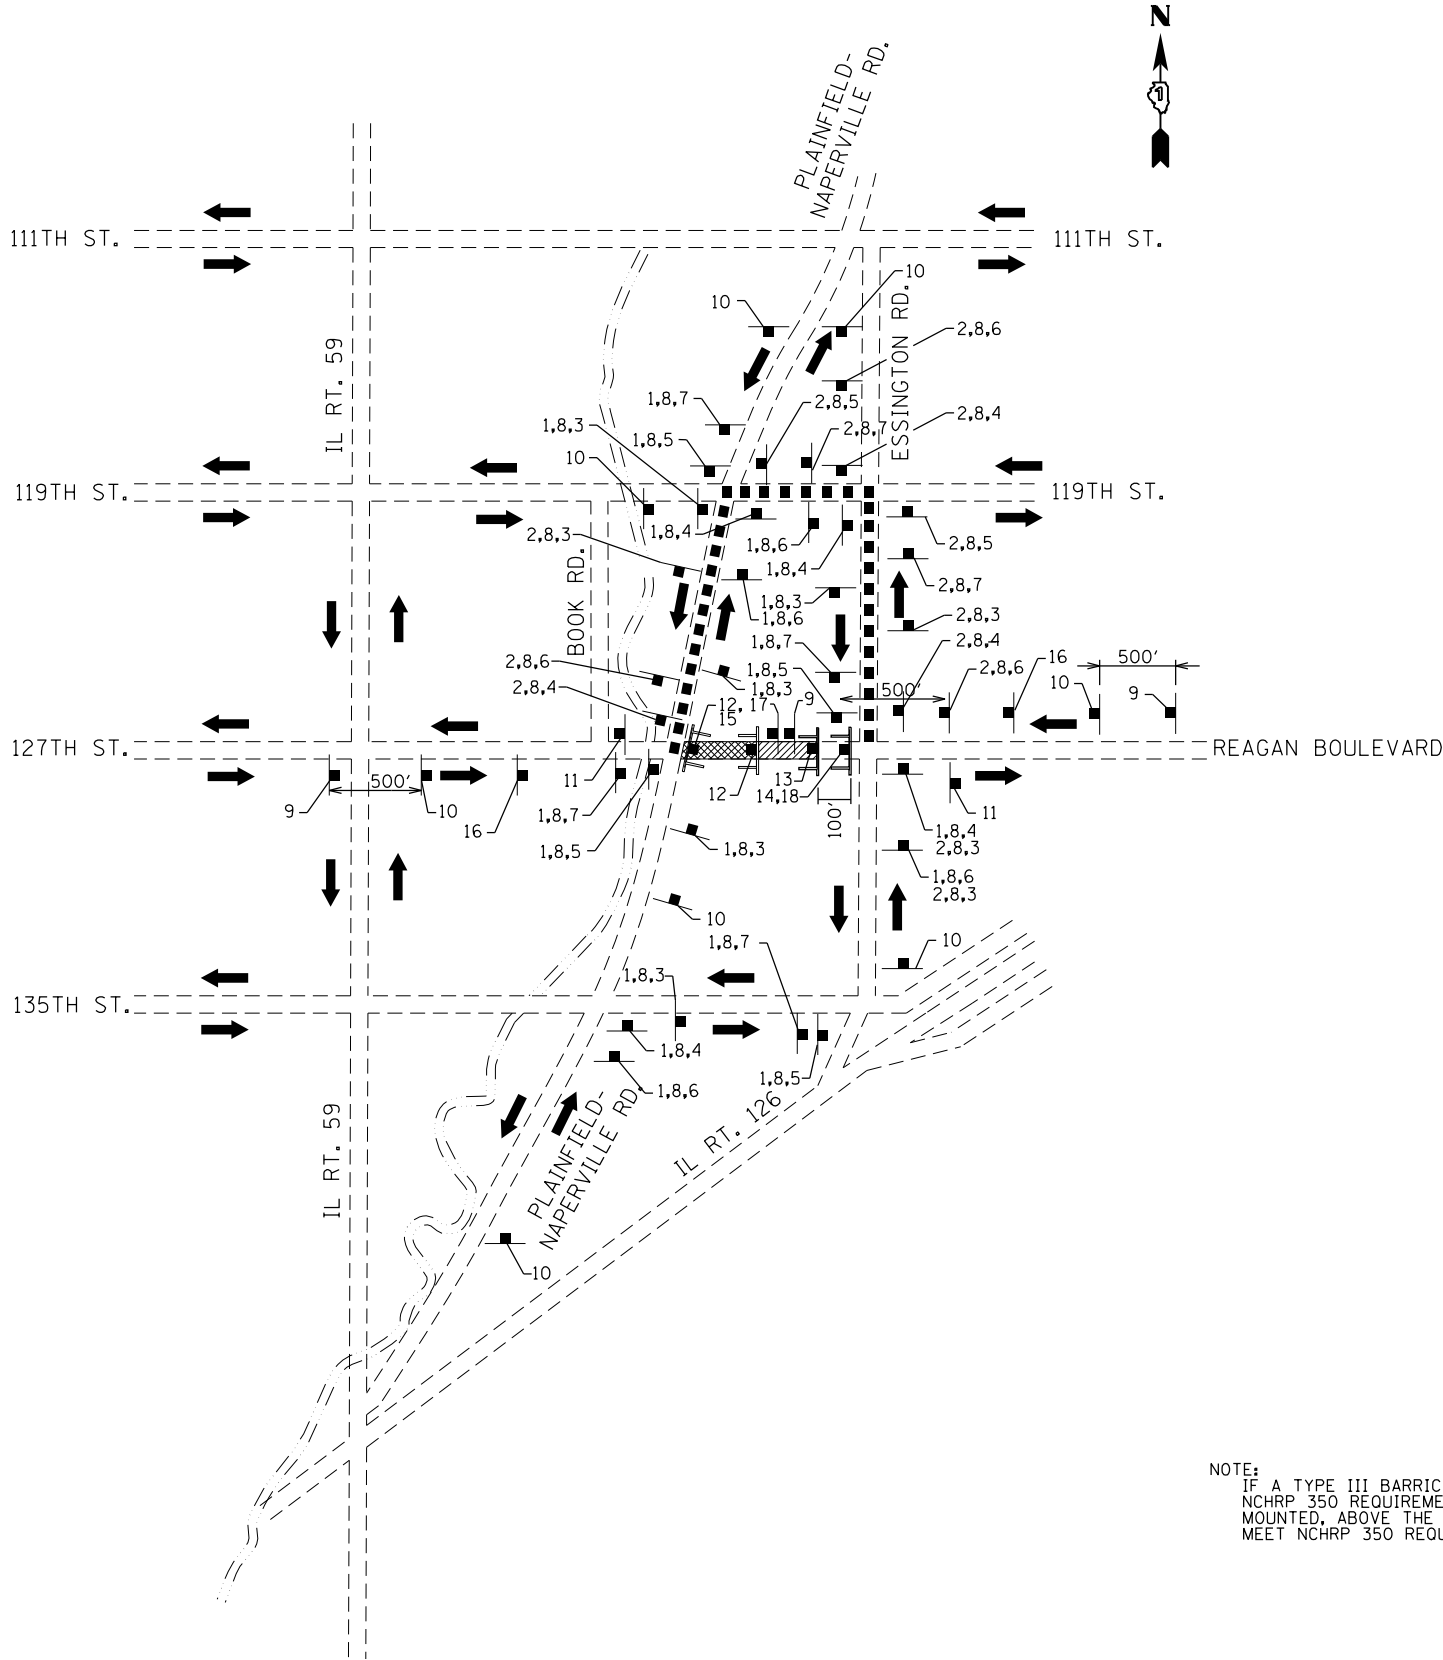

NOTE:
IF A TYPE III BARRICADE WITH AN ATTACHED SIGN PANEL WHICH MEETS NCHRP 350 REQUIREMENTS IS NOT AVAILABLE, THE SIGNS SHALL BE MOUNTED, ABOVE THE BARRICADES, ON SEPERATE SIGNS SUPPORTS THAT MEET NCHRP 350 REQUIREMENTS.



DETOUR LEGEND

- COMPLETELY CLOSED
- PARTIALLY CLOSED
- SIGN NUMBER
- CONSTRUCTION SIGNS
- TYPE III BARRICADES WITH FLASHING LIGHTS
- DIRECTION OF TRAFFIC
- DETOUR ROUTE
- TRAFFIC BARRICADE FLASHING LIGHT



SIGN NO.	SIGN
1	EAST M3-2(O) 24" x 12"
2	WEST M3-4(O) 24" x 12"
3	DETOUR ↑ M4-9 30" x 24"
4	DETOUR → M4-9R 30" x 24"
5	DETOUR ← M4-9L 30" x 24"
6	DETOUR ↗ M4-9Ra 30" x 24"
7	DETOUR ↖ M4-9La 30" x 24"
8	127th Street SPECIAL 24"X18" 6" BLACK LETTERS ON ORANGE REFLECIVE BACKGROUND
9	ROAD CLOSED AHEAD W20-3 48" x 48"

SIGN NO.	SIGN
10	DETOUR AHEAD W20-2 48" x 48"
11	END DETOUR M4-8a 24" x 18"
12	ROAD CLOSED R11-2 48" x 30"
13	ROAD CLOSED TO THRU TRAFFIC R11-4 60" x 30"
14	DETOUR → M4-10R 48" x 18"
15	DETOUR ← M4-10L 48" x 18"
16	ROAD CLOSED 500FT W20-3 48" x 48"
17	ROAD CLOSED 500FT W20-3 48" x 48"
18	ROAD CLOSED 0.6 MILE AHEAD LOCAL TRAFFIC ONLY R11-3A 60" x 30"
19	ROAD CLOSED 1 MILE AHEAD LOCAL TRAFFIC ONLY R11-3A 60" x 30"

FILE NAME :	USER NAME = GGIFORD	DESIGNED - JS	REVISED -	VILLAGE OF PLAINFIELD DEPARTMENT OF PUBLIC WORKS	PLAINFIELD–NAPERVILLE ROAD & 127TH STREET/REAGAN BOULEVARD DETOUR – STAGE 1A				F.A.U. RTE.	SECTION	COUNTY	TOTAL SHEETS	SHEET NO.
		DRAWN - JS	REVISED -						324	08-00044-00-WR	WILL	102	31
	PLOT SCALE = 4000.0000 ' / in.	CHECKED - DS	REVISED -		CONTRACT NO. 61J25								
	PLOT DATE = 11/22/2024	DATE - 11/22/2024	REVISED -		ILLINOIS FED. AID PROJECT								
					SCALE: NTS	SHEET NO.6	OF15	SHEETS	STA. N/A TO STA. N/A				

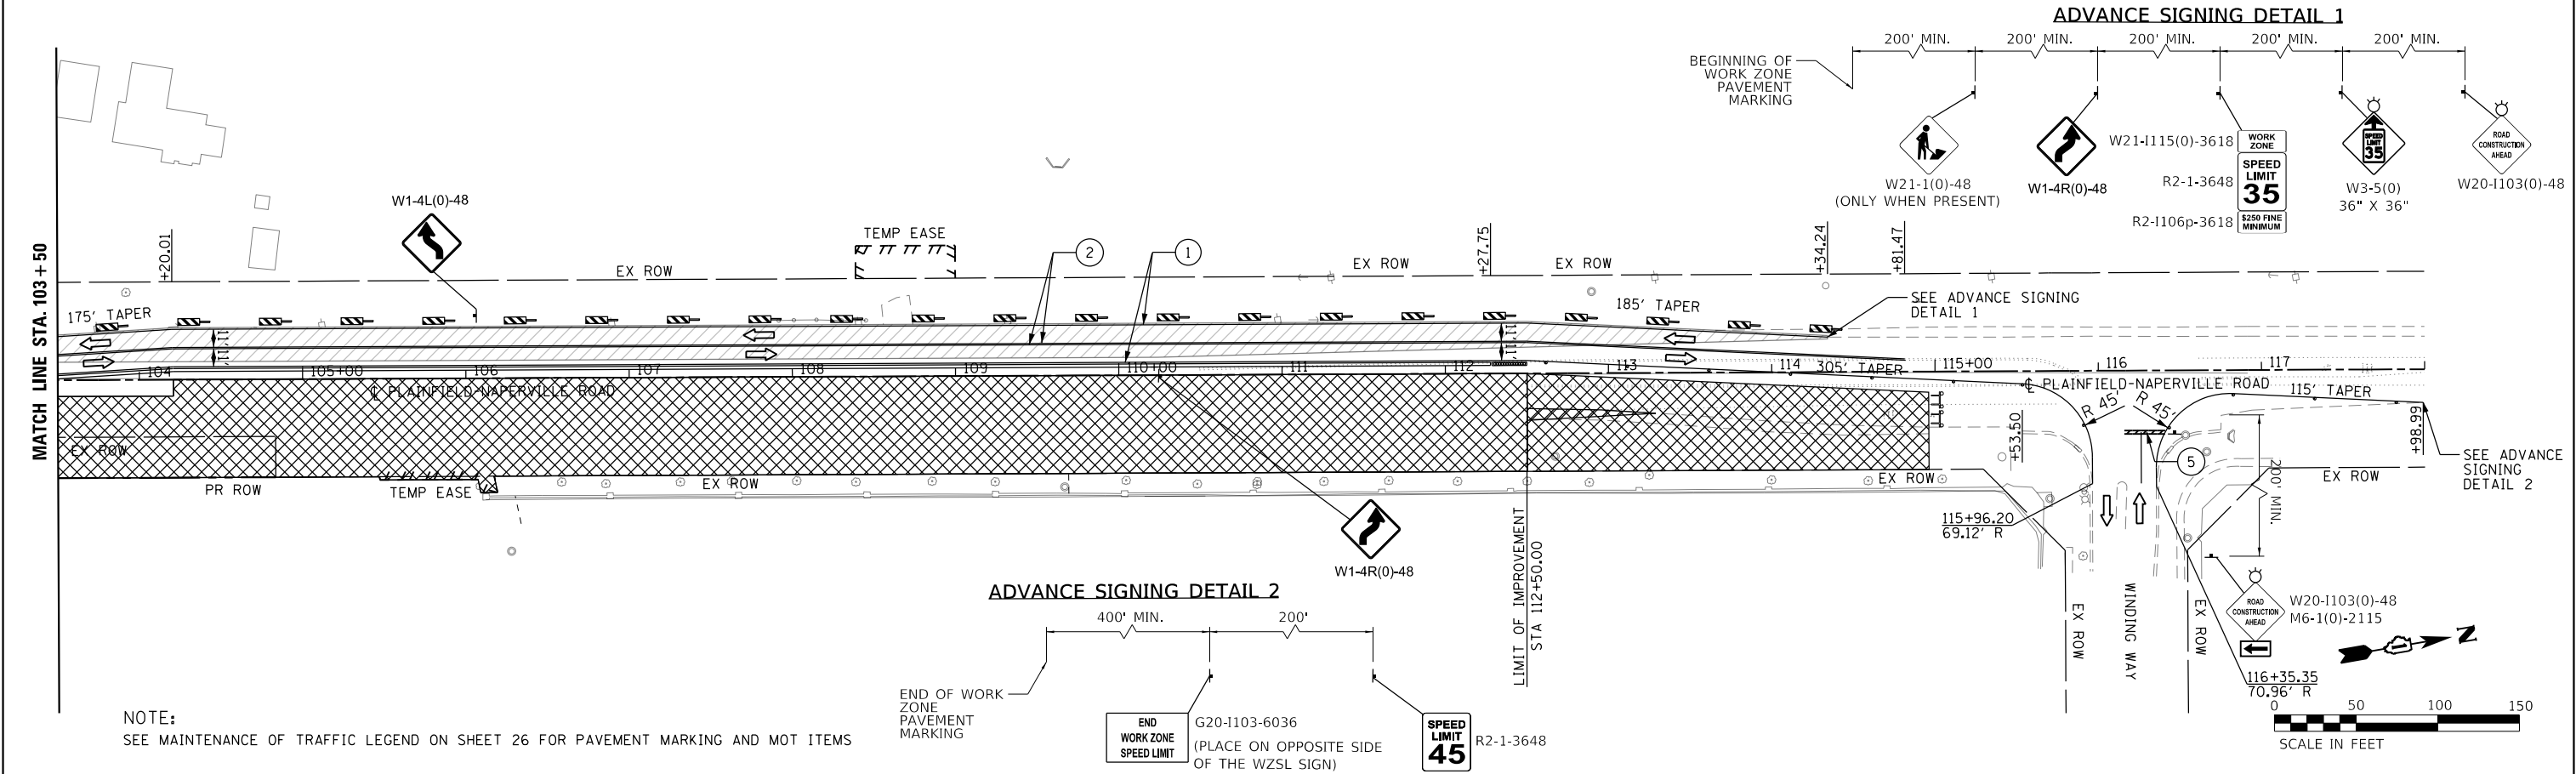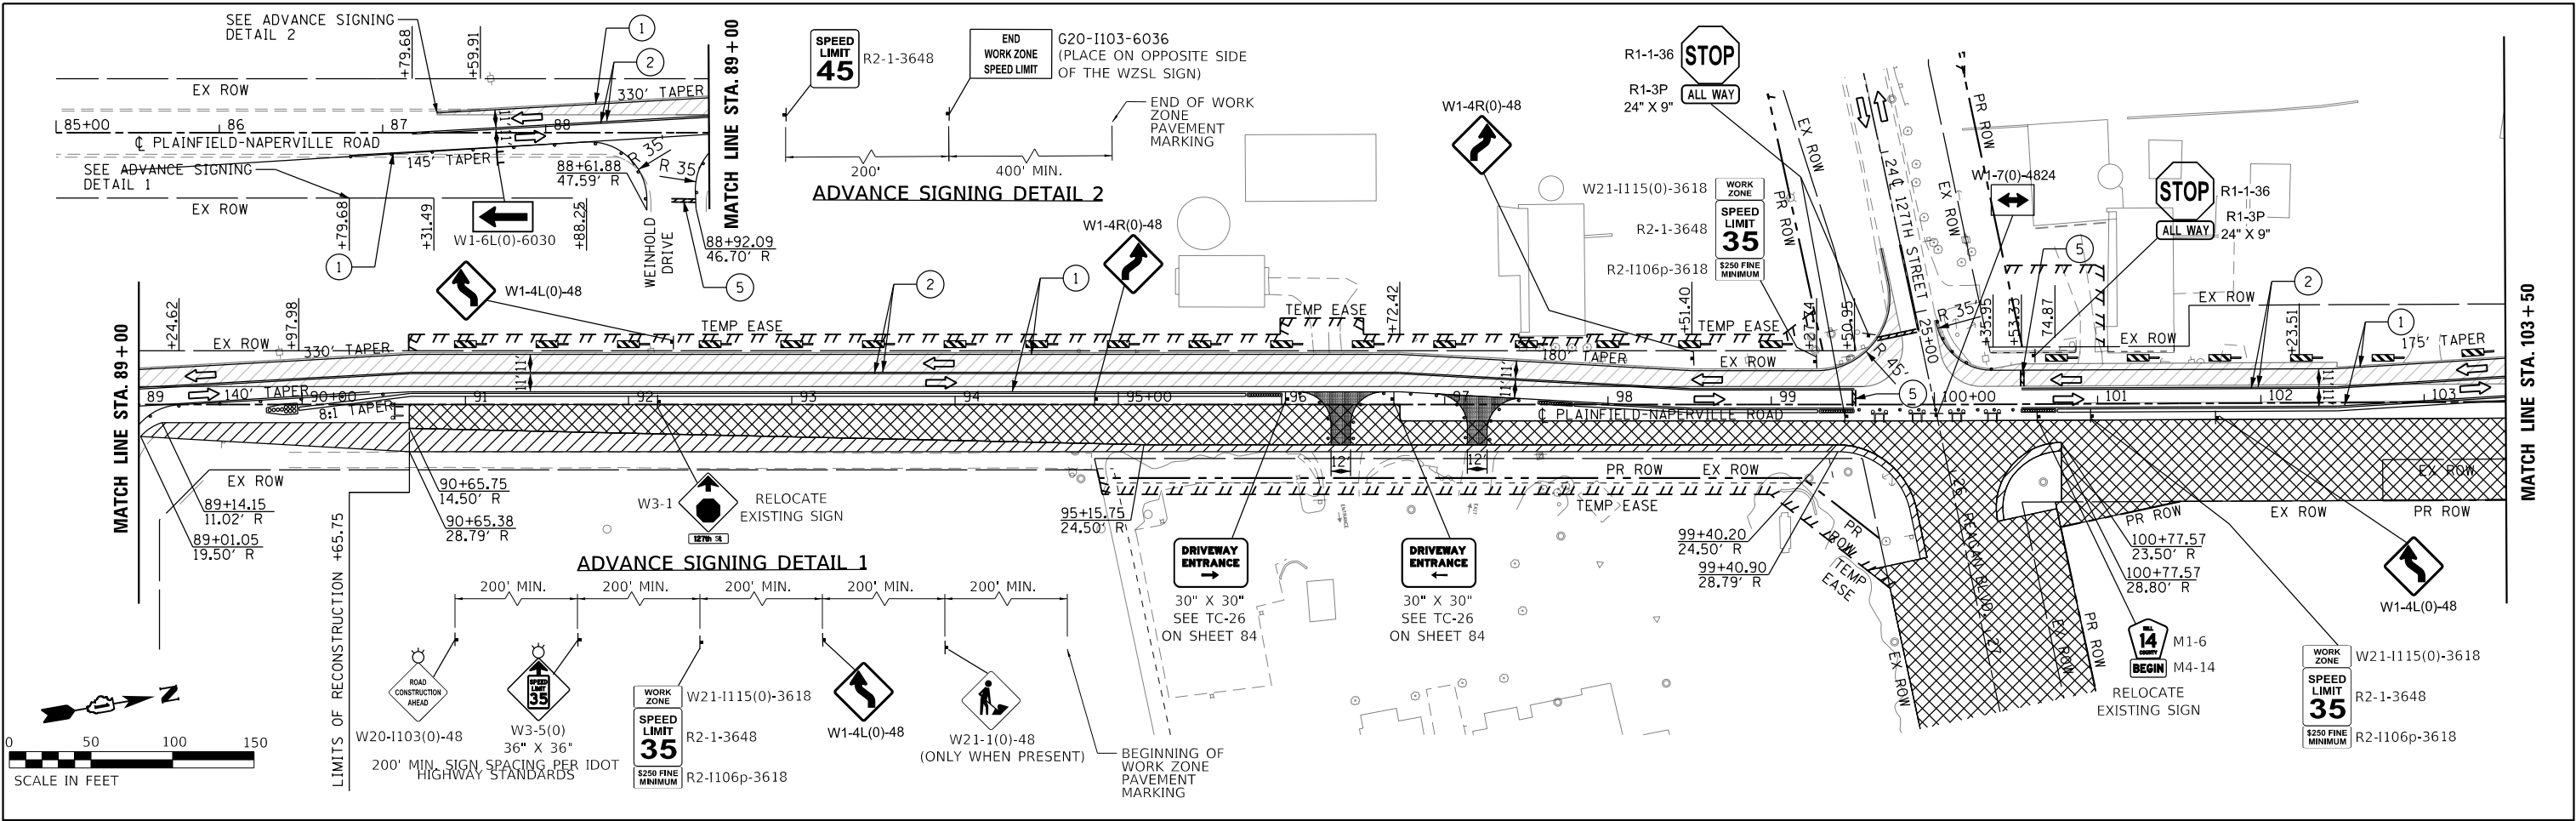


FILE NAME =	USER NAME = untitled	DESIGNED - GG	REVISED -	VILLAGE OF PLAINFIELD DEPARTMENT OF PUBLIC WORKS	PLAINFIELD-NAPERVILLE ROAD & 127TH STREET/REAGAN BOULEVARD MAINTENANCE OF TRAFFIC - STAGE 1A	SCALE: 1"=50'	SHEET NO.7	OF 15	SHEETS	STA. N/A TO STA. N/A	F.A.U. RTE.	SECTION	COUNTY	TOTAL SHEETS	SHEET NO.
	PLOT SCALE = 100.0000' / in.	DRAWN - GG	REVISED -								324	08-00044-00-WR	WILL	102	32
	PLOT DATE = 11/22/2024	CHECKED - AM	REVISED -								CONTRACT NO. 61J25				
		DATE - 11/22/2024	REVISED -								ILLINOIS FED. AID PROJECT				

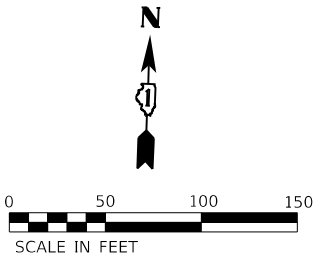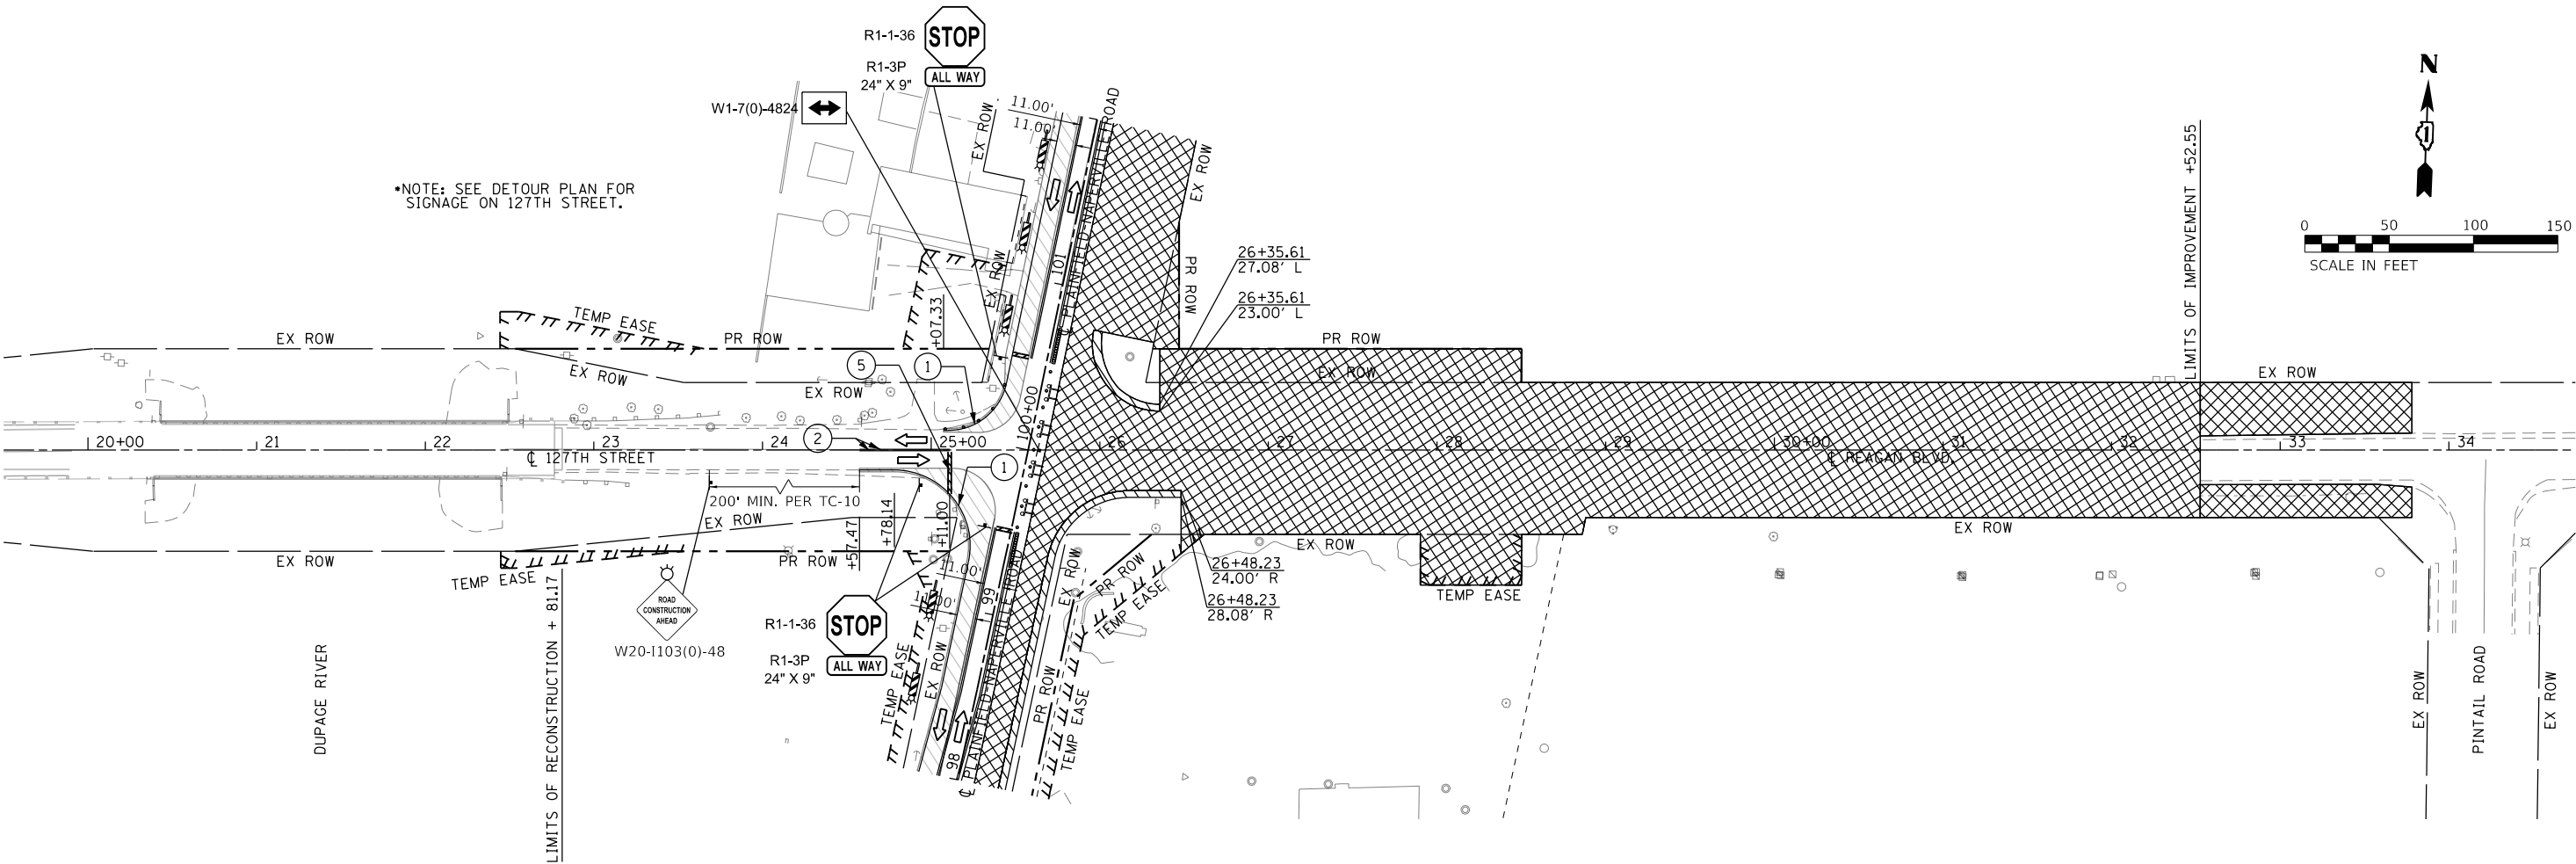


NOTE:
SEE MAINTENANCE OF TRAFFIC LEGEND ON SHEET 26 FOR PAVEMENT MARKING AND MOT ITEMS


FILE NAME =	USER NAME = untitled	DESIGNED - GG	REVISED -	VILLAGE OF PLAINFIELD DEPARTMENT OF PUBLIC WORKS	PLAINFIELD–NAPERVILLE ROAD & 127TH STREET/REAGAN BOULEVARD MAINTENANCE OF TRAFFIC – STAGE 1A			F.A.U. RTE.	SECTION	COUNTY	TOTAL SHEETS	SHEET NO.
		DRAWN - GG	REVISED -					324	08-00044-00-WR	WILL	102	33
	PLOT SCALE = 100.0000' / in.	CHECKED - AM	REVISED -					CONTRACT NO. 61J25				
	PLOT DATE = 11/22/2024	DATE - 11/22/2024	REVISED -					ILLINOIS FED. AID PROJECT				
					SCALE: 1"=50'	SHEET NO.8	OF 15	SHEETS	STA. N/A TO STA. N/A			

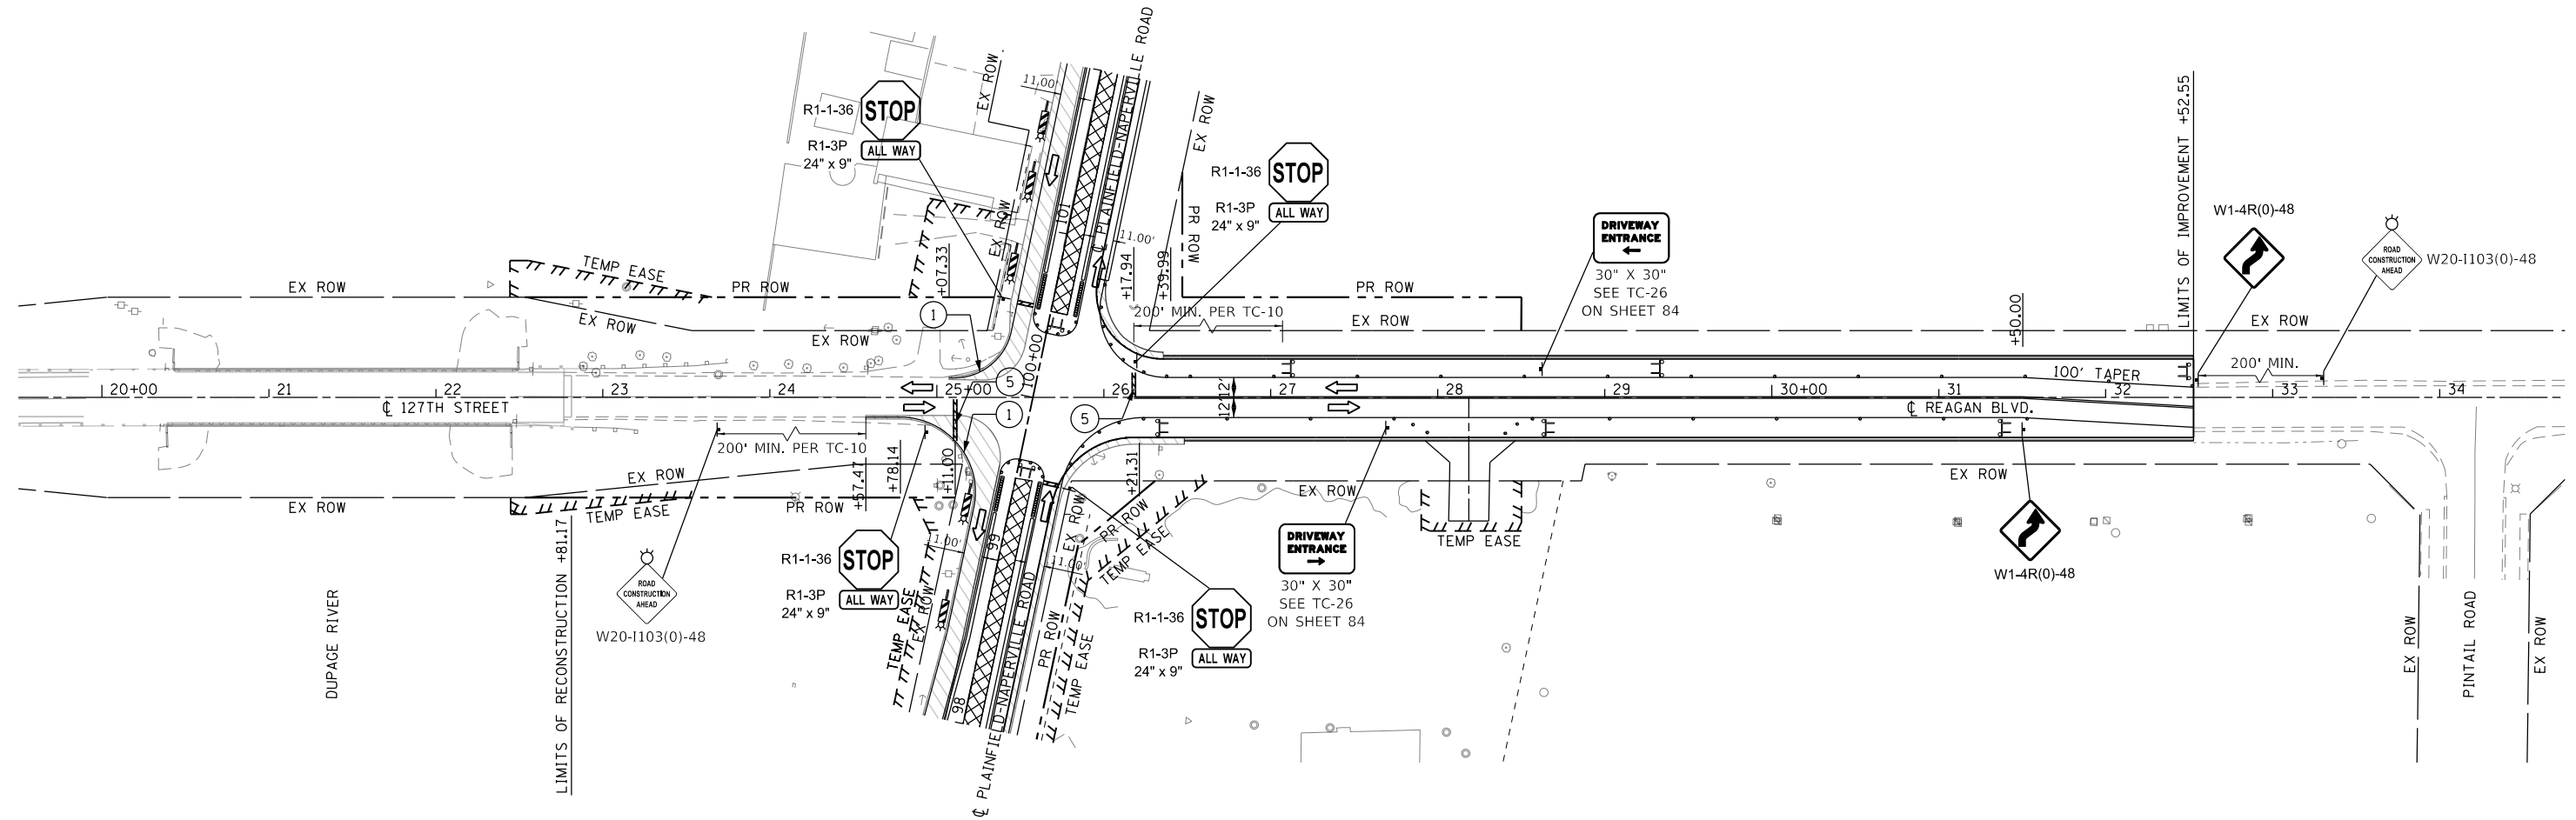

NOTE:
SEE MAINTENANCE OF TRAFFIC LEGEND ON SHEET 26 FOR PAVEMENT MARKING AND MOT ITEMS

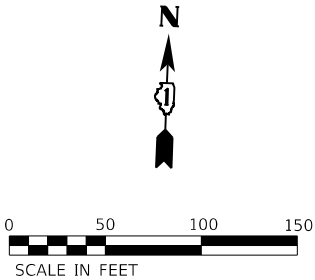

FILE NAME =	USER NAME = untitled	DESIGNED - GG	REVISED -	VILLAGE OF PLAINFIELD DEPARTMENT OF PUBLIC WORKS	PLAINFIELD–NAPERVILLE ROAD & 127TH STREET/REAGAN BOULEVARD MAINTENANCE OF TRAFFIC – STAGE 1B				F.A.U. RTE.	SECTION	COUNTY	TOTAL SHEETS	SHEET NO.
		DRAWN - GG	REVISED -						324	08-00044-00-WR	WILL	102	35
	PLOT SCALE = 100.0000' / in.	CHECKED - AM	REVISED -						CONTRACT NO. 61J25				
	PLOT DATE = 11/22/2024	DATE - 11/22/2024	REVISED -		ILLINOIS FED. AID PROJECT								
							SCALE: 1"=50'	SHEET NO.10	OF 15	SHEETS	STA. N/A TO STA. N/A		

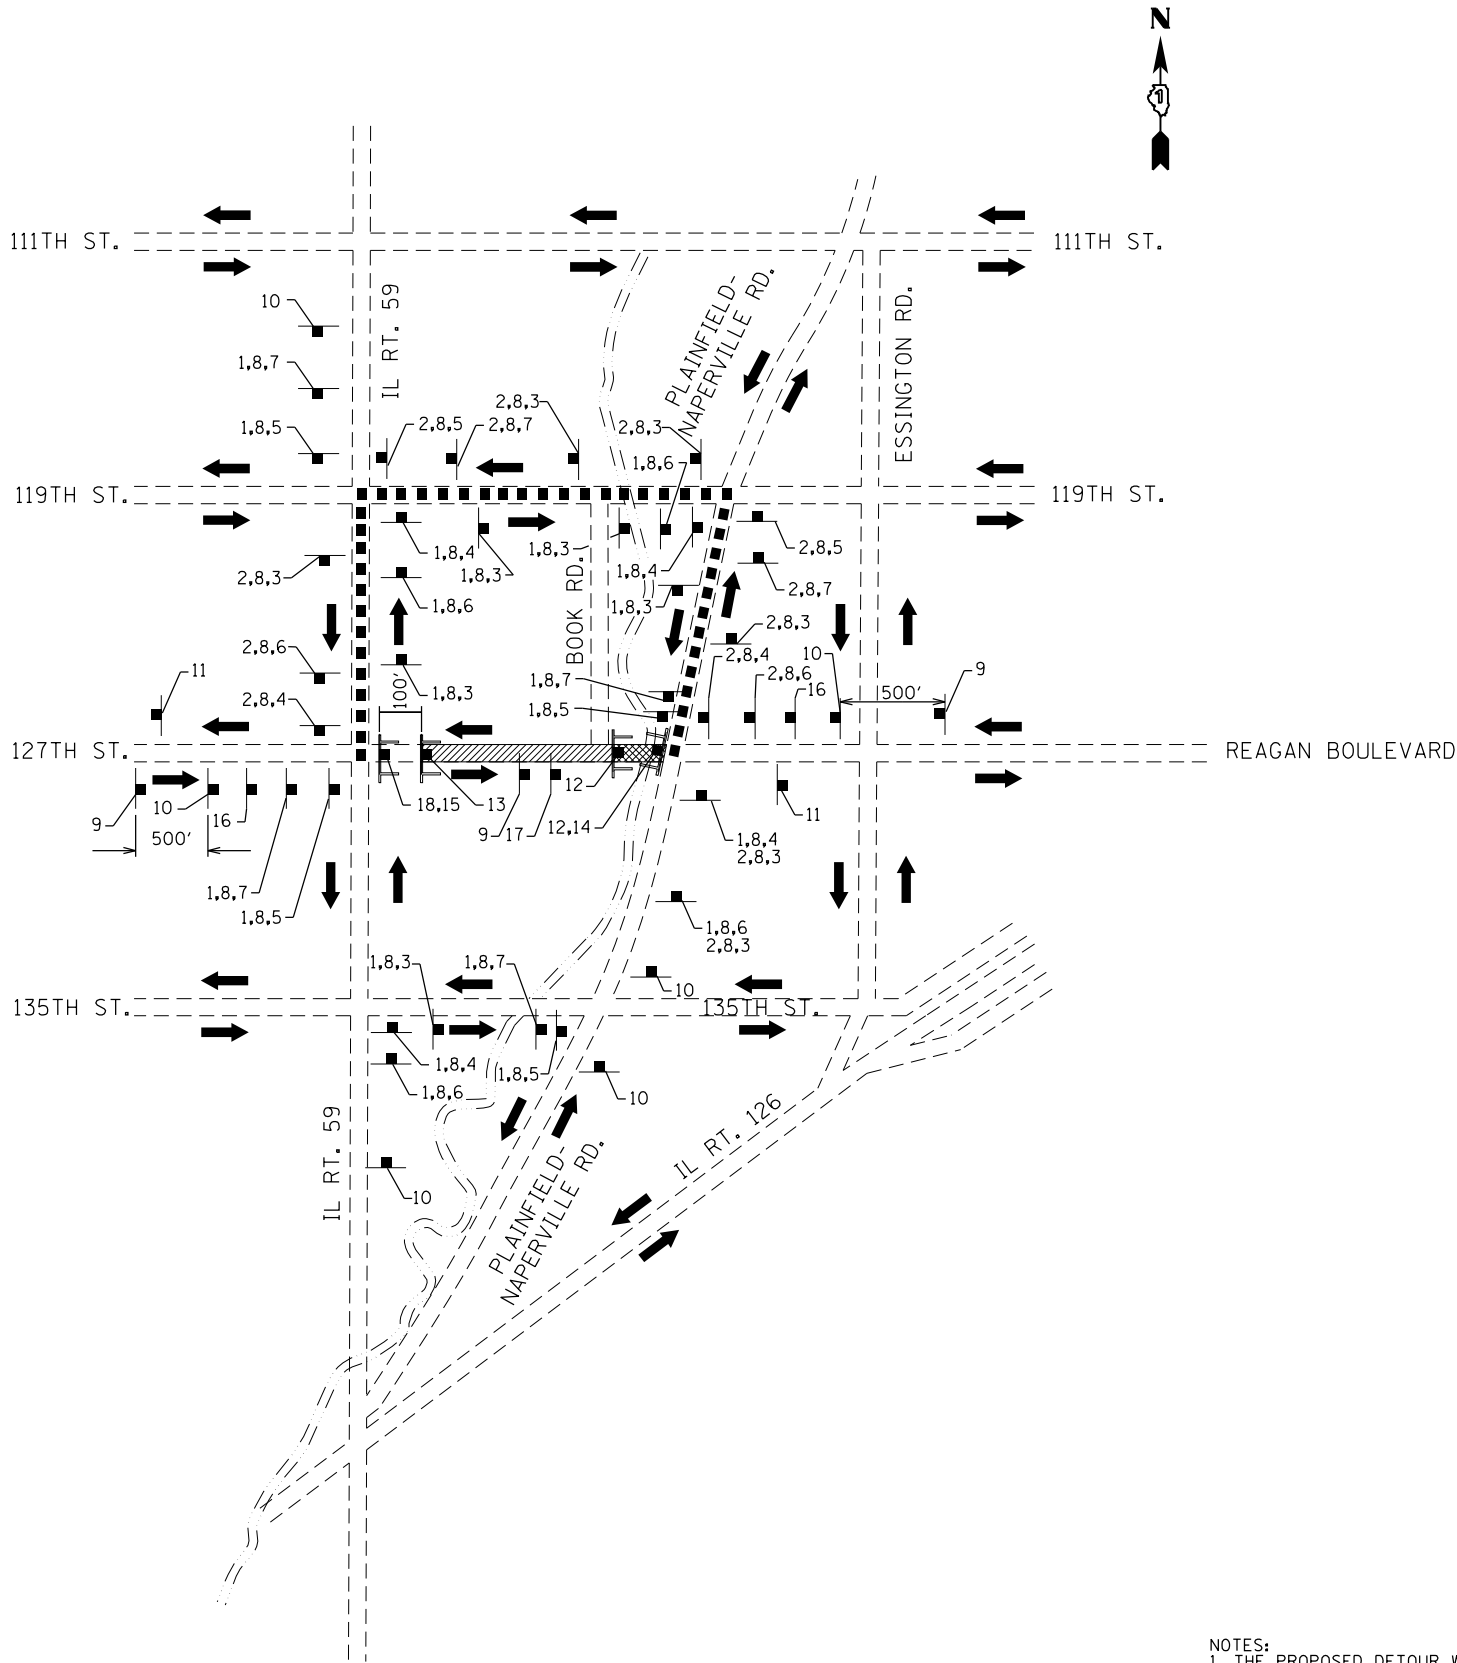



- NOTES:
1. THE PROPOSED DETOUR WILL RUN THROUGH THE FOLLOWING INTERSECTIONS WHICH MAY REQUIRE TEMPORARY TRAFFIC SIGNAL TIMING:
IL 59 @ 127TH STREET
IL 59 @ 119TH STREET
 2. IF A TYPE III BARRICADE WITH AN ATTACHED SIGN PANEL WHICH MEETS NCHRP 350 REQUIREMENTS IS NOT AVAILABLE, THE SIGNS SHALL BE MOUNTED, ABOVE THE BARRICADES, ON SEPERATE SIGNS SUPPORTS THAT MEET NCHRP 350 REQUIREMENTS.

- DETOUR LEGEND**
- COMPLETELY CLOSED
 - PARTIALLY CLOSED
 - 10 SIGN NUMBER
 - CONSTRUCTION SIGNS
 - TYPE III BARRICADES WITH FLASHING LIGHTS
 - DIRECTION OF TRAFFIC
 - DETOUR ROUTE
 - TRAFFIC BARRICADE FLASHING LIGHT



SIGN NO.	SIGN
1	EAST M3-2(0) 24" x 12"
2	WEST M3-4(0) 24" x 12"
3	DETOUR M4-9 30" x 24"
4	DETOUR M4-9R 30" x 24"
5	DETOUR M4-9L 30" x 24"
6	DETOUR M4-9Ra 30" x 24"
7	DETOUR M4-9La 30" x 24"
8	127th Street SPECIAL 24"X18" 6" BLACK LETTERS ON ORANGE REFLECTIVE BACKGROUND
9	ROAD CLOSED AHEAD W20-3 48" x 48"

SIGN NO.	SIGN
10	DETOUR AHEAD W20-2 48" x 48"
11	END DETOUR M4-8a 24" x 18"
12	ROAD CLOSED R11-2 48" x 30"
13	ROAD CLOSED TO THRU TRAFFIC R11-4 60" x 30"
14	DETOUR M4-10R 48" x 18"
15	DETOUR M4-10L 48" x 18"
16	ROAD CLOSED 500FT W20-3 48" x 48"
17	ROAD CLOSED 500FT W20-3 48" x 48"
18	ROAD CLOSED 0.6 MILE AHEAD LOCAL TRAFFIC ONLY R11-3A 60" x 30"
19	ROAD CLOSED 1 MILE AHEAD LOCAL TRAFFIC ONLY R11-3A 60" x 30"

FILE NAME :	USER NAME = GGIFFORD	DESIGNED - JS	REVISED -	VILLAGE OF PLAINFIELD DEPARTMENT OF PUBLIC WORKS	PLAINFIELD–NAPERVILLE ROAD & 127TH STREET/REAGAN BOULEVARD DETOUR – STAGE 2A				F.A.U. RTE.	SECTION	COUNTY	TOTAL SHEETS	SHEET NO.
		DRAWN - JS	REVISED -						324	08-00044-00-WR	WILL	102	36
	PLOT SCALE = 4000.0000 ' / in.	CHECKED - DS	REVISED -						CONTRACT NO. 61J25				
	PLOT DATE = 11/22/2024	DATE - 11/22/2024	REVISED -						ILLINOIS FED. AID PROJECT				
						SCALE: NTS	SHEET NO.11	OF15	SHEETS	STA. N/A TO STA. N/A			

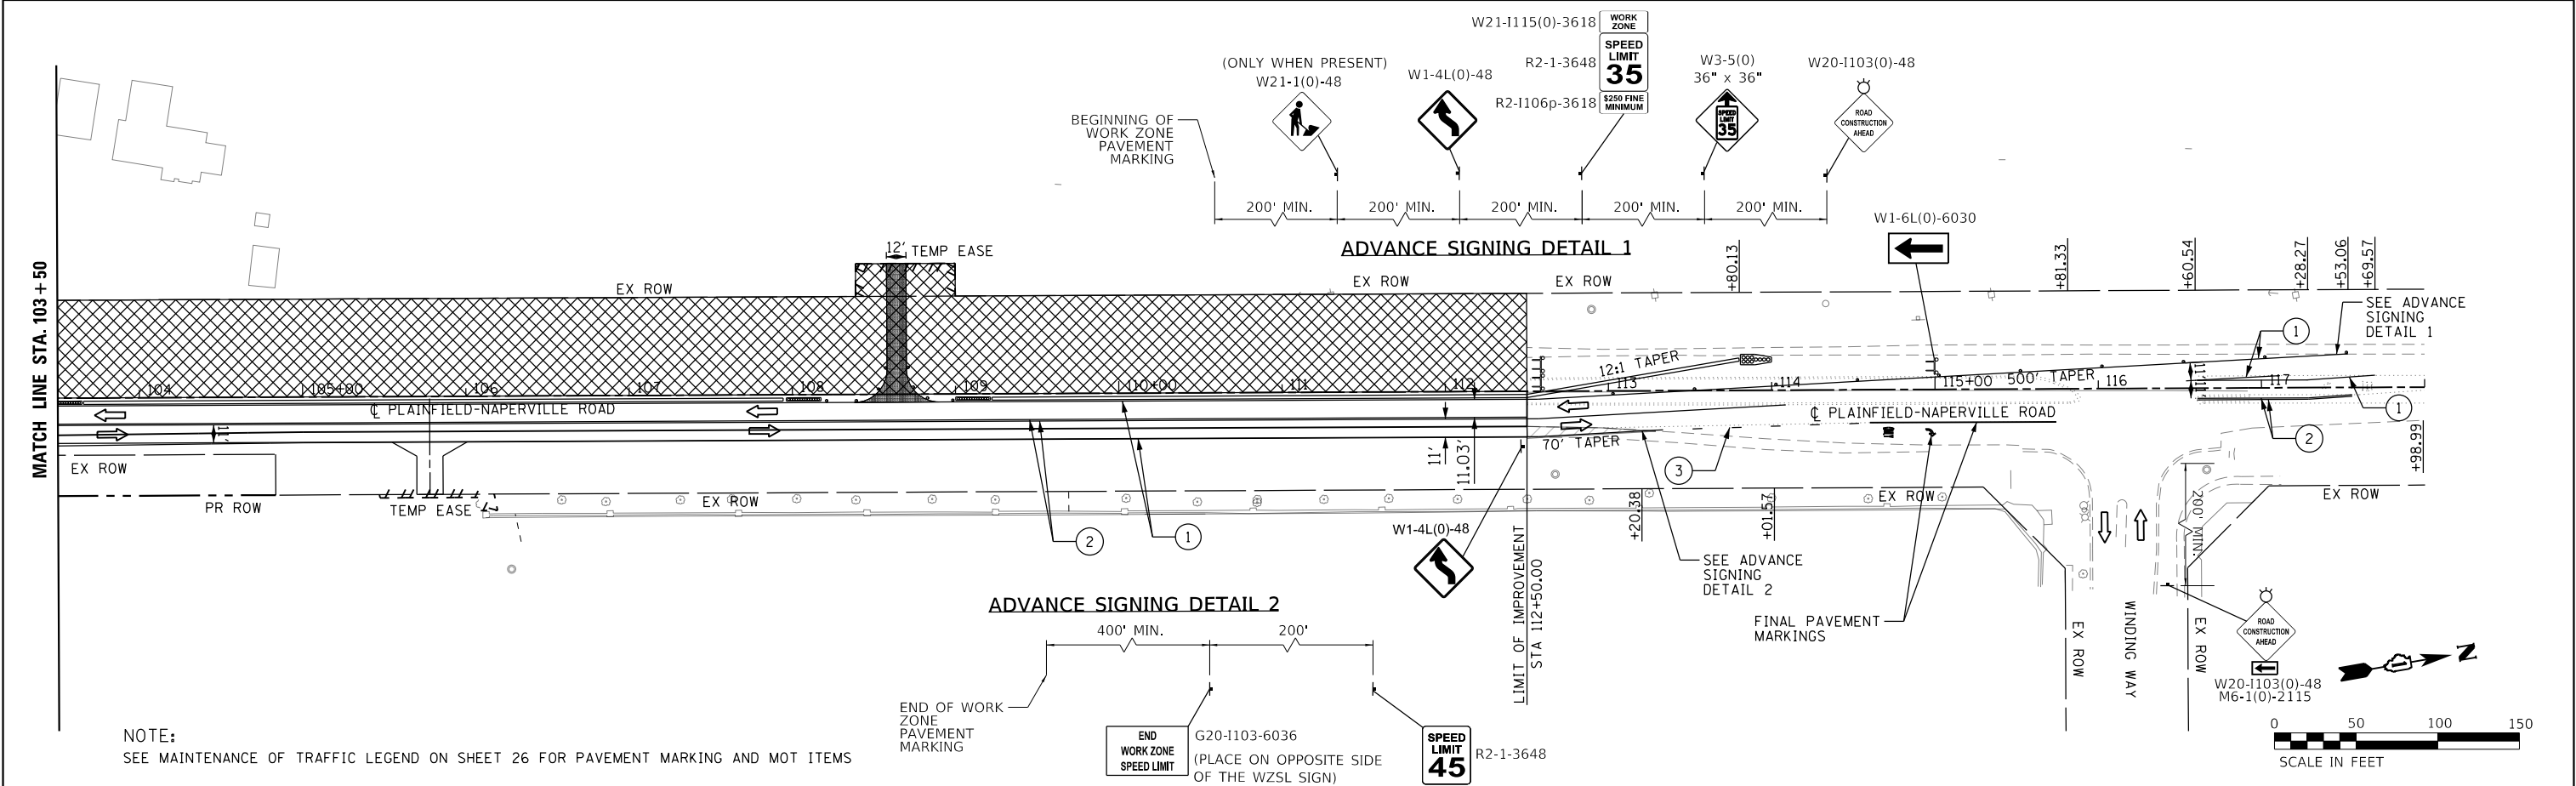
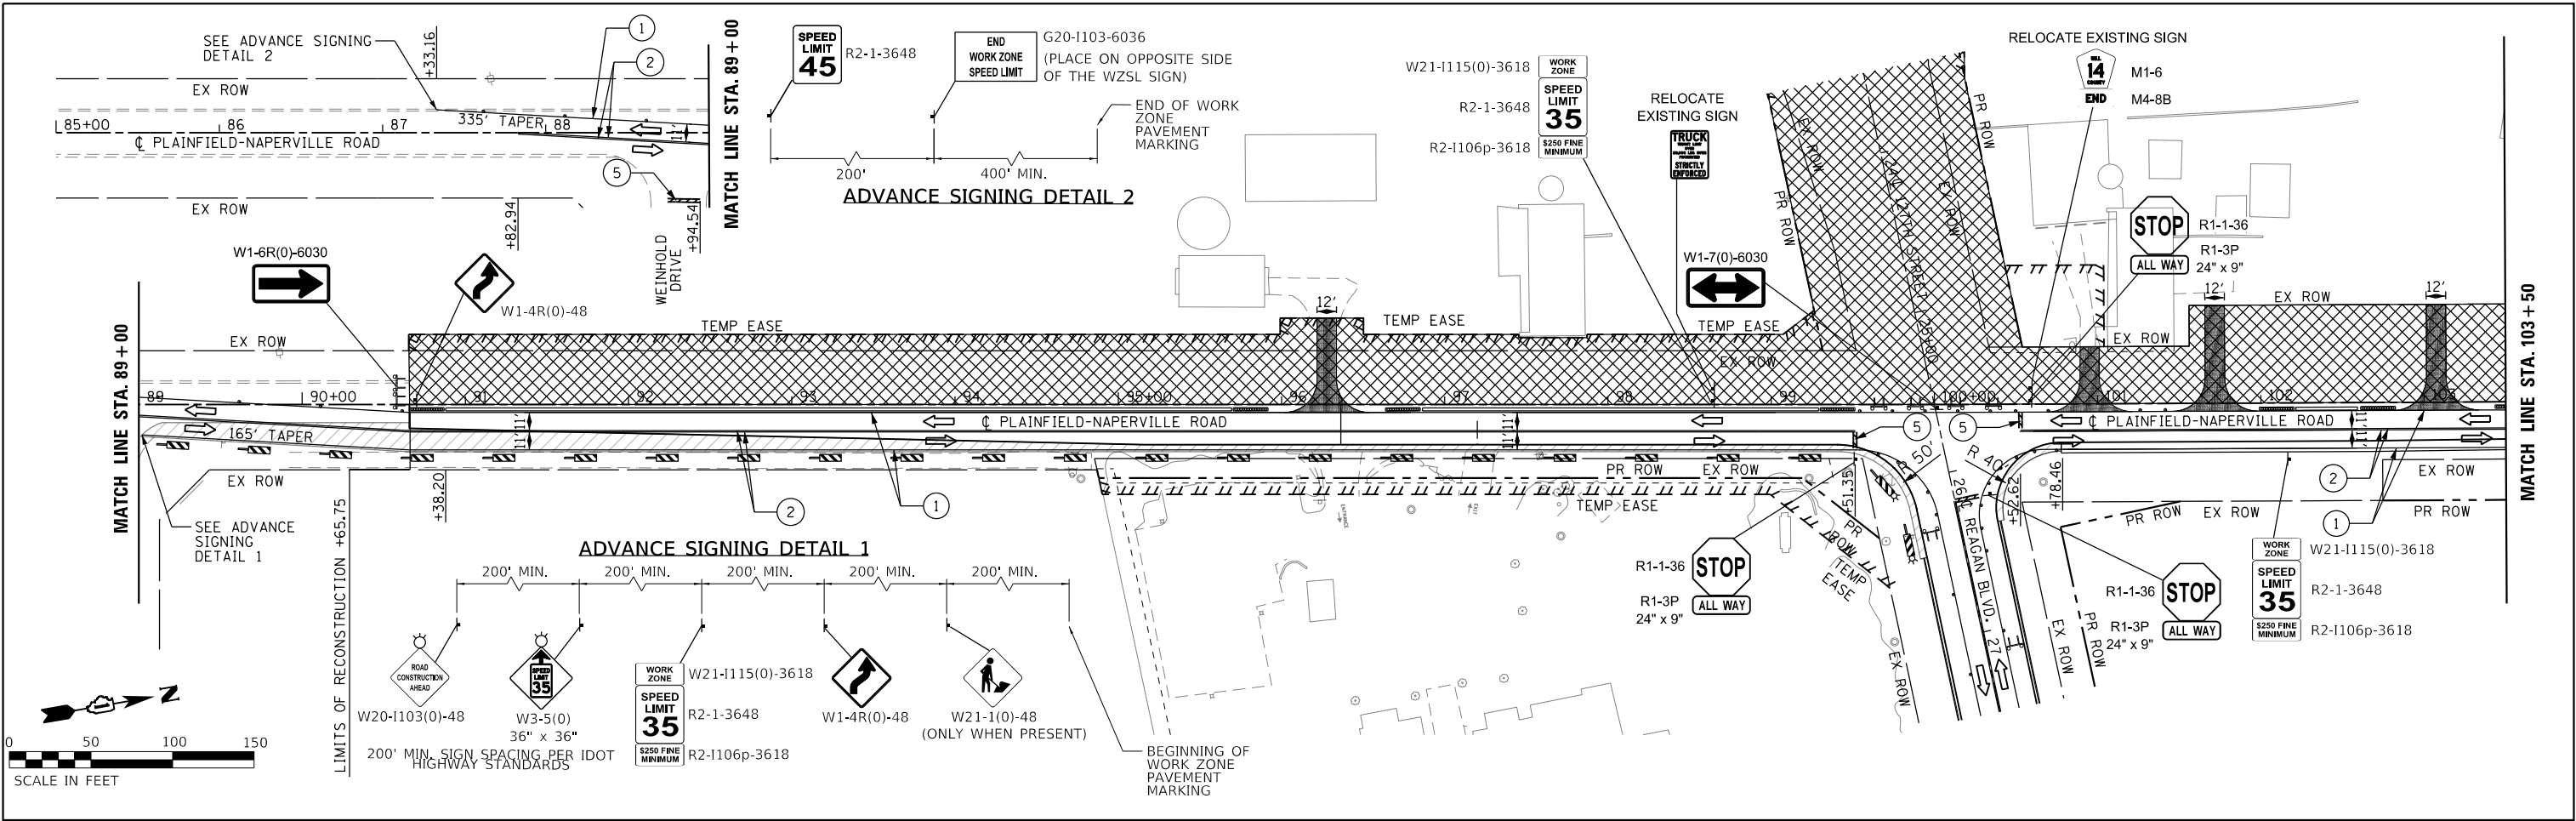


FILE NAME =	USER NAME = untitled	DESIGNED - GG	REVISED -	VILLAGE OF PLAINFIELD DEPARTMENT OF PUBLIC WORKS	PLAINFIELD–NAPERVILLE ROAD & 127TH STREET/REAGAN BOULEVARD MAINTENANCE OF TRAFFIC – STAGE 2A			F.A.U. RTE.	SECTION	COUNTY	TOTAL SHEETS	SHEET NO.
	PLOT SCALE = 100.0000' / in.	DRAWN - GG	REVISED -					324	08-00044-00-WR	WILL	102	37
	PLOT DATE = 11/22/2024	CHECKED - AM	REVISED -					CONTRACT NO. 61J25				
		DATE - 11/22/2024	REVISED -					ILLINOIS FED. AID PROJECT				
SCALE: 1"=50'				SHEET NO.12	OF 15	SHEETS	STA. N/A TO STA. N/A					



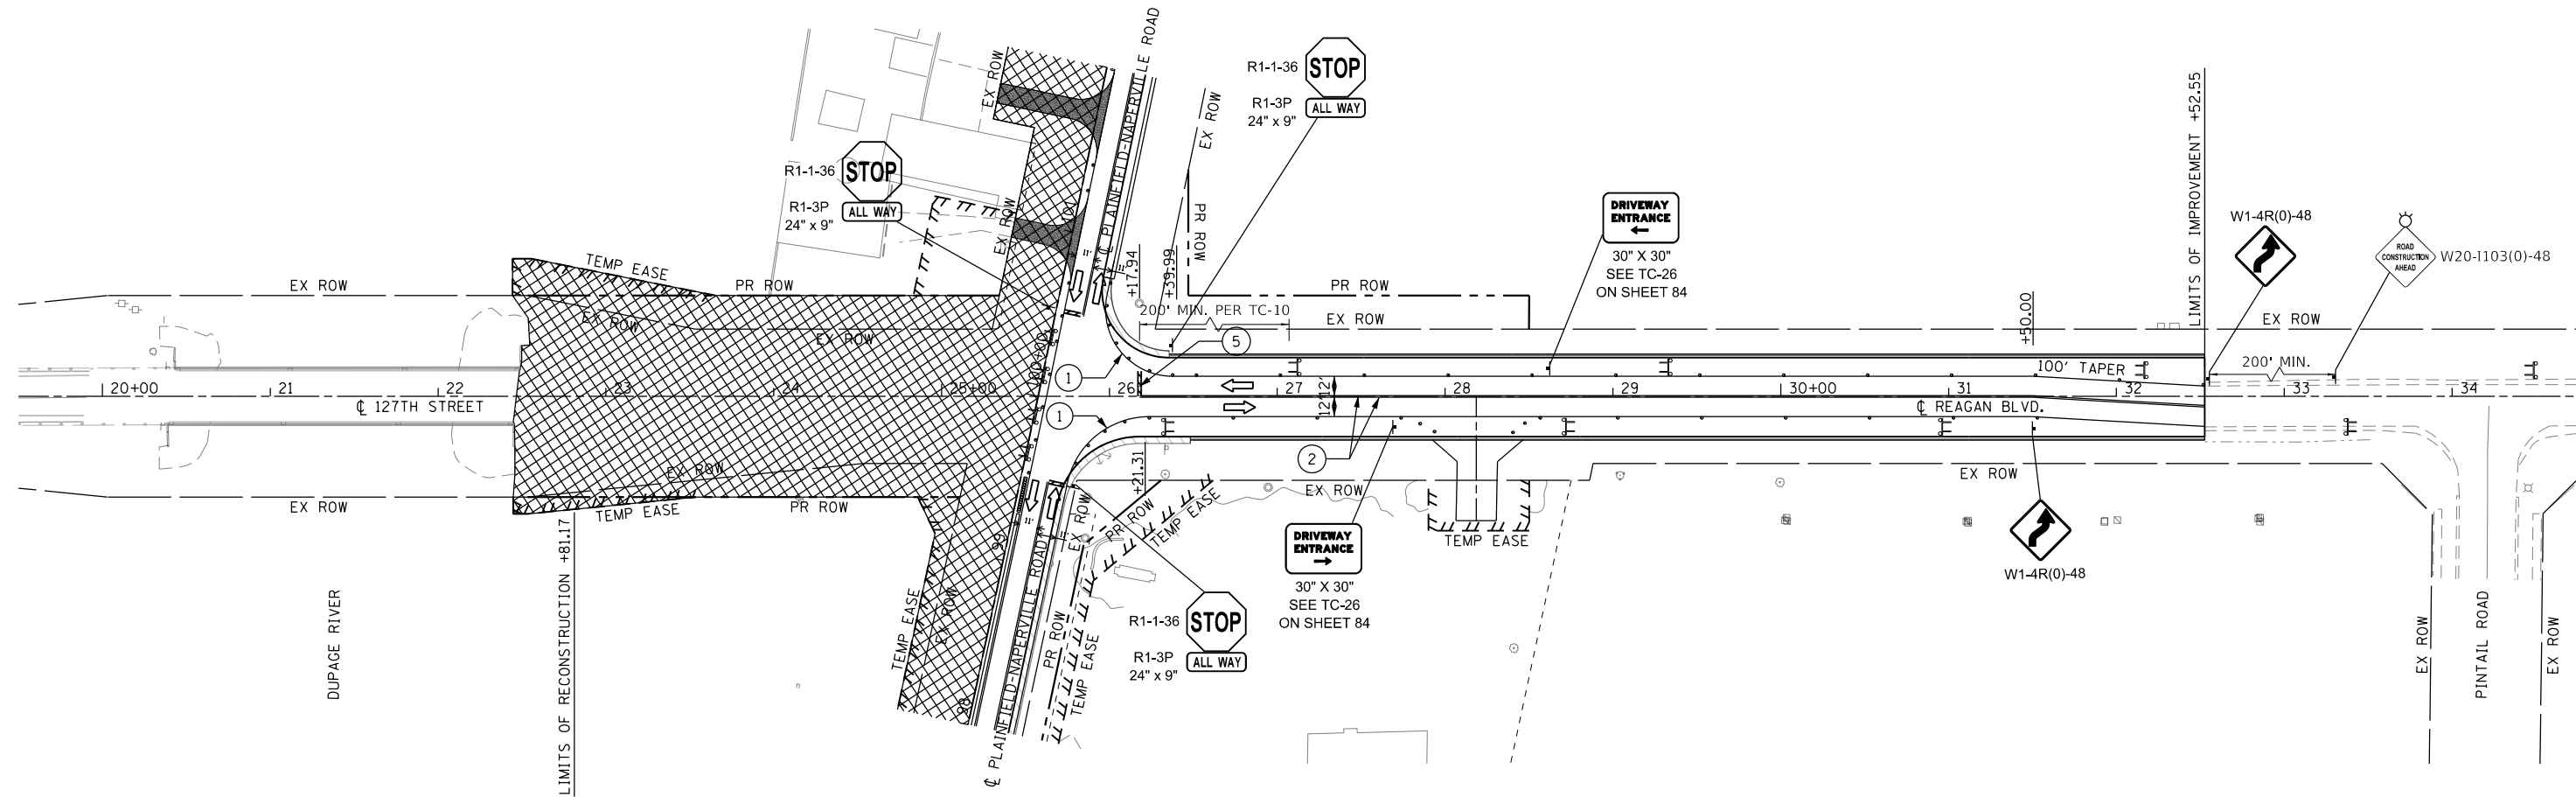
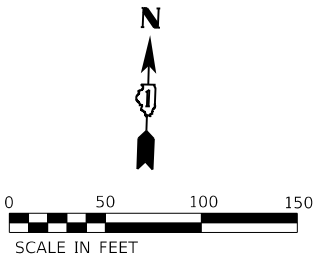


NOTE:
SEE MAINTENANCE OF TRAFFIC LEGEND ON SHEET 26 FOR PAVEMENT MARKING AND MOT ITEMS



FILE NAME =	USER NAME = untitled	DESIGNED - GG	REVISED -	VILLAGE OF PLAINFIELD DEPARTMENT OF PUBLIC WORKS	PLAINFIELD–NAPERVILLE ROAD & 127TH STREET/REAGAN BOULEVARD MAINTENANCE OF TRAFFIC – STAGE 2A			F.A.U. RTE.	SECTION	COUNTY	TOTAL SHEETS	SHEET NO.
		DRAWN - GG	REVISED -					324	08-00044-00-WR	WILL	102	38
	PLOT SCALE = 100.0000' / in.	CHECKED - AM	REVISED -					CONTRACT NO. 61J25				
	PLOT DATE = 11/22/2024	DATE - 11/22/2024	REVISED -					ILLINOIS FED. AID PROJECT				
					SCALE: 1"=50'	SHEET NO.13	OF 15	SHEETS	STA. N/A TO STA. N/A			

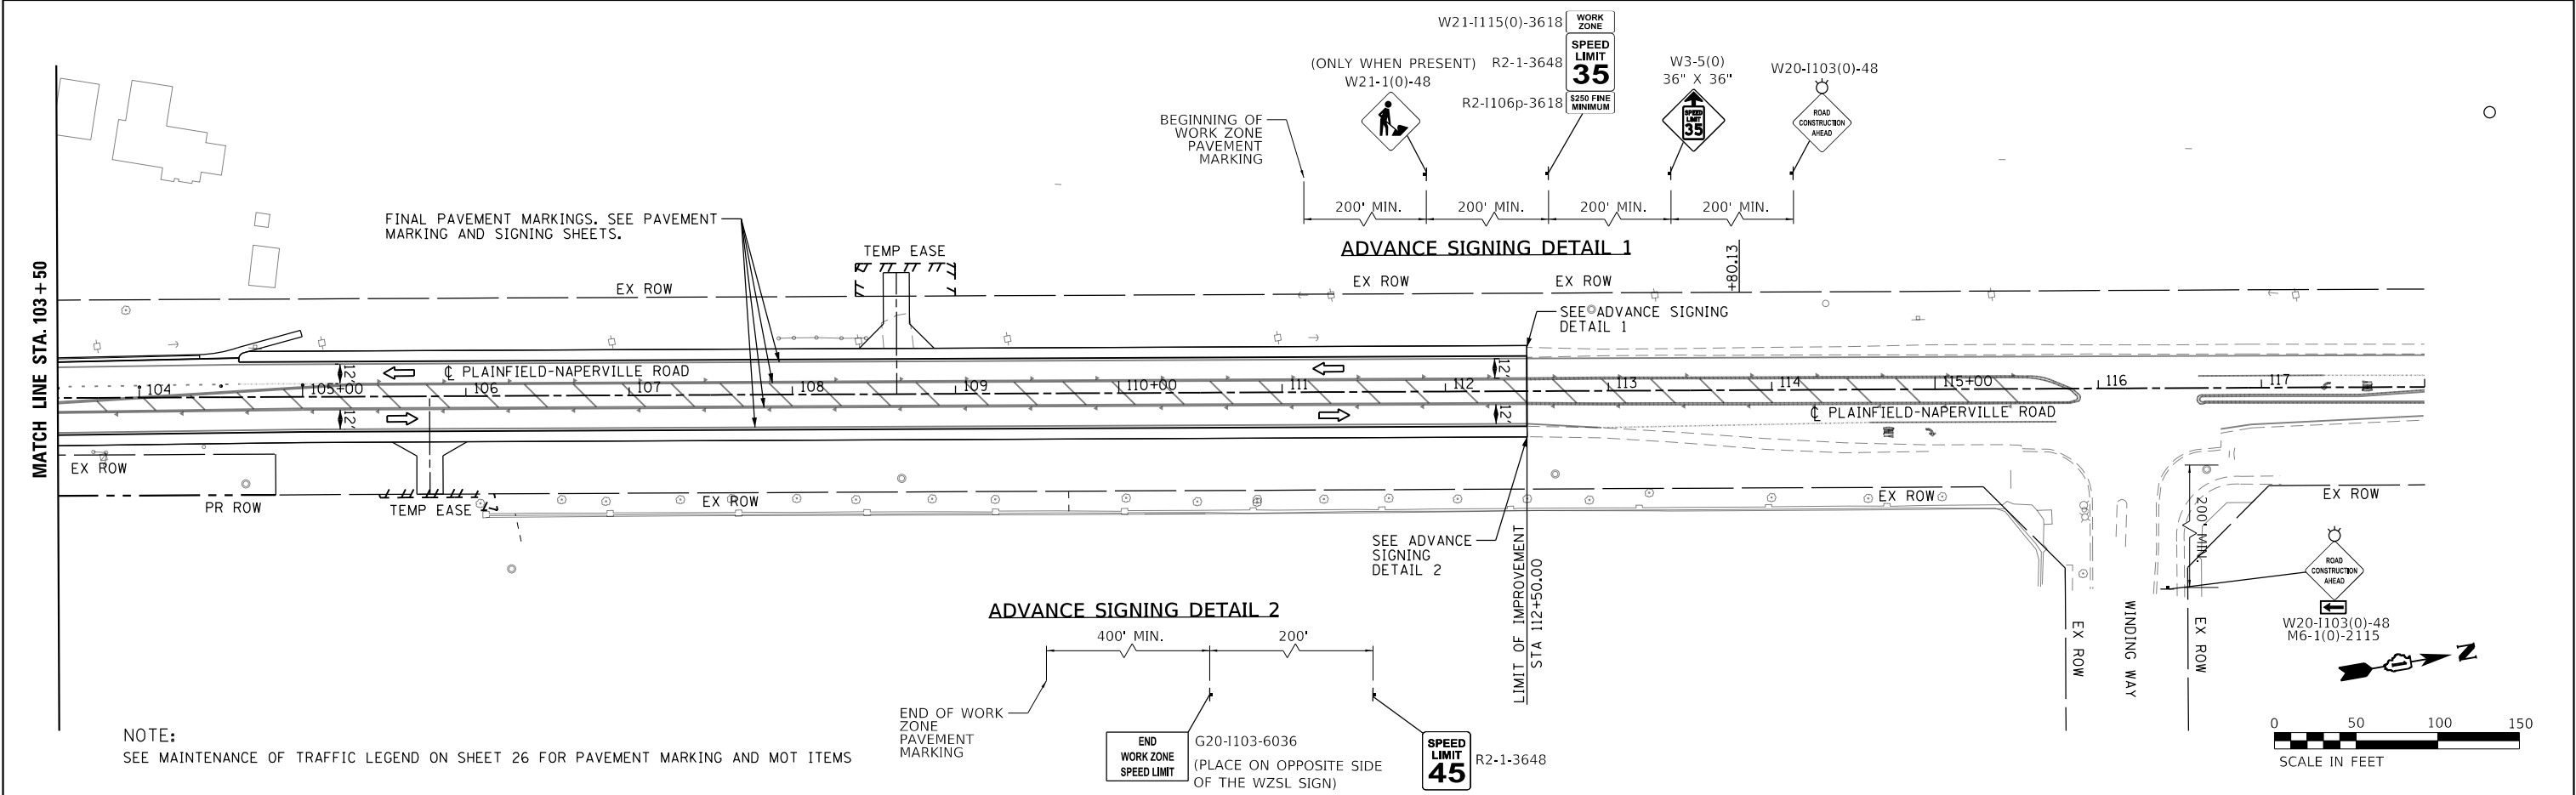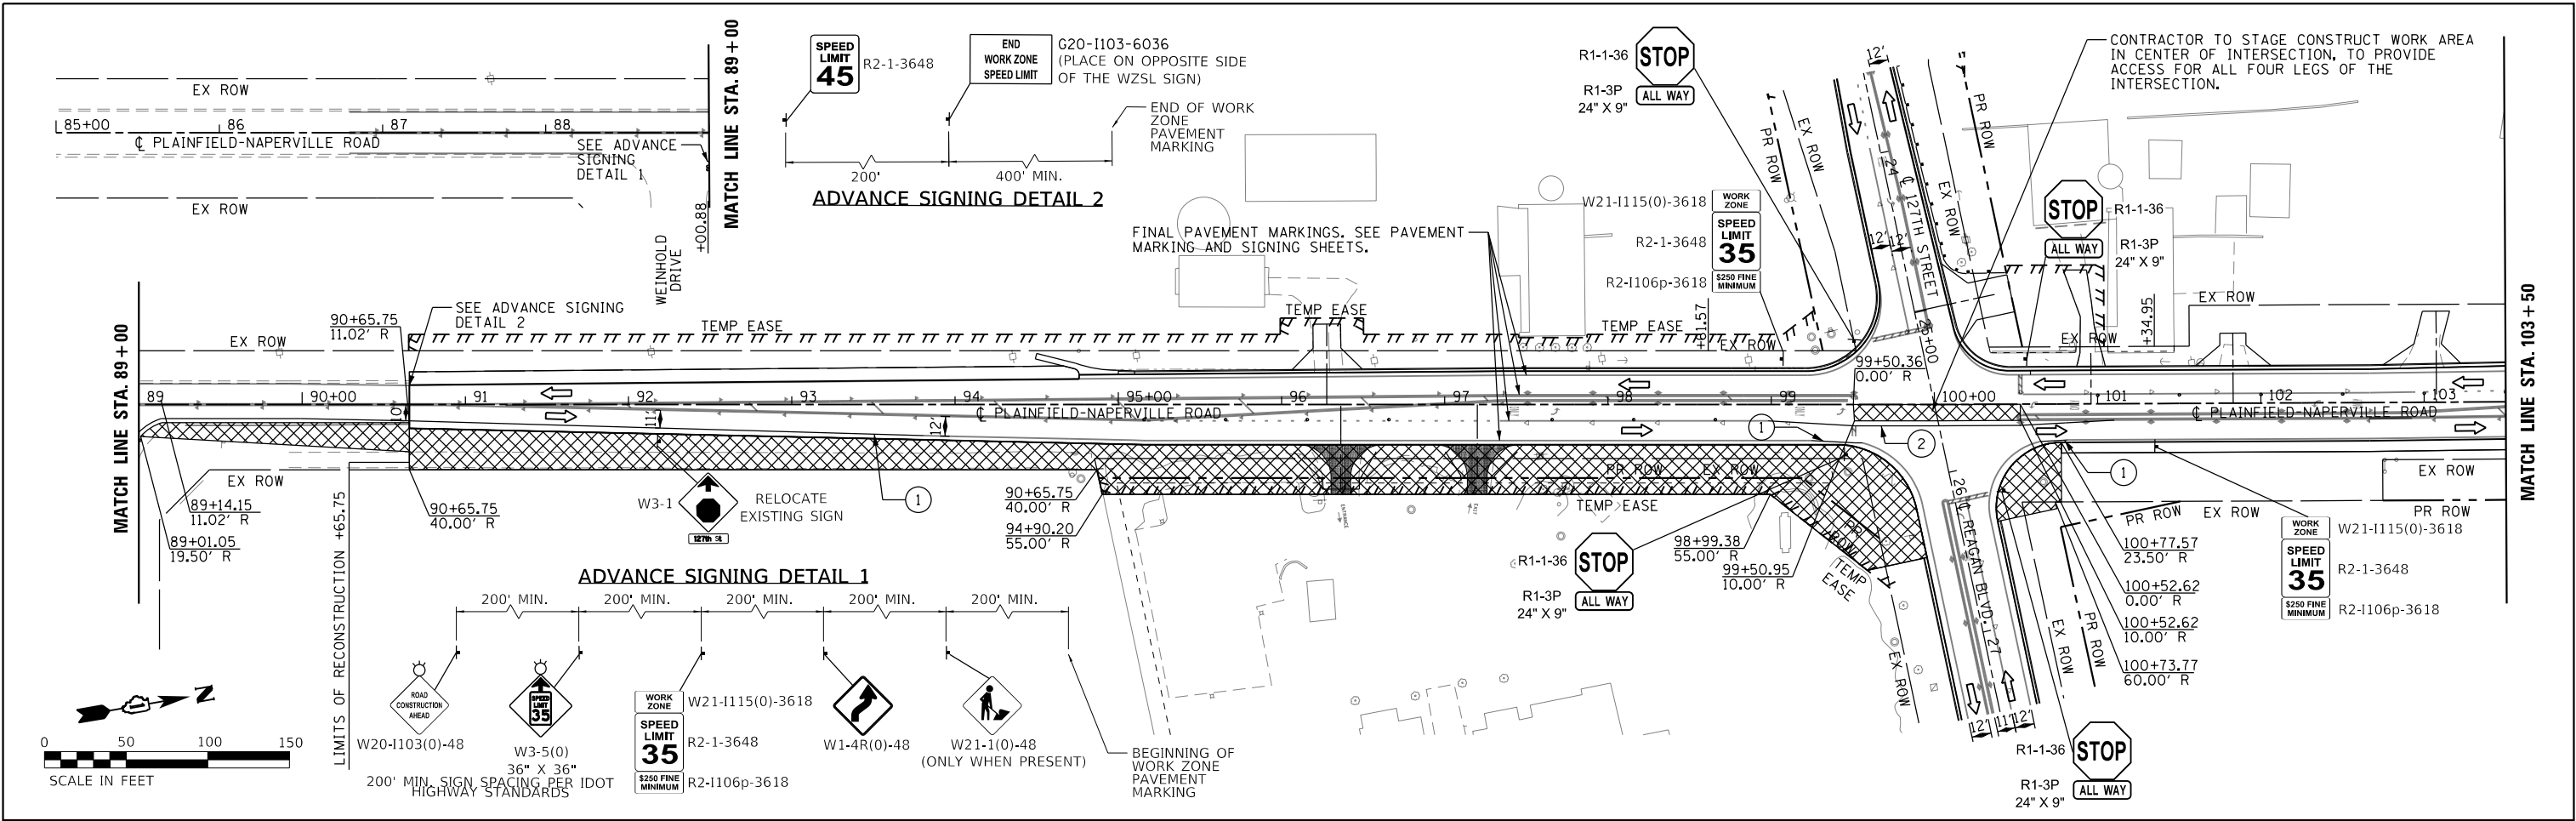

FILE NAME =	USER NAME = untitled	DESIGNED - GG	REVISED -	VILLAGE OF PLAINFIELD DEPARTMENT OF PUBLIC WORKS	PLAINFIELD–NAPERVILLE ROAD & 127TH STREET/REAGAN BOULEVARD MAINTENANCE OF TRAFFIC – STAGE 2B			F.A.U. RTE.	SECTION	COUNTY	TOTAL SHEETS	SHEET NO.
		DRAWN - GG	REVISED -					324	08-00044-00-WR	WILL	102	39
	PLOT SCALE = 100.0000' / in.	CHECKED - AM	REVISED -					CONTRACT NO. 61J25				
	PLOT DATE = 11/22/2024	DATE - 11/22/2024	REVISED -					ILLINOIS FED. AID PROJECT				
SCALE: 1"=50'					SHEET NO.14 OF15 SHEETS			STA. N/A TO STA. N/A				

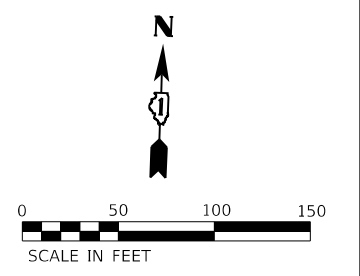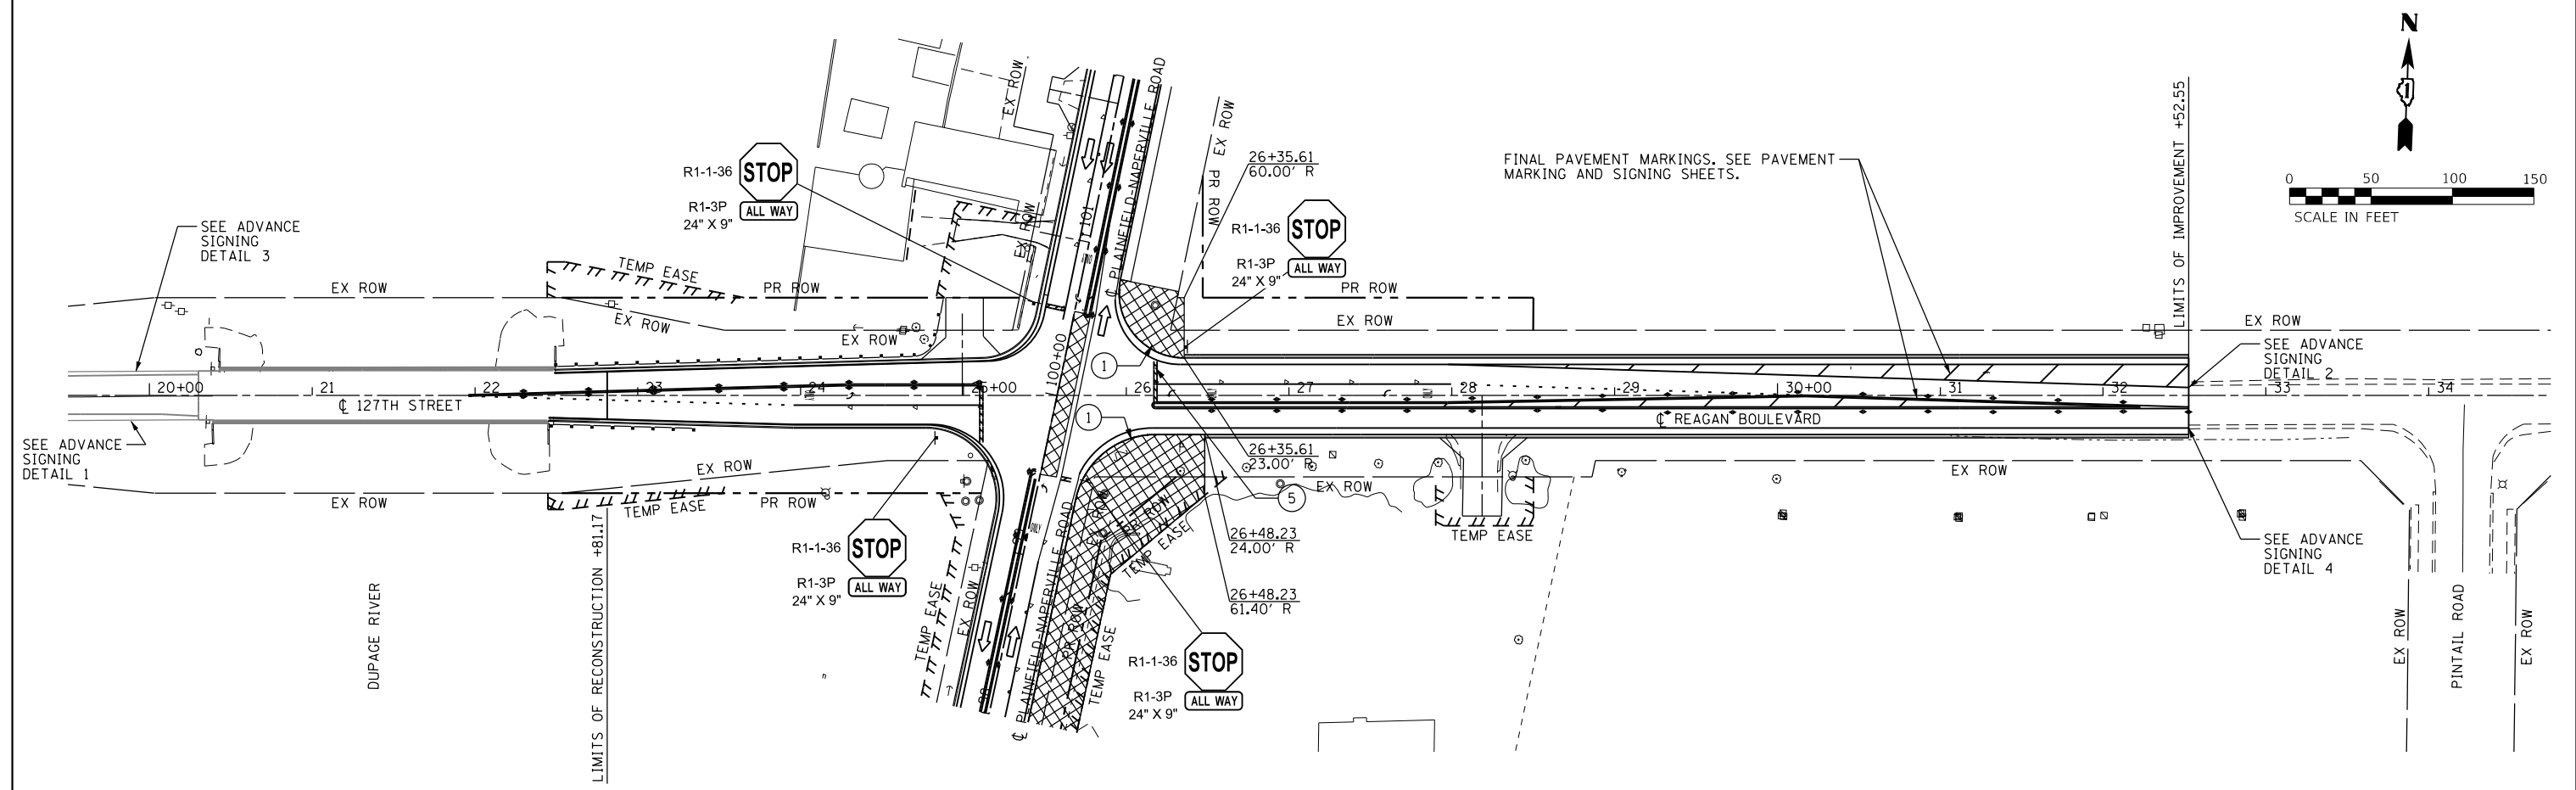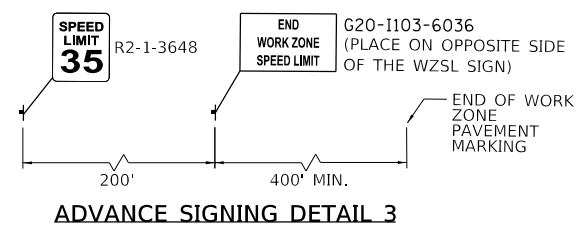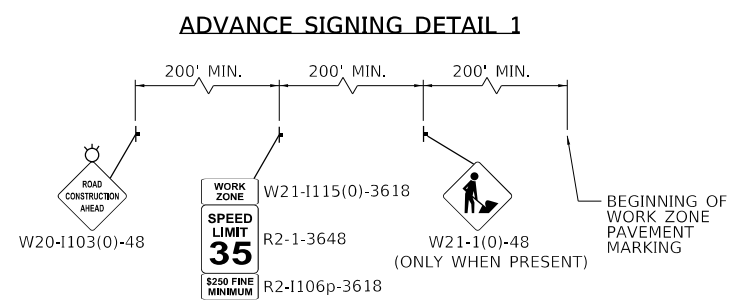

NOTE:
SEE MAINTENANCE OF TRAFFIC LEGEND ON SHEET 26 FOR PAVEMENT MARKING AND MOT ITEMS

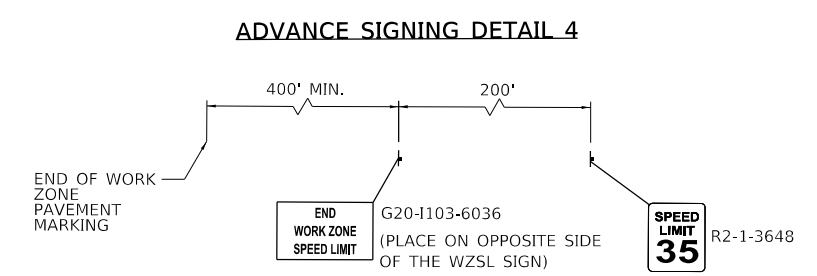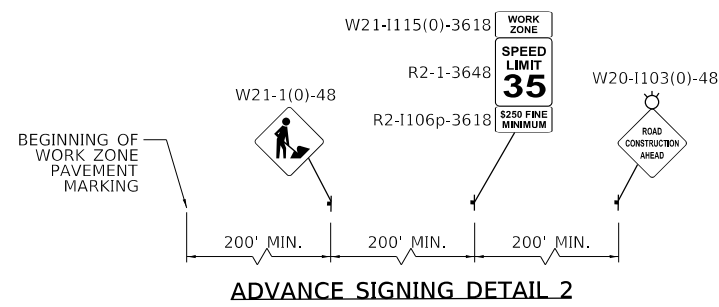

FILE NAME =	USER NAME = untitled	DESIGNED - GG	REVISED -	VILLAGE OF PLAINFIELD DEPARTMENT OF PUBLIC WORKS	PLAINFIELD-NAPERVILLE ROAD & 127TH STREET/REAGAN BOULEVARD MAINTENANCE OF TRAFFIC - STAGE 2B	SCALE: 1"=50'	SHEET NO.15 OF 15 SHEETS	STA. N/A TO STA. N/A	F.A.U. RTE.	SECTION	COUNTY	TOTAL SHEETS	SHEET NO.
		DRAWN - GG	REVISED -						324	08-00044-00-WR	WILL	102	40
	PLOT SCALE = 100.0000' / in.	CHECKED - AM	REVISED -						CONTRACT NO. 61J25				
	PLOT DATE = 11/22/2024	DATE - 11/22/2024	REVISED -						ILLINOIS FED. AID PROJECT				



EROSION AND SEDIMENT CONTROL NOTES



1. UNLESS OTHERWISE INDICATED, ALL VEGETATIVE AND STRUCTURAL EROSION AND SEDIMENT CONTROL PRACTICES WILL BE CONSTRUCTED TO THE STANDARDS AND SPECIFICATIONS IN THE ILLINOIS URBAN MANUAL, LATEST EDITION, THE CONTRACT SPECIFICATIONS, SECTION 280 OF THE STANDARD SPECIFICATIONS AND AS DIRECTED BY THE ENGINEER.
2. EROSION CONTROL MEASURES AS INDICATED IN THE PLAN OR AS DIRECTED BY THE ENGINEER MUST BE INSTALLED ON THE PROJECT SITE PRIOR TO BEGINNING ANY CONSTRUCTION ACTIVITY WHICH WILL CREATE POTENTIALLY ERODIBLE CONDITIONS.
3. A COPY OF THE APPROVED EROSION AND SEDIMENT CONTROL PLAN SHALL BE MAINTAINED ON THE SITE AT ALL TIMES.
4. INSPECTIONS AND DOCUMENTATION SHALL BE PERFORMED, AT A MINIMUM:

a) UPON COMPLETION OF INITIAL EROSION AND SEDIMENT CONTROL MEASURES, PRIOR TO ANY SOIL DISTURBANCE.

b) ONCE EVERY SEVEN (7) CALENDAR DAYS AND WITHIN 24 HOURS OF THE END OF A STORM EVENT WITH GREATER THAN 0.5 INCH OF RAINFALL OR LIQUID EQUIVALENT PRECIPITATION.
5. TEMPORARY SEED ALL BARE AND ERODIBLE AREAS EVERY SEVEN DAYS AS DIRECTED BY THE ENGINEER. TEMPORARY MULCH ALL SEEDED AREAS ACCORDING TO ARTICLE 251.03(B) OR ARTICLE 251.03(C). EROSION CONTROL BLANKET CAN BE USED INSTEAD OF MULCH ACCORDING ARTICLE 251.04.
6. INLET FILTERS WILL BE INSTALLED IN ALL CATCH BASINS, INLETS AND OPEN LID MANHOLES AS DIRECTED BY THE ENGINEER. THE FILTERS SHALL BE MAINTAINED IN THE ENTIRE DURATION OF THE PROJECT.
7. A STABILIZED MAT OF CRUSHED STONE MEETING THE STANDARDS OF THE ILLINOIS URBAN DESIGN MANUAL SHALL BE INSTALLED AT ANY POINT WHERE TRAFFIC WILL BE ENTERING OR LEAVING A CONSTRUCTION SITE. SEDIMENT OR SOIL REACHING AN IMPROVED PUBLIC RIGHT-OF-WAY, STREET, ALLEY OR PARKING AREA SHALL BE REMOVED BY SCRAPING OR STREET CLEANING AS ACCUMULATIONS WARRANT AND TRANSPORTED TO A CONTROLLED SEDIMENT DISPOSAL AREA. THE LOCATIONS OF ALL STABILIZED ENTRANCES ARE SUBJECT TO APPROVAL BY THE ENGINEER. SUGGESTED OR POTENTIAL LOCATIONS MAY BE SHOWN ON THE PLANS.
8. CONCRETE WASHOUT FACILITIES SHALL BE CONSTRUCTED IN ACCORDANCE WITH THE ILLINOIS URBAN MANUAL AND SHALL BE INSTALLED PRIOR TO ANY ON SITE CONSTRUCTION ACTIVITIES INVOLVING CONCRETE.
9. SOIL STOCKPILES SHALL, AT A MINIMUM, BE PROTECTED WITH PERIMETER SEDIMENT CONTROLS. SOIL STOCKPILES SHALL NOT BE PLACED IN FLOOD PRONE AREAS OR THEIR BUFFERS. THE STOCKPILE LOCATIONS SHALL BE DETERMINED AT THE TIME OF THE PRECONSTRUCTION MEETING AND ARE SUBJECT TO THE APPROVAL OF THE ENGINEER AND COOK COUNTY DEPARTMENT OF TRANSPORTATION AND HIGHWAYS. SUGGESTED LOCATIONS ARE SHOWN ON THE PLANS.
10. SEWERS THAT ARE OR WILL BE FUNCTIONING DURING CONSTRUCTION SHALL BE PROTECTED BY APPROPRIATE SEDIMENT CONTROL MEASURES.
12. ALL PERMANENT EROSION CONTROL PRACTICES SHALL BE INITIATED WITHIN SEVEN (7) DAYS FOLLOWING THE COMPLETION OF SOIL DISTURBING ACTIVITIES.
13. ALL EROSION AND SEDIMENT CONTROL MEASURES SHALL BE MAINTAINED AND REPAIRED AS NEEDED ON A YEAR-ROUND BASIS DURING CONSTRUCTION AND ANY PERIODS OF CONSTRUCTION SHUTDOWN UNTIL PERMANENT STABILIZATION IS ACHIEVED.
14. ALL TEMPORARY EROSION AND SEDIMENT CONTROL MEASURES SHALL BE REMOVED WITHIN THIRTY (30) DAYS AFTER PERMANENT SITE STABILIZATION.
15. THE EROSION AND SEDIMENT CONTROL MEASURES SHOWN ON THE PLANS ARE THE MINIMUM REQUIREMENTS. ADDITIONAL MEASURES MAY BE REQUIRED, AS DIRECTED BY THE ENGINEER.
16. SEDIMENT TRAPS, SEDIMENT BASINS, DITCHES, SEDIMENT CONTROL, SILT FENCE, STONE OUTLET STRUCTURES, EARTH BERMS, ETC. SHALL BE MAINTAINED DURING THE CONSTRUCTION SEASON AS WELL AS THE WINTER MONTHS AND OTHER TIMES WHEN THE PROJECT IS CLOSED DOWN. TRAPS WILL BE CLEANED WHEN THEY ARE 50% FILLED, STONE OUTLET STRUCTURES SHALL HAVE SEDIMENT REMOVED WHEN IT REACHES 50% THE HEIGHT OF THE CONTROL DEVICE. PERIMETER BARRIER FENCE SHALL HAVE SEDIMENT REMOVED WHEN IT REACHES ONE-THIRD OF THE BARRIER HEIGHT. THESE SPOILS WILL BE REMOVED TO AN APPROVED SITE.
20. IT IS THE RESPONSIBILITY OF THE LANDOWNER AND/OR GENERAL CONTRACTOR TO INFORM ANY SUB-CONTRACTOR(S), WHO MAY PERFORM WORK ON THIS SITE/PROJECT, OF THE REQUIREMENTS IN IMPLEMENTING AND MAINTAINING THESE EROSION CONTROL PLANS AND ASSURE COMPLIANCE WITH ALL APPLICABLE LOCAL, STATE, AND FEDERAL REGULATIONS.

FILE NAME =	USER NAME = untitled	DESIGNED - GG	REVISED -	VILLAGE OF PLAINFIELD DEPARTMENT OF PUBLIC WORKS	PLAINFIELD–NAPERVILLE ROAD & 127TH STREET/REAGAN BOULEVARD EROSION AND SEDIMENT CONTROL – NOTES			F.A.U. RTE.	SECTION	COUNTY	TOTAL SHEETS	SHEET NO.
		DRAWN - GG	REVISED -					324	08-00044-00-WR	WILL	102	41
	PLOT SCALE = 100.0000 ' / in.	CHECKED - AM	REVISED -					CONTRACT NO. 61J25				
	PLOT DATE = 10/23/2024	DATE - 10/23/2024	REVISED -		SCALE: 1"=50'	SHEET NO.1	OF 7	SHEETS	STA. N/A TO STA. N/A	ILLINOIS FED. AID PROJECT		

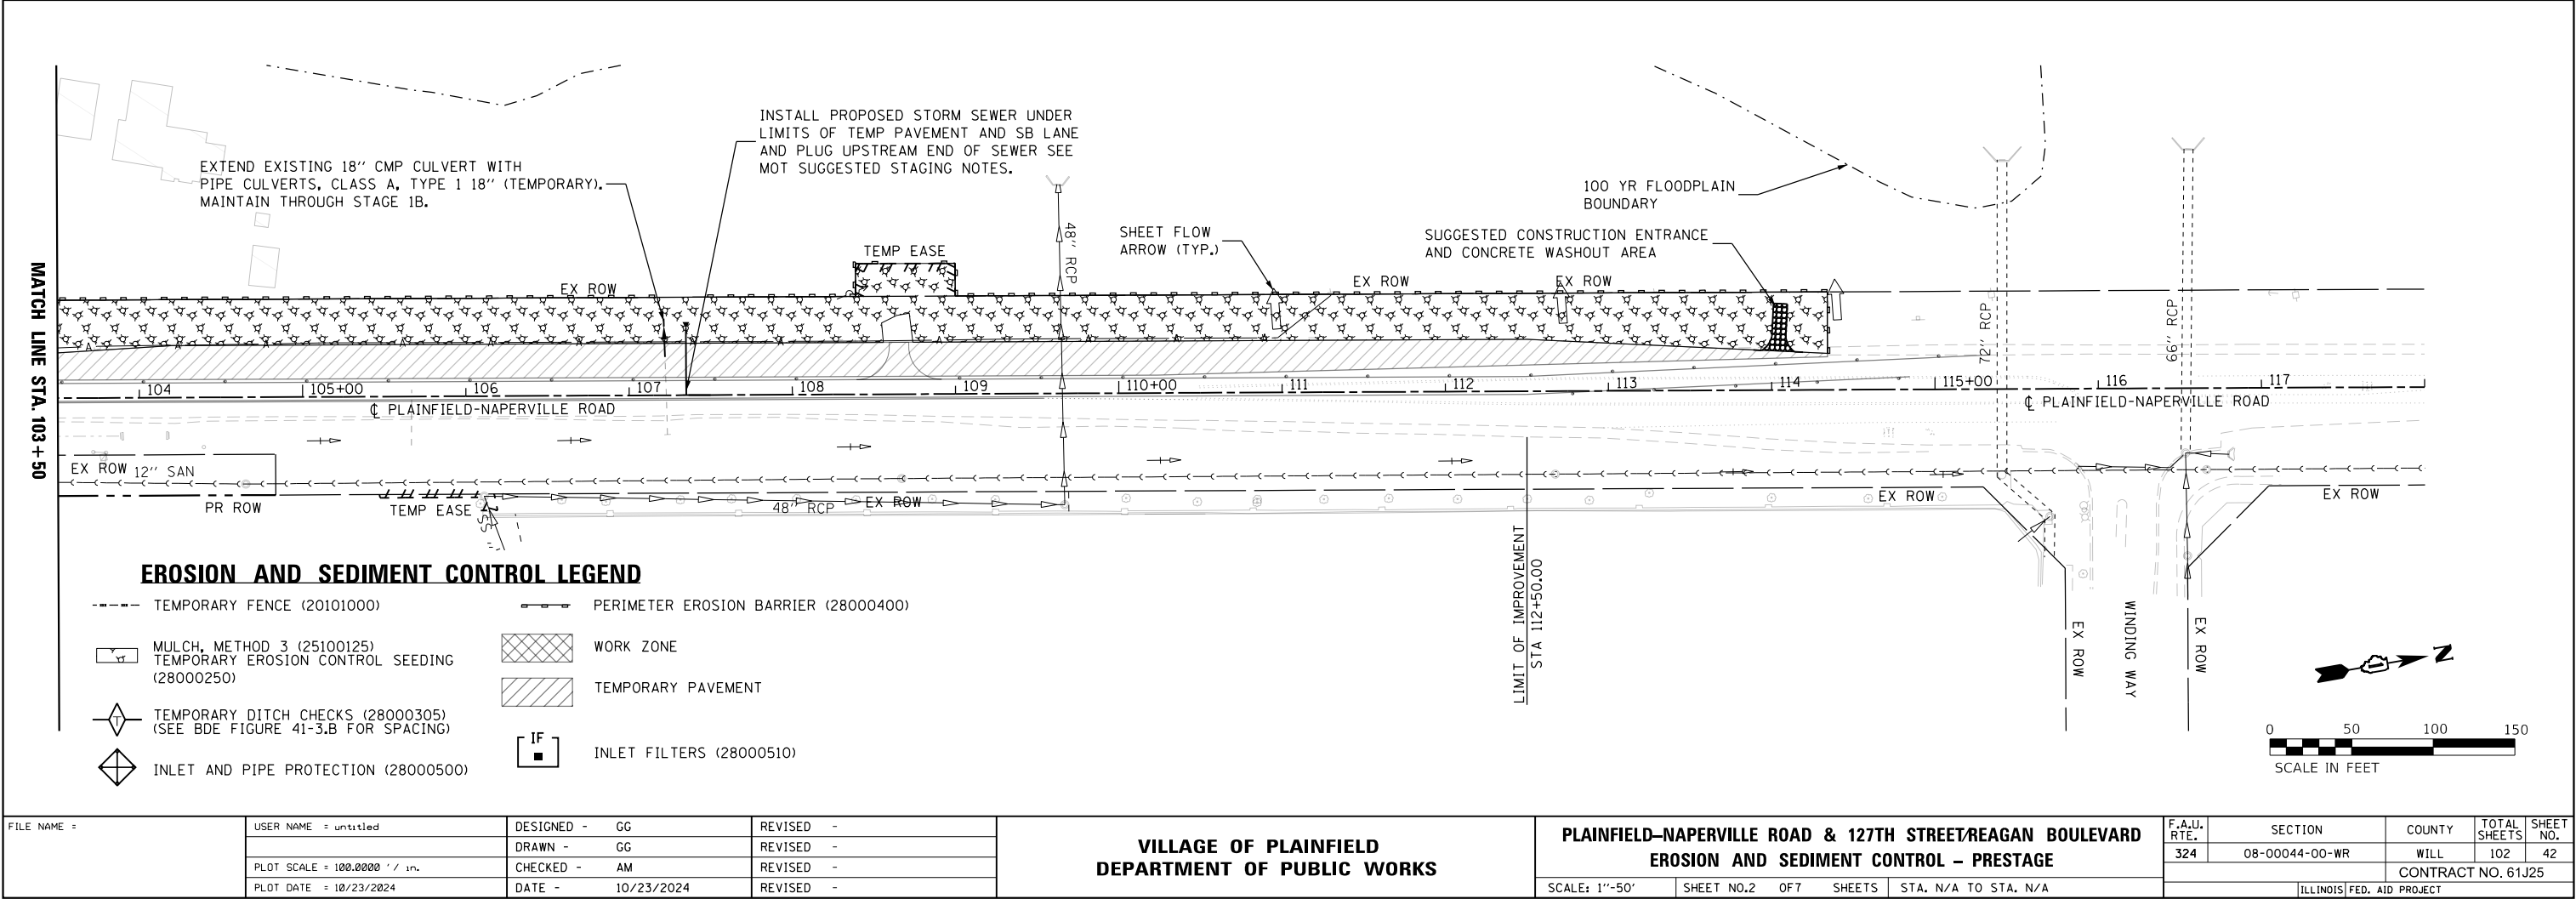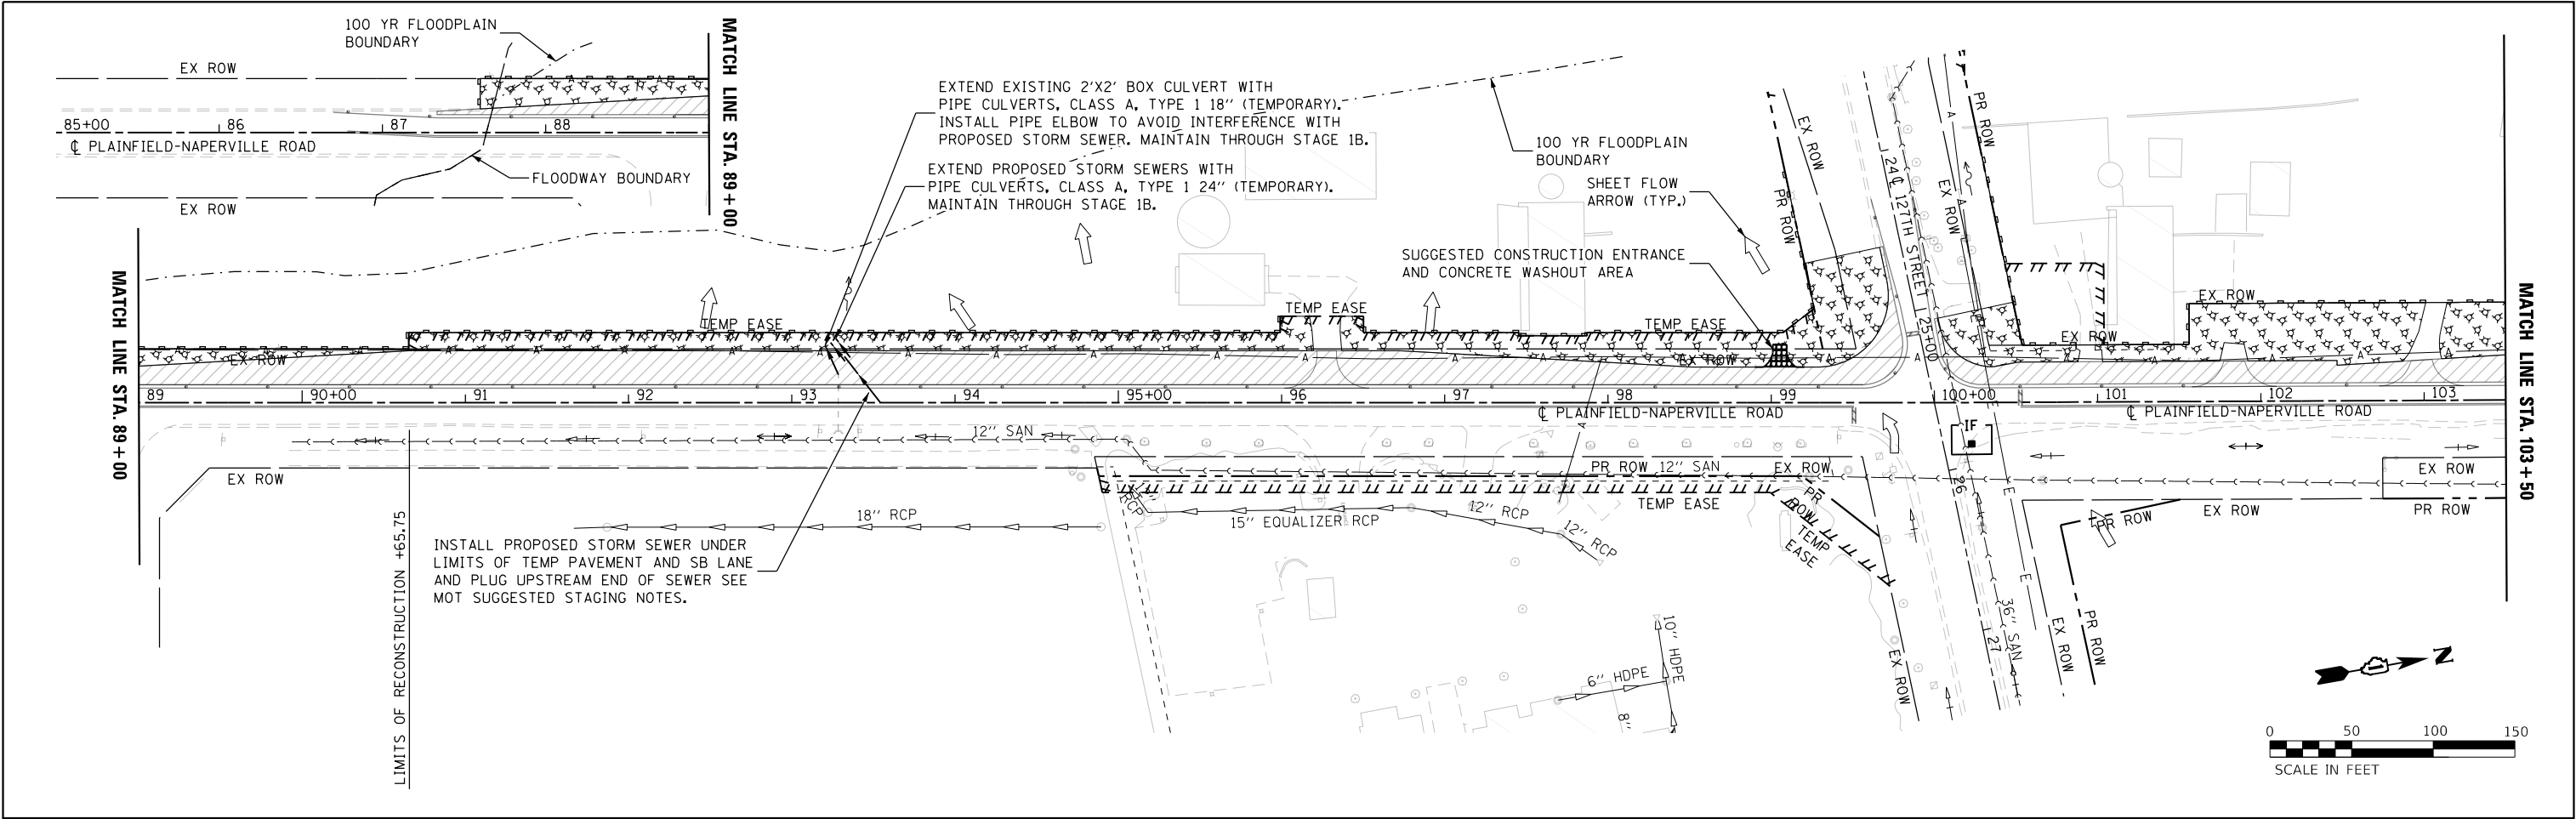

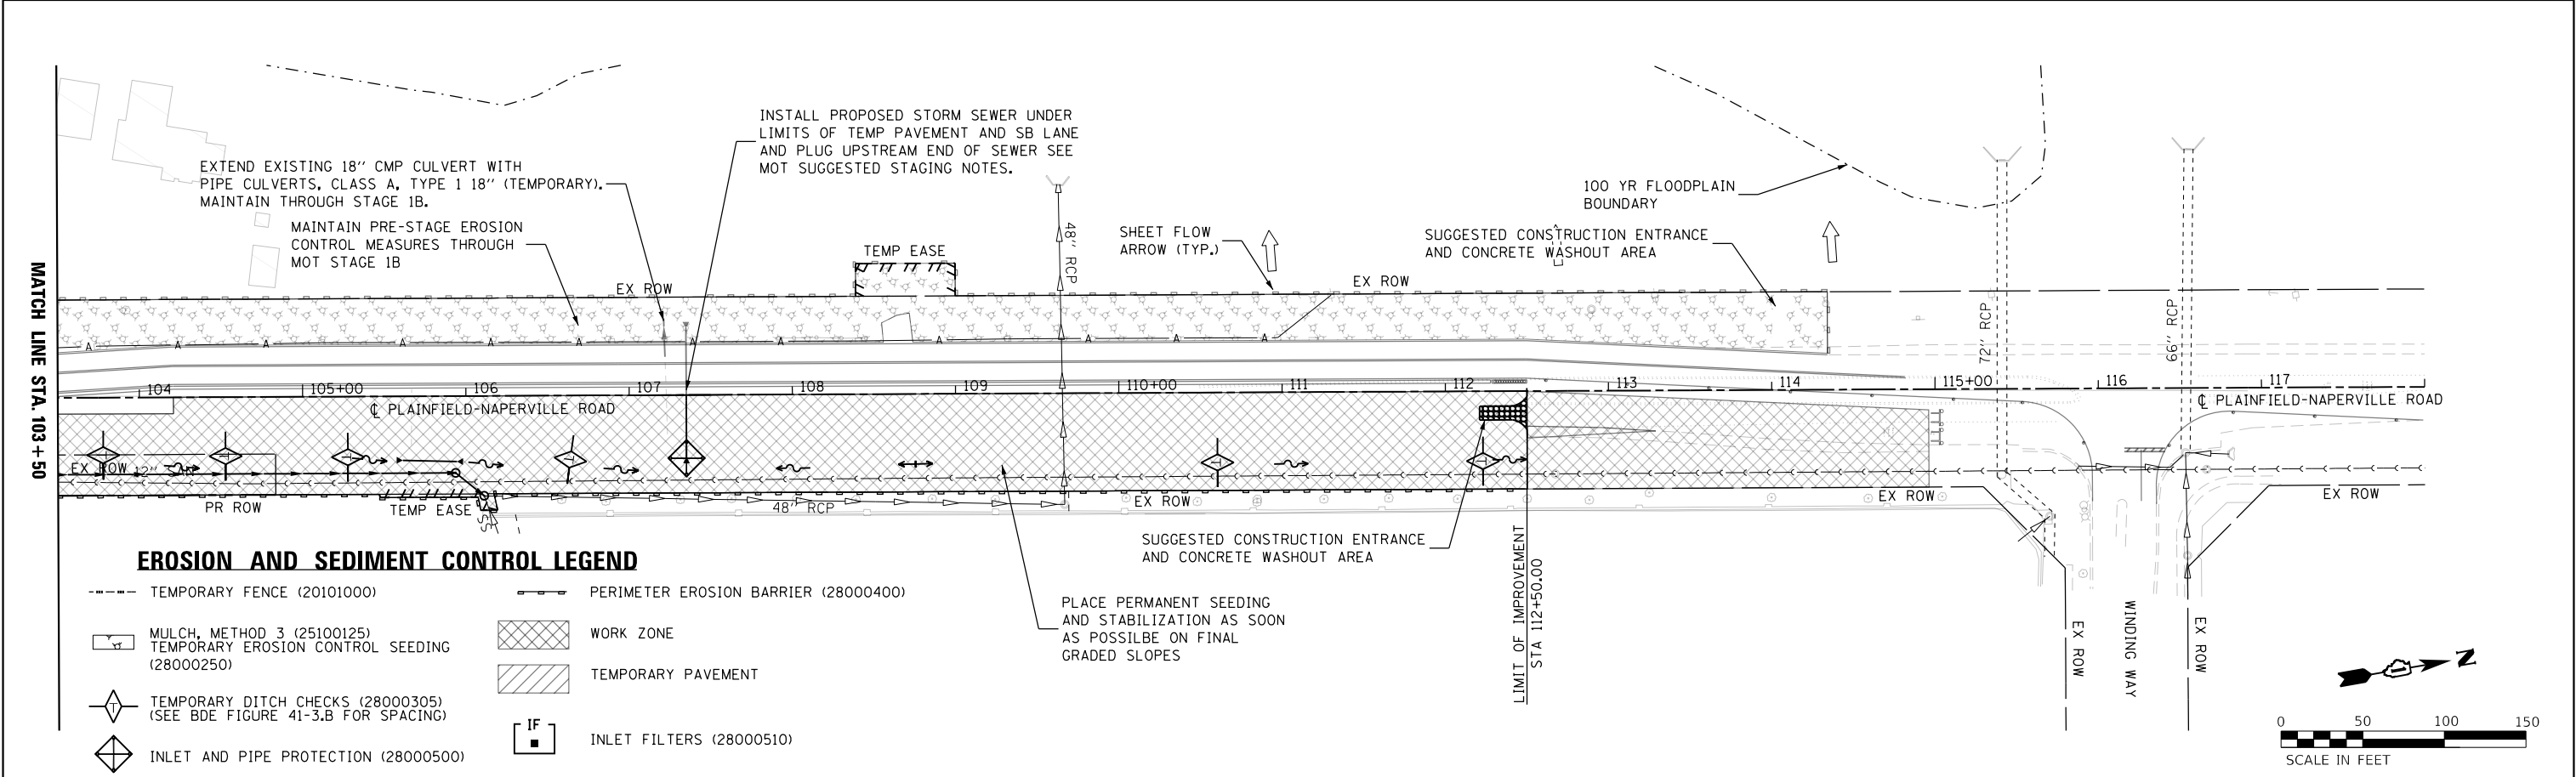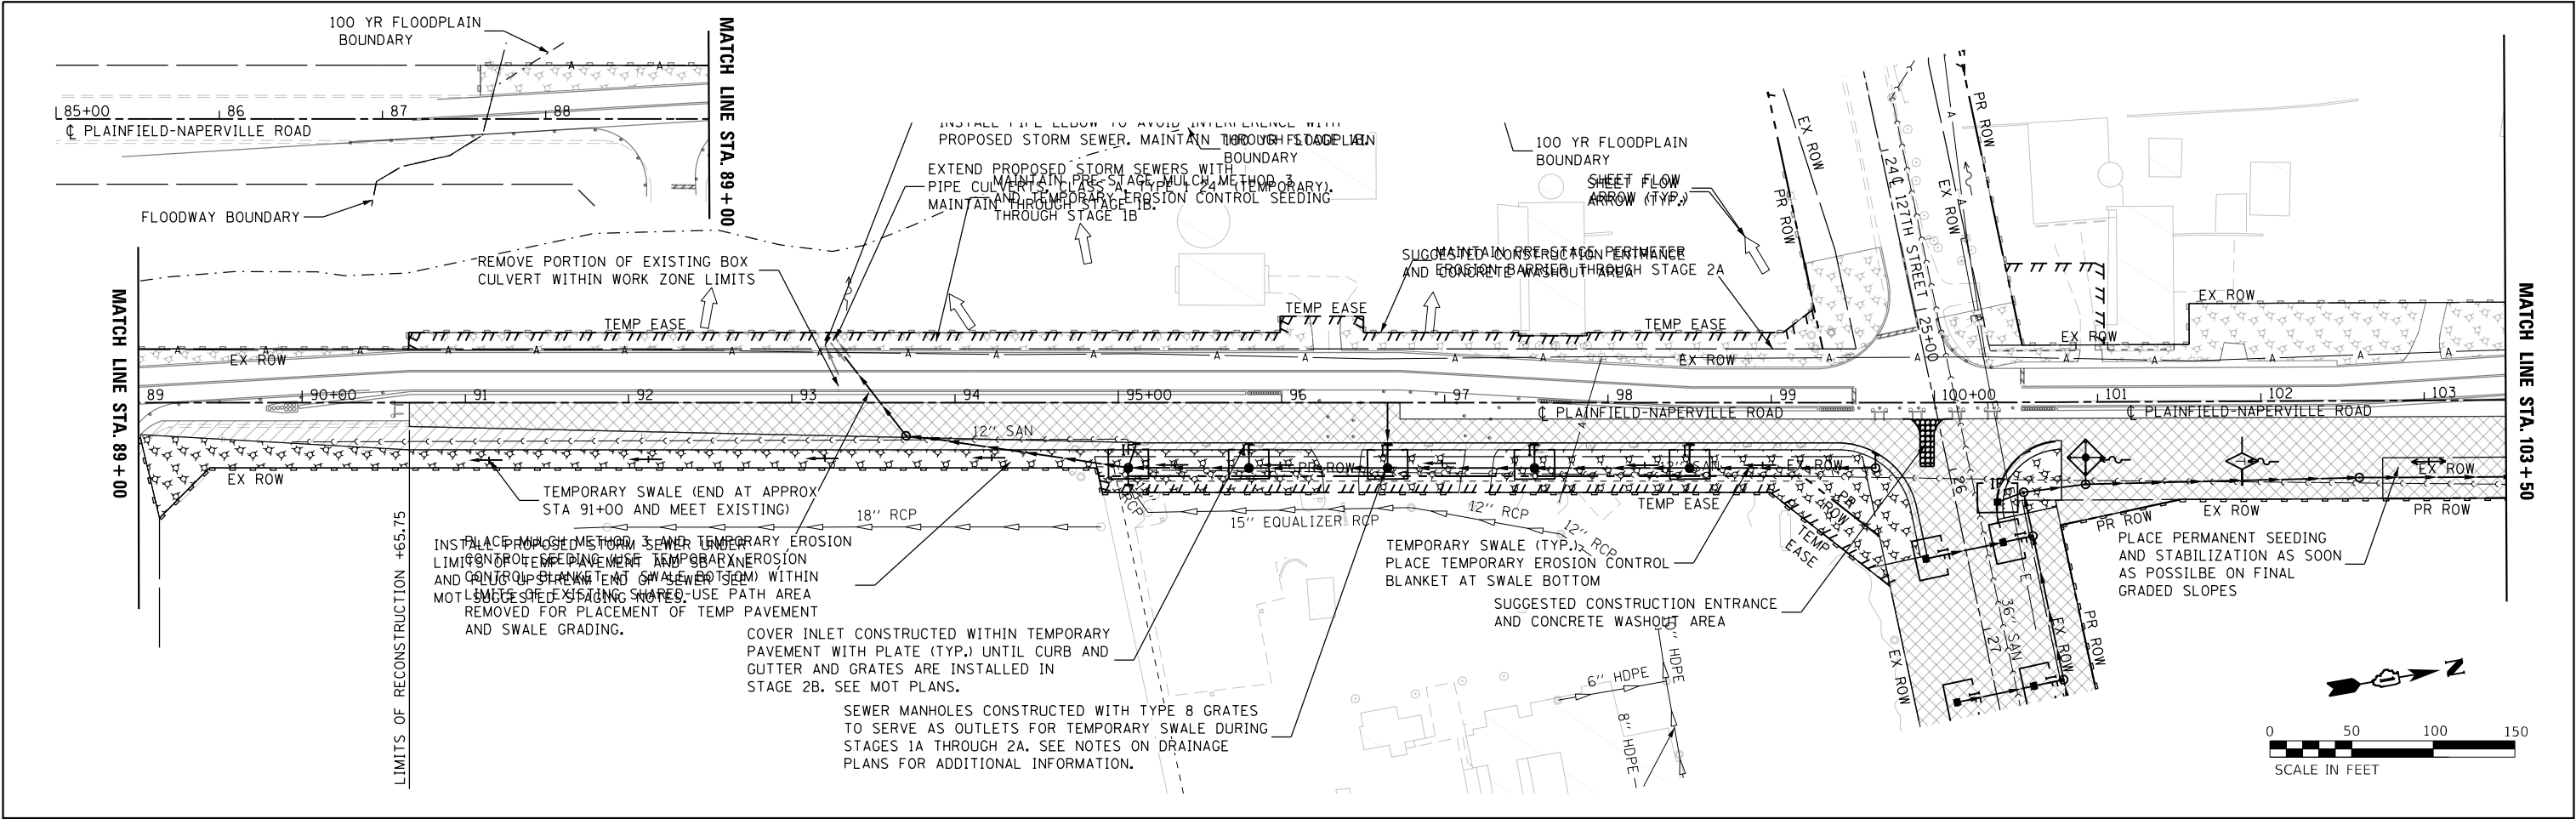

EROSION AND SEDIMENT CONTROL LEGEND


- | | |
|--|--------------------------------------|
| --- TEMPORARY FENCE (20101000) | PERIMETER EROSION BARRIER (28000400) |
| MULCH, METHOD 3 (25100125)
TEMPORARY EROSION CONTROL SEEDING (28000250) | WORK ZONE |
| TEMPORARY DITCH CHECKS (28000305)
(SEE BDE FIGURE 41-3.B FOR SPACING) | TEMPORARY PAVEMENT |
| INLET AND PIPE PROTECTION (28000500) | IF INLET FILTERS (28000510) |

FILE NAME =	USER NAME = untitled	DESIGNED - GG	REVISED -	VILLAGE OF PLAINFIELD DEPARTMENT OF PUBLIC WORKS	PLAINFIELD-NAPERVILLE ROAD & 127TH STREET/REAGAN BOULEVARD EROSION AND SEDIMENT CONTROL - STAGE 1A	SCALE: 1"=50'	SHEET NO.3 OF 7 SHEETS	STA. N/A TO STA. N/A	F.A.U. RTE.	SECTION	COUNTY	TOTAL SHEETS	SHEET NO.
	PLOT SCALE = 100.0000' / in.	DRAWN - GG	REVISED -						324	08-00044-00-WR	WILL	102	43
	PLOT DATE = 10/23/2024	CHECKED - AM	REVISED -						CONTRACT NO. 61J25				
	DATE = 10/23/2024	DATE = 10/23/2024	REVISED -						ILLINOIS FED. AID PROJECT				

EROSION AND SEDIMENT CONTROL LEGEND

- TEMPORARY FENCE (20101000)
- MULCH, METHOD 3 (25100125)
TEMPORARY EROSION CONTROL SEEDING (28000250)
- TEMPORARY DITCH CHECKS (28000305)
(SEE BDE FIGURE 41-3.B FOR SPACING)
- INLET AND PIPE PROTECTION (28000500)
- PERIMETER EROSION BARRIER (28000400)
- WORK ZONE
- TEMPORARY PAVEMENT
- IF

INLET FILTERS (28000510)

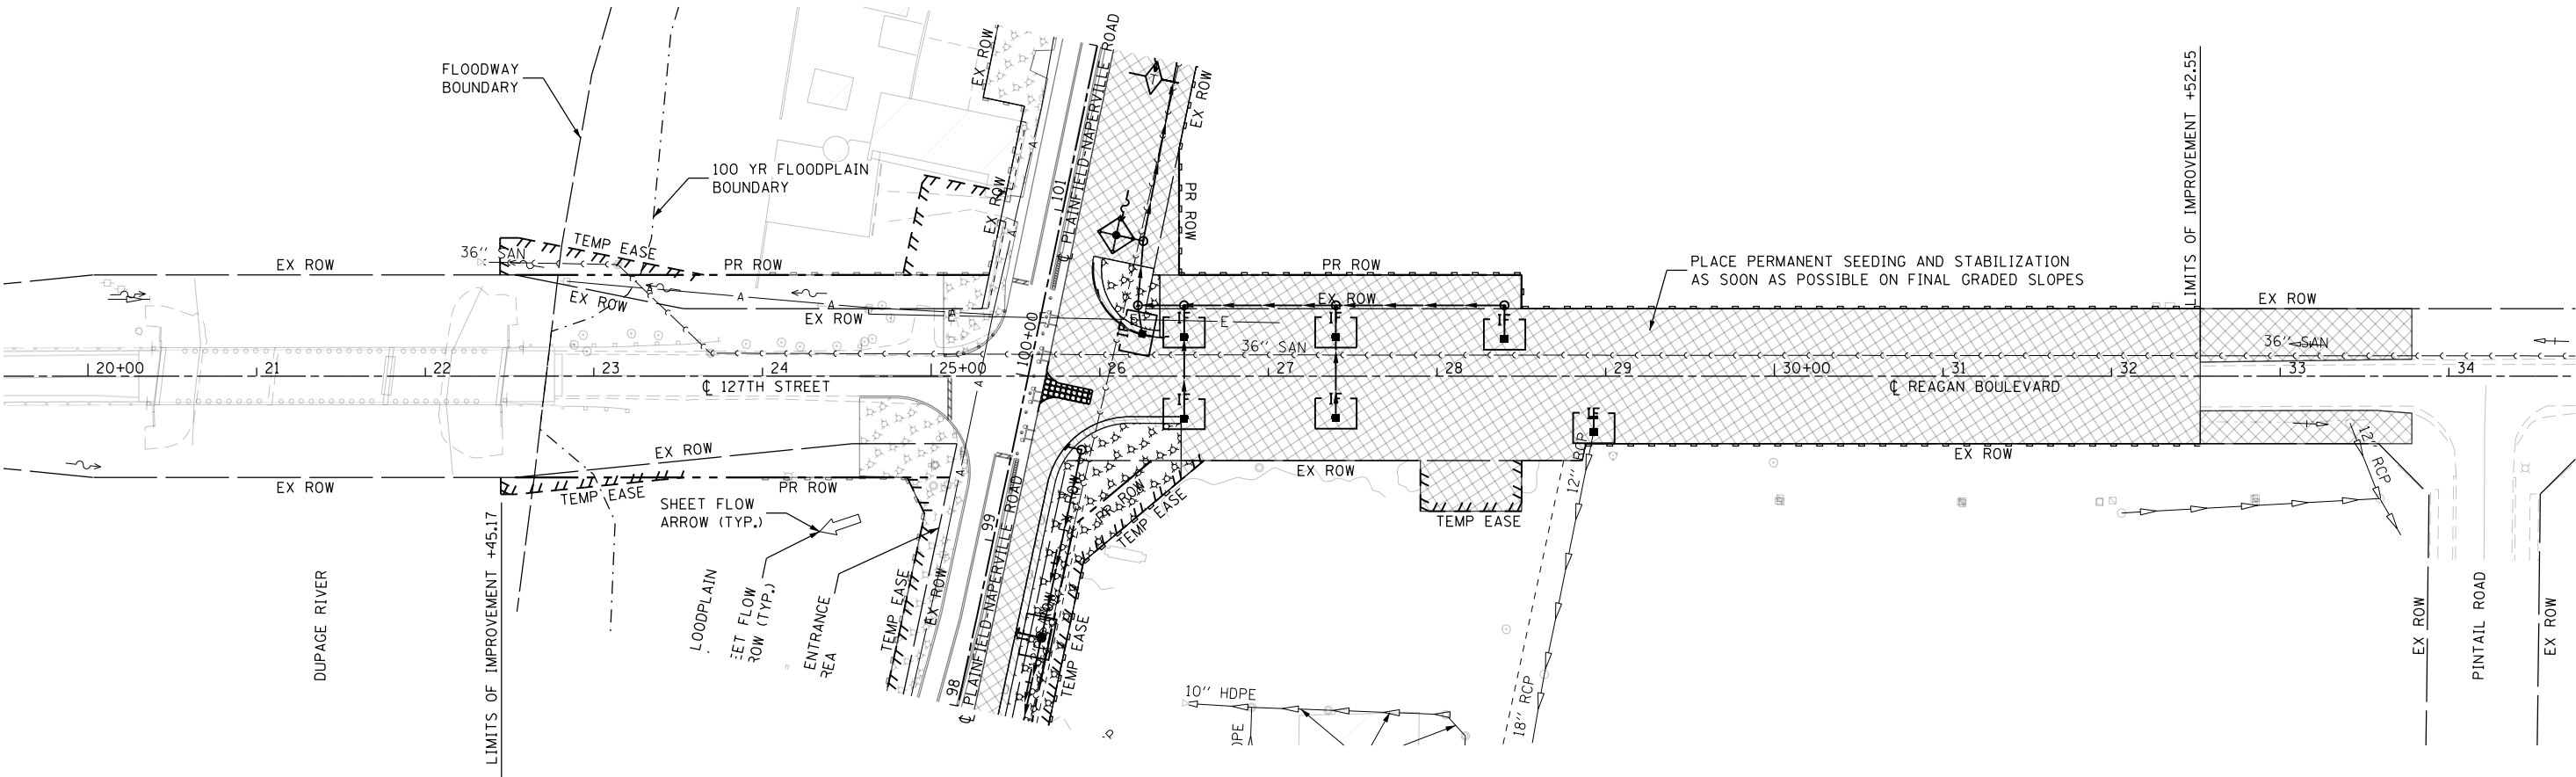

FILE NAME =	USER NAME = untitled	DESIGNED - GG	REVISED -	VILLAGE OF PLAINFIELD DEPARTMENT OF PUBLIC WORKS	PLAINFIELD–NAPERVILLE ROAD & 127TH STREET/REAGAN BOULEVARD EROSION AND SEDIMENT CONTROL – STAGE 1A			F.A.U. RTE.	SECTION	COUNTY	TOTAL SHEETS	SHEET NO.
		DRAWN - GG	REVISED -					324	08-00044-00-WR	WILL	102	44
	PLOT SCALE = 100.0000' / in.	CHECKED - AM	REVISED -					CONTRACT NO. 61J25				
	PLOT DATE = 10/23/2024	DATE - 10/23/2024	REVISED -					ILLINOIS FED. AID PROJECT				
					SCALE: 1"=50'	SHEET NO.4	OF 7	SHEETS	STA. N/A TO STA. N/A			

EROSION AND SEDIMENT CONTROL LEGEND

- TEMPORARY FENCE (20101000)

MULCH, METHOD 3 (25100125)

TEMPORARY EROSION CONTROL SEEDING (28000250)

TEMPORARY DITCH CHECKS (28000305)
(SEE BDE FIGURE 41-3.B FOR SPACING)

INLET AND PIPE PROTECTION (28000500)

PERIMETER EROSION BARRIER (28000400)

WORK ZONE

TEMPORARY PAVEMENT


IF

INLET FILTERS (28000510)
-
-
- | | | | | | | | | | | | | | |
|-------------|------------------------------|-------------------|-----------|---|--|--|--|--|---------------------------|----------------|--------|--------------|-----------|
| FILE NAME = | USER NAME = untitled | DESIGNED - GG | REVISED - | VILLAGE OF PLAINFIELD
DEPARTMENT OF PUBLIC WORKS | PLAINFIELD-NAPERVILLE ROAD & 127TH STREET/REAGAN BOULEVARD | | | | F.A.U. RTE. | SECTION | COUNTY | TOTAL SHEETS | SHEET NO. |
| | | DRAWN - GG | REVISED - | | EROSION AND SEDIMENT CONTROL - STAGE 2A | | | | 324 | 08-00044-00-WR | WILL | 102 | 45 |
| | PLOT SCALE = 100.0000' / in. | CHECKED - AM | REVISED - | | SCALE: 1"=50' | | | | CONTRACT NO. 61J25 | | | | |
| | PLOT DATE = 10/23/2024 | DATE - 10/23/2024 | REVISED - | | SHEET NO.5 OF 7 SHEETS | | | | ILLINOIS FED. AID PROJECT | | | | |

EROSION AND SEDIMENT CONTROL LEGEND

- TEMPORARY FENCE (20101000)
- MULCH, METHOD 3 (25100125)
TEMPORARY EROSION CONTROL SEEDING (28000250)
- TEMPORARY DITCH CHECKS (28000305)
(SEE BDE FIGURE 41-3.B FOR SPACING)
- INLET AND PIPE PROTECTION (28000500)
- PERIMETER EROSION BARRIER (28000400)
- WORK ZONE
- TEMPORARY PAVEMENT
- IF

INLET FILTERS (28000510)

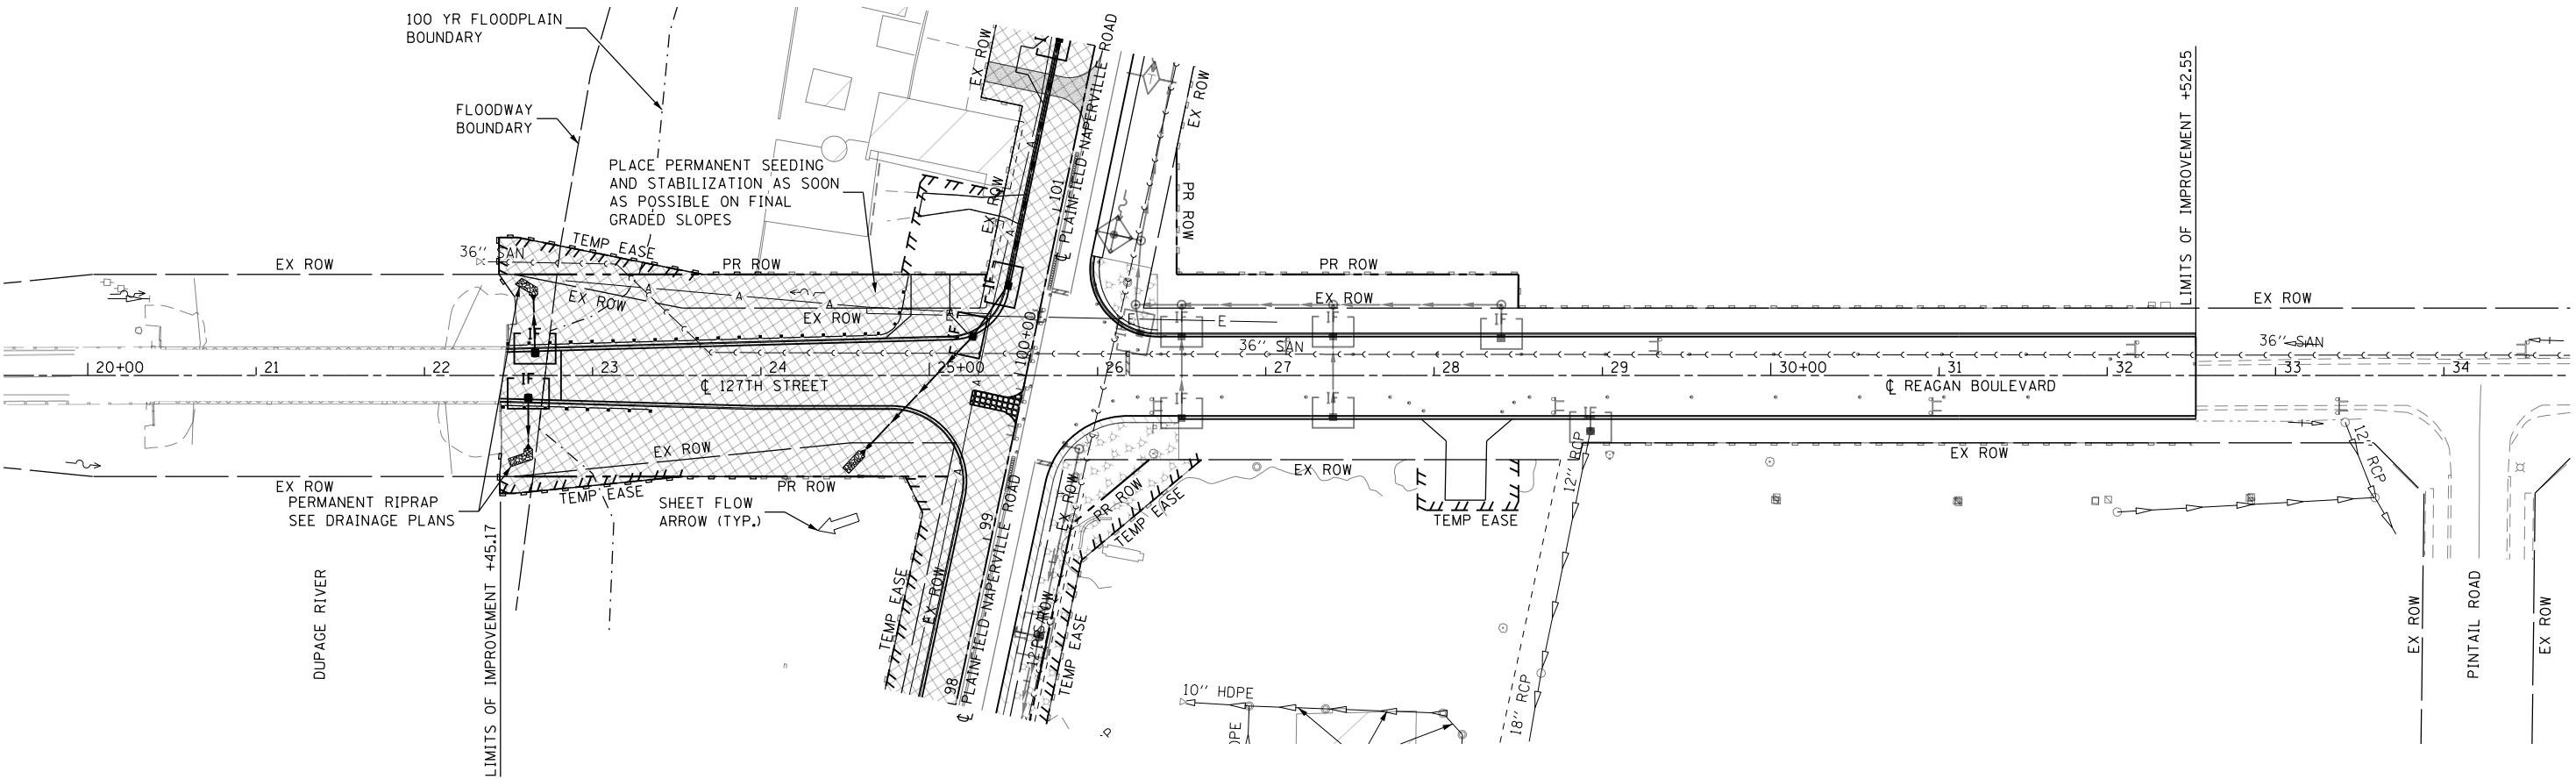

FILE NAME =	USER NAME = untitled	DESIGNED - GG	REVISED -	VILLAGE OF PLAINFIELD DEPARTMENT OF PUBLIC WORKS	PLAINFIELD-NAPERVILLE ROAD & 127TH STREET/REAGAN BOULEVARD EROSION AND SEDIMENT CONTROL – STAGE 2A			F.A.U. RTE.	SECTION	COUNTY	TOTAL SHEETS	SHEET NO.
		DRAWN - GG	REVISED -					324	08-00044-00-WR	WILL	102	46
	PLOT SCALE = 100.0000' / in.	CHECKED - AM	REVISED -					CONTRACT NO. 61J25				
	PLOT DATE = 10/23/2024	DATE - 10/23/2024	REVISED -		SCALE: 1"=50'	SHEET NO.6	OF 7	SHEETS	STA. N/A TO STA. N/A	ILLINOIS FED. AID PROJECT		

EROSION AND SEDIMENT CONTROL LEGEND

- 

TEMPORARY FENCE (20101000)
- 

MULCH, METHOD 3 (25100125)
TEMPORARY EROSION CONTROL SEEDING
(28000250)
- 

TEMPORARY DITCH CHECKS (28000305)
(SEE BDE FIGURE 41-3.B FOR SPACING)
- 



INLET AND PIPE PROTECTION (28000500)
- 

PERIMETER EROSION BARRIER (28000400)
- 

WORK ZONE
- 

TEMPORARY PAVEMENT
- 



INLET FILTERS (28000510)

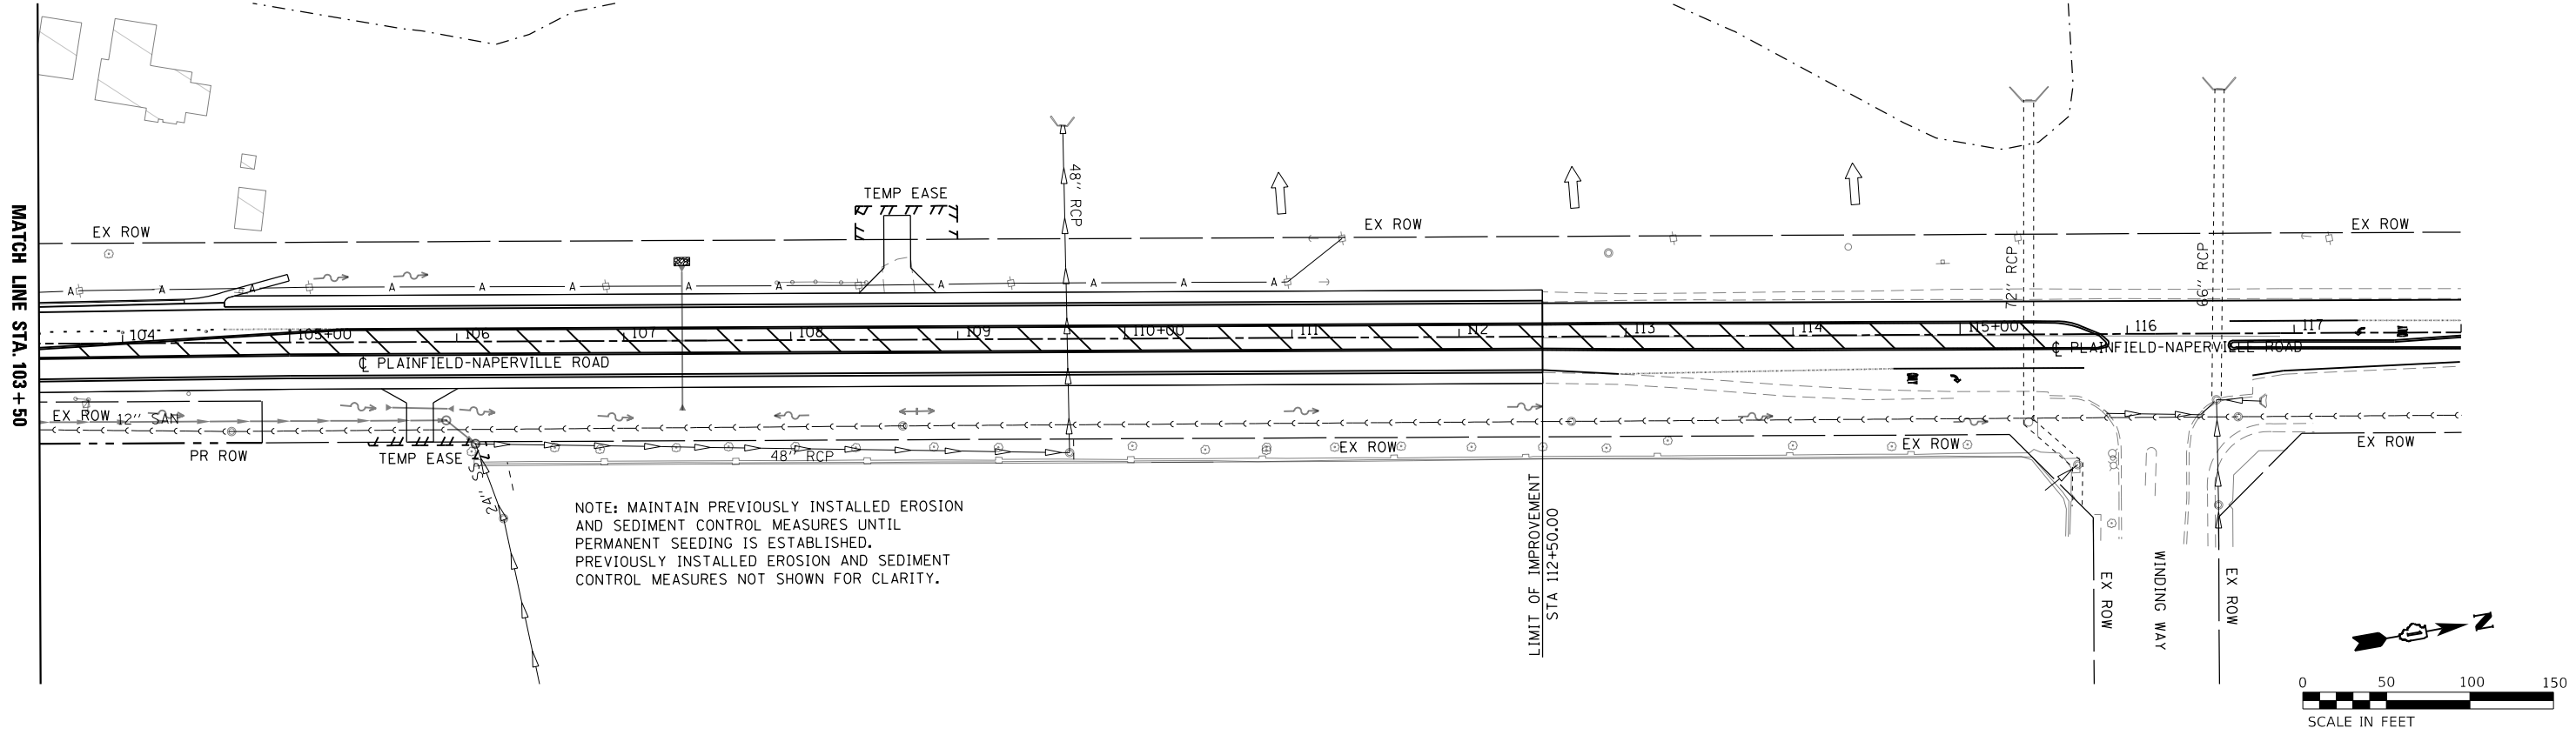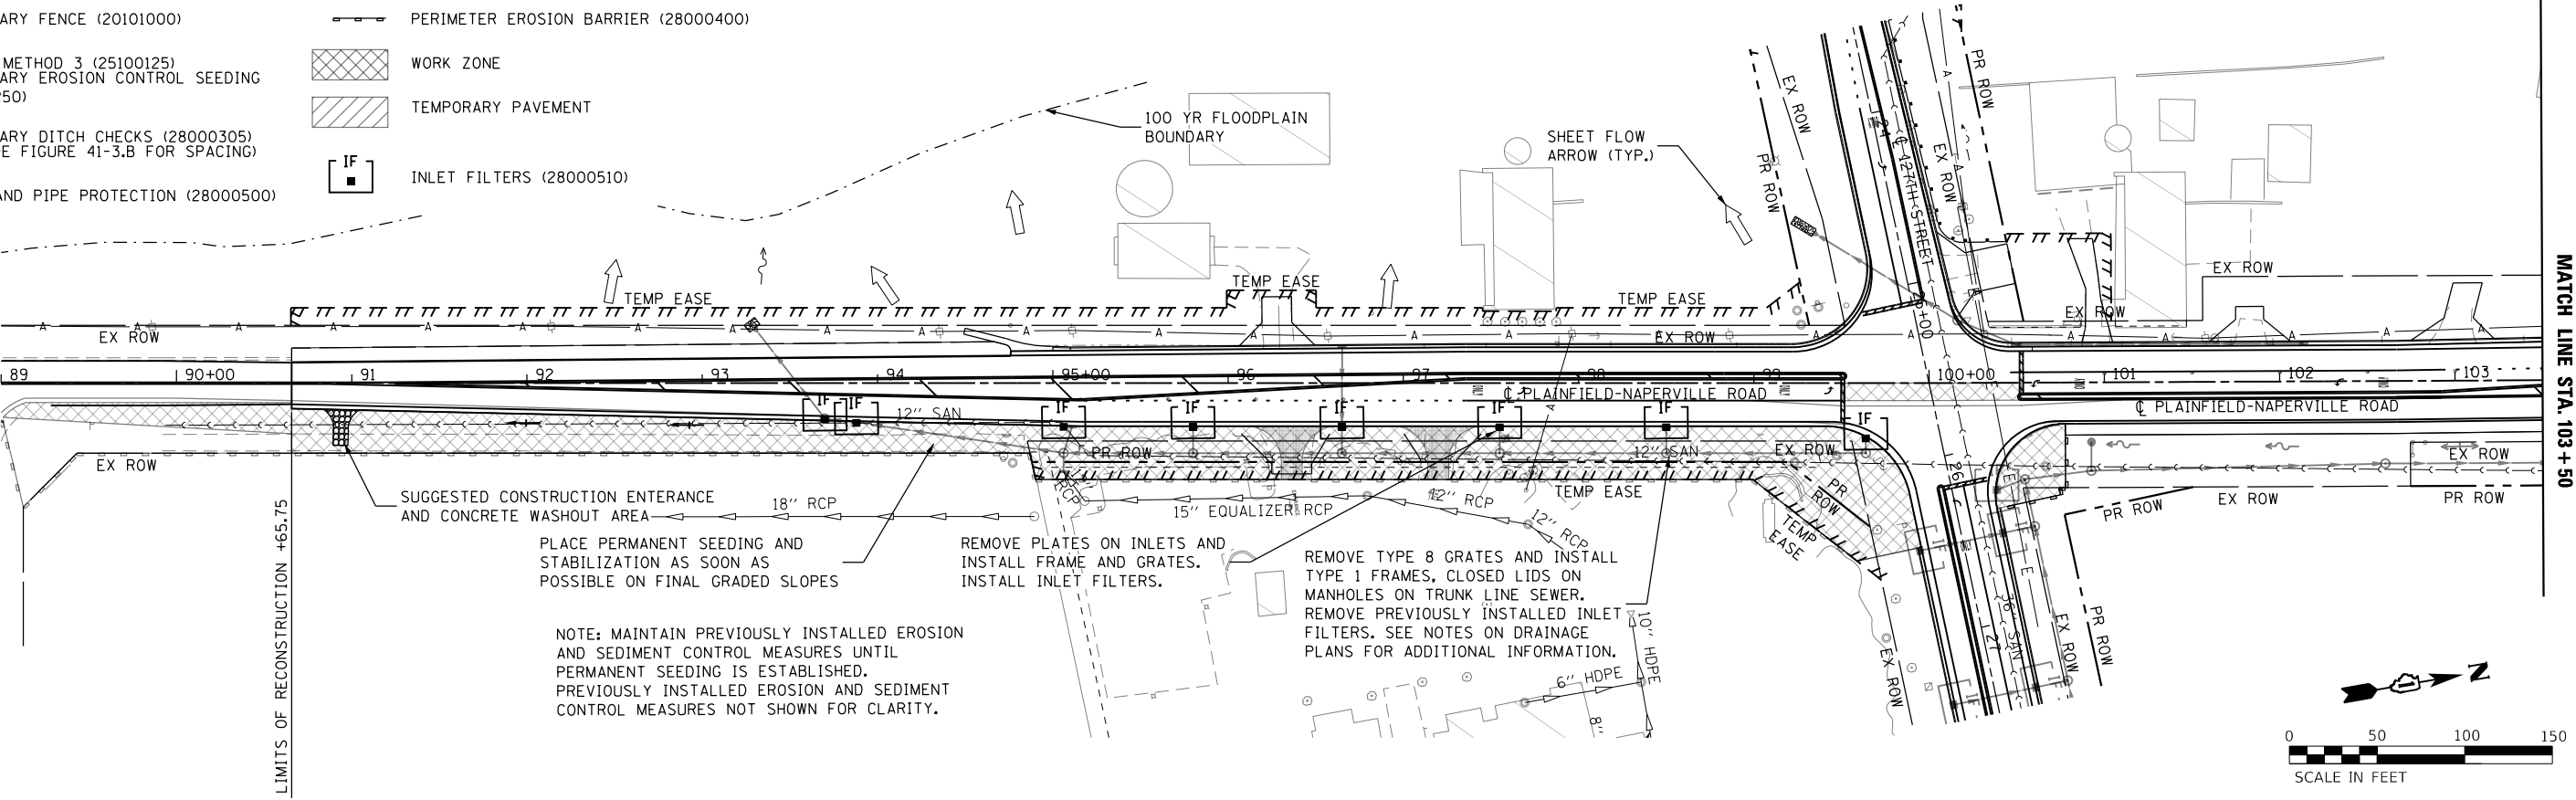

FILE NAME =	USER NAME = untitled	DESIGNED - GG	REVISED -	VILLAGE OF PLAINFIELD DEPARTMENT OF PUBLIC WORKS	PLAINFIELD-NAPERVILLE ROAD & 127TH STREET/REAGAN BOULEVARD EROSION AND SEDIMENT CONTROL - STAGE 2B				F.A.U. RTE.	SECTION	COUNTY	TOTAL SHEETS	SHEET NO.
	PLOT SCALE = 100.0000' / in.	DRAWN - GG	REVISED -		SCALE: 1"=50'				324	08-00044-00-WR	WILL	102	47
	PLOT DATE = 10/23/2024	CHECKED - AM	REVISED -		SHEET NO.7 OF 7 SHEETS STA. N/A TO STA. N/A				CONTRACT NO. 61J25				
		DATE - 10/23/2024	REVISED -						ILLINOIS FED. AID PROJECT				

DRAINAGE GENERAL NOTES

1. MAINTAINING DRAINAGE; IT SHALL BE THE CONTRACTOR'S RESPONSIBILITY TO MAINTAIN DRAINAGE FLOWS AT ALL TIMES DURING THE PERFORMANCE OF THE WORK. METHODS USED BY THE CONTRACTOR SHALL BE SUBJECT TO APPROVAL OF THE ENGINEER.
2. LENGTHS AND SIZES OF EXISTING STORM SEWERS AS SHOWN ON THE PLANS SHALL BE VERIFIED IN THE FIELD PRIOR TO INSTALLATION OF PROPOSED DRAINAGE ITEMS. THE INVERTS OF PROPOSED DRAINAGE ITEMS CONNECTING TO EXISTING SEWERS OR STRUCTURES MAY REQUIRE REVISIONS TO MEET EXISTING FIELD CONDITIONS. ANY ADJUSTMENTS SHALL BE AS DIRECTED BY THE ENGINEER.
3. EXISTING DRAINAGE STRUCTURES TO BE LEFT IN PLACE SHALL BE PROTECTED DURING CONSTRUCTION. IF IN THE OPINION OF THE ENGINEER, THE DRAINAGE STRUCTURES ARE DAMAGED DUE TO THE CONTRACTOR'S OPERATION, THEY SHALL BE REPLACED IN KIND AT NO ADDITIONAL COST TO WILL COUNTY.
4. DURING CONSTRUCTION OPERATIONS, IF ANY LOOSE MATERIAL IS DEPOSITED IN THE FLOW LINE OF THE GUTTER OR DRAINAGE STRUCTURES, DITCHES, ETC. SO THAT THE NATURAL FLOW OF WATER IS OBSTRUCTED, THE LOOSE MATERIAL SHALL BE REMOVED AT THE CLOSE OF EACH WORK DAY. AT THE CONCLUSION OF THE CONSTRUCTION OPERATIONS, ALL DRAINAGE STRUCTURES AND FLOW LINES ARE TO BE FREE FROM DIRT AND DEBRIS.
5. ALL EXISTING FIELD DRAINAGE TILE AND OFF-SITE STORM SEWER ENCOUNTERED AND DAMAGED DURING CONSTRUCTION ARE TO BE RESTORED TO THEIR ORIGINAL CONDITIONS, PROPERLY REROUTED AND/OR CONNECTED TO THE STORM SEWER SYSTEM OR PROPOSED DITCHES UNLESS OTHERWISE SPECIFIED.
6. THE CONTRACTOR SHALL VERIFY WHEN FLAT SLAB TOPS ARE REQUIRED ON MANHOLES AND CATCH BASINS. NO ADDITIONAL COMPENSATION SHALL BE PROVIDED FOR THE USE OF FLAT SLAB TOPS, UNLESS NOTED OTHERWISE ON PLANS.
7. THE LOCATION OF EXISTING DRAINAGE STRUCTURES, STORM SEWERS, WATER MAINS, SANITARY SEWERS, AND ANY OTHER PUBLIC OR PRIVATE UTILITIES AS SHOWN ON THE PLANS IS APPROXIMATE, AND THEIR EXACT LOCATION IS TO BE DETERMINED IN THE FIELD BY THE CONTRACTOR.
8. SEE THE UTILITY RELOCATION PLANS FOR ADJUSTMENTS OR RELOCATION OF UTILITIES.
9. SEE THE EROSION & SEDIMENT CONTROL PLANS FOR TEMPORARY DRAINAGE AND SUGGESTED STAGING OF DRAINAGE SYSTEM.

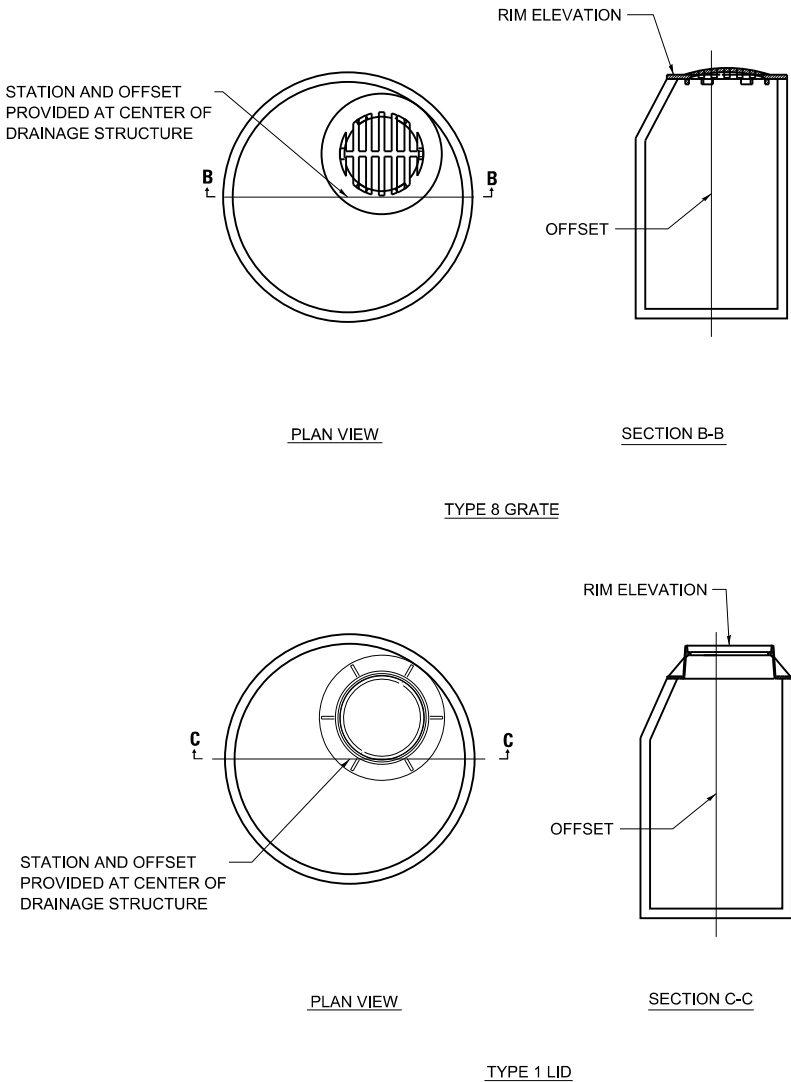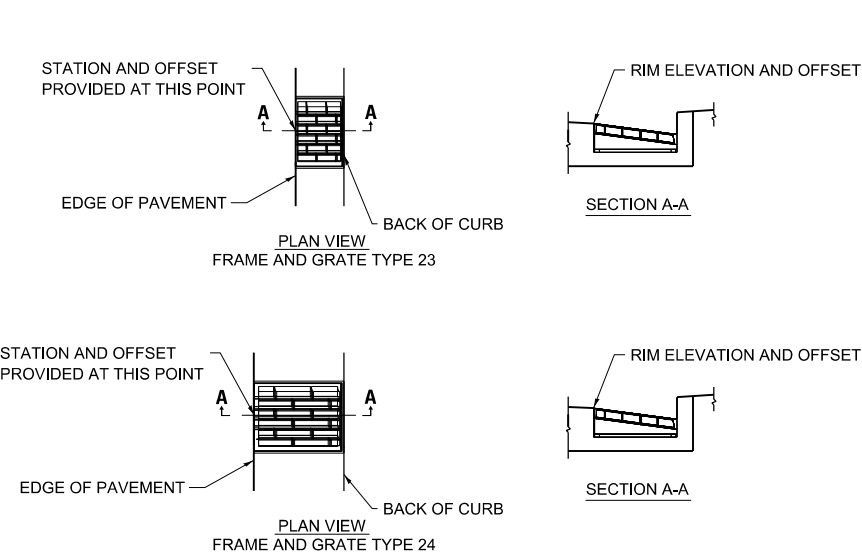


LEGEND

DRAINAGE ITEMS



EX

PR

Channel or Stream Line

 



Culvert Line

  

Grading & Shaping Ditches





Drainage Boundary Line

  

Paved Ditch




Aggregate Ditch

  

Pipe Underdrain



Storm Sewer

 

Flowline



Ditch Check



Headwall



Inlet



Manhole



Summit



Roadway Ditch Flow



Swale




Catch Basin




Culvert End Section




Water Surface Indicator

 

Riprap


 


PROFILE		BY	DATE
SURVEYED _____			
PLOTTED _____			
GRADES CHECKED _____			
B/LK NOTED _____			
STRUCTURE NOTATIONS CHKD _____			

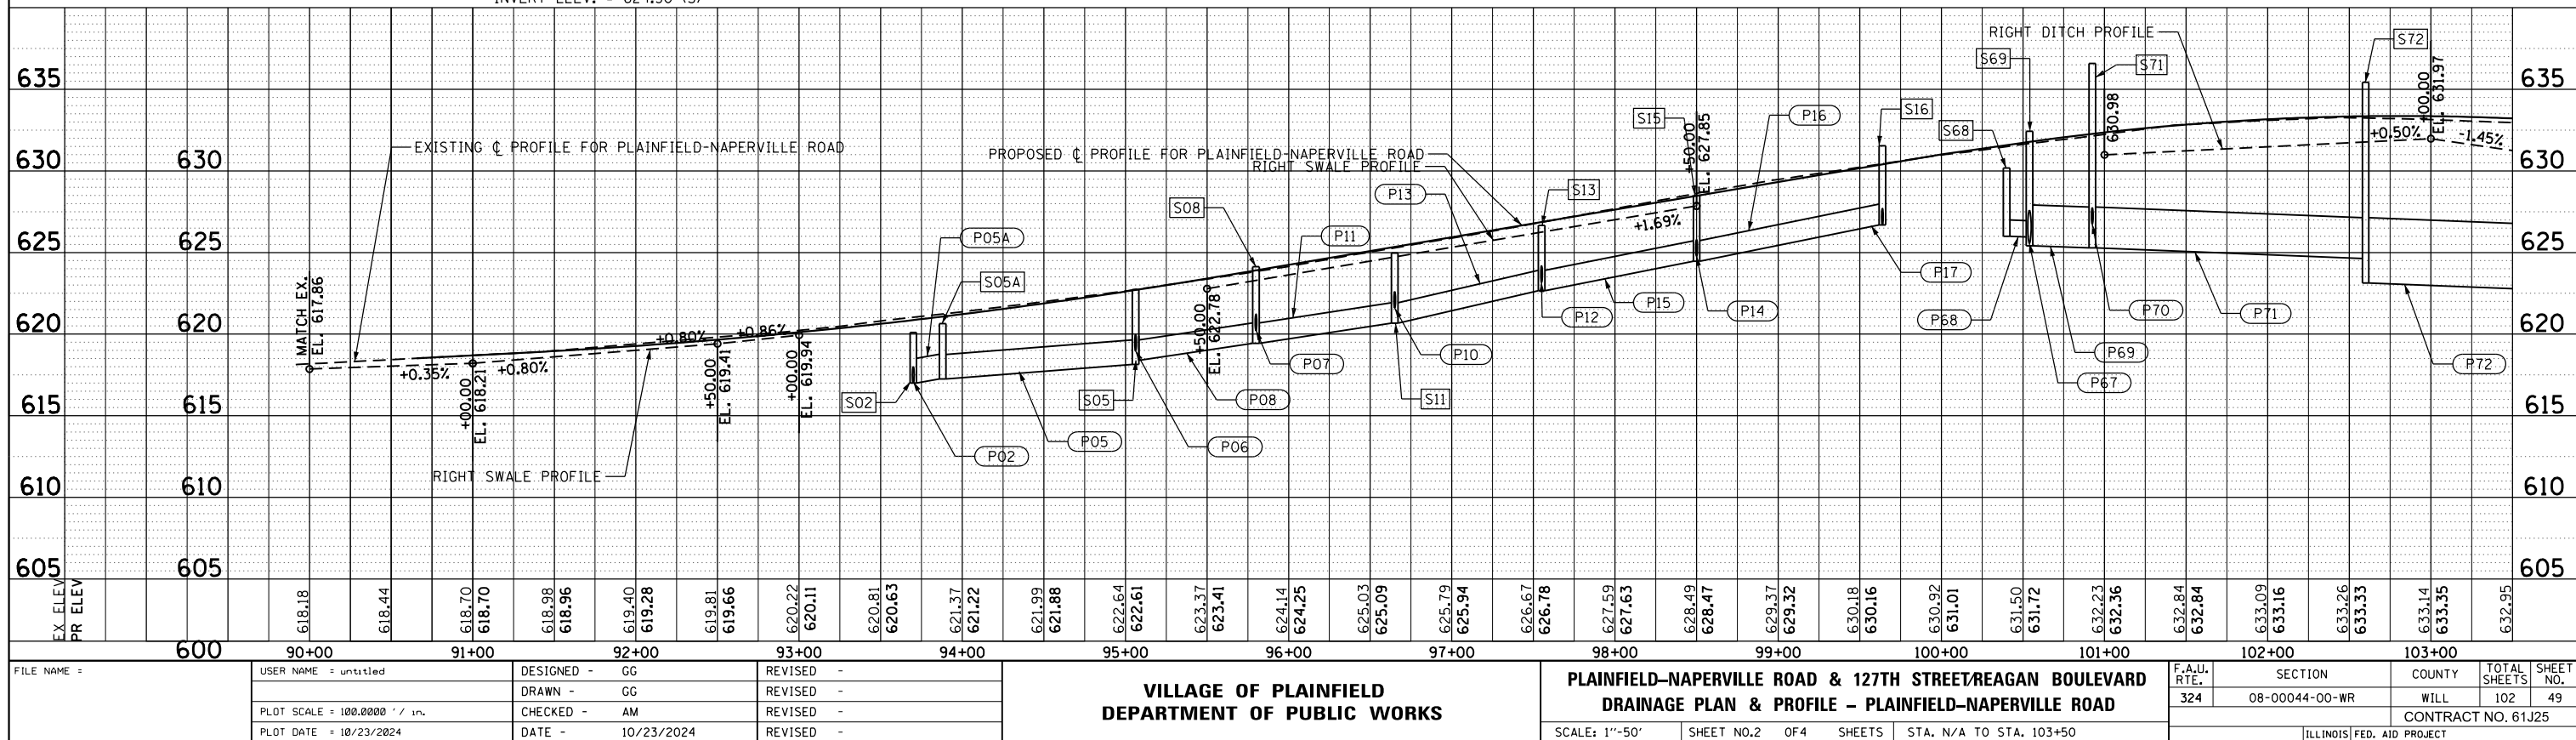

PROFILE		BY	DATE
SURVEYED _____			
PLOTTED _____			
GRADES CHECKED _____			
B.M. NOTED _____			
STRUCTURE NOTATIONS CHK'D _____			



MODEL: Default

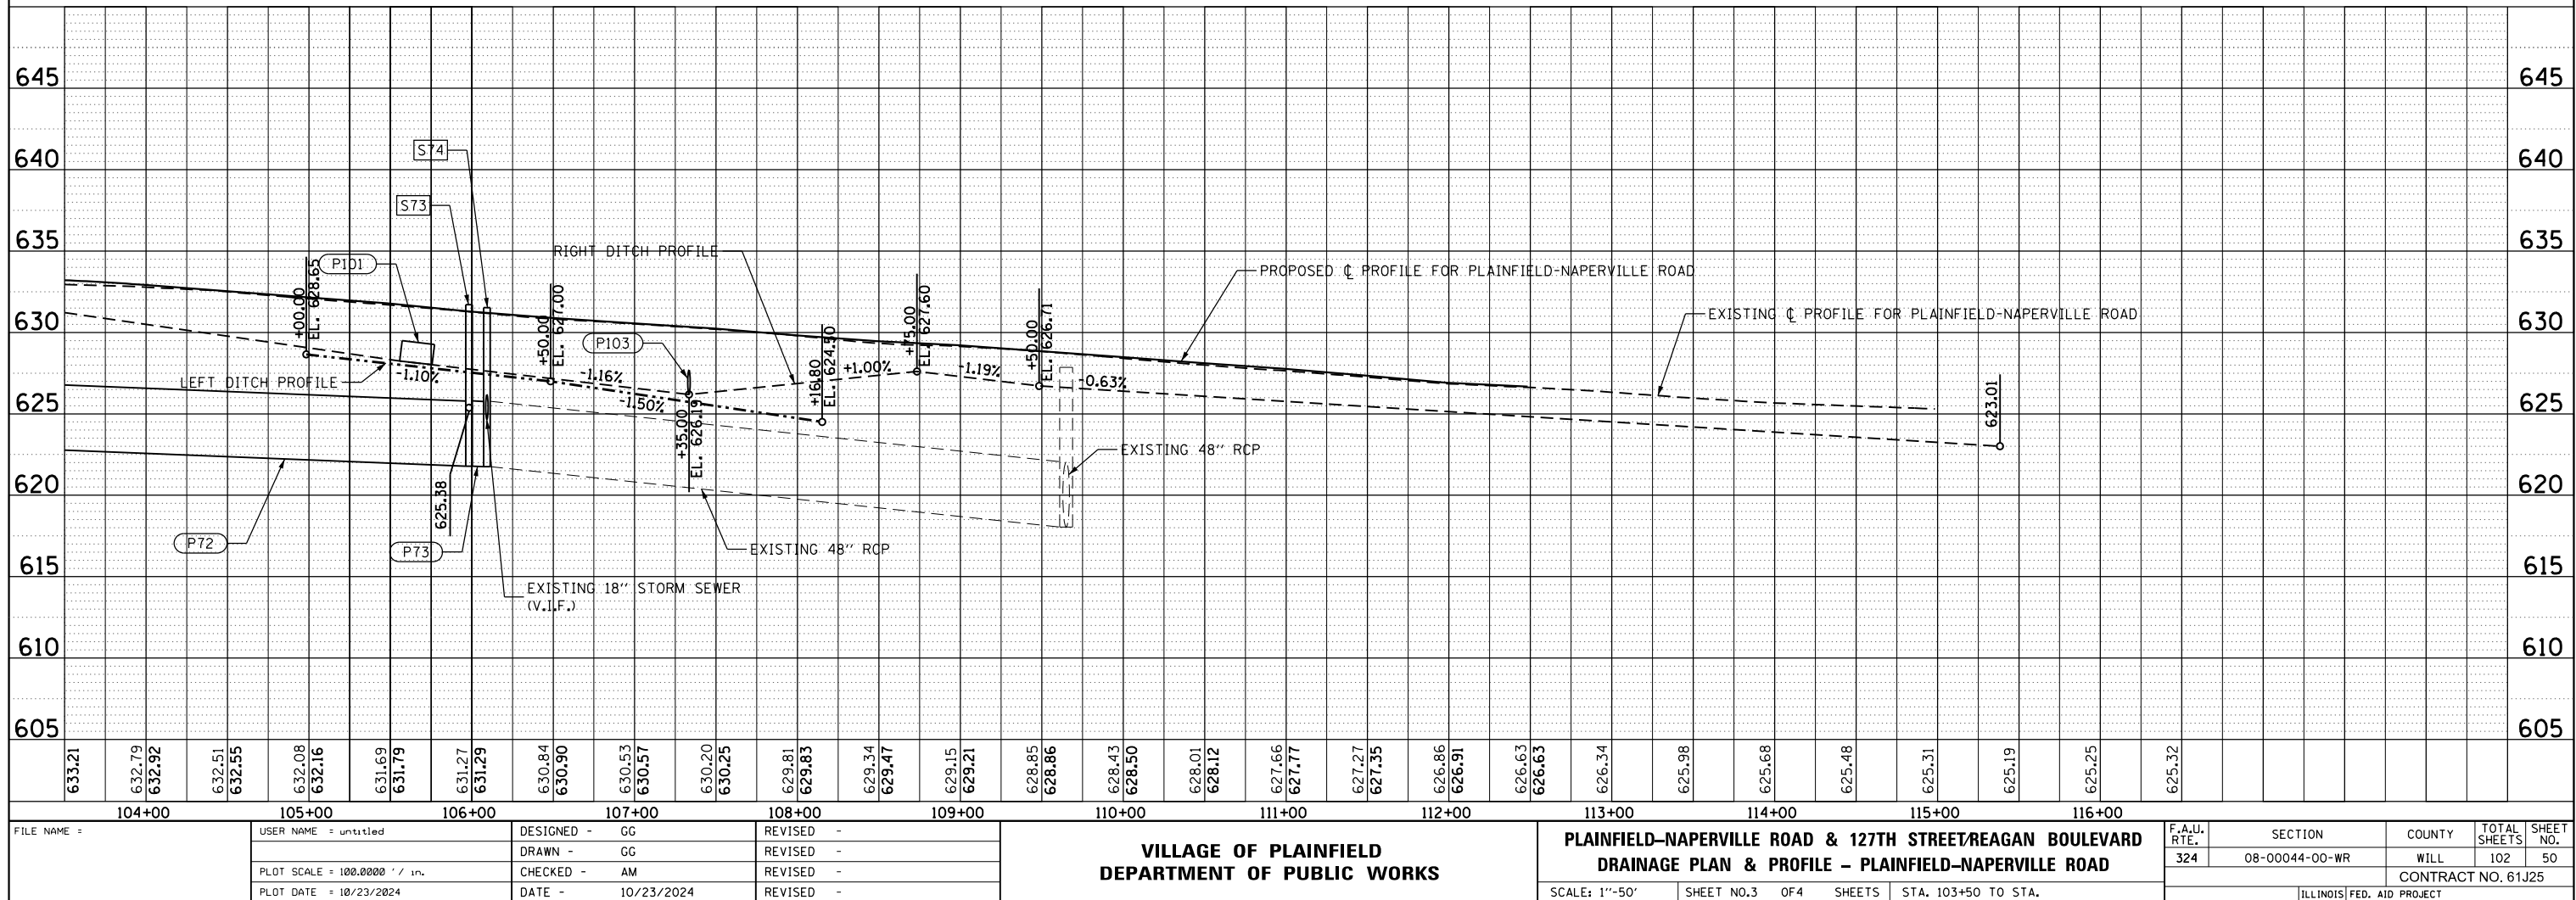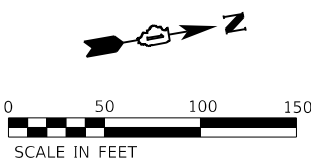

PLAN	SURVEYED	DATE
BY		
NO.		
NOTE BOOK		
NO.		

PROFILE	SURVEYED	DATE
BY		
NO.		
NOTE BOOK		
NO.		

MODEL: Default
FILE NAME: R:\CHILEGACY\CHICAGO2 (T Drive)\2544\03_CADD\01_L\Streets\06_Drainage\01_SHT-HWL-DIN-PROPOSED_DRAINAGE_03.dgn

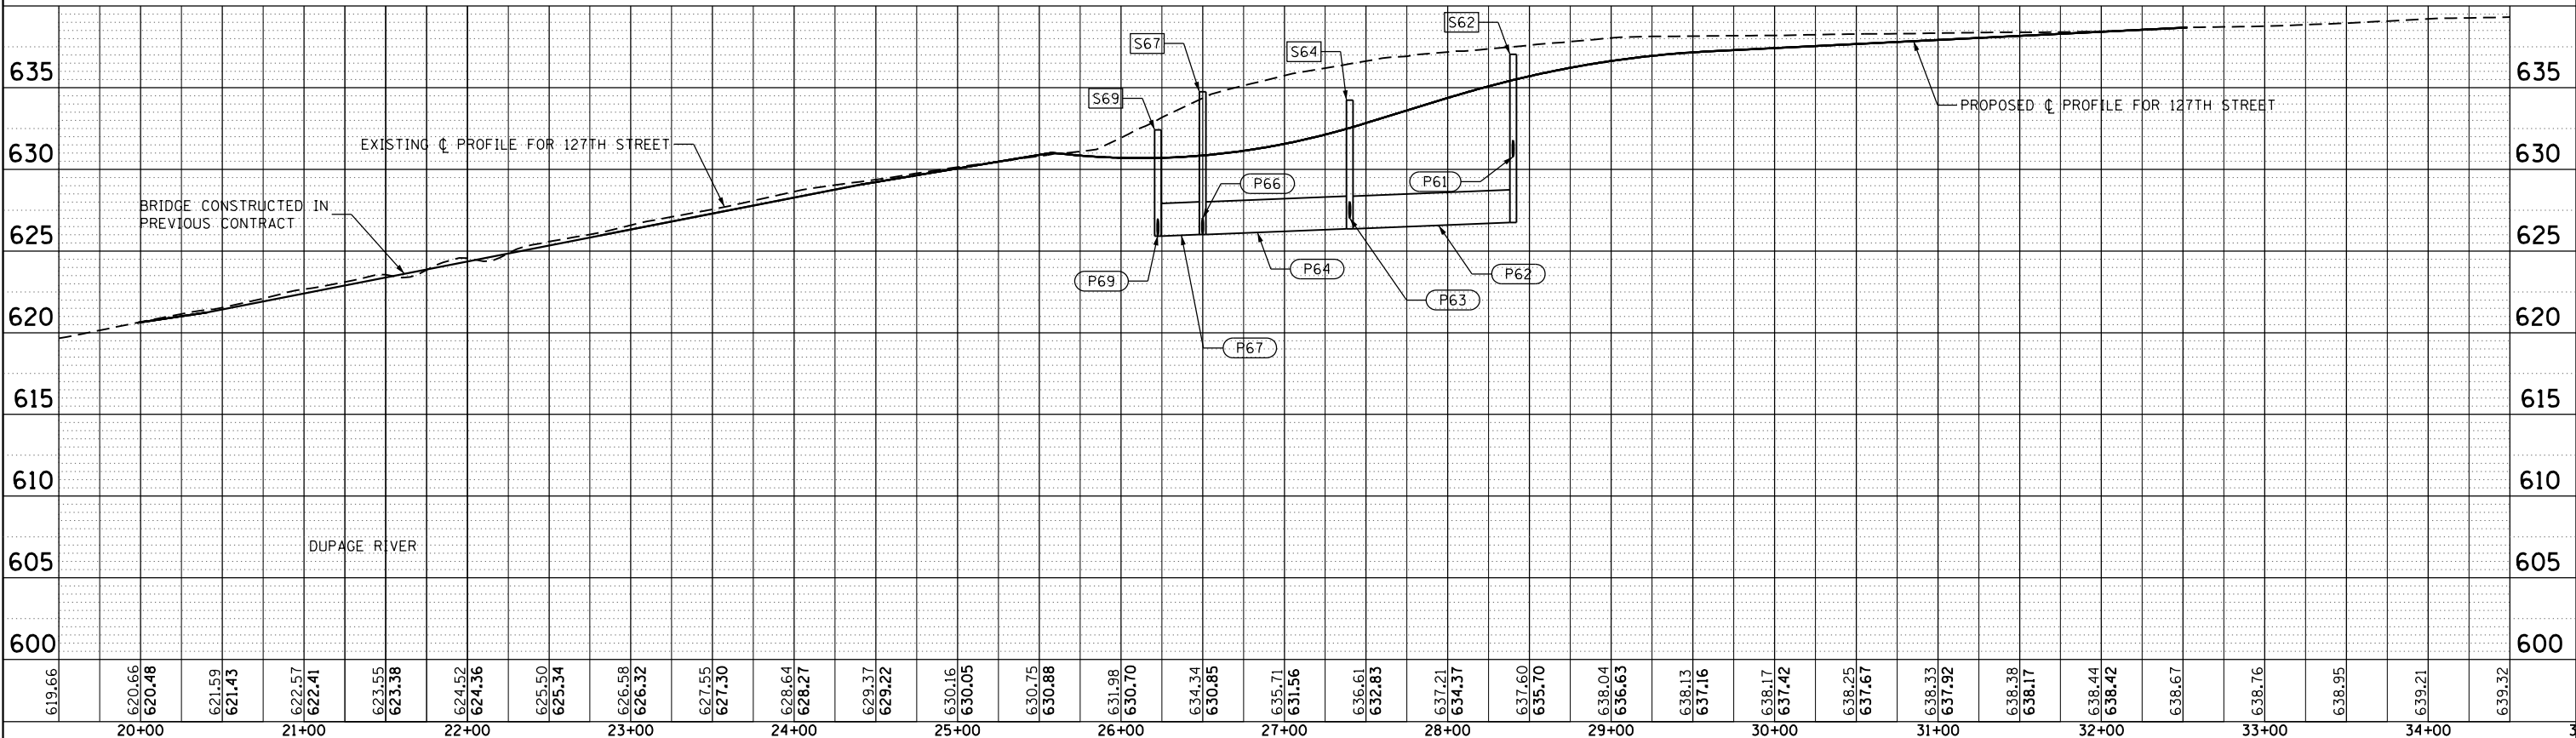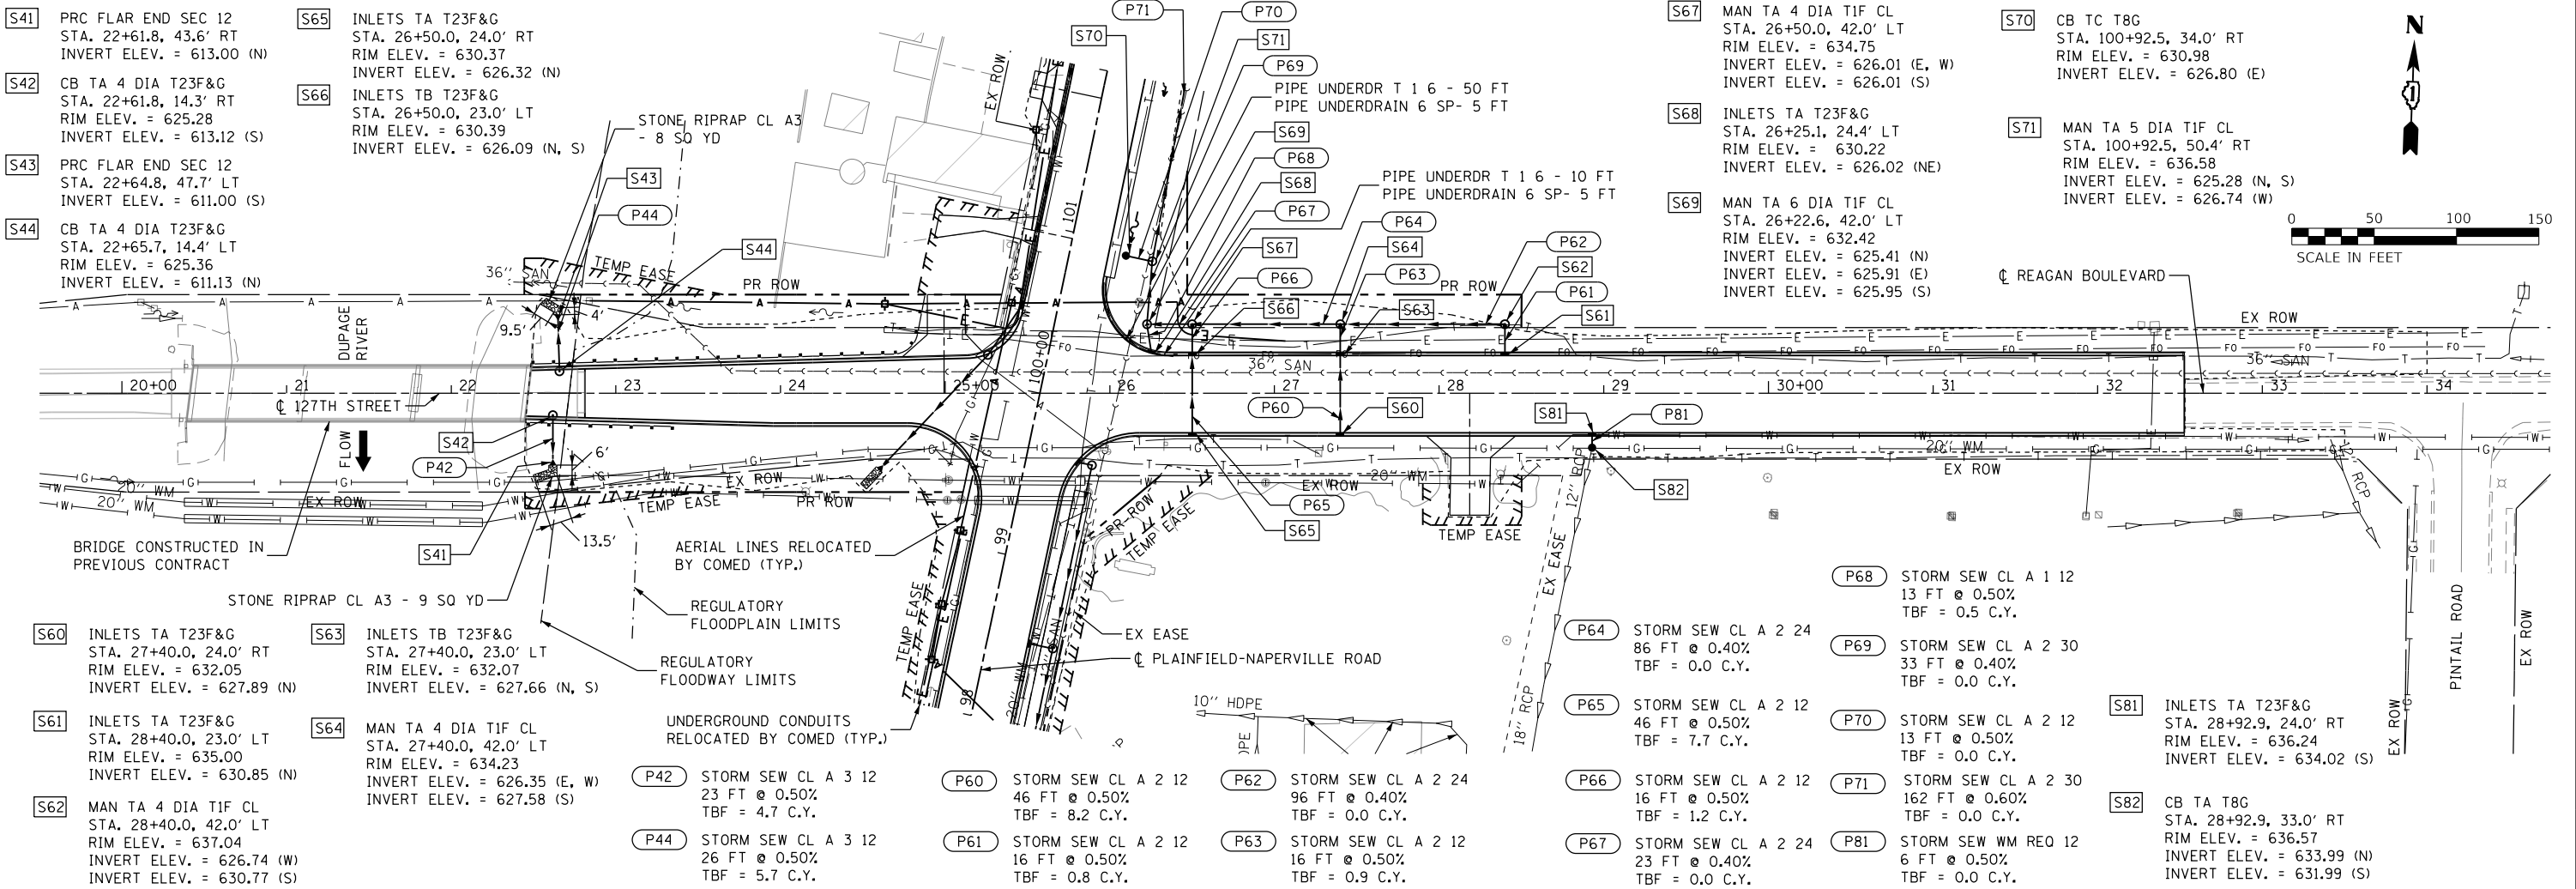

VILLAGE OF PLAINFIELD
DEPARTMENT OF PUBLIC WORKS

PLAINFIELD-NAPERVILLE ROAD & 127TH STREET/REAGAN BOULEVARD
DRAINAGE PLAN & PROFILE - 127TH STREET



SCALE: 1"=50'

SHEET NO.4 OF4 SHEETS STA. N/A TO STA. N/A


F.A.U. RTE.	SECTION	COUNTY	TOTAL SHEETS	SHEET NO.
324	08-00044-00-WR	WILL	102	51
CONTRACT NO. 61J25				
ILLINOIS FED. AID PROJECT				

ADJ UTILITY STRUCTURES TO BE ADJUSTED

NOTE:
VILLAGE OF BOLINGBROOK SANITARY SEWER
ALONG REAGAN BLVD CONVEYS TREATED WATER
FROM THE WASTEWATER TREATMENT PLAN

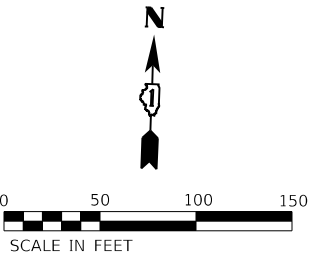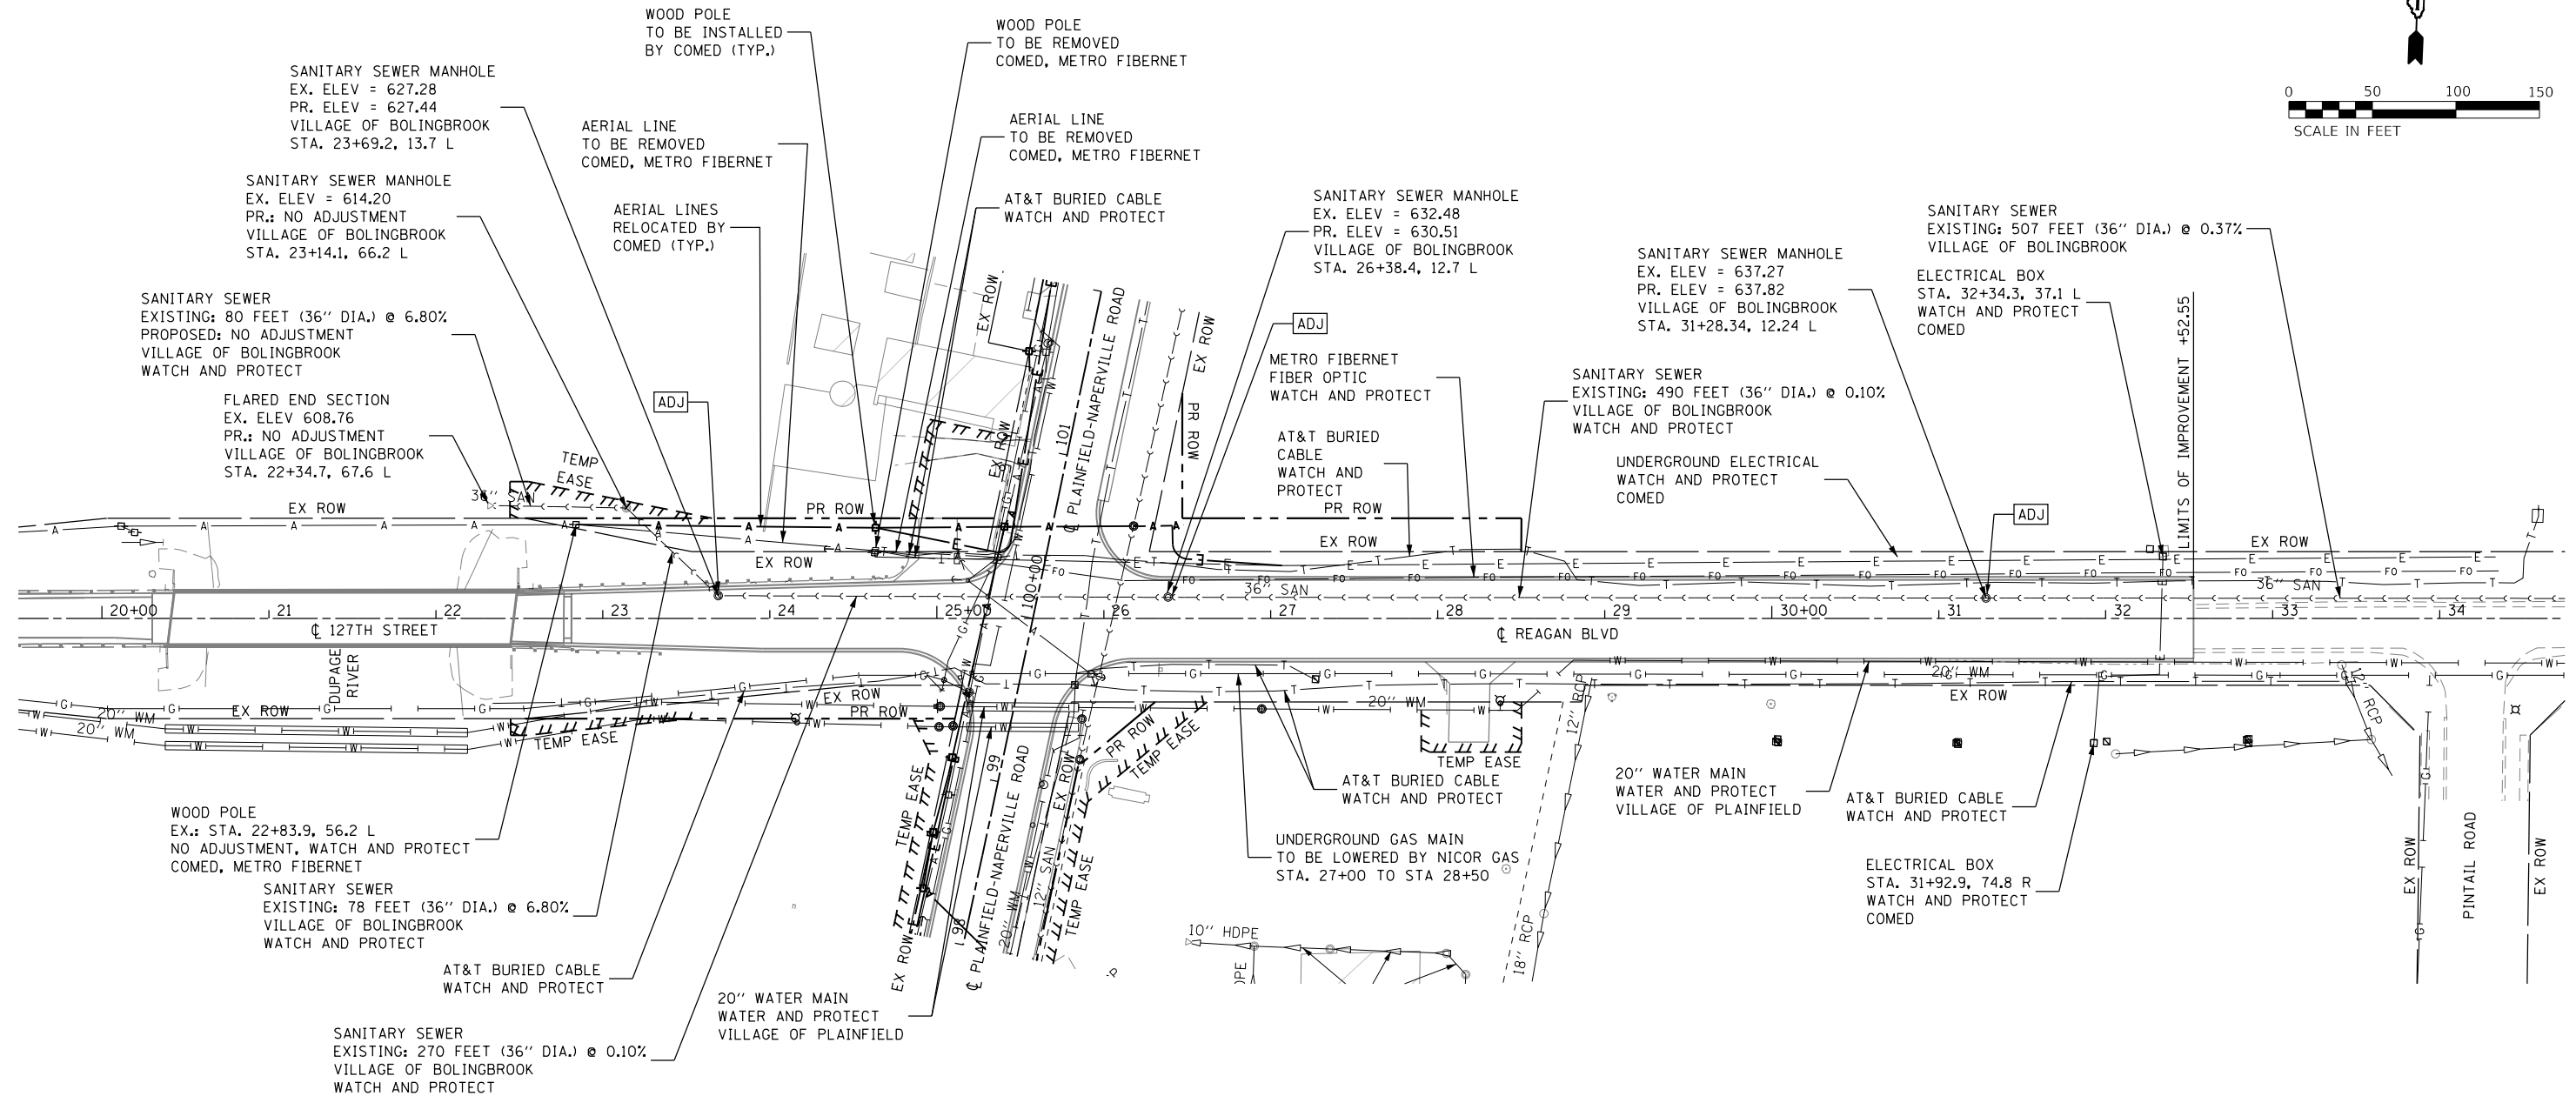

FILE NAME =	USER NAME = untitled	DESIGNED - GG	REVISED -	VILLAGE OF PLAINFIELD DEPARTMENT OF PUBLIC WORKS	PLAINFIELD-NAPERVILLE ROAD & 127TH STREET/REAGAN BOULEVARD UTILITY RELOCATION PLAN			F.A.U. RTE.	SECTION	COUNTY	TOTAL SHEETS	SHEET NO.
		DRAWN - GG	REVISED -					324	08-00044-00-WR	WILL	102	53
	PLOT SCALE = 100.0000' / in.	CHECKED - AM	REVISED -					CONTRACT NO. 61J25				
	PLOT DATE = 10/23/2024	DATE - 10/23/2024	REVISED -					ILLINOIS FED. AID PROJECT				
				SCALE: 1"=50'	SHEET NO.2	OF 2	SHEETS	STA. N/A TO STA. N/A				

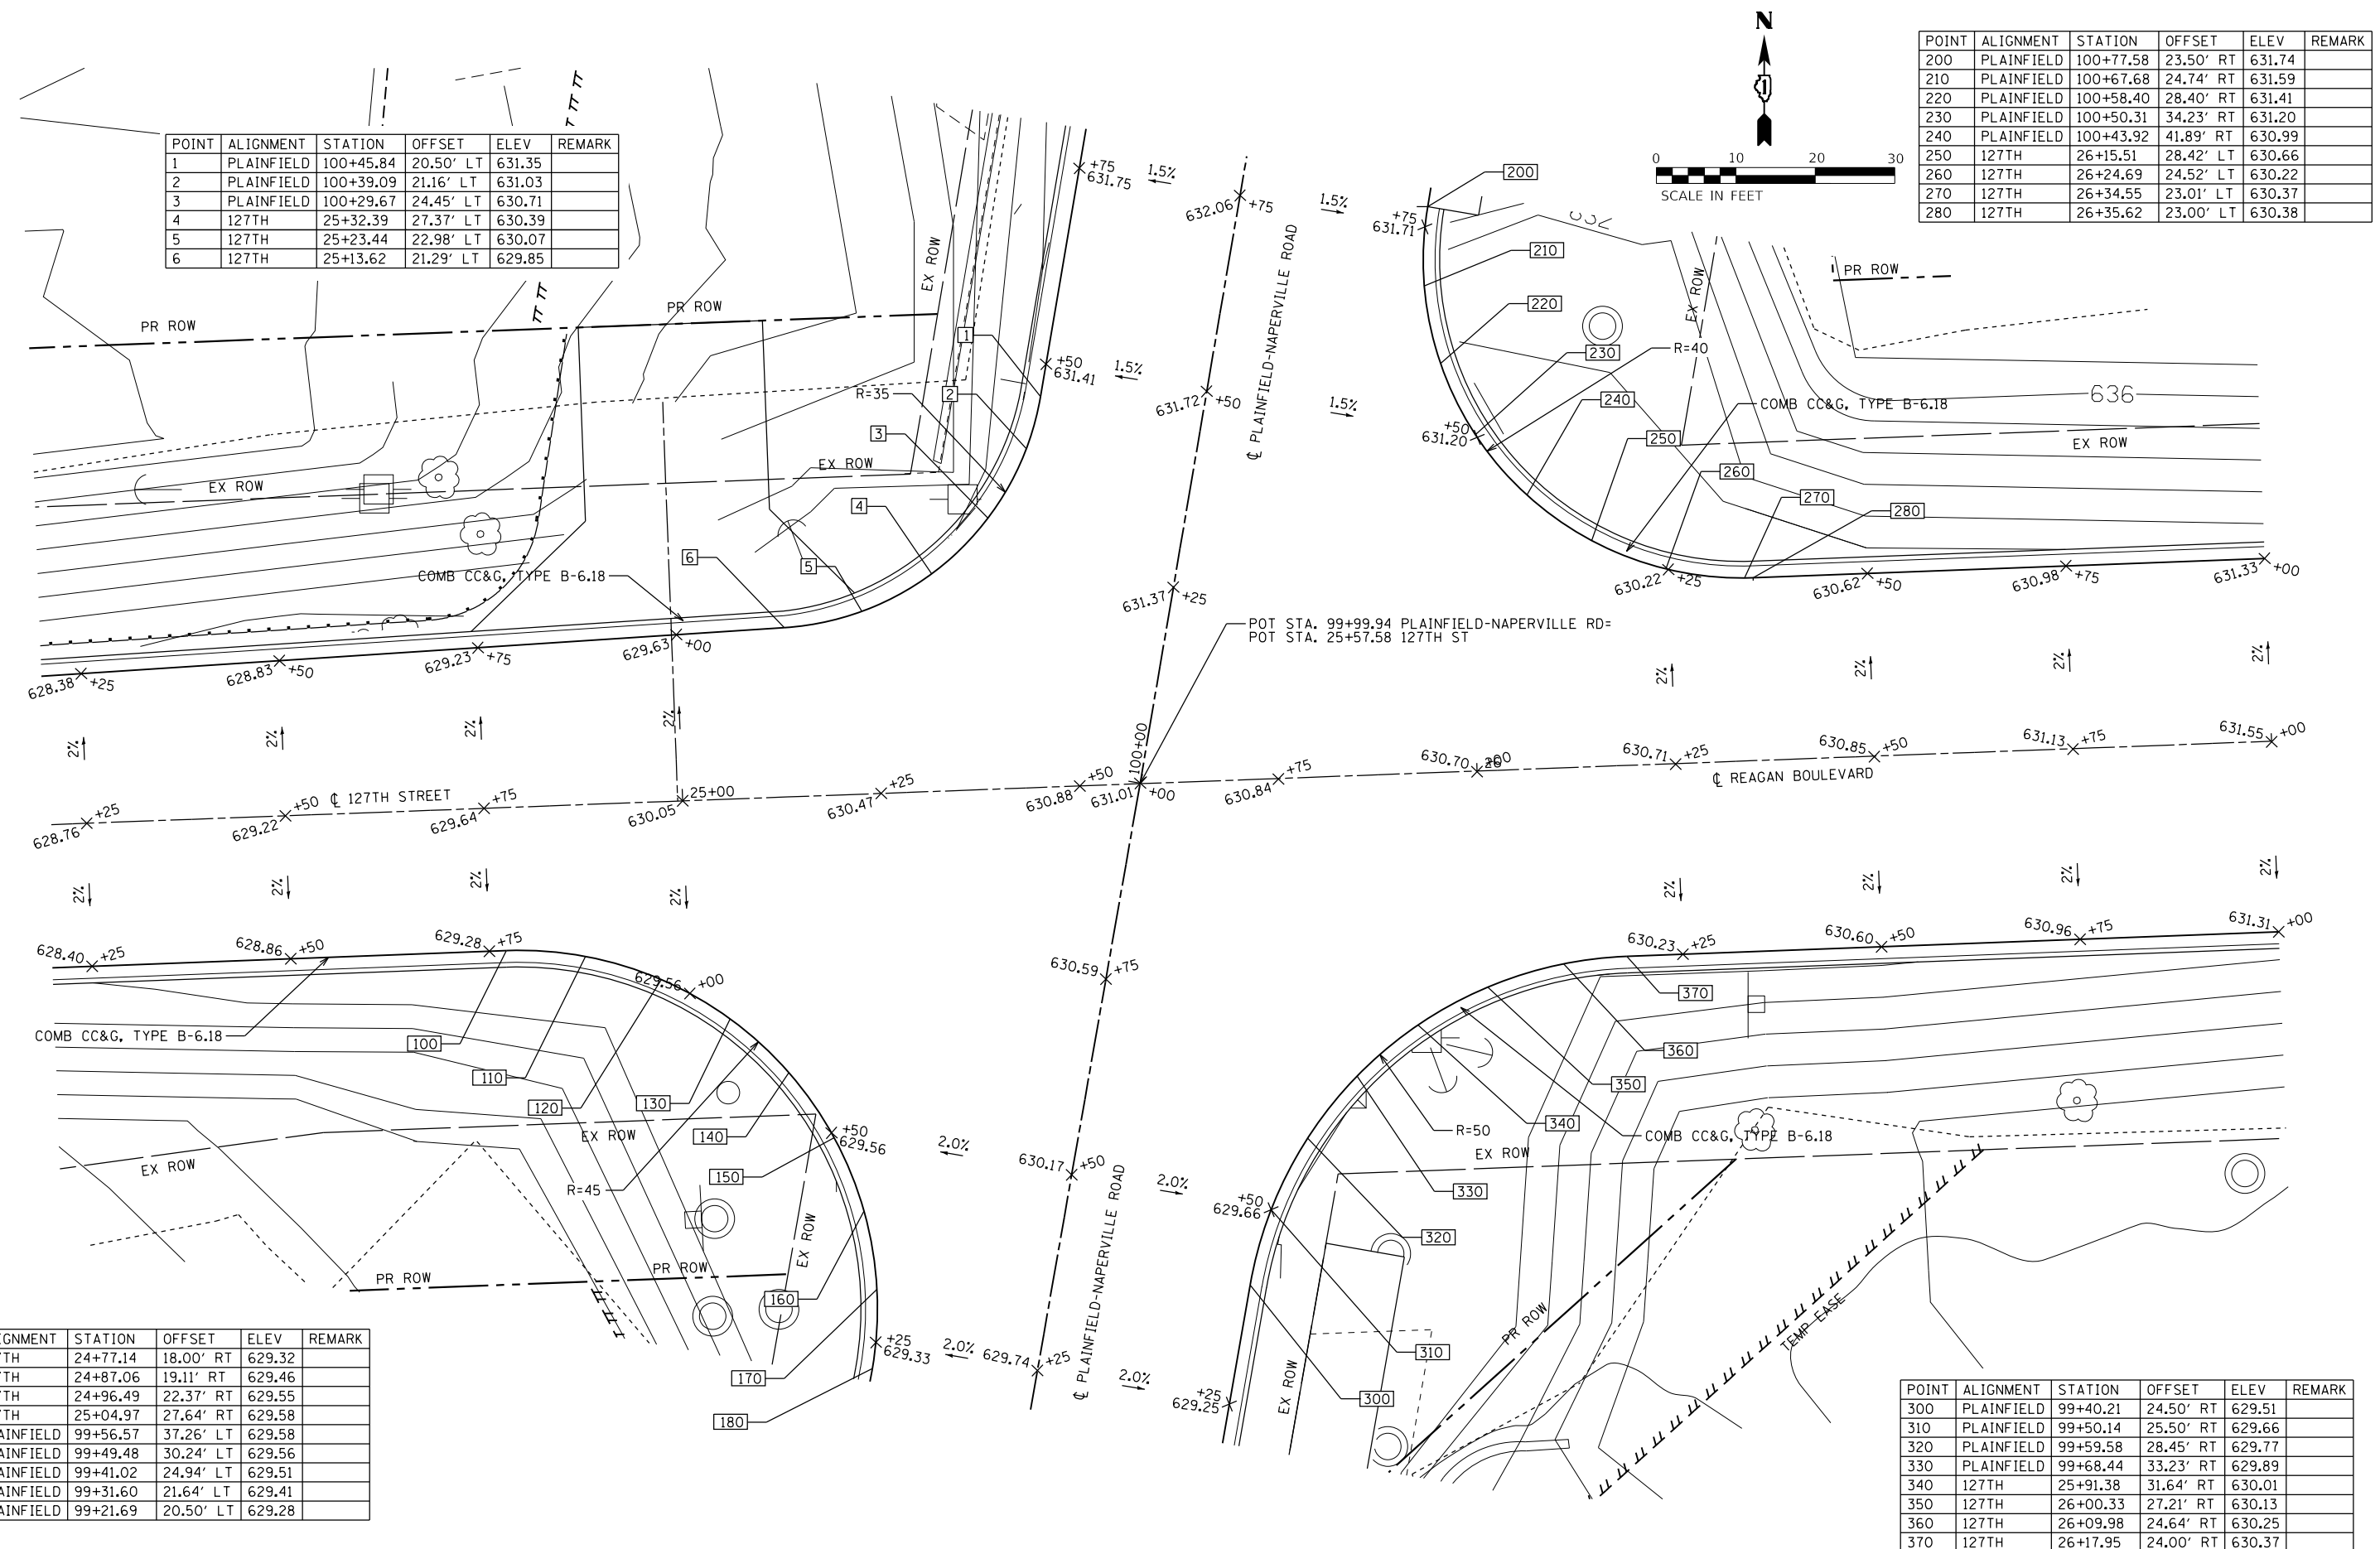

POINT	ALIGNMENT	STATION	OFFSET	ELEV	REMARK
1	PLAINFIELD	100+45.84	20.50' LT	631.35	
2	PLAINFIELD	100+39.09	21.16' LT	631.03	
3	PLAINFIELD	100+29.67	24.45' LT	630.71	
4	127TH	25+32.39	27.37' LT	630.39	
5	127TH	25+23.44	22.98' LT	630.07	
6	127TH	25+13.62	21.29' LT	629.85	

POINT	ALIGNMENT	STATION	OFFSET	ELEV	REMARK
200	PLAINFIELD	100+77.58	23.50' RT	631.74	
210	PLAINFIELD	100+67.68	24.74' RT	631.59	
220	PLAINFIELD	100+58.40	28.40' RT	631.41	
230	PLAINFIELD	100+50.31	34.23' RT	631.20	
240	PLAINFIELD	100+43.92	41.89' RT	630.99	
250	127TH	26+15.51	28.42' LT	630.66	
260	127TH	26+24.69	24.52' LT	630.22	
270	127TH	26+34.55	23.01' LT	630.37	
280	127TH	26+35.62	23.00' LT	630.38	

POINT	ALIGNMENT	STATION	OFFSET	ELEV	REMARK
100	127TH	24+77.14	18.00' RT	629.32	
110	127TH	24+87.06	19.11' RT	629.46	
120	127TH	24+96.49	22.37' RT	629.55	
130	127TH	25+04.97	27.64' RT	629.58	
140	PLAINFIELD	99+56.57	37.26' LT	629.58	
150	PLAINFIELD	99+49.48	30.24' LT	629.56	
160	PLAINFIELD	99+41.02	24.94' LT	629.51	
170	PLAINFIELD	99+31.60	21.64' LT	629.41	
180	PLAINFIELD	99+21.69	20.50' LT	629.28	

POINT	ALIGNMENT	STATION	OFFSET	ELEV	REMARK
300	PLAINFIELD	99+40.21	24.50' RT	629.51	
310	PLAINFIELD	99+50.14	25.50' RT	629.66	
320	PLAINFIELD	99+59.58	28.45' RT	629.77	
330	PLAINFIELD	99+68.44	33.23' RT	629.89	
340	127TH	25+91.38	31.64' RT	630.01	
350	127TH	26+00.33	27.21' RT	630.13	
360	127TH	26+09.98	24.64' RT	630.25	
370	127TH	26+17.95	24.00' RT	630.37	

PROPOSED PAVEMENT MARKING LEGEND

- 1 THERMOPLASTIC PAVEMENT MARKING - LETTERS AND SYMBOLS (WHITE)
- 2 THERMOPLASTIC PAVEMENT MARKING - LINE 4" (WHITE SOLID)
- 3 THERMOPLASTIC PAVEMENT MARKING - LINE 4" (YELLOW DOUBLE CENTERLINE, 11" SPACING C-C)
- 4 THERMOPLASTIC PAVEMENT MARKING - LINE 4" (WHITE SKIP-DASH; 30' SPACE, 10' LINE)
- 5 THERMOPLASTIC PAVEMENT MARKING - LINE 6" (WHITE SOLID)
- 6 THERMOPLASTIC PAVEMENT MARKING - LINE 6" (WHITE DOTTED; 6' SPACE, 2' LINE)
- 7 THERMOPLASTIC PAVEMENT MARKING - LINE 8" (WHITE SOLID)
- 8 THERMOPLASTIC PAVEMENT MARKING - LINE 12" (WHITE SOLID)
- 9 THERMOPLASTIC PAVEMENT MARKING - LINE 12" (YELLOW SOLID; 30' C-C SPACING)
- 10 THERMOPLASTIC PAVEMENT MARKING - LINE 24" (WHITE; STOP LINE)

SPEED
LIMIT
45

R2-1
30"X36"

TRUCK
WEIGHT LIMIT
OVER
20,000 LBS GVWR
PROHIBITED
STRICTLY
ENFORCED


R12-X
30"X36"

SIGN 2
STA 97+88.01
30.68 LT

SIGN 3
STA 99+25.00
30.60 LT

SIGN 2

SIGN 3

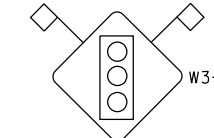

W3-3 WITH RED FLAGS
30"X30"


PROPOSED PAVEMENT MARKER LEGEND

- ONE-WAY AMBER MARKER @ 40' O.C.
- ONE-WAY CRYSTAL MARKER @ 40' O.C.
- TWO-WAY AMBER MARKER @ 40' O.C.

127th St/Reagan Blvd

W16-8P
24"X12"

SIGN 1
STA 89+01.04
10.19 RT

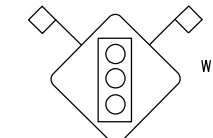

W3-3 WITH RED FLAGS
30"X30"

127th St/Reagan Blvd

W16-8P
24"X12"

SIGN 6
STA 93+99.13
455.78 RT

ONE-WAY
AMBER MARKER
@ 40' O.C. (TYP)


TEMP EASE

SIGN 6

EX ROW

EX ROW

EXTEND PROPOSED
PAVEMENT MARKINGS
TO MOT LIMITS (STA.
117+99.68)

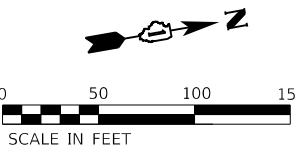


NOTE:
1. ALL PAVEMENT MARKINGS SHALL BE THERMOPLASTIC.
2. ALL REFLECTIVE PAVEMENT MARKERS SHALL BE RECESSED.
AND WILL BE PAID FOR AS RECESSED REFLECTIVE PAVEMENT MARKER.

FILE NAME :	USER NAME = untitled	DESIGNED - GG	REVISED -	VILLAGE OF PLAINFIELD DEPARTMENT OF PUBLIC WORKS	PLAINFIELD–NAPERVILLE ROAD & 127TH STREET/REAGAN BOULEVARD PAVEMENT MARKING & SIGNING			F.A.U. RTE.	SECTION	COUNTY	TOTAL SHEETS	SHEET NO.	
		DRAWN - GG	REVISED -					324	08-00044-00-WR	WILL	102	55	
	PLOT SCALE = 100.0000' / in.	CHECKED - AM	REVISED -		CONTRACT NO. 61J25								
	PLOT DATE = 10/23/2024	DATE - 10/23/2024	REVISED -		SCALE: 1"=50'			SHEET NO.1	OF2	SHEETS	STA. N/A TO STA. N/A		
											ILLINOIS FED. AID PROJECT		


PROPOSED PAVEMENT MARKING LEGEND

- 1 THERMOPLASTIC PAVEMENT MARKING - LETTERS AND SYMBOLS (WHITE)
- 2 THERMOPLASTIC PAVEMENT MARKING - LINE 4" (WHITE SOLID)
- 3 THERMOPLASTIC PAVEMENT MARKING - LINE 4" (YELLOW DOUBLE CENTERLINE, 11" SPACING C-C)
- 4 THERMOPLASTIC PAVEMENT MARKING - LINE 4" (WHITE SKIP-DASH; 30' SPACE, 10' LINE)
- 5 THERMOPLASTIC PAVEMENT MARKING - LINE 6" (WHITE SOLID)
- 6 THERMOPLASTIC PAVEMENT MARKING - LINE 6" (WHITE DOTTED; 6' SPACE, 2' LINE)
- 7 THERMOPLASTIC PAVEMENT MARKING - LINE 8" (WHITE SOLID)
- 8 THERMOPLASTIC PAVEMENT MARKING - LINE 12" (WHITE SOLID)
- 9 THERMOPLASTIC PAVEMENT MARKING - LINE 12" (YELLOW SOLID; 30' C-C SPACING)
- 10 THERMOPLASTIC PAVEMENT MARKING - LINE 24" (WHITE; STOP LINE)

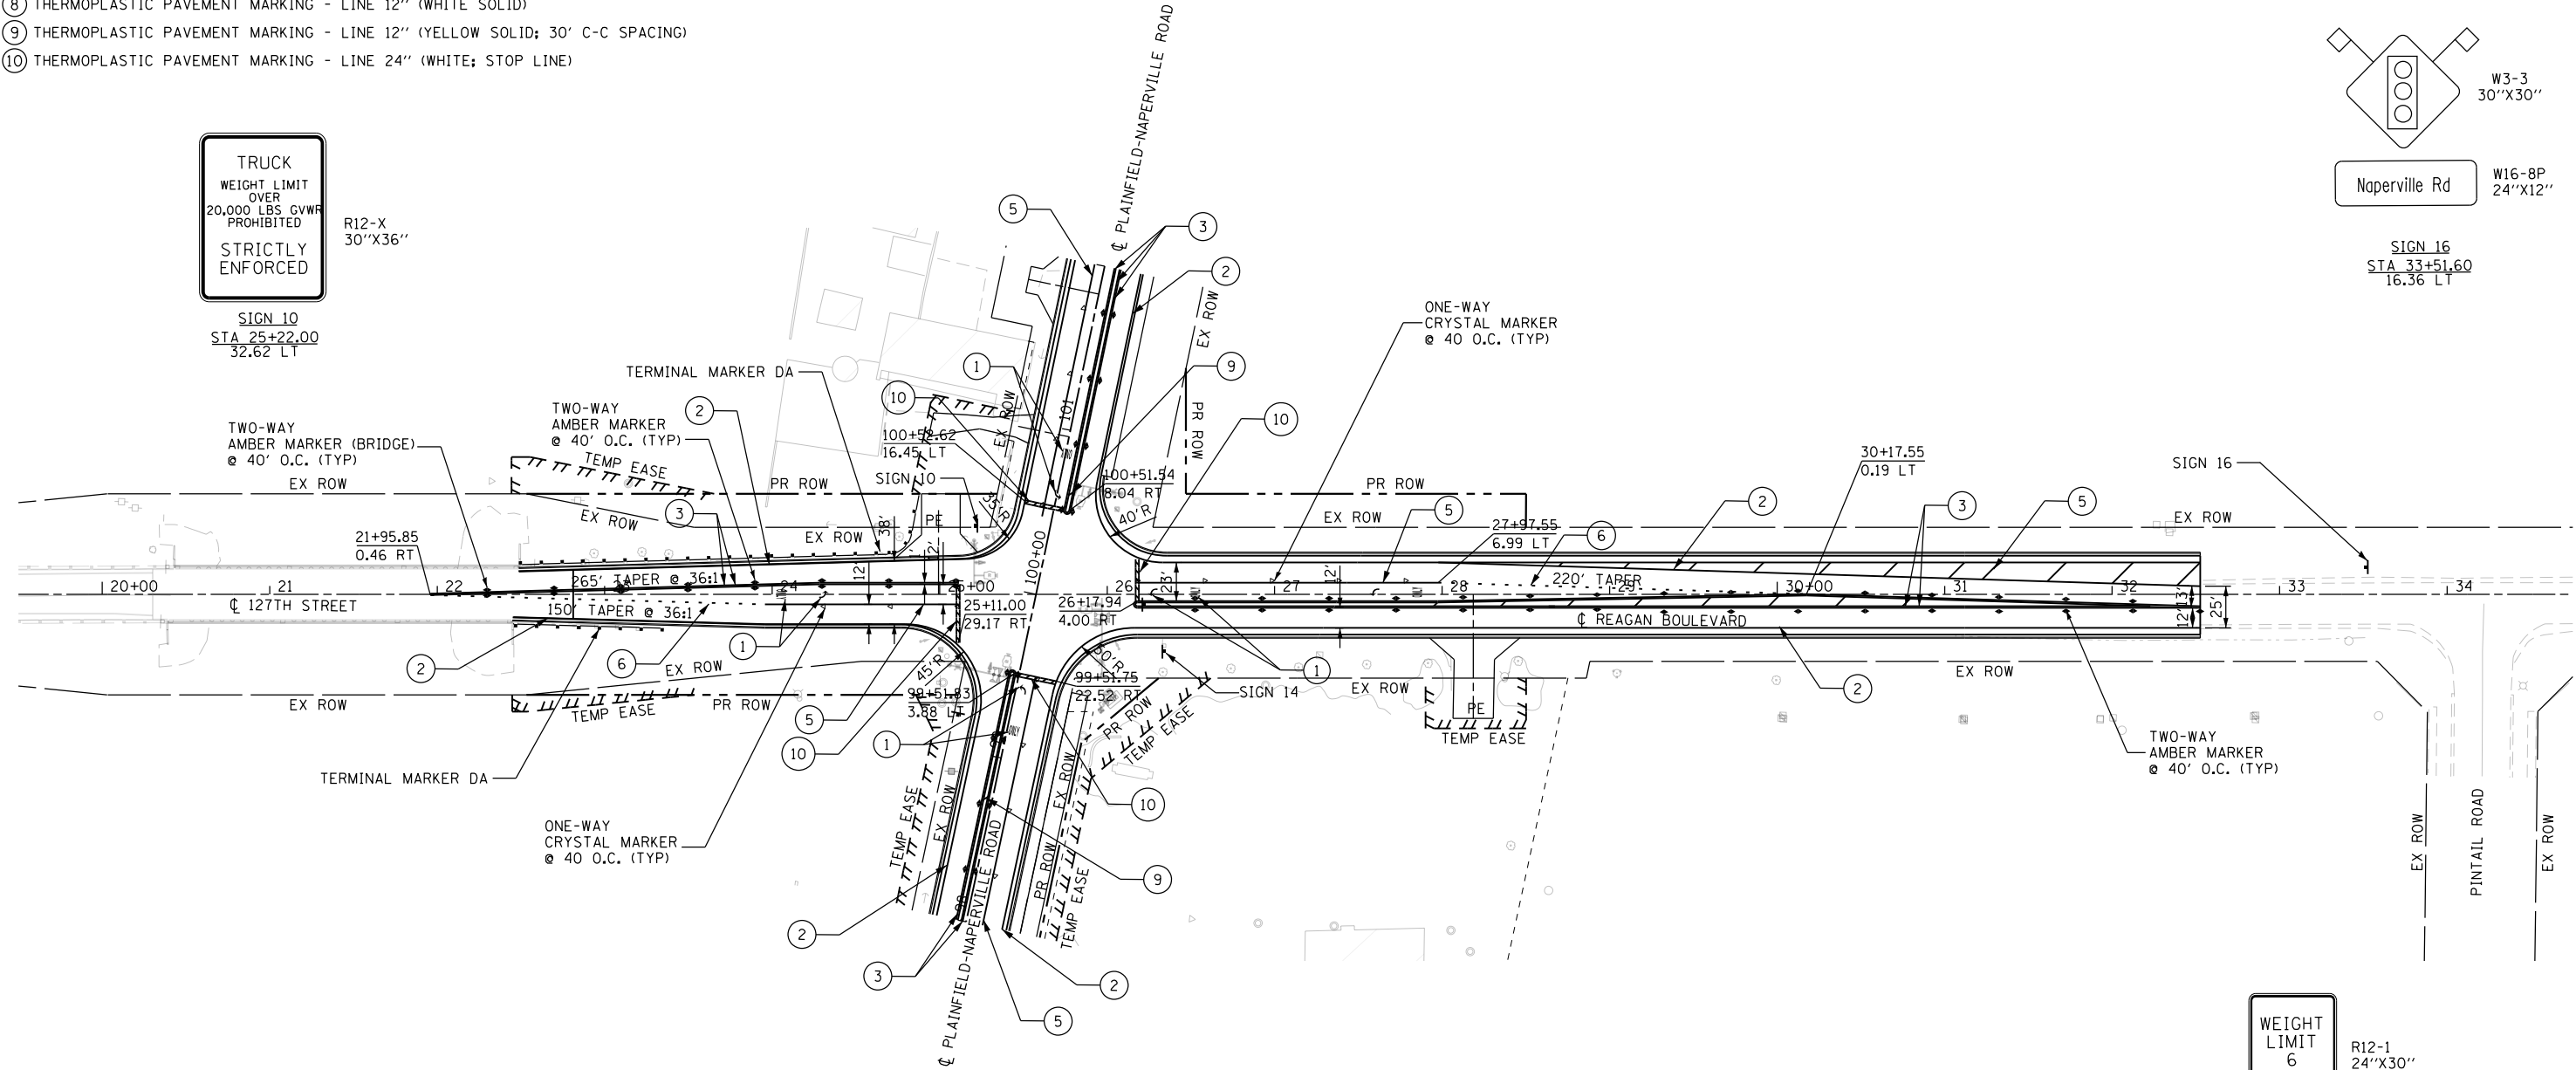



PROPOSED PAVEMENT MARKER LEGEND

- ▶ ONE-WAY AMBER MARKER @ 40' O.C.
- ▶ ONE-WAY CRYSTAL MARKER @ 40' O.C.
- ◆ TWO-WAY AMBER MARKER @ 40' O.C.

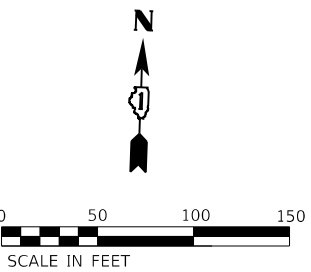

NOTE:
1. ALL PAVEMENT MARKINGS SHALL BE THERMOPLASTIC.
2. ALL REFLECTIVE PAVEMENT MARKERS SHALL BE RECESSED,
AND WILL BE PAID FOR AS RECESSED REFLECTIVE PAVEMENT MARKER.

FILE NAME =	USER NAME = untitled	DESIGNED - GG	REVISED -	VILLAGE OF PLAINFIELD DEPARTMENT OF PUBLIC WORKS	PLAINFIELD–NAPERVILLE ROAD & 127TH STREET/REAGAN BOULEVARD PAVEMENT MARKING & SIGNING			F.A.U. RTE.	SECTION	COUNTY	TOTAL SHEETS	SHEET NO.
		DRAWN - GG	REVISED -					324	08-00044-00-WR	WILL	102	56
	PLOT SCALE = 100.0000' / in.	CHECKED - AM	REVISED -					CONTRACT NO. 61J25				
	PLOT DATE = 10/23/2024	DATE - 10/23/2024	REVISED -					ILLINOIS FED. AID PROJECT				
				SCALE: 1"=50'	SHEET NO.2	OF2	SHEETS	STA. N/A TO STA. N/A				

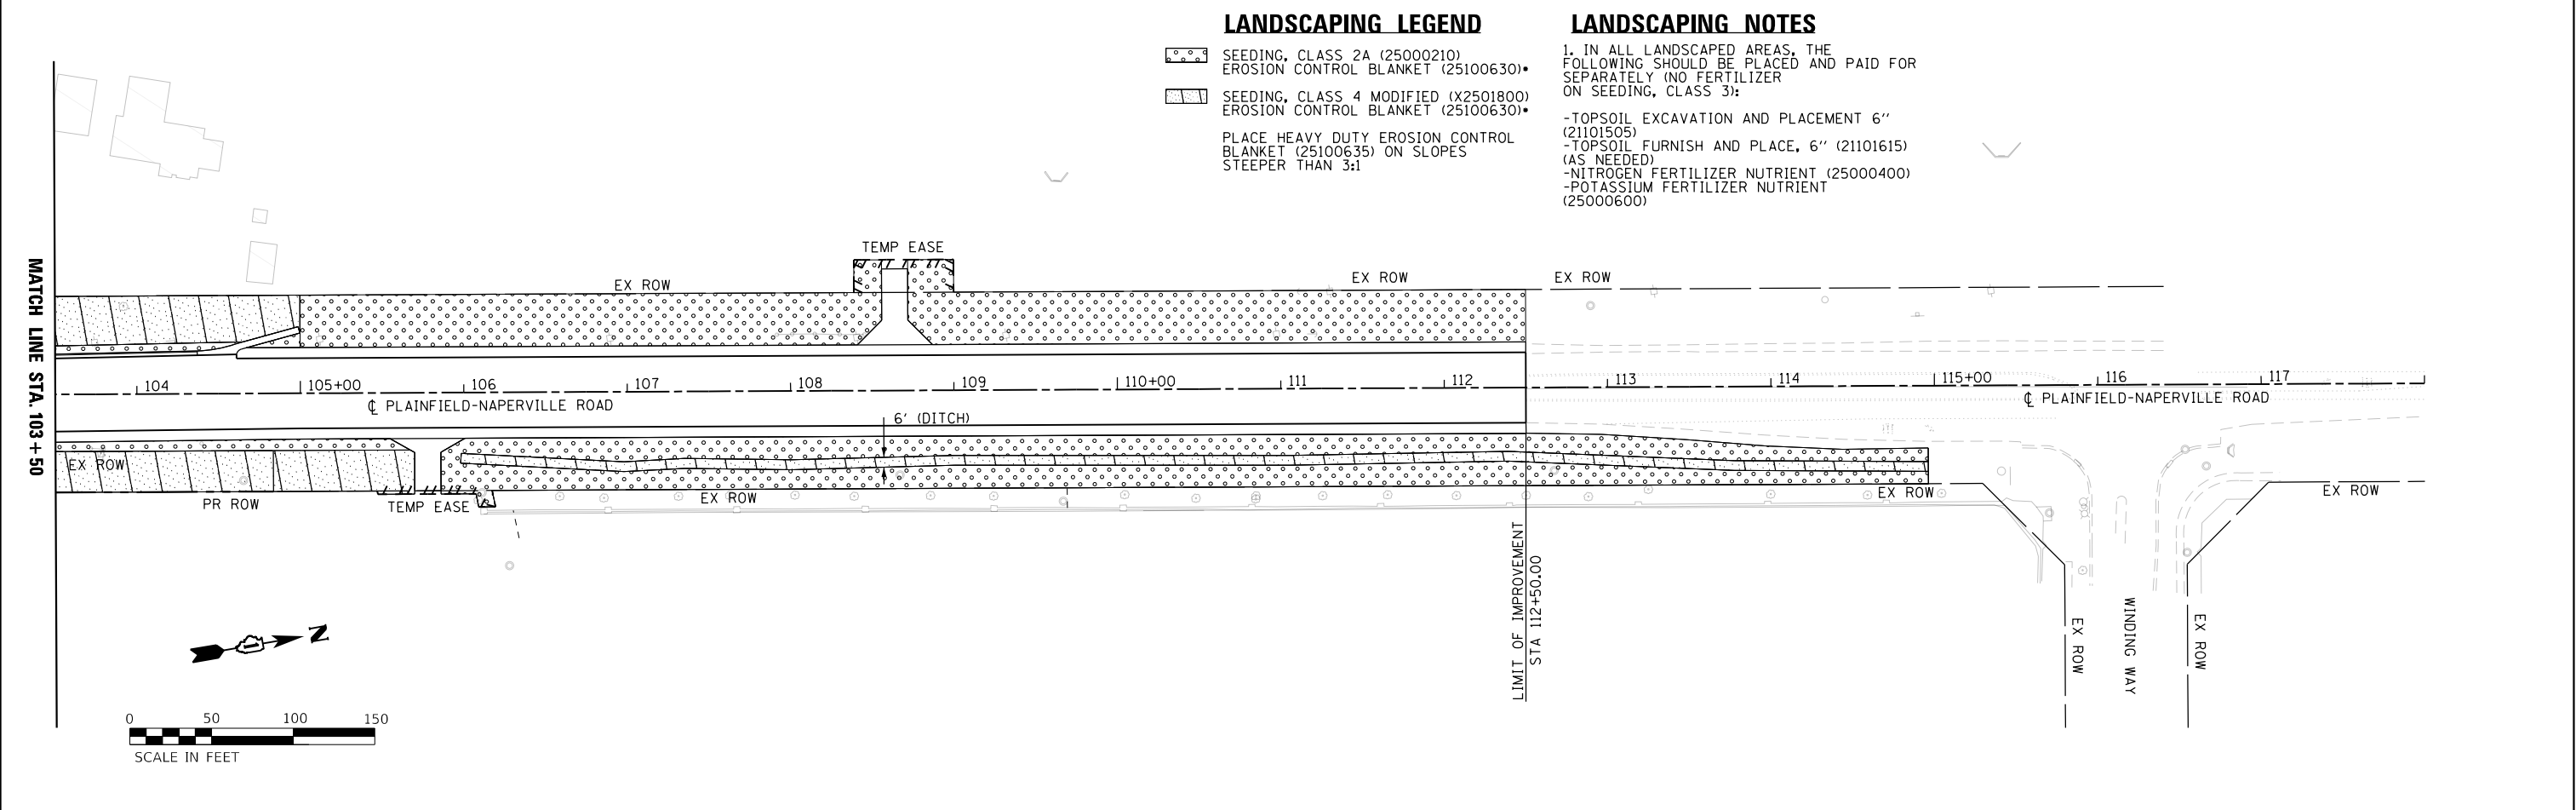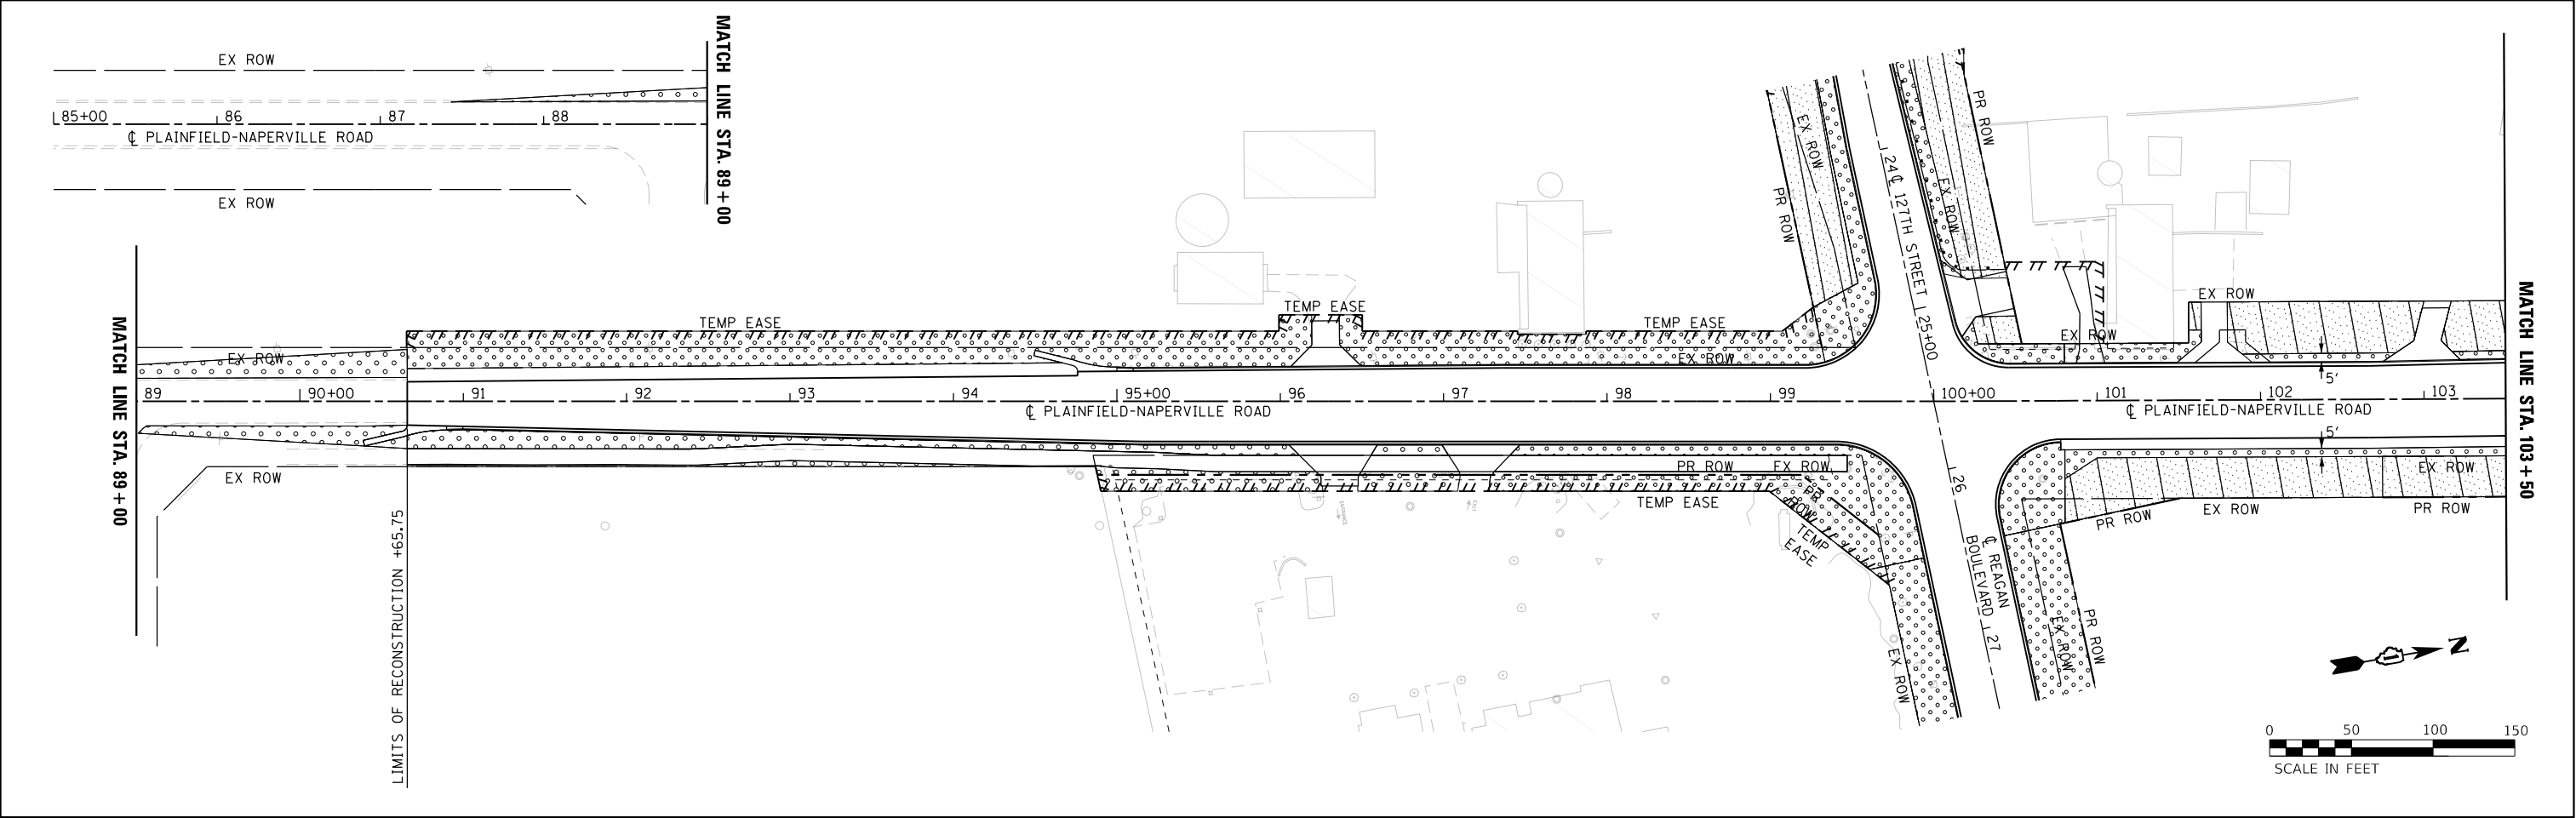

LANDSCAPING LEGEND

- SEEDING, CLASS 2A (25000210)
EROSION CONTROL BLANKET (25100630)•
- SEEDING, CLASS 4 MODIFIED (X2501800)
EROSION CONTROL BLANKET (25100630)•
- PLACE HEAVY DUTY EROSION CONTROL BLANKET (25100635) ON SLOPES STEEPER THAN 3:1

LANDSCAPING NOTES

1. IN ALL LANDSCAPED AREAS, THE FOLLOWING SHOULD BE PLACED AND PAID FOR SEPARATELY (NO FERTILIZER ON SEEDING, CLASS 3):
- TOPSOIL EXCAVATION AND PLACEMENT 6" (21101505)
 - TOPSOIL FURNISH AND PLACE, 6" (21101615) (AS NEEDED)
 - NITROGEN FERTILIZER NUTRIENT (25000400)
 - POTASSIUM FERTILIZER NUTRIENT (25000600)


FILE NAME :	USER NAME = untitled	DESIGNED - GG	REVISED -	VILLAGE OF PLAINFIELD DEPARTMENT OF PUBLIC WORKS	PLAINFIELD–NAPERVILLE ROAD & 127TH STREET/REAGAN BOULEVARD LANDSCAPING PLAN			F.A.U. RTE.	SECTION	COUNTY	TOTAL SHEETS	SHEET NO.		
	PLOT SCALE = 100.0000' / in.	DRAWN - GG	REVISED -					324	08-00044-00-WR	WILL	102	57		
	PLOT DATE = 10/23/2024	CHECKED - AM	REVISED -		SCALE: 1"=50'			SHEET NO.1 OF2 SHEETS		STA. N/A TO STA. N/A			CONTRACT NO. 61J25	
		DATE - 10/23/2024	REVISED -							ILLINOIS FED. AID PROJECT				

LANDSCAPING LEGEND

-  SEEDING, CLASS 2A (25000210)
EROSION CONTROL BLANKET (25100630)*
-  SEEDING, CLASS 4 MODIFIED (X2501800)
EROSION CONTROL BLANKET (25100630)*
- PLACE HEAVY DUTY EROSION CONTROL
BLANKET (25100635) ON SLOPES
STEEPER THAN 3:1

LANDSCAPING NOTES

1. IN ALL LANDSCAPED AREAS, THE
FOLLOWING SHOULD BE PLACED AND PAID FOR
SEPARATELY (NO FERTILIZER
ON SEEDING, CLASS 3):
- TOPSOIL EXCAVATION AND PLACEMENT 6" (21101505)
 - TOPSOIL FURNISH AND PLACE, 6" (21101615) (AS NEEDED)
 - NITROGEN FERTILIZER NUTRIENT (25000400)
 - POTASSIUM FERTILIZER NUTRIENT (25000600)

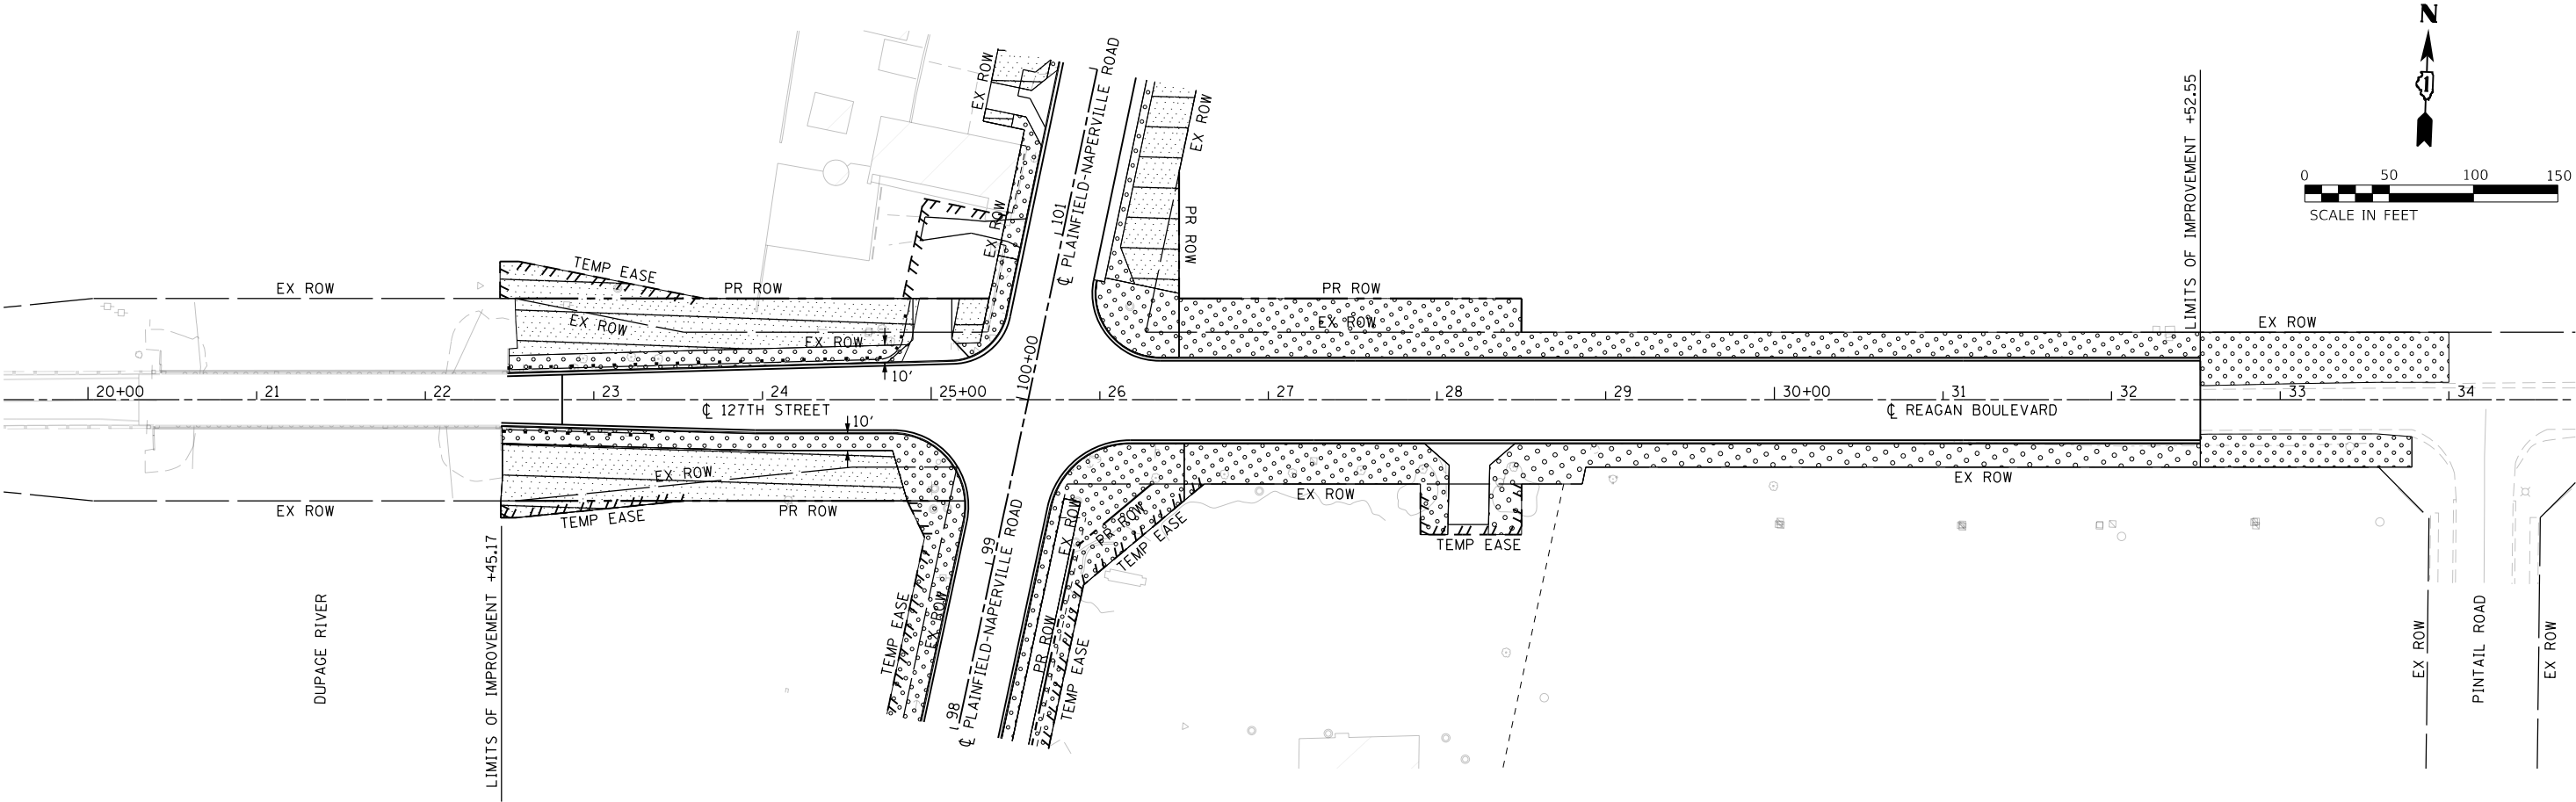


FILE NAME =	USER NAME = untitled	DESIGNED - GG	REVISED -	VILLAGE OF PLAINFIELD DEPARTMENT OF PUBLIC WORKS	PLAINFIELD-NAPERVILLE ROAD & 127TH STREET/REAGAN BOULEVARD LANDSCAPING PLAN			F.A.U. RTE.	SECTION	COUNTY	TOTAL SHEETS	SHEET NO.
		DRAWN - GG	REVISED -					324	08-00044-00-WR	WILL	102	58
	PLOT SCALE = 100.0000' / in.	CHECKED - AM	REVISED -					CONTRACT NO. 61J25				
	PLOT DATE = 10/23/2024	DATE - 10/23/2024	REVISED -					ILLINOIS FED. AID PROJECT				
SCALE: 1"=50'		SHEET NO.2	OF2	SHEETS	STA. N/A TO STA. N/A							

GEOTECHNICAL NOTES FOR TRAFFIC SIGNAL WORK

BASED ON THE SOILS ENCOUNTERED IN THE BORINGS, WE BELIEVE THAT THE TRAFFIC SIGNAL FOUNDATIONS CAN BE DESIGNED USING THE STANDARD DETAILS, HOWEVER, THE DRILLED SHAFT FOUNDATIONS FOR THE STRUCTURES WILL EXTEND DEEPER THAN THE SOIL INFORMATION OBTAINED FROM THE BORINGS. IF SOILS THAT DO NOT MEET THE REQUIREMENTS IN THE NOTES OF THE STANDARD DETAILS ARE ENCOUNTERED DURING CONSTRUCTION, THE DESIGN TEAM SHOULD BE CONTACTED TO EVALUATE WHETHER A DEEPER FOUNDATION SHAFT IS NECESSARY. SHALLOW BEDROCK WAS ENCOUNTERED IN THE BRIDGE BORINGS AND SEVERAL OF THE ROADWAY BORINGS ENCOUNTERED REFUSAL AT DEPTHS CLOSE TO THE DRILLED SHAFT DEPTHS FOR THE TRAFFIC SIGNAL STRUCTURES.

THE DRILLED SHAFT CONSTRUCTION SHOULD BE COMPLETED IN ACCORDANCE WITH GBSP86 OF THE IDOT GUIDE BRIDGE SPECIAL PROVISIONS. THIS WORK SHALL BE PAID FOR AS CONCRETE FOUNDATION. THE CONTRACTOR SHOULD REVIEW THE ATTACHED BORING LOGS, EVALUATE THE SOIL AND BEDROCK CONDITIONS AND DEPTHS, AND DETERMINE THE MEANS AND METHODS NECESSARY FOR CONSTRUCTION. SHOULD THE SOILS ENCOUNTERED DURING THE FOUNDATION EXCAVATION FAIL TO MEET THE REQUIREMENTS OF THE STANDARD DETAIL, THE DISTRICT GEOTECHNICAL ENGINEER SHOULD BE CONTACTED TO DETERMINE IF A REVISED FOUNDATION DESIGN WILL BE REQUIRED.

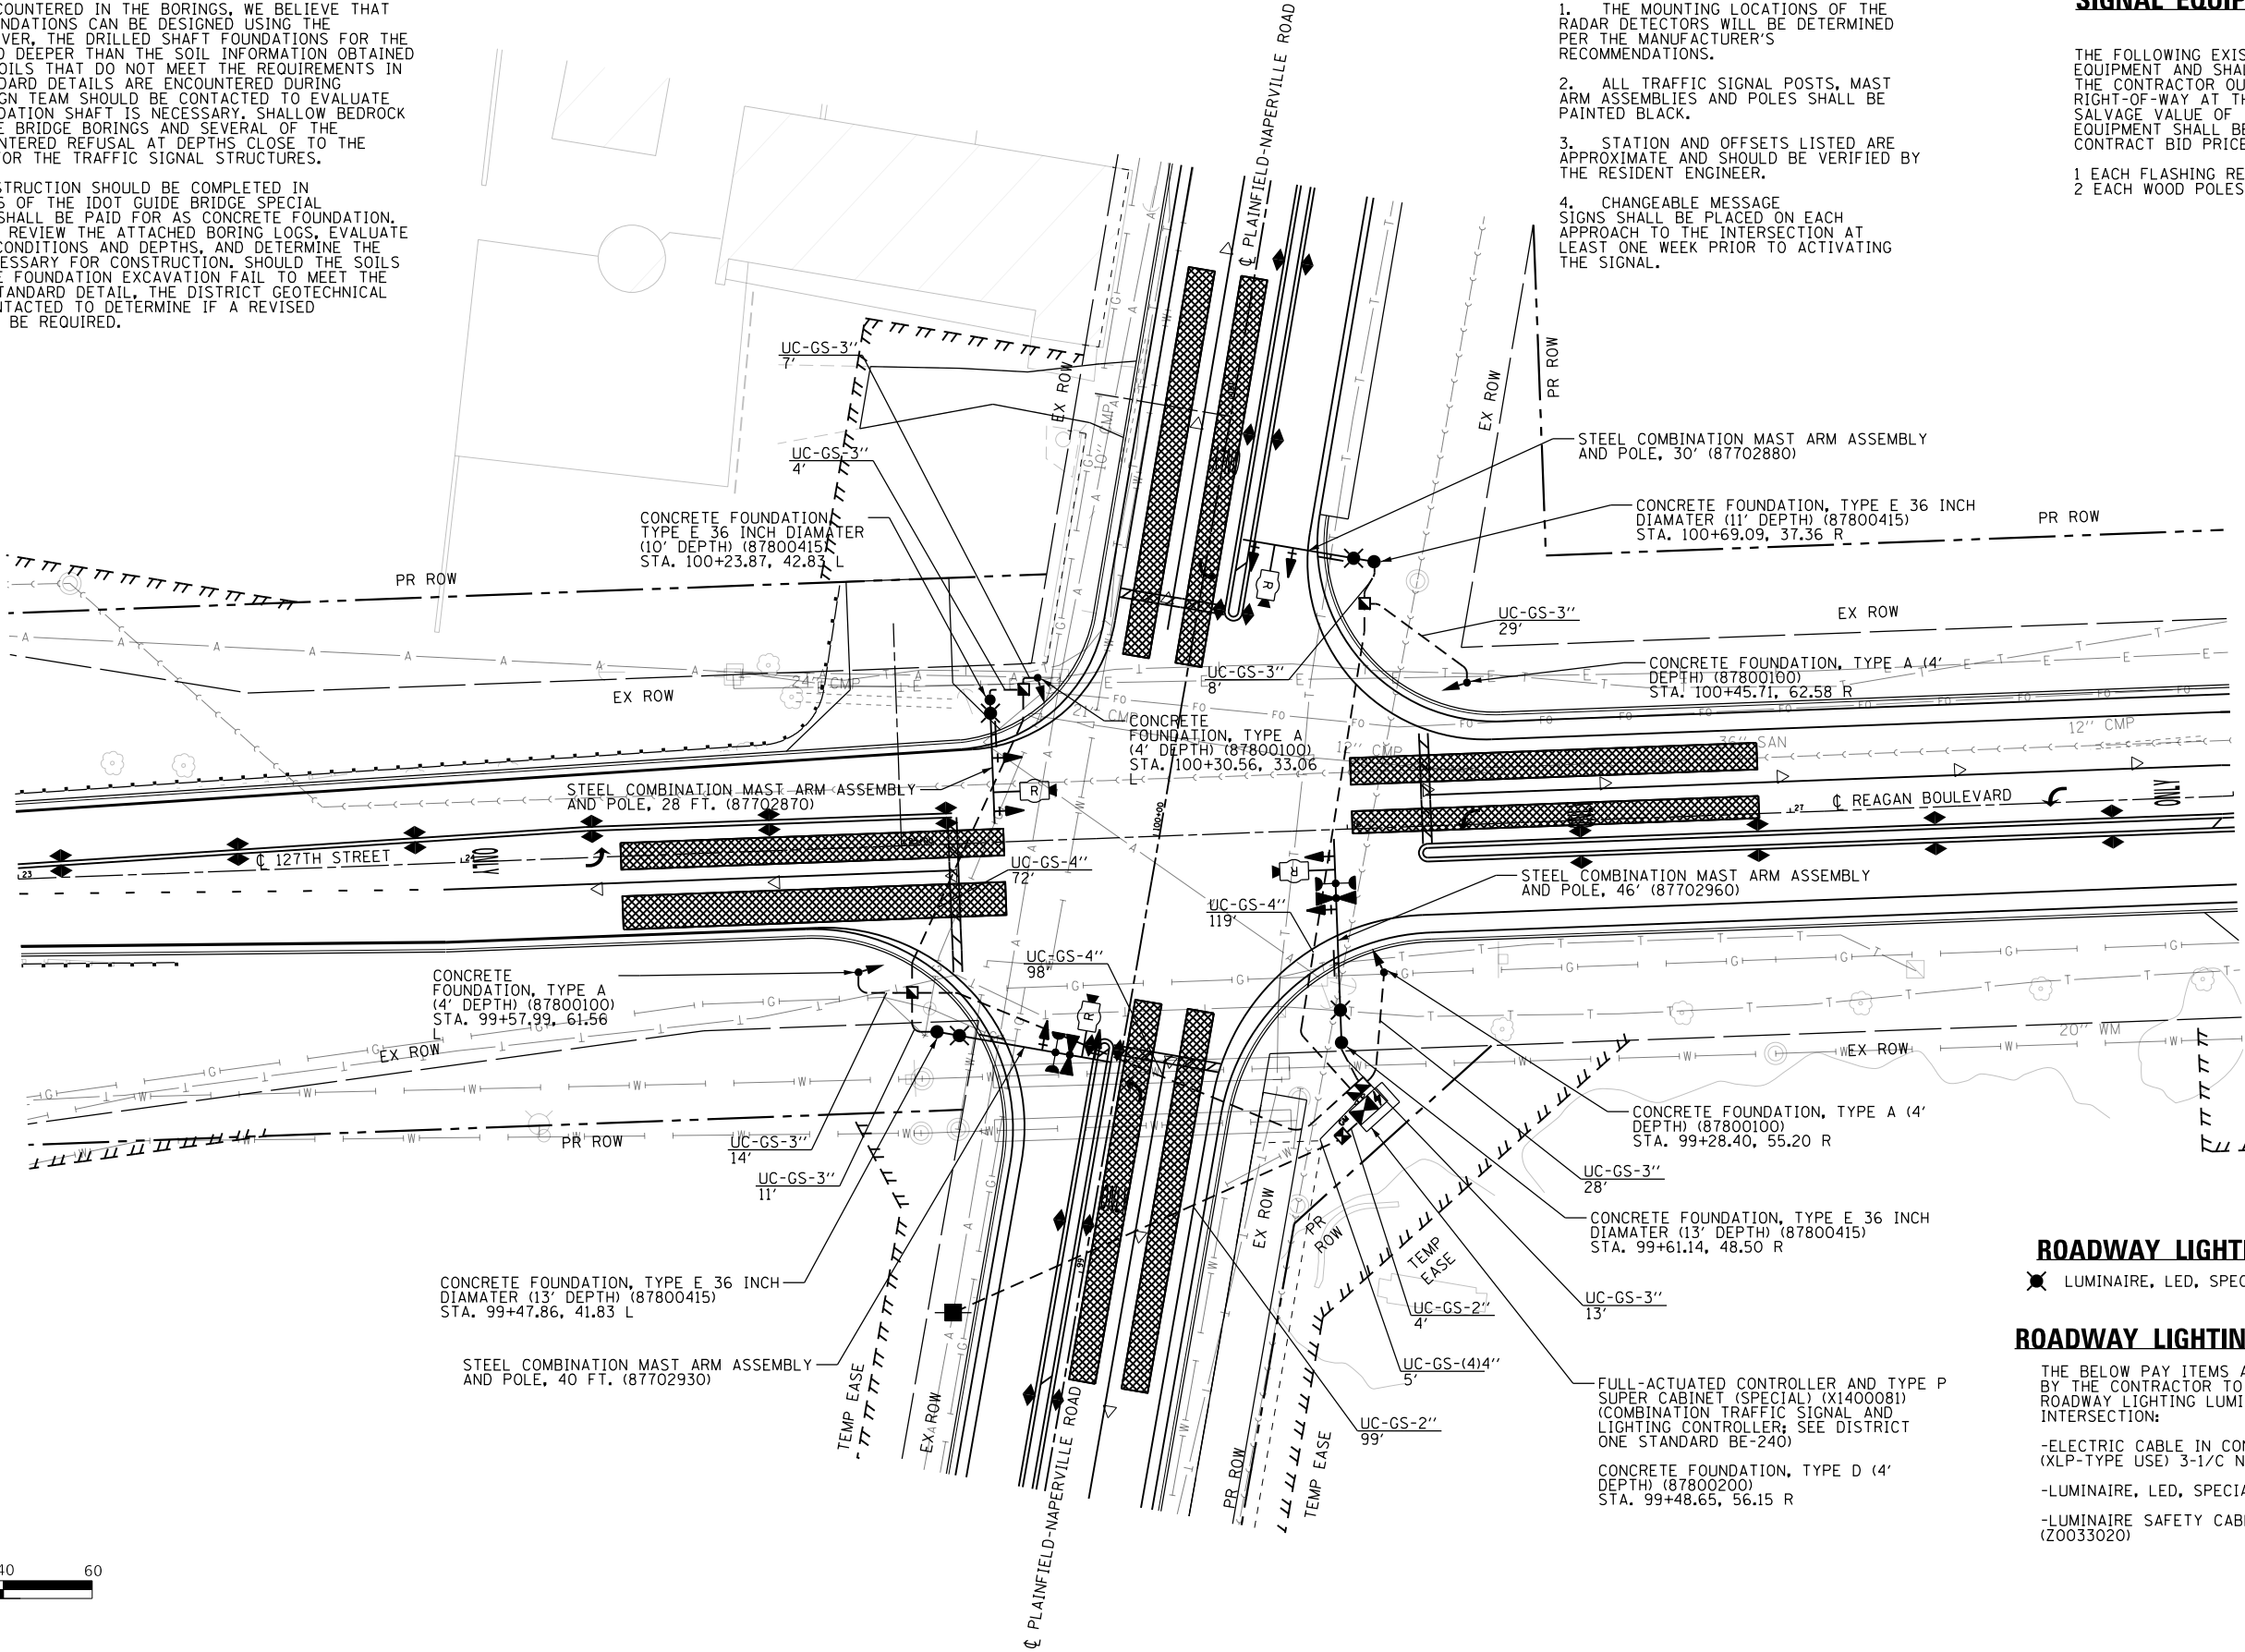

NOTES:

- 1. THE MOUNTING LOCATIONS OF THE RADAR DETECTORS WILL BE DETERMINED PER THE MANUFACTURER'S RECOMMENDATIONS.
- 2. ALL TRAFFIC SIGNAL POSTS, MAST ARM ASSEMBLIES AND POLES SHALL BE PAINTED BLACK.
- 3. STATION AND OFFSETS LISTED ARE APPROXIMATE AND SHOULD BE VERIFIED BY THE RESIDENT ENGINEER.
- 4. CHANGEABLE MESSAGE SIGNS SHALL BE PLACED ON EACH APPROACH TO THE INTERSECTION AT LEAST ONE WEEK PRIOR TO ACTIVATING THE SIGNAL.

REMOVE EXISTING TRAFFIC SIGNAL EQUIPMENT 1 EACH

THE FOLLOWING EXISTING TRAFFIC SIGNAL EQUIPMENT AND SHALL BE DISPOSED OF BY THE CONTRACTOR OUTSIDE OF THE RIGHT-OF-WAY AT THEIR EXPENSE. THE SALVAGE VALUE OF THE REMOVED EQUIPMENT SHALL BE REFLECTED IN THEIR CONTRACT BID PRICE.

- 1 EACH FLASHING RED SIGNAL HEAD
- 2 EACH WOOD POLES

ROADWAY LIGHTING LEGEND

- ✱ LUMINAIRE, LED, SPECIAL (X1400238)

ROADWAY LIGHTING PAY ITEMS


THE BELOW PAY ITEMS ARE TO BE USED BY THE CONTRACTOR TO POWER THE ROADWAY LIGHTING LUMINAIRES AT THE INTERSECTION:

- ELECTRIC CABLE IN CONDUIT, 600V (XLP-TYPE USE) 3-1/C NO. 3/0 (81702460)
- LUMINAIRE, LED, SPECIAL (X1400238)
- LUMINAIRE SAFETY CABLE ASSEMBLY (Z0033020)

FILE NAME =	USER NAME = untitled		DESIGNED - GG	REVISED -	VILLAGE OF PLAINFIELD DEPARTMENT OF PUBLIC WORKS	PLAINFIELD-NAPERVILLE ROAD & 127TH STREET/REAGAN BOULEVARD PROPOSED TRAFFIC SIGNAL INSTALLATION				F.A.U. RTE.	SECTION	COUNTY	TOTAL SHEETS	SHEET NO.
	DRAWN - GG		CHECKED - AM	REVISED -		SCALE: 1"=20'				324	08-00044-00-WR	WILL	102	59
	PLOT SCALE = 40.0000' / in.		DATE - 10/23/2024	REVISED -		SHEET NO.1 OF 10 SHEETS				CONTRACT NO. 61J25				
	PLOT DATE = 10/23/2024					STA. N/A TO STA. N/A				ILLINOIS FED. AID PROJECT				

PROPOSED CONTROLLER SEQUENCE

REFERING TO IDOT HIGHWAY STANDARD 857001, THE VEHICULAR AND PEDESTRIAN PHASES USED ARE DESIGNATED BELOW

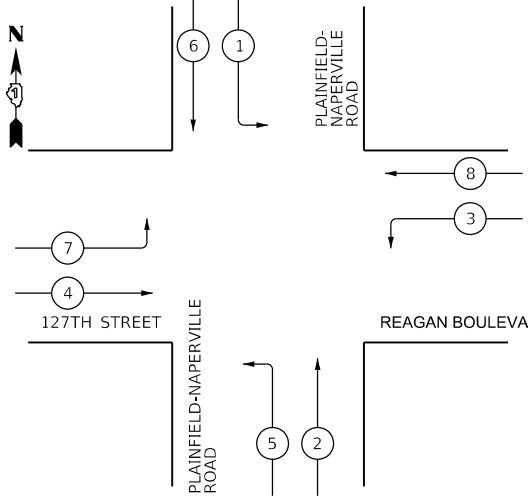


LEGEND:

- PROTECTED PHASE
- PROTECTED/PERMITTED PHASE
- PEDESTRIAN PHASE
- OVERLAP

PROPOSED PHASE DESIGNATION DIAGRAM

PROPOSED EMERGENCY VEHICLE PREEMPTION SEQUENCE

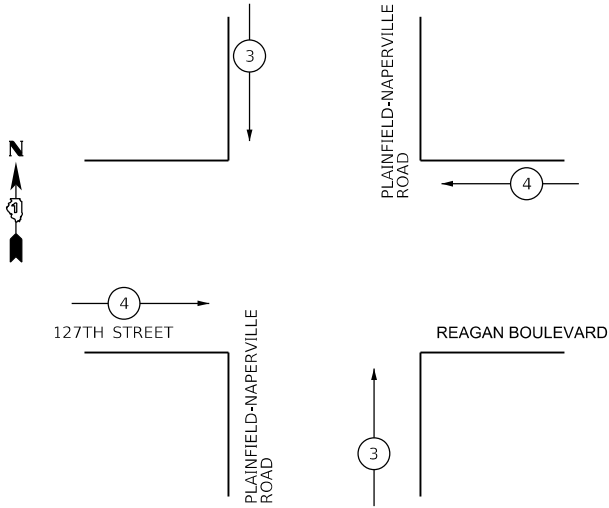

PROPOSED EMERGENCY VEHICLE PREEMPTORS

EMERGENCY VEHICLE PREEMPTOR	3	4
MOVEMENT		

TRAFFIC SIGNAL ELECTRICAL SERVICE REQUIREMENTS

TYPE	NO. LAMPS	WATTAGE		OPERATION	TOTAL WATTAGE
		INCAND.	L.E.D.		
SIGNAL (RED)	12	--	11	0.50	66.0
SIGNAL (YELLOW)	12	--	20	0.05	12.0
SIGNAL (GREEN)	12	--	12	0.45	64.8
ARROW	16	--	10	0.10	16.0
PED. SIGNAL	--	--	20	1.00	--
CONTROLLER	1	--	100	1.00	100.0
LUMINAIRE	--	--	--	--	--
ST. NAME SIGN	4	--	120	0.50	240.0
VIDEO SYSTEM	--	--	150	1.00	--
UPS	1	--	25	1.00	25.0
BLANK-OUT SIGN	--	--	25	0.05	--
TOTAL=					523.8

ENERGY COSTS TO - BILLED TO: VILLAGE OF PLAINFIELD
ADDRESS: 14400 S. COIL PLUS DRIVE
PLAINFIELD, ILLINOIS 60544

ENERGY SUPPLY - CONTACT:
PHONE:
COMPANY: COMMONWEALTH EDISON
ACCOUNT NUMBER:


FILE NAME =	USER NAME = untitled	DESIGNED - GG	REVISED -
		DRAWN - GG	REVISED -
	PLOT SCALE = 0.1667 ' / in.	CHECKED - AM	REVISED -
	PLOT DATE = 10/23/2024	DATE - 10/23/2024	REVISED -

VILLAGE OF PLAINFIELD
DEPARTMENT OF PUBLIC WORKS

PLAINFIELD-NAPERVILLE ROAD & 127TH STREET/REAGAN BOULEVARD
CABLE PLAN, PHASE DIAGRAM, AND EMERGENCY PREEMPTION SEQUENCE

SCALE: NTS SHEET NO.2 OF10 SHEETS STA. N/A TO STA. N/A

F.A.U. RTE.	SECTION	COUNTY	TOTAL SHEETS	SHEET NO.
324	08-00044-00-WR	WILL	102	60
CONTRACT NO. 61J25				
ILLINOIS FED. AID PROJECT				

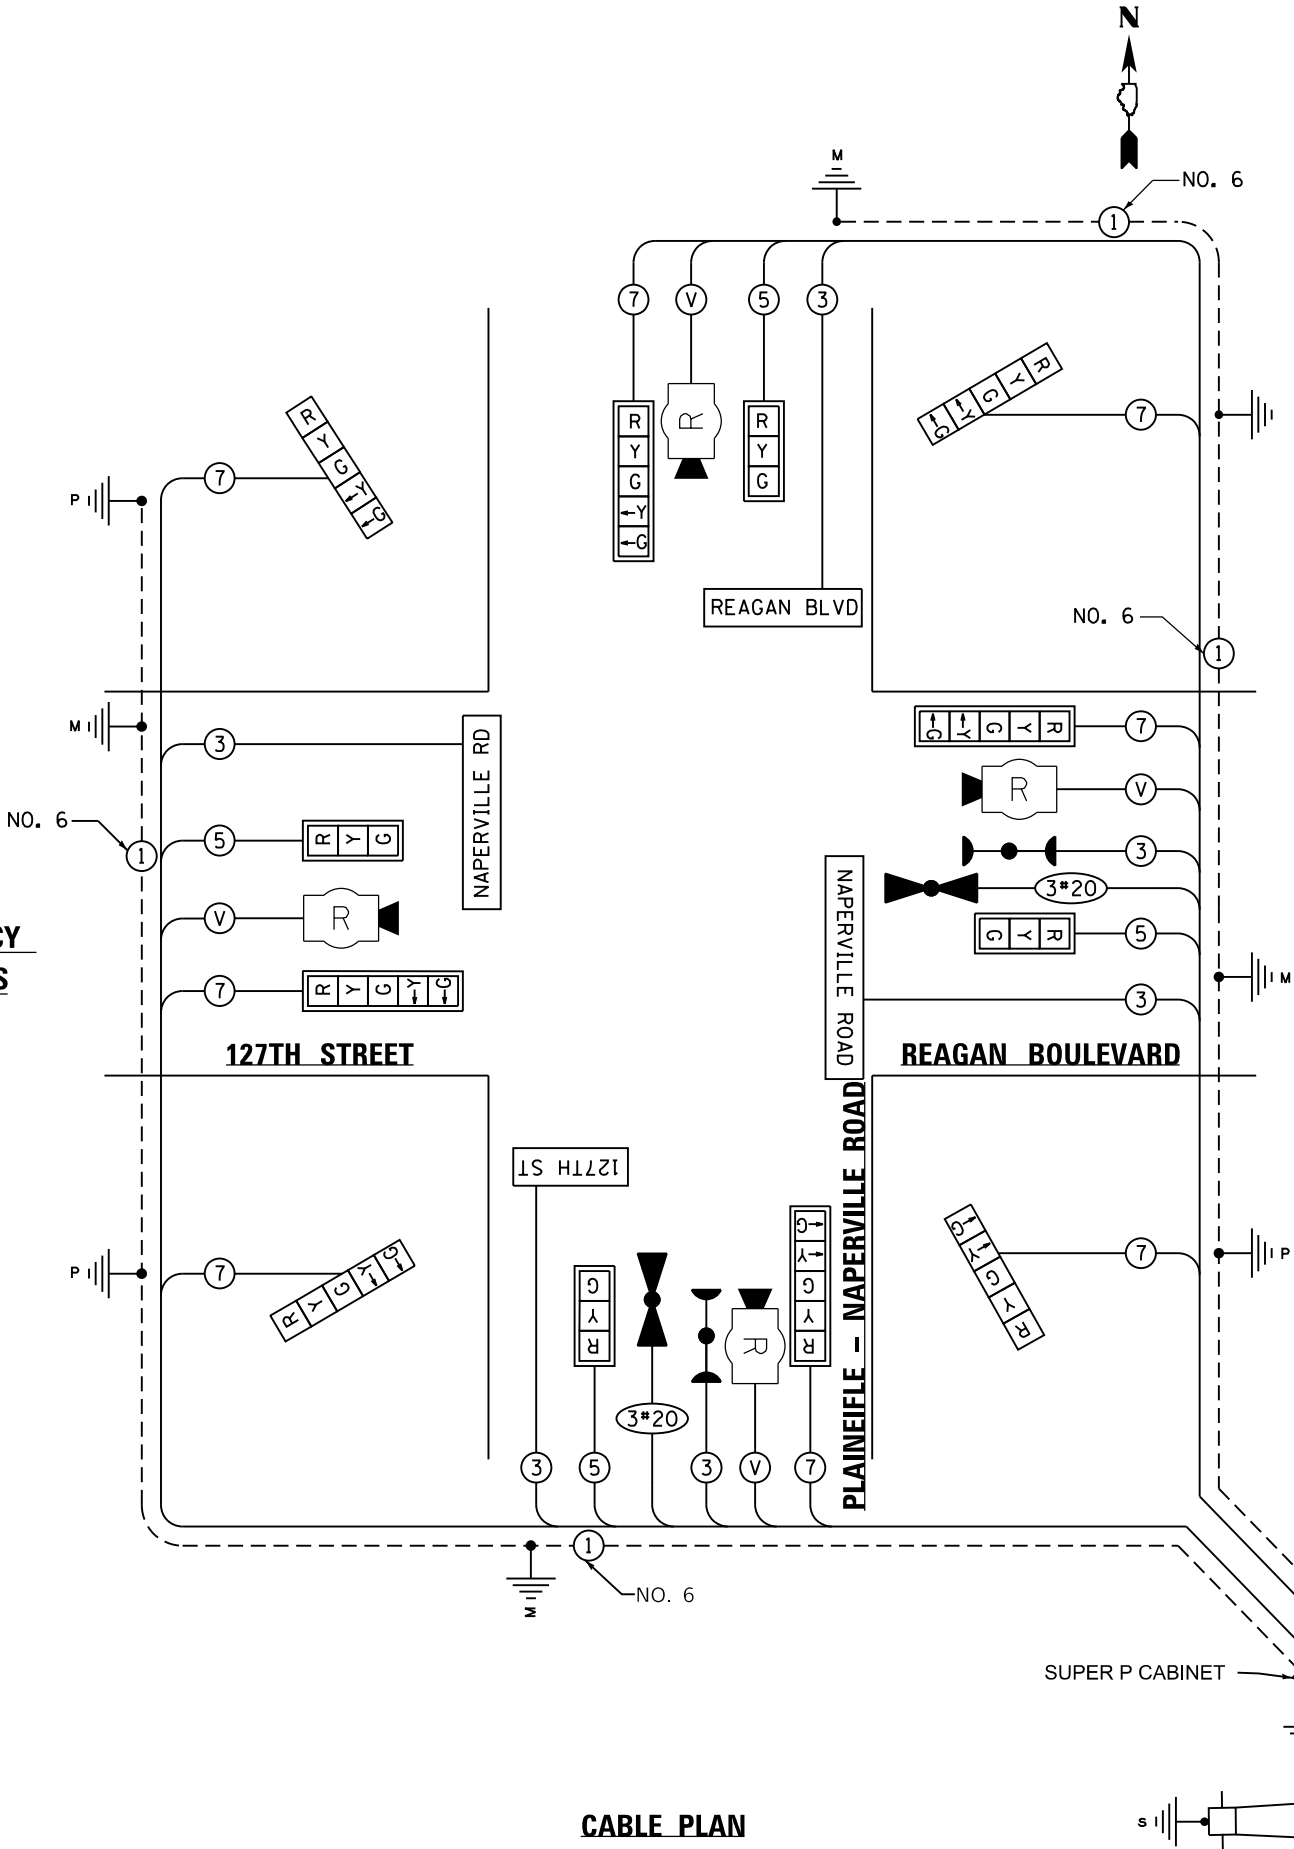

RESTORATION OF WORK


RESTORATION OF THE TRAFFIC SIGNAL WORK AREA SHALL BE INCIDENTAL TO THE RELATED PAY ITEM SUCH AS FOUNDATION, CONDUIT, HANDHOLE, TRENCH AND BACKFILL, ETC., AND NO EXTRA COMPENSATION SHALL BE ALLOWED. ALL ROADWAY SURFACES SUCH AS SHOULDERS, MEDIANS, SIDEWALKS, PAVEMENT, ETC. SHALL BE REPLACED IN KIND. ALL DAMAGE TO MOWED LAWNS SHALL BE REPLACED WITH AN APPROVED SOD, AND ALL DAMAGE TO UNMOWED FIELDS SHALL BE SEEDED IN ACCORDANCE WITH STANDARD SPECIFICATIONS 252 AND 250 RESPECTIVELY.

NOTES


ALL TRAFFIC SIGNAL POSTS, MAST ARM ASSEMBLIES AND POLES SHALL BE PAINTED BLACK.

CHANGEABLE MESSAGE SIGNS SHALL BE PLACED ON ALL LEGS OF THIS INTERSECTION AT LEAST ONE WEEK PRIOR TO TURNING ON THE SIGNAL.


MATERIAL SUBMITTALS FOR THIS SIGNAL SHALL BE REVIEWED BY THE VILLAGE OF PLAINFIELD OR THEIR AUTHORIZED REPRESENTATIVE PRIOR TO BEING SUBMITTED TO LOCAL ROADS FOR REVIEW.

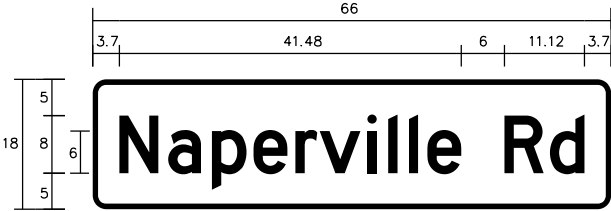

DESIGN SERIES	AREA (SQ FT)	SIGN PANEL TYPE	SHEETING TYPE	QTY. REQUIRED
D	8.25	1	ZZ	2

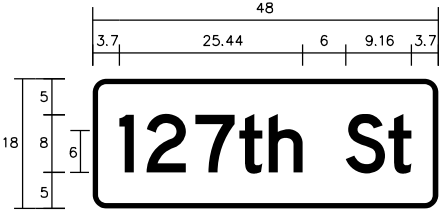

DESIGN SERIES	AREA (SQ FT)	SIGN PANEL TYPE	SHEETING TYPE	QTY. REQUIRED
D	6	1	ZZ	2

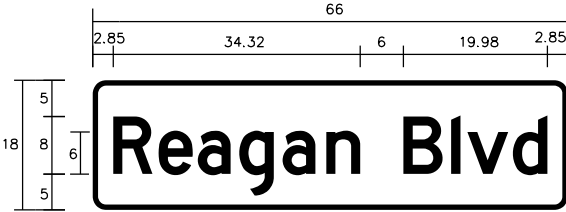

DESIGN SERIES	AREA (SQ FT)	SIGN PANEL TYPE	SHEETING TYPE	QTY. REQUIRED
D	8.25	1	ZZ	2

SCHEDULE OF QUANTITIES

81028200	UNDERGROUND CONDUIT, GALVANIZED STEEL, 2" DIA.	FOOT	103
81028220	UNDERGROUND CONDUIT, GALVANIZED STEEL, 3" DIA.	FOOT	114
81028240	UNDERGROUND CONDUIT, GALVANIZED STEEL, 4" DIA.	FOOT	309
81400100	HANDHOLE	EACH	3
81400300	DOUBLE HANDHOLE	EACH	1
81702460	ELECTRIC CABLE IN CONDUIT, 600V (XLP-TYPE USE) 3-1/C NO. 3/0	FOOT	757
85100500	PAINT NEW TRAFFIC SIGNAL POST	EACH	4
85100800	PAINT NEW COMBINATION MAST ARM AND POLE, UNDER 40 FOOT	EACH	2
85100901	PAINT NEW COMBINATION MAST ARM AND POLE, 40 FOOT AND OVER	EACH	2
87301225	ELECTRIC CABLE IN CONDUIT, SIGNAL NO. 14 3C	FOOT	294
87301245	ELECTRIC CABLE IN CONDUIT, SIGNAL NO. 14 5C	FOOT	730
87301255	ELECTRIC CABLE IN CONDUIT, SIGNAL NO. 14 7C	FOOT	1418
87301805	ELECTRIC CABLE IN CONDUIT, SERVICE, NO. 6 2 C	FOOT	164
87301900	ELECTRIC CABLE IN CONDUIT, EQUIPMENT GROUNDING CONDUCTOR, NO. 6 1C	FOOT	632
87501200	TRAFFIC SIGNAL POST, 16 FT.	EACH	4
87702870	STEEL COMBINATION MAST ARM ASSEMBLY AND POLE 28 FT.	EACH	1
87702880	STEEL COMBINATION MAST ARM ASSEMBLY AND POLE 30 FT.	EACH	1
87702930	STEEL COMBINATION MAST ARM ASSEMBLY AND POLE 40 FT.	EACH	1
87702960	STEEL COMBINATION MAST ARM ASSEMBLY AND POLE 46 FT.	EACH	1
87800100	CONCRETE FOUNDATION, TYPE A	FOOT	16
87800200	CONCRETE FOUNDATION, TYPE D	FOOT	4
87800415	CONCRETE FOUNDATION, TYPE E 36-INCH DIAMETER	FOOT	47.5
88030020	SIGNAL HEAD, LED, 1-FACE, 3-SECTION, MAST-ARM MOUNTED	EACH	4
88030100	SIGNAL HEAD, LED, 1-FACE, 5-SECTION, BRACKET MOUNTED	EACH	4
88030110	SIGNAL HEAD, LED, 1-FACE, 5-SECTION, MAST-ARM MOUNTED	EACH	4
88200410	TRAFFIC SIGNAL BACKPLATE, LOUVERED, FORMED PLASTIC	EACH	8
88700200	LIGHT DETECTOR	EACH	2
88700300	LIGHT DETECTOR AMPLIFIER	EACH	1
89502375	REMOVE EXISTING TRAFFIC SIGNAL EQUIPMENT	EACH	1
Z0033020	LUMINAIRE SAFETY CABLE ASSEMBLY	EACH	4
X0324085	EMERGENCY VEHICLE PRIORITY SYSTEM LINE SENSOR CABLE, NO. 20 3/C	FOOT	282
X0327698	LED INTERNALLY ILLUMINATED STREET NAME SIGN	EACH	4
X1400081	FULL-ACTUATED CONTROLLER AND TYPE SUPER P CABINET (SPECIAL)	EACH	1
X1400150	SERVICE INSTALLATION, GROUND MOUNTED, METERED	EACH	1
X1400201	RADAR VEHICLE DETECTION SYSTEM, SINGLE APPROACH, STOP BAR	EACH	4
X1400238	LUMINAIRE, LED, SPECIAL	EACH	4
X1400424	ELECTRIC CABLE IN CONDUIT, STREET NAME SIGN, NO. 14 3C, TYPE SOOW	FOOT	704
X8620200	UNINTERRUPTABLE POWER SUPPLY, SPECIAL	EACH	1

TRAFFIC SIGNAL LEGEND
(NOT TO SCALE)

ITEM	EXISTING	PROPOSED	ITEM	EXISTING	PROPOSED	ITEM	EXISTING	PROPOSED
CONTROLLER CABINET			HANDHOLE -SQUARE -ROUND			SIGNAL HEAD -(P) PROGRAMMABLE SIGNAL HEAD		
COMMUNICATION CABINET			HEAVY DUTY HANDHOLE -SQUARE -ROUND			SIGNAL HEAD WITH BACKPLATE -(P) PROGRAMMABLE SIGNAL HEAD -(RB) RETROREFLECTIVE BACKPLATE		
MASTER CONTROLLER			DOUBLE HANDHOLE			PEDESTRIAN SIGNAL HEAD AT RAILROAD INTERSECTIONS		
MASTER MASTER CONTROLLER			JUNCTION BOX			PEDESTRIAN SIGNAL HEAD WITH COUNTDOWN TIMER		
UNINTERRUPTABLE POWER SUPPLY			RAILROAD CANTILEVER MAST ARM			ILLUMINATED SIGN "NO LEFT TURN"/"NO RIGHT TURN"		
SERVICE INSTALLATION -(P) POLE MOUNTED			RAILROAD FLASHING SIGNAL			NUMBER OF CONDUCTORS, ELECTRIC CABLE NO. 14, UNLESS NOTED OTHERWISE. ALL DETECTOR LOOP CABLE TO BE SHIELDED		
SERVICE INSTALLATION -(G) GROUND MOUNTED -(GM) GROUND MOUNTED METERED			RAILROAD CROSSING GATE			GROUND CABLE IN CONDUIT, NO. 6 SOLID COPPER (GREEN)		
TELEPHONE CONNECTION			RAILROAD CROSSBUCK			ELECTRIC CABLE IN CONDUIT, TRACER NO. 14 1/C		
STEEL MAST ARM ASSEMBLY AND POLE			RAILROAD CONTROLLER CABINET			COAXIAL CABLE		
ALUMINUM MAST ARM ASSEMBLY AND POLE			UNDERGROUND CONDUIT (UC), GALVANIZED STEEL			VENDOR CABLE		
STEEL COMBINATION MAST ARM ASSEMBLY AND POLE WITH LUMINAIRE			TEMPORARY SPAN WIRE, TETHER WIRE, AND CABLE			COPPER INTERCONNECT CABLE, NO. 18, 3 PAIR TWISTED, SHIELDED		
SIGNAL POST -(BM) BARREL MOUNTED - TEMPORARY			SYSTEM ITEM			FIBER OPTIC CABLE -NO. 62.5/125, MM12F -NO. 62.5/125, MM12F SM12F -NO. 62.5/125, MM12F SM24F		
WOOD POLE			INTERSECTION ITEM			GROUND ROD -(C) CONTROLLER -(M) MAST ARM -(P) POST -(S) SERVICE		
GUY WIRE			REMOVE ITEM					
SIGNAL HEAD			RELOCATE ITEM					
SIGNAL HEAD WITH BACKPLATE			ABANDON ITEM					
SIGNAL HEAD OPTICALLY PROGRAMMED			CONTROLLER CABINET AND FOUNDATION TO BE REMOVED					
FLASHER INSTALLATION -(FS) SOLAR POWERED			MAST ARM POLE AND FOUNDATION TO BE REMOVED					
PEDESTRIAN SIGNAL HEAD			SIGNAL POST AND FOUNDATION TO BE REMOVED					
PEDESTRIAN PUSH BUTTON -(APS) ACCESSIBLE PEDESTRIAN PUSH BUTTON			DETECTOR LOOP, TYPE I					
RADAR DETECTION SENSOR			PREFORMED DETECTOR LOOP					
VIDEO DETECTION CAMERA			SAMPLING (SYSTEM) DETECTOR					
RADAR/VIDEO DETECTION ZONE			INTERSECTION AND SAMPLING (SYSTEM) DETECTOR					
PAN, TILT, ZOOM (PTZ) CAMERA			QUEUE AND SAMPLING (SYSTEM) DETECTOR					
EMERGENCY VEHICLE LIGHT DETECTOR			WIRELESS DETECTOR SENSOR					
CONFIMATION BEACON			WIRELESS ACCESS POINT					
WIRELESS INTERCONNECT								
WIRELESS INTERCONNECT RADIO REPEATER								

	USER NAME = footemj	DESIGNED - IP	REVISED -	STATE OF ILLINOIS DEPARTMENT OF TRANSPORTATION	DISTRICT ONE STANDARD TRAFFIC SIGNAL DESIGN DETAILS	F.A. RTE.	SECTION	COUNTY	TOTAL SHEETS	SHEET NO.
		DRAWN - IP	REVISED -							
	PLCT SCALE = 50.0000 ' / in.	CHECKED - LP	REVISED -							
	PLCT DATE = 3/4/2019	DATE - 9/29/2016	REVISED -							


MODEL: Default
FILE NAME: pww\ILL084EEDINTEG\Illinois.pvw\WIDOT\Documents\DOT_Offices\District 1\Projects\Dist5072x34\CADData\CADsheets\ts05.dgn

FILE NAME :	USER NAME = untitled	DESIGNED - GG	REVISED -	VILLAGE OF PLAINFIELD DEPARTMENT OF PUBLIC WORKS	PLAINFIELD-NAPERVILLE ROAD & 127TH STREET/REAGAN BOULEVARD DETAIL SHEETS	F.A.U. RTE.	SECTION	COUNTY	TOTAL SHEETS	SHEET NO.	
		DRAWN - GG	REVISED -	
	PLOT SCALE = 0.1667 ' / in.	CHECKED - AM	REVISED -	
	PLOT DATE = 10/23/2024	DATE - 10/23/2024	REVISED -	
					SCALE: NTS	SHEET NO.4	OF 10	SHEETS	STA. N/A TO STA. N/A	


LOOP DETECTOR NOTES

1. EACH PAIR OF LOOP WIRES SHALL BE PLACED IN A SEPARATE EMPTY COILABLE NONMETALLIC CONDUIT FROM THE EDGE OF PAVEMENT TO THE HANDHOLE. SPACING BETWEEN THE HOLES DRILLED IN THE PAVEMENT SHALL NOT BE LESS THAN 6" (150 mm). EMPTY COILABLE NONMETALLIC CONDUIT SHALL BE INCLUDED IN THE COST OF THE LOOP WIRE.
2. THE NUMBER OF LOOP TURNS SHALL BE AS RECOMMENDED BY THE AMPLIFIER MANUFACTURER. ALL ADJACENT SIDES OF THE LOOPS SHALL BE INSTALLED IN SUCH A WAY THAT THE CURRENT FLOW IS IN THE SAME DIRECTION TO REINFORCE ITS MAGNETIC FIELDS FOR SMALL VEHICLE DETECTION.
3. EACH LOOP LEAD-IN SHALL BE IDENTIFIED AND PERMANENTLY TAGGED IN THE HANDHOLE. EACH LEAD-IN CABLE TAG SHALL INDICATE THE LOCATION OF THE LOOP, LOOP ROTATION (CLOCKWISE/COUNTERCLOCKWISE), LOOP LEAD-IN DIRECTION (IN OR OUT), LOOP CABLE NUMBER AND LOCATION IN CABINET, AND NUMBER OF TURNS IN THE DETECTOR LOOPS IN WATER PROOF INK AS INDICATED ON THE DISTRICT 1 STANDARD TRAFFIC SIGNAL DESIGN DETAIL. THE CONTRACTOR SHALL MARK LOOP LOCATIONS ON RECORD DRAWINGS AND PRESENT TO THE ENGINEER AFTER FINAL INSPECTION. LOOPS SHALL BE MARKED BY LANE AND LOOP NUMBER. SEE DETAIL BELOW.
4. ALL LOOP CABLE SHALL BE FASTENED WITH PLASTIC TIE WRAP TO THE HANDHOLE HOOKS.
5. IN ASPHALT PAVEMENT, LOOPS SHOULD BE PLACED IN THE BINDER AND DIVEHOLES MARKED AT THE CURB WITH A SAW-CUT. THE SAW-CUT SHALL BE CUT IN ACCORDANCE WITH LOCAL AND E.P.A. DUST CONTROL REQUIREMENTS. DETECTOR LOOP(S) SHALL NOT BE INSTALLED IN WET CONDITIONS AND THE SAW-CUTS MUST BE FREE OF DEBRIS AND RESIDUE SUCH AS DUST AND WATER WHICH IS TO BE ACHIEVED BY THE USE OF COMPRESSED AIR, WIRE BRUSHING AND HEAT DRYING ACCORDING TO SEALANT MANUFACTURER REQUIREMENTS. THE DETECTOR WIRE SHALL BE HELD IN PLACE BY THE USE OF FORM WEDGES. WEDGES SHALL BE SPACED NO MORE THAN 18" (450 mm) APART.
6. LOOP SPLICES SHALL BE SOLDERED USING A SOLDERING IRON. BLOW TORCHES OR OTHER DEVICES WHICH OXIDIZE COPPER CABLE SHALL NOT BE ALLOWED FOR SOLDERING OPERATIONS. SEE DETAIL BELOW RIGHT.
7. PREFORMED DETECTOR LOOPS SHALL BE USED, AS SHOWN ON THE PLANS, WHERE NEW CONCRETE PAVEMENT IS PROPOSED. THE INSTALLATION OF PREFORMED LOOPS SHALL BE IN ACCORDANCE WITH THE DISTRICT 1 SPECIFICATIONS OR AS DIRECTED BY THE ENGINEER.

LOOP LEAD-IN CABLE TAG

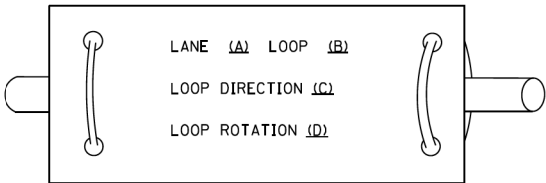


- A. LANE 1 IS THE LANE CLOSEST TO THE CENTERLINE OF THE ROADWAY
- B. LOOP #1 IS THE LOOP IN THE LANE CLOSEST TO THE INTERSECTION.
- C. LABEL LOOP CABLE "IN" OR LOOP CABLE "OUT".
- D. LABEL LOOP CABLE CLOCKWISE OR LOOP CABLE COUNTERCLOCKWISE.

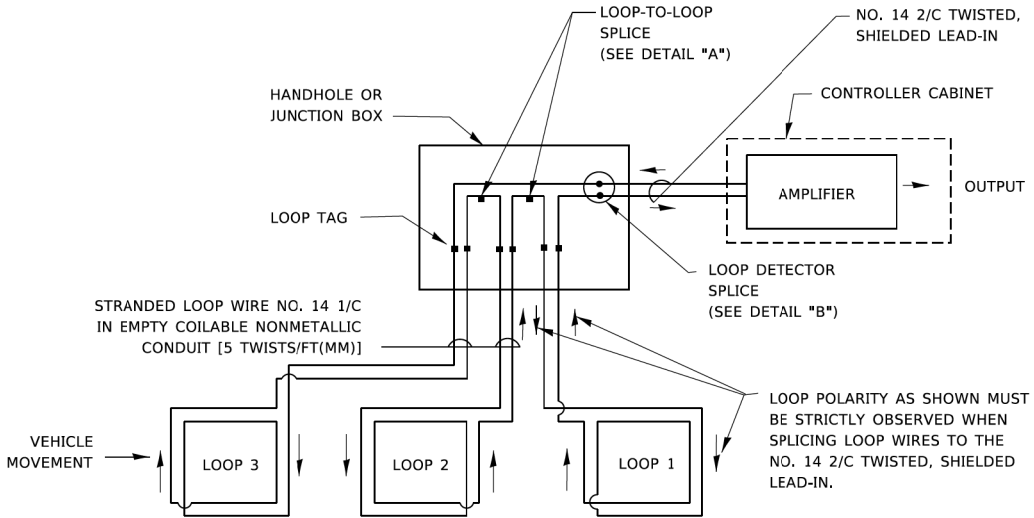


DETECTOR LOOP WIRING SCHEMATIC

- LOOPS SHALL BE SPLICED IN SERIES. SAW-CUTS SHALL BE A MINIMUM WIDTH OF 5/16" (8 mm).
- SAW-CUT DEPTHS SHALL BE 3" (75 mm). IF IN CONCRETE,
- THE SAW-CUT DEPTH SHALL BE TO THE TOP OF THE REINFORCEMENT.
- LOOP CORNERS SHALL BE DRILLED WITH A 2" (50 mm) DIAMETER CORE.

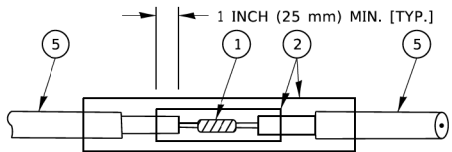


DETAIL "A"
LOOP-TO-LOOP SPLICE

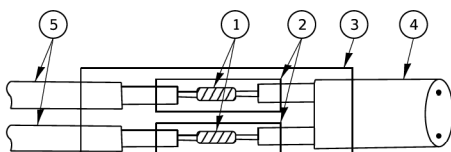


DETAIL "B"
LOOP-TO-CONTROLLER SPLICE

TYPE I LOOP

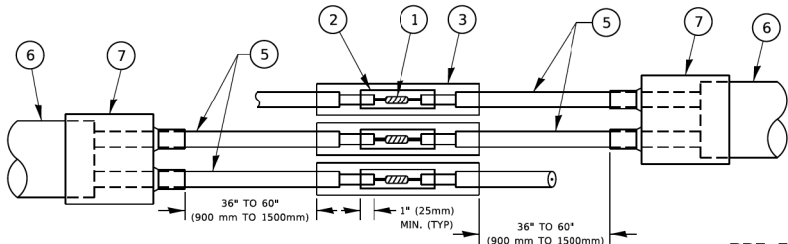

DETAIL "A"
LOOP-TO-LOOP SPLICE

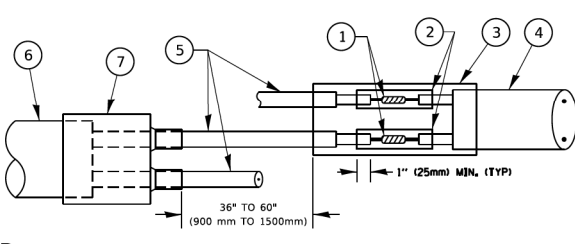

DETAIL "B"
LOOP-TO-CONTROLLER SPLICE

PRE-FORMED LOOP

LOOP DETECTOR SPLICE

- ① WESTERN UNION SPLICE SOLDERED WITH ROSIN CORE FLUX. ALL EXPOSED SURFACES OF THE SOLDER SHALL BE SMOOTH. THE WESTERN UNION SPLICES SHALL BE STAGGERED.
- ② WCSMW 30/100 HEAT SHRINK TUBE, MINIMUM LENGTH 3" (75 mm), UNDERWATER GRADE.
- ③ WCS 200/750 HEAT SHRINK TUBE, MINIMUM LENGHT 6" (150 mm), UNDERWATER GRADE.
- ④ NO. 14 2/C TWISTED, SHIELDED CABLE.
- ⑤ LOOP CONDUCTOR WITH FLEXIBLE PLASTIC TUBE. PRE-FORMED LOOP
- ⑥ XL POLYOLEFIN 2 CONDUCTOR
- ⑦ BREAKOUT SEALS. TYCO CBR-2 OR APPROVED EQUAL

MODEL: Default
FILE NAME: p:\v\110848EEDINTEG Illinois.gov\PWIDOT\Documents\IDOT - Offices\District 1\Projects\Dist502\2x3atCAD\data\CD\sheetst05.dgn

USER NAME = footemj	DESIGNED -	REVISED -
DRAWN -	REVIS	ED -
PLCT SCALE = 50.0000 ' / in.	CHECKED -	REVISED -
PLCT DATE = 3/4/2019	DATE -	REVISED -

STATE OF ILLINOIS
DEPARTMENT OF TRANSPORTATION

DISTRICT ONE
STANDARD TRAFFIC SIGNAL DESIGN DETAILS

SCALE: NONE SHEET 2 OF 7 SHEETS STA. TO STA.

F.A. RTE.	SECTION	COUNTY	TOTAL SHEETS	SHEET NO.
TS-05		CONTRACT NO.		
ILLINOIS		FED. AID PROJECT		

2024-09-19 09:20:11 AM 11/20/2024

FILE NAME =	USER NAME = untitled	DESIGNED - GG	REVISED -
	DRAWN - GG	REVIS	ED -
PLOT SCALE = 0.1667 ' / in.	CHECKED - AM	REVISED -	
PLOT DATE = 10/23/2024	DATE - 10/23/2024	REVISED -	

VILLAGE OF PLAINFIELD
DEPARTMENT OF PUBLIC WORKS

PLAINFIELD-NAPERVILLE ROAD & 127TH STREET/REAGAN BOULEVARD
DETAIL SHEETS

SCALE: NTS SHEET NO.5 OF 10 SHEETS STA. N/A TO STA. N/A

F.A.U. RTE.	SECTION	COUNTY	TOTAL SHEETS	SHEET NO.
324	08-00044-00-WR	WILL	102	63
CONTRACT NO. 61J25				
ILLINOIS FED. AID PROJECT				


MODEL: Default
FILE NAME: p:\v\11084EED\INTEG Illinois.gov\PM\DOT\Documents\DOT Offices\District 1\Projects\Dist502\2x34\CAD\Drawings\CD\sheetst05.dgn

CABLE SLACK LENGTH	FEET	METER
HANDHOLE	6.5	2.0
DOUBLE HANDHOLE	13.0	4.0
SIGNAL POST	2.0	0.6
MAST ARM	2.0	0.6
CONTROLLER CABINET	1.5	0.5
FIBER OPTIC AT CABINET	13.0	4.0
ELECTRIC SERVICE AT (CABINET OR SERVICE LOCATION)	1.5	0.5
GROUND CABLE (SIGNAL POST, MAST ARM, CABINET)	1.5	0.5
GROUND CABLE (BETWEEN FRAME AND COVER)	5.0	1.6


CABLE SLACK

VERTICAL CABLE LENGTH	FEET	METER
MAST ARM POLE (MAST ARM MOUNTED SIGNAL HEAD) (L = MAST ARM LENGTH - DISTANCE TO SIGNAL HEAD FROM END OF ARM)	20.0+L	6.0+L
BRACKET MOUNTED (MAST ARM POLE OR SIGNAL POLE)	13.0	4.0
PEDESTRIAN PUSH BUTTON	6.0	2.0
SERVICE INSTALLATION POLE MOUNT TO SERVICE DROP	13.5	4.1
SERVICE INSTALLATION POLE MOUNT TO GROUND	13.5	4.1
SERVICE INSTALLATION GROUND MOUNT	6.0	2.0
FOUNDATION (SIGNAL POST, MAST ARM POLE, CONTROLLER CABINET, SERVICE-GROUND MOUNT)	3.0	1.0


VERTICAL CABLE LENGTH

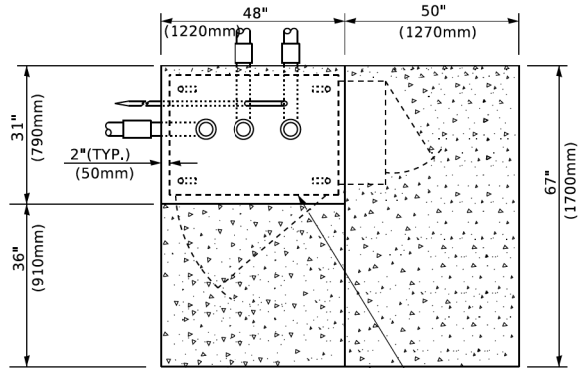


TOP VIEW

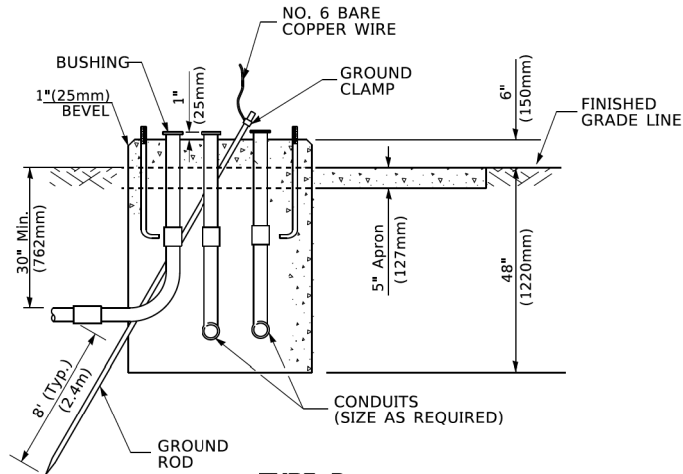


TYPE D FOR GROUND MOUNTED CONTROLLER CABINET AND UPS BATTERY CABINET

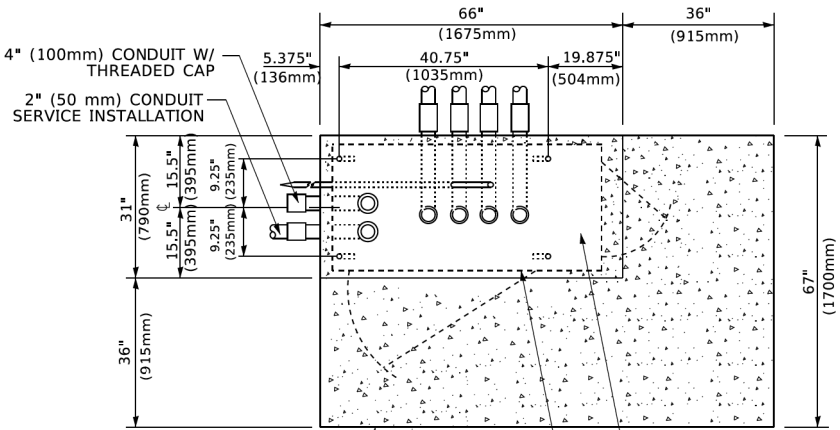

TOP VIEW

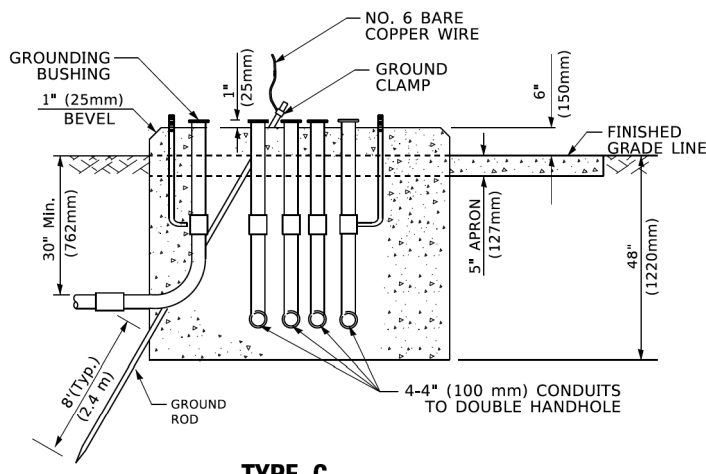

TYPE C FOR GROUND MOUNTED SUPER P (TYPE IV) AND SUPER R (TYPE V) CONTROLLER CABINETS

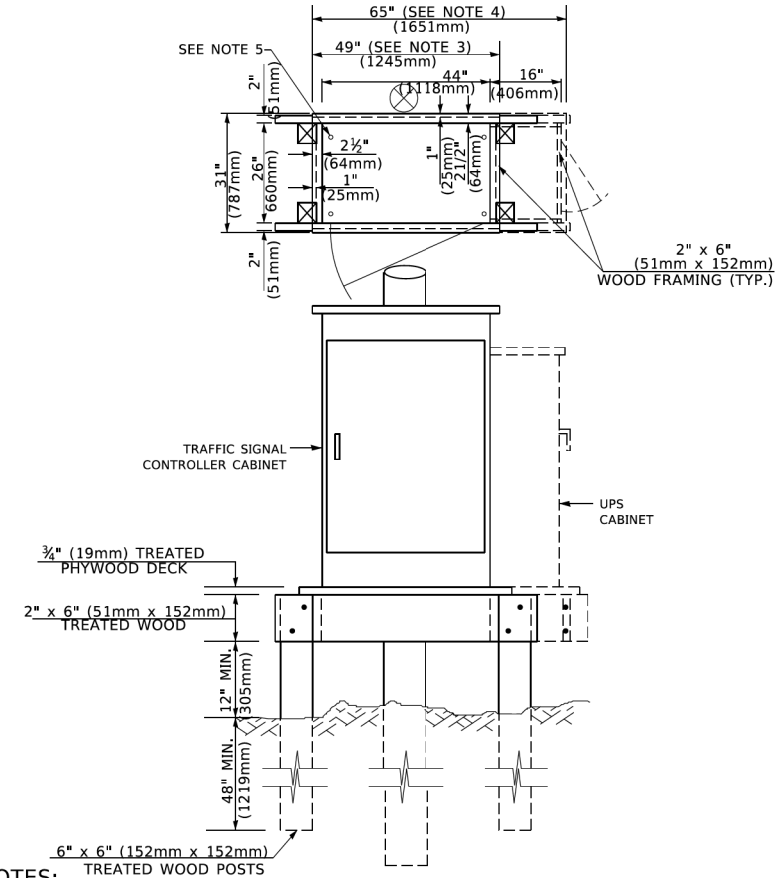

NOTES:

- BASED ON CONTROLLER CABINET TYPE IV WITH BASE DIMENSIONS OF 26" x 44" (660mm x 1118mm). ADJUST PLATFORM SIZE TO FIT CABINET BASE DIMENSIONS BEING SUPPLIED.
- BASED ON UNINTERRUPTIBLE POWER SUPPLY CABINET WITH BASE DIMENSIONS OF 16" x 25" (406mm x 635mm). ADJUST PLATFORM SIZE TO FIT CABINET BASE DIMENSIONS BEING SUPPLIED.
- PLATFORM SIZE FOR CONTROLLER CABINET TYPE IV.
- PLATFORM SIZE FOR CONTROLLER CABINET TYPE IV AND UNINTERRUPTIBLE POWER SUPPLY CABINET.
- DRILLED HOLES THROUGH THE PLATFORM BASE TO MATCH THE CONTROLLER CABINET BOLT TEMPLATE. FASTEN THE CONTROLLER CABINET TO THE PLATFORM WITH CARRIAGE BOLTS, WASHERS AND NUTS.
- FASTEN ALL SUPPORT WOOD FRAMING TO THE WOOD POSTS WITH 2 LAG SCREWS FOR EACH CONNECTION..

TEMPORARY SIGNAL CONTROLLER WOOD SUPPORT PLATFORM

MAST ARM LENGTH	① FOUNDATION DEPTH	FOUNDATION DIAMETER	SPIRAL DIAMETER	QUANTITY OF REBARS	SIZE OF REBARS
Less than 30' (9.1 m)	10'-0" (3.0 m)	30" (750mm)	24" (600mm)	8	6(19)
Greater than or equal to 30' (9.1 m) and less than 40' (12.2 m)	13'-6" (4.1 m)	30" (750mm)	24" (600mm)	8	6(19)
Greater than or equal to 40' (12.2 m) and less than 50' (15.2 m)	11'-0" (3.4 m)	36" (900mm)	30" (750mm)	12	7(22)
Greater than or equal to 50' (15.2 m) and up to 55' (16.8 m)	13'-0" (4.0 m)	36" (900mm)	30" (750mm)	12	7(22)
Greater than or equal to 55' (16.8 m) and less than 65' (19.8 m)	15'-0" (4.6 m)	36" (900mm)	30" (750mm)	12	7(22)
Greater than or equal to 65' (19.8 m) and less than 75' (22.9 m)	21'-0" (6.4 m)	42" (1060mm)	36" (900mm)	16	8(25)
Greater than or equal to 75' (22.9 m)	25'-0" (7.6 m)	42" (1060mm)	36" (900mm)	16	8(25)

NOTES:


- These foundation depths are for sites which have cohesive soils (clayey silt, sandy clay, etc.) along the length of the shaft, with an average Unconfined Compressive Strength (Qu) > 1.0 tsf (100 kpa). This strength shall be verified by boring data prior to construction or with testing by the Engineer during foundation drilling. The Bureau of Bridges & Structures should be contacted for a revised design if other conditions are encountered.
- Combination mast arm assemblies under 55 feet (16.8 m) shall use 36" (900 mm) diameter foundations.
- Combination mast arm assemblies under 56 feet (16.8 m) through 75 feet (22.9 m) shall use 42" (1060 mm) diameter foundations
- For mast arm assemblies with dual arms refer to state standard 878001..

DEPTH OF MAST ARM FOUNDATIONS, TYPE E

STATE OF ILLINOIS DEPARTMENT OF TRANSPORTATION	USER NAME = footemj	DESIGNED -	REVISED -	DISTRICT ONE STANDARD TRAFFIC SIGNAL DESIGN DETAILS	F.A. RTE.	SECTION	COUNTY	TOTAL SHEETS	SHEET NO.
	PLCT SCALE = 50.0000 ' / in.	DRAWN -	REVISED -		TS-05	CONTRACT NO.	ILLINOIS	FED. AID PROJECT	
	PLCT DATE = 3/4/2019	CHECKED -	REVISED -						
		DATE -	REVISED -						

2024-03-19 10:20:11 AM 11/10/2024


VILLAGE OF PLAINFIELD DEPARTMENT OF PUBLIC WORKS	USER NAME = untitled	DESIGNED - GG	REVISED -	PLAINFIELD-NAPERVILLE ROAD & 127TH STREET/REAGAN BOULEVARD DETAIL SHEETS	F.A.U. RTE.	SECTION	COUNTY	TOTAL SHEETS	SHEET NO.
	PLOT SCALE = 0.1667 ' / in.	DRAWN - GG	REVISED -		324	08-00044-00-WR	WILL	102	66
	PLOT DATE = 10/23/2024	CHECKED - AM	REVISED -		CONTRACT NO. 61J25				
		DATE - 10/23/2024	REVISED -		ILLINOIS				

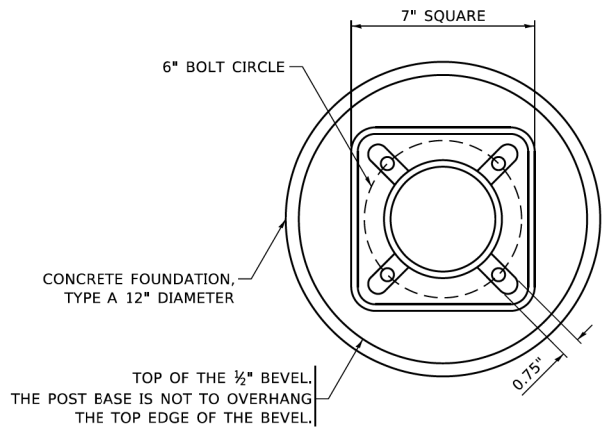


BOLT PATTERN

NOTE:

1. IF THE PEDESTRIAN SIGNAL POST FOUNDATION IS INSTALLED WITHIN OR BEHIND A BARRIER CURB, THE TOP OF THE FOUNDATION SHALL BE INSTALLED FLUSH WITH THE TOP OF THE BARRIER CURB.

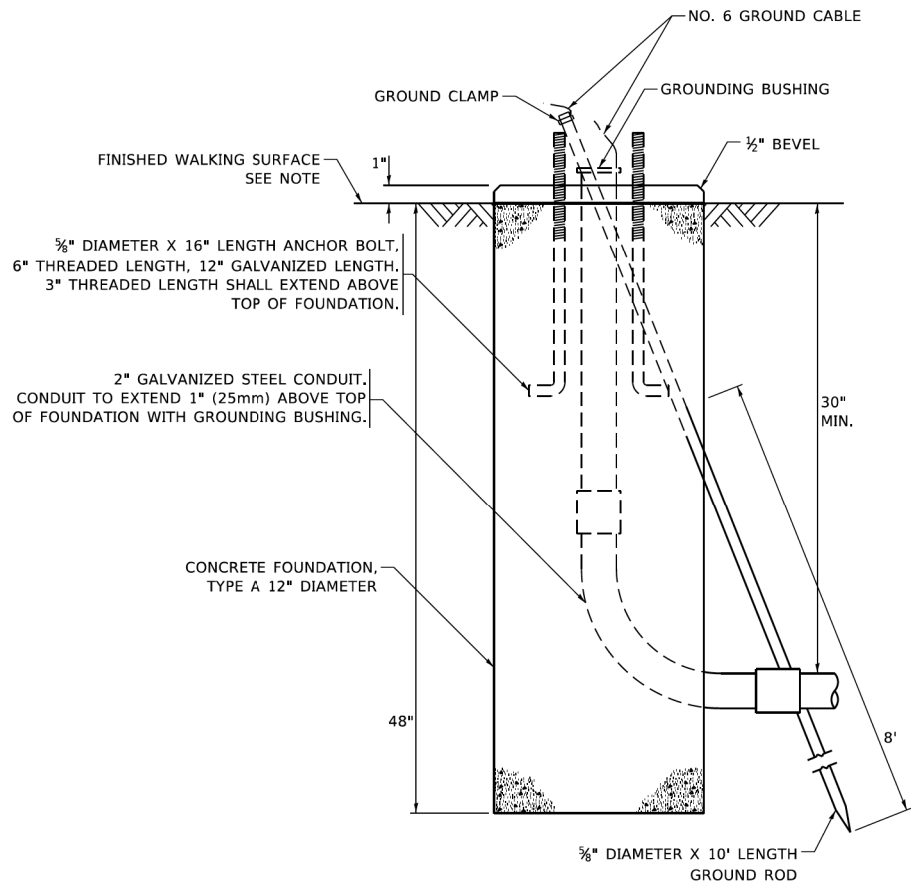

CONCRETE FOUNDATION,
TYPE A 12-INCH DIAMETER

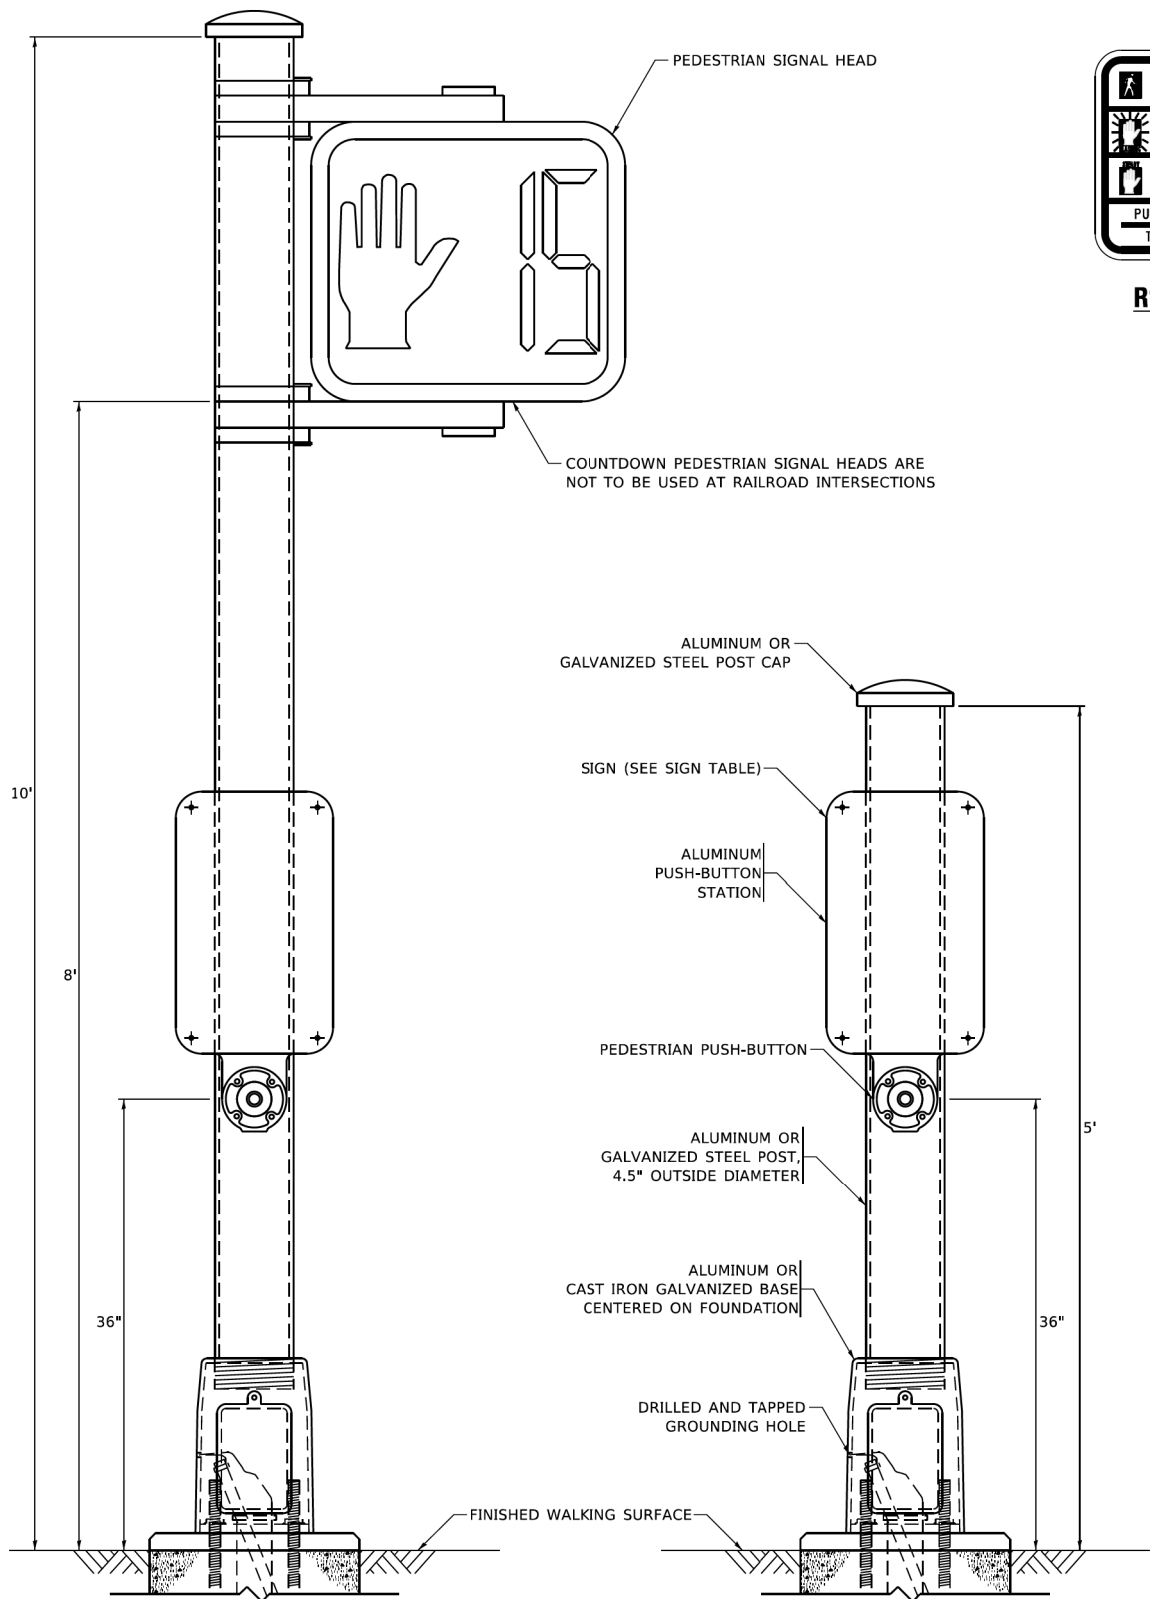

PEDESTRIAN SIGNAL POST, 10 FT.

PEDESTRIAN SIGNAL POST, 5 FT.



R10-3b

R10-3d

R10-3e

SIGN TABLE

SIGN	DIMENSIONS
R10-3b (RAILROAD ONLY)	9" X 12"
R10-3d (RAILROAD ONLY)	9" X 12"
R10-3e	9" X 12"

NOTES:

1. THE SIGN PANELS SHALL BE TYPE AP SHEETING.
2. THE ARROW ON SIGNS FOR PUSH-BUTTONS SERVING TWO DIRECTIONS ON THE SAME PHASE SHALL BE BI-DIRECTIONAL.
3. THE SIGN FOR DUAL-CALL PUSH-BUTTONS SHALL HAVE NO ARROW.

MODEL: Default
FILE NAME: p:\v\blairroom.dcs\illinois\pwp\WIDOT\Documents\DOT Office\Dir\ref: 1\Projects\1845622x34\CADData\CAChreest105.dgn

USER NAME = gagliarobt	DESIGNED - IP	REVISED - 10-15-2020
	DRAWN - IP	REVISED -
PLCT SCALE = 100.0000 ' / in.	CHECKED - LP	REVISED -
PLCT DATE = 11/23/2020	DATE - 10-15-2018	REVISED -

STATE OF ILLINOIS
DEPARTMENT OF TRANSPORTATION

DISTRICT ONE
STANDARD TRAFFIC SIGNAL DESIGN DETAILS

DISTRICT ONE STANDARD TRAFFIC SIGNAL DESIGN DETAILS				F.A. RTE.	SECTION	COUNTY	TOTAL SHEETS	SHEET NO.
				TS-05		CONTRACT NO.		
SCALE: NONE	SHEET 7	OF 7	SHEETS	STA.	TO STA.			
					ILLINOIS	FED. AID PROJECT		

SCALE: NONE SHEET 7 OF 7 SHEETS STA. TO STA.

FILE NAME =

USER NAME = untitled	DESIGNED - GG	REVISED -
	DRAWN - GG	REVISED -
PLOT SCALE = 0.1667 ' / in.	CHECKED - AM	REVISED -
PLOT DATE = 10/23/2024	DATE - 10/23/2024	REVISED -

VILLAGE OF PLAINFIELD
DEPARTMENT OF PUBLIC WORKS

PLAINFIELD-NAPERVILLE ROAD & 127TH STREET/REAGAN BOULEVARD
DETAIL SHEETS

F.A.U. RTE.	SECTION	COUNTY	TOTAL SHEETS	SHEET NO.
324	08-00044-00-WR	WILL	102	68
CONTRACT NO. 61J25				
ILLINOIS FED. AID PROJECT				

SCALE: NTS SHEET NO.10 OF 10 SHEETS STA. N/A TO STA. N/A

SS-2

Geo Services, Inc.

Geotechnical, Environmental & Civil Engineering
805 Amherst Court, Suite 204
Naperville, Illinois - 60565
(630) 355-2838

STRUCTURE FOUNDATION BORING LOG

Page: 1 of 1

Project: 127th and Naperville Plainfield Road Geotechnical Investigation

GSI Job No.: 06133

Location: Plainfield, Illinois

Date: 11/07/06

County: Will

Bored By: DR

Client: H.W. Lochner

Checked By: AJP

BORING No.: SS-2

Station: 25+10

Offset: 10' Rt.

Ground Surface Elevation: 630.2

6" ASPHALT
6" CRUSHED STONE

CLAY—brown, gray & black—
very stiff (A–6) Fill

SILTY CLAY—brown & gray—
stiff to very stiff (A–6) Fill

End Of Boring @ –10.0'
Hollow Stem Augers
CME–55 Automatic Hammer

D E P H	B L O W S	U C S	M O I S T
	Qu	(tsf)	(%)

Surface Water Elev.: n/a

Groundwater Elevation: n/a ▼

Groundwater Elevation: n/a ▽

After Hours: n/a ▼

D E P H	B L O W S	U C S	M O I S T
	Qu	(tsf)	(%)

5			
10			
21	2.5P	14	

4			
4			
-5	5	2.8P	20

4			
7			
7	3.5P	22	

3			
4			
-10	4	1.3P	23

-15			
-----	--	--	--

-20			
-----	--	--	--

-25			
-----	--	--	--

--	--	--	--

--	--	--	--

NOTE:
STATION/OFFSET FOR SS-2 IS
TO C OF 127TH STREET

SS-3

Geo Services, Inc.

Geotechnical, Environmental & Civil Engineering
 805 Amherst Court, Suite 204
 Naperville, Illinois 60565
 (630) 355-2838

STRUCTURE FOUNDATION BORING LOG

Page: 1 of 1

Project: 127th and Naperville Plainfield Road Geotechnical Investigation

GSI Job No.: 06133

Location: Plainfield, Illinois

Date: 11/10/06

County: Will

Bored By: DR

Client: H.W. Lochner

Checked By: AJP

BORING No.: SS-3

Station: 93+36

Offset: 6' Rt.

Ground Surface Elevation:

820.5

DEPTH
(ft)

BLOWS
(/6")

UCS
(tsf)

MOIST
(%)

Surface Water Elev.: n/a

Groundwater Elevation: n/a

Groundwater Elevation: n/a

After Hours: n/a

DEPTH
(ft)

BLOWS
(/6")

UCS
(tsf)

MOIST
(%)

9" ASPHALT

5" CONCRETE

CLAY-brown-
stiff (A-6) Fill

Auger Refusal @ -4.0'

End Of Boring @ -4.0'

Hollow Stem Augers

CME-55 Automatic Hammer

-10

-15

-20

-25

-35

-40

-45

-50

SS-4

Geo Services, Inc.
 Geotechnical, Environmental & Civil Engineering
 805 Archerist Court, Suite 204
 Naperville, Illinois 60565
 (630) 355-7838

STRUCTURE FOUNDATION BORING LOG

Page: 1 of 1

Project: 127th and Naperville Plainfield Road Geotechnical Investigation

GSJ Job No.: 06133

Location: Plainfield, Illinois

Date: 11/06/06

County: Will

Bored By: DR

Client: H.W. Lochner

Checked By: AJP

BORING No.: SS-4

Station: 96+86

Offset: 16' Lt.

Ground Surface Elevation: 625.5

4" CRUSHED STONE

TOPSOIL -
brown & black (Fill)

SILTY CLAY LOAM - brown -
medium stiff (A-6) Fill

SAND & GRAVEL - brown -
Medium Dense (A-1-b) Fill

Auger Refusal @ -9.0'

End Of Boring @ -9.0'

Hollow Stem Augers

CME-55 Automatic Hammer

D E P T H	B L O W S	U C S	M O I S T
(ft)	(/6")	(tsf)	(%)

	3		
	3		
	3	1.8P	34

	2		
	2		
-5	2	0.8P	12

	6		
	7		
	9	NP	11

	50/3		
-10		NP	8

-15			
-----	--	--	--

-20			
-----	--	--	--

-25			
-----	--	--	--

Surface Water Elev.:	n/a
Groundwater Elevation:	n/a
Groundwater Elevation:	n/a
After Hours:	n/a

D E P T H	B L O W S	U C S	M O I S T
(ft)	(/6")	(tsf)	(%)

-30			

-35			

-40			
-----	--	--	--

-45			
-----	--	--	--

-50			
-----	--	--	--

FILE NAME =	USER NAME = GGIFORD	DESIGNED - JS	REVISED -	VILLAGE OF PLAINFIELD DEPARTMENT OF PUBLIC WORKS	PLAINFIELD-NAPERVILLE ROAD & 127TH STREET/REAGAN BOULEVARD BORING LOGS	F.A.U. RTE.	SECTION	COUNTY	TOTAL SHEETS	SHEET NO.
		DRAWN - JS	REVISED -			324	08-00044-00-WR	WILL	102	69
	PLOT SCALE = 0.1667' / in.	CHECKED - DS	REVISED -			CONTRACT NO. 61J25				
	PLOT DATE = 10/23/2024	DATE - 10/23/2024	REVISED -			ILLINOIS FED. AID PROJECT				
					SCALE: N/A	SHEET NO. 1 OF 4 SHEETS	STA. N/A TO STA. N/A			

SS-6

Geo Services, Inc.

Geotechnical, Environmental & Civil Engineering
805 Amherst Court, Suite 204
Naperville, Illinois 60565
(630) 355-2838

STRUCTURE FOUNDATION BORING LOG

Page: 1 of 1

Project: 127th and Naperville Plainfield Road Geotechnical Investigation

GSI Job No.: 06133

Location: Plainfield, Illinois

Date: 11/10/06

County: Will

Bored By: DR

Client: H.W. Lochner

Checked By: AJP

BORING No.: SS-7

Station: 107+26

Offset: 6' Rt.

Ground Surface Elevation: 630.3

D E P T H H	B L O W S	U C S Qu	M O I S T
(ft)	(/6")	(tsf)	(%)

Surface Water Elev.: n/a	Groundwater Elevation: n/a	Groundwater Elevation: n/a
After	Hours: n/a	

D E P T H H	B L O W S	U C S Qu	M O I S T
(ft)	(/6")	(tsf)	(%)

10" ASPHALT
2" CRUSHED STONE

CLAY-gray-
very stiff (A-6) Fill

CLAY-brown-
stiff to very stiff (A-6) Fill, Wet

NOTE: Organic @ -7.0'

SAND & GRAVEL-brown-
medium dense (A-1-b) Fill

End Of Boring @ -10.0'
Hollow Stem Augers
CME-55 Automatic Hammer

The Unconfined Compressive Strength (UCS) Failure Mode is indicated by (B-Bulge, S-Shear, P-Penetrometer) ST-Shelby Tube Sample VS-Vane Shear Test
The SPT (N value) is the sum of the last two blow values in each sampling zone (ASTM D 1586) The Unit Dry Weight (pcf) is noted in italics above moist (pcf)
NR-No Recovery

FILE NAME =	USER NAME = GGGIFFORD	DESIGNED - JS	REVISED -	VILLAGE OF PLAINFIELD DEPARTMENT OF PUBLIC WORKS	PLAINFIELD-NAPERVILLE ROAD & 127TH STREET/REAGAN BOULEVARD BORING LOGS			F.A.U. R.T.E.	SECTION	COUNTY	TOTAL SHEETS	SHEET NO.
		DRAWN - JS	REVISED -					324	08-00044-00-WR	WILL	102	70
	PLOT SCALE = 0.1667' / in.	CHECKED - DS	REVISED -		CONTRACT NO. 61J25							
	PLOT DATE = 10/23/2024	DATE - 10/23/2024	REVISED -		ILLINOIS FED. AID PROJECT							
					SCALE: N/A	SHEET NO. 2 OF 4 SHEETS	STA. N/A TO STA. N/A					

SS-8

Geo Services, Inc.
Geotechnical, Environmental & Civil Engineering
805 Amherst Court, Suite 204
Naperville, Illinois 60565
(630) 355-2838

STRUCTURE FOUNDATION BORING LOG

Page: 1 of 1

Project: 127th and Naperville Plainfield Road Geotechnical Investigation

GSI Job No.: 06133

Location: Plainfield, Illinois

Date: 11/06/06

County: Will

Bored By: DR

Client: H.W. Lochner

Checked By: AJP

BORING No.: SS-8

Station: 99+00

Offset: 20' Rt.

Ground Surface Elevation: 629.2

DEPTH
Feet
Below
Ground
Surface
Elevation
(ft)
(/6")
(tsf)
(%)

Surface Water Elev.: n/a

Groundwater Elevation: n/a

Groundwater Elevation: n/a

After Hours: n/a

DEPTH
Feet
Below
Ground
Surface
Elevation
(ft)
(/6")
(tsf)
(%)

TOPSOIL- Fill

CLAY-brown & gray-
hard (A-6) Fill

CLAY LOAM-brown-
stiff (A-6)

FRACTURED ROCK-
medium dense (A-1)

End Of Boring @ -10.0'
Hollow Stem Augers
CME-55 Automatic Hammer

The Unconfined Compressive Strength (UCS) Failure Mode is indicated by (B-Bulge, S-Shear, P-Penetrometer) ST-Shelby Tube Sample, VS-Vane Shear Test
The SPT (N value) is the sum of the last two blow values in each sampling zone (AASHTO T206) The Unit Dry Weight (pcf) is noted in italics above moist (MR-No Recovery)

SS-9

Geo Services, Inc.
Geotechnical, Environmental & Civil Engineering
805 Amherst Court, Suite 204
Naperville, Illinois 60565
(630) 355-2838

STRUCTURE FOUNDATION BORING LOG

Page: 1 of 1

Project: 127th and Naperville Plainfield Road Geotechnical Investigation

GSI Job No.: 06133

Location: Plainfield, Illinois

Date: 11/07/06

County: Will

Bored By: DR

Client: H.W. Lochner

Checked By: AJP

BORING No.: SS-9

Station: 27+67

Offset: 0' Lt.

Ground Surface Elevation: 636.9

6" ASPHALT

6" CRUSHED STONE

CLAY-brown-

very stiff to hard (A-6) Fill

SILTY LOAM- brown-

medium dense (A-4)

End Of Boring @ -10.0'

Hollow Stem Augers

CME-55 Automatic Hammer

DEPT
LOWS
H
UCS
Qu
(tsf)
MOIST
T
(%)

Surface Water Elev.: n/a

Groundwater Elevation: n/a

Groundwater Elevation: n/a

After Hours: n/a

DEPT
LOWS
H
UCS
Qu
(tsf)
MOIST
T
(%)

The Unconfined Compressive Strength (UCS) Failure Mode is indicated by (B-Bulge, S-Shear, P-Penetrometer) ST-Shelby Tube Sample ES-Vane Shear Test
The SPT (N value) is the sum of the last two blow values in each sampling zone (AASHTO T206) The Unit Dry Weight (pcf) is noted in italics above moist (pcf)
NR-No Recovery

NOTE:

NOTE:
STATION/OFFSET FOR SS-9 IS
TO E OF 127TH STREET

BR-4

Page: 1 of 2

Geo Services, Inc.
Geotechnical, Environmental & Civil Engineering
895 Amherst Court, Suite 204
Naperville, Illinois 60565
(630) 355-7838

STRUCTURE FOUNDATION BORING LOG


Project: 127th and Naperville Plainfield Road Geotechnical Investigation		GSI Job No.: 06133
Location: Plainfield, Illinois		Date: Nov. 8, 2006
County: Will		Bored By: DR
Client: H.W. Lochner		Checked By: AJP

	D E P T H	B L O W S	U C S	M O I S T		D E P T H	B L O W S	U C S	M O I S T			
BORING No.: BR-4					Surface Water Elev.: n/a							
Station: 22+62					Groundwater Elevation: n/a ▼							
Offset: 8' Rt.					Groundwater Elevation: n/a ▼							
Ground Surface Elevation:	625.4	(ft)	/6"	(tsf)	(%)	After Hours:	n/a	▼	(ft)	/6"	(tsf)	(%)
8" Asphalt, 4" Concrete	624.4				Silurian System, Niagara Series Dolomite							
		6		99	RUN 1 (-23.5' to -33.5') Light gray and mottled brown, fine grained with horizontal bedding. Numerous horizontal fractures. Transverse fractures from -33.2' to -33.5'							
SILTY CLAY--brown and gray-stiff to very stiff (A-6) Fill		4										
		3	2.39B	25								
		2			Recovery=100.0%							
		3			RQD=33.3%							
	-5	5	1.75	31								
		5										
		6	2.75P	22								
	617.4											
		3			Driller's Note: 100% Water Loss @ 23.5'							
SILTY CLAY, TOPSOIL, SAND, GRAVEL with ORGANICS-medium stiff to very stiff (Fill)		4			End Of Boring @ -33.5'							
	-10	5	3.75P	24	Hollow Stem Augers							
		2			CME-55 Automatic Hammer							
		3	0.5P	25								
	611.9											
SILTY CLAY--brown-hard (A-6)		11										
	-15	5	4.0P	14								
	609.4											
SILTY CLAY LOAM--brown-stiff (A-6)		2										
		3	1.25P	24								
	607.4											
FRACTURED ROCK--gray-dense (A-1-o)		12										
	-20	26	NP	6								
	604.4											
WEATHERED BEDROCK		50	2"									
			NP	3								
	601.9											
Silurian System, Niagara Series Dolomite RUN 1 (-23.5' to -33.5')	-25				RUN 1							



The Unconfined Compressive Strength (UCS) Failure Mode is indicated by (B-Bulge, S-Shear, P-Penetrometer). ST-Shelby Tube Sample VS-Vane Shear Test The SPT (N value) is the sum of the last two blow values in each sampling zone (ASTM D 1586). The Unit Dry Weight (pcf) is noted in italics above moist (%) or NR-No Recovery



NOTE:
STATION/OFFSET FOR BR-4 IS
TO C OF 127TH STREET

FILE NAME =	USER NAME = GGIFFORD	DESIGNED - JS	REVISED -	VILLAGE OF PLAINFIELD DEPARTMENT OF PUBLIC WORKS	PLAINFIELD-NAPERVILLE ROAD & 127TH STREET/REAGAN BOULEVARD BORING LOGS	F.A.U. RTE.	SECTION	COUNTY	TOTAL SHEETS	SHEET NO.
		DRAWN - JS	REVISED -			324	08-00044-00-WR	WILL	102	71
	PLOT SCALE = 0.1667' / 1 in.	CHECKED - DS	REVISED -			CONTRACT NO. 61J25				
	PLOT DATE = 10/23/2024	DATE - 10/23/2024	REVISED -							
					SCALE: N/A	SHEET NO. 3 OF 4 SHEETS	STA. N/A TO STA. N/A			
							ILLINOIS FED. AID PROJECT			

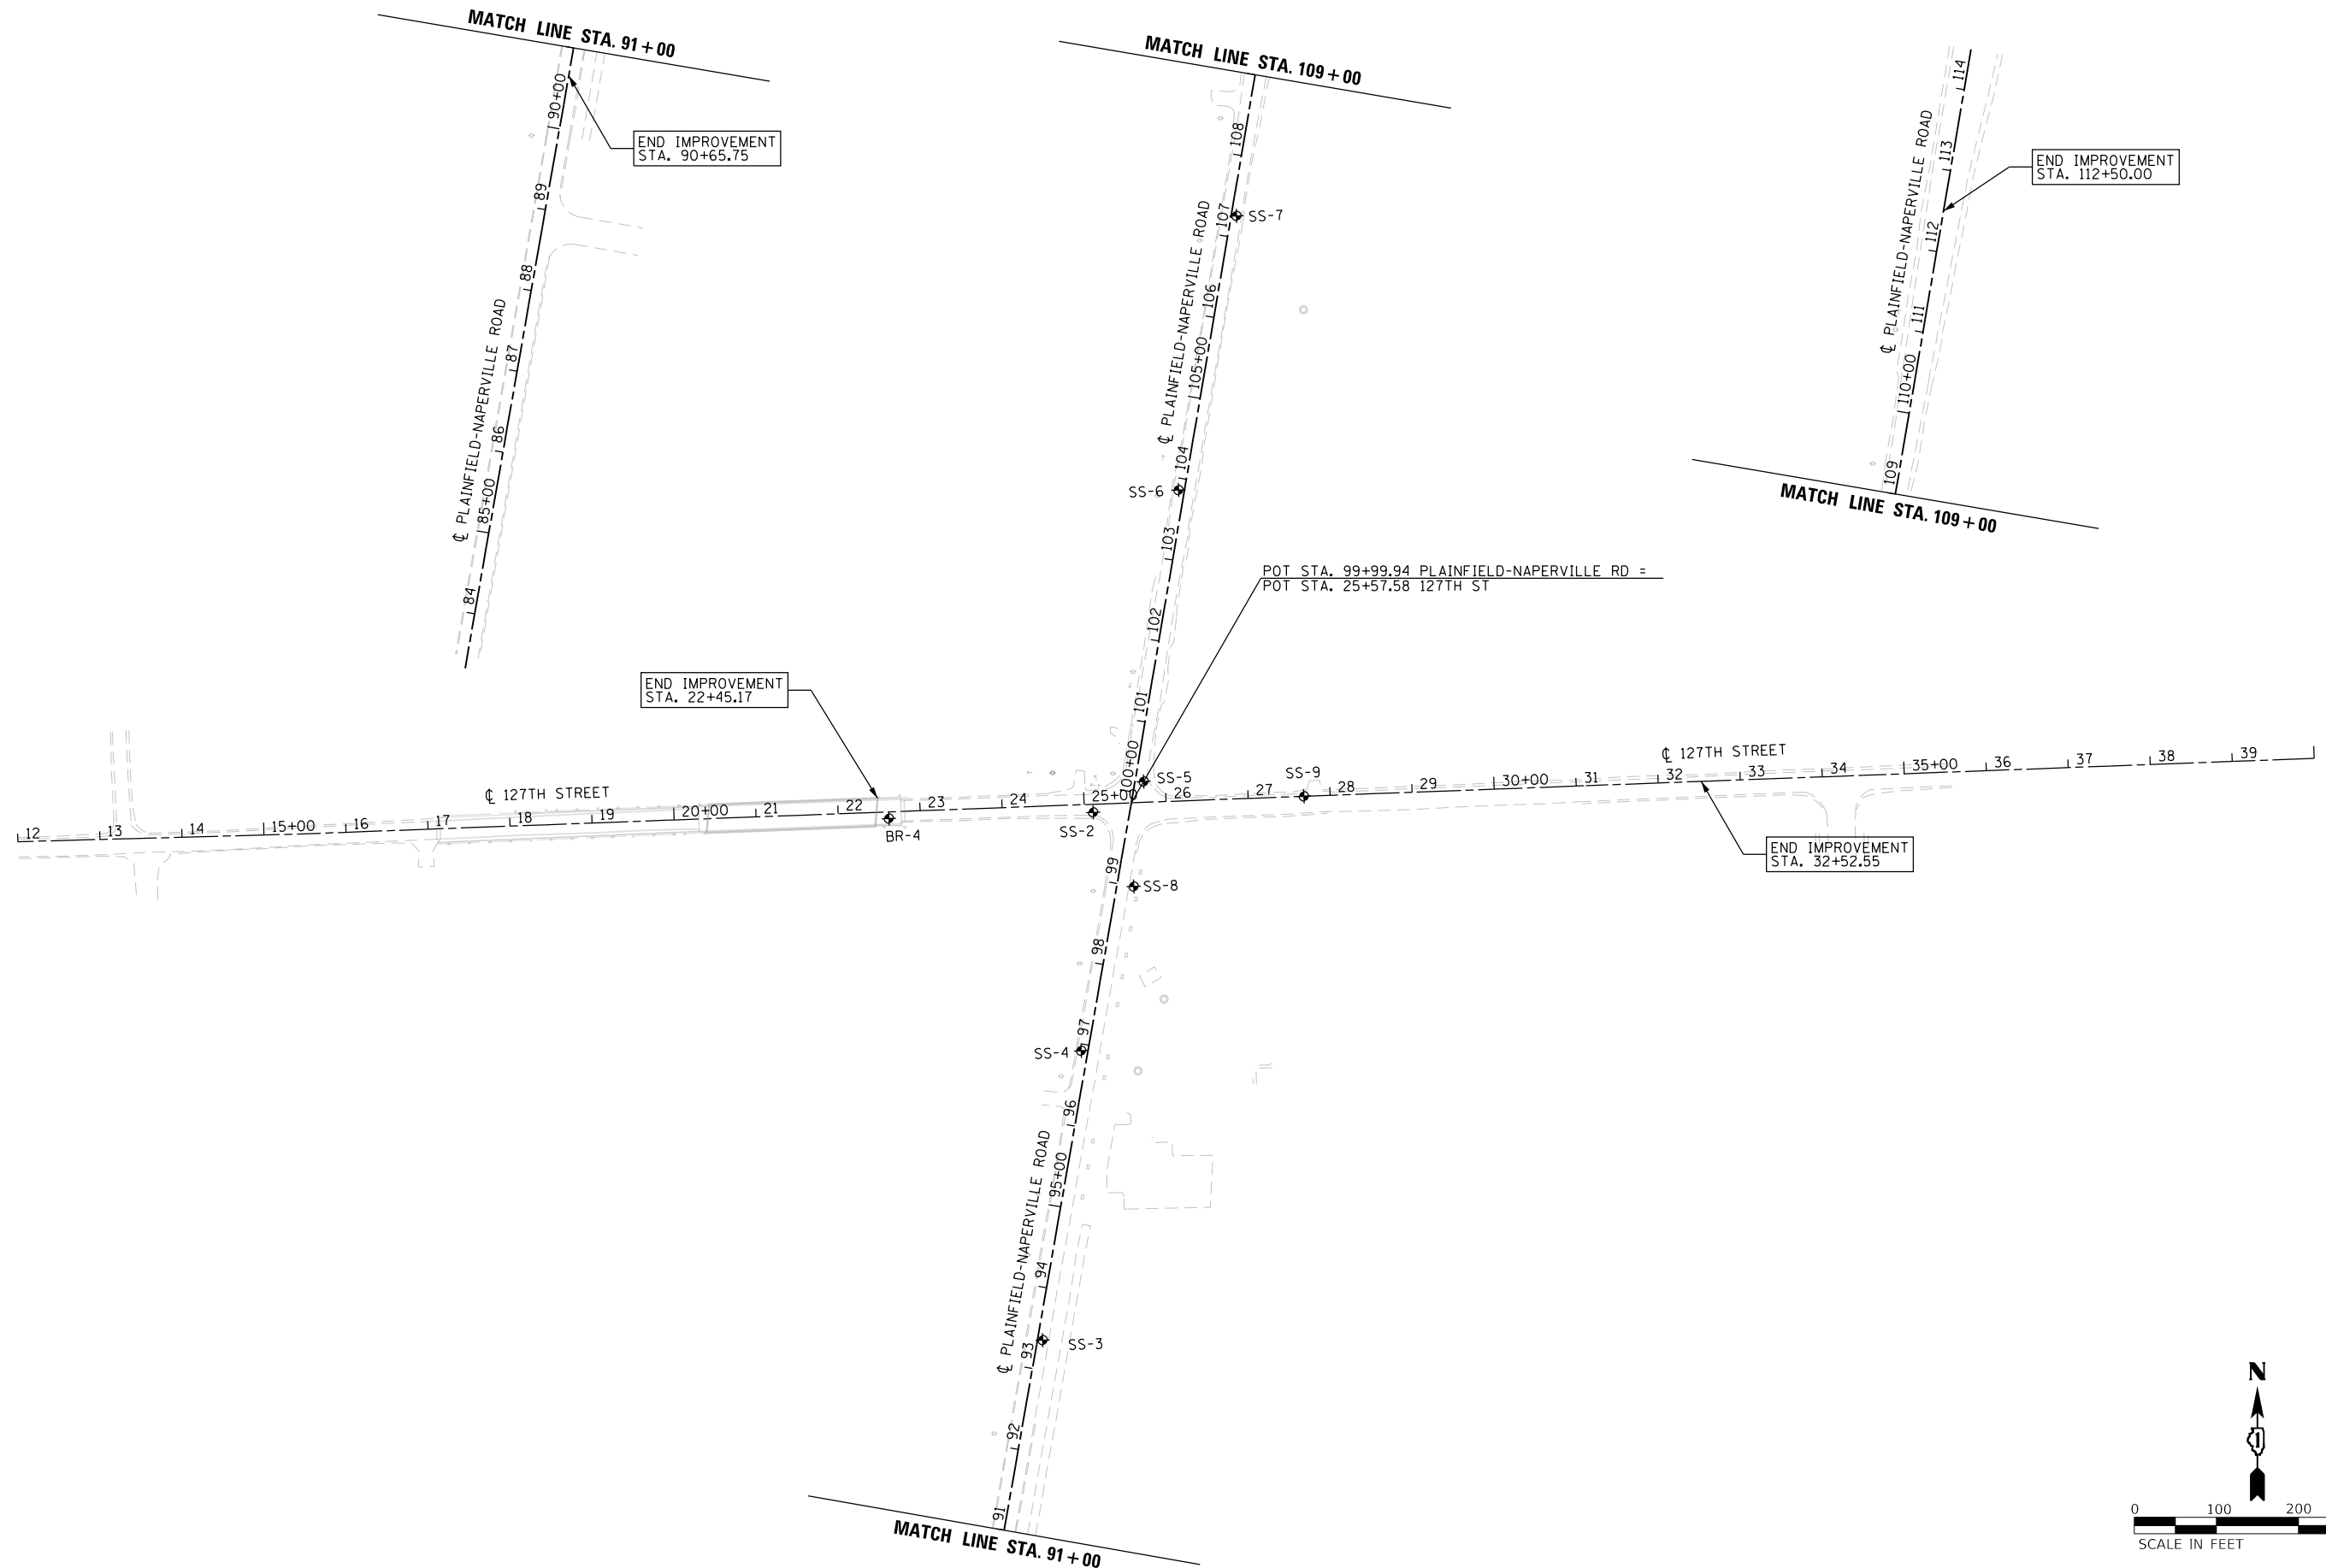


FILE NAME =	USER NAME = untitled	DESIGNED - GG	REVISED -	VILLAGE OF PLAINFIELD DEPARTMENT OF PUBLIC WORKS	PLAINFIELD-NAPERVILLE ROAD & 127TH STREET/REAGAN BOULEVARD BORING LOCATIONS			F.A.U. RTE.	SECTION	COUNTY	TOTAL SHEETS	SHEET NO.
	PLOT SCALE = 200.0000' / in.	DRAWN - GG	REVISED -					324	08-00044-00-WR	WILL	102	72
	PLOT DATE = 10/23/2024	CHECKED - AM	REVISED -		SCALE: 1"=100'			CONTRACT NO. 61J25				
		DATE - 10/23/2024	REVISED -		SHEET NO.4 OF4 SHEETS			ILLINOIS FED. AID PROJECT				

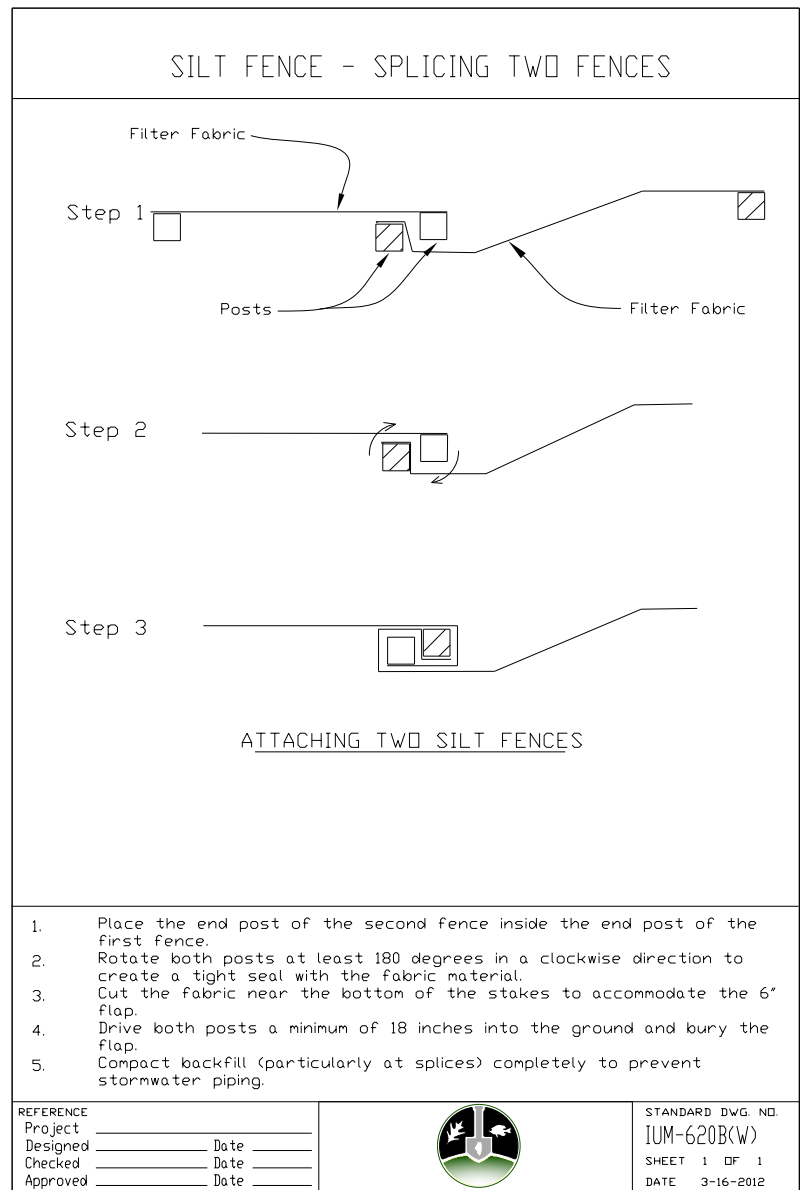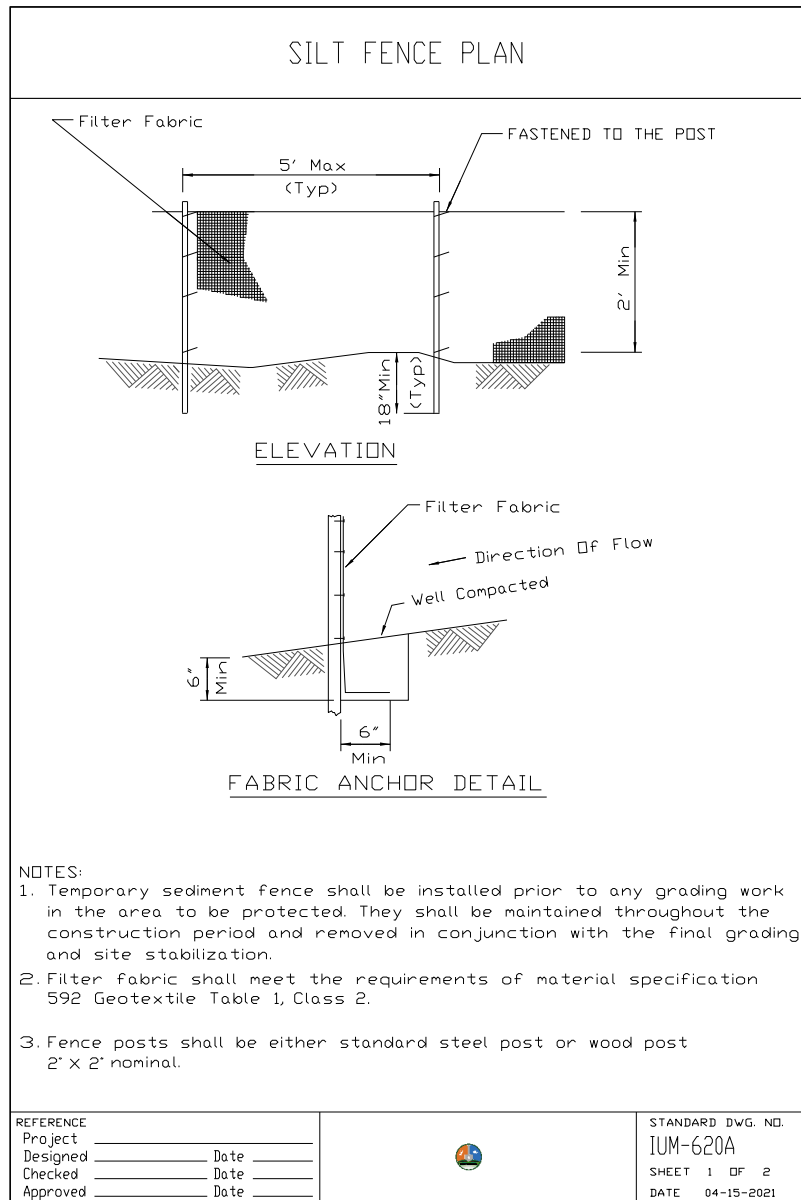

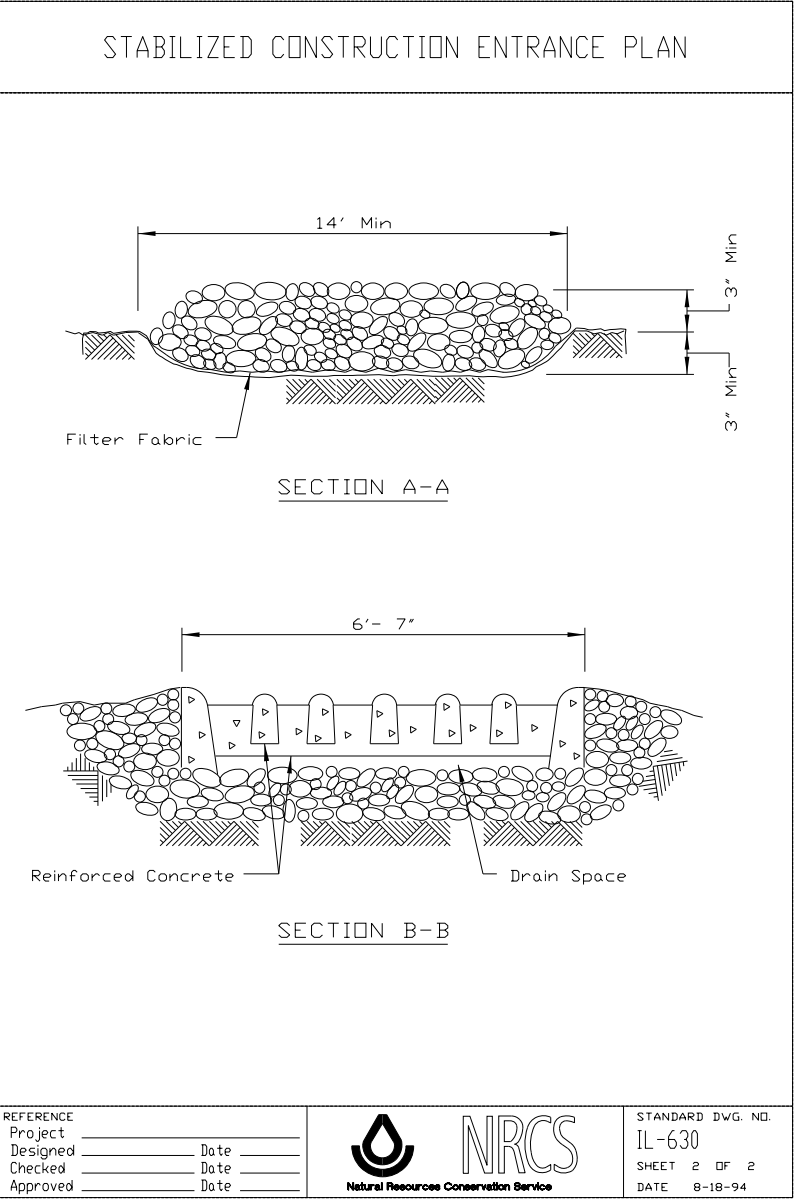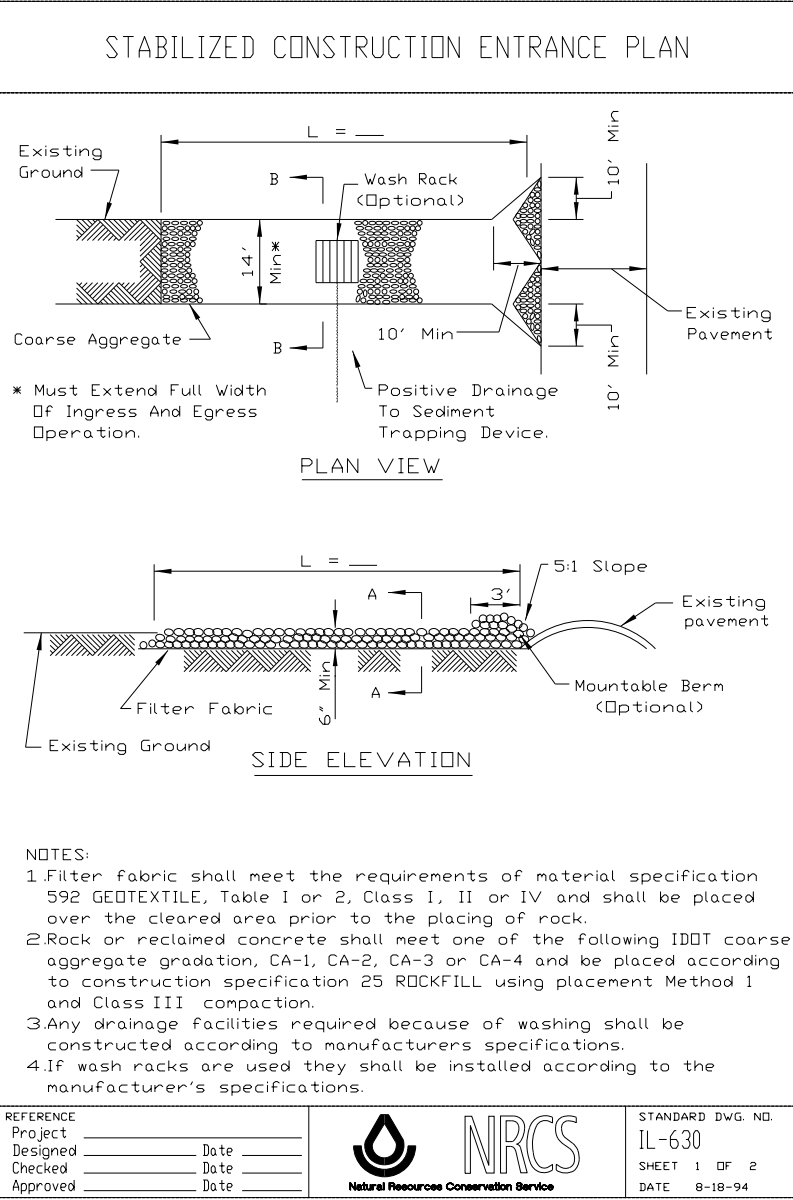


FILE NAME :	USER NAME = GGIFFORD	DESIGNED - GG	REVISED -	VILLAGE OF PLAINFIELD DEPARTMENT OF PUBLIC WORKS	PLAINFIELD-NAPERVILLE ROAD & 127TH STREET/REAGAN BOULEVARD MISCELLANEOUS DETAILS			F.A.U. RTE.	SECTION	COUNTY	TOTAL SHEETS	SHEET NO.
		DRAWN - GG	REVISED -					324	08-00044-00-WR	WILL	102	74
	PLOT SCALE = 0.1667' / 1" =	CHECKED - AM	REVISED -					CONTRACT NO. 61J25				
	PLOT DATE = 10/23/2024	DATE - 10/23/2024	REVISED -					ILLINOIS FED. AID PROJECT				
SCALE: N/A		SHEET NO.2 OF 14 SHEETS		STA. N/A TO STA. N/A								



MODEL: Default
FILE NAME: p:\village-pub-works\dot\Documents\DOT - Offices\Bentley - 11\Projects\01st5td2x34\CADData\CADsheets\61J25.dgn

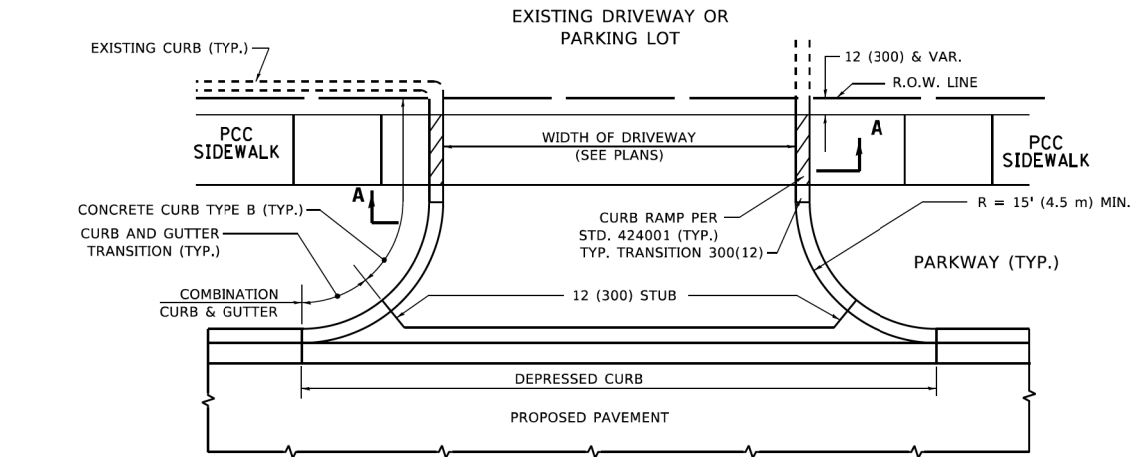


WITH CONCRETE CURB, TYPE B

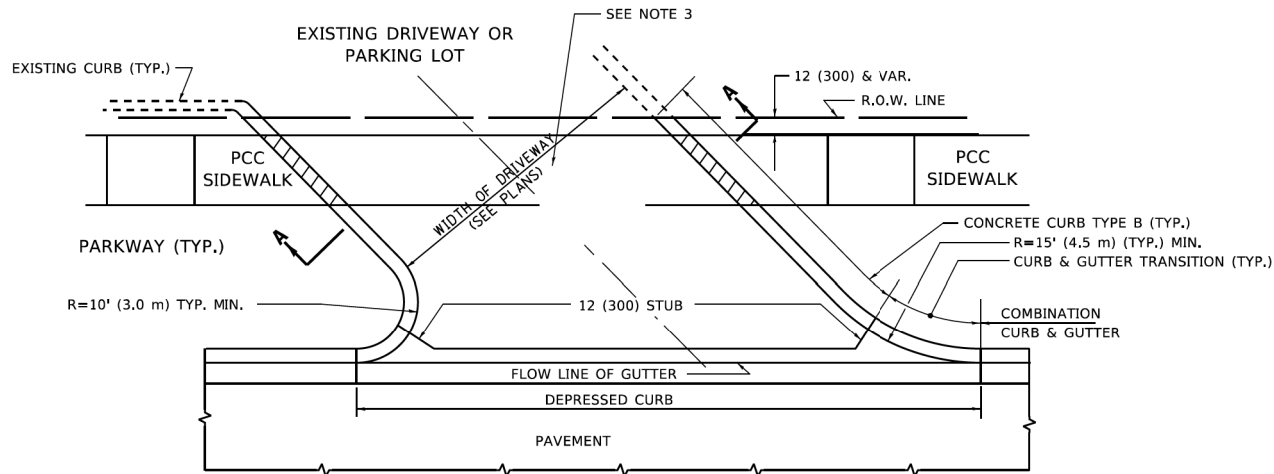


WITH CONCRETE CURB, TYPE B

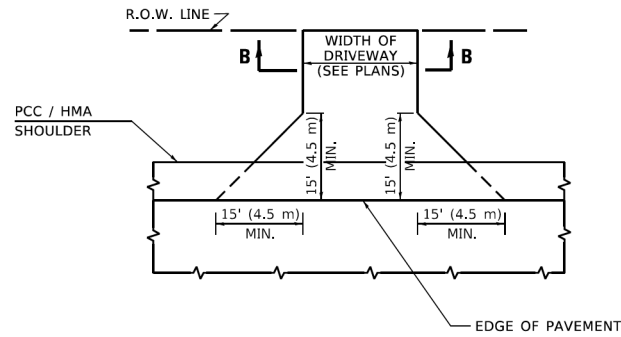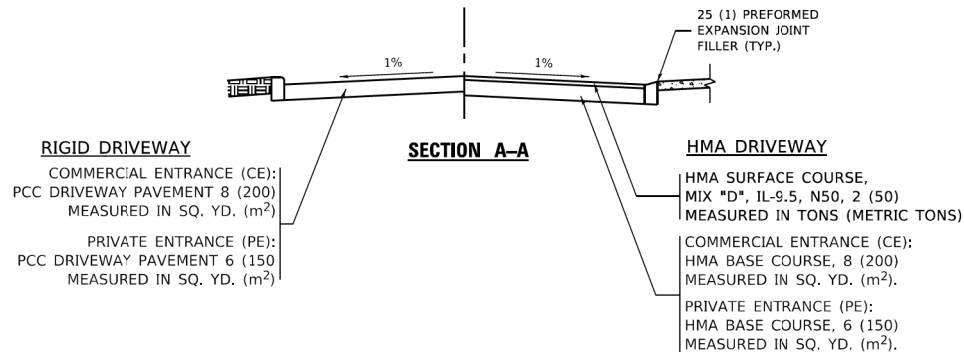

ADJACENT TO PCC /HMA SHOULDER

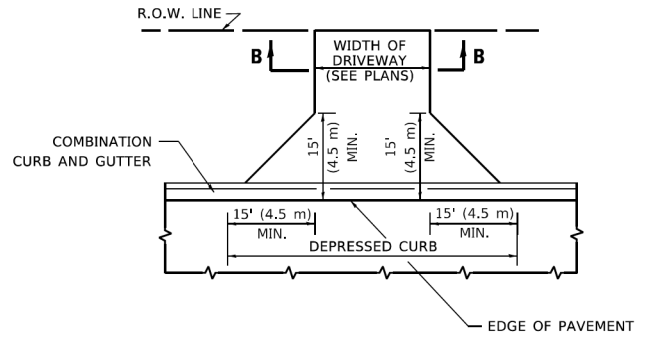

ADJACENT TO CURB AND GUTTER

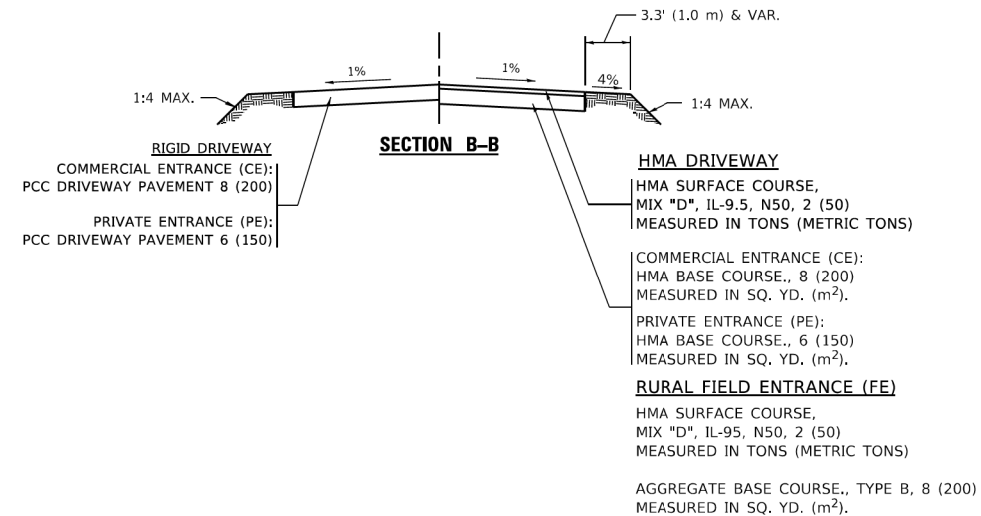


GENERAL NOTES

- DRIVEWAY SLOPES, LOCATIONS, & GEOMETRIC LAYOUT SHALL BE IN ACCORDANCE WITH THE LATEST EDITION OF THE "HANDBOOK FOR POLICY ON PERMITS FOR ACCESS DRIVEWAYS TO STATE HIGHWAYS". FOR FURTHER LAYOUT REQUIREMENTS, REFER TO ILLUSTRATIONS IN THE PERMIT HANDBOOK. DRIVEWAYS SHALL BE REPLACED IN KIND, UNLESS OTHERWISE NOTED ON THE PLANS.
- COMMERCIAL DRIVEWAYS SHALL BE CONSTRUCTED WITH CONCRETE CURB, TYPE B RETURNS EXCEPT WHEN THE SIDEWALK EDGE IS 4 FEET (1.2 METERS) OR LESS FROM THE BACK OF CURB, CONSTRUCT A FLARE DRIVEWAY WITHOUT CURB.



ALL DIMENSIONS ARE IN INCHES (MILLIMETERS)
UNLESS OTHERWISE NOTED.

MODEL - Default.dwg FILE NAME - DWG	USER NAME = Lawrence,DeManche	DESIGNED - R. SHAH	REVISED - R. BORO 06-11-08	STATE OF ILLINOIS DEPARTMENT OF TRANSPORTATION	DRIVEWAY DETAILS – DISTANCE BETWEEN R.O.W. AND FACE OF CURB & EDGE OF SHOULDER ≥15'(4.5m)				F.A. RTE.	SECTION	COUNTY	TOTAL SHEETS	SHEET NO.
		DRAWN -	REVISED - R. BORO 09-06-11										
	PLCT SCALE = 100.0000' / in.	CHECKED -	REVISED - K. SMITH 08-28-19		BD400-01 (BD-01)					CONTRACT NO.			
	PLCT DATE = 11/18/2022	DATE - 11-04-95	REVISED - K. SMITH 11-18-22		SCALE: NONE	SHEET 1	OF 1	SHEETS	STA.	TO STA.			

FILE NAME =	USER NAME = GGIFFORD	DESIGNED - GG	REVISED -	VILLAGE OF PLAINFIELD DEPARTMENT OF PUBLIC WORKS	PLAINFIELD–NAPERVILLE ROAD & 127TH STREET/REAGAN BOULEVARD DETAIL SHEETS				F.A.U. RTE.	SECTION	COUNTY	TOTAL SHEETS	SHEET NO.
		DRAWN - GG	REVISED -						324	08-00044-00-WR	WILL	102	75
	PLOT SCALE = 0.1667' / in.	CHECKED - AM	REVISED -		CONTRACT NO. 61J25								
	PLOT DATE = 10/23/2024	DATE - 10/23/2024	REVISED -		ILLINOIS FED. AID PROJECT								
	SCALE: NTS				SHEET NO.3	OF 14	SHEETS	STA. N/A TO STA. N/A					

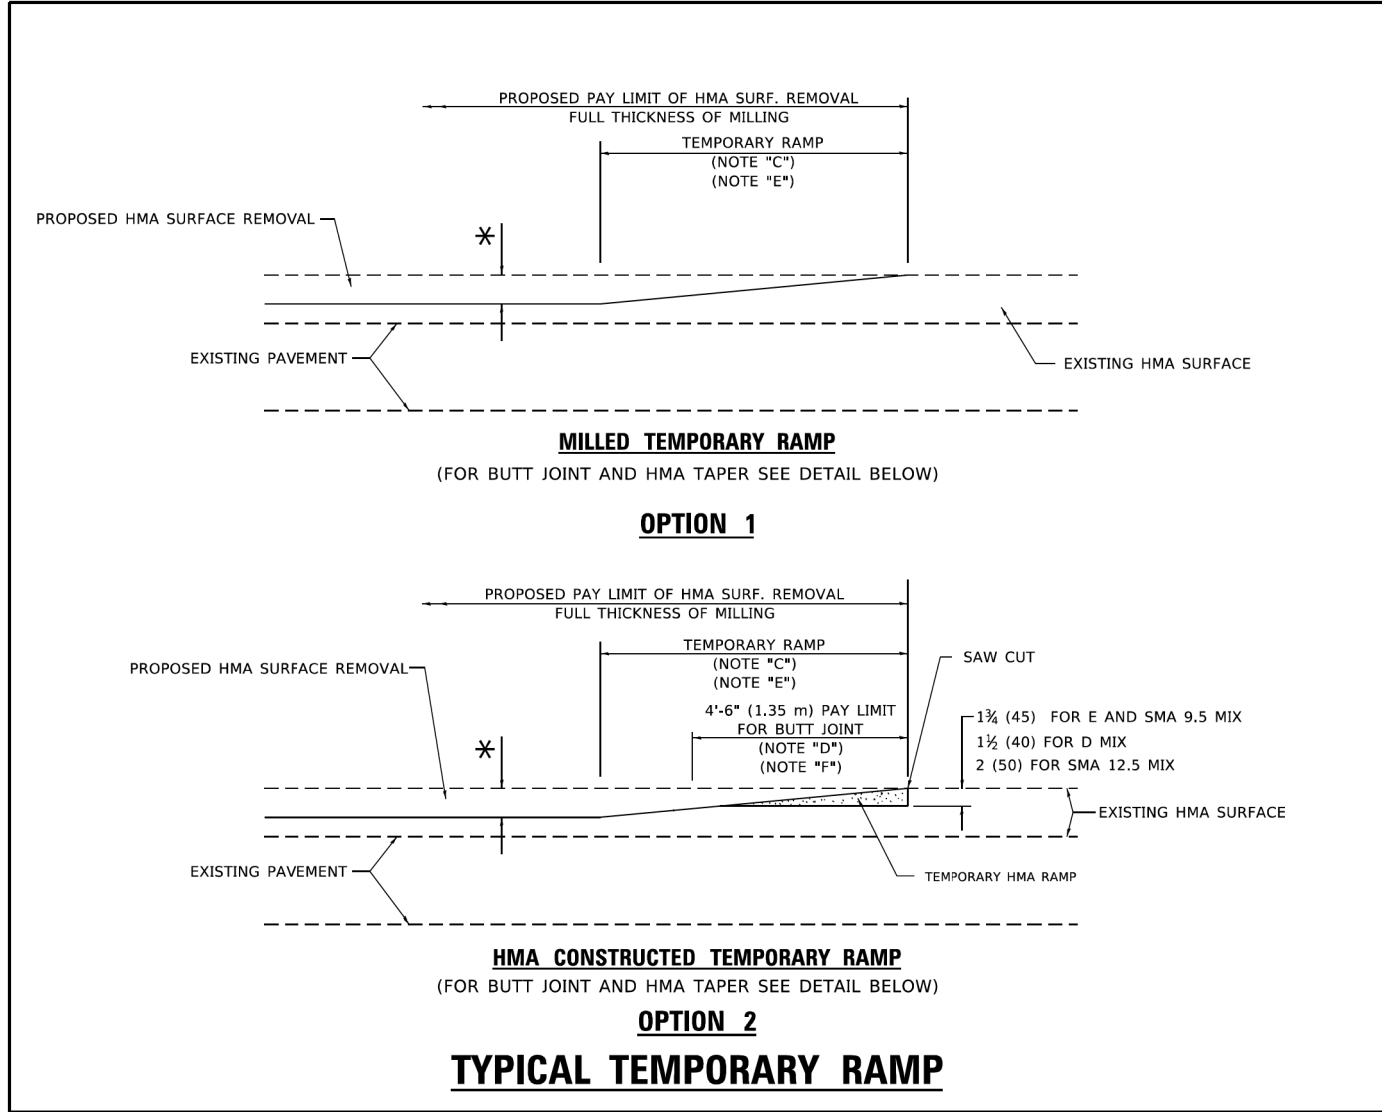

TYPICAL TEMPORARY RAMP

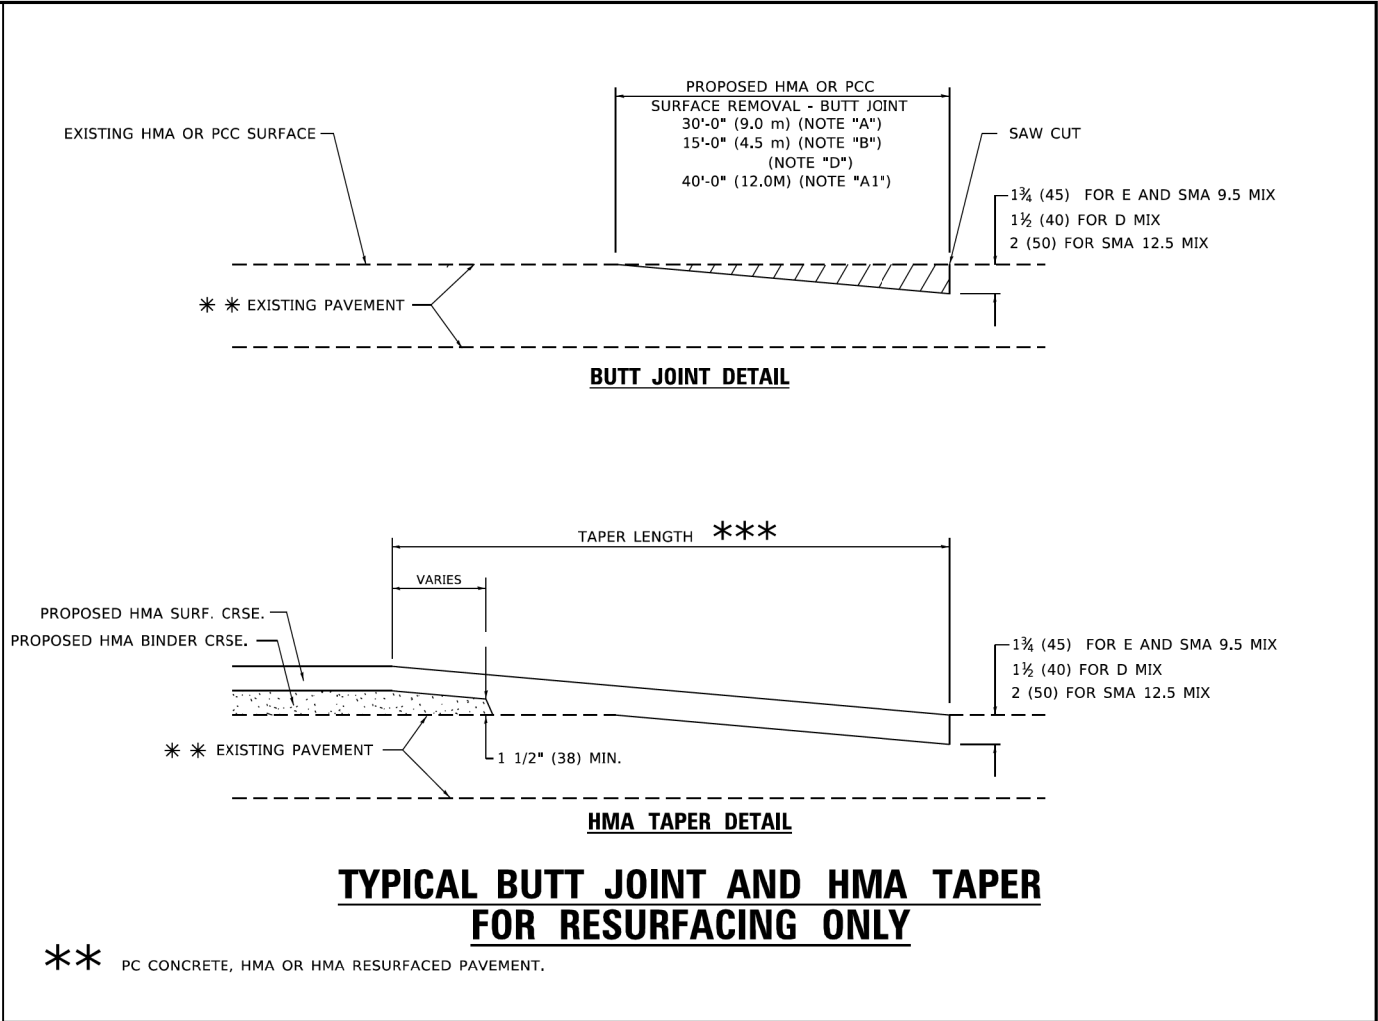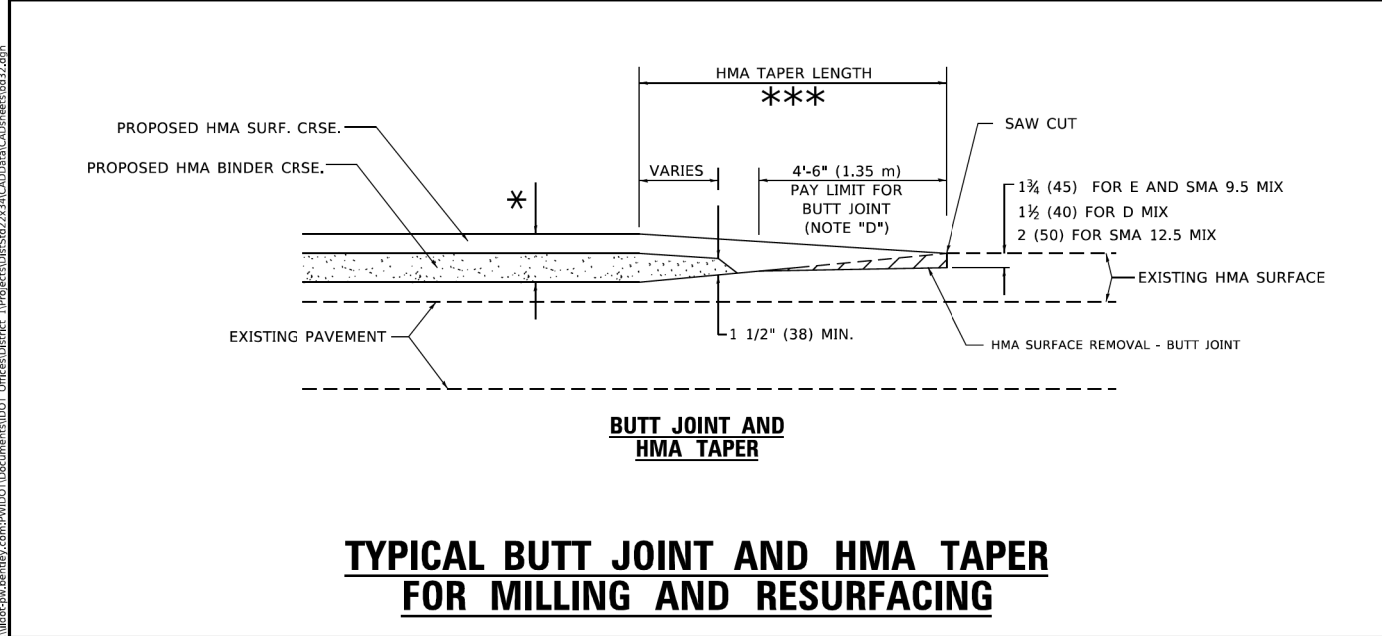

GENERAL NOTES

- A. MAINLINE ARTERIAL ROADWAYS AND MAJOR SIDE ROADS.
- A1. INTERSTATES
- B. MINOR SIDE ROADS.
- C. THE TEMP. RAMP SHALL BE CONSTRUCTED IMMEDIATELY UPON REMOVAL OF THE EXISTING HMA SURFACE.
- D. THE BUTT JOINT SHALL BE CONSTRUCTED IMMEDIATELY PRIOR TO PLACING THE PROPOSED HMA COURSES.
- E. TAPER THE TEMP. RAMP AT A RATE OF 3' - 4" (1.02m) PER 1 INCH (25 mm) OF MILLING THICKNESS.
* SEE TYPICAL SECTIONS FOR MILLING THICKNESS.
- F. SEE ARTICLE 406.08 AND 406.14 OF THE STANDARD SPECIFICATIONS FOR "HMA AND/OR PCC SURFACE REMOVAL - BUTT JOINT".
*** 20'-0" (6.1 m) PER 1 (25) RESURFACING (NOTE "A")
10'-0" (3.0 m) PER 1 (25) RESURFACING (NOTE "B")

BASIS OF PAYMENT


- 1. THE BUTT JOINT WILL BE PAID FOR AT THE CONTRACT UNIT PRICE PER SQUARE YARD (SQUARE METER) FOR "HOT-MIX ASPHALT SURFACE REMOVAL - BUTT JOINT" OR FOR "PORTLAND CEMENT CONCRETE SURFACE REMOVAL- BUTT JOINT".
- 2. THE TEMPORARY RAMP AND SAW CUT SHALL BE INCLUDED IN THE UNIT COST FOR HMA OR PCC SURFACE REMOVAL-BUTT JOINT.

ALL DIMENSIONS ARE IN INCHES (MILLIMETERS) UNLESS OTHERWISE SHOWN.

FILE NAME: 20160613.DWG	USER NAME = Lawrence,DeManche	DESIGNED - M. DE YONG	REVISED - A. ABBAS 03-21-97	STATE OF ILLINOIS DEPARTMENT OF TRANSPORTATION	BUTT JOINT AND HMA TAPER DETAILS				F.A. RTE.	SECTION	COUNTY	TOTAL SHEETS	SHEET NO.	
		DRAWN -	REVISED - M. GOMEZ 04-06-01	
	PLOT SCALE = 100.0000 ' / in.	CHECKED -	REVISED - R. BORO 01-01-07						BD400-05 BD-32 CONTRACT NO.	
	PLOT DATE = 11/18/2022	DATE - 06-13-90	REVISED - K. SMITH 11-18-22		SCALE: NONE				SHEET 1	OF 1	SHEETS	STA.	TO STA.	ILLINOIS FED. AID PROJECT	

FILE NAME =	USER NAME = GGIFFORD		DESIGNED - GG	REVISED -	VILLAGE OF PLAINFIELD DEPARTMENT OF PUBLIC WORKS	PLAINFIELD-NAPERVILLE ROAD & 127TH STREET/REAGAN BOULEVARD DETAIL SHEETS		F.A.U. RTE.	SECTION	COUNTY	TOTAL SHEETS	SHEET NO.
	DRAWN -		DRAWN - GG	REVISED -								
	PLOT SCALE = 0.1667 ' / in.		CHECKED - AM	REVISED -				324	08-00044-00-WR	WILL	102	76
	PLOT DATE = 10/23/2024		DATE - 10/23/2024	REVISED -				CONTRACT NO. 61J25				
SCALE: NTS		SHEET NO.4	OF 14	SHEETS	STA. N/A	TO STA. N/A		ILLINOIS FED. AID PROJECT				

MODEL: Default
FILE NAME: p:\village-pu-bentley.com\p\WIDOT\Documents\DOT_Offices\Bentley_1\Projects\01st5td2x34t\CADData\CADsheets\01st5td2x34t.dgn

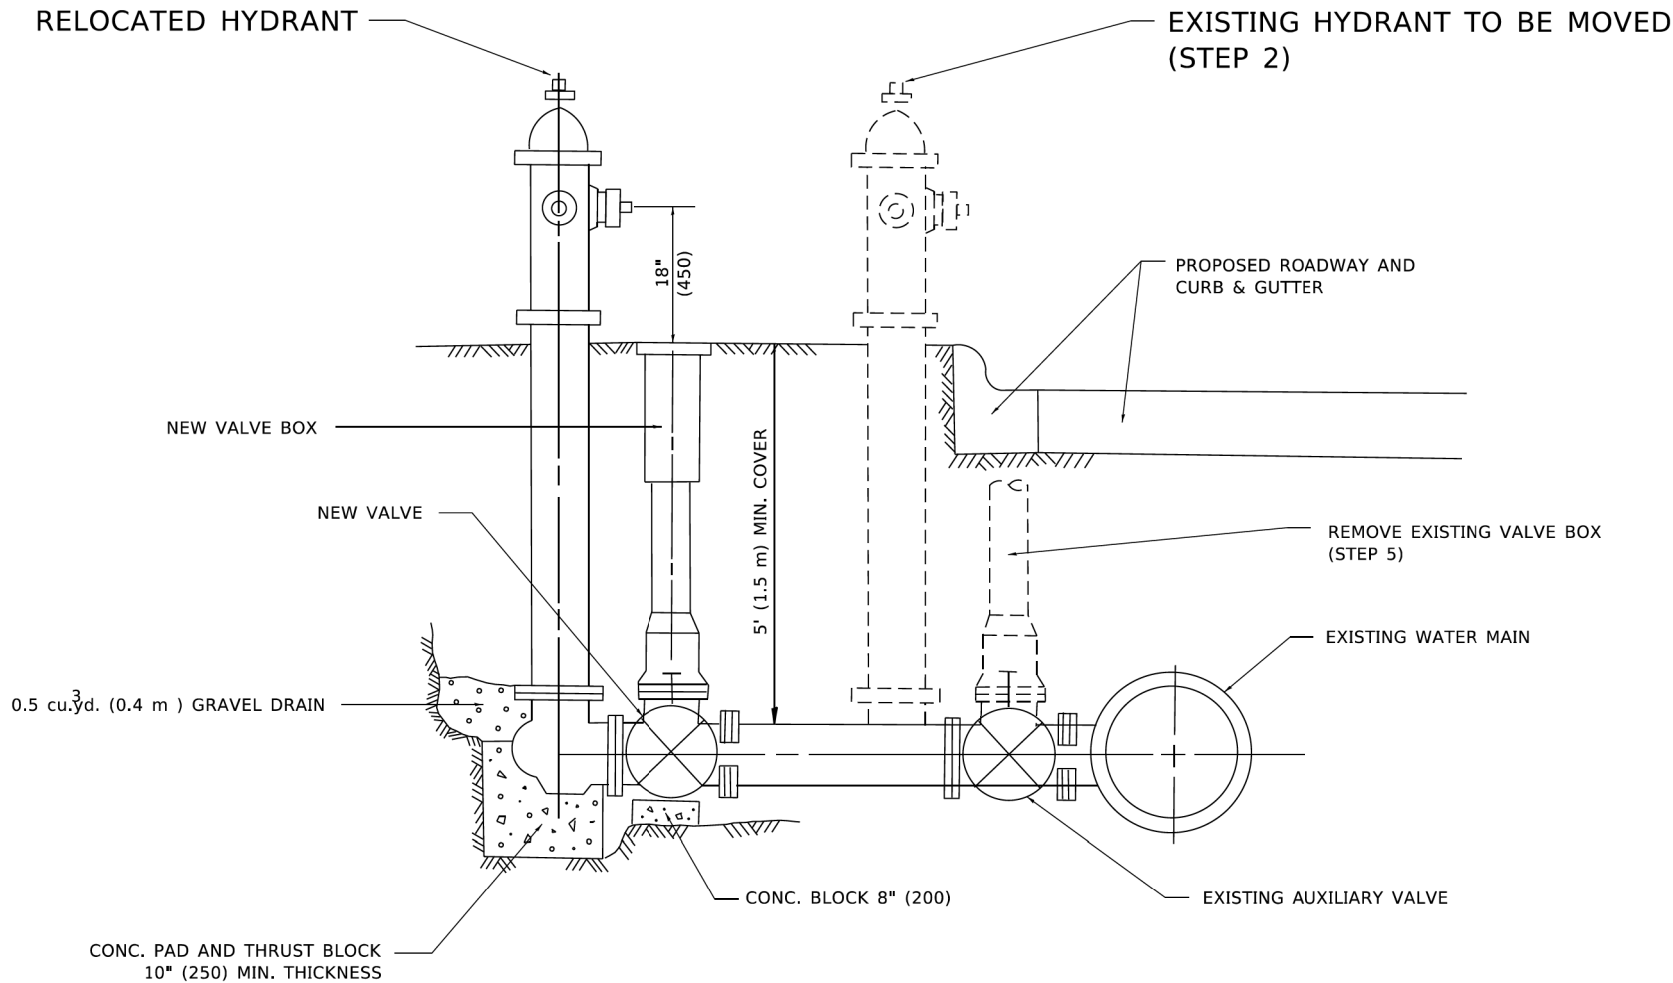

SEQUENCE OF CONSTRUCTION:

1. CLOSE EXISTING VALVE.
2. REMOVE EXISTING HYDRANT.
3. INSTALL HYDRANT EXTENSION AND NEW VALVE.
4. RELOCATE EXISTING HYDRANT.
5. OPEN EXISTING VALVE, REMOVE BOX.
6. BACKFILL.
7. FLUSH AND TEST FOR CHLORIDE RESIDUAL AND PROVIDE TEST.

NOTE:


ALL WORK TO BE DONE IN ACCORDANCE WITH SECTION 564 OF THE STANDARD SPECIFICATIONS. NEW VALVE AND BOX SHALL BE SAME MAKE AND MODEL AS EXISTING.

FIRE HYDRANT TO BE MOVED


ALL DIMENSIONS ARE IN INCHES (MILLIMETERS) UNLESS OTHERWISE SHOWN.

	USER NAME = Lawrence,DeManche	DESIGNED -	REVISED - R. SHAH 09-09-94	STATE OF ILLINOIS DEPARTMENT OF TRANSPORTATION	FIRE HYDRANT TO BE MOVED				F.A. RTE.	SECTION	COUNTY	TOTAL SHEETS	SHEET NO.
		DRAWN -	REVISED - R. SHAH 10-25-94										
	PLOT SCALE = 100.0000 ' / in.	CHECKED -	REVISED - K. SMITH 11-18-22		BD-36				CONTRACT NO.				
	PLOT DATE = 11/18/2022	DATE -	REVISED -		SCALE: NONE		SHEET 1	OF 1	SHEETS	STA.	TO STA.		
											ILLINOIS FED. AID PROJECT		


FILE NAME =	USER NAME = GGIFFORD	DESIGNED - GG	REVISED -	VILLAGE OF PLAINFIELD DEPARTMENT OF PUBLIC WORKS	PLAINFIELD-NAPERVILLE ROAD & 127TH STREET/REAGAN BOULEVARD DETAIL SHEETS		F.A.U. RTE.	SECTION	COUNTY	TOTAL SHEETS	SHEET NO.
	PLOT SCALE = 0.1667 ' / in.	CHECKED - AM	REVISED -				324	08-00044-00-WR	WILL	102	77
	PLOT DATE = 10/23/2024	DATE - 10/23/2024	REVISED -		SCALE: NTS		SHEET NO.5	OF14	SHEETS	STA. N/A TO STA. N/A	CONTRACT NO. 61J25
									ILLINOIS FED. AID PROJECT		

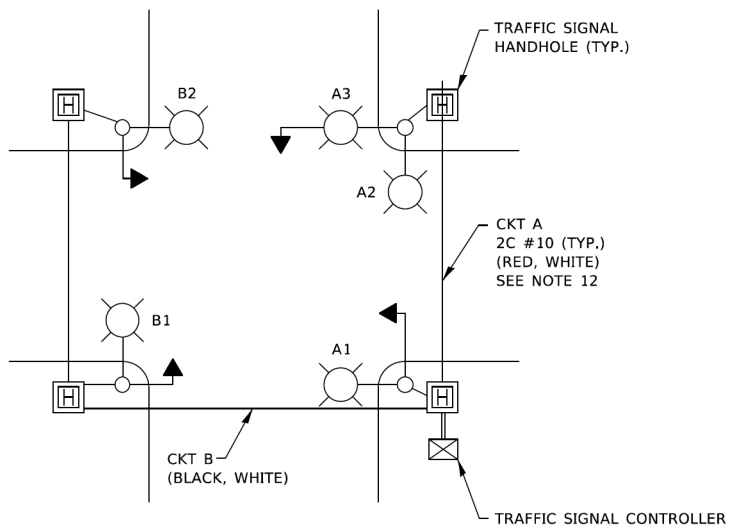

TYPICAL LIGHTING CIRCUIT
(NOT TO SCALE)

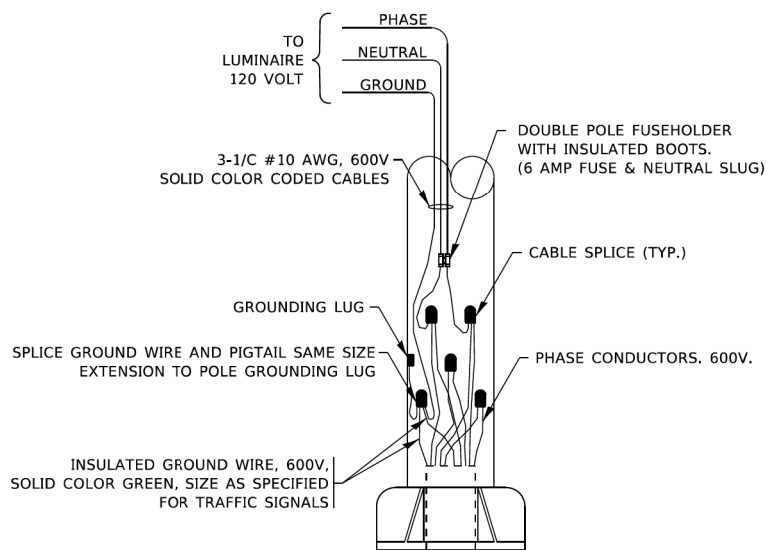

COMBINATION POLE WIRING DETAIL
(NOT TO SCALE)

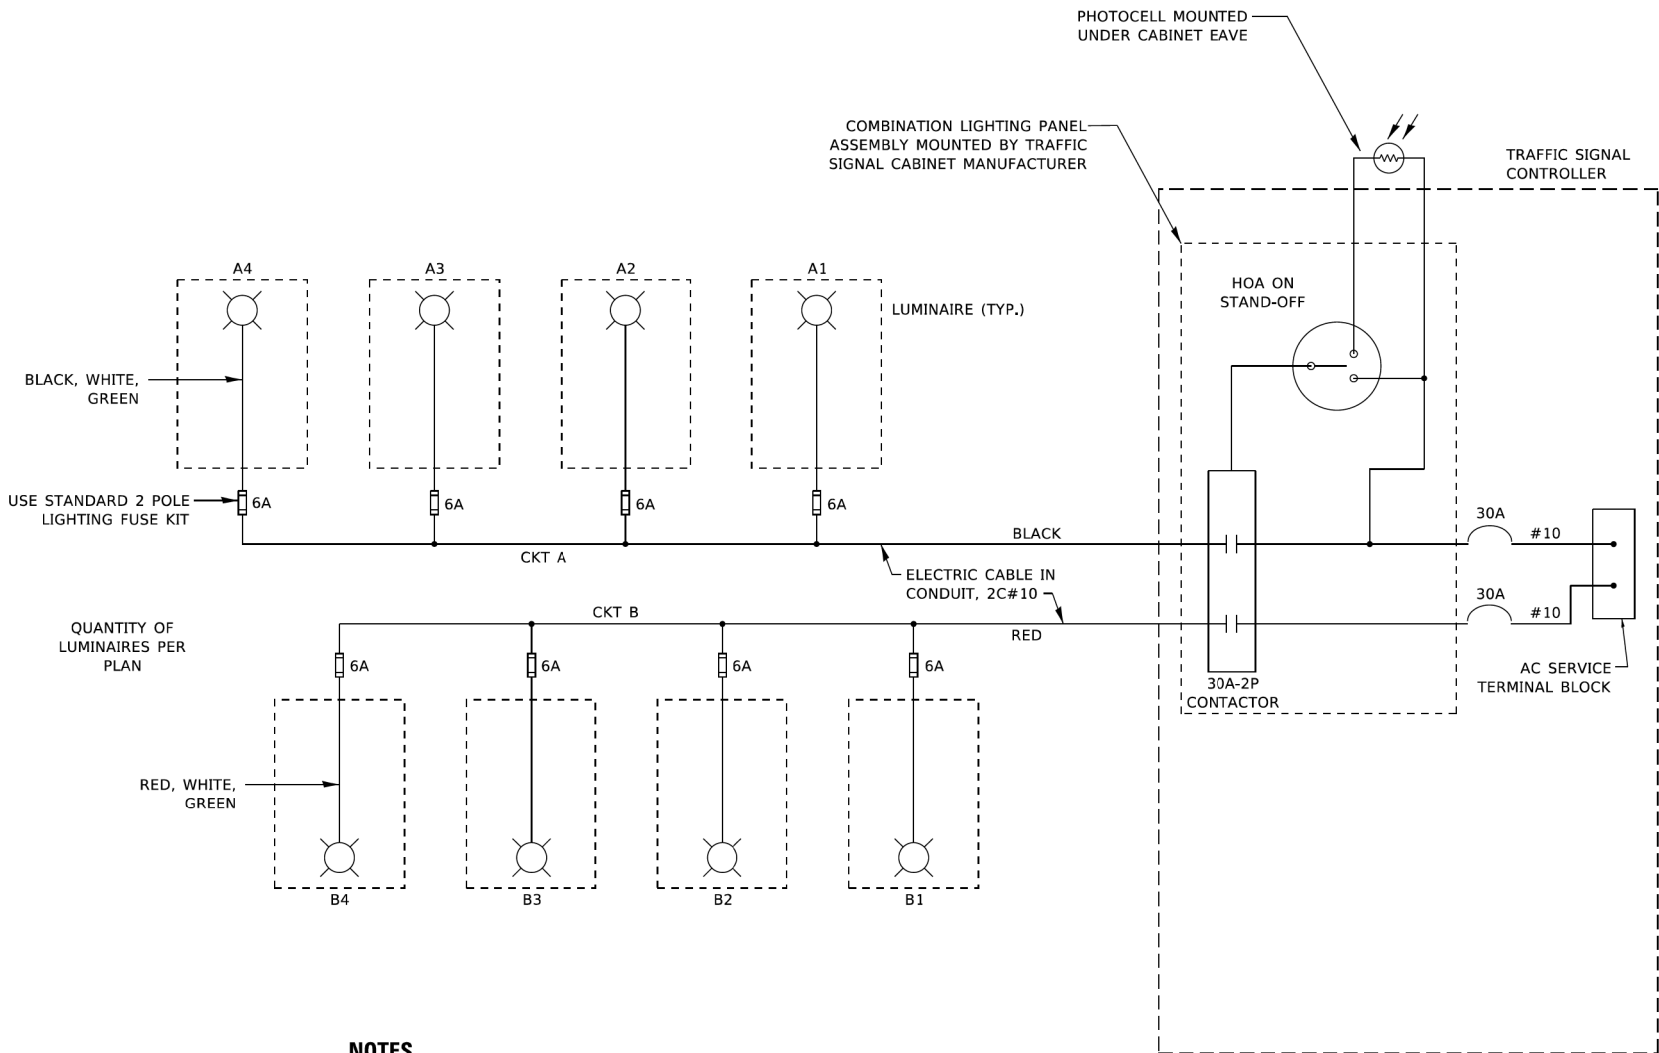


NOTES

- 4 LUMINAIRES PER CIRCUIT, MAXIMUM.
- TWO #10 (XLP-TYPE USE) CABLES TO BE USED FOR LIGHTING CIRCUITS.
- ROUTE LIGHTING CIRCUITS IN TRAFFIC SIGNAL CONDUIT SYSTEM.
- ALL SPLICES AND CONNECTIONS FOR ROADWAY LIGHTING SHALL BE AT POLE BASE ONLY.
- FOR LIGHTING CIRCUITS, CONNECT TWO CIRCUIT BREAKERS TO AC SERVICE TERMINAL BLOCK.
- ALL WIRING SHALL BE NEATLY DRESSED, IDENTIFIED BY TAGS, AND SUPPORTED. (UNDERGROUND SPLICING OF LIGHTING CONDUCTORS IS NOT PERMITTED).
- THE H.O.A. SWITCH SHALL BE LABELED AS "LIGHTING CONTROL" WITH THE POSITIONS "AUTO", "OFF" AND "TEST" WITH ENGRAVED NAME PLATES.
- LIGHTING CONNECTED TO UPS BYPASS CIRCUIT.
- COMBINATION LIGHTING MUST BE INSTALLED PRIOR TO SIGNAL TURN ON.
- LUMINAIRE VOLTAGE SHALL BE 120V
- POLE WIRING & FUSE KITS ARE INCLUDED IN THE LUMINAIRE PAY ITEM.
- THE UNDERGROUND EQUIPMENT GROUND WIRE IS SHOWN IN THE TRAFFIC SIGNAL PLANS AND IS INCLUDED IN THE SIGNAL PLANS. IT IS SHARED GROUND BETWEEN SIGNALS AND LIGHTING.

MODEL: Default
FILE NAME: p:\village-pwr-bentley.com\p\WIDOT\Documents\DOT_Offices\Bentley_1\Projects\01555d22x34\CADData\CADsheets\se240.dgn

	USER NAME = demanchelt	DESIGNED - RT	REVISED - T.G. 4/12/2017	STATE OF ILLINOIS DEPARTMENT OF TRANSPORTATION	COMBINATION LIGHTING, TRAFFIC SIGNAL SCHEMATIC		F.A.U. RTE.	SECTION	COUNTY	TOTAL SHEETS	SHEET NO.
	DRAWN -	DRAWN -	REVISED - R. TOMSONS 3/22/18								
	PLCT SCALE = 100.0000 ' / in.	CHECKED - RT	REVISED - T.G. 8/03/2021					BE-240	CONTRACT NO.		
	PLCT DATE = 5/5/2022	DATE - 08/18/2014	REVISED - T.G. 5/05/2022					ILLINOIS	FED. AID PROJECT		
SCALE: NONE		SHEET 1	OF 1	SHEETS	STA.	TO STA.					

FILE NAME =	USER NAME = GGIFFORD	DESIGNED - GG	REVISED -	VILLAGE OF PLAINFIELD DEPARTMENT OF PUBLIC WORKS	PLAINFIELD-NAPERVILLE ROAD & 127TH STREET/REAGAN BOULEVARD DETAIL SHEETS		F.A.U. RTE.	SECTION	COUNTY	TOTAL SHEETS	SHEET NO.
		DRAWN - GG	REVISED -				324	08-00044-00-WR	WILL	102	78
	PLOT SCALE = 0.1667 ' / in.	CHECKED - AM	REVISED -							CONTRACT NO. 61J25	
	PLOT DATE = 10/23/2024	DATE - 10/23/2024	REVISED -					ILLINOIS	FED. AID PROJECT		
SCALE: NTS		SHEET NO.6	OF 14	SHEETS	STA. N/A	TO STA. N/A					

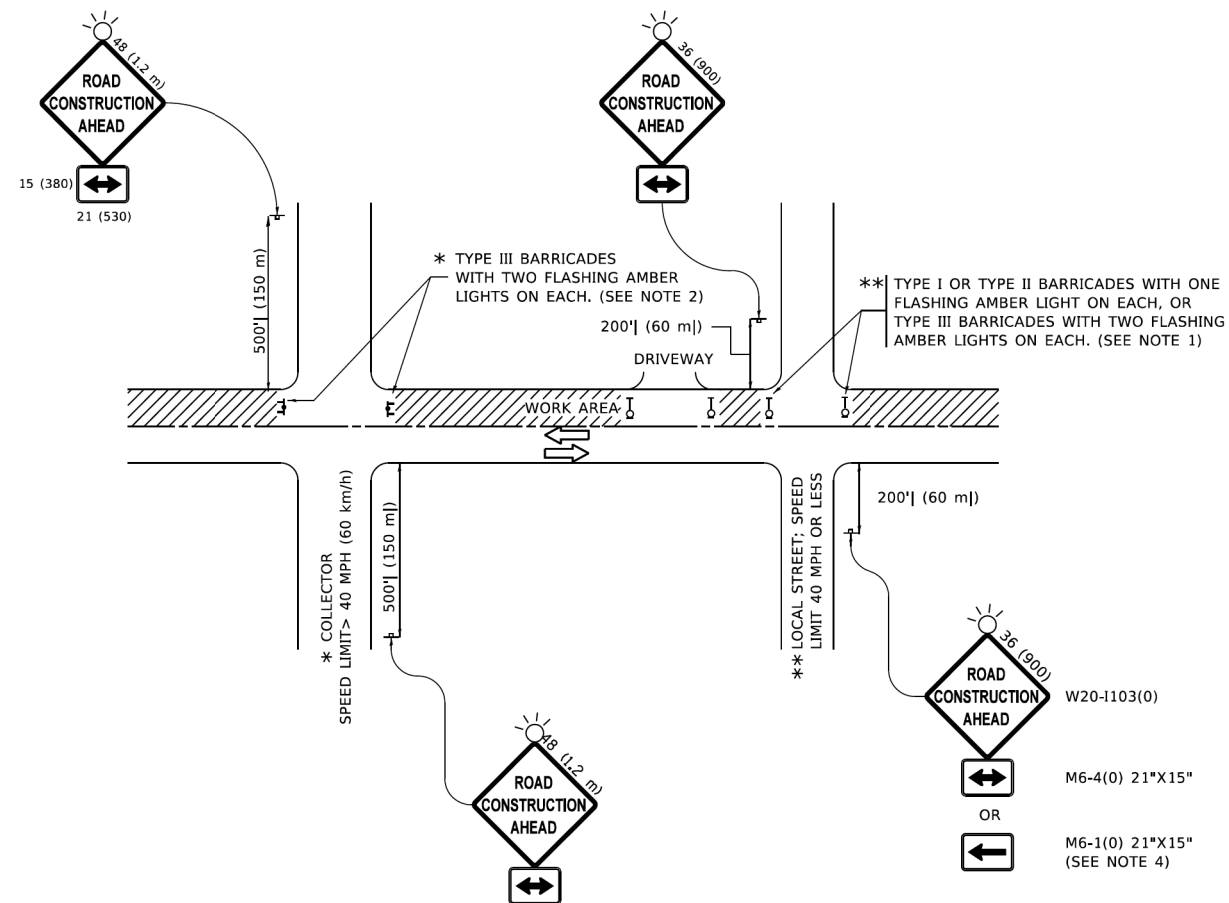

NOTES:

1. SIDE ROAD WITH A SPEED LIMIT OF 40 MPH (60 km/h) OR LESS AS SHOWN ON THE DRAWING AND AS DIRECTED BY THE ENGINEER:
 - a) ONE "ROAD CONSTRUCTION AHEAD" SIGN 36 x 36 (900x900) WITH A FLASHER MOUNTED ON IT APPROXIMATELY 200' (60 m) IN ADVANCE OF THE MAIN ROUTE.
 - b) THE CLOSED PORTION OF THE MAIN ROUTE SHALL BE PROTECTED BY BLOCKING WITH TYPE I, TYPE II OR TYPE III BARRICADES, 1/3 OF THE CROSS SECTION OF THE CLOSED PORTION.
2. SIDE ROAD WITH A SPEED LIMIT GREATER THAN 40 MPH (60 km/h) AS SHOWN ON THE DRAWING AND AS DIRECTED BY THE ENGINEER:
 - a) ONE "ROAD CONSTRUCTION AHEAD" SIGN 48 x 48 (1.2 m x 1.2 m) WITH A FLASHER MOUNTED ON IT APPROXIMATELY 500' (150 m) IN ADVANCE OF THE MAIN ROUTE.


THE CLOSED PORTION OF THE MAIN ROUTE SHALL BE PROTECTED BY
 - b) BLOCKING WITH TYPE III BARRICADES, 1/2 OF THE CROSS SECTION OF THE CLOSED PORTION.
3. CONES MAY BE SUBSTITUTED FOR BARRICADES OR DRUMS AT HALF THE SPACING DURING DAY OPERATIONS. CONES SHALL BE A MINIMUM OF 28 (710) IN HEIGHT.

WHEN THE SIDE ROAD LIES BETWEEN THE BEGINNING OF THE MAINLINE
4. SIGNING AND THE WORK ZONE, A SINGLE HEADED ARROW (M6-1) SHALL BE USED IN LIEU OF THE DOUBLE HEADED ARROW (M6-4).
5. WHEN WORK IS BEING PERFORMED ON A SIDE ROAD OR DRIVEWAY, FOLLOW THE APPLICABLE STANDARD(S). THE DIRECTIONAL ARROW (M6-1 OR M6-4) SHALL BE COVERED OR REMOVED WHEN NO LONGER CONSISTENT WITH THE TRAFFIC CONTROL SET-UP.
6. ADVANCE WARNING SIGNS ARE TO BE OMITTED ON DRIVEWAYS UNLESS OTHERWISE SPECIFIED IN THE PLANS OR BY THE ENGINEER.
7. THE TRAFFIC CONTROL AND PROTECTION FOR SIDE ROADS, INTERSECTIONS, AND DRIVEWAYS SHALL BE INCLUDED IN THE COST OF SPECIFIED TRAFFIC CONTROL STANDARDS OR ITEMS.


All dimensions are in inches (millimeters) unless otherwise shown.

	USER NAME = Lawrence,DeManche	DESIGNED - L.H.A.	REVISED - T. RAMMACHER 01-06-00	STATE OF ILLINOIS DEPARTMENT OF TRANSPORTATION	TRAFFIC CONTROL AND PROTECTION FOR SIDE ROADS, INTERSECTIONS, AND DRIVEWAYS			F.A. RTE.	SECTION	COUNTY	TOTAL SHEETS	SHEET NO.
		DRAWN -	REVISED - A. SCHUETZE 07-01-13									
	PLOT SCALE = 100,0000 ' / In.	CHECKED -	REVISED - A. SCHUETZE 09-15-16		TC-10		CONTRACT NO.					
	PLOT DATE = 5/3/2024	DATE - 06-89	REVISED - D. SENDERAK 05-03-24		SCALE: NONE	SHEET 1 OF 1 SHEETS	STA. TO STA.	ILLINOIS FED. AID PROJECT				


FILE NAME :	USER NAME = GGIFFORD	DESIGNED - GG	REVISED -	VILLAGE OF PLAINFIELD DEPARTMENT OF PUBLIC WORKS	PLAINFIELD-NAPERVILLE ROAD & 127TH STREET/REAGAN BOULEVARD DETAIL SHEETS	F.A.U. RTE.	SECTION	COUNTY	TOTAL SHEETS	SHEET NO.
		DRAWN - GG	REVISED -			324	08-00044-00-WR	WILL	102	79
	PLOT SCALE = 0.1667 ' / 1" =	CHECKED - AM	REVISED -			CONTRACT NO. 61J25				
	PLOT DATE = 10/23/2024	DATE - 10/23/2024	REVISED -							
						SCALE: NTS	SHEET NO.7	OF14	SHEETS	STA. N/A TO STA. N/A
						ILLINOIS FED. AID PROJECT				

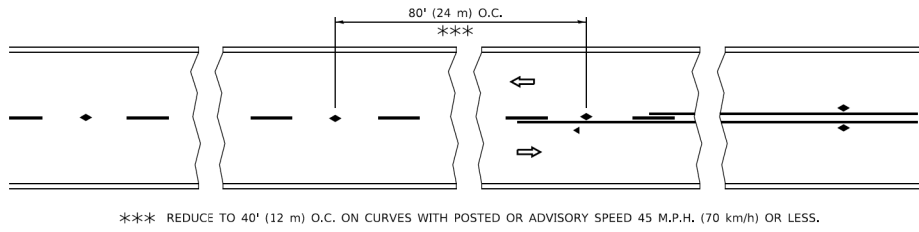


TWO-LANE/TWO-WAY

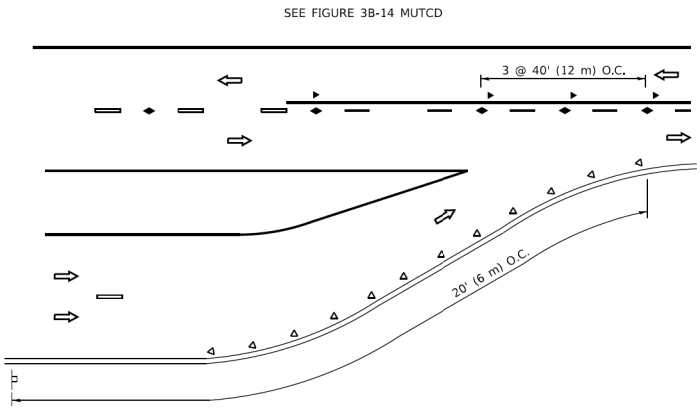


LANE REDUCTION TRANSITION

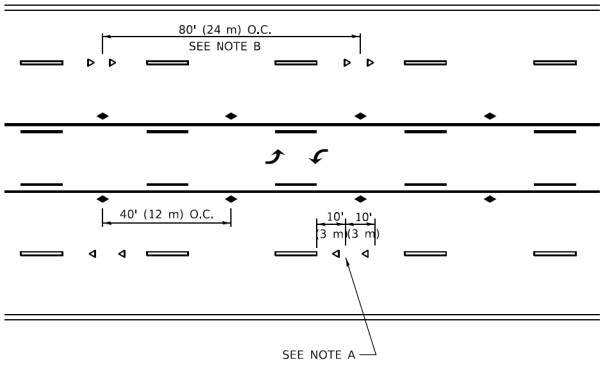



TWO-WAY LEFT TURN

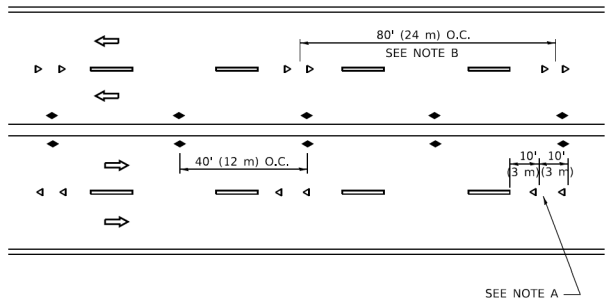

MULTI-LANE/UNDIVIDED

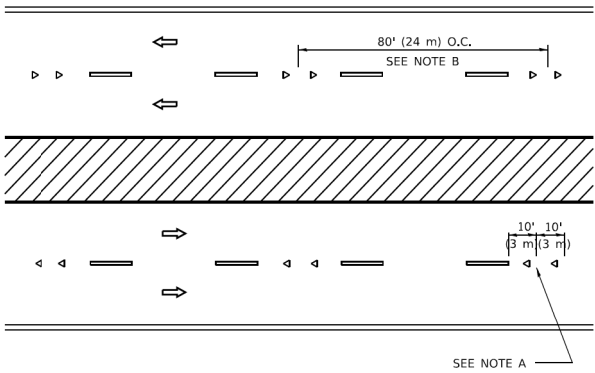

MULTI-LANE/DIVIDED

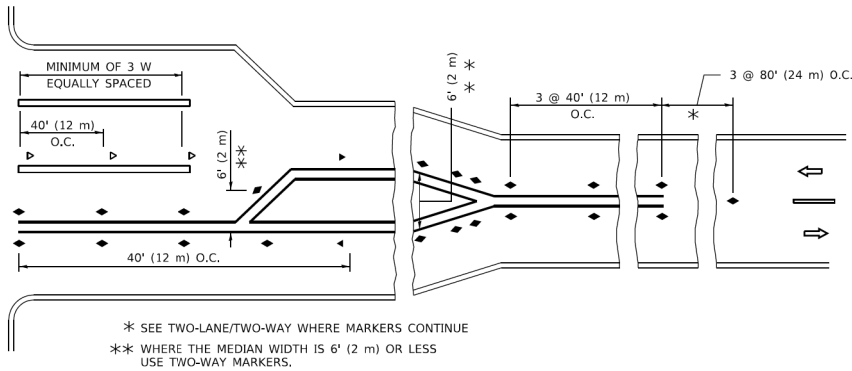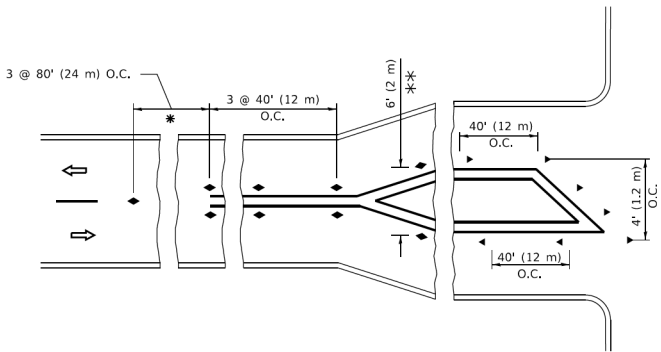

TURN LANES

GENERAL NOTES

1. MARKERS USED WITH DASHED LINES SHALL BE CENTERED IN THE GAP BETWEEN SEGMENTS.
2. MARKERS USED ADJACENT TO SOLID LINES SHALL BE OFFSET 2 TO 3 (50 TO 75) TOWARD TRAFFIC AS SHOWN.
3. MARKERS THROUGH TANGENTS LESS THAN 500' (150 m) IN LENGTH BETWEEN CURVES SHALL BE INSTALLED AT THE LESSER OF THE TWO CURVE SPACINGS.
4. MARKERS ARE TO BE USED ADJACENT TO BOTH SOLID WHITE LINES IN DUAL LEFT TURN LANES

SYMBOLS

- YELLOW STRIPE
- WHITE STRIPE
- ONE-WAY AMBER MARKER
- ONE-WAY CRYSTAL MARKER (W/O)
- TWO-WAY AMBER MARKER

LANE MARKER NOTES

- A. USE DOUBLE LANE LINE MARKERS SPACED AS SHOWN.
- B. REDUCE TO 40' (12 m) O.C. ON CURVES WHERE ADVISORY SPEEDS ARE 10 M.P.H (20 km/h) LOWER THAN POSTED SPEEDS.


DESIGN NOTES

1. DOUBLE LANE LINE MARKERS SHALL BE USED UNLESS SPECIFIED OTHERWISE.
2. EXCEPT AS SHOWN ON THE LANE REDUCTION TRANSITION AND FREEWAY EXIT RAMP DETAIL, MARKERS ARE NOT TO BE SPECIFIED ON RIGHT EDGE LINES.
3. THE EXACT MARKER LIMITS, SPACING, AND COLOR SHALL BE INCLUDED IN THE PLANS WHEN STANDARD SPECIFICATIONS ARE NOT BEING USED.
4. MARKERS SHOULD NOT BE USED ALONGSIDE CURBS EXCEPT FOR EXTREMELY SHORT SECTIONS OF CURBS WHERE NOT MORE THAN TWO MARKERS WOULD BE INVOLVED.


All dimensions are in inches (millimeters) unless otherwise shown.

	USER NAME = footemj	DESIGNED -	REVISED -T. RAMMACHER 03-12-99	STATE OF ILLINOIS DEPARTMENT OF TRANSPORTATION	TYPICAL APPLICATIONS RAISED REFLECTIVE PAVEMENT MARKERS (SNOW-PLOW RESISTANT)				F.A. RTE.	SECTION	COUNTY	TOTAL SHEETS	SHEET NO.	
		DRAWN -	REVISED -T. RAMMACHER 01-06-00											
	PLCT SCALE = 50.0000 ' / in.	CHECKED -	REVISED - C. IUCIUS 09-09-09											
	PLCT DATE = 3/4/2019	DATE -	REVISED - C. IUCIUS 07-01-13											
					SCALE: NONE	SHEET 1	OF 1	SHEETS	STA.	TO STA.				
										TC-11		CONTRACT NO.		
												ILLINOIS FED. AID PROJECT		


FILE NAME :	USER NAME = GGIFFORD	DESIGNED - GG	REVISED -	VILLAGE OF PLAINFIELD DEPARTMENT OF PUBLIC WORKS	PLAINFIELD–NAPERVILLE ROAD & 127TH STREET/REAGAN BOULEVARD DETAIL SHEETS			F.A.U. RTE.	SECTION	COUNTY	TOTAL SHEETS	SHEET NO.
		DRAWN - GG	REVISED -					324	08-00044-00-WR	WILL	102	80
	PLOT SCALE = 0.1667 ' / in.	CHECKED - AM	REVISED -					CONTRACT NO. 61J25				
	PLOT DATE = 10/23/2024	DATE - 10/23/2024	REVISED -		SCALE: NTS			SHEET NO.8 OF 14 SHEETS	STA. N/A TO STA. N/A			
					ILLINOIS FED. AID PROJECT							

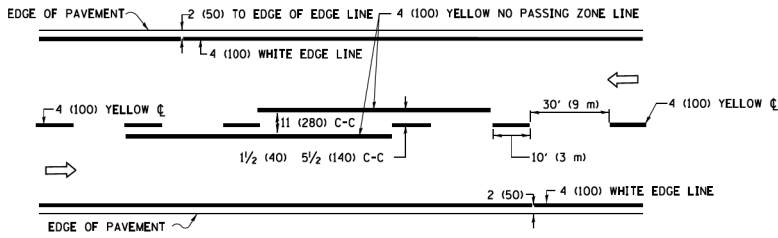

2-LANE ROADWAY


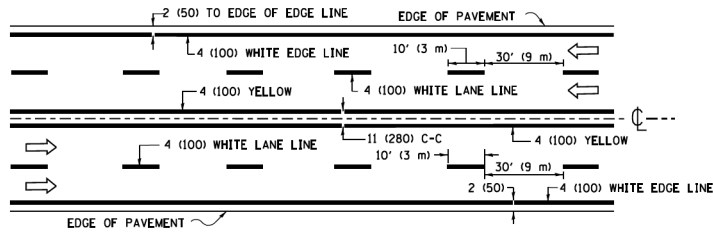


MULTI-LANE UNDIVIDED

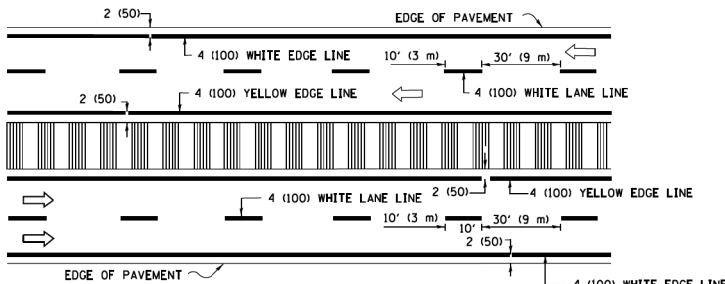


MULTI-LANE DIVIDED WITH MEDIAN

TYPICAL LANE AND EDGE LINE MARKING

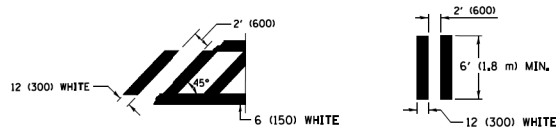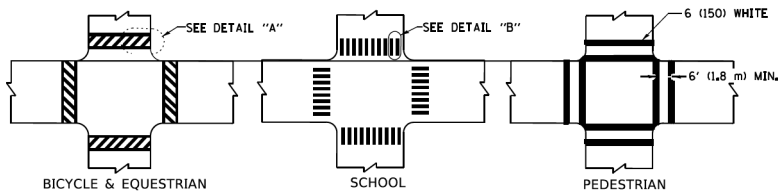


TYPICAL CROSSWALK MARKING


* MARKINGS SHALL BE INSTALLED PARALLEL TO THE CENTERLINE OF THE ROAD WHICH IT CROSSES

 

4' (1.2 m) WIDE MEDIANS ONLY

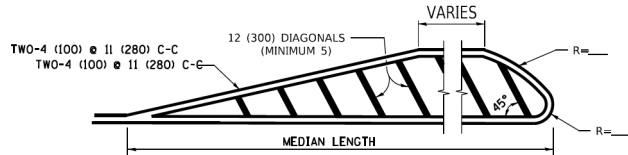


MEDIANS OVER 4' (1.2 m) WIDE

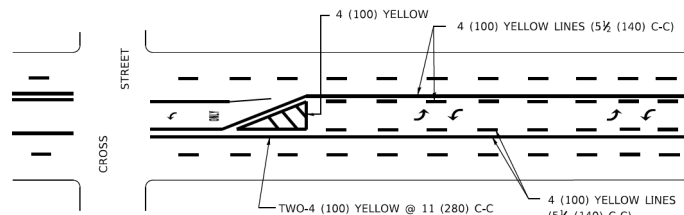

MEDIAN WITH TWO-WAY LEFT TURN LANE


TYPICAL PAINTED MEDIAN MARKING

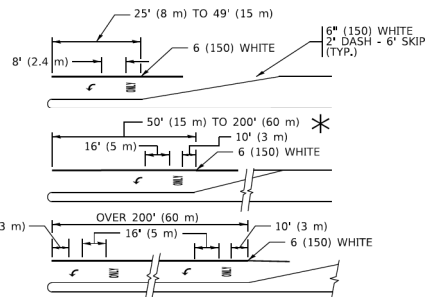


TYPICAL LEFT (OR RIGHT) TURN LANE

TYPICAL TURN LANE MARKING

FULL SIZE LETTERS 8' (2.4 m) AND ARROWS SHALL BE USED.
AREA = 15.6 SQ. FT. (1.5 m²)
TURN LANES IN EXCESS OF 400' (120 m) IN LENGTH MAY HAVE AN ADDITIONAL SET OF ARROW - "ONLY" INSTALLED MIDWAY BETWEEN THE OTHER TWO SETS OF ARROW - "ONLY".

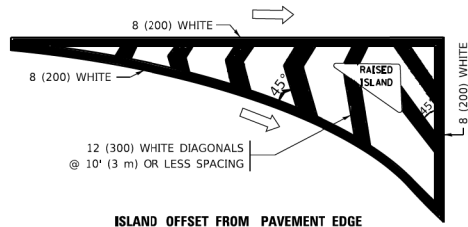


ISLAND OFFSET FROM PAVEMENT EDGE

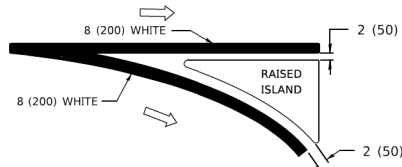


ISLAND AT PAVEMENT EDGE


TYPICAL ISLAND MARKING

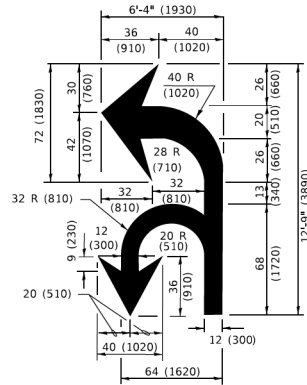

COMBINATION LEFT AND U-TURN

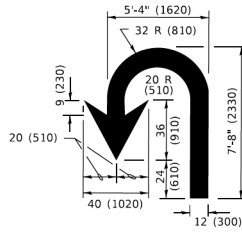

U-TURN

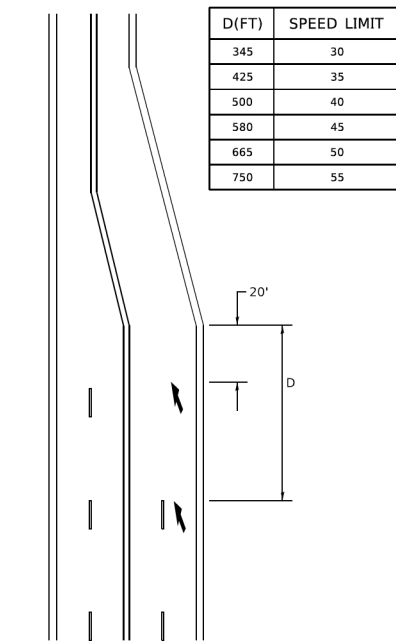

LANE REDUCTION TRANSITION

* LANE REDUCTION ARROWS REQUIRED AT SPEEDS OF 45 MPH OR GREATER OR WHEN SPECIFIED IN PLANS.

TYPE OF MARKING	WIDTH OF LINE	PATTERN	COLOR	SPACING / REMARKS
CENTERLINE ON 2 LANE PAVEMENT	4 (100)	SKIP-DASH	YELLOW	10' (3 m) LINE WITH 30' (9 m) SPACE
CENTERLINE ON MULTI-LANE UNDIVIDED PAVEMENT	2 @ 4 (100)	SOLID	YELLOW	11 (280) C-C
NO PASSING ZONE LINES: FOR ONE DIRECTION FOR BOTH DIRECTIONS	4 (100) 2 @ 4 (100)	SOLID SOLID	YELLOW YELLOW	5 1/2 (140) C-C FROM SKIP-DASH CENTERLINE 11 (280) C-C OMIT SKIP-DASH CENTERLINE BETWEEN
LANE LINES	4 (100) 5 (125) ON FREEWAYS	SKIP-DASH SKIP-DASH	WHITE WHITE	10' (3 m) LINE WITH 30' (9 m) SPACE
DOTTED LINES (EXTENSIONS OF CENTER, LANE OR TURN LANE MARKINGS)	SAME AS LINE BEING EXTENDED	SKIP-DASH	SAME AS LINE BEING EXTENDED	2' (600) LINE WITH 6' (1.8 m) SPACE
EDGE LINES	4 (100)	SOLID	YELLOW-LEFT WHITE-RIGHT	OUTLINE MEDIANS IN YELLOW
TURN LANE MARKINGS	6 (150) LINE: FULL SIZE LETTERS & SYMBOLS (8' (2.4m))	SOLID	WHITE	SEE TYPICAL TURN LANE MARKING DETAIL
TWO WAY LEFT TURN MARKING	2 @ 4 (100) EACH DIRECTION 8' (2.4m) LEFT ARROW	SKIP-DASH AND SOLID IN PAIRS	YELLOW WHITE	10' (3 m) LINE WITH 30' (9 m) SPACE FOR SKIP-DASH: 5 1/2 (140) C-C BETWEEN SOLID LINE AND SKIP-DASH LINE SEE TYPICAL TWO-WAY LEFT TURN MARKING DETAIL
CROSSWALK LINES (PEDESTRIAN) A. DIAGONALS (BIKE & EQUESTRIAN) B. LONGITUDINAL BARS (SCHOOL)	2 @ 6 (150) 12 (300) @ 45° 12 (300) @ 90°	SOLID SOLID SOLID	WHITE WHITE WHITE	NOT LESS THAN 6' (1.8 m) APART 2' (600) APART SEE TYPICAL CROSSWALK MARKING DETAILS.
STOP LINES	24 (600)	SOLID	WHITE	PLACE 4' (1.2 m) IN ADVANCE OF AND PARALLEL TO CROSSWALK, IF PRESENT. OTHERWISE, PLACE AT DESIRED STOPPING POINT. PARALLEL TO CROSSROAD CENTERLINE, WHERE POSSIBLE
PAINTED MEDIANS	2 @ 4 (100) WITH 12 (300) DIAGONALS @ 45° NO DIAGONALS USED FOR 4' (1.2 m) WIDE MEDIANS	SOLID	YELLOW: TWO WAY TRAFFIC WHITE: ONE WAY TRAFFIC	11 (280) C-C FOR THE DOUBLE LINE SEE TYPICAL PAINTED MEDIAN MARKING.
GORE MARKING AND CHANNELIZING LINES	8 (200) WITH 12 (300) DIAGONALS @ 45°	SOLID	WHITE	DIAGONALS: 15' (4.5 m) C-C (LESS THAN 30MPH (50 km/h)) 20' (6 m) C-C 30MPH (50 km/h) TO 45MPH (70 km/h) 30' (9 m) C-C (OVER 45MPH (70 km/h))
RAILROAD CROSSING	24 (600) TRANSVERSE LINES; *RR* IS 6' (1.8 m) LETTERS: 16 (400) LINE FOR *X*	SOLID	WHITE	SEE STATE STANDARD 780001 AREA OF: *R*=3.6 SQ. FT. (0.33 m ²) EACH *X*=54.0 SQ. FT. (5.0 m ²)
SHOULDER DIAGONALS (REQUIRED FOR SHOULDERS ≥ 8')	12 (300) @ 45°	SOLID	WHITE - RIGHT YELLOW - LEFT	50' (15 m) C-C (LESS THAN 30MPH (50 km/h)) 75' (25 m) C-C 30 MPH (50 km/h) TO 45MPH (70 km/h) 150' (45 m) C-C (OVER 45MPH (70 km/h))
U TURN ARROW	SEE DETAIL	SOLID	WHITE	16.3 SF
2 ARROW COMBINATION LEFT AND U TURN	SEE DETAIL	SOLID	WHITE	30.4 SF

FOR FURTHER DETAILS ON PAVEMENT MARKING REFER TO STANDARD SPECIFICATIONS FOR ROAD AND BRIDGE CONSTRUCTION AND STATE STANDARD 780001.

All dimensions are in inches (millimeters) unless otherwise shown.

MODEL: Default
FILE NAME: p:\v\10848EED\INTEG\Illinois.gov\FWIDOT\Documents\TODT - Offices\District 1\Projects\Dist502\2x34\CAD\Drawings\CD\Sheet\c13.dgn

USER NAME = footemj	DESIGNED - EVERS	REVISED - C. JUCIUS 09-09-09
DRAWN -	REVISOR - C. JUCIUS 07-01-13	
PLCT SCALE = 50.0000 ' / in.	CHECKED -	REVISED - C. JUCIUS 12-21-15
PLCT DATE = 3/4/2019	DATE - 03-19-90	REVISED - C. JUCIUS 04-12-16

STATE OF ILLINOIS
DEPARTMENT OF TRANSPORTATION

DISTRICT ONE
TYPICAL PAVEMENT MARKINGS

SCALE: NONE SHEET 1 OF 2 SHEETS STA. TO STA.

F.A. RTE.	SECTION	COUNTY	TOTAL SHEETS	SHEET NO.
	TC-13			
			CONTRACT NO.	
		ILLINOIS	FED. AID PROJECT	

FILE NAME: p:\v\10848EED\INTEG\Illinois.gov\FWIDOT\Documents\TODT - Offices\District 1\Projects\Dist502\2x34\CAD\Drawings\CD\Sheet\c13.dgn


USER NAME = GGIFFORD	DESIGNED - GG	REVISED -
DRAWN - GG	REVISOR -	
PLOT SCALE = 0.1667 ' / in.	CHECKED - AM	REVISED -
PLOT DATE = 10/23/2024	DATE - 10/23/2024	REVISED -

VILLAGE OF PLAINFIELD
DEPARTMENT OF PUBLIC WORKS

PLAINFIELD-NAPERVILLE ROAD & 127TH STREET/REAGAN BOULEVARD
DETAIL SHEETS


SCALE: NTS SHEET NO.9 OF 14 SHEETS STA. N/A TO STA. N/A

F.A.U. RTE.	SECTION	COUNTY	TOTAL SHEETS	SHEET NO.
324	08-00044-00-WR	WILL	102	81
			CONTRACT NO. 61J25	
		ILLINOIS	FED. AID PROJECT	

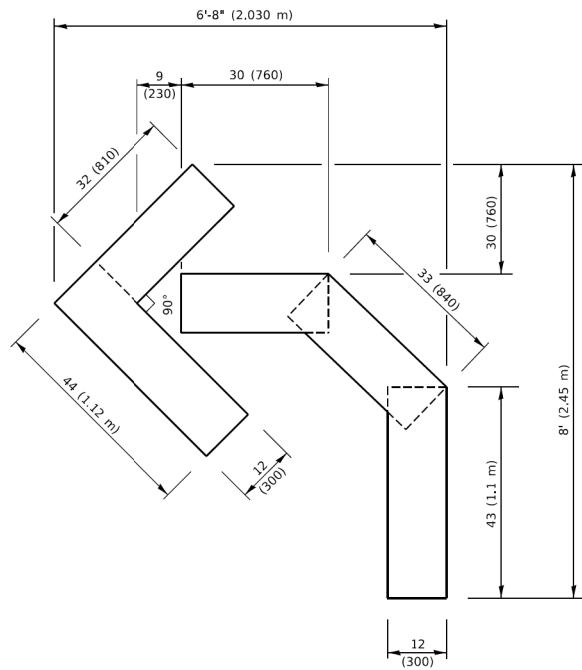


QUANTITY

4 (100) LINE = 45.5 ft. (13.9 m)
15.2 sq. ft. (1.41 sq. m)

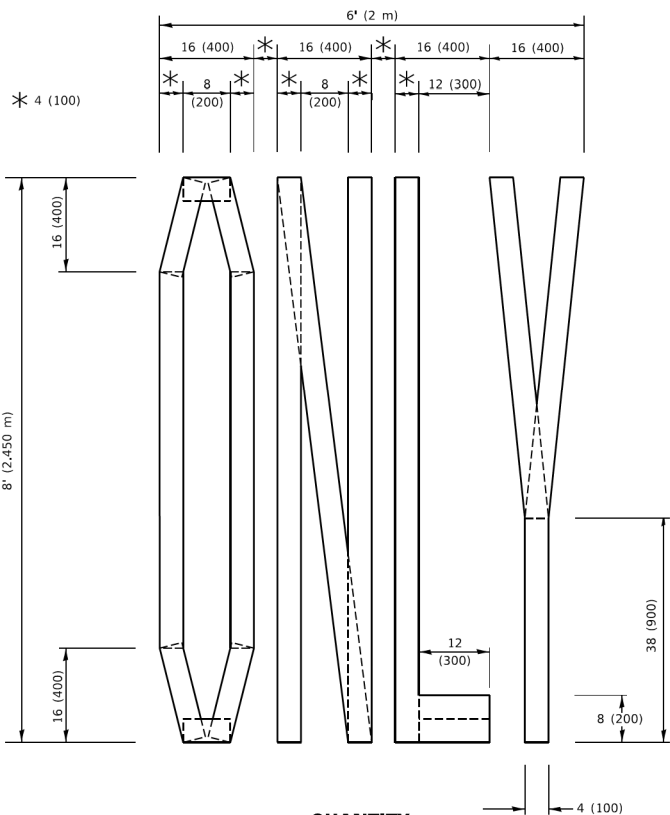

QUANTITY

4 (100) LINE = 64.1 ft. (19.5 m)
21.4 sq. ft. (1.99 sq. m)

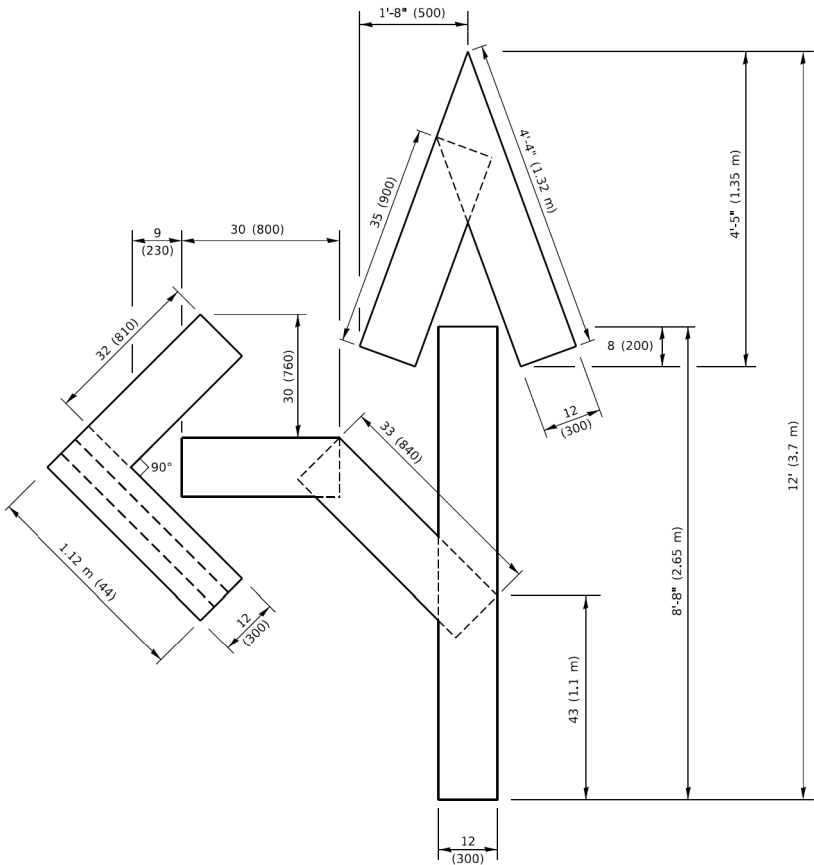


QUANTITY

4 (100) LINE = 82.5 ft. (25.1 m)
27.5 sq. ft. (2.53 sq. m)

NOTE:

ALL QUANTITIES OF PLACEMENT ARE REPRESENTED
IN LINEAR FEET OF 4" LINES TO MATCH THE
4" TEMPORARY TAPE PAY ITEM AND REPRESENTS
THE TOTAL QUANTITY OF 4" TAPE REQUIRED.

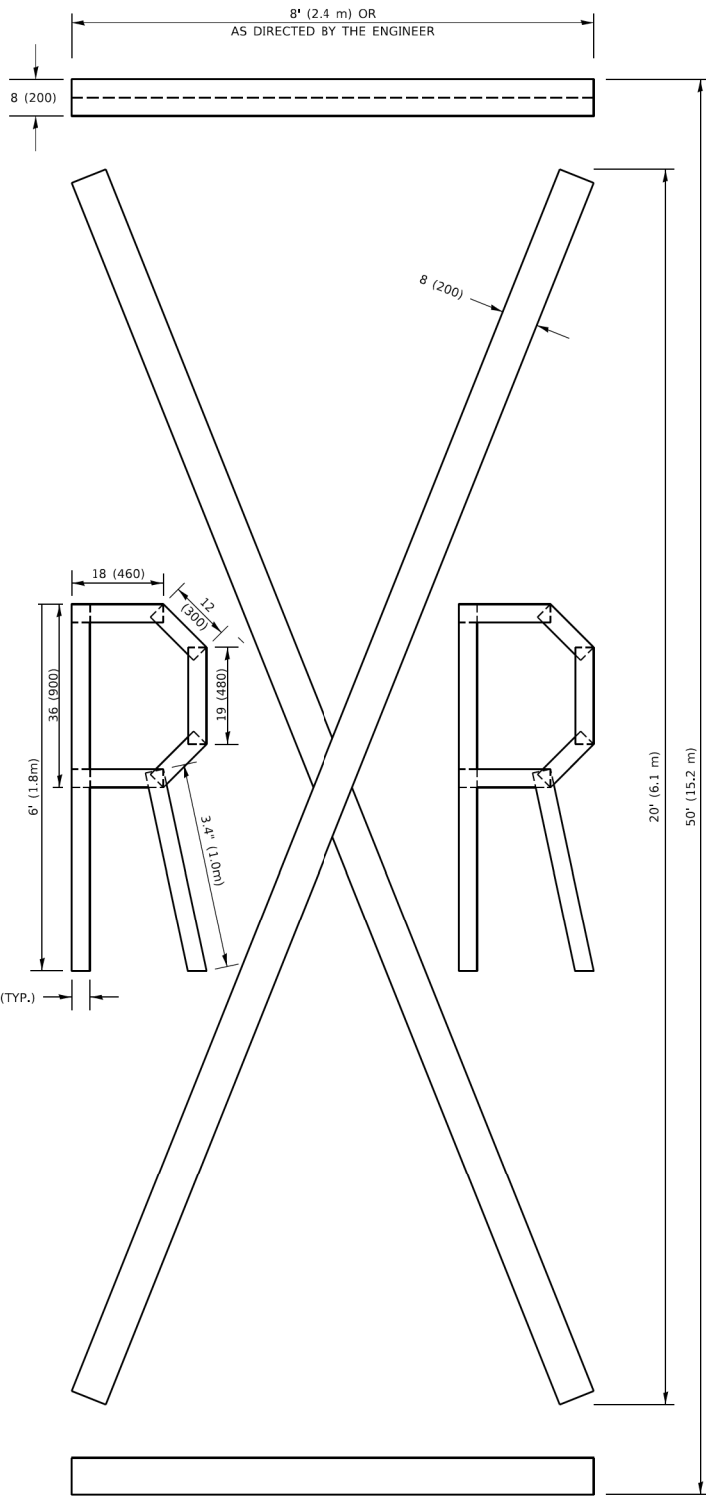

QUANTITY

4 (100) LINE = 225.9 ft. (68.9 m)
75.3 sq. ft. (6.99 sq. m)

All dimensions are in inches (millimeters)
unless otherwise shown.

MODEL: Default
FILE NAME: p:\110468BID\INTEG\Illinois\p\p\WIDOT\Documents\DOT_Offices\District_1\Projects\08165272x44\CADData\CA\sheetstc16.dgn

USER NAME = footemj	DESIGNED -	REVISED - T. RAMMACHER 03-02-98
DRAWN -	REVIS	REVIS - E. GOMEZ 08-28-00
PLOT SCALE = 50.0068 ' / in.	CHECKED -	REVISED - E. GOMEZ 08-28-00
PLOT DATE = 3/4/2019	DATE - 09-18-94	REVISED - A. SCHUETZE 09-15-16

STATE OF ILLINOIS
DEPARTMENT OF TRANSPORTATION

SHORT TERM PAVEMENT MARKING LETTERS AND SYMBOLS

SCALE: NONE SHEET 1 OF 1 SHEETS STA. TO STA.

F.A.U. RTE.	SECTION	COUNTY	TOTAL SHEETS	SHEET NO.
TC-16		CONTRACT NO.		
ILLINOIS		FED. AID PROJECT		

FILE NAME =

USER NAME = GGJFFORD	DESIGNED - GG	REVISED -
DRAWN - GG	REVIS	REVIS -
PLOT SCALE = 0.1667 ' / in.	CHECKED - AM	REVISED -
PLOT DATE = 10/23/2024	DATE - 10/23/2024	REVISED -


VILLAGE OF PLAINFIELD
DEPARTMENT OF PUBLIC WORKS

PLAINFIELD-NAPERVILLE ROAD & 127TH STREET/REAGAN BOULEVARD
DETAIL SHEETS

SCALE: NTS SHEET NO.10 OF 14 SHEETS STA. N/A TO STA. N/A

F.A.U. RTE.	SECTION	COUNTY	TOTAL SHEETS	SHEET NO.
324	08-00044-00-WR	WILL	102	82
		CONTRACT NO. 61J25		
		ILLINOIS FED. AID PROJECT		

Model: Default
File Name: p:\vill0848\BID\INTEG-illinois.gov\PW\DOT\Documents\DOT_Offices\District_1\Projects\DisS22\23\CAD\Drawn\CADsheets\c22.dgn

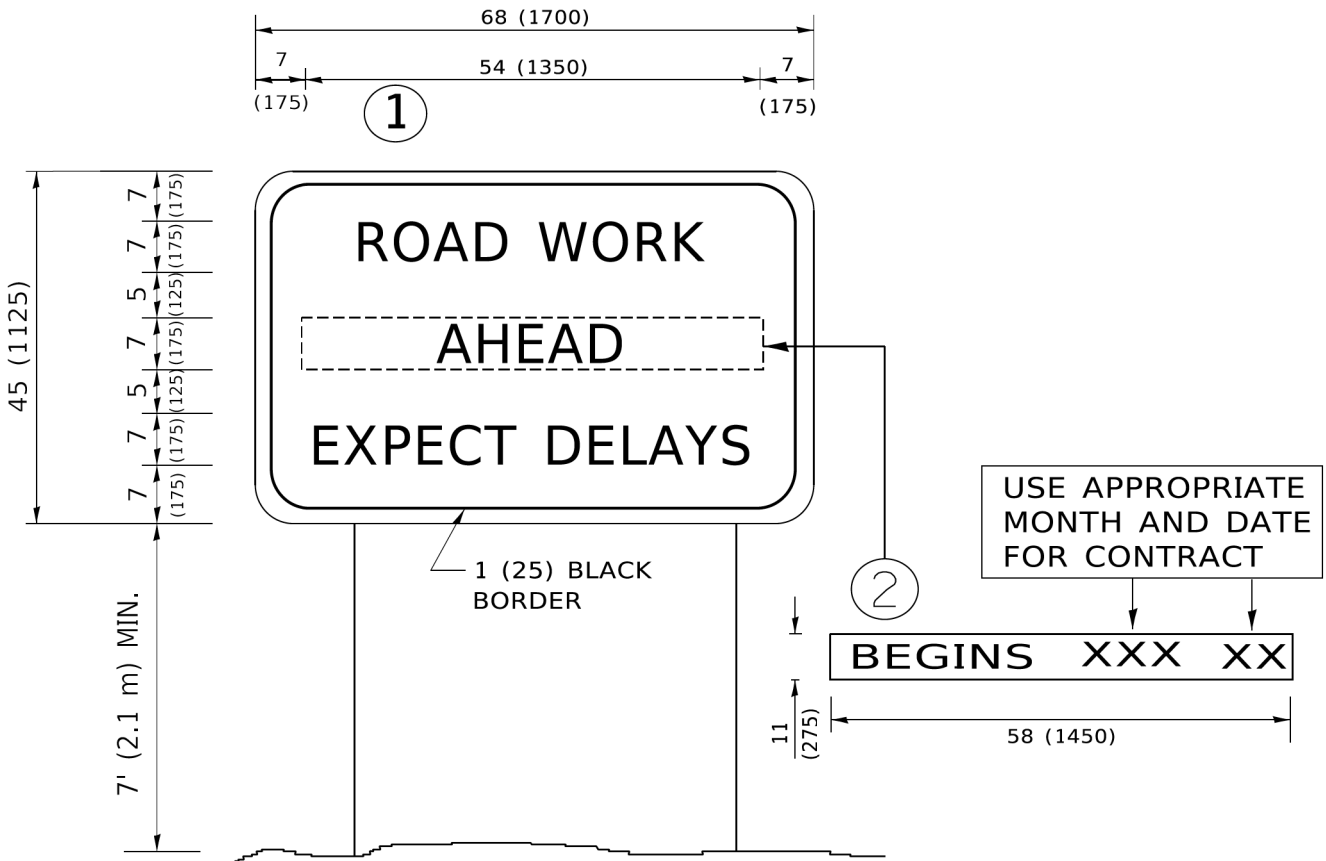

NOTES:


1. USE BLACK LETTERING ON ORANGE BACKGROUND.
2. ERECT SIGNS IN ADVANCE OF THE LOCATION FOR THE "ROAD CONSTRUCTION AHEAD" SIGN AT LOCATIONS AS DIRECTED BY THE ENGINEER.
3. ERECT SIGN①WITH INSTALLED PANEL②ONE WEEK PRIOR TO THE START OF CONSTRUCTION.
4. REMOVE PANEL②SOON AFTER THE START OF CONSTRUCTION.
5. SEE SPECIAL PROVISION FOR "TEMPORARY INFORMATION SIGNING" FOR ADDITIONAL INFORMATION.
6. ONE SIGN ASSEMBLY EQUALS 25.70 SQ. FT. (2.3 SQ. M.)
7. SHALL BE PAID FOR AS TEMPORARY INFORMATION SIGNING.

ALL DIMENSIONS ARE IN INCHES (MILLIMETERS)
UNLESS OTHERWISE SHOWN.

	USER NAME = footemj	DESIGNED -	REVISED - R. MIRS 09-15-97	STATE OF ILLINOIS DEPARTMENT OF TRANSPORTATION	ARTERIAL ROAD INFORMATION SIGN				F.A. RTE.	SECTION	COUNTY	TOTAL SHEETS	SHEET NO.
		DRAWN -	REVISED - R. MIRS 12-11-97										
	PLOT SCALE = 50.0000 ' / in.	CHECKED -	REVISED -T. RAMMACHER 02-02-99		TC-22		CONTRACT NO.						
	PLOT DATE = 3/4/2019	DATE -	REVISED - C. JUCIUS 01-31-07		SCALE: NONE	SHEET 1	OF 1	SHEETS	STA.	TO STA.	ILLINOIS	FED. AID PROJECT	

FILE NAME =	USER NAME = GGIFFORD	DESIGNED - GG	REVISED -	VILLAGE OF PLAINFIELD DEPARTMENT OF PUBLIC WORKS	PLAINFIELD-NAPERVILLE ROAD & 127TH STREET/REAGAN BOULEVARD DETAIL SHEETS			F.A.U. RTE.	SECTION	COUNTY	TOTAL SHEETS	SHEET NO.
		DRAWN - GG	REVISED -					324	08-00044-00-WR	WILL	102	83
	PLOT SCALE = 0.1667 ' / in.	CHECKED - AM	REVISED -					CONTRACT NO. 61J25				
	PLOT DATE = 10/23/2024	DATE - 10/23/2024	REVISED -					ILLINOIS FED. AID PROJECT				
	SCALE: NTS							SHEET NO.11	OF14	SHEETS	STA. N/A TO STA. N/A	

SIGN PANEL – TYPE 1 OR TYPE 2

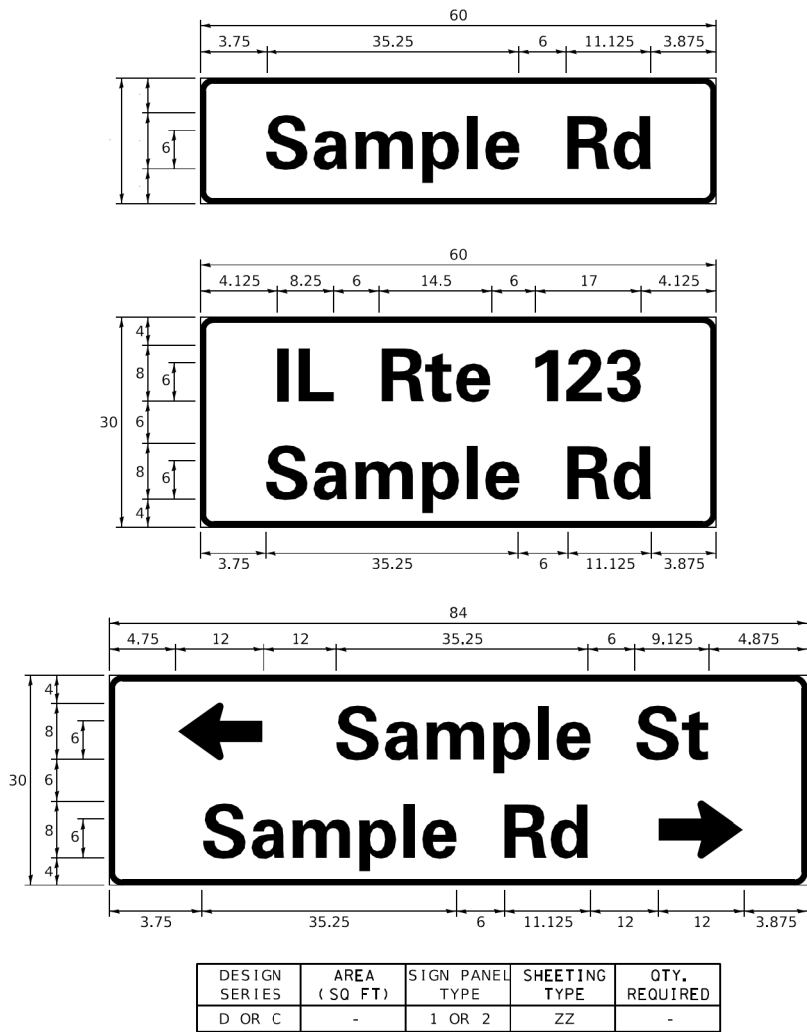

COMMON STREET NAME ABBREVIATIONS AND WIDTHS

NAME	ABBREVIATION	WIDTH (INCH)	
		SERIES "C"	SERIES "D"
AVENUE	Ave	15.000	18.250
BOULEVARD	Blvd	17.125	20.000
CIRCLE	Cir	11.125	13.000
COURT	Ct	8.250	9.625
DRIVE	Dr	8.625	10.125
HIGHWAY	Hwy	18.375	22.000
ILLINOIS	IL	7.000	8.250
LANE	Ln	9.125	10.750
PARKWAY	Pkwy	23.375	27.375
PLACE	Pl	7.125	7.750
ROAD	Rd	9.625	11.125
ROUTE	Rte	12.625	14.500
STREET	St	8.000	9.125
TERRACE	Ter	12.625	14.625
TRAIL	Tr	7.750	9.125
UNITED STATES	US	10.375	12.250

GENERAL NOTES

- WHERE MAST ARM MOUNTED STREET NAME SIGNS ARE SPECIFIED, THE MAST ARM ASSEMBLY AND POLES SHALL BE DESIGNED TO SUPPORT THE LOADINGS CALLED FOR ON STANDARDS 877001, 877002, 877006, 877011 AND 877012, AS APPLICABLE, PLUS TWO (2) SIGN PANELS 2'-6" x 8'-0" MOUNTED AS SHOWN. THE DESIGN SHALL BE IN ACCORDANCE WITH THE REQUIREMENTS OF THE CURRENT "STANDARD SPECIFICATIONS FOR STRUCTURAL SUPPORTS FOR HIGHWAY SIGNS, LUMINAIRES, AND TRAFFIC SIGNALS" AS PUBLISHED BY THE AMERICAN ASSOCIATION OF STATE HIGHWAY AND TRANSPORTATION OFFICIALS FOR 80 M.P.H. WIND VELOCITY.
- ALL SIGNS SHALL CONSIST OF A WHITE LEGEND AND BORDER (TYPE ZZ SHEETING) ON A GREEN BACKGROUND (TYPE ZZ SHEETING)
- THE SIGN LENGTH SHALL BE IN 6-INCH INCREMENTS, BUT THE OVERALL LENGTH SHALL NOT EXCEED 8'-0". ALL BORDERS IF POSSIBLE, BUT MAY BE REDUCED TO 5" WHEN SPACING IS CRITICAL. A MINIMUM OF 2-1/2" SHALL BE INCLUDED BETWEEN THE WORD AND THE RIGHT AND LEFT EDGES OF THE SIGN.
- A PREFERRED METHOD FOR THE SIGN DESIGN IS TO USE SERIES "D" LETTER ON A ONE-LINE SIGN 18" IN HEIGHT AND A MAXIMUM OF 8'-0" IN WIDTH. IF SERIES "D" DOES NOT FIT ON A 8'-0" SIGN, THEN SERIES "C" SHOULD BE TRIED. IF SERIES "C" DOES NOT FIT ON A 8'-0" SIGN, A 30" HIGH TWO-LINE SIGN CAN BE USED, THE CROSSROAD DESIGNATION AS TO STREET, AVENUE, ETC. SHOULD BE SPELLED OUT ON THE SECOND LINE, IF THE ABBREVIATION CANNOT FIT ON THE FIRST LINE.
- LED ILLUMINATED STREET NAME SIGNS CAN BE USED IN PLACE OF REGULAR SIGN PANELS BUT ANY SPECIAL WORDING AND SYMBOLOGY MUST BE APPROVED BY THE DEPARTMENT. GENERAL DESIGN REQUIREMENT AS LISTED ABOVE (COLOR, FONT, SIZE, ETC.) MUST BE FOLLOWED.
- SIGNFIX ALUMINUM CHANNEL FRAMING SYSTEM SHALL BE USED FOR ALL SIGNS ATTACHED TO SIGNAL POLES AND POSTS.

LOCAL SUPPLIERS:

- J.O. HERBERT COMPANY, INC
MIDLOTHIAN, VA

- WESTERN REMAC, INC.
WOODRIDGE, IL

PARTS LISTING:


SIGN CHANNEL
SIGN SCREWS

BRACKETS


PART #HPN053 (MED. CHANNEL)
1/4" x 14 x 1" H.W.H. #3
SELF TAPPING WITH NEOPRENE WASHER
PART #HPN034 (UNIVERSAL)
CHANNEL CLAMPS WITH STAINLESS STEEL STRAPPING

OTHER BRANDS OF MOUNTING HARDWARE ARE ACCEPTABLE, BASED UPON THE DEPARTMENT'S APPROVAL AND COMPATIBILITY WITH THE CHANNEL/BACKET OF THE ABOVE PRODUCT.

MOUNTING LOCATION

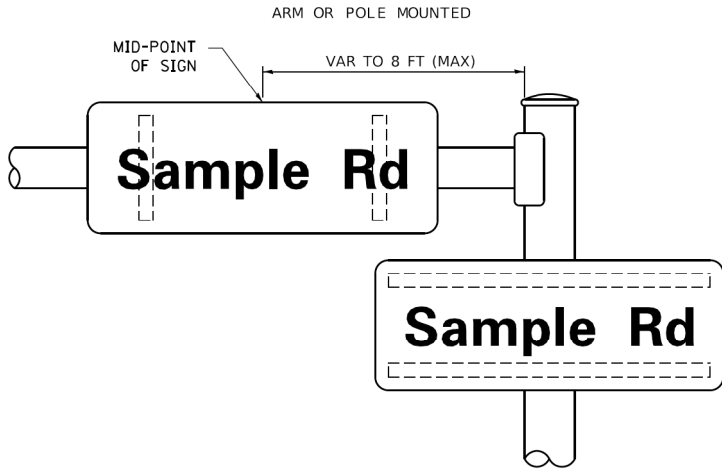

SUPPORTING CHANNELS

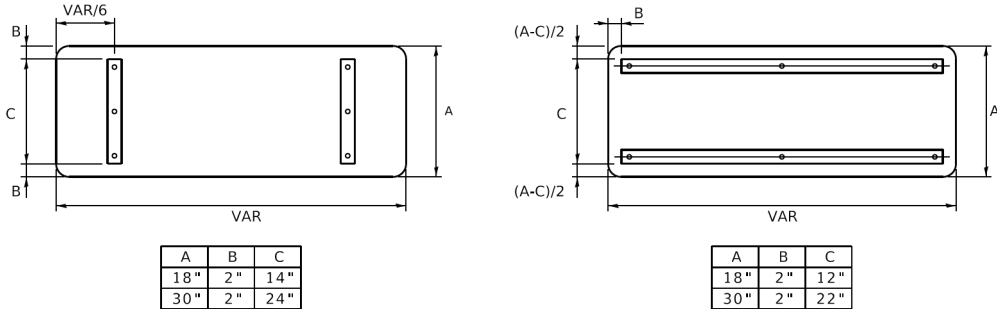

STANDARD ALPHABETS SPACING CHART

(8") UPPER CASE AND (6") LOWER CASE


FHWA SERIES "C"				FHWA SERIES "D"			
CHARACTER	LEFT SPACING (INCH)	WIDTH (INCH)	RIGHT SPACING (INCH)	CHARACTER	LEFT SPACING (INCH)	WIDTH (INCH)	RIGHT SPACING (INCH)
A	0.240	5.122	0.240	A	0.240	6.804	0.240
B	0.880	4.482	0.480	B	0.240	5.446	0.400
C	0.720	4.482	0.720	C	0.800	5.446	0.800
D	0.880	4.482	0.720	D	0.960	5.446	0.800
E	0.880	4.082	0.480	E	0.960	4.962	0.400
F	0.880	4.082	0.240	F	0.960	4.962	0.240
G	0.720	4.482	0.720	G	0.800	5.446	0.800
H	0.880	4.482	0.880	H	0.960	5.446	0.960
I	0.880	1.120	0.880	I	0.960	1.280	0.960
J	0.240	4.082	0.880	J	0.240	5.122	0.960
K	0.880	4.482	0.480	K	0.960	5.604	0.400
L	0.880	4.082	0.240	L	0.960	4.962	0.240
M	0.880	5.284	0.880	M	0.960	6.244	0.960
N	0.880	4.482	0.880	N	0.960	5.446	0.960
O	0.720	4.722	0.720	O	0.800	5.684	0.800
P	0.880	4.482	0.720	P	0.960	5.446	0.240
Q	0.720	4.722	0.720	Q	0.800	5.684	0.800
R	0.880	4.482	0.480	R	0.960	5.446	0.400
S	0.480	4.482	0.480	S	0.400	5.446	0.400
T	0.240	4.082	0.240	T	0.240	4.962	0.240
U	0.880	4.482	0.880	U	0.960	5.446	0.960
V	0.240	4.962	0.240	V	0.240	6.084	0.240
W	0.240	6.084	0.240	W	0.240	7.124	0.240
X	0.240	4.722	0.240	X	0.400	5.446	0.400
Y	0.240	5.122	0.240	Y	0.240	6.884	0.240
Z	0.480	4.482	0.480	Z	0.400	5.446	0.400
a	0.320	3.842	0.640	a	0.400	4.562	0.720
b	0.720	4.082	0.480	b	0.800	4.802	0.480
c	0.480	4.002	0.240	c	0.480	4.722	0.240
d	0.480	4.082	0.720	d	0.480	4.802	0.800
e	0.480	4.082	0.320	e	0.480	4.722	0.320
f	0.320	2.480	0.160	f	0.320	2.882	0.160
g	0.480	4.082	0.720	g	0.480	4.802	0.800
h	0.720	4.082	0.640	h	0.800	4.722	0.720
i	0.720	1.120	0.720	i	0.800	1.280	0.800
j	0.000	2.320	0.720	j	0.000	2.642	0.800
k	0.720	4.322	0.160	k	0.800	5.122	0.160
l	0.720	1.120	0.720	l	0.800	1.280	0.800
m	0.720	6.724	0.640	m	0.800	7.926	0.720
n	0.720	4.082	0.640	n	0.800	4.722	0.720
o	0.480	4.082	0.480	o	0.480	4.882	0.480
p	0.720	4.082	0.480	p	0.800	4.802	0.480
q	0.480	4.082	0.720	q	0.480	4.802	0.800
r	0.720	2.642	0.160	r	0.800	3.042	0.160
s	0.320	3.362	0.240	s	0.320	3.762	0.240
t	0.080	2.882	0.080	t	0.080	3.202	0.080
u	0.640	4.082	0.720	u	0.720	4.722	0.800
v	0.160	4.722	0.160	v	0.160	5.684	0.160
w	0.160	7.524	0.160	w	0.160	9.046	0.160
x	0.000	5.202	0.000	x	0.000	6.244	0.000
y	0.160	4.962	0.160	y	0.160	6.004	0.160
z	0.240	3.362	0.240	z	0.240	4.002	0.240
1	0.720	1.680	0.880	1	0.800	2.000	0.960
2	0.480	4.482	0.480	2	0.800	5.446	0.800
3	0.480	4.482	0.480	3	1.440	5.446	0.800
4	0.240	4.962	0.720	4	0.160	6.004	0.960
5	0.480	4.482	0.480	5	0.800	5.446	0.800
6	0.720	4.482	0.720	6	0.800	5.446	0.800
7	0.240	4.482	0.720	7	0.560	5.446	0.560
8	0.480	4.482	0.480	8	0.800	5.446	0.800
9	0.480	4.482	0.480	9	0.800	5.446	0.800
0	0.720	4.722	0.720	0	0.800	5.684	0.800
-	0.240	2.802	0.240	-	0.240	2.802	0.240

MODEL: Default
FILE NAME: p:\v\110848EEDINTEG Illinois.gov\PWIDOT\Documents\DOT Offices\District 1\Projects\Dist5072x3atCAD\Data\CAD\sheetss02.dgn

	USER NAME = footemj	DESIGNED - LP/IP	REVISED - LP 07/01/2015	STATE OF ILLINOIS DEPARTMENT OF TRANSPORTATION	DISTRICT ONE MAST ARM MOUNTED STREET NAME SIGNS				F.A. RTE.	SECTION	COUNTY	TOTAL SHEETS	SHEET NO.
		DRAWN - LP	REVISED -										
	PLCT SCALE = 50.0000 ' / in.	CHECKED - IP	REVISED -										
	PLCT DATE = 3/4/2019	DATE - 10/01/2014	REVISED -			TS-02		CONTRACT NO.					
						SCALE:	SHEET	OF	SHEETS	STA.	TO STA.		ILLINOIS FED. AID PROJECT

000.dgn 10/23/2024 11:00:17 AM L:\paw\paw


FILE NAME =	USER NAME = GGIFFORD	DESIGNED - GG	REVISED -	VILLAGE OF PLAINFIELD DEPARTMENT OF PUBLIC WORKS	PLAINFIELD–NAPERVILLE ROAD & 127TH STREET/REAGAN BOULEVARD DETAIL SHEETS		F.A.U. RTE.	SECTION	COUNTY	TOTAL SHEETS	SHEET NO.
		DRAWN - GG	REVISED -								
	PLOT SCALE = 0.1667 ' / in.	CHECKED - AM	REVISED -				324	08-00044-00-WR	WILL	102	85
	PLOT DATE = 10/23/2024	DATE - 10/23/2024	REVISED -				CONTRACT NO. 61J25				
				SCALE: NTS	SHEET NO.13	OF 14	SHEETS	STA. N/A TO STA. N/A	ILLINOIS FED. AID PROJECT		

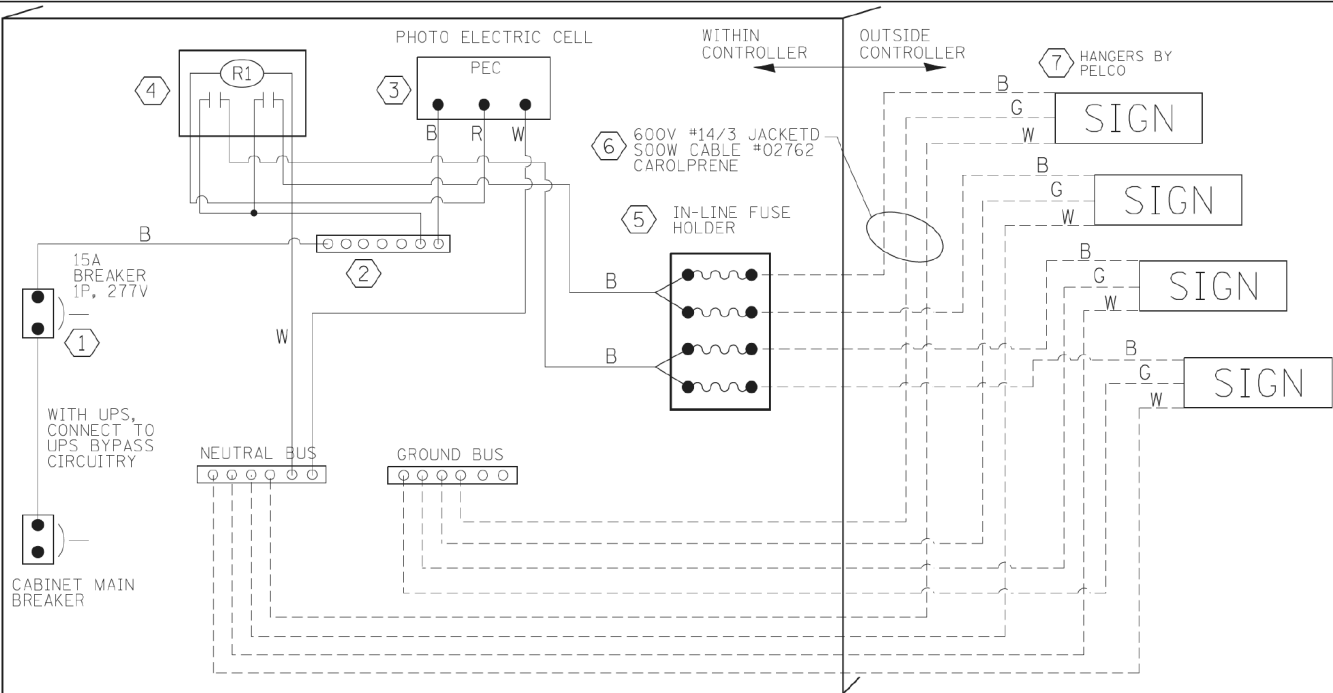


LED SIGN WIRING DETAIL

DESCRIPTION	MANUFACTURER	MODEL	NOTES
① CIRCUIT BREAKER		15 AMPERE	Molded case, Thermal Mag, min R.I. of 14K R.M.S. symmetrical ampere at 277V.
② TERMINAL BLOCK	MARATHON	1502 DJSV	
③ PHOTO ELECTRIC CONTROL	FISHER PIERCE	B124-1.5-07762	
④ CONTROL RELAY	SQUARE D	8501X020V62	BOLT ON W/SCREW TERMINAL
⑤ INLINE FUSE HOLDER WITH 5 AMP FUSE	BUSSMAN	8-8000 BK/S-8-3-4-R	
⑥ ELECTRIC CABLE, NO. 14, 3/C (BLACK, WHITE, GREEN)	CAROLPRENE/S00W	02762	
⑦ SIGN MOUNTING HARDWARE	PELCO	SE-5015	S.S. HARDWARE


BILL OF MATERIALS

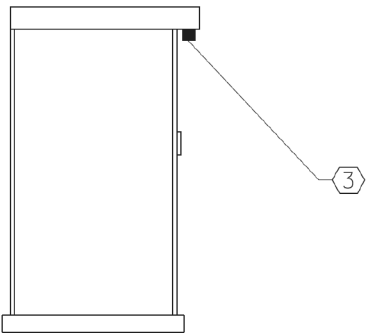


CONTROLLER CABINET
SIDE VIEW

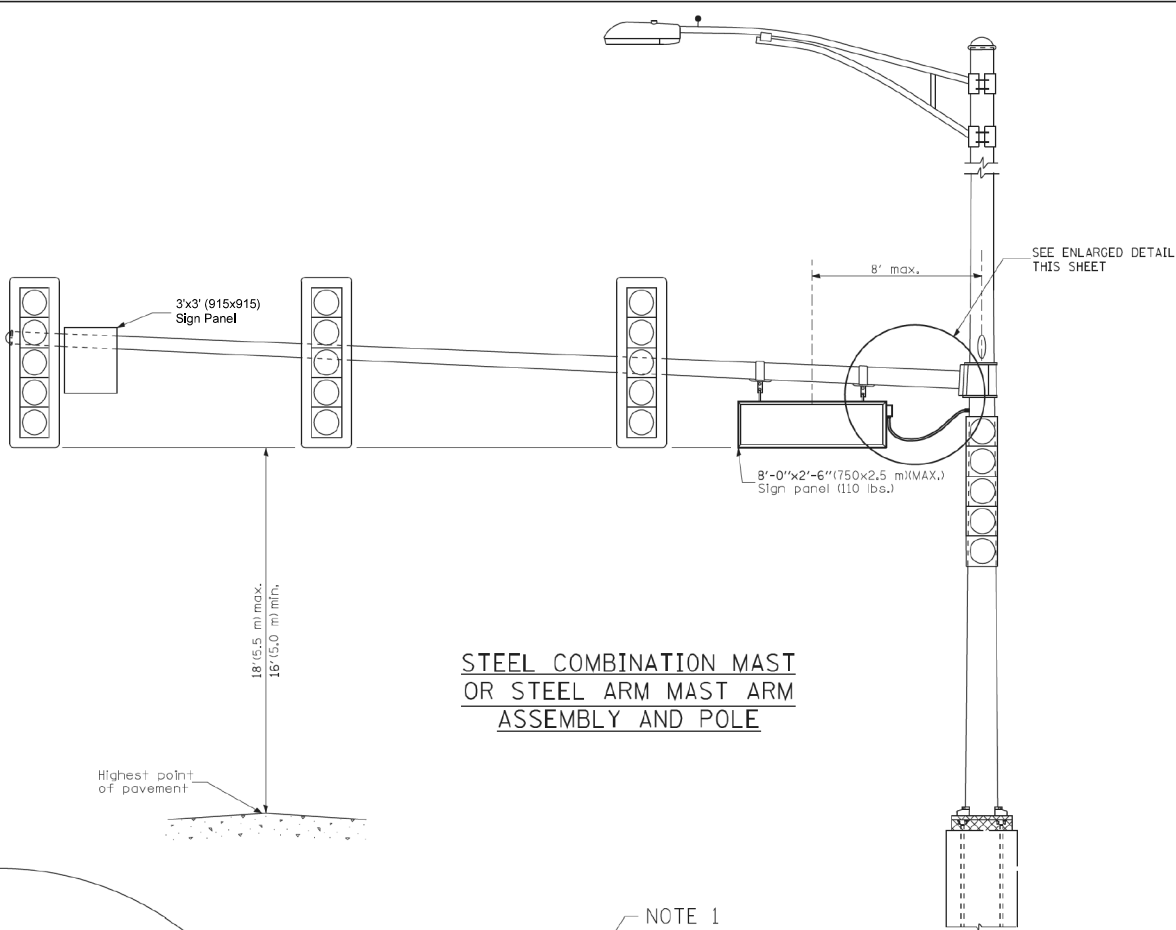

STEEL COMBINATION MAST
OR STEEL ARM MAST ARM
ASSEMBLY AND POLE

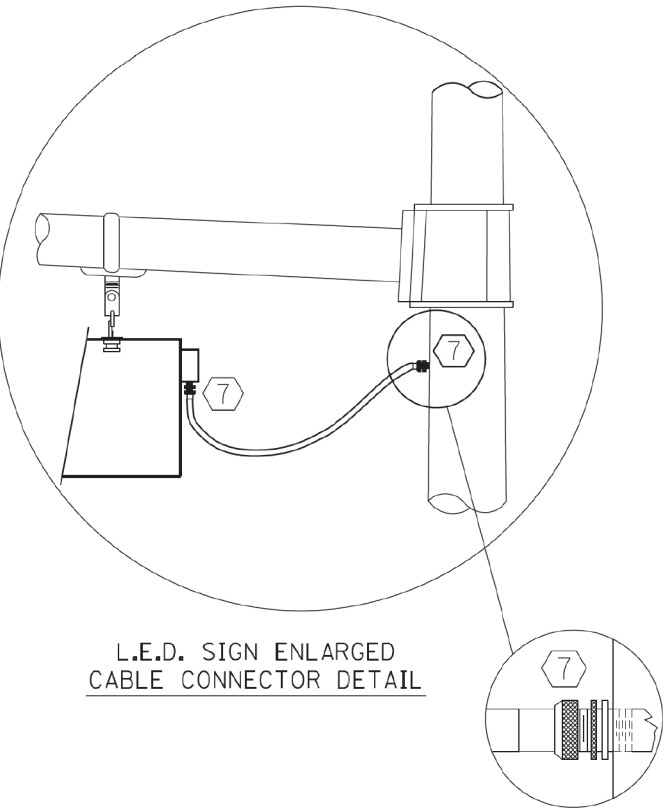

L.E.D. SIGN ENLARGED
CABLE CONNECTOR DETAIL

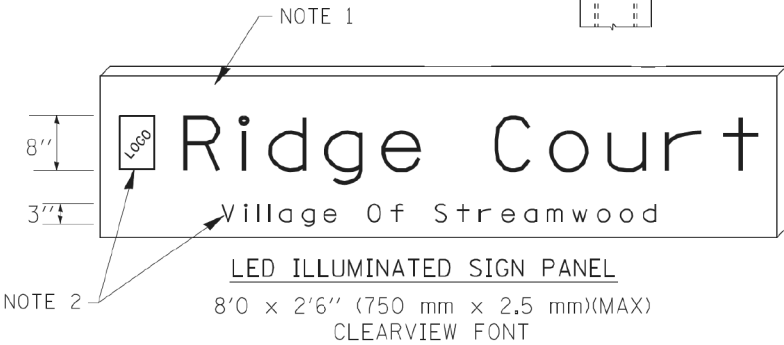



NOTES:


- SIGNS SHALL BE DUAL SIDED. FRONT AND BACK OF SIGN WILL BE THE SAME.
- CERTAIN ADDITIONAL INFORMATION MAY BE ALLOWED ON THE SIGN. VERIFY WITH ENGINEER.
- SIGNS SHALL NOT BE ENERGIZED WHEN TRAFFIC SIGNALS ARE POWERED BY THE UPS. THE SIGNS SHALL BE CONNECTED TO THE UPS BYPASS CIRCUITRY.
- ALL WIRING WITHIN THE CABINET SHALL BE COLOR CODED AS INDICATED:
R = RED BL = BLUE W = WHITE
B = BLACK Y = YELLOW G = GREEN
- ALL 120 VOLT SYSTEM AND ALL CONTROL WIRING SHALL BE #12AWG STRANDED UNLESS OTHERWISE INDICATED.
- ALL WIRING SHALL BE NEATLY DRESSED AND SUPPORTED.

FILE NAME =	USER NAME = kanthaphixaybo	DESIGNED - BCK	REVISED -	STATE OF ILLINOIS DEPARTMENT OF TRANSPORTATION	LIGHTED STREET NAME SIGN	*F.A.P./F.A.U.		CONTRACT NO.
cs:\pw\work\pws\dos\kanthaphixaybo\d011261	traffic_legend_v8.dgn	DRAWN - BCK	REVISED -			F.A.U. RTE.	SECTION	
	PLOT SCALE = 19.9660 ' / IN.	CHECKED - DAD	REVISED -					
	PLOT DATE = 4/12/2011	DATE -	REVISED -					
		SCALE:	SHEET NO. OF SHEETS	STA. TO STA.	FED. ROAD DIST. NO.		ILLINOIS FED. AID PROJECT	

FILE NAME =	USER NAME = GGIFFORD	DESIGNED - GG	REVISED -	VILLAGE OF PLAINFIELD DEPARTMENT OF PUBLIC WORKS	PLAINFIELD-NAPERVILLE ROAD & 127TH STREET/REAGAN BOULEVARD DETAIL SHEETS	*F.A.U./F.A.U.		CONTRACT NO. 61J25
		DRAWN - GG	REVISED -			F.A.U. RTE.	SECTION	
	PLOT SCALE = 0.1667 ' / IN.	CHECKED - AM	REVISED -			324	08-00044-00-WR	
	PLOT DATE = 10/23/2024	DATE -	REVISED -					
		SCALE: NTS	SHEET NO.14 OF 14 SHEETS	STA. N/A TO STA. N/A	ILLINOIS FED. AID PROJECT			

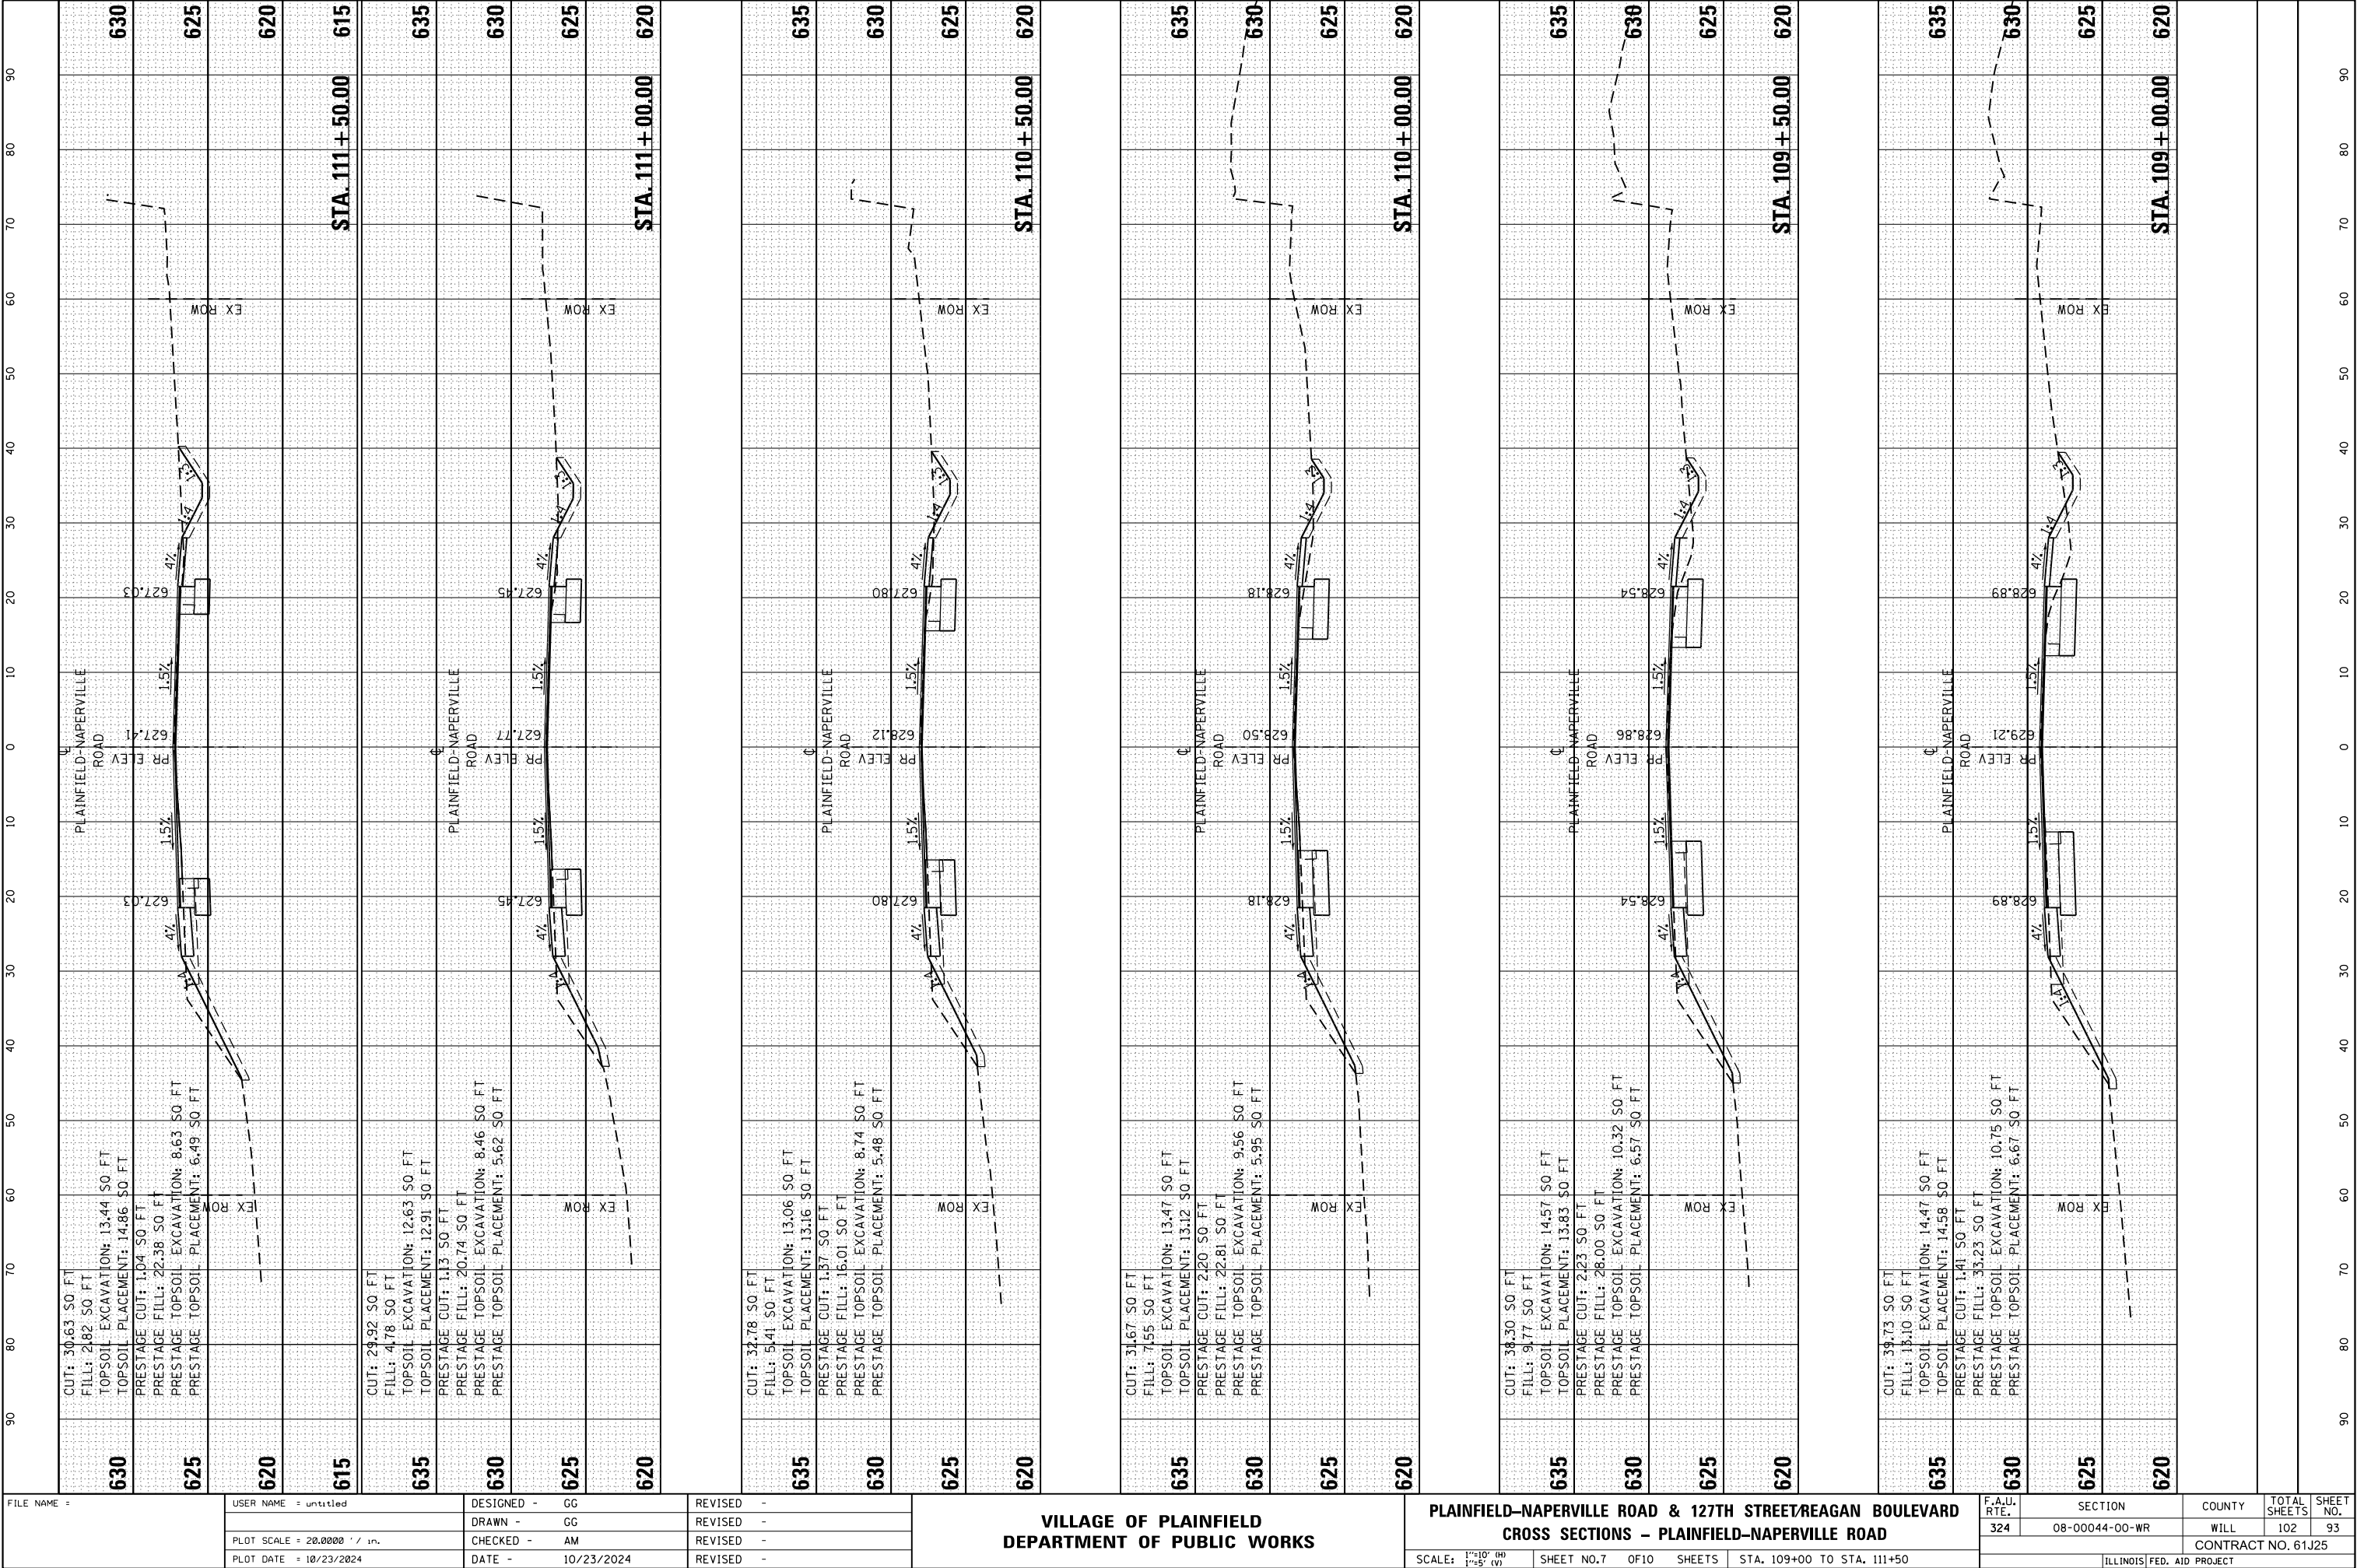

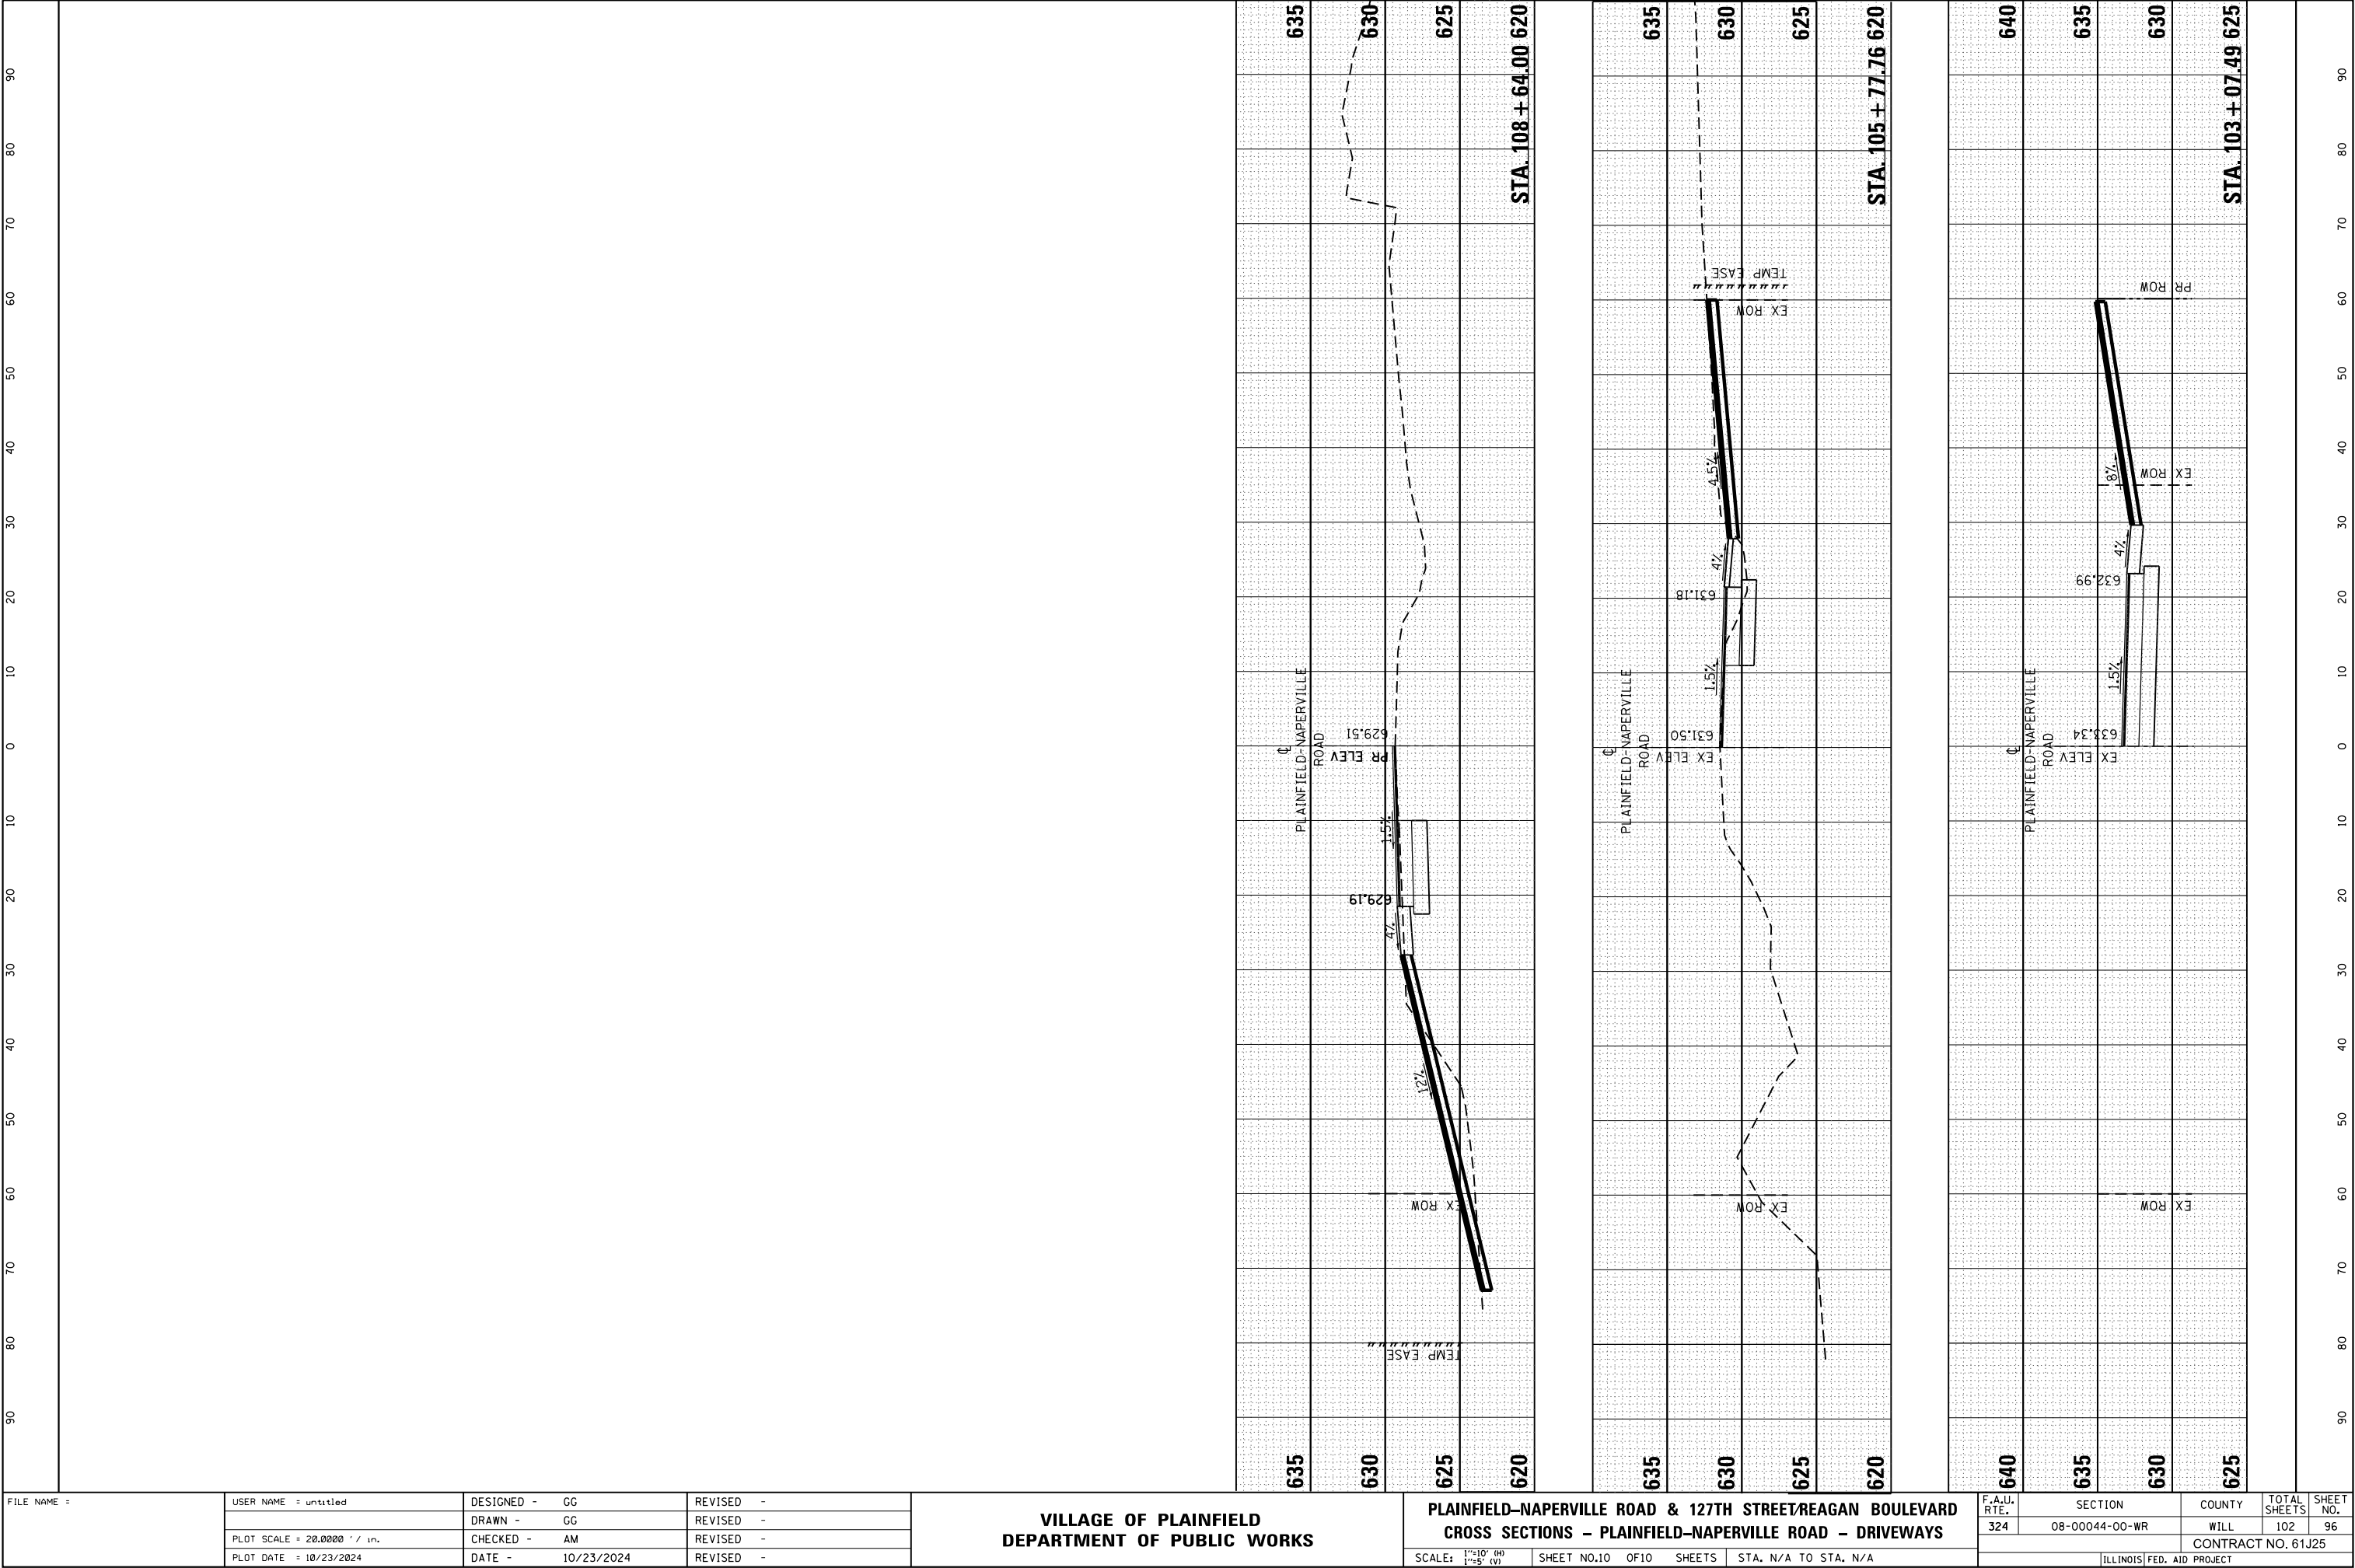

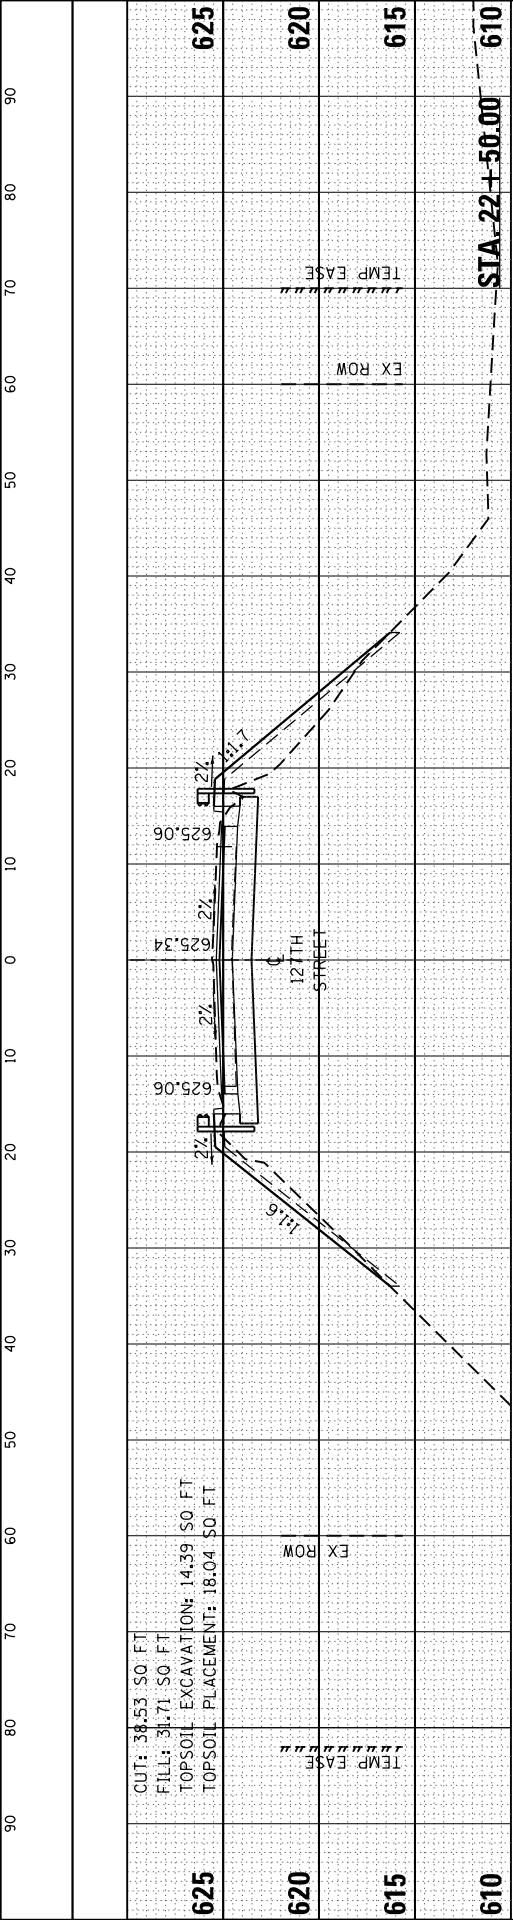

FILE NAME =	USER NAME = untitled	DESIGNED - GG	REVISED -	VILLAGE OF PLAINFIELD DEPARTMENT OF PUBLIC WORKS	PLAINFIELD–NAPERVILLE ROAD & 127TH STREET/REAGAN BOULEVARD CROSS SECTIONS – 127TH STREET			F.A.U. RTE.	SECTION	COUNTY	TOTAL SHEETS	SHEET NO.
		DRAWN - GG	REVISED -					324	08-00044-00-WR	WILL	102	97
	PLOT SCALE = 20.0000 ' / in.	CHECKED - AM	REVISED -					CONTRACT NO. 61J25				
	PLOT DATE = 10/23/2024	DATE - 10/23/2024	REVISED -					ILLINOIS FED. AID PROJECT				
					SCALE: 1"=10' (H) 1"=5' (V)	SHEET NO.1	OF6	SHEETS	STA. 19+00 TO STA. 22+50			

