



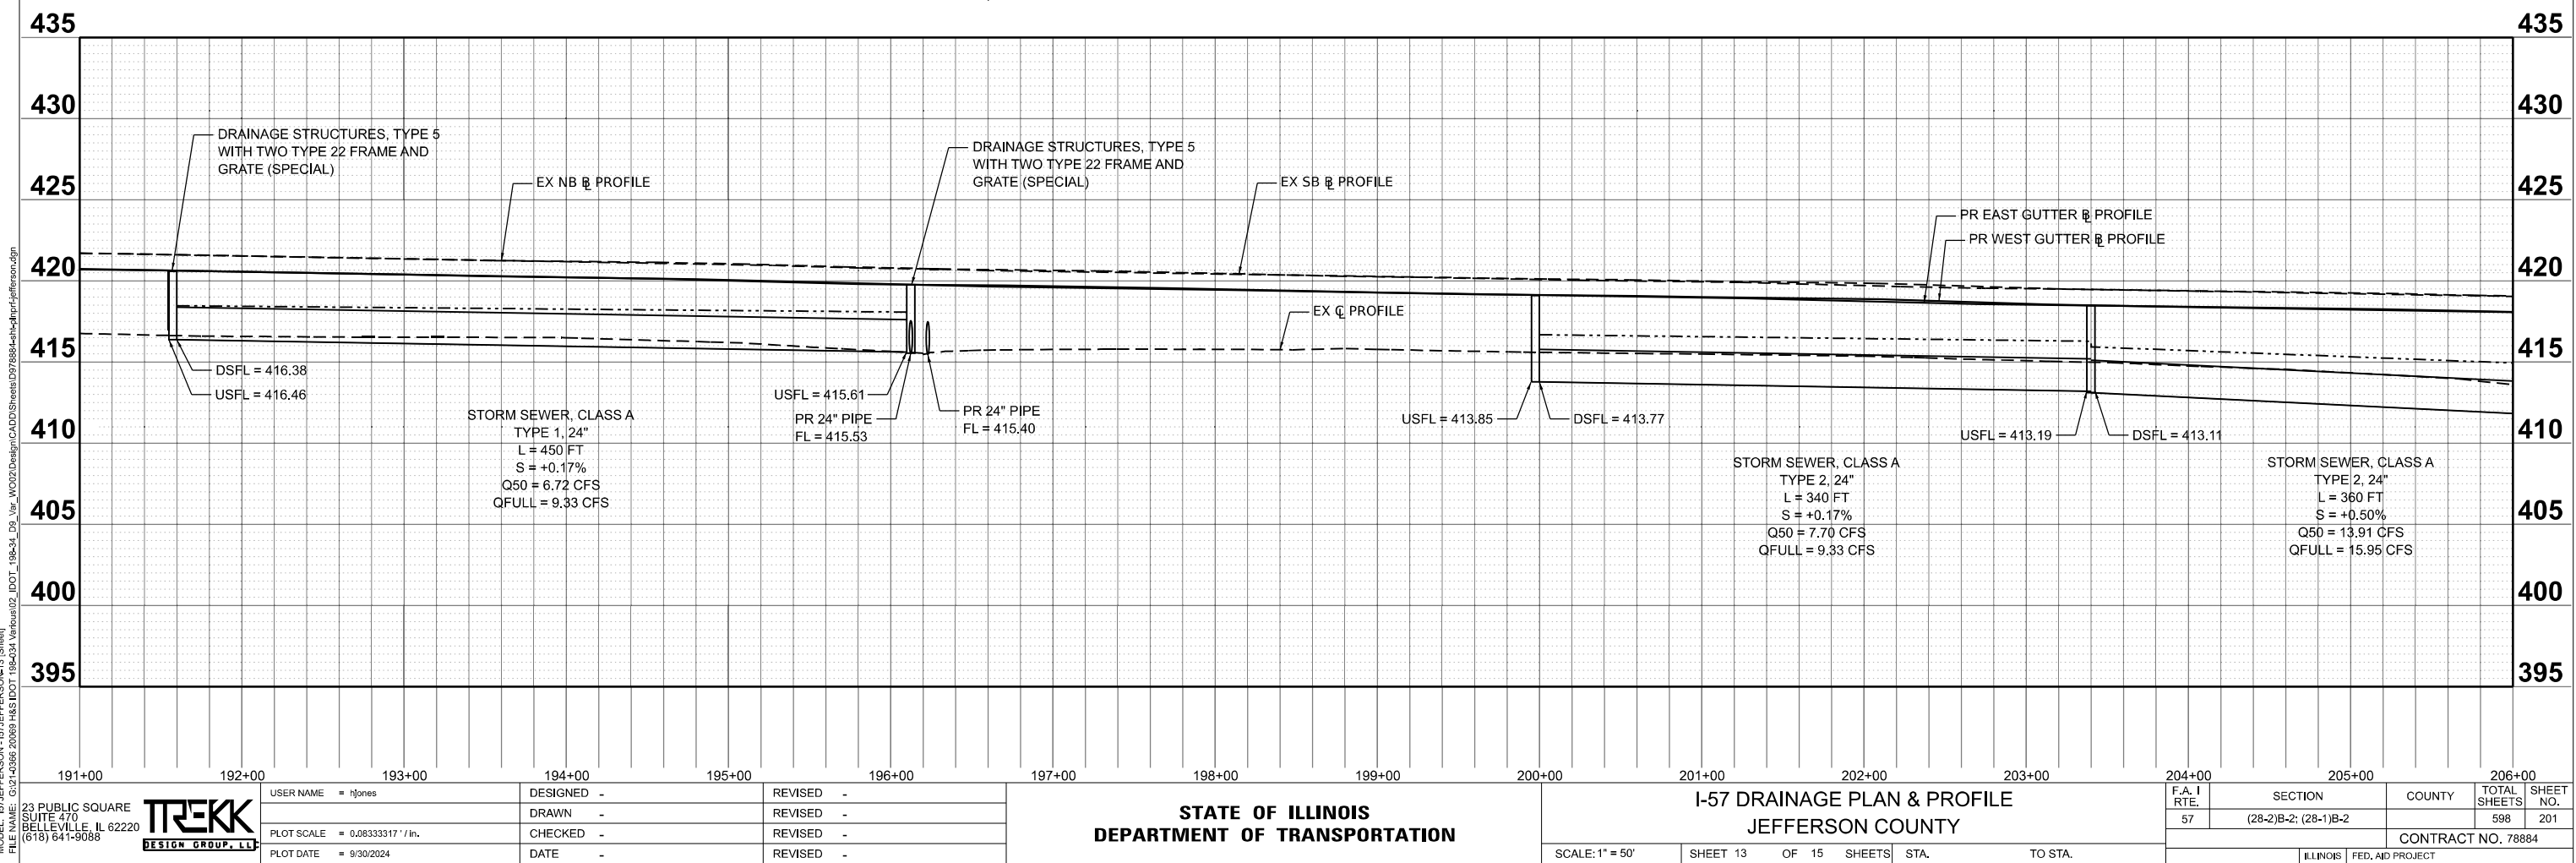

MODEL: I-57 JEFFERSON.dgn (J17 JEFFERSON.dgn) (Sheet)
FILE NAME: C:\214366 2066 HAS\DOT 136A\3A\Visual\02_IDOT_136A-3A_Visual\02_IDOT_136A-3A_Visual\02_IDOT_136A-3A_Visual.dgn

23 PUBLIC SQUARE
SUITE 470
BELLEVILLE, IL 62220
(618) 641-9088

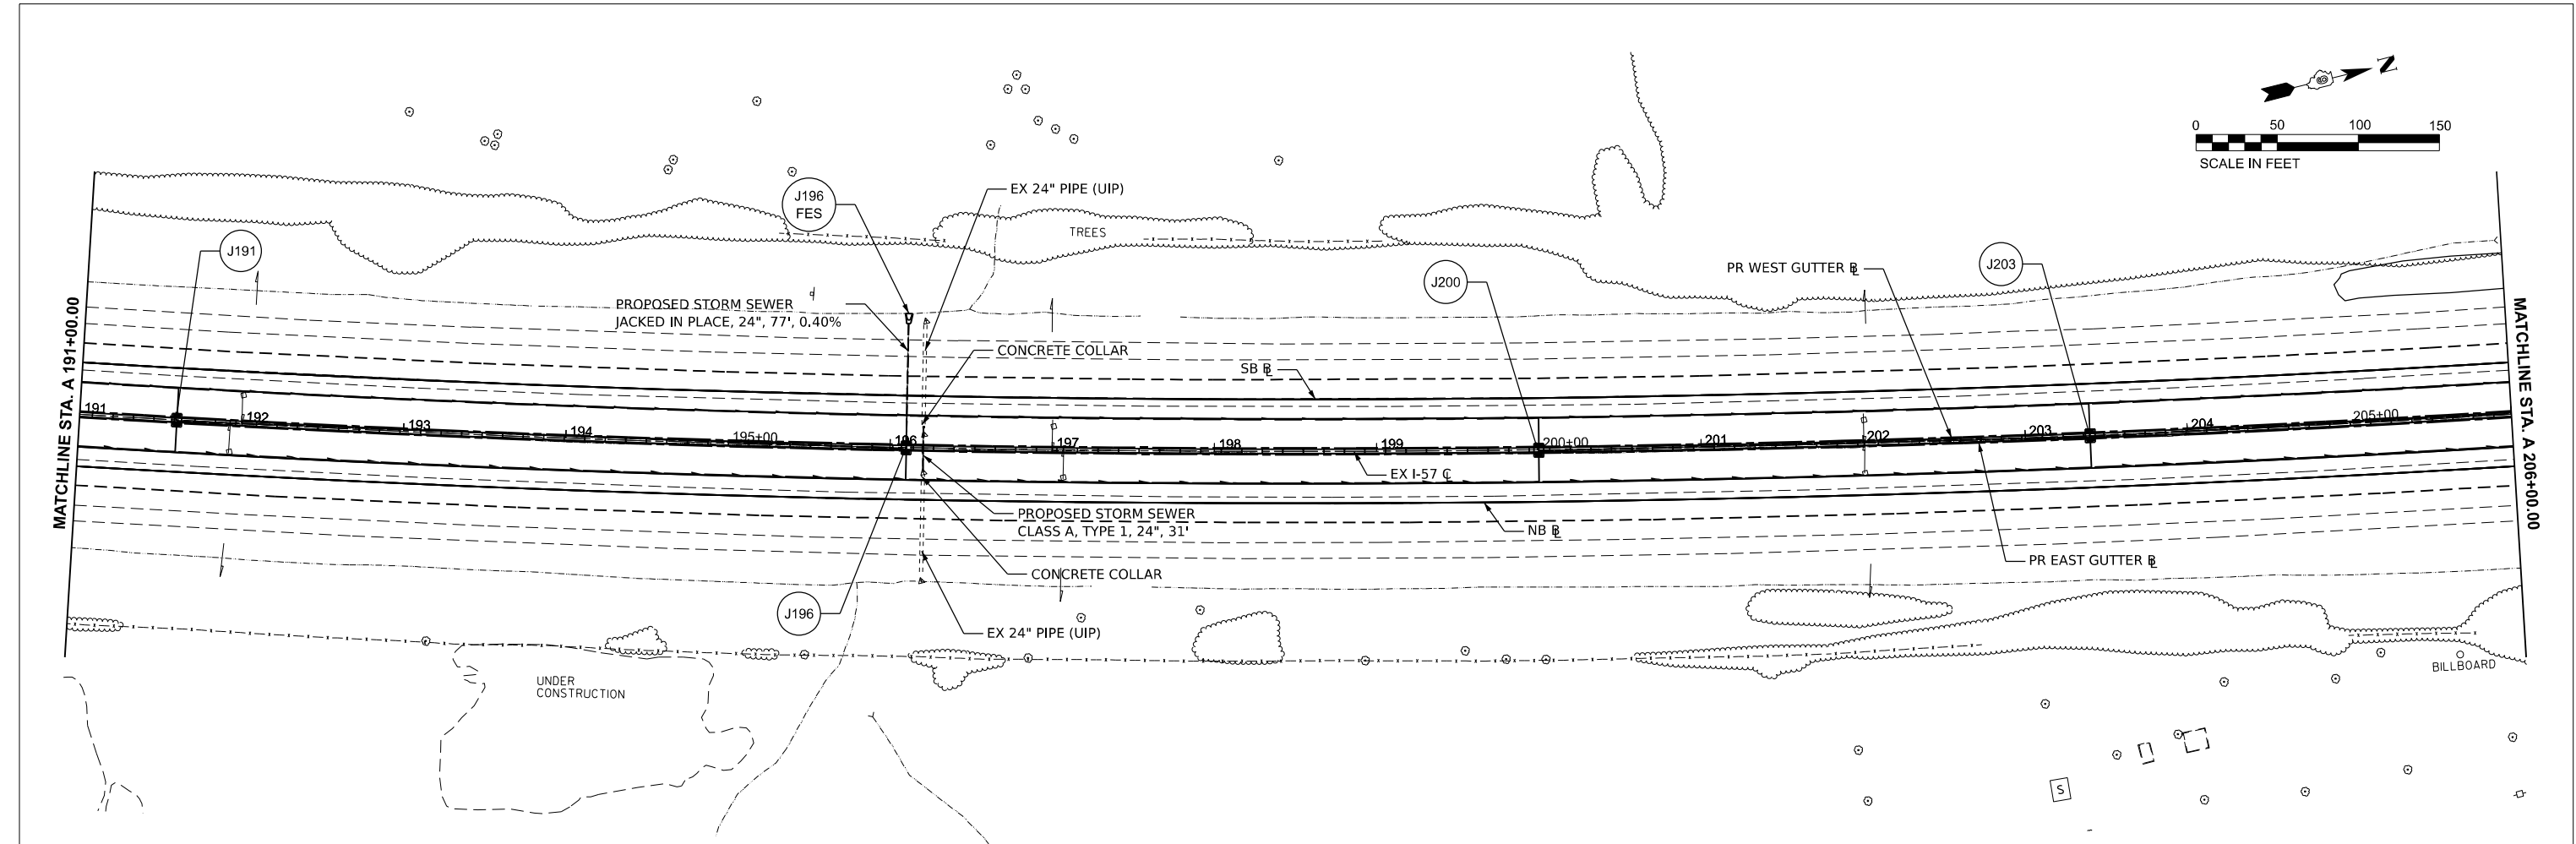

USER NAME = njones	DESIGNED -	REVISED -
PLOT SCALE = 0.08333317" / ft.	DRAWN -	REVISED -
PLOT DATE = 9/30/2024	CHECKED -	REVISED -
	DATE -	REVISED -



STATE OF ILLINOIS
DEPARTMENT OF TRANSPORTATION

I-57 DRAINAGE PLAN & PROFILE
JEFFERSON COUNTY

SCALE: 1" = 50'

SHEET 13 OF 15 SHEETS STA. TO STA.

F.A. I RTE.	SECTION	COUNTY	TOTAL SHEETS	SHEET NO.
57	(28-2)B-2; (28-1)B-2		598	201
CONTRACT NO. 78884				
ILLINOIS FED. AID PROJECT FRANKLIN/JEFFERSON				

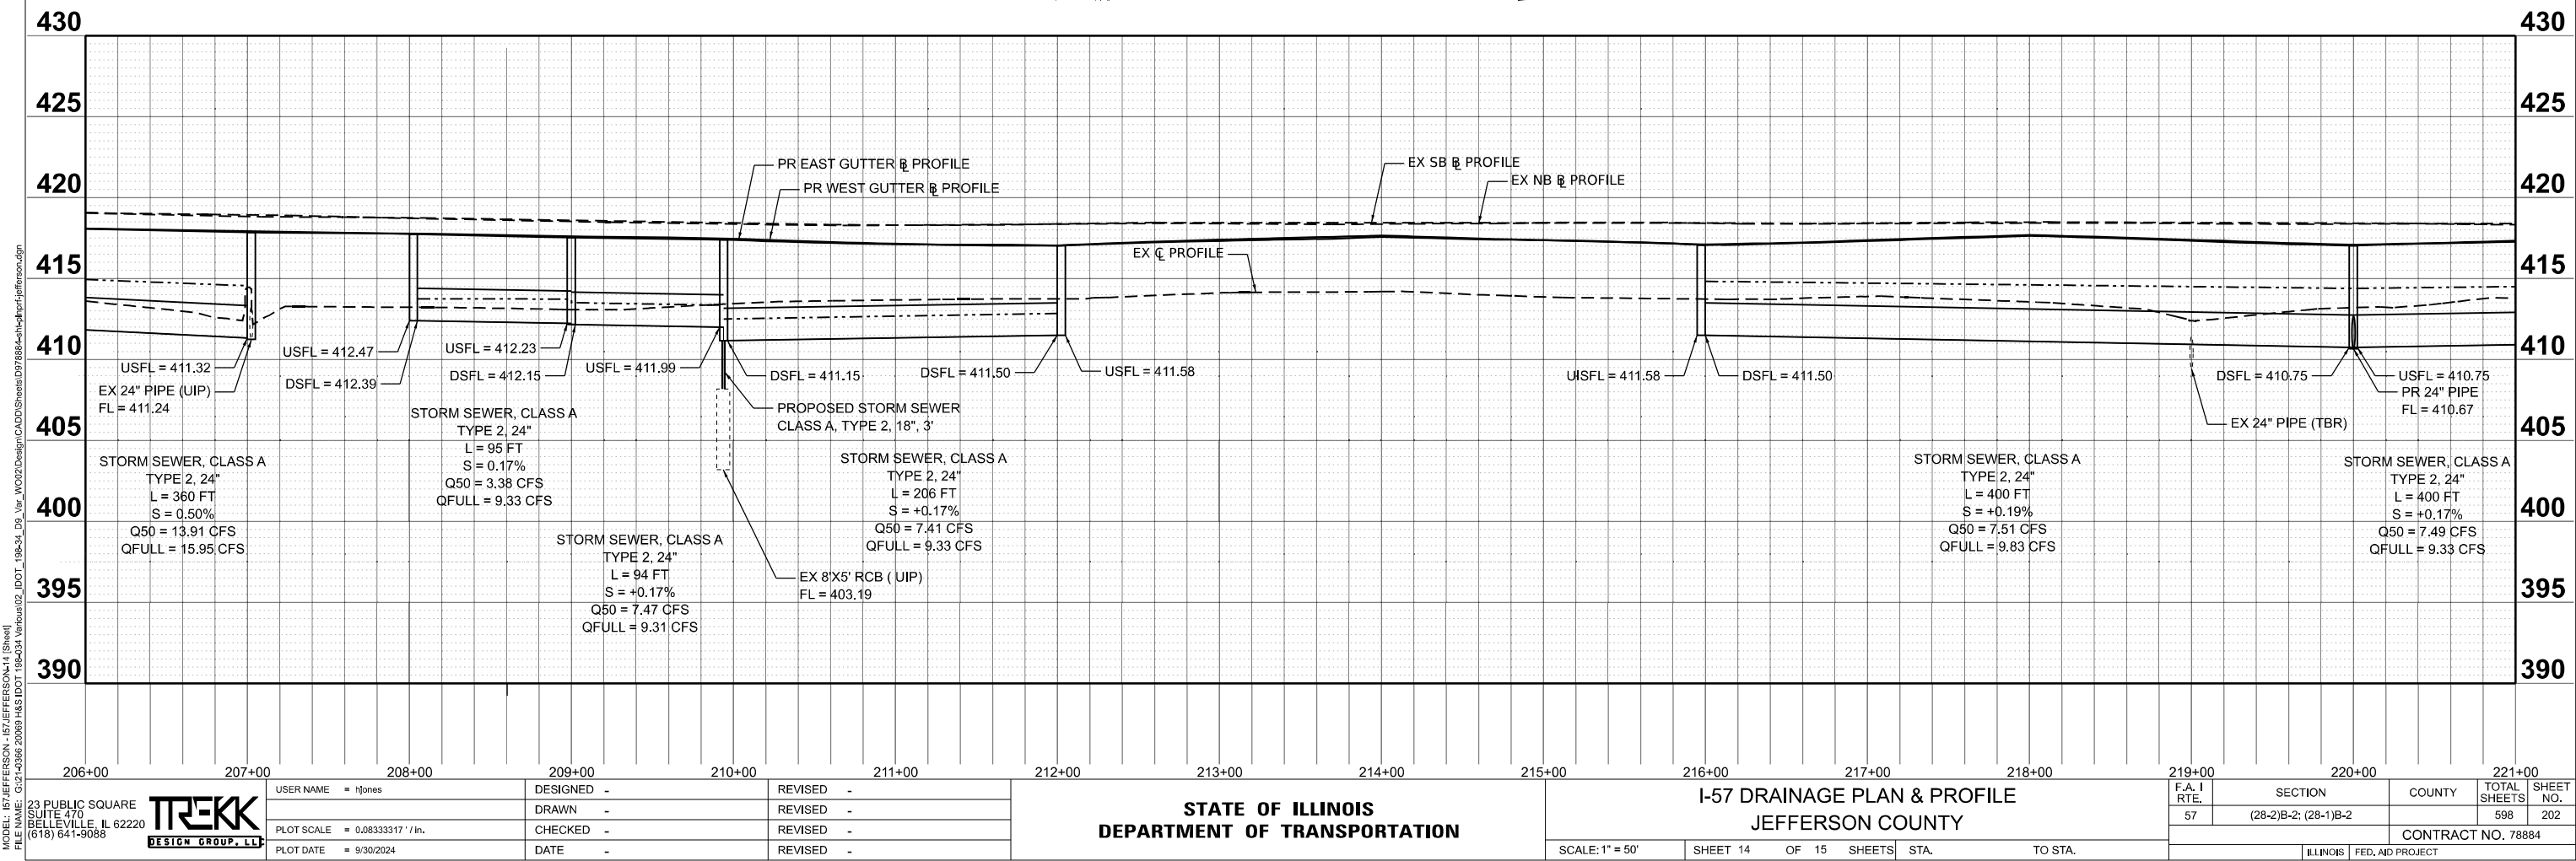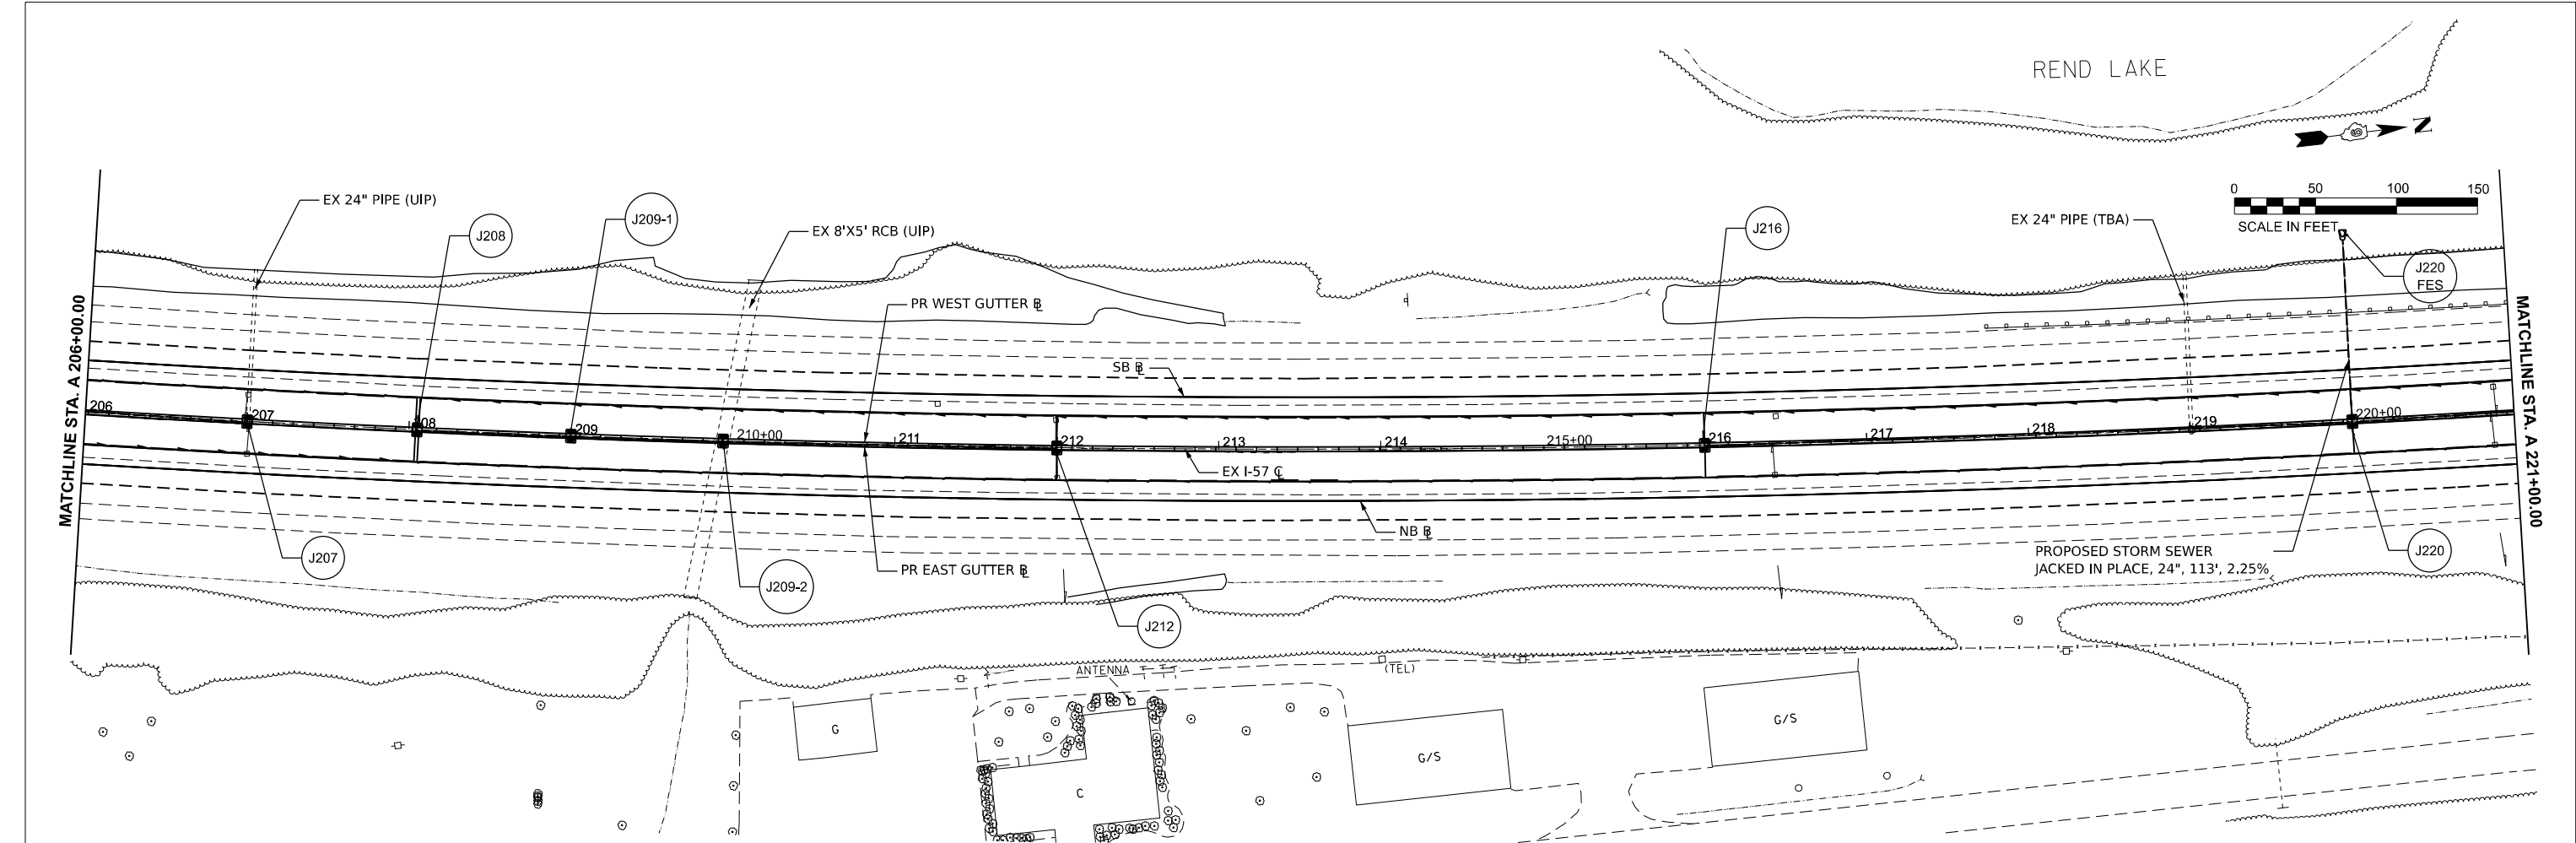

MODEL: I-57 JEFFERSON - JEFFERSON.dgn
DATE: 9/30/2024
USER: h.jones
PLOT SCALE: 0.08333317\"/>







STATE OF ILLINOIS
DEPARTMENT OF TRANSPORTATION

I-57 DRAINAGE PLAN & PROFILE
JEFFERSON COUNTY

F.A. I RTE.	SECTION	COUNTY	TOTAL SHEETS	SHEET NO.
57	(28-2)B-2; (28-1)B-2	JEFFERSON	598	202
CONTRACT NO. 78884				
ILLINOIS FED. AID PROJECT				

FRANKLIN/JEFFERSON

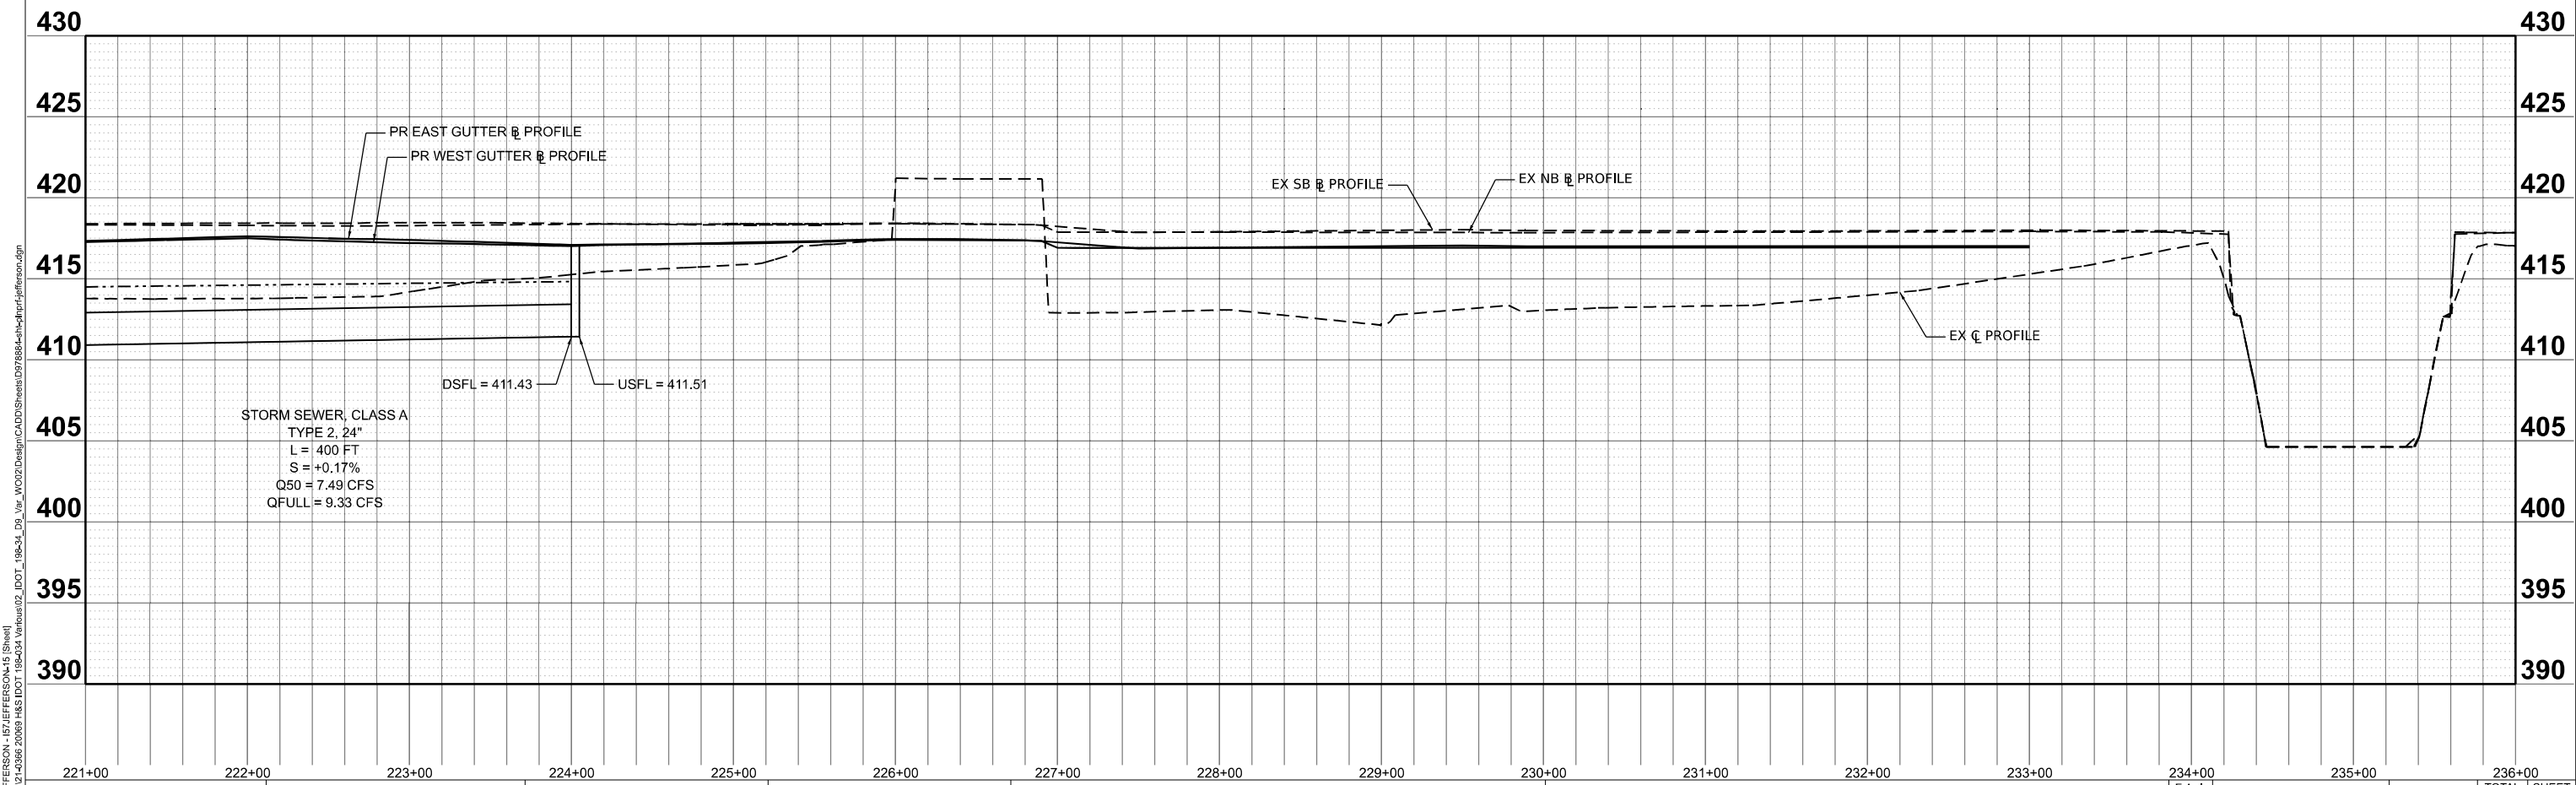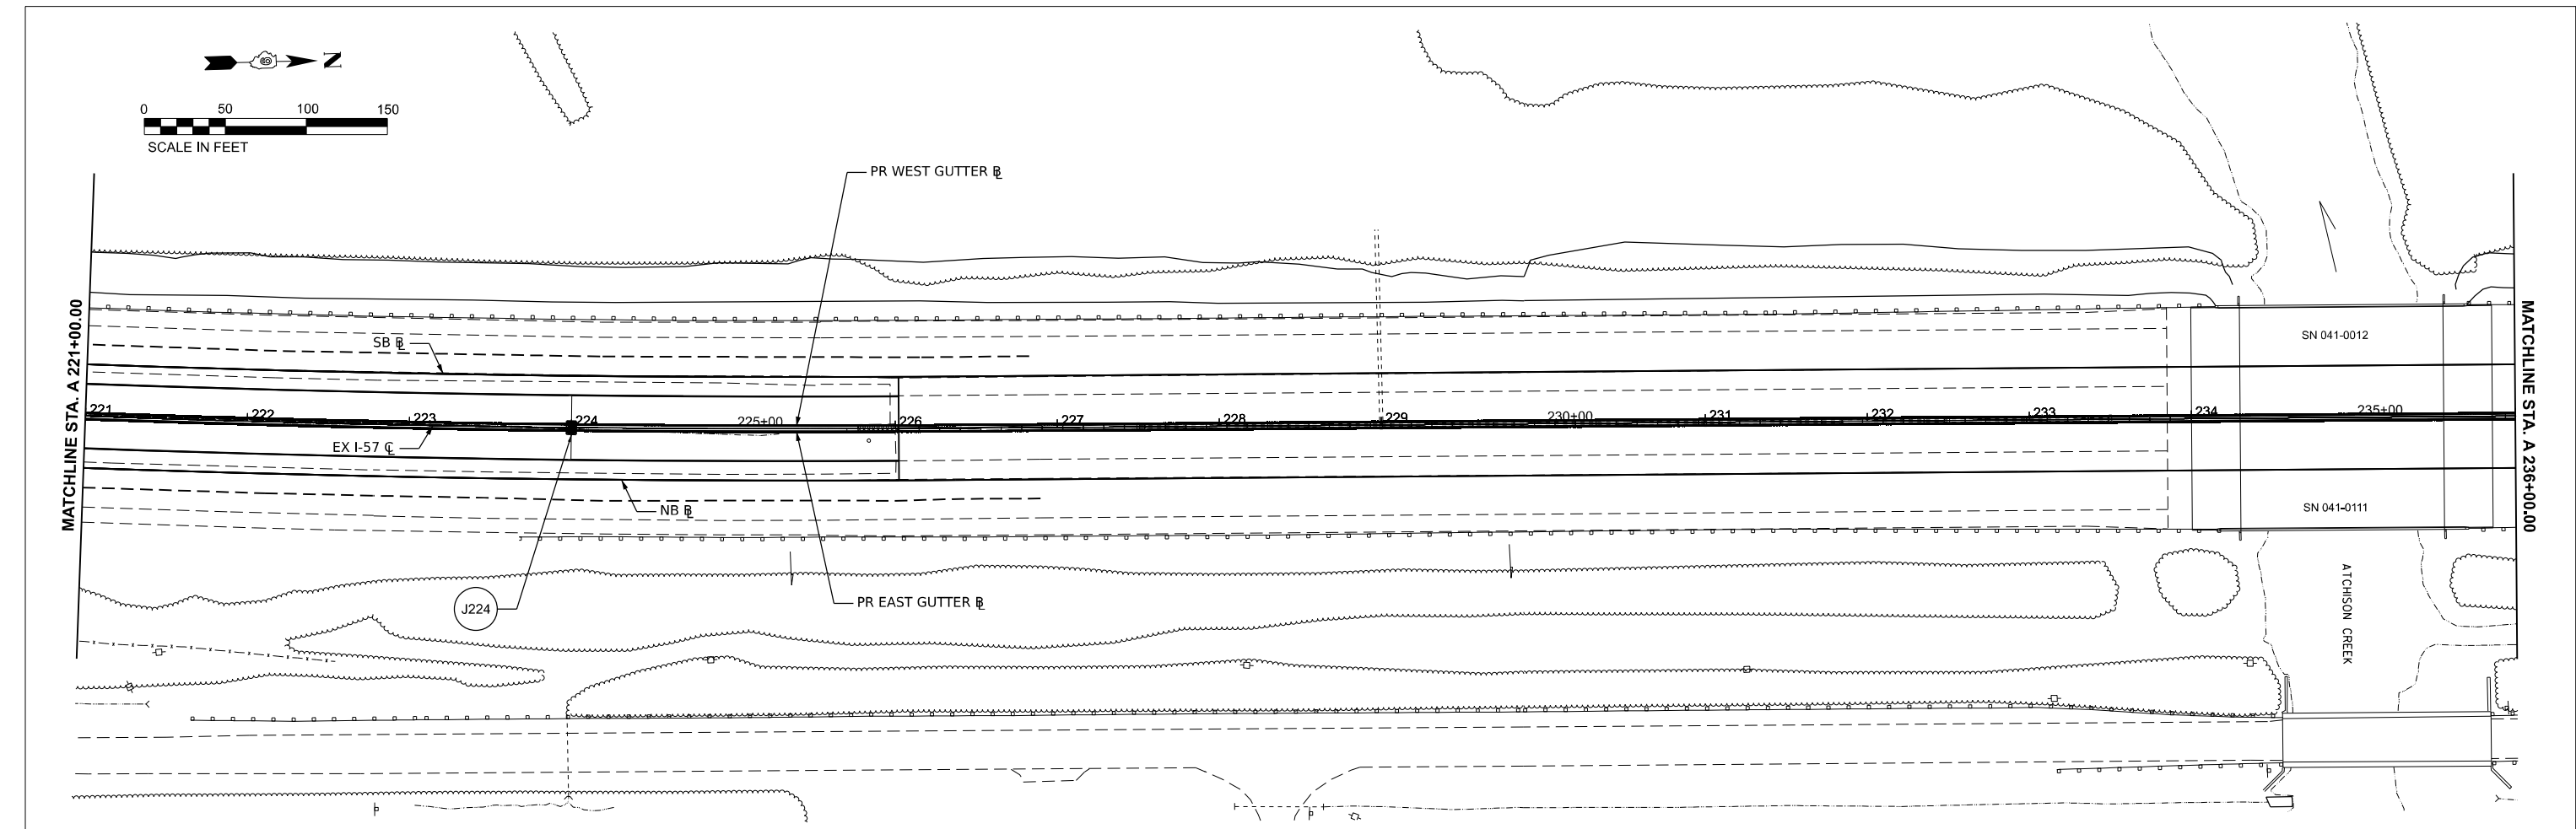

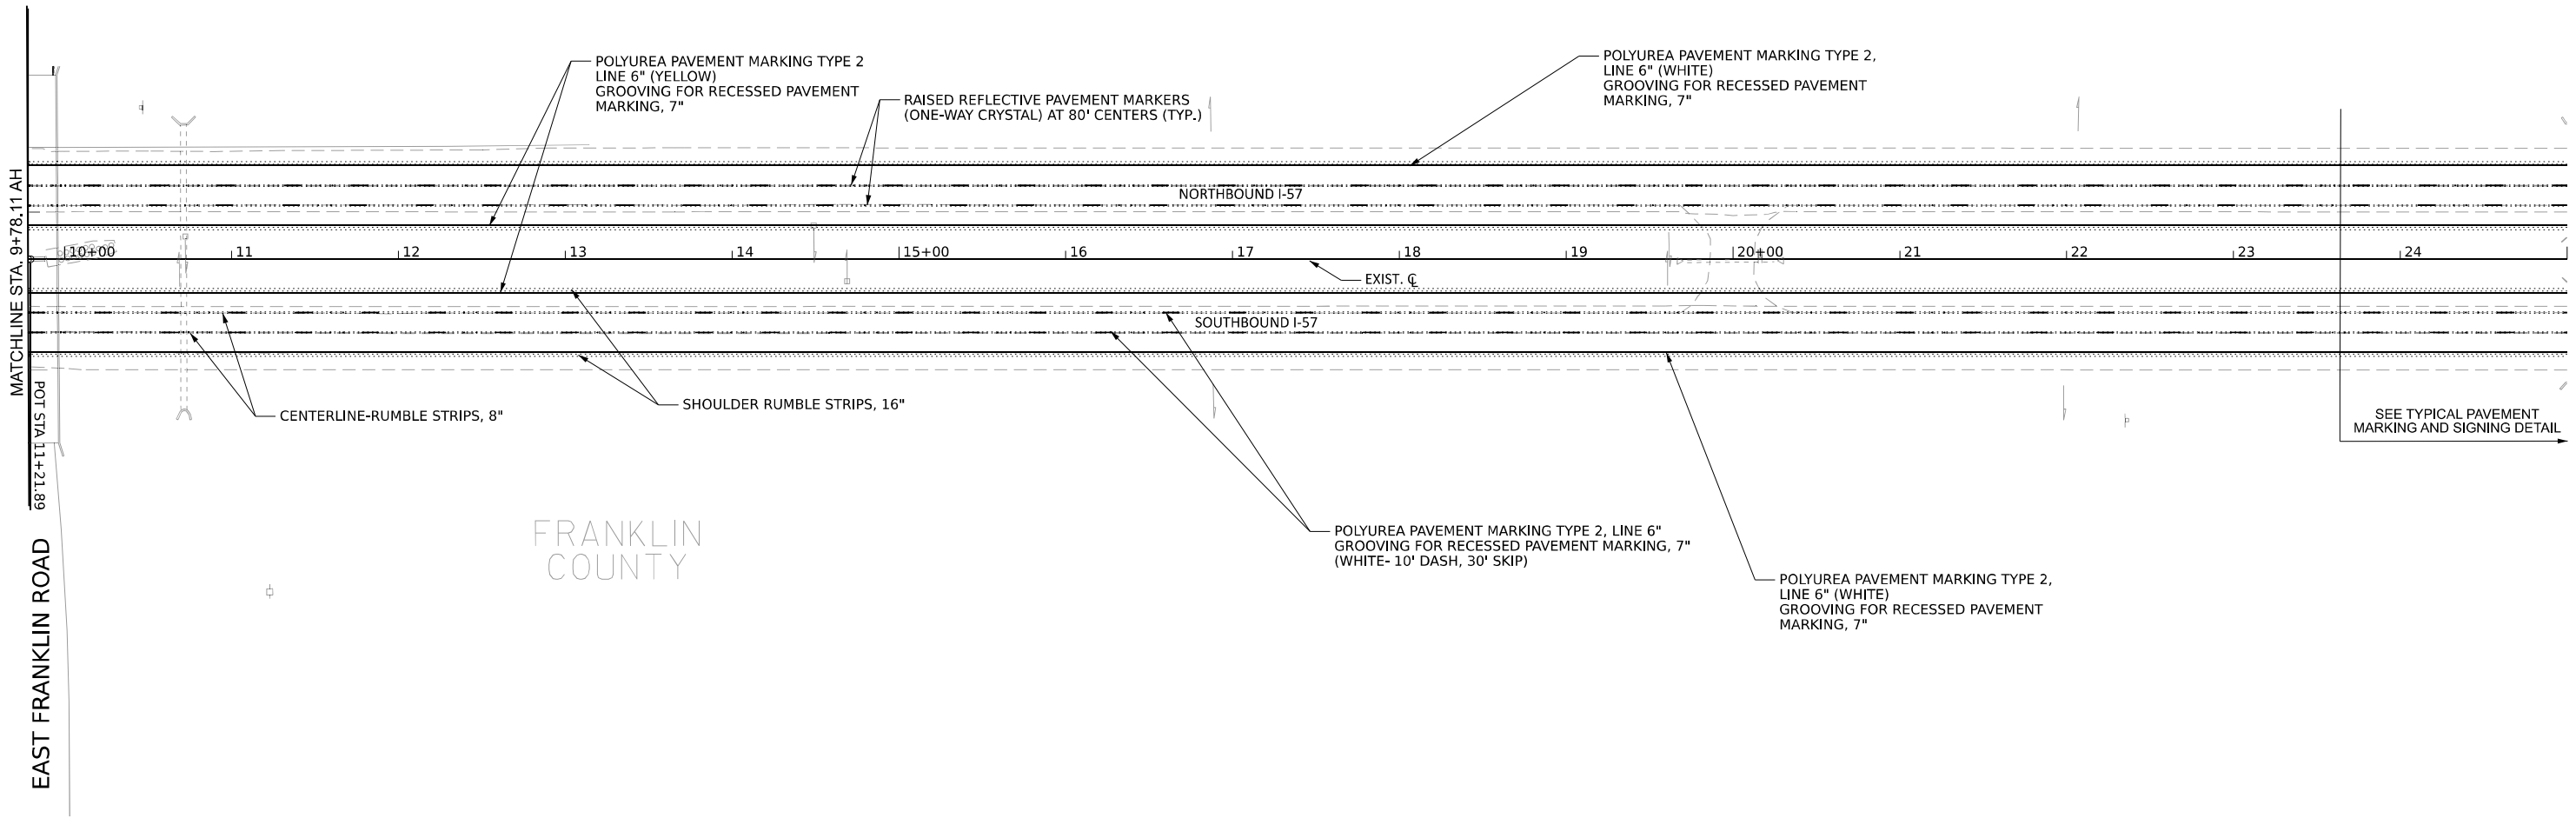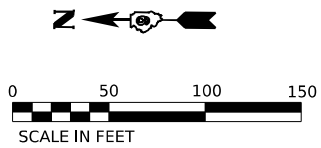

MODEL: IPI/PERSON3 - Plan 35 (Sheet) - Revised - FRANKLIN
FILE NAME: J:\21210094\CD\Design\CD Sheets\CD78884-sf-pmk.dgn

 745 McClellan Drive Suite 210 Burr Ridge, IL 60527 Ph: 773-403-1478 Fax: 773-239-3728	USER NAME = muddin		DESIGNED - HH	REVISED -	STATE OF ILLINOIS DEPARTMENT OF TRANSPORTATION	PAVEMENT MARKING FRANKLIN COUNTY					F.A. RTE.	SECTION	COUNTY	TOTAL SHEETS	SHEET NO.
	DRAWN - IG		CHECKED - HH	REVISED -		57	(28-2)B-2; (28-1)B-2	FRANKLIN	598	204					
	PLOT SCALE = 0.16666000 " / in.		DATE -	REVISED -		CONTRACT NO. 78884									
	PLOT DATE = 10/11/2024		DATE -	REVISED -		ILLINOIS FED. AID PROJECT									
			DATE -	REVISED -		SCALE: 1:50 SHEET 1 OF 2 SHEETS STA. TO STA.									

MODEL: JEFFERSON-3 - Plan 35 (Sheet) - Revised: JEFFERSON
FILE NAME: J:\2110094\CD\Design\CD Sheets\0378884-sit-pmk.dgn



ABNA
DESIGN FIRM REG. 184002117

745 McClintock Drive
Suite 210
Burr Ridge, IL 60527
Ph: 773-403-1478
Fax: 773-239-3728

USER NAME	= muddin	DESIGNED -	HH	REVISED -	
		DRAWN -	IG	REVISED -	
PLOT SCALE	= 0.16666000 " / in.	CHECKED -	HH	REVISED -	
PLOT DATE	= 10/11/2024	DATE -		REVISED -	

STATE OF ILLINOIS
DEPARTMENT OF TRANSPORTATION

PAVEMENT MARKING
JEFFERSON COUNTY

SCALE: 1:50

SHEET 1 OF 2 SHEETS

STA. TO STA.

F.A. RTE.	SECTION	COUNTY	TOTAL SHEETS	SHEET NO.
57	(28-2)B-2; (28-1)B-2	JEFFERSON	598	206
CONTRACT NO. 78884				
ILLINOIS			FED. AID PROJECT	

EAST FRANKLIN ROAD

MATCHLINE STA. 9+78.11 AH

11'8.7+6 VLS 10p

JEFFERSON
COUNTY

(TEL)

O₁(VP)

POLYUREA PAVEMENT MARKING TYPE 2
LINE 6" (YELLOW)
GROOVING FOR RECESSED PAVEMENT
MARKING, 7"

RAISED REFLECTIVE PAVEMENT MARKERS
(ONE-WAY CRYSTAL) AT 80' CENTERS (TYP.)

SHOULDER RUMBLE STRIPS, 16"

SOUTHBOUND I-57

EXIST. C


NORTHBOUND I-57

CENTERLINE-RUMBLE STRIPS, 8"

POLYUREA PAVEMENT MARKING TYPE 2, LINE 6"
GROOVING FOR RECESSED PAVEMENT MARKING, 7"
(WHITE- 10' DASH, 30' SKIP)

POLYUREA PAVEMENT MARKING TYPE 2,
LINE 6' (WHITE)
GROOVING FOR RECESSED PAVEMENT
MARKING, 7"

SEE TYPICAL PAVEMENT
MARKING AND SIGNING DETAIL




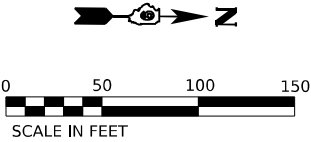


TRUCKS
USE
2
RIGHT
LANES

R4-1100

NOTE: PLACE SIGN R4-1100 AT THESE LOCATIONS:

1. E FRANKLIN RD. SN 028-0055
2. IL 154 SN 028-0059
3. FRANKLIN CEMETERY RD. SN 028-0056
4. MARCUM BRANCH RD. SN 028-0053
5. INA BRIDGE SN-041-0113

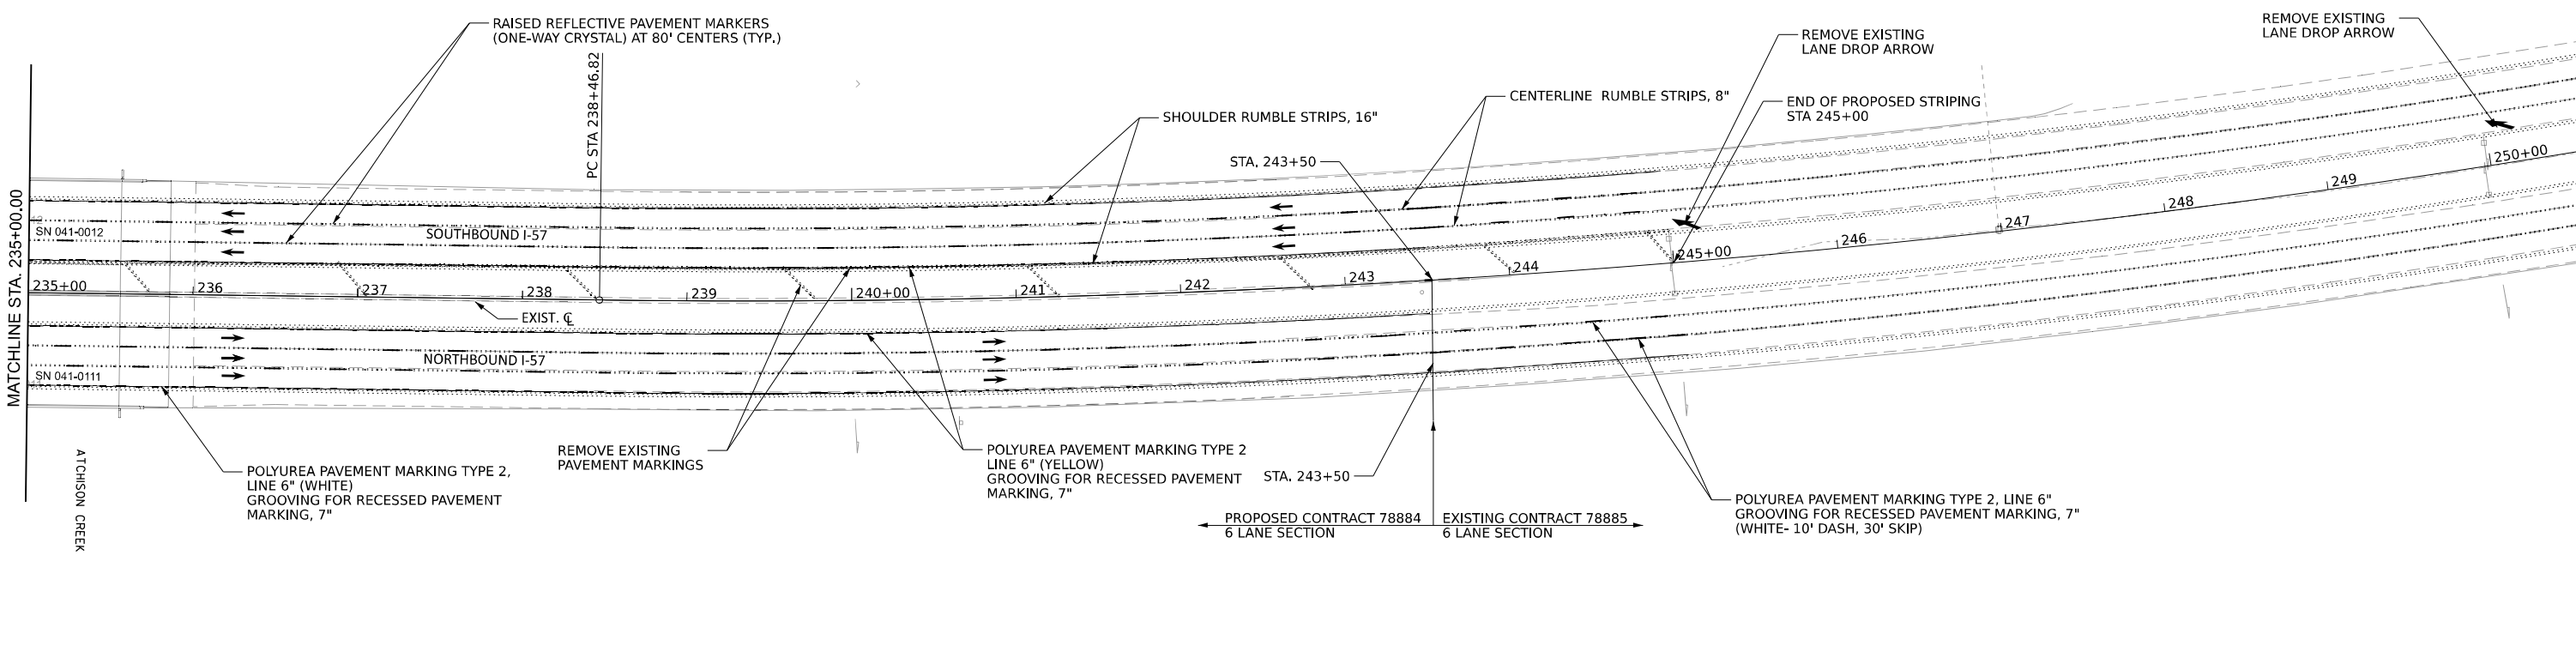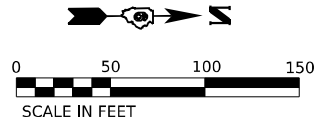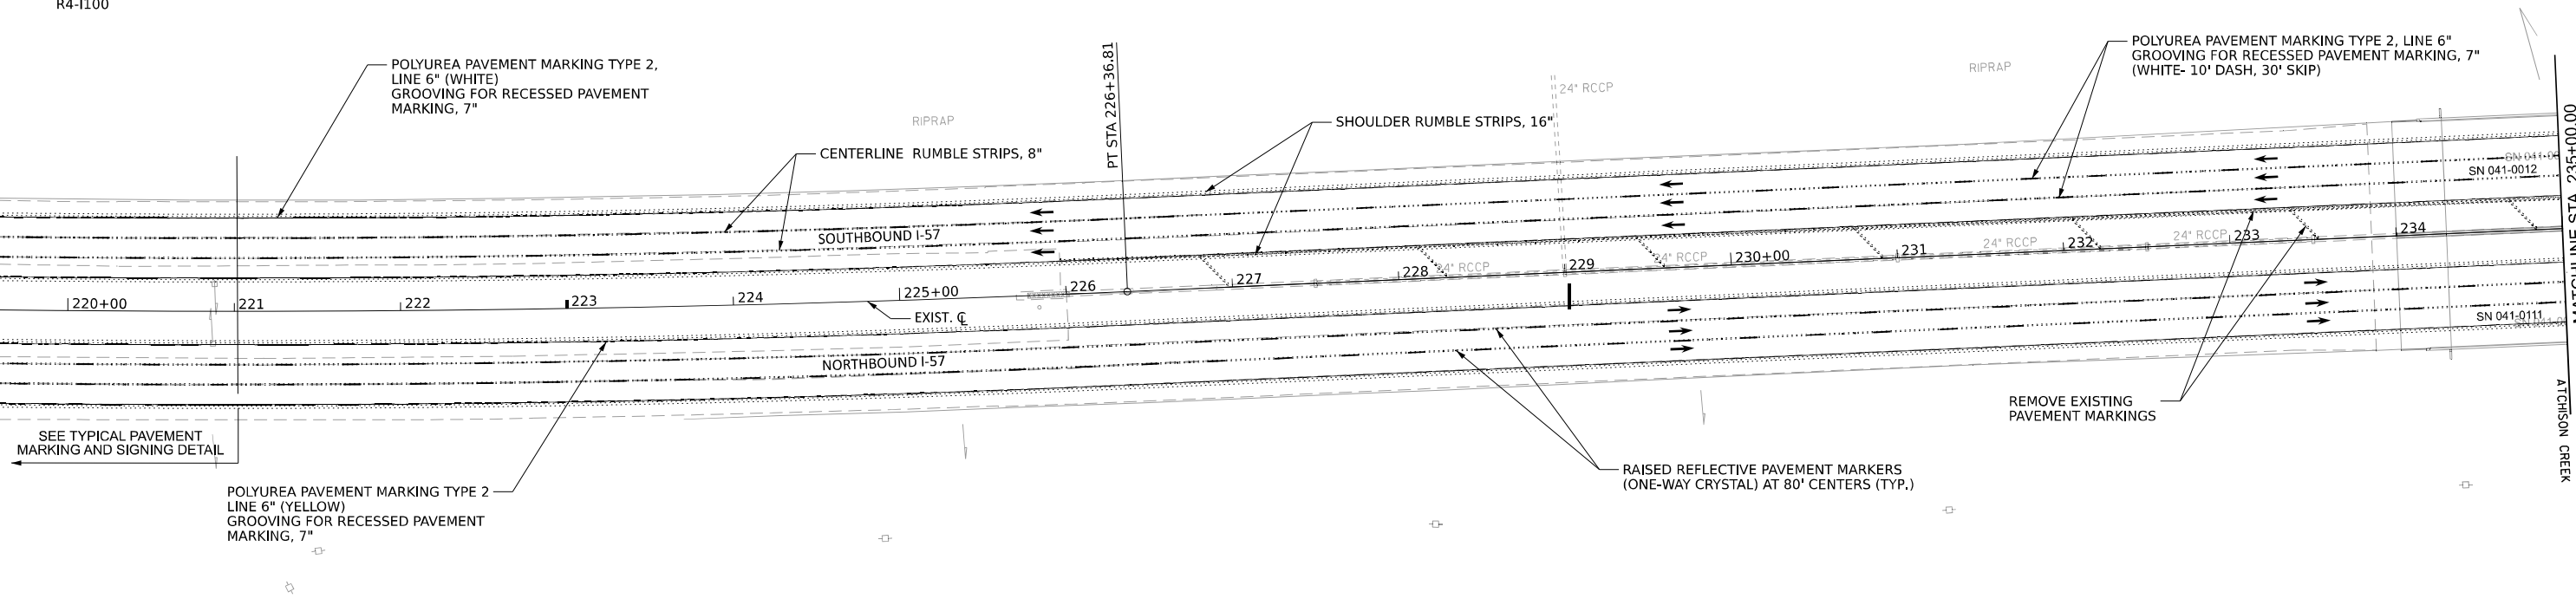 

STATE OF ILLINOIS
DEPARTMENT OF TRANSPORTATION

PAVEMENT MARKING
JEFFERSON COUNTY

F.A.I. RTE.	SECTION	COUNTY	TOTAL SHEETS	SHEET NO.
57	(28-2)B-2; (28-1)B-2	JEFFERSON	598	207
CONTRACT NO. 78884				
ILLINOIS FED. AID PROJECT				

USER NAME = muddin	DESIGNED - HH	REVISED -
DRAWN - IG	REVISED -	
PLOT SCALE = 0.16666685" / in.	CHECKED - HH	REVISED -
PLOT DATE = 10/11/2024	DATE -	REVISED -

SCALE 1:20 SHEET 2 OF 2 SHEETS STA. TO STA. 125


MODEL: JEFFERSON-3 - Plan 36 (Sheet)
FILE NAME: J:\2021\0094\CAD\Design\CAD Sheets\0978884-sh-pmk.dgn

ABNA
DESIGN FIRM REG. 184,002117
745 McClintock Drive
Suite 210
Burr Ridge, IL 60527
Ph: 773-461-1788
Fax: 773-239-0728

TYPICAL PAVEMENT MARKING
AND SIGNING DETAILS

FRANKLIN COUNTY
STA 9+78.11 TO STA 307+00.00

JEFFERSON COUNTY
11+21.89 TO 226+02.00

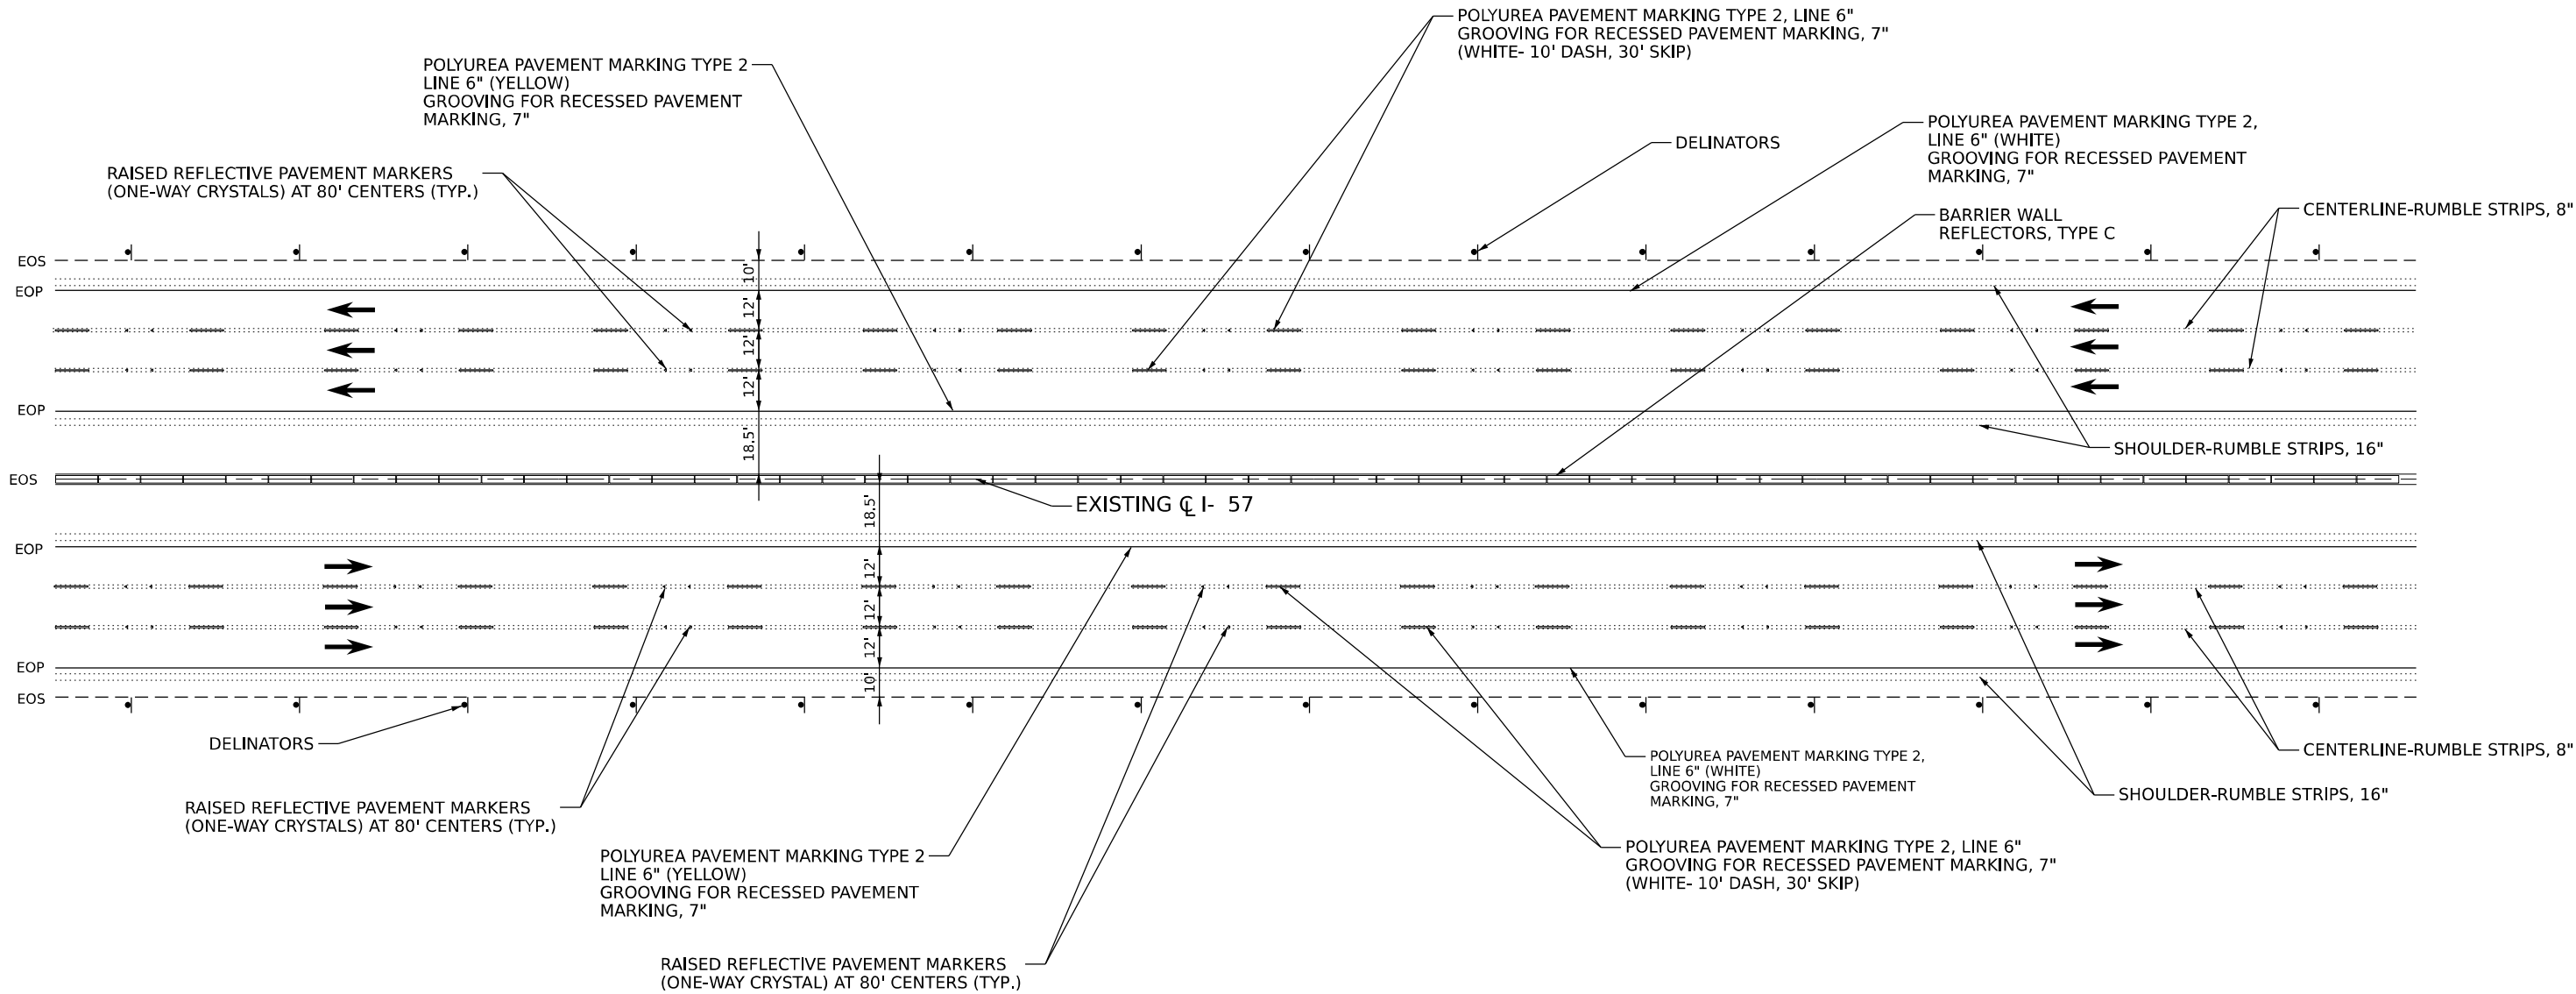


TYPICAL ENHANCED REFERENCE LOCATION SIGN
(SEE SIGNING SCHEDULE AND MILE POST MARKER
SIGN SCHEDULE FOR LOCATIONS)


MODEL: I:\FRANKLIN\A-2_Plan & Sheet1 - Copy-1
FILE NAME: J:\2021\60941\Auto\Design\CAD_Sheets\0978884-sh1-pmk.dgn

 745 McClintock Drive Suite 210 Burr Ridge, IL 60527 Ph: 773-651-1788 Fax: 773-238-3728	USER NAME = muddin		DESIGNED - HH	REVISED -	STATE OF ILLINOIS DEPARTMENT OF TRANSPORTATION	PAVEMENT MARKING AND SIGNING TYPICALS AND DETAILS ALTERNATE "A & B"			F.A.I. RTE.	SECTION	COUNTY	TOTAL SHEETS	SHEET NO.
	DRAWN - IG		DRAWN - IG	REVISED -					57	(28-2)B-2; (28-1)B-2	FRANKLIN / JEFFERSON	598	208
	PLOT SCALE = 0.16660000 1' / in.		CHECKED - HH	REVISED -		SCALE: NTS			CONTRACT NO. 78884				
	PLOT DATE = 10/16/2024		DATE -	REVISED -		SHEET 1	OF 3	SHEETS	STA.	TO STA.	ILLINOIS	FED. AID PROJECT	

TYPICAL EXIT RAMP PAVEMENT MARKING

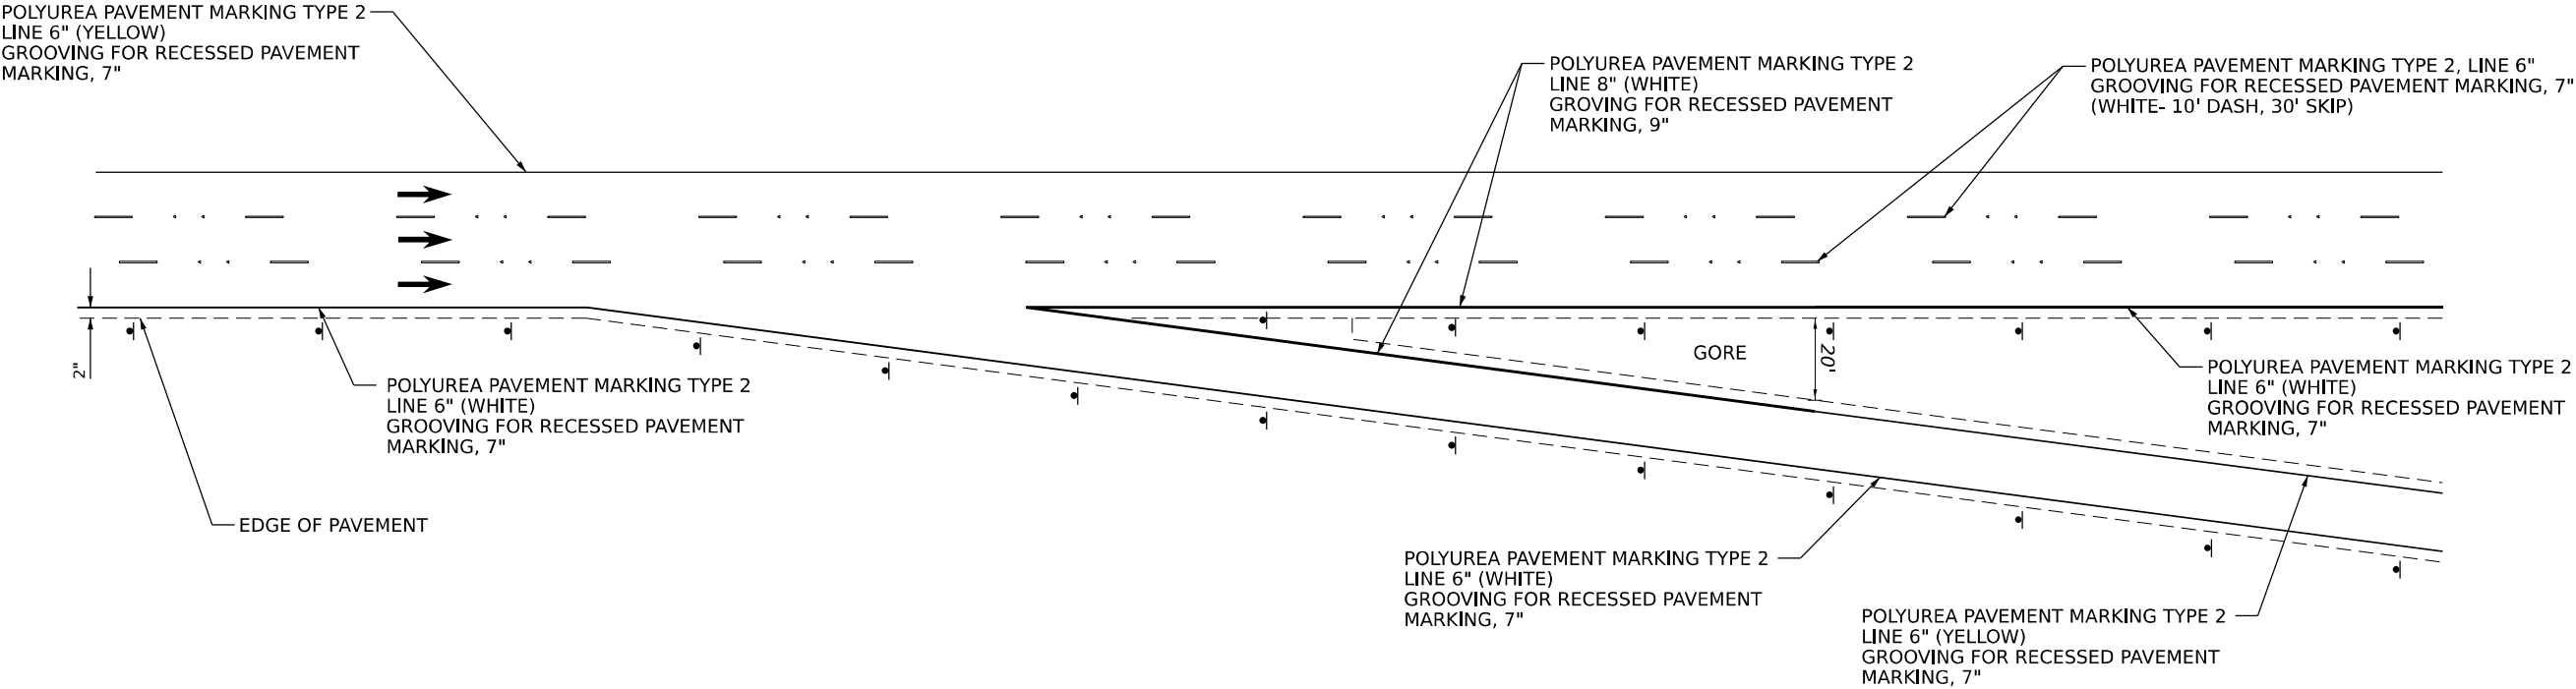

TYPICAL EXIT RAMP PAVEMENT MARKING (AUXILIARY LANE)

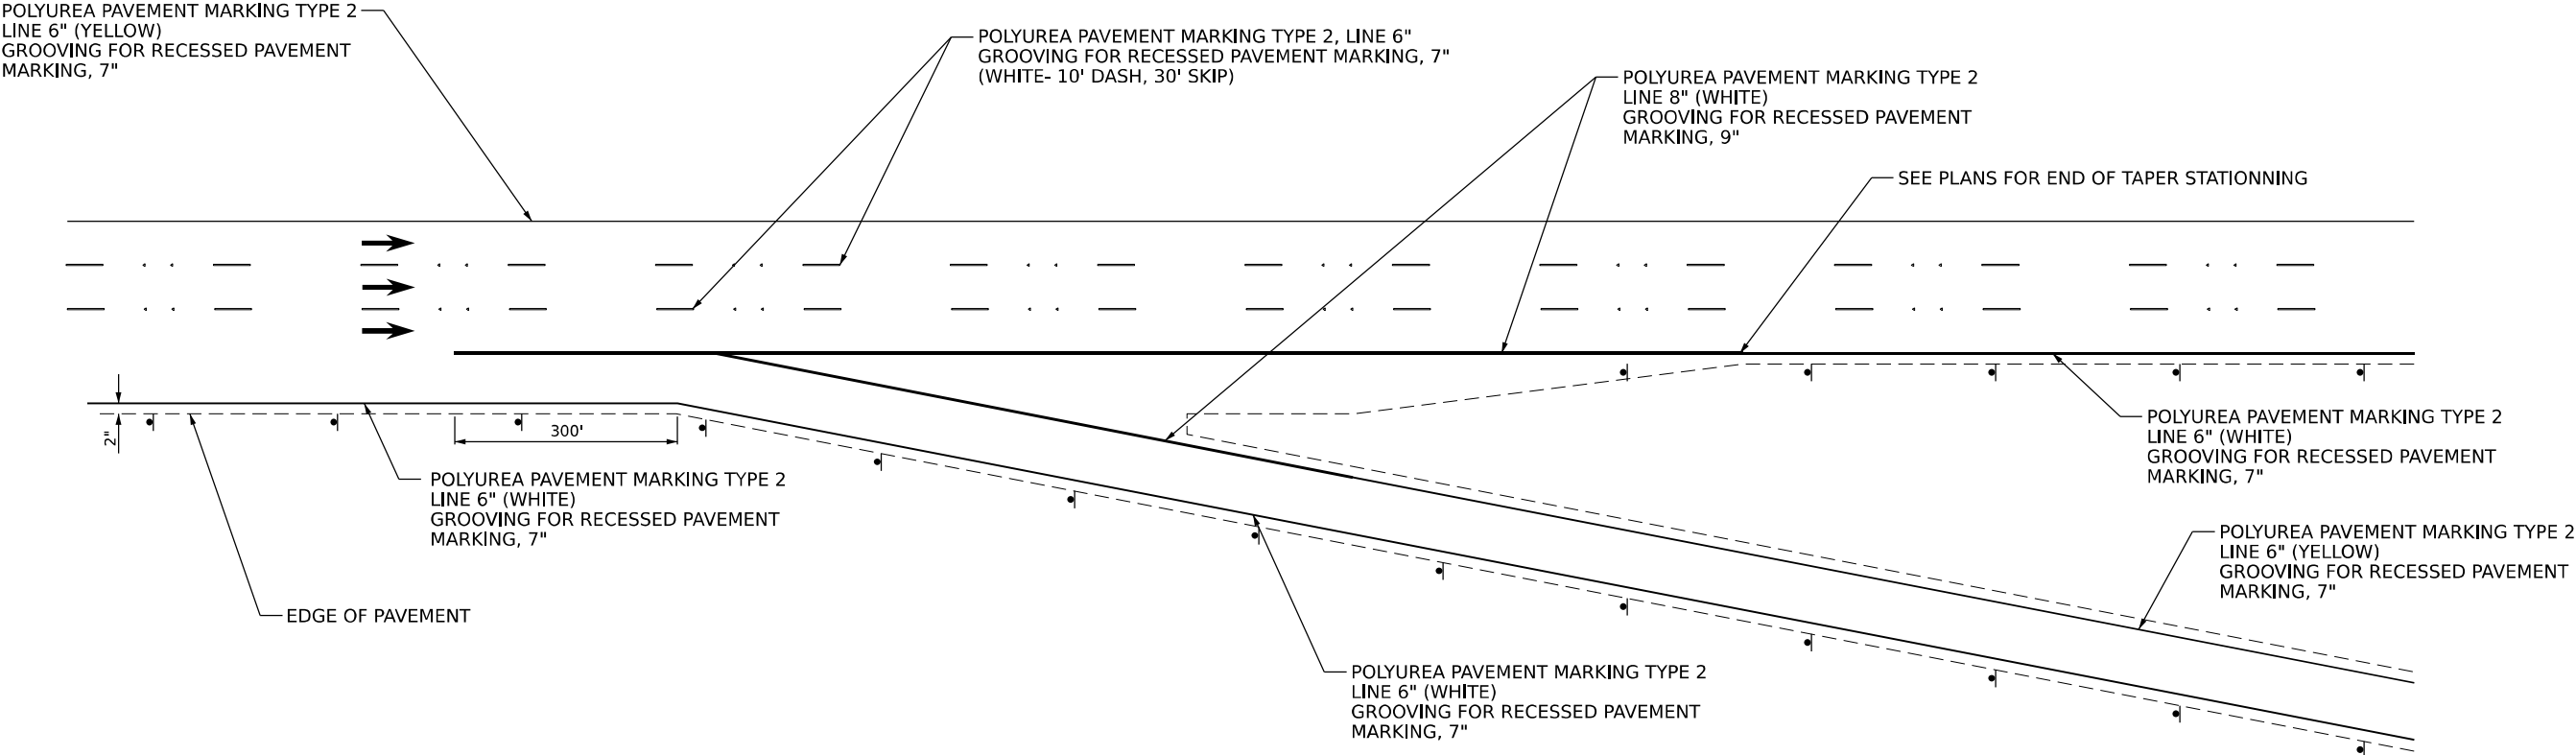

MODEL: IETPANKING-2_Plan 4 (Sheet)_Copy1
FILE NAME: J:\2021\6064\CA\Design\CA0_Sheets\0978884-shl-epmk-ramp.dgn



745 McClintock Drive
Suite 210
Burr Ridge, IL 60527
Ph: 773-631-4788
Fax: 773-239-3728

USER NAME	= muddin	DESIGNED -	HH	REVISED -	
DRAWN	- IG	REVISED -		REVISED -	
PLOT SCALE	= 0.16660000 " / in.	CHECKED -	HH	REVISED -	
PLOT DATE	= 10/11/2024	DATE -		REVISED -	


STATE OF ILLINOIS
DEPARTMENT OF TRANSPORTATION

PAVEMENT MARKING AND SIGNING TYPICALS AND DETAILS
EXIT RAMP


SCALE: NTS SHEET 2 OF 3 SHEETS STA. TO STA.

F.A.I. RTE.	SECTION	COUNTY	TOTAL SHEETS	SHEET NO.
57	(28-2)B-2; (28-1)B-2	VARIOUS	598	209
CONTRACT NO. 78884				
ILLINOIS FED. AID PROJECT				

TYPICAL ENTRANCE RAMP PAVEMENT MARKING

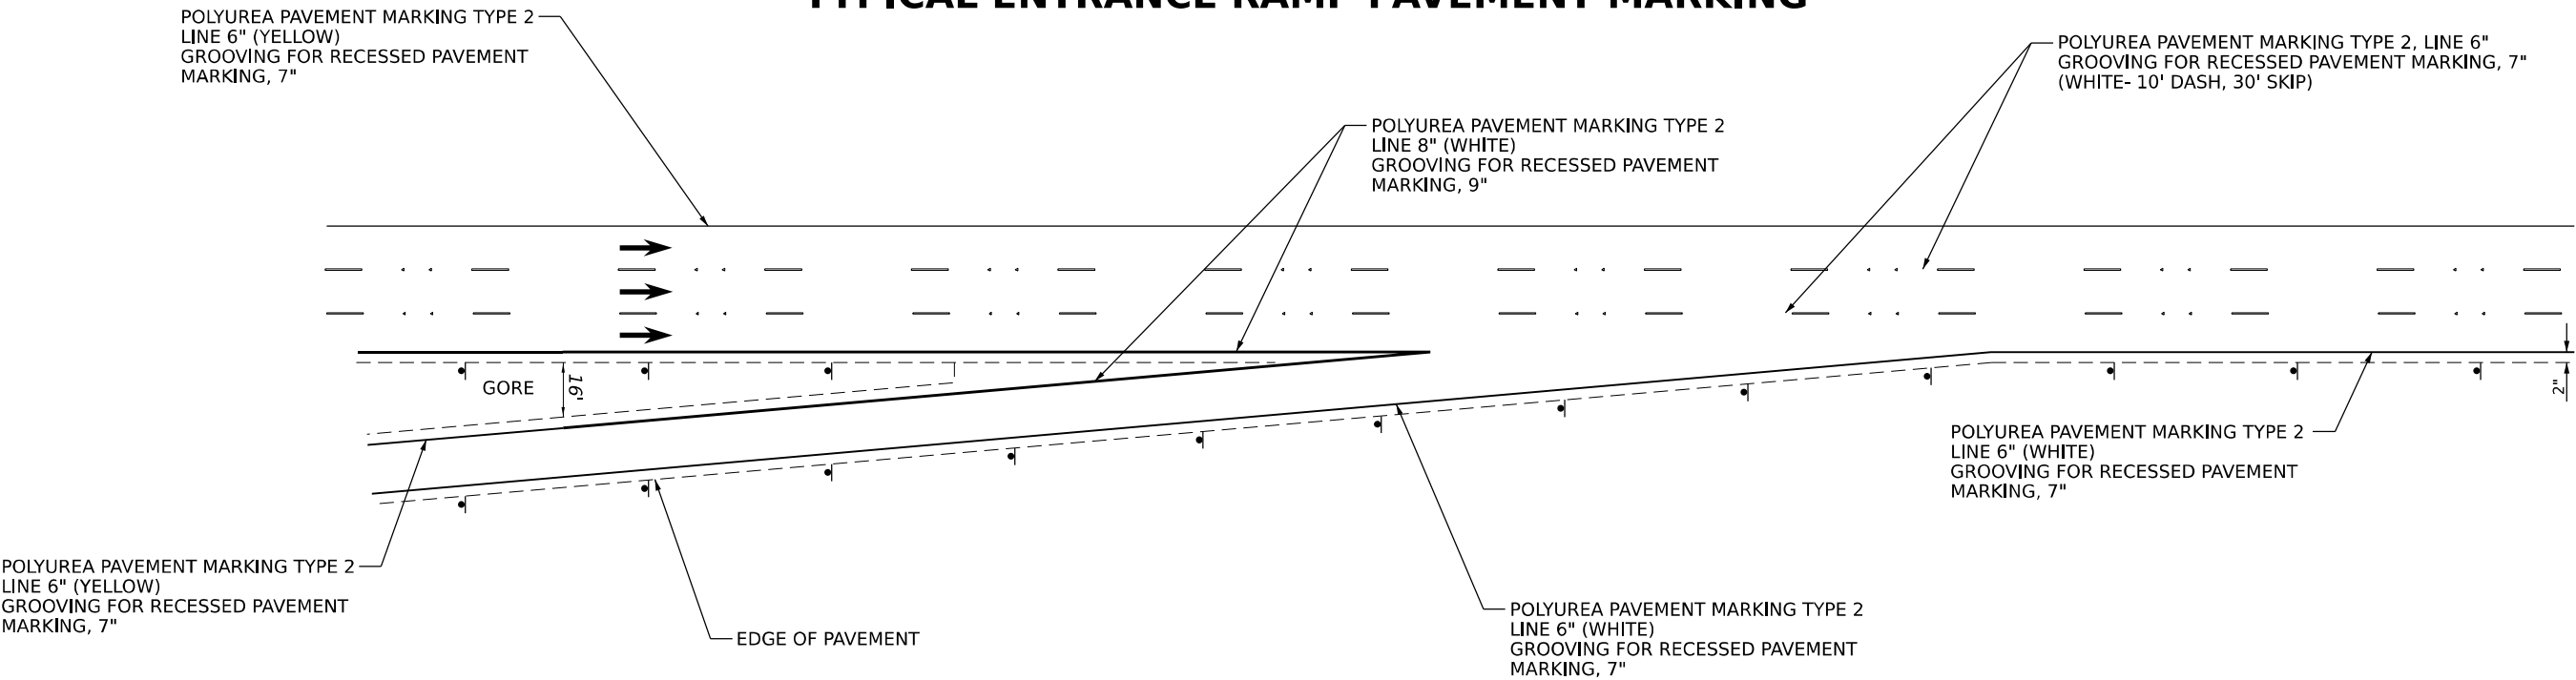

TYPICAL ENTRANCE RAMP PAVEMENT MARKING (WITH EXCLUSIVE LANE)

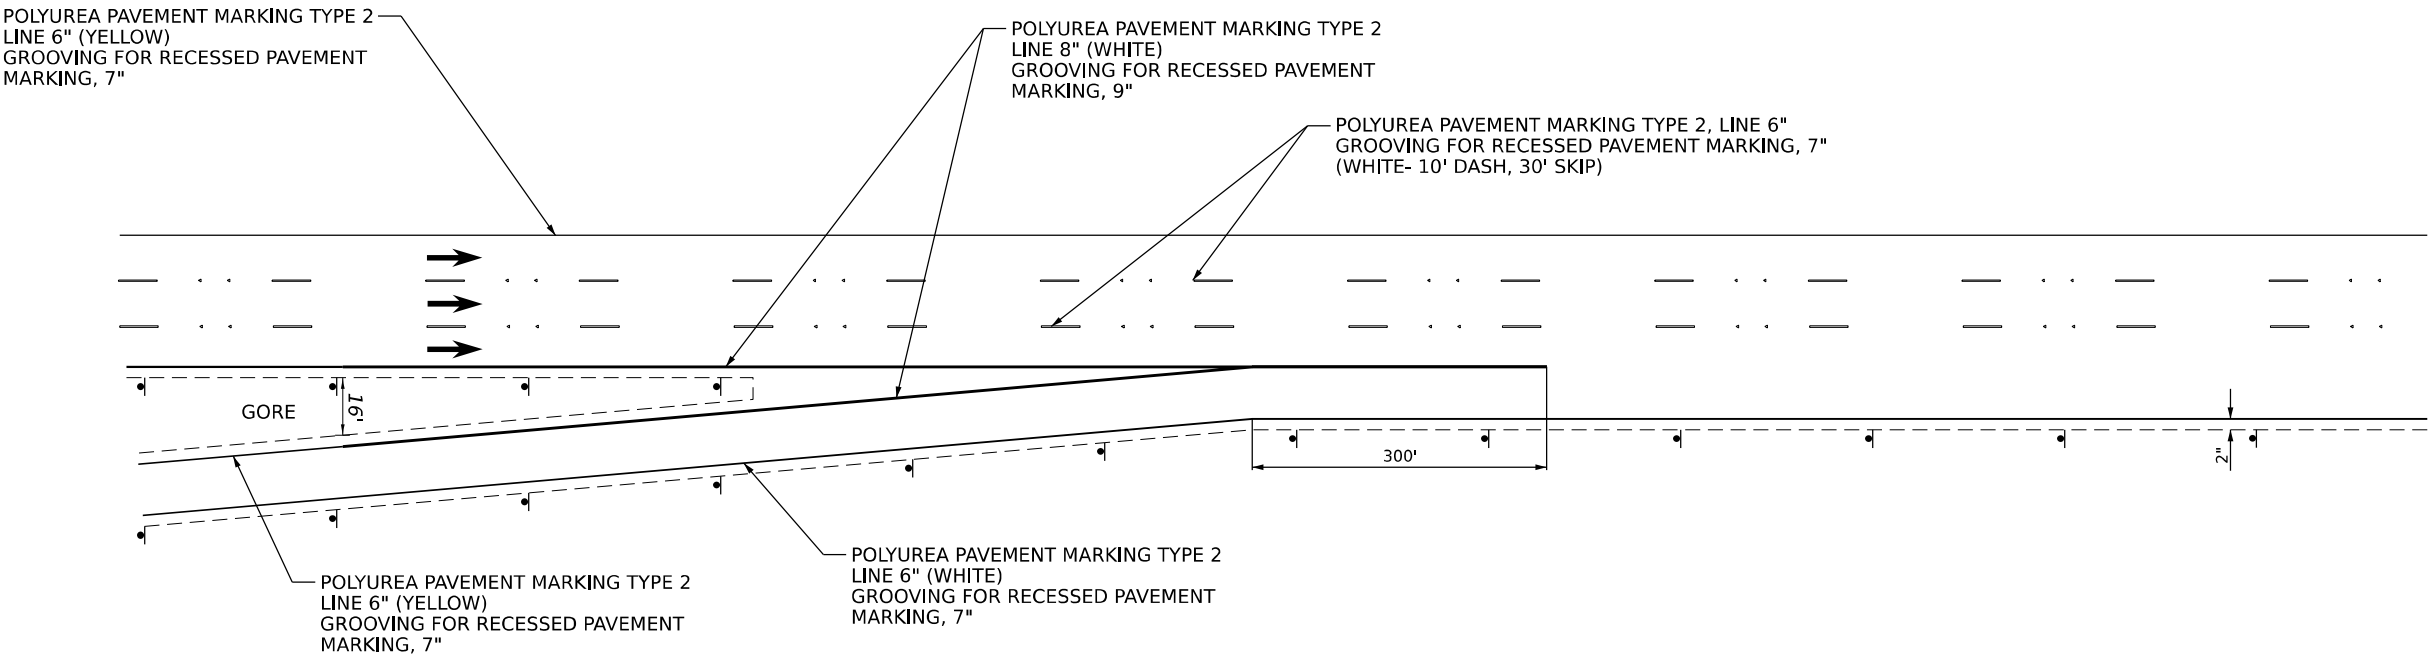

MODEL: IETPANKING-2 - Plan 4 (Sheet) - Copy1
FILE NAME: J:\2021\6084\CAD\Design\CAD_Sheets\0978884-shpentr-ramp.dgn



745 McClintock Drive
Suite 210
Burr Ridge, IL 60527
Ph: 773-631-4788
Fax: 773-239-3728

USER NAME	= muddin	DESIGNED -	HH	REVISED -	
DRAWN -	IG	REVISED -			
PLOT SCALE	= 0.16660000 * / in.	CHECKED -	HH	REVISED -	
PLOT DATE	= 10/11/2024	DATE -		REVISED -	


STATE OF ILLINOIS
DEPARTMENT OF TRANSPORTATION

PAVEMENT MARKING AND SIGNING TYPICALS AND DETAILS
EXIT RAMP


SCALE: NTS SHEET 3 OF 3 SHEETS STA. TO STA.

F.A.I. RTE.	SECTION	COUNTY	TOTAL SHEETS	SHEET NO.
57	(28-2)B-2; (28-1)B-2	VARIOUS	598	210
CONTRACT NO. 78884				
ILLINOIS FED. AID PROJECT				


MODEL: JEFFFRANKLIN-2 - Plan 7 (Sheet)
FILE NAME: J:\02160841\CAD\Design\CAD Sheets\0978884-sh-pmk-sign_exst.dgn

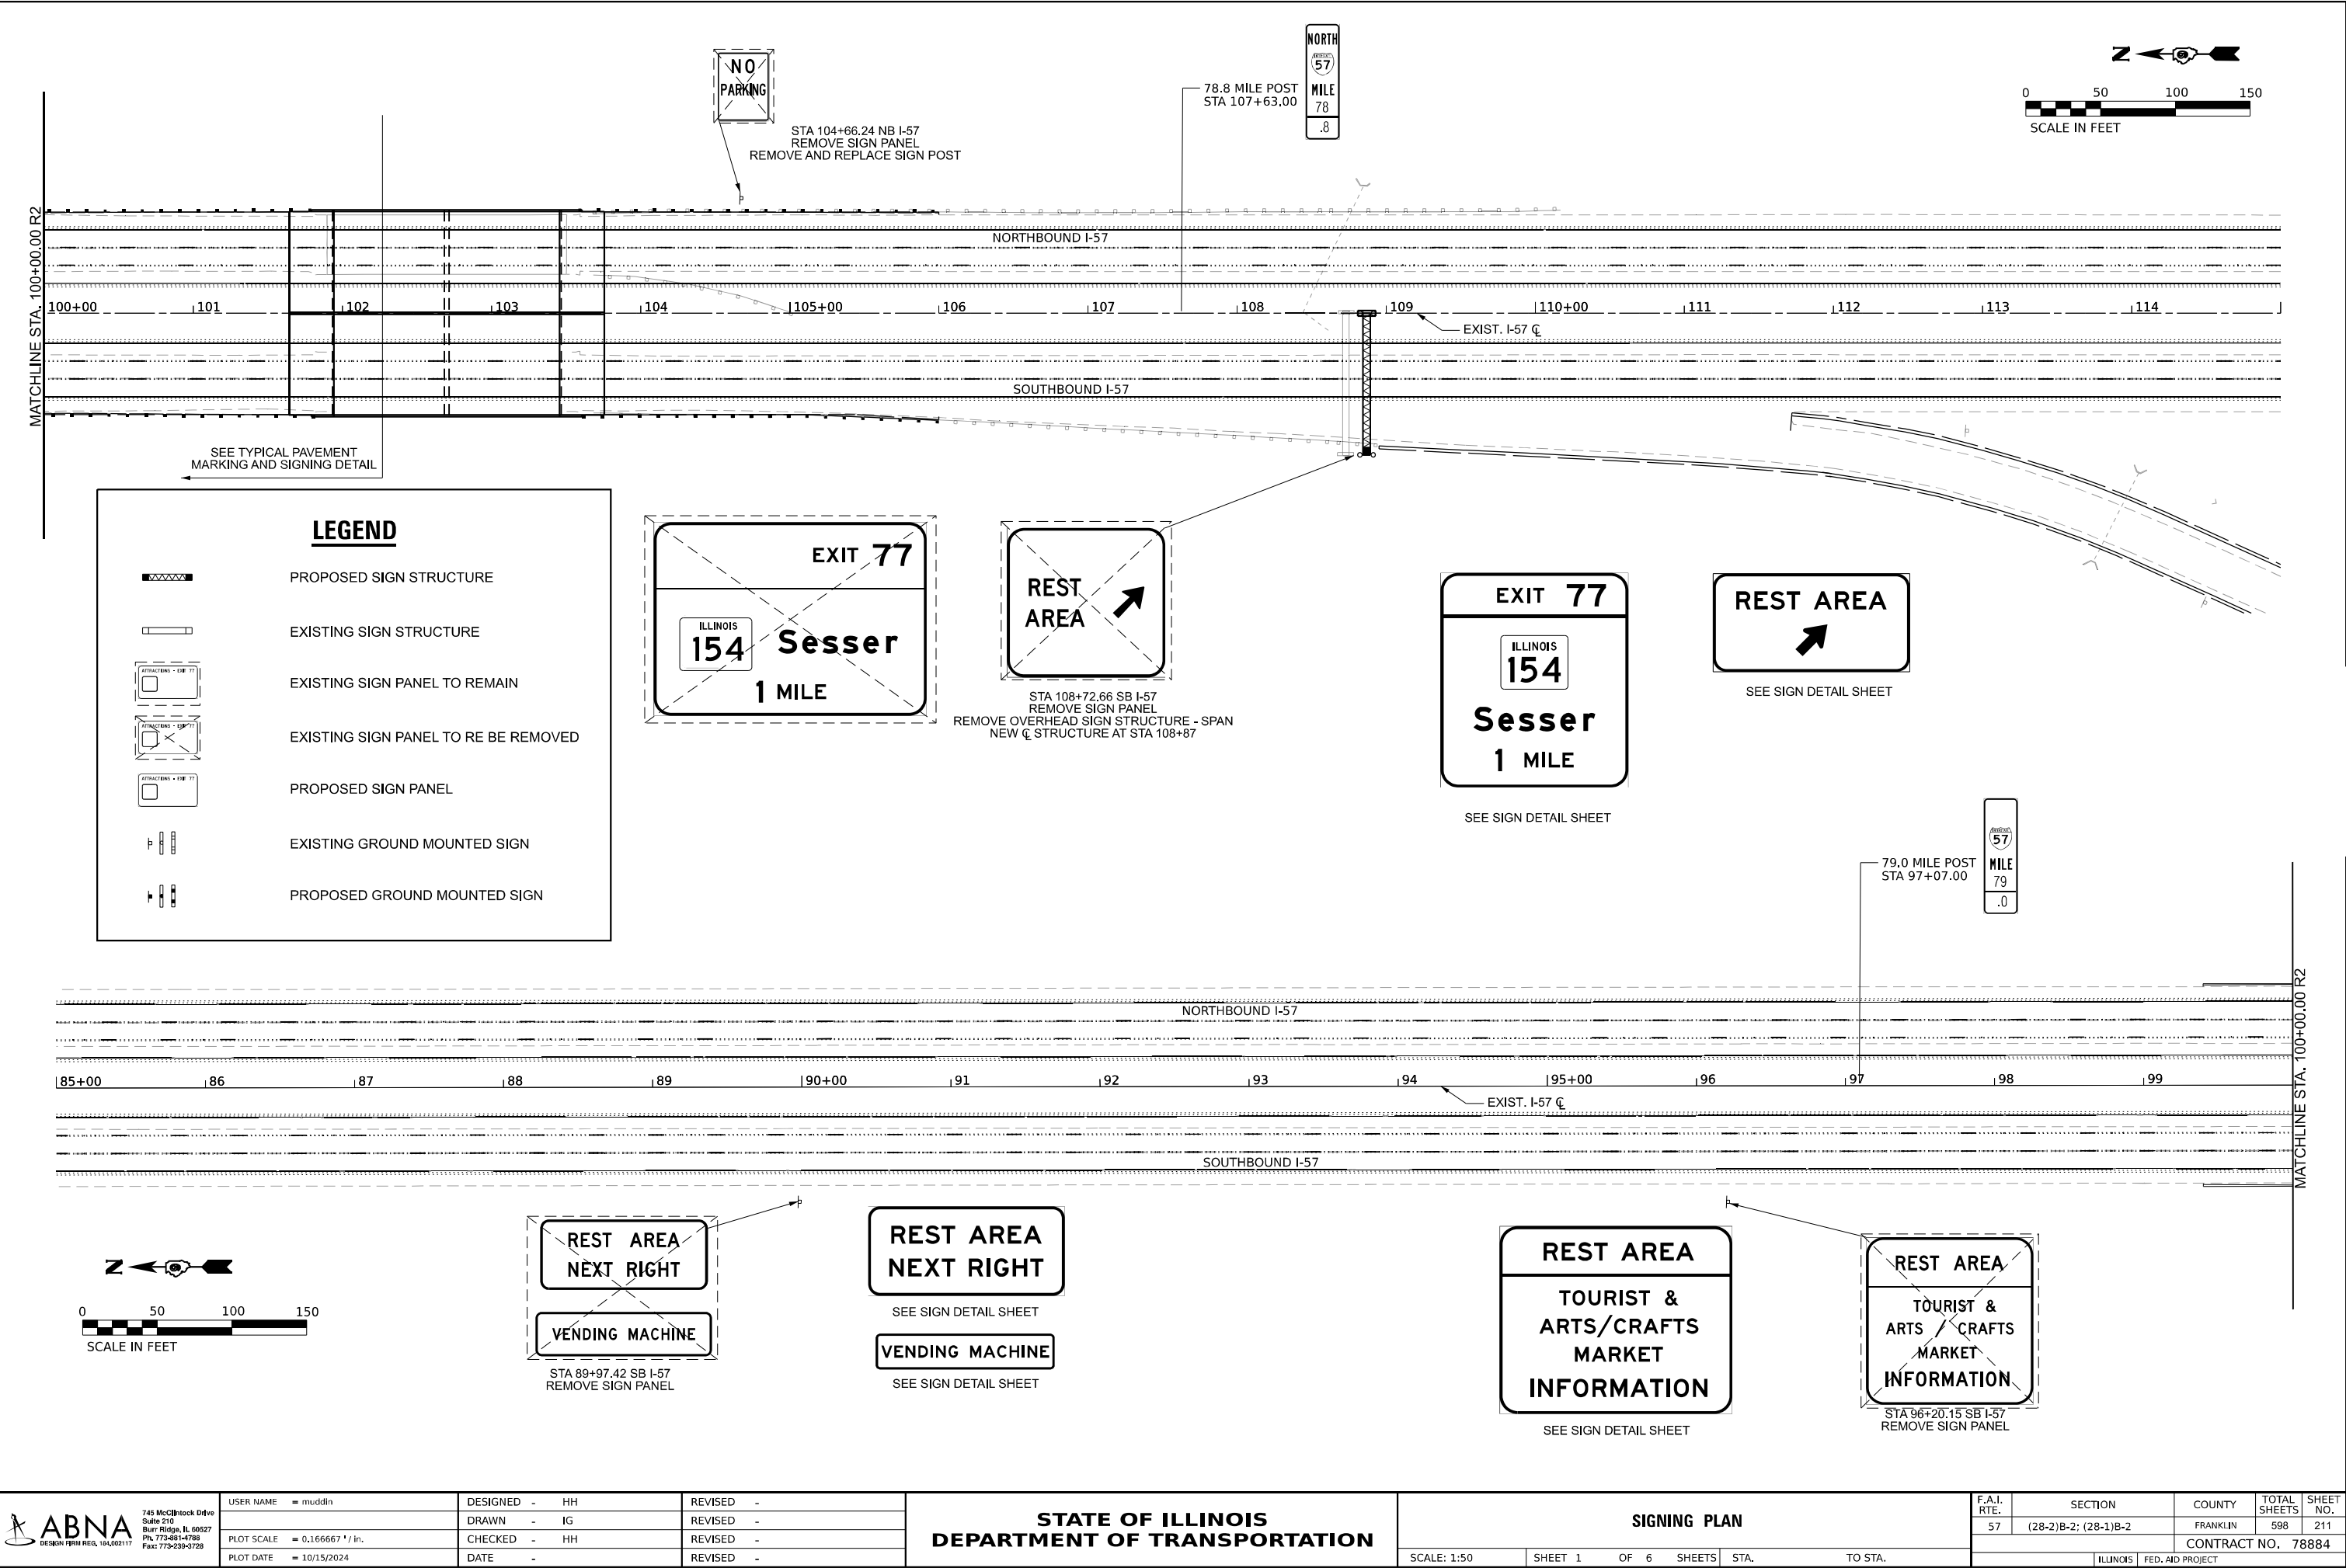


 745 McClintock Drive Suite 210 Burr Ridge, IL 60527 Ph: 773-451-4788 Fax: 773-239-0728	USER NAME = muddin		DESIGNED - HH	REVISED -	STATE OF ILLINOIS DEPARTMENT OF TRANSPORTATION	SIGNING PLAN					F.A.I. RTE.	SECTION	COUNTY	TOTAL SHEETS	SHEET NO.
	DRAWN - IG		CHECKED - HH	REVISED -							57	(28-2)B-2; (28-1)B-2	FRANKLIN	598	211
	PLOT SCALE = 0.166667 ' / in.		DATE -	REVISED -							CONTRACT NO. 78884				
	PLOT DATE = 10/15/2024										ILLINOIS FED. AID PROJECT				
						SCALE: 1:50	SHEET 1	OF 6	SHEETS	STA.	TO STA.				

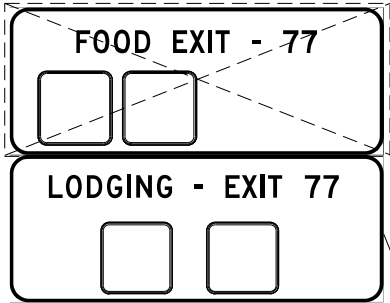

STA 253+82.02 NB I-57
REMOVE SIGN PANEL

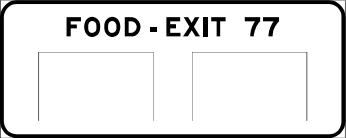


SEE SIGN DETAIL SHEET

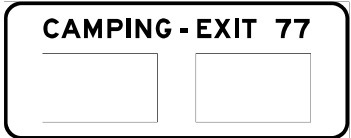


SEE SIGN DETAIL SHEET



STA 262+10.91 NB I-57
REMOVE SIGN PANEL

 

76.0 MILE POST
STA 255+50.00

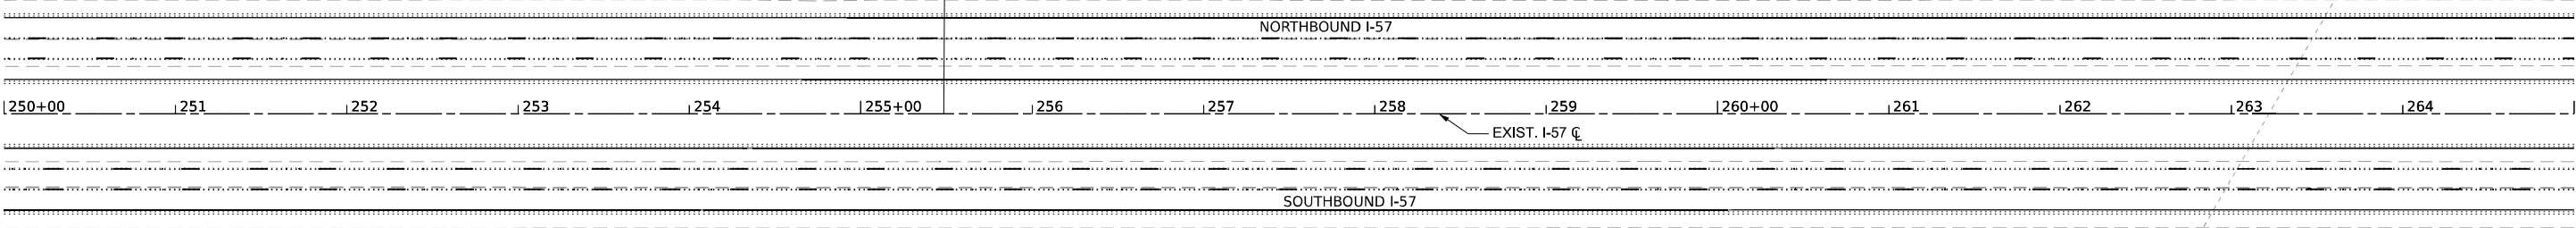

R4-1100

- NOTE: PLACE SIGN R4-1100 AT THESE LOCATIONS:
1. E FRANKLIN RD. SN 028-0055
 2. IL 154 SN 028-0059
 3. FRANKLIN CEMETERY RD. SN 028-0056
 4. MARCUM BRANCH RD. SN 028-0053
 5. INA BRIDGE SN-041-0113

LEGEND

- PROPOSED SIGN STRUCTURE
- EXISTING SIGN STRUCTURE
- EXISTING SIGN PANEL TO REMAIN
- EXISTING SIGN PANEL TO BE REMOVED
- PROPOSED SIGN PANEL
- EXISTING GROUND MOUNTED SIGN
- PROPOSED GROUND MOUNTED SIGN

MODEL: IEF-FRANKLIN-2 - Plan 17 (Sheet)
FILE NAME: J:\02160841\CAD\Design\CAD Sheets\0978884-shr-pmk-sign_exst.dgn



745 McClintock Drive
Suite 210
Burr Ridge, IL 60527
Ph: 773-451-4788
Fax: 773-239-0728




USER NAME	= muddin	DESIGNED	- HH	REVISED	-
DRAWN	- IG	DRAWN	- IG	REVISED	-
PLOT SCALE	= 0.166667 " / in.	CHECKED	- HH	REVISED	-
PLOT DATE	= 10/15/2024	DATE	-	REVISED	-

STATE OF ILLINOIS
DEPARTMENT OF TRANSPORTATION

SIGNING PLAN

SCALE: 1:50 SHEET 2 OF 6 SHEETS STA. TO STA.

F.A.I. RTE.	SECTION	COUNTY	TOTAL SHEETS	SHEET NO.
57	(28-2)B-2; (28-1)B-2	FRANKLIN	598	212
CONTRACT NO. 78884				
ILLINOIS FED. AID PROJECT				

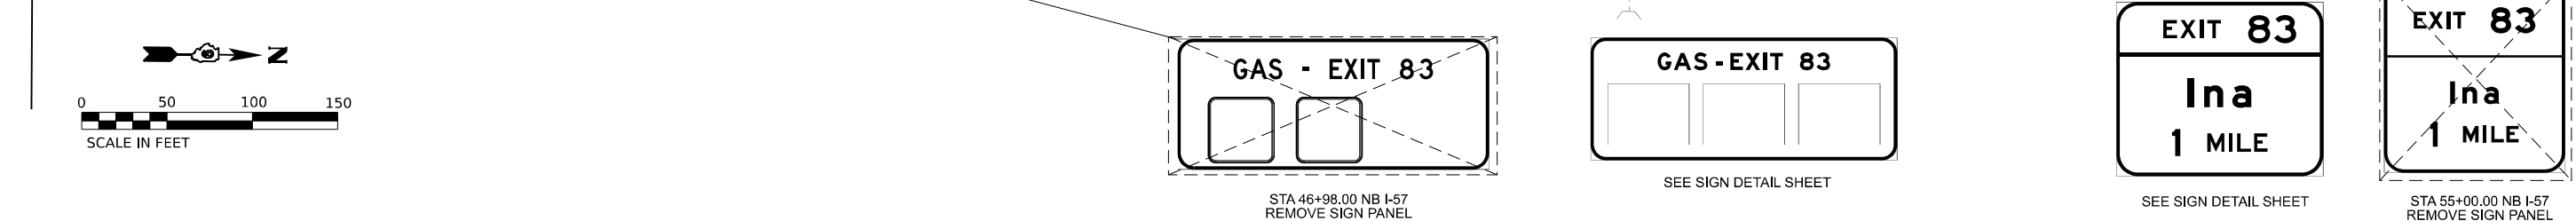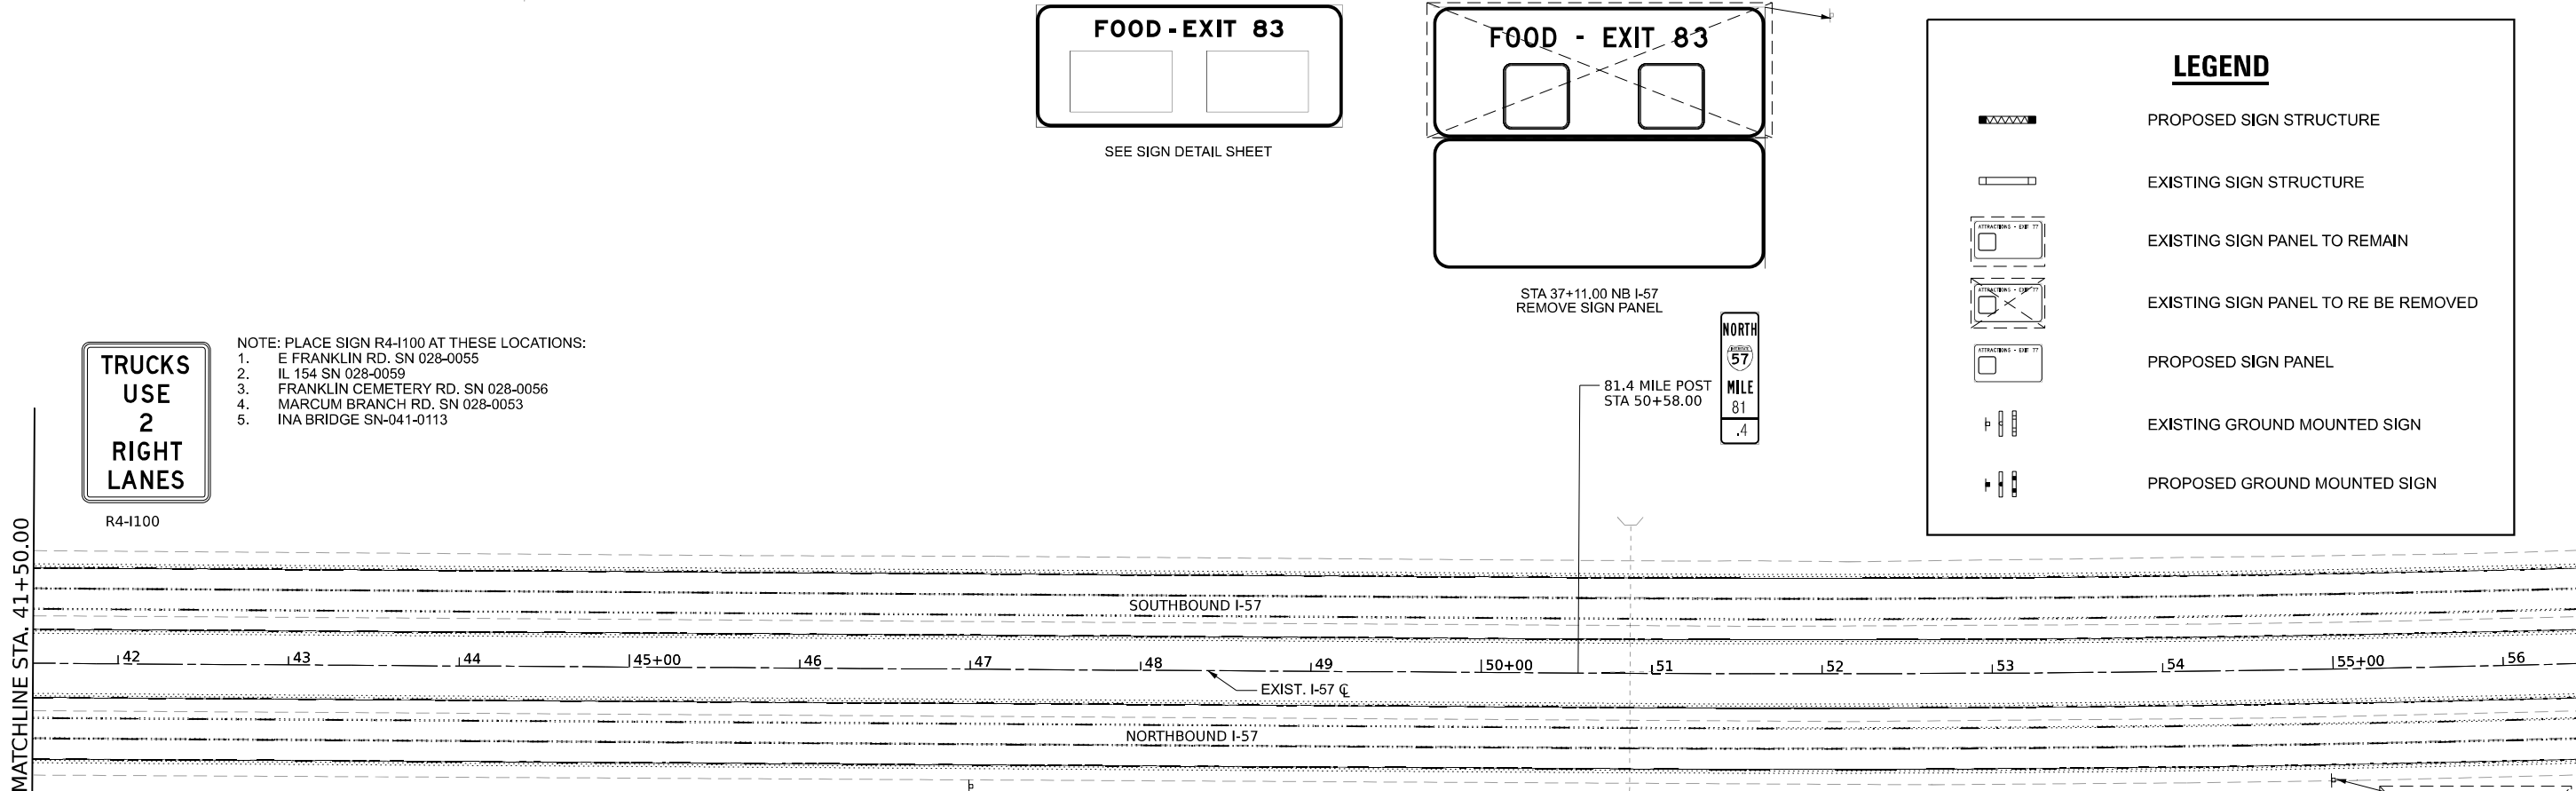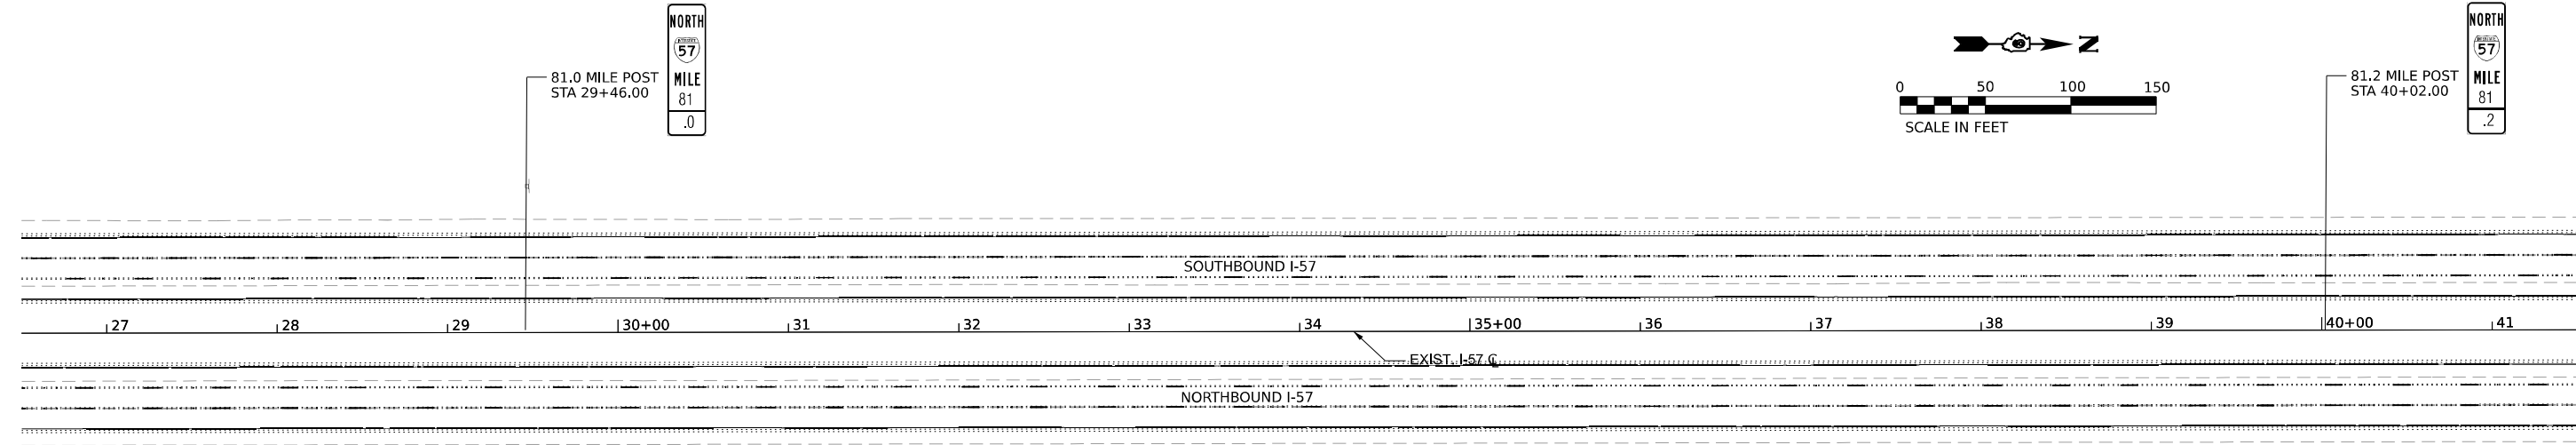

MODEL: JEFFERSON-3 - Plan 23 (Sheet)
FILE NAME: J:\2021\0094\CD\Design\CD Sheets\0978884-shr-pmk-sign_exit.dgn



745 McClintock Drive
Suite 210
Burr Ridge, IL 60527
Ph: 773-451-1788
Fax: 773-239-0728

USER NAME = muddin

DESIGNED - HH

DRAWN - IG

CHECKED - HH

DATE -

REVISED -

REVISED -

REVISED -

REVISED -

STATE OF ILLINOIS
DEPARTMENT OF TRANSPORTATION

SIGNING PLAN

SCALE: 1:50 SHEET 3 OF 6 SHEETS STA. TO STA.

F.A.I. RTE.	SECTION	COUNTY	TOTAL SHEETS	SHEET NO.
57	(28-2)B-2; (28-1)B-2	JEFFERSON	598	213
CONTRACT NO. 78884				
ILLINOIS FED. AID PROJECT				

MODEL: I-57/JEFFERSON V3 - Plan 25 (Sheet)
FILE NAME: J:\0210094\CAD\Design\CAD Sheets\0978884-shp-pmk-sign_exst.dgn



745 McClintock Drive
Suite 210
Burr Ridge, IL 60527
Ph: 773-451-4788
Fax: 773-239-0728

USER NAME = muddin
DESIGNED - HH
DRAWN - IG
PLOT SCALE = 0.166667" / in.
CHECKED - HH
PLOT DATE = 10/15/2024
REVISED -
REVISED -
REVISED -
REVISED -

STATE OF ILLINOIS
DEPARTMENT OF TRANSPORTATION



SIGNING PLAN


SCALE: 1:50 SHEET 4 OF 6 SHEETS STA. TO STA.

F.A.I. RTE.	SECTION	COUNTY	TOTAL SHEETS	SHEET NO.
57	(28-2)B-2; (28-1)B-2	JEFFERSON	598	214
CONTRACT NO. 78884				
ILLINOIS FED. AID PROJECT				

MATCHLINE STA. 86+50.00 R2

MATCHLINE STA. 101+50.00 R2

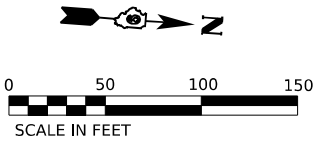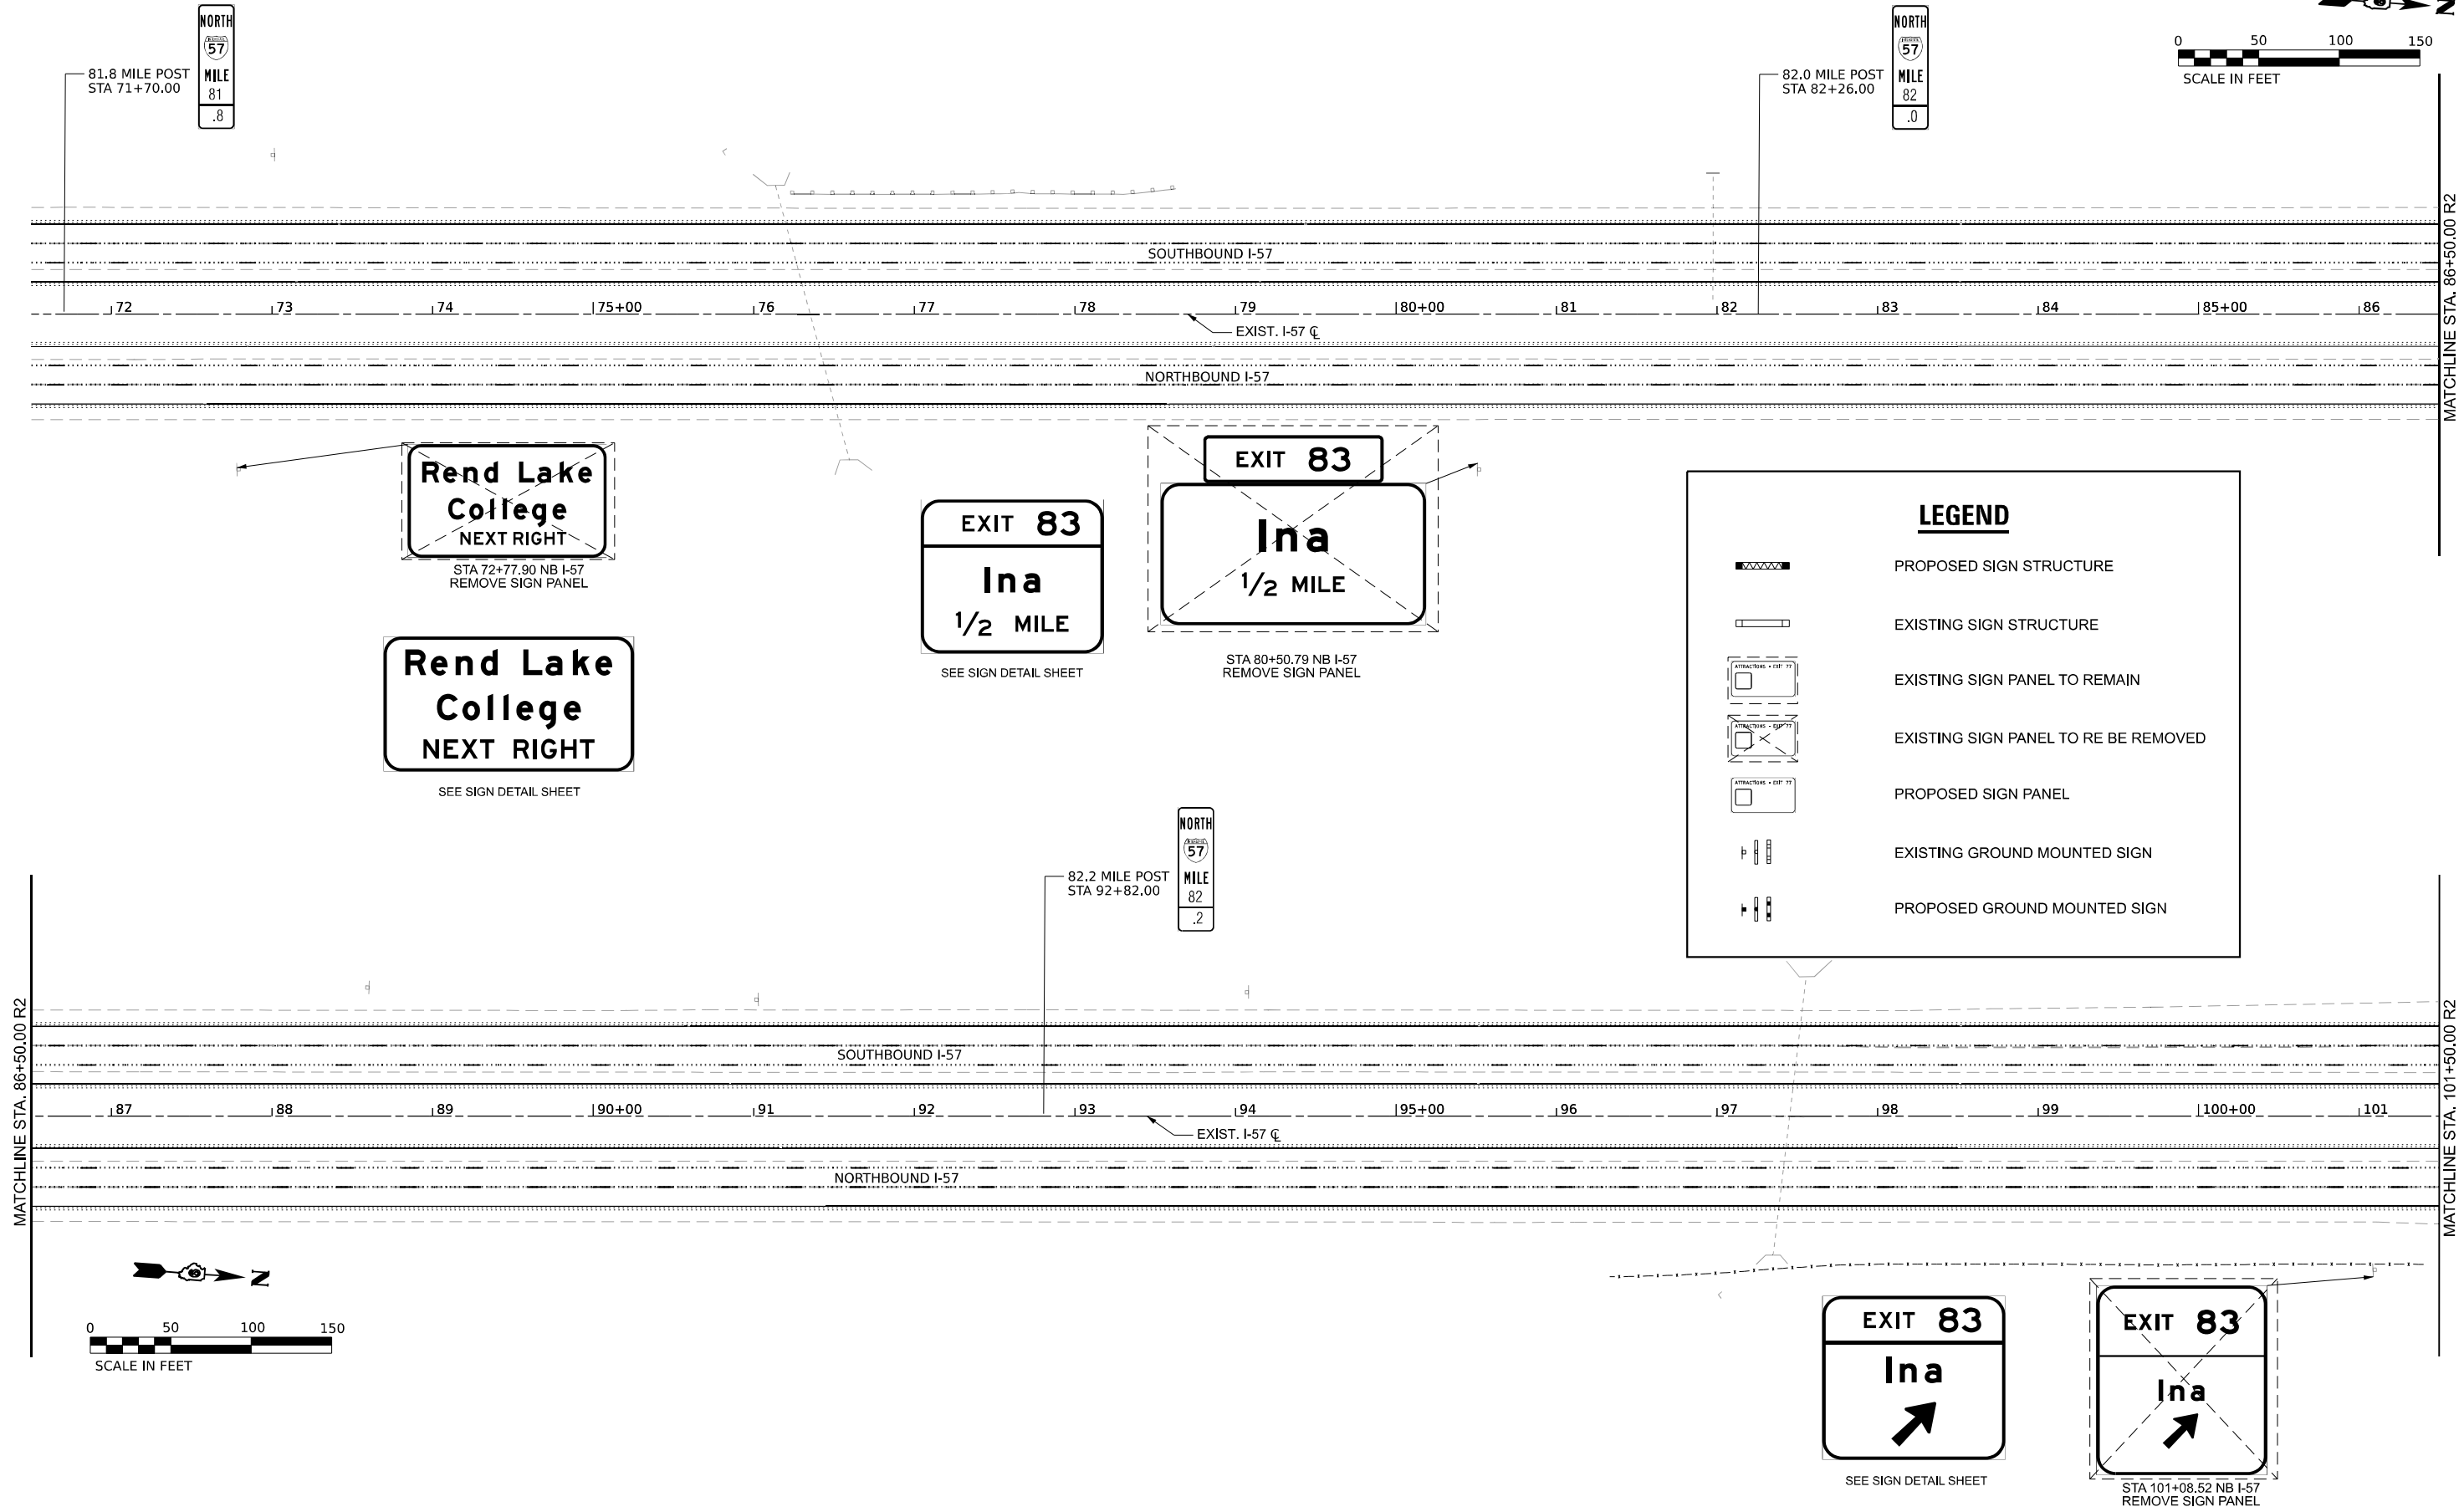

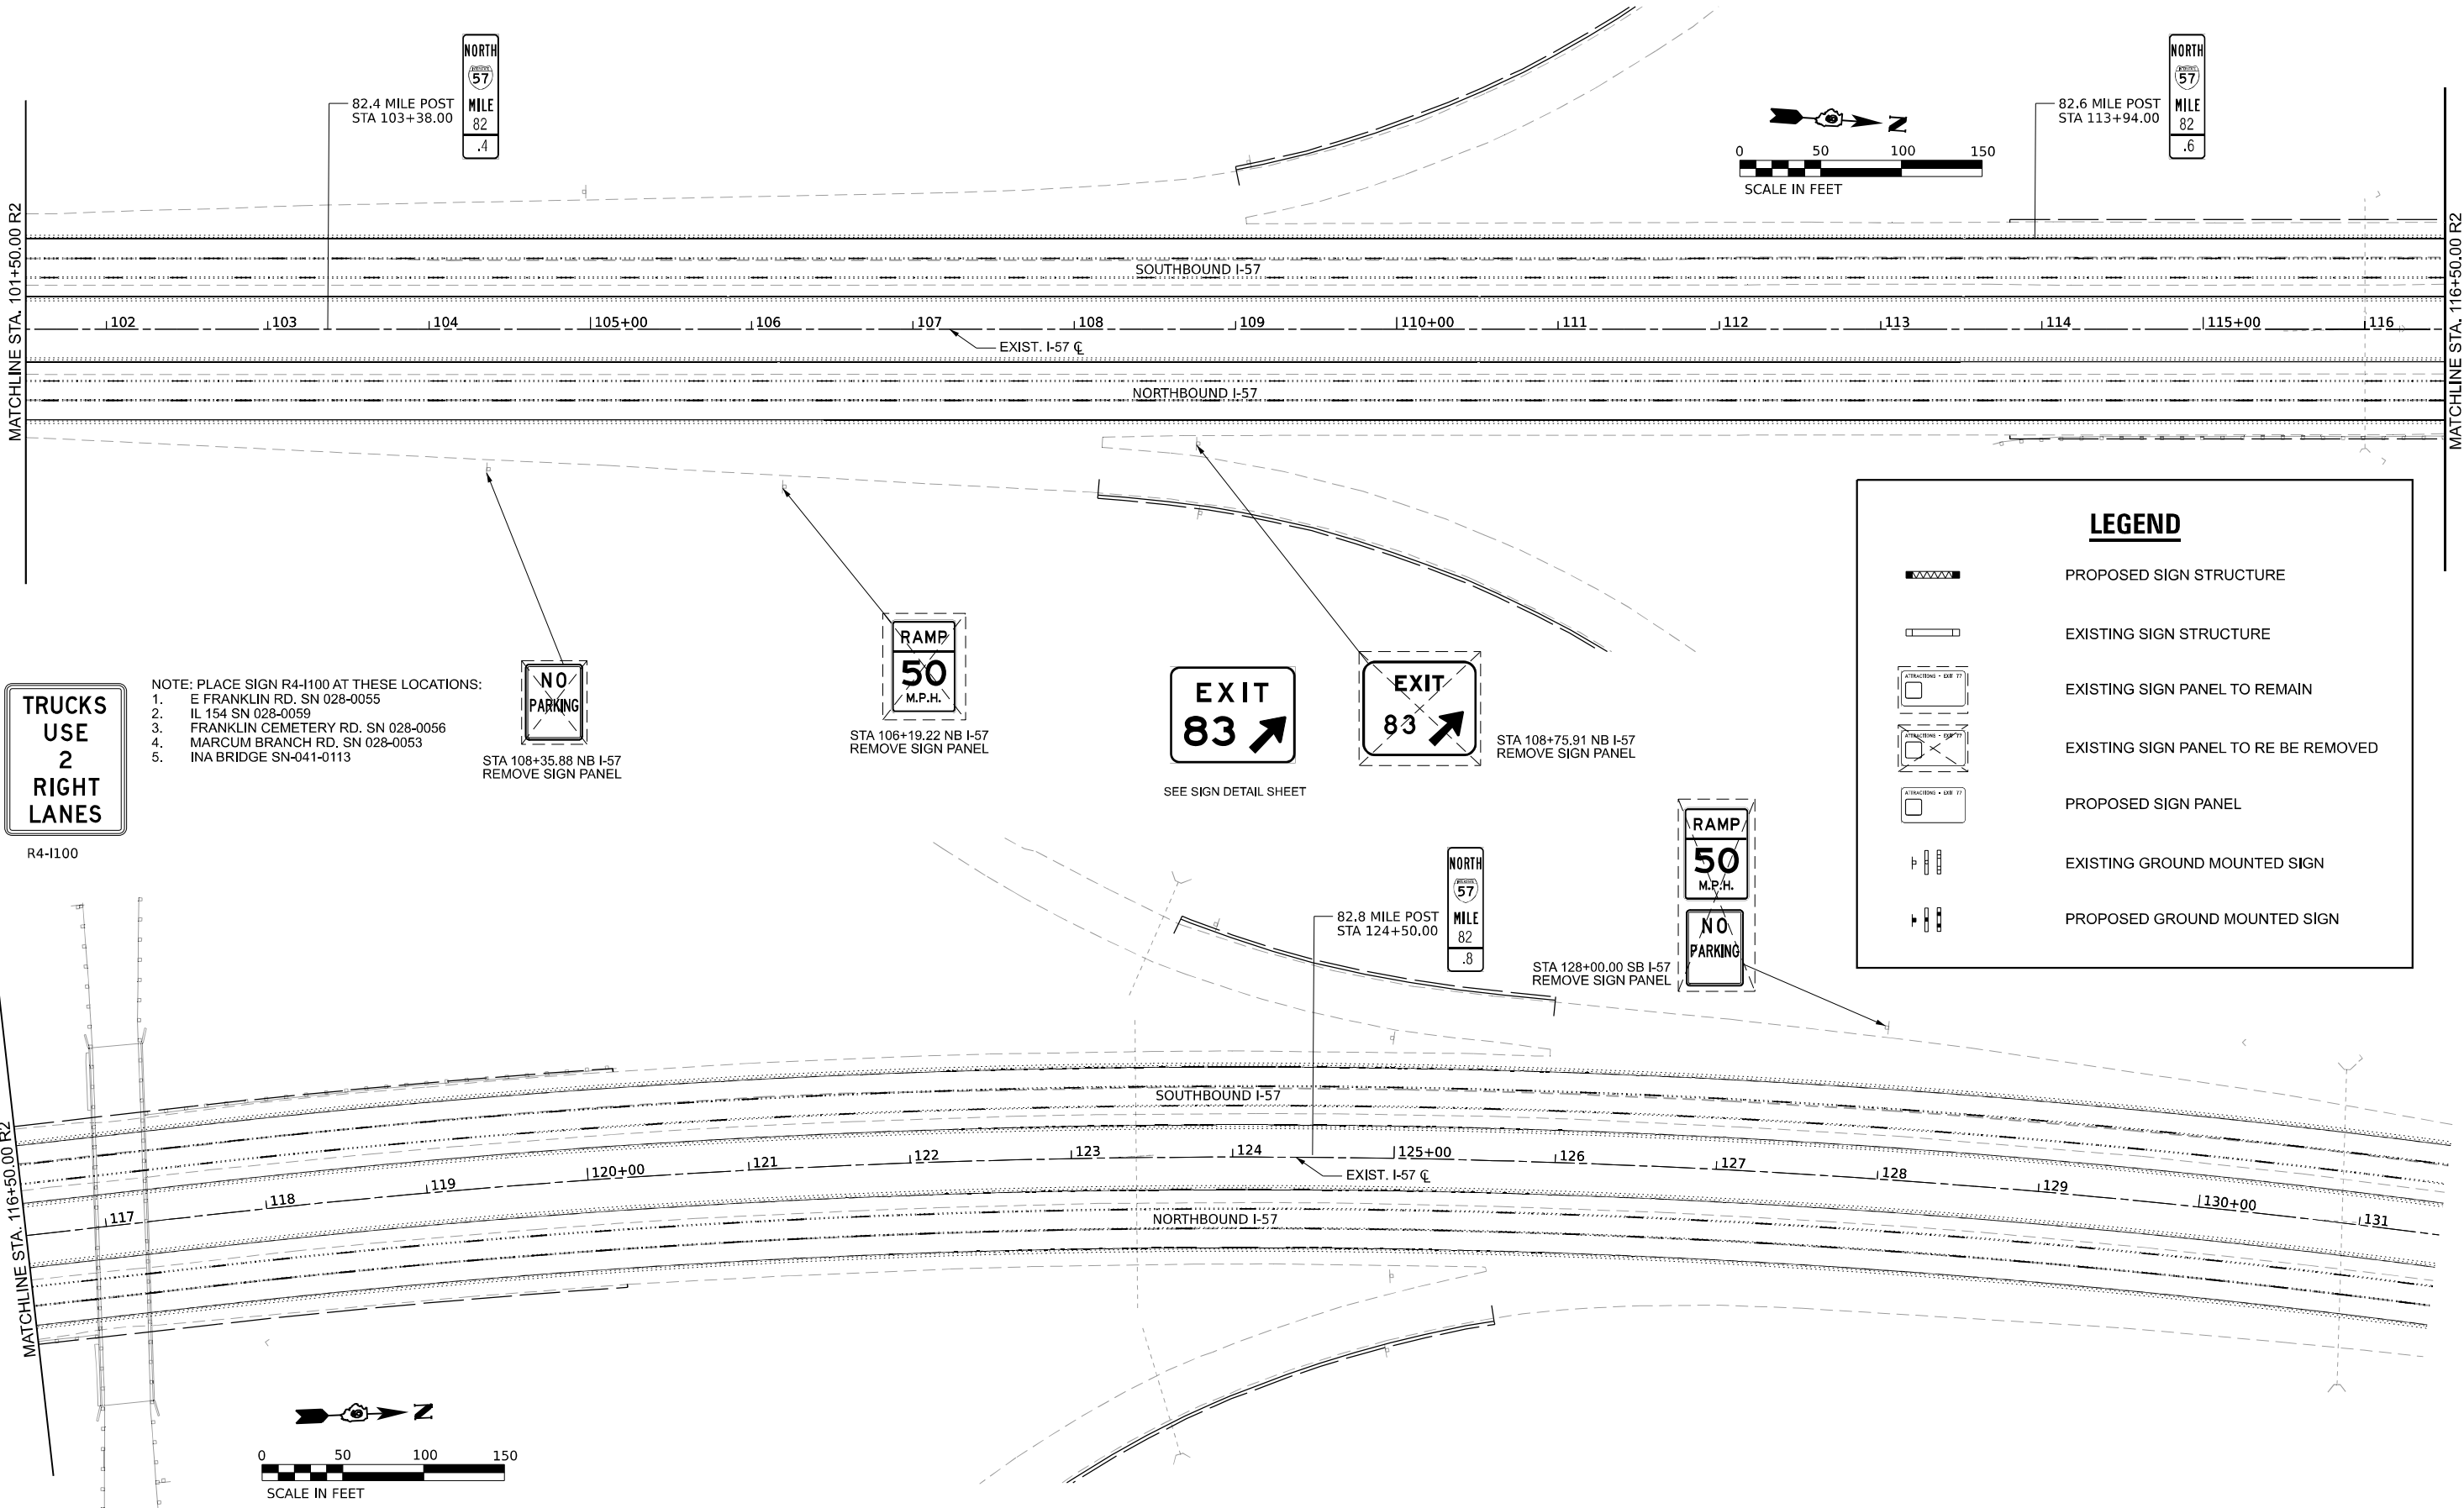

TRUCKS
USE
2
RIGHT
LANES

R4-I100

- NOTE: PLACE SIGN R4-I100 AT THESE LOCATIONS:
1. E FRANKLIN RD. SN 028-0055
 2. IL 154 SN 028-0059
 3. FRANKLIN CEMETERY RD. SN 028-0056
 4. MARCUM BRANCH RD. SN 028-0053
 5. INA BRIDGE SN-041-0113

NO
PARKING

STA 108+35.88 NB I-57
REMOVE SIGN PANEL

RAMP
50
M.P.H.

STA 106+19.22 NB I-57
REMOVE SIGN PANEL

EXIT
83

SEE SIGN DETAIL SHEET

EXIT
83

STA 108+75.91 NB I-57
REMOVE SIGN PANEL

NORTH
57
MILE
82
.8

82.8 MILE POST
STA 124+50.00

RAMP
50
M.P.H.
NO
PARKING

STA 128+00.00 SB I-57
REMOVE SIGN PANEL

LEGEND



PROPOSED SIGN STRUCTURE



EXISTING SIGN STRUCTURE



EXISTING SIGN PANEL TO REMAIN



EXISTING SIGN PANEL TO RE BE REMOVED



PROPOSED SIGN PANEL



EXISTING GROUND MOUNTED SIGN



PROPOSED GROUND MOUNTED SIGN

STATE OF ILLINOIS
DEPARTMENT OF TRANSPORTATION



SIGNING PLAN

SCALE: 1:50 SHEET 5 OF 6 SHEETS STA. TO STA.



F.A.I. RTE.	SECTION	COUNTY	TOTAL SHEETS	SHEET NO.
57	(28-2)B-2; (28-1)B-2	JEFFERSON	598	215
CONTRACT NO. 78884				
ILLINOIS FED. AID PROJECT				

USER NAME	= muddin	DESIGNED -	HH	REVISED -	
DRAWN -	IG	REVISED -			
PLOT SCALE	= 0.166667" / in.	CHECKED -	HH	REVISED -	
PLOT DATE	= 10/15/2024	DATE -		REVISED -	




FRANKLIN

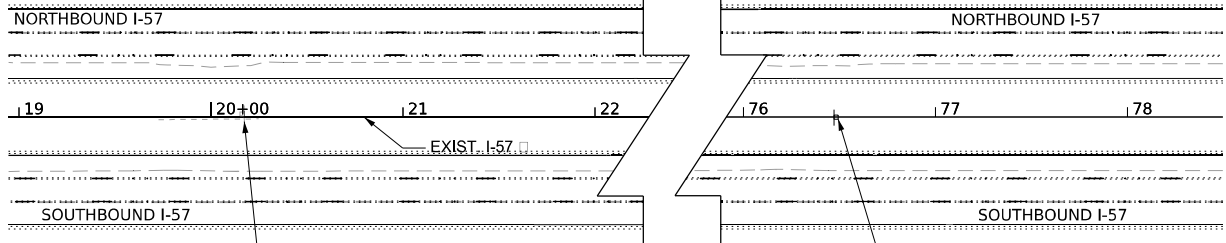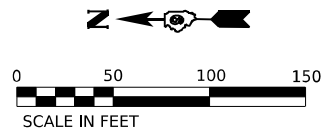

FRANKLIN

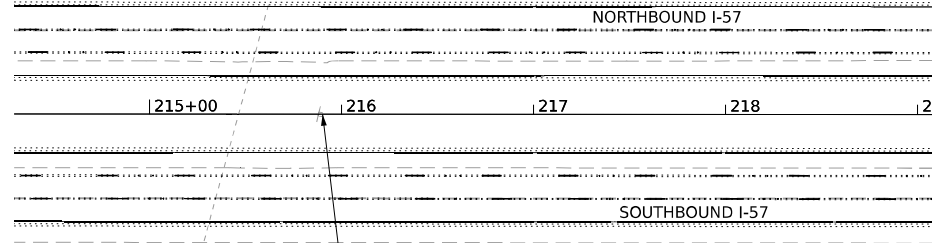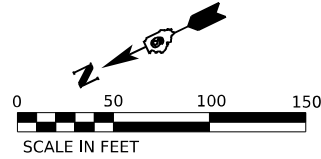

JEFFERSON

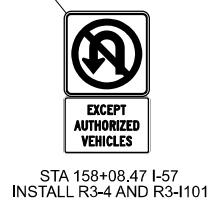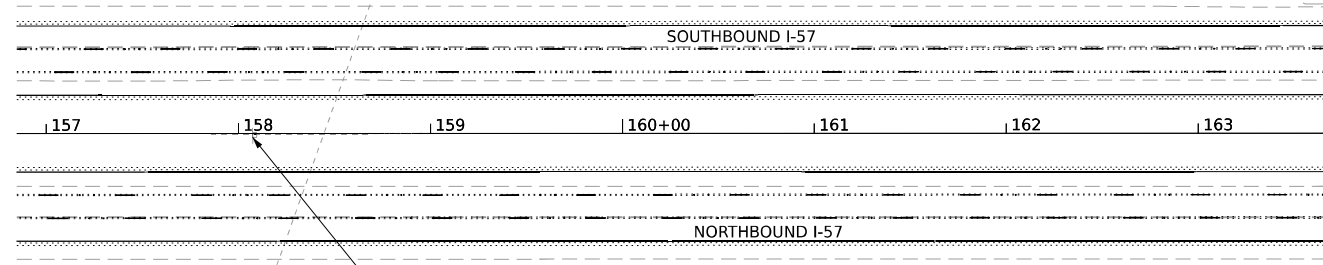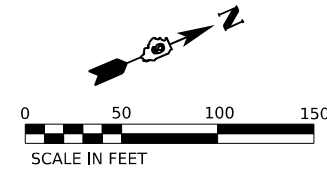

LEGEND

- PROPOSED SIGN STRUCTURE
- EXISTING SIGN STRUCTURE
- EXISTING SIGN PANEL TO REMAIN
- EXISTING SIGN PANEL TO RE BE REMOVED
- PROPOSED SIGN PANEL
- EXISTING GROUND MOUNTED SIGN
- PROPOSED GROUND MOUNTED SIGN

MODEL: JEFFERSON-3 - Plan 36 (Sheet)
FILE NAME: J:\2021\08\04\CD\Design\CD_Sheets\0978884-jefferson-dgn_exst.dgn



745 McCintock Drive
Suite 210
Burr Ridge, IL 60527
Ph: 773-631-4788
Fax: 773-239-3728

USER NAME	= mudojin	DESIGNED	- HH	REVISED	-
DRAWN	- IG	REVIS	-	REVIS	-
PLOT SCALE	= 0.166666" / in.	CHECKED	- HH	REVISED	-
PLOT DATE	= 10/15/2024	DATE	-	REVISED	-

STATE OF ILLINOIS
DEPARTMENT OF TRANSPORTATION


SIGNING PLAN			
SCALE: 1:50	SHEET 6	OF 6 SHEETS	STA. TO STA.

F.A.I. RTE.	SECTION	COUNTY	TOTAL SHEETS	SHEET NO.
57	(28-2)B-2; (28-1)B-2	VARIOUS	598	216
CONTRACT NO. 78884				
		ILLINOIS	FED. AID PROJECT	

PROPOSED MILE POST MARKER SIGNING

INTERMEDIATE ENHANCED REFERENCE LOCATION SIGNS (D10-5) SHALL BE INSTALLED AT EVERY 0.2 MILE MARKER WITHIN THE CONTRACT LIMITS AT THE STATIONS INDICATED IN THE SIGNING SCHEDULE. SIGNS SHALL BE INSTALLED ALONG THE MEDIAN BARRIER WALL.

SIGNS SHALL BE MOUNTED TO THE CONCRETE BARRIER WALL. REFER TO SIGN SUPPORT (SPECIAL) DETAIL. EACH SIGN ASSEMBLY SHALL INCLUDE A SIGN PANEL FOR BOTH DIRECTIONS OF TRAFFIC.

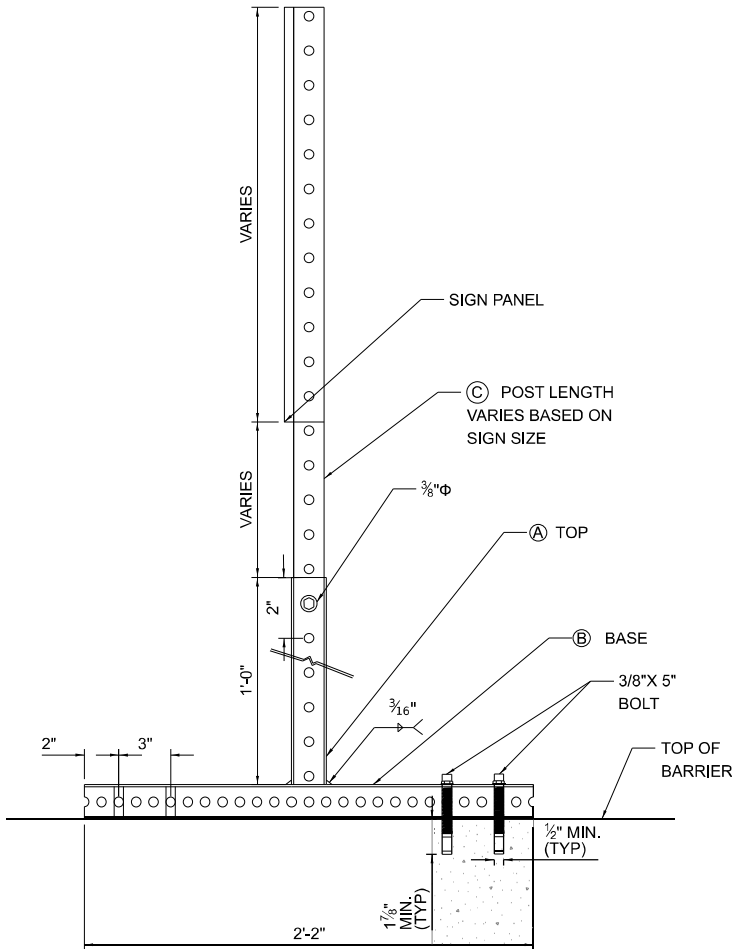

A	2 1/4" X 2 1/4" X 1' (12 GA.)
B	2 1/4" X 2 1/4" X 2' (12 GA.)
C	2 " X 2" X VARIES (12 GA.)

SIGN SUPPORT (SPECIAL) DETAIL

STATE OF ILLINOIS
DEPARTMENT OF TRANSPORTATION

SIGN SUPPORT (SPECIAL) DETAILS

SCALE: NTS SHEET 1 OF 9 SHEETS STA. TO STA.

F.A.I. RTE.	SECTION	COUNTY	TOTAL SHEETS	SHEET NO.
57	(28-2)B-2; (28-1)B-2	VARIOUS	598	217
CONTRACT NO, 78884				
		ILLINOIS	FED. AID PROJECT	

MODEL: Sign Support Details
FILE NAME: J:\20216084\Cadd\Design\CAD_Sheets\0978884\st-sign support special detail.dgn



745 McClintock Drive
Suite 210
Burr Ridge, IL 60527
Ph: 773-851-4788
Fax: 773-239-3728

USER NAME	= muddin	DESIGNED -	HH	REVISED -	
		DRAWN -	IG	REVISED -	
PLOT SCALE	= 0.16670000 " / in.	CHECKED -	HH	REVISED -	
PLOT DATE	= 10/11/2024	DATE -		REVISED -	

SIGN DETAIL

WIDTH x HGHT.	10'-6" x 12'
BORDER WIDTH	2"
CORNER RADIUS	12"
MOUNTING	Overhead
BACKGROUND	TYPE: Reflective-ZZ
	COLOR: Green
LEGEND/BORDER	TYPE: Reflective-ZZ
	COLOR: White

[illegible]

Panel Style:guide_fwy_overhead.ssi
Dimensions are in Inches (")

[illegible]

SIGN DETAIL

WIDTH x HGHT.	11'-0" x 5'-6"
BORDER WIDTH	2"
CORNER RADIUS	9"
MOUNTING	Overhead
BACKGROUND	TYPE: Reflective-ZZ
	COLOR: Blue
LEGEND/BORDER	TYPE: Reflective-ZZ
	COLOR: White

[illegible]

Panel Style:guide_fwy_rest-scenic.ssi
Dimensions are in Inches (")

[illegible]

SIGN DETAIL

WIDTH x HGHT.	11'-0" x 5'-0"
BORDER WIDTH	2"
CORNER RADIUS	8"
MOUNTING	Ground
BACKGROUND	TYPE: Reflective-ZZ
	COLOR: Blue
LEGEND/BORDER	TYPE: Reflective-ZZ
	COLOR: White


[illegible]

Panel Style: guide_fwy_rest-scenic.ssi
Dimensions are in Inches (")

[illegible]

SIGN DETAIL

WIDTH x HGHT.	10'-0" x 2'-0"
BORDER WIDTH	1.5"
CORNER RADIUS	3"
MOUNTING	Ground
BACKGROUND	TYPE: Reflective-ZZ
	COLOR: Blue
LEGEND/BORDER	TYPE: Reflective-ZZ
	COLOR: Black

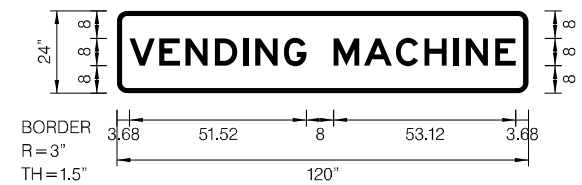[illegible]


Panel Style: guide_fwy_rest-scenic.ssi
Dimensions are in Inches (")

[illegible]

SIGN DETAIL

WIDTH x HGHT.	13'-0" x 10'-6"
BORDER WIDTH	2"
CORNER RADIUS	12"
MOUNTING	Gorund
BACKGROUND	TYPE: Reflective-ZZ
	COLOR*: Blue, Brown
LEGEND/BORDER	TYPE: Reflective-ZZ
	COLOR: White

SYMBOL	ROT	X	Y	WID	HT

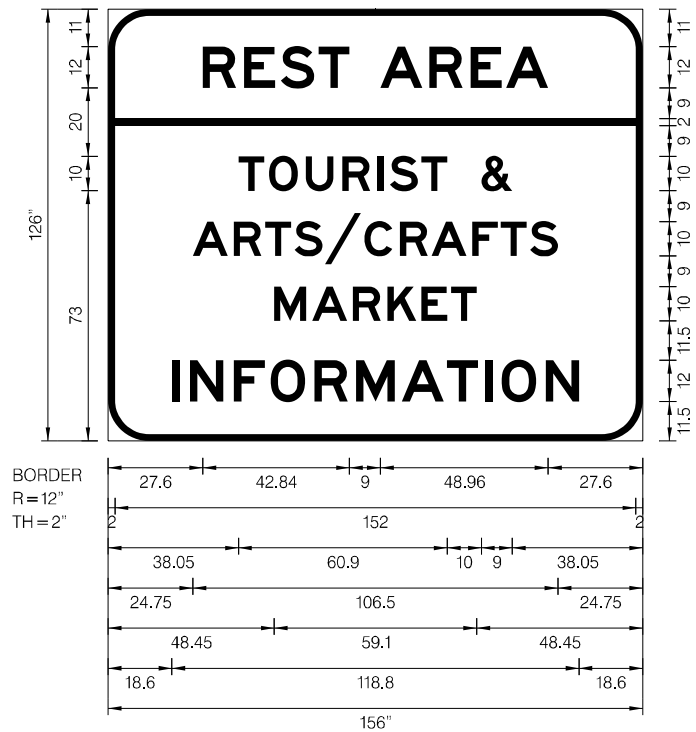

*
Note: REST AREA shall have Blue Background
SCENIC INFORMATION shall have Brown Background


Panel Style: guide_fwy_general-services.ssi
Dimensions are in Inches (")

LETTER WIDTHS AND SPACES																				SERIES/SIZE
	R	E		S	T		A		R		E		A							E 2000
27.6	9.7	2.4	9	1.7	9.7	1.3	9	9	12.2	2.1	9.7	2.4	9	1.3	12.2	27.6				12
	T		O		U		R		I		S		T		&					E 2000
38.1	7.5	1.4	8.4	2.3	8.1	2.6	8.1	2	1.8	2	8.1	1.1	7.5	10	9	38.1				10
	A		R		T		S		/		C		R		A		F		T	E 2000
24.8	10.2	1.7	8.1	1.1	7.5	1.1	8.1	0.7	10.5	1	8.1	2.3	8.1	1.1	10.2	1.7	7.5	0.8	7.5	10
	M		A		R		K		E		T									E 2000
48.5	9.4	1.7	10.2	1.7	8.1	1.1	8.3	1.6	7.5	1.1	7.5	48.5								10
	I		N		F		O		R		M		A		T		I		O	E 2000
18.6	2.2	3.1	9.7	3.1	9	1.7	10.1	2.7	9.7	2.4	11.3	2	12.2	1	9	2	2.2	2.7	10.1	12

SIGN DETAIL

WIDTH x HGHT.	15'-0" x 6'-0"
BORDER WIDTH	2"
CORNER RADIUS	9"
MOUNTING	Ground
BACKGROUND	TYPE: Reflective-ZZ
	COLOR: Blue
LEGEND/BORDER	TYPE: Reflective-ZZ
	COLOR: White

SYMBOL	ROT	X	Y	WID	HT
LOGO36X60	0	20	9	60	36
LOGO36X60	0	100	9	60	36

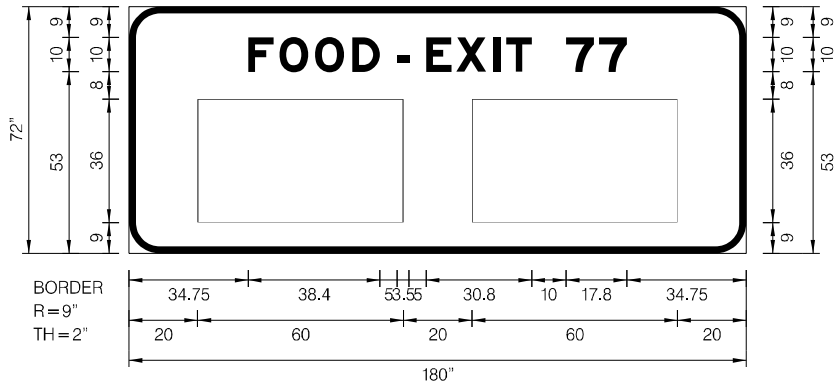

Panel Style: CUSTOM Fwy GS.ssi
Dimensions are in Inches (")

LETTER WIDTHS AND SPACES																				SERIES/SIZE
	F		O		O		D		-		E		X		I		T		7	EM 2000
	7.4	1.7	8.4	2	8.4	2.4	8.1	5	3.5	5	7.4	1.4	8.7	2.1	2	1.8	7.4	10	8.1	10

MODEL: Sign Details-3 (Sheet)
FILE NAME: J:\20216084\Cadd\Design\CAD_Sheets\0978884-sh-sign_details.dgn



ABNA
DESIGN FIRM REG. 184/002117

745 McClintock Drive
Suite 210
Burr Ridge, IL 60527
Ph: 773-851-4788
Fax: 773-238-3728

USER NAME = ighimire	DESIGNED - IG	REVISED -
	DRAWN - IG	REVISED -
PLOT SCALE = 0.16670000' / in.	CHECKED - HH	REVISED -
PLOT DATE = 6/14/2024	DATE -	REVISED -

STATE OF ILLINOIS
DEPARTMENT OF TRANSPORTATION

SIGN DETAILS


SCALE: NTS SHEET 4 OF 9 SHEETS STA. TO STA.

F.A.I RTE.	SECTION	COUNTY	TOTAL SHEETS	SHEET NO.
57	(28-2)B-2; (28-1)B-2	FRANKLIN	598	220
CONTRACT NO. 78884				
		ILLINOIS	FED. AID PROJECT	

SIGN DETAIL

WIDTH x HGHT.	15'-0" x 6'-0"
BORDER WIDTH	2"
CORNER RADIUS	9"
MOUNTING	Ground
BACKGROUND	TYPE: Reflective-ZZ
	COLOR: Blue
LEGEND/BORDER	TYPE: Reflective-ZZ
	COLOR: White

SYMBOL	ROT	X	Y	WID	HT
LOG036X60	0	20	9	60	36
LOG036X60	0	100	9	60	36

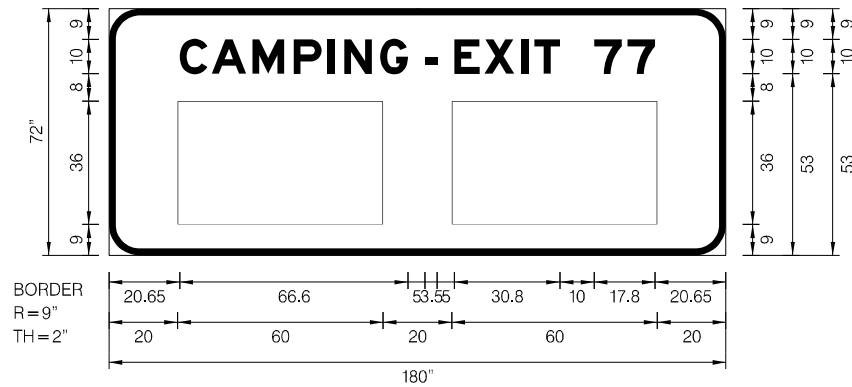


Panel Style: CUSTOM FWY GS.ssi
Dimensions are in Inches (")

[illegible]

SIGN DETAIL

WIDTH x HGHT.	15'-0" x 6'-0"
BORDER WIDTH	2"
CORNER RADIUS	9"
MOUNTING	Ground
BACKGROUND	TYPE: Reflective-ZZ
	COLOR: Blue
LEGEND/BORDER	TYPE: Reflective-ZZ
	COLOR: White

SYMBOL	ROT	X	Y	WID	HT
LOG036X60	0	20	9	60	36
LOG036X60	0	100	9	60	36

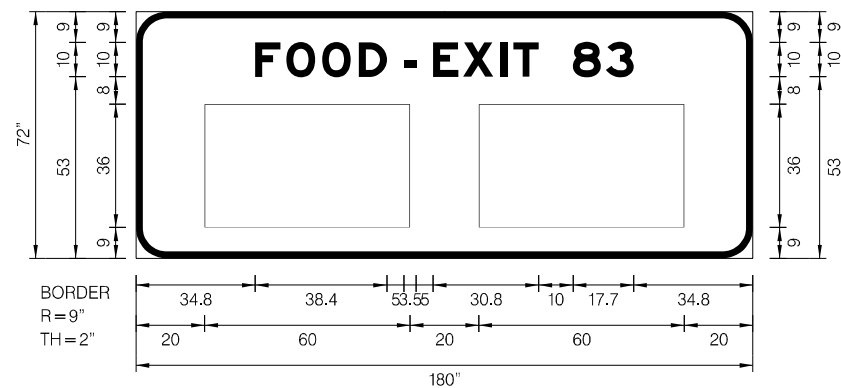


Panel Style: CUSTOM FWY GS.ssi
Dimensions are in Inches (")

[illegible]

SIGN DETAIL

WIDTH x HGHT.	15'-0" x 6'-0"
BORDER WIDTH	2"
CORNER RADIUS	9"
MOUNTING	Ground
BACKGROUND	TYPE: Reflective-ZZ
	COLOR: Blue
LEGEND/BORDER	TYPE: Reflective-ZZ
	COLOR: White

SYMBOL	ROT	X	Y	WID	HT
LOG036X48	0	10	9	48	36
LOG036X48	0	66	9	48	36
LOG036X48	0	122	9	48	36

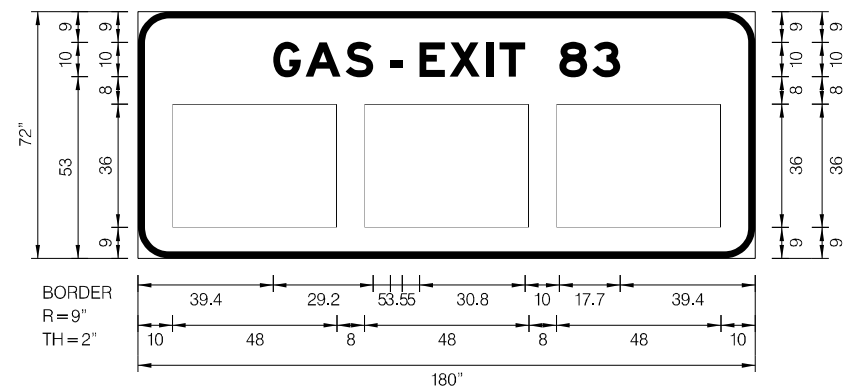


Panel Style: CUSTOM FWY GS.ssi
Dimensions are in Inches (")

[illegible]

SIGN DETAIL

WIDTH x HGHT.	9'-6" x 8'-0"
BORDER WIDTH	2"
CORNER RADIUS	12"
MOUNTING	Ground
BACKGROUND	TYPE: Reflective-ZZ
	COLOR: Green
LEGEND/BORDER	TYPE: Reflective-ZZ
	COLOR: White

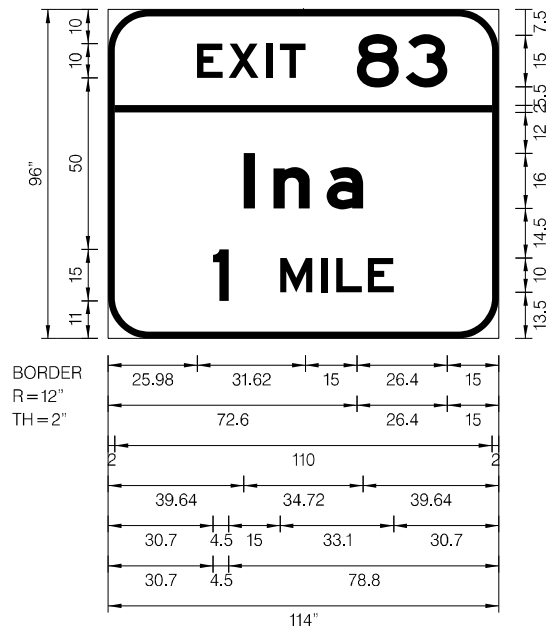
[illegible]

Panel Style: guide_fw_intermediate.ssi
Dimensions are in Inches (")

[illegible]

SIGN DETAIL

WIDTH x HGHT.	13'-0" x 7'-0"
BORDER WIDTH	2"
CORNER RADIUS	11"
MOUNTING	Ground
BACKGROUND	TYPE: Reflective-ZZ
	COLOR: Green
LEGEND/BORDER	TYPE: Reflective-ZZ
	COLOR: White

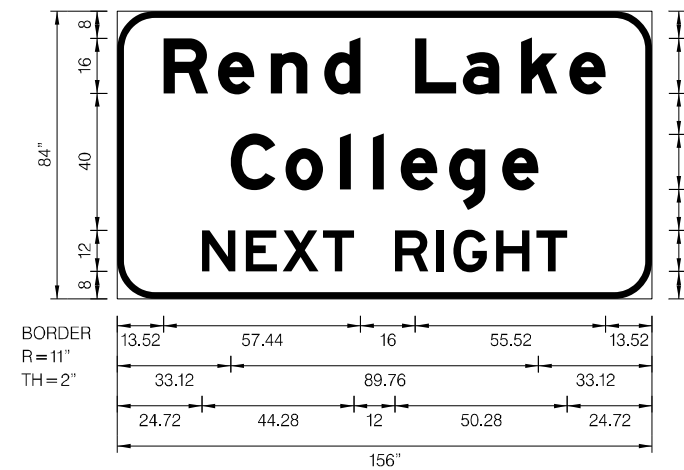
[illegible]

Panel Style: guide_fw_ssupplemental.ssi
Dimensions are in Inches (")

[illegible]

SIGN DETAIL

WIDTH x HGHT.	9'-6" x 8'-0"
BORDER WIDTH	2"
CORNER RADIUS	12"
MOUNTING	Ground
BACKGROUND	TYPE: Reflective-ZZ
	COLOR: Green
LEGEND/BORDER	TYPE: Reflective-ZZ
	COLOR: White

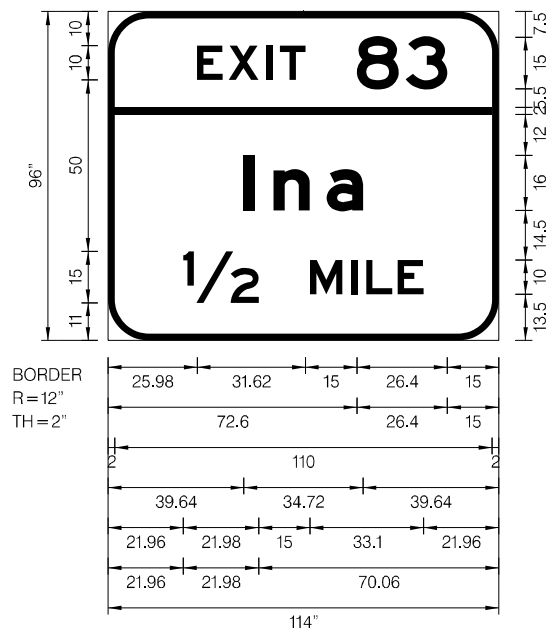
[illegible]

Panel Style: guide_fw_intermediate.ssi
Dimensions are in Inches (")

[illegible]

SIGN DETAIL

WIDTH x HGHT.	9'-6" x 8'-6"
BORDER WIDTH	2"
CORNER RADIUS	12"
MOUNTING	Ground
BACKGROUND	TYPE: Reflective-ZZ
	COLOR: Green
LEGEND/BORDER	TYPE: Reflective-ZZ
	COLOR: White

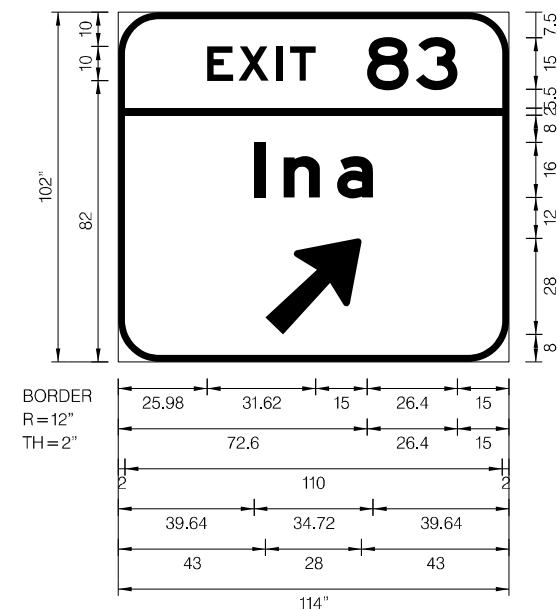
[illegible]

Panel Style: guide_fw_intermediate.ssi
Dimensions are in Inches (")

[illegible]

SIGN DETAIL

WIDTH x HGHT.	6'-6" x 5'-0"
BORDER WIDTH	1.5"
CORNER RADIUS	6"
MOUNTING	Ground
BACKGROUND	TYPE: Reflective-ZZ
	COLOR: Green
LEGEND/BORDER	TYPE: Reflective-ZZ
	COLOR: White

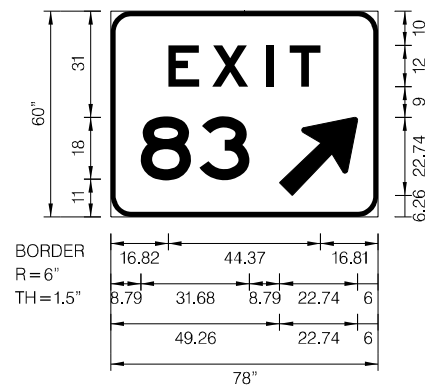[illegible]

Panel Style: guide_fwy_gore_R_2012.ssi
Dimensions are in Inches (")

[illegible]

GENERAL NOTES

SPECIFICATIONS:

DESIGN: AASHTO Standard Specifications for Structural Supports for ② Highway Signs, Luminaires and Traffic Signals. ("AASHTO Specifications")

CONSTRUCTION: Current (at time of letting) Illinois Department of Transportation Standard Specifications for Road and Bridge Construction, Supplemental Specifications and Special Provisions. ("Standard Specifications")

LOADING: 90 M.P.H. WIND VELOCITY

WALKWAY LOADING: Dead load plus 500 lbs. concentrated live load.

MINIMUM CLEARANCE: 3" greater than bridge members at all locations. (All Obstructions)

WELDING: All welds to be continuous unless otherwise shown. All welding to be done in accordance with current AWS D1.1 Structural Welding Code (Steel) and the Standard Specifications.

MATERIALS: All Structural Steel Pipe shall be ASTM A53 Grade B with a minimum yield of 35,000 p.s.i., or A500 Grade B or C with a minimum yield of 46,000 p.s.i. If A500 pipe is substituted for A53, then the outside diameter shall be as detailed and wall thickness greater than or equal to A53. All Structural Steel Plates and Shapes shall conform to AASHTO M270 Gr. 36, Gr. 50 (M183, M223 Gr. 50.).

HIGH STRENGTH BOLTS: All bolts, washers, nuts and locknuts shall satisfy the requirements of ASTM designation A307 unless noted as "H.S." which shall require AASHTO M164 (A325), ASTM A449, or approved alternate. All fasteners shall be hot dip galvanized per AASHTO M232 unless otherwise specified.


GALVANIZING: All Steel Grating, Plates, Shapes and Pipe shall be Hot Dip Galvanized after fabrication in accordance with AASHTO M111. Painting is not permitted.

ANCHOR RODS: All-threaded rod shall conform to ASTM F1554 Grade 105, $\frac{3}{4}$ " ϕ x 12" long, each with one plate washer and locknut and be hot dip galvanized per AASHTO M232. They shall be either cast into the concrete or epoxy grouted in accordance with Section 584 of the Standard Specifications. Minimum embedment in concrete shall be 9".

- ① Bracket spacing $g \leq 6'-0"$, max. Spacing shall be uniform if possible but may vary $\pm 6"$ to miss existing obstruction (rail post, light poles, web stiffeners, splice plates, etc.). Adjust bracket lengths accordingly on skewed structures.
- ② Any design modifications shall be based on the current version of applicable specifications and submitted for the Engineer's approval.
- ③ Unit price includes grating, handrail, brackets, supports, anchor bolts, fasteners, fabrication, delivery, erection, field drilling and other necessary items. Limits of payment are based on grating length (cw, dw) unless otherwise specified. For Safety Chain Details and Details D, F and G, see Base Sheet BM-4.
- ④ If walkway bracket at safety chain location is behind sign, add angle to bracket. See detail on Base Sheet BM-4.


TOTAL BILL OF MATERIAL

③ OVERHEAD SIGN STRUCTURE-BRIDGE MOUNTED	Foot	40
--	------	----

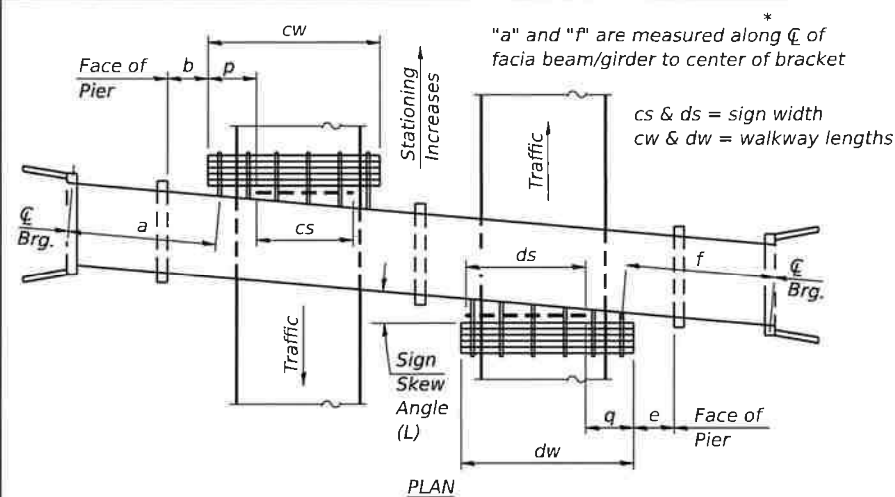


WALKWAY AND HANDRAIL SKETCH

(Road plan beneath structure varies.)

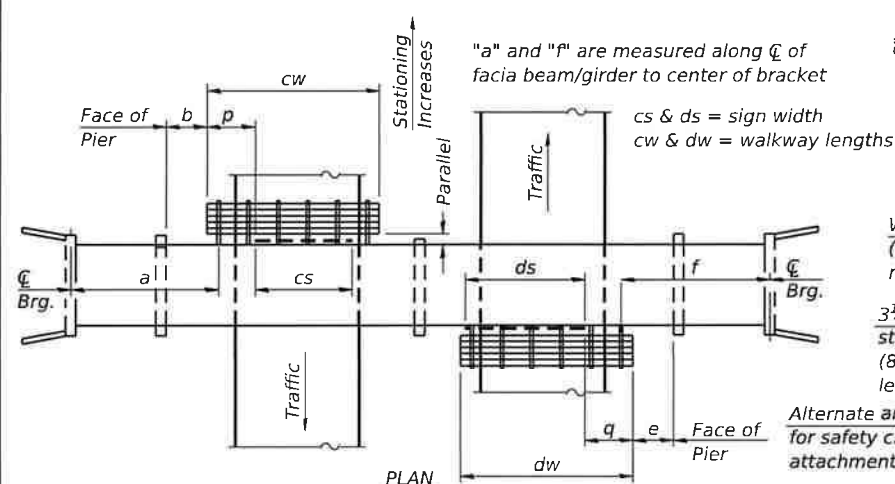


WALKWAY AND HANDRAIL SKETCH

(Road plan beneath structure varies.)

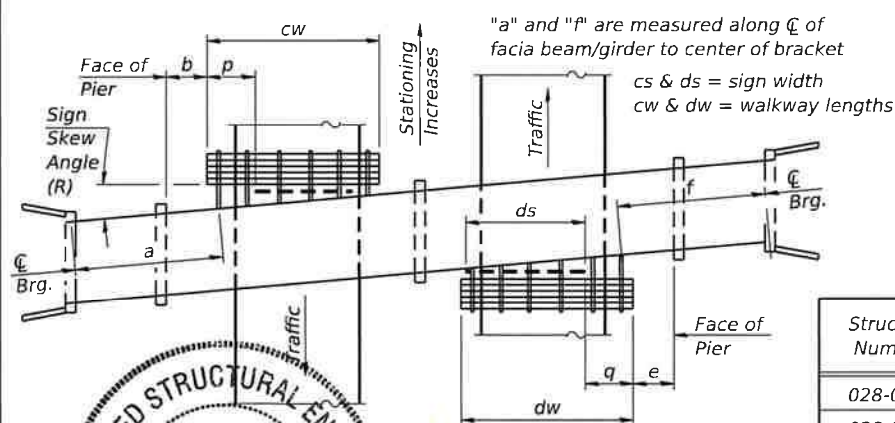


WALKWAY AND HANDRAIL SKETCH

(Road plan beneath structure varies.)

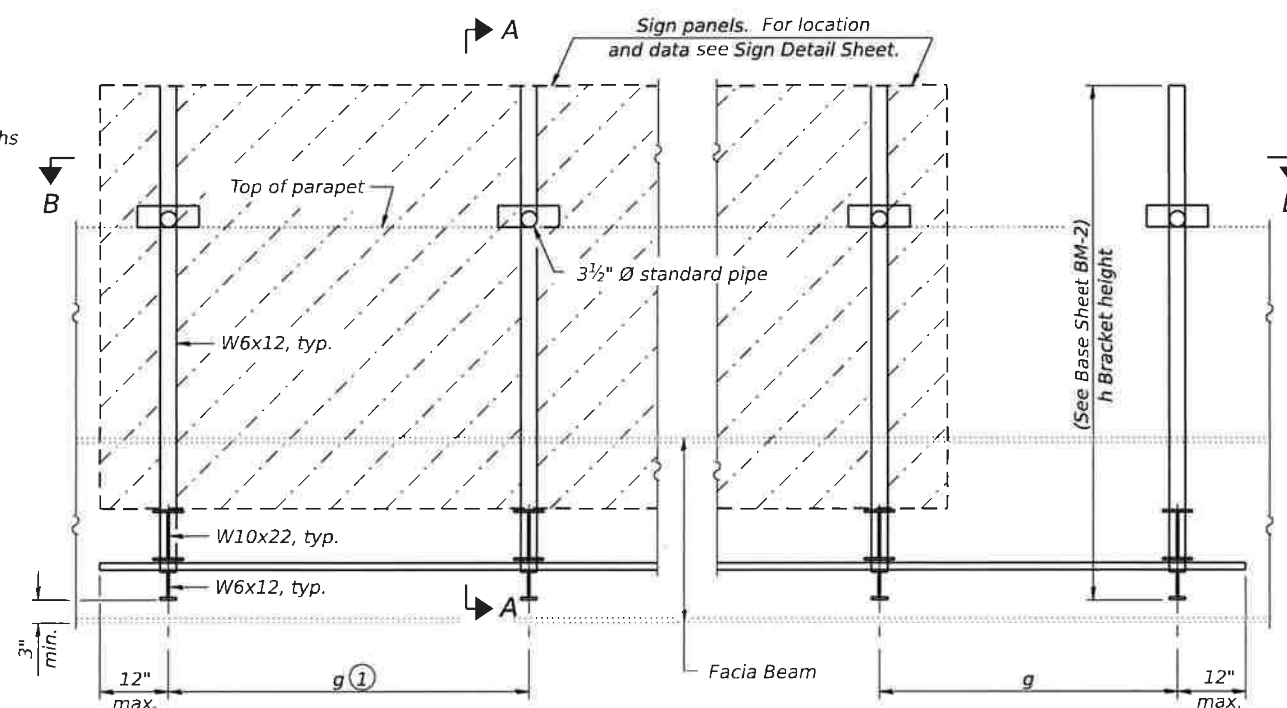

TYPICAL FRONT ELEVATION

(With lights, safety chain and handrail omitted for clarity.)

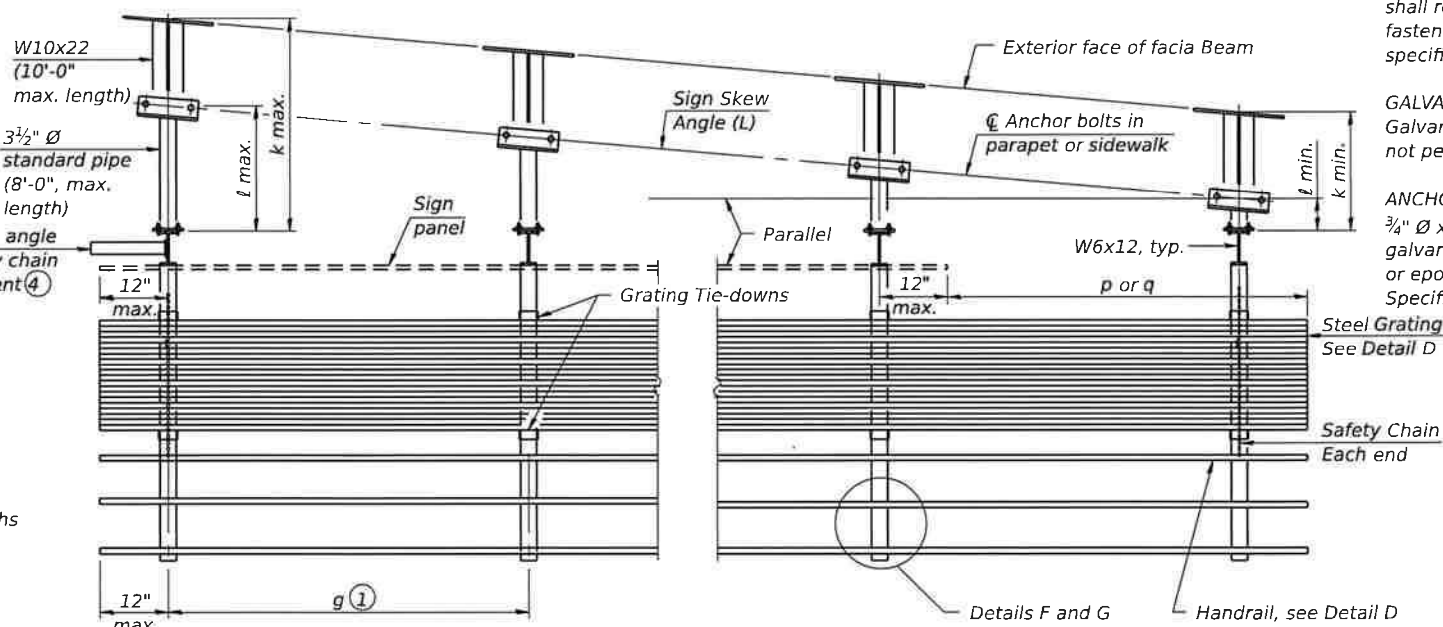

SECTION B-B

(Shown: Left Sign Skew > 15°)

Structure Number	Sign Skew Angle (L) or (R)	Bridge Station	Bridge Structure Number	Contract Route Designation	a	b	cs	cw	ds	dw	e	f	g	No. of Brackets (Total)	p	q	Total Grating/Hndrl. Lengths (cw + dw)
028-0055	0	9+78.11		TR-3	88	39	4	-	4	-	39	88	3	4	-	-	0
028-0059	0	176+52.10		IL 154	82	39	4	-	4	-	39	82	3	4	-	-	0
028-0056	L 14°55'	229+54.5		TR-75	84	41	4	-	4	-	41	84	3	4	-	-	0
028-0053	0	283+35.75		SART 19	82	40	4	-	4	-	40	82	3	4	-	-	0
041-0113	R 5°	117+09.55		CH 42	81	-	4	-	4	-	-	81	3	4	-	-	0

Dimensions a, b, e, f & g may vary as approved by the Engineer, see ①.
When cw < cs and/or dw < ds, use alternate brackets without walkway supports where applicable, see ③.

STATE OF ILLINOIS
DEPARTMENT OF TRANSPORTATION

BRIDGE MOUNT SIGN STRUCTURES
GENERAL PLAN AND ELEVATION

SHEET 16 OF 18 SHEETS

F.A.I. RTE.	SECTION	COUNTY	TOTAL SHEETS	SHEET NO.
57	(28-2)B-2; (28-1)B-2	FRANKLIN	598	226
				CONTRACT NO. 78884
ILLINOIS FED. AID PROJECT				


MODEL: Default
FILE NAME: A:\2021\608\CAD\Design\CAD_Sheets\OHSS_SHEETS\0978884-016-OHSS_DETAILS.dgn




BM-1 5-15-2023

ABNA
DESIGN FIRM REG. 184,032,117

USER NAME =	DESIGNED = SEA	REVISED =
PLOT SCALE =	CHECKED = CG	REVISED =
PLOT DATE =	DRAWN = MBJ	REVISED =
	CHECKED = SEA	REVISED =

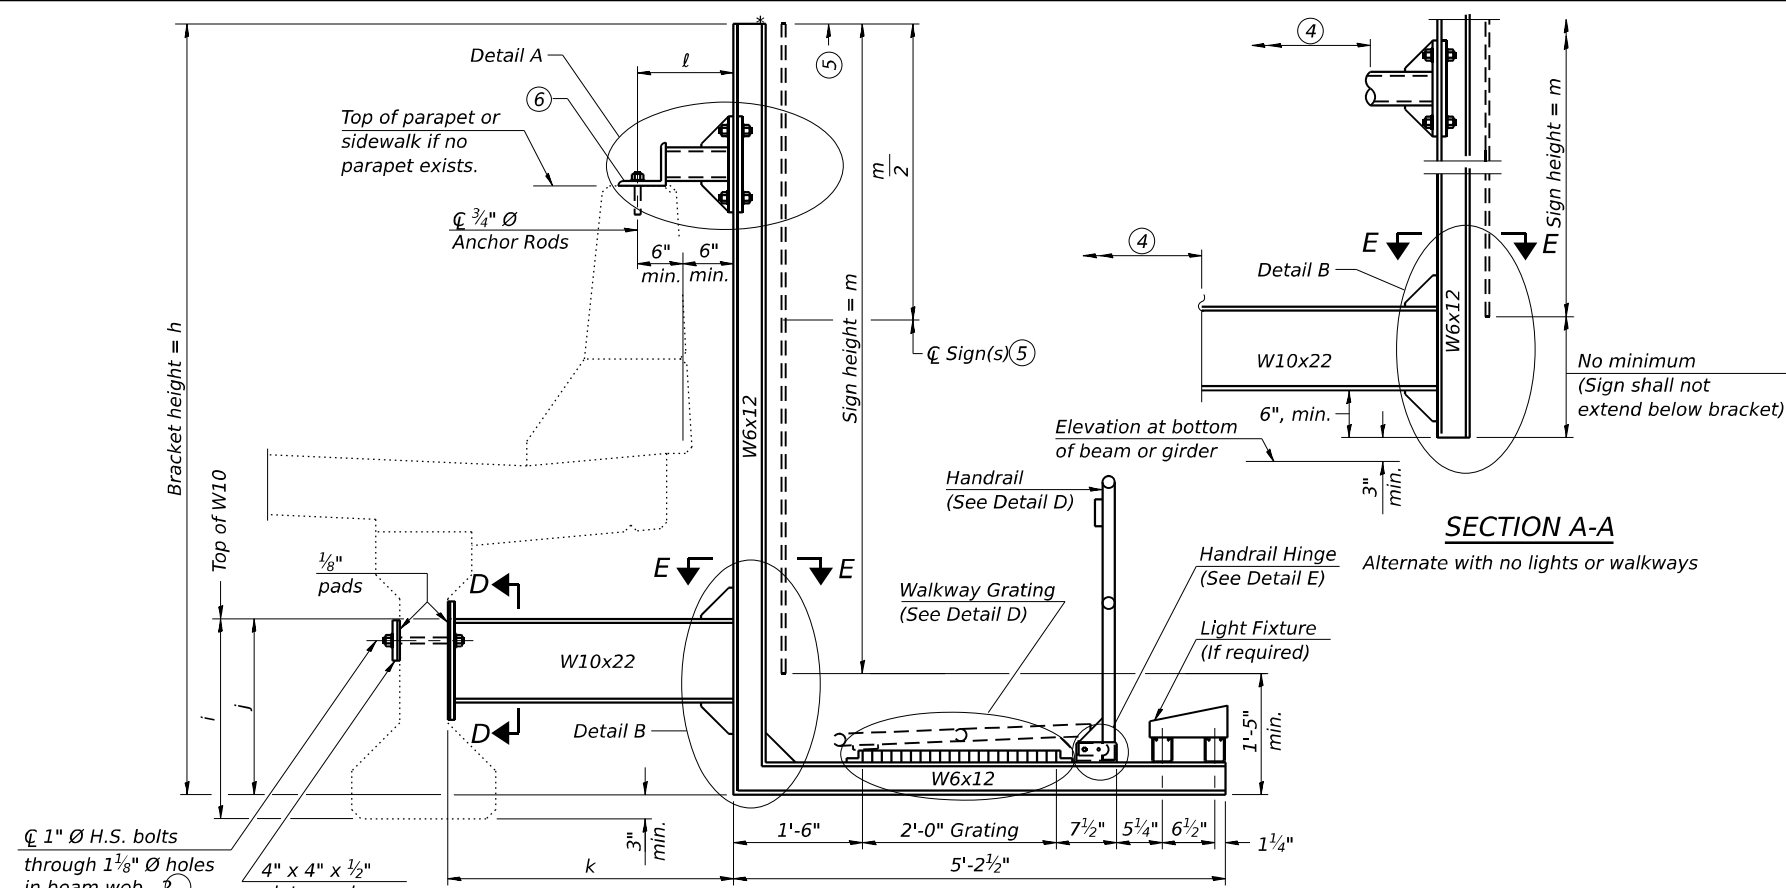

SECTION A-A Details for mounting to PPC I Beam or Bulb "T" & Details for mounting to parapet w/o rail rail

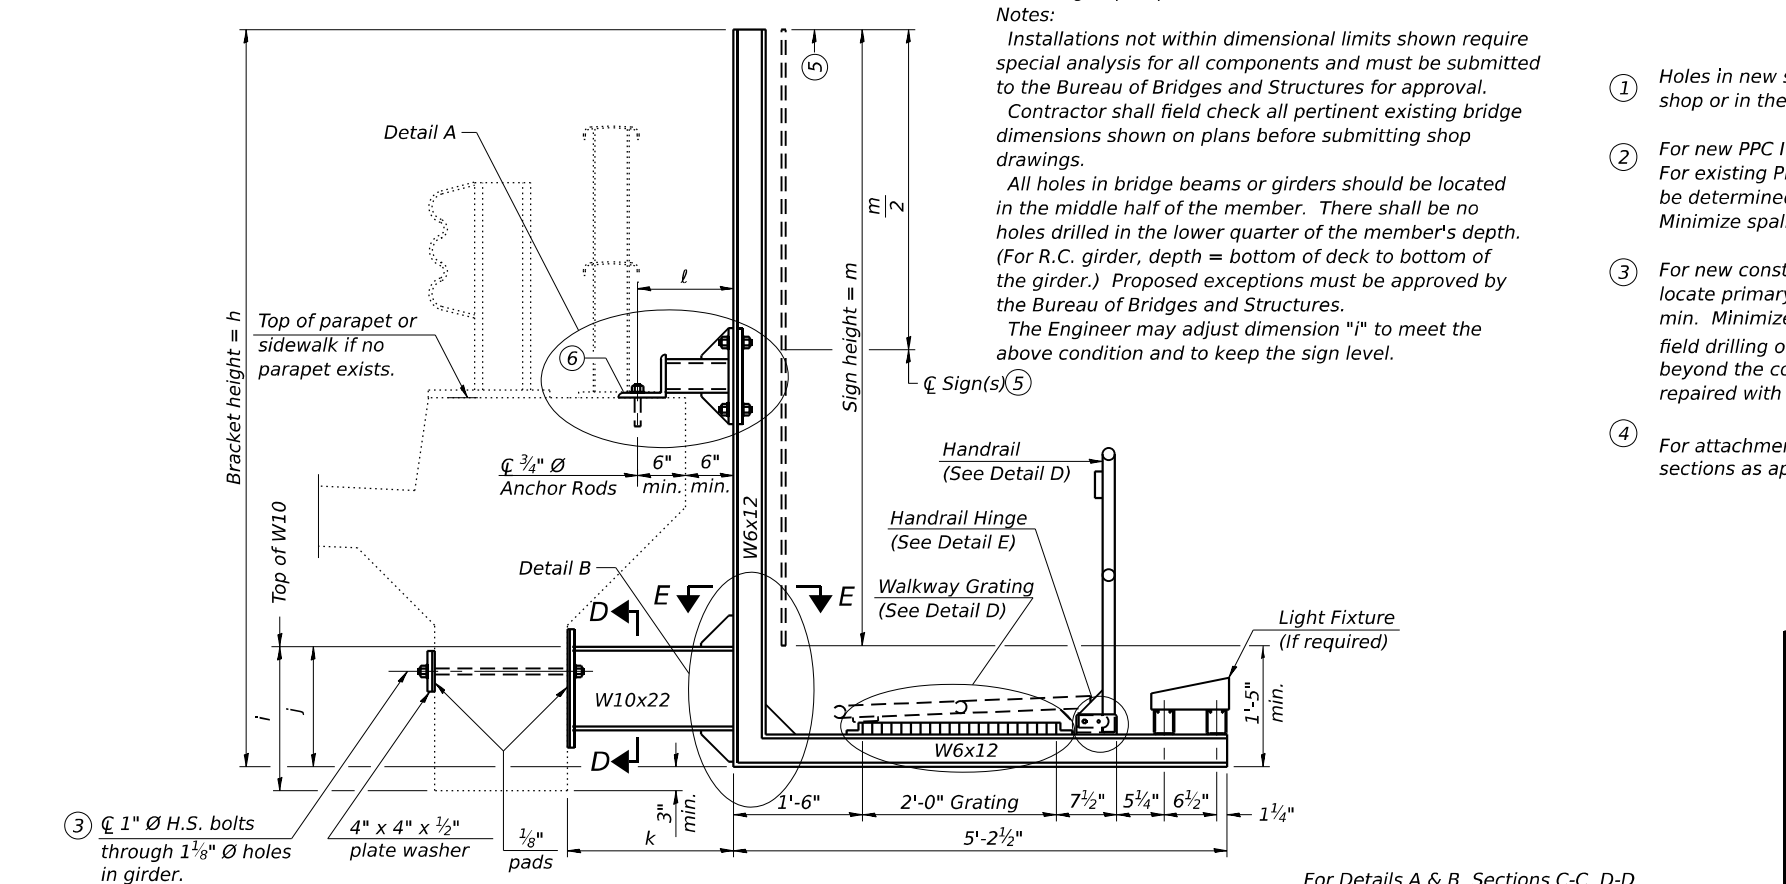

SECTION A-A Details for mounting to integral reinforced concrete girder & Details for mounting on safety curb with surface-mount bridge rail

Notes:
Installations not within dimensional limits shown require special analysis for all components and must be submitted to the Bureau of Bridges and Structures for approval.
Contractor shall field check all pertinent existing bridge dimensions shown on plans before submitting shop drawings.
All holes in bridge beams or girders should be located in the middle half of the member. There shall be no holes drilled in the lower quarter of the member's depth. (For R.C. girder, depth = bottom of deck to bottom of the girder.) Proposed exceptions must be approved by the Bureau of Bridges and Structures.
The Engineer may adjust dimension "i" to meet the above condition and to keep the sign level.

For Details A & B, Sections C-C, D-D and E-E, see Base Sheet BM-3.
For Details D & E, see Base Sheet BM-4.

BM-2 5-15-2023




USER NAME =	DESIGNED - SEA	REVISED -
CHECKED =	CG	REVISED -
PLOT SCALE =	DRAWN - MJB	REVISED -
PLOT DATE =	CHECKED - SEA	REVISED -

STATE OF ILLINOIS
DEPARTMENT OF TRANSPORTATION

BRIDGE MOUNT SIGN STRUCTURES
WALKWAY AND CONNECTION DETAILS


SHEET 2 OF 3 SHEETS

F.A.I. RTE.	SECTION	COUNTY	TOTAL SHEETS	SHEET NO.
57	(28-2)B-2; (28-1)B-2	FRANKLIN	598	227
CONTRACT NO. 78884				
ILLINOIS FED. AID PROJECT				

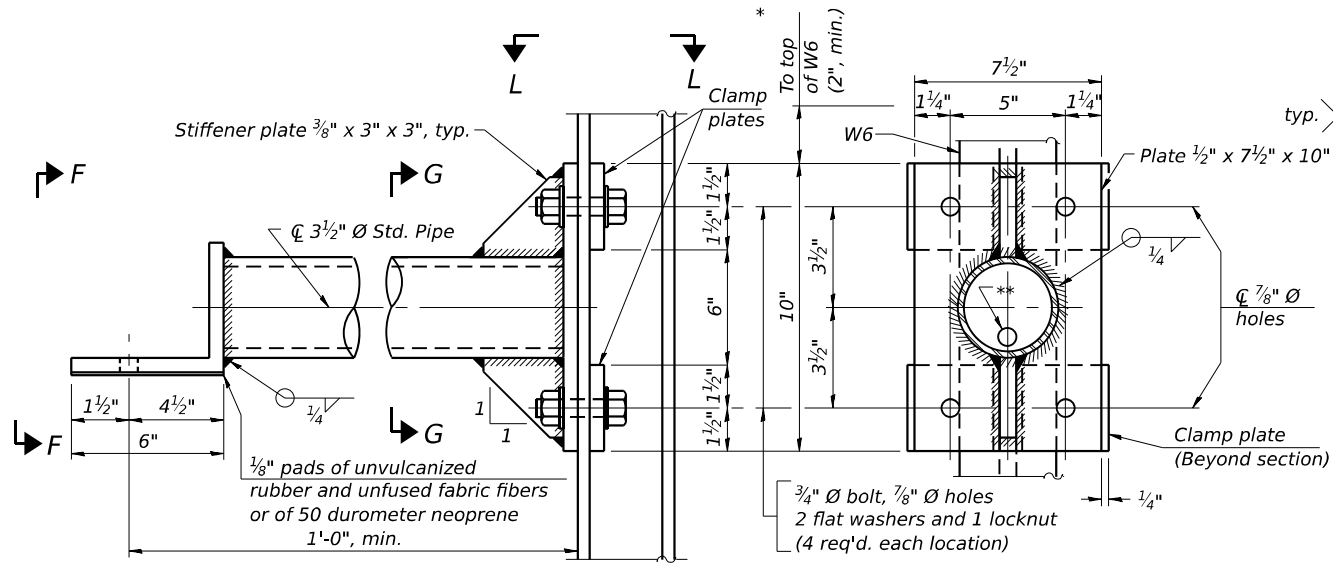


DETAIL A


SECTION G-G

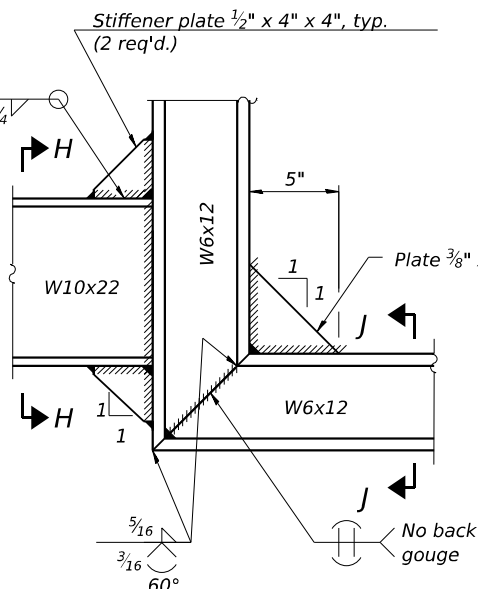

DETAIL B - WELDED W10x22 TO W6x12 CONNECTION

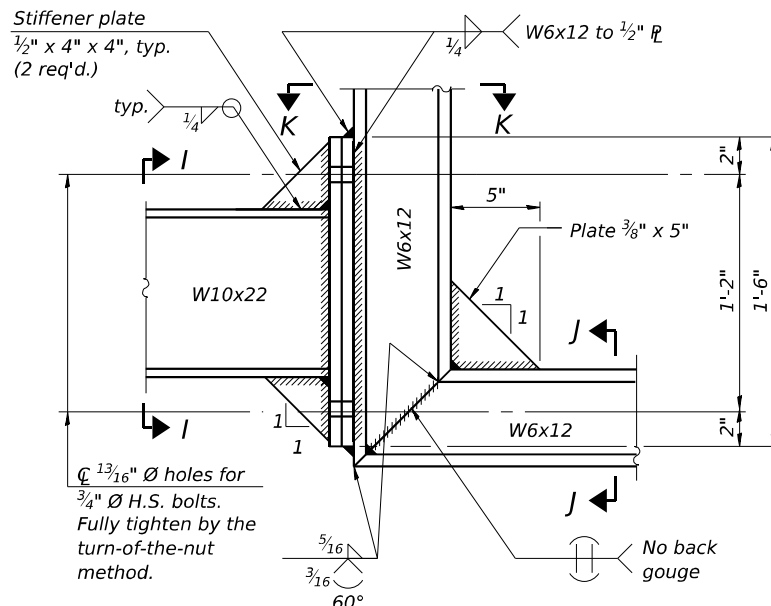


DETAIL B - ALTERNATE BOLTED W10x22 TO W6x12 CONNECTION

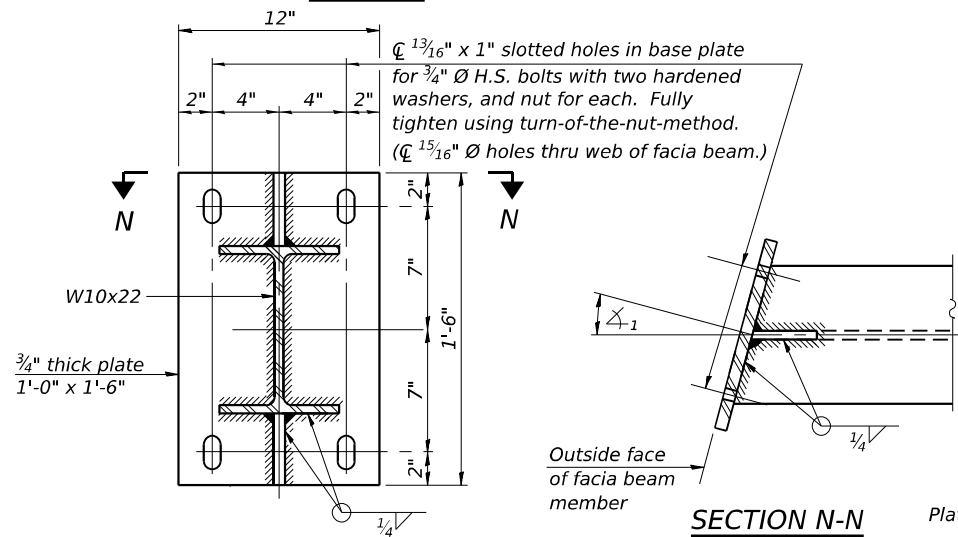

SECTION C-C


Steel beam or girder connection plate details

SECTION N-N
Skewed connection detail for W10x22 to fascia beam.

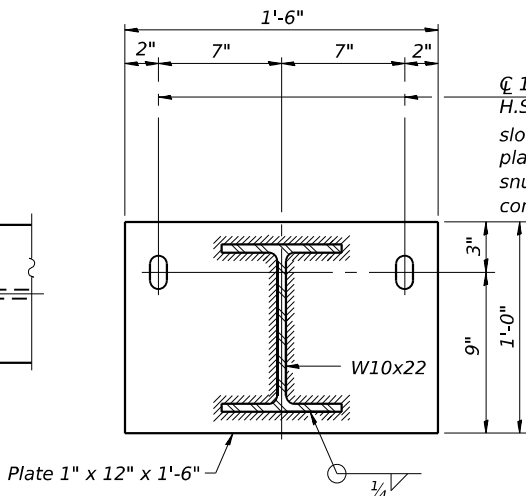


SECTION D-D

Concrete beam or girder connection plate details.

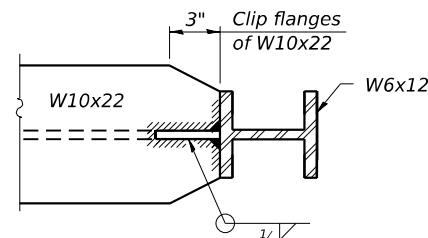


SECTION E-E

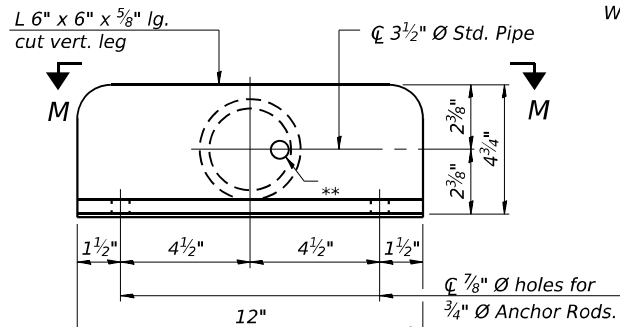


VIEW F-F


** 1 3/16 inch diameter holes for galvanizing. After galvanizing, install 7/8 inch diameter A307 hot-dip galvanized bolt to close hole in angle. (No bolt required in 1/2 inch plate.)

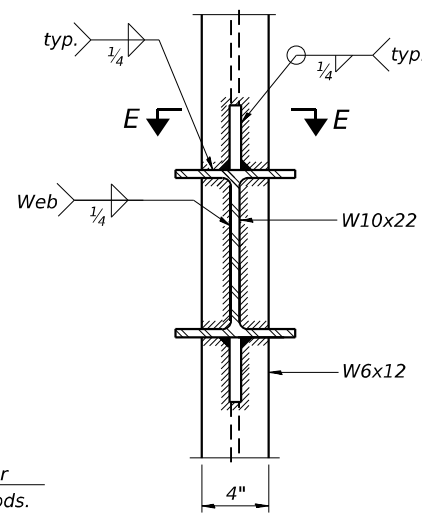


SECTION H-H

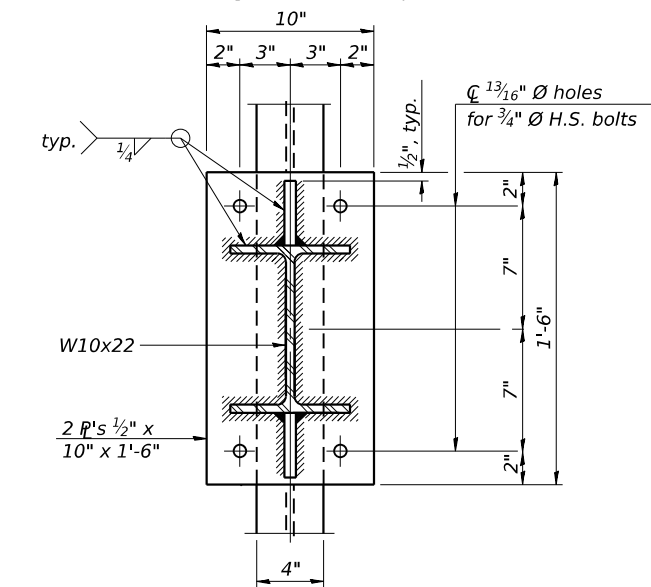


SECTION I-I

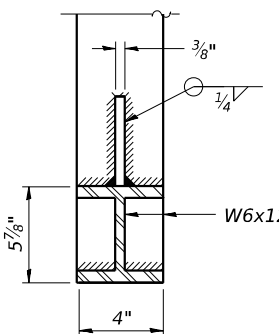


SECTION J-J

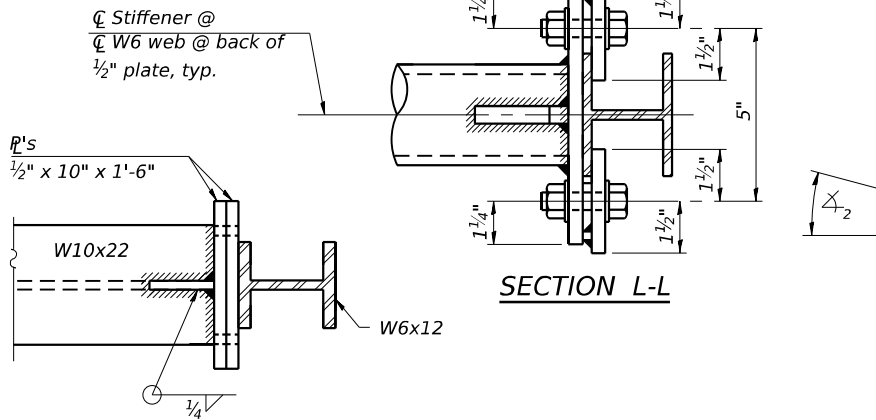

SECTION K-K

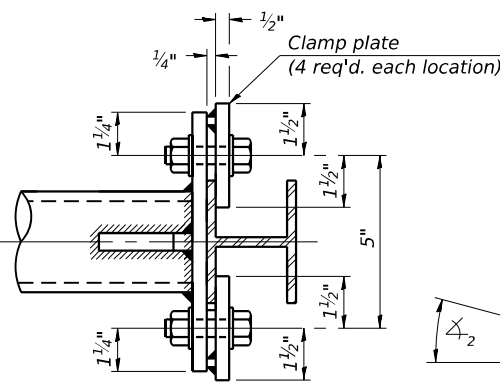


SECTION L-L

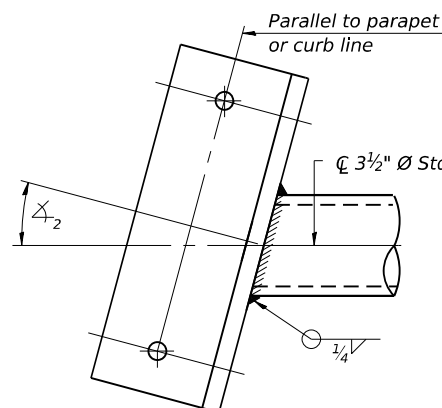

SECTION M-M

Skewed connection detail for 3 1/2 inch pipe to parapet.

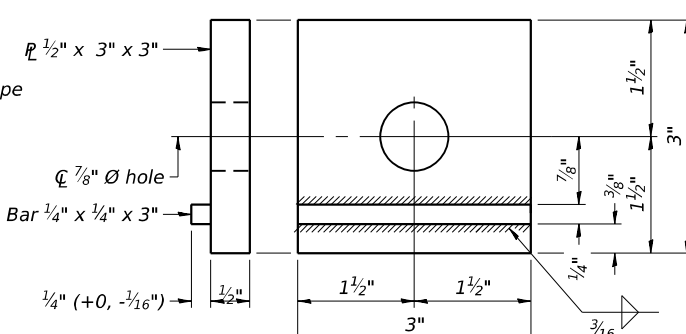

CLAMP PLATE DETAILS

BM-3

5-15-2023



USER NAME =	DESIGNED - SEA	REVISED -
PLOT SCALE =	CHECKED - CG	REVISED -
PLOT DATE =	DRAWN - MJB	REVISED -
	CHECKED - SEA	REVISED -


STATE OF ILLINOIS
DEPARTMENT OF TRANSPORTATION

BRIDGE MOUNT SIGN STRUCTURES
CONNECTION DETAILS


SHEET 3 OF 3 SHEETS

F.A.I. RTE.	SECTION	COUNTY	TOTAL SHEETS	SHEET NO.
57	(28-2)B-2; (28-1)B-2	FRANKLIN	598	228
CONTRACT NO. 78884				
ILLINOIS FED. AID PROJECT				

Benchmark: Station 178+30.41, N=548130.674 E=819136.209, Elevation 415.735
IDOT Monument in Centerline of I-57 located at the PC on the south overhead transmission lines.

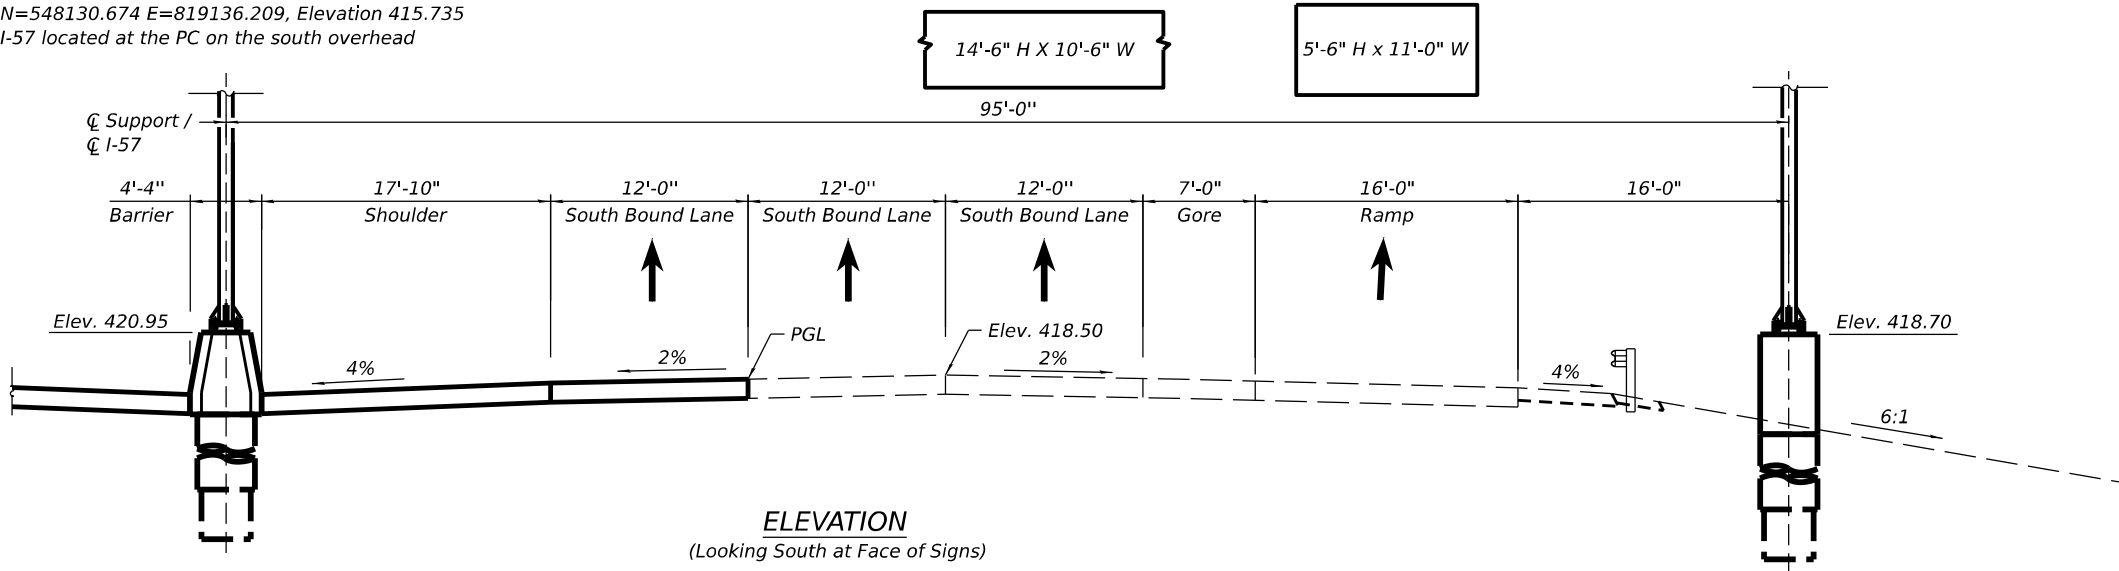

ELEVATION
(Looking South at Face of Signs)

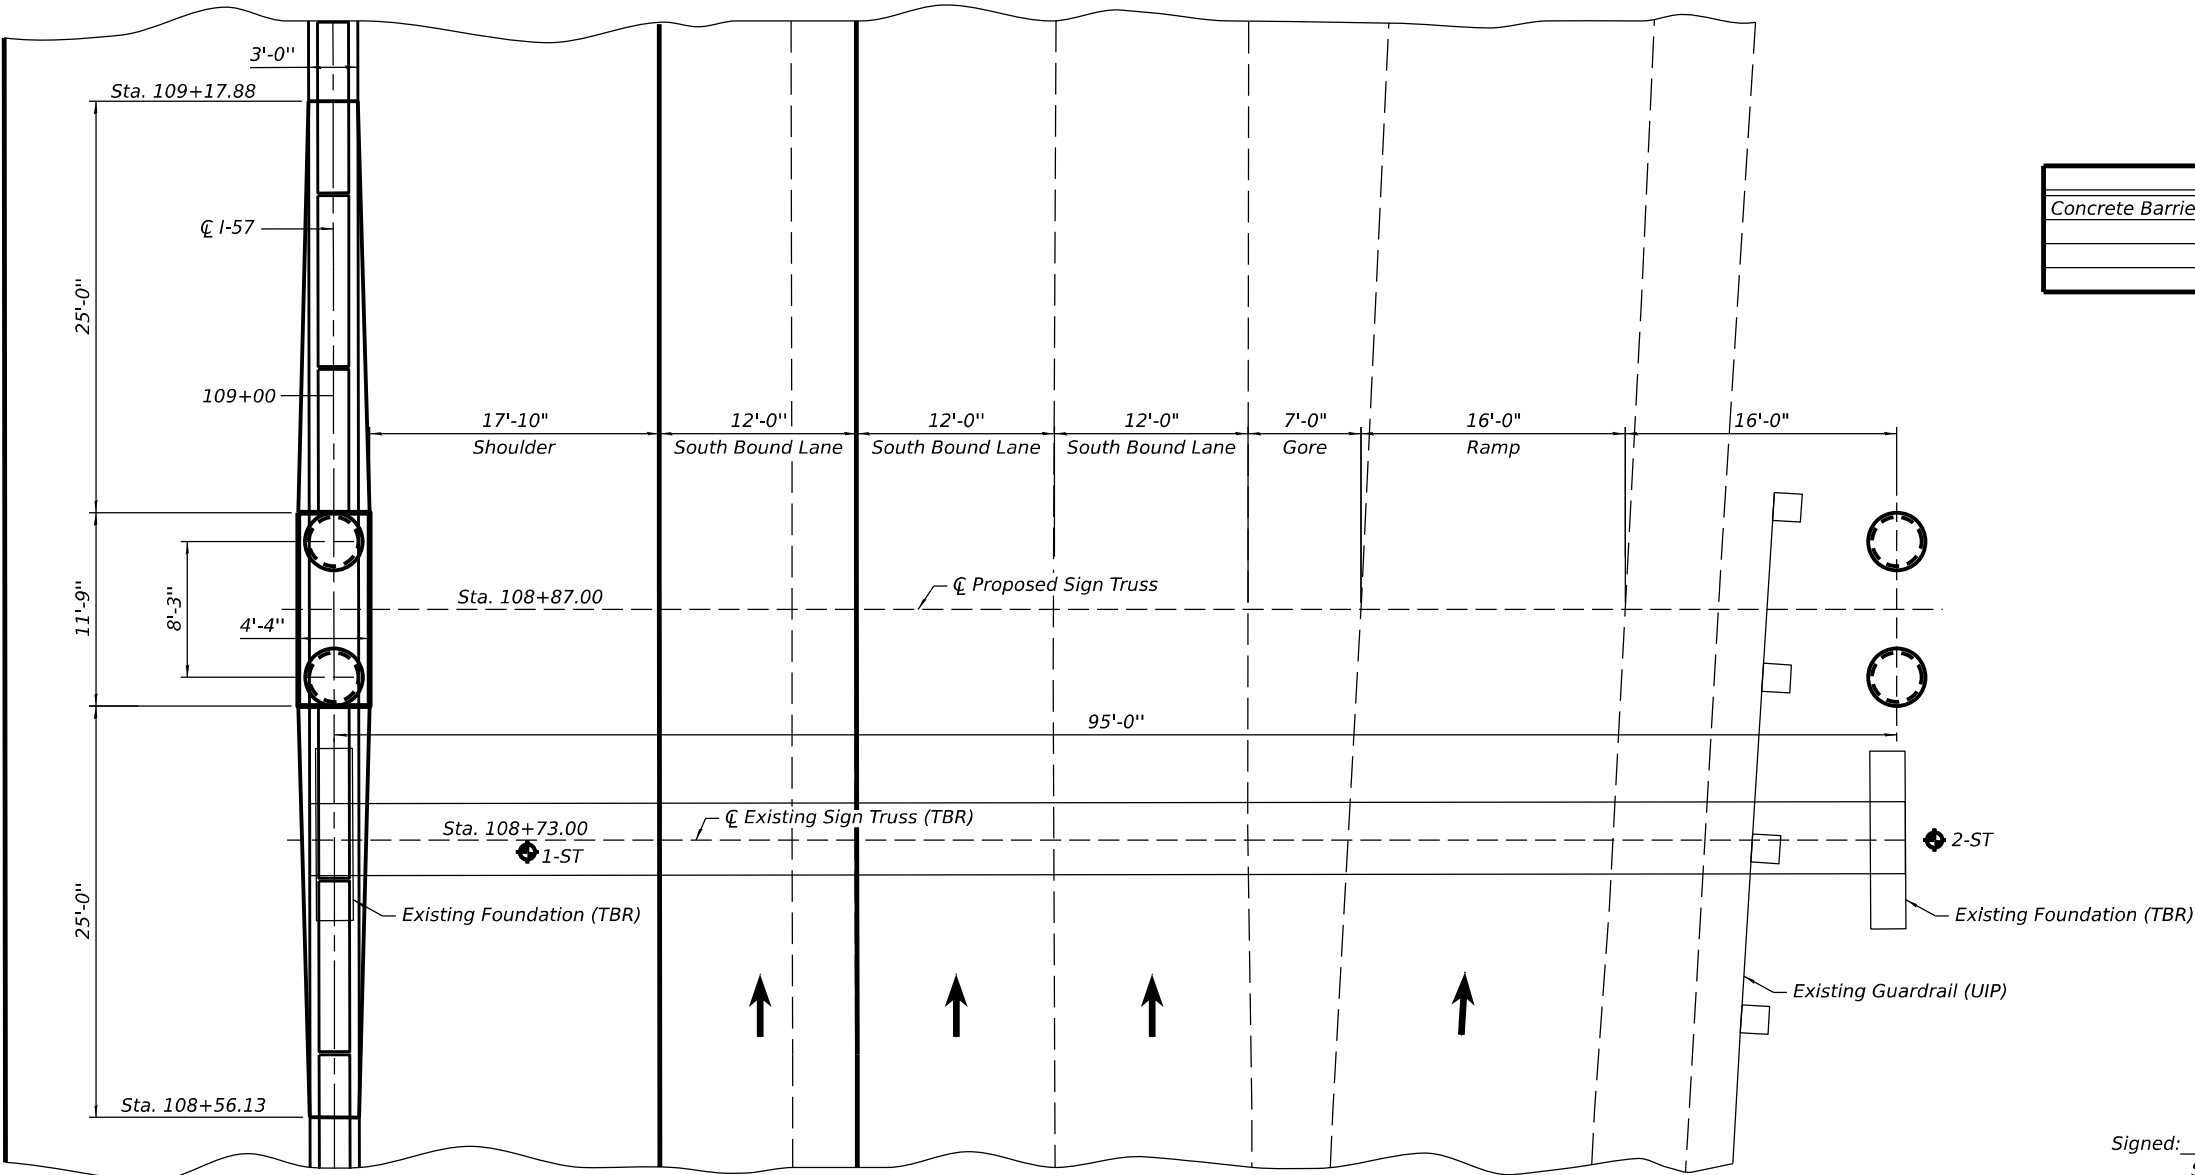


PLAN

BILL OF MATERIAL

Item	Unit	Total
Concrete Barrier Transition	Foot	50

LEGEND

Soil Boring Location

 Signed: 
Stephen E. Alsbury, S.E. Lic. No. 081-5261
Expires: 11/30/2024
Date: April 5th, 2024



USER NAME =	DESIGNED - SEA	REVISED -
	CHECKED - FH	REVISED -
PLOT SCALE =	DRAWN - MBJ	REVISED -
PLOT DATE =	CHECKED - SEA	REVISED -



STATE OF ILLINOIS
DEPARTMENT OF TRANSPORTATION

GENERAL PLAN AND ELEVATION
STRUCTURE NO. 9S0281057L078.8

SHEET 1 OF 15 SHEETS

F.A.I. RTE.	SECTION	COUNTY	TOTAL SHEETS	SHEET NO.
57	(28-2)B-2; (28-1)B-2	FRANKLIN	598	229
CONTRACT NO. 78884				
ILLINOIS FED. AID PROJECT				

MODEL: Default
FILE NAME: J:\2021\6084\Cadd\Design\CAD_Sheets\OHSS_SHEETS\0978884-001-GPE.dgn

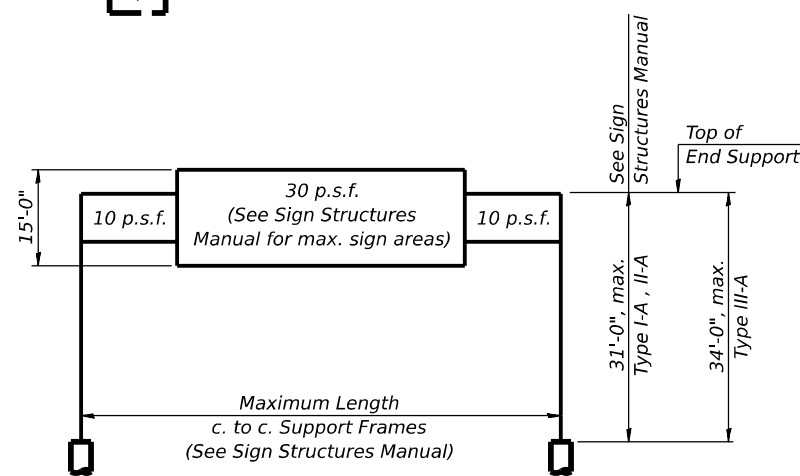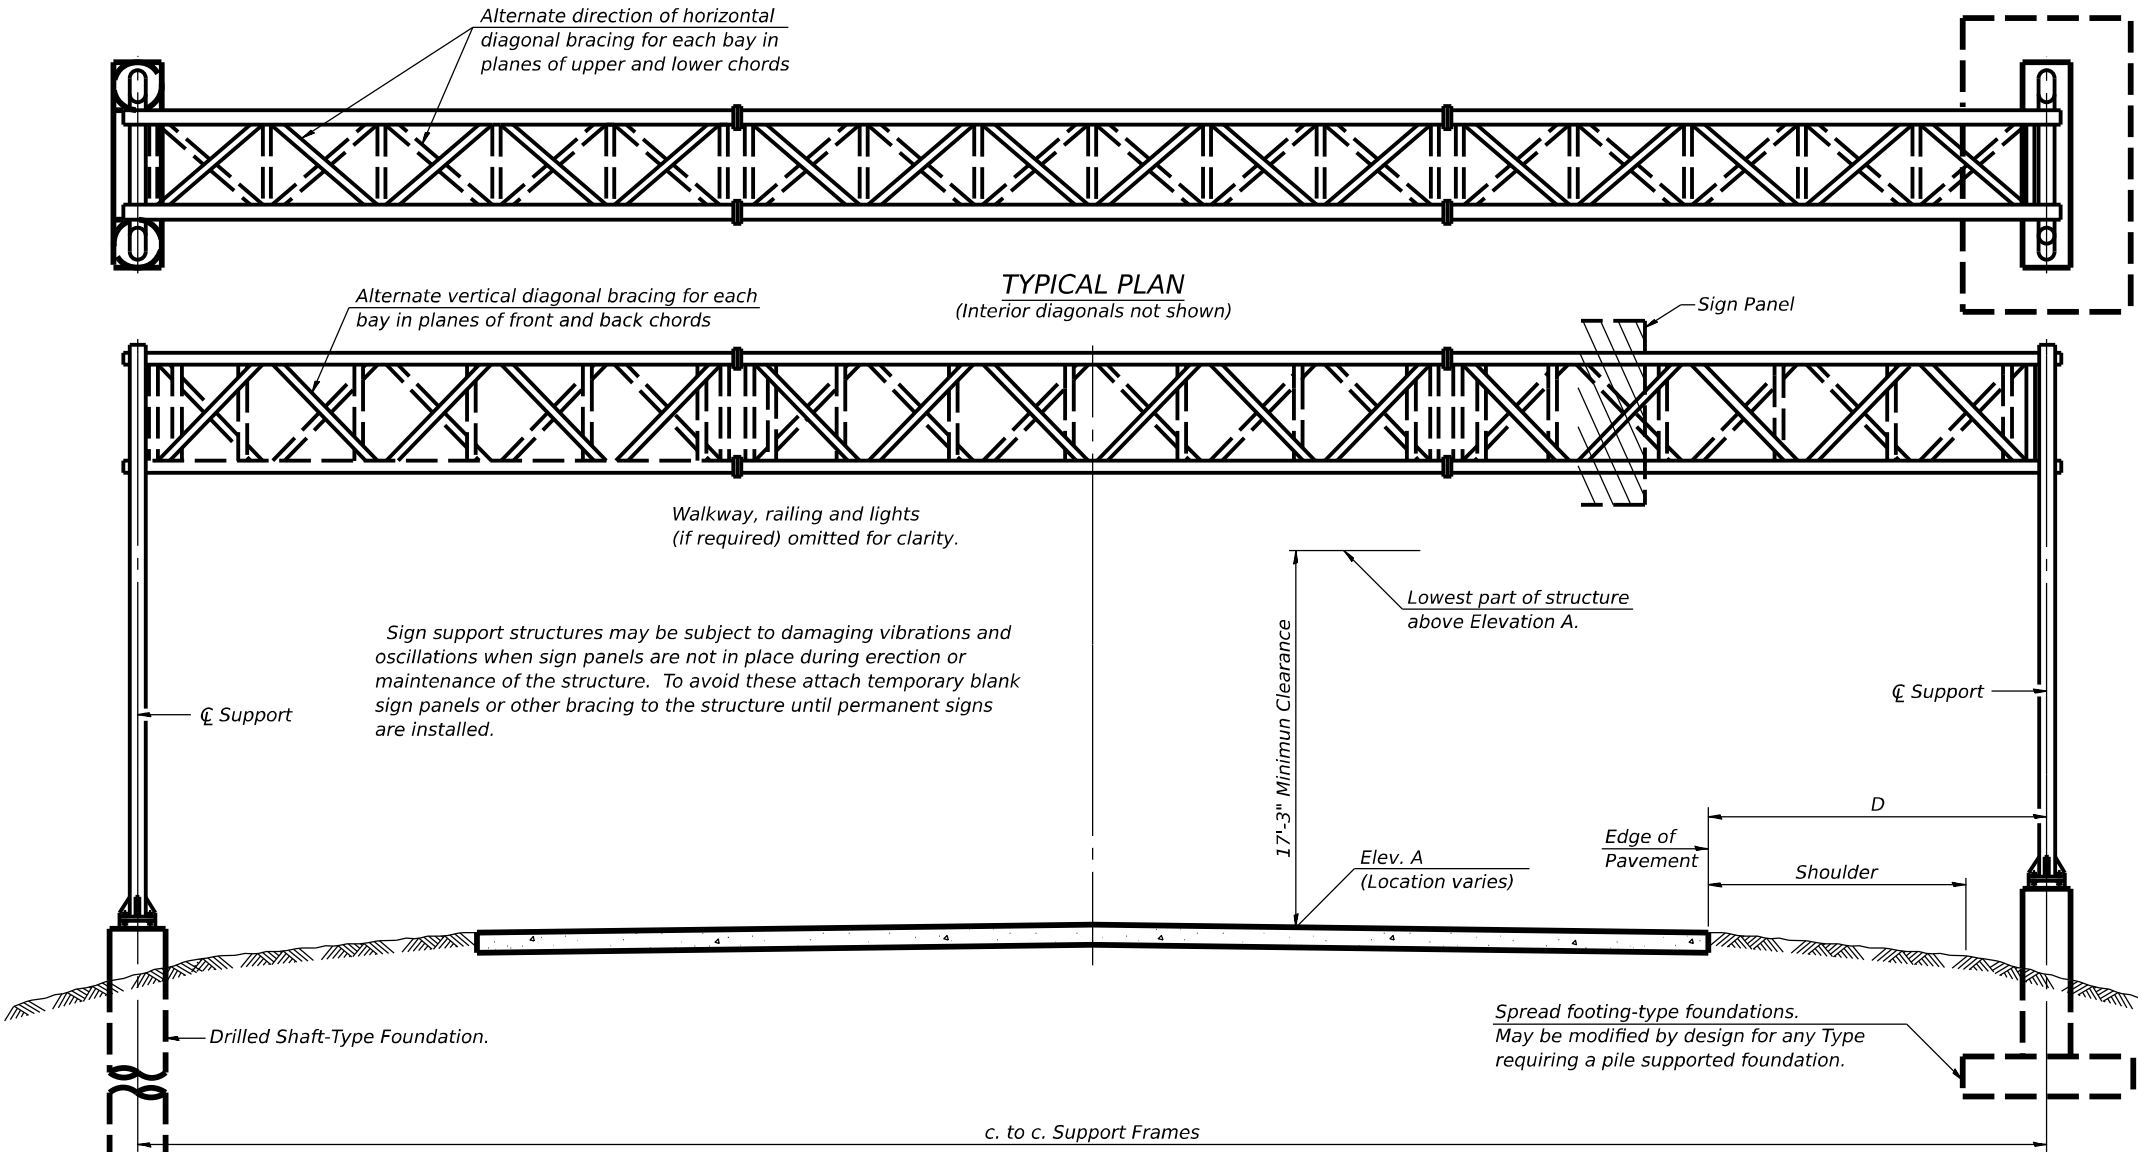

DESIGN WIND LOADING DIAGRAM

Parameters shown are basis for I.D.O.T. Standards and Sign Manual Tables. Installations not within dimensional limits shown require special analysis for all components.

TYPICAL PLAN
(Interior diagonals not shown)

TYPICAL ELEVATION
(Looking at Face of Signs**)

Elev. A = Elevation at point of minimum clearance to sign, walkway support or truss.

Structure Number	Station	Design Truss Type	c. to c. Supports	Elev. A	Dim. D	Height of Tallest Sign	Total Sign Area
9S028I057L078.8	108+87.00	I-A	95'-0"	418.50	16'-0"	14'-6"	213

** Looking upstation for structures with signs both sides.

* If M270 Gr. 50W (M222) steel is proposed, chemistry for plate to be used shall first be approved by the Engineer as suitable for galvanizing and welding.

GENERAL NOTES

DESIGN: AASHTO Standard Specifications for Structural Supports for Highway Signs, Luminaires and Traffic Signals. ("AASHTO Specifications")

CONSTRUCTION: Current (at time of letting) Illinois Department of Transportation Standard Specifications for Road and Bridge Construction, Supplemental Specifications and Special Provisions. ("Standard Specifications")

LOADING: 90 M.P.H. WIND VELOCITY

WALKWAY LOADING: Dead load plus 500 lbs. concentrated live load.

DESIGN STRESSES:
Field Units
F_c = 3,500 p.s.i.
f_y = 60,000 p.s.i. (reinforcement)

WELDING: All welds to be continuous unless otherwise shown. All welding to be done in accordance with current AWS D1.1 and D1.2 Structural Welding Codes (Steel and Aluminum) and the Standard Specifications.

MATERIALS: Aluminum Alloys as shown throughout plans. All Structural Steel Pipe shall be ASTM A53 Grade B or A500 Grade B or C. If A500 pipe is substituted for A53, then the outside diameter shall be as detailed and wall thickness greater than or equal to A53. All Structural Steel Plates and Shapes shall conform to AASHTO M270 Gr. 36, Gr. 50 or Gr. 50W*. Stainless steel for shims, sleeves and handhole covers shall be ASTM A240, Type 302 or 304, or another alloy suitable for exterior exposure and acceptable to the Engineer.

The steel pipe and stiffening ribs at the base plate for the column shall have a minimum longitudinal Charpy V-Notch (CVN) energy of 15 lb.-ft. at 40° F. (Zone 2) before galvanizing.

FASTENERS FOR ALUMINUM TRUSSES: All bolts noted as "high strength" must satisfy the requirements of AASHTO M164 (ASTM A325), or approved alternate, and must have matching lock nuts. Threaded studs for splices (if Members interfere) must satisfy the requirements of ASTM A449, ASTM A193, Grade B7, or approved alternate, and must have matching lock nuts. Bolts and lock nuts not required to be high strength must satisfy the requirements of ASTM A307. All bolts and lock nuts must be hot dip galvanized per AASHTO M232. The lock nuts must have nylon or steel inserts. A stainless steel flat washer conforming to ASTM A240 Type 302 or 304, is required under both head and nut or under both nuts where threaded studs are used. High strength bolt installation shall conform to Article 505.04 (f) (2)d of the IDOT Standard Specifications for Road and Bridge Construction. Rotational capacity ("ROCAP") testing of bolts will not be required.

U-BOLTS AND EYEBOLTS: U-Bolts and Eyebolts must be produced from ASTM A276 Type 304, 304L, 316 or 316L, Condition A, cold finished stainless steel, or an equivalent material acceptable to the Engineer. All nuts for U-Bolts and Eyebolts must be lock nuts equivalent to ASTM A307 with nylon or steel inserts and hot dip galvanized per AASHTO M232. A stainless steel flat washer conforming to ASTM A240, Type 302 or 304, is required under each U-Bolt and Eyebolt lock nut.

GALVANIZING: All Steel Grating, Plates, Shapes and Pipe shall be Hot Dip Galvanized after fabrication in accordance with AASHTO M111. Painting is not permitted.

ANCHOR RODS: Shall conform to ASTM F1554 Gr. 105.

CONCRETE SURFACES: All concrete surfaces above an elevation 6" below the lowest final ground line at each foundation shall be cleaned and coated with Concrete Sealer in accordance with the Standard Specifications.

REINFORCEMENT BARS: Reinforcement Bars designated (E) shall be epoxy coated in accordance with the Standard Specifications.

FOUNDATIONS: The contract unit price for Concrete Foundations and Drilled Shaft Concrete Foundations shall include reinforcement bars complete in place.

TOTAL BILL OF MATERIAL

ITEM	UNIT	TOTAL
OVERHEAD SIGN STRUCTURE SPAN TYPE I-A	Foot	95
DRILLED SHAFT CONCRETE FOUNDATIONS	Cu. Yds.	29.8
DRILLED SHAFT IN ROCK	Cu. Yds.	5.2

OS-A-1

5-15-2023



USER NAME =	DESIGNED - SEA
	CHECKED - FH
PLOT SCALE =	DRAWN - MBJ
PLOT DATE =	CHECKED - SEA

REVISED -
REVISED -
REVISED -
REVISED -

STATE OF ILLINOIS
DEPARTMENT OF TRANSPORTATION


OVERHEAD SIGN STRUCTURES - GENERAL PLAN &
ELEVATION - ALUMINUM TRUSS & STEEL SUPPORTS

SHEET 2 OF 15 SHEETS

F.A.I. RTE.	SECTION	COUNTY	TOTAL SHEETS	SHEET NO.
57	(28-2)B-2; (28-1)B-2	FRANKLIN	598	230
CONTRACT NO. 78884				
ILLINOIS FED. AID PROJECT				


MODEL: Default
FILE NAME: J:\2021\6084\Cadd\Design\CAD_Sheets\0155_SHEETS\0978884-002-GEN_PLAN.dgn
4/8/2024 3:07:48 PM

TRUSS UNIT TABLE

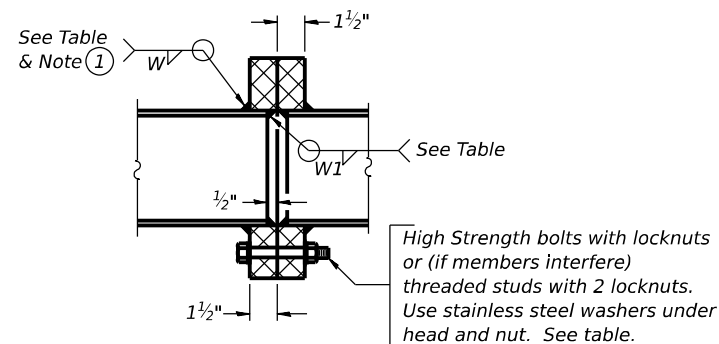
[illegible]

SECTION B-B

- ① *Splicing Flanges shall be attached to each truss unit with the truss shop assembled to camber shown. Truss units shall be in proper alignment and flange surfaces shall be shop bolted into full contact before welding. Sufficient external welds or tacks shall be made to secure flanges until remaining welds are made after disassembly. Adjacent flanges shall be "match marked" to insure proper field assembly.*

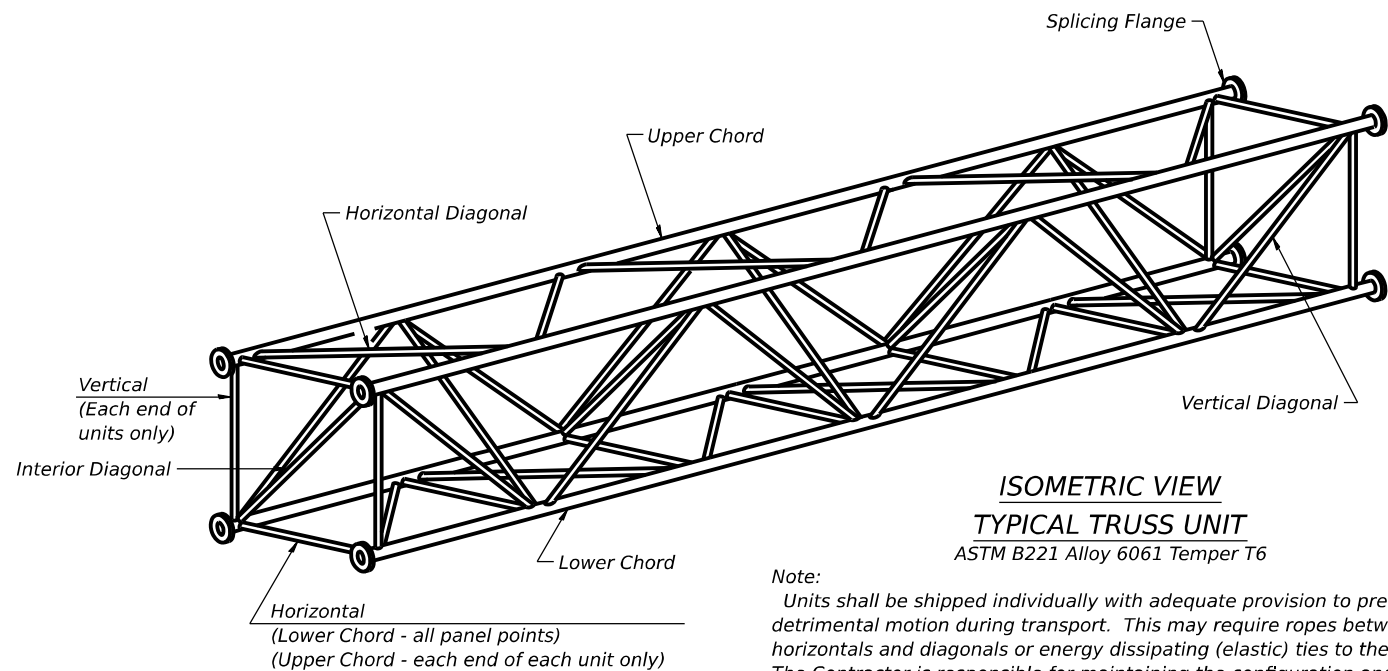


Note:
Units shall be shipped individually with adequate provision to prevent detrimental motion during transport. This may require ropes between horizontals and diagonals or energy dissipating (elastic) ties to the vehicle. The Contractor is responsible for maintaining the configuration and protection of the units.

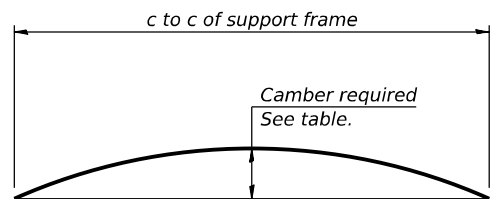


CAMBER DIAGRAM

Camber curve shown is theoretical. Actual camber attained by slope changes at splices between units.


CAMBER ATTAINMENT EXAMPLES:

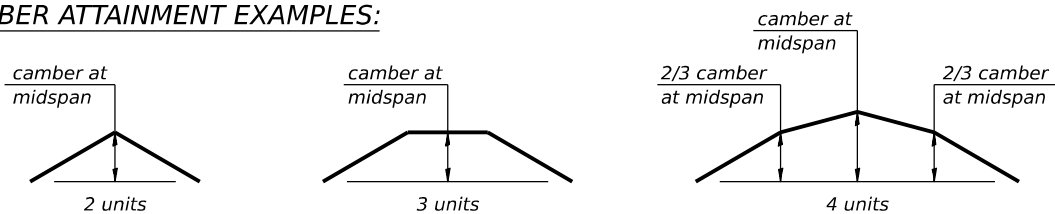

Camber shown is for fabrication only, measured with truss fully supported. (No-load condition)

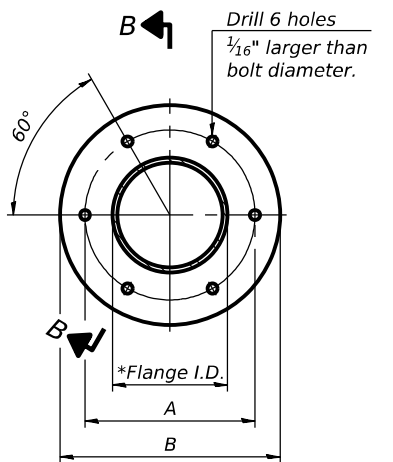

TRUSS TYPES I-A, II-A, & III-A

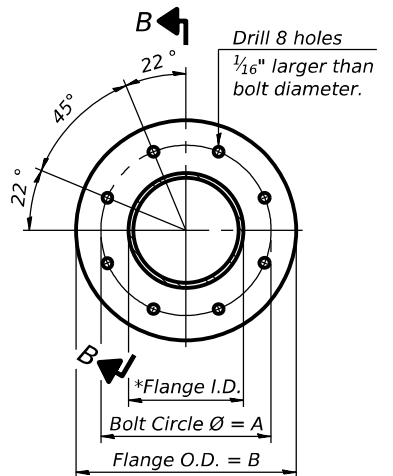

TRUSS TYPES II-A & III-A

SPLICING FLANGES

ASTM B221, Alloy 6061-T6
or ASTM B209, Alloy 6061-T651

*To fit O.D. of Chord with maximum gap of $\frac{1}{16}$ ".

OS4-A-2

5-15-2023

USER NAME =	DESIGNED - SEA	REVISED -
	CHECKED - FH	REVISED -
PLOT SCALE =	DRAWN - MBJ	REVISED -
PLOT DATE =	CHECKED - SEA	REVISED -

**STATE OF ILLINOIS
DEPARTMENT OF TRANSPORTATION**


OVERHEAD SIGN STRUCTURES - ALUMINUM TRUSS DETAILS FOR TRUSS TYPES I-A, II-A AND III-A

SHEET 4 OF 15 SHEETS

F.A.I. RTE.	SECTION	COUNTY	TOTAL SHEETS	SHEET NO.
57	(28-2)B-2; (28-1)B-2	FRANKLIN	598	232
		CONTRACT NO. 78884		
ILLINOIS		FED. AID PROJECT		

MODEL: Default
FILE NAME: J:\2021\6084\Cadd\Design\CAD_Sheets\OHSS SHEETS\D978884-004-OHSS DETAILS.dgn






8/2024 3:07:49 PM

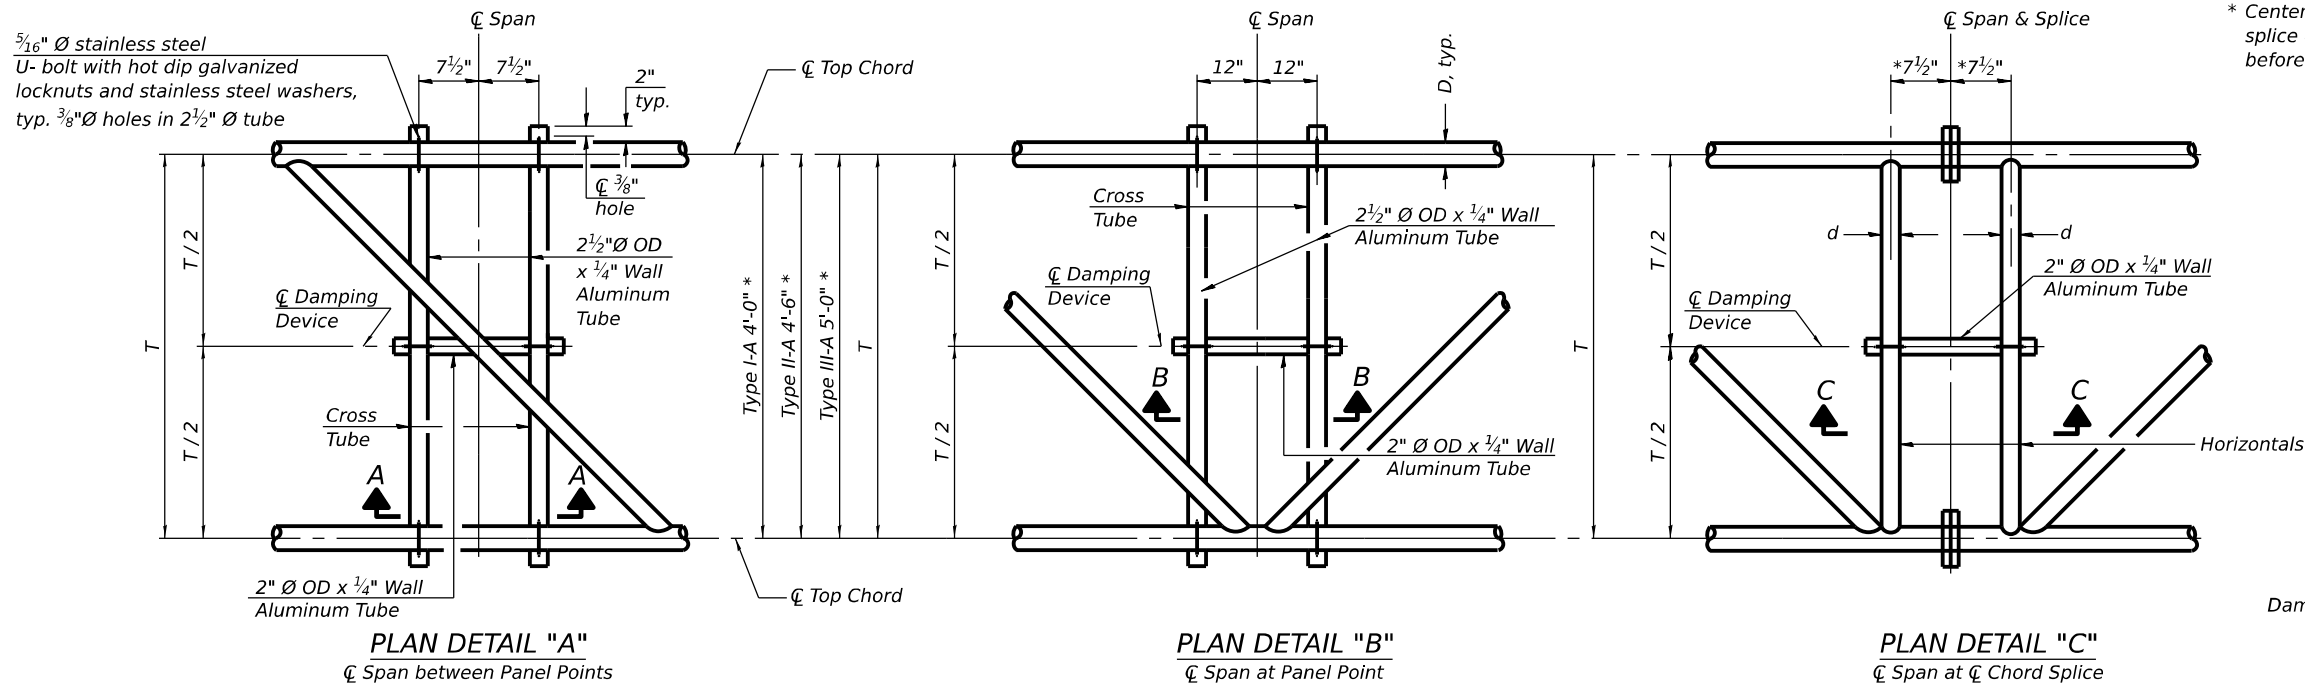

NOTES

Damper: One damper per truss. (31 lbs. minimum Stockbridge-Type Aluminum - 29" minimum between ends of weights) Cost included in Overhead Sign Structure...

Materials: Aluminum tubes shall be ASTM B221 alloy 6061 temper T6. Cost included in Overhead Sign Structure...

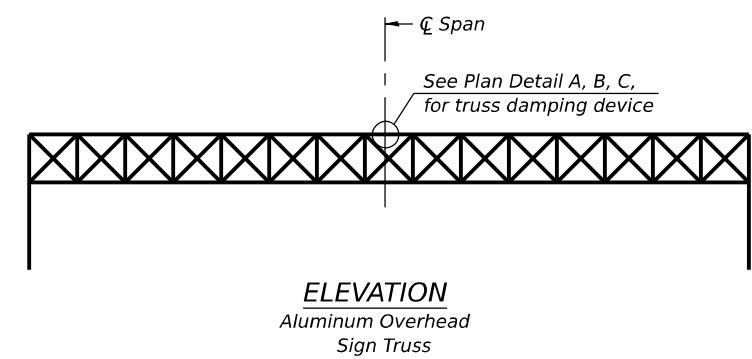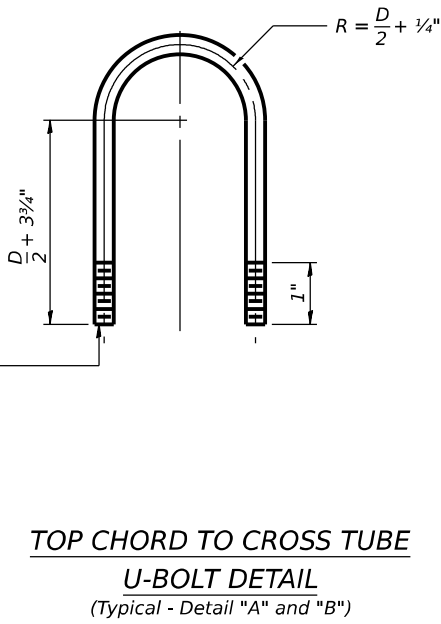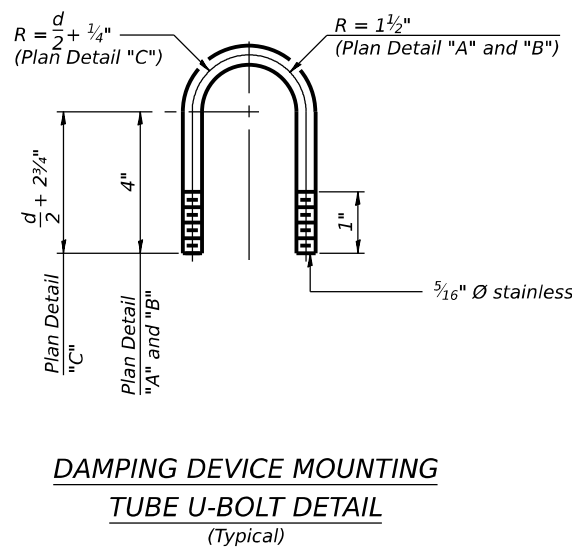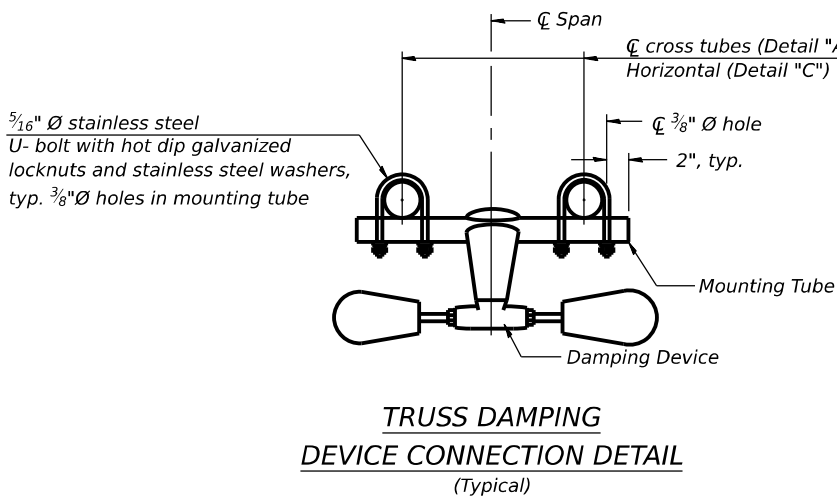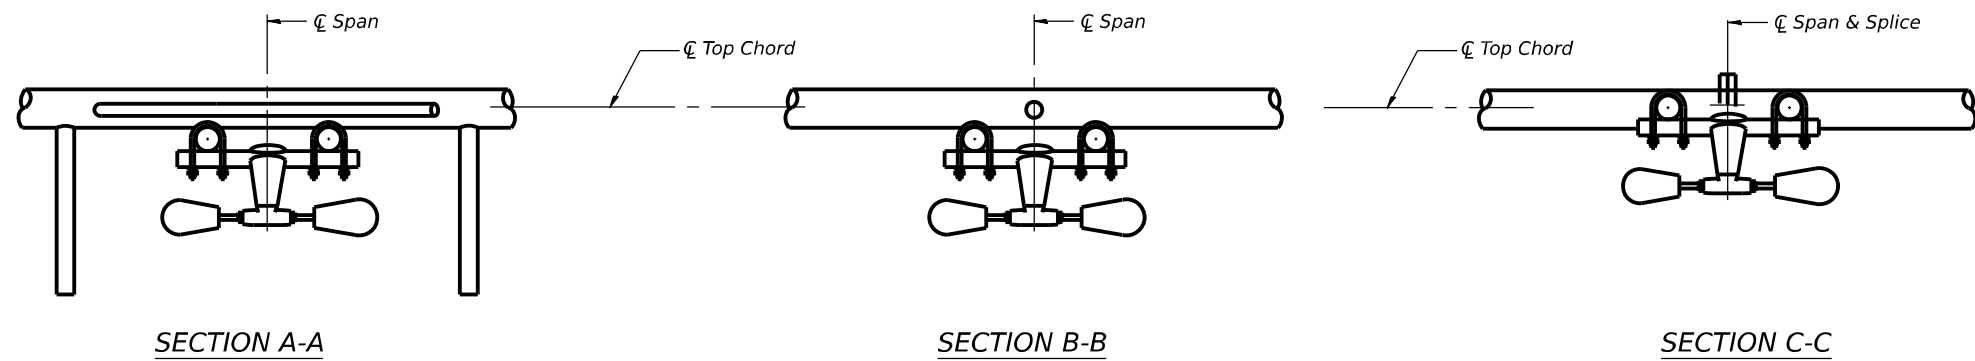

MODEL: Default
 FILE NAME: J:\2021\6084\Cadd\Design\CAD_Sheets\OHSS_SHEETS\OHSS-005-OHSS_DETAILS.dgn


OS-A-D 5-15-2023

 ABNA DESIGN FIRM REG. 184.002117	USER NAME =	DESIGNED - SEA	REVISED -	STATE OF ILLINOIS DEPARTMENT OF TRANSPORTATION	OVERHEAD SIGN STRUCTURE DAMPING DEVICE	F.A.I. RTE.	SECTION	COUNTY	TOTAL SHEETS	SHEET NO.	
		CHECKED - FH	REVISED -			57	(28-2)B-2; (28-1)B-2	FRANKLIN	598	233	
	PLOT SCALE =	DRAWN - MBJ	REVISED -			CONTRACT NO. 78884					
	PLOT DATE =	CHECKED - SEA	REVISED -			ILLINOIS FED. AID PROJECT					
					SHEET 5 OF 15 SHEETS						

8/2024


3:07:50 PM

DETAIL A

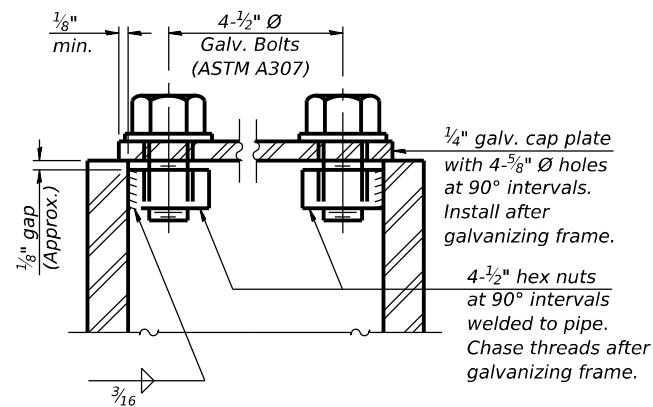


SECTION A-A

As an alternate to bolts, may use galvanized drive-fit caps installed after galvanizing frame.

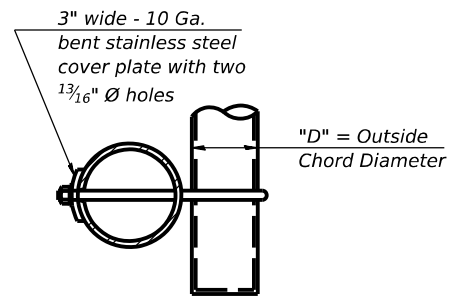

SECTION B-B

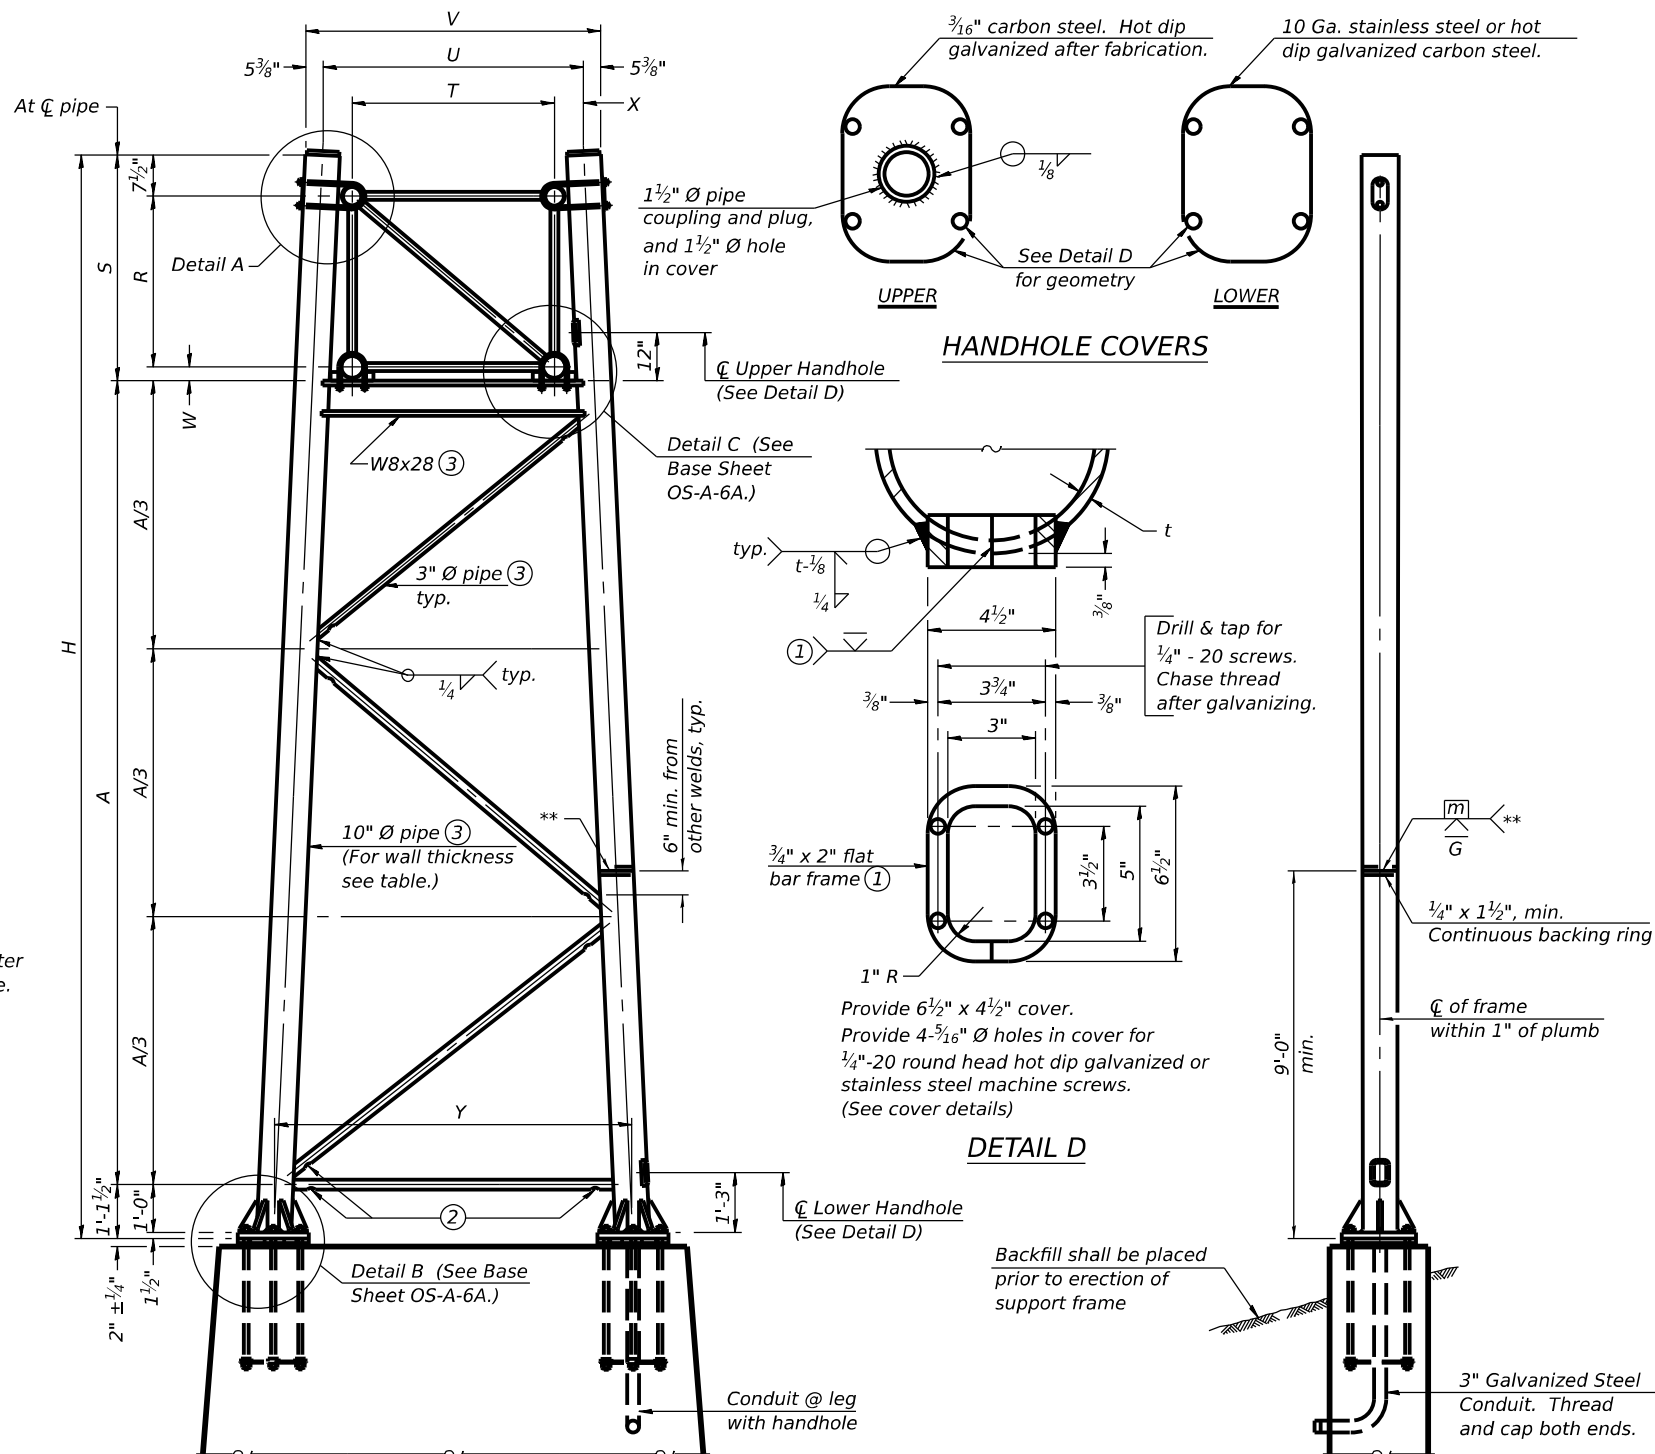

Support Design Loads: See Base Sheet OS-A-1 for design and loading criteria.

Load combinations checked include deadload plus:

- a) 100% wind normal to sign, 20% parallel to sign
b) 60% wind normal to sign, 30% parallel to sign

- ① *In lieu of fabricated handhole frame as shown, may cut from 2" plate (rolling direction vertical). All cut faces to be ground to ANSI Roughness of 500μ in or less.*
- ② *Galvanizing vent holes of adequate size shall be provided on underside at each end of bracing pipes. Alternately, holes may be provided in wall of pipe column. All vent holes shall be drilled and de-burred, typ.*
- ③ *Steel pipe, plate, carbon steel handhole covers and rolled sections shall be hot dip galvanized after fabrication. Painting is not permitted. See Base Sheet OS-A-1.*
- ④ *See General Notes for fasteners.*
- ⑤ *Dimensions shown are based on selection criteria in the Sign Structures Manual. Nonstandard applications must have dimensions verified or amended as appropriate.*
- ⑥ *"H" based on 15'-0" or actual sign height, whichever is greater.*

For Foundation Details, see base sheet OS-F3 (Spread Footing) or OS4-F3 (Drilled Shaft).


Truss Type	Dimensions							
	R	S	T	U	V	W	X	Y
I-A	4'-6"	5'-5½"	4'-0"	5'-6"	6'-4¾"	4"	9"	8'-3"
II-A ⑤	5'-3"	6'-3¼"	4'-6"	6'-1"	6'-11¾"	4¾"	9½"	8'-3"

10" Ø PIPE TRUSS SUPPORT FRAME

**** One butt welded joint is allowed only on one post per support frame. If used, weld procedure must be pre-approved by Engineer and joint shall receive 100% RT or UT (tension criteria) at Contractor's expense.**

END ELEVATION


[illegible]

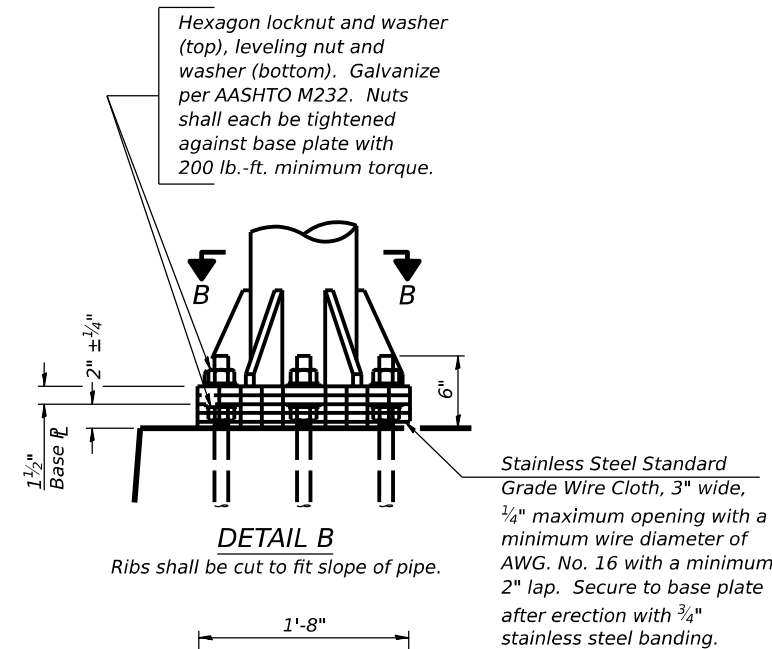


DETAIL B

Ribs shall be cut to fit slope of pipe.

*Stainless Steel Standard
Grade Wire Cloth, 3" wide,
1/4" maximum opening with a
minimum wire diameter of
AWG. No. 16 with a minimum
2" lap. Secure to base plate
after erection with 3/4"
stainless steel banding.*

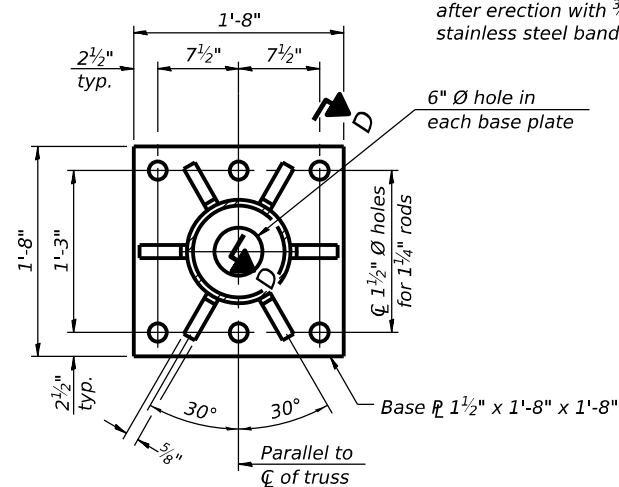


SECTION B-B

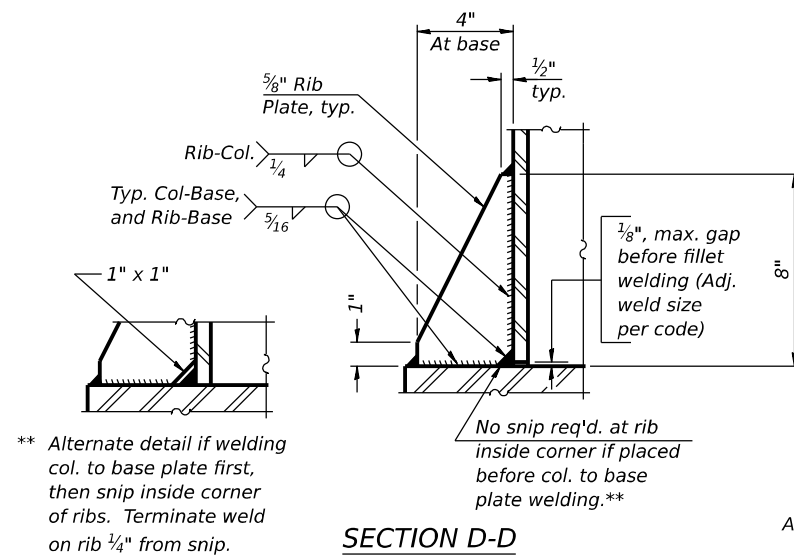

SECTION D-D

**** Alternate detail if welding col. to base plate first, then snip inside corner of ribs. Terminate weld on rib $\frac{1}{4}$ " from snip.**

*No snip req'd. at rib
inside corner if placed
before col. to base
plate welding.***

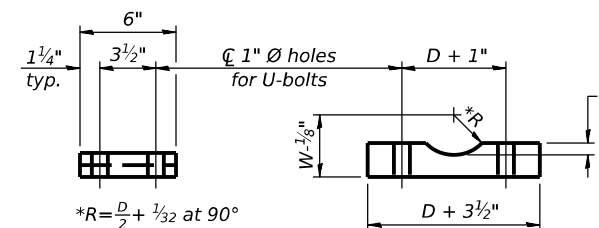


*D = Outside Diameter of Chord.
For W, see Base Sheet OS-A-6.*

SADDLE SHIM DETAIL

ASTM B26 Alloy 356-F
or
ASTM B209 Alloy 6061-T6
(4 required per sign truss)


Truss Chord Nominal Dia.	a
5"	$\frac{3}{4}"$
5½"	$\frac{13}{16}"$
6"	$\frac{7}{8}"$
6½"	$\frac{15}{16}"$
7"	1"

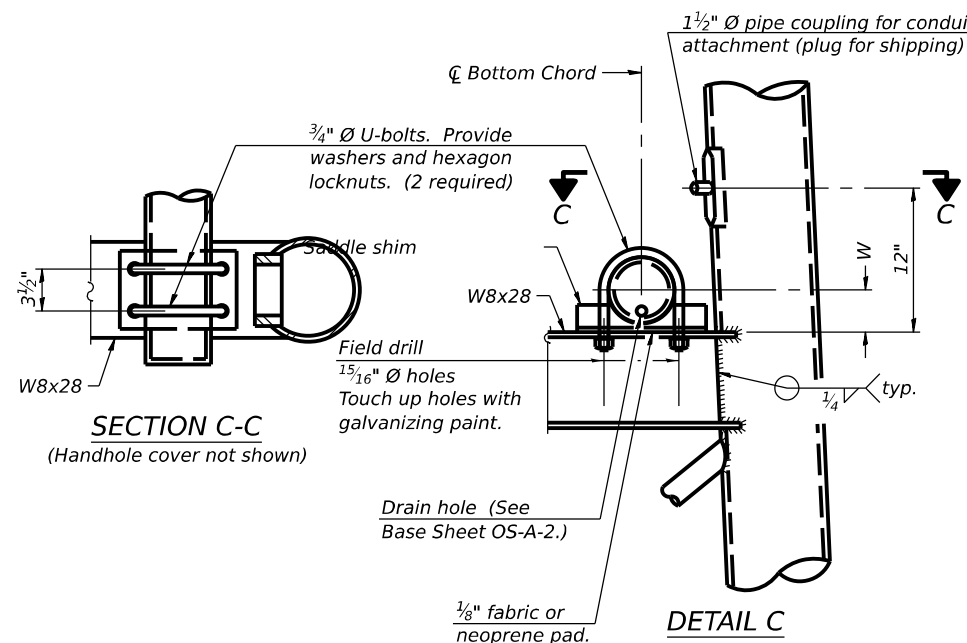

SECTION C-C


(Handhole cover not shown)

DETAIL C

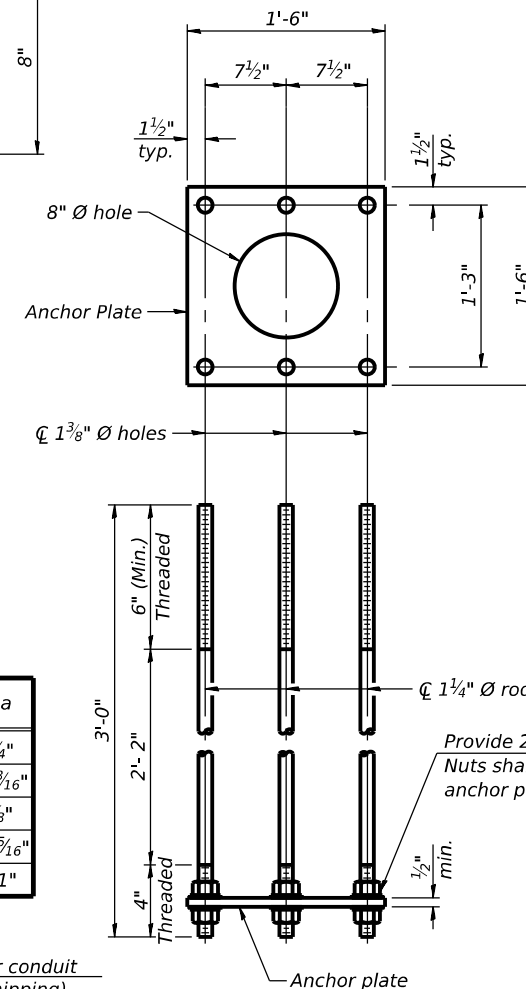

ANCHOR ROD DETAIL
Spread Footing Foundation


Spread Footing Foundation

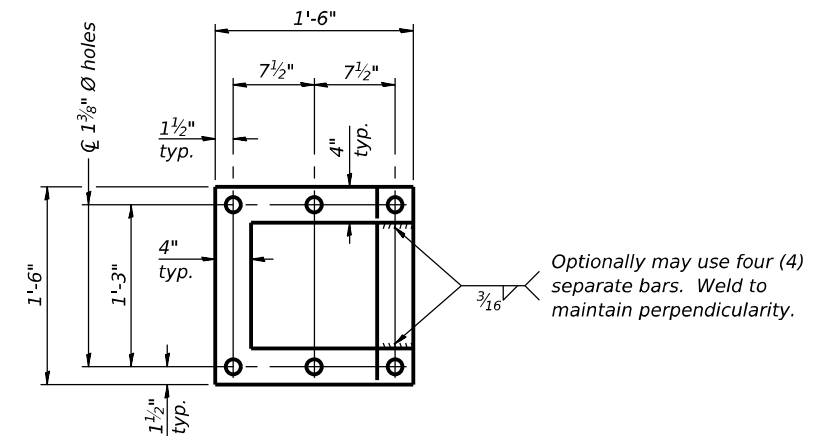

POSITIONING PLATE(S)

Optionally may use four (4) separate bars. Weld to maintain perpendicularity.

At each location, provide 1/4" thick positioning plate(s) and six (6) additional nuts to be used with leveling nuts to maintain anchor bolts position during concrete placement.

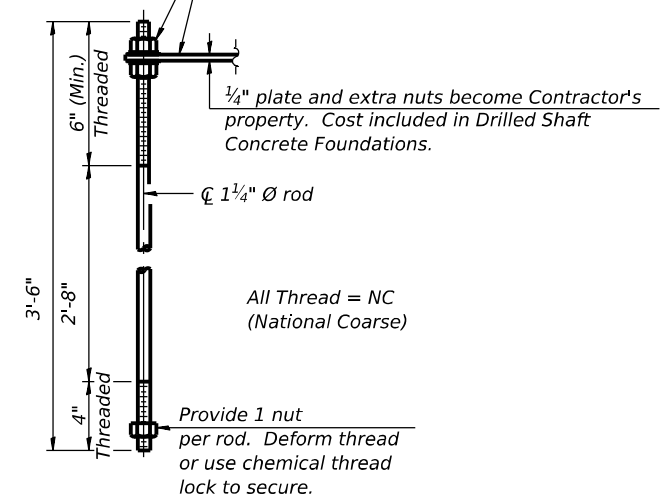


ANCHOR ROD DETAIL

Drilled Shaft Foundation


Drilled Shaft Foundation

Anchor rods shall conform to ASTM F1554 Grade 105. Galvanize upper 12" minimum per AASHTO M232. No welding shall be permitted on rods.


10" Ø PIPE SUPPORT FRAME DETAILS

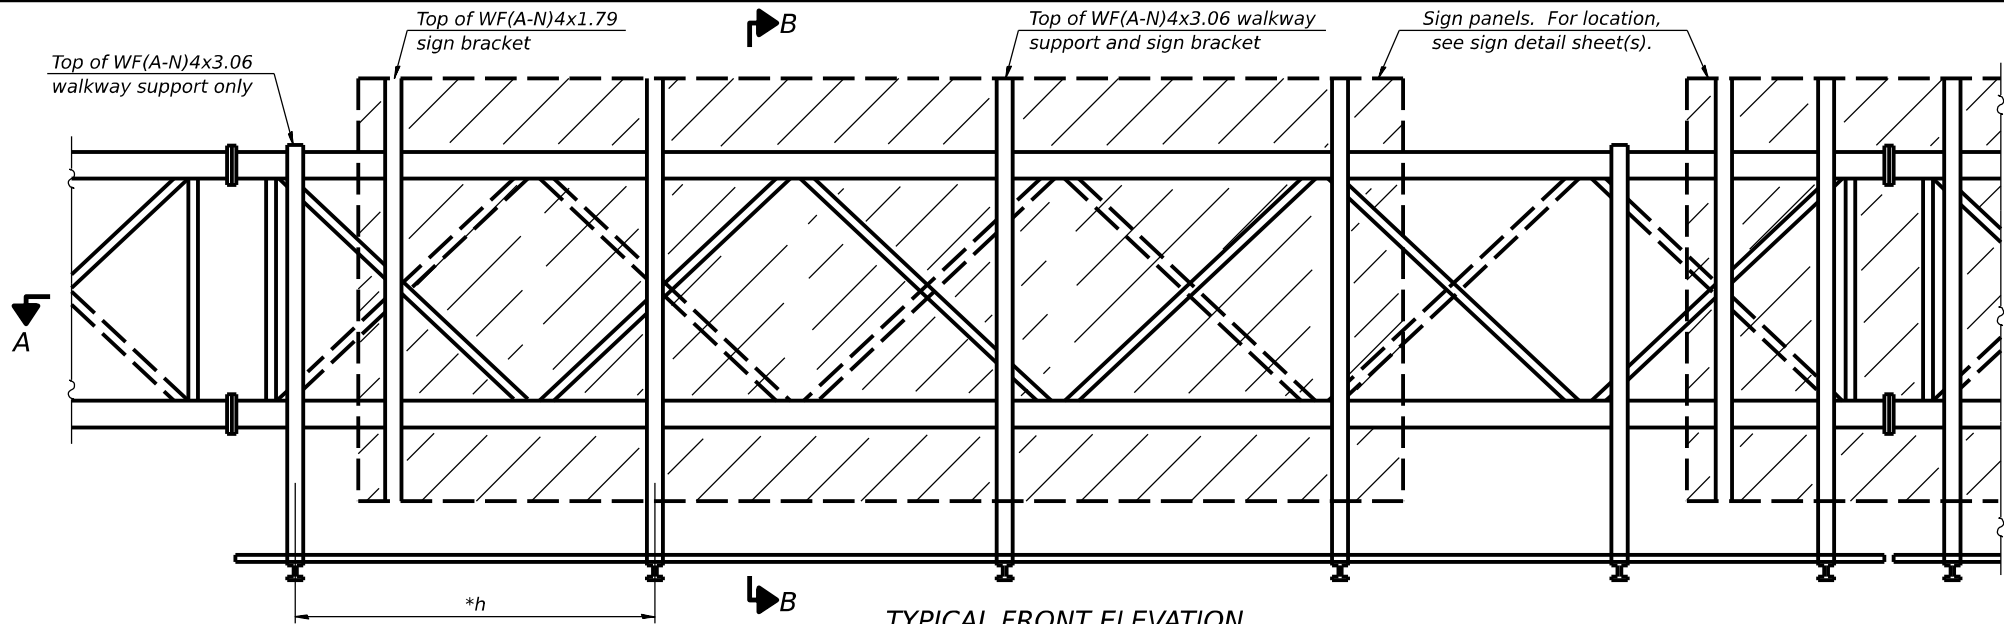

TYPICAL FRONT ELEVATION
With lights and handrail omitted for clarity.
For Section B-B, see Base Sheet OS-A-10.

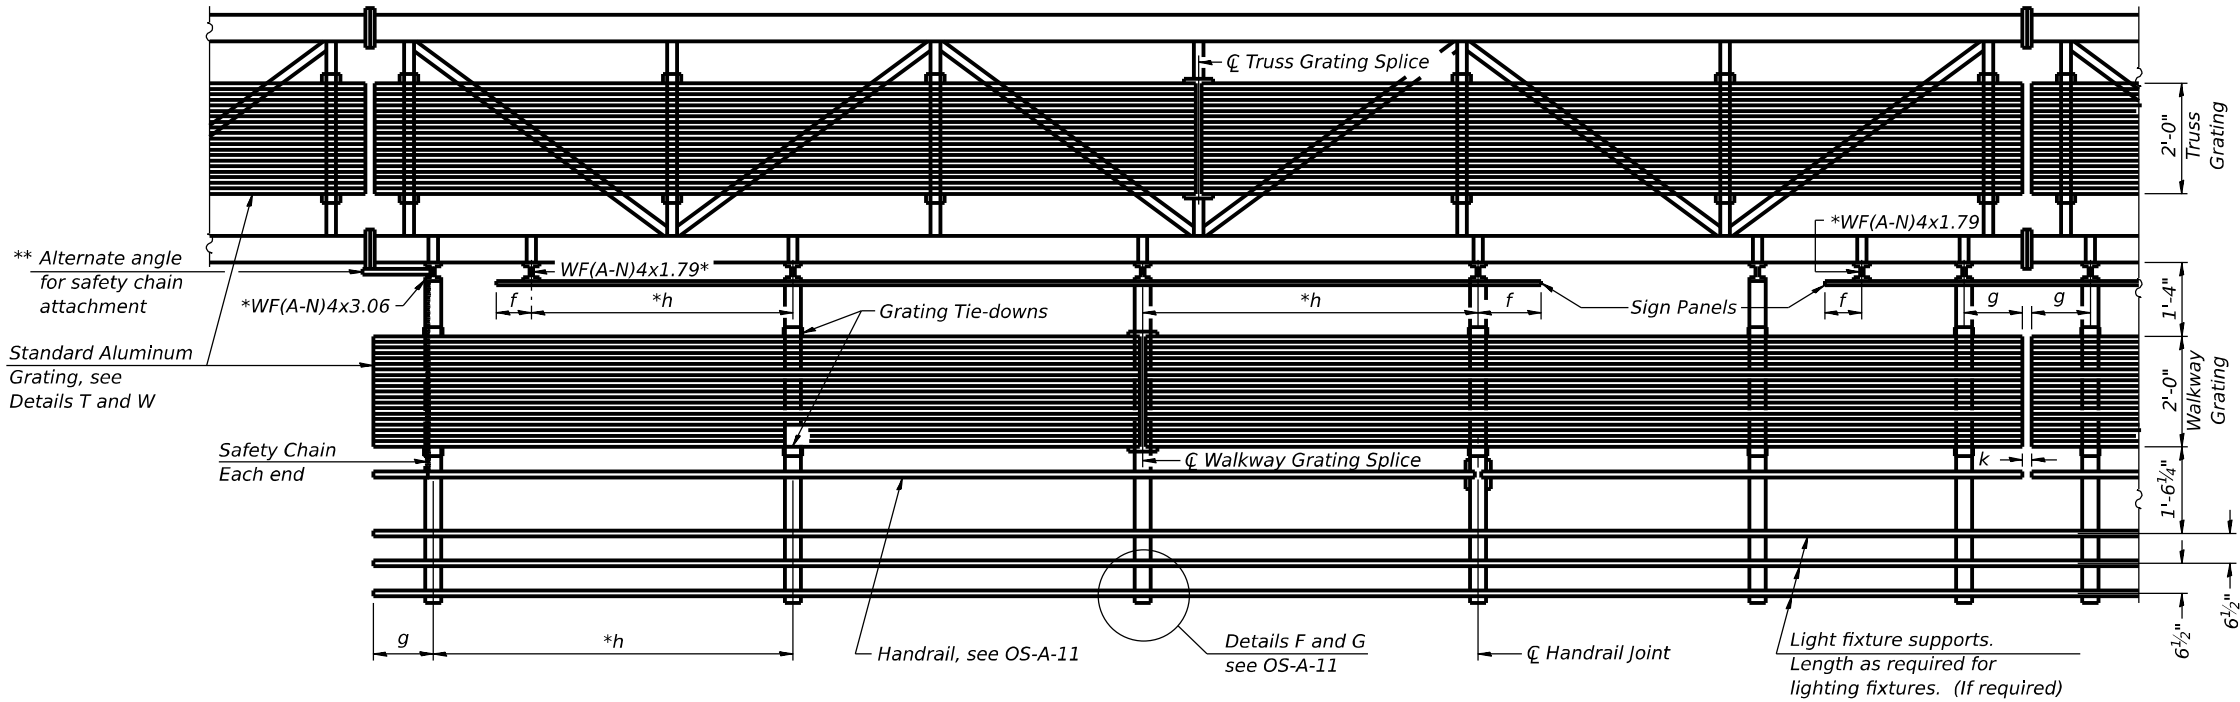

SECTION A-A
Handrail and walkway shall span a minimum of three brackets between splices and/or gap joints.
Place all sign and walkway brackets as close to panel points as practical.
Handrail joints, grating, and light support splices placed as needed.

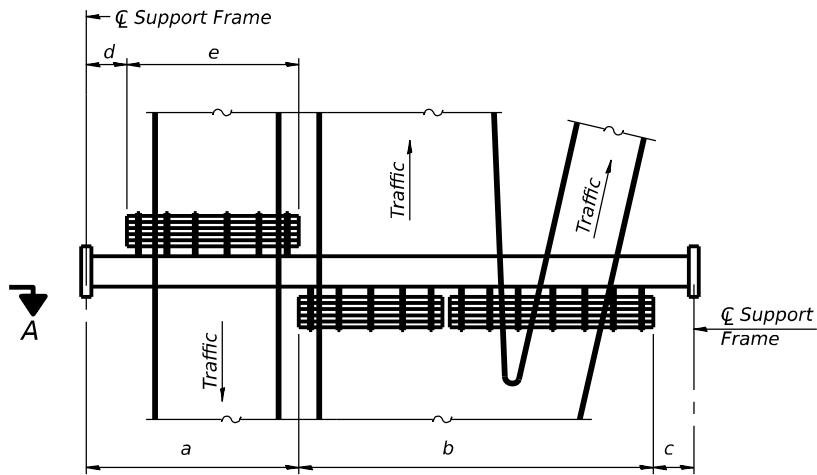

PLAN
WALKWAY AND HANDRAIL SKETCH
(Road plan beneath truss varies)

BRACKET TABLE

WF(A-N)4x1.79 or WF(A-N)4x3.06 ASTM B308, Alloy 6061-T6		
Sign Width		Number Brackets Required
Greater Than	Less Than or Equal To	
	8'-0"	2
8'-0"	14'-0"	3
14'-0"	20'-0"	4
20'-0"	26'-0"	5
26'-0"	32'-0"	6

Notes:
* Space walkway brackets WF(A-N)4x3.06 and sign brackets WF(A-N)4x1.79 for efficiency and within limits shown:

f = 12" maximum, 4" minimum (End of sign to center of nearest bracket)
g = 12" maximum, 4" minimum (End of walkway grating to center of nearest support bracket)
h = 6'-0" maximum (center to center sign and/or walkway support brackets, WF(A-N)4x1.79 or WF(A-N)4x3.06)
k = 2" maximum gap between adjacent walkway grating sections and handrail ends

** If walkway bracket at safety chain location is behind sign, add angle to bracket, see Alternate Safety Chain Attachment on Base Sheet OS-A-11.

For Details T and W, Section B-B and Grating Splice Details see Base Sheet OS-A-10.
For Handrail Details see Base Sheet OS-A-11.

Truss grating to facilitate inspection shall run full length (center to center of support frames) ±12" on overhead trusses.
Cost of truss grating is included in "Overhead Sign Structure".

Walkway and Truss Grating width dimensions are nominal and may vary ±1/2" based on available standard widths.

Structure Number	Station	a	b	c	d	e	Walkway Grating and Handrail Lengths
9S028I057L078.8	108+87.00	43'-0"	36'-0"	16'-0"	-	-	36'-0"

OS-A-9 5-15-2023




USER NAME =	DESIGNED - SEA	REVISED -
PLOT SCALE =	CHECKED - FH	REVISED -
PLOT DATE =	DRAWN - MJB	REVISED -
	CHECKED - SEA	REVISED -

STATE OF ILLINOIS
DEPARTMENT OF TRANSPORTATION

OVERHEAD SIGN STRUCTURES
ALUMINUM WALKWAY DETAILS

SHEET 8 OF 15 SHEETS

F.A.I. RTE.	SECTION	COUNTY	TOTAL SHEETS	SHEET NO.
57	(28-2)B-2; (28-1)B-2	FRANKLIN	598	236
CONTRACT NO. 78884				
ILLINOIS FED. AID PROJECT				

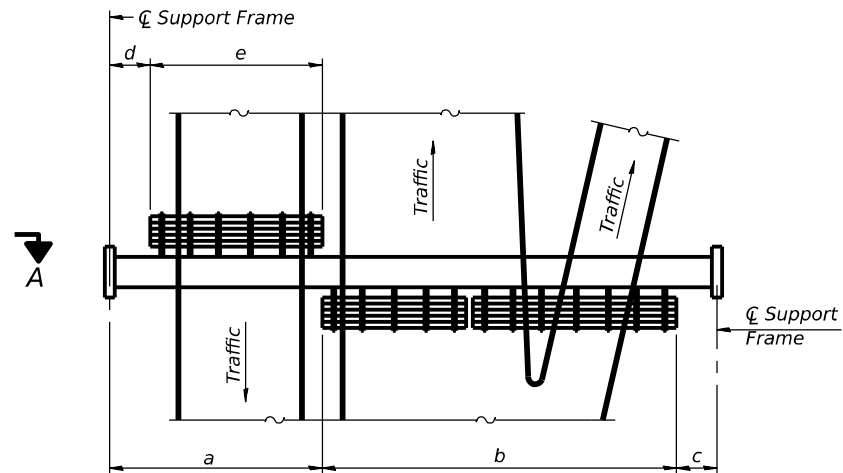

PLAN
WALKWAY AND HANDRAIL SKETCH
(Road plan beneath truss varies)



WF(A-N)4x1.79 or WF(A-N)4x3.06 ASTM B308, Alloy 6061-T6		
Sign Width		Number Brackets Required
Greater Than	Less Than or Equal To	
	8'-0"	2
8'-0"	14'-0"	3
14'-0"	20'-0"	4
20'-0"	26'-0"	5
26'-0"	32'-0"	6

Handrail and walkway shall span a minimum of three brackets between splices and/or gap joints. Place all sign and walkway brackets as close to panel points as practical. Handrail joints, grating, and light support splices placed as needed.

*Note:
Details shown are considered equal alternatives to the Aluminum Walkway
on Base Sheet OS-A-9, and may be substituted by Contractor at no change
in contract cost.*

Walkway and Truss Grating width dimensions are nominal and may vary $\pm \frac{1}{2}$ " based on available standard widths.

[illegible]










Notes:

* Space walkway brackets WF(A-N)4x3.06 and sign brackets WF(A-N)4x1.79 for efficiency and within limits shown:

f = 12" maximum, 4" minimum (End of sign to ☉ of nearest bracket)
g = 12" maximum, 4" minimum (End of walkway grating to i of nearest support bracket)
h = 6'-0" maximum (☉ to ☉ sign and/or walkway support brackets, WF(A-N)4x1.79 or WF(A-N)4x3.06)
k = 2" maximum gap between adjacent walkway grating sections and handrail ends

**** If walkway bracket at safety chain location is behind sign, add angle to bracket, see Alternate Safety Chain Attachment on Base Sheet OS-A-11.**

For Details T and W, Section B-B and Grating Splice Details see Base Sheet OS-A-10.
For handrail details see base sheet OS-A-11.

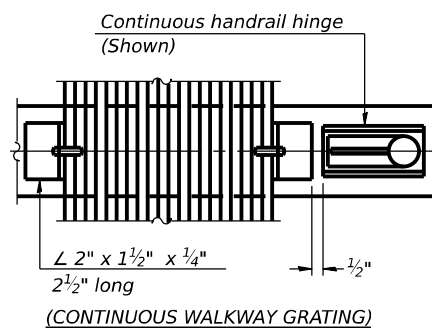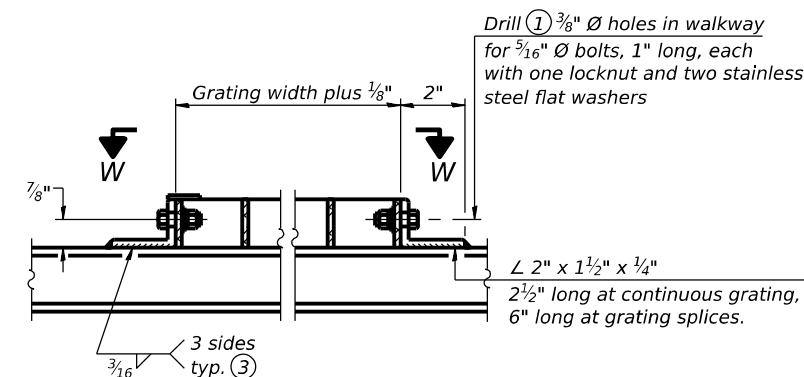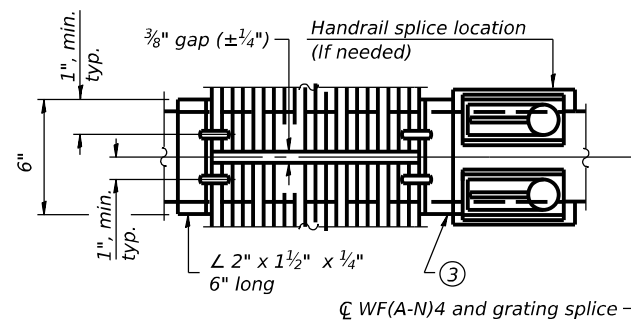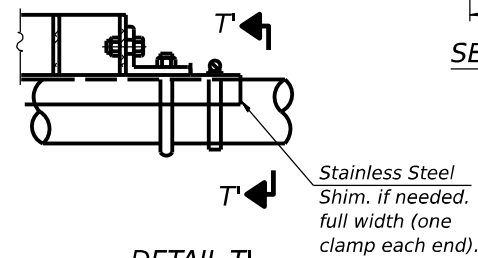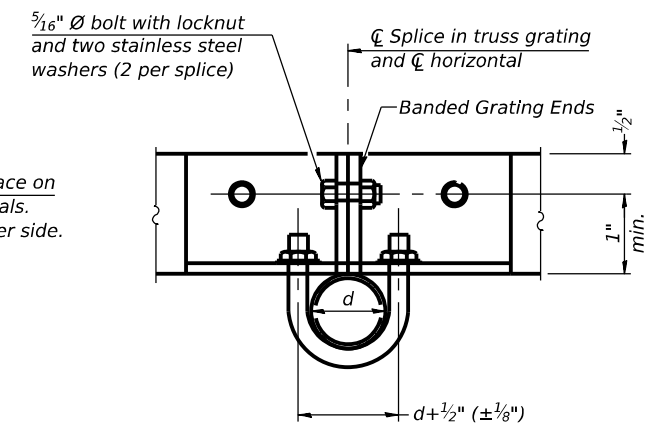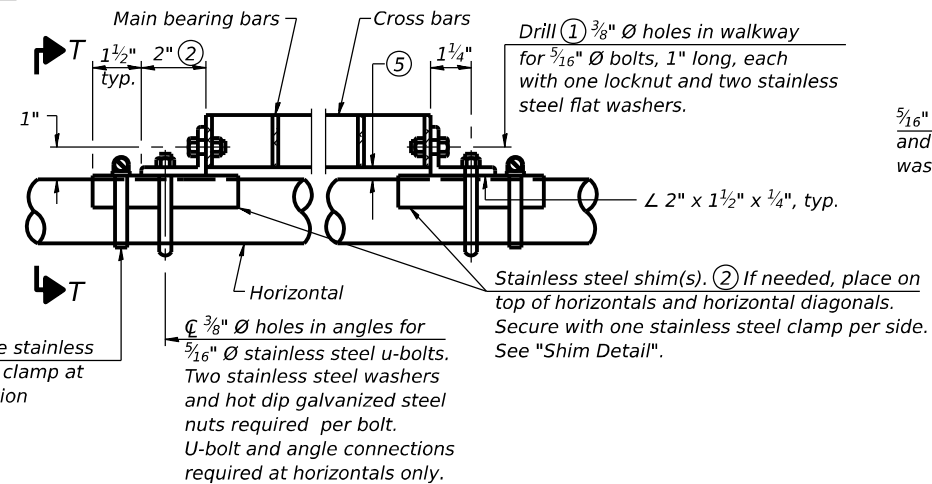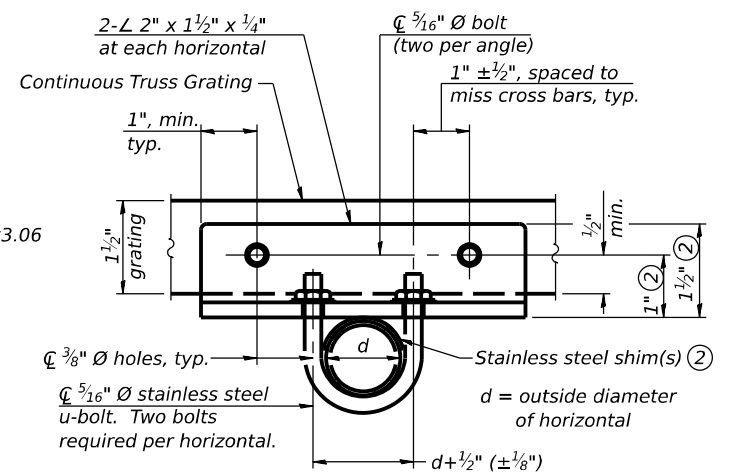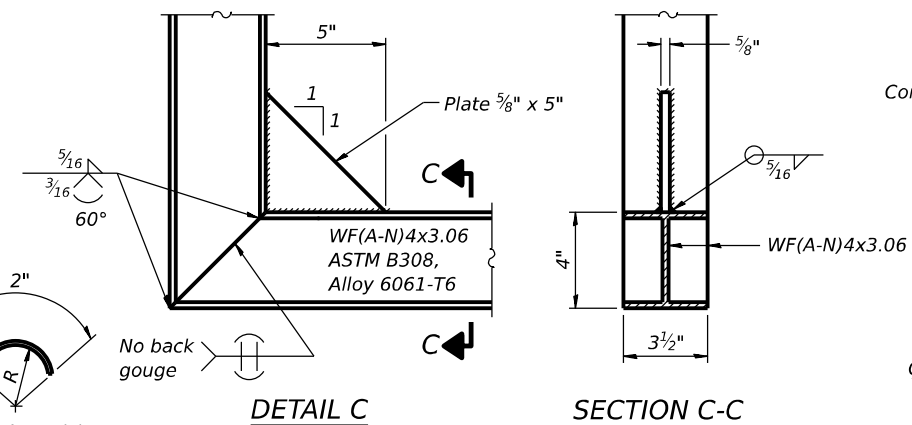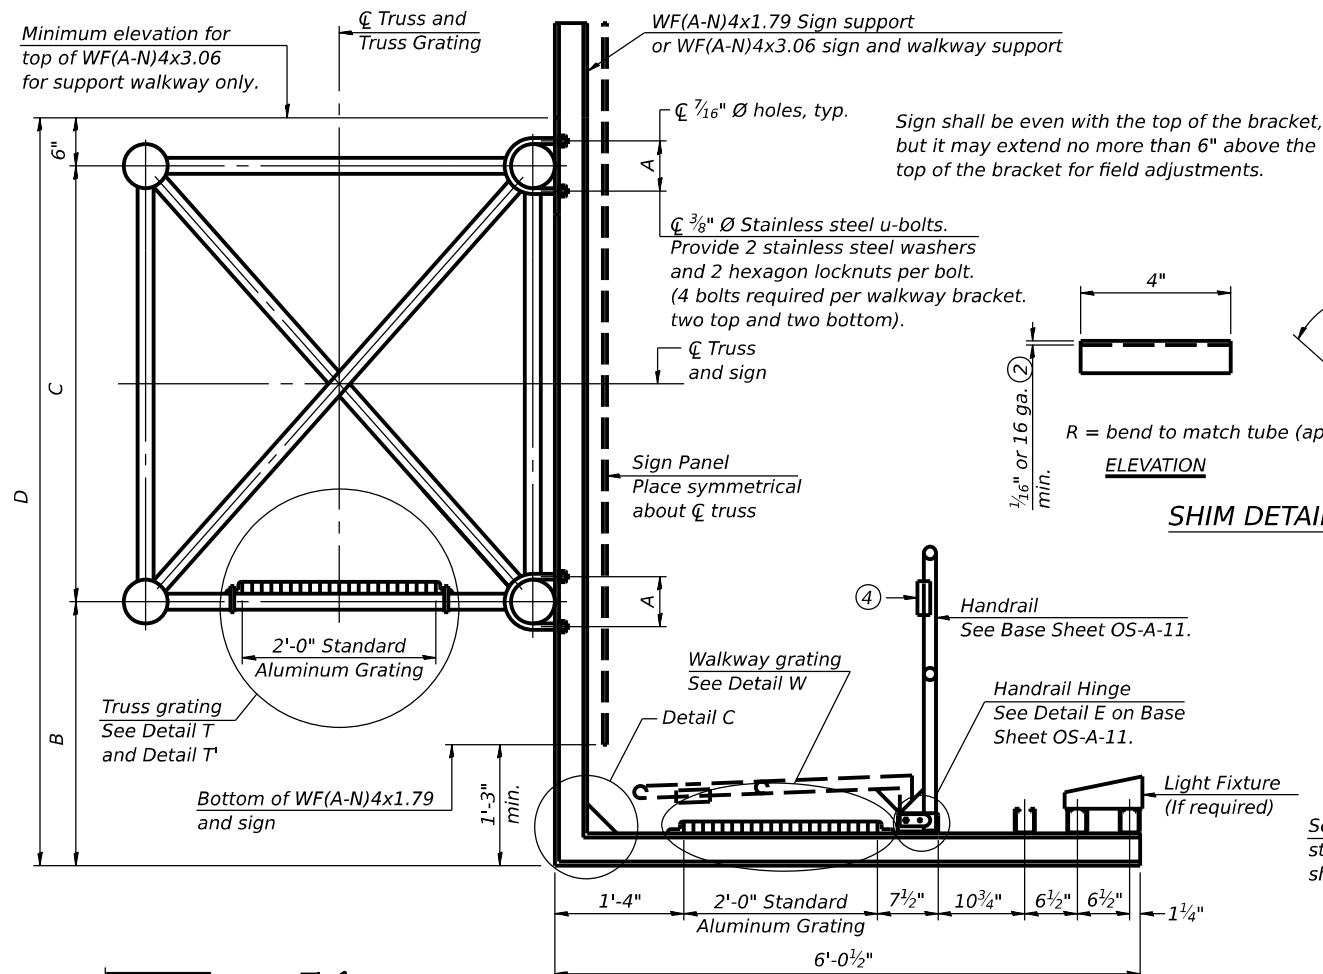

SPECIFICATIONS FOR STANDARD ALUMINUM GRATING

Main Bearing Bars shall be $\frac{3}{16}$ " x $1\frac{1}{2}$ " on $1\frac{3}{16}$ " centers and conform to ASTM B221 Alloy 6061-T6.

Cross bars shall be $\frac{3}{16}$ " x $1\frac{1}{2}$ " on 4" centers and conform to ASTM B221 Alloy 6063-T5 or 6061-T6.

OR










Aluminum Grating with modified "t" sections for main bearing bars shall meet the following requirements:

Main bars shall conform to ASTM B221 Alloy 6061-T6 and have a minimum section modulus equal to 0.0705 in.³ per bar, a depth of 1½", spaced on 1⅜" centers.

Cross bars shall conform to ASTM B221 Alloy 6063-T5 or T-42 and spaced on 4" centers.


[illegible]

- ① Drilling holes in grating may be done in shop or field, based on Contractor's preference and subject to accurate alignment.
- ② Stainless steel shims shall be placed as shown in Detail T if needed to compensate for alignment variations between horizontal and diagonal pipes beyond adjustment provided by angles. Thicker shims may be used subject to shims performing properly.
- ③ If Handrail Joint present, weld angle to WF(A-N)4 and $\frac{1}{4}$ " extension bars. (See Base Sheet OS-A-11.)
- ④ $1\frac{1}{8}$ " x $\frac{1}{2}$ " x 2" welded to handrail posts to protect locations that contact grating.
- ⑤ Tube to grating gap may vary from 0 to $\frac{1}{2}$ ", max. to align walkway, allow for camber, etc.
- ⑥ Based on actual height of tallest sign given on OS-A-1.

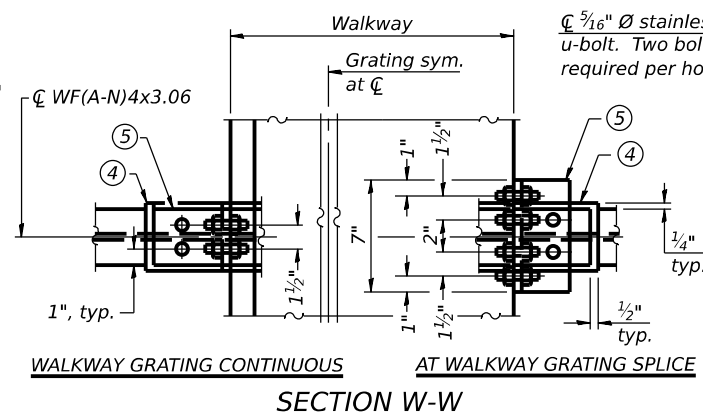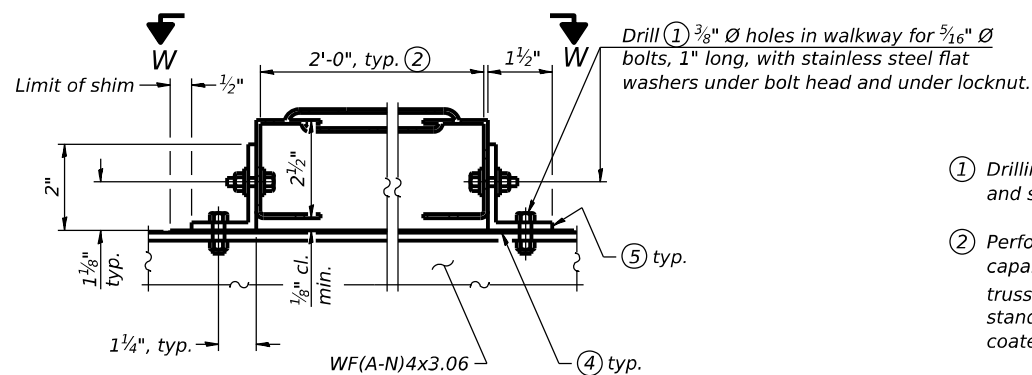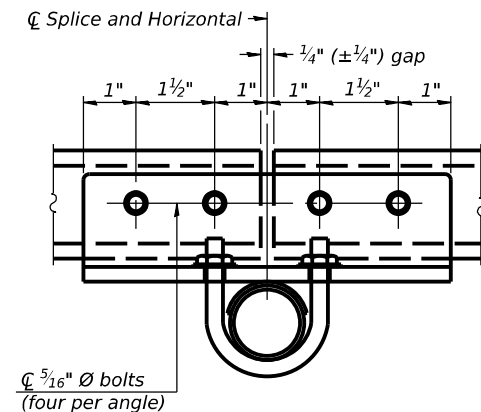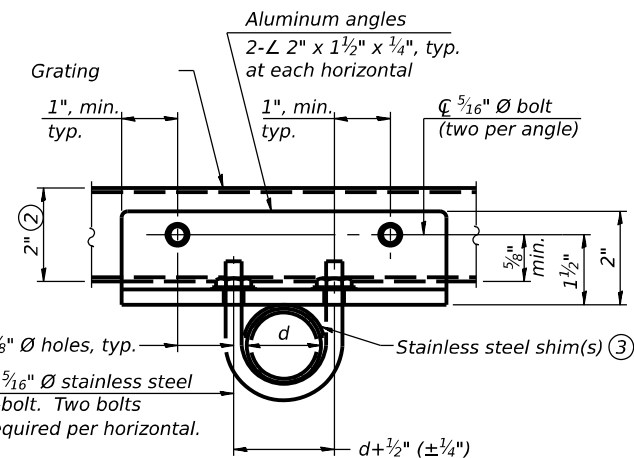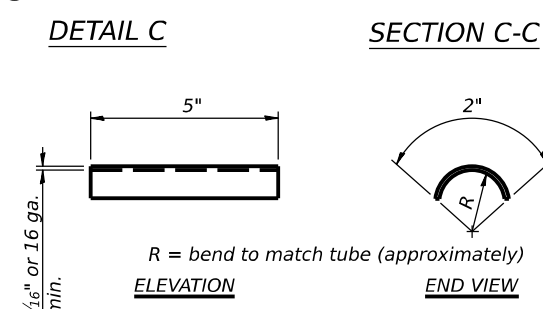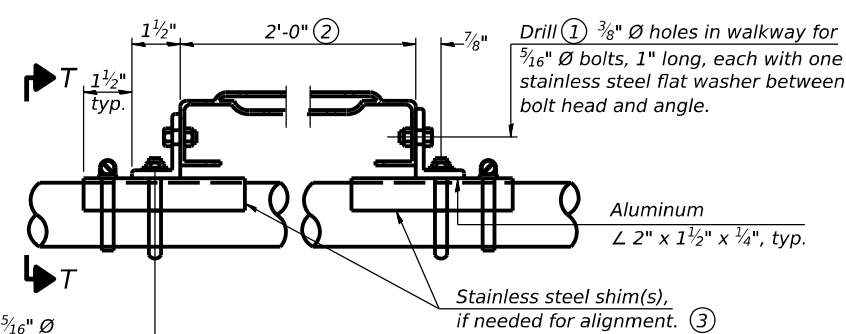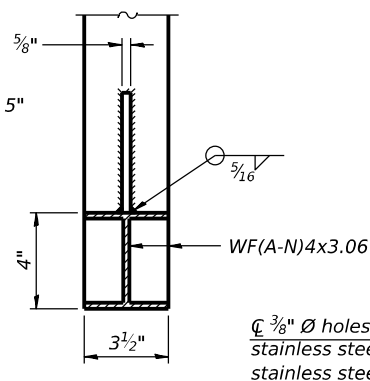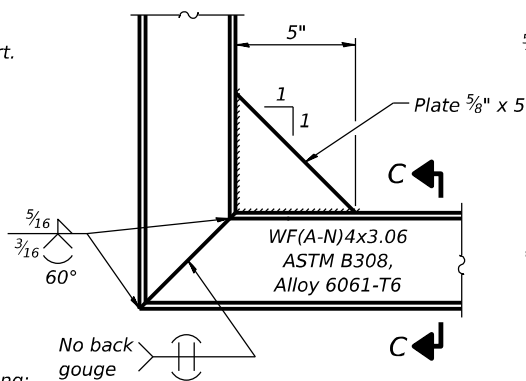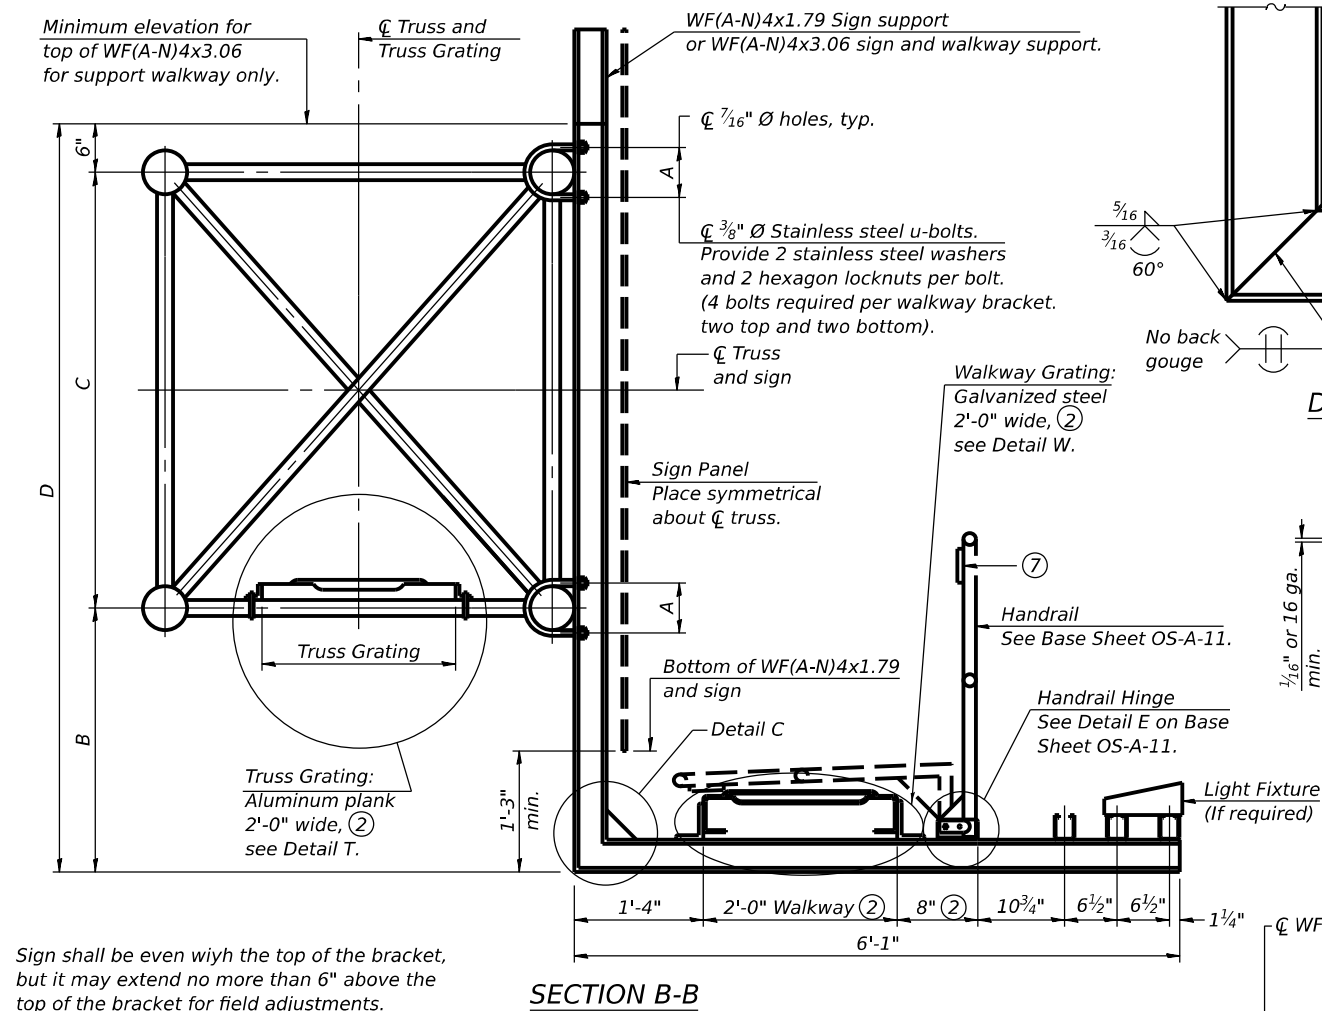


- ① Drilling holes in grating may be done in shop or field, based on Contractor's preference and subject to accurate alignment.
- ② Perforated or expanded metal grating providing a skid resistant (non-serrated) surface and capable of supporting a 500 pound concentrated load with a 6'-0" clear span. Walkway and truss grating dimensions are nominal and may vary (width $\pm \frac{1}{2}$ ", depth $\pm \frac{1}{2}$ ") based on available standard sizes. Cut ends of grating shall be free of burrs or hazardous projections and coated with zinc-rich primer or equivalent.
- ③ Stainless steel shims shall be placed under angles at horizontals and horizontal diagonals if needed to compensate for alignment variations and differences in horizontal diagonal pipe sizes beyond adjustment provided by angles. Secure with one stainless steel clamp per location, see "Shim Detail". Thicker shim plates may be used when needed subject to shims performing properly.
- ④ $\frac{1}{4}$ " (or 16 ga.) x $2\frac{1}{2}$ " x 4" stainless steel shim adhered to top of WF(A-N)4x3.06 beneath each galvanized angle. Adhesives for shims shall be suitable for materials joined and full exposure conditions.
- ⑤ Galvanized steel $\angle$ 2" x 2" x $\frac{1}{4}$ ", $3\frac{1}{2}$ " long with continuous grating, 7" long at grating splice.
- ⑥ Details shown are considered equal alternatives to the Aluminum Walkway on Base Sheet OS-A-10 and may be substituted by Contractor at no change in contract cost.
- ⑦ $\angle$ $\frac{1}{8}$ " x $\frac{1}{2}$ " x 2" welded to handrail posts to protect locations that contact grating.
- ⑧ Based on actual height of tallest sign given on OS-A-1.

[illegible]

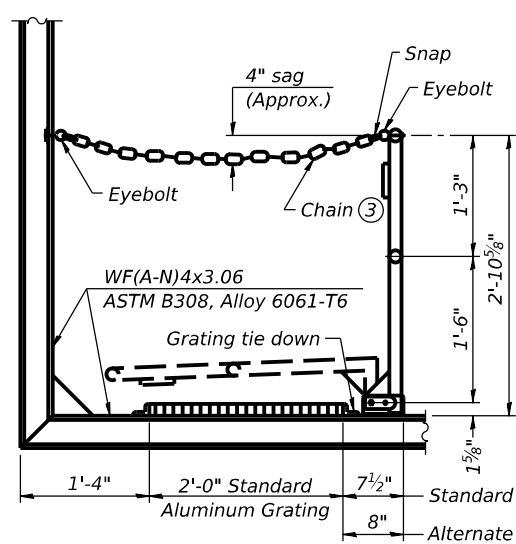

SIDE ELEVATION

(Showing safety chain w/o sign)

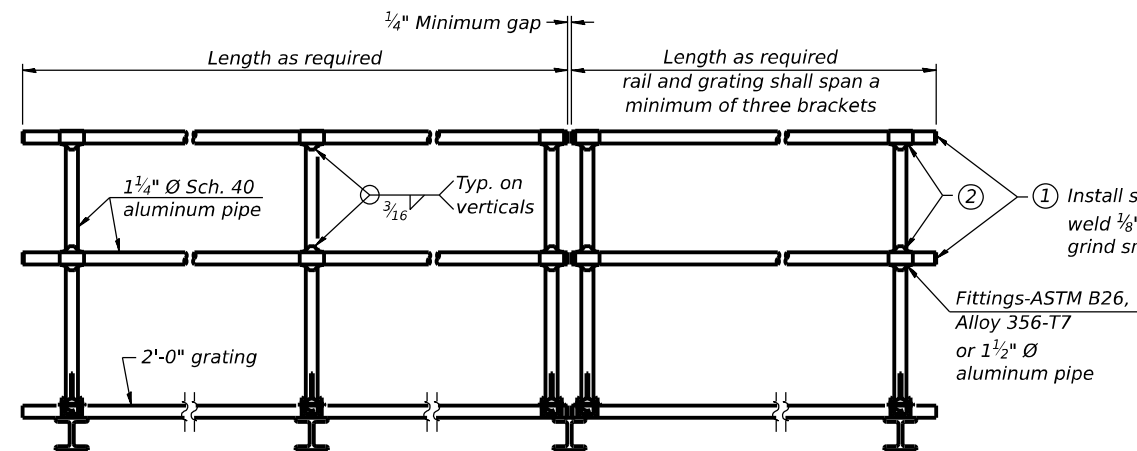


FRONT ELEVATION

HANDRAIL DETAILS


Handrail pipe shall be ASTM B241 or B429, Alloy 6063-T6 or Alloy 6061-T6.

- ① Install standard force-fit end caps or weld $\frac{1}{8}$ " end plates with $\frac{1}{8}$ " c.f.w. and grind smooth. (All rail ends)
- ② Horizontal handrail member shall be continuous thru fitting. Provide $\frac{7}{16}$ " $\varnothing$ hole in fitting for $\frac{3}{8}$ " $\varnothing$ bolt. Field drill $\frac{7}{16}$ " $\varnothing$ hole in horizontal rail member. Provide locknut and two stainless steel washers for bolt. (Use $\frac{5}{16}$ " eyebolts in $\frac{7}{16}$ " $\varnothing$ holes on top rail at ends only.)

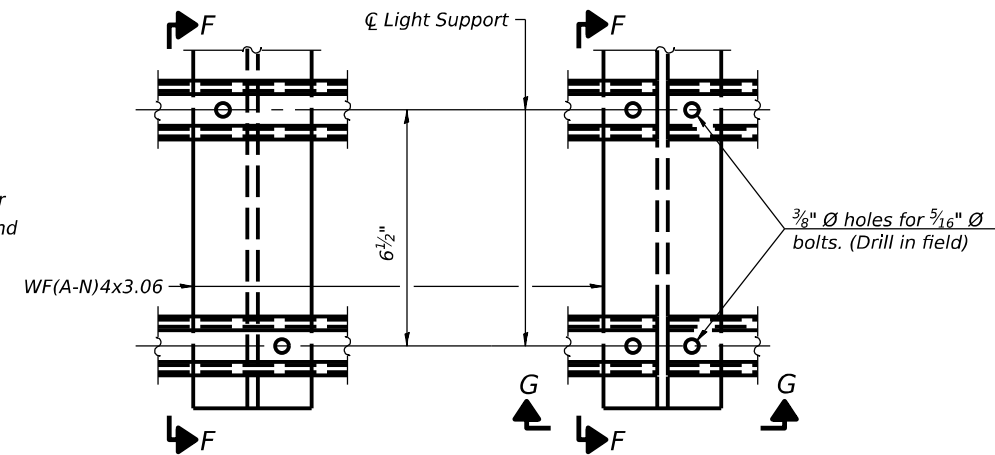

DETAIL F


DETAIL G

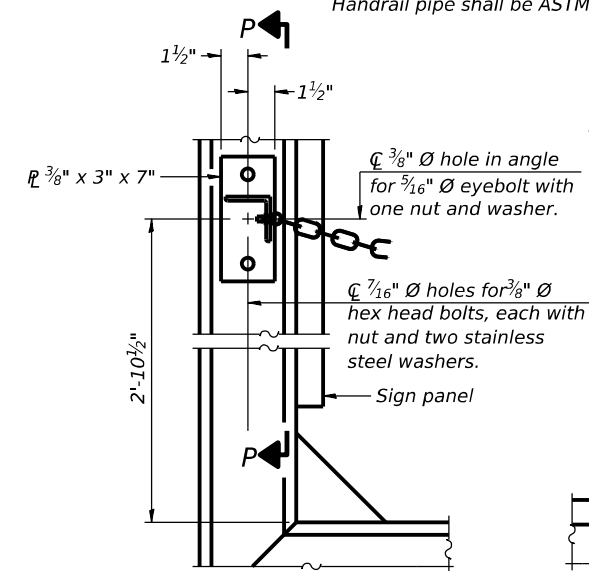


ALTERNATE SAFETY CHAIN ATTACHMENT

(With Sign Present)

Items not shown same as "Side Elevation" of "Handrail Details"

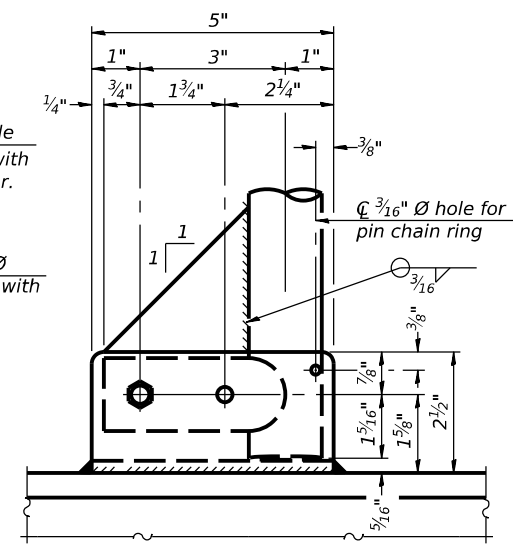


SIDE ELEVATION

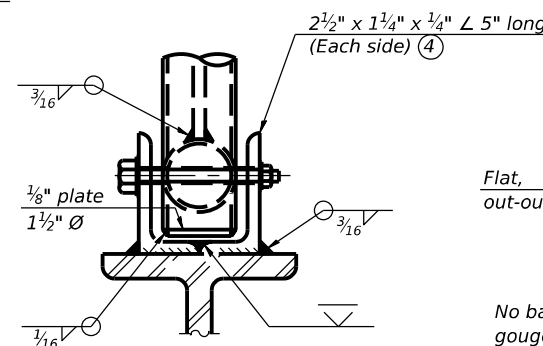


FRONT ELEVATION

See "Elevation" at right for dimensions.

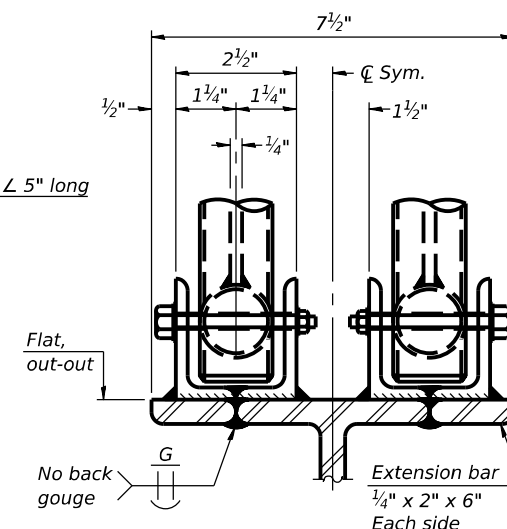

ELEVATION AT HANDRAIL JOINT

④

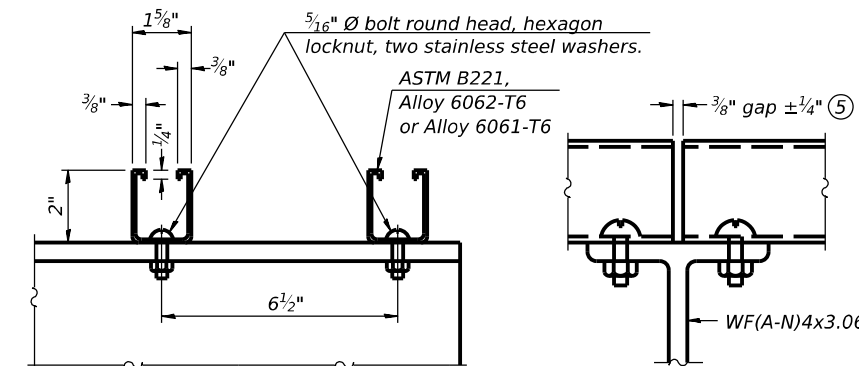


SECTION F-F


SECTION G-G

LIGHTING FIXTURE MOUNTS (IF REQUIRED)

- ⑤ Field cut ends of light support channels shall be free of burrs or hazardous projections and coated with zinc-rich primer or equivalent.

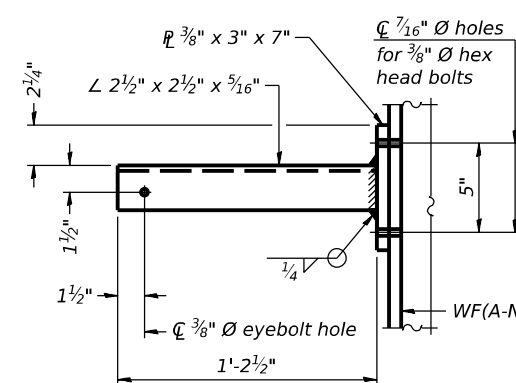


SECTION P-P

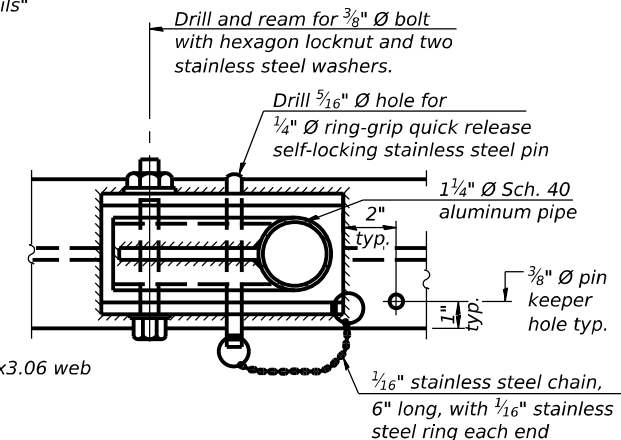


PLAN

DETAIL E HANDRAIL HINGE

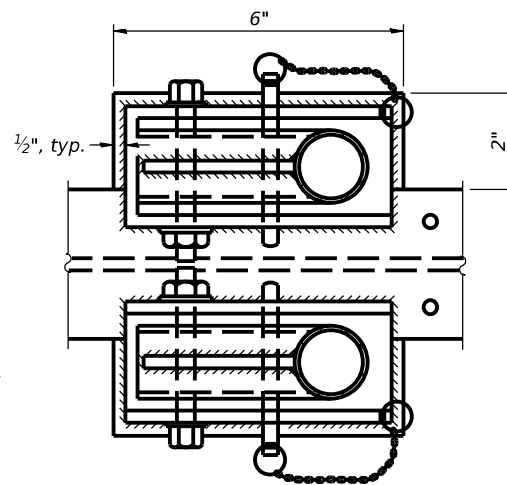

PLAN AT HANDRAIL JOINT

Details not shown same as "PLAN"

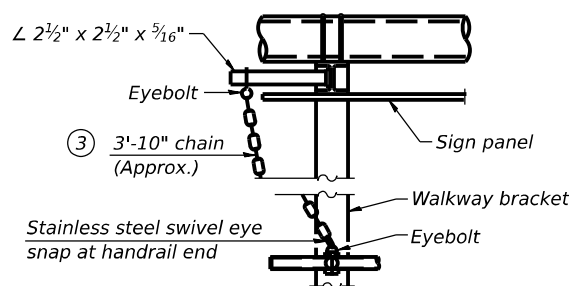


ALTERNATE SAFETY CHAIN ATTACHMENT

Details not shown similar to "Safety Chain" Details (Walkway omitted for clarity)

- ③ $\frac{3}{16}$ " Type 304L stainless steel chain, approximately 12 links per foot.

- ④ Extrusions may be used in lieu of the details shown, with approval of the Engineer.

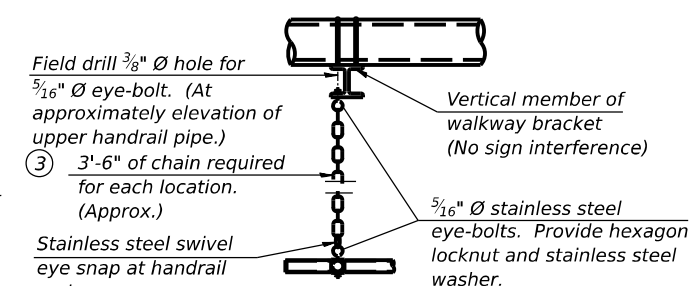

SAFETY CHAIN

One required for each end of each walkway.

OS-A-11

5-15-2023



USER NAME =	DESIGNED - SEA
PLOT SCALE =	CHECKED - FH
PLOT DATE =	DRAWN - MJB
	CHECKED - SEA

REVISD -
REVISD -
REVISD -
REVISD -

STATE OF ILLINOIS
DEPARTMENT OF TRANSPORTATION

OVERHEAD SIGN STRUCTURES
ALUMINUM HANDRAIL DETAILS

SHEET 12 OF 15 SHEETS

F.A.I. RTE.	SECTION	COUNTY	TOTAL SHEETS	SHEET NO.
57	(28-2)B-2; (28-1)B-2	FRANKLIN	598	240
CONTRACT NO. 78884				
ILLINOIS FED. AID PROJECT				

MODEL: Default
FILE NAME: J:\2021\6084\Cadd\Design\CAD_Sheets\OHSS_SHEETS\0978884-01.2-OHSS_DETAILS.dgn

4/8/2024 3:07:54 PM



Page 1 of 1

Date 10/19/23

D9 I-57 Add

SECTION Lane-5;(28-2)B-2;(28-1)B-2 **LOCATION** SB North of Rend Lake Rest Area (Median), **SEC. 7, TWP. 5S, RNG. 3E, PM**

COUNTY	Franklin	DRILLING METHOD	HSA (8" OD, 3.25 ID)	HAMMER TYPE	TO SPT 140 lbs (HE 86.5 %)
---------------	----------	------------------------	----------------------	--------------------	----------------------------

The Unconfined Compressive Strength (UCS) Failure Mode is indicated by (B-Bulge, S-Shear, P-Penetrometer, E-Estimated) Abbreviations W.O.H - Sampler Advanced By Weight of Hammer, W.O.P - Advanced by Weight of Pipe, B.S. - Before Seating The SPT (N value) is the sum of the last two blow values in each sampling zone (AASHTO T206) BBS, from 137 (Rev. 8-99)



Page 1 of 1

Date 10/19/23

D9 I-57 Add

SECTION Lane-5;(28-2)B-2;(28-1)B-2 **LOCATION** SB North of Rend Lake Rest Area (DL Shdr), **SEC. 7, TWP. 5S, RNG. 3E, PM**

COUNTY	Franklin	DRILLING METHOD	HSA (8" OD, 3.25 ID)	HAMMER TYPE	AUTO SPT 140 lbs (HE 86.5 %)
---------------	----------	------------------------	----------------------	--------------------	------------------------------

The Unconfined Compressive Strength (UCS) Failure Mode is indicated by (B-Bulge, S-Shear, P-Penetrometer, E-Estimated) Abbreviations W.O.H - Sampler Advanced By Weight of Hammer, W.O.P - Advanced by Weight of Pipe, B.S. - Before Seating The SPT (N value) is the sum of the last two blow values in each sampling zone (AASHTO T206) BBS, from 137 (Rev. 8-99)

STAGE 1–A BEFORE STAGE 1

TRAFFIC

- 1. INSTALL SIGNING PER TRAFFIC CONTROL STANDARDS, DETAIL, AS REQUIRED.
- 2. WORK SHALL BE DONE AT NIGHT.

ROADWAY CONSTRUCTION

- 1. MILL AND OVERLAY INSIDE AND OUTSIDE SHOULDER AND EDGE LINE REPAIR.
- 2. MILL SURFACES SHALL BE RESURFACED BEFORE OPENING THE SHOULDER.

STAGE 1

TRAFFIC

- 1. INSTALL SIGNING PER TRAFFIC CONTROL STANDARDS, DETAIL, AS REQUIRED.
- 2. SET UP SHOULDER CLOSURES FOR SHOULDER CONSTRUCTION.
- 3. SHIFT 2 LANES OF TRAFFIC 2' ONTO THE INSIDE SHOULDER AT 1:70, 500' BEFORE AREAS OF SHOULDER REMOVAL
- 4. SHIFT TRAFFIC ONTO MAINLINE AT 1:70, 25' AFTER OUTSIDE SHOULDER REMOVAL AREAS

ROADWAY CONSTRUCTION

- 1. REMOVE EXISTING OUTSIDE SHOULDERS AT UNDERPASSES EAST FRANKLIN ROAD SN 028-0055, IL 154 SN 028-0059,FRANKLIN CEMETERY ROAD SN 028-0056,MARCUM BRANCH ROAD SN 028-0053, NORTH ST. SN 041-0113.
- 2. REMOVE EXISTING OUTSIDE SHOULDERS AT BRIDGE APPROACH (OVER MARCUM BRANCH SN 028-0012, GUN CREEK SN 028-0013)
- 3. CONSTRUCT FULL DEPTH HMA SHOULDERS

STAGE 2

TRAFFIC

- 1. INSTALL SIGNING PER TRAFFIC CONTROL STANDARDS, DETAIL, AS REQUIRED.
- 2. INSTALL "ALL TRUCKS USE RIGHT LANE" SIGN AT 2 MILE SPACING THROUGHOUT THE LIMITS OF CONSTRUCTION.
- 3. SHIFT 2 LANES OF TRAFFIC TOWARD THE OUTSIDE SHOULDER AT A RATE 1:55, 1000'.
- 4. MAINTAIN TRAFFIC ON THE EXISTING LANES AND OUTSIDE SHOULDER TO CONSTRUCT LEFT LANE AND INSIDE SHOULDER.
- 5. INSTALL TEMPORARY CONCRETE BARRIER FOR BRIDGE CONSTRUCTION.
- 6. KEEP TRAFFIC OPEN TO 2 LANES DURING PEAK HOUR.

ROADWAY CONSTRUCTION

- 1. INSTALL DRAINAGE STRUCTURES AND PIPES.
- 2. CONSTRUCT THE NEW INSIDE LANE AND INSIDE SHOULDER.
- 3. CONSTRUCT INSIDE LANE AND INSIDE SHOULDER FOR NEW SN 028-0090/SN 028-0091.
- 4. CONSTRUCT CONCRETE BARRIER.
- 5. CONSTRUCT APPROACH PAVEMENT AND PCC CONNECTOR.

STAGE 3

TRAFFIC

- 1. INSTALL SIGNING PER TRAFFIC CONTROL STANDARDS, DETAIL, AS REQUIRED.
- 2. SHIFT 2 LANES OF TRAFFIC TOWARD THE INSIDE SHOULDER AT A RATE OF 1:55 TAPER.
- 3. MAINTAIN TRAFFIC ON THE INSIDE LANE AND INSIDE SHOULDER TO CONSTRUCT OUTSIDE OF SN 028-0090/SN 028-0091 AND OUTSIDE OF THE NEW BRIDGE OVER GUN CREEK (OLD SN 028-0013/SN 028-0014).
- 4. INSTALL TEMPORARY CONCRETE BARRIER FOR BRIDGE CONSTRUCTION.
- 5. KEEP TRAFFIC OPEN TO 2 LANES.

ROADWAY CONSTRUCTION

- 1. CONSTRUCT OUTSIDE PORTION OF SN 028-0090/SN 028-0091 AND NEW BRIDGE OVER GUN CREEK (OLD SN 028-0013/SN 028-0014).
- 2. CONSTRUCT APPROACH PAVEMENT AND PCC CONNECTOR.
- 3. CONSTRUCT FULL DEPTH PAVEMENT IN THE MIDDLE AND OUTSIDE LANE.

STAGE 4

TRAFFIC

- 1. INSTALL SIGNING PER TRAFFIC CONTROL STANDARDS, DETAIL, AS REQUIRED.
- 2. SET UP LANE CLOSURES FOR FULL DEPTH PAVEMENT CONSTRUCTION AT UNDERPASSES AND APPROACH TO BRIDGE
- 3. KEEP 2 LANES OF TRAFFIC OPEN DURING PEAK HOURS.
- 4. SHIFT 1 LANE OF TRAFFIC TO THE OUTSIDE AND 1 LANE OF TRAFFIC TO THE INSIDE.

ROADWAY CONSTRUCTION

- 1. CONSTRUCT FULL DEPTH PAVEMENT IN THE MIDDLE LANE.
- 2. ALL WORK TO BE DONE DURING OFF PEAK HOURS.

STAGE 5

TRAFFIC

- 1. INSTALL SIGNING PER TRAFFIC CONTROL STANDARDS, DETAIL, AS REQUIRED.
- 2. SET UP LANE CLOSURES FOR FULL DEPTH PAVEMENT CONSTRUCTION AT UNDERPASSES.
- 3. KEEP 2 LANES OF TRAFFIC OPEN.
- 4. SHIFT TRAFFIC TO THE INSIDE.

ROADWAY CONSTRUCTION

- 1. CONSTRUCT FULL DEPTH PAVEMENT IN THE OUTSIDE LANE.
- 2. REMOVE AND REPLACE OUTSIDE SHOULDER TO MATCH PROPOSED GRADE OF ROADWAY.
- 3. INSTALL GUARDRAIL ALONG OUTSIDE SHOULDERS.

STAGE 6

TRAFFIC

- 1. INSTALL SIGNING PER TRAFFIC CONTROL STANDARDS, DETAIL, AS REQUIRED.

ROADWAY CONSTRUCTION

- 1. MILL AND OVERLAY TWO EXISTING LANES.
- 2. INSTALL STRIPING
- 3. MILL SURFACES SHALL BE RESURFACED BEFORE OPENING THE LANE FOR PEAK HOUR TRAFFIC.

MAINTENANCE OF TRAFFIC GENERAL NOTES

- 1. THE CONTRACTOR SHALL MAINTAIN POSITIVE DRAINAGE AS REQUIRED OR AS DIRECTED BY THE ENGINEER THROUGHOUT THE CONSTRUCTION ZONE FOR THE PERIOD OF CONSTRUCTION. THE WORK SHALL BE INCLUDED IN THE COST OF EARTHWORK AND DRAINAGE STRUCTURES.
- 2. ALL ADVANCE "ROAD WORK" SIGNS, W20-1 SERIES, AS SHOWN ON THE PLANS, REFERENCED IN THE STANDARDS OR AS DIRECTED BY THE ENGINEER, SHALL BE EQUIPED WITH A TYPE B MONODIRECTIONAL FLASHING LIGHT AND 18"X18" ORANGE WARNING FLAG. THE COST OF THIS WORK SHALL BE INCLUDED IN THE COST FOR TRAFFIC CONTROL AND PROTECTION.
- 3. EXISTING PAVEMENT MARKINGS IN CONFLICT WITH MAINTENANCE OF TRAFFIC MARKING SHALL BE REMOVED.

STATE OF ILLINOIS
DEPARTMENT OF TRANSPORTATION

MAINTENANCE OF TRAFFIC NOTES

SCALE: NTS SHEET 1 OF 1 SHEETS STA. TO STA.

F.A. I RTE.	SECTION	COUNTY	TOTAL SHEETS	SHEET NO.
57	(28-2)B-2; (28-1)B-2	FRANKLIN / JEFFERSON	598	244
CONTRACT NO. 78884				
			ILLINOIS	FED. AID PROJECT

MODEL: NOT Typical Sections - Plan 1 (Sheet)
FILE NAME: J:\2023\6084\CAD\Design\CAD Sheets\0978884-shit-staging-typtical-general.dgn




745 McClintock Drive
Suite 210
Burr Ridge, IL 60527
Ph: 773-631-4788
Fax: 773-239-3728

USER NAME	= muddin
PLOT SCALE	= 0.16660000 ' / in.
PLOT DATE	= 10/11/2024

DESIGNED -	HH
DRAWN -	IG
CHECKED -	HH
DATE -	

REVISED -	
REVISED -	
REVISED -	
REVISED -	

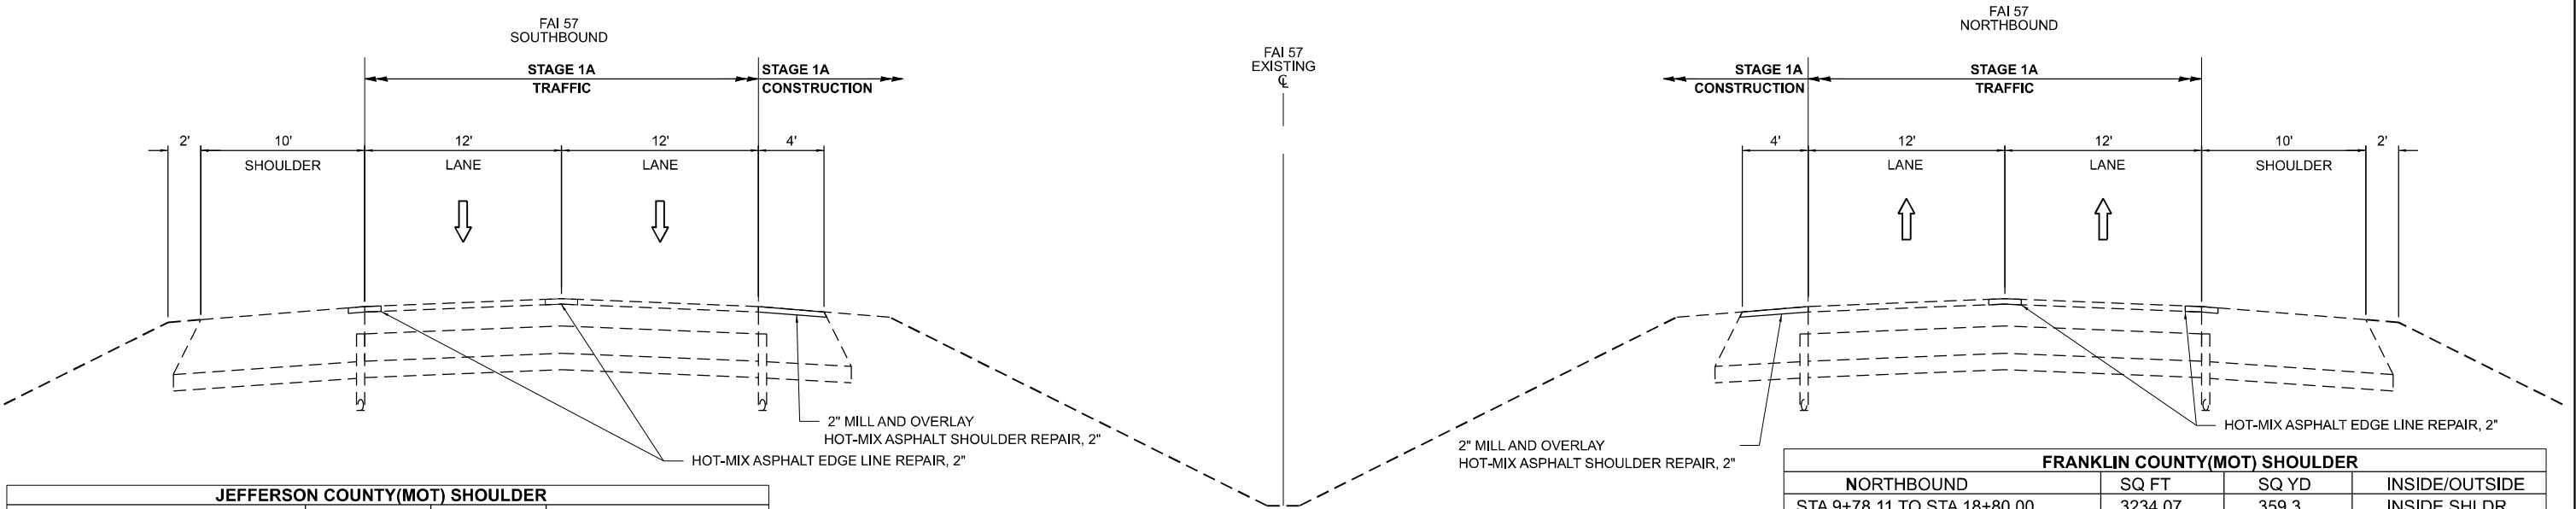


JEFFERSON COUNTY(MOT) SHOULDER			
SOUTHBOUND	SQ FT	SQ YD	INSIDE/OUTSIDE
STA 11+21.89 TO STA 22+10.00	4558.99	506.6	INSIDE SHLDR
STA 15+70.00 TO STA 62+64.51(BK)	46903.09	5211.5	OUTSIDE SHLDR
STA 62+65.57 (AH) TO STA 97+31.80	34667.93	3852.0	OUTSIDE SHLDR
STA 97+31.80 TO STA 97+72.10	402.82	44.8	OUTSIDE SHLDR
STA 97+72.10 TO STA 98+59.20	865.28	96.1	OUTSIDE SHLDR
STA 109+07.80 TO STA 113+80.00	4727.48	525.3	OUTSIDE SHLDR
STA 112+15.00 TO STA 126+60.00	6384.74	709.4	INSIDE SHLDR
STA 120+20.00 TO STA 125+94.70	5805.45	645.0	OUTSIDE SHLDR
STA 132+35.00 TO STA 226+02.00	93568.64	10396.5	OUTSIDE SHLDR
NORTHBOUND			
STA 11+21.89 TO 17+35.00	2345.18	260.6	INSIDE SHLDR
STA 15+70.00 TO 62+64.51(BK)	46987.12	5220.8	OUTSIDE SHLDR
STA 62+65.57 (AH) TO 97+18.40	34522.81	3835.9	OUTSIDE SHLDR
STA 97+18.50 TO STA 97+58.70	402.82	44.8	OUTSIDE SHLDR
STA 97+58.70 TO STA 101+20.70	3623.82	402.6	OUTSIDE SHLDR
STA 107+40.00 TO STA 121+85.00	5763.49	640.4	INSIDE SHLDR
STA 108+18.20 TO STA 113+80.00	5620.72	624.5	OUTSIDE SHLDR
STA 120+20.00 TO STA 125+58.60	5328.74	592.1	OUTSIDE SHLDR
STA 136+52.80 TO STA 226+02.00	89637.52	9959.7	OUTSIDE SHLDR

STAGE 1A TYPICAL SECTION

STA 9+78.11 TO STA 307+00.00 (FRANKLIN COUNTY)
STA 11+21.89 TO STA 233+82.75 (JEFFERSON COUNTY)

FRANKLIN COUNTY(MOT) SHOULDER			
SOUTHBOUND	SQ FT	SQ YD	INSIDE/OUTSIDE
STA 9+78.11 TO STA 14+05.00	1554.78	172.8	INSIDE SHLDR
STA 12+40.00 TO STA 50+00.00(BK)	37600.00	4177.8	OUTSIDE SHLDR
STA 49+99.31(AH) TO STA 99+40.00	49406.91	5489.7	OUTSIDE SHLDR
STA 93+00.00 TO STA 101+64.25	3646.16	405.1	INSIDE SHLDR
STA 101+64.25 TO STA 103+75.75	BRIDGE OMISSION		
STA 103+75.75 TO STA 107+65.00	1523.57	169.3	INSIDE SHLDR
STA 111+72.00 TO STA 130+97.70	19196.99	2133.0	OUTSIDE SHLDR
STA 142.31.60 TO STA 157+19.80	14337.78	1593.1	OUTSIDE SHLDR
STA 163+61.10 TO STA 173+85.00	10193.32	1132.6	OUTSIDE SHLDR
STA 167+45.00 TO 176+14.31(BK)	3460.29	384.5	INSIDE SHLDR
STA 176+15.00(AH) TO 180+80.00	1803.75	200.4	INSIDE SHLDR
STA 179+15.00 TO 186+99.20	7804.19	867.1	OUTSIDE SHLDR
STA 196+84.90 TO 200+00.00(BK)	2764.23	307.1	OUTSIDE SHLDR
STA 200+00.07(AH) TO STA 227+00.00	27080.85	3009.0	OUTSIDE SHLDR
STA 220+60.00 TO 233+95.00	4934.65	548.3	INSIDE SHLDR
STA 232+30.00 TO STA 242+97.43(BK)	10788.03	1198.7	OUTSIDE SHLDR
STA 243+00.98(AH) TO STA 280+75.00	37740.22	4193.4	OUTSIDE SHLDR
STA 274+35.00 TO STA 287+60.00	5794.03	643.8	INSIDE SHLDR
STA 285+95.00 TO STA 301+40.00	15450.00	1716.7	OUTSIDE SHLDR
STA 295+00.00 TO STA 303+52.67	3606.07	400.7	INSIDE SHLDR
STA 303+67.69 TO STA 305+41.72	BRIDGE OMISSION		
STA 305+26.62 TO STA 307+00.00	653.44	72.6	INSIDE SHLDR

FRANKLIN COUNTY(MOT) SHOULDER			
NORTHBOUND	SQ FT	SQ YD	INSIDE/OUTSIDE
STA 9+78.11 TO STA 18+80.00	3234.07	359.3	INSIDE SHLDR
STA 12+40.00 TO STA 50+00.00(BK)	37600.00	4177.8	OUTSIDE SHLDR
STA 49+99.31(AH) TO STA 99+40.00	49406.91	5489.7	OUTSIDE SHLDR
STA 97+75.00 TO STA 101+64.25	1509.68	167.7	INSIDE SHLDR
STA 101+64.25 TO STA 103+75.75	BRIDGE OMISSION		
STA 103+75.75 TO STA 112+40.00	3410.25	378.9	INSIDE SHLDR
STA 106+00.00 TO STA 155+94.10	51320.62	5702.3	OUTSIDE SHLDR
STA 165+86.2 TO STA 173+90.00	8018.94	891.0	OUTSIDE SHLDR
STA 172+25.00 TO STA 176+14.31(BK)	1751.88	194.7	INSIDE SHLDR
STA 176+15.00(AH) TO STA185+55.00	3876.65	430.7	INSIDE SHLDR
STA 179+15.00 TO STA 188+28.20	9135.71	1015.1	OUTSIDE SHLDR
STA 194+87.70 TO STA 200+00.00(BK)	5291.49	587.9	OUTSIDE SHLDR
STA 200+00.07(AH) TO STA 226+75.00	27033.59	3003.7	OUTSIDE SHLDR
STA 225+10.00 TO STA 238+50.00	4968.09	552.0	INSIDE SHLDR
STA 232+10.00 TO STA 242+97.43(BK)	10758.49	1195.4	OUTSIDE SHLDR
STA 243+00.98(AH) TO STA 280+75.00	37740.22	4193.4	OUTSIDE SHLDR
STA 279+10.00 TO STA 292+30.00	5359.15	595.5	INSIDE SHLDR
STA 285+90.00 TO STA 300+75.00	14850.00	1650.0	OUTSIDE SHLDR
STA 299+10.00 TO STA 303+23.02	1552.30	172.5	INSIDE SHLDR
STA 303+08.16 TO STA 304+82.31	BRIDGE OMISSION		
STA 304+97.23 TO STA 307+00.00	814.84	90.1	INSIDE SHLDR

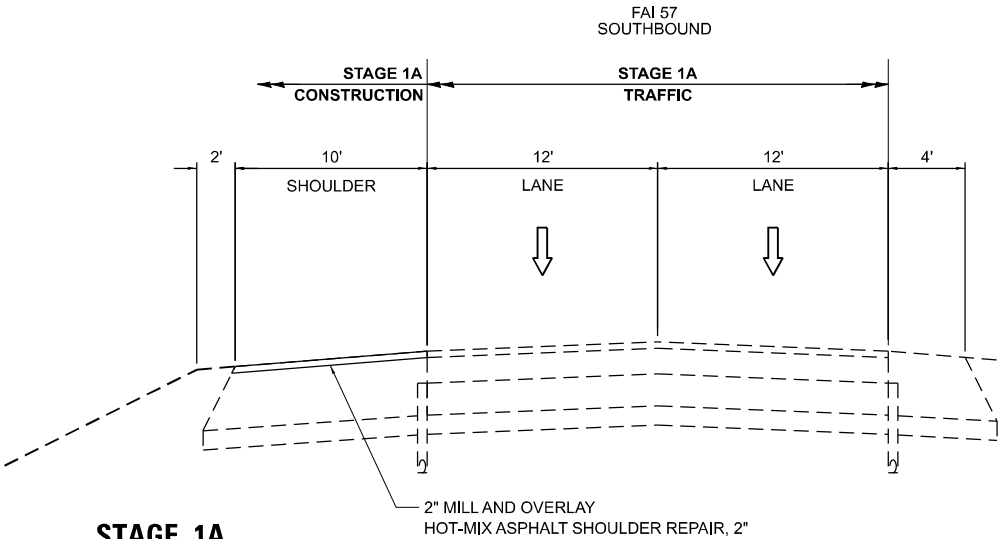

STAGE 1A

TRAFFIC

- INSTALL SIGNING PER TRAFFIC CONTROL STANDARD, DETAIL, AS REQUIRED.
- WORK SHALL BE DONE AT NIGHT.

ROADWAY CONSTRUCTION

- MILL AND OVERLAY INSIDE AND OUTSIDE SHOULDER AND EDGE LINE REPAIR.
- MILL SURFACES SHALL BE RESURFACED BEFORE OPENING THE SHOULDER.

STAGE 1A TYPICAL SECTION

STA 9+78.11 TO STA 307+00.00 (FRANKLIN COUNTY)
STA 11+21.89 TO STA 233+82.75 (JEFFERSON COUNTY)



745 McClintock Drive
Suite 210
Burr Ridge, IL 60527
Ph: 773-631-4788
Fax: 773-239-3728

USER NAME	= muddin
PLOT SCALE	= 0.16660000 ' / in.
PLOT DATE	= 10/11/2024

DESIGNED	- HH
DRAWN	- IG
CHECKED	- HH
DATE	-

REVISED	-
REVISED	-
REVISED	-
REVISED	-


STATE OF ILLINOIS
DEPARTMENT OF TRANSPORTATION

MAINTENANCE OF TRAFFIC TYPICALS
STAGE 1A


SCALE: NTS SHEET 1 OF 9 SHEETS STA. TO STA.

F.A. I RTE.	SECTION	COUNTY	TOTAL SHEETS	SHEET NO.
57	(28-2)B-2; (28-1)B-2	FRANKLIN / JEFFERSON	598	245
CONTRACT NO. 78884				
ILLINOIS FED. AID PROJECT				

MODEL: NOT Typical Sections - Rtn: 3 (Rev:1)
FILE NAME: J:\2023\6090\CAD\Design\CAD Sheets\0978884-sh2-staging-typical-genote.dgn

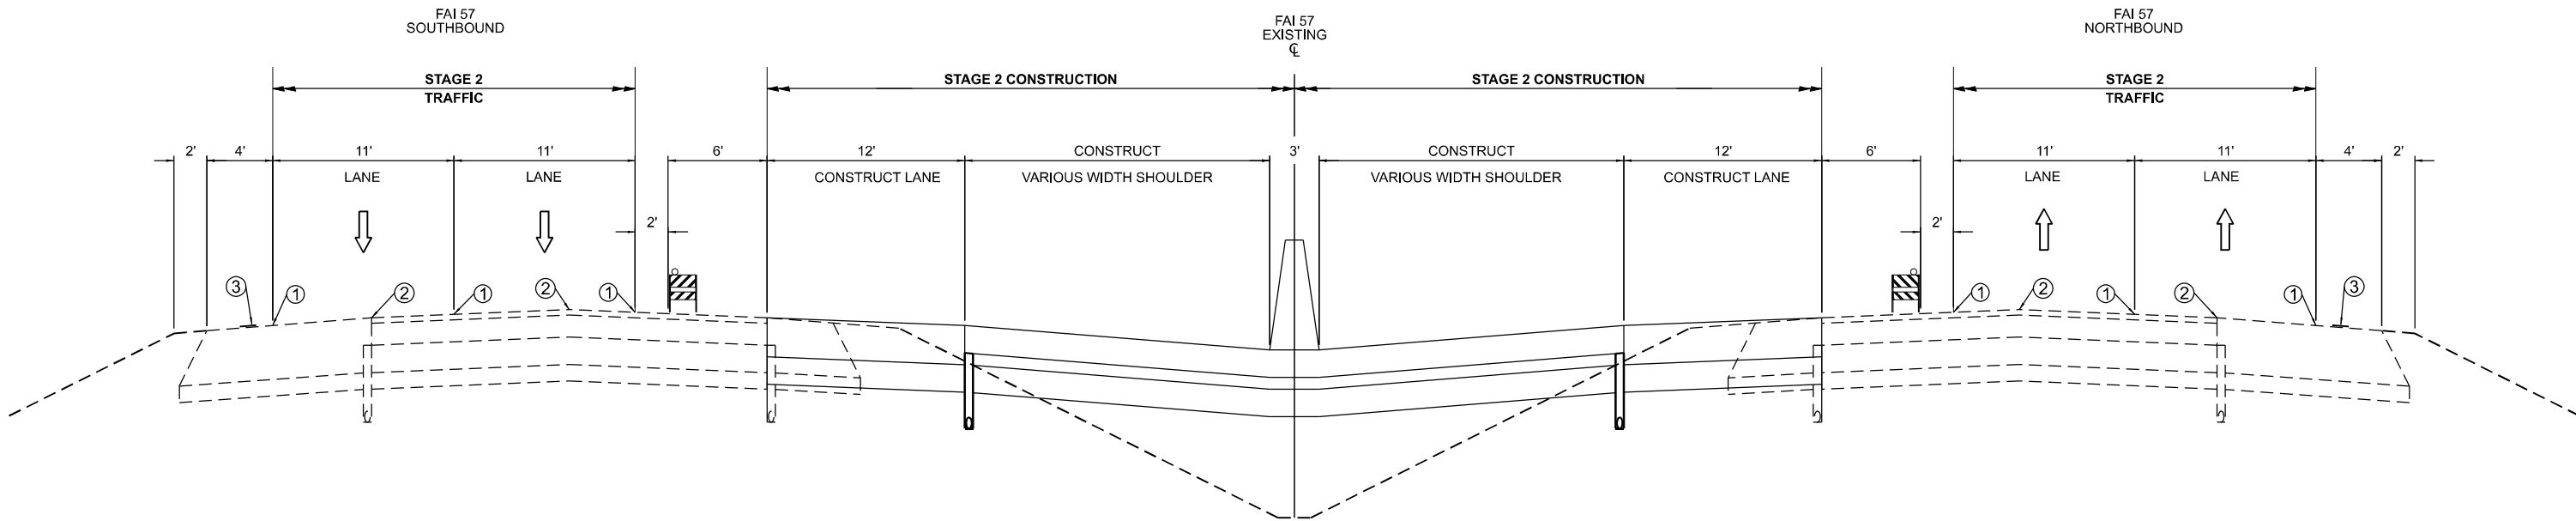

STAGE 2 PEAK HOUR

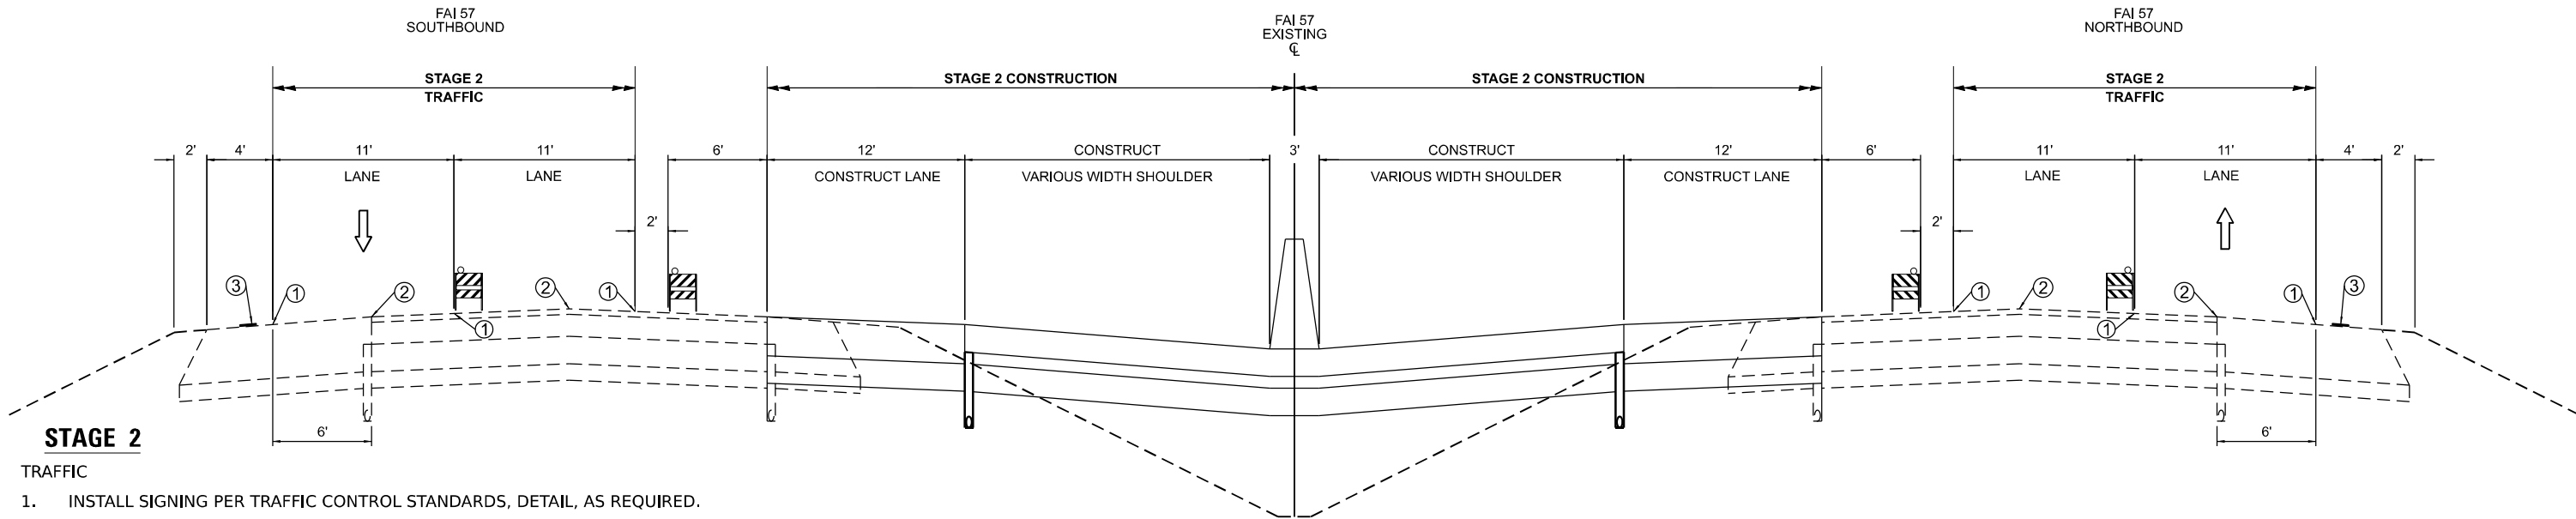

STAGE 2 OFF PEAK HOUR

- ① TEMPORARY PAVEMENT MARKING - LINE 6"
② REMOVE EXISTING STRIPE
③ 8" RUMBLE STRIP OUTSIDE SHOULDER
HIGH SIDE OF SUPERELEVATION SEE NOTE 1

NOTE 1:

8" RUMBLE STRIP OUTSIDE SHOULDER ON THE HIGH SIDE OF THE SUPERELEVATION.

JEFFERSON COUNTY
SOUTHBOUND STA 116+95.40 TO STA 126+00.00
SOUTHBOUND STA 132+00.00 TO STA 145+69.82
NORTHBOUND STA 116+95.40 TO STA 145+69.82

FRANKLIN COUNTY
SOUTHBOUND STA 218+64.94 TO STA 243+67.65
NORTHBOUND STA 218+64.94 TO STA 243+67.65

STAGE 2

TRAFFIC

- INSTALL SIGNING PER TRAFFIC CONTROL STANDARDS, DETAIL, AS REQUIRED.
- INSTALL "ALL TRUCKS USE RIGHT LANE" SIGN AT 2 MILE SPACING THROUGHOUT THE LIMITS OF CONSTRUCTION.
- SHIFT 2 LANES OF TRAFFIC TOWARD THE OUTSIDE SHOULDER AT A RATE 1:55, 1000'.
- MAINTAIN TRAFFIC ON THE EXISTING LANES AND OUTSIDE SHOULDER TO CONSTRUCT LEFT LANE AND INSIDE SHOULDER.
- INSTALL TEMPORARY CONCRETE BARRIER FOR BRIDGE CONSTRUCTION.
- KEEP TRAFFIC OPEN TO 2 LANES DURING PEAK HOUR.

ROADWAY CONSTRUCTION

- INSTALL DRAINAGE STRUCTURES AND PIPES.
- CONSTRUCT THE NEW INSIDE LANE AND INSIDE SHOULDER.
- CONSTRUCT INSIDE LANE AND INSIDE SHOULDER FOR NEW SN 028-0090/SN 028-0091.
- CONSTRUCT CONCRETE BARRIER.
- CONSTRUCT APPROACH PAVEMENT AND PCC CONNECTOR.

STAGE 2 TYPICAL SECTION

STA 9+78.11 TO STA 307+00.00 (FRANKLIN COUNTY)

STA 11+21.89 TO STA 233+82.75 (JEFFERSON COUNTY)

STATE OF ILLINOIS
DEPARTMENT OF TRANSPORTATION

MAINTENANCE OF TRAFFIC TYPICALS

STAGE 2

SCALE: NTS SHEET 3 OF 9 SHEETS STA. TO STA.


F.A. I RTE.	SECTION	COUNTY	TOTAL SHEETS	SHEET NO.
57	(28-2)B-2; (28-1)B-2	FRANKLIN / JEFFERSON	598	247
CONTRACT NO. 78884				
ILLINOIS FED. AID PROJECT				

ABNA
DESIGN FIRM REG. 15A002117


745 McClintock Drive
Suite 210
Burr Ridge, IL 60527
Ph: 773-651-4788
Fax: 773-239-3728

USER NAME	= muddin
PLOT SCALE	= 0.16660000 ' / in.
PLOT DATE	= 10/11/2024



DESIGNED - HH	REVISED -
DRAWN - IG	REVISED -
CHECKED - HH	REVISED -
DATE -	REVISED -

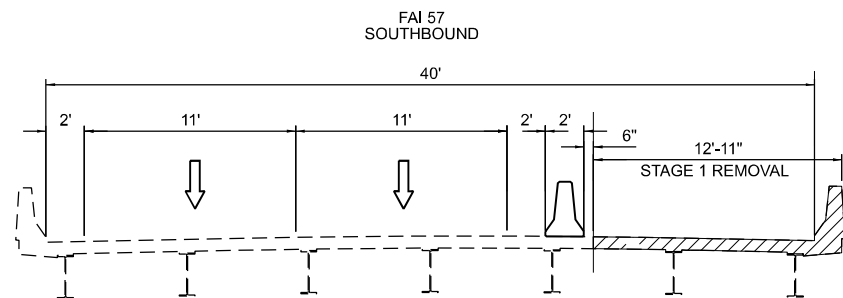



SN 028-0011
STAGE 1 BRIDGE REMOVAL

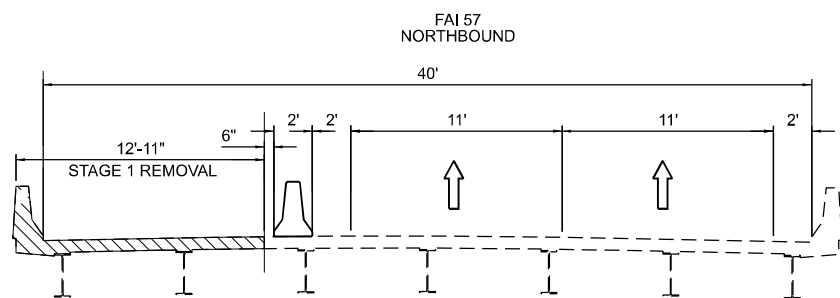


SN 028-0012
STAGE 1 BRIDGE REMOVAL

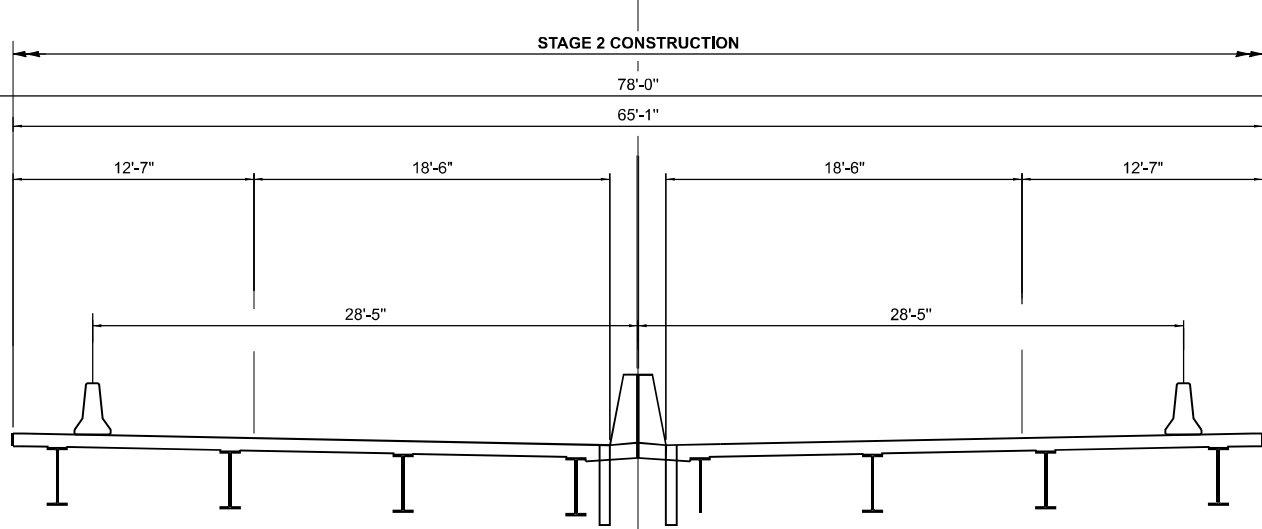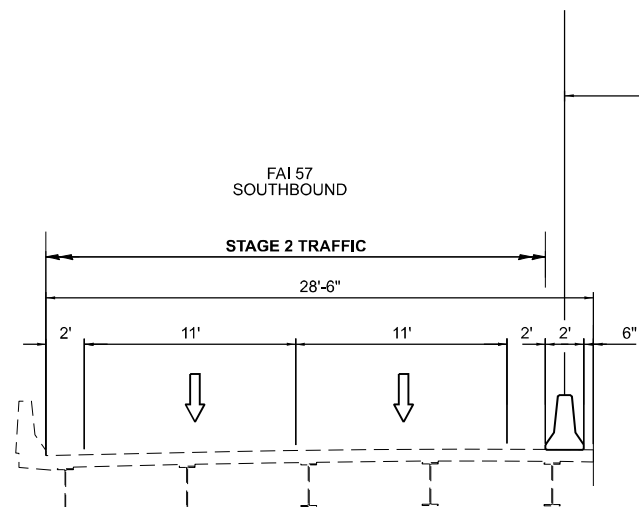


STAGE 2 BRIDGE CONSTRUCTION

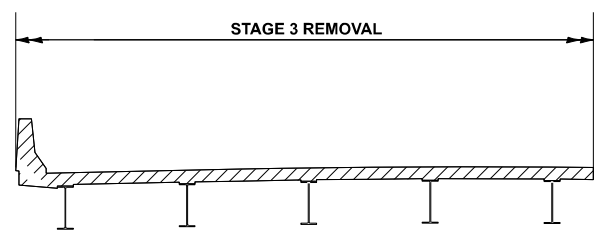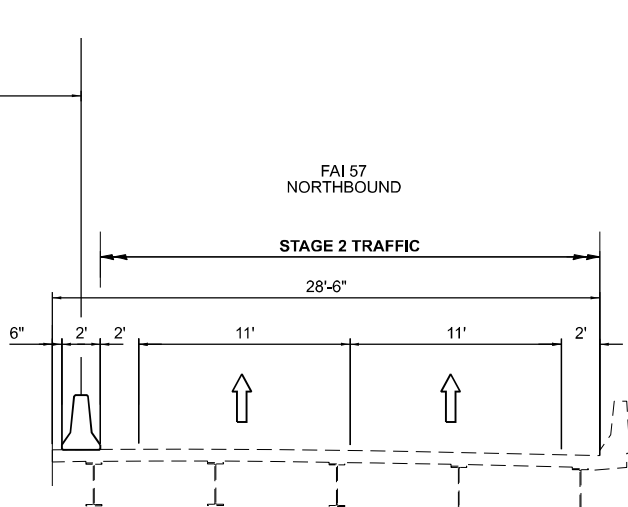

SN 028-0011 OVER MARCUM BRANCH
SN 028-0013 OVER GUN CREEK

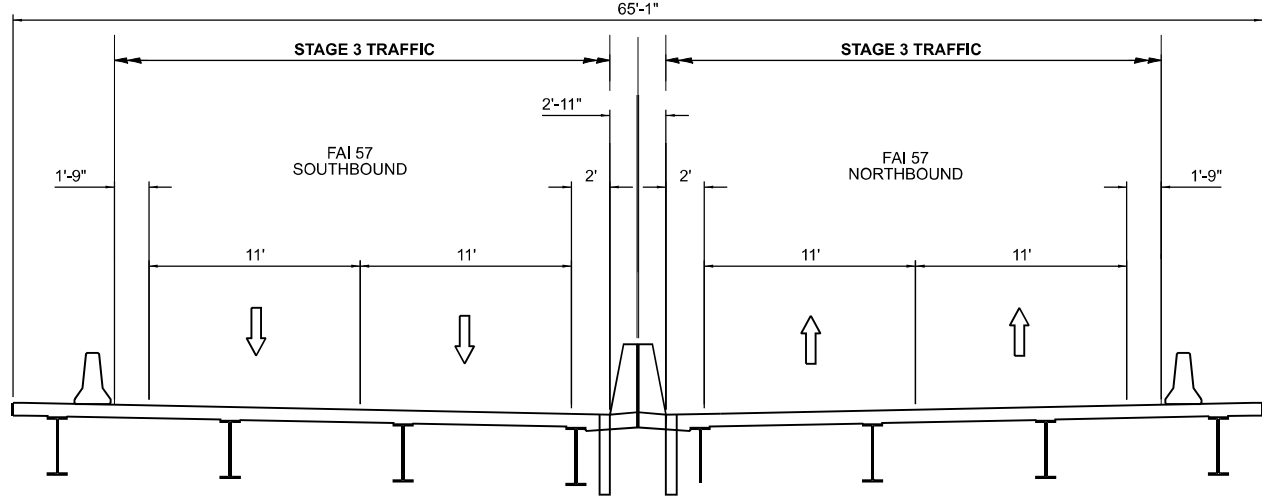

STAGE 3 BRIDGE REMOVAL

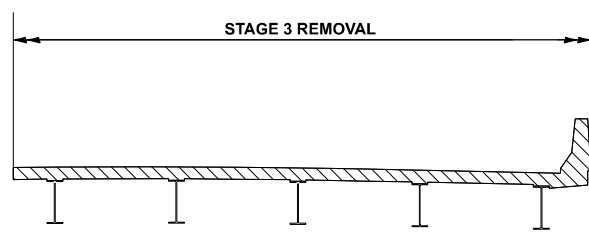

SN 028-0012 OVER MARCUM BRANCH
SN 028-0014 OVER GUN CREEK

STAGE 2

BRIDGE CONSTRUCTION

1. INSTALL DRAINAGE STRUCTURE AND PIPES.
2. CONSTRUCT THE NEW INSIDE LANE AND INSIDE SHOULDER.
3. CONSTRUCT INSIDE LANE AND INSIDE SHOULDER FOR NEW SN 028-0090/SN 028-0091.
4. CONSTRUCT CONCRETE BARRIER
5. CONSTRUCT APPROACH PAVEMENT AND PCC CONNECTOR

**STATE OF ILLINOIS
DEPARTMENT OF TRANSPORTATION**

**MAINTENANCE OF TRAFFIC TYPICALS
BRIDGE**

SCALE: NTS SHEET 4 OF 9 SHEETS STA. TO STA.

F.A. I RTE.	SECTION	COUNTY	TOTAL SHEETS	SHEET NO.
57	(28-2)B-2; (28-1)B-2	FRANKLIN	598	248
CONTRACT NO. 78884				
ILLINOIS FED. AID PROJECT				

MODEL: NOT Typical Sections - Plan 4 [Sheet]
FILE NAME: J:\2023\6084\CAD\Design\CAD Sheets\0978884-shr-stageing-typical-genote.dgn


ABNA
DESIGN FIRM REG. 15A002117

745 McClintock Drive
Suite 210
Burr Ridge, IL 60527
Ph: 773-651-4788
Fax: 773-239-3728


USER NAME	= muddin
PLOT SCALE	= 0.16660000 1 / in.
PLOT DATE	= 10/11/2024

DESIGNED -	HH
DRAWN -	IG
CHECKED -	HH
DATE -	

REVISED -	
REVISED -	
REVISED -	
REVISED -	

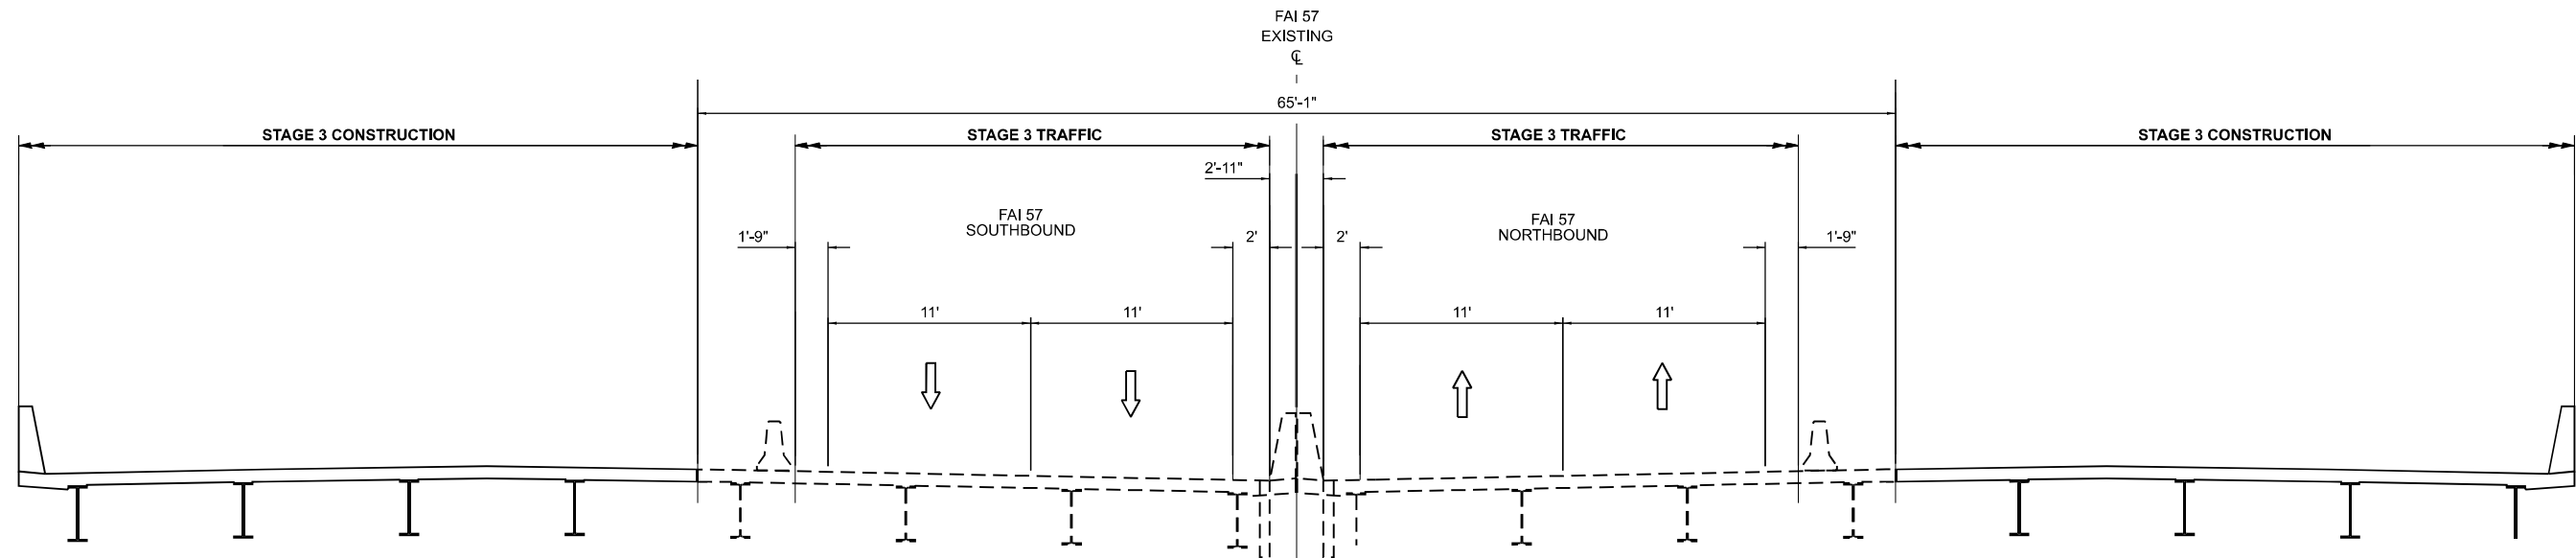

STAGE 3 BRIDGE CONSTRUCTION

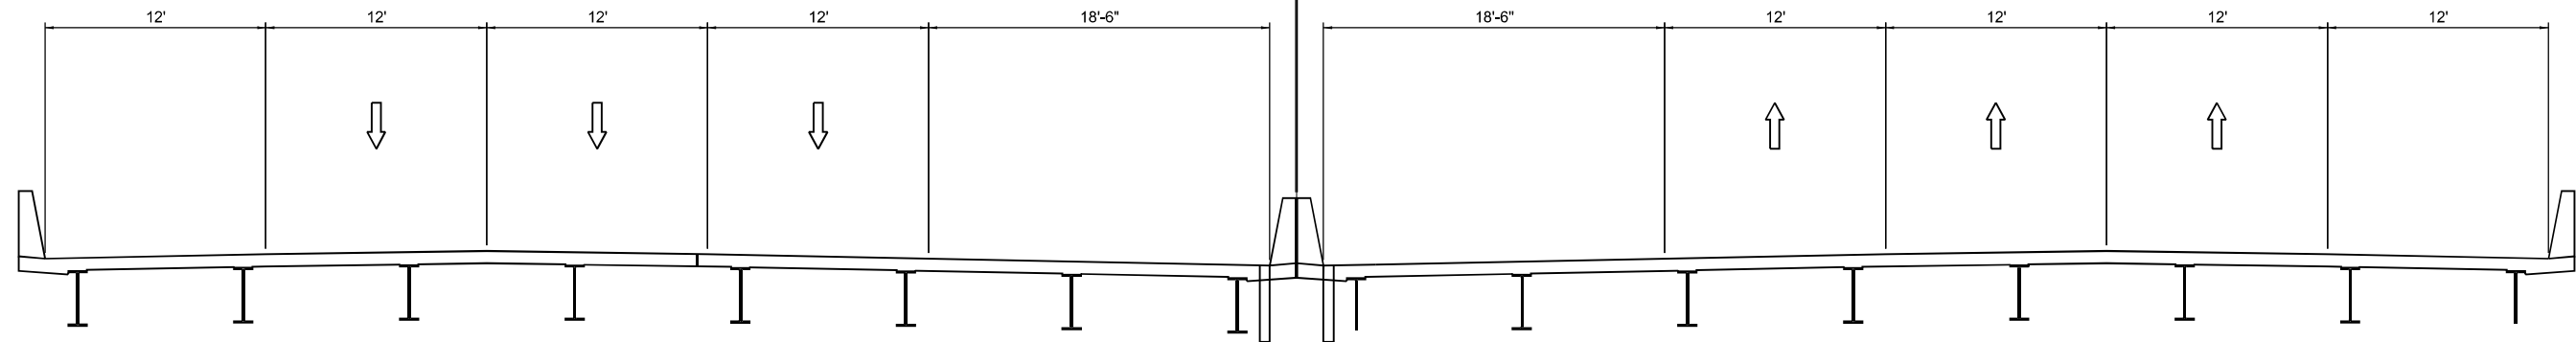

NEW BRIDGE SN 028-0090
NEW BRIDGE SN 028-0091
PROPOSED TYPICAL SECTION

STAGE 3

TRAFFIC

1. INSTALL SIGNING PER TRAFFIC CONTROL STANDARDS, DETAIL, AS REQUIRED.
2. SHIFT 2 LANES OF TRAFFIC TOWARD THE INSIDE SHOULDER AT A RATE OF 1:55 TAPER.
3. MAINTAIN TRAFFIC ON THE INSIDE LANE AND INSIDE SHOULDER TO CONSTRUCT OUTSIDE OF SN 028-0090/SN 028-0091.
4. INSTALL TEMPORARY CONCRETE BARRIER FOR BRIDGE CONSTRUCTION.
5. KEEP TRAFFIC OPEN TO 2 LANES.

ROADWAY CONSTRUCTION


1. CONSTRUCT OUTSIDE PORTION OF SN 028-0090/SN 028-0091.
2. CONSTRUCT APPROACH PAVEMENT AND PCC CONNECTOR.

ROADWAY CONSTRUCTION

1. MILL AND OVERLAY INSIDE AND OUTSIDE SHOULDER AND EDGE LINE REPAIR.
2. MILL SURFACES SHALL BE RESURFACED BEFORE OPENING THE SHOULDER.

MODEL: NOT Typical Sections - Plan 5 (Sheet)
FILE NAME: J:\2023\6094\CAD\Design\CAD Sheets\0978884-shit-staging-typical-genote.dgn

 745 McClintock Drive Suite 210 Burr Ridge, IL 60527 Ph: 773-631-4788 Fax: 773-239-3728 DESIGN FIRM REG. 194,002117	USER NAME = muddin		DESIGNED - HH	REVISED -	STATE OF ILLINOIS DEPARTMENT OF TRANSPORTATION	MAINTENANCE OF TRAFFIC TYPICALS STAGE 3				F.A. I RTE.	SECTION	COUNTY	TOTAL SHEETS	SHEET NO.
	DRAWN - IG		REVISD -	REVISED -		57	(28-2)B-2; (28-1)B-2	FRANKLIN	598	249				
	PLOT SCALE = 0.16660000 ' / in.		CHECKED - HH	REVISED -		CONTRACT NO. 78884								
	PLOT DATE = 10/11/2024		DATE -	REVISED -		ILLINOIS FED. AID PROJECT								
	SCALE: NTS		SHEET 5 OF 9 SHEETS			STA.		TO STA.						

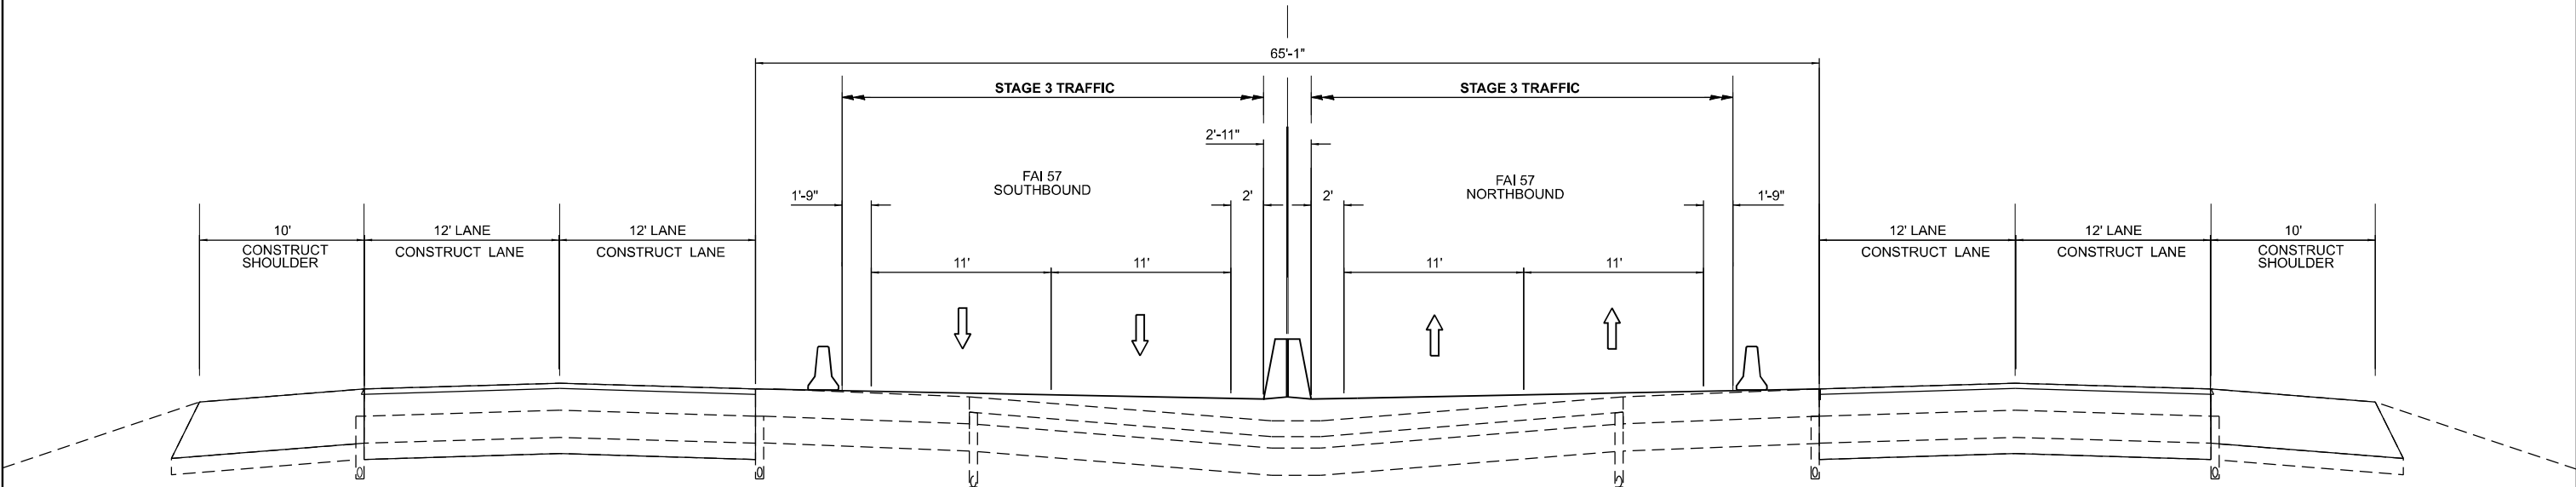

STAGE 3 TYPICAL SECTION
FULL DEPTH LANE CONSTRUCTION

	FRANKLIN COUNTY	
NORTHBOUND	SOUTHBOUND	BRIDGE # / ROAD
STA 99+40 TO STA 101+64.25	STA 99+40 TO STA 101+64.25	GUN CREEK BRIDGE
STA 103+75.75 TO STA 106+00	STA 103+75.75 TO STA 106+00	GUN CREEK BRIDGE

	JEFFERSON COUNTY	
NORTHBOUND	SOUTHBOUND	BRIDGE # / ROAD
STA 300+75 TO STA 303+08.16	STA 301+40 TO STA 303+67.69	MARCUM BRANCH BRIDGE
STA 304+82.31 TO STA 307+19	STA 305+41.72 TO STA 307+46	MARCUM BRANCH BRIDGE

STAGE 3

TRAFFIC

1. INSTALL SIGNING PER TRAFFIC CONTROL STANDARDS, DETAIL, AS REQUIRED.
2. SET UP LANE CLOSURES FOR FULL DEPTH PAVEMENT CONSTRUCTION AT APPROACH TO BRIDGE
3. KEEP 2 LANES OF TRAFFIC OPEN DURING PEAK HOURS.
4. SHIFT TRAFFIC TO THE INSIDE.

ROADWAY CONSTRUCTION

1. CONSTRUCT FULL DEPTH PAVEMENT IN THE MIDDLE AND OUTSIDE LANE.

MODEL: NOT Typical Sections - Plan 9 (Sheet)
FILE NAME: J:\2021\0604\CAD\Design\CAD_Sheets\0978884\hst\stage3typical-genote.dgn



745 McCulloch Drive
Suite 210
Burr Ridge, IL 60527
Ph: 773-631-4788
Fax: 773-239-3728


USER NAME	= muddin	DESIGNED	- HH	REVISED	-
		DRAWN	- IG	REVISED	-
PLOT SCALE	= 0.16666633 ' / in.	CHECKED	- HH	REVISED	-
PLOT DATE	= 10/11/2024	DATE	-	REVISED	-

STATE OF ILLINOIS
DEPARTMENT OF TRANSPORTATION


MAINTENANCE OF TRAFFIC TYPICALS			
STA 3			
SCALE: NTS	SHEET 6	OF 9 SHEETS	STA. TO STA.

F.A.I RTE.	SECTION	COUNTY	TOTAL SHEETS	SHEET NO.
57	(28-2)B-2; (28-1)B-2	FRANKLIN / JEFFERSON	598	250
CONTRACT NO. 78884				
ILLINOIS FED. AID PROJECT				

MODEL: NOT Typical Sections - Plan 6 (Sheet)
FILE NAME: J:\2021\6084\CAD\Design\CAD_Sheets\0978884-shd\stage4-typical-section.dgn

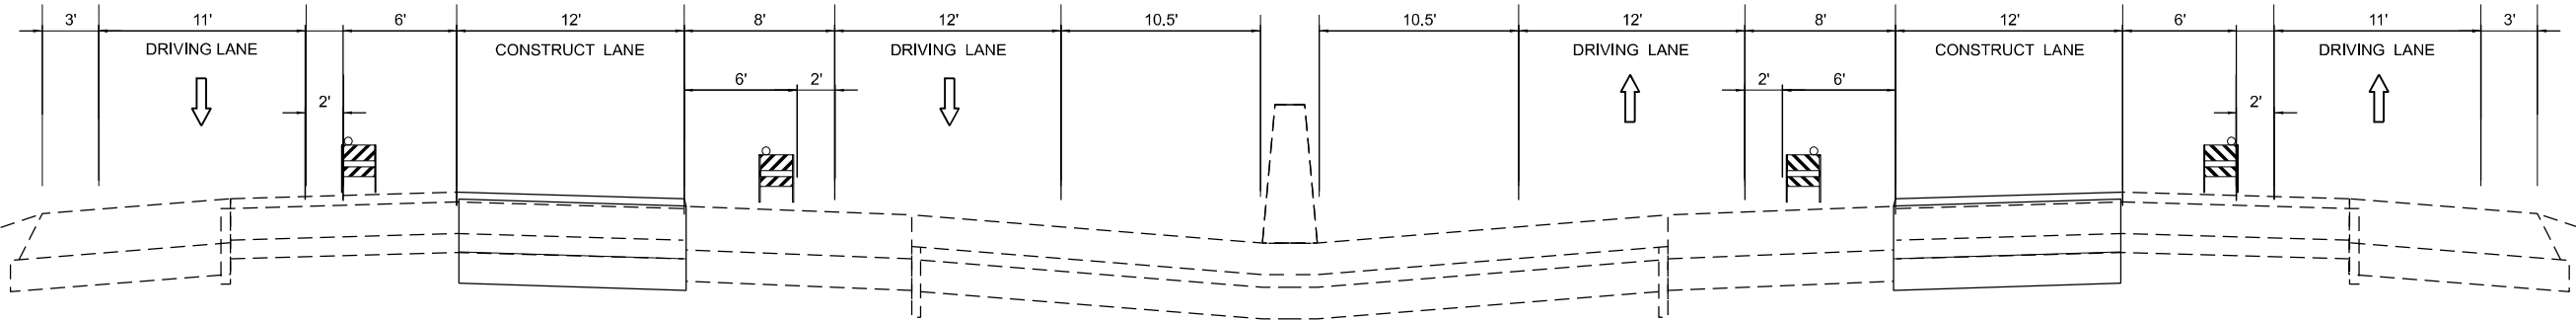

STAGE 4 PEAK HOUR
REMOVE AND REPLACE MIDDLE LANE

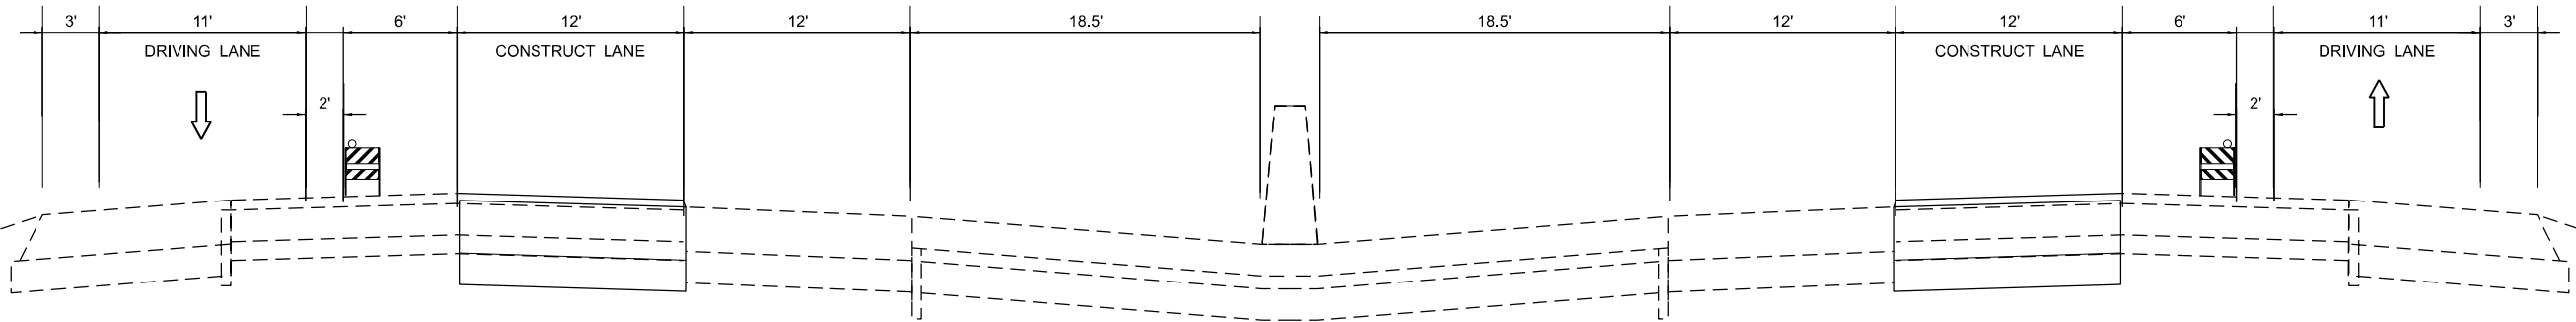

STAGE 4 OFF PEAK HOUR
REMOVE AND REPLACE MIDDLE LANE

STAGE 4

TRAFFIC

1. INSTALL SIGNING PER TRAFFIC CONTROL STANDARDS, DETAIL, AS REQUIRED.
2. SET UP LANE CLOSURES FOR FULL DEPTH PAVEMENT CONSTRUCTION AT UNDERPASSES AND APPROACH TO BRIDGE
3. KEEP 2 LANES OF TRAFFIC OPEN DURING PEAK HOURS.
4. SHIFT 1 LANE OF TRAFFIC TO THE OUTSIDE AND 1 LANE OF TRAFFIC TO THE INSIDE.

ROADWAY CONSTRUCTION

1. CONSTRUCT FULL DEPTH PAVEMENT IN THE MIDDLE LANE.
2. ALL WORK TO BE DONE DURING OFF PEAK HOURS.

STAGE 4 TYPICAL SECTION

FRANKLIN COUNTY		
NORTHBOUND	SOUTHBOUND	BRIDGE # / ROAD
STA 09+78.11 TO STA 12+40	STA 09+78.11 TO STA 12+40	SN 028-0055 TR 3 (E. FRANKLIN RD) OVER FAI RTE 57
STA 173+85 TO STA 179+15	STA 173+85 TO STA 179+15	SN 028-0059 IL 154 OVER FAI RTE 57
STA 226+75 TO STA 232+30	STA 226+75 TO STA 232+30	SN 028-0056 TR 75 (FRANKLIN CEM) OVER FAI RTE 57
STA 280+75 TO STA 285+95	STA 280+75 TO STA 285+95	SN 028-0053 CH 19 (MARCUM BR) OVER FAI RTE 57

JEFFERSON COUNTY		
NORTHBOUND	SOUTHBOUND	BRIDGE # / ROAD
STA 11+21.89 TO STA 15+70	STA 11+21.89 TO STA 15+70	SN 028-0055 TR 3 (E. FRANKLIN RD) OVER FAI RTE 57
STA 113+80 TO STA 120+20	STA 113+80 TO STA 120+20	INA INTERCHANGE, NORTH ST(CH 42) SN 041-0113




745 McClellan Drive
Suite 210
Burr Ridge, IL 60527
Ph: 773-631-4788
Fax: 773-239-3728

USER NAME	= muddin	DESIGNED	- HH	REVISED	-
DRAWN	- IG	REVIS	-	REVISED	-
PLOT SCALE	= 0.16666000 1/ in.	CHECKED	- HH	REVISED	-
PLOT DATE	= 10/11/2024	DATE	-	REVISED	-


STATE OF ILLINOIS
DEPARTMENT OF TRANSPORTATION

MAINTENANCE OF TRAFFIC TYPICALS			
STAGE 4			
SCALE: NTS	SHEET 7	OF 9 SHEETS	STA. TO STA.

F.A.I RTE.	SECTION	COUNTY	TOTAL SHEETS	SHEET NO.
57	(28-2)B-2; (28-1)B-2	FRANKLIN / JEFFERSON	598	251
CONTRACT NO. 78884				
ILLINOIS FED. AID PROJECT				

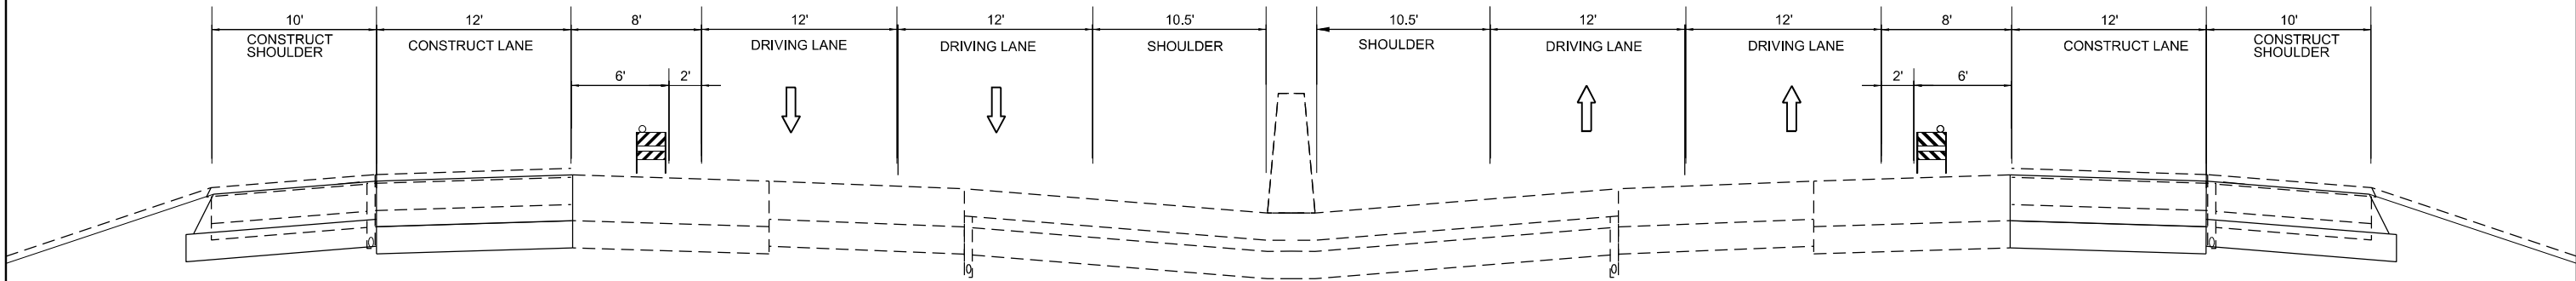

STAGE 5 TYPICAL SECTION
REMOVE AND REPLACE OUTSIDE LANE AND OUTSIDE SHOULDER
REMOVE AND REPLACE GUARDRAIL ACCORDING TO SCHEDULE

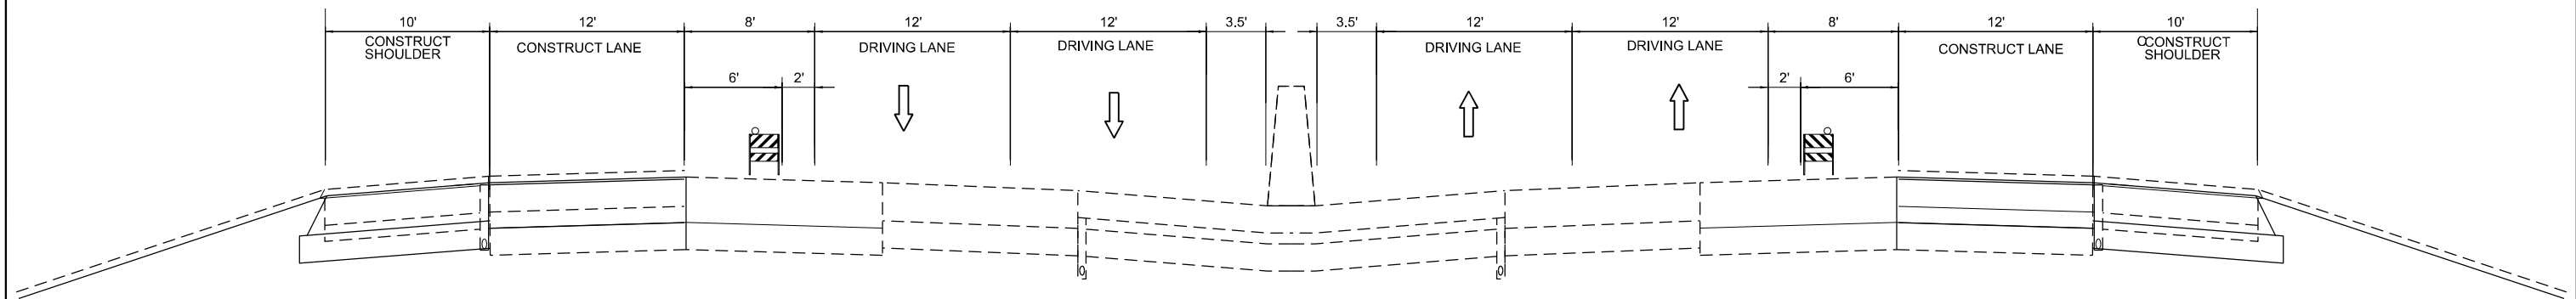

STAGE 5

- TRAFFIC
1. INSTALL SIGNING PER TRAFFIC CONTROL STANDARDS, DETAIL, AS REQUIRED.
 2. SET UP LANE CLOSURES FOR FULL DEPTH PAVEMENT CONSTRUCTION AT UNDERPASSES.
 3. KEEP 2 LANES OF TRAFFIC OPEN.
 4. SHIFT TRAFFIC TO THE INSIDE.
- ROADWAY CONSTRUCTION
1. CONSTRUCT FULL DEPTH PAVEMENT IN THE OUTSIDE LANE.
 2. REMOVE AND REPLACE OUTSIDE SHOULDER TO MATCH PROPOSED GRADE OF ROADWAY.
 3. INSTALL GUARDRAIL ALONG OUTSIDE SHOULDERS.

STAGE 5 TYPICAL SECTION
REMOVE AND REPLACE OUTSIDE LANE AND OUTSIDE SHOULDER
REMOVE AND REPLACE GUARDRAIL ACCORDING TO SCHEDULE

FRANKLIN COUNTY		
NORTHBOUND	SOUTHBOUND	BRIDGE # / ROAD
STA 09+78.11 TO STA 12+40	STA 09+78.11 TO STA 12+40	SN 028-0055 TR 3 (E. FRANKLIN RD) OVER FAI RTE 57
STA 173+85 TO STA 179+15	STA 173+85 TO STA 179+15	SN 028-0059 IL 154 OVER FAI RTE 57
STA 226+75 TO STA 232+30	STA 226+75 TO STA 232+30	SN 028-0056 TR 75 (FRANKLIN CEM) OVER FAI RTE 57
STA 280+75 TO STA 285+95	STA 280+75 TO STA 285+95	SN 028-0053 CH 19 (MARCUM BR) OVER FAI RTE 57

JEFFERSON COUNTY		
NORTHBOUND	SOUTHBOUND	BRIDGE # / ROAD
STA 11+21.89 TO STA 15+70	STA 11+21.89 TO STA 15+70	SN 028-0055 TR 3 (E. FRANKLIN RD) OVER FAI RTE 57
STA 113+80 TO STA 120+20	STA 113+80 TO STA 120+20	INA INTERCHANGE, NORTH ST (CH 42) SN 041-0113

MODEL: NOT Typical Sections - Plan 7 (Sheet)
FILE NAME: J:\2021\6084\CAD\Design\CAD_Sheets\0978884-sh5stage5typical-section.dgn




USER NAME = muddin	DESIGNED - HH	REVISED -
	DRAWN - IG	REVISED -
PLOT SCALE = 0.16666000 1/ in.	CHECKED - HH	REVISED -
PLOT DATE = 10/11/2024	DATE -	REVISED -

**STATE OF ILLINOIS
DEPARTMENT OF TRANSPORTATION**

MAINTENANCE OF TRAFFIC TYPICALS			
STAGE 5			
SCALE: NTS	SHEET 8	OF 9 SHEETS	STA. TO STA.

F.A.I RTE.	SECTION	COUNTY	TOTAL SHEETS	SHEET NO.
57	(28-2)B-2; (28-1)B-2	FRANKLIN / JEFFERSON	598	252
CONTRACT NO. 78884				
ILLINOIS FED. AID PROJECT				

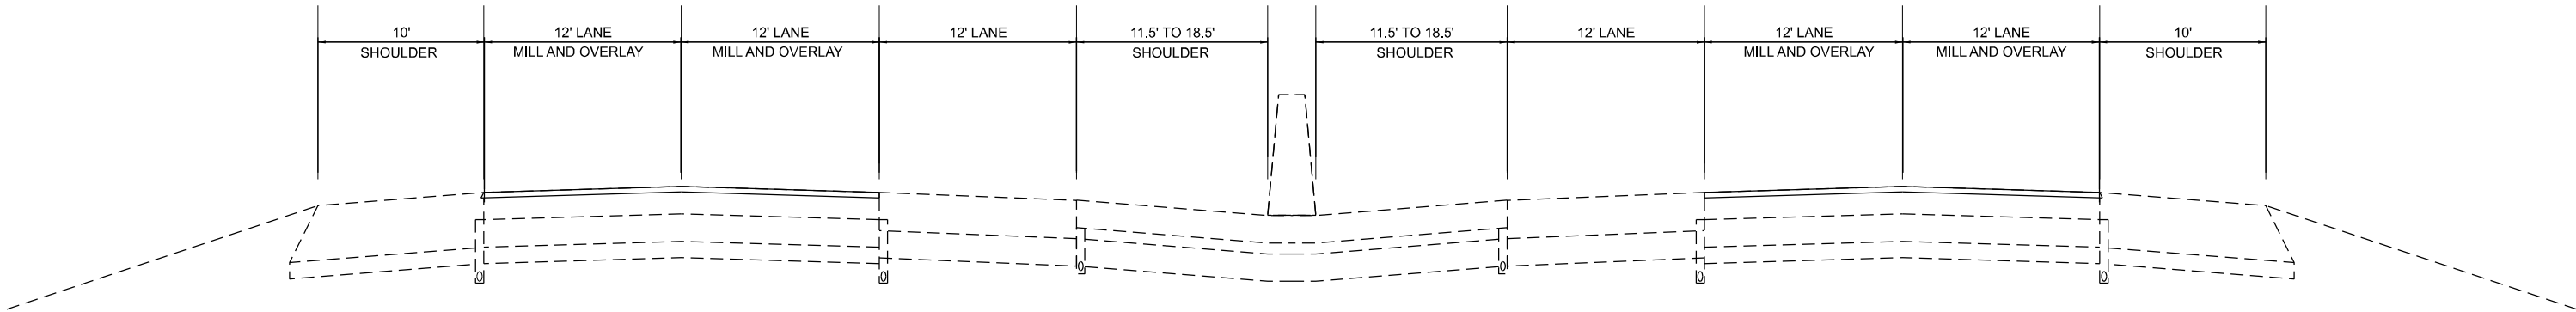

STAGE 6 TYPICAL SECTION
MILL AND OVERLAY TWO EXISTING LANES

FRANKLIN COUNTY	
NORTHBOUND	SOUTHBOUND
STA 12+40.00 TO 50+00.00 BK	STA 12+40.00 TO 50+00.00 BK
STA 49+99.31 AH TO STA 99+40.00	STA 49+99.31 AH TO STA 99+40.00
STA 101+64.25 TO STA 103+78.75 BRIDGE OMISSION	STA 101+64.25 TO STA 103+78.75 BRIDGE OMISSION
STA 106+00.00 TO STA 173+85.00	STA 106+00.00 TO STA 173+85.00
STA 179+15.00 TO STA 200+00.00 BK	STA 179+15.00 TO STA 200+00.00 BK
STA 200+00.70 AH TO STA 226+75.00	STA 200+00.70 AH TO STA 226+75.00
STA 232+30.00 TO STA 242+97.43 BK	STA 232+30.00 TO STA 242+97.43 BK
STA 243+00.98 AH TO STA 281+40.00	STA 243+00.98 AH TO STA 281+40.00
STA 285+95.00 TO STA 300+75.00	STA 285+95.00 TO STA 301+40.00
STA 303+34.53 TO STA 305+15.47 BRIDGE OMISSION	STA 303+34.53 TO STA 305+15.47 BRIDGE OMISSION
RAMPS	
RAMP A - SOUTHBOUND REST AREA	
RAMP B - SOUTHBOUND REST AREA	
RAMP A - IL 154 INTERCHANGE	
RAMP B - IL 154 INTERCHANGE	
RAMP C - IL 154 INTERCHANGE	
RAMP D - IL 154 INTERCHANGE	

JEFFERSON COUNTY	
STA 15+70.00 TO STA 62+64.51 BK	STA 15+70.00 TO STA 62+64.51 BK
STA 62+65.57 AH TO STA 113+80.00	STA 62+65.57 AH TO STA 113+80.00
STA 120+20.00 TO 226+02.00	STA 120+20.00 TO 226+02.00
RAMPS	
RAMP A - NORTH AVENUE INTERCHANGE	
RAMP B - NORTH AVENUE INTERCHANGE	
RAMP C - NORTH AVENUE INTERCHANGE	
RAMP D - NORTH AVENUE INTERCHANGE	

STAGE 6

TRAFFIC

1. INSTALL SIGNING PER TRAFFIC CONTROL STANDARDS, DETAIL, AS REQUIRED.

ROADWAY CONSTRUCTION

1. MILL AND OVERLAY TWO EXISTING LANES.
2. INSTALL STRIPING
3. MILL SURFACES SHALL BE RESURFACED BEFORE OPENING THE LANE FOR PEAK HOUR TRAFFIC.

MODEL: NOT Typical Sections - Plan 8 (Sheet)
FILE NAME: J:\2021\6084\CAD\Design\CAD_Sheets\0978884-shs-typical-stage6.dgn



USER NAME = muddin	DESIGNED - HH	REVISED -
	DRAWN - IG	REVISED -
PLOT SCALE = 0.16666000 1/ in.	CHECKED - HH	REVISED -
PLOT DATE = 10/11/2024	DATE -	REVISED -

STATE OF ILLINOIS
DEPARTMENT OF TRANSPORTATION

MAINTENANCE OF TRAFFIC TYPICALS			
STAGE 6			
SCALE: NTS	SHEET 9	OF 9 SHEETS	STA. TO STA.

F.A.I RTE.	SECTION	COUNTY	TOTAL SHEETS	SHEET NO.
57	(28-2)B-2; (28-1)B-2	FRANKLIN / JEFFERSON	598	253
CONTRACT NO. 78884				
			ILLINOIS	FED. AID PROJECT

MODEL: E-Franklin Rd - E Franklin Rd (Sheet)
FILE NAME: J:\2021\6045\CD\Design\CAD_Sheets\0978884-sh1staging_Shoulder_E Franklin Rd.dgn



745 McClintock Drive
Suite 210
Burr Ridge, IL 60527
Ph: 773-893-4788
Fax: 773-239-3728



USER NAME	= mudojin	DESIGNED -	HH	REVISED -	
		DRAWN -	IG	REVISED -	
PLOT SCALE	= 0.166666" / in.	CHECKED -	HH	REVISED -	
PLOT DATE	= 10/11/2024	DATE -		REVISED -	

STATE OF ILLINOIS
DEPARTMENT OF TRANSPORTATION

MAINTENANCE OF TRAFFIC
STAGE 1 E FRANKLIN ROAD

SCALE: 1:50 SHEET 1 OF 7 SHEETS STA. TO STA.


F.A.I. RTE.	SECTION	COUNTY	TOTAL SHEETS	SHEET NO.
57	(28-2)B-2; (28-1)B-2	VARIOUS	598	254
CONTRACT NO.				
ILLINOIS FED. AID PROJECT				

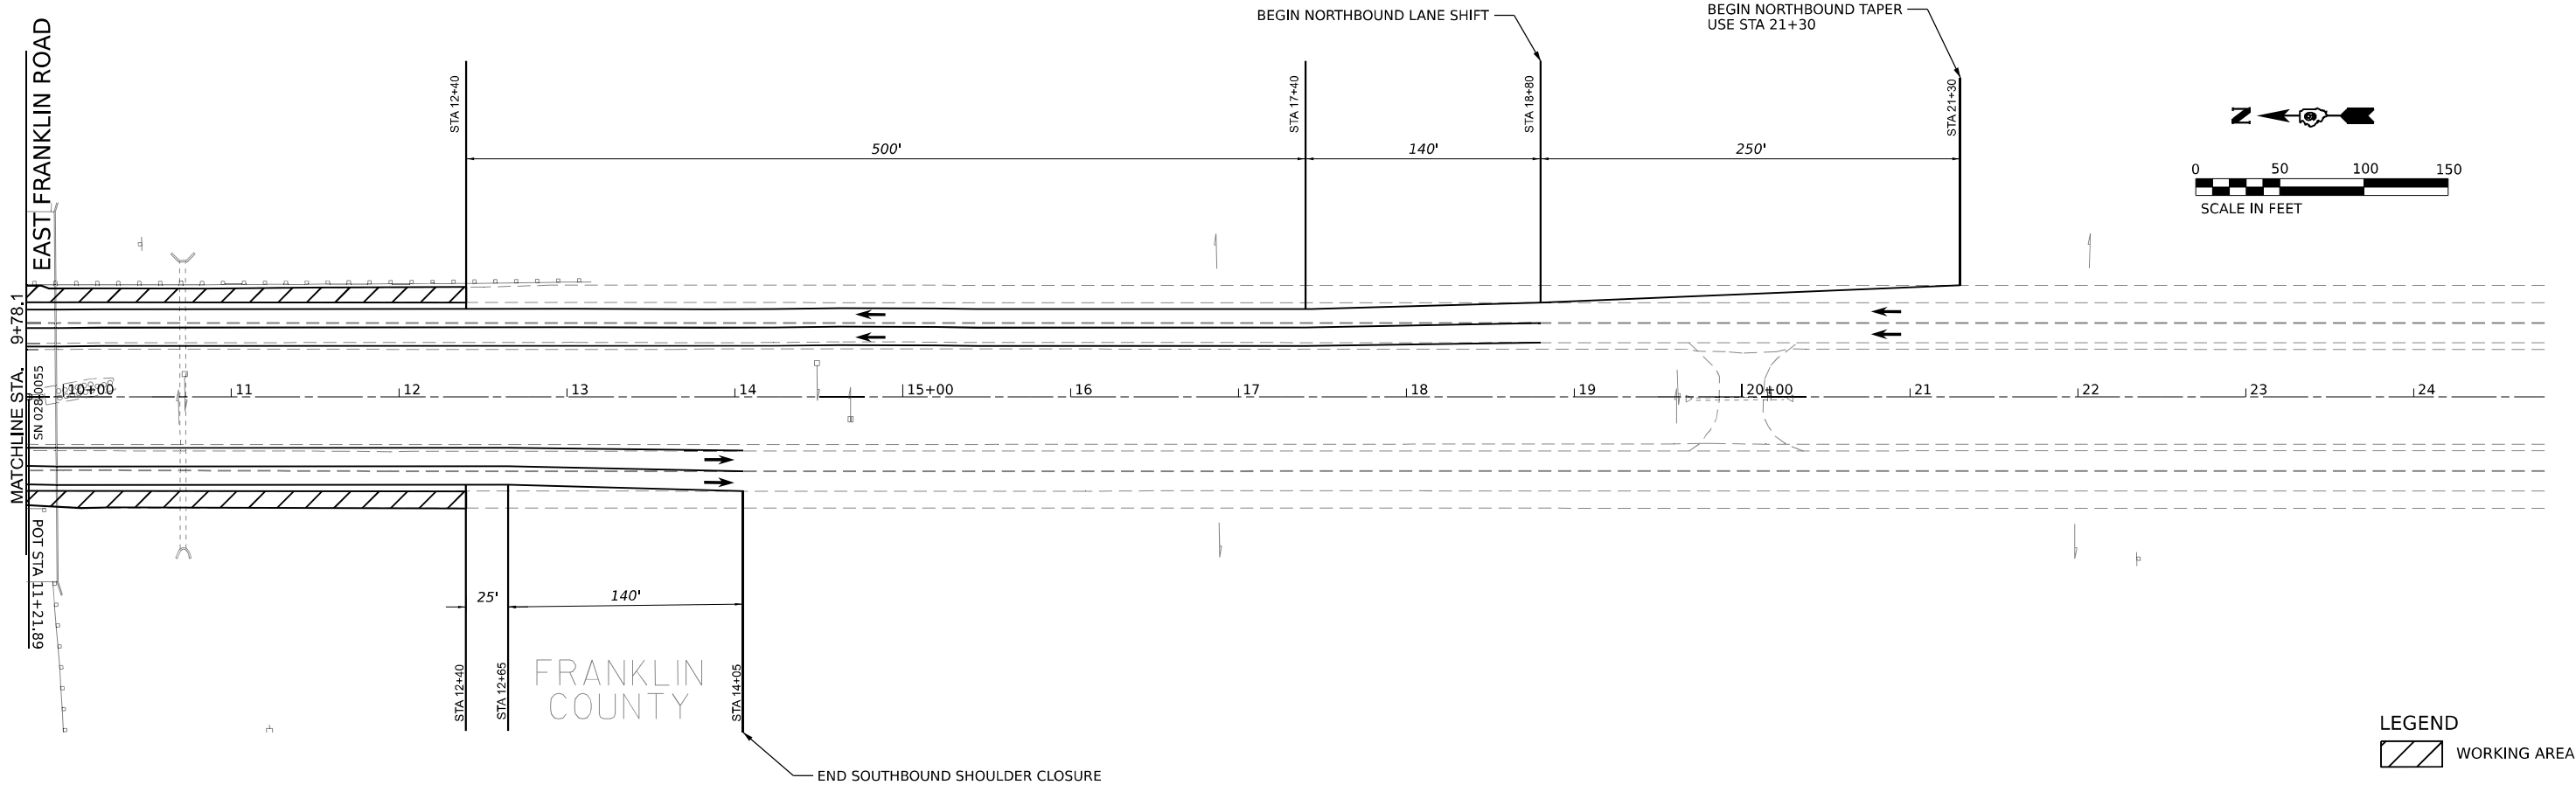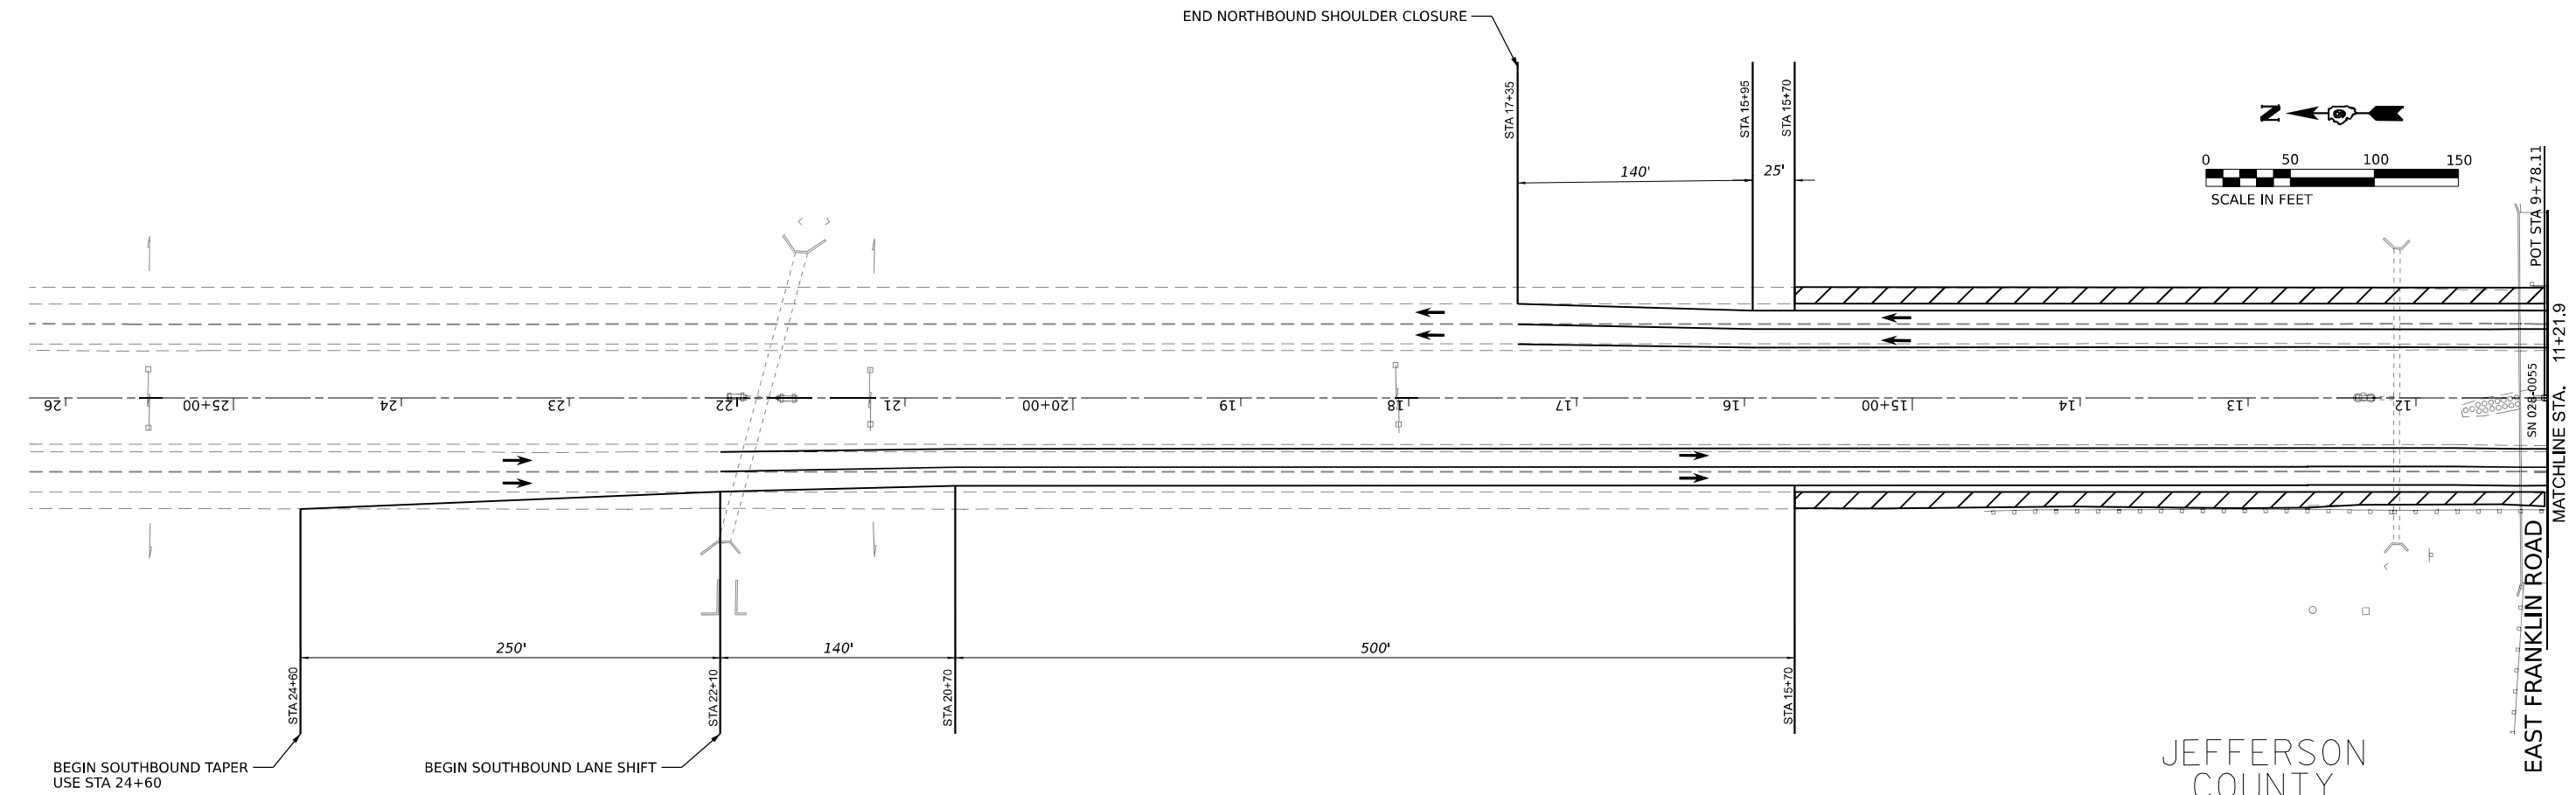

LEGEND

WORKING AREA

MODEL: IL 154 Overpass - IL 154 Overpass (Sheet)
FILE NAME: J:\2021\6084\CAD\Design\CAD_Sheets\0978884-shooting_Signaller_IL154 Overpass.dgn

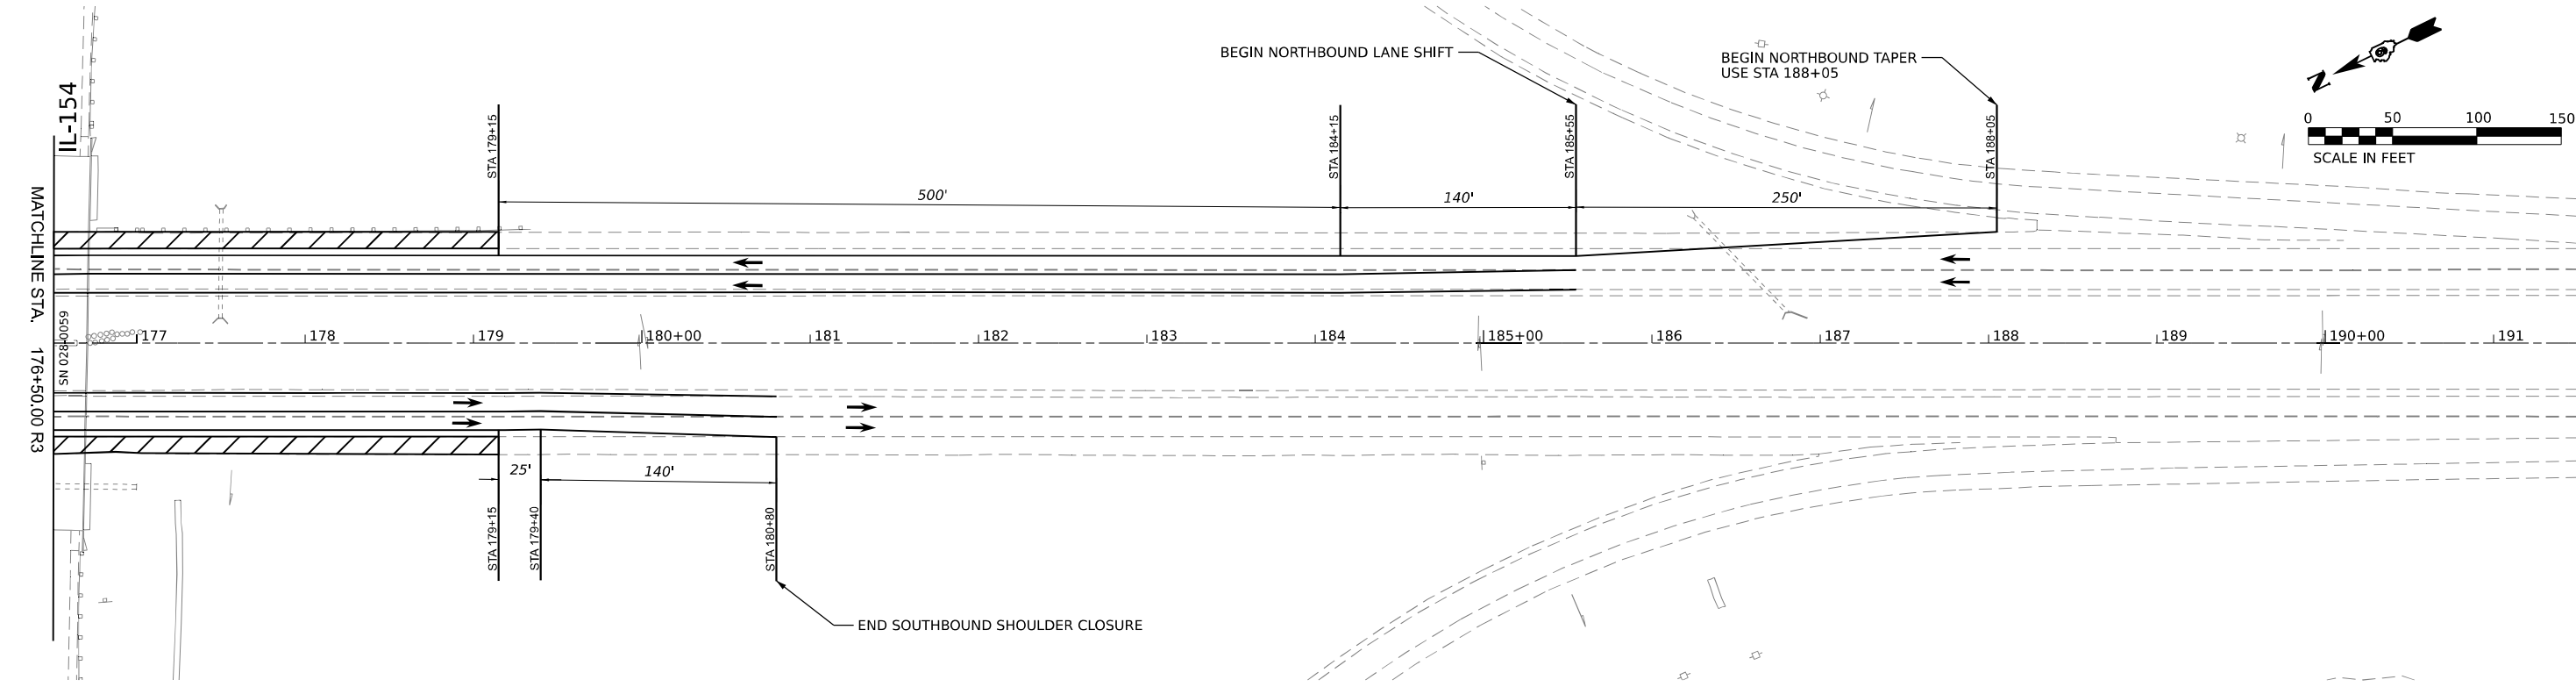



ABNA
DESIGN FIRM REG. 194/002117

745 McClintock Drive
Suite 210
Burr Ridge, IL 60527
Ph: 773-891-4788
Fax: 773-239-3728

USER NAME = mudojin
DESIGNED - HH
DRAWN - IG
CHECKED - HH
DATE -
PLOT SCALE = 0.16666633 1/ in.
PLOT DATE = 10/11/2024



DESIGNED - HH	REVISED -
DRAWN - IG	REVISED -
CHECKED - HH	REVISED -
DATE -	REVISED -

STATE OF ILLINOIS
DEPARTMENT OF TRANSPORTATION

MAINTENANCE OF TRAFFIC
STAGE 1 IL 154 OVERPASS

SCALE: 1:50 SHEET 2 OF 7 SHEETS STA. TO STA.

F.A.I. RTE.	SECTION	COUNTY	TOTAL SHEETS	SHEET NO.
57	(28-2)B-2; (28-1)B-2	FRANKLIN	598	255
CONTRACT NO.				
ILLINOIS FED. AID PROJECT				

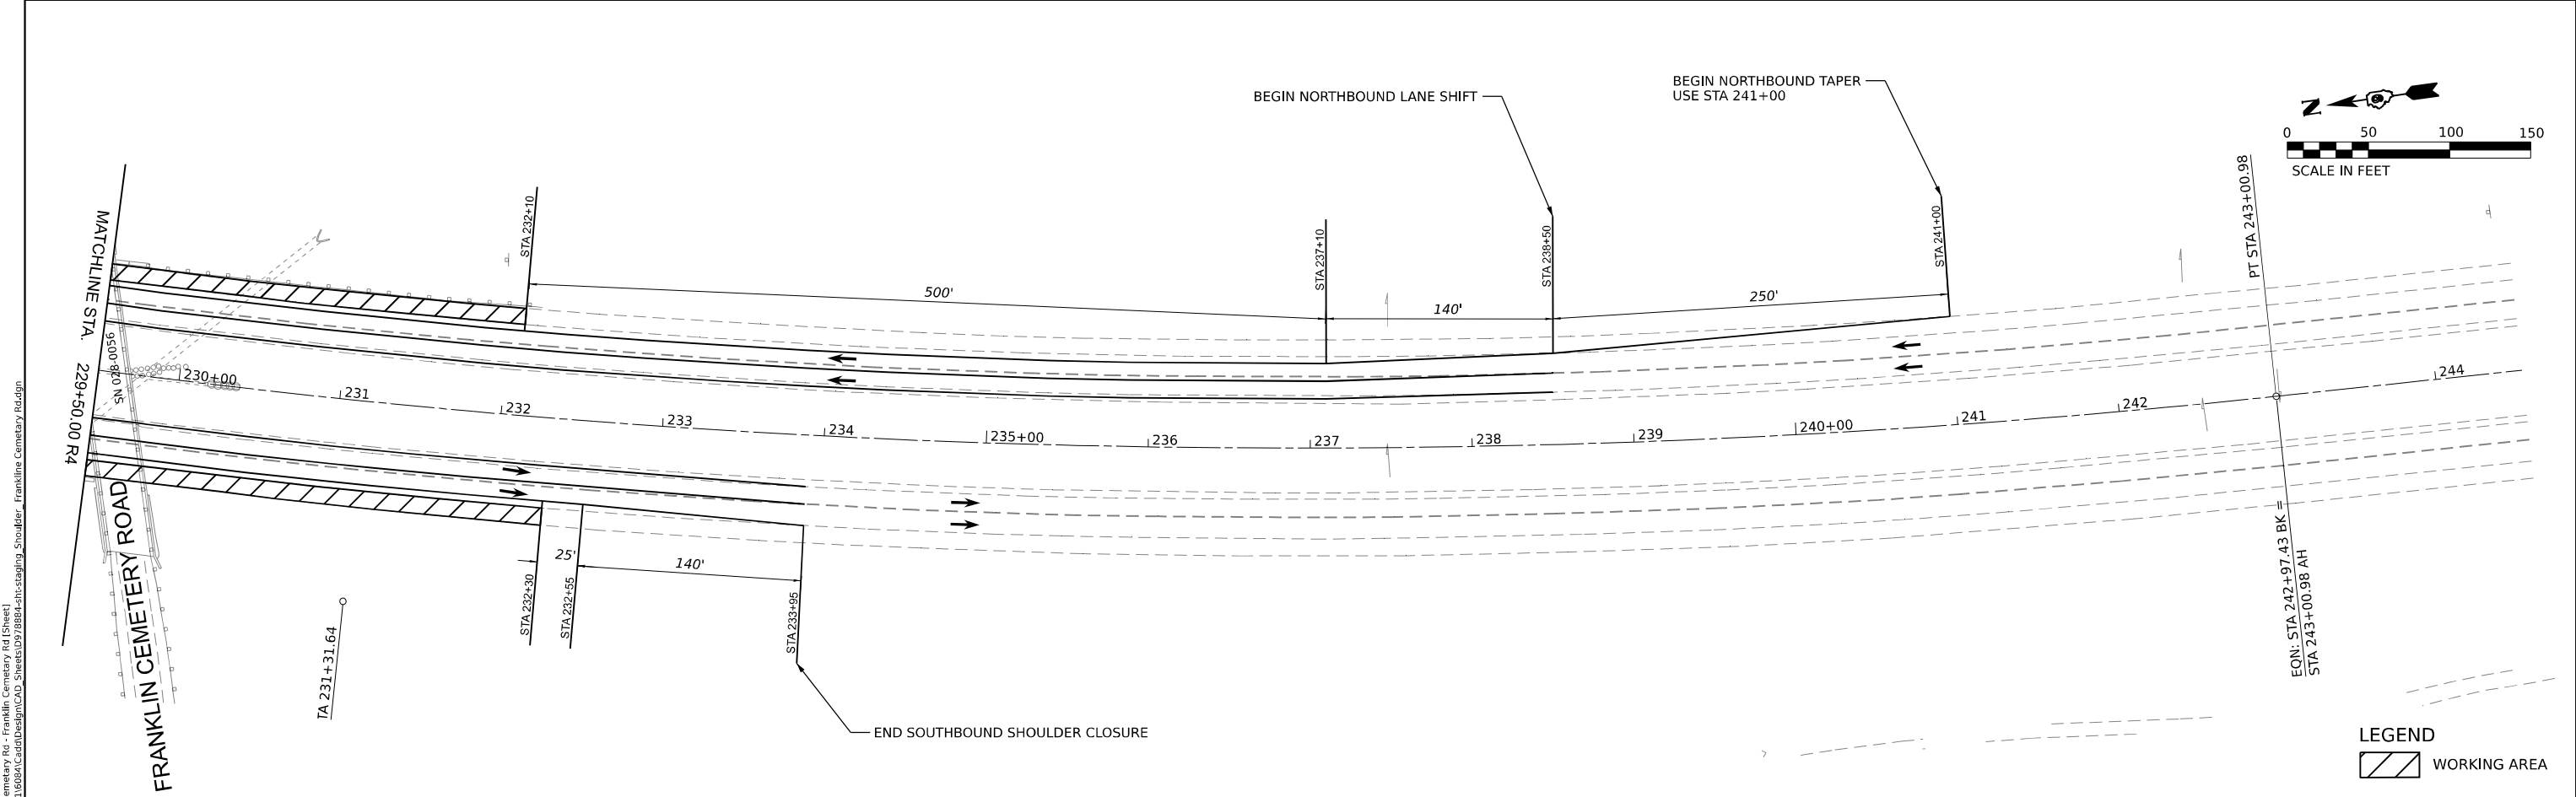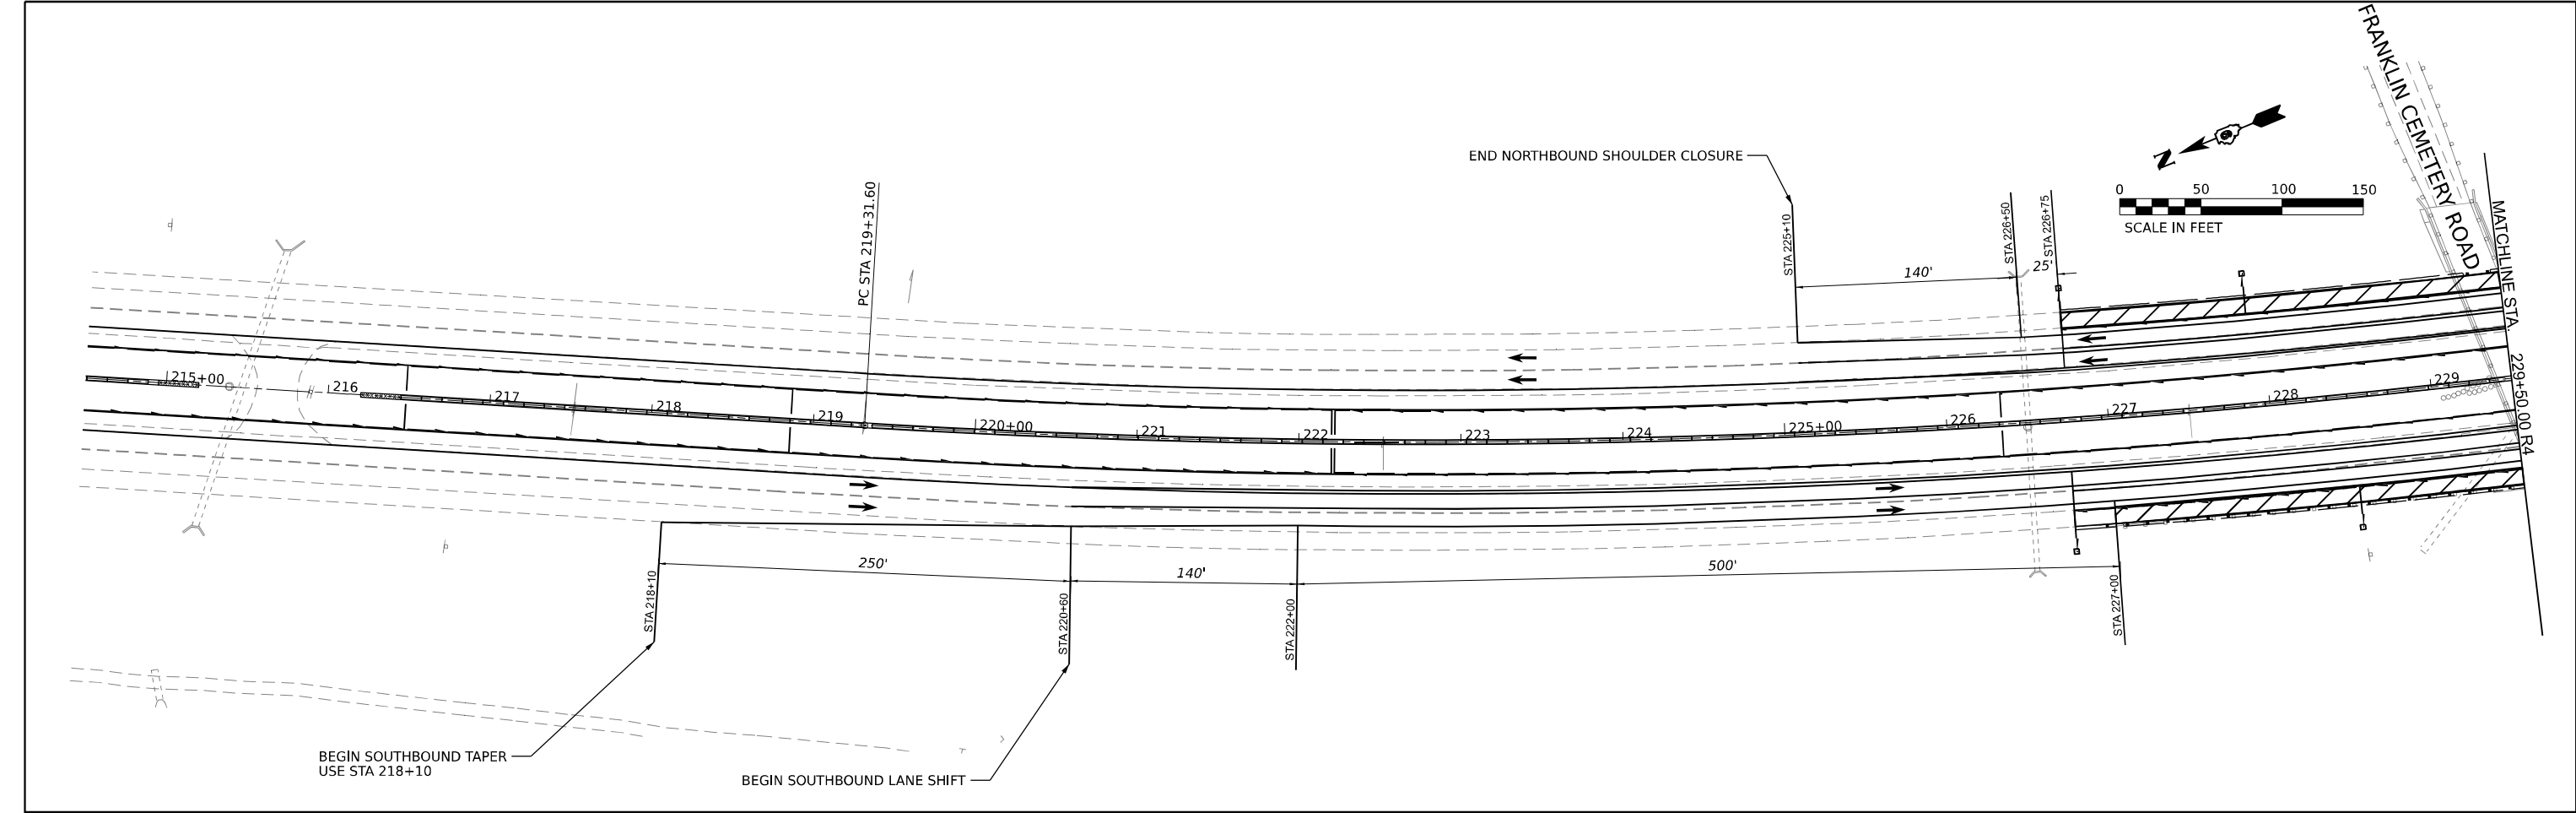

MODEL: Franklin Cemetery Rd - Franklin Cemetery Rd (Sheet)
FILE NAME: J:\2021\609A\Cad\Design\CAD_Sheets\097889A-sh1c-staging_Shoulder - Franklin Cemetery Rd.dgn



745 McClintock Drive
Suite 210
Burr Ridge, IL 60527
Ph: 773-851-4788
Fax: 773-239-3728

DESIGN FIRM REG. 184,002117



USER NAME	= muddin	DESIGNED	- HH	REVISED	-
DRAWN	- IG	REVIS	-	REVISED	-
PLOT SCALE	= 0.16666633 1/ in.	CHECKED	- HH	REVISED	-
PLOT DATE	= 10/11/2024	DATE	-	REVISED	-

STATE OF ILLINOIS
DEPARTMENT OF TRANSPORTATION



MAINTENANCE OF TRAFFIC
STAGE 1 FRANKLIN CEMETERY ROAD

SCALE: 1:50SHEET 3 OF 7 SHEETSTO STA.

F.A.I. RTE.	SECTION	COUNTY	TOTAL SHEETS	SHEET NO.
57	(28-2)B-2; (28-1)B-2	FRANKLIN	598	256
CONTRACT NO.				
ILLINOIS FED. AID PROJECT				

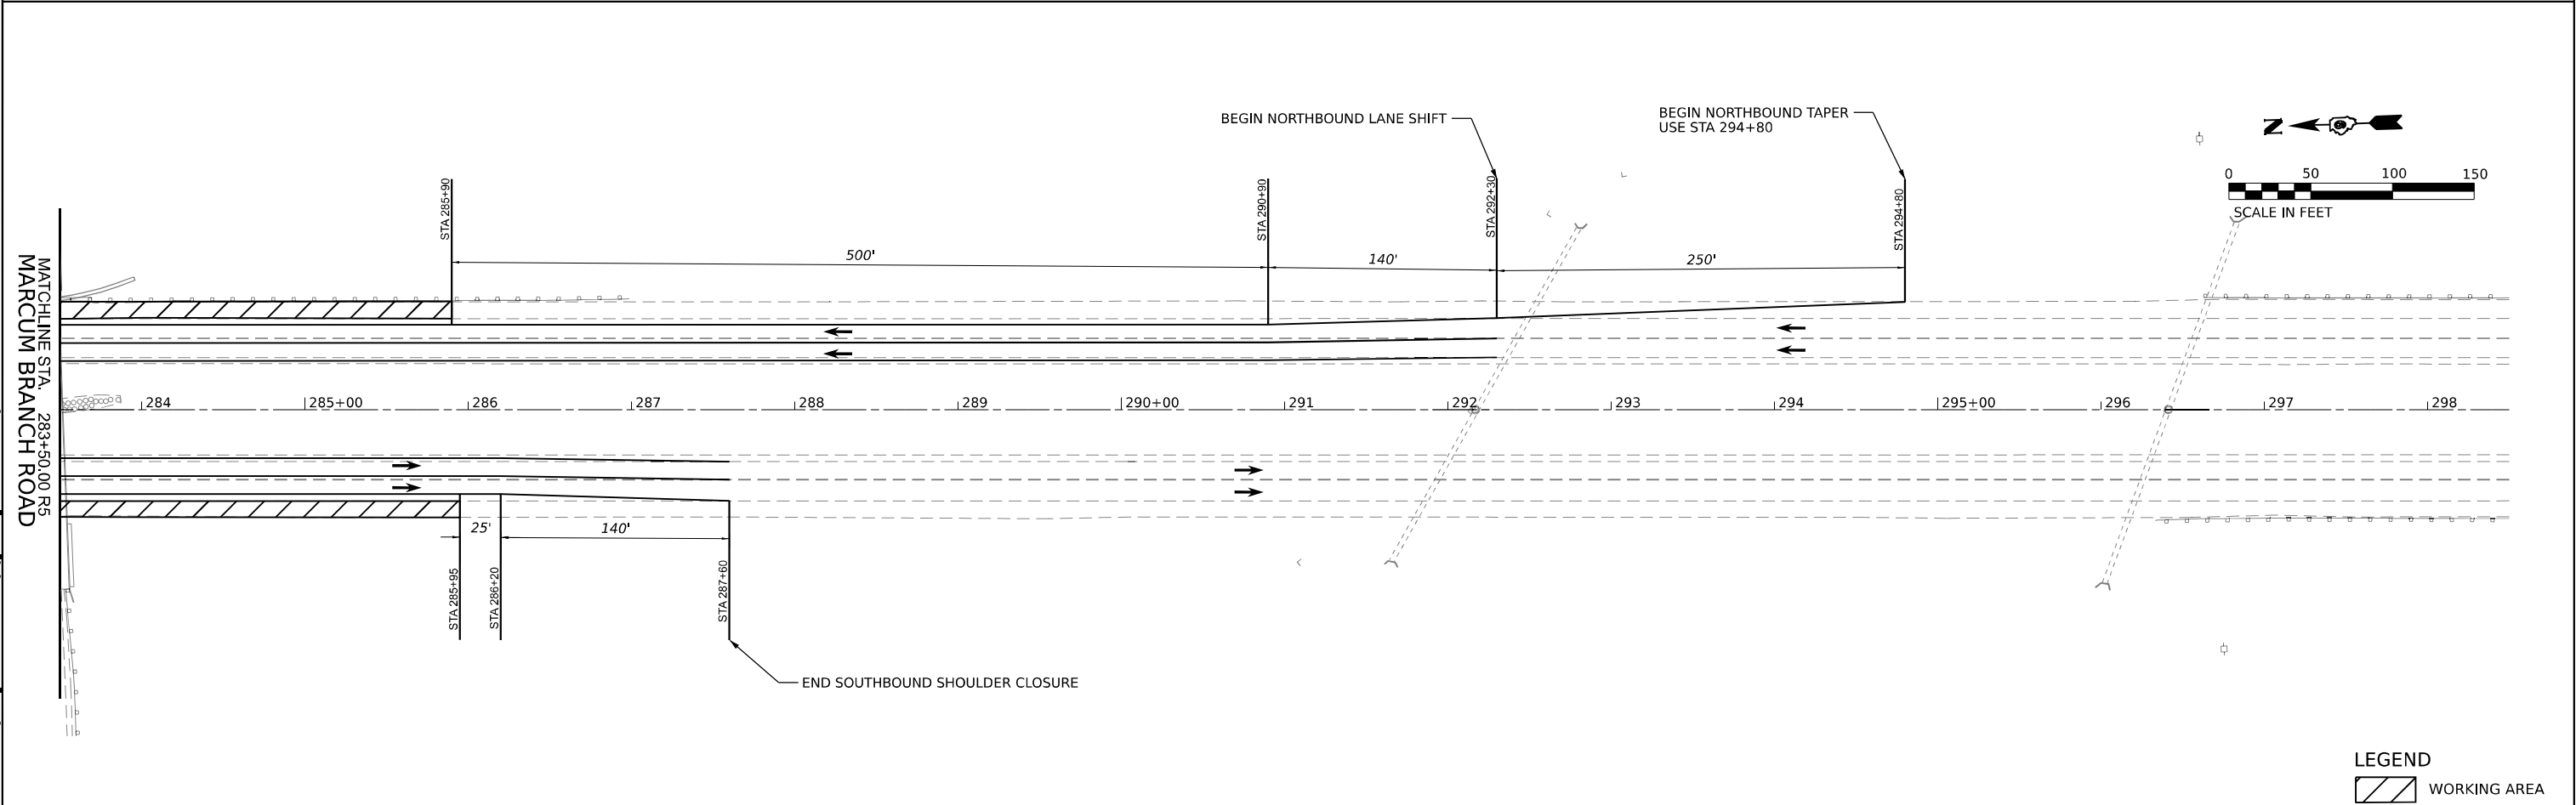
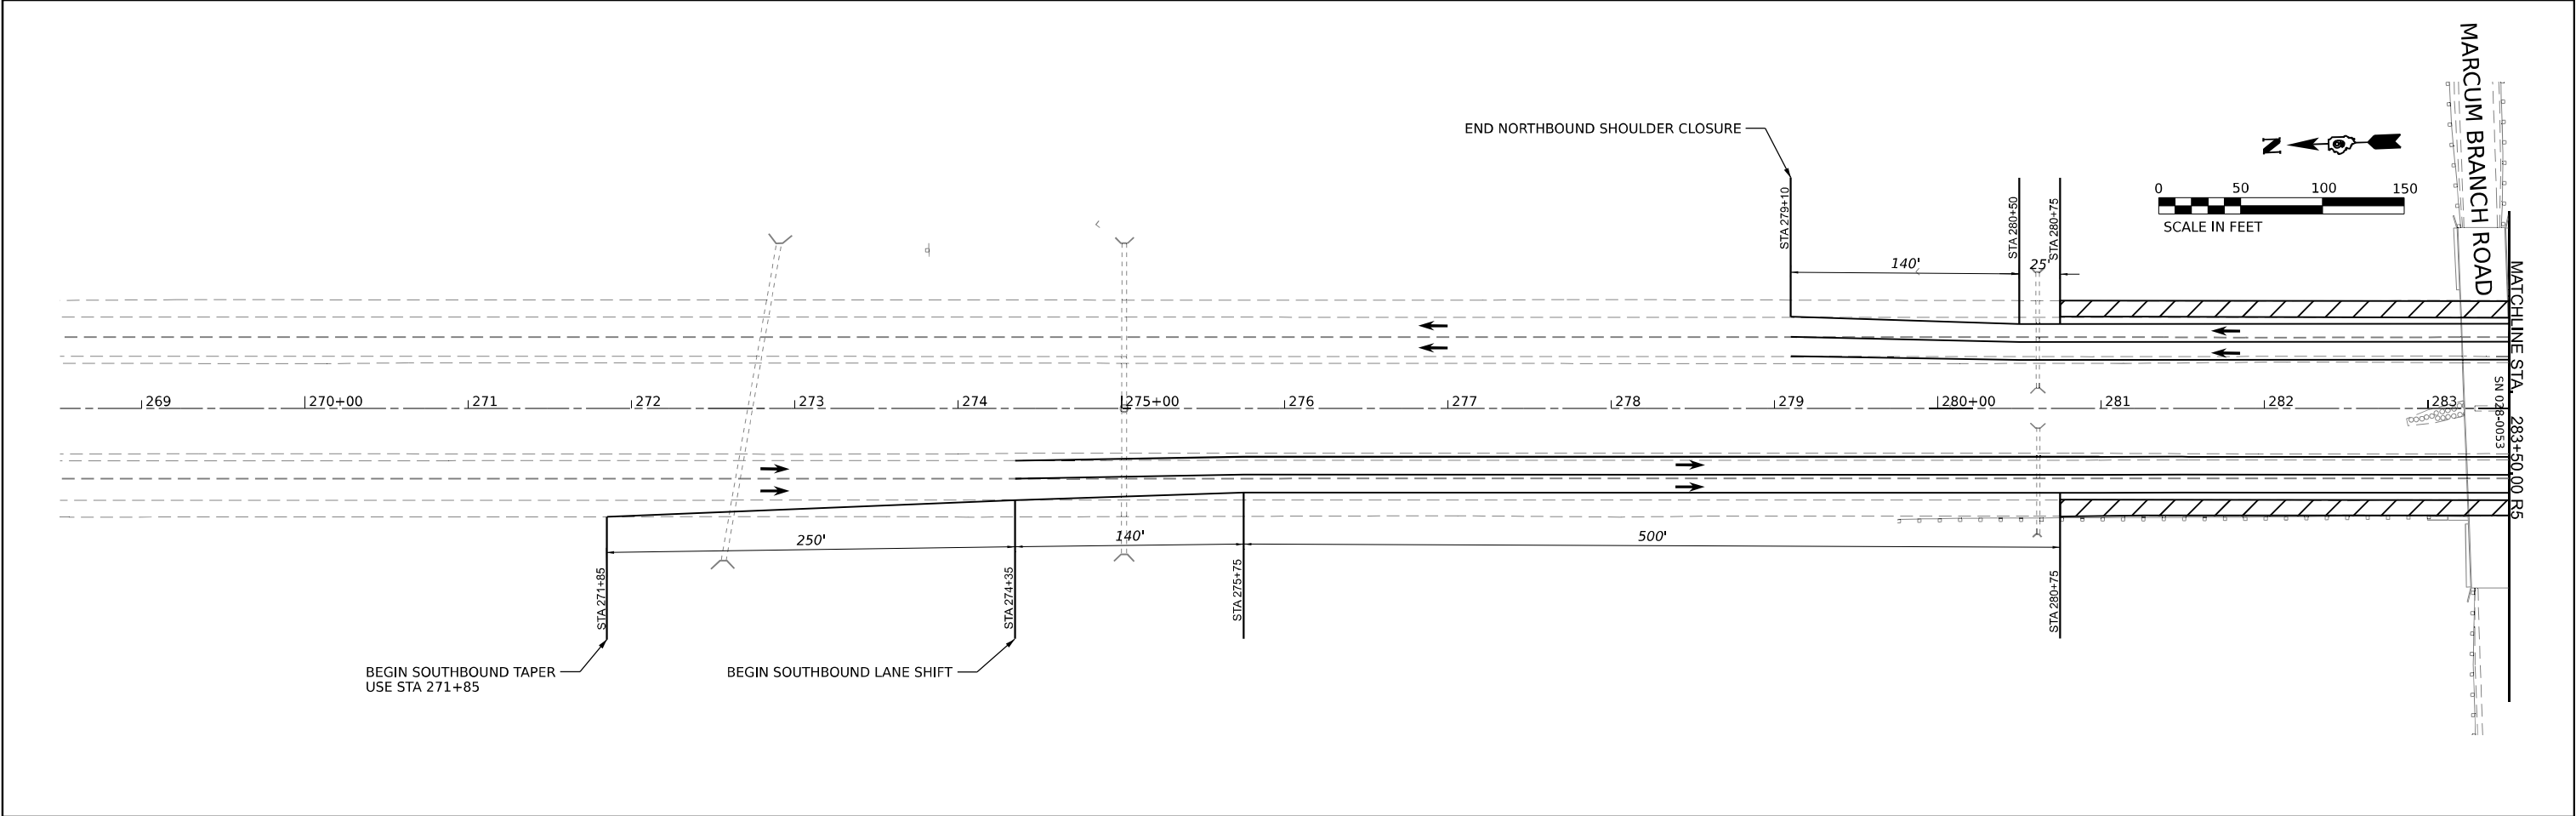


MODEL: Marcum Branch Rd - Marcum Branch Rd (Sheet) FILE NAME: J:\2021\6064\CD\Design\CD_Sheets\0978884-Highway Shoulder - Marcum Branch Rd.dgn ABNA 745 McClintock Drive Suite 210 Burr Ridge, IL 60527 Ph: 773-891-4788 Fax: 773-239-3728 <td data-cs="2" data-kind="parent">USER NAME = muddin</td> <td data-kind="ghost"></td> <td>DESIGNED - HH</td> <td>REVISED -</td> <td data-cs="4" data-kind="parent" data-rs="4">STATE OF ILLINOIS DEPARTMENT OF TRANSPORTATION</td> <td data-kind="ghost"></td> <td data-kind="ghost"></td> <td data-kind="ghost"></td> <td data-cs="4" data-kind="parent" data-rs="4">MAINTENANCE OF TRAFFIC STAGE 1 MARCUM BRANCH ROAD</td> <td data-kind="ghost"></td> <td data-kind="ghost"></td> <td data-kind="ghost"></td> <td>F.A.I. RTE.</td> <td>SECTION</td> <td>COUNTY</td> <td>TOTAL SHEETS</td> <td>SHEET NO.</td>	USER NAME = muddin		DESIGNED - HH	REVISED -	STATE OF ILLINOIS DEPARTMENT OF TRANSPORTATION				MAINTENANCE OF TRAFFIC STAGE 1 MARCUM BRANCH ROAD				F.A.I. RTE.	SECTION	COUNTY	TOTAL SHEETS	SHEET NO.				
	DRAWN - IG		REVIS	REVISED -	57	(28-2)B-2; (28-1)B-2	FRANKLIN	598	257												
	PLOT SCALE = 0.16666633 1/ in.		CHECKED - HH	REVISED -	CONTRACT NO.																
	PLOT DATE = 10/11/2024		DATE -	REVISED -	ILLINOIS FED. AID PROJECT																
												SCALE: 1:50				SHEET 4 OF 7 SHEETS				STA. TO STA.	

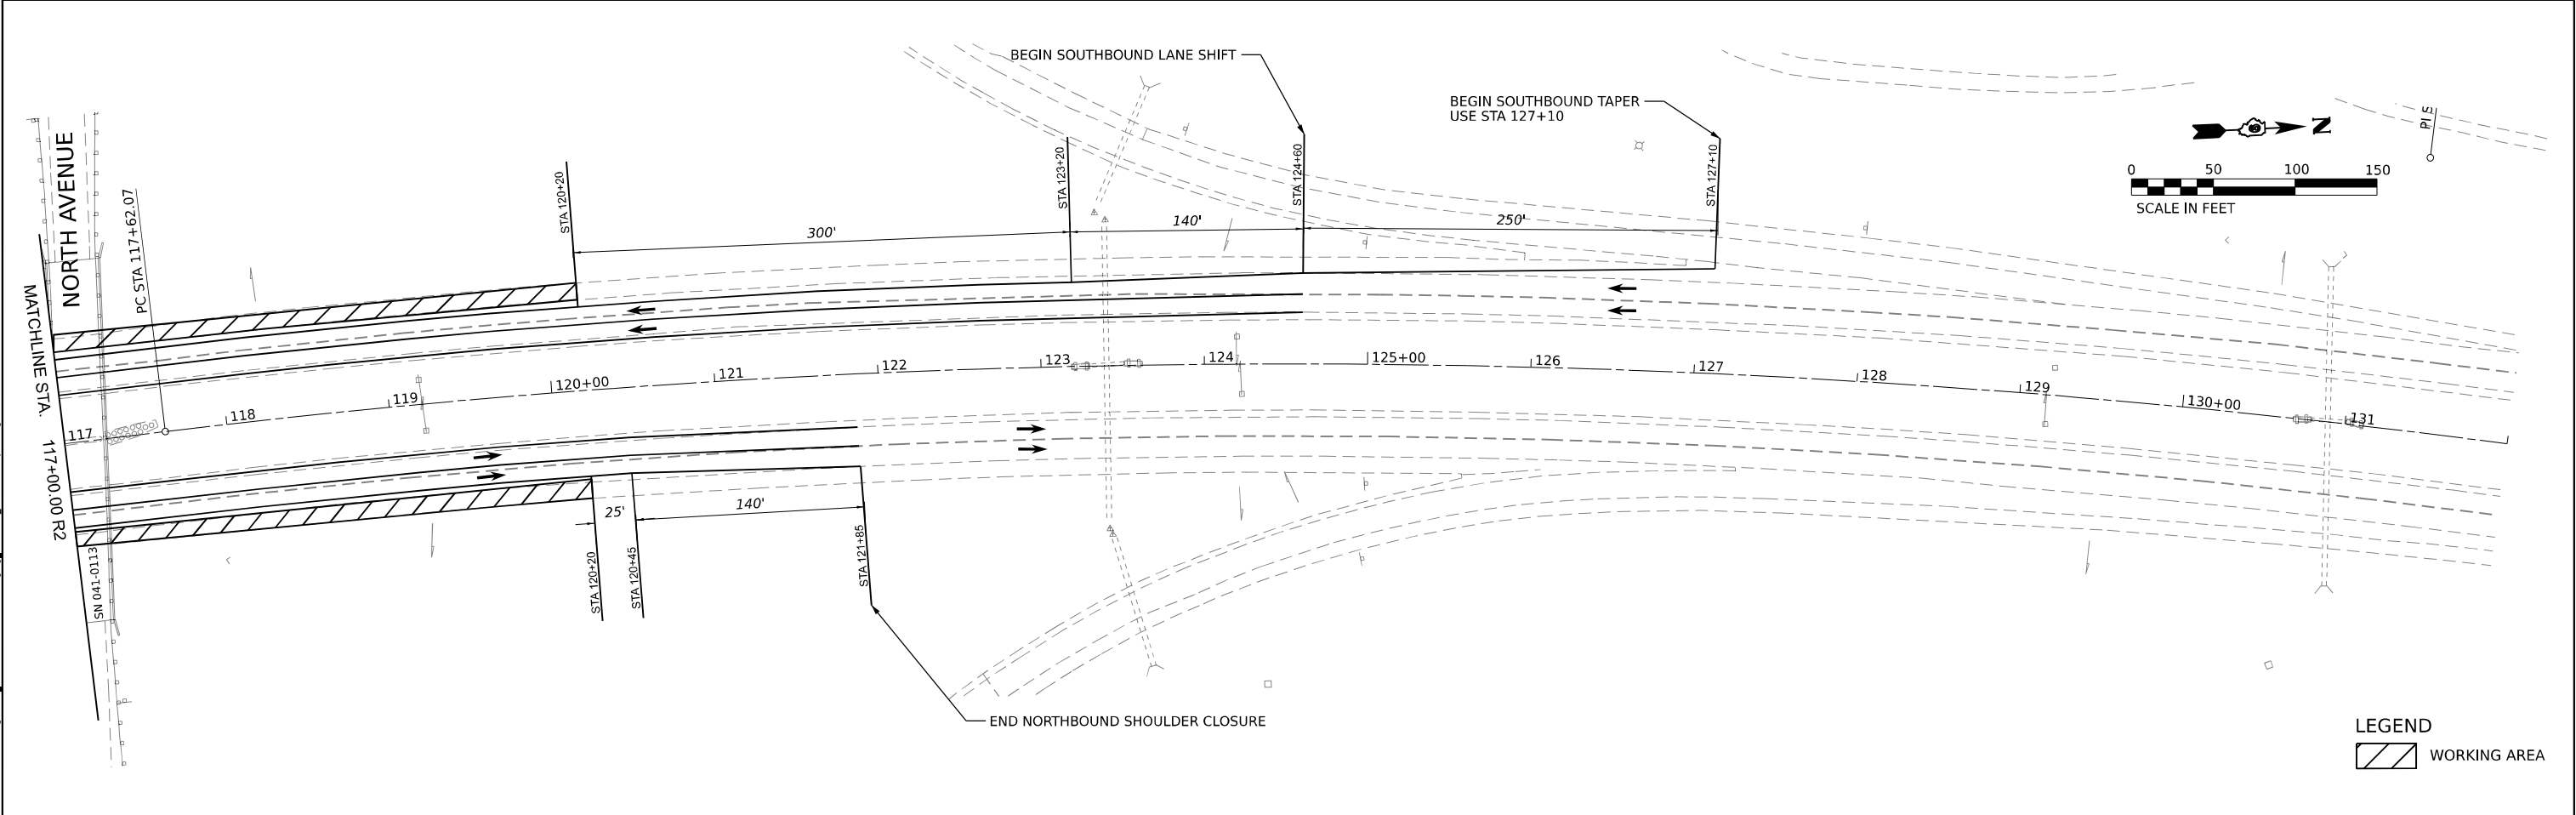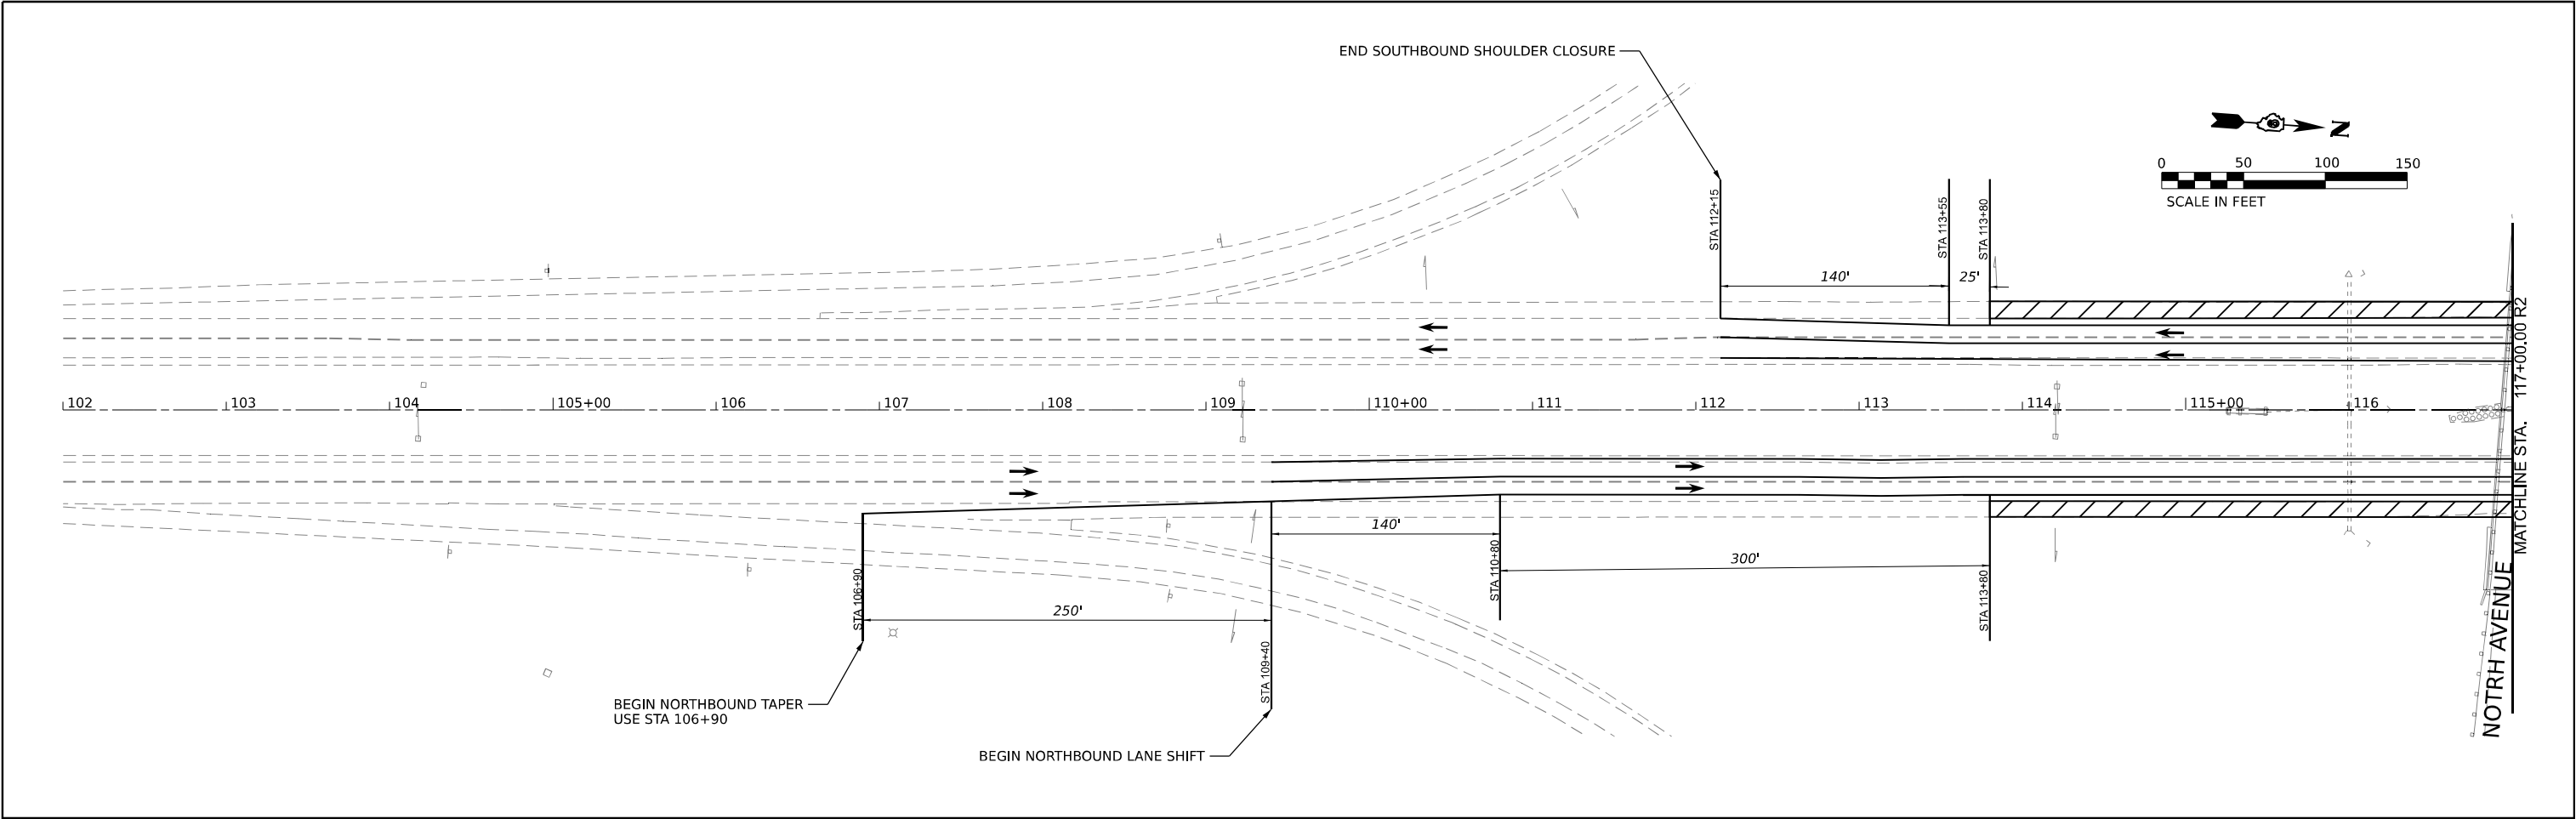



MODEL: Ina Road Overpass - Ina Road Overpass (Sheet) FILE NAME: J:\2021\60624\CD\03\03.dgn 745 McClintock Drive Suite 210 Burr Ridge, IL 60527 Ph: 773-891-4788 Fax: 773-239-3728 ABNA DESIGN FIRM REG. 194/002117	USER NAME = muddin		DESIGNED - HH	REVISED -	STATE OF ILLINOIS DEPARTMENT OF TRANSPORTATION	MAINTENANCE OF TRAFFIC STAGE 1 NORTH AVENUE OVERPASS				F.A.I. RTE.	SECTION	COUNTY	TOTAL SHEETS	SHEET NO.
	PLOT SCALE = 0.166666633 ' / in.		CHECKED - HH	REVISED -						57	(28-2)B-2; (28-1)B-2	JEFFERSON	598	258
	PLOT DATE = 10/11/2024		DATE -	REVISED -		SCALE: 1:50		SHEET 5	OF 7 SHEETS	STA.	TO STA.		CONTRACT NO.	
						ILLINOIS FED. AID PROJECT								

MODEL: Marcum Branch Rd - Marcum Branch Rd (Sheet)
FILE NAME: J:\2021\6064\CD\Design\CD_Sheet\6064-Shoulder_Marcum Branch Bridge.dgn

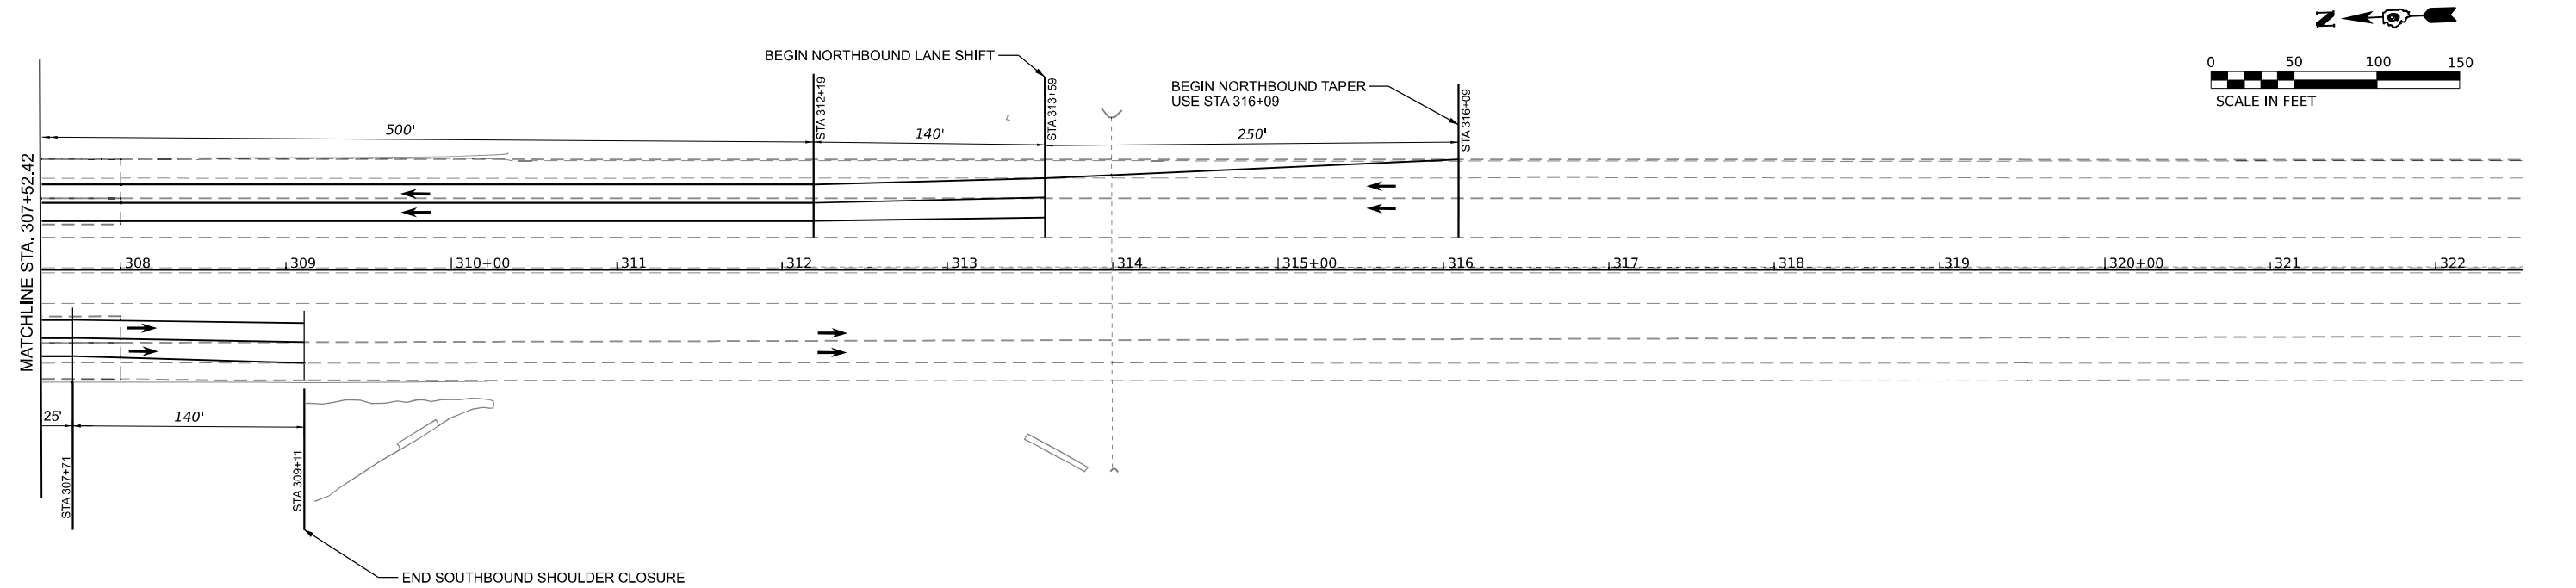
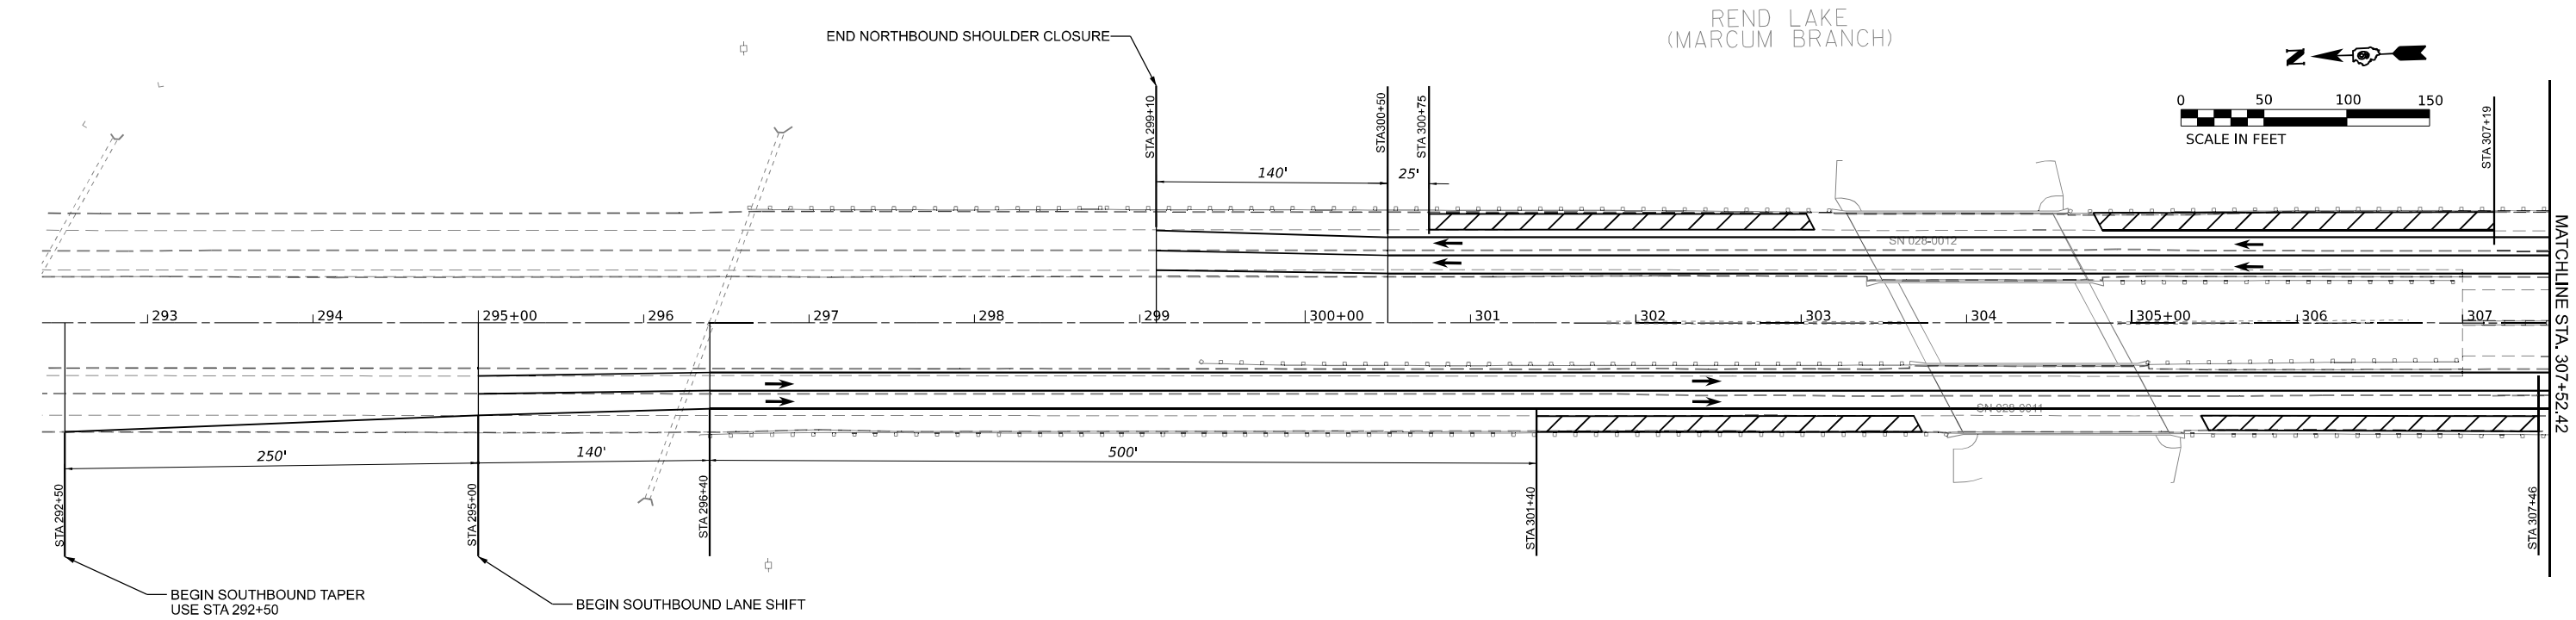


LEGEND
WORKING AREA

 745 McClintock Drive Suite 210 Burr Ridge, IL 60527 Ph: 773-891-4788 Fax: 773-239-3728	USER NAME = muddln		DESIGNED - HH	REVISED -	STATE OF ILLINOIS DEPARTMENT OF TRANSPORTATION	MAINTENANCE OF TRAFFIC STAGE 1 MARCUM BRANCH BRIDGE				F.A.J. RTE.	SECTION	COUNTY	TOTAL SHEETS	SHEET NO.
	DRAWN - IG		CHECKED - HH	REVISED -		57	(28-2)B-2; (28-1)B-2	FRANKLIN	598	259				
	PLOT SCALE = 0.16666633 ' / in.		DATE -	REVISED -		CONTRACT NO.								
	PLOT DATE = 10/11/2024					ILLINOIS FED. AID PROJECT								
						SCALE: 1:50	SHEET 6	OF 7 SHEETS	STA.	TO STA.				

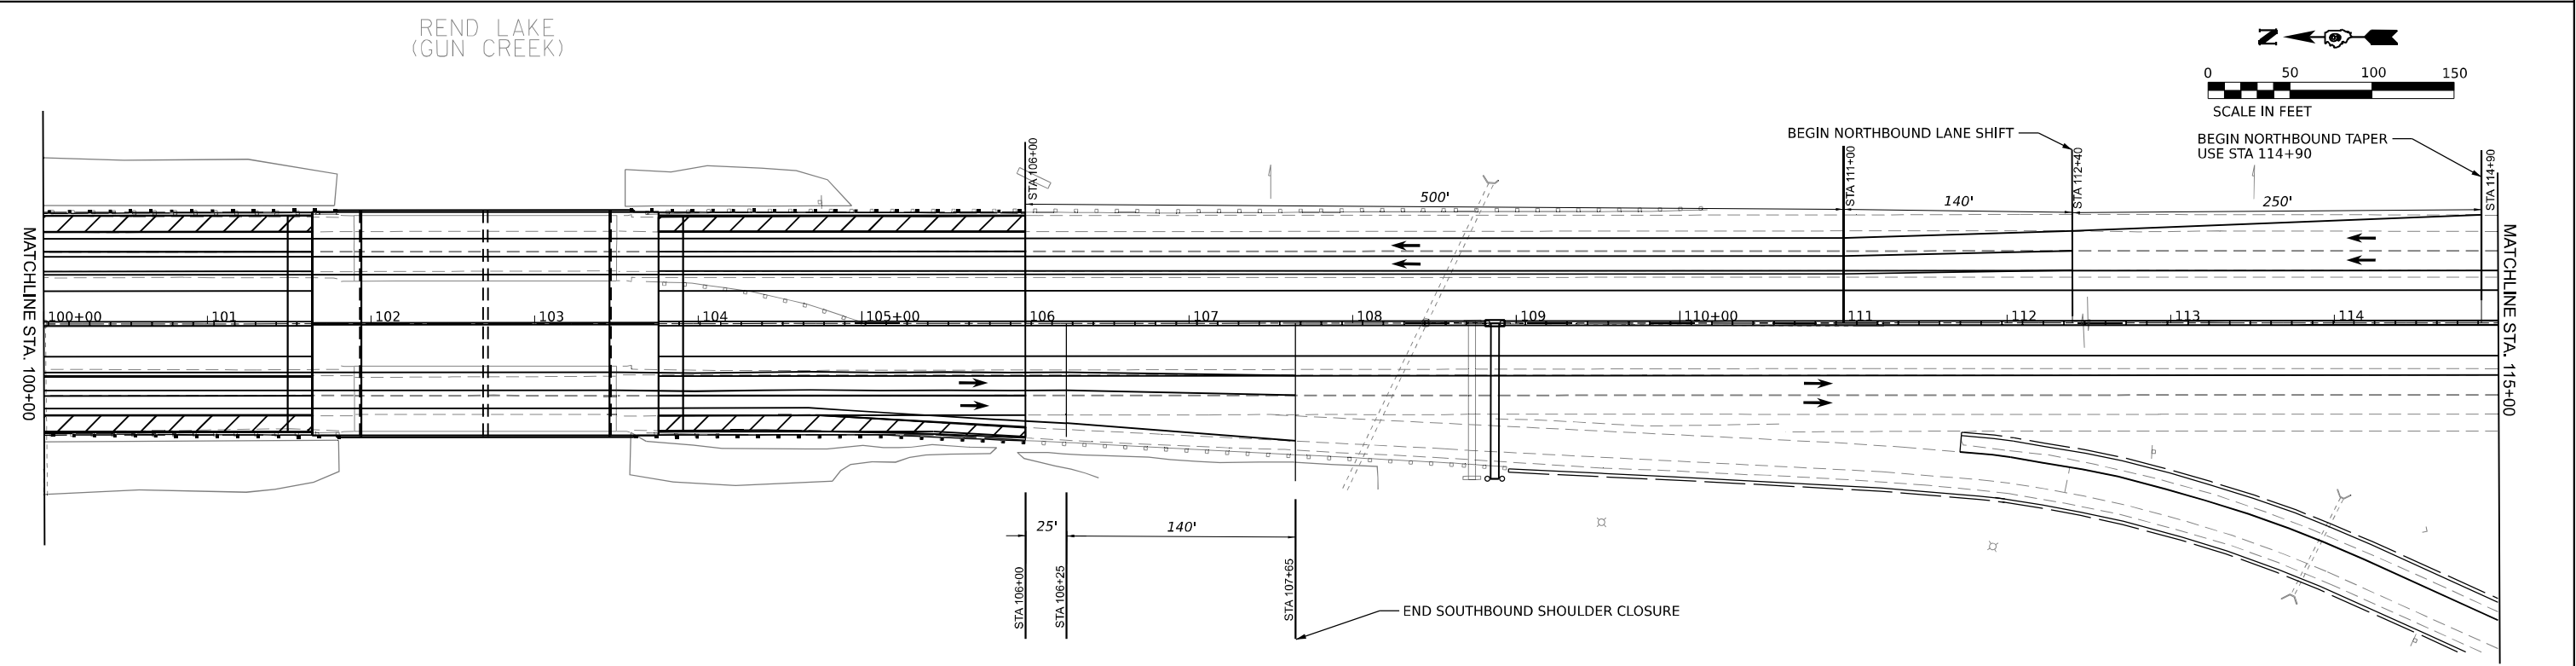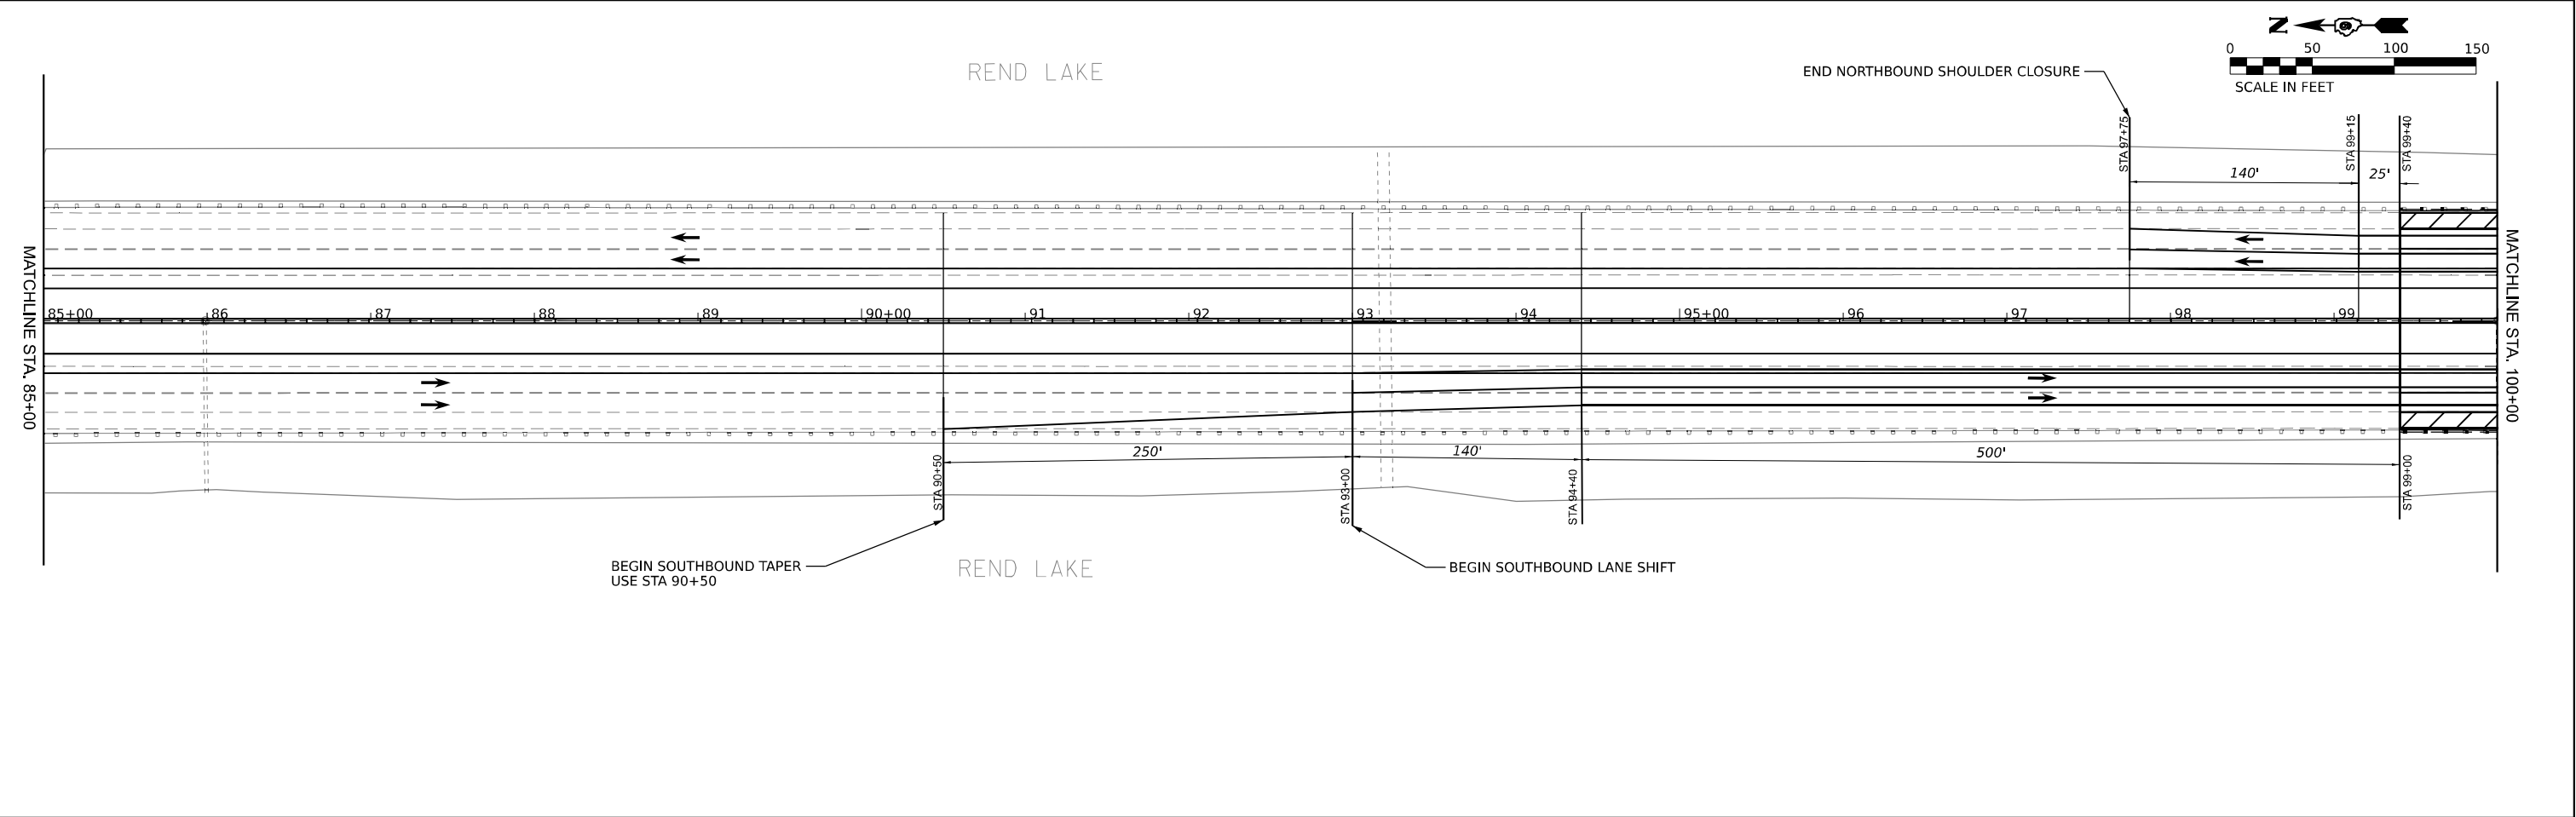

ABNA DESIGN FIRM REG. 194/002117 745 McClintock Drive Suite 210 Burr Ridge, IL 60527 Ph: 773-891-4788 Fax: 773-239-3728 USER NAME = mudojin DESIGNED - HH REVISD - DRAWN - IG REVISED - PLOT SCALE = 0.16666633 1/1 in. CHECKED - HH REVISED - PLOT DATE = 10/11/2024 DATE - REVISED -	STATE OF ILLINOIS DEPARTMENT OF TRANSPORTATION	MAINTENANCE OF TRAFFIC STAGE 1 GUN CREEK BRIDGE	SCALE: 1:50 SHEET 7 OF 7 SHEETS STA. TO STA.	F.A.I. RTE. 57 SECTION (28-2)B-2; (28-1)B-2 COUNTY FRANKLIN TOTAL SHEETS 598 SHEET NO. 260
				CONTRACT NO.
				ILLINOIS FED. AID PROJECT

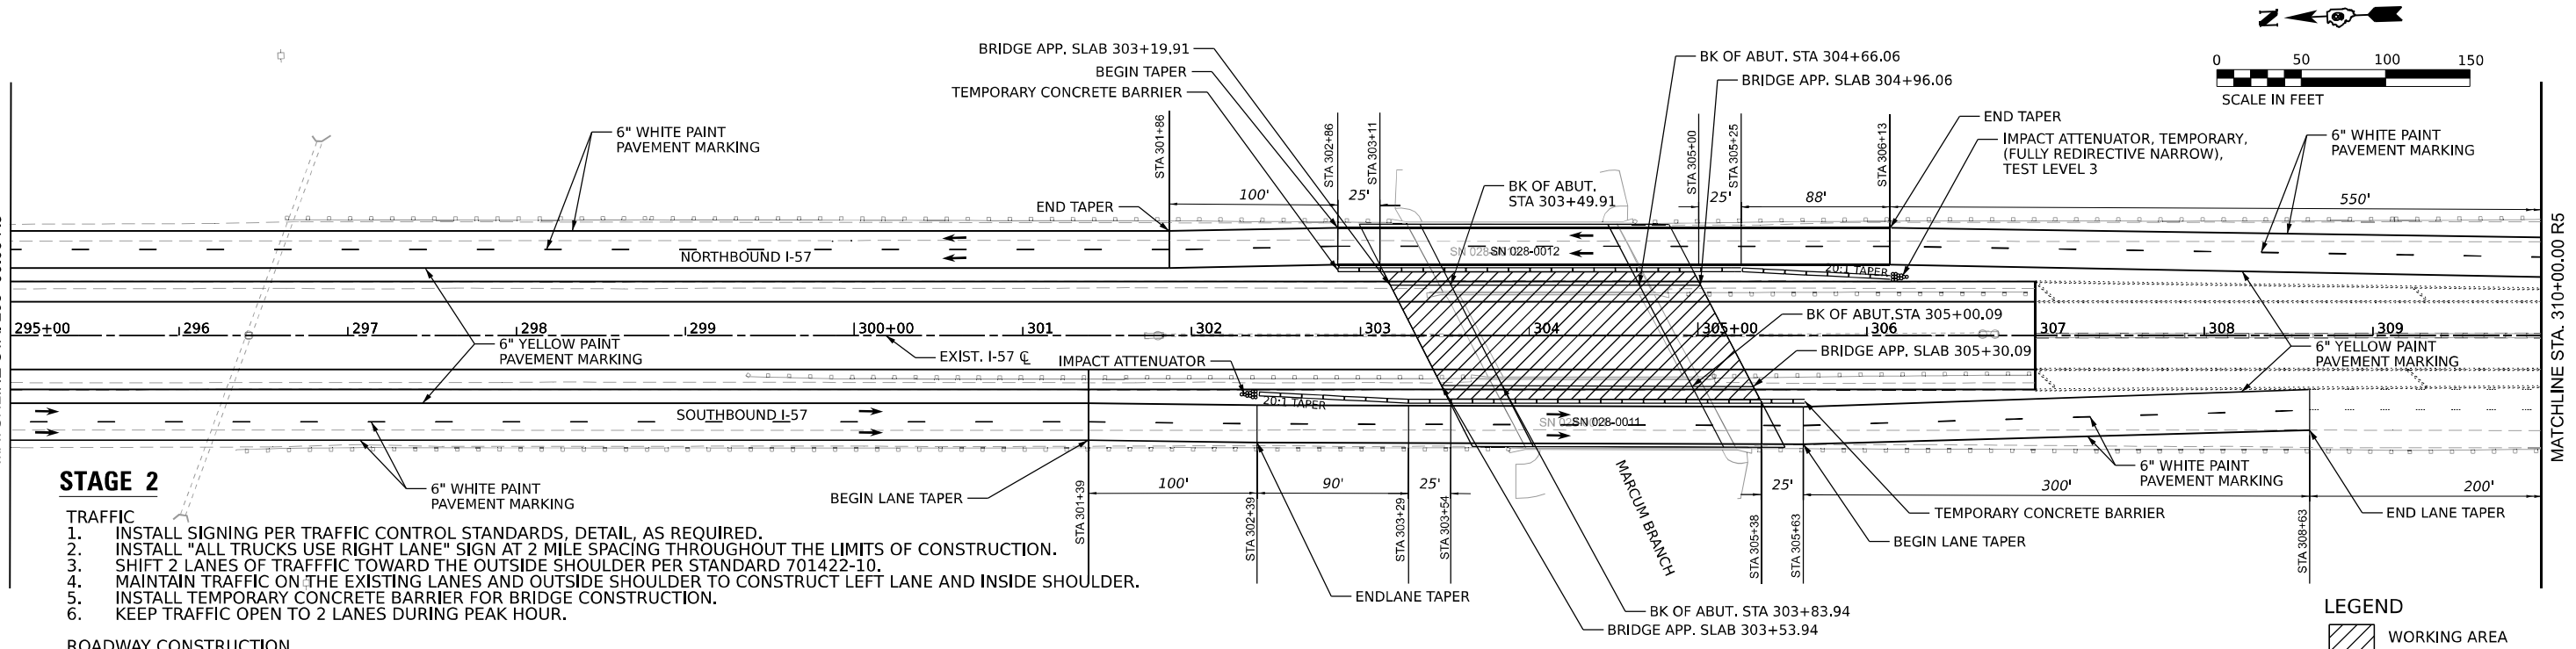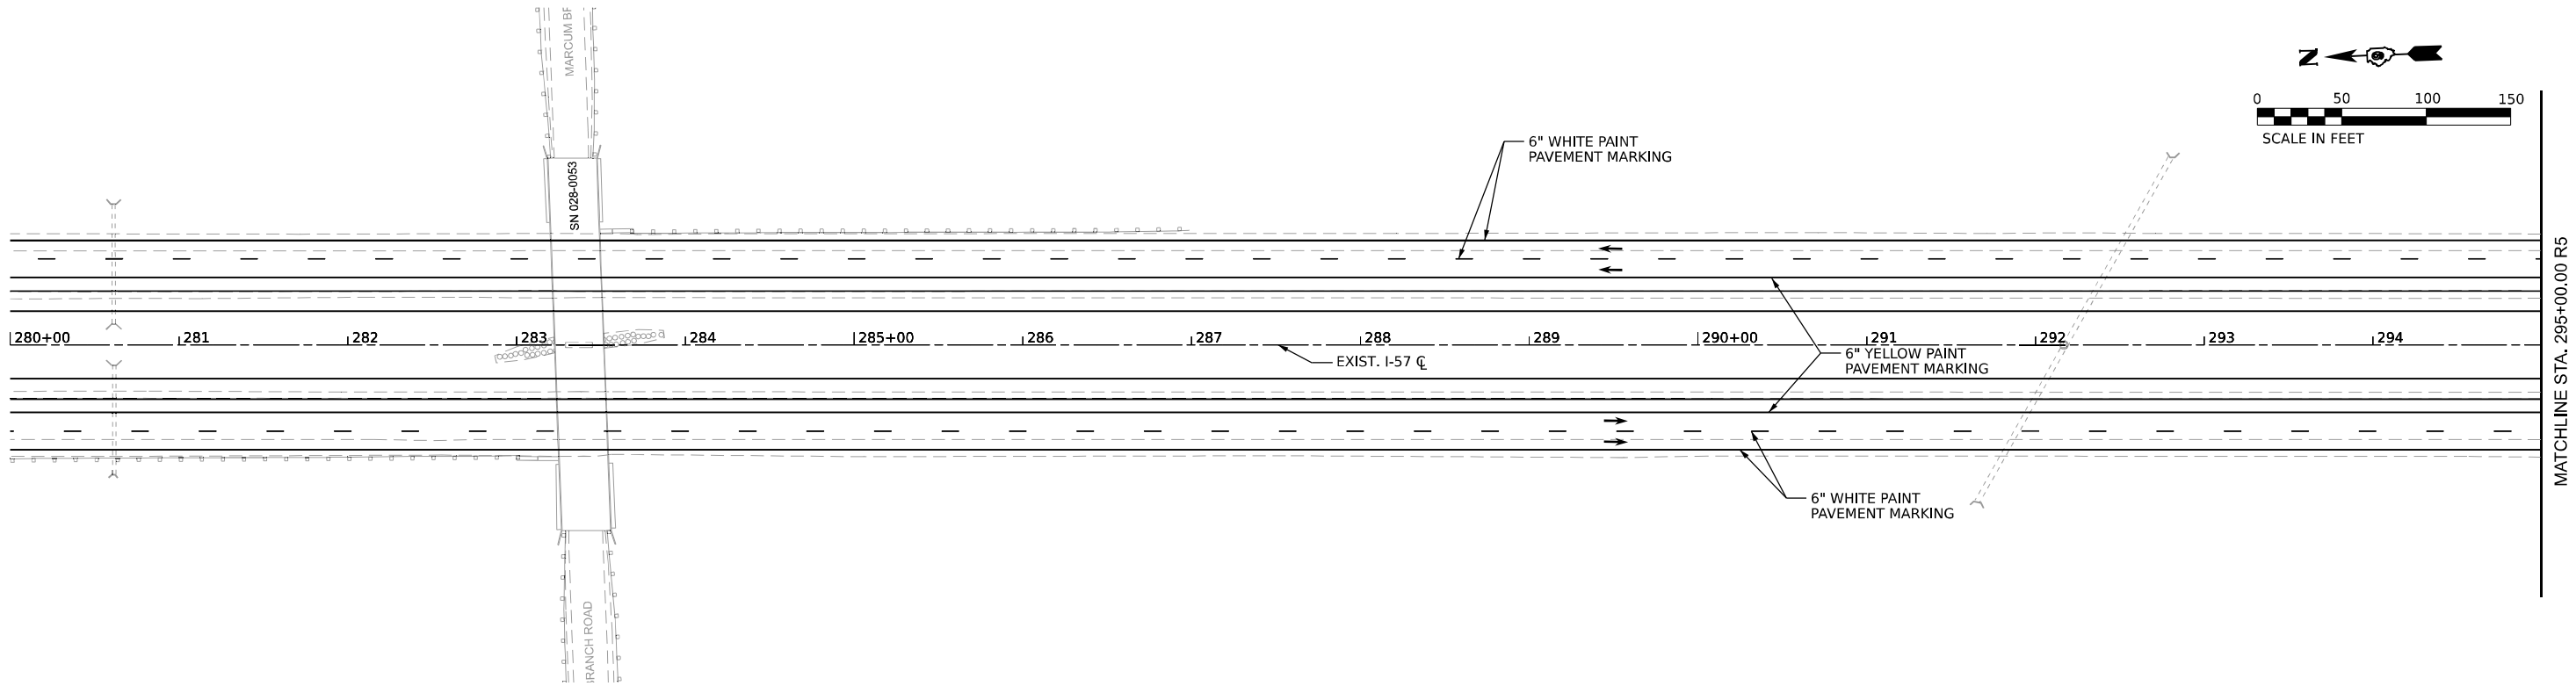

STAGE 2

- TRAFFIC**
1. INSTALL SIGNING PER TRAFFIC CONTROL STANDARDS, DETAIL, AS REQUIRED.
 2. INSTALL "ALL TRUCKS USE RIGHT LANE" SIGN AT 2 MILE SPACING THROUGHOUT THE LIMITS OF CONSTRUCTION.
 3. SHIFT 2 LANES OF TRAFFIC TOWARD THE OUTSIDE SHOULDER PER STANDARD 701422-10.
 4. MAINTAIN TRAFFIC ON THE EXISTING LANES AND OUTSIDE SHOULDER TO CONSTRUCT LEFT LANE AND INSIDE SHOULDER.
 5. INSTALL TEMPORARY CONCRETE BARRIER FOR BRIDGE CONSTRUCTION.
 6. KEEP TRAFFIC OPEN TO 2 LANES DURING PEAK HOUR.

- ROADWAY CONSTRUCTION**
1. INSTALL DRAINAGE STRUCTURES AND PIPES.
 2. CONSTRUCT THE NEW INSIDE LANE AND INSIDE SHOULDER.
 3. CONSTRUCT INSIDE LANE AND INSIDE SHOULDER FOR NEW SN 028-0090/SN 028-0091.
 4. CONSTRUCT CONCRETE BARRIER.
 5. CONSTRUCT APPROACH PAVEMENT AND PCC CONNECTOR.

**STATE OF ILLINOIS
DEPARTMENT OF TRANSPORTATION**

**MAINTENANCE OF TRAFFIC
STAGE 2 MARCUM BRANCH**

F.A.I. RTE.	SECTION	COUNTY	TOTAL SHEETS	SHEET NO.
57	(28-2)B-2; (28-1)B-2	FRANKLIN	598	261
CONTRACT NO. 78884				
ILLINOIS FED. AID PROJECT				



SCALE: 1:50 SHEET 1 OF 5 SHEETS STA. TO STA.



MODEL: ISTRANKINGA-2 - Plot 10 (Sheet)
FILE NAME: J:\2021\60341\CAD\Design\CAD Sheets\0978884-sh1-stage2.dgn



745 McClintock Drive
Suite 210
Burr Ridge, IL 60527
Ph: 773-651-1788
Fax: 773-238-3728

USER NAME = muddin	DESIGNED - HH	REVISED -
	DRAWN - IG	REVISED -
PLOT SCALE = 0.166600' / in.	CHECKED - HH	REVISED -
PLOT DATE = 10/11/2024	DATE -	REVISED -

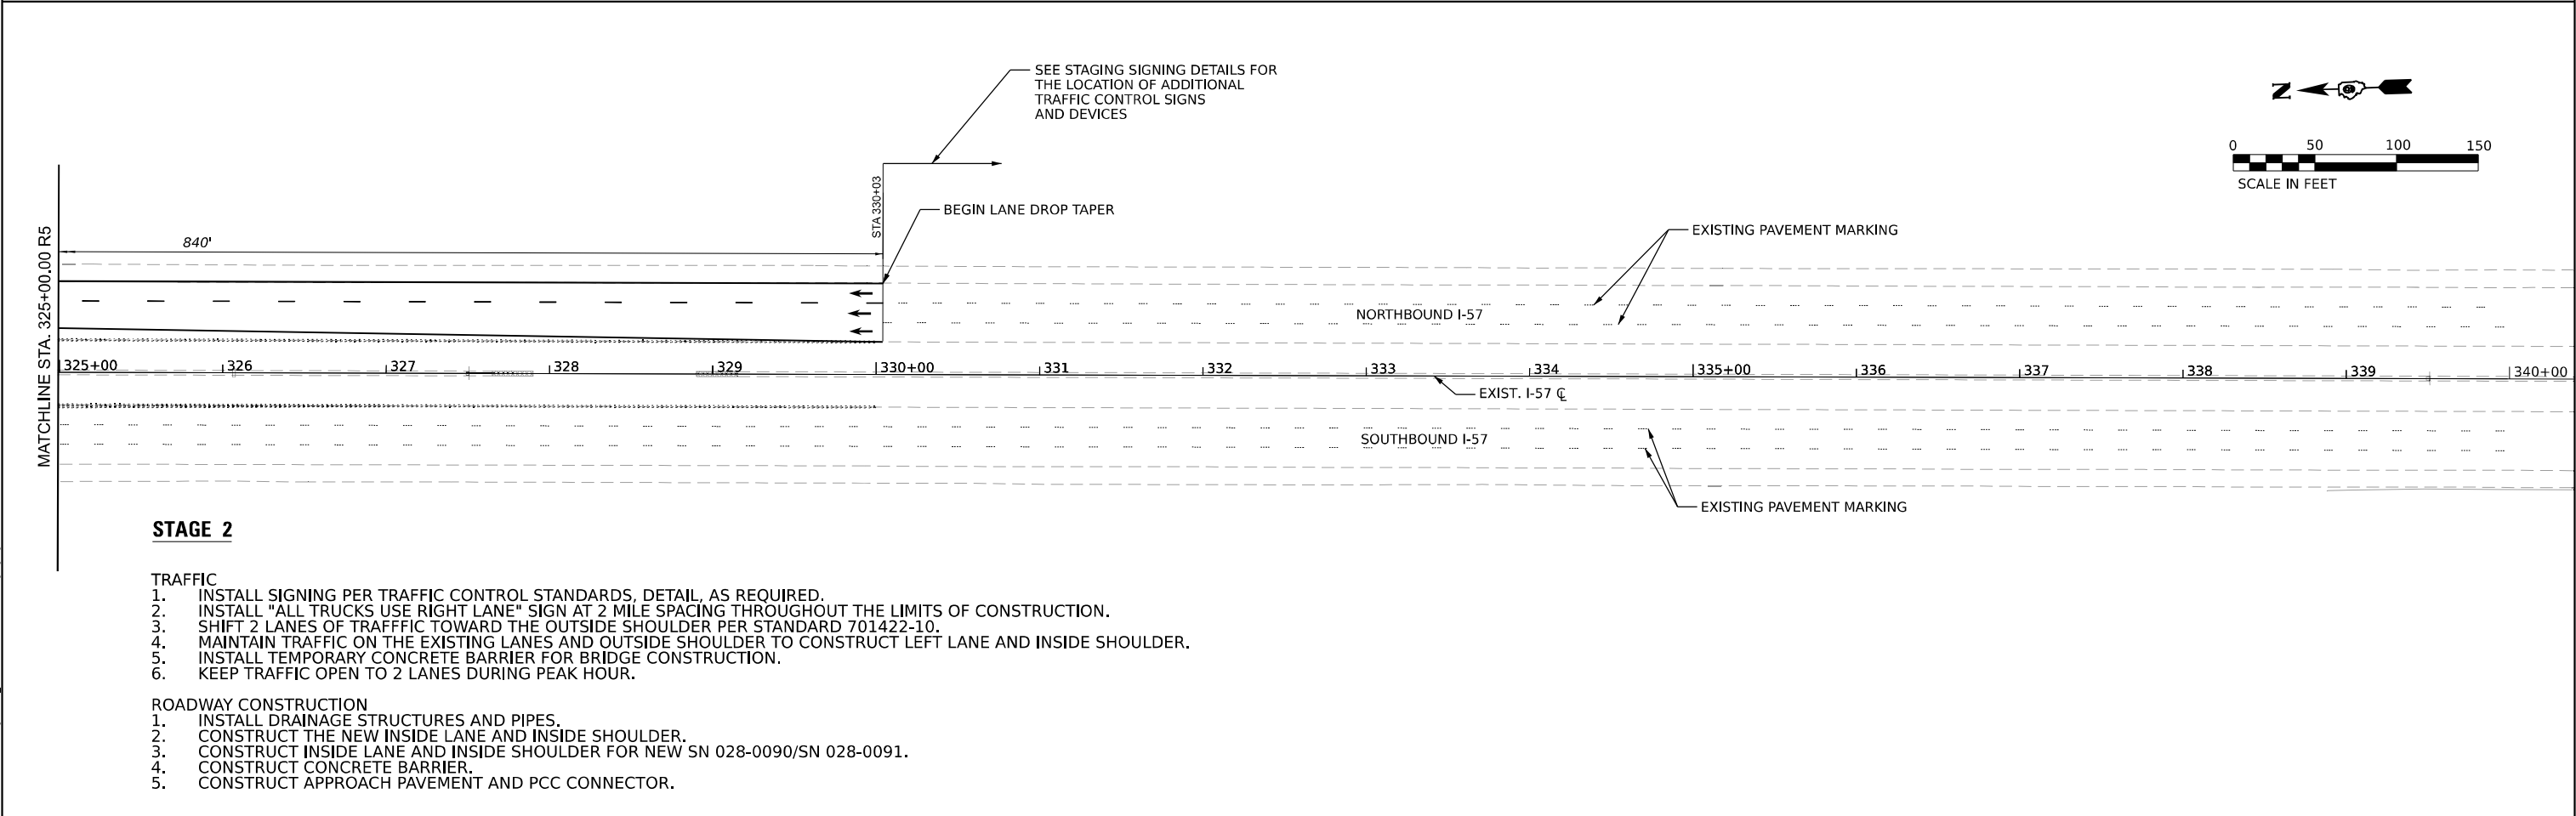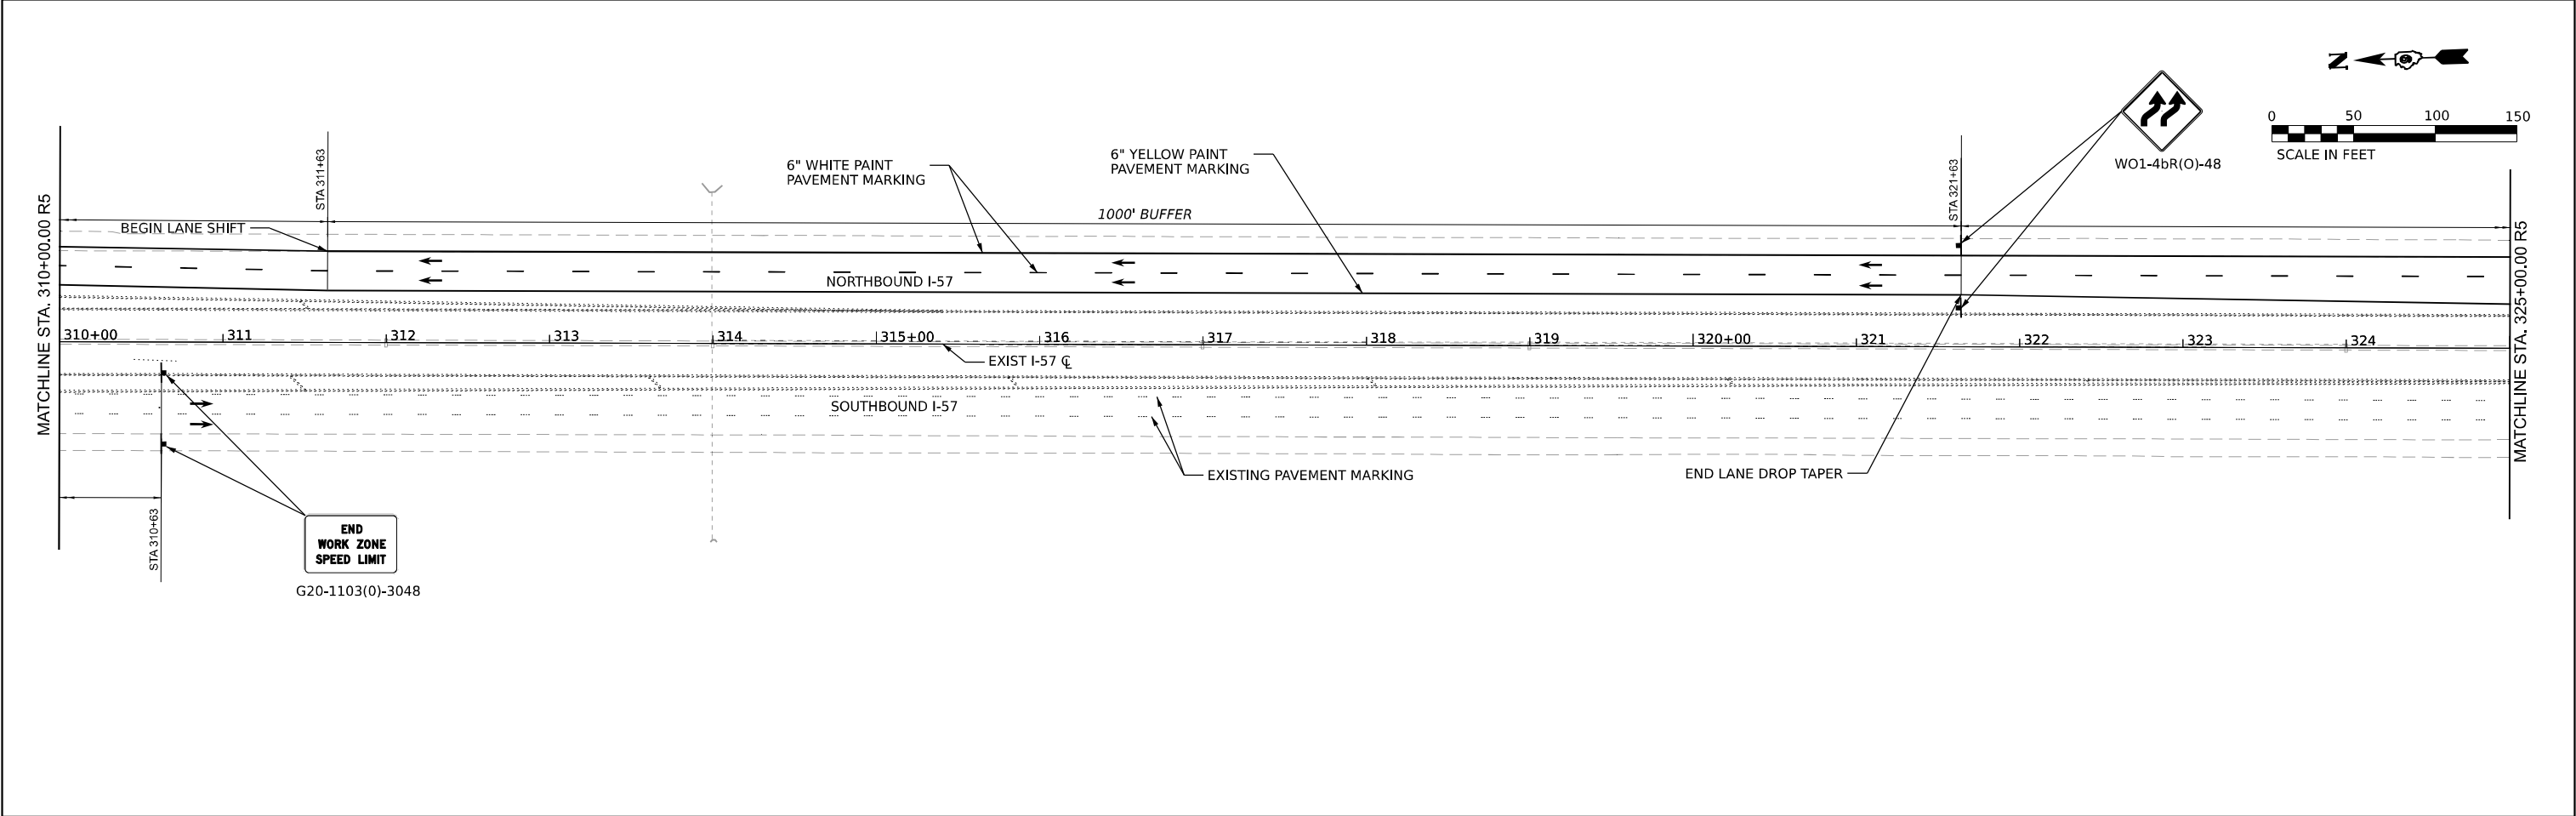

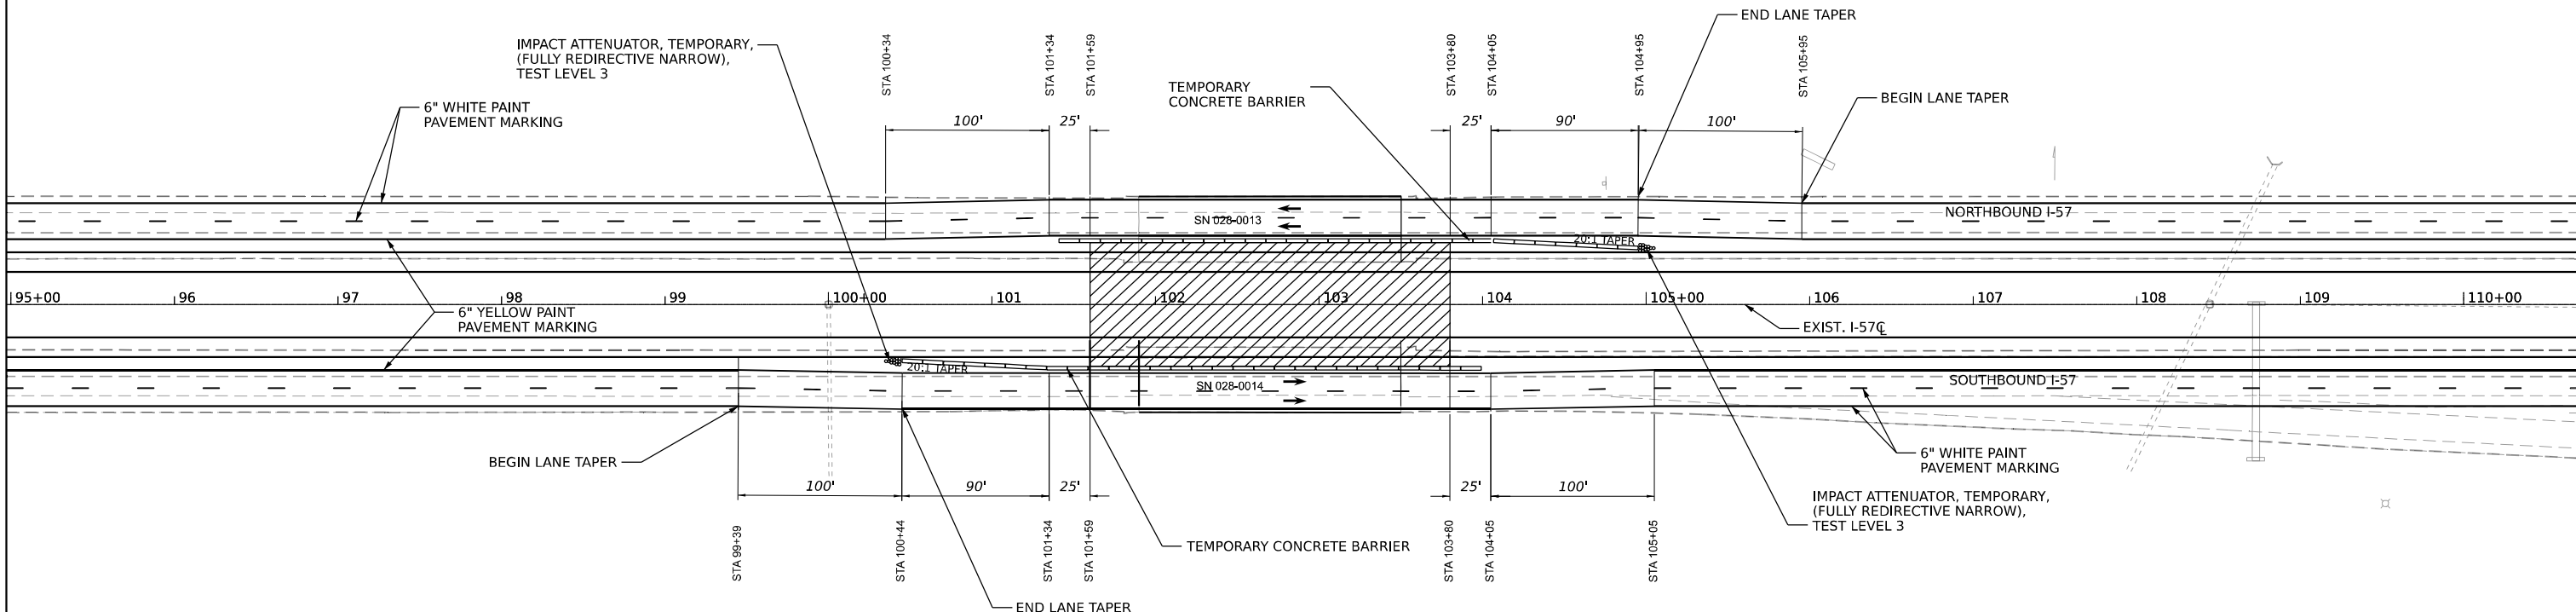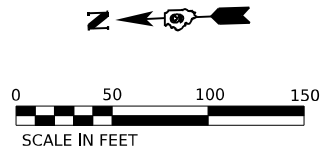

STAGE 2

- TRAFFIC
1. INSTALL SIGNING PER TRAFFIC CONTROL STANDARDS, DETAIL, AS REQUIRED.
 2. INSTALL "ALL TRUCKS USE RIGHT LANE" SIGN AT 2 MILE SPACING THROUGHOUT THE LIMITS OF CONSTRUCTION.
 3. SHIFT 2 LANES OF TRAFFIC TOWARD THE OUTSIDE SHOULDER PER STANDARD 701422-10.
 4. MAINTAIN TRAFFIC ON THE EXISTING LANES AND OUTSIDE SHOULDER TO CONSTRUCT LEFT LANE AND INSIDE SHOULDER.
 5. INSTALL TEMPORARY CONCRETE BARRIER FOR BRIDGE CONSTRUCTION.
 6. KEEP TRAFFIC OPEN TO 2 LANES DURING PEAK HOUR.



- ROADWAY CONSTRUCTION
1. INSTALL DRAINAGE STRUCTURES AND PIPES.
 2. CONSTRUCT THE NEW INSIDE LANE AND INSIDE SHOULDER.
 3. CONSTRUCT INSIDE LANE AND INSIDE SHOULDER FOR NEW SN 028-0013/SN 028-0014.
 4. CONSTRUCT CONCRETE BARRIER.
 5. CONSTRUCT APPROACH PAVEMENT AND PCC CONNECTOR.

LEGEND

WORKING AREA

MODEL: SN-028-0013 Stage 1 (Sheet)
FILE NAME: J:\2126004\CAD\Design\CAD Sheets\0978884-shr-catalog.dgn

 745 McClintock Drive Suite 210 Burr Ridge, IL 60527 Ph: 773-239-4788 Fax: 773-239-3728	USER NAME = muddin		DESIGNED - HH	REVISED -	STATE OF ILLINOIS DEPARTMENT OF TRANSPORTATION	MAINTENANCE OF TRAFFIC STAGE 2 REND LAKE (GUN CREEK)				F.A. RTE.	SECTION	COUNTY	TOTAL SHEETS	SHEET NO.
	DRAWN - IG		CHECKED - HH	REVISED -		SCALE: 1:50 SHEET 3 OF 5 SHEETS STA. TO STA.				57	(28-2)B-2; (28-1)B-2	FRANKLIN	598	263
	PLOT SCALE = 0.16666587 ' / in.		DATE -	REVISED -						CONTRACT NO. 78884				
	PLOT DATE = 10/11/2024									ILLINOIS FED. AID PROJECT				
										Long Section Number				

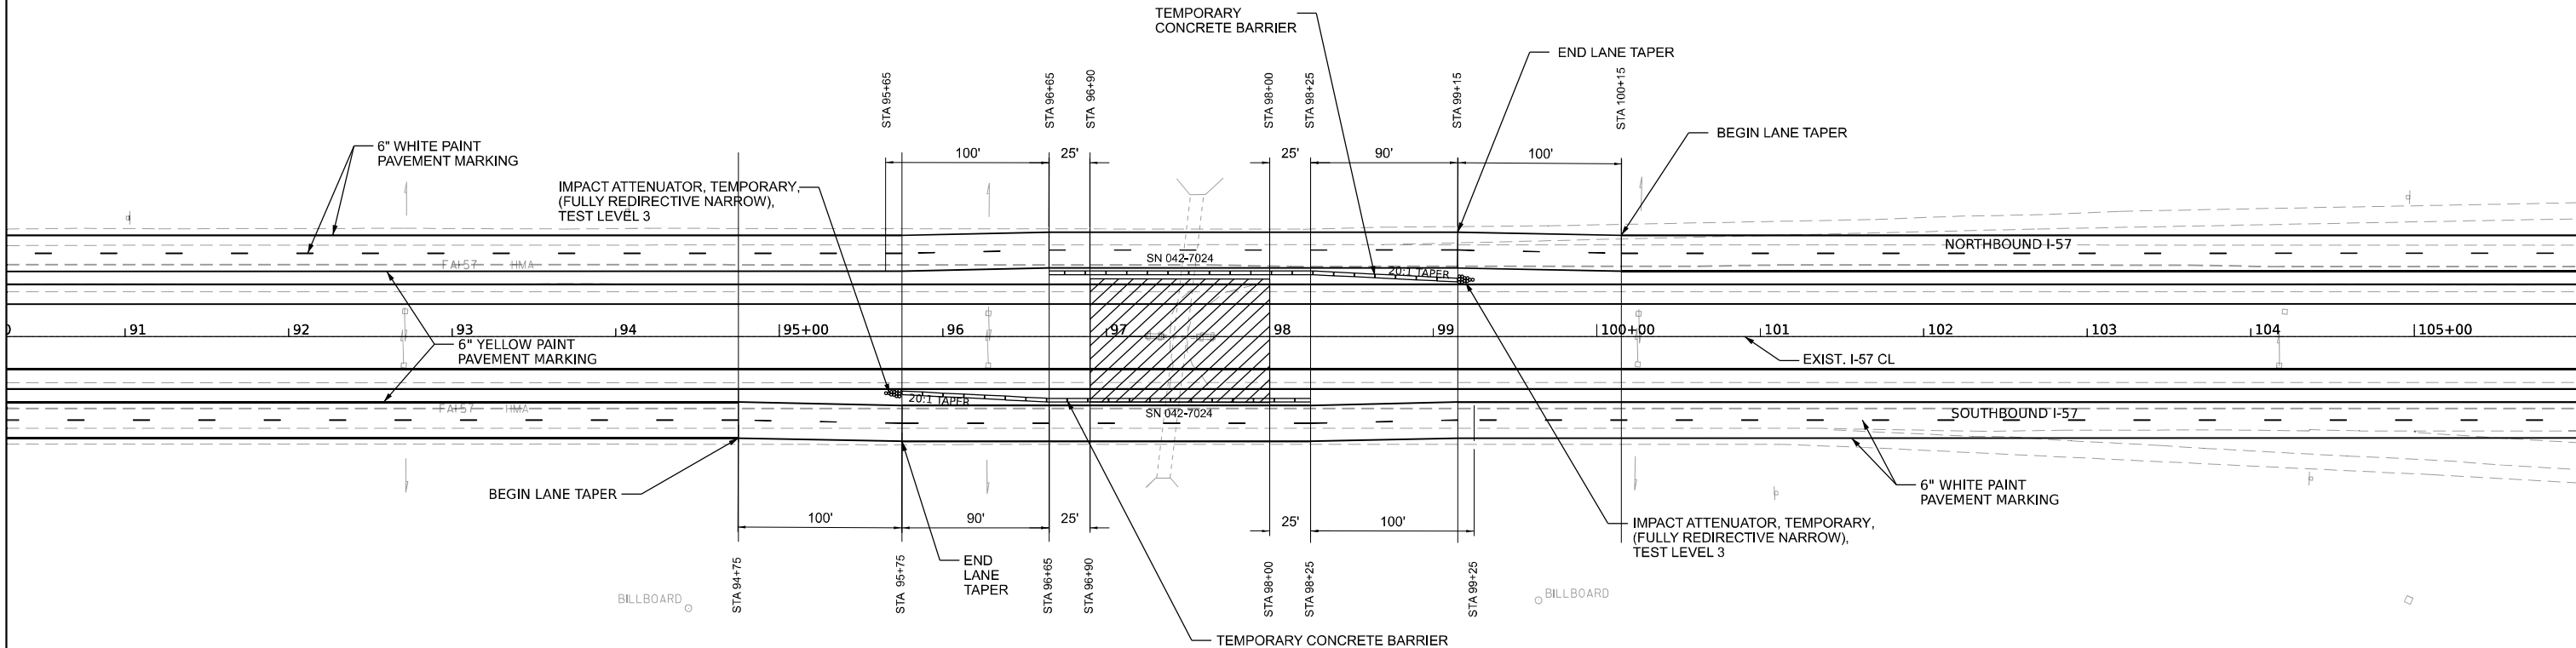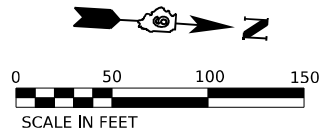

STAGE 2

- TRAFFIC
1. INSTALL SIGNING PER TRAFFIC CONTROL STANDARDS, DETAIL, AS REQUIRED.
 2. INSTALL "ALL TRUCKS USE RIGHT LANE" SIGN AT 2 MILE SPACING THROUGHOUT THE LIMITS OF CONSTRUCTION.
 3. SHIFT 2 LANES OF TRAFFIC TOWARD THE OUTSIDE SHOULDER PER STANDARD 701422-10.
 4. MAINTAIN TRAFFIC ON THE EXISTING LANES AND OUTSIDE SHOULDER TO CONSTRUCT LEFT LANE AND INSIDE SHOULDER.
 5. INSTALL TEMPORARY CONCRETE BARRIER FOR BRIDGE CONSTRUCTION.
 6. KEEP TRAFFIC OPEN TO 2 LANES DURING PEAK HOUR.


- ROADWAY CONSTRUCTION
1. INSTALL DRAINAGE STRUCTURES AND PIPES.
 2. CONSTRUCT THE NEW INSIDE LANE AND INSIDE SHOULDER.
 3. CONSTRUCT INSIDE LANE AND INSIDE SHOULDER FOR NEW SN 028-0013/SN 028-0014.
 4. CONSTRUCT CONCRETE BARRIER.
 5. CONSTRUCT APPROACH PAVEMENT AND PCC CONNECTOR.





LEGEND

 WORKING AREA

MODEL: SN 042-7024, Stage 1 (Sheet)
FILE NAME: J:\2021\604\CAD\Design\CAD Sheets\0978884-sh-ctagging.dgn

 745 McClintock Drive Suite 210 Burr Ridge, IL 60527 Ph: 773-239-4788 Fax: 773-239-3728	USER NAME = muddin		DESIGNED - HH		REVISED -		STATE OF ILLINOIS DEPARTMENT OF TRANSPORTATION	MAINTENANCE OF TRAFFIC STAGE 2 CULVERT REPLACEMENT					F.A.I RTE.	SECTION		COUNTY	TOTAL SHEETS	SHEET NO.			
	DRAWN - IG		CHECKED - HH		REVISED -			SCALE: 1:50			SHEET 4	OF 5	SHEETS	STA.	TO STA.		57	(28-2)B-2; (28-1)B-2	JEFFERSON	598	264
	PLOT SCALE = 0.16666685" / in.		DATE -		REVISED -									CONTRACT NO. 78884							
	PLOT DATE = 10/11/2024													ILLINOIS FED. AID PROJECT							
														Long Section Number							

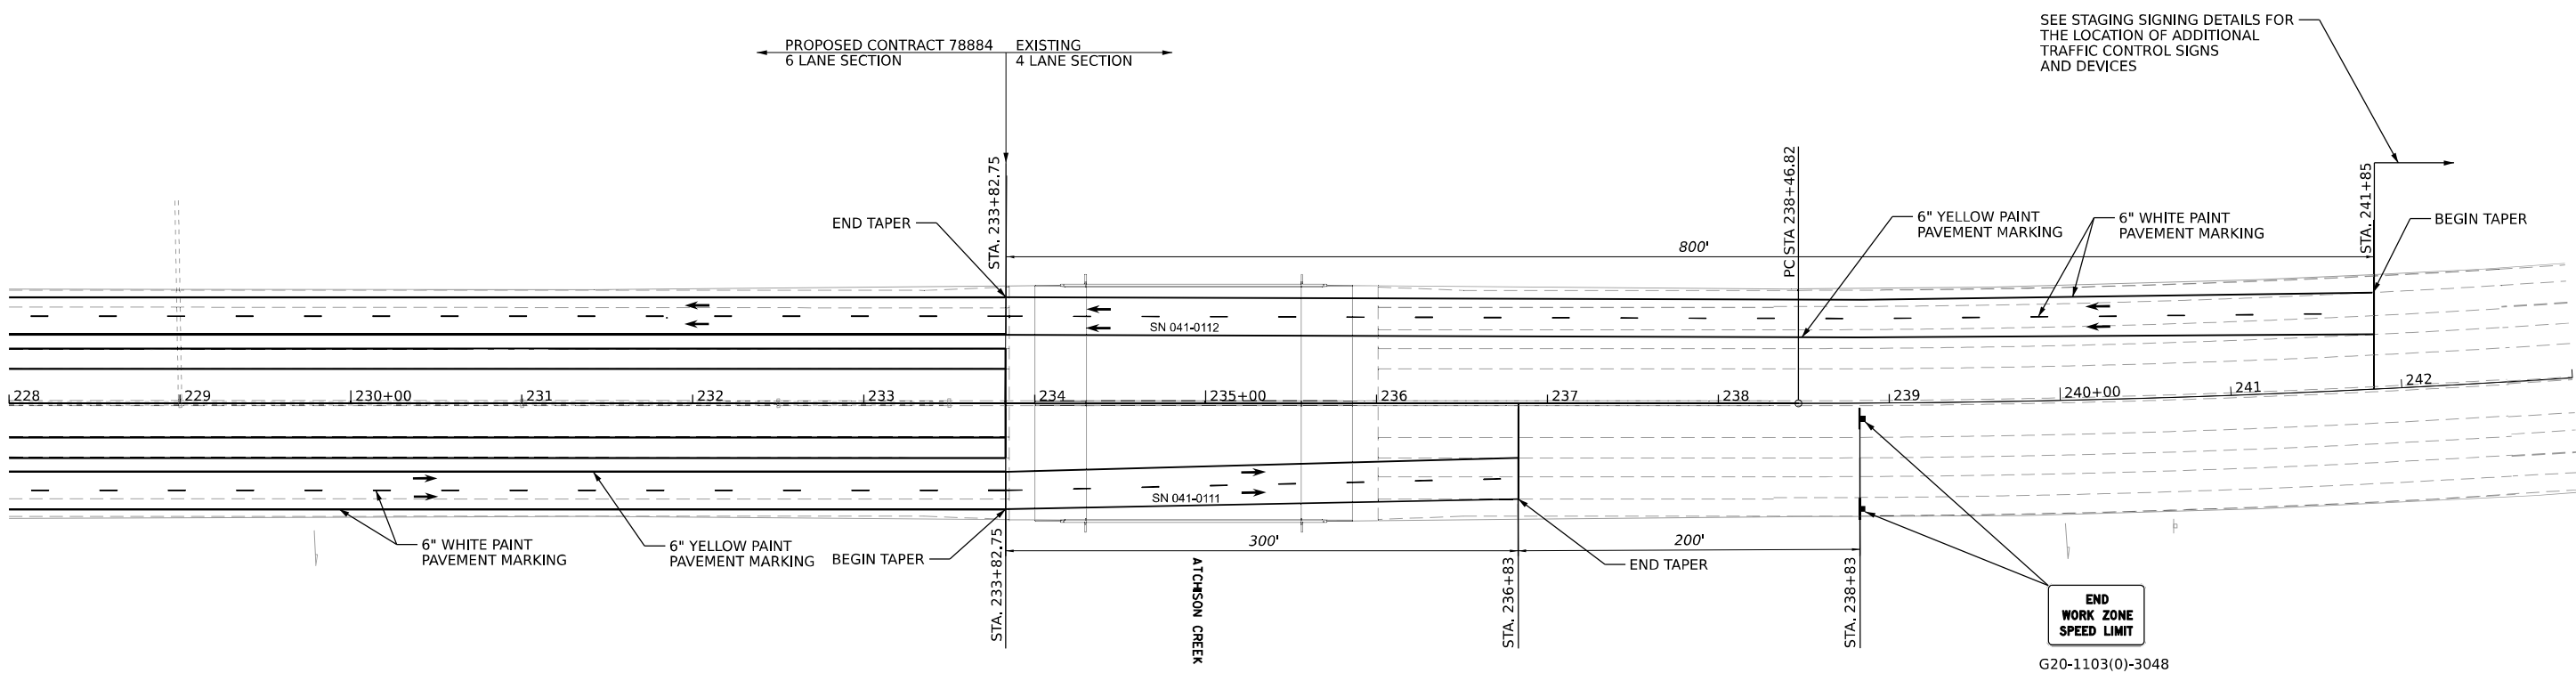

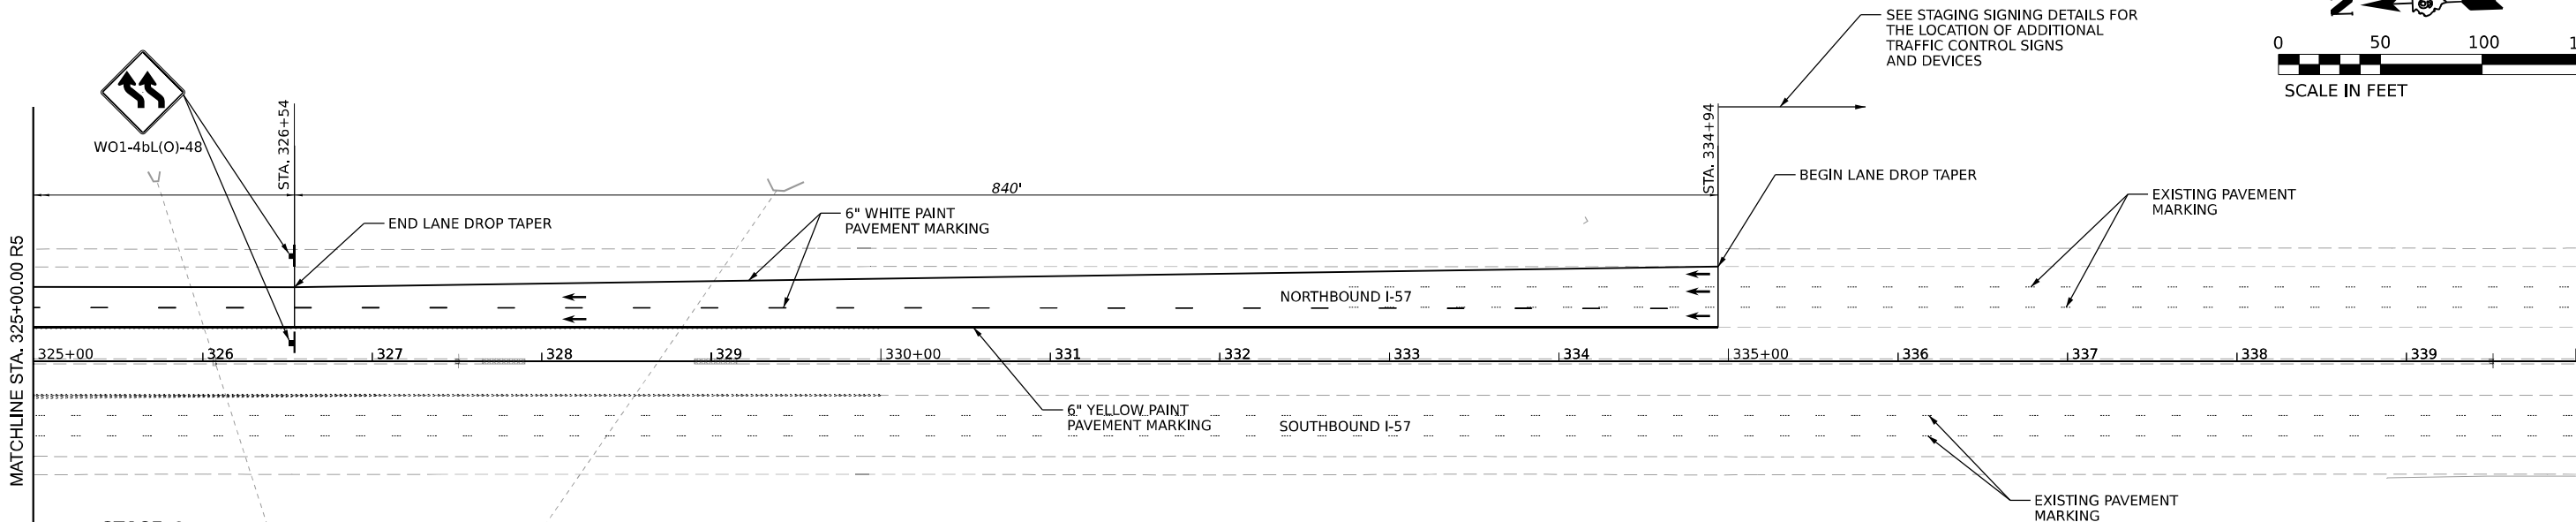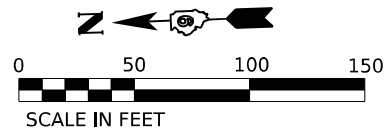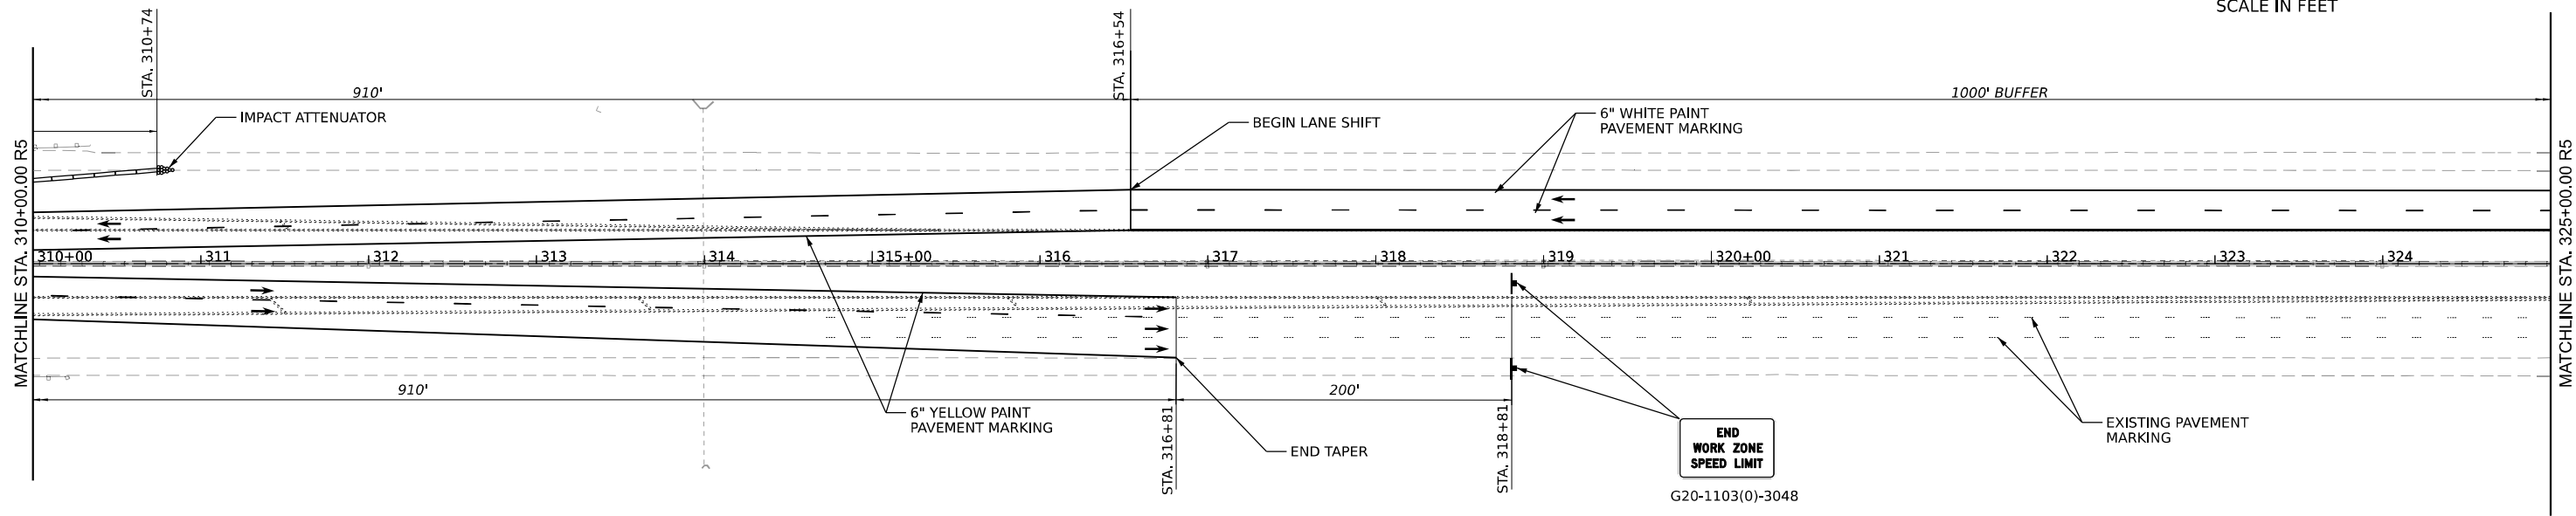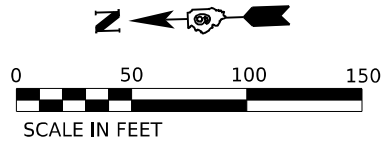

STAGE 3

- TRAFFIC
1. INSTALL SIGNING PER TRAFFIC CONTROL STANDARDS, DETAIL, AS REQUIRED.
 2. SHIFT 2 LANES OF TRAFFIC TOWARD THE INSIDE SHOULDER AT A RATE OF 1:55 TAPER.
 3. MAINTAIN TRAFFIC ON THE INSIDE LANE AND INSIDE SHOULDER TO CONSTRUCT OUTSIDE OF SN 028-0090/SN 028-0091.
 4. INSTALL TEMPORARY CONCRETE BARRIER FOR BRIDGE CONSTRUCTION.
 5. KEEP TRAFFIC OPEN TO 2 LANES.
- ROADWAY CONSTRUCTION
1. CONSTRUCT OUTSIDE PORTION OF SN 028-0090/SN 028-0091.
 2. CONSTRUCT APPROACH PAVEMENT AND PCC CONNECTOR.
 3. CONSTRUCT FULL DEPTH PAVEMENT IN THE MIDDLE AND OUTSIDE LANE.

**STATE OF ILLINOIS
DEPARTMENT OF TRANSPORTATION**

**MAINTENANCE OF TRAFFIC
STAGE 3 MARCUM BRANCH**

SCALE: 1:50 SHEET 2 OF 6 SHEETS STA. TO STA.



F.A.I. RTE.	SECTION	COUNTY	TOTAL SHEETS	SHEET NO.
57	(28-2)B-2; (28-1)B-2	FRANKLIN	598	267
CONTRACT NO. 78884				
ILLINOIS FED. AID PROJECT				

MODEL: I57FRANKLIN_3 - Plan 10 (Sheet) - STAGE 3 Continues
FILE NAME: J:\2021\60941\CAD\Design\CAD Sheets\0978884-sh3-stage3.dgn

ABNA
DESIGN FIRM REG. 184J002117
745 McClintock Drive
Suite 210
Burr Ridge, IL 60527
Ph: 773-403-4788
Fax: 773-239-3728





USER NAME = muddin	DESIGNED - HH	REVISED -
	DRAWN - IG	REVISED -
PLOT SCALE = 0.16660000 1' / in.	CHECKED - HH	REVISED -
PLOT DATE = 10/11/2024	DATE -	REVISED -

MODEL: SN 028-0013 Stage 3 (Sheet)
FILE NAME: J:\21210094\CADD\Design\CADD Sheets\0978884-sh3-staging.dgn

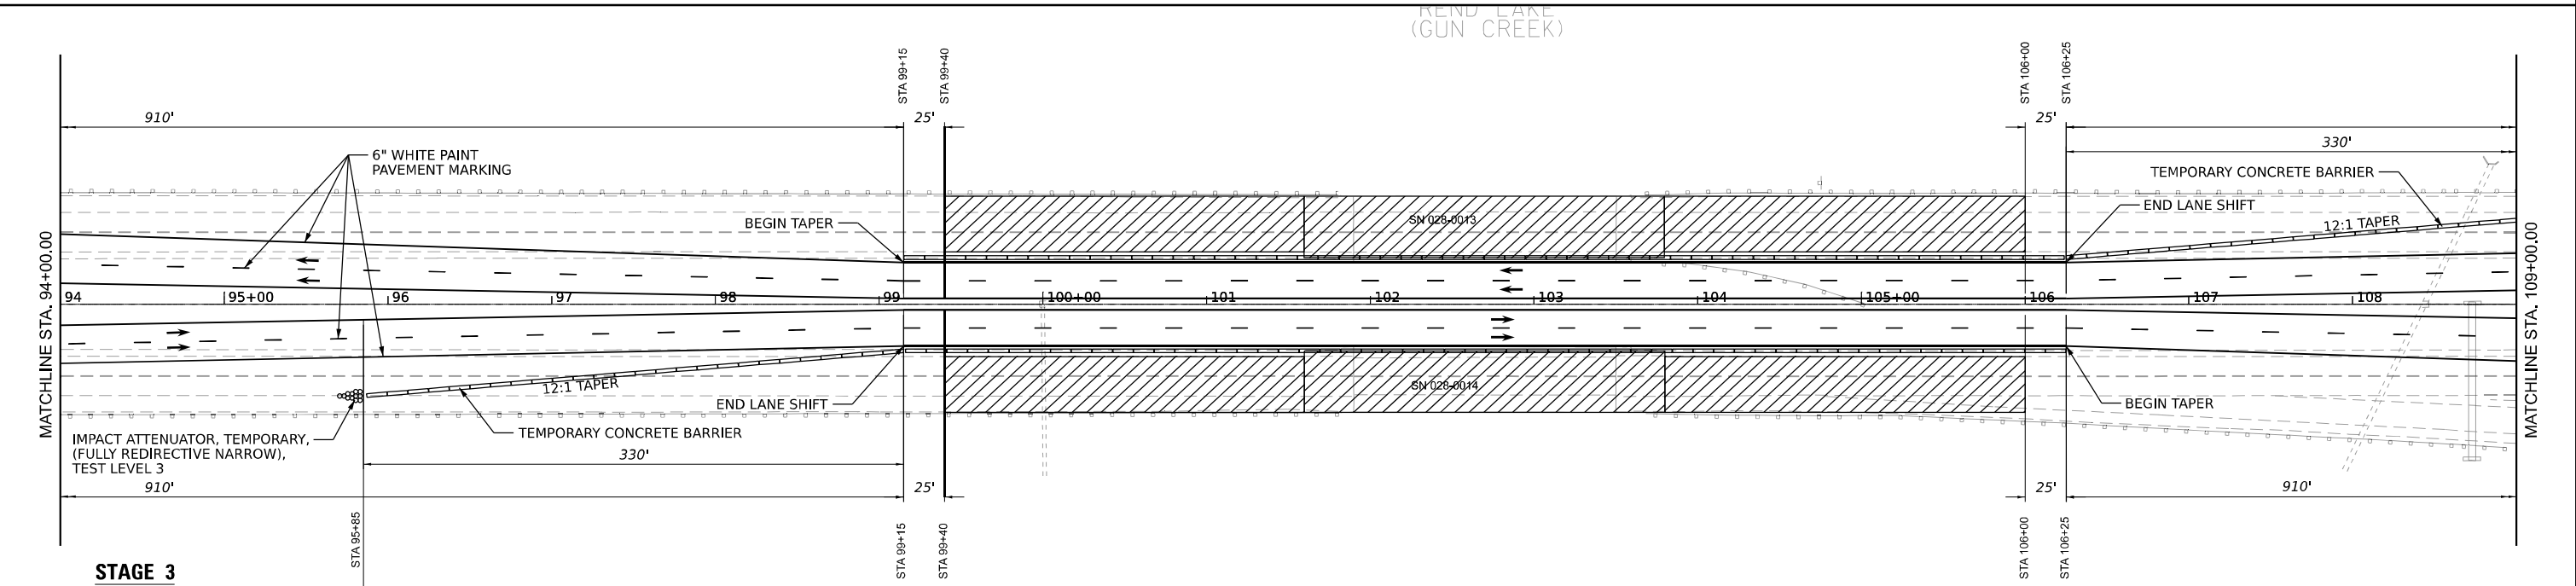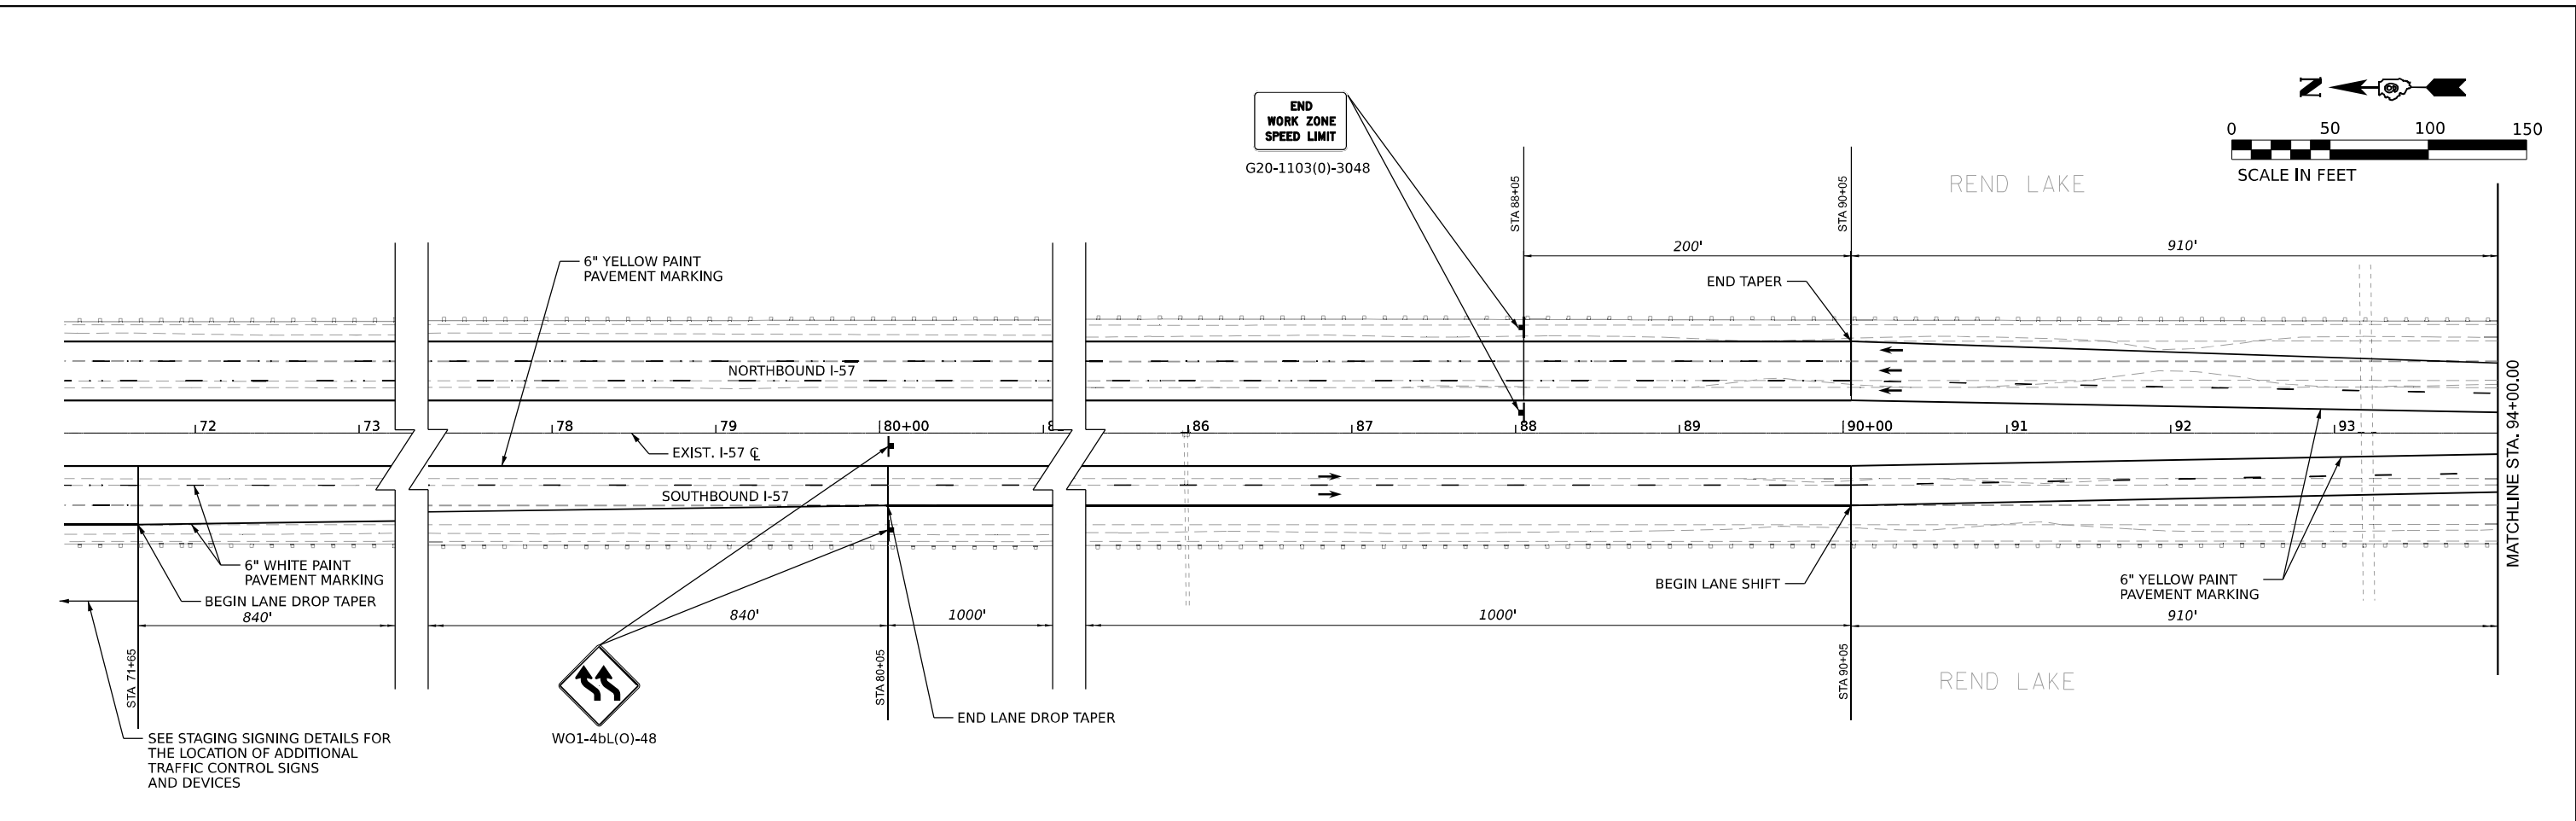

STAGE 3

- TRAFFIC**
1. INSTALL SIGNING PER TRAFFIC CONTROL STANDARDS, DETAIL, AS REQUIRED.
 2. SHIFT 2 LANES OF TRAFFIC TOWARD THE INSIDE SHOULDER AT A RATE OF 1:55 TAPER.
 3. MAINTAIN TRAFFIC ON THE INSIDE LANE AND INSIDE SHOULDER TO CONSTRUCT OUTSIDE OF SN 028-0013/SN 028-0014.
 4. INSTALL TEMPORARY CONCRETE BARRIER FOR BRIDGE CONSTRUCTION.
 5. KEEP TRAFFIC OPEN TO 2 LANES.
- ROADWAY CONSTRUCTION**
1. CONSTRUCT OUTSIDE PORTION OF SN 028-0013/SN 028-0014.
 2. CONSTRUCT APPROACH PAVEMENT AND PCC CONNECTOR.
 3. CONSTRUCT FULL DEPTH PAVEMENT IN THE MIDDLE AND OUTSIDE LANE.

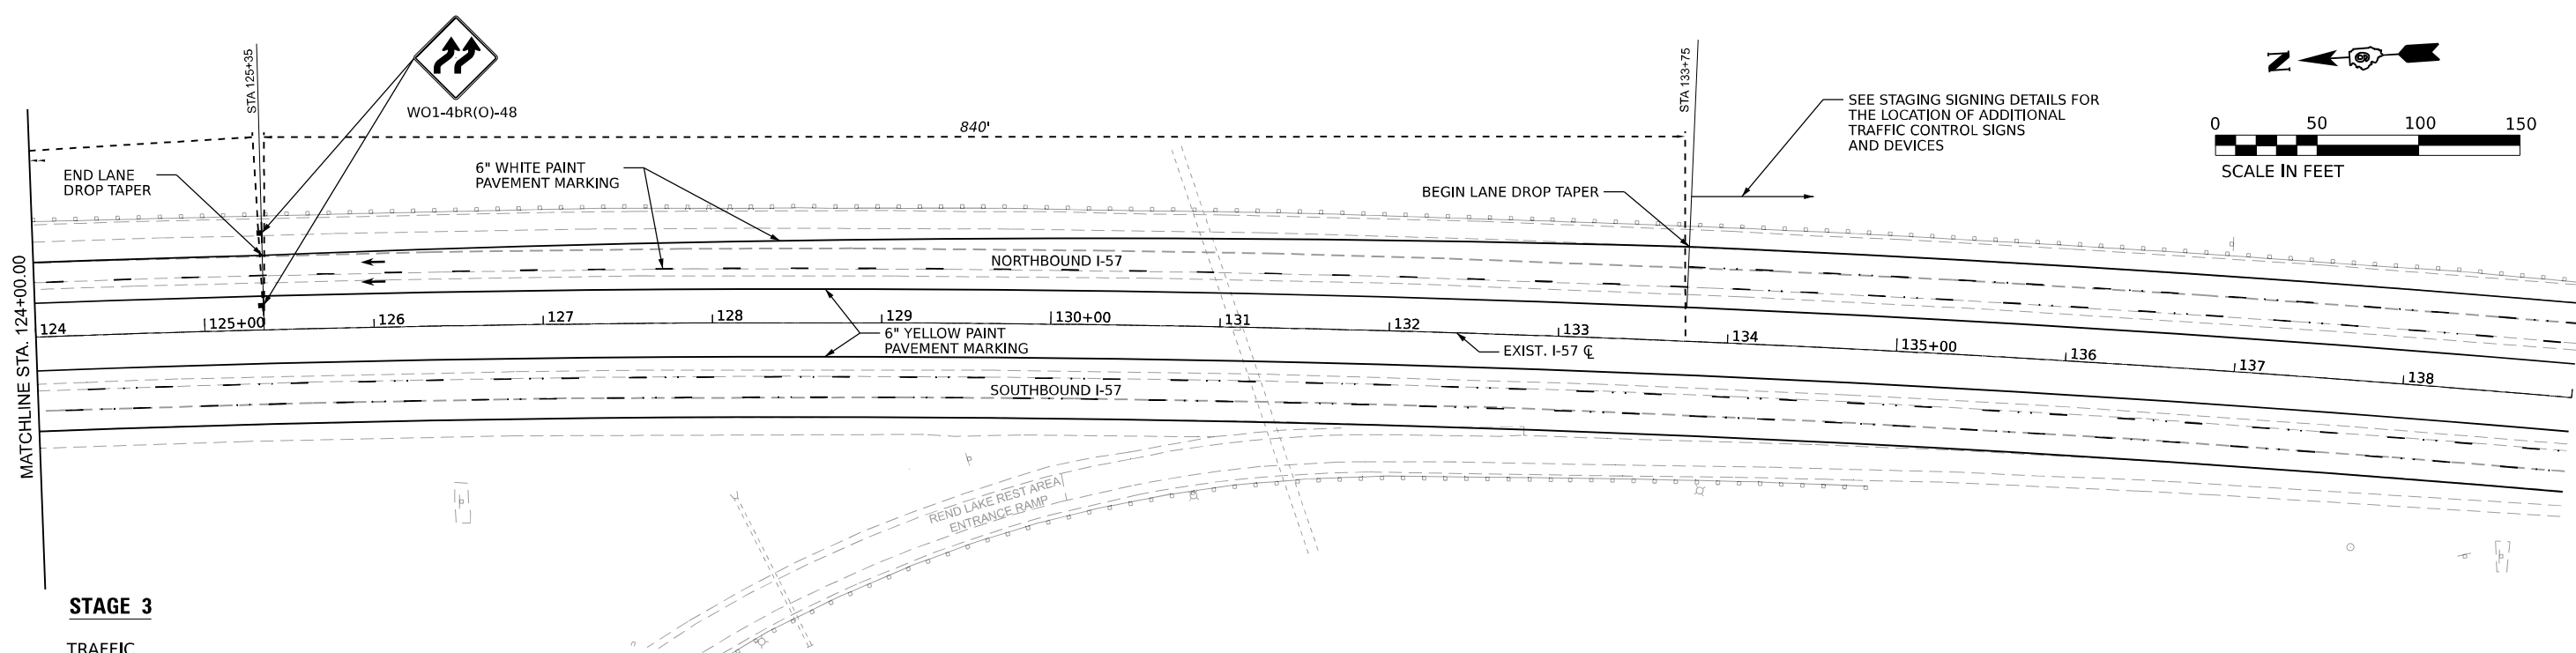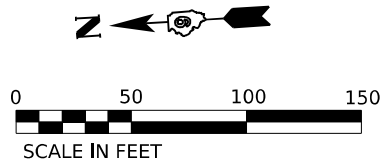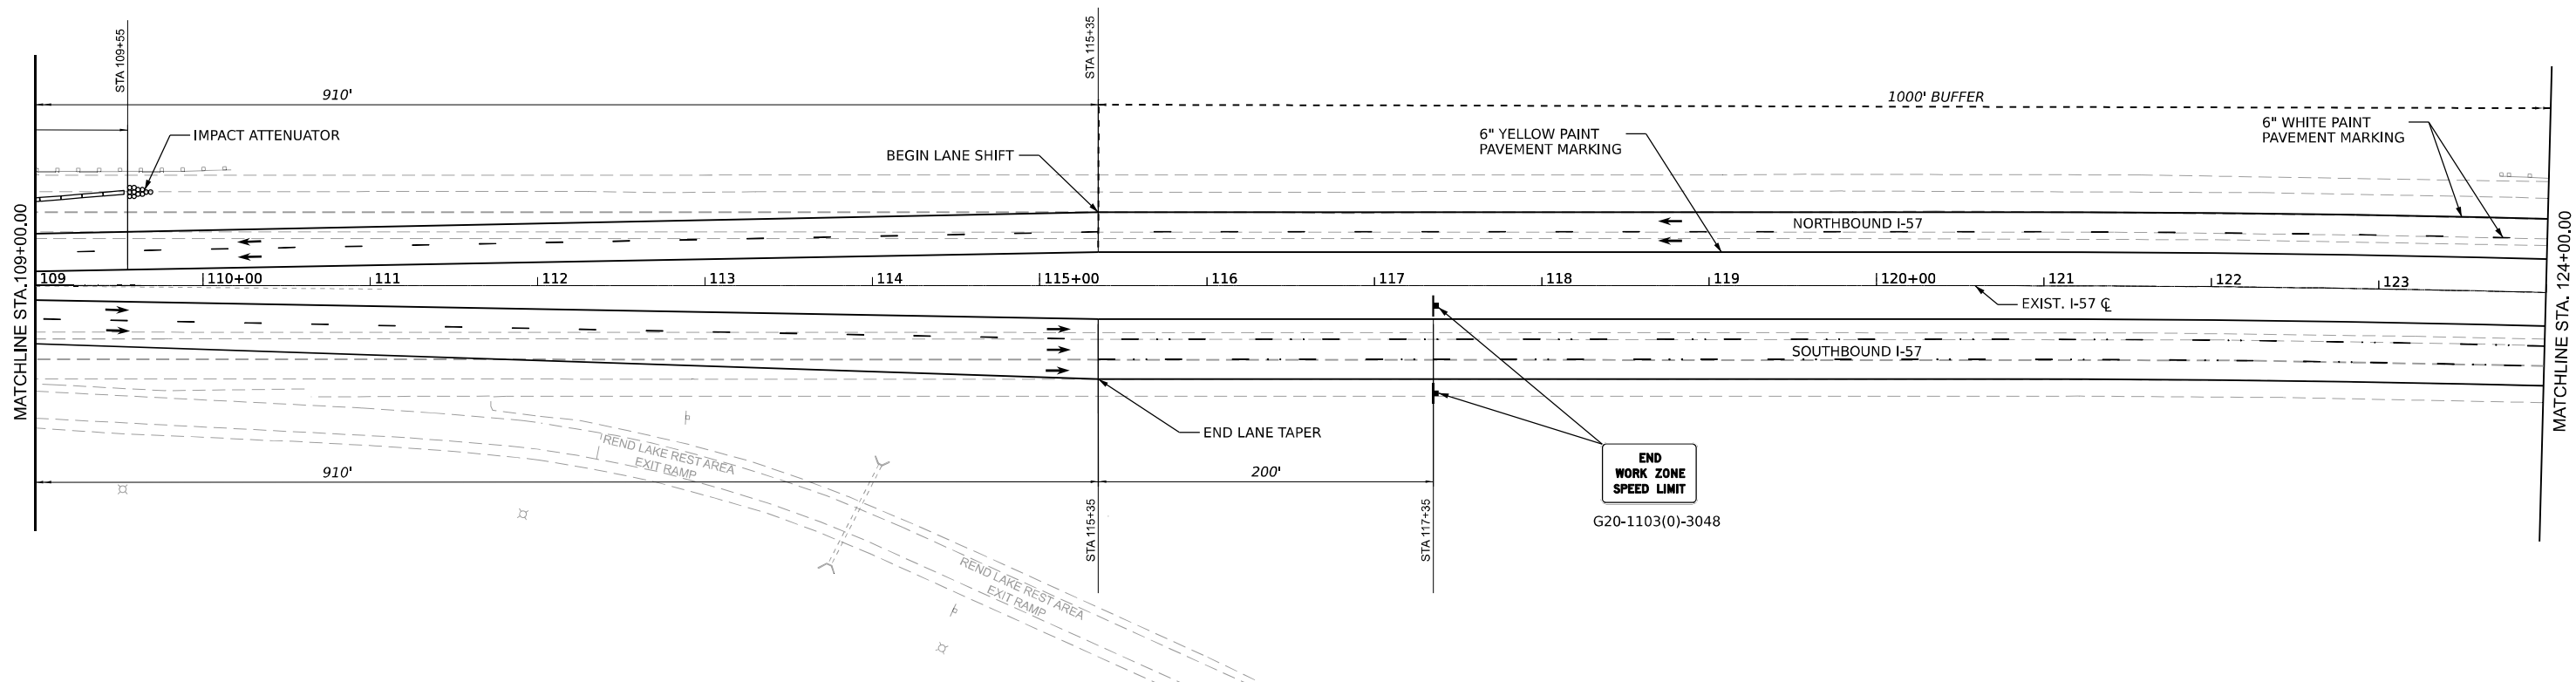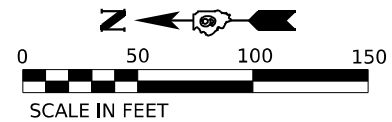

STAGE 3

TRAFFIC

1. INSTALL SIGNING PER TRAFFIC CONTROL STANDARDS, DETAIL, AS REQUIRED.
2. SHIFT 2 LANES OF TRAFFIC TOWARD THE INSIDE SHOULDER AT A RATE OF 1:55 TAPER.
3. MAINTAIN TRAFFIC ON THE INSIDE LANE AND INSIDE SHOULDER TO CONSTRUCT OUTSIDE OF SN 028-0013/SN 028-0014.
4. INSTALL TEMPORARY CONCRETE BARRIER FOR BRIDGE CONSTRUCTION.
5. KEEP TRAFFIC OPEN TO 2 LANES.

ROADWAY CONSTRUCTION

1. CONSTRUCT OUTSIDE PORTION OF SN 028-0013/SN 028-0014.
2. CONSTRUCT APPROACH PAVEMENT AND PCC CONNECTOR.
3. CONSTRUCT FULL DEPTH PAVEMENT IN THE MIDDLE AND OUTSIDE LANE.

LEGEND

 WORKING AREA

**STATE OF ILLINOIS
DEPARTMENT OF TRANSPORTATION**

**MAINTENANCE OF TRAFFIC
STAGE 3 REND LAKE (GUN CREEK)**



SCALE: 1:50 SHEET 4 OF 6 SHEETS STA. TO STA.

F.A.I. RTE.	SECTION	COUNTY	TOTAL SHEETS	SHEET NO.
57	(28-2)B-2; (28-1)B-2	FRANKLIN	598	269
CONTRACT NO. 78884				
ILLINOIS FED. AID PROJECT				

MODEL: SN-028-0013 Stage 3 (Sheet) - continue
FILE NAME: J:\02100041\CA00\design\CA00 Sheets\0978884-sh3-staging.dgn

ABNA
DESIGN FIRM REG. 184-002117
745 McClintock Drive
Suite 210
Burr Ridge, IL 60527
Ph: 773-451-1788
Fax: 773-239-0728

USER NAME	= muddin	DESIGNED	- HH	REVISED	-
		DRAWN	- IG	REVISED	-
PLOT SCALE	= 0.16666685" / in.	CHECKED	- HH	REVISED	-
PLOT DATE	= 10/11/2024	DATE	-	REVISED	-

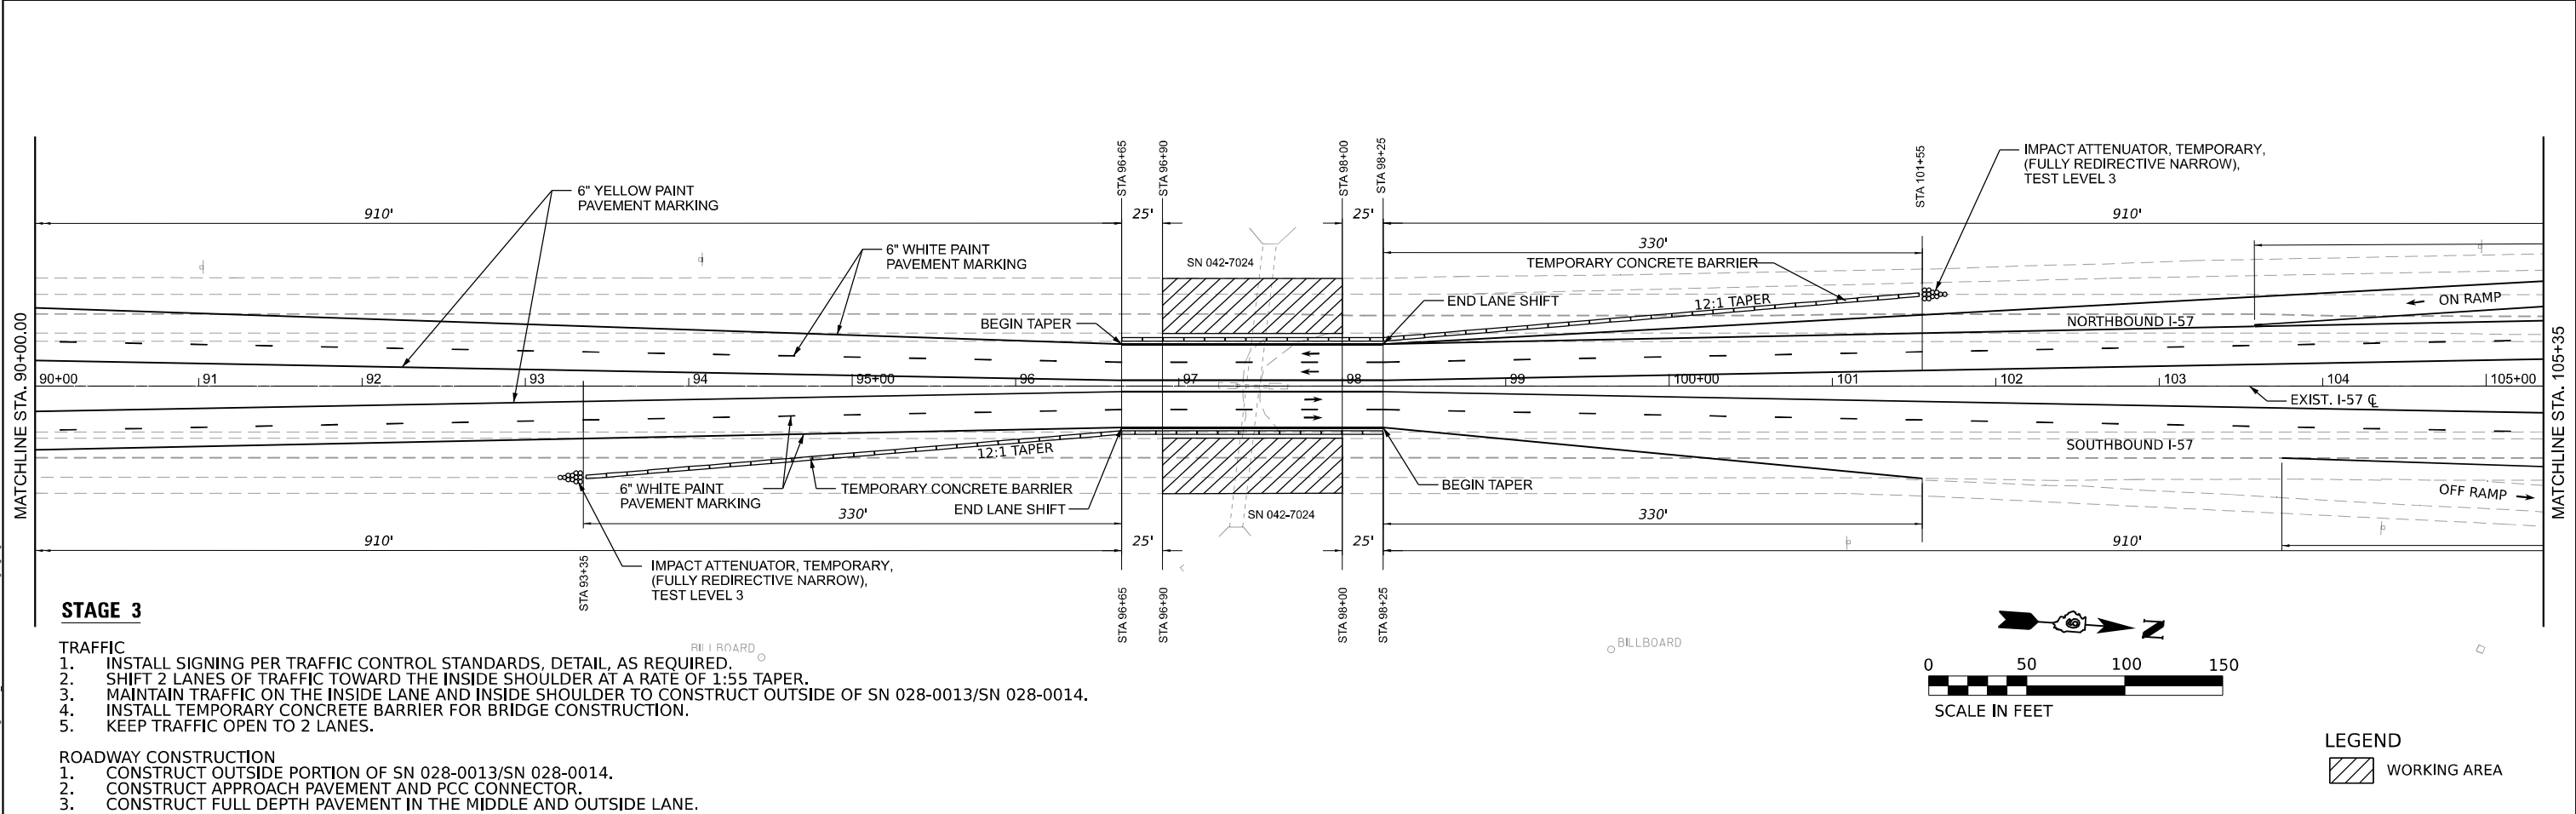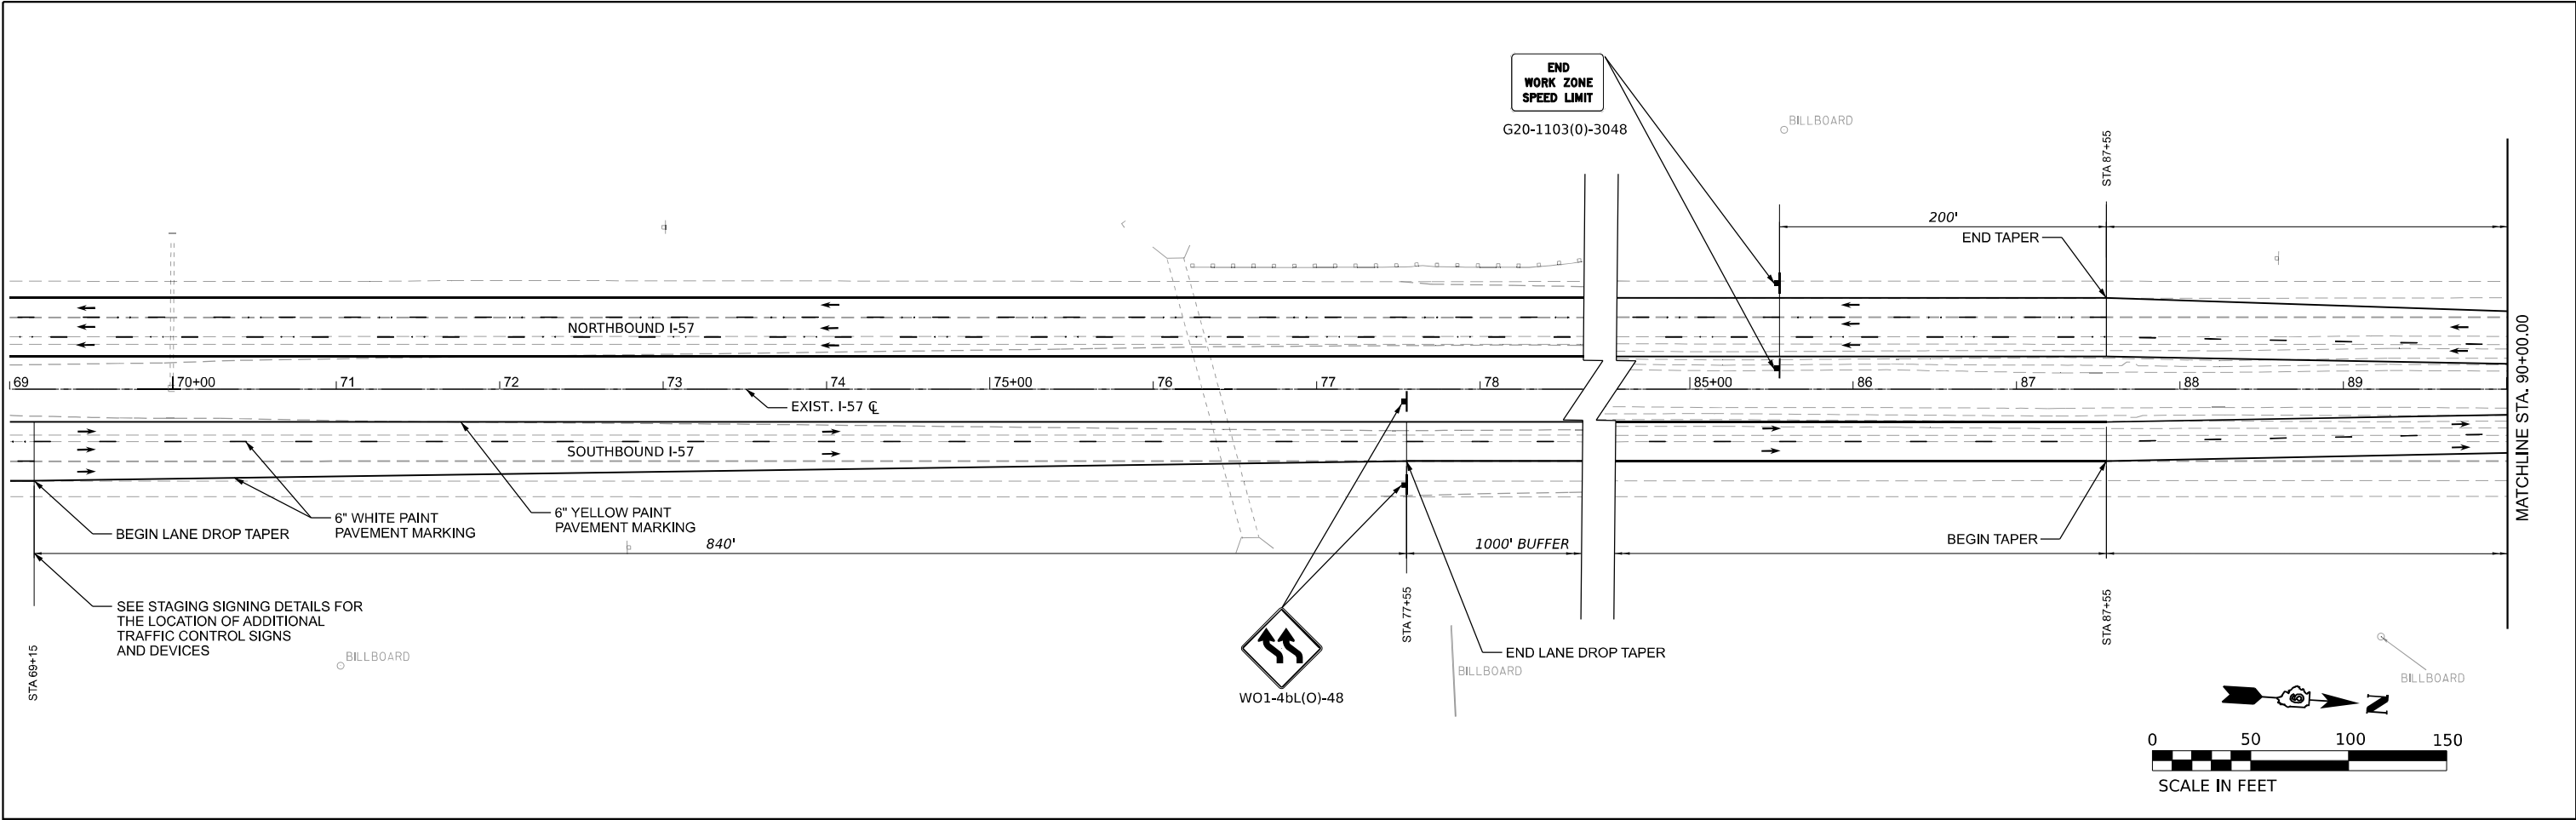

STAGE 3

- TRAFFIC
1. INSTALL SIGNING PER TRAFFIC CONTROL STANDARDS, DETAIL, AS REQUIRED.
 2. SHIFT 2 LANES OF TRAFFIC TOWARD THE INSIDE SHOULDER AT A RATE OF 1:55 TAPER.
 3. MAINTAIN TRAFFIC ON THE INSIDE LANE AND INSIDE SHOULDER TO CONSTRUCT OUTSIDE OF SN 028-0013/SN 028-0014.
 4. INSTALL TEMPORARY CONCRETE BARRIER FOR BRIDGE CONSTRUCTION.
 5. KEEP TRAFFIC OPEN TO 2 LANES.

- ROADWAY CONSTRUCTION
1. CONSTRUCT OUTSIDE PORTION OF SN 028-0013/SN 028-0014.
 2. CONSTRUCT APPROACH PAVEMENT AND PCC CONNECTOR.
 3. CONSTRUCT FULL DEPTH PAVEMENT IN THE MIDDLE AND OUTSIDE LANE.

STATE OF ILLINOIS
DEPARTMENT OF TRANSPORTATION

MAINTENANCE OF TRAFFIC
STAGE 3 CULVERT REPLACEMENT

SCALE: 1:50 SHEET 5 OF 6 SHEETS STA. TO STA.





F.A.I. RTE.	SECTION	COUNTY	TOTAL SHEETS	SHEET NO.
57	(28-2)B-2; (28-1)B-2	JEFFERSON	598	270
CONTRACT NO. 78884				
ILLINOIS FED. AID PROJECT				

MODEL: SN 042-7024, Stage 3 (Sheet)
FILE NAME: J:\2021\6094\CA03\Design\CAD Sheets\0978884-sh3-staging.dgn

ABNA
DESIGN FIRM REG. 184,002117

745 McClellan Drive
Suite 210
Burr Ridge, IL 60527
Ph: 773-451-1788
Fax: 773-239-3728

USER NAME	= muddin	DESIGNED	- HH	REVISED	-
		DRAWN	- IG	REVISED	-
PLOT SCALE	= 0.16666685" / in.	CHECKED	- HH	REVISED	-
PLOT DATE	= 10/11/2024	DATE	-	REVISED	-

 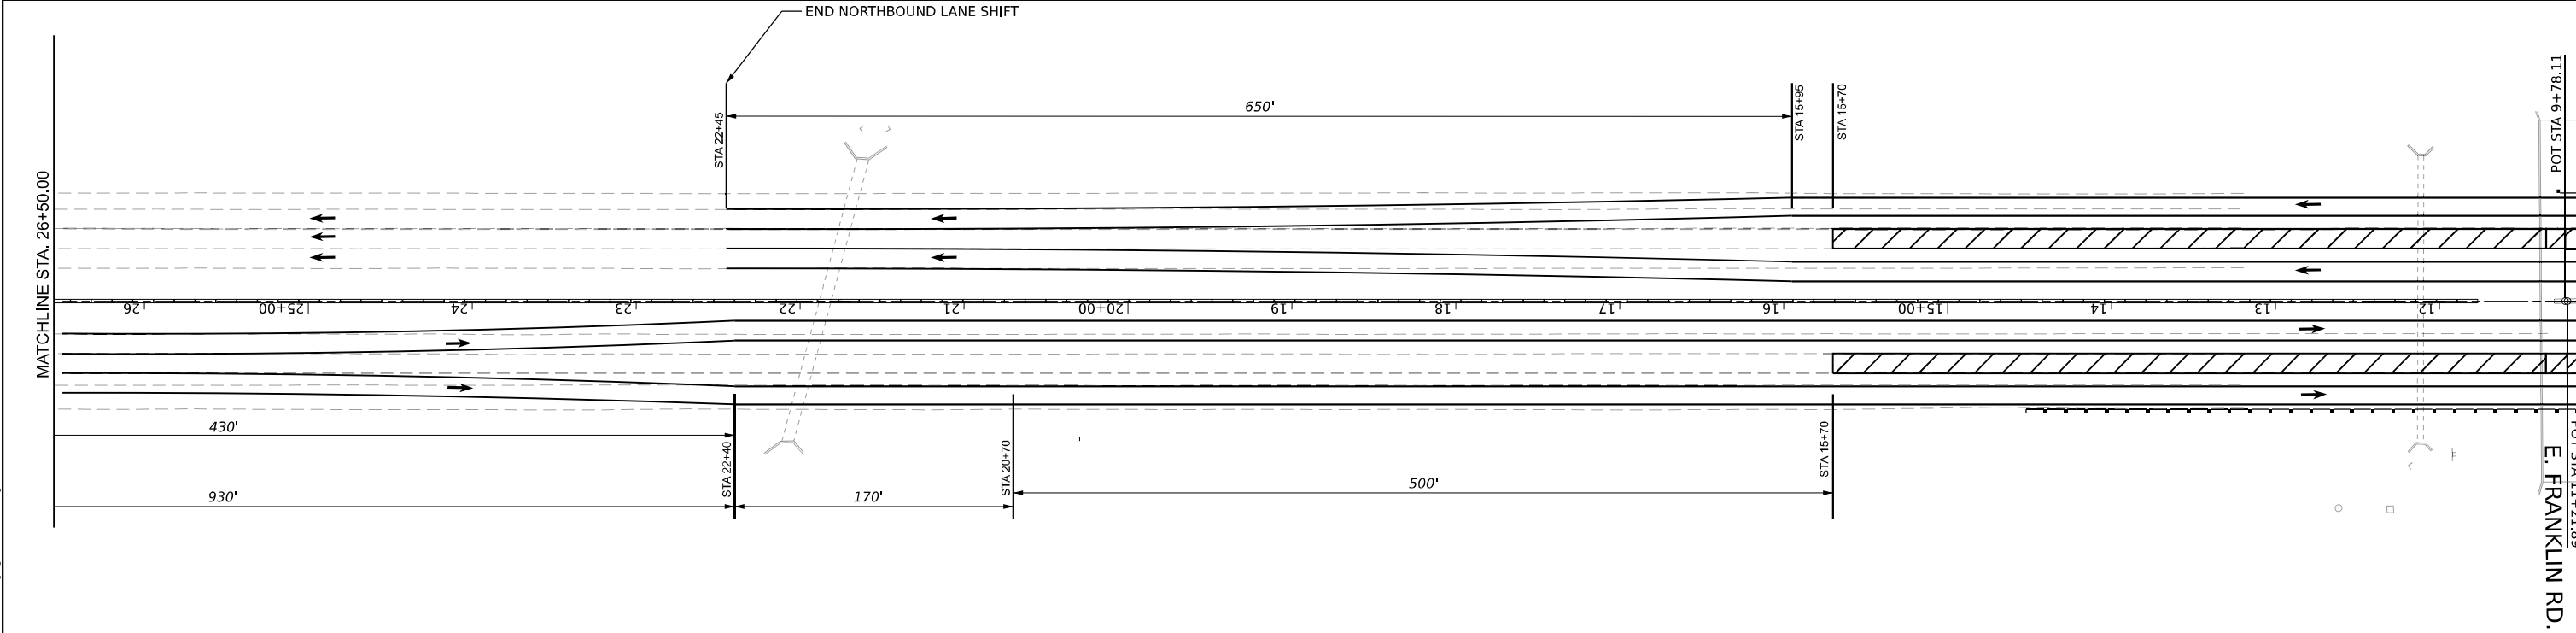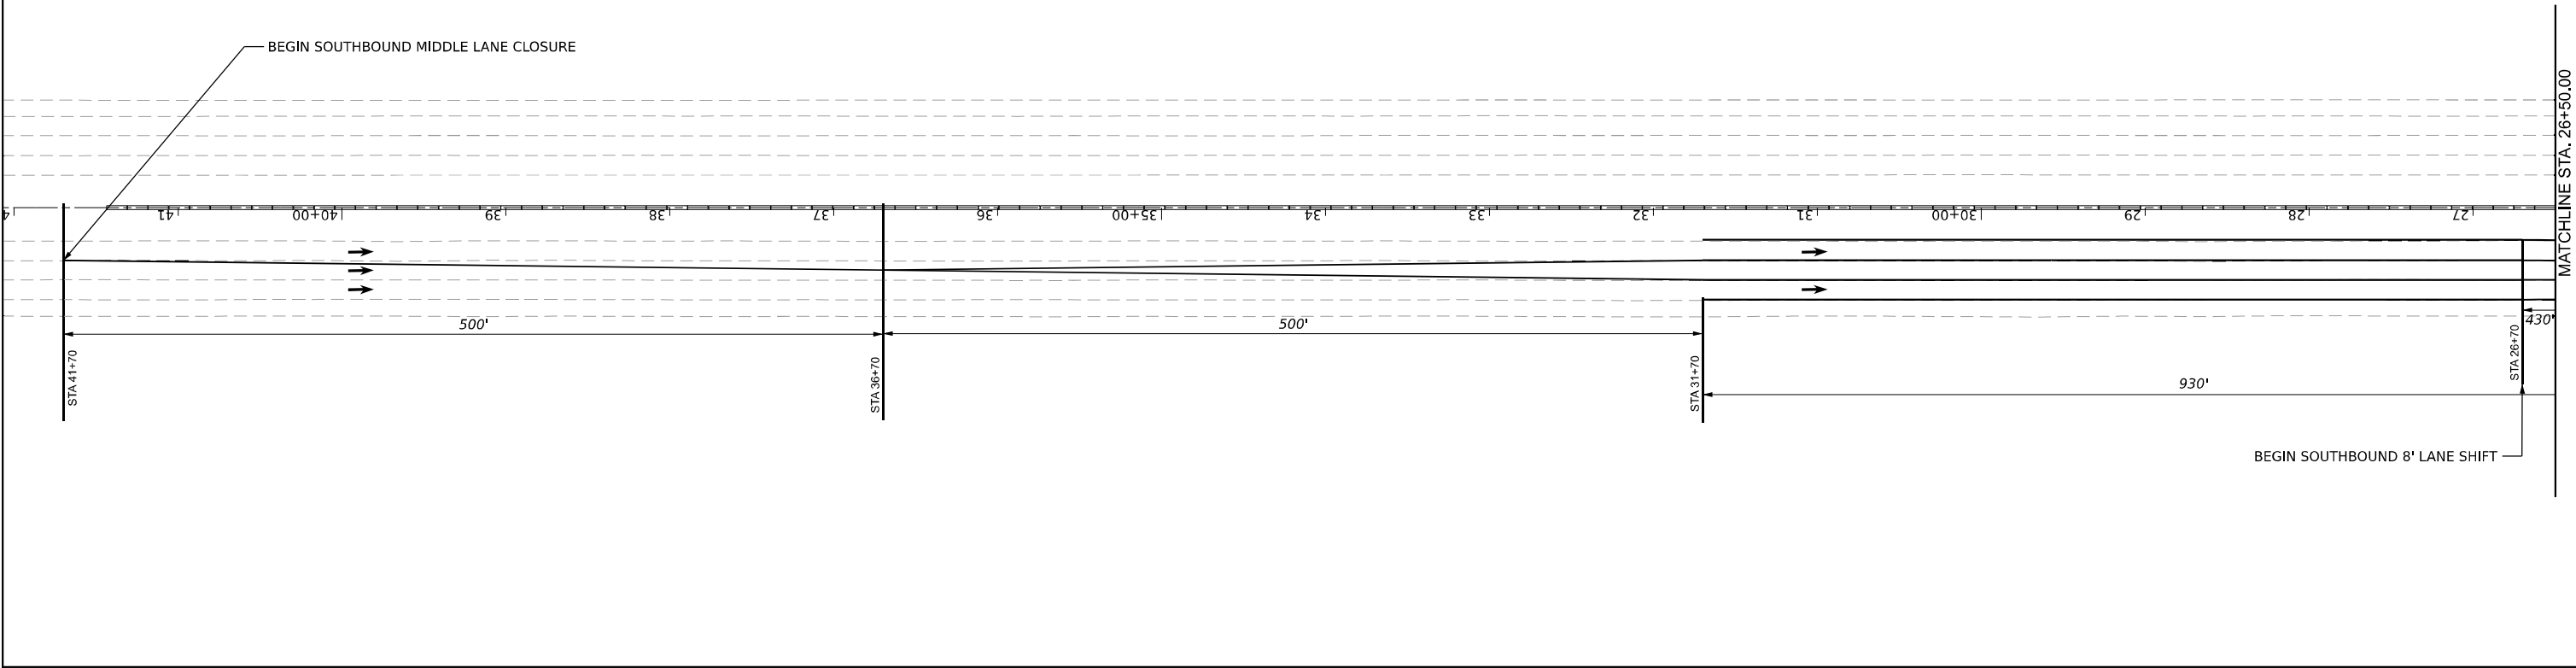 

LEGEND

WORKING AREA

 745 McClintock Drive Suite 210 Burr Ridge, IL 60527 Ph: 773-681-4788 Fax: 773-239-3728	USER NAME = muddin	DESIGNED - HH	REVISED -	STATE OF ILLINOIS DEPARTMENT OF TRANSPORTATION	MAINTENANCE OF TRAFFIC STAGE 4 E. FRANKLIN ROAD	SCALE: 1:50	SHEET 1	OF 10	SHEETS	STA.	TO STA.	F.A.I. RTE.	SECTION	COUNTY	TOTAL SHEETS	SHEET NO.
	PLOT SCALE = 0.16666600 ' / in.	DRAWN - IG	REVISED -									57	(28-2)B-2; (28-1)B-2	VARIOUS	598	272
	PLOT DATE = 10/11/2024	CHECKED - HH	REVISED -									CONTRACT NO. 78884				
		DATE -	REVISED -									ILLINOIS FED. AID PROJECT				

MODEL: J:\E\FRANKLIN\A-2 - Plan 1 (Sheet)
FILE NAME: J:\2021\6084\CAD\Design\CAD_Sheets\0978884-sh4-stage4 E Franklin Rd.dgn



ABNA
DESIGN FIRM REG. 1842002117

745 McClintock Drive
Suite 210
Burr Ridge, IL 60527
Ph: 773-235-1788
Fax: 773-235-3728



USER NAME	= muddin	DESIGNED	- HH	REVISED	-
DRAWN	- IG	REVISED	-		
PLOT SCALE	= 0.16666600 "/ in.	CHECKED	- HH	REVISED	-
PLOT DATE	= 10/11/2024	DATE	-	REVISED	-

STATE OF ILLINOIS
DEPARTMENT OF TRANSPORTATION

MAINTENANCE OF TRAFFIC
STAGE 4 E. FRANKLIN ROAD





SCALE: 1:50 SHEET 2 OF 10 SHEETS STA. TO STA.

F.A.I. RTE.	SECTION	COUNTY	TOTAL SHEETS	SHEET NO.
57	(28-2)B-2; (28-1)B-2	VARIOUS	598	273
CONTRACT NO. 78884				
		ILLINOIS	FED. AID PROJECT	

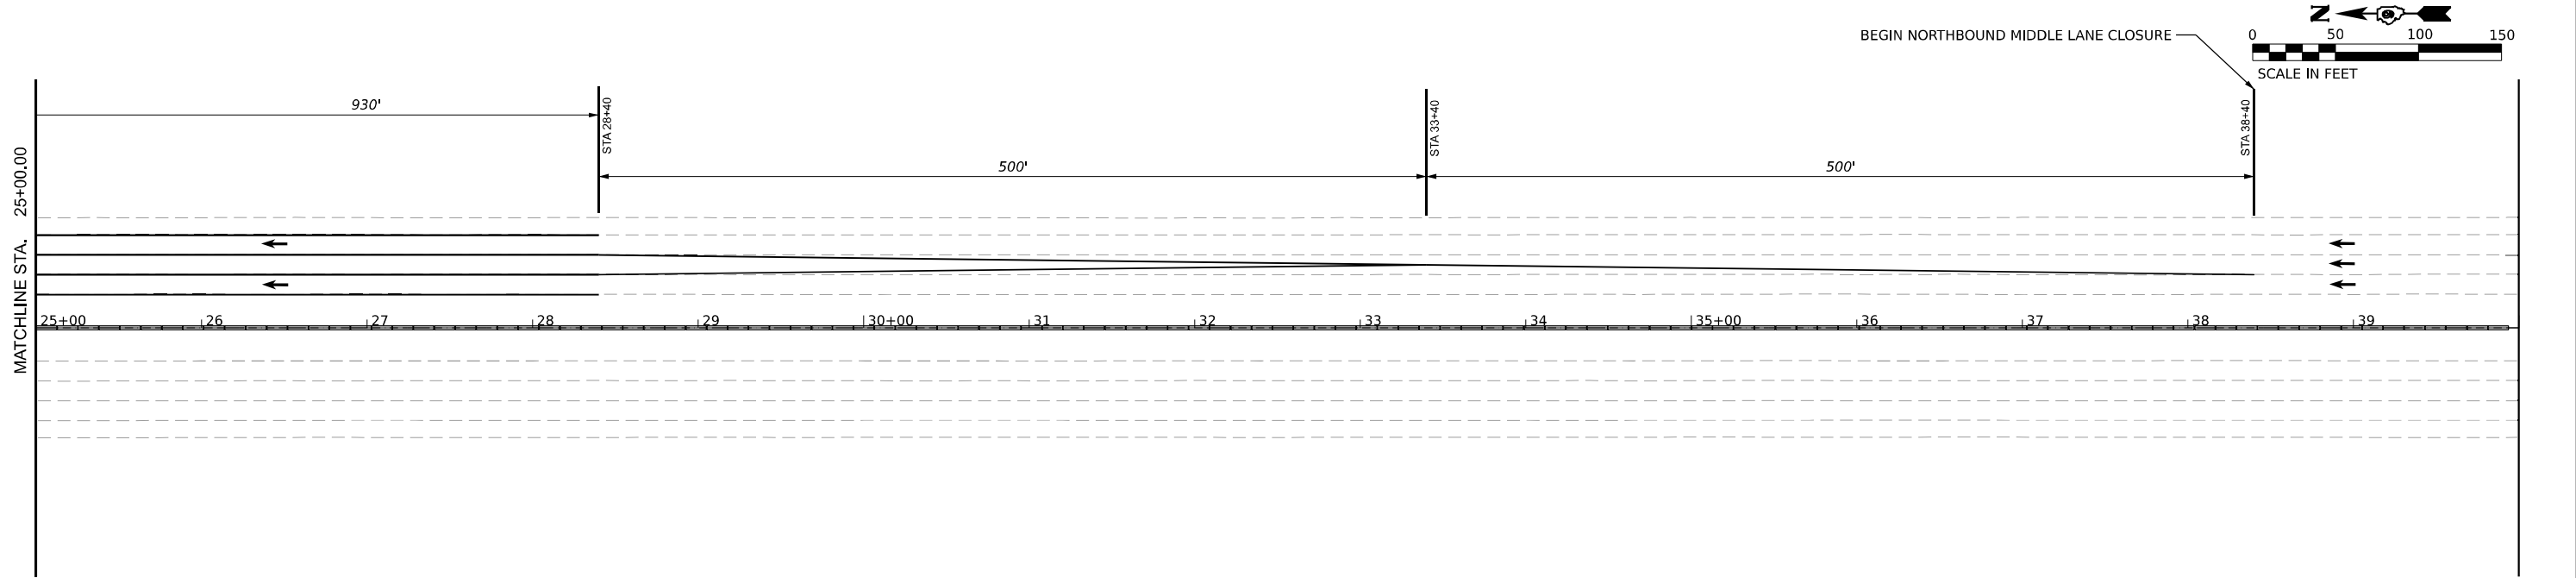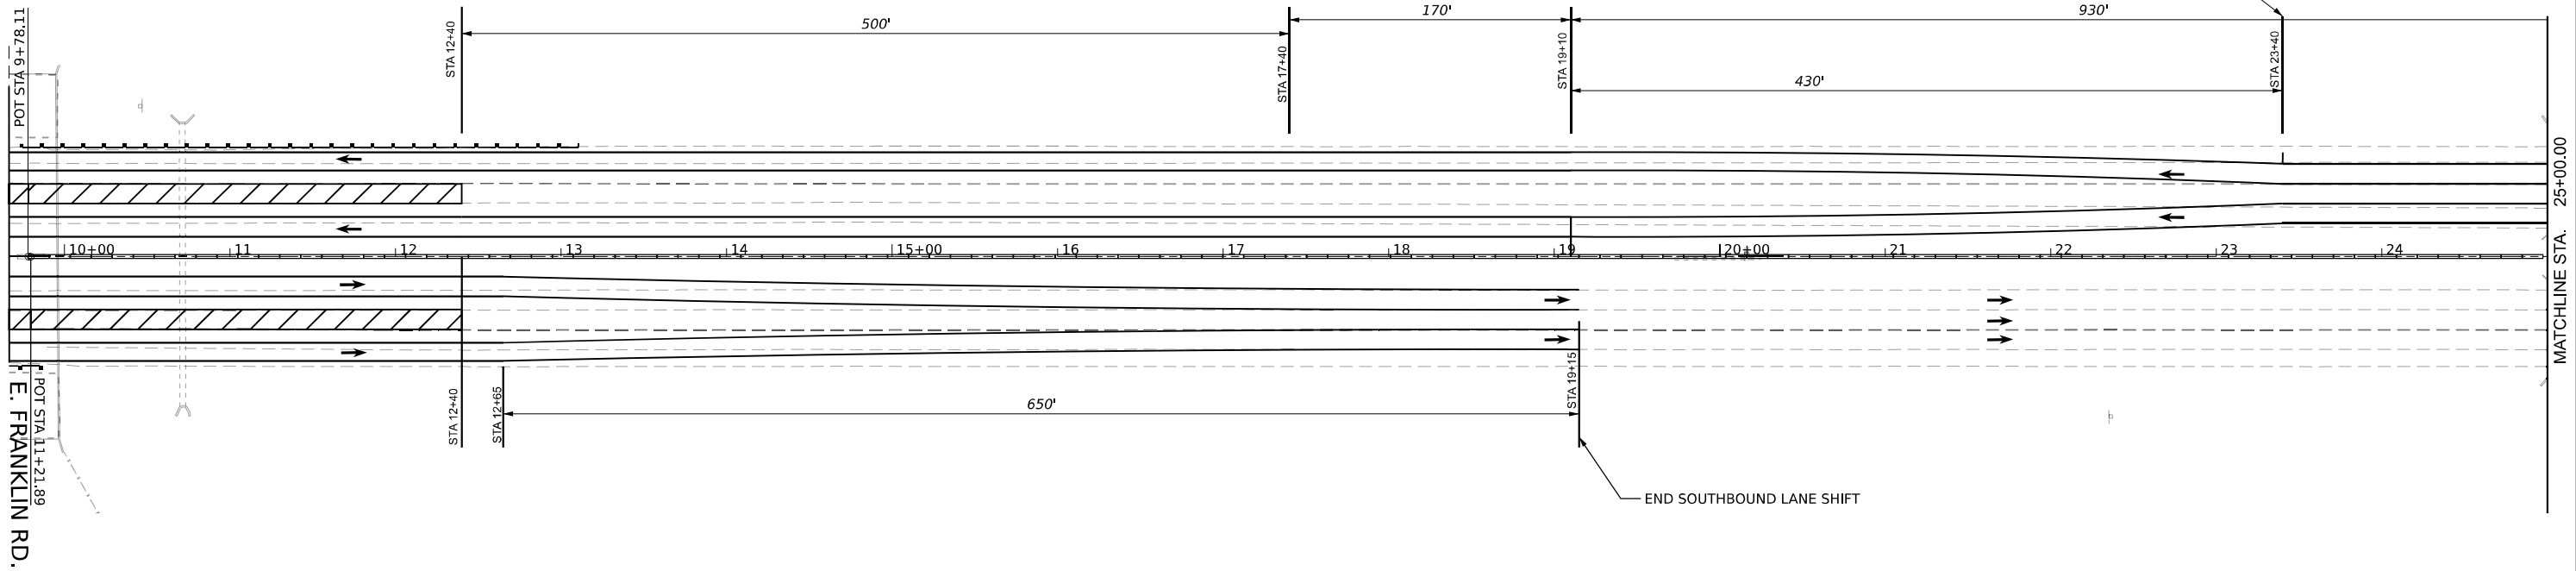

LEGEND

WORKING AREA

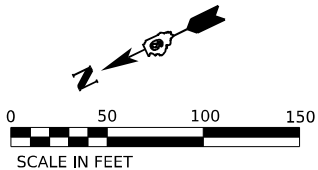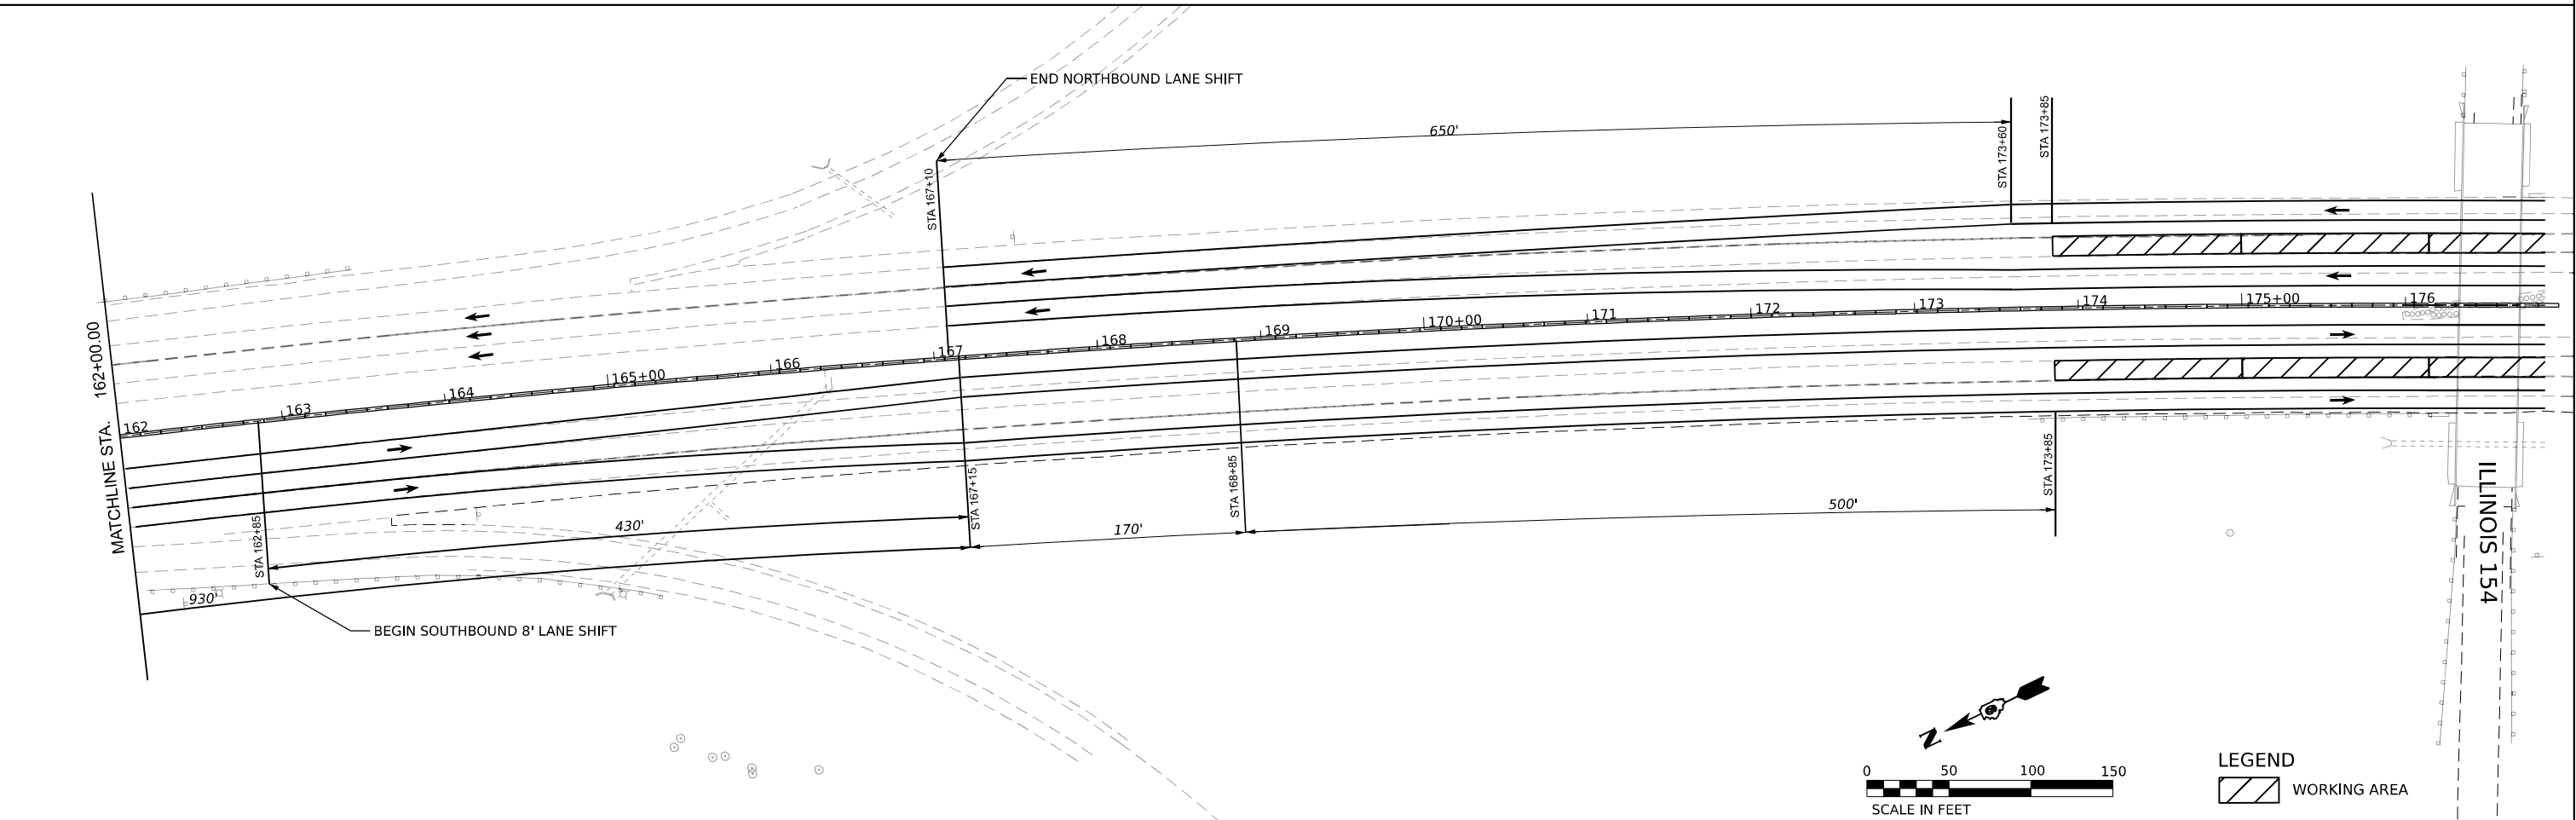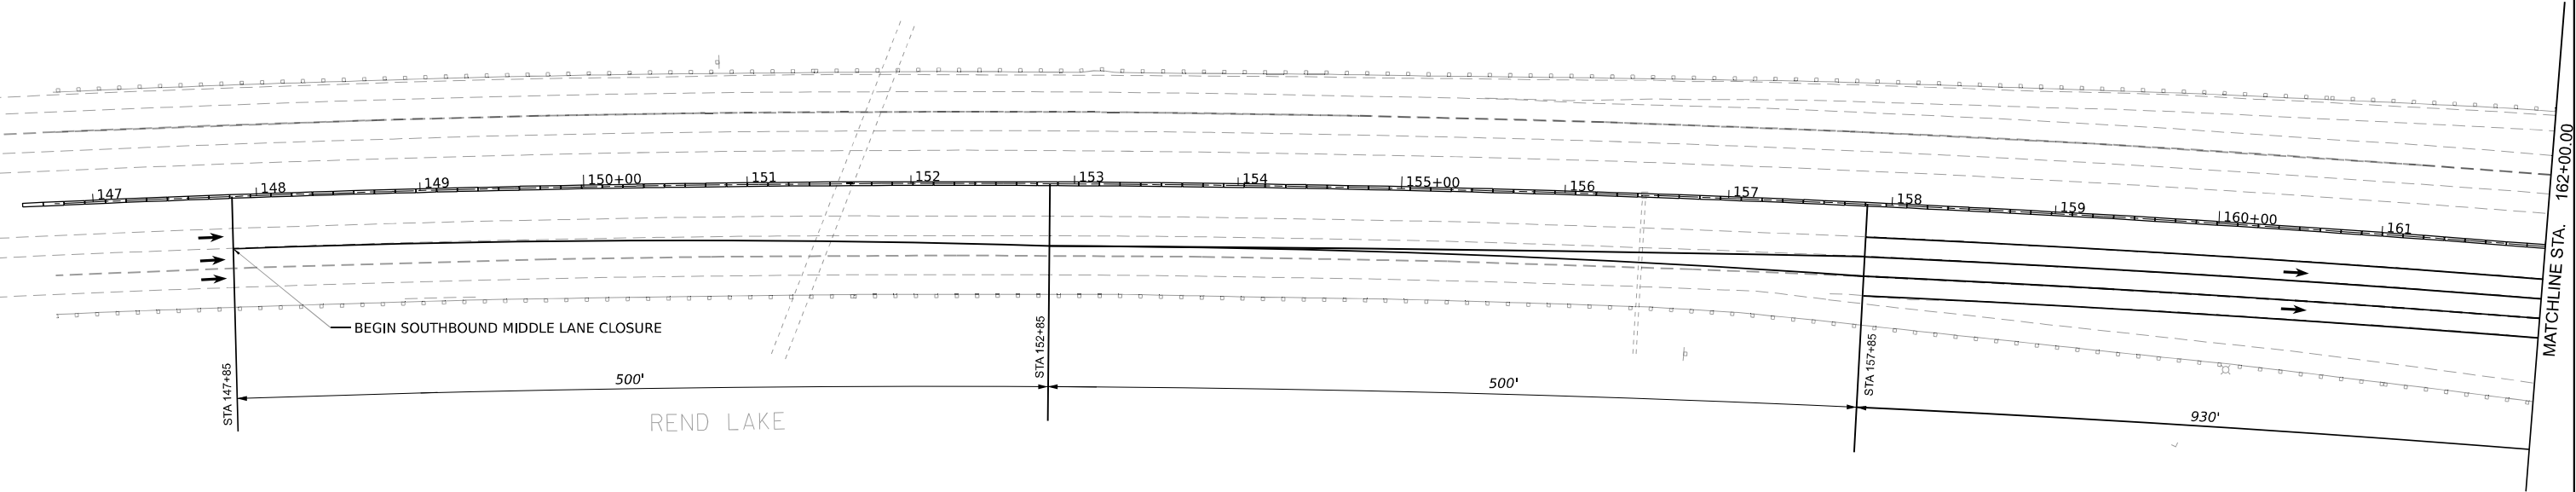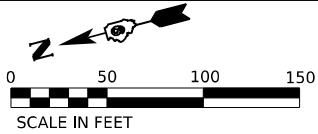

LEGEND
WORKING AREA

STATE OF ILLINOIS
DEPARTMENT OF TRANSPORTATION

MAINTENANCE OF TRAFFIC
STAGE 4 ILLINOIS 154

SCALE: 1:50 SHEET 3 OF 10 SHEETS STA. TO STA.



F.A.I. RTE.	SECTION	COUNTY	TOTAL SHEETS	SHEET NO.
57	(28-2)B-2; (28-1)B-2	FRANKLIN	598	274
CONTRACT NO. 78884				
ILLINOIS FED. AID PROJECT				

MODEL: I17FRANKLIN-2 - Plan 1A (Sheet)
FILE NAME: J:\2021\6084\CD\Design\CD_Sheets\0978884-sh-ctg.dgn IL 154.dgn



745 McClintock Drive
Suite 210
Burr Ridge, IL 60527
Ph: 773-231-4788
Fax: 773-231-3728

USER NAME	= muddin	DESIGNED -	HH	REVISED -	
		DRAWN -	IG	REVISED -	
PLOT SCALE	= 0.16666600 * / in.	CHECKED -	HH	REVISED -	
PLOT DATE	= 10/11/2024	DATE -		REVISED -	

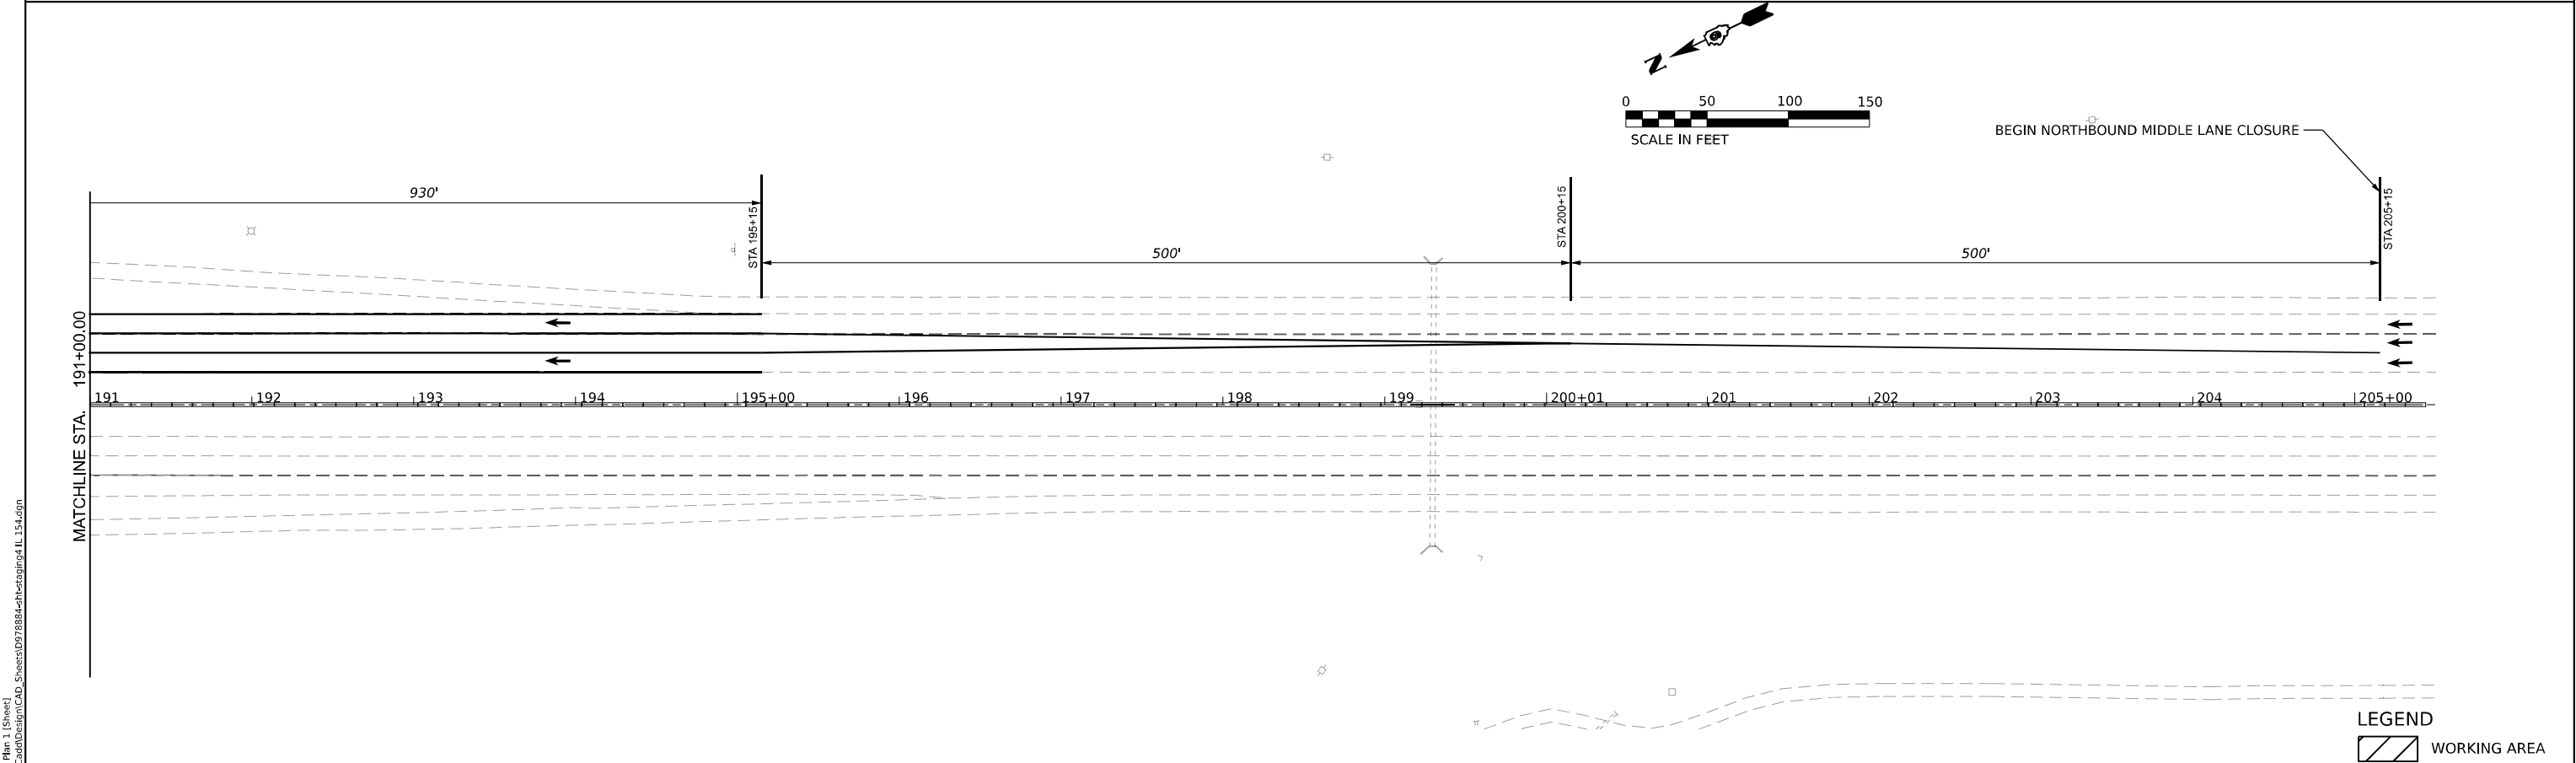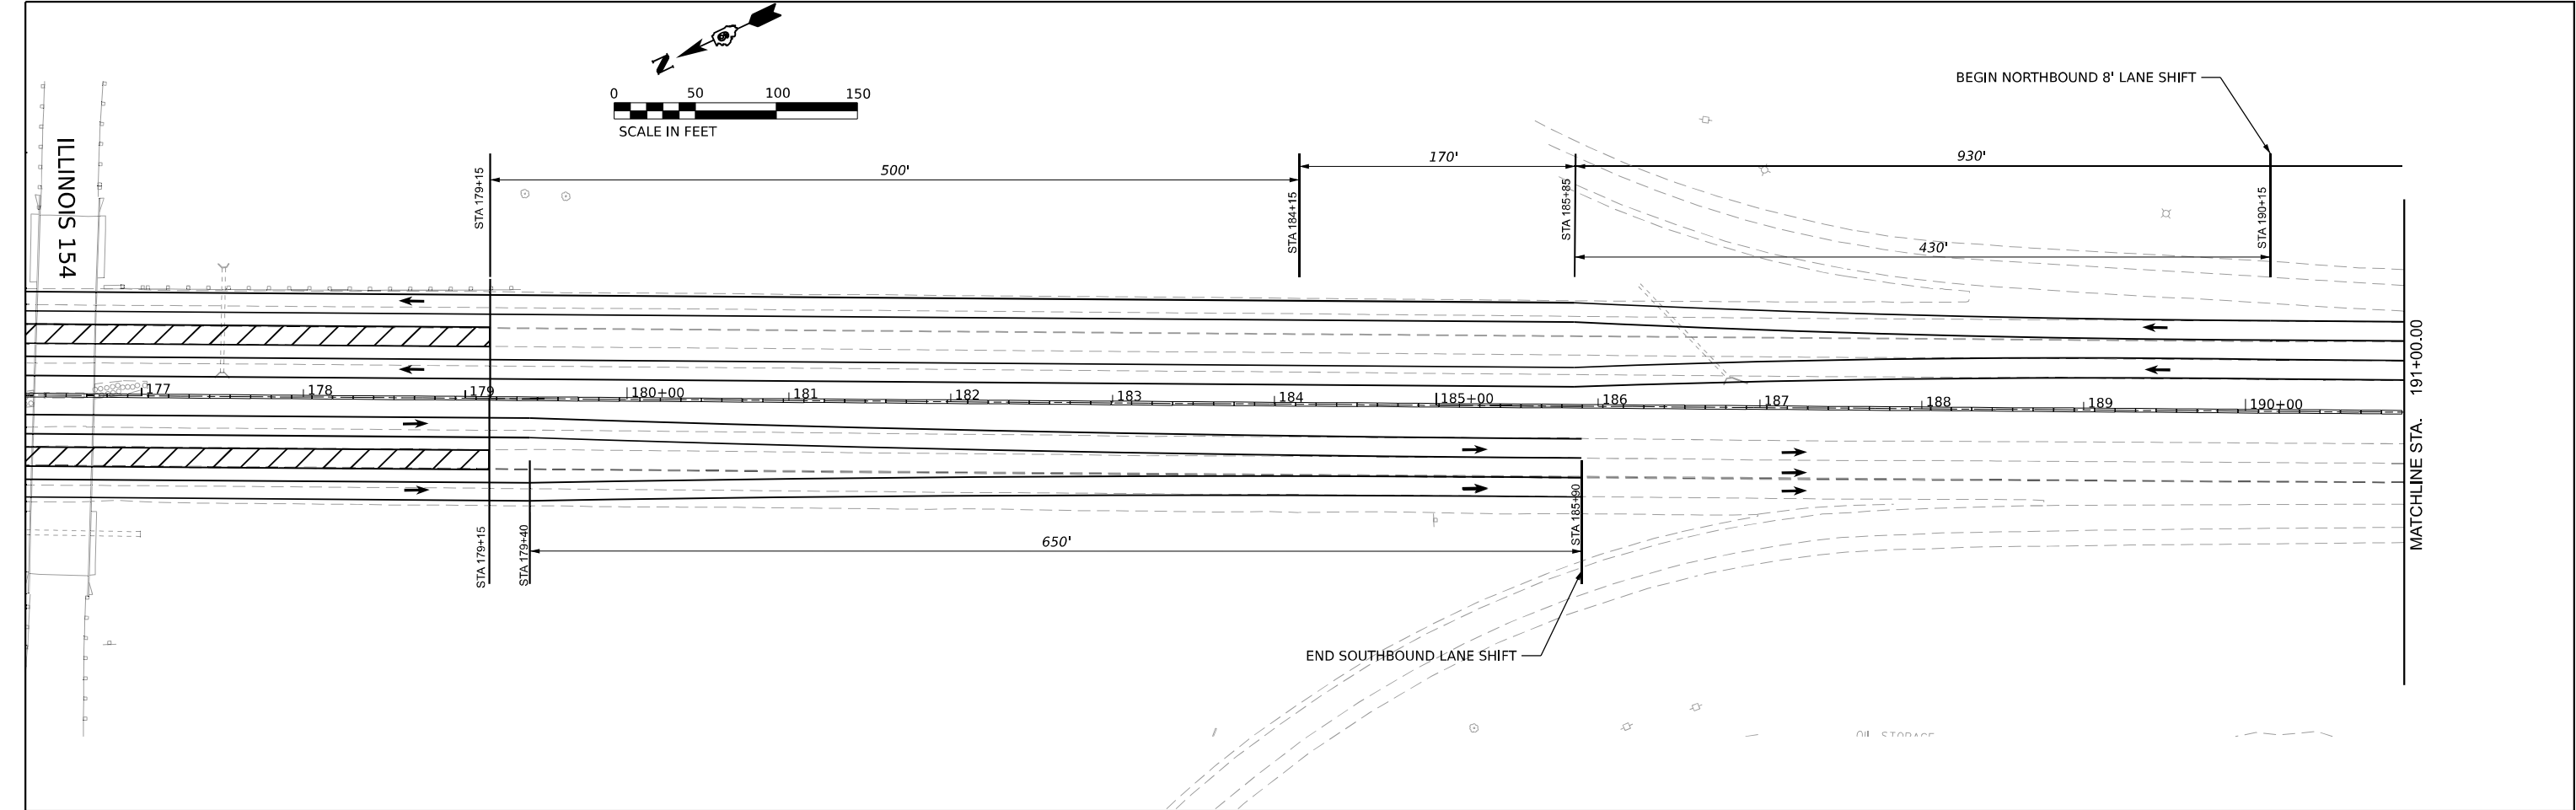

MODEL: ISTERANKIWA-2 - Plan 1 (Sheet)
FILE NAME: J:\2021\6064\CADD\Design\CAD_Sheets\0978884-eh-heta\tag\od IL 154.dgn



USER NAME = muddin	DESIGNED - HH	REVISED -
	DRAWN - IG	REVISED -
PLOT SCALE = 0.16666600" / in.	CHECKED - HH	REVISED -
PLOT DATE = 10/11/2024	DATE -	REVISED -

**STATE OF ILLINOIS
DEPARTMENT OF TRANSPORTATION**





**MAINTENANCE OF TRAFFIC
STAGE 4 ILLINOIS 154**

SCALE: 1:50 SHEET 4 OF 10 SHEETS STA. TO STA.

F.A.I. RTE.	SECTION	COUNTY	TOTAL SHEETS	SHEET NO.
57	(28-2)B-2; (28-1)B-2	FRANKLIN	598	275
CONTRACT NO. 78884				
ILLINOIS FED. AID PROJECT				

LEGEND

WORKING AREA

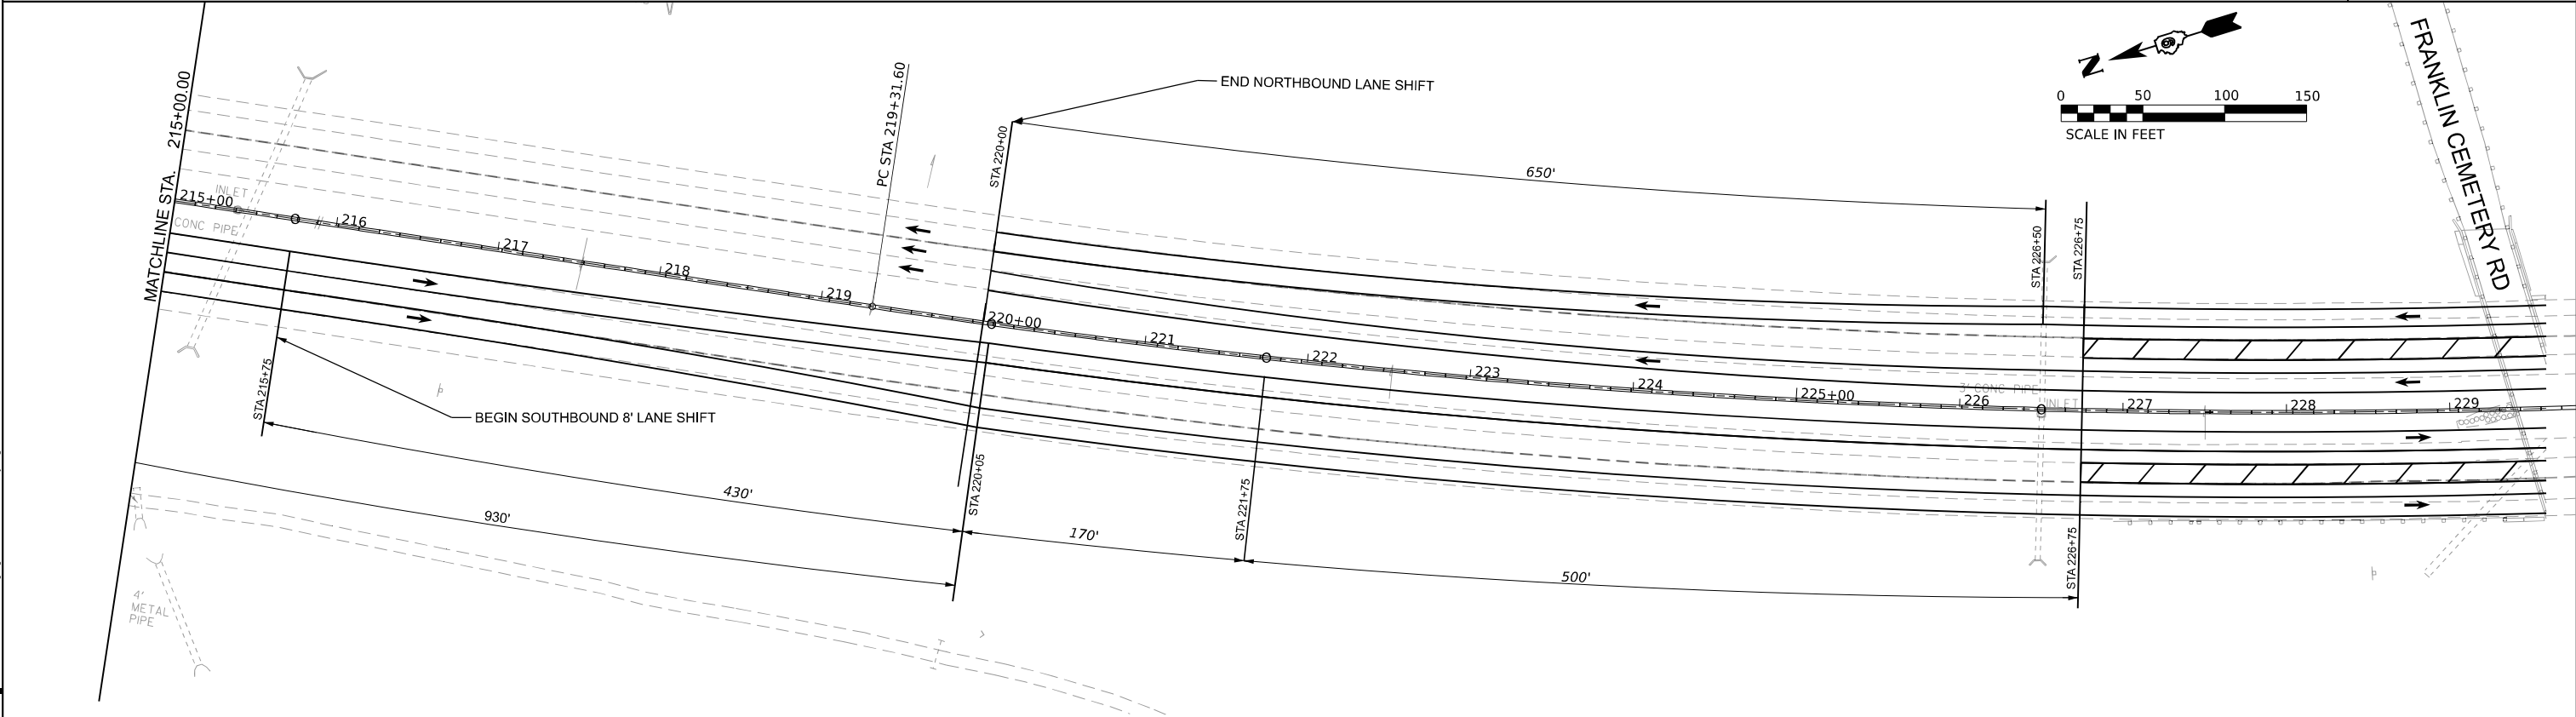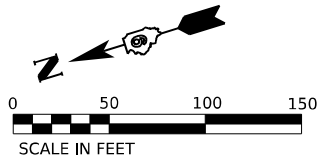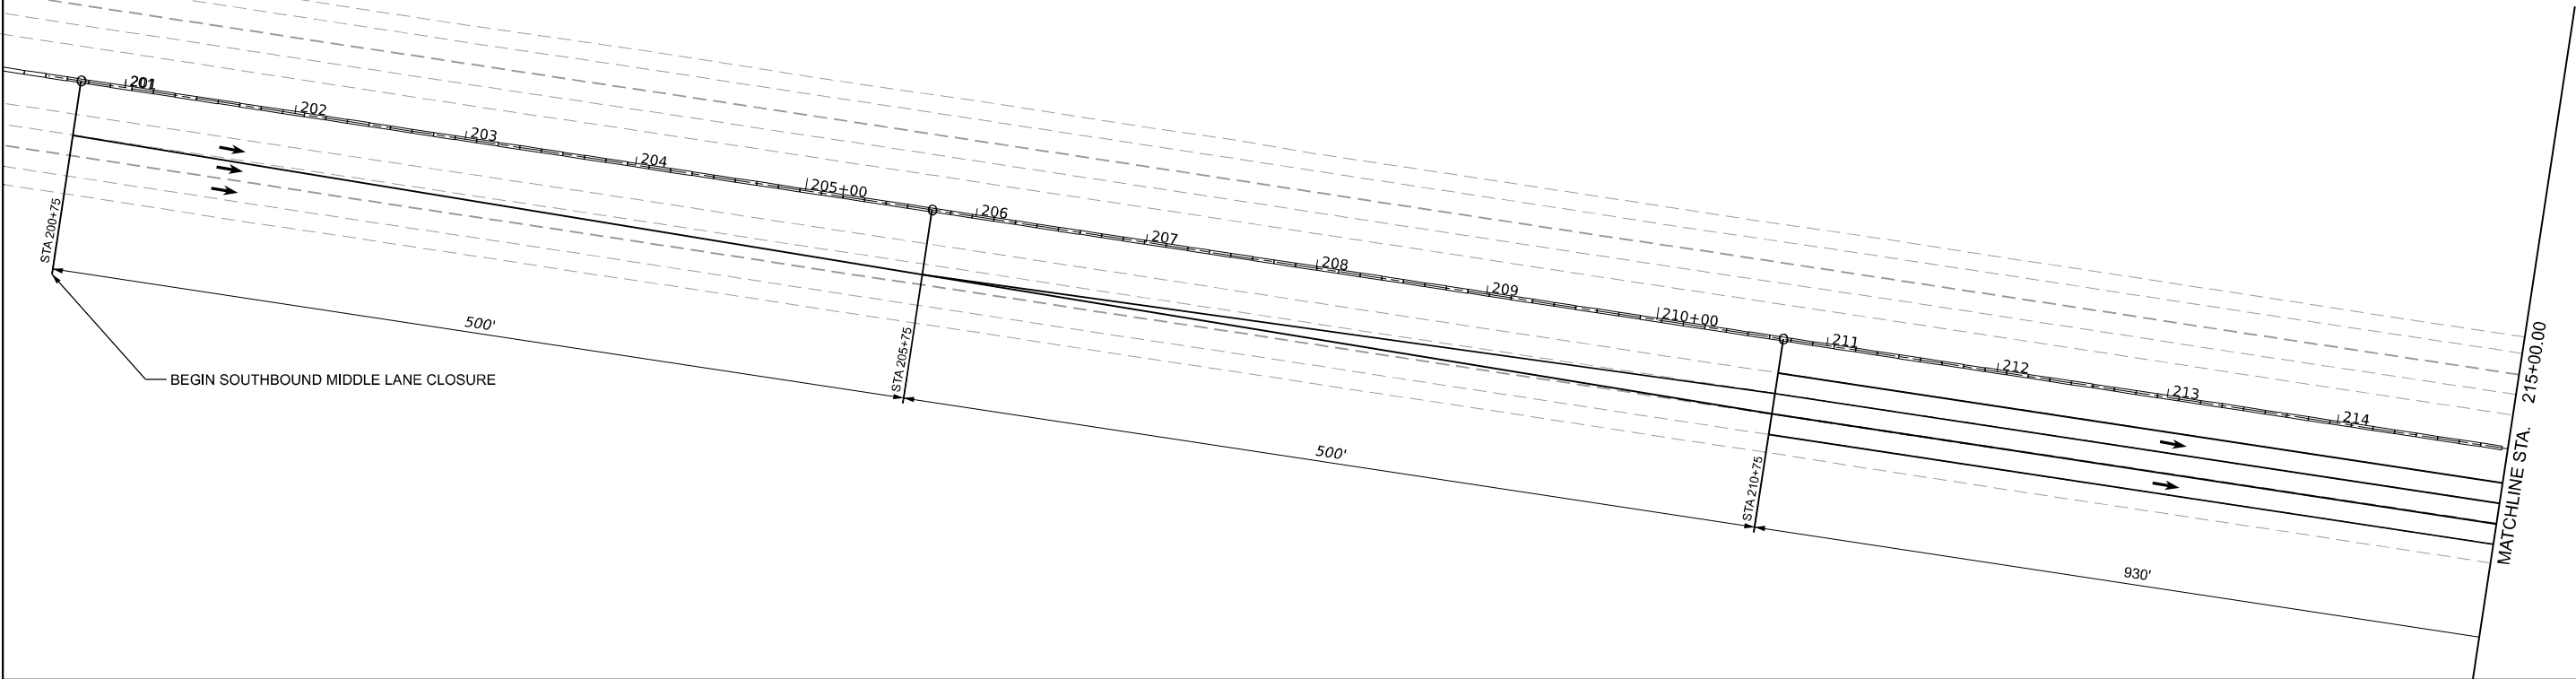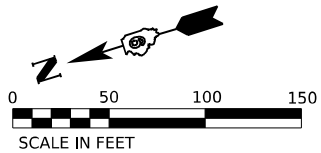

LEGEND

WORKING AREA

MODEL: I:\FRANKLIN\A-2 - Plan 1A (Sheet).
FILE NAME: J:\2021\6064\CD\Design\CD_Sheets\0978884-shd-tagging 4 Franklin Cemetery.dgn





745 McClintock Drive
Suite 210
Burr Ridge, IL 60527
Ph: 773-238-1788
Fax: 773-238-3728

USER NAME	= muddin	DESIGNED -	HH	REVISED -	
DRAWN -	IG	REVIS			
PLOT SCALE	= 0.166666" / in.	CHECKED -	HH	REVISED -	
PLOT DATE	= 10/11/2024	DATE -		REVISED -	


STATE OF ILLINOIS
DEPARTMENT OF TRANSPORTATION



MAINTENANCE OF TRAFFIC STAGE 4 FRANKLIN CEMETERY ROAD			
SCALE: 1:50	SHEET 5	OF 10 SHEETS	STA. TO STA.

F.A.I. RTE.	SECTION	COUNTY	TOTAL SHEETS	SHEET NO.
57	(28-2)B-2; (28-1)B-2	FRANKLIN	598	276
CONTRACT NO. 78884				
ILLINOIS FED. AID PROJECT				



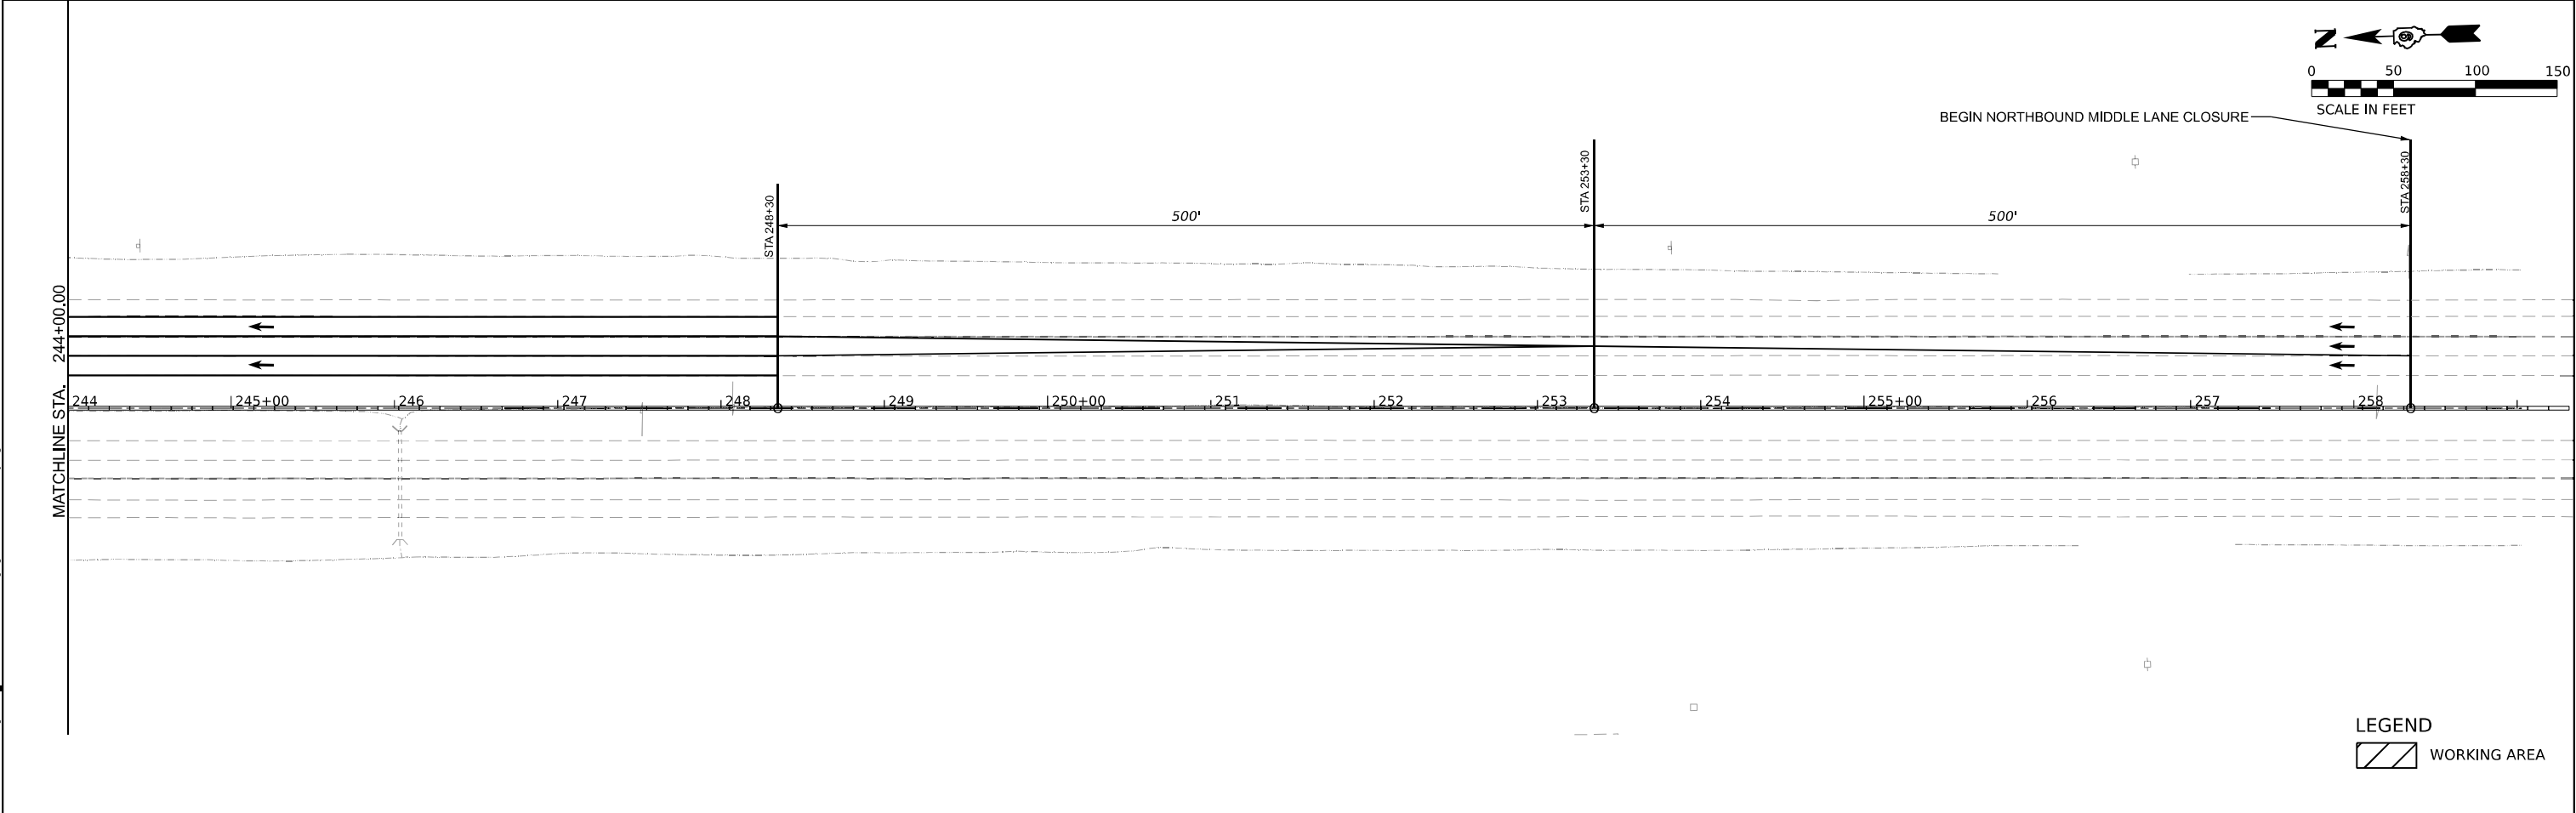
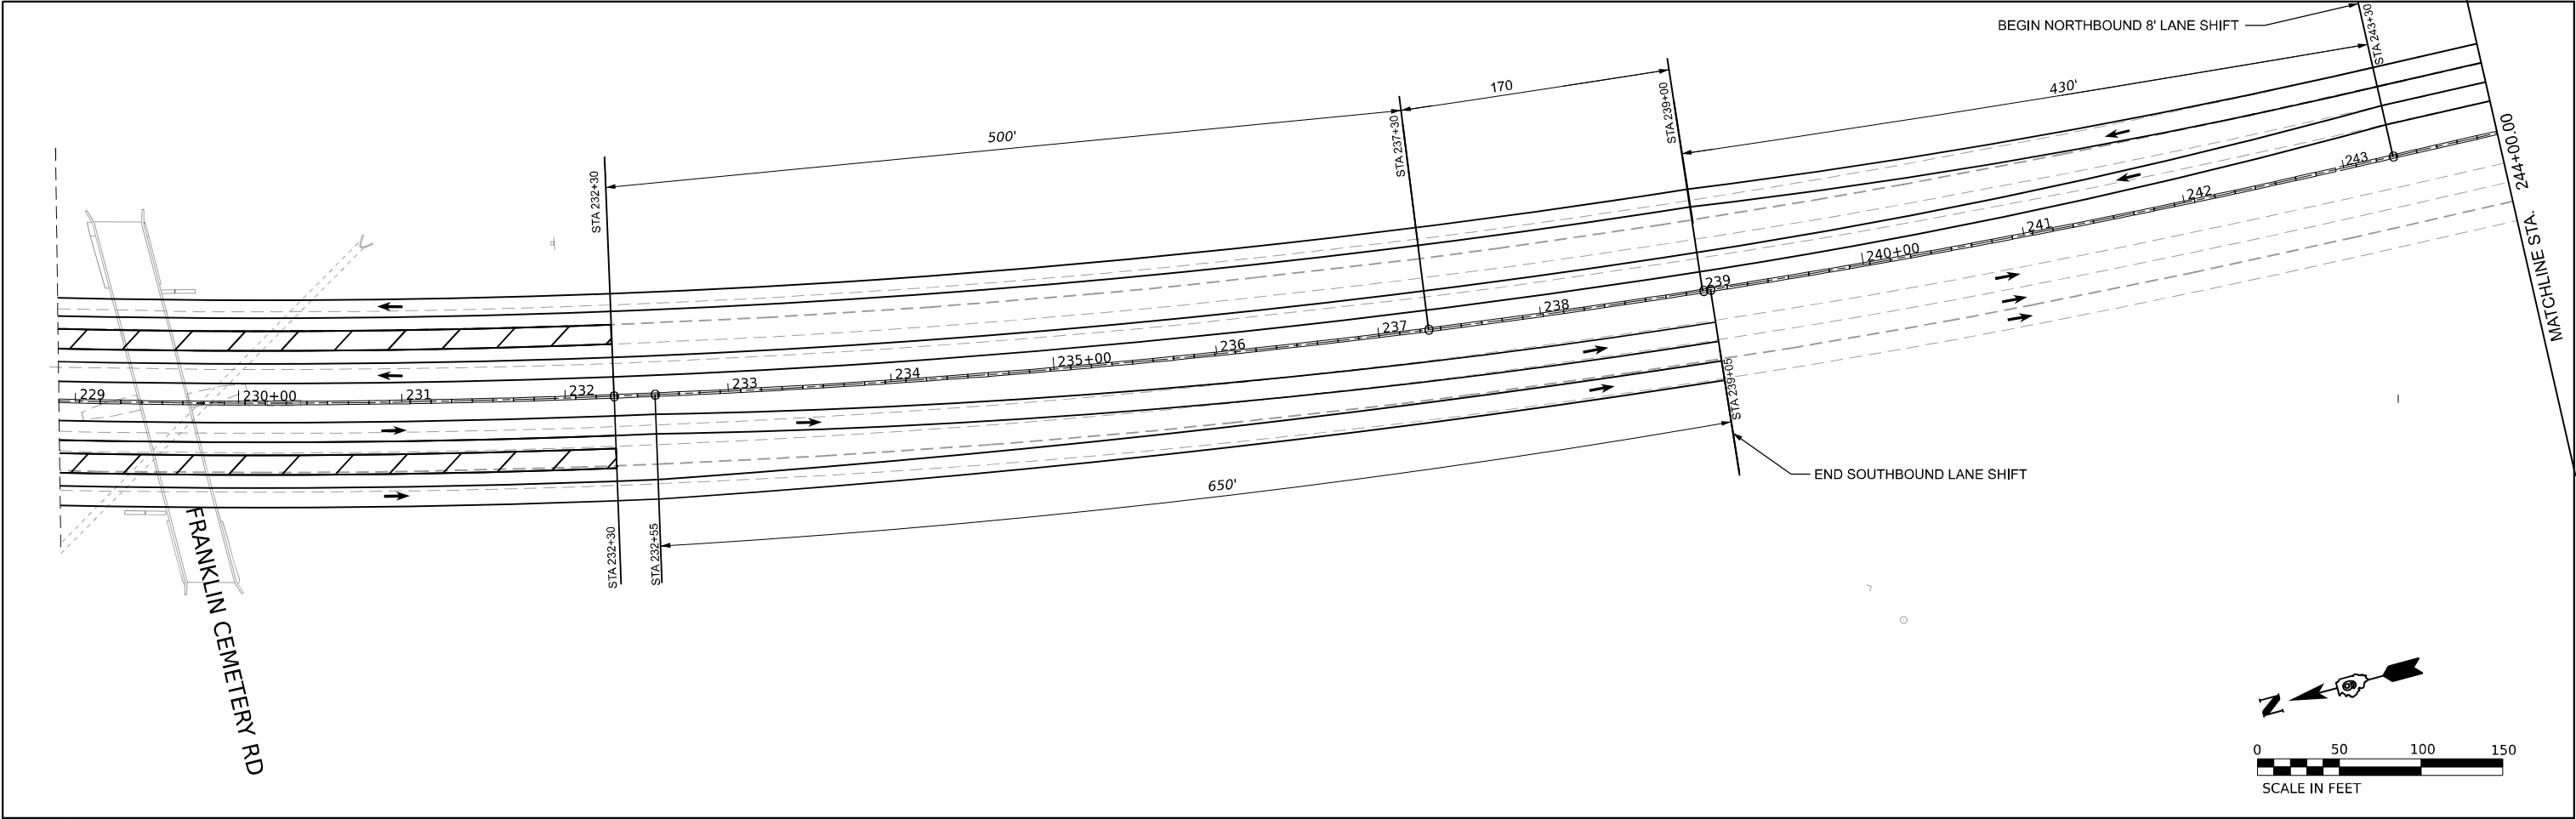


 ABNA DESIGN FROM REG. 1842002117 745 McClintock Drive Suite 210 Burr Ridge, IL 60527 Ph: 773-681-6788 Fax: 773-239-3728	USER NAME = muddin	DESIGNED - HH	REVISED -	STATE OF ILLINOIS DEPARTMENT OF TRANSPORTATION	MAINTENANCE OF TRAFFIC STAGE 4 FRANKLIN CEMETERY ROAD					F.A.I. RTE.	SECTION	COUNTY	TOTAL SHEETS	SHEET NO.
	PLOT SCALE = 0.16666600 ' / in.	CHECKED - HH	REVISED -							57	(28-2)B-2; (28-1)B-2	FRANKLIN	598	277
	PLOT DATE = 10/11/2024	DATE -	REVISED -		SCALE: 1:50		SHEET 6	OF 10 SHEETS	STA.	TO STA.		CONTRACT NO. 78884		
											ILLINOIS		FED. AID PROJECT	

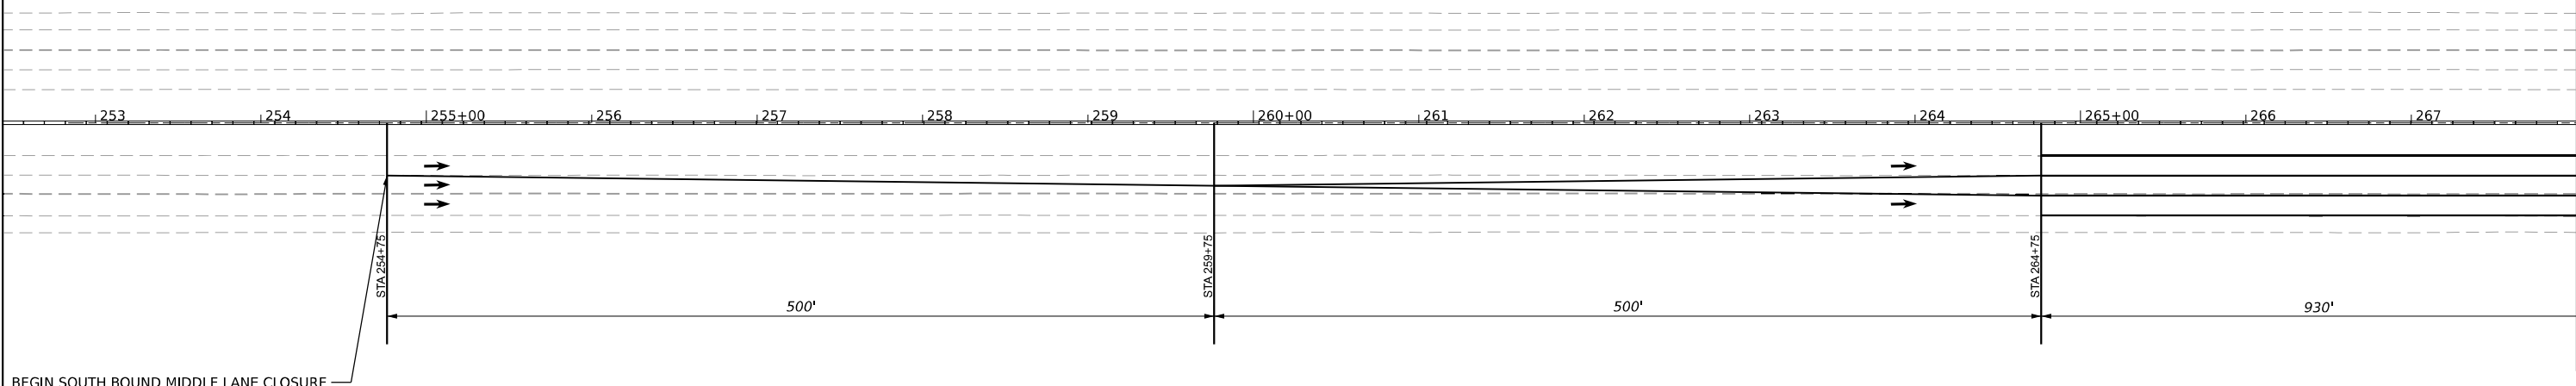

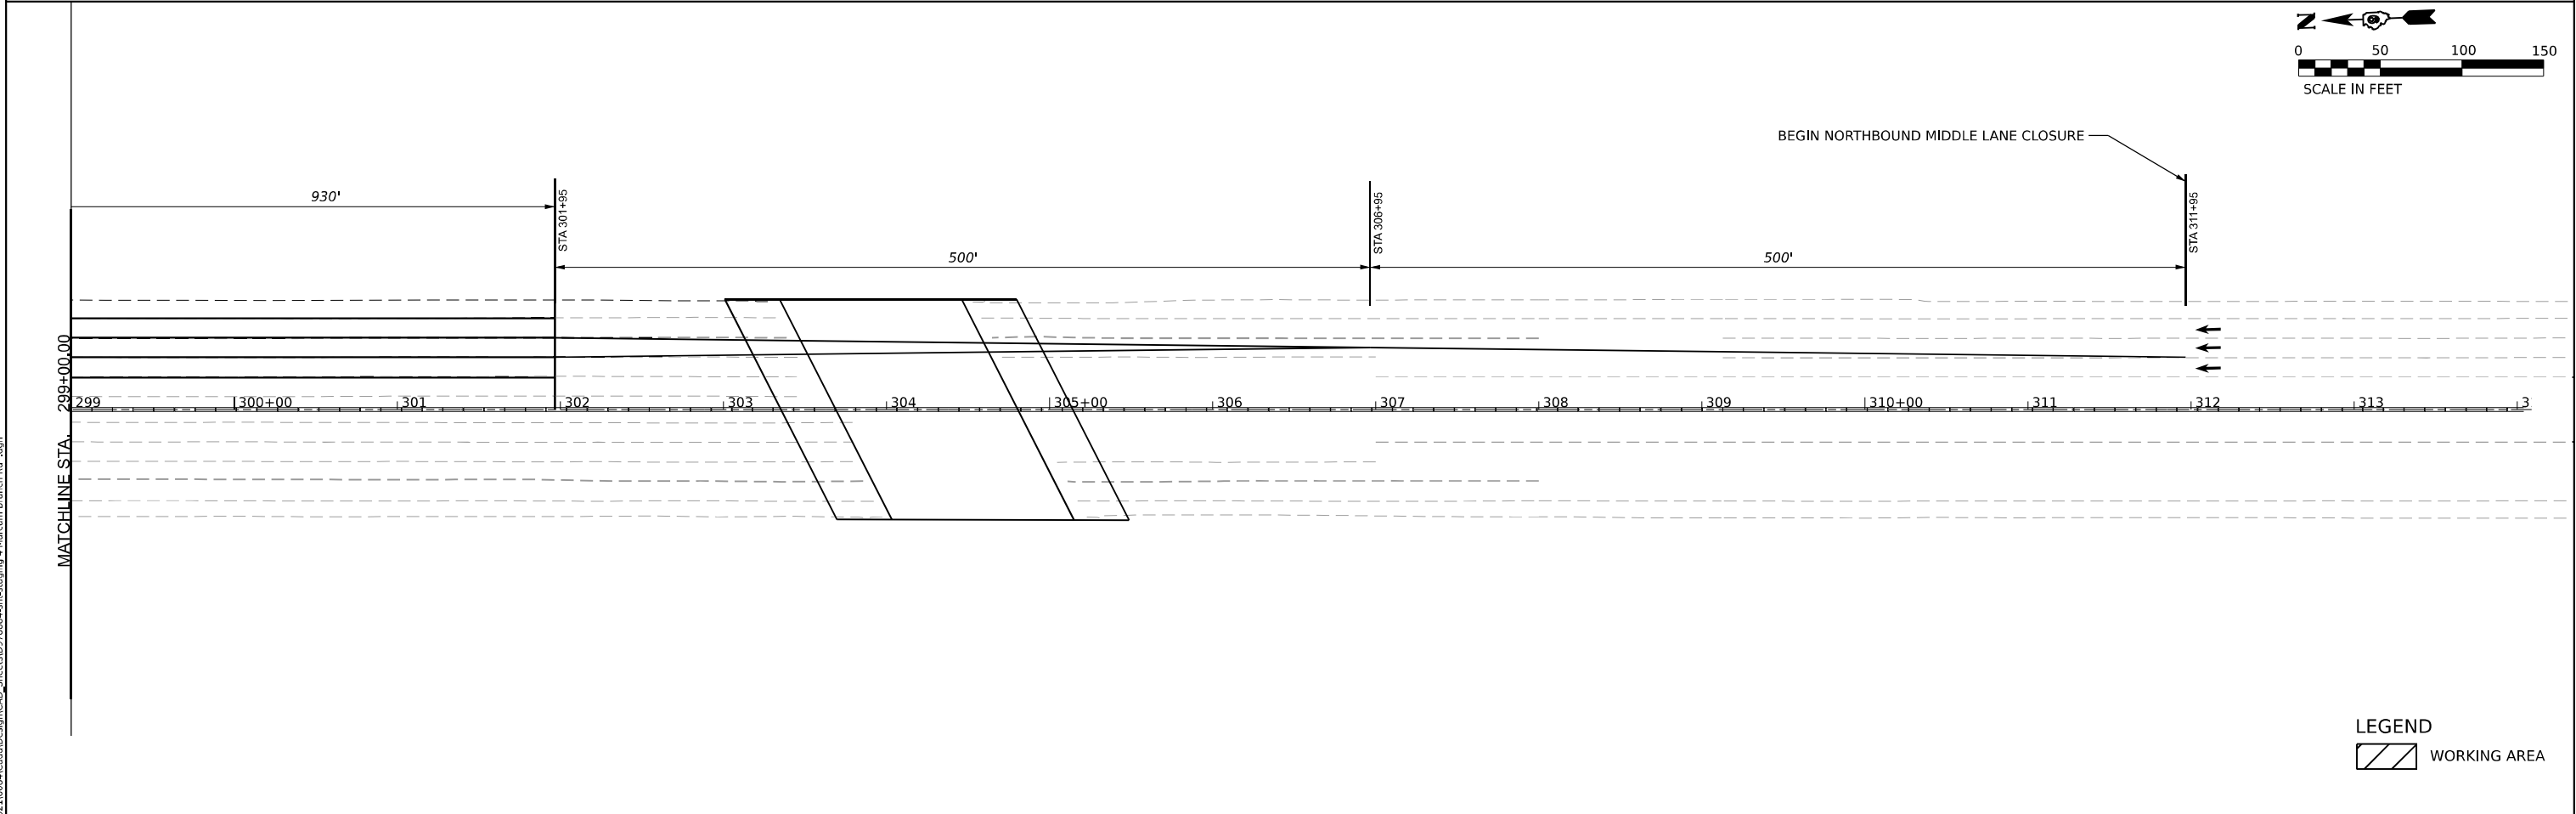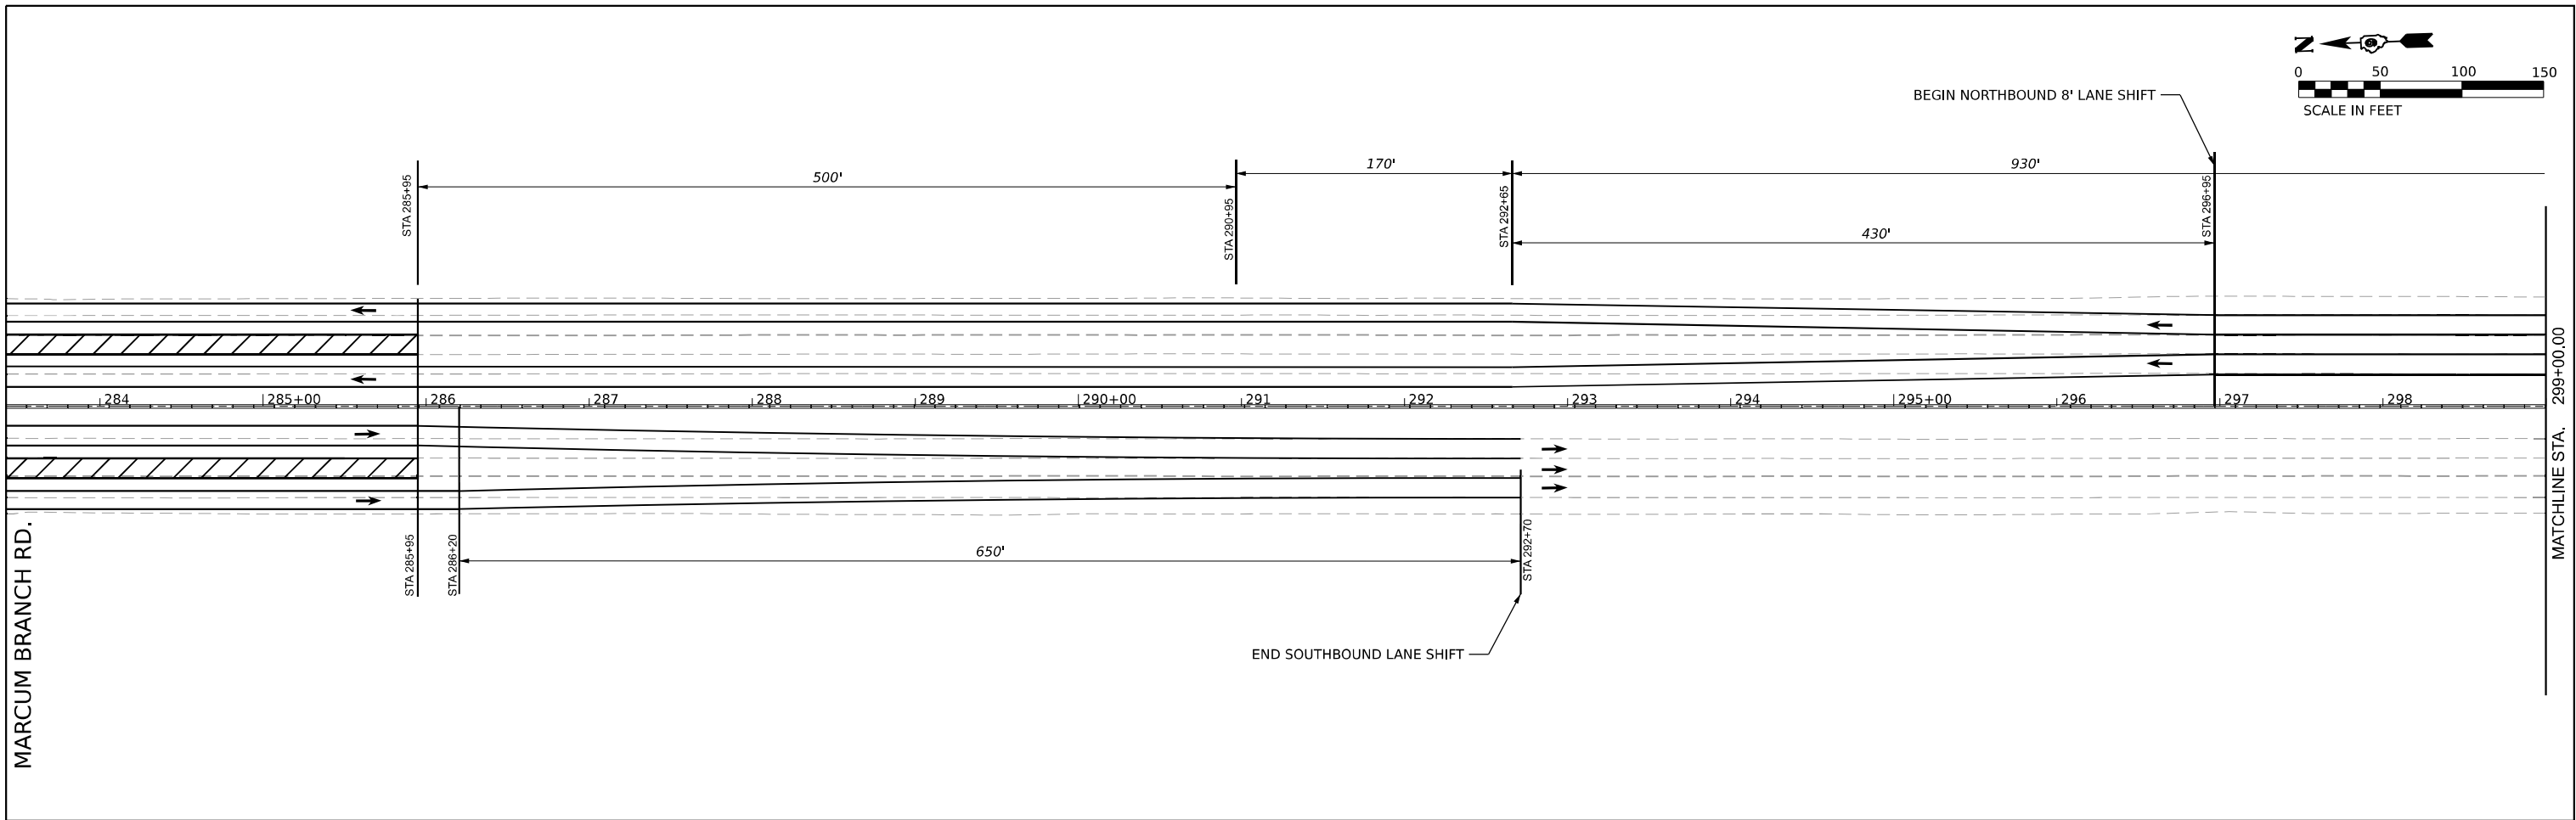

 745 McClintock Drive Suite 210 Burr Ridge, IL 60527 Ph: 773-239-1786 Fax: 773-239-3728	USER NAME = muddin	DESIGNED - HH	REVISED -	STATE OF ILLINOIS DEPARTMENT OF TRANSPORTATION	MAINTENANCE OF TRAFFIC STAGE 4 MARCUM BRANCH ROAD					F.A.I. RTE.	SECTION	COUNTY	TOTAL SHEETS	SHEET NO.
	PLOT SCALE = 0.166666' / in.	DRAWN - IG	REVISED -							57	(28-2)B-2; (28-1)B-2	FRANKLIN	598	279
	PLOT DATE = 10/11/2024	CHECKED - HH	REVISED -		CONTRACT NO. 78884									
		DATE -	REVISED -		SCALE: 1:50	SHEET 8	OF 10 SHEETS	STA.	TO STA.	ILLINOIS FED. AID PROJECT				

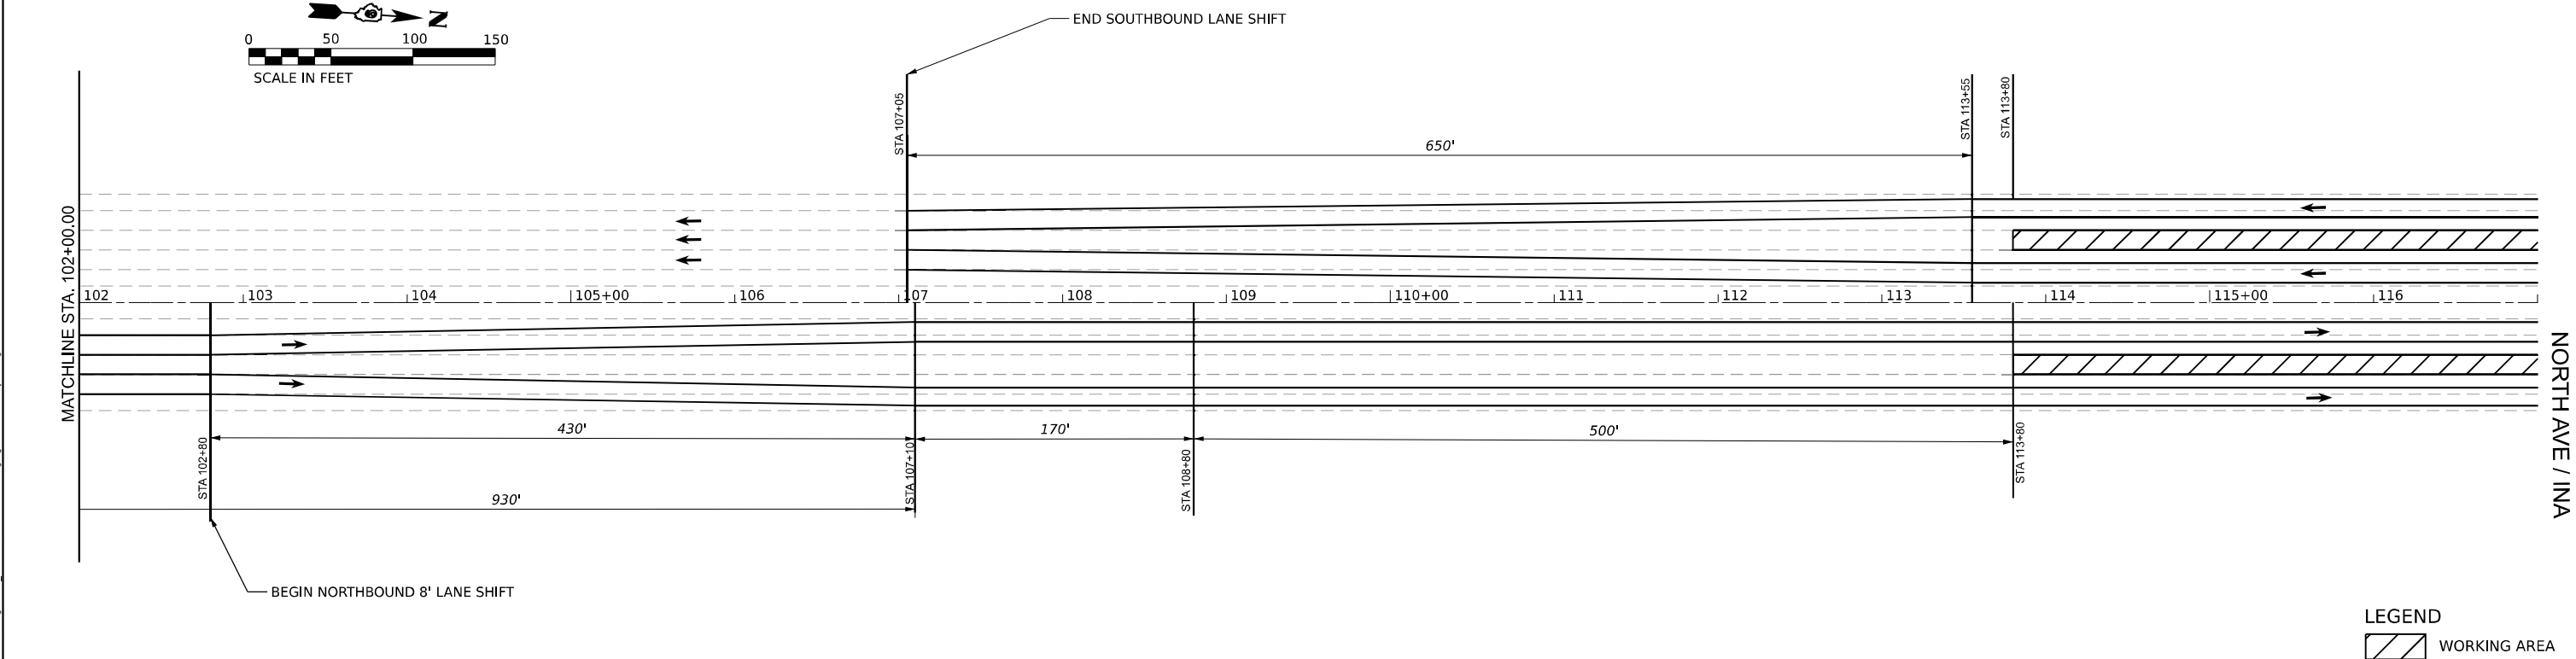 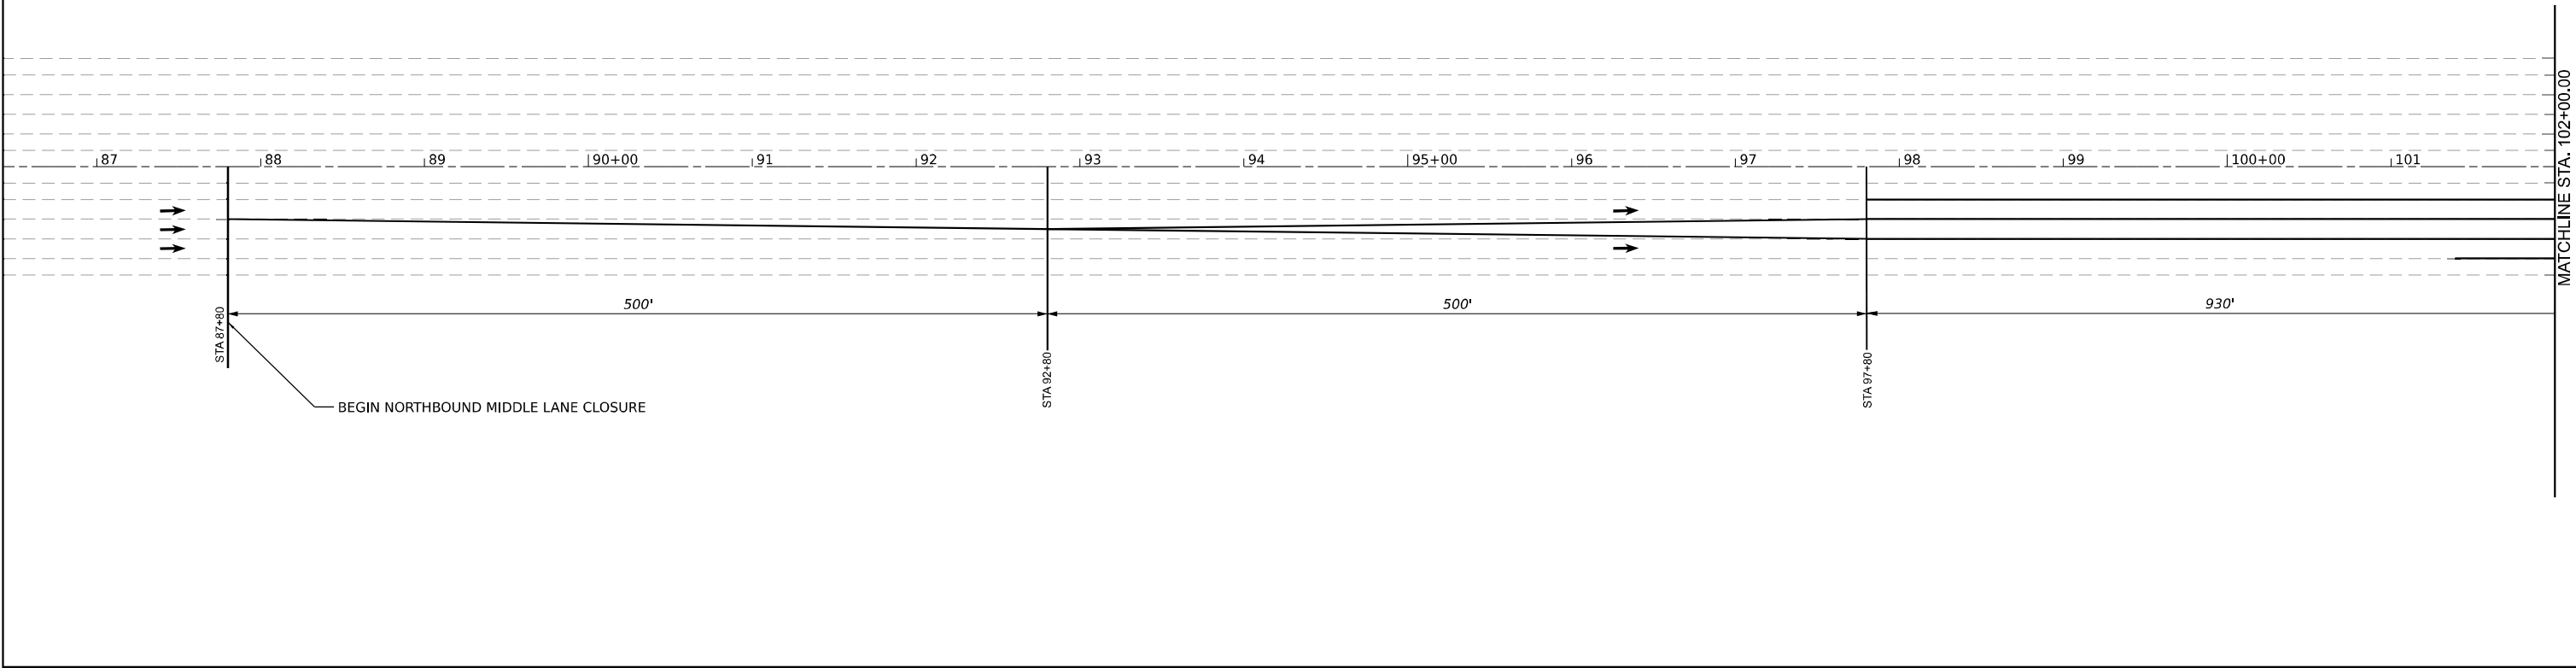 

LEGEND

WORKING AREA

MODEL: JEFFERSON INA-2 - Plan 1A (Sheet)
FILE NAME: J:\02160841\CAD\Design\CAD Sheets\0978884-shft-staging.lrs R4 Overpass.dgn



745 McClintock Drive
Suite 210
Burr Ridge, IL 60527
Ph: 773-239-4788
Fax: 773-239-3728



USER NAME	= muddin	DESIGNED -	HH	REVISED -	
		DRAWN -	IG	REVISED -	
PLOT SCALE	= 0.16666685" / in.	CHECKED -	HH	REVISED -	
PLOT DATE	= 10/11/2024	DATE -		REVISED -	

STATE OF ILLINOIS
DEPARTMENT OF TRANSPORTATION

MAINTENANCE OF TRAFFIC
STAGE 4 INA ROAD

SCALE: 1:50 SHEET 9 OF 10 SHEETS STA. TO STA.

F.A.I. RTE.	SECTION	COUNTY	TOTAL SHEETS	SHEET NO.
57	(28-2)B-2; (28-1)B-2	JEFFERSON	598	280
CONTRACT NO. 78884				
ILLINOIS FED. AID PROJECT				

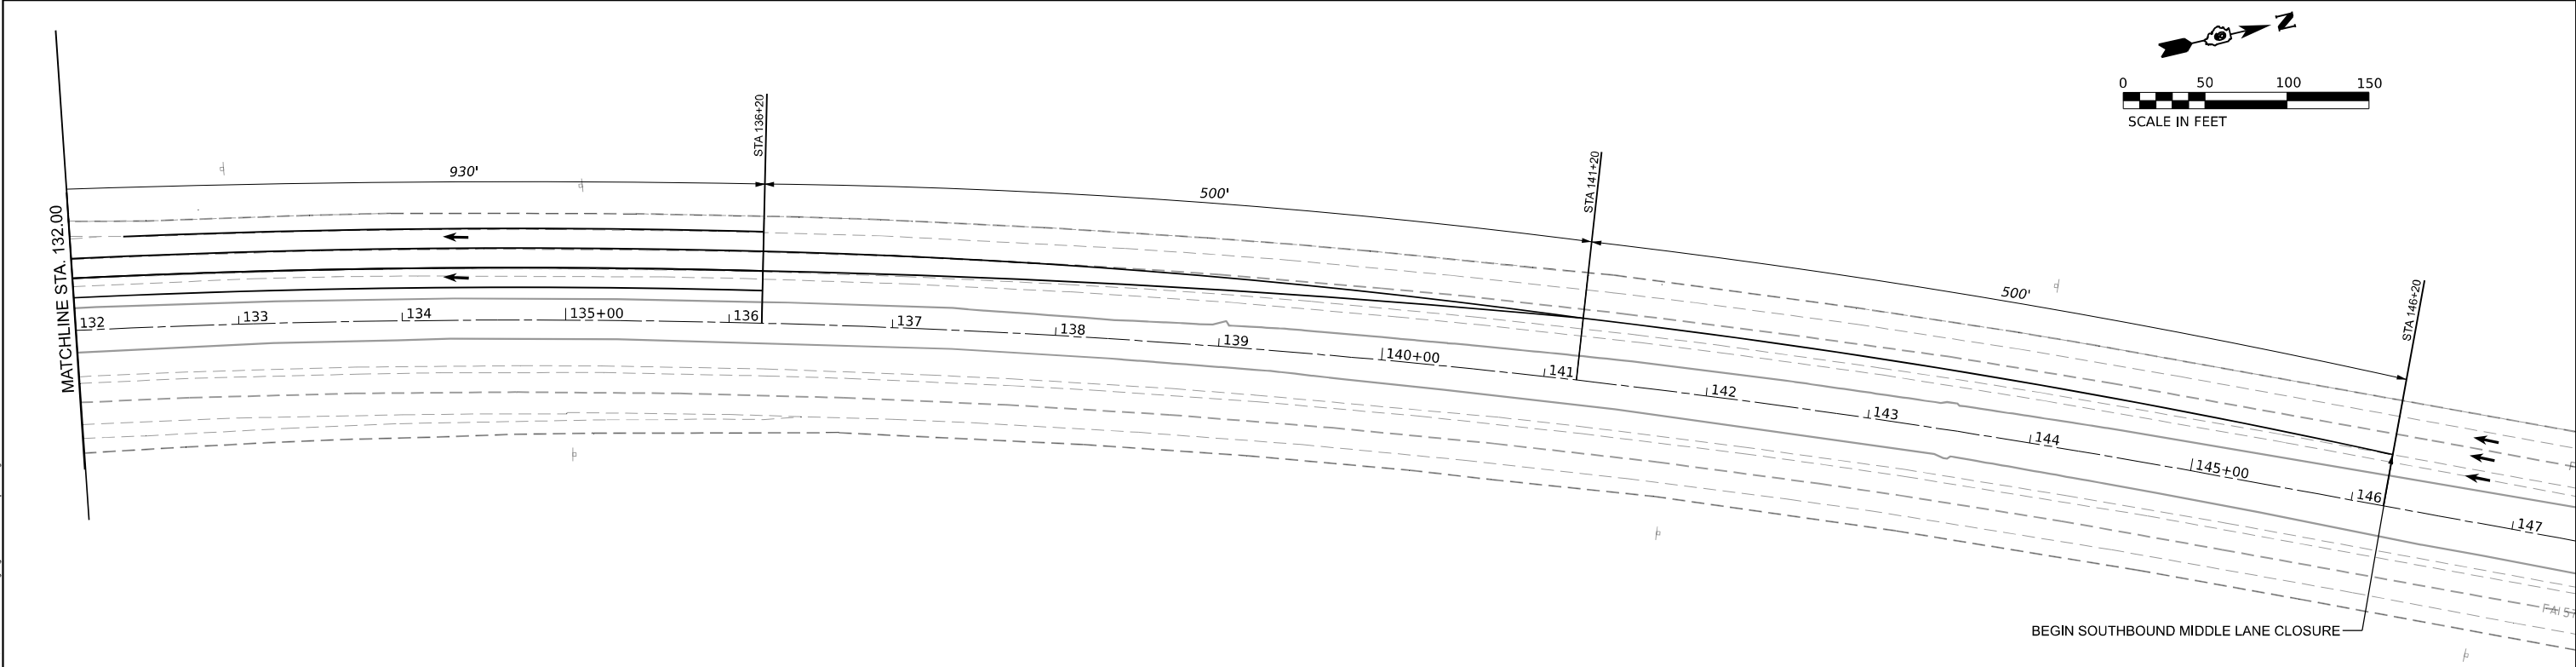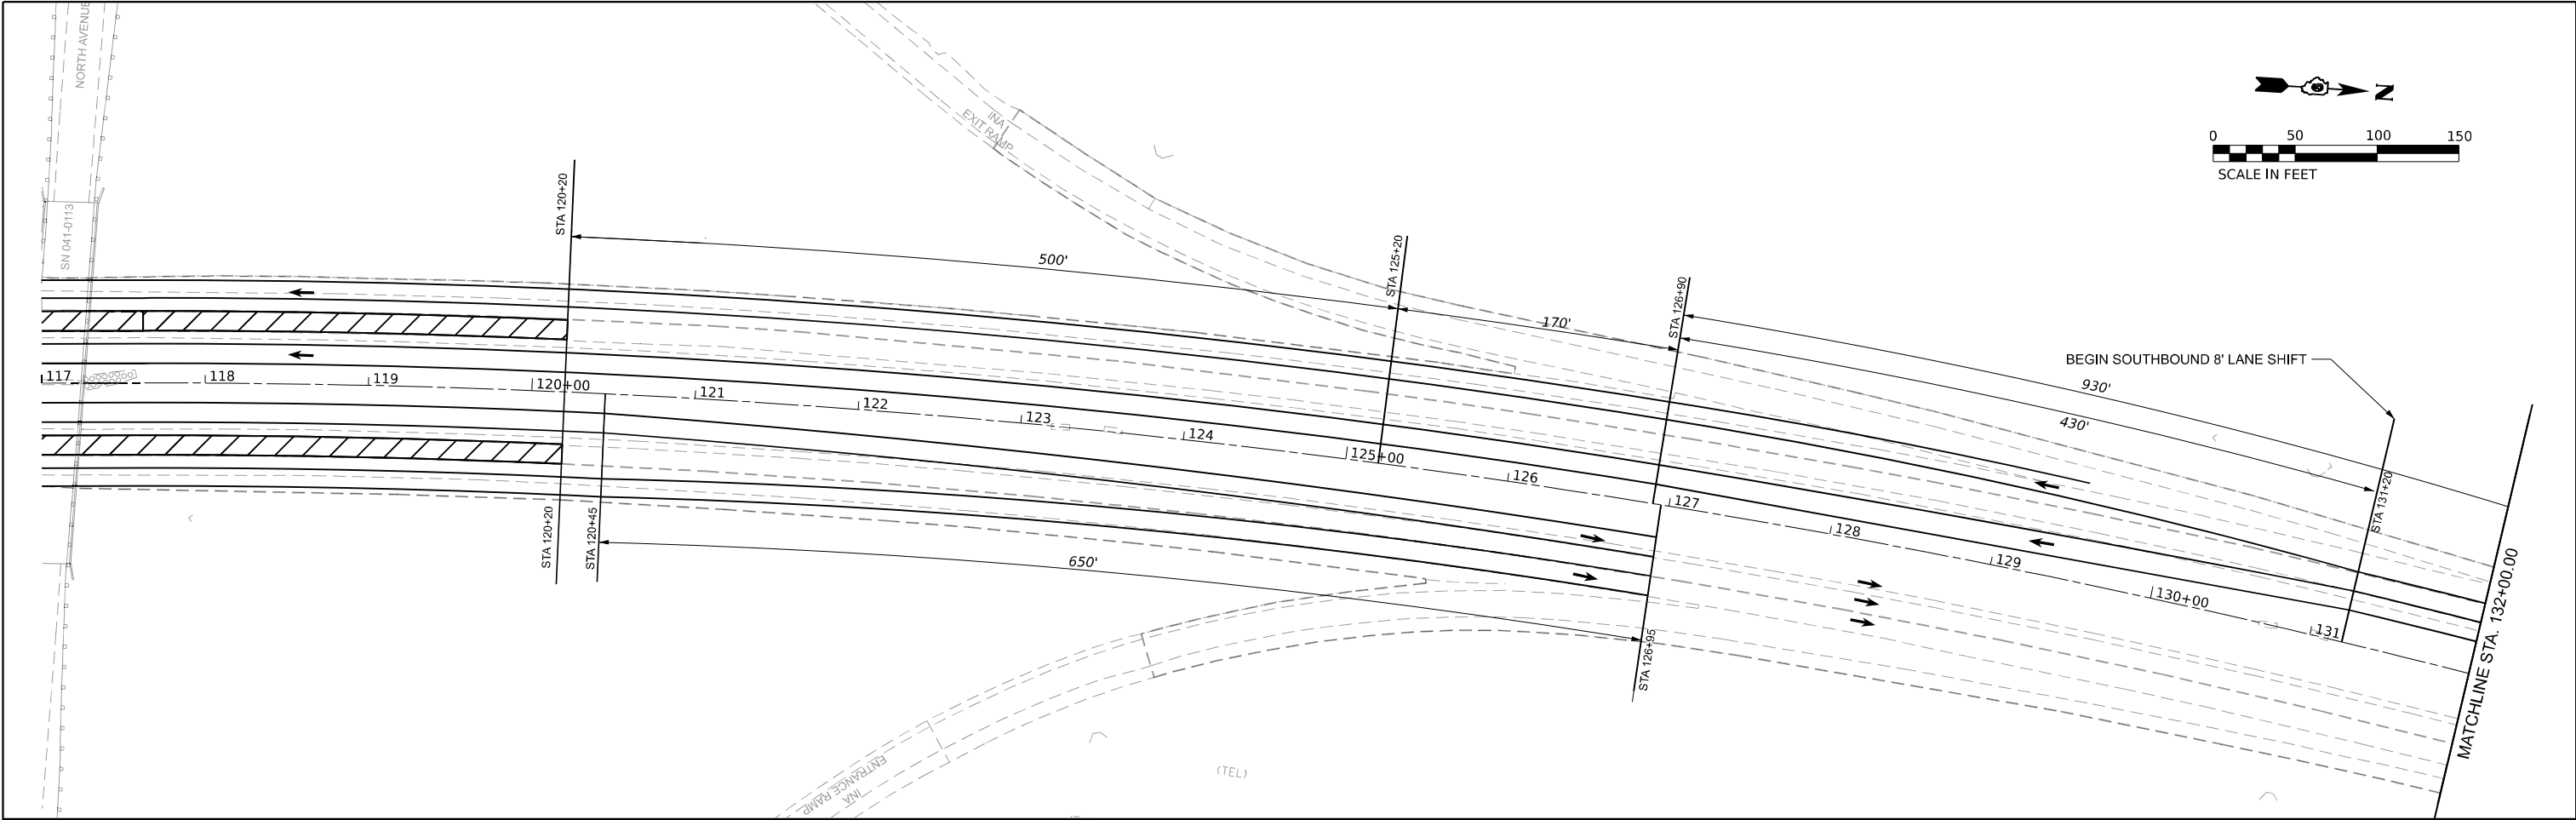

745 McClintock Drive
Suite 210
Burr Ridge, IL 60527
Ph: 773-239-4788
Fax: 773-239-3728

USER NAME = muddin	DESIGNED - HH	REVISED -
DRAWN - IG	REVIS	REVISED -
CHECKED - HH	REVIS	REVISED -
DATE -	REVIS	REVISED -

STATE OF ILLINOIS
DEPARTMENT OF TRANSPORTATION

MAINTENANCE OF TRAFFIC
STAGE 4 INA ROAD

SCALE: 1:50 SHEET 10 OF 10 SHEETS STA. TO STA.

F.A.I. RTE.	SECTION	COUNTY	TOTAL SHEETS	SHEET NO.
57	(28-2)B-2; (28-1)B-2	JEFFERSON	598	281
CONTRACT NO. 78884				
ILLINOIS FED. AID PROJECT				

MODEL: JEFFFRANK10A-2 - Plan 1A (Sheet)
FILE NAME: J:\02160841\CAD\Design\CD Sheets\0978884-sh1-cadtag5 Franklin Rd.dgn



745 McClintock Drive
Suite 210
Burr Ridge, IL 60527
Ph: 773-231-4788
Fax: 773-239-3728

USER NAME = muddin
PLOT SCALE = 0.16666633" / in.
PLOT DATE = 10/11/2024

DESIGNED - HH
DRAWN - IG
CHECKED - HH
DATE -

REVISED -
REVISED -
REVISED -
REVISED -

STATE OF ILLINOIS
DEPARTMENT OF TRANSPORTATION

MAINTENANCE OF TRAFFIC
STAGE 5 E. FRANKLIN ROAD

SCALE: 1:50

SHEET 1

OF

10

SHEETS

STA.

TO STA.

F.A.
RTE.

SECTION
(28-2)B-2; (28-1)B-2

COUNTY

VARIOUS

TOTAL
SHEETS

598

SHEET
NO.

282

ILLINOIS





FED. AID PROJECT



LEGEND







WORKING AREA

JEFFERSON
COUNTY

 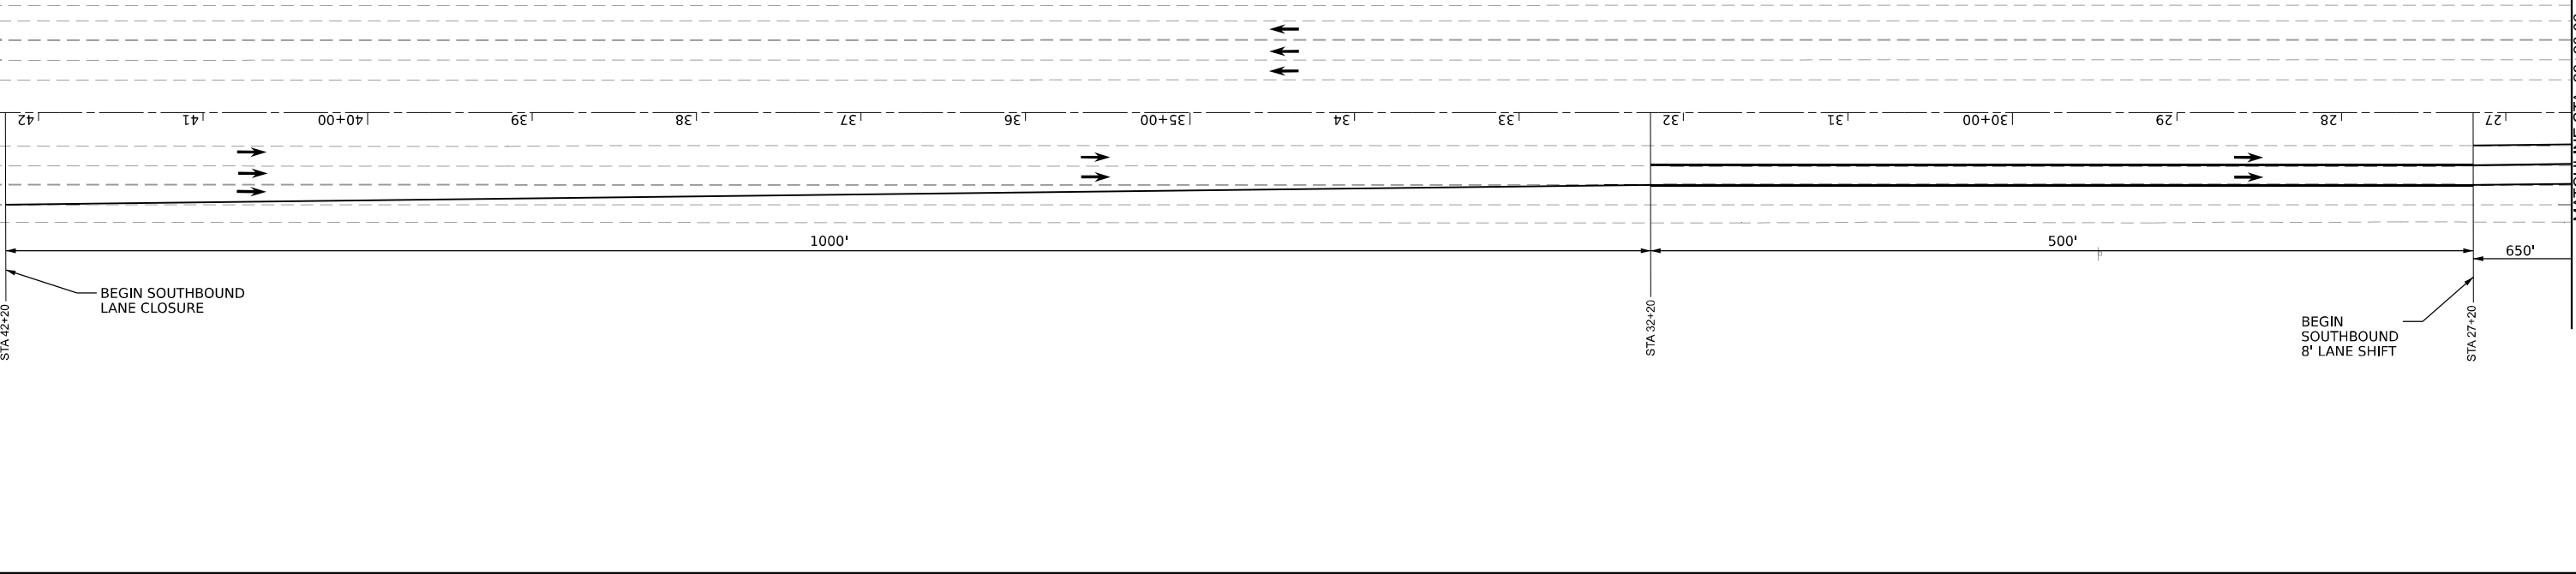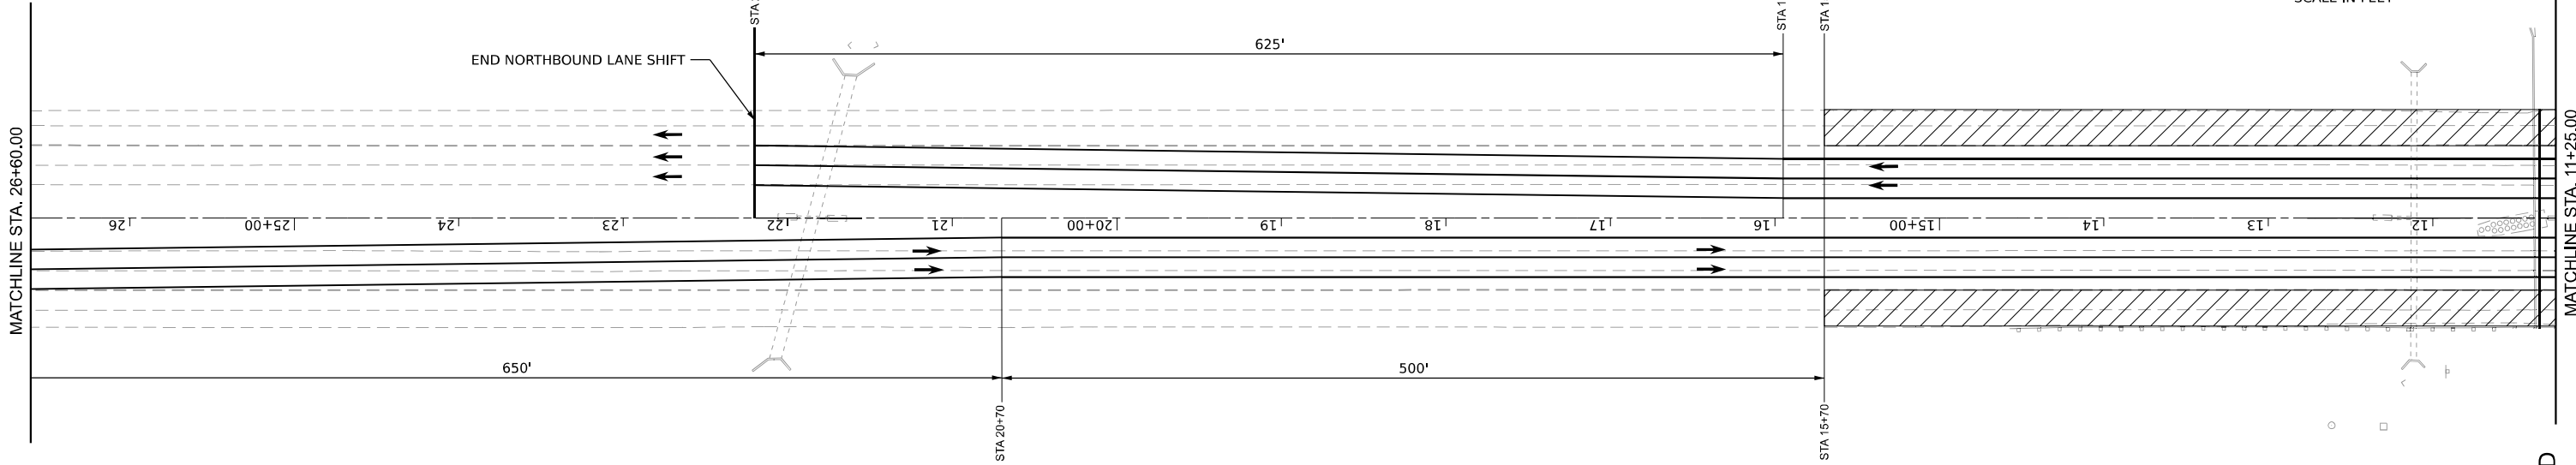 

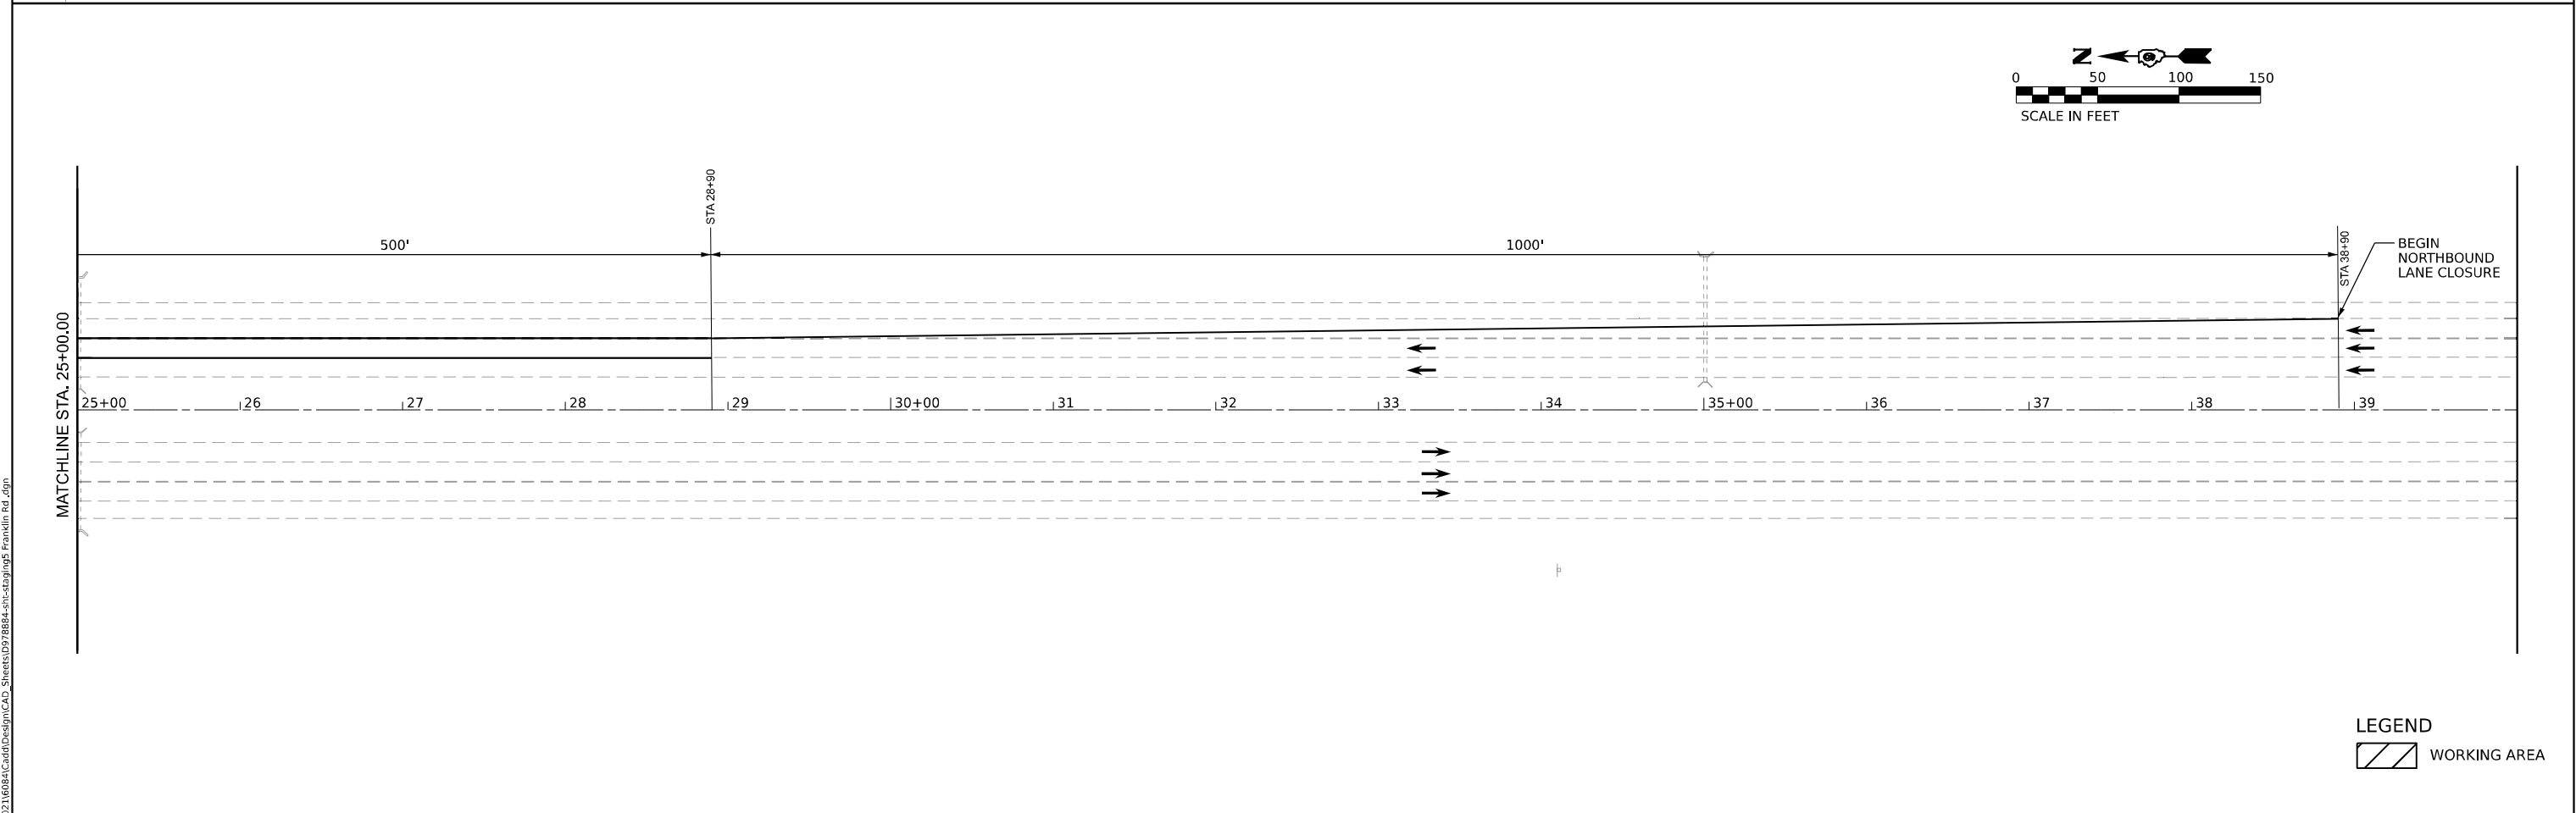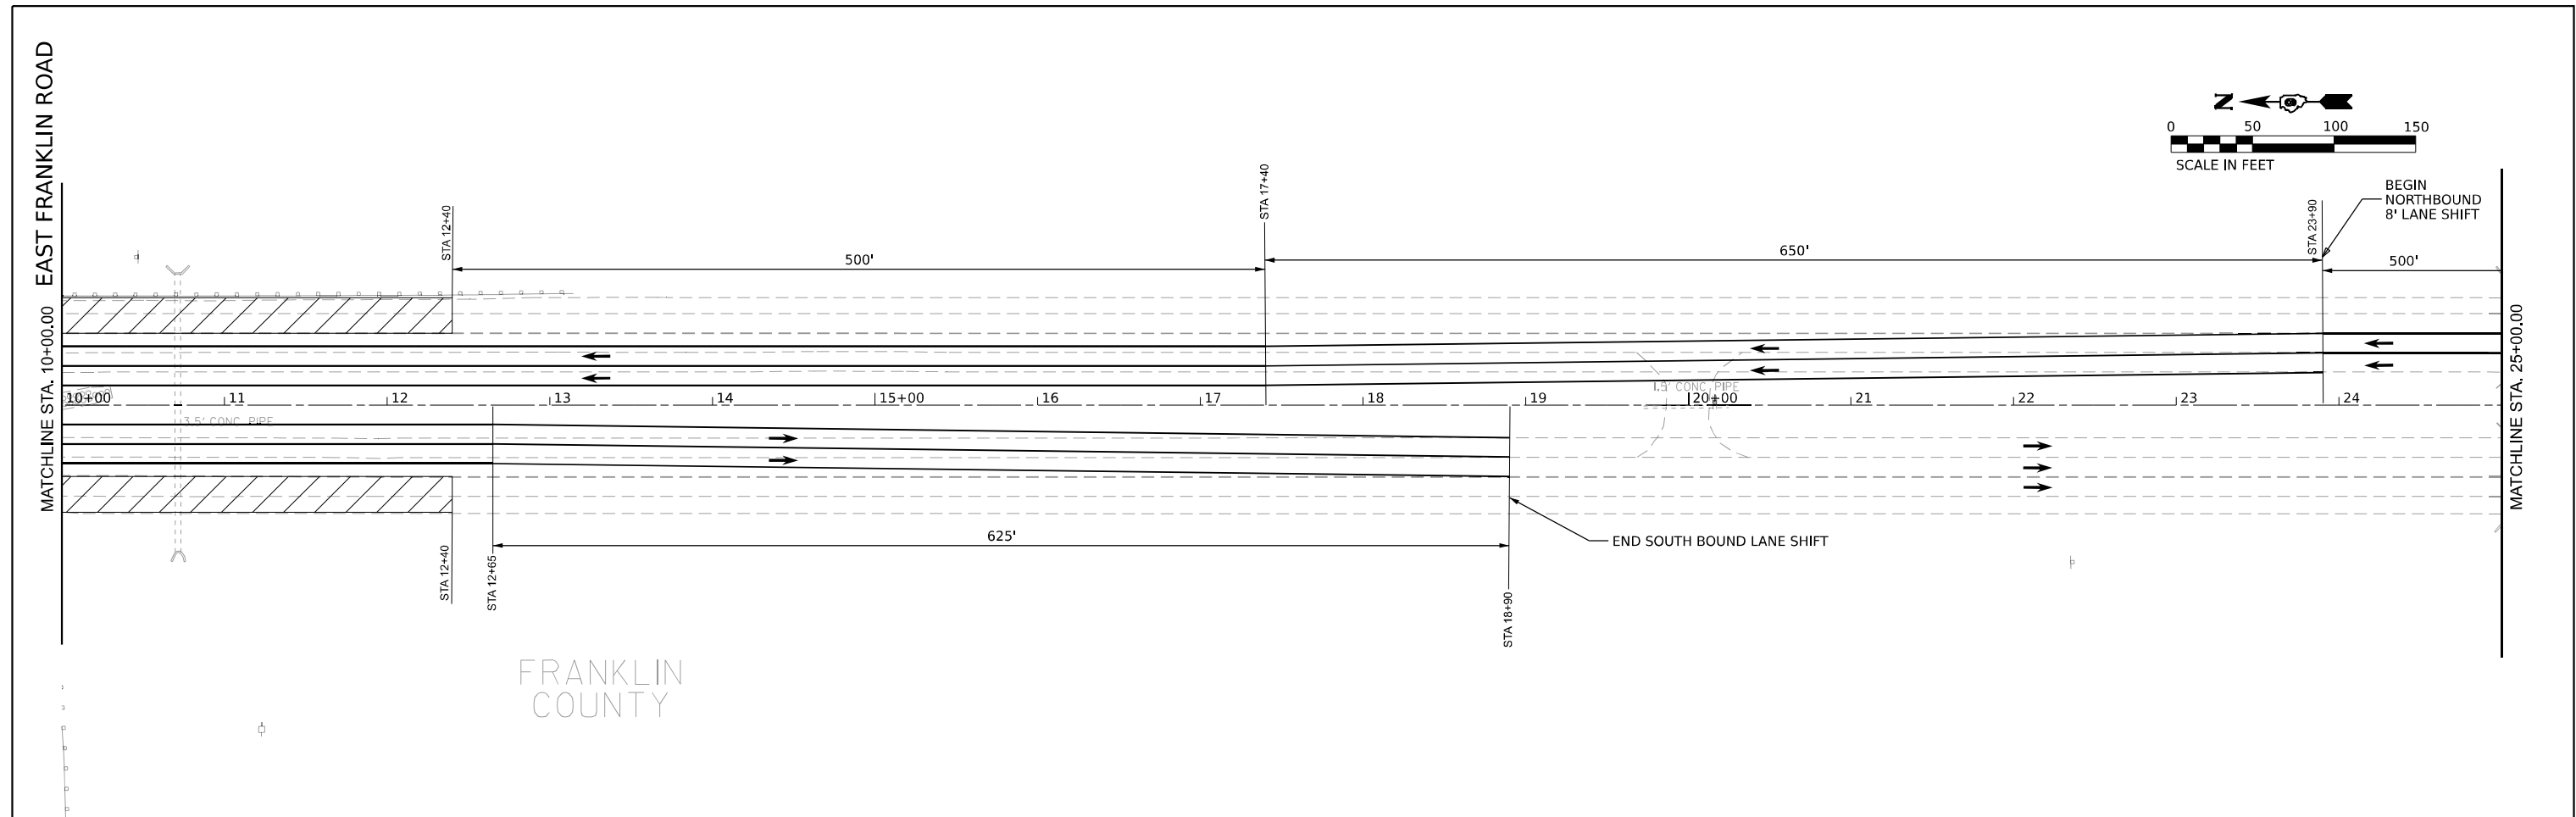

 ABNA DESIGN FROM REG. 181,002117 745 McClintock Drive Suite 210 Burr Ridge, IL 60527 Ph: 773-239-4788 Fax: 773-239-3728	USER NAME = muddin	DESIGNED - HH	REVISED -	STATE OF ILLINOIS DEPARTMENT OF TRANSPORTATION	MAINTENANCE OF TRAFFIC STAGE 5 E. FRANKLIN ROAD				F.A. RTE.	SECTION	COUNTY	TOTAL SHEETS	SHEET NO.
	PLOT SCALE = 0.16666600" / in.	DRAWN - IG	REVISED -						57	(28-2)B-2; (28-1)B-2	VARIOUS	598	283
	PLOT DATE = 10/11/2024	CHECKED - HH	REVISED -		CONTRACT NO. 78884								
		DATE -	REVISED -		SCALE: 1:50	SHEET 2	OF 10 SHEETS	STA.	TO STA.		ILLINOIS	FED. AID PROJECT	

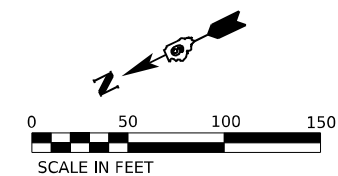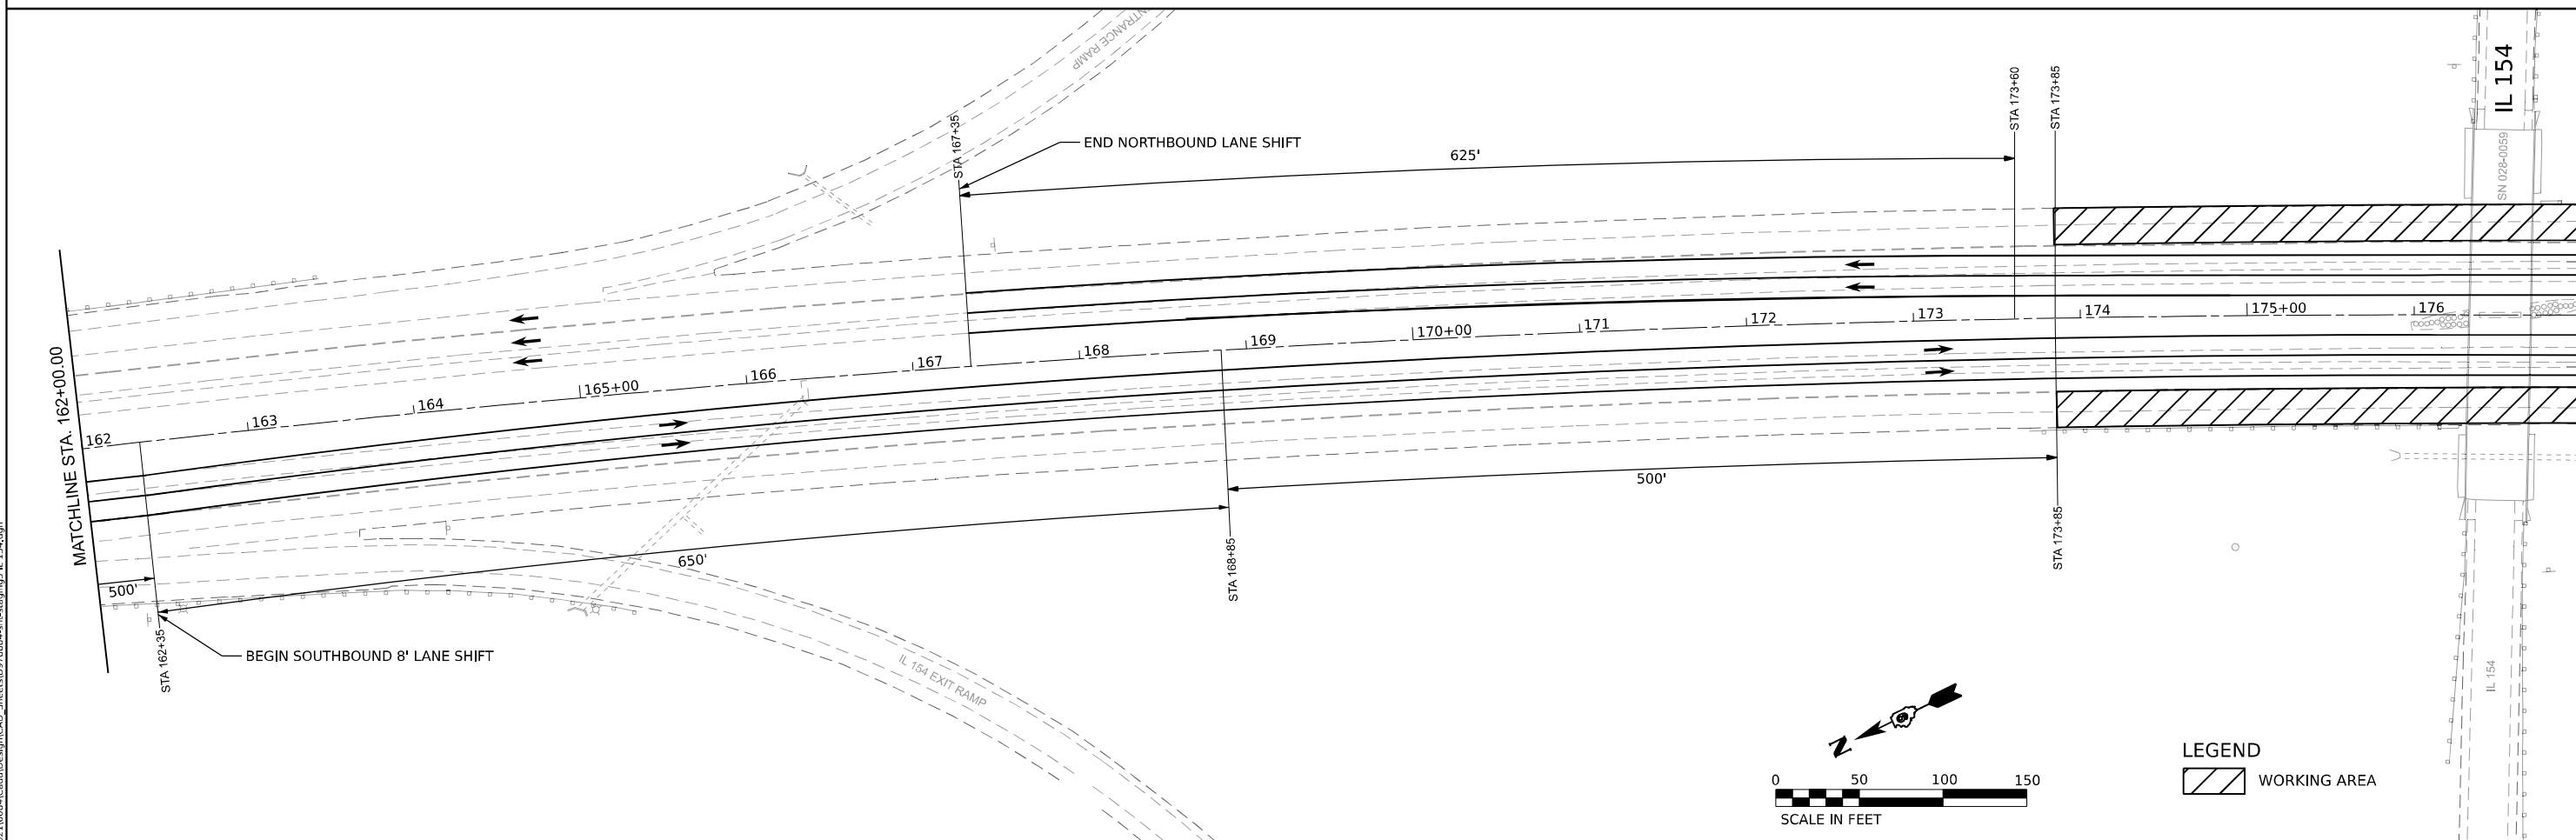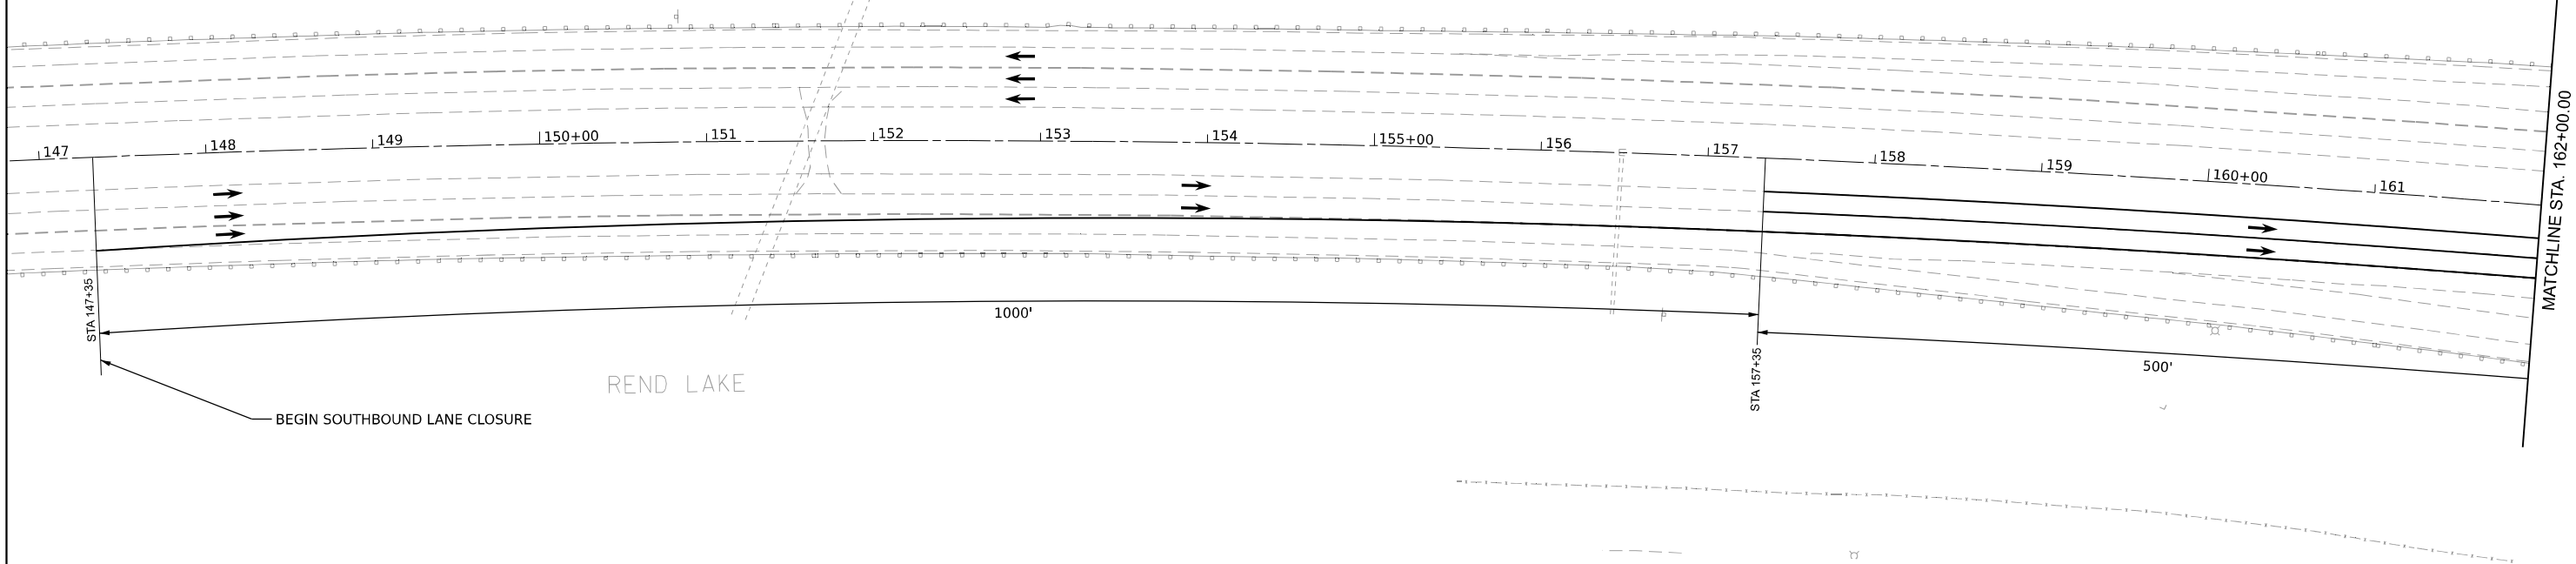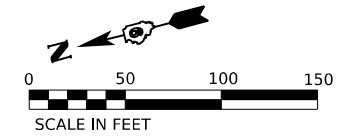

LEGEND
WORKING AREA

MODEL: JEFFFRANKING-2 - Plan 1A (Sheet)
FILE NAME: J:\0216084\CD\Design\CD Sheets\0978884-sh5-ctg1p05 IL 154.dgn

 ABNA DESIGN FIRM REG. 194.002117	745 McClintock Drive Suite 210 Burr Ridge, IL 60527 Ph: 773-231-4788 Fax: 773-239-3728	USER NAME = muddin	DESIGNED - HH	REVISED -
		PLOT SCALE = 0.16666600" / in.	DRAWN - IG	REVISED -
		PLOT DATE = 10/11/2024	CHECKED - HH	REVISED -
			DATE -	REVISED -

**STATE OF ILLINOIS
DEPARTMENT OF TRANSPORTATION**

MAINTENANCE OF TRAFFIC STAGE 5 ILLINOIS 154			
SCALE: 1:50	SHEET 3	OF 10 SHEETS	STA. TO STA.

F.A. RTE.	SECTION	COUNTY	TOTAL SHEETS	SHEET NO.
57	(28-2)B-2; (28-1)B-2	FRANKLIN	598	284
CONTRACT NO. 78884				
ILLINOIS FED. AID PROJECT				

MODEL: JEFFFRANKLIN-2 - Plan 1 (Sheet)
FILE NAME: J:\021608\4\CD\Design\CD Sheets\0978884-shf-cd\tag\05 IL 154.dgn

**ABNA**
DESIGN FIRM REG. 194202117

745 McClintock Drive
Suite 210
Burr Ridge, IL 60527
Ph: 773-251-4788
Fax: 773-259-3728

USER NAME	= muddin	DESIGNED -	HH	REVISED -	
		DRAWN -	IG	REVISED -	
PLOT SCALE	= 0.16666600 " / in.	CHECKED -	HH	REVISED -	
PLOT DATE	= 10/11/2024	DATE -		REVISED -	

STATE OF ILLINOIS
DEPARTMENT OF TRANSPORTATION



MAINTENANCE OF TRAFFIC
STAGE 5 ILLINOIS 154



SCALE: 1:50 SHEET 4 OF 10 SHEETS STA. TO STA.

F.A. RTE.	SECTION	COUNTY	TOTAL SHEETS	SHEET NO.
57	(28-2)B-2; (28-1)B-2	FRANKLIN	598	285
CONTRACT NO. 78884				
		ILLINOIS	FED. AID PROJECT	



LEGEND



WORKING AREA

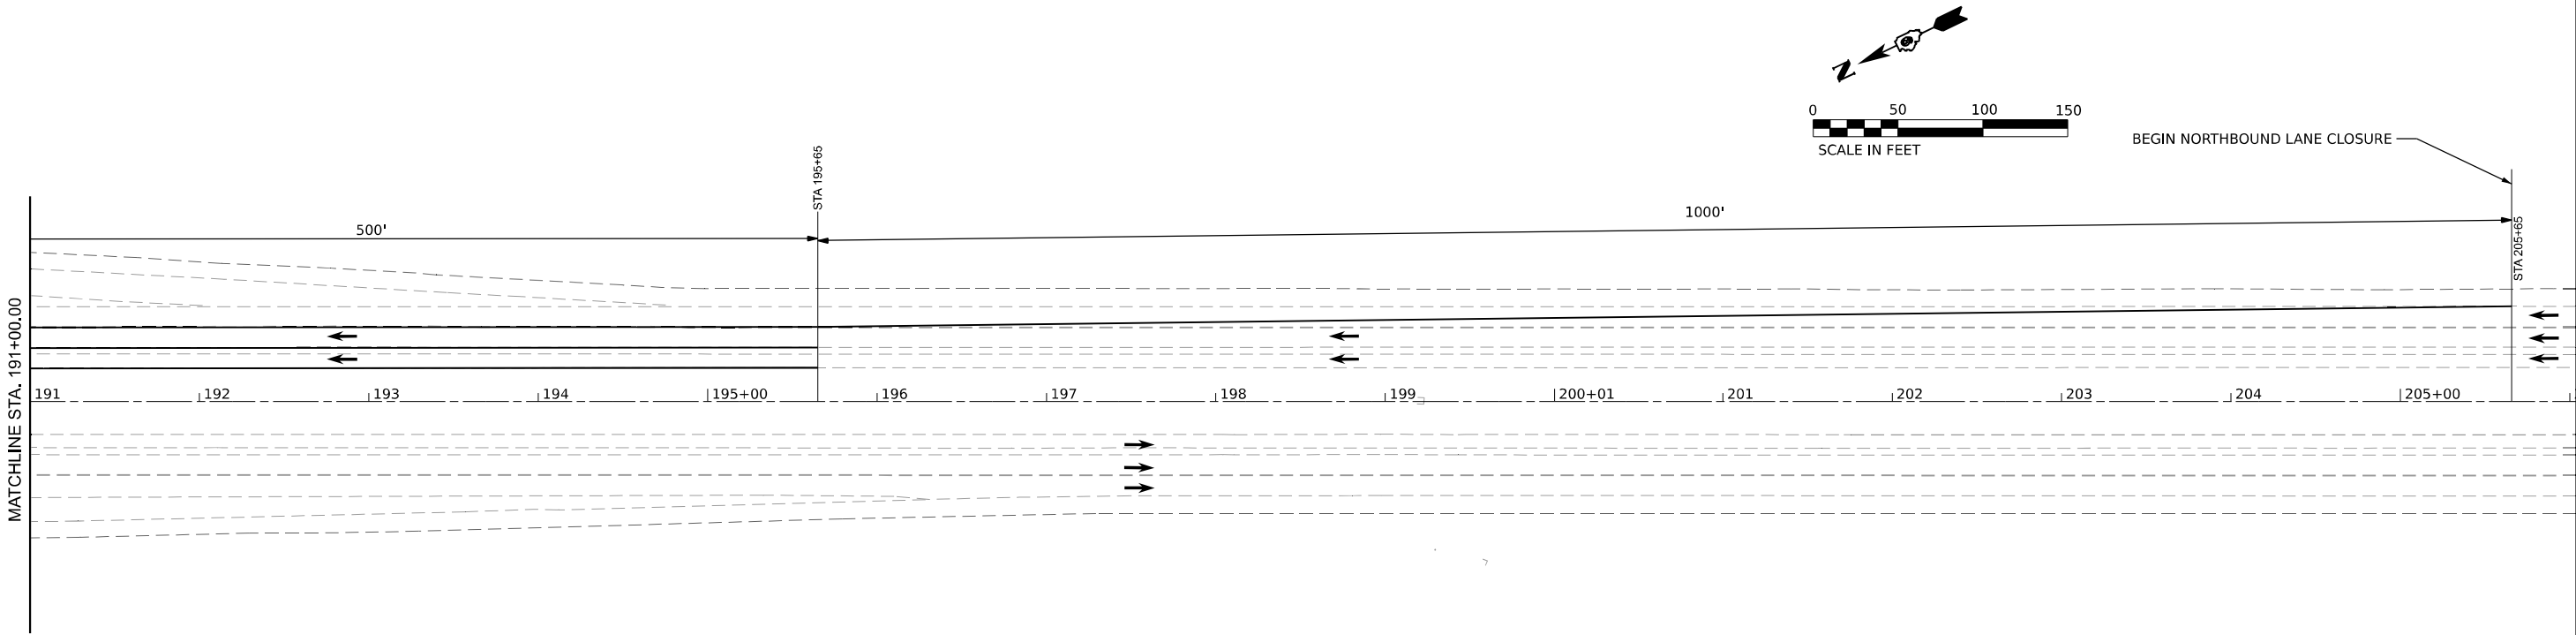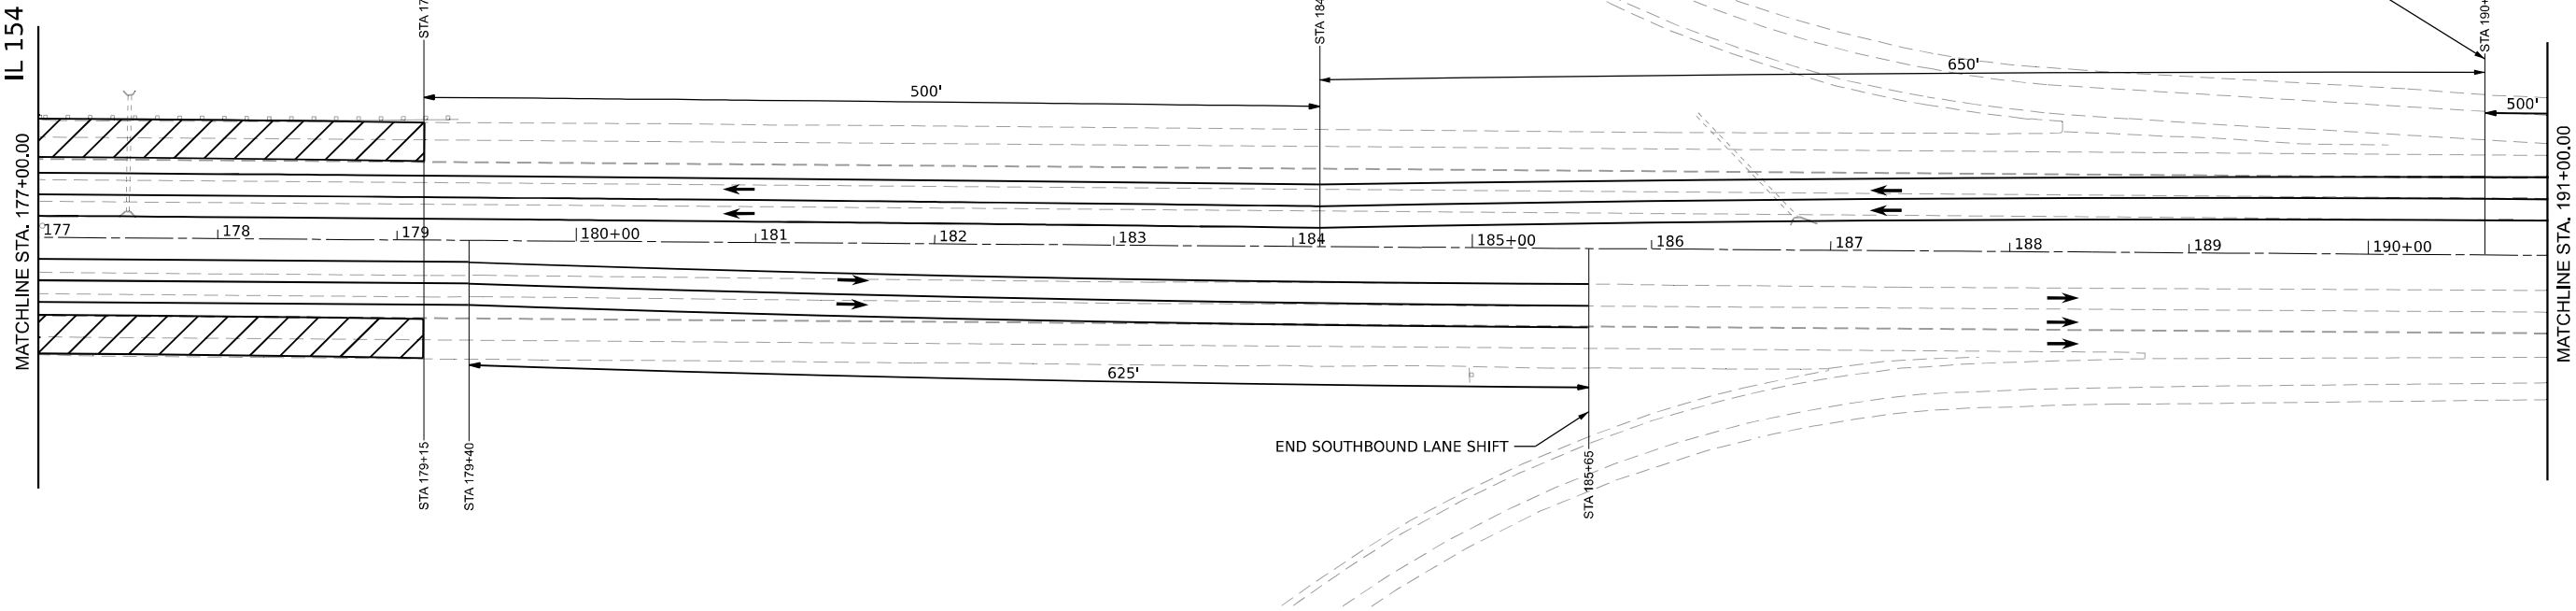



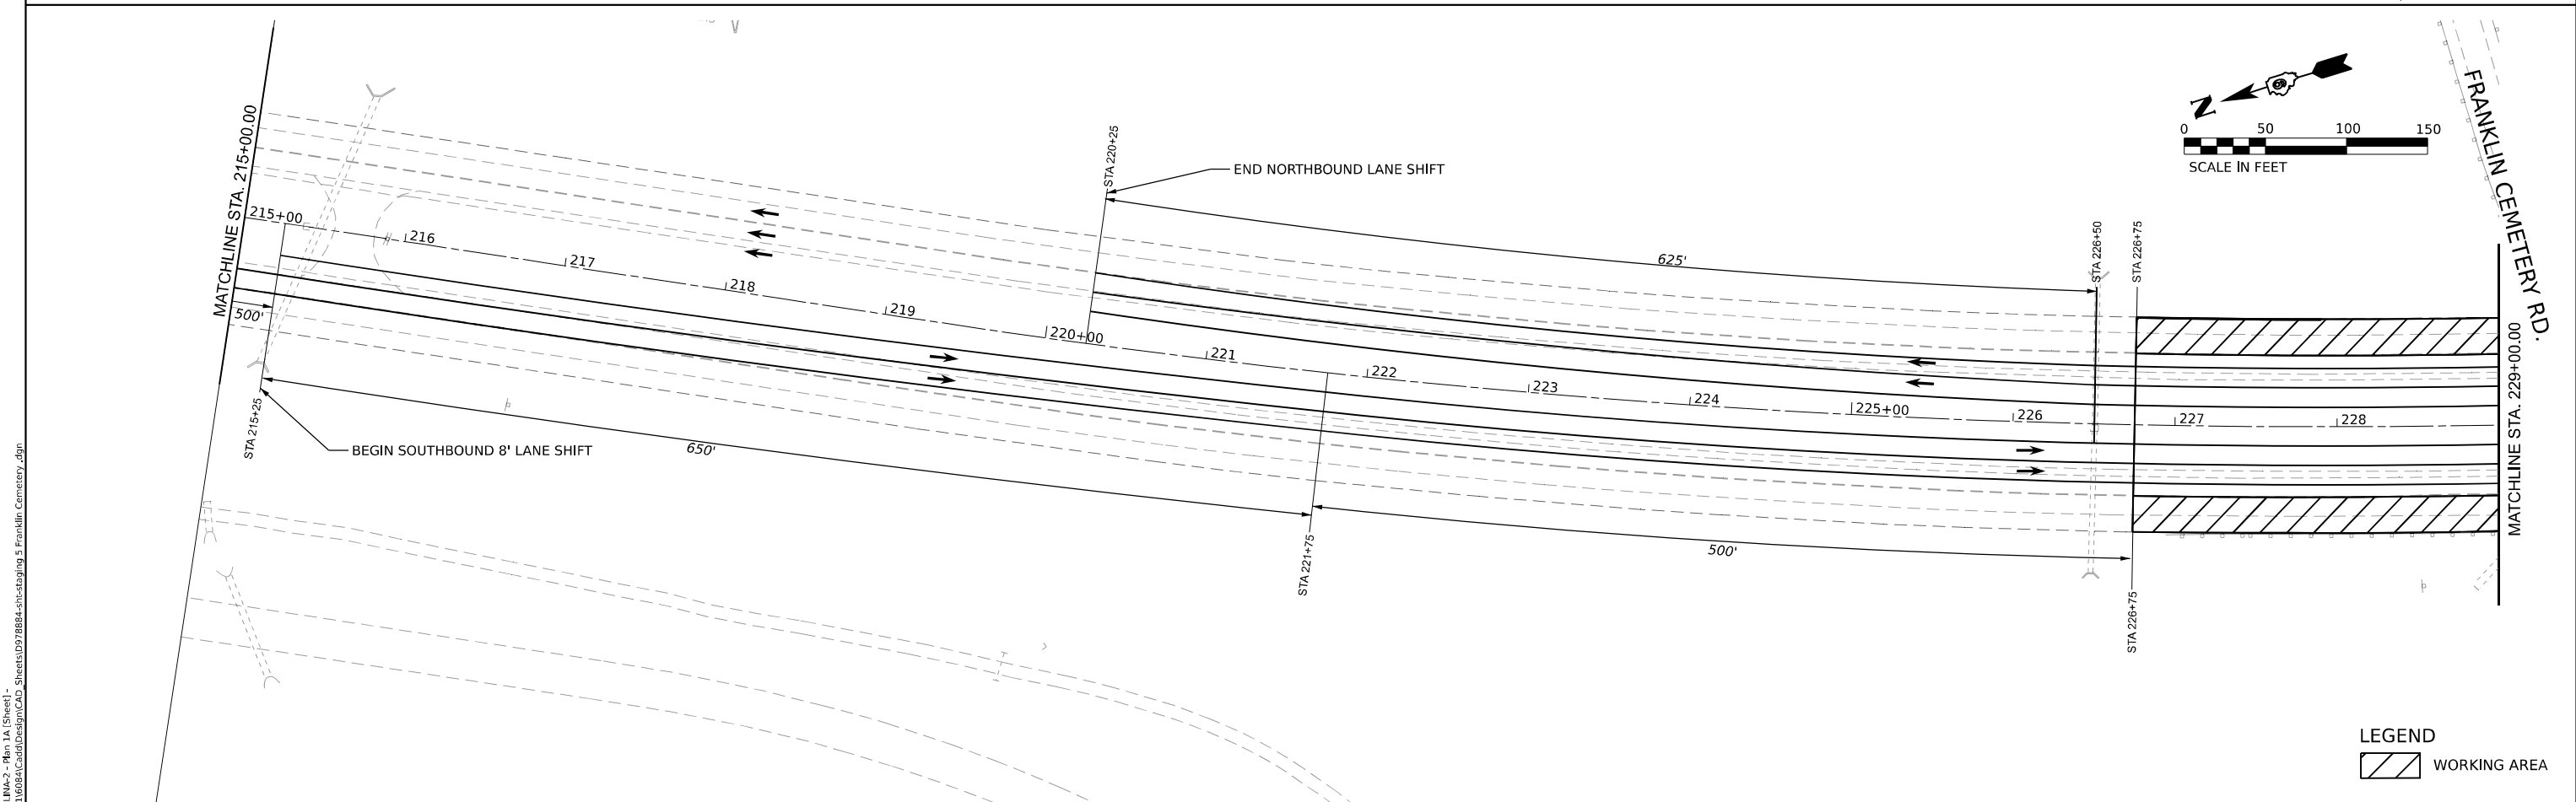
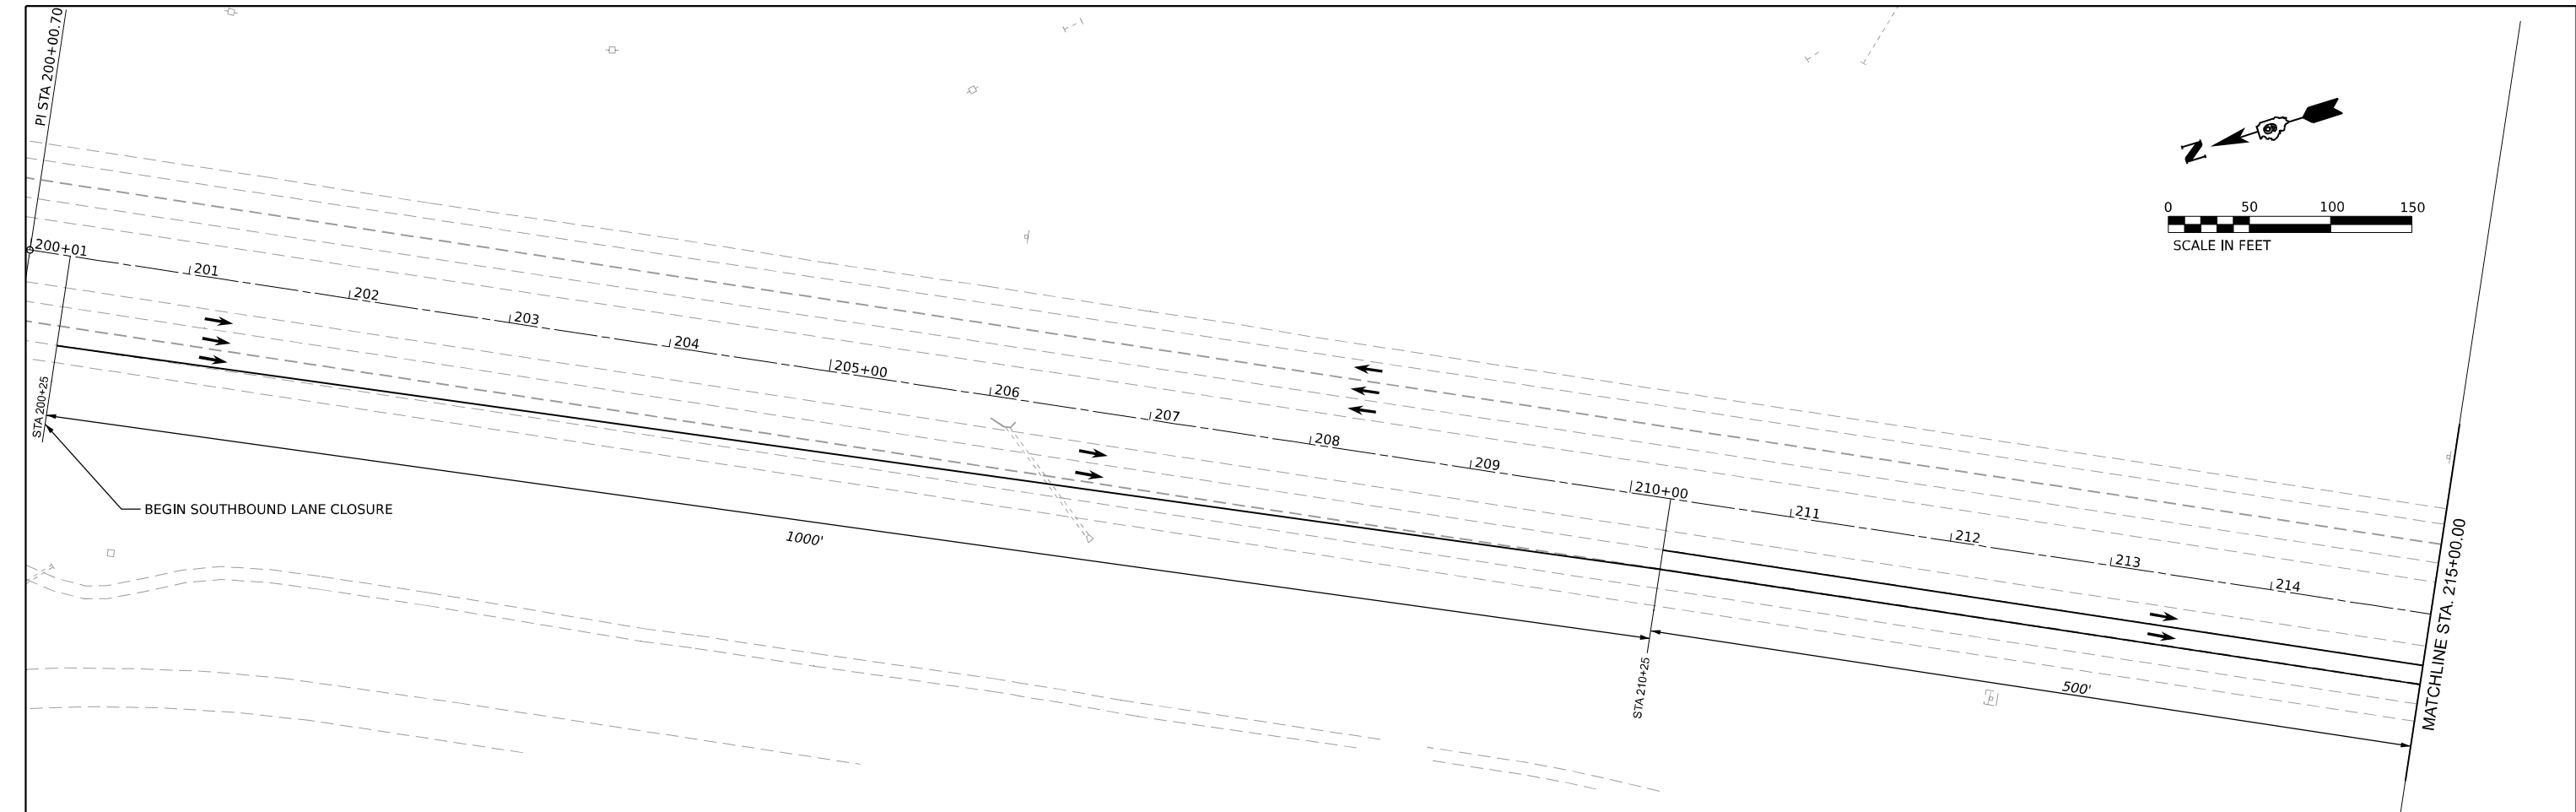


MODEL: 157FRANKLIN-2 FILE NAME: J:\0216084\CD\Design\CD Sheets\0978884-shifting 5 Franklin Cemetery.dgn ABNA DESIGN FIRM REG. 10A002117	745 McClintock Drive Suite 210 Burr Ridge, IL 60527 Ph: 773-381-4788 Fax: 773-239-3728	USER NAME = muddin	DESIGNED - HH	REVISED -	STATE OF ILLINOIS DEPARTMENT OF TRANSPORTATION	MAINTENANCE OF TRAFFIC STAGE 5 FRANKLIN CEMETERY ROAD	F.A. RTE.	SECTION	COUNTY	TOTAL SHEETS	SHEET NO.
			DRAWN - IG	REVISED -			57	(28-2)B-2; (28-1)B-2	FRANKLIN	598	286
		PLOT SCALE = 0.166666 ' / in.	CHECKED - HH	REVISED -			CONTRACT NO. 78884				
		PLOT DATE = 10/11/2024	DATE -	REVISED -			ILLINOIS FED. AID PROJECT				
							SCALE: 1:50	SHEET 5	OF 10 SHEETS	STA.	TO STA.

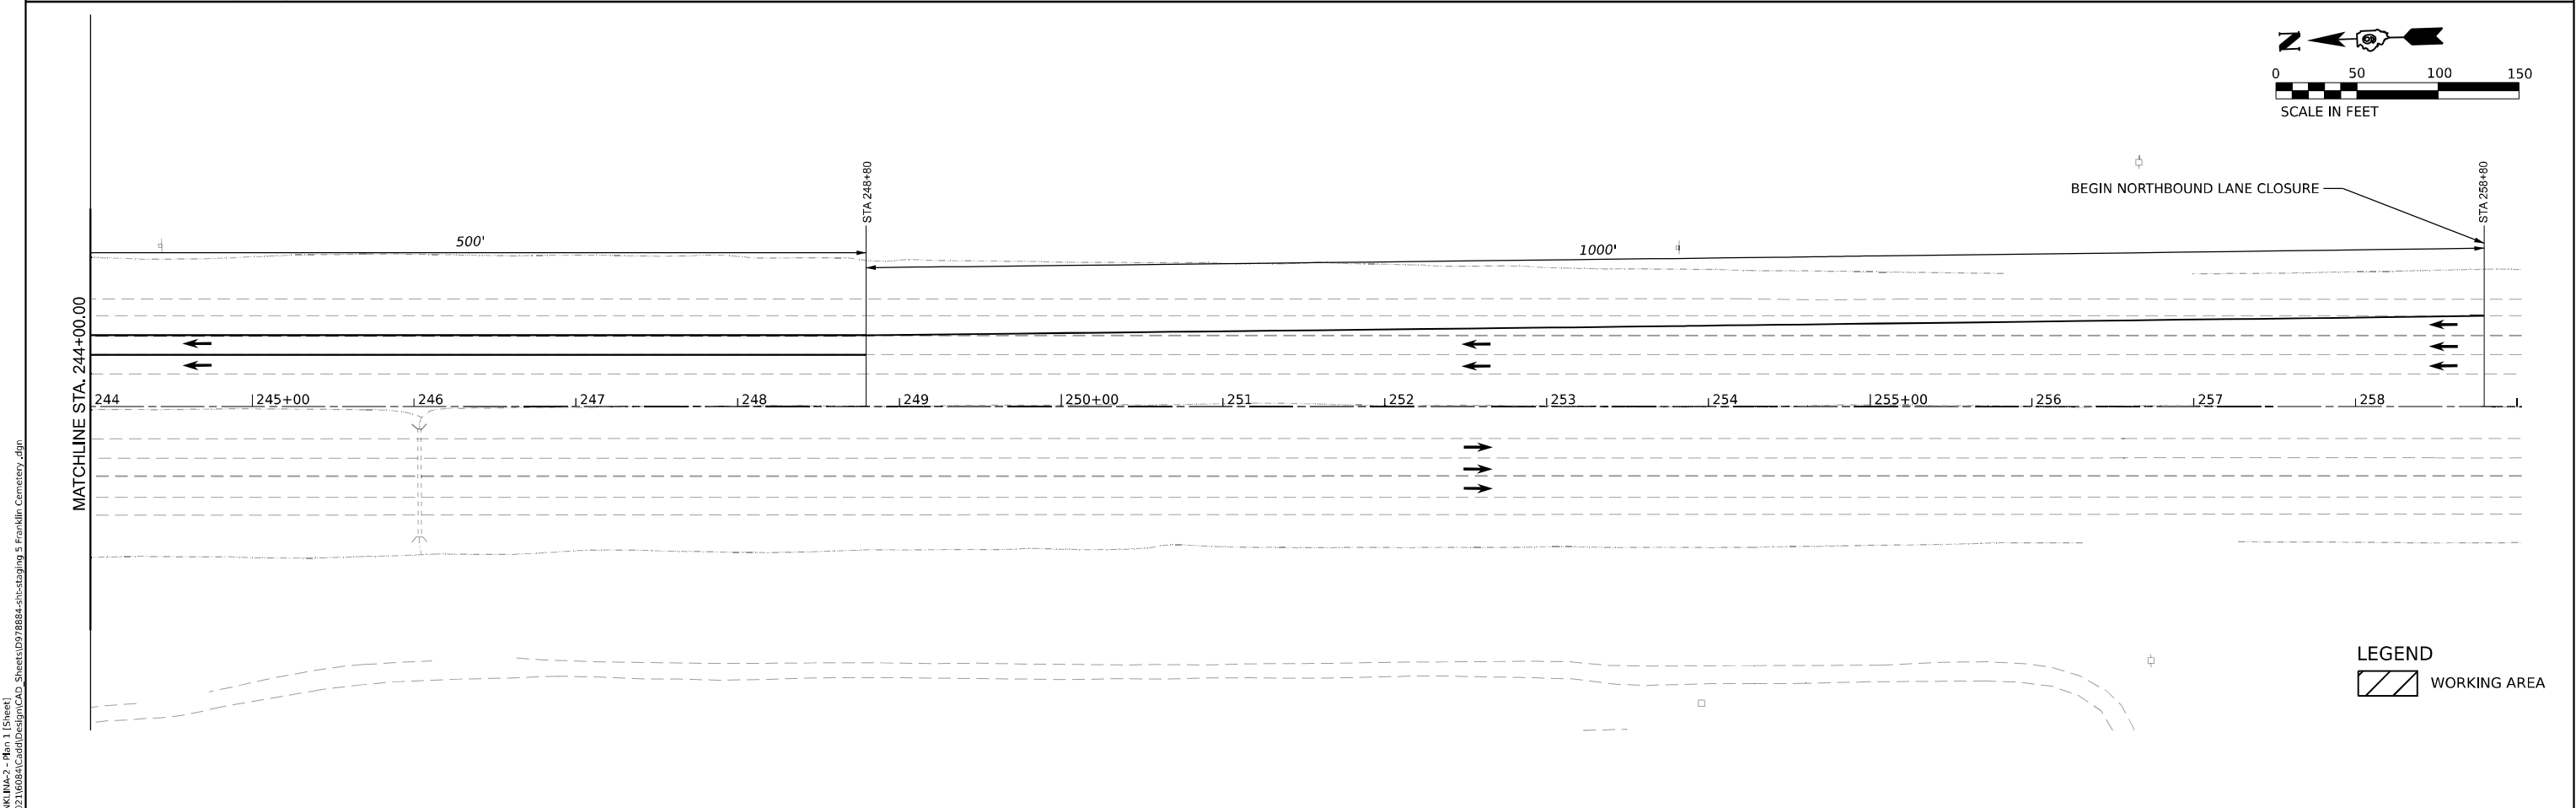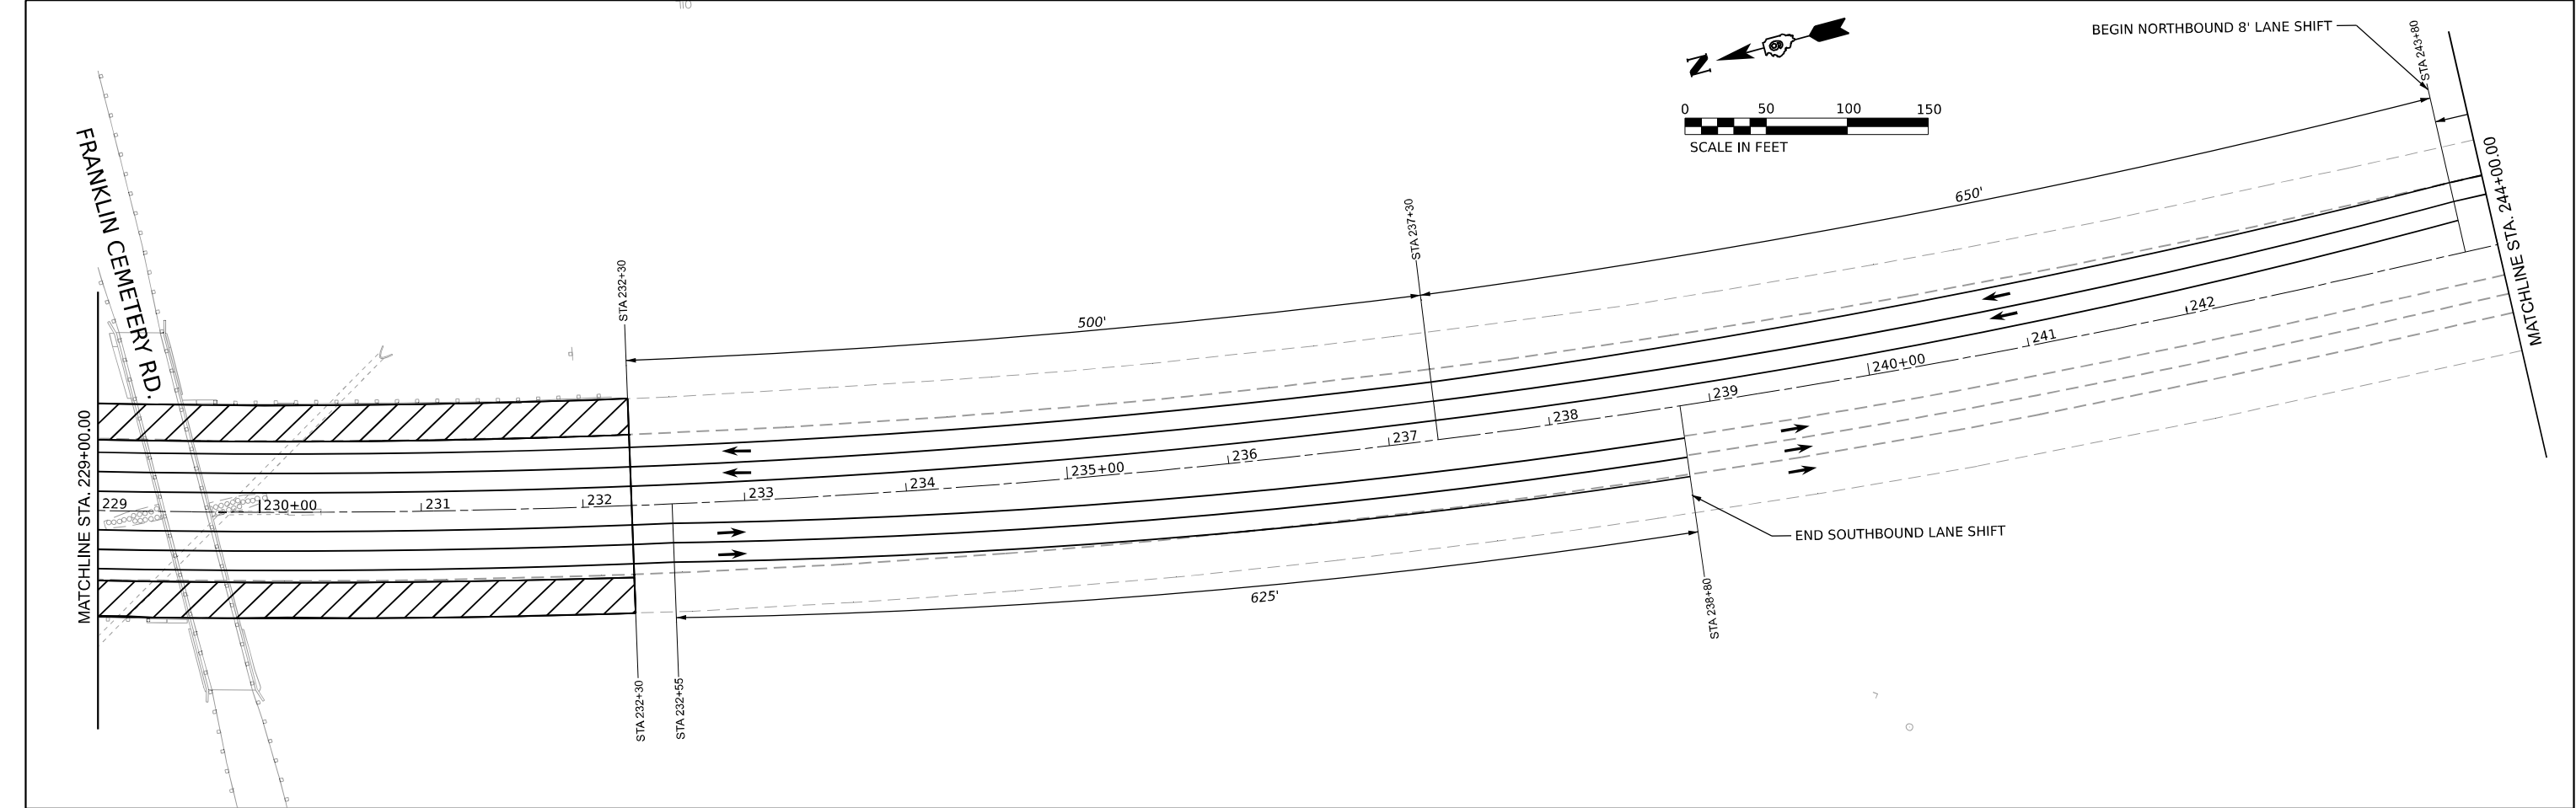

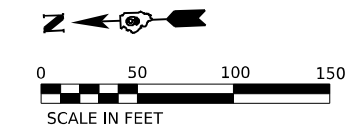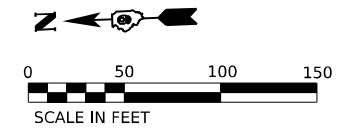

F.A.I. RTE.	SECTION	COUNTY	TOTAL SHEETS	SHEET NO.
57	(28-2)B-2; (28-1)B-2	FRANKLIN	598	288
		CONTRACT NO. 78884		
ILLINOIS		FED. AID PROJECT		

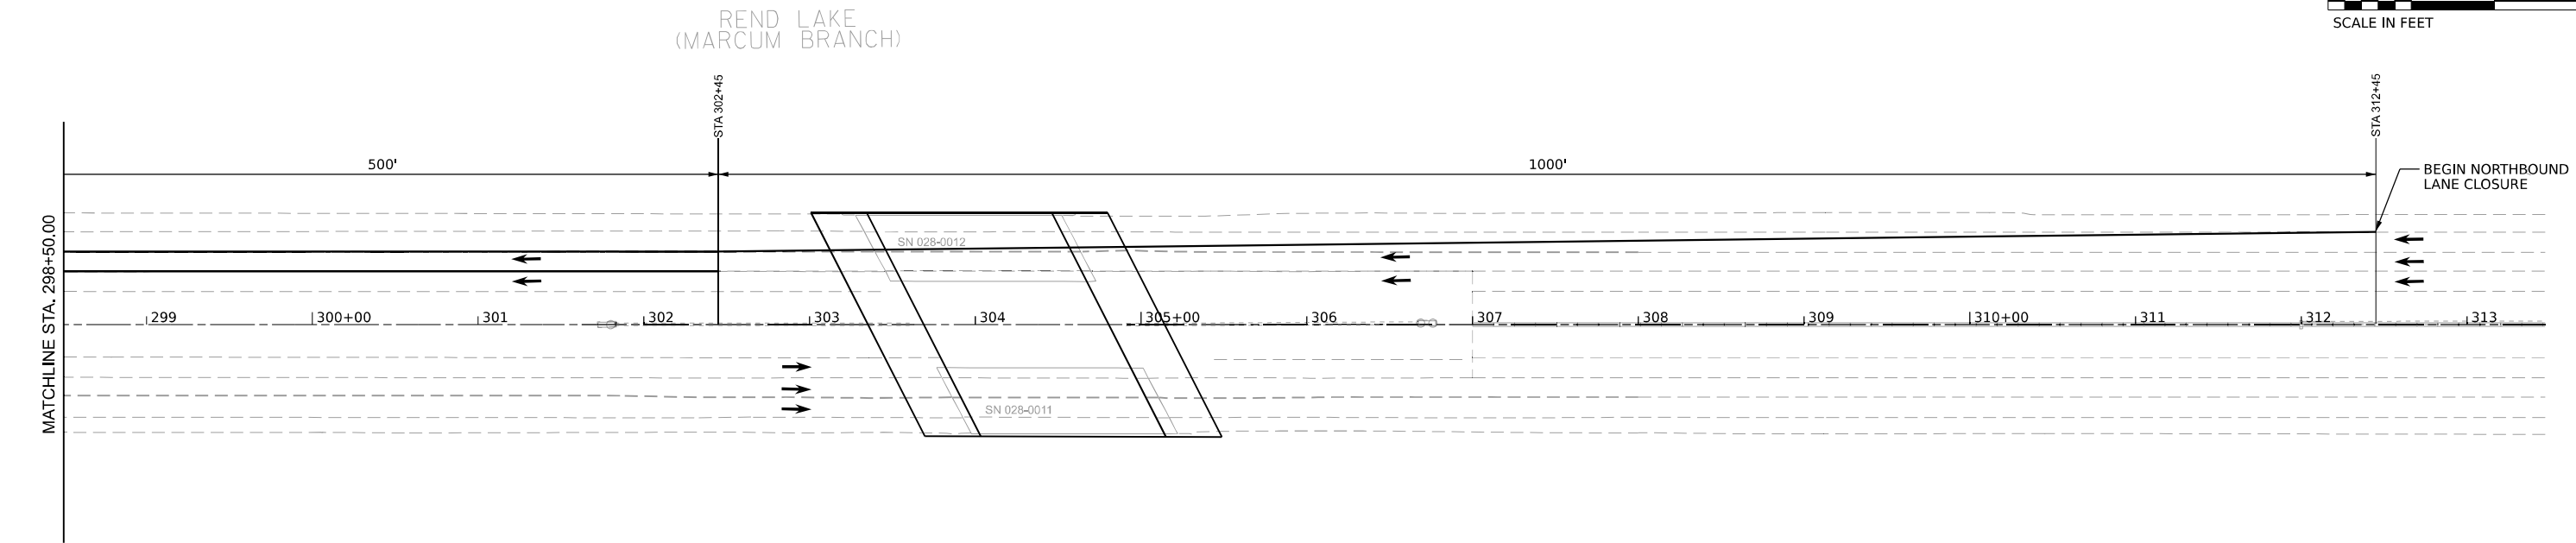 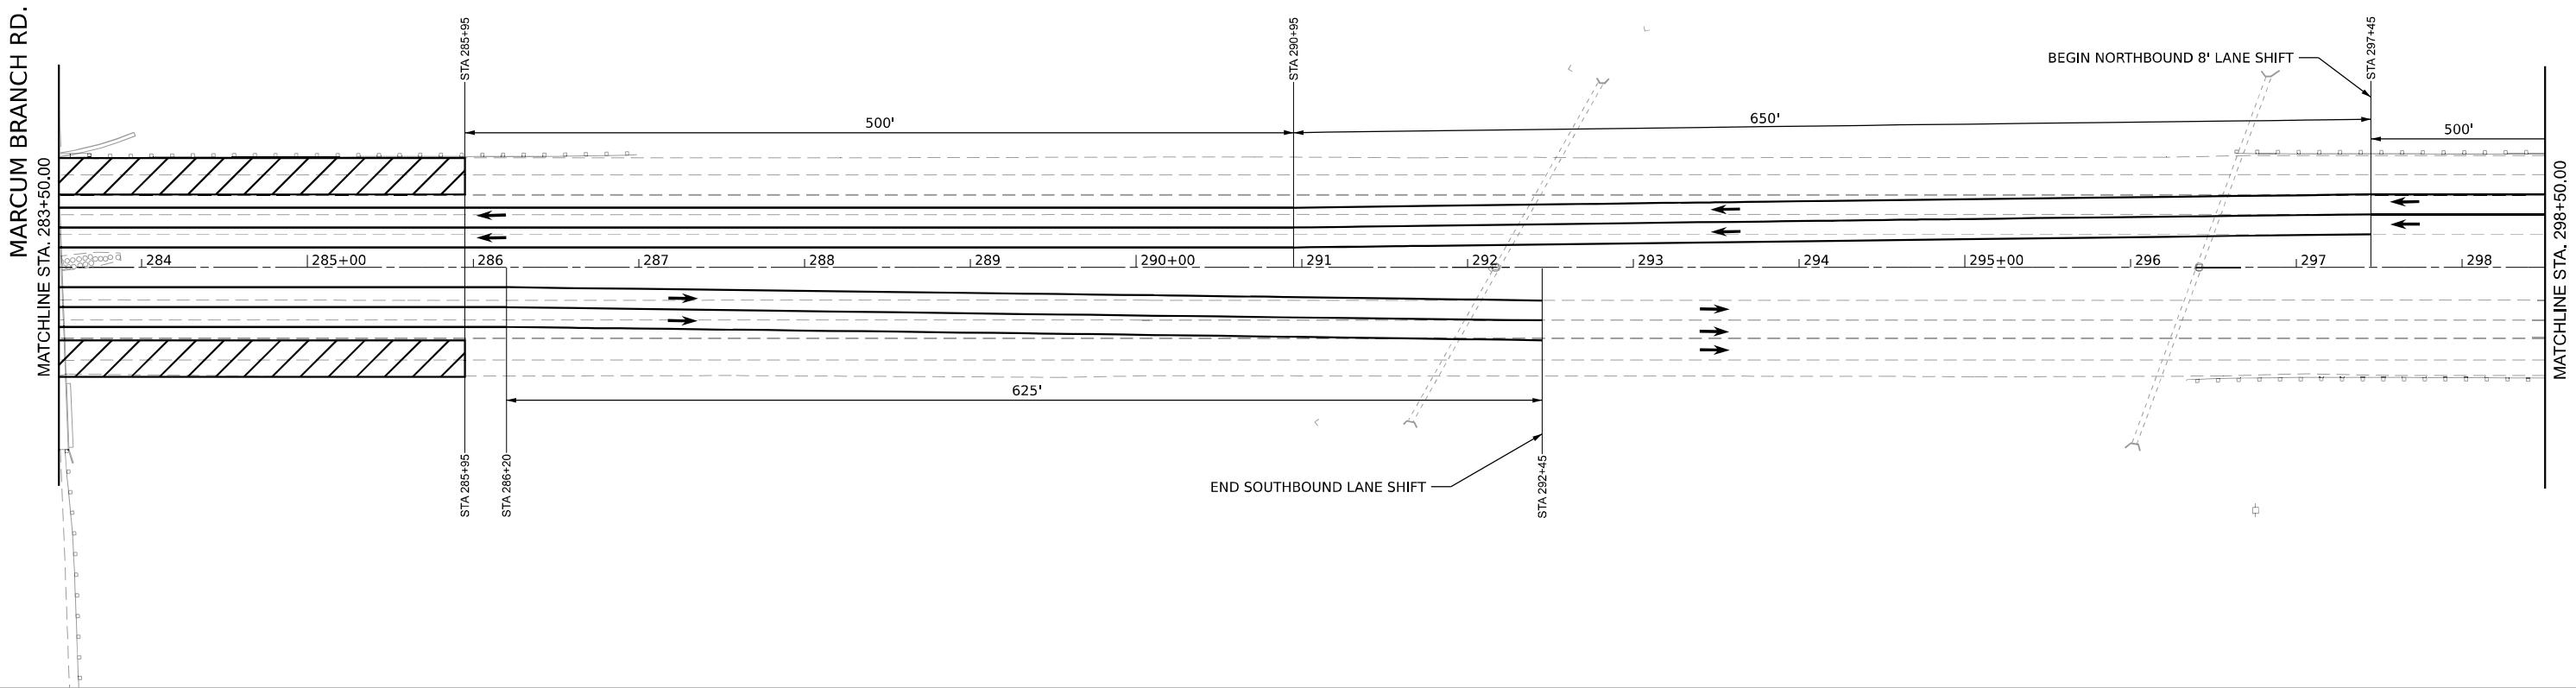 

LEGEND

 WORKING AREA

REND LAKE
(MARCUM BRANCH)

STATE OF ILLINOIS
DEPARTMENT OF TRANSPORTATION

MAINTENANCE OF TRAFFIC
STAGE 5 MARCUM BRANCH ROAD

SCALE: 1:50 SHEET 8 OF 10 SHEETS STA. TO STA.





F.A.I. RTE.	SECTION	COUNTY	TOTAL SHEETS	SHEET NO.
57	(28-2)B-2; (28-1)B-2	FRANKLIN	598	289
CONTRACT NO. 78884				
		ILLINOIS	FED. AID PROJECT	

MODEL: J:\FRANKLIN\A-2 - Plan 1 (Sheet)
FILE NAME: J:\2021\6084\CADesign\CAD_Sheets\0978884-shifting 5 Marcum Branch Rd.dgn

 **ABNA**
DESIGN FIRM REG. 1842002117

745 McClintock Drive
Suite 210
Burr Ridge, IL 60527
Ph: 773-235-4788
Fax: 773-235-3728

USER NAME = muddin	DESIGNED - HH	REVISED -
	DRAWN - IG	REVISED -
PLOT SCALE = 0.166666" / in.	CHECKED - HH	REVISED -
PLOT DATE = 10/11/2024	DATE -	REVISED -

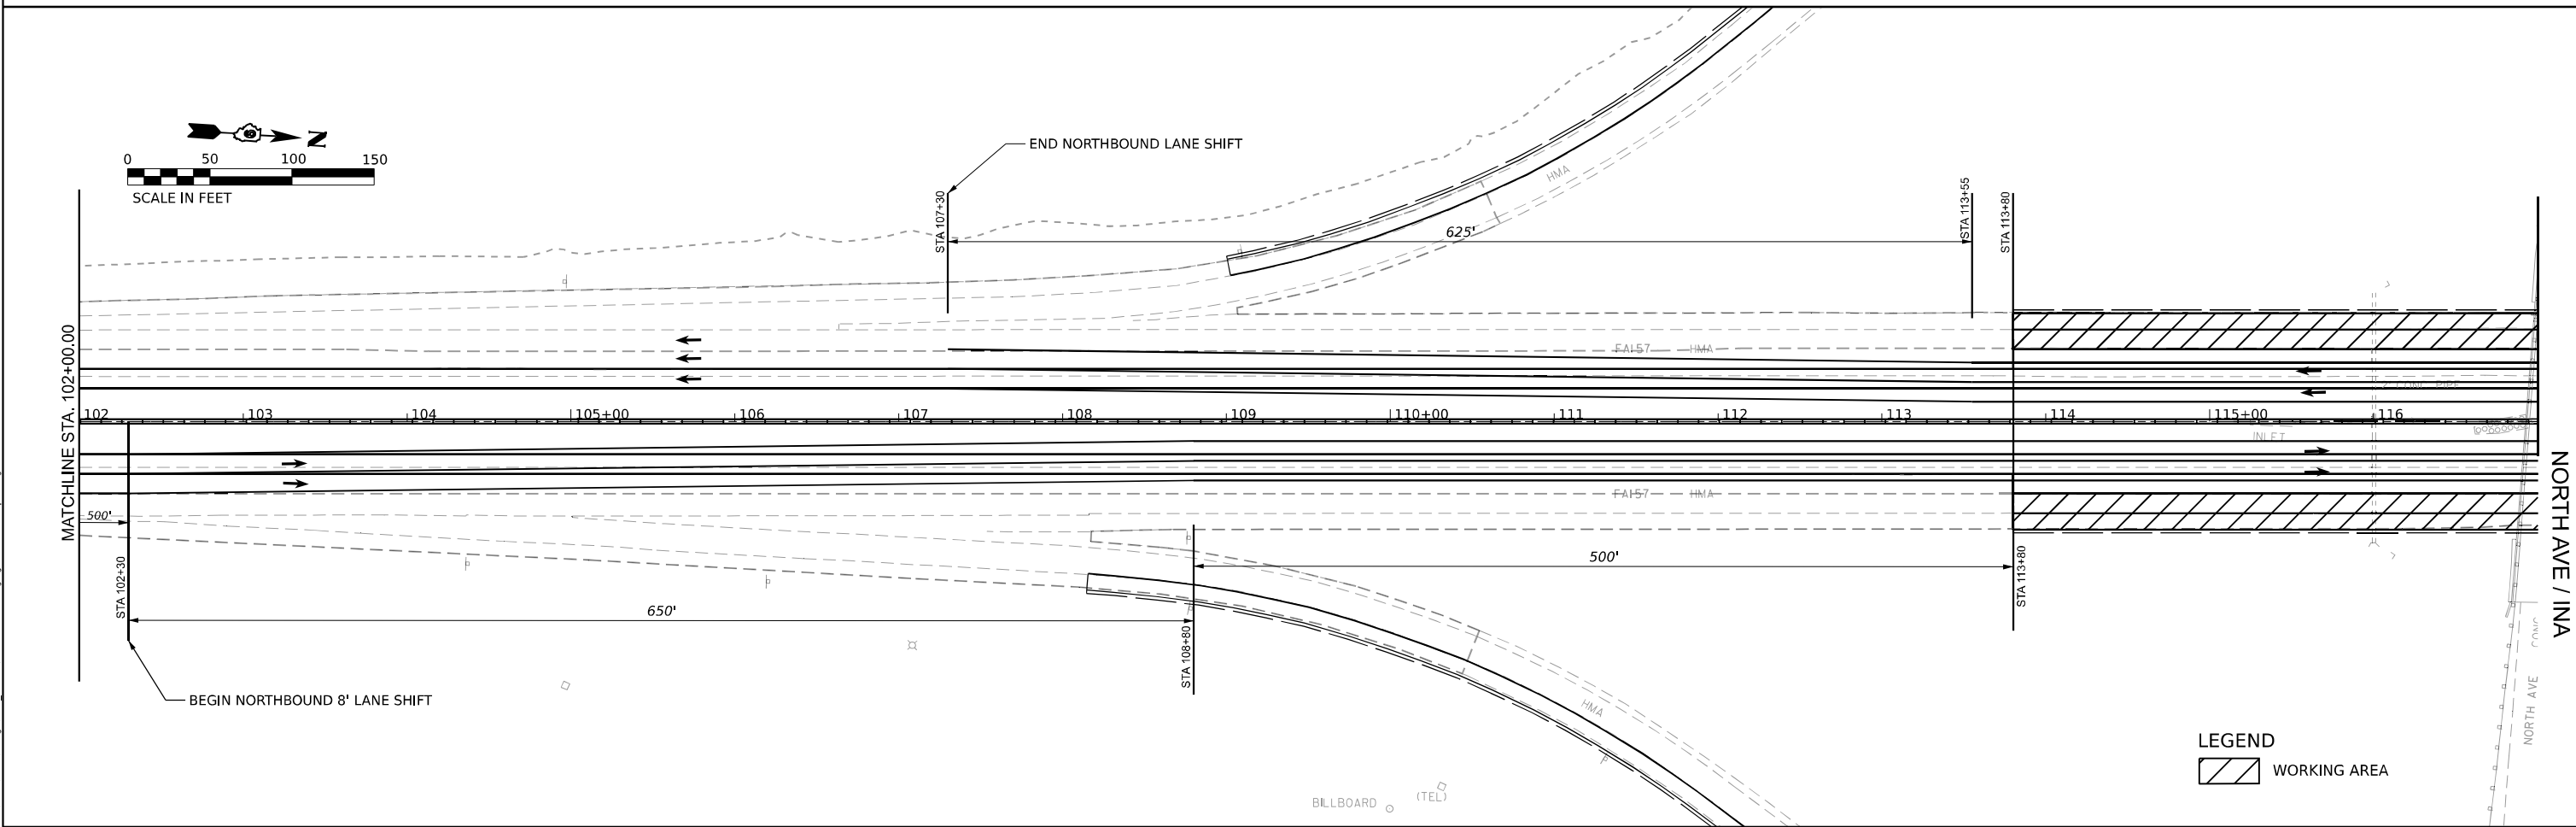 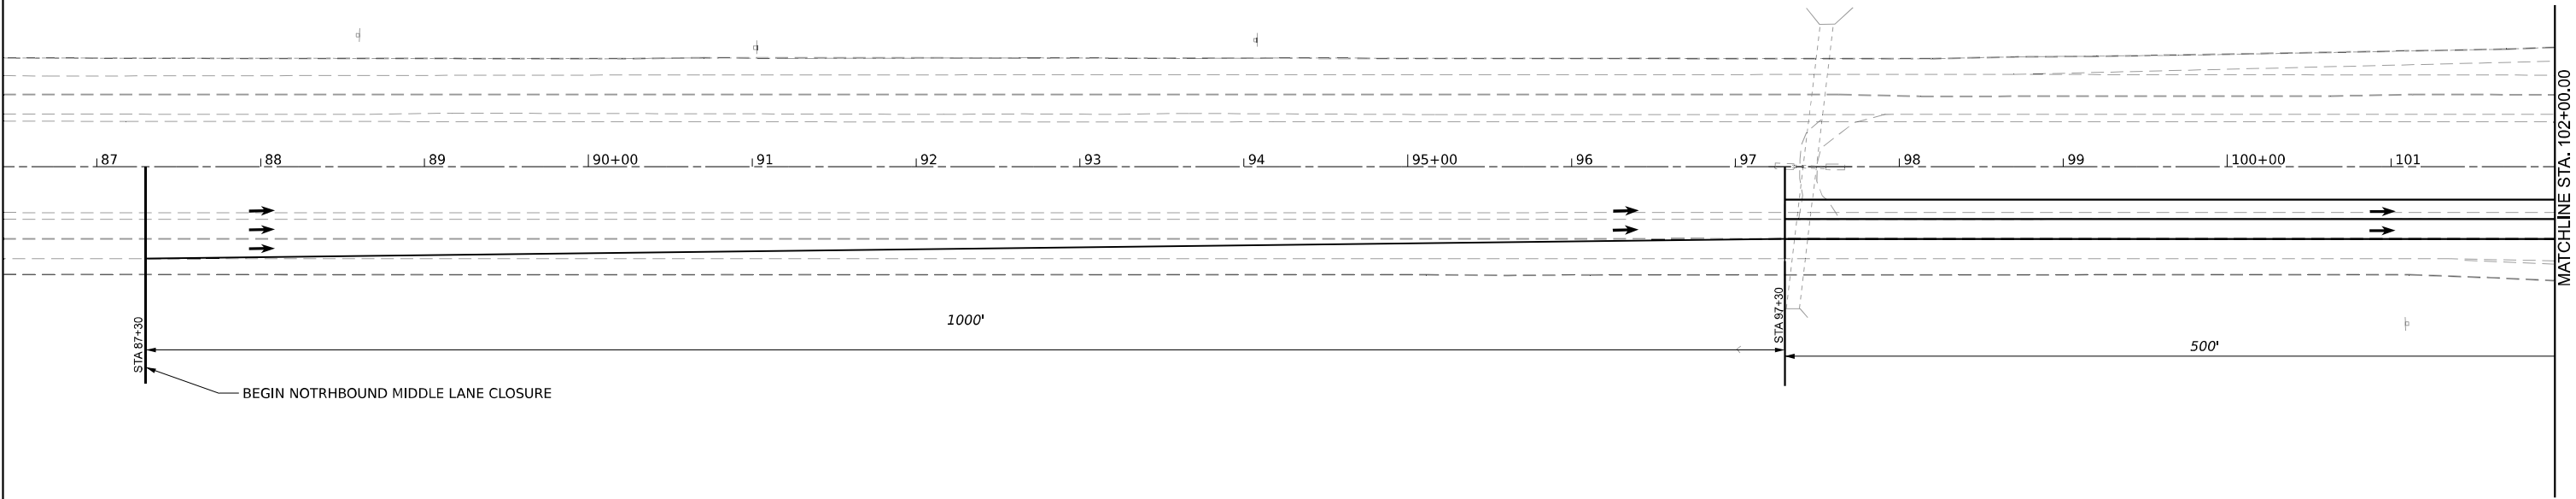 

LEGEND

 WORKING AREA

MODEL: JEFFERSON INA-2 - Plan 1A (Sheet)
FILE NAME: J:\0216084\CAD\Design\CAD Sheets\0978884-shf-cadtag1gs Ins Rd Overpass.dgn



 745 McClintock Drive Suite 210 Burr Ridge, IL 60527 Ph: 773-239-1478 Fax: 773-239-3728	USER NAME = muddin	DESIGNED - HH	REVISED -
	DRAWN - IG	DRAWN - IG	REVISED -
	PLOT SCALE = 0.16666685" / in.	CHECKED - HH	REVISED -
	PLOT DATE = 10/11/2024	DATE -	REVISED -

STATE OF ILLINOIS
DEPARTMENT OF TRANSPORTATION

MAINTENANCE OF TRAFFIC
STAGE 5 INA ROAD

SCALE: 1:50 SHEET 9 OF 10 SHEETS STA. TO STA.

F.A.I. RTE.	SECTION	COUNTY	TOTAL SHEETS	SHEET NO.
57	(28-2)B-2; (28-1)B-2	JEFFERSON	598	290
CONTRACT NO. 78884				
ILLINOIS FED. AID PROJECT				

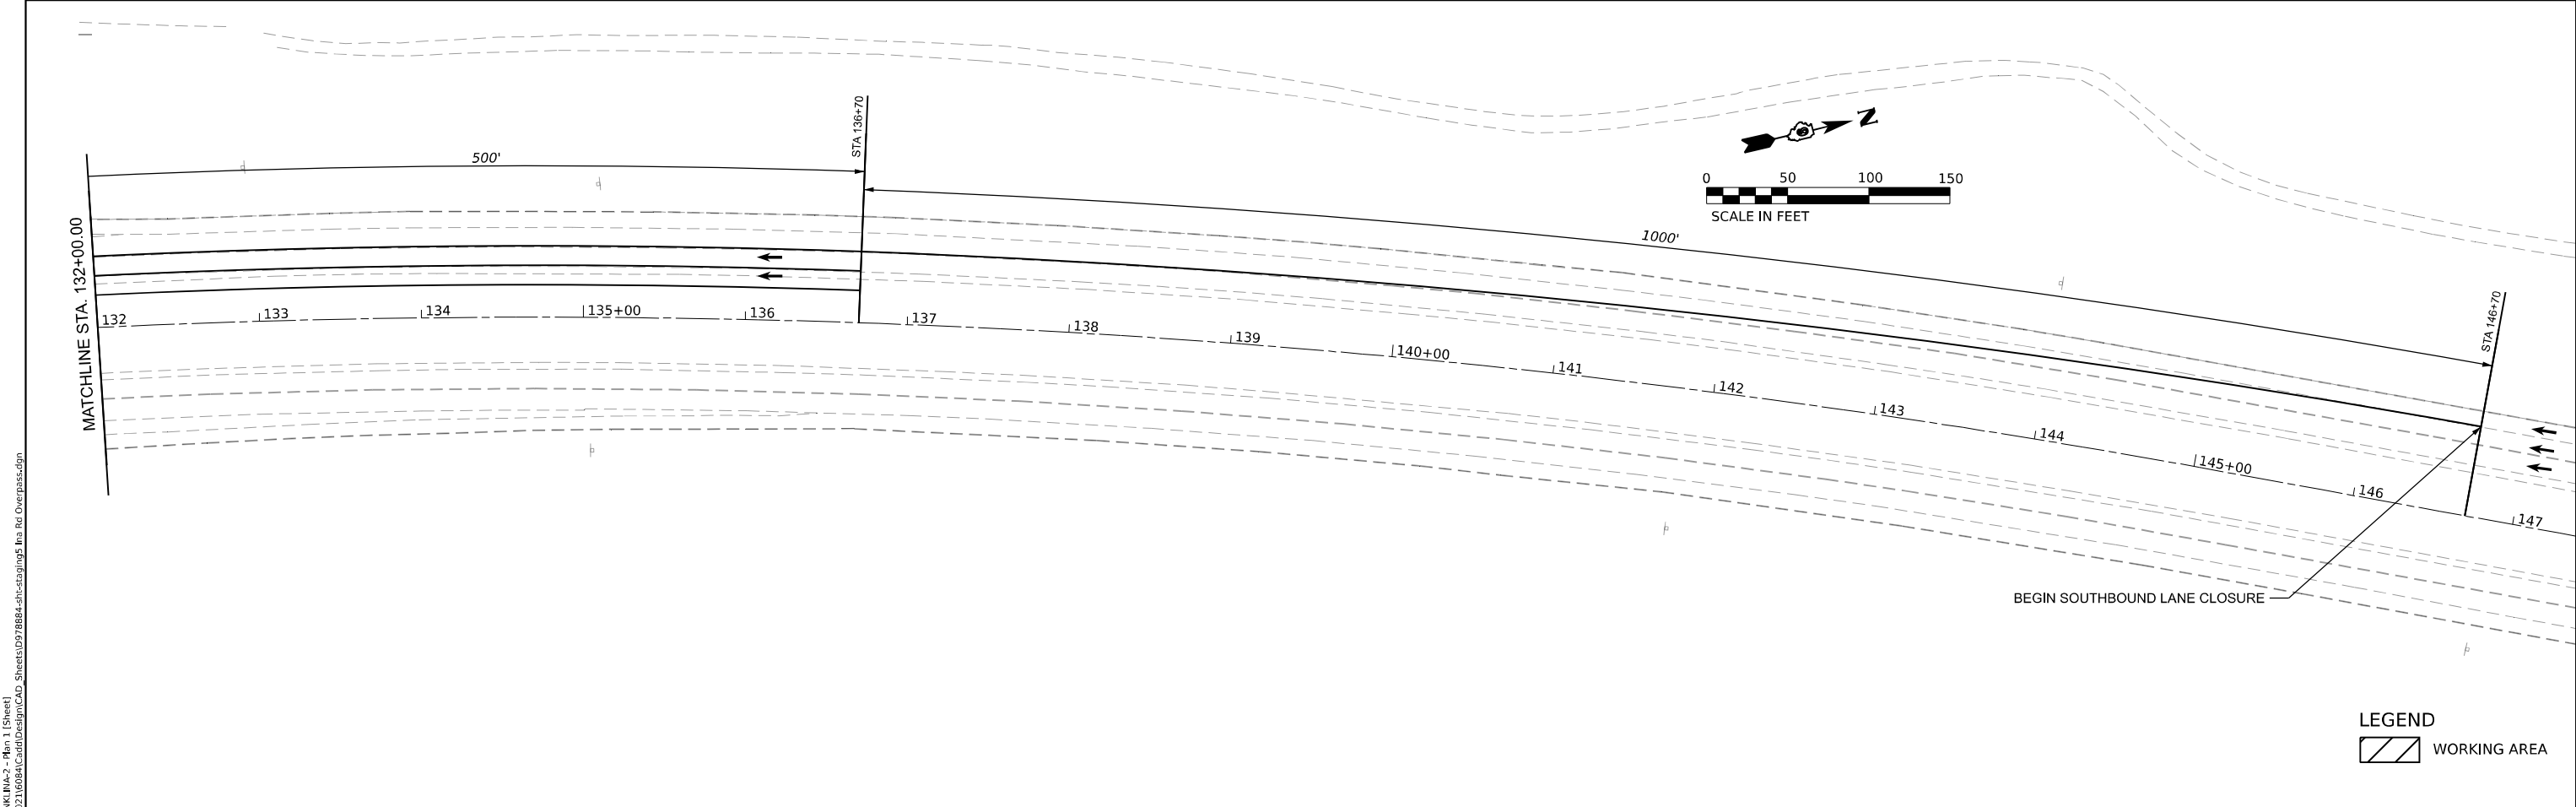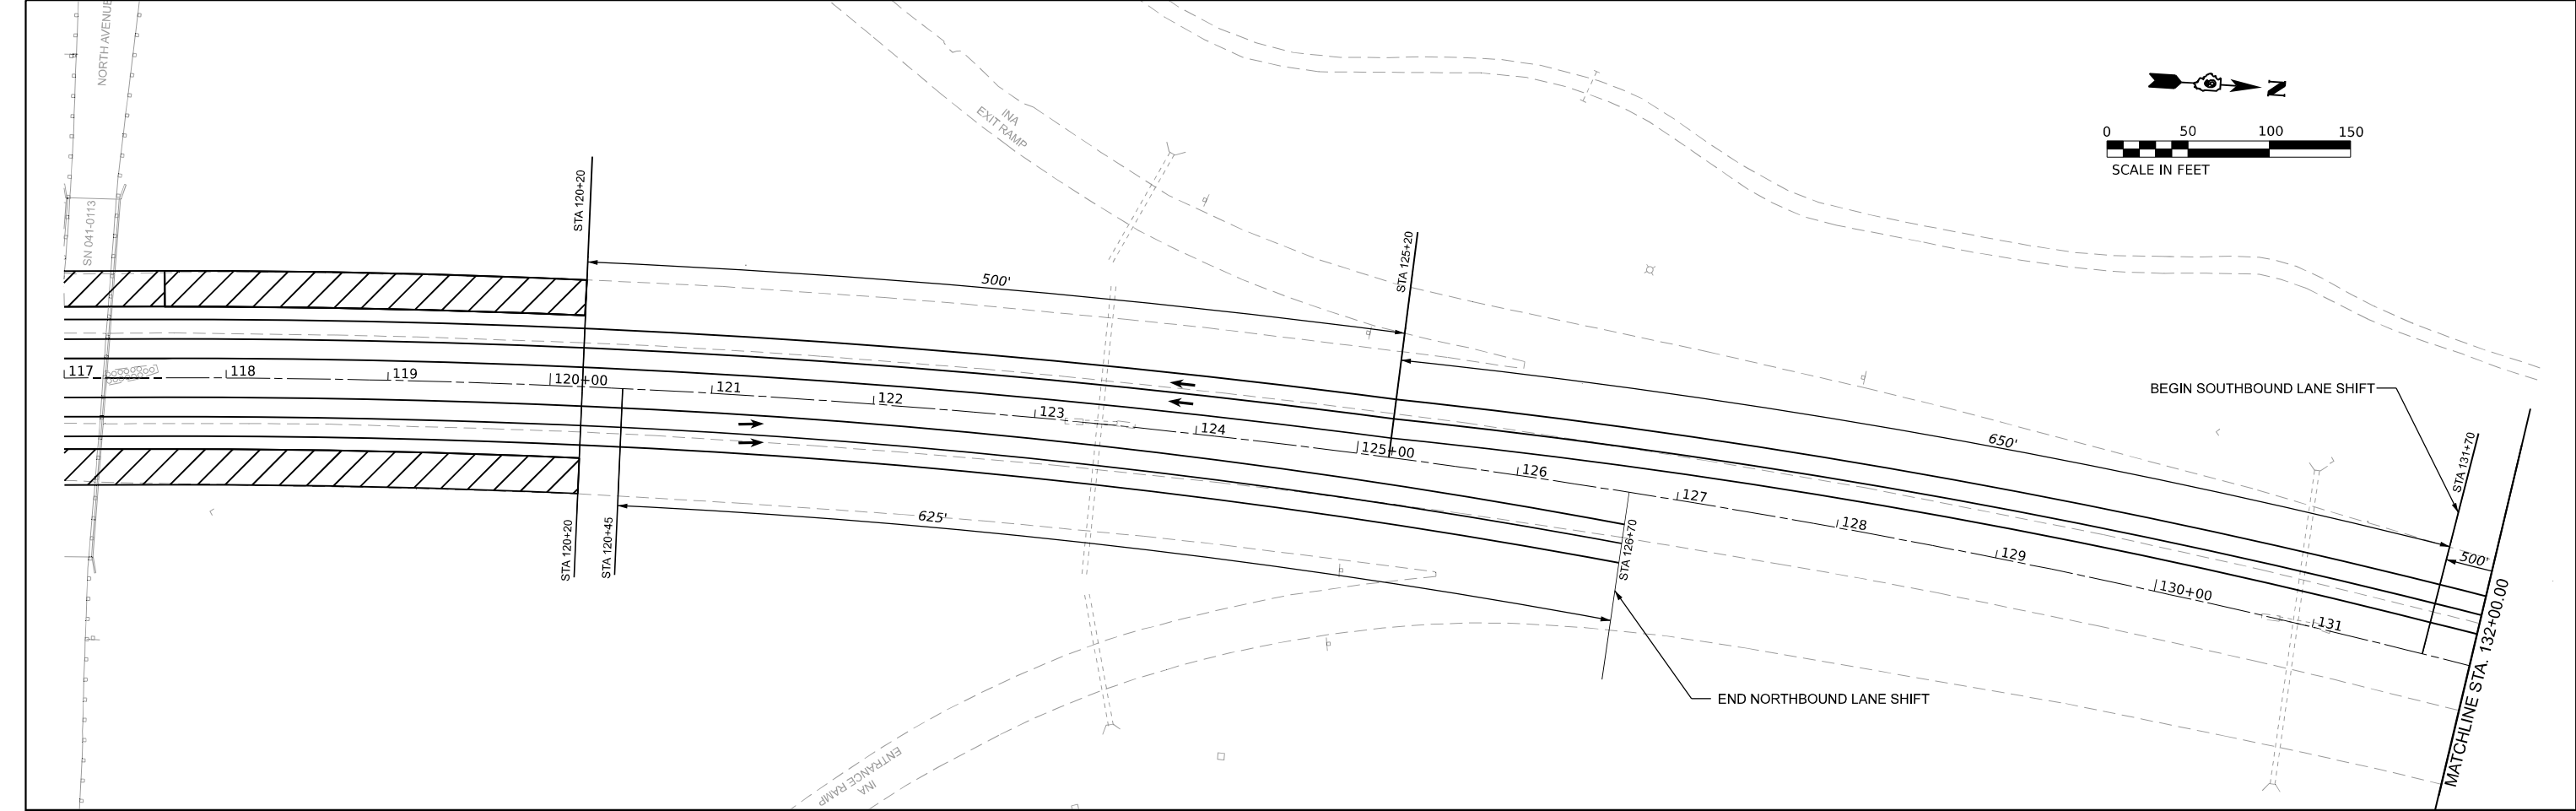



LEGEND

 WORKING AREA

MODEL: JEFFERSON INA-2 - Plan 1 (Sheet)
FILE NAME: J:\2021\6084\CD\Design\CD_Sheets\0978884-shft-staging5-1ns Rd Overpass.dgn

 745 McClintock Drive Suite 210 Burr Ridge, IL 60527 Ph: 773-239-4788 Fax: 773-239-3728	USER NAME = muddin		DESIGNED - HH	REVISED -	STATE OF ILLINOIS DEPARTMENT OF TRANSPORTATION	MAINTENANCE OF TRAFFIC STAGE 5 INA ROAD					F.A.I. RTE.	SECTION	COUNTY	TOTAL SHEETS	SHEET NO.
	DRAWN - IG		CHECKED - HH	REVISED -		57	(28-2)B-2; (28-1)B-2	JEFFERSON	598	291					
	PLOT SCALE = 0.16666685 ' / in.		DATE -	REVISED -		CONTRACT NO. 78884									
	PLOT DATE = 10/11/2024					ILLINOIS FED. AID PROJECT									
						SCALE: 1:50 SHEET 10 OF 10 SHEETS STA. TO STA.									

MODEL: NOT Special - Special - Special
FILE NAME: J:\2021\604\CAD\Design\CAD Sheets\0978884-shit-staging-typical-genote.dgn

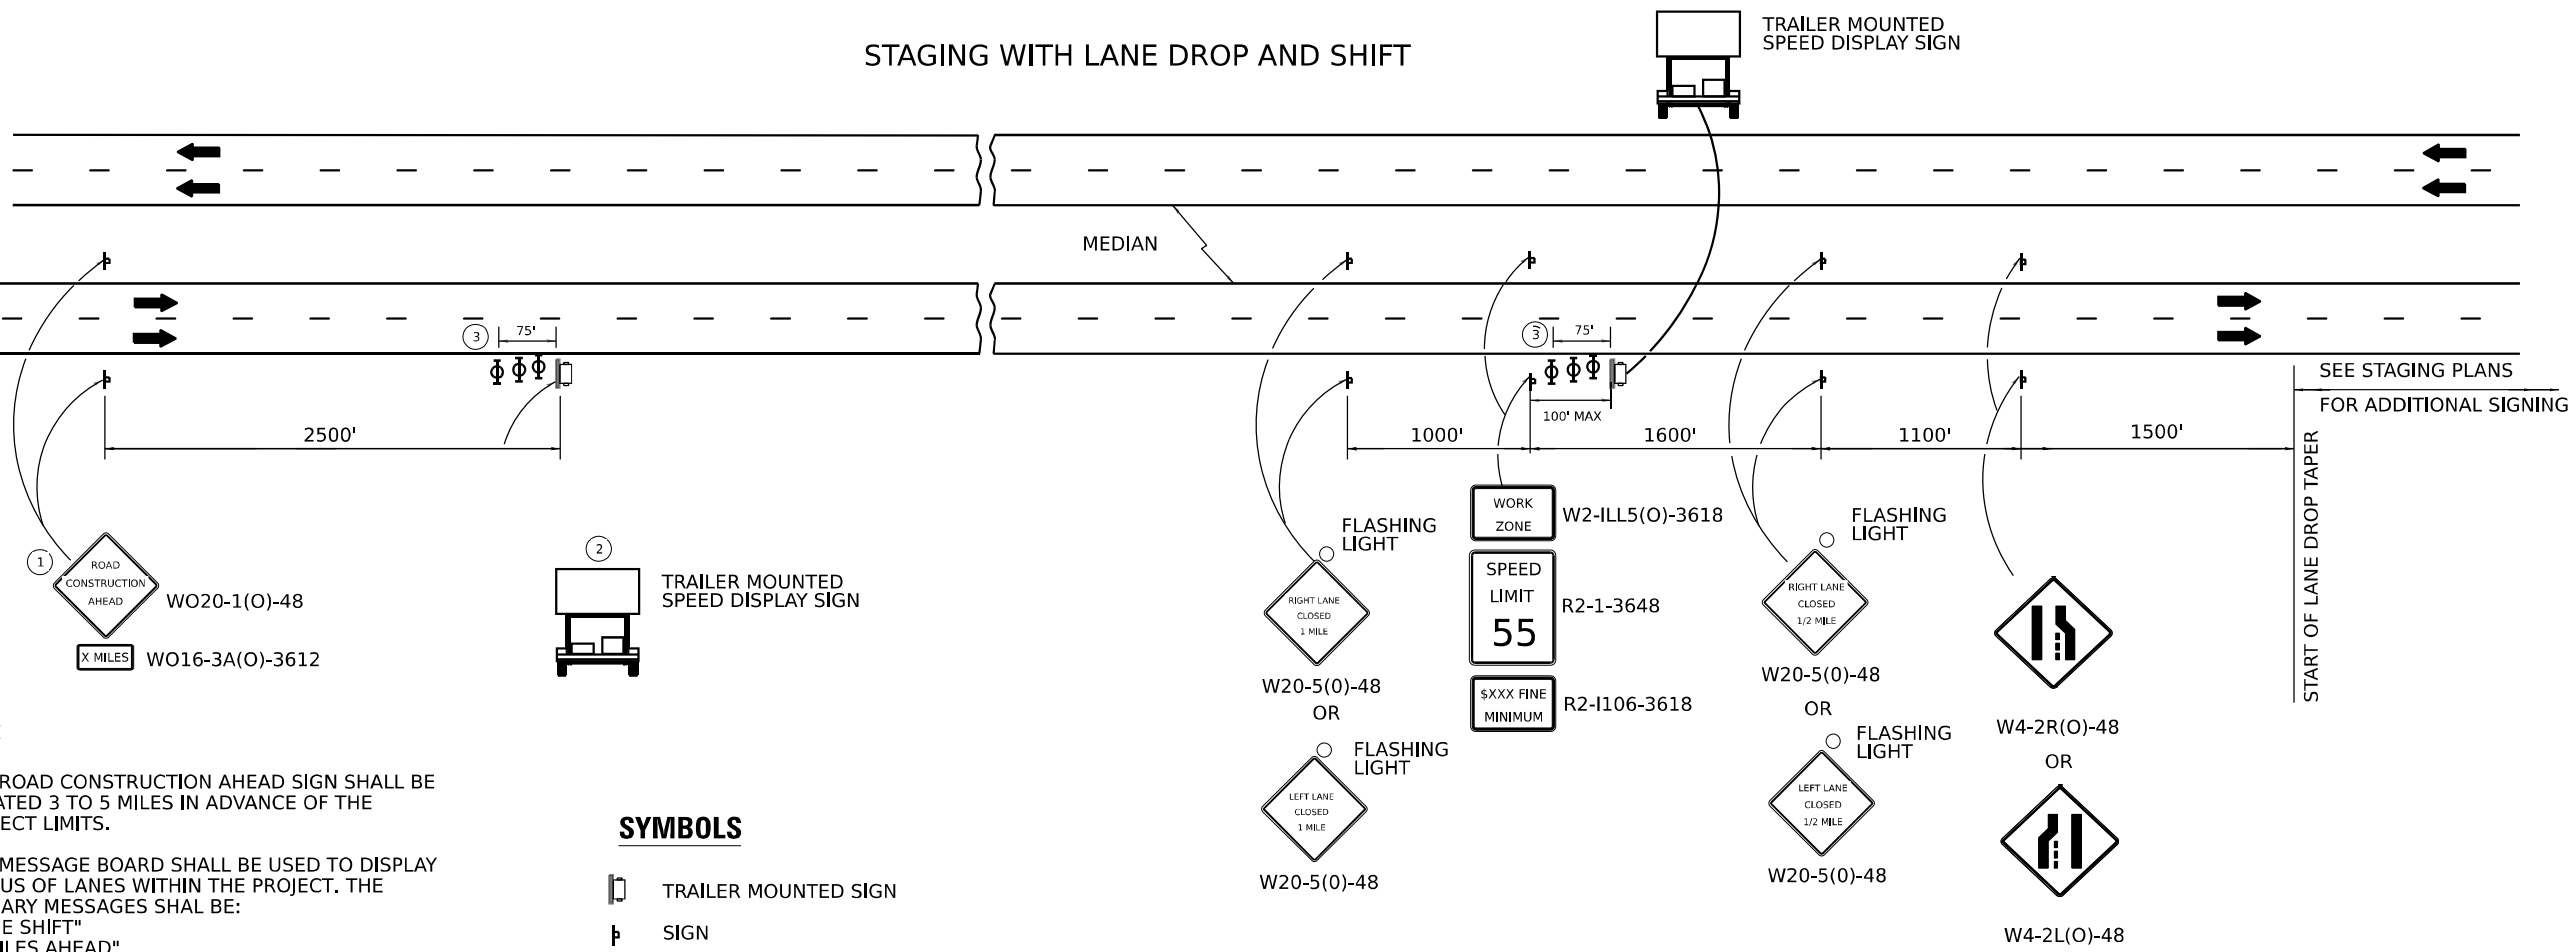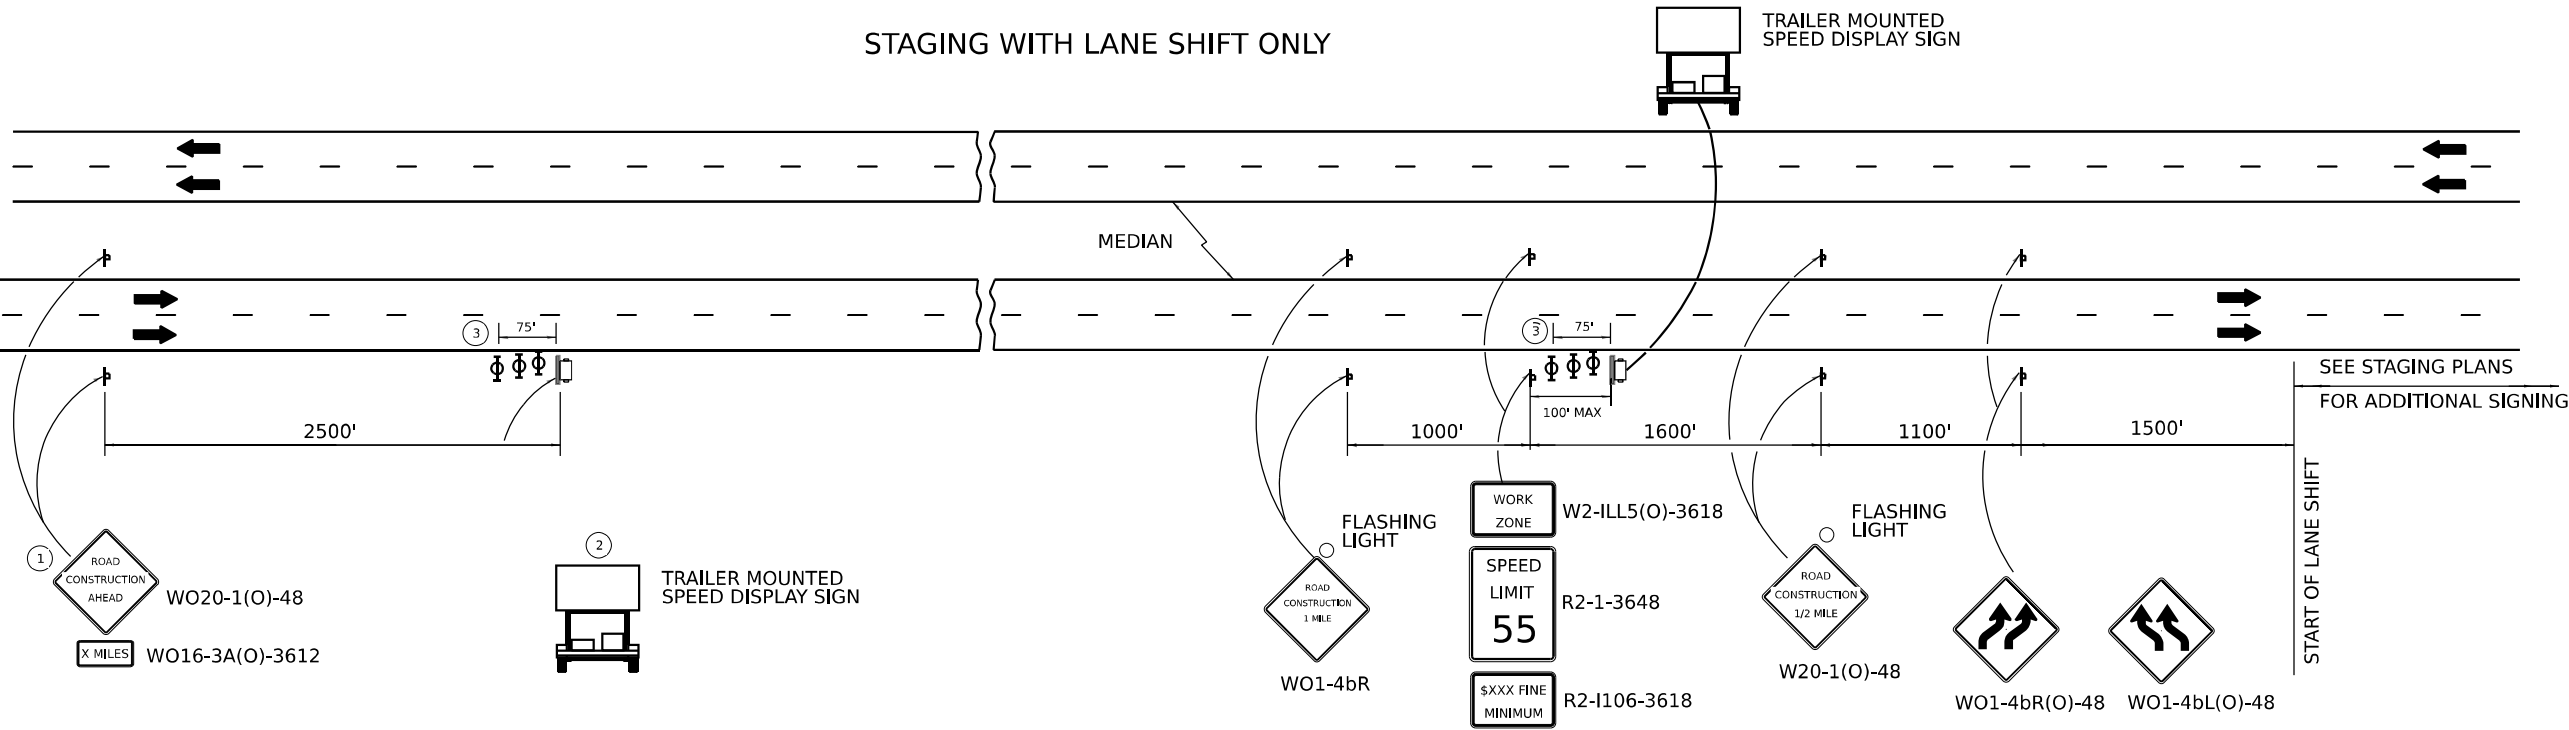

NOTES

1. THE ROAD CONSTRUCTION AHEAD SIGN SHALL BE LOCATED 3 TO 5 MILES IN ADVANCE OF THE PROJECT LIMITS.
2. THE MESSAGE BOARD SHALL BE USED TO DISPLAY STATUS OF LANES WITHIN THE PROJECT. THE PRIMARY MESSAGES SHALL BE:
"LANE SHIFT"
"X MILES AHEAD"
"ALL LANES OPEN"
3. THIS WORK WILL BE PAID FOR AS TRAFFIC CONTROL AND PROTECTION, (SPECIAL).

SYMBOLS

- TRAILER MOUNTED SIGN
- SIGN
- TYPE II BARRICADE, DRUM, OR VERTICAL BARRICADE WITH MONODIRECTIONAL FLASHING LIGHT



745 McClintock Drive
Suite 210
Burr Ridge, IL 60527
Ph: 773-601-4788
Fax: 773-239-3728

USER NAME = muddin
DESIGNED - HH
DRAWN - IG
PLOT SCALE = 0.16660000 1' / in.
CHECKED - HH
DATE -
PLOT DATE = 10/11/2024

DESIGNED - HH
DRAWN - IG
CHECKED - HH
DATE -


REVISED -
REVISED -
REVISED -
REVISED -

STATE OF ILLINOIS
DEPARTMENT OF TRANSPORTATION


MAINTENANCE OF TRAFFIC
DETAILS

SCALE: NTS SHEET 1 OF 1 SHEETS STA. TO STA.

F.A. I RTE.	SECTION	COUNTY	TOTAL SHEETS	SHEET NO.
57	(28-2)B-2; (28-1)B-2	FRANKLIN / JEFFERSON	598	292
CONTRACT NO. 78884				
ILLINOIS FED. AID PROJECT				

 


TYPICAL DRAINAGE STRUCTURE MARKER DETAIL

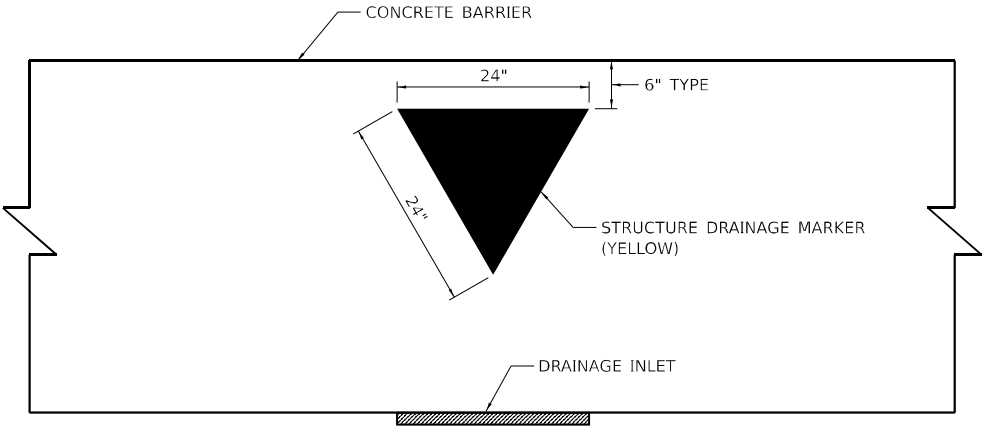

NOTES:
TO BE PAID FOR AS POLYUREA PAVEMENT MARKING
LETTERS AND SYMBOLS (USE 2 SQ FT FOR EACH)


TYPICAL UNDERDRAIN OUTLET MARKER DETAIL

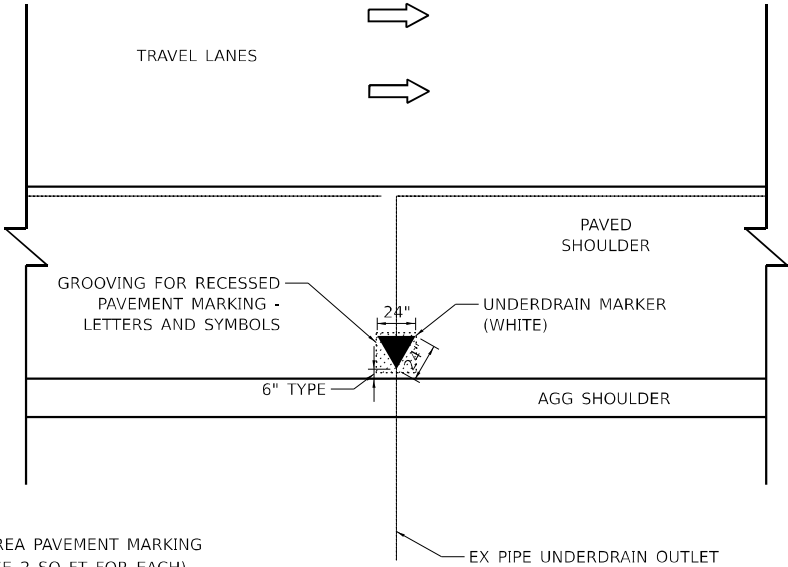

NOTES:
TO BE PAID FOR AS POLYUREA PAVEMENT MARKING
LETTERS AND SYMBOLS (USE 2 SQ FT FOR EACH)

GROOVING FOR RECESSED PAVEMENT MARKING-
LETTERS & SYMBOLS MEASURED AS 25" X 25"


CENTERLINE RUMBLE STRIP DETAIL

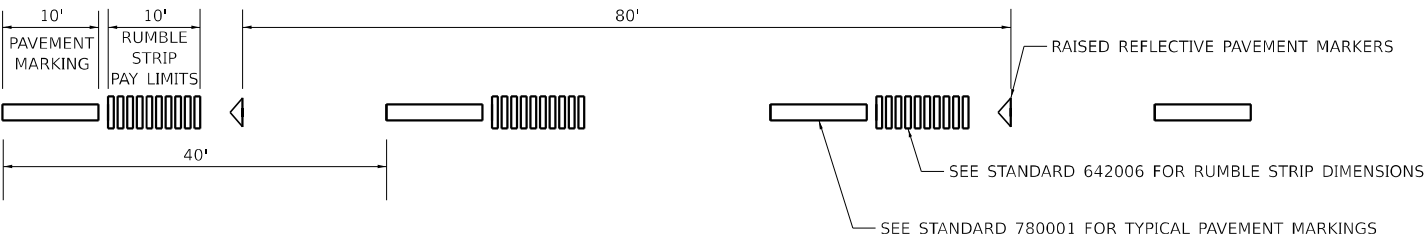

STD. 9-17

DRAWN	01-08-19
REVISED	10-21-21
REVISED	05-26-22
REVISED	06-30-23

SEEDING & MULCHING

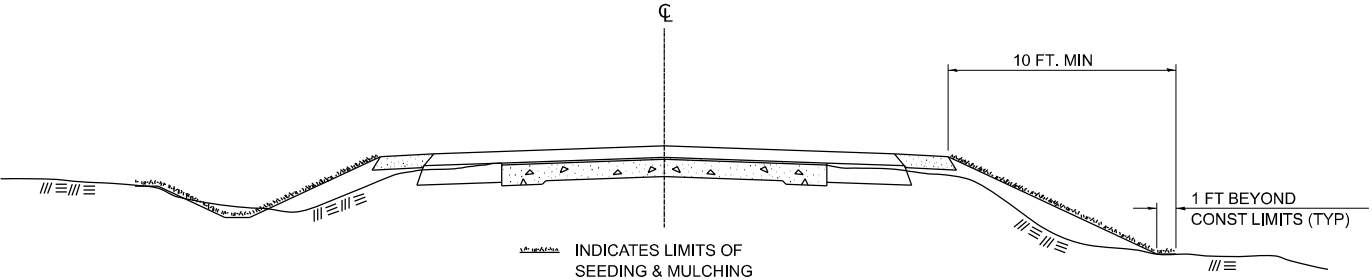

GENERAL NOTES

IN GENERAL, ALL EARTH SURFACES DISTURBED DURING CONSTRUCTION OPERATIONS SHALL BE SEEDED AND MULCHED UPON COMPLETION OF ALL GRADING OPERATIONS.

ON DETOUR ROADS, SLOPES SHALL BE SEEDED IMMEDIATELY UPON COMPLETION OF ANY GIVEN STAGE GRADING. TEMPORARY SEEDED SHALL BE CLASS 7.

FERTILIZER NUTRIENTS SHALL BE APPLIED TO ALL SEEDED AREAS. LIMESTONE SHALL BE APPLIED TO ALL AREAS OF FINAL SEEDED.

THE RATES OF APPLICATION OF FERTILIZER, MULCH AND LIMESTONE SHALL BE AS SPECIFIED IN THE SPECIAL PROVISIONS FOR ROAD AND BRIDGE CONSTRUCTION.

SECTIONS 250 AND 251 SHALL GOVERN THIS WORK EXCEPT AS SPECIFIED HEREIN OR AS NOTED IN THE SPECIAL PROVISIONS.

DRAWN	02-15-89
REVISED	03-27-08
REVISED	10-21-21
REVISED	05-27-22

STD. 9-19



USER NAME = jahaas	DESIGNED -	REVISED -
PLOT SCALE = 0.16666633" / in.	DRAWN -	REVISED -
PLOT DATE = 10/14/2024	CHECKED -	REVISED -
	DATE -	REVISED -

STATE OF ILLINOIS
DEPARTMENT OF TRANSPORTATION

DISTRICT DETAILS

SCALE: NTS SHEET 2 OF 6 SHEETS STA. TO STA.

F.A.I RTE.	SECTION	COUNTY	TOTAL SHEETS	SHEET NO.
57	(28-2)B-2; (28-1)B-2	*	598	294
CONTRACT NO. 78884				
ILLINOIS FED. AID PROJECT				

* FRANKLIN/JEFFERSON

MODEL: Detail Details - 2
FILE NAME: Proj\PH01\Hornershifr.com\HSDOT\Documents\21061000\PTB196204_D91V\210610210523rdLanePH2CAD_Sheets\078884-B-Detail.dgn



USER NAME = jahaas	DESIGNED -	REVISED -
	DRAWN -	REVISED -
PLOT SCALE = 0.16666633" / in.	CHECKED -	REVISED -
PLOT DATE = 10/14/2024	DATE -	REVISED -


STATE OF ILLINOIS
DEPARTMENT OF TRANSPORTATION

DISTRICT DETAILS			
SCALE: NTS	SHEET 3	OF 6 SHEETS	STA. TO STA.

F.A.I RTE.	SECTION	COUNTY	TOTAL SHEETS	SHEET NO.
57	(28-2)B-2; (28-1)B-2	*	598	295
CONTRACT NO. 78884				
ILLINOIS		FED. AID PROJECT		


* FRANKLIN/JEFFERSON

TEMPORARY HOT-MIX ASPHALT TRANSITIONS

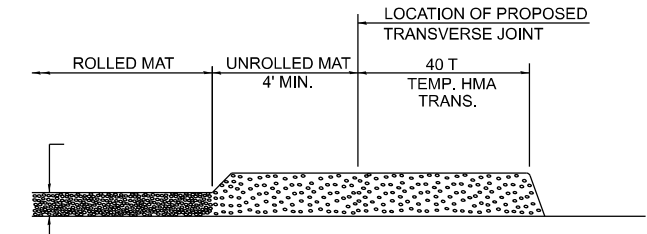


STEP I

1. PLACE HOT-MIX ASPHALT MAT, LENGTH 40 TIMES THE THICKNESS OF THE MAT BEING PLACED PAST THE PROPOSED TRANSVERSE JOINT LOCATION USING NORMAL OPERATING PROCEDURES.
2. EXTREME CARE SHOULD BE TAKEN TO MAINTAIN ENOUGH MATERIAL IN FRONT OF THE SCREED TO MAINTAIN REQUIRED PAVING DEPTH.

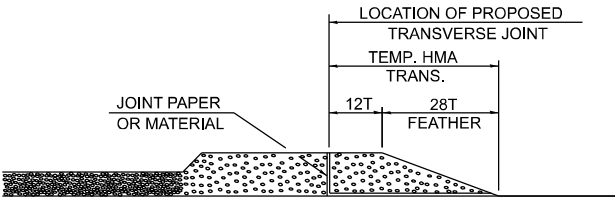


STEP III

1. JOINT PAPER OR OTHER PRESELECTED JOINT MATERIAL IS THEN PLACED IN THE CLEARED AREA AND THE EXCESS ASPHALT USED TO HAND FORM A TRANSITION TO THE DIMENSIONS SHOWN ABOVE.
2. NOTE THAT IN CONSTRUCTING THE TRANSITION, THE MAT DEPTH IS CONTINUED AS PART OF THE TRANSITION BEFORE FORMING THE FEATHER.

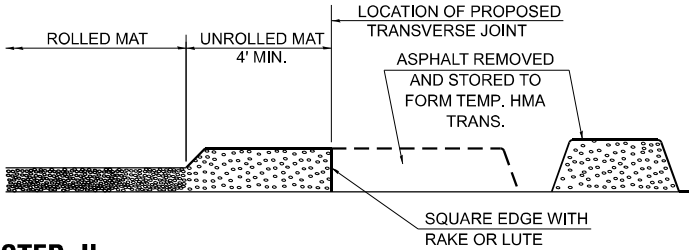

STEP II

1. MOVE THE PAVER OUT OF THE WAY AND REMOVE THE ASPHALT FROM THE AREA OF THE PROPOSED TEMPORARY HOT-MIX ASPHALT TRANSITION.
2. SQUARE UP THE END OF THE MAT WITH A RAKE OR LUTE.
3. NOTE THAT THE MAT WITHIN 4' OF THE END OF JOINT IS NOT TO BE ROLLED AT THIS TIME.

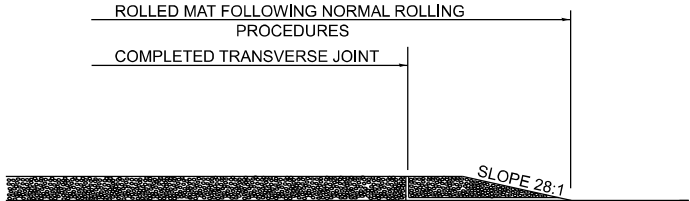


STEP IV


1. COMPLETE TEMPORARY TRANSITION BY ROLLING.
2. TO RESUME PAVING, AT THE JOINT, REMOVE TEMPORARY TRANSITION AND DISPOSE OF THE MATERIAL ACCORDING TO ART. 202.03 OF THE STD. SPECS. (COST INCLUDED IN THE CONTRACT).
3. CONSTRUCTING THE TEMPORARY TRANSITIONS WILL NOT BE PAID FOR SEPARATELY IN ACCORDANCE WITH ARTICLE 406.14 OF THE STANDARD SPECIFICATIONS.

STD. 9-18


DRAWN	02-15-89
REVISED	01-09-07
REVISED	10-21-21
REVISED	05-26-22

JOINT DETAIL OF CONCRETE PAVEMENT
ALTERNATE B

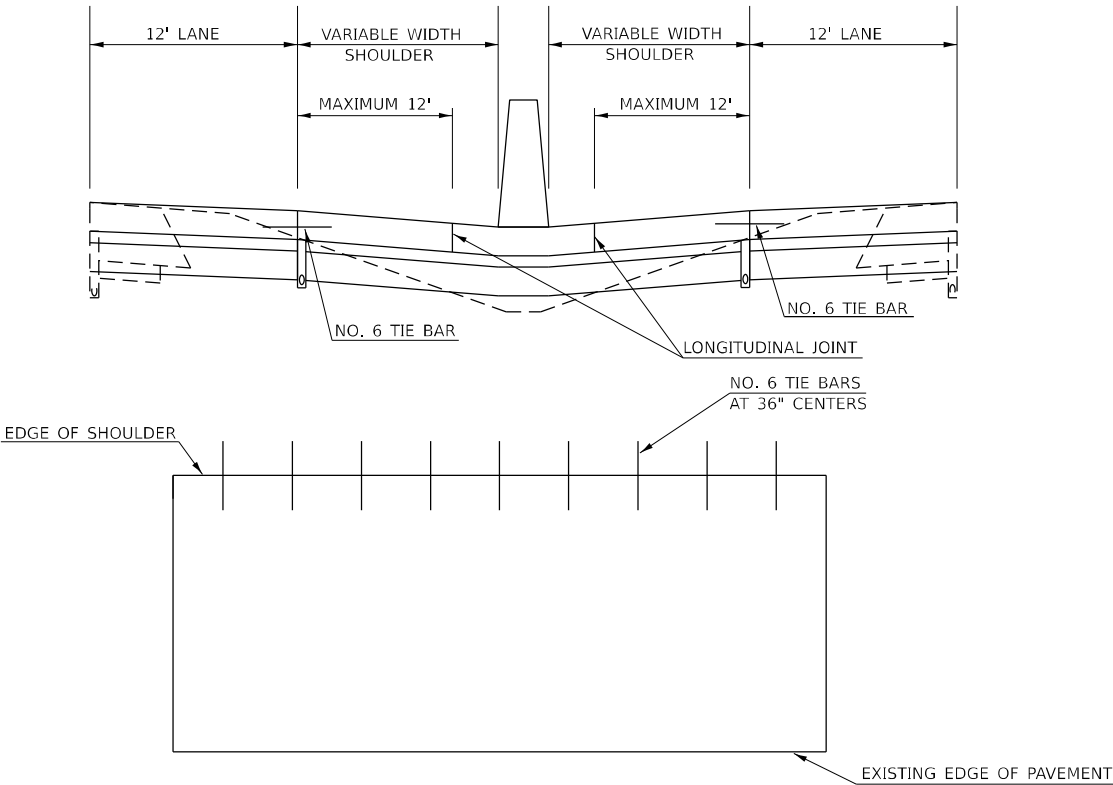


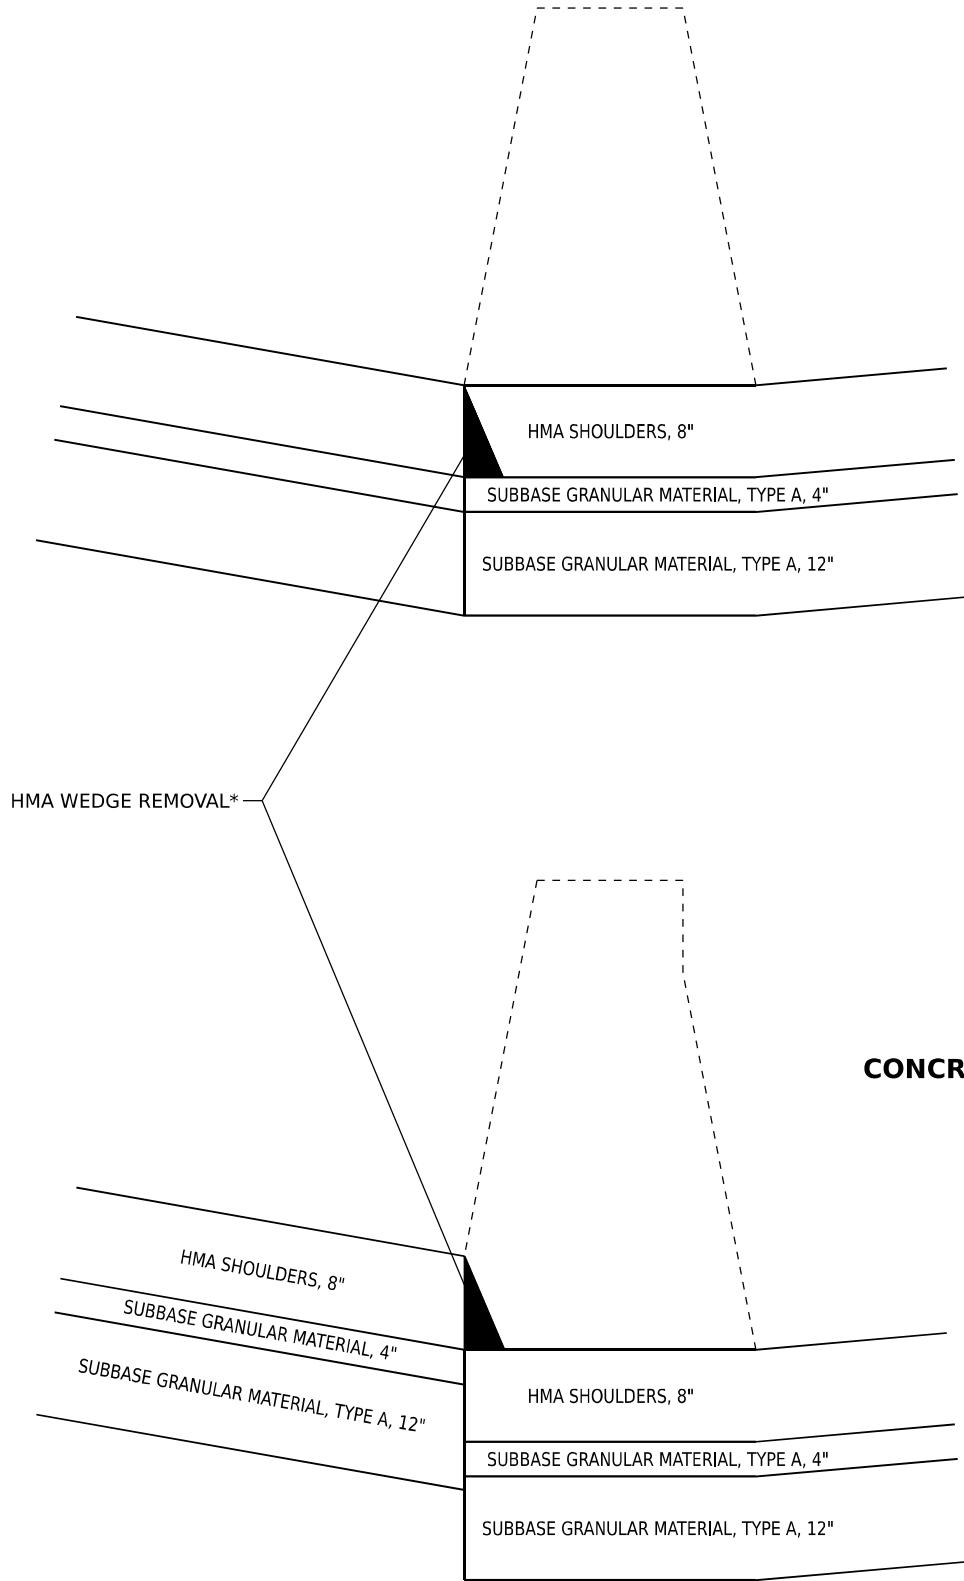

CONCRETE BARRIER (TYP.)

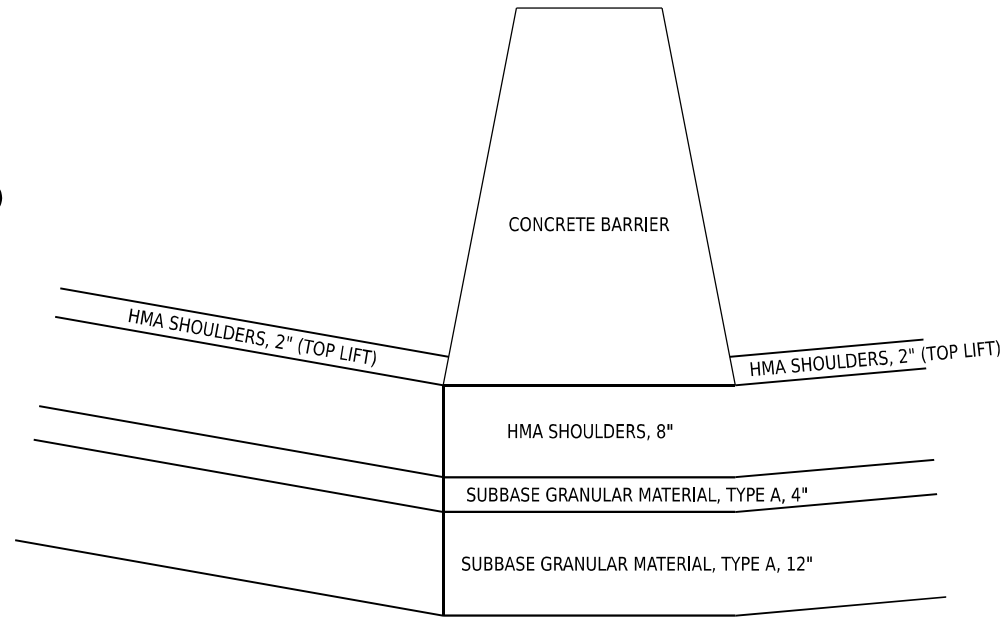

CONCRETE BARRIER, VAR. CROSS SECTION

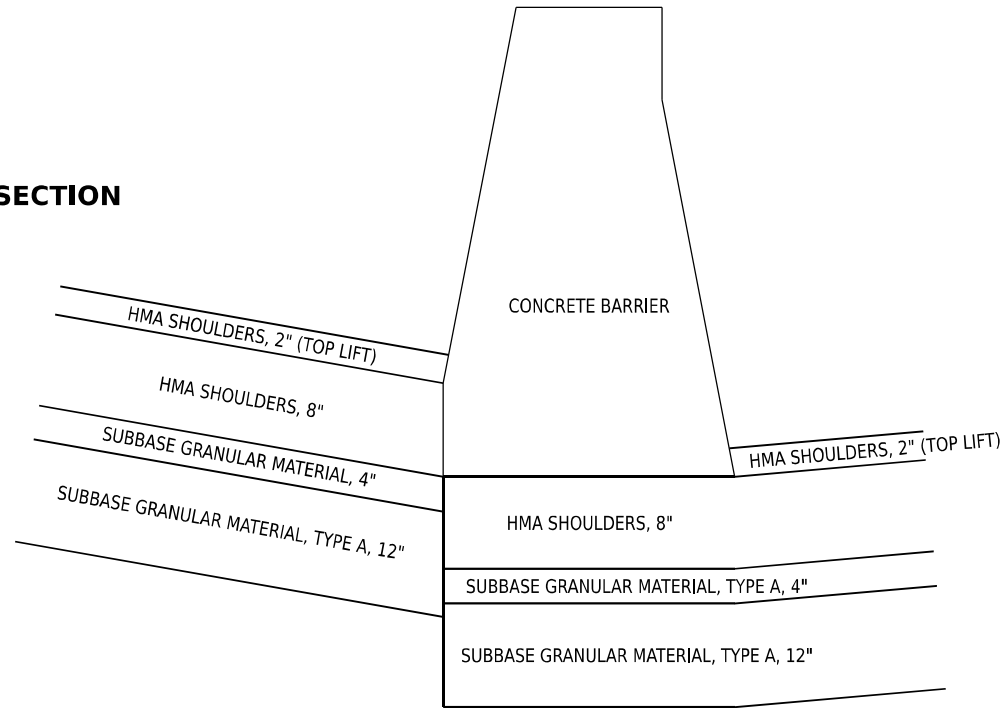

* SEE SPECIAL PROVISION

MODEL: Barrier (Wedge Removal)
FILE NAME: p:\p196\dotcom\shifrin.com\HSDOT\Documents\2106\1000\PTB 196-204_C30V\2106102-057-3rd\laneP2\CAD_Sheets\077884-H-detail.dgn



USER NAME = jahaas	DESIGNED -	REVISED -
	DRAWN -	REVISED -
PLOT SCALE = 0.16666633" / in.	CHECKED -	REVISED -
PLOT DATE = 10/14/2024	DATE -	REVISED -

STATE OF ILLINOIS
DEPARTMENT OF TRANSPORTATION

CONCRETE BARRIER
HMA WEDGE REMOVAL - DETAIL


SCALE: NTS SHEET 4 OF 6 SHEETS STA. TO STA.

F.A.I RTE.	SECTION	COUNTY	TOTAL SHEETS	SHEET NO.
57	(28-2)B-2; (28-1)B-2	*	598	296
CONTRACT NO. 78884				

ILLINOIS FED. AID PROJECT



* FRANKLIN/JEFFERSON

DETAIL OF CONCRETE FILL FOR
DRAINAGE STRUCTURE TYPE 5
WITH TYPE 22 FRAME AND GRATE

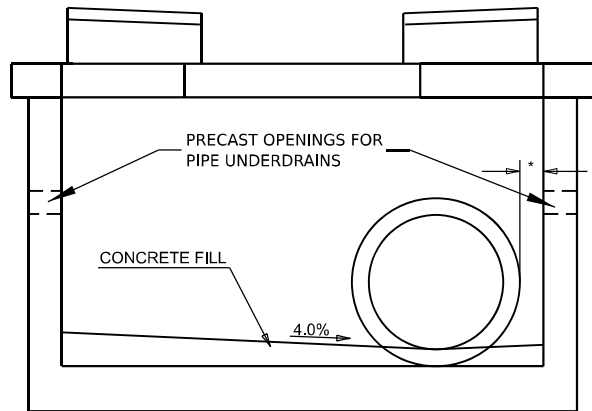


SECTION PERPENDICULAR TO PIPE

DETAIL OF DRAINAGE STRUCTURE
TYPE 5, WITH TWO TYPE 22 FRAME
AND GRATES (SPECIAL)

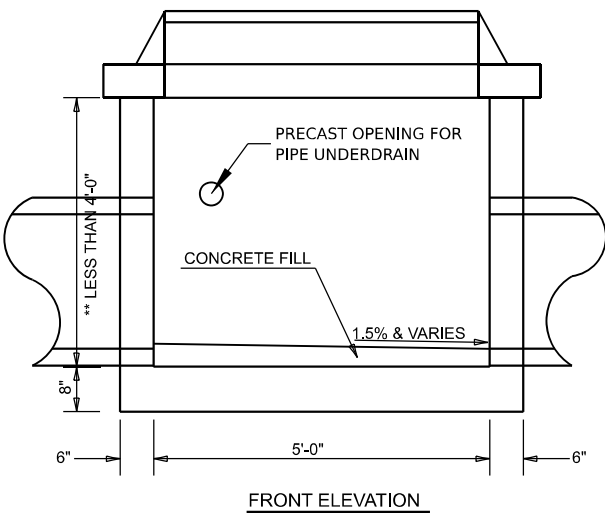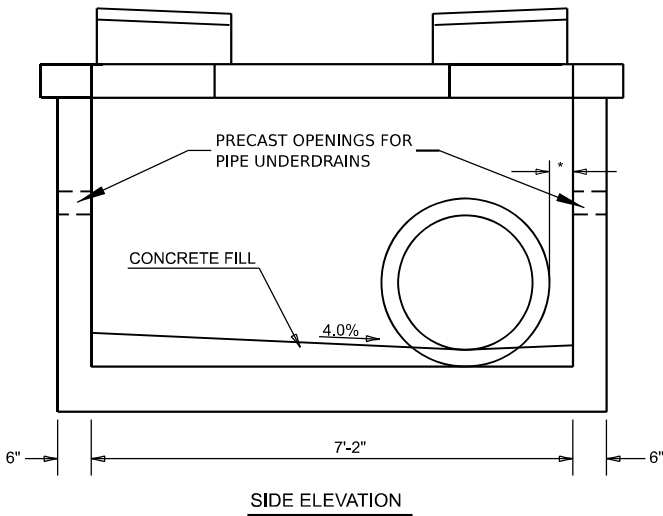


* PIPE MINIMUM 2" FROM INSIDE EDGE OF DRAINAGE STRUCTURE
DISTANCE IS NOT REFLECTED IN ELECTRONIC MODEL
**CONSTRUCT ACCORDING TO STANDARD 602106 EXCEPT FOR CHANGE IN DIMENSION SHOWN


CONCRETE COLLAR
PIPE TO PIPE

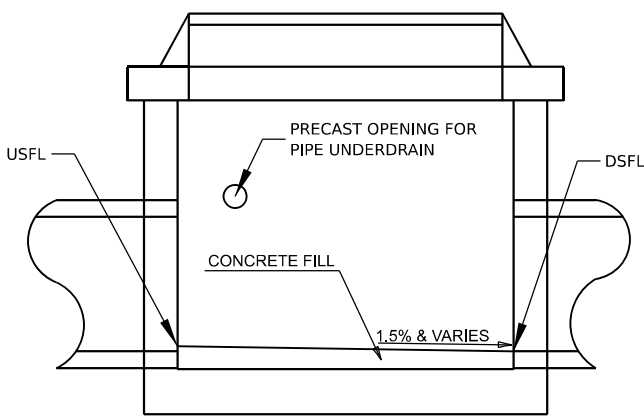


SECTION PARALLEL TO PIPE
NO EXISTING PIPE

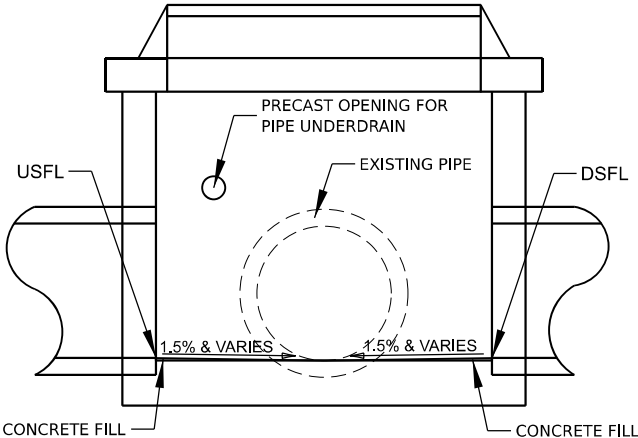

SECTION PARALLEL TO PIPE
WITH EXISTING PIPE

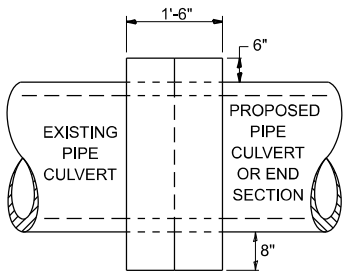

SIDE VIEW

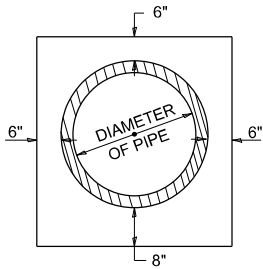

END VIEW

TABULATION

DIAMETER OF PIPE	CL SI CONC CU YDS EST
12"	0.24
15"	0.29
18"	0.32
24"	0.44
30"	0.56
36"	0.66
42"	0.80
48"	0.93
54"	1.07
60"	1.22
72"	1.55

THE CONCRETE COLLAR SHALL BE PAID FOR AT THE CONTRACT UNIT PRICE PER CUBIC YARD FOR CONCRETE COLLAR, AS SHOWN ON THE PLANS, WHICH PRICE SHALL INCLUDE THE REMOVAL OF SUCH PORTIONS THE EXISTING HEADWALLS AS MAY BE REQUIRED.

CLASS SI CONCRETE SHALL BE USED THROUGHOUT.

* PIPE MINIMUM 2" FROM INSIDE EDGE OF DRAINAGE STRUCTURE
DISTANCE IS NOT REFLECTED IN ELECTRONIC MODEL

DRAWN	07-13-90
REVISED	03-26-08
REVISED	10-21-21
REVISED	05-03-22

STD. 9-02

MODEL: D:\p1414 Standards (Sheet) 23 PUBLIC SQUARE SUITE 470 BELLEVILLE, IL 62220 (618) 641-9088
FILE NAME: C:\31-2-2007 2008 H&S IDOT 198-034 Verious02 IDOT 198-34_D9_Ver_0003 Design\CADD\Drawings\978884-sht-details.dgn



USER NAME = hjones	DESIGNED -	REVISED -
PLOT SCALE = 0.08333317 1/1 in.	DRAWN -	REVISED -
PLOT DATE = 9/26/2024	CHECKED -	REVISED -
	DATE -	REVISED -

STATE OF ILLINOIS
DEPARTMENT OF TRANSPORTATION


DRAINAGE STRUCTURE DETAILS

SCALE: SHEET 5 OF 6 SHEETS STA. TO STA.

F.A.I. RTE.	SECTION	COUNTY	TOTAL SHEETS	SHEET NO.
57	(28-2)B-2; (28-1)B-2	*	598	297
CONTRACT NO. 78884				
ILLINOIS FED. AID PROJECT				


*FRANKLIN/JEFFERSON

DETAIL OF DRAIN HOLE FOR
DRAINAGE STRUCTURE TYPE 5
WITH TYPE 22 FRAME AND GRATE

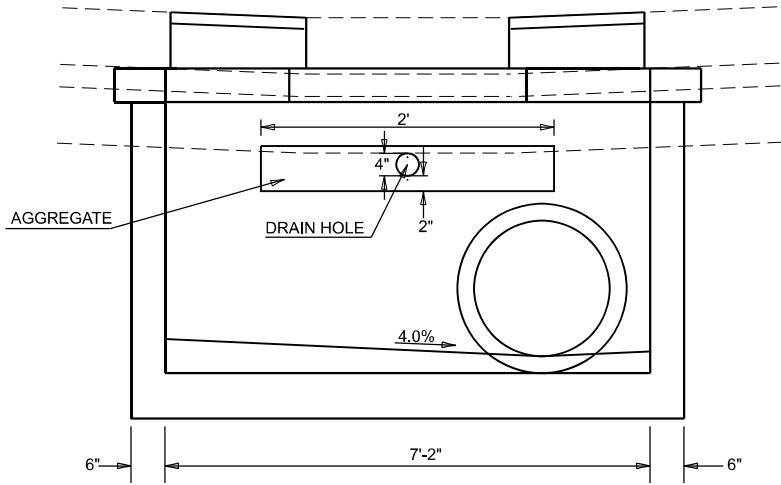


SIDE ELEVATION

HOT-MIX ASPHALT SHOULDERS, 10"
SUBBASE GRANULAR MATERIAL, TYPE A, 4"
SUBBASE GRANULAR MATERIAL, TYPE A, 12"

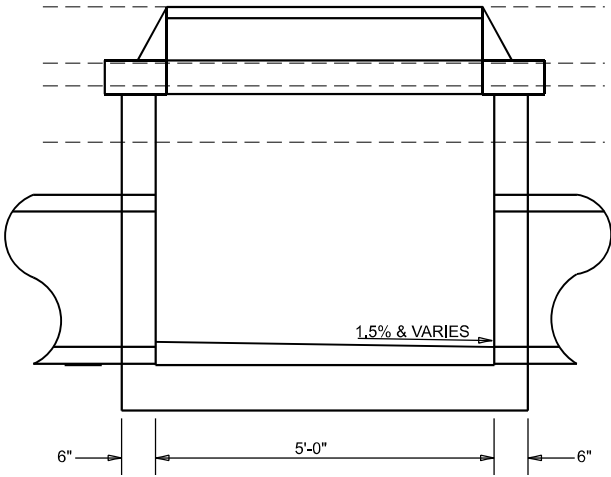

FRONT ELEVATION

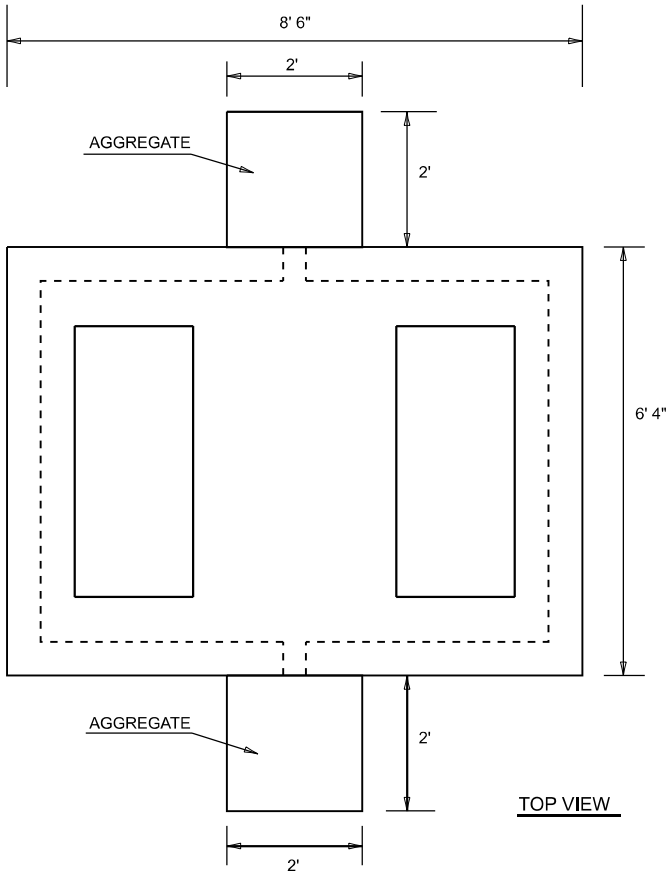

TOP VIEW

MODEL: D:\p1\h1\Standards\1 [Sheet]
FILE NAME: C:\31-2067-2069\165\DOT 198-034_Verious02_IDOT 198-34_D9_Ver_W003\Design\CADD\Sheets\DOT 78884-shr-details.dgn

23 PUBLIC SQUARE
SUITE 470
BELLEVILLE, IL 62220
(618) 641-9088



USER NAME	= hjones	DESIGNED	-	REVISED	-
DRAWN	-	REVISION	-	REVISION	-
PLOT SCALE	= 0.083333317 1/1 in.	CHECKED	-	REVISION	-
PLOT DATE	= 10/8/2024	DATE	-	REVISION	-

STATE OF ILLINOIS
DEPARTMENT OF TRANSPORTATION


DRAINAGE STRUCTURE DETAILS

SCALE: SHEET 6 OF 6 SHEETS STA. TO STA.


F.A.I. RTE.	SECTION	COUNTY	TOTAL SHEETS	SHEET NO.
57	(28-2)B-2; (28-1)B-2	*	598	298
CONTRACT NO. 78884				

ILLINOIS FED. AID PROJECT

*FRANKLIN/JEFFERSON

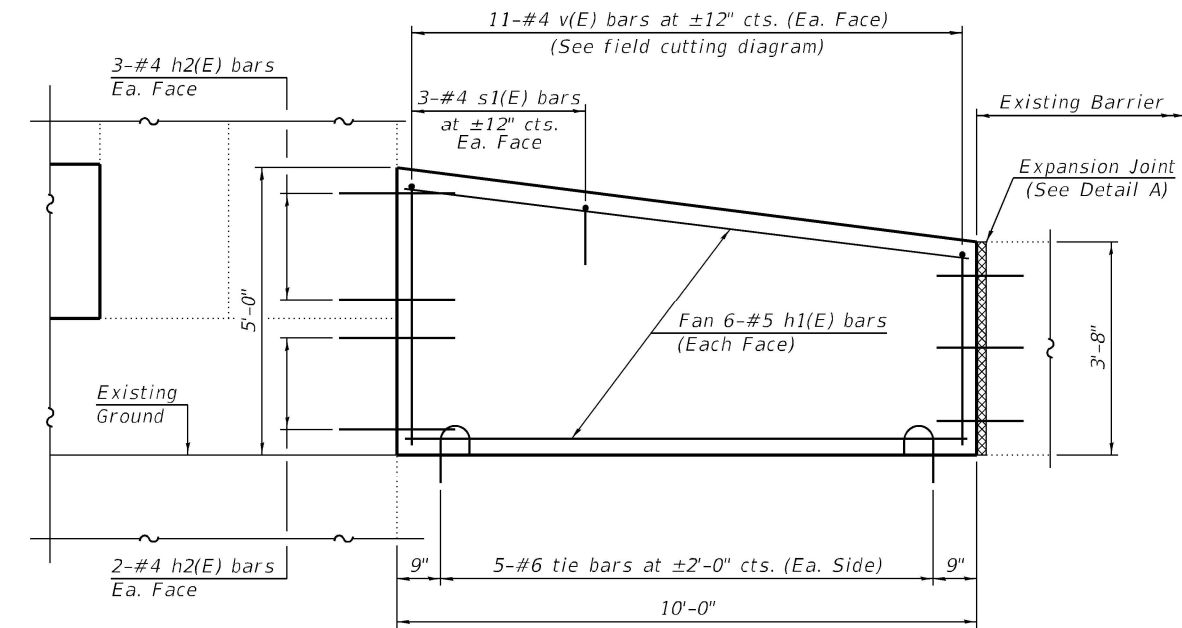


ELEVATION

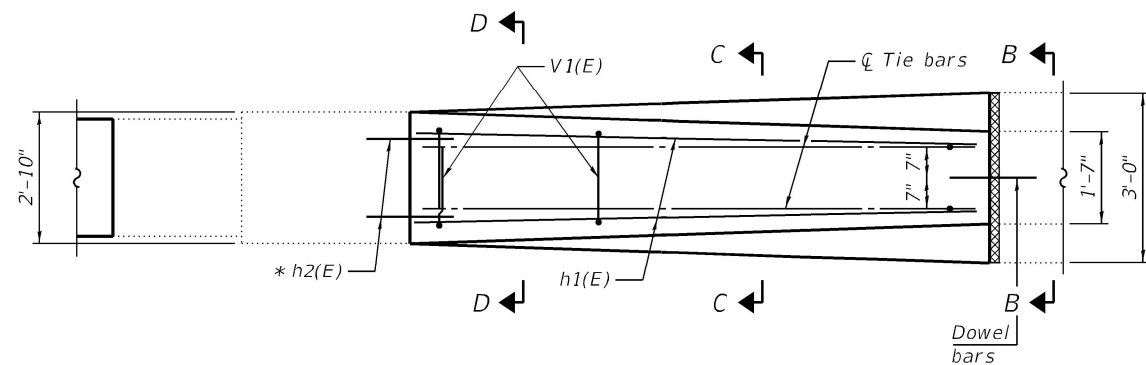


PLAN

* Epoxy grout h2(E) bars in 9" min. holes according to Article 584 of the Standard Specifications.

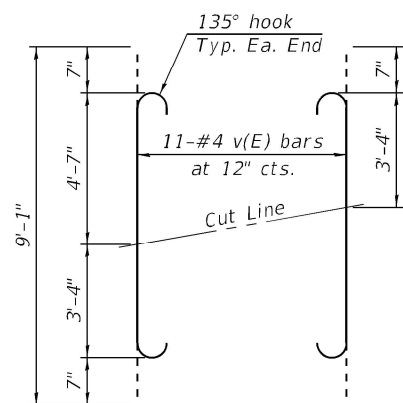


FIELD CUTTING DIAGRAM


Order v(E) bars full length. Cut as shown and use remainder of bars in opposite face.

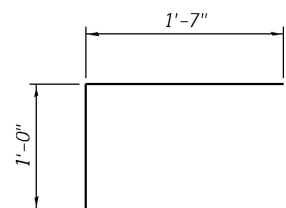


BAR s1(E)

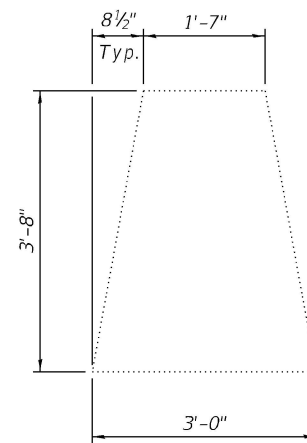


SECTION B-B

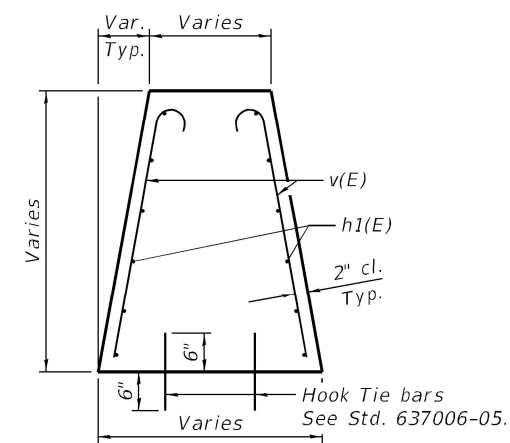

SECTION C-C

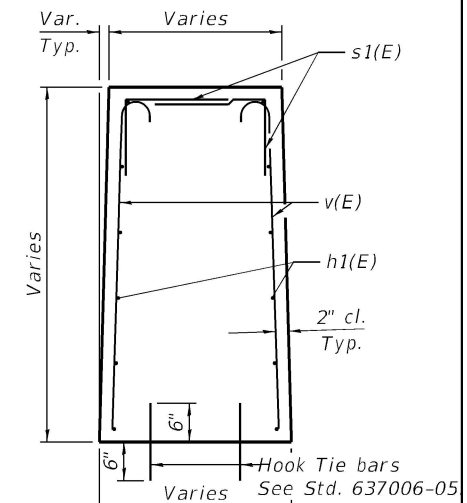


SECTION D-D

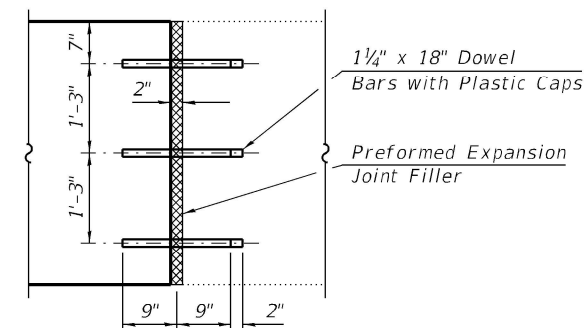

DETAIL A - EXPANSION JOINT
(See Standard 637006-05)

GENERAL NOTES

Plan dimensions and details relative to existing plans are subject to nominal construction variations. The Contractor shall field verify existing dimensions and details affecting new construction and make necessary approved adjustments prior to construction or ordering of materials. Such variations shall not be the cause for additional compensation for a change scope of work; however, the Contractor will be paid for the quantity actually furnished at the unit price bid for the work.
Reinforcement bars designated (E) shall be epoxy coated.

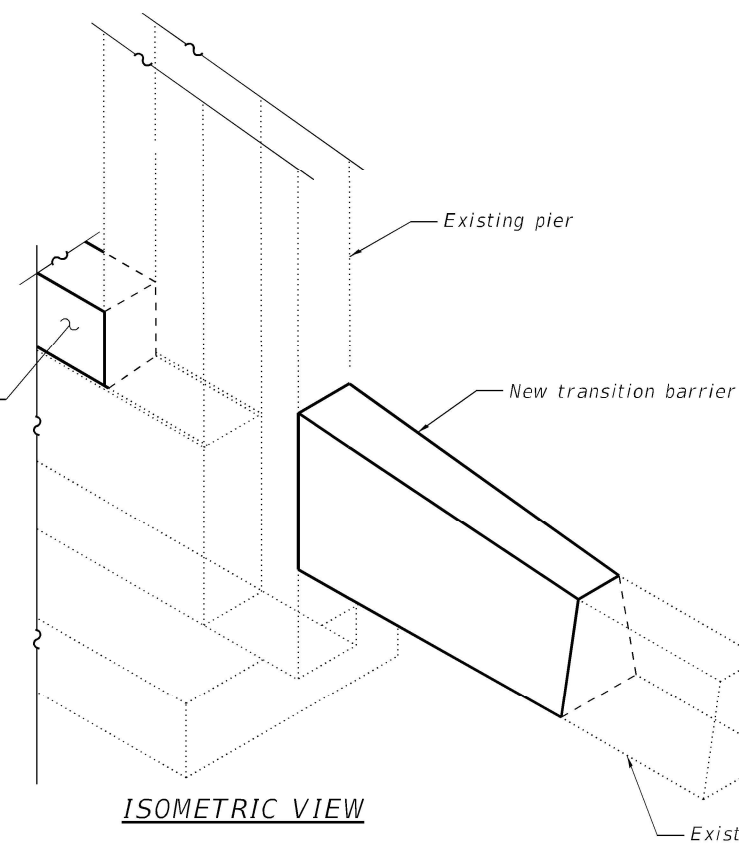

Notes:
The cost of tie bars shall be included with Concrete Structures.
The cost of expansion joints shall be included with Concrete Structures.

BILL OF MATERIAL
(PIER TRANSITIONS)

Bar	No.	Size	Length	Shape
h1(E)	24	#5	9'-8"	
h2(E)	10	#4	2'-0"	
s1(E)	12	#4	2'-7"	
v(E)	22	#4	9'-1"	
Concrete Structures			Cu. Yd.	16.8
** Protective Coat			Sq. Yd.	24
Reinforcement Bars, Epoxy Coated			Pound	410

** Apply to new concrete only.



Date: 12/06/2024
Expires: 11/30/2026

STATE OF ILLINOIS
DEPARTMENT OF TRANSPORTATION

BARRIER TRANSITION DETAILS - PIER
STRUCTURE NO. 041-0113

SCALE: SHEET 2 OF 3 SHEETS STA. TO STA.

F.A.P. RTE.	SECTION	COUNTY	TOTAL SHEETS	SHEET NO.
IL-57	(28-2)B-2; (28-1)B-2	JEFFERSON	598	300
				CONTRACT NO. 78884

ILLINOIS FED. AID PROJECT

USER NAME = JSchreckenberg	DESIGNED - MJH	REVISED -
	DRAWN - MJH	REVISED -
PLOT SCALE = 10:0.0000 " = 1"	CHECKED - JGS	REVISED -
PLOT DATE = 7/12/2024	DATE - 07/11/2024	REVISED -