


GENERAL NOTES

Plan dimensions and details relative to existing plans are subject to nominal construction variations. The Contractor shall field verify existing dimensions and details affecting new construction and make necessary approved adjustments prior to construction or ordering of materials. Such variations shall not be cause for additional compensation for a change in scope of work, however, the Contractor will be paid for the quantity actually furnished at the unit price bid for the work. Reinforcement bars designated (E) shall be epoxy coated.

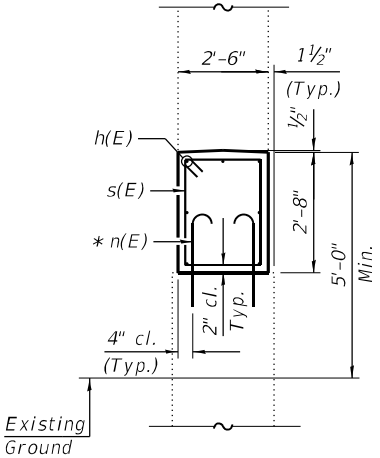

SECTION B-B

* Epoxy grout n(E) bars in 9" min. holes according to Article 584 of the Standard Specifications.

*** TOTAL BILL OF MATERIAL


ITEM	UNIT	QUANTITY
Concrete Structures	Cu. Yd.	19.4
Protective Coat	Sq. Yd.	30
Reinforcement Bars, Epoxy Coated	Pound	760

*** For information only. (To be paid for as Concrete Barrier, Double Face, 44-Inch Heighth. See Special Provisions)


BILL OF MATERIAL
(CRASHWALL EXTENSIONS)

Bar	No.	Size	Length	Shape
h(E)	21	#5	3'-2"	—
n(E)	60	#5	2'-5"	┌
s(E)	12	#5	9'-11"	□
Concrete Structures		Cu. Yd.	2.6	
Protective Coat		Sq. Yd.	6	
Reinforcement Bars, Epoxy Coated		Pound	350	

** Apply to new concrete only.

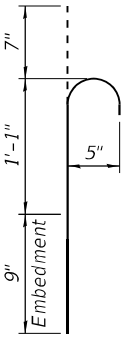


BAR n(E)

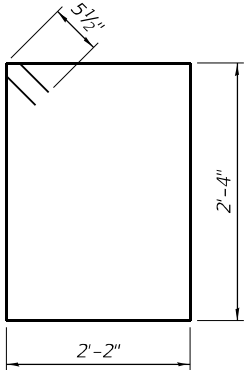

BAR s(E)

ELEVATION

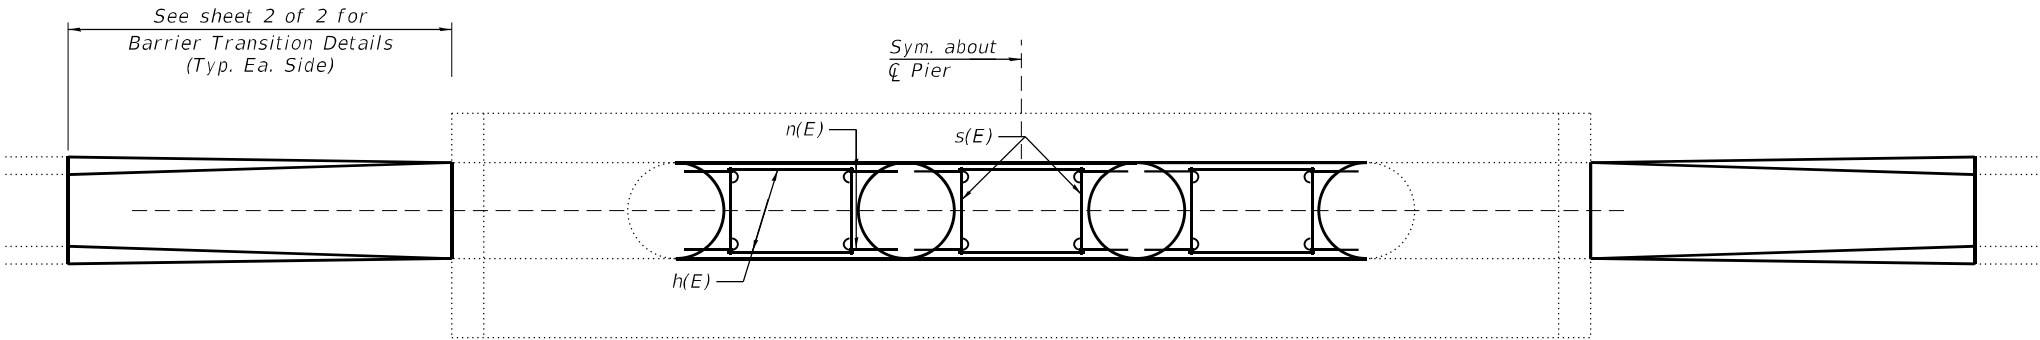

SECTION A-A

STATE OF ILLINOIS
DEPARTMENT OF TRANSPORTATION

PIER CRASHWALL EXTENSION
STRUCTURE NO. 041-0113

SCALE: SHEET 3 OF 3 SHEETS STA. TO STA.

F.A.P. RTE.	SECTION	COUNTY	TOTAL SHEETS	SHEET NO.
IL-57	(28-2)B-2; (28-1)B-2	FRANKLIN	598	301
CONTRACT NO. 78884				
ILLINOIS FED. AID PROJECT				

USER NAME = JSchreckenberg	DESIGNED - MJH	REVISED -
DRAWN - MJH	REVIS	
CHECKED - JGS	REVIS	
DATE - 07/11/2024	REVIS	

PLOT SCALE = 10:0.0000 " = 1' / in.
PLOT DATE = 7/12/2024

FILE NAME: H:\P222064 - IDOT PTB 203 Item 49 District 9 V-V\222064.011 - 157 over Gun\Microstation\0280093 0094-78884-001-General Plan & Elevation.dgn

GENERAL NOTES

Fasteners shall be ASTM F 3125 Grade A325 Type 1, hot dip galvanized bolts in metallized areas. Bolts 7/8 in. diameter, holes 1 1/16 in. diameter, unless otherwise noted. See special provision for "Metalizing of Structural Steel".

Calculated weight of Structural Steel = AASHTO M 270 Grade 50 = 473,150 pounds
AASHTO M 270 Grade 36 = 48,340 pounds

All structural steel shall be metallized. See Special Provision for "Metallizing of Structural Steel."

No field welding is permitted except as specified in the contract documents.

Reinforcement bars designated (E) shall be epoxy coated.

If the Contractor elects to use cantilever forming brackets on the exterior beams or girders, the brackets shall be placed at the same locations as required for the hardwood blocks in Article 503.06(b) of the Standard Specifications. If additional cantilever forming brackets are required, hardwood blocking shall be wedged between the exterior and first interior beam at each of these additional bracket locations.

Slipforming of the parapets is not allowed.

Bearing seat surfaces shall be constructed or adjusted to the designated elevations within a tolerance of 1/8 in. (0.01 ft.). Adjustment shall be made either by grinding the surface or by shimming the bearings.


The Seal coat design thickness is based on the Cofferdam Design Water Elevation (CDWE) shown. Final cofferdam design, details and seal coat thickness shall be submitted to the Engineer for approval. The CDWE is equal to the Estimated Water Surface Elevation (EWSE) plus 3 feet.

Layout of the slope protection system may be varied to suit ground conditions in the field as directed by the Engineer.


The existing structural steel coating contains lead. The Contractor shall take appropriate precautions to address the presence of lead on this project.

TOTAL BILL OF MATERIAL


ITEM	UNIT	SUPER	SUB	TOTAL
Stone Riprap, Class A4	Sq. Yd.	-	4,871	4,871
Filter Fabric	Sq. Yd.	-	4,871	4,871
Removal of Existing Structure No. 3	Each	-	-	1
Removal of Existing Structure No. 4	Each	-	-	1
Protective Shield	Sq. Yd.	-	-	1,402
Structure Excavation	Cu. Yd.	-	156	156
Cofferdam Excavation	Cu. Yd.	-	282	282
Cofferdam (Type 2) (Location - 4)	Each	-	1	1
Cofferdam (Type 2) (Location - 5)	Each	-	1	1
Cofferdam (Type 2) (Location - 6)	Each	-	1	1
Floor Drains	Each	32	-	32
Concrete Structures	Cu. Yd.	-	621.0	621.0
Concrete Superstructure	Cu. Yd.	701.1	-	701.1
Seal Coat Concrete	Cu. Yd.	-	169.3	169.3
Protective Coat	Sq. Yd.	3,402	-	3,402
Concrete Superstructure (Approach Slab)	Cu. Yd.	378.1	-	378.1
Furnishing and Erecting Structural Steel	L Sum	0.63	-	0.63
Stud Shear Connectors	Each	13,824	-	13,824
Reinforcement Bars, Epoxy Coated	Pound	320,980	66,740	387,720
Bar Splicers	Each	1,570	344	1,914
Furnishing Steel Piles HP14X102	Foot	-	4,176	4,176
Driving Piles	Foot	-	4,176	4,176
Test Pile Steel HP14X102	Each	-	6	6
Pile Shoes	Each	-	78	78
Name Plates	Each	2	-	2
Anchor Bolts, 1"	Each	-	96	96
Temporary Sheet Piling	Sq. Ft.	-	248	248
Granular Backfill for Structures	Cu. Yd.	-	343	343
Geocomposite Wall Drain	Sq. Yd.	-	198	198
Pipe Underdrains for Structures 4"	Foot	-	333	333
Diamond Grinding (Bridge Section)	Sq. Yd.	2,845	-	2,845
Bridge Deck Grooving (Longitudinal)	Sq. Yd.	1,692	-	1,692
Bar Terminator	Each	768	1,304	2,072

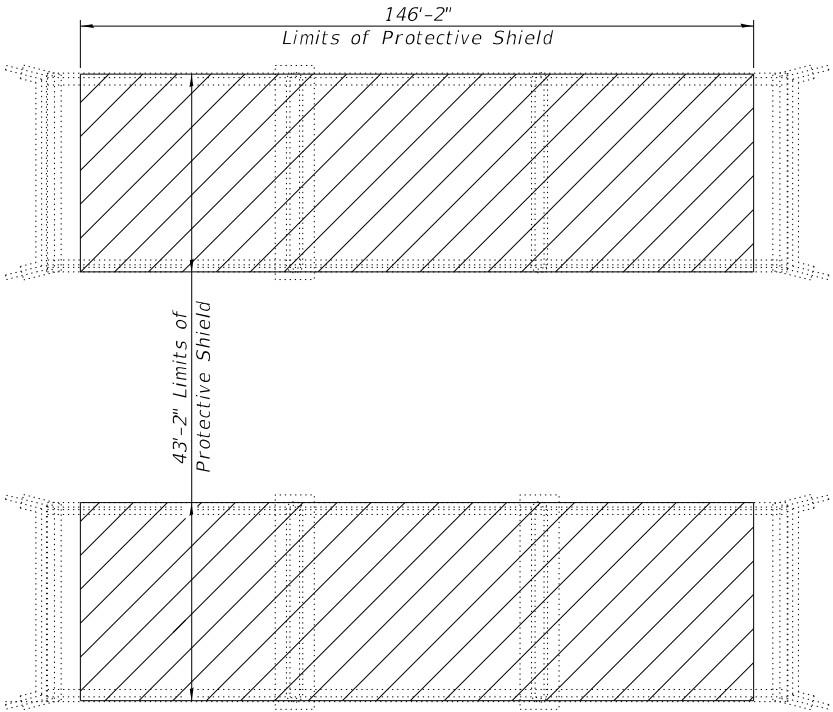

PROTECTIVE SHIELD DETAIL

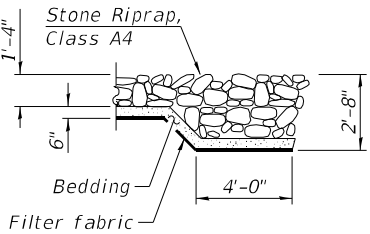

SECTION A-A

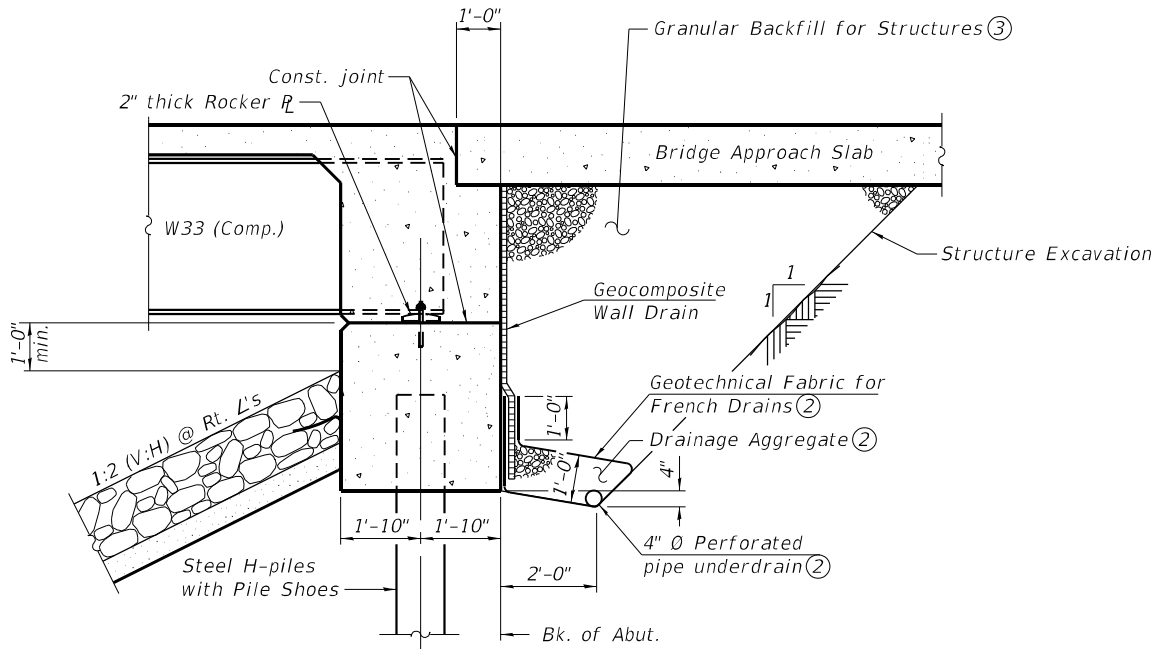

SECTION THRU INTEGRAL ABUTMENT ①

INDEX OF SHEETS

Sheet No.	Description
1	General Plan and Elevation
2	General Data
3	Substructure Layout
4	Temporary Sheet Piling
5	Stage Construction Details
6	Temporary Concrete Barrier
7-11	Top of Slab Elevations
12-13	Top of Approach Slab Elevations - N.B.
14-15	Top of Approach Slab Elevations - S.B.
16	Superstructure - N.B.
17	Superstructure - S.B.
18-19	Superstructure Details
20	Diaphragm Details
21	Bridge Approach Slab Details - N.B.
22	Bridge Approach Slab Details - S.B.
23-24	Bridge Approach Slab Details
25	Framing Plan
26	Beam Details
27	Beam & Bearing Details
28-29	Abutment Details - N.B.
30-31	Abutment Details - S.B.
32	Pier - N.B.
33	Pier - S.B.
34	Pier Details
35	HP Pile Details
36	Bar Splicer Assembly and Mechanical Splicer Details
37-39	Soil Boring Logs

Notes:

- ① All drainage system components shall extend to 2'-0" from the end of each wingwall except an outlet pipe shall extend until intersecting with the side slopes. The pipes shall drain into concrete headwalls. See Article 601.05 of the Standard Specifications and Highway Standard 601101.
- ② Included in the cost of Pipe Underdrains for Structures.
- ③ Granular Backfill for Structures shall follow Article 586 of the Standard Specifications, and the Coarse Aggregate shall be Grade CA 7, CA 11, or CA 14. Granular backfill behind the abutments shall be compacted according to Article 205.06 of the Standard Specifications.




USER NAME =	DESIGNED - ORG	REVISED -
PLOT SCALE =	CHECKED - KBC	REVISED -
PLOT DATE = 12/13/2024	DRAWN - ORG	REVISED -
	CHECKED - KBC	REVISED -

STATE OF ILLINOIS
DEPARTMENT OF TRANSPORTATION

GENERAL DATA
STRUCTURE NO. 028-0093 (N.B.) & 028-0094 (S.B.)

F.A.I. RTE.	SECTION	COUNTY	TOTAL SHEETS	SHEET NO.
57	(28-1)B-2	FRANKLIN	598	303
CONTRACT NO. 78884				
ILLINOIS FED. AID PROJECT				

FILE NAME: H:\P222064 - IDOT PTB 203 Item 49 District 9 V-V\222064.011 - I57 over Gun\Microstation\0280093_0094-78884-003-Substructure Layout.dgn

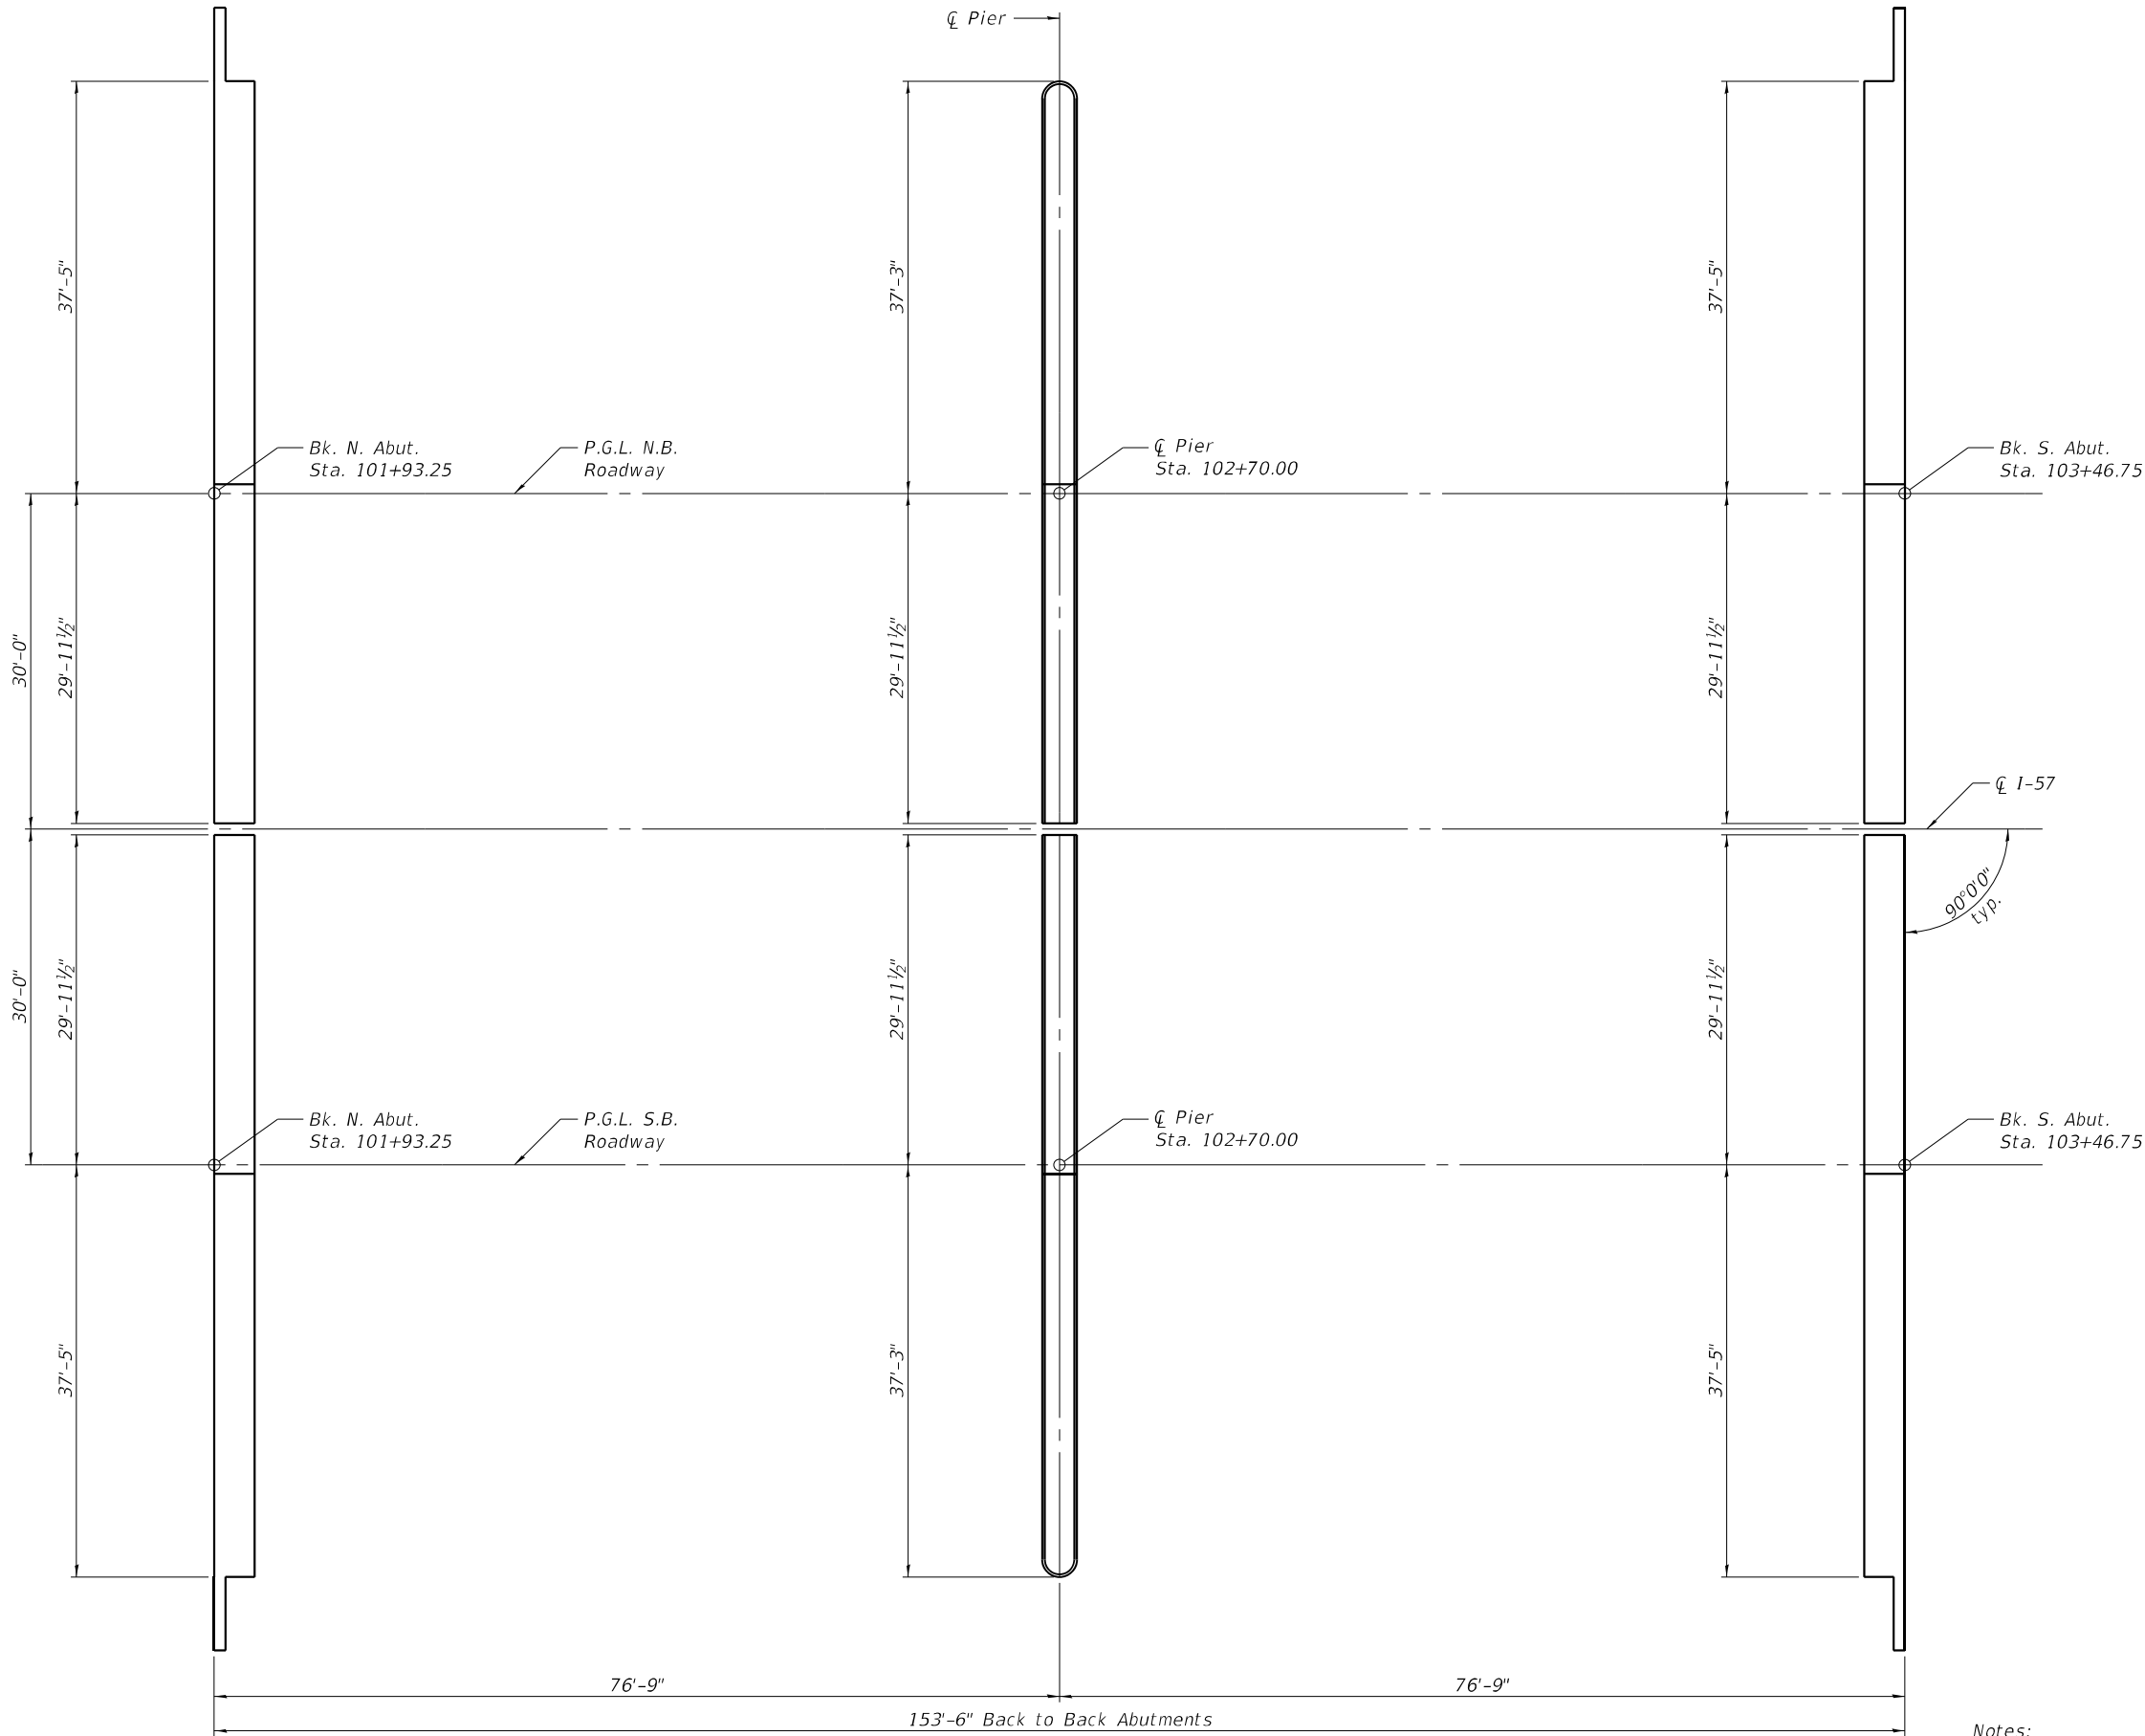

PLAN

Notes:
① Pier dimensions are to the end of the Pier cap.



USER NAME =	DESIGNED - ORG	REVISED -
	CHECKED - KBC	REVISED -
PLOT SCALE =	DRAWN - ORG	REVISED -
PLOT DATE = 12/13/2024	CHECKED - KBC	REVISED -


STATE OF ILLINOIS
DEPARTMENT OF TRANSPORTATION

FOOTING LAYOUT
STRUCTURE NO. 028-0093 (N.B.) & 028-0094 (S.B.)


SHEET 3 OF 39 SHEETS

F.A.I. RTE.	SECTION	COUNTY	TOTAL SHEETS	SHEET NO.
57	(28-1)B-2	FRANKLIN	598	304
CONTRACT NO. 78884				
ILLINOIS FED. AID PROJECT				

FILE NAME: H:\P222064 - IDOT PTB 203 Item 49 District 9 V-V\222064.01.1 - 157 over Gun\Microstation\0280093_0094-78884-004-Temporary Sheet Piling.dgn

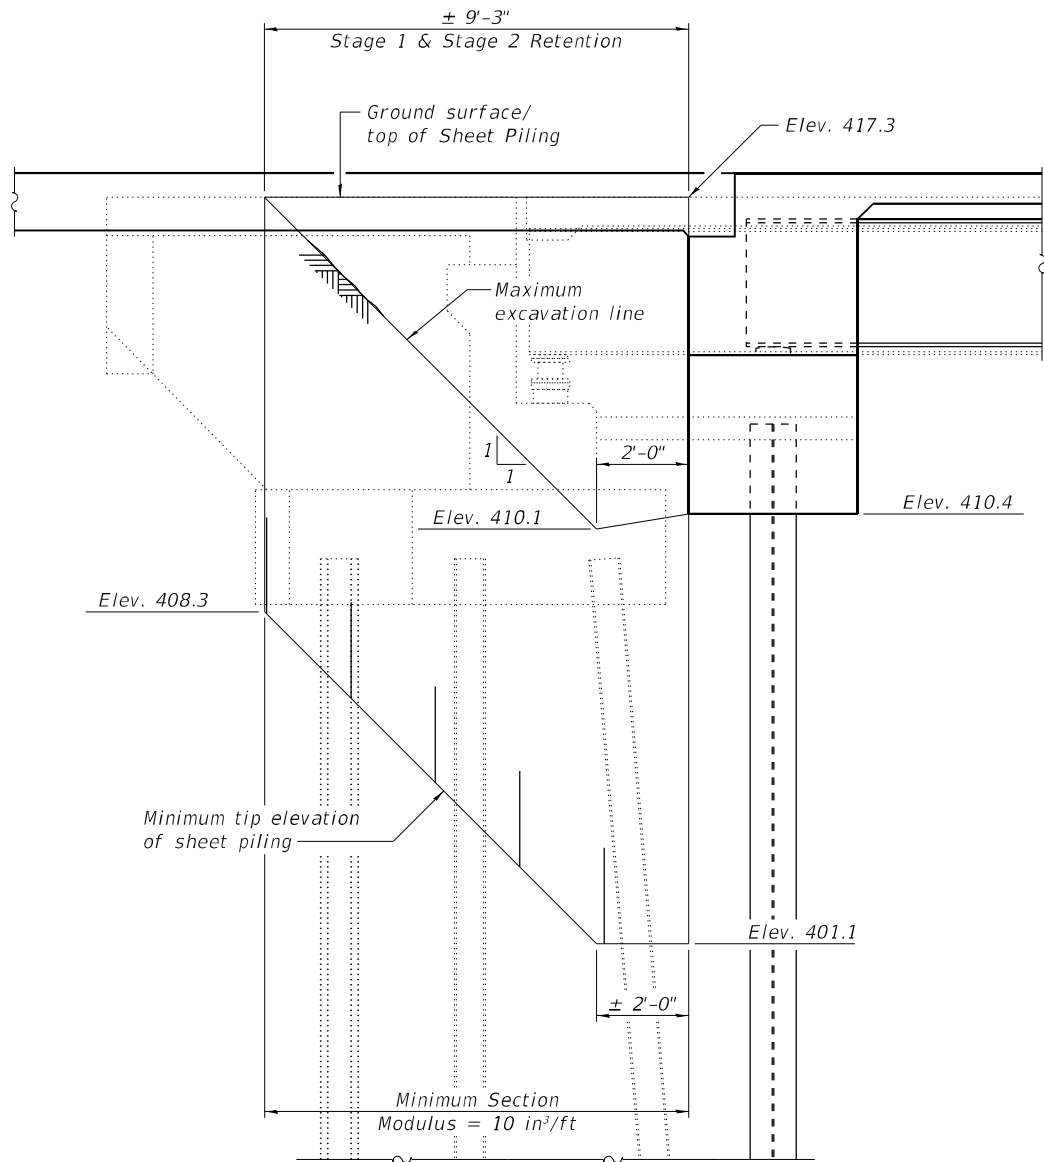

NORTH ABUTMENT ①②

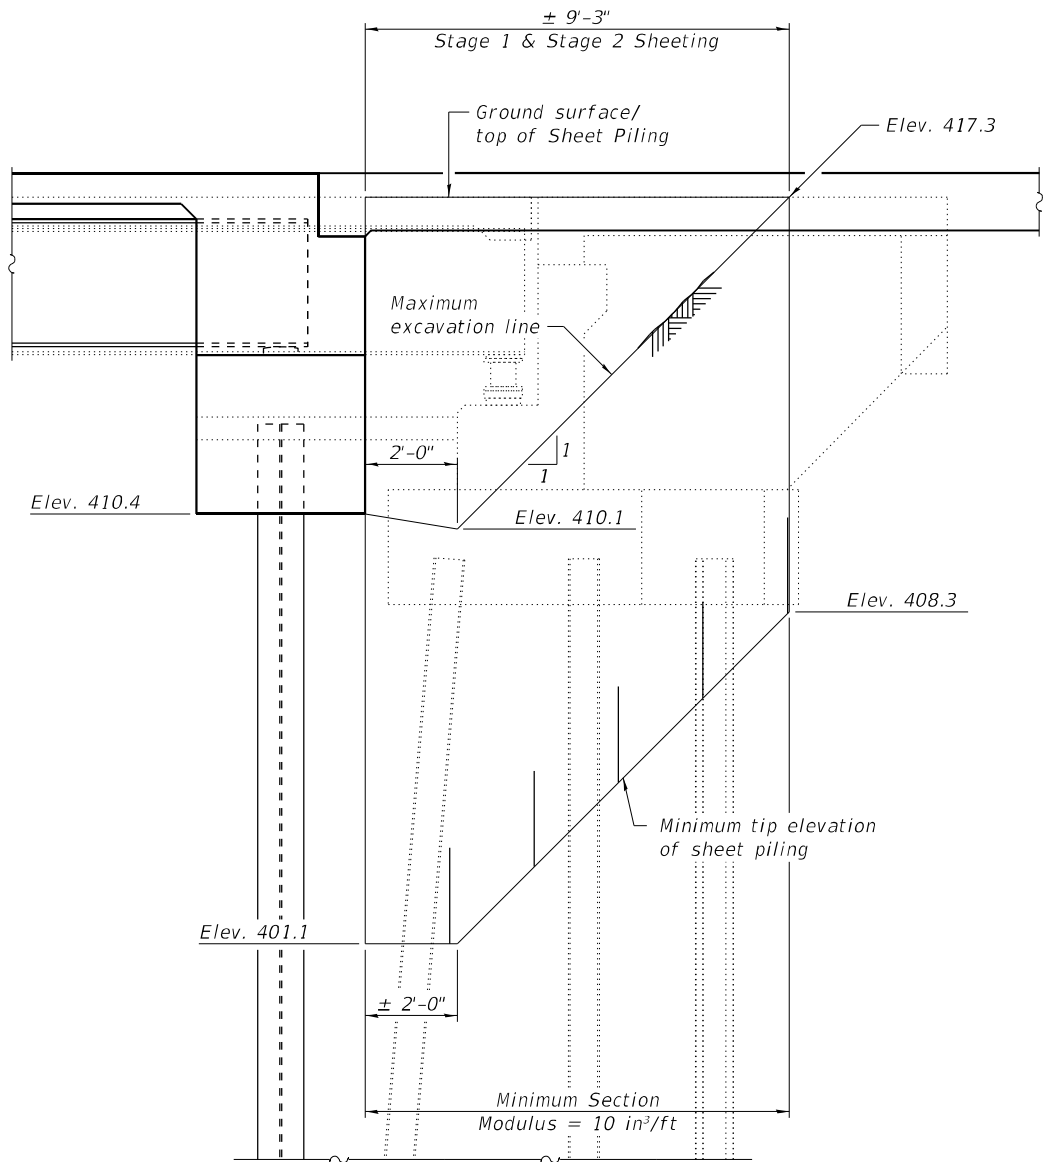

SOUTH ABUTMENT ①②

Notes:

- ① If the Contractor chooses to alter the temporary cantilevered sheet piling design requirements shown, a design submittal including plan details and calculations will be required for review and acceptance by the Engineer.
- ② The Contractor shall connect the first sheet to the existing abutment wall to ensure stability of sheets driven to the top of the existing footing. This connection shall be reviewed and accepted by the engineer and included in the cost for Temporary Sheet Piling.




USER NAME =	DESIGNED - ORG	REVISED -
	CHECKED - KBC	REVISED -
PLOT SCALE =	DRAWN - ORG	REVISED -
PLOT DATE = 12/13/2024	CHECKED - KBC	REVISED -

**STATE OF ILLINOIS
DEPARTMENT OF TRANSPORTATION**


**TEMPORARY SHEET PILING
STRUCTURE NO. 028-0093 (N.B.) & 028-0094 (S.B.)**

SHEET 4 OF 39 SHEETS


F.A.I. RTE.	SECTION	COUNTY	TOTAL SHEETS	SHEET NO.
57	(28-1)B-2	FRANKLIN	598	305
CONTRACT NO. 78884				
ILLINOIS FED. AID PROJECT				

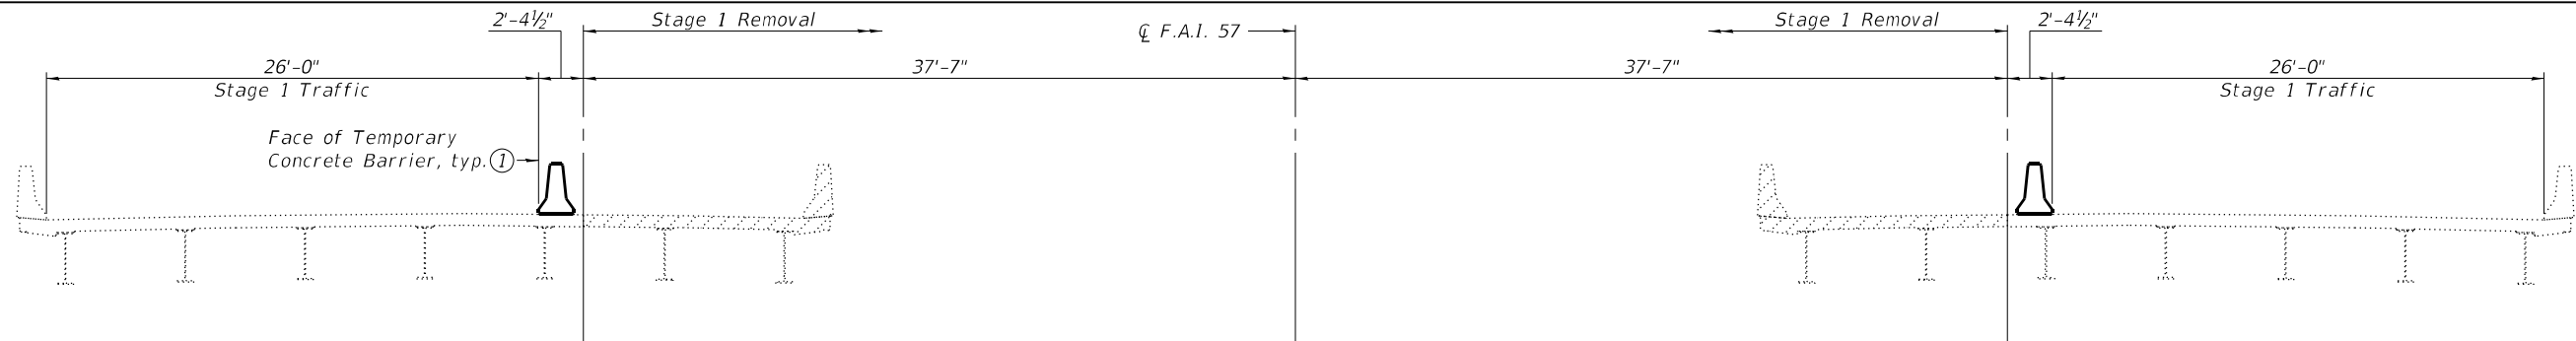


STAGE 1 REMOVAL

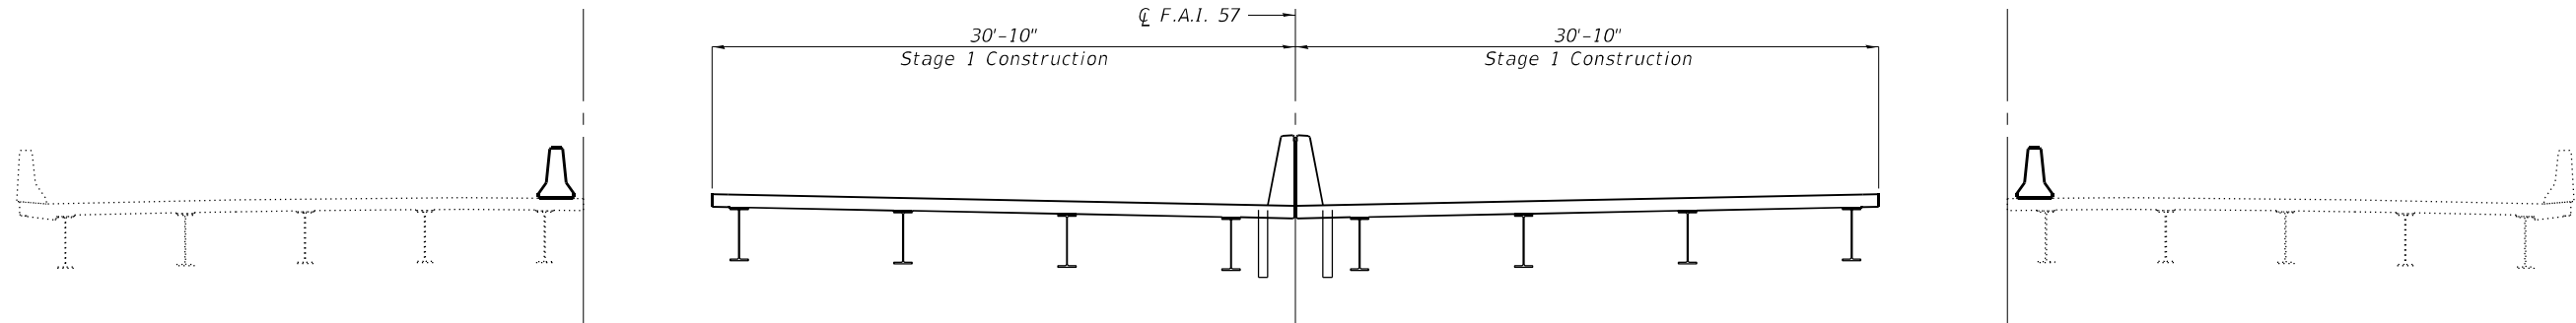

STAGE 1 CONSTRUCTION

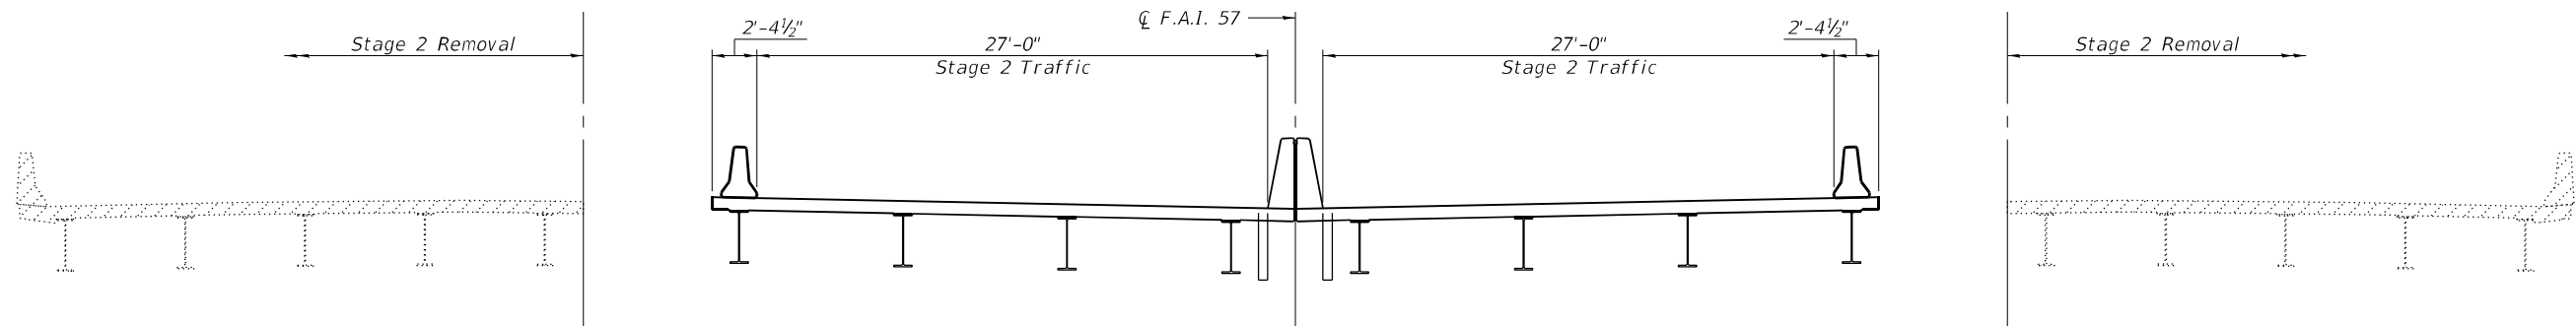

STAGE 2 REMOVAL

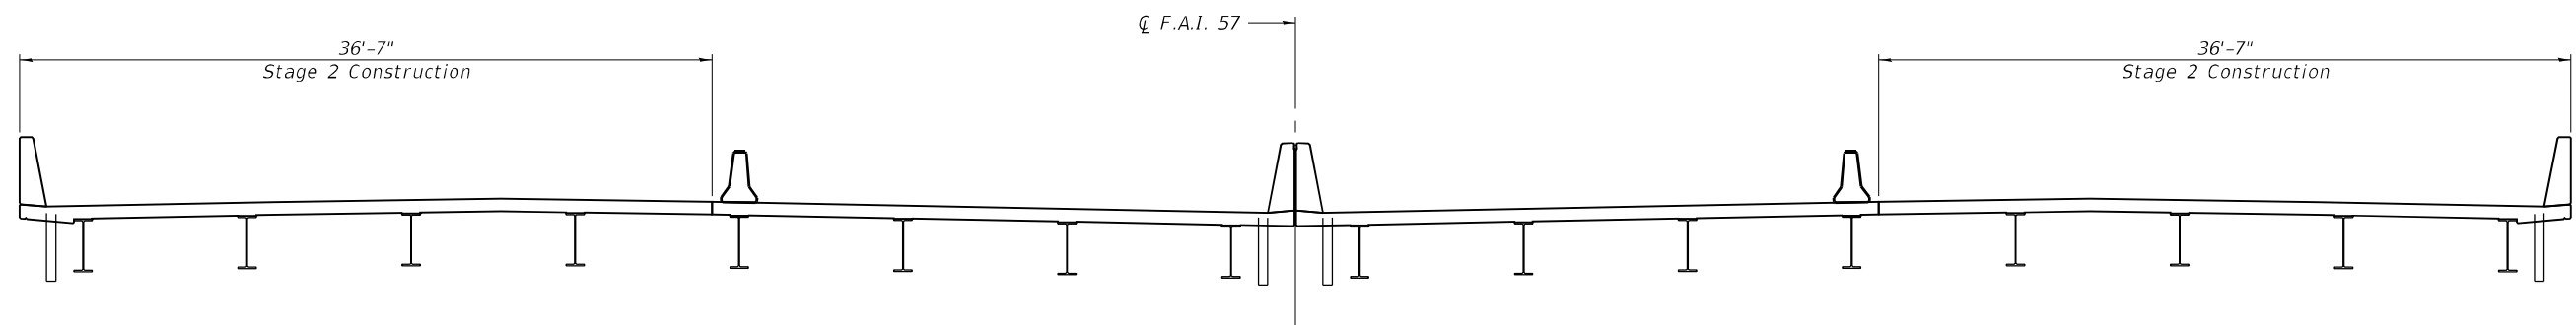

STAGE 2 CONSTRUCTION

Notes:

- ① For details of Temporary Concrete Barrier, see sheet 6 of 39. For quantity of Temporary Concrete Barrier and related traffic control, see roadway plans.

FILE NAME: H:\P222064 - IDOT PTB 203 Item 49 District 9 V-V\222064.011 - 157 over Gun\Microstation\0280093_0094-78884-005-Stage Construction Details.dgn



USER NAME =	DESIGNED - ORG	REVISED -
	CHECKED - KBC	REVISED -
PLOT SCALE =	DRAWN - ORG	REVISED -
PLOT DATE = 12/13/2024	CHECKED - KBC	REVISED -


**STATE OF ILLINOIS
DEPARTMENT OF TRANSPORTATION**

**STAGE CONSTRUCTION DETAILS
STRUCTURE NO. 028-0093 (N.B.) & 028-0094 (S.B.)**


SHEET 5 OF 39 SHEETS

F.A.I. RTE.	SECTION	COUNTY	TOTAL SHEETS	SHEET NO.
57	(28-1)B-2	FRANKLIN	598	306
CONTRACT NO. 78884				
ILLINOIS FED. AID PROJECT				

FILE NAME: H:\P222064 - IDOT PTB 203 Item 49 District 9 V-V\222064.01.1 - 157 over Gun\Microstation\0280093_0094-006-Temporary Concrete Barrier.dgn

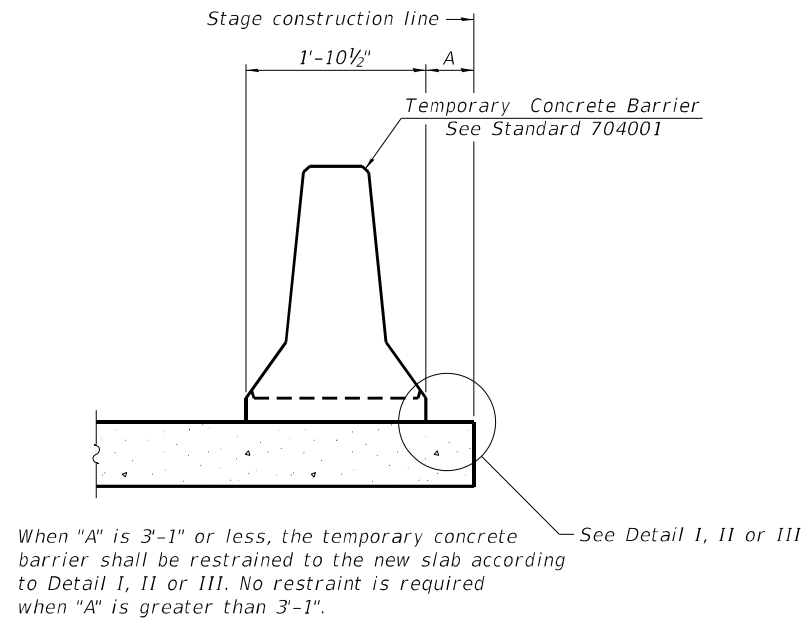


NEW SLAB OR NEW DECK BEAM

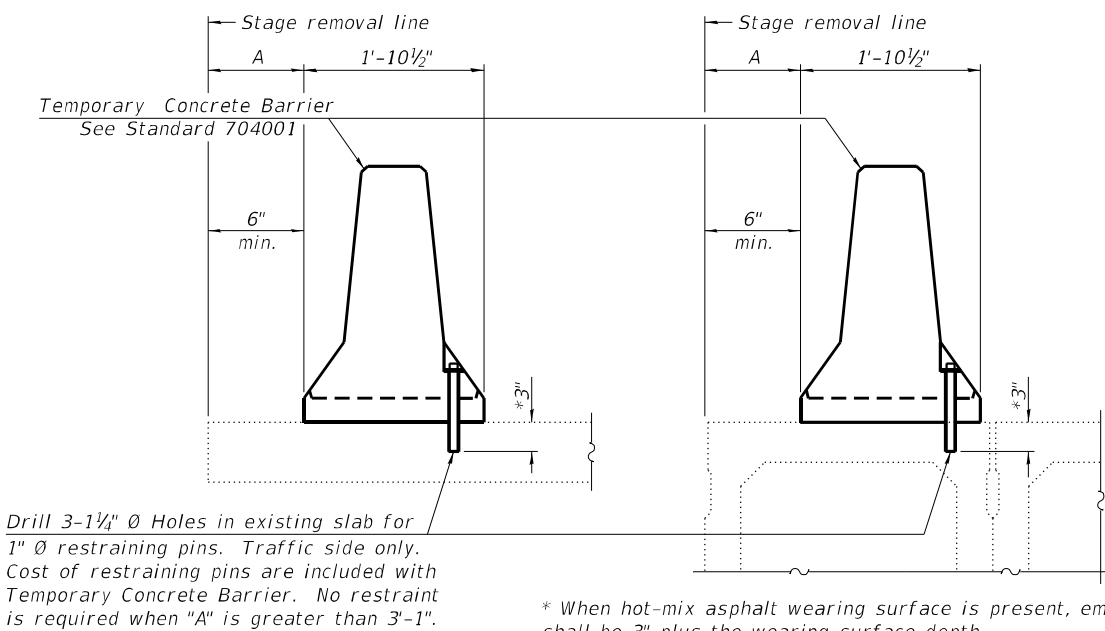


EXISTING SLAB

EXISTING DECK BEAM


SECTIONS THRU SLAB OR DECK BEAM

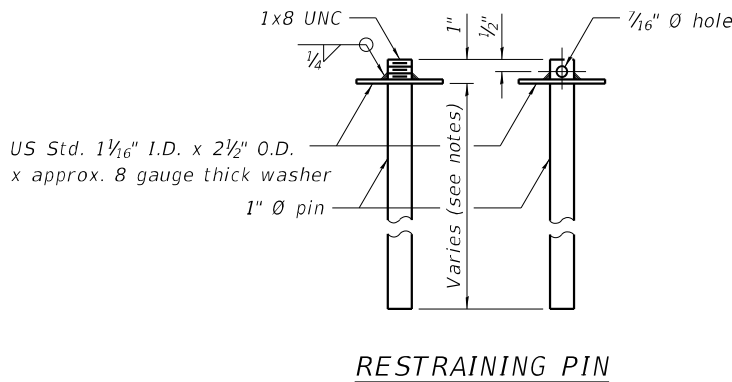


RESTRAINING PIN

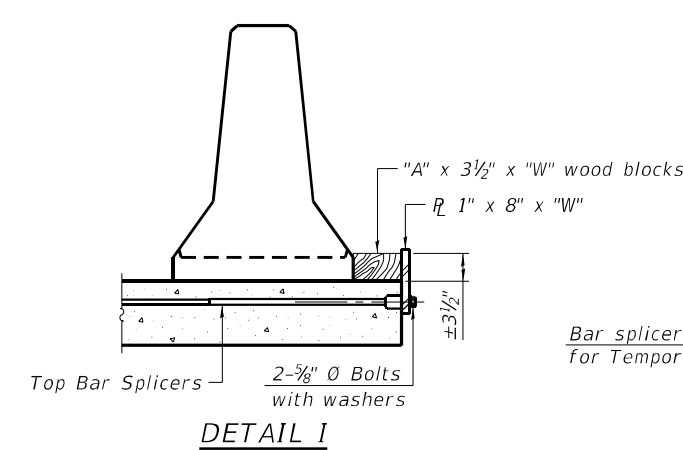


DETAIL I

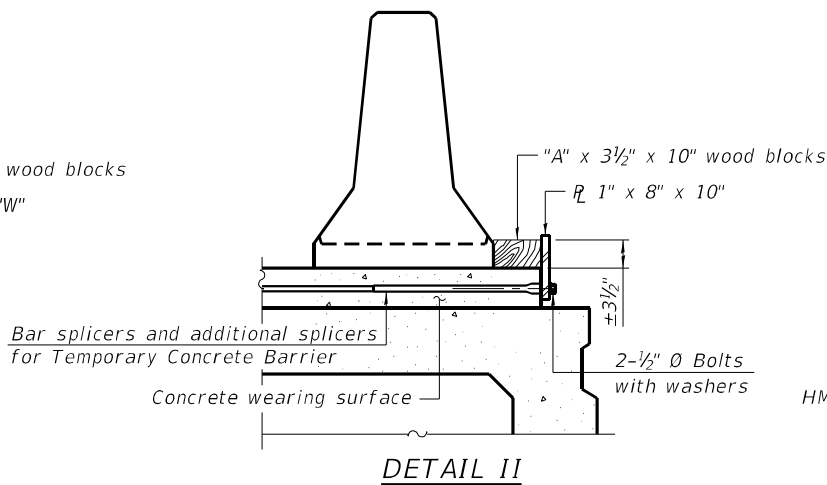

DETAIL II

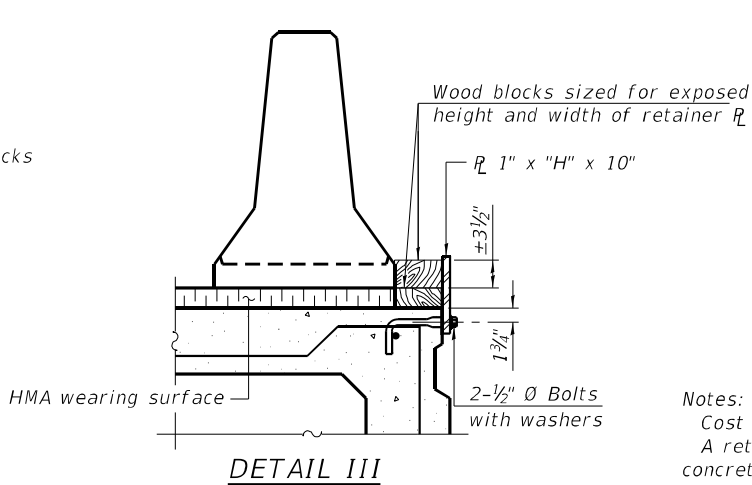

DETAIL III

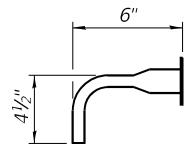

BAR SPLICER FOR #4 BAR - DETAIL III

Notes:
Cost of retainer assembly is included with Temporary Concrete Barrier.
A retainer assembly shall be located at the approximate $\bar{C}$ of each temporary concrete barrier.
The retainer plate shall not be removed until the concrete on the adjacent stage is ready to be poured. For Detail III applications the retainer plate shall not be removed until just prior to placing the adjacent beam.
When the 'A' dimension is less than 1 1/2', the wood block shall be omitted and the barrier shall be placed in direct contact with the steel retainer plate. For deck beam applications the minimum required 'A' distance is 6" to accommodate the shear key clamping device.

Detail I - Installation for a new bridge deck or bridge slab.

Detail II - Installation for a new deck beam with an initial concrete wearing surface. Additional bar splicers shall be provided at 6'-0" centers and paired with the bar splicers of the concrete wearing surface reinforcement to accommodate the installation of the retainer assemblies. The cost of the additional bar splicers is included with the concrete wearing surface.


Detail III - Installation for a new deck beam with no initial wearing surface or with an initial hot-mix asphalt (HMA) wearing surface present. The deck beam directly beneath the temporary concrete barrier shall be fabricated with bar splicer inserts in the side of the beam, as detailed, to accommodate the installation of the retainer assemblies. A pair of bar splicers, 6" apart, shall be placed at 6'-0" centers along the length of the beam. The cost of the bar splicers is included with the deck beam.

RAILING CRITERIA


NCHRP 350 Test Level	3
Railing Weight (plf)	440

R-27

5-15-2023

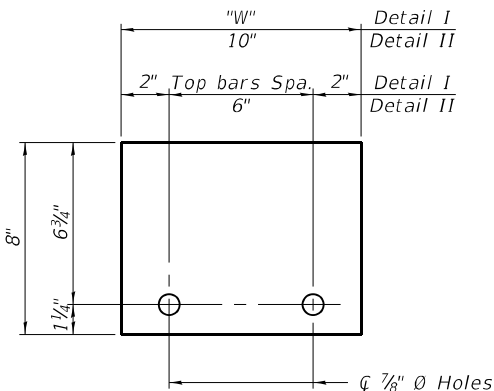

STEEL RETAINER R 1" x 8" x "W"
(Detail I and II)

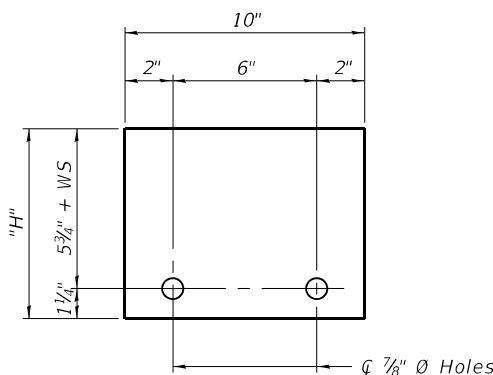

STEEL RETAINER R 1" x "H" x 10"
(Detail III)

STATE OF ILLINOIS
DEPARTMENT OF TRANSPORTATION


TEMPORARY CONCRETE BARRIER
STRUCTURE NO. 028-0093 (N.B.) & 028-0094 (S.B.)

SHEET 6 OF 39 SHEETS


F.A.I. RTE.	SECTION	COUNTY	TOTAL SHEETS	SHEET NO.
57	(28-1)B-2	FRANKLIN	598	307
CONTRACT NO. 78884				
ILLINOIS FED. AID PROJECT				

USER NAME =	DESIGNED -	REVISED -
	CHECKED -	REVISED -
PLOT SCALE =	DRAWN -	REVISED -
PLOT DATE = 12/13/2024	CHECKED -	REVISED -


FILE NAME: H:\P222064 - IDOT PTB 203 Item 49 District 9 V-V\222064.01.1 - 157 over Gun\Microstation\0280093_0094\007-Top of Slab Elevations.dgn

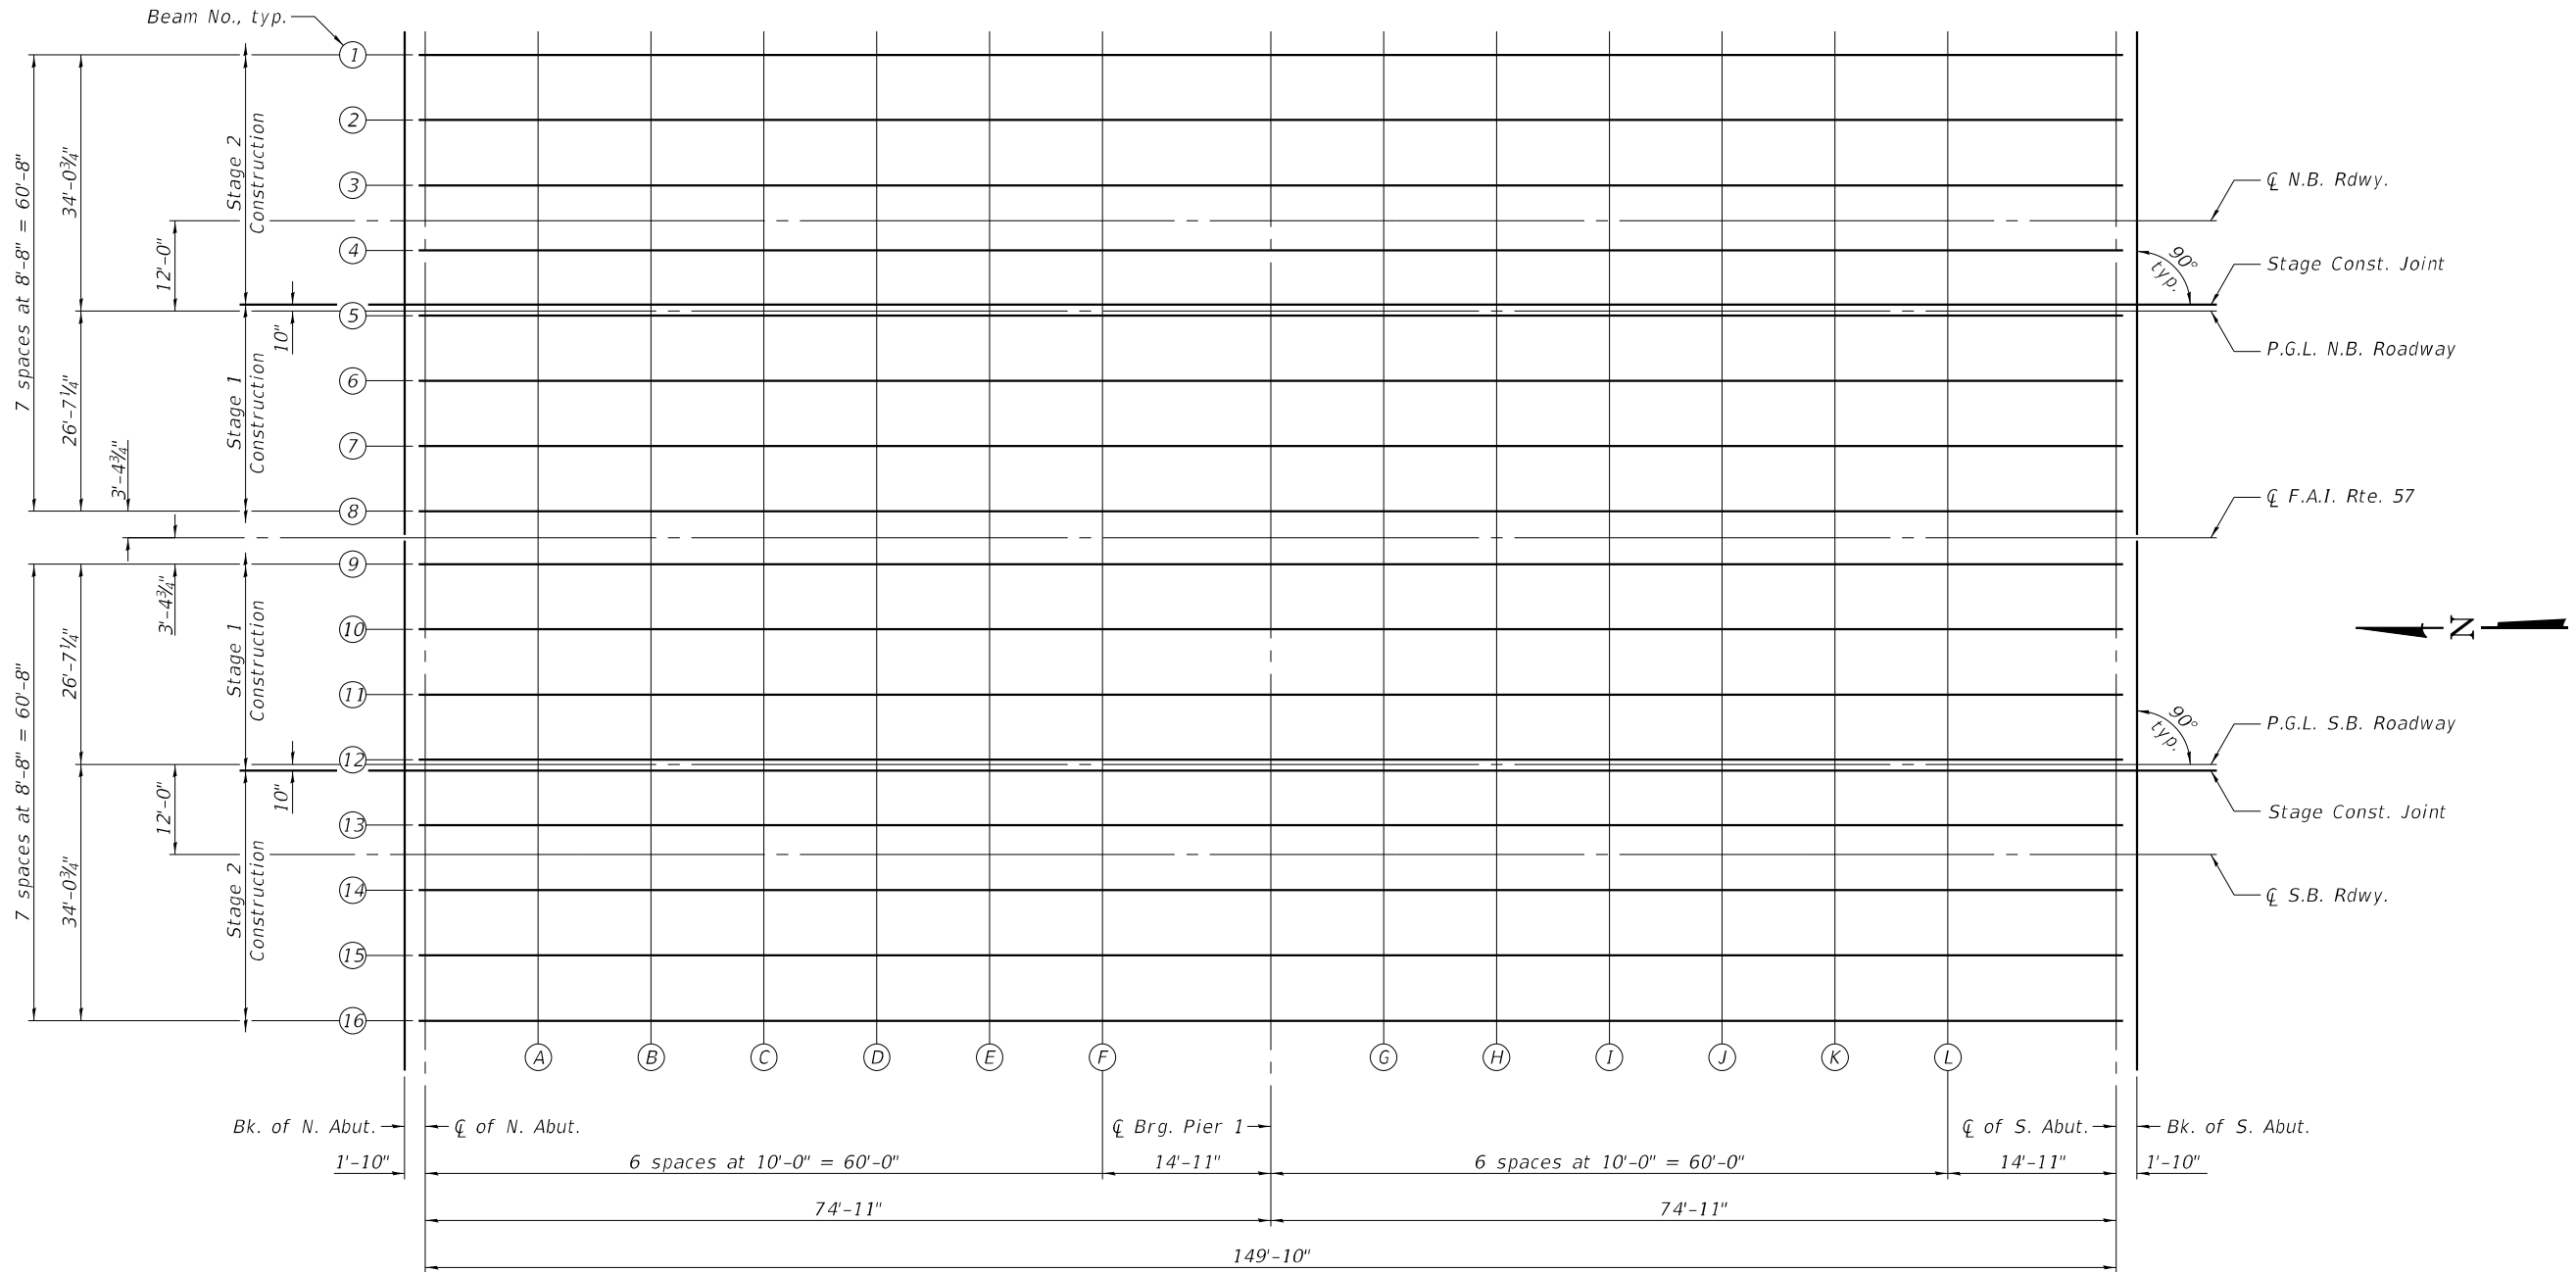

PLAN

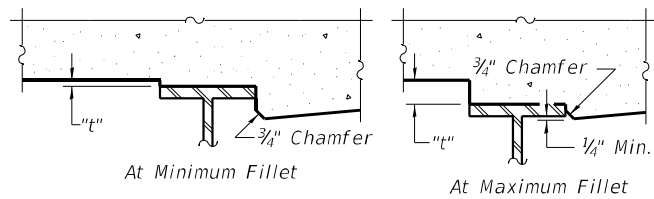

FILLET HEIGHTS ①

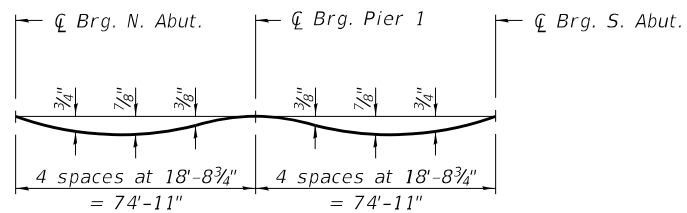

DEAD LOAD DEFLECTION DIAGRAM ③
(Includes weight of concrete only.)

Notes:

- ① To determine "t": After all structural steel has been erected, elevations of the top flanges of the beams shall be taken at intervals shown in Plan and on sheets 8 thru 11 of 39. These elevations subtracted from the "Theoretical Grade Elevations Adjusted for Dead Load Deflection and Grinding" shown below, minus the initial slab thickness prior to grinding, equals the fillet heights "t" above top flange of beams.
- ② The slab is to be ground after curing to achieve smoothness, but the slab is not to be ground to elevations below the "Theoretical Grade Elevations" shown on 8 thru 11 of 39. For grinding the deck, see Special Provisions.
- ③ The deflections are not to be used in the field if the engineer is working from the "Theoretical Grade Elevations Adjusted for Dead Load Deflection and Grinding" as shown on sheets 8 thru 11 of 39.

FILE NAME: H:\P222064 - IDOT PTB 203 Item 49 District 9 V-V\222064.011 - 157 over Gun\Microstation\0280093_0094*78884*08-Top of Slab Elevations.dgn

BEAM 1

Location	Station	Offset	Theoretical Grade Elevations	Theoretical Grade Elevations Adjusted For Dead Load Deflection and Grinding
Bk. of N. Abut.	101+93.25	-64.06	417.97	417.99
⌒ Brg. N. Abut.	101+95.08	-64.06	417.97	417.99
A	102+05.08	-64.06	417.97	418.03
B	102+15.08	-64.06	417.97	418.06
C	102+25.08	-64.06	417.97	418.07
D	102+35.08	-64.06	417.97	418.06
E	102+45.08	-64.06	417.97	418.04
F	102+55.08	-64.06	417.97	418.01
⌒ Brg. Pier	102+70.00	-64.06	417.97	417.99
G	102+80.00	-64.06	417.97	418.00
H	102+90.00	-64.06	417.97	418.03
I	103+00.00	-64.06	417.97	418.05
J	103+10.00	-64.06	417.97	418.07
K	103+20.00	-64.06	417.97	418.07
L	103+30.00	-64.06	417.97	418.05
⌒ Brg. S. Abut.	103+44.92	-64.06	417.97	417.99
Bk. of S. Abut.	103+46.75	-64.06	417.97	417.99

BEAM 2

Location	Station	Offset	Theoretical Grade Elevations	Theoretical Grade Elevations Adjusted For Dead Load Deflection and Grinding
Bk. of N. Abut.	101+93.25	-55.40	418.14	418.16
⌒ Brg. N. Abut.	101+95.08	-55.40	418.14	418.16
A	102+05.08	-55.40	418.14	418.20
B	102+15.08	-55.40	418.14	418.23
C	102+25.08	-55.40	418.14	418.24
D	102+35.08	-55.40	418.14	418.24
E	102+45.08	-55.40	418.14	418.21
F	102+55.08	-55.40	418.14	418.19
⌒ Brg. Pier	102+70.00	-55.40	418.14	418.16
G	102+80.00	-55.40	418.14	418.17
H	102+90.00	-55.40	418.14	418.20
I	103+00.00	-55.40	418.14	418.23
J	103+10.00	-55.40	418.14	418.24
K	103+20.00	-55.40	418.14	418.24
L	103+30.00	-55.40	418.14	418.22
⌒ Brg. S. Abut.	103+44.92	-55.40	418.14	418.16
Bk. of S. Abut.	103+46.75	-55.40	418.14	418.16

BEAM 3

Location	Station	Offset	Theoretical Grade Elevations	Theoretical Grade Elevations Adjusted For Dead Load Deflection and Grinding
Bk. of N. Abut.	101+93.25	-46.73	418.28	418.30
⌒ Brg. N. Abut.	101+95.08	-46.73	418.28	418.30
A	102+05.08	-46.73	418.28	418.34
B	102+15.08	-46.73	418.28	418.37
C	102+25.08	-46.73	418.28	418.38
D	102+35.08	-46.73	418.28	418.37
E	102+45.08	-46.73	418.28	418.35
F	102+55.08	-46.73	418.28	418.32
⌒ Brg. Pier	102+70.00	-46.73	418.28	418.30
G	102+80.00	-46.73	418.28	418.31
H	102+90.00	-46.73	418.28	418.34
I	103+00.00	-46.73	418.28	418.36
J	103+10.00	-46.73	418.28	418.38
K	103+20.00	-46.73	418.28	418.38
L	103+30.00	-46.73	418.28	418.36
⌒ Brg. S. Abut.	103+44.92	-46.73	418.28	418.30
Bk. of S. Abut.	103+46.75	-46.73	418.28	418.30

⌒ N.B. ROADWAY

Location	Station	Offset	Theoretical Grade Elevations	Theoretical Grade Elevations Adjusted For Dead Load Deflection and Grinding
Bk. of N. Abut.	101+93.25	-42.00	418.35	418.37
⌒ Brg. N. Abut.	101+95.08	-42.00	418.35	418.37
A	102+05.08	-42.00	418.35	418.41
B	102+15.08	-42.00	418.35	418.44
C	102+25.08	-42.00	418.35	418.45
D	102+35.08	-42.00	418.35	418.44
E	102+45.08	-42.00	418.35	418.42
F	102+55.08	-42.00	418.35	418.39
⌒ Brg. Pier	102+70.00	-42.00	418.35	418.37
G	102+80.00	-42.00	418.35	418.38
H	102+90.00	-42.00	418.35	418.41
I	103+00.00	-42.00	418.35	418.44
J	103+10.00	-42.00	418.35	418.45
K	103+20.00	-42.00	418.35	418.44
L	103+30.00	-42.00	418.35	418.42
⌒ Brg. S. Abut.	103+44.92	-42.00	418.35	418.37
Bk. of S. Abut.	103+46.75	-42.00	418.35	418.37

BEAM 4

Location	Station	Offset	Theoretical Grade Elevations	Theoretical Grade Elevations Adjusted For Dead Load Deflection and Grinding
Bk. of N. Abut.	101+93.25	-38.06	418.29	418.31
⌒ Brg. N. Abut.	101+95.08	-38.06	418.29	418.31
A	102+05.08	-38.06	418.29	418.35
B	102+15.08	-38.06	418.29	418.38
C	102+25.08	-38.06	418.29	418.39
D	102+35.08	-38.06	418.29	418.39
E	102+45.08	-38.06	418.29	418.36
F	102+55.08	-38.06	418.29	418.34
⌒ Brg. Pier	102+70.00	-38.06	418.29	418.31
G	102+80.00	-38.06	418.29	418.32
H	102+90.00	-38.06	418.29	418.35
I	103+00.00	-38.06	418.29	418.38
J	103+10.00	-38.06	418.29	418.39
K	103+20.00	-38.06	418.29	418.39
L	103+30.00	-38.06	418.29	418.37
⌒ Brg. S. Abut.	103+44.92	-38.06	418.29	418.31
Bk. of S. Abut.	103+46.75	-38.06	418.29	418.31

STAGE CONSTRUCTION JOINT

Location	Station	Offset	Theoretical Grade Elevations	Theoretical Grade Elevations Adjusted For Dead Load Deflection and Grinding
Bk. of N. Abut.	101+93.25	-30.83	418.18	418.20
⌒ Brg. N. Abut.	101+95.08	-30.83	418.18	418.20
A	102+05.08	-30.83	418.18	418.24
B	102+15.08	-30.83	418.18	418.27
C	102+25.08	-30.83	418.18	418.28
D	102+35.08	-30.83	418.18	418.28
E	102+45.08	-30.83	418.18	418.25
F	102+55.08	-30.83	418.18	418.23
⌒ Brg. Pier	102+70.00	-30.83	418.18	418.20
G	102+80.00	-30.83	418.18	418.22
H	102+90.00	-30.83	418.18	418.24
I	103+00.00	-30.83	418.18	418.27
J	103+10.00	-30.83	418.18	418.28
K	103+20.00	-30.83	418.18	418.28
L	103+30.00	-30.83	418.18	418.26
⌒ Brg. S. Abut.	103+44.92	-30.83	418.18	418.20
Bk. of S. Abut.	103+46.75	-30.83	418.18	418.20



OATES
ASSOCIATES
www.oatesassociates.com

ILLINOIS DESIGN FIRM LICENSE NO.: 184.001115

USER NAME	=	DESIGNED -	ORG	REVISED -
		CHECKED -	KBC	REVISED -
PLOT SCALE	=	DRAWN -	ORG	REVISED -
PLOT DATE	=	CHECKED -	KBC	REVISED -

STATE OF ILLINOIS
DEPARTMENT OF TRANSPORTATION

TOP OF SLAB ELEVATIONS
STRUCTURE NO. 028-0093 (N.B.)

SHEET 8 OF 39 SHEETS

F.A.I. RTE.	SECTION	COUNTY	TOTAL SHEETS	SHEET NO.
57	(28-1)B-2	FRANKLIN	598	309
		CONTRACT NO. 78884		
		ILLINOIS	FED. AID PROJECT	

FILE NAME: H:\P222064 - IDOT PTB 203 Item 49 District 9 V-V\222064.011 - 157 over Gun\Microstation\0280093_0094*78884*009-Top of Slab Elevations.dgn

PROFILE GRADE - N.B.

Location	Station	Offset	Theoretical Grade Elevations	Theoretical Grade Elevations Adjusted For Dead Load Deflection and Grinding
Bk. of N. Abut.	101+93.25	-30.00	418.17	418.19
⌒ Brg. N. Abut.	101+95.08	-30.00	418.17	418.19
A	102+05.08	-30.00	418.17	418.23
B	102+15.08	-30.00	418.17	418.26
C	102+25.08	-30.00	418.17	418.27
D	102+35.08	-30.00	418.17	418.26
E	102+45.08	-30.00	418.17	418.24
F	102+55.08	-30.00	418.17	418.21
⌒ Brg. Pier	102+70.00	-30.00	418.17	418.19
G	102+80.00	-30.00	418.17	418.20
H	102+90.00	-30.00	418.17	418.23
I	103+00.00	-30.00	418.17	418.26
J	103+10.00	-30.00	418.17	418.27
K	103+20.00	-30.00	418.17	418.27
L	103+30.00	-30.00	418.17	418.25
⌒ Brg. S. Abut.	103+44.92	-30.00	418.17	418.19
Bk. of S. Abut.	103+46.75	-30.00	418.17	418.19

BEAM 5

Location	Station	Offset	Theoretical Grade Elevations	Theoretical Grade Elevations Adjusted For Dead Load Deflection and Grinding
Bk. of N. Abut.	101+93.25	-29.40	418.16	418.18
⌒ Brg. N. Abut.	101+95.08	-29.40	418.16	418.18
A	102+05.08	-29.40	418.16	418.22
B	102+15.08	-29.40	418.16	418.25
C	102+25.08	-29.40	418.16	418.26
D	102+35.08	-29.40	418.16	418.25
E	102+45.08	-29.40	418.16	418.23
F	102+55.08	-29.40	418.16	418.20
⌒ Brg. Pier	102+70.00	-29.40	418.16	418.18
G	102+80.00	-29.40	418.16	418.19
H	102+90.00	-29.40	418.16	418.22
I	103+00.00	-29.40	418.16	418.24
J	103+10.00	-29.40	418.16	418.26
K	103+20.00	-29.40	418.16	418.26
L	103+30.00	-29.40	418.16	418.23
⌒ Brg. S. Abut.	103+44.92	-29.40	418.16	418.18
Bk. of S. Abut.	103+46.75	-29.40	418.16	418.18

BEAM 6

Location	Station	Offset	Theoretical Grade Elevations	Theoretical Grade Elevations Adjusted For Dead Load Deflection and Grinding
Bk. of N. Abut.	101+93.25	-20.73	417.98	418.00
⌒ Brg. N. Abut.	101+95.08	-20.73	417.98	418.00
A	102+05.08	-20.73	417.98	418.04
B	102+15.08	-20.73	417.98	418.07
C	102+25.08	-20.73	417.98	418.09
D	102+35.08	-20.73	417.98	418.08
E	102+45.08	-20.73	417.98	418.06
F	102+55.08	-20.73	417.98	418.03
⌒ Brg. Pier	102+70.00	-20.73	417.98	418.00
G	102+80.00	-20.73	417.98	418.02
H	102+90.00	-20.73	417.98	418.04
I	103+00.00	-20.73	417.98	418.07
J	103+10.00	-20.73	417.98	418.08
K	103+20.00	-20.73	417.98	418.08
L	103+30.00	-20.73	417.98	418.06
⌒ Brg. S. Abut.	103+44.92	-20.73	417.98	418.00
Bk. of S. Abut.	103+46.75	-20.73	417.98	418.00

BEAM 7

Location	Station	Offset	Theoretical Grade Elevations	Theoretical Grade Elevations Adjusted For Dead Load Deflection and Grinding
Bk. of N. Abut.	101+93.25	-12.06	417.81	417.83
⌒ Brg. N. Abut.	101+95.08	-12.06	417.81	417.83
A	102+05.08	-12.06	417.81	417.87
B	102+15.08	-12.06	417.81	417.90
C	102+25.08	-12.06	417.81	417.91
D	102+35.08	-12.06	417.81	417.91
E	102+45.08	-12.06	417.81	417.88
F	102+55.08	-12.06	417.81	417.86
⌒ Brg. Pier	102+70.00	-12.06	417.81	417.83
G	102+80.00	-12.06	417.81	417.84
H	102+90.00	-12.06	417.81	417.87
I	103+00.00	-12.06	417.81	417.90
J	103+10.00	-12.06	417.81	417.91
K	103+20.00	-12.06	417.81	417.91
L	103+30.00	-12.06	417.81	417.89
⌒ Brg. S. Abut.	103+44.92	-12.06	417.81	417.83
Bk. of S. Abut.	103+46.75	-12.06	417.81	417.83

BEAM 8

Location	Station	Offset	Theoretical Grade Elevations	Theoretical Grade Elevations Adjusted For Dead Load Deflection and Grinding
Bk. of N. Abut.	101+93.25	-3.40	417.64	417.66
⌒ Brg. N. Abut.	101+95.08	-3.40	417.64	417.66
A	102+05.08	-3.40	417.64	417.70
B	102+15.08	-3.40	417.64	417.73
C	102+25.08	-3.40	417.64	417.74
D	102+35.08	-3.40	417.64	417.73
E	102+45.08	-3.40	417.64	417.71
F	102+55.08	-3.40	417.64	417.68
⌒ Brg. Pier	102+70.00	-3.40	417.64	417.66
G	102+80.00	-3.40	417.64	417.67
H	102+90.00	-3.40	417.64	417.70
I	103+00.00	-3.40	417.64	417.72
J	103+10.00	-3.40	417.64	417.74
K	103+20.00	-3.40	417.64	417.74
L	103+30.00	-3.40	417.64	417.71
⌒ Brg. S. Abut.	103+44.92	-3.40	417.64	417.66
Bk. of S. Abut.	103+46.75	-3.40	417.64	417.66



OATES
ASSOCIATES
www.oatesassociates.com

ILLINOIS DESIGN FIRM LICENSE NO.: 184.001115

USER NAME =	DESIGNED - ORG	REVISED -
	CHECKED - KBC	REVISED -
PLOT SCALE =	DRAWN - ORG	REVISED -
PLOT DATE = 12/13/2024	CHECKED - KBC	REVISED -

STATE OF ILLINOIS
DEPARTMENT OF TRANSPORTATION

TOP OF SLAB ELEVATIONS
STRUCTURE NO. 028-0093 (N.B.)

SHEET 9 OF 39 SHEETS

F.A.I. RTE.	SECTION	COUNTY	TOTAL SHEETS	SHEET NO.
57	(28-1)B-2	FRANKLIN	598	310
		CONTRACT NO. 78884		
		ILLINOIS	FED. AID PROJECT	

FILE NAME: H:\P222064 - IDOT PTB 203 Item 49 District 9 V-V\222064.011 - 157 over Gun\Microstation\0280093_0094*78884-Q10-Top of Slab Elevations.dgn

BEAM 9

Location	Station	Offset	Theoretical Grade Elevations	Theoretical Grade Elevations Adjusted For Dead Load Deflection and Grinding
Bk. of N. Abut.	101+93.25	3.40	417.64	417.66
☒ Brg. N. Abut.	101+95.08	3.40	417.64	417.66
A	102+05.08	3.40	417.64	417.70
B	102+15.08	3.40	417.64	417.73
C	102+25.08	3.40	417.64	417.74
D	102+35.08	3.40	417.64	417.73
E	102+45.08	3.40	417.64	417.71
F	102+55.08	3.40	417.64	417.68
☒ Brg. Pier	102+70.00	3.40	417.64	417.66
G	102+80.00	3.40	417.64	417.67
H	102+90.00	3.40	417.64	417.70
I	103+00.00	3.40	417.64	417.72
J	103+10.00	3.40	417.64	417.74
K	103+20.00	3.40	417.64	417.74
L	103+30.00	3.40	417.64	417.71
☒ Brg. S. Abut.	103+44.92	3.40	417.64	417.66
Bk. of S. Abut.	103+46.75	3.40	417.64	417.66

BEAM 10

Location	Station	Offset	Theoretical Grade Elevations	Theoretical Grade Elevations Adjusted For Dead Load Deflection and Grinding
Bk. of N. Abut.	101+93.25	12.06	417.81	417.83
☒ Brg. N. Abut.	101+95.08	12.06	417.81	417.83
A	102+05.08	12.06	417.81	417.87
B	102+15.08	12.06	417.81	417.90
C	102+25.08	12.06	417.81	417.91
D	102+35.08	12.06	417.81	417.91
E	102+45.08	12.06	417.81	417.88
F	102+55.08	12.06	417.81	417.86
☒ Brg. Pier	102+70.00	12.06	417.81	417.83
G	102+80.00	12.06	417.81	417.84
H	102+90.00	12.06	417.81	417.87
I	103+00.00	12.06	417.81	417.90
J	103+10.00	12.06	417.81	417.91
K	103+20.00	12.06	417.81	417.91
L	103+30.00	12.06	417.81	417.89
☒ Brg. S. Abut.	103+44.92	12.06	417.81	417.83
Bk. of S. Abut.	103+46.75	12.06	417.81	417.83

BEAM 11

Location	Station	Offset	Theoretical Grade Elevations	Theoretical Grade Elevations Adjusted For Dead Load Deflection and Grinding
Bk. of N. Abut.	101+93.25	20.73	417.98	418.00
☒ Brg. N. Abut.	101+95.08	20.73	417.98	418.00
A	102+05.08	20.73	417.98	418.04
B	102+15.08	20.73	417.98	418.07
C	102+25.08	20.73	417.98	418.09
D	102+35.08	20.73	417.98	418.08
E	102+45.08	20.73	417.98	418.06
F	102+55.08	20.73	417.98	418.03
☒ Brg. Pier	102+70.00	20.73	417.98	418.00
G	102+80.00	20.73	417.98	418.02
H	102+90.00	20.73	417.98	418.04
I	103+00.00	20.73	417.98	418.07
J	103+10.00	20.73	417.98	418.08
K	103+20.00	20.73	417.98	418.08
L	103+30.00	20.73	417.98	418.06
☒ Brg. S. Abut.	103+44.92	20.73	417.98	418.00
Bk. of S. Abut.	103+46.75	20.73	417.98	418.00

BEAM 12

Location	Station	Offset	Theoretical Grade Elevations	Theoretical Grade Elevations Adjusted For Dead Load Deflection and Grinding
Bk. of N. Abut.	101+93.25	29.40	418.16	418.18
☒ Brg. N. Abut.	101+95.08	29.40	418.16	418.18
A	102+05.08	29.40	418.16	418.22
B	102+15.08	29.40	418.16	418.25
C	102+25.08	29.40	418.16	418.26
D	102+35.08	29.40	418.16	418.25
E	102+45.08	29.40	418.16	418.23
F	102+55.08	29.40	418.16	418.20
☒ Brg. Pier	102+70.00	29.40	418.16	418.18
G	102+80.00	29.40	418.16	418.19
H	102+90.00	29.40	418.16	418.22
I	103+00.00	29.40	418.16	418.24
J	103+10.00	29.40	418.16	418.26
K	103+20.00	29.40	418.16	418.26
L	103+30.00	29.40	418.16	418.23
☒ Brg. S. Abut.	103+44.92	29.40	418.16	418.18
Bk. of S. Abut.	103+46.75	29.40	418.16	418.18

PROFILE GRADE - S.B.

Location	Station	Offset	Theoretical Grade Elevations	Theoretical Grade Elevations Adjusted For Dead Load Deflection and Grinding
Bk. of N. Abut.	101+93.25	30.00	418.17	418.19
☒ Brg. N. Abut.	101+95.08	30.00	418.17	418.19
A	102+05.08	30.00	418.17	418.23
B	102+15.08	30.00	418.17	418.26
C	102+25.08	30.00	418.17	418.27
D	102+35.08	30.00	418.17	418.26
E	102+45.08	30.00	418.17	418.24
F	102+55.08	30.00	418.17	418.21
☒ Brg. Pier	102+70.00	30.00	418.17	418.19
G	102+80.00	30.00	418.17	418.20
H	102+90.00	30.00	418.17	418.23
I	103+00.00	30.00	418.17	418.26
J	103+10.00	30.00	418.17	418.27
K	103+20.00	30.00	418.17	418.27
L	103+30.00	30.00	418.17	418.25
☒ Brg. S. Abut.	103+44.92	30.00	418.17	418.19
Bk. of S. Abut.	103+46.75	30.00	418.17	418.19

STAGE CONSTRUCTION JOINT

Location	Station	Offset	Theoretical Grade Elevations	Theoretical Grade Elevations Adjusted For Dead Load Deflection and Grinding
Bk. of N. Abut.	101+93.25	30.83	418.18	418.20
☒ Brg. N. Abut.	101+95.08	30.83	418.18	418.20
A	102+05.08	30.83	418.18	418.24
B	102+15.08	30.83	418.18	418.27
C	102+25.08	30.83	418.18	418.28
D	102+35.08	30.83	418.18	418.28
E	102+45.08	30.83	418.18	418.25
F	102+55.08	30.83	418.18	418.23
☒ Brg. Pier	102+70.00	30.83	418.18	418.20
G	102+80.00	30.83	418.18	418.22
H	102+90.00	30.83	418.18	418.24
I	103+00.00	30.83	418.18	418.27
J	103+10.00	30.83	418.18	418.28
K	103+20.00	30.83	418.18	418.28
L	103+30.00	30.83	418.18	418.26
☒ Brg. S. Abut.	103+44.92	30.83	418.18	418.20
Bk. of S. Abut.	103+46.75	30.83	418.18	418.20



OATES
ASSOCIATES
www.oatesassociates.com

ILLINOIS DESIGN FIRM LICENSE NO.: 184.001115

USER NAME =	DESIGNED - ORG	REVISED -
	CHECKED - KBC	REVISED -
PLOT SCALE =	DRAWN - ORG	REVISED -
PLOT DATE = 12/13/2024	CHECKED - KBC	REVISED -

STATE OF ILLINOIS
DEPARTMENT OF TRANSPORTATION

TOP OF SLAB ELEVATIONS
STRUCTURE NO. 028-0094 (S.B.)

SHEET 10 OF 39 SHEETS

F.A.I. RTE.	SECTION	COUNTY	TOTAL SHEETS	SHEET NO.
57	(28-1)B-2	FRANKLIN	598	311
			CONTRACT NO. 78884	
		ILLINOIS	FED. AID PROJECT	

FILE NAME: H:\P222064 - IDOT PTB 203 Item 49 District 9 V-V\222064.011 - 157 over Gun\Microstation\0280093_0094*78884*Q111-Top of Slab Elevations.dgn

BEAM 13

Location	Station	Offset	Theoretical Grade Elevations	Theoretical Grade Elevations Adjusted For Dead Load Deflection and Grinding
Bk. of N. Abut.	101+93.25	38.06	418.29	418.31
C Brg. N. Abut.	101+95.08	38.06	418.29	418.31
A	102+05.08	38.06	418.29	418.35
B	102+15.08	38.06	418.29	418.38
C	102+25.08	38.06	418.29	418.39
D	102+35.08	38.06	418.29	418.39
E	102+45.08	38.06	418.29	418.36
F	102+55.08	38.06	418.29	418.34
C Brg. Pier	102+70.00	38.06	418.29	418.31
G	102+80.00	38.06	418.29	418.32
H	102+90.00	38.06	418.29	418.35
I	103+00.00	38.06	418.29	418.38
J	103+10.00	38.06	418.29	418.39
K	103+20.00	38.06	418.29	418.39
L	103+30.00	38.06	418.29	418.37
C Brg. S. Abut.	103+44.92	38.06	418.29	418.31
Bk. of S. Abut.	103+46.75	38.06	418.29	418.31

C S.B. ROADWAY

Location	Station	Offset	Theoretical Grade Elevations	Theoretical Grade Elevations Adjusted For Dead Load Deflection and Grinding
Bk. of N. Abut.	101+93.25	42.00	418.35	418.37
C Brg. N. Abut.	101+95.08	42.00	418.35	418.37
A	102+05.08	42.00	418.35	418.41
B	102+15.08	42.00	418.35	418.44
C	102+25.08	42.00	418.35	418.45
D	102+35.08	42.00	418.35	418.44
E	102+45.08	42.00	418.35	418.42
F	102+55.08	42.00	418.35	418.39
C Brg. Pier	102+70.00	42.00	418.35	418.37
G	102+80.00	42.00	418.35	418.38
H	102+90.00	42.00	418.35	418.41
I	103+00.00	42.00	418.35	418.44
J	103+10.00	42.00	418.35	418.45
K	103+20.00	42.00	418.35	418.44
L	103+30.00	42.00	418.35	418.42
C Brg. S. Abut.	103+44.92	42.00	418.35	418.37
Bk. of S. Abut.	103+46.75	42.00	418.35	418.37

BEAM 14

Location	Station	Offset	Theoretical Grade Elevations	Theoretical Grade Elevations Adjusted For Dead Load Deflection and Grinding
Bk. of N. Abut.	101+93.25	46.73	418.28	418.30
C Brg. N. Abut.	101+95.08	46.73	418.28	418.30
A	102+05.08	46.73	418.28	418.34
B	102+15.08	46.73	418.28	418.37
C	102+25.08	46.73	418.28	418.38
D	102+35.08	46.73	418.28	418.37
E	102+45.08	46.73	418.28	418.35
F	102+55.08	46.73	418.28	418.32
C Brg. Pier	102+70.00	46.73	418.28	418.30
G	102+80.00	46.73	418.28	418.31
H	102+90.00	46.73	418.28	418.34
I	103+00.00	46.73	418.28	418.36
J	103+10.00	46.73	418.28	418.38
K	103+20.00	46.73	418.28	418.38
L	103+30.00	46.73	418.28	418.36
C Brg. S. Abut.	103+44.92	46.73	418.28	418.30
Bk. of S. Abut.	103+46.75	46.73	418.28	418.30

BEAM 15

Location	Station	Offset	Theoretical Grade Elevations	Theoretical Grade Elevations Adjusted For Dead Load Deflection and Grinding
Bk. of N. Abut.	101+93.25	55.40	418.14	418.16
C Brg. N. Abut.	101+95.08	55.40	418.14	418.16
A	102+05.08	55.40	418.14	418.20
B	102+15.08	55.40	418.14	418.23
C	102+25.08	55.40	418.14	418.24
D	102+35.08	55.40	418.14	418.24
E	102+45.08	55.40	418.14	418.21
F	102+55.08	55.40	418.14	418.19
C Brg. Pier	102+70.00	55.40	418.14	418.16
G	102+80.00	55.40	418.14	418.17
H	102+90.00	55.40	418.14	418.20
I	103+00.00	55.40	418.14	418.23
J	103+10.00	55.40	418.14	418.24
K	103+20.00	55.40	418.14	418.24
L	103+30.00	55.40	418.14	418.22
C Brg. S. Abut.	103+44.92	55.40	418.14	418.16
Bk. of S. Abut.	103+46.75	55.40	418.14	418.16

BEAM 16

Location	Station	Offset	Theoretical Grade Elevations	Theoretical Grade Elevations Adjusted For Dead Load Deflection and Grinding
Bk. of N. Abut.	101+93.25	64.06	417.97	417.99
C Brg. N. Abut.	101+95.08	64.06	417.97	417.99
A	102+05.08	64.06	417.97	418.03
B	102+15.08	64.06	417.97	418.06
C	102+25.08	64.06	417.97	418.07
D	102+35.08	64.06	417.97	418.06
E	102+45.08	64.06	417.97	418.04
F	102+55.08	64.06	417.97	418.01
C Brg. Pier	102+70.00	64.06	417.97	417.99
G	102+80.00	64.06	417.97	418.00
H	102+90.00	64.06	417.97	418.03
I	103+00.00	64.06	417.97	418.05
J	103+10.00	64.06	417.97	418.07
K	103+20.00	64.06	417.97	418.07
L	103+30.00	64.06	417.97	418.05
C Brg. S. Abut.	103+44.92	64.06	417.97	417.99
Bk. of S. Abut.	103+46.75	64.06	417.97	417.99



O A T E S
ASSOCIATES
www.oatesassociates.com

ILLINOIS DESIGN FIRM LICENSE NO.: 184.001115

USER NAME =	DESIGNED - ORG	REVISED -
	CHECKED - KBC	REVISED -
PLOT SCALE =	DRAWN - ORG	REVISED -
PLOT DATE = 12/13/2024	CHECKED - KBC	REVISED -

STATE OF ILLINOIS
DEPARTMENT OF TRANSPORTATION

TOP OF SLAB ELEVATIONS
STRUCTURE NO. 028-0094 (S.B.)

SHEET 11 OF 39 SHEETS

F.A.I. RTE.	SECTION	COUNTY	TOTAL SHEETS	SHEET NO.
57	(28-1)B-2	FRANKLIN	598	312
		CONTRACT NO. 78884		
		ILLINOIS	FED. AID PROJECT	

FILE NAME: H:\P222064 - IDOT PTB 203 Item 49 District 9 V-V\222064.01.1 - 157 over Gun\Microstation\0280093_0094*78884+Q12-Top of Approach Slab Elevations-N.B.dgn

EAST EDGE OF SHOULDER

Location	Station	Offset	Theoretical Grade Elevations	Theoretical Grade Elevations Adjusted For Grinding
N. End of Appr. Slab	101+64.25	-66.00	417.93	417.95
A1	101+74.25	-66.00	417.93	417.95
A2	101+84.25	-66.00	417.93	417.95
S. End of Appr. Slab	101+94.25	-66.00	417.93	417.95

EAST EDGE OF PAVEMENT

Location	Station	Offset	Theoretical Grade Elevations	Theoretical Grade Elevations Adjusted For Grinding
N. End of Appr. Slab	101+64.25	-54.00	418.17	418.19
A1	101+74.25	-54.00	418.17	418.19
A2	101+84.25	-54.00	418.17	418.19
S. End of Appr. Slab	101+94.25	-54.00	418.17	418.19

CL ROADWAY (N.B.)

Location	Station	Offset	Theoretical Grade Elevations	Theoretical Grade Elevations Adjusted For Grinding
N. End of Appr. Slab	101+64.25	-42.00	418.35	418.37
A1	101+74.25	-42.00	418.35	418.37
A2	101+84.25	-42.00	418.35	418.37
S. End of Appr. Slab	101+94.25	-42.00	418.35	418.37

STAGE CONSTRUCTION JOINT (N.B.)

Location	Station	Offset	Theoretical Grade Elevations	Theoretical Grade Elevations Adjusted For Grinding
N. End of Appr. Slab	101+64.25	-30.83	418.18	418.20
A1	101+74.25	-30.83	418.18	418.20
A2	101+84.25	-30.83	418.18	418.20
S. End of Appr. Slab	101+94.25	-30.83	418.18	418.20

WEST EDGE OF PAVEMENT & P.G.L. (N.B.)


Location	Station	Offset	Theoretical Grade Elevations	Theoretical Grade Elevations Adjusted For Grinding
N. End of Appr. Slab	101+64.25	-30.00	418.17	418.19
A1	101+74.25	-30.00	418.17	418.19
A2	101+84.25	-30.00	418.17	418.19
S. End of Appr. Slab	101+94.25	-30.00	418.17	418.19

WEST EDGE OF FUTURE LANE

Location	Station	Offset	Theoretical Grade Elevations	Theoretical Grade Elevations Adjusted For Grinding
N. End of Appr. Slab	101+64.25	-18.00	417.93	417.95
A1	101+74.25	-18.00	417.93	417.95
A2	101+84.25	-18.00	417.93	417.95
S. End of Appr. Slab	101+94.25	-18.00	417.93	417.95

WEST EDGE OF SHOULDER

Location	Station	Offset	Theoretical Grade Elevations	Theoretical Grade Elevations Adjusted For Grinding
N. End of Appr. Slab	101+64.25	-1.46	417.60	417.62
A1	101+74.25	-1.46	417.60	417.62
A2	101+84.25	-1.46	417.60	417.62
S. End of Appr. Slab	101+94.25	-1.46	417.60	417.62

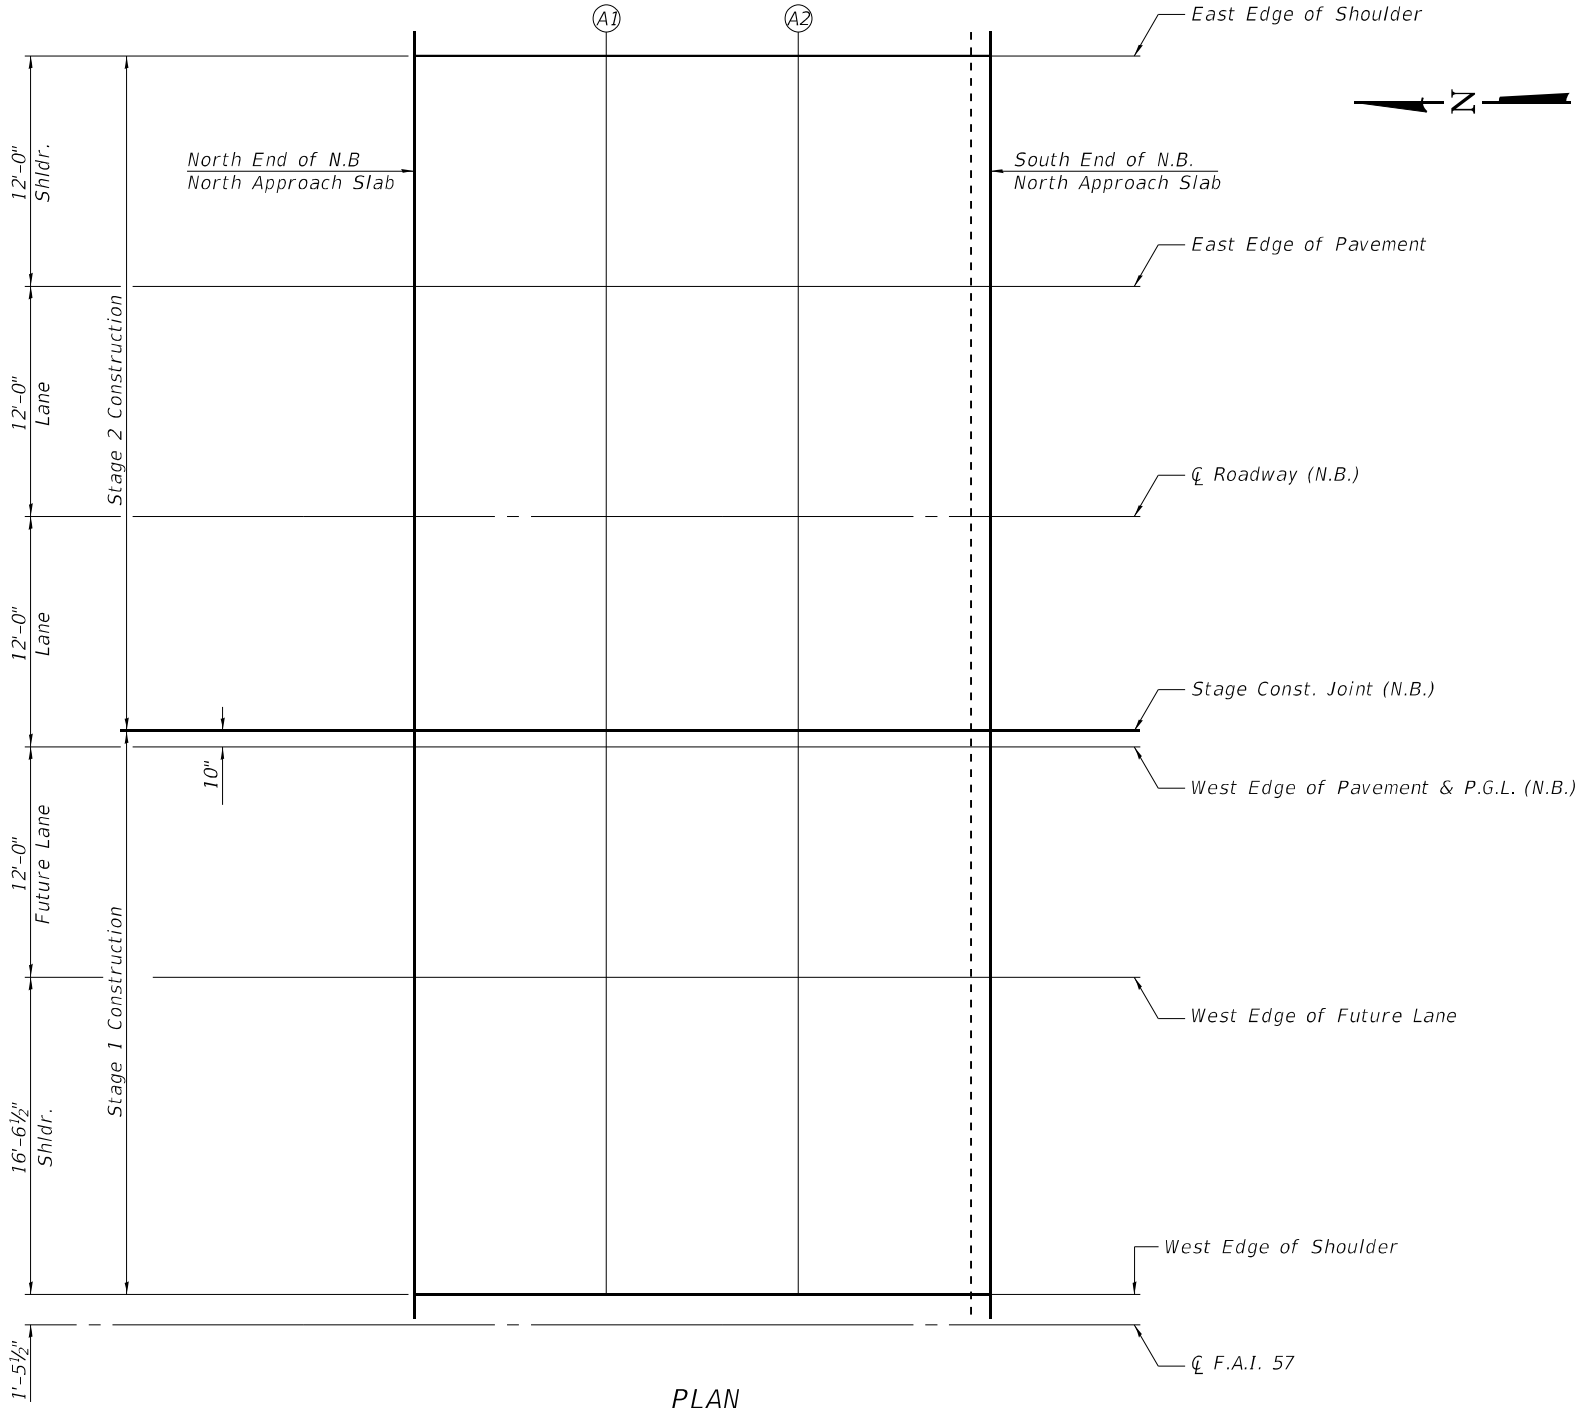

PLAN

FILE NAME: H:\P222064 - IDOT PTB 203 Item 49 District 9 V-V\222064.01.1 - 157 over Gun\Microstation\0280093_0094*78884+Q13*Top of Approach Slab Elevations-N.B..dgn

EAST EDGE OF SHOULDER

Location	Station	Offset	Theoretical Grade Elevations	Theoretical Grade Elevations Adjusted For Grinding
N. End of Appr. Slab	103+45.75	-66.00	417.93	417.95
A3	103+55.75	-66.00	417.93	417.95
A4	103+65.75	-66.00	417.93	417.95
S. End of Appr. Slab	103+75.75	-66.00	417.93	417.95

EAST EDGE OF PAVEMENT

Location	Station	Offset	Theoretical Grade Elevations	Theoretical Grade Elevations Adjusted For Grinding
N. End of Appr. Slab	103+45.75	-54.00	418.17	418.19
A3	103+55.75	-54.00	418.17	418.19
A4	103+65.75	-54.00	418.17	418.19
S. End of Appr. Slab	103+75.75	-54.00	418.17	418.19

CL ROADWAY (N.B.)

Location	Station	Offset	Theoretical Grade Elevations	Theoretical Grade Elevations Adjusted For Grinding
N. End of Appr. Slab	103+45.75	-42.00	418.35	418.37
A3	103+55.75	-42.00	418.35	418.37
A4	103+65.75	-42.00	418.35	418.37
S. End of Appr. Slab	103+75.75	-42.00	418.35	418.37

STAGE CONSTRUCTION JOINT (N.B.)

Location	Station	Offset	Theoretical Grade Elevations	Theoretical Grade Elevations Adjusted For Grinding
N. End of Appr. Slab	103+45.75	-30.83	418.18	418.20
A3	103+55.75	-30.83	418.18	418.20
A4	103+65.75	-30.83	418.18	418.20
S. End of Appr. Slab	103+75.75	-30.83	418.18	418.20

WEST EDGE OF PAVEMENT & P.G.L. (N.B.)


Location	Station	Offset	Theoretical Grade Elevations	Theoretical Grade Elevations Adjusted For Grinding
N. End of Appr. Slab	103+45.75	-30.00	418.17	418.19
A3	103+55.75	-30.00	418.17	418.19
A4	103+65.75	-30.00	418.17	418.19
S. End of Appr. Slab	103+75.75	-30.00	418.17	418.19

WEST EDGE OF FUTURE LANE

Location	Station	Offset	Theoretical Grade Elevations	Theoretical Grade Elevations Adjusted For Grinding
N. End of Appr. Slab	103+45.75	-18.00	417.93	417.95
A3	103+55.75	-18.00	417.93	417.95
A4	103+65.75	-18.00	417.93	417.95
S. End of Appr. Slab	103+75.75	-18.00	417.93	417.95

WEST EDGE OF SHOULDER

Location	Station	Offset	Theoretical Grade Elevations	Theoretical Grade Elevations Adjusted For Grinding
N. End of Appr. Slab	103+45.75	-1.46	417.60	417.62
A3	103+55.75	-1.46	417.60	417.62
A4	103+65.75	-1.46	417.60	417.62
S. End of Appr. Slab	103+75.75	-1.46	417.60	417.62

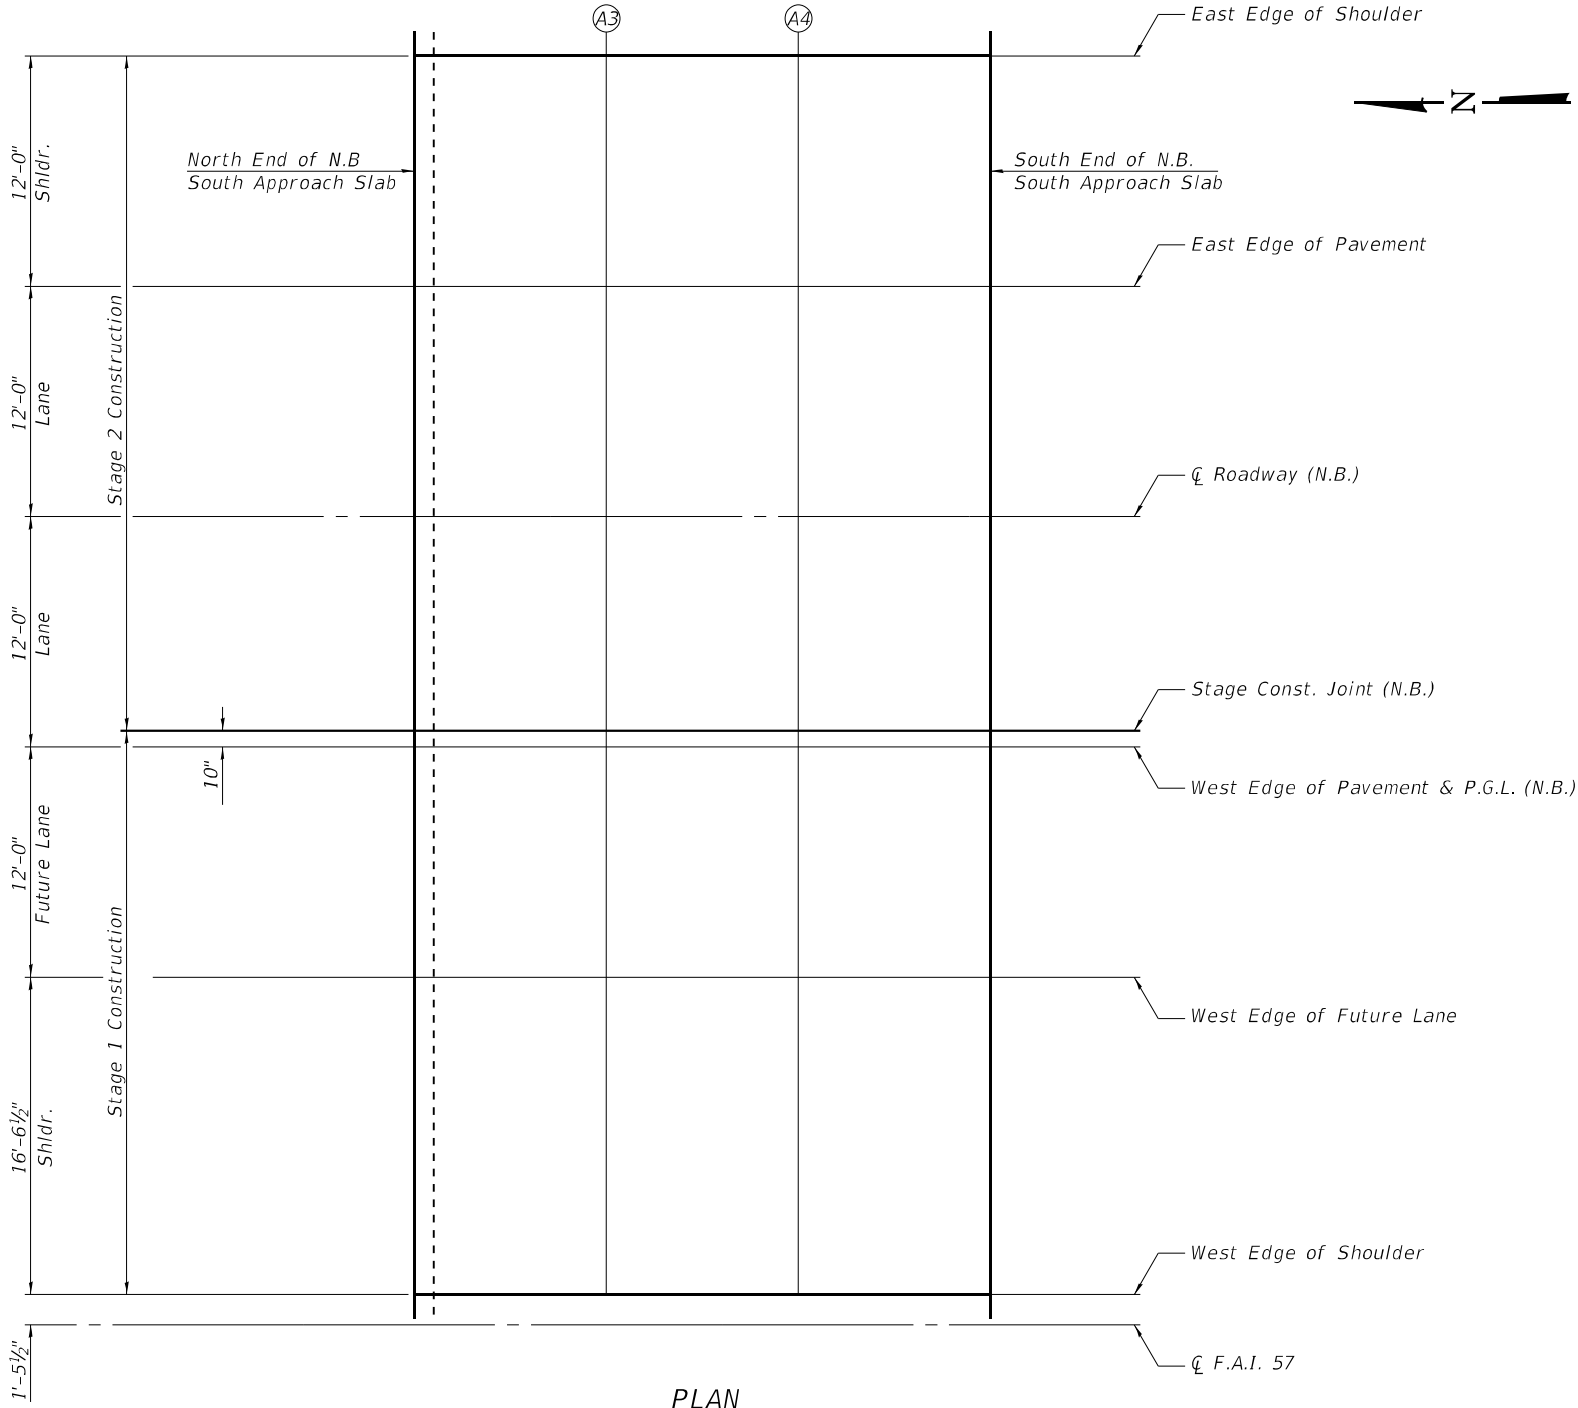

PLAN



USER NAME =	DESIGNED - ORG	REVISED -
	CHECKED - KBC	REVISED -
PLOT SCALE =	DRAWN - ORG	REVISED -
PLOT DATE = 12/13/2024	CHECKED - KBC	REVISED -

STATE OF ILLINOIS
DEPARTMENT OF TRANSPORTATION

TOP OF APPROACH SLAB ELEVATIONS
STRUCTURE NO. 028-0093 (N.B.)

SHEET 13 OF 39 SHEETS

F.A.I. RTE.	SECTION	COUNTY	TOTAL SHEETS	SHEET NO.
57	(28-1)B-2	FRANKLIN	598	314
CONTRACT NO. 78884				
ILLINOIS FED. AID PROJECT				

FILE NAME: H:\P222064 - IDOT PTB 203 Item 49 District 9 V-V\222064.011 - 157 over Gun\Microstation\0280093_0094\78884\014-Top of Approach Slab Elevations-S.B.dgn

EAST EDGE OF SHOULDER


Location	Station	Offset	Theoretical Grade Elevations	Theoretical Grade Elevations Adjusted For Grinding
N. End of Appr. Slab	101+64.25	1.46	417.60	417.62
A1	101+74.25	1.46	417.60	417.62
A2	101+84.25	1.46	417.60	417.62
S. End of Appr. Slab	101+94.25	1.46	417.60	417.62

EAST EDGE OF FUTURE LANE

Location	Station	Offset	Theoretical Grade Elevations	Theoretical Grade Elevations Adjusted For Grinding
N. End of Appr. Slab	101+64.25	18.00	417.93	417.95
A1	101+74.25	18.00	417.93	417.95
A2	101+84.25	18.00	417.93	417.95
S. End of Appr. Slab	101+94.25	18.00	417.93	417.95

EAST EDGE OF PAVEMENT & P.G.L. (S.B.)

Location	Station	Offset	Theoretical Grade Elevations	Theoretical Grade Elevations Adjusted For Grinding
N. End of Appr. Slab	101+64.25	30.00	418.17	418.19
A1	101+74.25	30.00	418.17	418.19
A2	101+84.25	30.00	418.17	418.19
S. End of Appr. Slab	101+94.25	30.00	418.17	418.19

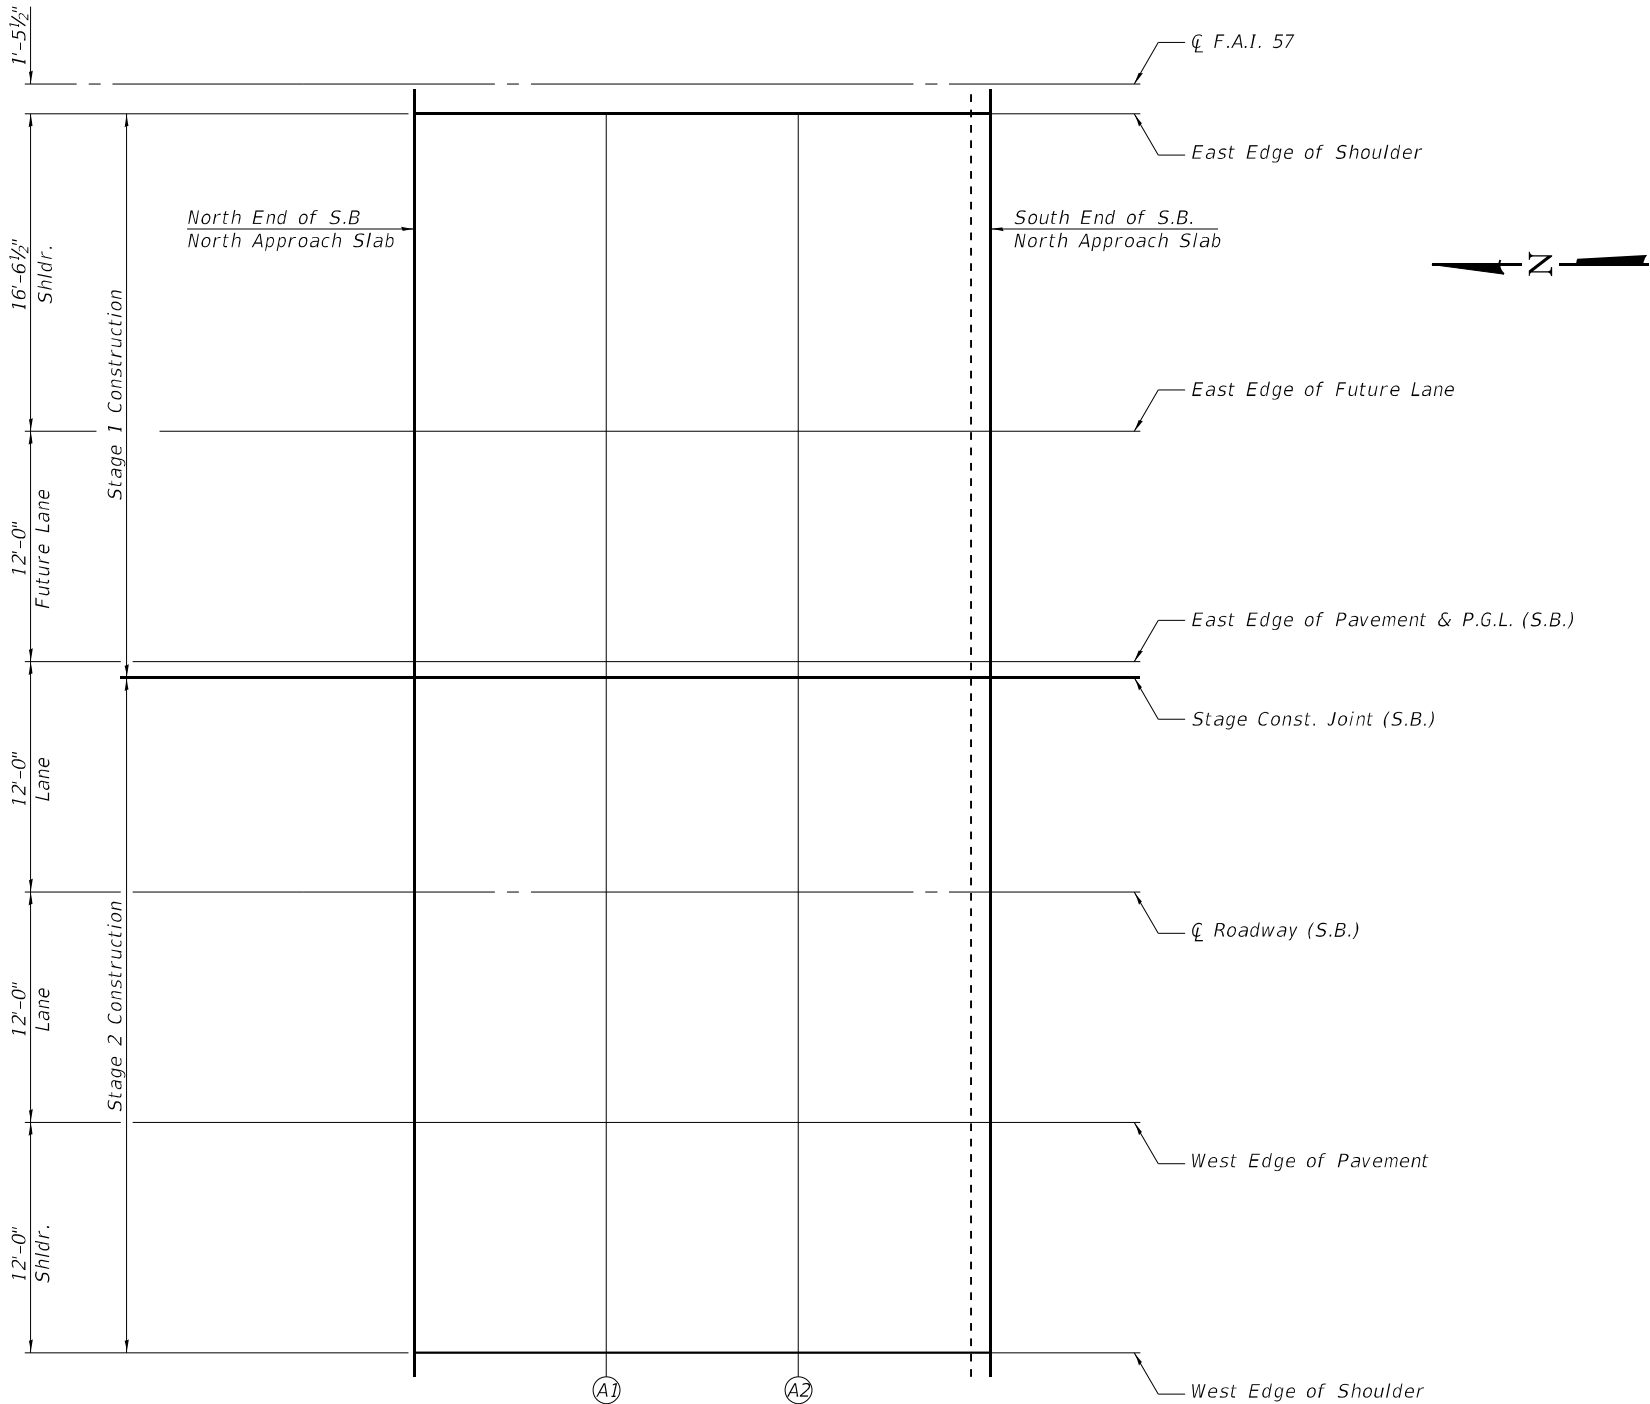

STAGE CONSTRUCTION JOINT (S.B.)

Location	Station	Offset	Theoretical Grade Elevations	Theoretical Grade Elevations Adjusted For Grinding
N. End of Appr. Slab	101+64.25	30.83	418.18	418.20
A1	101+74.25	30.83	418.18	418.20
A2	101+84.25	30.83	418.18	418.20
S. End of Appr. Slab	101+94.25	30.83	418.18	418.20

CL ROADWAY (S.B.)

Location	Station	Offset	Theoretical Grade Elevations	Theoretical Grade Elevations Adjusted For Grinding
N. End of Appr. Slab	101+64.25	42.00	418.35	418.37
A1	101+74.25	42.00	418.35	418.37
A2	101+84.25	42.00	418.35	418.37
S. End of Appr. Slab	101+94.25	42.00	418.35	418.37

WEST EDGE OF PAVEMENT

Location	Station	Offset	Theoretical Grade Elevations	Theoretical Grade Elevations Adjusted For Grinding
N. End of Appr. Slab	101+64.25	54.00	418.17	418.19
A1	101+74.25	54.00	418.17	418.19
A2	101+84.25	54.00	418.17	418.19
S. End of Appr. Slab	101+94.25	54.00	418.17	418.19

WEST EDGE OF SHOULDER

Location	Station	Offset	Theoretical Grade Elevations	Theoretical Grade Elevations Adjusted For Grinding
N. End of Appr. Slab	101+64.25	66.00	417.93	417.95
A1	101+74.25	66.00	417.93	417.95
A2	101+84.25	66.00	417.93	417.95
S. End of Appr. Slab	101+94.25	66.00	417.93	417.95

FILE NAME: H:\P222064 - IDOT PTB 203 Item 49 District 9 V-V\222064.01.1 - 157 over Gun\Microstation\0280093_0094\78884\015-Top of Approach Slab Elevations-S.B.dgn

EAST EDGE OF SHOULDER

Location	Station	Offset	Theoretical Grade Elevations	Theoretical Grade Elevations Adjusted For Grinding
N. End of Appr. Slab	103+45.75	1.46	417.60	417.62
A3	103+55.75	1.46	417.60	417.62
A4	103+65.75	1.46	417.60	417.62
S. End of Appr. Slab	103+75.75	1.46	417.60	417.62

EAST EDGE OF FUTURE LANE

Location	Station	Offset	Theoretical Grade Elevations	Theoretical Grade Elevations Adjusted For Grinding
N. End of Appr. Slab	103+45.75	18.00	417.93	417.95
A3	103+55.75	18.00	417.93	417.95
A4	103+65.75	18.00	417.93	417.95
S. End of Appr. Slab	103+75.75	18.00	417.93	417.95

EAST EDGE OF PAVEMENT & P.G.L. (S.B.)

Location	Station	Offset	Theoretical Grade Elevations	Theoretical Grade Elevations Adjusted For Grinding
N. End of Appr. Slab	103+45.75	30.00	418.17	418.19
A3	103+55.75	30.00	418.17	418.19
A4	103+65.75	30.00	418.17	418.19
S. End of Appr. Slab	103+75.75	30.00	418.17	418.19

STAGE CONSTRUCTION JOINT (S.B.)

Location	Station	Offset	Theoretical Grade Elevations	Theoretical Grade Elevations Adjusted For Grinding
N. End of Appr. Slab	103+45.75	30.83	418.18	418.20
A3	103+55.75	30.83	418.18	418.20
A4	103+65.75	30.83	418.18	418.20
S. End of Appr. Slab	103+75.75	30.83	418.18	418.20

CL ROADWAY (S.B.)


Location	Station	Offset	Theoretical Grade Elevations	Theoretical Grade Elevations Adjusted For Grinding
N. End of Appr. Slab	103+45.75	42.00	418.35	418.37
A3	103+55.75	42.00	418.35	418.37
A4	103+65.75	42.00	418.35	418.37
S. End of Appr. Slab	103+75.75	42.00	418.35	418.37

WEST EDGE OF PAVEMENT

Location	Station	Offset	Theoretical Grade Elevations	Theoretical Grade Elevations Adjusted For Grinding
N. End of Appr. Slab	103+45.75	54.00	418.17	418.19
A3	103+55.75	54.00	418.17	418.19
A4	103+65.75	54.00	418.17	418.19
S. End of Appr. Slab	103+75.75	54.00	418.17	418.19



WEST EDGE OF SHOULDER

Location	Station	Offset	Theoretical Grade Elevations	Theoretical Grade Elevations Adjusted For Grinding
N. End of Appr. Slab	103+45.75	66.00	417.93	417.95
A3	103+55.75	66.00	417.93	417.95
A4	103+65.75	66.00	417.93	417.95
S. End of Appr. Slab	103+75.75	66.00	417.93	417.95

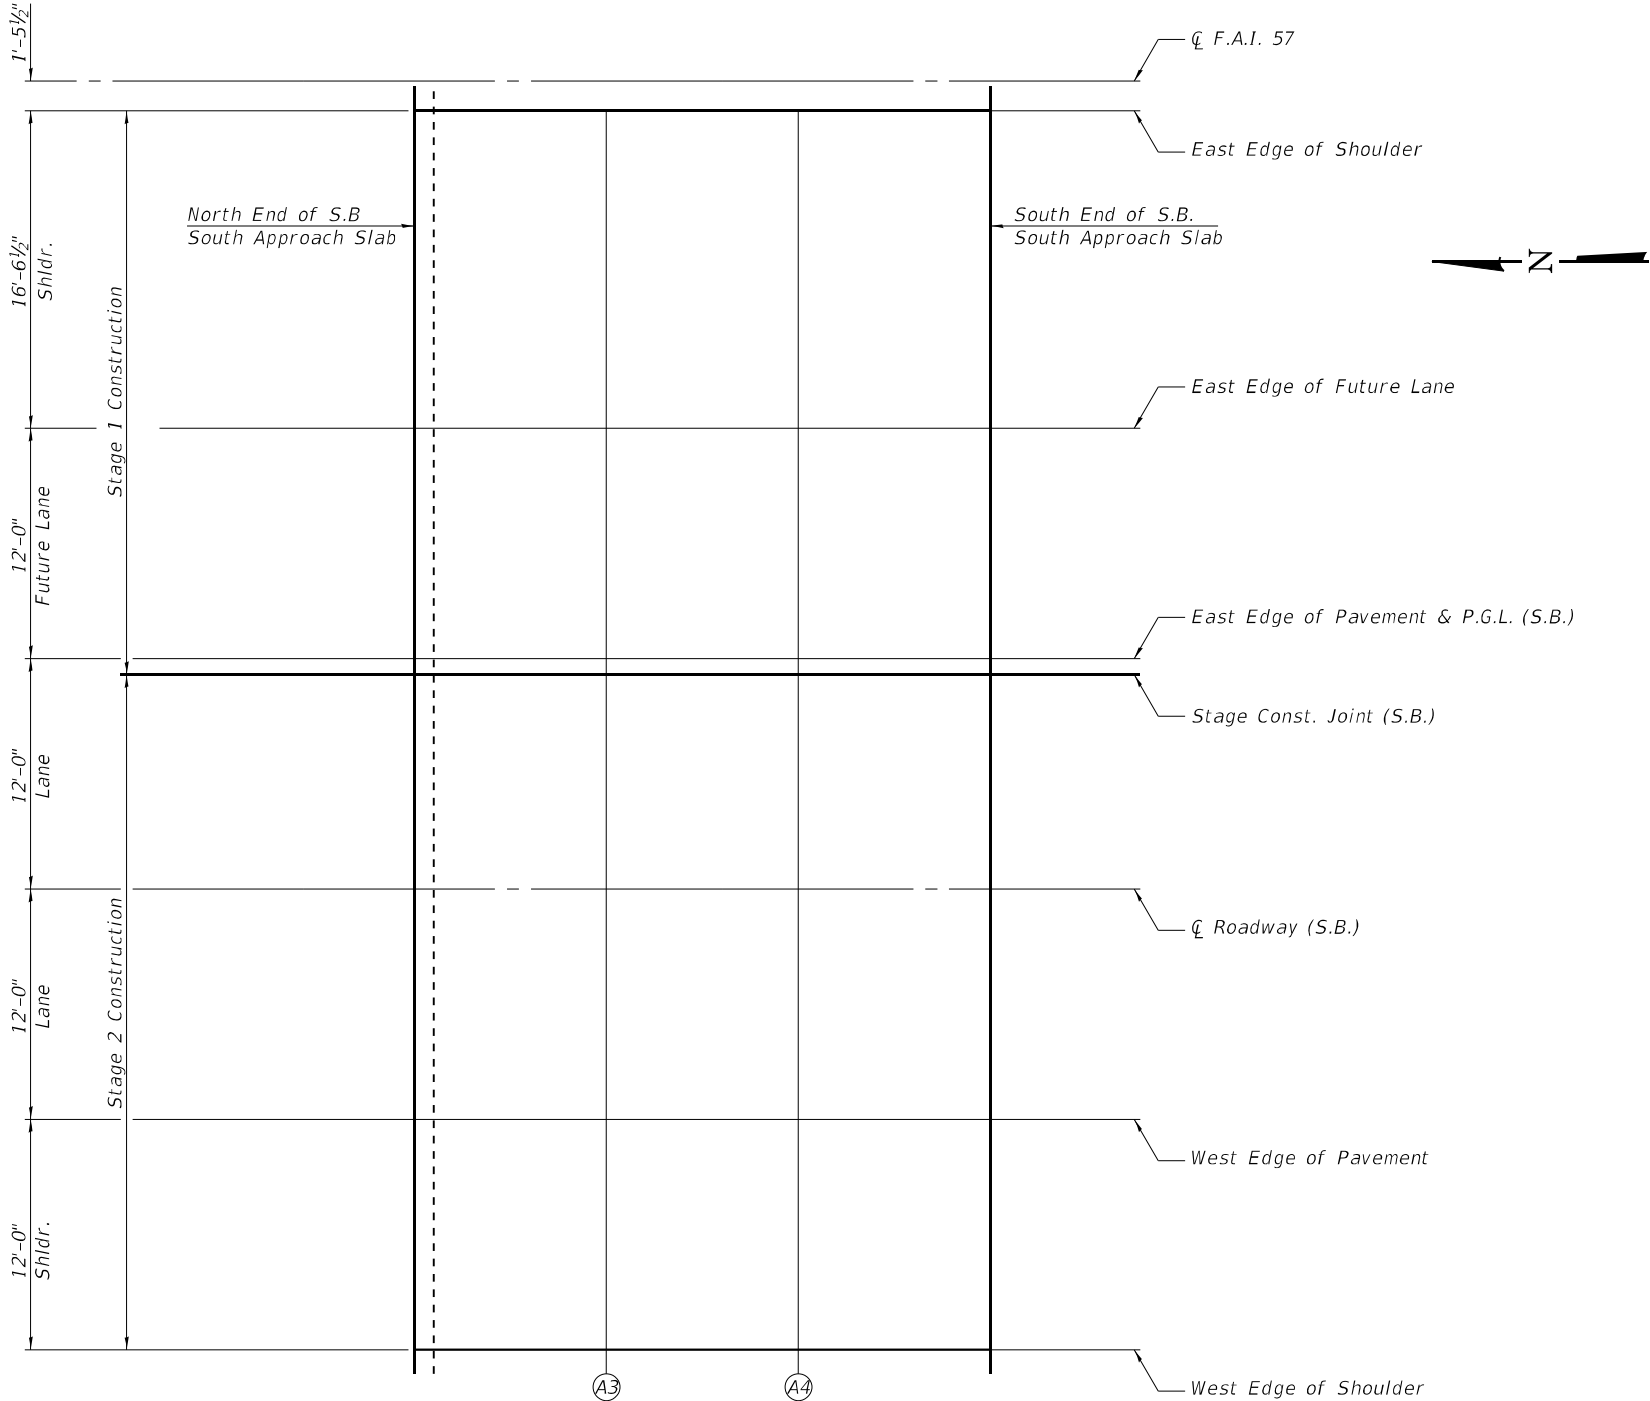


PLAN

FILE NAME: H:\P222064 - IDOT PTB 203 Item 49 District 9 V-V\222064.01.1 - 157 over Gun\Microstation\0280093_0094-78884-016-Superstructure-N.B..dgn

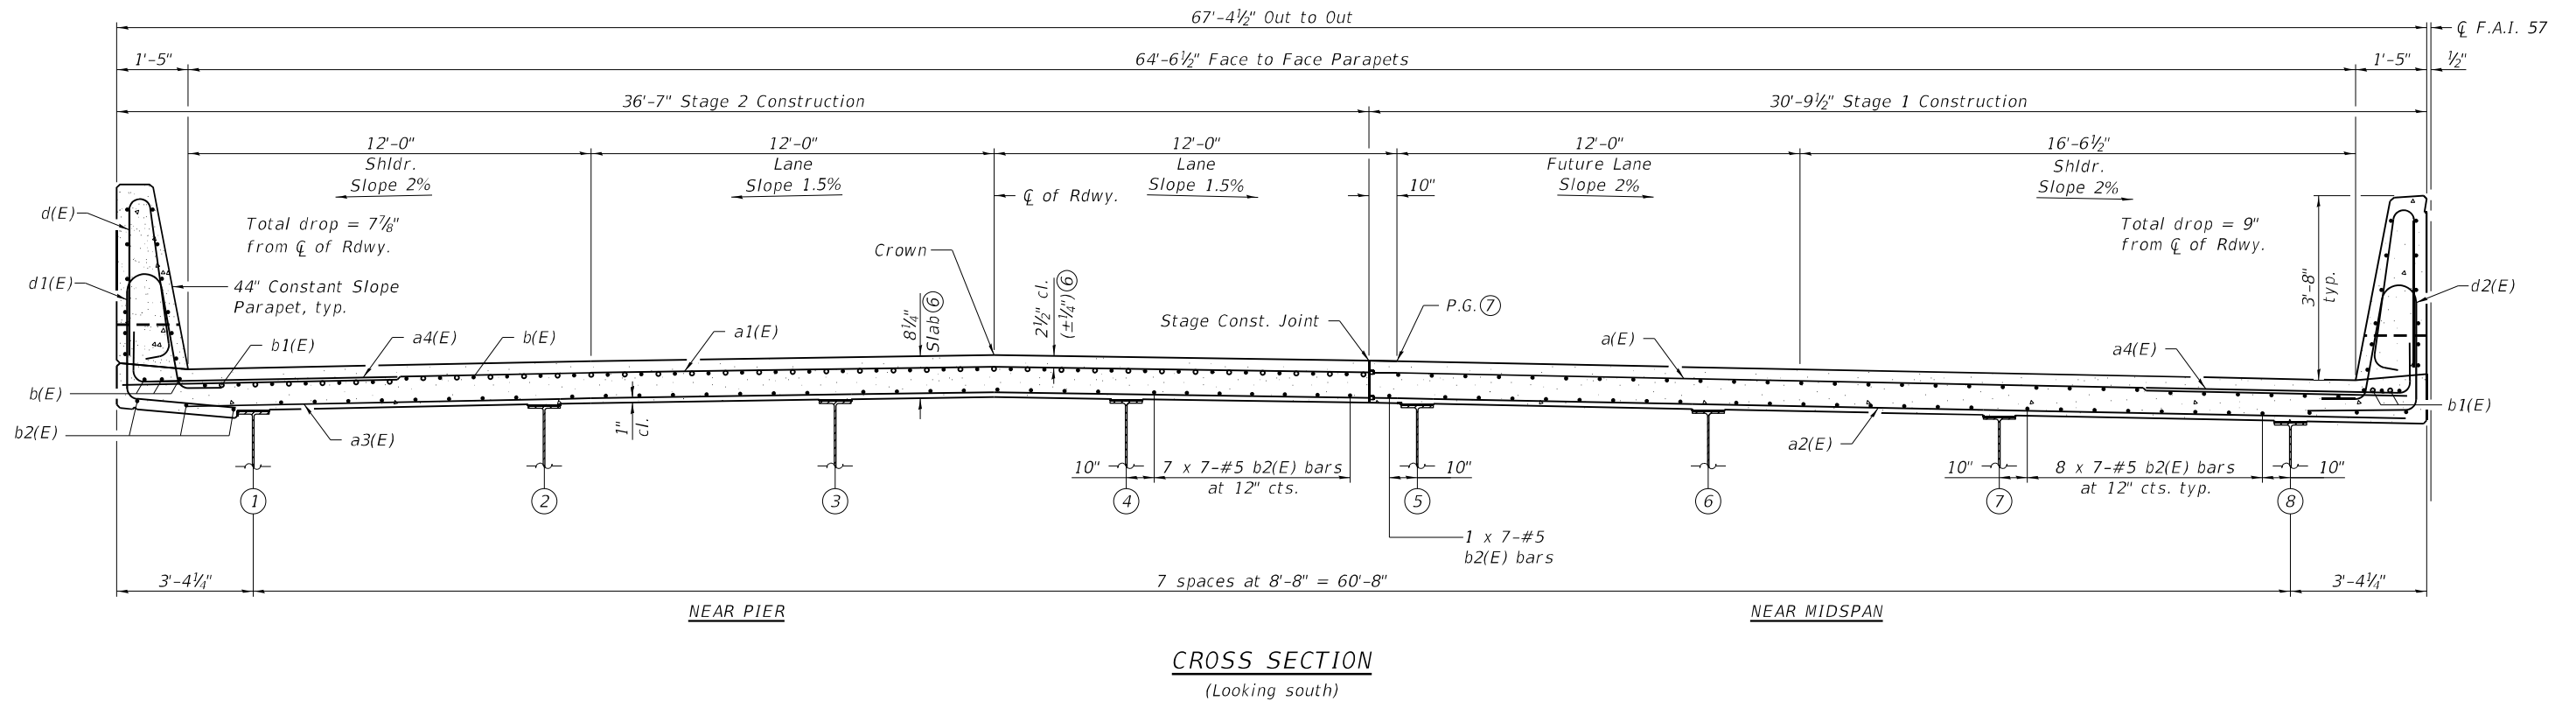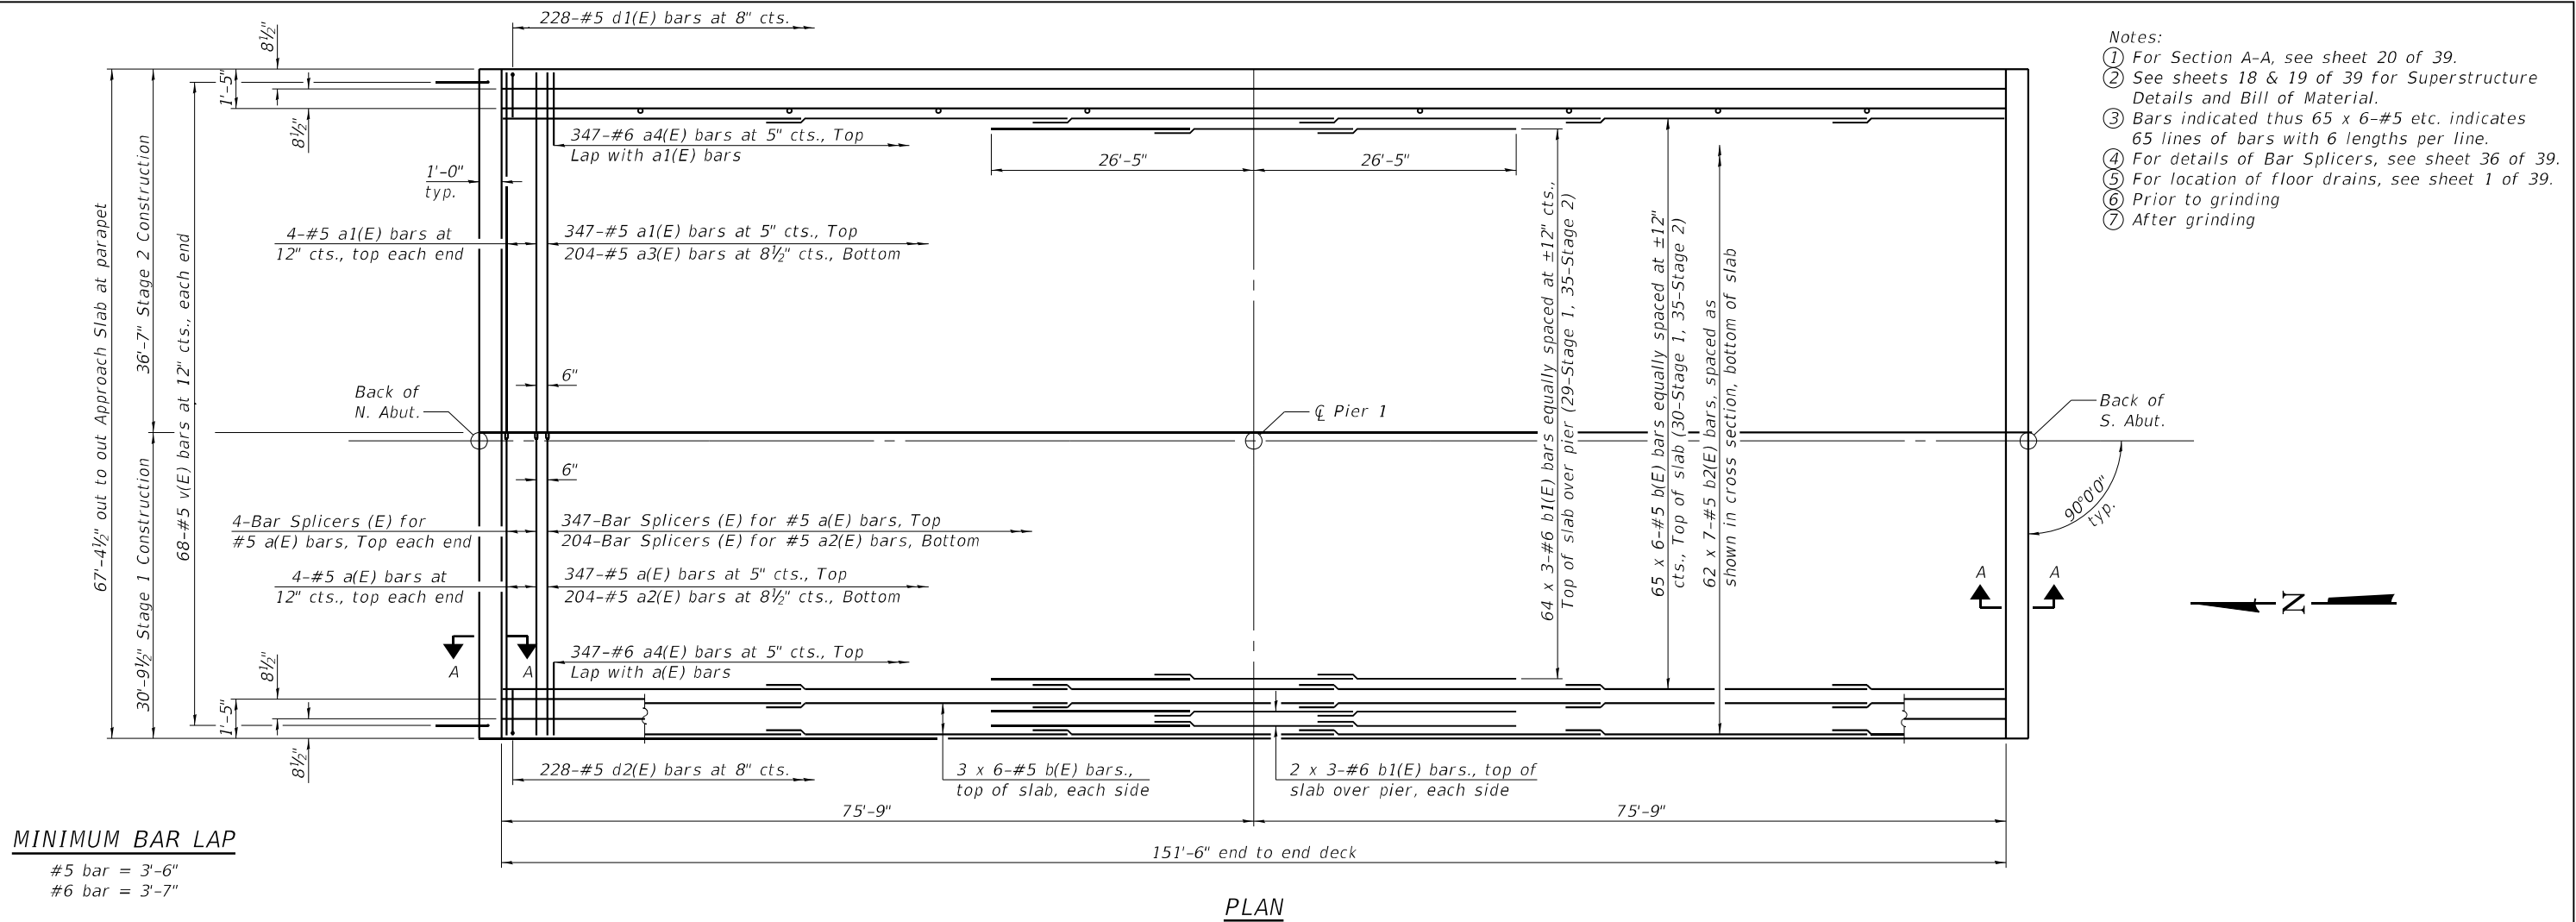

FILE NAME: H:\P222064 - IDOT PTB 203 Item 49 District 9 V-V\222064.01.1 - 157 over Gun\Microstation\0280093_0094\018-Superstructure Details.dgn

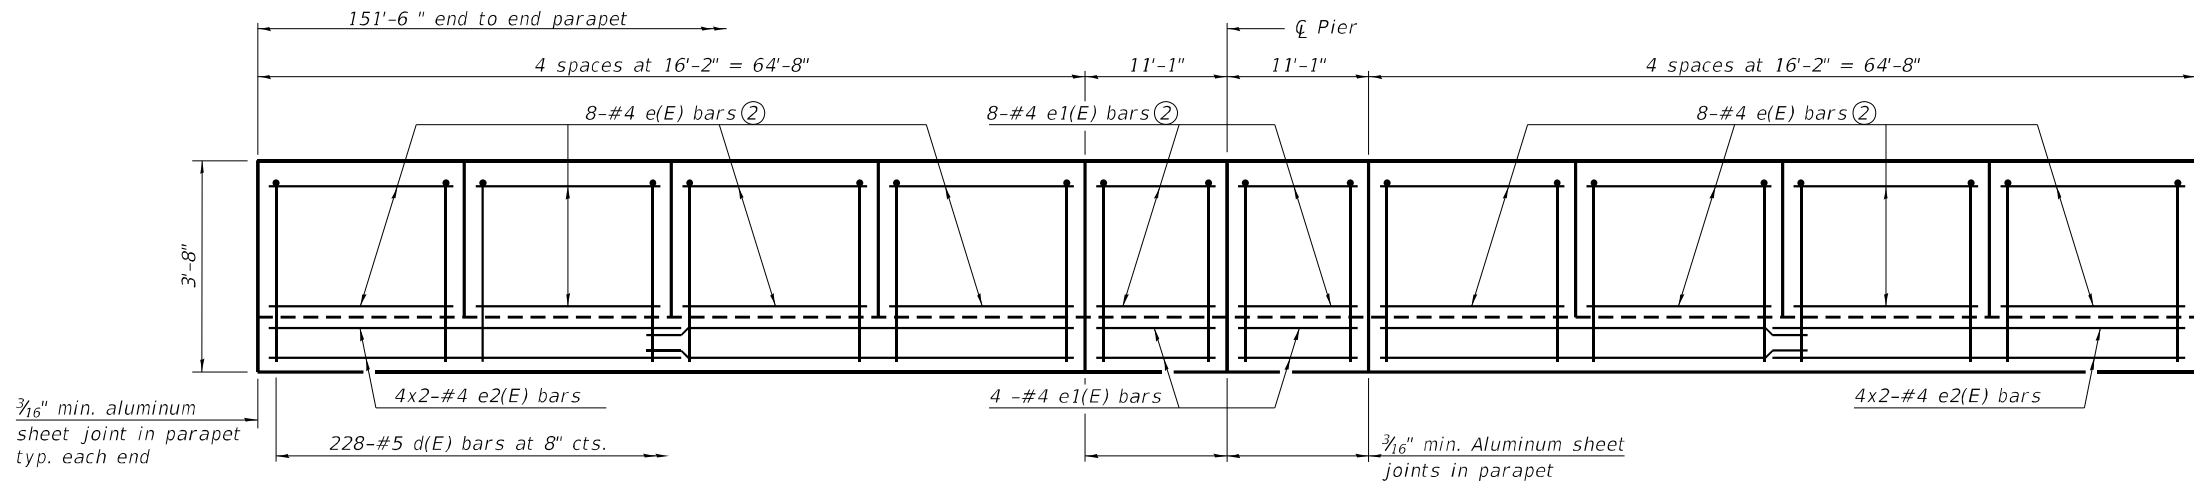


INSIDE ELEVATION OF WEST PARAPET - NORTHBOUND
(Southbound East Parapet Similar)


Notes:

- ① Bars indicated thus 4 x 2-#4 etc. indicates 4 lines of bars with 2 lengths per line.
- ② See Section Thru Parapet on sheet 19 of 39.
- ③ The 3/16" aluminum sheet shall be ASTM B 209 alloy 3003-H14 and coated with 5 mils of either bitumen paint or epoxy paint to minimize reaction with wet concrete. Cost included with Concrete Superstructure.
- ④ The polyurethane sealant shall be according to Article 1050.04 of the Std. Spec. and the color shall be gray.

MINIMUM BAR LAP
#4 bar = 2'-5"

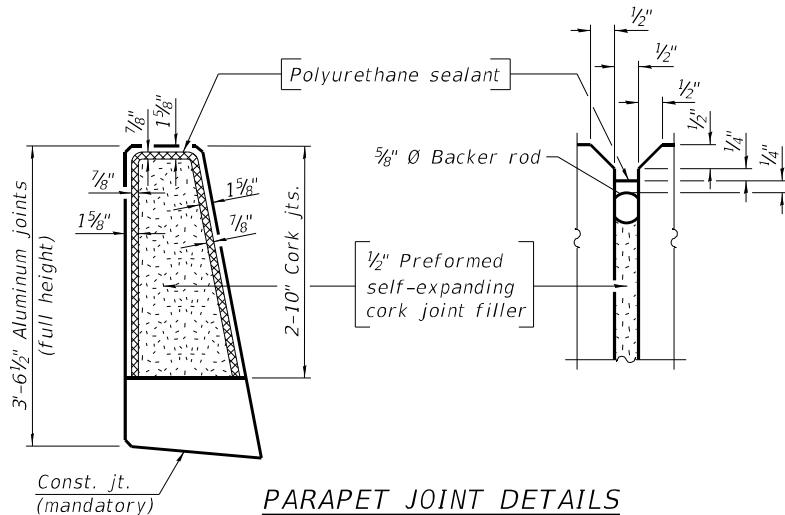

PARAPET JOINT DETAILS

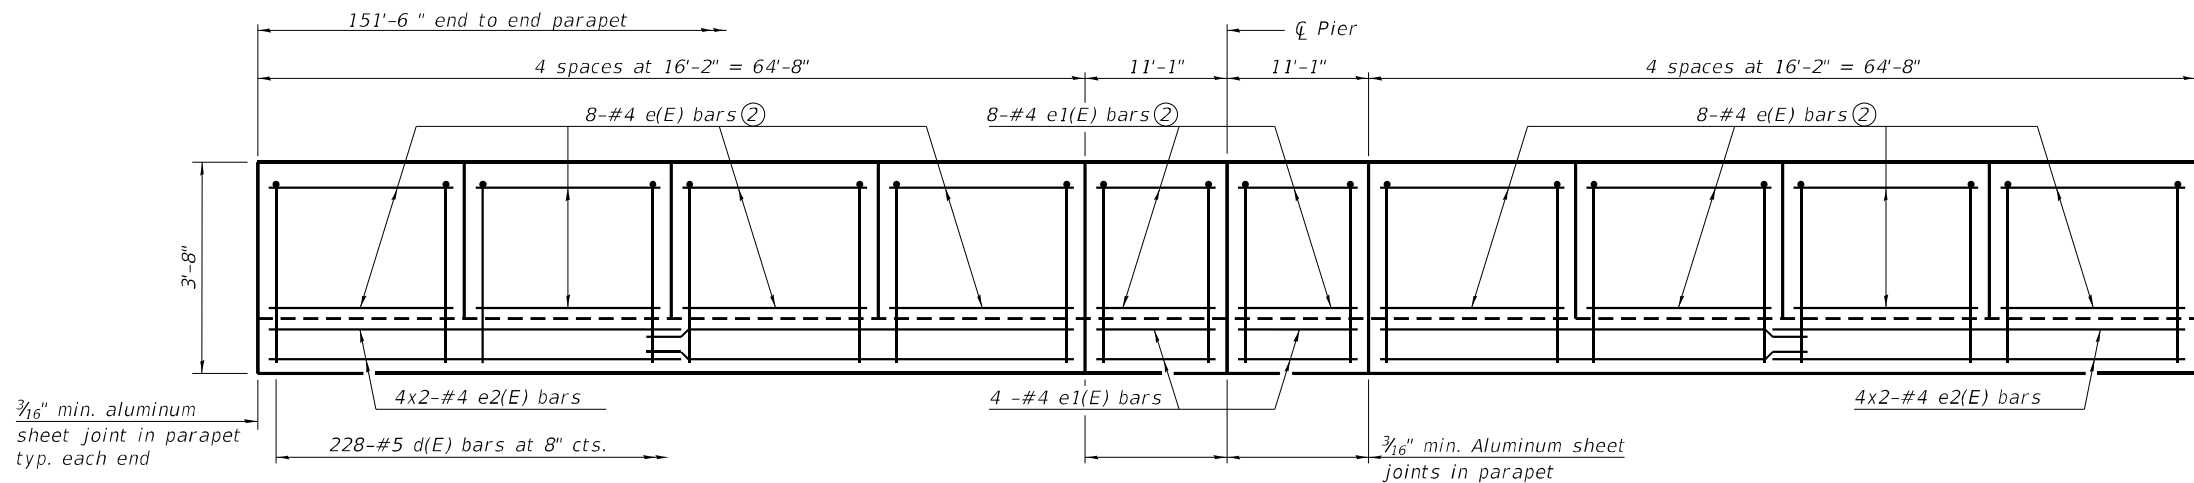

INSIDE ELEVATION OF EAST PARAPET - NORTHBOUND
(Southbound West Parapet Similar)



USER NAME =	DESIGNED - ORG	REVISED -
	CHECKED - KBC	REVISED -
PLOT SCALE =	DRAWN - ORG	REVISED -
PLOT DATE = 12/13/2024	CHECKED - KBC	REVISED -


STATE OF ILLINOIS
DEPARTMENT OF TRANSPORTATION

SUPERSTRUCTURE DETAILS
STRUCTURE NO. 028-0093 (N.B.) & 028-0094 (S.B.)


SHEET 18 OF 39 SHEETS

F.A.I. RTE.	SECTION	COUNTY	TOTAL SHEETS	SHEET NO.
57	(28-1)B-2	FRANKLIN	598	319
CONTRACT NO. 78884				
ILLINOIS FED. AID PROJECT				


FILE NAME: H:\P222064 - IDOT PTB 203 Item 49 District 9 V-V\222064.01.1 - 157 over Gun\Microstation\0280093_0094\78884-019-Superstructure Details.dgn

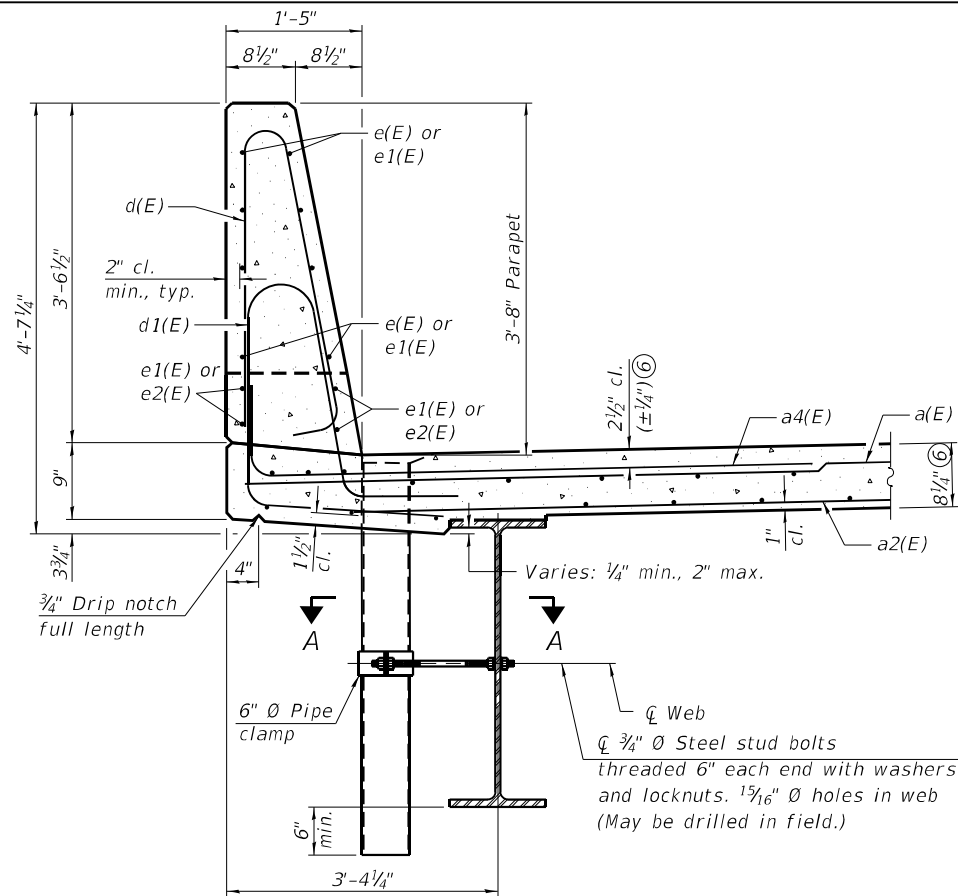

SECTION THRU EAST PARAPET - NORTHBOUND
(Southbound West Parapet Similar)


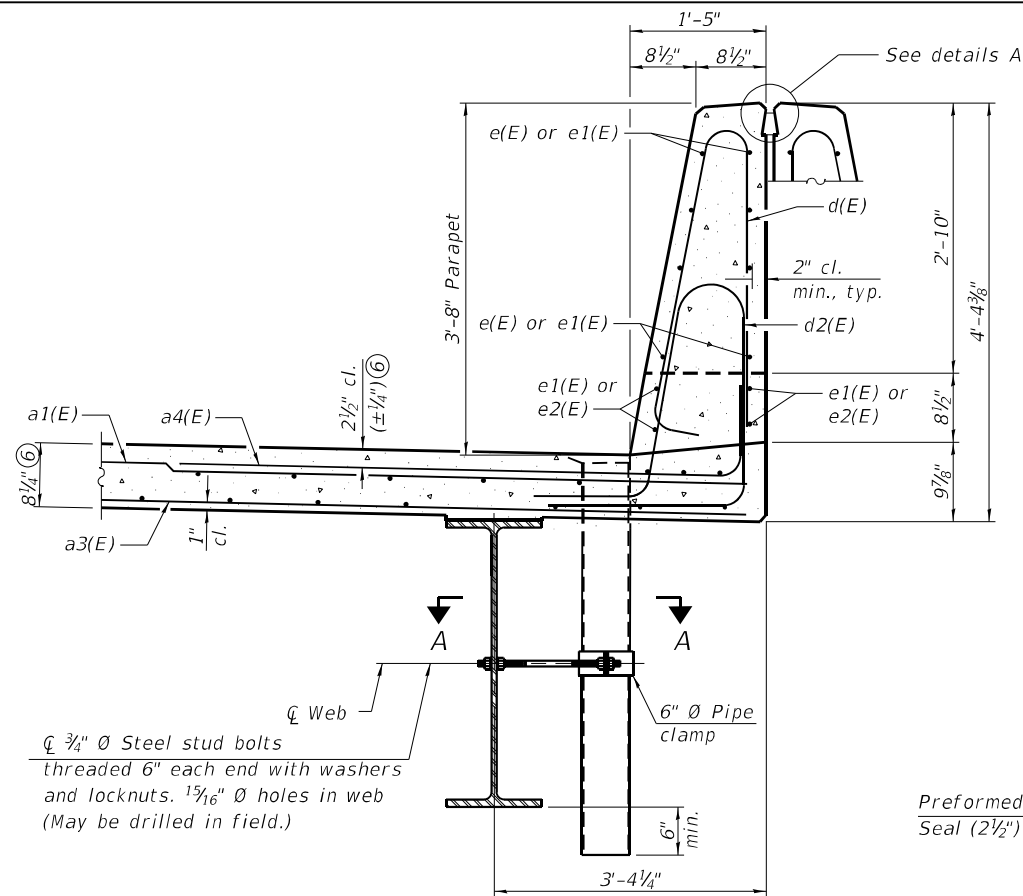


SECTION THRU WEST PARAPET - NORTHBOUND
(Southbound East Parapet Similar)

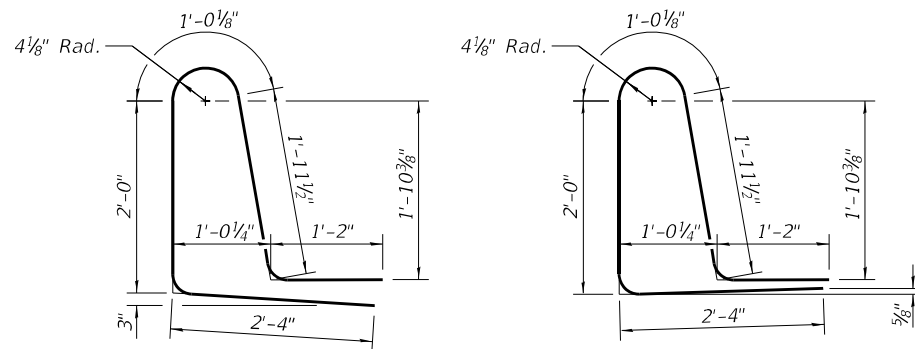


BAR d1(E)


BAR d2(E)

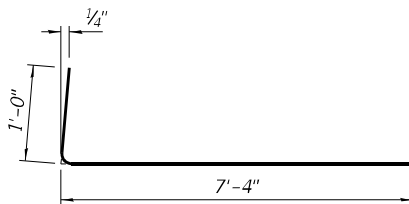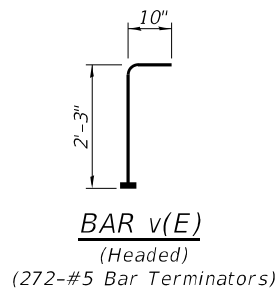


BAR a4(E)

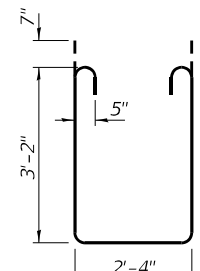


BAR s1(E)

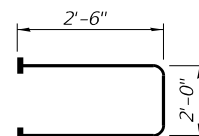


BAR s(E)
(Headed)
(496-#5 Bar Terminators)

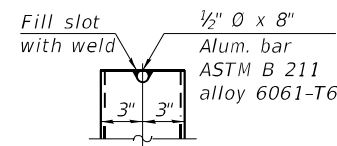


ALUMINUM
TUBE

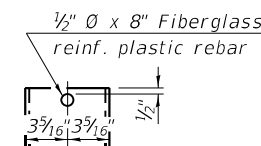


FIBERGLASS
PIPE

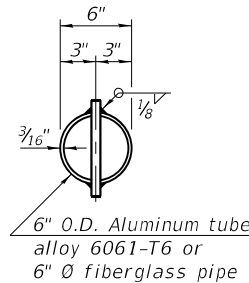


TOP PLAN
(Showing aluminum tube)

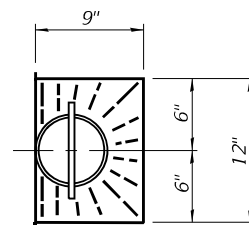

TOP PLAN

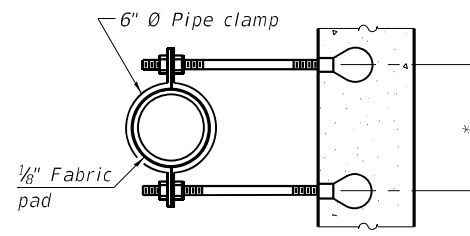


SECTION A-A
*Dimension as required by pipe clamp

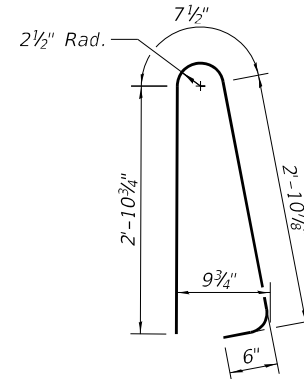

BAR d(E)

Notes:

- Fiberglass pipe shall conform to ASTM D2996, with short-time rupture strength hoop tensile stress of 30,000 p.s.i. minimum.
- The Inorganic Zinc Rich Primer / Acrylic / Acrylic Paint System shall be used for shop and field painting of the exterior surfaces of the floor drains according to Article 506. The color of the final finish coat shall be gray, Munsell No 5B 7/1. The exterior surfaces of the drains shall be cleaned according to the Society of Protective Coatings Spec. SSPC-SP1 prior to painting. Cost shall be included with Floor Drains.
- The top portion of aluminum floor drains shall be coated with 5 mils of either bitumen paint or epoxy paint to minimize reaction with wet concrete.
- The clamping device shall be galvanized according to AASHTO M 232. Cost of clamping device included with Floor Drains.
- Bar terminators paid for separately. See Total Bill of Material.
- Prior to Grinding

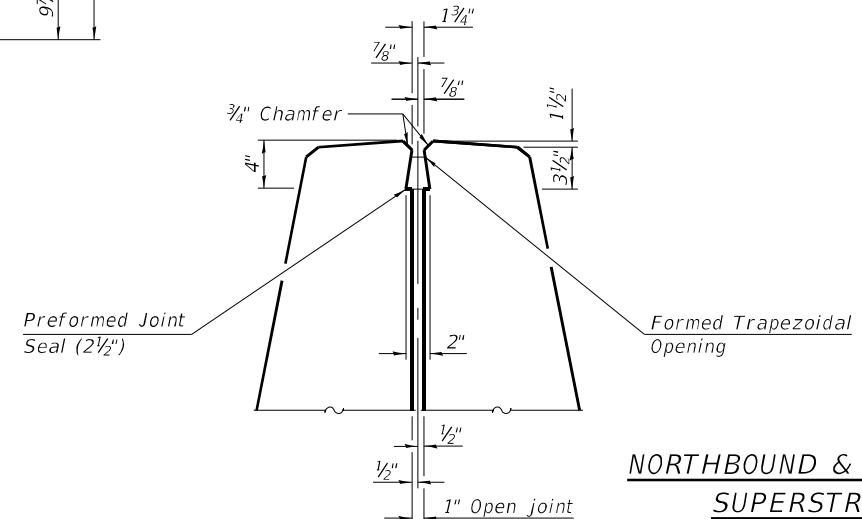


DETAIL A

NORTHBOUND & SOUTHBOUND
SUPERSTRUCTURE
BILL OF MATERIAL


Bar	No.	Size	Length	Shape
a(E)	710	#5	30'-6"	—
a1(E)	710	#5	36'-3"	—
a2(E)	408	#5	30'-6"	—
a3(E)	408	#5	35'-7"	—
a4(E)	1,388	#6	8'-4"	—
b(E)	852	#5	28'-2"	—
b1(E)	408	#6	20'-0"	—
b2(E)	868	#5	24'-7"	—
d(E)	912	#5	7'-0"	—
d1(E)	456	#5	8'-6"	—
d2(E)	456	#5	8'-6"	—
e(E)	256	#4	15'-10"	—
e1(E)	96	#4	10'-9"	—
e2(E)	64	#4	33'-7"	—
m(E)	16	#6	30'-6"	—
m1(E)	16	#6	36'-3"	—
m2(E)	72	#6	8'-3"	—
m3(E)	24	#6	3'-0"	—
m4(E)	12	#6	6'-11"	—
s(E)	248	#5	7'-0"	—
s1(E)	248	#5	9'-10"	—
v(E)	272	#5	3'-1"	—
Reinforcement Bars, Epoxy Coated			Lbs.	182,000
Concrete Superstructure			Cu. Yds.	675.8

FILE NAME: H:\P222064 - IDOT PTB 203 Item 49 District 9 V-V\222064.01.1 - 157 over Gun\Microstation\0280093_0094\78884-020-Abutment Diaphragm Details.dgn

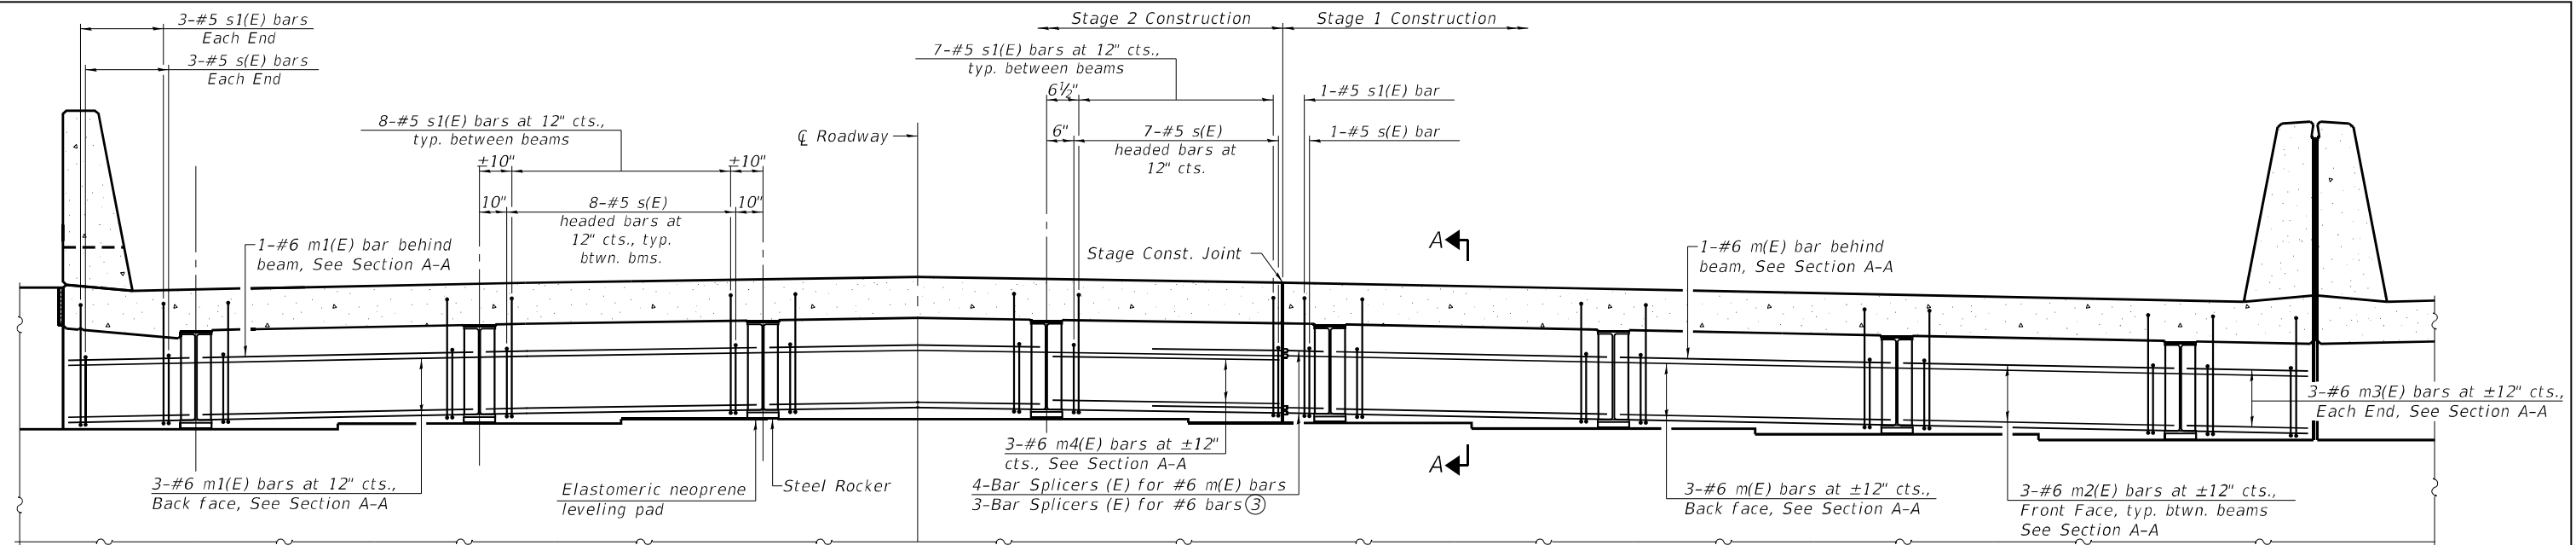


DIAPHRAGM AT ABUTMENT

(N.B. Looking South, South diaphragm, North diaphragm similar)
(S.B. Looking North, North diaphragm, South diaphragm similar)

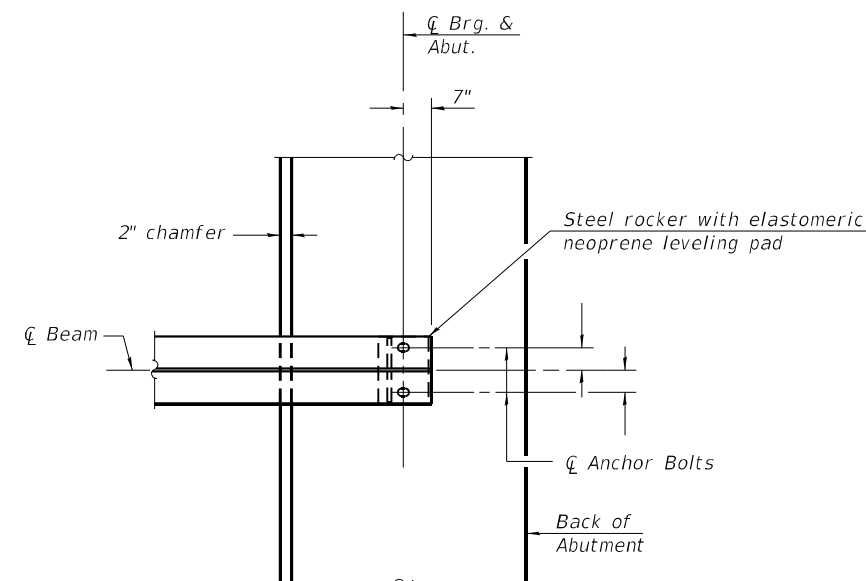


PLAN AT ABUTMENT

(Showing bottom flange of beam)

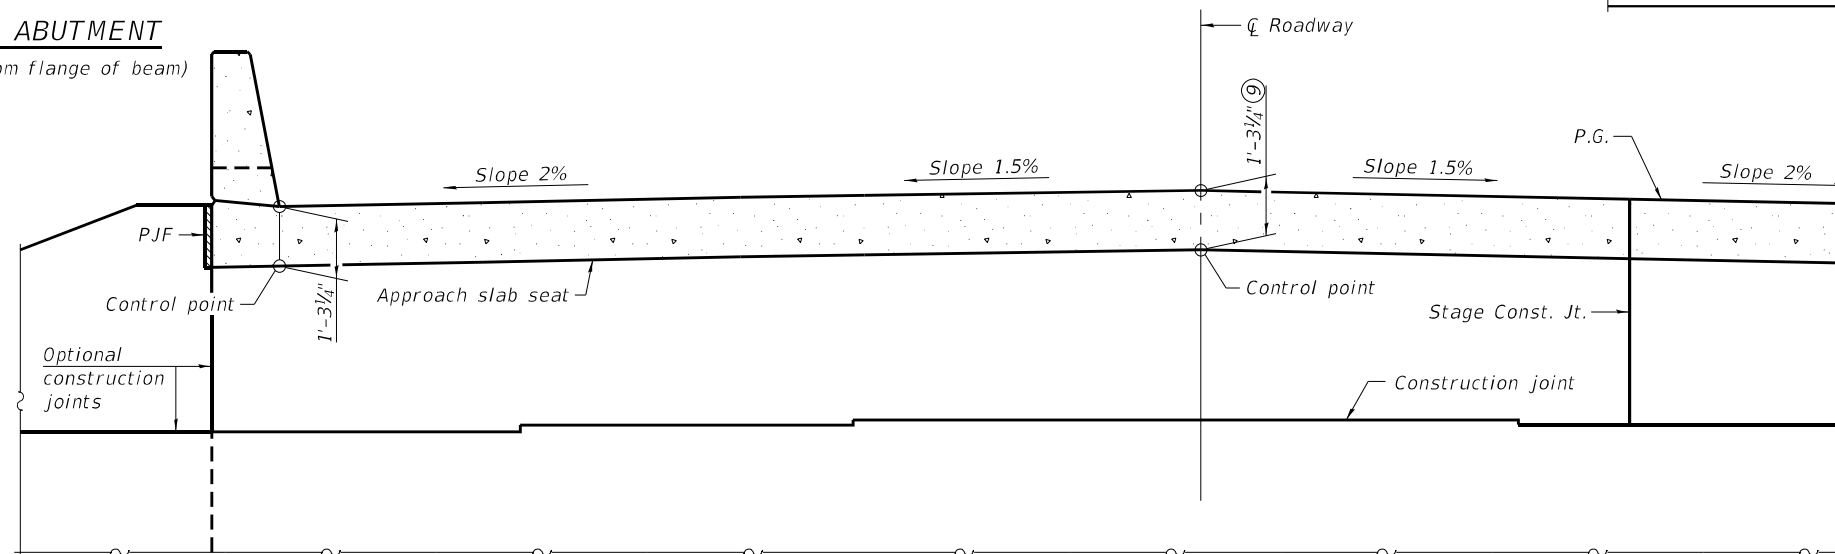

VIEW B-B

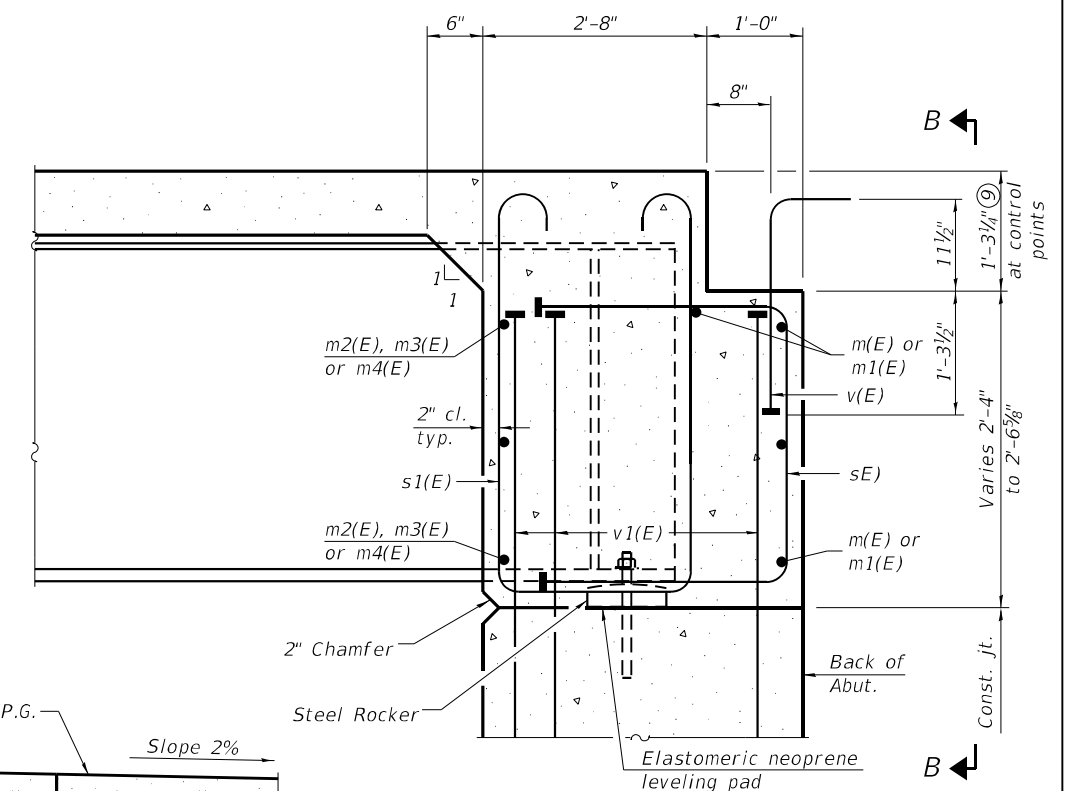


SECTION A-A

Notes:

- See sheet 19 of 39 for superstructure details and Bill of Material.
- See sheet 23 of 39 for PJF details.
- Use Bar Splicers in place of m2(E) bars between beam and stage construction joint. Cut Bar Splicers as required to provide adequate clearance to beam. For details of Bar Splicers, see sheet 36 of 39.
- Control point elevations are taken at top of approach slab seat as shown in View B-B.
- The approach slab seat shall have a constant slope between the control points shown. For details of bars s(E) and s1(E), see sheet 19 of 39.
- For bearing details, see sheet 27 of 39.
- Prior to grinding.

FILE NAME: H:\P222064 - IDOT PTB 203 Item 49 District 9 V-V\222064.011 - 157 over Gun\Microstation\0280093_0094\78884\021-Bridge Approach Slab Details-N.B.dgn

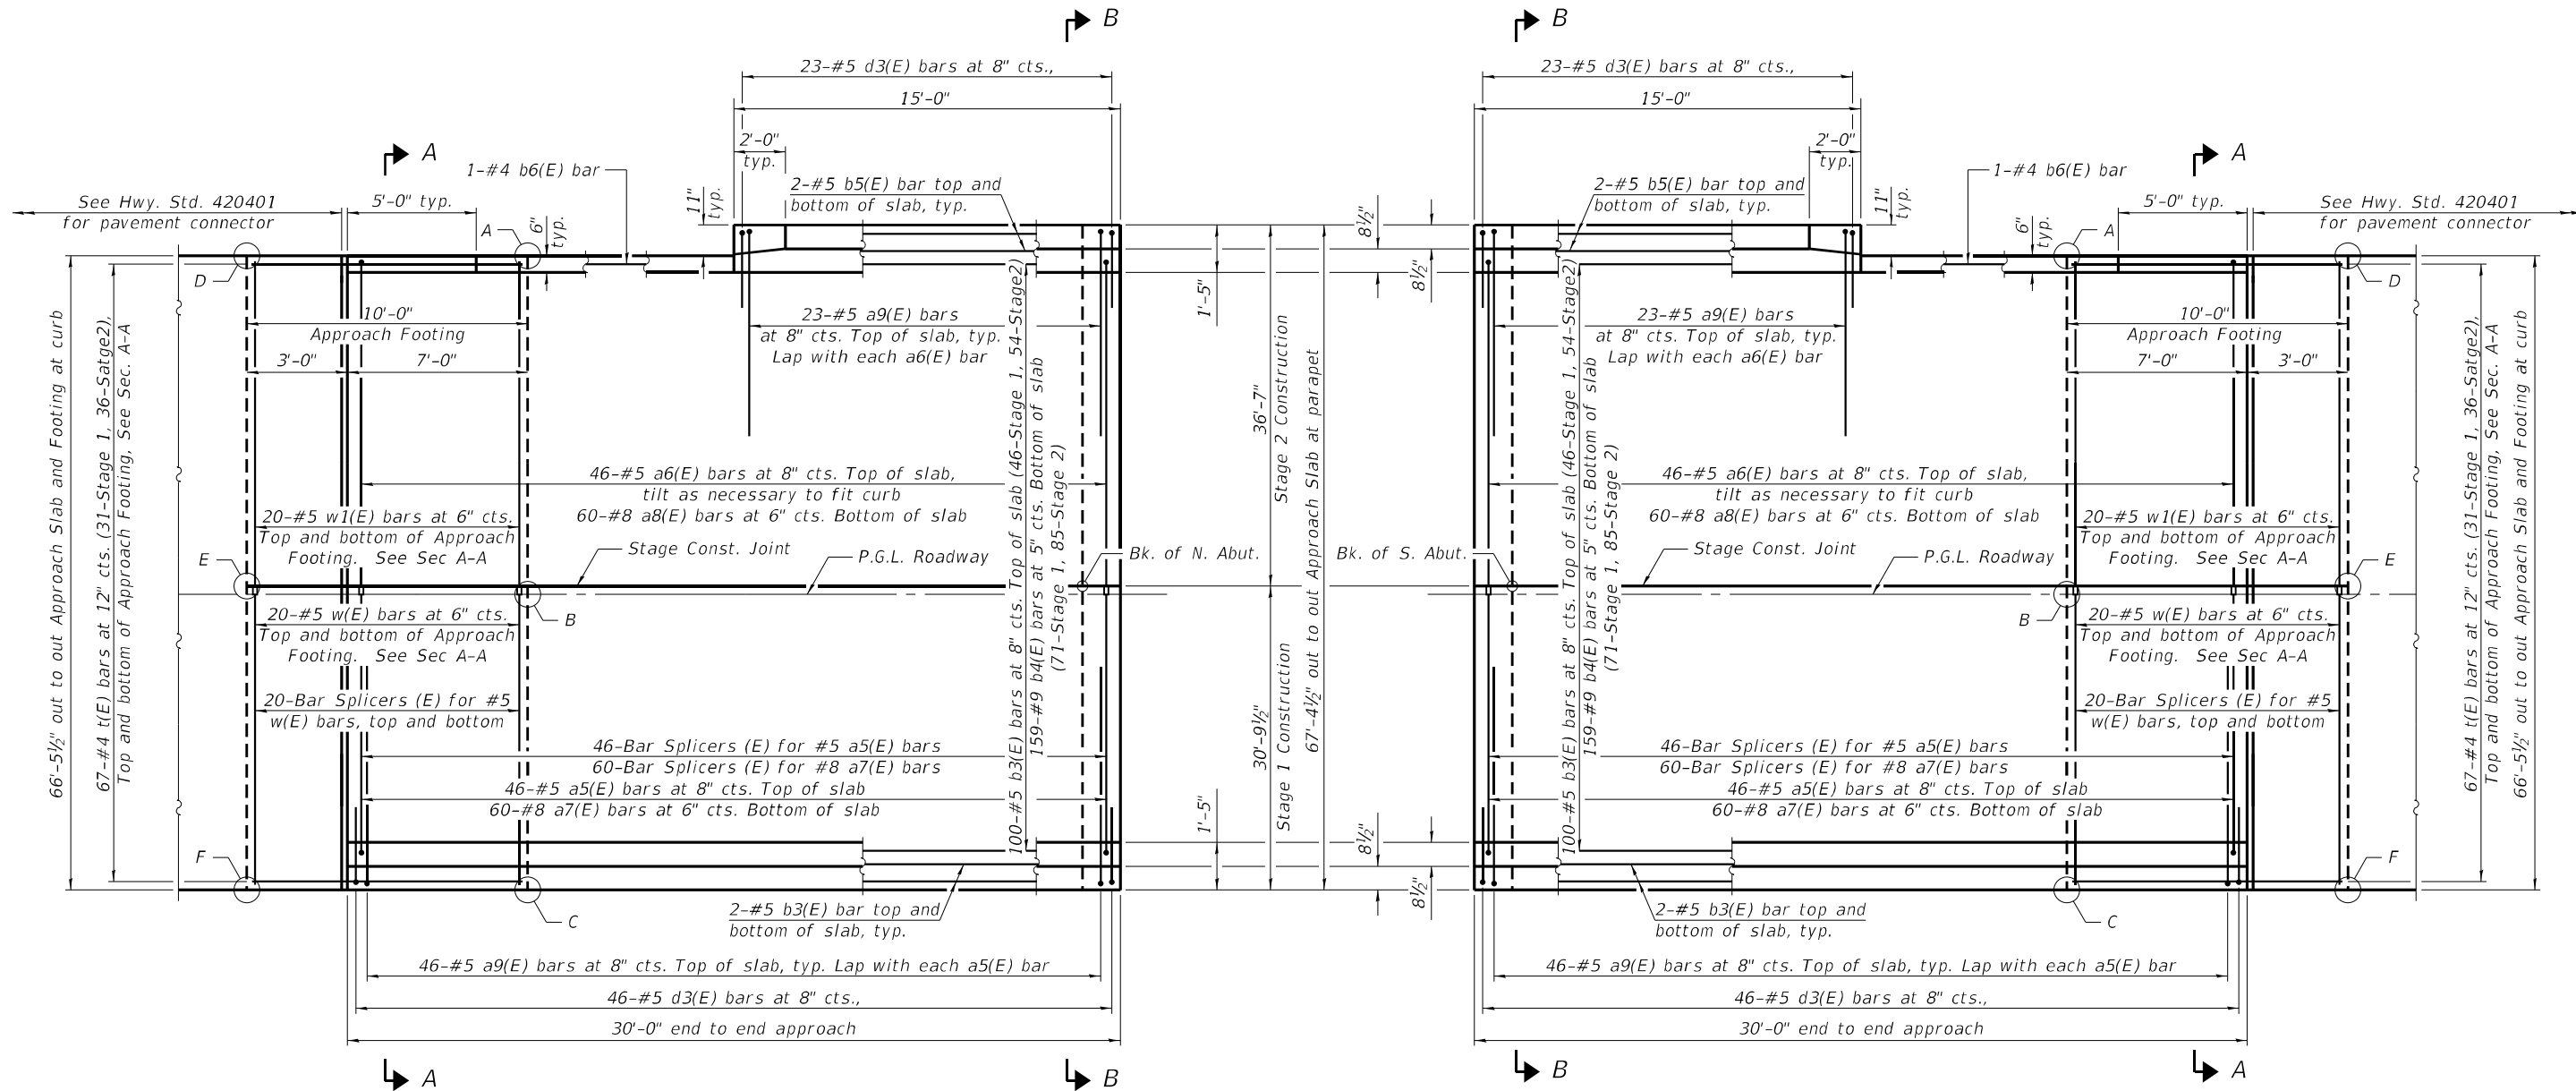


PLAN


- Notes:
- ① For Sections A-A and B-B, see sheet 23 of 39.
 - ② For details of Bar Splicers, see 36 of 39.

TOP AND BOTTOM ELEVATIONS
FOR APPROACH FOOTING

Point	North Approach		South Approach	
	Top	Bottom	Top	Bottom
A	416.67	415.84	416.67	415.84
B	416.92	416.09	416.92	416.09
C	416.32	415.49	416.32	415.49
D	416.67	415.84	416.67	415.84
E	416.92	416.09	416.92	416.09
F	416.32	415.49	416.32	415.49

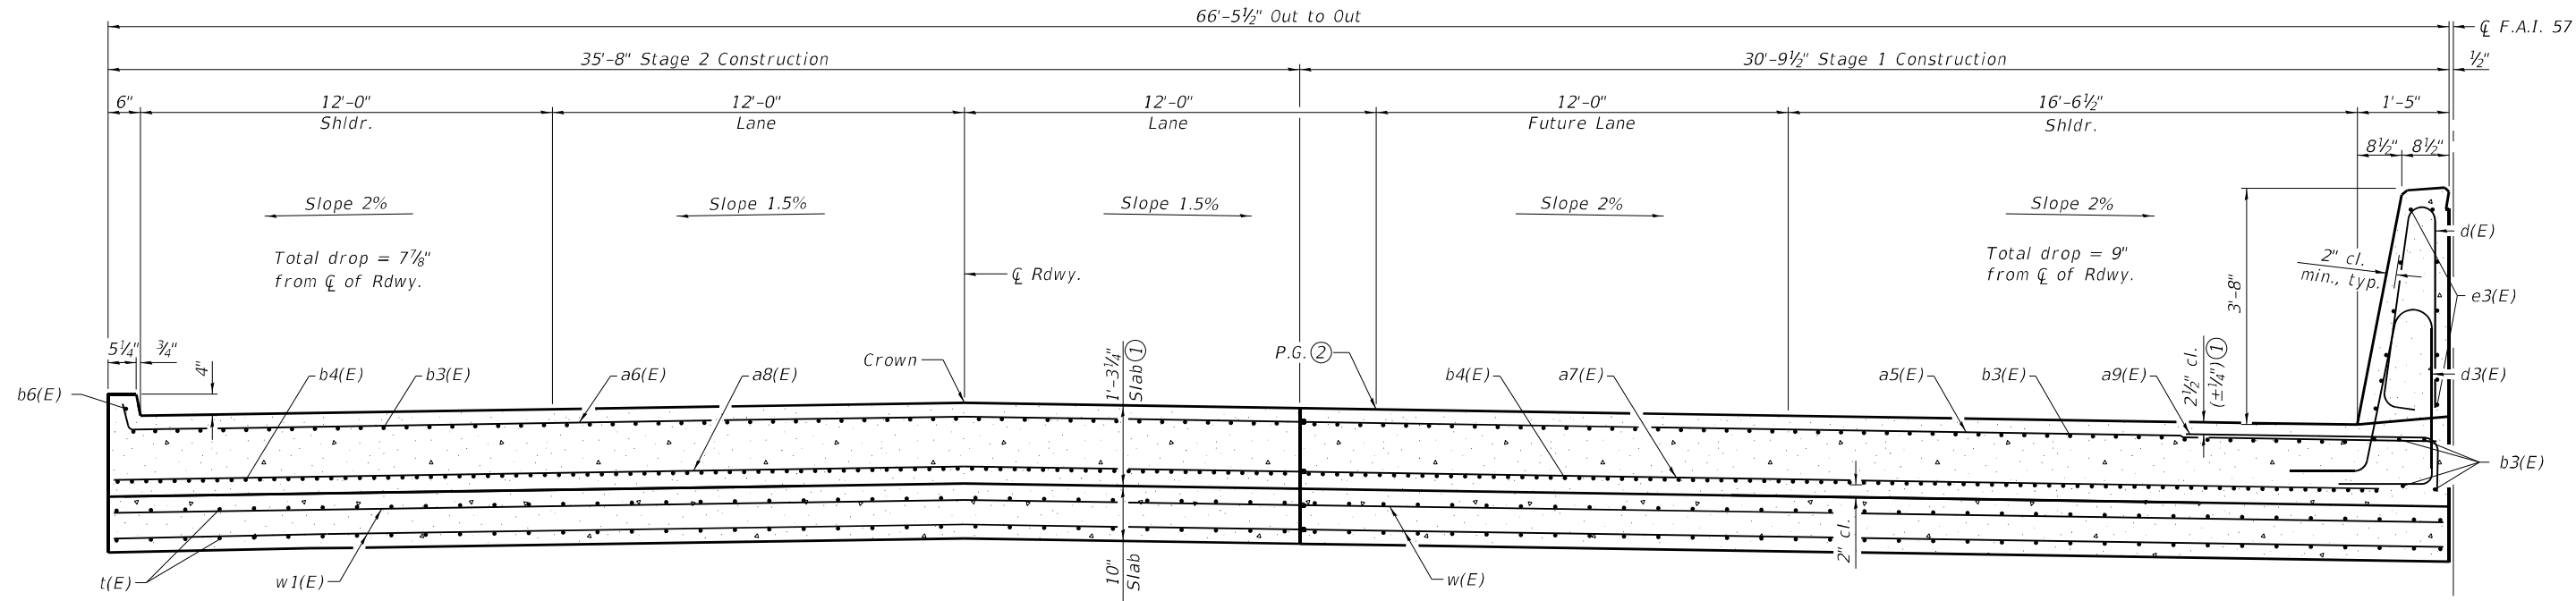

SECTION A-A

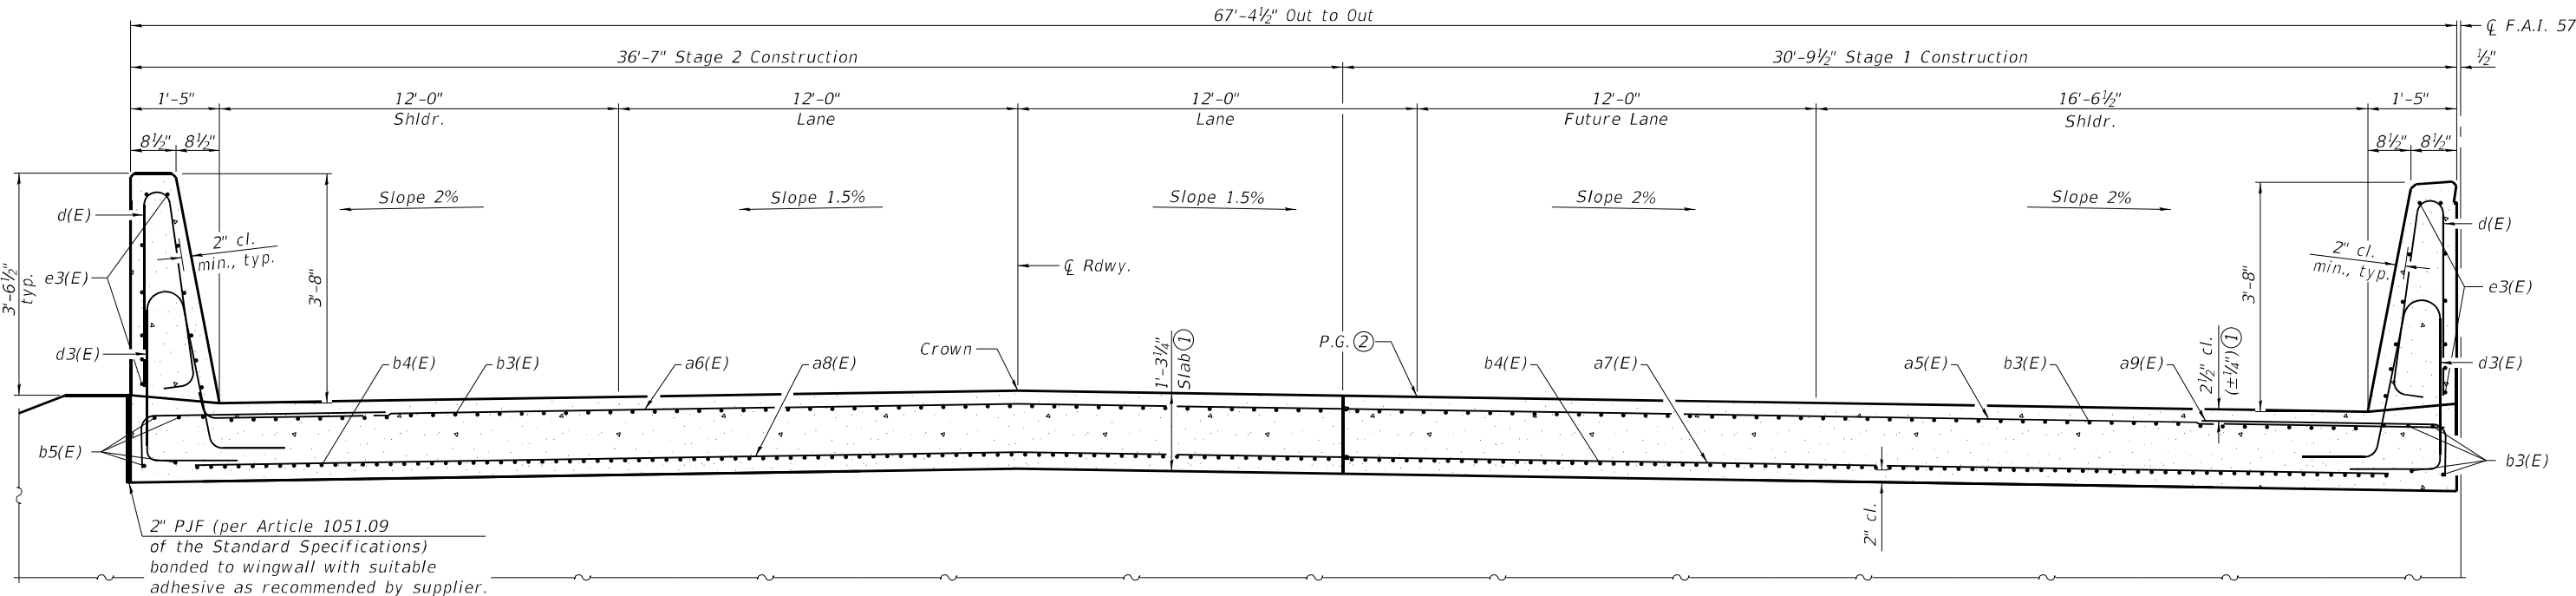

SECTION B-B

Notes:
① Prior to grinding.
② After grinding.

FILE NAME: H:\P222064 - IDOT PTB 203 Item 49 District 9 V-V\222064.01.1 - 157 over Gun(Microstation)\0280093_0094-78884-023-Bridge Approach Slab Details.dgn



USER NAME	=	DESIGNED	-	ORG	REVISED	-
PLOT SCALE	=	CHECKED	-	KBC	REVISED	-
PLOT DATE	=	DRAWN	-	ORG	REVISED	-
		CHECKED	-	KBC	REVISED	-


STATE OF ILLINOIS
DEPARTMENT OF TRANSPORTATION

BRIDGE APPROACH SLAB DETAILS
STRUCTURE NO. 028-0093 (N.B.) & 028-0094 (S.B.)


SHEET 23 OF 39 SHEETS

F.A.I. RTE.	SECTION	COUNTY	TOTAL SHEETS	SHEET NO.
57	(28-1)B-2	FRANKLIN	598	324
CONTRACT NO. 78884				
ILLINOIS FED. AID PROJECT				


FILE NAME: H:\P222064 - IDOT PTB 203 Item 49 District 9 V-V\222064.01.1 - 157 over Gun\Microstation\0280093_0094-024-Bridge Approach Slab Details.dgn

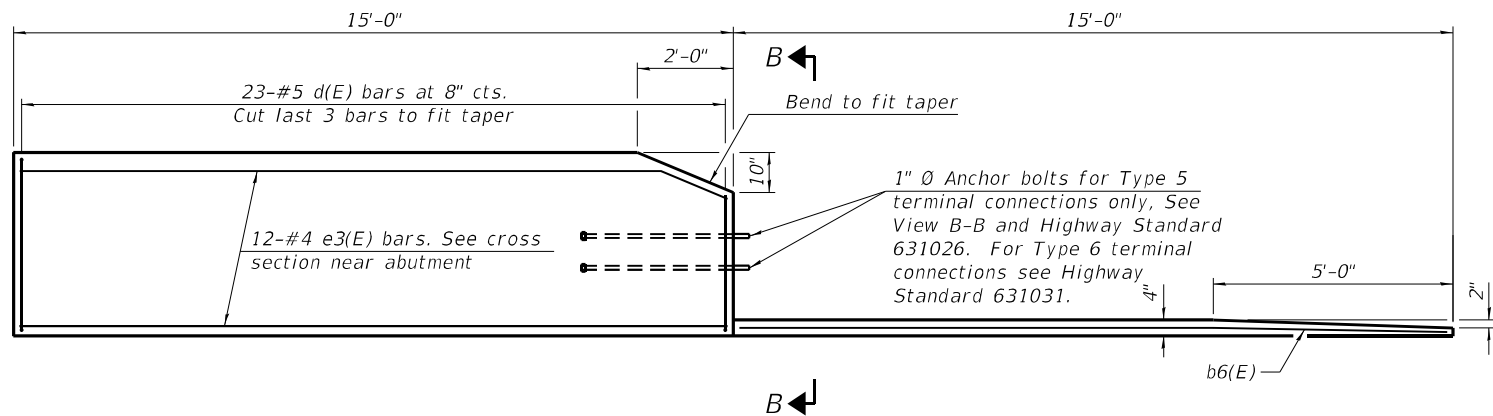


INSIDE ELEVATION OF PARAPET AND CURB

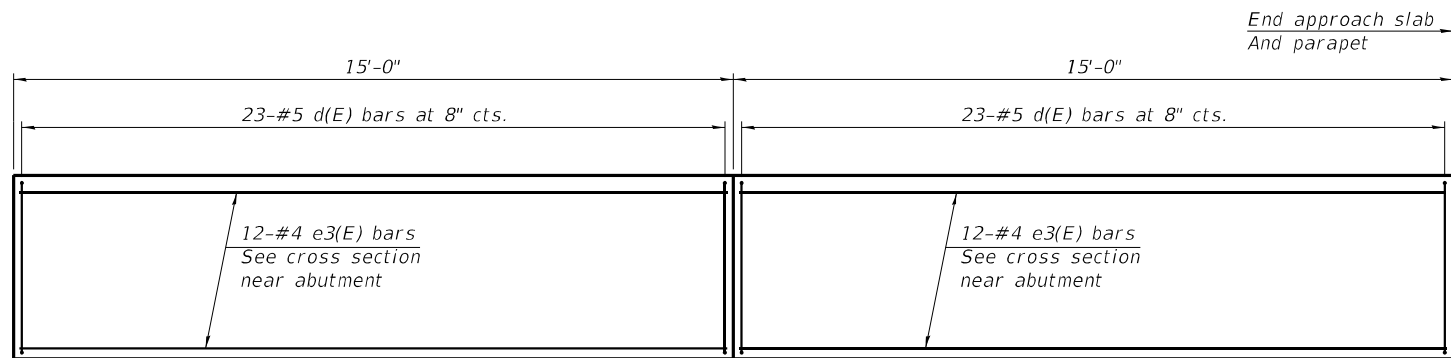


INSIDE ELEVATION OF MEDIAN

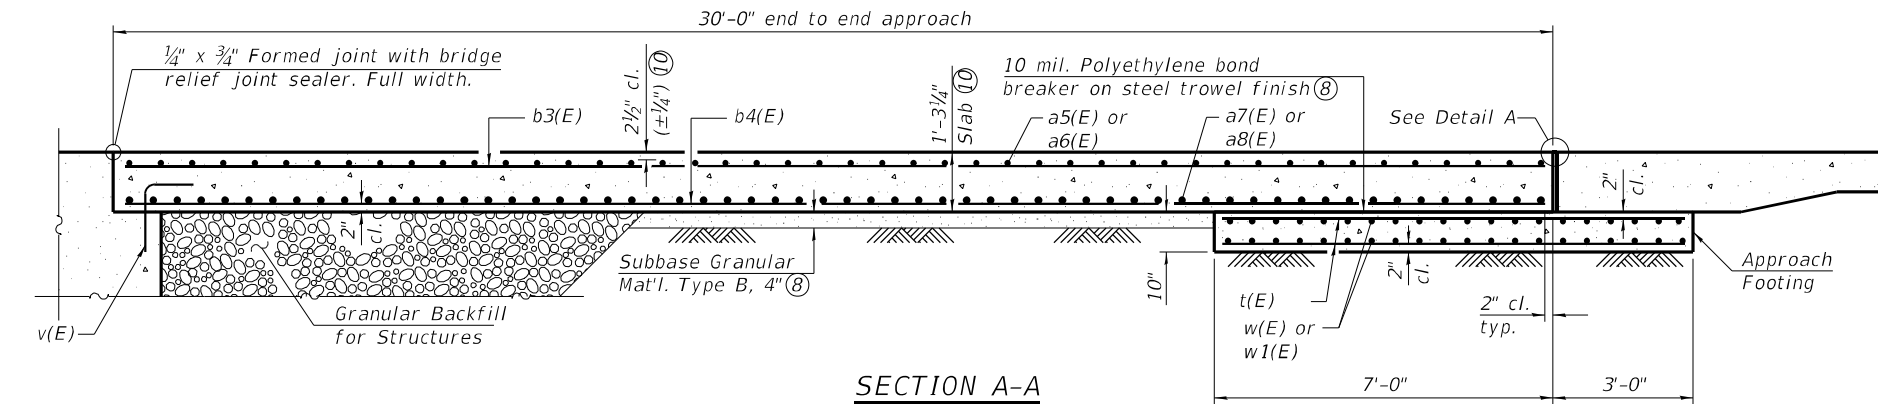


SECTION A-A

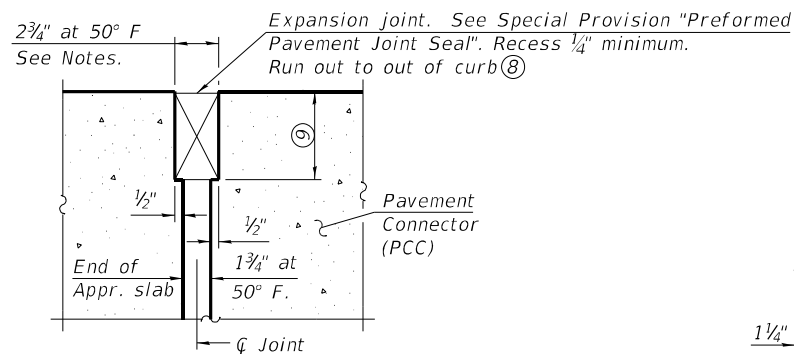

DETAIL A

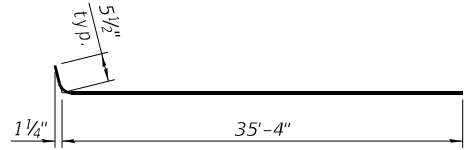


BAR a6(E)

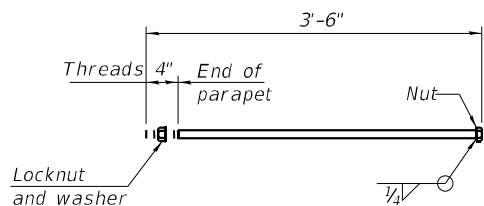


1" Ø ANCHOR BOLT
(Anchor bolt assemblies shall be galvanized according to Article 1006.09 of the Standard Specifications)

Notes:

- ① The joint opening shall be adjusted for temperature per Article 520.04 of the Standard Specifications. However, since this detail is for jointless structures, the length of bridge used to calculate the adjustment shall be equal to half the total bridge length plus the length of the bridge approach slab.
- ② Parapet concrete shall be paid for as Concrete Superstructure.
- ③ Approach slab shall be paid for as Concrete Superstructure (Approach Slab).
- ④ Approach footing concrete shall be paid for as Concrete Structures.
- ⑤ The approach footing maximum applied service bearing pressure (Q_{max}) = 2.0 ksf.
- ⑥ Cost of excavation for approach footing included with Concrete Structures.
- ⑦ For Granular Backfill for Structures and drainage treatment details, see sheet 2 of 39.
- ⑧ Cost included with Concrete Superstructure (Approach Slab).
- ⑨ Per manufacturer recommendations.
- ⑩ Prior to grinding.
- ⑪ Calculated weight of Reinforcement Bars, Epoxy Coated = 14,450 (Substructure)
138,980 (Superstructure)

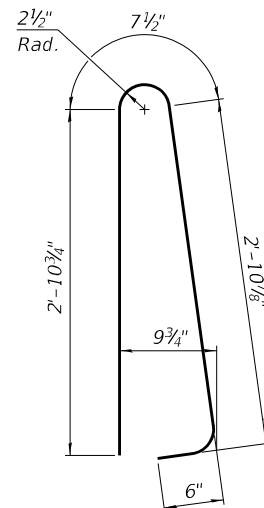


BAR d(E)

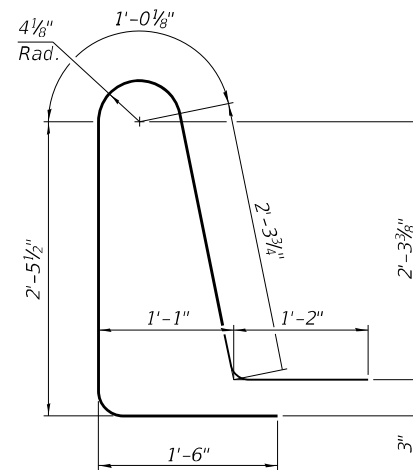


BAR d3(E)

FOUR APPROACHES
BILL OF MATERIAL

Bar	No.	Size	Length	Shape
a5(E)	184	#5	30'-6"	
a6(E)	184	#5	35'-9"	
a7(E)	240	#8	30'-6"	
a8(E)	240	#8	35'-4"	
a9(E)	276	#5	7'-4"	
b3(E)	416	#5	29'-8"	
b4(E)	624	#9	29'-8"	
b5(E)	16	#5	14'-8"	
b6(E)	4	#4	14'-8"	
d(E)	276	#5	7'-0"	
d3(E)	276	#5	8'-6"	
e3(E)	144	#4	14'-8"	
t(E)	536	#4	9'-8"	
w(E)	160	#5	30'-6"	
w1(E)	160	#5	35'-4"	
Concrete Structures			Cu. Yd.	82.0
Concrete Superstructure			Cu. Yd.	25.3
Concrete Superstructure (Approach Slab)			Cu. Yd.	378.1
⑪ Reinforcement Bars, Epoxy Coated			Pound	153,430

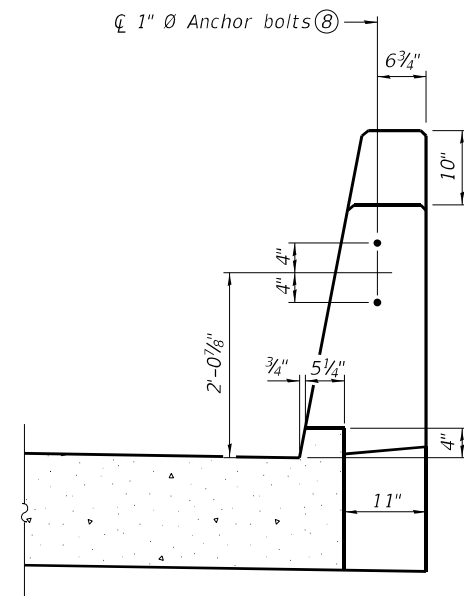

VIEW B-B

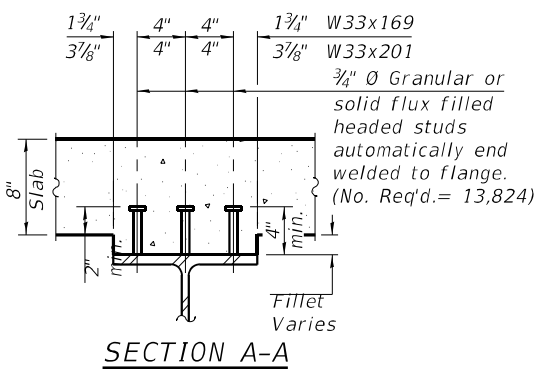


→ A




(16 Required)

- ① Bearing Stiffeners, R 1" x 5", one each side.
- ② AASHTO M 270 Grade 50 Steel.
- ③ Load carrying components designated "CVN" shall conform to the Charpy-V-Notch Impact Energy Requirement, Zone 2.
- ④ All cross frames or diaphragms shall be installed as steel is erected and secured with erection pins and bolts except as otherwise noted. Individual cross frames or diaphragms at supports may be temporarily disconnected to install bearing anchor bolts.


FILE NAME: H:\P222064 - IDOT PTB 203 Item 49 District 9 V-V\222064.01.1 - 157 over Gun\Microstation\0280093_0094\78884-026-Beam Details.dgn

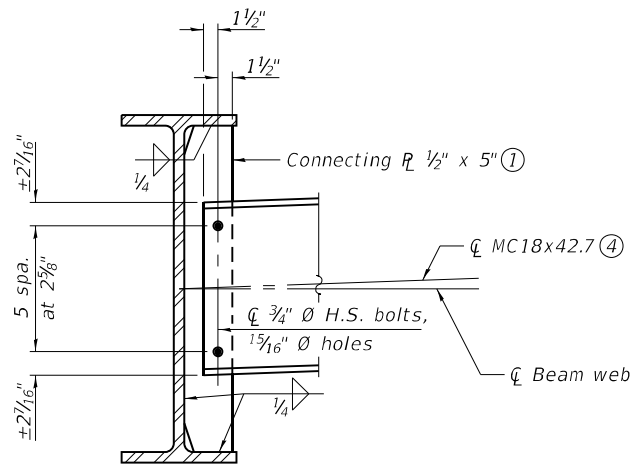


DIAPHRAGM D
(96 Required)

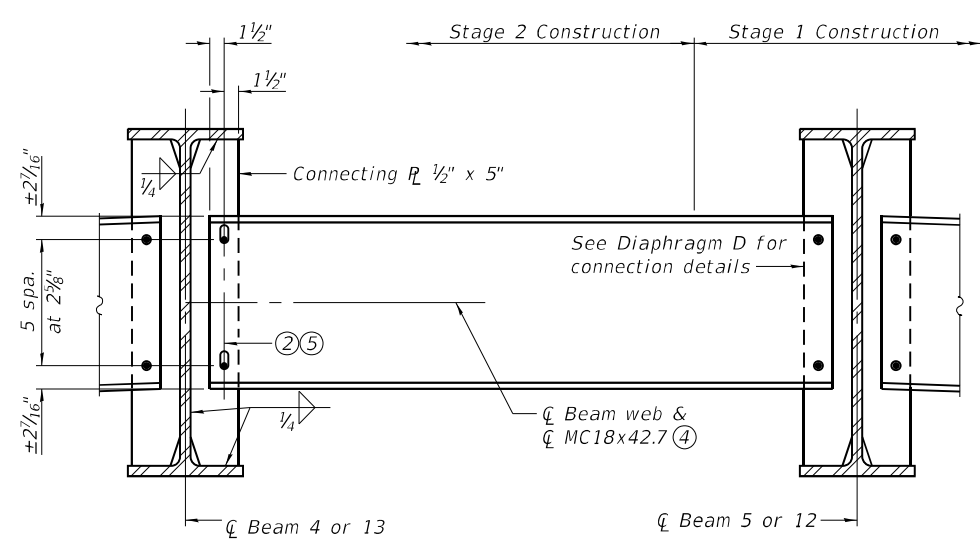


DIAPHRAGM D1 ⑤
(Showing final position)
(16 Required)

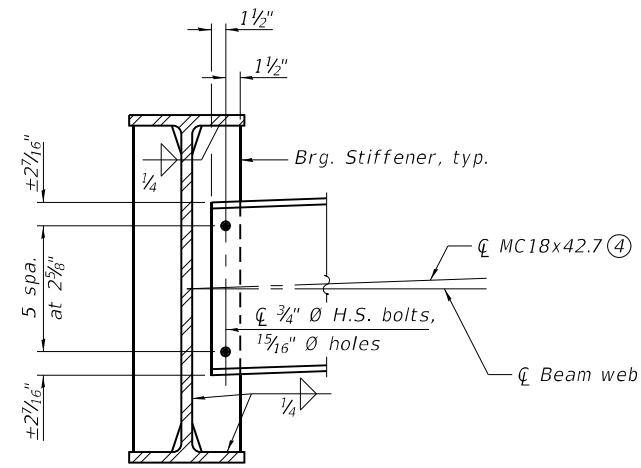


DIAPHRAGM D2
(14 Required)

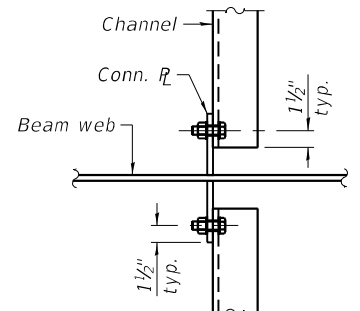

DETAIL A

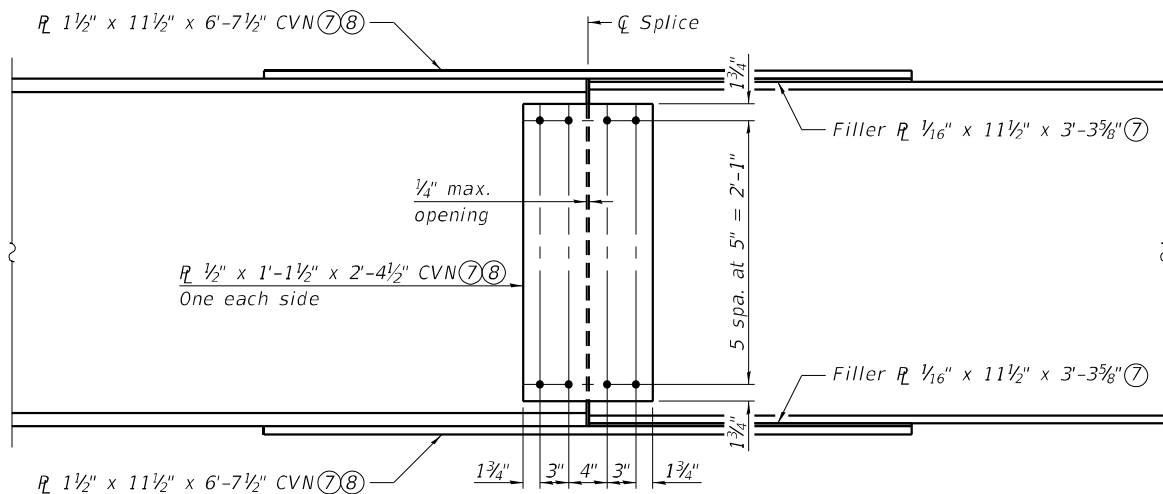


ELEVATION

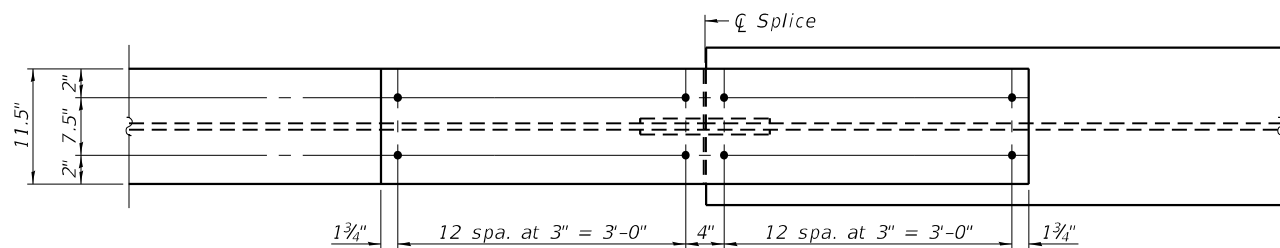


TOP & BOTTOM PLAN


SPLICE DETAIL
(32 Required)

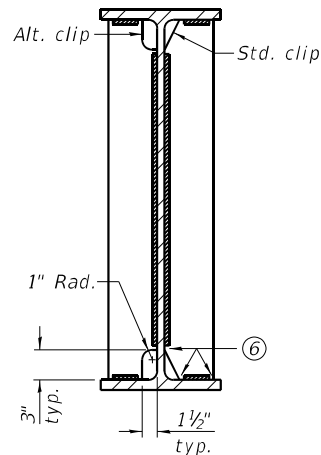

**WELD LIMITS
& CLIP DETAILS**

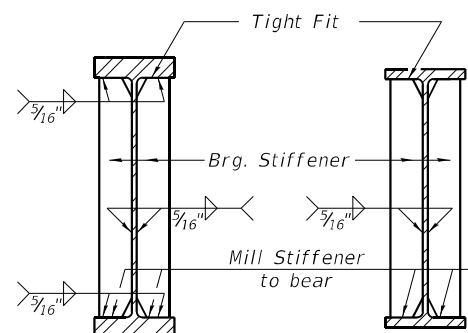

SECTION AT PIER
SECTION AT ABUTMENT
BEARING STIFFENER DETAILS

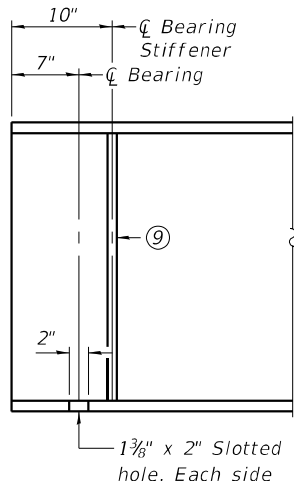

**TYPICAL END OF
BEAM ELEVATION**


Notes:

- ① Do not provide connecting plate on exterior face of fascia beams.
- ② 3/4" Ø H.S. bolts, 1 5/16" Ø holes in connecting plate, and 1 5/16" x 1 7/8" vertical slotted holes in channel. Two 5/16" structural plate washers required for each set of slotted holes.
- ③ Two hardened washers required for each set of oversized holes.
- ④ Alternate channels of equal depth and larger weight are permitted to facilitate material acquisition. Alternate channels, if utilized, shall be provided at no additional cost to the Department.
- ⑤ The Fabricator shall detail slotted hole locations on channel to allow for differential deflection during Stage 2 deck and parapet pour. The bolts shall be finger tight until the Stage 2 deck and parapet concrete is poured, allowing the Stage 2 beams to deflect vertically without stressing the diaphragm or Stage 1 beams. The diaphragm connection shall be detailed so that the centerline of beam web and centerline of diaphragm channel align in their final position.
- ⑥ Terminate 1/4" (±1/8") from edges as shown, typical.
- ⑦ AASHTO M 270 Grade 50 Steel.
- ⑧ Load carrying components designated "CVN" shall conform to the Charpy-V-Notch Impact Energy Requirement, Zone 2.
- ⑨ Bearing Stiffeners, R 1" x 5", one each side.

FILE NAME: H:\P222064 - IDOT PTB 203 Item 49 District 9 V-V\222064.011 - 157 over Gun\Microstation\0280093_0094-027-Beam & Bearing Details.dgn

INTERIOR GIRDER MOMENT TABLE			
		0.4 Sp. 1 or 0.6 Sp. 2	Pier
I_s	(in ⁴)	9,290	11,600
$I_c(n)$	(in ⁴)	22,994	29,153
$I_c(3n)$	(in ⁴)	18,904	21,882
$I_c(cr)$	(in ⁴)	—	14,948
S_s	(in ³)	549	686
$S_c(n)$	(in ³)	794	953
$S_c(3n)$	(in ³)	727	874
$S_c(cr)$	(in ³)	—	763
S_x	(in ³)	731	522
DC1	(k/')	1.087	1.124
M _{DC1}	(^o k)	414.2	839.1
DC2	(k/')	0.190	0.190
M _{DC2}	(^o k)	72.2	139.5
DW	(k/')	0.403	0.403
M _{DW}	(^o k)	153.0	296.0
LLDF		0.647	0.658
M _{ℓ + IM}	(^o k)	951.6	1,057.6
f_t (Strength I)	(ksi)	—	—
$M_u + \frac{1}{3} f_t S_x$	(^o k)	2,502.8	3,518.1
$\phi_r M_n$	(^o k)	3,962.1	3,655.3
f_s DC1	(ksi)	9.06	14.68
f_s DC2	(ksi)	1.19	2.19
f_s DW	(ksi)	2.53	4.66
f_s (ℓ+IM)	(ksi)	14.38	16.63
f_t (Service II)	(ksi)	—	—
$f_s + \frac{f_t}{2}$ (Service II)	(ksi)	31.47	43.15
Service II Resistance	(ksi)	47.50	47.50
$f_s + \frac{f_t}{3}$ (Strength I)	(ksi)	—	—
$\phi_r F_t$	(ksi)	—	—
V_t	(k)	66.9	69.2

GIRDER REACTION TABLE		
	Abut.	Pier
LLDF	0.861	0.861
OCF	—	—
R _{DC1}	(k) 30.4	106.7
R _{DC2}	(k) 5.3	18.0
R _{DW}	(k) 11.2	38.1
R _ℓ	(k) 78.9	133.5
R _{IM}	(k) 20.1	26.9
R _{Total} (Strength I)(Impact)	(k) 234.7	493.7
R _{Total} (Strength I)(No Impact)	(k) 199.5	446.7

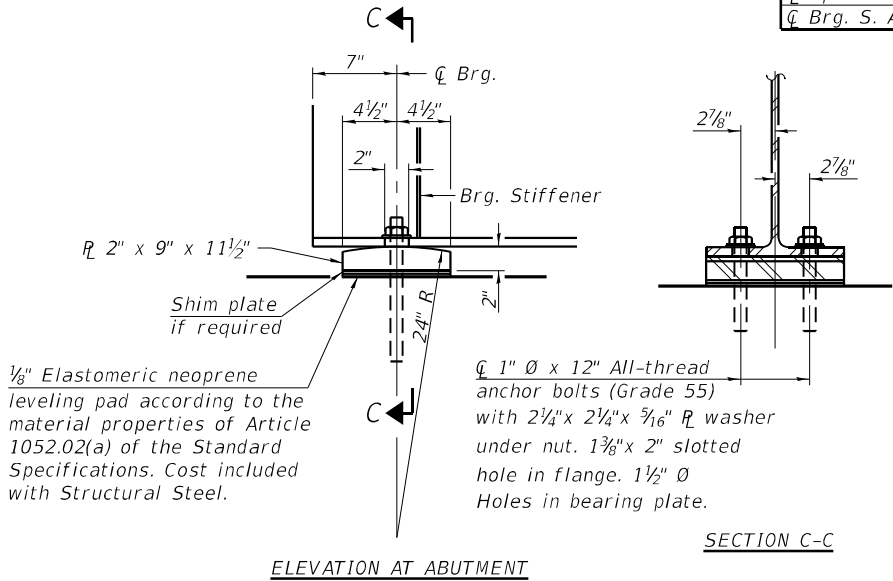


FIXED BEARING
(32 Required)

SECTION C-C

- I_s, S_s : Non-composite moment of inertia and section modulus of the steel section used for computing f_s (Total-Strength I, and Service II) due to non-composite dead loads (in.⁴ and in.³).
- $I_c(n), S_c(n)$: Composite moment of inertia and section modulus of the steel and deck based upon the modular ratio, "n", used for computing f_s (Total-Strength I, and Service II) in uncracked sections due to short-term composite live loads (in.⁴ and in.³).
- $I_c(3n), S_c(3n)$: Composite moment of inertia and section modulus of the steel and deck based upon 3 times the modular ratio, "3n", used for computing f_s (Total-Strength I, and Service II) in uncracked sections, due to long-term composite (superimposed) dead loads (in.⁴ and in.³).
- $I_c(cr), S_c(cr)$: Composite moment of inertia and section modulus of the steel and longitudinal deck reinforcement, used for computing f_s (Total-Strength I and Service II) in cracked sections, due to both short-term composite live loads and long-term composite (superimposed) dead loads (in.⁴ and in.³).
- S_x : Section modulus about the major axis of a section to the controlling flange, tension or compression, taken as yield moment with respect to the controlling flange over the yield strength of the controlling flange (in.³).
- DC1: Un-factored non-composite dead load (kips/ft.).
- M_{DC1} : Un-factored moment due to non-composite dead load (kip-ft.).
- DC2: Un-factored long-term composite (superimposed excluding future wearing surface) dead load (kips/ft.).
- M_{DC2} : Un-factored moment due to long-term composite (superimposed excluding future wearing surface) dead load (kip-ft.).
- DW: Un-factored long-term composite (superimposed future wearing surface only) dead load (kips/ft.).
- M_{DW} : Un-factored moment due to long-term composite (superimposed future wearing surface only) dead load (kip-ft.).
- LLDF: Live Load Distribution Factor for moment and shear computed according to Article 4.6.2.2 and further IDOT provisions.
- M_{ℓ + IM}: Un-factored live load moment plus dynamic load allowance (impact) (kip-ft.).
- M_u : Strength I load combination of factored design moments (kip-ft.).
1.25 (M_{DC1} + M_{DC2}) + 1.5 M_{DW} + 1.75 M_{ℓ + IM}
- f_t : Factored calculated flange lateral bending stress as calculated using Article 6.10.1.6 and as further simplified by IDOT provisions (ksi).
- $\phi_r M_n$: Factored nominal flexural resistance of the section determined as specified in Article 6.10.7.1 or A6 as applicable (kip-ft.).


	Beam 1	Beam 2	Beam 3	Beam 4	Beam 5	Beam 6	Beam 7	Beam 8	Beam 9	Beam 10	Beam 11	Beam 12	Beam 13	Beam 14	Beam 15	Beam 16
℄ Brg. N. Abut.	417.26	417.43	417.57	417.58	417.45	417.28	417.10	416.93	416.93	417.10	417.28	417.45	417.58	417.57	417.43	417.26
℄ Splice 1	417.18	417.35	417.49	417.50	417.37	417.20	417.02	416.85	416.85	417.02	417.20	417.37	417.50	417.49	417.35	417.18
℄ Brg. Pier 1	417.18	417.35	417.49	417.50	417.37	417.20	417.02	416.85	416.85	417.02	417.20	417.37	417.50	417.49	417.35	417.18
℄ Splice 2	417.18	417.35	417.49	417.50	417.37	417.20	417.02	416.85	416.85	417.02	417.20	417.37	417.50	417.49	417.35	417.18
℄ Brg. S. Abut.	417.26	417.43	417.57	417.58	417.45	417.28	417.10	416.93	416.93	417.10	417.28	417.45	417.58	417.57	417.43	417.26

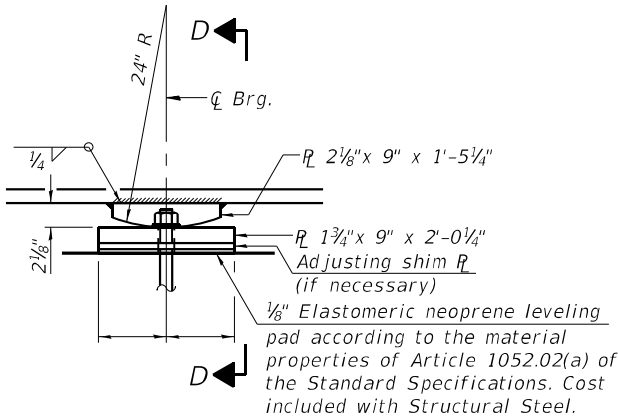

ELEVATION AT PIER

FIXED BEARING
(16 Required)

SECTION D-D

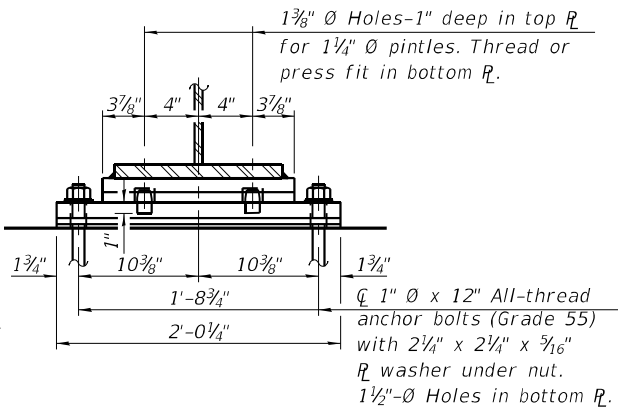

SECTION D-D

TOP OF BEAM ELEVATIONS ① ②

- f_s DC1: Un-factored stress at edge of flange for controlling steel flange due to vertical non-composite dead loads as calculated below (ksi).
M_{DC1} / S_s
- f_s DC2: Un-factored stress at edge of flange for controlling steel flange due to vertical composite dead loads as calculated below (ksi).
M_{DC2} / $S_c(3n)$ or M_{DC2} / $S_c(cr)$ as applicable.
- f_s DW: Un-factored stress at edge of flange for controlling steel flange due to vertical composite future wearing surface loads as calculated below (ksi).
M_{DW} / $S_c(3n)$ or M_{DW} / $S_c(cr)$ as applicable.
- f_s (ℓ + IM): Un-factored stress at edge of flange for controlling steel flange due to vertical composite live load plus impact loads as calculated below (ksi).
M_{ℓ + IM} / $S_c(n)$ or M_{ℓ + IM} / $S_c(cr)$ as applicable.
- $f_s + f_t$ / 2 (Service II): Sum of stresses as computed below (ksi).
 f_s DC1 + f_s DC2 + f_s DW + 1.3 f_s (ℓ + IM) + f_t / 2
- Service II Resistance: Composite (0.95R_nF_{yf}) or noncomposite (0.80R_nF_{yf}) stress capacity according to Article 6.10.4.2 (ksi).
- $f_s + f_t$ / 3 (Strength I): Sum of stresses as computed below on non-compact sections (ksi).
1.25 (f_s DC1 + f_s DC2) + 1.5 f_s DW + 1.75 f_s (ℓ + IM) + f_t / 3
- $\phi_r F_n$: Factored nominal flexural resistance of the section as specified in Article 6.10.7.2 or 6.10.8 as applicable (ksi).
- V_r : Maximum factored shear range in span computed according to Article 6.10.10.
- OCF: Obtuse Correction Factor according to Article 4.6.2.2.3c or as further simplified by IDOT provisions.
- R_{DC1} : Un-factored reaction due to non-composite dead load (kip).
- R_{DC2} : Un-factored reaction due to long-term composite (superimposed excluding future wearing surface) dead load (kip).
- R_{DW} : Un-factored reaction due to long-term composite (superimposed future wearing surface only) dead load (kip).
- R_ℓ : Un-factored live load reaction (kip).
- R_{IM} : Un-factored dynamic load allowance (impact) (kip).
- R_{Total} (Strength I)(Impact): Strength I load combination of factored design reactions (kip).
1.25 (R_{DC1} + R_{DC2}) + 1.5R_{DW} + 1.75 (R_ℓ + R_{IM})
- R_{Total} (Strength I)(No Impact): Strength I load combination of factored design reactions, not including dynamic load allowance (Impact) (kip).
1.25 (R_{DC1} + R_{DC2}) + 1.5R_{DW} + 1.75 (R_ℓ)


Note:
M_ℓ and R_ℓ include the effects of centrifugal force and superelevation.

BEARING SHIM PLATES

	Beam 4	Beam 13
℄ Brg. N. Abut.	1/8"	1/8"
℄ Brg. Pier	1/8"	1/8"
℄ Brg. S. Abut.	1/8"	1/8"

BILL OF MATERIAL










Item	Unit	Total
Anchor Bolts, 1"	Each	96

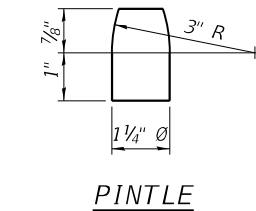

- Notes:
- ① For fabrication only.
 - ② Top of Beam Elevations at ℄ Splices taken at top of W33x169.
 - ③ Anchor bolts and side retainers at all supports shall be installed as each member is erected unless an equivalent temporary means of lateral restraint is used.
 - ④ All (embedded and separate) bearing plates, anchor bolts, nuts, washers and pintles shall be galvanized according to AASHTO M111 or M232 as applicable.
 - ⑤ The anchor bolt sizes and grades shown constitute a calculated seismic structural fuse. Substitution of higher diameter and/or grade anchor bolts will not be allowed.
 - ⑥ Two 1/8" adjusting shims shall be provided for each bearing in addition to all other plates or shims and placed as shown on bearing details.
 - ⑦ The structural steel plates of the bearing assemblies shall conform to the requirements of AASHTO M 270 Grade 50.

USER NAME =	DESIGNED - ORG	REVISED -
PLOT SCALE =	CHECKED - KBC	REVISED -
PLOT DATE = 12/13/2024	DRAWN - ORG	REVISED -
	CHECKED - KBC	REVISED -

F.A.I. RTE.	SECTION	COUNTY	TOTAL SHEETS	SHEET NO.
57	(28-1)B-2	FRANKLIN	598	328
CONTRACT NO. 78884				
ILLINOIS FED. AID PROJECT				

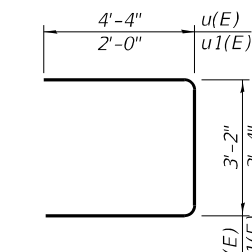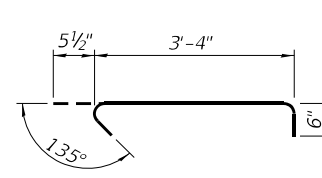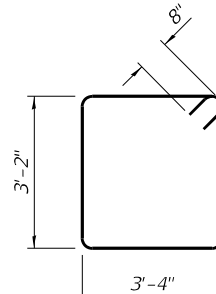 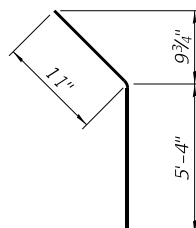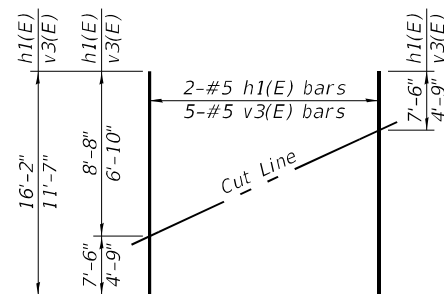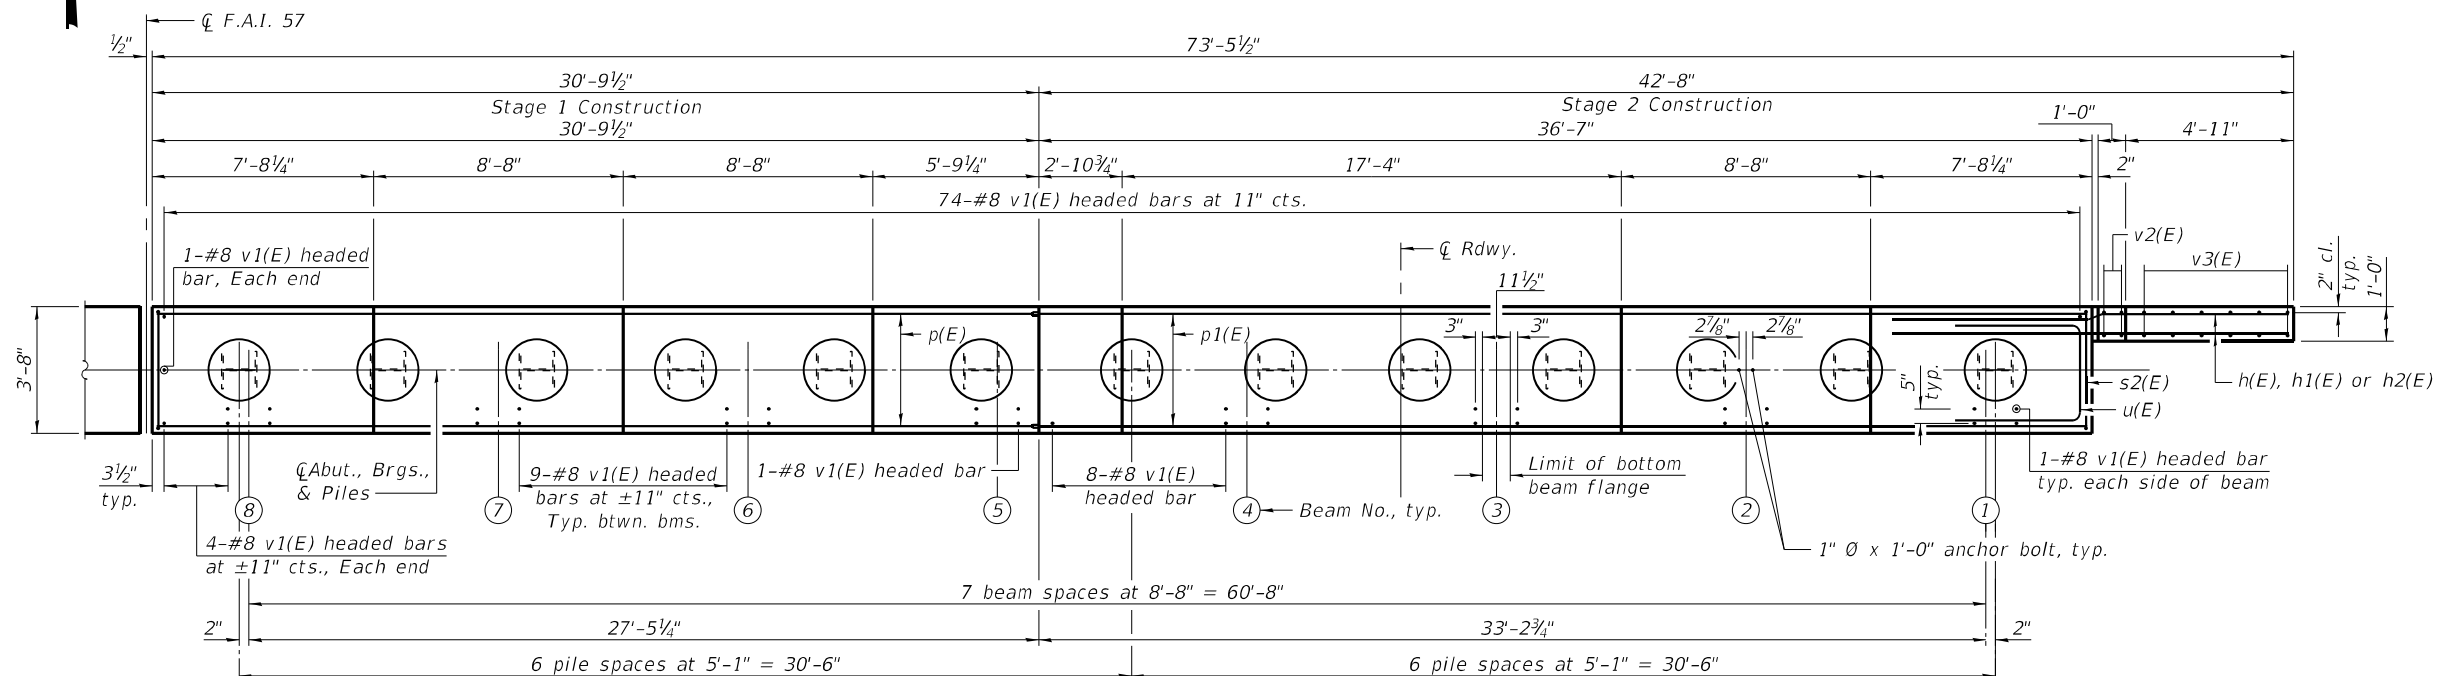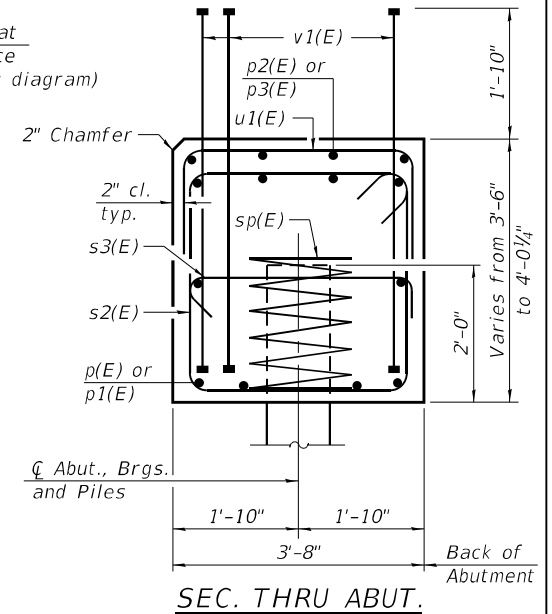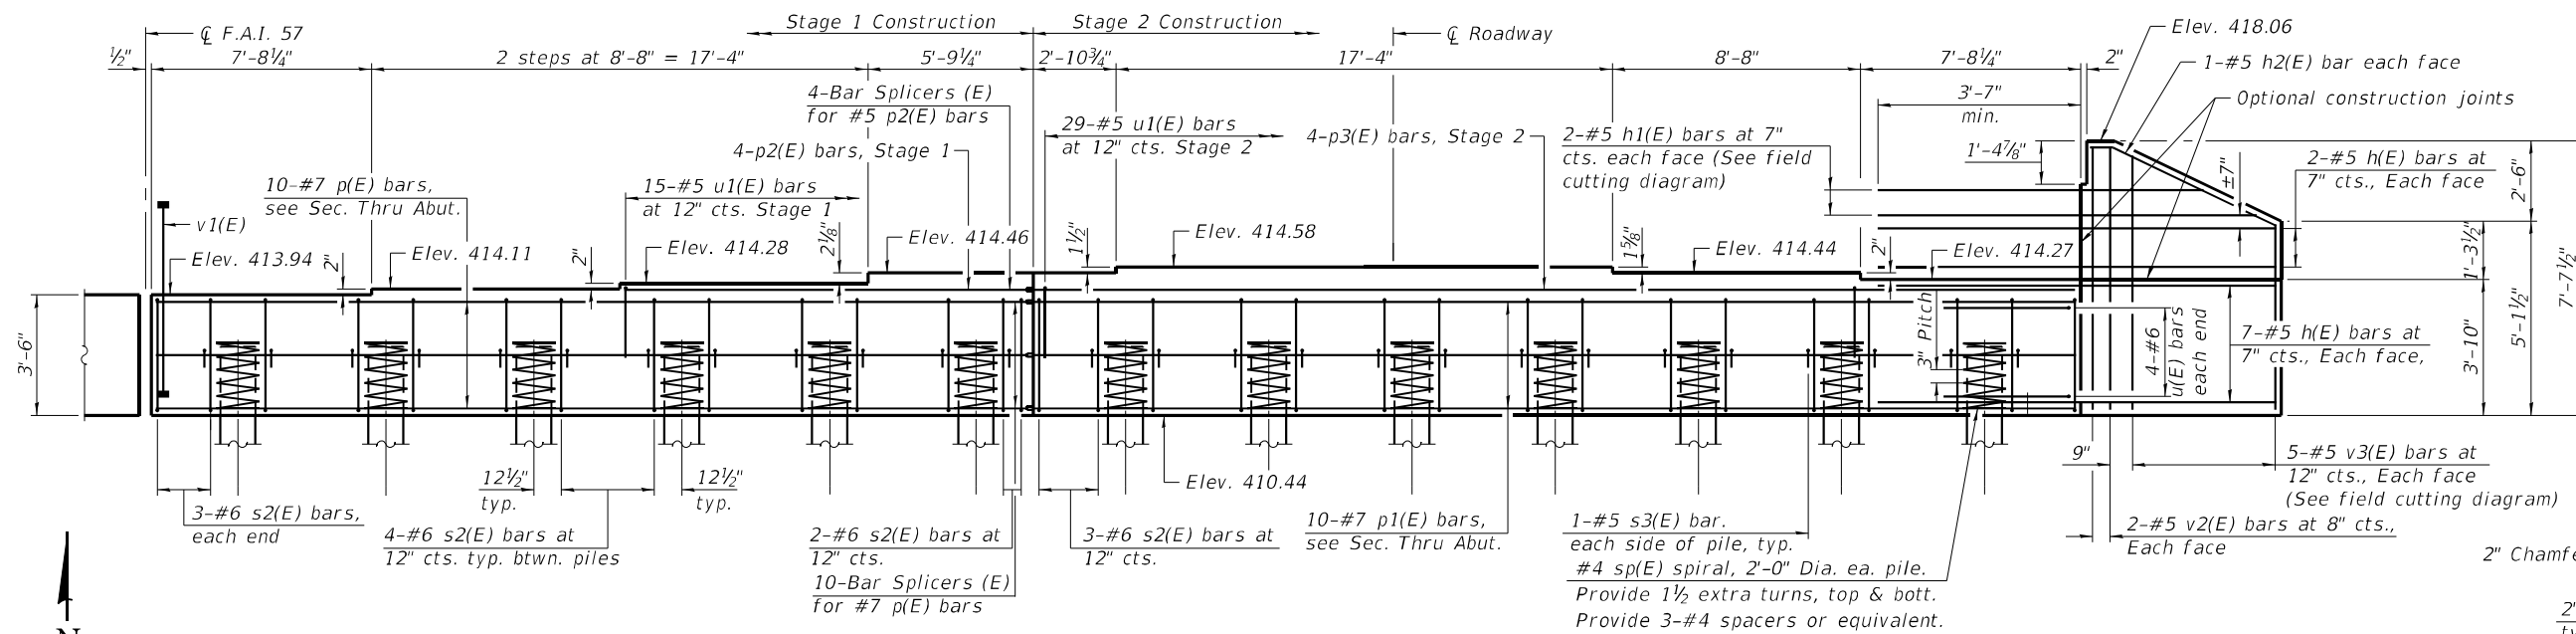


PILE DATA

Type: HP 14x102 with Pile Shoes
Nominal Required Bearing: 810 kips
Factored Resistance Available: 445 kips
Est. Length: 61 ft.
No. Production Piles: 12
No. Test Piles: 1

Notes:

- ① Pour steps monolithically with cap.
- ② Bar terminators paid for separately. See Total Bill of Material.
- ③ For details of piles see sheet 35 of 39.
- ④ Length is height of spiral.
- ⑤ For bar splicer details, see sheet 34 of 39.

Bar	No.	Size	Length	Shape
h(E)	18	#5	9'-6"	=====
h1(E)	2	#5	16'-2"	=====
h2(E)	2	#5	6'-3"	=====
p(E)	10	#7	30'-6"	=====
p1(E)	10	#7	36'-3"	=====
p2(E)	4	#5	14'-2"	=====
p3(E)	4	#5	28'-9"	=====
s2(E)	55	#6	14'-4"	=====
s3(E)	26	#5	4'-4"	=====
sp(E)	13	#4	2'-0"	=====
u(E)	8	#6	11'-10"	=====
u1(E)	44	#5	7'-4"	=====
v1(E)	163	#8	5'-6"	=====
v2(E)	4	#5	7'-3"	=====
v3(E)	5	#5	11'-7"	=====
Structure Excavation			Cu. Yd.	39
Concrete Structures			Cu. Yd.	37.2
Reinforcement Bars, Epoxy Coated			Pound	6,630
Furnishing Steel Piles, HP 14X102			Foot	732
Driving Piles			Foot	732
Test Pile Steel, HP 14x102			Each	1
Pile Shoes			Each	13



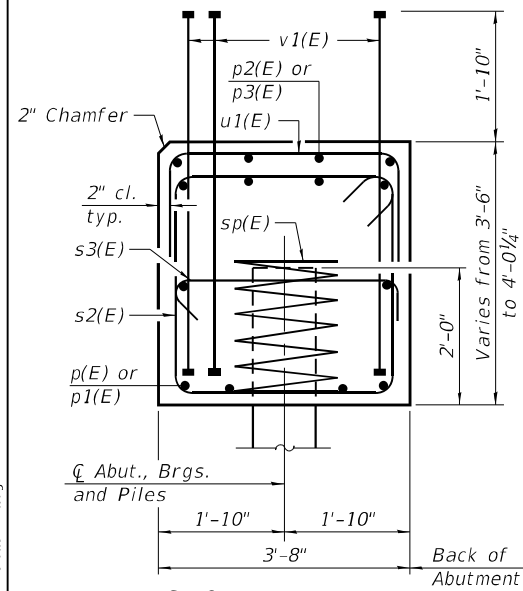
BILL OF MATERIAL

Bar	No.	Size	Length	Shape
h(E)	18	#5	9'-6"	=====
h1(E)	2	#5	16'-2"	=====
h2(E)	2	#5	6'-3"	=====
p(E)	10	#7	30'-6"	=====
p1(E)	10	#7	36'-3"	=====
p2(E)	4	#5	14'-2"	=====
p3(E)	4	#5	28'-9"	=====
s2(E)	55	#6	14'-4"	=====
s3(E)	26	#5	4'-4"	=====
sp(E)	13	#4	2'-0"	=====
u(E)	8	#6	11'-10"	=====
u1(E)	44	#5	7'-4"	=====
v1(E)	163	#8	5'-6"	=====
v2(E)	4	#5	7'-3"	=====
v3(E)	5	#5	11'-7"	=====
Structure Excavation			Cu. Yd.	39
Concrete Structures			Cu. Yd.	37.2
Reinforcement Bars, Epoxy Coated			Pound	6,630
Furnishing Steel Piles, HP 14X102			Foot	636
Driving Piles			Foot	636
Test Pile Steel, HP 14x102			Each	1
Pile Shoes			Each	13



Type: HP 14x102 with Pile Shoes
Nominal Required Bearing: 810 kips
Factored Resistance Available: 445 kips
Est. Length: 53 ft.
No. Production Piles: 12
No. Test Piles: 1

Notes:

- ① Pour steps monolithically with cap.
- ② Bar terminators paid for separately. See Total Bill of Material.
- ③ For details of piles see sheet 35 of 39.
- ④ Length is height of spiral.
- ⑤ For bar splicer details, see sheet 34 of 39.

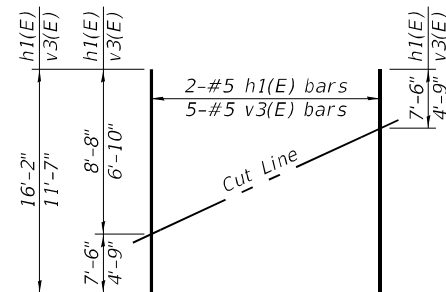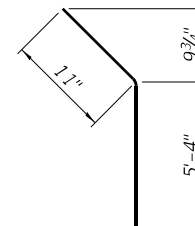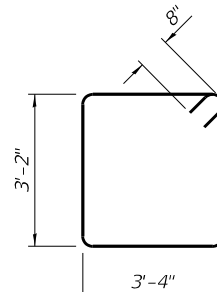
$$\underline{BAR \ h2(E)}$$
BAR v 1(E)

BAR s2(E)

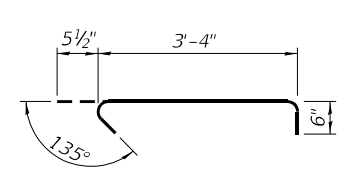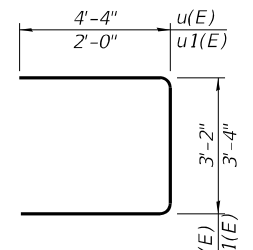BAR s3(E)


BARS $u(E)$ & $u1(E)$

USER NAME =	DESIGNED - ORG	REVISED -
	CHECKED - KBC	REVISED -
PLOT SCALE =	DRAWN - ORG	REVISED -
PLOT DATE = 12/13/2024	CHECKED - KBC	REVISED -


**STATE OF ILLINOIS
DEPARTMENT OF TRANSPORTATION**

SOUTH ABUTMENT DETAILS
STRUCTURE NO. 028-0093 (N.B.)

F.A.I. RTE.	SECTION	COUNTY	TOTAL SHEETS	SHEET NO.
57	(28-1)B-2	FRANKLIN	598	330
		CONTRACT NO. 78884		
		ILLINOIS FED. AID PROJECT		

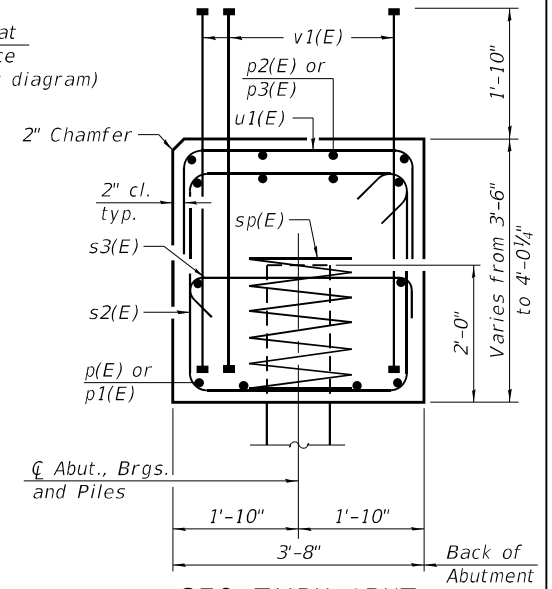

Bar	No.	Size	Length	Shape
h(E)	18	#5	9'-6"	
h1(E)	2	#5	16'-2"	
h2(E)	2	#5	6'-3"	
p(E)	10	#7	30'-6"	
p1(E)	10	#7	36'-3"	
p2(E)	4	#5	14'-2"	
p3(E)	4	#5	28'-9"	
s2(E)	55	#6	14'-4"	
s3(E)	26	#5	4'-4"	
sp(E)	13	#4	2'-0"	
u(E)	8	#6	11'-10"	
u1(E)	44	#5	7'-4"	
v1(E)	163	#8	5'-6"	
v2(E)	4	#5	7'-3"	
v3(E)	5	#5	11'-7"	
Structure Excavation			Cu. Yd.	39
Concrete Structures			Cu. Yd.	37.2
Reinforcement Bars, Epoxy Coated			Pound	6,630
Furnishing Steel Piles, HP 14X102			Foot	636
Driving Piles			Foot	636
Test Pile Steel, HP 14x102			Each	1
Pile Shoes			Each	13

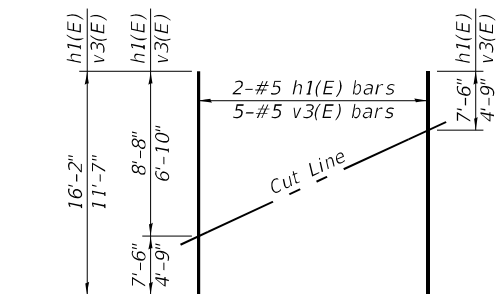BARS $u(E)$ & $u1(E)$


(Headed)
(326-#8 Bar Terminators)

Notes:


- ① Pour steps monolithically with cap.
- ② Bar terminators paid for separately. See Total Bill of Material.
- ③ For details of piles see sheet 35 of 39.
- ④ Length is height of spiral.
- ⑤ For bar splicer details, see sheet 34 of 39.

PILE DATA


Type: HP 14x102 with Pile Shoes
Nominal Required Bearing: 810 kips
Factored Resistance Available: 445 kips
Est. Length: 60 ft
No. Production Piles: 12
No. Test Piles: 1

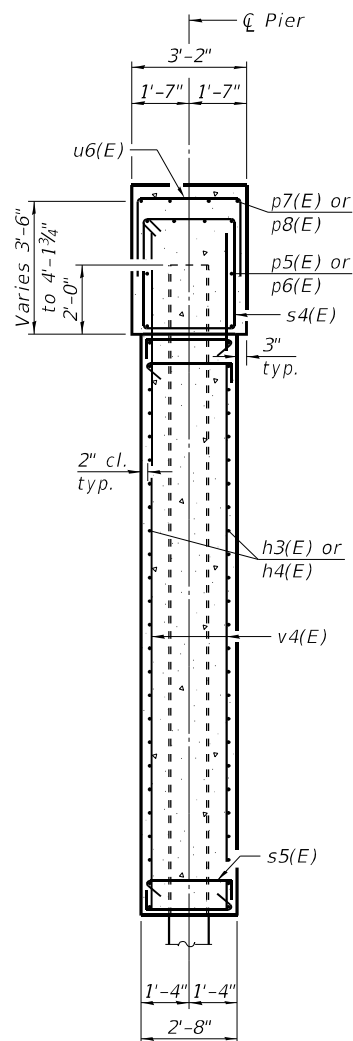


SECTION THRU PIER

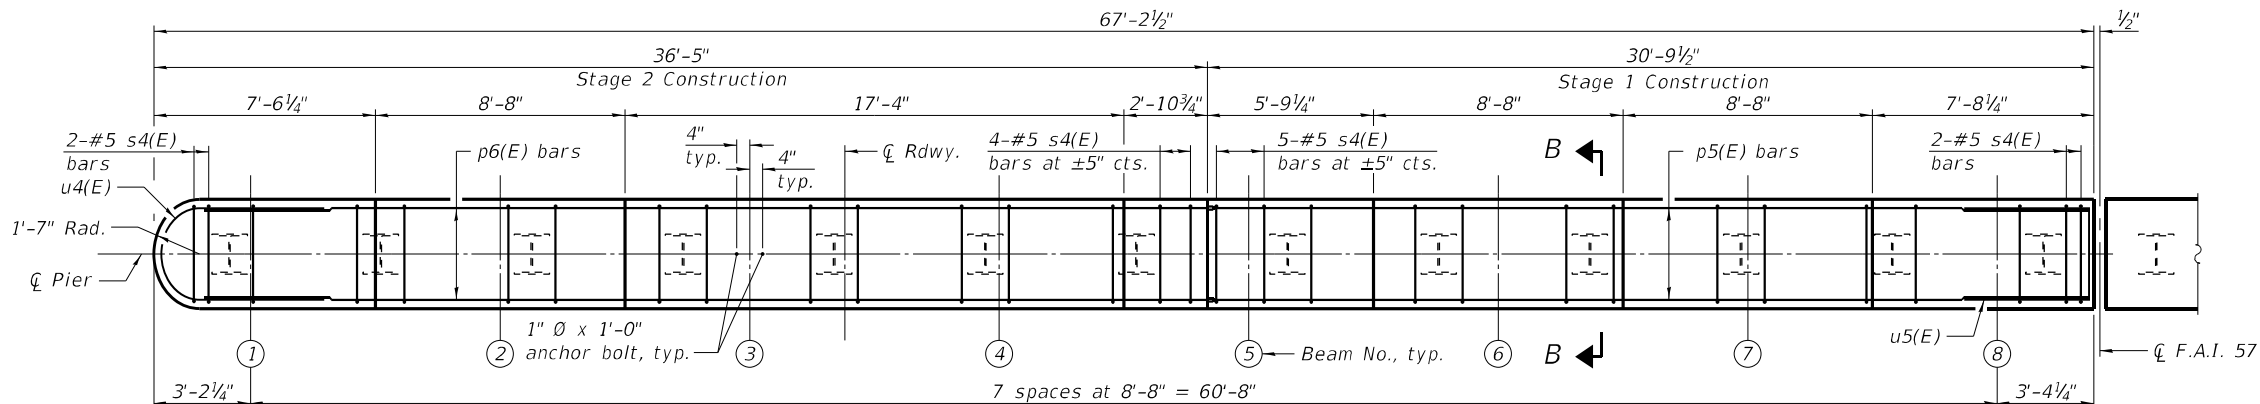

TOP PLAN

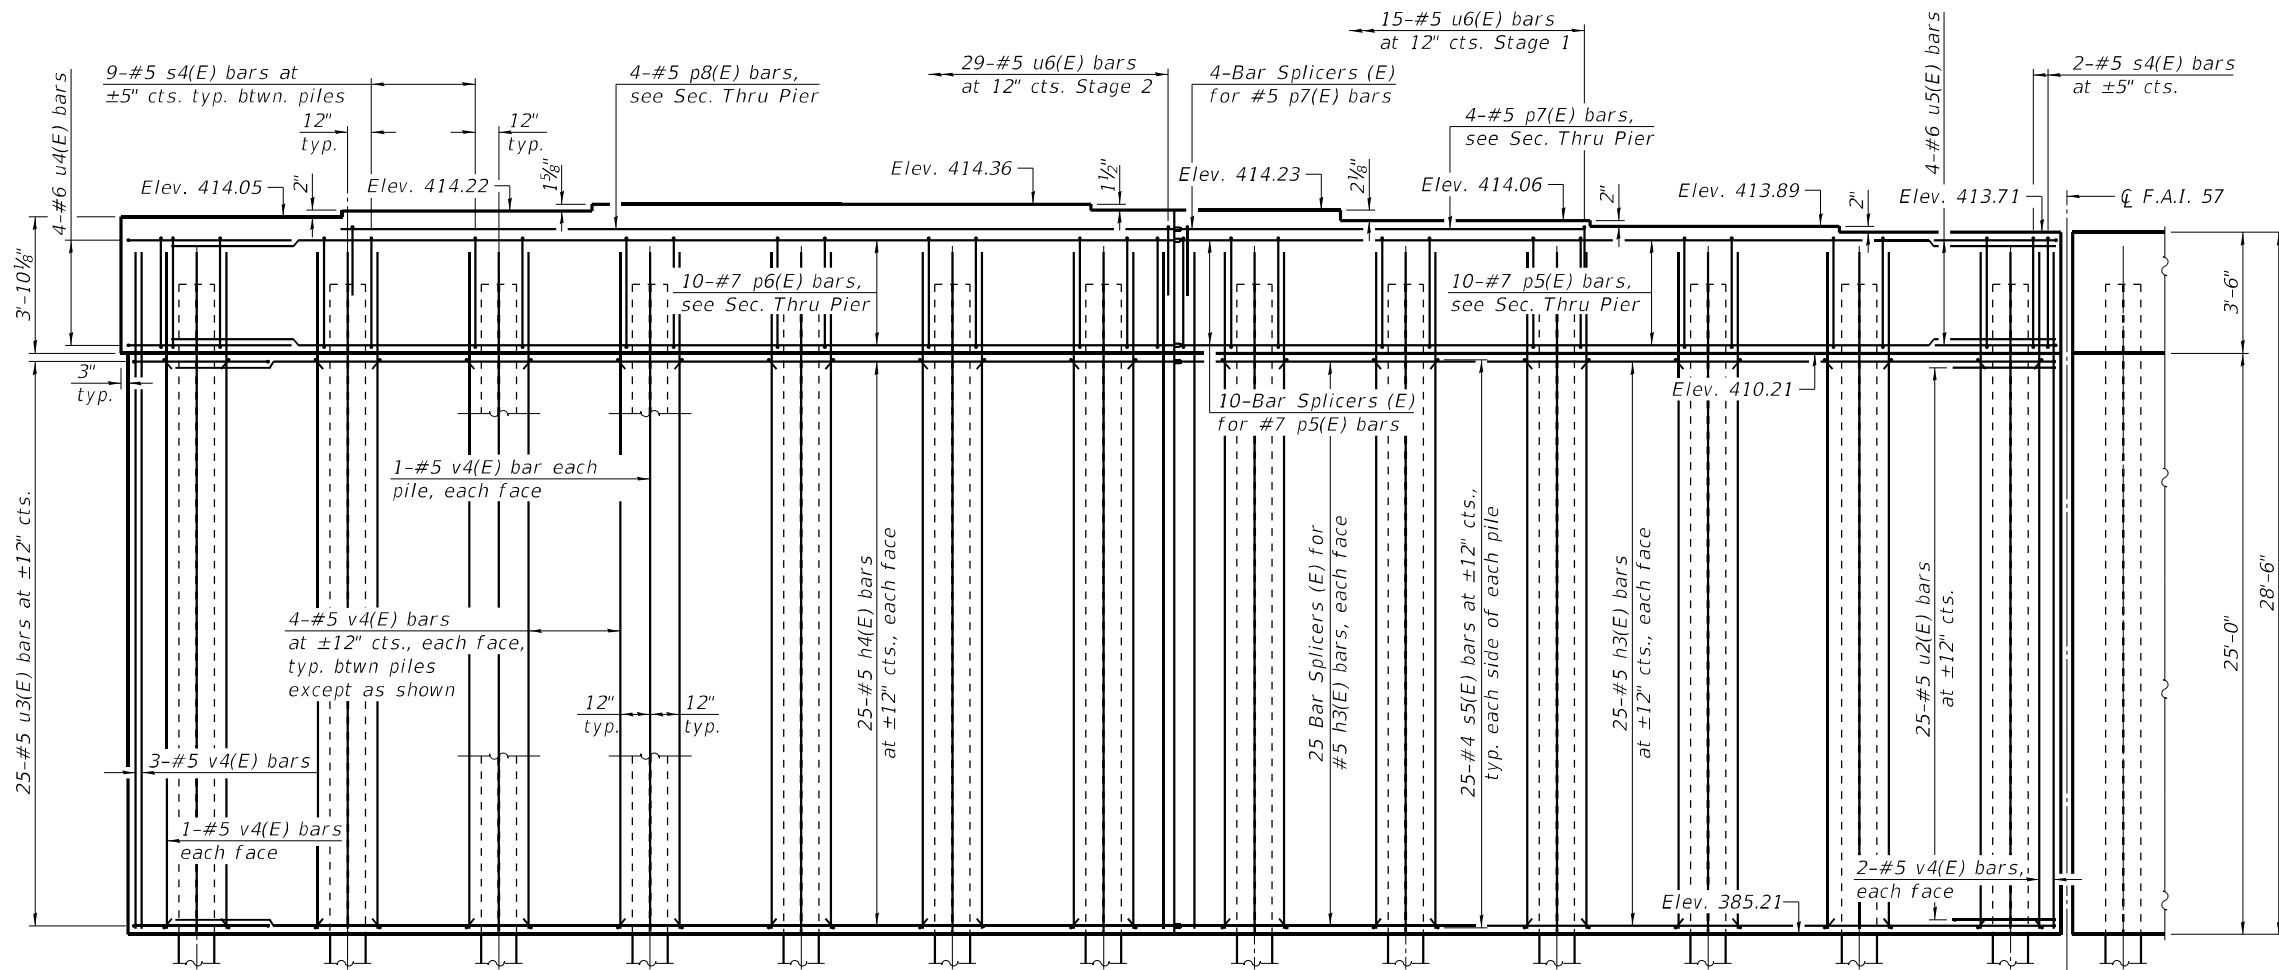

ELEVATION
(Looking South)

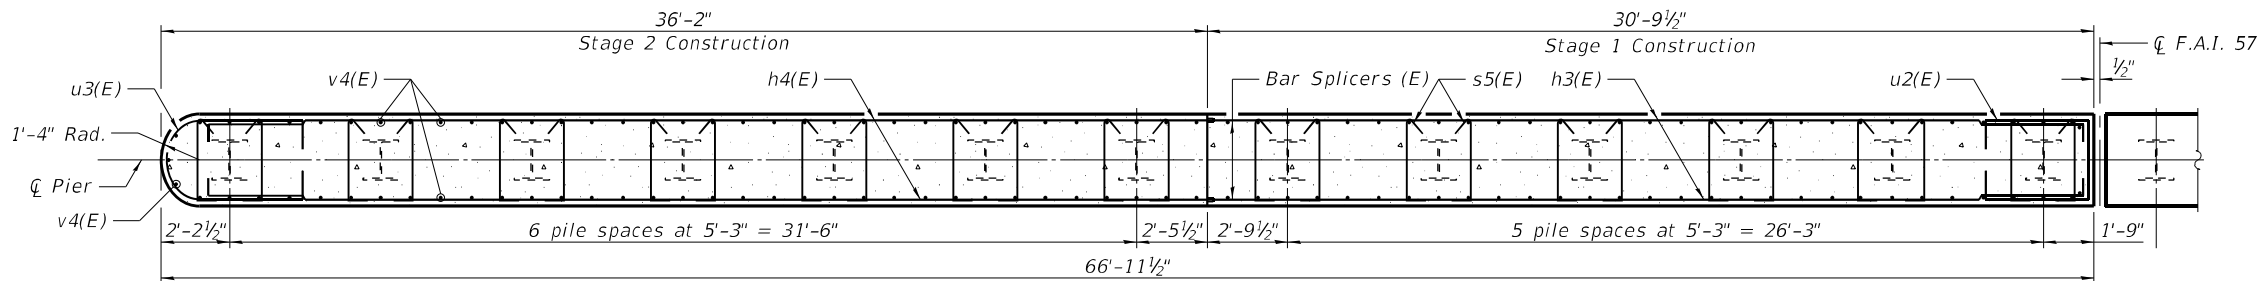

SECTION A-A

- Notes:
- ① Pour steps monolithically with cap.
 - ② See sheet 34 of 39 for additional pier details and Bill of Material.
 - ③ For details of piles, see sheet 35 of 39.
 - ④ For bar splicer details, see sheet 36 of 39.
 - ⑤ For cofferdam limits, see sheet 34 of 39.







USER NAME =
DESIGNED - ORG
CHECKED - KBC
PLOT SCALE =
DRAWN - ORG
PLOT DATE = 12/13/2024
CHECKED - KBC
REVISED -

STATE OF ILLINOIS
DEPARTMENT OF TRANSPORTATION

PIER - N.B.
STRUCTURE NO. 028-0093 (N.B.)

SHEET 32 OF 39 SHEETS

F.A.I. RTE.	SECTION	COUNTY	TOTAL SHEETS	SHEET NO.
57	(28-1)B-2	FRANKLIN	598	333
CONTRACT NO. 78884				
ILLINOIS FED. AID PROJECT				

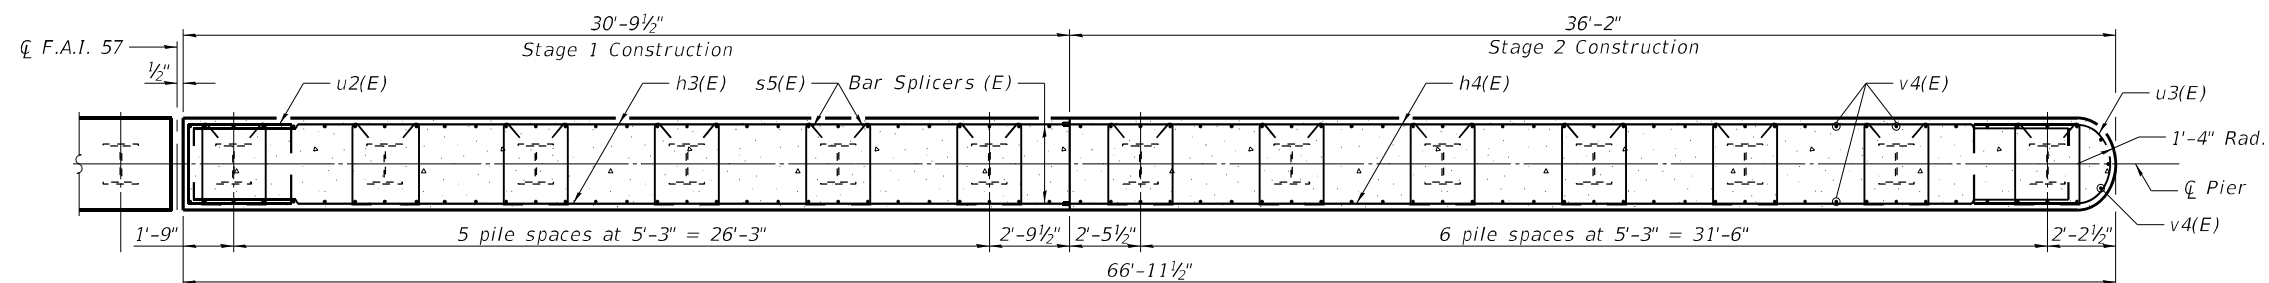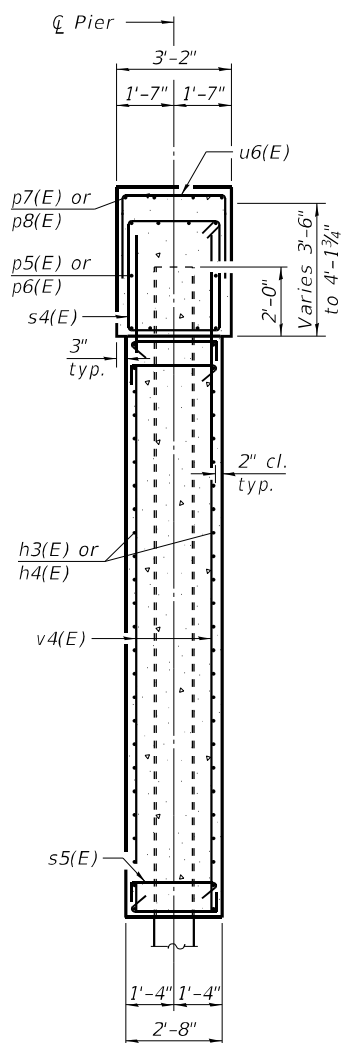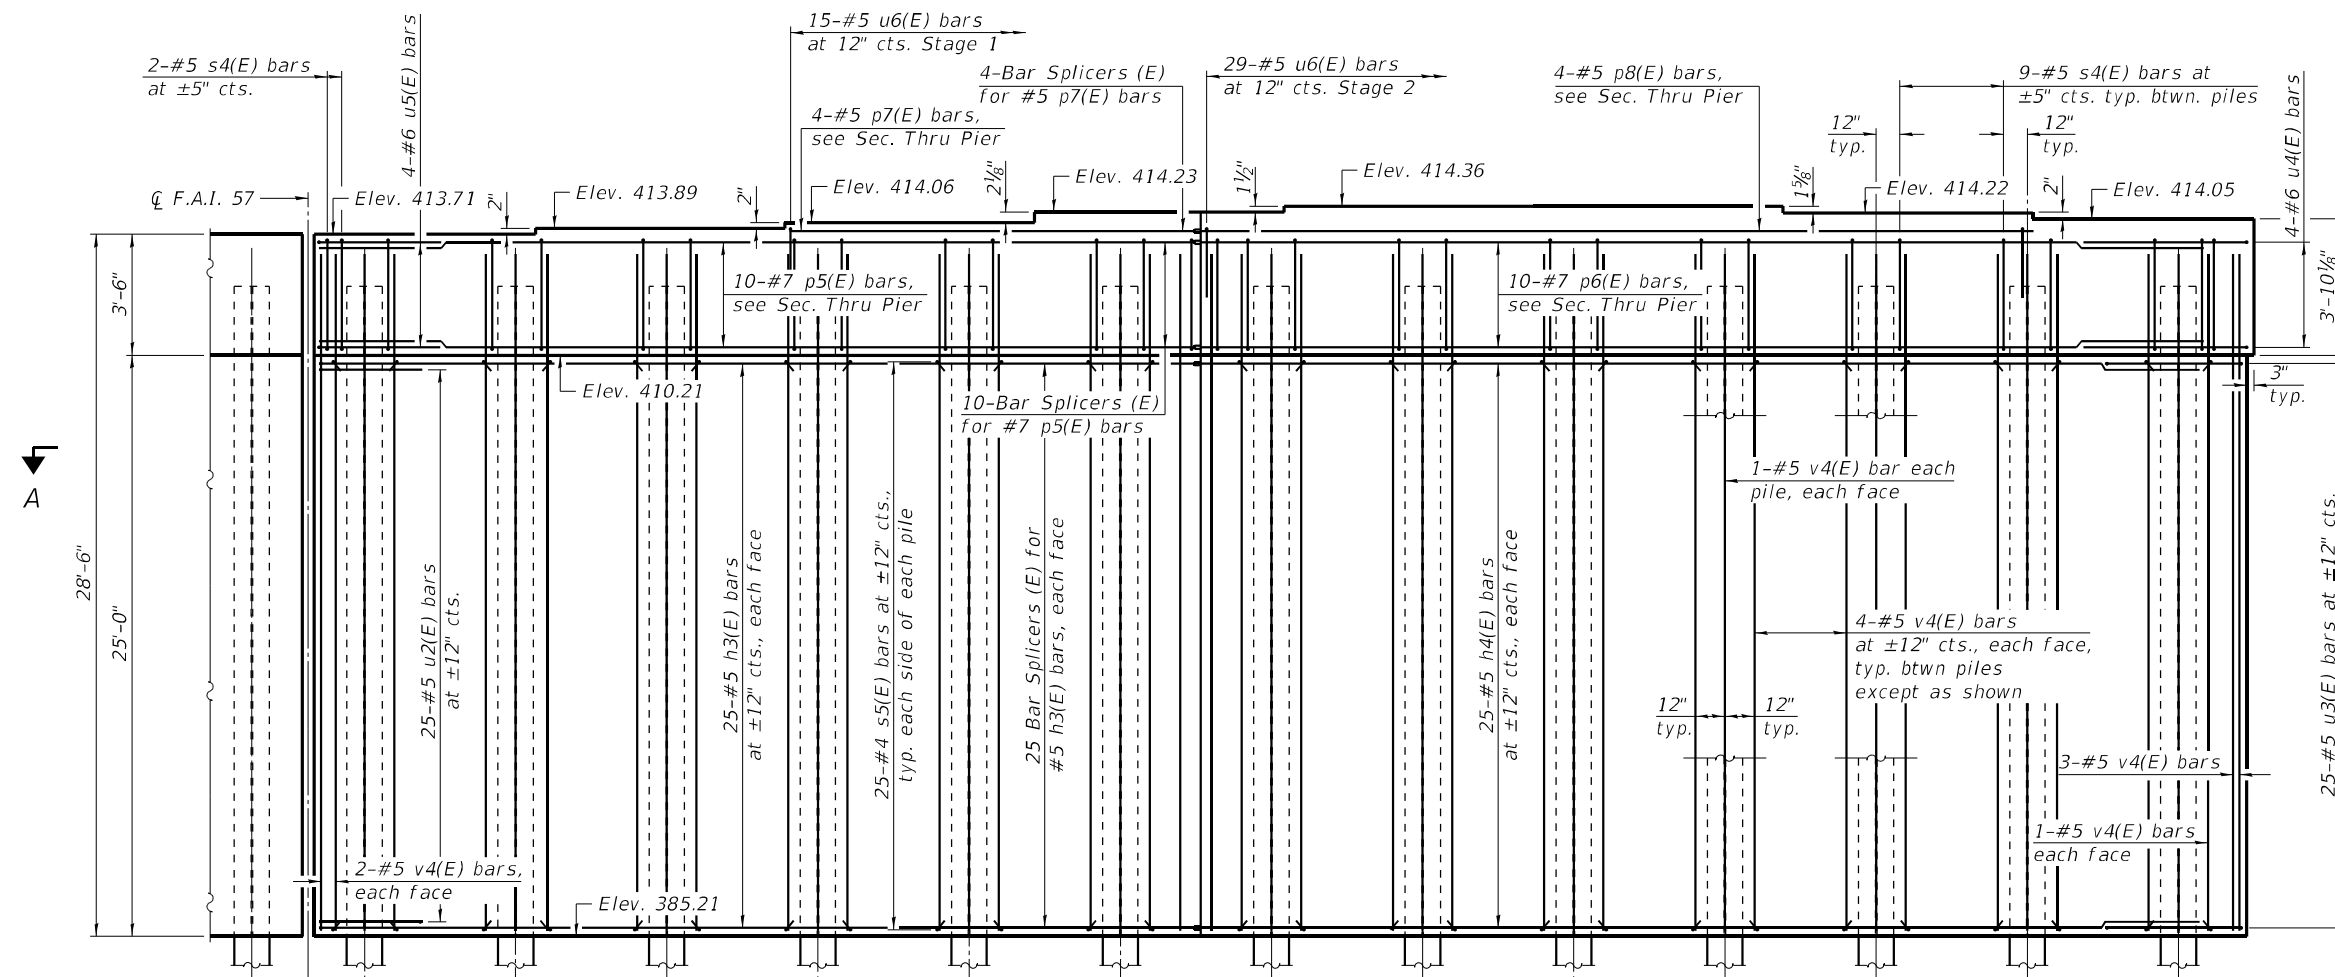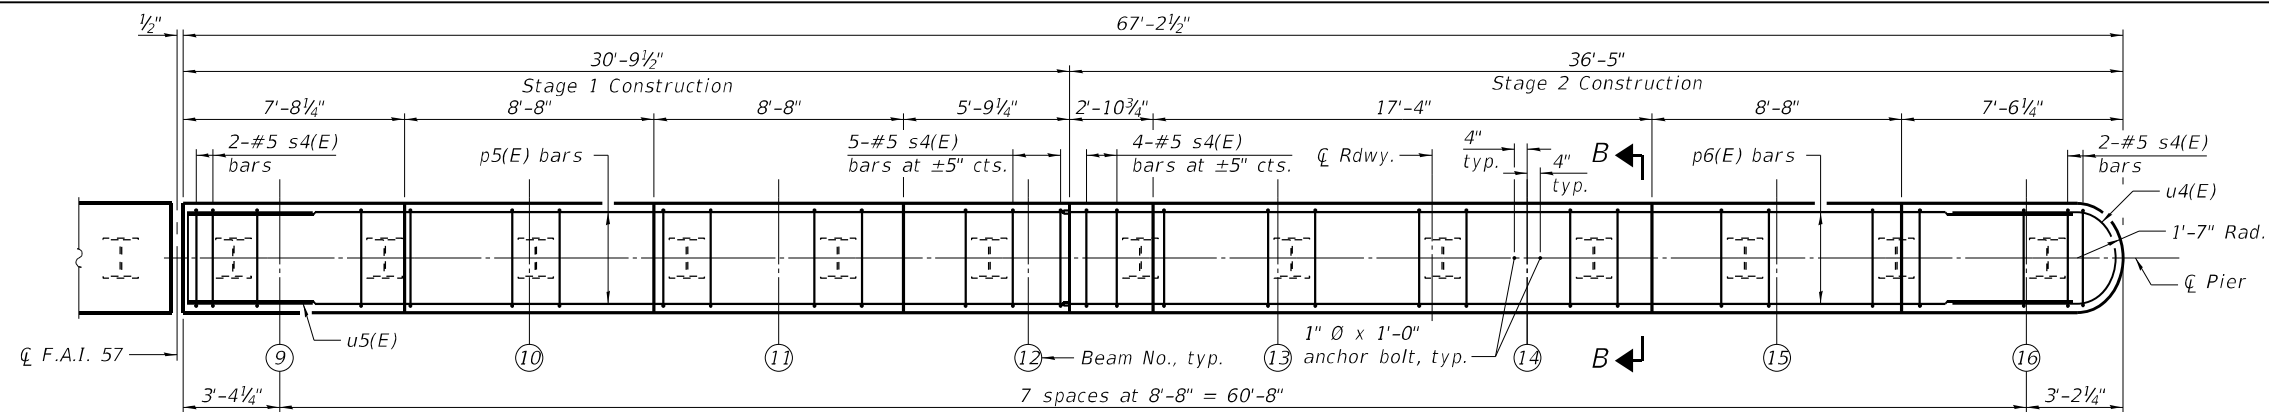


PILE DATA

Type: HP 14x102 with Pile Shoes
Nominal Required Bearing: 810 kips
Factored Resistance Available: 445 kips
Est. Length: 60 ft
No. Production Piles: 12
No. Test Piles: 1



Notes:

- ① Pour steps monolithically with cap.
- ② See sheet 34 of 39 for additional pier details and Bill of Material.
- ③ For details of piles, see sheet 35 of 39.
- ④ For bar splicer details, see sheet 36 of 39.
- ⑤ For cofferdam limits, see sheet 34 of 39.

FILE NAME: H:\P222064 - IDOT PTB 203 Item 49 District 9 V-V\222064.01.1 - 157 over Gun\Microstation\0280093_0094\78884-034-Pier Details.dgn

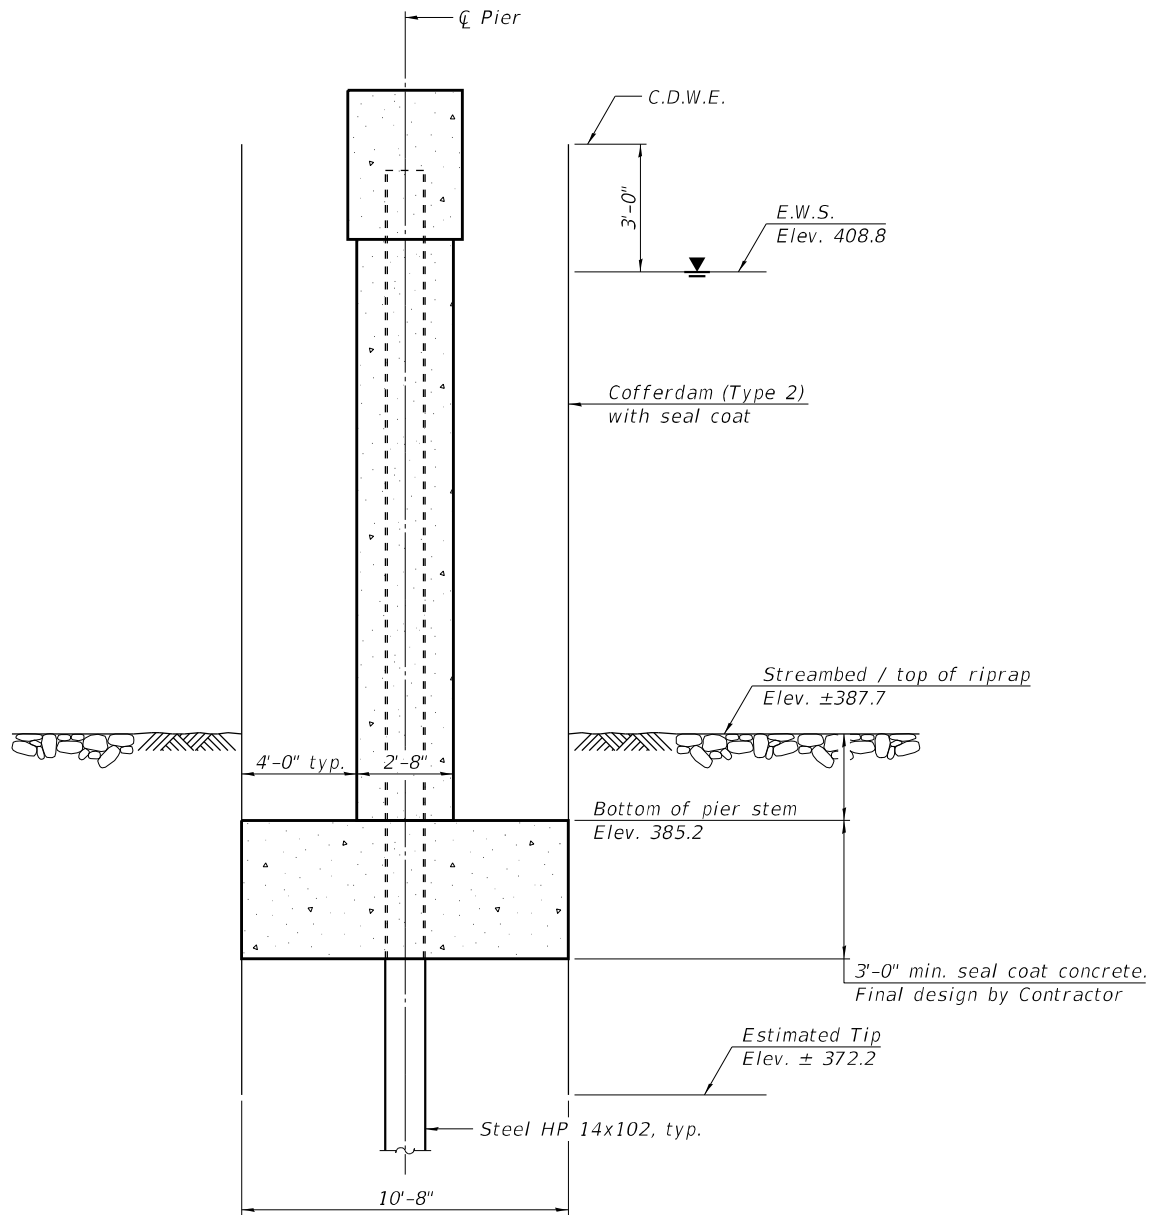


Cofferdam and Seal Coat

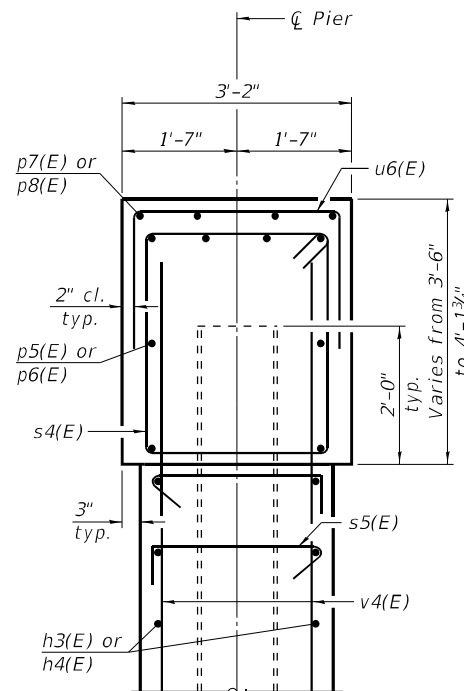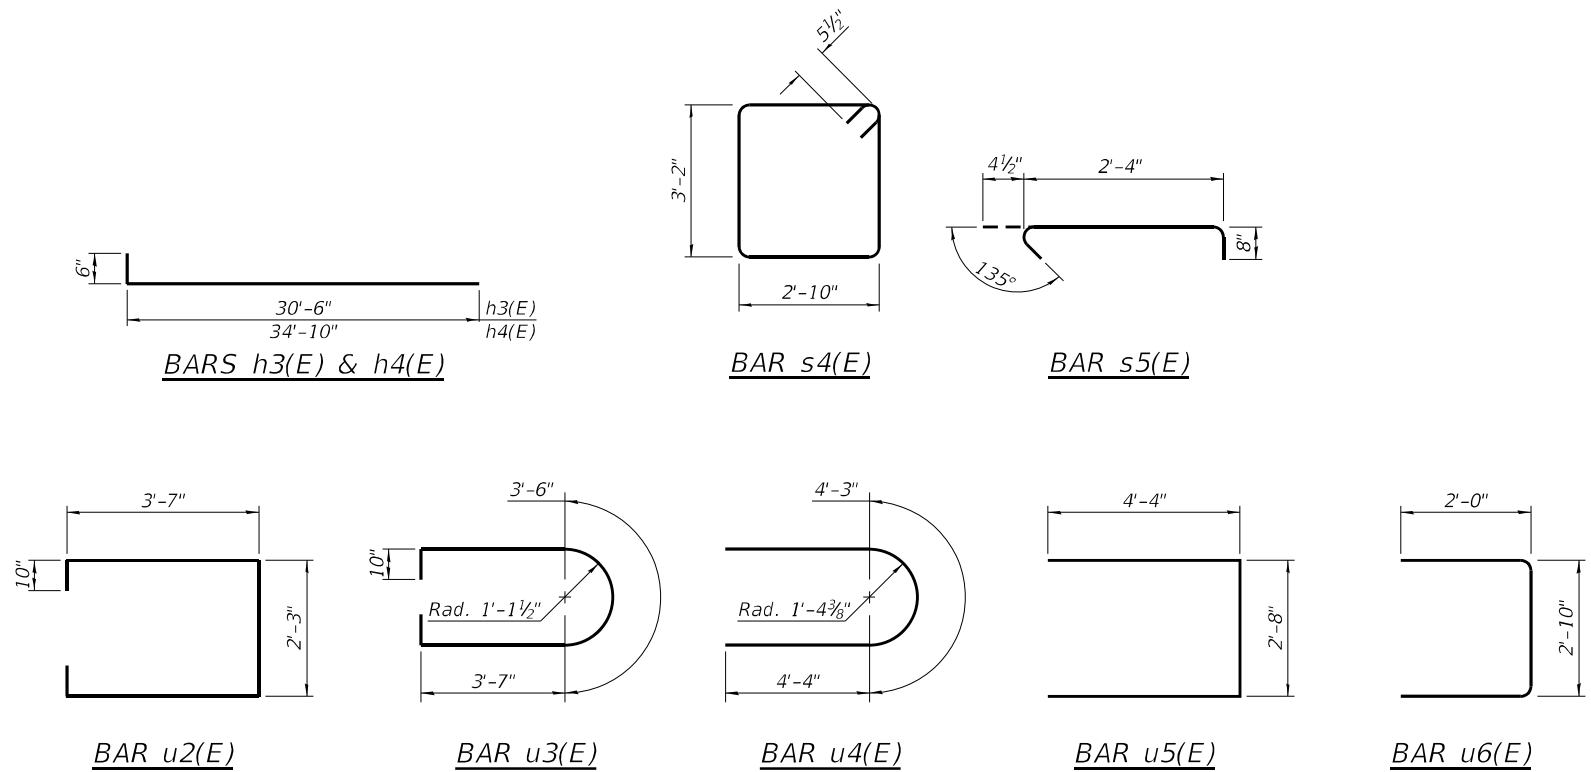

SECTION B-B


NORTHBOUND & SOUTHBOUND
PIERS - BILL OF MATERIAL

Bar	No.	Size	Length	Shape
h3(E)	100	#5	31'-0"	
h4(E)	100	#5	35'-4"	
p5(E)	20	#7	30'-6"	
p6(E)	20	#7	34'-10"	
p7(E)	8	#5	14'-2"	
p8(E)	8	#5	28'-7"	
s4(E)	224	#5	12'-11"	
s5(E)	1300	#4	3'-5"	
u2(E)	50	#5	11'-1"	
u3(E)	50	#5	12'-4"	
u4(E)	8	#6	12'-11"	
u5(E)	8	#6	11'-4"	
u6(E)	88	#5	6'-10"	
v4(E)	262	#5	28'-2"	
Cofferdam Excavation			Cu. Yd.	282
Concrete Structures			Cu. Yd.	390.2
Reinforcement Bars, Epoxy Coated			Pound	25,770
Furnishing Steel Piles, HP 14x102			Foot	1,440
Driving Piles			Foot	1,440
Test Pile Steel, HP 14x102			Each	2
Pile Shoes			Each	26
Seal Coat Concrete			Cu. Yd.	169.3
Cofferdam (Type 2) (Location - 4)			Each	1
Cofferdam (Type 2) (Location - 5)			Each	1
Cofferdam (Type 2) (Location - 6)			Each	1

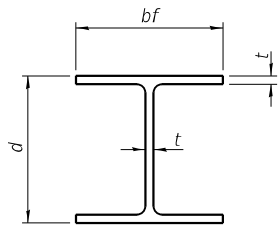


STEEL PILE TABLE

Designation	Depth d	Flange width bf	Web and Flange thickness t	Encasement diameter A
HP 14x117	14 1/4"	14 7/8"	1 3/16"	30"
x102	14"	14 3/4"	1 1/16"	30"
x89	13 7/8"	14 3/4"	5/8"	30"
x73	13 5/8"	14 5/8"	1/2"	30"
HP 12x84	12 1/4"	12 1/4"	1 1/16"	24"
x74	12 1/8"	12 1/4"	5/8"	24"
x63	12"	12 1/8"	1/2"	24"
x53	11 3/4"	12"	7/16"	24"
HP 10x57	10"	10 1/4"	9/16"	24"
x42	9 3/4"	10 1/8"	7/16"	24"
HP 8x36	8"	8 1/8"	7/16"	18"

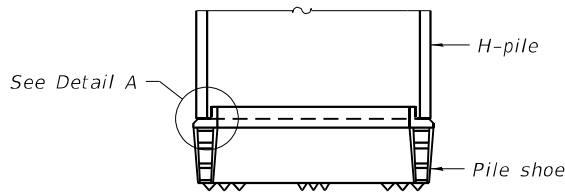


ELEVATION

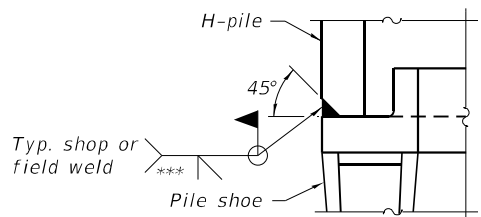


DETAIL A

SHOE ATTACHMENT

Note:
The steel H-piles shall be according to AASHTO M270 Grade 50.

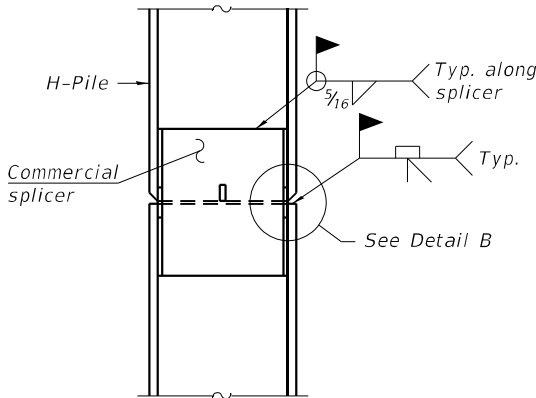


ELEVATION

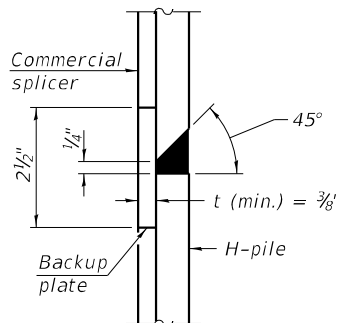


DETAIL "B"

WELDED COMMERCIAL SPLICE

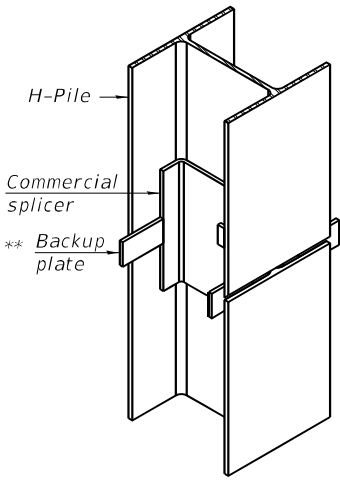

ISOMETRIC VIEW

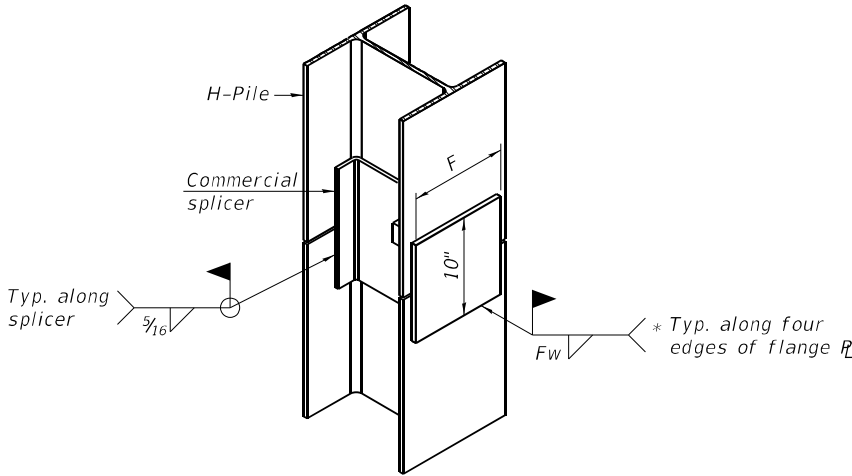


ISOMETRIC VIEW

WELDED COMMERCIAL SPLICE ALTERNATE


* Interrupt welds 1/4" from end of web and/or each flange.

** Remove portions of backup plates that extend outside the flanges.

*** Weld size per pile shoe manufacturer (5/16" min.).

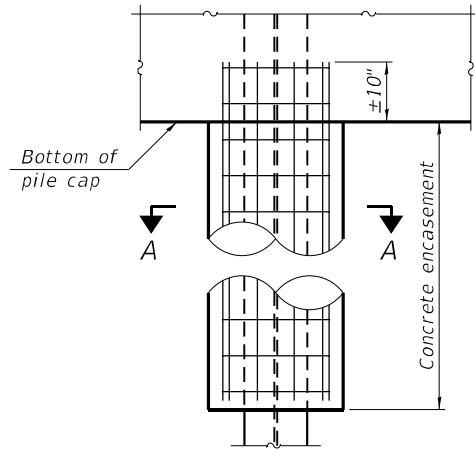


ELEVATION

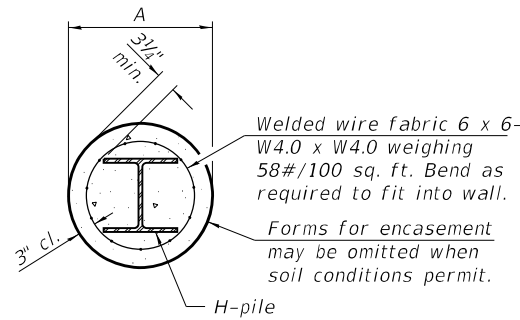


SECTION A-A


INDIVIDUAL PILE
CONCRETE ENCASEMENT
(when specified)

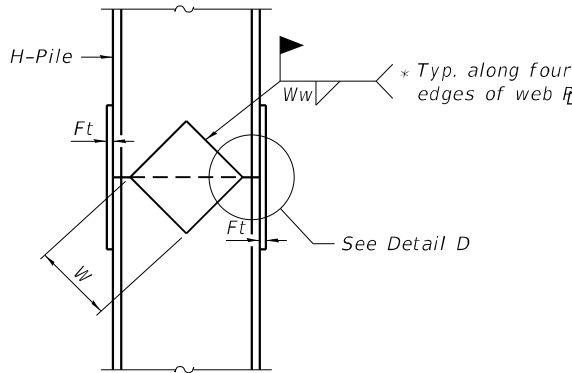

ELEVATION

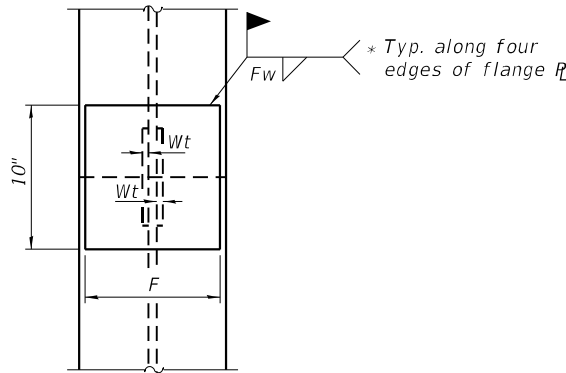

END VIEW

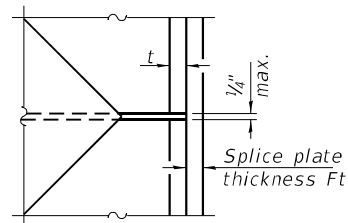

DETAIL D

WELDED PLATE FIELD SPLICE

Designation	F	Ft	Fw	W	Wt	Ww
HP 14x117	12 1/2"	1 1/4"	7/8"	7 3/4"	5/8"	1/2"
x102	12 1/2"	1"	3/4"	7 3/4"	5/8"	1/2"
x89	12 1/2"	7/8"	1 1/16"	7 3/4"	5/8"	1/2"
x73	12 1/2"	3/4"	9/16"	7 3/4"	5/8"	1/2"
HP 12x84	10"	1"	1 1/16"	6 1/2"	5/8"	1/2"
x74	10"	7/8"	1 1/16"	6 1/2"	5/8"	1/2"
x63	10"	3/4"	1/2"	6 1/2"	1/2"	3/8"
x53	10"	3/4"	1/2"	6 1/2"	1/2"	3/8"
HP 10x57	8"	7/8"	9/16"	5 1/4"	1/2"	3/8"
x42	8"	3/4"	9/16"	5 1/4"	1/2"	3/8"
HP 8x36	6 3/4"	5/8"	7/16"	4"	1/2"	3/8"

F-HP

10-27-2023



USER NAME =	DESIGNED -	REVISED -
PLOT SCALE =	CHECKED -	REVISED -
PLOT DATE = 12/13/2024	DRAWN -	REVISED -
	CHECKED -	REVISED -


STATE OF ILLINOIS
DEPARTMENT OF TRANSPORTATION

HP PILE DETAILS
STRUCTURE NO. 028-0093 (N.B.) & 028-0094 (S.B.)

SHEET 35 OF 39 SHEETS

F.A.I. RTE. 57	SECTION (28-1)B-2	COUNTY FRANKLIN	TOTAL SHEETS 598	SHEET NO. 336
CONTRACT NO. 78884				
ILLINOIS FED. AID PROJECT				

FILE NAME: H:\P\222064 - IDOT PTB 203 Item 49 District 9 V-V\222064.01.1 - 157 over Gun\Microstation\0280093_0094-036-Bar Splicer.dgn

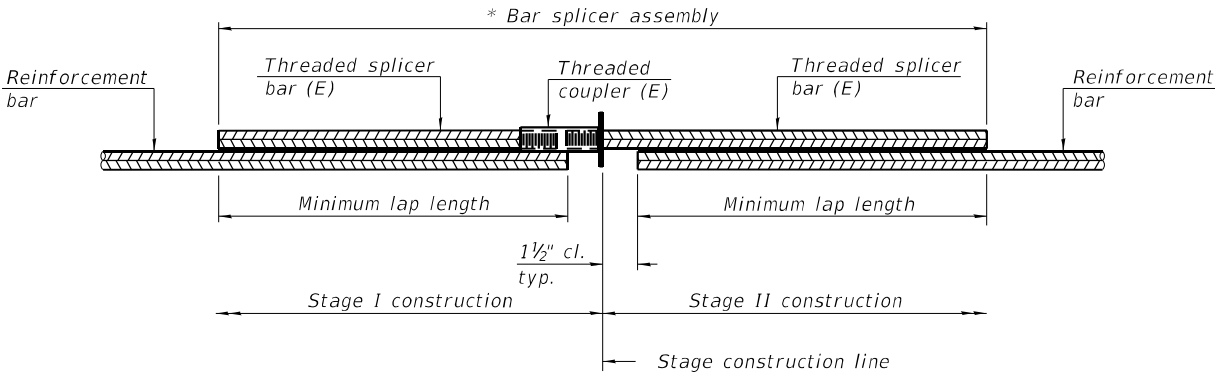


STANDARD BAR SPLICER ASSEMBLY PLAN

Only bar splicer assemblies as presented on the approved QPL list may be used.

Threaded splicer bar length = min. lap length + 1 1/2" + thread length

* Epoxy not required on Bar Splicer Assembly components used in conjunction with black bars.

Location	Bar size	No. assemblies required	Minimum lap length
Abutment Cap	#7	40	5'-0"
Abutment Cap Steps	#5	16	3'-7"
Approach Slab Top	#5	184	3'-4"
Approach Slab Bottom	#8	240	4'-9"
Approach Slab Footing	#5	160	3'-2"
Deck	#5	1118	3'-6"
Integral Diaphragms, Back Face	#6	16	4'-0"
Integral Diaphragms, Front Face	#6	12	4'-0"
Pier Cap	#7	20	5'-6"
Pier Cap Steps	#5	8	3'-7"
Pier Wall	#5	100	3'-7"

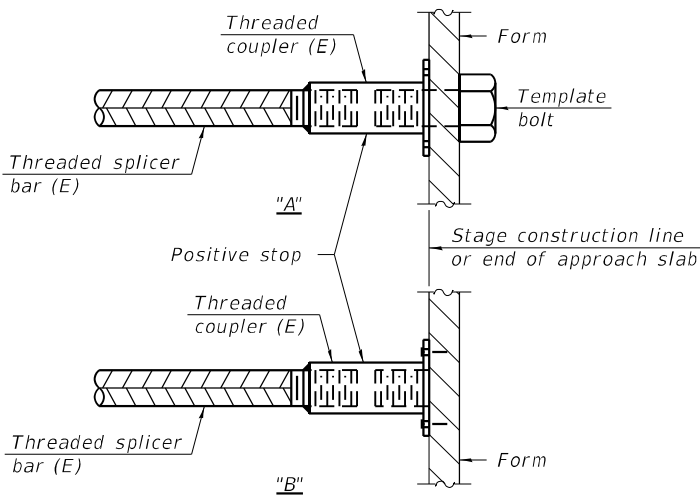


INSTALLATION AND SETTING METHODS

"A" : Set bar splicer assembly by means of a template bolt.

"B" : Set bar splicer assembly by nailing to wood forms or cementing to steel forms.

(E) : Indicates epoxy coating.

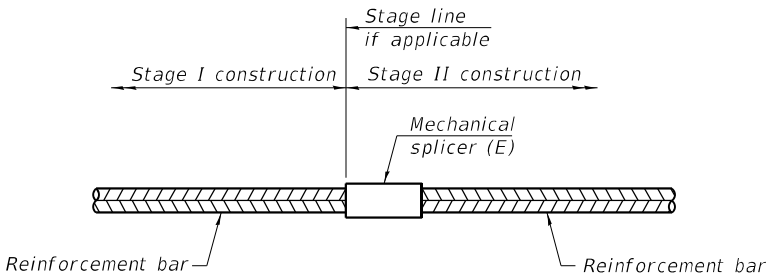

STANDARD MECHANICAL SPLICER

Location	Bar size	No. assemblies required

Notes:
Splicer bars shall be deformed with threaded ends and have a minimum 60 ksi yield strength.
All reinforcement shall be lapped and tied to the splicer bars.
Bar splicer assemblies shall be epoxy coated according to the requirements for reinforcement bars. See Section 508 of the Standard Specifications.
See approved list of bar splicer assemblies and mechanical splicers for alternatives.

BSD-1

5-15-2023

Illinois Department
of Transportation

Division of Highways
District 9

SOIL BORING LOG

Page 1 of 2

Date 4/9/19

ROUTE I-57 DESCRIPTION Structures over Gun Creek LOGGED BY L. Estel

SECTION (28-1)B-2 LOCATION Mile Post 78.9 (Median near North Abutments), SEC. 7, TWP. 5S, RNG. 3E, PM

COUNTY Franklin DRILLING METHOD Hollow stem auger (8" O.D., 3.25" I.D.) HAMMER TYPE Auto SPT 140 lbs.

STRUCT. NO. 028-0013 &
Station 028-0014
102+70

BORING NO. 1-S
Station 101+78
Offset 16.0 ft I.T. of Med. Alignment
Ground Surface Elev. 417.7 ft

DEPTH
H
S

BL
L
O
W
S

UC
C
S
Qu

MO
I
S
T
T

(ft)

(tsf)
(%)

Surface Water Elev. 409.5 ft
Stream Bed Elev. 390.1 ft

Groundwater Elev.:
First Encounter 396.2 ft
Upon Completion
After Hrs.
(ft)
(tsf)
(%)

DEPTH
H
S

BL
L
O
W
S

UC
C
S
Qu

MO
I
S
T
T

(ft)

(tsf)
(%)

V. Stiff Brown, Moist SILTY CLAY

1
3 3.1 17
3 B

M. Stiff Grey, Moist SILTY CLAY
LOAM with ORGANICS
PI > 12 (Est. based on visual ID
and historical data) (continued)
M. Stiff Grey and mottled Brown,
Moist to Wet SILTY CLAY to
CLAY
PI > 12 (Est. based on visual ID
and historical data)

4 B
1
1 1 26
3 B

Soft Brown, Moist SILTY LOAM

2
-5 6 0.3 14
3 S

WOH

1 0.9 28
-25

2
3 0.2 16
3 S

WOH

WOH 0.7 27
1 B

4
-10 6 0.2 15
5 S

WOH

1 0.7 29
-30 1 E

2
4 0.3 16
3 S

WOH

WOH 0.5 26
WOH B

Stiff Brown, Moist SILTY LOAM

2
-15 5 1.5 17
4 B

WOH

1 0.9 27
-35 1 B

V. Stiff Brownish Grey, Moist
SILTY CLAY LOAM

2
5 2.1 17
5 B

2
3 0.9 31
3 B

1
-20 3 0.6 28

378.70

1
-40

The Unconfined Compressive Strength (UCS) Failure Mode is indicated by (B-Bulge, S-Shear, P-Penetrometer, E-Estimated) Abbreviations W.O.H - Sampler Advanced By Weight of Hammer, W.O.P - Advanced by Weight of Pipe, B.S. - Before Setting The SPT (N value) is the sum of the last two blow values in each sampling zone (AASHTO T206) BBS, from 137 (Rev. 8-99)

File Name: S:\MATERIALS\GEO\TECHNICAL UNIT\BORING LOGS USING DISTRICT STATE STRUCTURES\FRANKLIN\028-0013 & 14 87 OVER GUN CREEK 2019.GPJ Data Template D01TEMP_1.GDT Date Printed 11/19/19 Latitude 38.100467 Longitude -88.916877 Datum NAD83 Job Number

Illinois Department
of Transportation

Division of Highways
District 9

SOIL BORING LOG

Page 2 of 2

Date 4/9/19

ROUTE I-57 DESCRIPTION Structures over Gun Creek LOGGED BY L. Estel

SECTION (28-1)B-2 LOCATION Mile Post 78.9 (Median near North Abutments), SEC. 7, TWP. 5S, RNG. 3E, PM

COUNTY Franklin DRILLING METHOD Hollow stem auger (8" O.D., 3.25" I.D.) HAMMER TYPE Auto SPT 140 lbs

STRUCT. NO. 028-0013 &
Station 028-0014
102+70

BORING NO. 1-S
Station 101+78
Offset 16.0 ft LT of Med. Alignment
Ground Surface Elev. 417.7 ft

D E U M
P L C O I
T W S Qu S
H S T
(ft) (tsf) (%)

Surface Water Elev. 409.5 ft
Stream Bed Elev. 390.1 ft

Groundwater Elev.:
First Encounter 396.2 ft
Upon Completion
After Hrs.

D E U M
P L C O I
T W S Qu S
H S T
(ft) (tsf) (%)

Stiff Brown and Grey, Moist to Wet SILTY CLAY to CLAY
PI > 12 (Est. based on visual ID and historical data) (continued)

3 1.6 32
3 B

356.70 1
Dense Grey, Moist fine SAND to weathered SANDSTONE 41
355.70 50

Borehole continued with rock coring.

373.20

M. Stiff dark Grey, Moist CLAY LOAM
PI > 12 (Est. based on visual ID and historical data)

-45 1
2 0.6 28
2 B

-65

368.20

Soft dark Grey, Moist SILTY LOAM
% Fines < #200: 75%, PI = 10, LL = 27 (Est. based on visual ID and historical data)

-50 1
6 0.4 19
5 B

-70

363.20

Loose Grey, Moist fine SANDY LOAM (non-plastic)
77% SAND, 14% SILT, 6% CLAY (Lab 23)

-55 WOHI
1 22
3

-75

Bottom of hole @ 72.0 ft

Elevation referenced to BM 8,
Sawed Square at NW Corner of SN 028-0013; EL. 417.62

To convert "N" values to "N60", multiply by 1.5

-50

-80

The Unconfined Compressive Strength (UCS) Failure Mode is indicated by (B-Bulge, S-Shear, P-Penetrometer, E-Estimated Abbreviations W.O.H - Sampler Advanced By Weight of Hammer, W.O.P - Advanced by Weight of Pipe, B.S. - Before Seating The SPT (N value) is the sum of the last two blow values in each sampling zone (AASHTO T206) BBS, from 137 (Rev. 8-99)

File Name: S:\WATERIALS\3EOTECHNICAL\UNITBORINGLOGS USING GINT\STATE STRUCTURES\FRANKLIN\G28-0013 & 14-07 OVER GLIP CREEK 2019.GPJ Data Template: DDEMPIT_GDT Date Printed: 11/19/19 Latitude: 38.10467 Longitude: -88.911887 Datum: NAD83 Job Number:

Illinois Department of Transportation

Division of Highways
District 9

ROCK CORE LOG

Page 1 of 1

Date 4/9/19

ROUTE I-57 DESCRIPTION Structures over Gun Creek LOGGED BY L. Estel

SECTION (28-1)B-2 LOCATION Mile Post 78.9 (Median near North Abutments), SEC. 7, TWP. 5S, RNG. 3E, PM

COUNTY Franklin CORING METHOD Conventional rotary with water

STRUCT. NO. 028-0013 &

CORING BARREL TYPE & SIZE NV3 5FT NWJ

Station 102+70

Core Diameter 2 in

Top of Rock Elev. 355.70 ft

BORING NO. 1-S

Begin Core Elev. 355.70 ft

Station 101+78

Offset 16.0ft LT of Med. Alignment

Ground Surface Elev. 417.7 ft

DEPTH
(ft)

CORF
(#)

RECOVER
(%)

RQD
(%)

CORE
(min/ft)

STRENGTH
(tsf)

Light Brown and Grey SANDSTONE, Dry, Fined Grained, Thin Bedded, Moderately Hard Field Hardness

355.70

1

95

25

5.4

53.6

Light Gray with Brown SANDSTONE, Dry, Fined Grained, Thin Bedded, Moderately Hard Field Hardness

345.70

2

88

79

4.8

87

103.6

97.3

76.3

155

211.2

(End of boring)

Color pictures of the cores Yes, attached

Cores will be stored for examination until Const. complete

The "Strength" column represents the uniaxial compressive strength of the core sample (ASTM D-2938)

RQD is the ratio of the total length of sound core specimens >4" to total length of core run



BBS, form 138 (Rev. 8-99)

ROCK CORE 028-0013 & 14-57 OVER GUN CREEK 2019.GPJ D:\TEMP\1.GPJ 11:59:19

STATE OF ILLINOIS
DEPARTMENT OF TRANSPORTATION

SOIL BORING LOGS
STRUCTURE NO. 028-0093 & 028-0094

F.A.I. RTE.	SECTION	COUNTY	TOTAL SHEETS	SHEET NO.
57	(28-1)B-2	FRANKLIN	598	339
		CONTRACT NO. 78884		
ILLINOIS		FED. AID PROJECT		

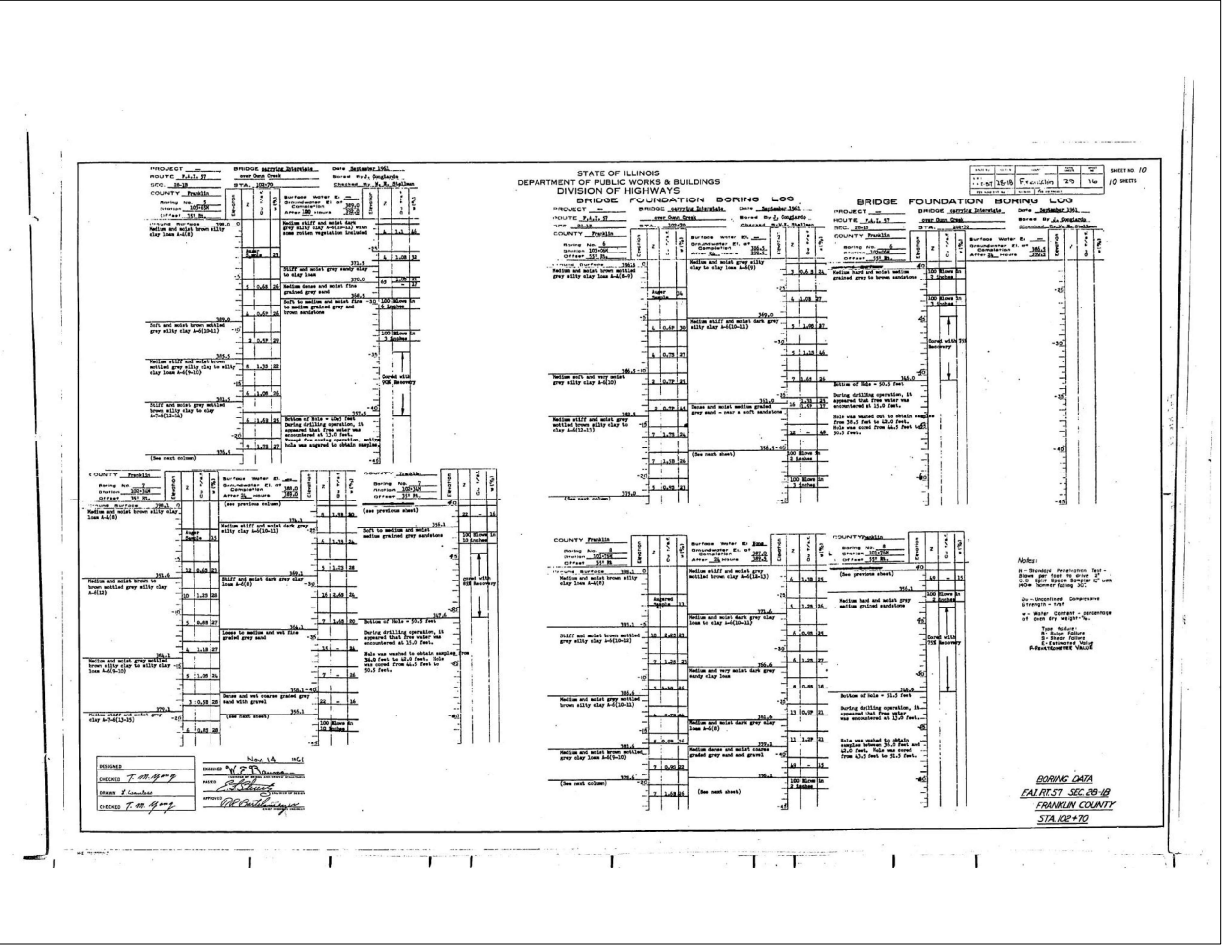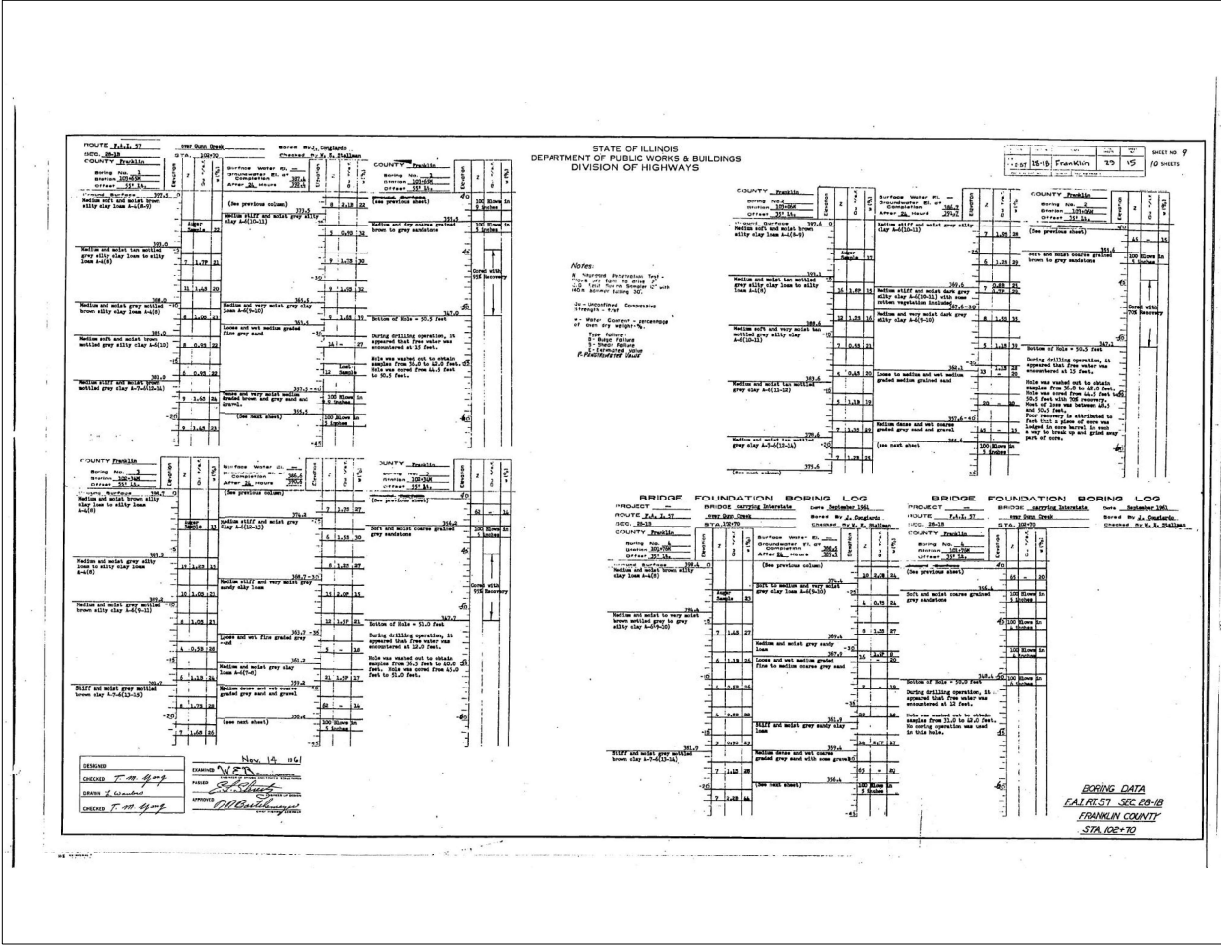


Bench Mark: Chiseled square on the northwest wingwall of SN 028-0012, Sta. 303+40, 23' LT., Elev. 421.77.

Existing Structure: SN 028-0011 (S.B.) and 028-0012 (N.B.) were originally built in 1962 as F.A.I. 57, Section 28-2B. The deck and bearings were replaced in 1993 for SN 028-0012 (N.B.) as Section (28-2B)D and 1994 for SN 028-0011 (S.B.) as Section (28-2B)D-1. The back to back abutment length is 127'-6" and the out to out deck width is 43'-2". Each structure consists of a three span steel 27WF superstructure (composite in positive bending areas) supported by concrete stub abutments founded on steel H-piles and solid wall piers on steel H-pile supported footings.

Traffic Control: Two traffic lanes will be maintained in each direction by utilizing staged construction.

Salvage: None.

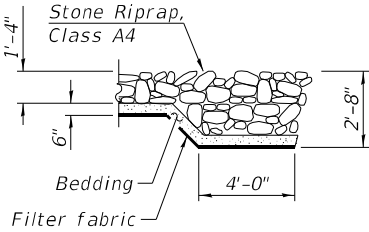

SECTION A-A

STA. 304+07.99
BUILT 20__ BY
STATE OF ILLINOIS
F.A.I. RT. 57
SEC. (28-2)B-2;(28-1)B-2
LOADING HL-93
STR. NO. 028-0091


STA. 304+42.01
BUILT 20__ BY
STATE OF ILLINOIS
F.A.I. RT. 57
SEC. (28-2)B-2;(28-1)B-2
LOADING HL-93
STR. NO. 028-0090

NAME PLATE


See Std. 515001

Notes:


- ① Space piles to miss existing battered piles.
- ② 1961 Boring
- ③ 2019 Boring
- ④ Traffic Barrier Terminal
Type 5, Std. 631026 (N.B. Structure)
Type 6, Std. 631031 (S.B. Structure)
- ⑤ Traffic Barrier Terminal
Type 5, Std. 631026 (S.B. Structure)
Type 6, Std. 631031 (N.B. Structure)
- ⑥ Up to 1/4 inch may be ground off the bridge deck and the bridge approach slabs.
- ⑦ Elevations shown in plan represent elevations after grinding.

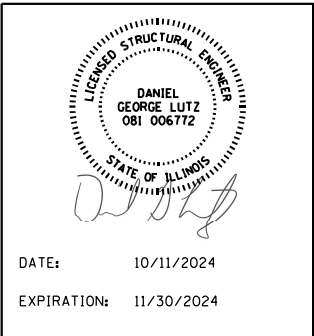


DATE: 10/11/2024
EXPIRATION: 11/30/2024

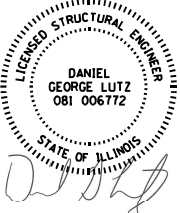


DATE: 10/11/2024
EXPIRATION: 11/30/2024

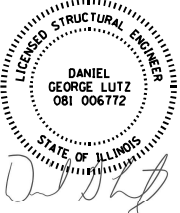


DATE: 10/11/2024
EXPIRATION: 11/30/2024

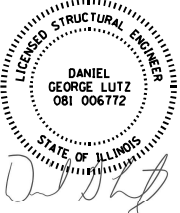


DATE: 10/11/2024
EXPIRATION: 11/30/2024

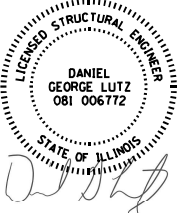


DATE: 10/11/2024
EXPIRATION: 11/30/2024

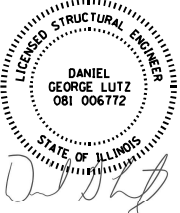


DATE: 10/11/2024
EXPIRATION: 11/30/2024

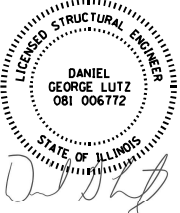


DATE: 10/11/2024
EXPIRATION: 11/30/2024

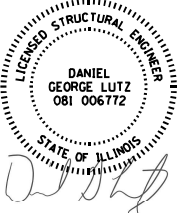


DATE: 10/11/2024
EXPIRATION: 11/30/2024

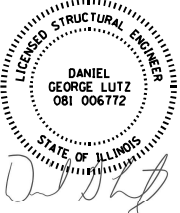


DATE: 10/11/2024
EXPIRATION: 11/30/2024

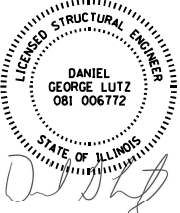


DATE: 10/11/2024
EXPIRATION: 11/30/2024

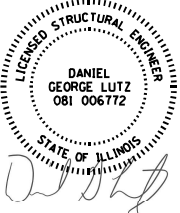


DATE: 10/11/2024
EXPIRATION: 11/30/2024

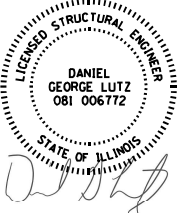


DATE: 10/11/2024
EXPIRATION: 11/30/2024

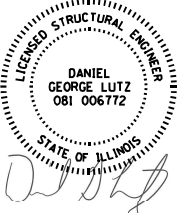


DATE: 10/11/2024
EXPIRATION: 11/30/2024

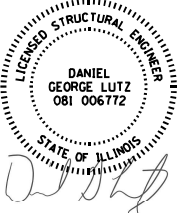


DATE: 10/11/2024
EXPIRATION: 11/30/2024

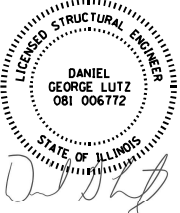


DATE: 10/11/2024
EXPIRATION: 11/30/2024

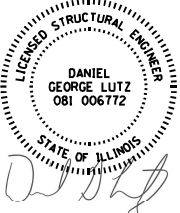


DATE: 10/11/2024
EXPIRATION: 11/30/2024

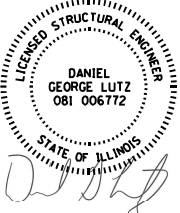


DATE: 10/11/2024
EXPIRATION: 11/30/2024

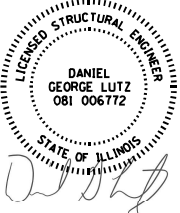


DATE: 10/11/2024
EXPIRATION: 11/30/2024

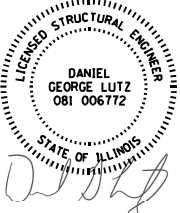


DATE: 10/11/2024
EXPIRATION: 11/30/2024

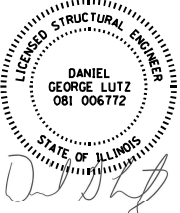


DATE: 10/11/2024
EXPIRATION: 11/30/2024

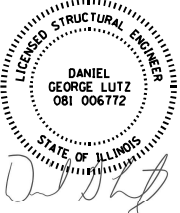


DATE: 10/11/2024
EXPIRATION: 11/30/2024

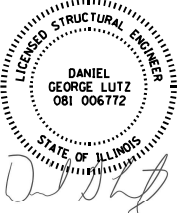


DATE: 10/11/2024
EXPIRATION: 11/30/2024

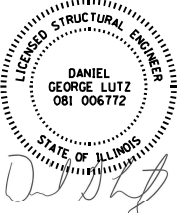


DATE: 10/11/2024
EXPIRATION: 11/30/2024

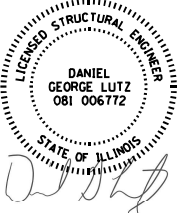


DATE: 10/11/2024
EXPIRATION: 11/30/2024

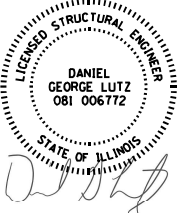


DATE: 10/11/2024
EXPIRATION: 11/30/2024

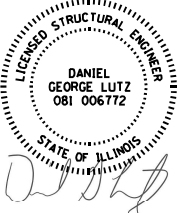


DATE: 10/11/2024
EXPIRATION: 11/30/2024

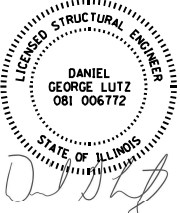


DATE: 10/11/2024
EXPIRATION: 11/30/2024

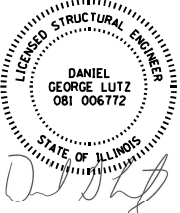


DATE: 10/11/2024
EXPIRATION: 11/30/2024

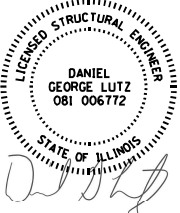


DATE: 10/11/2024
EXPIRATION: 11/30/2024

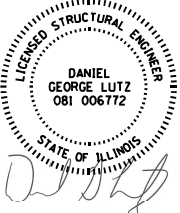


DATE: 10/11/2024
EXPIRATION: 11/30/2024

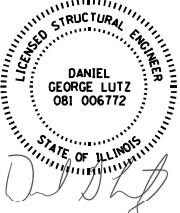


DATE: 10/11/2024
EXPIRATION: 11/30/2024

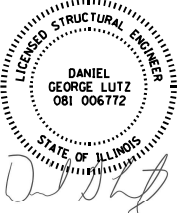


DATE: 10/11/2024
EXPIRATION: 11/30/2024

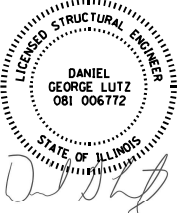


DATE: 10/11/2024
EXPIRATION: 11/30/2024

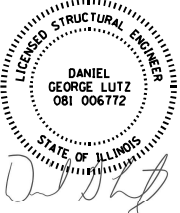


DATE: 10/11/2024
EXPIRATION: 11/30/2024

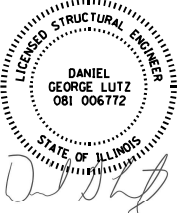


DATE: 10/11/2024
EXPIRATION: 11/30/2024

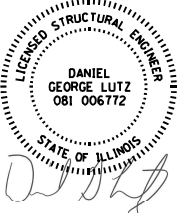


DATE: 10/11/2024
EXPIRATION: 11/30/2024

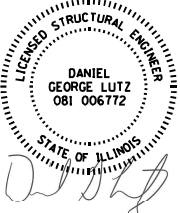


DATE: 10/11/2024
EXPIRATION: 11/30/2024

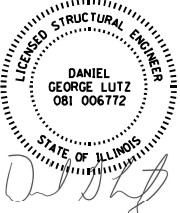


DATE: 10/11/2024
EXPIRATION: 11/30/2024

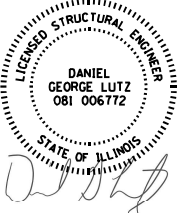


DATE: 10/11/2024
EXPIRATION: 11/30/2024

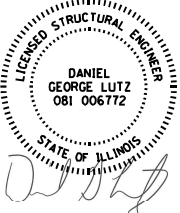


DATE: 10/11/2024
EXPIRATION: 11/30/2024

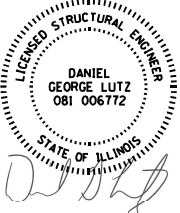


DATE: 10/11/2024
EXPIRATION: 11/30/2024

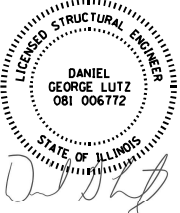


DATE: 10/11/2024
EXPIRATION: 11/30/2024

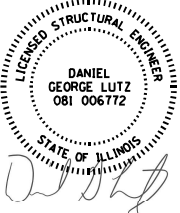


DATE: 10/11/2024
EXPIRATION: 11/30/2024

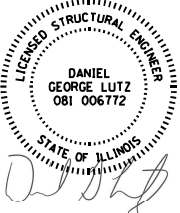


DATE: 10/11/2024
EXPIRATION: 11/30/2024

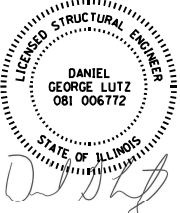


DATE: 10/11/2024
EXPIRATION: 11/30/2024

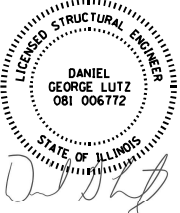


DATE: 10/11/2024
EXPIRATION: 11/30/2024

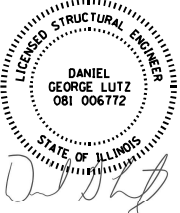


DATE: 10/11/2024
EXPIRATION: 11/30/2024

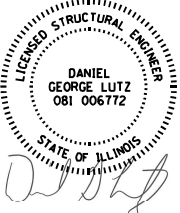


DATE: 10/11/2024
EXPIRATION: 11/30/2024

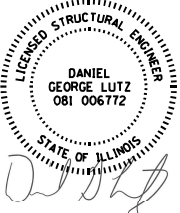


DATE: 10/11/2024
EXPIRATION: 11/30/2024

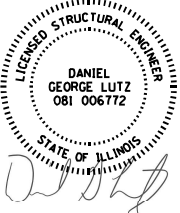


DATE: 10/11/2024
EXPIRATION: 11/30/2024

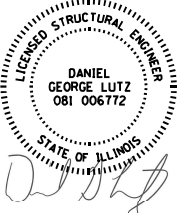


DATE: 10/11/2024
EXPIRATION: 11/30/2024

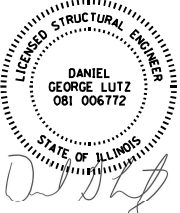


DATE: 10/11/2024
EXPIRATION: 11/30/2024

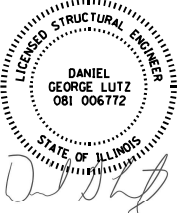


DATE: 10/11/2024
EXPIRATION: 11/30/2024

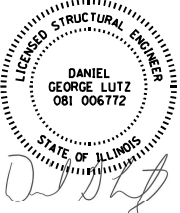


DATE: 10/11/2024
EXPIRATION: 11/30/2024

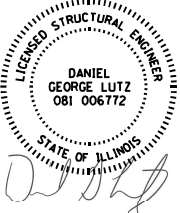


DATE: 10/11/2024
EXPIRATION: 11/30/2024

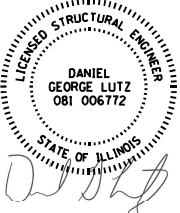


DATE: 10/11/2024
EXPIRATION: 11/30/2024

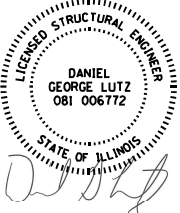

DATE: 10/11/2024
EXPIRATION: 11/30/2024

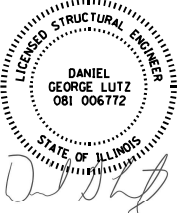

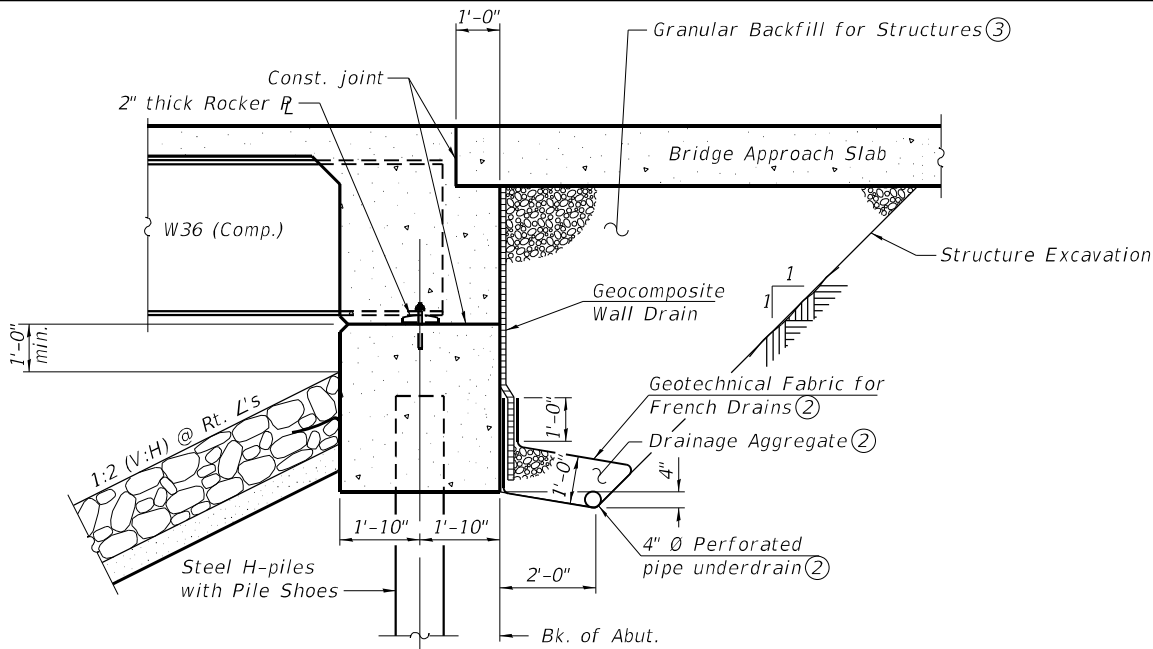

SECTION THRU INTEGRAL ABUTMENT ①

Notes:

- ① All drainage system components shall extend to 2'-0" from the end of each wingwall except an outlet pipe shall extend until intersecting with the side slopes. The pipes shall drain into concrete headwalls. See Article 601.05 of the Standard Specifications and Highway Standard 601101.
- ② Included in the cost of Pipe Underdrains for Structures.
- ③ Granular Backfill for Structures shall follow Article 586 of the Standard Specifications, and the Coarse Aggregate shall be Grade CA 7, CA 11, or CA 14. Granular backfill behind the abutments shall be compacted according to Article 205.06 of the Standard Specifications.

GENERAL NOTES

Fasteners shall be ASTM F 3125 Grade A325 Type 1, hot dip galvanized bolts in metallized areas. Bolts $\frac{1}{8}$ in. diameter, holes $\frac{1}{16}$ in. diameter, unless otherwise noted. See special provision for "Metalizing of Structural Steel".

Calculated weight of Structural Steel = AASHTO M 270 Grade 50 = 262,480 pounds
AASHTO M 270 Grade 36 = 40,920 pounds

All structural steel shall be metallized. See Special Provision for "Metalizing of Structural Steel."

No field welding is permitted except as specified in the contract documents.

Reinforcement bars designated (E) shall be epoxy coated.

Slipforming of the parapets is not allowed.

Bearing seat surfaces shall be constructed or adjusted to the designated elevations within a tolerance of $\frac{1}{8}$ in. (0.01 ft.). Adjustment shall be made either by grinding the surface or by shimming the bearings.

The Seal coat design thickness is based on the Cofferdam Design Water Elevation (CDWE) shown. Final cofferdam design, details and seal coat thickness shall be submitted to the Engineer for approval. The CDWE is equal to the Estimated Water Surface Elevation (EWSE) plus 3 feet.

Layout of the slope protection system may be varied to suit ground conditions in the field as directed by the Engineer.

The existing structural steel coating contains lead. The Contractor shall take appropriate precautions to address the presence of lead on this project.

INDEX OF SHEETS

Sheet No.	Description
1	General Plan & Elevation
2	General Data
3	Substructure Layout
4	Temporary Sheet Piling
5	Stage Construction Details
6	Temporary Concrete Barrier
7-11	Top of Slab Elevations
12-13	Top of Approach Slab Elevations - N.B.
14-15	Top of Approach Slab Elevations - S.B.
16	Superstructure - N.B.
17	Superstructure - S.B.
18-19	Superstructure Details
20	Diaphragm Details
21-22	Bridge Approach Slab Details - N.B.
23-24	Bridge Approach Slab Details - S.B.
25	Bridge Approach Slab Details
26	Framing Plan
27	Beam Details
28	Bearing Details
29-30	Abutment Details - N.B.
31-32	Abutment Details - S.B.
33	Pier - N.B.
34	Pier - S.B.
35	Pier Details
36	HP Pile Details
37	Bar Splicer Assembly and Mechanical Splicer Details
38-41	Soil Boring Logs

DESIGN SCOUR ELEVATION TABLE

Event / Limit State	Design Scour Elevations (ft.)			
	N. Abut.	Pier	S. Abut.	Item 113
Q100	414.7	396.3	414.3	8
Q200	414.7	396.1	414.3	
Design	414.7	396.3	414.3	
Check	414.7	396.1	414.3	


WATERWAY INFORMATION

Drainage Area = 3.4 sq. mi.			Exist. Overtopping Elev. = 421.51 at Sta. 305+17 Prop. Overtopping Elev. = 422.18 at Sta. 305+60						
Flood	Freq.	Q	Opening Ft ²		Nat.	Head - Ft.		Headwater El.	
	Yr.	C.F.S.	Exist.	Prop.	H.W.E.	Exist.	Prop.	Exist.	Prop.
Ten-Year	10	829	611	663	413.5	0.1	0.1	413.6	413.6
Design	50	1,330	611	663	413.5	0.1	0.1	413.6	413.6
	100	1,550	611	663	413.5	0.2	0.2	413.7	413.7
	200	1,790	611	663	413.5	0.2	0.2	413.7	413.7
Max. Calc.	500	2,120	611	663	413.5	0.2	0.3	413.7	413.8

Existing 10 Year Average Velocity = 1.4 ft/s
Proposed 10 Year Average Velocity = 1.3 ft/s


TOTAL BILL OF MATERIAL

ITEM	UNIT	SUPER	SUB	TOTAL
Stone Riprap, Class A4	Sq. Yd.	-	3,123	3,123
Filter Fabric	Sq. Yd.	-	3,123	3,123
Removal of Existing Structure No. 1	Each	-	-	1
Removal of Existing Structure No. 2	Each	-	-	1
Protective Shield	Sq. Yd.	-	-	435
Structure Excavation	Cu. Yd.	-	232	232
Cofferdam Excavation	Cu. Yd.	-	390	390
Cofferdam (Type 2) (Location - 1)	Each	-	1	1
Cofferdam (Type 2) (Location - 2)	Each	-	1	1
Cofferdam (Type 2) (Location - 3)	Each	-	1	1
Floor Drains	Each	24	-	24
Concrete Structures	Cu. Yd.	-	600.2	600.2
Concrete Superstructure	Cu. Yd.	626.1	-	626.1
Seal Coat Concrete	Cu. Yd.	-	194.8	194.8
Protective Coat	Sq. Yd.	2,890	-	2,890
Concrete Superstructure (Approach Slab)	Cu. Yd.	385.8	-	385.8
Furnishing and Erecting Structural Steel	L Sum	0.37	-	0.37
Stud Shear Connectors	Each	11,712	-	11,712
Reinforcement Bars, Epoxy Coated	Pound	286,670	70,350	357,020
Bar Splicers	Each	1,282	312	1,594
Furnishing Steel Piles HP14X89	Foot	-	3,882	3,882
Driving Piles	Foot	-	3,882	3,882
Test Pile Steel HP14X89	Each	-	6	6
Pile Shoes	Each	-	82	82
Name Plates	Each	2	-	2
Anchor Bolts, 1"	Each	-	96	96
Temporary Sheet Piling	Sq. Ft.	-	237	237
Granular Backfill for Structures	Cu. Yd.	-	438	438
Geocomposite Wall Drain	Sq. Yd.	-	237	237
Pipe Underdrains for Structures 4"	Foot	-	377	377
Diamond Grinding (Bridge Section)	Sq. Yd.	2,415	-	2,415
Bridge Deck Grooving (Longitudinal)	Sq. Yd.	1,390	-	1,390
Bar Terminator	Each	776	1,496	2,272

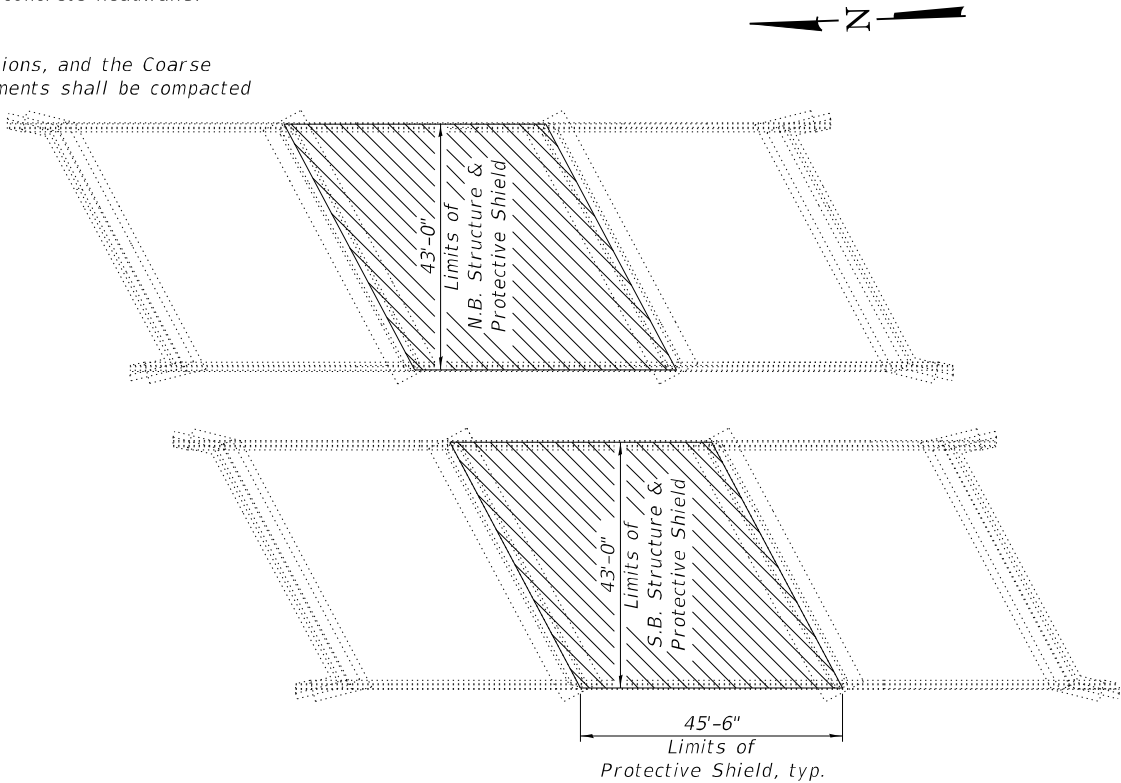

PROTECTIVE SHIELD DETAILS

FILE NAME: H:\P22-1053 - DS Various Various PTB 199-038\221053.017+57 over Marum\Microstation\0280090_0091-78884-003-Substructure Layout.dgn

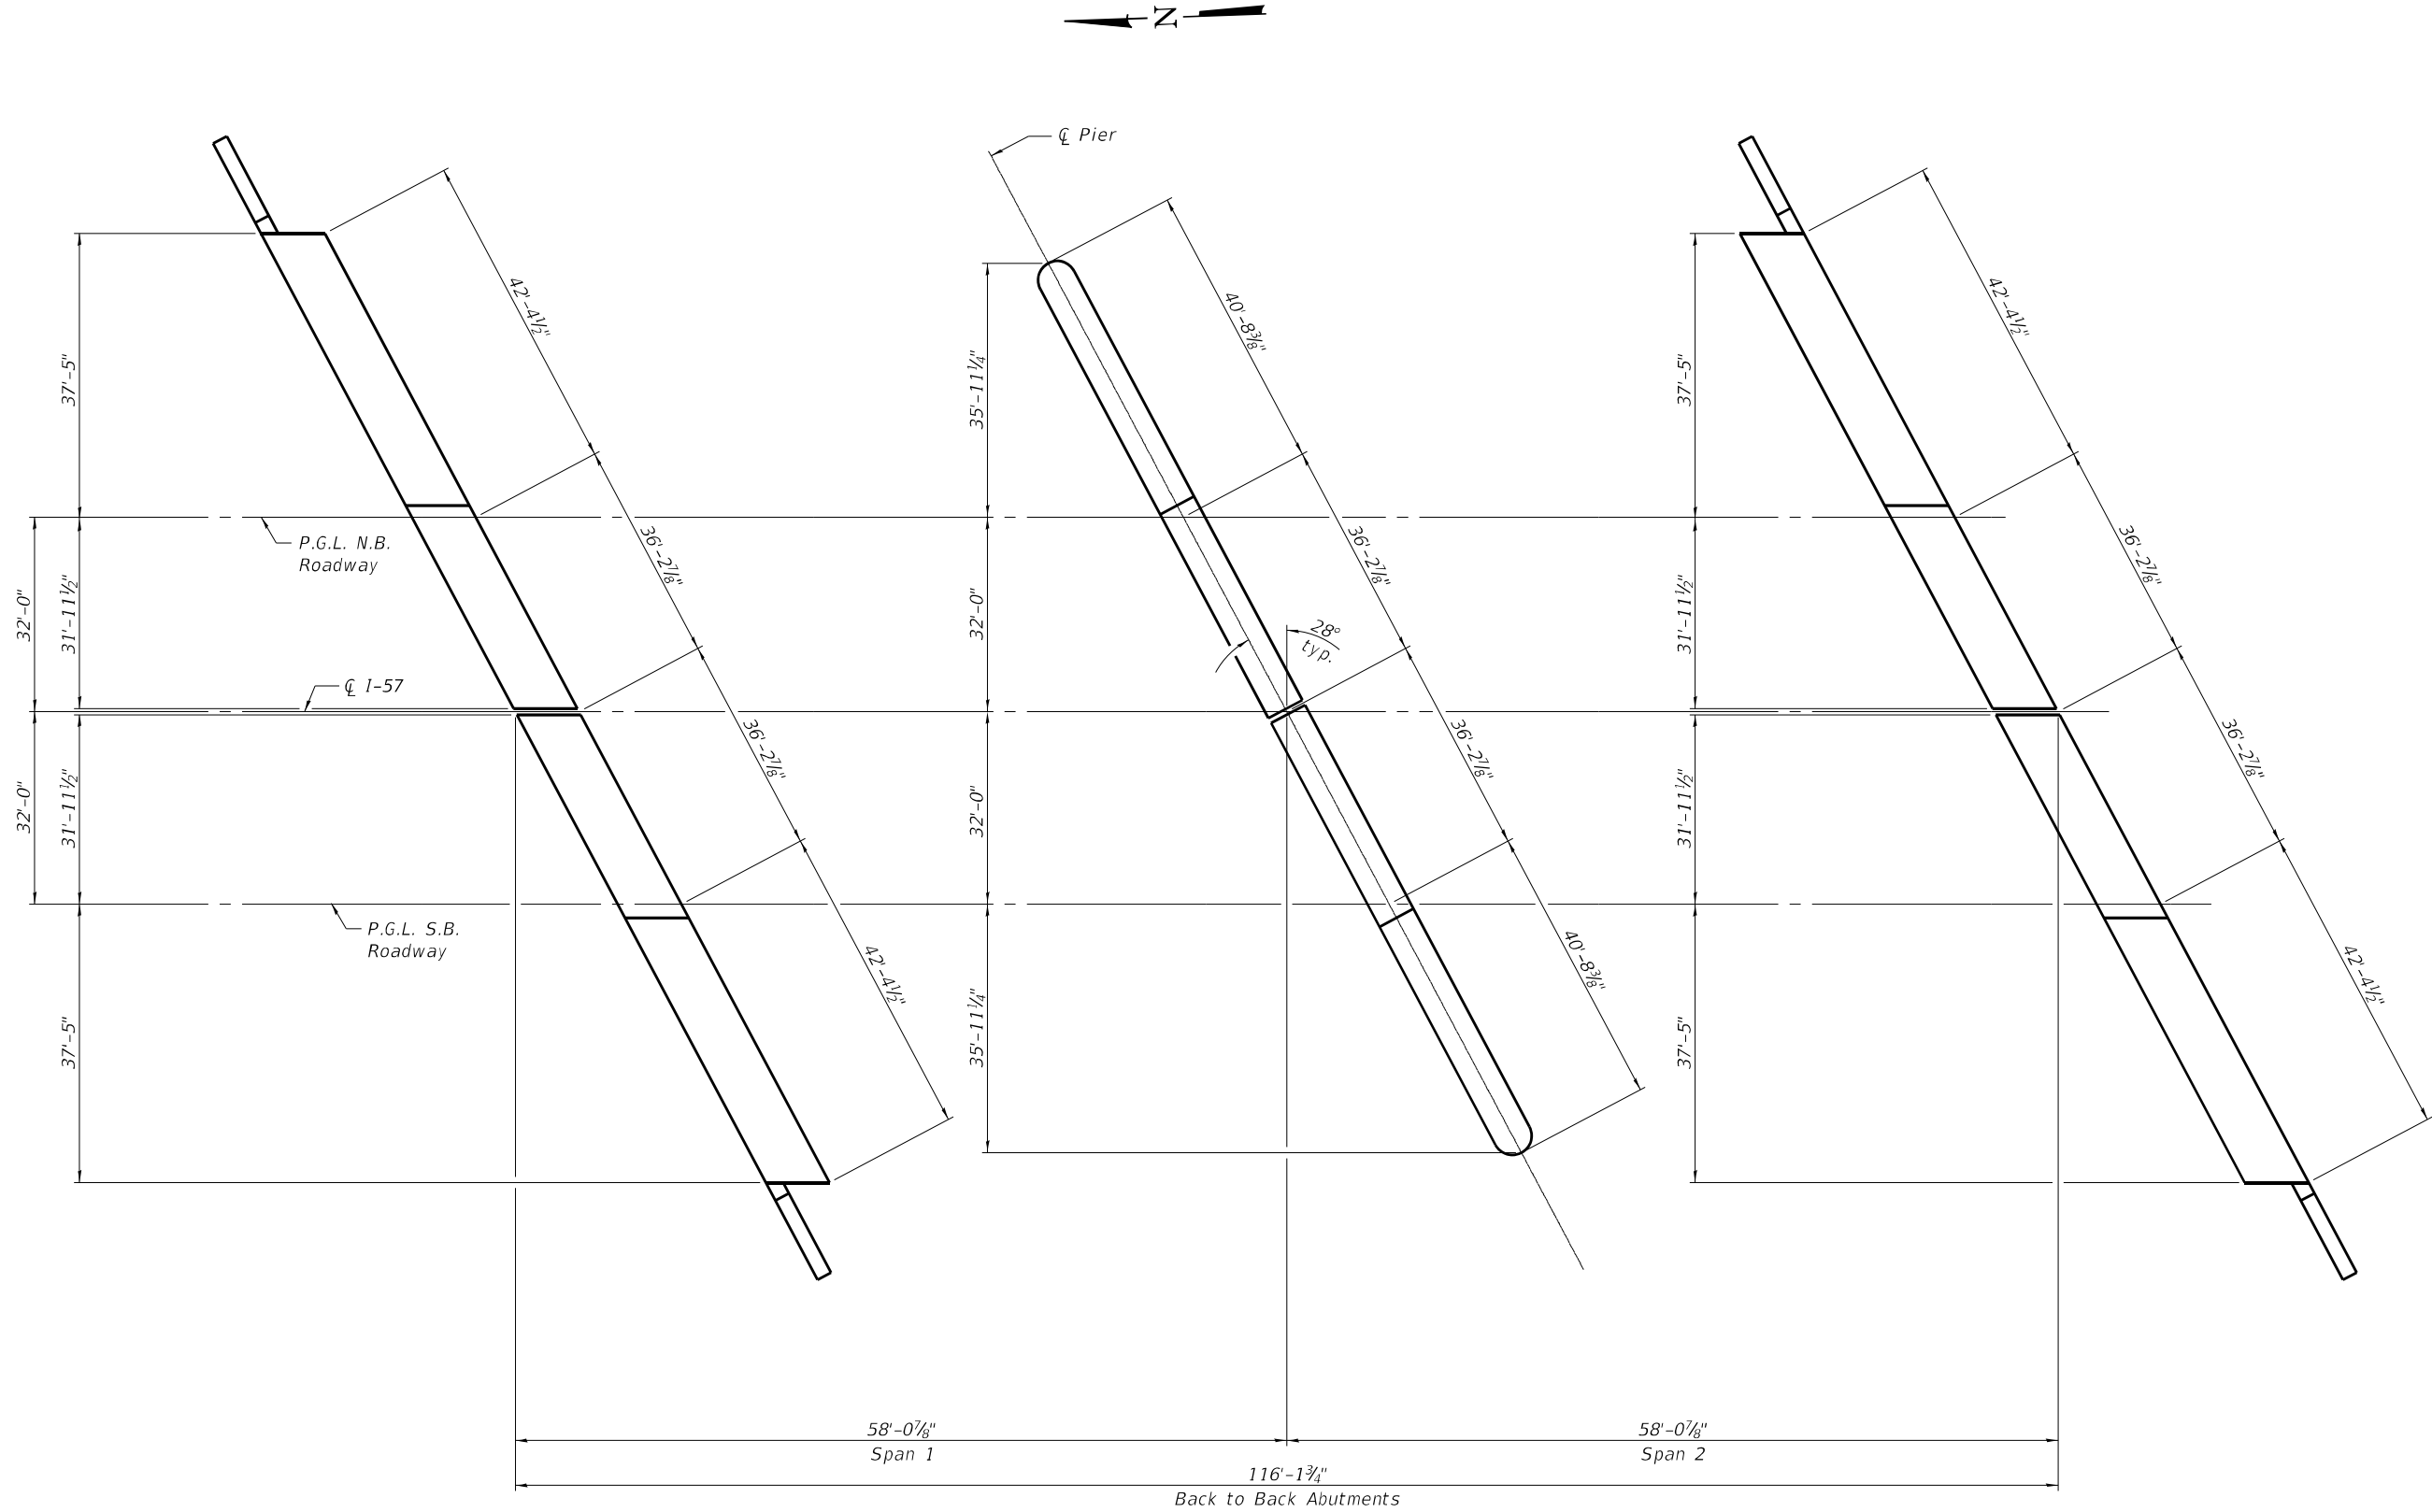

Notes:
① Pier dimensions are to the end of the Pier cap.



USER NAME =	DESIGNED - KBC	REVISED -
	CHECKED - KP	REVISED -
PLOT SCALE =	DRAWN - KP	REVISED -
PLOT DATE = 12/13/2024	CHECKED - KBC	REVISED -


STATE OF ILLINOIS
DEPARTMENT OF TRANSPORTATION

SUBSTRUCTURE LAYOUT
STRUCTURE NO. 028-0090 (S.B.) & 028-0091 (N.B.)


SHEET 3 OF 41 SHEETS

F.A.I. RTE.	SECTION	COUNTY	TOTAL SHEETS	SHEET NO.
57	(28-2)B-2	FRANKLIN	598	343
CONTRACT NO. 78884				
ILLINOIS FED. AID PROJECT				

FILE NAME: H:\P22-1053 - DS Various Various PTB 199-038\221053.017+57 over Marcum\Microstation\0280090_0091-78884-004-Temporary Sheet Piling.dgn

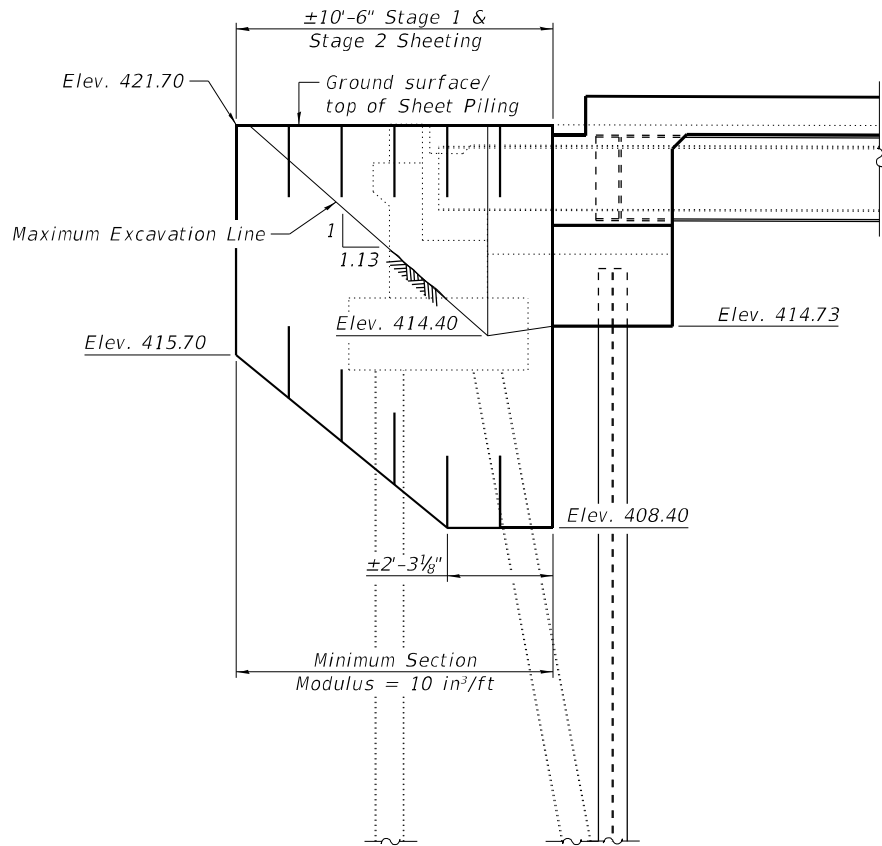

NORTH ABUTMENT ①②

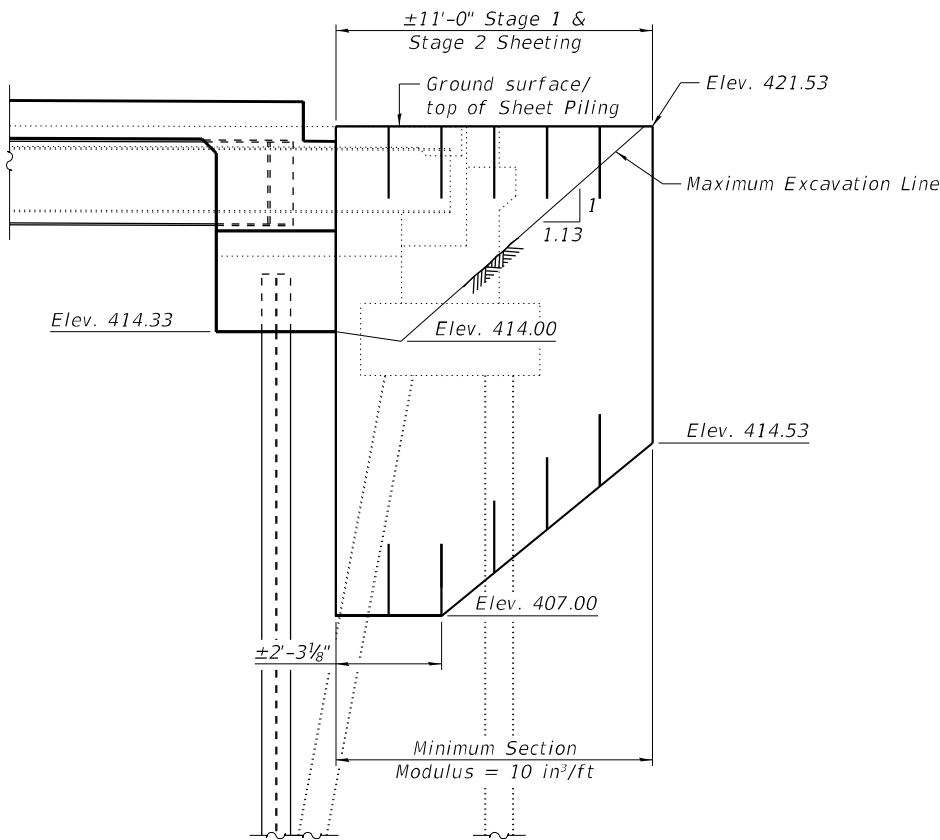


SOUTH ABUTMENT ①②

Notes:


- ① If the Contractor chooses to alter the temporary cantilevered sheet piling design requirements shown, a design submittal including plan details and calculations will be required for review and acceptance by the Engineer.
- ② The Contractor shall connect the first sheet to the existing abutment wall to ensure stability of sheets driven to the top of the existing footing. This connection shall be reviewed and accepted by the engineer and included in the cost for Temporary Sheet Piling.

USER NAME =	DESIGNED - KP	REVISED -
	CHECKED - KBC	REVISED -
PLOT SCALE =	DRAWN - KP	REVISED -
PLOT DATE = 12/13/2024	CHECKED - KBC	REVISED -


F.A.I. RTE.	SECTION	COUNTY	TOTAL SHEETS	SHEET NO.
57	(28-2)B-2	FRANKLIN	598	344
CONTRACT NO. 78884				
ILLINOIS FED. AID PROJECT				

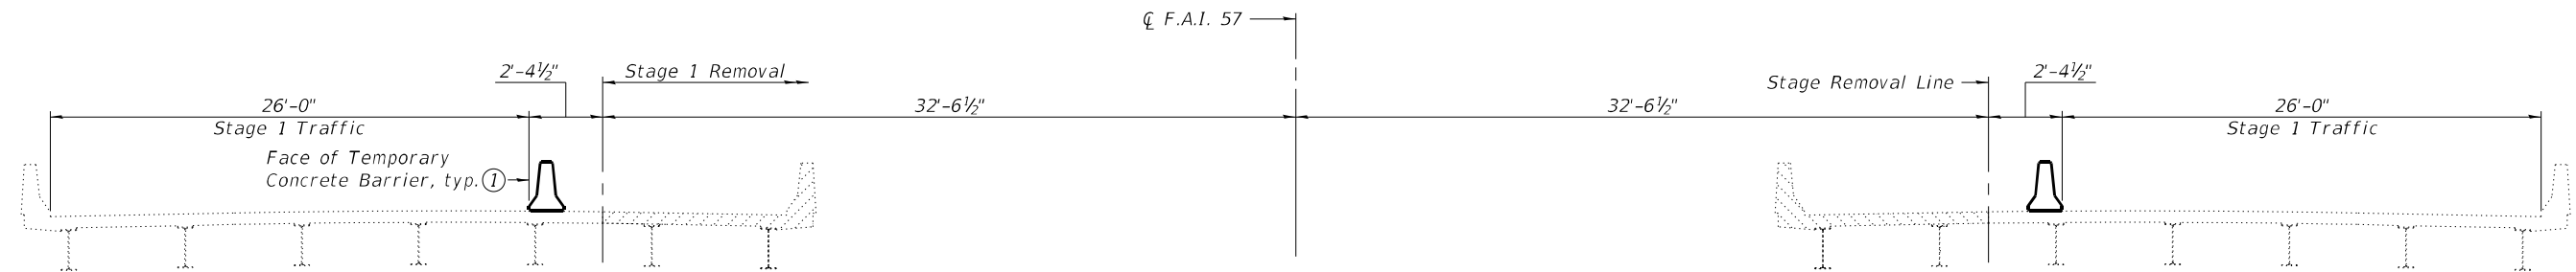


STAGE 1 REMOVAL

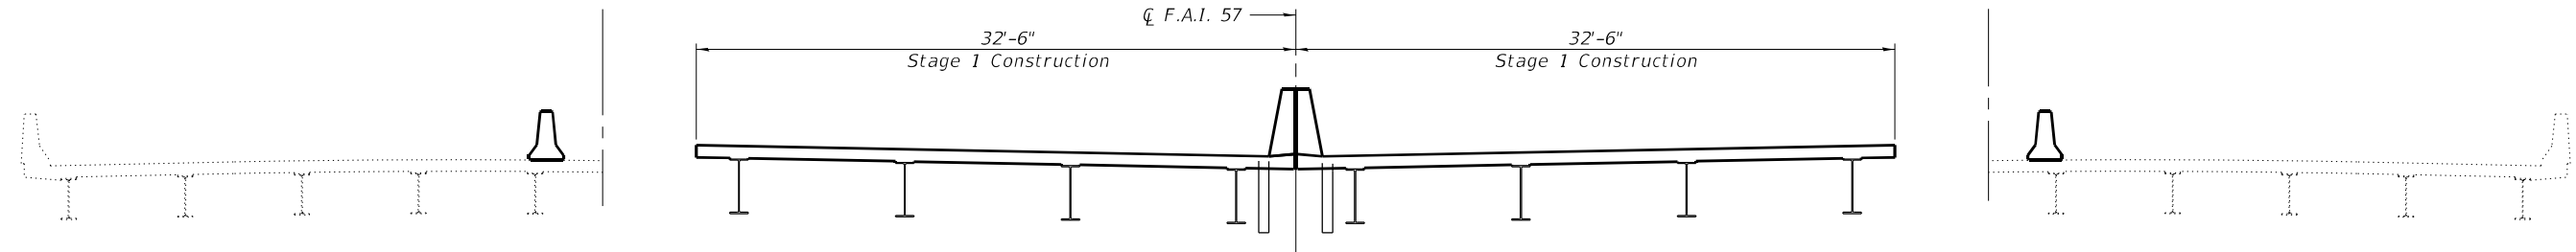

STAGE 1 CONSTRUCTION

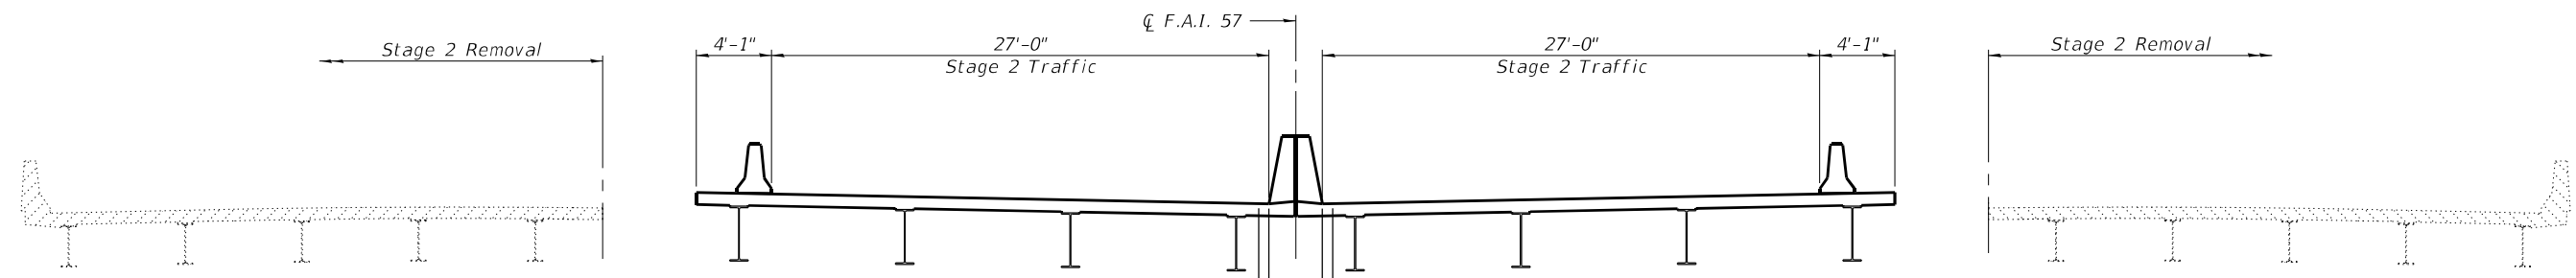

STAGE 2 REMOVAL

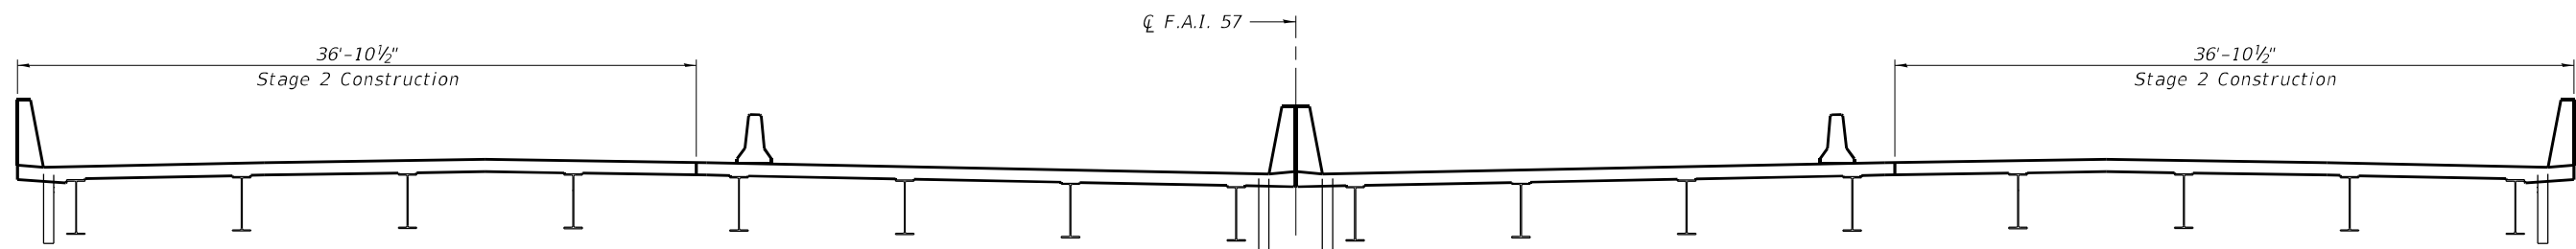

STAGE 2 CONSTRUCTION

Notes:
 ① For details of Temporary Concrete Barrier, see sheet 6 of 41. For quantity of Temporary Concrete Barrier and related traffic control, see roadway plans.

FILE NAME: H:\P221053 - D8 Various Various PTB 199-038\221053.017+57 over Marcum\Microstation\0280090_0091-78884-005-Stage Construction Details.dgn



USER NAME =	DESIGNED - KP	REVISED -
	CHECKED - KBC	REVISED -
PLOT SCALE =	DRAWN - KP	REVISED -
PLOT DATE = 12/13/2024	CHECKED - KBC	REVISED -


**STATE OF ILLINOIS
DEPARTMENT OF TRANSPORTATION**

**STAGE CONSTRUCTION DETAILS
STRUCTURE NO. 028-0090 (S.B.) & 028-0091 (N.B.)**


SHEET 5 OF 41 SHEETS

F.A.I. RTE.	SECTION	COUNTY	TOTAL SHEETS	SHEET NO.
57	(28-2)B-2	FRANKLIN	598	345
CONTRACT NO. 78884				
ILLINOIS FED. AID PROJECT				

FILE NAME: H:\P22-1053 - D8 Various Various PTB 199-038\221053.017+57 over Marcum\Microstation\0280090_0091-78884-006-Temporary Concrete Barrier.dgn

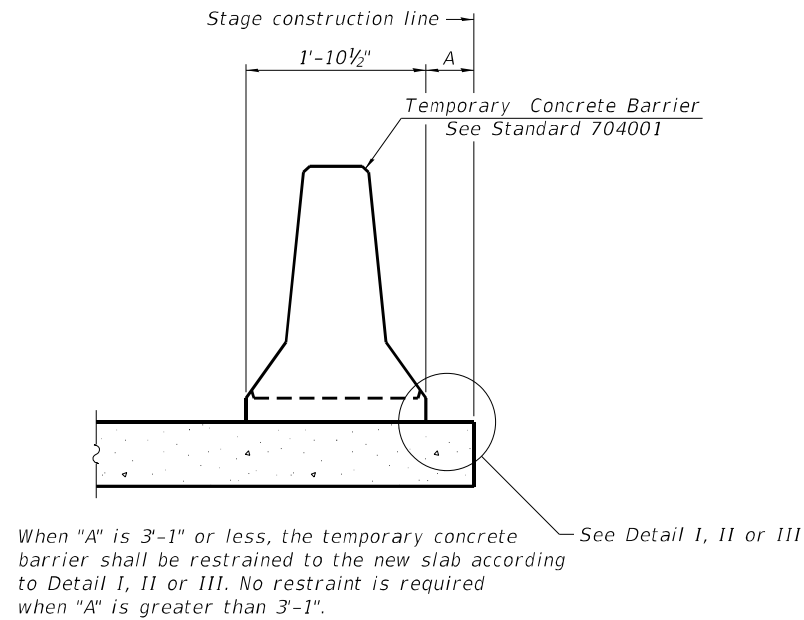


NEW SLAB OR NEW DECK BEAM



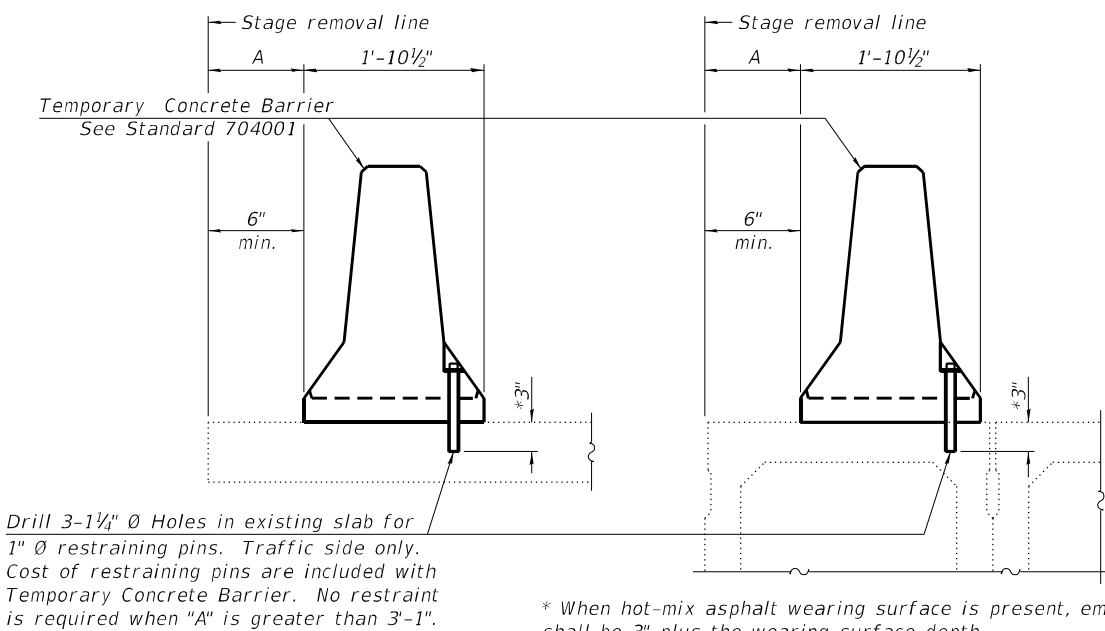


EXISTING SLAB



EXISTING DECK BEAM

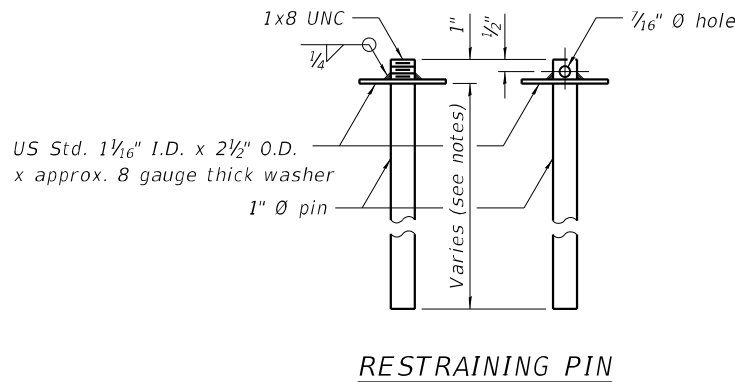

SECTIONS THRU SLAB OR DECK BEAM

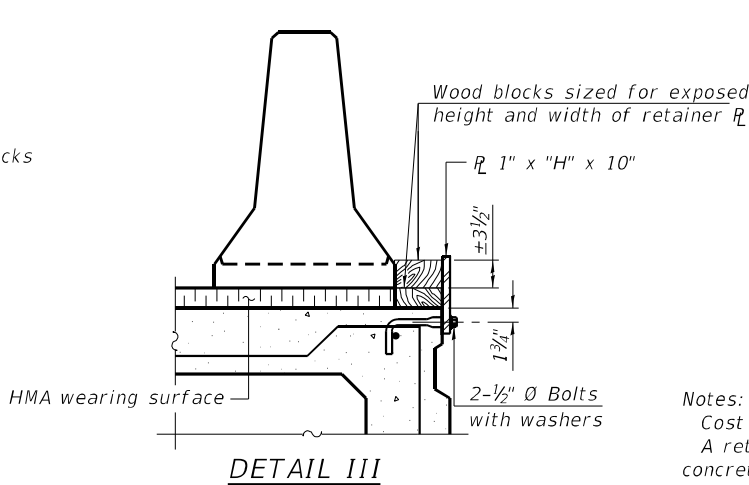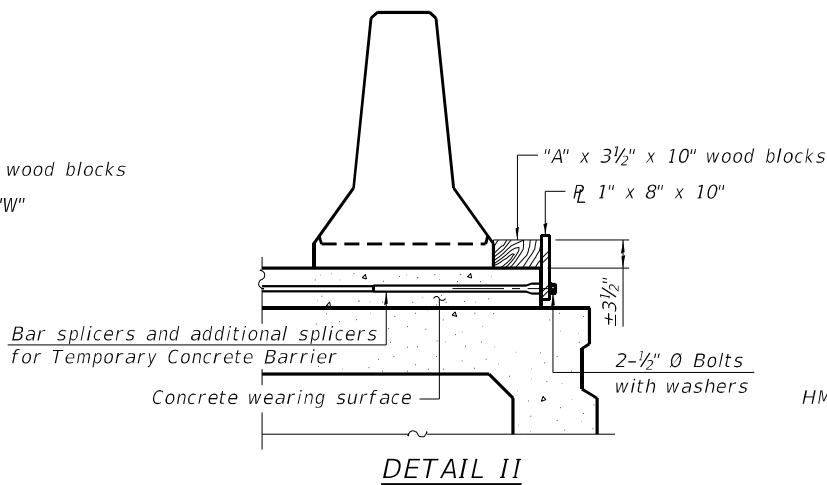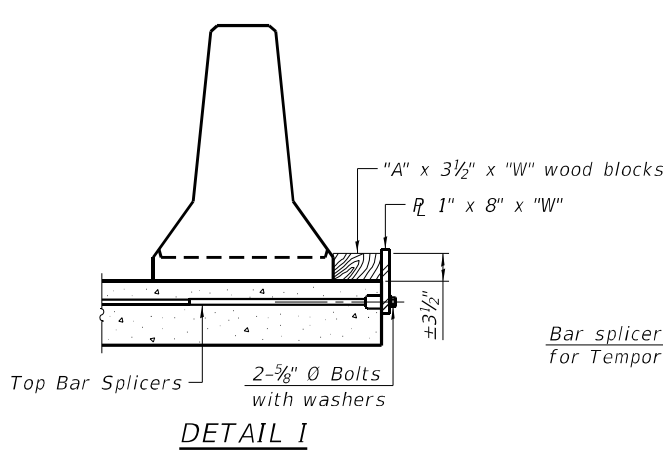

BAR SPLICER FOR #4 BAR - DETAIL III

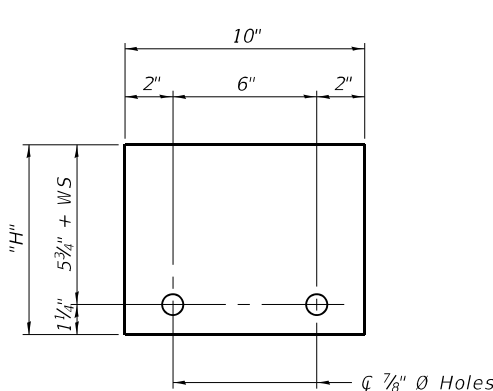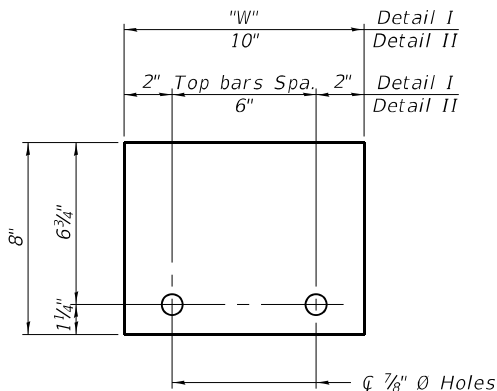

Notes:
Cost of retainer assembly is included with Temporary Concrete Barrier.
A retainer assembly shall be located at the approximate $\bar{C}$ of each temporary concrete barrier.
The retainer plate shall not be removed until the concrete on the adjacent stage is ready to be poured. For Detail III applications the retainer plate shall not be removed until just prior to placing the adjacent beam.
When the 'A' dimension is less than 1 1/2", the wood block shall be omitted and the barrier shall be placed in direct contact with the steel retainer plate. For deck beam applications the minimum required 'A' distance is 6" to accommodate the shear key clamping device.

Detail I - Installation for a new bridge deck or bridge slab.
Detail II - Installation for a new deck beam with an initial concrete wearing surface. Additional bar splicers shall be provided at 6'-0" centers and paired with the bar splicers of the concrete wearing surface reinforcement to accommodate the installation of the retainer assemblies. The cost of the additional bar splicers is included with the concrete wearing surface.
Detail III - Installation for a new deck beam with no initial wearing surface or with an initial hot-mix asphalt (HMA) wearing surface present. The deck beam directly beneath the temporary concrete barrier shall be fabricated with bar splicer inserts in the side of the beam, as detailed, to accommodate the installation of the retainer assemblies. A pair of bar splicers, 6" apart, shall be placed at 6'-0" centers along the length of the beam. The cost of the bar splicers is included with the deck beam.

RAILING CRITERIA

NCHRP 350 Test Level	3
Railing Weight (plf)	440

R-27 5-15-2023



USER NAME =	DESIGNED -	REVISED -
PLOT SCALE =	CHECKED -	REVISED -
PLOT DATE = 12/13/2024	DRAWN -	REVISED -
	CHECKED -	REVISED -



STATE OF ILLINOIS
DEPARTMENT OF TRANSPORTATION

TEMPORARY CONCRETE BARRIER
STRUCTURE NO. 028-0090 (S.B.) & 028-0091 (N.B.)

SHEET 6 OF 41 SHEETS


F.A.I. RTE.	SECTION	COUNTY	TOTAL SHEETS	SHEET NO.
57	(28-2)B-2	FRANKLIN	598	346
CONTRACT NO. 78884				
ILLINOIS FED. AID PROJECT				

FILE NAME: H:\P221053 - D6 Various Various PTB 199-038\221053.017+57 over Marcum\Microstation\0280090_0091-78884-007-Top of Slab Elevations.dgn

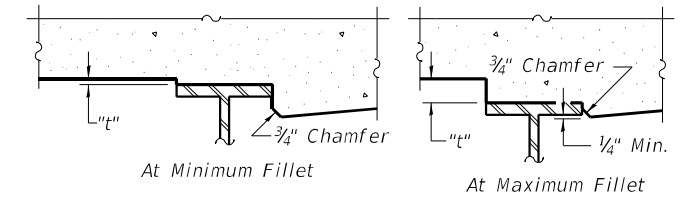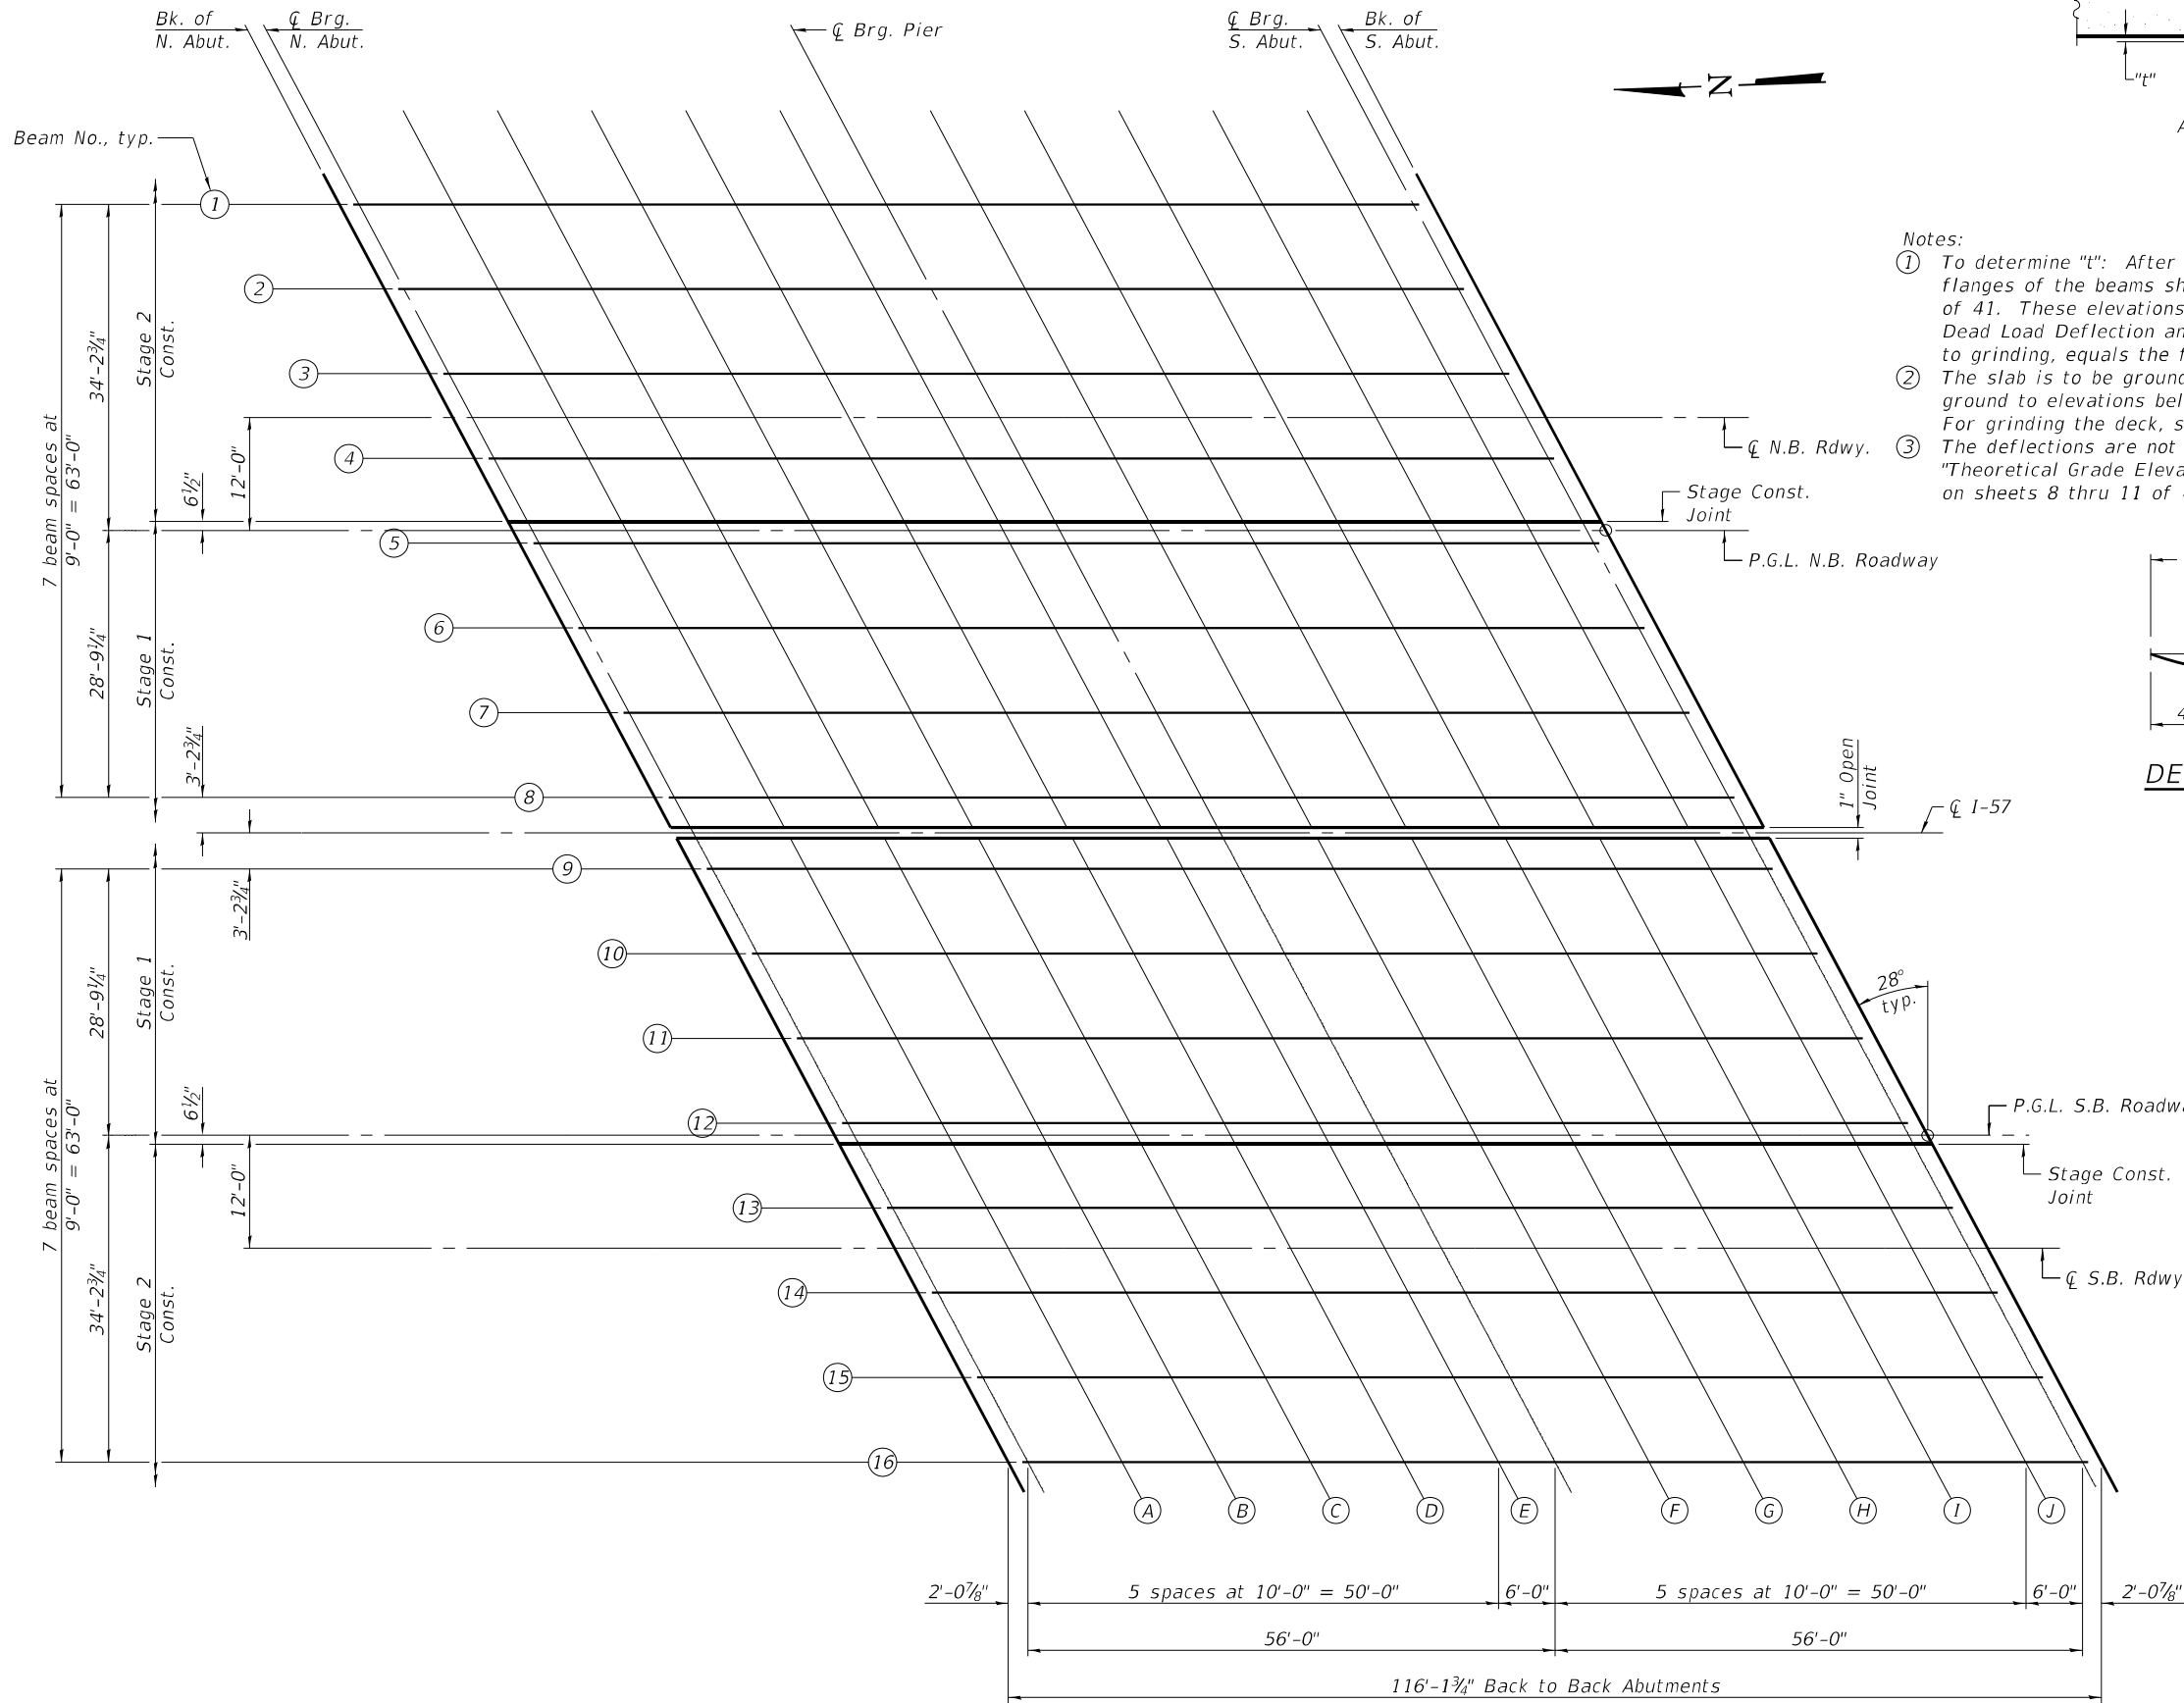

FILLET HEIGHTS ①

- Notes:
- To determine "t": After all structural steel has been erected, elevations of the top flanges of the beams shall be taken at intervals shown in Plan and on sheets 8 thru 11 of 41. These elevations subtracted from the "Theoretical Grade Elevations Adjusted for Dead Load Deflection and Grinding" shown below, minus the initial slab thickness prior to grinding, equals the fillet heights "t" above top flange of beams.
 - The slab is to be ground after curing to achieve smoothness, but the slab is not to be ground to elevations below the "Theoretical Grade Elevations" shown on 8 thru 11 of 41. For grinding the deck, see Special Provisions.
 - The deflections are not to be used in the field if the engineer is working from the "Theoretical Grade Elevations Adjusted for Dead Load Deflection and Grinding" as shown on sheets 8 thru 11 of 41.

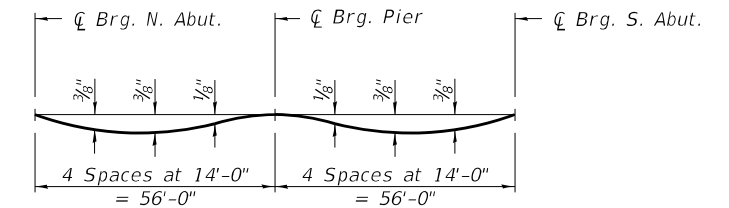

DEAD LOAD DEFLECTION DIAGRAM ③
(Includes weight of concrete only.)

PLAN

USER NAME =	DESIGNED - KP	REVISED -
PLOT SCALE =	CHECKED - KBC	REVISED -
PLOT DATE = 12/13/2024	DRAWN - KP	REVISED -
	CHECKED - KBC	REVISED -

F.A.I. RTE.	SECTION	COUNTY	TOTAL SHEETS	SHEET NO.
57	(28-2)B-2	FRANKLIN	598	347
CONTRACT NO. 78884				
ILLINOIS FED. AID PROJECT				

BEAM 1

Location	Station	Offset	Theoretical Grade Elevations	Theoretical Grade Elevations Adjusted For Dead Load Deflection and Grinding
Bk of N. Abut.	303+31.71	-66.23	422.59	422.61
☐ Brg. N. Abut.	303+33.79	-66.23	422.58	422.60
A	303+43.79	-66.23	422.54	422.58
B	303+53.79	-66.23	422.51	422.56
C	303+63.79	-66.23	422.47	422.52
D	303+73.79	-66.23	422.44	422.48
E	303+83.79	-66.23	422.40	422.43
☐ Brg. Pier	303+89.79	-66.23	422.38	422.40
F	303+99.79	-66.23	422.35	422.38
G	304+09.79	-66.23	422.31	422.36
H	304+19.79	-66.23	422.28	422.33
I	304+29.79	-66.23	422.24	422.29
J	304+39.79	-66.23	422.21	422.24
☐ Brg. S. Abut.	304+45.79	-66.23	422.19	422.21
Bk of S. Abut.	304+47.86	-66.23	422.18	422.20

BEAM 2

Location	Station	Offset	Theoretical Grade Elevations	Theoretical Grade Elevations Adjusted For Dead Load Deflection and Grinding
Bk of N. Abut.	303+36.49	-57.23	422.75	422.77
☐ Brg. N. Abut.	303+38.57	-57.23	422.74	422.76
A	303+48.57	-57.23	422.71	422.75
B	303+58.57	-57.23	422.67	422.72
C	303+68.57	-57.23	422.64	422.69
D	303+78.57	-57.23	422.60	422.64
E	303+88.57	-57.23	422.57	422.59
☐ Brg. Pier	303+94.57	-57.23	422.55	422.57
F	304+04.57	-57.23	422.51	422.54
G	304+14.57	-57.23	422.48	422.52
H	304+24.57	-57.23	422.44	422.49
I	304+34.57	-57.23	422.41	422.45
J	304+44.57	-57.23	422.37	422.40
☐ Brg. S. Abut.	304+50.57	-57.23	422.35	422.37
Bk of S. Abut.	304+52.65	-57.23	422.34	422.36

BEAM 3

Location	Station	Offset	Theoretical Grade Elevations	Theoretical Grade Elevations Adjusted For Dead Load Deflection and Grinding
Bk of N. Abut.	303+41.28	-4.23	422.87	422.89
☐ Brg. N. Abut.	303+43.36	-4.23	422.87	422.89
A	303+53.36	-4.23	422.83	422.87
B	303+63.36	-4.23	422.80	422.85
C	303+73.36	-4.23	422.76	422.81
D	303+83.36	-4.23	422.73	422.76
E	303+93.36	-4.23	422.69	422.71
☐ Brg. Pier	303+99.36	-4.23	422.67	422.69
F	304+09.36	-4.23	422.64	422.66
G	304+19.36	-4.23	422.60	422.64
H	304+29.36	-4.23	422.57	422.62
I	304+39.36	-4.23	422.53	422.58
J	304+49.36	-4.23	422.50	422.53
☐ Brg. S. Abut.	304+55.36	-4.23	422.47	422.49
Bk of S. Abut.	304+57.43	-4.23	422.47	422.49

☐ N.B. Roadway

Location	Station	Offset	Theoretical Grade Elevations	Theoretical Grade Elevations Adjusted For Dead Load Deflection and Grinding
Bk of N. Abut.	303+43.53	-44.00	422.93	422.95
☐ Brg. N. Abut.	303+45.60	-44.00	422.92	422.94
A	303+55.60	-44.00	422.89	422.93
B	303+65.60	-44.00	422.85	422.90
C	303+75.60	-44.00	422.82	422.87
D	303+85.60	-44.00	422.78	422.82
E	303+95.60	-44.00	422.75	422.77
☐ Brg. Pier	304+11.60	-44.00	422.69	422.72
F	304+01.60	-44.00	422.73	422.75
G	304+21.60	-44.00	422.66	422.70
H	304+31.60	-44.00	422.62	422.67
I	304+41.60	-44.00	422.59	422.63
J	304+51.60	-44.00	422.55	422.58
☐ Brg. S. Abut.	304+57.60	-44.00	422.53	422.55
Bk of S. Abut.	304+59.68	-44.00	422.52	422.54

BEAM 4

Location	Station	Offset	Theoretical Grade Elevations	Theoretical Grade Elevations Adjusted For Dead Load Deflection and Grinding
Bk of N. Abut.	303+46.07	-39.23	422.85	422.87
☐ Brg. N. Abut.	303+48.14	-39.23	422.84	422.86
A	303+58.14	-39.23	422.81	422.85
B	303+68.14	-39.23	422.77	422.82
C	303+78.14	-39.23	422.74	422.79
D	303+88.14	-39.23	422.70	422.74
E	303+98.14	-39.23	422.67	422.69
☐ Brg. Pier	304+04.14	-39.23	422.65	422.67
F	304+14.14	-39.23	422.61	422.64
G	304+24.14	-39.23	422.58	422.62
H	304+34.14	-39.23	422.54	422.59
I	304+44.14	-39.23	422.51	422.55
J	304+54.14	-39.23	422.47	422.50
☐ Brg. S. Abut.	304+60.14	-39.23	422.45	422.47
Bk of S. Abut.	304+62.22	-39.23	422.44	422.46

STAGE CONSTRUCTION JOINT

Location	Station	Offset	Theoretical Grade Elevations	Theoretical Grade Elevations Adjusted For Dead Load Deflection and Grinding
Bk of N. Abut.	303+49.62	-32.54	422.74	422.76
☐ Brg. N. Abut.	303+51.70	-32.54	422.73	422.75
A	303+61.70	-32.54	422.69	422.73
B	303+71.70	-32.54	422.66	422.71
C	303+81.70	-32.54	422.62	422.67
D	303+91.70	-32.54	422.59	422.63
E	304+01.70	-32.54	422.55	422.58
☐ Brg. Pier	304+07.70	-32.54	422.53	422.55
F	304+17.70	-32.54	422.50	422.53
G	304+27.70	-32.54	422.46	422.51
H	304+37.70	-32.54	422.43	422.48
I	304+47.70	-32.54	422.39	422.44
J	304+57.70	-32.54	422.36	422.39
☐ Brg. S. Abut.	304+63.70	-32.54	422.34	422.36
Bk of S. Abut.	304+65.77	-32.54	422.33	422.35

FILE NAME: H:\P221063 - D6 Various Various PTB 199-038\221053.017+57 over Marcum\Microstation\0280090_0091-78884-008-Top of Slab Elevations.dgn



USER NAME =	DESIGNED - KP	REVISED -
	CHECKED - KBC	REVISED -
PLOT SCALE =	DRAWN - KP	REVISED -
PLOT DATE = 12/13/2024	CHECKED - KBC	REVISED -

STATE OF ILLINOIS
DEPARTMENT OF TRANSPORTATION

TOP OF SLAB ELEVATIONS
STRUCTURE NO. 028-0091 (N.B.)

SHEET 8 OF 41 SHEETS

F.A.I. RTE.	SECTION	COUNTY	TOTAL SHEETS	SHEET NO.
57	(28-2)B-2	FRANKLIN	598	348
			CONTRACT NO. 78884	
		ILLINOIS	FED. AID PROJECT	

PROFILE GRADE - N.B.

Location	Station	Offset	Theoretical Grade Elevations	Theoretical Grade Elevations Adjusted For Dead Load Deflection and Grinding
Bk of N. Abut.	303+49.91	-32.00	422.73	422.75
⌒ Brg. N. Abut.	303+51.99	-32.00	422.72	422.74
A	303+61.99	-32.00	422.68	422.73
B	303+71.99	-32.00	422.65	422.70
C	303+81.99	-32.00	422.61	422.66
D	303+91.99	-32.00	422.58	422.62
E	304+01.99	-32.00	422.54	422.57
⌒ Brg. Pier	304+07.99	-32.00	422.52	422.54
F	304+17.99	-32.00	422.49	422.52
G	304+27.99	-32.00	422.45	422.50
H	304+37.99	-32.00	422.42	422.47
I	304+47.99	-32.00	422.38	422.43
J	304+57.99	-32.00	422.35	422.38
⌒ Brg. S. Abut.	304+63.99	-32.00	422.33	422.35
Bk of S. Abut.	304+66.06	-32.00	422.32	422.34

BEAM 5

Location	Station	Offset	Theoretical Grade Elevations	Theoretical Grade Elevations Adjusted For Dead Load Deflection and Grinding
Bk of N. Abut.	303+50.85	-30.23	422.69	422.71
⌒ Brg. N. Abut.	303+52.93	-30.23	422.68	422.70
A	303+62.93	-30.23	422.65	422.69
B	303+72.93	-30.23	422.61	422.66
C	303+82.93	-30.23	422.58	422.63
D	303+92.93	-30.23	422.54	422.58
E	304+02.93	-30.23	422.51	422.53
⌒ Brg. Pier	304+08.93	-30.23	422.48	422.50
F	304+18.93	-30.23	422.45	422.48
G	304+28.93	-30.23	422.41	422.46
H	304+38.93	-30.23	422.38	422.43
I	304+48.93	-30.23	422.34	422.39
J	304+58.93	-30.23	422.31	422.34
⌒ Brg. S. Abut.	304+64.93	-30.23	422.29	422.31
Bk of S. Abut.	304+67.00	-30.23	422.28	422.30

BEAM 6

Location	Station	Offset	Theoretical Grade Elevations	Theoretical Grade Elevations Adjusted For Dead Load Deflection and Grinding
Bk of N. Abut.	303+55.64	-21.23	422.49	422.51
⌒ Brg. N. Abut.	303+57.71	-21.23	422.48	422.50
A	303+67.71	-21.23	422.45	422.49
B	303+77.71	-21.23	422.41	422.47
C	303+87.71	-21.23	422.38	422.43
D	303+97.71	-21.23	422.34	422.38
E	304+07.71	-21.23	422.31	422.33
⌒ Brg. Pier	304+13.71	-21.23	422.29	422.31
F	304+23.71	-21.23	422.25	422.28
G	304+33.71	-21.23	422.22	422.26
H	304+43.71	-21.23	422.18	422.24
I	304+53.71	-21.23	422.15	422.20
J	304+63.71	-21.23	422.11	422.15
⌒ Brg. S. Abut.	304+69.71	-21.23	422.09	422.11
Bk of S. Abut.	304+71.79	-21.23	422.08	422.10

BEAM 7

Location	Station	Offset	Theoretical Grade Elevations	Theoretical Grade Elevations Adjusted For Dead Load Deflection and Grinding
Bk of N. Abut.	303+60.42	-12.23	422.29	422.31
⌒ Brg. N. Abut.	303+62.50	-12.23	422.29	422.31
A	303+72.50	-12.23	422.25	422.29
B	303+82.50	-12.23	422.22	422.27
C	303+92.50	-12.23	422.18	422.23
D	304+02.50	-12.23	422.15	422.19
E	304+12.50	-12.23	422.11	422.14
⌒ Brg. Pier	304+18.50	-12.23	422.09	422.11
F	304+28.50	-12.23	422.06	422.09
G	304+38.50	-12.23	422.02	422.06
H	304+48.50	-12.23	421.99	422.04
I	304+58.50	-12.23	421.95	422.00
J	304+68.50	-12.23	421.92	421.95
⌒ Brg. S. Abut.	304+74.50	-12.23	421.90	421.92
Bk of S. Abut.	304+76.57	-12.23	421.89	421.91

BEAM 8

Location	Station	Offset	Theoretical Grade Elevations	Theoretical Grade Elevations Adjusted For Dead Load Deflection and Grinding
Bk of N. Abut.	303+65.21	-3.23	422.10	422.12
⌒ Brg. N. Abut.	303+67.28	-3.23	422.09	422.11
A	303+77.28	-3.23	422.06	422.10
B	303+87.28	-3.23	422.02	422.07
C	303+97.28	-3.23	421.99	422.04
D	304+07.28	-3.23	421.95	421.99
E	304+17.28	-3.23	421.92	421.94
⌒ Brg. Pier	304+23.28	-3.23	421.89	421.91
F	304+33.28	-3.23	421.86	421.89
G	304+43.28	-3.23	421.82	421.87
H	304+53.28	-3.23	421.79	421.84
I	304+63.28	-3.23	421.75	421.80
J	304+73.28	-3.23	421.72	421.75
⌒ Brg. S. Abut.	304+79.28	-3.23	421.70	421.72
Bk of S. Abut.	304+81.36	-3.23	421.69	421.71

FILE NAME: H:\P221053 - D6 Various Various PTB 199-038\221053.017+57 over Marcum\Microstation\0280090_0091-78884-009-Top of Slab Elevations.dgn



USER NAME =	DESIGNED - KP	REVISED -
	CHECKED - KBC	REVISED -
PLOT SCALE =	DRAWN - KP	REVISED -
PLOT DATE = 12/13/2024	CHECKED - KBC	REVISED -

STATE OF ILLINOIS
DEPARTMENT OF TRANSPORTATION

TOP OF SLAB ELEVATIONS
STRUCTURE NO. 028-0091 (N.B.)

SHEET 9 OF 41 SHEETS

F.A.I. RTE.	SECTION	COUNTY	TOTAL SHEETS	SHEET NO.
57	(28-2)B-2	FRANKLIN	598	349
		CONTRACT NO. 78884		
		ILLINOIS	FED. AID PROJECT	

FILE NAME: H:\P221053 - D8 Various Various PTB 199-038\221053.017-1+57 over Marcum\Microstation\0280090_0091-78884-010-Top of Slab Elevations.dgn

BEAM 9

Location	Station	Offset	Theoretical Grade Elevations	Theoretical Grade Elevations Adjusted For Dead Load Deflection and Grinding
Bk of N. Abut.	303+68.64	3.23	422.08	422.10
☒ Brg. N. Abut.	303+70.72	3.23	422.08	422.10
A	303+80.72	3.23	422.04	422.08
B	303+90.72	3.23	422.01	422.06
C	304+00.72	3.23	421.97	422.02
D	304+10.72	3.23	421.94	421.98
E	304+20.72	3.23	421.90	421.93
☒ Brg. Pier	304+26.72	3.23	421.88	421.90
F	304+36.72	3.23	421.85	421.88
G	304+46.72	3.23	421.81	421.85
H	304+56.72	3.23	421.78	421.83
I	304+66.72	3.23	421.74	421.79
J	304+76.72	3.23	421.71	421.74
☒ Brg. S. Abut.	304+82.72	3.23	421.69	421.71
Bk of S. Abut.	304+84.79	3.23	421.68	421.70

BEAM 10

Location	Station	Offset	Theoretical Grade Elevations	Theoretical Grade Elevations Adjusted For Dead Load Deflection and Grinding
Bk of N. Abut.	303+73.43	12.23	422.25	422.27
☒ Brg. N. Abut.	303+75.50	12.23	422.24	422.26
A	303+85.50	12.23	422.21	422.25
B	303+95.50	12.23	422.17	422.22
C	304+05.50	12.23	422.14	422.19
D	304+15.50	12.23	422.10	422.14
E	304+25.50	12.23	422.07	422.09
☒ Brg. Pier	304+31.50	12.23	422.04	422.06
F	304+41.50	12.23	422.01	422.04
G	304+51.50	12.23	421.97	422.02
H	304+61.50	12.23	421.94	421.99
I	304+71.50	12.23	421.90	421.95
J	304+81.50	12.23	421.87	421.90
☒ Brg. S. Abut.	304+87.50	12.23	421.85	421.87
Bk of S. Abut.	304+89.58	12.23	421.84	421.86

BEAM 11

Location	Station	Offset	Theoretical Grade Elevations	Theoretical Grade Elevations Adjusted For Dead Load Deflection and Grinding
Bk of N. Abut.	303+78.21	21.23	422.41	422.43
☒ Brg. N. Abut.	303+80.29	21.23	422.40	422.42
A	303+90.29	21.23	422.37	422.41
B	304+00.29	21.23	422.33	422.39
C	304+10.29	21.23	422.30	422.35
D	304+20.29	21.23	422.26	422.30
E	304+30.29	21.23	422.23	422.25
☒ Brg. Pier	304+36.29	21.23	422.21	422.23
F	304+46.29	21.23	422.17	422.20
G	304+56.29	21.23	422.14	422.18
H	304+66.29	21.23	422.10	422.16
I	304+76.29	21.23	422.07	422.12
J	304+86.29	21.23	422.03	422.07
☒ Brg. S. Abut.	304+92.29	21.23	422.01	422.03
Bk of S. Abut.	304+94.36	21.23	422.01	422.03

BEAM 12

Location	Station	Offset	Theoretical Grade Elevations	Theoretical Grade Elevations Adjusted For Dead Load Deflection and Grinding
Bk of N. Abut.	303+83.00	30.23	422.57	422.59
☒ Brg. N. Abut.	303+85.07	30.23	422.57	422.59
A	303+95.07	30.23	422.53	422.57
B	304+05.07	30.23	422.50	422.55
C	304+15.07	30.23	422.46	422.51
D	304+25.07	30.23	422.43	422.47
E	304+35.07	30.23	422.39	422.42
☒ Brg. Pier	304+41.07	30.23	422.37	422.39
F	304+51.07	30.23	422.34	422.36
G	304+61.07	30.23	422.30	422.34
H	304+71.07	30.23	422.27	422.32
I	304+81.07	30.23	422.23	422.28
J	304+91.07	30.23	422.20	422.23
☒ Brg. S. Abut.	304+97.07	30.23	422.18	422.20
Bk of S. Abut.	304+99.15	30.23	422.17	422.19

PROFILE GRADE - S.B.

Location	Station	Offset	Theoretical Grade Elevations	Theoretical Grade Elevations Adjusted For Dead Load Deflection and Grinding
Bk of N. Abut.	303+83.94	32.00	422.61	422.63
☒ Brg. N. Abut.	303+86.01	32.00	422.60	422.62
A	303+96.01	32.00	422.56	422.60
B	304+06.01	32.00	422.53	422.58
C	304+16.01	32.00	422.49	422.54
D	304+26.01	32.00	422.46	422.50
E	304+36.01	32.00	422.42	422.45
☒ Brg. Pier	304+42.01	32.00	422.40	422.42
F	304+52.01	32.00	422.37	422.40
G	304+62.01	32.00	422.33	422.38
H	304+72.01	32.00	422.30	422.35
I	304+82.01	32.00	422.26	422.31
J	304+92.01	32.00	422.23	422.26
☒ Brg. S. Abut.	304+98.01	32.00	422.21	422.23
Bk of S. Abut.	305+00.09	32.00	422.21	422.23

STAGE CONSTRUCTION JOINT

Location	Station	Offset	Theoretical Grade Elevations	Theoretical Grade Elevations Adjusted For Dead Load Deflection and Grinding
Bk of N. Abut.	303+84.23	32.54	422.61	422.63
☒ Brg. N. Abut.	303+86.30	32.54	422.61	422.63
A	303+96.30	32.54	422.57	422.61
B	304+06.30	32.54	422.54	422.59
C	304+16.30	32.54	422.50	422.55
D	304+26.30	32.54	422.47	422.50
E	304+36.30	32.54	422.43	422.45
☒ Brg. Pier	304+42.30	32.54	422.41	422.43
F	304+52.30	32.54	422.38	422.40
G	304+62.30	32.54	422.34	422.38
H	304+72.30	32.54	422.31	422.36
I	304+82.30	32.54	422.27	422.32
J	304+92.30	32.54	422.24	422.27
☒ Brg. S. Abut.	304+98.30	32.54	422.22	422.24
Bk of S. Abut.	305+00.38	32.54	422.21	422.23

FILE NAME: H:\P221053 - D8 Various Various PTB 199-038\221053.017+57 over Marcum\Microstation\0280090_0091-78884-011-Top of Slab Elevations.dgn

BEAM 13

Location	Station	Offset	Theoretical Grade Elevations	Theoretical Grade Elevations Adjusted For Dead Load Deflection and Grinding
Bk of N. Abut.	303+87.78	39.23	422.70	422.72
⌒ Brg. N. Abut.	303+89.86	39.23	422.69	422.71
A	303+99.86	39.23	422.66	422.70
B	304+09.86	39.23	422.62	422.68
C	304+19.86	39.23	422.59	422.64
D	304+29.86	39.23	422.55	422.59
E	304+39.86	39.23	422.52	422.54
⌒ Brg. Pier	304+45.86	39.23	422.50	422.52
F	304+55.86	39.23	422.46	422.49
G	304+65.86	39.23	422.43	422.47
H	304+75.86	39.23	422.39	422.45
I	304+85.86	39.23	422.36	422.41
J	304+95.86	39.23	422.33	422.36
⌒ Brg. S. Abut.	305+01.86	39.23	422.31	422.33
Bk of S. Abut.	305+03.93	39.23	422.30	422.32

⌒ S.B. Roadway

Location	Station	Offset	Theoretical Grade Elevations	Theoretical Grade Elevations Adjusted For Dead Load Deflection and Grinding
Bk of N. Abut.	303+90.32	44.00	422.76	422.78
⌒ Brg. N. Abut.	303+92.40	44.00	422.76	422.78
A	304+02.40	44.00	422.72	422.76
B	304+12.40	44.00	422.69	422.74
C	304+22.40	44.00	422.65	422.70
D	304+32.40	44.00	422.62	422.65
E	304+42.40	44.00	422.58	422.61
⌒ Brg. Pier	304+58.40	44.00	422.53	422.55
F	304+48.40	44.00	422.56	422.58
G	304+68.40	44.00	422.49	422.53
H	304+78.40	44.00	422.46	422.51
I	304+88.40	44.00	422.42	422.47
J	304+98.40	44.00	422.39	422.42
⌒ Brg. S. Abut.	305+04.40	44.00	422.37	422.39
Bk of S. Abut.	305+06.47	44.00	422.37	422.39

BEAM 14

Location	Station	Offset	Theoretical Grade Elevations	Theoretical Grade Elevations Adjusted For Dead Load Deflection and Grinding
Bk of N. Abut.	303+92.57	48.23	422.69	422.71
⌒ Brg. N. Abut.	303+94.64	48.23	422.69	422.71
A	304+04.64	48.23	422.65	422.69
B	304+14.64	48.23	422.62	422.67
C	304+24.64	48.23	422.58	422.63
D	304+34.64	48.23	422.55	422.58
E	304+44.64	48.23	422.51	422.53
⌒ Brg. Pier	304+50.64	48.23	422.49	422.51
F	304+60.64	48.23	422.45	422.48
G	304+70.64	48.23	422.42	422.46
H	304+80.64	48.23	422.38	422.44
I	304+90.64	48.23	422.35	422.40
J	305+00.64	48.23	422.32	422.35
⌒ Brg. S. Abut.	305+06.64	48.23	422.30	422.32
Bk of S. Abut.	305+08.72	48.23	422.30	422.32

BEAM 15

Location	Station	Offset	Theoretical Grade Elevations	Theoretical Grade Elevations Adjusted For Dead Load Deflection and Grinding
Bk of N. Abut.	303+97.35	57.23	422.53	422.55
⌒ Brg. N. Abut.	303+99.43	57.23	422.53	422.55
A	304+09.43	57.23	422.49	422.53
B	304+19.43	57.23	422.46	422.51
C	304+29.43	57.23	422.42	422.47
D	304+39.43	57.23	422.39	422.43
E	304+49.43	57.23	422.35	422.38
⌒ Brg. Pier	304+55.43	57.23	422.33	422.35
F	304+65.43	57.23	422.30	422.33
G	304+75.43	57.23	422.26	422.31
H	304+85.43	57.23	422.23	422.28
I	304+95.43	57.23	422.19	422.24
J	305+05.43	57.23	422.17	422.20
⌒ Brg. S. Abut.	305+11.43	57.23	422.15	422.17
Bk of S. Abut.	305+13.51	57.23	422.15	422.17

BEAM 16

Location	Station	Offset	Theoretical Grade Elevations	Theoretical Grade Elevations Adjusted For Dead Load Deflection and Grinding
Bk of N. Abut.	304+02.14	66.23	422.34	422.36
⌒ Brg. N. Abut.	304+04.21	66.23	422.33	422.35
A	304+14.21	66.23	422.30	422.34
B	304+24.21	66.23	422.26	422.31
C	304+34.21	66.23	422.23	422.28
D	304+44.21	66.23	422.19	422.23
E	304+54.21	66.23	422.16	422.18
⌒ Brg. Pier	304+60.21	66.23	422.13	422.15
F	304+70.21	66.23	422.10	422.13
G	304+80.21	66.23	422.06	422.11
H	304+90.21	66.23	422.03	422.08
I	305+00.21	66.23	422.00	422.05
J	305+10.21	66.23	421.97	422.01
⌒ Brg. S. Abut.	305+16.21	66.23	421.96	421.98
Bk of S. Abut.	305+18.29	66.23	421.96	421.98

EAST EDGE OF SHOULDER

Location	Station	Offset	Theoretical Grade Elevations	Theoretical Grade Elevations Adjusted For Grinding
N. End of Appr. Slab	303+01.90	-68.00	422.65	422.67
A1	303+11.90	-68.00	422.62	422.64
A2	303+21.90	-68.00	422.58	422.60
S. End of Appr. Slab	303+31.90	-68.00	422.55	422.57

EAST EDGE OF PAVEMENT

Location	Station	Offset	Theoretical Grade Elevations	Theoretical Grade Elevations Adjusted For Grinding
N. End of Appr. Slab	303+08.28	-56.00	422.87	422.89
A1	303+18.28	-56.00	422.84	422.86
A2	303+28.28	-56.00	422.80	422.82
S. End of Appr. Slab	303+38.28	-56.00	422.77	422.79

CL ROADWAY (N.B.)

Location	Station	Offset	Theoretical Grade Elevations	Theoretical Grade Elevations Adjusted For Grinding
N. End of Appr. Slab	303+14.66	-44.00	423.03	423.05
A1	303+24.66	-44.00	422.99	423.01
A2	303+34.66	-44.00	422.96	422.98
S. End of Appr. Slab	303+44.66	-44.00	422.92	422.94

STAGE CONSTRUCTION JOINT (N.B.)

Location	Station	Offset	Theoretical Grade Elevations	Theoretical Grade Elevations Adjusted For Grinding
N. End of Appr. Slab	303+20.75	-32.54	422.84	422.86
A1	303+30.75	-32.54	422.80	422.82
A2	303+40.75	-32.54	422.77	422.79
S. End of Appr. Slab	303+50.75	-32.54	422.73	422.75

WEST EDGE OF PAVEMENT & P.G.L. (N.B.)


Location	Station	Offset	Theoretical Grade Elevations	Theoretical Grade Elevations Adjusted For Grinding
N. End of Appr. Slab	303+21.04	-32.00	422.83	422.85
A1	303+31.04	-32.00	422.79	422.81
A2	303+41.04	-32.00	422.76	422.78
S. End of Appr. Slab	303+51.04	-32.00	422.72	422.74

WEST EDGE OF FUTURE LANE

Location	Station	Offset	Theoretical Grade Elevations	Theoretical Grade Elevations Adjusted For Grinding
N. End of Appr. Slab	303+27.42	-20.00	422.57	422.59
A1	303+37.42	-20.00	422.53	422.55
A2	303+47.42	-20.00	422.50	422.52
S. End of Appr. Slab	303+57.42	-20.00	422.46	422.48

WEST EDGE OF SHOULDER

Location	Station	Offset	Theoretical Grade Elevations	Theoretical Grade Elevations Adjusted For Grinding
N. End of Appr. Slab	303+37.28	-1.46	422.16	422.18
A1	303+47.28	-1.46	422.12	422.14
A2	303+57.28	-1.46	422.09	422.11
S. End of Appr. Slab	303+67.28	-1.46	422.05	422.07

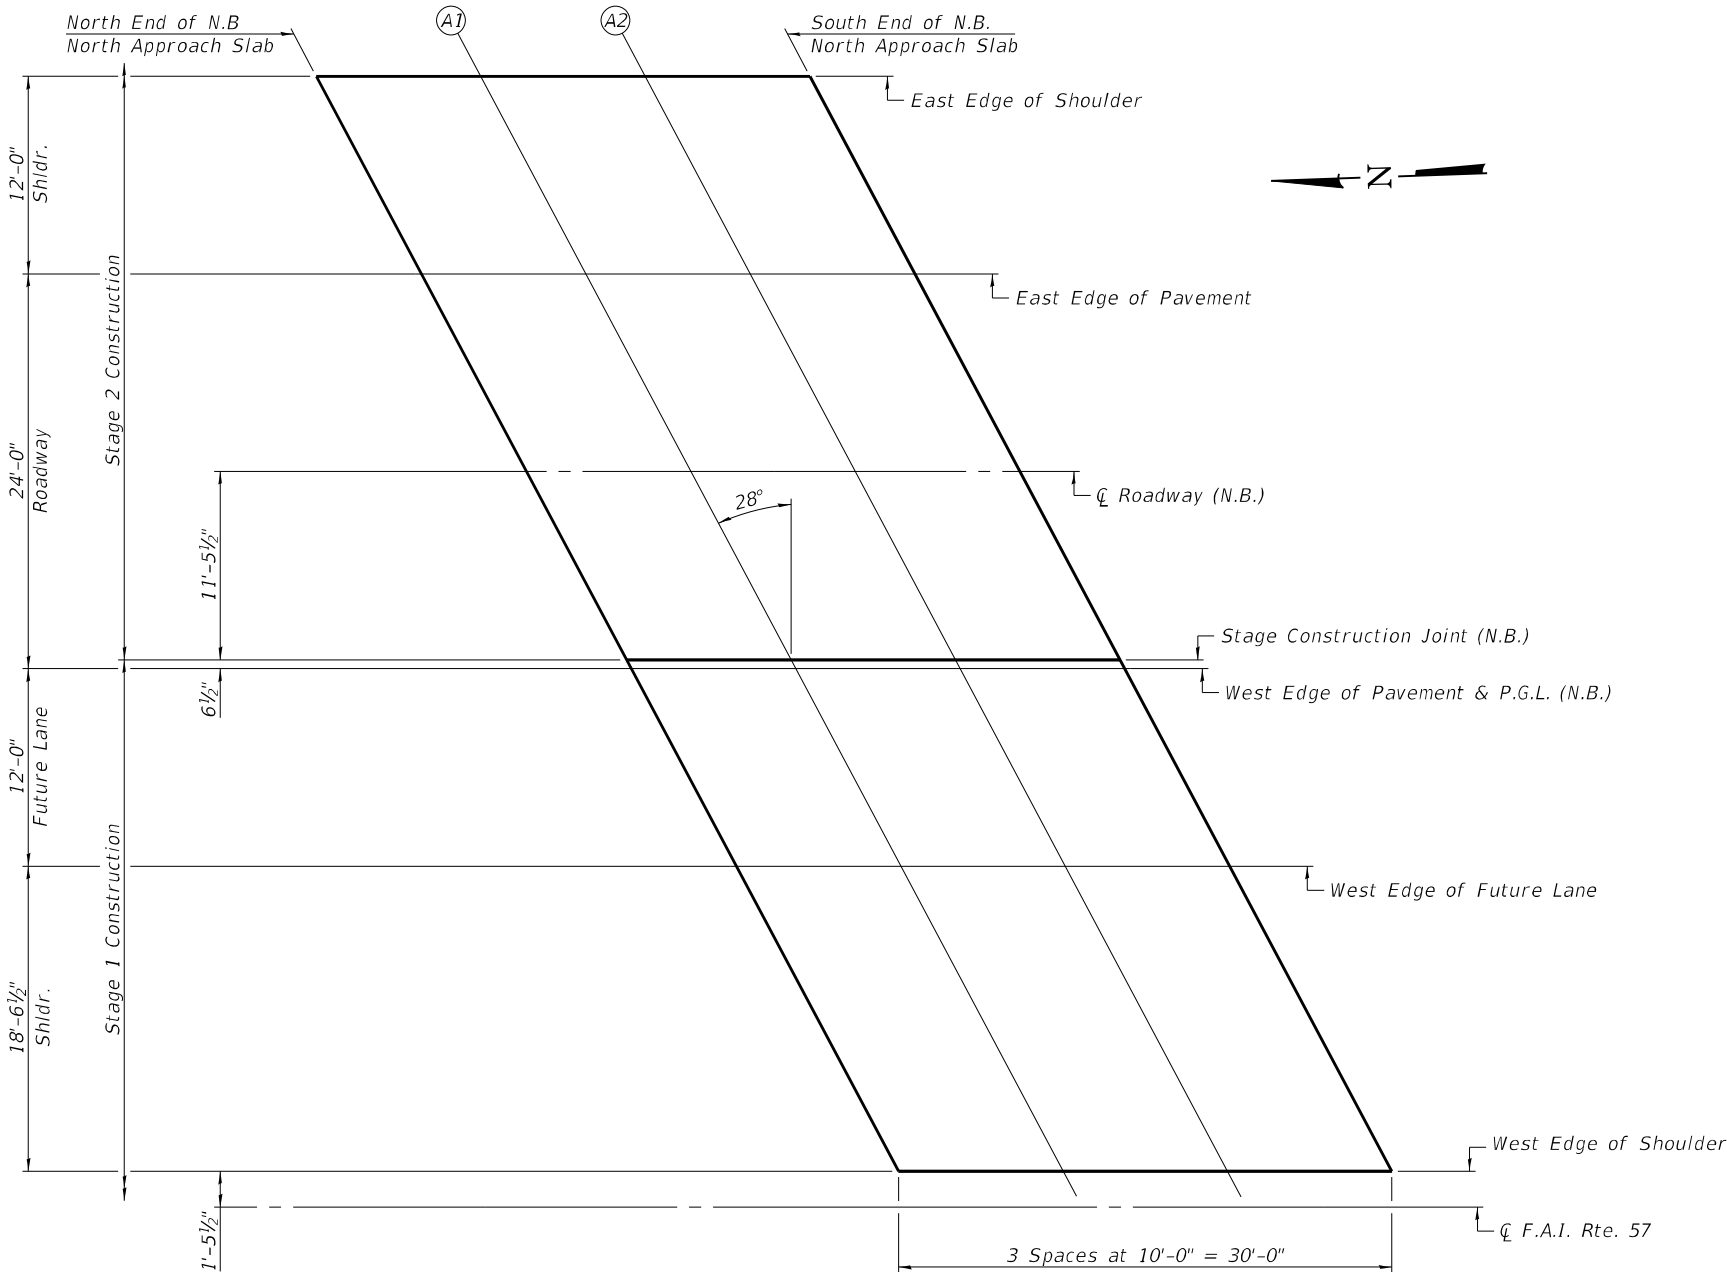

PLAN

FILE NAME: H:\P221053 - D6 Various Various PTB 199-038\221053.017+57 over Marcum\Microsoft\0280090_0091-78884-012-Top of Approach Slab Elevations - N.B.dgn



USER NAME =	DESIGNED - KP	REVISED -
	CHECKED - KBC	REVISED -
PLOT SCALE =	DRAWN - KP	REVISED -
PLOT DATE = 12/13/2024	CHECKED - KBC	REVISED -

STATE OF ILLINOIS
DEPARTMENT OF TRANSPORTATION

TOP OF APPROACH SLAB ELEVATIONS
STRUCTURE NO. 028-0091 (N.B.)

SHEET 12 OF 41 SHEETS

F.A.I. RTE.	SECTION	COUNTY	TOTAL SHEETS	SHEET NO.
57	(28-2)B-2	FRANKLIN	598	352
CONTRACT NO. 78884				
ILLINOIS		FED. AID PROJECT		

EAST EDGE OF SHOULDER

Location	Station	Offset	Theoretical Grade Elevations	Theoretical Grade Elevations Adjusted For Grinding
N. End of Appr. Slab	304+45.79	-68.00	422.15	422.17
A3	304+55.79	-68.00	422.12	422.14
A4	304+65.79	-68.00	422.08	422.10
S. End of Appr. Slab	304+75.79	-68.00	422.05	422.07

EAST EDGE OF PAVEMENT

Location	Station	Offset	Theoretical Grade Elevations	Theoretical Grade Elevations Adjusted For Grinding
N. End of Appr. Slab	304+52.17	-56.00	422.37	422.39
A3	304+62.17	-56.00	422.33	422.35
A4	304+72.17	-56.00	422.30	422.32
S. End of Appr. Slab	304+82.17	-56.00	422.27	422.29

℄ ROADWAY (N.B.)

Location	Station	Offset	Theoretical Grade Elevations	Theoretical Grade Elevations Adjusted For Grinding
N. End of Appr. Slab	304+58.55	-44.00	422.53	422.55
A3	304+68.55	-44.00	422.49	422.51
A4	304+78.55	-44.00	422.46	422.48
S. End of Appr. Slab	304+88.55	-44.00	422.43	422.45

STAGE CONSTRUCTION JOINT (N.B.)

Location	Station	Offset	Theoretical Grade Elevations	Theoretical Grade Elevations Adjusted For Grinding
N. End of Appr. Slab	304+64.64	-32.54	422.33	422.35
A3	304+74.64	-32.54	422.30	422.32
A4	304+84.64	-32.54	422.27	422.29
S. End of Appr. Slab	304+94.64	-32.54	422.24	422.26

WEST EDGE OF PAVEMENT & P.G.L. (N.B.)


Location	Station	Offset	Theoretical Grade Elevations	Theoretical Grade Elevations Adjusted For Grinding
N. End of Appr. Slab	304+64.93	-32.00	422.32	422.34
A3	304+74.93	-32.00	422.29	422.31
A4	304+84.93	-32.00	422.26	422.28
S. End of Appr. Slab	304+94.93	-32.00	422.23	422.25

WEST EDGE OF FUTURE LANE

Location	Station	Offset	Theoretical Grade Elevations	Theoretical Grade Elevations Adjusted For Grinding
N. End of Appr. Slab	304+71.31	-20.00	422.06	422.08
A3	304+81.31	-20.00	422.03	422.05
A4	304+91.31	-20.00	422.00	422.02
S. End of Appr. Slab	305+01.31	-20.00	421.98	422.00

WEST EDGE OF SHOULDER

Location	Station	Offset	Theoretical Grade Elevations	Theoretical Grade Elevations Adjusted For Grinding
N. End of Appr. Slab	304+81.17	-1.46	421.66	421.68
A3	304+91.17	-1.46	421.63	421.65
A4	305+01.17	-1.46	421.61	421.63
S. End of Appr. Slab	305+11.17	-1.46	421.59	421.61

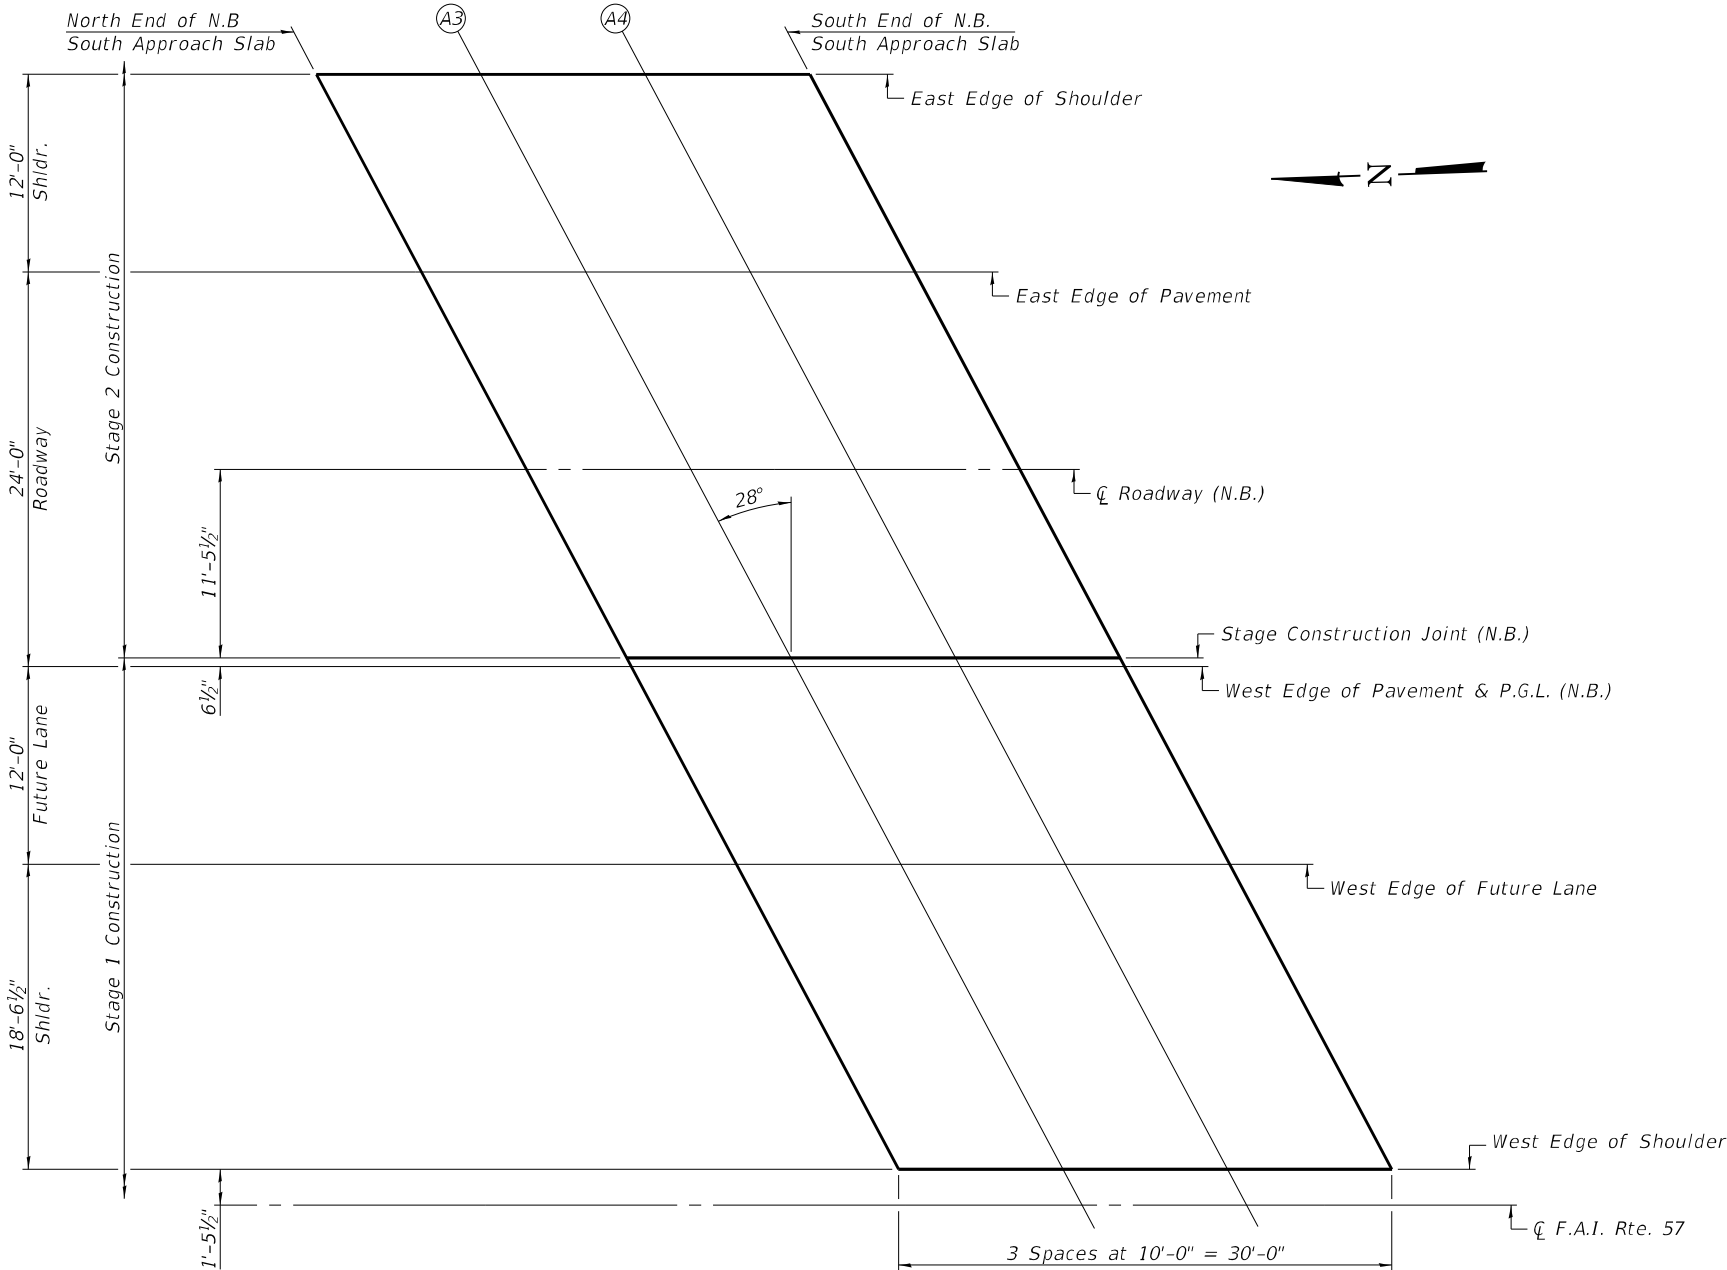

PLAN

FILE NAME: H:\P221053 - D6 Various Various PTB 199-038\221053.017+57 over Marcum\Microstation\0280090_0091-78884-013-Top of Approach Slab Elevations - N.B.dgn



USER NAME =	DESIGNED - KP	REVISED -
	CHECKED - KBC	REVISED -
PLOT SCALE =	DRAWN - KP	REVISED -
PLOT DATE = 12/13/2024	CHECKED - KBC	REVISED -

STATE OF ILLINOIS
DEPARTMENT OF TRANSPORTATION

TOP OF APPROACH SLAB ELEVATIONS
STRUCTURE NO. 028-0091 (N.B.)

SHEET 13 OF 41 SHEETS

F.A.I. RTE.	SECTION	COUNTY	TOTAL SHEETS	SHEET NO.
57	(28-2)B-2	FRANKLIN	598	353
			CONTRACT NO. 78884	
		ILLINOIS	FED. AID PROJECT	

FILE NAME: H:\P221053 - D6 Various Various PTB 199-038\221053.017+57 over Marcum\Microstation\0280090_0091-78884-014-Top of Approach Slab Elevations - S.B.dgn

EAST EDGE OF SHOULDER


Location	Station	Offset	Theoretical Grade Elevations	Theoretical Grade Elevations Adjusted For Grinding
N. End of Appr. Slab	303+38.83	1.46	422.15	422.17
A1	303+48.83	1.46	422.12	422.14
A2	303+58.83	1.46	422.08	422.10
S. End of Appr. Slab	303+68.83	1.46	422.05	422.07

EAST EDGE OF FUTURE LANE

Location	Station	Offset	Theoretical Grade Elevations	Theoretical Grade Elevations Adjusted For Grinding
N. End of Appr. Slab	303+48.69	20.00	422.49	422.51
A1	303+58.69	20.00	422.45	422.47
A2	303+68.69	20.00	422.42	422.44
S. End of Appr. Slab	303+78.69	20.00	422.38	422.40

EAST EDGE OF PAVEMENT & P.G.L. (S.B.)

Location	Station	Offset	Theoretical Grade Elevations	Theoretical Grade Elevations Adjusted For Grinding
N. End of Appr. Slab	303+55.07	32.00	422.71	422.73
A1	303+65.07	32.00	422.67	422.69
A2	303+75.07	32.00	422.64	422.66
S. End of Appr. Slab	303+85.07	32.00	422.60	422.62

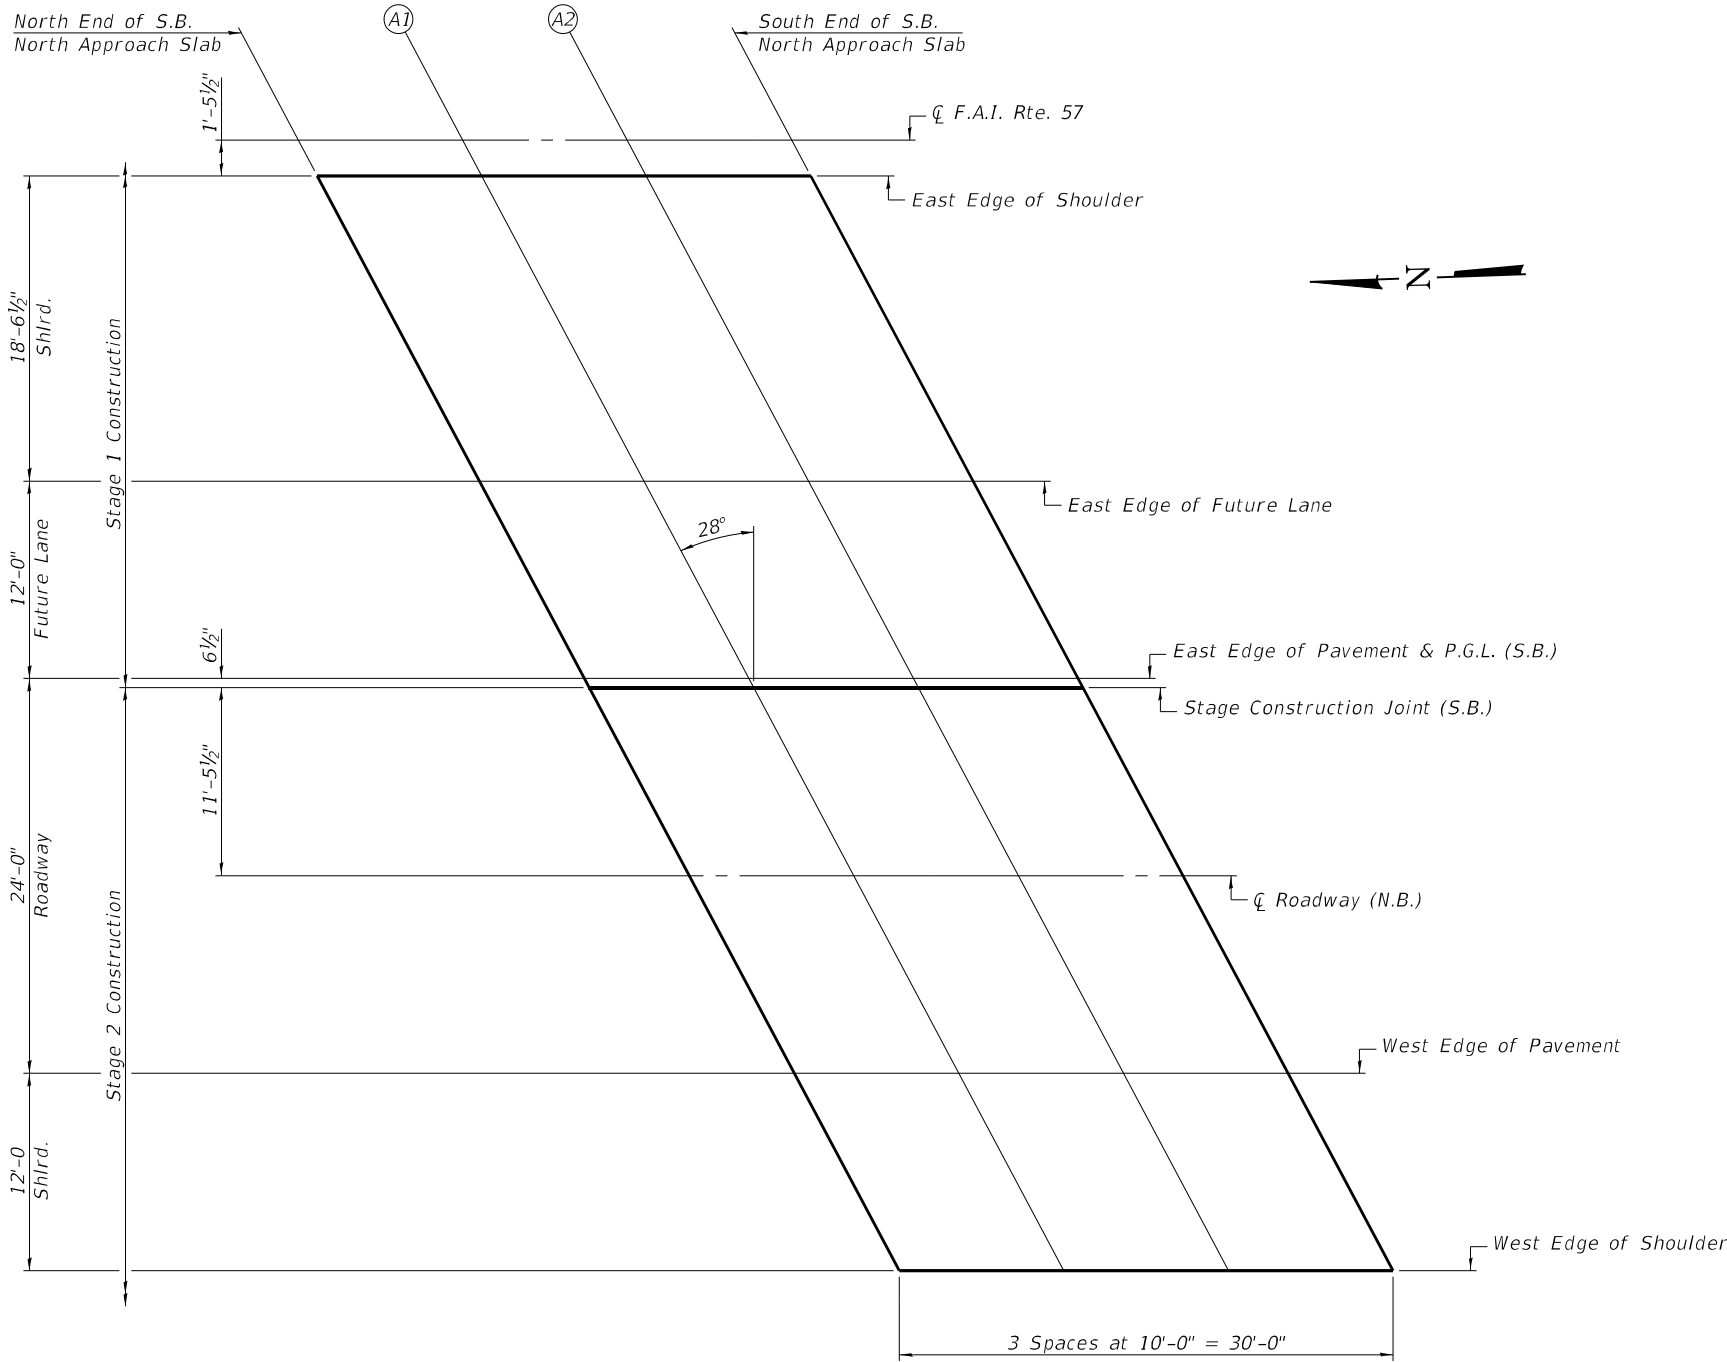

PLAN

STAGE CONSTRUCTION LINE (S.B.)

Location	Station	Offset	Theoretical Grade Elevations	Theoretical Grade Elevations Adjusted For Grinding
N. End of Appr. Slab	303+55.36	32.54	422.71	422.73
A1	303+65.36	32.54	422.68	422.70
A2	303+75.36	32.54	422.64	422.66
S. End of Appr. Slab	303+85.36	32.54	422.61	422.63

CL ROADWAY (S.B.)

Location	Station	Offset	Theoretical Grade Elevations	Theoretical Grade Elevations Adjusted For Grinding
N. End of Appr. Slab	303+61.45	44.00	422.86	422.88
A1	303+71.45	44.00	422.83	422.85
A2	303+81.45	44.00	422.79	422.81
S. End of Appr. Slab	303+91.45	44.00	422.76	422.78

WEST EDGE OF PAVEMENT

Location	Station	Offset	Theoretical Grade Elevations	Theoretical Grade Elevations Adjusted For Grinding
N. End of Appr. Slab	303+67.83	56.00	422.66	422.68
A1	303+77.83	56.00	422.63	422.65
A2	303+87.83	56.00	422.59	422.61
S. End of Appr. Slab	303+97.83	56.00	422.56	422.58

WEST EDGE OF SHOULDER

Location	Station	Offset	Theoretical Grade Elevations	Theoretical Grade Elevations Adjusted For Grinding
N. End of Appr. Slab	303+74.21	68.00	422.40	422.42
A1	303+84.21	68.00	422.37	422.39
A2	303+94.21	68.00	422.33	422.35
S. End of Appr. Slab	304+04.21	68.00	422.30	422.32

FILE NAME: H:\P221053 - D6 Various Various PTB 199-038\221053.017+57 over Marcum\Microstation\0280090_0091-78884-015-Top of Approach Slab Elevations - S.B.dgn

EAST EDGE OF SHOULDER


Location	Station	Offset	Theoretical Grade Elevations	Theoretical Grade Elevations Adjusted For Grinding
N. End of Appr. Slab	304+82.72	1.46	421.65	421.67
A3	304+92.72	1.46	421.62	421.64
A4	305+02.72	1.46	421.59	421.61
S. End of Appr. Slab	305+12.72	1.46	421.56	421.58

EAST EDGE OF FUTURE LANE

Location	Station	Offset	Theoretical Grade Elevations	Theoretical Grade Elevations Adjusted For Grinding
N. End of Appr. Slab	304+92.58	20.00	421.99	422.01
A3	305+02.58	20.00	421.96	421.98
A4	305+12.58	20.00	421.93	421.95
S. End of Appr. Slab	305+22.58	20.00	421.91	421.93

EAST EDGE OF PAVEMENT & P.G.L. (S.B.)

Location	Station	Offset	Theoretical Grade Elevations	Theoretical Grade Elevations Adjusted For Grinding
N. End of Appr. Slab	304+98.96	32.00	422.21	422.23
A3	305+08.96	32.00	422.18	422.20
A4	305+18.96	32.00	422.16	422.18
S. End of Appr. Slab	305+28.96	32.00	422.14	422.16

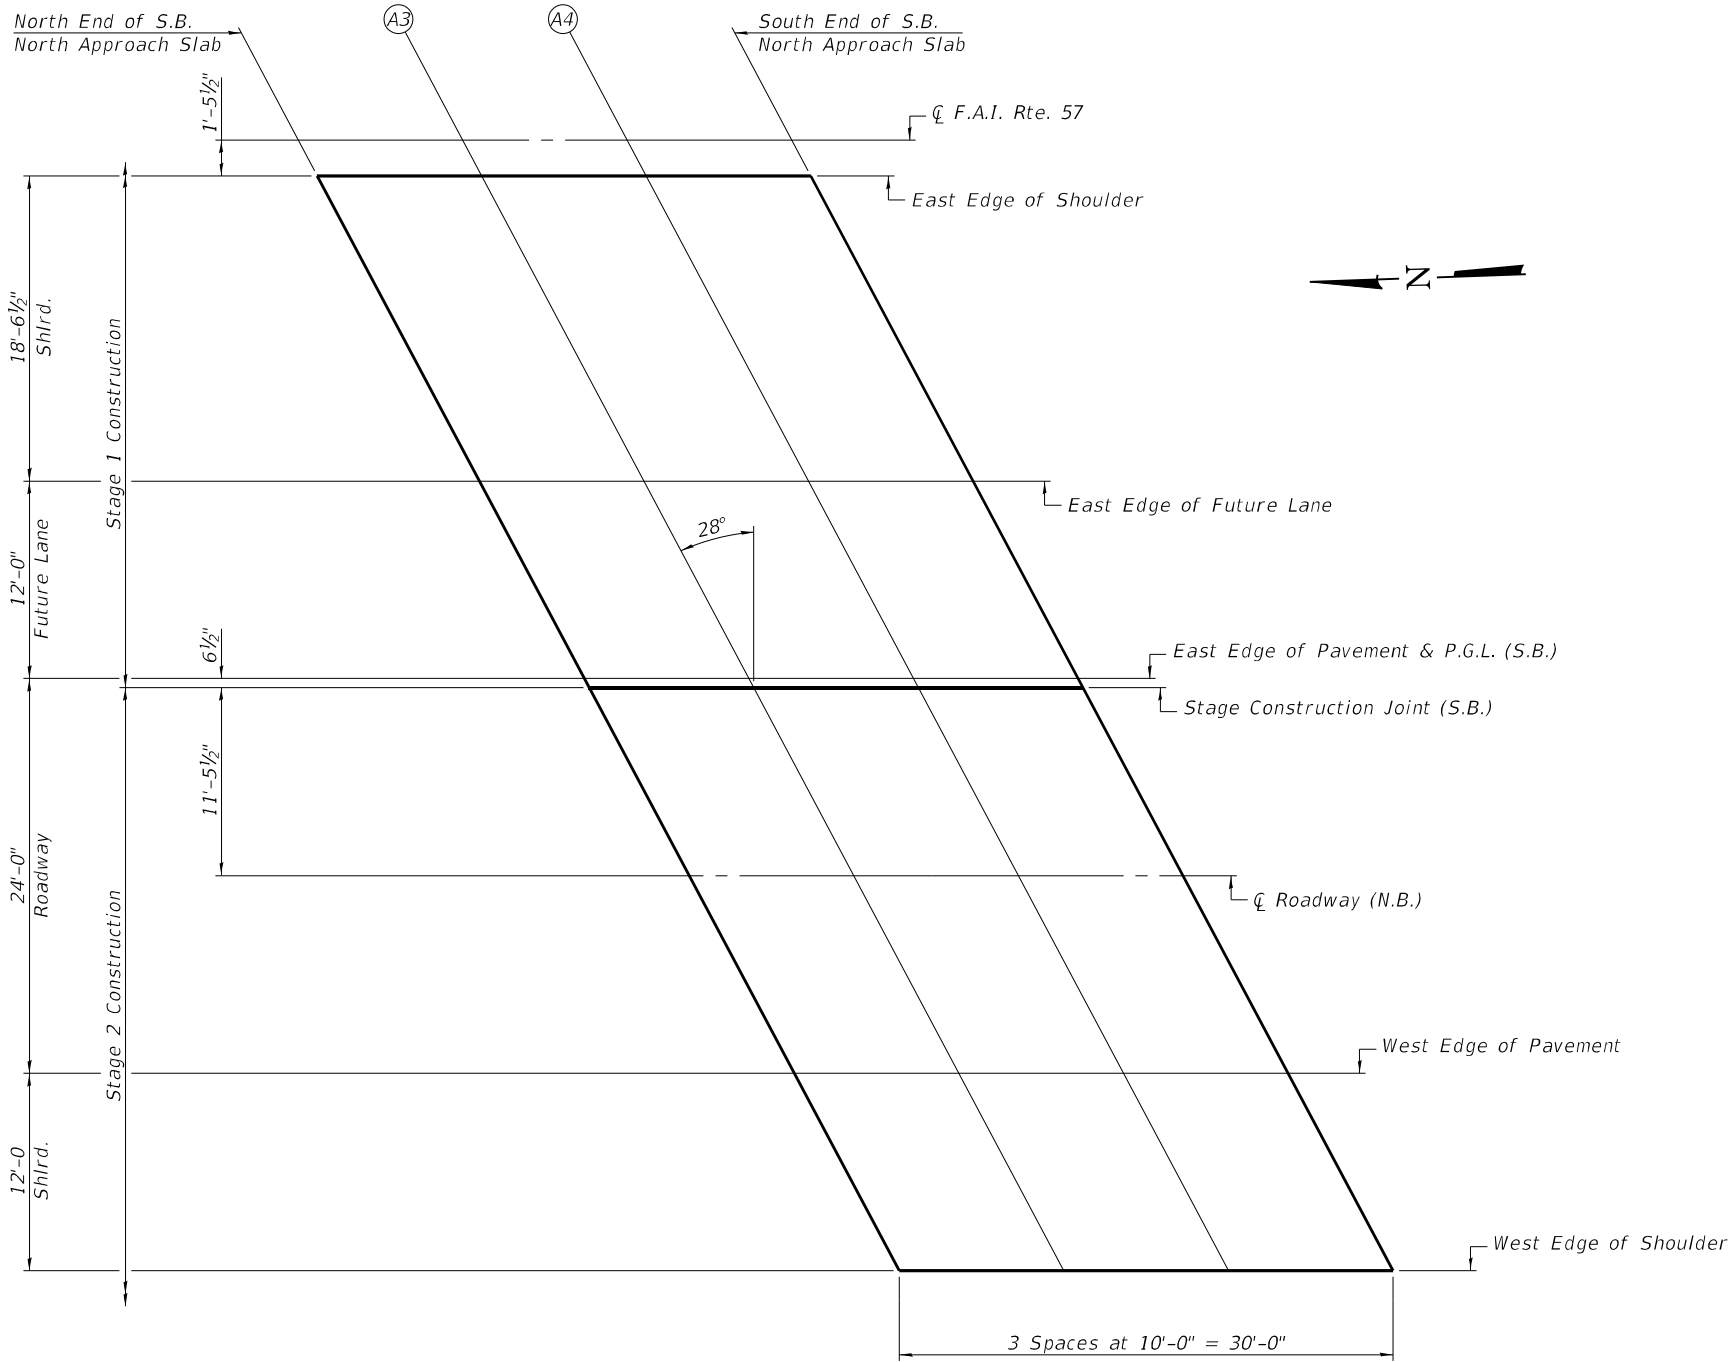

PLAN

STAGE CONSTRUCTION LINE (S.B.)

Location	Station	Offset	Theoretical Grade Elevations	Theoretical Grade Elevations Adjusted For Grinding
N. End of Appr. Slab	304+99.25	32.54	422.22	422.24
A3	305+09.25	32.54	422.19	422.21
A4	305+19.25	32.54	422.17	422.19
S. End of Appr. Slab	305+29.25	32.54	422.15	422.17

ROADWAY (S.B.)

Location	Station	Offset	Theoretical Grade Elevations	Theoretical Grade Elevations Adjusted For Grinding
N. End of Appr. Slab	305+05.34	44.00	422.37	422.39
A3	305+15.34	44.00	422.35	422.37
A4	305+25.34	44.00	422.33	422.35
S. End of Appr. Slab	305+35.34	44.00	422.32	422.34

WEST EDGE OF PAVEMENT

Location	Station	Offset	Theoretical Grade Elevations	Theoretical Grade Elevations Adjusted For Grinding
N. End of Appr. Slab	305+11.72	56.00	422.18	422.20
A3	305+21.72	56.00	422.16	422.18
A4	305+31.72	56.00	422.14	422.16
S. End of Appr. Slab	305+41.72	56.00	422.13	422.15


WEST EDGE OF SHOULDER

Location	Station	Offset	Theoretical Grade Elevations	Theoretical Grade Elevations Adjusted For Grinding
N. End of Appr. Slab	305+18.10	68.00	421.92	421.94
A3	305+28.10	68.00	421.91	421.93
A4	305+38.10	68.00	421.89	421.91
S. End of Appr. Slab	305+48.10	68.00	421.89	421.91


FILE NAME: H:\P221053 - D8 Various Various PTB 199-038\221053-017-1-57 over Marcum\Microstation\0280091_0091-78884-016-Superstructure - N.B.dgn

MINIMUM BAR LAP

#5 bar = 3'-6"
#6 bar = 3'-7"

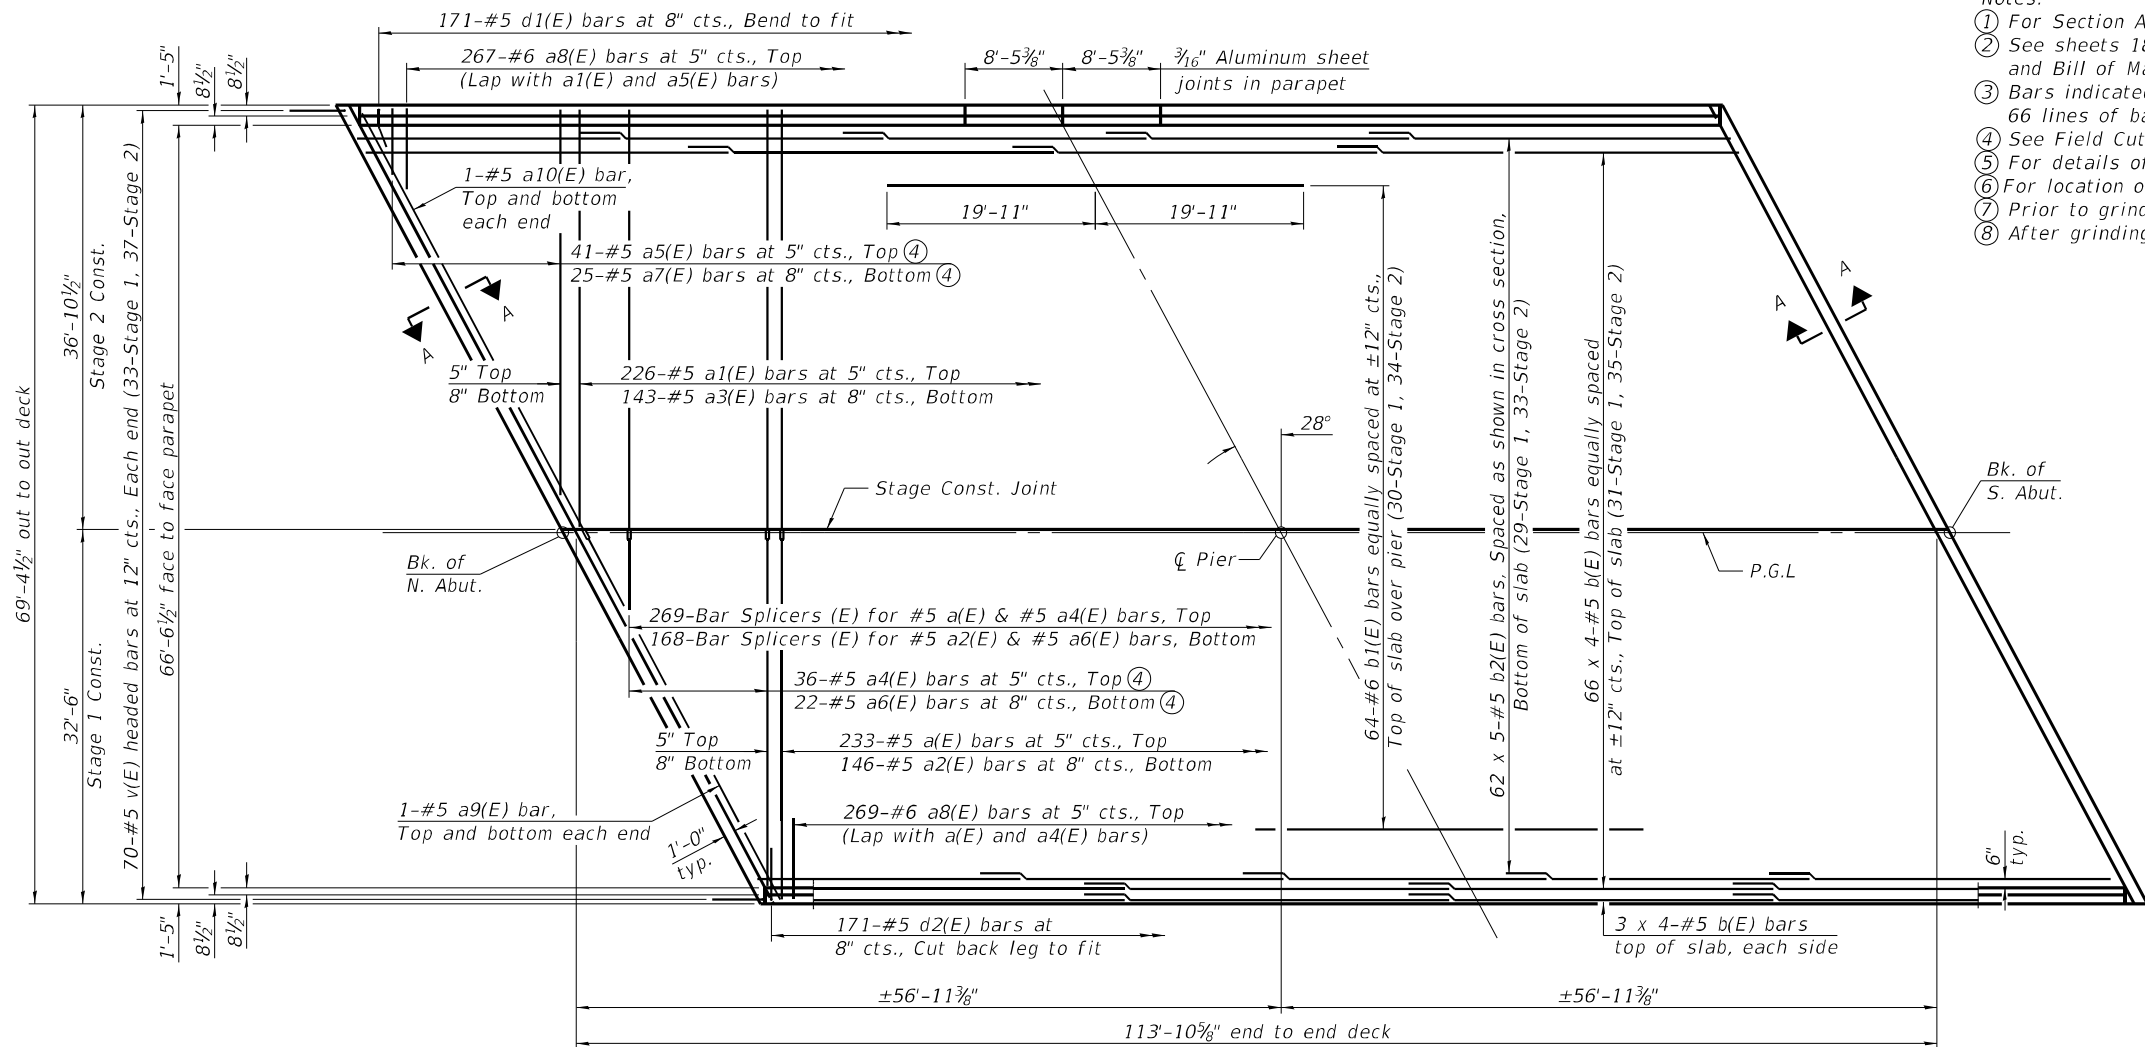


PLAN

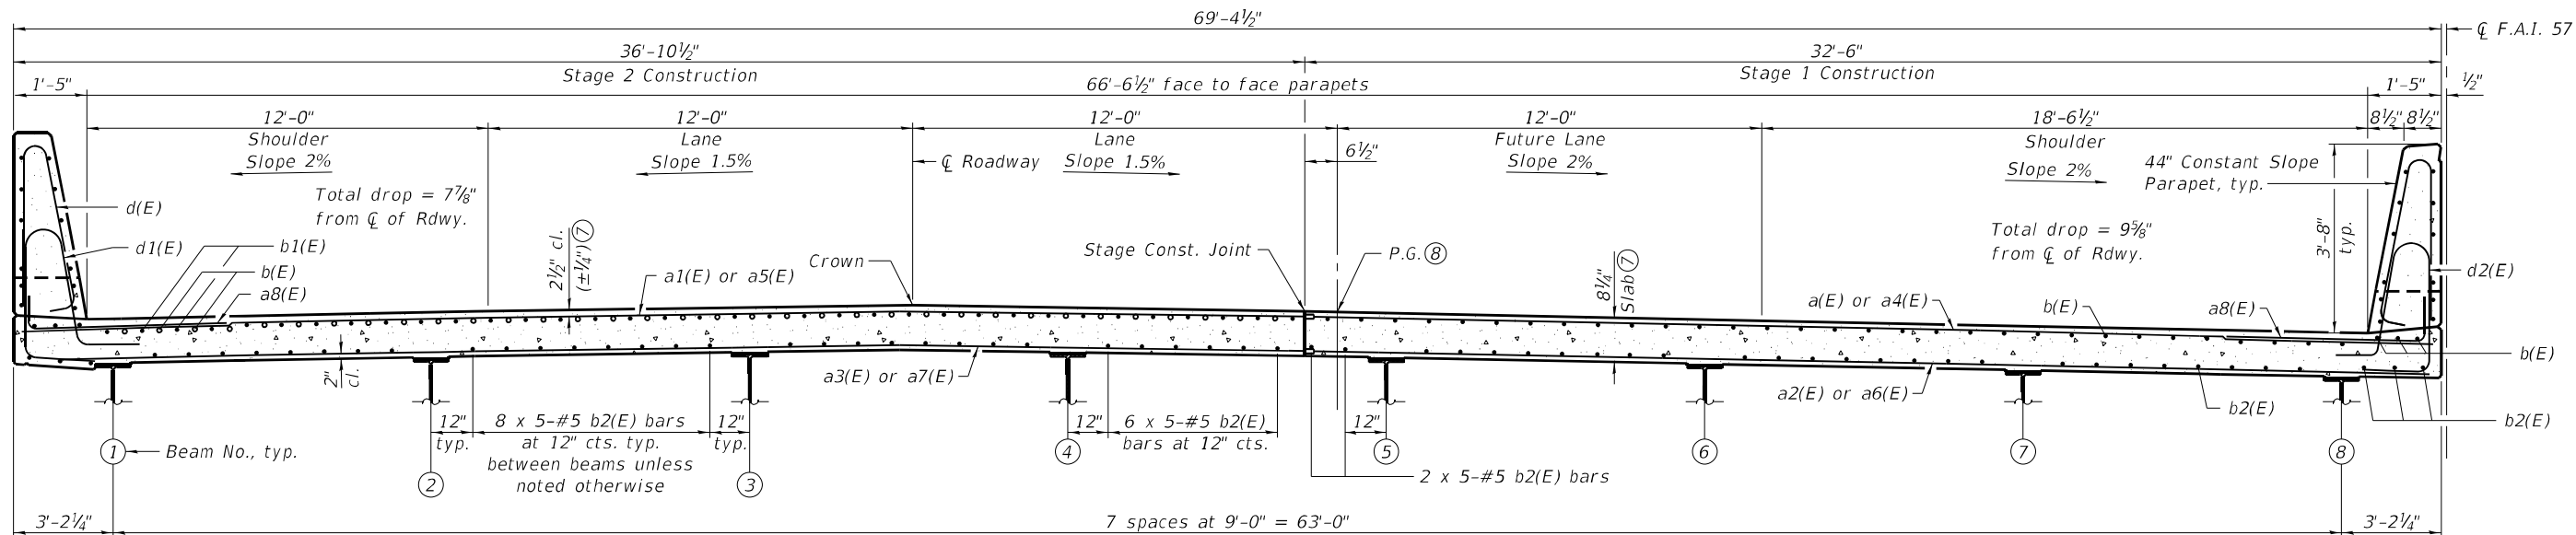

CROSS SECTION
(Looking South)

- Notes:
- ① For Section A-A, see sheet 20 of 41.
 - ② See sheets 18 & 19 of 41 for Superstructure Details and Bill of Material.
 - ③ Bars indicated thus 66 x 4-#5 etc. indicates 66 lines of bars with 4 lengths per line.
 - ④ See Field Cutting Diagram on Sheet 19 of 41.
 - ⑤ For details of Bar Splicers, see sheet 37 of 41.
 - ⑥ For location of floor drains, see sheet 1 of 41.
 - ⑦ Prior to grinding.
 - ⑧ After grinding.

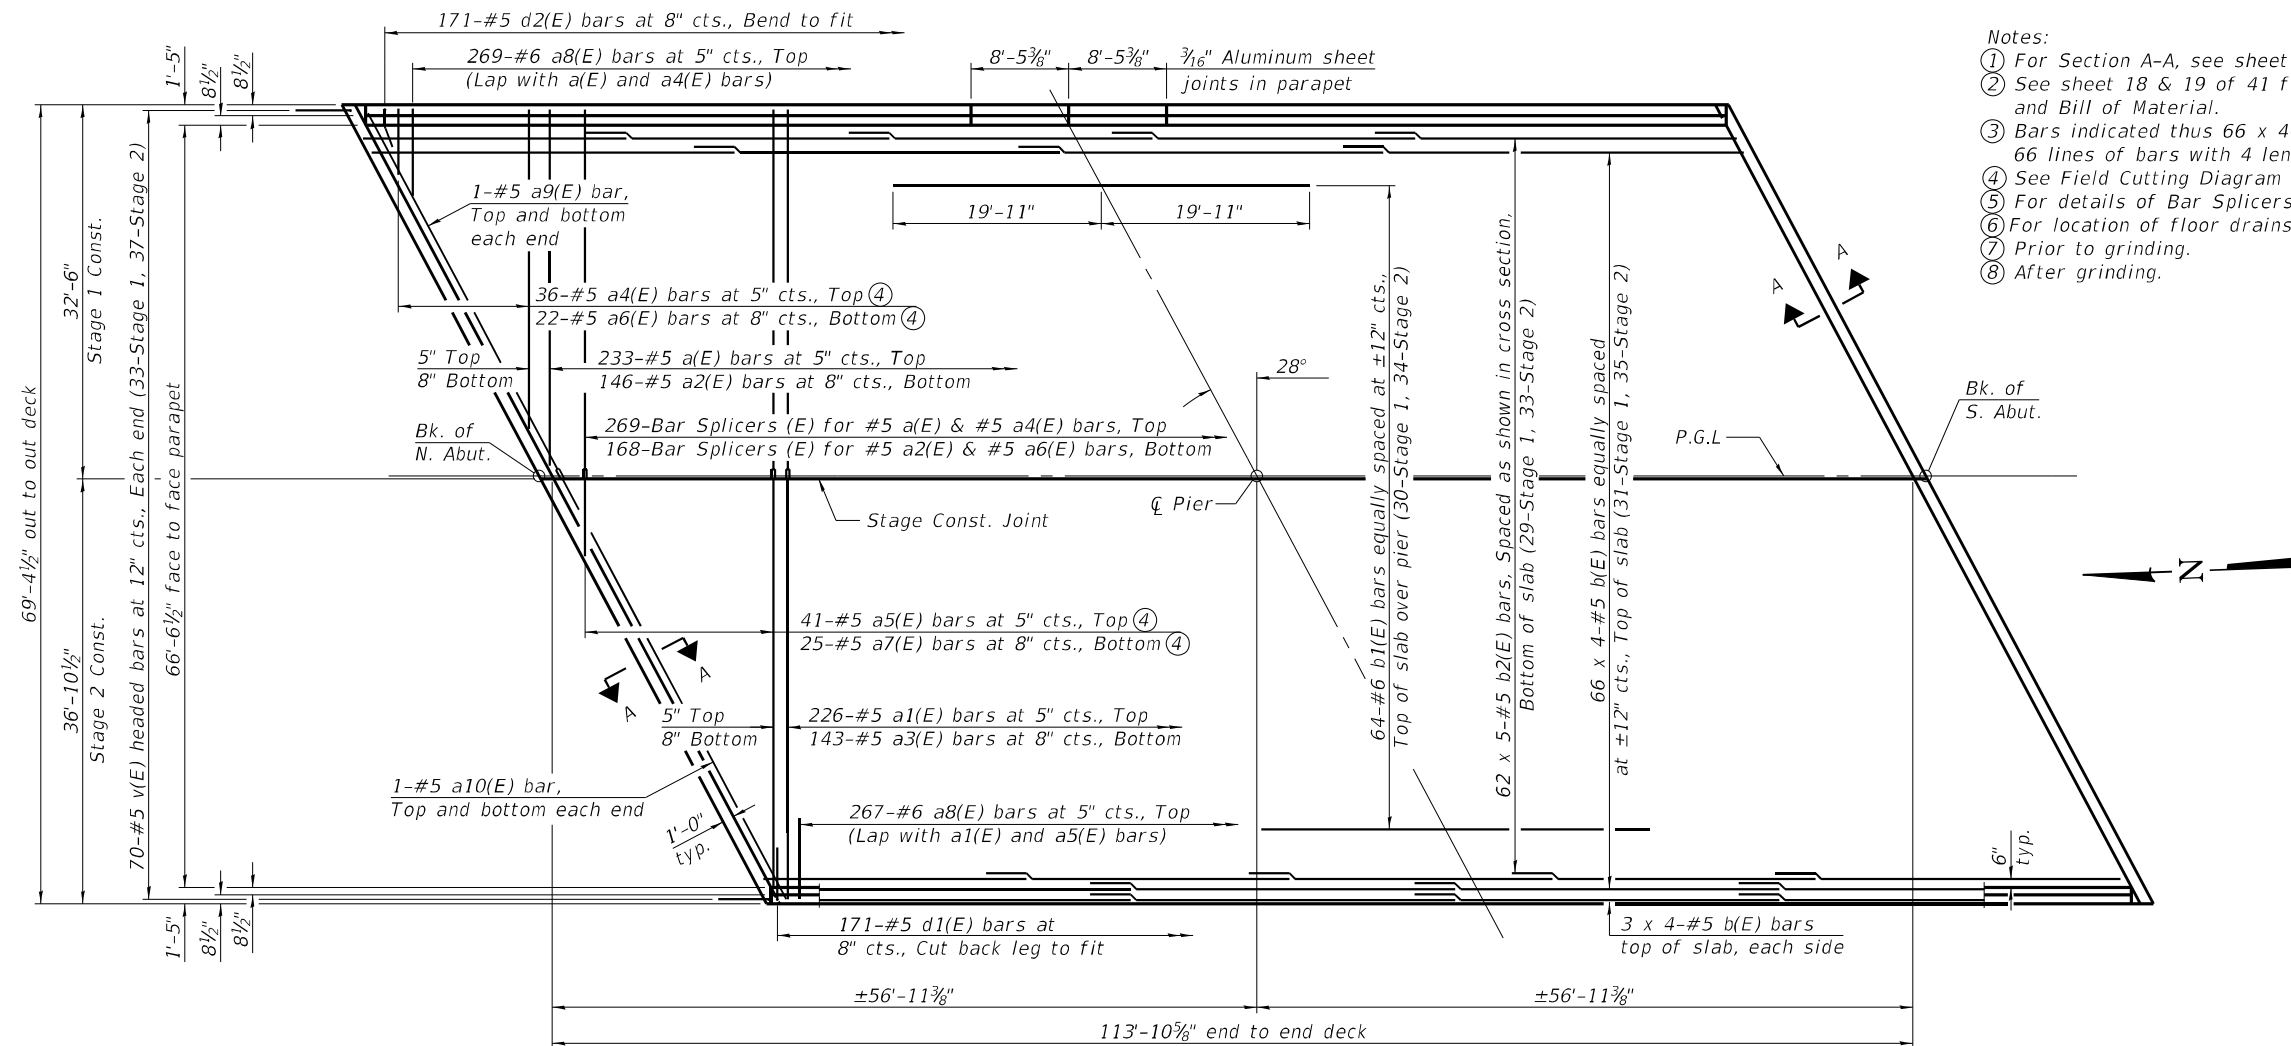


Notes:


- ① For Section A-A, see sheet 20 of 41.
- ② See sheet 18 & 19 of 41 for Superstructure Details and Bill of Material.
- ③ Bars indicated thus 66 x 4-#5 etc. indicates 66 lines of bars with 4 lengths per line.
- ④ See Field Cutting Diagram on Sheet 19 of 41.
- ⑤ For details of Bar Splicers, see sheet 37 of 41.
- ⑥ For location of floor drains, see sheet 1 of 41.
- ⑦ Prior to grinding.
- ⑧ After grinding.

MINIMUM BAR LAP

#5 bar = 3'-6"
#6 bar = 3'-7"


#6 bar = 3'-7"

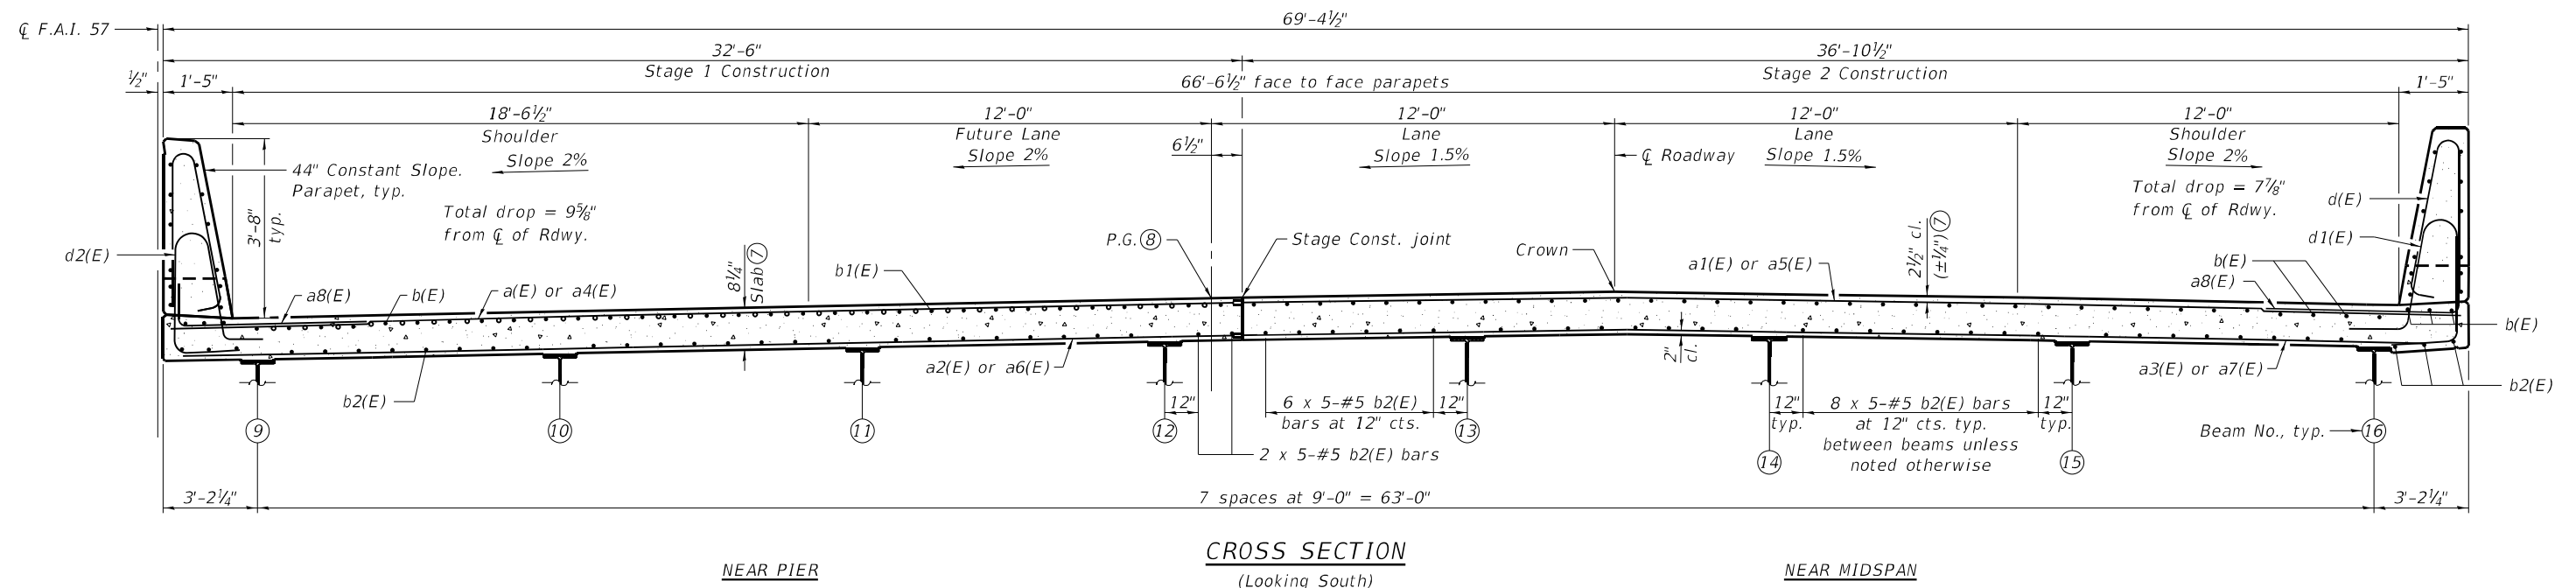

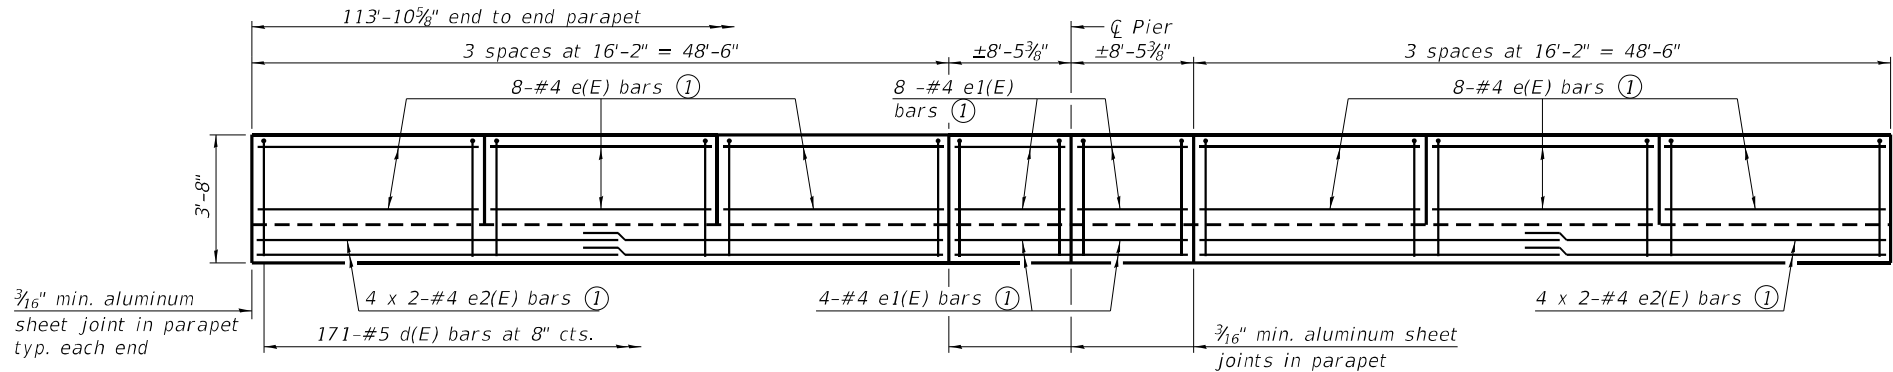


INSIDE ELEVATION OF PARAPET


MINIMUM BAR LAP
#4 bar = 2'-5"

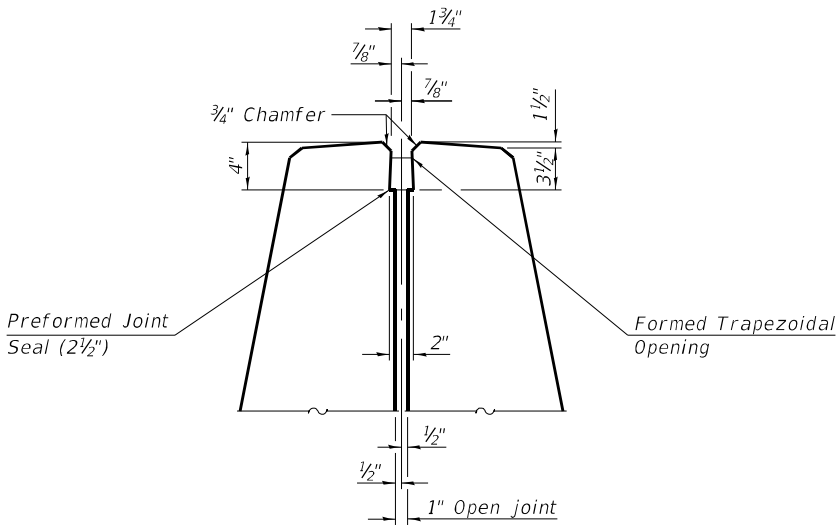


DETAIL A

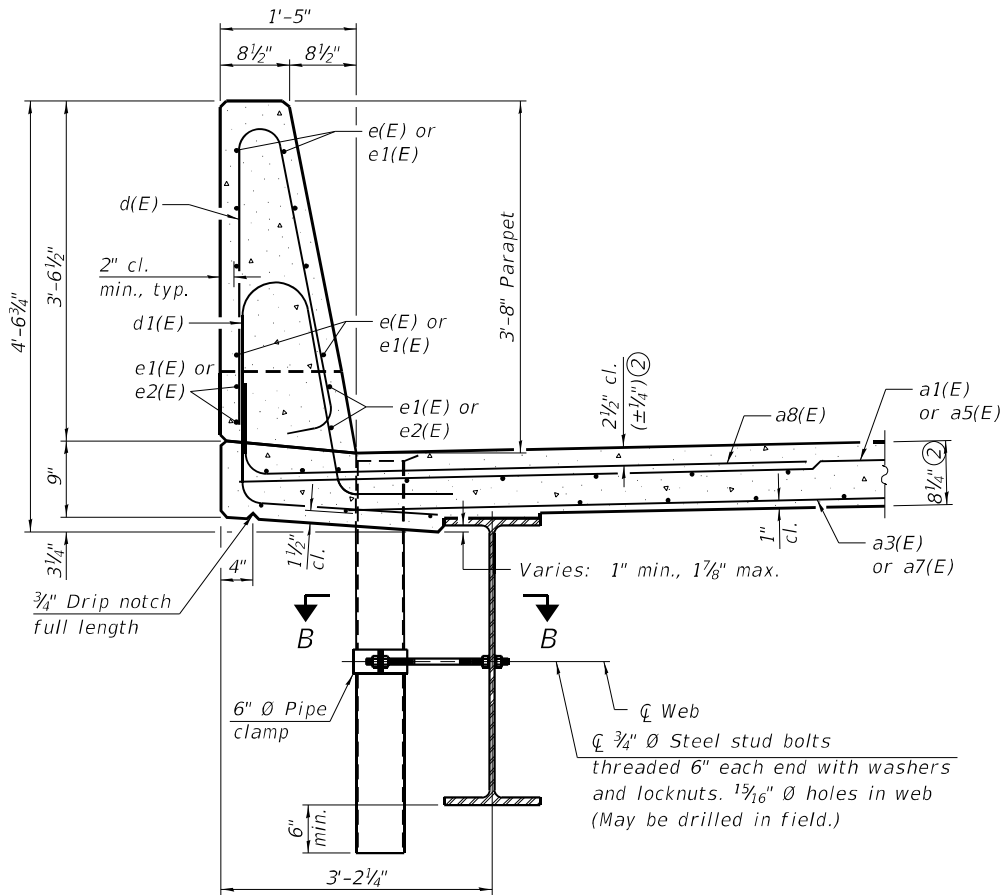


SECTION THRU EAST PARAPET - NORTHBOUND
(Southbound West Parapet Similar)

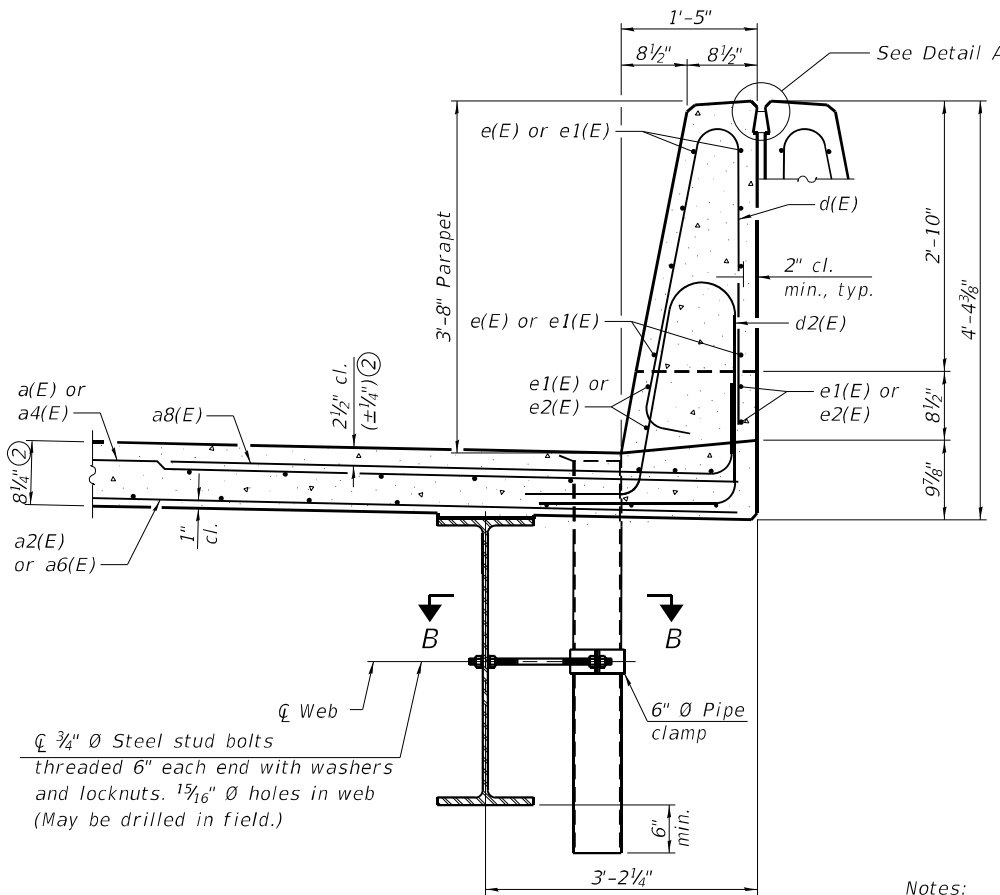


SECTION THRU WEST PARAPET - NORTHBOUND
(Southbound East Parapet Similar)

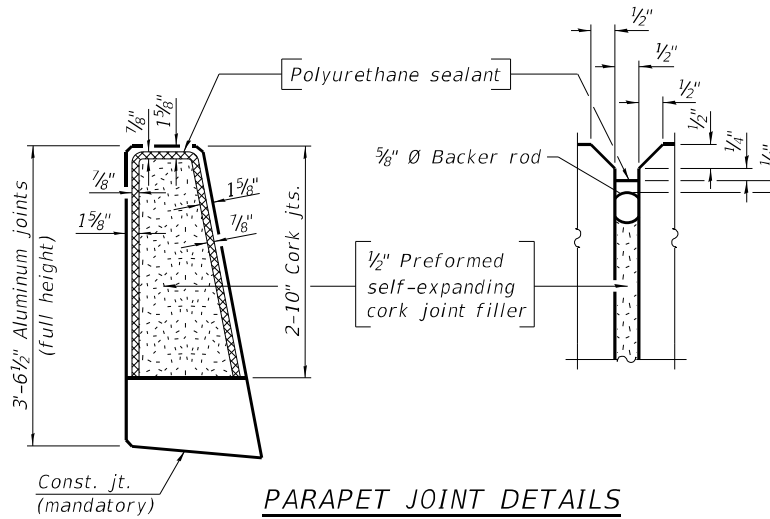


PARAPET JOINT DETAILS

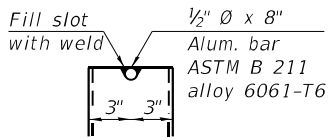


ALUMINUM
TUBE

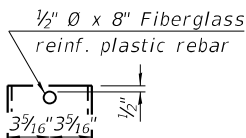


FIBERGLASS
PIPE

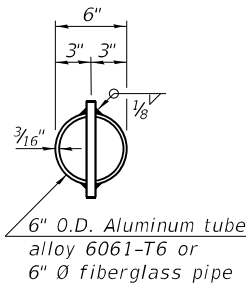

TOP PLAN
(Showing aluminum tube)

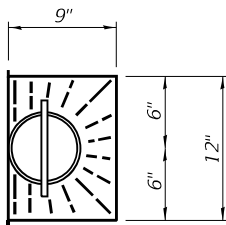


TOP PLAN

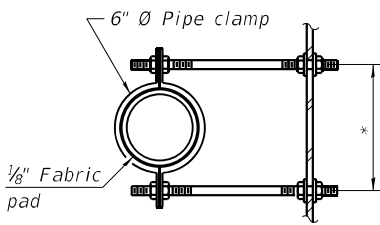


SECTION B-B
*Dimension as required by pipe clamp

- Notes:
- See Sections Thru Parapet.
 - Prior to grinding.
 - Bars indicated thus 4 x 2-#4 etc. indicates 4 lines of bars with 2 lengths per line.
 - The 3/16 inch aluminum sheet shall be ASTM B 209 alloy 3003-H14 and coated with 5 mils of either bitumen paint or epoxy paint to minimize reaction with wet concrete. Cost included with Concrete Superstructure.
 - The polyurethane sealant shall be according to Article 1050.04 of the Standard Specifications and the color shall be gray.
 - Fiberglass pipe shall conform to ASTM D2996, with short-time rupture strength hoop tensile stress of 30,000 p.s.i. minimum.
 - The Inorganic Zinc Rich Primer / Acrylic / Acrylic Paint System shall be used for shop and field painting of the exterior surfaces of the floor drains according to Article 506. The color of the final finish coat shall be gray, Munsell No 5B 7/1. The exterior surfaces of the drains shall be cleaned according to the Society of Protective Coating's Spec. SSPC-SP1 prior to painting. Cost shall be included with Floor Drains.
 - The top portion of aluminum floor drains shall be coated with 5 mils of either bitumen paint or epoxy paint to minimize reaction with wet concrete.
 - The clamping device shall be galvanized according to AASHTO M 232. Cost of clamping device included with Floor Drains.


FILE NAME: H:\P22-1053 - D6 Various Various PTB 199-038\221053.017-1+57 over Marcum\Microstation\0280090_0091-78884-019-Superstructure Details.dgn

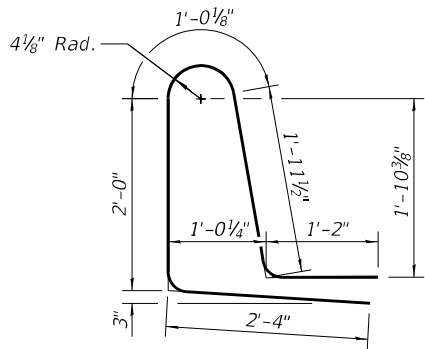


BAR d1(E)

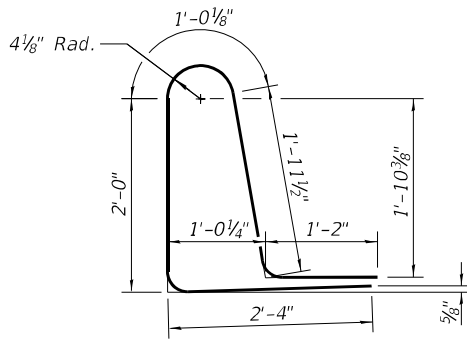

BAR d2(E)

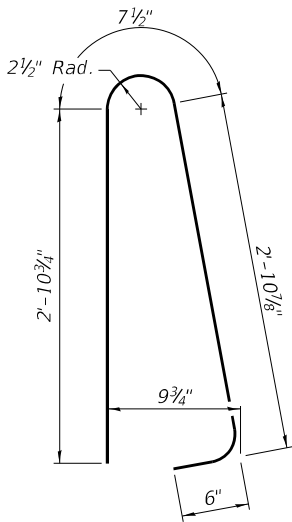


BAR d(E)

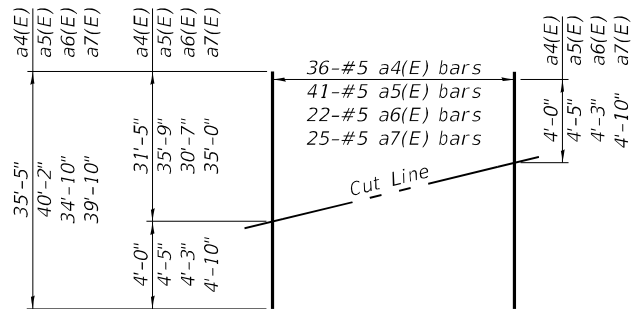


FIELD CUTTING DIAGRAM

Order a4(E), a5(E), a6(E) and a7(E) bars full length. Cut as shown and use remainder of bars in opposite end of deck.

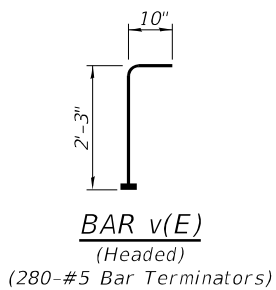


BAR v(E)


(Headed)
(280-#5 Bar Terminators)

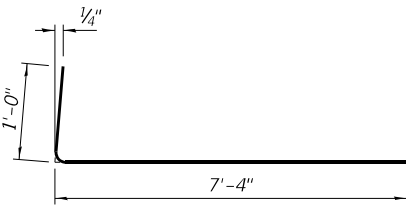

BAR a8(E)

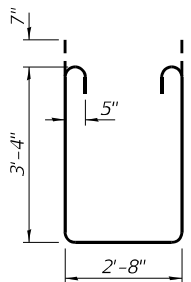

BAR s1(E)

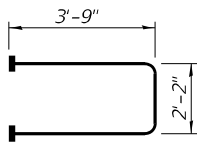

BAR s(E)

(Headed)
(496-#5 Bar Terminators)

Notes:

① Bar terminators paid for separately. See Total Bill of Material.

NORTHBOUND & SOUTHBOUND
SUPERSTRUCTURE
BILL OF MATERIAL

Bar	No.	Size	Length	Shape
a(E)	466	#5	32'-2"	—
a1(E)	452	#5	36'-7"	—
a2(E)	292	#5	31'-10"	—
a3(E)	286	#5	36'-3"	—
a4(E)	72	#5	35'-5"	—
a5(E)	82	#5	40'-2"	—
a6(E)	44	#5	34'-10"	—
a7(E)	50	#5	39'-10"	—
a8(E)	1,072	#6	8'-4"	—
a9(E)	8	#5	36'-1"	—
a10(E)	8	#5	41'-0"	—
b(E)	576	#5	31'-0"	—
b1(E)	128	#6	39'-10"	—
b2(E)	620	#5	25'-6"	—
d(E)	684	#5	7'-0"	—
d1(E)	342	#5	8'-6"	—
d2(E)	342	#5	8'-6"	—
e(E)	192	#4	15'-10'	—
e1(E)	96	#4	8'-1"	—
e2(E)	64	#4	25'-5"	—
m(E)	16	#6	36'-5"	—
m1(E)	16	#6	41'-4"	—
m2(E)	96	#6	9'-9"	—
m3(E)	32	#6	2'-10"	—
m4(E)	16	#6	7'-2"	—
s(E)	248	#5	9'-8"	—
s1(E)	248	#5	10'-6"	—
v(E)	280	#5	3'-1"	—
Reinforcement Bars, Epoxy Coated			Lbs.	144,390
Concrete Superstructure			Cu. Yds.	600.8



ILLINOIS DESIGN FIRM LICENSE NO.: 184.001115

USER NAME =	DESIGNED - KP	REVISED -
	CHECKED - KBC	REVISED -
PLOT SCALE =	DRAWN - KP	REVISED -
PLOT DATE = 12/13/2024	CHECKED - KBC	REVISED -


STATE OF ILLINOIS
DEPARTMENT OF TRANSPORTATION

SUPERSTRUCTURE DETAILS
STRUCTURE NO. 028-0090 (S.B.) & 028-0091 (N.B.)

SHEET 19 OF 41 SHEETS

F.A.I. RTE.	SECTION	COUNTY	TOTAL SHEETS	SHEET NO.
57	(28-2)B-2	FRANKLIN	598	359
CONTRACT NO. 78884				
ILLINOIS		FED. AID PROJECT		


FILE NAME: H:\P22-1053 - DS Various Various PTB 199-038\221053-017-1+57 over Marcum\Microstation\0280090_0091-78884-026-Abutment Diaphragm Details.dgn

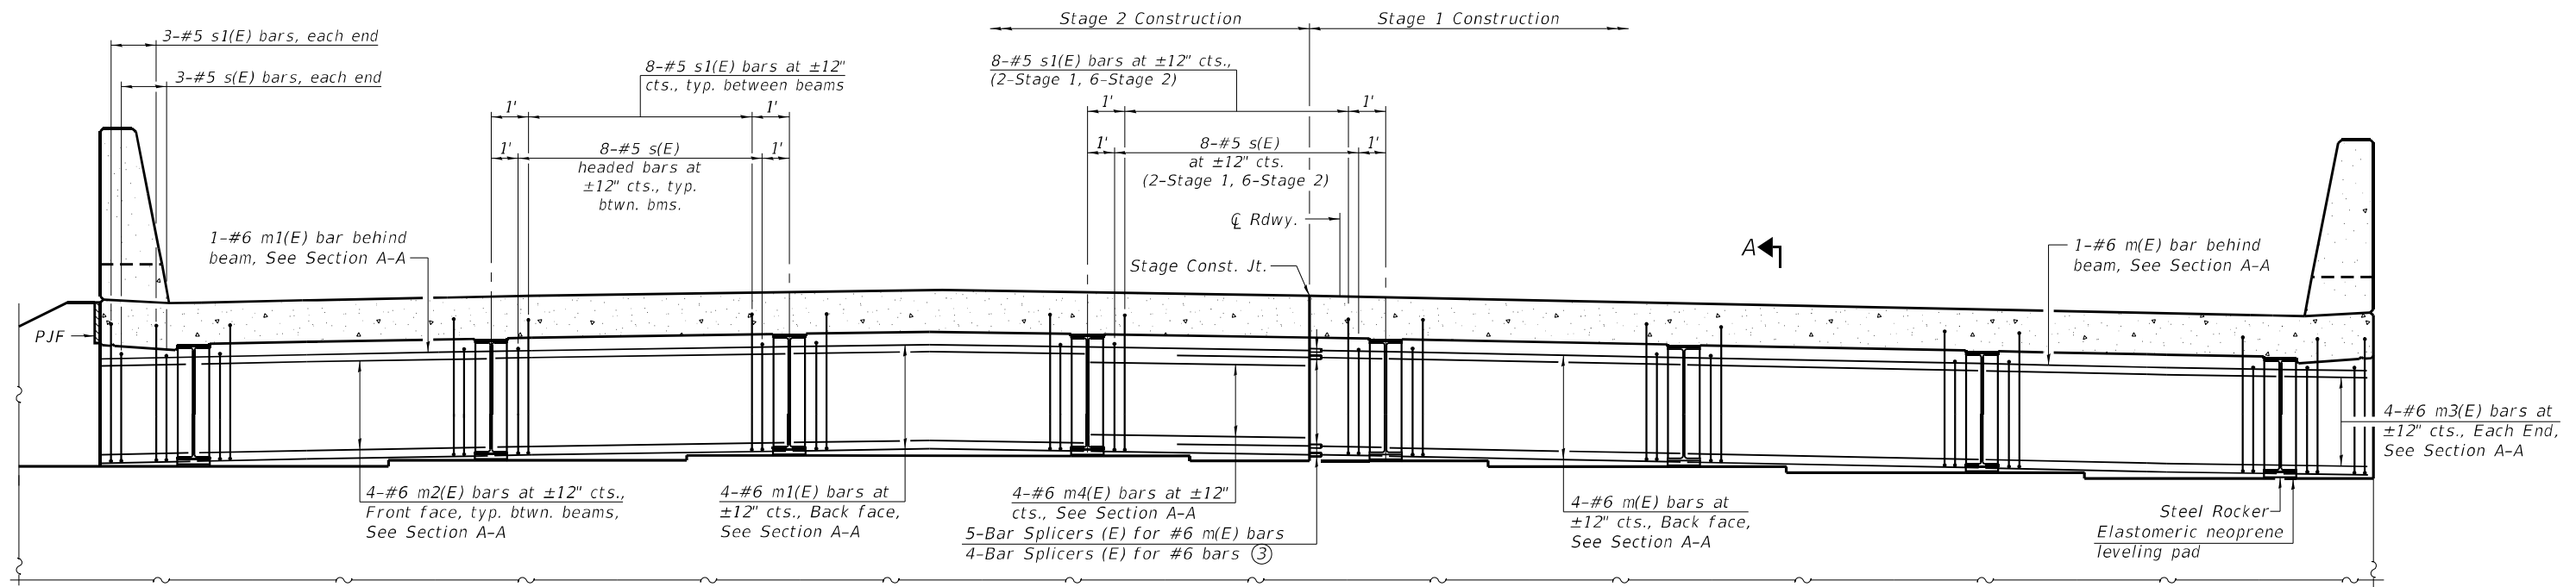


DIAPHRAGM AT ABUTMENT

Notes:


- See sheet 19 of 41 for superstructure details and Bill of Material.
- See sheets 22 & 24 of 41 for P.J.F. details.
- Use Bar Splicers in place of m2(E) bars between beam and stage construction joint. Cut Bar Splicers as required to provide adequate clearance to beam.
- For details of Bar Splicers, see sheet 37 of 41.
- Control point elevations are taken at top of approach slab seat as shown in View B-B.
- The approach slab seat shall have a constant slope determined from the control points shown.
- For details of bars s(E) and s1(E), see sheet 19 of 41.
- For Bearing details, see sheet 28 of 41.
- Prior to grinding.
- The s(E) and s1(E) bars shall be placed parallel to the beams. Spacing for these bars shall be at right angles to the beams.

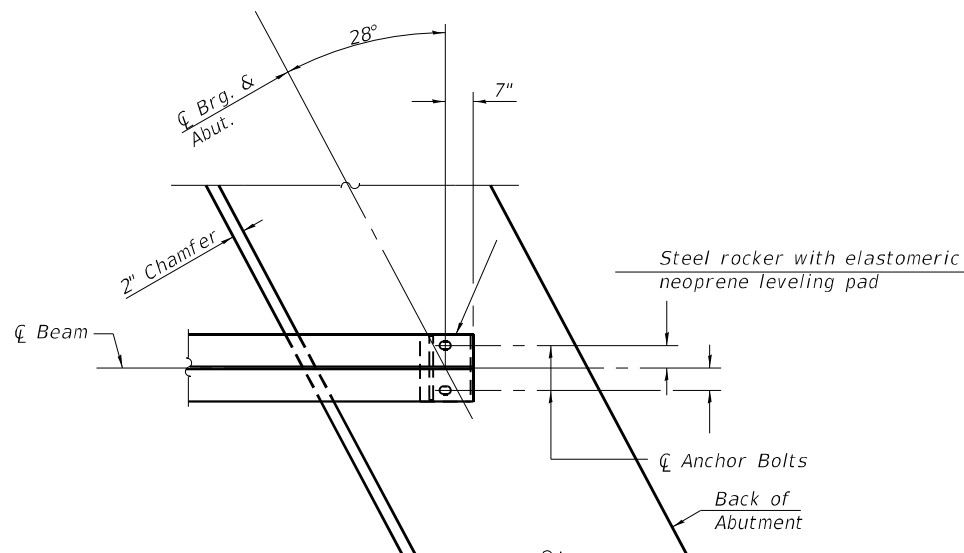

PLAN AT ABUTMENT (Showing bottom flange of beam)

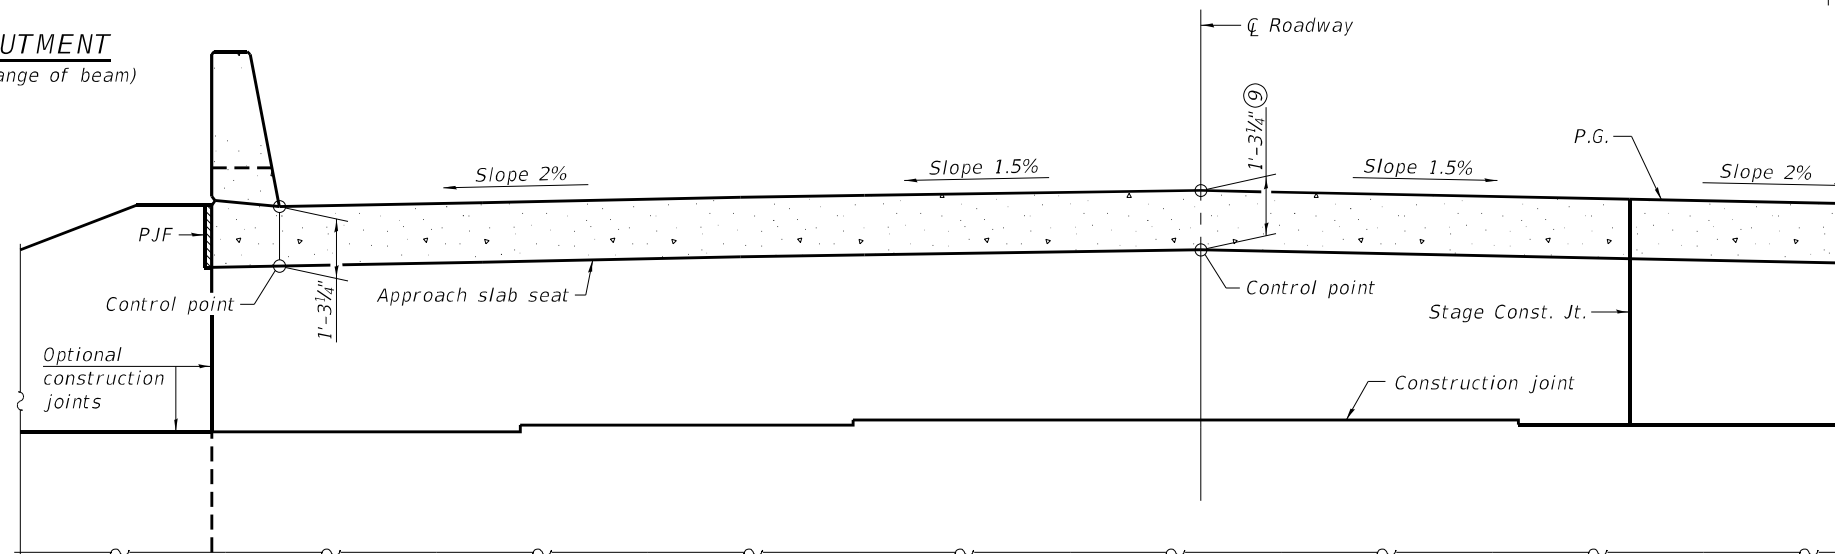

VIEW B-B

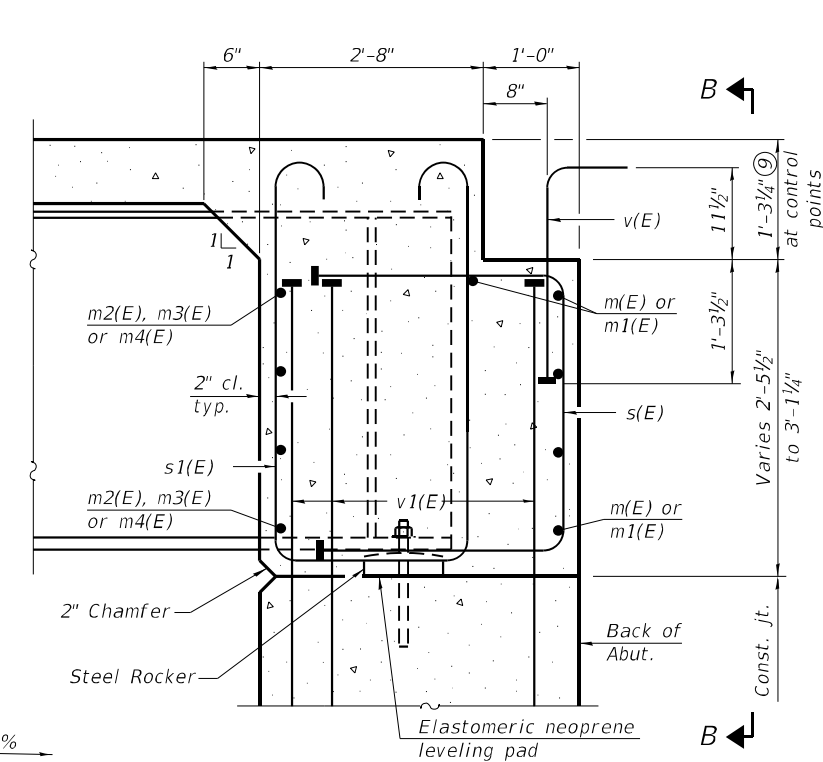

SECTION A-A (at Rt. L's)



USER NAME =	DESIGNED - KP	REVISED -
	CHECKED - KBC	REVISED -
PLOT SCALE =	DRAWN - KP	REVISED -
PLOT DATE = 12/13/2024	CHECKED - KBC	REVISED -


STATE OF ILLINOIS
DEPARTMENT OF TRANSPORTATION

DIAPHRAGM DETAILS
STRUCTURE NO. 028-0090 (S.B.) & 028-0091 (N.B.)

SHEET 20 OF 41 SHEETS

F.A.I. RTE.	SECTION	COUNTY	TOTAL SHEETS	SHEET NO.
57	(28-2)B-2	FRANKLIN	598	360
CONTRACT NO. 78884				
ILLINOIS FED. AID PROJECT				

FILE NAME: H:\P221053 - D8 Various Various PTB 199-038\221053.017+57 over Marcum\Microstation\0280091-78884-02-Bridge Approach Slab Details - N.B. Plan.dgn

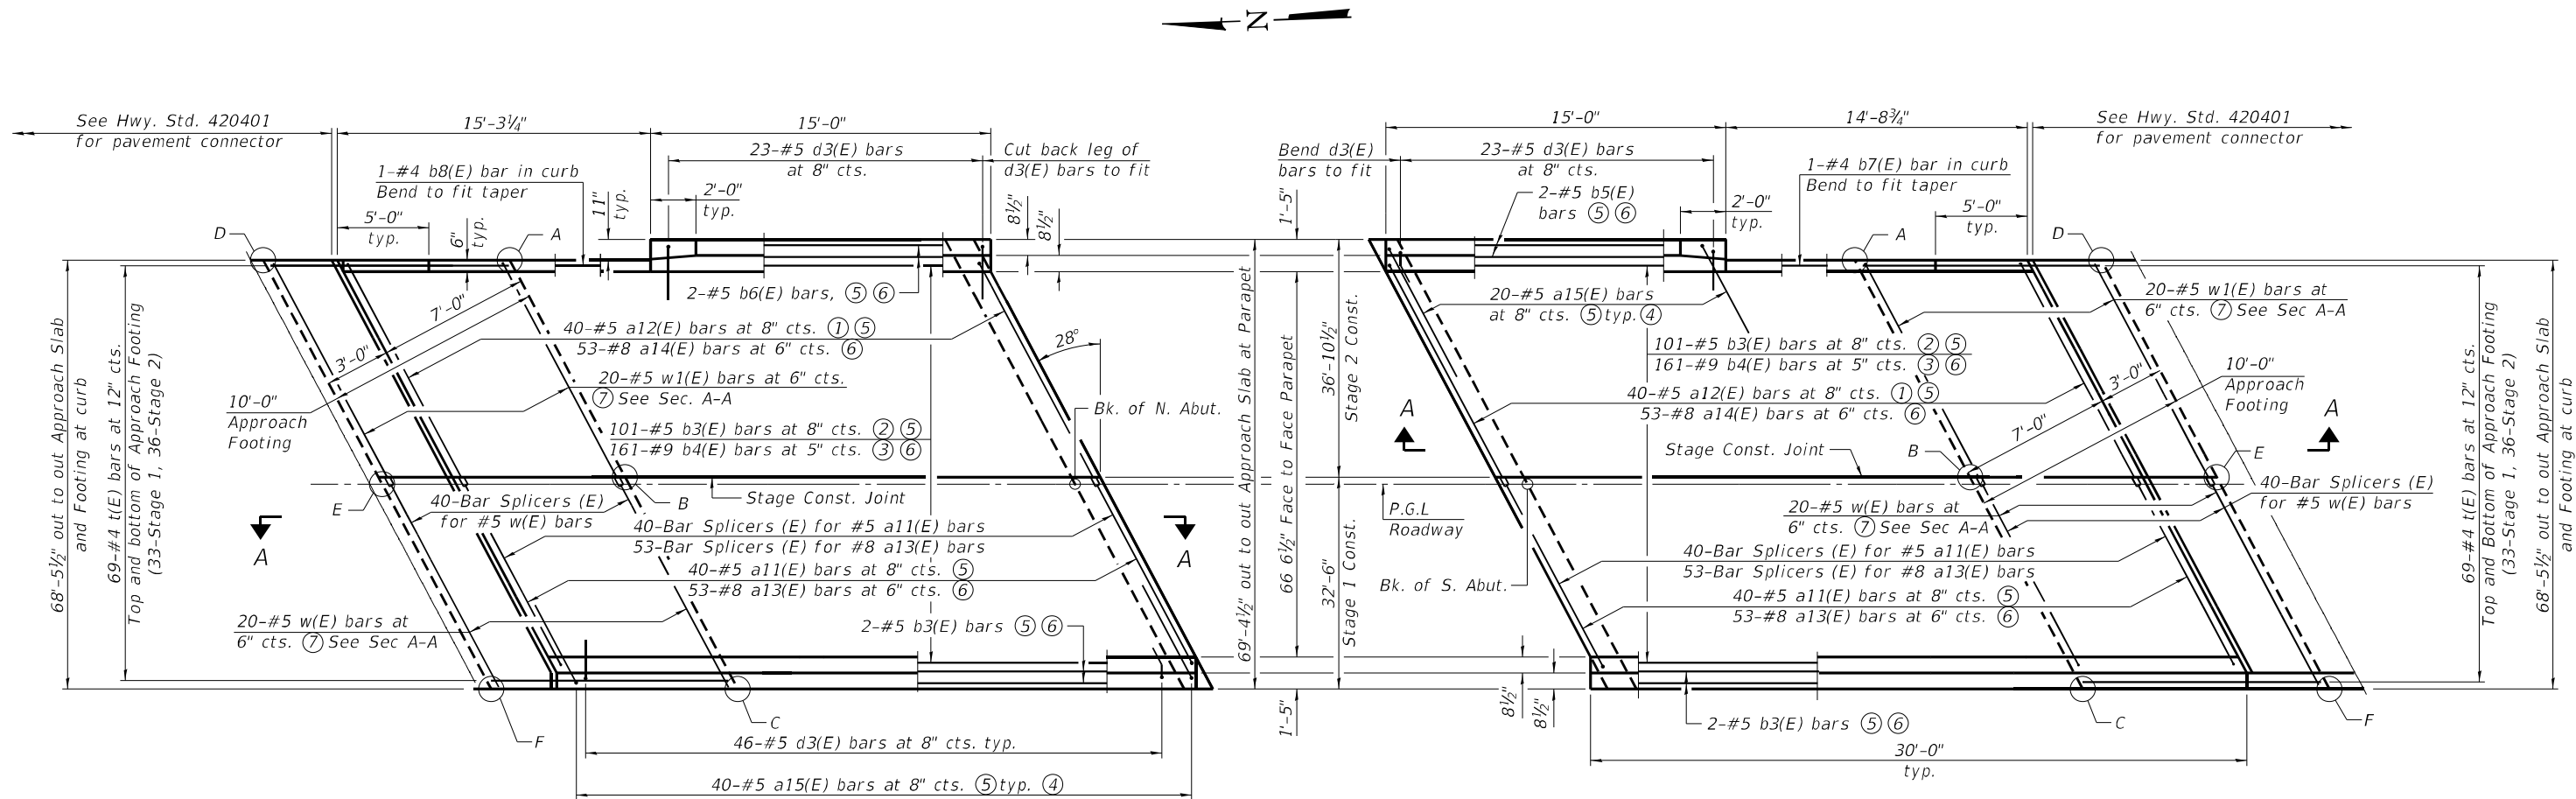

NORTH APPROACH

SOUTH APPROACH


PLAN

- Notes:
- ① Tilt as necessary to fit curb.
 - ② 47-Stage 1, 54-Stage 2.
 - ③ 75-Stage 1, 86-Stage 2.
 - ④ Lap with each a11(E) or a12(E) bar.
 - ⑤ Top of Slab.
 - ⑥ Bottom of Slab.
 - ⑦ Top and Bottom of Approach Footing.
 - ⑧ For Section A-A, see sheet 25 of 41.
 - ⑨ For details of Bar Splicers, see sheet 37 of 41.


TOP AND BOTTOM ELEVATIONS
FOR APPROACH FOOTING

North Approach			South Approach		
Point/ Location	Top	Bottom	Point/ Location	Top	Bottom
A	421.35	420.51	A	420.79	420.06
B	421.55	420.71	B	421.01	420.26
C	420.88	420.05	C	420.36	419.60
D	421.39	420.55	D	420.76	420.02
E	421.59	420.75	E	420.98	420.22
F	420.92	420.08	F	420.34	419.57

FILE NAME: H:\P22-1053 - D8 Various Various PTB 199-038\221053.017+57 over Marcum\Microstation\0280090_0091-78884-022-Bridge Approach Slab Details - N.B. Cross Section.dgn

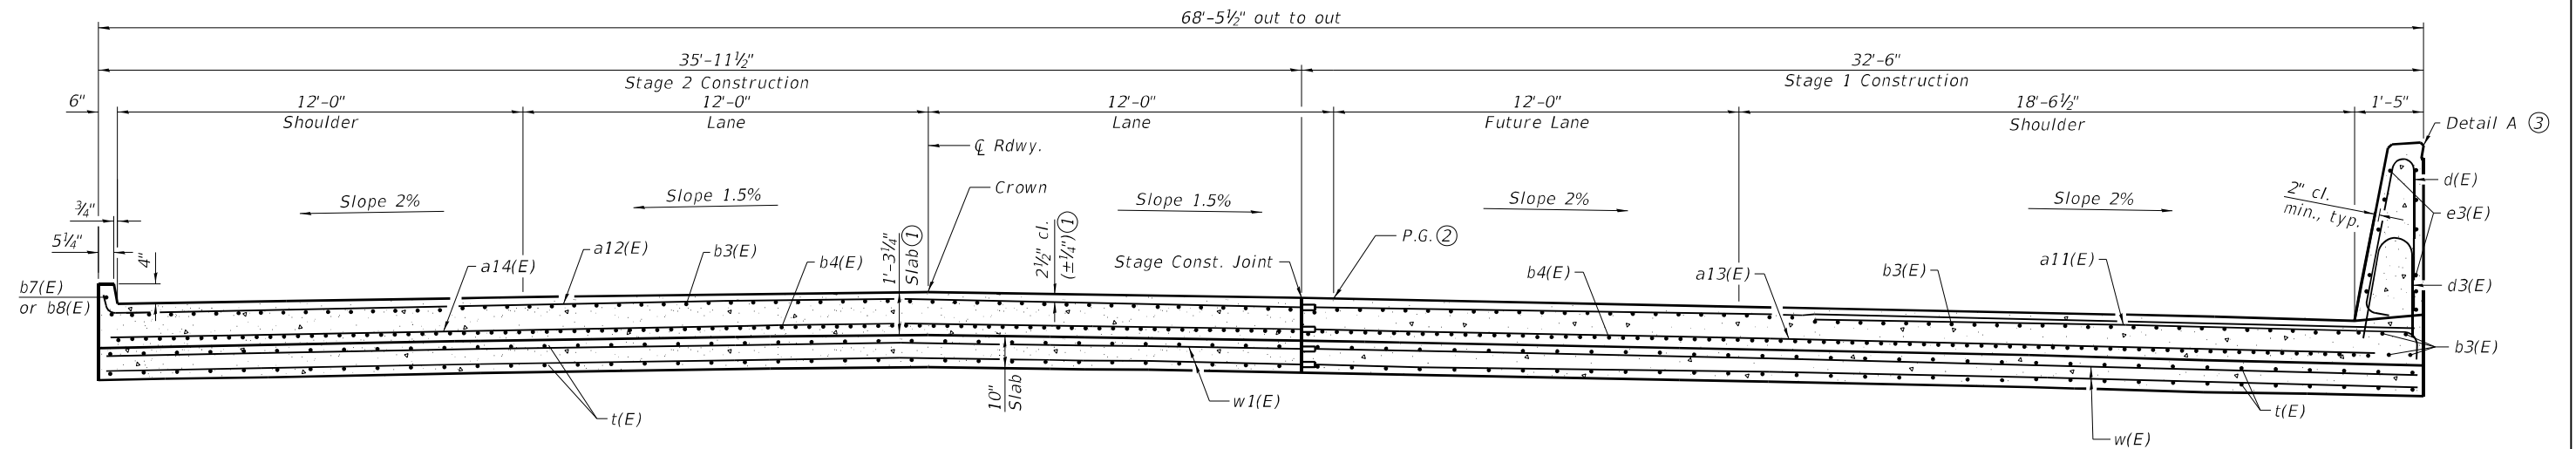

AT APPROACH FOOTING

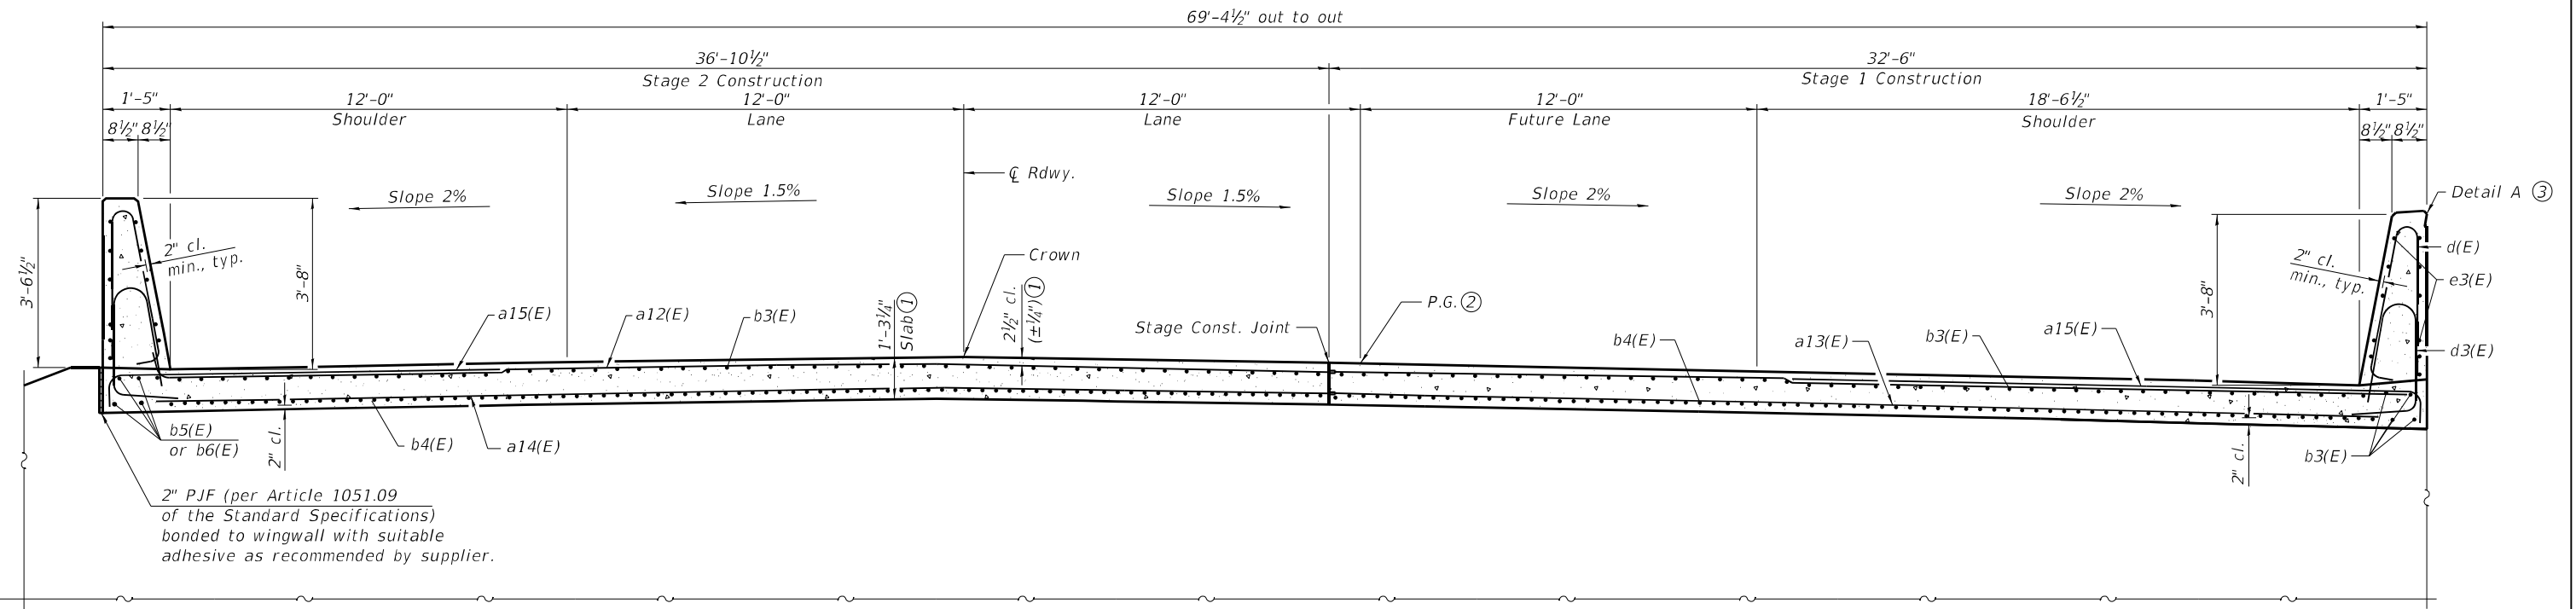


NEAR ABUTMENT

CROSS SECTION
(Looking South)

- Notes:
- ① Prior to grinding.
 - ② After grinding.
 - ③ See page 18 of 41.

FILE NAME: H:\P22-1053 - D8 Various Various PTB 199-038\221053.017+57 over Marcum\Microstation\0280090_0091-78884-02-Bridge Approach Slab Details - S.B. Plandgn

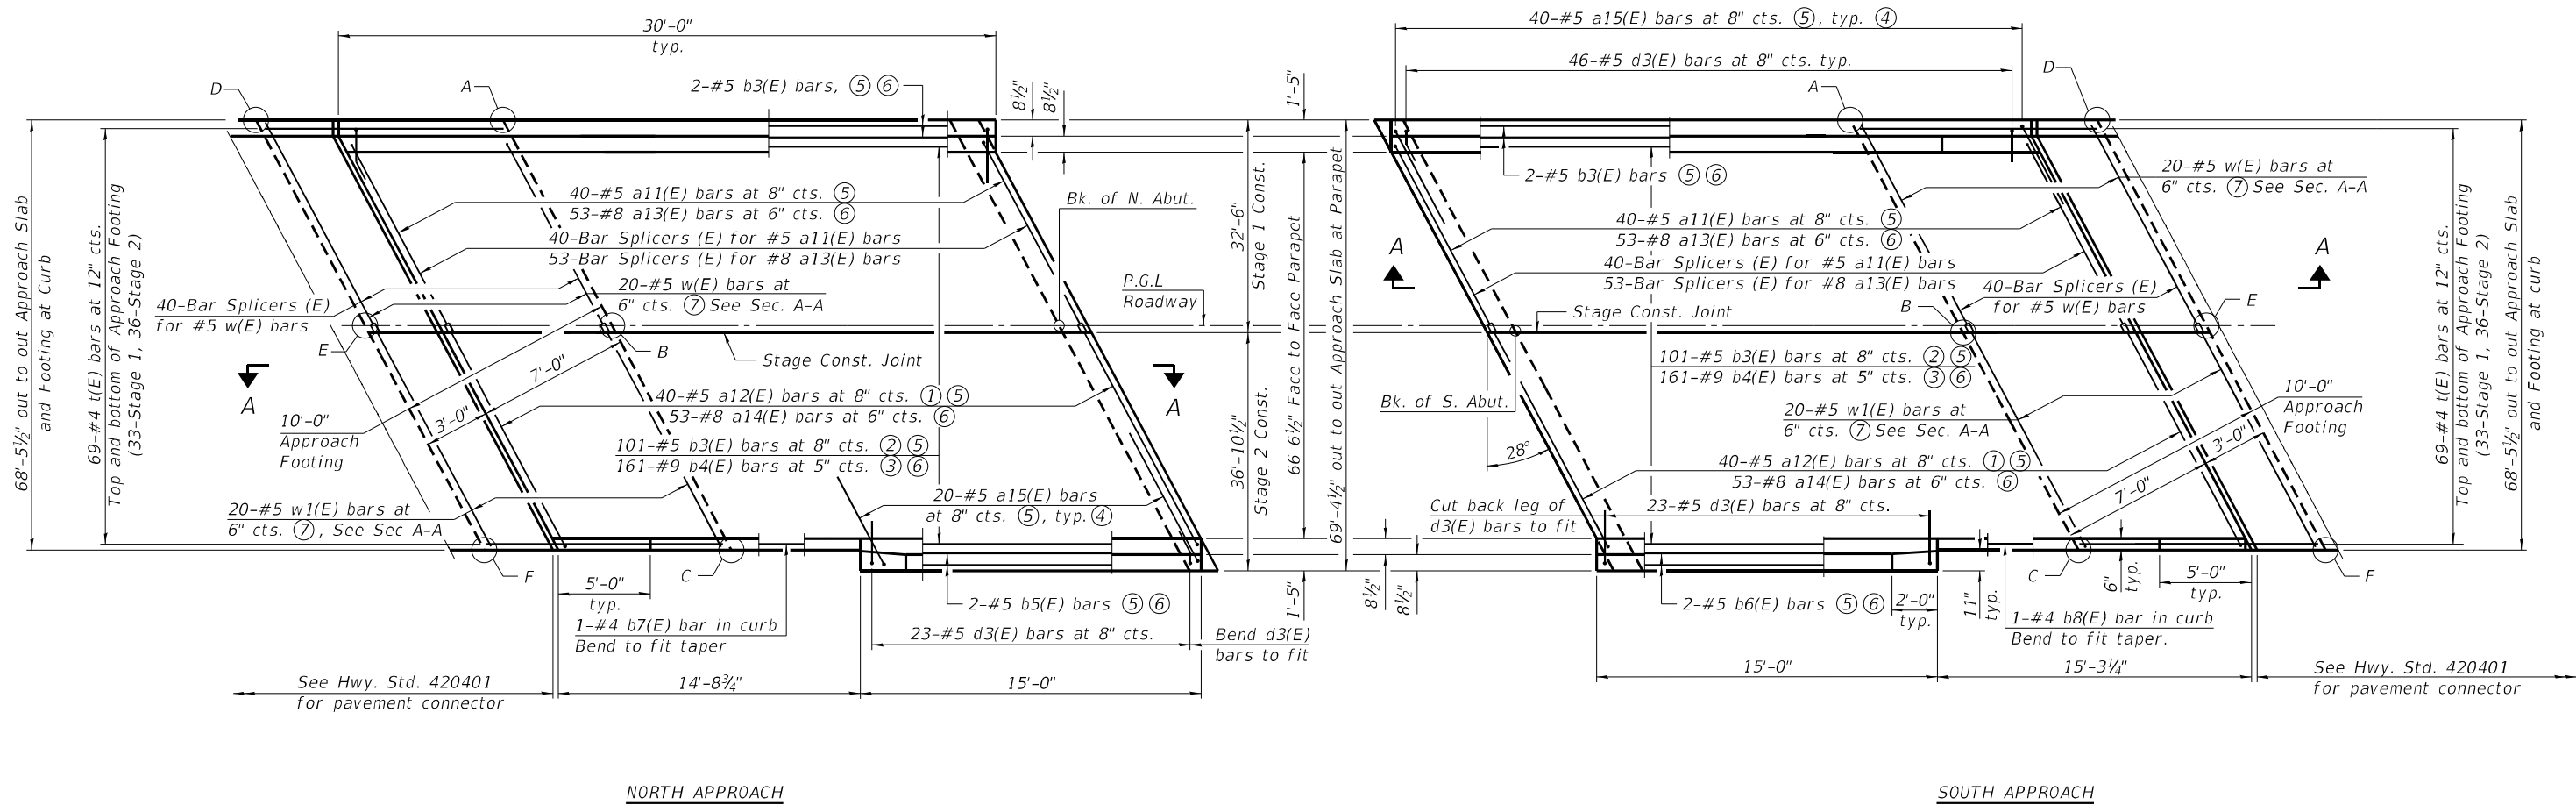



PLAN

- Notes:
- ① Tilt as necessary to fit curb.
 - ② 47-Stage 1, 54-Stage 2.
 - ③ 75-Stage 1, 86-Stage 2.
 - ④ Lap with each a11(E) or a12(E) bar.
 - ⑤ Top of Slab.
 - ⑥ Bottom of Slab.
 - ⑦ Top and Bottom of Approach Footing.
 - ⑧ For Section A-A, see sheet 25 of 41.
 - ⑨ For details of Bar Splicers, see sheet 37 of 41.

TOP AND BOTTOM ELEVATIONS
FOR APPROACH FOOTING

North Approach			South Approach		
Point/ Location	Top	Bottom	Point/ Location	Top	Bottom
A	420.88	420.04	A	420.33	419.50
B	421.43	420.60	B	420.90	420.07
C	421.09	420.26	C	420.61	419.78
D	420.92	420.08	D	420.30	419.47
E	421.47	420.64	E	420.89	420.05
F	421.13	420.30	F	420.60	419.77

FILE NAME: H:\P221053 - D8 Various Various PTB 199-038\221053-017-1-57 over Marcum\Microstation\0280090_0091-78884-024-Bridge Approach Slab Details - S.B. Cross Section.dgn

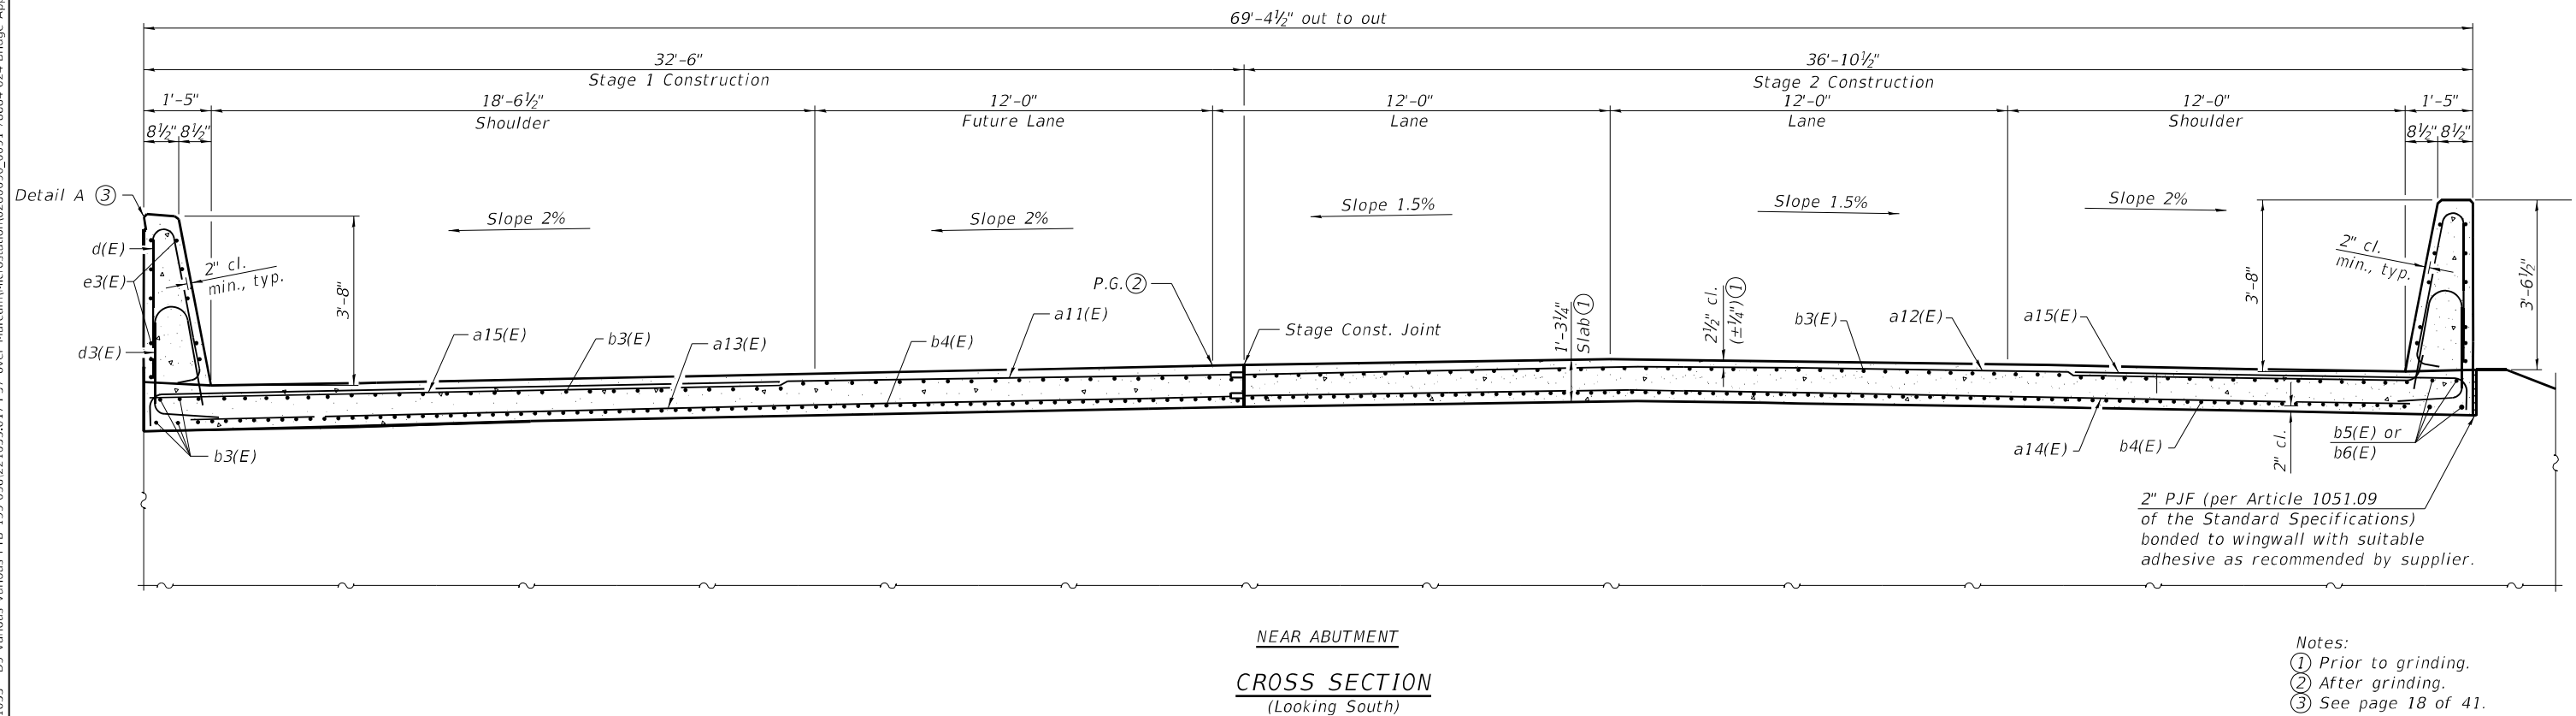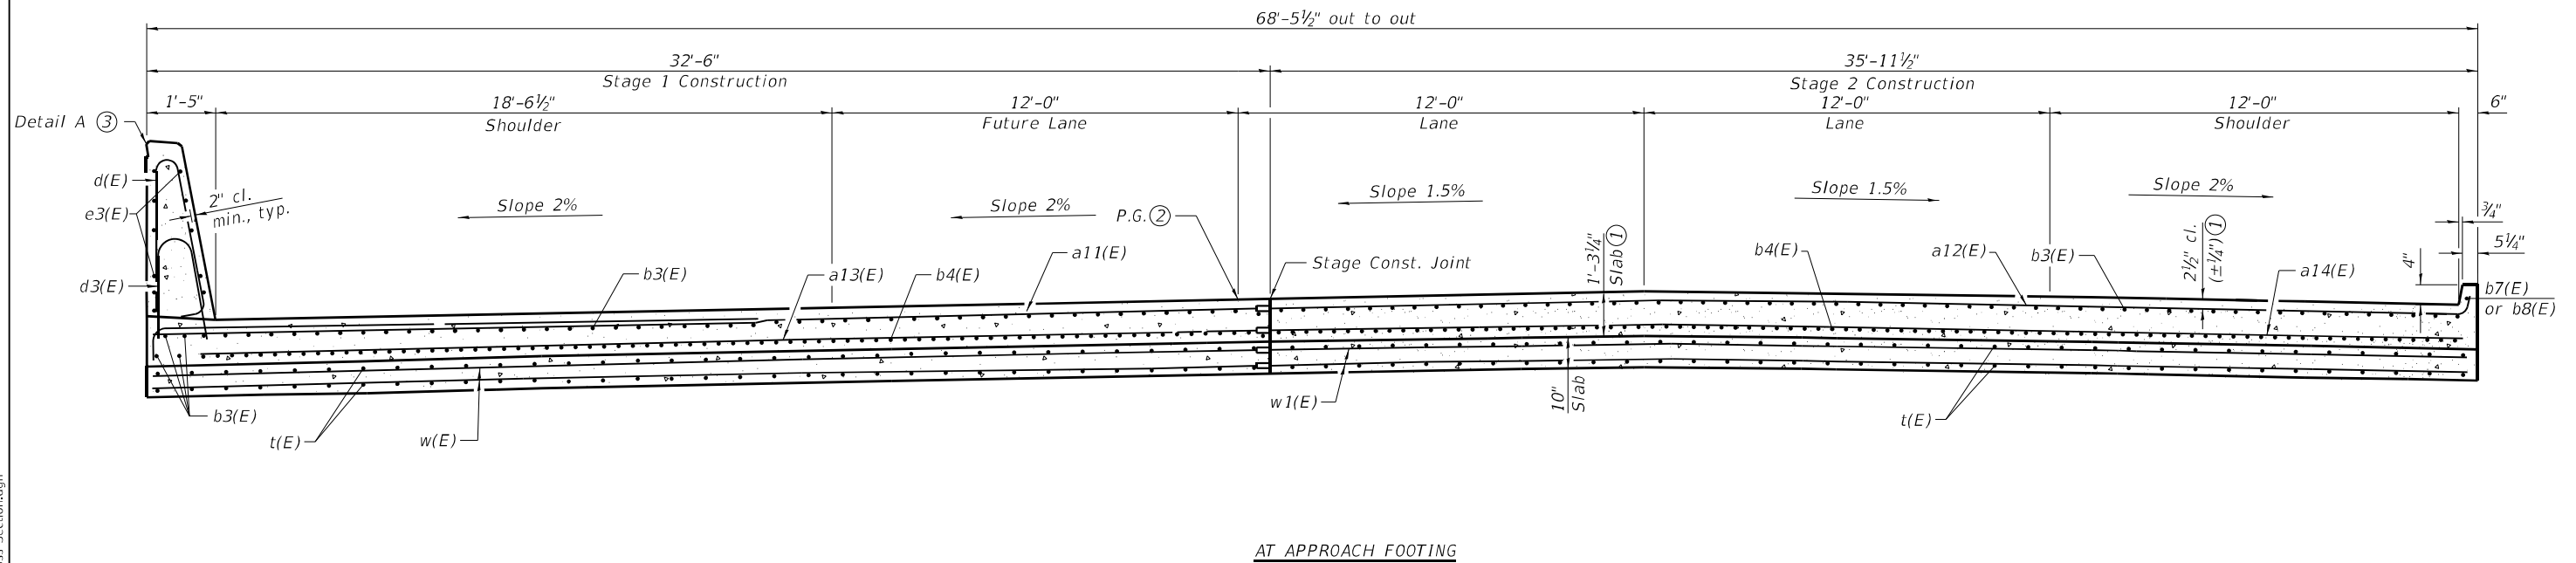

- Notes:
- ① Prior to grinding.
 - ② After grinding.
 - ③ See page 18 of 41.



USER NAME =	DESIGNED - KP	REVISED -
PLOT SCALE =	CHECKED - KBC	REVISED -
PLOT DATE = 12/13/2024	DRAWN - KP	REVISED -
	CHECKED - KBC	REVISED -


STATE OF ILLINOIS
DEPARTMENT OF TRANSPORTATION

BRIDGE APPROACH SLAB DETAILS
STRUCTURE NO. 028-0090 (S.B.)


SHEET 24 OF 41 SHEETS

F.A.I. RTE.	SECTION	COUNTY	TOTAL SHEETS	SHEET NO.
57	(28-2)B-2	FRANKLIN	598	364
CONTRACT NO. 78884				
ILLINOIS FED. AID PROJECT				


FILE NAME: H:\P221053 - D8 Various Various PTB 199-038\221053-017-1-57 over Marcum\Microstation\0280090_0091-78884-025-Bridge Approach Slab Details.dgn

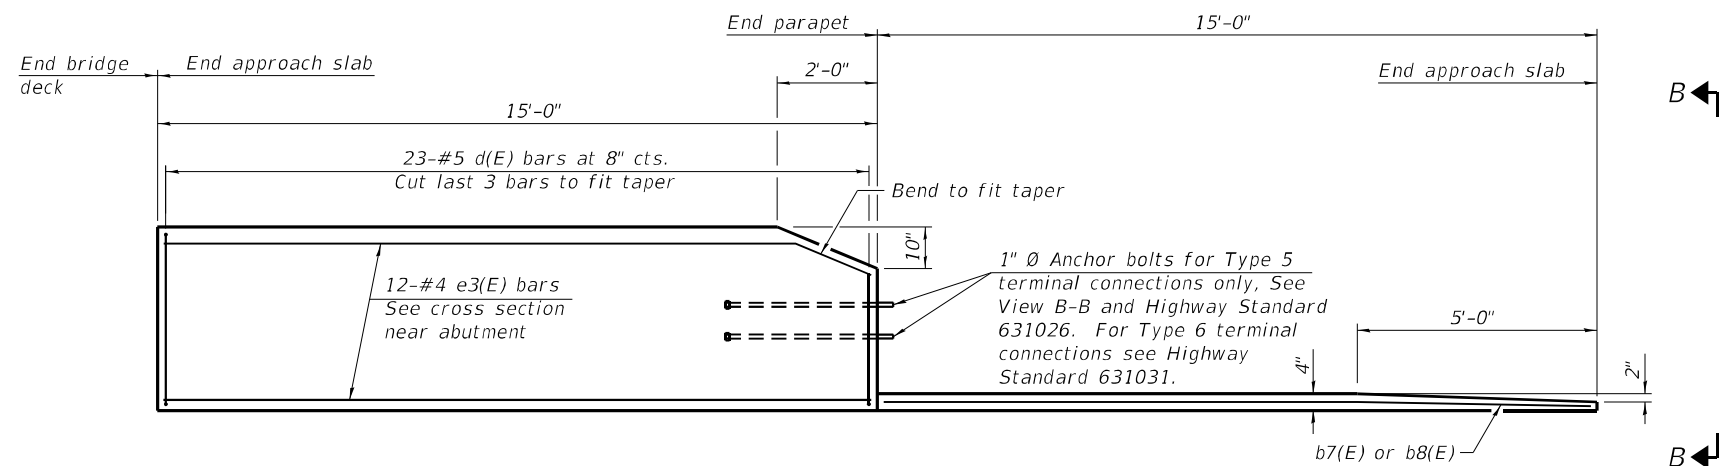


INSIDE ELEVATION OF PARAPET AND CURB

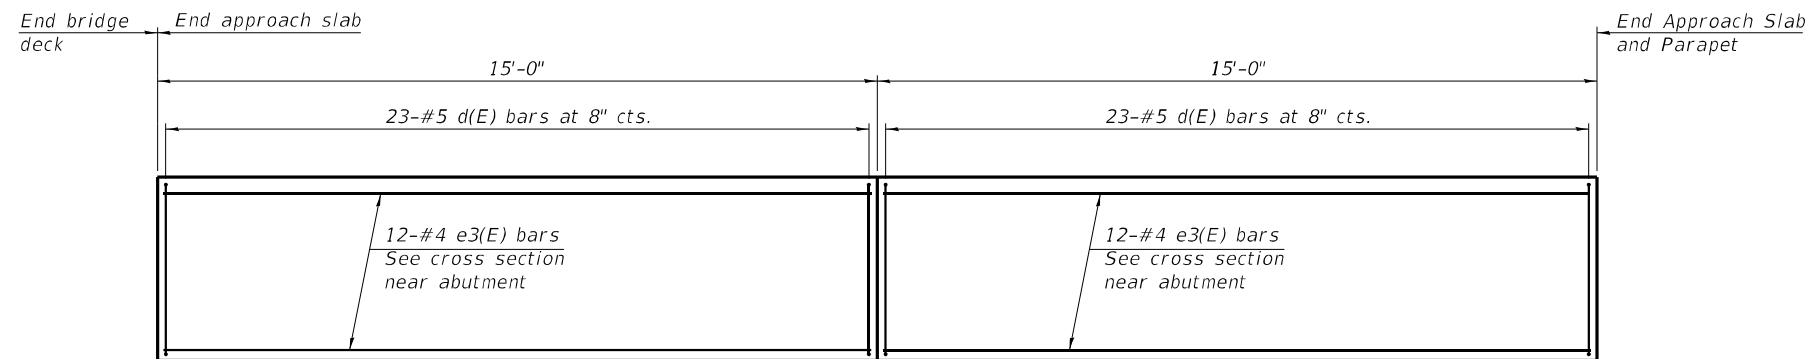


INSIDE ELEVATION OF PARAPET AND CURB ON MEDIAN

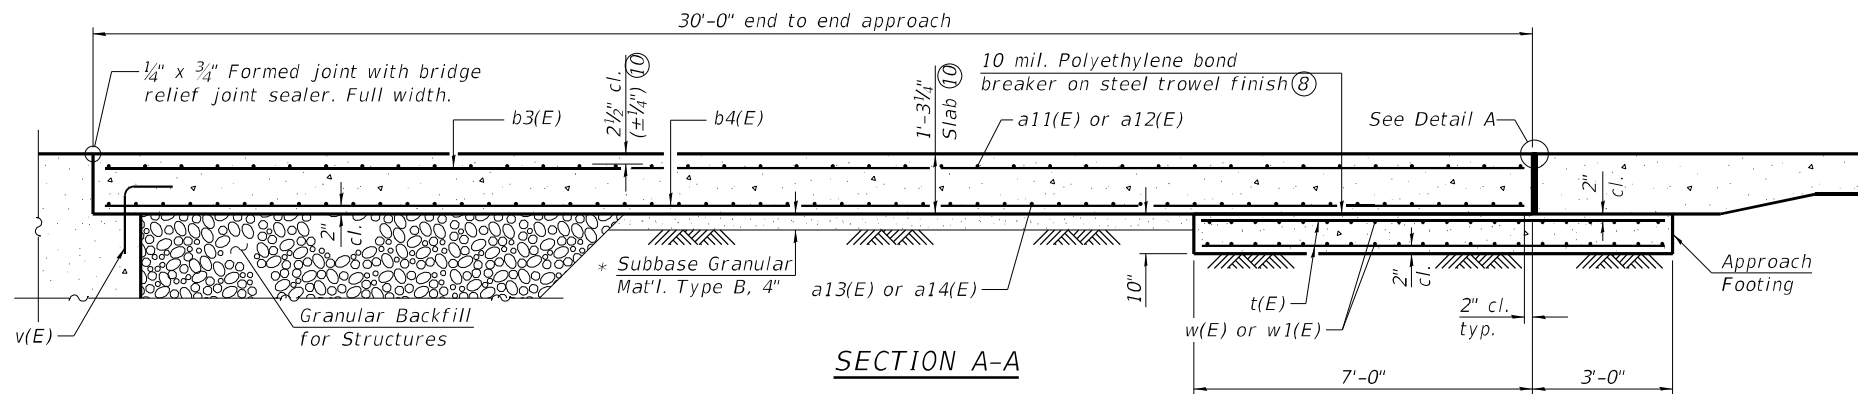


SECTION A-A

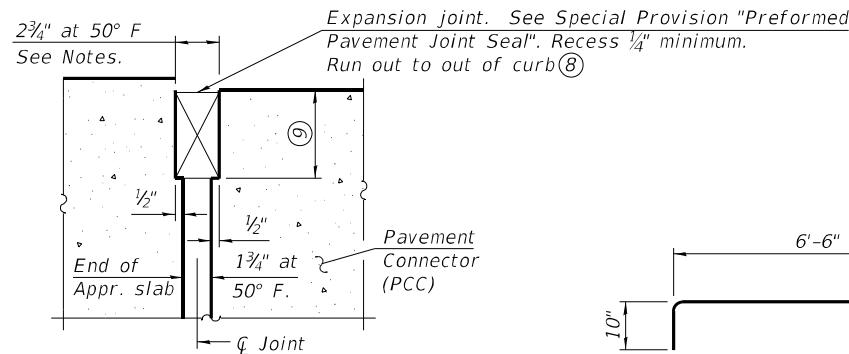

DETAIL A
(at Rt. L's)

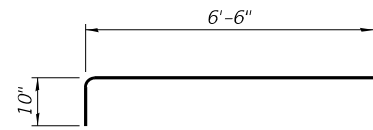


BAR a15(E)

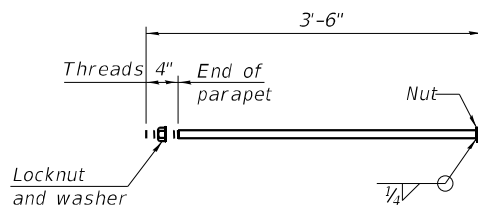


1" Ø ANCHOR BOLT ⑧
(Anchor bolt assemblies shall be
galvanized according to Article 1006.09
of the Standard Specifications)

- Notes:
- ① The joint opening shall be adjusted for temperature per Article 520.04 of the Standard Specifications. However, since this detail is for jointless structures, the length of bridge used to calculate the adjustment shall be equal to half the total bridge length plus the length of the bridge approach slab.
 - ② Parapet concrete shall be paid for as Concrete Superstructure.
 - ③ Approach slab shall be paid for as Concrete Superstructure (Approach Slab).
 - ④ Approach footing concrete shall be paid for as Concrete Structures.
 - ⑤ The approach footing maximum applied service bearing pressure (Q_{max}) = 2.0 ksf.
 - ⑥ Cost of excavation for approach footing included with Concrete Structures.
 - ⑦ For Granular Backfill for Structures and drainage treatment details, see sheet 2 of 41.
 - ⑧ Cost included with Concrete Superstructure (Approach Slab).
 - ⑨ Per manufacturer recommendations.
 - ⑩ Prior to grinding.
 - ⑪ Calculated weight of Reinforcement Bars, Epoxy Coated = 16,830 (Substructure)
142,280 (Superstructure)

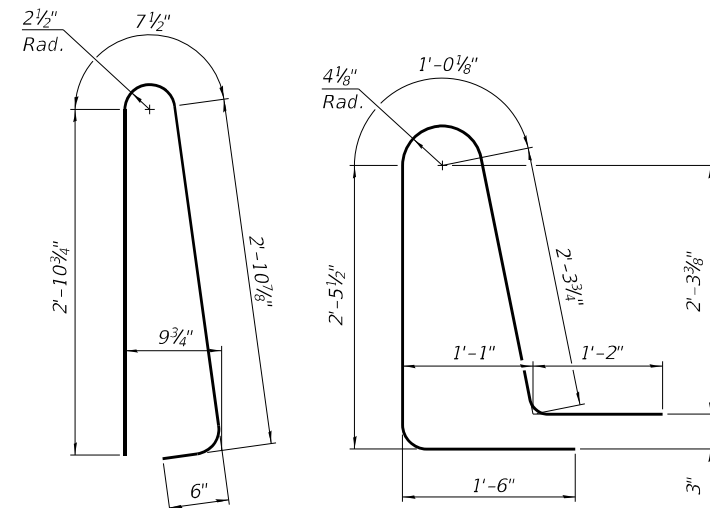


BAR d(E)

BAR d3(E)

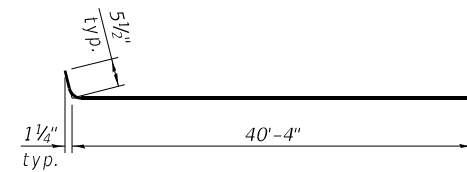

BAR a12(E)

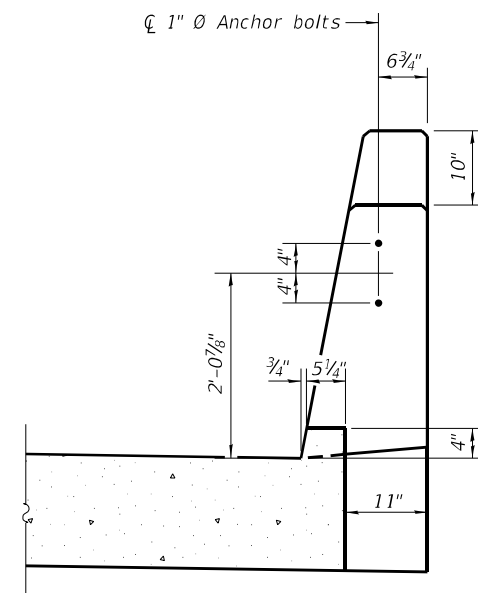


VIEW B-B


FOUR APPROACHES
BILL OF MATERIAL

Bar	No.	Size	Length	Shape
a11(E)	160	#5	36'-5"	
a12(E)	160	#5	40'-10"	
a13(E)	212	#8	36'-5"	
a14(E)	212	#8	40'-4"	
a15(E)	240	#5	7'-4"	
b3(E)	420	#5	29'-8"	
b4(E)	644	#9	29'-8"	
b5(E)	8	#5	14'-7"	
b6(E)	8	#5	13'-10"	
b7(E)	2	#4	14'-4"	
b8(E)	2	#4	14'-7"	
d(E)	276	#5	7'-0"	
d3(E)	276	#5	8'-6"	
e3(E)	144	#4	14'-8"	
t(E)	552	#4	10'-11"	
w(E)	160	#5	36'-5"	
w1(E)	160	#5	40'-4"	
Concrete Superstructure			Cu. Yd.	25.3
Concrete Superstructure (Approach Slab)			Cu. Yd.	385.8
Concrete Structures			Cu. Yd.	97.0
Reinforcement Bars, Epoxy Coated			Pound	159,110


FILE NAME: H:\P22-1053 - D8 Various Various PTB 199-038\22-1053-017-1-57 over Marcum\Microstation\0280090_0091-78884-028-Bearing Details.dgn

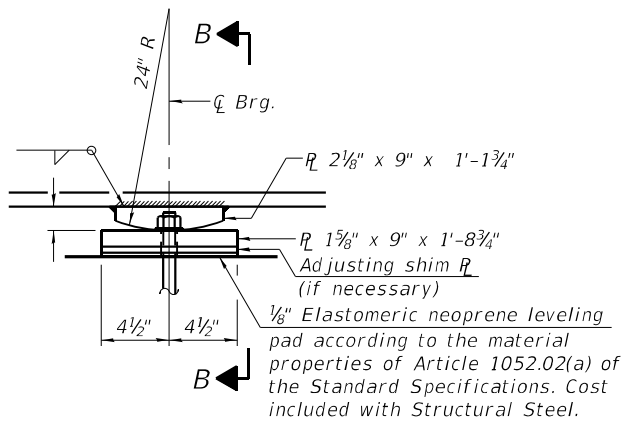


ELEVATION AT PIER

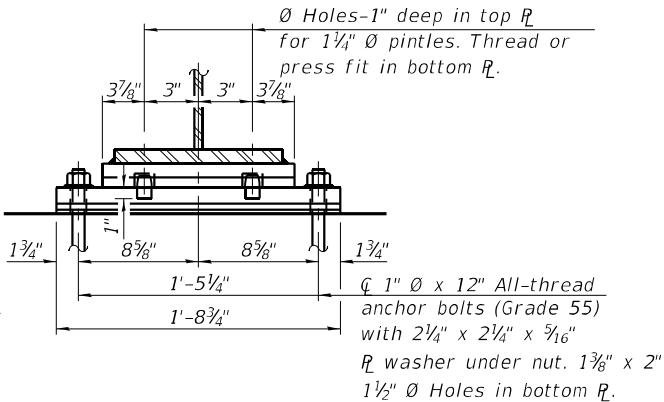

SECTION B-B

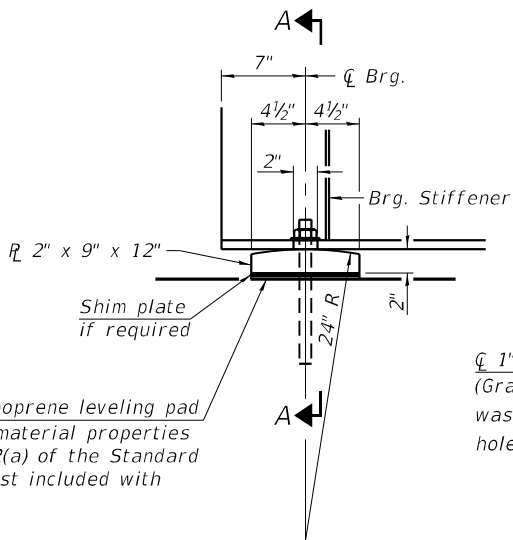


ELEVATION AT ABUTMENT

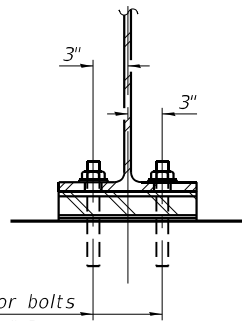

SECTION A-A

FIXED BEARING

FIXED BEARING

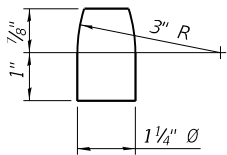

PINTLE

Notes:

- Anchor bolts and side retainers at all supports shall be installed as each member is erected unless an equivalent temporary means of lateral restraint is used.
- All (embedded and separate) bearing plates, anchor bolts, nuts, washers and pintles shall be galvanized according to AASHTO M111 or M232 as applicable.
- The anchor bolt sizes and grades shown constitute a calculated seismic structural fuse. Substitution of higher diameter and/or grade anchor bolts will not be allowed.
- Two $\frac{1}{8}"$ adjusting shims shall be provided for each bearing in addition to all other plates or shims and placed as shown on bearing details.
- The structural steel plates of the bearing assemblies shall conform to the requirements of AASHTO M 270 Grade 50.


BEARING SHIM PLATES

	Beam 3	Beam 13
ϕ Brg. N. Abut.	$\frac{1}{4}"$	$\frac{1}{8}"$
ϕ Brg. Pier	$\frac{3}{8}"$	$\frac{1}{8}"$
ϕ Brg. S. Abut.	$\frac{1}{4}"$	$\frac{1}{8}"$

BILL OF MATERIAL

Item	Unit	Total
Anchor Bolts, 1"	Each	96


FILE NAME: H:\P221053 - D8 Various Various PTB 199-038\221053.017+57 over Marcum\Microstation\0280090_0091-78884-031-Abutment Details - S.B. North Abutment.dgn

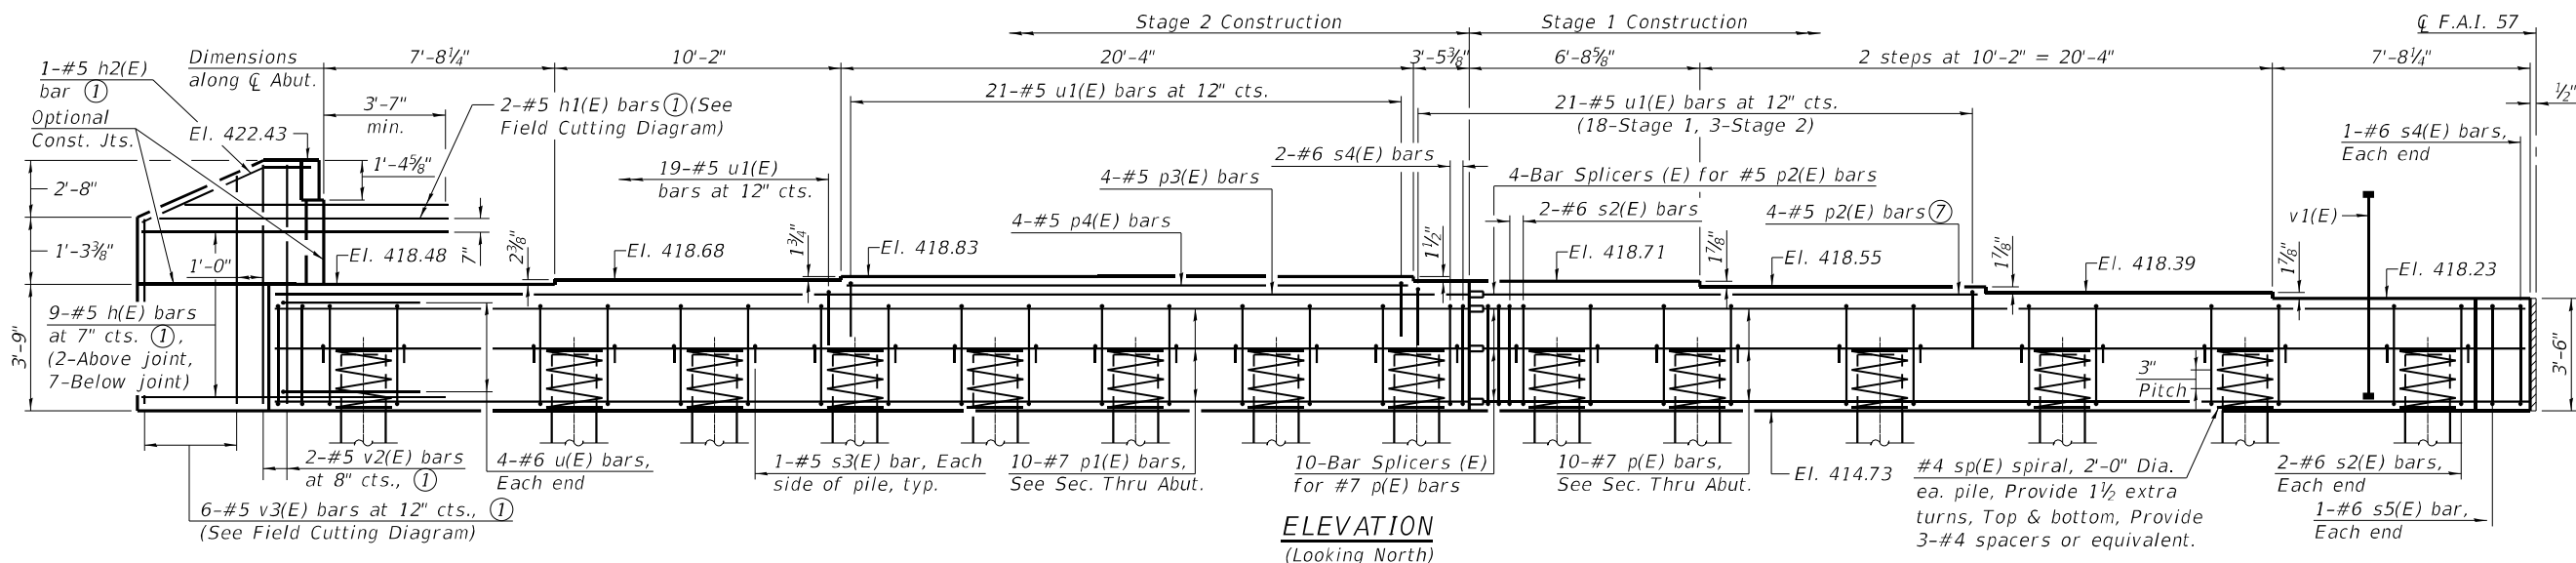


ELEVATION
(Looking North)

s2(E) BAR SPACING

Pile spacing	#6 s2(E) bars
5'-0"	4 at ±12"
6'-6"	6 at ±11"
7'-6"	7 at ±11"

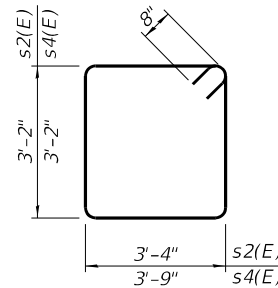


BAR s2(E) & s4(E)

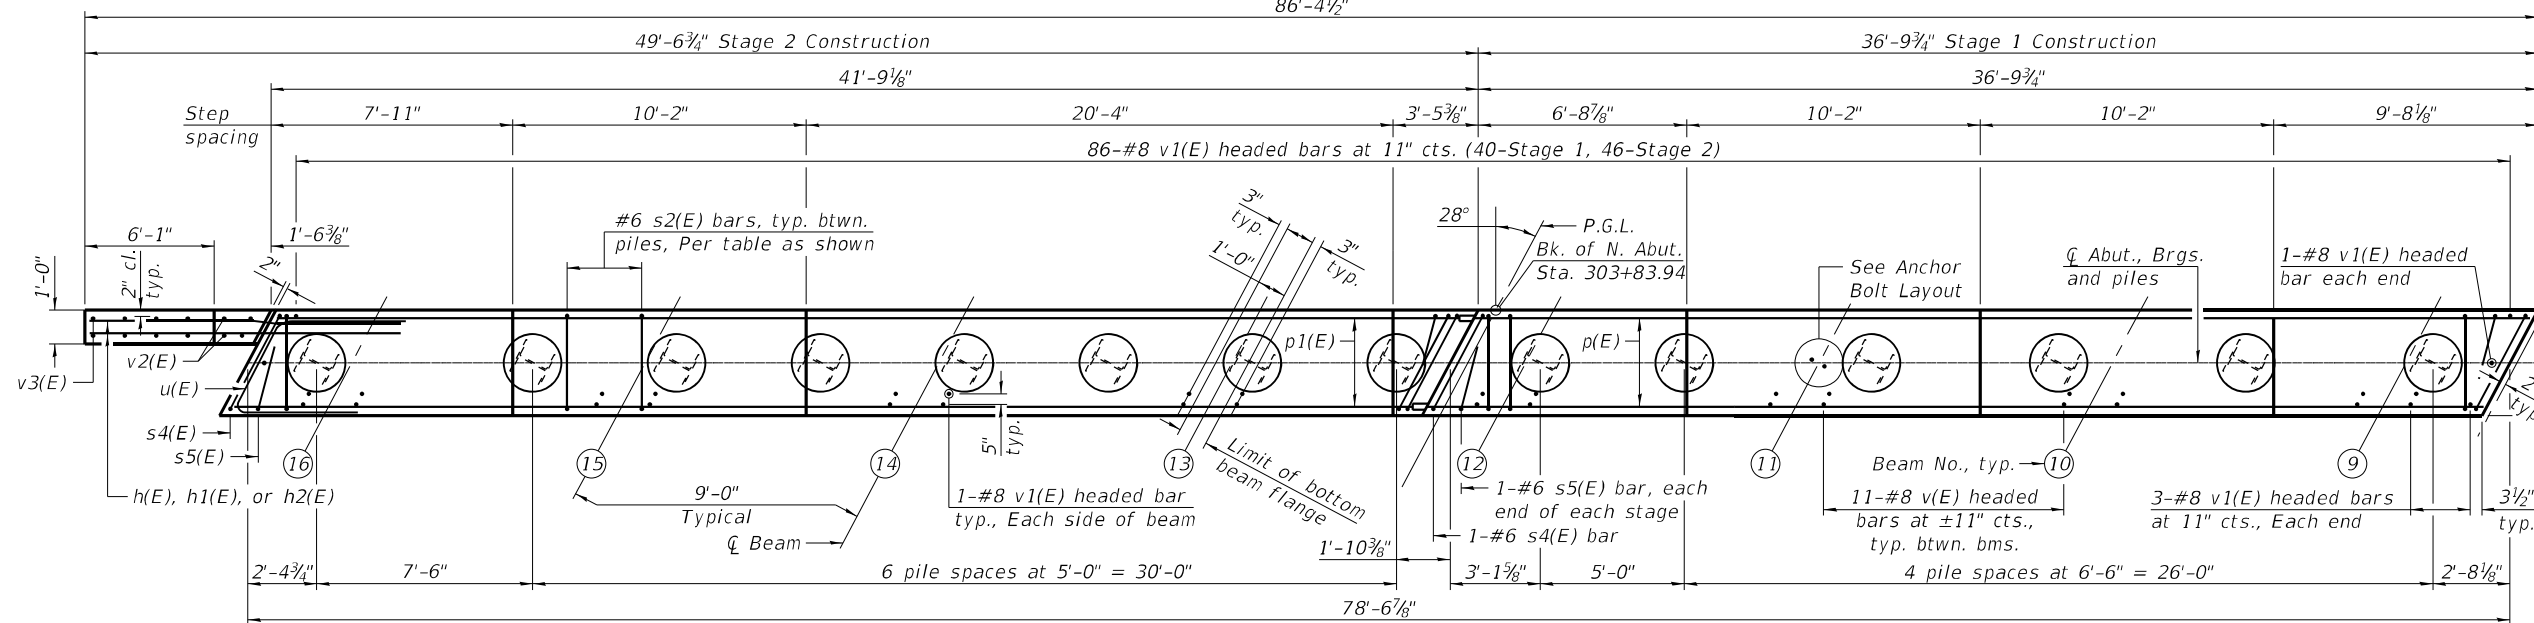

PLAN


BILL OF MATERIAL

Bar	No.	Size	Length	Shape
h(E)	18	#5	10'-8"	
h1(E)	2	#5	18'-8"	
h2(E)	2	#5	7'-4"	
p(E)	10	#7	36'-5"	
p1(E)	10	#7	41'-4"	
p2(E)	4	#5	18'-5"	
p3(E)	4	#5	41'-4"	
p4(E)	4	#5	20'-0"	
s2(E)	67	#6	14'-4"	
s3(E)	28	#5	4'-4"	
s4(E)	5	#6	15'-2"	
s5(E)	4	#6	7'-8"	
sp(E)	14	#4	2'-0"	
u(E)	8	#6	12'-3"	
u1(E)	61	#5	7'-4"	
v1(E)	187	#8	5'-7"	
v2(E)	4	#5	7'-4"	
v3(E)	6	#5	11'-8"	
Structure Excavation		Cu. Yd.	58	
Concrete Structures		Cu. Yd.	42.7	
Reinforcement Bars, Epoxy Coated		Pound	8,060	
Furnishing Steel Piles HP 14x89		Foot	572	
Driving Piles		Foot	572	
Test Pile Steel HP 14x89		Each	1	
Pile Shoes		Each	14	

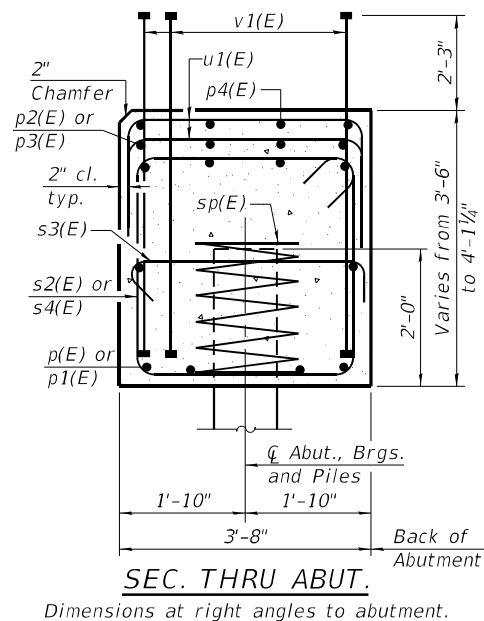


SEC. THRU ABUT.

Dimensions at right angles to abutment.

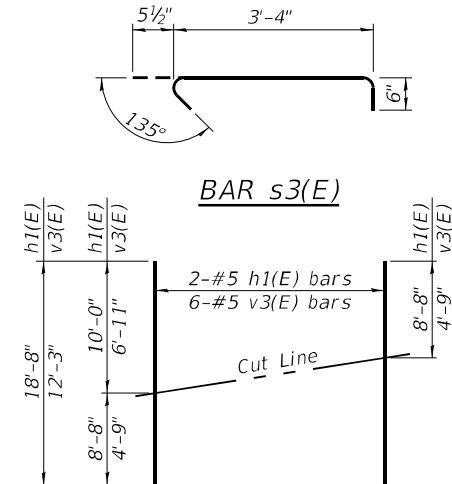


FIELD CUTTING DIAGRAM


Order h1(E) & v3(E) full length. Cut as shown and use remainder of bars in opposite face.

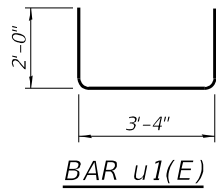


BAR s3(E)

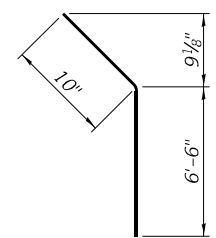

BAR u1(E)

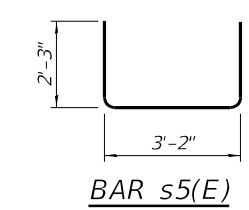


BAR s5(E)

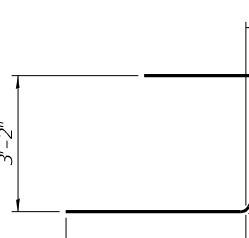

BAR v(E)

- Notes:
- Each face.
 - Length is height of spiral.
 - Pour steps monolithically with cap.
 - Bar Terminators paid for separately. See Total Bill of Material.
 - For details of piles, see sheet 36 of 41.
 - For details of Bar Splicers, see sheet 37 of 41.
 - Cut p2(E) bars as necessary to fit.

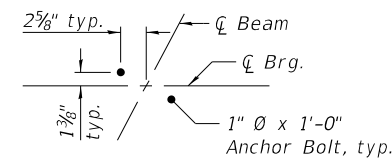

ANCHOR BOLT LAYOUT

PILE DATA

Type: HP14x89 with Pile Shoes
Nominal Required Bearing: 705 kips
Factored Resistance Available: 388 kips
Est. Length: 44 ft
No. Production Piles: 13
No. Test Piles: 1

STATE OF ILLINOIS
DEPARTMENT OF TRANSPORTATION

NORTH ABUTMENT DETAILS
STRUCTURE NO. 028-0090 (S.B.)

SHEET 31 OF 41 SHEETS

F.A.I. RTE.	SECTION	COUNTY	TOTAL SHEETS	SHEET NO.
57	(28-2)B-2	FRANKLIN	598	371
CONTRACT NO. 78884				




ILLINOIS FED. AID PROJECT

USER NAME	=
PLOT SCALE	=
PLOT DATE	= 12/13/2024

DESIGNED	- KBC
CHECKED	- KBC
DRAWN	- KP
CHECKED	- KBC


REVISED	-
REVISED	-
REVISED	-
REVISED	-

FILE NAME: H:\P221053 - D8 Various Various PTB 199-038\221053.017+57 over Marcum\Microstation\0280091-78884-033-Pier Details - N.B..dgn

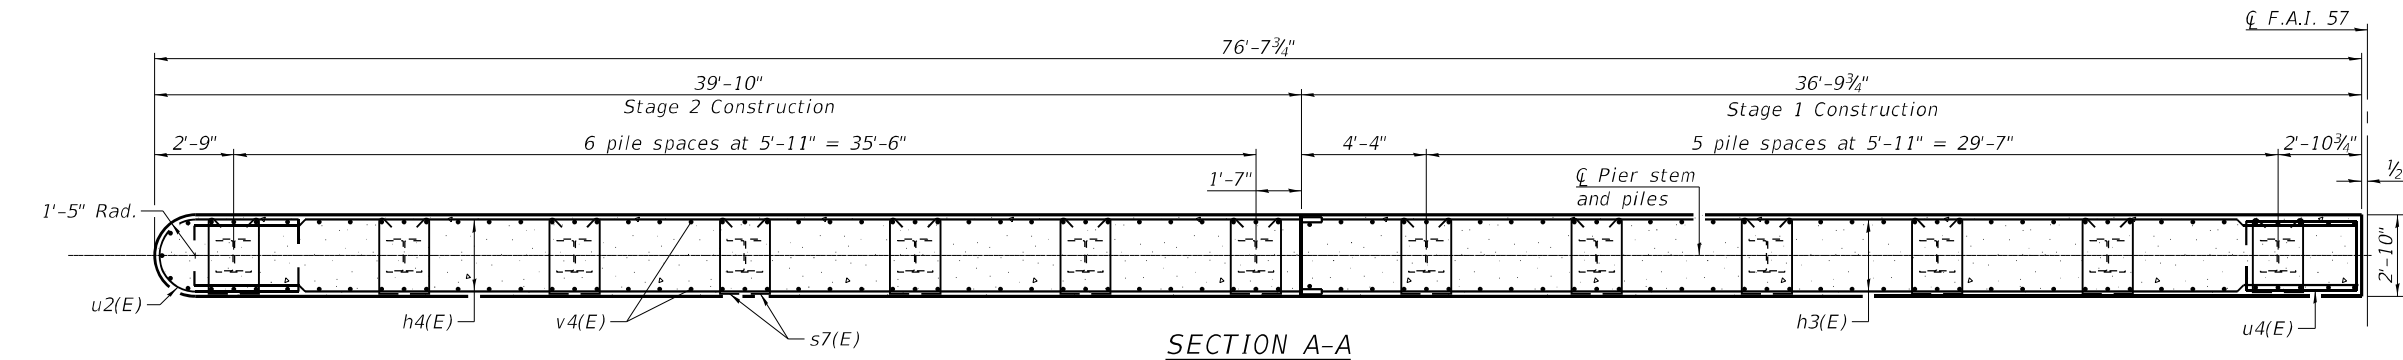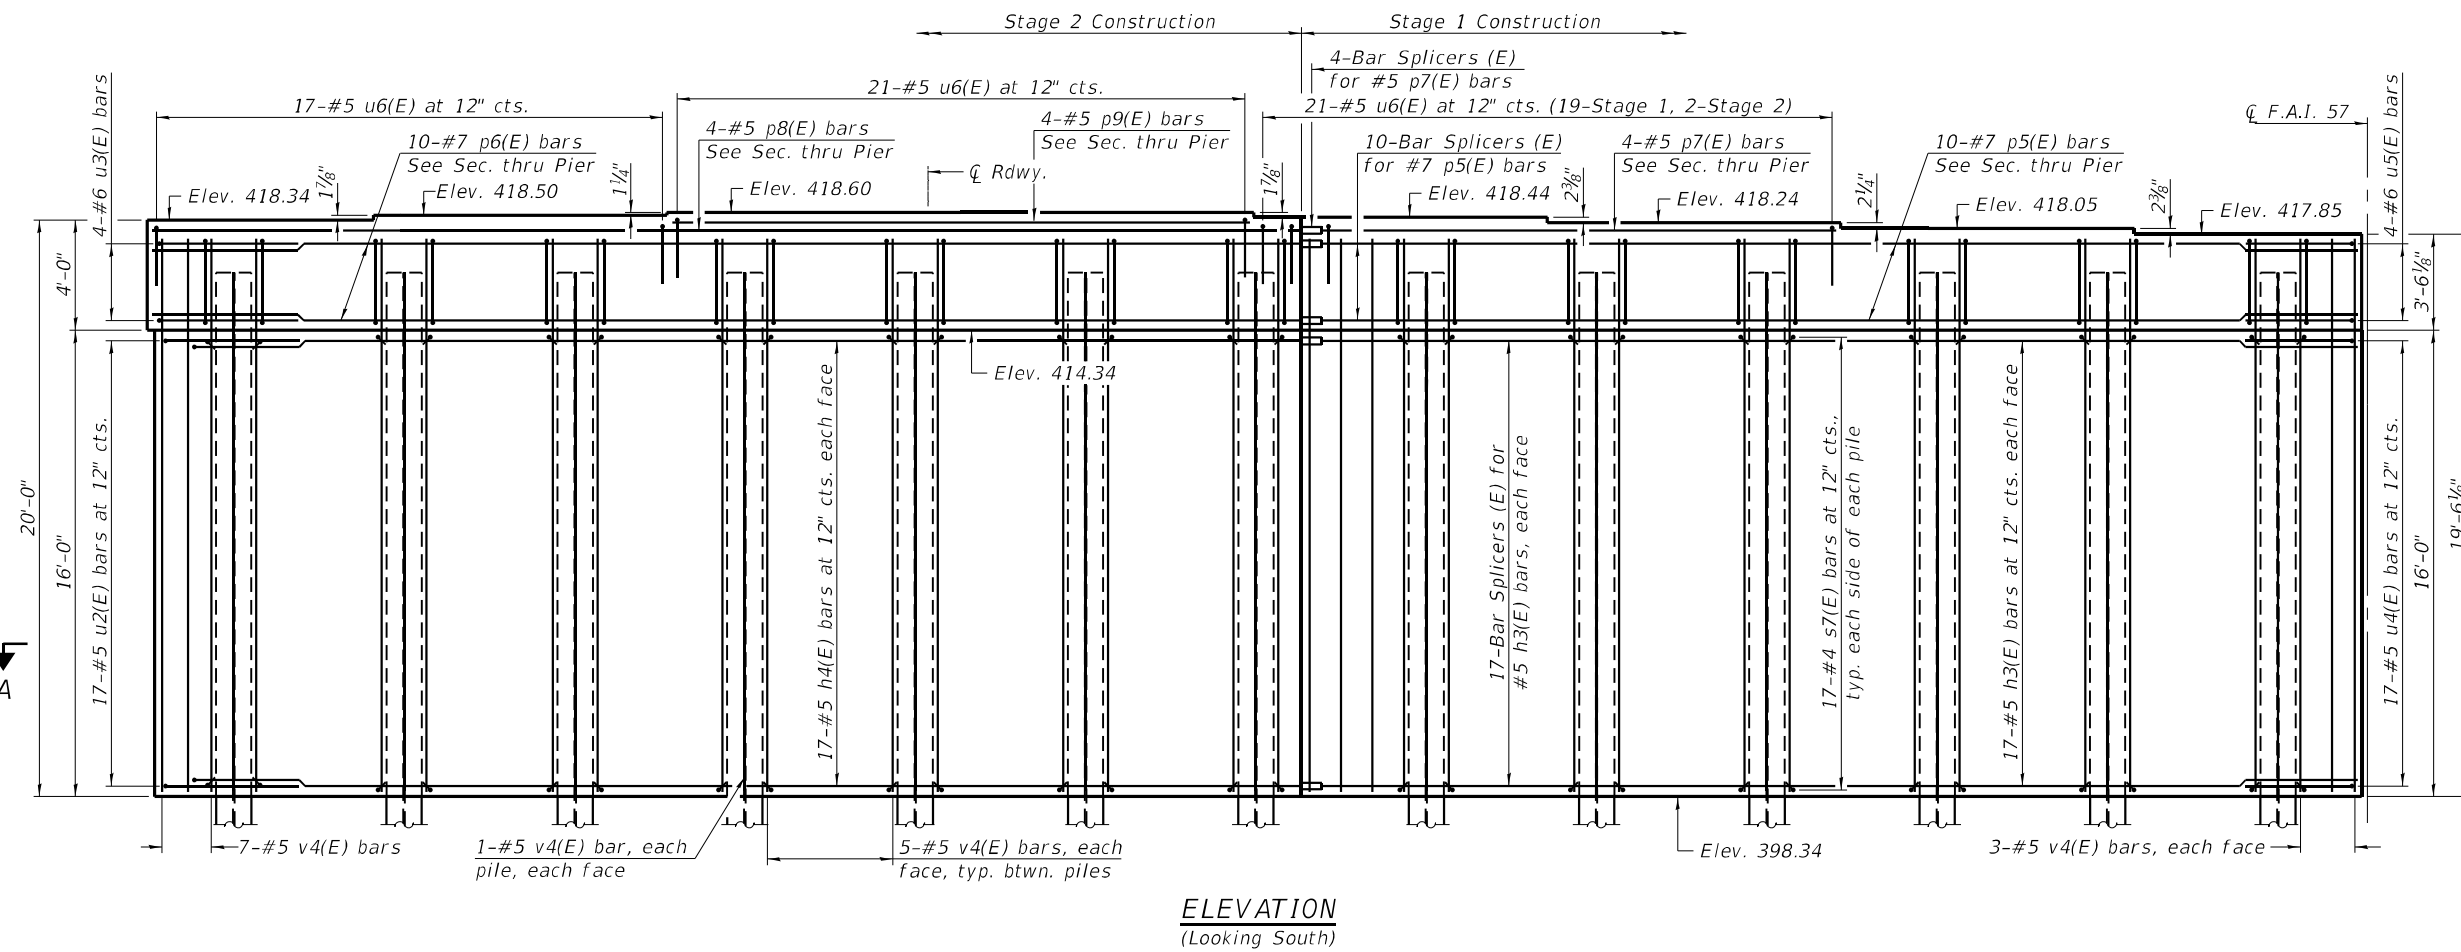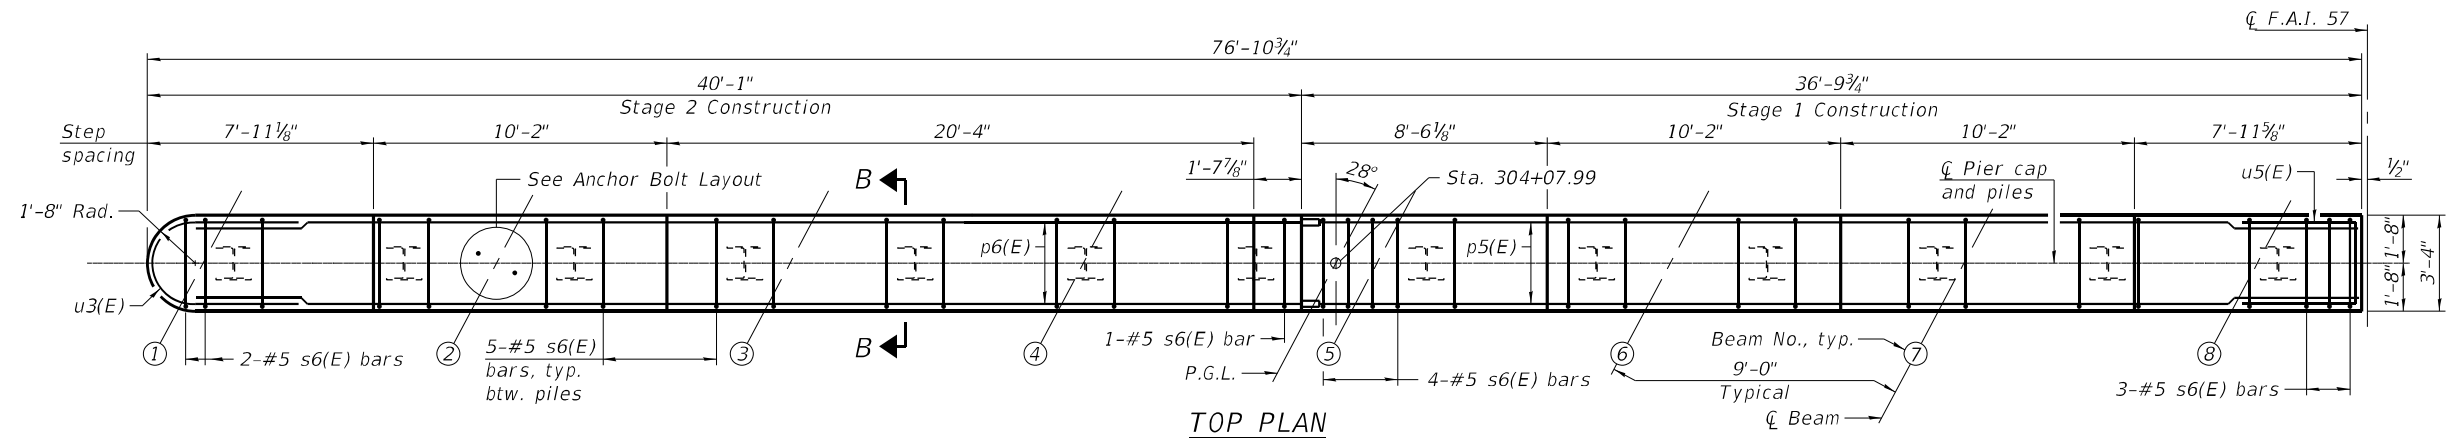


PILE DATA

Type: HP14x89 with Pile Shoes
Nominal Required Bearing: 705 kips
Factored Resistance Available: 388 kips
Est. Length: 55 ft
No. Production Piles: 12
No. Test Piles: 1



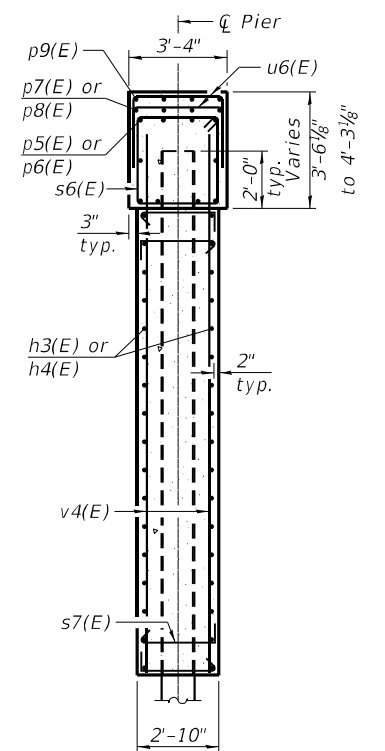


ANCHOR BOLT LAYOUT

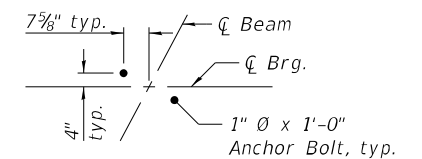


- Notes:
- ① Pour steps monolithically with cap.
 - ② See sheet 35 of 41 for additional pier details and Bill of Material.
 - ③ For details of piles, see sheet 36 of 41.
 - ④ For bar splicer details, see sheet 37 of 41.
 - ⑤ See sheet 35 of 41 for Section B-B.

FILE NAME: H:\P221053 - D8 Various Various PTB 199-038\221053.017+57 over Marcum\Microstation\0280090_0051-78884-034-Pier Details - S.B.dgn

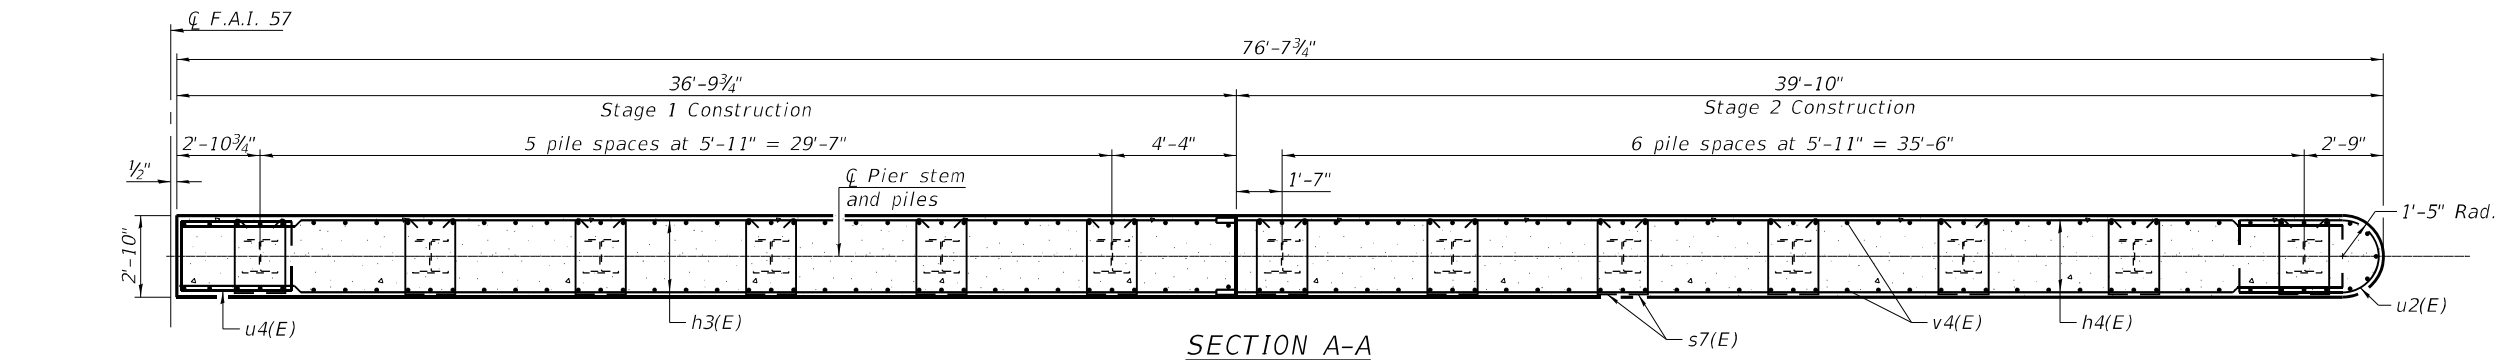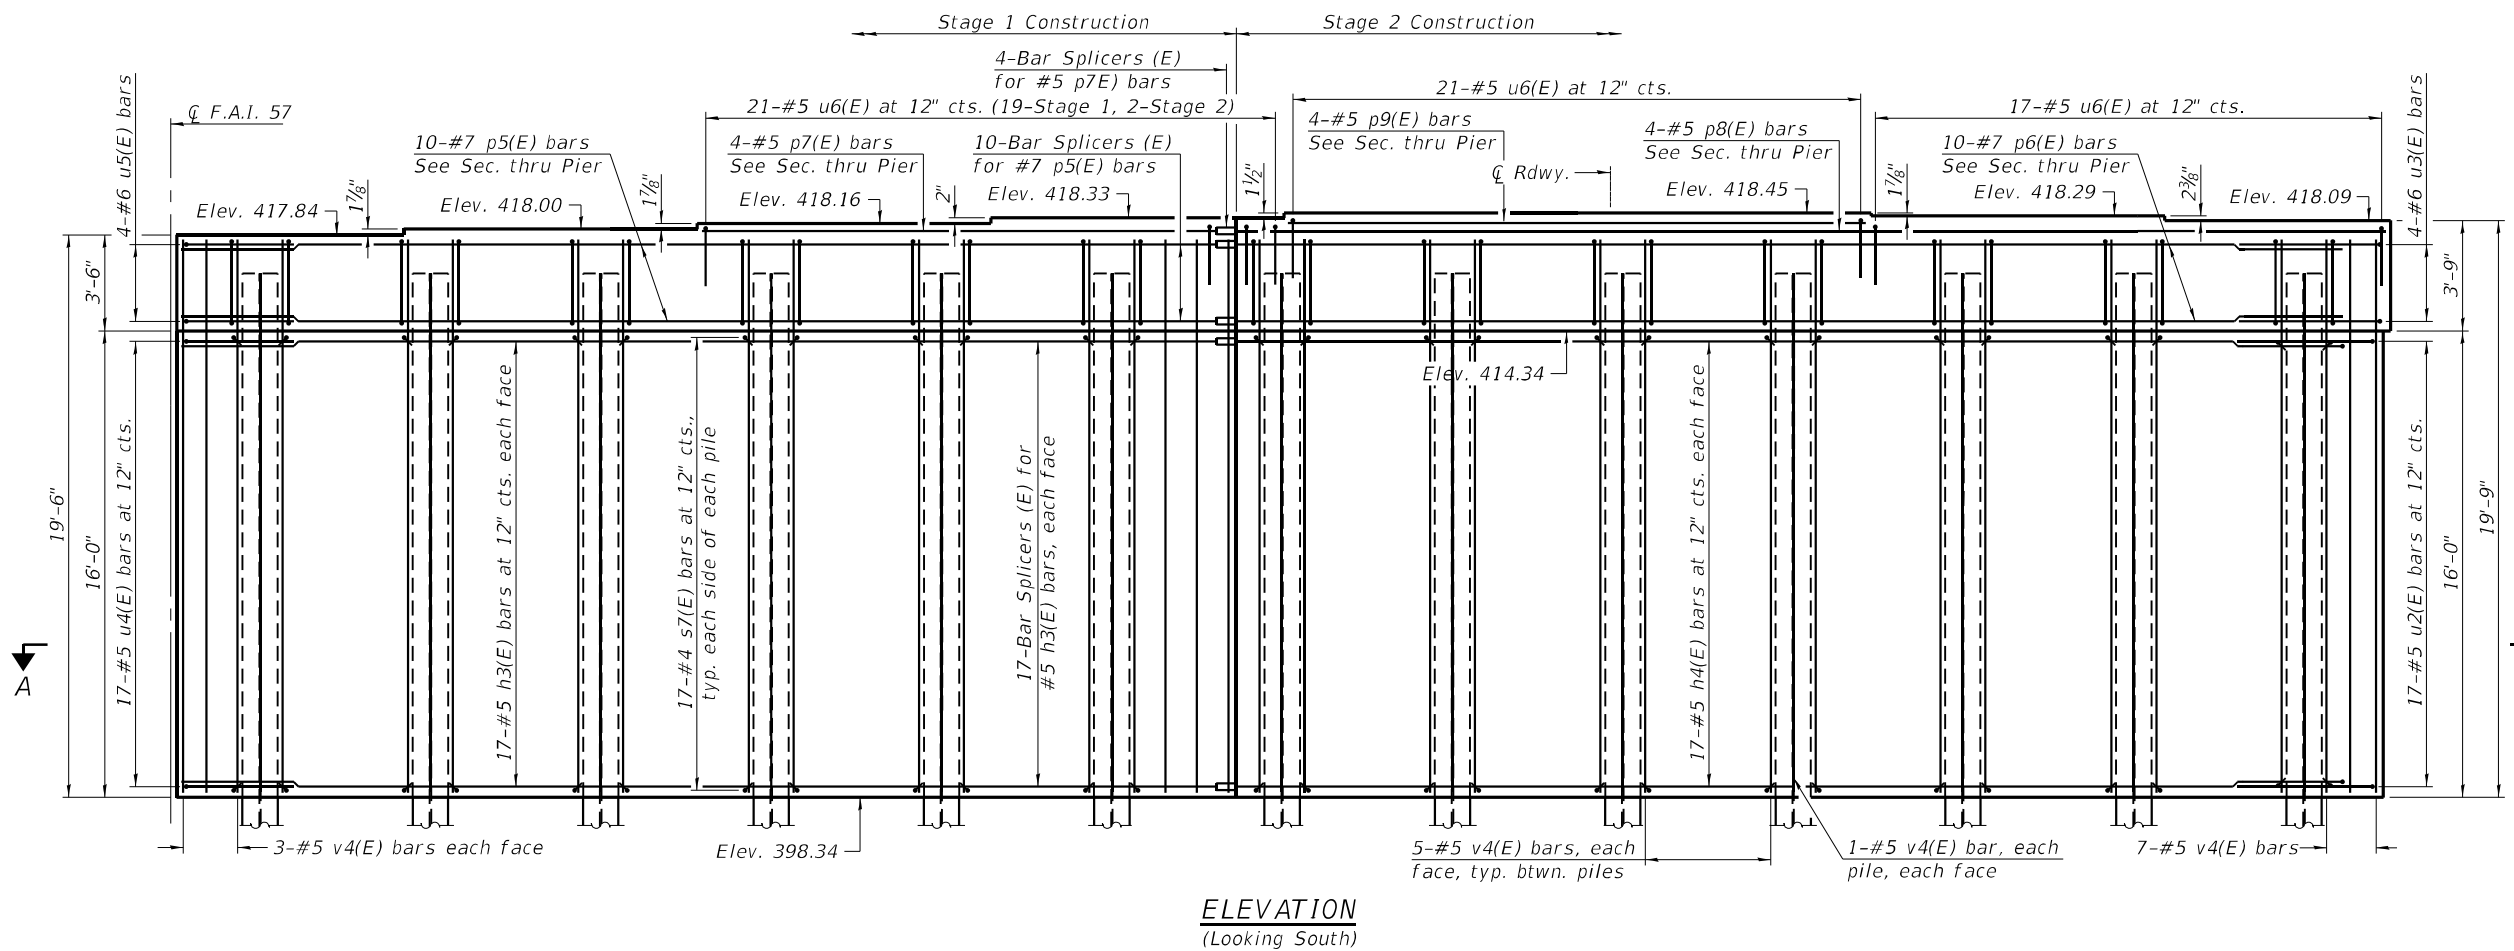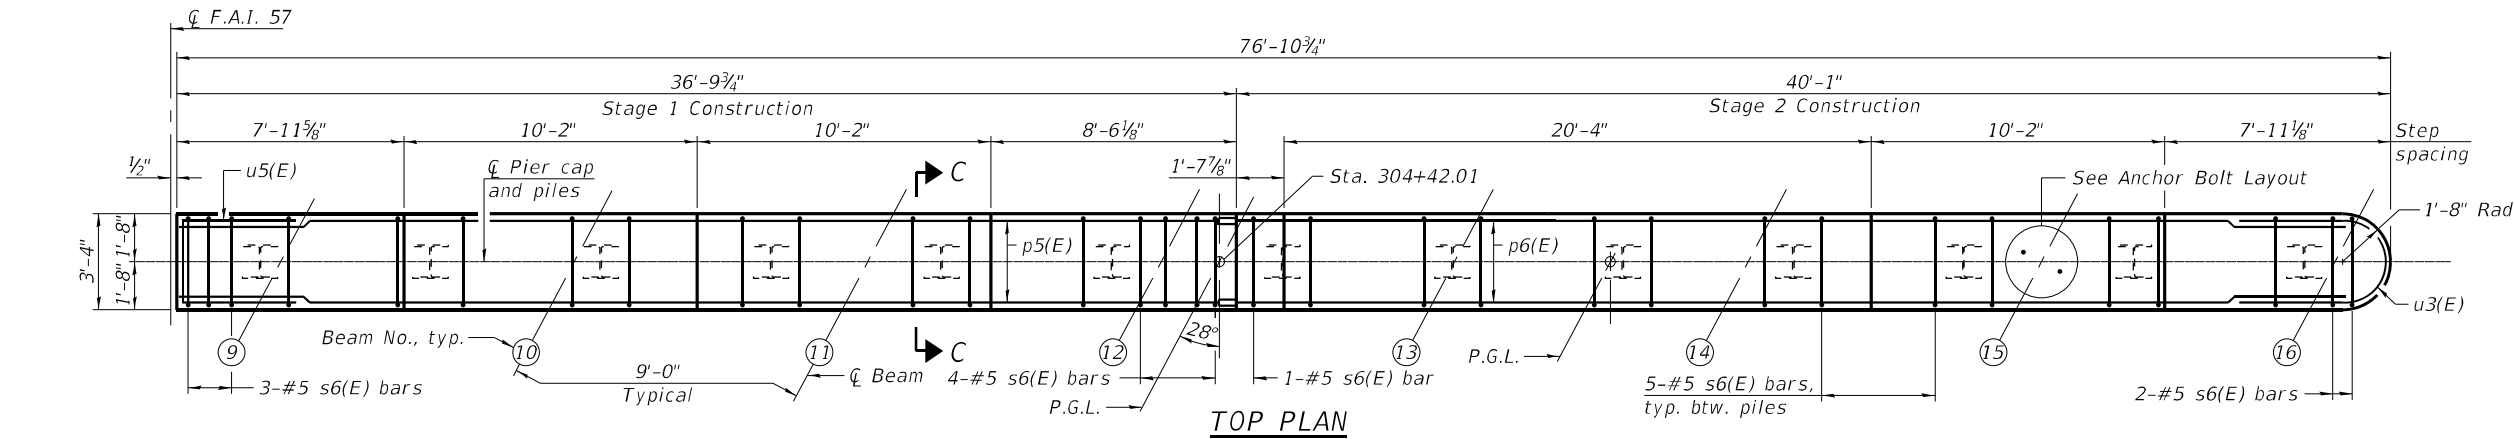


PILE DATA

Type: HP14x89 with Pile Shoes
Nominal Required Bearing: 705 kips
Factored Resistance Available: 388 kips
Est. Length: 54 ft
No. Production Piles: 12
No. Test Piles: 1

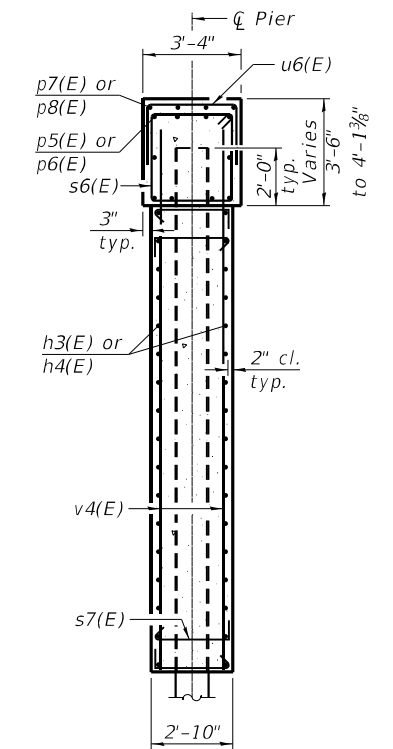


ANCHOR BOLT LAYOUT

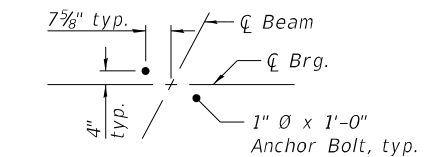


- Notes:
- ① Pour steps monolithically with cap.
 - ② See sheet 35 of 41 for additional pier details and Bill of Material.
 - ③ For details of piles, see sheet 36 of 41.
 - ④ For bar splicer details, see sheet 37 of 50.
 - ⑤ See sheet 35 of 41 for Section C-C.

 OATES ASSOCIATES www.oatesassociates.com ILLINOIS DESIGN FIRM LICENSE NO.: 184.001115	USER NAME =		DESIGNED - KBC	REVISED -	STATE OF ILLINOIS DEPARTMENT OF TRANSPORTATION	PIER STRUCTURE NO. 028-0090 (S.B.)		F.A.I. RTE. 57	SECTION (28-2)B-2	COUNTY FRANKLIN	TOTAL SHEETS 598	SHEET NO. 374
	PLOT SCALE =		CHECKED - KP	REVISED -		SHEET 34 OF 41 SHEETS		CONTRACT NO. 78884				
	DRAWN - KP		CHECKED - KBC	REVISED -				ILLINOIS FED. AID PROJECT				
	PLOT DATE = 12/13/2024											


FILE NAME: H:\P22-1053 - D6 Various Various PTB 199-038\221053.017+57 over Marcum\Microstation\0280090_0091-78884-035-Pier_Details.dgn

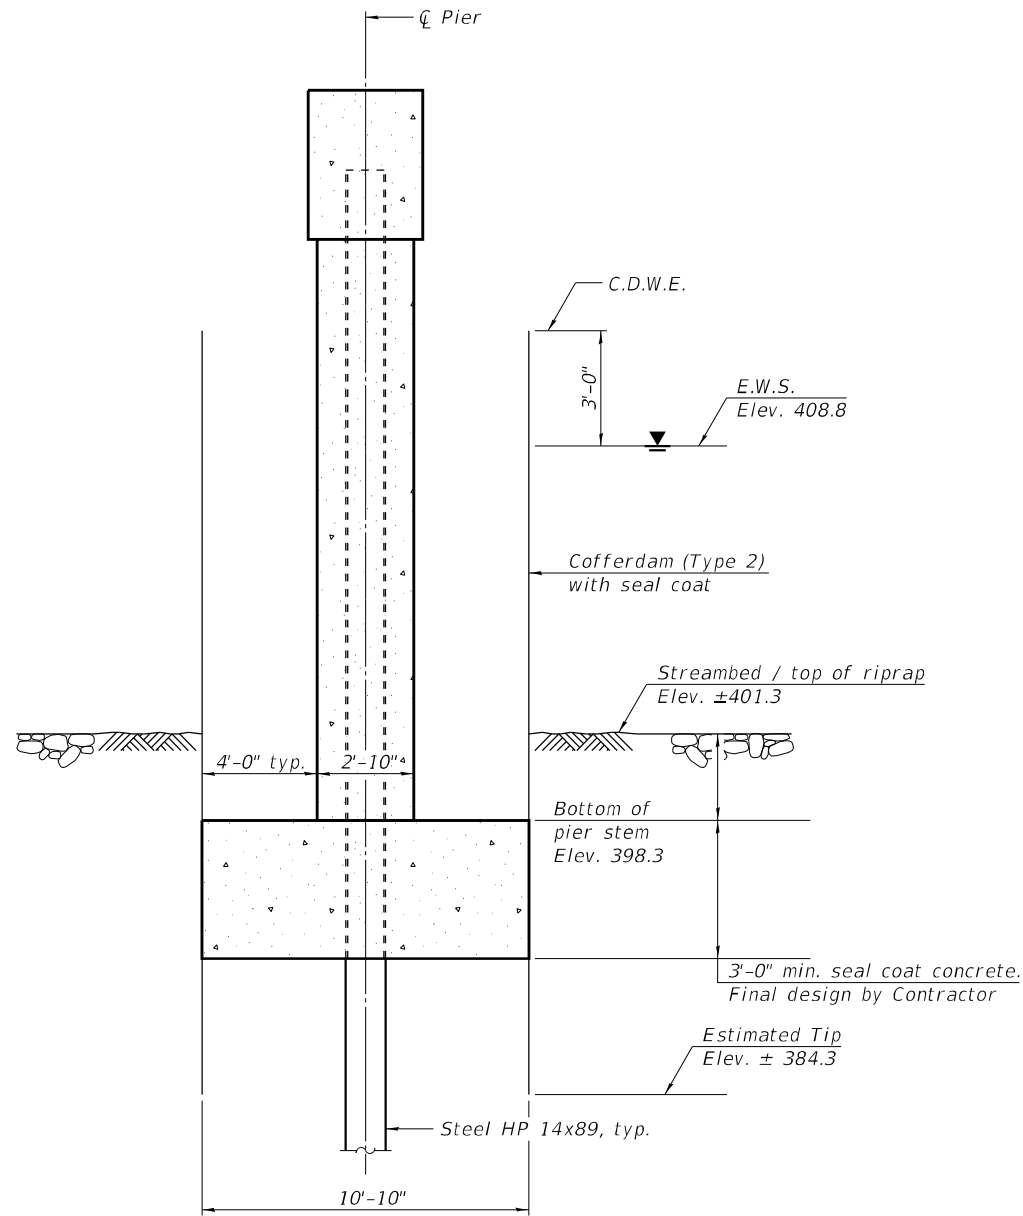


Cofferdam and Seal Coat

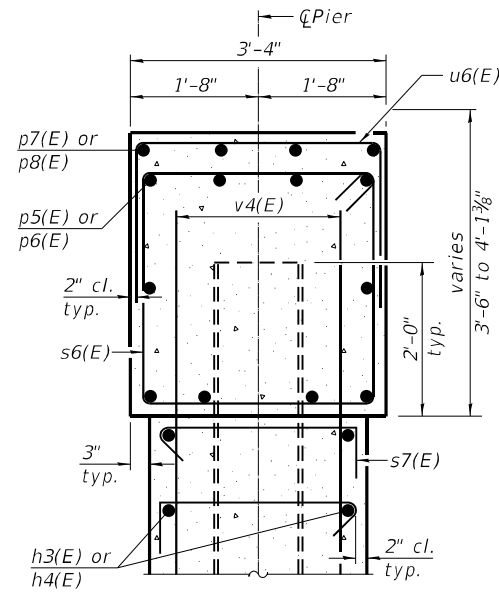


SECTION C-C

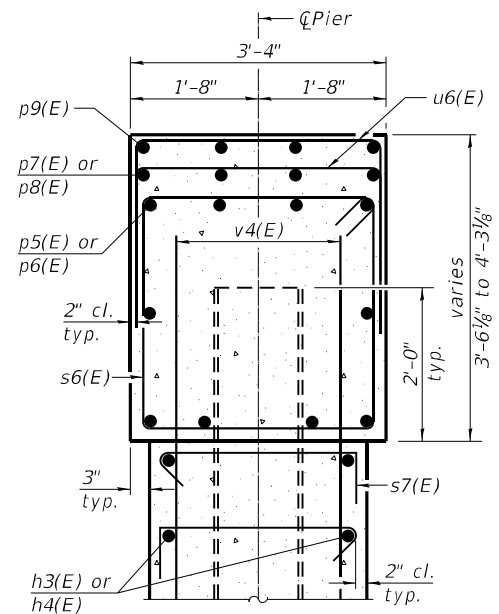


SECTION B-B

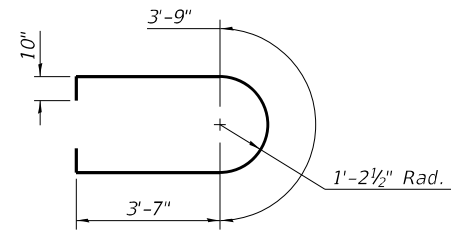


BAR u2(E)

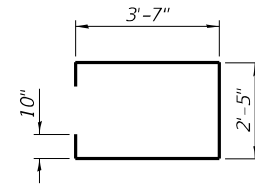


BAR u4(E)

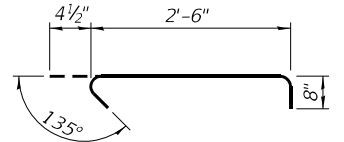


BAR s7(E)

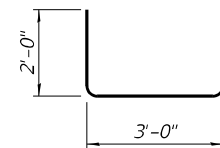


BAR u6(E)

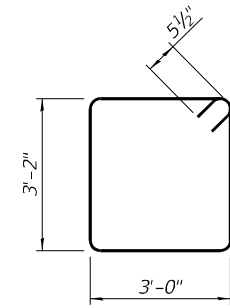


BAR s6(E)

 

BAR h3(E) & h4(E)

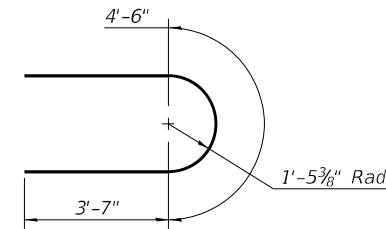


BAR u3(E)

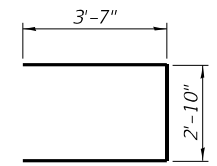

BAR u5(E)


NORTHBOUND & SOUTHBOUND
PIERS - BILL OF MATERIAL

Bar	No.	Size	Length	Shape
h3(E)	68	#5	36'-11"	
h4(E)	68	#5	38'-7"	
p5(E)	20	#7	36'-5"	
p6(E)	20	#7	38'-1"	
p7(E)	8	#5	18'-4"	
p8(E)	8	#5	38'-1"	
p9(E)	8	#5	20'-0"	
s6(E)	130	#5	13'-3"	
s7(E)	884	#4	3'-7"	
u2(E)	34	#5	12'-7"	
u3(E)	8	#6	11'-8"	
u4(E)	34	#5	11'-3"	
u5(E)	8	#6	10'-0"	
u6(E)	118	#5	7'-0"	
v4(E)	318	#5	19'-2"	
Cofferdam Excavation			Cu. Yd.	390
Concrete Structures			Cu. Yd.	329.0
Reinforcement Bars, Epoxy Coated			Pound	21,280
Furnishing Steel Piles HP 14x89			Foot	1,308
Driving Piles			Foot	1,308
Test Pile Steel HP 14x89			Each	2
Pile Shoes			Each	26
Seal Coat Concrete			Cu. Yd.	194.8
Cofferdam (Type 2) (Location - 1)			Each	1
Cofferdam (Type 2) (Location - 2)			Each	1
Cofferdam (Type 2) (Location - 3)			Each	1

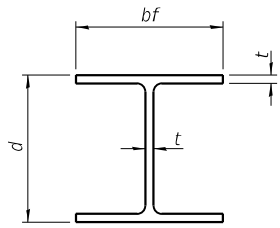


STEEL PILE TABLE

Designation	Depth d	Flange width bf	Web and Flange thickness t	Encasement diameter A
HP 14x117	14 1/4"	14 7/8"	1 3/16"	30"
x102	14"	14 3/4"	1 1/16"	30"
x89	13 7/8"	14 3/4"	5/8"	30"
x73	13 5/8"	14 5/8"	1/2"	30"
HP 12x84	12 1/4"	12 1/4"	1 1/16"	24"
x74	12 1/8"	12 1/4"	5/8"	24"
x63	12"	12 1/8"	1/2"	24"
x53	11 3/4"	12"	7/16"	24"
HP 10x57	10"	10 1/4"	9/16"	24"
x42	9 3/4"	10 1/8"	7/16"	24"
HP 8x36	8"	8 1/8"	7/16"	18"

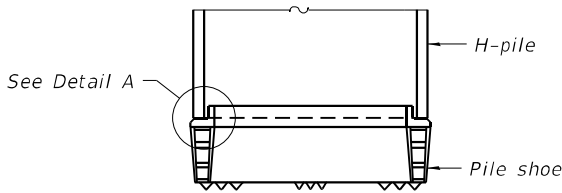


ELEVATION

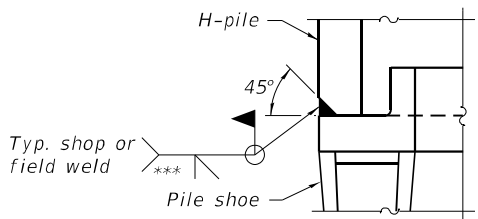


DETAIL A

SHOE ATTACHMENT

Note:
The steel H-piles shall be according to
AASHTO M270 Grade 50.

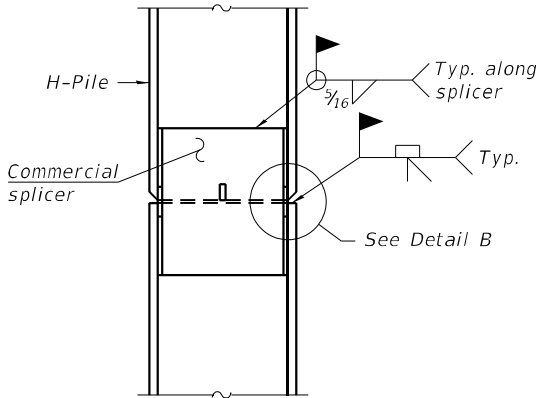


ELEVATION

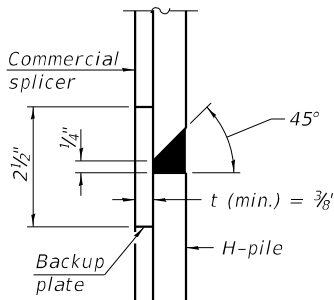


DETAIL "B"

WELDED COMMERCIAL SPLICE

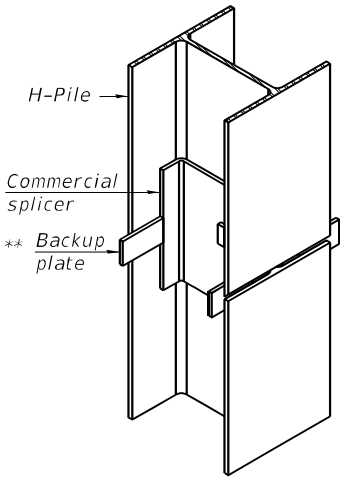

ISOMETRIC VIEW

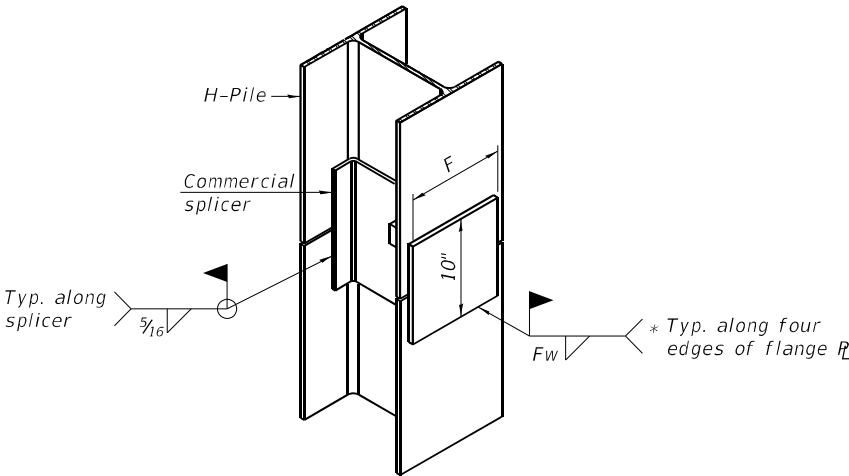


ISOMETRIC VIEW

WELDED COMMERCIAL SPLICE ALTERNATE


* Interrupt welds 1/4" from end of web and/or each flange.

** Remove portions of backup plates that extend outside the flanges.

*** Weld size per pile shoe manufacturer (5/16" min.).

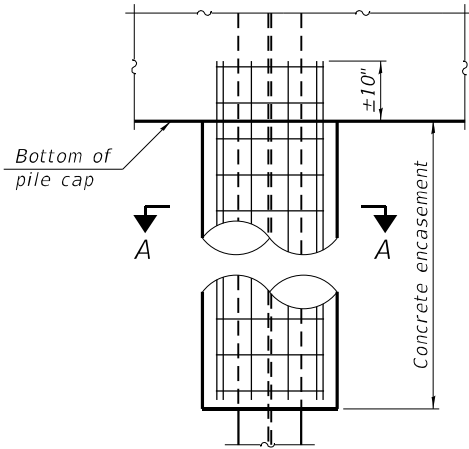


ELEVATION

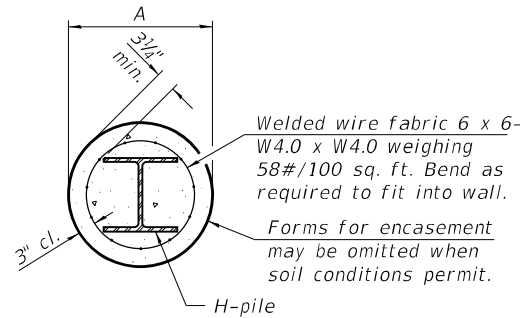


SECTION A-A


INDIVIDUAL PILE
CONCRETE ENCASEMENT
(when specified)

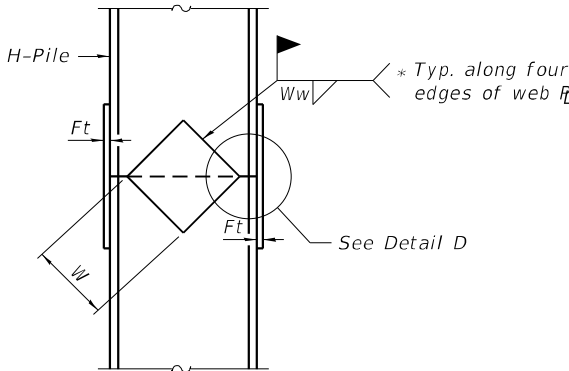

ELEVATION

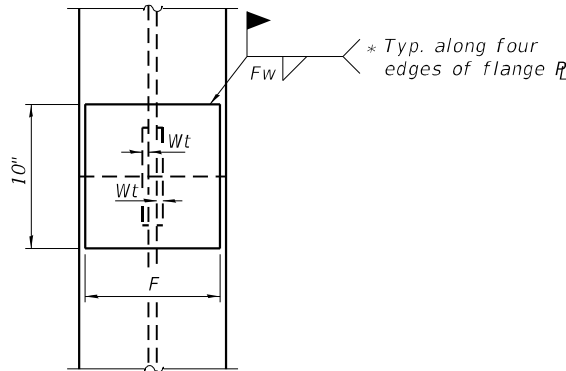

END VIEW

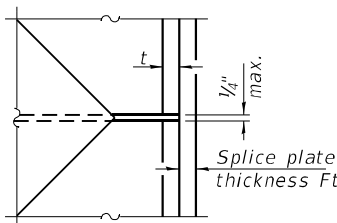

DETAIL D

Designation	F	Ft	Fw	W	Wt	Ww
HP 14x117	12 1/2"	1 1/4"	7/8"	7 3/4"	5/8"	1/2"
x102	12 1/2"	1"	3/4"	7 3/4"	5/8"	1/2"
x89	12 1/2"	7/8"	1 1/16"	7 3/4"	5/8"	1/2"
x73	12 1/2"	3/4"	9/16"	7 3/4"	5/8"	1/2"
HP 12x84	10"	1"	1 1/16"	6 1/2"	5/8"	1/2"
x74	10"	7/8"	1 1/16"	6 1/2"	5/8"	1/2"
x63	10"	3/4"	1/2"	6 1/2"	1/2"	3/8"
x53	10"	3/4"	1/2"	6 1/2"	1/2"	3/8"
HP 10x57	8"	7/8"	9/16"	5 1/4"	1/2"	3/8"
x42	8"	3/4"	9/16"	5 1/4"	1/2"	3/8"
HP 8x36	6 3/4"	5/8"	7/16"	4"	1/2"	3/8"

WELDED PLATE FIELD SPLICE

F-HP

10-27-2023



USER NAME =	DESIGNED -	REVISED -
	CHECKED -	REVISED -
PLOT SCALE =	DRAWN - KP	REVISED -
PLOT DATE = 12/13/2024	CHECKED -	REVISED -


STATE OF ILLINOIS
DEPARTMENT OF TRANSPORTATION

HP PILE DETAILS
STRUCTURE NO. 028-0090 (S.B.) & 028-0091 (N.B.)

SHEET 36 OF 41 SHEETS

F.A.I. RTE.	SECTION	COUNTY	TOTAL SHEETS	SHEET NO.
57	(28-2)B-2	FRANKLIN	598	376
CONTRACT NO. 78884				
ILLINOIS FED. AID PROJECT				

FILE NAME: H:\P221053 - D8 Various Various PTB 199-038\221053.017+57 over Marcum\Microstation\0280090_0091-78884-037-Bar Splicer Assembly.dgn

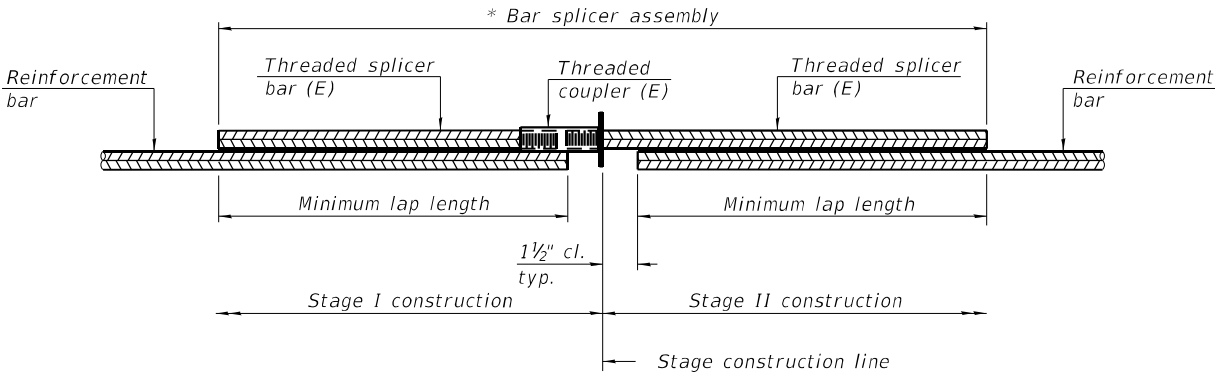


STANDARD BAR SPLICER ASSEMBLY PLAN

Only bar splicer assemblies as presented on the approved QPL list may be used.

Threaded splicer bar length = min. lap length + 1 1/2" + thread length

* Epoxy not required on Bar Splicer Assembly components used in conjunction with black bars.

Location	Bar size	No. assemblies required	Minimum lap length
Abutment Cap	#7	40	5'-0"
Abutment Cap Steps	#5	16	3'-7"
Approach Footing	#5	160	3'-2"
Approach Slab Top	#5	160	3'-4"
Approach Slab Bottom	#9	212	4'-9"
Deck	#5	874	3'-6"
Integral Diaphragms, Back Face	#6	20	4'-0"
Integral Diaphragms, Front Face	#6	16	4'-0"
Pier Wall	#5	68	3'-7"
Pier Cap	#7	20	5'-0"
Pier Cap Steps	#5	8	3'-7"

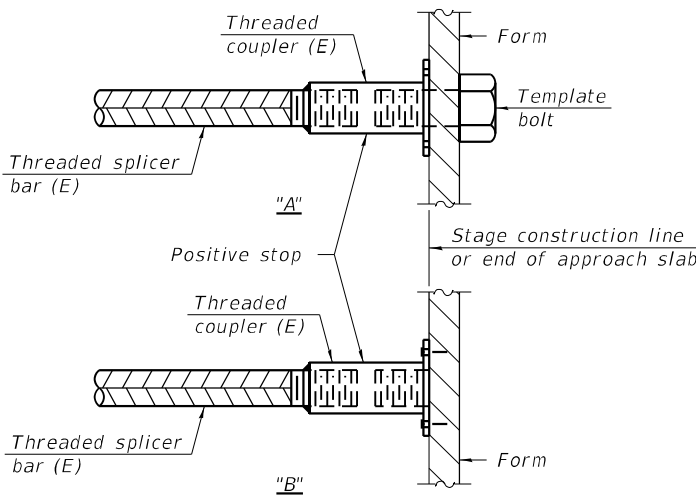


INSTALLATION AND SETTING METHODS

"A" : Set bar splicer assembly by means of a template bolt.

"B" : Set bar splicer assembly by nailing to wood forms or cementing to steel forms.

(E) : Indicates epoxy coating.

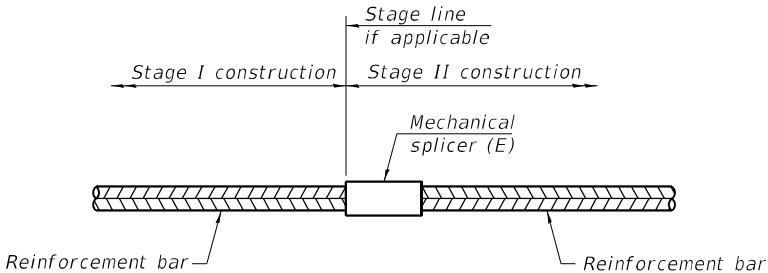

STANDARD MECHANICAL SPLICER

Location	Bar size	No. assemblies required

Notes:

Splicer bars shall be deformed with threaded ends and have a minimum 60 ksi yield strength.
All reinforcement shall be lapped and tied to the splicer bars.
Bar splicer assemblies shall be epoxy coated according to the requirements for reinforcement bars. See Section 508 of the Standard Specifications.
See approved list of bar splicer assemblies and mechanical splicers for alternatives.

BSD-1

5-15-2023

[illegible]ROCK CORE 028-0011-12 GP.J DATEEMPLT.GDT 7/12/19

FILE NAME: H:\P221053 - DS Various Various PTB 199-038\221053-017-157 over Marcum\Microstation\0280090_0091-78884-039-Soil Boring Log 2.dgn

USER NAME =	DESIGNED -	REVISED -
CHECKED -	REVISED -	
PLOT SCALE =	DRAWN -	REVISED -
PLOT DATE = 12/13/2024	CHECKED -	REVISED -

F.A.I. RTE.	SECTION	COUNTY	TOTAL SHEETS	SHEET NO.
57	(28-2)B-2	FRANKLIN	598	379
CONTRACT NO. 78884				
ILLINOIS		FED. AID PROJECT		



Illinois Department
of Transportation

Division of Highways
District 8

SOIL BORING LOG

Page 1 of 2

Date 4/11/19

ROUTE I-57 DESCRIPTION Bridge over Marcum Branch LOGGED BY L. Estel

SECTION (28-2)B-2 LOCATION Mile Post 75.1, SEC. 31, TWP. 5S, RNG. 3E, PM

COUNTY Franklin DRILLING METHODHollow stem auger (8" O.D., 3.25" I.D.)HAMMER TYPE Auto SPT 140 lbs

STRUCT. NO. 028-0011 & -0012
Station 304+39

BORING NO. 2-S
Station 305+43
Offset 25.0 ft LT of CL SB Lanes
Ground Surface Elev. 421.4 ft

DEPTHS
H
S
Qu
T

BL
O
W
S
Qu
T

UCS
Qu
T

MOIST
S
T
Qu
T

Surface Water Elev. 409.4 ft
Stream Bed Elev. 405.8 ft
Groundwater Elev.:
First Encounter 402.9 ft
Upon Completion
After Hrs.

DEPTHS
H
S
Qu
T

BL
O
W
S
Qu
T

UCS
Qu
T

MOIST
S
T
Qu
T

and 8% CLAY

Stiff Brown, Moist SILTY CLAY LOAM

418.90

1

2

1.5

21

3

B

WOH

1

2

1

21

398.90

64% SAND, 28% SILT, and 8% CLAY (double sample)

Soft Brown, Moist SILTY CLAY LOAM

413.90

WOH

1

2

.4

20

3

B

WOH

1

2

.25

21

393.90

M. Stiff Brown, Moist SANDY LOAM
% Fines < #200: 40% (est.)

M. Stiff Brown and mottled Grey, Moist CLAY LOAM

411.40

WOH

1

2

.75

18

3

B

WOH

1

2

1.5

26

391.40

Stiff Brown and mottled Grey, Moist CLAY LOAM

M. Stiff Blue/Grey, Moist CLAY

408.90

1

2

.78

24

3

B

WOH

1

2

1.2

29

388.90

Stiff Brown, Moist CLAY

V. Stiff Blue/Grey, Moist CLAY

406.40

1

2

3.7

19

3

B

WOH

1

2

.66

22

386.40

M. Stiff Grey, Moist SILTY CLAY

M. Stiff Blue/Grey, Moist SILT

403.90

WOH

1

2

.78

22

3

B

WOH

1

2

.7

23

383.90

M. Stiff Grey, Moist SILTY LOAM
% Fines < #200: 75% (est.), PI = 11 (est.), LL = 27 (est.) Based on historical data

V. Loose Blue/Grey, Damp to Wet SANDY LOAM
Lab #25: 64% SAND, 28% SILT,

401.40

WOH

1

2

1

20

381.40

Stiff Grey, Moist SILTY LOAM
% Fines < #200: 75% (est.), PI = 11 (est.), LL = 27 (est.) Based on historical data

The Unconfined Compressive Strength (UCS) Failure Mode is indicated by (B-Bulge, S-Shear, P-Penetrometer, E-Estimated)
Abbreviations W.O.H. - Sampler Advanced By Weight of Hammer, W.O.P. - Advanced by Weight of Pipe, D.S. - Before Seating
The SPT (N value) is the sum of the last two blow values in each sampling zone (AASHTO T206) BBS, from 137 (Rev. 8-99)

File Name: S:\MATERIALS GEOTECHNICAL\UNTBORING LOGS\USING GINT\STATE STRUCTURES\FRANKLIN\028-0011-12.GPJ Data Template: D:\TEMPLATE\DOT Data\Printed 7/12/19
Latitude: 38.055594 Longitude: -88.944811 Datum: NAD83 Job Number:



Illinois Department
of Transportation

Division of Highways
District 8

SOIL BORING LOG

Page 2 of 2

Date 4/11/19

ROUTE I-57 DESCRIPTION Bridge over Marcum Branch LOGGED BY L. Estel

SECTION (28-2)B-2 LOCATION Mile Post 75.1, SEC. 31, TWP. 5S, RNG. 3E, PM

COUNTY Franklin DRILLING METHODHollow stem auger (8" O.D., 3.25" I.D.)HAMMER TYPE Auto SPT 140 lbs

STRUCT. NO. 028-0011 & -0012
Station 304+39

BORING NO. 2-S
Station 305+43
Offset 25.0 ft LT of CL SB Lanes
Ground Surface Elev. 421.4 ft

DEPTHS
H
S
Qu
T

BL
O
W
S
Qu
T

UCS
Qu
T

MOIST
S
T
Qu
T

Surface Water Elev. 409.4 ft
Stream Bed Elev. 405.8 ft
Groundwater Elev.:
First Encounter 402.9 ft
Upon Completion
After Hrs.

DEPTHS
H
S
Qu
T

BL
O
W
S
Qu
T

UCS
Qu
T

MOIST
S
T
Qu
T

historical data

Stiff Grey, Moist SILTY CLAY LOAM

378.40

4

20

1.5

25

375.90

Stiff Grey, Damp weathered CLAY SHALE

Hard dark Grey, Dry CLAY SHALE

100

Bottom of hole @ 46 ft. 1 in.

Elevation referenced to BM 14, Chiseled Square at NW corner of SN 028-0012; E.L. 421.91

To convert "N" values to "N60", multiply by 1.5

The Unconfined Compressive Strength (UCS) Failure Mode is indicated by (B-Bulge, S-Shear, P-Penetrometer, E-Estimated)
Abbreviations W.O.H. - Sampler Advanced By Weight of Hammer, W.O.P. - Advanced by Weight of Pipe, D.S. - Before Seating
The SPT (N value) is the sum of the last two blow values in each sampling zone (AASHTO T206) BBS, from 137 (Rev. 8-99)


File Name: S:\MATERIALS GEOTECHNICAL\UNTBORING LOGS\USING GINT\STATE STRUCTURES\FRANKLIN\028-0011-12.GPJ Data Template: D:\TEMPLATE\DOT Data\Printed 7/12/19
Latitude: 38.055594 Longitude: -88.944811 Datum: NAD83 Job Number:

Stratification	h	On test	Test System	w (%)
0-0.5				
0.5-1.0				
1.0-1.5				
48.0-48.5				

Refugee help engaged to obtain
 samples. No washing procedure
 required.
 During drilling operations, it
 appeared that free water was
 encountered at 2.5 feet.

BORING DATA
MARCUM BRANCH
EAL RT. 57 SEC. 28-2B
FRANKLIN COUNTY
STA. 304+25





Surface Water El. <u>Sea</u>	Groundwater El. at Composition	After <u>24</u> Hours
	<u>100.1</u>	<u>100.1</u>
	<u>101.1</u>	<u>101.1</u>

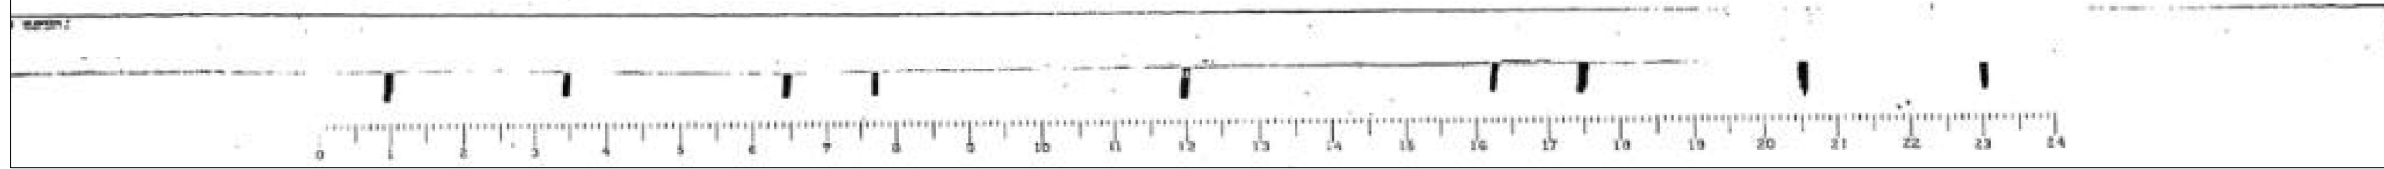

[illegible][illegible]

BORING DATA
MARGUM BRANCH
EAL RT. 57 SEC. 26-20
FRANKLIN COUNTY
STA. 304+25


MODEL: 3 [Sheet]
FILE NAME: P:\Transportation\4858-IDOT 19B-34 Dist. 9 V-V1 - WO32124-Structures\CAD - ORD\Sheets\SN 041-7104 - 2, Stage Const. Details.dgn

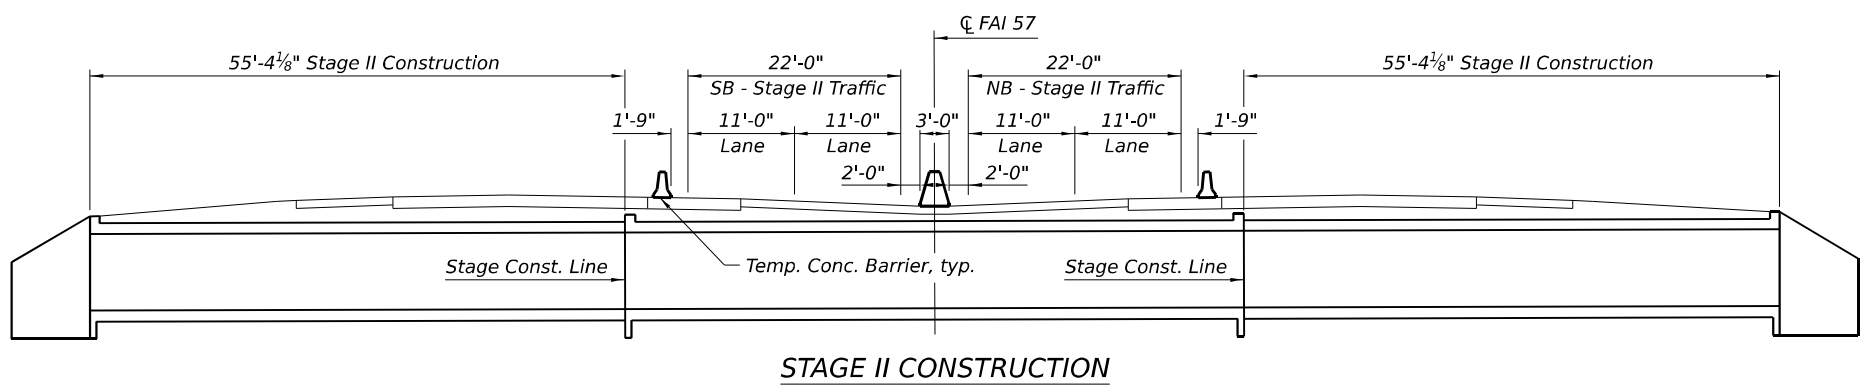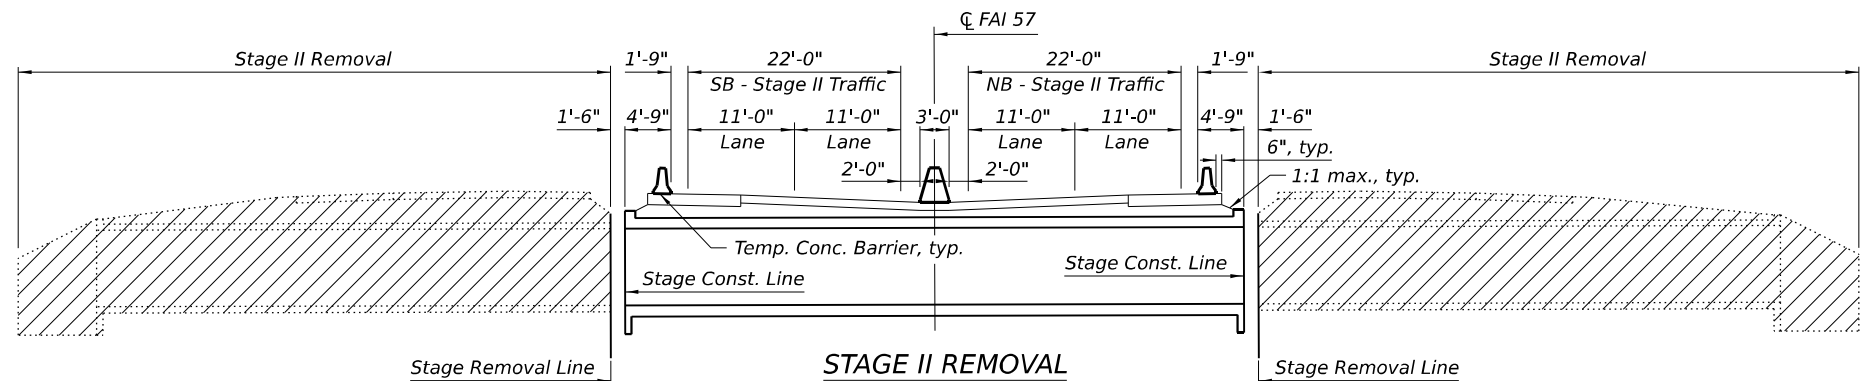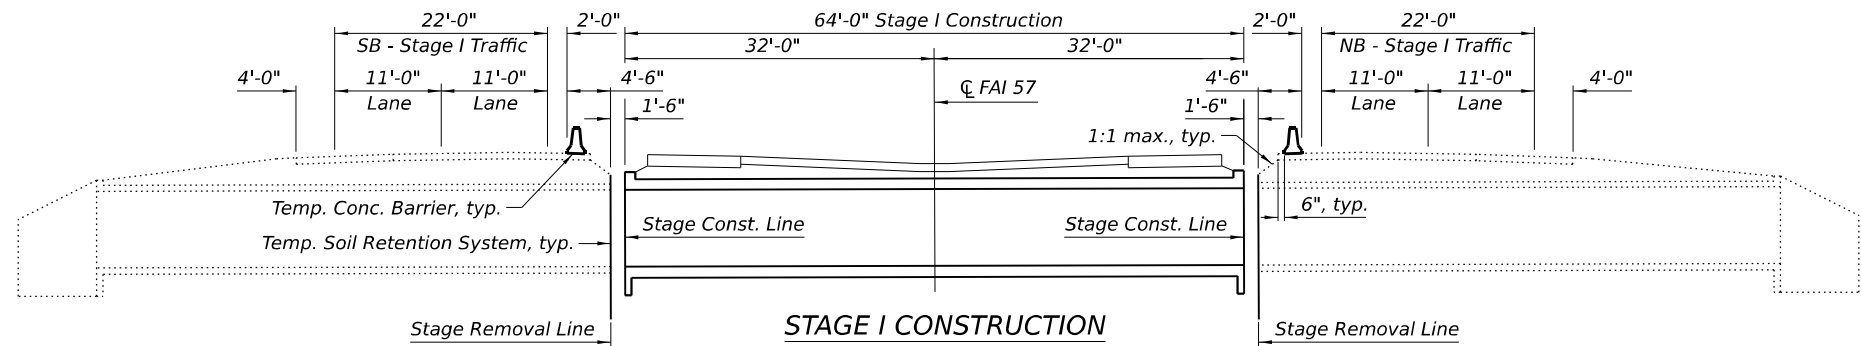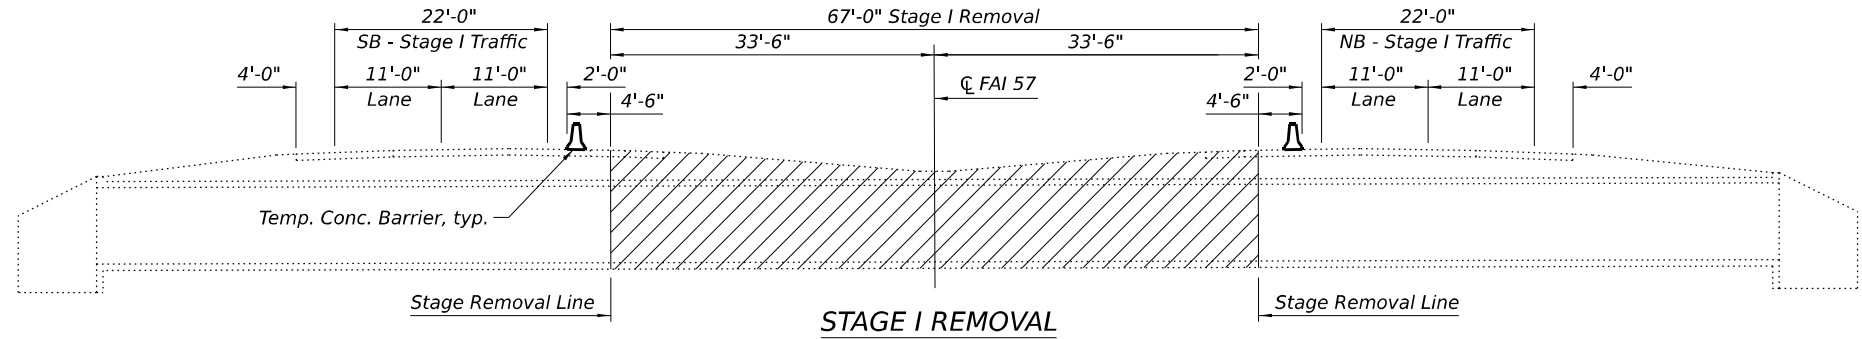


- Notes:
1. All staging sections looking north.
 2. All dimensions shown are perpendicular to CL FAI 57 .
 3. Hatched areas indicate removal.
 4. See roadway plans for quantity of Temporary Concrete Barrier.

 CIVIL DESIGN, INC. WEE DBE EFFINGHAM, IL LICENSE #184.003222	USER NAME = tziegler		DESIGNED - TAW	REVISED -	STATE OF ILLINOIS DEPARTMENT OF TRANSPORTATION	STAGE CONSTRUCTION DETAILS STRUCTURE NO. 041-7101		FAI RTE.	SECTION	COUNTY	TOTAL SHEETS	SHEET NO.
	DRAWN - TAW		CHECKED - TJZ	REVISED -		SCALE:		57	(28-2)B-2; (28-1)B-2	JEFFERSON	598	383
	DATE - 7/10/2024		DATE - 7/10/2024	REVISED -		SHEET 2 OF 8 SHEETS		TO STA.		CONTRACT NO. 78884		
										ILLINOIS FED. AID PROJECT		

MODEL: 4 [Sheet]
FILE NAME: P:\Transportation\4858-IDOT 19B-34 Dist. 9 V-V1 - WO32124-Structures\CAD - ORD\Sheets\N 041-71024 - 3, TSRS.dgn

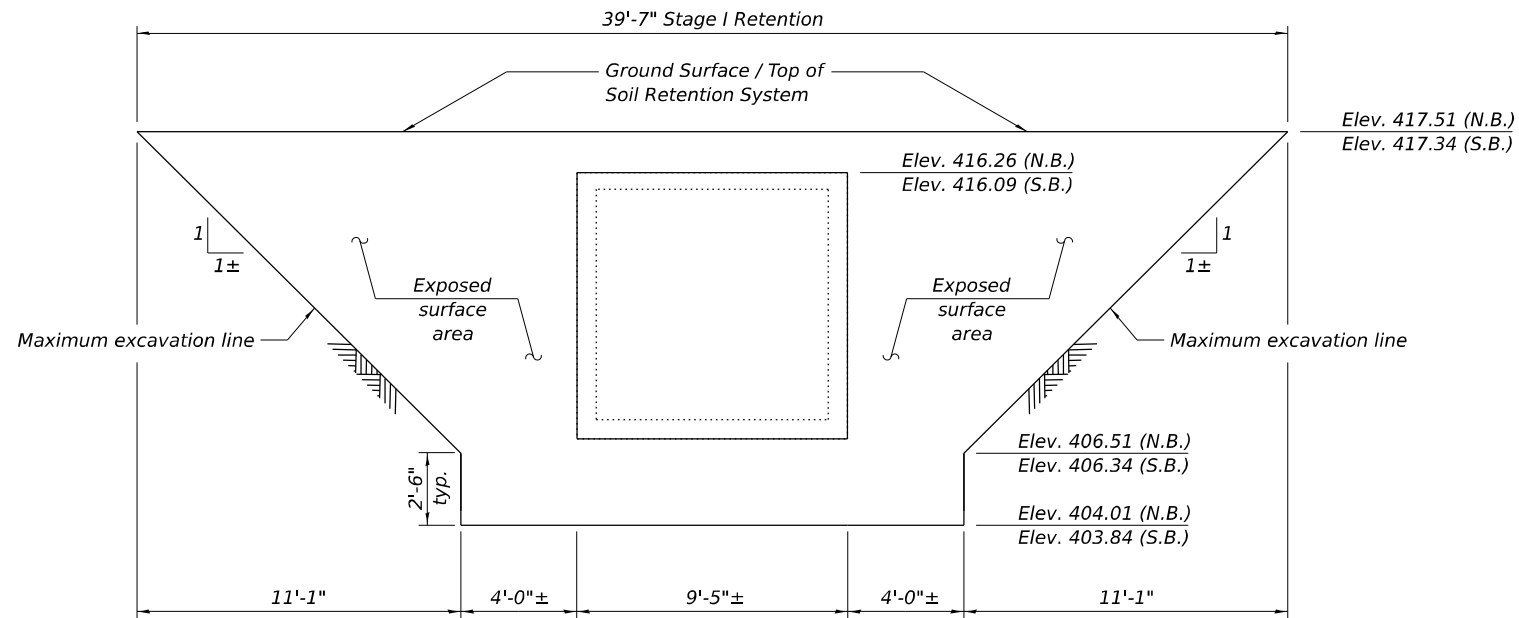

STAGE I CONSTRUCTION

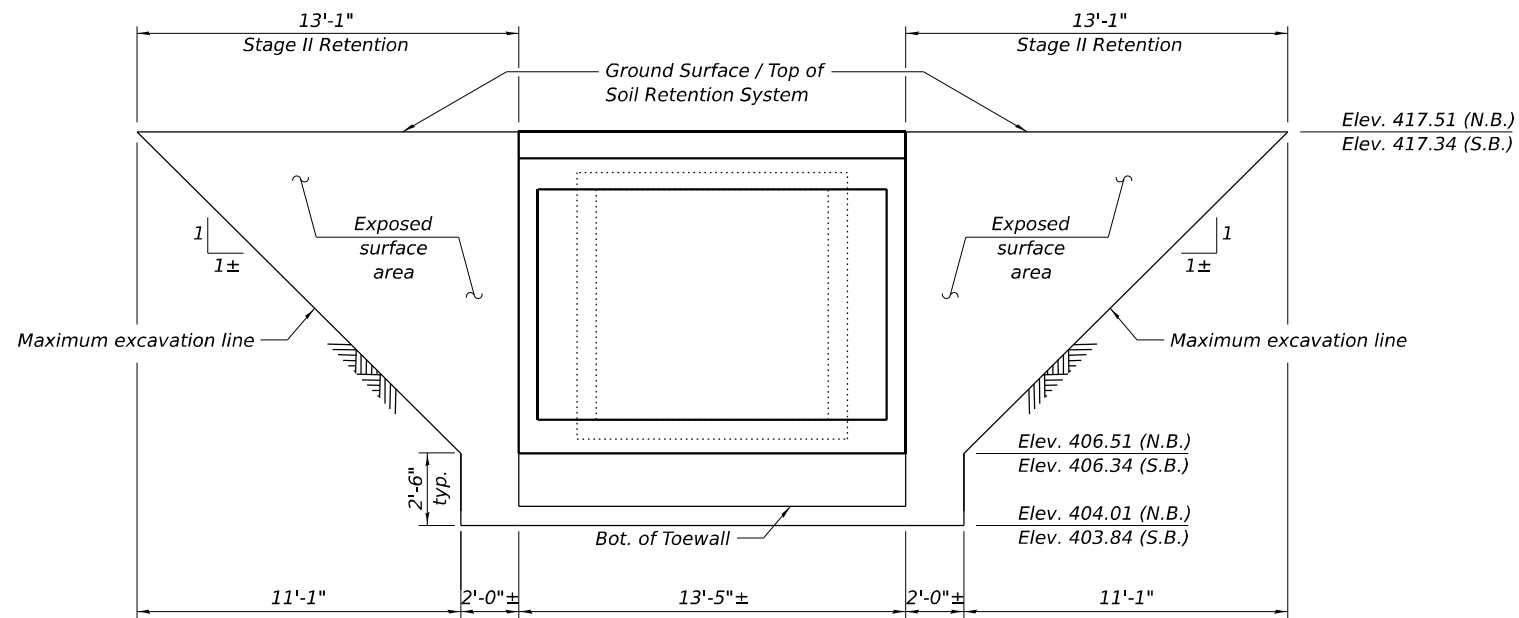

STAGE II CONSTRUCTION

Note:

A cantilevered sheet piling design does not appear feasible and additional members or other retention system may be necessary. The Contractor shall submit a temporary soil retention system design including plan details and calculations for review and acceptance by the Engineer.



CIVIL DESIGN, INC.
WEE / DBE
EFFINGHAM, IL
LICENSE #184.003222

USER NAME	= twendt
DESIGNED	- TAW
DRAWN	- TAW
CHECKED	- TJZ
PLOT DATE	= 10/8/2024

DESIGNED	- TAW
DRAWN	- TAW
CHECKED	- TJZ
DATE	= 7/10/2024

REVISED	-
REVISED	-
REVISED	-
REVISED	-


STATE OF ILLINOIS
DEPARTMENT OF TRANSPORTATION

TEMPORARY SOIL RETENTION SYSTEM
STRUCTURE NO. 041-7101

SCALE: SHEET 3 OF 8 SHEETS STA. TO STA.


F.A.I. RTE.	SECTION	COUNTY	TOTAL SHEETS	SHEET NO.
57	(28-2)B-2; (28-1)B-2	JEFFERSON	598	384
CONTRACT NO. 78884				
ILLINOIS FED. AID PROJECT				

MODEL: 5 [Sheet] FILE NAME: P:\Transportation\4868-IDOT 19E-34 Dist. 9 V-V1_WO32124-Structures\CAD - ORD\Sheets\SN 041-7024 - 4_Temp Barrier.dgn

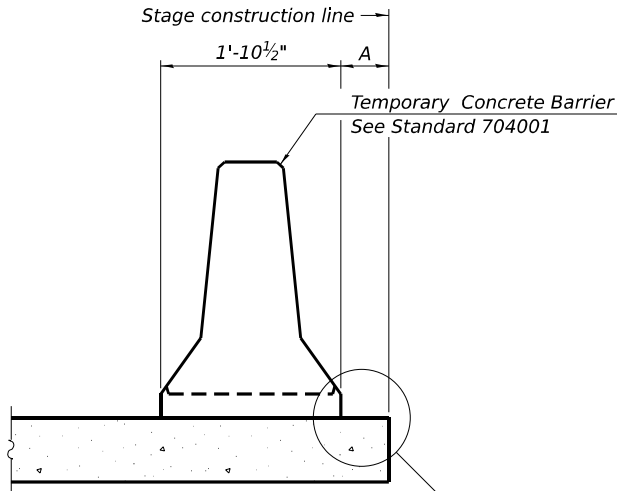


When "A" is 3'-1" or less, the temporary concrete barrier shall be restrained to the new slab according to Detail I, II or III. No restraint is required when "A" is greater than 3'-1".

NEW SLAB OR NEW DECK BEAM

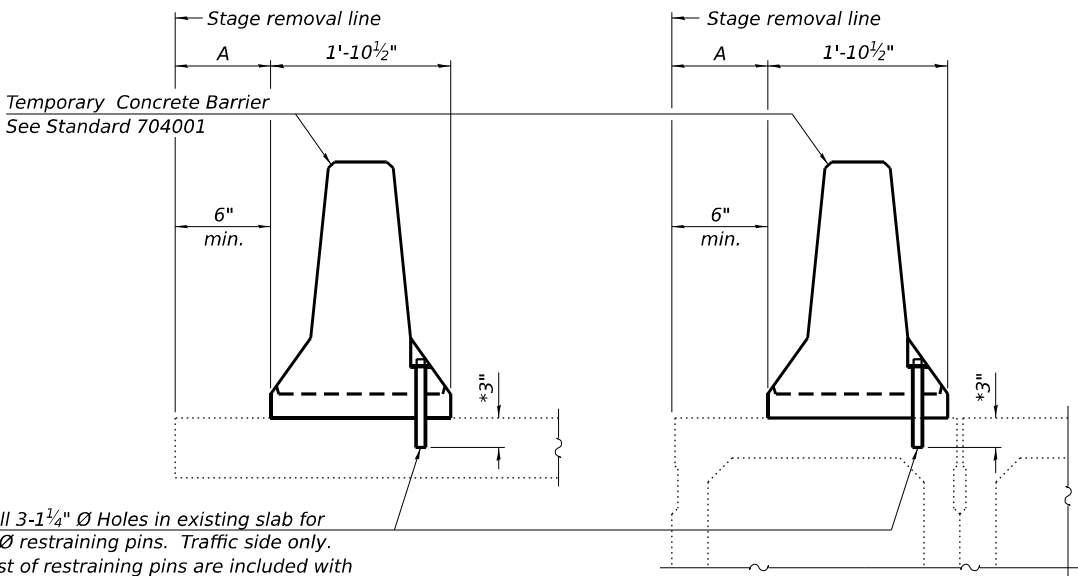


Drill 3-1 1/4" Ø Holes in existing slab for 1" Ø restraining pins. Traffic side only. Cost of restraining pins are included with Temporary Concrete Barrier. No restraint is required when "A" is greater than 3'-1".

EXISTING SLAB

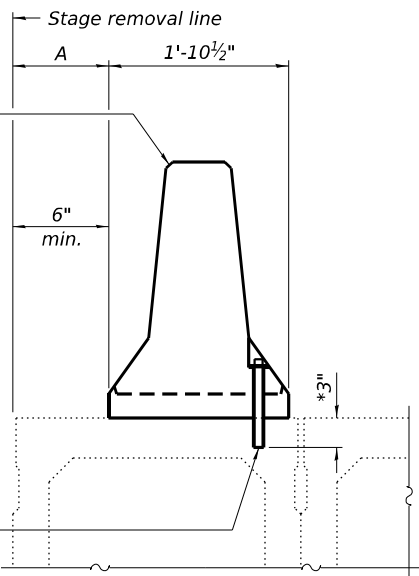


* When hot-mix asphalt wearing surface is present, embedment shall be 3" plus the wearing surface depth.

EXISTING DECK BEAM

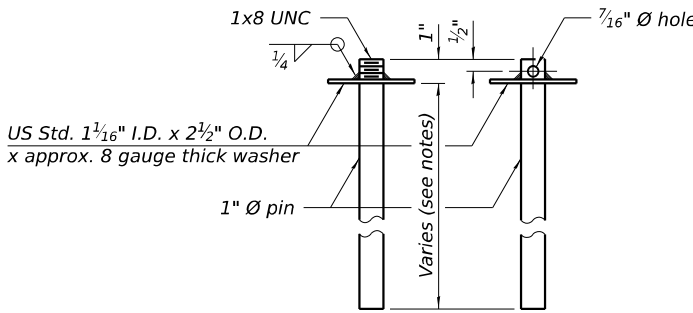


RESTRAINING PIN


SECTIONS THRU SLAB OR DECK BEAM

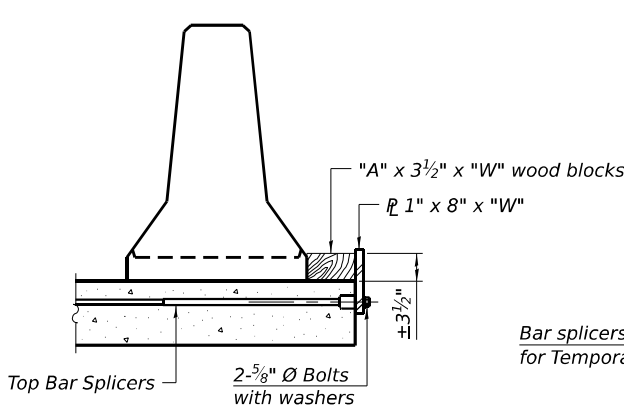


DETAIL I

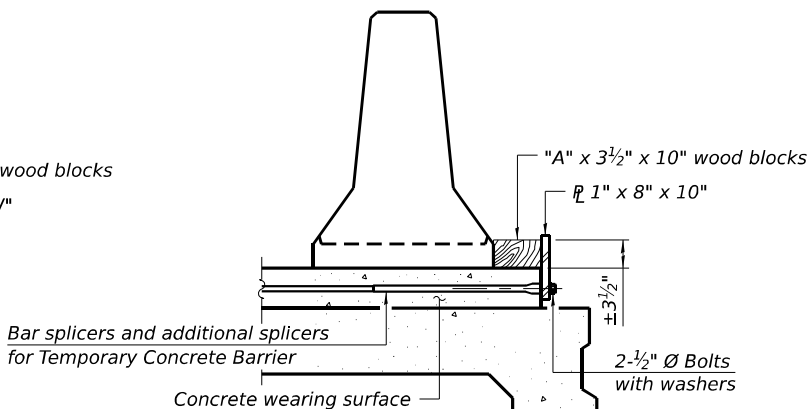


DETAIL II

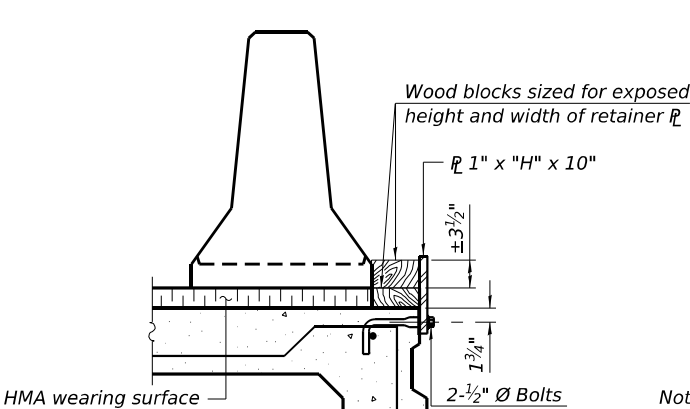


DETAIL III

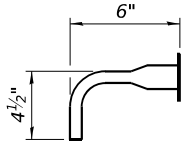

BAR SPLICER FOR #4 BAR - DETAIL III

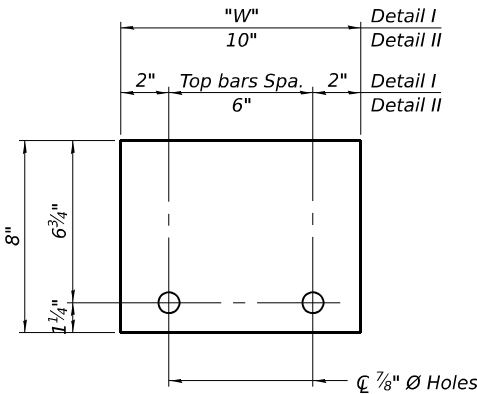

STEEL RETAINER 1" x 8" x "W"
(Detail I and II)

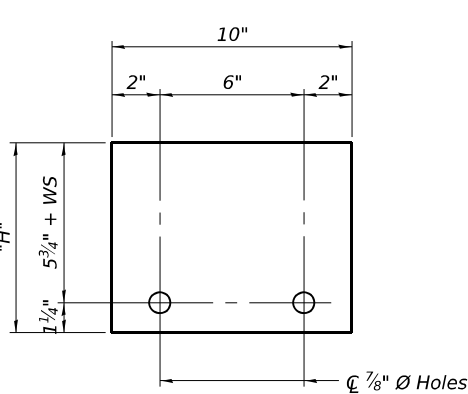

STEEL RETAINER 1" x "H" x 10"
(Detail III)

Notes:
Cost of retainer assembly is included with Temporary Concrete Barrier.
A retainer assembly shall be located at the approximate C of each temporary concrete barrier.
The retainer plate shall not be removed until the concrete on the adjacent stage is ready to be poured. For Detail III applications the retainer plate shall not be removed until just prior to placing the adjacent beam.
When the 'A' dimension is less than 1 1/2", the wood block shall be omitted and the barrier shall be placed in direct contact with the steel retainer plate. For deck beam applications the minimum required 'A' distance is 6" to accommodate the shear key clamping device.

Detail I - Installation for a new bridge deck or bridge slab.
Detail II - Installation for a new deck beam with an initial concrete wearing surface. Additional bar splicers shall be provided at 6'-0" centers and paired with the bar splicers of the concrete wearing surface reinforcement to accommodate the installation of the retainer assemblies. The cost of the additional bar splicers is included with the concrete wearing surface.
Detail III - Installation for a new deck beam with no initial wearing surface or with an initial hot-mix asphalt (HMA) wearing surface present. The deck beam directly beneath the temporary concrete barrier shall be fabricated with bar splicer inserts in the side of the beam, as detailed, to accommodate the installation of the retainer assemblies. A pair of bar splicers, 6" apart, shall be placed at 6'-0" centers along the length of the beam. The cost of the bar splicers is included with the deck beam.

RAILING CRITERIA

NCHRP 350 Test Level	3
Railing Weight (plf)	440

R-27

5-15-2023



USER NAME =	tziegler	DESIGNED -	TAW	REVISED -	
		DRAWN -	TAW	REVISED -	
		CHECKED -	TJZ	REVISED -	
PLOT DATE =	7/10/2024	DATE -	7/10/2024	REVISED -	



STATE OF ILLINOIS
DEPARTMENT OF TRANSPORTATION

TEMPORARY CONCRETE BARRIER
STRUCTURE NO. 041-7101

SCALE: SHEET 4 OF 8 SHEETS STA. TO STA.

F.A.I. RTE.	SECTION	COUNTY	TOTAL SHEETS	SHEET NO.
57	(28-2)B-2; (28-1)B-2	JEFFERSON	598	385
CONTRACT NO. 78884				
ILLINOIS FED. AID PROJECT				

MODEL: 6 [Sheet]
FILE NAME: P:\Transportation\4868-IDOT 198-34 Dist. 9 V-V1_WO32024-Structures\CAD - ORD\Sheets\SN 041-7024 - 5_Box Detail 1.dgn

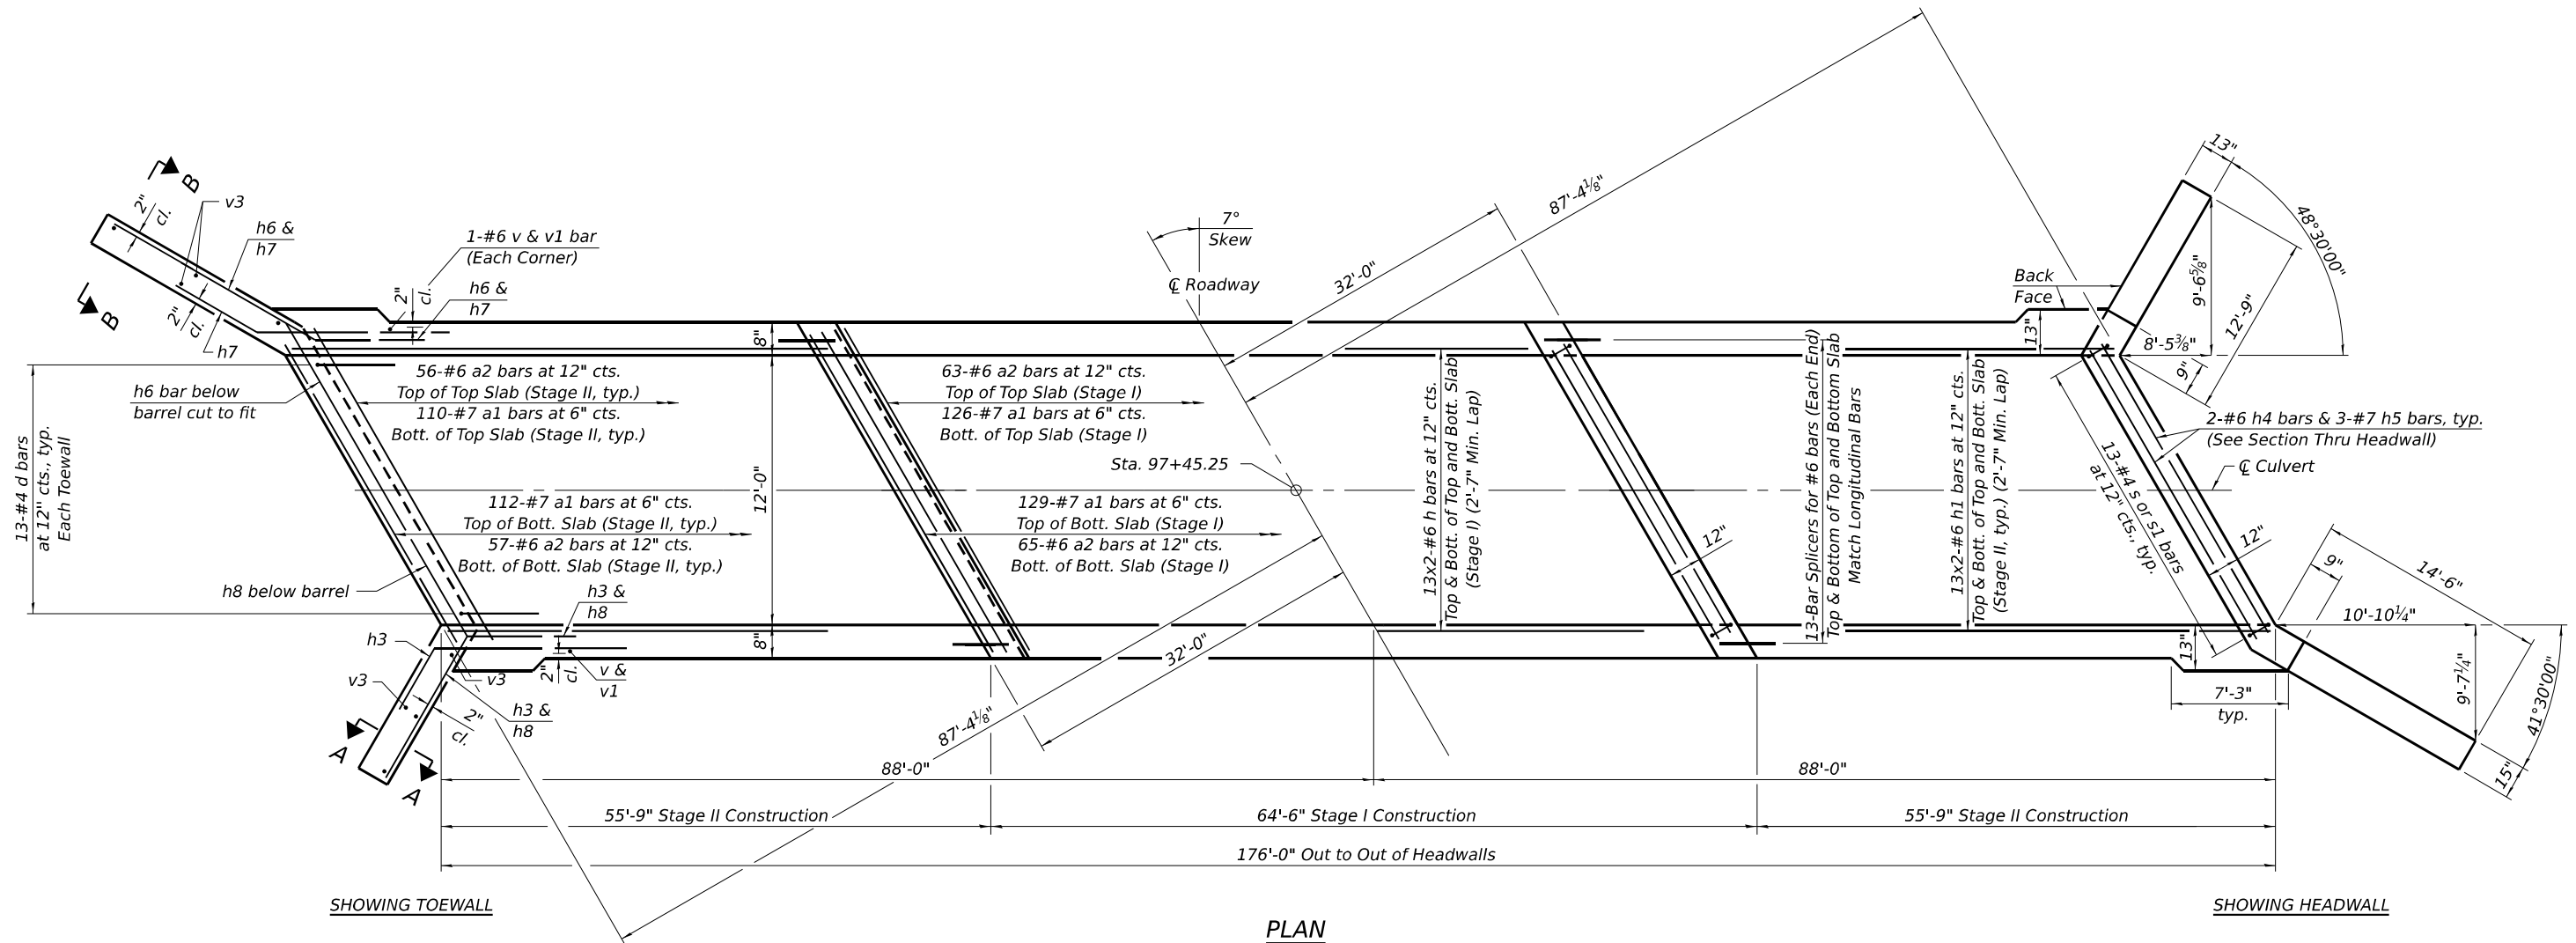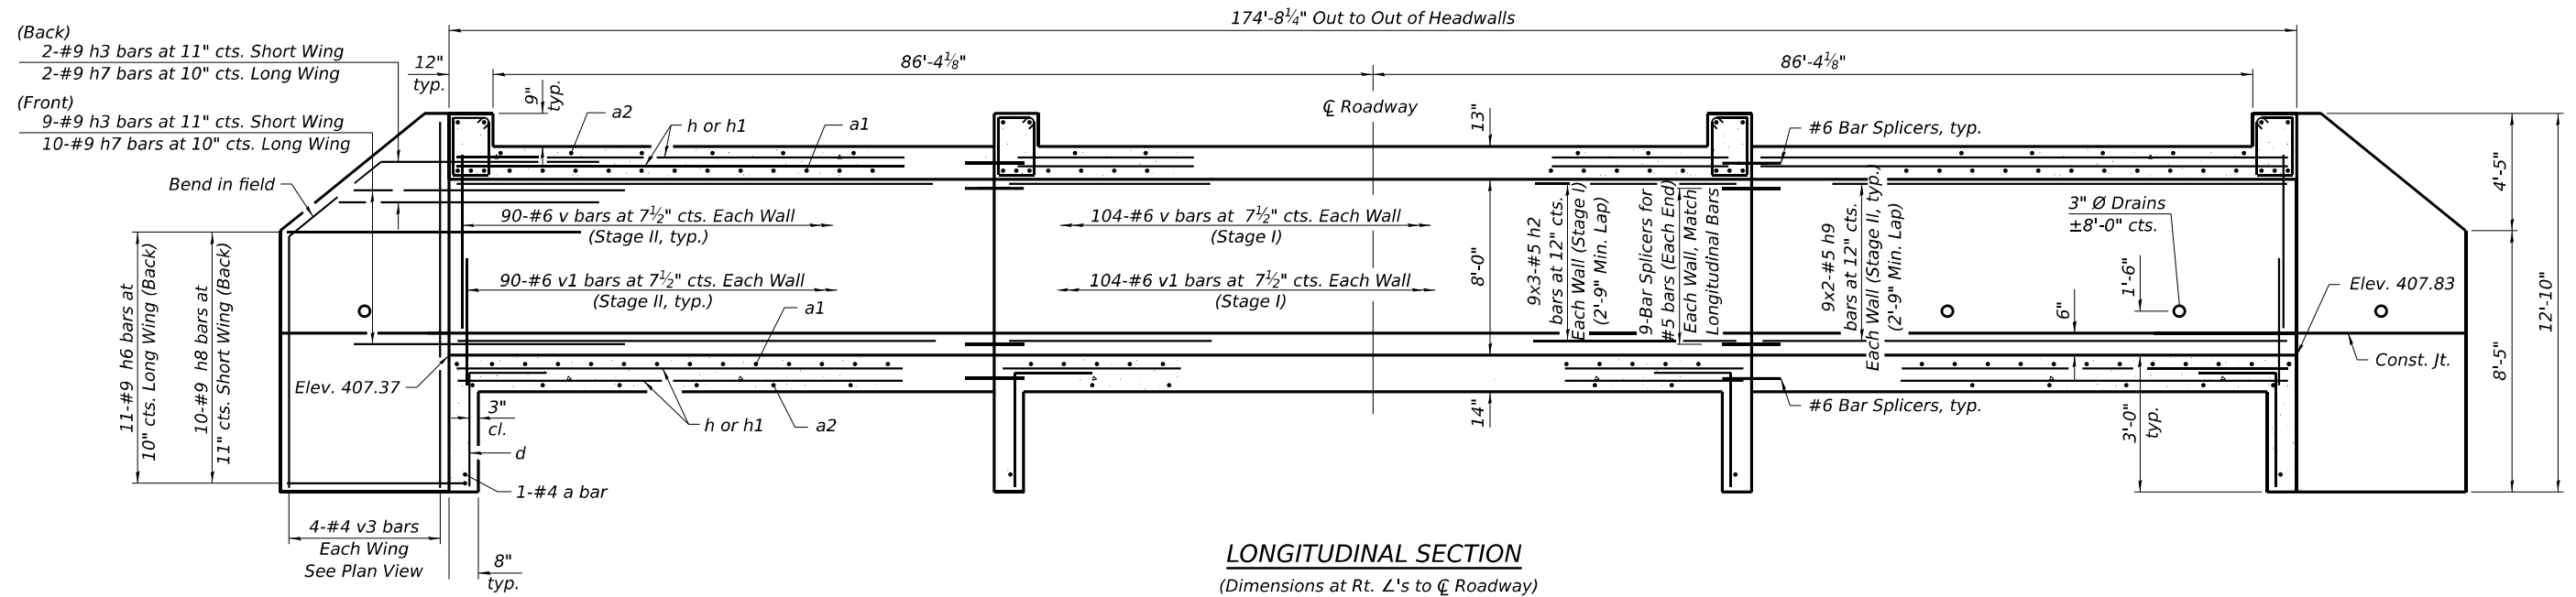

CIVIL DESIGN, INC.
WEE | DBE
EFFINGHAM, IL
LICENSE #184.003222

USER NAME = tziegler

PLOT DATE = 7/22/2024

DESIGNED - TAW
DRAWN - TAW
CHECKED - TJZ
DATE - 7/10/2024

REVISED -
REVISED -
REVISED -
REVISED -

STATE OF ILLINOIS
DEPARTMENT OF TRANSPORTATION

CULVERT DETAILS
STRUCTURE NO. 041-7101

SCALE: SHEET 5 OF 8 SHEETS STA. TO STA.

F.A.I. RTE.	SECTION	COUNTY	TOTAL SHEETS	SHEET NO.
57	(28-2)B-2; (28-1)B-2	JEFFERSON	598	386
CONTRACT NO. 78884				
ILLINOIS FED. AID PROJECT				

Inside face of headwall

6"

9"

6"


* 12" x 12" x 6" block of CA5, CA7, or CA11 coarse aggregate placed over drain opening. Block of aggregate shall be completely wrapped in nonwoven geotextile fabric

* Provide a double layer of 12" x 12" nonwoven geotextile fabric centered over the drain hole. Perimeter of fabric shall be sealed to the concrete with mastic.


3" Ø PVC drain cast with the concrete (Adjust location to clear reinforcement)

1/2" Square foam blockout around PVC drain (to be removed with formwork)

(All costs associated with furnishing and constructing the above drain detail will not be measured for payment but shall be included in the contract unit price for the associated work.)

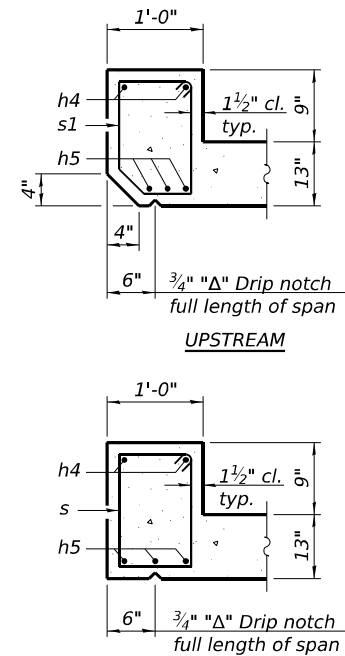


Membrane Waterproofing System for Buried Structures and Geocomposite Wall Drain

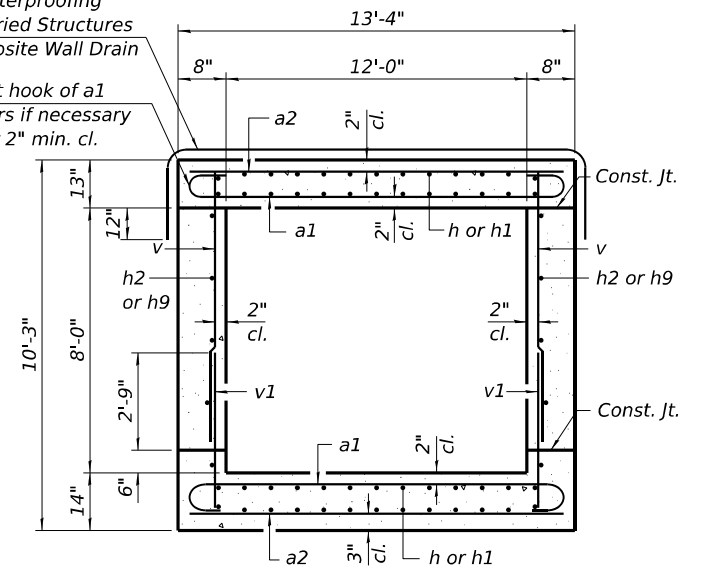


BILL OF MATERIAL

Bar	No.	Size	Length	Shape
a	4	#4	13'-1"	—
a1	699	#7	14'-9"	—
a2	354	#6	13'-1"	—
d	52	#4	4'-5"	—
h	104	#6	33'-5"	—
h1	208	#6	29'-0"	—
h2	54	#5	23'-3"	—
h3	22	#9	8'-0"	—
h4	8	#6	13'-1"	—
h5	12	#7	13'-1"	—
h6	22	#9	17'-6"	—
h7	24	#9	8'-0"	—
h8	20	#9	15'-9"	—
h9	72	#5	29'-1"	—
s	39	#4	5'-5"	—
s1	13	#4	5'-3"	—
v	572	#6	8'-3"	—
v1	572	#6	4'-2"	—
v3	16	#4	12'-5"	—
Concrete Box Culverts			Cu. Yd.	298.9
Reinforcement Bars			Pound	61,150

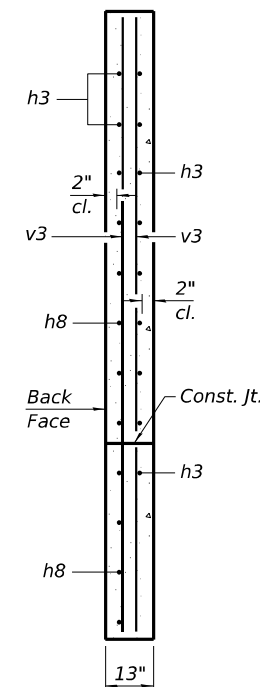
[illegible]

Technical drawing of a square plate. The dimensions are 9" by 1.7". A chamfer is indicated at the top-right corner with a dimension of 4 1/2" typ.


BAR s1

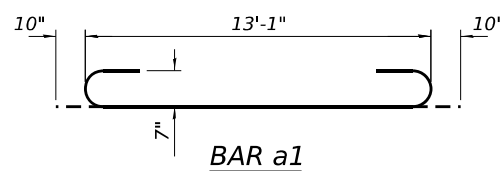


BAR d

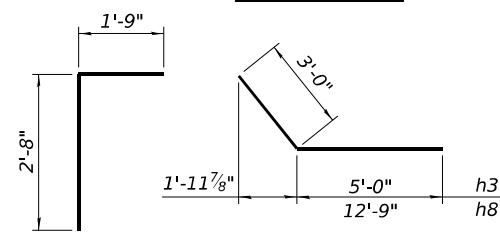


BARS h3 & h8

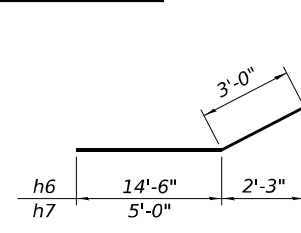

BARS h6 & h7

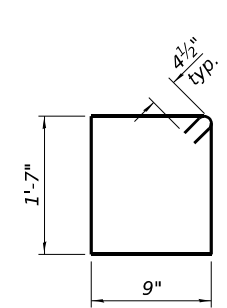

BAR S

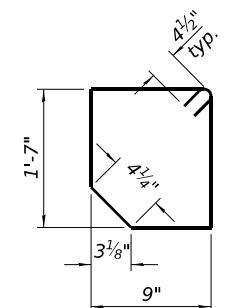

BAR s1

1. A distance of half the length of the wingwall but not less than six feet of the barrel shall be poured monolithically with the wingwalls.
2. Bars indicated thus 12 x 4-#5 etc. indicates 12 lines of bars with 4 lengths per line.
3. At the Contractor's option, a longer v1 bar may be ordered to replace the v bar. No reduction in quantities shall be made for this substitution.
4. Geocomposite Wall Drain shall be according to Section 591 of the Standard Specifications, except that concrete nails shall not be used in areas where it overlaps Membrane Waterproofing System for Buried Structures.




USER NAME = twendt	DESIGNED - TAW	REVISED -
	DRAWN - TAW	REVISED -
	CHECKED - TJZ	REVISED -
PLOT DATE = 7/19/2024	DATE - 7/10/2024	REVISED -

STATE OF ILLINOIS
DEPARTMENT OF TRANSPORTATION

CULVERT DETAILS
STRUCTURE NO. 041-7101

SCALE:	SHEET 6	OF 8	SHEETS	STA.	TO STA.
--------	---------	------	--------	------	---------

F.A.I. RTE.	SECTION	COUNTY	TOTAL SHEETS	SHEET NO.
57	(28-2)B-2; (28-1)B-2	JEFFERSON	598	387
CONTRACT NO. 78884				
ILLINOIS		FED. AID PROJECT		

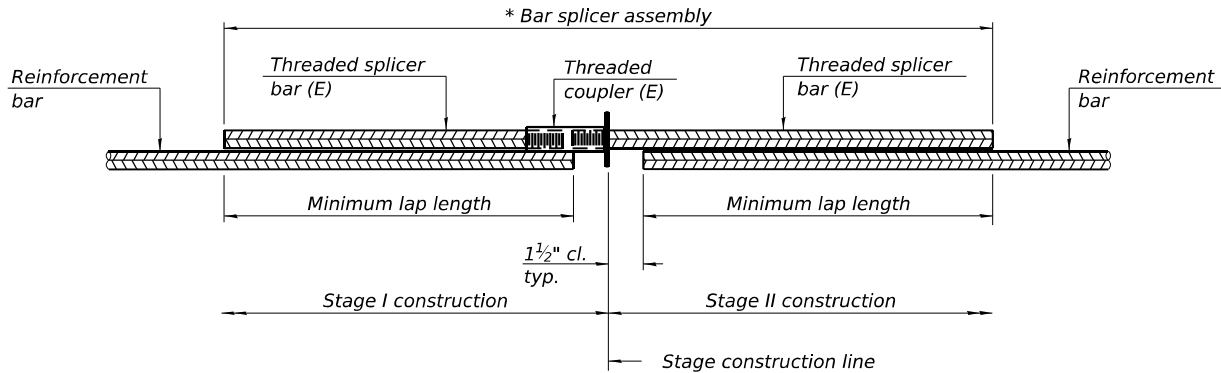


STANDARD BAR SPLICER ASSEMBLY PLAN

Only bar splicer assemblies as presented on the approved QPL list may be used.

Threaded splicer bar length = min. lap length + 1½" + thread length

* Epoxy not required on Bar Splicer Assembly components used in conjunction with black bars.

Location	Bar size	No. assemblies required	Minimum lap length
Walls	#5	36	2'-9"
Top Slab	#6	52	2'-7"
Bottom Slab	#6	52	2'-7"

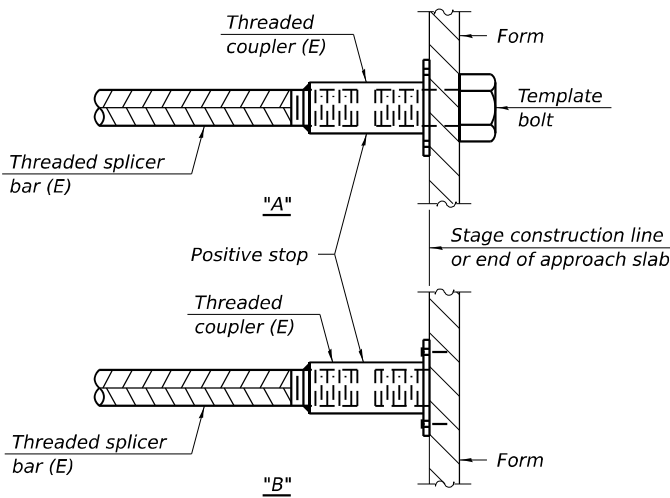


INSTALLATION AND SETTING METHODS

"A" : Set bar splicer assembly by means of a template bolt.

"B" : Set bar splicer assembly by nailing to wood forms or cementing to steel forms.

(E) : Indicates epoxy coating.

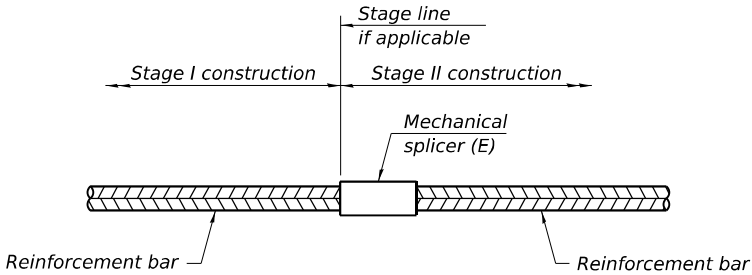

STANDARD MECHANICAL SPLICER

Location	Bar size	No. assemblies required

Notes:
Splicer bars shall be deformed with threaded ends and have a minimum 60 ksi yield strength.
All reinforcement shall be lapped and tied to the splicer bars.
Bar splicer assemblies shall be epoxy coated according to the requirements for reinforcement bars. See Section 508 of the Standard Specifications.
See approved list of bar splicer assemblies and mechanical splicers for alternatives.

MODEL: 8 [Sheet]
FILE NAME: P:\Transportation\4858-IDOT 19E-34 Dist. 9 V-V1_WO32124-Structures\CAD - ORD\Sheets\N 041-71024-7_1_Bar Splicers.dgn

BSD-1

5-15-2023

 CIVIL DESIGN, INC. WEE DBE EFFINGHAM, IL LICENSE #184.003222	USER NAME = twendt		DESIGNED - TAW	REVISED -	STATE OF ILLINOIS DEPARTMENT OF TRANSPORTATION	BAR SPLICER ASSEMBLY AND MECHANICAL SPLICER DETAILS STRUCTURE NO. 041-7101		F.A.I. RTE.	SECTION	COUNTY	TOTAL SHEETS	SHEET NO.
			DRAWN - TAW	REVISED -				57	(28-2)B-2; (28-1)B-2	JEFFERSON	598	388
			CHECKED - TJZ	REVISED -				CONTRACT NO. 78884				
	PLOT DATE = 7/18/2024		DATE - 7/10/2024	REVISED -				ILLINOIS FED. AID PROJECT				
SCALE:		SHEET 7	OF 8	SHEETS	STA.	TO STA.						

MODEL: 9 [Sheet]
FILE NAME: P:\Transportation\4858-IDOT 19B-34 Dist. 9 V-VI_WO32\24-Structures\CAD - ORD\Sheets\SN 041-7\024 - 8. Borings.dgn



CIVIL DESIGN, INC.

WBE DBE

EFFINGHAM, IL

LICENSE #184.003222

USER NAME	= tziegler	DESIGNED	- TAW	REVISED	-
		DRAWN	- TAW	REVISED	-
		CHECKED	- TJZ	REVISED	-
PLOT DATE	= 7/10/2024	DATE	- 7/10/2024	REVISED	-

STATE OF ILLINOIS
DEPARTMENT OF TRANSPORTATION

BORING LOGS STRUCTURE NO. 041-7101			
SCALE:	SHEET 8	OF 8 SHEETS	STA. TO STA.

F.A.I. RTE.	SECTION	COUNTY	TOTAL SHEETS	SHEET NO.
57	(28-2)B-2; (28-1)B-2	JEFFERSON	598	389
CONTRACT NO. 78884				
		ILLINOIS	FED. AID PROJECT	

FINAL SURVEY NOTE BOOK NO.	SURVEYED PLOTTED TEMPLATE AREAS CHECKED	BY	DATE

ORIGINAL SURVEY NOTE BOOK NO.	SURVEYED PLOTTED TEMPLATE AREAS CHECKED	BY	DATE

MODEL: I57FRANKLINA-9+78.11 (Sheet)
FILE NAME: pzd\FP\01\horner-shifrin.com\GIS\DOT\Documents\21081000\4-181945034_DSV\2108102135-2\rd lane\p2\CAD_Sheets\39\3988-41\westfr-jr.mxd.dgn



USER NAME	= bclimmermann
PLOT SCALE	= 0.16666633' / in.
PLOT DATE	= 10/18/2024

DESIGNED	-
DRAWN	-
CHECKED	-
DATE	-

REVISED	-
REVISED	-
REVISED	-
REVISED	-

STATE OF ILLINOIS
DEPARTMENT OF TRANSPORTATION




SCALE:10 H : 5 V

SHEET 1 OF 121 SHEETS STA. TO STA.

CROSS SECTIONS
FRANKLIN COUNTY

F.A. I RTE.	SECTION	COUNTY	TOTAL SHEETS	SHEET NO.
57	(28-2)B-2; (28-1)B-2	*	598	390
CONTRACT NO. 78884				
ILLINOIS FED. AID PROJECT				

* FRANKLIN/JEFFERSON

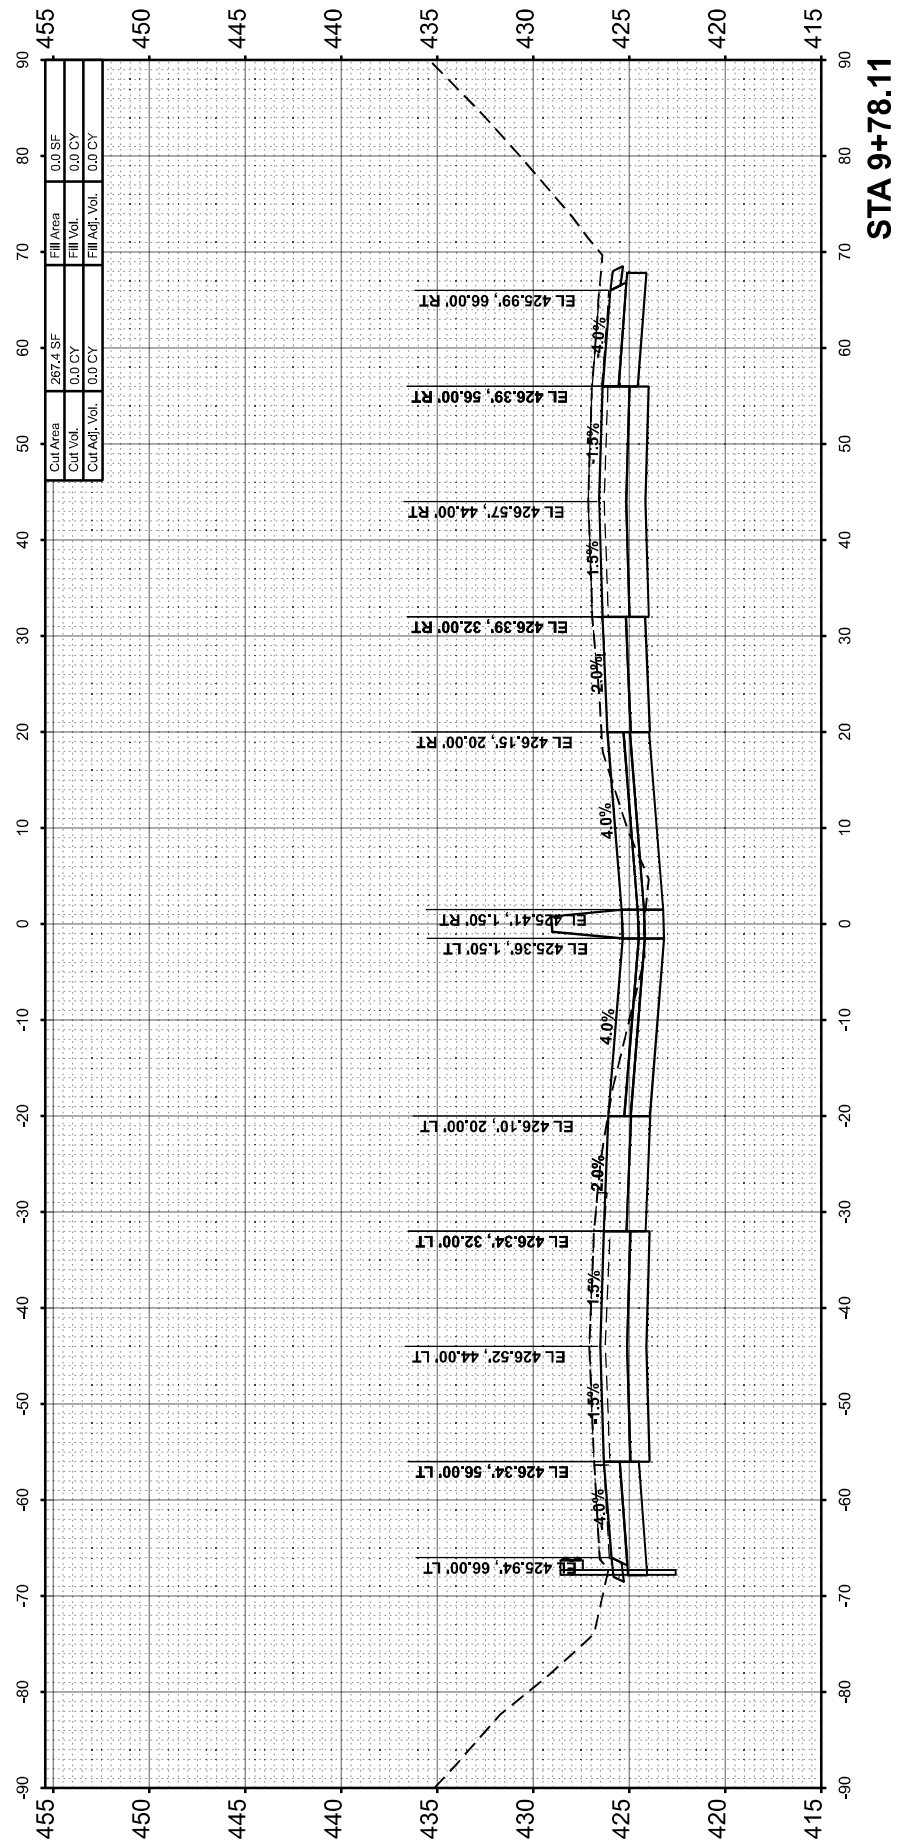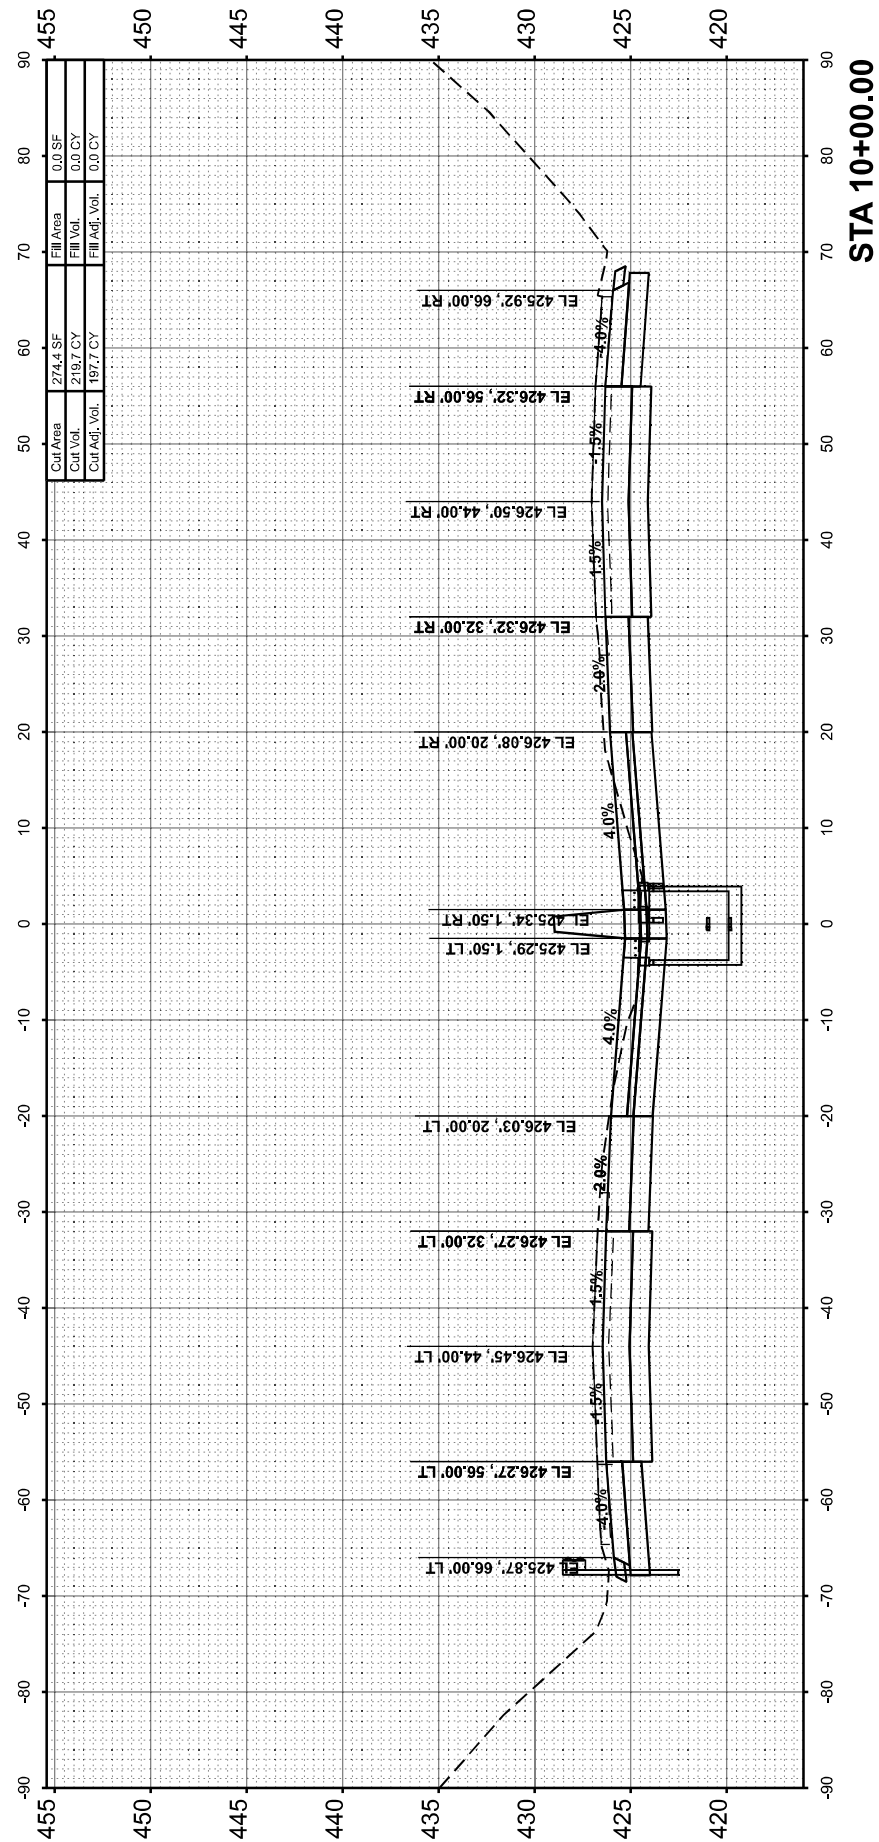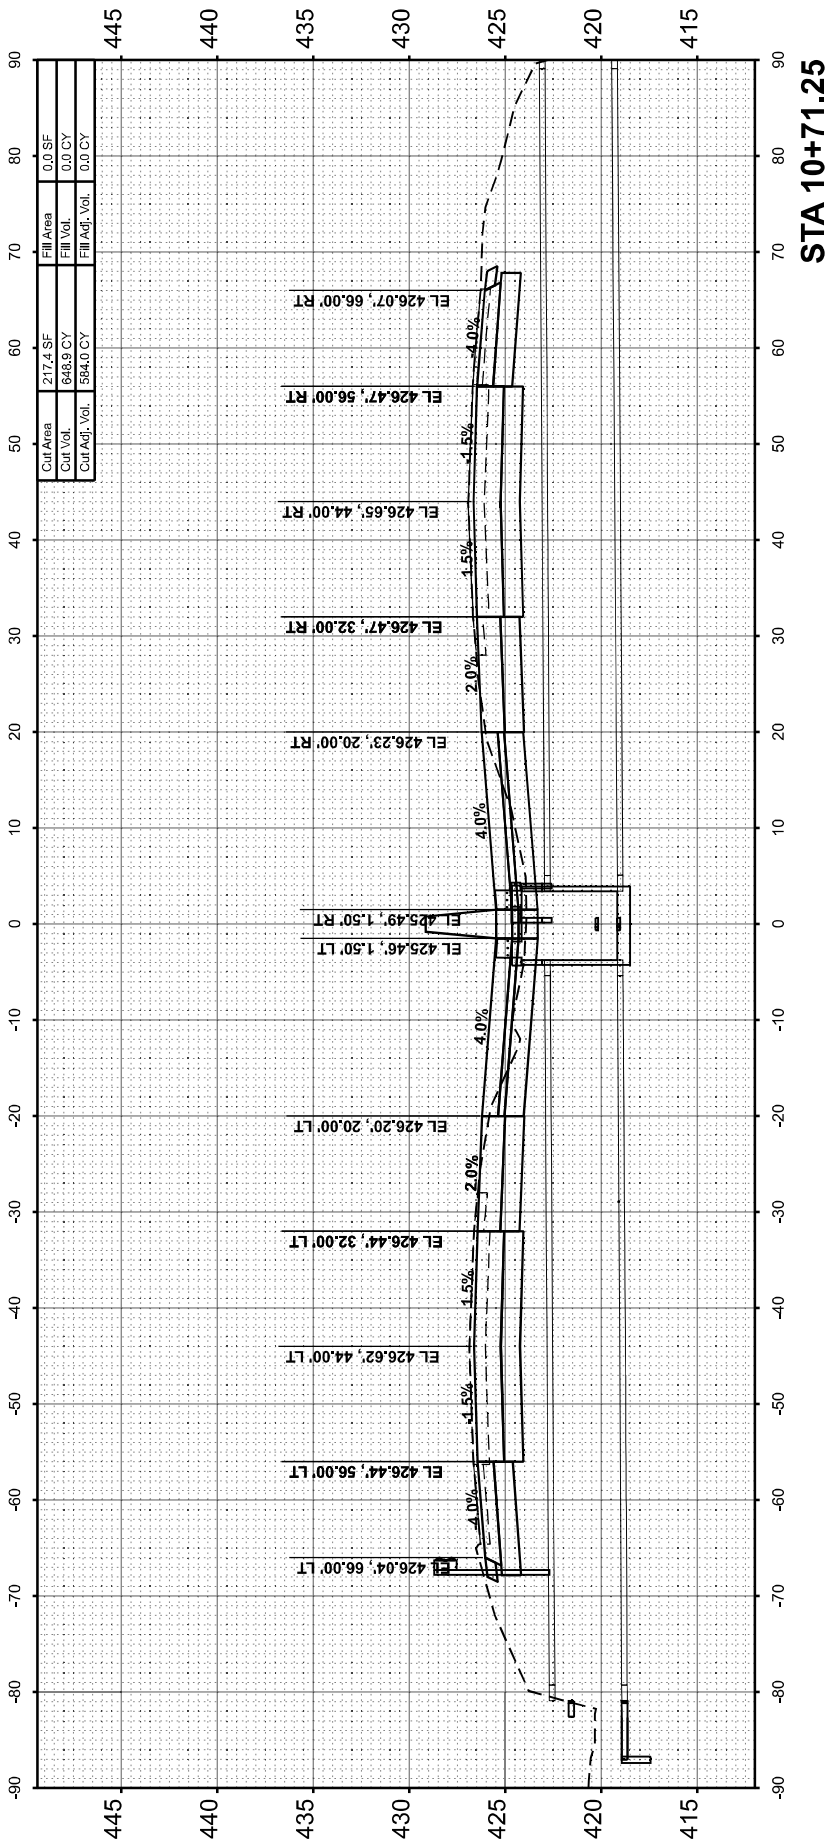

FINAL SURVEY NO.	SURVEYED NOTE BOOK	BY	DATE

ORIGINAL SURVEY NO.	SURVEYED NOTE BOOK	BY	DATE

MODEL: I57FRANKLIN.A - 11+00.00 [Sheet]
FILE NAME: pwr\pwr\horner-shifrin.com\ISDOT\Documents\21081000\21081942031_DSV\2108102135\2-Jct laneP2\CAD_Sheets\391888-LeftSideB-11+00.dgn



USER NAME	= bclimmermann
DESIGNED	-
DRAWN	-
PLOT SCALE	= 0.16666633' / in.
PLOT DATE	= 10/18/2024
CHECKED	-
DATE	-

DESIGNED	-
REVIS	-
REVIS	-
REVIS	-
REVIS	-




STATE OF ILLINOIS
DEPARTMENT OF TRANSPORTATION

CROSS SECTIONS
FRANKLIN COUNTY

SCALE:10 H : 5 V SHEET 2 OF 121 SHEETS STA. TO STA.

F.A. I RTE.	SECTION	COUNTY	TOTAL SHEETS	SHEET NO.
57	(28-2)B-2; (28-1)B-2	*	598	391
CONTRACT NO. 78884				
ILLINOIS FED. AID PROJECT				

* FRANKLIN/JEFFERSON

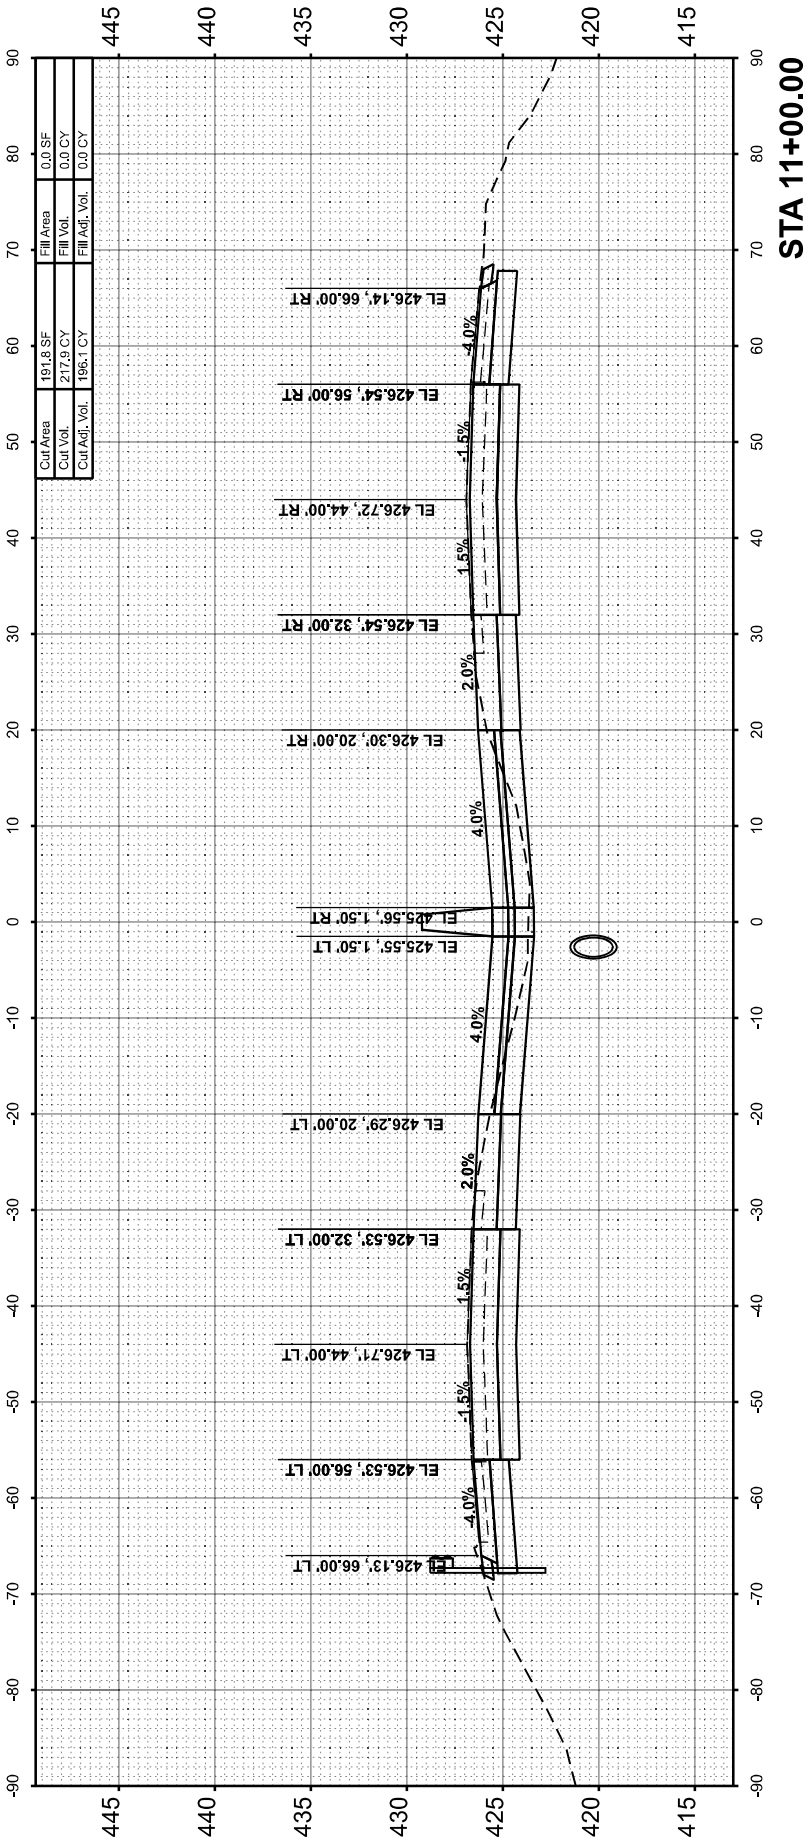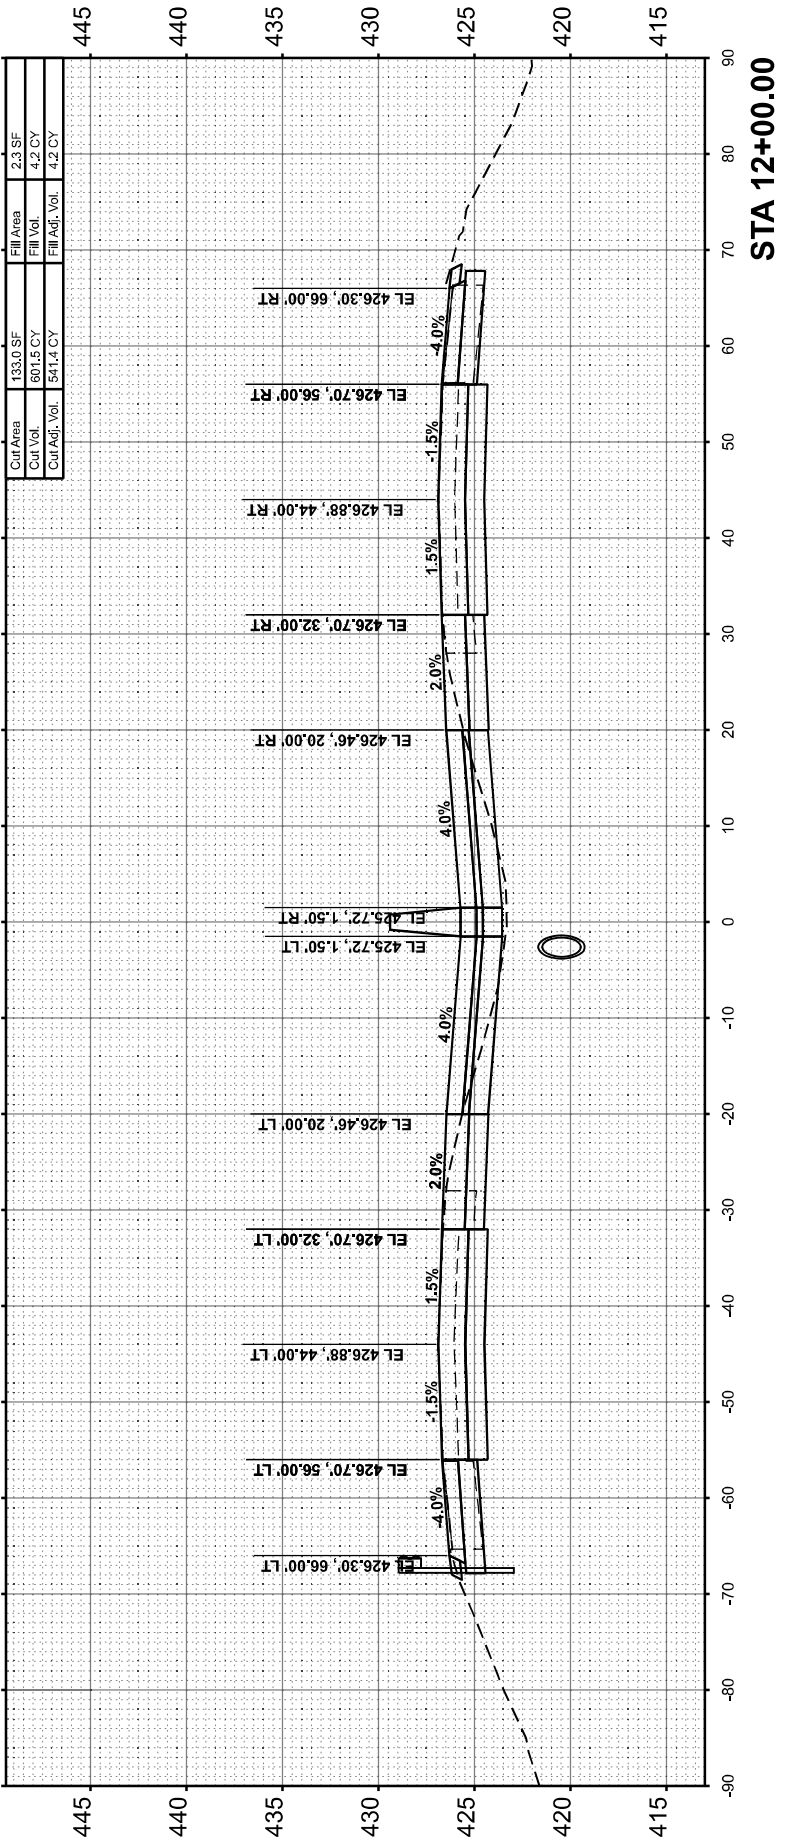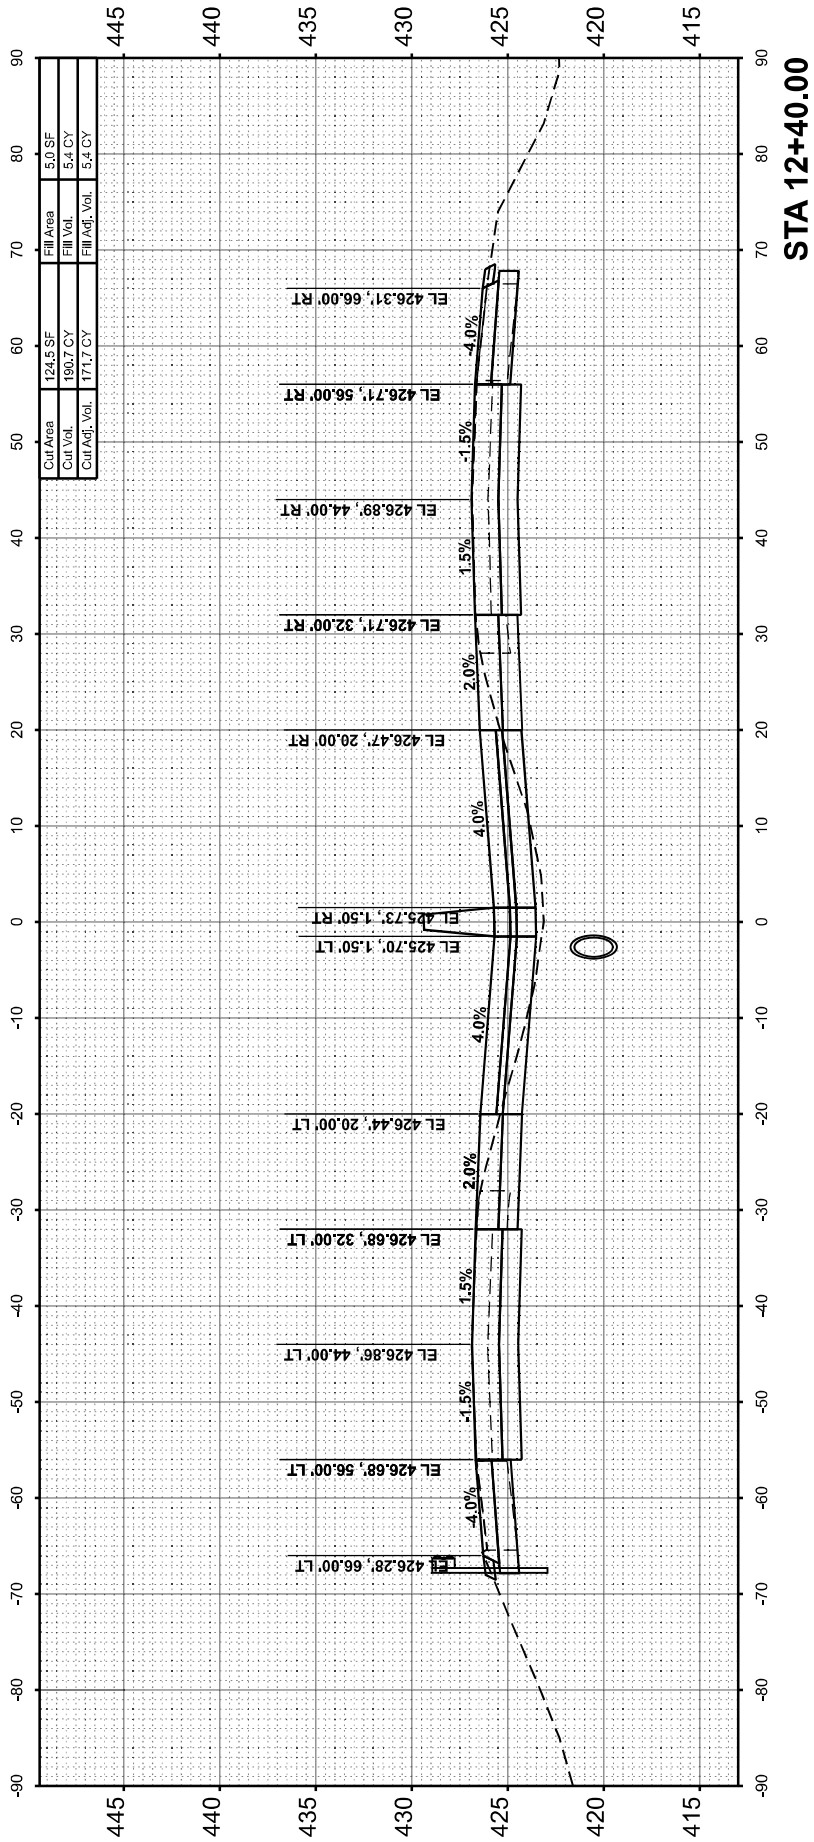

FINAL SURVEY NO.	SURVEYED NOTE BOOK	PLOTTED TEMPLATE	BY	DATE

ORIGINAL SURVEY NO.	SURVEYED NOTE BOOK	PLOTTED TEMPLATE	BY	DATE

MODEL: I57FRANKLIN-A-12+40.01 [Sheet]
FILE NAME: pzd\FP\01\HornersShfrin.com\ISDOT\Documents\21081000-04\181942041_DSV\2108102457-2\rd laneP2\CAD_Sheets\39\3988-LeftHalf-1.rvt\h.dgn



USER NAME	= bclimmermann
PLOT SCALE	= 0.16666633' / in.
PLOT DATE	= 10/18/2024

DESIGNED -	
DRAWN -	
CHECKED -	
DATE -	

REVISED -	
REVISED -	
REVISED -	
REVISED -	




STATE OF ILLINOIS
DEPARTMENT OF TRANSPORTATION

CROSS SECTIONS
FRANKLIN COUNTY

SCALE:10 H : 5 V SHEET 3 OF 121 SHEETS STA. TO STA.

F.A. I RTE.	SECTION	COUNTY	TOTAL SHEETS	SHEET NO.
57	(28-2)B-2; (28-1)B-2	*	598	392
CONTRACT NO. 78884				
ILLINOIS FED. AID PROJECT				

* FRANKLIN/JEFFERSON

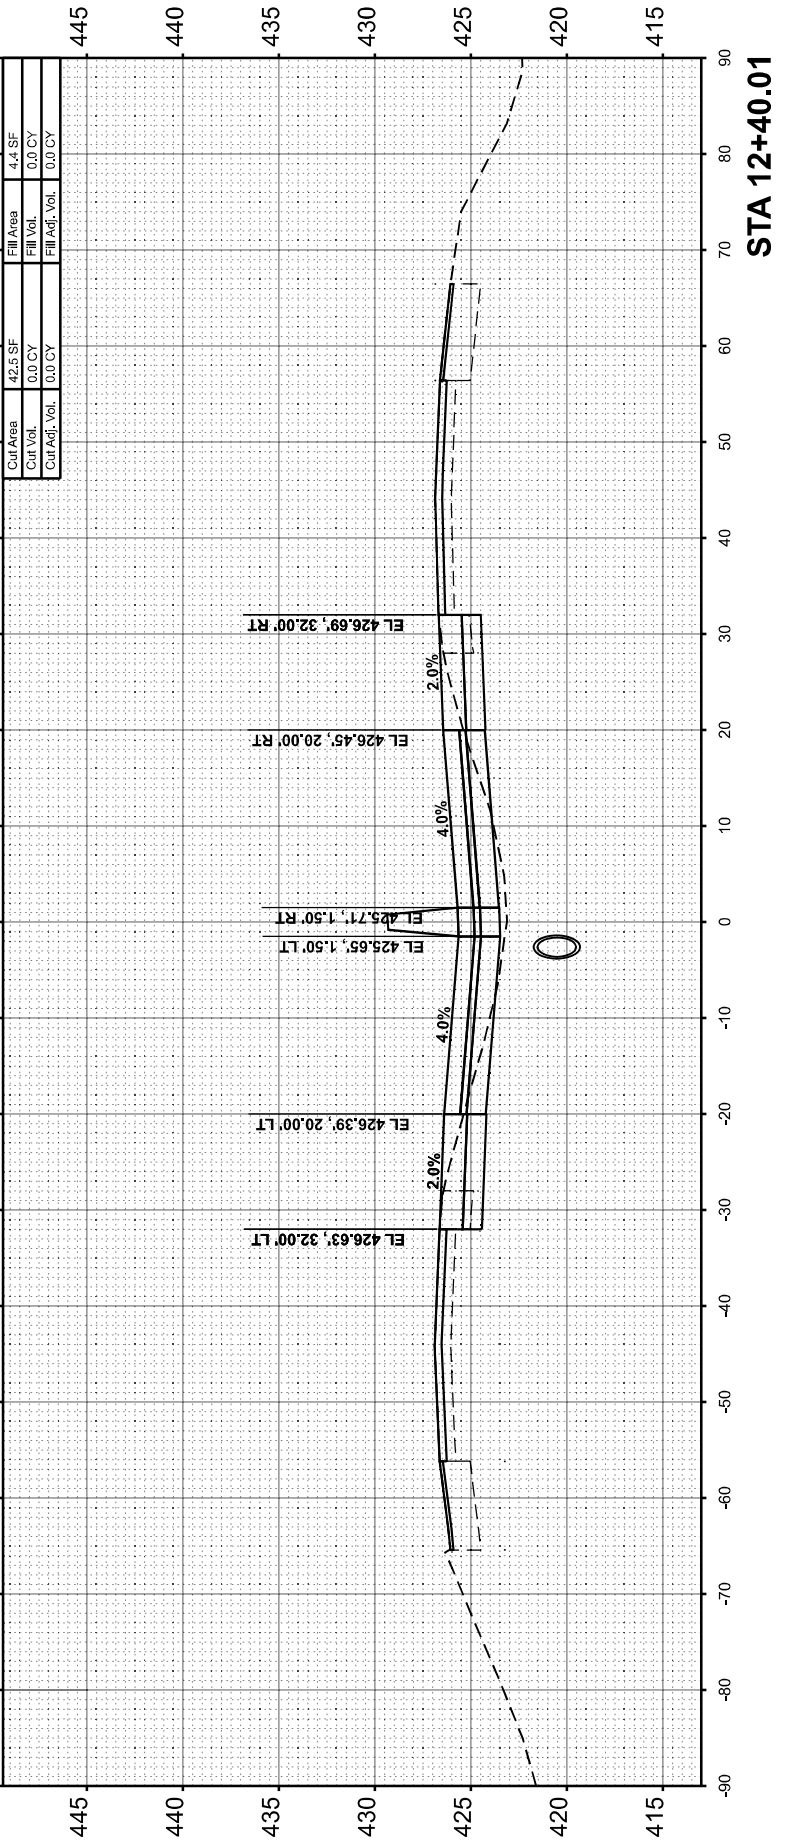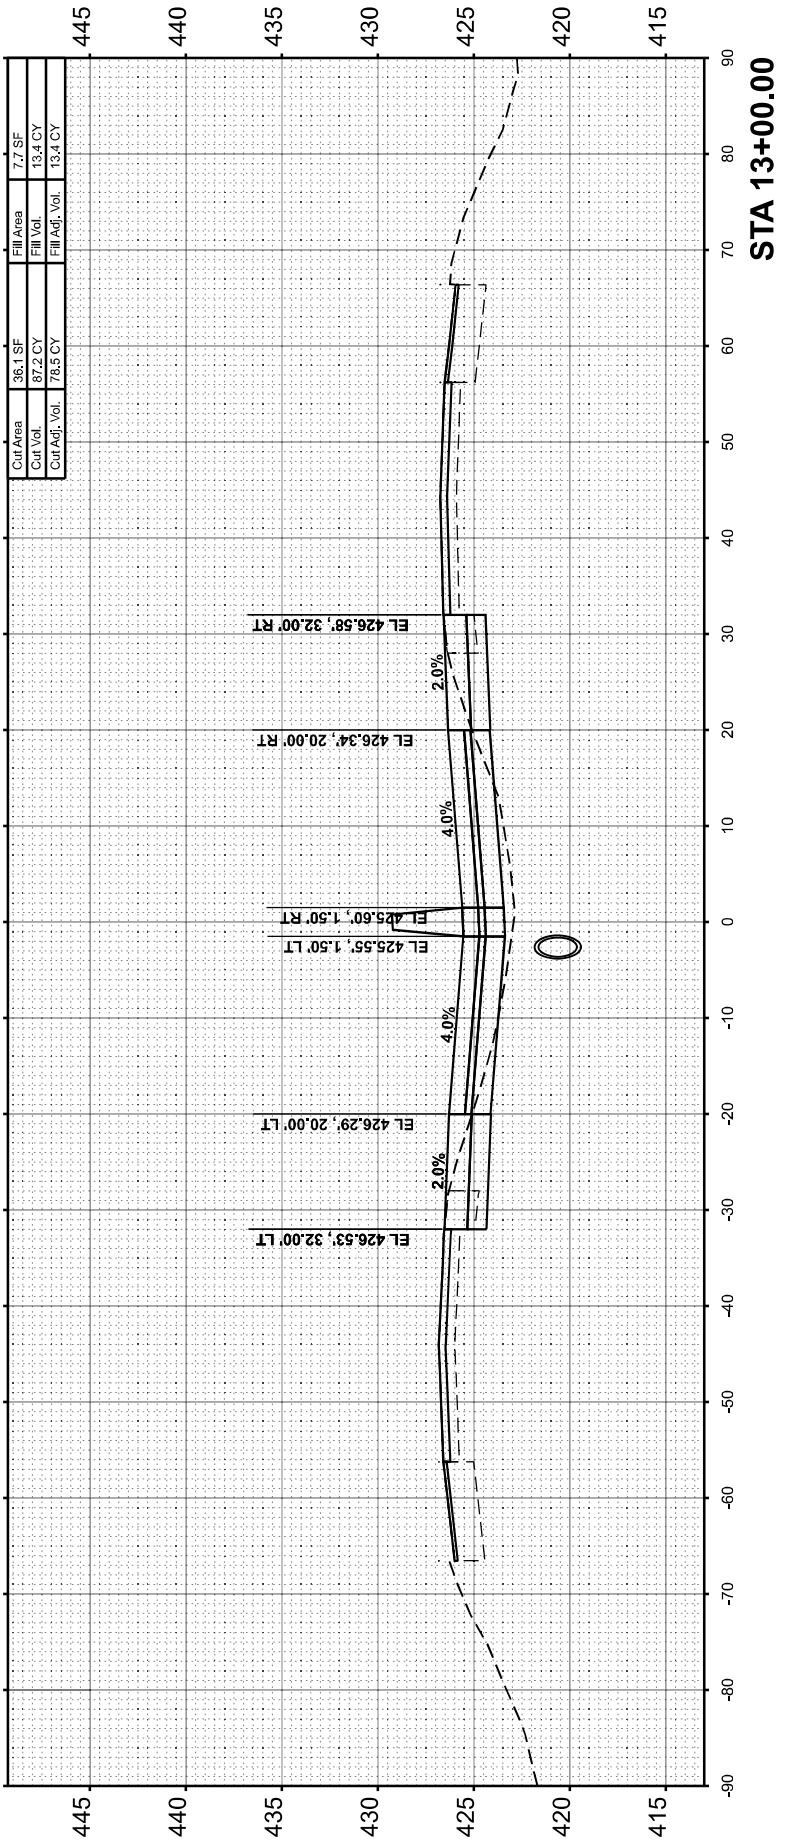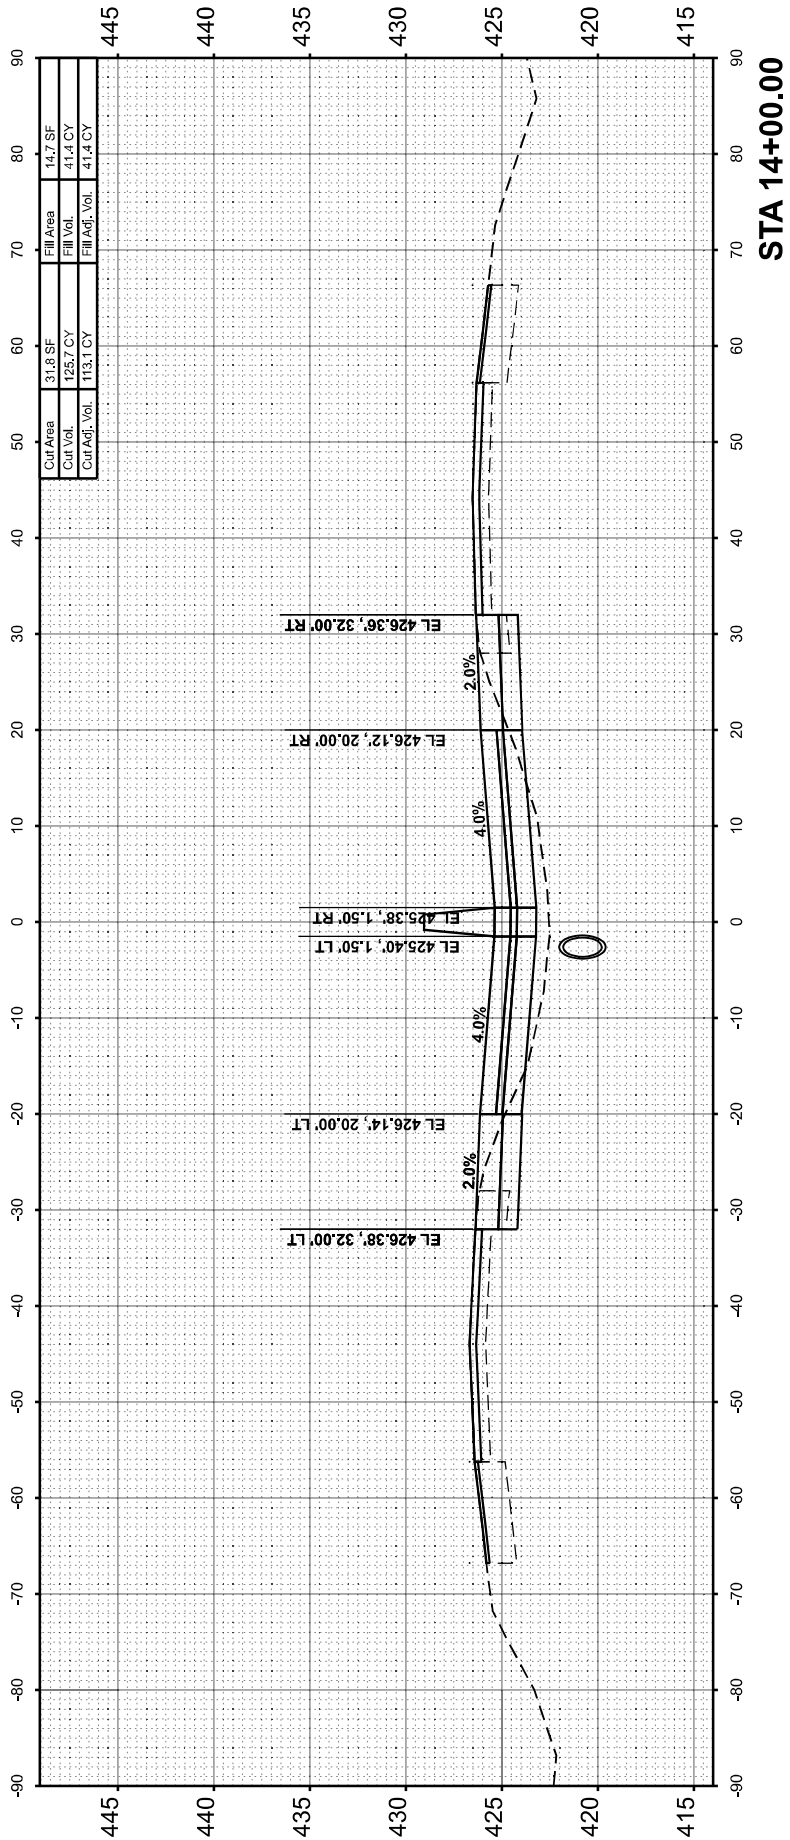

FINAL SURVEY NOTE BOOK NO.	SURVEYED PLOTTED TEMPLATE AREAS CHECKED	BY	DATE

ORIGINAL SURVEY NOTE BOOK NO.	SURVEYED PLOTTED TEMPLATE AREAS CHECKED	BY	DATE

MODEL: I57FRANKLIN.A - 15+00.00 [Sheet]
FILE NAME: pwr\FW01\hornershifr\franklin\franklin.dgn
PLOT Documents\21051000\21051000.dgn



USER NAME = bclimmermann	DESIGNED -	REVISED -
	DRAWN -	REVISED -
PLOT SCALE = 0.16666633' / in.	CHECKED -	REVISED -
PLOT DATE = 10/18/2024	DATE -	REVISED -




STATE OF ILLINOIS
DEPARTMENT OF TRANSPORTATION

CROSS SECTIONS
FRANKLIN COUNTY

SCALE: 10 H : 5 V SHEET 4 OF 121 SHEETS STA. TO STA.

F.A.I RTE.	SECTION	COUNTY	TOTAL SHEETS	SHEET NO.
57	(28-2)B-2; (28-1)B-2	*	598	393
CONTRACT NO. 78884				
ILLINOIS FED. AID PROJECT				

* FRANKLIN/JEFFERSON

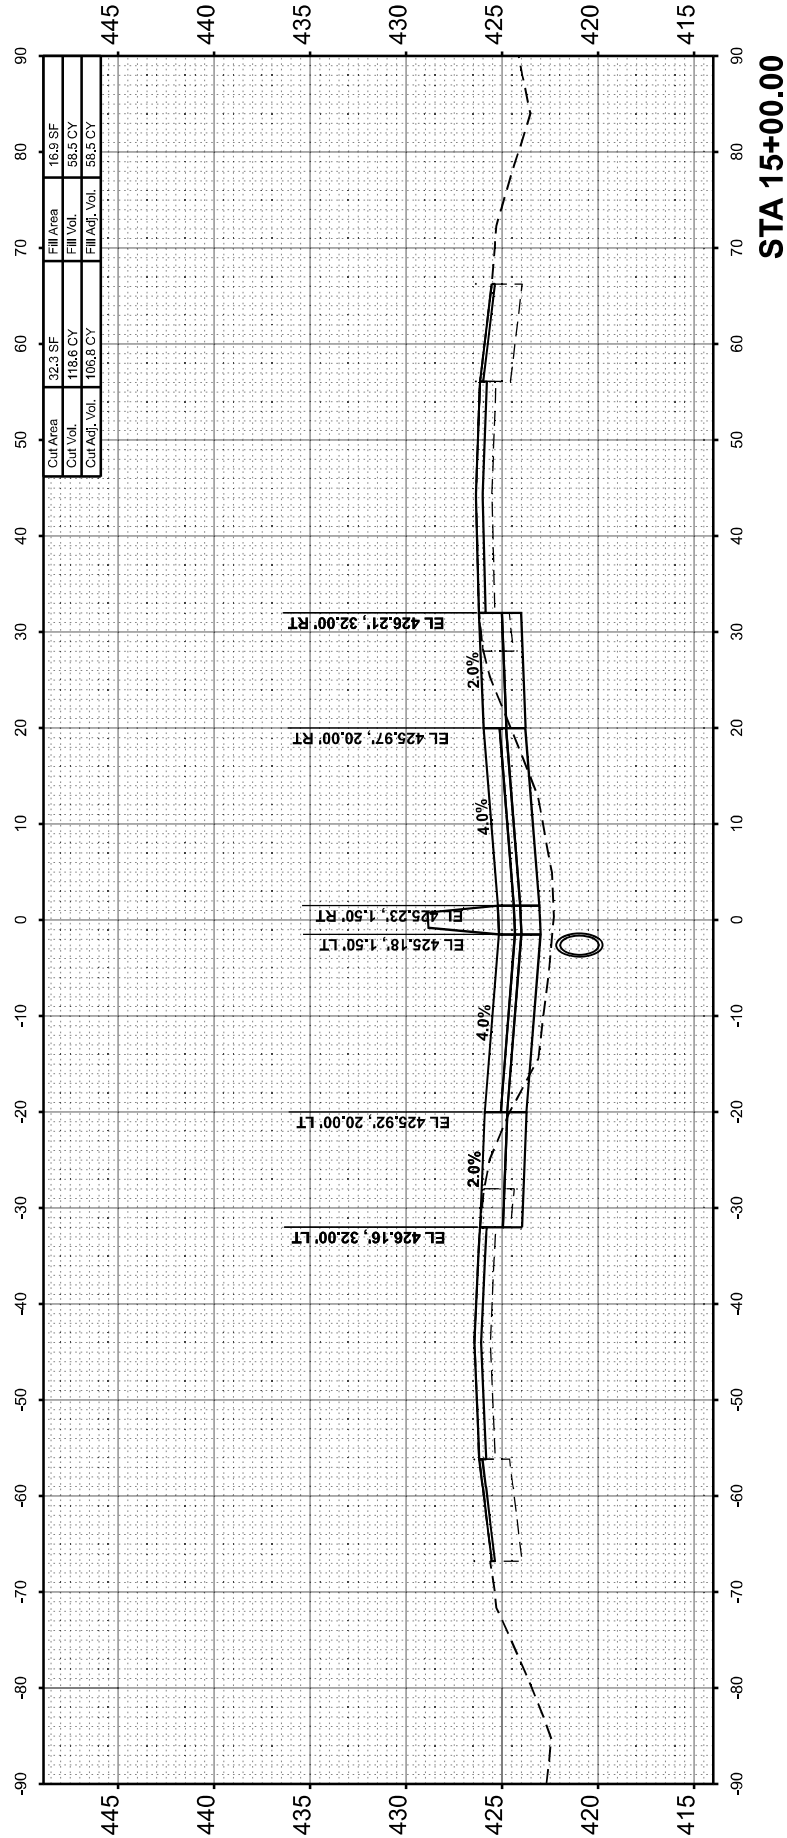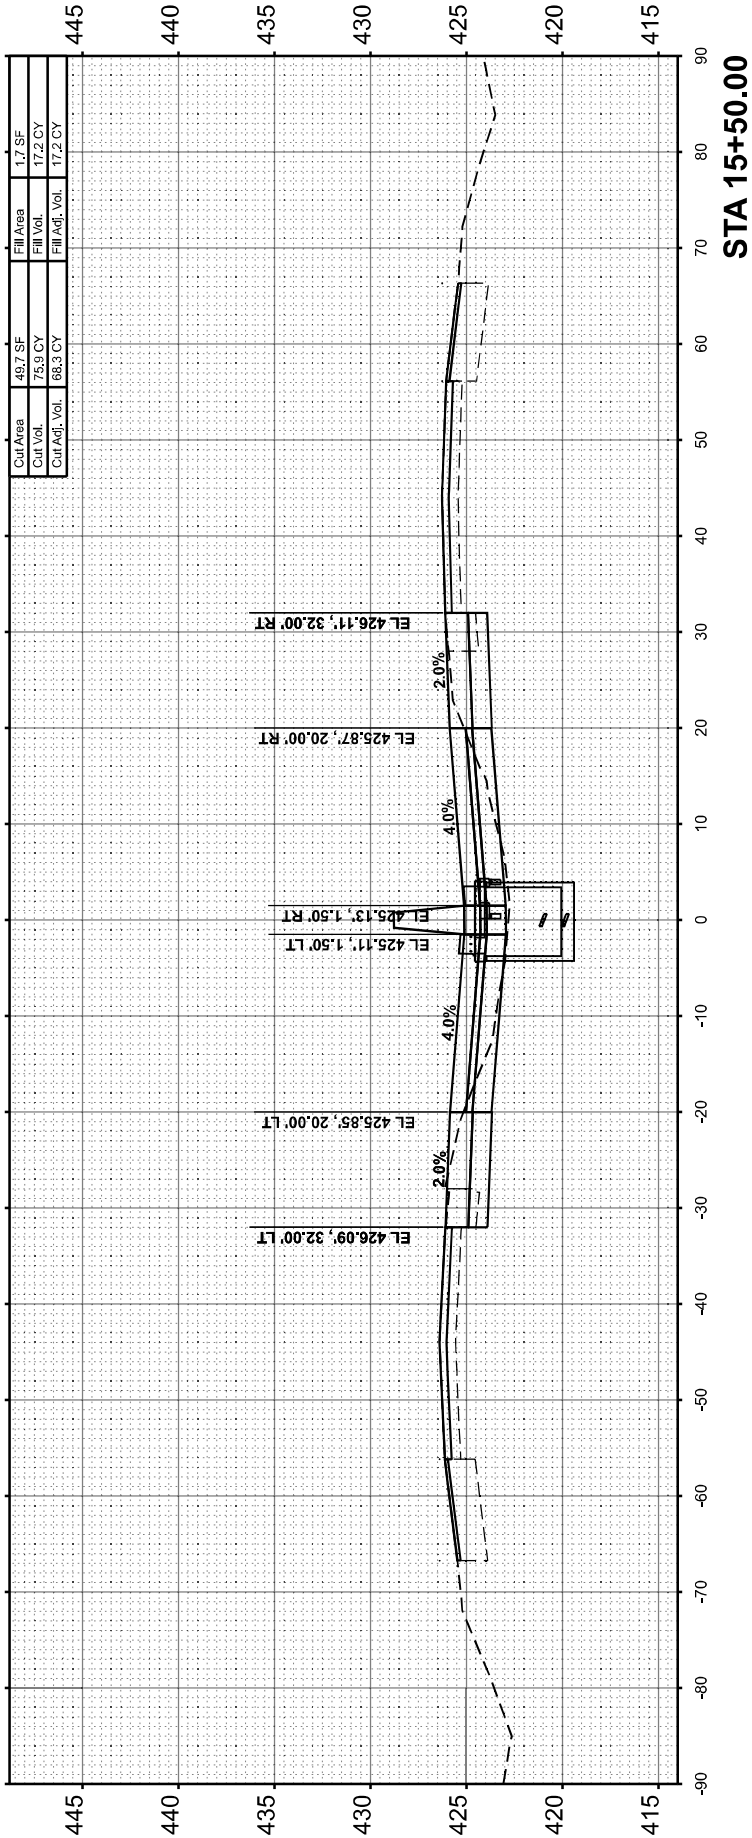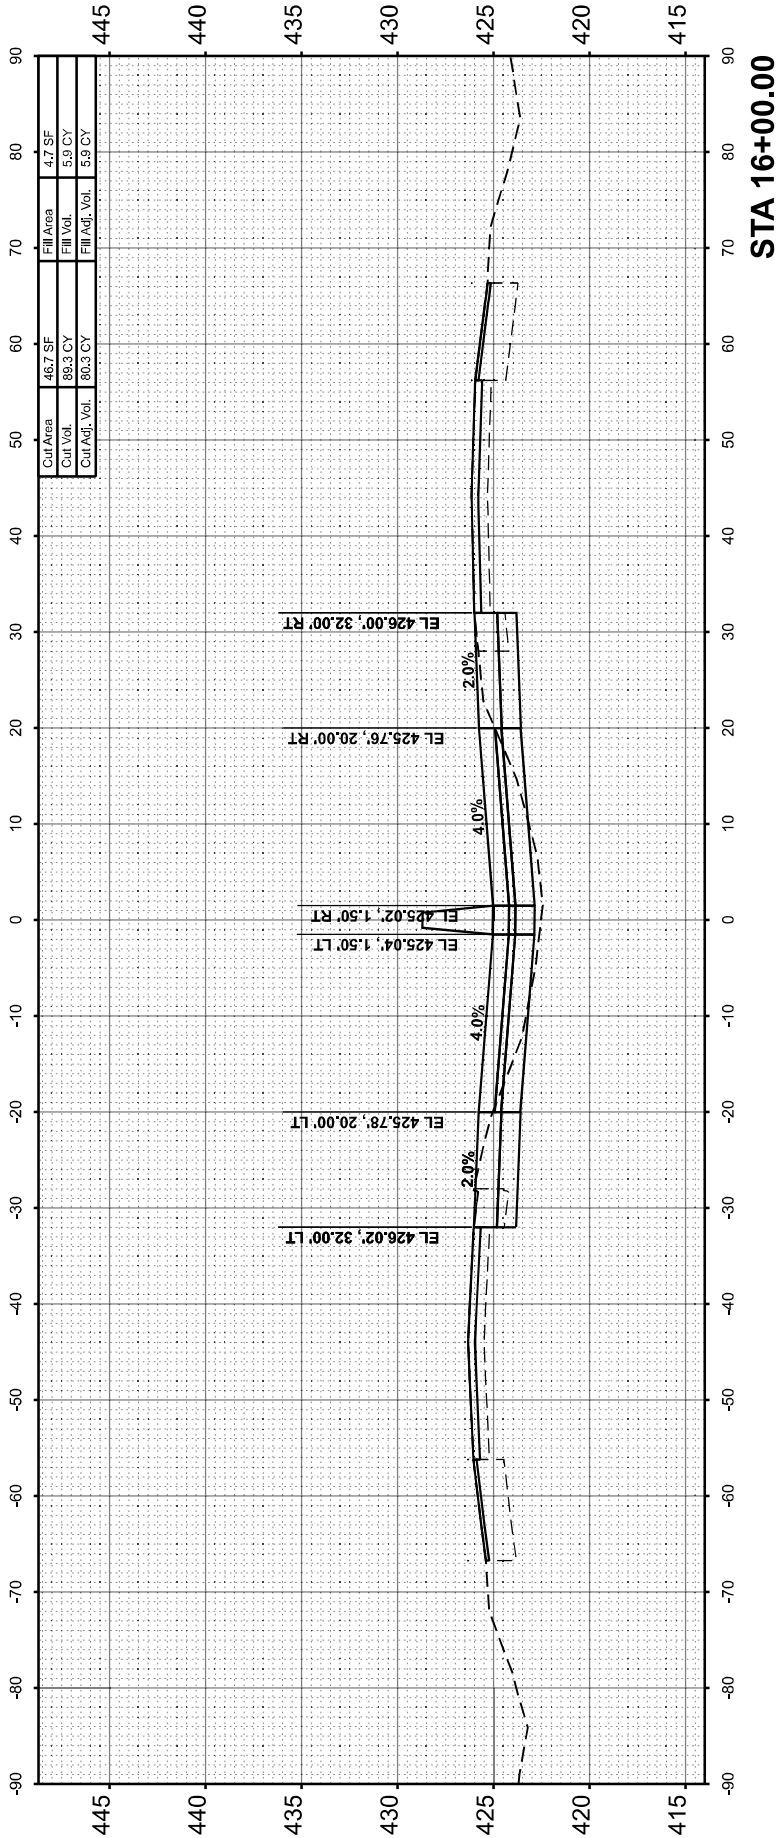

FINAL SURVEY NOTE BOOK NO.	BY	DATE	SURVEYED PLOTTED TEMPLATE AREAS CHECKED

ORIGINAL SURVEY NOTE BOOK NO.	BY	DATE	SURVEYED PLOTTED TEMPLATE AREAS CHECKED

MODEL: I57FRANKLIN.A - 17x100.00 [Sheet]
FILE NAME: pwr\pwr01\horner-shifrin.com\GIS\DOT\Documents\21081000\4-171942031_DSV\2108102105152-Int Lane P2\CAD_Sheets\391888-4-17\westfr-rr.mxd.dgn



USER NAME = bclimmermann	DESIGNED -	REVISED -
	DRAWN -	REVISED -
PLOT SCALE = 0.16666633' / in.	CHECKED -	REVISED -
PLOT DATE = 10/18/2024	DATE -	REVISED -




STATE OF ILLINOIS
DEPARTMENT OF TRANSPORTATION

CROSS SECTIONS
FRANKLIN COUNTY

SCALE:10 H : 5 V SHEET 5 OF 121 SHEETS STA. TO STA.

F.A. I RTE.	SECTION	COUNTY	TOTAL SHEETS	SHEET NO.
57	(28-2)B-2; (28-1)B-2	*	598	394
CONTRACT NO. 78884				
ILLINOIS FED. AID PROJECT				

* FRANKLIN/JEFFERSON

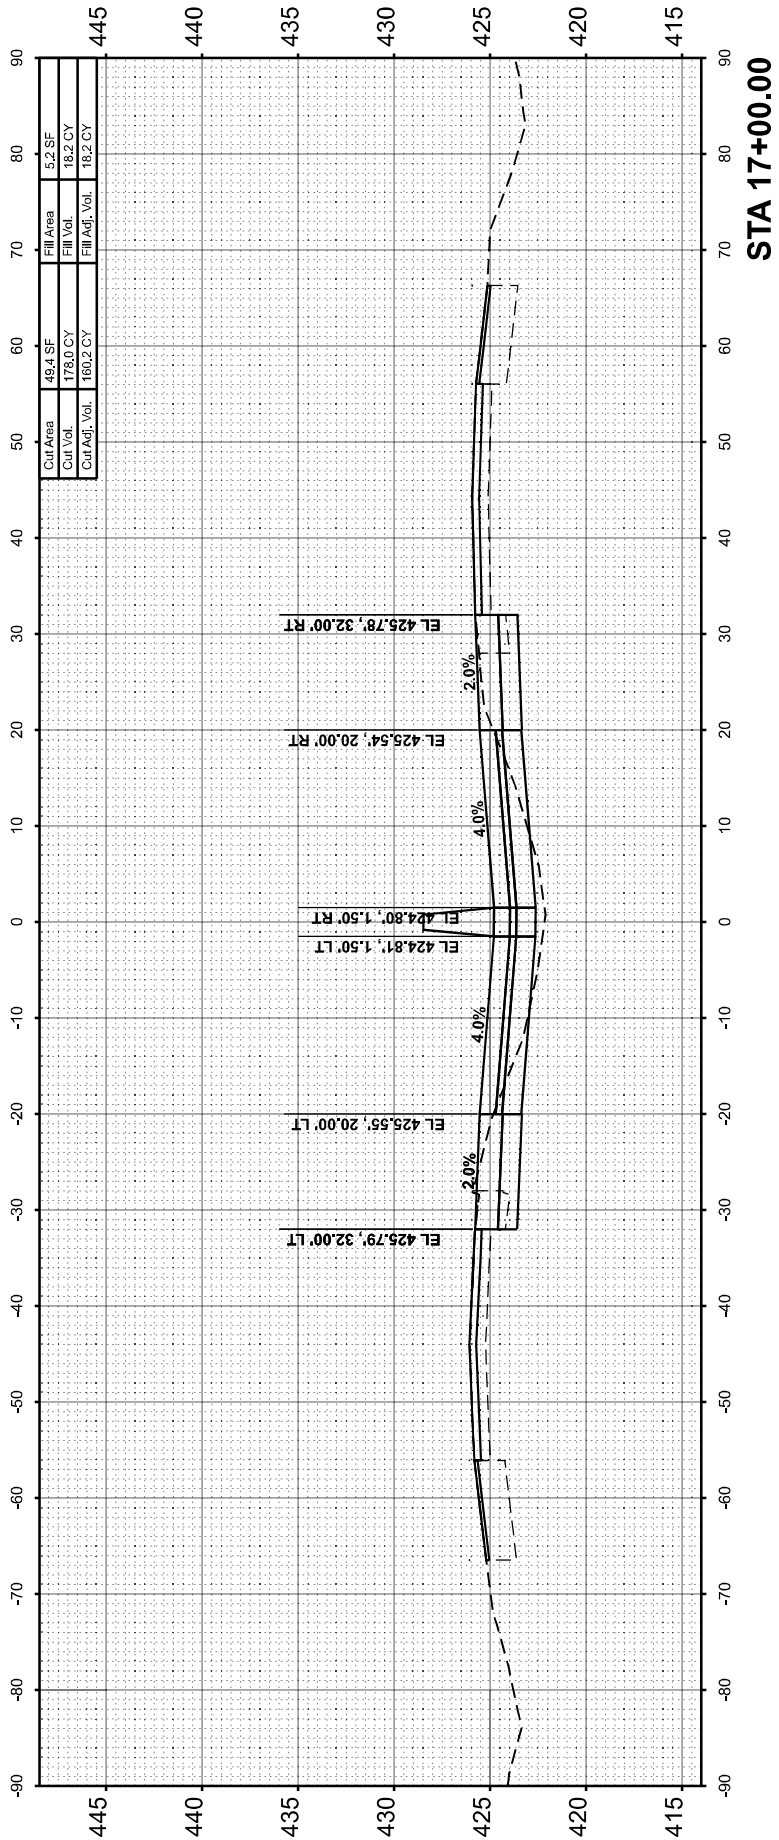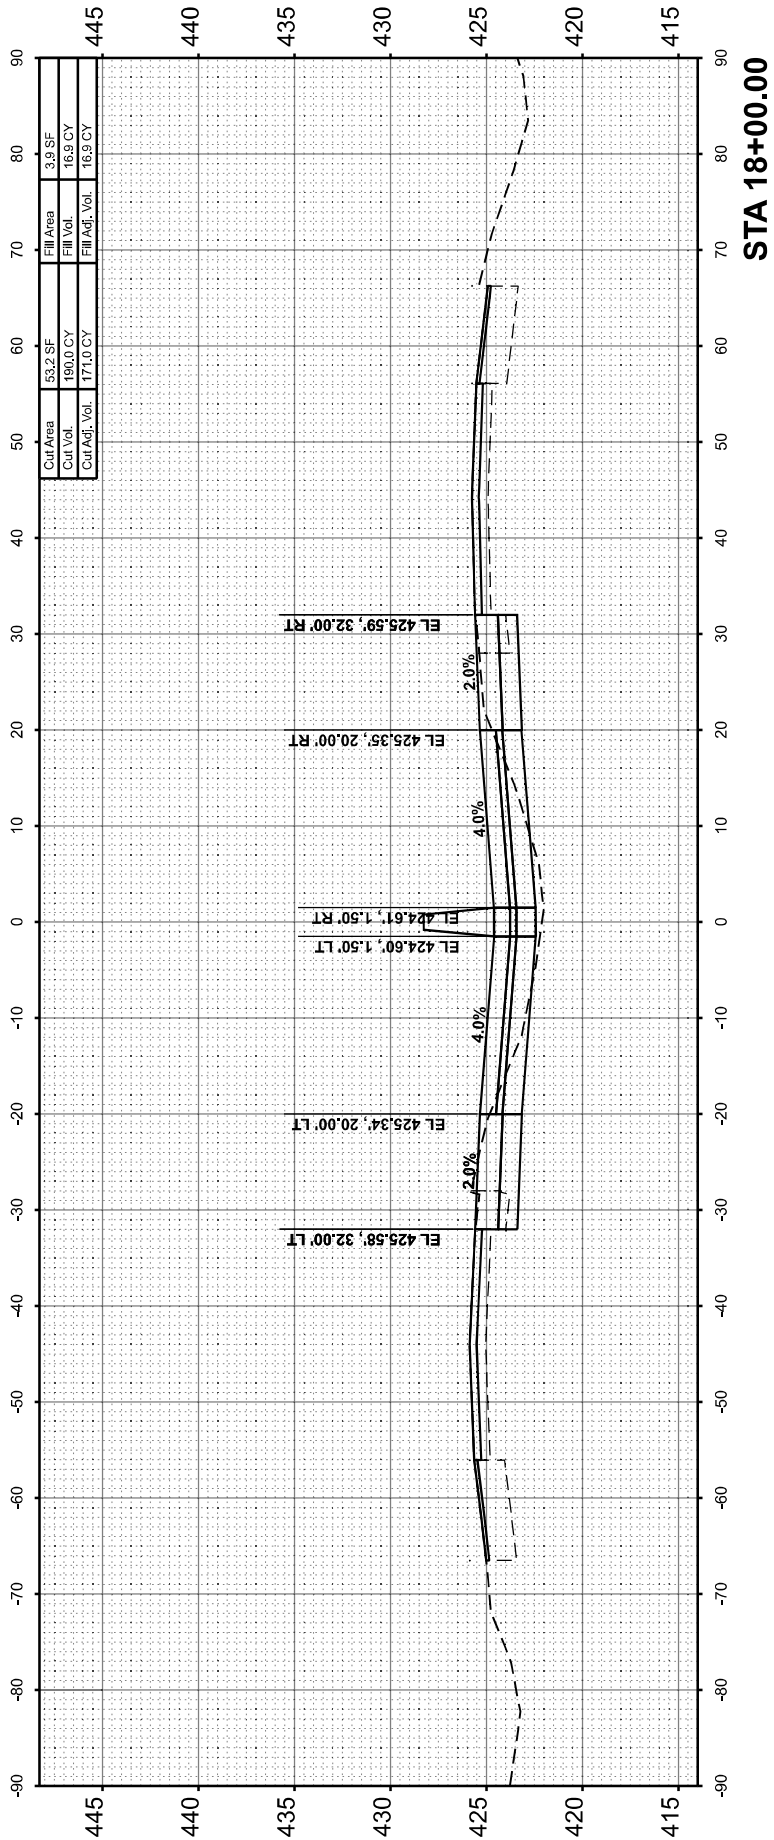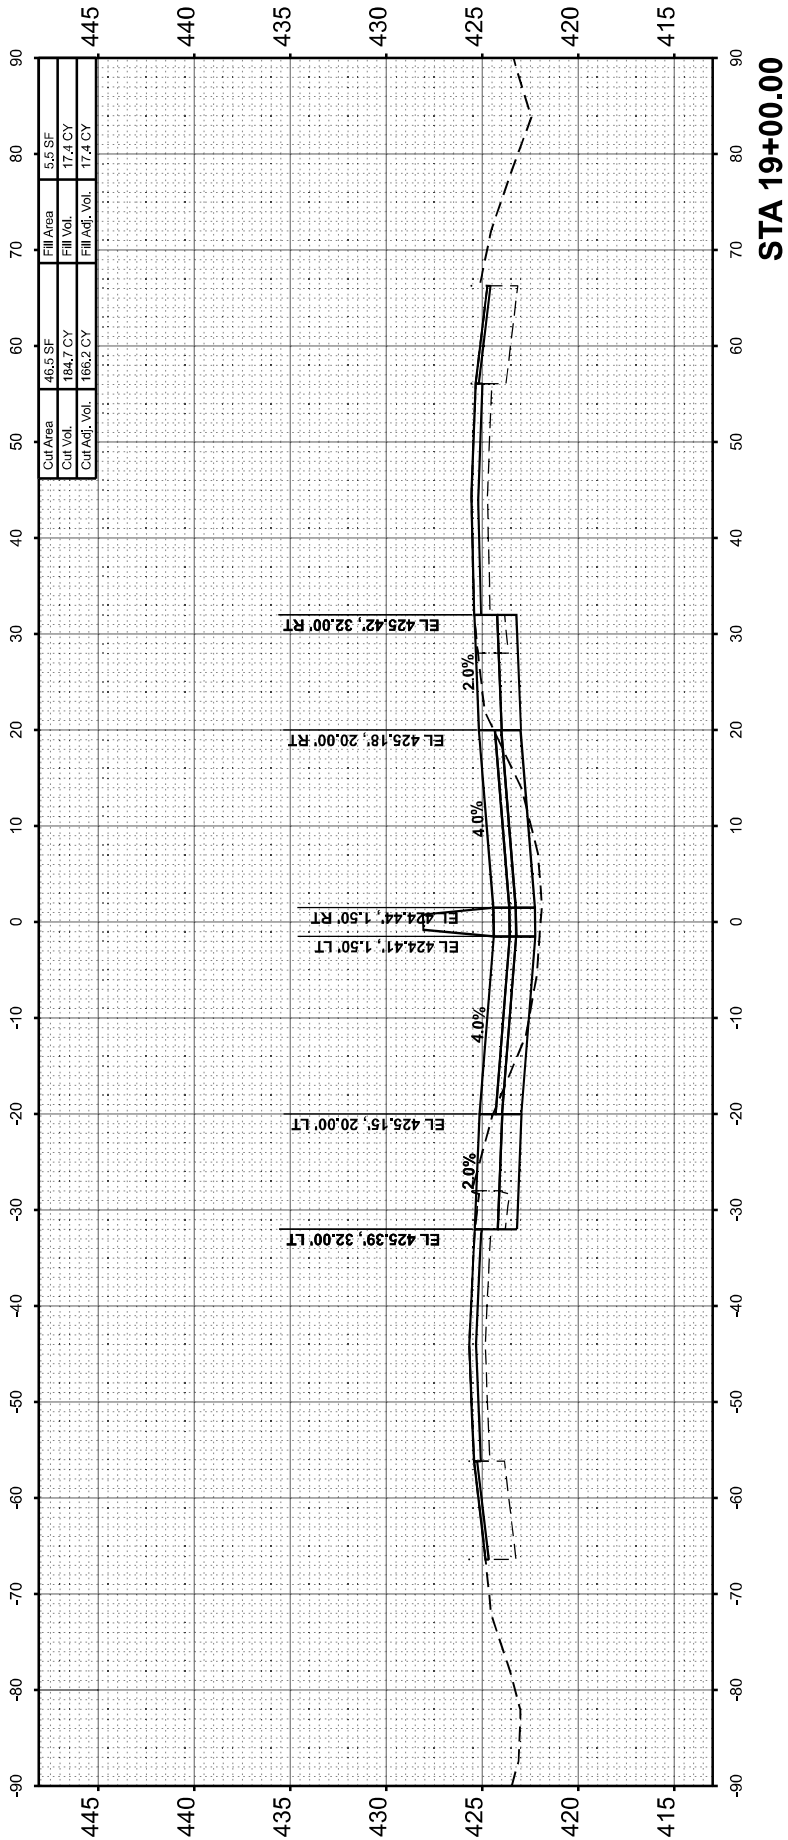

FINAL SURVEY NOTE BOOK NO.	SURVEYED PLOTTED TEMPLATE AREAS CHECKED	BY	DATE

ORIGINAL SURVEY NOTE BOOK NO.	SURVEYED PLOTTED TEMPLATE AREAS CHECKED	BY	DATE

MODEL: I57FRANKLIN-A-22+00.00 [Sheet]
FILE NAME: pzd\FP\01\horner-shifrin.com\IS DOT\Documents\210810004-1\B194204_DSV\2108102452-Jct lane P2\CAD_Sheets\B194204-Jct lane P2-rw11h.dgn



USER NAME	= bclimmermann
PLOT SCALE	= 0.16666633' / in.
PLOT DATE	= 10/18/2024

DESIGNED	-
DRAWN	-
CHECKED	-
DATE	-

REVISED	-
REVISED	-
REVISED	-
REVISED	-




STATE OF ILLINOIS
DEPARTMENT OF TRANSPORTATION

CROSS SECTIONS
FRANKLIN COUNTY

SCALE:10 H : 5 V SHEET 7 OF 121 SHEETS STA. TO STA.

F.A. I RTE.	SECTION	COUNTY	TOTAL SHEETS	SHEET NO.
57	(28-2)B-2; (28-1)B-2	*	598	396
CONTRACT NO. 78884				
ILLINOIS FED. AID PROJECT				

* FRANKLIN/JEFFERSON

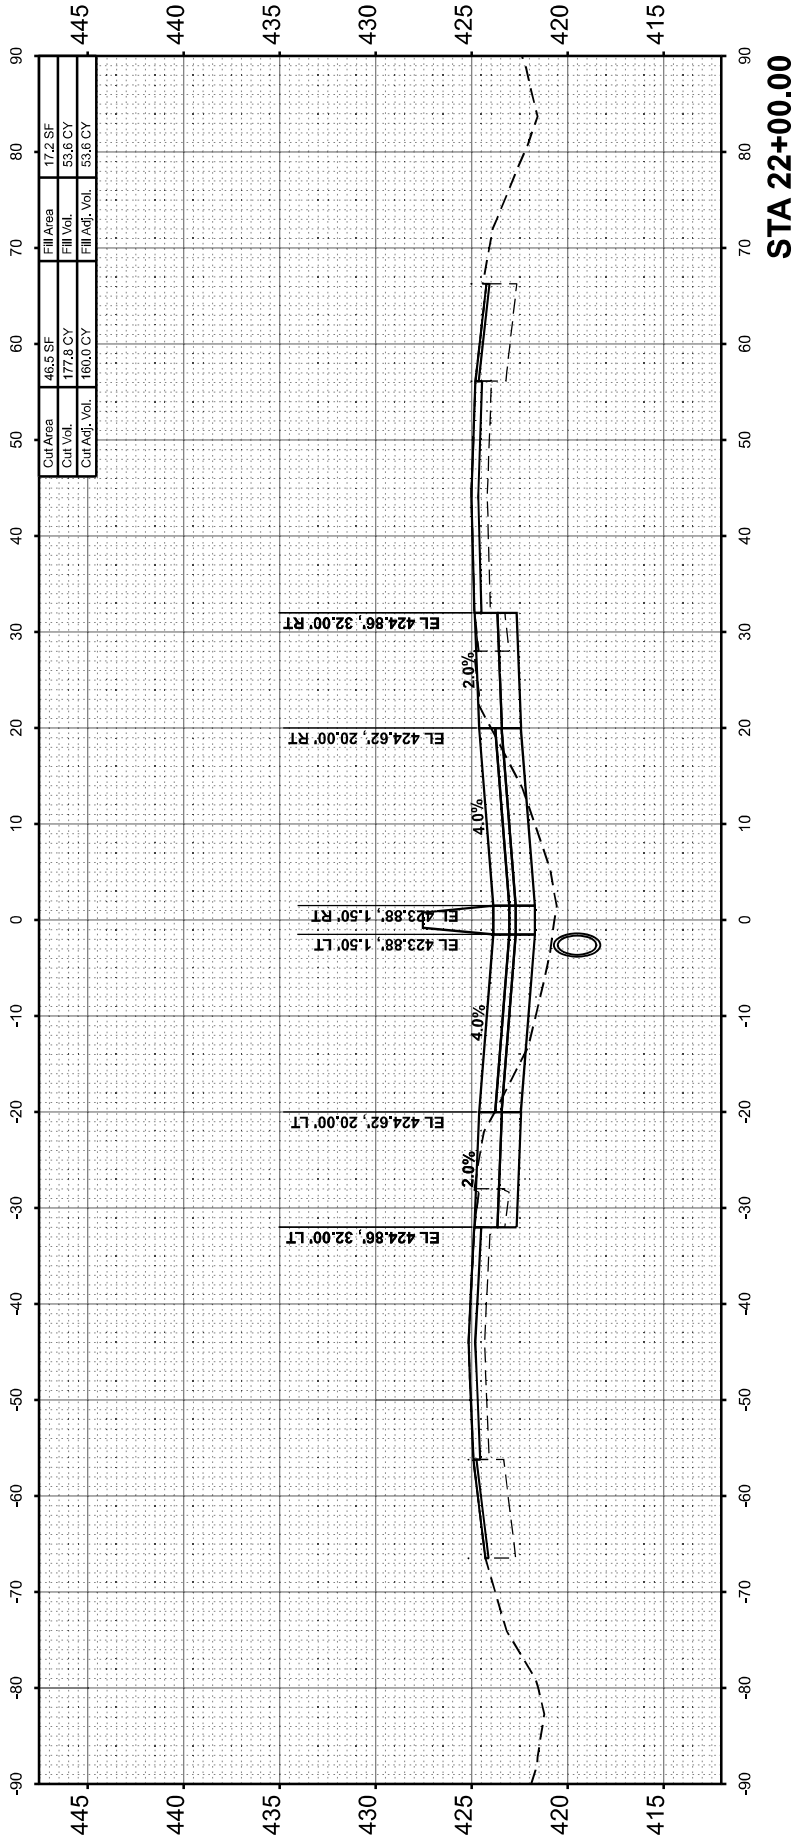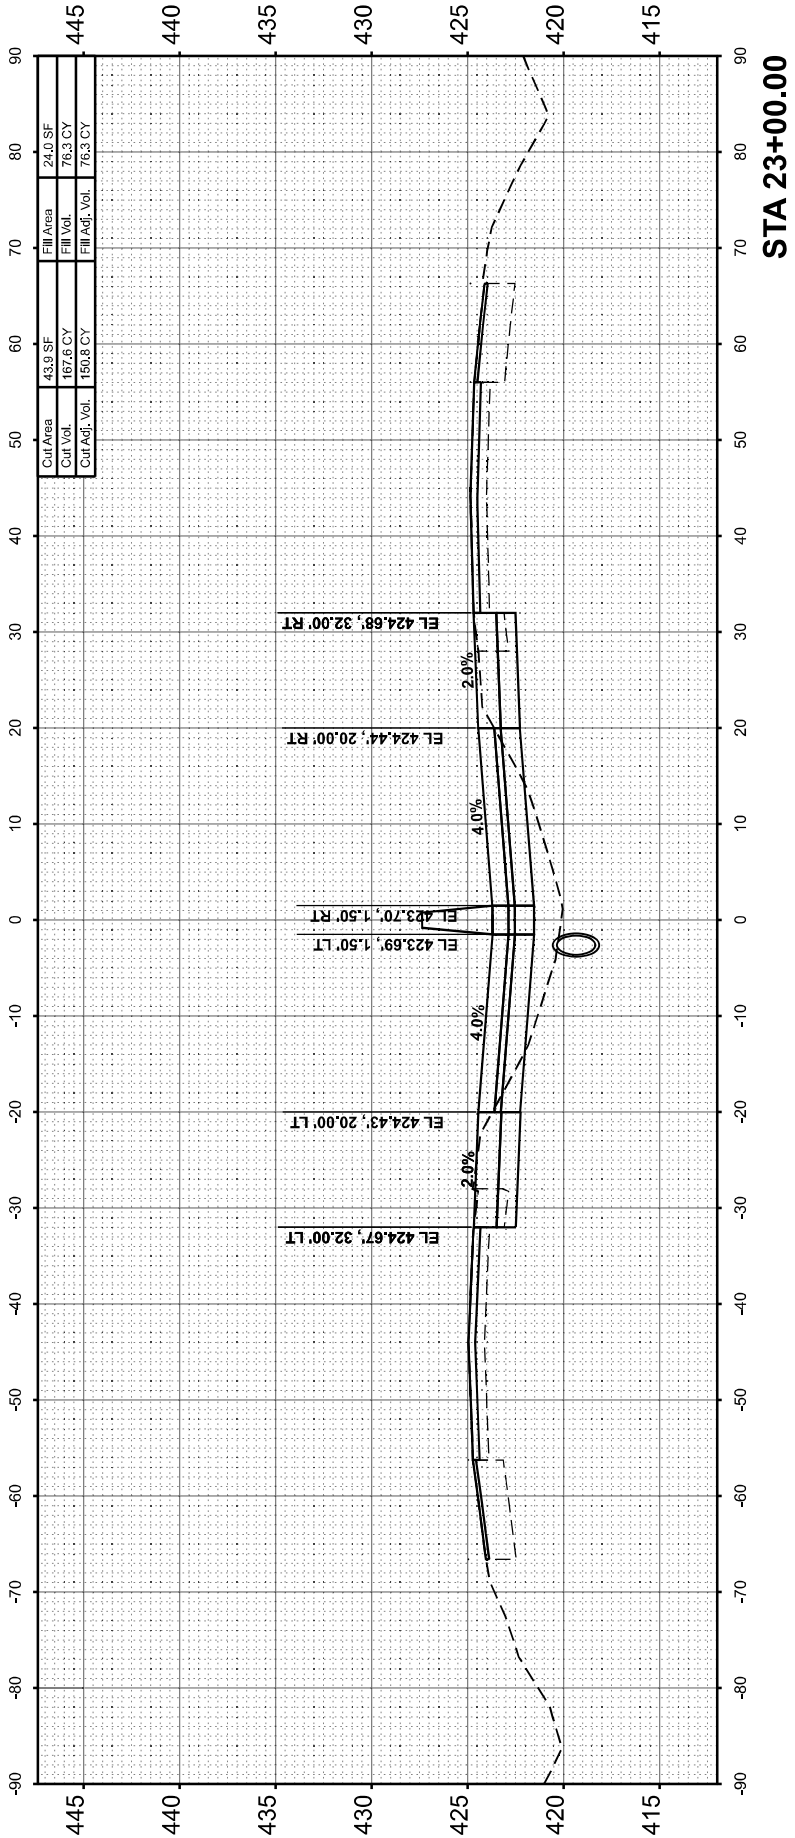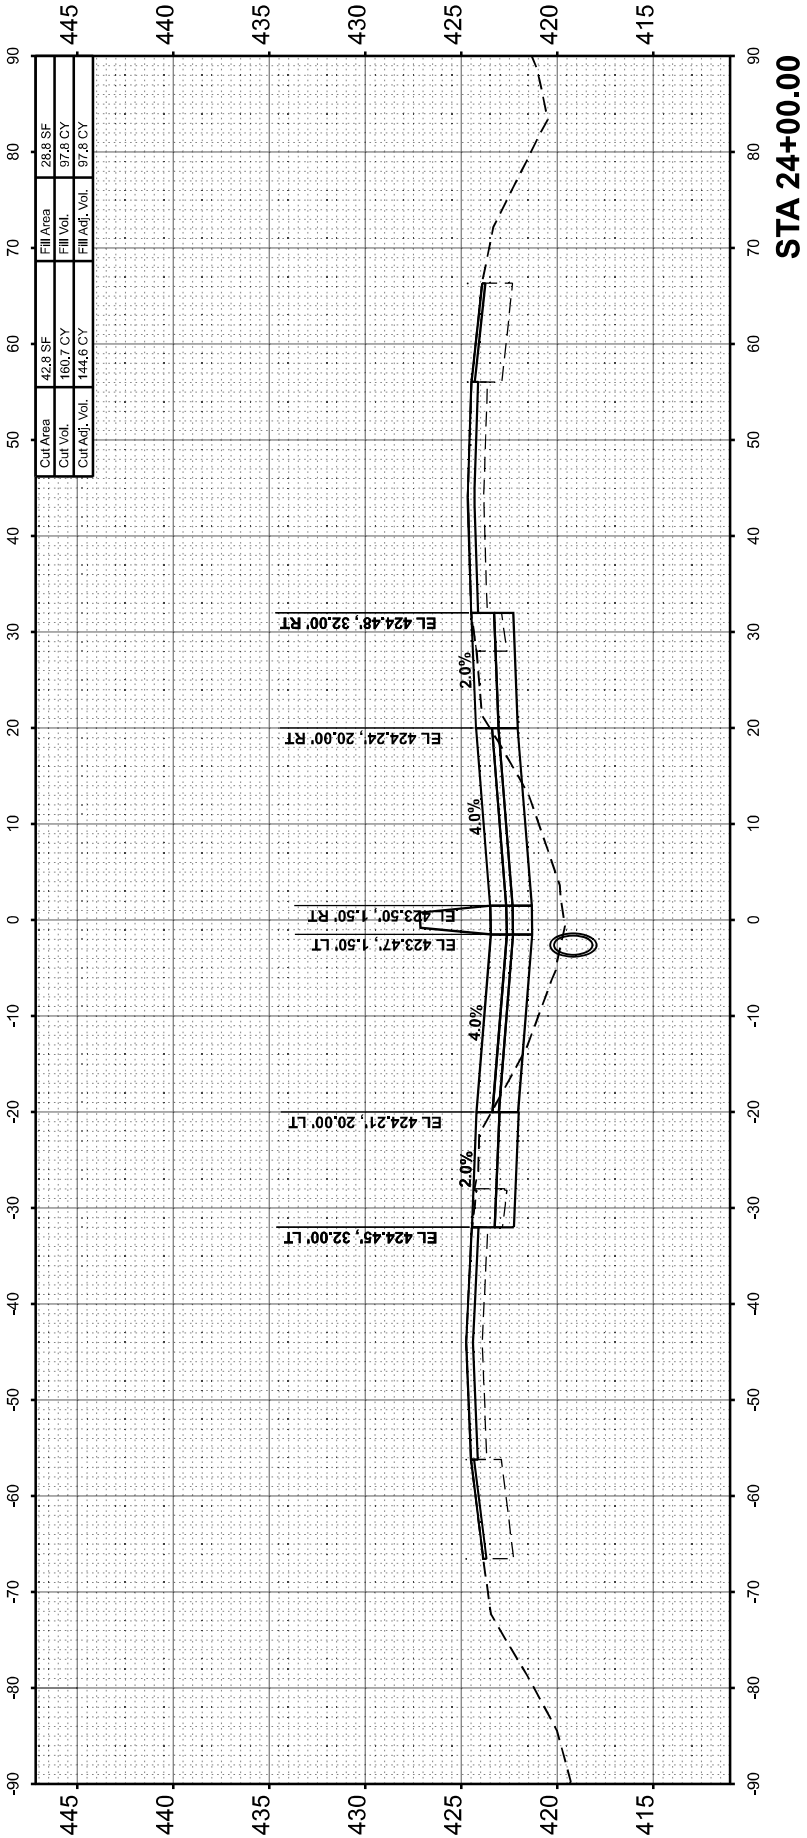

FINAL SURVEY NOTE BOOK NO.	SURVEYED PLOTTED TEMPLATE AREAS CHECKED	BY	DATE

ORIGINAL SURVEY NOTE BOOK NO.	SURVEYED PLOTTED TEMPLATE AREAS CHECKED	BY	DATE

MODEL: I57FRANKLIN-A-25+00.00 [Sheet]
FILE NAME: pzd\FWD\HornersShfrin.com\HIS\DOT\Documents\21051000\4-15194504_DSV\21051024515-Ind laneP\2\CAD_Sheets\397888-Left laneB-1.rvt.dgn



USER NAME	= bclimmermann
PLOT SCALE	= 0.16666633' / in.
PLOT DATE	= 10/18/2024

DESIGNED	-
DRAWN	-
CHECKED	-
DATE	-

REVISED	-
REVISED	-
REVISED	-
REVISED	-




STATE OF ILLINOIS
DEPARTMENT OF TRANSPORTATION

CROSS SECTIONS
FRANKLIN COUNTY

SCALE:10 H : 5 V SHEET 8 OF 121 SHEETS STA. TO STA.

F.A.I RTE.	SECTION	COUNTY	TOTAL SHEETS	SHEET NO.
57	(28-2)B-2; (28-1)B-2	*	598	397
CONTRACT NO. 78884				
LINCOLN FED. AID PROJECT				

* FRANKLIN/JEFFERSON

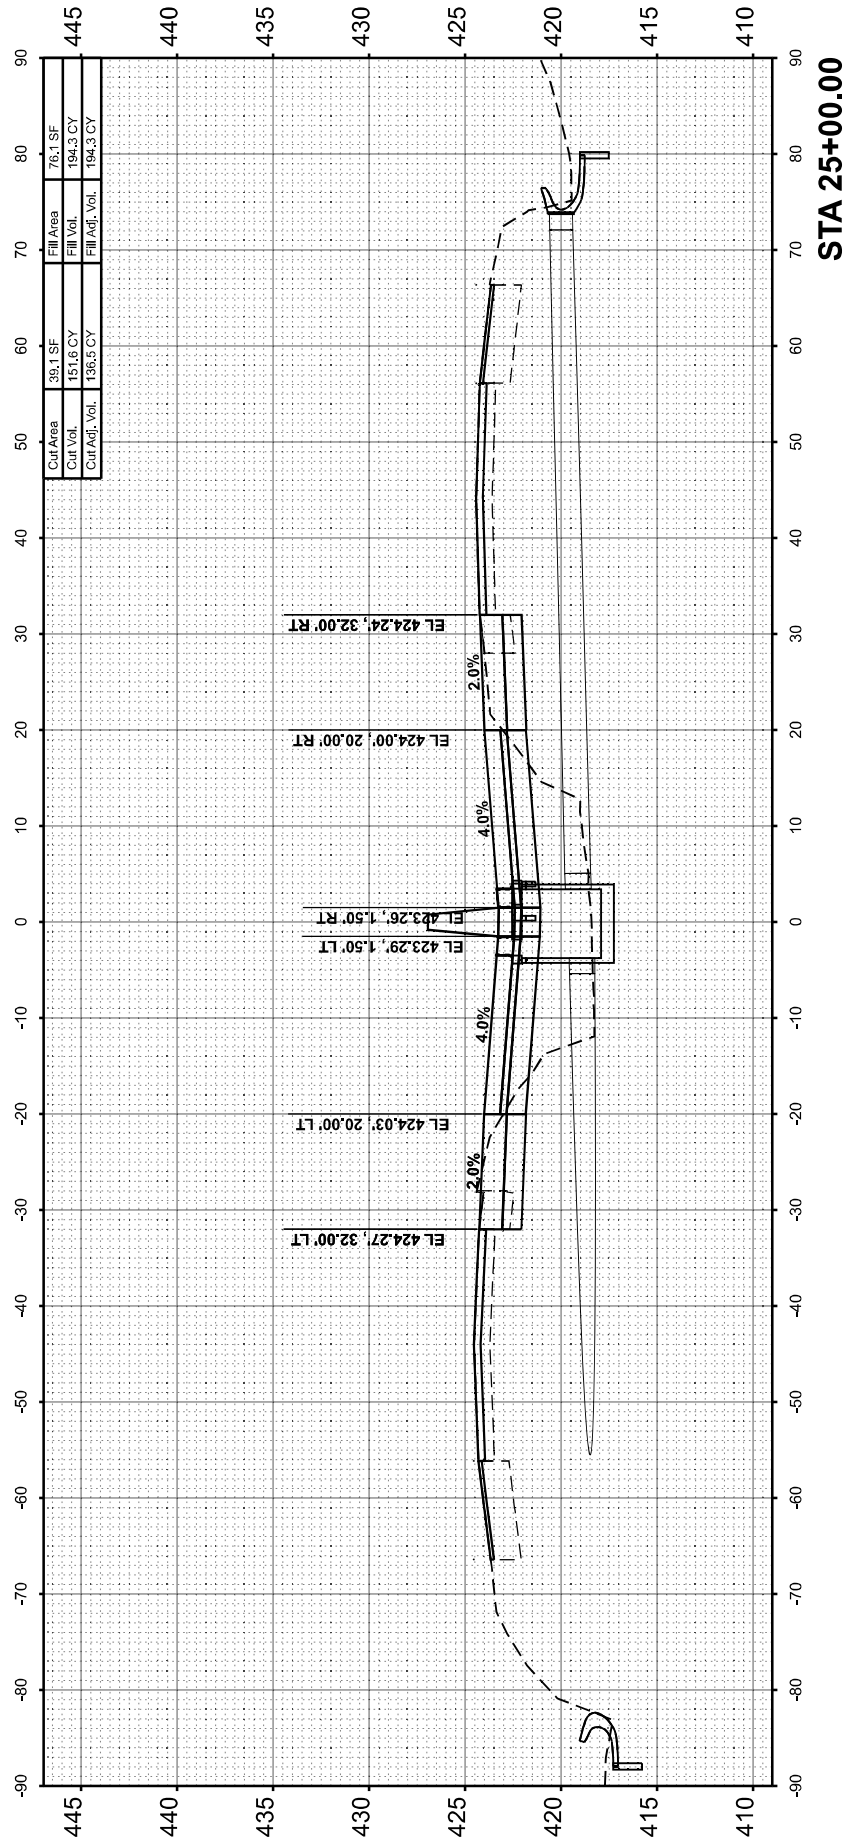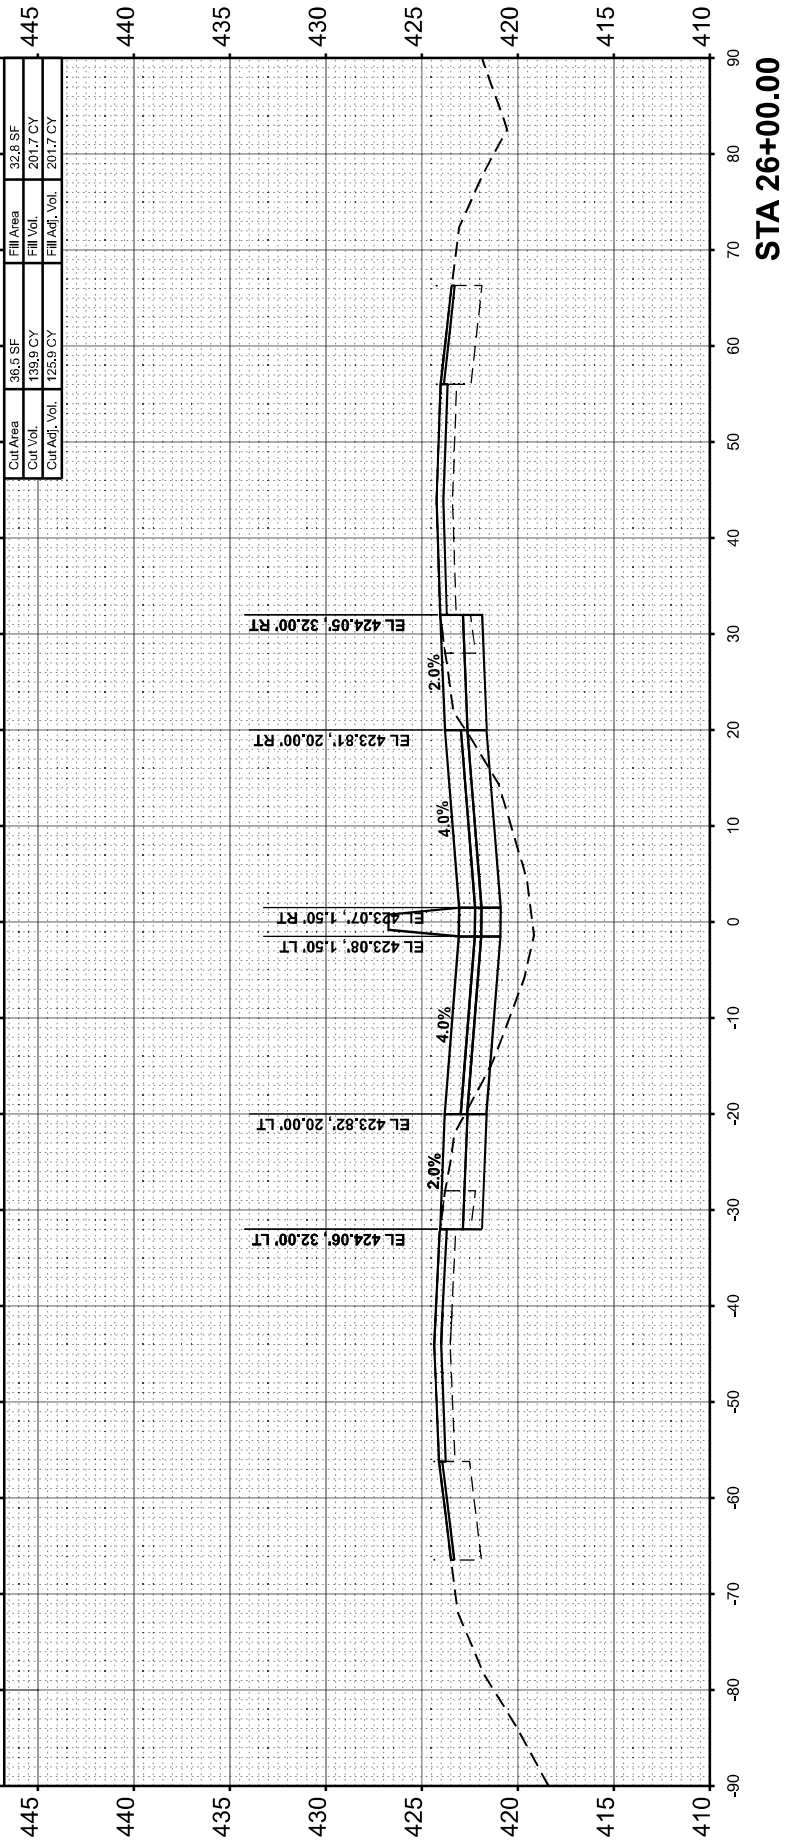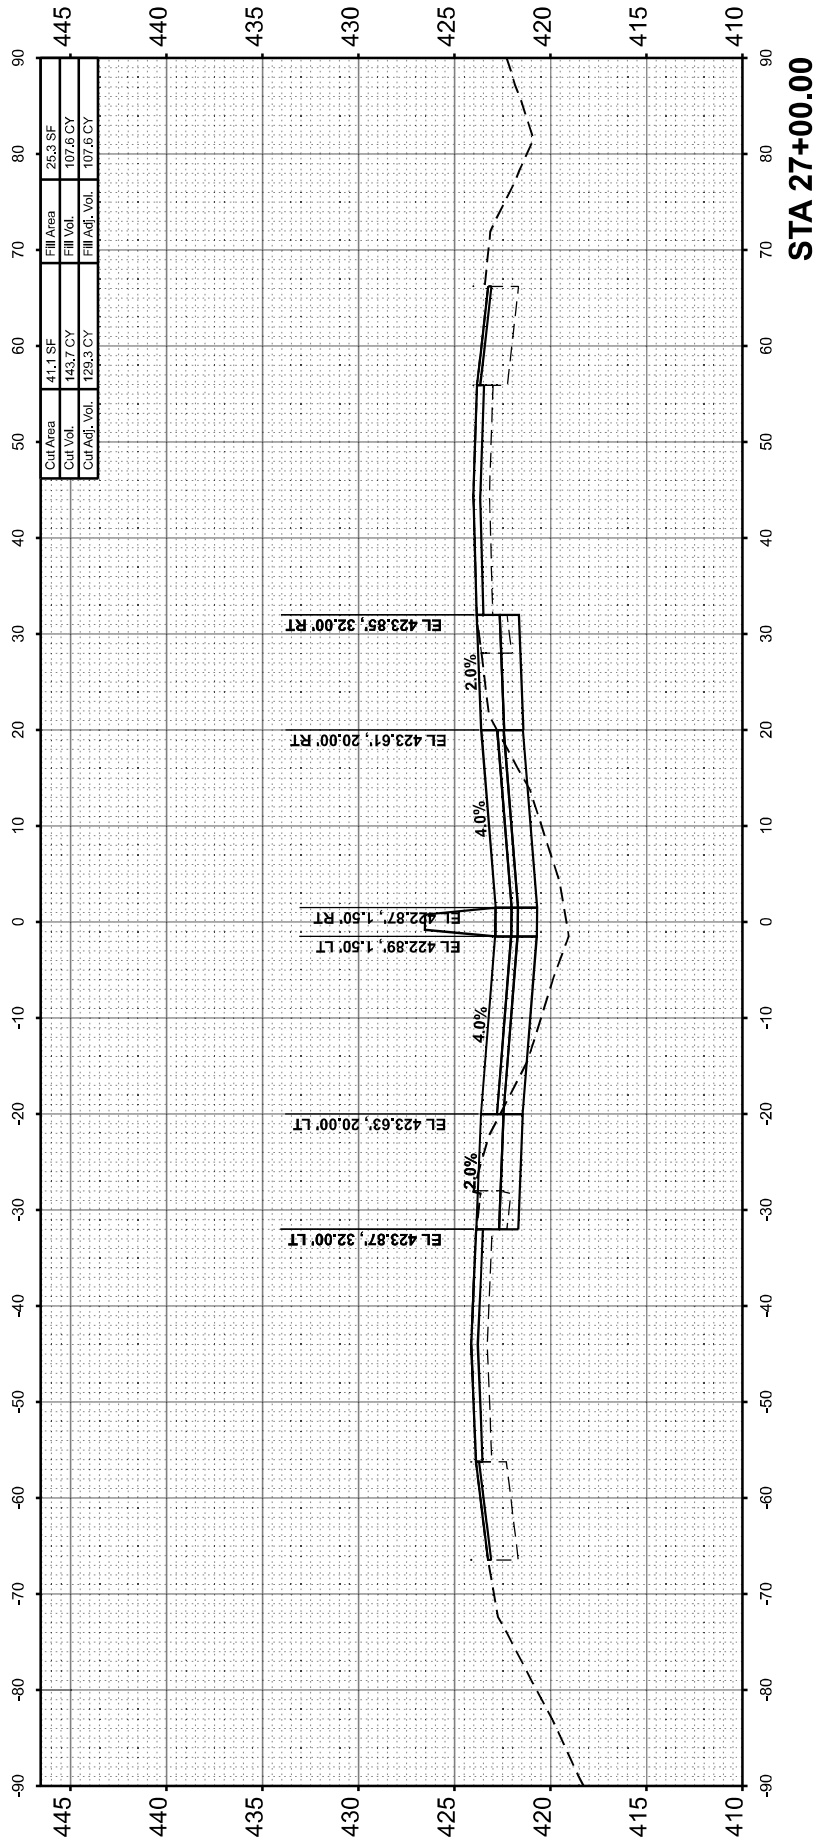

FINAL SURVEY NOTE BOOK NO.	SURVEYED PLOTTED TEMPLATE AREAS CHECKED	BY	DATE

ORIGINAL SURVEY NOTE BOOK NO.	SURVEYED PLOTTED TEMPLATE AREAS CHECKED	BY	DATE

MODEL: I57FRANKLIN.A - 3'x100.00' (Sheet)
FILE NAME: pzw\pzd\horner\shifr\com\ISDOT\Documents\210810004-1\B1942041_DSV\721081024512-Int laneP2\CAD_Sheets\3978884-Left laneB2-rev11.dgn



USER NAME	= bclimmermann
PLOT SCALE	= 0.16666633' / in.
PLOT DATE	= 10/18/2024

DESIGNED	-
DRAWN	-
CHECKED	-
DATE	-

REVISED	-
REVISED	-
REVISED	-
REVISED	-




STATE OF ILLINOIS
DEPARTMENT OF TRANSPORTATION

CROSS SECTIONS
FRANKLIN COUNTY

SCALE:10 H : 5 V SHEET 10 OF 121 SHEETS STA. TO STA.

F.A. I RTE.	SECTION	COUNTY	TOTAL SHEETS	SHEET NO.
57	(28-2)B-2; (28-1)B-2	*	598	399
CONTRACT NO. 78884				
LINOKS FED. AID PROJECT				

* FRANKLIN/JEFFERSON

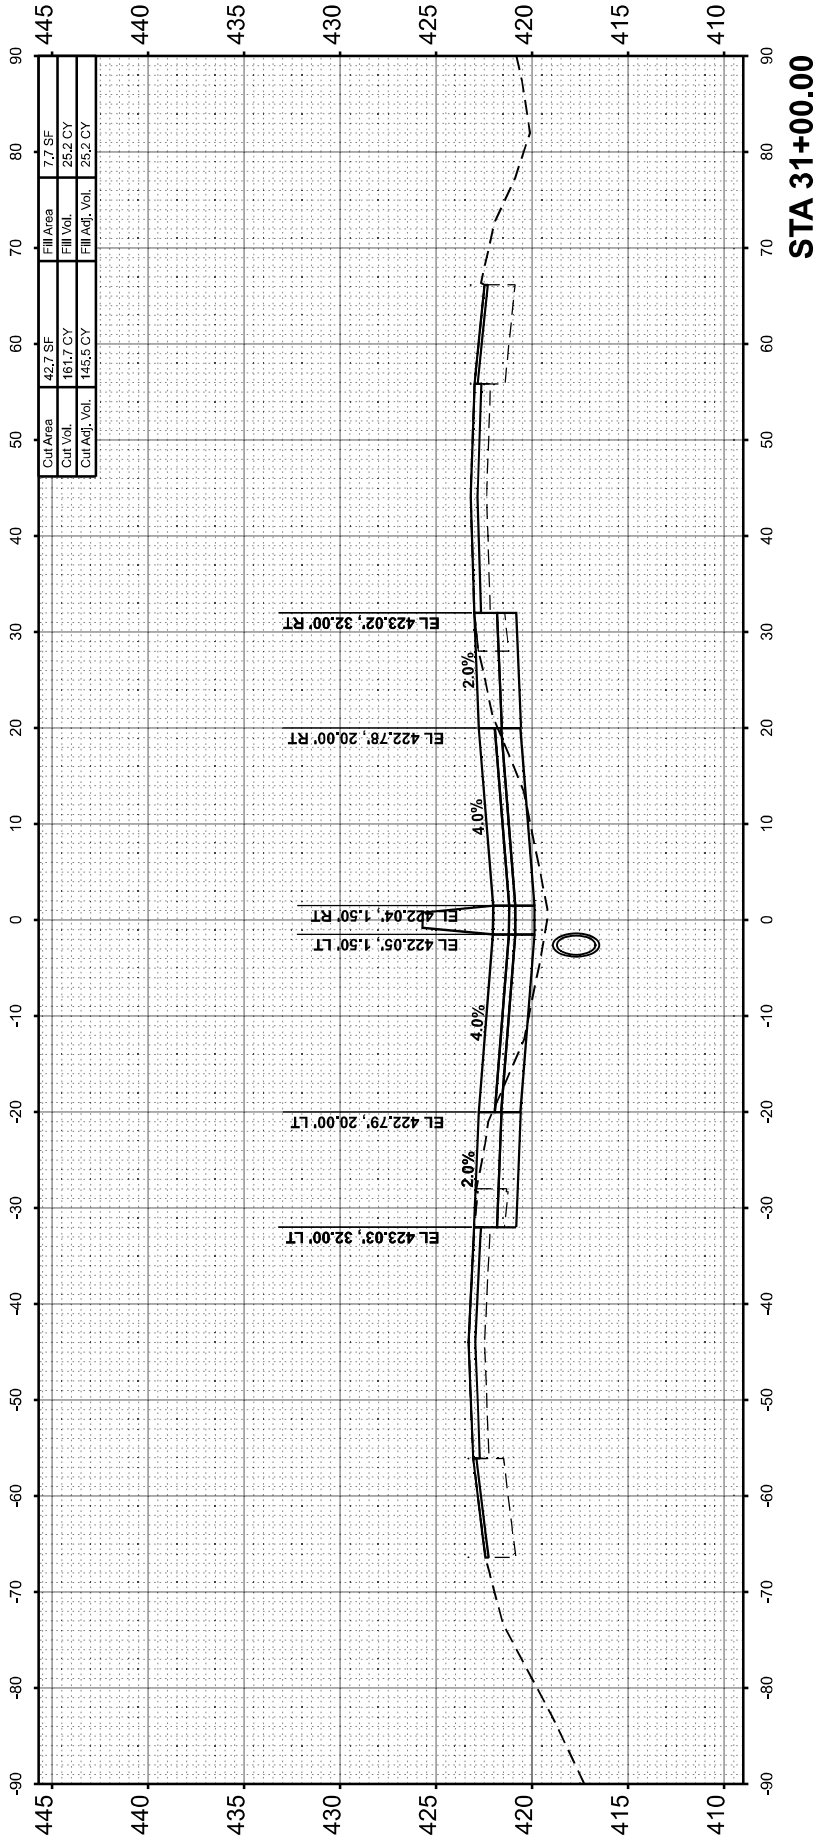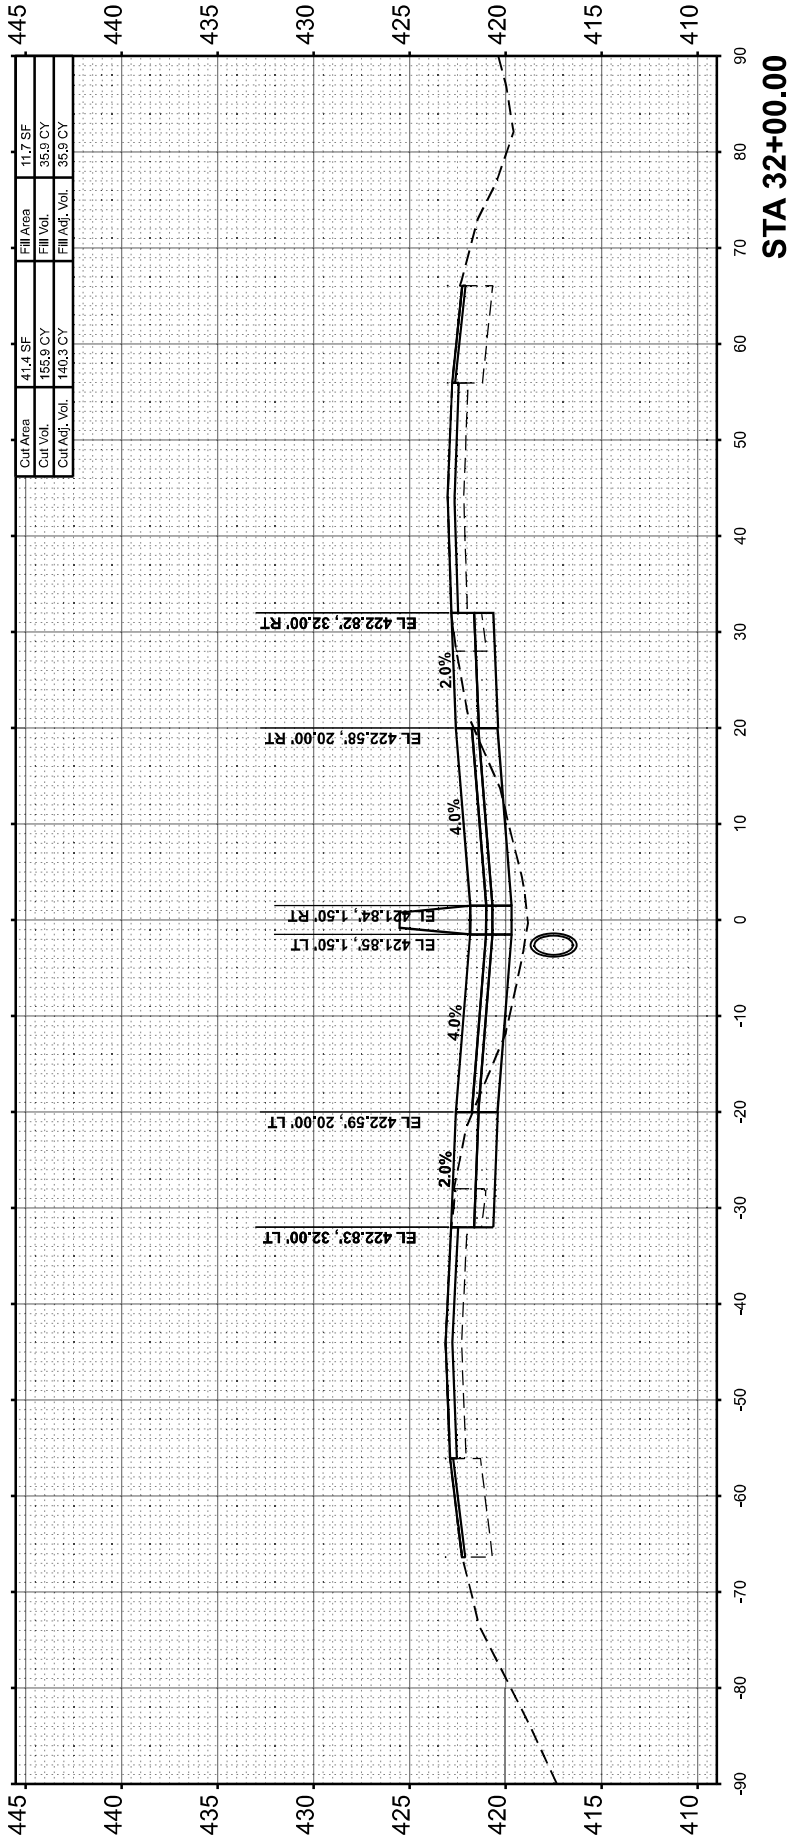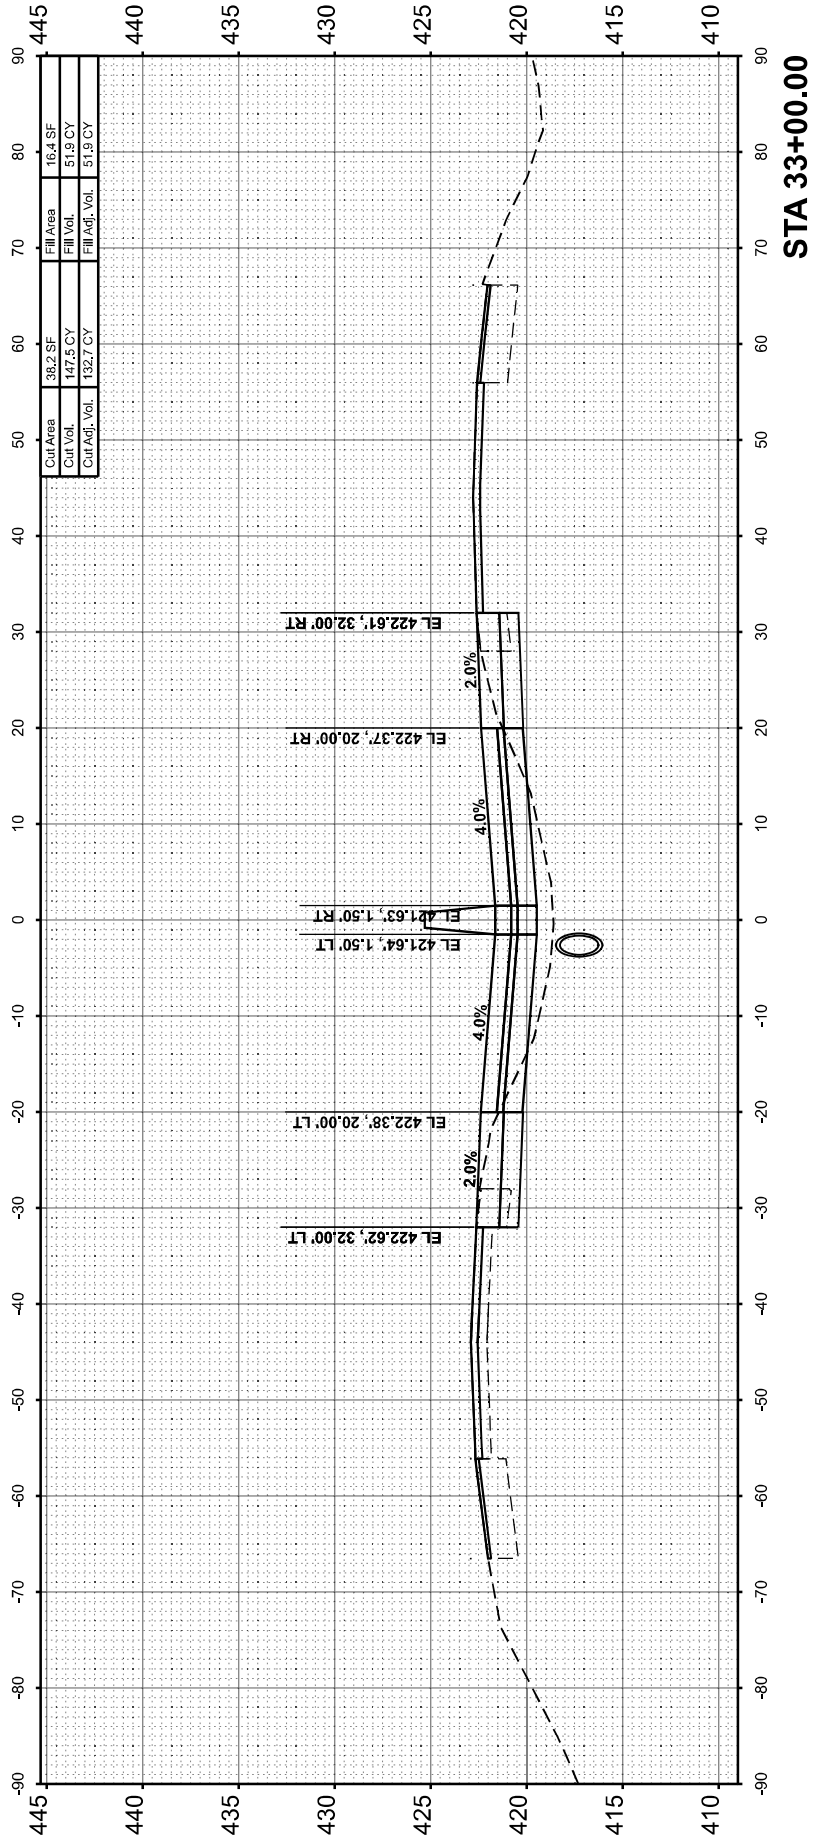

FINAL SURVEY NOTE BOOK NO.	SURVEYED PLOTTED TEMPLATE AREAS CHECKED	BY	DATE

ORIGINAL SURVEY NOTE BOOK NO.	SURVEYED PLOTTED TEMPLATE AREAS CHECKED	BY	DATE

MODEL: I57FRANKLIN-A-34+00.00 [Sheet]
FILE NAME: pwr\pwr\horner-shifrin.com\ISDOT\Documents\21081000-04\18194204_DSV\2108102452-Int laneP2\CAD_Sheets\397888-41-the-sat-franklin.dgn



USER NAME	= bclimmermann
PLOT SCALE	= 0.16666633' / in.
PLOT DATE	= 10/18/2024

DESIGNED	-
DRAWN	-
CHECKED	-
DATE	-

REVISED	-
REVISED	-
REVISED	-
REVISED	-

STATE OF ILLINOIS
DEPARTMENT OF TRANSPORTATION

CROSS SECTIONS
FRANKLIN COUNTY

SCALE:10 H : 5 V SHEET 11 OF 121 SHEETS STA. TO STA.

F.A. I RTE.	SECTION	COUNTY	TOTAL SHEETS	SHEET NO.
57	(28-2)B-2; (28-1)B-2	*	598	400
CONTRACT NO. 78884				
* FRANKLIN/JEFFERSON				

