

01-17-2025 LETTING ITEM 128

STATE OF ILLINOIS
DEPARTMENT OF TRANSPORTATION

FAU RTE	SECTION	COUNTY	TOTAL SHEET	SHEET NO.
1503	21-00339-00-CH	KANE	132	1
CONTRACT NO. 61J91				


FOR INDEX OF SHEETS, SEE SHEET NO. 2

PROPOSED HIGHWAY PLANS

FAU ROUTE 1503
SECTION 21-00339-00-CH
INDIAN TRAIL - EDGELAWN DR
TO HIGHLAND AVE
RESURFACING AND TRAFFIC
SIGNAL MODERNIZATION
CITY OF AURORA KANE COUNTY
C-91-103-22




FUNCTIONAL CLASSIFICATION
URBAN MINOR ARTERIAL
2024 ADT = 20,400
P.V.=98.0% S.U.=1.0% M.U.=1.0%
POSTED SPEED LIMIT: 35 MPH

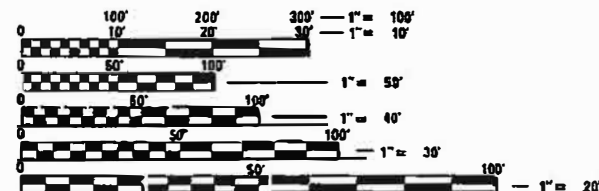

FULL SIZE PLANS HAVE BEEN PREPARED USING STANDARD
ENGINEERING SCALES. REDUCED SIZED PLANS WILL NOT
CONFORM TO STANDARD SCALES. IN MAKING MEASUREMENTS
ON REDUCED PLANS, THE ABOVE SCALES MAY BE USED.

J.U.L.I.E.
JOINT UTILITY LOCATION INFORMATION FOR EXCAVATION
1-800-892-0123
OR 811

IMPROVEMENT BEGINS
STA 2+85.00

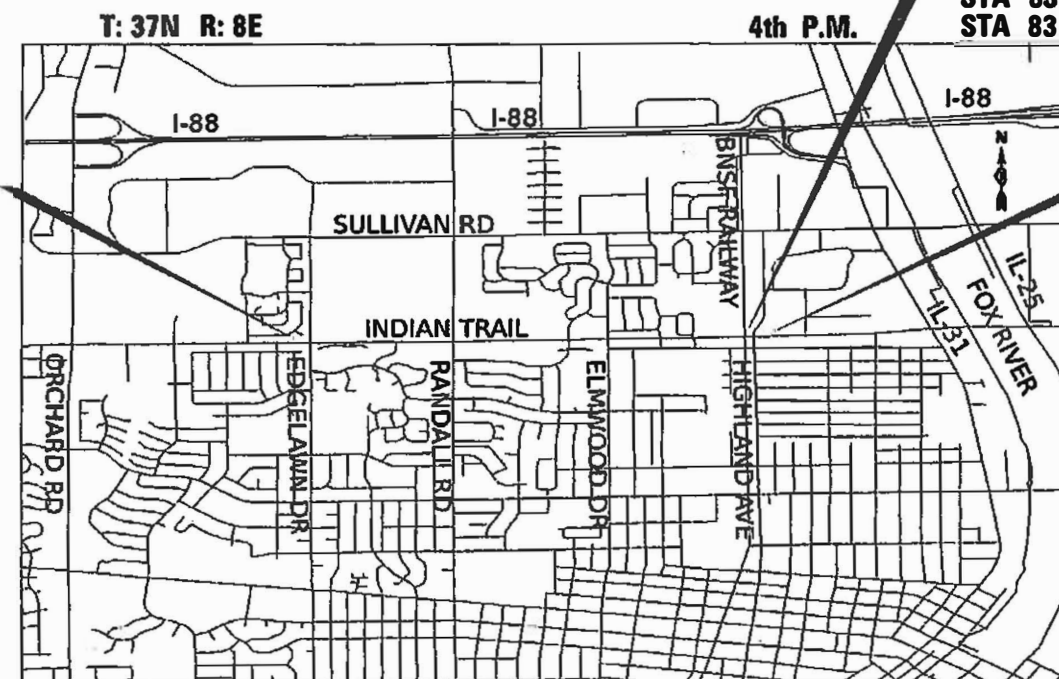

RAILROAD OMISSION
STA 83+17.02 TO
STA 83+27.02

IMPROVEMENT ENDS
STA 85+86.00



PROJECT ENGINEER: CURT GRASS, P.E.
PROJECT MANAGER: TYLER GRAU, P.E.

CONTRACT NO. 61J91

GROSS LENGTH = 8,301.00 FT. = 1.572 MILE
NET LENGTH = 8,291.00 FT. = 1.570 MILE



CITY OF AURORA	
APPROVED	February 13, 2024 Tyler H. Grau OFFICIAL ENGINEER COORDINATOR
PASSED	FEB 23, 2024 C. Grass DISTRICT 1 ENGINEER OF LOCAL ROADS & STREETS
RELEASING FOR BID BASED ON LIMITED REVIEW	Feb 23, 2024 JR PROFESSIONAL ENGINEER

PRINTED BY THE AUTHORITY
OF THE STATE OF ILLINOIS

INDEX OF SHEETS	
1	TITLE SHEET
2	INDEX OF SHEETS, GENERAL NOTES, AND HIGHWAY STANDARDS
3-10	SUMMARY OF QUANTITIES
11	TYPICAL SECTIONS
12-18	SCHEDULE OF QUANTITIES
19-20	ALIGNMENT, TIES, AND BENCHMARKS
21-24	REMOVAL PLAN
25-29	PROPOSED ROADWAY & PAVEMENT MARKING PLAN
30-37	RIGHT-OF-WAY PLAN
38	MAINTENANCE OF TRAFFIC AND EROSION CONTROL NOTES
39-43	EROSION AND SEDIMENT CONTROL PLAN
44-46	INTERSECTION DETAILS
47-67	ADA RAMP AND BUS PAD DETAILS
68-74	IDOT DISTRICT ONE TRAFFIC SIGNAL DETAILS
75-100	TRAFFIC SIGNAL PLANS
101-104	INTERCONNECT PLANS AND SCHEMATIC
105-108	LIGHTING PLANS
109-115	EXISTING STREET LIGHTING LAYOUT - FOR INFORMATION ONLY
116	CAMERA MOUNTING DETAIL
117-132	DISTRICT ONE DETAILS

IDOT HIGHWAY STANDARDS	
STD NO.	DESCRIPTION
000001-08	STANDARD SYMBOLS, ABBREVIATIONS AND PATTERNS (9 SHEETS)
001001-02	AREAS OF REINFORCEMENT BARS
001006	DECIMAL OF AN INCH AND OF A FOOT
280001-07	TEMPORARY EROSION CONTROL SYSTEMS (2 SHEETS)
424001-12	PERPENDICULAR CURB RAMPS FOR SIDEWALKS (2 SHEETS)
424006-06	DIAGONAL CURB RAMPS FOR SIDEWALKS
424016-06	MID-BLOCK CURB RAMPS FOR SIDEWALKS
424021-07	DEPRESSED CORNER FOR SIDEWALKS
424031-03	MEDIAN PEDESTRIAN CROSSINGS
442201-03	CLASS C AND D PATCHES
606001-08	CONCRETE CURB TYPE B AND COMBINATION CURB AND GUTTER (2 SHEETS)
606306-04	CORRUGATED PC CONCRETE MEDIANS
701001-02	OFF-ROAD OPERATIONS MULTI-LANE, MORE THAN 15' AWAY FROM PAVEMENT EDGE
701006-05	OFF-ROAD OPERATIONS MULTI-LANE, 15' TO 24" FROM PAVEMENT EDGE
701301-04	LANE CLOSURE, 2L, 2W, SHORT TIME OPERATIONS
701427-05	LANE CLOSURE, MULTI-LANE, INTERMITTENT OR MOVING OPER., FOR SPEEDS ≤ 40 MPH
701602-10	URBAN LANE CLOSURE, MULTILANE, 2W WITH BIDIRECTIONAL LEFT TURN LANE (4 SHEETS)
701606-10	URBAN SINGLE LANE CLOSURE, MULTI-LANE, 2W WITH MOUNTABLE MEDIAN
701701-10	URBAN LANE CLOSURE, MULTILANE INTERSECTION
701801-06	SIDEWALK, CORNER OR CROSSWALK CLOSURE (2 SHEETS)
701901-10	TRAFFIC CONTROL DEVICES (3 SHEETS)
720001-01	SIGN PANEL MOUNTING DETAILS
720006-04	SIGN PANEL ERECTION DETAILS
720011-01	METAL POSTS FOR SIGNS, MARKERS & DELINEATORS
720016-04	MAST ARM MOUNTED STREET NAME SIGNS
729001-01	APPLICATIONS OF TYPES A & B METAL POSTS (FOR SIGNS & MARKERS)
780001-05	TYPICAL PAVEMENT MARKINGS (3 SHEETS)
805001-01	ELECTRICAL SERVICE INSTALLATION DETAILS
814001-03	HANDHOLES
814006-03	DOUBLE HANDHOLES
821101-03	LUMINAIRE WIRING IN POLE
857001-01	STANDARD PHASE DESIGNATION DIAGRAMS AND PHASE SEQUENCES (2 SHEETS)
862001-01	UNINTERRUPTIBLE POWER SUPPLY (UPS)
873001-02	TRAFFIC SIGNAL GROUNDING & BONDING
877001-08	STEEL MAST ARM ASSEMBLY AND POLE 16' THROUGH 55'
877011-10	STEEL COMBINATION MAST ARM ASSEMBLY AND POLE 16' THROUGH 55'
878001-11	CONCRETE FOUNDATION DETAILS (2 SHEETS)
880006-01	TRAFFIC SIGNAL MOUNTING DETAILS

IDOT DISTRICT ONE DETAILS	
STD NO.	DESCRIPTION
BD-02	DRIVEWAY DETAIL-DISTANCE BETWEEN R.O.W. AND FACE OF CURB GREATER THAN 15' (4.5m)
BD-08	FRAMES AND LIDS ADJUSTMENT WITH MILLING
BD-22	PAVEMENT PATCHING FOR HMA SURFACED PAVEMENT
BD-24	CURB OR CURB AND GUTTER REMOVAL AND REPLACEMENT
BD-32	BUTT JOINT AND HMA TAPER
BE-301	LIGHT POLE FOUNDATION 40' (12.192 m) TO 47 1/2' (14.478 m) M.H. 15" (381 mm) BOLT CIRCLE
BE-401	ALUMINUM LIGHT POLE 40'-0" (12.192 m) MOUNTING HEIGHT
BE-701	LUMINAIRE SAFETY CABLE ASSEMBLY
BE-702	MISCELLANEOUS ELECTRICAL DETAILS, SHEET A - (CABLE SPLICE, POLE WIRING, TRENCH DETAIL)
TC-10	TRAFFIC CONTROL AND PROTECTION FOR SIDE ROADS, INTERSECTIONS, AND DRIVEWAYS
TC-13	DISTRICT ONE TYPICAL PAVEMENT MARKINGS
TC-14	TRAFFIC CONTROL AND PROTECTION AT TURN BAYS (TO REMAIN OPEN TO TRAFFIC)
TC-16	SHORT TERM PAVEMENT MARKING LETTERS AND SYMBOLS
TC-22	ARTERIAL ROAD INFORMATION SIGN
TS-02	MAST ARM MOUNTED STREET NAME SIGNS
TS-05	DISTRICT ONE STANDARD TRAFFIC SIGNAL DESIGN DETAILS
TS-07	DISTRICT 1 - DETECTOR LOOP INSTALLATION DETAILS FOR ROADWAY RESURFACING

COMMITMENTS:	
1.	BURLINGTON NORTHERN SANTA FE RAILWAY LEASE AGREEMENT REQUIREMENTS
2.	COORDINATION WITH THE RESIDENTS ABOUT THE PROJECT AND SIDEWALK CLOSURES WILL BE REQUIRED AT BEGINNING OF PHASE III ONCE THE CONTRACTOR IS SELECTED AND SCHEDULE HAS BEEN DEFINED. PRIOR TO CONSTRUCTION, THE CITY WILL DISTRIBUTE CONSTRUCTION NOTICES TO ALL RESIDENTS DIRECTLY ADJACENT TO THE PROJECT AND SOLICIT IF ANYONE IN THE HOUSEHOLD REQUIRES SPECIAL ASSISTANCE. ADDITIONAL NOTICES WILL BE DISTRIBUTED TO LOCAL NEIGHBORHOOD GROUPS AND HOMEOWNERS' ASSOCIATIONS IMPACTED BY THE PROJECT

GENERAL NOTES:	
1.	ALL CONSTRUCTION SHALL BE DONE ACCORDING TO THE STATE OF ILLINOIS "STANDARD SPECIFICATIONS FOR ROAD AND BRIDGE CONSTRUCTION" ADOPTED JANUARY 1, 2022: THE "SUPPLEMENTAL SPECIFICATIONS AND RECURRING SPECIAL PROVISIONS, ADOPTED JAN 1, 2024; THE LATEST EDITION OF THE "ILLINOIS MANUAL ON UNIFORM TRAFFIC CONTROL DEVICES FOR STREETS AND HIGHWAYS; THE DETAILS IN THESE PLANS, AND THE SPECIAL PROVISIONS INCLUDED IN THE CONTRACT DOCUMENTS.
2.	THE CONTRACTOR SHALL COORDINATE ALL CONSTRUCTION ACTIVITIES WITH UTILITY COMPANIES, CITY OF AURORA, AND WITH ANY OTHER ROADWAY PROJECTS WITHIN THE AREA (61K88, 61K64) THAT ARE UNDER CONSTRUCTION AT THE SAME TIME. THE BNSF RAILWAY WILL REQUIRE A FULL CLOSURE (BY OTHERS) TO COMPLETE THE TRACK REFRESH WITHIN THE PROJECT LIMITS. CONTRACT 61K88 WILL DETOUR TRAFFIC ONTO INDIAN TRAIL AND MAY OVERLAP WITH THIS CONTRACT. CONTRACT 61K64 IS A RESURFACING CONTRACT EAST OF HIGHLAND AVENUE.
3.	THE CONTRACTOR SHALL LIMIT ALL CONSTRUCTION ACTIVITIES TO THE WORK AREAS DESIGNATED ON THE PLANS. ANY DAMAGE TO AREAS OUTSIDE OF THESE LIMITS SHALL BE REPAIRED BY THE CONTRACTOR AT THEIR OWN EXPENSE TO THE SATISFACTION OF THE ENGINEER.
4.	THE CONTRACTOR SHALL SOLELY BE RESPONSIBLE FOR THE INSTALLATION AND MAINTENANCE OF SIGNAGE, TRAFFIC CONTROL DEVICES, AND WARNING DEVICES TO INFORM AND PROTECT THE PUBLIC DURING ALL PHASES OF CONSTRUCTION.
5.	ELEVATIONS SHOWN REFER TO U.S.G.S. NAVD88 DATUM UNLESS OTHERWISE NOTED.
6.	THE CONTRACTOR SHALL CONTACT JULIE AT (800) 892-0123 FOR FIELD LOCATION OF UTILITIES.
7.	THE APPROXIMATE LOCATIONS OF EXISTING UTILITIES, BOTH PUBLIC AND PRIVATE, AND EASEMENTS ARE SHOWN ON THE DRAWINGS ACCORDING TO INFORMATION OBTAINED FROM UTILITY COMPANIES AND SURVEYS. THE CONTRACTOR SHALL BE RESPONSIBLE TO FIELD CHECK AND VERIFY ALL EXISTING UTILITY LOCATIONS, DIMENSIONS AND ELEVATIONS IN THE FIELD PRIOR TO THE COMMENCEMENT OF CONSTRUCTION. THE CONTRACTOR SHALL REPORT TO THE ENGINEER ANY OMISSIONS OR DISCREPANCIES FROM THE LOCATIONS SHOWN ON THE DRAWINGS. THE CONTRACTOR SHALL BE RESPONSIBLE FOR DETERMINING THE EXACT LOCATION IN THE FIELD OF THESE UTILITY LINES AND THEIR PROTECTION FROM DAMAGE DUE TO CONSTRUCTION OPERATIONS. IF EXISTING UTILITY LINES OF ANY NATURE ARE ENCOUNTERED WHICH CONFLICT IN LOCATIONS WITH NEW CONSTRUCTION, THE CONTRACTOR SHALLNOTIFY THE ENGINEER SO THAT THE CONFLICT MAY BE RESOLVED.
8.	THE CONTRACTOR SHALL NOTIFY THE CITY ENGINEER (630-256-3202) AT LEAST 72 HOURS IN ADVANCE OF BEGINNING WORK AND SHALL COORDINATE ALL CONSTRUCTION OPERATIONS WITH THE ENGINEER. THE STORAGE OF EQUIPMENT OR MATERIALS WITHIN THE PARKWAYS SHALL REQUIRE PRIOR APPROVAL OF THE ENGINEER. THE CONTRACTOR SHALL CONTACT THE CITY OF AURORA PUBLIC WORKS DEPARTMENT 48 HOURS PRIOR TO ANY WORK IN ORDER TO OBTAIN CITY UTILITY LOCATIONS.
9.	THE CONTRACTOR SHALL BE REQUIRED TO MAINTAIN THE EXISTING ROADWAY ACCORDING TO ARTICLE 107.15 OF THE IDOT STANDARD SPECIFICATIONS.
10.	PRIOR TO COMMENCEMENT OF CONSTRUCTION, THE CONTRACTOR SHALL VERIFY ALL DIMENSIONS AND CONDITIONS AFFECTING THEIR WORK WITH THE ACTUAL CONDITIONS AT THE JOB SITE. IF THERE ARE ANY DISCREPANCIES FROM WHAT IS SHOWN ON THE CONSTRUCTION PLANS, STANDARD SPECIFICATIONS AND/OR SPECIAL PROVISIONS, THE CONTRACTOR SHALL SECURE WRITTEN INSTRUCTION FROM THE ENGINEER PRIOR TO PROCESSING ANY PART OF THE WORK AFFECTED BY OMISSION OR DISCREPANCIES. FAILING TO SECURE SUCH INSTRUCTION, THE CONTRACTOR WILL BE CONSIDERED TO HAVE PROCEEDED AT THEIR OWN RISK AND EXPENSE.
11.	BEFORE ACCEPTANCE BY THE ENGINEER AND FINAL PAYMENT, ALL WORK SHALL BE INSPECTED AND APPROVED BY THE ENGINEER, FINAL PAYMENT WILL BE MADE AFTER ALL OF THE CONTRACTOR'S WORK HAS BEEN APPROVED AND ACCEPTED BY THE ENGINEER AND THE PERMITTING AGENCIES.

GENERAL NOTES (CONT.):	
12.	IT SHALL BE THE RESPONSIBILITY OF THE CONTRACTOR TO REMOVE FROM THE SITE ANY AND ALL MATERIALS AND DEBRIS WHICH RESULT FROM THEIR CONSTRUCTION OPERATIONS.
13.	THE CONTRACTOR IS RESPONSIBLE FOR RETURNING ALL AREAS AFFECTED BY EQUIPMENT OR LABORERS TO EXISTING CONDITIONS. THE CONTRACTOR IS ALSO RESPONSIBLE FOR PROTECTING ALL NEW WORK UNTIL COMPLETION

SPECIALTY ITEM	CODE NUMBER	PAY ITEM	UNIT	QUANTITY	Const. Type Code STP-L 80% FED / 20%			
					ROADWAY	LOCAL CMAQ 80% / FED 20% LOCAL		TRAINEES
						TRAFFIC SIGNALS	LIGHTING	
					0005 URBAN	0021 URBAN	0021 URBAN	0042 URBAN
#	20100210	TREE REMOVAL (OVER 15 UNITS DIAMETER)	UNIT	30	30			
#	20101100	TREE TRUNK PROTECTION	EACH	10	10			
#	20101200	TREE ROOT PRUNING	EACH	17	17			
#	20101350	TREE PRUNING (OVER 10 INCH DIAMETER)	EACH	2	2			
	20200100	EARTH EXCAVATION	CU YD	588	588			
	20200500	EARTH EXCAVATION (WIDENING)	CU YD	124	124			
	20800150	TRENCH BACKFILL	CU YD	6	6			
	20201200	REMOVAL AND DISPOSAL OF UNSUITABLE MATERIAL	CU YD	345	345			
	21001000	GEOTECHNICAL FABRIC FOR GROUND STABILIZATION	SQ YD	57	57			
	21101625	TOPSOIL FURNISH AND PLACE, 6"	SQ YD	1,910	1,910			
	25000400	NITROGEN FERTILIZER NUTRIENT	POUND	24	24			
	25000500	PHOSPHORUS FERTILIZER NUTRIENT	POUND	24	24			
	25000600	POTASSIUM FERTILIZER NUTRIENT	POUND	24	24			
	25200110	SODDING, SALT TOLERANT	SQ YD	1,910	1,910			
	25200200	SUPPLEMENTAL WATERING	UNIT	103	103			
	28000250	TEMPORARY EROSION CONTROL SEEDING	POUND	40	40			
	28000400	PERIMETER EROSION BARRIER	FOOT	2,276	2,276			
	28000510	INLET FILTERS	EACH	44	44			
	28001100	TEMPORARY EROSION CONTROL BLANKET	SQ YD	1,934	1,934			
	30300112	AGGREGATE SUBGRADE IMPROVEMENT 12"	SQ YD	57	57			
	31101200	SUBBASE GRANULAR MATERIAL, TYPE B 4"	SQ YD	1,205	1,205			
	31101400	SUBBASE GRANULAR MATERIAL, TYPE B 6"	SQ YD	2,559	2,559			
	35650510	BASE COURSE WIDENING 11"	SQ YD	218	218			
	40600275	BITUMINOUS MATERIALS (PRIME COAT)	POUND	6,242	6,242			

MOBILE: 848.011.1111
FILE NAME: STP.L5



USER NAME = \$USERS	DESIGNED - CEG	REVISED -
	DRAWN - CN	REVISED -
PLOT SCALE = \$SCALES	CHECKED - THG	REVISED -
PLOT DATE = \$DATES	DATE - 07-09-2024	REVISED -

STATE OF ILLINOIS
DEPARTMENT OF TRANSPORTATION

SUMMARY OF QUANTITIES

SCALE: NONE SHEET 1 OF 8 SHEETS STA. TO STA.

F.A.U. RTE.	SECTION	COUNTY	TOTAL SHEETS	SHEET NO.
1503	21-00339-00-CH	KANE	132	3
CONTRACT NO. 61J91				
ILLINOIS FED. AID PROJECT				

SPECIALTY ITEM	CODE NUMBER	PAY ITEM	UNIT	QUANTITY	Const. Type Code STP-L 80% FED / 20%			
					ROADWAY	LOCAL CMAQ 80% / FED 20% LOCAL		TRAINEES
						TRAFFIC SIGNALS	LIGHTING	
					0005	0021	0021	0042
					URBAN	URBAN	URBAN	URBAN
	40600290	BITUMINOUS MATERIALS (TACK COAT)	POUND	39,035	39,035			
	40600370	LONGITUDINAL JOINT SEALANT	FOOT	67,987	67,987			
	40600982	HOT-MIX ASPHALT SURFACE REMOVAL - BUTT JOINT	SQ YD	1,602	1,602			
	40603200	POLYMERIZED HOT-MIX ASPHALT BINDER COURSE, IL-4.75, N50	TON	3,128	3,128			
	40604060	HOT-MIX ASPHALT SURFACE COURSE, IL-9.5, MIX "D", N50	TON	574	574			
	40604062	HOT-MIX ASPHALT SURFACE COURSE, IL-9.5, MIX "D", N70	TON	4,778	4,778			
	42001300	PROTECTIVE COAT	SQ YD	963	963			
	42400200	PORTLAND CEMENT CONCRETE SIDEWALK 5 INCH	SQ FT	8,597	8,597			
	42400800	DETECTABLE WARNINGS	SQ FT	773	773			
	44000100	PAVEMENT REMOVAL	SQ YD	72	72			
	44000159	HOT-MIX ASPHALT SURFACE REMOVAL, 2 1/2"	SQ YD	50,354	50,354			
	44000200	DRIVEWAY PAVEMENT REMOVAL	SQ YD	36	36			
	44000500	COMBINATION CURB AND GUTTER REMOVAL	FOOT	1,432	1,432			
	44000600	SIDEWALK REMOVAL	SQ FT	4,699	4,699			
	44003100	MEDIAN REMOVAL	SQ FT	62	62			
	44201785	CLASS D PATCHES, TYPE I, 12 INCH	SQ YD	37	37			
	44201789	CLASS D PATCHES, TYPE II, 12 INCH	SQ YD	95	95			
	44201794	CLASS D PATCHES, TYPE III, 12 INCH	SQ YD	142	142			
	44201796	CLASS D PATCHES, TYPE IV, 12 INCH	SQ YD	387	387			
	50105220	PIPE CULVERT REMOVAL	FOOT	42	42			
	54213657	PRECAST REINFORCED CONCRETE FLARED END SECTIONS 12"	EACH	2	2			
	542A0217	PIPE CULVERTS, CLASS A, TYPE 1 12"	FOOT	42	42			
	60250200	CATCH BASINS TO BE ADJUSTED	EACH	3	3			
	60257900	MANHOLES TO BE RECONSTRUCTED	EACH	1	1			

MODEL: S:\MODEL\NAVIS
FILE NAME: SPEELS



USER NAME = \$USERS	DESIGNED - CEG	REVISED -
	DRAWN - CN	REVISED -
PLOT SCALE = \$SCALES	CHECKED - THG	REVISED -
PLOT DATE = \$DATES	DATE - 07-09-2024	REVISED -

STATE OF ILLINOIS
DEPARTMENT OF TRANSPORTATION

SUMMARY OF QUANTITIES

SCALE: NONE SHEET 2 OF 8 SHEETS STA. TO STA.

F.A.U. RTE.	SECTION	COUNTY	TOTAL SHEETS	SHEET NO.
1503	21-00339-00-CH	KANE	132	4
CONTRACT NO. 61J91				
ILLINOIS FED. AID PROJECT				

SPECIALTY ITEM	CODE NUMBER	PAY ITEM	UNIT	QUANTITY	Const. Type Code STP-L 80% FED / 20%			
					ROADWAY	LOCAL CMAQ 80% / FED 20% LOCAL		TRAINEES
						TRAFFIC SIGNALS	LIGHTING	
					0005	0021	0021	0042
					URBAN	URBAN	URBAN	URBAN
	60260100	INLETS TO BE ADJUSTED	EACH	8	8			
	60266600	VALVE BOXES TO BE ADJUSTED	EACH	8	8			
	60604400	COMBINATION CONCRETE CURB AND GUTTER, TYPE B-6.18	FOOT	1,464	1,464			
	60619600	CONCRETE MEDIAN, TYPE SB-6.12	SQ FT	62	62			
#	66900200	NON-SPECIAL WASTE DISPOSAL	CU YD	60	60			
#	66900530	SOIL DISPOSAL ANALYSIS	EACH	10	10			
#	66901001	REGULATED SUBSTANCES PRE-CONSTRUCTION PLAN	L SUM	1	1			
#	66901003	REGULATED SUBSTANCES FINAL CONSTRUCTION REPORT	L SUM	1	1			
#	66901006	REGULATED SUBSTANCES MONITORING	CAL DA	10	10			
	67100100	MOBILIZATION	L SUM	1	1			
	70102632	TRAFFIC CONTROL AND PROTECTION, STANDARD 701602	L SUM	1	1			
	70102625	TRAFFIC CONTROL AND PROTECTION, STANDARD 701606	L SUM	1	1			
	70102635	TRAFFIC CONTROL AND PROTECTION, STANDARD 701701	L SUM	1	1			
	70102640	TRAFFIC CONTROL AND PROTECTION, STANDARD 701801	L SUM	1	1			
	70107025	CHANGEABLE MESSAGE SIGN	CAL DA	252		252		
	70300100	SHORT TERM PAVEMENT MARKING	FOOT	7,853	7,853			
	70300150	SHORT TERM PAVEMENT MARKING REMOVAL	SQ FT	5,295	5,295			
	70307120	TEMPORARY PAVEMENT MARKING - LINE 4" - TYPE IV TAPE	FOOT	8,032	8,032			
#	72000100	SIGN PANEL - TYPE 1	SQ FT	418		418		
#	72000200	SIGN PANEL - TYPE 2	SQ FT	88		88		
#	72900100	METAL POST - TYPE A	FOOT	144		144		
#	78000100	THERMOPLASTIC PAVEMENT MARKING - LETTERS AND SYMBOLS	SQ FT	1,067		1,067		
#	78000200	THERMOPLASTIC PAVEMENT MARKING - LINE 4"	FOOT	27,181		27,181		
#	78000400	THERMOPLASTIC PAVEMENT MARKING - LINE 6"	FOOT	5,221		5,221		

SPECIALTY ITEM	CODE NUMBER	PAY ITEM	UNIT	QUANTITY	Const. Type Code STP-L 80% FED / 20%			
					ROADWAY	LOCAL CMAQ 80% / FED 20% LOCAL		TRAINEES
						TRAFFIC SIGNALS	LIGHTING	
					0005	0021	0021	0042
					URBAN	URBAN	URBAN	URBAN
#	78000600	THERMOPLASTIC PAVEMENT MARKING - LINE 12"	FOOT	3,060		3,060		
#	78000650	THERMOPLASTIC PAVEMENT MARKING - LINE 24"	FOOT	833		833		
#	78011000	GROOVING FOR RECESSED PAVEMENT MARKING, LETTERS AND SYMBOLS	SQ FT	1,259		1,259		
#	78011025	GROOVING FOR RECESSED PAVEMENT MARKING 5"	FOOT	27,181		27,181		
#	78011035	GROOVING FOR RECESSED PAVEMENT MARKING 7"	FOOT	5,221		5,221		
#	78011065	GROOVING FOR RECESSED PAVEMENT MARKING 13"	FOOT	3,060		3,060		
#	78011125	GROOVING FOR RECESSED PAVEMENT MARKING 25"	FOOT	833		833		
#	81028200	UNDERGROUND CONDUIT, GALVANIZED STEEL, 2" DIA.	FOOT	2,332		2,332		
#	81028220	UNDERGROUND CONDUIT, GALVANIZED STEEL, 3" DIA.	FOOT	885		795	90	
#	81028240	UNDERGROUND CONDUIT, GALVANIZED STEEL, 4" DIA.	FOOT	2,013		2,013		
#	81028350	UNDERGROUND CONDUIT, PVC, 2" DIA.	FOOT	40			40	
#	81400100	HANDHOLE	EACH	12		12		
#	81400300	DOUBLE HANDHOLE	EACH	7		7		
#	81603032	UNIT DUCT, 600V, 2-1C NO.4, 1/C NO.6 GROUND, (XLP-TYPE USE), 1 1/4" DIA. POLYETHYLENE	FOOT	300			300	
#	81702110	ELECTRIC CABLE IN CONDUIT, 600V (XLP-TYPE USE) 1/C NO. 10	FOOT	1,420			1,420	
#	81702120	ELECTRIC CABLE IN CONDUIT, 600V (XLP-TYPE USE) 1/C NO. 8	FOOT	2,840			2,840	
#	81702130	ELECTRIC CABLE IN CONDUIT, 600V (XLP-TYPE USE) 1/C NO. 6	FOOT	1,449			1,449	
#	81702140	ELECTRIC CABLE IN CONDUIT, 600V (XLP-TYPE USE) 1/C NO. 4	FOOT	1,128			1,128	
#	81702150	ELECTRIC CABLE IN CONDUIT, 600V (XLP-TYPE USE) 1/C NO. 2	FOOT	1,770			1,770	
#	83600200	LIGHT POLE FOUNDATION, 24" DIAMETER	FOOT	7			7	
#	83800205	BREAKAWAY DEVICE, TRANSFORMER BASE, 15 INCH BOLT CIRCLE	EACH	1			1	
#	84200804	REMOVAL OF POLE FOUNDATION	EACH	1			1	
#	84400105	RELOCATE EXISTING LIGHTING UNIT	EACH	1			1	
#	85000200	MAINTENANCE OF EXISTING TRAFFIC SIGNAL INSTALLATION	EACH	5		5		

NOVELL KNOX/ELKHARTS
FILE NAME: STPLS3



USER NAME = \$USERS\$	DESIGNED - CEG	REVISED -
	DRAWN - CN	REVISED -
PLOT SCALE = \$SCALES\$	CHECKED - THG	REVISED -
PLOT DATE = \$DATES\$	DATE - 07-09-2024	REVISED -

STATE OF ILLINOIS
DEPARTMENT OF TRANSPORTATION

SUMMARY OF QUANTITIES

SCALE: NONE SHEET 4 OF 8 SHEETS STA. TO STA.

F.A.U. RTE.	SECTION	COUNTY	TOTAL SHEETS	SHEET NO.
1503	21-00339-00-CH	KANE	132	6
CONTRACT NO. 61J91				
ILLINOIS FED. AID PROJECT				

SPECIALTY ITEM	CODE NUMBER	PAY ITEM	UNIT	QUANTITY	Const. Type Code STP-L 80% FED / 20% LOCAL			
					ROADWAY	CMAQ 80% / FED 20% LOCAL		TRAINEES
						TRAFFIC SIGNALS	LIGHTING	
					0005	0021	0021	0042
					URBAN	URBAN	URBAN	URBAN
#	86400100	TRANSCEIVER - FIBER OPTIC	EACH	5		5		
#	87300925	ELECTRIC CABLE IN CONDUIT, TRACER, NO. 14 1C	FOOT	9,090		9,090		
#	87301215	ELECTRIC CABLE IN CONDUIT, SIGNAL NO. 14 2C	FOOT	5,171		5,171		
#	87301225	ELECTRIC CABLE IN CONDUIT, SIGNAL NO. 14 3C	FOOT	10,675		10,675		
#	87301245	ELECTRIC CABLE IN CONDUIT, SIGNAL NO. 14 5C	FOOT	7,820		7,820		
#	87301255	ELECTRIC CABLE IN CONDUIT, SIGNAL NO. 14 7C	FOOT	6,532		6,532		
#	87301305	ELECTRIC CABLE IN CONDUIT, LEAD-IN, NO. 14 1 PAIR	FOOT	2,426		2,426		
#	87301750	ELECTRIC CABLE IN CONDUIT, RAILROAD, NO. 14 3C	FOOT	547		547		
#	87301805	ELECTRIC CABLE IN CONDUIT, SERVICE, NO. 6 2 C	FOOT	537		537		
#	87301900	ELECTRIC CABLE IN CONDUIT, EQUIPMENT GROUNDING CONDUCTOR, NO. 6 1C	FOOT	3,559		3,559		
#	87502500	TRAFFIC SIGNAL POST, GALVANIZED STEEL 16 FT.	EACH	14		14		
#	87502520	TRAFFIC SIGNAL POST, GALVANIZED STEEL 18 FT.	EACH	2		2		
#	87700220	STEEL MAST ARM ASSEMBLY AND POLE, 36 FT.	EACH	4		4		
#	87700230	STEEL MAST ARM ASSEMBLY AND POLE, 38 FT.	EACH	2		2		
#	87700240	STEEL MAST ARM ASSEMBLY AND POLE, 40 FT.	EACH	2		2		
#	87700250	STEEL MAST ARM ASSEMBLY AND POLE, 42 FT.	EACH	1		1		
#	87700280	STEEL MAST ARM ASSEMBLY AND POLE, 48 FT.	EACH	1		1		
#	87702930	STEEL COMBINATION MAST ARM ASSEMBLY AND POLE 40 FT.	EACH	3		3		
#	87702940	STEEL COMBINATION MAST ARM ASSEMBLY AND POLE 42 FT.	EACH	2		2		
#	87702950	STEEL COMBINATION MAST ARM ASSEMBLY AND POLE 44 FT.	EACH	1		1		
#	87702960	STEEL COMBINATION MAST ARM ASSEMBLY AND POLE 46 FT.	EACH	1		1		
#	87702970	STEEL COMBINATION MAST ARM ASSEMBLY AND POLE 48 FT.	EACH	1		1		
#	87800100	CONCRETE FOUNDATION, TYPE A	FOOT	68		68		
#	87800150	CONCRETE FOUNDATION, TYPE C	FOOT	20		20		

MODEL: SMODELNAME
FILE NAME: STPLS



USER NAME = SUSERS	DESIGNED - CEG	REVISED -
	DRAWN - CN	REVISED -
PLOT SCALE = SCALES	CHECKED - THG	REVISED -
PLOT DATE = SDATES	DATE - 07-09-2024	REVISED -

STATE OF ILLINOIS
DEPARTMENT OF TRANSPORTATION

SUMMARY OF QUANTITIES

SCALE: NONE SHEET 5 OF 8 SHEETS STA. TO STA.

F.A.U. RTE.	SECTION	COUNTY	TOTAL SHEETS	SHEET NO.
1503	21-00339-00-CH	KANE	132	7
CONTRACT NO. 61J91				
ILLINOIS FED. AID PROJECT				

SPECIALTY ITEM	CODE NUMBER	PAY ITEM	UNIT	QUANTITY	Const. Type Code STP-L 80% FED / 20%			
					ROADWAY	LOCAL CMAQ 80% / FED 20% LOCAL		TRAINEES
						TRAFFIC SIGNALS	LIGHTING	
					0005	0021	0021	0042
					URBAN	URBAN	URBAN	URBAN
#	X0327406	RELOCATE EXISTING VIDEO ENCODER, SPECIAL	EACH	1		1		
#	X0327425	RELOCATE WIRELESS INTERCONNECT (COMPLETE)	L SUM	1		1		
	X1200160	CONNECTION TO EXISTING DRAINAGE STRUCTURE	EACH	2	2			
#	X1400102	OUTDOOR RATED NETWORK CABLE	FOOT	1,014		1,014		
#	X1400150	SERVICE INSTALLATION, GROUND MOUNTED, METERED	EACH	5		5		
#	X1400215	REMOTE CONTROLLED VIDEO SYSTEM	EACH	4		4		
#	X1400367	PEDESTRIAN SIGNAL POST, 10 FT.	EACH	7		7		
#	X1400378	PEDESTRIAN SIGNAL POST, 5 FT.	EACH	8		8		
	X2600011	REMOVE AND RELOCATE SIGN PANEL	EACH	18		18		
	X4400080	DRIVEWAY REMOVAL AND REPLACEMENT	SQ YD	22	22			
	X4400221	CURB REMOVAL AND REPLACEMENT LESS THAN OR EQUAL TO 10 FEET	FOOT	100	100			
	X4400223	CURB REMOVAL AND REPLACEMENT GREATER THAN 10 FEET	FOOT	100	100			
	X4401198	HOT-MIX ASPHALT SURFACE REMOVAL, VARIABLE DEPTH	SQ YD	127	127			
	X6026056	SANITARY MANHOLES TO BE ADJUSTED WITH NEW TYPE 1 FRAME, CLOSED LID	EACH	6	6			
	X6030310	FRAMES AND LIDS TO BE ADJUSTED (SPECIAL)	EACH	31	31			
	X6700405	ENGINEER'S FIELD OFFICE, TYPE A (MODIFIED)	CAL MO	10	10			
#	X8100863	INTERCEPT EXISTING CONDUIT	EACH	8		5	3	
#	X8130130	JUNCTION BOX TO BE ADJUSTED	EACH	2	2			
#	X8161000	EXPOSE AND RELOCATE EXISTING UNIT DUCT	FOOT	60			60	
#	X8440102	RELOCATE EXISTING LUMINAIRE	EACH	7			7	
#	X8570233	FULL-ACTUATED CONTROLLER AND TYPE SUPER P CABINET (SPECIAL)	EACH	4		4		
#	X8571218	RAILROAD, FULL-ACTUATED CONTROLLER AND TYPE SUPER P CABINET (SPECIAL)	EACH	1		1		
#	X8620200	UNINTERRUPTABLE POWER SUPPLY (SPECIAL)	EACH	5		5		
#	X8710030	FIBER OPTIC CABLE 48 FIBERS, SINGLE MODE	FOOT	9,090		9,090		

MODEL: S:\MODEL\NAMES
FILE NAME: SPELBS



Stanley Consultants Inc.
200 West High Road, Suite 100, Chicago, Illinois 60641-1201
Tel: 312.236.1000 Fax: 312.236.1001
www.stanleyconsultants.com

USER NAME = \$USERS
PLOT SCALE = \$SCALES
PLOT DATE = \$DATES

DESIGNED - CEG
DRAWN - CN
CHECKED - THG
DATE - 07-09-2024

REVISED -
REVISED -
REVISED -
REVISED -

STATE OF ILLINOIS
DEPARTMENT OF TRANSPORTATION

SUMMARY OF QUANTITIES

SCALE: NONE SHEET 7 OF 8 SHEETS STA. TO STA.

F.A.U. RTE.	SECTION	COUNTY	TOTAL SHEETS	SHEET NO.
1503	21-00339-00-CH	KANE	132	9
CONTRACT NO. 61J91				
ILLINOIS FED. AID PROJECT				


EXISTING LEGEND

- (A) HOT-MIX ASPHALT SURFACE COURSE, 1 1/2"
- (B) LEVELING BINDER, 3/4"
- (C) HOT-MIX ASPHALT BINDER COURSE, 4 1/4"
- (D) HOT-MIX ASPHALT BASE COURSE, 7"
- (E) COMBINATION CONCRETE CURB & GUTTER, TYPE B-6.18
- (F) PORTLAND CEMENT CONCRETE SIDEWALK, 5"
- (G) PORTLAND CEMENT CONCRETE BASE COURSE
- (H) HOT-MIX ASPHALT SURFACE REMOVAL, 2 1/4"
- (I) EXISTING GROUND
- (J) BITUMINOUS CONCRETE PATH, 2"
- (K) AGGREGATE BASE COURSE, TYPE B CA-6, 6"
- (L) SUBBASE GRANULAR MATERIAL, TYPE B, 4"

PROPOSED LEGEND


- (1) HOT-MIX ASPHALT SURFACE COURSE, IL-9.5, MIX "D", N70, 1 1/2"
- (2) POLYMERIZED HOT-MIX ASPHALT BINDER COURSE, IL-4.75, N50, 1"
- (3) AGGREGATE BASE COURSE, TYPE B CA-7, 6" (INCLUDED IN THE COST OF THE CURB & GUTTER PAY ITEM)
- (4) COMBINATION CONCRETE CURB AND CUTTER REMOVAL AND REPLACEMENT (AS SHOWN ON PLANS AND DIRECTED BY THE RESIDENT ENGINEER)
- (5) PULVERIZED TOPSOIL 6", SODDING, SALT TOLERANT
- (6) HOT-MIX ASPHALT SURFACE COURSE, MIX "D", IL-9.5, N50, 4"
- (7) SUBBASE GRANULAR MATERIAL, TYPE B CA-6, 6"
- (8) PCC SIDEWALK, 5 INCH
- (9) CLASS D PATCHES, 12"
- (10) BASE COURSE WIDENING, 11"
- (11) SUBBASE GRANULAR MATERIAL, TYPE B CA-6, 4"

PATCHING SEQUENCE NOTE:
PATCHING SHALL OCCUR AFTER MILLING

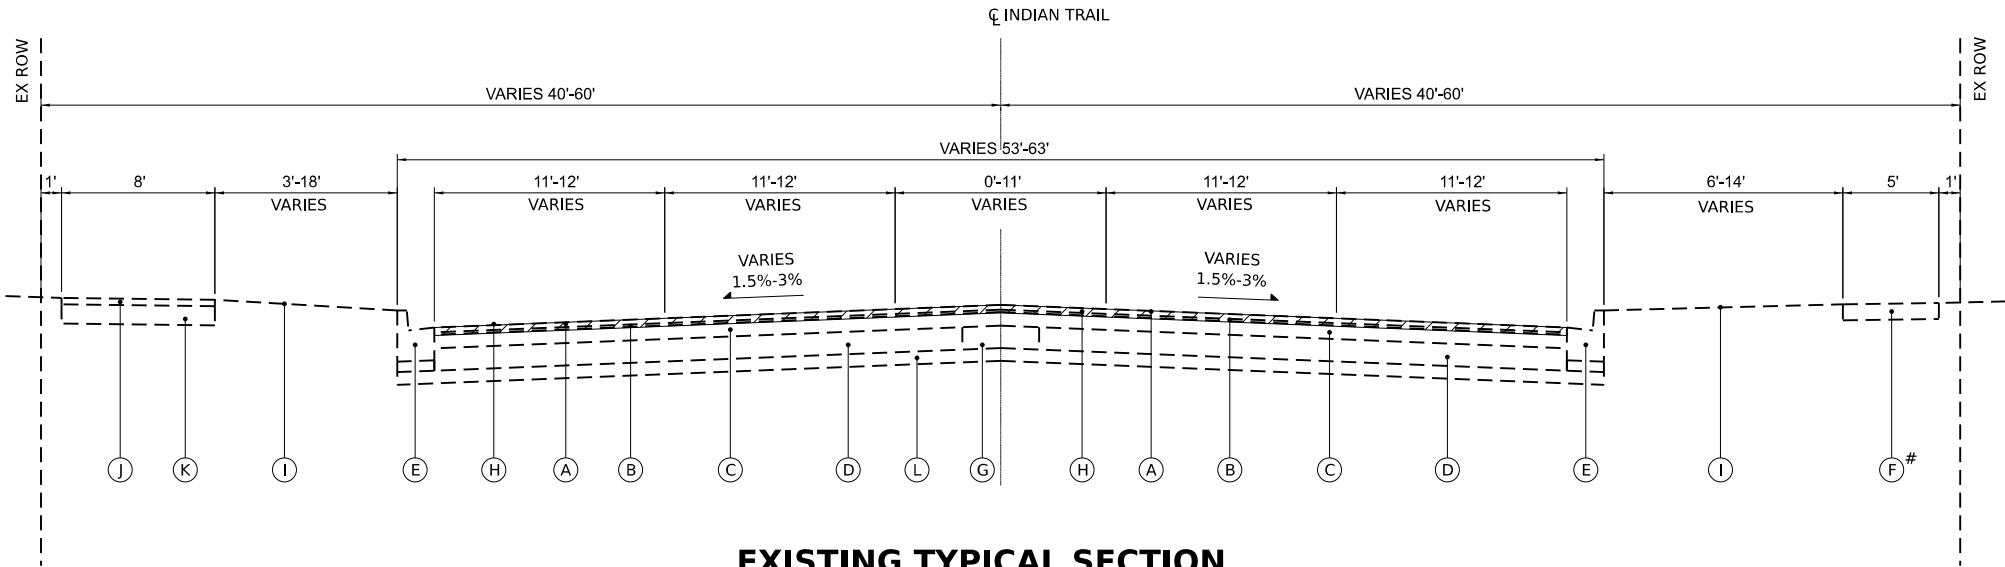

EXISTING TYPICAL SECTION

STA 2+85.00 TO STA 85+86.00
OMIT BNSF RR: STA 83+17.02 TO STA 83+27.02
SIDEWALK ENDS APPROX STA 58+00 AT ELMWOOD DRIVE

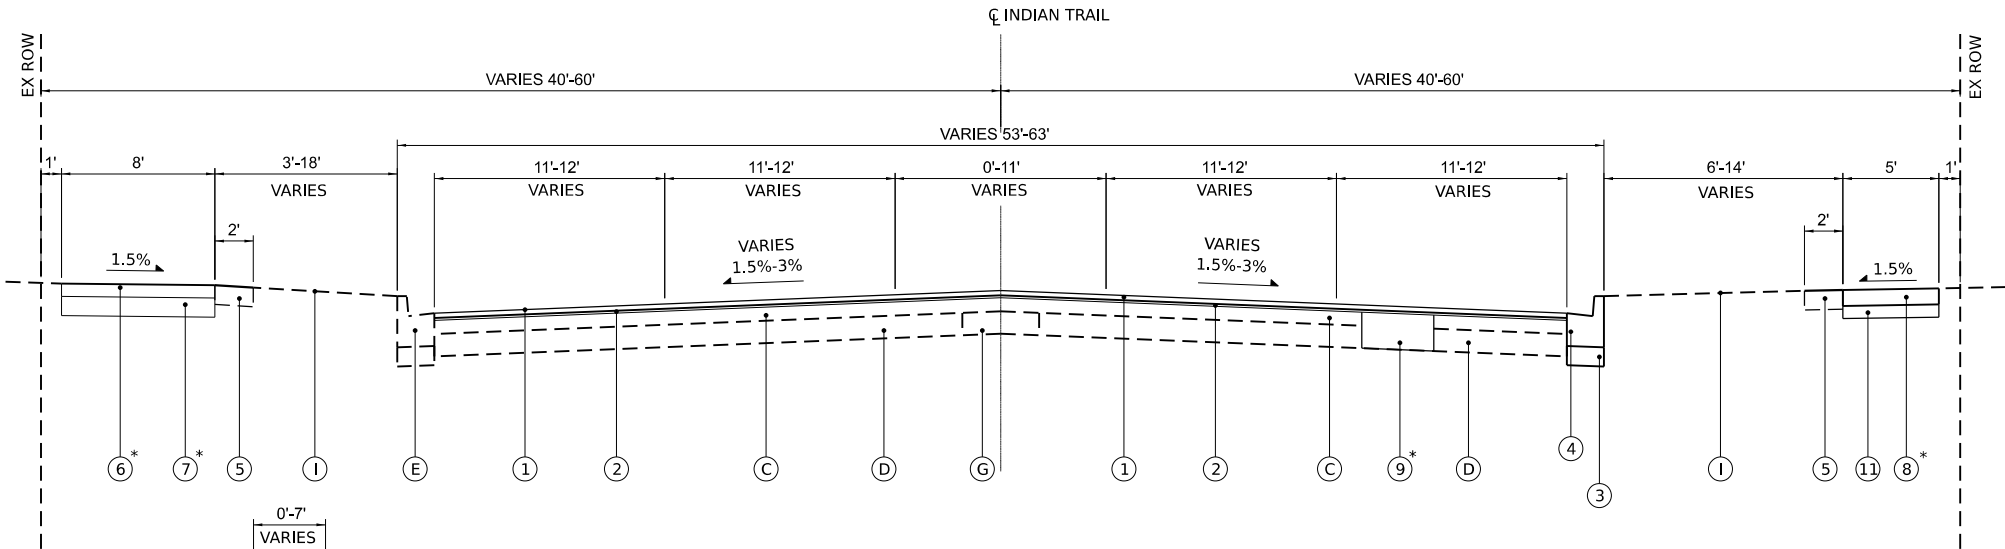

PROPOSED TYPICAL SECTION

STA 2+85.00 TO STA 85+86.00
OMIT BNSF RR: STA 83+17.02 TO STA 83+27.02

* LOCATIONS NOTED ON PLANS
AND AS DIRECTED BY THE ENGINEER

RADIUS IMPROVEMENTS

VARIOUS LOCATIONS, SEE ROADWAY PLANS

HOT-MIX ASPHALT MIXTURE REQUIREMENTS

MIXTURE TYPE	AIR VOIDS @ N _{max}	QMP
PAVEMENT RESURFACING		
HOT-MIX ASPHALT SURFACE COURSE, IL-9.5, MIX "D", N70	4% @ 70 GYRATION	LR 1030-2
POLYMERIZED HOT-MIX ASPHALT BINDER COURSE, IL-4.75, N50	3.5% @ 50 GYRATION	LR 1030-2
PAVEMENT WIDENING		
HOT-MIX ASPHALT SURFACE COURSE, IL-9.5, MIX "D", N70	4% @ 70 GYRATION	LR 1030-2
POLYMERIZED HOT-MIX ASPHALT BINDER COURSE, IL-4.75, N50	3.5% @ 50 GYRATION	LR 1030-2
BASE COURSE WIDENING 11" (HMA BINDER IL-19.0)	4% @ 70 GYRATION	LR 1030-2
CLASS D PATCHES		
HOT-MIX ASPHALT BINDER COURSE, IL-19.0, N70	4% @ 70 GYRATION	LR 1030-2
MULTI-USE PATH		
HOT-MIX ASPHALT SURFACE COURSE, IL-9.5, MIX "D", N50, 4" (IN 2 LIFTS)	4% @ 50 GYRATION	LR 1030-2
TEMPORARY SIDEWALK / TEMPORARY PAVEMENT VAR DEPTH		
HOT-MIX ASPHALT SURFACE COURSE, IL-9.5, MIX "D", N50	4% @ 50 GYRATION	LR 1030-2

QMP DESIGNATIONS: QUALITY CONTROL/QUALITY ASSURANCE (QC/QA) PER LR 1030-2

THE UNIT WEIGHT USED TO CALCULATE HMA SURFACE MIXTURE QUANTITIES IS 112 LBS/SQ YD/IN.

THE "AC TYPE" FOR POLYMERIZED HMA MIXES SHALL BE "SBS/SBR PG 76-22" AND FOR NON-POLYMERIZED HMA THE "AC TYPE" SHALL BE "PG 64-22" UNLESS MODIFIED BY RECLAIMED MATERIALS SPECIFICATIONS.

LONGITUDINAL JOINT SEALANT SHALL BE PLACED ON THE P HMA BC IL-4.75 N50.

MODEL, SUBELEMENTS
FILE NAMES, SHEETS



USER NAME = \$USERS\$	DESIGNED - THG	REVISED -
	DRAWN - MAS	REVISED -
PLOT SCALE = \$\$SCALE\$	CHECKED - CEG	REVISED -
PLOT DATE = \$DATES\$	DATE - 07-09-2024	REVISED -

STATE OF ILLINOIS
DEPARTMENT OF TRANSPORTATION

TYPICAL SECTIONS

SCALE: 1"=5' SHEET 1 OF 1 SHEETS STA. TO STA.

F.A.U. RTE.	SECTION	COUNTY	TOTAL SHEETS	SHEET NO.
1503	21-00339-00-CH	KANE	132	11
CONTRACT NO. 61J91				
ILLINOIS FED. AID PROJECT				

1	HOT-MIX ASPHALT SURFACE REMOVAL, 2 1/2"						
DESCRIPTION	FROM STATION	TO STATION	FROM OFFSET	TO OFFSET	LEFT OR RIGHT	44000159	
						HMA SURFACE REMOVAL	
						AREA	AREA
						(sq ft)	(sq yd)
W INDIAN TRAIL							
WEST OF RAILROAD	02+85.00	83+17.00	24-30'	24-30'	LT/RT	453834.4	50346.1
EAST OF RAILROAD	83+27.00	85+86.00	29'	29'	LT/RT	62.7	7.0
44000159	HOT-MIX ASPHALT SURFACE REMOVAL, 2 1/2"						50,354

2	LONGITUDINAL JOINT SEALANT				
DESCRIPTION	FROM STATION	TO STATION	LEFT OR RIGHT	Number of Lifts	40600370
					LONGITUDINAL JOINT SEALANT
					Length (foot)
Mainline WB	02+85.00	85+86.00	LT	2	16602.0
Mainline EB	02+85.00	85+86.00	RT	2	16602.0
Mainline Median EB	02+85.00	85+86.00	RT	2	16602.0
Mainline Median WB	02+85.00	12+84.26	LT	2	1998.5
Mainline Median WB 2	17+45.05	85+86.00	LT	2	13681.9
North Approach Edgelawn Left	104+45.05	105+20.30	LT	2	150.5
North Approach Edgelawn Center	104+45.05	105+20.30	RT	2	150.5
South Approach Edgelawn Center	103+36.52	103+85.26	LT	2	97.5
South Approach Edgelawn Right	103+36.52	103+85.26	RT	2	97.5
North Approach Randall Left	302+07.60	303+02.01	LT	2	188.8
North Approach Randall Center	302+07.66	303+02.01	RT	2	188.7
South Approach Randall Center	302+22.27	302+85.37	LT	2	126.2
South Approach Randall Right	302+22.27	302+85.37	RT	2	126.2
North Approach Elmwood Center	503+03.54	503+73.64	RT	2	140.2
North Approach Elmwood Left	503+03.54	503+73.63	LT	2	140.2
South Approach Elmwood Right	501+75.48	502+48.04	RT	2	145.1
South Approach Elmwood Center	501+75.48	502+48.04	LT	2	145.1
North Approach Highland Center	803+12.28	804+11.52	RT	2	198.5
North Approach Highland Left	803+12.28	804+11.52	LT	2	198.5
South Approach Highland Right	801+52.99	802+54.72	RT	2	203.5
South Approach Highland Center	801+52.99	802+54.72	LT	2	203.5
LONGITUDINAL JOINT SEALANT					67,987

3	PAVEMENT WIDENING		
LOCATION	311012000	35650510	44000100
	SUBBASE GRANULAR MATERIAL, TYPE B 4"	BASE COURSE WIDENING 11"	PAVEMENT REMOVAL
	AREA	AREA	AREA
	(sq yd)	(sq yd)	(sq yd)
INTERSECTION WIDENING			
INDIAN TRAIL & EDGELAWN NORTHEAST CORNER	39.1	39.1	12.8
INDIAN TRAIL & RANDALL SOUTHWEST CORNER	15.4	15.4	6.1
INDIAN TRAIL & RANDALL NORTHEAST CORNER	55.5	55.5	15.1
INDIAN TRAIL & ELMWOOD SOUTHWEST CORNER	22.7	22.7	9.4
INDIAN TRAIL & HIGHLAND SOUTHWEST CORNER	42.6	42.6	14.3
INDIAN TRAIL & HIGHLAND NORTHEAST CORNER	42.4	42.4	14.1
INDIAN TRAIL & GOLDEN OAKS PKWY SOUTH MEDIAN			31.7
INDIAN TRAIL & GOLDEN OAKS PKWY NORTH MEDIAN			48.3
TOTALS	218	218	72

4	TEMPORARY PAVEMENT MARKINGS					
FROM STATION	TO STATION	OFFSET	LEFT OR RIGHT	DESCRIPTION	70307120	
					4" YELLOW	4" WHITE
					(ft)	(ft)
HIGHLAND AVE						
801+40.92	802+29.94	4.8	LT	DOUBLE CENTERLINE	178.0	
See Short Term PMK (Schedule 5)					3024.0	4829.0
TOTALS					3,203	4,829

5	SHORT TERM PAVEMENT MARKING				
FROM STATION	TO STATION	LEFT OR RIGHT	DESCRIPTION	70300101	
				4" YELLOW	4" WHITE
				(ft)	(ft)
02+85.00	85+86.00	LT	DBL SKIP-DASH CENTERLINE (4" + 4")	1512	
02+85.00	85+86.00	RT	DBL SKIP-DASH CENTERLINE (4" + 4")	1512	
02+85.00	85+86.00	LT	SKIP-DASH CENTERLINE (4" + 4")		756
02+85.00	85+86.00	RT	SKIP-DASH CENTERLINE (4" + 4")		756
Varies		Varies	LEFT ONLY LETTERS & ARROWS		2357
81+00.00	84+00.00		R.R. CROSSING		904
83+00.00	83+25.00		R.R. CROSSING STOP BAR		56
TOTALS				3,024	4,829

6	TREE REMOVAL, PROTECTION, AND PRUNING					
STATION	OFFSET	LEFT OR RIGHT	20100210	20101100	20101200	20101350
			TREE REMOVAL (OVER 15 UNIT DIAMETER)	TREE TRUNK PROTECTION	TREE ROOT PRUNING	TREE PRUNING (OVER 10 INCH DIAMETER)
			(unit)	(each)	(each)	(each)
04+81.85	37.9	RT		1	1	
05+41.45	36.4	RT		1	1	
18+44.17	36.9	RT		1	1	
18+86.82	36.9	RT		1	1	
26+94.11	35.8	LT		1	1	
27+46.27	40.3	LT		1	1	
53+20.00	37.0	LT		1	1	
54+40.00	37.0	LT		1	1	
55+00.00	37.0	LT		1	1	
56+12.00	35.0	LT		1	1	
62+00.00	42.0	LT			1	
63+00.00	42.0	LT			1	
67+09.00	42.0	LT			1	
68+90.00	42.0	LT			1	
68+95.00	42.0	LT			1	
69+23.00	42.0	LT			1	
71+40.00	42.0	LT			1	
20+02.05	41.5	RT	30			
58+60.34	60.4	LT				1
58+75.28	55.6	RT				1
TOTALS			30	10	17	2

7	POLYMERIZED HOT-MIX ASPHALT BINDER COURSE, IL-4.75, N50							
DESCRIPTION	FROM STATION	TO STATION	LENGTH	WIDTH	AREA	AREA	DEPTH	VOLUME
					(sq ft)	(sq yd)	(in)	(ton)
EDGELAWN DR INTERSECTION @ INDIAN TRAIL	02+85.00	04+38.20	153.2		15903.7	1767.1	1.00	97.19
INDIAN TRAIL	04+38.20	18+95.76	1457.6	24'-29'	79398.3	8822.0	1.00	485.21
TIMBERLAKE DR INTERSECTION @ INDIAN TRAIL	18+95.76	20+05.46	109.7		8526.7	947.4	1.00	52.11
INDIAN TRAIL	20+05.46	29+18.14	912.7	29'	53847.9	5983.1	1.00	329.07
RANDALL ROAD INTERSECTION @ INDIAN TRAIL	29+18.14	30+68.20	150.1		17301.9	1922.4	1.00	105.73
INDIAN TRAIL	30+68.20	50+30.77	1962.6	29'	115791.3	12865.7	1.00	707.61
GOLDEN OAKS PKWY INTERSECTION @ INDIAN TRAIL	50+30.77	51+92.45	161.7		16882.1	1795.8	1.00	98.77
INDIAN TRAIL	51+92.45	57+60.80	568.4	28'-29'	33064.5	3673.8	1.00	202.06
ELMWOOD DR INTERSECTION @ INDIAN TRAIL	57+60.80	58+76.28	115.5		12625.4	1402.8	1.00	77.16
INDIAN TRAIL	58+76.28	67+53.59	877.3	24'-28'	46092.8	5121.4	1.00	281.68
MORTON AVE INTERSECTION @ INDIAN TRAIL	67+53.59	68+57.56	104.0		7342.4	815.8	1.00	44.87
INDIAN TRAIL	68+57.56	73+67.42	509.9	28'	28552.6	3172.5	1.00	174.49
NANTUCKET RD INTERSECTION @ INDIAN TRAIL	73+67.42	74+56.98	89.6		6839.0	759.9	1.00	41.79
INDIAN TRAIL WEST OF RAILROAD CROSSING	74+56.98	83+17.00	860.0	28'	46814.9	5201.7	1.00	286.09
INDIAN TRAIL EAST OF RAILROAD CROSSING	83+27.00	84+58.12	131.1	29'	7539.6	837.7	1.00	46.08
HIGHLAND AVE INTERSECTION @ INDIAN TRAIL	84+58.12	85+86.00	127.9		16047.0	1783.0	1.00	98.07
40603200	TOTAL POLYMERIZED HOT-MIX ASPHALT BINDER COURSE, IL-4.75, N50							3,128

8	HOT-MIX ASPHALT SURFACE COURSE, IL-9.5, MIX "D", N70							
DESCRIPTION	FROM STATION	TO STATION	LENGTH	WIDTH	AREA	AREA	DEPTH	VOLUME
					(sq ft)	(sq yd)	(in)	(ton)
EDGELAWN DR INTERSECTION @ INDIAN TRAIL	02+85.00	04+38.20	153.2		15903.7	1767.1	1.5	148.43
INDIAN TRAIL	04+38.20	18+95.76	1457.6	24'-29'	79398.3	8822.0	1.5	741.05
TIMBERLAKE DR INTERSECTION @ INDIAN TRAIL	18+95.76	20+05.46	109.7		8526.7	947.4	1.5	79.58
INDIAN TRAIL	20+05.46	29+18.14	912.7	29'	53847.9	5983.1	1.5	502.58
RANDALL ROAD INTERSECTION @ INDIAN TRAIL	29+18.14	30+68.20	150.1		17301.9	1922.4	1.5	161.48
INDIAN TRAIL	30+68.20	50+30.77	1962.6	29'	115791.3	12865.7	1.5	1080.72
GOLDEN OAKS PKWY INTERSECTION @ INDIAN TRAIL	50+30.77	51+92.45	161.7		16882.1	1795.8	1.5	150.85
INDIAN TRAIL	51+92.45	57+60.80	568.4	28'-29'	33064.5	3673.8	1.5	308.60
ELMWOOD DR INTERSECTION @ INDIAN TRAIL	57+60.80	58+76.28	115.5		12625.4	1402.8	1.5	117.84
INDIAN TRAIL	58+76.28	67+53.59	877.3	24'-28'	46092.8	5121.4	1.5	430.20
MORTON AVE INTERSECTION @ INDIAN TRAIL	67+53.59	68+57.56	104.0		7342.4	815.8	1.5	68.53
INDIAN TRAIL	68+57.56	73+67.42	509.9	28'	28552.6	3172.5	1.5	266.49
NANTUCKET RD INTERSECTION @ INDIAN TRAIL	73+67.42	74+56.98	89.6		6839.0	759.9	1.5	63.83
INDIAN TRAIL WEST OF RAILROAD CROSSING	74+56.98	83+17.00	860.0	28'	46814.9	5201.7	1.5	436.94
INDIAN TRAIL EAST OF RAILROAD CROSSING	83+27.00	84+58.12	131.1	29'	7539.6	837.7	1.5	70.37
HIGHLAND AVE INTERSECTION @ INDIAN TRAIL	84+58.12	85+86.00	127.9		16047.0	1783.0	1.5	149.77
40604062	TOTAL HOT-MIX ASPHALT SURFACE COURSE, IL-9.5, MIX "D", N70							4,778

9	GROOVING FOR RECESSED PAVEMENT MARKING										
FROM STATION	TO STATION	OFFSET	LEFT OR RIGHT	DESCRIPTION	78011025		78011035	78011065		78011125	78011000
					5" YELLOW	5" WHITE	7" WHITE	13" WHITE	13" YELLOW	25" WHITE	LETTERS AND SYMBOLS
					(ft)	(ft)	(ft)	(ft)	(ft)	(ft)	(sq ft)
TOTAL FROM SCHEDULE 20 THERMOPLASTIC PAVEMENT MARKING					23,571	3,610	5,221	1,892	1,168	833	1,258
TOTALS					27,181		5,221	3,060		833	1,259

MODEL - MODEL NAMES
FILE NAME - SPEELS



Stanley Consultants INC.
801 West Ogden Road, Suite 100, Chicago, Illinois 60611-1001
www.stanleyconsultants.com
State Firm Registration No. 041-001033

USER NAME = \$USERS
PLOT SCALE = \$SCALES
PLOT DATE = \$DATES

DESIGNED - CEG
DRAWN - CN
CHECKED - THG
DATE - 07-09-2024

REVISED -
REVISED -
REVISED -
REVISED -

STATE OF ILLINOIS
DEPARTMENT OF TRANSPORTATION

SCHEDULE OF QUANTITIES

SCALE: NONE SHEET 1 OF 7 SHEETS STA. TO STA.

F.A.U.
RTE.
1503

SECTION
21-00339-00-CH

COUNTY
KANE

TOTAL SHEETS
132

SHEET NO.
12

CONTRACT NO. 61J91

ILLINOIS FED.AID PROJECT

10	BITUMINOUS MATERIALS (PRIME COAT)		
DESCRIPTION		AREA	WEIGHT
		(sq ft)	(lb)
SUBTOTAL AREA FROM PAVEMENT WIDENING (SEE SCHEDULE 3)		1936.5	484.1
SUBTOTAL AREA FROM PATH RECONSTRUCTION (SEE SIDEWALK AND ADA SCHEDULE 24)		23031.0	5757.8
40600275	TOTAL PRIME COAT		6,242

11	BITUMINOUS MATERIALS (TACK COAT)		
DESCRIPTION		AREA	WEIGHT
		(sq ft)	(lb)
SUBTOTAL AREA FROM POLYMERIZED HOT-MIX ASPHALT BINDER COURSE, IL-4.75, N50 (SEE SCHEDULE 7)		512570.1	25628.5
SUBTOTAL AREA FROM PAVEMENT WIDENING (SEE SCHEDULE 3)		645.5	16.1
SUBTOTAL AREA FROM HOT-MIX ASPHALT SURFACE COURSE, IL-9.5, MIX "D", N50 (SEE SCHEDULE 24)		23031.0	575.8
SUBTOTAL AREA FROM HOT-MIX ASPHALT SURFACE COURSE, IL-9.5, MIX "D", N70 (SEE SCHEDULE 8)		512570.1	12814.3
40600290	TOTAL TACK COAT		39,035

12		HOT-MIX ASPHALT SURFACE REMOVAL - BUTT JOINT					
DESCRIPTION	FROM STATION	TO STATION	FROM OFFSET	TO OFFSET	LEFT OR RIGHT	40600982	
						HOT-MIX ASPHALT SURFACE REMOVAL - BUTT JOINT	
						AREA	AREA
						(sq ft)	(sq yd)
INDIAN TRAIL AND EDGELAWN DR							
NORTH APPROACH	03+50.03	03+87.00	105.47'	75.28'	LT	1078.2	119.8
WEST APPROACH	02+85.00	03+14.72	29.50'	31.96'		1805.6	200.6
SOUTH APPROACH	03+49.82	03+85.82	78.24'	48.57'	RT	1285.5	142.8
INDIAN TRAIL AND TIMBERLAKE DR							
SOUTH APPROACH	19+26.91	19+74.06	66.04'	51.06'	RT	630.3	70.0
INDIAN TRAIL AND RANDALL RD							
NORTH APPROACH	29+83.04	30+19.86	124.27'	92.01'	LT	1104.8	122.8
SOUTH APPROACH	29+67.88	30+09.96	92.36'	63.18'	RT	1143.9	127.1
INDIAN TRAIL AND GOLDEN OAKS PKWY							
NORTH APPROACH	50+74.85	50+98.58	95.28'	80.19'	LT	356.8	39.6
NORTH APPROACH	51+27.45	51+51.44	95.14'	79.99'	LT	360.2	40.0
SOUTH APPROACH	50+73.49	50+97.71	68.28'	53.39'	RT	390.2	43.4
SOUTH APPROACH	51+26.93	51+50.51	68.49'	53.58'	RT	356.5	39.6
INDIAN TRAIL AND ELMWOOD DR							
NORTH APPROACH	58+01.44	58+35.58	98.27'	82.93'	LT	514.1	57.1
SOUTH APPROACH	58+00.93	58+34.36	100.11'	85.21'	RT	500.7	55.6
INDIAN TRAIL AND MORTON AVE							
NORTH APPROACH	67+85.51	68+14.53	61.12'	48.01'	LT	477.2	53.0
W INDIAN TRAIL TO NANTUCKET RD							
NORTH APPROACH	73+81.48	74+19.65	70.04'	55.73'	LT	596.3	66.3
W INDIAN TRAIL TO HIGHLAND AVE							
NORTH APPROACH	85+11.87	85+44.64	131.60'	94.36'	LT	1023.1	113.7
EAST APPROACH	85+55.91	85+86.00	30.60'	29.04'		1771.2	196.8
SOUTH APPROACH	85+00.50	85+34.33	130.31'	100.42'	RT	1017.0	113.0
40600982	TOTAL HOT-MIX ASPHALT SURFACE REMOVAL - BUTT JOINT						1,602

13	MEDIAN AND CURB AND GUTTER										
DESCRIPTION	FROM STATION	TO STATION	FROM OFFSET	TO OFFSET	LEFT OR RIGHT	60604400	44000500	X4400221	X4400223	44003100	60619600
						COMBINATION CONCRETE CURB AND GUTTER, TYPE B-6.18	COMBINATION CURB AND GUTTER REMOVAL	CURB REMOVAL AND REPLACEMENT LESS THAN OR EQUAL TO 10 FEET	CURB REMOVAL AND REPLACEMENT GREATER THAN 10 FEET	MEDIAN REMOVAL	CONCRETE MEDIAN, TYPE SB-6.12
						LENGTH	LENGTH	LENGTH	LENGTH	AREA	AREA
						(ft)	(ft)	(ft)	(ft)	(sq ft)	(sq ft)
NW QUAD INDIAN TRAIL @ EDGELAWN DR	03+18.30	03+40.57	34.37	53.40	LT	29.8	29.8				
NE QUAD INDIAN TRAIL @ EDGELAWN DR	04+38.20	105+20.24	30.73	18.91' RT	LT	100.7	104.3				
SW QUAD INDIAN TRAIL @ TIMBERLAKE DR	19+19.09	19+24.25	41.58	50.95	RT	10.8	10.8				
SW QUAD INDIAN TRAIL @ TIMBERLAKE DR	19+75.43	19+93.82	55.23	33.17	RT	30.0	30.0				
SW QUAD INDIAN TRAIL @ RANDALL RD	28+94.30	302+22.27	30.85	23.83' LT	RT	113.1	107.0				
NW CORNER INDIAN TRAIL @ RANDALL RD	29+26.40	29+75.68	30.84	63.46	LT	63.5	63.5				
SE QUAD INDIAN TRAIL @ RANDALL RD	30+18.18	30+52.41	51.10	31.41	RT	40.7	40.7				
NE QUAD INDIAN TRAIL @ RANDALL RD	30+68.20	303+01.66	30.67	19.16' RT	LT	115.4	120.3				
APARTMENT ENTRANCE 1 W	34+89.92	35+02.39	39.11	48.17	RT	14.1	14.1				
APARTMENT ENTRANCE 1 MEDIAN W	35+16.22	35+21.36	39.56	47.73	RT	9.9	9.9				
APARTMENT ENTRANCE 1 MEDIAN E	35+32.49	35+36.88	45.32	41.31	RT	9.7	9.7				
APARTMENT ENTRANCE 2 W	42+31.66	42+55.10	34.03	48.94	RT	24.0	24.0				
INDIAN TRAIL WB LANE	33+70.24	33+76.87	31.58	31.58	LT	6.6	6.6				
INDIAN TRAIL WB LANE	37+45.47	37+75.60	31.00	31.00	LT	30.1	30.1				
INDIAN TRAIL EB LANE	46+03.45	46+17.96	31.46	31.46	RT	14.5	14.5				
SW QUAD INDIAN TRAIL @ GOLDEN OAKS PKWY	50+53.69	50+66.53	37.43	50.63	RT	18.4	18.4				
NW QUAD INDIAN TRAIL @ GOLDEN OAKS PKWY	50+63.31	50+73.53	38.25	57.46	LT	22.2	22.2				
SE QUAD INDIAN TRAIL @ GOLDEN OAKS PKWY	51+55.28	51+64.24	46.87	36.68	RT	13.7	13.7				
NE QUAD INDIAN TRAIL @ GOLDEN OAKS PKWY	51+55.50	51+66.34	55.70	40.67	LT	18.7	18.7				
GOLDEN OAKS PKWY SOUTH MEDIAN	50+98.77	51+26.13	59.42	59.52	RT	61.5	44.3				
GOLDEN OAKS PKWY NORTH MEDIAN	50+99.54	51+26.74	65.35	65.25	LT	73.2	44.9				
INDIAN TRAIL EB LANE	56+51.28	56+66.00	29.99	29.99	RT	14.7	14.7				
INDIAN TRAIL WB LANE	56+54.86	56+68.39	29.91	29.91	LT	13.5	13.5				
SW QUAD INDIAN TRAIL @ ELMWOOD DR	57+60.80	501+78.23	29.31	17.57' LT	RT	74.7	76.7				
NW QUAD INDIAN TRAIL @ ELMWOOD DR	57+83.82	57+95.97	32.83	45.05	LT	17.4	17.4				
SE QUAD INDIAN TRAIL @ ELMWOOD DR	58+39.03	58+54.81	52.23	35.29	RT	23.5	23.5				
NE QUAD INDIAN TRAIL @ ELMWOOD DR	58+41.59	58+60.03	50.22	32.67	LT	25.9	25.9				
NW QUAD INDIAN TRAIL @ MORTON AVE	67+64.04	67+80.88	30.82	44.71	LT	22.3	22.3				
NE QUAD INDIAN TRAIL @ MORTON AVE	68+21.74	68+40.25	46.37	31.95	LT	23.8	23.8				
NW QUAD INDIAN TRAIL @ NANTUCKET RD	73+75.76	73+78.87	33.22	49.15	LT	18.3	18.3				
NE QUAD INDIAN TRAIL @ NANTUCKET RD	74+20.17	74+86.05	70.61	29.53	LT	91.1	91.1				
NE QUAD INDIAN TRAIL @ EDGELAWN DR	74+37.25	74+43.16	4.45	4.43	LT					31.8	31.8
MEDIAN INDIAN TRAIL @ NANTUCKET RD	74+38.50	74+44.04	4.92	4.94	LT	5.5	5.5				
INDIAN TRAIL EB LANE @ NANTUCKET RD	74+41.19	74+53.19	29.06	29.10	RT	12.0	12.0				
MEDIAN INDIAN TRAIL @ NANTUCKET RD	74+48.57	74+53.74	3.97	4.13	RT	5.2	5.2				
MEDIAN INDIAN TRAIL @ NANTUCKET RD	74+48.96	74+53.63	5.16	5.12	RT	4.7	4.7				
SW QUAD INDIAN TRAIL @ RANDALL RD	74+50.16	74+53.63	4.43	4.42	LT	5.0	5.0			29.5	29.5
INDIAN TRAIL @ BNSF RAILROAD	83+07.02	83+17.02	28.5	28.5	LT	10.0	10.0				
INDIAN TRAIL @ BNSF RAILROAD	83+07.02	83+17.02	28.5	28.5	RT	10.0	10.0				
INDIAN TRAIL @ BNSF RAILROAD	83+37.02	83+27.02	28.5	28.5	LT	10.0	10.0				
INDIAN TRAIL @ BNSF RAILROAD	83+37.02	83+27.02	28.5	28.5	RT	10.0	10.0				
SW QUAD INDIAN TRAIL @ HIGHLAND AVE	84+59.68	801+53.08	29.61	17.70' LT	RT	112.0	115.6				
HIGHLAND AVE - NW CORNER	84+79.44	84+95.43	35.22	52.06	LT	23.5	23.5				
NE QUAD INDIAN TRAIL @ HIGHLAND AVE	85+69.47	804+11.53	29.91	18.50' RT	LT	109.2	115.0				
CONTINGENCY QUANTITY								100.0	100.0		
TOTALS						1,464	1,432	100	100	62	62

MODEL, SYMBOL NAMES
FILE NAMES & STYLES



Stanley Consultants INC.
8501 West Higgins Road, Suite 170, Chicago, Illinois 60631-2801
www.stanleyconsultants.com
Mass Tite Registration No. 184-021533

USER NAME = \$USERS	DESIGNED - CEG	REVISED -
	DRAWN - CN	REVISED -
PLOT SCALE = \$\$SCALE\$	CHECKED - THG	REVISED -
PLOT DATE = \$DATES	DATE - 07-09-2024	REVISED -

STATE OF ILLINOIS
DEPARTMENT OF TRANSPORTATION

SCHEDULE OF QUANTITIES

SCALE: NONE SHEET 2 OF 7 SHEETS STA. TO STA.

F.A.U. RTE.	SECTION	COUNTY	TOTAL SHEETS	SHEET NO.
1503	21-00339-00-CH	KANE	132	13
CONTRACT NO. 61J91				
		ILLINOIS	FED. AID PROJECT	

MODEL: Default
FILE NAME: \\P:\SC\PROJECTS\22\stanley\files\com\data\source-1\Documents\Civil of Aurora_L1031031031031 - Indian Trail TS and Resurfacing Phase II\1-CADD\01031 - V5802-CADD Sheet\01031-JL-Sched03

14	CLASS D PATCHES									
DESCRIPTION	FROM STATION	TO STATION	FROM OFFSET	TO OFFSET	LEFT OR RIGHT	AREA	44201785	44201789	44201794	44201796
							TYPE I, 12 INCH	TYPE II, 12 INCH	TYPE III, 12 INCH	TYPE IV, 12 INCH
							AREA	AREA	AREA	AREA
						(sq ft)	(sq yd)	(sq yd)	(sq yd)	(sq yd)
PAVEMENT PATCHING										
NW QUAD INDIAN TRAIL @ EDGELAWN DR	03+20.25	03+44.99	29.77	50.68	LT	126.4		14.0		
INDIAN TRAIL EB LANE	21+47.04	22+22.04	17.50	17.50	RT	900.0				100.0
INDIAN TRAIL WB LANE @ RANDALL RD	30+59.59	31+09.61	5.03	5.06	RT	1725.6				191.7
INDIAN TRAIL WB LANE	33+70.24	33+76.87	27.50	27.50	LT	13.3	1.5			
APARTMENT ENTRANCE WEST	34+92.49	35+04.92	37.77	45.75	RT	29.6	3.3			
APARTMENT ENTRANCE EAST	42+32.45	42+58.22	32.45	46.39	RT	111.6		12.4		
SE QUAD INDIAN TRAIL @ ELMWOOD DR	58+34.29	58+52.07	49.92	30.72	RT	101.5		11.3		
NW QUAD INDIAN TRAIL @ NANTUCKET RD	73+78.09	73+83.74	28.26	48.75	LT	81.6		9.1		
CONTINGENCY						2840.0	31.6	47.3	142.0	94.7
TOTAL CLASS D PATCHES, 12 INCH							37	95	142	387

15	DRIVEWAY SCHEDULE							
DESCRIPTION	FROM STATION	TO STATION	FROM OFFSET	TO OFFSET	LEFT OR RIGHT	X4400080		44000200
						DRIVEWAY REMOVAL AND REPLACEMENT		DRIVEWAY PAVEMENT REMOVAL
						AREA	AREA	AREA
						(sq ft)	(sq yd)	(sq yd)
WATER TOWER DRIVEWAY WB LANE INDIAN TRAIL	37+52.21	37+69.03	31.58'	41.87'	LT	195.3	21.7	
NE QUAD INDIAN TRAIL @ NANTUCKET RD	74+20.98	74+34.27	43.36'	72.12'	LT	320.6		35.6
TOTAL							22	36

16	REMOVE EXISTING RIPRAP						
DESCRIPTION	FROM STATION	TO STATION	FROM OFFSET	TO OFFSET	LEFT OR RIGHT	AREA	AREA
						(sq ft)	(sq yd)
NE QUAD RANDALL ROAD @ INDIAN TRAIL	302+30.77	302+85.75	19.61	37.53	RT	232.6	25.8
SW QUAD HIGHLAND AVE @ INDIAN TRAIL	84+73.77	84+83.02	34.56	41.11	RT	27.2	3.0
SW QUAD HIGHLAND AVE @ INDIAN TRAIL	84+92.76	84+98.46	48.77	84.93	RT	50.9	5.7
X2810844	TOTAL EXISTING RIPRAP REMOVAL						26

17	PROTECTIVE COAT			
DESCRIPTION	LENGTH	AREA	AREA	
	(ft)	(sq ft)	(sq yd)	
SUBTOTAL AREA FROM PCC SIDEWALK, 5" (SEE SCHEDULE 24)		8597	955	
SUBTOTAL AREA FROM CONCRETE MEDIAN, TYPE SB-6.12 (SEE SCHEDULE 14)		62	7	
42001300	TOTAL PROTECTIVE COAT			963

18	SIGNS					
DESCRIPTION	STATION	OFFSET	LEFT OR RIGHT	X2600011	72000100	72900100
				REMOVE AND RELOCATE SIGN PANEL	SIGN PANEL - TYPE 1	METAL POST - TYPE A
				EACH	SQ FT	FT
EDGELAWN AVE						
BIKE TRAIL	03+40.33	61.84	RT	2	0	0
BIKE TRAIL	04+02.07	59.95	LT	1	0	0
PACE BUS STOP SIGN	04+47.05	34.23	LT	1	0	12
PACE BUS STOP SIGN	05+23.37	34.22	RT	1	0	12
TIMBERLAKE DR						
PACE BUS STOP SIGN	18+80.50	33.50	RT	1	0	12
RANDALL RD						
HOSPITAL	30+19.90	58.21	RT	2	0	0
GOLDEN OAKS PKWY						
STREET NAMES	51+73.87	44.20	LT	2	0	12
NANTUCKET RD						
PED CROSSING, COLLAPSIBLE STOP SIGN	74+58.55	39.92	LT	2	0	12
PED CROSSING, COLLAPSIBLE STOP SIGN	74+04.52	32.70	RT	2	0	0
MEDIAN	74+37.10	2.69	LT	1	0	12
RED OBJECT MARKER	74+14.10	34.11	RT	1	0	12
DEAD END	74+17.80	34.16	RT	1	0	12
RED OBJECT MARKER	74+23.14	34.03	RT	1	0	12
HIGHLAND AVE						
RAILROAD AHEAD	84+42.13	34.78	LT	0	8	12
PARALLEL RAILROAD ADVANCE WARNING	801+10.15	21.39	RT	0	8	12
PARALLEL RAILROAD ADVANCE WARNING	804+33.32	21.57	LT	0	8	12
TOTALS				18	24	144
ADDITIONAL MAST ARM MOUNTED SIGNS FOR STREET NAMES, FLASHING YELLOW ARROW, AND TRAFFIC SIGNAL RELATED YIELD TO PEDESTRIAN, AND CAUTION WARNING TIME ARE INCLUDED WITH EACH SIGNALIZED INTERSECTION						

19	EARTHWORK			
LOCATION	20200100	21101625	20201200	20200500
	EARTH EXCAVATION	TOPSOIL FURNISH AND PLACE, 6"	REMOVAL AND DISPOSAL OF UNSUITABLE MATERIAL	EARTH EXCAVATION (WIDENING)
	VOLUME	AREA	VOLUME	VOLUME
	(cu yd)	(sq yd)	(cu yd)	(cu yd)
INTERSECTION WIDENING				
NE Corner Edgelawn Ave at Indian Trail				23
SW Corner Randall Rd at Indian Trail				13
NW Corner Randall Rd at Indian Trail				18
SW Corner Elmwood Dr at Indian Trail				14
SW Corner Highland Ave at Indian Trail				29
NE Corner Highland Ave at Indian Trail				27
From Sidewalks, ADA Ramps and Bus Pads, Schedule 24	270		27	
From Sodding and Restoration, Schedule 23	318	1910	318	
TOTALS	588	1910	345	124



USER NAME = 9056	DESIGNED - CEG	REVISED -
PLOT SCALE = 2.0000' / in.	DRAWN - CN	REVISED -
PLOT DATE = 7/8/2024	CHECKED - THG	REVISED -
	DATE - SDAT	REVISED -

STATE OF ILLINOIS
DEPARTMENT OF TRANSPORTATION

SCHEDULE OF QUANTITIES

SCALE: NONE SHEET 3 OF 7 SHEETS STA. TO STA.

F.A.U. RTE.	SECTION	COUNTY	TOTAL SHEETS	SHEET NO.
1503	21-00339-00-CH	KANE	132	14
CONTRACT NO. 61J91				
ILLINOIS FED. AID PROJECT				

MODEL, SYMBOL NAMES
FILE NAMES & SHEETS



USER NAME = \$USERS	DESIGNED - CEG	REVISED -
	DRAWN - CN	REVISED -
PLOT SCALE = \$\$SCALE\$	CHECKED - THG	REVISED -
PLOT DATE = \$DATES	DATE - 07-09-2024	REVISED -

STATE OF ILLINOIS
DEPARTMENT OF TRANSPORTATION

SCHEDULE OF QUANTITIES			
SCALE: NONE	SHEET 4	OF 7	SHEETS
STA.	TO STA.		

F.A.U. RTE.	SECTION	COUNTY	TOTAL SHEETS	SHEET NO.
1503	21-00339-00-CH	KANE	132	15
CONTRACT NO. 61J91				
ILLINOIS		FED. AID PROJECT		

20	THERMOPLASTIC PAVEMENT MARKINGS										
FROM STATION	TO STATION	OFFSET	LEFT OR RIGHT	DESCRIPTION	78000200		78000400	78000600		78000650	78000100
					4" YELLOW	4" WHITE	6" WHITE	12" WHITE	12" YELLOW	24" WHITE	LETTERS AND SYMBOLS
					(ft)	(ft)	(ft)	(ft)	(ft)	(ft)	(sq ft)
INDIAN TRAIL											
02+85.00	03+24.00	5.5	RT	SOLID LANE LINE			39.0				
02+85.00	03+24.00	5.5	LT	DOUBLE CENTERLINE	78.0						
02+85.00	03+24.00	17.5	LT	SKIP-DASH LANE LINE		10					
02+85.00	03+24.00	17.5	RT	SKIP-DASH LANE LINE		10					
03+22.19	03+24.19	5.25-34.4	LT/RT	STOP BAR						39.6	
03+26.49	03+34.84	38.1-40.9	LT/RT	WEST CROSSWALK (27 stripes, 6 ft long)			131.2	162			
03+31.13	04+04.01	38.4-49.7	LT	NORTH CROSSWALK (17 stripes, 11.5 ft long)				196			
03+37.12	04+00.86	41.9-48.4	RT	SOUTH CROSSWALK (22 stripes, 6 ft long)				132			
04+00.86	04+07.93	40.8-41.3	LT/RT	EAST CROSSWALK (28 stripes, 6 ft long)				168			
04+11.31	04+13.31	5.5-37.1	RT/LT	STOP BAR						42.6	
04+11.95	09+62.66	5.5	RT	DOUBLE CENTERLINE	1101.4						
04+12.71	09+64.77	17.7	RT	SKIP-DASH LANE LINE		140					
04+13.30	05+68.30	5.5	LT	SOLID LANE LINE			155.0				
04+13.63	29+39.93	12.2-17.5	LT	SKIP-DASH LANE LINE		640					
05+23.70	05+55.00	0		LEFT TURN ONLY							36.4
05+68.30	09+62.66	5.5	RT/LT	DOUBLE CENTERLINE	789.6						
05+68.30	07+23.30	5.5	LT	DOTTED LANE LINE EXTENSIONS			40.0				
06+44.30	09+66.56	5.5-5.5	LT/RT	PAINTED MEDIAN (11 stripes, 17.5 ft long)					192.5		
09+62.66	09+68.16	5.5-5.5	LT/RT	DOUBLE CENTERLINE (END ARC)	34.6						
10+31.60	17+45.05	0-5.5	RT	DOUBLE CENTERLINE	1429.1						
10+31.60	11+28.26	5.5	LT	SOLID LANE LINE			96.7				
10+32.36	18+95.76	12.2-17.6	RT	SKIP-DASH LANE LINE		220					
10+87.85	11+19.15	0		LEFT TURN ONLY							36.4
11+28.26	12+83.26	0-5.5	LT	DOTTED LANE LINE EXTENSIONS			40.0				
17+45.05	19+02.35	0-5.5	LT	DOUBLE CENTERLINE	314.8						
17+45.05	19+02.35	0-5.5	RT	DOUBLE CENTERLINE	314.8						
17+77.51	19+05.33	5.5-5.5	LT/RT	PAINTED MEDIAN (6 stripes, 16.5 ft long)					99.0		
19+02.35	19+07.85	5.5-5.5	LT/RT	DOUBLE CENTERLINE (END ARC)	34.6						
19+21.79	19+79.34	43.5-49.5	LT/RT	SOUTH CROSSWALK			108.9				
19+83.89	19+90.98	27.6-36.5	RT	EAST CROSSWALK (22 stripes, 6 ft long)				132			
20+00.15	22+60.15	5.25-5.5	RT	DOUBLE CENTERLINE	520.0						
20+00.15	21+05.15	5.5	LT	SOLID LANE LINE			105.0				
20+16.33	29+34.22	17.5	RT	SKIP-DASH LANE LINE		230					
20+63.19	20+94.50	0		LEFT TURN ONLY							36.4
21+05.15	22+60.15	5.5	LT	DOTTED LANE LINE EXTENSIONS			40.0				
21+10.15	22+60.15	5.5-5.5	RT/LT	DOUBLE CENTERLINE	310.7						
21+32.69	22+38.45	3.1-5.5	LT/RT	PAINTED MEDIAN (4 stripes, 14 ft long)					56.0		
22+60.15	26+10.00	5.5	LT	2 WAY LEFT TURN LANE CENTERLINE	437.9						
22+60.15	26+10.00	5.5	RT	2 WAY LEFT TURN LANE CENTERLINE	437.9						
22+82.37	23+01.10	0		2 LEFT ARROWS							31.2
25+31.39	25+50.14	0		2 LEFT ARROWS							31.2
26+09.02	27+40.92	4.8-5.5	RT/LT	PAINTED MEDIAN (5 stripes, 15 ft long)					75.0		
26+10.00	27+79.00	5.5-5.5	RT/LT	DOUBLE CENTERLINE	338.8						
26+10.00	29+31.72	5.5	LT	DOUBLE CENTERLINE	642.6						
26+10.10	27+79.00	5.5	RT	DOTTED LANE LINE EXTENSIONS			44.0				
27+79.00	29+34.00	5.5	RT	SOLID LANE LINE			155.0				
27+98.91	28+30.22	0		LEFT TURN ONLY							36.4
29+33.26	29+35.26	4.4-31.9	LT/RT	STOP BAR						36.3	
29+38.31	29+44.31	31.76-36.9	LT/RT	WEST CROSSWALK			132.6				
29+46.56	30+28.29	38.4-45.2	RT	SOUTH CROSSWALK			149.3				
29+62.83	30+37.59	42.3-50.7	LT	NORTH CROSSWALK (17 stripes, 11.5 ft long)			136.3	196			
30+34.32	30+36.32	4.7-31.4	RT/LT	STOP BAR						36.1	
30+45.04	30+51.04	31.3-36.5	RT/LT	EAST CROSSWALK			130.0				
30+53.86	33+51.00	5.5-5.5	RT/LT	DOUBLE CENTERLINE	595.7						
30+57.00	31+82.00	5.5	LT	SOLID LANE LINE			125.0				
30+58.62	42+58.52	17.5	RT	SKIP-DASH LANE LINE		300					
30+68.20	50+60.54	17.5	LT	SKIP-DASH LANE LINE		500					
31+40.29	31+71.60	0		LEFT TURN ONLY							36.4
31+82.00	32+68.00	5.5	LT	DOTTED LANE LINE EXTENSIONS			22.0				
31+82.00	32+68.00	5.5	RT	DOTTED LANE LINE EXTENSIONS			22.0				
32+68.00	33+51.00	5.5	RT	SOLID LANE LINE			83.0				
32+77.29	33+08.59	0		LEFT TURN ONLY							36.4
34+08.55	34+27.18	5.5-5.5	LT/RT	DOUBLE CENTERLINE (END ARC)	48.2						
34+10.06	42+12.14	5.5	LT	DOUBLE CENTERLINE	1659.4						
34+14.81	41+90.74	5.5-5.5	LT/RT	PAINTED MEDIAN (13 stripes, 14 ft long)					182.0		
34+27.18	42+41.36	5.5	RT	DOUBLE CENTERLINE	1105.1						
39+86.38	41+21.45	5.5	LT	DOTTED LANE LINE EXTENSIONS			18.0				
39+86.38	41+21.45	5.5-5.5	LT/RT	DOUBLE CENTERLINE	271.0						
41+31.45	41+62.75	0		LEFT TURN ONLY							36.4
41+21.45	42+41.36	5.5	RT	SOLID LANE LINE			120.0				
43+51.00	44+75.00	5.5	LT	SOLID LANE LINE			125.0				

20	THERMOPLASTIC PAVEMENT MARKINGS										
FROM STATION	TO STATION	OFFSET	LEFT OR RIGHT	DESCRIPTION	78000200		78000400	78000600		78000650	78000100
					4" YELLOW	4" WHITE	6" WHITE	12" WHITE	12" YELLOW	24" WHITE	LETTERS AND SYMBOLS
					(ft)	(ft)	(ft)	(ft)	(ft)	(ft)	(sq ft)
INDIAN TRAIL											
43+51.31	49+30.00	5.5-5.5	RT/LT	DOUBLE CENTERLINE	1158.2						
44+34.97	44+66.28	0		LEFT TURN ONLY							36.4
44+76.00	50+55.00	5.5-5.5	RT/LT	DOUBLE CENTERLINE	1158.8						
44+76.00	46+31.00	5.5	LT	DOTTED LANE LINE EXTENSIONS			40.0				
45+19.73	49+04.17	5.5-5.5	LT/RT	PAINTED MEDIAN (9 stripes, 14 ft long)					126.0		
47+75.00	49+30.00	5.5	RT	DOTTED LANE LINE EXTENSIONS			40.0				
49+30.00	50+55.00	5.5	RT	SOLID LANE LINE			125.0				
49+40.35	49+71.66	0		LEFT TURN ONLY							36.4
50+58.22	51+59.94	38.5-45.1	RT	SOUTH CROSSWALK			185.2				
50+68.74	51+61.90	42.1-51.1	LT	NORTH CROSSWALK (22 stripes, 11.5 ft long)			165.1	196			
51+70.00	56+55.00	5.5-5.5	RT/LT	DOUBLE CENTERLINE	970.8						
51+70.00	52+95.00	5.5	LT	SOLID LANE LINE			125.0				
51+75.97	57+81.98	17.0-17.5	LT	SKIP-DASH LANE LINE		160					
51+82.26	57+78.52	17.0-17.6	RT	SKIP-DASH LANE LINE		150					
52+54.33	52+85.74	0		LEFT TURN ONLY							36.4
52+95.00	57+80.22	5.5-5.5	RT/LT	DOUBLE CENTERLINE	971.2						
52+95.00	54+50.00	5.5	LT	DOTTED LANE LINE EXTENSIONS			40.0				
53+50.41	56+20.72	5.5-5.5	LT/RT	PAINTED MEDIAN (6 stripes, 15.5 ft long)					93.0		
55+00.00	56+55.00	5.5	RT	DOTTED LANE LINE EXTENSIONS			40.0				
56+55.00	57+80.00	5.5	RT	SOLID LANE LINE			125.0				
56+63.49	56+94.79	0		LEFT TURN ONLY							36.4
57+78.69	57+80.69	5.2-33.7	LT/RT	STOP BAR						38.9	
57+84.09	57+91.38	35.3-36.9	RT/LT	WEST CROSSWALK			144.6				
57+90.04	58+44.31	39.8-46.7	RT	SOUTH CROSSWALK			103.8				
57+91.15	58+49.78	35.3-44.8	LT	NORTH CROSSWALK (14 stripes, 11.5 ft long)			106.1	161			
58+44.31	58+55.57	37.0-40.8	LT/RT	EAST CROSSWALK			148.4				
58+62.57	66+44.11	5.5-5.5	RT/LT	DOUBLE CENTERLINE	1564.3						
58+63.58	58+64.58	3.9-30.1	RT/LT	STOP BAR						34.0	
58+64.00	59+89.00	5.5	LT	SOLID LANE LINE			125.0				
58+64.55	67+78.92	12.2-17.0	LT	SKIP-DASH LANE LINE		230					
58+76.28	73+66.36	12.2-17.0	RT	SKIP-DASH LANE LINE		380					
59+47.94	59+79.24	0		LEFT TURN ONLY							36.4
59+88.52	67+69.11	5.5-5.5	RT/LT	DOUBLE CENTERLINE	1562.5						
59+89.00	61+04.41	5.5	LT	DOTTED LANE LINE EXTENSIONS			30.0				
60+29.26	61+88.15	4.5-4.6	RT/LT	PAINTED MEDIAN (4 stripes, 9 ft long)					36.0		
64+36.96	65+90.63	4.5-4.6	LT/RT	PAINTED MEDIAN (4 stripes, 9 ft long)					36.0		
65+16.75	66+41.75	5.5	RT	DOTTED LANE LINE EXTENSIONS			32.0				
66+44.11	67+69.11	5.5	RT	SOLID LANE LINE			125.0				
66+52.84	66+84.15	0		LEFT TURN ONLY							36.4
67+73.06	68+31.95	34.1-42.8	LT	NORTH CROSSWALK (13 stripes, 11.5 ft long)			101.0	150			
68+33.72	68+39.22	5.5-5.5	LT/RT	DOUBLE CENTERLINE (END ARC)	34.6						
68+39.22	72+42.00	5.5-5.5	RT/LT	DOUBLE CENTERLINE	806.1						
68+39.22	73+65.97	5.5	LT	DOUBLE CENTERLINE	1053.5						
68+39.81	71+93.68	5.5-5.5	LT/RT	PAINTED MEDIAN (8 stripes, 15 ft long)					120.0		
68+43.47	73+87.69	17.0	LT	SKIP-DASH LANE LINE		140					
70+87.00	72+42.00	5.5	RT	DOTTED LANE LINE EXTENSIONS			40.0				
72+42.00	73+67.00	5.5	RT	SOLID LANE LINE			125.0				
72+51.57	72+82.87	0		LEFT TURN ONLY							36.4
73+66.40	73+68.40	4.7-27.8	LT/RT	STOP BAR						32.5	
73+77.35	74+39.22	32.7-41.6	LT	NORTH CROSSWALK (15 stripes, 11.5 ft long)			99.9	173			
74+30.99	74+33.96	0.6-6.25	LT	SINGLE CENTERLINE (END ARC)	8.1						
74+32.71	74+43.15	0.6-4.25	LT/RT	SINGLE CENTERLINE	11.5						
74+33.96	75+80.27	6.25	LT	SINGLE CENTERLINE	146.3						
74+43.58	74+49.76	26.1-29.5	RT/LT	EAST CROSSWALK (15 stripes, 6 ft long)				90			
74+50.61	83+00.00	17.0	RT	SKIP-DASH LANE LINE		220					
74+50.67	75+80.24	5.5	RT	SINGLE CENTERLINE	129.6						
74+54.22	74+56.22	6.5-28.0	LT	STOP BAR						21.5	
74+56.98	84+74.72	16.5-17.4	LT	SKIP-DASH LANE LINE		260					
75+80.00	78+42.00	5.5-5.5	RT/LT	DOUBLE CENTERLINE	524.8						
75+80.27	79+67.00	5.5	LT	DOUBLE CENTERLINE	773.4						
75+81.69	77+83.05	5.5-5.5	LT/RT	PAINTED MEDIAN (5 stripes, 15.5 ft long)					77.5		
76+87.00	78+42.00	5.5	RT	DOTTED LANE LINE EXTENSIONS			40.0				
78+42.00	79+67.00	5.5	RT	SOLID LANE LINE			125.0				
78+52.46	78+83.75	0		LEFT TURN ONLY							36.4
80+59.49	80+65.03	5.5-5.5	LT/RT	DOUBLE CENTERLINE (END ARC)	34.8						
80+64.90	82+70.77	5.5-5.5	LT/RT	PAINTED MEDIAN (5 stripes, 15 ft long)					75.0		
80+65.03	83+17.04	5.5-5.5	RT/LT	DOUBLE CENTERLINE	504.9						
80+65.03	83+17.04	4.5-5.5	LT	DOUBLE CENTERLINE	504.0						
81+13.25	81+15.18	4.8-28.0	RT	RR CROSSING BAR						23.1	
81+28.72	81+42.21	6.8-26.0	RT	R.R. CROSSING							122.4
81+51.97	83+37.71	4.9-5.5	RT	DOTTED LANE LINE EXTENSIONS			48.0				

20	THERMOPLASTIC PAVEMENT MARKINGS										
FROM STATION	TO STATION	OFFSET	LEFT OR RIGHT	DESCRIPTION	78000200		78000400	78000600		78000650	78000100
					4" YELLOW	4" WHITE	6" WHITE	12" WHITE	12" YELLOW	24" WHITE	LETTERS AND SYMBOLS
					(ft)	(ft)	(ft)	(ft)	(ft)	(ft)	(sq ft)
INDIAN TRAIL											
81+63.07	81+65.04	4.8-28.0	RT	RR CROSSING BAR						23.1	
83+02.45	83+04.45	3.6-28.1	LT/RT	STOP BAR						31.8	
83+27.07	84+78.85	5.5	LT	DOUBLE CENTERLINE	303.6						
83+36.82	83+85.88	17.0	RT	SOLID LANE LINE			49.1				
83+37.71	83+85.64	5.5	RT	SOLID LANE LINE			47.9				
83+38.14	83+40.14	5.5-28.6	LT	STOP BAR						23.1	
83+47.32	83+78.61	0		LEFT TURN ONLY							36.4
83+75.53	83+77.50	5.8-28.8	LT	RR CROSSING BAR						23.1	
83+91.04	84+04.38	7.7-27.0	LT	R.R. CROSSING							122.4
84+18.11	84+79.06	17.0	RT	SOLID LANE LINE			61.0				
84+18.20	84+78.57	5.5	RT	SOLID LANE LINE			60.4				
84+25.39	84+27.36	5.8-28.8	LT	RR CROSSING BAR						23.1	
84+36.11	84+67.38	0		LEFT TURN ONLY							36.4
84+78.07	84+80.07	5.1-34.6	LT/RT	STOP BAR						39.7	
84+83.31	84+89.83	42.1-47.4	LT/RT	WEST CROSSWALK			165.7				
84+90.16	85+44.41	42.6-50.8	LT	NORTH CROSSWALK (12 stripes, 11.5 ft long)			99.3	138			
85+61.10	85+63.10	3.6-29.6	RT/LT	STOP BAR						33.3	
85+61.89	85+86.00	5.5	RT	DOUBLE CENTERLINE	48.2						
85+62.15	85+86.00	17.0	LT	SKIP-DASH LANE LINE		10					
85+62.61	85+86.00	5.5	LT	SOLID LANE LINE			23.4				
85+63.49	85+86.00	16.8	RT	SKIP-DASH LANE LINE		10					
EDGELOWN DR											
103+36.52	103+62.67	5.5	LT	DOUBLE CENTERLINE	52.3						
103+36.52	103+62.57	6.5	RT	SOLID LANE LINE			26.1				
103+62.00	103+64.00	4.7-26.1	LT/RT	STOP BAR						30.9	
104+66.60	104+68.60	6.0-26.2	RT/LT	STOP BAR						32.2	
104+67.54	105+20.23	6	LT	SOLID LANE LINE			52.7				
104+67.54	105+20.23	6	RT	DOUBLE CENTERLINE	105.4						
TIMBERLAKE DR											
200+82.00	200+84.00	5.4-23.9	RT	STOP BAR						18.5	
RANDALL RD											
302+22.27	302+64.43	5.75	LT	DOUBLE CENTERLINE	84.4						
302+22.27	302+64.43	5.25	RT	SOLID LANE LINE			42.1				
302+63.55	302+65.55	5.1-25.8	LT/RT	STOP BAR						31.0	
302+32.80	302+34.80	5.1-23.8	RT/LT	STOP BAR						29.0	
302+34.99	303+02.01	5.5-6.0	LT	SOLID LANE LINE			52.7				
302+33.38	303+01.56	6	RT	DOUBLE CENTERLINE	105.4						
302+72.06	303+03.36	0		LEFT TURN ONLY							36.4
GOLDEN OAKS PKWY											
401+34.15	401+36.15	13.4-40.3	RT	STOP BAR						27.0	
402+43.50	402+45.50	13.1-38.1	LT	STOP BAR						25.0	
ELMWOOD DR											
501+78.23	502+24.19	5.0	LT	DOUBLE CENTERLINE	92.0						
501+78.23	502+24.19	5.5	RT	SOLID LANE LINE			46.0				
501+87.29	501+93.20	0		LEFT ARROW							15.6
502+22.85	502+24.85	4.1-19.8	LT/RT	STOP BAR						24.0	
503+24.00	503+26.00	4.7-19.3	RT/LT	STOP BAR						24.0	
503+25.43	503+73.63	5.0-5.5	LT	SOLID LANE LINE			48.2				
503+25.43	503+73.63	5.0-5.6	RT	DOUBLE CENTERLINE	96.4						
503+28.58	503+59.90	0		LEFT TURN ONLY							36.4
MORTON AVE											
600+47.05	600+49.05	0.6-17.4	RT/LT	STOP BAR						18.0	
NANTUCKET RD											
702+03.62	702+05.62	0.9-22.1	RT/LT	STOP BAR						23.1	
HIGHLAND AVE											
801+52.99	802+30.03	5.0	LT	DOUBLE CENTERLINE	154.0						
801+53.08	802+29.81	5.75-6.5	RT	SOLID LANE LINE			76.7				
801+70.96	801+76.81	0		LEFT ARROW							15.6
802+29.05	802+31.05	4.4-20.6	LT/RT	STOP BAR						25.0	
803+36.98	803+38.98	4.9-18.1	RT/LT	STOP BAR						23.0	
803+37.91	804+11.53	5.8	RT	DOUBLE CENTERLINE			72.3				
803+39.04	804+11.53	5.5	LT	SOLID LANE LINE	147.4						
803+49.07	803+80.38	0		LEFT TURN ONLY							36.4
TOTALS					23,571	3,610	5,221	1,892	1,168	833	1,067

21	UTILITIES TO BE ADJUSTED / RECONSTRUCTED									
DESCRIPTION	STATION	OFFSET	LEFT OR RIGHT	60250200	60257900	60260100	60266600	X6030310	X6026056	X8130130
				CATCH BASINS TO BE ADJUSTED	MANHOLES TO BE RECONSTRUCTED	INLETS TO BE ADJUSTED	VALVE BOXES TO BE ADJUSTED	FRAMES AND LIDS TO BE ADJUSTED (SPECIAL)	SANTIARY MANHOLES TO BE ADJUSTED WITH NEW TYPE 1 FRAME, CLOSED LID	JUNCTION BOX TO BE ADJUSTED
				(each)	(each)	(each)	(each)	(each)	(each)	(each)
INDIAN TRAIL WB LANE @ EDGELOWN DR	03+11.11	24.40	LT					1		
SW QUAD INDIAN TRAIL @ EDGELOWN DR	03+29.92	38.69	RT					1		
NW QUAD INDIAN TRAIL @ EDGELOWN DR	03+37.49	44.38	LT							1
SW QUAD INDIAN TRAIL @ EDGELOWN DR	03+38.77	43.38	RT							1
INDIAN TRAIL WB LANE @ EDGELOWN DR	03+44.83	24.45	LT					1		
SW QUAD INDIAN TRAIL @ EDGELOWN DR	03+44.95	39.36	RT					1		
INDIAN TRAIL WB LANE	09+31.75	22.53	LT					1		
INDIAN TRAIL WB LANE	12+37.21	18.93	LT					1		
INDIAN TRAIL WB LANE	14+85.87	15.05	LT					1		
INDIAN TRAIL WB LANE @ TIMBERLAKE DR	19+19.11	13.82	LT					1		
SE QUAD INDIAN TRAIL @ TIMBERLAKE DR	19+81.76	43.75	RT			1				
INDIAN TRAIL EB LANE	21+98.32	24.24	RT						1	
INDIAN TRAIL WB LANE	22+32.65	16.45	LT					1		
INDIAN TRAIL EB LANE	23+72.00	22.10	RT						1	
INDIAN TRAIL EB LANE	26+65.70	17.50	RT						1	
INDIAN TRAIL WB LANE	27+28.16	40.64	LT	1						
INDIAN TRAIL EB LANE @ RANDALL RD	29+11.87	14.75	RT						1	
NW QUAD INDIAN TRAIL @ RANDALL RD	29+47.05	33.16	LT			1				
SW QUAD INDIAN TRAIL @ RANDALL RD	29+56.02	45.99	RT			1				
SW QUAD INDIAN TRAIL @ RANDALL RD	29+58.23	31.93	RT						1	
NW QUAD INDIAN TRAIL @ RANDALL RD	29+61.51	49.96	LT				1			
INDIAN TRAIL WB LANE @ RANDALL RD	29+70.03	27.40	LT					1		
SW QUAD INDIAN TRAIL @ RANDALL RD	29+75.68	41.50	RT					1		
SE QUAD INDIAN TRAIL @ RANDALL RD	30+25.90	43.72	RT				1			
NE QUAD INDIAN TRAIL @ RANDALL RD	30+29.27	30.21	LT					1		
SE QUAD INDIAN TRAIL @ RANDALL RD	30+35.74	30.31	RT				1			
INDIAN TRAIL WB LANE @ RANDALL RD	30+60.08	26.42	LT					1		
INDIAN TRAIL WB LANE	33+73.72	30.60	LT	1						
INDIAN TRAIL WB LANE	36+41.25	27.10	LT					1		
INDIAN TRAIL WB LANE	37+50.50	24.75	LT					1		
INDIAN TRAIL EB LANE	37+79.45	15.30	RT					1		
INDIAN TRAIL EB LANE	45+25.40	19.65	RT					1		
INDIAN TRAIL EB LANE	46+10.00	30.36	RT			1				
INDIAN TRAIL WB LANE	47+99.70	26.60	LT					1		
INDIAN TRAIL WB LANE @ GOLDEN OAKS PKW	50+42.34	19.79	LT				1			
INDIAN TRAIL WB LANE @ GOLDEN OAKS PKW	50+42.68	28.74	LT				1			
W QUAD INDIAN TRAIL @ GOLDEN OAKS PKW	50+66.43	43.61	RT					1		
W QUAD INDIAN TRAIL @ GOLDEN OAKS PKW	51+63.22	52.91	LT					1		
INDIAN TRAIL WB LANE	53+92.15	24.40	LT					1		
INDIAN TRAIL WB LANE	56+53.90	21.00	LT					1		
INDIAN TRAIL EB LANE	56+60.00	29.00	RT			1				
INDIAN TRAIL WB LANE	56+60.00	29.00	LT			1				
SW QUAD INDIAN TRAIL @ ELMWOOD DR	57+53.73	18.04	RT					1		
SW QUAD INDIAN TRAIL @ ELMWOOD DR	57+81.65	36.65	RT			1				
SW QUAD INDIAN TRAIL @ ELMWOOD DR	58+16.36	28.84	RT					1		
INDIAN TRAIL EB LANE	63+36.20	22.25	RT						1	
INDIAN TRAIL EB LANE @ NANTUCKET RD	73+26.60	27.52	RT					1		
INDIAN TRAIL EB LANE @ NANTUCKET RD	73+94.61	26.72	RT				1			
INDIAN TRAIL EB LANE @ NANTUCKET RD	74+27.55	24.86	RT					1		
NE QUAD INDIAN TRAIL @ NANTUCKET RD	74+50.84	38.73	LT				1			
NE QUAD INDIAN TRAIL @ NANTUCKET RD	74+61.05	28.49	LT			1				

MODEL, SYMBOL NAMES
FILE NAMES & SHEETS



USER NAME = \$USERS	DESIGNED -	CEG	REVISED -	
	DRAWN -	CN	REVISED -	
	PLOT SCALE =	\$SCALES	CHECKED -	THG
	PLOT DATE =	\$DATES	DATE -	07-09-2024

STATE OF ILLINOIS
DEPARTMENT OF TRANSPORTATION

SCHEDULE OF QUANTITIES

SCALE: NONE SHEET 5 OF 7 SHEETS STA. TO STA.

F.A.U. RTE.	SECTION	COUNTY	TOTAL SHEETS	SHEET NO.
1503	21-00339-00-CH	KANE	132	16
CONTRACT NO. 61J91				
		ILLINOIS	FED. AID PROJECT	

21	UTILITIES TO BE ADJUSTED / RECONSTRUCTED									
DESCRIPTION	STATION	OFFSET	LEFT OR RIGHT	60250200	60257900	60260100	60266600	X6030310	X6026056	X8130130
				CATCH BASINS TO BE ADJUSTED	MANHOLES TO BE RECONSTRUCTED	INLETS TO BE ADJUSTED	VALVE BOXES TO BE ADJUSTED	FRAMES AND LIDS TO BE ADJUSTED (SPECIAL)	SANTIARY MANHOLES TO BE ADJUSTED WITH NEW TYPE 1 FRAME, CLOSED LID	JUNCTION BOX TO BE ADJUSTED
				(each)	(each)	(each)	(each)	(each)	(each)	(each)
INDIAN TRAIL EB LANE	75+57.85	17.60	RT					1		
INDIAN TRAIL WB LANE	79+95.85	27.15	LT					1		
INDIAN TRAIL EB LANE	79+97.35	17.50	RT					1		
INDIAN TRAIL AT BNSF RAILROAD	83+15.29	33.09'	LT	1						
SW QUAD INDIAN TRAIL @ HIGHLAND AVE	84+94.12	42.95	RT					1		
NW QUAD INDIAN TRAIL @ HIGHLAND AVE	85+05.19	73.28	LT					1		
INDIAN TRAIL EB LANE @ HIGHLAND AVE	85+40.43	20.57	RT				1			
NE QUAD INDIAN TRAIL @ HIGHLAND AVE	85+44.03	42.26	LT		1					
TOTAL UTILITIES TO BE ADJUSTED				3	1	8	8	31	6	2

23	SODDING AND RESTORATION				
LOCATION	25200110	25000400	25000500	25000600	25200200
	SODDING, SALT TOLERANT	NITROGEN FERTILIZER NUTRIENT	PHOSPHORUS FERTILIZER NUTRIENT	POTASSIUM FERTILIZER NUTRIENT	SUPPLEMENTAL WATERING
	AREA (sq yd)	WEIGHT (pound)	WEIGHT (pound)	WEIGHT (pound)	1000 GALLON (unit)
INDIAN TRAIL & EDGELAWN NORTHWEST CORNER	23.4	0.3	0.3	0.3	1.3
INDIAN TRAIL & EDGELAWN NORTHEAST CORNER AND BUS PAD	100.3	1.2	1.2	1.2	5.4
INDIAN TRAIL & EDGELAWN SOUTHEAST CORNER	47.3	0.6	0.6	0.6	2.6
INDIAN TRAIL & EDGELAWN SOUTHWEST CORNER	31.2	0.4	0.4	0.4	1.7
INDIAN TRAIL & EDGELAWN BUS PAD SOUTHEAST CORNER	18.1	0.2	0.2	0.2	1.0
INDIAN TRAIL & TIMBERLAKE SOUTHWEST CORNER AND BUS PAD	26.1	0.3	0.3	0.3	1.4
INDIAN TRAIL & TIMBERLAKE SOUTHEAST CORNER	20.8	0.3	0.3	0.3	1.1
INDIAN TRAIL & TIMBERLAKE BUS PAD NORTHEAST CORNER	5.8	0.1	0.1	0.1	0.3
PATH BETWEEN EDGELAWN & RANDALL	31.4	0.4	0.4	0.4	1.7
SIDEWALK REPAIR BETWEEN EDGELAWN AND RANDALL	2.0	0.0	0.0	0.0	0.1
INDIAN TRAIL & RANDALL NORTHWEST CORNER	46.6	0.6	0.6	0.6	2.5
INDIAN TRAIL & RANDALL SOUTHWEST CORNER	83.8	1.0	1.0	1.0	4.5
INDIAN TRAIL & RANDALL NORTHEAST CORNER	133.9	1.7	1.7	1.7	7.2
INDIAN TRAIL & RANDALL SOUTHEAST CORNER	57.1	0.7	0.7	0.7	3.1
INDIAN TRAIL & WALGREENS ENTRANCE WEST	7.9	0.1	0.1	0.1	0.4
INDIAN TRAIL & WALGREENS ENTRANCE EAST	7.7	0.1	0.1	0.1	0.4
SIDEWALK REPAIR BETWEEN RANDALL RD AND ORCHARD VILLAGE APARTMENTS ENTRANCE	4.4	0.1	0.1	0.1	0.2
WATER TOWER DRIVE	5.6	0.1	0.1	0.1	0.3
INDIAN TRAIL BIKE PATH RANDALL RD TO DEVELOPMENT	138.5	1.7	1.7	1.7	7.5
INDIAN TRAIL & ORCHARD VILLAGE APARTMENTS ENTRANCE 1 WEST	7.7	0.1	0.1	0.1	0.4
INDIAN TRAIL & ORCHARD VILLAGE APARTMENTS ENTRANCE 1 CENTER	6.2	0.1	0.1	0.1	0.3
INDIAN TRAIL & ORCHARD VILLAGE APARTMENTS ENTRANCE 1 EAST	5.5	0.1	0.1	0.1	0.3
INDIAN TRAIL & ORCHARD VILLAGE APARTMENTS ENTRANCE 2 WEST	8.1	0.1	0.1	0.1	0.4
INDIAN TRAIL & ORCHARD VILLAGE APARTMENTS ENTRANCE 2 EAST	6.5	0.1	0.1	0.1	0.4
INDIAN TRAIL & GOLDEN OAKS PARKWAY NORTHWEST CORNER	16.4	0.2	0.2	0.2	0.9
INDIAN TRAIL & GOLDEN OAKS PARKWAY SOUTHWEST CORNER	11.8	0.1	0.1	0.1	0.6
INDIAN TRAIL & GOLDEN OAKS PARKWAY NORTHEAST CORNER	16.2	0.2	0.2	0.2	0.9
INDIAN TRAIL & GOLDEN OAKS PARKWAY SOUTHEAST CORNER	11.0	0.1	0.1	0.1	0.6
INDIAN TRAIL & GOLDEN OAKS PARKWAY NORTH MEDIAN	30.3	0.4	0.4	0.4	1.6
INDIAN TRAIL & GOLDEN OAKS PARKWAY SOUTH MEDIAN	22.6	0.3	0.3	0.3	1.2
INDIAN TRAIL BIKE PATH GOLDEN OAKS PARKWAY TO ELMWOOD DR	128.7	1.6	1.6	1.6	7.0
INDIAN TRAIL & ELMWOOD NORTHWEST CORNER	24.0	0.3	0.3	0.3	1.3
INDIAN TRAIL & ELMWOOD SOUTHWEST CORNER	68.1	0.8	0.8	0.8	3.7
INDIAN TRAIL & ELMWOOD NORTHEAST CORNER	54.8	0.7	0.7	0.7	3.0
INDIAN TRAIL & ELMWOOD SOUTHEAST CORNER	25.3	0.3	0.3	0.3	1.4
INDIAN TRAIL BIKE PATH ELMWOOD DR TO MORTON AVE	173.4	2.1	2.1	2.1	9.4
INDIAN TRAIL & MORTON NORTHWEST CORNER	16.3	0.2	0.2	0.2	0.9
INDIAN TRAIL & MORTON NORTHEAST CORNER	7.6	0.1	0.1	0.1	0.4
INDIAN TRAIL BIKE PATH MORTON AVE TO NANTUCKET RD	108.4	1.3	1.3	1.3	5.9
INDIAN TRAIL & NANTUCKET NORTHWEST CORNER	43.8	0.5	0.5	0.5	2.4
INDIAN TRAIL & NANTUCKET NORTHEAST CORNER	49.7	0.6	0.6	0.6	2.7
INDIAN TRAIL & NANTUCKET SOUTHEAST CORNER	74.2	0.9	0.9	0.9	4.0
INDIAN TRAIL & HIGHLAND NORTHWEST CORNER	56.5	0.7	0.7	0.7	3.1
INDIAN TRAIL & HIGHLAND SOUTHWEST CORNER	46.8	0.6	0.6	0.6	2.5
INDIAN TRAIL & HIGHLAND NORTHEAST CORNER	74.6	0.9	0.9	0.9	4.0
INDIAN TRAIL & HIGHLAND SOUTHEAST CORNER	20.0	0.2	0.2	0.2	1.1

22	EROSION CONTROL								
DESCRIPTION	FROM STATION	TO STATION	FROM OFFSET	TO OFFSET	LEFT OR RIGHT	28000250	28001100	28000400	28000510
						TEMPORARY EROSION CONTROL SEEDING	TEMPORARY EROSION CONTROL BLANKET	PERIMETER EROSION BARRIER	INLET FILTERS
						WEIGHT	AREA	LENGTH	EACH
						(LB)	(SQ YD)	(LFT)	
MULTI-USE PATH									
NW CORNER EDGELAWN DR	03+01.31		31.3		LT				1
NW CORNER EDGELAWN DR	03+01.31		40.9		LT				1
NW CORNER EDGELAWN DR	03+46.53		380.4		LT				1
NE CORNER EDGELAWN DR	03+87.60		382.41		LT				1
NE CORNER EDGELAWN DR	04+07.49	04+21.82	68.52	53.74	LT			20.3	
SE CORNER EDGELAWN DR	04+68.36		35.43		RT				1
SE CORNER EDGELAWN DR	05+67.70		36.26		RT				1
BETWEEN EDGELAWN AND TIMBERLAKE DR	07+71.92		30.31		LT				1
BETWEEN EDGELAWN AND TIMBERLAKE DR	16+50.93		25.43		LT				1
BETWEEN EDGELAWN AND TIMBERLAKE DR	17+27.85		25.50		RT				1
SW CORNER TIMBERLAKE DR	19+03.13		32.05		RT				1
SE CORNER TIMBERLAKE DR	19+81.13		43.16		RT				1
BETWEEN TIMBERLAKE AND RANDALL RD	26+51.15	27+38.18	47.10	49.84	LT			89.1	
BETWEEN TIMBERLAKE AND RANDALL RD	27+14.87		29.94		LT				1
NW CORNER RANDALL RD	29+47.70		52.92		LT				1
SW CORNER RANDALL RD	29+19.19	29+44.20	45.26	99.24	RT			78.8	
SW CORNER RANDALL RD	29+75.05		61.93		RT				1
NE CORNER RANDALL RD	30+21.83	30+44.43	128.73	68.66	LT			71.5	
NE CORNER RANDALL RD	30+49.03	30+68.99	76.80	50.66	LT			36.5	
BETWEEN RANDALL AND GOLDEN OAKS PKWY	30+85.57	33+24.87	54.67	50.48	LT			239.29	
BETWEEN RANDALL AND GOLDEN OAKS PKWY	33+73.71		30.60		LT				1
BETWEEN RANDALL AND GOLDEN OAKS PKWY	33+71.67		30.44		RT				1
BETWEEN RANDALL AND GOLDEN OAKS PKWY	34+24.00	37+51.93	54.03	51.12	LT			334.51	
BETWEEN RANDALL AND GOLDEN OAKS PKWY	37+69.42	38+02.40	53.88	51.77	LT			39.01	
BETWEEN RANDALL AND GOLDEN OAKS PKWY	38+31.55		30.86		RT				1
BETWEEN RANDALL AND GOLDEN OAKS PKWY	42+62.19		31.00		RT				1
NW CORNER GOLDEN OAKS PKWY	50+74.32		113.69		LT				1
SW CORNER GOLDEN OAKS PKWY	50+72.81		76.85		RT				1
NE CORNER GOLDEN OAK PKWY	51+51.81		112.34		LT				1
SE CORNER GODEN OAKS PKWY	51+51.82		75.43		RT				1
DR	51+92.32	57+85.14	54.11	54.29	LT			600.2	
DR	56+59.40		29.34		RT				1
DR	56+61.73		29.04		LT				1
SW CORNER ELMWOOD DR	57+81.20		35.23		RT				1
NW CORNER ELMWOOD DR	58+02.46		190.02		LT				1
SE CORNER ELMWOOD DR	58+35.48		65.22		RT				1
SE CORNER ELMWOOD DR	58+60.47		32.58		RT				1
NE CORNER ELMWOOD DR	58+47.10		157.04		LT				1
NE CORNER ELMWOOD DR	59+62.59		29.42		LT				1
BETWEEN ELMWOOD DR AND MORTON AVE	59+80.48	67+11.80	44.11	44.11	LT			765.9	
NE CORNER MORTON AVE	68+61.11		29.39		LT				1
NE CORNER MORTON AVE	68+22.77		539.61		LT				1
SW CORNER NANTCUKET RD	73+58.91		29.13		RT				1
NW CORNER NANTUCKET RD	73+58.92		29.79		LT				1
NE CORNER NANTCUKET RD	74+60.40		29.60		LT		23.86		1
BETWEEN NANTUCKET AND HIGHLAND AVE	82+97.00	83+44.41	29.85	LT	RT				6
SW CORNER HIGHLAND AVE	84+84.39		265.21		RT				1
NE CORNER HIGHLAND AVE	87+19.97		1542.33		LT				1
NE CORNER HIGHLAND AVE	87+55.22		1535.70		LT				1
FROM SCHEDULE 23, SODDING, SALT TOLERANT AREA: APPLIED AT RATE OF 100 LBS /ACRE						40			
FROM SCHEDULE 23, SODDING, SALT TOLERANT AREA							1,910		
TOTALS						40	1,934	2,276	44

MODEL, SYMBOL NAMES
FILE NAMES, SHEETS



USER NAME = \$USERS	DESIGNED - CEG	REVISED -
	DRAWN - CN	REVISED -
PLOT SCALE = \$\$SCALE\$	CHECKED - THG	REVISED -
PLOT DATE = \$DATES	DATE - 07-09-2024	REVISED -

STATE OF ILLINOIS
DEPARTMENT OF TRANSPORTATION

SCHEDULE OF QUANTITIES

SCALE: NONE SHEET 6 OF 7 SHEETS STA. TO STA.

F.A.U. RTE.	SECTION	COUNTY	TOTAL SHEETS	SHEET NO.
1503	21-00339-00-CH	KANE	132	17
CONTRACT NO. 61J91				
		ILLINOIS	FED. AID PROJECT	

24	SIDEWALKS, ADA RAMPS AND BUS PADS										
LOCATION	20200100	44000600	X0327036	31101200	31101400	Z0062458	42400200	40604060	Z0007430	42400800	66900200
	EARTH EXCAVATION	SIDEWALK REMOVAL	BIKE PATH REMOVAL	SUBBASE GRANULAR MATERIAL, TYPE B 4"	SUBBASE GRANULAR MATERIAL, TYPE B 6"	TEMPORARY PAVEMENT VARIABLE DEPTH	PORTLAND CEMENT CONCRETE SIDEWALK, 5 INCH	HMA SURFACE COURSE, IL-9.5, MIX "D", N50	TEMPORARY SIDEWALK	DETECTABLE WARNINGS	NON-SPECIAL WASTE DISPOSAL
	VOLUME	AREA	AREA	AREA	AREA	VOLUME	AREA	VOLUME	AREA	AREA	VOLUME
	(cu yd)	(sq ft)	(sq yd)	(sq yd)	(sq yd)	(ton)	(sq ft)	(ton)	(sq ft)	(sq ft)	(cu yd)
BIKE PATH - SIDEWALK REPAIRS											
INDIAN TRAIL BIKE PATH WEST OF RANDALL RD	7.0		77.6		77.6			17.4			
SIDEWALK EAST OF RANDALL RD ON SOUTH SIDE	0.9	48.8		5.4			48.8				
INDIAN TRAIL BIKE PATH RANDALL RD TO DEVELOPMENT	31.9		574.5		574.5			128.7			
INDIAN TRAIL BIKE PATH GOLDEN OAKS PKWY TO ELMWOOD DR	28.9		520.2		520.2			116.5			44.4
INDIAN TRAIL BIKE PATH ELMWOOD DR TO MORTON AVE	17.2		797.3		797.3			178.6			
INDIAN TRAIL BIKE PATH MORTON AVE TO NANTUCKET RD	24.3		437.8		437.8			98.1			
BNSF RAILROAD CROSSING	1.7		30.7		30.7			6.9	19.2	32.0	
CONTINGENCY BIKE PATH REPAIRS			88.9		88.9			19.9			
ADA RAMPS											
NW QUAD INDIAN TRAIL @ EDGELAWN DR	6.1	113.6	17.8	36.9		0.3	331.9			26.9	
SW QUAD INDIAN TRAIL @ EDGELAWN DR	0.1			0.5			4.5				
NE QUAD INDIAN TRAIL @ EDGELAWN DR	3.7	139.6	9.8	22.2		0.3	199.5			22.6	
SW QUAD INDIAN TRAIL @ TIMBERLAKE DR	1.9	104.0		11.4		0.1	102.8			10.1	
SE QUAD INDIAN TRAIL @ TIMBERLAKE DR	5.5	281.8		32.9		0.3	296.0			21.0	
NE QUAD INDIAN TRAIL @ TIMBERLAKE DR	0.7	38.1		4.4		0.1	39.6			12.0	
SW QUAD INDIAN TRAIL @ RANDALL RD	2.6	134.5		15.5		0.4	139.3			28.6	
NW QUAD INDIAN TRAIL @ RANDALL RD	5.5	83.2	24.9	33.1		0.4	297.7			32.8	
SE QUAD INDIAN TRAIL @ RANDALL RD	5.6	307.2		33.3		0.3	300.0			25.1	
NE QUAD INDIAN TRAIL @ RANDALL RD	4.9	153.6	15.8	29.6		0.4	266.3			30.7	
NW QUAD INDIAN TRAIL @ WALGREENS	2.8		16.9	16.9		0.3	151.8			19.3	
NE QUAD INDIAN TRAIL @ WALGREENS	2.8		15.7	17.1		0.2	153.5			21.3	
SW QUAD INDIAN TRAIL @ ORCHARD VILLAGE WEST	2.1	111.1		12.4		0.2	111.3			16.3	
MEDIAN INDIAN TRAIL @ ORCHARD VILLAGE WEST	1.3	82.2		7.6		0.2	68.4			20.0	
SE QUAD INDIAN TRAIL @ ORCHARD VILLAGE WEST	1.9	97.0		11.7		0.2	105.1			15.3	
SW QUAD INDIAN TRAIL @ ORCHARD VILLAGE EAST	2.4	119.1		14.2		0.2	127.5			15.1	
SE QUAD INDIAN TRAIL @ ORCHARD VILLAGE EAST	1.4	74.6		8.4		0.2	75.2			14.7	
SW QUAD INDIAN TRAIL @ GOLDEN OAKS PKWY	3.8	195.6		22.8		0.2	204.8			18.4	3.8
NW QUAD INDIAN TRAIL @ GOLDEN OAKS PKWY	-	-		-		-	-			-	-
SE QUAD INDIAN TRAIL @ GOLDEN OAKS PKWY	3.2	170.4		19.3		0.2	173.7			12.0	3.2
NE QUAD INDIAN TRAIL @ GOLDEN OAKS PKWY	5.3	112.0	19.6	31.7		0.2	285.6			19.3	5.3
GOLDEN OAKS PKWY SOUTH MEDIAN	2.3			14.0		0.1	126.2			24.0	
GOLDEN OAKS PKWY NORTH MEDIAN	3.7			22.2		0.2	199.8			32.0	
SW QUAD INDIAN TRAIL @ ELMWOOD DR	2.0	97.6		11.9		0.2	107.0		107.0	19.0	
NW QUAD INDIAN TRAIL @ ELMWOOD DR	4.1	118.3	10.5	24.8		0.3	223.0		223.0	25.7	
SE QUAD INDIAN TRAIL @ ELMWOOD DR	3.1	131.6		18.7		0.3	168.3		168.3	21.7	
NE QUAD INDIAN TRAIL @ ELMWOOD DR	4.7	148.0	9.8	28.4		0.4	255.4		255.4	29.6	
NW QUAD INDIAN TRAIL @ MORTON AVE	2.9	144.8		17.2		0.3	154.4		154.4	21.7	
NE QUAD INDIAN TRAIL @ MORTON AVE	4.6	112.8	13.2	27.5		0.4	247.6		247.6	29.5	
NW QUAD INDIAN TRAIL @ NANTUCKET RD	11.5	101.8	19.6	69.1		0.2	621.9		621.9	16.0	
NE QUAD INDIAN TRAIL @ NANTUCKET RD	7.2	177.7	31.4	42.9		0.5	386.4		386.4	41.5	
MEDIAN INDIAN TRAIL @ NANTUCKET RD	1.0	48.7		6.0		0.3	54.1		54.1	24.0	
SE QUAD INDIAN TRAIL @ NANTUCKET RD	1.9	76.4		11.3		0.1	102.0		102.0	12.0	
NW QUAD INDIAN TRAIL @ HIGHLAND AVE	5.5	120.3	16.8	33.0		0.4	297.4		297.4	27.7	
SW QUAD INDIAN TRAIL @ HIGHLAND AVE	6.3	273.1		37.7		0.2	339.2		339.2	17.5	
NE QUAD INDIAN TRAIL @ HIGHLAND AVE	3.7	208.8		22.1		0.2	198.9		198.9	17.1	
BUS PADS											
NE QUAD INDIAN TRAIL @ EDGELAWN DR	5.7			34.1			307.0				
SE QUAD INDIAN TRAIL @ EDGELAWN DR	10.6	302.4		63.7			573.2				
SW QUAD INDIAN TRAIL @ TIMBERLAKE DR	10.9	269.4		65.5			589.3				
NE QUAD INDIAN TRAIL @ TIMBERLAKE DR	3.0		31.7	49.7	31.7		162.3	7.1			
TOTALS	270	4,699	2,781	987	2,559	9	8,597	574	3,175	773	60

* * MATERIAL FROM STA 47+07 TO STA 54+74 FROM 60' RT TO 60' LT SHALL BE MANAGED IN ACCORDANCE WITH THE SPECIAL PROVISIONS

MODEL, SHEET NAMES
FILE NAMES, SHEETS



USER NAME = \$USERS	DESIGNED - CEG	REVISED -
	DRAWN - CN	REVISED -
PLOT SCALE = \$\$SCALE\$	CHECKED - THG	REVISED -
PLOT DATE = \$DATES	DATE - 07-09-2024	REVISED -

STATE OF ILLINOIS
DEPARTMENT OF TRANSPORTATION

SCHEDULE OF QUANTITIES

SCALE: NONE SHEET 7 OF 7 SHEETS STA. TO STA.

F.A.U. RTE.	SECTION	COUNTY	TOTAL SHEETS	SHEET NO.
1503	21-00339-00-CH	KANE	132	18
CONTRACT NO. 61J91				
		ILLINOIS	FED. AID PROJECT	

MODEL: S:\MODEL\NAMES
FILE NAME: 31.EELS



USER NAME = \$USERS\$
PLOT SCALE = \$\$SCALE\$
PLOT DATE = \$DATES\$

DESIGNED - CEG
DRAWN - MAS
CHECKED - THG
DATE - 07-09-2024


REVISED -
REVISED -
REVISED -
REVISED -

STATE OF ILLINOIS
DEPARTMENT OF TRANSPORTATION

ALIGNMENT, TIES, AND BENCHMARKS

SCALE: NONE SHEET 1 OF 2 SHEETS STA. TO STA.

F.A.U. RTE.	SECTION	COUNTY	TOTAL SHEETS	SHEET NO.
1503	21-00339-00-CH	KANE	132	19
CONTRACT NO. 61J91				
ILLINOIS		FED. AID PROJECT		

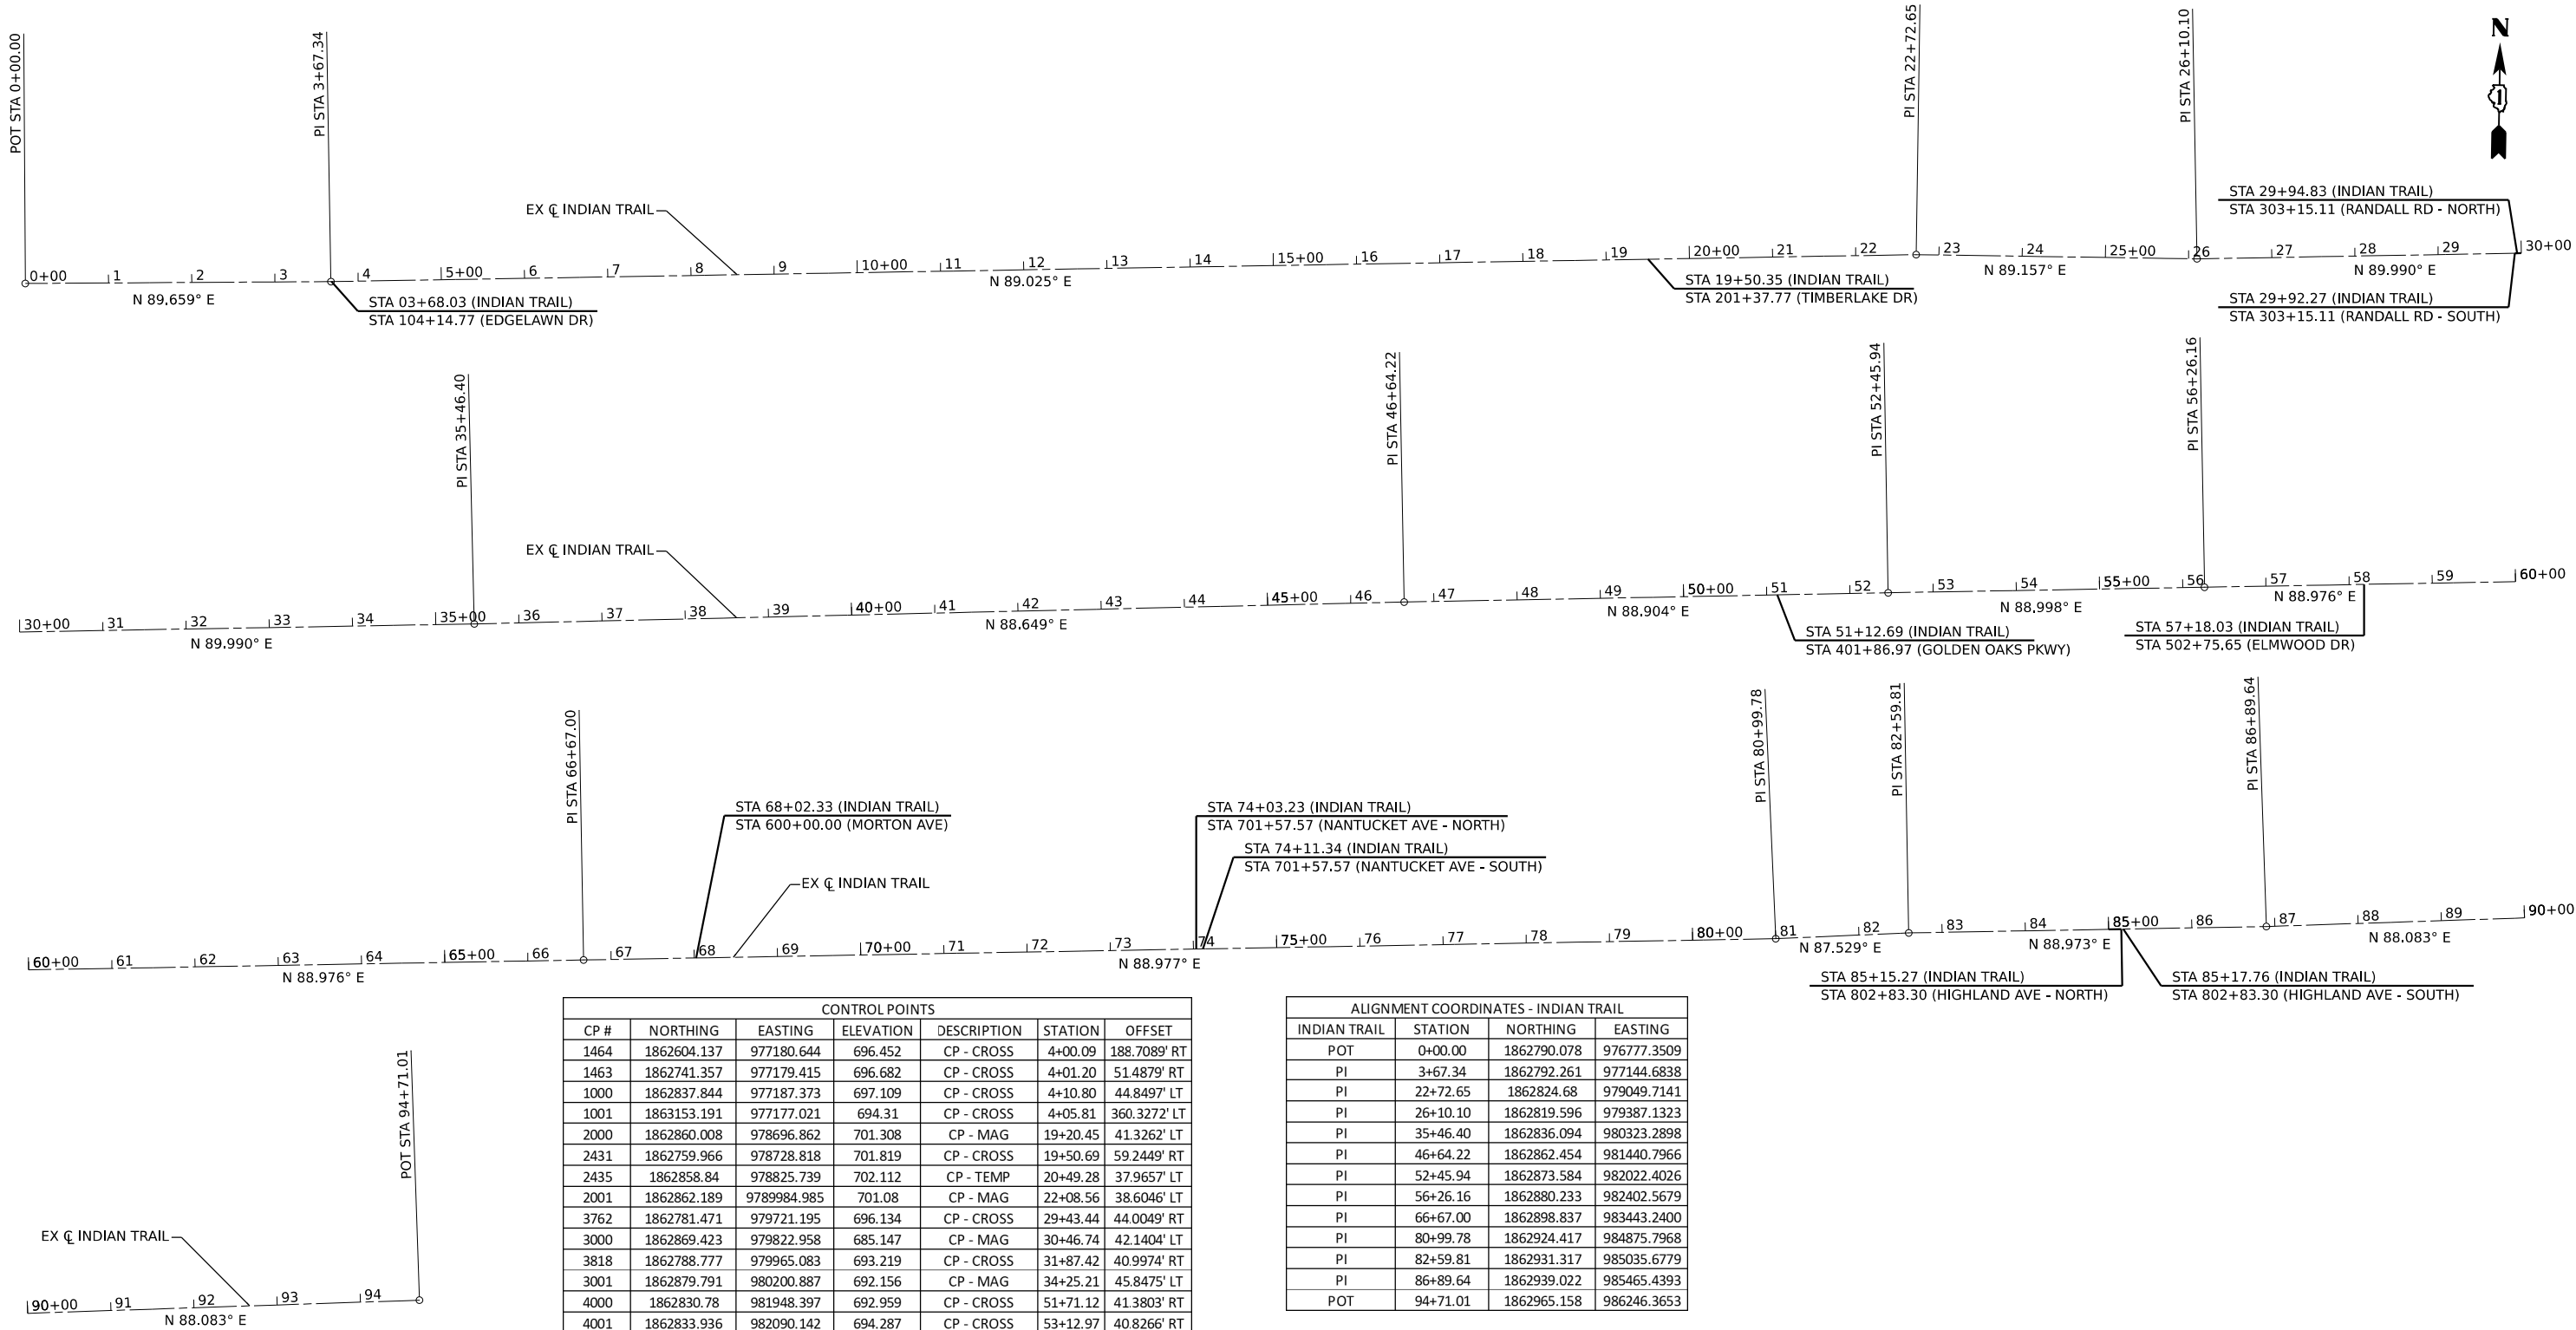

CONTROL POINTS						
CP #	NORTHING	EASTING	ELEVATION	DESCRIPTION	STATION	OFFSET
1464	1862604.137	977180.644	696.452	CP - CROSS	4+00.09	188.7089' RT
1463	1862741.357	977179.415	696.682	CP - CROSS	4+01.20	51.4879' RT
1000	1862837.844	977187.373	697.109	CP - CROSS	4+10.80	44.8497' LT
1001	1863153.191	977177.021	694.31	CP - CROSS	4+05.81	360.3272' LT
2000	1862860.008	978696.862	701.308	CP - MAG	19+20.45	41.3262' LT
2431	1862759.966	978728.818	701.819	CP - CROSS	19+50.69	59.2449' RT
2435	1862858.84	978825.739	702.112	CP - TEMP	20+49.28	37.9657' LT
2001	1862862.189	9789984.985	701.08	CP - MAG	22+08.56	38.6046' LT
3762	1862781.471	979721.195	696.134	CP - CROSS	29+43.44	44.0049' RT
3000	1862869.423	979822.958	685.147	CP - MAG	30+46.74	42.1404' LT
3818	1862788.777	979965.083	693.219	CP - CROSS	31+87.42	40.9974' RT
3001	1862879.791	980200.887	692.156	CP - MAG	34+25.21	45.8475' LT
4000	1862830.78	981948.397	692.959	CP - CROSS	51+71.12	41.3803' RT
4001	1862833.936	982090.142	694.287	CP - CROSS	53+12.97	40.8266' RT
5000	1862843.124	982558.679	693.971	CP - CROSS	57+81.58	39.8937' RT
5721	1862645.865	982579.044	695.148	CP - CROSS	57+94.42	237.4852' RT
5322	1862832.142	982621.53	694.407	CP - CROSS	58+44.23	51.9974' RT
6000	1862938.869	983537.157	700.463	CP - MAG	67+61.61	38.3486' LT
6273	1862944.529	983541.754	700.324	CP - BEEP	67+66.31	43.9246' LT
7000	1862951.794	984141.922	702.54	CP - MAG	73+66.51	40.2582' LT
7028	1862992.647	984155.865	703.171	CP - CROSS	73+81.18	81.0723' LT
7715	1863028.737	984192.947	703.73	CP - TEMP	74+18.90	116.4945' LT
8256	1862979.295	985181.103	705.458	CP - MAG	84+06.07	45.3638' RT
8643	1862888.27	985261.476	705.073	CP - CROSS	84+84.80	4783.79' RT
8000	1862988.274	985260.073	705.343	CP - CROSS	84+85.19	52.9257' LT
8644	1862739.307	985272.454	704.773	CP - CROSS	84+93.11	196.2233' RT
8425	1862973.46	985334.257	705.255	CP - CROSS	85+59.10	36.7842' LT
8001	1863322.389	985404.329	701.35	CP - CROSS	86+35.39	384.4010' LT

ALIGNMENT COORDINATES - INDIAN TRAIL			
INDIAN TRAIL	STATION	NORTHING	EASTING
POT	0+00.00	1862790.078	976777.3509
PI	3+67.34	1862792.261	977144.6838
PI	22+72.65	1862824.68	979049.7141
PI	26+10.10	1862819.596	979387.1323
PI	35+46.40	1862836.094	980323.2898
PI	46+64.22	1862862.454	981440.7966
PI	52+45.94	1862873.584	982022.4026
PI	56+26.16	1862880.233	982402.5679
PI	66+67.00	1862898.837	983443.2400
PI	80+99.78	1862924.417	984875.7968
PI	82+59.81	1862931.317	985035.6779
PI	86+89.64	1862939.022	985465.4393
POT	94+71.01	1862965.158	986246.3653

BENCHMARKS LOG						
ID	NORTHING	EASTING	ELEVATION	STATION	OFFSET	DESCRIPTION
1742	1862721.701	977113.222	697.790	3+35.46	70.372' Rt	NW Tag Bolt on Hydrant @ SW Corner of Edgelawn and Indian Trail
2101	1862853.981	978769.79	703.675	19+93.31	34.121' Lt	NW Tag Bolt on Hydrant @ NE Corner of Timberlake and Indian Trail
3365	1862877.453	979736.75	696.835	29+60.59	51.717' Lt	NW Tag Bolt on Hydrant @ NW Corner of Randall and Indian Trail
4221	1862773.366	981847.36	693.678	50+69.01	96.851' Rt	SW Tag Bolt on Hydrant @ SE Corner of Golden Oaks and Indian Trail
5134	1862717.77	982567.109	695.846	57+87.77	165.378' Rt	SW Tag Bolt on Hydrant ~ 150' South of Indian Trail on West Side of Elmwood
6154	1862945.754	983551.173	701.652	67+75.79	44.952' Lt	SW Tag Bolt on Hydrant @ NW Corner of Morton and Indian Trail
7266	1862992.136	984147.834	705.356	73+73.14	80.705' Lt	NW Tag Bolt on Hydrant @ NW Corner of Nantucket and Indian Trail
8367	1862969.676	985348.181	706.630	85+72.94	32.709' Lt	NE Tag Bolt on Hydrant @ NE Corner of Highland and Indian Trail

MODEL, SUBMODEL NAMES
FILE NAMES, SHEETS



USER NAME	= \$USERS	DESIGNED -	CEG	REVISED -	
		DRAWN -	MAS	REVISED -	
PLOT SCALE	= \$\$SCALE\$	CHECKED -	THG	REVISED -	
PLOT DATE	= \$DATES	DATE	- 07-09-2024	REVISED -	


STATE OF ILLINOIS
DEPARTMENT OF TRANSPORTATION

ALIGNMENT, TIES, AND BENCHMARKS


SCALE: NONE SHEET 1 OF 7 SHEETS STA. TO STA.

F.A.U. RTE.	SECTION	COUNTY	TOTAL SHEETS	SHEET NO.
1503	21-00339-00-CH	KANE	132	20
CONTRACT NO. 61J91				
		ILLINOIS	FED. AID PROJECT	


ALIGNMENT COORDINATES - EDGELAWN DRIVE			
EDGELAWN DRIVE	STATION	NORTHING	EASTING
POT	100+00.00	1871768.345	977106.7904
POT	107+33.94	1872502.273	977102.4533

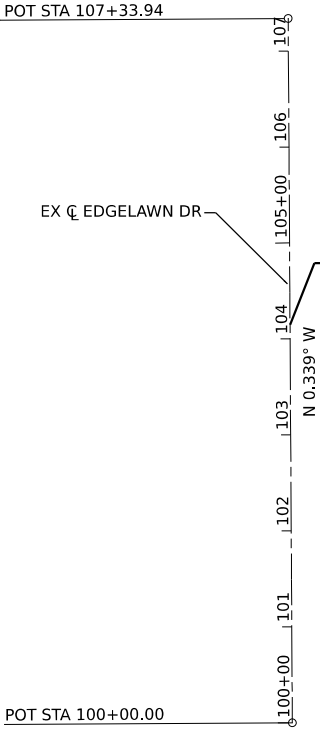



ALIGNMENT COORDINATES - TIMBERLAKE DRIVE			
TIMBERLAKE DRIVE	STATION	NORTHING	EASTING
POT	200+00.00	1872280.861	977641.8205
POT	202+10.52	1872491.35	977638.2074

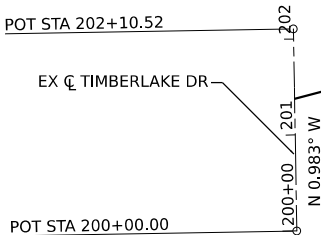


ALIGNMENT COORDINATES - RANDALL ROAD NORTH			
RANDALL ROAD	STATION	NORTHING	EASTING
POT	301+78.56	1872121.484	978139.4425
PI	304+17.15	1872359.907	978148.1391
POT	305+48.10	1872490.838	978150.6302

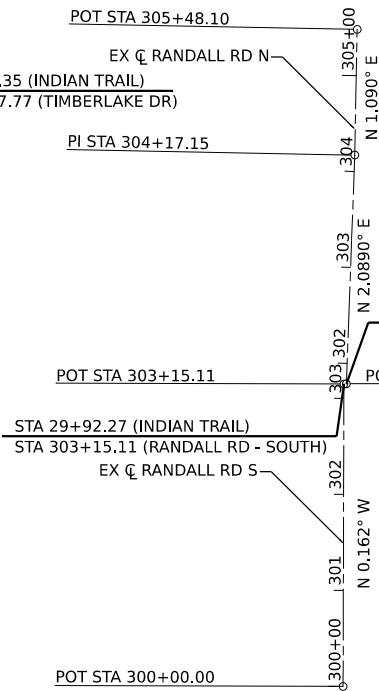

ALIGNMENT COORDINATES - RANDALL ROAD SOUTH			
RANDALL ROAD	STATION	NORTHING	EASTING
POT	300+00.00	1871806.328	978135.9966
POT	303+15.11	1872121.439	978136.8858

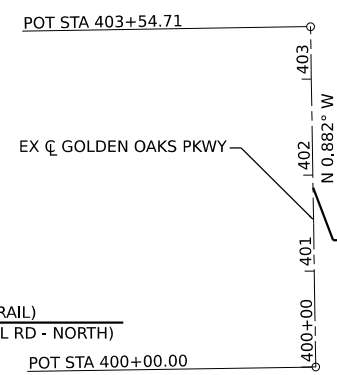 


ALIGNMENT COORDINATES - GOLDEN OAKS PARKWAY			
GOLDEN OAKS PKWY	STATION	NORTHING	EASTING
POT	400+00.00	1872139.109	978711.8909
POT	403+54.71	1872493.781	978706.4324

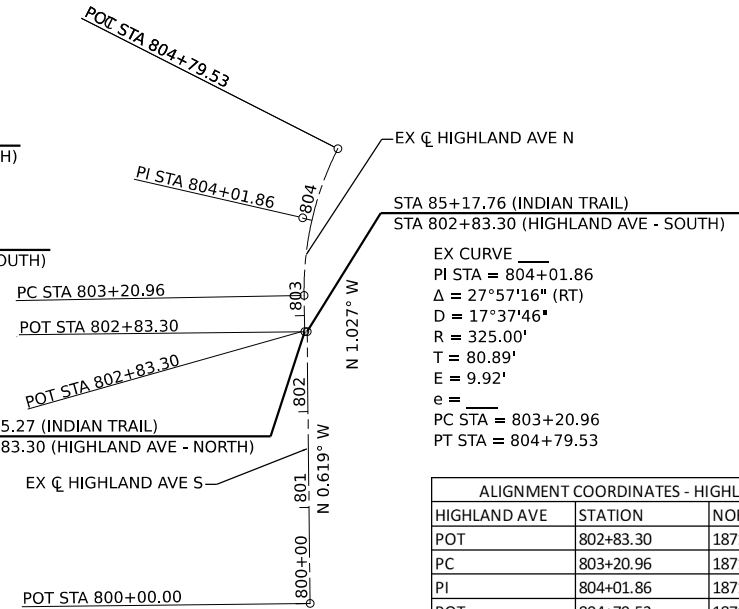


EX CURVE
PI STA = 804+01.86
Δ = 27°57'16" (RT)
D = 17°37'46"
R = 325.00'
T = 80.89'
E = 9.92'
e =
PC STA = 803+20.96
PT STA = 804+79.53

ALIGNMENT COORDINATES - HIGHLAND AVENUE NORTH			
HIGHLAND AVE	STATION	NORTHING	EASTING
POT	802+83.30	1871023.53	977676.0425
PC	803+20.96	1871061.187	977675.3673
PI	804+01.86	1871142.069	977673.9172
POT	804+79.53	1871214.193	977710.5511

ALIGNMENT COORDINATES - HIGHLAND AVENUE SOUTH			
HIGHLAND AVE	STATION	NORTHING	EASTING
POT	800+00.00	1870740.218	977681.5926
POT	802+83.30	1871023.5	977678.5328

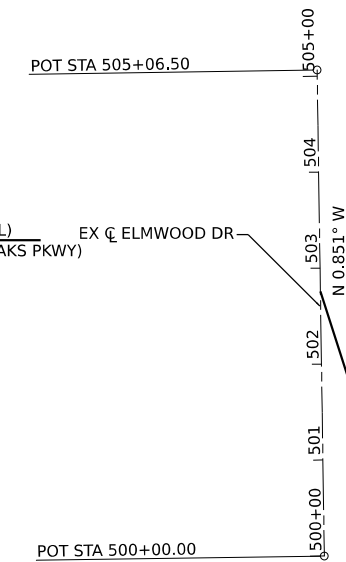


ALIGNMENT COORDINATES - ELMWOOD DRIVE			
ELMWOOD DRIVE	STATION	NORTHING	EASTING
POT	500+00.00	1871942.155	979313.6843
POT	505+06.50	1872448.601	979306.1624

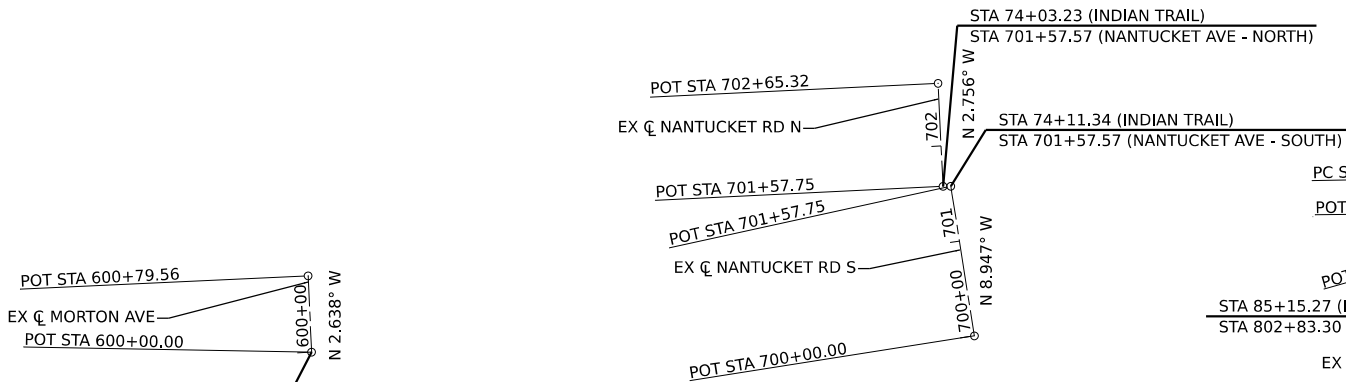


ALIGNMENT COORDINATES - NANTUCKET ROAD NORTH			
NANTUCKET ROAD	STATION	NORTHING	EASTING
POT	701+57.75	1870921.884	977147.3461
POT	702+65.32	1871029.33	977142.1741

ALIGNMENT COORDINATES - NANTUCKET ROAD SOUTH			
NANTUCKET ROAD	STATION	NORTHING	EASTING
POT	700+00.00	1870766.204	977180.0011
POT	701+57.75	1870922.03	977155.4679


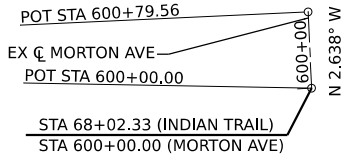


ALIGNMENT COORDINATES - MORTON AVENUE			
MORTON AVENUE	STATION	NORTHING	EASTING
POT	600+00.00	1872365.311	979786.7989
POT	600+79.65	1872444.789	979783.1372



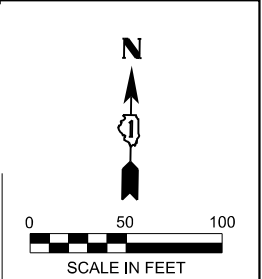

MATCHLINE STA 14+00

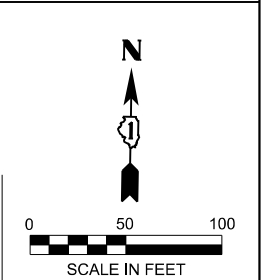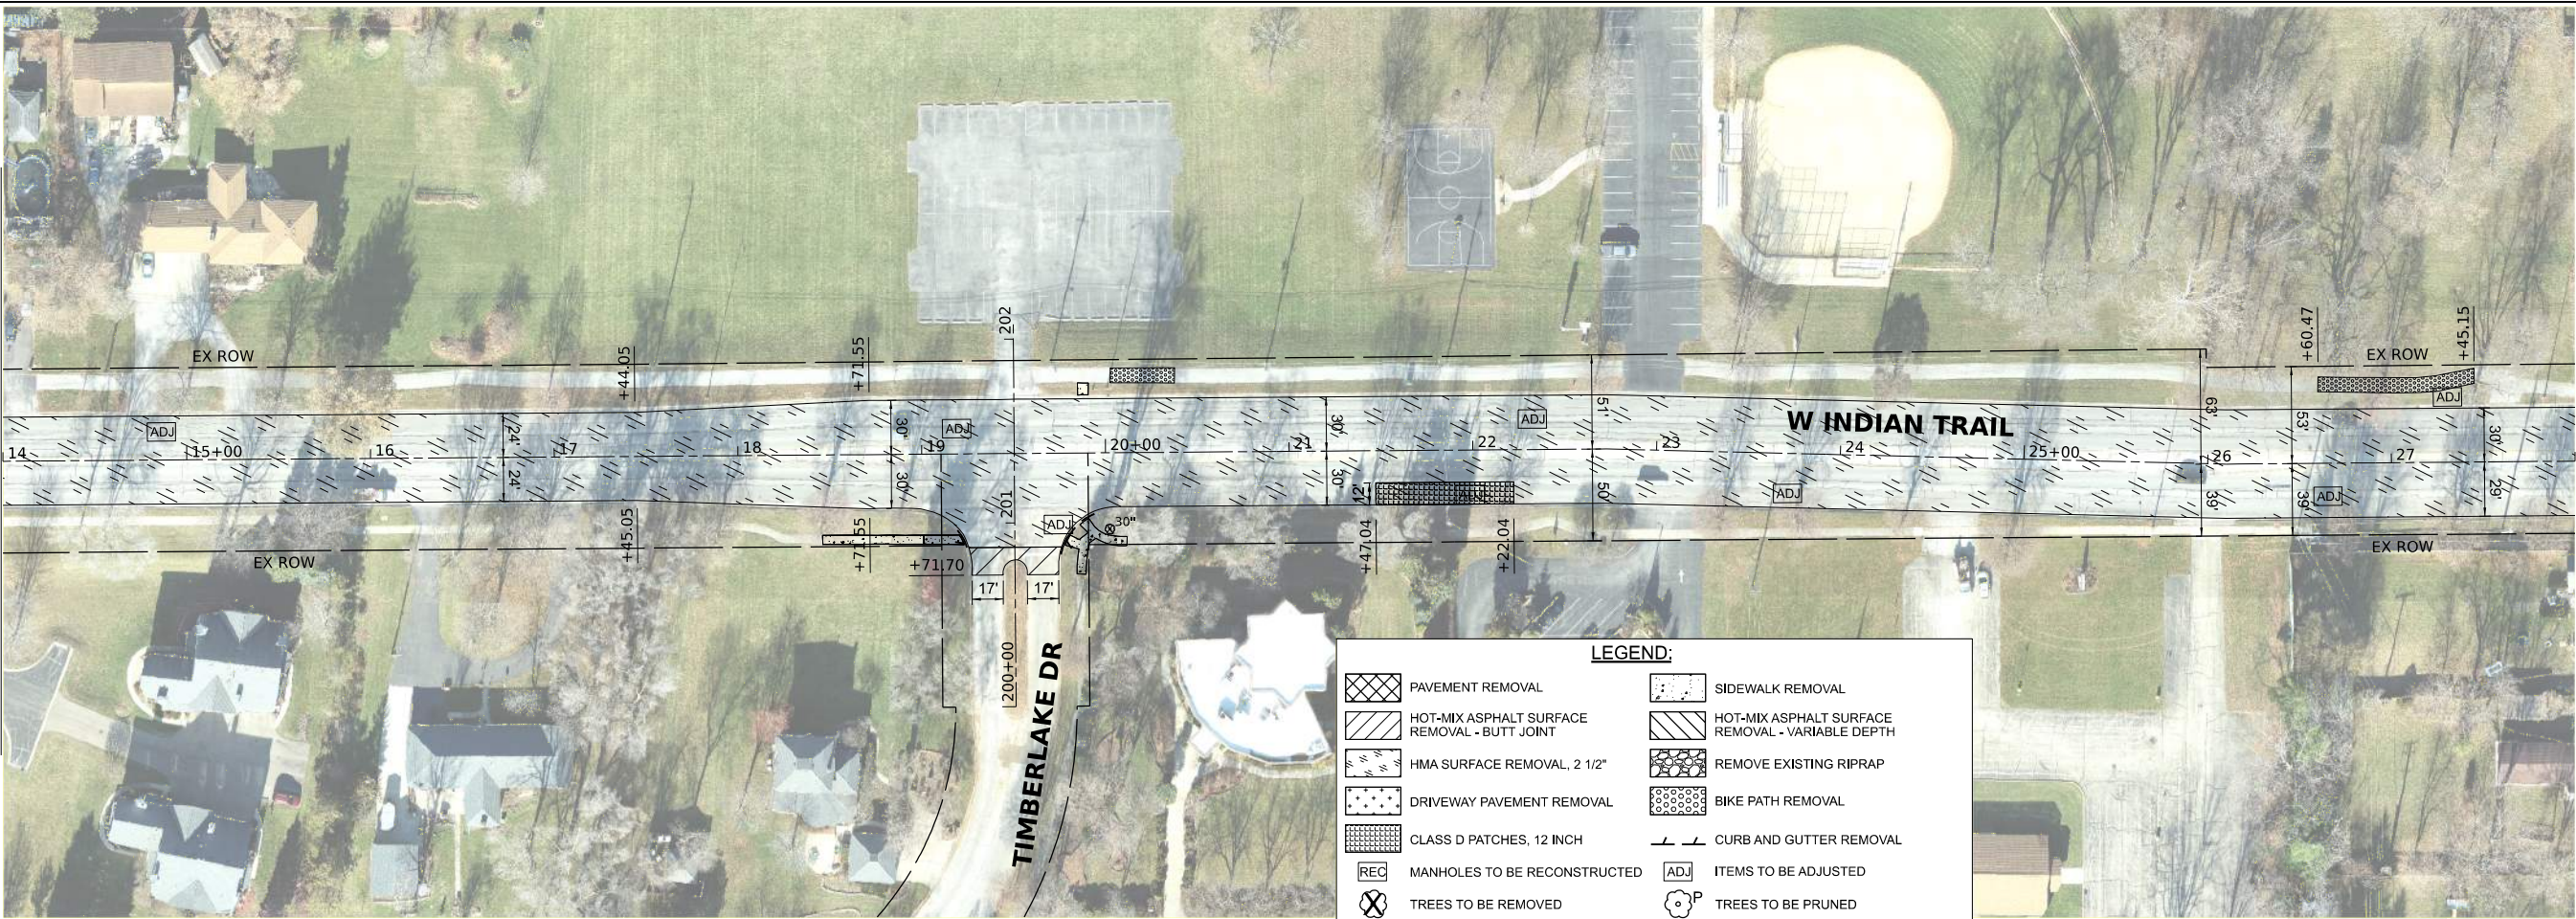

MATCHLINE STA 28+00

LEGEND:	
	PAVEMENT REMOVAL
	HOT-MIX ASPHALT SURFACE REMOVAL - BUTT JOINT
	HMA SURFACE REMOVAL, 2 1/2"
	DRIVEWAY PAVEMENT REMOVAL
	CLASS D PATCHES, 12 INCH
	MANHOLES TO BE RECONSTRUCTED
	TREES TO BE REMOVED
	SIDEWALK REMOVAL
	HOT-MIX ASPHALT SURFACE REMOVAL - VARIABLE DEPTH
	REMOVE EXISTING RIPRAP
	BIKE PATH REMOVAL
	CURB AND GUTTER REMOVAL
	ITEMS TO BE ADJUSTED
	TREES TO BE PRUNED

STATE OF ILLINOIS
DEPARTMENT OF TRANSPORTATION

REMOVAL PLANS

SCALE: 1"=50' SHEET 1 OF 4 SHEETS STA. 0+00 TO STA. 28+00

F.A.U. RTE.	SECTION	COUNTY	TOTAL SHEETS	SHEET NO.
1503	21-00339-00-CH	KANE	132	21
CONTRACT NO. 61J91				
ILLINOIS FED. AID PROJECT				





Stanley Consultants INC.
851 West Higgins Road, Suite 120, Chicago, Illinois 60611-2801
www.stanleyconsultants.com
Mass Fire Registration No. 184-021533

MODEL, SUPPLEMENTAL
FILE NAMES, STEELS

USER NAME	= \$USERS
DESIGNED	- CEG
DRAWN	- SJK
PLOT SCALE	= \$\$SCALE\$
PLOT DATE	= \$DATES

REVIS	-
REVIS	-
REVIS	-
REVIS	-

DESIGNED	- CEG
DRAWN	- SJK
CHECKED	- THG
DATE	- 07-09-2024

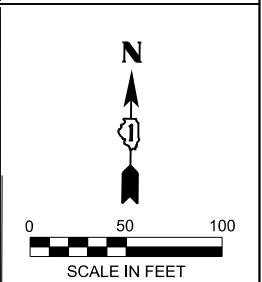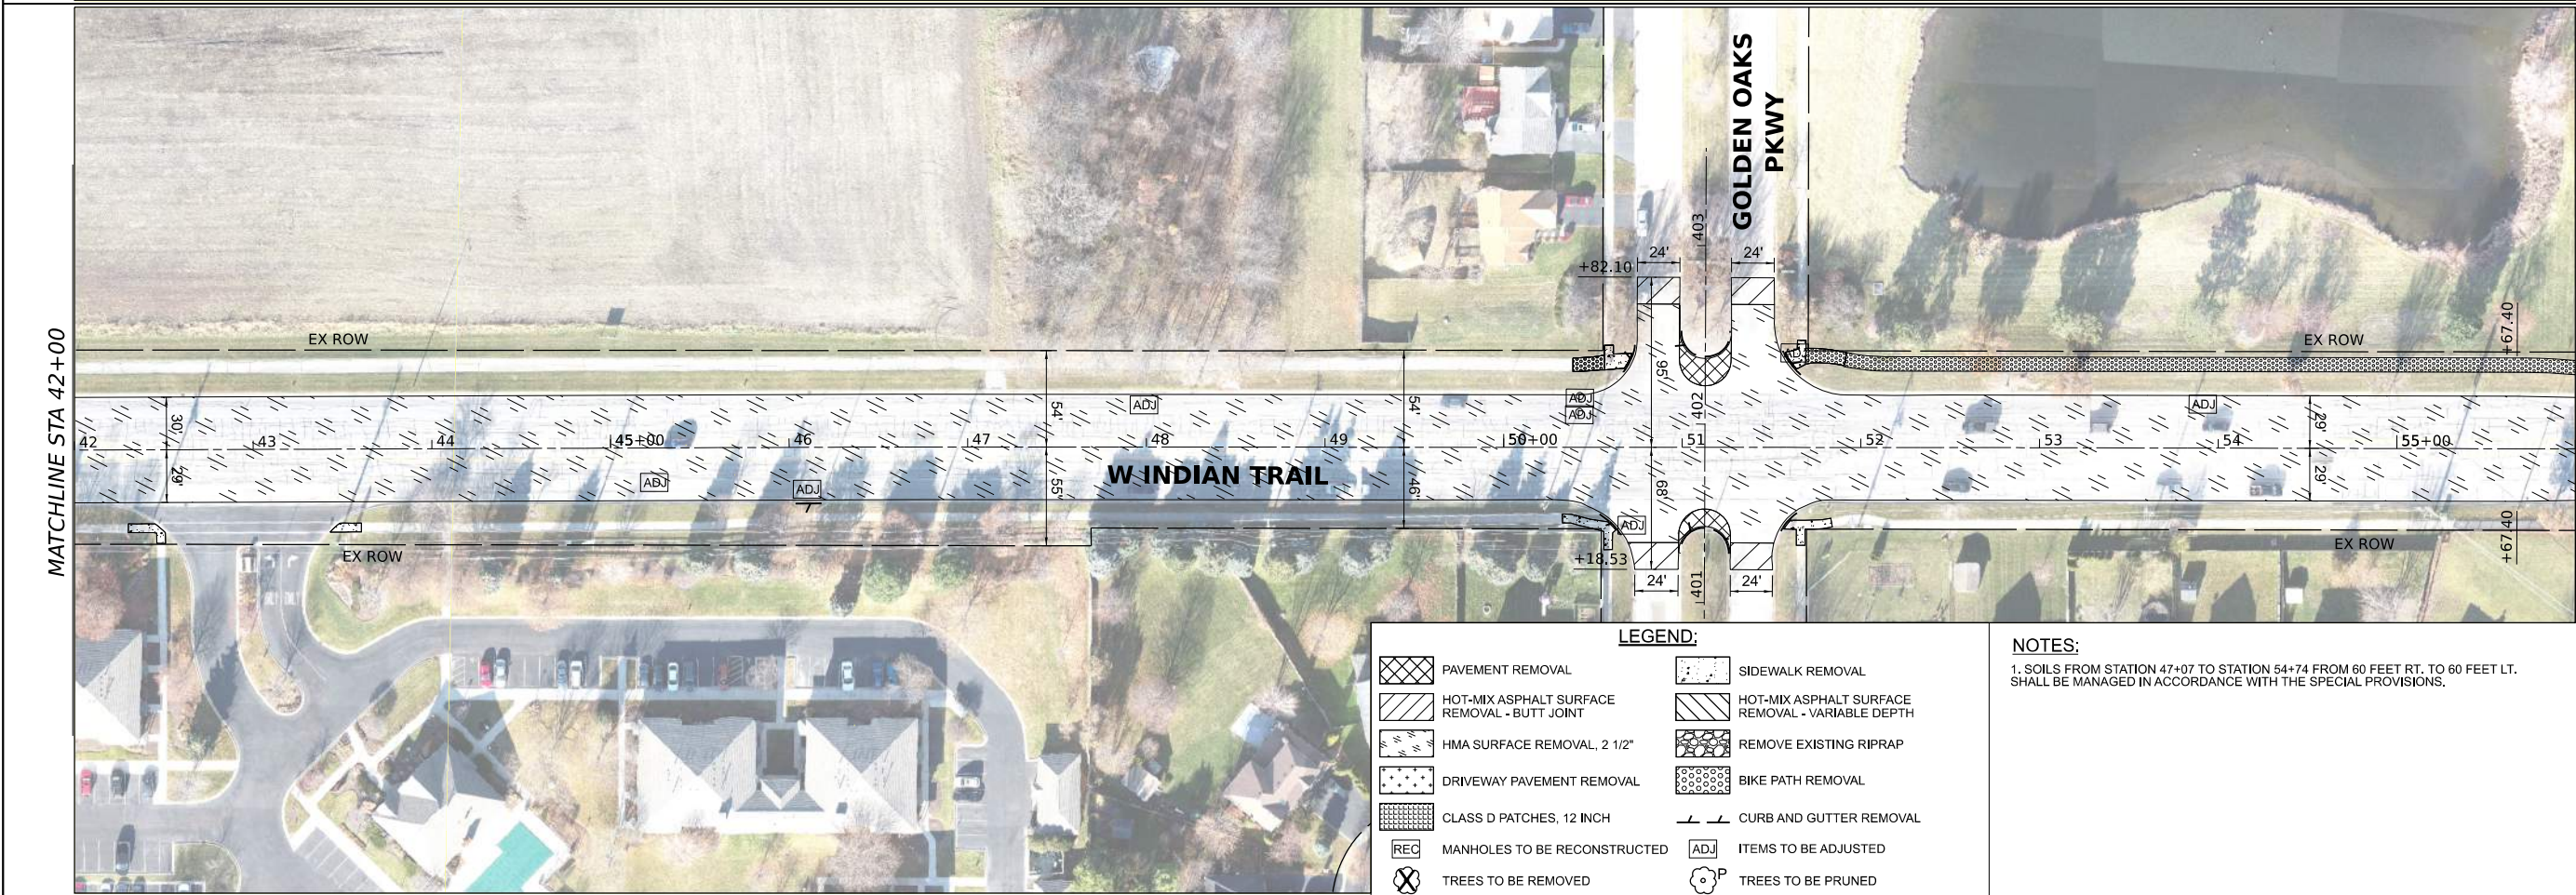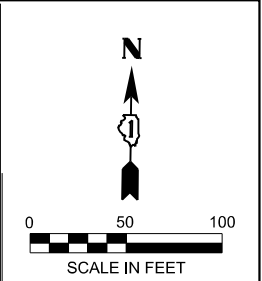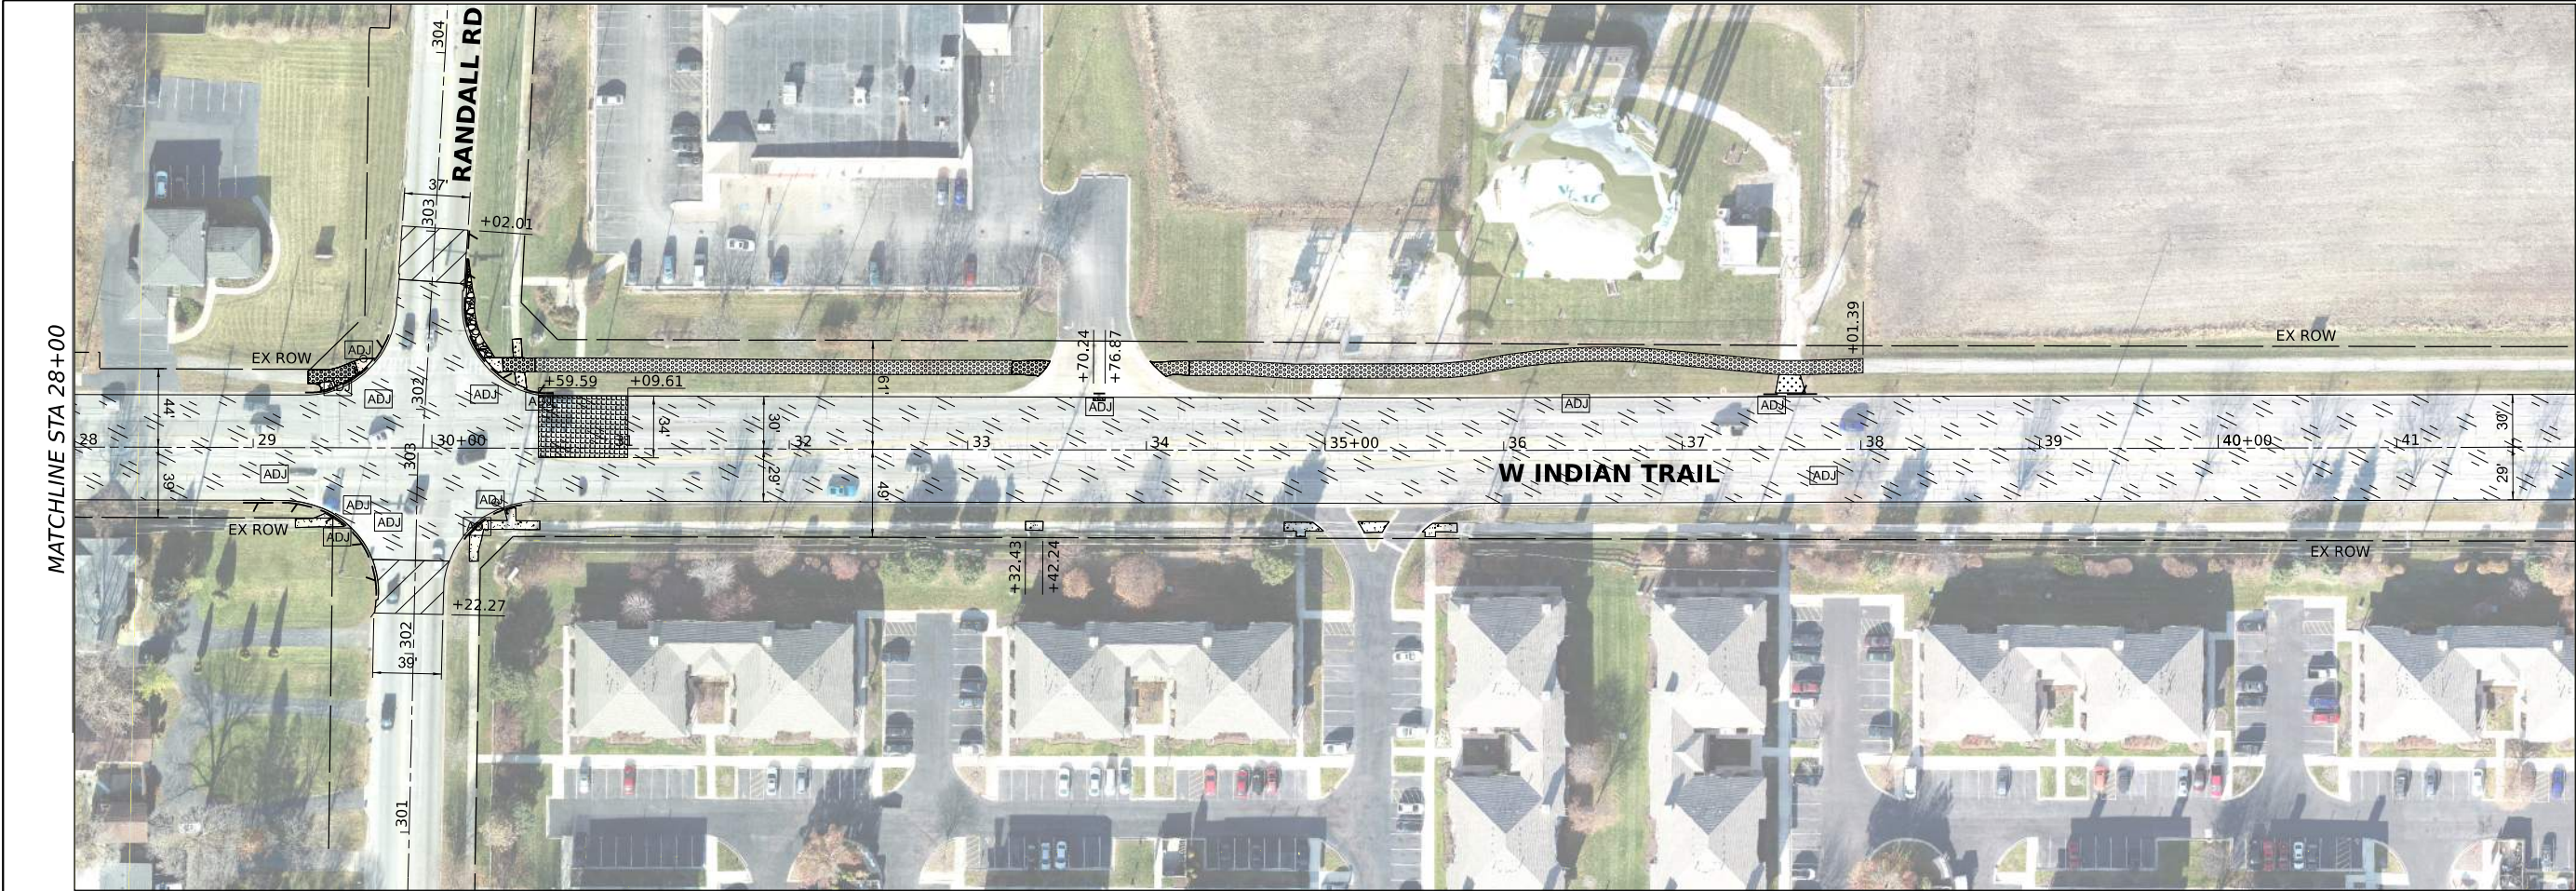

**Stanley Consultants** INC.
851 West Higgins Road, Suite 120, Chicago, Illinois 60611-2851
www.stanleyconsultants.com
Main Office Registration No. 184-021533

USER NAME	= \$USERS	DESIGNED	- CEG	REVISED	-
DRAWN	- SJK	CHECKED	- THG	REVISED	-
PLOT SCALE	= \$\$SCALE\$	DATE	- 07-09-2024	REVISED	-
PLOT DATE	= \$DATES				

STATE OF ILLINOIS
DEPARTMENT OF TRANSPORTATION

REMOVAL PLANS

SCALE: 1"=50'
SHEET 2 OF 4 SHEETS
STA. 28+00 TO STA. 56+00

F.A.U. RTE.	SECTION	COUNTY	TOTAL SHEETS	SHEET NO.
1503	21-00339-00-CH	KANE	132	22
CONTRACT NO. 61J91				
ILLINOIS FED. AID PROJECT				

 PAVEMENT REMOVAL

 HOT-MIX ASPHALT SURFACE REMOVAL - BUTT JOINT

 HMA SURFACE REMOVAL, 2 1/2"

 DRIVEWAY PAVEMENT REMOVAL

 CLASS D PATCHES, 12 INCH

 MANHOLES TO BE RECONSTRUCTED

 TREES TO BE REMOVED

 SIDEWALK REMOVAL

 HOT-MIX ASPHALT SURFACE REMOVAL - VARIABLE DEPTH

 REMOVE EXISTING RIPRAP

 BIKE PATH REMOVAL



 CURB AND GUTTER REMOVAL

 ITEMS TO BE ADJUSTED

 TREES TO BE PRUNED

NOTES:
1. SOILS FROM STATION 47+07 TO STATION 54+74 FROM 60 FEET RT. TO 60 FEET LT. SHALL BE MANAGED IN ACCORDANCE WITH THE SPECIAL PROVISIONS.

MODEL: SUPPLEMENTAL
FILE NAMES: STEELS

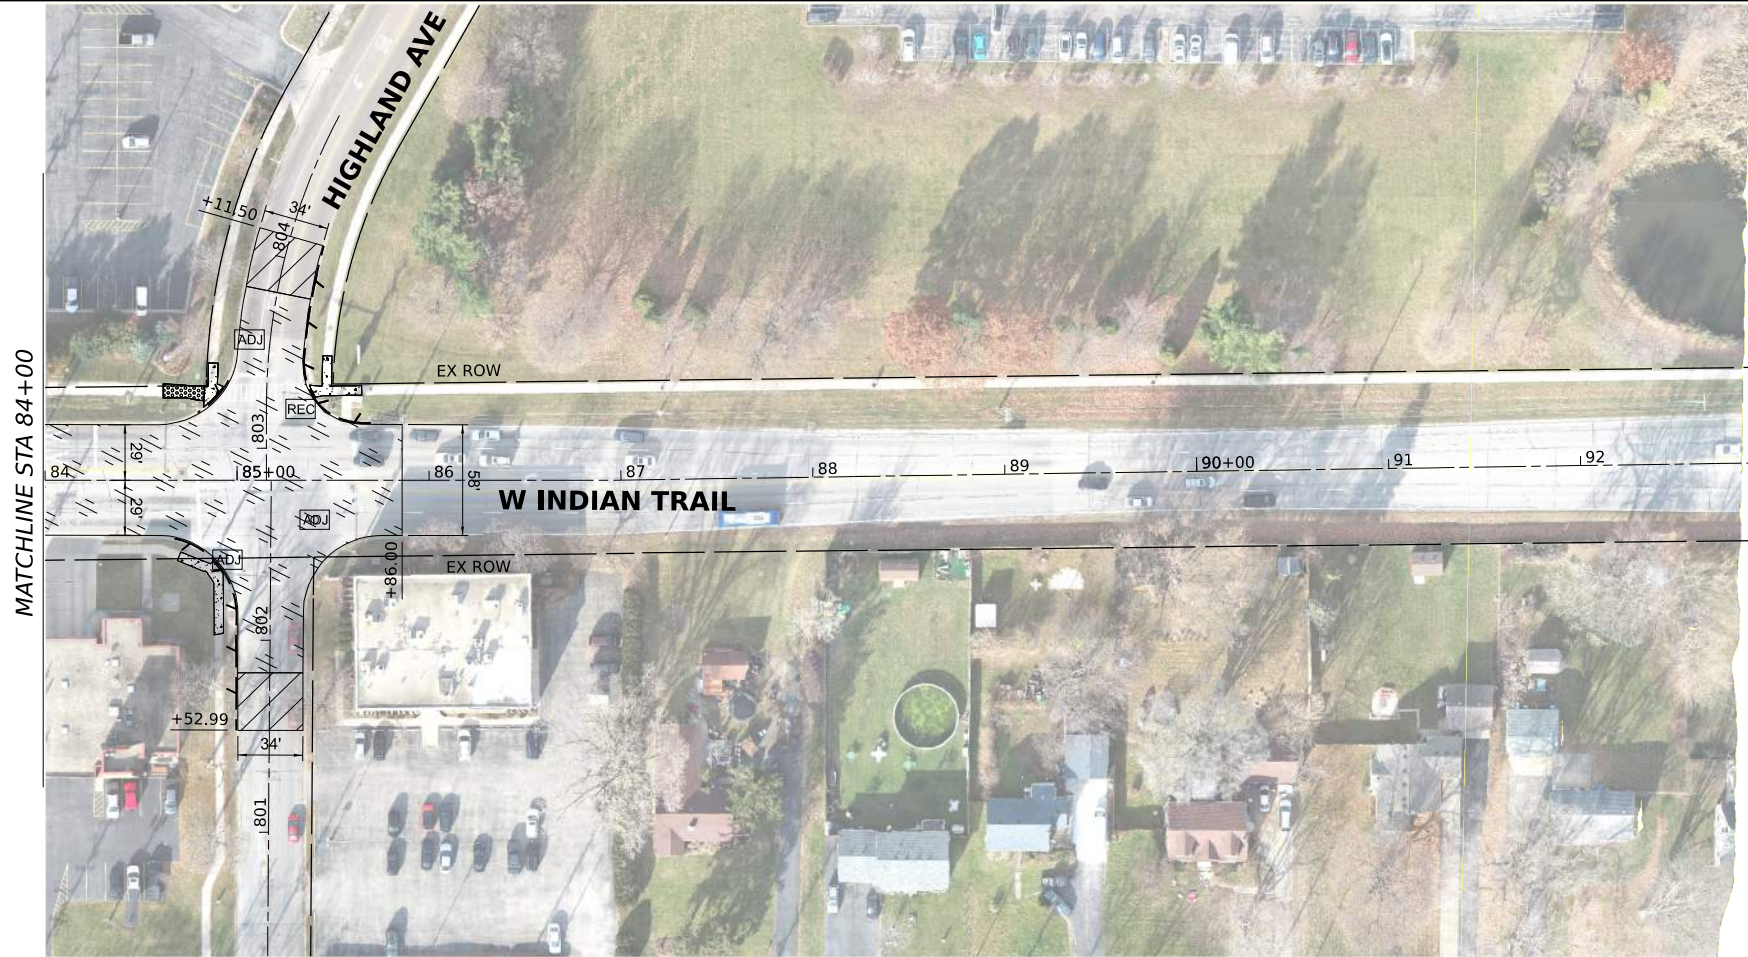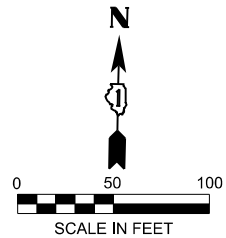

LEGEND:

	PAVEMENT REMOVAL		SIDEWALK REMOVAL
	HOT-MIX ASPHALT SURFACE REMOVAL - BUTT JOINT		HOT-MIX ASPHALT SURFACE REMOVAL - VARIABLE DEPTH
	HMA SURFACE REMOVAL, 2 1/2"		REMOVE EXISTING RIPRAP
	DRIVEWAY PAVEMENT REMOVAL		BIKE PATH REMOVAL
	CLASS D PATCHES, 12 INCH		CURB AND GUTTER REMOVAL
	MANHOLES TO BE RECONSTRUCTED		ITEMS TO BE ADJUSTED
	TREES TO BE REMOVED		TREES TO BE PRUNED

MODEL, SURFEL NAMES
FILE NAMES, SHEETS


Stanley Consultants INC.
8501 West Higgins Road, Suite 120, Chicago, Illinois 60631-2801
www.stanleyconsultants.com
Main Firm Registration No. 184-021533



USER NAME = \$USERS	DESIGNED - CEG	REVISED -
	DRAWN - SJK	REVISED -
PLOT SCALE = \$\$SCALE\$	CHECKED - THG	REVISED -
PLOT DATE = \$DATES	DATE - 07-09-2024	REVISED -

STATE OF ILLINOIS
DEPARTMENT OF TRANSPORTATION

REMOVAL PLANS

SCALE: 1"=50' SHEET 4 OF 4 SHEETS STA. 84+00 TO STA. 90+00

F.A.U. RTE.	SECTION	COUNTY	TOTAL SHEETS	SHEET NO.
1503	21-00339-00-CH	KANE	132	24
CONTRACT NO. 61J91				
ILLINOIS FED. AID PROJECT				

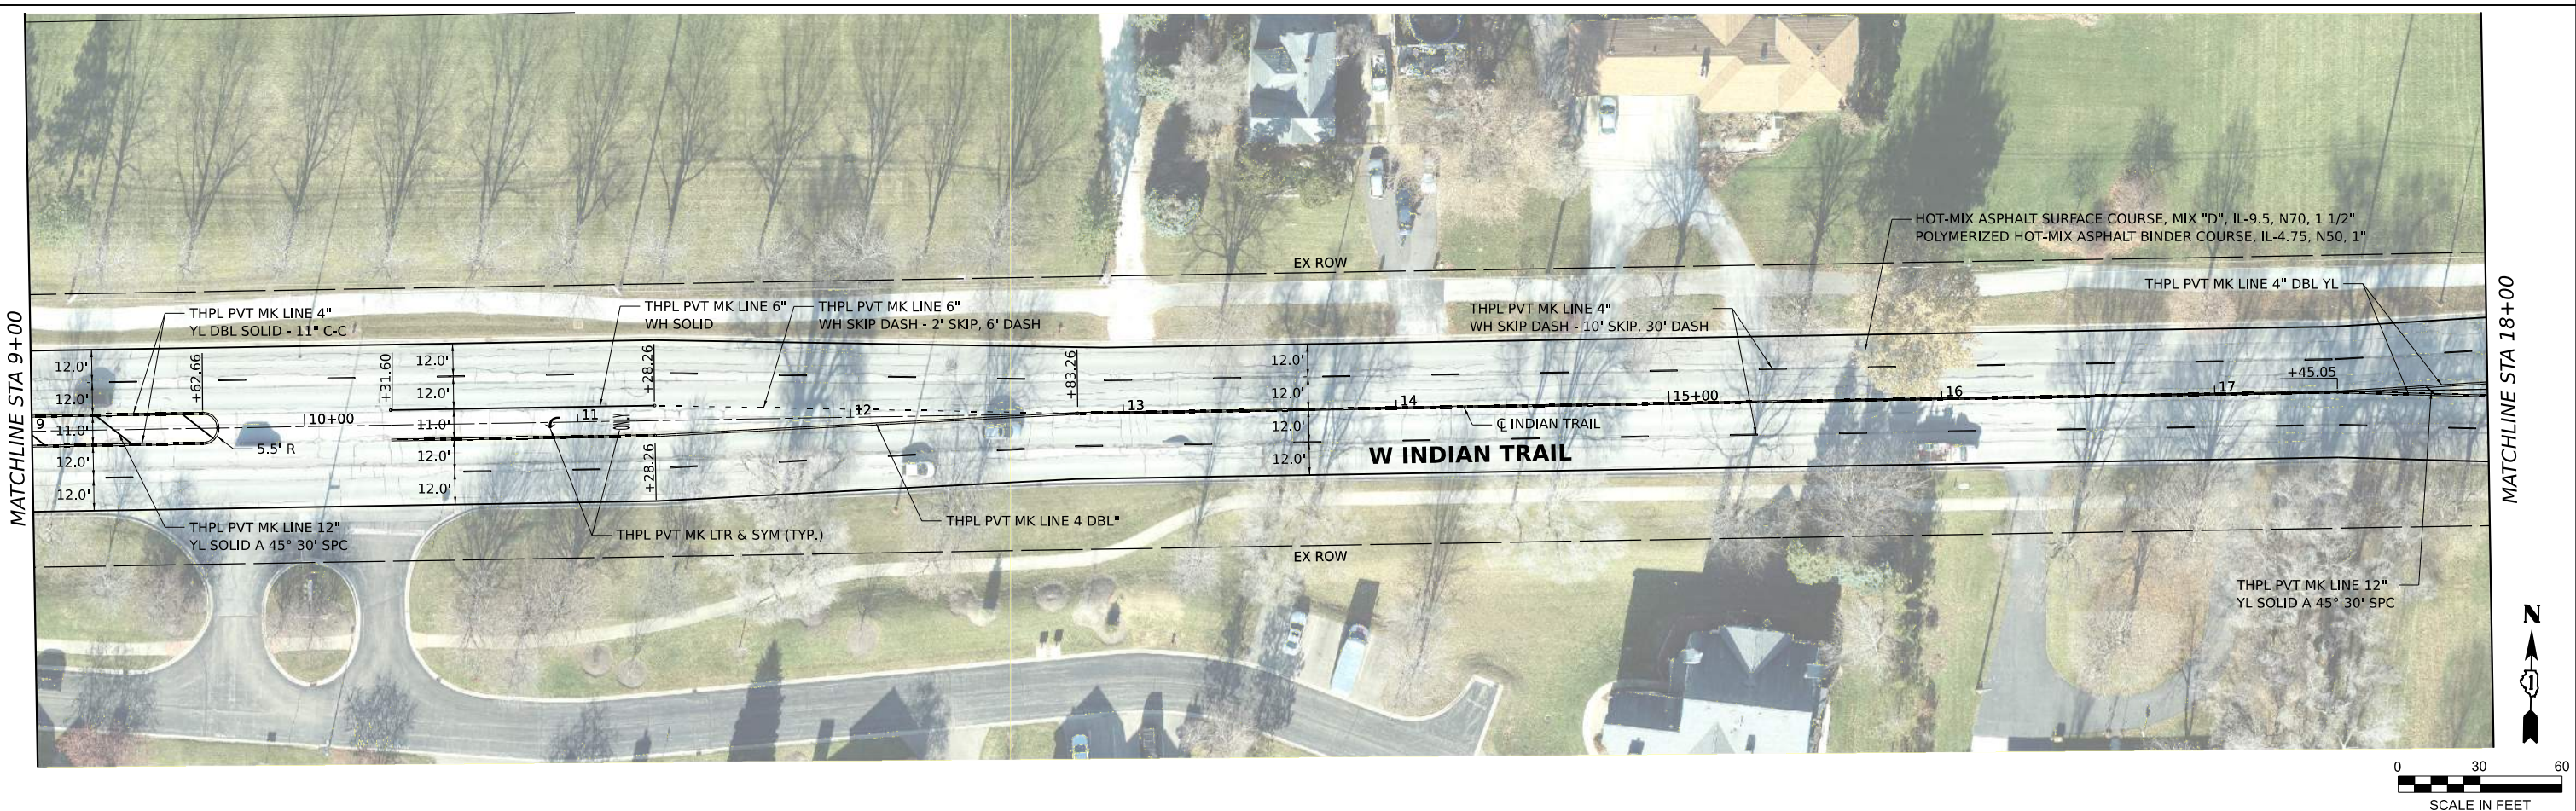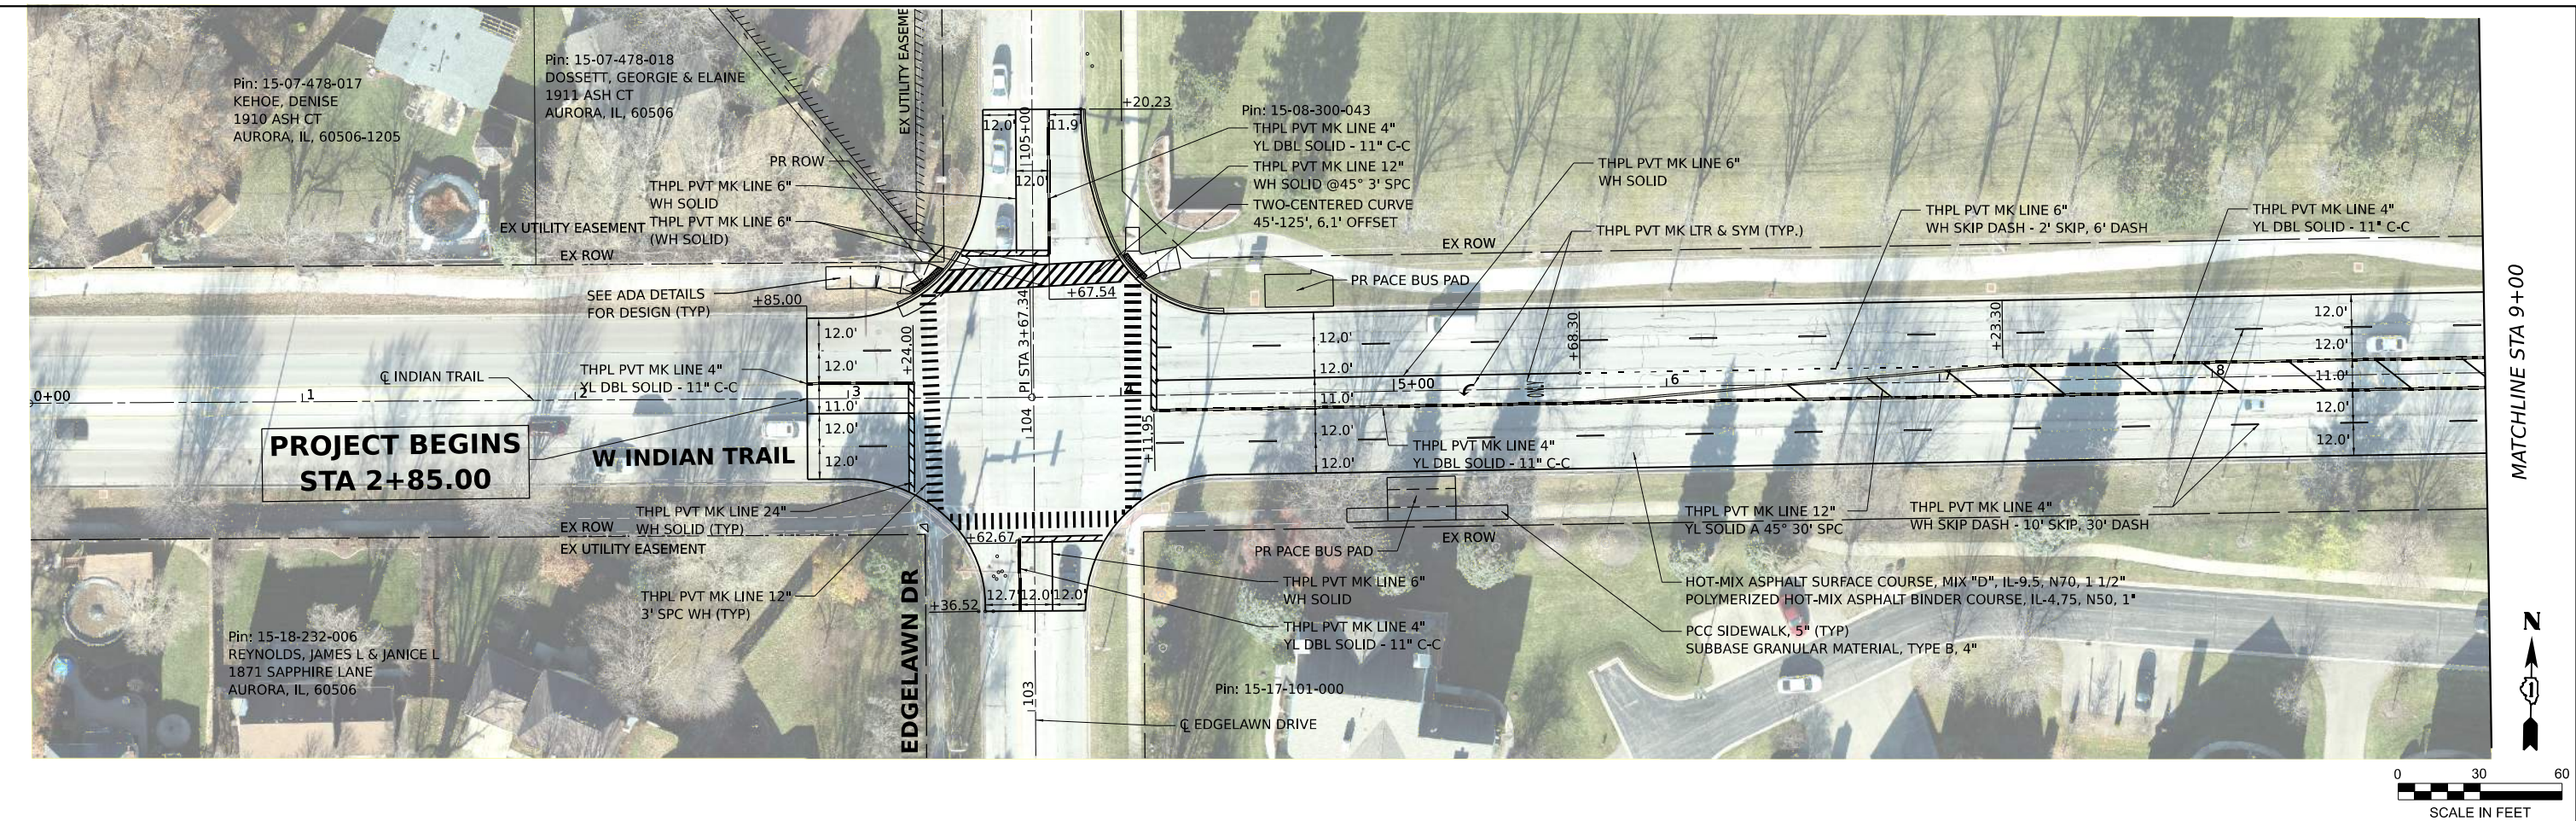

MODEL: SUPPLEMENTAL
FILE NAMES: STPLS





USER NAME	= \$USERS	DESIGNED -	CEG	REVISED -	
		DRAWN -	MAS	REVISED -	
PLOT SCALE	= \$\$SCALE\$	CHECKED -	THG	REVISED -	
PLOT DATE	= \$DATES	DATE	- 07-09-2024	REVISED -	

STATE OF ILLINOIS
DEPARTMENT OF TRANSPORTATION

PROPOSED ROADWAY &
PAVEMENT MARKING PLAN

SCALE: 1"=30' SHEET 1 OF 5 SHEETS STA. 0+00 TO STA. 18+00

F.A.U. RTE.	SECTION	COUNTY	TOTAL SHEETS	SHEET NO.
1503	21-00339-00-CH	KANE	132	25
CONTRACT NO. 61J91				
ILLINOIS FED. AID PROJECT				

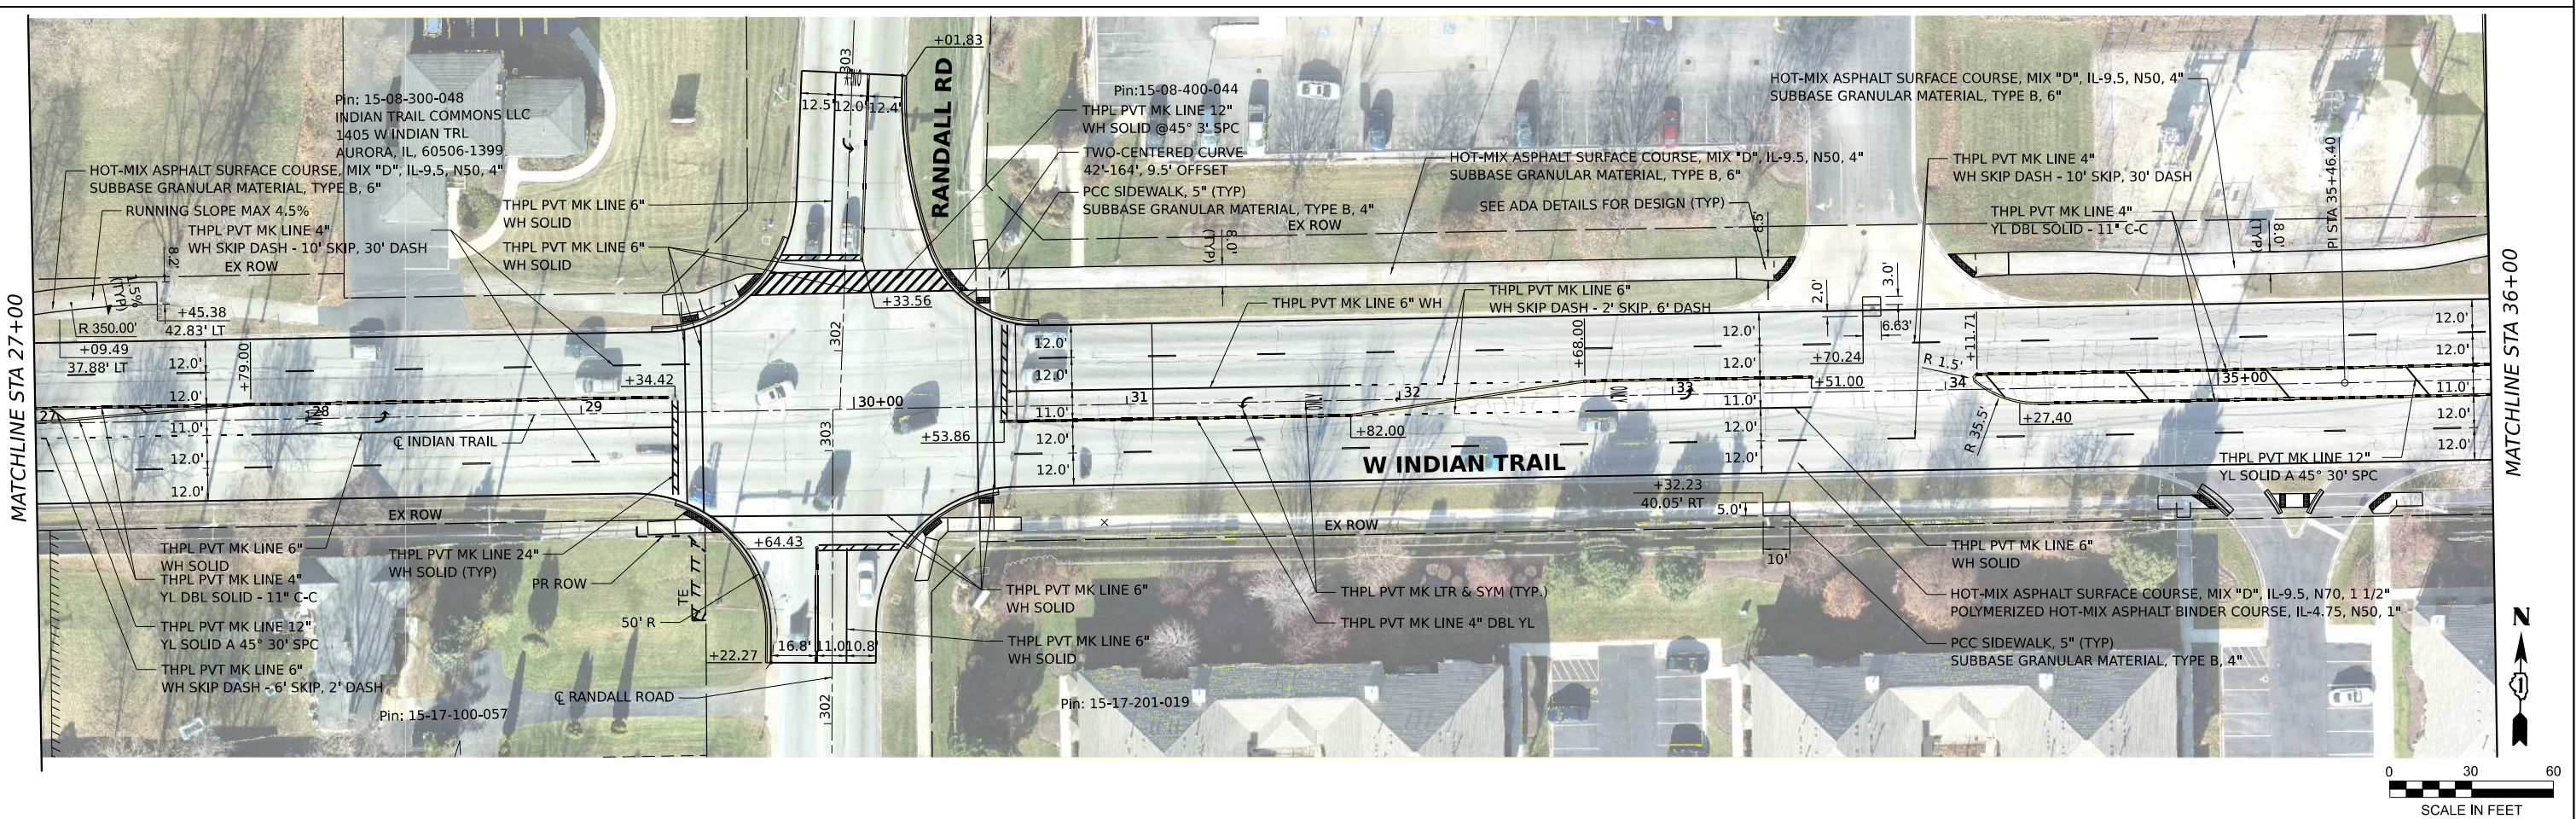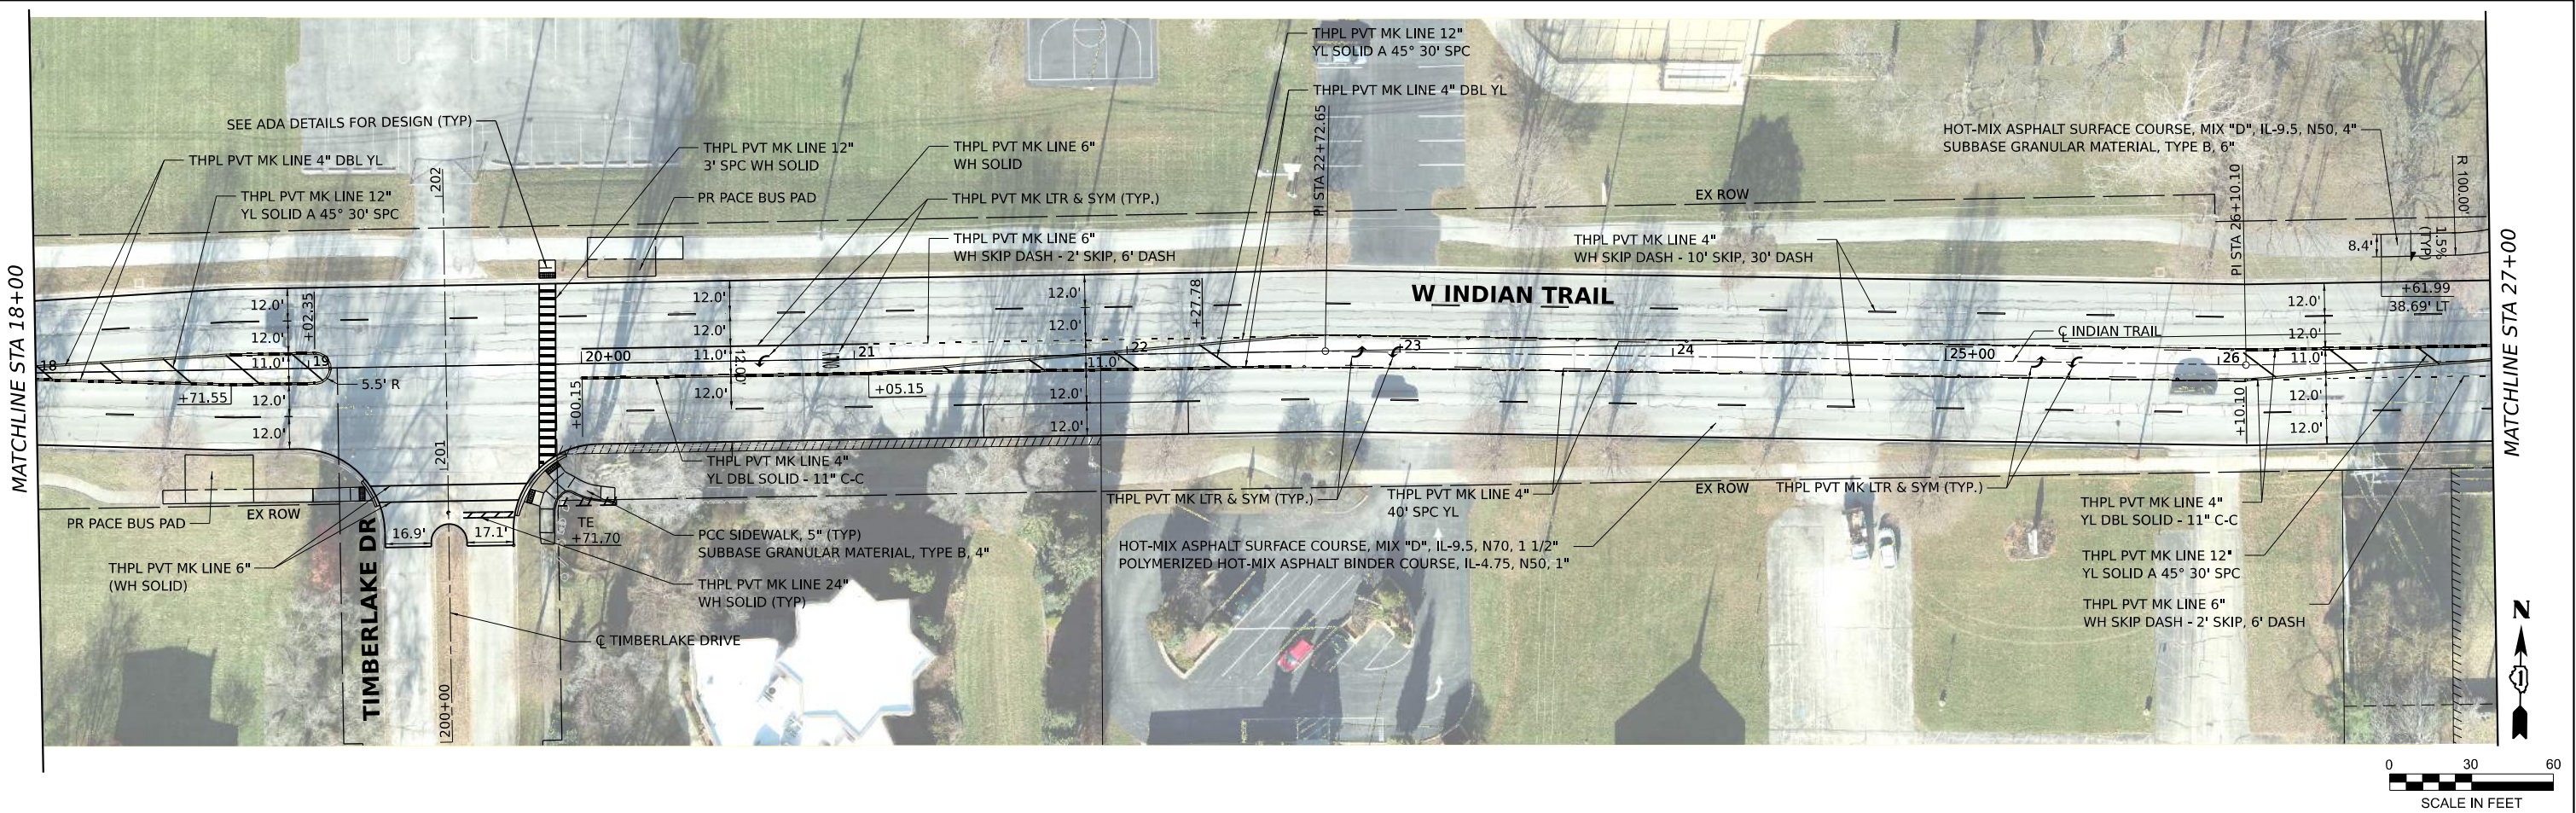

MODEL SUPPLEMENTAL
FILE NAMES: STPLS





USER NAME	= \$USERS	DESIGNED -	CEG	REVISED -	
		DRAWN -	MAS	REVISED -	
PLOT SCALE	= \$SCALES	CHECKED -	THG	REVISED -	
PLOT DATE	= \$DATES	DATE	- 07-09-2024	REVISED -	

STATE OF ILLINOIS
DEPARTMENT OF TRANSPORTATION

PROPOSED ROADWAY &
PAVEMENT MARKING PLAN

SCALE: 1"=30' SHEET 2 OF 5 SHEETS STA. 18+00 TO STA. 36+00

F.A.U. RTE.	SECTION	COUNTY	TOTAL SHEETS	SHEET NO.
1503	21-00339-00-CH	KANE	132	26
CONTRACT NO. 61J91				
ILLINOIS FED. AID PROJECT				

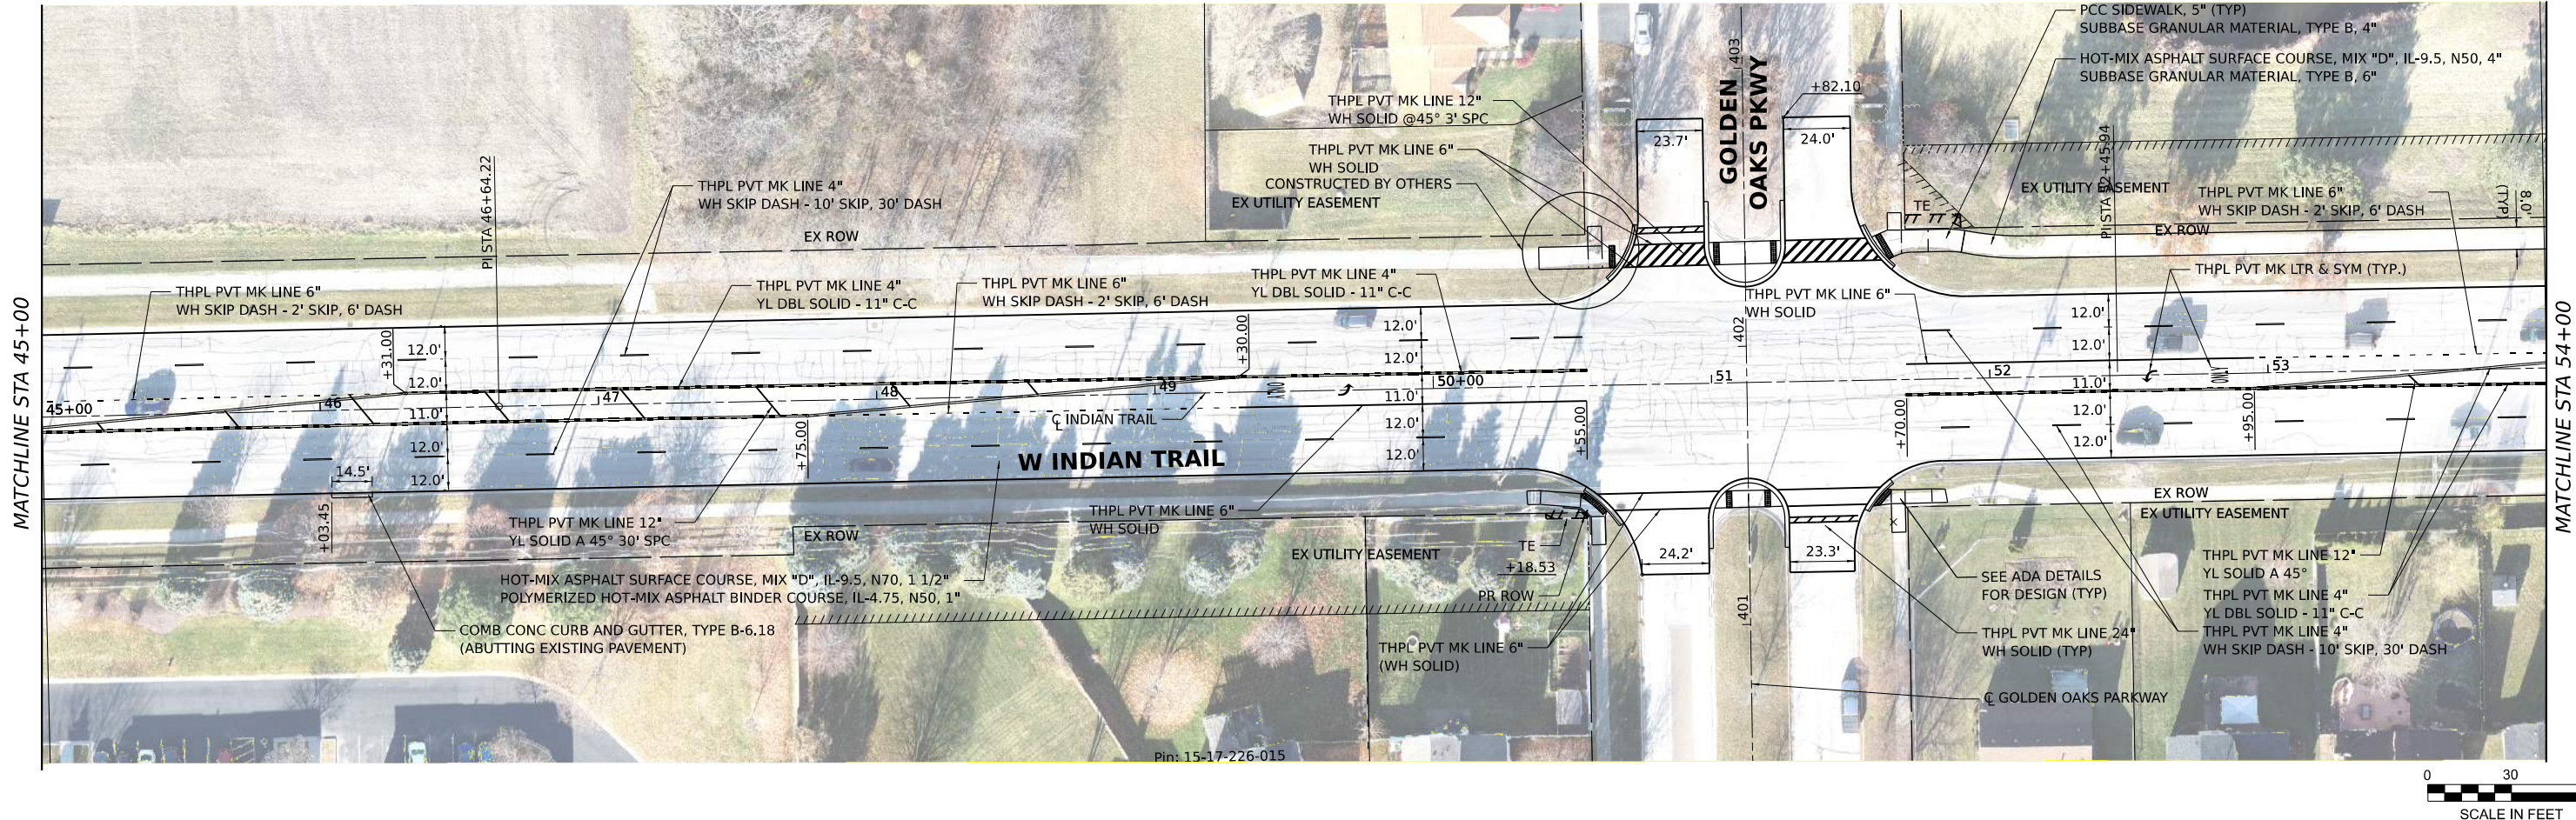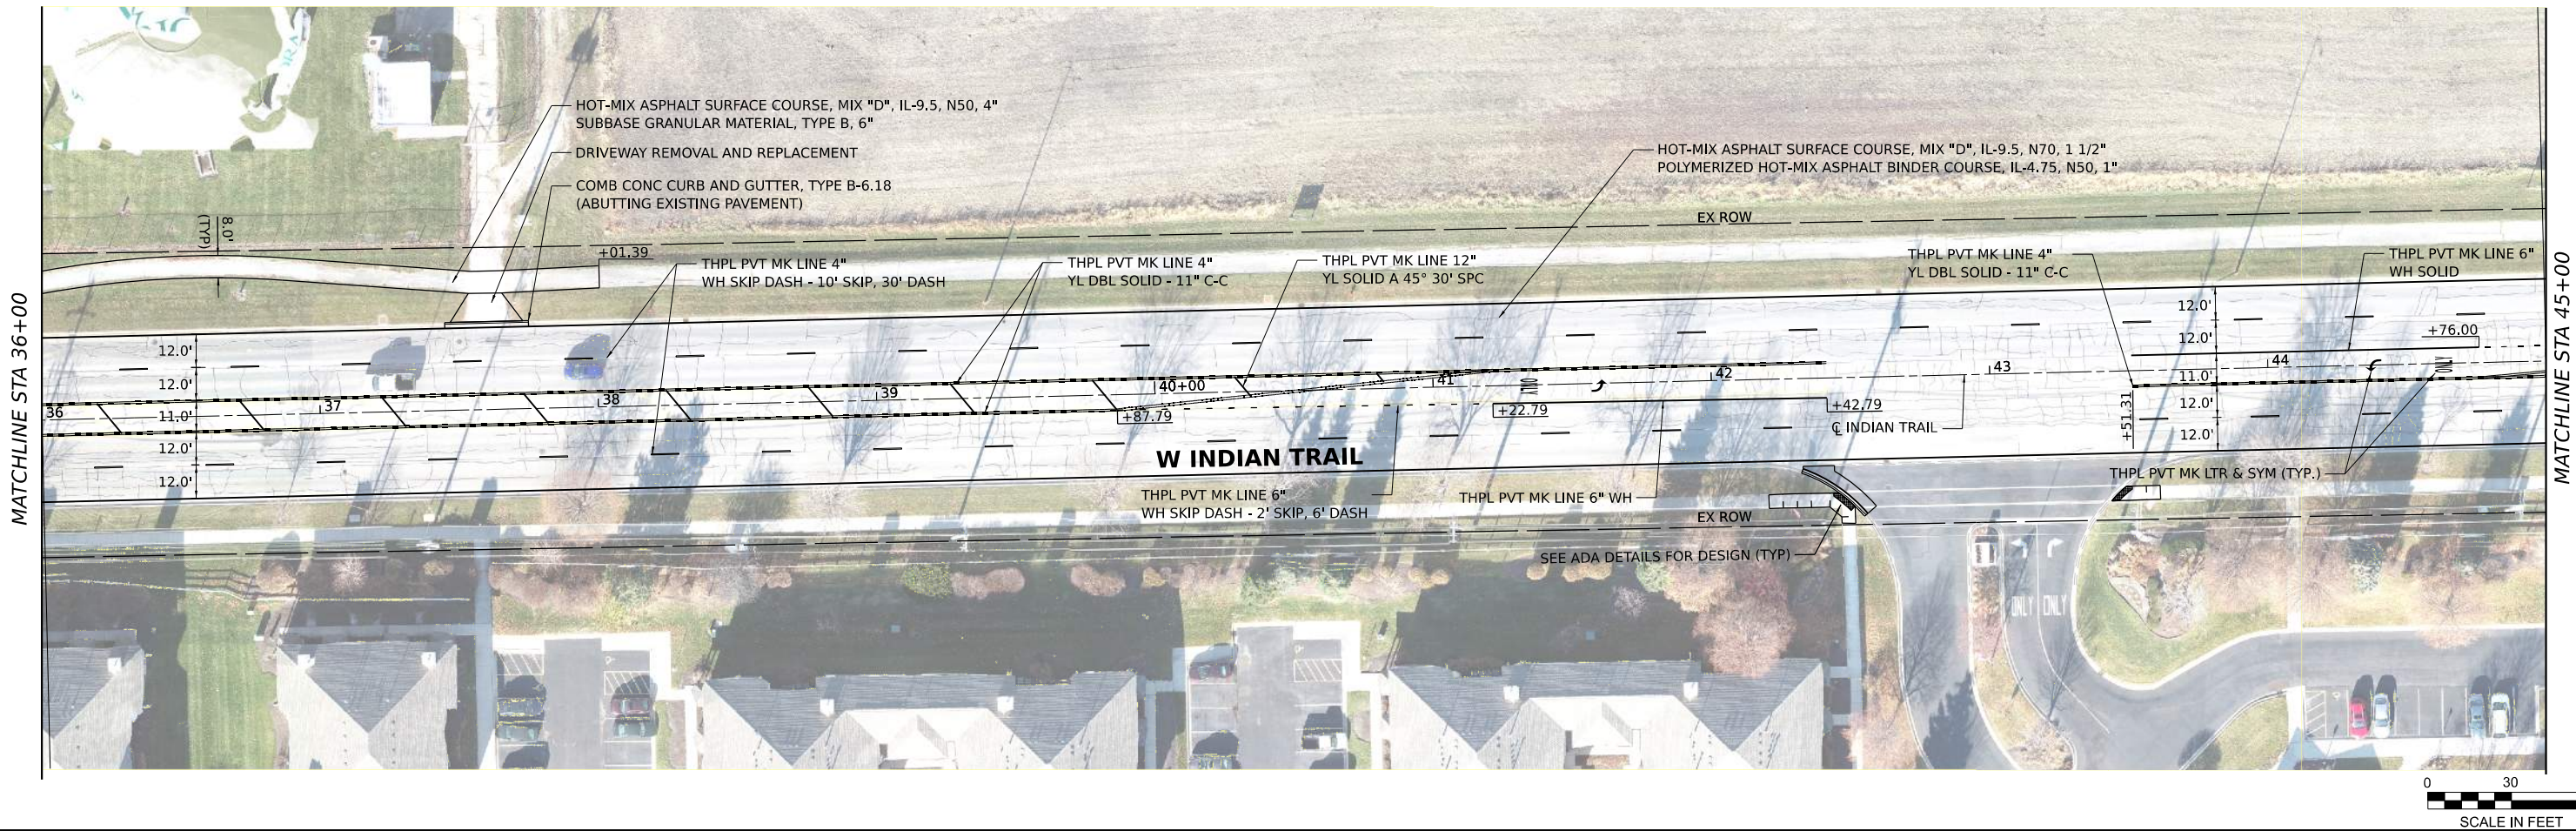

MODEL SUPPLEMENTAL
PLANS SHEETS





USER NAME	= \$USERS	DESIGNED -	CEG	REVISED -	
		DRAWN -	MAS	REVISED -	
PLOT SCALE	= \$SCALE\$	CHECKED -	THG	REVISED -	
PLOT DATE	= \$DATES	DATE	- 07-09-2024	REVISED -	

STATE OF ILLINOIS
DEPARTMENT OF TRANSPORTATION

PROPOSED ROADWAY &
PAVEMENT MARKING PLAN

SCALE: 1"=30' SHEET 3 OF 5 SHEETS STA. 36+00 TO STA. 54+00

F.A.U. RTE.	SECTION	COUNTY	TOTAL SHEETS	SHEET NO.
1503	21-00339-00-CH	KANE	132	27
CONTRACT NO. 61J91				
ILLINOIS FED. AID PROJECT				

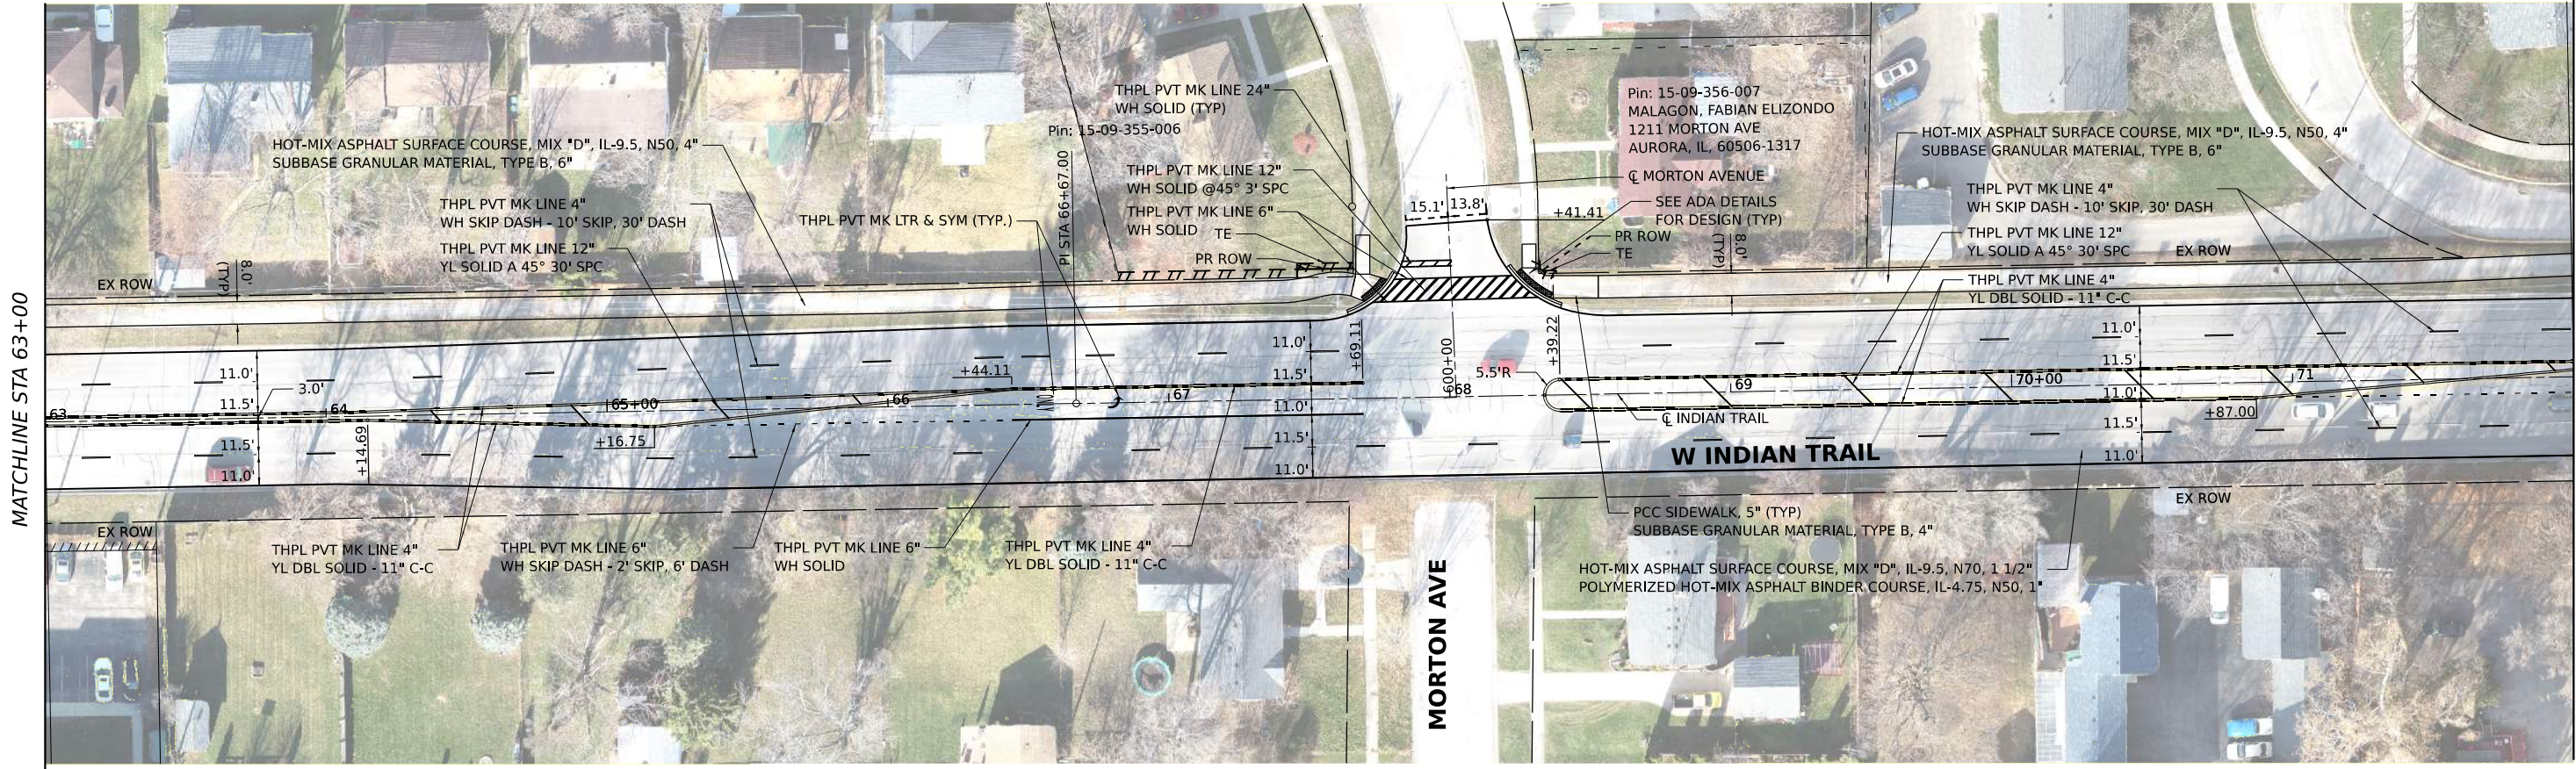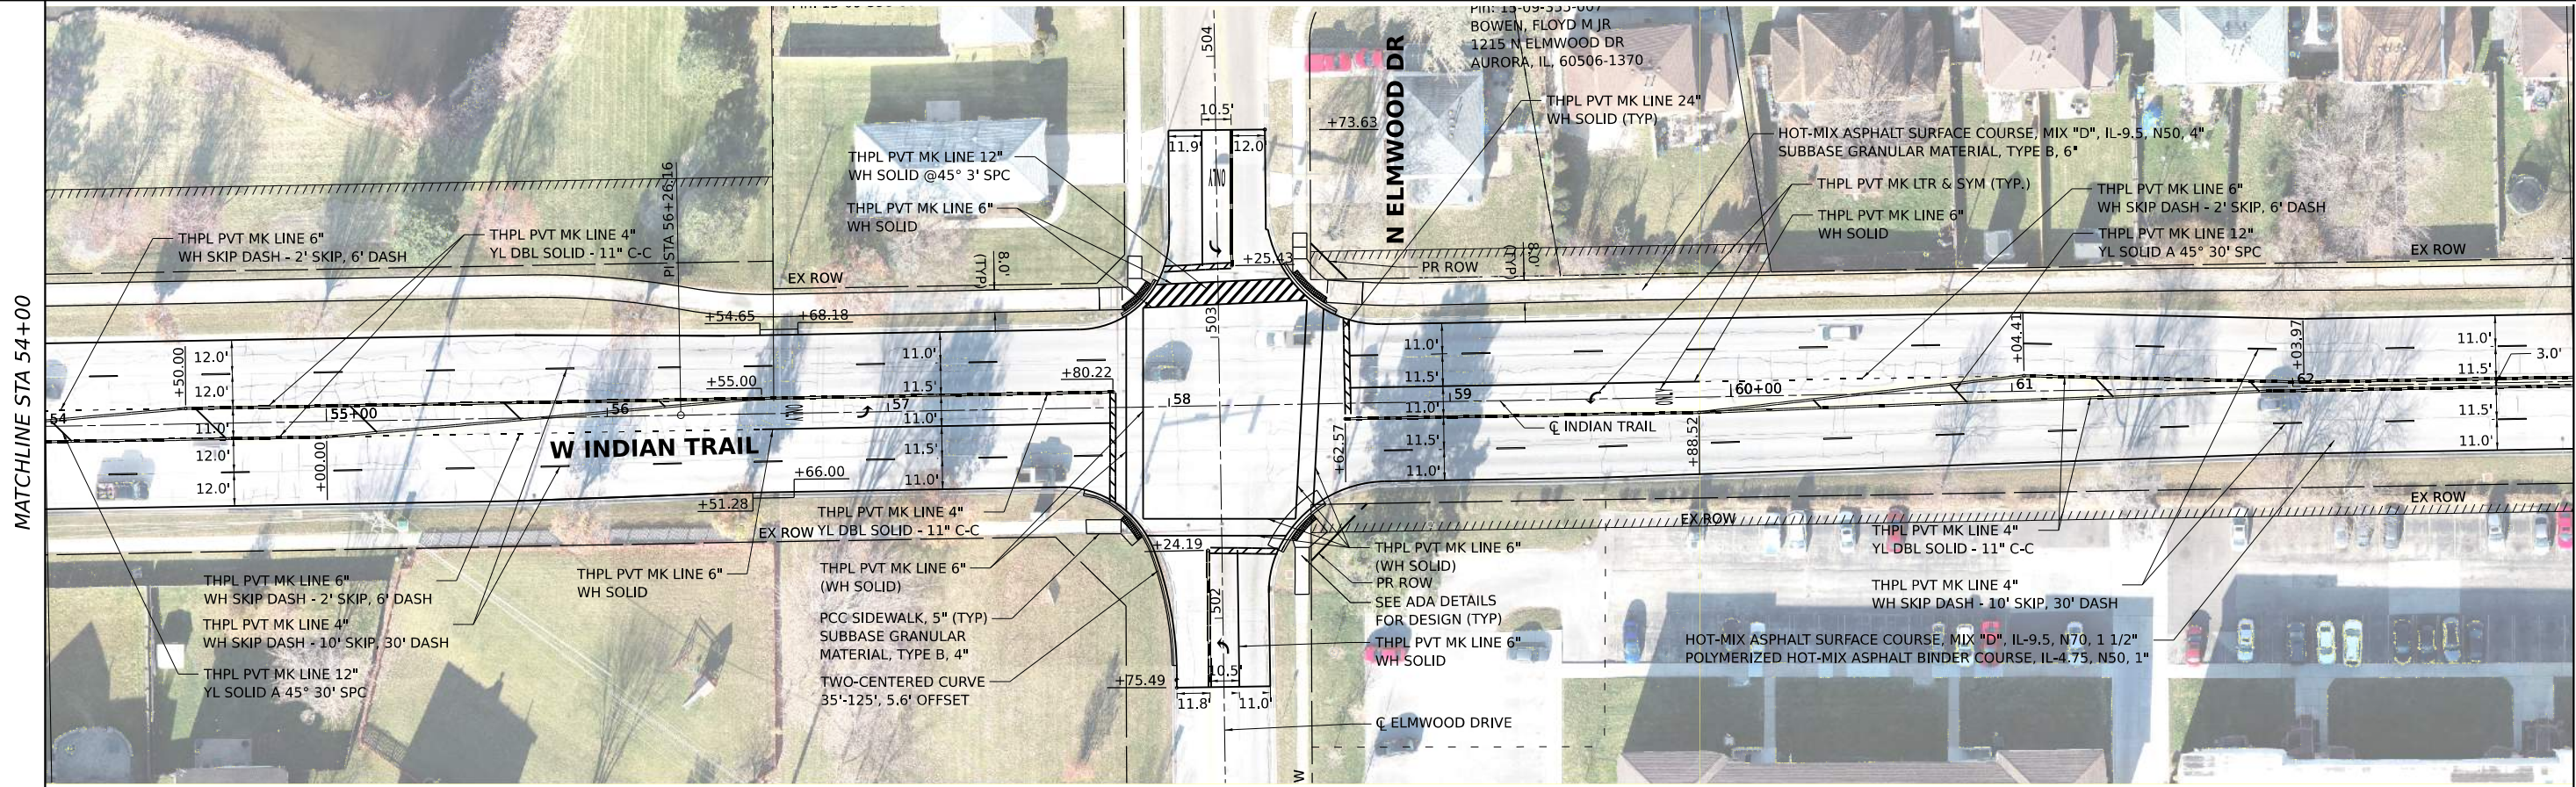

MODEL: SUPPLEMENTAL
FILE NAMES: STEELS





USER NAME	= \$USERS	DESIGNED -	CEG	REVISED -	
		DRAWN -	MAS	REVISED -	
PLOT SCALE	= \$\$SCALE\$	CHECKED -	THG	REVISED -	
PLOT DATE	= \$DATES	DATE	- 07-09-2024	REVISED -	

STATE OF ILLINOIS
DEPARTMENT OF TRANSPORTATION

PROPOSED ROADWAY &
PAVEMENT MARKING PLAN

SCALE: 1"=30' SHEET 4 OF 5 SHEETS STA. 54+00 TO STA. 72+00

F.A.U. RTE.	SECTION	COUNTY	TOTAL SHEETS	SHEET NO.
1503	21-00339-00-CH	KANE	132	28
CONTRACT NO. 61J91				
ILLINOIS FED. AID PROJECT				

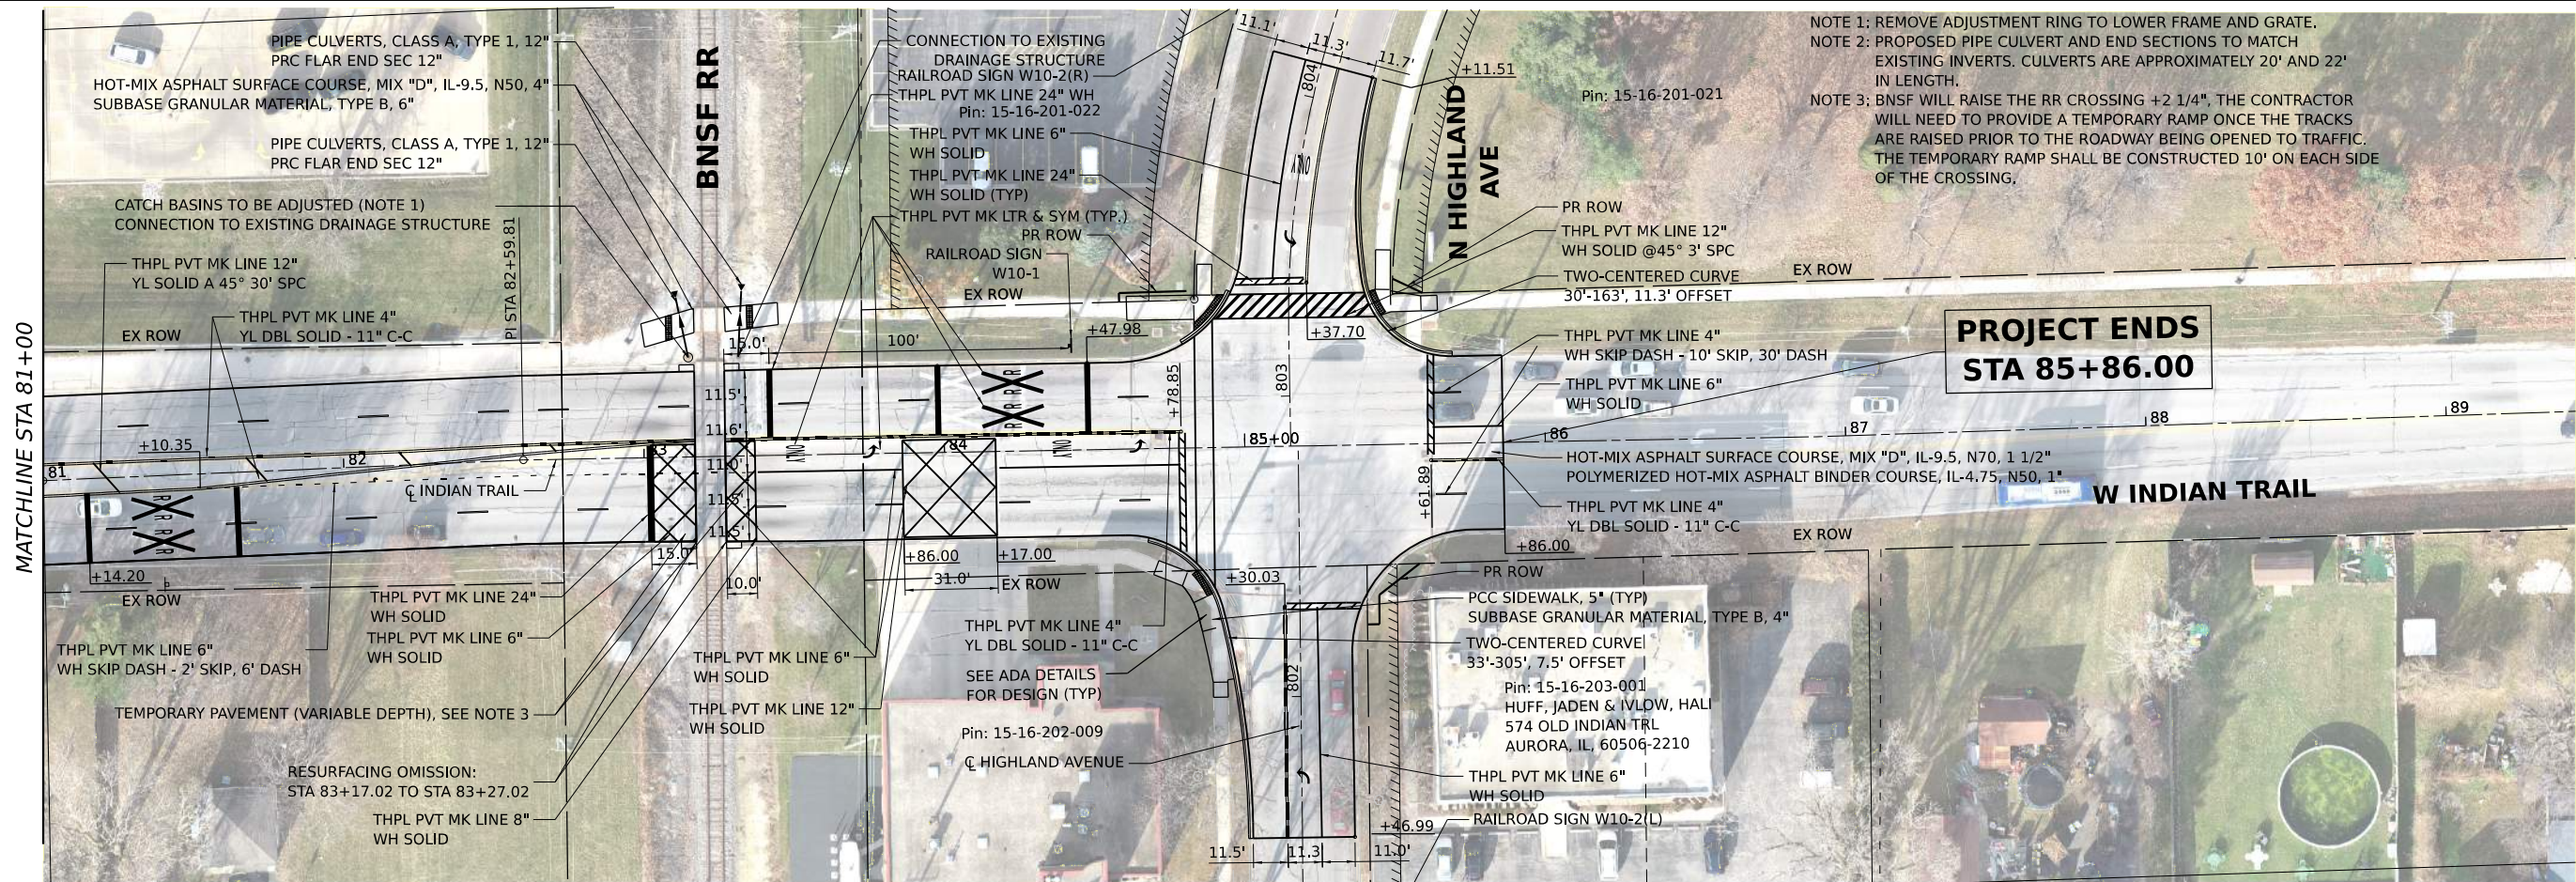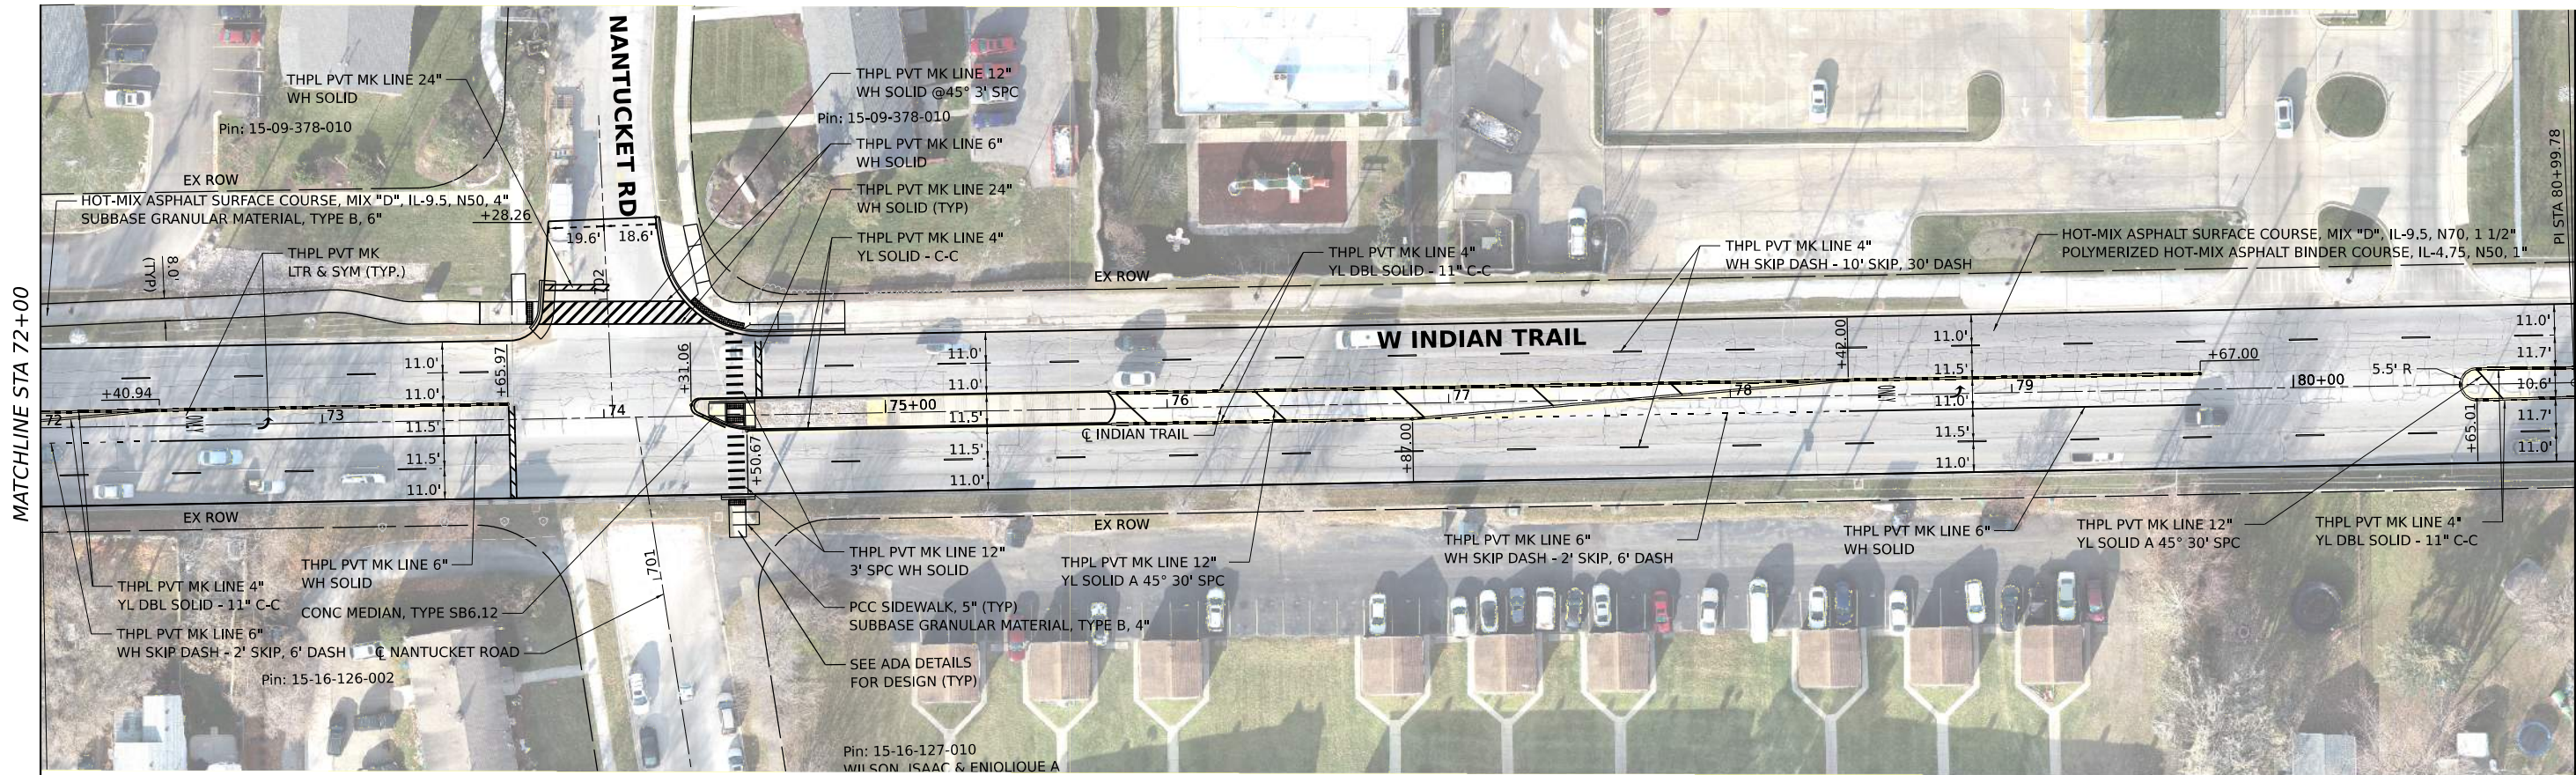

MODEL: SUPPLEMENTAL
FILE NAMES: SHEETS



USER NAME	= \$USERS	DESIGNED -	CEG	REVISED -	
		DRAWN -	MAS	REVISED -	
PLOT SCALE	= \$SCALES	CHECKED -	THG	REVISED -	
PLOT DATE	= \$DATES	DATE	- 07-09-2024	REVISED -	


STATE OF ILLINOIS
DEPARTMENT OF TRANSPORTATION

PROPOSED ROADWAY &
PAVEMENT MARKING PLAN

SCALE: 1"=30' SHEET 5 OF 5 SHEETS STA. 72+00 TO STA. 90+00

F.A.U. RTE.	SECTION	COUNTY	TOTAL SHEETS	SHEET NO.
1503	21-00339-00-CH	KANE	132	29
CONTRACT NO. 61J91				
ILLINOIS FED. AID PROJECT				

PART OF THE SE 1/4 OF SECTION 7, TWP. 38 N., R. 8 E.
OF THE 3RD. P.M., IN KANE COUNTY, ILLINOIS.

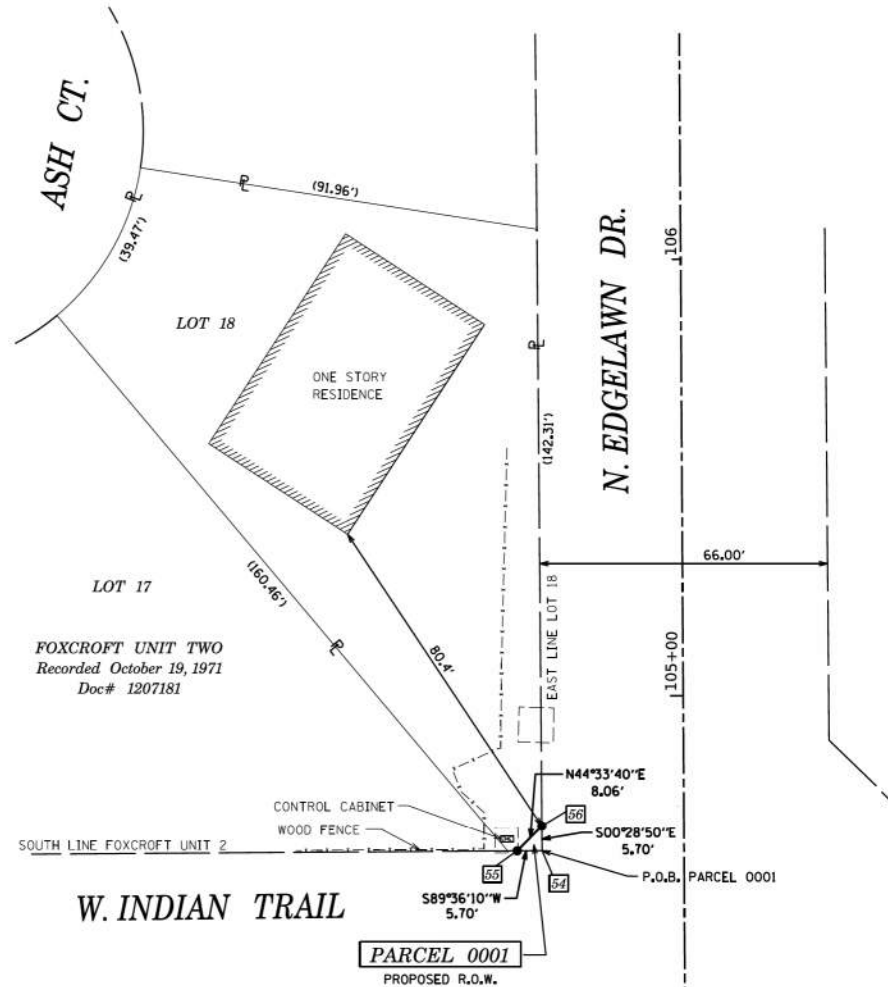

PROJECT COORDINATES IL. STATE PLANE, EAST ZONE, NAD83 (2011)		
PT#	COORDINATES	STATION/OFFSET
54	N = 1862841.88 E = 971112.52	3+35.47, 49.81' LT
55	N = 1862841.84 E = 971106.82	3+29.77, 49.80' LT
56	N = 1862847.58 E = 971112.47	3+35.46, 55.51' LT

STATE OF ILLINOIS
COUNTY OF KANE

THIS IS TO CERTIFY THAT WE, ENGINEERING ENTERPRISES INC., AN ILLINOIS PROFESSIONAL DESIGN FIRM LAND SURVEYING CORPORATION, NUMBER 184-002003, HAVE SURVEYED THE PLAT OF HIGHWAYS SHOWN HEREON IN SECTIONS 7 AND 17, TOWNSHIP 38 NORTH, RANGE 8 EAST OF THE THIRD PRINCIPAL MERIDIAN, KANE COUNTY, THAT THE SURVEY IS TRUE AND COMPLETE AS SHOWN TO THE BEST OF MY KNOWLEDGE AND BELIEF, THAT THE PLAT CORRECTLY REPRESENTS SAID SURVEY, THAT ALL MONUMENTS FOUND AND ESTABLISHED ARE OF PERMANENT QUALITY AND OCCUPY THE POSITIONS SHOWN THEREON AND THAT THE MONUMENTS ARE SUFFICIENT TO ENABLE THE SURVEY TO BE RETRACED.

DATED AT SUGAR GROVE, ILLINOIS THIS 28TH DAY OF SEPTEMBER, 2023.


ILLINOIS PROFESSIONAL LAND SURVEYOR NO. 3678
LICENSE EXPIRATION DATE: 11/30/24

THIS PROFESSIONAL SERVICE CONFORMS TO THE CURRENT
ILLINOIS MINIMUM STANDARDS FOR A BOUNDARY SURVEY.



SURVEY NOTES:
1. ALL DIMENSIONS ARE MEASURED UNLESS OTHERWISE SPECIFIED.
2. BEARING, DISTANCES, AND COORDINATES SHOWN HEREON REFERENCE THE ILLINOIS STATE PLANE COORDINATE SYSTEM, EAST ZONE, NORTH AMERICAN DATUM OF 1983 (2011 ADJUSTMENT) "GRID".
3. ALL MEASURED AND CALCULATED DISTANCES ARE "GRID" NOT "GROUND". TO OBTAIN GROUND DISTANCES, DIVIDE GRID DISTANCES SHOW BY THE COMBINATION FACTOR OF 0.999951508.
4. AREAS SHOWN ON THIS PLAT ARE "GROUND".
5. FIELD SURVEY COMPLETED IN NOVEMBER 2022.

PART OF THE NW 1/4 OF SECTION 17, TWP. 38 N., R. 8 E.
OF THE 3RD. P.M., IN KANE COUNTY, ILLINOIS.

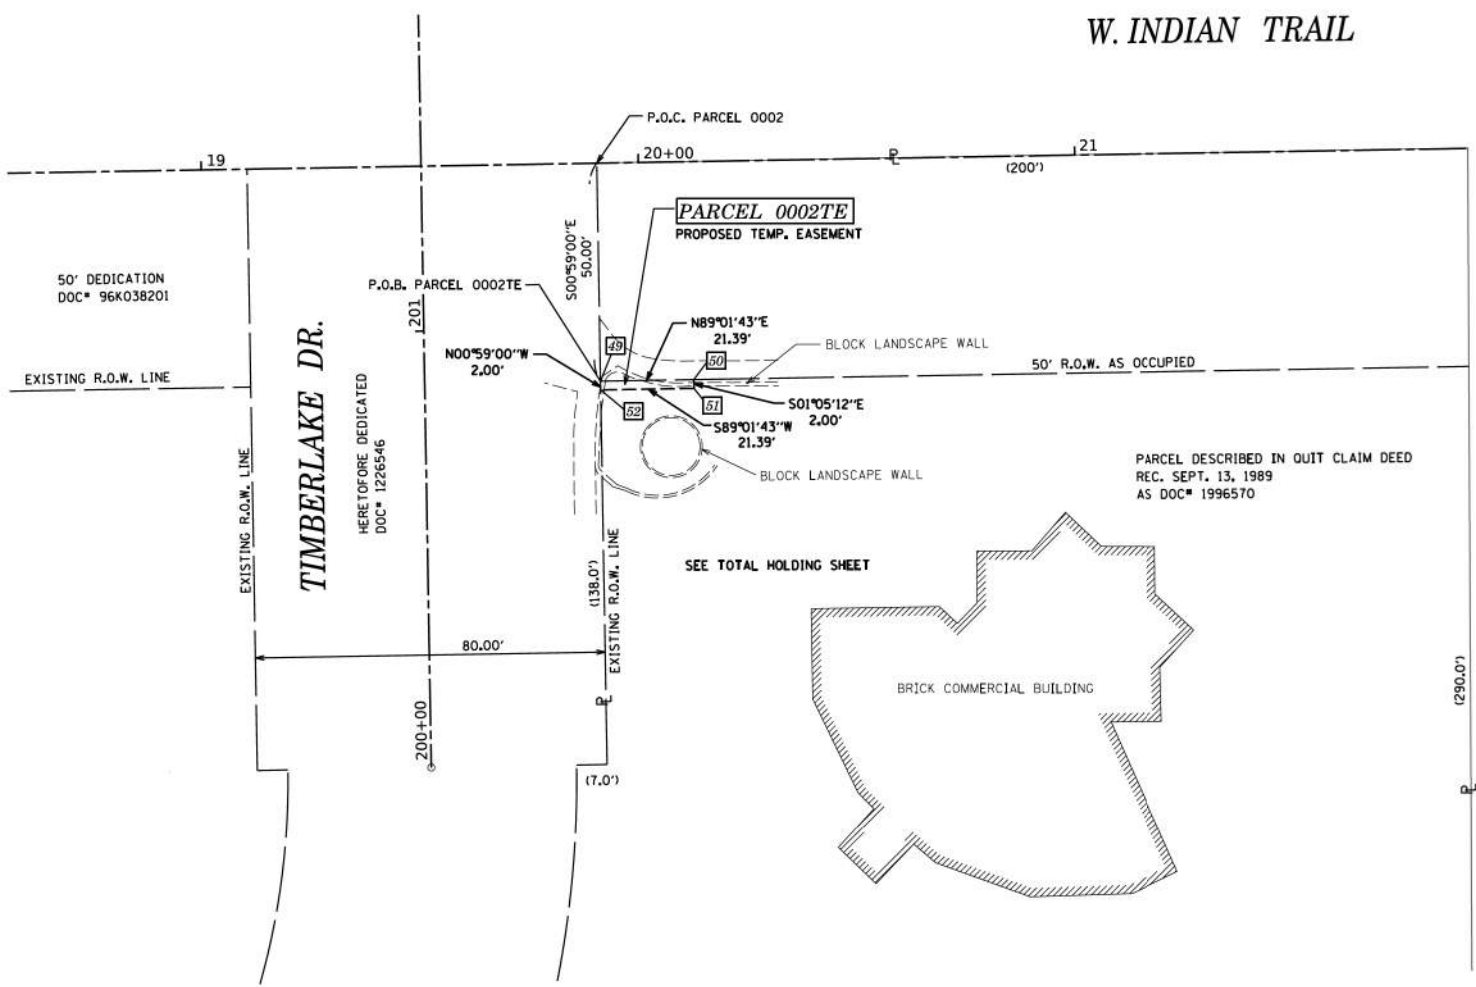

LEGEND



SECTION CORNER
QUARTER CORNER

SECTION / QUARTER SECTION LINE
PLATTED LOT LINES
PROPERTY (DEED) LINE
APPARENT PROPERTY LINE
EXISTING CENTERLINE
PROPOSED CENTERLINE
EXISTING RIGHT OF WAY LINE
PROPOSED RIGHT OF WAY LINE
EXISTING EASEMENT
PROPOSED EASEMENT
EXISTING ACCESS CONTROL LINE
PROPOSED ACCESS CONTROL LINE
MEASURED DIMENSION
COMPUTED DIMENSION
RECORDED DIMENSION
EXISTING BUILDING

- IRON PIPE OR ROD FOUND
- CUT CROSS FOUND OR SET
- STAKING OF PROPOSED RIGHT OF WAY, SET DIVISION OF HIGHWAYS SURVEY MARKER TO MONUMENT THE POSITION SHOWN, IDENTIFIED BY INSCRIPTION DATA AND SURVEYORS REGISTRATION NUMBER.
- STAKING OF PROPOSED RIGHT OF WAY IN CULTIVATED AREAS, BURIED 5/8 INCH METAL ROD 20 INCHES BELOW GROUND TO MARK FUTURE SURVEY MARKER POSITION IDENTIFIED BY COLORED PLASTIC CAP BEARING SURVEYORS REGISTRATION NUMBER.
- PERMANENT SURVEY MARKER, I.D.O.T. STANDARD 667101.02 (TO BE SET BY OTHERS)
- RIGHT OF WAY STAKING PROPOSED TO BE SET

PROJECT COORDINATES IL. STATE PLANE, EAST ZONE, NAD83 (2011)		
PT#	COORDINATES	STATION/OFFSET
49	N = 1862769.94 E = 978768.46	19+90.50, 49.94' RT
50	N = 1862770.31 E = 978789.84	20+11.88, 49.94' RT
51	N = 1862768.31 E = 978789.88	20+11.88, 51.94' RT
52	N = 1862767.94 E = 978768.49	19+90.50, 51.94' RT

PARCEL NUMBER	TOTAL HOLDINGS ACRES	PART TAKEN ACRES	AREA IN EXISTING R.O.W. ACRES	REMAINDER AREA ACRES	EASEMENT ACRES	AREA SQUARE FEET	PARCEL INDEX NUMBER
0001	0.228	0.000 (16 SF)	-	0.228	-	-	15-07-478-018
0002TE	2.801	-	-	2.801	0.001	43	15-17-126-009 15-17-101-007 15-17-126-012

REVISION DATE: JAN. 23, 2023 REVISION MADE BY: JMB

Engineering Enterprises, Inc.
CONSULTING ENGINEERS
52 Wheeler Road
Sugar Grove, Illinois 60554
630.466.6700 / www.eeiweb.com
P21021/PHASE 2/PLAT OF HIGHWAY 2

PLAT OF HIGHWAYS

CITY OF AURORA, ILLINOIS
ROUTE: W. INDIAN TRAIL (FAU 1503)

LIMITS: EDGELAWN TO HIGHLAND COUNTY: KANE
SECTION: 21-00339-00-CH JOB NO.: R-55-001-97
STA. 3+00.00 TO STA. 22+00.00
SCALE: 1" = 20' SHEET 2 OF 9 SHEETS

CITY OF AURORA
44 E. DOWNER PLACE
AURORA, IL 60505

STATE OF ILLINOIS
DEPARTMENT OF TRANSPORTATION


RIGHT-OF-WAY PLANS

SCALE: NONE SHEET 1 OF 8 SHEETS STA. TO STA.

F.A.U. RTE.	SECTION	COUNTY	TOTAL SHEETS	SHEET NO.
1503	21-00339-00-CH	KANE	132	30
CONTRACT NO. 61J91				
ILLINOIS FED. AID PROJECT				

USER NAME = \$USERS	DESIGNED -	REVISED -
PLOT SCALE = \$SCALE\$	DRAWN -	REVISED -
PLOT DATE = \$DATES	CHECKED -	REVISED -
	DATE - 07-09-2024	REVISED -

PART OF THE NW 1/4 OF SECTION 17, TWP. 38 N., R. 8 E.
OF THE 3RD. P.M., IN KANE COUNTY, ILLINOIS.

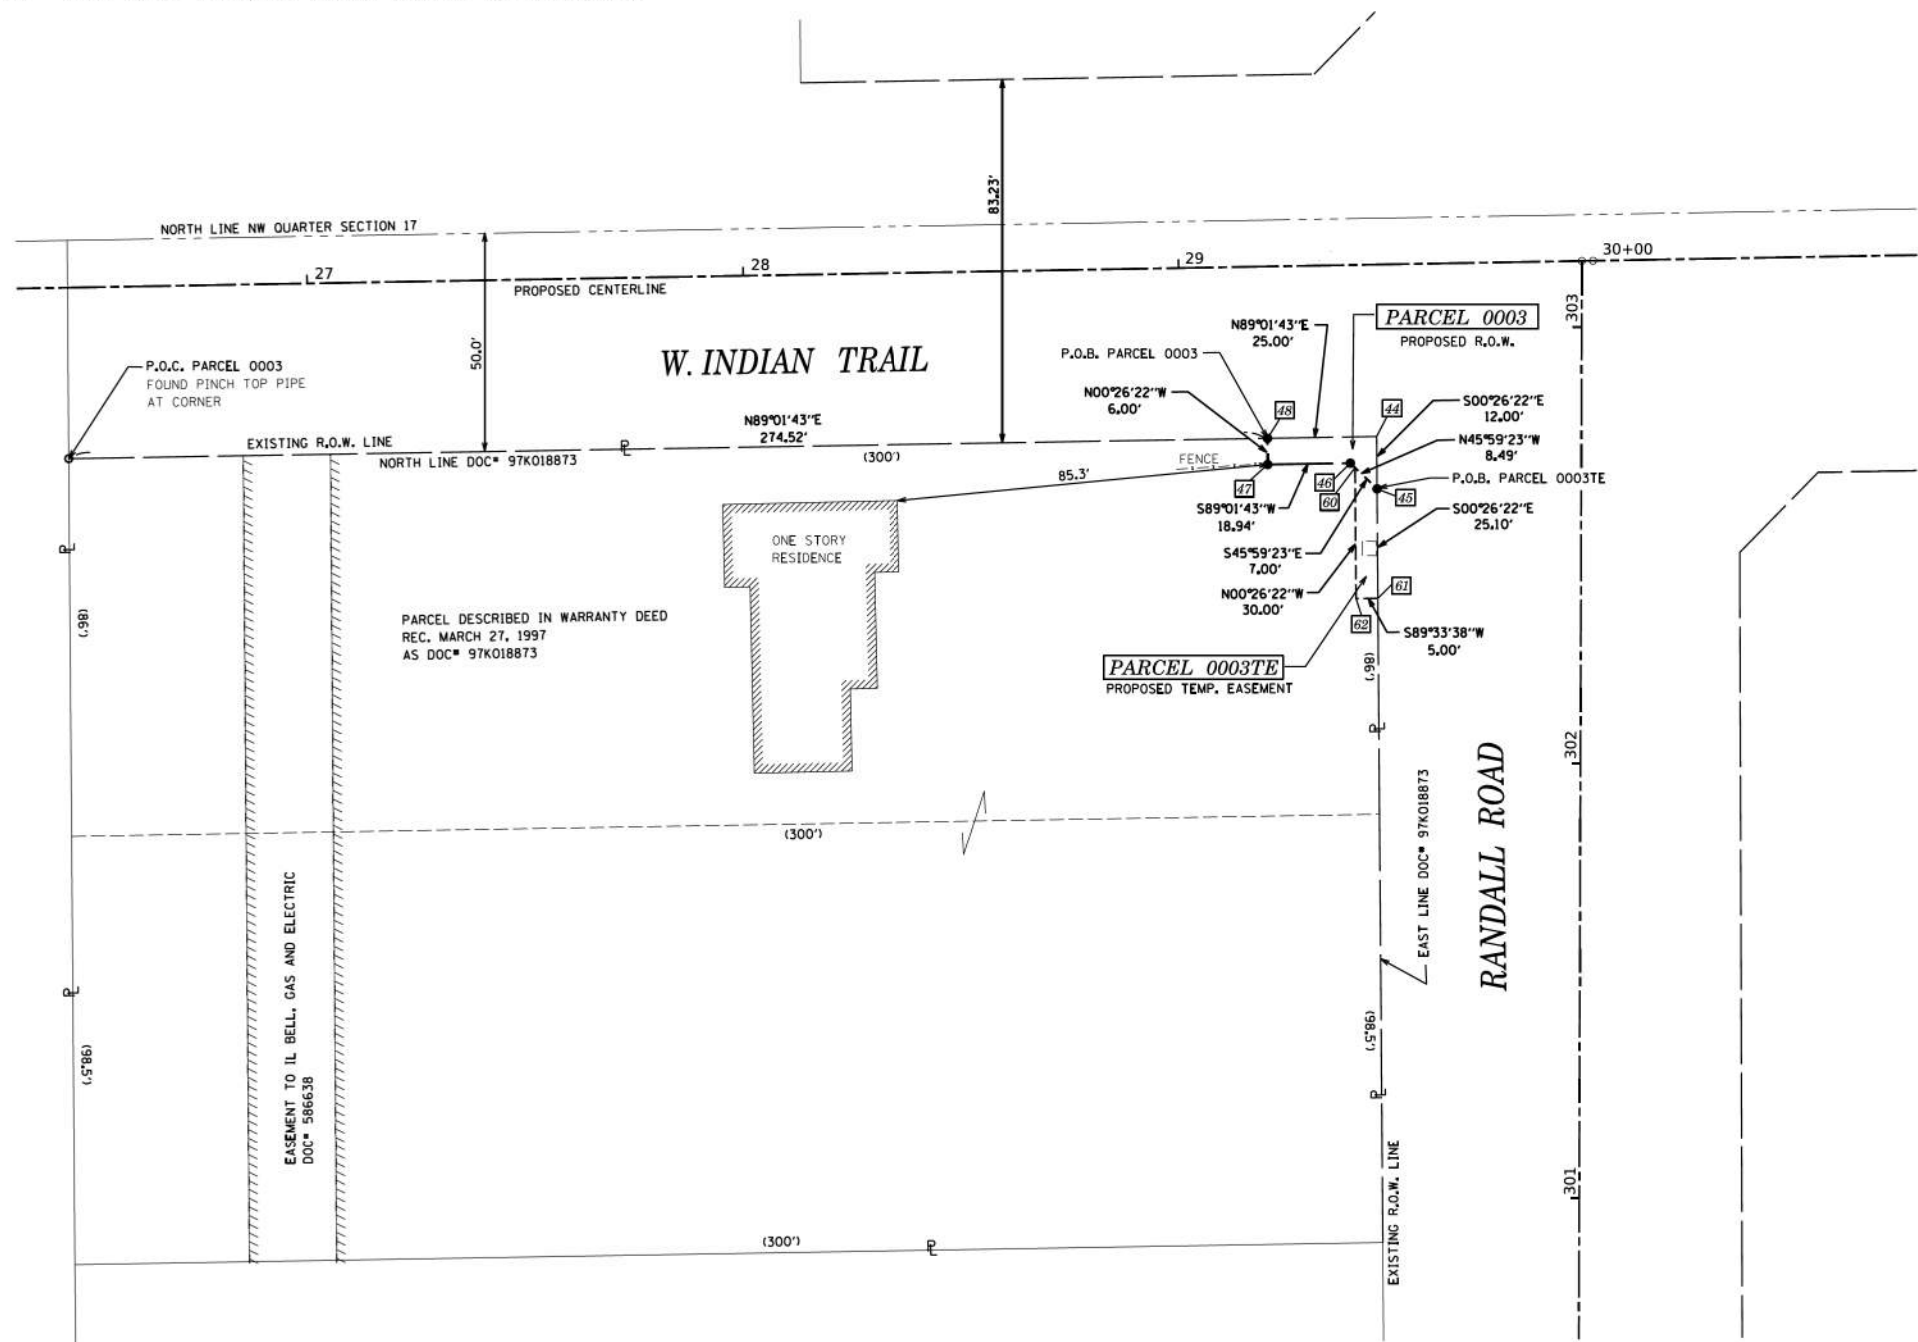

LEGEND

SECTION CORNER
QUARTER SECTION CORNER

GRAPHIC SCALE
FEET
SCALE: 1" = 20'

SECTION / QUARTER SECTION LINE
PLATTED LOT LINES
PROPERTY (DEED) LINE
APPARENT PROPERTY LINE
EXISTING CENTERLINE
PROPOSED CENTERLINE
EXISTING RIGHT OF WAY LINE
PROPOSED RIGHT OF WAY LINE
EXISTING EASEMENT
PROPOSED EASEMENT
EXISTING ACCESS CONTROL LINE
PROPOSED ACCESS CONTROL LINE
MEASURED DIMENSION
COMPUTED DIMENSION
RECORDED DIMENSION
EXISTING BUILDING

129.32'
129.32' (COMP)
129.32'

IRON PIPE OR ROD FOUND
CUT CROSS FOUND OR SET

STAKING OF PROPOSED RIGHT OF WAY, SET DIVISION OF HIGHWAYS SURVEY MARKER TO MONUMENT THE POSITION SHOWN, IDENTIFIED BY INSCRIPTION DATA AND SURVEYORS REGISTRATION NUMBER.

STAKING OF PROPOSED RIGHT OF WAY IN CULTIVATED AREAS, BURIED 5/8 INCH METAL ROD 20 INCHES BELOW GROUND TO MARK FUTURE SURVEY MARKER POSITION IDENTIFIED BY COLORED PLASTIC CAP BEARING SURVEYORS REGISTRATION NUMBER.

PERMANENT SURVEY MARKER, I.D.O.T. STANDARD 667101.02 (TO BE SET BY OTHERS)

RIGHT OF WAY STAKING PROPOSED TO BE SET

○ IRON PIPE OR ROD FOUND
+ CUT CROSS FOUND OR SET

○ "MAG" NAIL SET
● 5 / 8" REBAR SET

STATE OF ILLINOIS
COUNTY OF KANE

THIS IS TO CERTIFY THAT WE, ENGINEERING ENTERPRISES INC., AN ILLINOIS PROFESSIONAL DESIGN FIRM LAND SURVEYING CORPORATION, NUMBER 184-002003, HAVE SURVEYED THE PLAT OF HIGHWAYS SHOWN HEREON IN SECTION 17, TOWNSHIP 38 NORTH, RANGE 8 EAST OF THE THIRD PRINCIPAL MERIDIAN, KANE COUNTY, THAT THE SURVEY IS TRUE AND COMPLETE AS SHOWN TO THE BEST OF MY KNOWLEDGE AND BELIEF, THAT THE PLAT CORRECTLY REPRESENTS SAID SURVEY, THAT ALL MONUMENTS FOUND AND ESTABLISHED ARE OF PERMANENT QUALITY AND OCCUPY THE POSITIONS SHOWN THEREON AND THAT THE MONUMENTS ARE SUFFICIENT TO ENABLE THE SURVEY TO BE RETRACED.

DATED AT SUGAR GROVE, ILLINOIS THIS 28TH DAY OF SEPTEMBER, 2023.

ILLINOIS PROFESSIONAL LAND SURVEYOR NO. 3678
LICENSE EXPIRATION DATE: 11/30/24

THIS PROFESSIONAL SERVICE CONFORMS TO THE CURRENT ILLINOIS MINIMUM STANDARDS FOR A BOUNDARY SURVEY.

PROJECT COORDINATES IL. STATE PLANE, EAST ZONE, NAD83 (2011)		
PT#	COORDINATES	STATION/OFFSET
44	N = 1862786.12 E = 979722.36	29+44.69, 39.38' RT
45	N = 1862774.12 E = 979722.46	29+44.57, 51.38' RT
46	N = 1862780.02 E = 979716.35	29+38.57, 45.37' RT
47	N = 1862779.70 E = 979697.41	29+19.63, 45.36' RT
48	N = 1862785.70 E = 979697.37	29+19.69, 39.36' RT
60	N = 1862778.99 E = 979717.42	29+39.62, 46.42' RT
61	N = 1862749.03 E = 979722.65	29+44.32, 76.47' RT
62	N = 1862748.99 E = 979717.65	29+39.32, 76.42' RT

PARCEL NUMBER	TOTAL HOLDINGS ACRES	PART TAKEN ACRES	AREA IN EXISTING R.O.W. ACRES	REMAINDER AREA ACRES	EASEMENT AREA ACRES	SQUARE FEET	PARCEL INDEX NUMBER
0003 0003TE	1.274	0.004 (168 SF)	-	1.270	0.003	138	15-17-100-057 15-17-100-007

SURVEY NOTES:
1. ALL DIMENSIONS ARE MEASURED UNLESS OTHERWISE SPECIFIED.
2. BEARING, DISTANCES, AND COORDINATES SHOWN HEREON REFERENCE THE ILLINOIS STATE PLANE COORDINATE SYSTEM, EAST ZONE, NORTH AMERICAN DATUM OF 1983 (2011 ADJUSTMENT) "GRID".
3. ALL MEASURED AND CALCULATED DISTANCES ARE "GRID" NOT "GROUND", TO OBTAIN GROUND DISTANCES, DIVIDE GRID DISTANCES SHOW BY THE COMBINATION FACTOR OF 0.999951508.
4. AREAS SHOWN ON THIS PLAT ARE "GROUND".
5. FIELD SURVEY COMPLETED IN NOVEMBER 2022.

Engineering Enterprises, Inc.
CONSULTING ENGINEERS
52 Wheeler Road
Sugar Grove, Illinois 60554
630.466.6700 / www.eeieeb.com

P21021/PHASE 2/PLAT OF HIGHWAY 2


PLAT OF HIGHWAYS
CITY OF AURORA, ILLINOIS
ROUTE: W. INDIAN TRAIL (FAU 1503)

LIMITS: EDGELAWN TO HIGHLAND COUNTY: KANE
SECTION: 21-00339-00-CH JOB NO.: R-55-001-97
STA. 27+00.00 TO STA. 30+00.00
SCALE: 1" = 20' SHEET 3 OF 9 SHEETS


CITY OF AURORA
44 E. DOWNER PLACE
AURORA, IL 60505

PART OF THE NE 1/4 OF SECTION 17, TWP. 38 N., R. 8 E. &
PART OF THE SE 1/4 OF SECTION 8, TWP. 38 N., R. 8 E.
OF THE 3RD. P.M., IN KANE COUNTY, ILLINOIS.

PROJECT COORDINATES IL. STATE PLANE, EAST ZONE, NAD83 (2011)		
PT#	COORDINATES	STATION/OFFSET
34	N = 1862926.26 E = 981945.97	51+70.52, 54.13' LT
35	N = 1862931.26 E = 981945.88	51+70.53, 59.13' LT
36	N = 1862931.62 E = 981965.87	51+90.53, 59.11' LT
37	N = 1862926.62 E = 981965.96	51+90.52, 54.11' LT
38	N = 1862824.32 E = 981831.99	50+54.61, 45.62' RT
39	N = 1862822.57 E = 981832.02	50+54.61, 47.37' RT
40	N = 1862822.32 E = 981832.02	50+54.61, 47.62' RT
41	N = 1862822.05 E = 981817.03	50+39.61, 47.60' RT
42	N = 1862824.05 E = 981816.99	50+39.61, 45.60' RT
43	N = 1862824.28 E = 981829.89	50+52.51, 45.61' RT

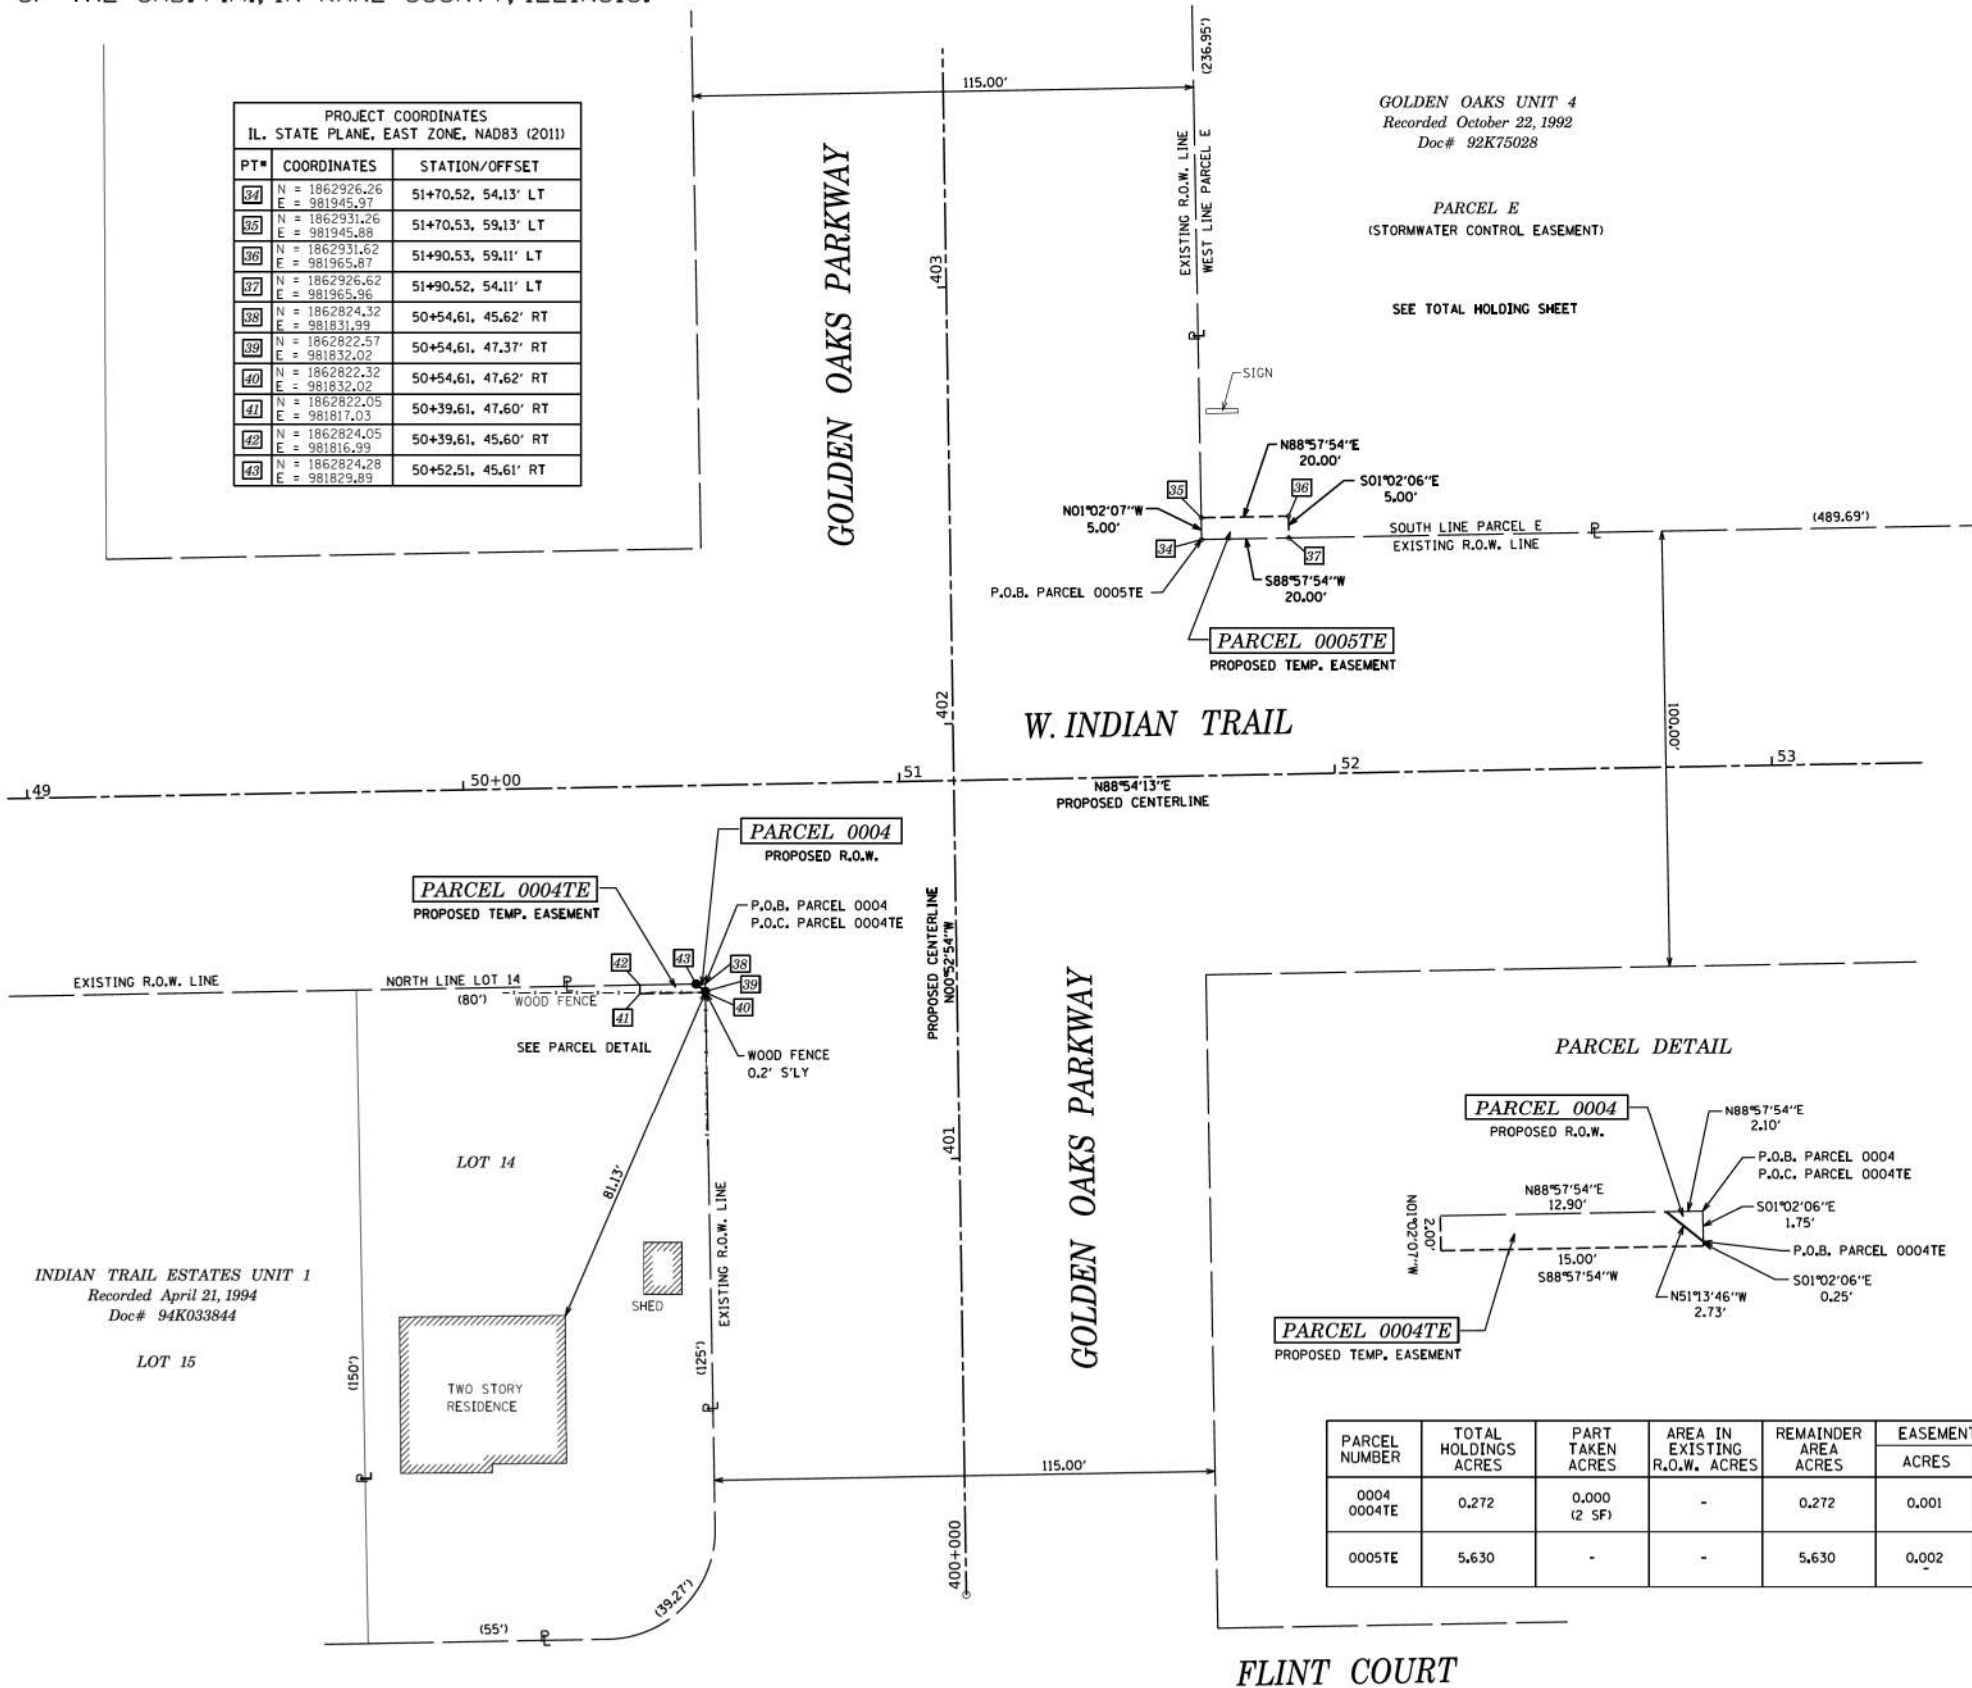

LEGEND

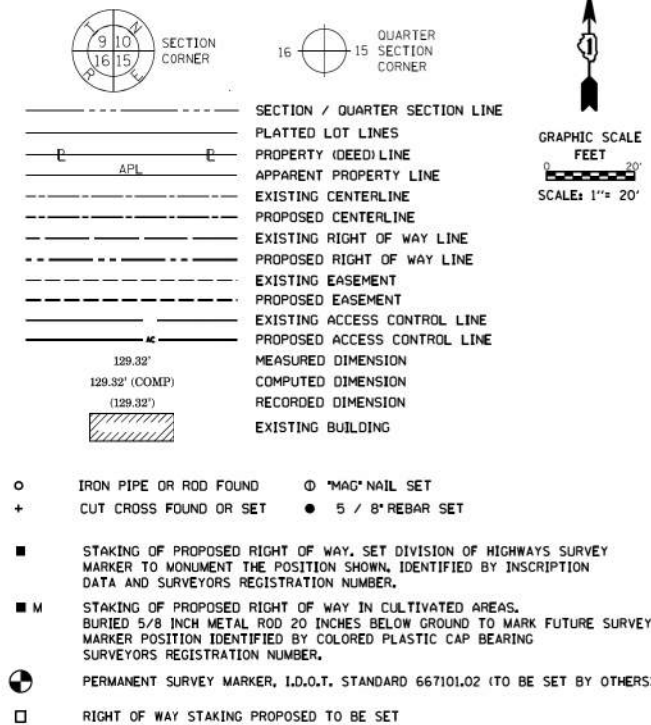

SURVEY NOTES:
1. ALL DIMENSIONS ARE MEASURED UNLESS OTHERWISE SPECIFIED.
2. BEARING, DISTANCES, AND COORDINATES SHOWN HEREON REFERENCE THE ILLINOIS STATE PLANE COORDINATE SYSTEM, EAST ZONE, NORTH AMERICAN DATUM OF 1983 (2011 ADJUSTMENT) "GRID".
3. ALL MEASURED AND CALCULATED DISTANCES ARE "GRID" NOT "GROUND". TO OBTAIN GROUND DISTANCES, DIVIDE GRID DISTANCES SHOW BY THE COMBINATION FACTOR OF 0.999951508.
4. AREAS SHOWN ON THIS PLAT ARE "GROUND".
5. FIELD SURVEY COMPLETED IN NOVEMBER 2022.

STATE OF ILLINOIS
COUNTY OF KANE

THIS IS TO CERTIFY THAT WE, ENGINEERING ENTERPRISES INC., AN ILLINOIS PROFESSIONAL DESIGN FIRM LAND SURVEYING CORPORATION, NUMBER 184-002003, HAVE SURVEYED THE PLAT OF HIGHWAYS SHOWN HEREON IN SECTIONS 8 AND 17, TOWNSHIP 38 NORTH, RANGE 8 EAST OF THE THIRD PRINCIPAL MERIDIAN, KANE COUNTY, THAT THE SURVEY IS TRUE AND COMPLETE AS SHOWN TO THE BEST OF MY KNOWLEDGE AND BELIEF, THAT THE PLAT CORRECTLY REPRESENTS SAID SURVEY, THAT ALL MONUMENTS FOUND AND ESTABLISHED ARE OF PERMANENT QUALITY AND OCCUPY THE POSITIONS SHOWN THEREON AND THAT THE MONUMENTS ARE SUFFICIENT TO ENABLE THE SURVEY TO BE RETRACED.

DATED AT SUGAR GROVE, ILLINOIS THIS 28TH DAY OF SEPTEMBER, 2023.

ILLINOIS PROFESSIONAL LAND SURVEYOR NO. 3678
LICENSE EXPIRATION DATE: 11/30/24

THIS PROFESSIONAL SERVICE CONFORMS TO THE CURRENT ILLINOIS MINIMUM STANDARDS FOR A BOUNDARY SURVEY.



Engineering Enterprises, Inc.
CONSULTING ENGINEERS
52 Wheeler Road
Sugar Grove, Illinois 60554
630.466.6700 / www.eeiweb.com
P21021/PHASE 2/PLAT OF HIGHWAY 2

PLAT OF HIGHWAYS

CITY OF AURORA, ILLINOIS
ROUTE: W. INDIAN TRAIL (FAU 1503)

LIMITS: EDGELAWN TO HIGHLAND COUNTY: KANE
SECTION: 21-00339-00-CH JOB NO.: R-55-001-97
STA. 49+00.00 TO STA. 53+00.00
SCALE: 1" = 20' SHEET 4 OF 9 SHEETS

CITY OF AURORA
44 E. DOWNER PLACE
AURORA, IL 60505

PARCEL NUMBER	TOTAL HOLDINGS ACRES	PART TAKEN ACRES	AREA IN EXISTING R.O.W. ACRES	REMAINDER AREA ACRES	EASEMENT AREA		PARCEL INDEX NUMBER
					ACRES	SQUARE FEET	
0004	0.272	0.000 (2 SF)	-	0.272	0.001	28	15-17-226-015
0005TE	5.630	-	-	5.630	0.002	100	15-08-478-001

FLINT COURT

REVISION DATE: FEB. 13, 2023 REVISION MADE BY: CEP

STATE OF ILLINOIS
DEPARTMENT OF TRANSPORTATION

RIGHT-OF-WAY PLANS

SCALE: NONE SHEET 3 OF 8 SHEETS STA. TO STA.

F.A.U. RTE.	SECTION	COUNTY	TOTAL SHEETS	SHEET NO.
1503	21-00339-00-CH	KANE	132	32
CONTRACT NO. 61J91				
ILLINOIS FED. AID PROJECT				

USER NAME = \$USERS	DESIGNED -	REVISED -
PLOT SCALE = \$SCALES	DRAWN -	REVISED -
PLOT DATE = \$DATES	CHECKED -	REVISED -
	DATE - 07-09-2024	REVISED -

PART OF THE NW 1/4 OF SECTION 16, TWP. 38 N., R. 8 E. &
PART OF THE SW 1/4 OF SECTION 9, TWP. 38 N., R. 8 E.
OF THE 3RD. P.M., IN KANE COUNTY, ILLINOIS.

PARCEL NUMBER	TOTAL HOLDINGS ACRES	PART TAKEN ACRES	AREA IN EXISTING R.O.W. ACRES	REMAINDER AREA ACRES	EASEMENT AREA ACRES	SQUARE FEET	PARCEL INDEX NUMBER
0006	0.200	0.002 (85 SF)	-	0.198	-	-	15-09-355-007
0007	1.941	0.005 (200 SF)	-	1.936	-	-	15-16-101-031 15-16-101-024 THRU 15-16-101-030

SURVEY NOTES:
1. ALL DIMENSIONS ARE MEASURED UNLESS OTHERWISE SPECIFIED.
2. BEARING, DISTANCES, AND COORDINATES SHOWN HEREON REFERENCE THE ILLINOIS STATE PLANE COORDINATE SYSTEM, EAST ZONE, NORTH AMERICAN DATUM OF 1983 (2011 ADJUSTMENT) "GRID".
3. ALL MEASURED AND CALCULATED DISTANCES ARE "GRID" NOT "GROUND". TO OBTAIN GROUND DISTANCES, DIVIDE GRID DISTANCES SHOWN BY THE COMBINATION FACTOR OF 0.999951508.
4. AREAS SHOWN ON THIS PLAT ARE "GROUND".
5. FIELD SURVEY COMPLETED IN NOVEMBER 2022.

STATE OF ILLINOIS) JSS
COUNTY OF KANE)

THIS IS TO CERTIFY THAT WE, ENGINEERING ENTERPRISES INC., AN ILLINOIS PROFESSIONAL DESIGN FIRM LAND SURVEYING CORPORATION, NUMBER 184-002003, HAVE SURVEYED THE PLAT OF HIGHWAYS SHOWN HEREON IN SECTIONS 9 AND 16, TOWNSHIP 38 NORTH, RANGE 8 EAST OF THE THIRD PRINCIPAL MERIDIAN, KANE COUNTY, THAT THE SURVEY IS TRUE AND COMPLETE AS SHOWN TO THE BEST OF MY KNOWLEDGE AND BELIEF, THAT THE PLAT CORRECTLY REPRESENTS SAID SURVEY, THAT ALL MONUMENTS FOUND AND ESTABLISHED ARE OF PERMANENT QUALITY AND OCCUPY THE POSITIONS SHOWN THEREON AND THAT THE MONUMENTS ARE SUFFICIENT TO ENABLE THE SURVEY TO BE RETRACED.

DATED AT SUGAR GROVE, ILLINOIS THIS 28TH DAY OF SEPTEMBER, 2023.

ILLINOIS PROFESSIONAL LAND SURVEYOR NO. 3678
LICENSE EXPIRATION DATE: 11/30/24

THIS PROFESSIONAL SERVICE CONFORMS TO THE CURRENT ILLINOIS MINIMUM STANDARDS FOR A BOUNDARY SURVEY.



LEGEND

SECTION CORNER
QUARTER SECTION CORNER


SECTION / QUARTER SECTION LINE
PLATTED LOT LINES
PROPERTY (DEED) LINE
APPARENT PROPERTY LINE
EXISTING CENTERLINE
PROPOSED CENTERLINE
EXISTING RIGHT OF WAY LINE
PROPOSED RIGHT OF WAY LINE
EXISTING EASEMENT
PROPOSED EASEMENT
EXISTING ACCESS CONTROL LINE
PROPOSED ACCESS CONTROL LINE
MEASURED DIMENSION
COMPUTED DIMENSION
RECORDED DIMENSION
EXISTING BUILDING

GRAPHIC SCALE
FEET
0 20'
SCALE: 1" = 20'

129.32'
129.32' (COMP)
(129.32')

IRON PIPE OR ROD FOUND
CUT CROSS FOUND OR SET
STAKING OF PROPOSED RIGHT OF WAY, SET DIVISION OF HIGHWAYS SURVEY MARKER TO MONUMENT THE POSITION SHOWN, IDENTIFIED BY INSCRIPTION DATA AND SURVEYORS REGISTRATION NUMBER.
STAKING OF PROPOSED RIGHT OF WAY IN CULTIVATED AREAS, BURIED 5/8 INCH METAL ROD 20 INCHES BELOW GROUND TO MARK FUTURE SURVEY MARKER POSITION IDENTIFIED BY COLORED PLASTIC CAP BEARING SURVEYORS REGISTRATION NUMBER.
PERMANENT SURVEY MARKER, I.D.O.T. STANDARD 667101.02 (TO BE SET BY OTHERS)
RIGHT OF WAY STAKING PROPOSED TO BE SET

5/8" MAG. NAIL SET
5 / 8" REBAR SET

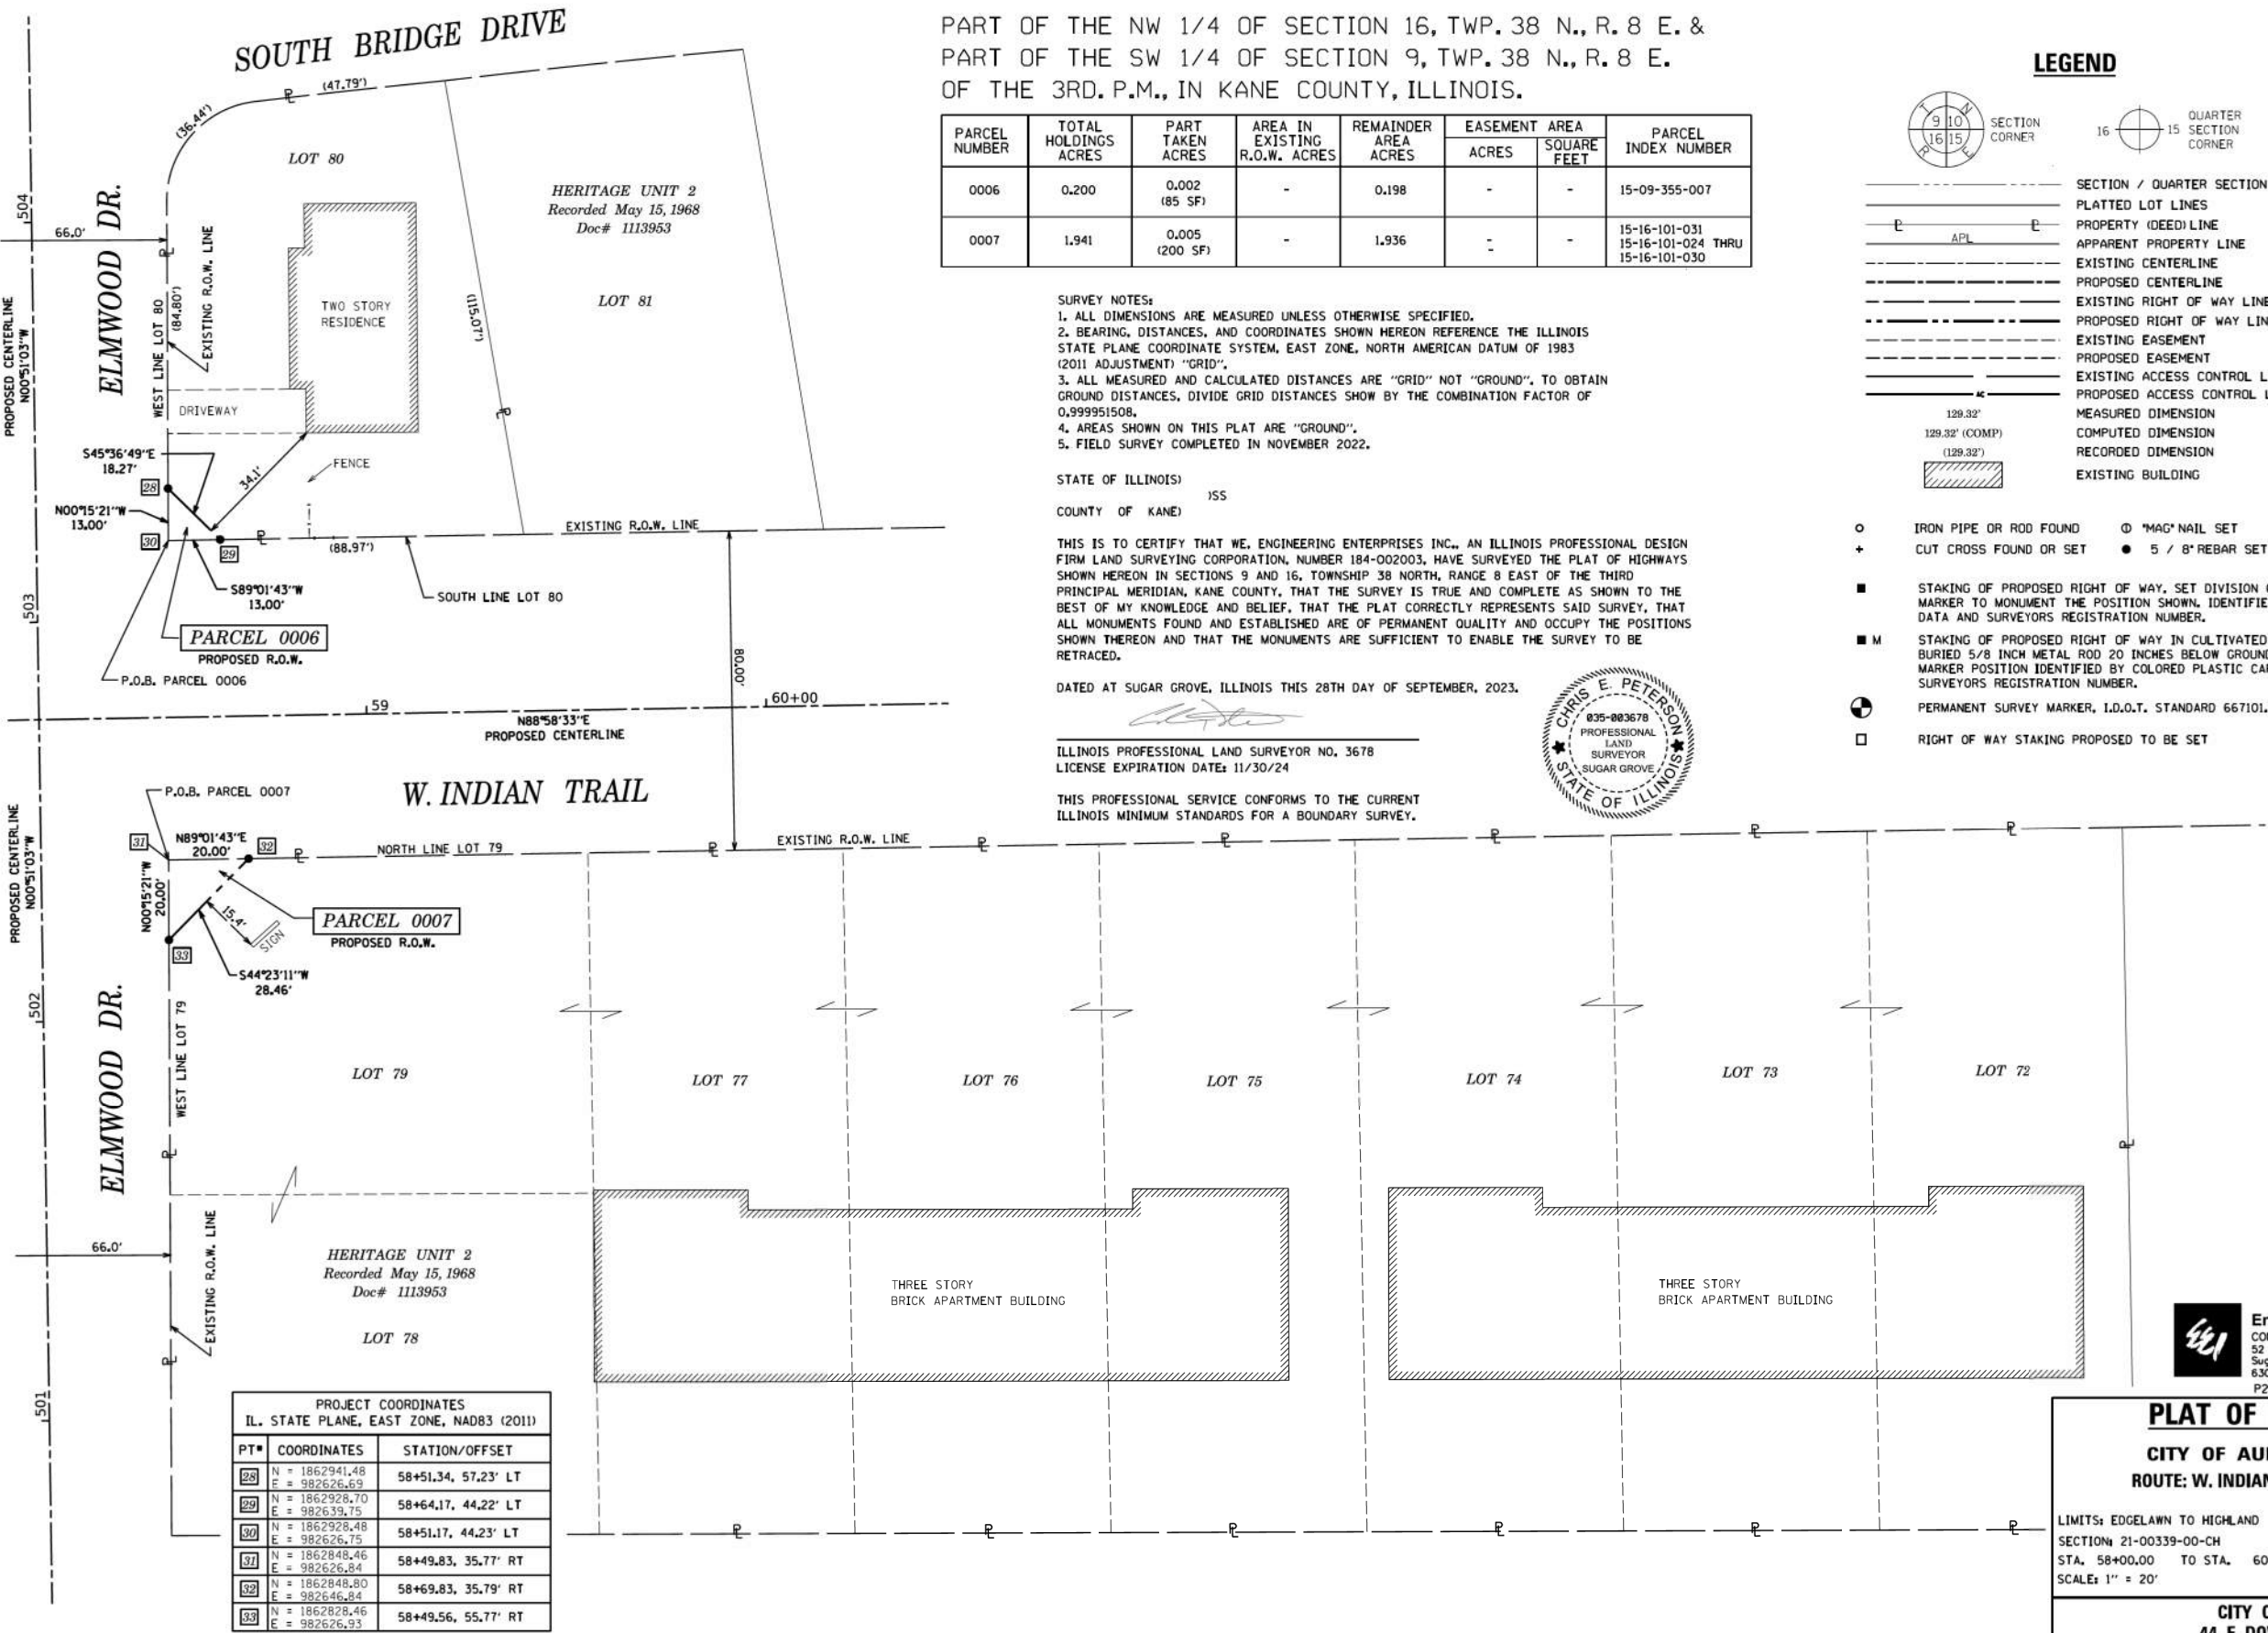

PROJECT COORDINATES IL. STATE PLANE, EAST ZONE, NAD83 (2011)		
PT#	COORDINATES	STATION/OFFSET
28	N = 1862941.48 E = 982626.69	58+51.34, 57.23' LT
29	N = 1862928.70 E = 982639.75	58+64.17, 44.22' LT
30	N = 1862928.48 E = 982626.75	58+51.17, 44.23' LT
31	N = 1862848.46 E = 982626.84	58+49.83, 35.77' RT
32	N = 1862848.80 E = 982646.84	58+69.83, 35.79' RT
33	N = 1862828.46 E = 982626.33	58+49.56, 55.77' RT

Engineering Enterprises, Inc.
CONSULTING ENGINEERS
52 Wheeler Road
Sugar Grove, Illinois 60554
630.466.6700 / www.eeiweb.com
P21021/PHASE 2/PLAT OF HIGHWAY 2

PLAT OF HIGHWAYS

CITY OF AURORA, ILLINOIS
ROUTE: W. INDIAN TRAIL (FAU 1503)

LIMITS: EDGELAWN TO HIGHLAND COUNTY: KANE
SECTION: 21-00339-00-CH JOB NO.: R-55-001-97
STA. 58+00.00 TO STA. 60+00.00
SCALE: 1" = 20' SHEET 5 OF 9 SHEETS

CITY OF AURORA
44 E. DOWNER PLACE
AURORA, IL 60505

REVISION DATE: JAN. 23, 2023 REVISION MADE BY: JMB

STATE OF ILLINOIS
DEPARTMENT OF TRANSPORTATION

RIGHT-OF-WAY PLANS


SCALE: NONE SHEET 4 OF 8 SHEETS STA. TO STA.

F.A.U. RTE.	SECTION	COUNTY	TOTAL SHEETS	SHEET NO.
1503	21-00339-00-CH	KANE	132	33
CONTRACT NO. 61J91				
ILLINOIS FED. AID PROJECT				


PROJECT COORDINATES		
IL. STATE PLANE, EAST ZONE, NAD83 (2011)		
PT#	COORDINATES	STATION/OFFSET
13	N = 1862948.65 E = 983521.76	67+46.40, 48.41' LT
14	N = 1862948.99 E = 983541.77	67+66.40, 48.39' LT
15	N = 1862946.65 E = 983521.80	67+46.40, 46.41' LT
16	N = 1862946.99 E = 983541.80	67+66.40, 46.39' LT
17	N = 1862943.66 E = 983521.84	67+46.39, 43.41' LT
18	N = 1862943.99 E = 983541.84	67+66.39, 43.39' LT
19	N = 1862949.69 E = 983607.76	68+32.40, 47.91' LT
20	N = 1862949.70 E = 983608.26	68+32.90, 47.90' LT
21	N = 1862946.80 E = 983608.30	68+32.89, 45.01' LT
22	N = 1862946.14 E = 983609.12	68+33.70, 44.33' LT
23	N = 1862946.22 E = 983614.09	68+38.66, 44.32' LT
24	N = 1862945.22 E = 983614.10	68+38.66, 43.32' LT
25	N = 1862945.16 E = 983610.33	68+34.88, 43.33' LT
26	N = 1862945.11 E = 983607.83	68+32.38, 43.33' LT
27	N = 1862947.21 E = 983607.80	68+32.39, 45.43' LT

PART OF THE SW 1/4 OF SECTION 9, TWP. 38 N., R. 8 E. OF THE 3RD. P.M., IN KANE COUNTY, ILLINOIS.


PARCEL DETAIL

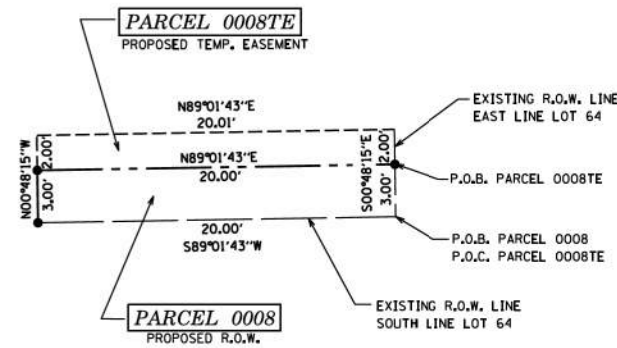

PARCEL DETAIL

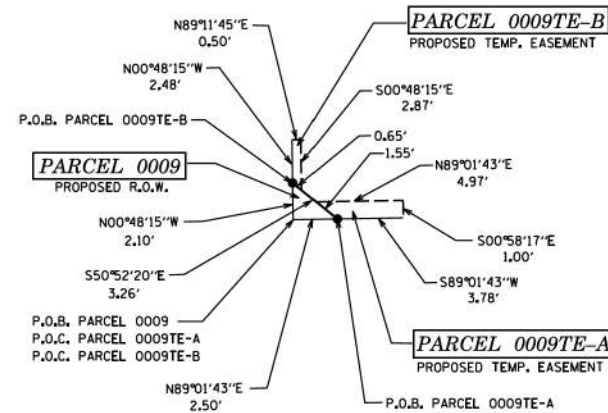

PARCEL NUMBER	TOTAL HOLDINGS ACRES	PART TAKEN ACRES	AREA IN EXISTING R.O.W. ACRES	REMAINDER AREA ACRES	EASEMENT AREA		PARCEL INDEX NUMBER
					ACRES	SQUARE FEET	
0008 0008TE	0.289	0.001 (62 SF)	-	0.288	0.001	41	15-09-355-006
0009 0009TE-A 0009TE-B	0.228	0.000 (3 SF)	-	0.228	A = 0.00 B = 0.00	A = 4 SF B = 1 SF	15-09-356-007

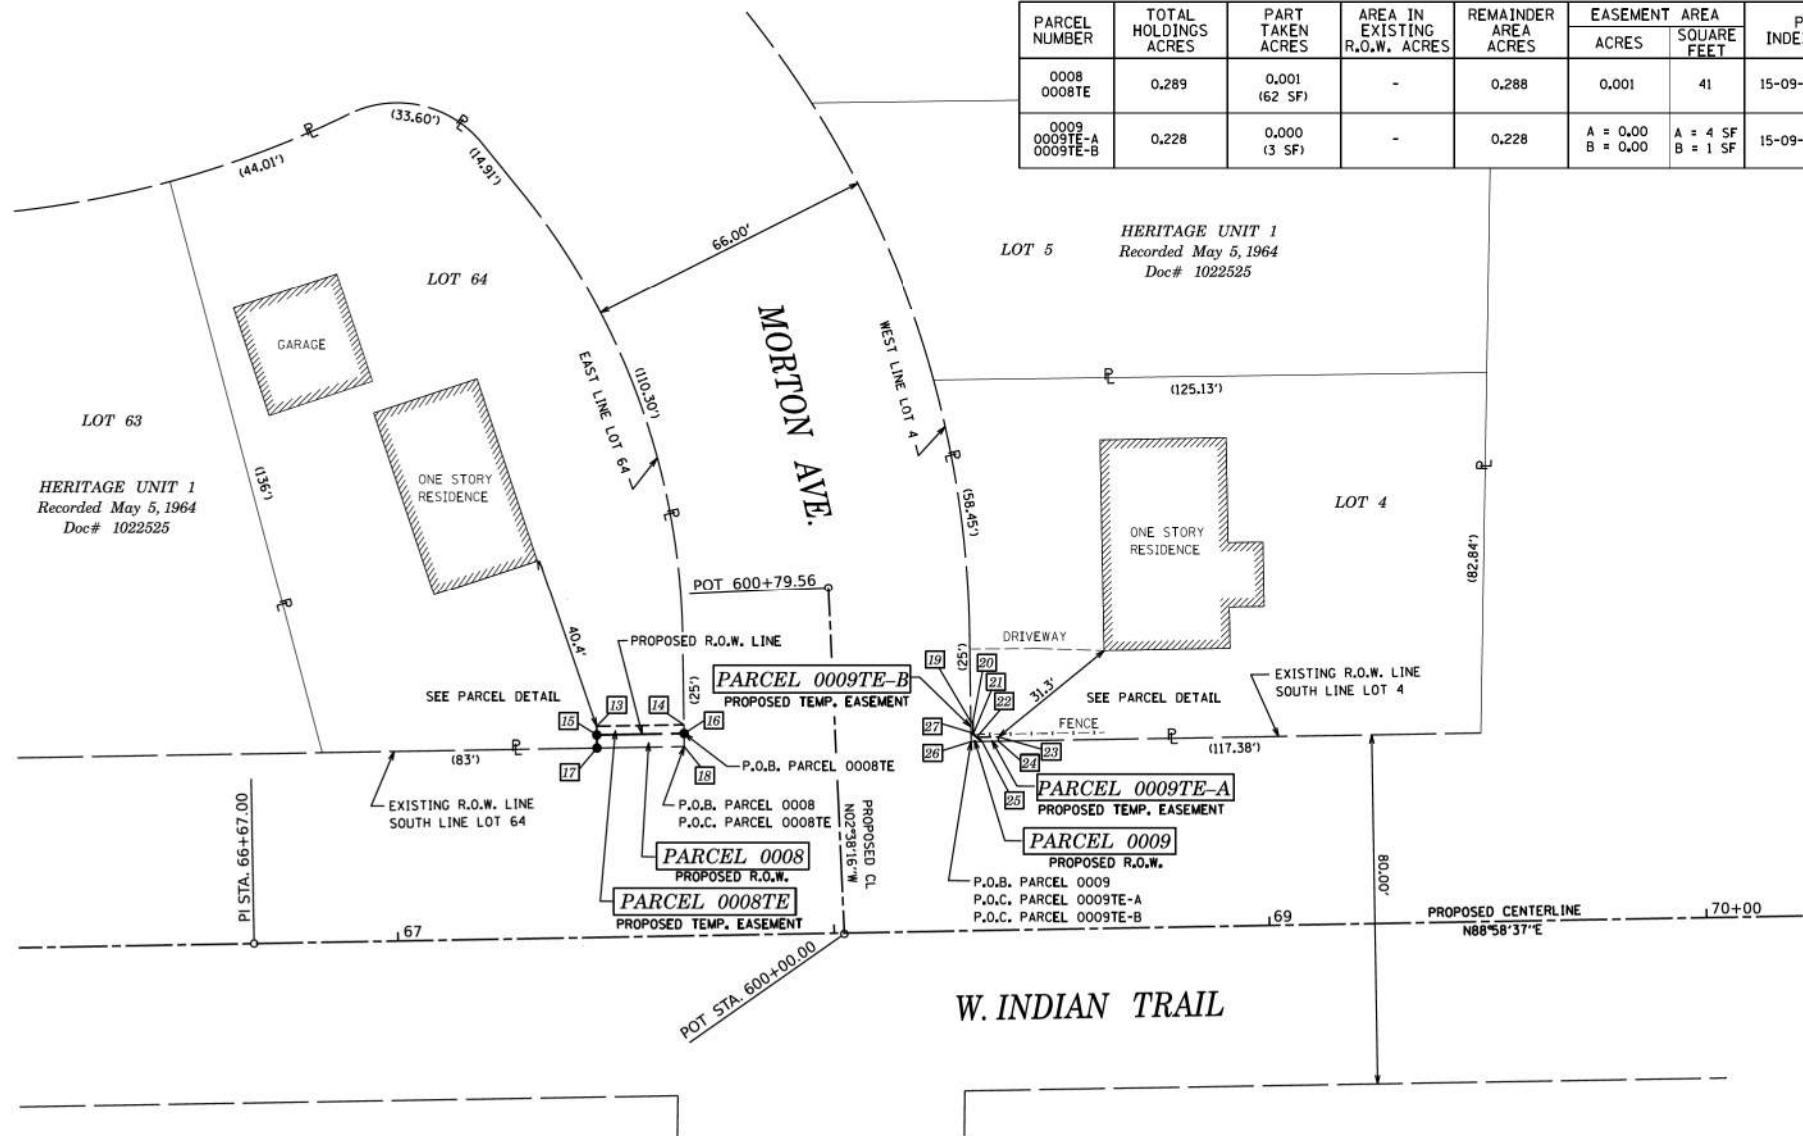

LEGEND

- SECTION / QUARTER SECTION LINE
- PLATTED LOT LINES
- PROPERTY (DEED) LINE
- APPARENT PROPERTY LINE
- EXISTING CENTERLINE
- PROPOSED CENTERLINE
- EXISTING RIGHT OF WAY LINE
- PROPOSED RIGHT OF WAY LINE
- EXISTING EASEMENT
- PROPOSED EASEMENT
- EXISTING ACCESS CONTROL LINE
- PROPOSED ACCESS CONTROL LINE
- MEASURED DIMENSION
- COMPUTED DIMENSION
- RECORDED DIMENSION
- EXISTING BUILDING
- IRON PIPE OR ROD FOUND
- CUT CROSS FOUND OR SET
- *MAG* NAIL SET
- 5 / 8\" REBAR SET
- STAKING OF PROPOSED RIGHT OF WAY. SET DIVISION OF HIGHWAYS SURVEY MARKER TO MONUMENT THE POSITION SHOWN, IDENTIFIED BY INSCRIPTION DATA AND SURVEYORS REGISTRATION NUMBER.
- STAKING OF PROPOSED RIGHT OF WAY IN CULTIVATED AREAS. BURIED 5/8 INCH METAL ROD 20 INCHES BELOW GROUND TO MARK FUTURE SURVEY MARKER POSITION IDENTIFIED BY COLORED PLASTIC CAP BEARING SURVEYORS REGISTRATION NUMBER.
- PERMANENT SURVEY MARKER, I.D.O.T. STANDARD 667101.02 (TO BE SET BY OTHERS)
- RIGHT OF WAY STAKING PROPOSED TO BE SET

- SURVEY NOTES:
- ALL DIMENSIONS ARE MEASURED UNLESS OTHERWISE SPECIFIED.
 - BEARING, DISTANCES, AND COORDINATES SHOWN HEREON REFERENCE THE ILLINOIS STATE PLANE COORDINATE SYSTEM, EAST ZONE, NORTH AMERICAN DATUM OF 1983 (2011 ADJUSTMENT) "GRID".
 - ALL MEASURED AND CALCULATED DISTANCES ARE "GRID" NOT "GROUND". TO OBTAIN GROUND DISTANCES, DIVIDE GRID DISTANCES SHOW BY THE COMBINATION FACTOR OF 0.999951508.
 - AREAS SHOWN ON THIS PLAT ARE "GROUND".
 - FIELD SURVEY COMPLETED IN NOVEMBER 2022.

STATE OF ILLINOIS) JSS
COUNTY OF KANE)

THIS IS TO CERTIFY THAT WE, ENGINEERING ENTERPRISES INC., AN ILLINOIS PROFESSIONAL DESIGN FIRM LAND SURVEYING CORPORATION, NUMBER 184-002003, HAVE SURVEYED THE PLAT OF HIGHWAYS SHOWN HEREON IN SECTION 9, TOWNSHIP 38 NORTH, RANGE 8 EAST OF THE THIRD PRINCIPAL MERIDIAN, KANE COUNTY, THAT THE SURVEY IS TRUE AND COMPLETE AS SHOWN TO THE BEST OF MY KNOWLEDGE AND BELIEF, THAT THE PLAT CORRECTLY REPRESENTS SAID SURVEY, THAT ALL MONUMENTS FOUND AND ESTABLISHED ARE OF PERMANENT QUALITY AND OCCUPY THE POSITIONS SHOWN THEREON AND THAT THE MONUMENTS ARE SUFFICIENT TO ENABLE THE SURVEY TO BE RETRACED.

DATED AT SUGAR GROVE, ILLINOIS THIS 28TH DAY OF SEPTEMBER, 2023.

ILLINOIS PROFESSIONAL LAND SURVEYOR NO. 3678
LICENSE EXPIRATION DATE: 11/30/24

THIS PROFESSIONAL SERVICE CONFORMS TO THE CURRENT ILLINOIS MINIMUM STANDARDS FOR A BOUNDARY SURVEY.



Engineering Enterprises, Inc.
CONSULTING ENGINEERS
52 Wheeler Road
Sugar Grove, Illinois 60554
630.466.6700 / www.eeiweb.com
P21021/PHASE 2/PLAT OF HIGHWAY 2

PLAT OF HIGHWAYS

CITY OF AURORA, ILLINOIS
ROUTE: W. INDIAN TRAIL (FAU 1503)

LIMITS: EDGELAWN TO HIGHLAND COUNTY: KANE
SECTION: 21-00339-00-CH JOB NO.: R-55-001-97
STA. 67+00.00 TO STA. 70+00.00
SCALE: 1\" = 20'

CITY OF AURORA
44 E. DOWNER PLACE
AURORA, IL 60505

STATE OF ILLINOIS
DEPARTMENT OF TRANSPORTATION


RIGHT-OF-WAY PLANS

SCALE: NONE SHEET 5 OF 8 SHEETS STA. TO STA.

F.A.U. RTE.	SECTION	COUNTY	TOTAL SHEETS	SHEET NO.
1503	21-00339-00-CH	KANE	132	34
CONTRACT NO. 61J91				
ILLINOIS FED. AID PROJECT				

USER NAME = \$USERS	DESIGNED -	REVISED -
	DRAWN -	REVISED -
PLOT SCALE = \$SCALES	CHECKED -	REVISED -
PLOT DATE = \$DATES	DATE - 07-09-2024	REVISED -



BURLINGTON NORTHERN SANTA FE RAILROAD

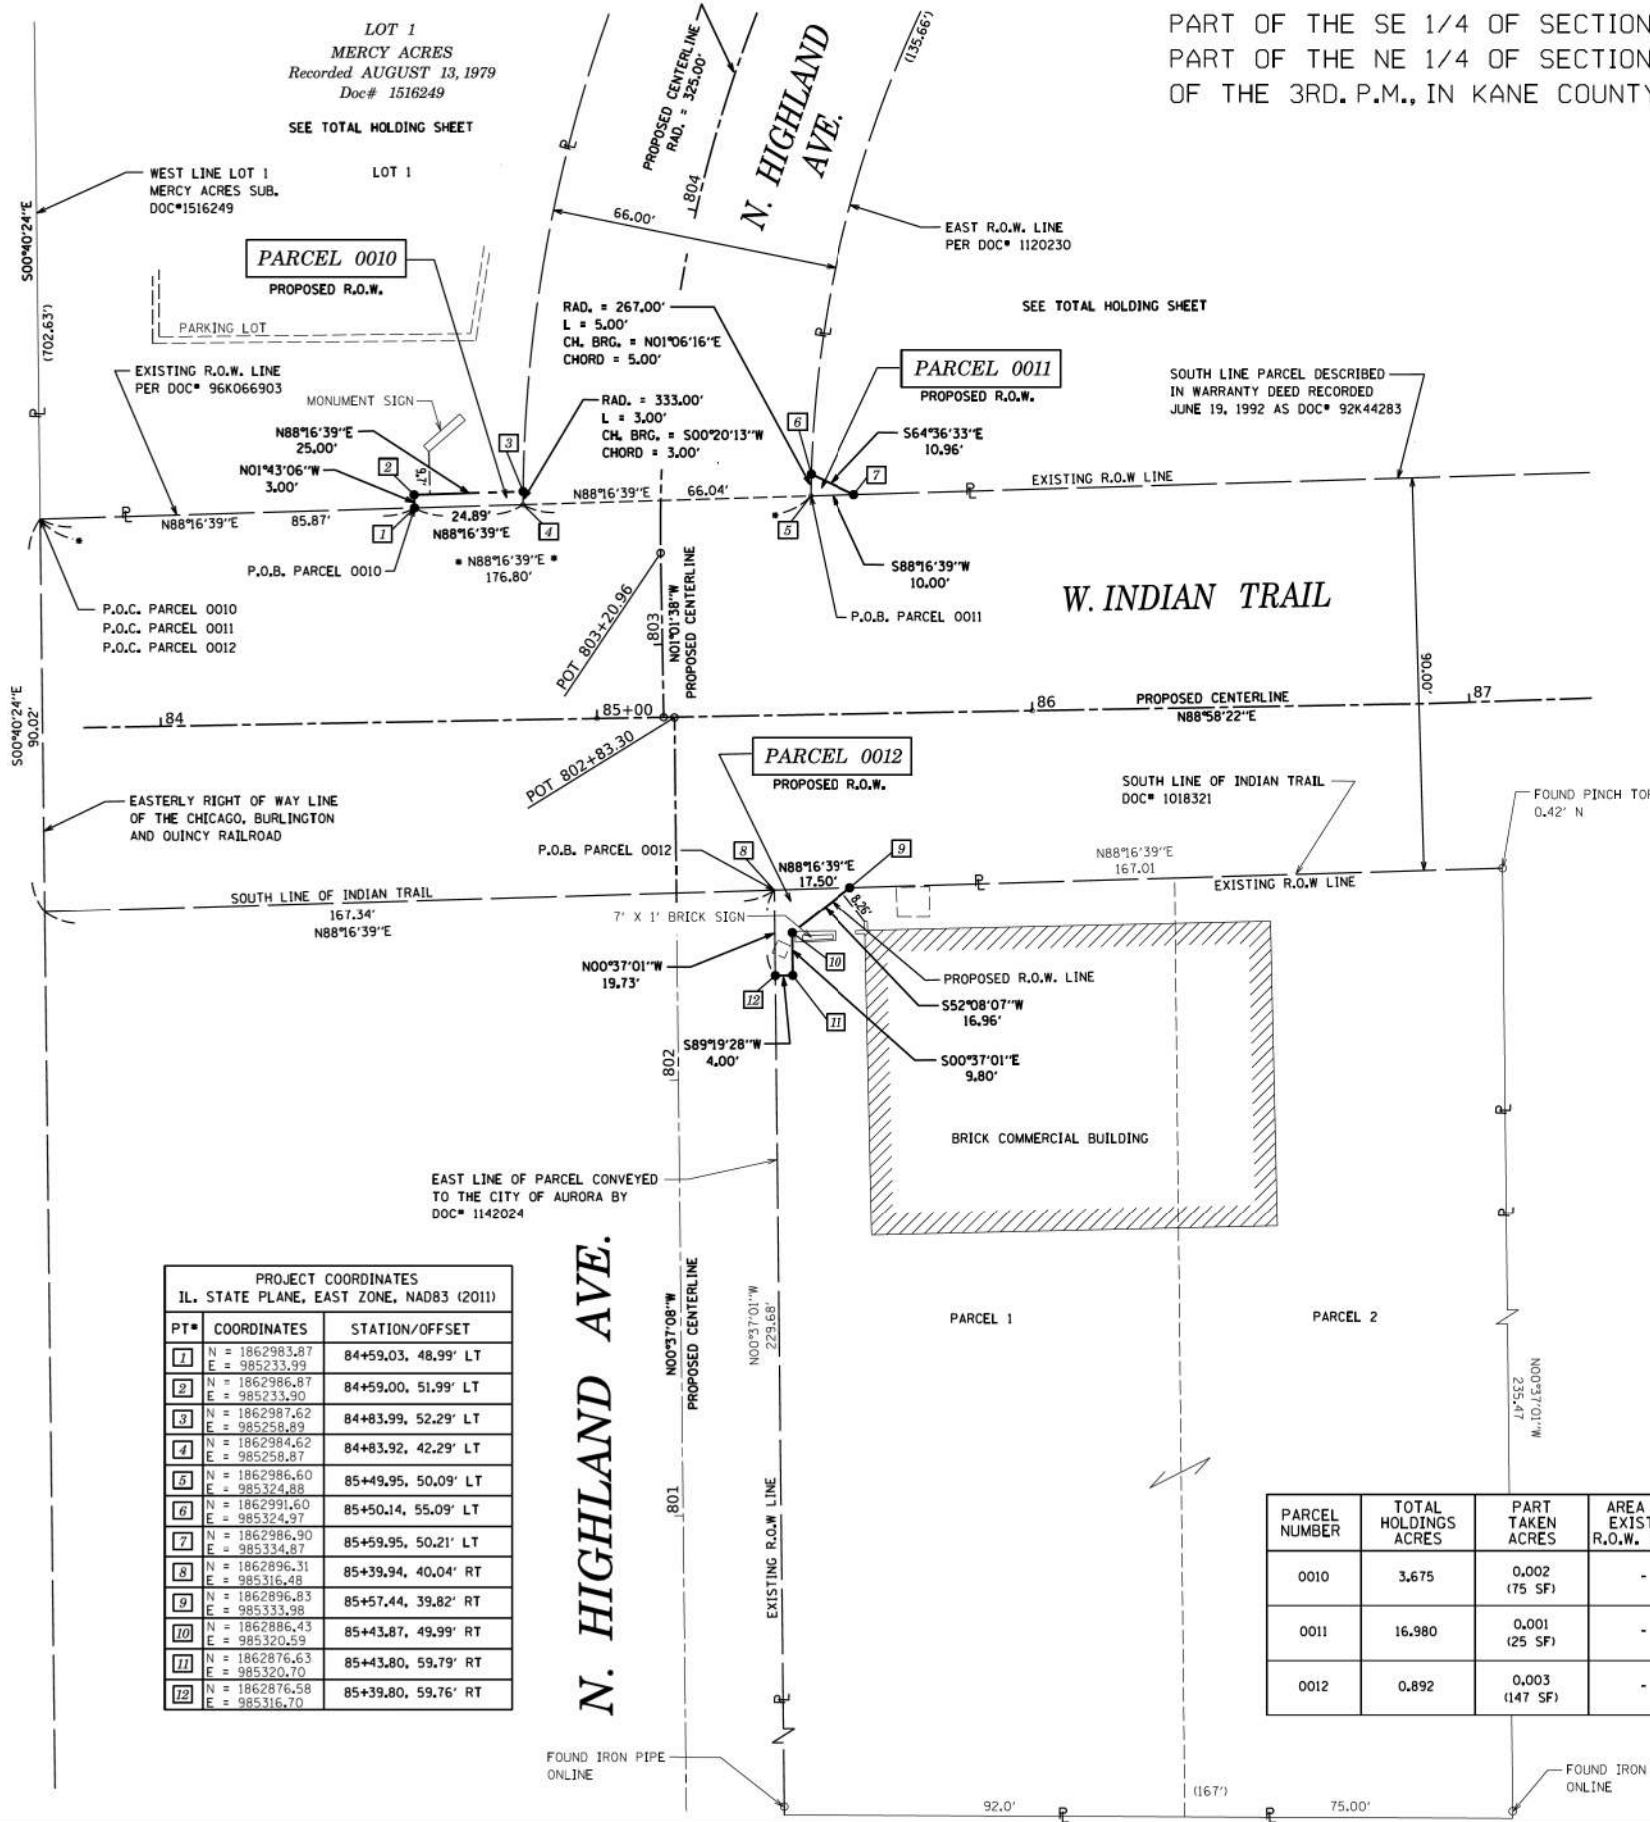

PART OF THE NW 1/4 OF SECTION 17, TWP. 38 N., R. 8 E.
OF THE 3RD. P.M., IN KANE COUNTY, ILLINOIS.

TOTAL HOLDING SHEET

PART OF THE SE 1/4 OF SECTION 8, TWP. 38 N., R. 8 E.
OF THE 3RD. P.M., IN KANE COUNTY, ILLINOIS.

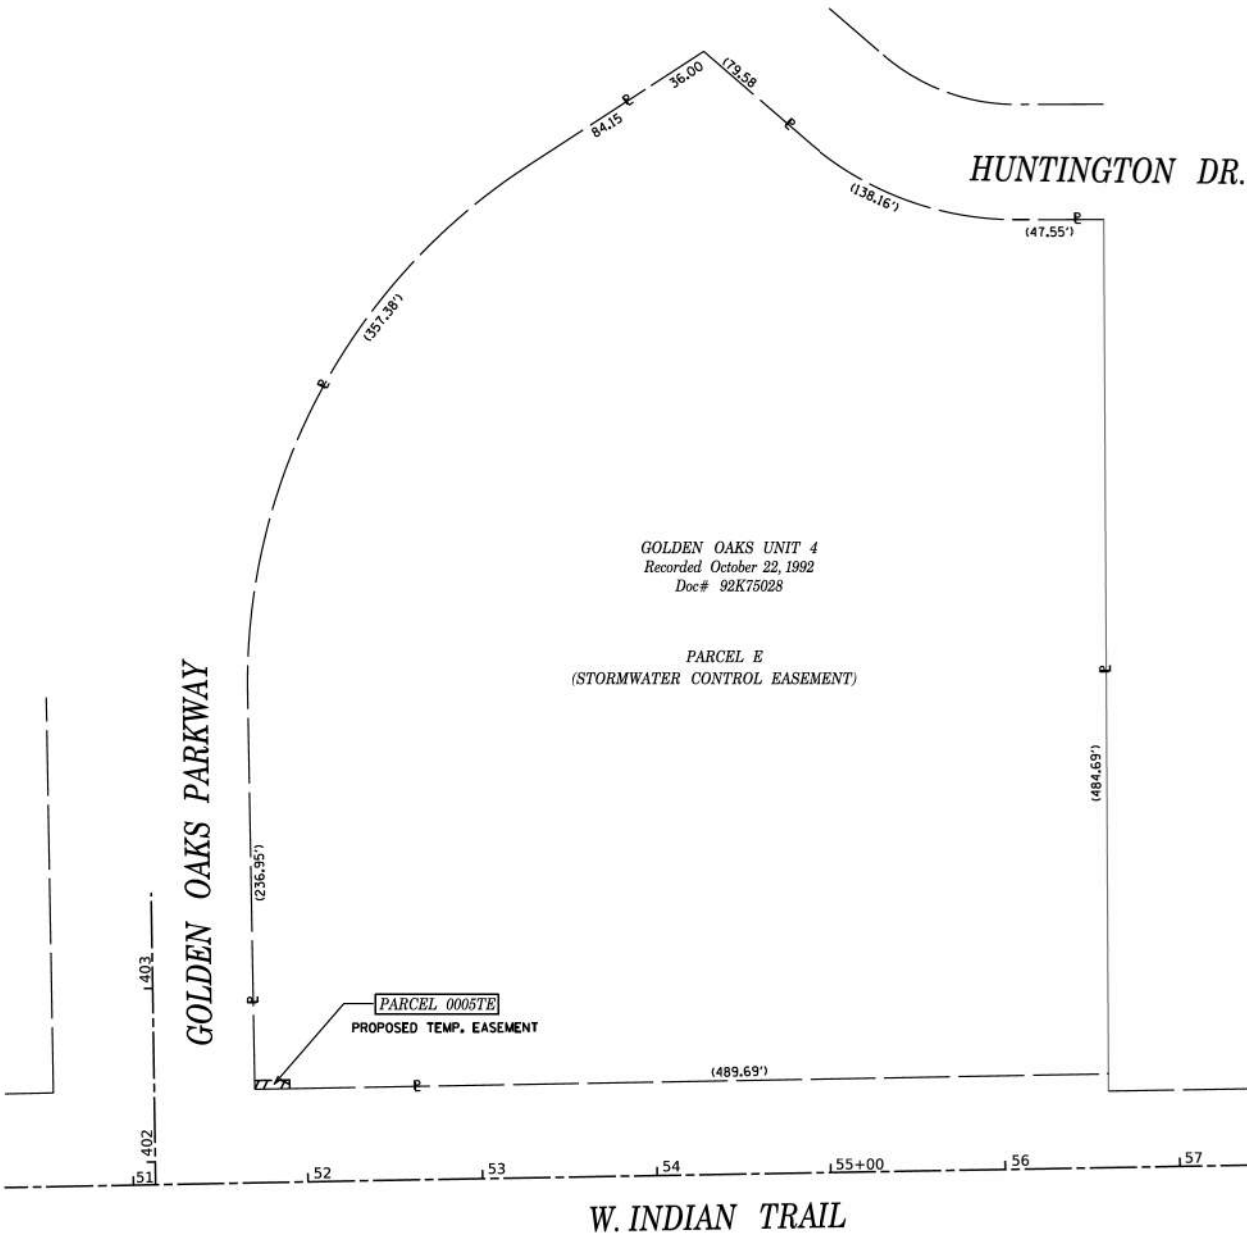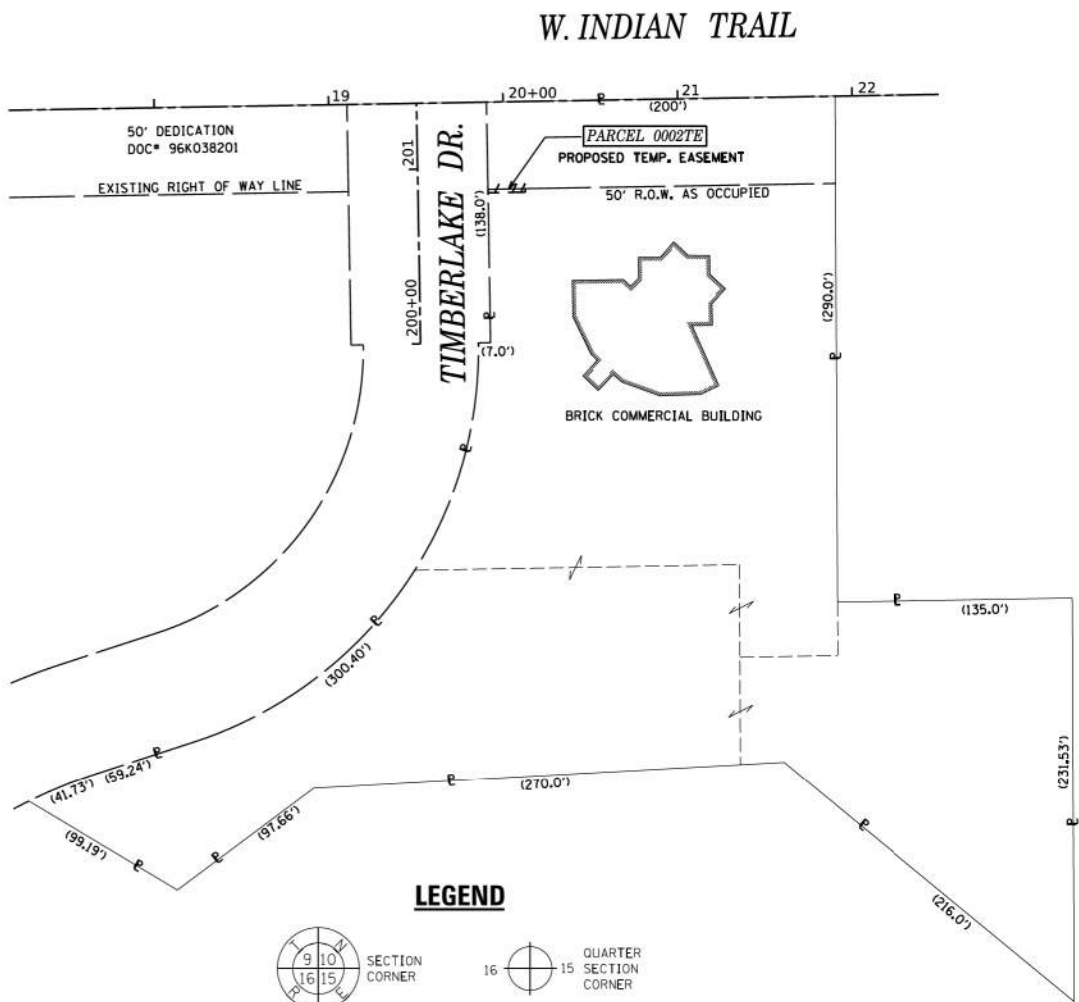

STATE OF ILLINOIS
COUNTY OF KANE

THIS IS TO CERTIFY THAT WE, ENGINEERING ENTERPRISES INC., AN ILLINOIS PROFESSIONAL DESIGN FIRM LAND SURVEYING CORPORATION, NUMBER 184-002003, HAVE SURVEYED THE PLAT OF HIGHWAYS SHOWN HEREON IN SECTION 17, TOWNSHIP 38 NORTH, RANGE 8 EAST OF THE THIRD PRINCIPAL MERIDIAN, KANE COUNTY, THAT THE SURVEY IS TRUE AND COMPLETE AS SHOWN TO THE BEST OF MY KNOWLEDGE AND BELIEF, THAT THE PLAT CORRECTLY REPRESENTS SAID SURVEY, THAT ALL MONUMENTS FOUND AND ESTABLISHED ARE OF PERMANENT QUALITY AND OCCUPY THE POSITIONS SHOWN THEREON AND THAT THE MONUMENTS ARE SUFFICIENT TO ENABLE THE SURVEY TO BE RETRACED.

DATED AT SUGAR GROVE, ILLINOIS THIS 28TH DAY OF SEPTEMBER, 2023.

ILLINOIS PROFESSIONAL LAND SURVEYOR NO. 3678
LICENSE EXPIRATION DATE: 11/30/24

THIS PROFESSIONAL SERVICE CONFORMS TO THE CURRENT ILLINOIS MINIMUM STANDARDS FOR A BOUNDARY SURVEY.



Engineering Enterprises, Inc.
CONSULTING ENGINEERS
52 Wheeler Road
Sugar Grove, Illinois 60554
630.466.6700 / www.eeiweb.com

EEL PROJECT: P21021/PHASE 2/PLAT OF HIGHWAY 2

PLAT OF HIGHWAYS

CITY OF AURORA, ILLINOIS
ROUTE: W. INDIAN TRAIL (FAU 1503)

LIMITS: EDGELAWN TO HIGHLAND
SECTION: 21-00339-00-CH
STA. TO STA.
SCALE: 1" = 50'

COUNTY: KANE
JOB NO.: R-55-001-97
SHEET 8 OF 9 SHEETS

CITY OF AURORA
44 E. DOWNER PLACE
AURORA, IL 60505

REVISION DATE: FEB. 13, 2023 REVISION MADE BY: CEP

MODEL: SUGAR GROVE
FILE NAME: STEEL

Stanley Consultants INC.
850 West Higgins Road, Suite 120, Chicago, Illinois 60611-2801
www.stanleyconsultants.com
Professional Registration No. 184-001533

USER NAME = \$USERS	DESIGNED -	REVISED -
PLOT SCALE = \$SCALE\$	DRAWN -	REVISED -
PLOT DATE = \$DATES	CHECKED -	REVISED -
	DATE - 07-09-2024	REVISED -

STATE OF ILLINOIS
DEPARTMENT OF TRANSPORTATION


RIGHT-OF-WAY PLANS

SCALE: NONE SHEET 7 OF 8 SHEETS STA. TO STA.

F.A.U. RTE.	SECTION	COUNTY	TOTAL SHEETS	SHEET NO.
1503	21-00339-00-CH	KANE	132	36
CONTRACT NO. 61J91				
ILLINOIS FED. AID PROJECT				

PART OF THE SE 1/4 OF SECTION 9, TWP. 38 N., R. 8 E.
OF THE 3RD. P.M., IN KANE COUNTY, ILLINOIS.

TOTAL HOLDING SHEET

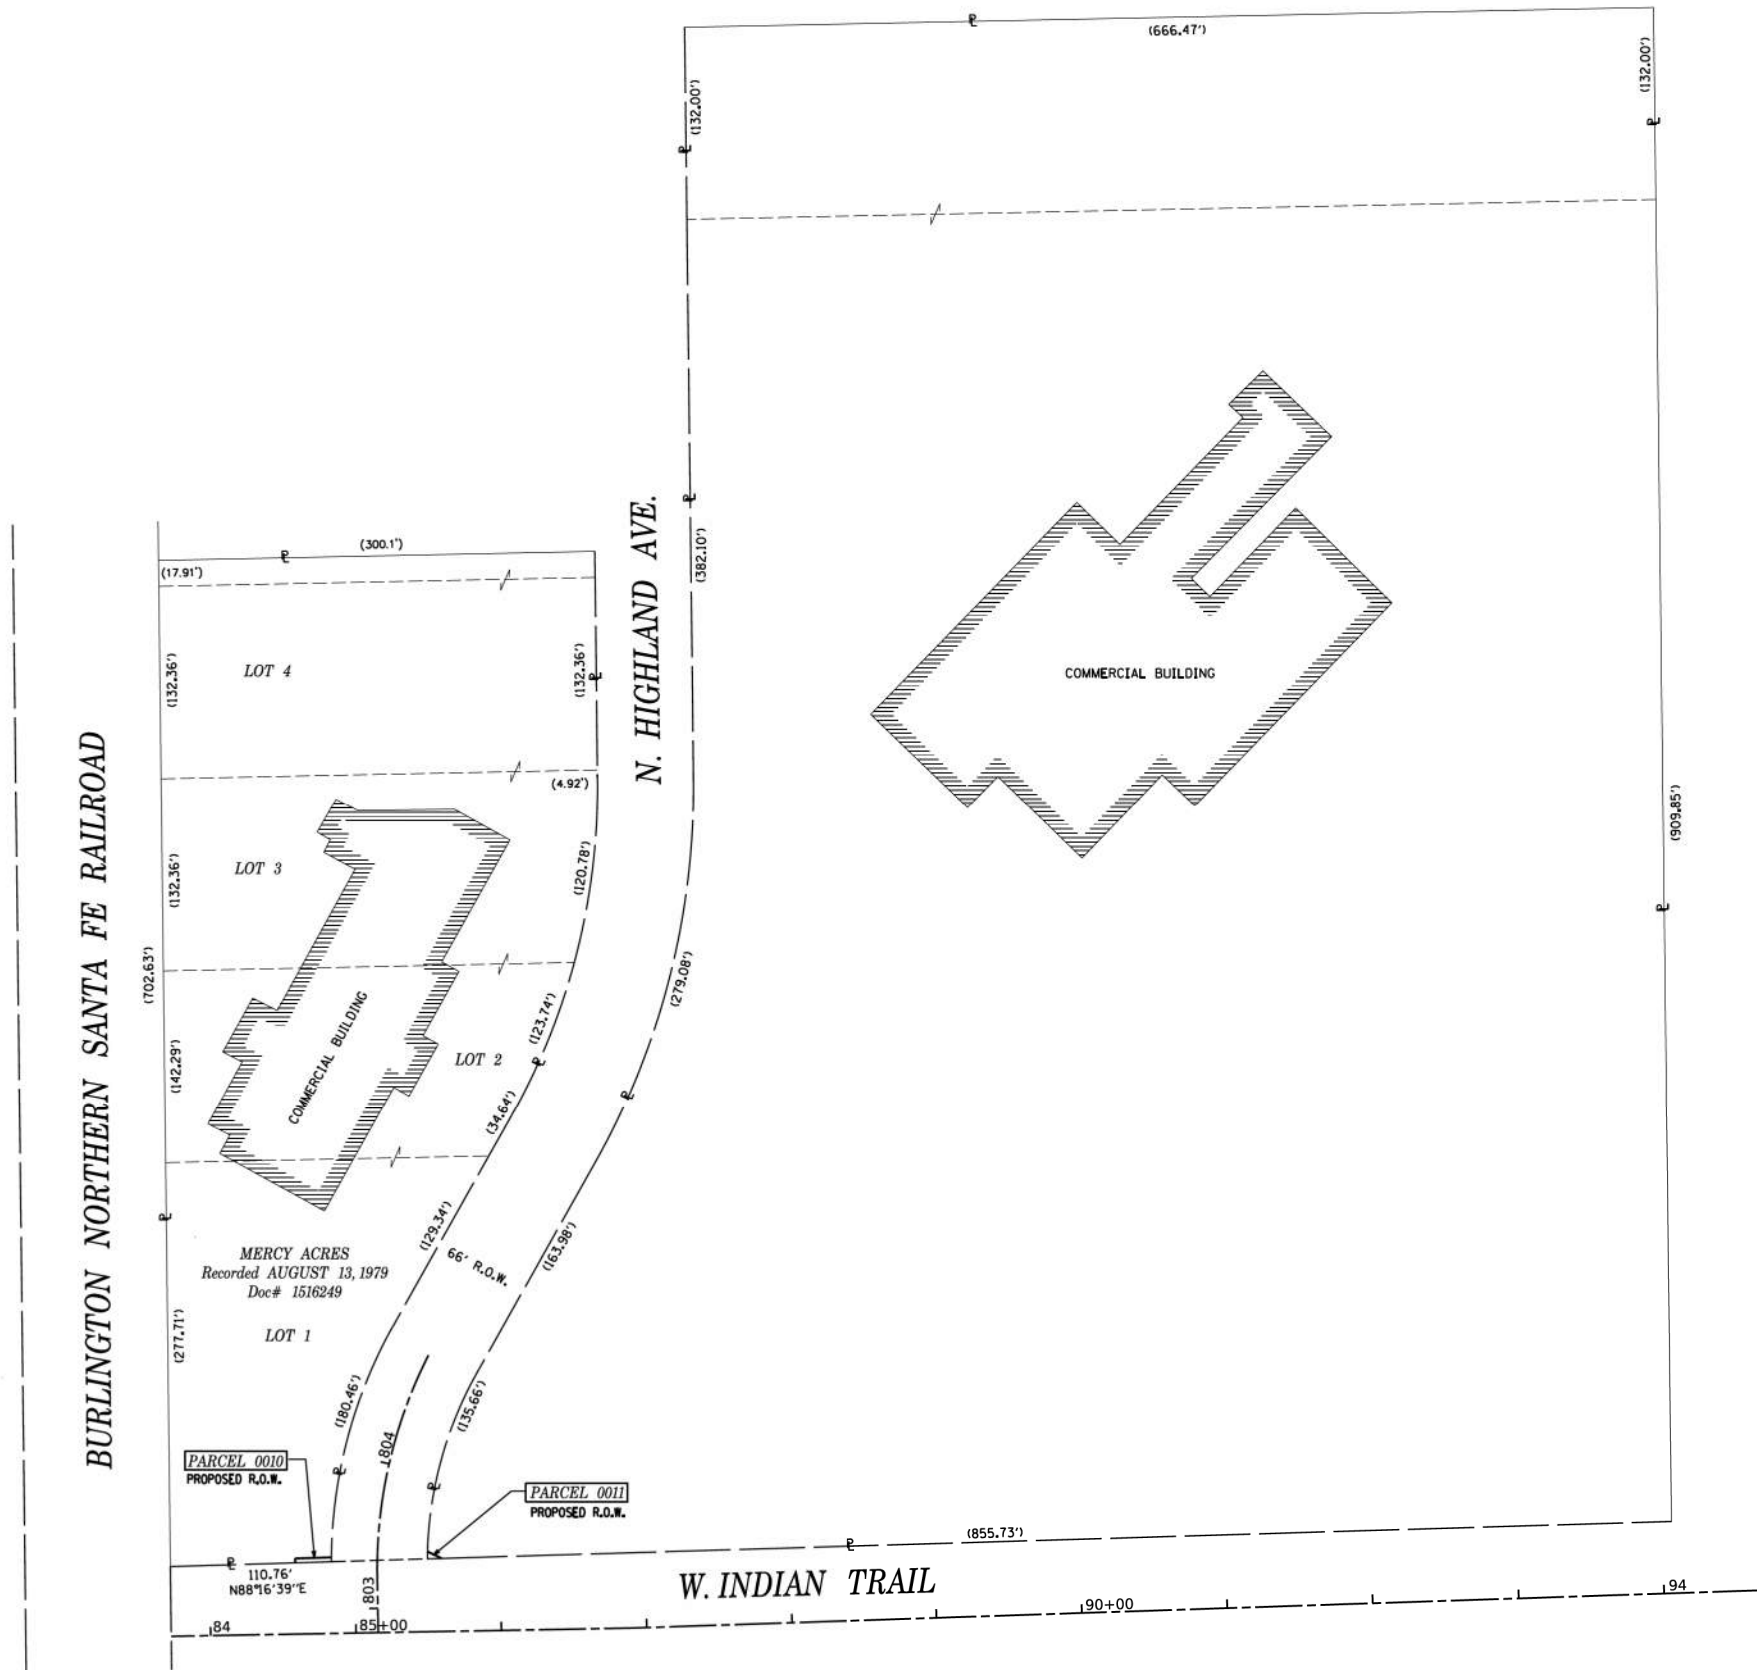

LEGEND



SECTION
CORNER



QUARTER
SECTION
CORNER

- SECTION / QUARTER SECTION LINE
PLATTED LOT LINES
PROPERTY (DEED) LINE
APPARENT PROPERTY LINE
EXISTING CENTERLINE
PROPOSED CENTERLINE
EXISTING RIGHT OF WAY LINE
PROPOSED RIGHT OF WAY LINE
EXISTING EASEMENT
PROPOSED EASEMENT
EXISTING ACCESS CONTROL LINE
PROPOSED ACCESS CONTROL LINE
MEASURED DIMENSION
COMPUTED DIMENSION
RECORDED DIMENSION
EXISTING BUILDING

- IRON PIPE OR ROD FOUND ⊙ *MAG* NAIL SET
+ CUT CROSS FOUND OR SET ● 5 / 8" REBAR SET
- STAKING OF PROPOSED RIGHT OF WAY, SET DIVISION OF HIGHWAYS SURVEY
MARKER TO MONUMENT THE POSITION SHOWN, IDENTIFIED BY INSCRIPTION
DATA AND SURVEYORS REGISTRATION NUMBER.
- M STAKING OF PROPOSED RIGHT OF WAY IN CULTIVATED AREAS.
BURIED 5/8 INCH METAL ROD 20 INCHES BELOW GROUND TO MARK FUTURE SURVEY
MARKER POSITION IDENTIFIED BY COLORED PLASTIC CAP BEARING
SURVEYORS REGISTRATION NUMBER.
- ⊙ PERMANENT SURVEY MARKER, I.D.O.T. STANDARD 667101.02 (TO BE SET BY OTHERS)
- RIGHT OF WAY STAKING PROPOSED TO BE SET

STATE OF ILLINOIS) 155
COUNTY OF KANE)

THIS IS TO CERTIFY THAT WE, ENGINEERING ENTERPRISES INC., AN ILLINOIS PROFESSIONAL DESIGN
FIRM LAND SURVEYING CORPORATION, NUMBER 184-002003, HAVE SURVEYED THE PLAT OF HIGHWAYS
SHOWN HEREON IN SECTION 9, TOWNSHIP 38 NORTH, RANGE 8 EAST OF THE THIRD PRINCIPAL
MERIDIAN, KANE COUNTY, THAT THE SURVEY IS TRUE AND COMPLETE AS SHOWN TO THE BEST OF MY
KNOWLEDGE AND BELIEF, THAT THE PLAT CORRECTLY REPRESENTS SAID SURVEY, THAT ALL
MONUMENTS FOUND AND ESTABLISHED ARE OF PERMANENT QUALITY AND OCCUPY THE POSITIONS
SHOWN THEREON AND THAT THE MONUMENTS ARE SUFFICIENT TO ENABLE THE SURVEY TO BE
RETRACED.

DATED AT SUGAR GROVE, ILLINOIS THIS 28TH DAY OF SEPTEMBER, 2023.

ILLINOIS PROFESSIONAL LAND SURVEYOR NO. 3678
LICENSE EXPIRATION DATE: 11/30/24

THIS PROFESSIONAL SERVICE CONFORMS TO THE CURRENT
ILLINOIS MINIMUM STANDARDS FOR A BOUNDARY SURVEY.



Engineering Enterprises, Inc.
CONSULTING ENGINEERS
52 Wheeler Road
Sugar Grove, Illinois 60554
630.466.6700 / www.eeiweb.com

EEI PROJECT: P21021/PHASE 2/PLAT OF HIGHWAY 2

PLAT OF HIGHWAYS

CITY OF AURORA, ILLINOIS
ROUTE: W. INDIAN TRAIL (FAU 1503)

LIMITS: EDGELAWN TO HIGHLAND COUNTY: KANE
SECTION: 21-00339-00-CH JOB NO.: R-55-001-97
STA. TO STA.
SCALE: 1" = 60' SHEET 9 OF 9 SHEETS

CITY OF AURORA
44 E. DOWNER PLACE
AURORA, IL 60505

REVISION DATE: FEB. 13, 2023 REVISION MADE BY: CEP

STATE OF ILLINOIS
DEPARTMENT OF TRANSPORTATION

RIGHT-OF-WAY PLANS

SCALE: NONE SHEET 8 OF 8 SHEETS STA. TO STA.

F.A.U. RTE.	SECTION	COUNTY	TOTAL SHEETS	SHEET NO.
1503	21-00339-00-CH	KANE	132	37
CONTRACT NO. 61J91				
ILLINOIS FED. AID PROJECT				

INDIAN TRAIL TRAFFIC CONTROL PLAN

TRAFFIC CONTROL AND PROTECTION GENERAL NOTES:

1.

APPLICABLE STANDARDS

IDOT STANDARDS:

701001-02

701006-05

701301-04

701427-05

701502-09

701602-10

701606-10

701701-10

701801-06

701901-09

DISTRICT ONE STANDARDS:

TC-10

TC-13

TC-14

TC-16

TC-22
2.

NO WORK SHALL BEGIN UNTIL THE TRAFFIC CONTROL MEASURES ARE IN PLACE. THE CONTRACTOR SHALL AT ALL TIMES PROVIDE TRAFFIC PROTECTION BY THE APPLICATION OF TRAFFIC CONTROL DEVICES ACCORDING TO THE "STANDARD SPECIFICATIONS"AND AS SHOWN ON THE PLANS.
3.

THE TEMPORARY TRAFFIC CONTROL STANDARDS IS THE MINIMUM REQUIREMENT. ADDITIONAL TRAFFIC CONTROL DEVICES AS SPECIFIED BY THE ABOVE HIGHWAY STANDARDS AND THE SPECIAL PROVISIONS SHALL BE PLACED BY THE CONTRACTOR TO THE SATISFACTION OF THE ENGINEER. ALL TRAFFIC CONTROL DEVICES SHALL BE CONSIDERED INCLUDED IN THE TRAFFIC CONTROL AND PROTECTION PAY ITEMS UNLESS OTHERWISE SHOWN ON THE PLANS OR IN THE SPECIAL PROVISIONS.
4.

ALL TRAFFIC CONTROL WARNING SIGNS AND ASSOCIATED SIGNING MOUNTED WITH THE SIGNS SHALL HAVE BLACK LEGENDS AND BORDERS ON FLUORESCENT ORANGE REFLECTIVE SHEETING.
5.

ALL CONSTRUCTION SIGNS, BARRICADES AND OTHER DEVICES REQUIRED TO CONTROL TRAFFIC SHALL BE FURNISHED, INSTALLED AND MAINTAINED BY THE CONTRACTOR.
6.

ALL TRAFFIC CONTROL DEVICES SHALL BE REMOVED, COVERED OR TURNED AWAY FROM TRAFFIC IMMEDIATELY WHEN THEY ARE NO LONGER NECESSARY. WHEN A SIGN IS COVERED, ITS POST SHALL HAVE A REFLECTIVE 3 INCH X 6 INCH DELINEATOR INSTALLED.
7.

THE SIGN SPACING FOR THE ABOVE HIGHWAY STANDARDS SHALL BE ACCORDING TO THE SIGN SPACING TABLE SHOWN ON THIS TRAFFIC CONTROL PLAN.
8.

ROAD NAME PLATES SHALL BE INSTALLED ON THE "ROAD CONSTRUCTION AHEAD" SIGNS AT THE INTERSECTIONS SHOWN ON THIS TRAFFIC CONTROL PLAN. THE ROAD NAME PLATES SHALL BE 9 INCH BLANKS WITH 6 INCH UPPERCASE AND 4.5 INCH LOWERCASE LETTERING. THE ROAD NAME PLATES SHALL BE FURNISHED BY THE CONTRACTOR.
9.

"ROAD CONSTRUCTION AHEAD" SIGNS SHALL BE EQUIPPED WITH MONO-DIRECTIONAL TYPE A AMBER FLASHING LIGHTS.
10.

THE CONTRACTOR SHALL NOT PLACE THE FINAL HMA SURFACE COURSE UNTIL ALL UNDERGROUND WORK HAS BEEN COMPLETED.
11.

THE CONTRACTOR SHALL PLACE CHANGEABLE MESSAGE SIGNS AT EACH APPROACH 7 DAYS IN ADVANCE OF SWITCHING THE TRAFFIC SIGNAL(S) FROM THE EXISTING SYSTEM TO THE PROPOSED SYSTEM. THE CHANGEABLE MESSAGE SIGN SHALL REMAIN IN PLACE FOR 7 DAYS AFTER THE FLASHING YELLOW ARROW SIGNALS ARE IN OPERATION TO ALERT MOTORISTS OF THE CHANGE IN OPERATIONS AT THE INTERSECTION.

TEMPORARY SIGN LEGEND:

ROAD
CONSTRUCTION
AHEAD

Indian Trail

W20-I103(O)-48

W17-I100 (O)-9xVARIABLE

→

M6-1R (O)-2115

←

M6-1L (O)-2115

↔

M6-4 (O)-2115

EROSION CONTROL NOTES:

1.

ANY SEDIMENT OR SOIL TRACKED OFF THE SITE SHALL BE REMOVED BY SCRAPING OR STREET SWEEPING AS ACCUMULATIONS WARRANT AND TRANSPORTED TO A CONTROLLED SEDIMENT DISPOSAL AREA. THIS WORK WILL NOT BE PAID FOR SEPARATELY BUT SHALL BE INCLUDED IN THE CONTRACT.

2.

PERIMETER EROSION BARRIER SHALL BE INSTALLED AT LOCATIONS SPECIFIED IN THE PLANS AT 1 FOOT OUTSIDE THE TOE OF SLOPE OR INSIDE THE RIGHT-OF-WAY WHICHEVER IS CLOSER TO THE CENTERLINE, OR AS DIRECTED BY THE ENGINEER PRIOR TO THE START OF ANY EARTHWORK.

3.

THE PERIMETER EROSION BARRIER SHALL REMAIN IN PLACE UNTIL ALL DISTURBED AREAS HAVE BEEN STABILIZED WITH VEGETATION. AT THIS TIME, THE PERIMETER EROSION BARRIER SHALL BE REMOVED AND AREAS DAMAGED BY THE PERIMETER EROSION BARRIER REMOVAL SHALL BE RESTORED. THE RESTORATION OF THE AREA DISTURBED BY THE PERIMETER EROSION BARRIER REMOVAL SHALL BE INCLUDED IN THE PAY ITEM OF PERIMETER EROSION BARRIER.

4.

ALL DISTURBED AREAS SHALL BE COVERED WITH EROSION CONTROL BLANKET.

5.

THE CONTRACTOR SHALL PLACE TEMPORARY EROSION CONTROL MEASURES IN ACCORDANCE WITH THE SWPPP FOR ALL DISTURBED AREAS.

LEGEND:

SODDING, SALT TOLERANT

INLET FILTER

PERIMETER EROSION BARRIER

TREE TRUNK PROTECTION /
TREE ROOT PRUNING

TREE ROOT PRUNING

MODEL, SUBDEL NAMES
FILE NAMES, SHEETS

Stanley Consultants INC.

8501 West Higgins Road, Suite 120, Chicago, Illinois 60631-2801
www.stanleyconsultants.com
EPA Form Registration No. 184-021533



USER NAME	= \$USERS	DESIGNED -	CEG	REVISED -	
		DRAWN -	CEG	REVISED -	
PLOT SCALE	= \$\$SCALE\$	CHECKED -	THG	REVISED -	
PLOT DATE	= \$DATES	DATE -	07-09-2024	REVISED -	

STATE OF ILLINOIS
DEPARTMENT OF TRANSPORTATION

MAINTENANCE OF TRAFFIC
AND EROSION CONTROL NOTES

SCALE: NONE SHEET 1 OF 1 SHEETS STA. TO STA.

F.A.U. RTE.	SECTION	COUNTY	TOTAL SHEETS	SHEET NO.
1503	21-00339-00-CH	KANE	132	38
CONTRACT NO. 61J91				
		ILLINOIS	FED. AID PROJECT	

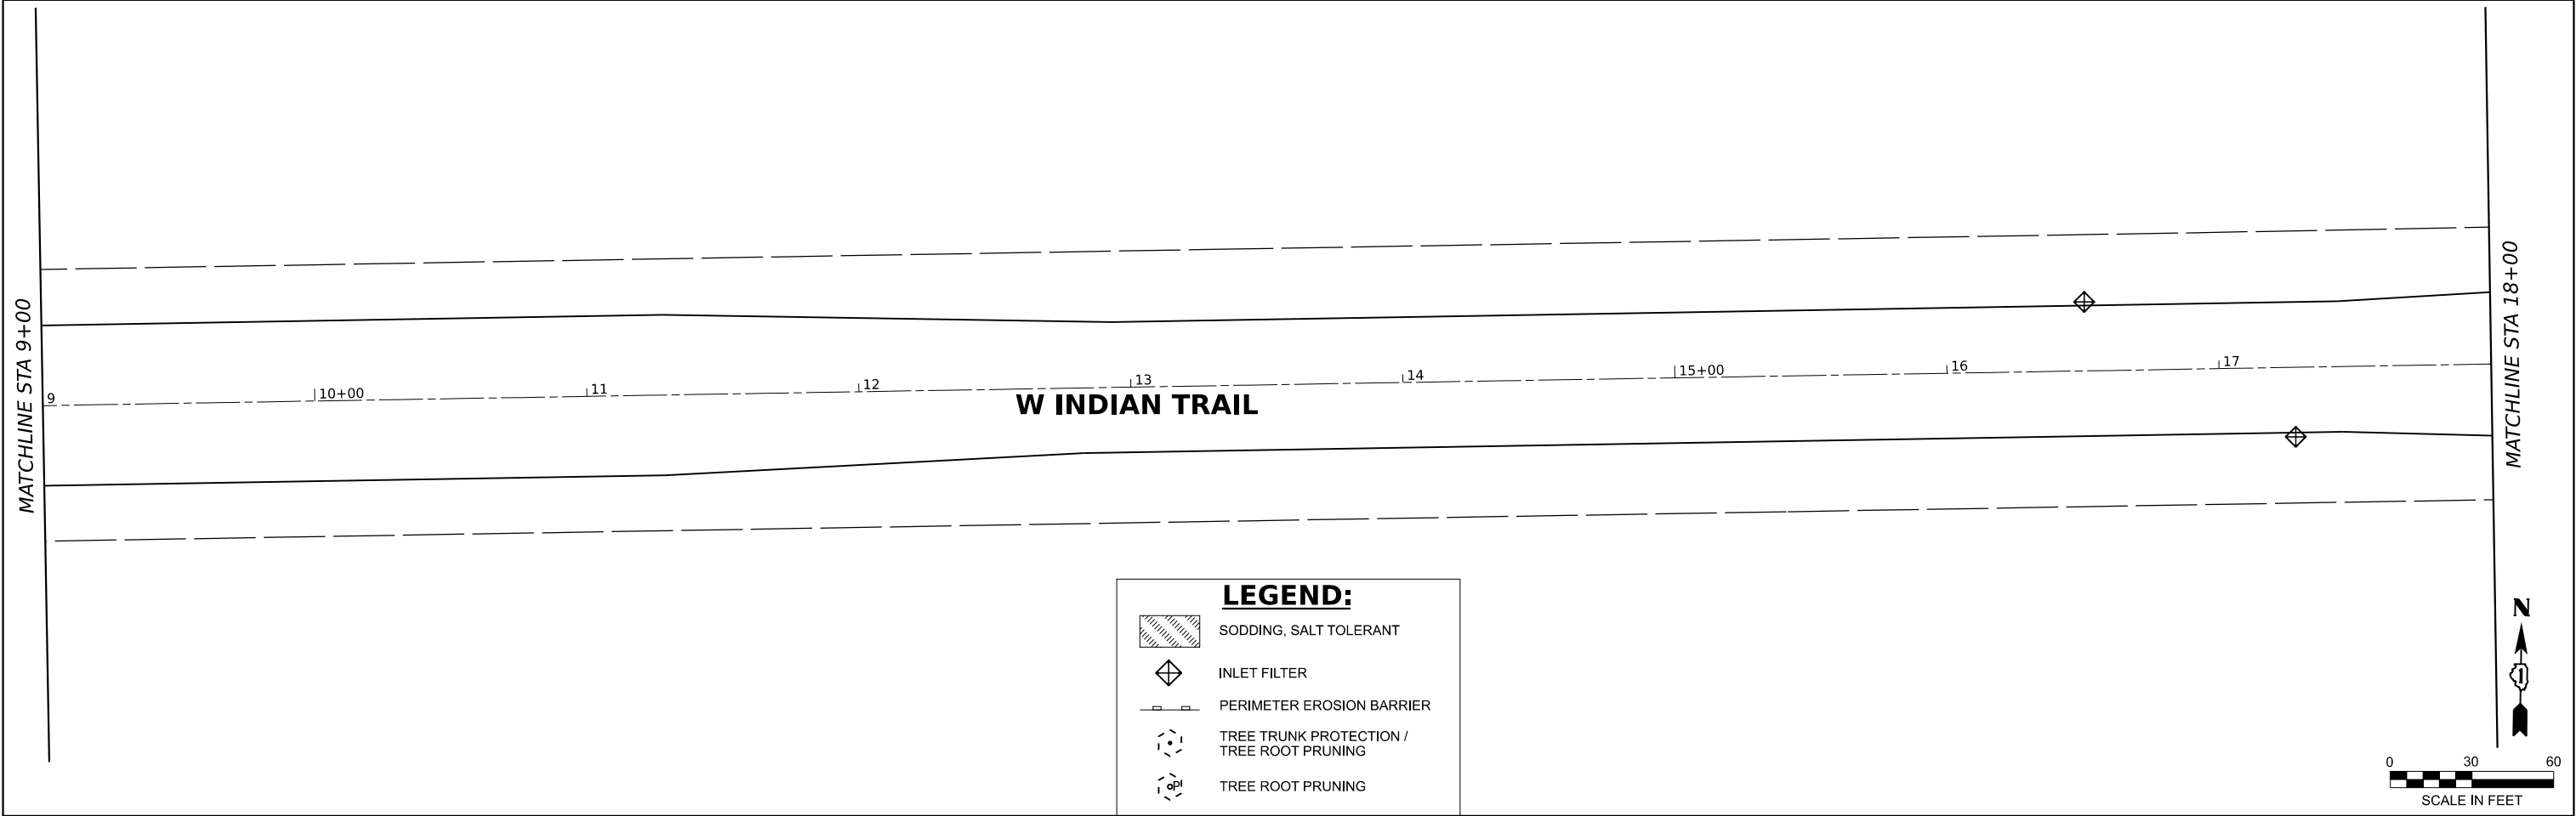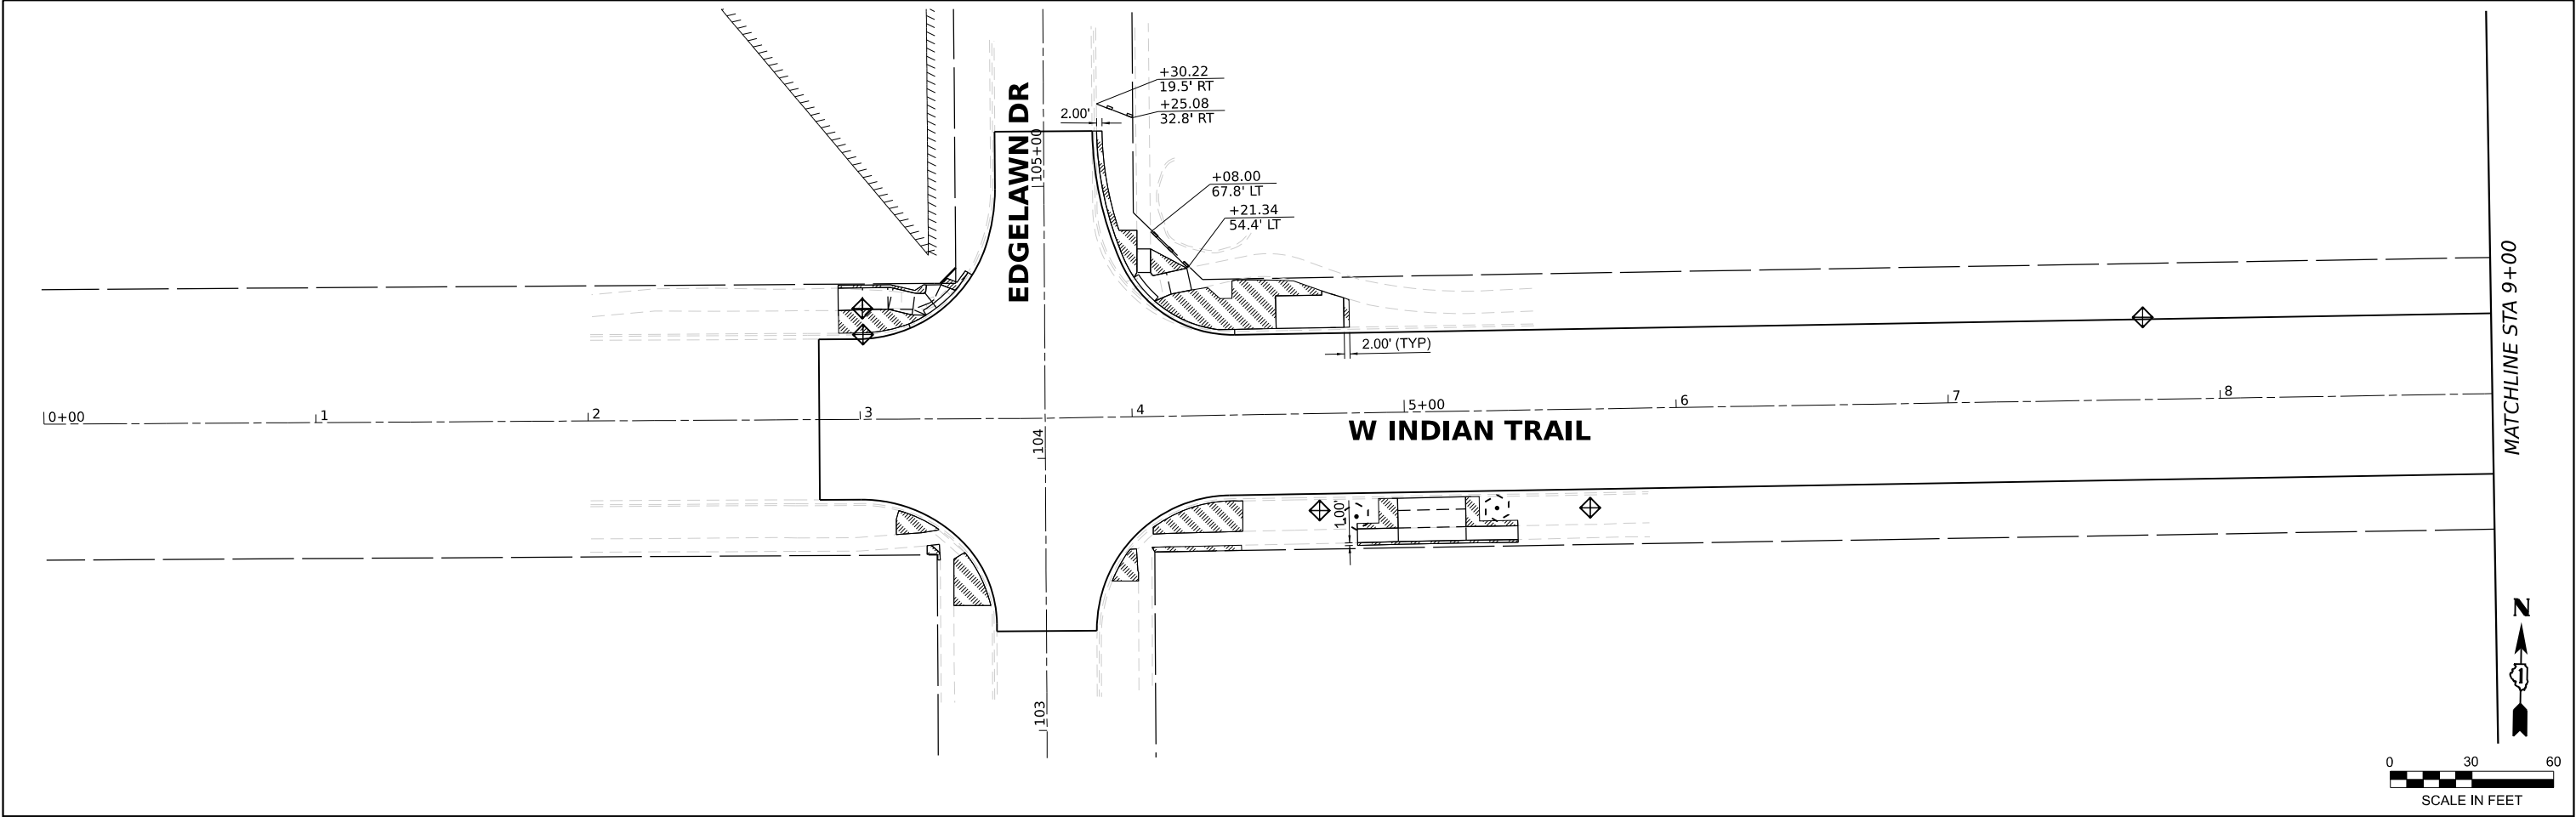

LEGEND:

- SODDING, SALT TOLERANT
- INLET FILTER
- PERIMETER EROSION BARRIER
- TREE TRUNK PROTECTION / TREE ROOT PRUNING
- TREE ROOT PRUNING

MODEL: S:\MODEL\NAMES
FILE NAME: 311513





USER NAME = \$USERS	DESIGNED - CEG	REVISED -
DRAWN - MAS	REVIS	
PLOT SCALE = \$\$SCALE\$	CHECKED - THG	REVISED -
PLOT DATE = \$DATES	DATE - 07-09-2024	REVISED -

STATE OF ILLINOIS
DEPARTMENT OF TRANSPORTATION

EROSION CONTROL
AND LANDSCAPING PLAN

SCALE: 1"=30' SHEET 1 OF 5 SHEETS STA. 0+00 TO STA. 18+00

F.A.U. RTE.	SECTION	COUNTY	TOTAL SHEETS	SHEET NO.
1503	21-00339-00-CH	KANE	132	39
CONTRACT NO. 61J91				
ILLINOIS FED. AID PROJECT				

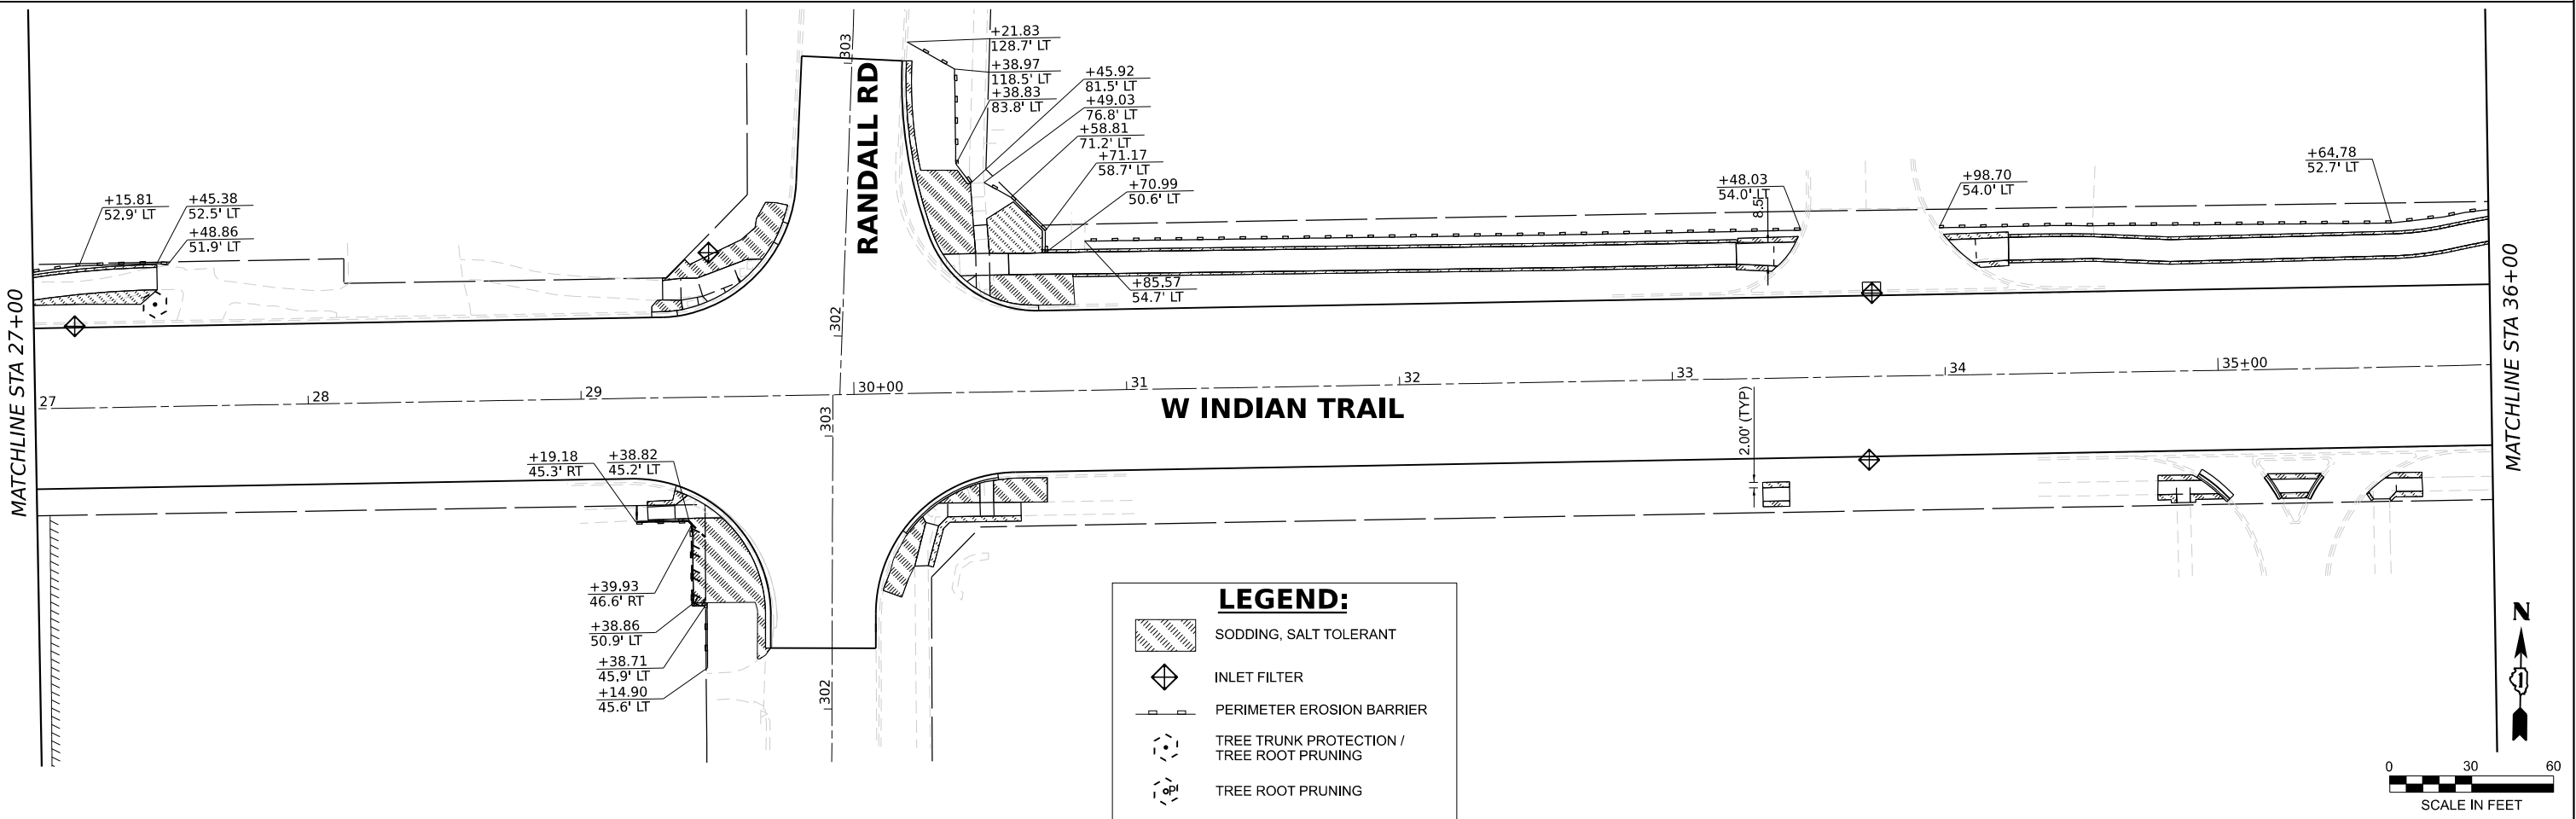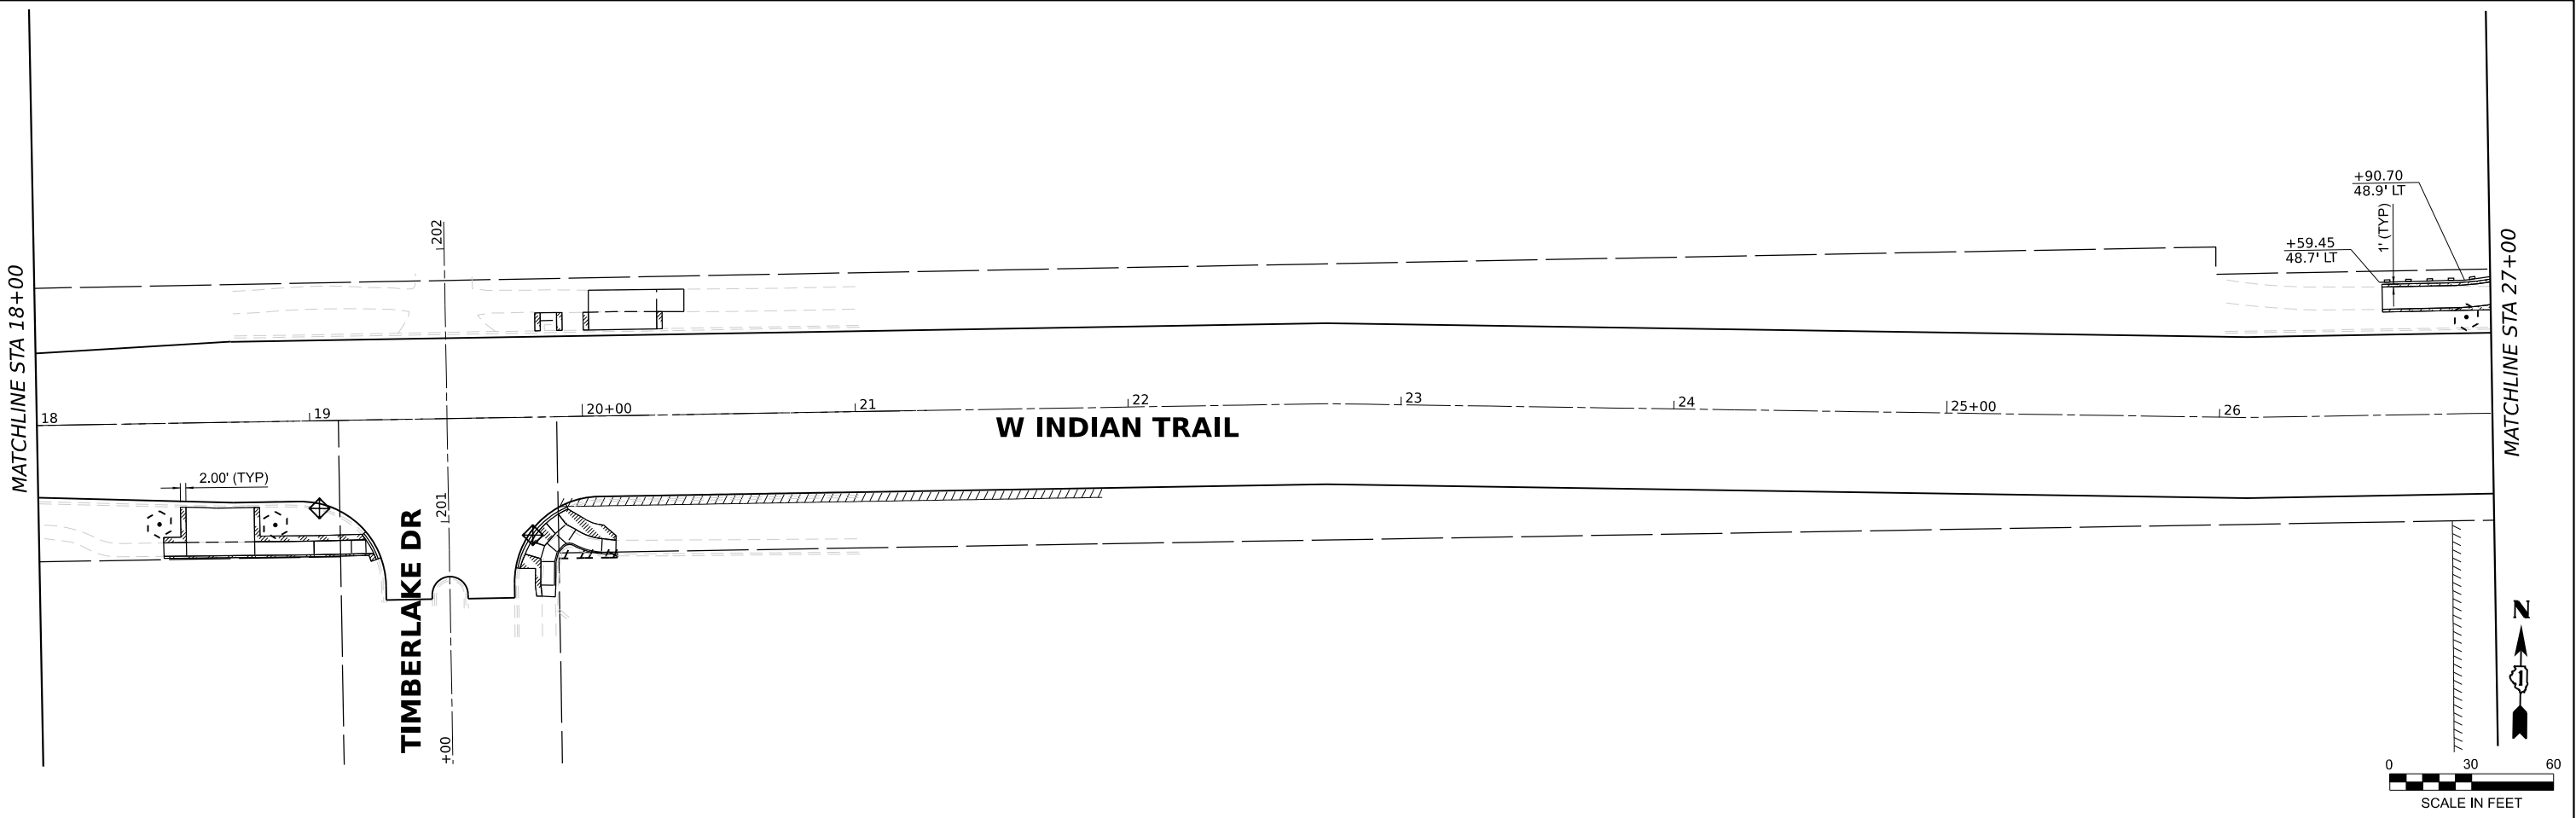

MODEL: SUDDELNAMES
FILE: NAME: 31115





USER NAME = \$USERS	DESIGNED - CEG	REVISED -
DRAWN - MAS	REVIS	
PLOT SCALE = \$\$SCALE\$	CHECKED - THG	REVISED -
PLOT DATE = \$DATES	DATE - 07-09-2024	REVISED -

STATE OF ILLINOIS
DEPARTMENT OF TRANSPORTATION

EROSION CONTROL
AND LANDSCAPING PLAN

SCALE: 1"=30' SHEET 2 OF 5 SHEETS STA. 18+00 TO STA. 36+00

F.A.U. RTE.	SECTION	COUNTY	TOTAL SHEETS	SHEET NO.
1503	21-00339-00-CH	KANE	132	40
CONTRACT NO. 61J91				
ILLINOIS FED. AID PROJECT				

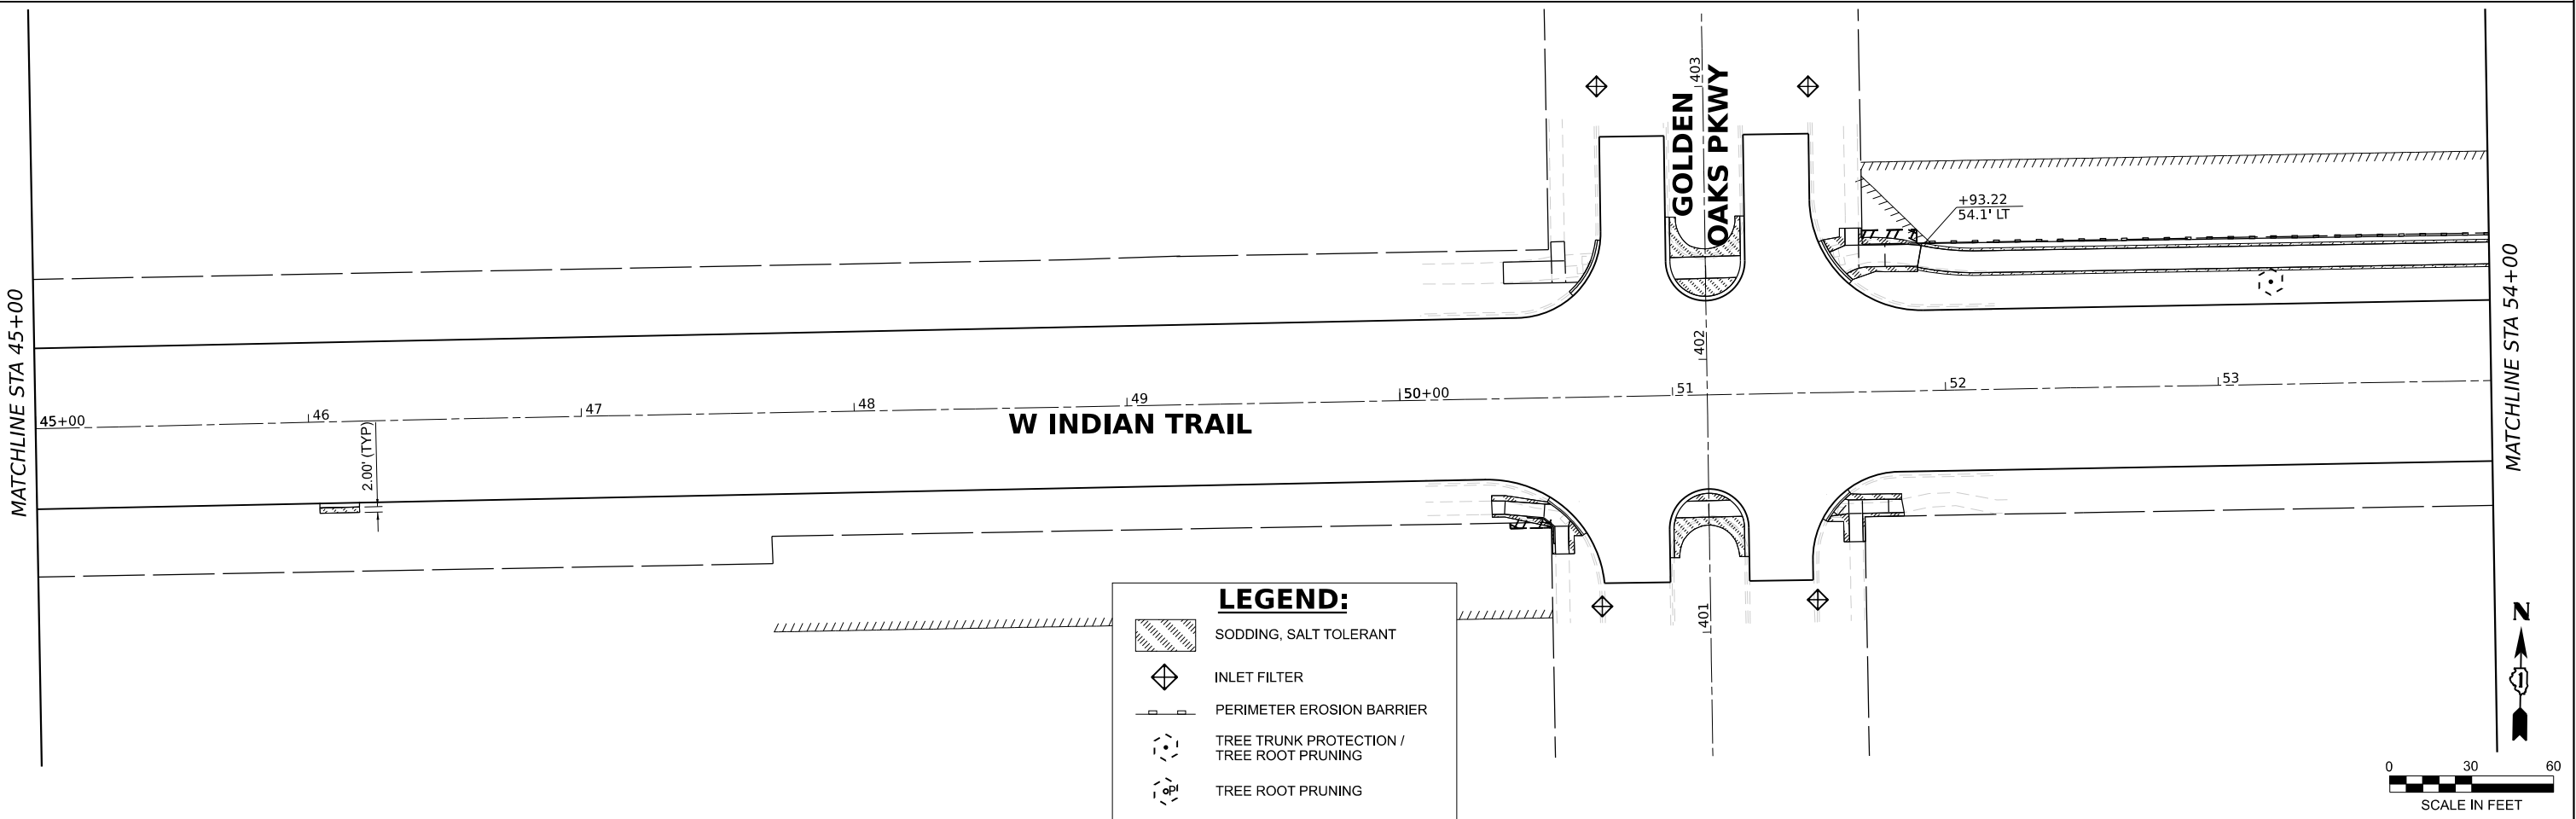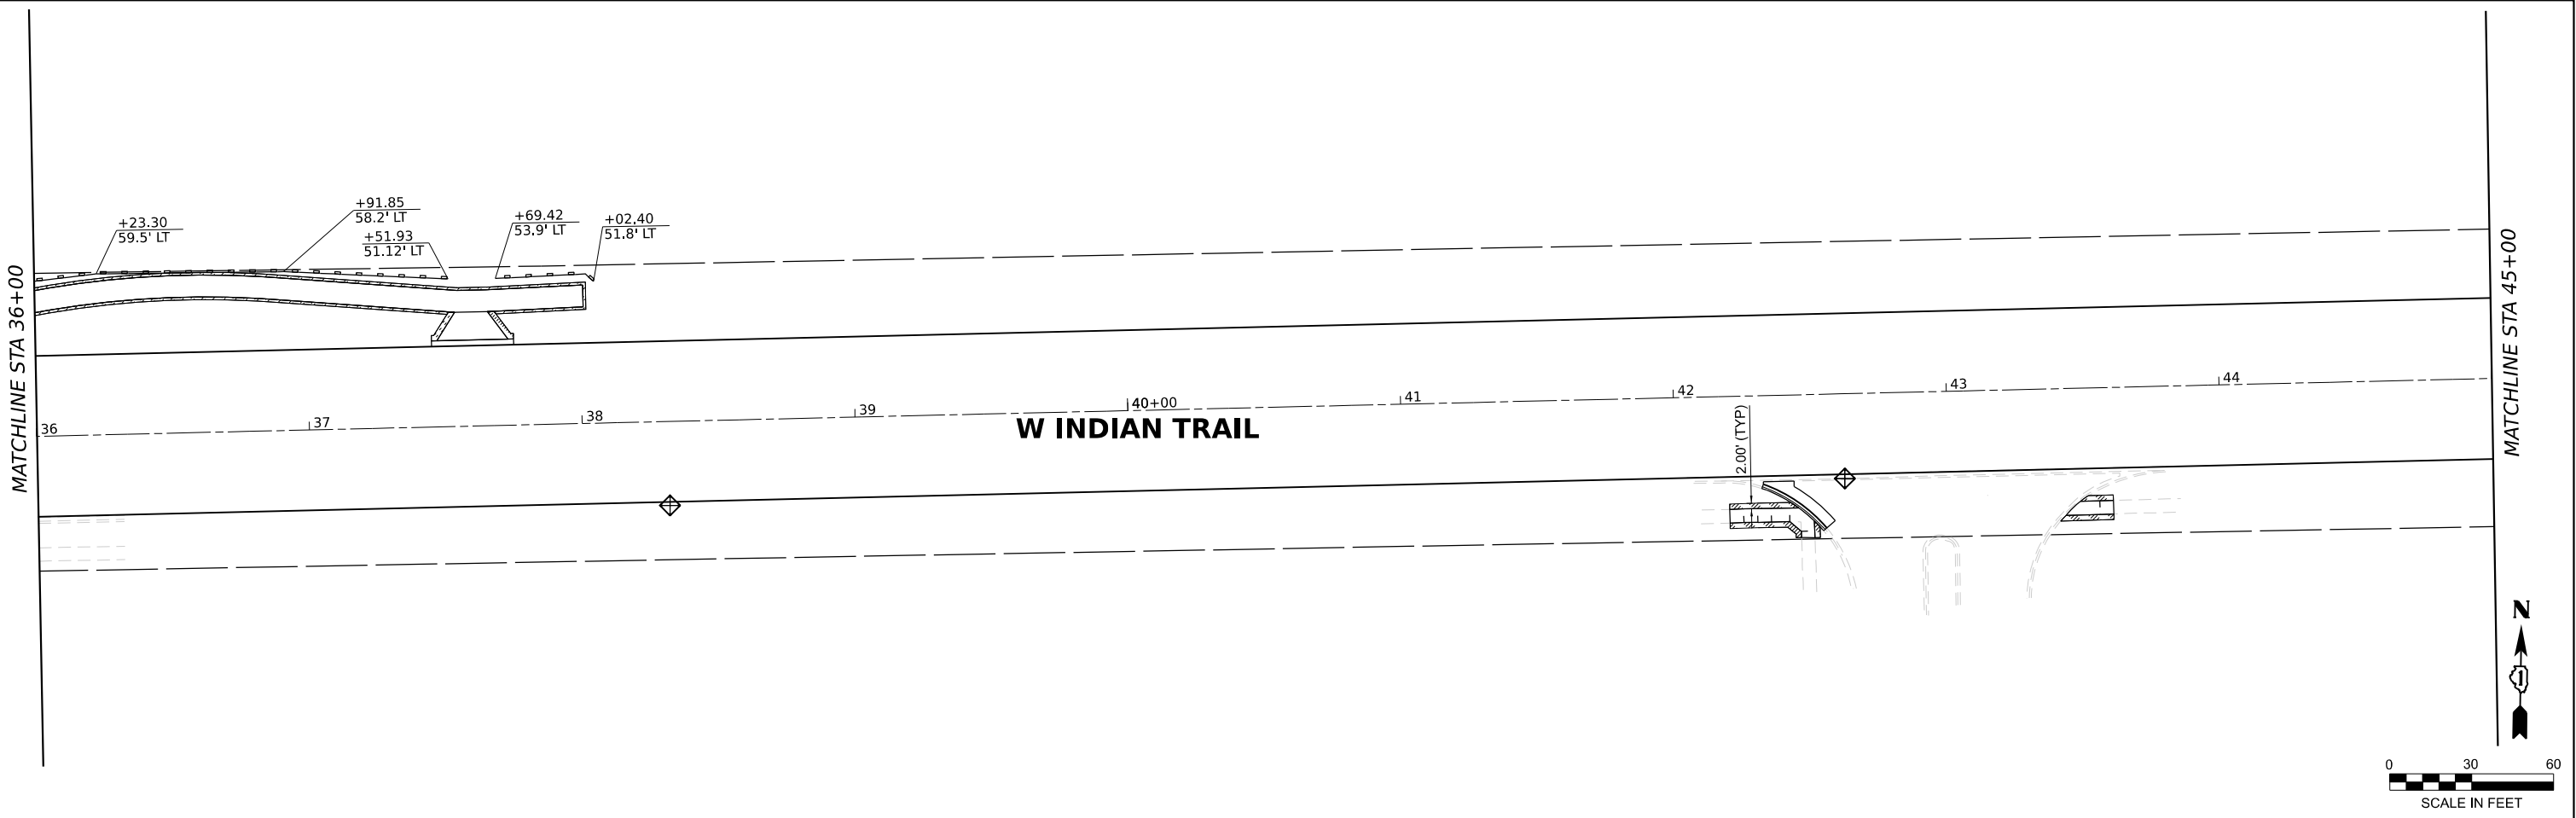

LEGEND:

- SODDING, SALT TOLERANT
- INLET FILTER
- PERIMETER EROSION BARRIER
- TREE TRUNK PROTECTION / TREE ROOT PRUNING
- TREE ROOT PRUNING

MODEL: SUDDELNAMES
FILE NAME: 31.E15

Stanley Consultants INC.
8501 West Higgins Road, Suite 120, Chicago, Illinois 60631-2801
www.stanleyconsultants.com
EPA Registration No. 184-021533

USER NAME = \$USERS	DESIGNED - CEG	REVISED -
	DRAWN - MAS	REVISED -
PLOT SCALE = \$\$SCALE\$	CHECKED - THG	REVISED -
PLOT DATE = \$DATES	DATE - 07-09-2024	REVISED -

STATE OF ILLINOIS
DEPARTMENT OF TRANSPORTATION

EROSION CONTROL
AND LANDSCAPING PLAN

SCALE: 1"=30' SHEET 3 OF 5 SHEETS STA. 36+00 TO STA. 54+00

F.A.U. RTE.	SECTION	COUNTY	TOTAL SHEETS	SHEET NO.
1503	21-003339-00-CH	KANE	132	41
CONTRACT NO. 61J91				
ILLINOIS FED. AID PROJECT				

MODEL: S:\MODEL\NAMES
FILE NAME: 311513





USER NAME = \$USERS\$	DESIGNED - CEG	REVISED -
DRAWN - MAS	REVIS	ED -
PLOT SCALE = \$\$SCALE\$	CHECKED - THG	REVISED -
PLOT DATE = \$DATES	DATE - 07-09-2024	REVISED -



STATE OF ILLINOIS
DEPARTMENT OF TRANSPORTATION

EROSION CONTROL
AND LANDSCAPING PLAN

SCALE: 1"=30' SHEET 4 OF 5 SHEETS STA. 54+00 TO STA. 72+00

F.A.U. RTE.	SECTION	COUNTY	TOTAL SHEETS	SHEET NO.
1503	21-00339-00-CH	KANE	132	42
CONTRACT NO. 61J91				
ILLINOIS FED. AID PROJECT				

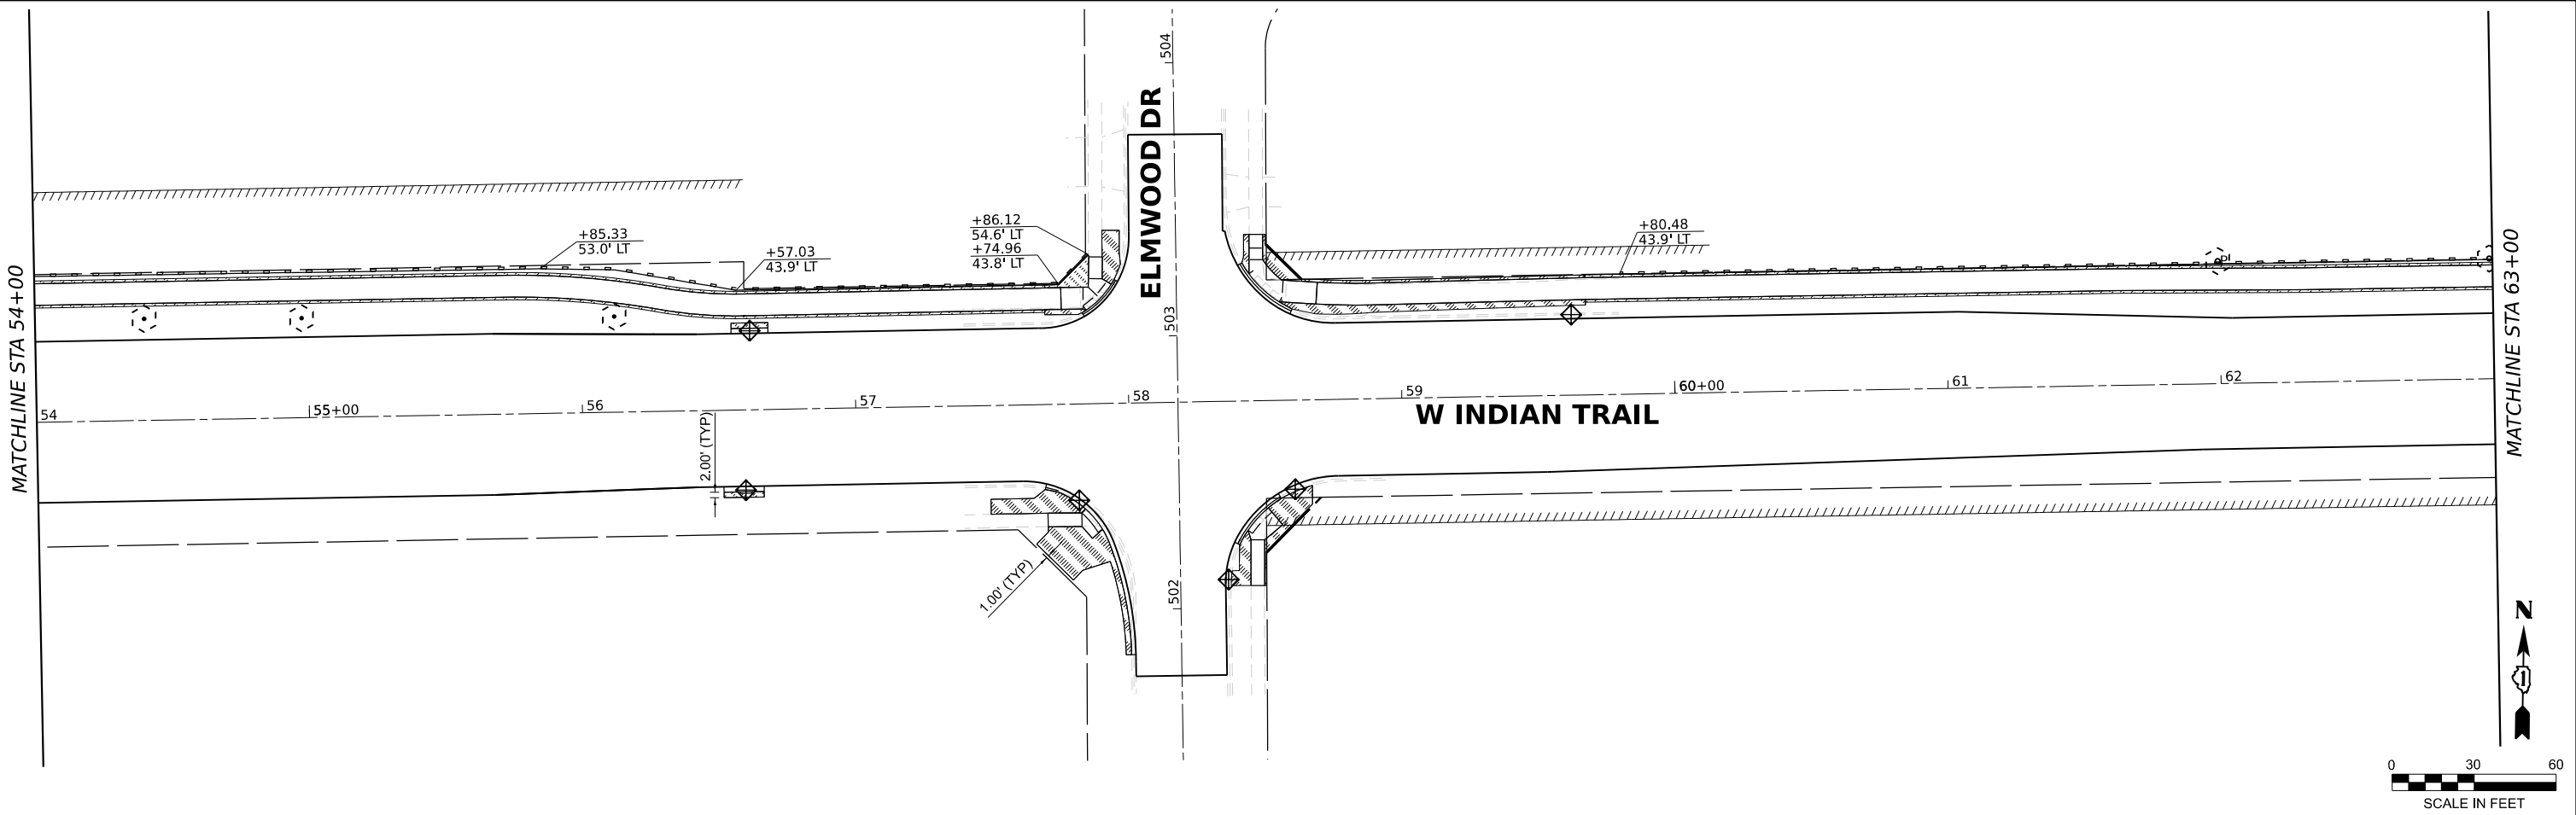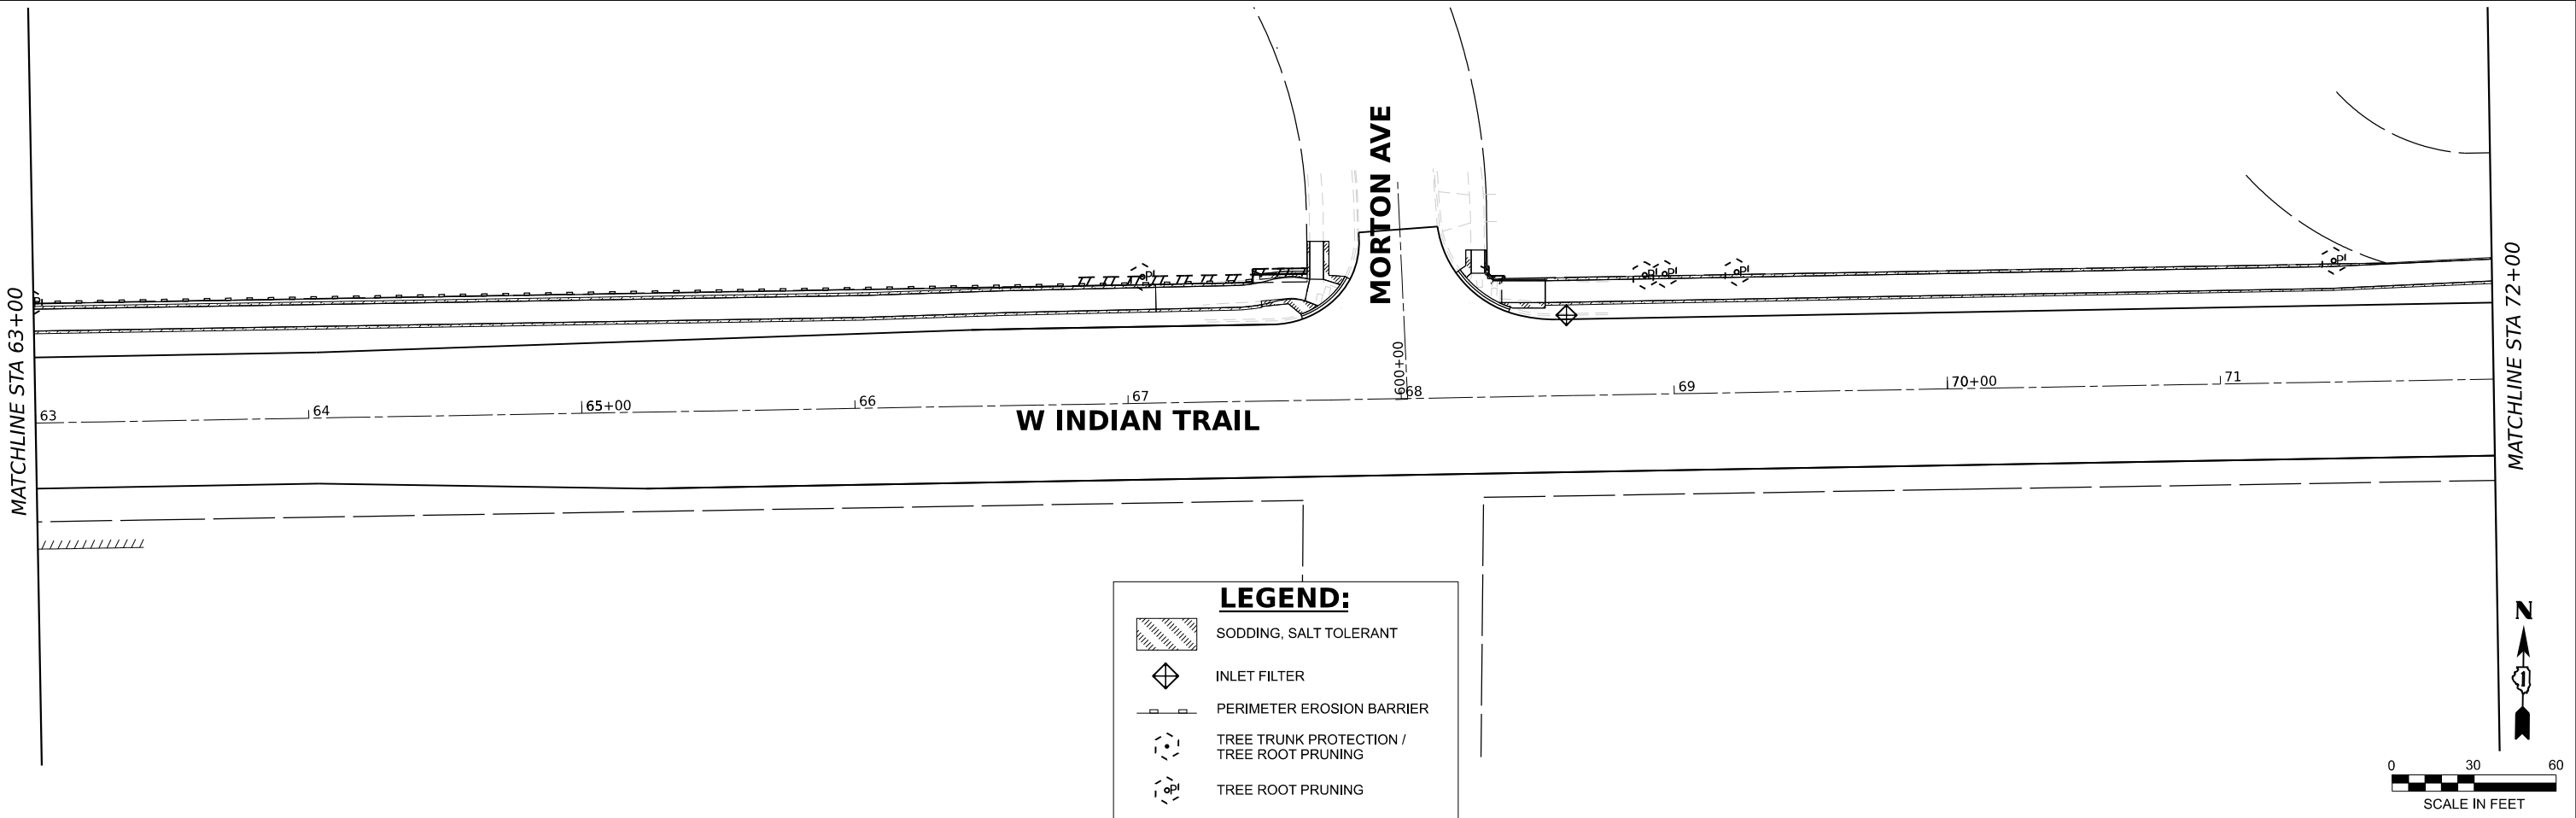

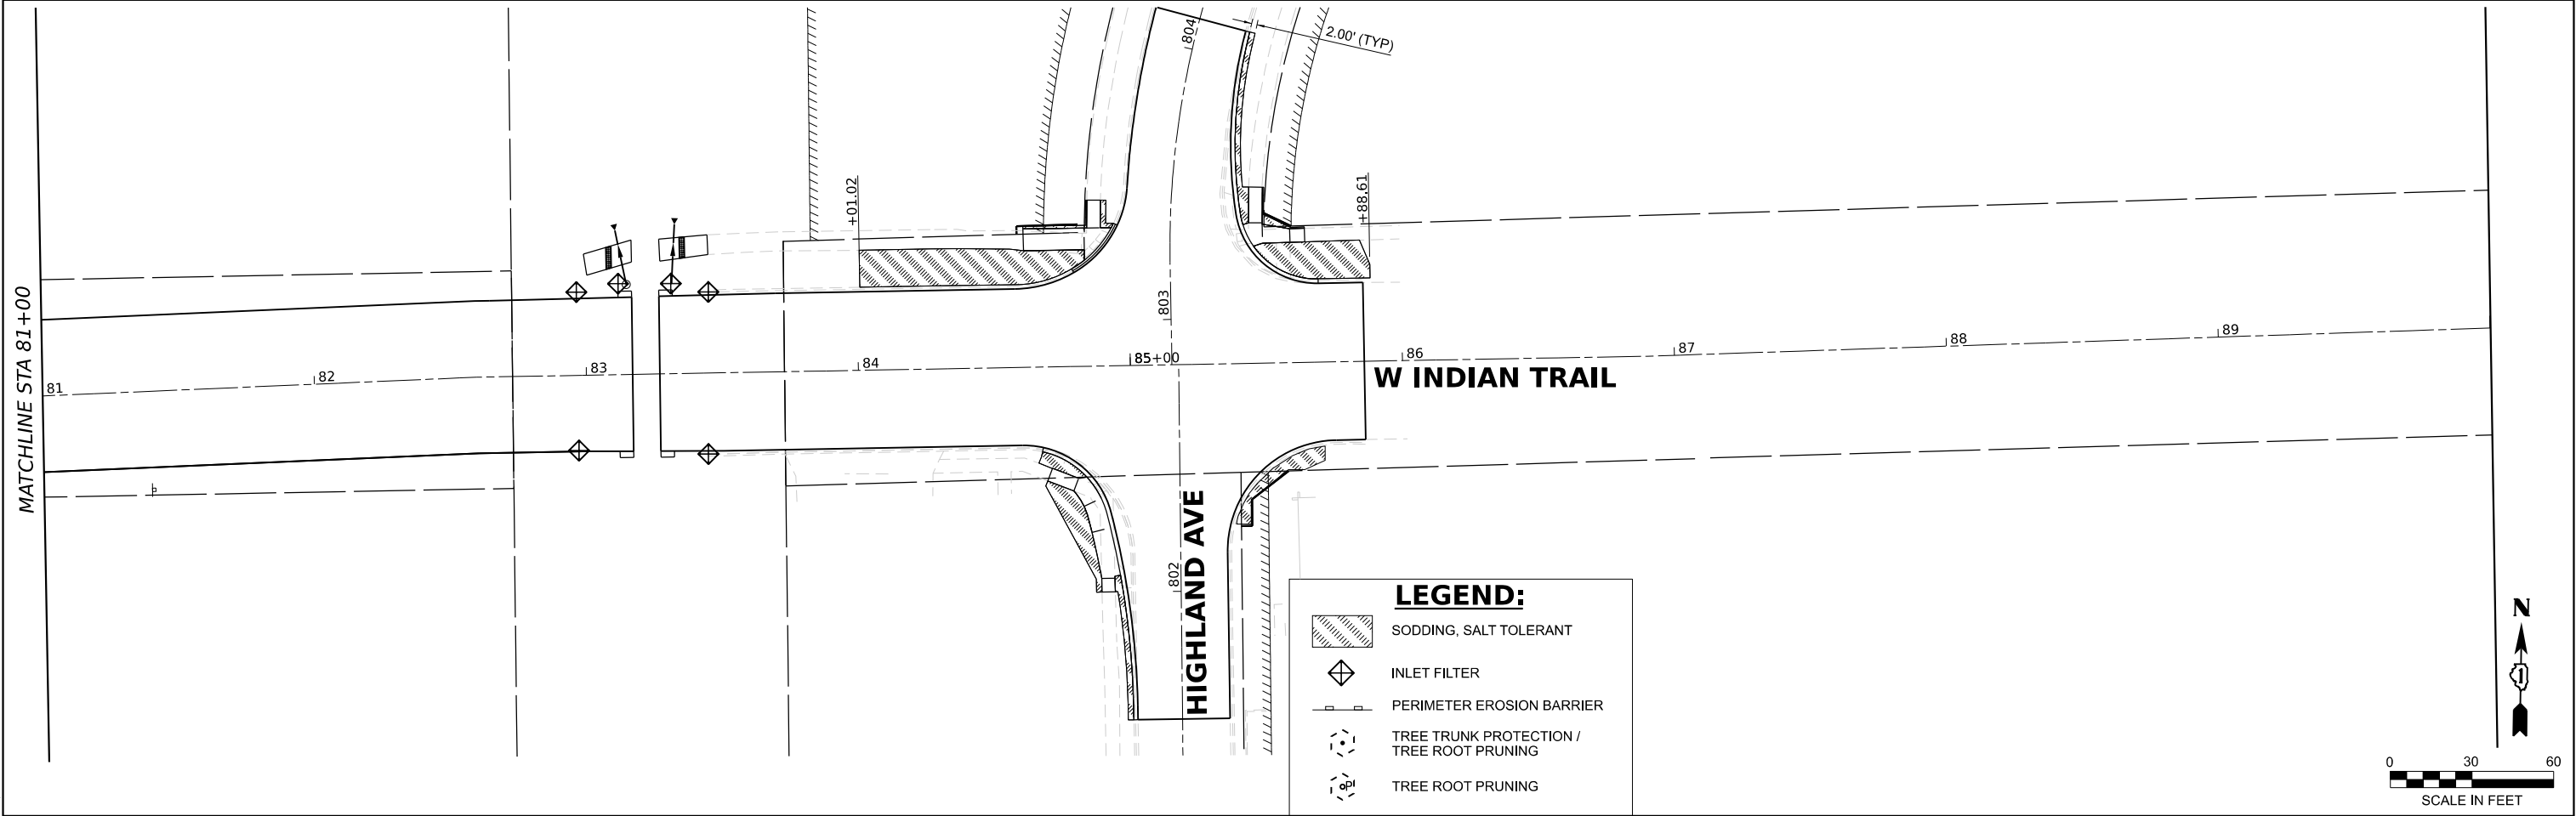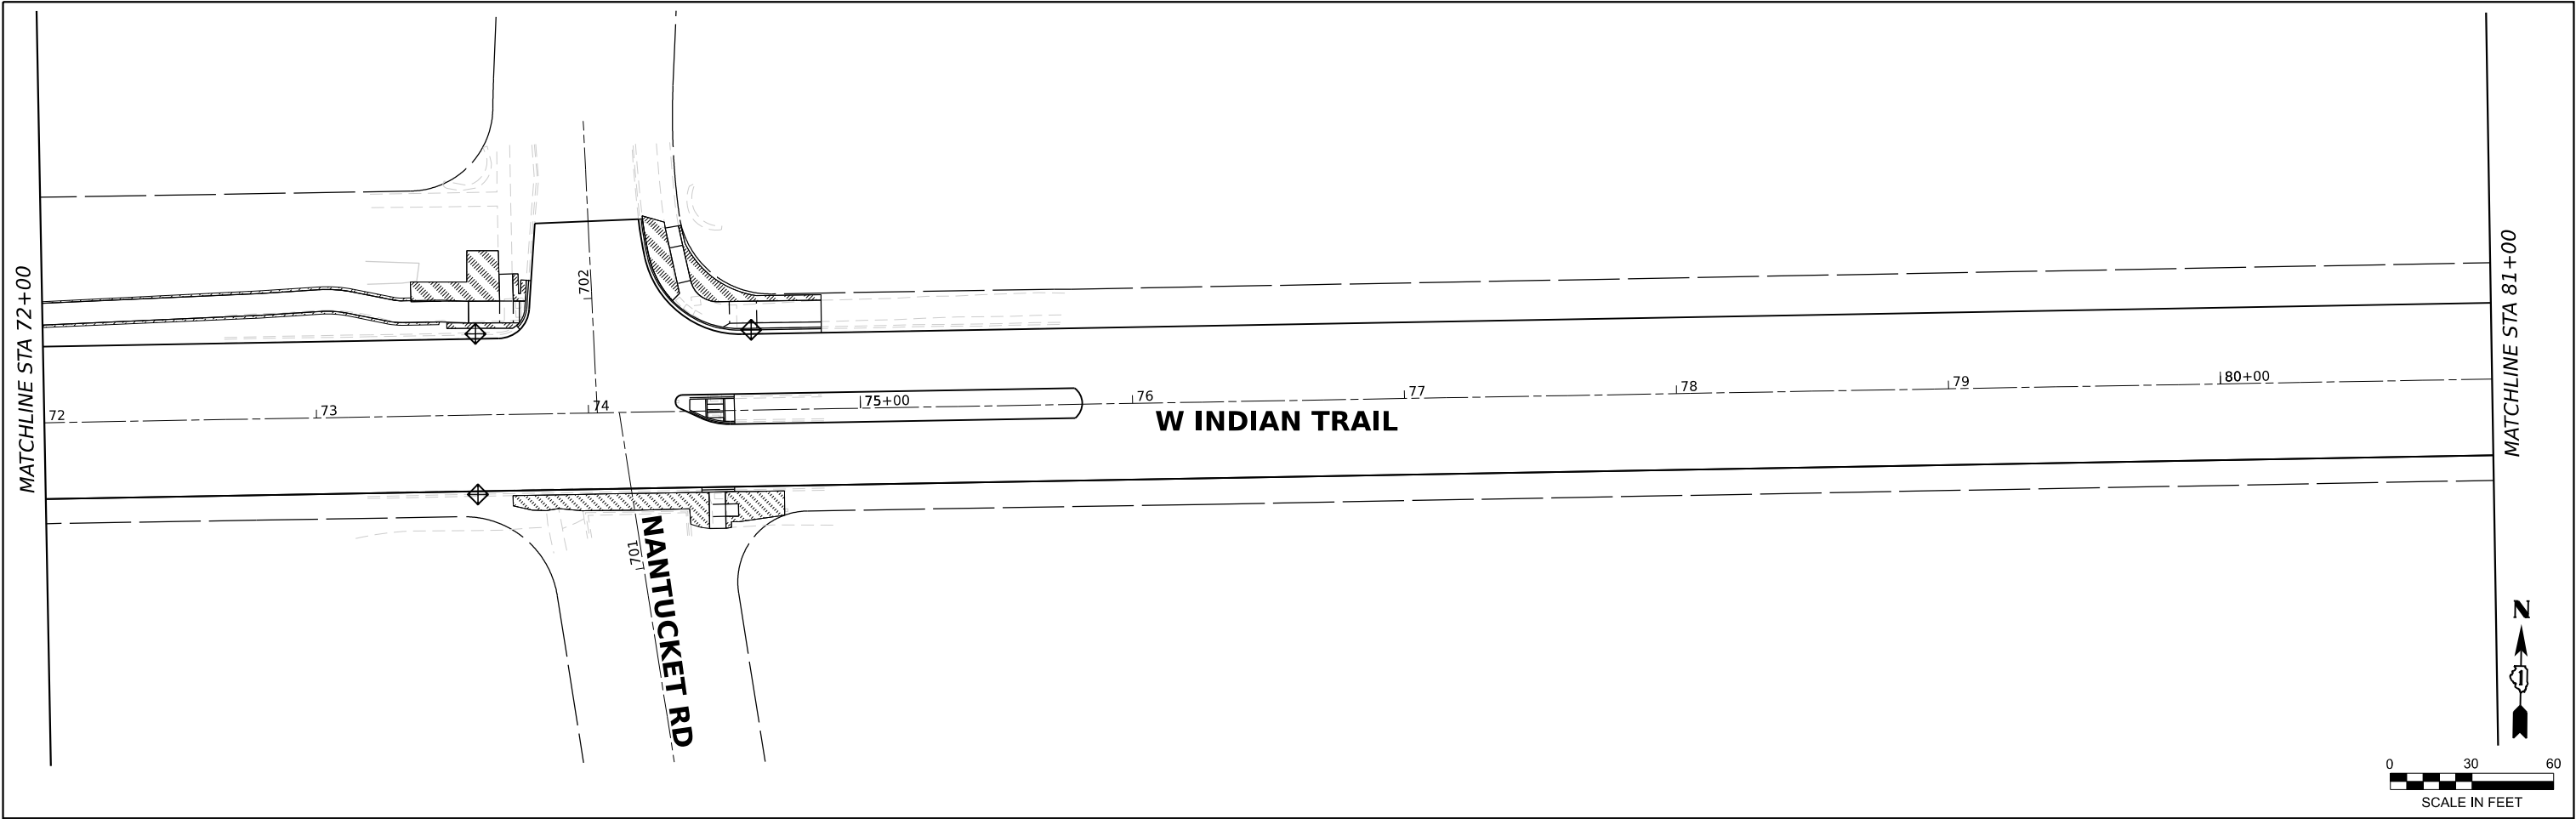

LEGEND:

- SODDING, SALT TOLERANT
- INLET FILTER
- PERIMETER EROSION BARRIER
- TREE TRUNK PROTECTION / TREE ROOT PRUNING
- TREE ROOT PRUNING

MODEL: S:\MODEL\NAMES
FILE NAME: 311153

Stanley Consultants INC.
8501 West Higgins Road, Suite 120, Chicago, Illinois 60631-2801
www.stanleyconsultants.com
EPA Form 1041-101-153


USER NAME	= \$USERS	DESIGNED -	CEG	REVISED -	
		DRAWN -	MAS	REVISED -	
PLOT SCALE	= \$\$SCALE\$	CHECKED -	THG	REVISED -	
PLOT DATE	= \$DATES	DATE	- 07-09-2024	REVISED -	

STATE OF ILLINOIS
DEPARTMENT OF TRANSPORTATION


EROSION CONTROL
AND LANDSCAPING PLAN

SCALE: 1"=30' SHEET 5 OF 5 SHEETS STA. 72+00 TO STA. 90+00

F.A.U. RTE.	SECTION	COUNTY	TOTAL SHEETS	SHEET NO.
1503	21-00339-00-CH	KANE	132	43
CONTRACT NO. 61J91				
ILLINOIS FED. AID PROJECT				

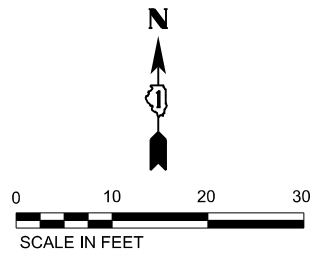

POINT	STA (xxx+xx.xx)	OFFSET (yy.yy' L/R)	ELEVATION (zzz.zz)
B	4+38.20	29.5' L	(696.28)
C	04+09.00	42.37' L	696.72
D	04+08.04	41.11' L	696.69
E	04+01.57	51.2' L	696.77
F	04+00.62	49.74' L	696.75
H	03+87.10	105.26' L	(696.09)
K	04+09.55	36.39' L	(696.66)
L	04+10.83	38.77' L	696.65
M	4+23.27	30.43' L	(696.46)
N	04+23.27	31.94' L	696.47
O	03+89.59	58.37' L	(696.81)
P	03+95.48	60.14' L	696.62
Q	03+85.93	72.91' L	(696.56)
R	03+91.31	72.97' L	696.54
S	04+38.21	27.43' L	(696.33)
T	03+85.05	105.28' L	(696.16)

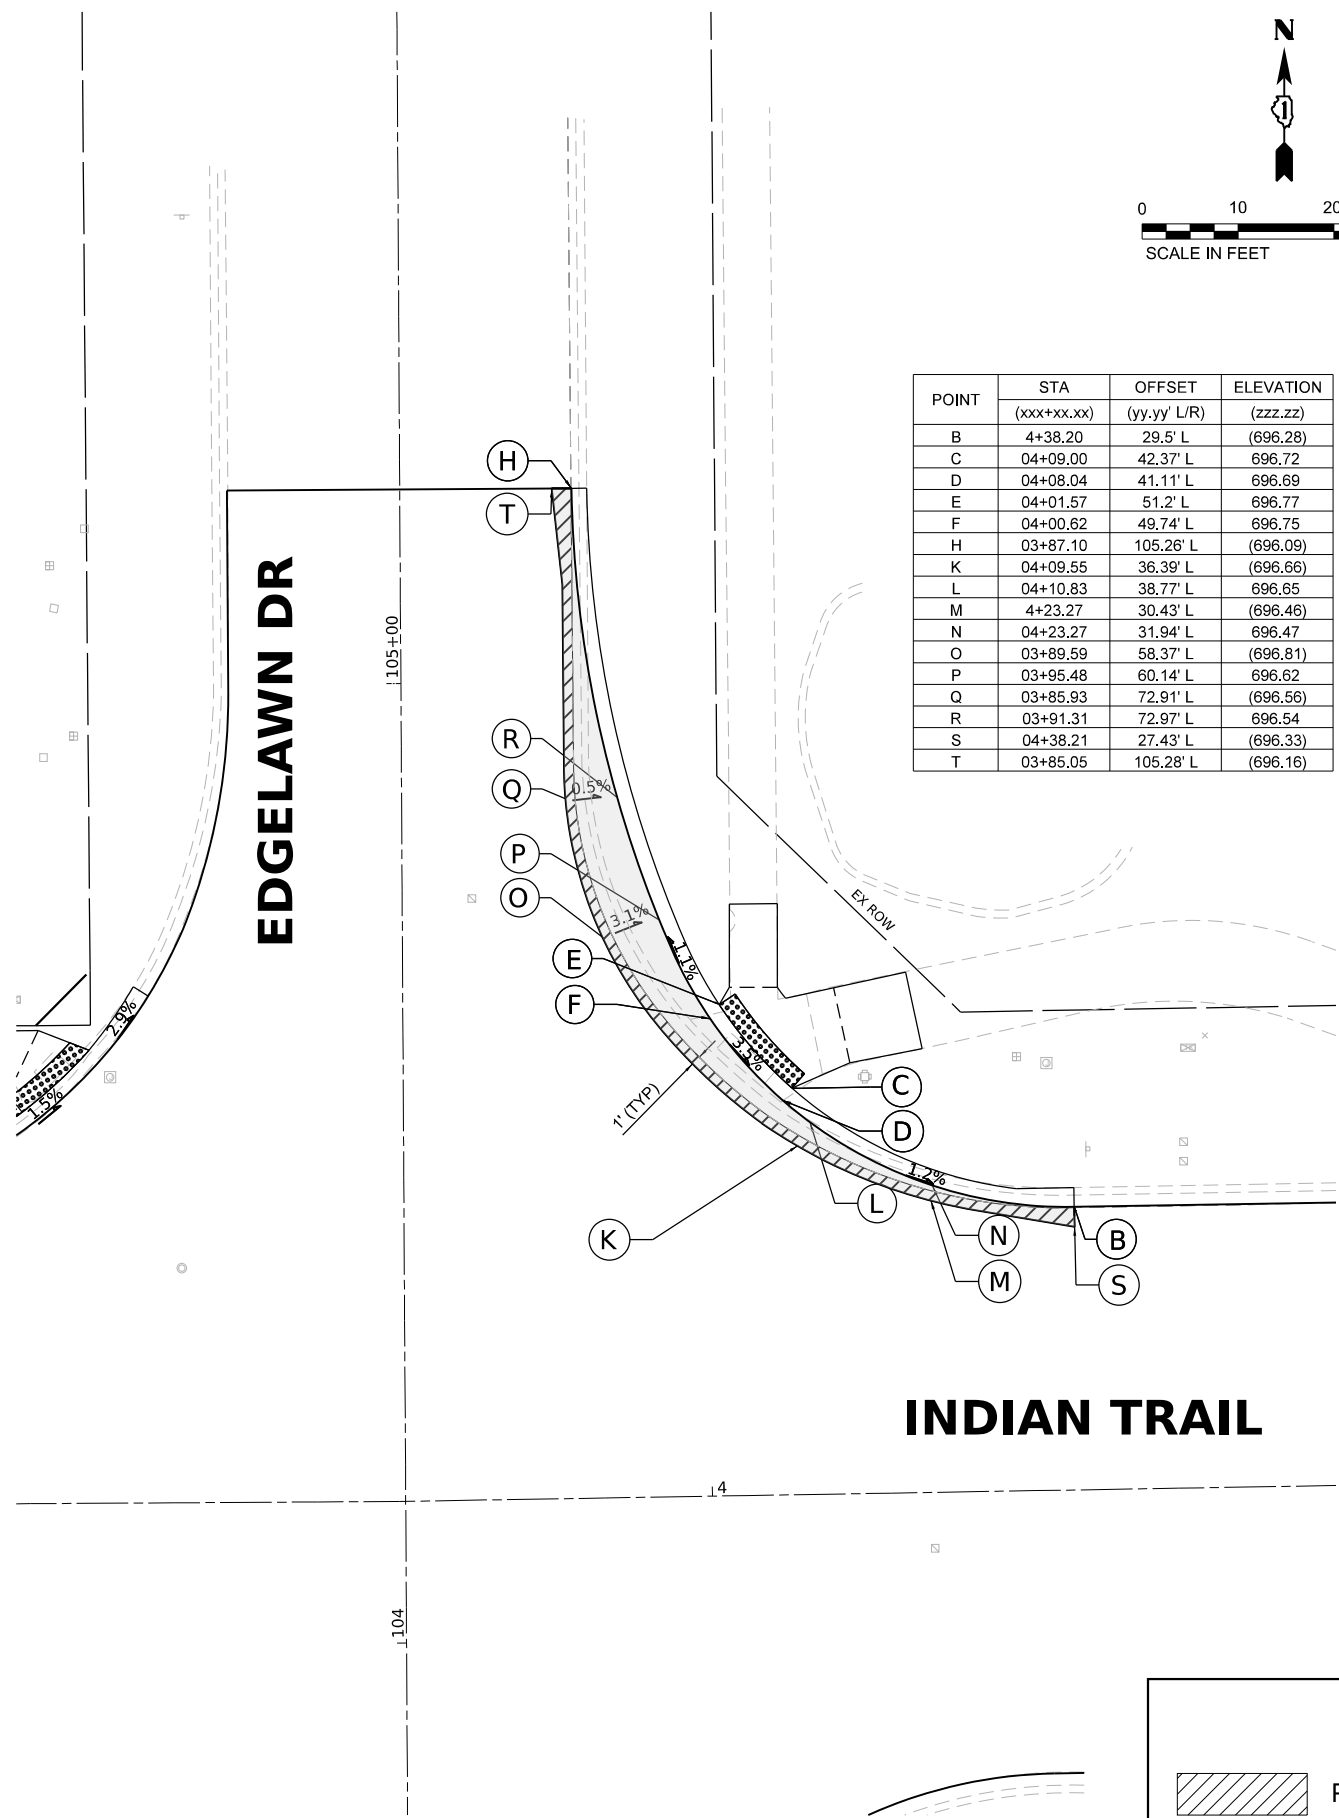

LEGEND:



PAVEMENT REMOVAL





BASE COURSE WIDENING 11"

STATE OF ILLINOIS
DEPARTMENT OF TRANSPORTATION

INTERSECTION DETAILS
EDGELOWN DRIVE / RANDALL ROAD

SCALE: 1"=10' SHEET 1 OF 3 SHEETS STA. TO STA.

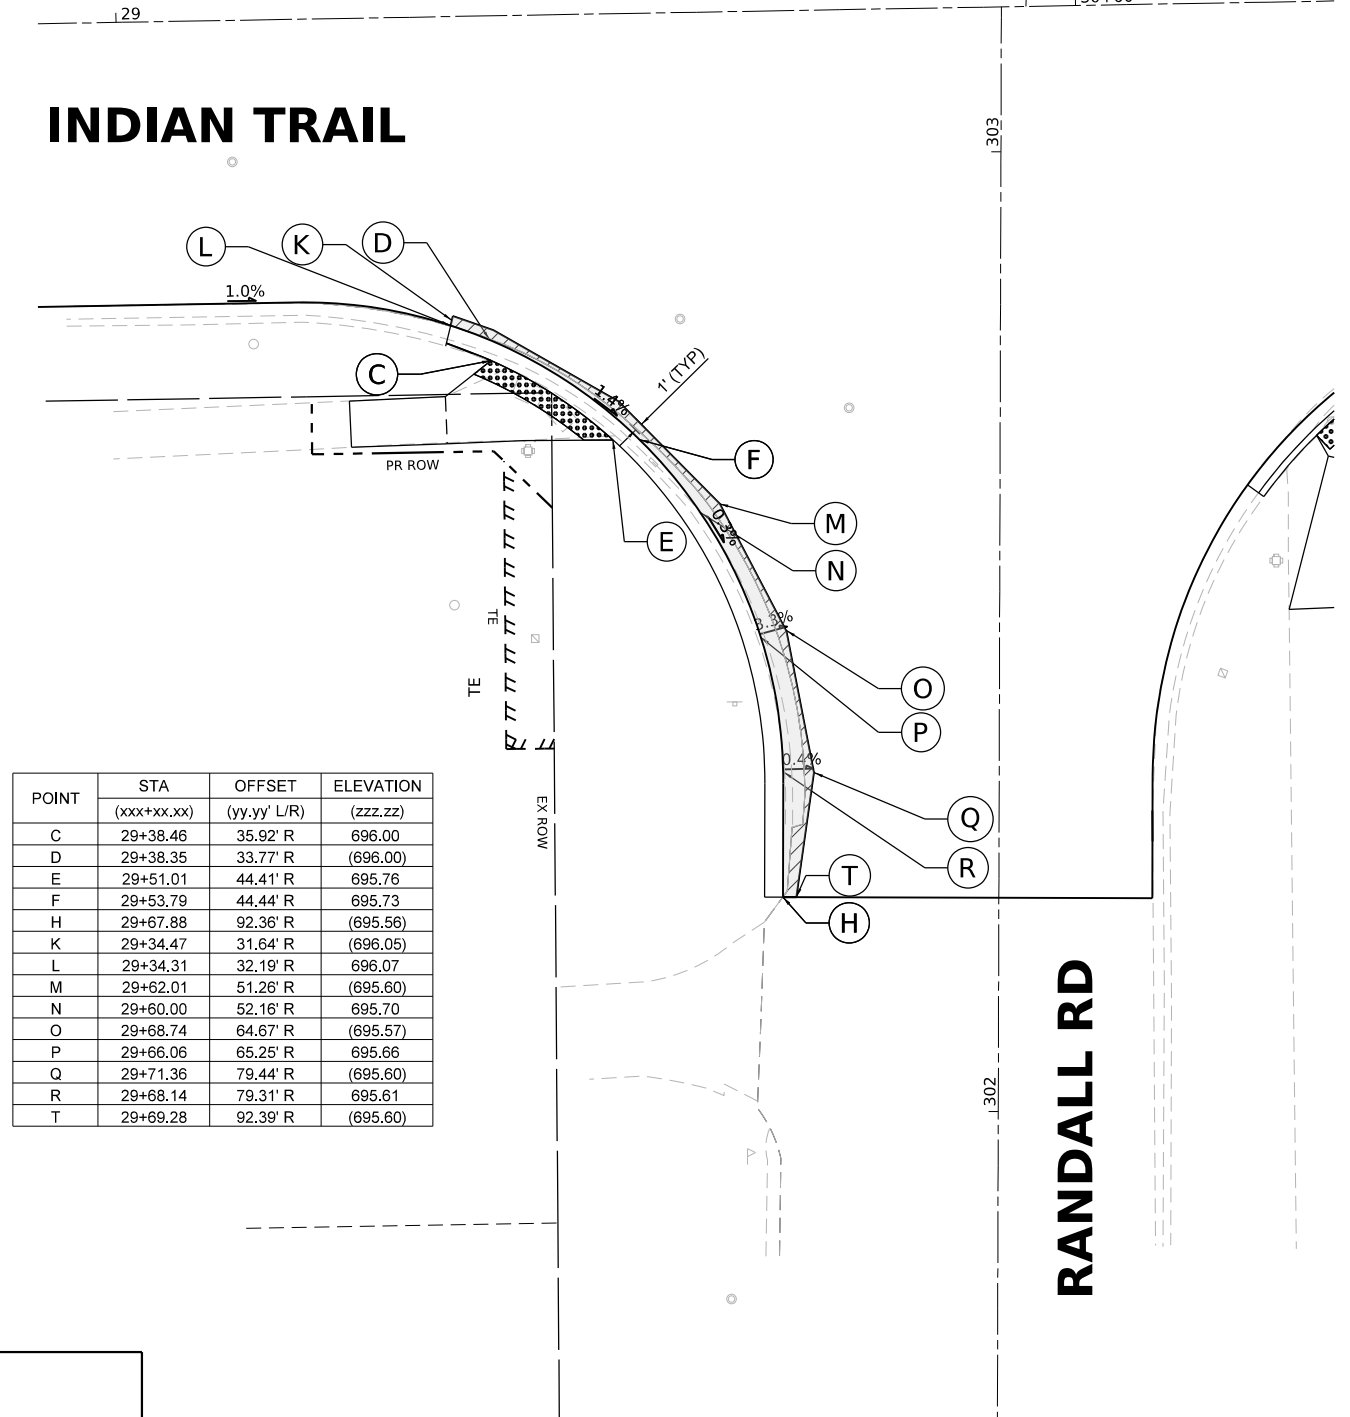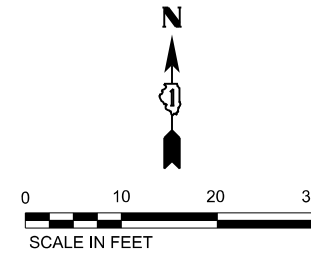

POINT	STA (xxx+xx.xx)	OFFSET (yy.yy' L/R)	ELEVATION (zzz.zz)
C	29+38.46	35.92' R	696.00
D	29+38.35	33.77' R	(696.00)
E	29+51.01	44.41' R	695.76
F	29+53.79	44.44' R	695.73
H	29+67.88	92.36' R	(695.56)
K	29+34.47	31.64' R	(696.05)
L	29+34.31	32.19' R	696.07
M	29+62.01	51.26' R	(695.60)
N	29+60.00	52.16' R	695.70
O	29+68.74	64.67' R	(695.57)
P	29+66.06	65.25' R	695.66
Q	29+71.36	79.44' R	(695.60)
R	29+68.14	79.31' R	695.61
T	29+69.28	92.39' R	(695.60)

MODEL: S:\MODEL\NAMES
FILE NAMES: ST1E15






Stanley Consultants INC.
8501 West Higgins Road, Suite 750, Chicago, Illinois 60631-2801
www.stanleyconsultants.com
State Tax Registration No. 184-021533

USER NAME = \$USERS
PLOT SCALE = \$\$SCALE\$
PLOT DATE = \$DATES


DESIGNED - MAS
DRAWN - MAS
CHECKED - THG
DATE - 07-09-2024

REVISED -
REVISED -
REVISED -
REVISED -

F.A.U. RTE.	SECTION	COUNTY	TOTAL SHEETS	SHEET NO.
1503	21-00339-00-CH	KANE	132	44
CONTRACT NO. 61J91				
ILLINOIS FED. AID PROJECT				

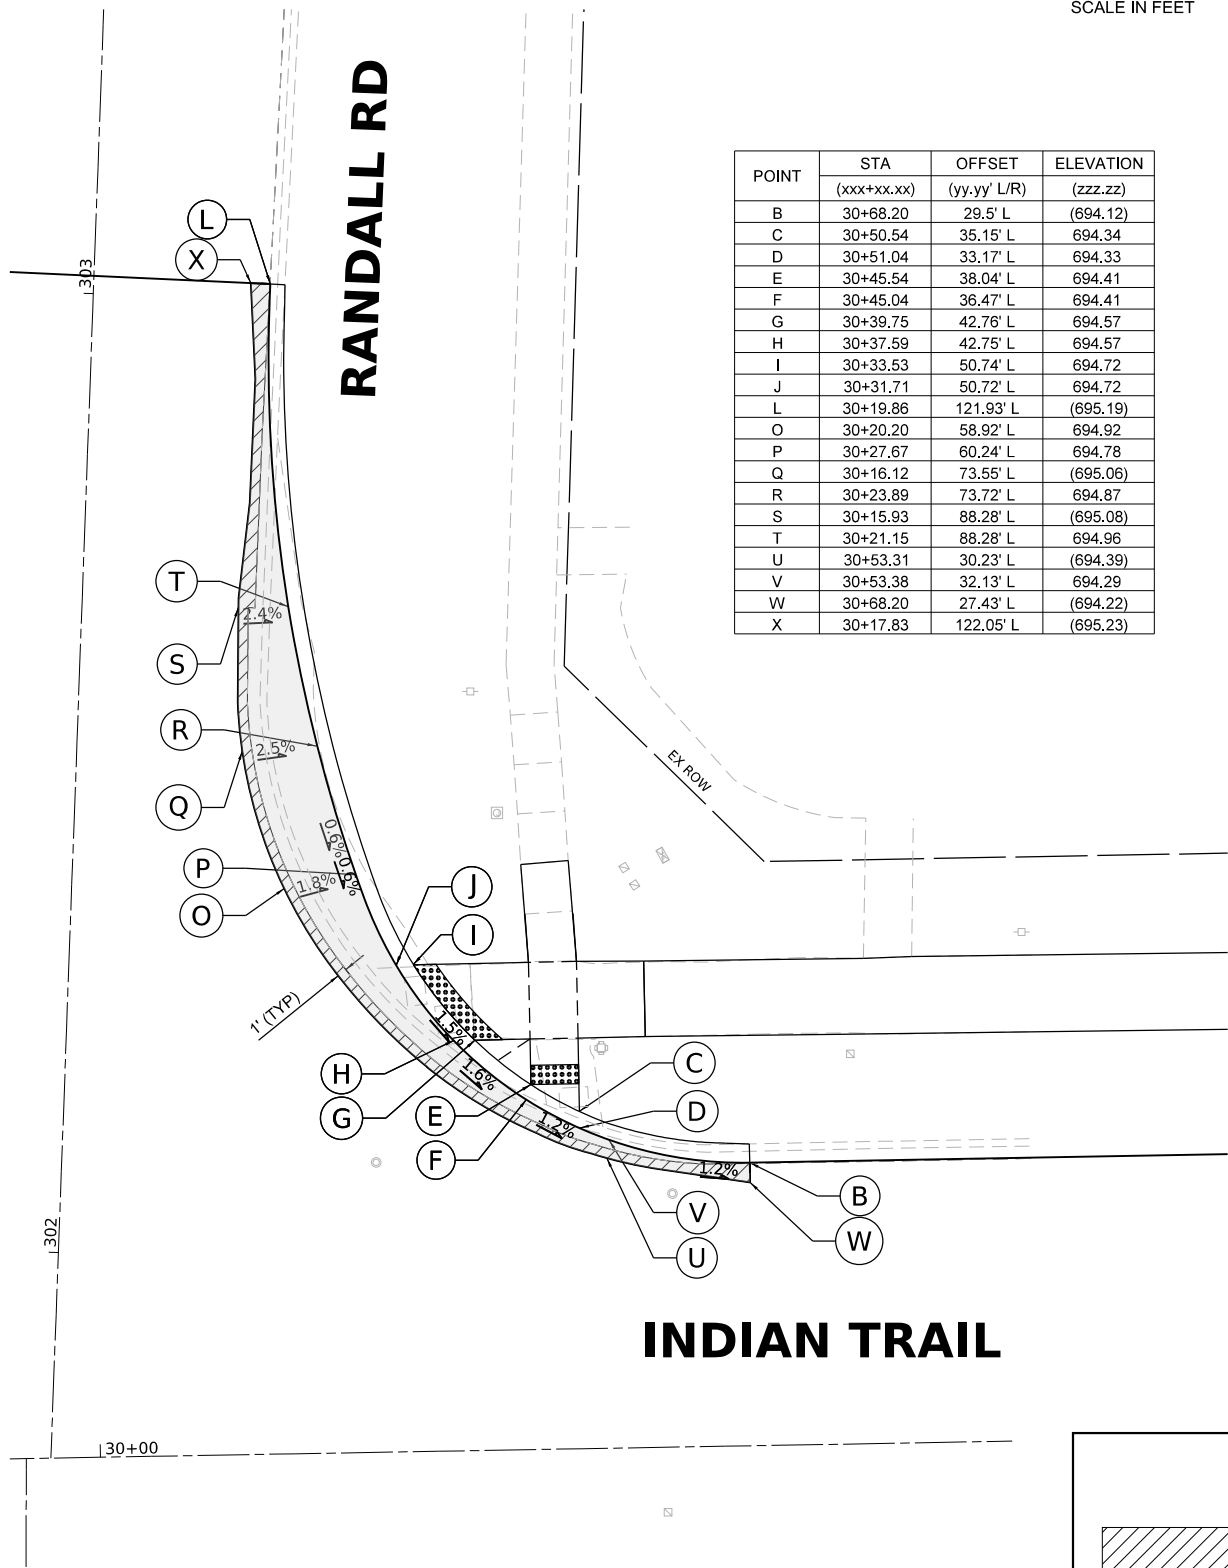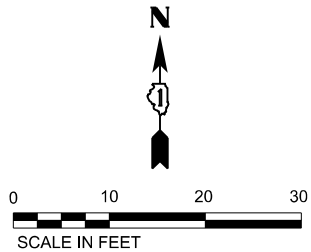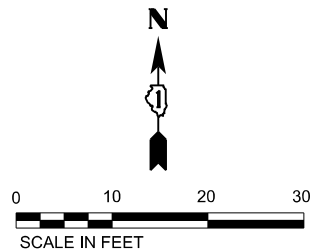


POINT	STA (xxx+xx.xx)	OFFSET (yy.yy' L/R)	ELEVATION (zzz.zz)
B	30+68.20	29.5' L	(694.12)
C	30+50.54	35.15' L	694.34
D	30+51.04	33.17' L	694.33
E	30+45.54	38.04' L	694.41
F	30+45.04	36.47' L	694.41
G	30+39.75	42.76' L	694.57
H	30+37.59	42.75' L	694.57
I	30+33.53	50.74' L	694.72
J	30+31.71	50.72' L	694.72
L	30+19.86	121.93' L	(695.19)
O	30+20.20	58.92' L	694.92
P	30+27.67	60.24' L	694.78
Q	30+16.12	73.55' L	(695.06)
R	30+23.89	73.72' L	694.87
S	30+15.93	88.28' L	(695.08)
T	30+21.15	88.28' L	694.96
U	30+53.31	30.23' L	(694.39)
V	30+53.38	32.13' L	694.29
W	30+68.20	27.43' L	(694.22)
X	30+17.83	122.05' L	(695.23)

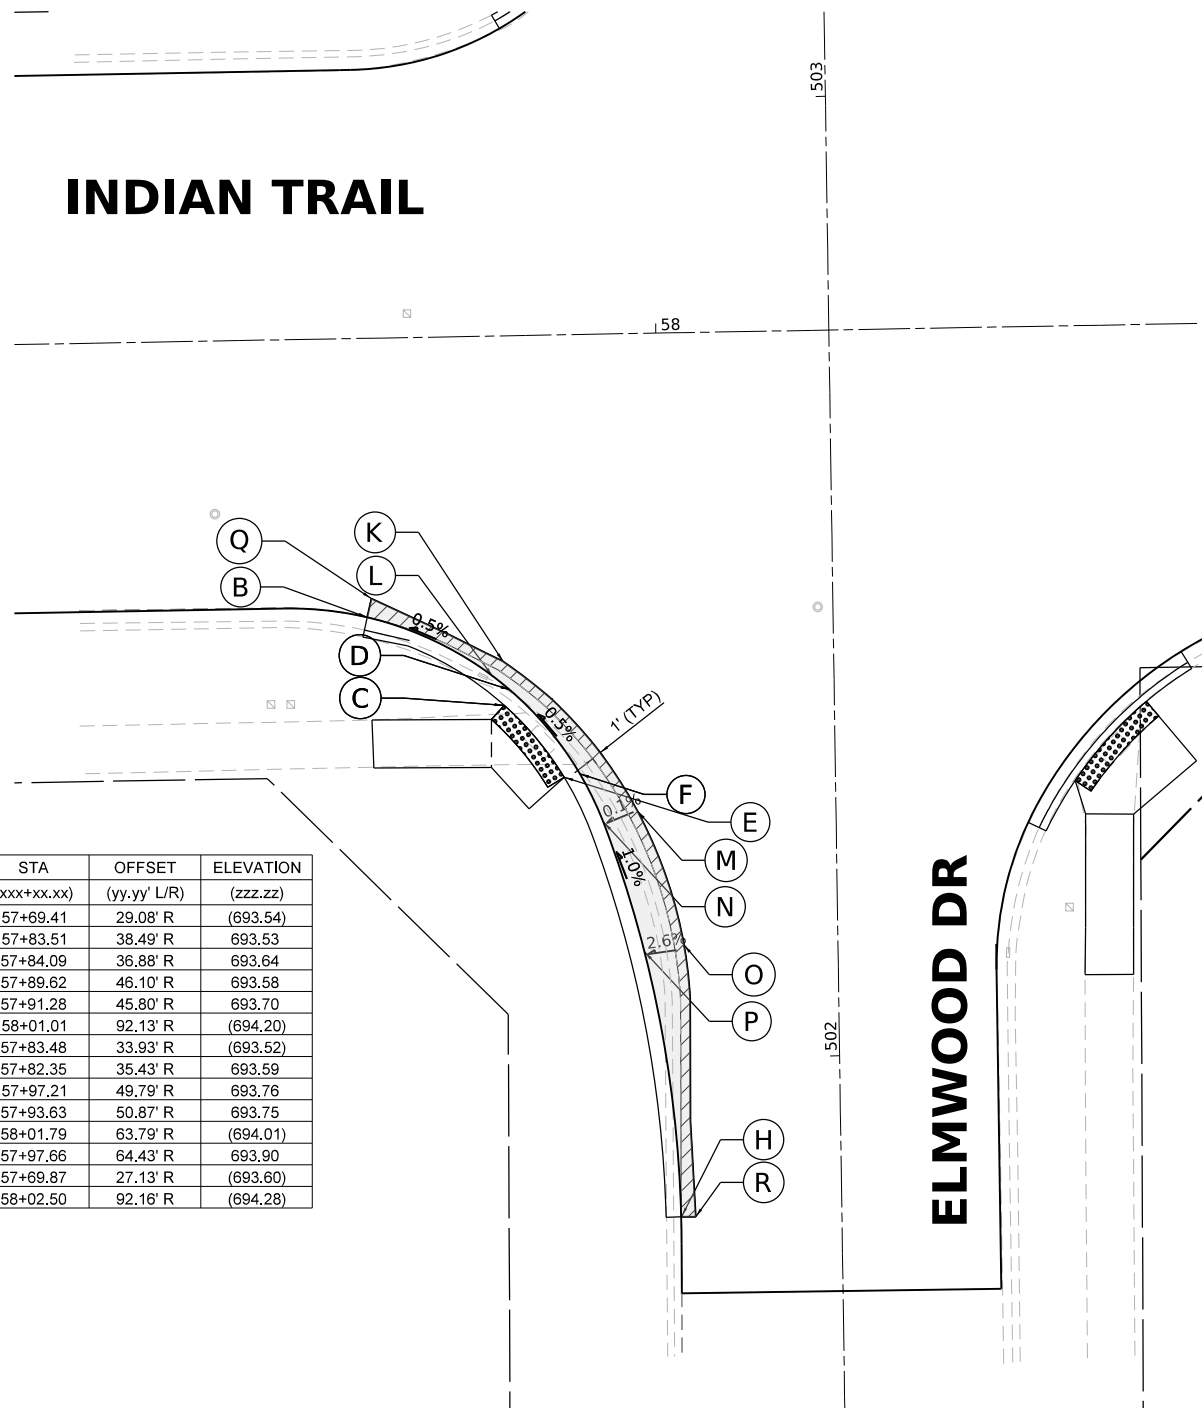

POINT	STA (xxx+xx.xx)	OFFSET (yy.yy' L/R)	ELEVATION (zzz.zz)
B	57+69.41	29.08' R	(693.54)
C	57+83.51	38.49' R	693.53
D	57+84.09	36.88' R	693.64
E	57+89.62	46.10' R	693.58
F	57+91.28	45.80' R	693.70
H	58+01.01	92.13' R	(694.20)
K	57+83.48	33.93' R	(693.52)
L	57+82.35	35.43' R	693.59
M	57+97.21	49.79' R	693.76
N	57+93.63	50.87' R	693.75
O	58+01.79	63.79' R	(694.01)
P	57+97.66	64.43' R	693.90
Q	57+69.87	27.13' R	(693.60)
R	58+02.50	92.16' R	(694.28)

LEGEND:

 

PAVEMENT REMOVAL



BASE COURSE WIDENING 11'

STATE OF ILLINOIS
DEPARTMENT OF TRANSPORTATION

INTERSECTION DETAILS
RANDALL ROAD /ELMWOOD DRIVE

SCALE: 1"=10'

SHEET 2

OF 3

SHEETS


STA.

TO STA.


F.A.U. RTE.	SECTION	COUNTY	TOTAL SHEETS	SHEET NO.
1503	21-00339-00-CH	KANE	132	45
CONTRACT NO. 61J91				
ILLINOIS FED. AID PROJECT				

USER NAME = \$USERS	DESIGNED - MAS	REVISED -
	DRAWN - MAS	REVISED -
PLOT SCALE = \$SCALE\$	CHECKED - THG	REVISED -
PLOT DATE = \$DATES	DATE - 07-09-2024	REVISED -

INDIAN TRAIL

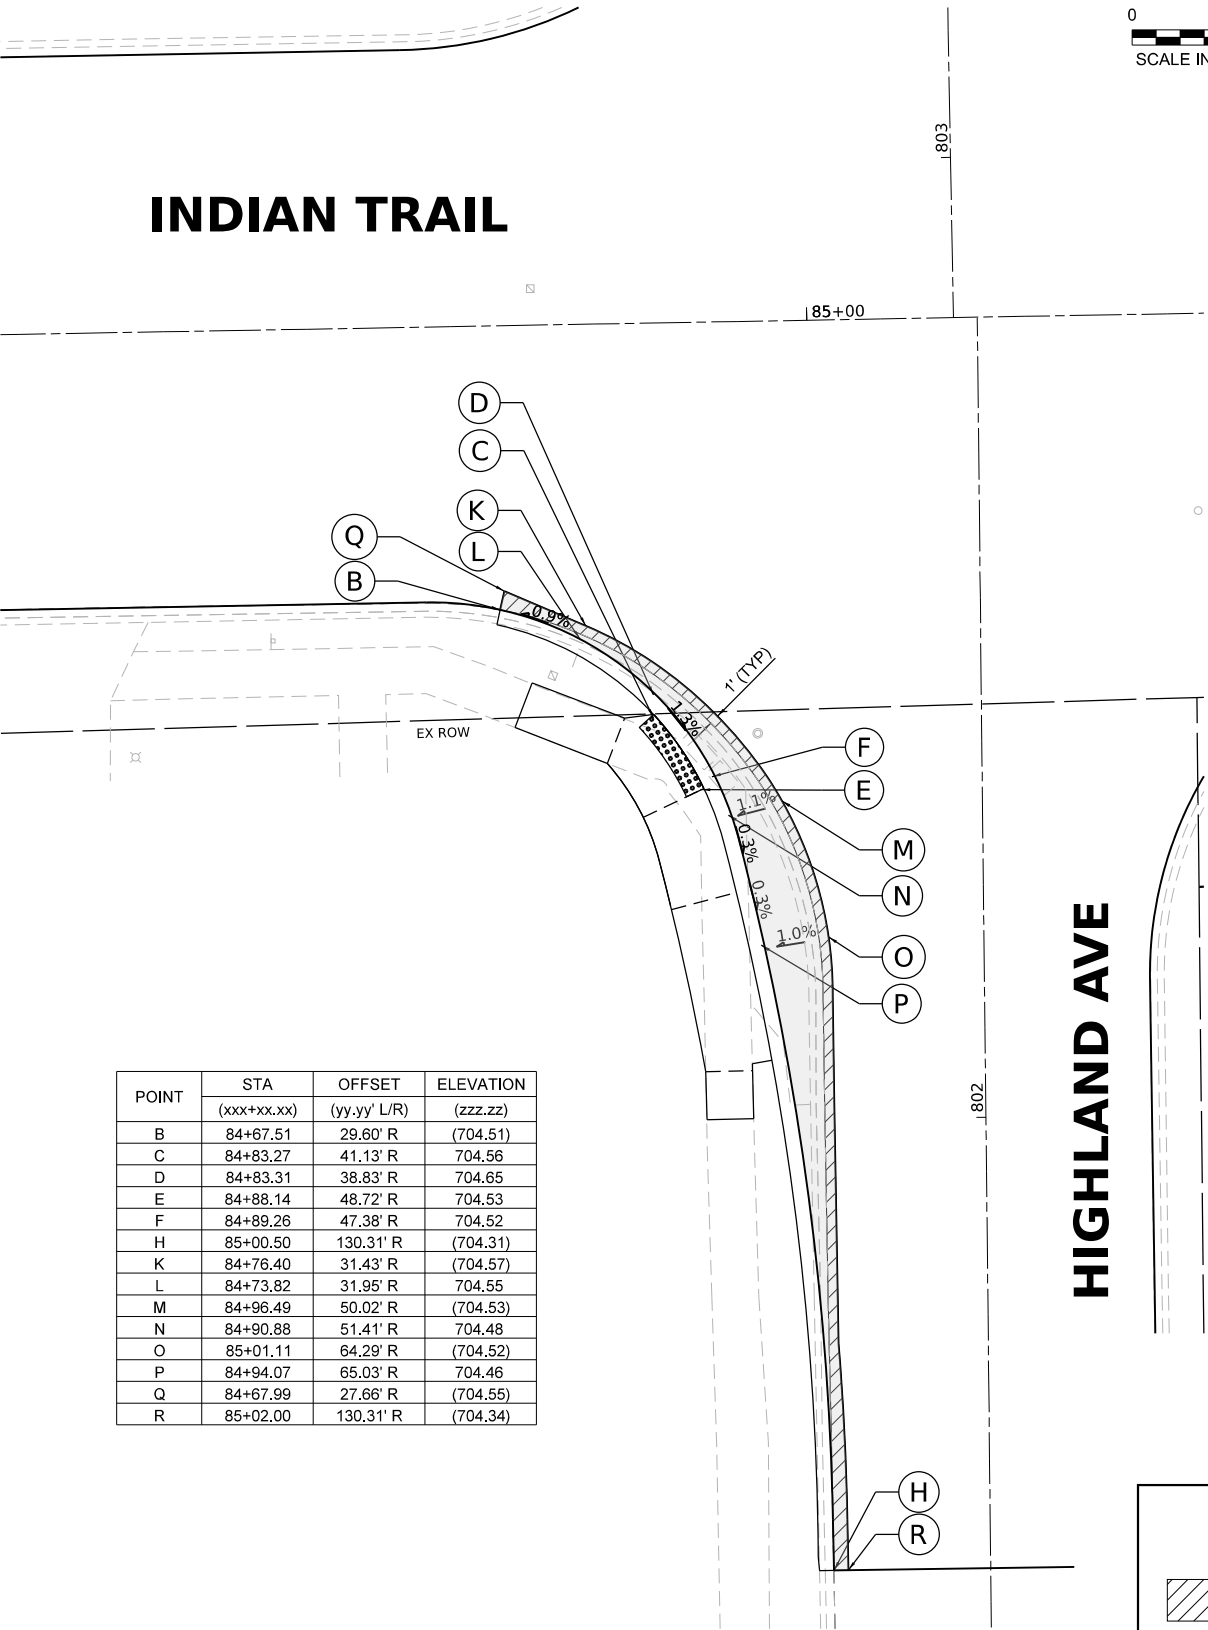

POINT	STA (xxx+xx.xx)	OFFSET (yy.yy' L/R)	ELEVATION (zzz.zz)
B	84+67.51	29.60' R	(704.51)
C	84+83.27	41.13' R	704.56
D	84+83.31	38.83' R	704.65
E	84+88.14	48.72' R	704.53
F	84+89.26	47.38' R	704.52
H	85+00.50	130.31' R	(704.31)
K	84+76.40	31.43' R	(704.57)
L	84+73.82	31.95' R	704.55
M	84+96.49	50.02' R	(704.53)
N	84+90.88	51.41' R	704.48
O	85+01.11	64.29' R	(704.52)
P	84+94.07	65.03' R	704.46
Q	84+67.99	27.66' R	(704.55)
R	85+02.00	130.31' R	(704.34)

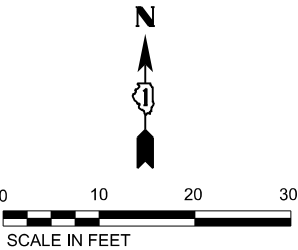

LEGEND:




PAVEMENT REMOVAL




BASE COURSE WIDENING 11"

STATE OF ILLINOIS
DEPARTMENT OF TRANSPORTATION

HIGHLAND AVE

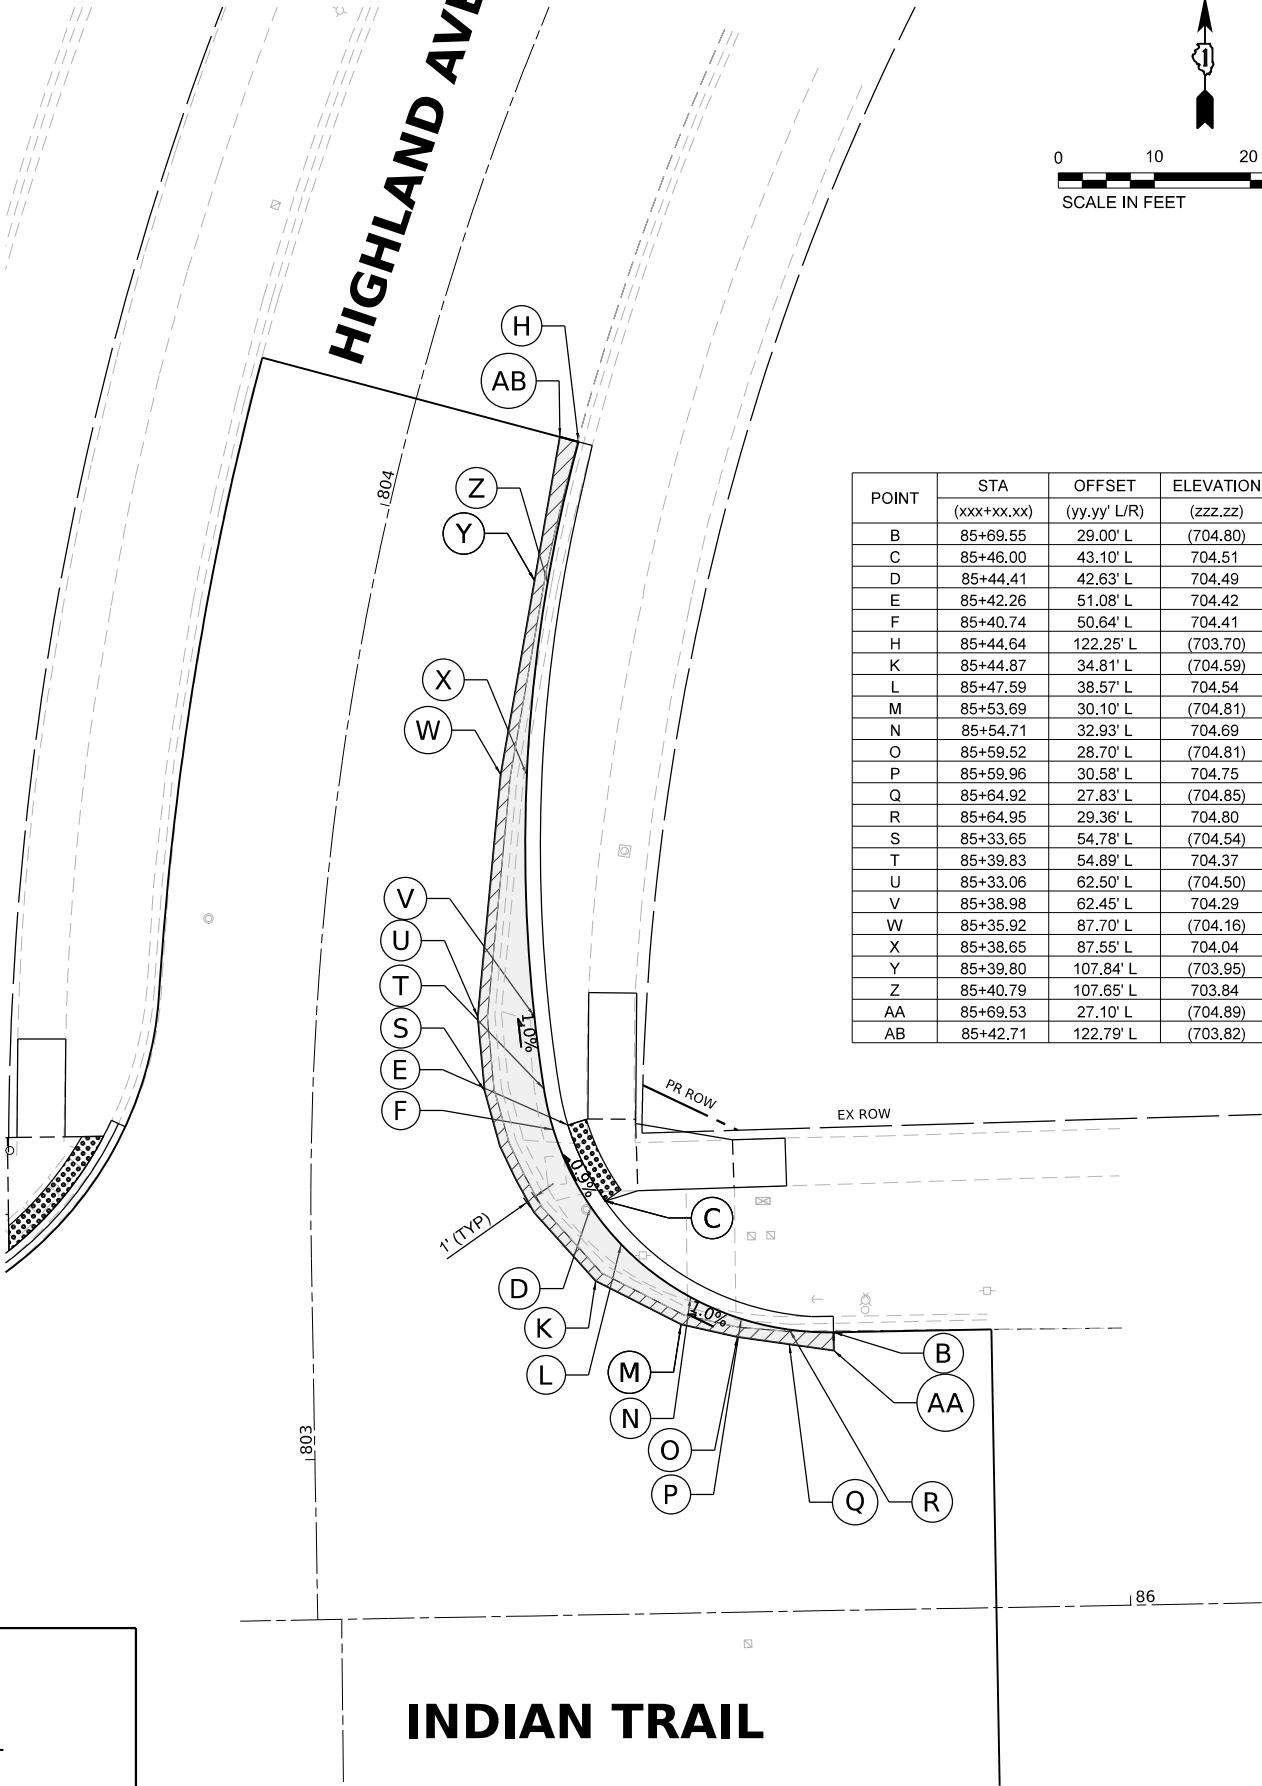

POINT	STA (xxx+xx.xx)	OFFSET (yy.yy' L/R)	ELEVATION (zzz.zz)
B	85+69.55	29.00' L	(704.80)
C	85+46.00	43.10' L	704.51
D	85+44.41	42.63' L	704.49
E	85+42.26	51.08' L	704.42
F	85+40.74	50.64' L	704.41
H	85+44.64	122.25' L	(703.70)
K	85+44.87	34.81' L	(704.59)
L	85+47.59	38.57' L	704.54
M	85+53.69	30.10' L	(704.81)
N	85+54.71	32.93' L	704.69
O	85+59.52	28.70' L	(704.81)
P	85+59.96	30.58' L	704.75
Q	85+64.92	27.83' L	(704.85)
R	85+64.95	29.36' L	704.80
S	85+33.65	54.78' L	(704.54)
T	85+39.83	54.89' L	704.37
U	85+33.06	62.50' L	(704.50)
V	85+38.98	62.45' L	704.29
W	85+35.92	87.70' L	(704.16)
X	85+38.65	87.55' L	704.04
Y	85+39.80	107.84' L	(703.95)
Z	85+40.79	107.65' L	703.84
AA	85+69.53	27.10' L	(704.89)
AB	85+42.71	122.79' L	(703.82)

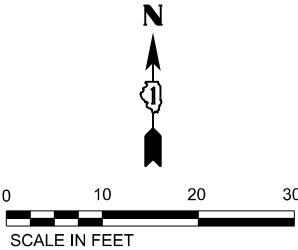

INDIAN TRAIL


MODEL, SHEET NAMES
FILE NAMES, SHEETS



USER NAME = \$USERS	DESIGNED - MAS	REVISED -
DRAWN - MAS	REVIS	
PLOT SCALE = \$SCALES	CHECKED - THG	REVISED -
PLOT DATE = \$DATES	DATE - 07-09-2024	REVISED -

INTERSECTION DETAILS HIGHLAND AVENUE			
SCALE: 1"=10'	SHEET 3	OF 3 SHEETS	STA. TO STA.

F.A.U. RTE.	SECTION	COUNTY	TOTAL SHEETS	SHEET NO.
1503	21-00339-00-CH	KANE	132	46
CONTRACT NO. 61J91				
ILLINOIS FED. AID PROJECT				

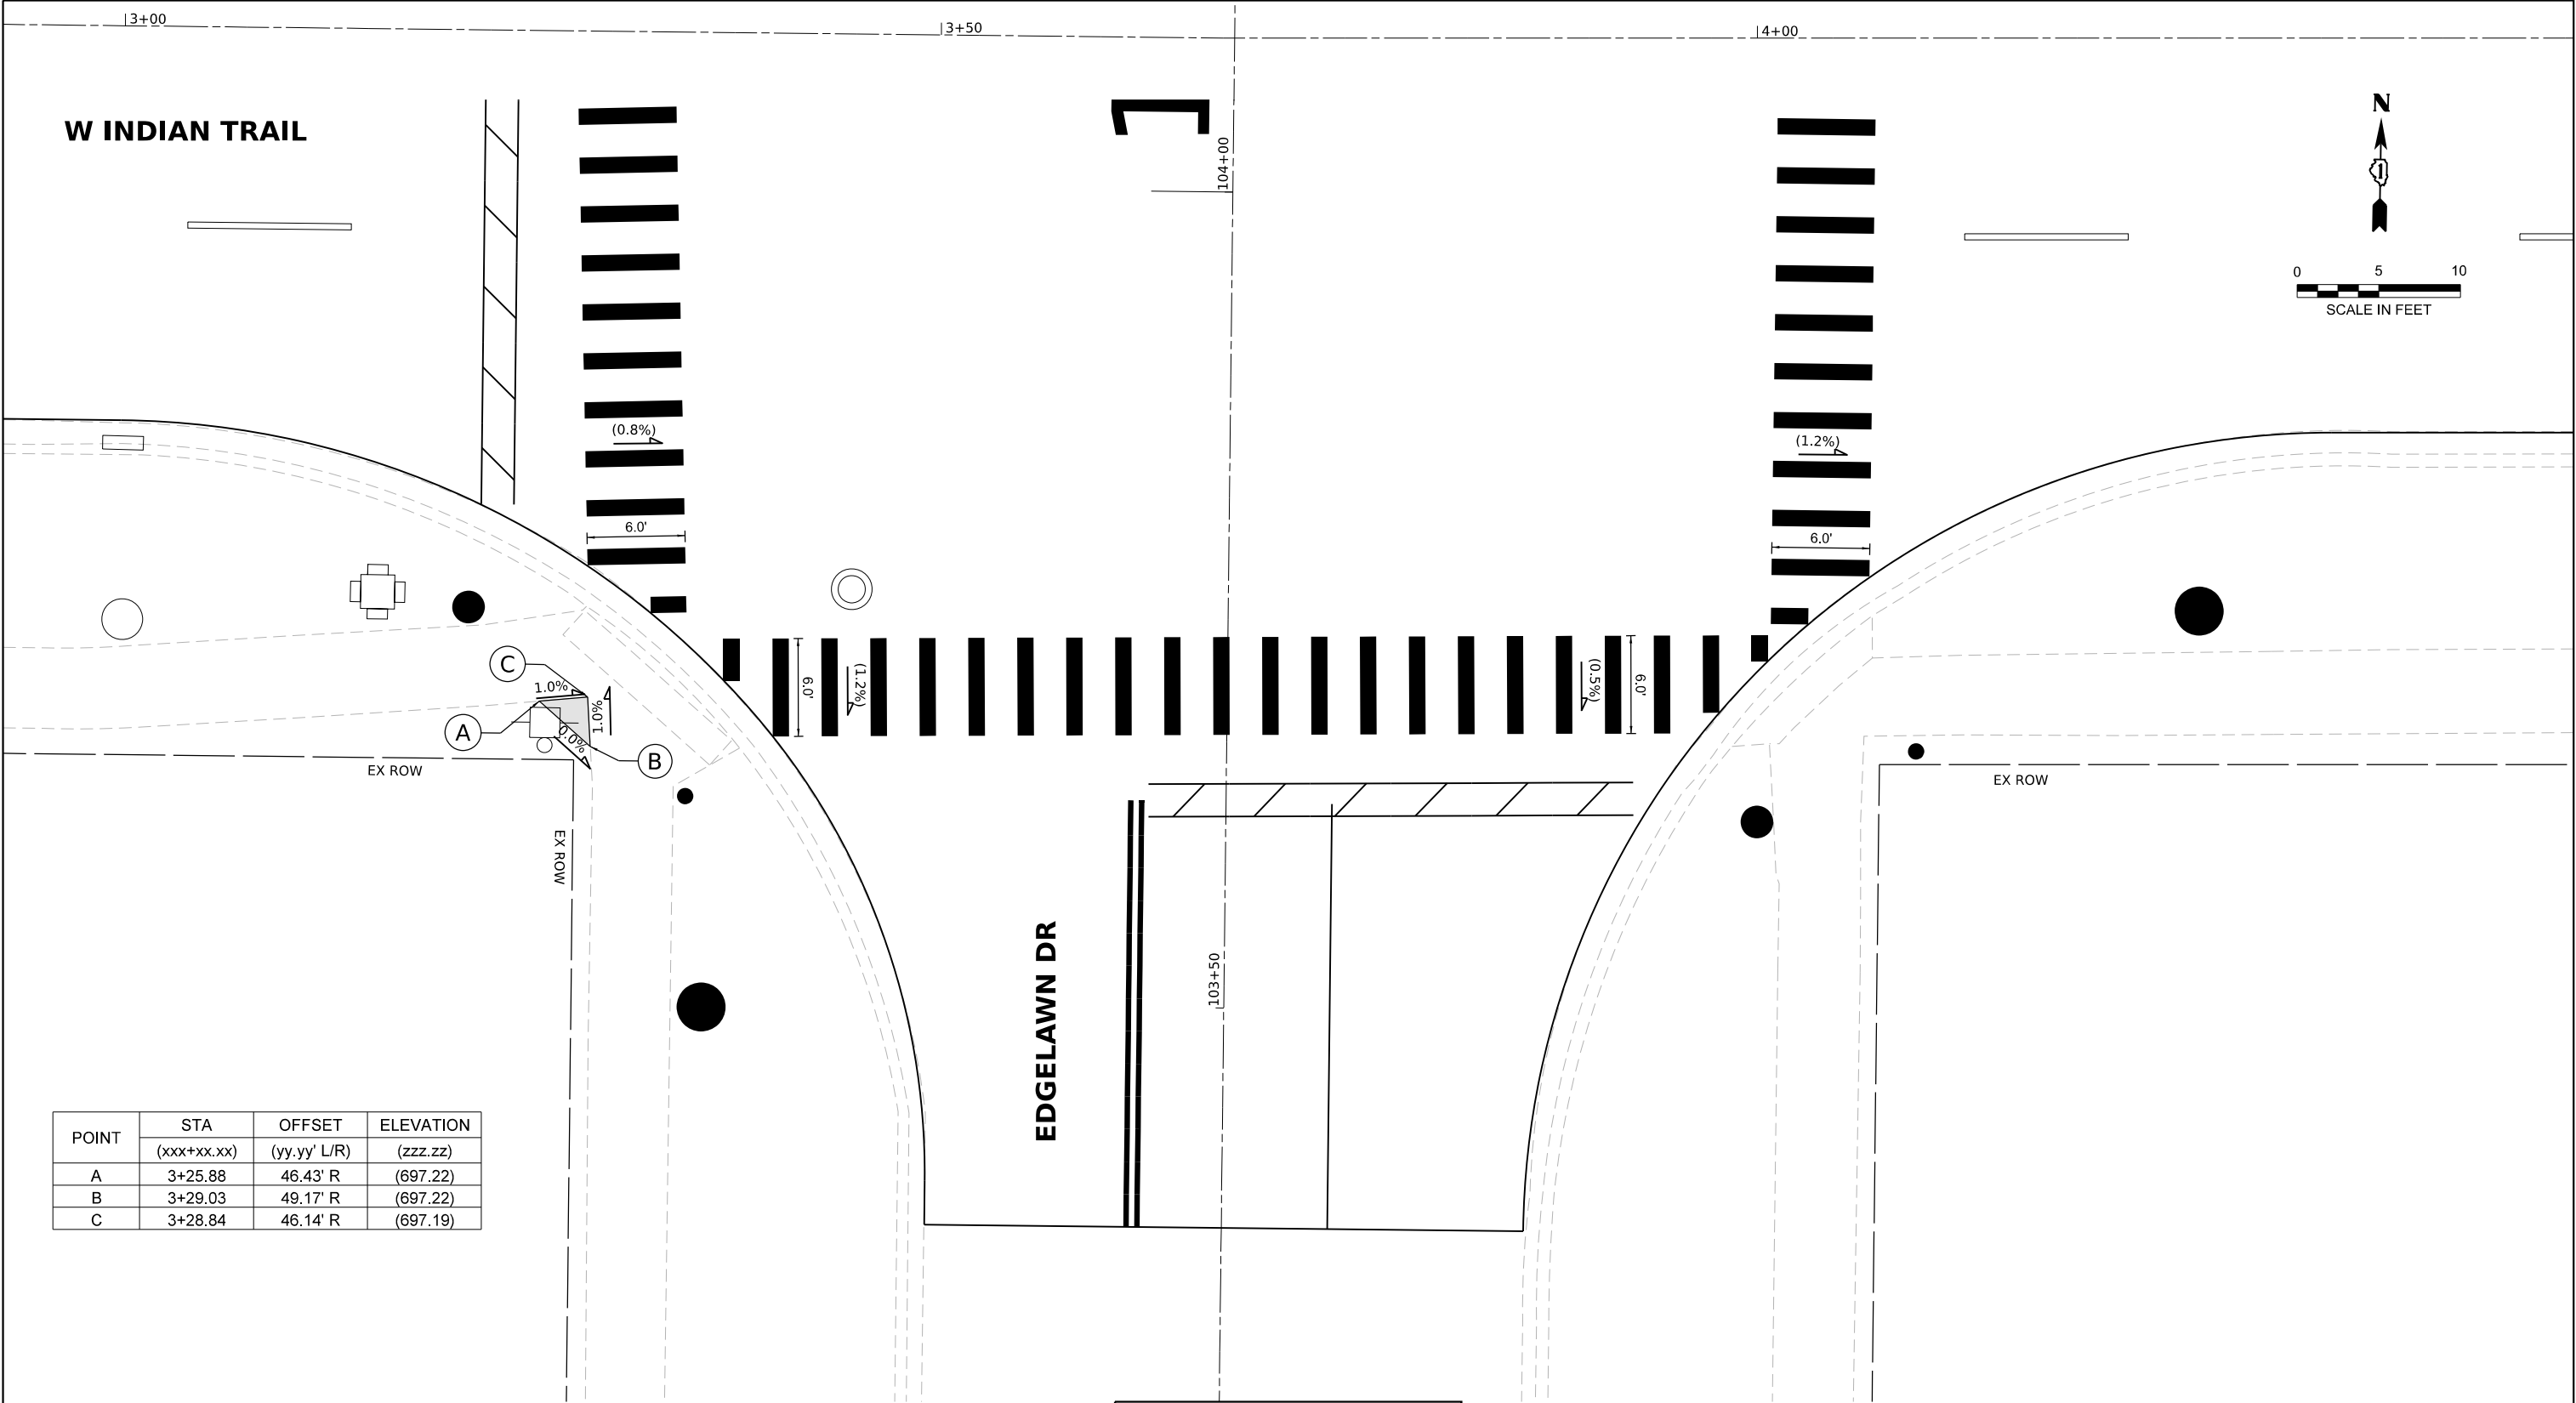

POINT	STA	OFFSET	ELEVATION
	(xxx+xx.xx)	(yy.yy' L/R)	(zzz.zz)
A	3+25.88	46.43' R	(697.22)
B	3+29.03	49.17' R	(697.22)
C	3+28.84	46.14' R	(697.19)

LEGEND

PROPOSED SIDEWALK

DETECTABLE WARNINGS

PROPOSED SIDE CURB

PROPOSED TRAFFIC SIGNAL FOUNDATION

STATE OF ILLINOIS
DEPARTMENT OF TRANSPORTATION

INDIAN TRAIL /EDGELAWN DRIVE
ADA RAMP DETAILS

F.A.U. RTE.	SECTION	COUNTY	TOTAL SHEETS	SHEET NO.
1503	21-00339-00-CH	KANE	132	48
CONTRACT NO. 61J91				
		ILLINOIS	FED. AID PROJECT	

SCALE: 1"=5' SHEET 2 OF 21 SHEETS STA. TO STA.



MODEL: S:\MODEL\NAMES
FILE NAME: STILES

**Stanley Consultants** INC.

8501 West Higgins Road, Suite 750, Chicago, Illinois 60631-2801
www.stanleyconsultants.com
Main Line Registration No. 184-021533

USER NAME	= \$USERS	DESIGNED -	THG	REVISED -	
DRAWN	-	SJK	REVISED -		
PLOT SCALE	= \$\$SCALE\$	CHECKED -	CEG	REVISED -	
PLOT DATE	= \$DATES	DATE	-	07-09-2024	REVISED -

W INDIAN TRAIL

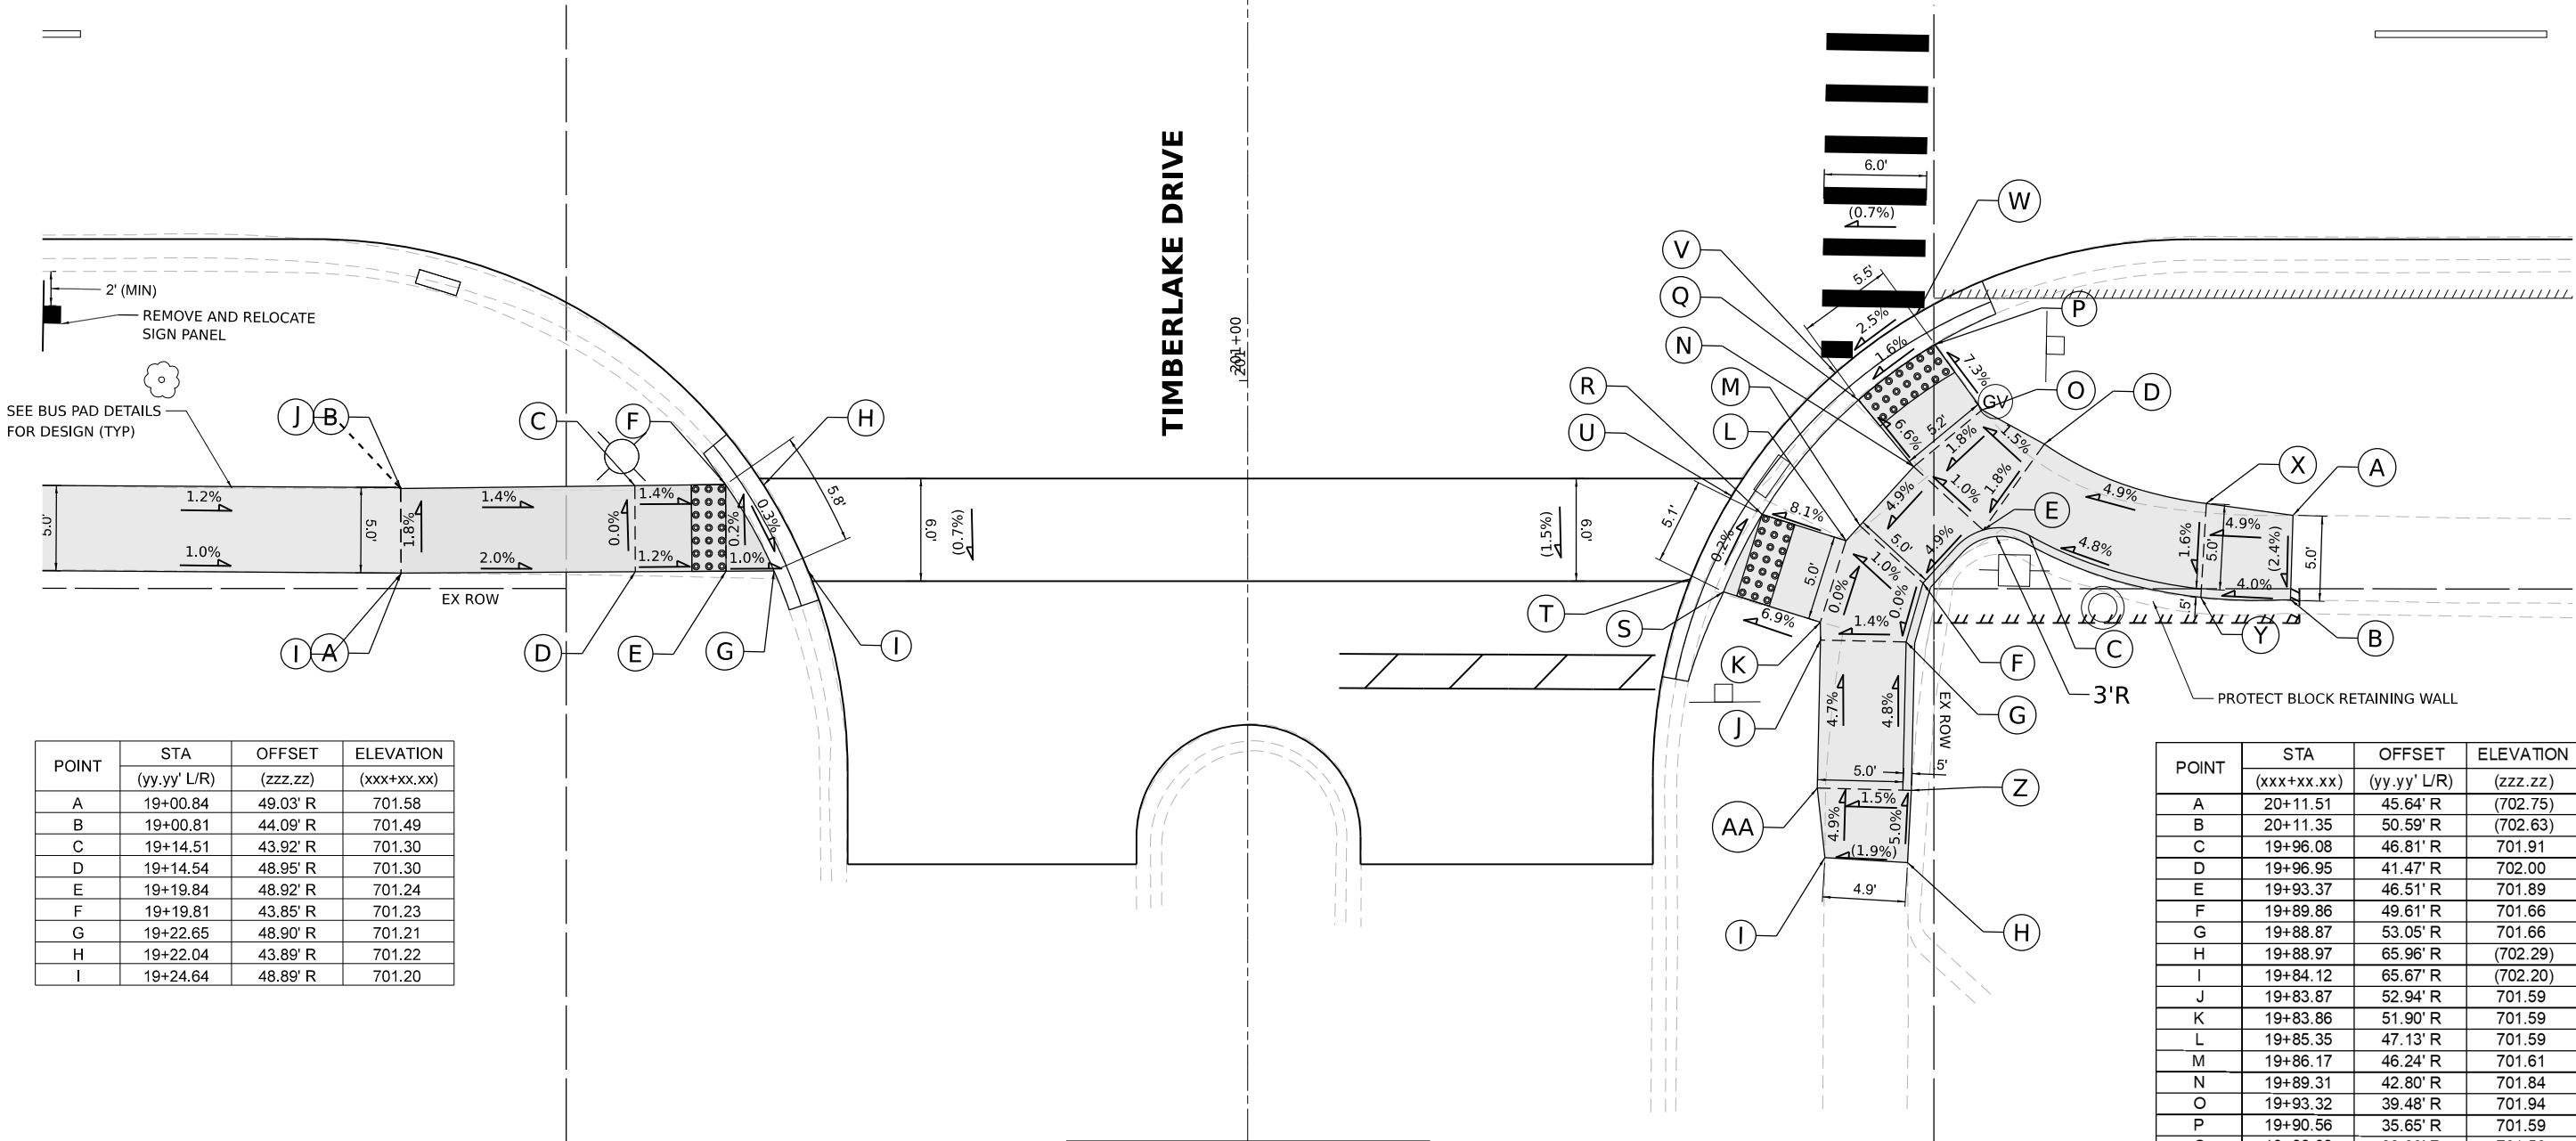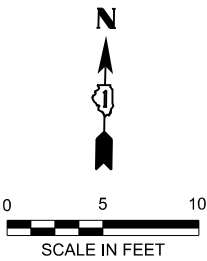

POINT	STA (yy.yy' L/R)	OFFSET (zzz.zz)	ELEVATION (xxx+xx.xx)
A	19+00.84	49.03' R	701.58
B	19+00.81	44.09' R	701.49
C	19+14.51	43.92' R	701.30
D	19+14.54	48.95' R	701.30
E	19+19.84	48.92' R	701.24
F	19+19.81	43.85' R	701.23
G	19+22.65	48.90' R	701.21
H	19+22.04	43.89' R	701.22
I	19+24.64	48.89' R	701.20

POINT	STA (xxx+xx.xx)	OFFSET (yy.yy' L/R)	ELEVATION (zzz.zz)
A	20+11.51	45.64' R	(702.75)
B	20+11.35	50.59' R	(702.63)
C	19+96.08	46.81' R	701.91
D	19+96.95	41.47' R	702.00
E	19+93.37	46.51' R	701.89
F	19+89.86	49.61' R	701.66
G	19+88.87	53.05' R	701.66
H	19+88.97	65.96' R	(702.29)
I	19+84.12	65.67' R	(702.20)
J	19+83.87	52.94' R	701.59
K	19+83.86	51.90' R	701.59
L	19+85.35	47.13' R	701.59
M	19+86.17	46.24' R	701.61
N	19+89.31	42.80' R	701.84
O	19+93.32	39.48' R	701.94
P	19+90.56	35.65' R	701.59
Q	19+86.08	38.90' R	701.50
R	19+80.46	45.59' R	701.17
S	19+78.19	50.13' R	701.18
T	19+76.26	49.36' R	(701.16)
U	19+78.67	44.52' R	(701.15)
V	19+84.73	37.32' R	(701.46)
W	19+89.48	33.87' R	(701.61)
X	20+06.43	44.95' R	702.50
Y	20+06.12	50.45' R	702.42
Z	19+89.18	61.74' R	702.08
AA	19+83.68	61.60' R	702.00

LEGEND

- PROPOSED SIDEWALK
- DETECTABLE WARNINGS
- PROPOSED SIDE CURB
- PROPOSED TRAFFIC SIGNAL FOUNDATION

STATE OF ILLINOIS
DEPARTMENT OF TRANSPORTATION

INDIAN TRAIL /TIMBERLAKE DRIVE
ADA RAMP DETAILS

SCALE: 1"=5' SHEET 3 OF 21 SHEETS STA. TO STA.

F.A.U. RTE.	SECTION	COUNTY	TOTAL SHEETS	SHEET NO.
1503	21-00339-00-CH	KANE	132	49
CONTRACT NO. 61J91				
ILLINOIS FED. AID PROJECT				

MODEL: SUPPLEMENTAL
FILE: NAME: SHEETS

Stanley Consultants INC.
8501 West Higgins Road, Suite 750, Chicago, Illinois 60631-2801
www.stanleyconsultants.com
Black Tie Registration No. 184-021533

USER NAME = \$USERS	DESIGNED - THG	REVISED -
PLOT SCALE = \$SCALES	DRAWN - SJK	REVISED -
PLOT DATE = \$DATES	CHECKED - CEG	REVISED -
	DATE - 07-09-2024	REVISED -

MODEL: \$MODELNAME\$
FILE NAME: \$FILES\$



USER NAME	= \$USERS\$	DESIGNED -	THG	REVISED -	
		DRAWN -	SJK	REVISED -	
PLOT SCALE	= \$\$SCALE\$	CHECKED -	CEG	REVISED -	
PLOT DATE	= \$DATES\$	DATE -	07-09-2024	REVISED -	

STATE OF ILLINOIS
DEPARTMENT OF TRANSPORTATION

INDIAN TRAIL /TIMBERLAKE DRIVE
ADA RAMP DETAILS

SCALE: 1"=5' SHEET 4 OF 21 SHEETS STA. TO STA.

F.A.U. RTE.	SECTION	COUNTY	TOTAL SHEETS	SHEET NO.
1503	21-00339-00-CH	KANE	132	50
CONTRACT NO. 61J91				
		ILLINOIS	FED. AID PROJECT	



W INDIAN TRAIL



TIMBERLAKE DRIVE

LEGEND

- PROPOSED SIDEWALK
- DETECTABLE WARNINGS
- PROPOSED SIDE CURB
- PROPOSED TRAFFIC SIGNAL FOUNDATION

POINT	STA	OFFSET	ELEVATION
	(xxx+xx.xx)	(yy.yy' L/R)	(zzz.zz)
A	19+85.07	38.20' L	(702.01)
B	19.91+09	38.17' L	(702.03)
C	19+91.05	31.58' L	701.81
D	19+85.05	31.58' L	701.78
E	19+85.04	29.50' L	(701.76)
F	19+91.02	29.50' L	(701.79)
G	19+85.07	35.33' L	701.85
H	19+91.07	35.58' L	701.86

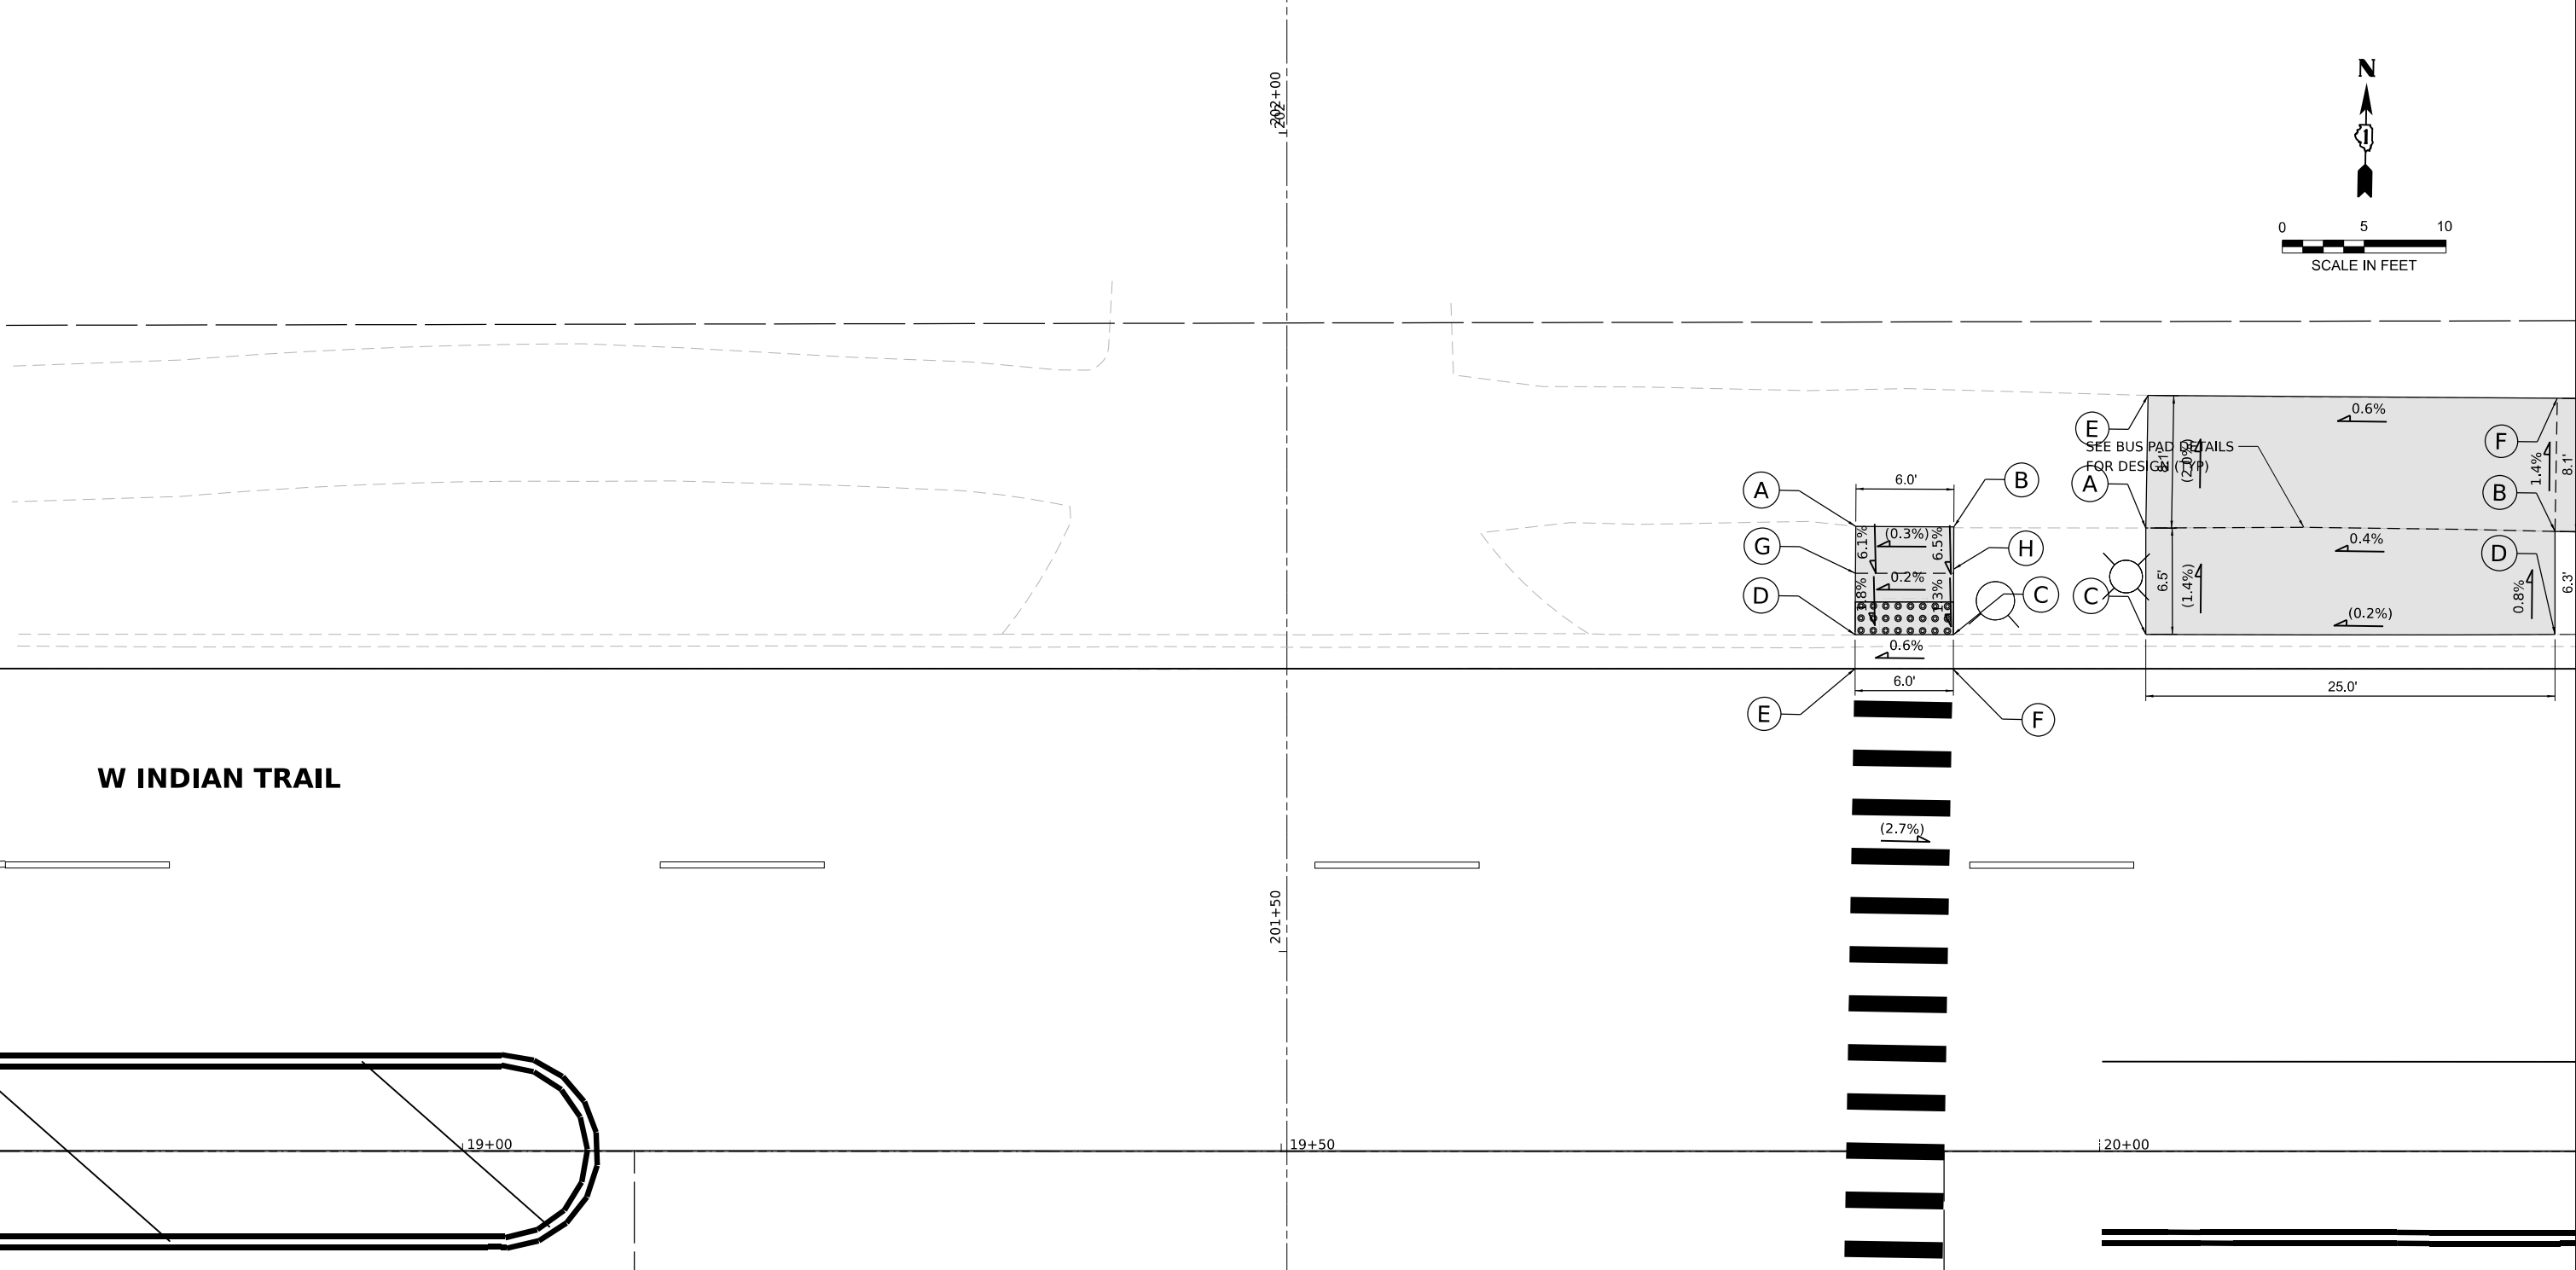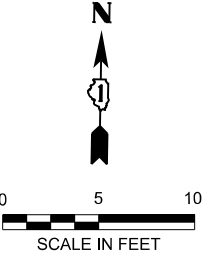

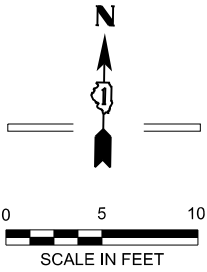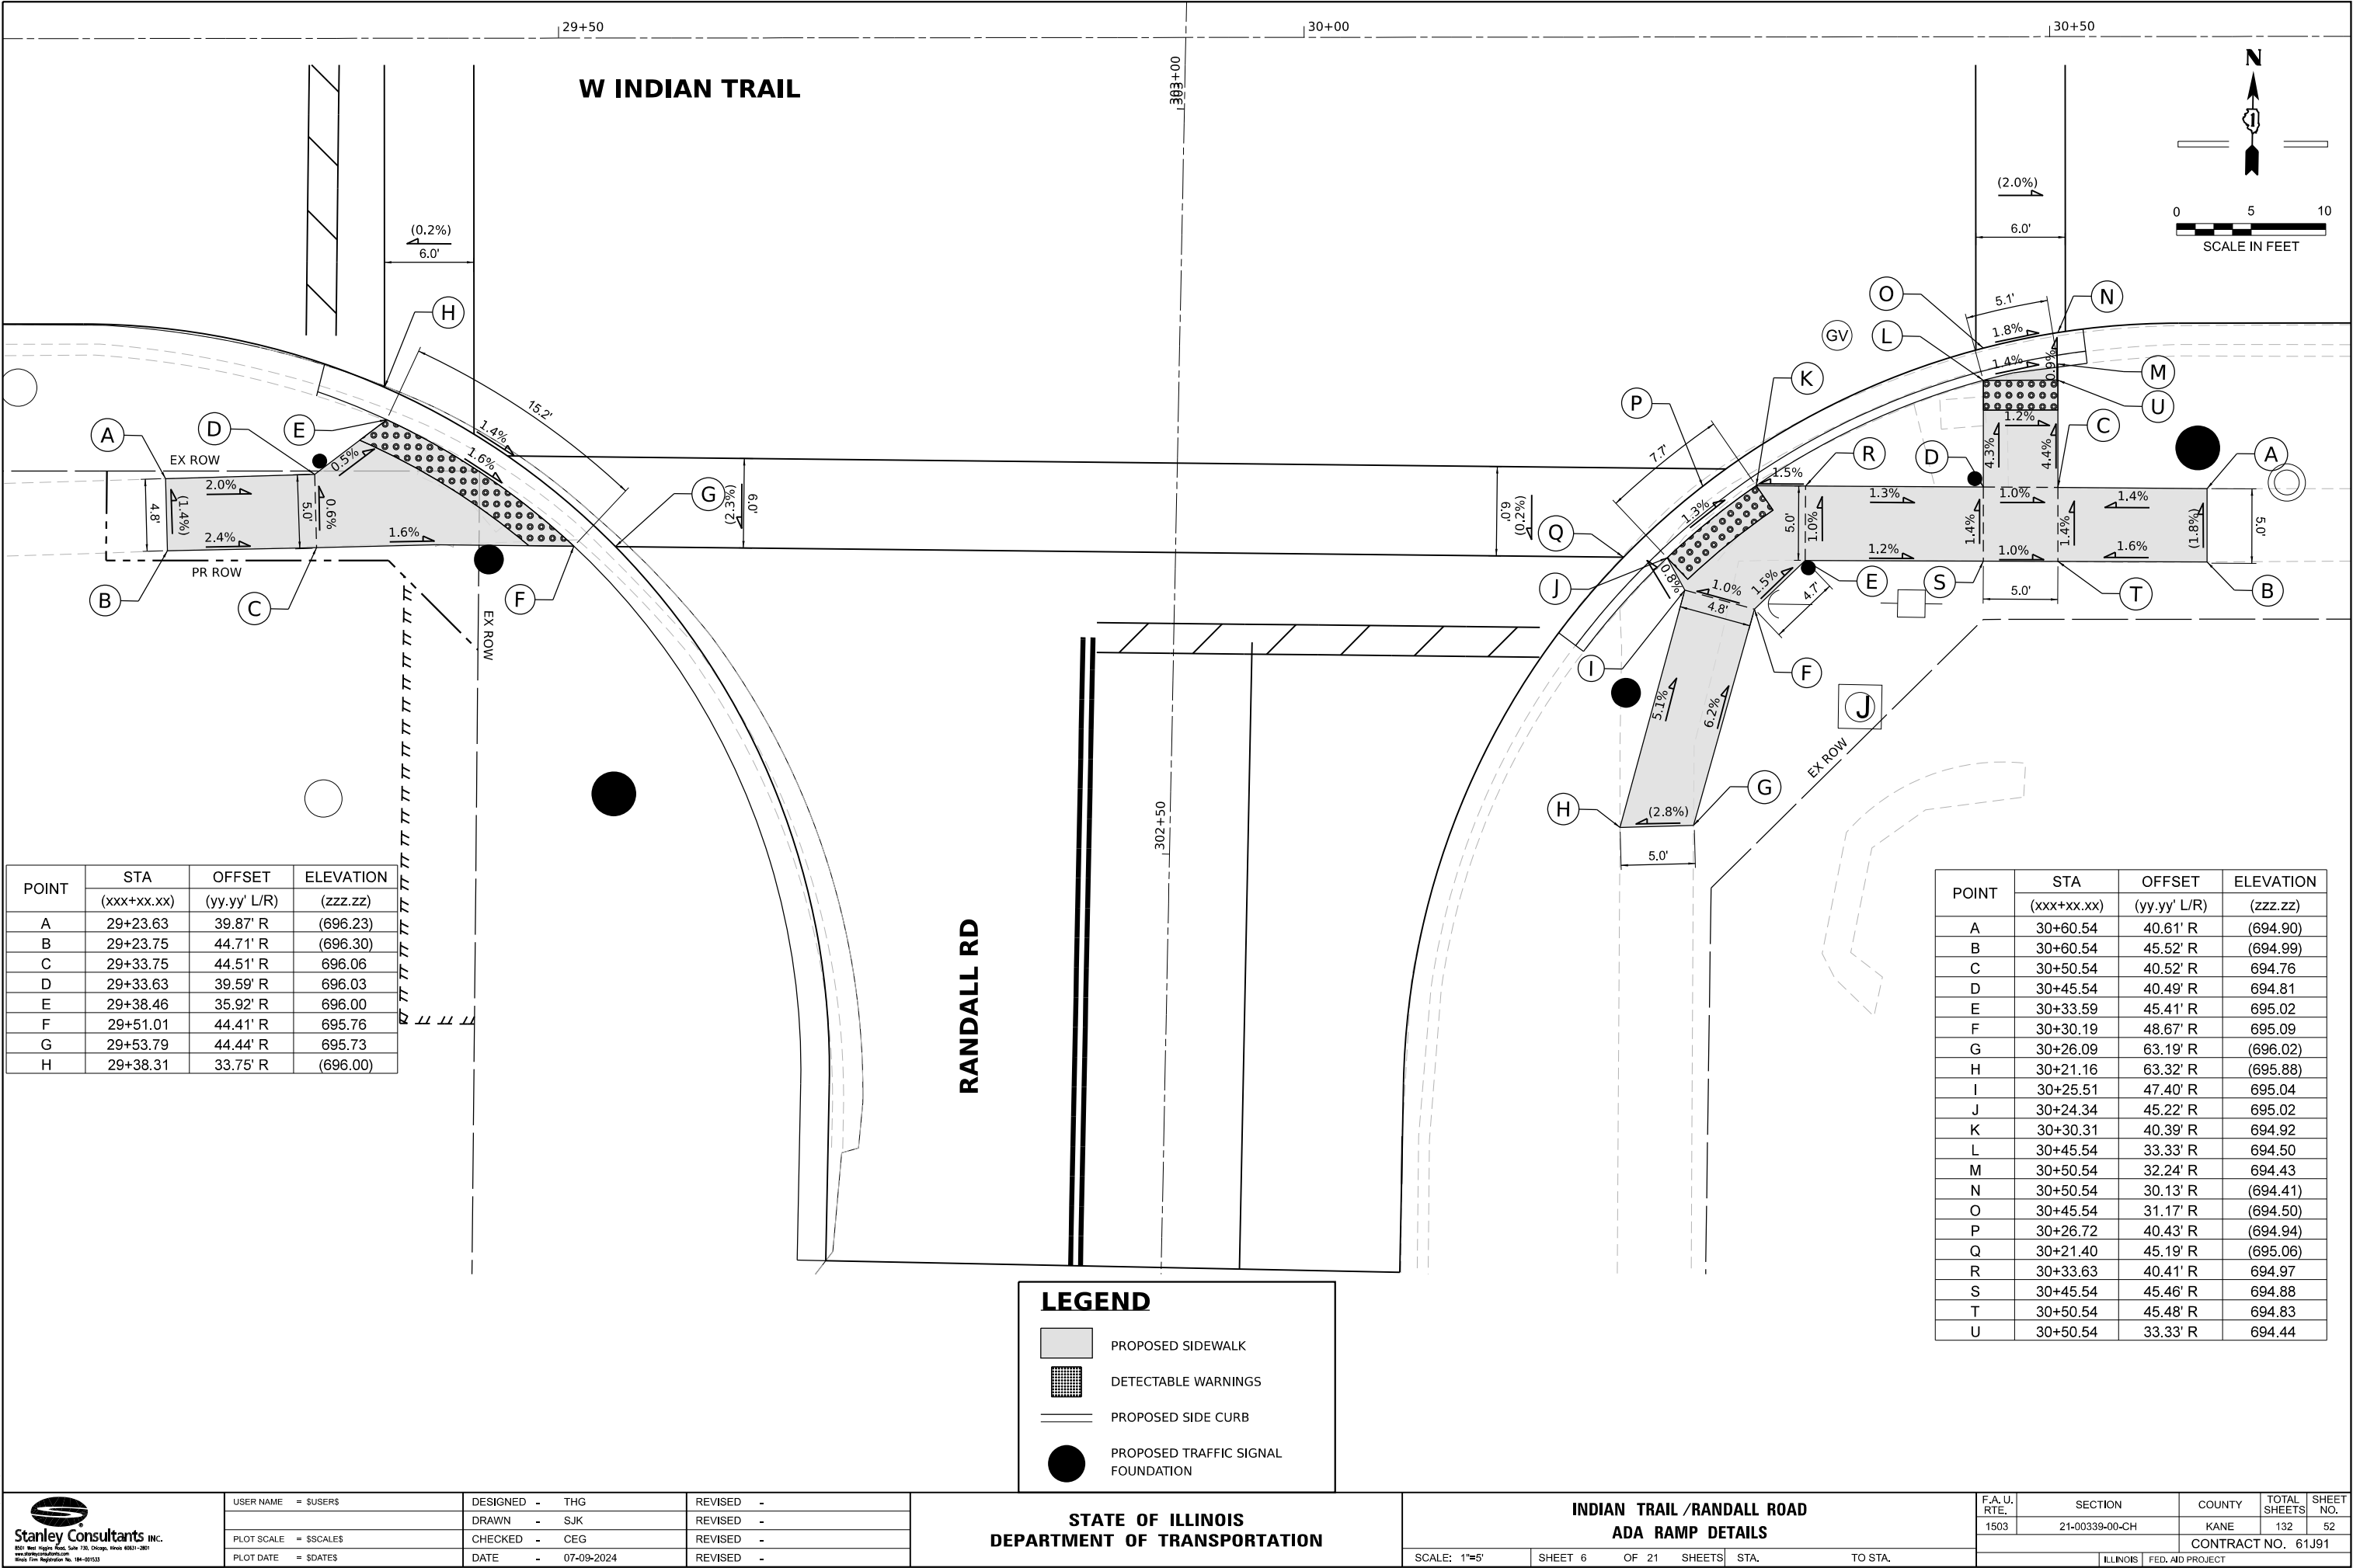

POINT	STA	OFFSET	ELEVATION
	(xxx+xx.xx)	(yy.yy' L/R)	(zzz.zz)
A	29+23.63	39.87' R	(696.23)
B	29+23.75	44.71' R	(696.30)
C	29+33.75	44.51' R	696.06
D	29+33.63	39.59' R	696.03
E	29+38.46	35.92' R	696.00
F	29+51.01	44.41' R	695.76
G	29+53.79	44.44' R	695.73
H	29+38.31	33.75' R	(696.00)

POINT	STA	OFFSET	ELEVATION
	(xxx+xx.xx)	(yy.yy' L/R)	(zzz.zz)
A	30+60.54	40.61' R	(694.90)
B	30+60.54	45.52' R	(694.99)
C	30+50.54	40.52' R	694.76
D	30+45.54	40.49' R	694.81
E	30+33.59	45.41' R	695.02
F	30+30.19	48.67' R	695.09
G	30+26.09	63.19' R	(696.02)
H	30+21.16	63.32' R	(695.88)
I	30+25.51	47.40' R	695.04
J	30+24.34	45.22' R	695.02
K	30+30.31	40.39' R	694.92
L	30+45.54	33.33' R	694.50
M	30+50.54	32.24' R	694.43
N	30+50.54	30.13' R	(694.41)
O	30+45.54	31.17' R	(694.50)
P	30+26.72	40.43' R	(694.94)
Q	30+21.40	45.19' R	(695.06)
R	30+33.63	40.41' R	694.97
S	30+45.54	45.46' R	694.88
T	30+50.54	45.48' R	694.83
U	30+50.54	33.33' R	694.44

LEGEND

- PROPOSED SIDEWALK
- DETECTABLE WARNINGS
- PROPOSED SIDE CURB
- PROPOSED TRAFFIC SIGNAL FOUNDATION

STATE OF ILLINOIS
DEPARTMENT OF TRANSPORTATION



INDIAN TRAIL /RANDALL ROAD
ADA RAMP DETAILS

SCALE: 1"=5' SHEET 6 OF 21 SHEETS STA. TO STA.

F.A.U. RTE.	SECTION	COUNTY	TOTAL SHEETS	SHEET NO.
1503	21-003339-00-CH	KANE	132	52
CONTRACT NO. 61J91				
ILLINOIS FED. AID PROJECT				

POINT	STA	OFFSET	ELEVATION
	(xxx+xx.xx)	(yy.yy' L/R)	(zzz.zz)
A	33+24.88	49.46' L	691.90
B	33+24.22	41.99' L	691.79
C	NOT USED		
D	NOT USED		
E	33+38.07	49.66' L	691.28
F	33+37.94	41.16' L	691.19
G	33+46.03	49.77' L	(691.20)
H	33+39.22	41.08' L	691.18

POINT	STA	OFFSET	ELEVATION
	(xxx+xx.xx)	(yy.yy' L/R)	(zzz.zz)
A	34+01.89	49.65' L	(691.35)
B	34+10.99	41.07' L	(691.38)
C	34+11.82	49.82' L	691.45
D	34+12.26	41.13' L	691.39
E	34+24.02	50.03' L	(691.91)
F	34+23.92	41.72' L	(691.83)

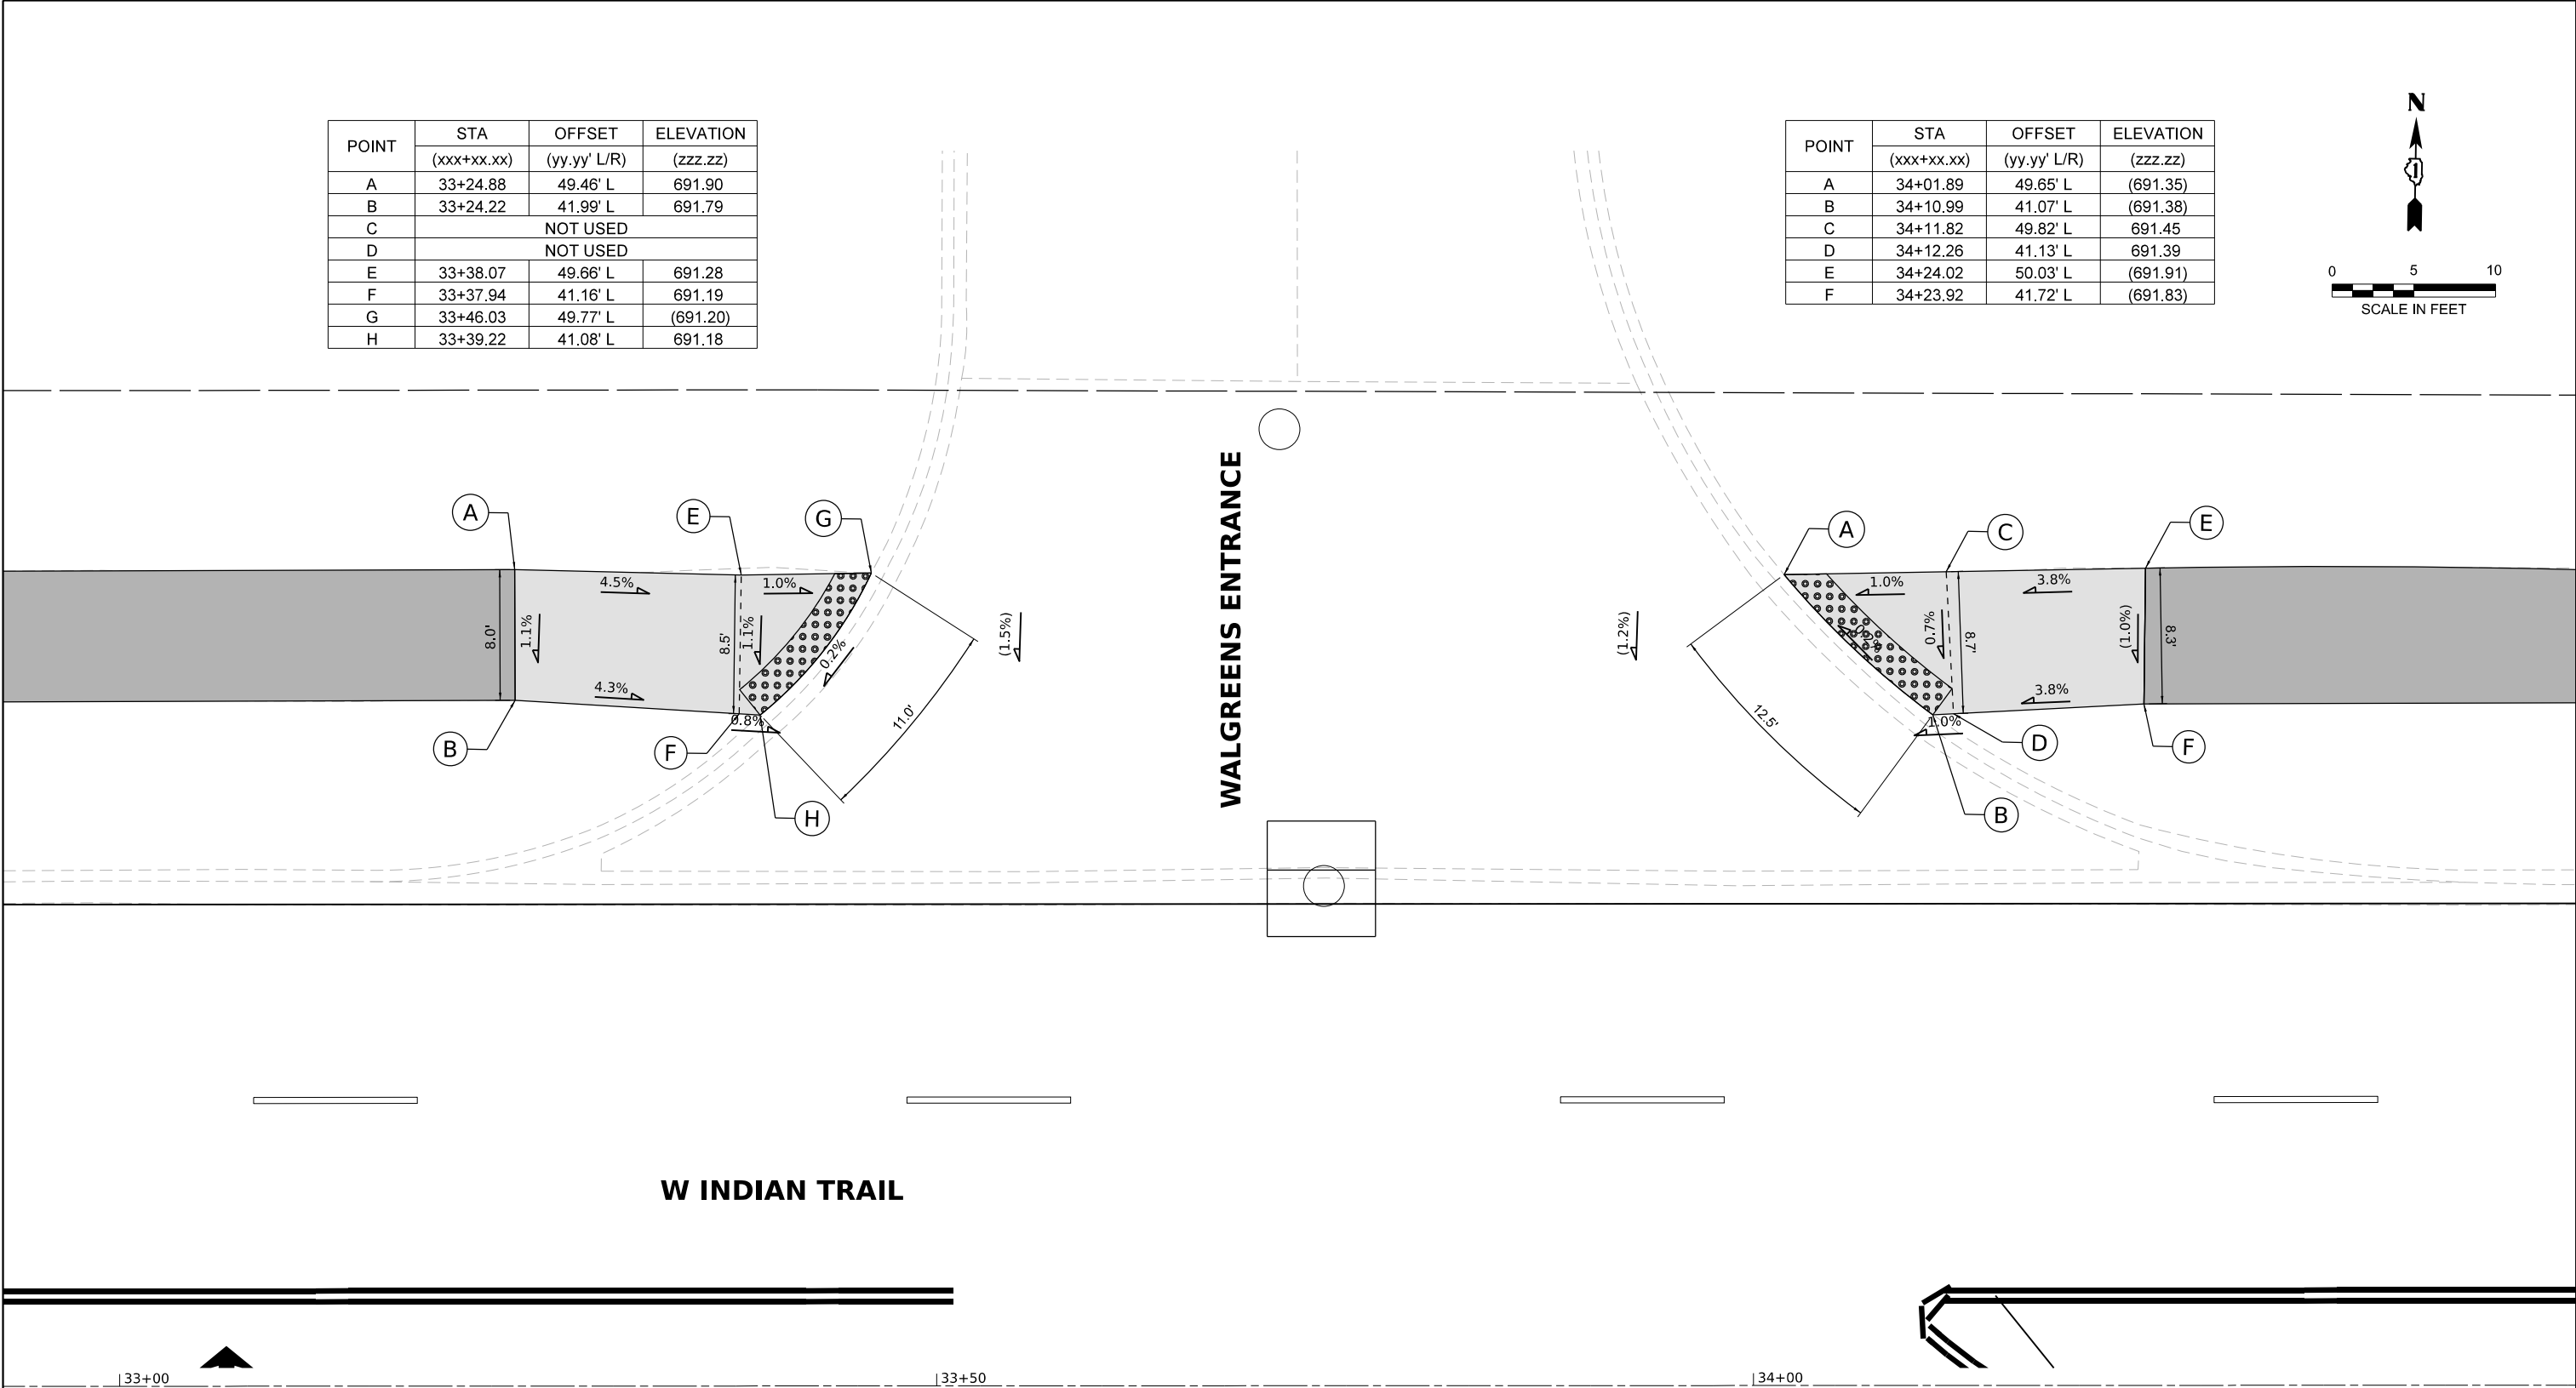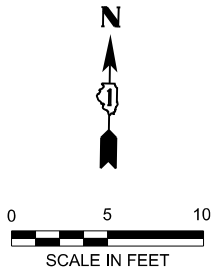

LEGEND

PROPOSED SIDEWALK

DETECTABLE WARNINGS

PROPOSED SIDE CURB

PROPOSED TRAFFIC SIGNAL FOUNDATION

MODEL: S:\MODEL\NAMES
FILE NAME: S:\FILES

**Stanley Consultants** INC.

8501 West Higgins Road, Suite 750, Chicago, Illinois 60631-2861
www.stanleyconsultants.com
Missouri Title Registration No. 184-021533

USER NAME	= \$USERS	DESIGNED -	THG	REVISED -	
		DRAWN -	SJK	REVISED -	
PLOT SCALE	= \$\$SCALE\$	CHECKED -	CEG	REVISED -	
PLOT DATE	= \$DATES	DATE -	07-09-2024	REVISED -	

STATE OF ILLINOIS
DEPARTMENT OF TRANSPORTATION

INDIAN TRAIL /WALGREENS
ADA RAMP DETAILS


SCALE: 1"=5'	SHEET 7	OF 21	SHEETS	STA.	TO STA.
--------------	---------	-------	--------	------	---------

F.A.U. RTE.	SECTION	COUNTY	TOTAL SHEETS	SHEET NO.
1503	21-00339-00-CH	KANE	132	53
CONTRACT NO. 61J91				
		ILLINOIS	FED. AID PROJECT	




35+50 35+00 35+50 36+00

W INDIAN TRAIL

POINT	STA	OFFSET	ELEVATION
	(xxx+xx.xx)	(yy.yy' L/R)	(zzz.zz)
A	35+18.66	40.24' R	(692.14)
B	35+21.91	40.26' R	692.19
C	35+21.82	45.26' R	692.26
D	35+32.58	40.33' R	692.52
E	35+32.49	45.34' R	692.59
F	35+35.61	40.36' R	692.47

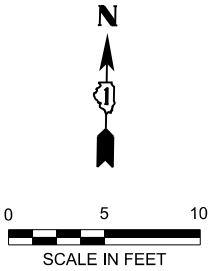

CLASS D PATCH

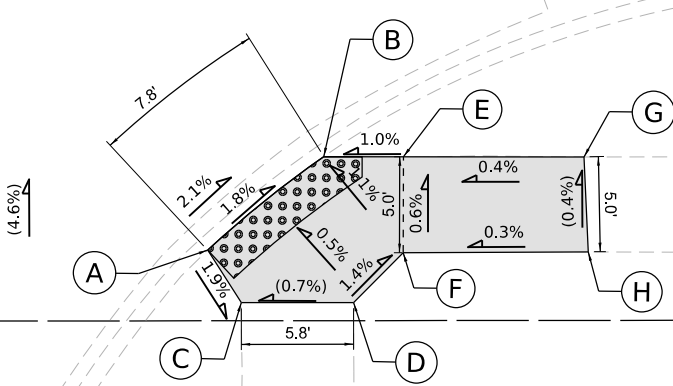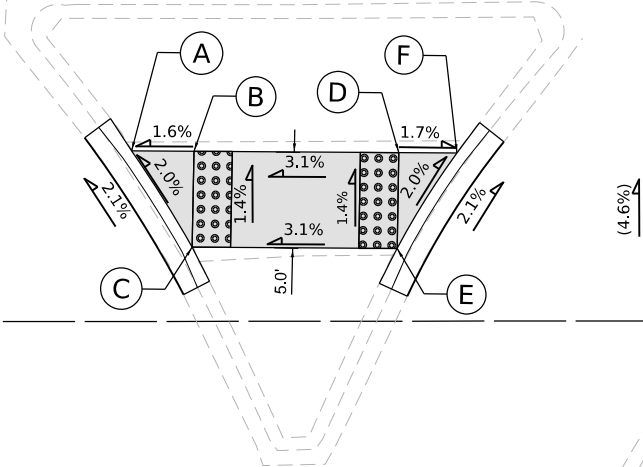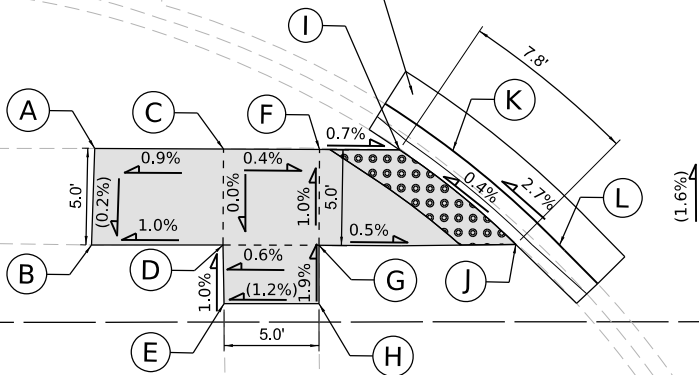

ORCHARD VILLAGE
ENTRANCE - WEST

POINT	STA	OFFSET	ELEVATION
	(xxx+xx.xx)	(yy.yy' L/R)	(zzz.zz)
A	34+77.29	40.09' R	(692.04)
B	34+77.13	45.13' R	(692.03)
C	34+84.00	40.12' R	692.10
D	34+83.98	45.12' R	692.10
E	34+84.03	48.19' R	(692.13)
F	34+89.00	40.15' R	692.08
G	34+88.98	45.15' R	692.13
H	34+88.98	48.19' R	(692.19)
I	34+93.17	40.17' R	692.05
J	34+99.24	45.10' R	692.08
K	34+95.95	40.22' R	692.03
L	35+01.52	45.14' R	692.08

POINT	STA	OFFSET	ELEVATION
	(xxx+xx.xx)	(yy.yy' L/R)	(zzz.zz)
A	35+54.14	45.48' R	(693.17)
B	35+60.22	40.64' R	(693.03)
C	35+55.86	48.22' R	(693.11)
D	35+61.71	48.25' R	(693.15)
E	35+64.36	40.67' R	693.07
F	35+64.32	45.67' R	693.10
G	35+73.77	40.75' R	(693.11)
H	35+73.96	45.69' R	(693.13)

LEGEND

- PROPOSED SIDEWALK
- DETECTABLE WARNINGS
- PROPOSED SIDE CURB
- PROPOSED TRAFFIC SIGNAL FOUNDATION

STATE OF ILLINOIS
DEPARTMENT OF TRANSPORTATION

INDIAN TRAIL /ORCHARD VILLAGE WEST
ADA RAMP DETAILS

SCALE: 1"=5' SHEET 8 OF 21 SHEETS STA. TO STA.

F.A.U. RTE.	SECTION	COUNTY	TOTAL SHEETS	SHEET NO.
1503	21-00339-00-CH	KANE	132	54
CONTRACT NO. 61J91				
ILLINOIS FED. AID PROJECT				


MODEL: SUBDELIMATES
FILE NAME: STILES




USER NAME	= \$USERS	DESIGNED -	THG	REVISED -	
		DRAWN -	SJK	REVISED -	
PLOT SCALE	= \$SCALES	CHECKED -	CEG	REVISED -	
PLOT DATE	= \$DATES	DATE -	07-09-2024	REVISED -	

W INDIAN TRAIL

CLASS D PATCH

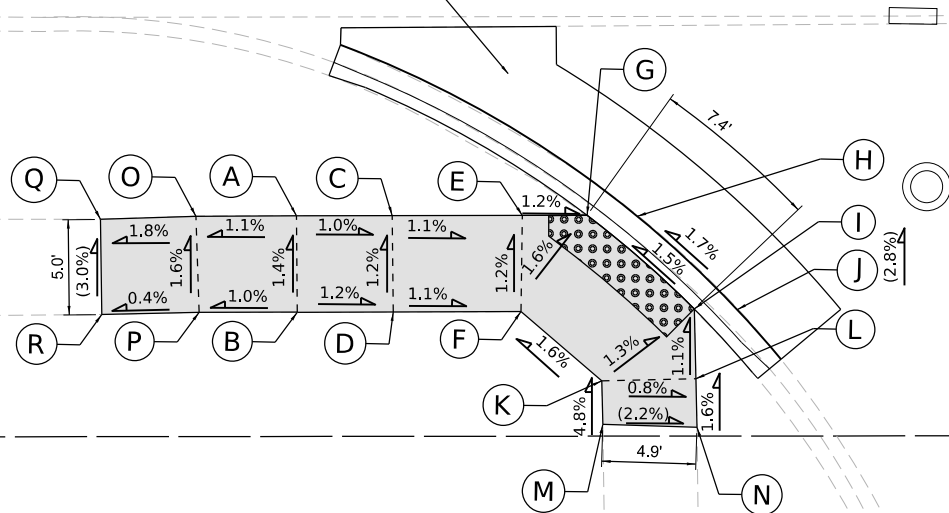

ORCHARD VILLAGE
ENTRANCE - EAST

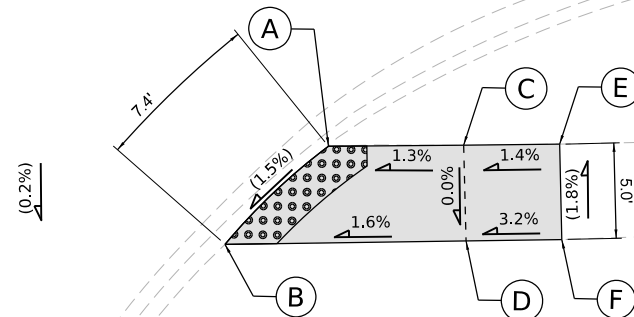

POINT	STA	OFFSET	ELEVATION
	(xxx+xx.xx)	(yy.yy' L/R)	(zzz.zz)
A	42+29.89	41.34' R	(692.14)
B	42+29.90	46.37' R	(692.45)
C	42+34.89	41.36' R	692.30
D	42+34.90	46.38' R	692.38
E	42+41.67	41.40' R	692.23
F	42+41.56	46.40' R	692.29
G	42+45.04	41.41' R	692.19
H	42+47.65	41.47' R	692.18
I	42+50.59	46.32' R	692.30
J	42+52.83	46.37' R	692.30
K	42+45.75	50.04' R	692.38
L	42+50.65	49.96' R	692.34
M	42+45.79	52.31' R	(692.49)
N	42+50.69	52.49' R	(692.38)
O	42+24.66	41.32' RT	692.29
P	42+24.79	46.33' RT	692.37
Q	42+19.69	41.46' RT	(692.20)
R	42+19.71	46.42' RT	(692.35)

POINT	STA	OFFSET	ELEVATION
	(xxx+xx.xx)	(yy.yy' L/R)	(zzz.zz)
A	43+48.28	41.45' R	(692.85)
B	43+42.85	46.52' R	(692.74)
C	43+55.33	41.43' R	692.94
D	43+55.41	46.43' R	692.94
E	43+60.33	41.41' R	(693.01)
F	43+60.14	46.38' R	(693.10)

LEGEND


- PROPOSED SIDEWALK
- DETECTABLE WARNINGS
- PROPOSED SIDE CURB
- PROPOSED TRAFFIC SIGNAL FOUNDATION

STATE OF ILLINOIS
DEPARTMENT OF TRANSPORTATION

INDIAN TRAIL /ORCHARD VILLAGE EAST
ADA RAMP DETAILS

SCALE: 1"=5' SHEET 9 OF 21 SHEETS STA. TO STA.


F.A.U. RTE.	SECTION	COUNTY	TOTAL SHEETS	SHEET NO.
1503	21-00339-00-CH	KANE	132	55
CONTRACT NO. 61J91				
ILLINOIS FED. AID PROJECT				

 

LEGEND

-  PROPOSED SIDEWALK
 -  DETECTABLE WARNINGS
 -  PROPOSED SIDE CURB
 -  PROPOSED TRAFFIC SIGNAL FOUNDATION

STATE OF ILLINOIS
DEPARTMENT OF TRANSPORTATION

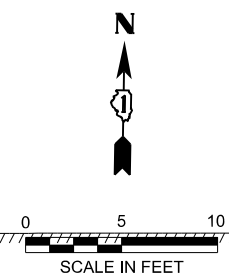

W INDIAN TRAIL



Stanley Consultants INC.
8501 West Higgins Road, Suite 730, Chicago, Illinois 60631-2801
www.stanleyconsultants.com
Illinois Firm Registration No. 104-001533

USER NAME = \$USERS\$	DESIGNED - THG	REVISED -
	DRAWN - SJK	REVISED -
PLOT SCALE = \$Scales\$	CHECKED - CEG	REVISED -
PLOT DATE = \$DATES\$	DATE - 07-09-2024	REVISED -




**INDIAN TRAIL /GOLDEN OAKS PKWY
ADA RAMP DETAILS**

SCALE: 1"=5'	SHEET 10	OF 21	SHEETS	STA.	TO STA
--------------	----------	-------	--------	------	--------

F.A.U. RTE.	SECTION	COUNTY	TOTAL SHEETS	SHEET NO.
1503	21-00339-00-CH	KANE	132	56
		CONTRACT NO. 61J91		
ILLINOIS		FED. AID PROJECT		

POINT	STA	OFFSET	ELEVATION
	(xxx+xx.xx)	(yy.yy' L/R)	(zzz.zz)
A	50+32.90	37.42' R	(692.85)
B	50+33.05	42.34' R	(693.03)
C	50+37.91	37.49' R	692.90
D	50+37.60	42.37' R	692.96
E	50+51.95	43.82' R	691.98
F	50+52.42	38.85' R	691.92
G	50+55.94	57.31' R	(692.56)
H	50+60.94	57.28' R	(692.47)
I	50+60.88	47.09' R	691.96
J	50+55.88	47.12' R	691.98
K	50+61.53	45.10' R	691.94
L	50+54.44	38.91' R	691.90
M	50+58.22	39.12' R	(691.93)
N	50+64.27	45.08' R	(691.95)

POINT	STA	OFFSET	ELEVATION
	(xxx+xx.xx)	(yy.yy' L/R)	(zzz.zz)
A	51+84.04	44.47' R	(693.41)
B	51+83.15	39.65' R	(693.23)
C	51+78.37	39.49' R	693.21
D	51+78.38	44.49' R	(693.26)
E	51+68.75	44.52' R	692.35
F	51+68.78	54.84' R	(692.66)
G	51+63.78	54.86' R	(692.57)
H	51+63.75	44.53' R	692.27
I	51+57.12	45.29' R	692.12
J	51+62.40	39.12' R	692.31
K	51+55.11	44.56' R	692.12
L	51+59.98	38.53' R	(692.31)
M	51+63.73	39.53' R	692.31
N	51+68.73	39.52' R	692.34

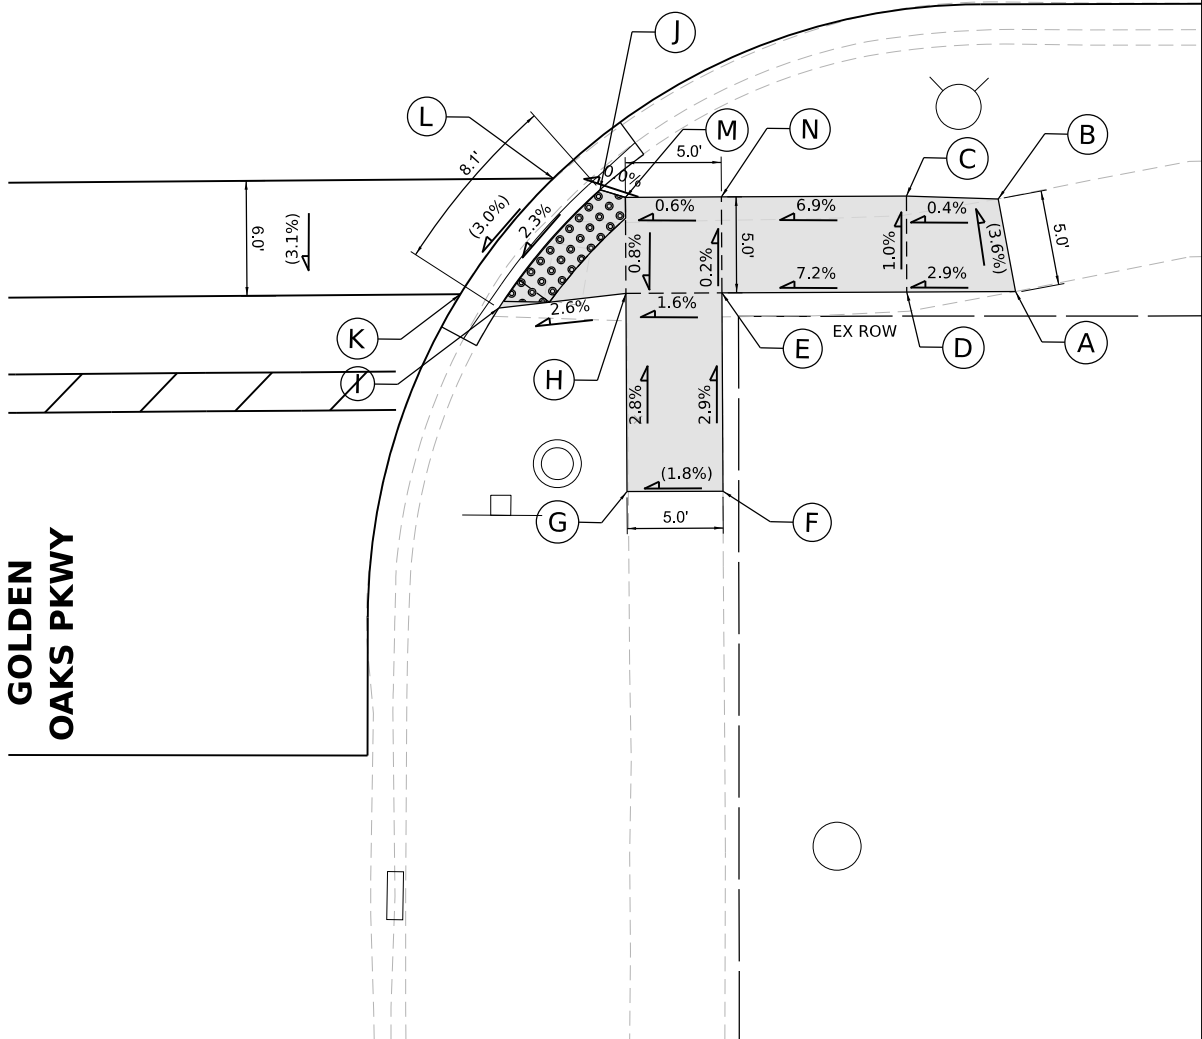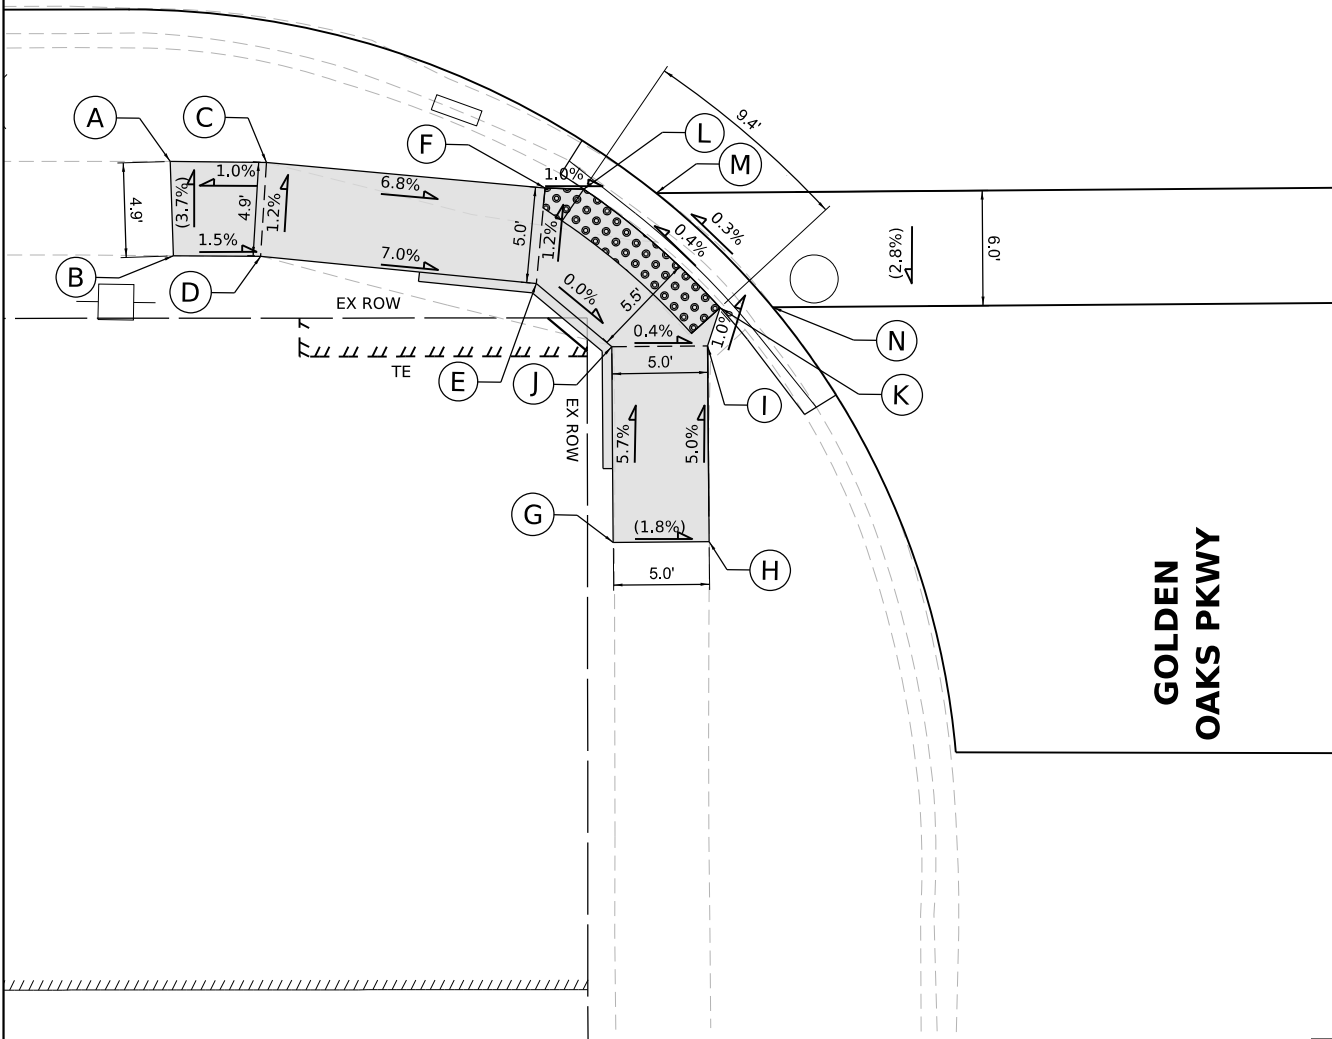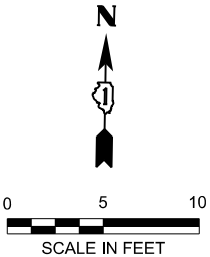

LEGEND

- PROPOSED SIDEWALK
- DETECTABLE WARNINGS
- PROPOSED SIDE CURB
- PROPOSED TRAFFIC SIGNAL FOUNDATION

STATE OF ILLINOIS
DEPARTMENT OF TRANSPORTATION

INDIAN TRAIL /GOLDEN OAKS PWKY
ADA RAMP DETAILS


SCALE: 1"=5' SHEET 11 OF 21 SHEETS STA. TO STA.

F.A.U. RTE.	SECTION	COUNTY	TOTAL SHEETS	SHEET NO.
1503	21-00339-00-CH	KANE	132	57
CONTRACT NO. 61J91				
ILLINOIS FED. AID PROJECT				

MODEL: S:\MODEL\NAMES
FILE NAME: STILES

Stanley Consultants INC.
8501 West Higgins Road, Suite 170, Chicago, Illinois 60631-2801
www.stanleyconsultants.com
Black Tie Registration No. 184-021533

USER NAME = \$USERS	DESIGNED - THG	REVISED -
	DRAWN - SJK	REVISED -
PLOT SCALE = \$\$SCALE\$	CHECKED - CEG	REVISED -
PLOT DATE = \$DATES	DATE - 07-09-2024	REVISED -

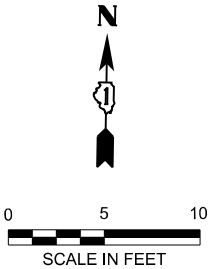

ONLY

N ELMWOOD DR

503+50

503+00

58+00

58+50

EX ROW

EX ROW

PR ROW

EX ROW

POINT	STA (xxx+xx.xx)	OFFSET (yy.yy' L/R)	ELEVATION (zzz.zz)
A	NOT USED		
B	NOT USED		
C	57+75.83	34.71' L	694.01
D	57+75.81	42.71' L	694.13
E	57+84.01	42.75' L	693.83
F	57+83.91	34.75' L	693.73
G	57+85.96	42.73' L	693.82
H	57+86.05	45.85' L	693.86
I	57+86.27	53.80' L	(694.20)
J	57+91.27	53.66' L	(694.10)
K	57+91.05	45.71' L	693.78
L	57+94.33	43.61' L	693.72
M	57+84.99	34.31' L	693.72
N	57+85.84	32.97' L	(693.71)
O	57+96.09	43.44' L	(693.72)
P	57+90.20	38.48' L	693.74

POINT	STA (xxx+xx.xx)	OFFSET (yy.yy' L/R)	ELEVATION (zzz.zz)
A	58+69.81	43.05' L	(694.39)
B	58+69.20	35.08' L	694.27
C	58+56.68	36.03' L	693.78
D	58+57.28	44.00' L	693.92
E	58+56.80	44.04' L	693.92
F	58+50.10	60.89' L	(694.19)
G	58+45.10	60.97' L	(694.04)
H	58+44.95	51.75' L	693.89
I	58+49.95	51.67' L	693.97
J	58+44.87	46.53' L	693.80
K	58+55.73	36.10' L	693.77
L	58+54.63	34.39' L	(693.74)
M	58+43.79	44.80' L	(693.77)
N	58+45.02	55.97' L	693.95
O	58+50.02	55.89' L	694.00

LEGEND

- PROPOSED SIDEWALK
- DETECTABLE WARNINGS
- PROPOSED SIDE CURB
- PROPOSED TRAFFIC SIGNAL FOUNDATION

W INDIAN TRAIL

MODEL: S:\MODEL\NAMES
FILE NAME: STILES




USER NAME	= \$USERS	DESIGNED -	THG	REVISED -	
		DRAWN -	SJK	REVISED -	
PLOT SCALE	= \$\$SCALE\$	CHECKED -	CEG	REVISED -	
PLOT DATE	= \$DATES	DATE -	07-09-2024	REVISED -	

STATE OF ILLINOIS
DEPARTMENT OF TRANSPORTATION

INDIAN TRAIL / ELMWOOD DRIVE
ADA RAMP DETAILS

SCALE: 1"=5' SHEET 13 OF 21 SHEETS STA. TO STA.

F.A.U. RTE.	SECTION	COUNTY	TOTAL SHEETS	SHEET NO.
1503	21-00339-00-CH	KANE	132	59
CONTRACT NO. 61J91				
ILLINOIS FED. AID PROJECT				

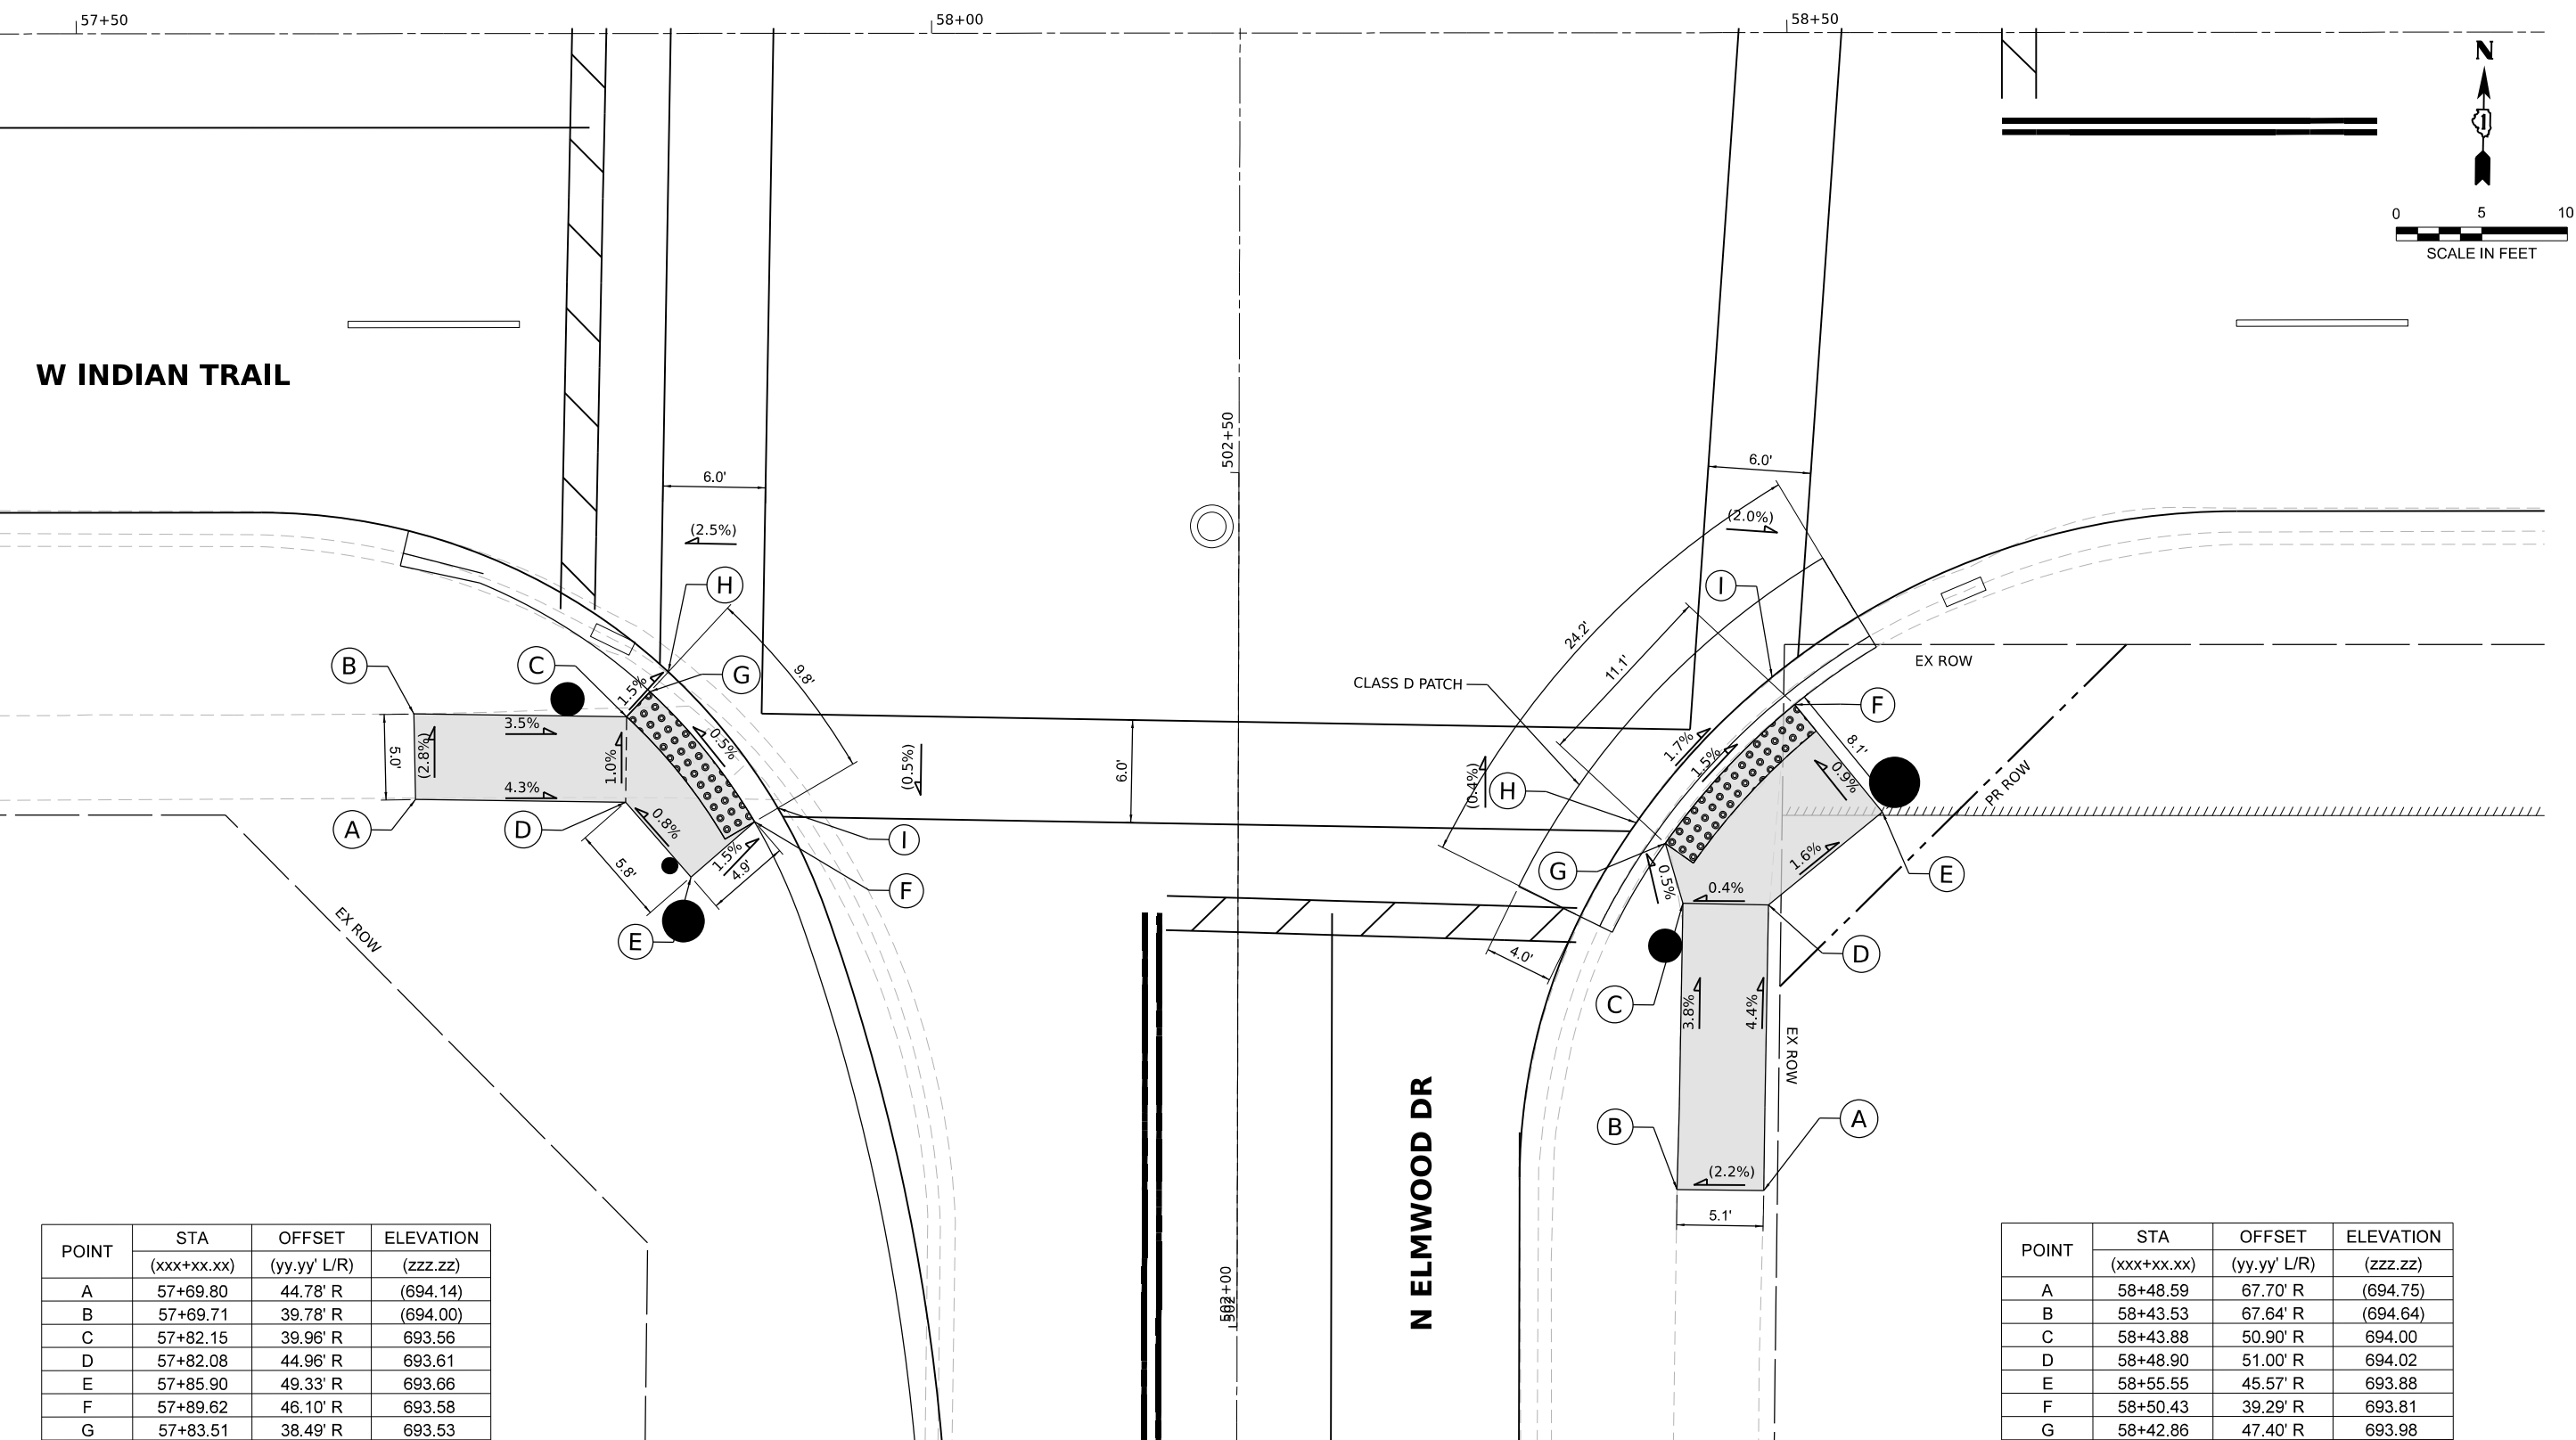

POINT	STA	OFFSET	ELEVATION
	(xxx+xx.xx)	(yy.yy' L/R)	(zzz.zz)
A	57+69.80	44.78' R	(694.14)
B	57+69.71	39.78' R	(694.00)
C	57+82.15	39.96' R	693.56
D	57+82.08	44.96' R	693.61
E	57+85.90	49.33' R	693.66
F	57+89.62	46.10' R	693.58
G	57+83.51	38.49' R	693.53
H	57+84.59	37.33' R	693.51
I	57+90.99	45.30' R	693.56

POINT	STA	OFFSET	ELEVATION
	(xxx+xx.xx)	(yy.yy' L/R)	(zzz.zz)
A	58+48.59	67.70' R	(694.75)
B	58+43.53	67.64' R	(694.64)
C	58+43.88	50.90' R	694.00
D	58+48.90	51.00' R	694.02
E	58+55.55	45.57' R	693.88
F	58+50.43	39.29' R	693.81
G	58+42.86	47.40' R	693.98
H	58+41.16	46.20' R	(693.98)
I	58+49.11	37.68' R	693.78

LEGEND

PROPOSED SIDEWALK

DETECTABLE WARNINGS

PROPOSED SIDE CURB



PROPOSED TRAFFIC SIGNAL FOUNDATION

STATE OF ILLINOIS
DEPARTMENT OF TRANSPORTATION

INDIAN TRAIL / ELMWOOD DRIVE
ADA RAMP DETAILS

SCALE: 1"=5' SHEET 14 OF 21 SHEETS STA. TO STA.

F.A.U. RTE.	SECTION	COUNTY	TOTAL SHEETS	SHEET NO.
1503	21-00339-00-CH	KANE	132	60
CONTRACT NO. 61J91				
ILLINOIS FED. AID PROJECT				

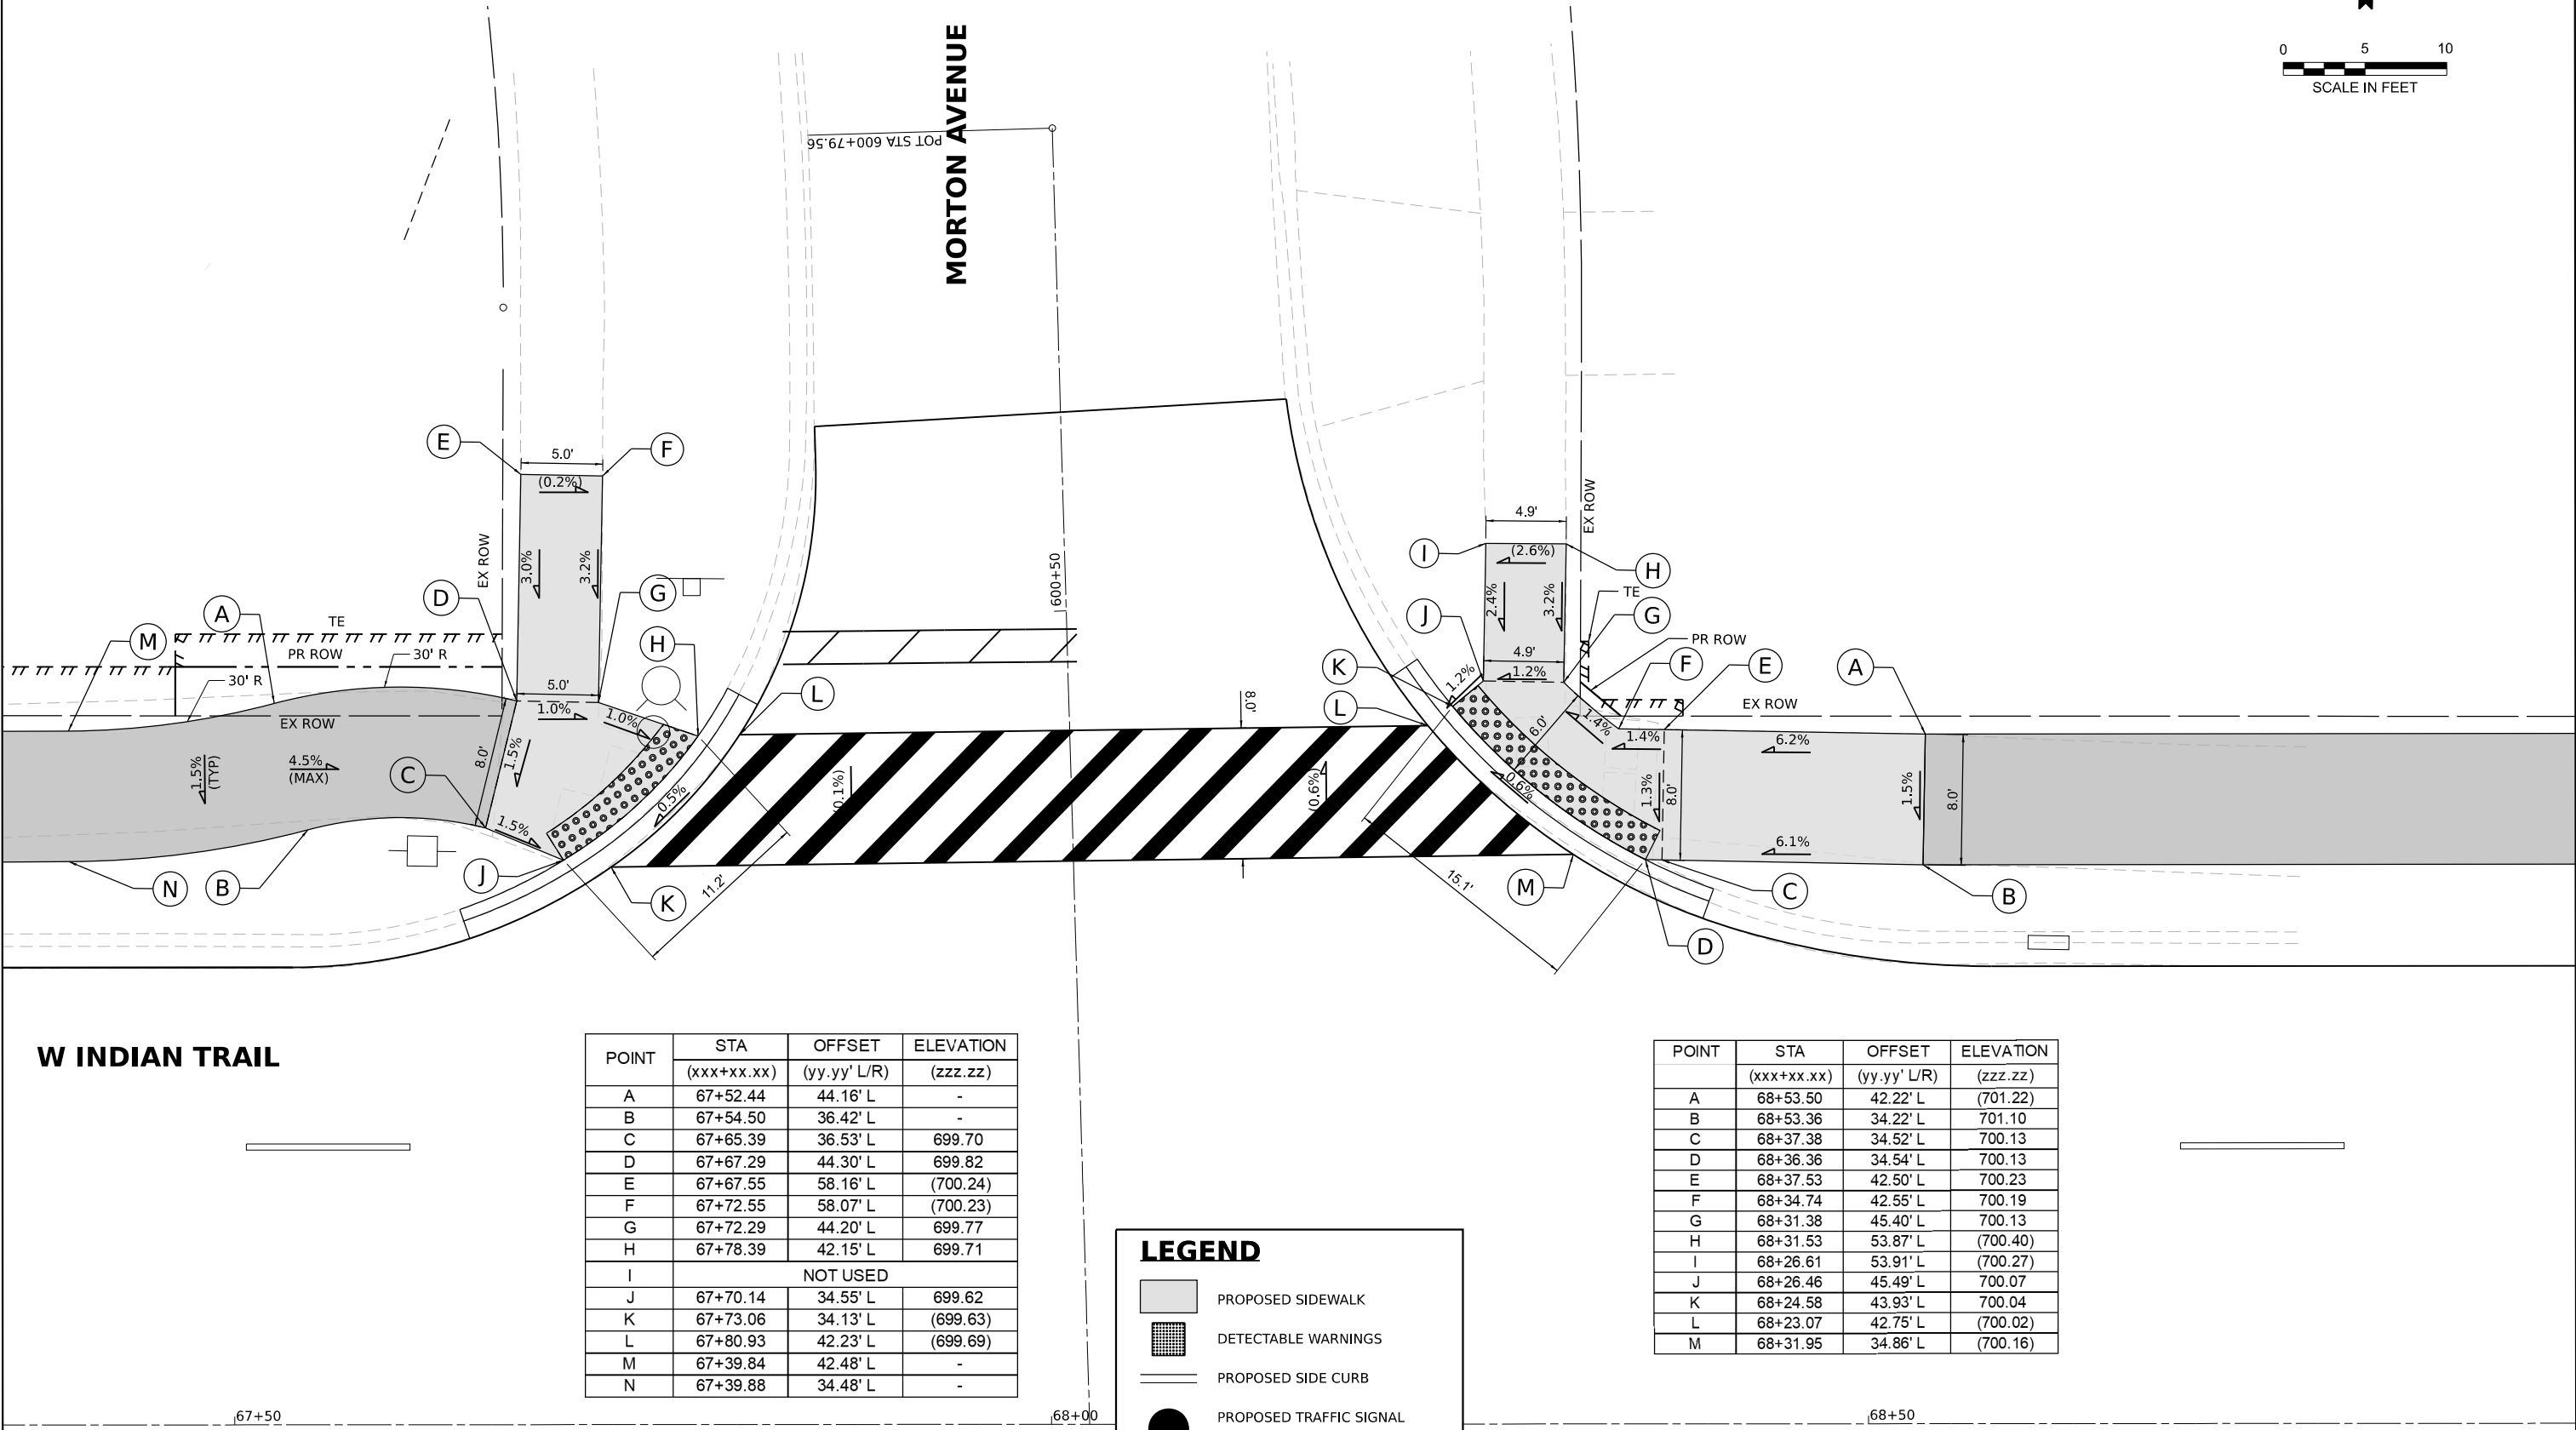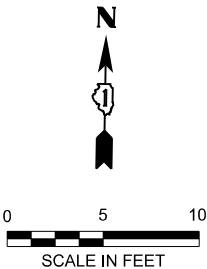

W INDIAN TRAIL

POINT	STA	OFFSET	ELEVATION
	(xxx+xx.xx)	(yy.yy' L/R)	(zzz.zz)
A	67+52.44	44.16' L	-
B	67+54.50	36.42' L	-
C	67+65.39	36.53' L	699.70
D	67+67.29	44.30' L	699.82
E	67+67.55	58.16' L	(700.24)
F	67+72.55	58.07' L	(700.23)
G	67+72.29	44.20' L	699.77
H	67+78.39	42.15' L	699.71
I	NOT USED		
J	67+70.14	34.55' L	699.62
K	67+73.06	34.13' L	(699.63)
L	67+80.93	42.23' L	(699.69)
M	67+39.84	42.48' L	-
N	67+39.88	34.48' L	-

LEGEND

- PROPOSED SIDEWALK
- DETECTABLE WARNINGS
- PROPOSED SIDE CURB
- PROPOSED TRAFFIC SIGNAL FOUNDATION

POINT	STA	OFFSET	ELEVATION
	(xxx+xx.xx)	(yy.yy' L/R)	(zzz.zz)
A	68+53.50	42.22' L	(701.22)
B	68+53.36	34.22' L	701.10
C	68+37.38	34.52' L	700.13
D	68+36.36	34.54' L	700.13
E	68+37.53	42.50' L	700.23
F	68+34.74	42.55' L	700.19
G	68+31.38	45.40' L	700.13
H	68+31.53	53.87' L	(700.40)
I	68+26.61	53.91' L	(700.27)
J	68+26.46	45.49' L	700.07
K	68+24.58	43.93' L	700.04
L	68+23.07	42.75' L	(700.02)
M	68+31.95	34.86' L	(700.16)

MODEL, SURFEL NAMES
FILE NAMES, SHEETS




USER NAME = \$USERS	DESIGNED - THG	REVISED -
	DRAWN - SJK	REVISED -
PLOT SCALE = \$\$SCALE\$	CHECKED - CEG	REVISED -
PLOT DATE = \$DATES	DATE - 07-09-2024	REVISED -

STATE OF ILLINOIS
DEPARTMENT OF TRANSPORTATION

INDIAN TRAIL /MORTON AVENUE
ADA RAMP DETAILS

SCALE: 1"=5' SHEET 15 OF 21 SHEETS STA. TO STA.

F.A.U. RTE.	SECTION	COUNTY	TOTAL SHEETS	SHEET NO.
1503	21-00339-00-CH	KANE	132	61
CONTRACT NO. 61J91				
ILLINOIS FED. AID PROJECT				

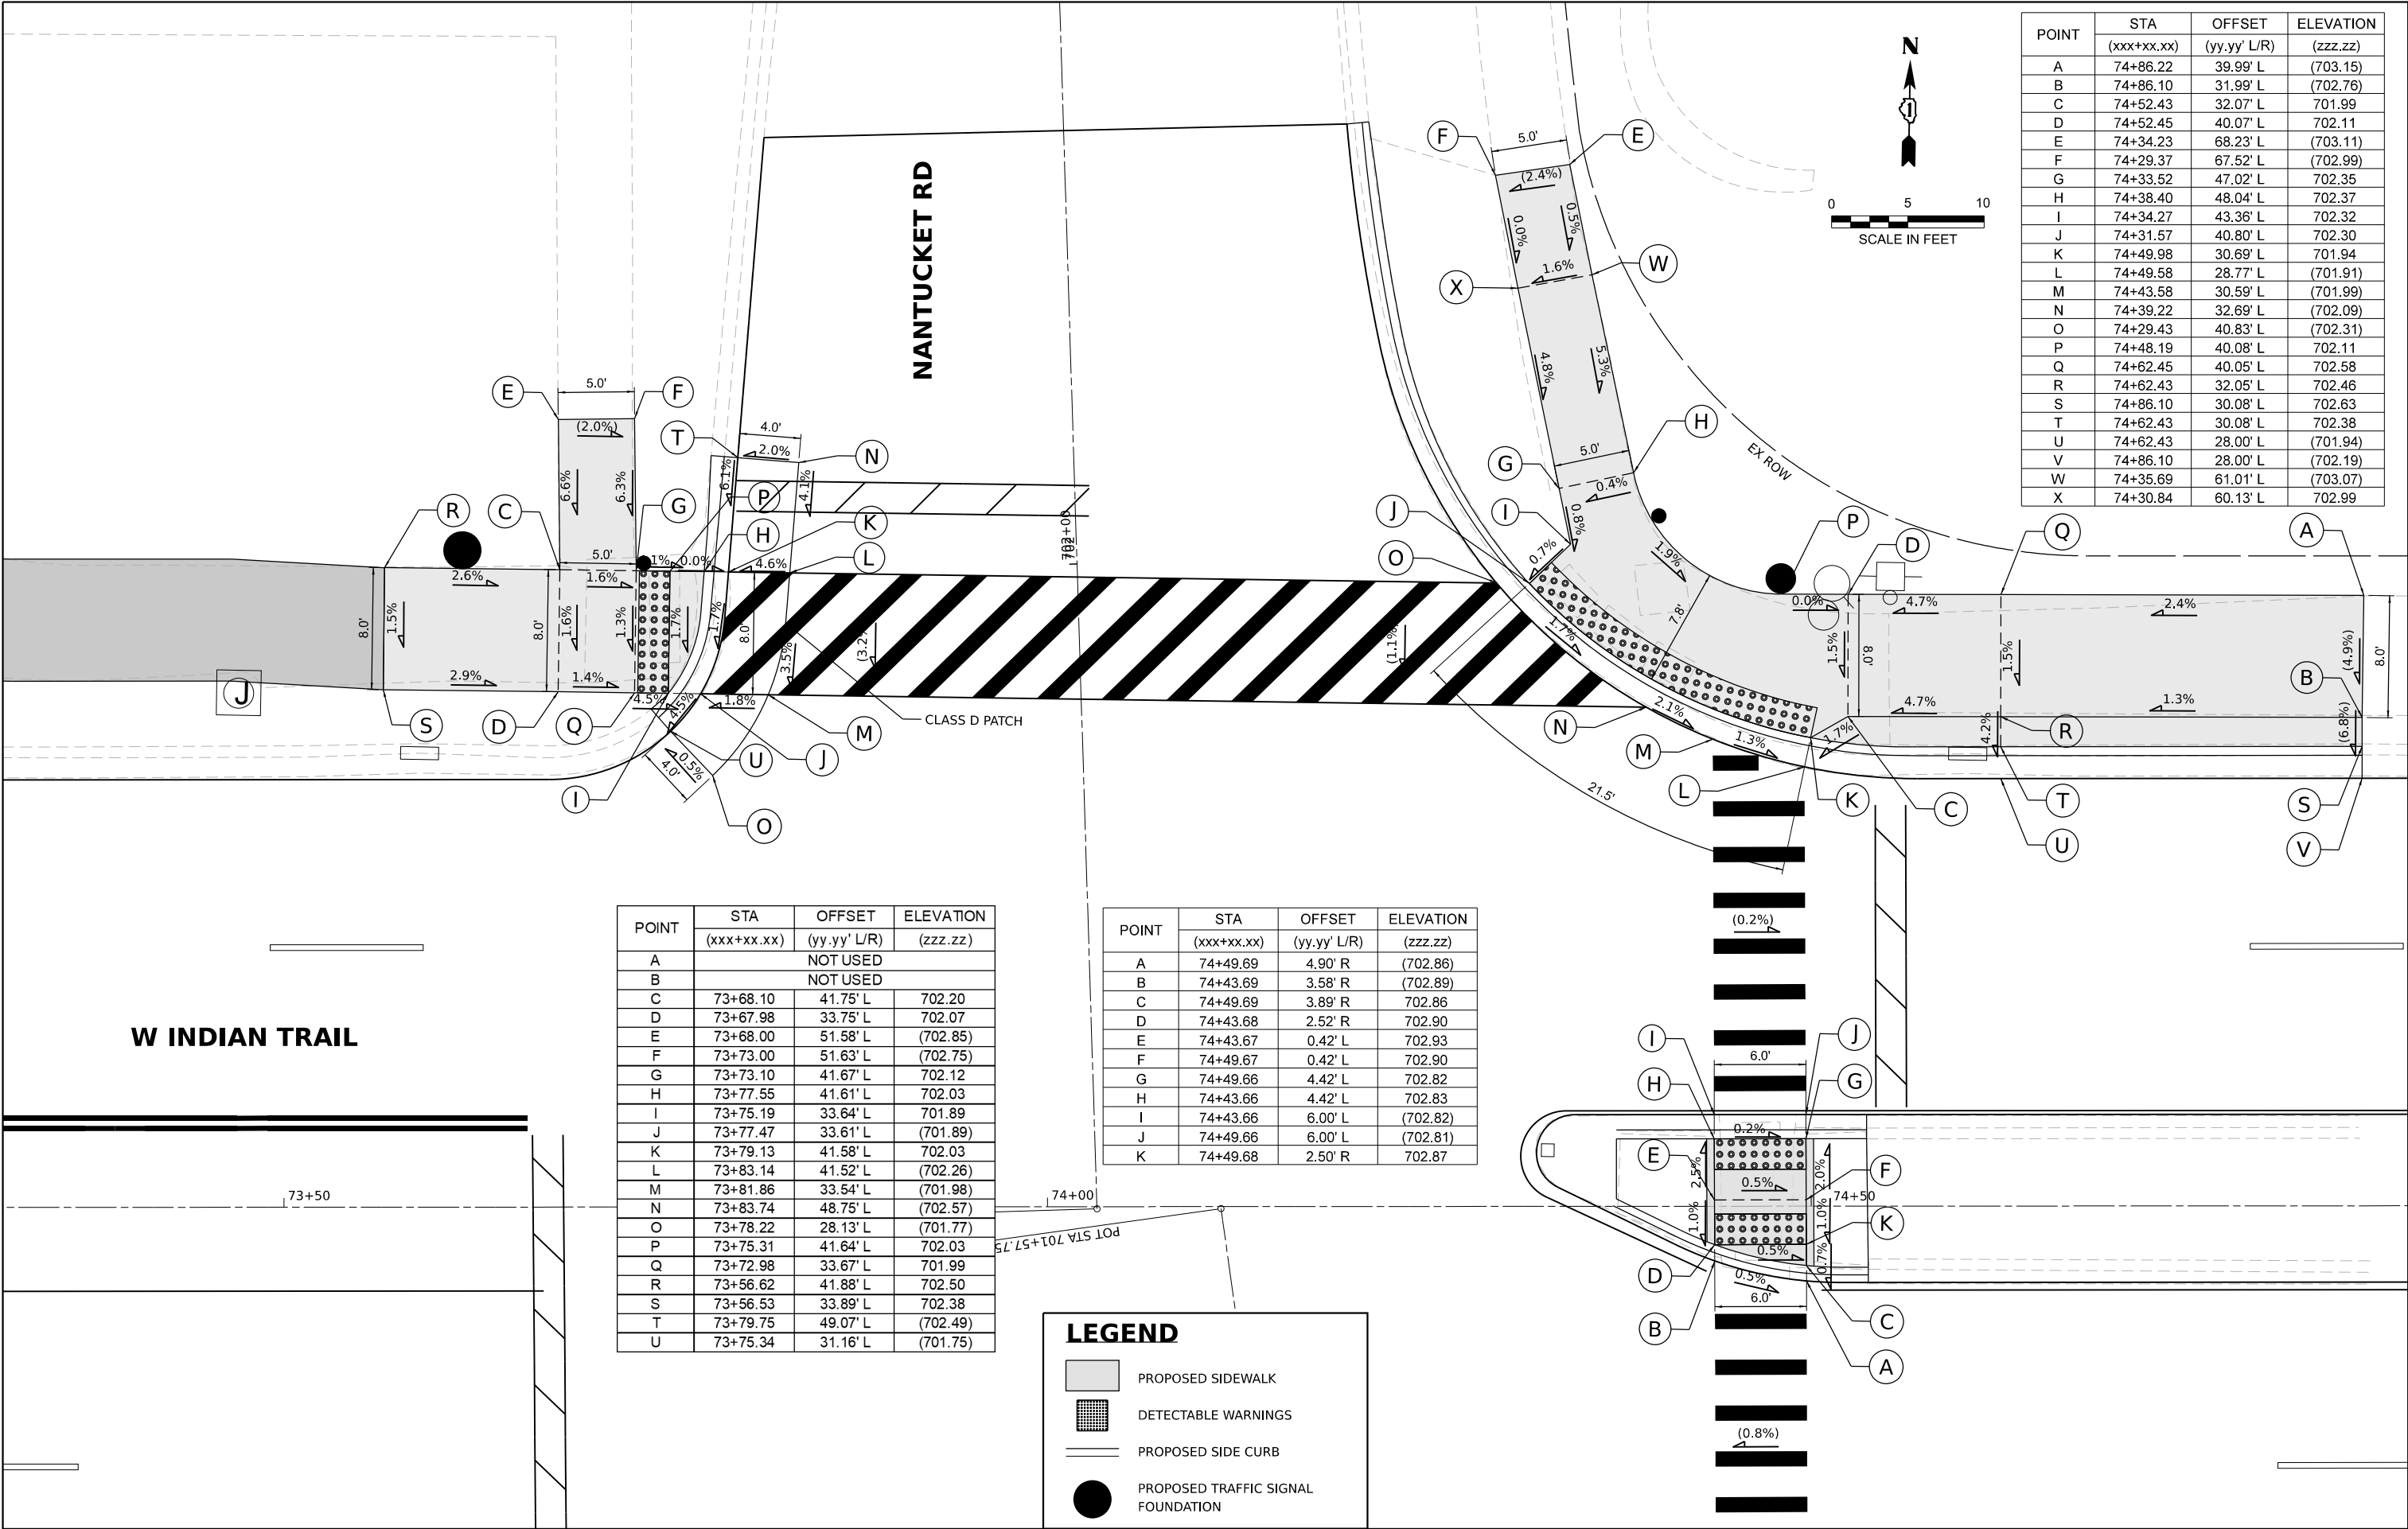

POINT	STA (xxx+xx.xx)	OFFSET (yy.yy' L/R)	ELEVATION (zzz.zz)
A	74+86.22	39.99' L	(703.15)
B	74+86.10	31.99' L	(702.76)
C	74+52.43	32.07' L	701.99
D	74+52.45	40.07' L	702.11
E	74+34.23	68.23' L	(703.11)
F	74+29.37	67.52' L	(702.99)
G	74+33.52	47.02' L	702.35
H	74+38.40	48.04' L	702.37
I	74+34.27	43.36' L	702.32
J	74+31.57	40.80' L	702.30
K	74+49.98	30.69' L	701.94
L	74+49.58	28.77' L	(701.91)
M	74+43.58	30.59' L	(701.99)
N	74+39.22	32.69' L	(702.09)
O	74+29.43	40.83' L	(702.31)
P	74+48.19	40.08' L	702.11
Q	74+62.45	40.05' L	702.58
R	74+62.43	32.05' L	702.46
S	74+86.10	30.08' L	702.63
T	74+62.43	30.08' L	702.38
U	74+62.43	28.00' L	(701.94)
V	74+86.10	28.00' L	(702.19)
W	74+35.69	61.01' L	(703.07)
X	74+30.84	60.13' L	702.99

POINT	STA (xxx+xx.xx)	OFFSET (yy.yy' L/R)	ELEVATION (zzz.zz)
A	NOT USED		
B	NOT USED		
C	73+68.10	41.75' L	702.20
D	73+67.98	33.75' L	702.07
E	73+68.00	51.58' L	(702.85)
F	73+73.00	51.63' L	(702.75)
G	73+73.10	41.67' L	702.12
H	73+77.55	41.61' L	702.03
I	73+75.19	33.64' L	701.89
J	73+77.47	33.61' L	(701.89)
K	73+79.13	41.58' L	702.03
L	73+83.14	41.52' L	(702.26)
M	73+81.86	33.54' L	(701.98)
N	73+83.74	48.75' L	(702.57)
O	73+78.22	28.13' L	(701.77)
P	73+75.31	41.64' L	702.03
Q	73+72.98	33.67' L	701.99
R	73+56.62	41.88' L	702.50
S	73+56.53	33.89' L	702.38
T	73+79.75	49.07' L	(702.49)
U	73+75.34	31.16' L	(701.75)

POINT	STA (xxx+xx.xx)	OFFSET (yy.yy' L/R)	ELEVATION (zzz.zz)
A	74+49.69	4.90' R	(702.86)
B	74+43.69	3.58' R	(702.89)
C	74+49.69	3.89' R	702.86
D	74+43.68	2.52' R	702.90
E	74+43.67	0.42' L	702.93
F	74+49.67	0.42' L	702.90
G	74+49.66	4.42' L	702.82
H	74+43.66	4.42' L	702.83
I	74+43.66	6.00' L	(702.82)
J	74+49.66	6.00' L	(702.81)
K	74+49.68	2.50' R	702.87

LEGEND

- PROPOSED SIDEWALK
- DETECTABLE WARNINGS
- PROPOSED SIDE CURB
- PROPOSED TRAFFIC SIGNAL FOUNDATION

W INDIAN TRAIL

NANTUCKET RD

STATE OF ILLINOIS
DEPARTMENT OF TRANSPORTATION



INDIAN TRAIL /NANTUCKET ROAD
ADA RAMP DETAILS

SCALE: 1"=5' SHEET 16 OF 21 SHEETS STA. TO STA.

F.A.U. RTE.	SECTION	COUNTY	TOTAL SHEETS	SHEET NO.
1503	21-00339-00-CH	KANE	132	62
CONTRACT NO. 61J91				
ILLINOIS FED. AID PROJECT				

USER NAME = \$USERS	DESIGNED - THG	REVISED -
	DRAWN - SJK	REVISED -
PLOT SCALE = \$SCALE\$	CHECKED - CEG	REVISED -
PLOT DATE = \$DATES	DATE - 07-09-2024	REVISED -

POINT	STA	OFFSET	ELEVATION
	(xxx+xx.xx)	(yy.yy' L/R)	(zzz.zz)
A	74+49.69	4.90' R	(702.86)
B	74+43.69	3.58' R	(702.89)
C	74+49.69	3.89' R	702.86
D	74+43.68	2.52' R	702.90
E	74+43.67	0.42' L	702.93
F	74+49.67	0.42' L	702.90
G	74+49.66	4.42' L	702.82
H	74+43.66	4.42' L	702.83
I	74+43.66	6.00' L	(702.82)
J	74+49.66	6.00' L	(702.81)
K	74+49.68	2.50' R	702.87

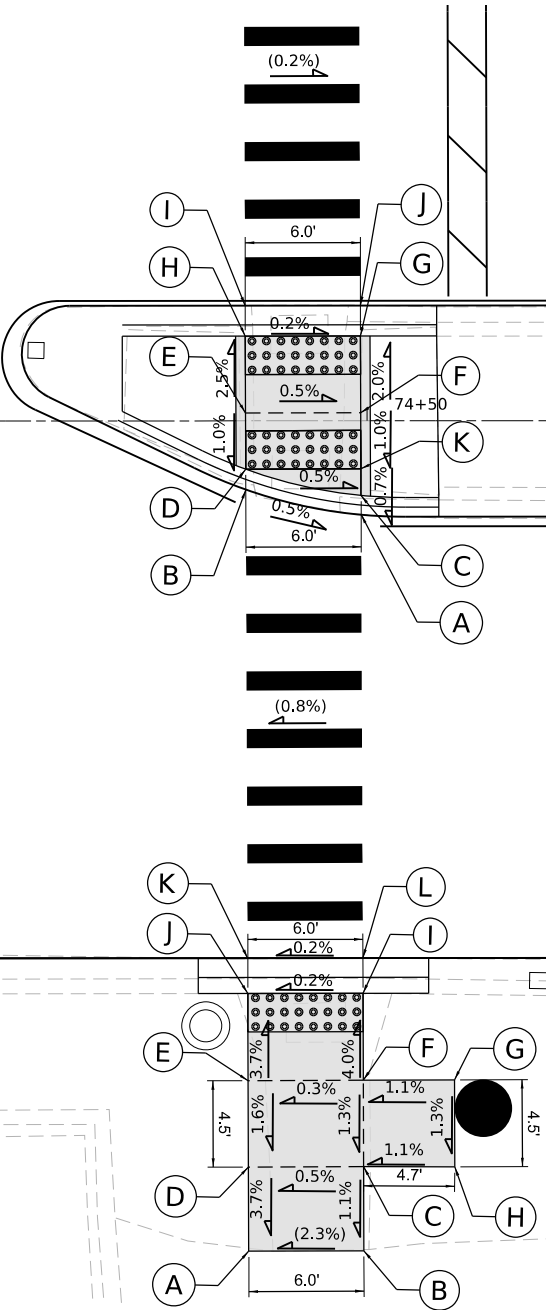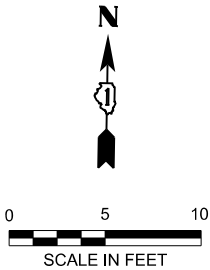

LEGEND

PROPOSED SIDEWALK

DETECTABLE WARNINGS

PROPOSED SIDE CURB

PROPOSED TRAFFIC SIGNAL FOUNDATION

POINT	STA (xxx+xx.xx)	OFFSET (yy.yy' L/R)	ELEVATION (zzz.zz)
A	74+43.81	43.27' R	(701.73)
B	74+49.81	43.25' R	(701.87)
C	74+49.80	38.88' R	701.92
D	74+43.80	38.88' R	701.89
E	74+43.78	34.38' R	701.96
F	74+49.78	34.36' R	701.98
G	74+54.53	34.35' R	702.03
H	74+54.55	38.88' R	701.97
I	74+49.77	29.83' R	701.80
J	74+43.77	29.83' R	701.79
K	74+43.76	28.00' R	(701.77)
L	74+49.76	28.00' R	(701.78)

MODEL: STD01
FILE NAME: STD01

**Stanley Consultants** INC.
8501 West Higgins Road, Suite 750, Chicago, Illinois 60631-2801
www.stanleyconsultants.com
Main Line Registration No. 184-021533



USER NAME	= \$USERS	DESIGNED -	THG	REVISED -	
DRAWN	-	SJK		REVISED -	
PLOT SCALE	= \$\$SCALE\$	CHECKED -	CEG	REVISED -	
PLOT DATE	= \$DATES	DATE	-	07-09-2024	REVISED -

STATE OF ILLINOIS
DEPARTMENT OF TRANSPORTATION

INDIAN TRAIL /NANTUCKET ROAD
ADA RAMP DETAILS

SCALE: 1"=5' SHEET 17 OF 21 SHEETS STA. TO STA.

F.A.U. RTE.	SECTION	COUNTY	TOTAL SHEETS	SHEET NO.
1503	21-00339-00-CH	KANE	132	63
CONTRACT NO. 61J91				
ILLINOIS FED. AID PROJECT				

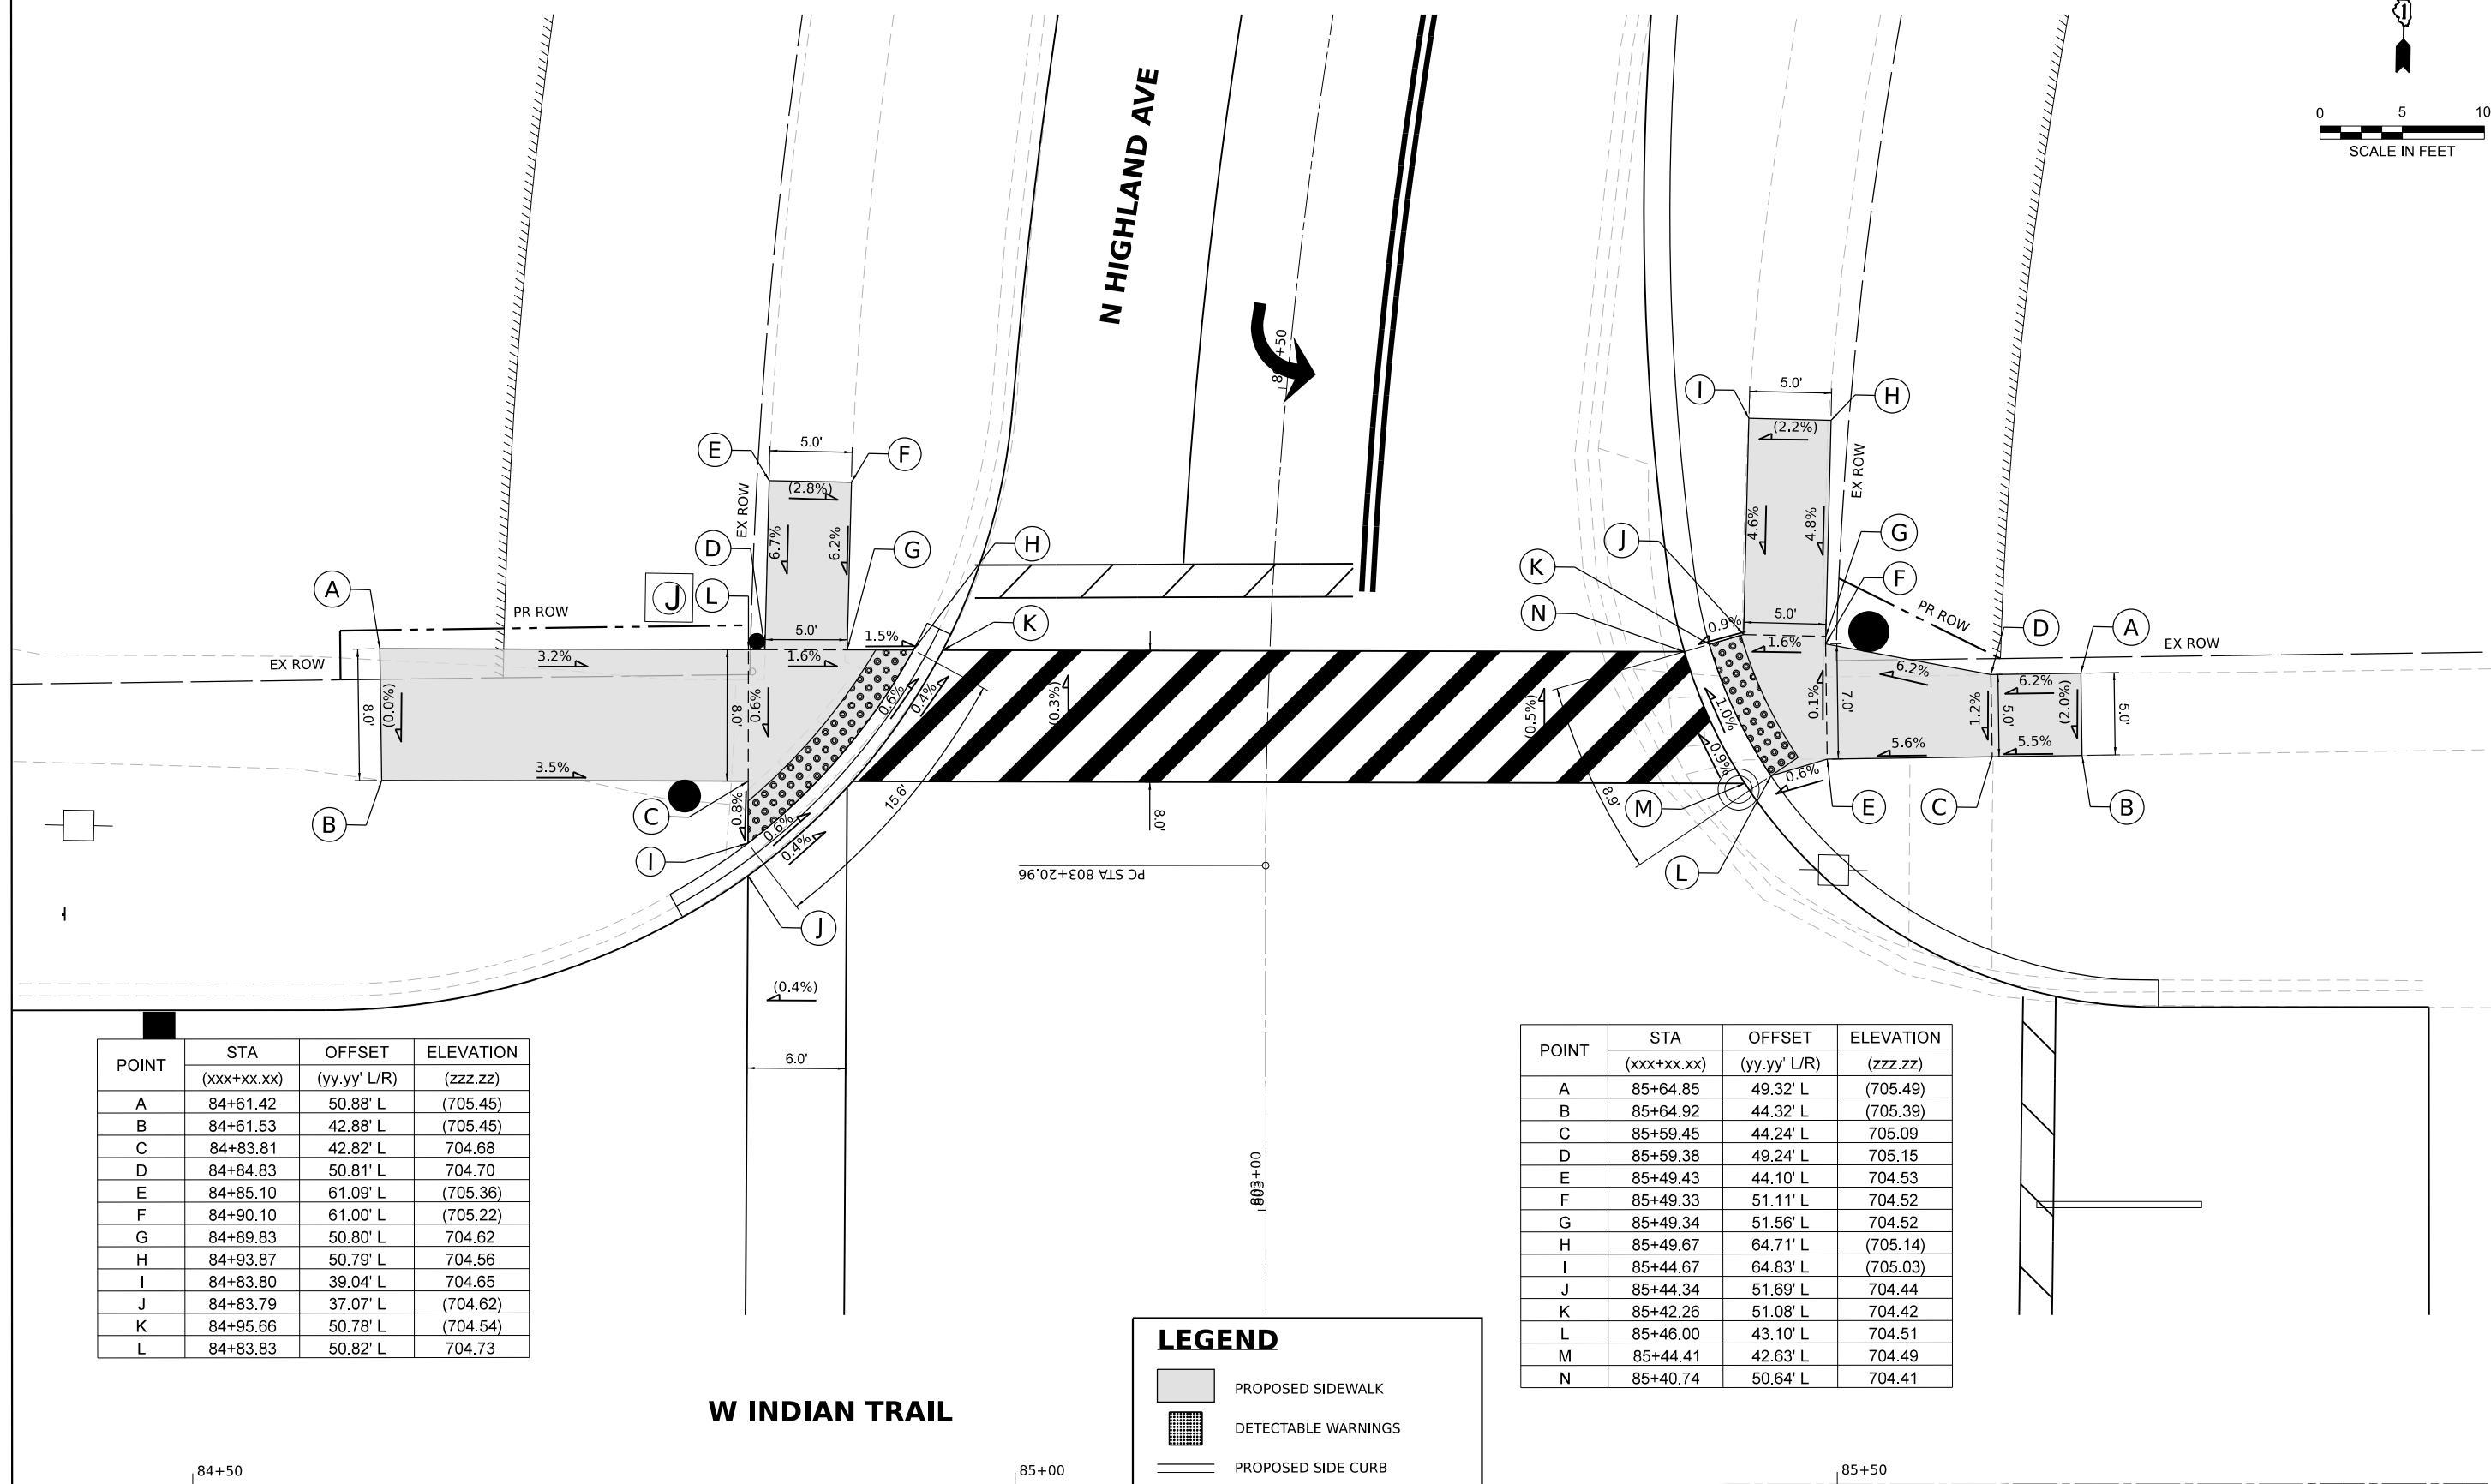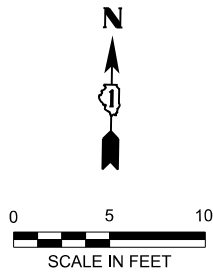

POINT	STA	OFFSET	ELEVATION
	(xxx+xx.xx)	(yy.yy' L/R)	(zzz.zz)
A	84+61.42	50.88' L	(705.45)
B	84+61.53	42.88' L	(705.45)
C	84+83.81	42.82' L	704.68
D	84+84.83	50.81' L	704.70
E	84+85.10	61.09' L	(705.36)
F	84+90.10	61.00' L	(705.22)
G	84+89.83	50.80' L	704.62
H	84+93.87	50.79' L	704.56
I	84+83.80	39.04' L	704.65
J	84+83.79	37.07' L	(704.62)
K	84+95.66	50.78' L	(704.54)
L	84+83.83	50.82' L	704.73

POINT	STA	OFFSET	ELEVATION
	(xxx+xx.xx)	(yy.yy' L/R)	(zzz.zz)
A	85+64.85	49.32' L	(705.49)
B	85+64.92	44.32' L	(705.39)
C	85+59.45	44.24' L	705.09
D	85+59.38	49.24' L	705.15
E	85+49.43	44.10' L	704.53
F	85+49.33	51.11' L	704.52
G	85+49.34	51.56' L	704.52
H	85+49.67	64.71' L	(705.14)
I	85+44.67	64.83' L	(705.03)
J	85+44.34	51.69' L	704.44
K	85+42.26	51.08' L	704.42
L	85+46.00	43.10' L	704.51
M	85+44.41	42.63' L	704.49
N	85+40.74	50.64' L	704.41

LEGEND

PROPOSED SIDEWALK

DETECTABLE WARNINGS

PROPOSED SIDE CURB

PROPOSED TRAFFIC SIGNAL FOUNDATION


STATE OF ILLINOIS
DEPARTMENT OF TRANSPORTATION

INDIAN TRAIL /HIGHLAND AVENUE
ADA RAMP DETAILS

SCALE: 1"=5' SHEET 18 OF 21 SHEETS STA. TO STA.

F.A.U. RTE.	SECTION	COUNTY	TOTAL SHEETS	SHEET NO.
1503	21-00339-00-CH	KANE	132	64
CONTRACT NO. 61J91				
ILLINOIS FED. AID PROJECT				


USER NAME	= \$USERS	DESIGNED -	THG	REVISED -	
		DRAWN -	SJK	REVISED -	
PLOT SCALE	= \$\$SCALE\$	CHECKED -	CEG	REVISED -	
PLOT DATE	= \$DATES	DATE -	07-09-2024	REVISED -	

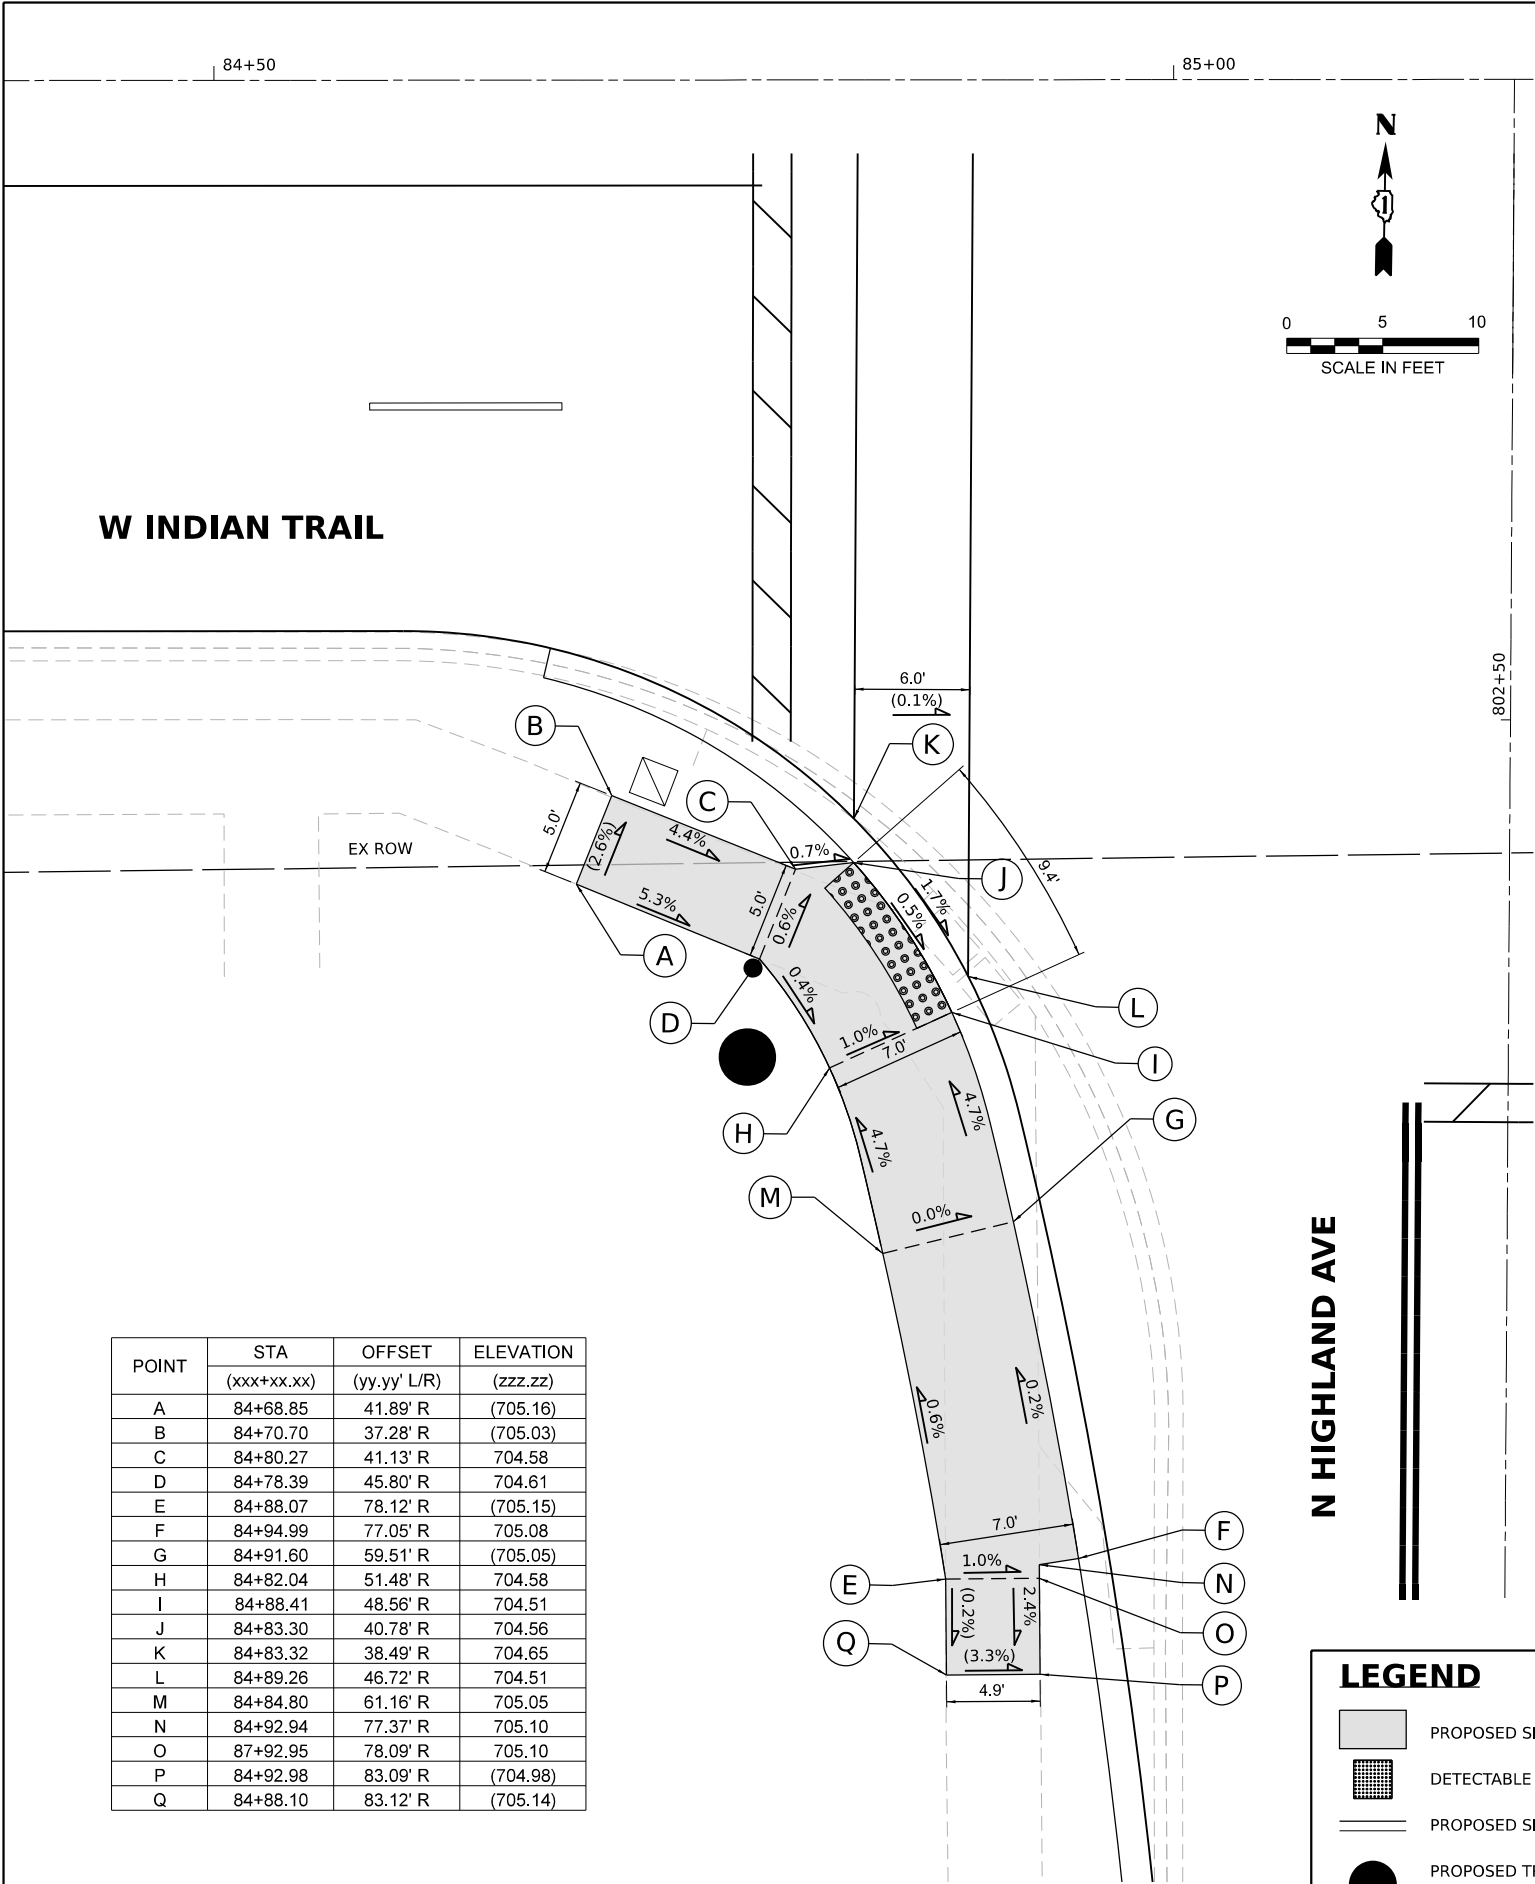

POINT	STA (xxx+xx.xx)	OFFSET (yy.yy' L/R)	ELEVATION (zzz.zz)
A	84+68.85	41.89' R	(705.16)
B	84+70.70	37.28' R	(705.03)
C	84+80.27	41.13' R	704.58
D	84+78.39	45.80' R	704.61
E	84+88.07	78.12' R	(705.15)
F	84+94.99	77.05' R	705.08
G	84+91.60	59.51' R	(705.05)
H	84+82.04	51.48' R	704.58
I	84+88.41	48.56' R	704.51
J	84+83.30	40.78' R	704.56
K	84+83.32	38.49' R	704.65
L	84+89.26	46.72' R	704.51
M	84+84.80	61.16' R	705.05
N	84+92.94	77.37' R	705.10
O	87+92.95	78.09' R	705.10
P	84+92.98	83.09' R	(704.98)
Q	84+88.10	83.12' R	(705.14)

LEGEND

- PROPOSED SIDEWALK
- DETECTABLE WARNINGS
- PROPOSED SIDE CURB
- PROPOSED TRAFFIC SIGNAL FOUNDATION

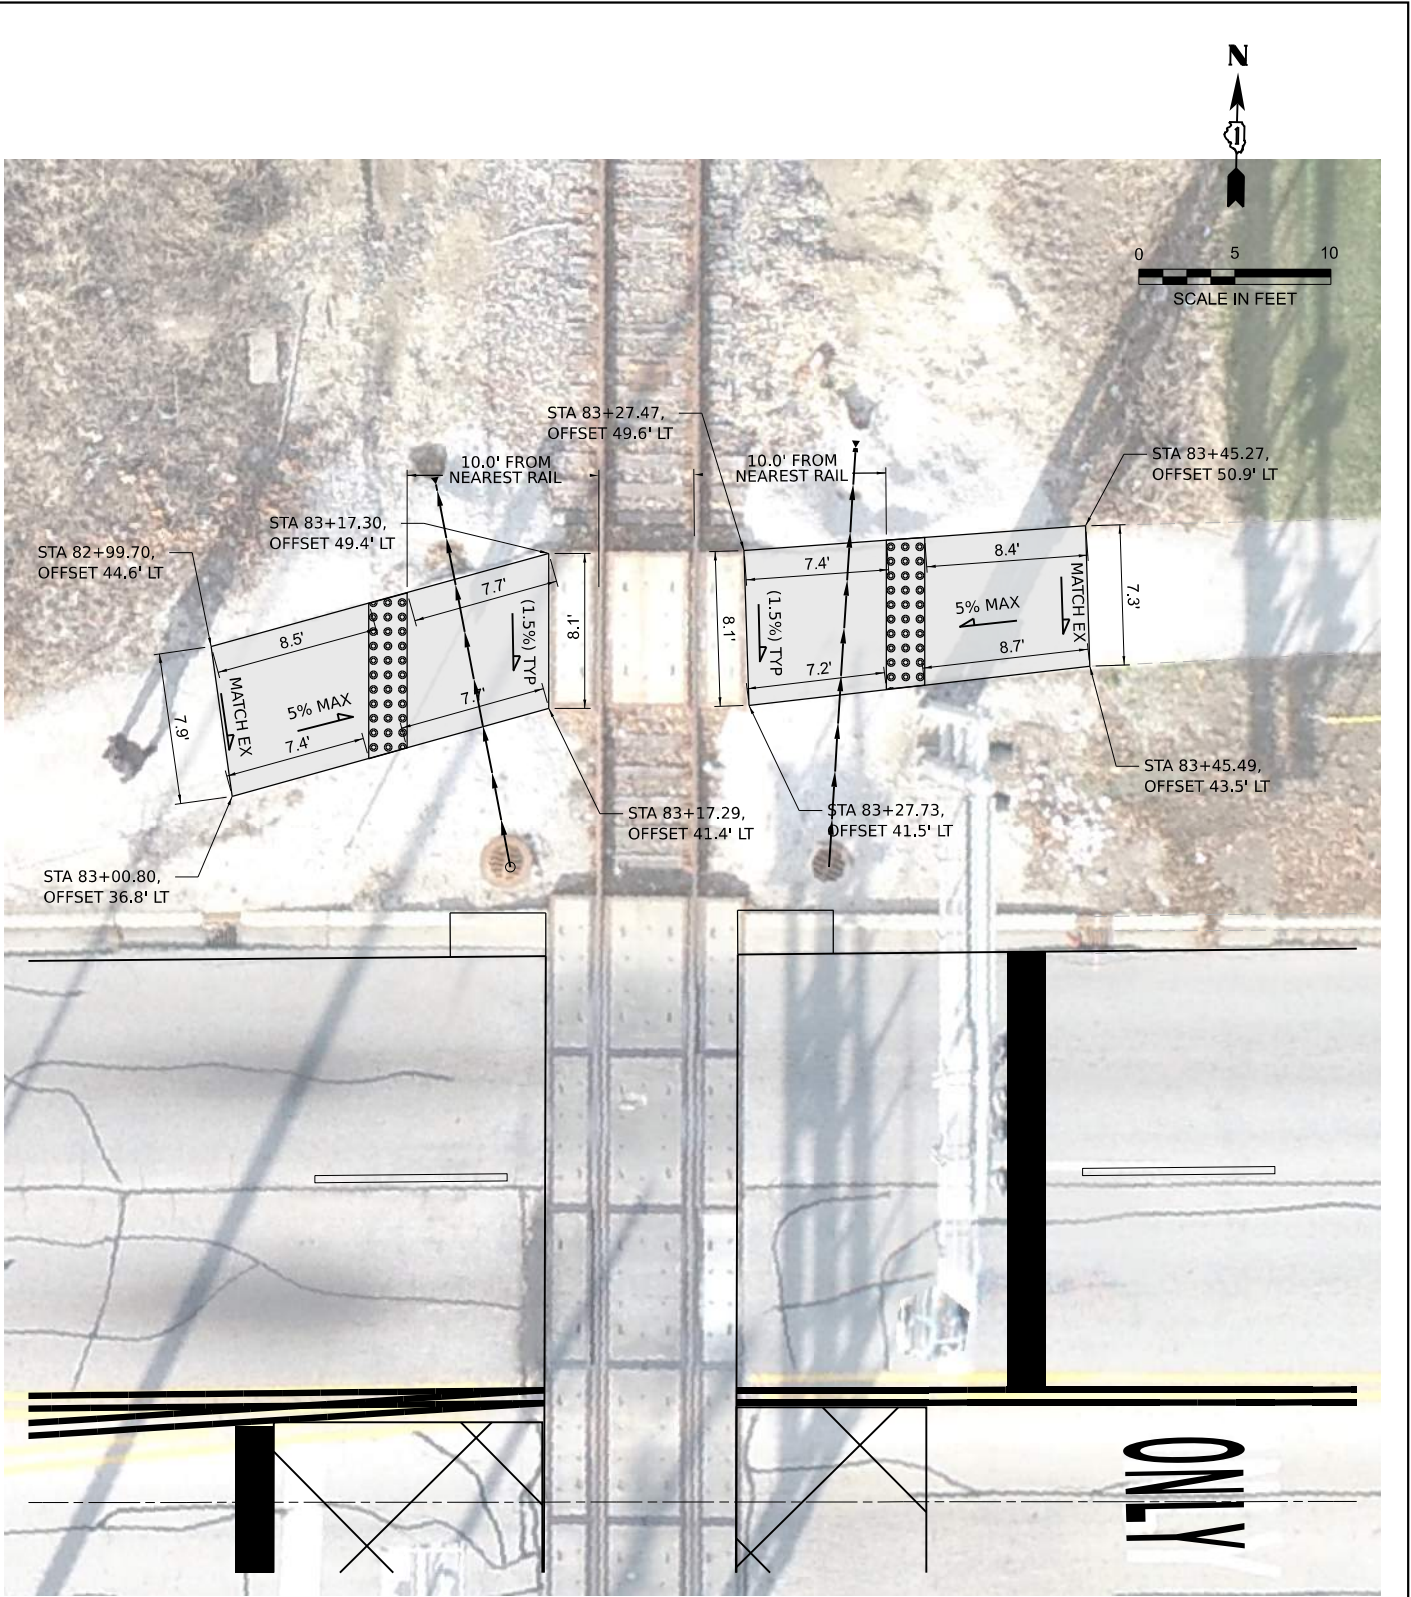

MODEL, SUBELEMENTS
FILE NAMES, SHEETS



USER NAME = \$USERS	DESIGNED - THG	REVISED -
PLOT SCALE = \$SCALE\$	DRAWN - SJK	REVISED -
PLOT DATE = \$DATES	CHECKED - CEG	REVISED -
	DATE - 07-09-2024	REVISED -


STATE OF ILLINOIS
DEPARTMENT OF TRANSPORTATION

INDIAN TRAIL /HIGHLAND AVENUE
ADA RAMP DETAILS

SCALE: 1"=5' SHEET 19 OF 21 SHEETS STA. TO STA.

F.A.U. RTE.	SECTION	COUNTY	TOTAL SHEETS	SHEET NO.
1503	21-00339-00-CH	KANE	132	65
CONTRACT NO. 61J91				
ILLINOIS FED. AID PROJECT				

POINT	STA	OFFSET	ELEVATION
	(xxx+xx.xx)	(yy.yy' L/R)	(zzz.zz)
A	04+70.42	45.12' L	(696.36)
B	04+78.42	42.50' LT	696.36
C	04+53.42	43.53' L	696.55
D	04+70.42	43.53' L	696.38
E	NOT USED		
F	04+53.43	31.53' L	(696.47)
G	04+78.43	31.55' L	(696.16)

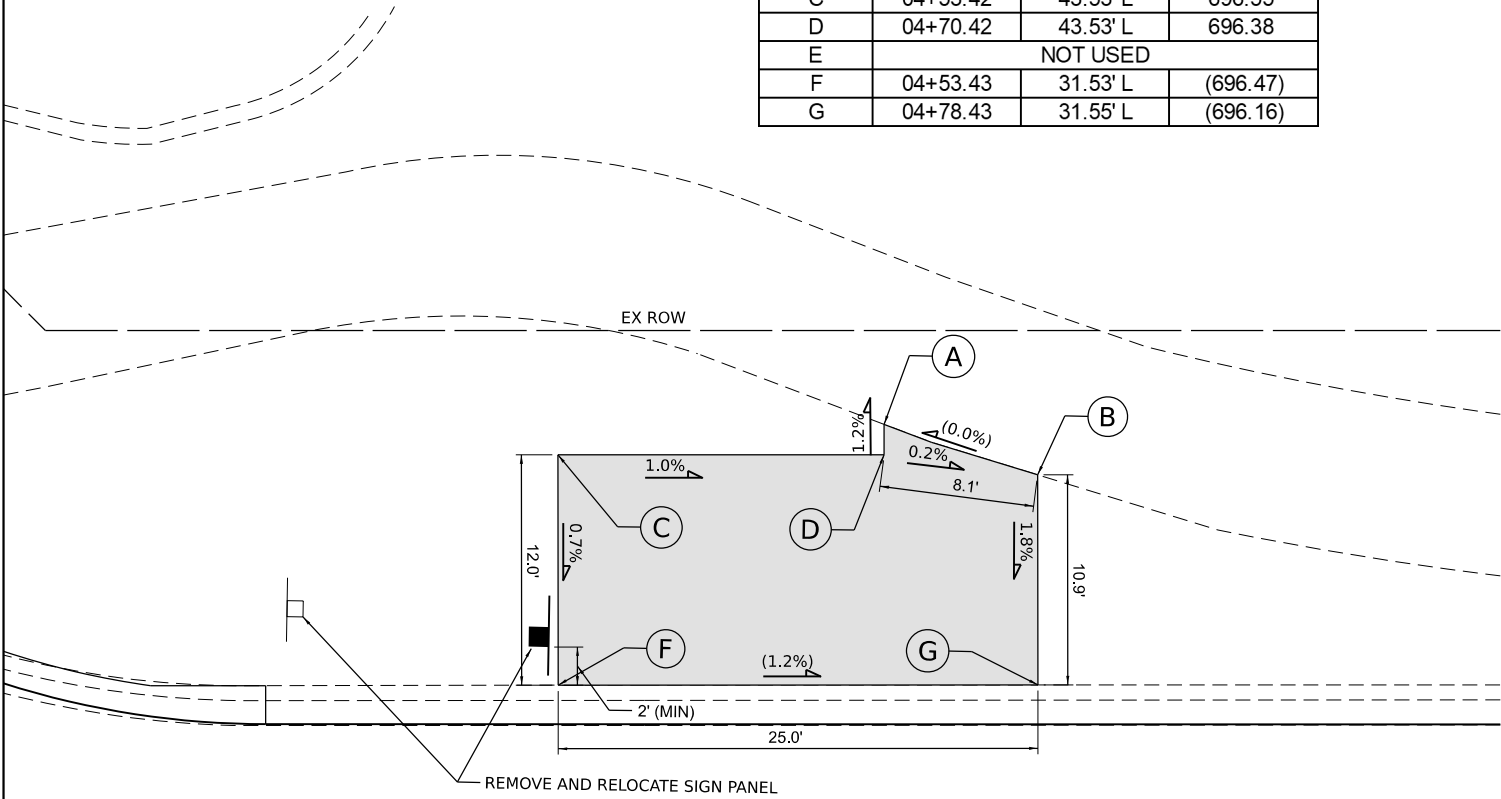

W INDIAN TRAIL


4+50

5+00

LEGEND

- PROPOSED SIDEWALK
- DETECTABLE WARNINGS
- PROPOSED SIDE CURB
- PROPOSED TRAFFIC SIGNAL FOUNDATION

W INDIAN TRAIL

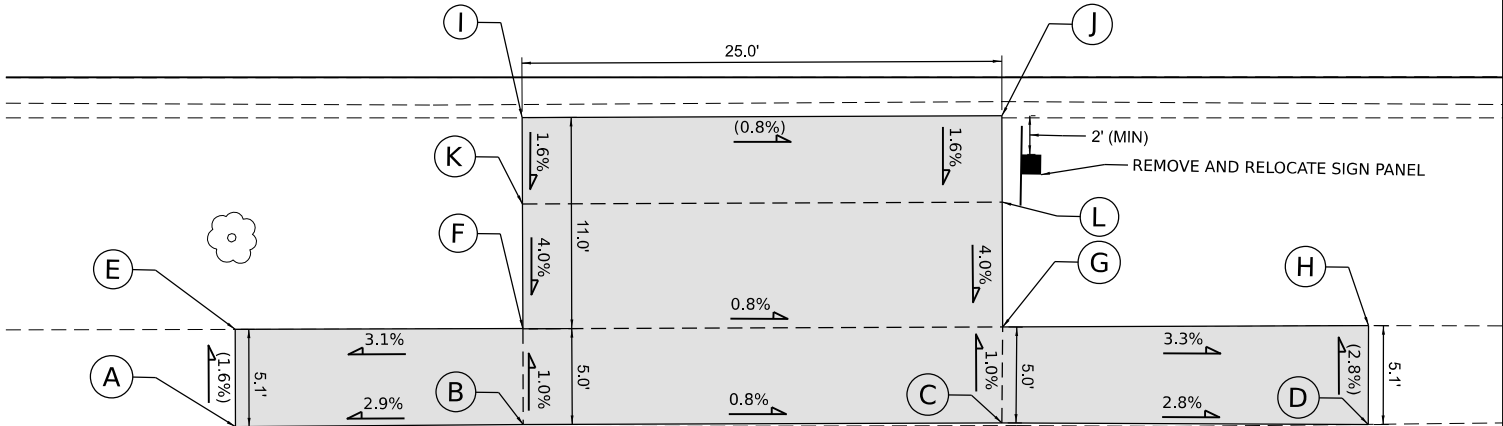

POINT	STA	OFFSET	ELEVATION
	(xxx+xx.xx)	(yy.yy' L/R)	(zzz.zz)
A	04+76.96	47.63' R	(695.10)
B	04+96.99	47.60' R	695.53
C	05+21.99	47.56' R	695.32
D	05+41.06	47.58' R	(694.78)
E	04+76.98	42.65' R	(695.02)
F	04+96.98	42.60' R	695.48
G	05+22.02	42.56' R	695.27
H	05+41.08	42.44' R	(694.64)
I	04+96.98	31.60' R	(695.81)
J	05+21.98	31.51' R	(695.60)
K	04+97.00	36.10' R	695.74
L	05+22.00	36.01' R	695.53

INDIAN TRAIL /EDGELAWN BUS PADS
BUS PAD DETAILS

SCALE: 1"=5' SHEET 20 OF 21 SHEETS STA. TO STA.

F.A.U. RTE.	SECTION	COUNTY	TOTAL SHEETS	SHEET NO.
1503	21-00339-00-CH	KANE	132	66
CONTRACT NO. 61J91				
ILLINOIS FED. AID PROJECT				

MODEL, SHEET NAMES
FILE NAMES, SHEETS



USER NAME = \$USERS	DESIGNED - THG	REVISED -
	DRAWN - MAS	REVISED -
PLOT SCALE = \$\$SCALE\$	CHECKED - CEG	REVISED -
PLOT DATE = \$DATES	DATE - 07-09-2024	REVISED -

STATE OF ILLINOIS
DEPARTMENT OF TRANSPORTATION

MODEL: \$MODELNAME\$
FILE NAME: \$FILES\$



USER NAME = \$USERS\$
PLOT SCALE = \$SCALE\$
PLOT DATE = \$DATES\$

DESIGNED - THG
DRAWN - MAS
CHECKED - CEG
DATE - 07-09-2024


REVISED -
REVISED -
REVISED -
REVISED -

STATE OF ILLINOIS
DEPARTMENT OF TRANSPORTATION

INDIAN TRAIL /TIMBERLAKE BUS PADS
BUS PAD DETAILS

SCALE: 1"=5' SHEET 21 OF 21 SHEETS STA. TO STA.



F.A.U. RTE.	SECTION	COUNTY	TOTAL SHEETS	SHEET NO.
1503	21-00339-00-CH	KANE	132	67
CONTRACT NO. 61J91				
ILLINOIS FED. AID PROJECT				

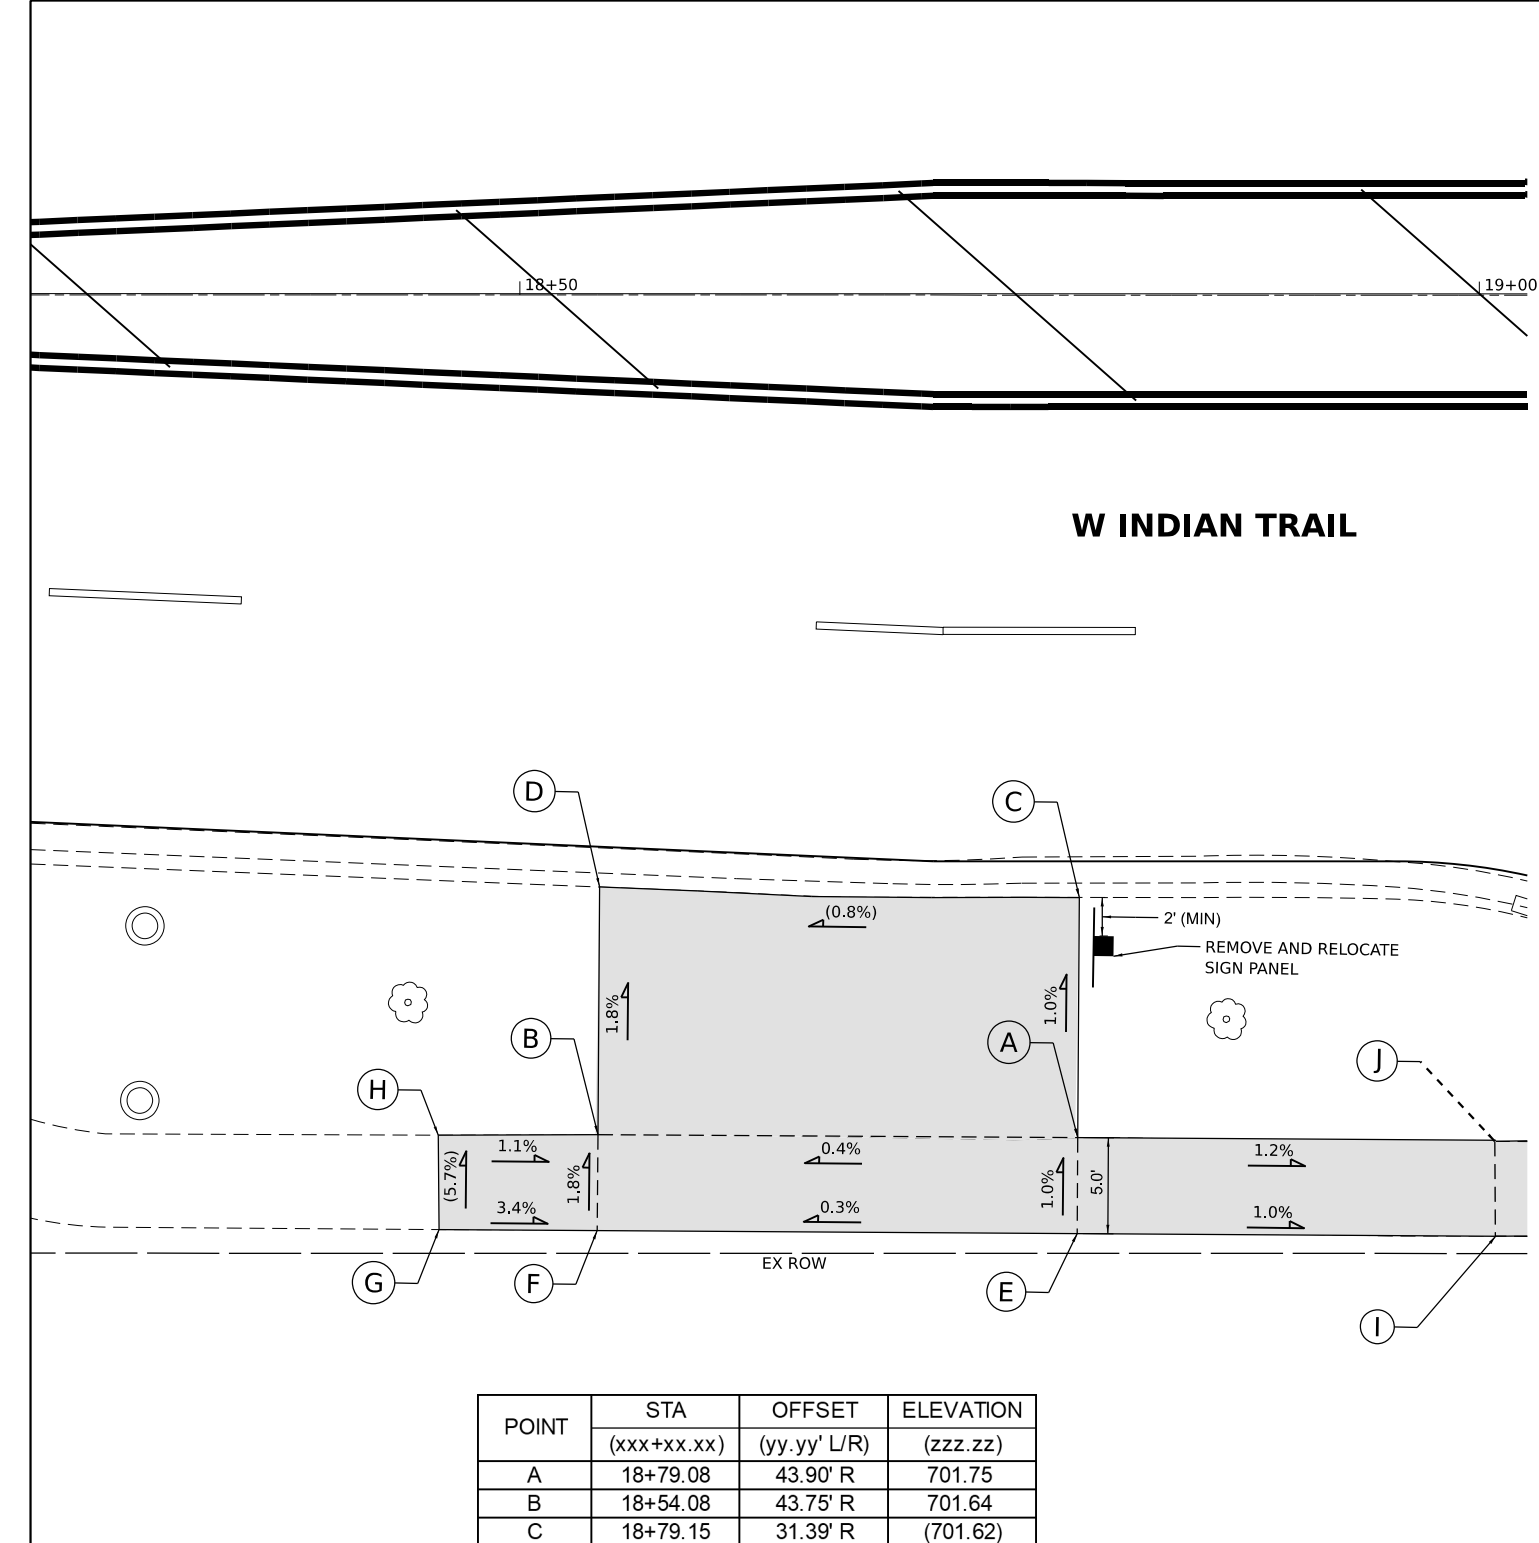

LEGEND

- PROPOSED SIDEWALK
- DETECTABLE WARNINGS
- PROPOSED SIDE CURB
- PROPOSED TRAFFIC SIGNAL FOUNDATION

POINT	STA (xxx+xx.xx)	OFFSET (yy.yy' L/R)	ELEVATION (zzz.zz)
A	20+02.81	38.11' L	(702.15)
B	20+27.81	37.89' L	702.25
C	20+02.81	31.61' L	(702.24)
D	20+27.81	31.60' L	(702.30)
E	20+02.94	46.20' L	(701.99)
F	20+27.94	46.04' L	702.14
G	20+37.95	45.97' L	(701.86)
H	20+37.80	37.72' L	(702.21)

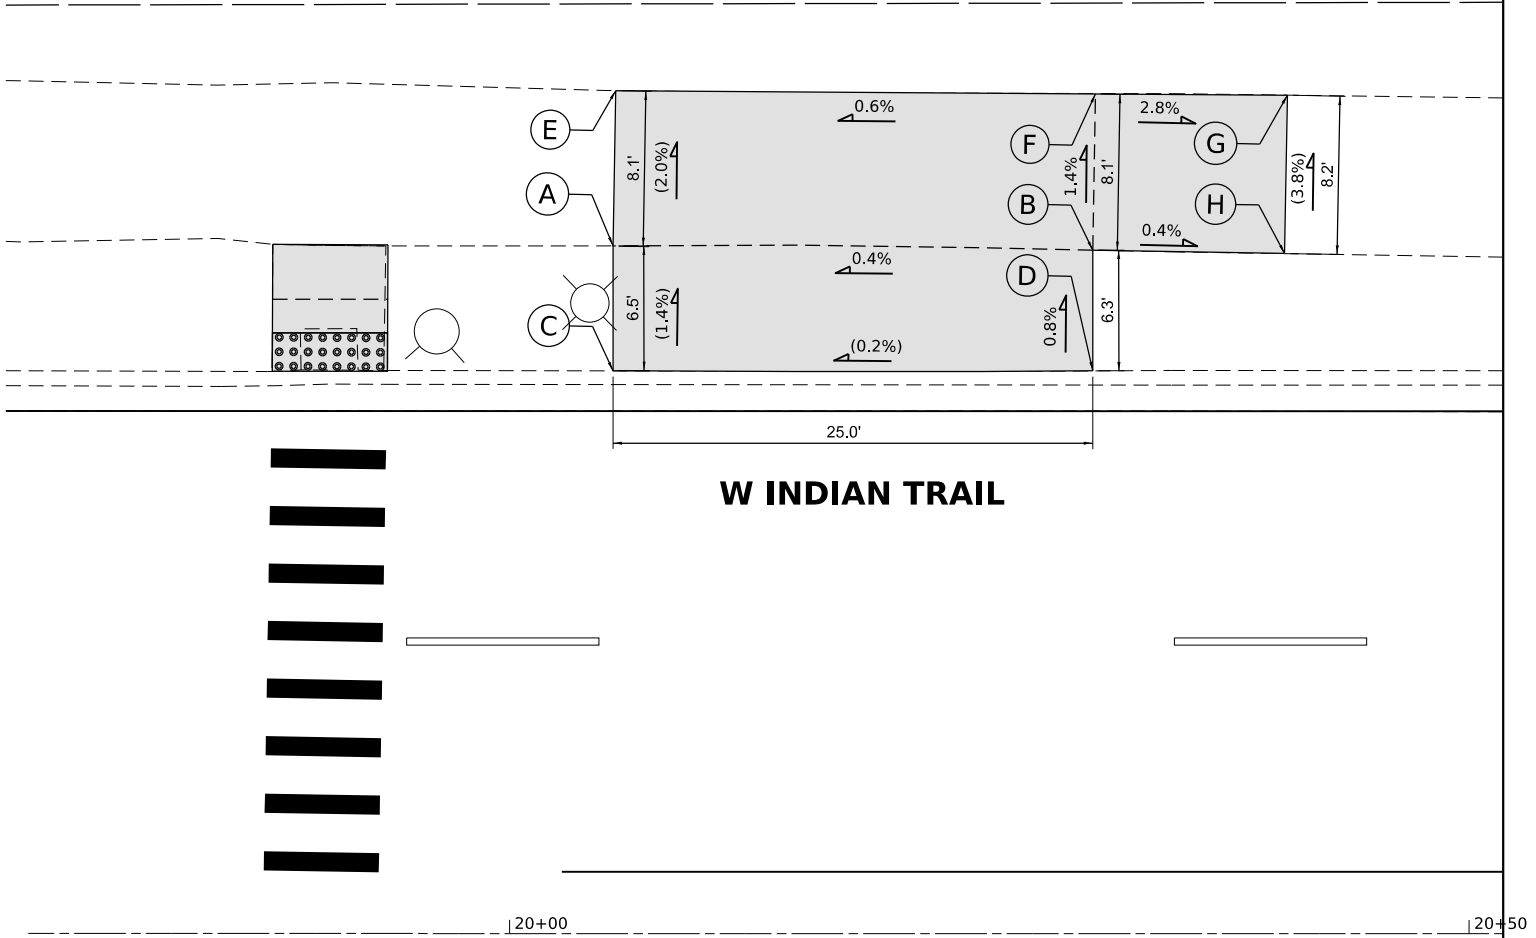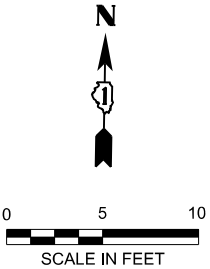

TRAFFIC SIGNAL LEGEND

(NOT TO SCALE)

ITEM	EXISTING	PROPOSED	ITEM	EXISTING	PROPOSED	ITEM	EXISTING	PROPOSED
CONTROLLER CABINET			HANDHOLE -SQUARE -ROUND			SIGNAL HEAD -(P) PROGRAMMABLE SIGNAL HEAD		
COMMUNICATION CABINET			HEAVY DUTY HANDHOLE -SQUARE -ROUND			SIGNAL HEAD WITH BACKPLATE -(P) PROGRAMMABLE SIGNAL HEAD -(RB) RETROREFLECTIVE BACKPLATE		
MASTER CONTROLLER			DOUBLE HANDHOLE			PEDESTRIAN SIGNAL HEAD AT RAILROAD INTERSECTIONS		
MASTER MASTER CONTROLLER			JUNCTION BOX			PEDESTRIAN SIGNAL HEAD WITH COUNTDOWN TIMER		
UNINTERRUPTABLE POWER SUPPLY			RAILROAD CANTILEVER MAST ARM			ILLUMINATED SIGN "NO LEFT TURN"/"NO RIGHT TURN"		
SERVICE INSTALLATION -(P) POLE MOUNTED			RAILROAD FLASHING SIGNAL			NUMBER OF CONDUCTORS, ELECTRIC CABLE NO. 14, UNLESS NOTED OTHERWISE. ALL DETECTOR LOOP CABLE TO BE SHIELDED		
SERVICE INSTALLATION -(G) GROUND MOUNTED -(GM) GROUND MOUNTED METERED			RAILROAD CROSSING GATE			GROUND CABLE IN CONDUIT, NO. 6 SOLID COPPER (GREEN)		
TELEPHONE CONNECTION			RAILROAD CROSSBUCK			ELECTRIC CABLE IN CONDUIT, TRACER NO. 14 1/C		
STEEL MAST ARM ASSEMBLY AND POLE			RAILROAD CONTROLLER CABINET			COAXIAL CABLE		
ALUMINUM MAST ARM ASSEMBLY AND POLE			UNDERGROUND CONDUIT (UC), GALVANIZED STEEL			VENDOR CABLE		
STEEL COMBINATION MAST ARM ASSEMBLY AND POLE WITH LUMINAIRE			TEMPORARY SPAN WIRE, TETHER WIRE, AND CABLE			COPPER INTERCONNECT CABLE, NO. 18, 3 PAIR TWISTED, SHIELDED		
SIGNAL POST -(BM) BARREL MOUNTED - TEMPORARY			SYSTEM ITEM			FIBER OPTIC CABLE -NO. 62.5/125, MM12F -NO. 62.5/125, MM12F SM12F -NO. 62.5/125, MM12F SM24F		
WOOD POLE			INTERSECTION ITEM			GROUND ROD -(C) CONTROLLER -(M) MAST ARM -(P) POST -(S) SERVICE		
GUY WIRE			REMOVE ITEM					
SIGNAL HEAD			RELOCATE ITEM					
SIGNAL HEAD WITH BACKPLATE			ABANDON ITEM					
SIGNAL HEAD OPTICALLY PROGRAMMED			CONTROLLER CABINET AND FOUNDATION TO BE REMOVED					
FLASHER INSTALLATION -(FS) SOLAR POWERED			MAST ARM POLE AND FOUNDATION TO BE REMOVED					
PEDESTRIAN SIGNAL HEAD			SIGNAL POST AND FOUNDATION TO BE REMOVED					
PEDESTRIAN PUSH BUTTON -(APS) ACCESSIBLE PEDESTRIAN PUSH BUTTON			DETECTOR LOOP, TYPE I					
RADAR DETECTION SENSOR			PREFORMED DETECTOR LOOP					
VIDEO DETECTION CAMERA			SAMPLING (SYSTEM) DETECTOR					
RADAR/VIDEO DETECTION ZONE			INTERSECTION AND SAMPLING (SYSTEM) DETECTOR					
PAN, TILT, ZOOM (PTZ) CAMERA			QUEUE AND SAMPLING (SYSTEM) DETECTOR					
EMERGENCY VEHICLE LIGHT DETECTOR			WIRELESS DETECTOR SENSOR					
CONFIMATION BEACON			WIRELESS ACCESS POINT					
WIRELESS INTERCONNECT								
WIRELESS INTERCONNECT RADIO REPEATER								

MODEL SYMBOL NAMES
FILE NAMES SHEETS


USER NAME = \$USERS	DESIGNED - IP	REVISED -
	DRAWN - IP	REVISED -
PLOT SCALE = \$SCALE\$	CHECKED - LP	REVISED -
PLOT DATE = \$DATES	DATE - 09/29/2016	REVISED -

F.A.U. RTE.	SECTION	COUNTY	TOTAL SHEETS	SHEET NO.
1503	21-00339-00-CH	KANE	132	68
CONTRACT NO. 61J91				
ILLINOIS FED. AID PROJECT				


LOOP DETECTOR NOTES

1. EACH PAIR OF LOOP WIRES SHALL BE PLACED IN A SEPARATE EMPTY COILABLE NONMETALLIC CONDUIT FROM THE EDGE OF PAVEMENT TO THE HANDHOLE. SPACING BETWEEN THE HOLES DRILLED IN THE PAVEMENT SHALL NOT BE LESS THAN 6" (150 mm). EMPTY COILABLE NONMETALLIC CONDUIT SHALL BE INCLUDED IN THE COST OF THE LOOP WIRE.
2. THE NUMBER OF LOOP TURNS SHALL BE AS RECOMMENDED BY THE AMPLIFIER MANUFACTURER. ALL ADJACENT SIDES OF THE LOOPS SHALL BE INSTALLED IN SUCH A WAY THAT THE CURRENT FLOW IS IN THE SAME DIRECTION TO REINFORCE ITS MAGNETIC FIELDS FOR SMALL VEHICLE DETECTION.
3. EACH LOOP LEAD-IN SHALL BE IDENTIFIED AND PERMANENTLY TAGGED IN THE HANDHOLE. EACH LEAD-IN CABLE TAG SHALL INDICATE THE LOCATION OF THE LOOP, LOOP ROTATION (CLOCKWISE/COUNTERCLOCKWISE), LOOP LEAD-IN DIRECTION (IN OR OUT), LOOP CABLE NUMBER AND LOCATION IN CABINET, AND NUMBER OF TURNS IN THE DETECTOR LOOPS IN WATER PROOF INK AS INDICATED ON THE DISTRICT 1 STANDARD TRAFFIC SIGNAL DESIGN DETAIL. THE CONTRACTOR SHALL MARK LOOP LOCATIONS ON RECORD DRAWINGS AND PRESENT TO THE ENGINEER AFTER FINAL INSPECTION. LOOPS SHALL BE MARKED BY LANE AND LOOP NUMBER. SEE DETAIL BELOW.
4. ALL LOOP CABLE SHALL BE FASTENED WITH PLASTIC TIE WRAP TO THE HANDHOLE HOOKS.
5. IN ASPHALT PAVEMENT, LOOPS SHOULD BE PLACED IN THE BINDER AND DIVEHOLES MARKED AT THE CURB WITH A SAW-CUT. THE SAW-CUT SHALL BE CUT IN ACCORDANCE WITH LOCAL AND E.P.A. DUST CONTROL REQUIREMENTS. DETECTOR LOOP(S) SHALL NOT BE INSTALLED IN WET CONDITIONS AND THE SAW-CUTS MUST BE FREE OF DEBRIS AND RESIDUE SUCH AS DUST AND WATER WHICH IS TO BE ACHIEVED BY THE USE OF COMPRESSED AIR, WIRE BRUSHING AND HEAT DRYING ACCORDING TO SEALANT MANUFACTURER REQUIREMENTS. THE DETECTOR WIRE SHALL BE HELD IN PLACE BY THE USE OF FORM WEDGES. WEDGES SHALL BE SPACED NO MORE THAN 18" (450 mm) APART.
6. LOOP SPLICES SHALL BE SOLDERED USING A SOLDERING IRON. BLOW TORCHES OR OTHER DEVICES WHICH OXIDIZE COPPER CABLE SHALL NOT BE ALLOWED FOR SOLDERING OPERATIONS. SEE DETAIL BELOW RIGHT.
7. PREFORMED DETECTOR LOOPS SHALL BE USED, AS SHOWN ON THE PLANS, WHERE NEW CONCRETE PAVEMENT IS PROPOSED. THE INSTALLATION OF PREFORMED LOOPS SHALL BE IN ACCORDANCE WITH THE DISTRICT 1 SPECIFICATIONS OR AS DIRECTED BY THE ENGINEER.

LOOP LEAD-IN CABLE TAG

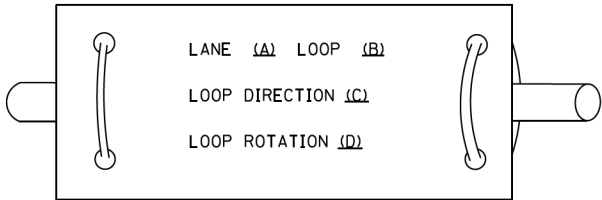


- A. LANE 1 IS THE LANE CLOSEST TO THE CENTERLINE OF THE ROADWAY
- B. LOOP #1 IS THE LOOP IN THE LANE CLOSEST TO THE INTERSECTION.
- C. LABEL LOOP CABLE "IN" OR LOOP CABLE "OUT".
- D. LABEL LOOP CABLE CLOCKWISE OR LOOP CABLE COUNTERCLOCKWISE.

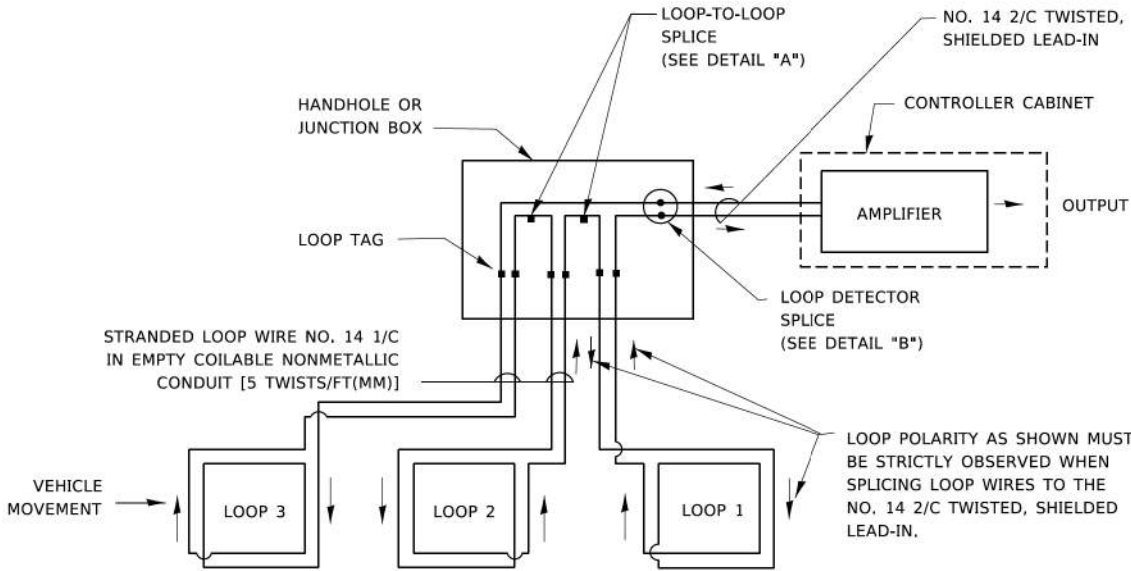


DETECTOR LOOP WIRING SCHEMATIC

- LOOPS SHALL BE SPLICED IN SERIES. SAW-CUTS SHALL BE A MINIMUM WIDTH OF 5/16" (8 mm).
- SAW-CUT DEPTHS SHALL BE 3" (75 mm). IF IN CONCRETE,
- THE SAW-CUT DEPTH SHALL BE TO THE TOP OF THE REINFORCEMENT.
- LOOP CORNERS SHALL BE DRILLED WITH A 2" (50 mm) DIAMETER CORE.

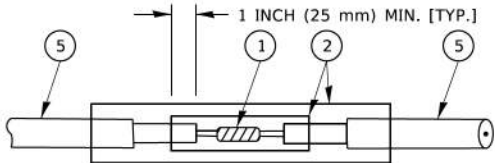


DETAIL "A"
LOOP-TO-LOOP SPLICE

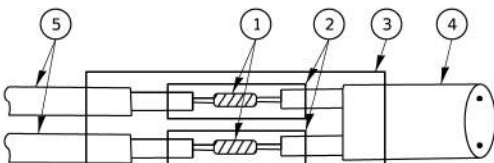


DETAIL "B"
LOOP-TO-CONTROLLER SPLICE

TYPE I LOOP

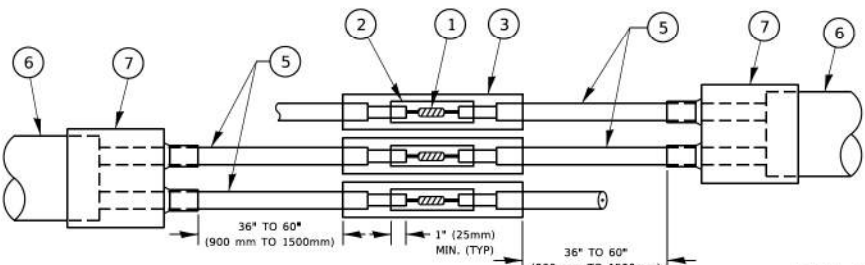

DETAIL "A"
LOOP-TO-LOOP SPLICE

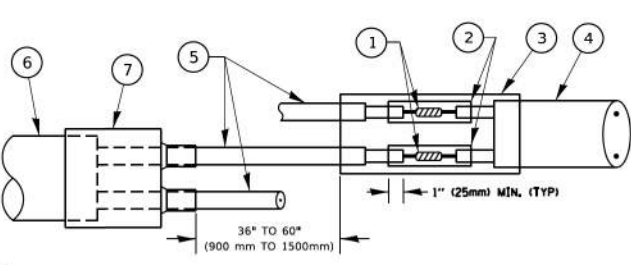

DETAIL "B"
LOOP-TO-CONTROLLER SPLICE

PREFORMED LOOP

LOOP DETECTOR SPLICE

1. WESTERN UNION SPLICE SOLDERED WITH ROSIN CORE FLUX. ALL EXPOSED SURFACES OF THE SOLDER SHALL BE SMOOTH. THE WESTERN UNION SPLICES SHALL BE STAGGERED.
2. WCSMW 30/100 HEAT SHRINK TUBE, MINIMUM LENGTH 3" (75 mm), UNDERWATER GRADE.
3. WCS 200/750 HEAT SHRINK TUBE, MINIMUM LENGHT 6" (150 mm), UNDERWATER GRADE.
4. NO. 14 2/C TWISTED, SHIELDED CABLE.
5. LOOP CONDUCTOR WITH FLEXIBLE PLASTIC TUBE. PREFORMED LOOP
6. XL POLYOLEFIN 2 CONDUCTOR
7. BREAKOUT SEALS. TYCO CBR-2 OR APPROVED EQUAL


MODEL, SHEET NAMES
FILE NAMES, SHEETS

USER NAME = footemj	DESIGNED -	REVISED -
	DRAWN -	REVISED -
PLOT SCALE = 50,0000' / in.	CHECKED -	REVISED -
PLOT DATE = 3/4/2019	DATE -	REVISED -

F.A.U. RTE.	SECTION	COUNTY	TOTAL SHEETS	SHEET NO.
1503	21-00339-00-CH	KANE	132	69
CONTRACT NO. 61J91				
ILLINOIS FED. AID PROJECT				

TRAFFIC SIGNAL MAST ARM AND SIGNAL POST


MAST ARM MOUNTED SIGNALS IN EXISTING, PROPOSED OR FUTURE SIDEWALK/BICYCLE PATH AREA. INTERSECTION SHOWN WITH PEDESTRIAN SIGNALS AND PEDESTRIAN PUSHBUTTON DETECTORS.

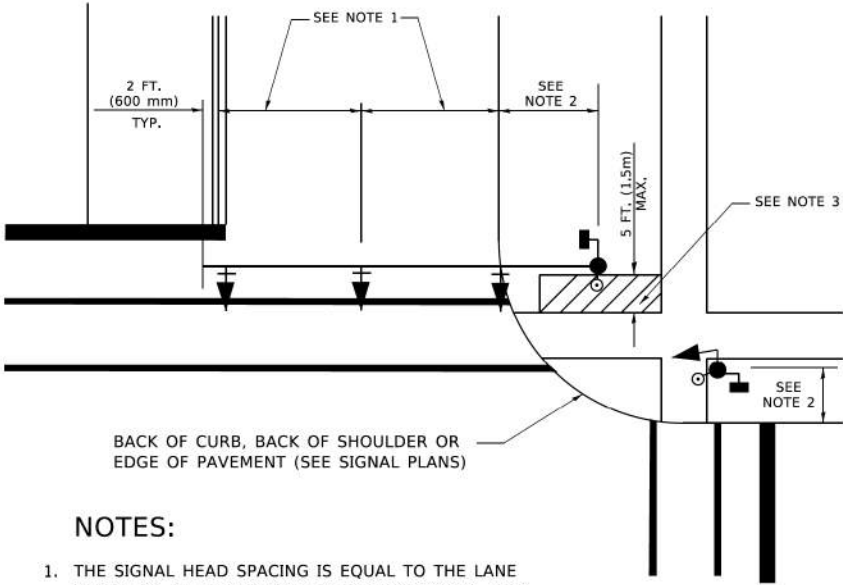

NOTES:

1. THE SIGNAL HEAD SPACING IS EQUAL TO THE LANE WIDTH OR AS SHOWN ON THE TRAFFIC SIGNAL PLAN.
2. REFER TO THE TRAFFIC SIGNAL EQUIPMENT OFFSET TABLE.
3. PROVIDE A LEVEL ALL-WEATHER SURFACE (CONCRETE SIDEWALK, ASPHALT BICYCLE PATH SURFACE OR MATCHING MATERIAL TO THE ADJACENT SURFACE) UP TO THE MAST ARM SHAFT OR THE SIGNAL POST.
4. THE FACE OF THE PEDESTRIAN PUSHBUTTON SHALL BE PARALLEL TO THE CROSSWALK TO BE USED.
5. THE LOCATIONS AND INSTALLATION OF PEDESTRIAN SIGNAL HEADS AND PEDESTRIAN PUSHBUTTONS SHALL MEET THE REQUIREMENTS OF THE MUTCD AND INFORMATION FOUND IN THE "AMERICANS WITH DISABILITIES ACT ACCESSIBILITY GUIDELINES FOR BUILDINGS AND FACILITIES."


PEDESTRIAN SIGNAL POST AND PEDESTRIAN PUSH BUTTON POST

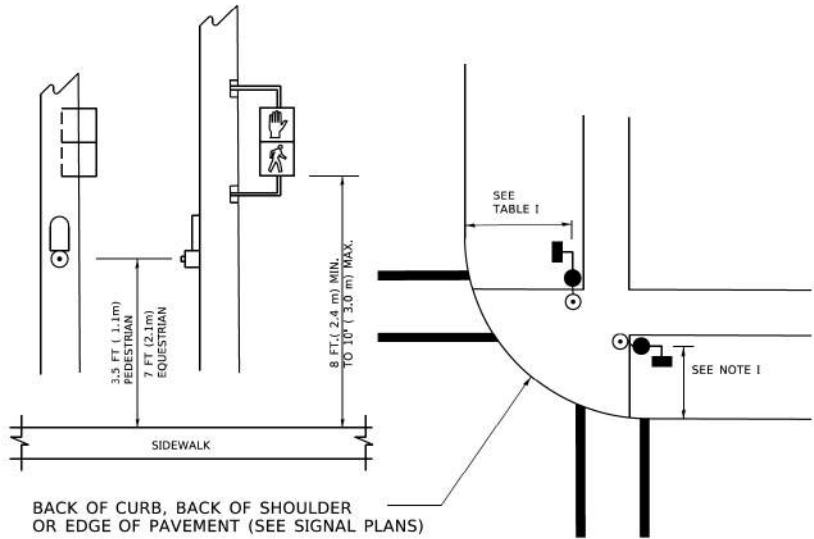

NOTES:

1. REFER TO THE TRAFFIC SIGNAL EQUIPMENT OFFSET TABLE.
2. PROVIDE A LEVEL ALL-WEATHER SURFACE (CONCRETE SIDEWALK, ASPHALT BICYCLE PATH SURFACE OR MATCHING MATERIAL TO THE ADJACENT SURFACE) UP TO THE PEDESTRIAN SIGNAL POST OR THE PEDESTRIAN PUSH BUTTON POST.
3. THE FACE OF THE PEDESTRIAN PUSHBUTTON SHALL BE PARALLEL TO THE CROSSWALK TO BE USED.
4. THE LOCATIONS AND INSTALLATION OF PEDESTRIAN SIGNAL HEADS AND PEDESTRIAN PUSHBUTTONS SHALL MEET THE REQUIREMENTS OF THE MUTCD AND INFORMATION FOUND IN THE "AMERICANS WITH DISABILITIES ACT ACCESSIBILITY GUIDELINES FOR BUILDINGS AND FACILITIES."

RECOMMENDED PUSHBUTTON LOCATIONS

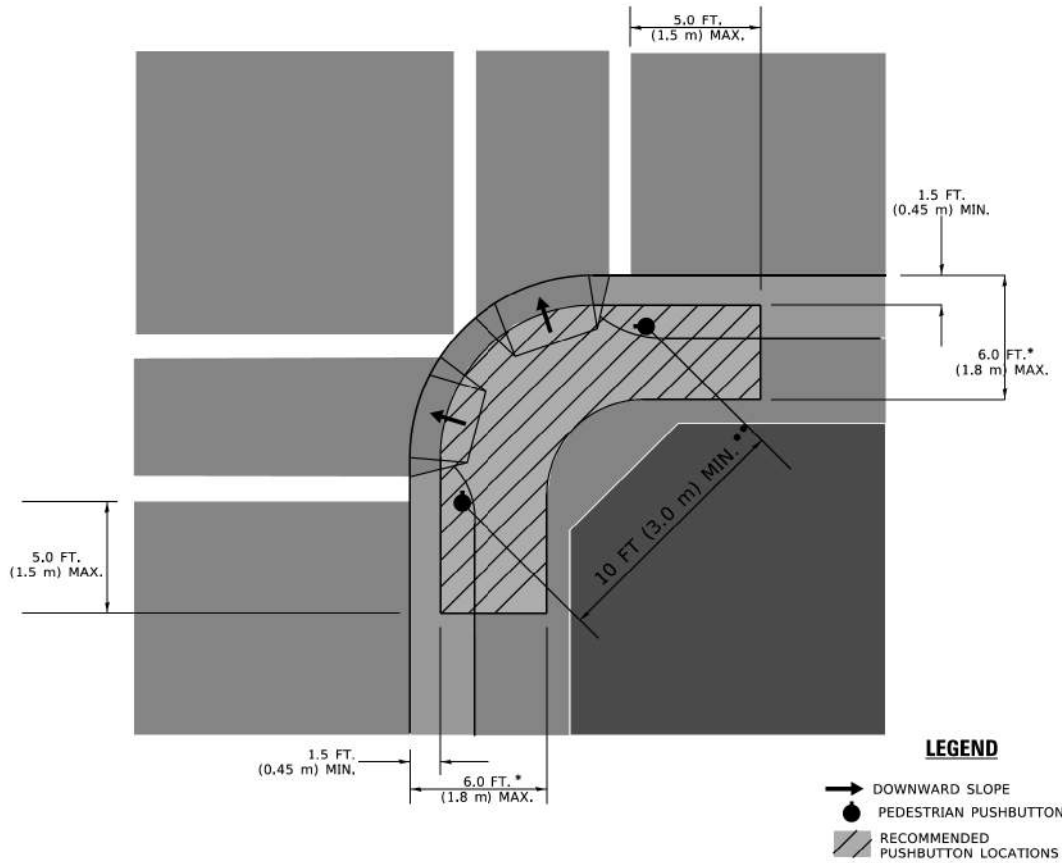

LEGEND

- DOWNWARD SLOPE
- PEDESTRIAN PUSHBUTTON
- RECOMMENDED PUSHBUTTON LOCATIONS

- * WHERE THERE ARE CONSTRAINTS THAT MAKE IT IMPRACTICAL TO PLACE THE PEDESTRIAN PUSHBUTTON BETWEEN 1.5 FT (0.45 m) AND 6 FT (1.8 m) FROM THE EDGE OF THE CURB, SHOULDER, OR PAVEMENT, IT SHOULD NOT BE FURTHER THAN 10 FT (3 m) FROM THE EDGE OF CURB, SHOULDER, OR PAVEMENT.
- ** WHERE THERE ARE CONSTRAINTS ON A PARTICULAR CORNER THAT MAKE IT IMPRACTICAL TO PROVIDE THE 10 FT (3 m) SEPERATION BETWEEN THE TWO PEDESTRIAN PUSHBUTTONS, THE PUSHBUTTONS MAY BE PLACED CLOSER TOGETHER OR ON THE SAME POLE.

NOTES:

1. PEDESTRIAN SIGNAL HEADS SHALL BE MOUNTED WITH THE BOTTOM OF THE SIGNAL HOUSING INCLUDING BRACKETS NOT LESS THAN 8 FT (2.4 m) OR MORE THAN 10 FT (3 m) ABOVE SIDEWALK LEVEL, AND SHALL BE POSITIONED AND ADJUSTED TO PROVIDE MAXIMUM VISIBILITY AT THE BEGINNING OF THE CONTROLLED CROSSWALK.
2. THE BOTTOM OF THE SIGNAL HOUSING (INCLUDING BRACKETS) OF A VEHICULAR SIGNAL FACE THAT IS NOT LOCATED OVER A HIGHWAY SHALL BE AT LEAST 8 FT (2.4 m) BUT NOT MORE THAN 19 FT (5.8 m) ABOVE THE SIDEWALK OR, IF THERE IS NO SIDEWALK, ABOVE THE PAVEMENT GRADE AT THE CENTER OF THE ROADWAY.
3. THE BOTTOM OF THE SIGNAL HOUSING AND ANY RELATED ATTACHMENTS TO A SIGNAL FACE LOCATED OVER ANY PORTION OF A HIGHWAY SHALL BE ACCORDING TO CURRENT STATE STANDARDS 877001, 877002, 877006, 877011 AND 877012 WITH A MINIMUM OF 16 FT (5.0 m) AND A MAXIMUM OF 18 FT. (5.5 m) FROM THE HIGHEST POINT OF PAVEMENT.
4. THE BOTTOM OF THE TEMPORARY SPAN WIRE MOUNTED SIGNAL HOUSING AND ANY RELATED ATTACHMENTS TO A SIGNAL FACE LOCATED OVER ANY PORTION OF A HIGHWAY SHALL BE ACCORDING TO CURRENT STATE STANDARD 880001 WITH A MINIMUM OF 17 FT (5.18 m) FROM THE HIGHEST POINT OF PAVEMENT.
5. THE TOP OF THE SIGNAL HOUSING OF A SIGNAL FACE LOCATED OVER ANY PORTION OF A HIGHWAY SHALL NOT BE MORE THAN 25.6 FT (7.8 m) ABOVE THE PAVEMENT.

TRAFFIC SIGNAL EQUIPMENT OFFSET

TRAFFIC SIGNAL EQUIPMENT	COMBINATION CONCRETE CURB AND GUTTER (MINIMUM DISTANCE FROM BACK OF CURB TO CENTERLINE OF FOUNDATION)	SHOULDER/NON-CURBED AREA (MINIMUM DISTANCE FROM EDGE OF PAVEMENT TO CENTERLINE OF FOUNDATION)
TRAFFIC SIGNAL MAST ARM POLE	6 FT (1.8m)	SHOULDER WIDTH + 2 FT (0.6m), MINIMUM 10 FT (3.0m)
TRAFFIC SIGNAL POST	4 FT (1.2m)	SHOULDER WIDTH + 2 FT (0.6m), MINIMUM 10 FT (3.0m)
PEDESTRIAN SIGNAL POST	4 FT (1.2m)	SHOULDER WIDTH + 2 FT (0.6m), MINIMUM 10 FT (3.0m)
PEDESTRIAN PUSHBUTTON POST	4 FT (1.2m)	SHOULDER WIDTH + 2 FT (0.6m), MINIMUM 10 FT (3.0m)
TEMPORARY WOOD POLE	6 FT (1.8m)	SHOULDER WIDTH + 2 FT (0.6m), MINIMUM 10 FT (3.0m)
CONTROLLER CABINET	6 FT (1.8m) MINIMUM DISTANCE SEE NOTE 2	SHOULDER WIDTH + 6 FT (1.8m), MINIMUM 16 FT (4.9m) SEE NOTE 3.
SERVICE INSTALLATION, GROUND MOUNT	6 FT (1.8m) MINIMUM DISTANCE SEE NOTE 2	SHOULDER WIDTH + 6 FT (1.8m), MINIMUM 16 FT (4.9m) SEE NOTE 3.

NOTES:

1. CONTACT THE "AREA TRAFFIC SIGNAL MAINTENANCE AND OPERATIONS ENGINEER" FOR ASSISTANCE IN LOCATING THE TRAFFIC SIGNAL EQUIPMENT WHEN THERE ARE CONFLICTS WITH DITCHES OR THE MINIMUM OFFSET DISTANCES CANNOT BE MET.
2. MINIMUM DISTANCE FROM THE BACK OF CURB TO THE ROADWAY SIDE OF THE FOUNDATION.
3. MINIMUM DISTANCE FROM THE EDGE OF PAVEMENT TOTHE ROADWAY SIDE OF THE FOUNDATION.
4. ANY CHANGES TO THE OFFSETS OF THE FOUNDATIONS, FROM THE MINIMUM DISTANCES LISTED IN THE "TRAFFIC SIGNAL EQUIPMENT OFFSET" CHART AND THE TRAFFIC SIGNAL INSTALLATION PLAN, COULD EFFECT THE PLACEMENT OF THE SIGNAL HEADS, PEDESTRIAN SIGNAL HEADS AND THE PEDESTRIAN PUSHBUTTONS. THE SIGNAL HEAD PLACEMENT ON THE MAST ARMS SHALL REMAIN AS PER THE TRAFFIC SIGNAL INSTALLATION PLAN AND THE "TRAFFIC SIGNAL MAST ARM AND SIGNAL POST" DETAIL ABOVE. THE PROPOSED MAST ARM LENGTHS MAY NEED TO BE REVISED TO MEET THE ABOVE REQUIREMENTS. THE PEDESTRIAN SIGNAL HEADS AND PEDESTRIAN PUSHBUTTONS MUST MEET THE REQUIREMENTS UNDER THE DETAILS ON THIS SHEET.

MODEL, SYMBOL NAMES
FILE NAMES, SHEETS











USER NAME = footemj	DESIGNED -	REVISED -
	DRAWN -	REVISED -
PLOT SCALE = 50,0000 ' ' in.	CHECKED -	REVISED -
PLOT DATE = 3/4/2019	DATE - 07-09-2024	REVISED -

STATE OF ILLINOIS
DEPARTMENT OF TRANSPORTATION

DISTRICT ONE DETAILS
STANDARD TRAFFIC DETAILS (TS-05c)

SCALE: NONE SHEET 3 OF 7 SHEETS STA. TO STA.

F.A.U. RTE.	SECTION	COUNTY	TOTAL SHEETS	SHEET NO.
1503	21-00339-00-CH	KANE	132	70
CONTRACT NO. 61J91				
ILLINOIS FED. AID PROJECT				

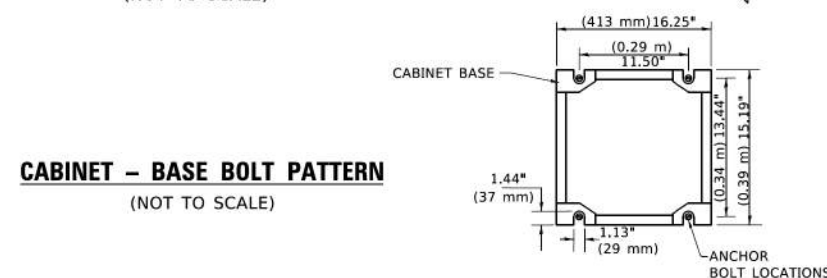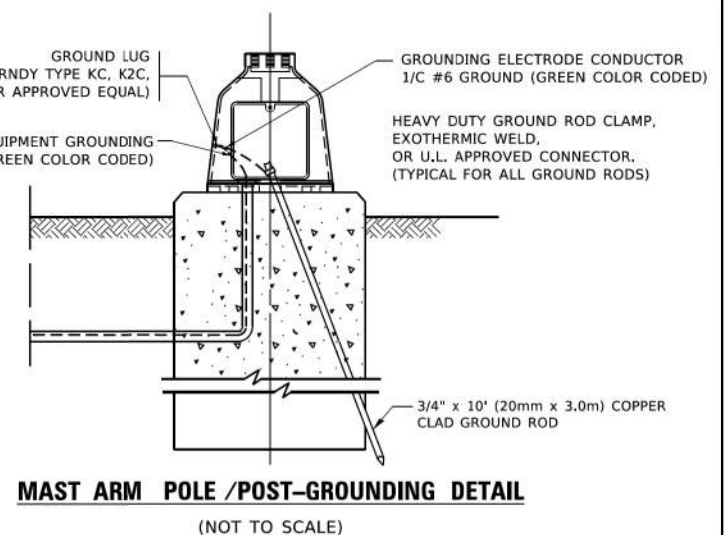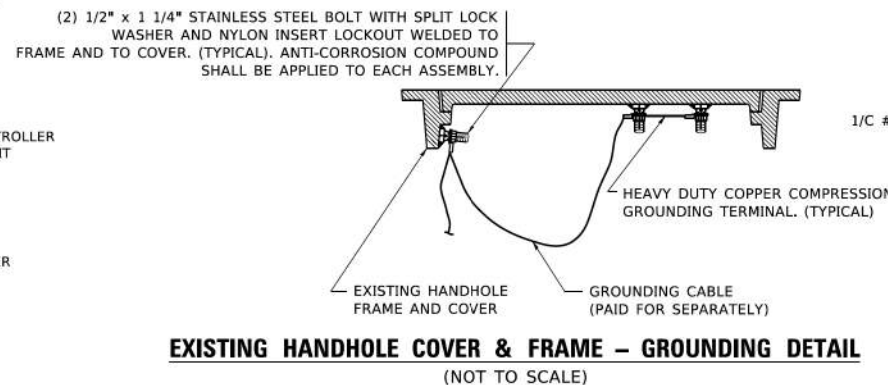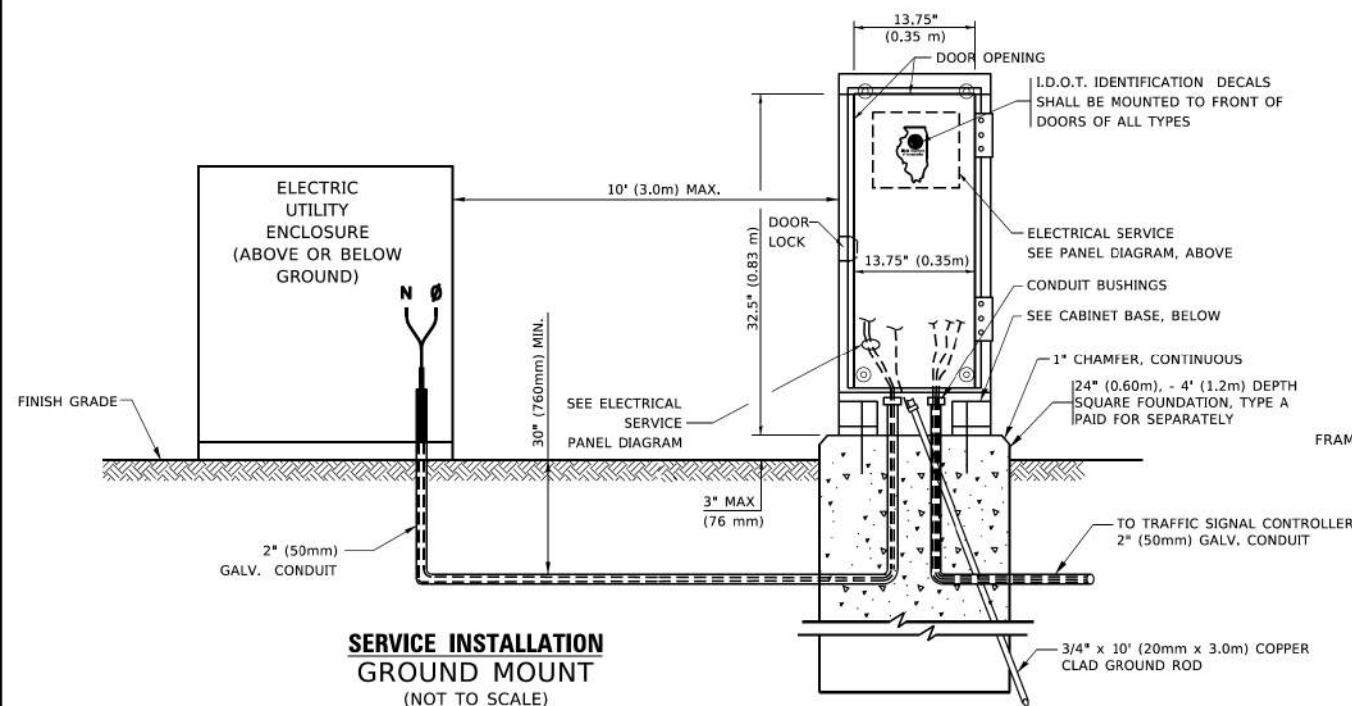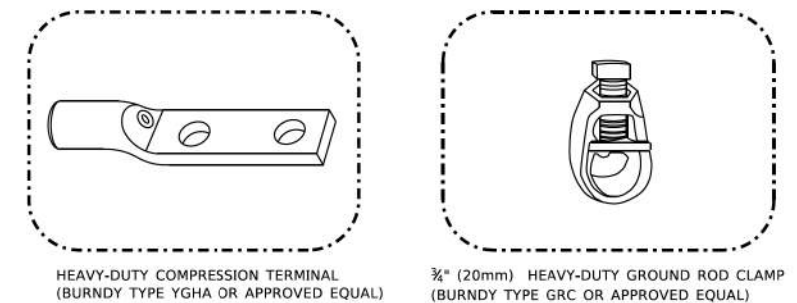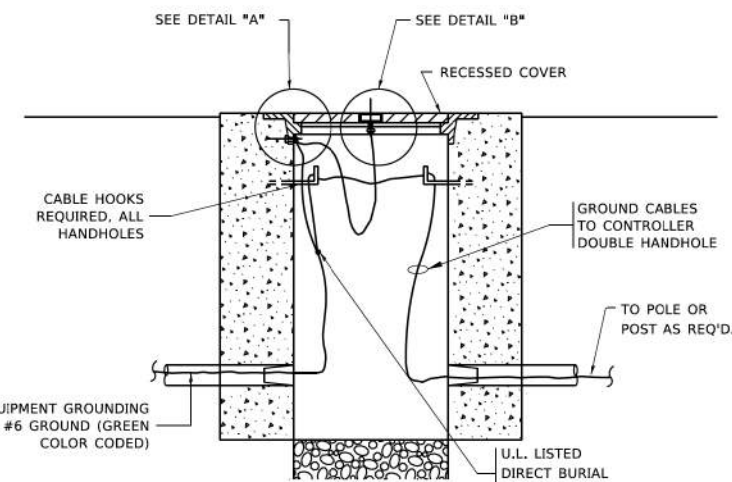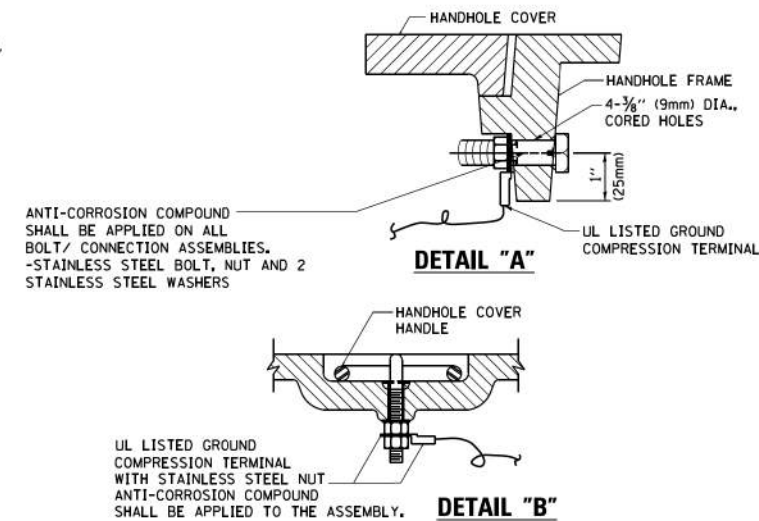
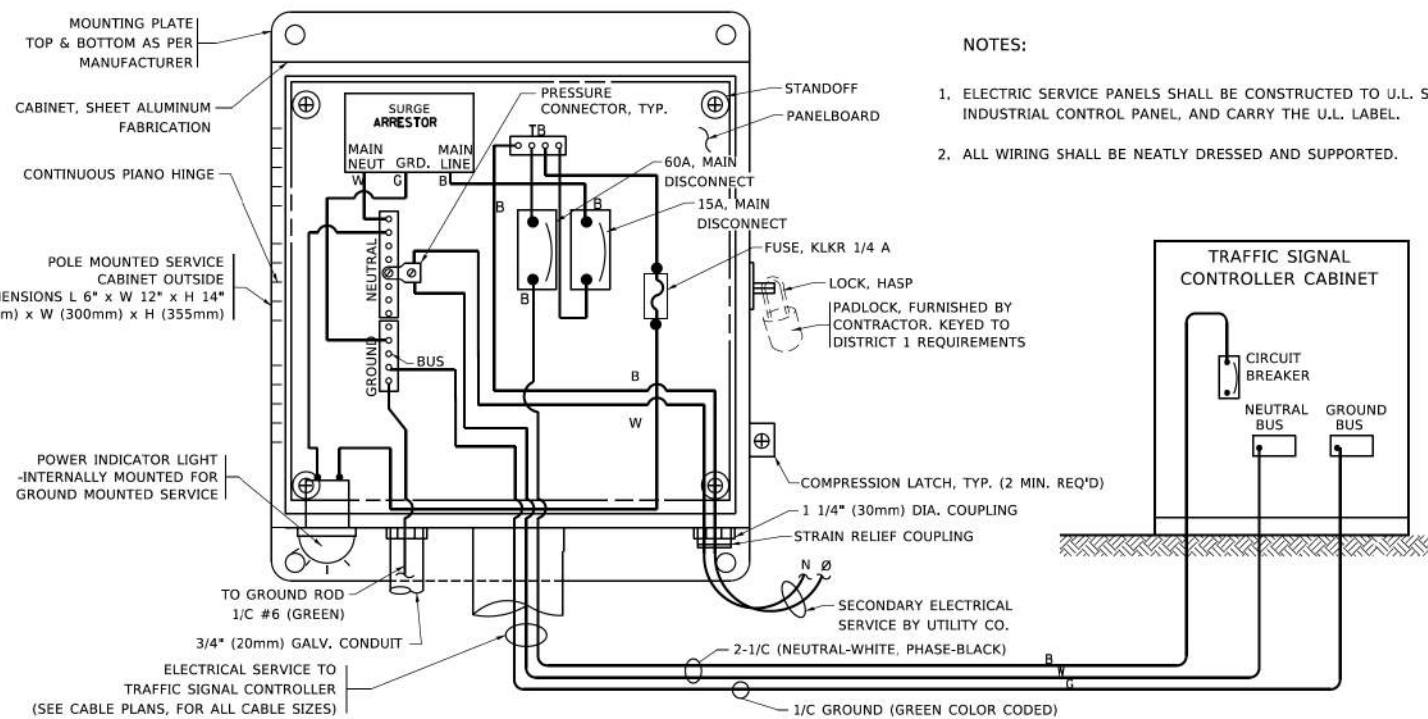


NOTES:
GROUNDING SYSTEM


1. THE GROUNDING SYSTEM SHALL CONSIST OF AN INSULATED CONDUCTOR TYPE XLP, NO. 6 A.W.G., STRANDED COPPER TO BE INSTALLED IN RACEWAYS. THE GROUNDING CABLE SHALL BE INSTALLED IN A CONTINUOUS MANNER AS SHOWN ON THE CABLE PLAN PROVIDED. ALL GROUNDING CONDUCTORS SHALL BE BONDED TO METAL ENCLOSURE (HANDHOLE, POST, MAST ARM, CONTROLLER, ETC.), GROUND ROD SHALL BE 3/4" DIA. x 10'-0" (20mm x 3.0m) LONG, COPPER CLAD, ONE GROUND ROD SHALL BE INSTALLED AT ALL POST FOUNDATIONS, POLE FOUNDATIONS, CONTROLLER CABINET FOUNDATION AND ELECTRICAL SERVICE INSTALLATION AS INDICATED ON THE CABLE PLAN. IF THERE ARE ANY SPECIAL CONDITIONS SUCH AS SUB-SURFACE CONDITIONS OR INSTALLATION PROBLEMS, THE RESIDENT ENGINEER SHALL BE NOTIFIED OR CONTACT THE BUREAU OF TRAFFIC, ILLINOIS DEPARTMENT OF TRANSPORTATION DISTRICT ONE AT (847) 705-4139.
2. THE NEUTRAL CONDUCTOR AND THE GROUND CONDUCTOR SHALL BE CONNECTED IN THE SERVICE INSTALLATION. AT NO OTHER POINT IN THE TRAFFIC SIGNAL SYSTEM SHALL THE NEUTRAL AND GROUND CONDUCTORS BE CONNECTED.
3. ALL EQUIPMENT GROUNDING CONDUCTORS SHALL TERMINATE AT THE GROUND BUS IN THE CONTROLLER CABINET.
4. THE CONTRACTOR SHALL PROVIDE A GROUND CABLE WITH CONNECTORS BETWEEN THE HANDHOLE COVER AND HANDHOLE FRAME.

NOTES:


- ALL CLAMPS SHALL BE BRONZE OR COPPER, UL APPROVED.
- GROUND CABLE SHALL BE LOOPED OVER HOOKS IN THE HANDHOLES
6.5' (2.0m) SLACK SHALL BE PROVIDED IN SINGLE HANDHOLES
13' (4.0m) OF SLACK SHALL BE PROVIDED IN DOUBLE HANDHOLES.
5' (1.4m) OF SLACK SHALL BE PROVIDED BETWEEN FRAME AND COVER.

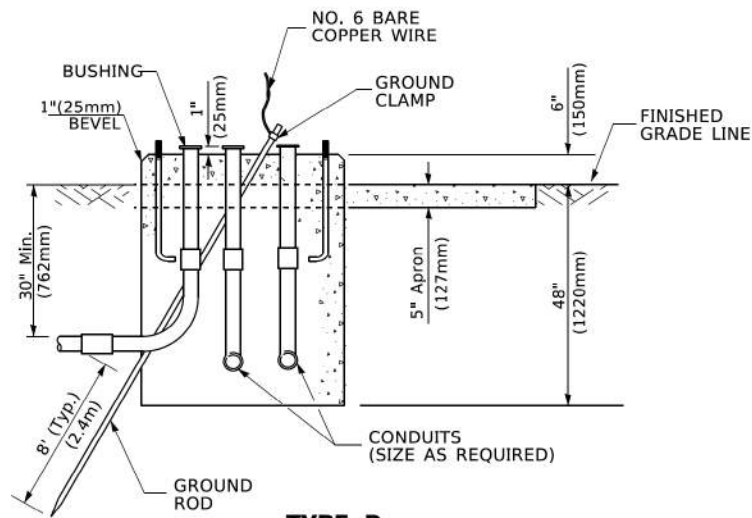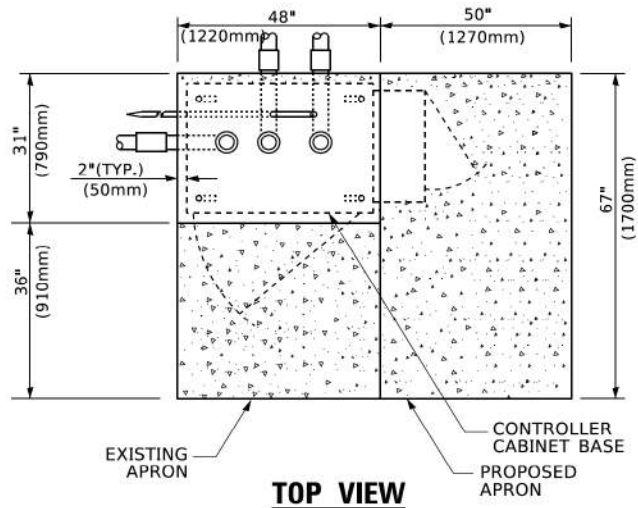


**TYPE D
FOR GROUND MOUNTED
CONTROLLER CABINET
AND UPS BATTERY CABINET**

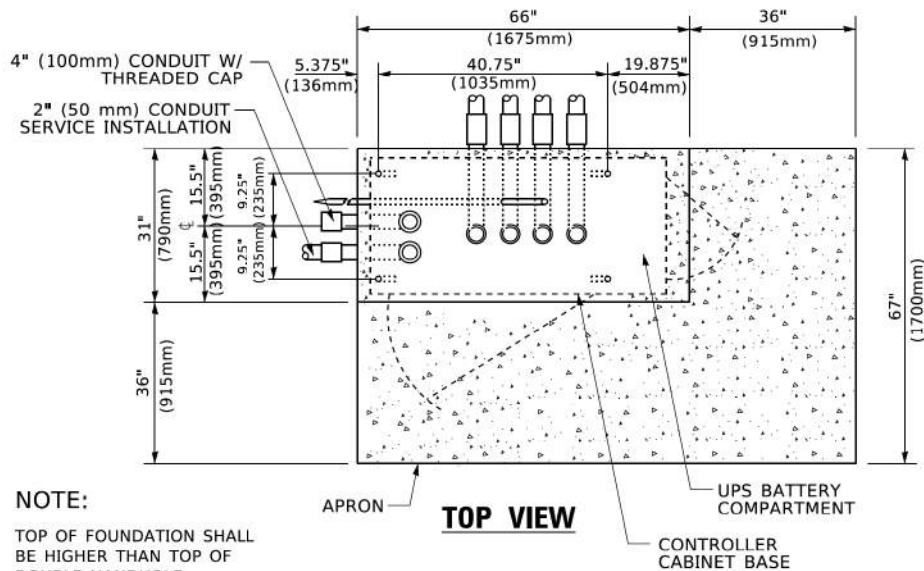

NOTE:
TOP OF FOUNDATION SHALL
BE HIGHER THAN TOP OF
DOUBLE HANDHOLE

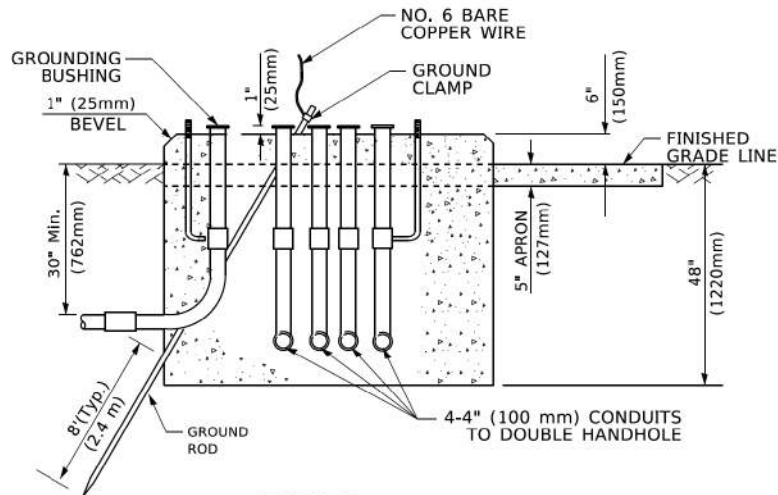

**TYPE C
FOR GROUND MOUNTED
SUPER P (TYPE IV) AND SUPER R (TYPE V)
CONTROLLER CABINETS**

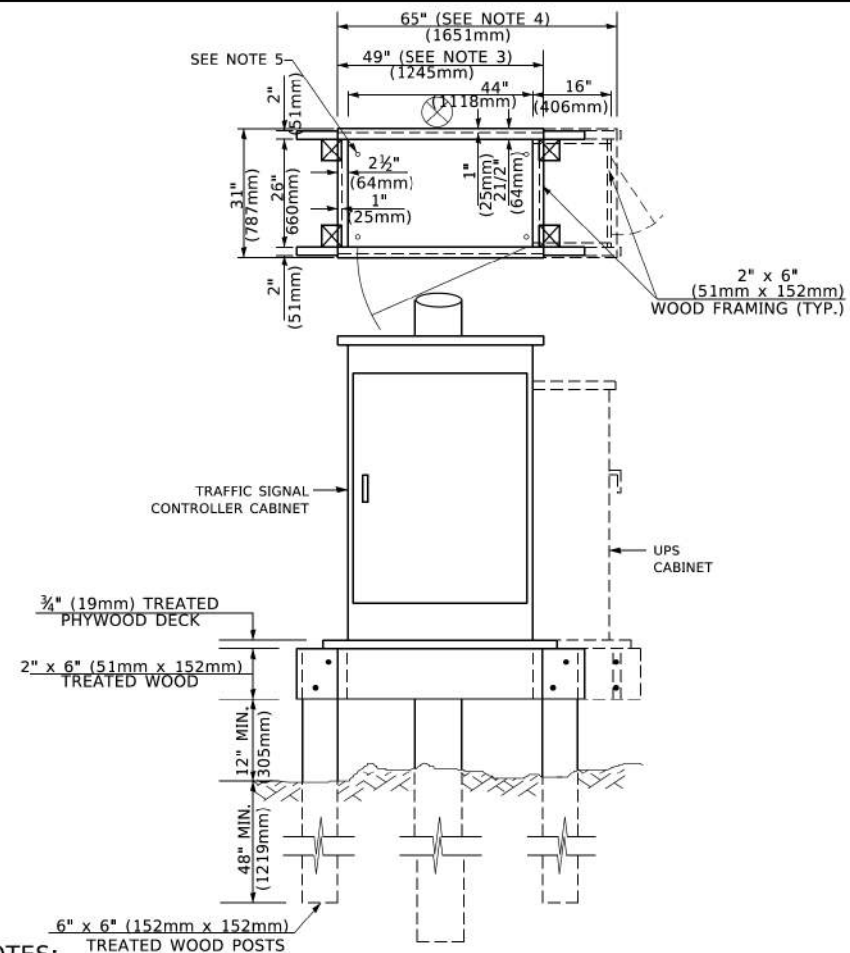

- NOTES:**
1. BASED ON CONTROLLER CABINET TYPE IV WITH BASE DIMENSIONS OF 26\" x 44\" (660mm x 1118mm). ADJUST PLATFORM SIZE TO FIT CABINET BASE DIMENSIONS BEING SUPPLIED
 2. BASED ON UNINTERRUPTIBLE POWER SUPPLY CABINET WITH BASE DIMENSIONS OF 16\" x 25\" (406mm x 635mm). ADJUST PLATFORM SIZE TO FIT CABINET BASE DIMENSIONS BEING SUPPLIED.
 3. PLATFORM SIZE FOR CONTROLLER CABINET TYPE IV.
 4. PLATFORM SIZE FOR CONTROLLER CABINET TYPE IV AND UNINTERRUPTIBLE POWER SUPPLY CABINET.
 5. DRILLED HOLES THROUGH THE PLATFORM BASE TO MATCH THE CONTROLLER CABINET BOLT TEMPLATE. FASTEN THE CONTROLLER CABINET TO THE PLATFORM WITH CARRIAGE BOLTS, WASHERS AND NUTS.
 6. FASTEN ALL SUPPORT WOOD FRAMING TO THE WOOD POSTS WITH 2 LAG SCREWS FOR EACH CONNECTION..

**TEMPORARY SIGNAL CONTROLLER
WOOD SUPPORT PLATFORM**

CABLE SLACK LENGTH	FEET	METER
HANDHOLE	6.5	2.0
DOUBLE HANDHOLE	13.0	4.0
SIGNAL POST	2.0	0.6
MAST ARM	2.0	0.6
CONTROLLER CABINET	1.5	0.5
FIBER OPTIC AT CABINET	13.0	4.0
ELECTRIC SERVICE AT (CABINET OR SERVICE LOCATION)	1.5	0.5
GROUND CABLE (SIGNAL POST, MAST ARM, CABINET)	1.5	0.5
GROUND CABLE (BETWEEN FRAME AND COVER)	5.0	1.6

CABLE SLACK

VERTICAL CABLE LENGTH	FEET	METER
MAST ARM POLE (MAST ARM MOUNTED SIGNAL HEAD) (L = MAST ARM LENGTH - DISTANCE TO SIGNAL HEAD FROM END OF ARM)	20.0+L	6.0+L
BRACKET MOUNTED (MAST ARM POLE OR SIGNAL POLE)	13.0	4.0
PEDESTRIAN PUSH BUTTON	6.0	2.0
SERVICE INSTALLATION POLE MOUNT TO SERVICE DROP	13.5	4.1
SERVICE INSTALLATION POLE MOUNT TO GROUND	13.5	4.1
SERVICE INSTALLATION GROUND MOUNT	6.0	2.0
FOUNDATION (SIGNAL POST, MAST ARM POLE, CONTROLLER CABINET, SERVICE-GROUND MOUNT)	3.0	1.0

VERTICAL CABLE LENGTH

FOUNDATION	DEPTH
TYPE A - Signal Post	4'-0\" (1.2m)
TYPE C - CONTROLLER W/ UPS	4'-0\" (1.2m)
TYPE D - CONTROLLER	4'-0\" (1.2m)
SERVICE INSTALLATION, GROUND MOUNT, TYPE A - SQUARE	4'-0\" (1.2m)

DEPTH OF FOUNDATION

Mast Arm Length	① Foundation Depth	Foundation Diameter	Spiral Diameter	Quantity of Rebars	Size of Rebars
Less than 30' (9.1 m)	10'-0\" (3.0 m)	30\" (750mm)	24\" (600mm)	8	6(19)
Greater than or equal to 30' (9.1 m) and less than 40' (12.2 m)	13'-6\" (4.1 m)	30\" (750mm)	24\" (600mm)	8	6(19)
Greater than or equal to 40' (12.2 m) and less than 50' (15.2 m)	11'-0\" (3.4 m)	36\" (900mm)	30\" (750mm)	12	7(22)
Greater than or equal to 50' (15.2 m) and up to 55' (16.8 m)	13'-0\" (4.0 m)	36\" (900mm)	30\" (750mm)	12	7(22)
Greater than or equal to 55' (16.8 m) and less than 65' (19.8 m)	15'-0\" (4.6 m)	36\" (900mm)	30\" (750mm)	12	7(22)
Greater than or equal to 65' (19.8 m) and up to 75' (22.9 m)	21'-0\" (6.4 m)	42\" (1060mm)	36\" (900mm)	16	8(25)
	25'-0\" (7.6 m)	42\" (1060mm)	36\" (900mm)	16	8(25)

- NOTES:**
1. These foundation depths are for sites which have cohesive soils (clayey silt, sandy clay, etc.) along the length of the shaft, with an average Unconfined Compressive Strength (Qu) > 1.0 tsf (100 kpa). This strength shall be verified by boring data prior to construction or with testing by the Engineer during foundation drilling. The Bureau of Bridges & structures should be contacted for a revised design if other conditions are encountered.
 2. Combination mast arm assemblies under 55 feet (16.8 m) shall use 36\" (900 mm) diameter foundations.
 3. Combination mast arm assemblies under 56 feet (16.8 m) through 75 feet (22.9 m) shall use 42\" (1060 mm) diameter foundations
 4. For mast arm assemblies with dual arms refer to state standard 878001..

DEPTH OF MAST ARM FOUNDATIONS, TYPE E

MODEL, SUBMODEL NAMES
FILE NAME, SHEET

Stanley Consultants INC.
8501 West Higgins Road, Suite 750, Chicago, Illinois 60631-2801
www.stanleyconsultants.com
Black Tie Registration No. 184-001533


USER NAME = footemj	DESIGNED -	REVISED -
PLOT SCALE = 50,0000\" / in.	DRAWN -	REVISED -
PLOT DATE = 3/4/2019	CHECKED -	REVISED -
	DATE - 07-09-2024	REVISED -

**STATE OF ILLINOIS
DEPARTMENT OF TRANSPORTATION**

**DISTRICT ONE DETAILS
STANDARD TRAFFIC SIGNAL DESIGN DETAILS (TS-05e)**

SCALE: NONE SHEET 5 OF 7 SHEETS STA. TO STA.


F.A.U. RTE.	SECTION	COUNTY	TOTAL SHEETS	SHEET NO.
1503	21-00339-00-CH	KANE	132	72
CONTRACT NO. 61J91				
ILLINOIS FED. AID PROJECT				

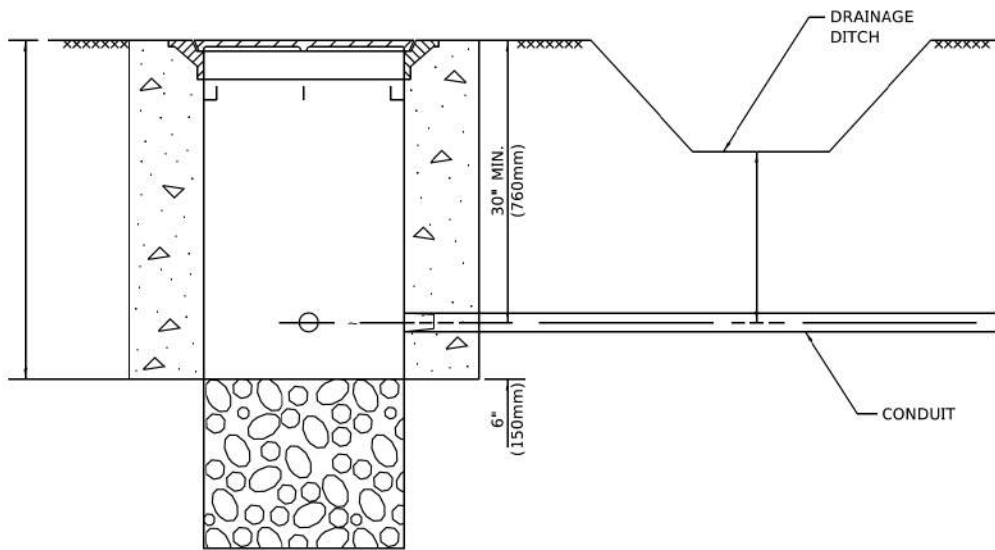


NOTES:

1. CONDUIT DEPTH SHALL BE A MINIMUM OF 30" (760mm) BELOW THE BOTTOM OF THE DRAINAGE DITCH OR ANY SLOPING GROUND
2. THE MINIMUM CONDUIT DEPTH APPLIES TO ALL CONDUIT PLACED UNDER ROADWAY PAVEMENT, MULTI-USE PATHS, SIDEWALKS AND SOIL SURFACES.
3. THE MINIMUM CONDUIT DEPTH APPLIES TO ALL HANDHOLES, HEAVY DUTY HANDHOLES AND DOUBLE HANDHOLES.

HANDHOLE WITH MINIMUM CONDUIT DEPTH
(NOT TO SCALE)

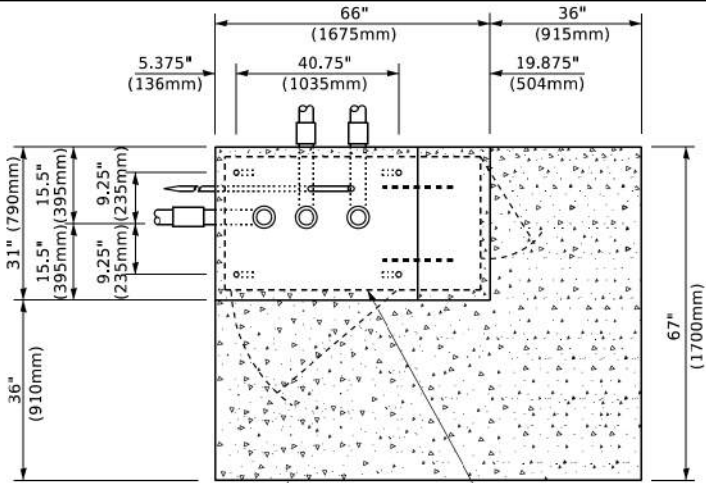

PROPOSED APRON
TOP VIEW
(NOT TO SCALE)
CONTROLLER CABINET BASE

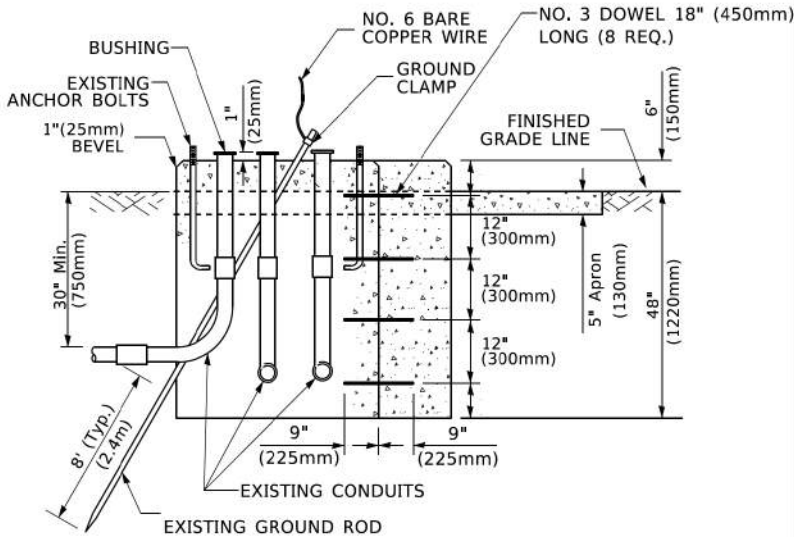


MODIFY EXISTING TYPE "D" FOUNDATION
TO TYPE "C" FOUNDATION
(NOT TO SCALE)

ITEM NO.	IDENTIFICATION
1	OUTLET BOX- GALV. 21 CU.IN. (0.000344 CU-M)
2	LAMP HOLDER AND COVER
3	OUTLET BOX COVER
4	RUBBER COVER GASKET
5	REDUCING BUSHING
6	3/4" (19 mm) CLOSE NIPPLE
7	3/4" (19 mm) LOCKNUT
8	3/4" (19 mm) HOLE PLUG
9	SADDLE BRACKET - GALV.
10	6 WATT PAR 38 LED FLOOD LAMP
11	DETECTOR UNIT
12	POST CAP [18 FT. (5.4 m) POST MIN.]

NOTES:

1. ALL ELECTRICAL ITEMS, EXCEPT ITEMS #2 AND #11 SHALL BE ALUMINUM OR GALVANIZED
2. ITEM #1- OZ/GEDNEY FSX-1-50 OR EQUIVALENT
ITEM #2- MULBERRY CON-O-SHADE LAMP SHIELD OR EQUIVALENT
ITEM #9- "BAND-IT" SADDLE BRACKET OR EQUIVALENT
3. WHEN POST MOUNTING IS SPECIFIED, ITEM #9 SHALL NOT BE REQUIRED, THE DETECTION UNIT SHALL BE MOUNTED DIRECTLY ON TOP OF THE CAP BY DRILLING AND TAPPING A 3/4 " (19 mm) HOLE WITH PIPE THREADS. THE POST CAP SHALL EITHER BE SCREWED TO THE TOP OF THE POST OR A MINIMUM OF 3 TIGHTENING SCREWS SHALL BE REQUIRED ON EACH CAP.

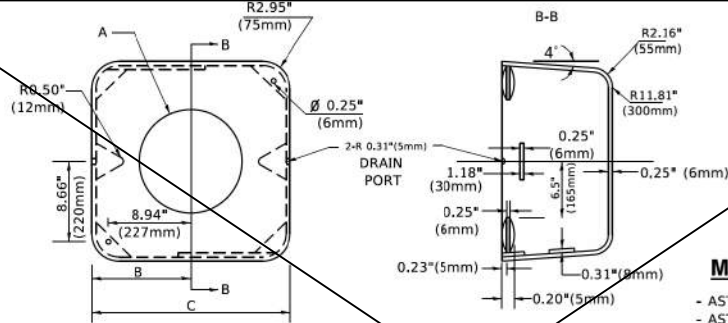

MATERIAL

- ASTM A36 STEEL
- ASTM A-123 HOT DIPPED GALVANIZED

A	B	C	HEIGHT	WEIGHT
VARIES	9.5"(241mm)	19"(483mm)	7" (178mm) - 12" (300mm)	53 lbs (24kg)
VARIES	10.75"(273mm)	21.5"(546mm)	7" (178mm) - 12" (300mm)	68 lbs (31 kg)
VARIES	13.0"(330mm)	26"(660mm)	7" (178mm) - 12" (300mm)	81 lbs (37 kg)
VARIES	18.5"(470mm)	37"(940mm)	7" (178mm) - 12" (300mm)	126 lbs (57 kg)


SHROUD

NOTES:


1. DIMENSION "A" IS EQUAL TO THE DIAMETER OF THE MAST ARM POLE AT THE TOP OF THE SHROUD. THE SHROUD SHALL BE TIGHT TO THE MAST ARM POLE.
2. THE SUPPLIER SHALL VERIFIED THE ABOVE DIMENSIONS BASED ON MAST ARM REQUIREMENTS.
3. THE HEIGHT OF THE SHROUD SHALL COVER THE ANCHOR BOLTS, NUTS AND MAST ARM POLE BASE.

NOTE:

SUPPORT EXISTING CABINET AND CONTROL EQUIPMENT ABOVE FOUNDATION TO KEEP TRAFFIC SIGNAL FUNCTIONING WHILE FOUNDATION MODIFICATION WORK IS PROCEEDING.

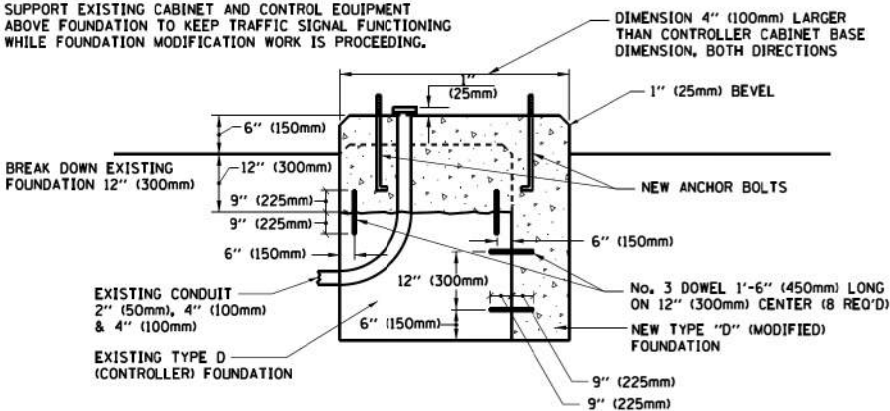


MODIFY EXISTING TYPE "D" FOUNDATION

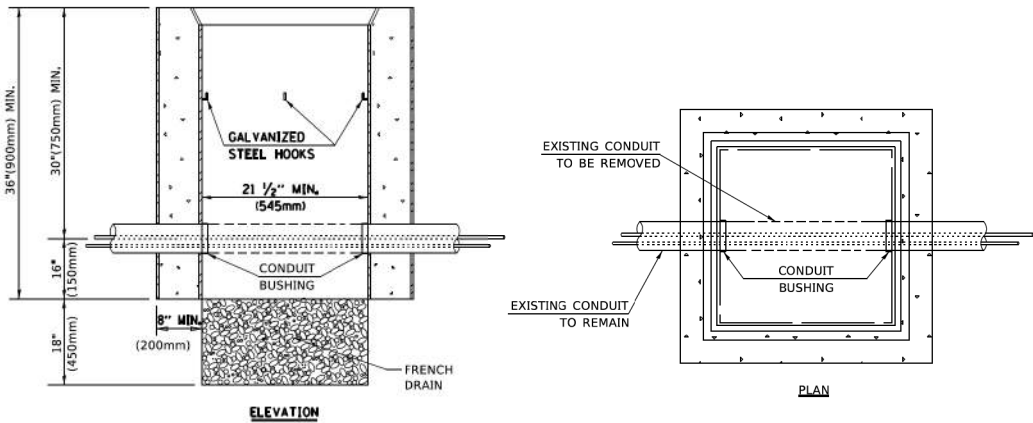

NOTES:

1. HANDHOLE CONSTRUCTED PER STATE STANDARD 814001.
2. REMOVAL OF THE EXISTING CONDUIT FROM THE HANDHOLE AND THE INSTALLATION OF THE CONDUIT BUSHINGS SHALL BE INCLUDED WITH THE COST OF THE HANDHOLE.


HANDHOLE TO INTERCEPT EXISTING CONDUIT

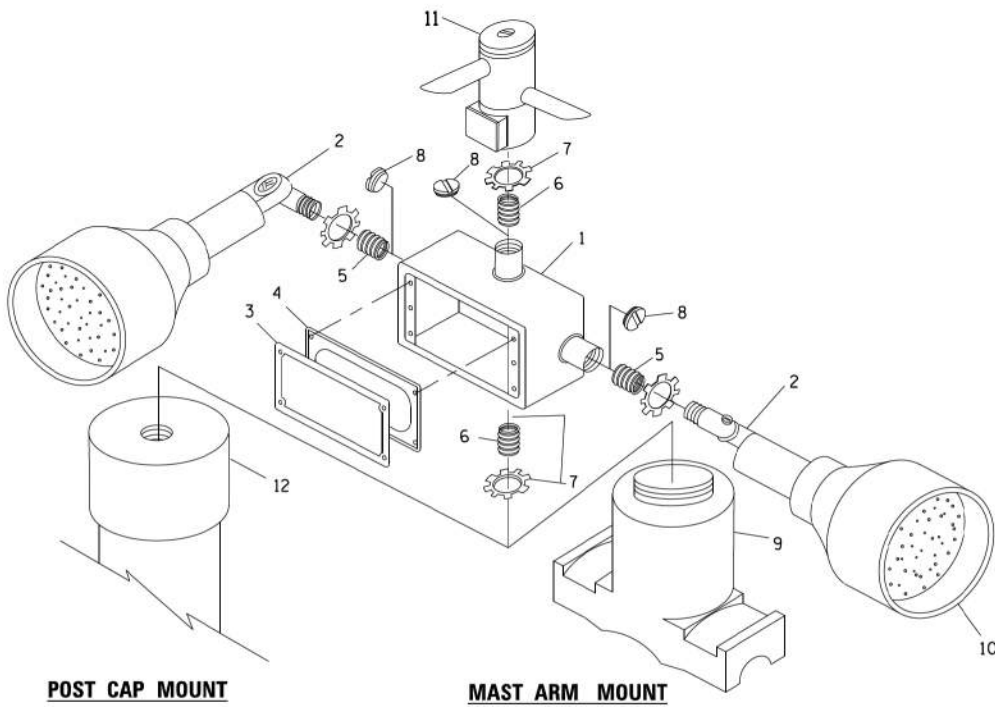

EMERGENCY VEHICLE DETECTOR WITH CONFIRMATION
BEACON MOUNTING DETAIL


USER NAME = footemj	DESIGNED -	REVISED -
PLOT SCALE = 50,0000 '1 in.	DRAWN -	REVISED -
PLOT DATE = 3/4/2019	CHECKED -	REVISED -
	DATE - 07-09-2024	REVISED -

F.A.U. RTE.	SECTION	COUNTY	TOTAL SHEETS	SHEET NO.
1503	21-00339-00-CH	KANE	132	73
CONTRACT NO. 61J91				
ILLINOIS FED. AID PROJECT				

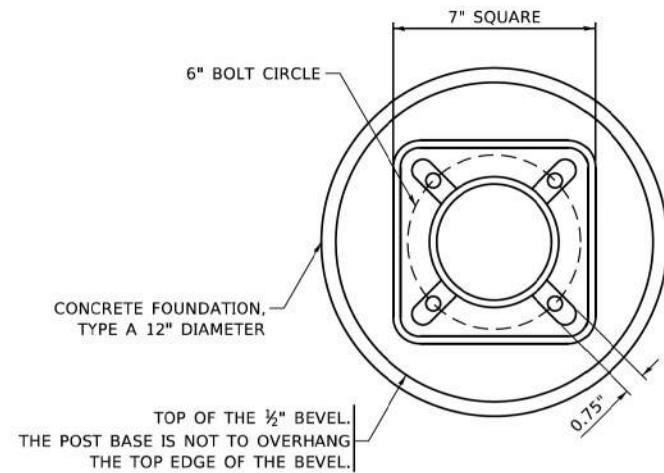


BOLT PATTERN


NOTE:
1. IF THE PEDESTRIAN SIGNAL POST FOUNDATION IS INSTALLED WITHIN OR BEHIND A BARRIER CURB, THE TOP OF THE FOUNDATION SHALL BE INSTALLED FLUSH WITH THE TOP OF THE BARRIER CURB.

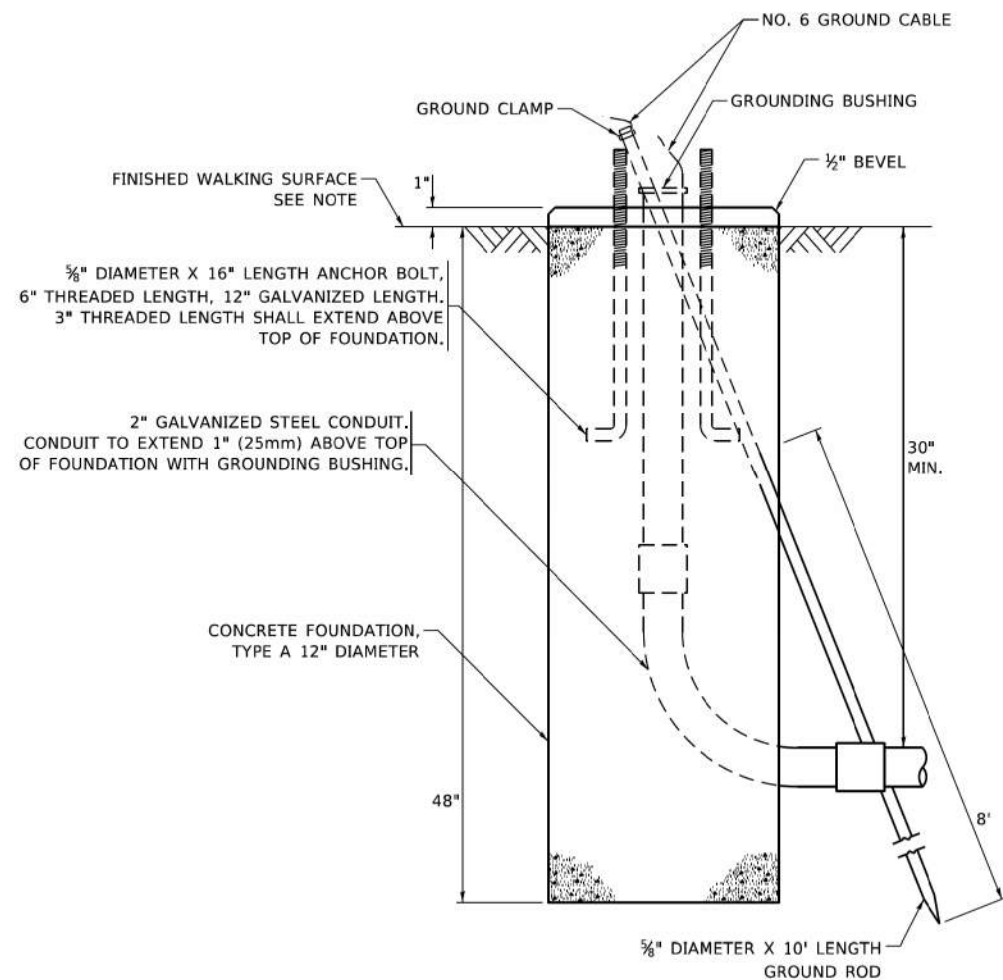

**CONCRETE FOUNDATION,
TYPE A 12-INCH DIAMETER**

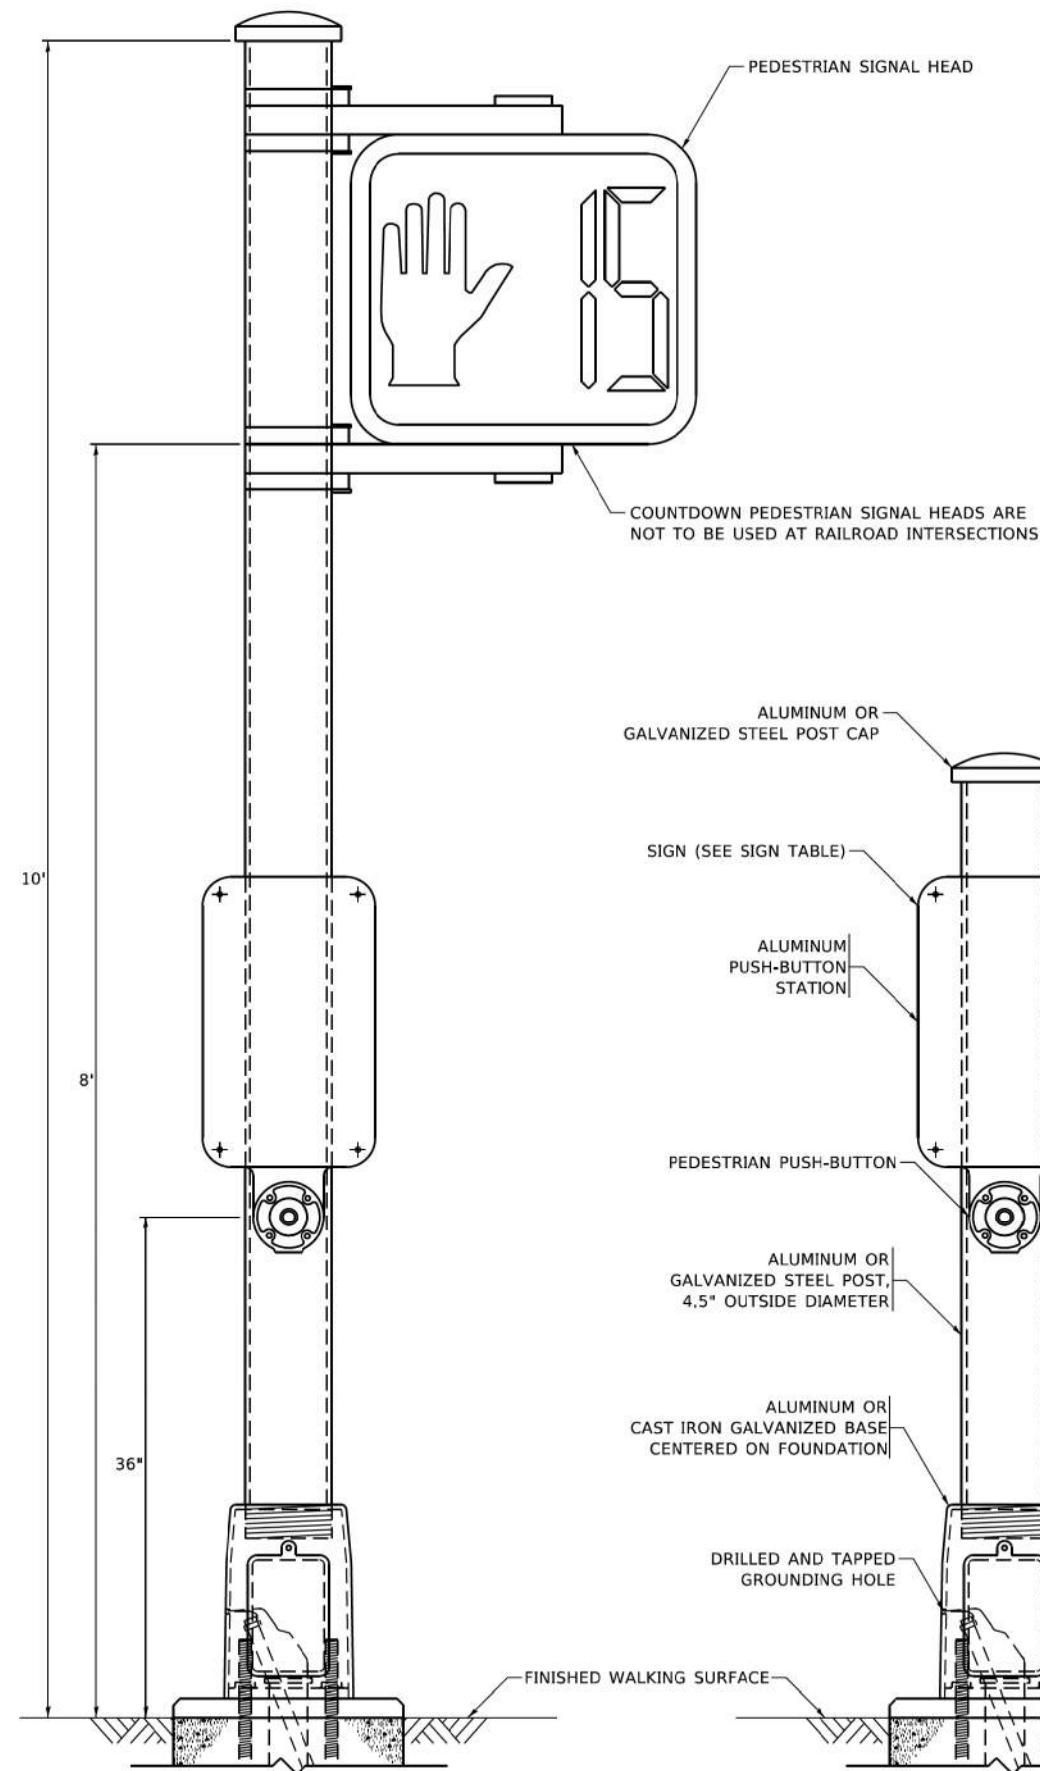


PEDESTRIAN SIGNAL POST, 10 FT.

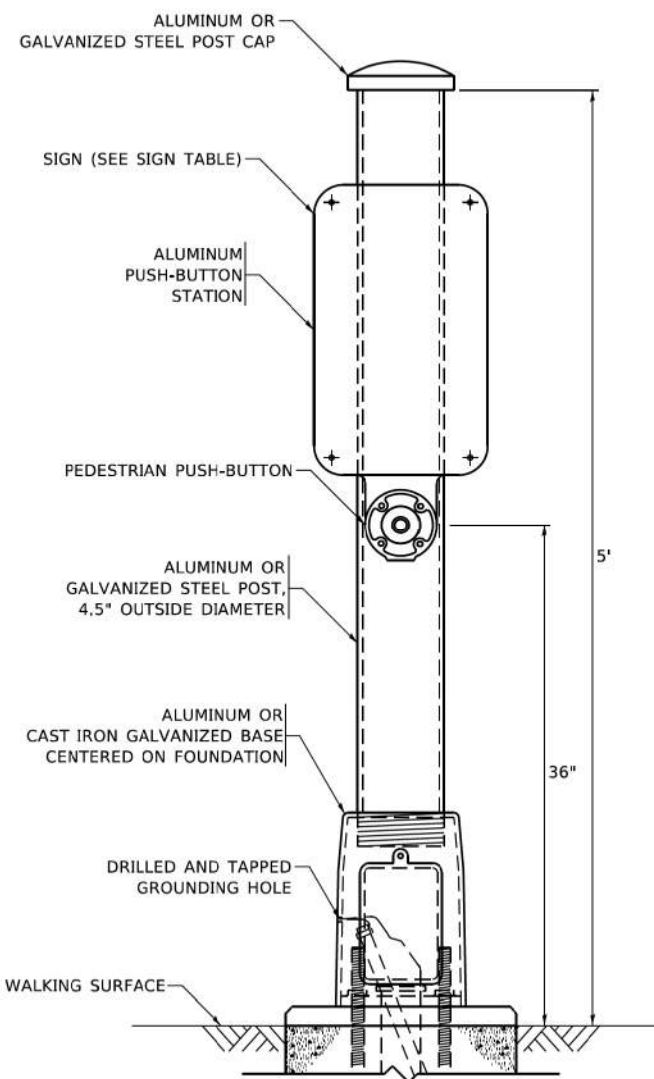

PEDESTRIAN SIGNAL POST, 5 FT.



R10-3b

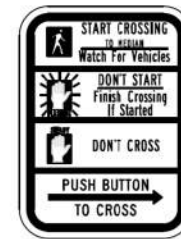

R10-3d



R10-3e

SIGN TABLE

SIGN	DIMENSIONS
R10-3b (RAILROAD ONLY)	9" X 12"
R10-3d (RAILROAD ONLY)	9" X 12"
R10-3e	9" X 12"

NOTES:
1. THE SIGN PANELS SHALL BE TYPE AP SHEETING.
2. THE ARROW ON SIGNS FOR PUSH-BUTTONS SERVING TWO DIRECTIONS ON THE SAME PHASE SHALL BE BI-DIRECTIONAL.
3. THE SIGN FOR DUAL-CALL PUSH-BUTTONS SHALL HAVE NO ARROW.

MODEL: SHELLENAMES
FILE NAME: STEEL

Stanley Consultants INC.
8501 West Higgins Road, Suite 170, Chicago, Illinois 60631-2801
www.stanleyconsultants.com
Mass Time Registration No. 184-021533



USER NAME = gag@anobt	DESIGNED - IP	REVISED - 10-15-2020
	DRAWN - IP	REVISED -
PLOT SCALE = 100,0000' / in.	CHECKED - LP	REVISED -
PLOT DATE = 11/23/2020	DATE - 10-15-2018	REVISED -

**STATE OF ILLINOIS
DEPARTMENT OF TRANSPORTATION**

**DISTRICT ONE DETAILS
STANDARD TRAFFIC SIGNAL DESIGN DETAILS (TS-05g)**

SCALE: NONE SHEET 7 OF 7 SHEETS STA. TO STA.

F.A.U. RTE.	SECTION	COUNTY	TOTAL SHEETS	SHEET NO.
1503	21-00339-00-CH	KANE	132	74
CONTRACT NO. 61J91				
ILLINOIS FED. AID PROJECT				

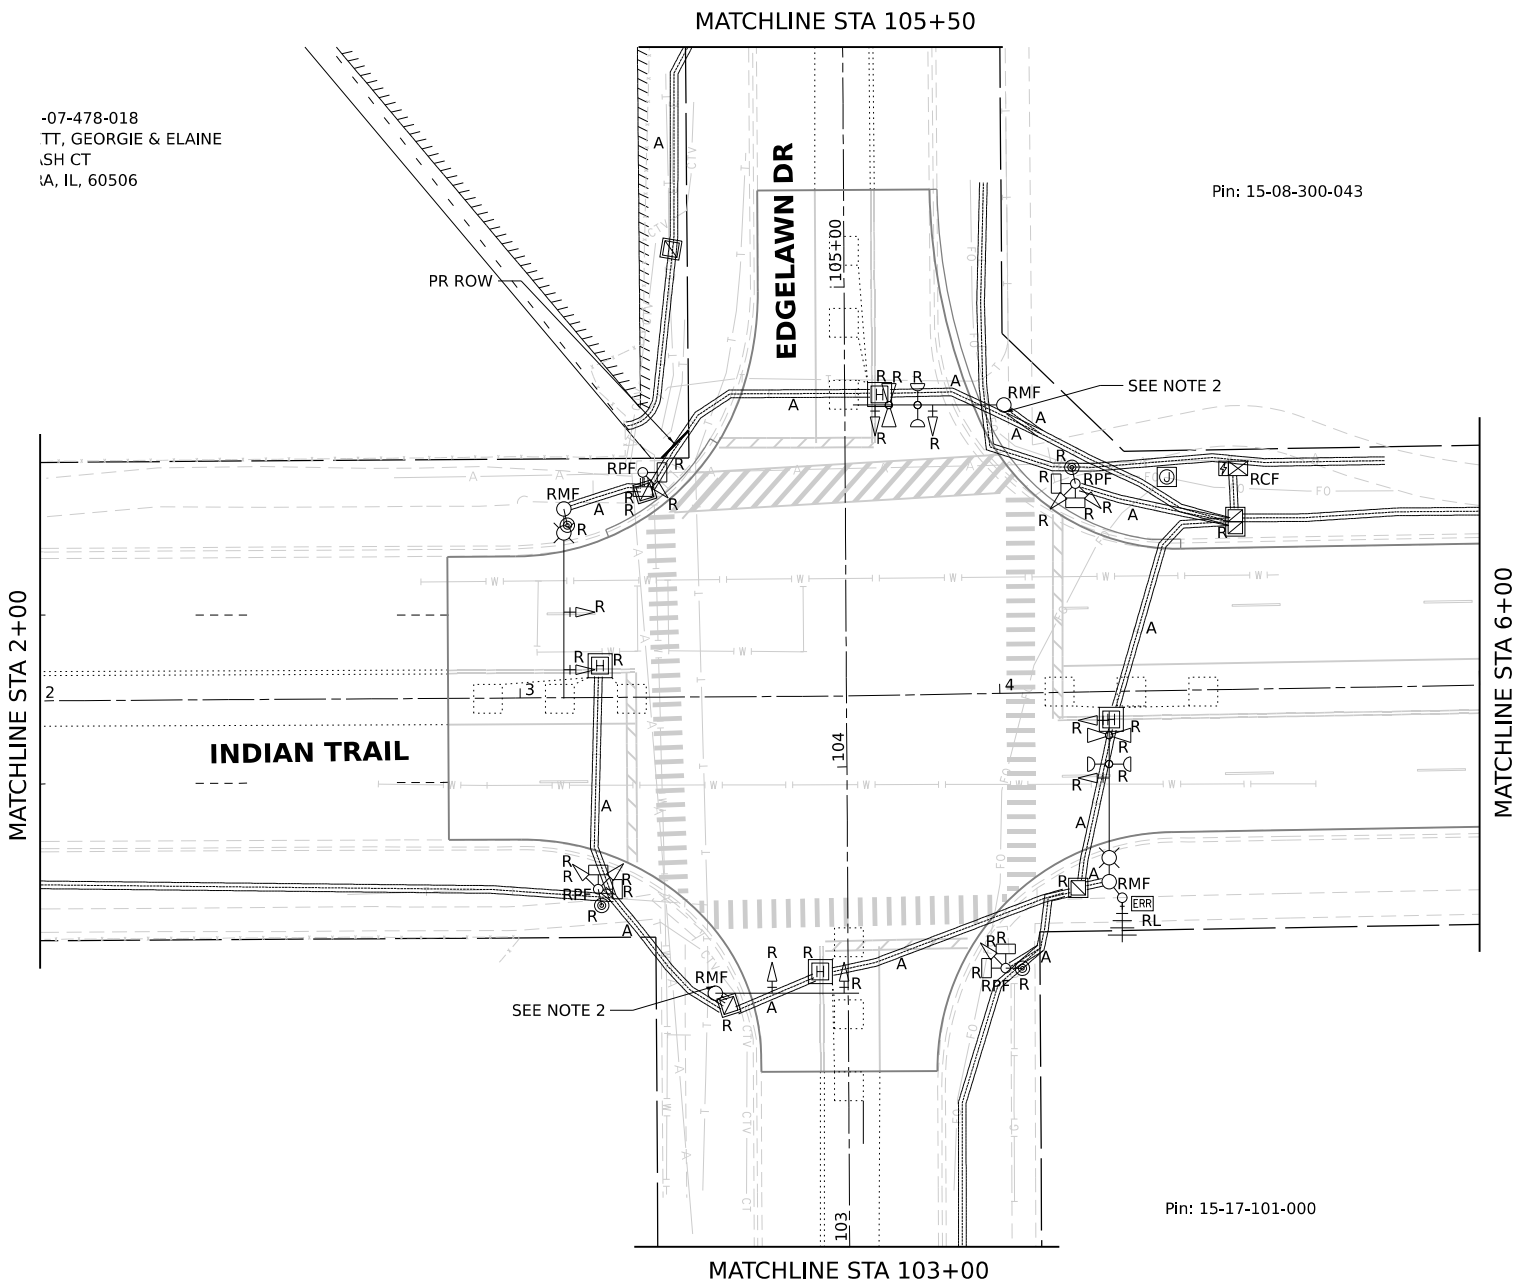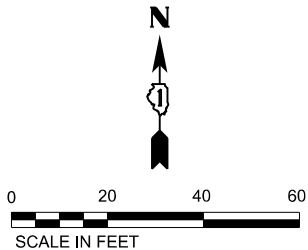

REMOVAL AND RELOCATION NOTES:

THE FOLLOWING ITEMS SHALL BE REMOVED BY THE CONTRACTOR AND SHALL BE DISPOSED OF BY THEM OUTSIDE THE RIGHT-OF-WAY AT THEIR EXPENSE. THE SALVAGE VALUE OF THE REMOVED EQUIPMENT SHALL BE REFLECTED IN THE CONTRACT BID PRICE.

6	EACH	3-SECTION SIGNAL HEAD
8	EACH	5-SECTION SIGNAL HEAD
8	EACH	TRAFFIC SIGNAL BACKPLATE
4	EACH	TRAFFIC SIGNAL POST
2	EACH	STEEL COMBINATION MAST ARM ASSEMBLY AND POLE
2	EACH	STEEL MAST ARM ASSEMBLY AND POLE
8	EACH	PEDESTRIAN SIGNAL HEAD
4	EACH	PEDESTRIAN PUSH-BUTTON
1	EACH	SERVICE INSTALLATION

THE FOLLOWING EXISTING TRAFFIC SIGNAL EQUIPMENT SHALL BE REMOVED BY THE CONTRACTOR AND SHALL REMAIN THE PROPERTY OF THE CITY. THE CONTRACTOR SHALL SAFELY STORE AND ARRANGE FOR DELIVERY OF ALL THE EQUIPMENT TO BE RETURNED TO THE CITY. CONTRACTOR SHALL CONTACT SCOTT MILLER, ELECTRICAL DIVISION, TO COORDINATE DROP OFF OF THE BELOW EQUIPMENT.

1	EACH	CONTROLLER AND CABINET (COMPLETE)
1	EACH	UPS
2	EACH	CONFIRMATION BEACON
2	EACH	LIGHT DETECTOR
1	EACH	LIGHT DETECTOR AMPLIFIER

NOTES:

- THE TRAFFIC SIGNAL CONTROLLER EQUIPMENT FOR THIS PORTION OF THE INTERCONNECT SYSTEM SHALL BE "ECONOLITE" TO MATCH THE EXISTING ADJACENT SYSTEM AND SHALL BE NTCIP COMPLIANT.
- THE EXISTING BICYCLE GUIDE SIGNS SHALL BE REMOVED AND RELOCATED TO THE PROPOSED MAST ARM POST LOCATED IN THE SAME CORNER OF THE INTERSECTION. THE COST SHALL BE PAID FOR AS THE FOLLOWING:

REMOVE AND RELOCATE SIGN (SPECIAL) 3 EACH

WHICH INCLUDES ALL SIGNS MOUNTED ON EXISTING TRAFFIC SIGNAL EQUIPMENT TO BE RELOCATED TO PROPOSED SIGNAL POSTS.

EXISTING TRAFFIC SIGNAL EQUIPMENT
REMOVAL PLANS

MODEL: S:\MODEL\NAMES
FILE NAME: STS15








USER NAME = \$USERS\$	DESIGNED - THG	REVISED -
	DRAWN - MAS	REVISED -
PLOT SCALE = \$\$SCALE\$	CHECKED - TJS	REVISED -
PLOT DATE = \$DATES\$	DATE - 07-09-2024	REVISED -

STATE OF ILLINOIS
DEPARTMENT OF TRANSPORTATION

REMOVE EXISTING TRAFFIC SIGNAL EQUIPMENT
INDIAN TRAIL AND EDGE LAWN DRIVE

SCALE: 1"=20' SHEET 1 OF 2 SHEETS STA. 2+00 TO STA. 6+00

F.A.U. RTE.	SECTION	COUNTY	TOTAL SHEETS	SHEET NO.
1503	21-00339-00-CH	KANE	132	75
CONTRACT NO. 61J91				
ILLINOIS FED. AID PROJECT				

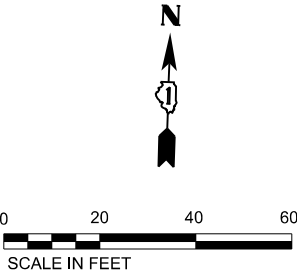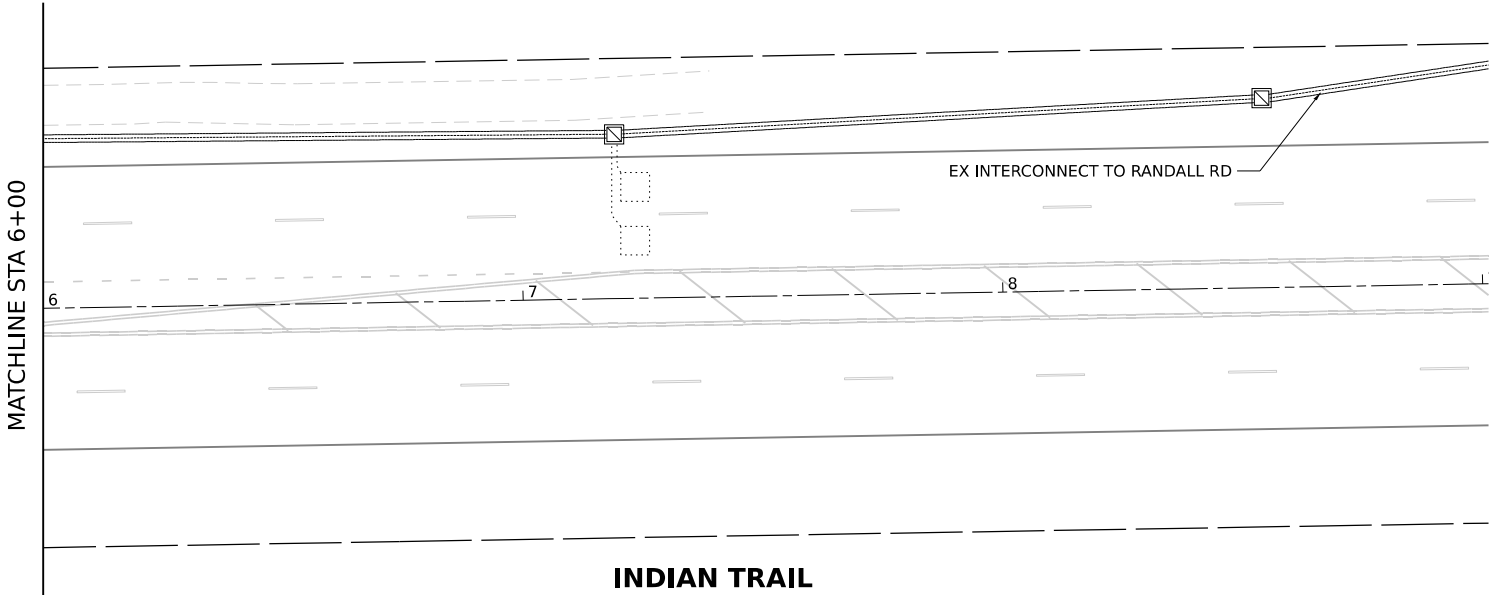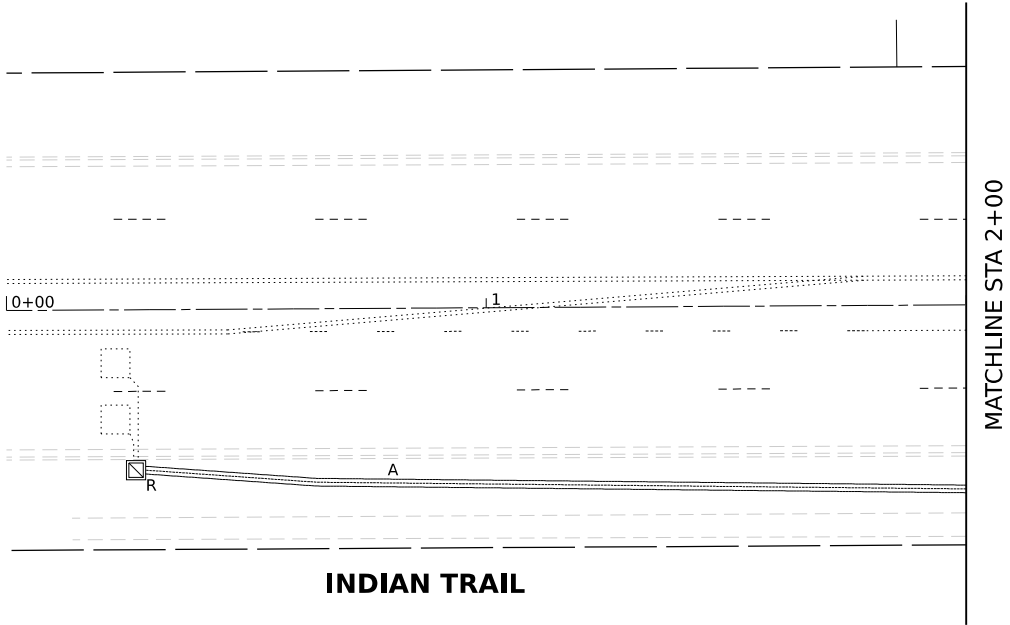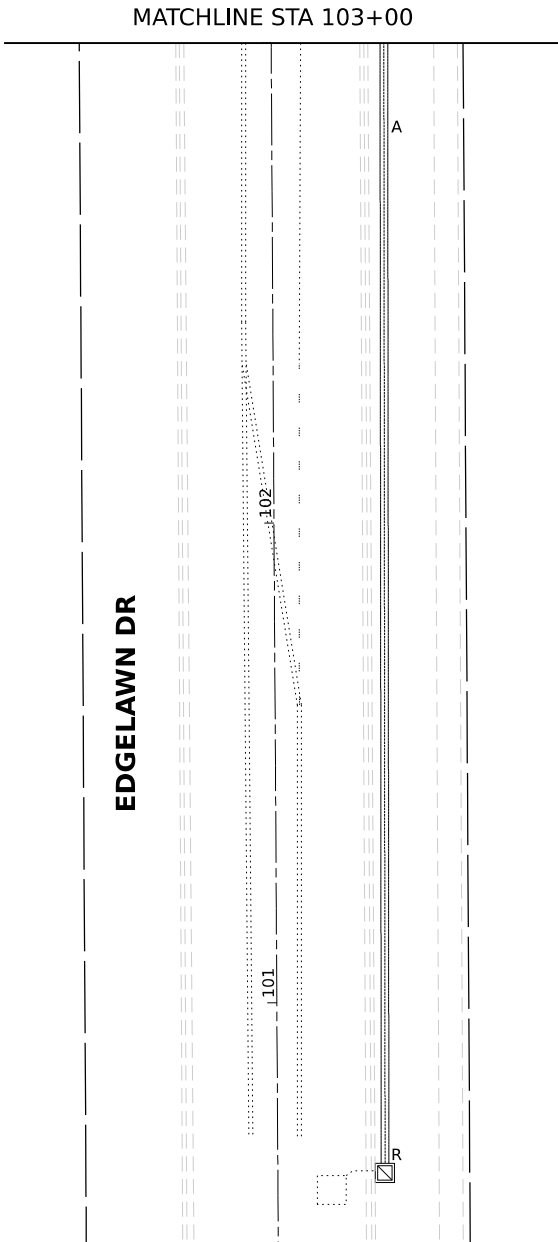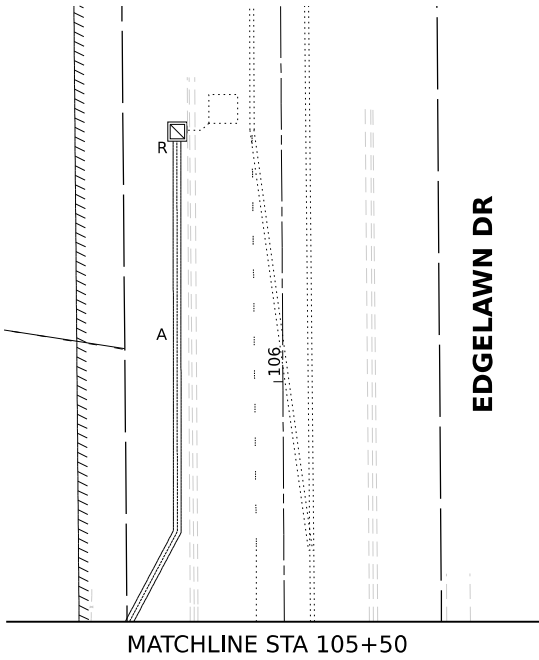

**EXISTING TRAFFIC SIGNAL EQUIPMENT
REMOVAL PLANS**

MODEL: S:\MODEL\NAMES
FILE NAME: STS15







USER NAME = \$USERS	DESIGNED - THG	REVISED -
DRAWN - MAS	REVISOR -	
PLOT SCALE = \$SCALE\$	CHECKED - TJS	REVISED -
PLOT DATE = \$DATES	DATE - 07-09-2024	REVISED -

**STATE OF ILLINOIS
DEPARTMENT OF TRANSPORTATION**

**REMOVE EXISTING TRAFFIC SIGNAL EQUIPMENT
INDIAN TRAIL AND EDGELAWN DRIVE**

SCALE: 1"=20' SHEET 2 OF 2 SHEETS STA. TO STA.

F.A.U. RTE.	SECTION	COUNTY	TOTAL SHEETS	SHEET NO.
1503	21-00339-00-CH	KANE	132	76
CONTRACT NO. 61J91				
ILLINOIS FED. AID PROJECT				

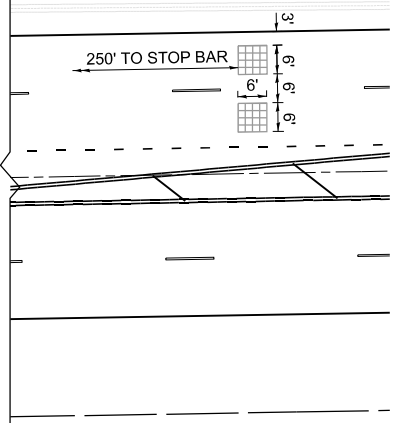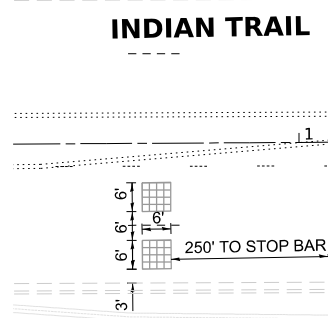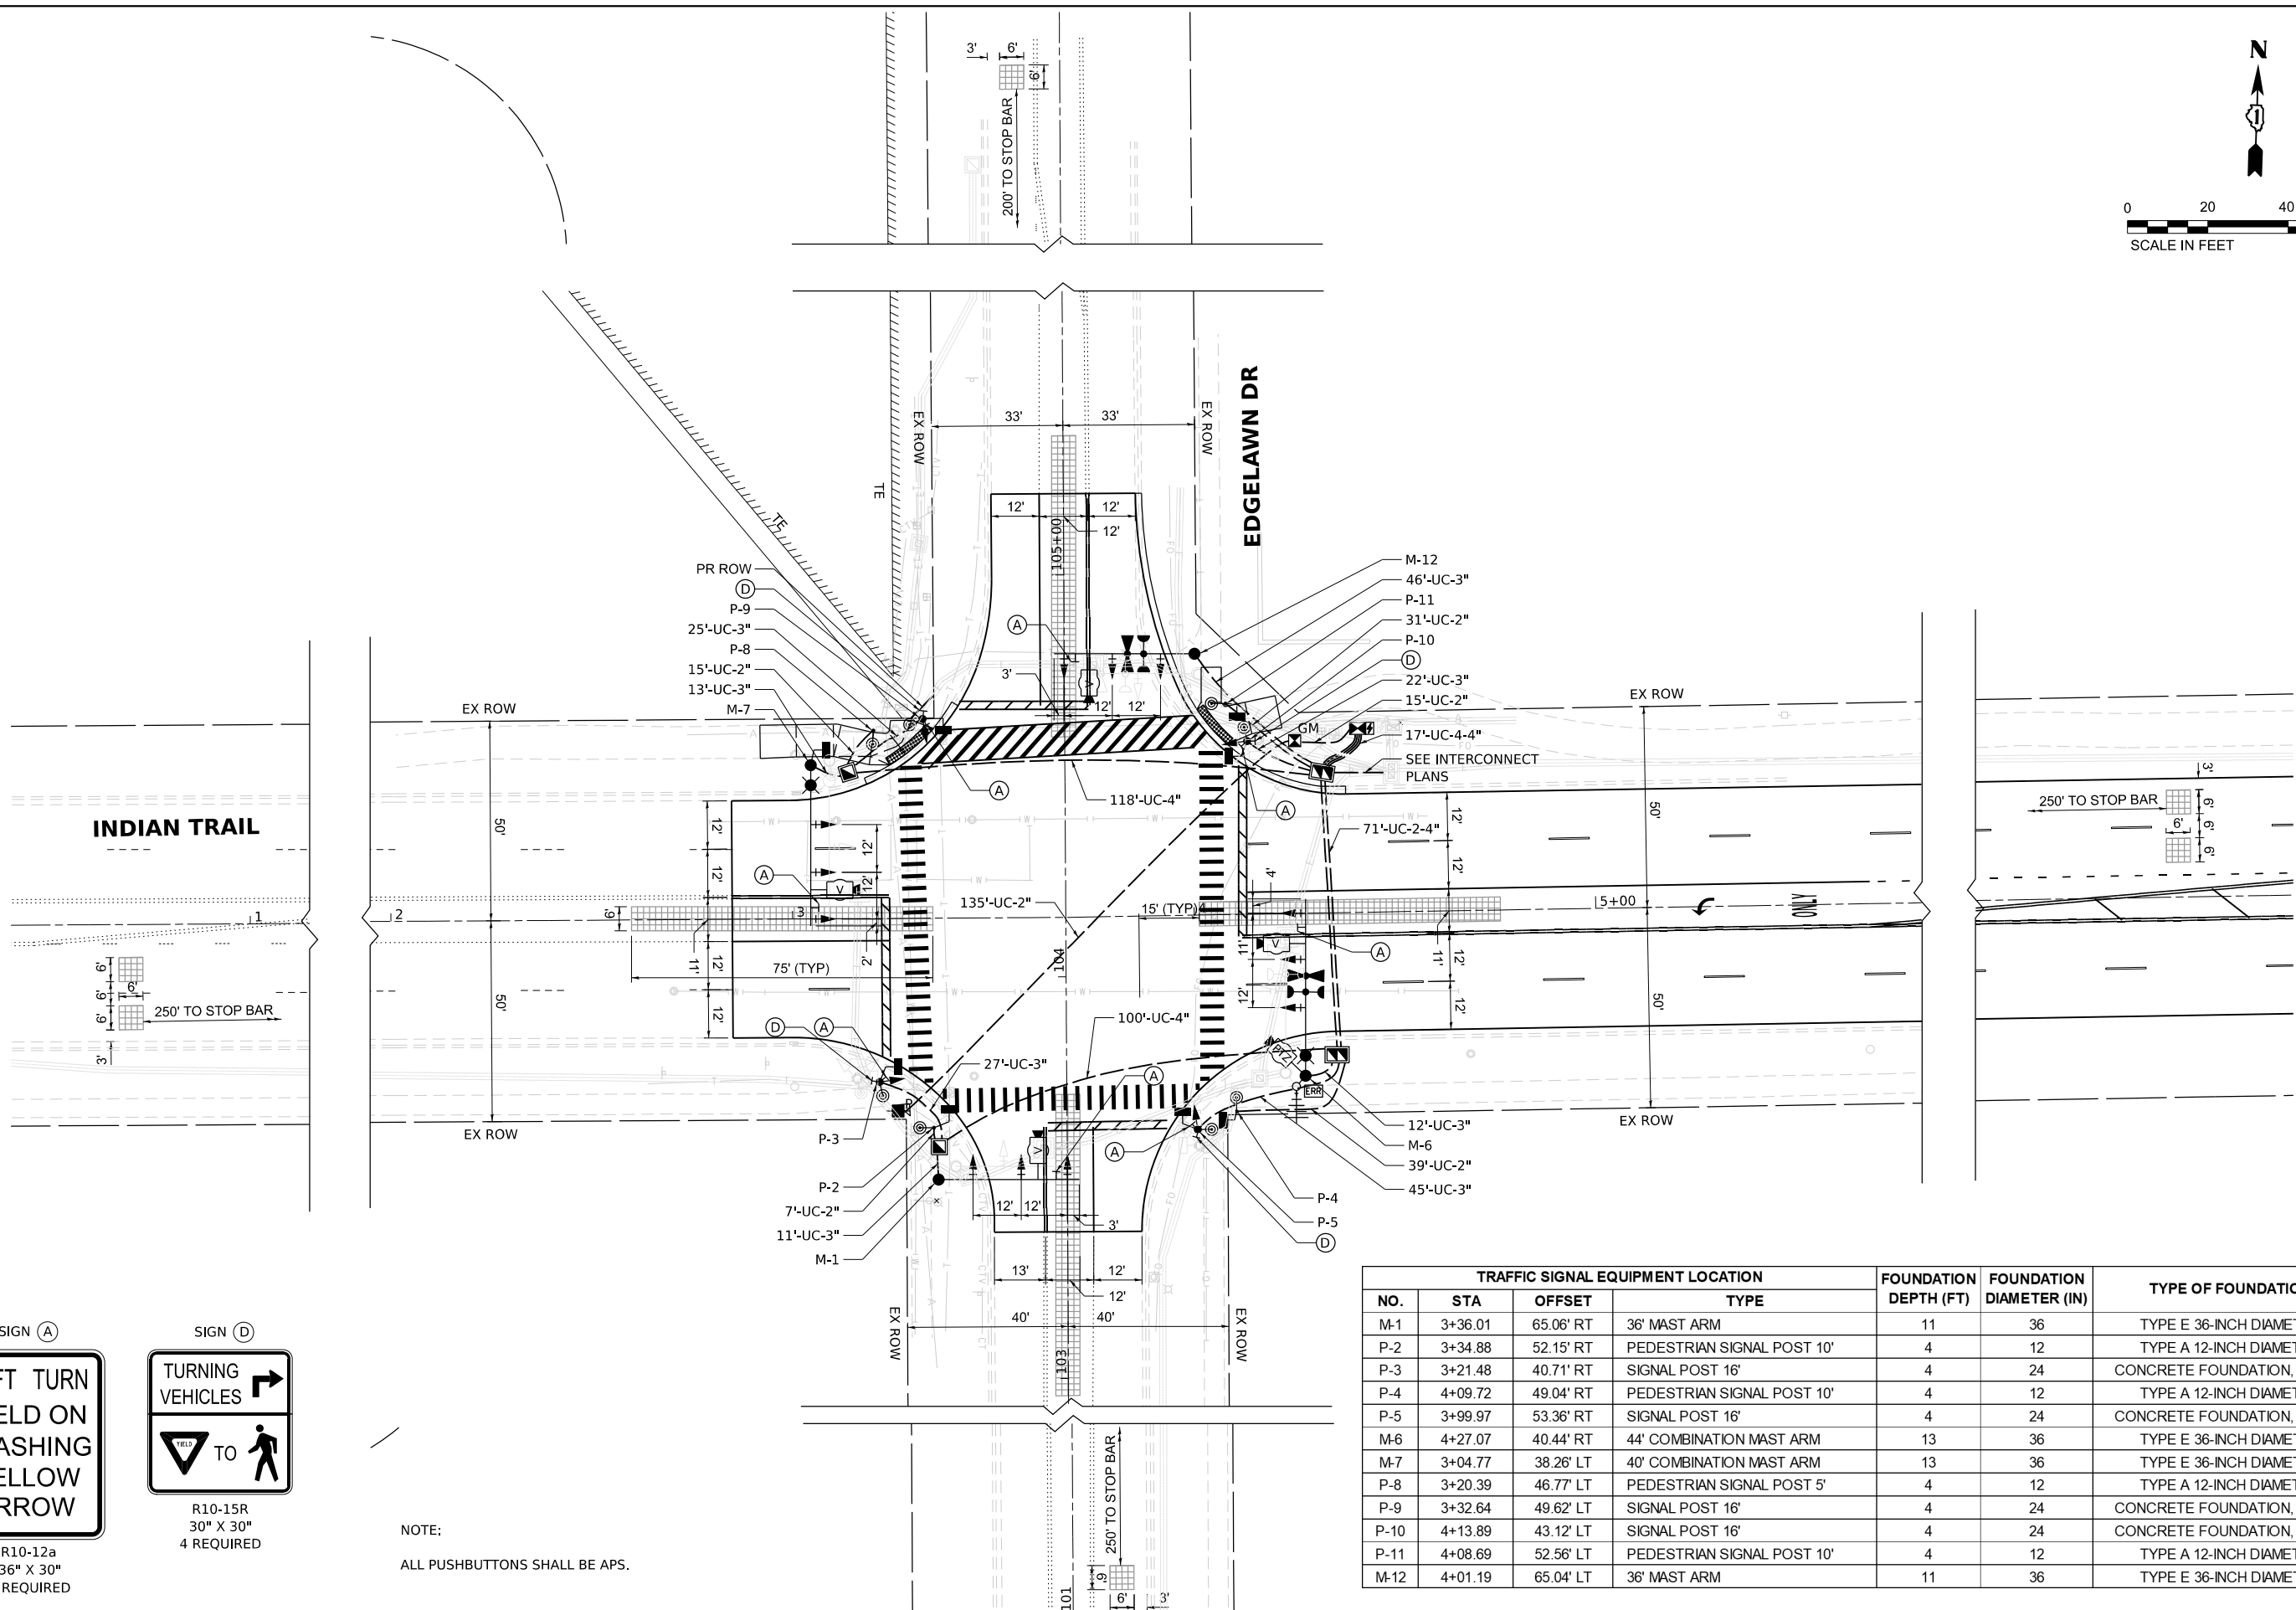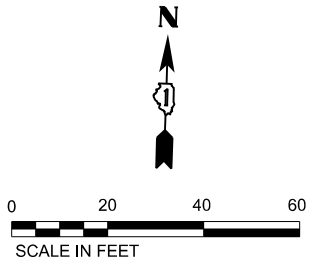

SIGN (A)

R10-12a
36" X 30"
8 REQUIRED


SIGN (D)

R10-15R
30" X 30"
4 REQUIRED

NOTE:
ALL PUSHBUTTONS SHALL BE APS.

TRAFFIC SIGNAL EQUIPMENT LOCATION				FOUNDATION DEPTH (FT)	FOUNDATION DIAMETER (IN)	TYPE OF FOUNDATION
NO.	STA	OFFSET	TYPE			
M-1	3+36.01	65.06' RT	36" MAST ARM	11	36	TYPE E 36-INCH DIAMETER
P-2	3+34.88	52.15' RT	PEDESTRIAN SIGNAL POST 10'	4	12	TYPE A 12-INCH DIAMETER
P-3	3+21.48	40.71' RT	SIGNAL POST 16'	4	24	CONCRETE FOUNDATION, TYPE A
P-4	4+09.72	49.04' RT	PEDESTRIAN SIGNAL POST 10'	4	12	TYPE A 12-INCH DIAMETER
P-5	3+99.97	53.36' RT	SIGNAL POST 16'	4	24	CONCRETE FOUNDATION, TYPE A
M-6	4+27.07	40.44' RT	44" COMBINATION MAST ARM	13	36	TYPE E 36-INCH DIAMETER
M-7	3+04.77	38.26' LT	40" COMBINATION MAST ARM	13	36	TYPE E 36-INCH DIAMETER
P-8	3+20.39	46.77' LT	PEDESTRIAN SIGNAL POST 5'	4	12	TYPE A 12-INCH DIAMETER
P-9	3+32.64	49.62' LT	SIGNAL POST 16'	4	24	CONCRETE FOUNDATION, TYPE A
P-10	4+13.89	43.12' LT	SIGNAL POST 16'	4	24	CONCRETE FOUNDATION, TYPE A
P-11	4+08.69	52.56' LT	PEDESTRIAN SIGNAL POST 10'	4	12	TYPE A 12-INCH DIAMETER
M-12	4+01.19	65.04' LT	36" MAST ARM	11	36	TYPE E 36-INCH DIAMETER


PROPOSED CONTROLLER SEQUENCE

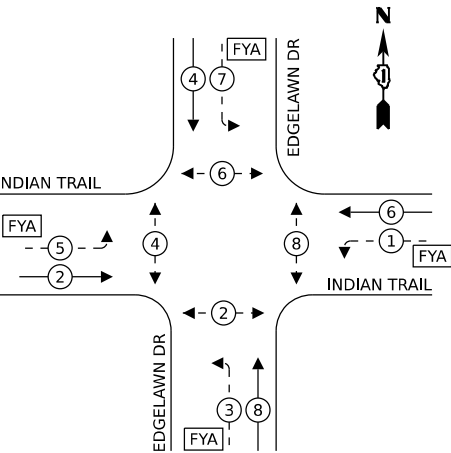

LEGEND:

- PROTECTED PHASE
- PROTECTED/PERMITTED PHASE
- PEDESTRIAN PHASE
- OVERLAP
- FLASHING YELLOW ARROW

PROPOSED EMERGENCY VEHICLE
PREEMPTION SEQUENCE

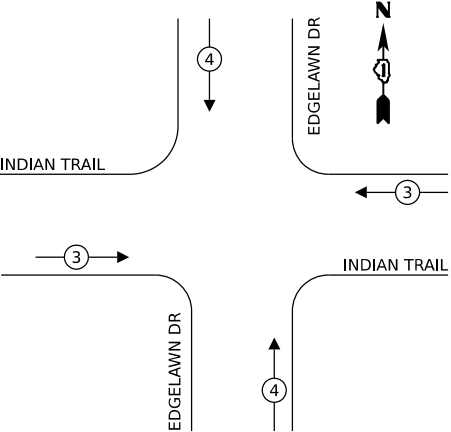


TRAFFIC SIGNAL
ELECTRICAL SERVICE REQUIREMENTS

TYPE	NO. OF LAMPS	LED WATTAGE	% OPERATION	TOTAL WATTAGE
SIGNAL (RED)	16	11	50	88.0
(YELLOW)	8	20	5	8.0
(GREEN)	8	12	45	43.2
ARROW (EXCEPT FYA)	16	10	10	16.0
FLASHING YELLOW ARROW (FYA)	8	12	30	28.8
PED. SIGNAL	8	20	100	160.0
PTZ CAMERA	1	60	100	60.0
CONTROLLER	1	100	100	100.0
UPS	1	25	100	25.0
VIDEO SYSTEM	1	150	100	150.0
FLASHER	-	-	50	-
LUMINAIRE	-	-	50	-
TOTAL =				679.0

ENERGY COSTS TO:

CITY OF AURORA
44 E. DOWNER PLACE
AURORA, IL 60507

ENERGY SUPPLY: CONTACT: COMED NEW BUSINESS
PHONE: 866-639-3532
COMPANY: COMED
ACCOUNT NUMBER: ---

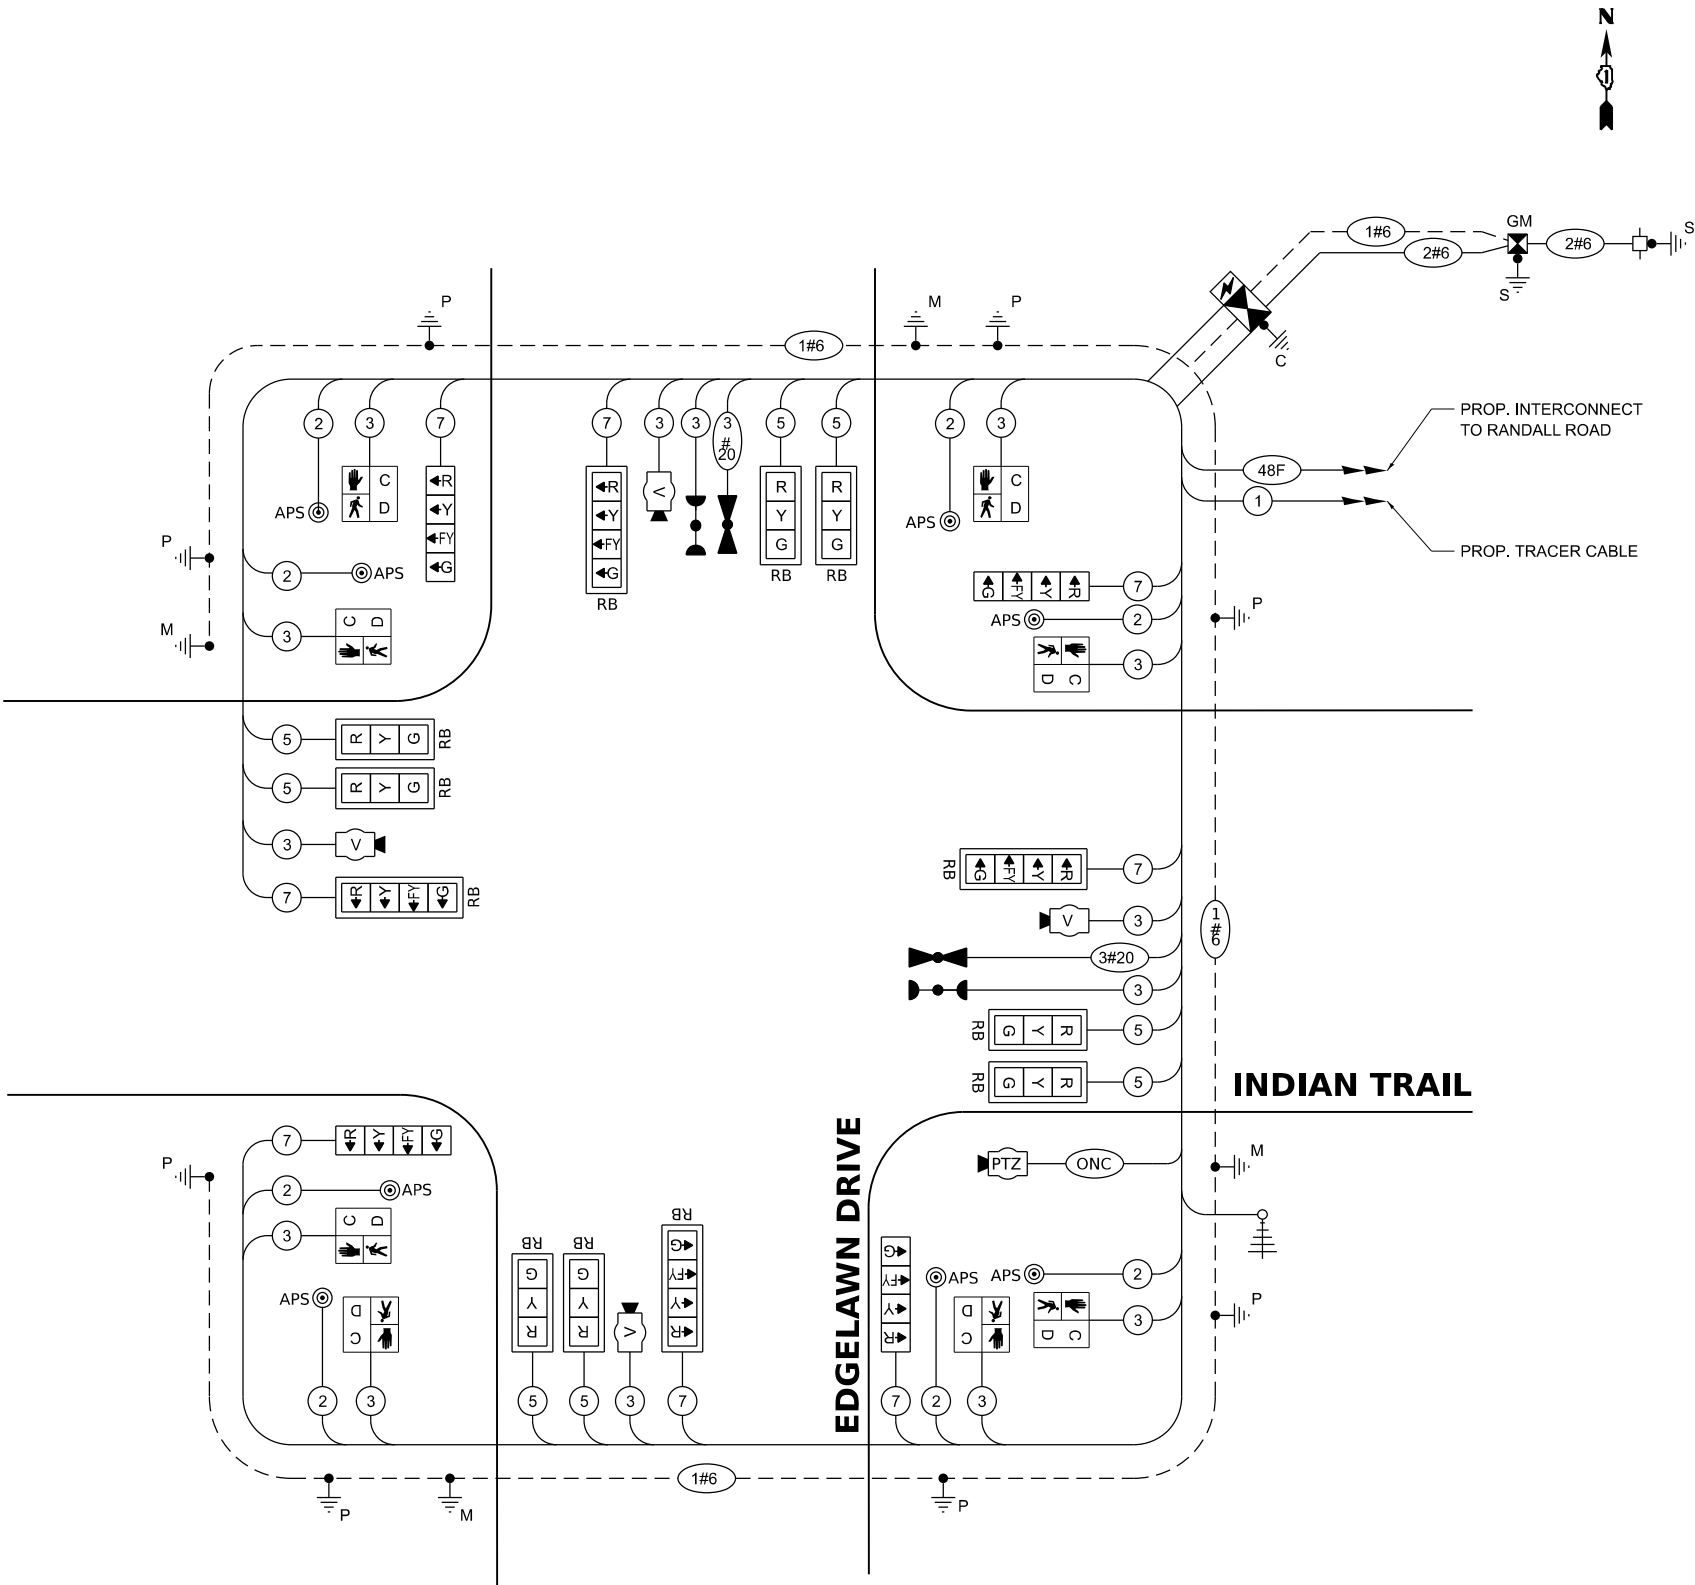

CABLE PLAN
NOT TO SCALE

STATE OF ILLINOIS
DEPARTMENT OF TRANSPORTATION

CABLE PLAN AND PHASE DESIGNATION DIAGRAM
INDIAN TRAIL AND EDGELAWN DRIVE


SCALE: NONE SHEET 1 OF 1 SHEETS STA. TO STA.

F.A.U. RTE.	SECTION	COUNTY	TOTAL SHEETS	SHEET NO.
1503	21-00339-00-CH	KANE	132	78
CONTRACT NO. 61J91				
ILLINOIS FED. AID PROJECT				

ECONOLITE


SIGN PANEL – TYPE 1 OR TYPE 2

ALL DIMENSIONS ARE IN INCHES UNLESS NOTED OTHERWISE

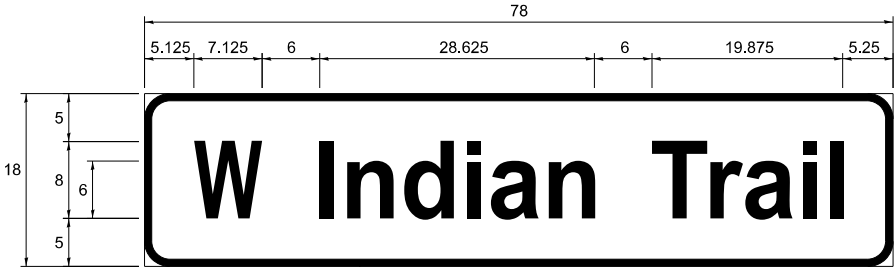

DESIGN SERIES	AREA (SQ FT)	SIGN PANEL TYPE	SHEETING TYPE	QTY. REQUIRED
D	9.75	2	ZZ	2

NOTE: FOR ADDITIONAL DESIGN AND INSTALLATION INFORMATION PLEASE SEE DISTRICT ONE MAST ARM MOUNTED STREET NAME SIGNS DETAIL.

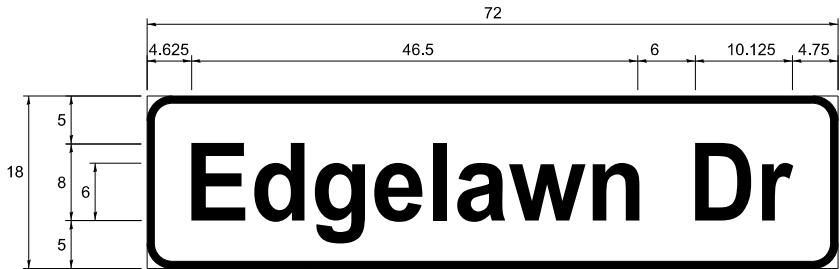

DESIGN SERIES	AREA (SQ FT)	SIGN PANEL TYPE	SHEETING TYPE	QTY. REQUIRED
D	9	1	ZZ	2

NOTE: FOR ADDITIONAL DESIGN AND INSTALLATION INFORMATION PLEASE SEE DISTRICT ONE MAST ARM MOUNTED STREET NAME SIGNS DETAIL.

SCHEDULE OF QUANTITIES

ITEM	UNIT	TOTAL QUANTITY
SIGN PANEL - TYPE 1	SQ FT	93
SIGN PANEL - TYPE 2	SQ FT	20
UNDERGROUND CONDUIT, GALVANIZED STEEL, 2" DIA.	FOOT	242
UNDERGROUND CONDUIT, GALVANIZED STEEL, 3" DIA.	FOOT	201
UNDERGROUND CONDUIT, GALVANIZED STEEL, 4" DIA.	FOOT	428
HANDHOLE	EACH	2
DOUBLE HANDHOLE	EACH	2
MAINTENANCE OF EXISTING TRAFFIC SIGNAL INSTALLATION	EACH	1
ELECTRIC CABLE IN CONDUIT, SIGNAL NO. 14 2C	FOOT	1,373
ELECTRIC CABLE IN CONDUIT, SIGNAL NO. 14 3C	FOOT	2,599
ELECTRIC CABLE IN CONDUIT, SIGNAL NO. 14 5C	FOOT	1,584
ELECTRIC CABLE IN CONDUIT, SIGNAL NO. 14 7C	FOOT	1,592
ELECTRIC CABLE IN CONDUIT, SERVICE, NO. 6 2 C	FOOT	174
ELECTRIC CABLE IN CONDUIT, EQUIPMENT GROUNDING CONDUCTOR, NO. 6 1C	FOOT	701
TRAFFIC SIGNAL POST, GALVANIZED STEEL 16 FT.	EACH	4
STEEL MAST ARM ASSEMBLY AND POLE, 36 FT.	EACH	2
STEEL COMBINATION MAST ARM ASSEMBLY AND POLE 40 FT.	EACH	1
STEEL COMBINATION MAST ARM ASSEMBLY AND POLE 44 FT.	EACH	1
CONCRETE FOUNDATION, TYPE A	FOOT	20
CONCRETE FOUNDATION, TYPE C	FOOT	4
CONCRETE FOUNDATION, TYPE E 36-INCH DIAMETER	FOOT	48
SIGNAL HEAD, LED, 1-FACE, 3-SECTION, MAST-ARM MOUNTED	EACH	8
SIGNAL HEAD, LED, 1-FACE, 4-SECTION, BRACKET MOUNTED	EACH	4
SIGNAL HEAD, LED, 1-FACE, 4-SECTION, MAST ARM MOUNTED	EACH	4
PEDESTRIAN SIGNAL HEAD, LED, 1-FACE, BRACKET MOUNTED WITH COUNTDOWN TIMER	EACH	8
TRAFFIC SIGNAL BACKPLATE, RETROREFLECTIVE	EACH	12
LIGHT DETECTOR	EACH	2
LIGHT DETECTOR AMPLIFIER	EACH	1
REMOVE EXSTING TRAFFIC SIGNAL EQUIPMENT	EACH	1
REMOVE EXSTING HANDHOLE	EACH	10
REMOVE EXSTING DOUBLE HANDHOLE	EACH	1
REMOVE EXSTING CONCRETE FOUNDATION	EACH	9
EMERGENCY VEHICLE PRIORITY SYSTEM LINE SENSOR CABLE, NO. 20 3/C	FOOT	299
REMOVE AND RELOCATE SIGN (SPECIAL)	EACH	3
RELOCATE SWITCH	EACH	1
RELOCATE WIRELESS INTERCONNECT (COMPLETE)	L SUM	1
FULL-ACTUATED CONTROLLER AND TYPE SUPER P CABINET (SPECIAL)	EACH	1
OUTDOOR RATED NETWORK CABLE	FOOT	176
SERVICE INSTALLATION, GROUND MOUNTED, METERED	EACH	1
REMOTE CONTROLLED VIDEO SYSTEM	EACH	1
PEDESTRIAN SIGNAL POST, 10 FT.	EACH	3
PEDESTRIAN SIGNAL POST, 5 FT.	EACH	1
VIDEO VEHICLE DETECTION SYSTEM COMPLETE	EACH	1
UNINTERRUPTABLE POWER SUPPLY, SPECIAL	EACH	1
ACCESSIBLE PEDESTRIAN SIGNALS	EACH	8
CONCRETE FOUNDATION, TYPE A 12-INCH DIAMETER	FOOT	16

ECONOLITE

MODEL, SCHEDULE NAMES
FILE NAMES, SHEETS





USER NAME = \$USERS\$	DESIGNED - THG	REVISED -
	DRAWN - CN	REVISED -
PLOT SCALE = \$\$SCALE\$	CHECKED - TJS	REVISED -
PLOT DATE = \$DATES\$	DATE - 07-09-2024	REVISED -

STATE OF ILLINOIS
DEPARTMENT OF TRANSPORTATION

STREET NAME SIGNS AND SCHEDULE OF QUANTITIES
INDIAN TRAIL AND EDGELAWN DRIVE

SCALE: NONE SHEET 1 OF 1 SHEETS STA. TO STA.

F.A.U. RTE.	SECTION	COUNTY	TOTAL SHEETS	SHEET NO.
1503	21-00339-00-CH	KANE	132	79
CONTRACT NO. 61J91				
		ILLINOIS	FED. AID PROJECT	

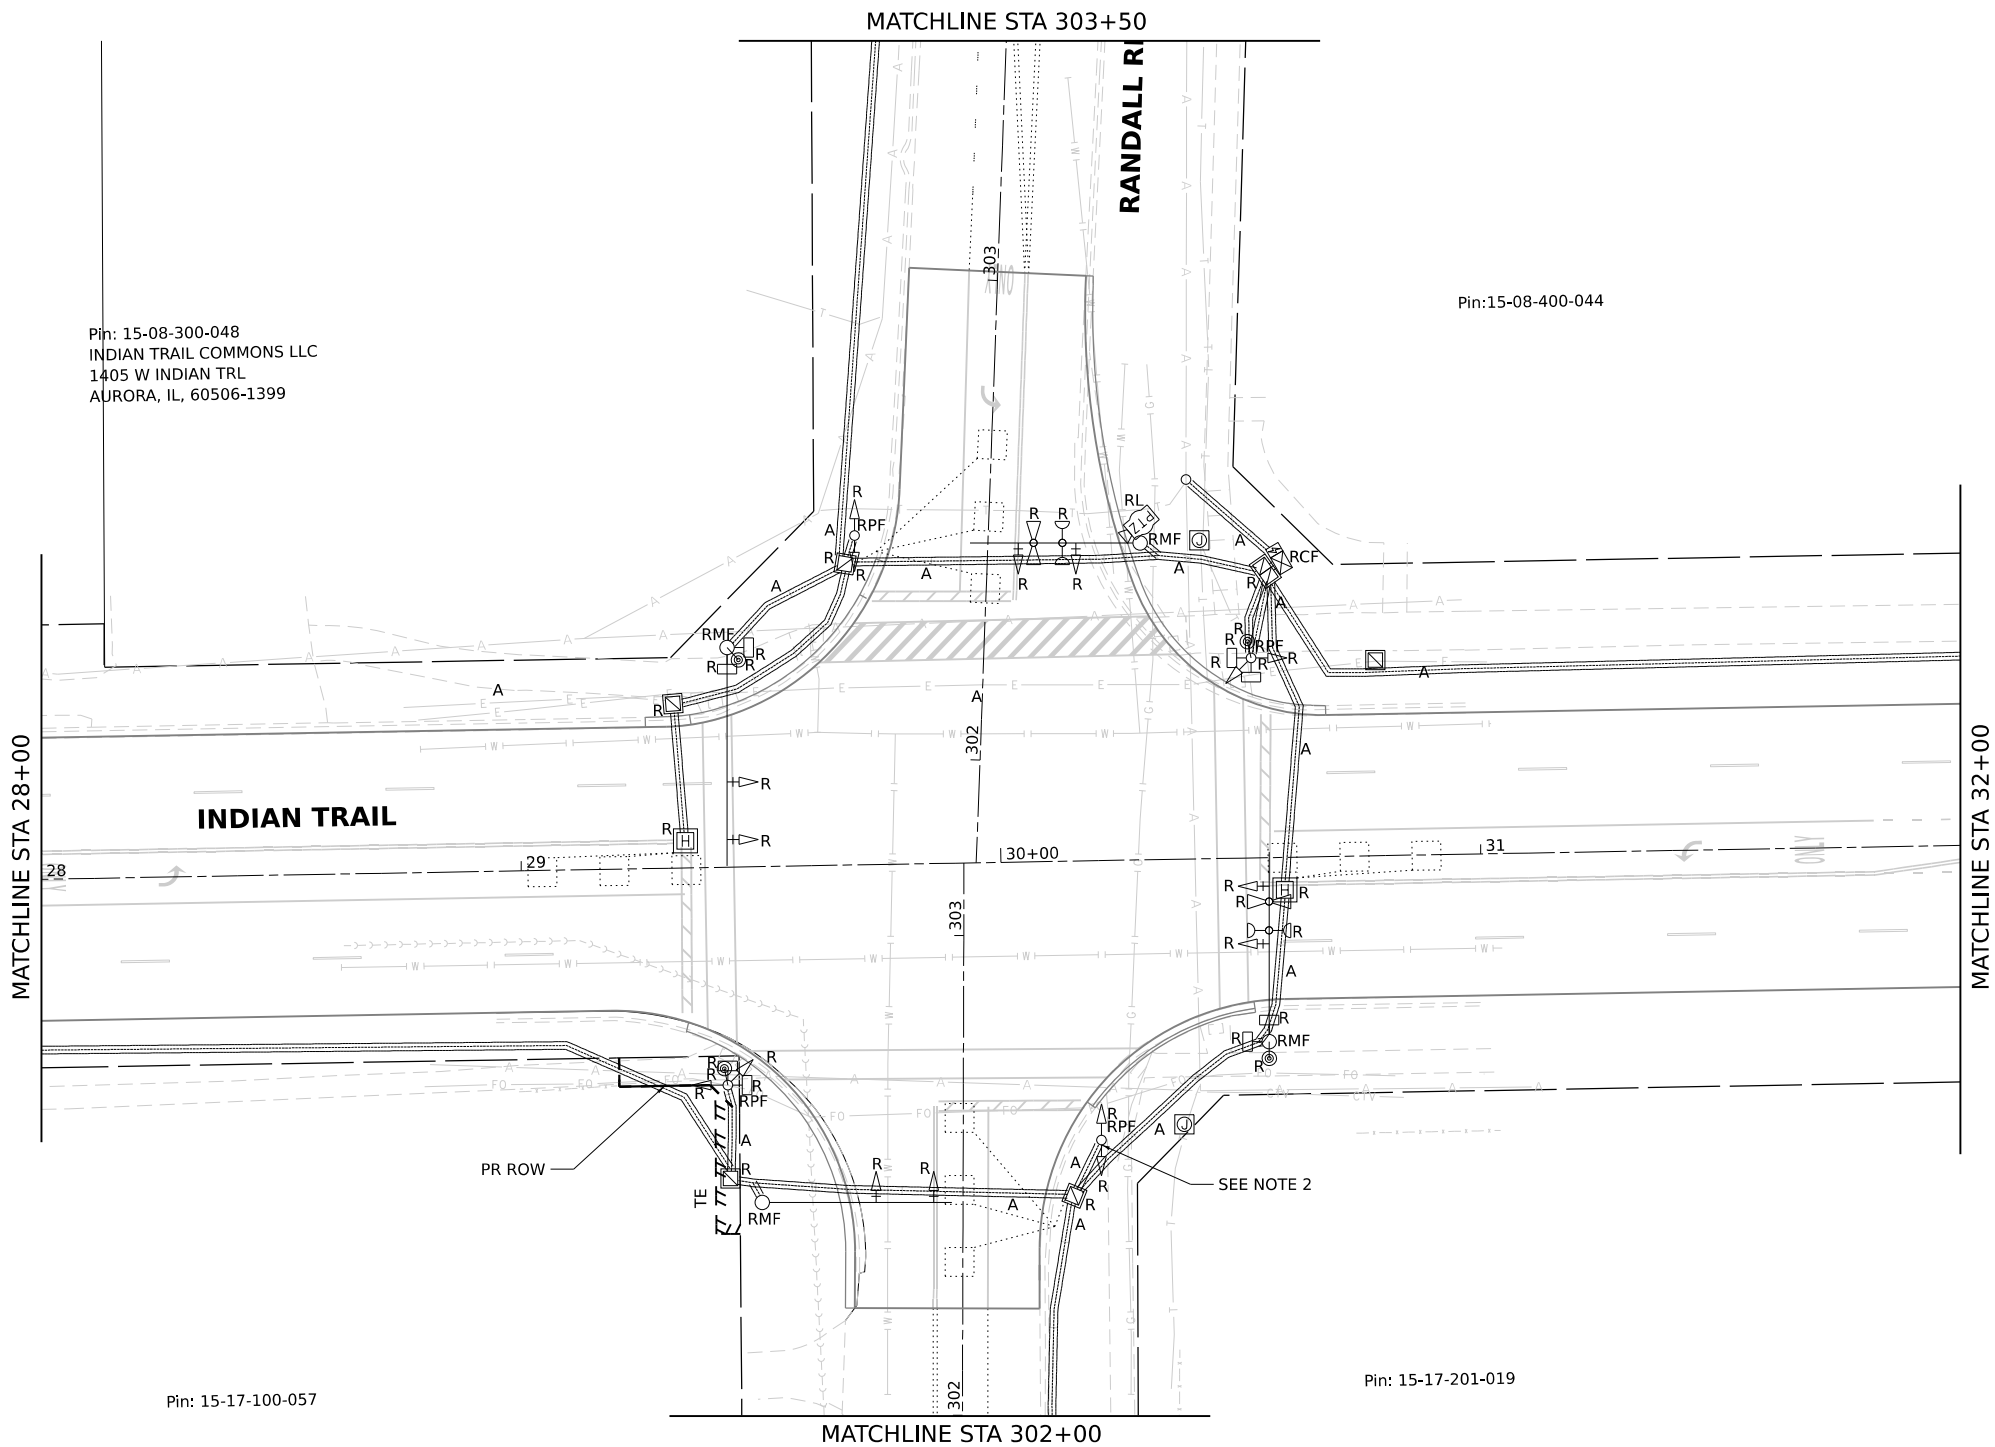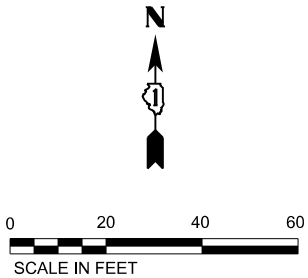

REMOVAL AND RELOCATION NOTES:

THE FOLLOWING ITEMS SHALL BE REMOVED BY THE CONTRACTOR AND SHALL BE DISPOSED OF BY THEM OUTSIDE THE RIGHT-OF-WAY AT THEIR EXPENSE. THE SALVAGE VALUE OF THE REMOVED EQUIPMENT SHALL BE REFLECTED IN THE CONTRACT BID PRICE.

8	EACH	3-SECTION SIGNAL HEAD
8	EACH	5-SECTION SIGNAL HEAD
8	EACH	TRAFFIC SIGNAL BACKPLATE
4	EACH	TRAFFIC SIGNAL POST
2	EACH	STEEL COMBINATION MAST ARM ASSEMBLY AND POLE
2	EACH	STEEL MAST ARM ASSEMBLY AND POLE
8	EACH	PEDESTRIAN SIGNAL HEAD
4	EACH	PEDESTRIAN PUSH-BUTTON
1	EACH	SERVICE INSTALLATION

THE FOLLOWING EXISTING TRAFFIC SIGNAL EQUIPMENT SHALL BE REMOVED BY THE CONTRACTOR AND SHALL REMAIN THE PROPERTY OF THE CITY. THE CONTRACTOR SHALL SAFELY STORE AND ARRANGE FOR DELIVERY OF ALL THE EQUIPMENT TO BE RETURNED TO THE CITY. CONTRACTOR SHALL CONTACT SCOTT MILLER, ELECTRICAL DIVISION, TO COORDINATE DROP OFF OF THE BELOW EQUIPMENT.

1	EACH	CONTROLLER AND CABINET (COMPLETE)
1	EACH	UPS
2	EACH	CONFIRMATION BEACON
2	EACH	LIGHT DETECTOR
1	EACH	LIGHT DETECTOR AMPLIFIER

NOTES:

- THE TRAFFIC SIGNAL CONTROLLER EQUIPMENT FOR THIS PORTION OF THE INTERCONNECT SYSTEM SHALL BE "ECONOLITE" TO MATCH THE EXISTING ADJACENT SYSTEM AND SHALL BE NTCIP COMPLIANT.
- THE EXISTING HOSPITAL SIGN AND SUPPLEMENTAL ARROW SHALL BE REMOVED AND RELOCATED TO THE PROPOSED TRAFFIC SIGNAL POST LOCATED IN THE SAME CORNER OF THE INTERSECTION. THE COST SHALL BE PAID FOR AS THE FOLLOWING:

REMOVE AND RELOCATE SIGN (SPECIAL) 2 EACH

WHICH INCLUDES ALL SIGNS MOUNTED ON EXISTING TRAFFIC SIGNAL EQUIPMENT TO BE RELOCATED TO PROPOSED SIGNAL POSTS.

**EXISTING TRAFFIC SIGNAL EQUIPMENT
REMOVAL PLANS**

MODEL: S:\MODEL\NAMES
FILE NAME: STS15






USER NAME	= \$USERS	DESIGNED	- THG	REVISED	-
		DRAWN	- MAS	REVISED	-
PLOT SCALE	= \$SCALE\$	CHECKED	- TJS	REVISED	-
PLOT DATE	= \$DATES	DATE	- 07-09-2024	REVISED	-

**STATE OF ILLINOIS
DEPARTMENT OF TRANSPORTATION**

**REMOVE EXISTING TRAFFIC SIGNAL EQUIPMENT PLAN
INDIAN TRAIL AND RANDALL ROAD**

SCALE: 1"=20' SHEET 1 OF 2 SHEETS STA. 28+00 TO STA. 32+00

F.A.U. RTE.	SECTION	COUNTY	TOTAL SHEETS	SHEET NO.
1503	21-00339-00-CH	KANE	132	80
CONTRACT NO. 61J91				
ILLINOIS FED. AID PROJECT				

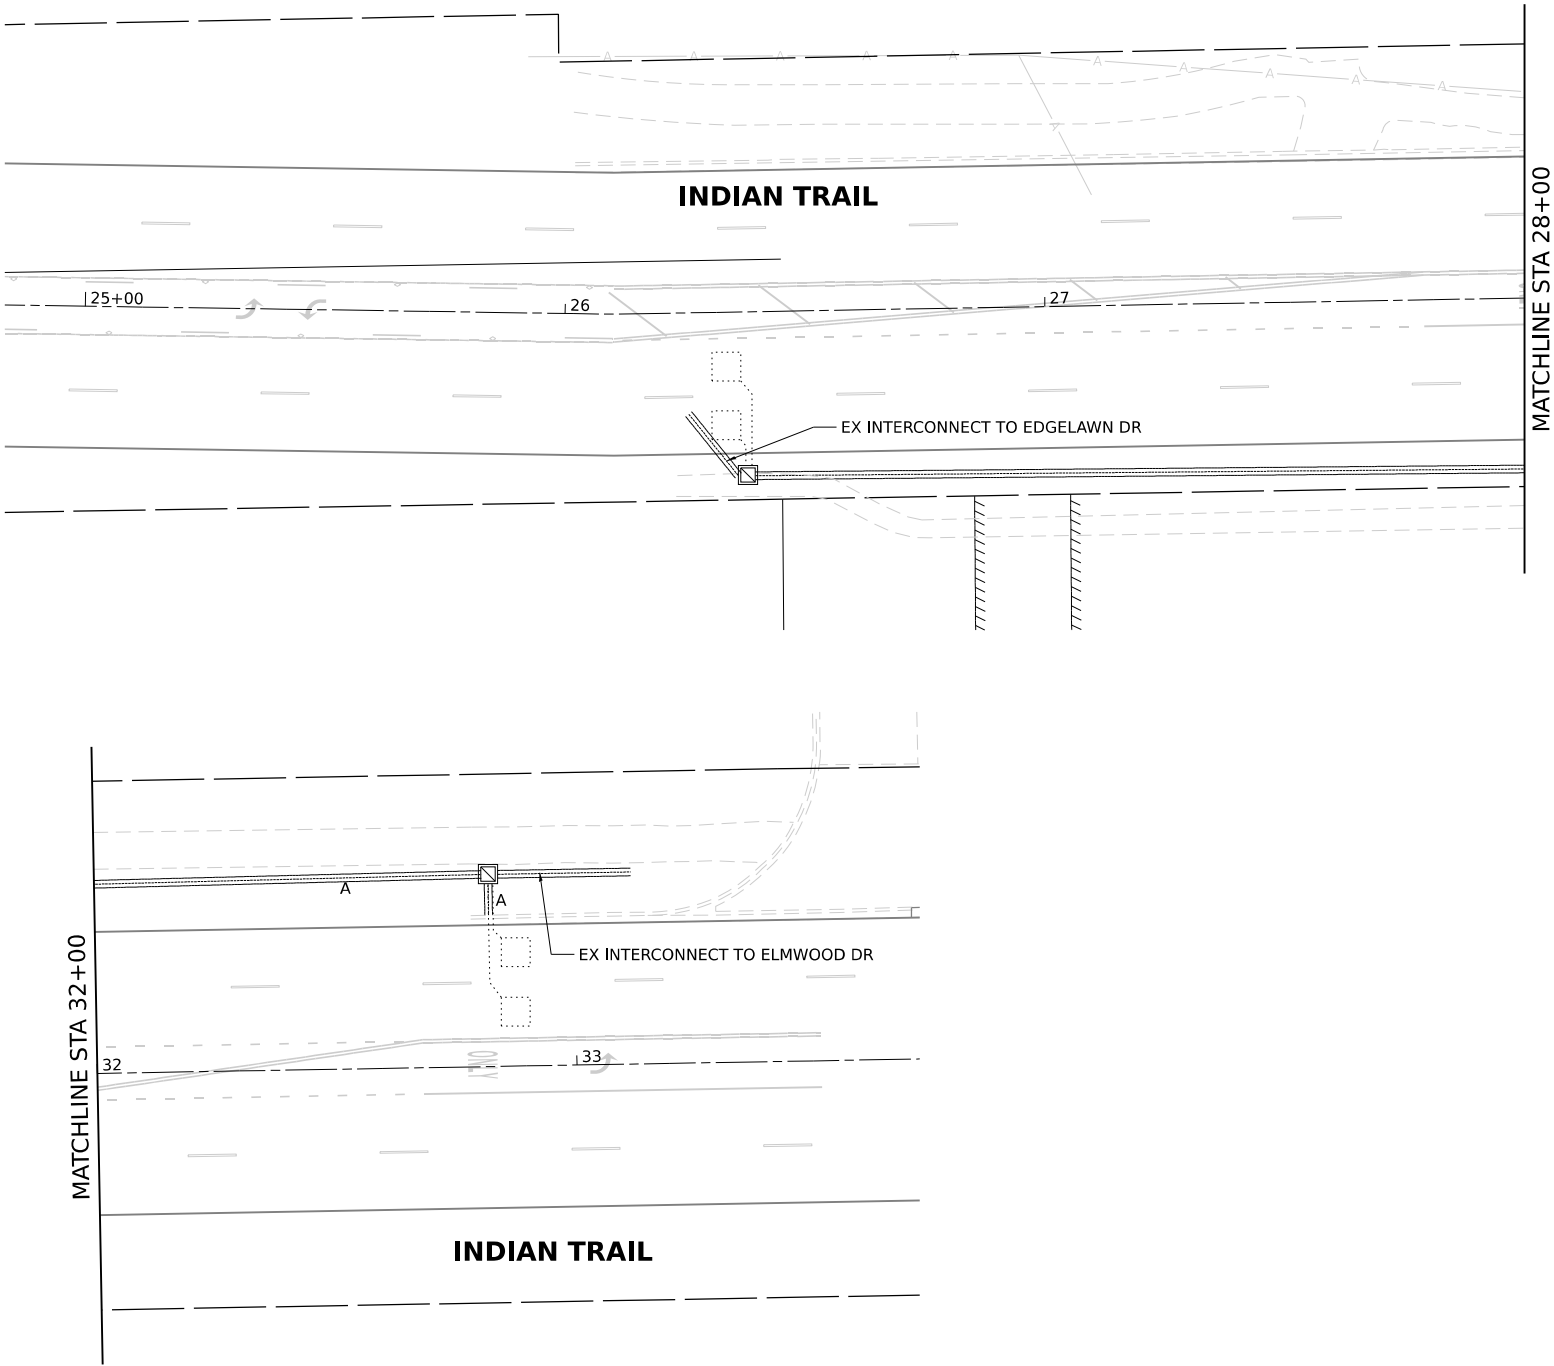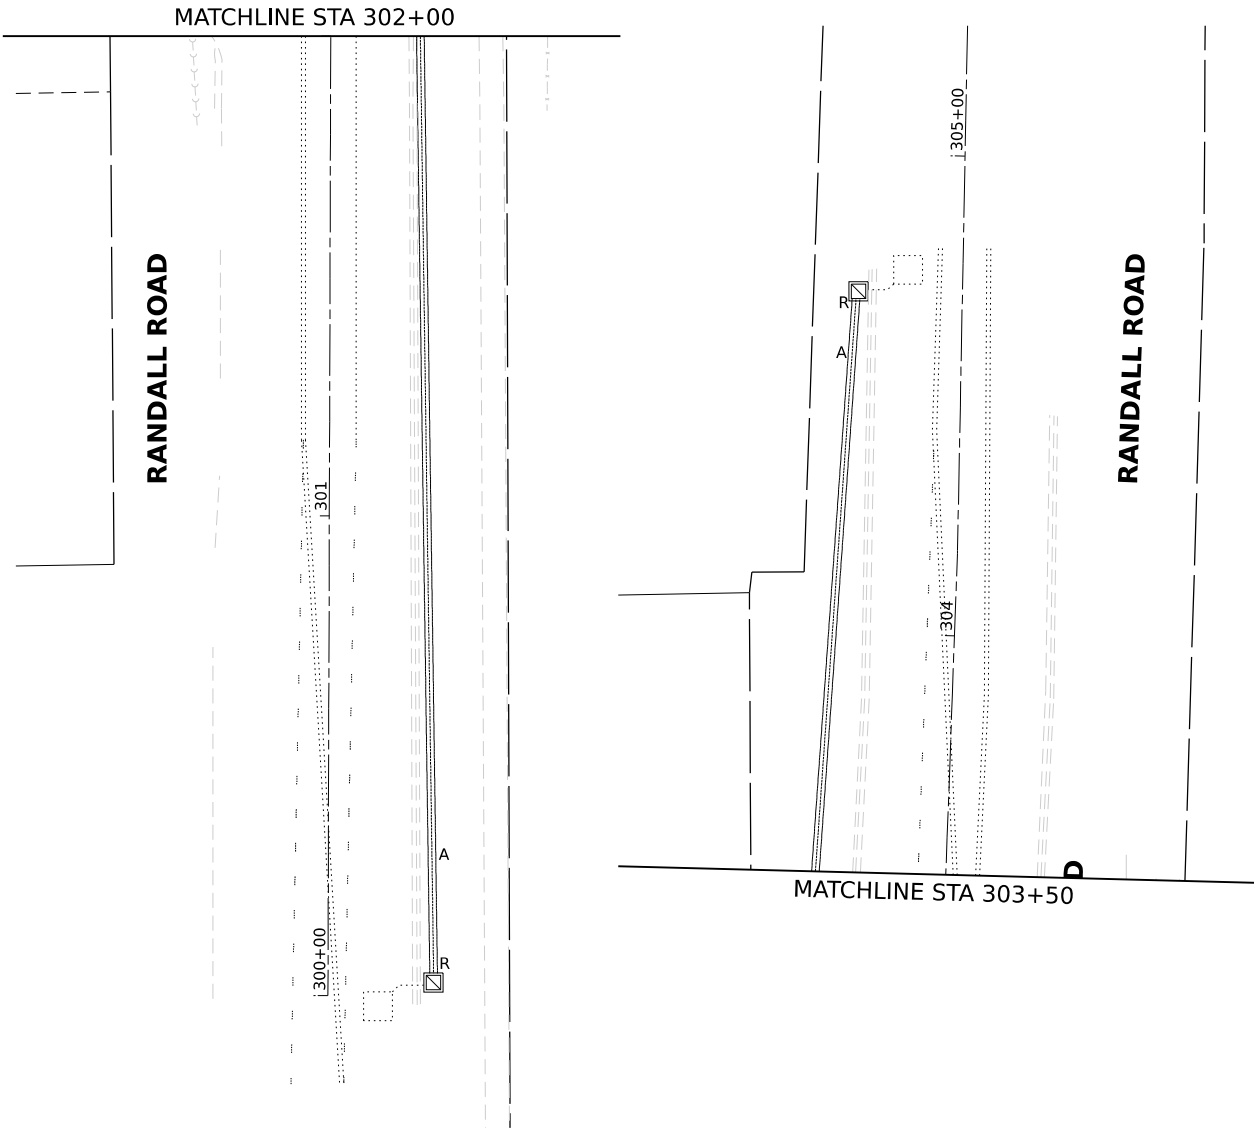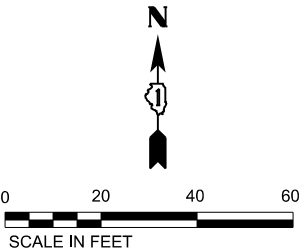

EXISTING TRAFFIC SIGNAL EQUIPMENT
REMOVAL PLANS

MODEL: \$MODELNAME\$
FILE NAME: \$FILES\$



USER NAME	= \$USER\$	DESIGNED	- THG	REVISED	-
		DRAWN	- MAS	REVISED	-
PLOT SCALE	= \$\$SCALE\$	CHECKED	- TJS	REVISED	-
PLOT DATE	= \$DATE\$	DATE	- 07-09-2024	REVISED	-

STATE OF ILLINOIS
DEPARTMENT OF TRANSPORTATION

REMOVE EXISTING TRAFFIC SIGNAL EQUIPMENT PLAN
INDIAN TRAIL AND RANDALL ROAD

SCALE: 1"=20' SHEET 2 OF 2 SHEETS STA. TO STA.

F.A.U. RTE.	SECTION	COUNTY	TOTAL SHEETS	SHEET NO.
1503	21-00339-00-CH	KANE	132	81
CONTRACT NO. 61J91				
		ILLINOIS	FED. AID PROJECT	



INDIAN TRAIL

RANDALL ROAD

SIGN (A)

LEFT TURN
YIELD ON
FLASHING
YELLOW
ARROW

R10-12a
36" X 30"
8 REQUIRED

SIGN (D)

TURNING
VEHICLES


TO

R10-15R
30" X 30"
4 REQUIRED

NOTE:
ALL PUSHBUTTONS SHALL BE APS.

TRAFFIC SIGNAL EQUIPMENT LOCATION				FOUNDATION DEPTH (FT)	FOUNDATION DIAMETER (IN)	TYPE OF FOUNDATION
NO.	STA	OFFSET	TYPE			
M-1	29+53.68	61.03' RT	42' COMBINATION MAST ARM	13	36	TYPE E 36-INCH DIAMETER
P-2	29+45.31	45.30' RT	SIGNAL POST 16'	4	24	CONCRETE FOUNDATION, TYPE A
P-3	29+33.97	38.70' RT	PEDESTRIAN SIGNAL POST 5'	4	12	TYPE A 12-INCH DIAMETER
M-4	30+59.93	37.87' RT	40' MAST ARM	13	36	TYPE E 36-INCH DIAMETER
P-5	30+44.97	39.93' RT	PEDESTRIAN SIGNAL POST 10'	4	12	TYPE A 12-INCH DIAMETER
P-6	30+33.80	45.91' RT	PEDESTRIAN SIGNAL POST 10'	4	12	TYPE A 12-INCH DIAMETER
P-7	30+21.57	54.28' RT	SIGNAL POST 16'	4	24	CONCRETE FOUNDATION, TYPE A
P-8	29+56.42	49.43' LT	SIGNAL POST 16'	4	24	CONCRETE FOUNDATION, TYPE A
P-9	29+36.97	34.50' LT	PEDESTRIAN SIGNAL POST 5'	4	12	TYPE A 12-INCH DIAMETER
M-10	29+39.09	45.32' LT	48' MAST ARM	13	36	TYPE E 36-INCH DIAMETER
P-11	30+51.54	40.01' LT	SIGNAL POST 16'	4	24	CONCRETE FOUNDATION, TYPE A
P-12	30+41.18	51.31' LT	PEDESTRIAN SIGNAL POST 10'	4	12	TYPE A 12-INCH DIAMETER
M-13	30+30.54	77.92' LT	40' COMBINATION MAST ARM	13	36	TYPE E 36-INCH DIAMETER


PROPOSED CONTROLLER SEQUENCE

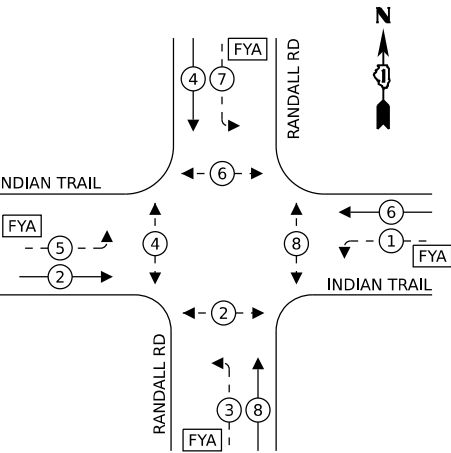

LEGEND:

- PROTECTED PHASE
- PROTECTED/PERMITTED PHASE
- PEDESTRIAN PHASE
- OVERLAP
- FLASHING YELLOW ARROW

PROPOSED EMERGENCY VEHICLE
PREEMPTION SEQUENCE

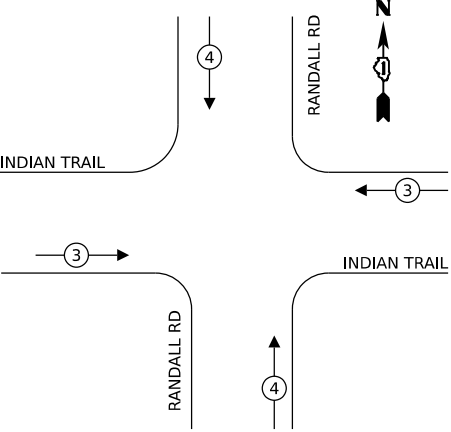


TRAFFIC SIGNAL
ELECTRICAL SERVICE REQUIREMENTS

TYPE	NO. OF LAMPS	LED WATTAGE	% OPERATION	TOTAL WATTAGE
SIGNAL (RED)	16	11	50	88.0
(YELLOW)	8	20	5	8.0
(GREEN)	8	12	45	43.2
ARROW (EXCEPT FYA)	16	10	10	16.0
FLASHING YELLOW ARROW (FYA)	8	12	30	28.8
PED. SIGNAL	8	20	100	160.0
PTZ CAMERA	1	60	100	60.0
CONTROLLER	1	100	100	100.0
UPS	1	25	100	25.0
VIDEO SYSTEM	1	150	100	150.0
FLASHER	-	-	50	-
LUMINAIRE	-	-	50	-
TOTAL =				679.0

ENERGY COSTS TO:

CITY OF AURORA
44 E. DOWNER PLACE
AURORA, IL 60507

ENERGY SUPPLY: CONTACT: COMED NEW BUSINESS
PHONE: 866-639-3532
COMPANY: COMED
ACCOUNT NUMBER: ---

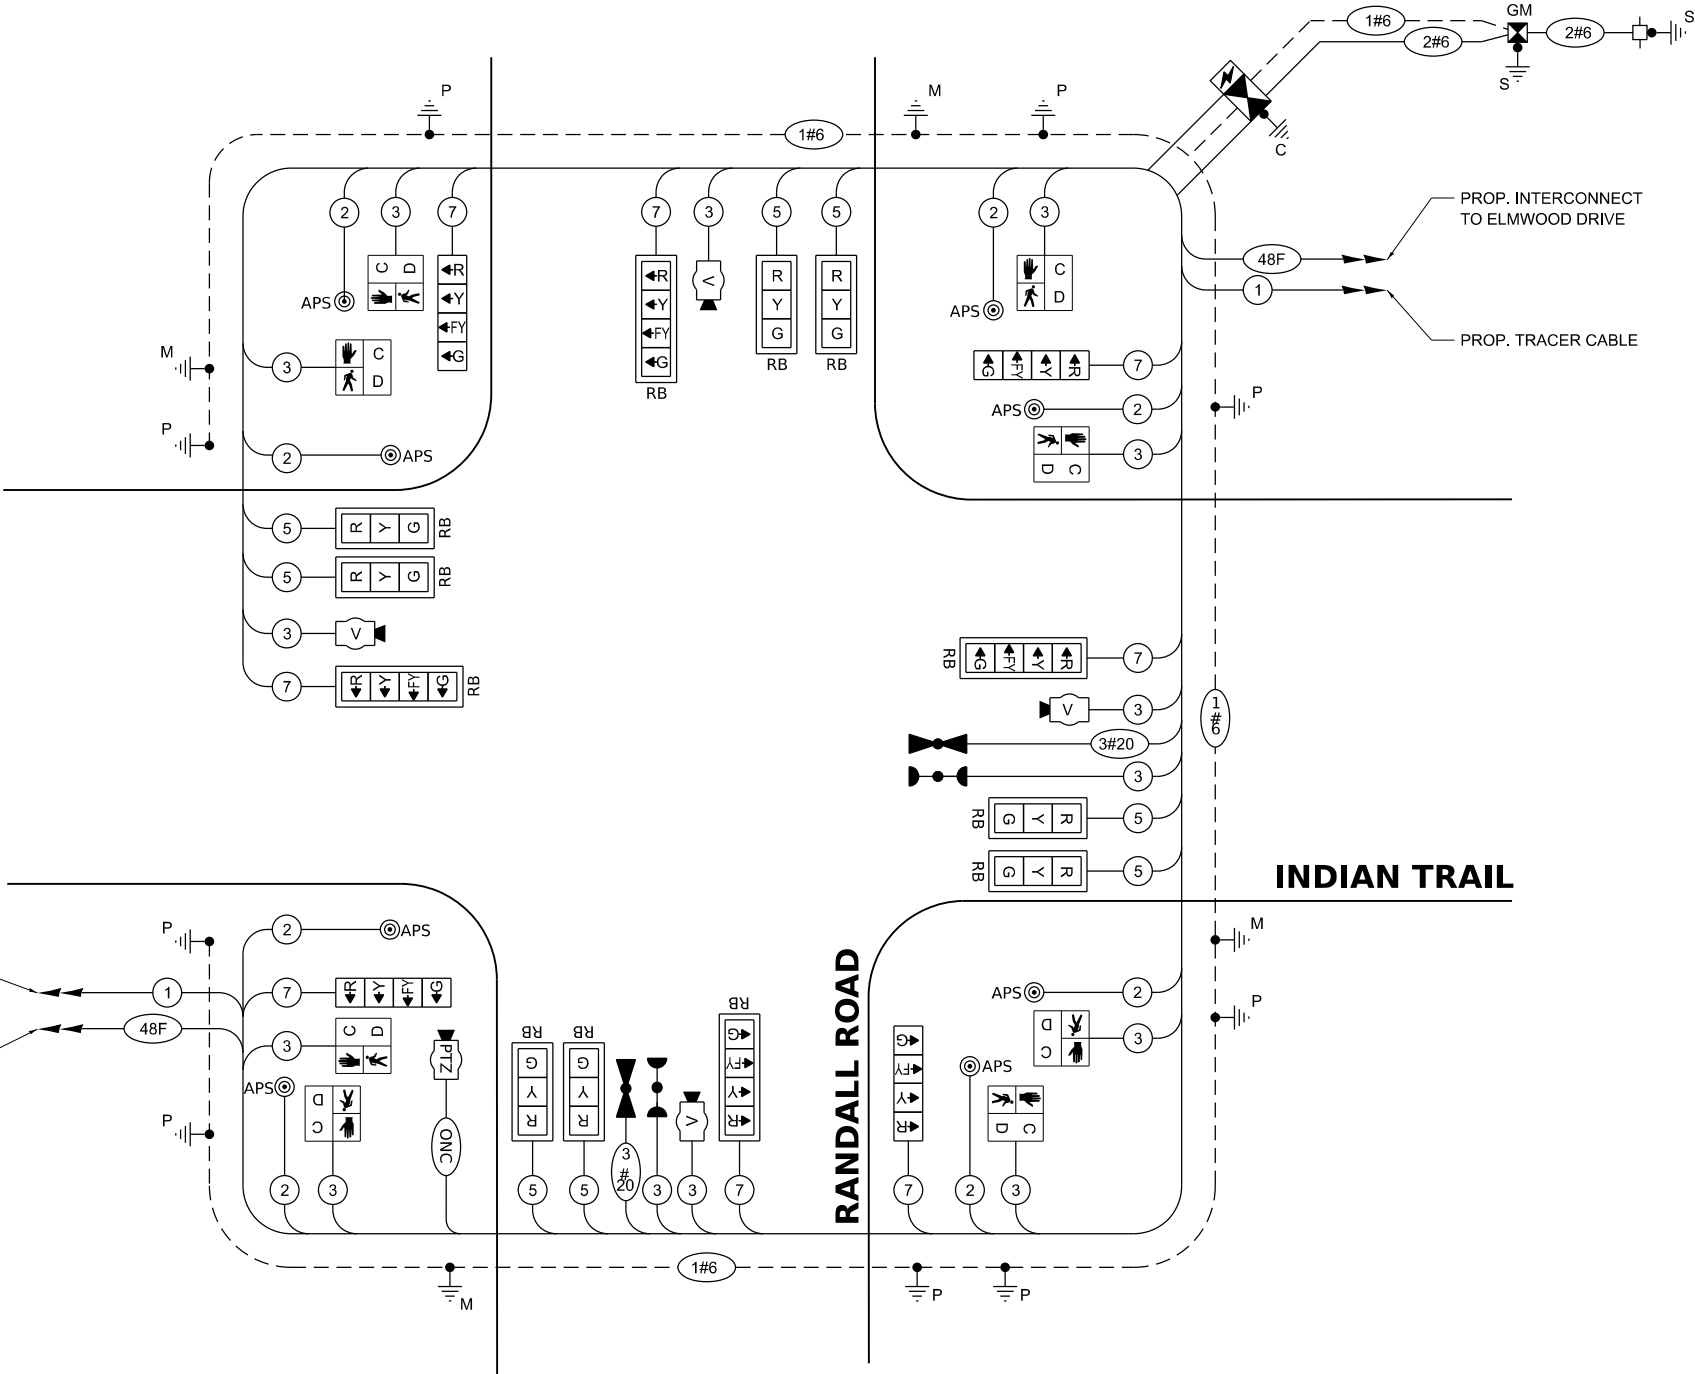

CABLE PLAN

NOT TO SCALE

STATE OF ILLINOIS
DEPARTMENT OF TRANSPORTATION


CABLE PLAN AND PHASE SECTION DIAGRAM
INDIAN TRAIL AND RANDALL ROAD

SCALE: NONE SHEET 1 OF 1 SHEETS STA. TO STA.

F.A.U. RTE.	SECTION	COUNTY	TOTAL SHEETS	SHEET NO.
1503	21-00339-00-CH	KANE	132	83
CONTRACT NO. 61J91				
ILLINOIS FED. AID PROJECT				


SIGN PANEL – TYPE 1 OR TYPE 2

ALL DIMENSIONS ARE IN INCHES UNLESS NOTED OTHERWISE

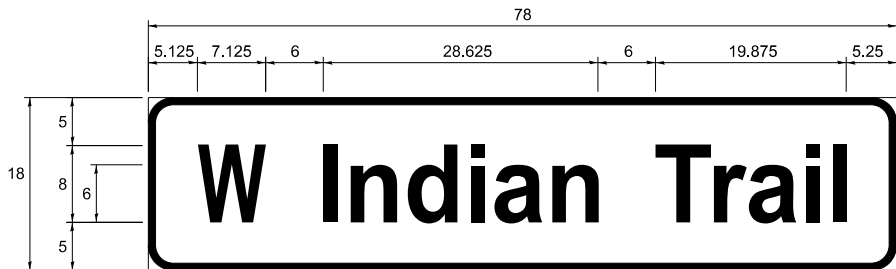

DESIGN SERIES	AREA (SQ FT)	SIGN PANEL TYPE	SHEETING TYPE	QTY. REQUIRED
D	9.75	2	ZZ	2

NOTE: FOR ADDITIONAL DESIGN AND INSTALLATION INFORMATION PLEASE SEE DISTRICT ONE MAST ARM MOUNTED STREET NAME SIGNS DETAIL.

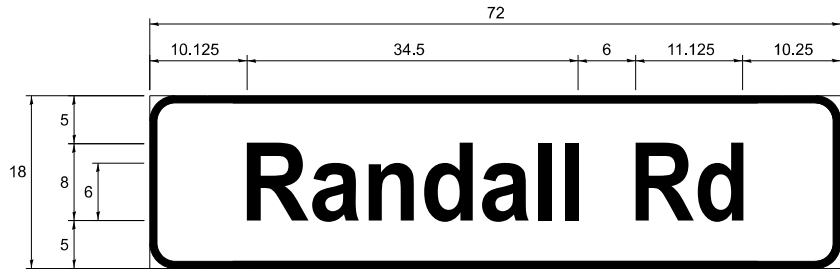

DESIGN SERIES	AREA (SQ FT)	SIGN PANEL TYPE	SHEETING TYPE	QTY. REQUIRED
D	9	1	ZZ	2

NOTE: FOR ADDITIONAL DESIGN AND INSTALLATION INFORMATION PLEASE SEE DISTRICT ONE MAST ARM MOUNTED STREET NAME SIGNS DETAIL.

SCHEDULE OF QUANTITIES

ITEM	UNIT	TOTAL QUANTITY
SIGN PANEL - TYPE 1	SQ FT	93
SIGN PANEL - TYPE 2	SQ FT	20
UNDERGROUND CONDUIT, GALVANIZED STEEL, 2" DIA.	FOOT	186
UNDERGROUND CONDUIT, GALVANIZED STEEL, 3" DIA.	FOOT	196
UNDERGROUND CONDUIT, GALVANIZED STEEL, 4" DIA.	FOOT	411
HANDHOLE	EACH	2
DOUBLE HANDHOLE	EACH	2
MAINTENANCE OF EXISTING TRAFFIC SIGNAL INSTALLATION	EACH	1
ELECTRIC CABLE IN CONDUIT, SIGNAL NO. 14 2C	FOOT	1,325
ELECTRIC CABLE IN CONDUIT, SIGNAL NO. 14 3C	FOOT	2,848
ELECTRIC CABLE IN CONDUIT, SIGNAL NO. 14 5C	FOOT	1,610
ELECTRIC CABLE IN CONDUIT, SIGNAL NO. 14 7C	FOOT	1,568
ELECTRIC CABLE IN CONDUIT, SERVICE, NO. 6 2 C	FOOT	61
ELECTRIC CABLE IN CONDUIT, EQUIPMENT GROUNDING CONDUCTOR, NO. 6 1C	FOOT	754
TRAFFIC SIGNAL POST, GALVANIZED STEEL 16 FT.	EACH	4
STEEL MAST ARM ASSEMBLY AND POLE, 40 FT.	EACH	1
STEEL MAST ARM ASSEMBLY AND POLE, 48 FT.	EACH	1
STEEL COMBINATION MAST ARM ASSEMBLY AND POLE 40 FT.	EACH	1
STEEL COMBINATION MAST ARM ASSEMBLY AND POLE 42 FT.	EACH	1
CONCRETE FOUNDATION, TYPE A	FOOT	20
CONCRETE FOUNDATION, TYPE C	FOOT	4
CONCRETE FOUNDATION, TYPE E 36-INCH DIAMETER	FOOT	52
SIGNAL HEAD, LED, 1-FACE, 3-SECTION, MAST-ARM MOUNTED	EACH	8
SIGNAL HEAD, LED, 1-FACE, 4-SECTION, BRACKET MOUNTED	EACH	4
SIGNAL HEAD, LED, 1-FACE, 4-SECTION, MAST ARM MOUNTED	EACH	4
PEDESTRIAN SIGNAL HEAD, LED, 1-FACE, BRACKET MOUNTED WITH COUNTDOWN TIMER	EACH	8
TRAFFIC SIGNAL BACKPLATE, RETROREFLECTIVE	EACH	12
LIGHT DETECTOR	EACH	2
LIGHT DETECTOR AMPLIFIER	EACH	1
REMOVE EXISTING TRAFFIC SIGNAL EQUIPMENT	EACH	1
REMOVE EXISTING HANDHOLE	EACH	8
REMOVE EXISTING DOUBLE HANDHOLE	EACH	1
REMOVE EXISTING CONCRETE FOUNDATION	EACH	9
EMERGENCY VEHICLE PRIORITY SYSTEM LINE SENSOR CABLE, NO. 20 3/C	FOOT	479
RELOCATE EXSTING REMOTE CONTROLLED VIDEO VEHICLE SYSTEM (SPECIAL)	EACH	1
RELOCATE SWITCH	EACH	1
RELOCATE EXSTING VIDEO ENCODER, SPECIAL	EACH	1
FULL-ACTUATED CONTROLLER AND TYPE SUPER P CABINET (SPECIAL)	EACH	1
OUTDOOR RATED NETWORK CABLE	FOOT	298
SERVICE INSTALLATION, GROUND MOUNTED, METERED	EACH	1
PEDESTRIAN SIGNAL POST, 10 FT.	EACH	3
PEDESTRIAN SIGNAL POST, 5 FT.	EACH	2
VIDEO VEHICLE DETECTION SYSTEM COMPLETE	EACH	1
UNINTERRUPTABLE POWER SUPPLY, SPECIAL	EACH	1
ACCESSIBLE PEDESTRIAN SIGNALS	EACH	8
CONCRETE FOUNDATION, TYPE A 12-INCH DIAMETER	FOOT	20

ECONOLITE

MODEL, SHEET NAMES
FILE NAMES, SHEETS




USER NAME = \$USERS\$	DESIGNED - THG	REVISED -
	DRAWN - CN	REVISED -
PLOT SCALE = \$SCALE\$	CHECKED - TJS	REVISED -
PLOT DATE = \$DATES\$	DATE - 07-09-2024	REVISED -

STATE OF ILLINOIS
DEPARTMENT OF TRANSPORTATION

STREET NAME SIGNS AND SCHEDULE OF QUANTITIES
INDIAN TRAIL AND RANDALL ROAD

SCALE: NONE SHEET 1 OF 1 SHEETS STA. TO STA.

F.A.U. RTE.	SECTION	COUNTY	TOTAL SHEETS	SHEET NO.
1503	21-00339-00-CH	KANE	132	84
CONTRACT NO. 61J91				
ILLINOIS FED. AID PROJECT				

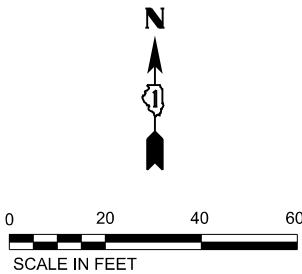

REMOVAL AND RELOCATION NOTES:

THE FOLLOWING ITEMS SHALL BE REMOVED BY THE CONTRACTOR AND SHALL BE DISPOSED OF BY THEM OUTSIDE THE RIGHT-OF-WAY AT THEIR EXPENSE. THE SALVAGE VALUE OF THE REMOVED EQUIPMENT SHALL BE REFLECTED IN THE CONTRACT BID PRICE.


4	EACH	3-SECTION SIGNAL HEAD
8	EACH	5-SECTION SIGNAL HEAD
8	EACH	TRAFFIC SIGNAL BACKPLATE
2	EACH	STEEL COMBINATION MAST ARM ASSEMBLY AND POLE
2	EACH	STEEL MAST ARM ASSEMBLY AND POLE
8	EACH	PEDESTRIAN SIGNAL HEAD
4	EACH	PEDESTRIAN PUSH-BUTTON
1	EACH	SERVICE INSTALLATION

THE FOLLOWING EXISTING TRAFFIC SIGNAL EQUIPMENT SHALL BE REMOVED BY THE CONTRACTOR AND SHALL REMAIN THE PROPERTY OF THE CITY. THE CONTRACTOR SHALL SAFELY STORE AND ARRANGE FOR DELIVERY OF ALL THE EQUIPMENT TO BE RETURNED TO THE CITY. CONTRACTOR SHALL CONTACT SCOTT MILLER, ELECTRICAL DIVISION, TO COORDINATE DROP OFF OF THE BELOW EQUIPMENT.

1	EACH	CONTROLLER AND CABINET (COMPLETE)
1	EACH	UPS
2	EACH	CONFIRMATION BEACON
2	EACH	LIGHT DETECTOR
1	EACH	LIGHT DETECTOR AMPLIFIER

NOTES:

1. THE TRAFFIC SIGNAL CONTROLLER EQUIPMENT FOR THIS PORTION OF THE INTERCONNECT SYSTEM SHALL BE "ECONOLITE" TO MATCH THE EXISTING ADJACENT SYSTEM AND SHALL BE NTCIP COMPLIANT.

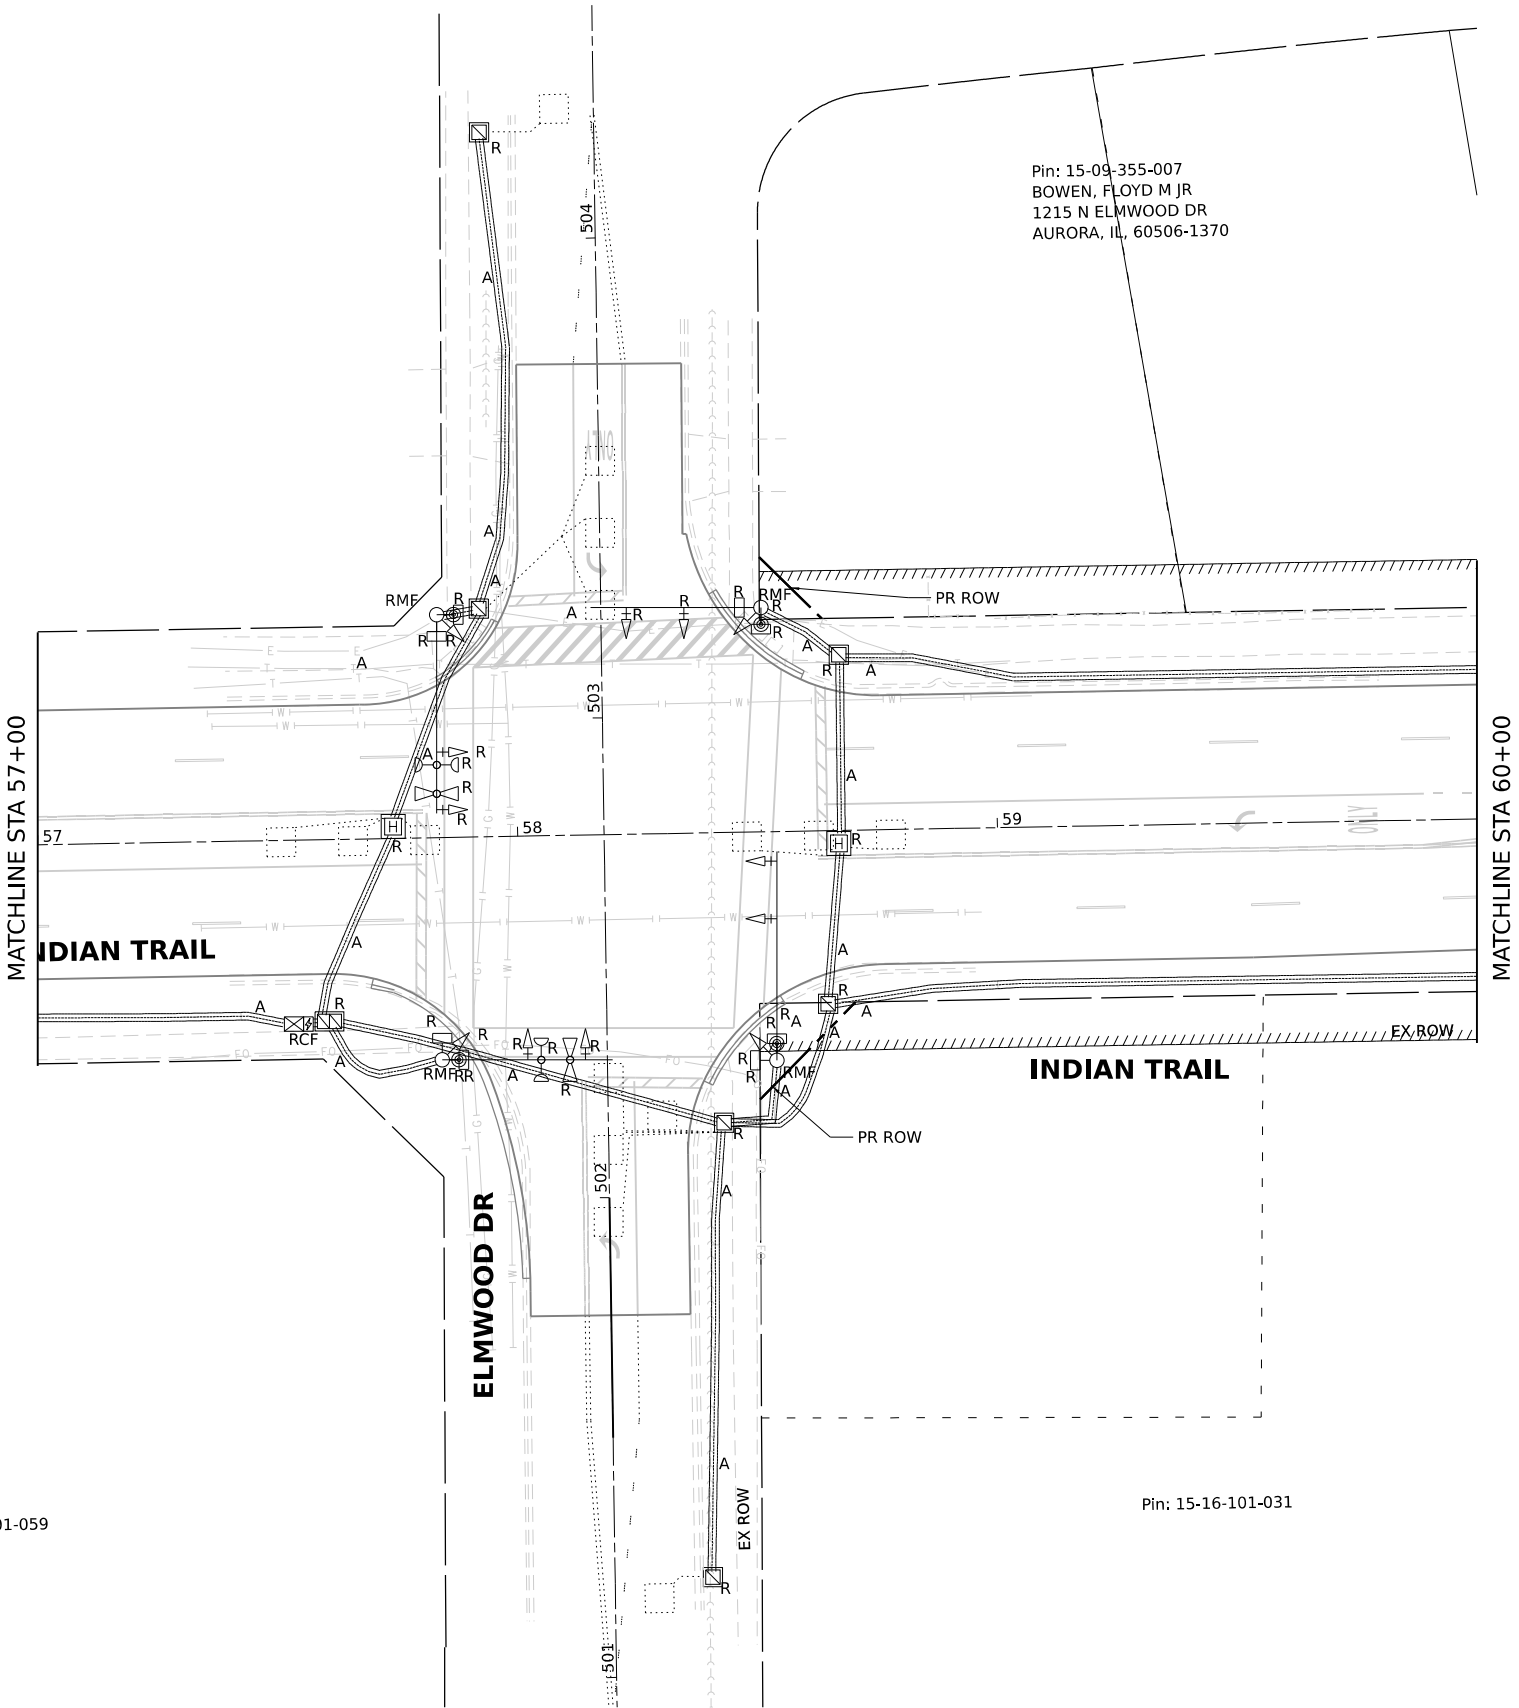

MODEL, SUBMODEL NAMES
FILE NAMES, SHEETS





USER NAME = \$USERS\$	DESIGNED - THG	REVISED -
	DRAWN - MAS	REVISED -
PLOT SCALE = \$\$SCALE\$	CHECKED - TJS	REVISED -
PLOT DATE = \$DATES\$	DATE - 07-09-2024	REVISED -

STATE OF ILLINOIS
DEPARTMENT OF TRANSPORTATION

REMOVE EXSTING TRAFFIC SIGNAL EQUIPMENT PLAN
INDIAN TRAIL AND ELMWOOD DRIVE

SCALE: 1"=20' SHEET 1 OF 2 SHEETS STA. 57+00 TO STA. 60+00

F.A.U. RTE.	SECTION	COUNTY	TOTAL SHEETS	SHEET NO.
1503	21-00339-00-CH	KANE	132	85
CONTRACT NO. 61J91				
ILLINOIS FED. AID PROJECT				

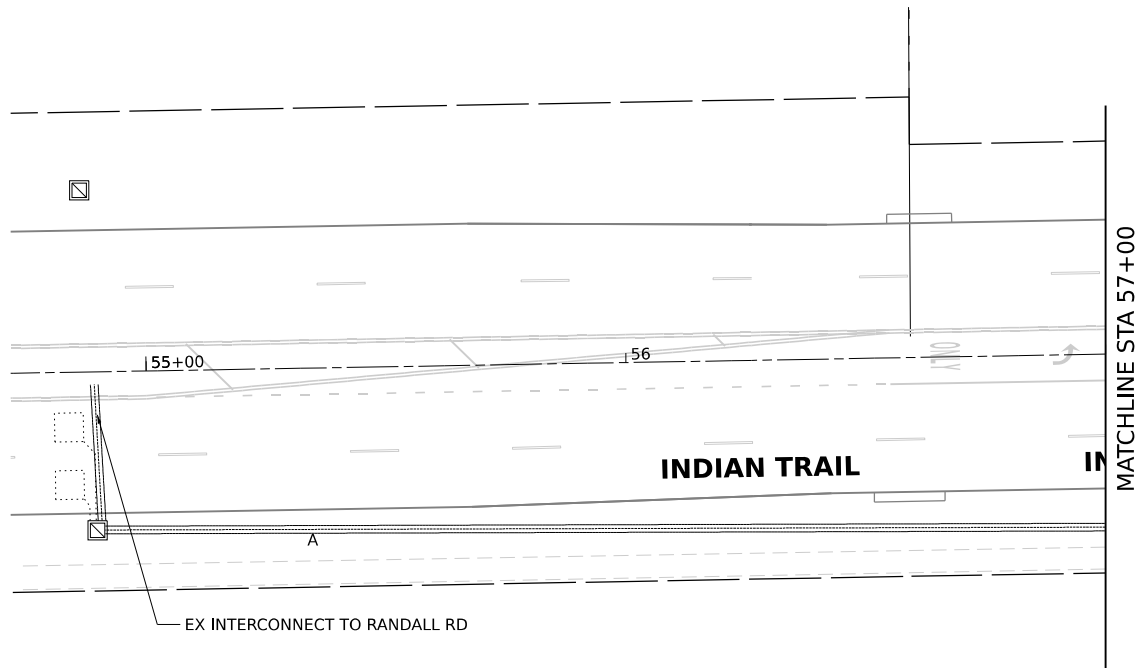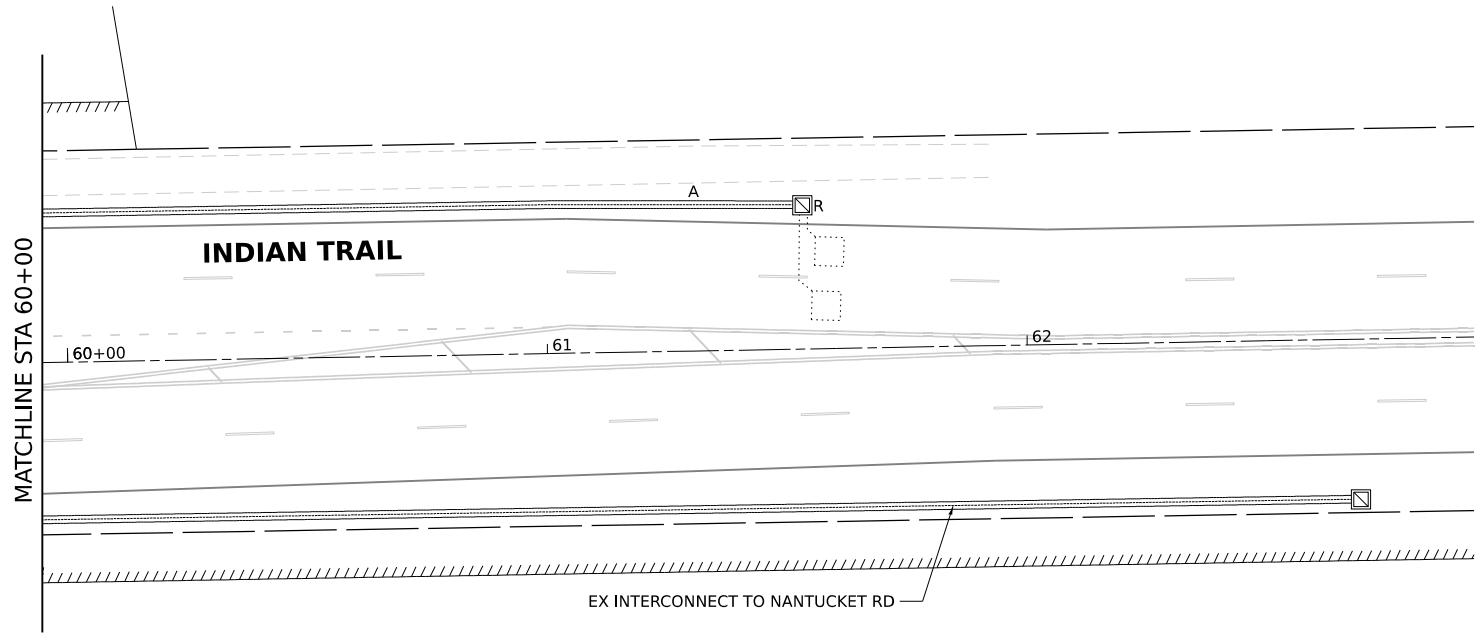

MODEL: \$MODELNAME\$
FILE NAME: \$FILES\$




USER NAME = \$USERS\$	DESIGNED - THG	REVISED -
	DRAWN - MAS	REVISED -
PLOT SCALE = \$SCALE\$	CHECKED - TJS	REVISED -
PLOT DATE = \$DATES\$	DATE - 07-09-2024	REVISED -

STATE OF ILLINOIS
DEPARTMENT OF TRANSPORTATION

REMOVE EXSTING TRAFFIC SIGNAL EQUIPMENT PLAN
INDIAN TRAIL AND ELMWOOD DRIVE

SCALE: 1"=20' SHEET 2 OF 2 SHEETS STA. TO STA.

F.A.U. RTE.	SECTION	COUNTY	TOTAL SHEETS	SHEET NO.
1503	21-00339-00-CH	KANE	132	86
CONTRACT NO. 61J91				
		ILLINOIS	FED. AID PROJECT	

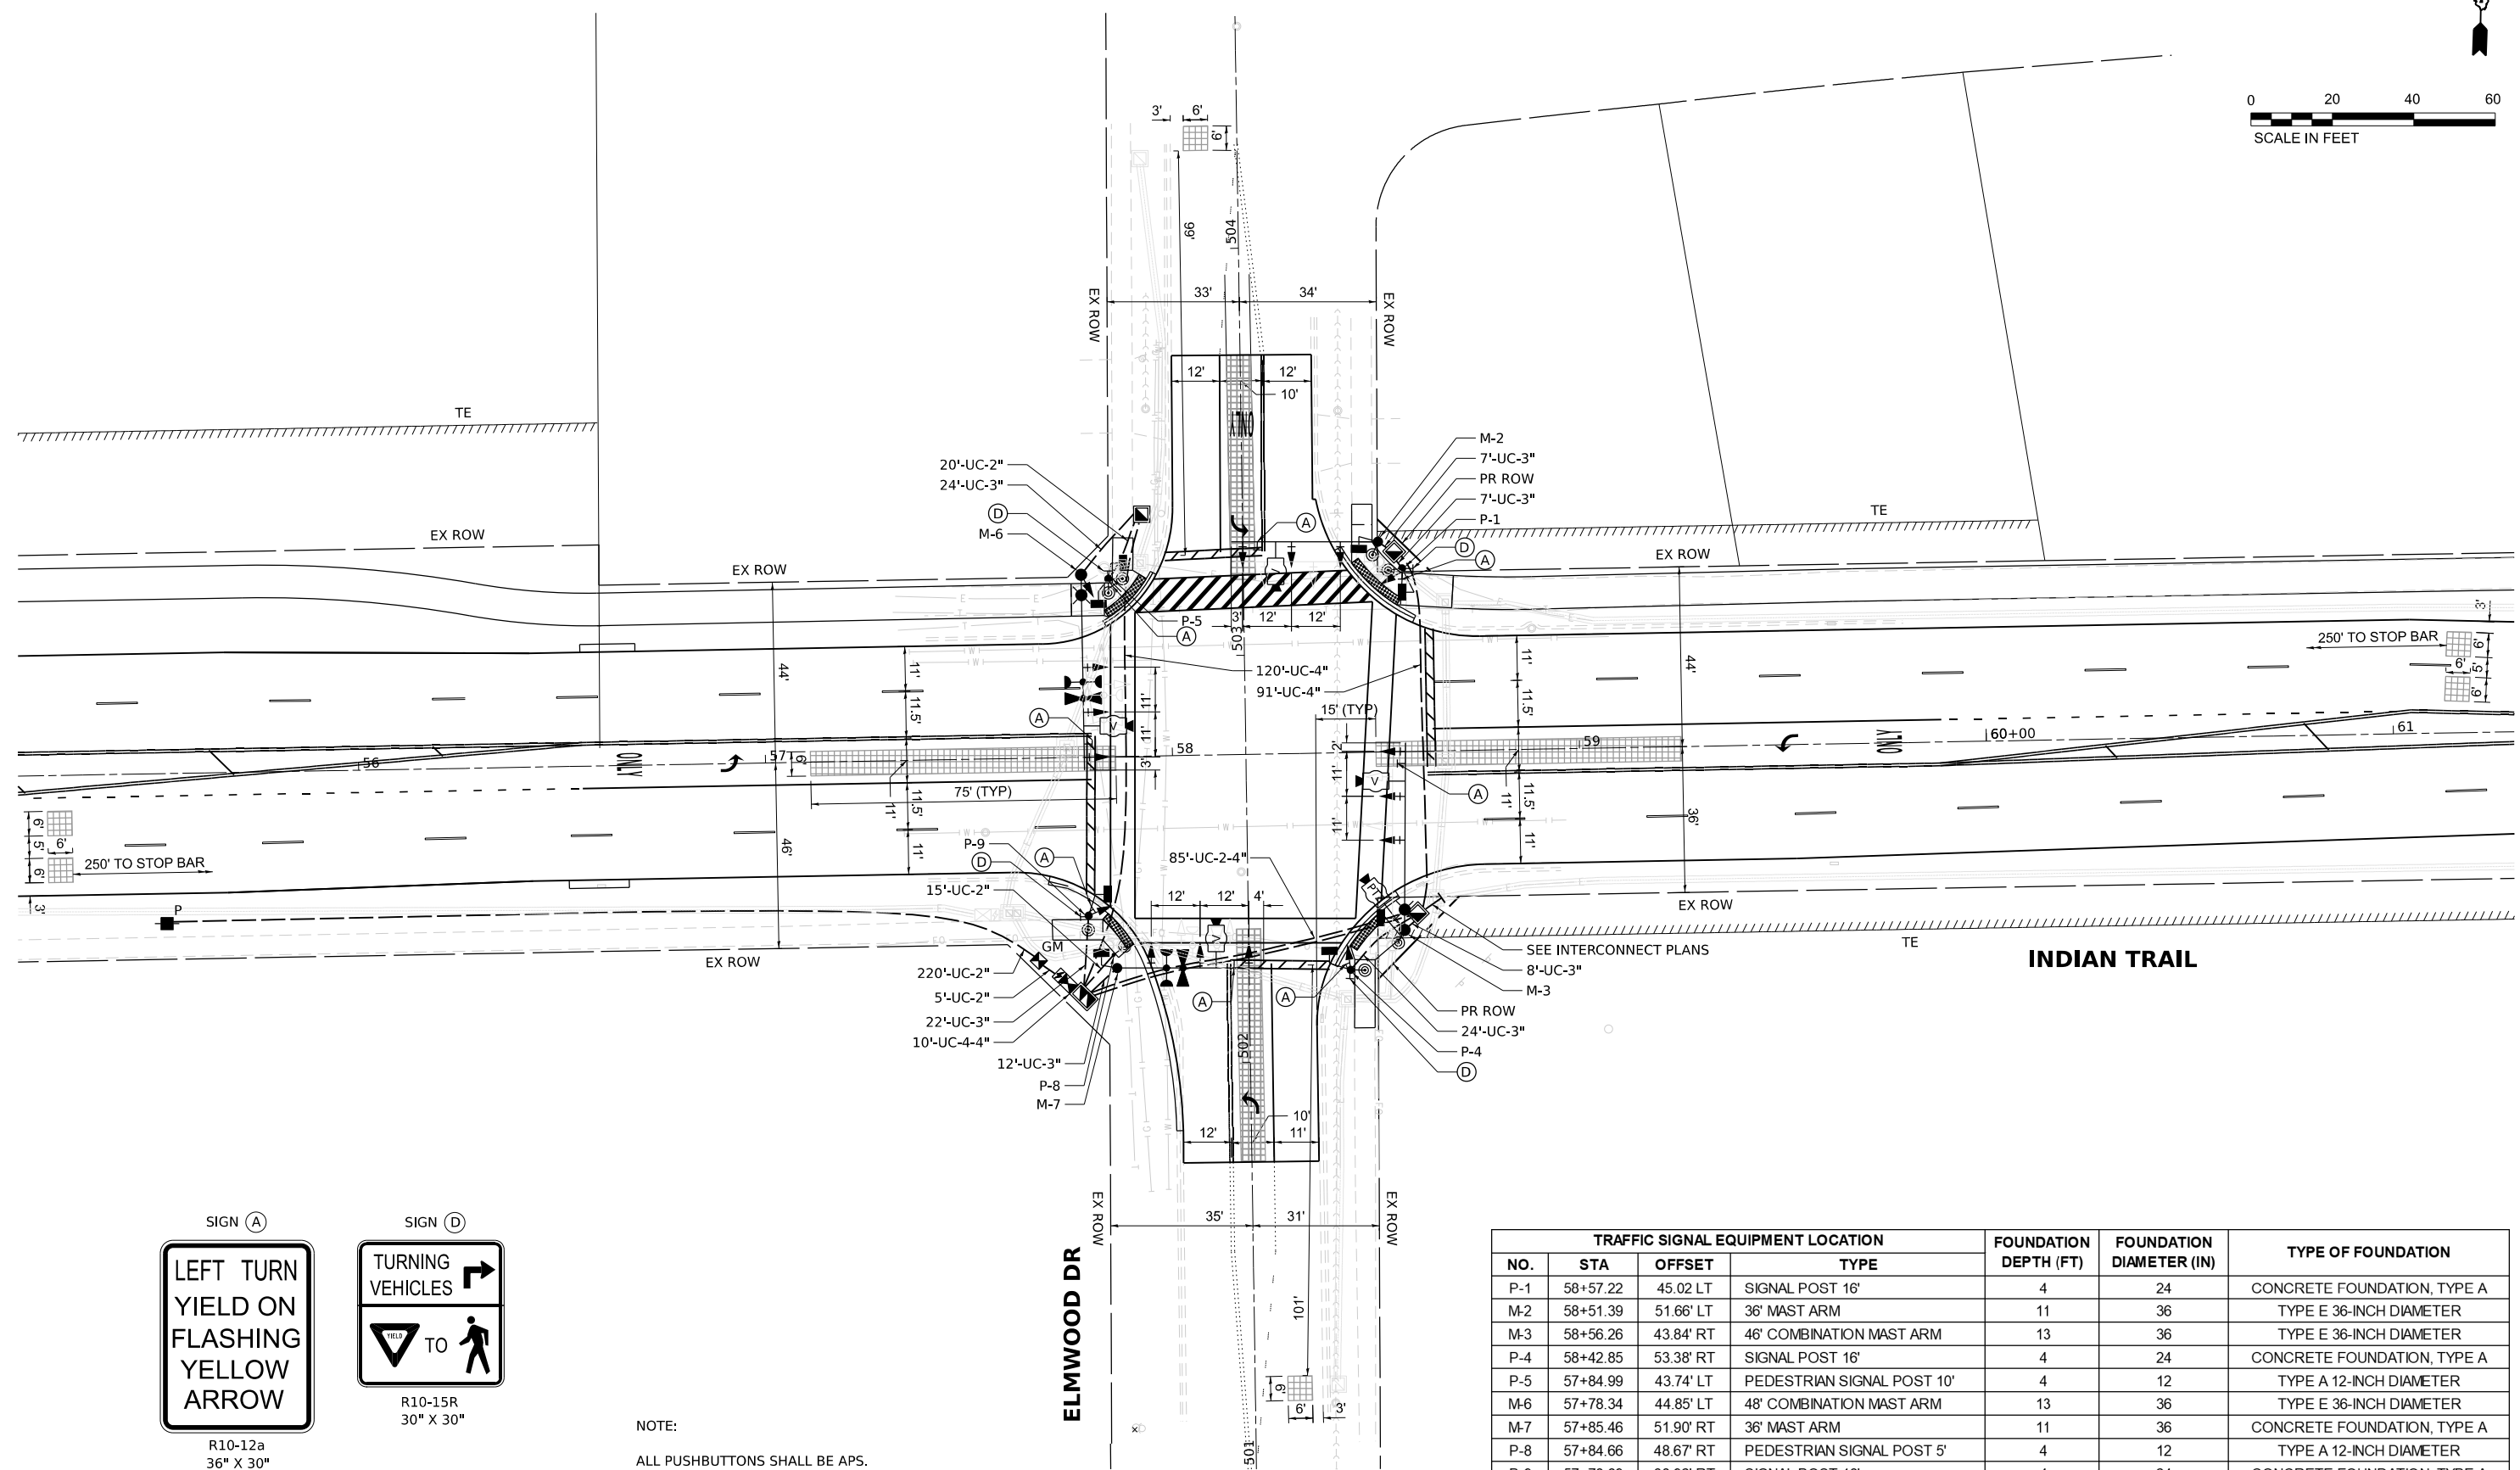

SIGN (A)

R10-12a
36" X 30"
8 REQUIRED


SIGN (D)

R10-15R
30" X 30"


NOTE:
ALL PUSHBUTTONS SHALL BE APS.

TRAFFIC SIGNAL EQUIPMENT LOCATION				FOUNDATION DEPTH (FT)	FOUNDATION DIAMETER (IN)	TYPE OF FOUNDATION
NO.	STA	OFFSET	TYPE			
P-1	58+57.22	45.02 LT	SIGNAL POST 16'	4	24	CONCRETE FOUNDATION, TYPE A
M-2	58+51.39	51.66' LT	36' MAST ARM	11	36	TYPE E 36-INCH DIAMETER
M-3	58+56.26	43.84' RT	46' COMBINATION MAST ARM	13	36	TYPE E 36-INCH DIAMETER
P-4	58+42.85	53.38' RT	SIGNAL POST 16'	4	24	CONCRETE FOUNDATION, TYPE A
P-5	57+84.99	43.74' LT	PEDESTRIAN SIGNAL POST 10'	4	12	TYPE A 12-INCH DIAMETER
M-6	57+78.34	44.85' LT	48' COMBINATION MAST ARM	13	36	TYPE E 36-INCH DIAMETER
M-7	57+85.46	51.90' RT	36' MAST ARM	11	36	CONCRETE FOUNDATION, TYPE A
P-8	57+84.66	48.67' RT	PEDESTRIAN SIGNAL POST 5'	4	12	TYPE A 12-INCH DIAMETER
P-9	57+78.69	38.92' RT	SIGNAL POST 16'	4	24	CONCRETE FOUNDATION, TYPE A

PROPOSED CONTROLLER SEQUENCE

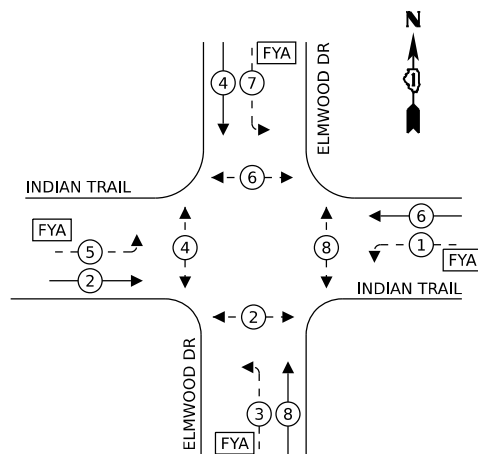

PROPOSED EMERGENCY VEHICLE PREEMPTION SEQUENCE

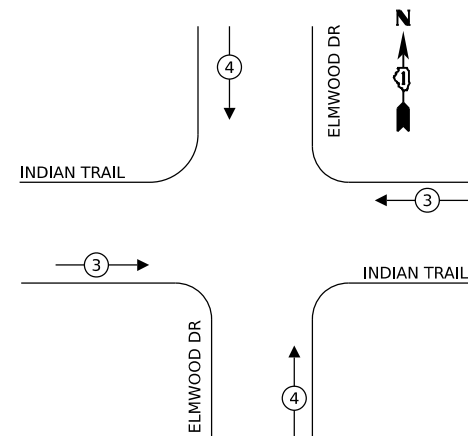

TRAFFIC SIGNAL ELECTRICAL SERVICE REQUIREMENTS



TYPE	NO. OF LAMPS	LED WATTAGE	% OPERATION	TOTAL WATTAGE
SIGNAL (RED)	16	11	50	88.0
(YELLOW)	8	20	5	8.0
(GREEN)	8	12	45	43.2
ARROW (EXCEPT FYA)	16	10	10	16.0
FLASHING YELLOW ARROW (FYA)	8	12	30	28.8
PED. SIGNAL	8	20	100	160.0
PTZ CAMERA	1	60	100	60.0
CONTROLLER	1	100	100	100.0
UPS	1	25	100	25.0
VIDEO SYSTEM	1	150	100	150.0
FLASHER	-	-	50	-
LUMINAIRE	-	-	50	-
TOTAL =				679.0

ENERGY COSTS TO:

CITY OF AURORA
44 E. DOWNER PLACE
AURORA, IL 60507

ENERGY SUPPLY: CONTACT: COMED NEW BUSINESS
 PHONE: 866-639-3532
 COMPANY: COMED
 ACCOUNT NUMBER: ---

LEGEND:

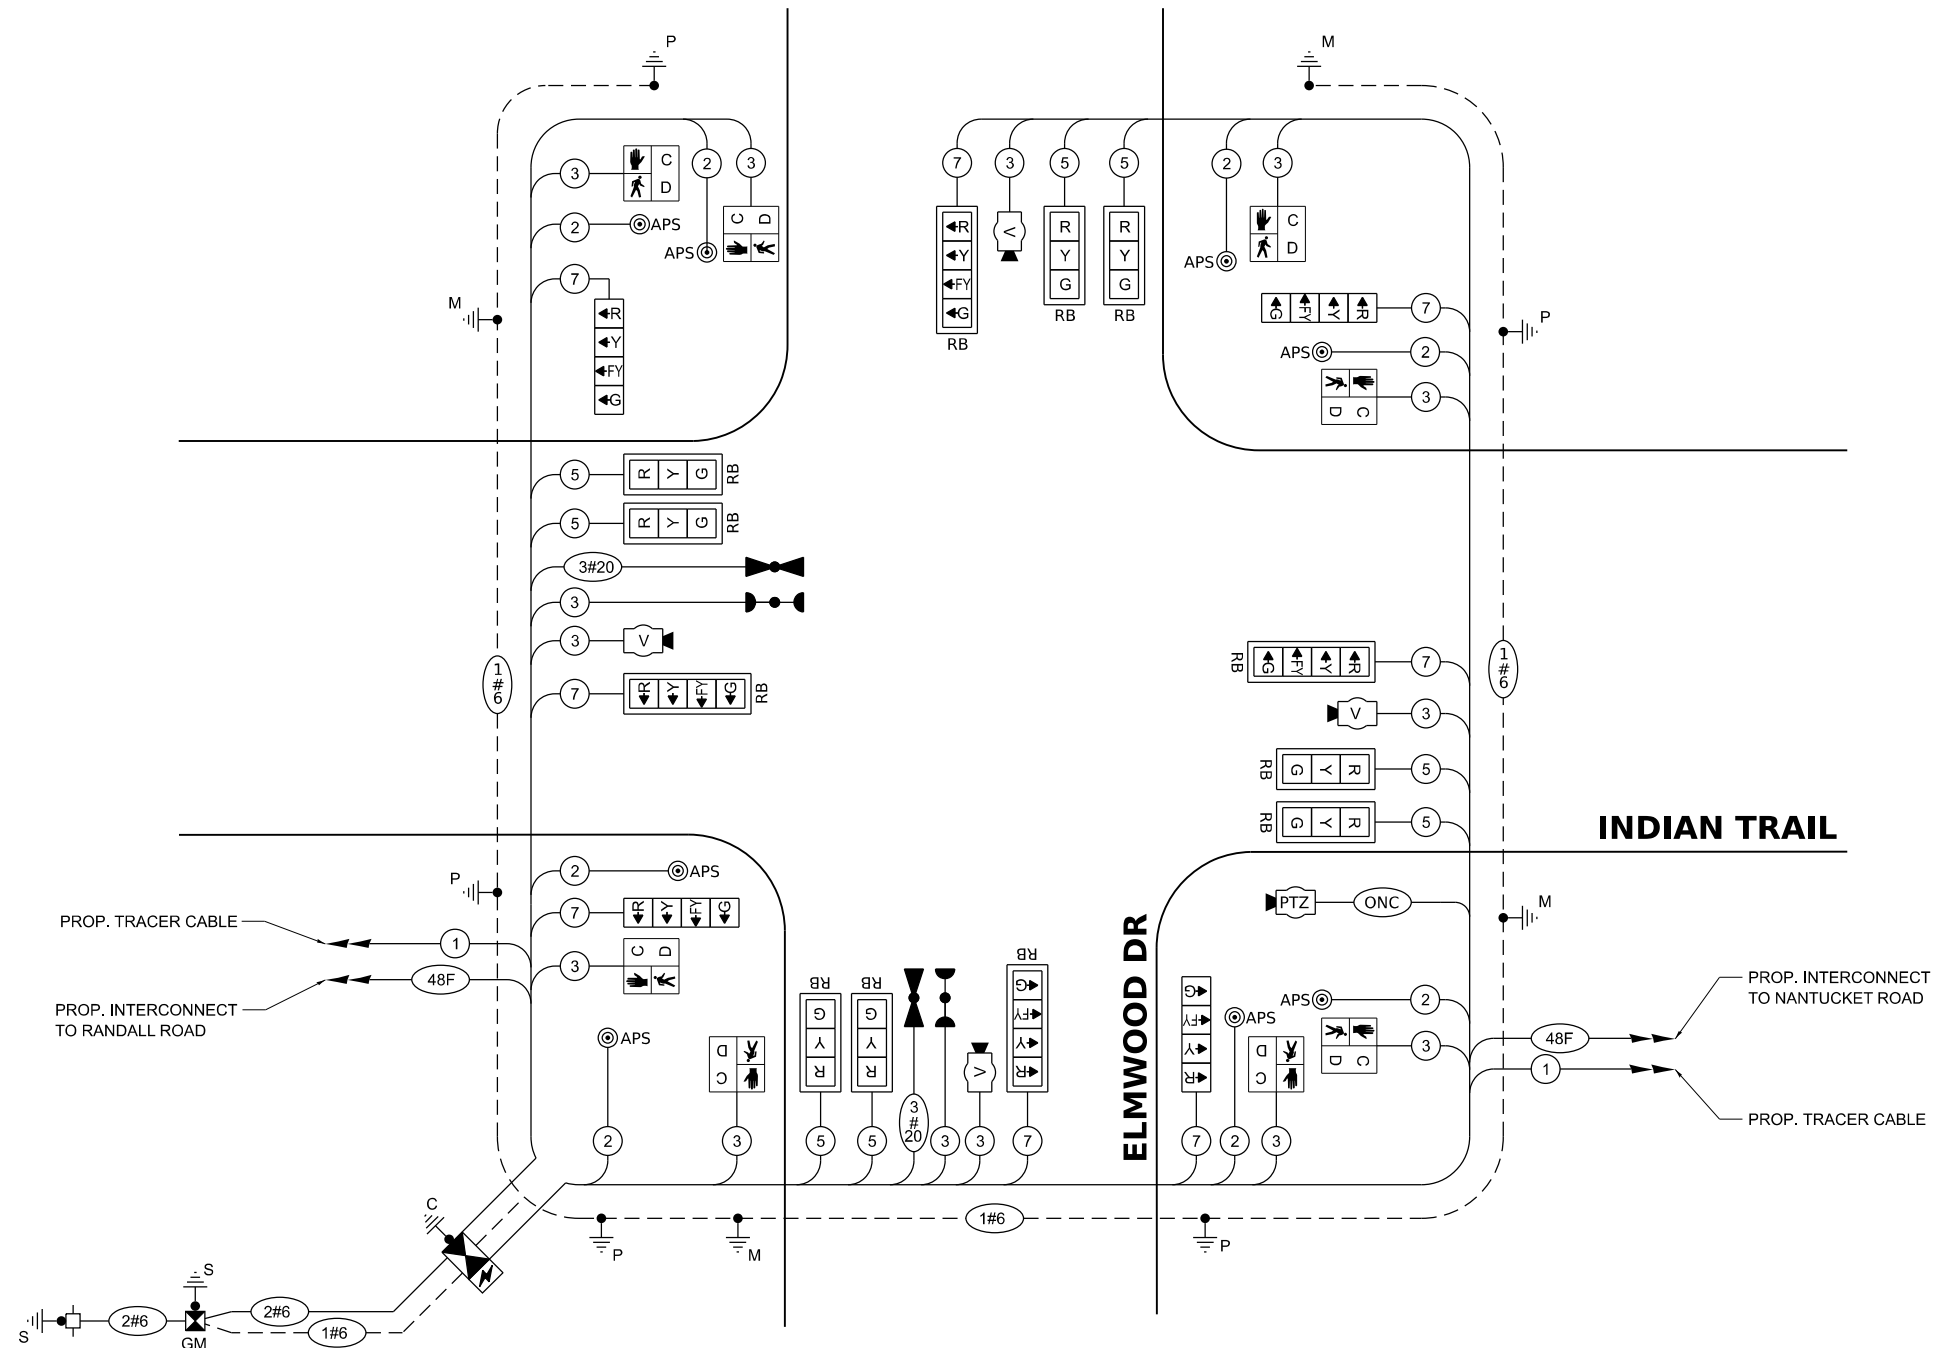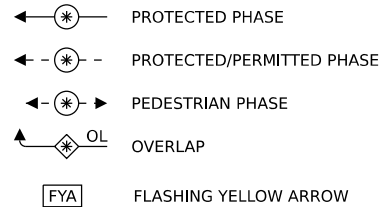


CABLE PLAN

NOT TO SCALE


SIGN PANEL – TYPE 1 OR TYPE 2

ALL DIMENSIONS ARE IN INCHES UNLESS NOTED OTHERWISE

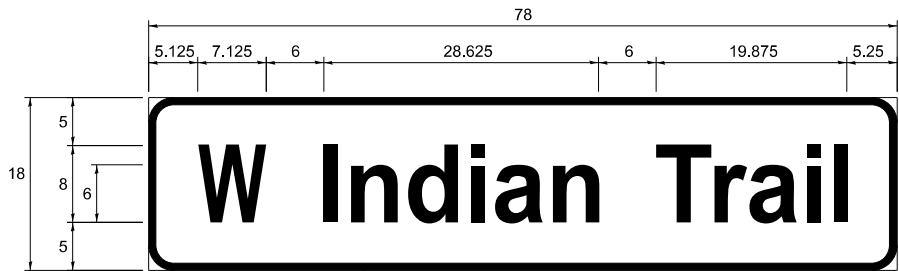

DESIGN SERIES	AREA (SQ FT)	SIGN PANEL TYPE	SHEETING TYPE	QTY. REQUIRED
D	9.75	2	ZZ	2

NOTE: FOR ADDITIONAL DESIGN AND INSTALLATION INFORMATION PLEASE SEE DISTRICT ONE MAST ARM MOUNTED STREET NAME SIGNS DETAIL.

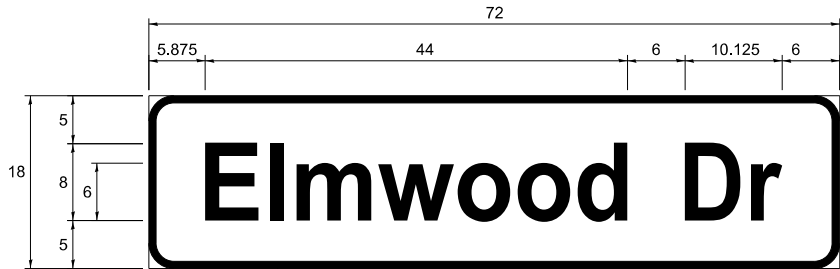

DESIGN SERIES	AREA (SQ FT)	SIGN PANEL TYPE	SHEETING TYPE	QTY. REQUIRED
D	9	1	ZZ	2

NOTE: FOR ADDITIONAL DESIGN AND INSTALLATION INFORMATION PLEASE SEE DISTRICT ONE MAST ARM MOUNTED STREET NAME SIGNS DETAIL.

SCHEDULE OF QUANTITIES

ITEM	UNIT	TOTAL QUANTITY
SIGN PANEL - TYPE 1	SQ FT	93
SIGN PANEL - TYPE 2	SQ FT	20
UNDERGROUND CONDUIT, GALVANIZED STEEL, 2" DIA.	FOOT	260
UNDERGROUND CONDUIT, GALVANIZED STEEL, 3" DIA.	FOOT	96
UNDERGROUND CONDUIT, GALVANIZED STEEL, 4" DIA.	FOOT	429
HANDHOLE	EACH	3
DOUBLE HANDHOLE	EACH	1
MAINTENANCE OF EXISTING TRAFFIC SIGNAL INSTALLATION	EACH	1
ELECTRIC CABLE IN CONDUIT, SIGNAL NO. 14 2C	FOOT	1,245
ELECTRIC CABLE IN CONDUIT, SIGNAL NO. 14 3C	FOOT	2,422
ELECTRIC CABLE IN CONDUIT, SIGNAL NO. 14 5C	FOOT	1,508
ELECTRIC CABLE IN CONDUIT, SIGNAL NO. 14 7C	FOOT	1,491
ELECTRIC CABLE IN CONDUIT, SERVICE, NO. 6 2 C	FOOT	249
ELECTRIC CABLE IN CONDUIT, EQUIPMENT GROUNDING CONDUCTOR, NO. 6 1C	FOOT	497
TRAFFIC SIGNAL POST, GALVANIZED STEEL 16 FT.	EACH	3
STEEL MAST ARM ASSEMBLY AND POLE, 36 FT.	EACH	2
STEEL COMBINATION MAST ARM ASSEMBLY AND POLE 46 FT.	EACH	1
STEEL COMBINATION MAST ARM ASSEMBLY AND POLE 48 FT.	EACH	1
CONCRETE FOUNDATION, TYPE A	FOOT	16
CONCRETE FOUNDATION, TYPE C	FOOT	4
CONCRETE FOUNDATION, TYPE E 36-INCH DIAMETER	FOOT	48
SIGNAL HEAD, LED, 1-FACE, 3-SECTION, MAST-ARM MOUNTED	EACH	8
SIGNAL HEAD, LED, 1-FACE, 4-SECTION, BRACKET MOUNTED	EACH	4
SIGNAL HEAD, LED, 1-FACE, 4-SECTION, MAST ARM MOUNTED	EACH	4
PEDESTRIAN SIGNAL HEAD, LED, 1-FACE, BRACKET MOUNTED WITH COUNTDOWN TIMER	EACH	8
TRAFFIC SIGNAL BACKPLATE, RETROREFLECTIVE	EACH	12
LIGHT DETECTOR	EACH	2
LIGHT DETECTOR AMPLIFIER	EACH	1
REMOVE EXISTING TRAFFIC SIGNAL EQUIPMENT	EACH	1
REMOVE EXISTING HANDHOLE	EACH	8
REMOVE EXISTING DOUBLE HANDHOLE	EACH	1
REMOVE EXISTING CONCRETE FOUNDATION	EACH	5
EMERGENCY VEHICLE PRIORITY SYSTEM LINE SENSOR CABLE, NO. 20 3/C	FOOT	311
RELOCATE SWITCH	EACH	1
FULL-ACTUATED CONTROLLER AND TYPE SUPER P CABINET (SPECIAL)	EACH	1
OUTDOOR RATED NETWORK CABLE	FOOT	172
SERVICE INSTALLATION, GROUND MOUNTED, METERED	EACH	1
REMOTE CONTROLLED VIDEO SYSTEM	EACH	1
PEDESTRIAN SIGNAL POST, 10 FT.	EACH	1
PEDESTRIAN SIGNAL POST, 5 FT.	EACH	1
VIDEO VEHICLE DETECTION SYSTEM COMPLETE	EACH	1
UNINTERRUPTABLE POWER SUPPLY, SPECIAL	EACH	1
ACCESSIBLE PEDESTRIAN SIGNALS	EACH	8
CONCRETE FOUNDATION, TYPE A 12-INCH DIAMETER	FOOT	8

ECONOLITE

MODEL, SYMBOL NAMES
FILE NAME, SHEETS





USER NAME = \$USERS	DESIGNED - THG	REVISED -
	DRAWN - CN	REVISED -
PLOT SCALE = \$SCALE\$	CHECKED - TJS	REVISED -
PLOT DATE = \$DATES	DATE - 07-09-2024	REVISED -

STATE OF ILLINOIS
DEPARTMENT OF TRANSPORTATION

STREET NAME SIGNS AND SCHEDULE OF QUANTITES
INDIAN TRAIL AND ELMWOOD DRIVE

SCALE: NONE SHEET 1 OF 1 SHEETS STA. TO STA.

F.A.U. RTE.	SECTION	COUNTY	TOTAL SHEETS	SHEET NO.
1503	21-00339-00-CH	KANE	132	89
CONTRACT NO. 61J91				
ILLINOIS FED. AID PROJECT				

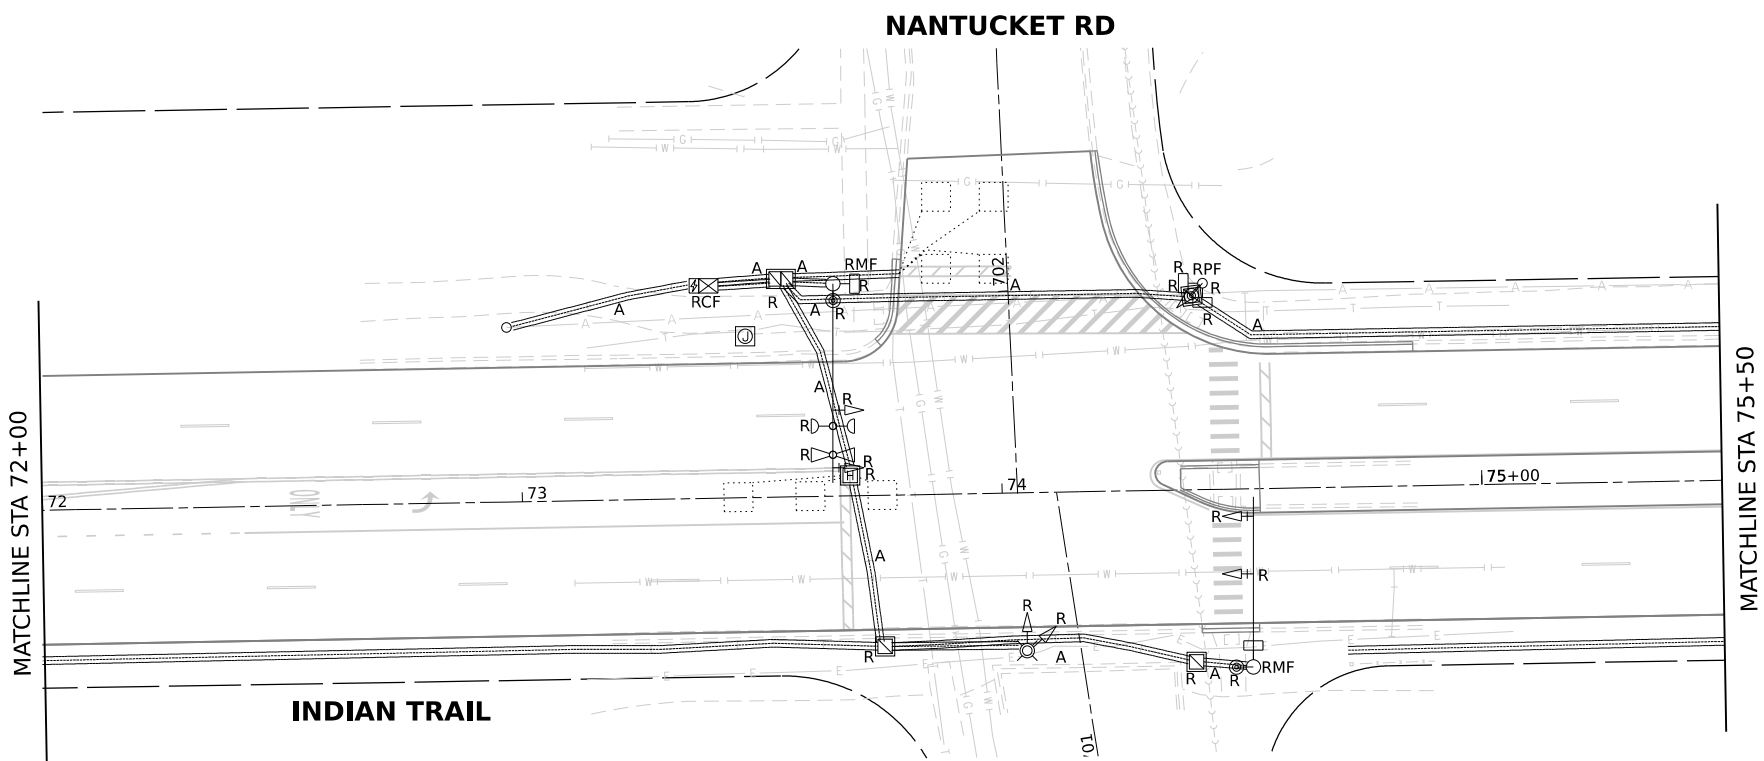 

REMOVAL AND RELOCATION NOTES:

THE FOLLOWING ITEMS SHALL BE REMOVED BY THE CONTRACTOR AND SHALL BE DISPOSED OF BY THEM OUTSIDE THE RIGHT-OF-WAY AT THEIR EXPENSE. THE SALVAGE VALUE OF THE REMOVED EQUIPMENT SHALL BE REFLECTED IN THE CONTRACT BID PRICE.



6	EACH	3-SECTION SIGNAL HEAD
2	EACH	5-SECTION SIGNAL HEAD
4	EACH	TRAFFIC SIGNAL BACKPLATE
1	EACH	TRAFFIC SIGNAL POST
1	EACH	STEEL COMBINATION MAST ARM ASSEMBLY AND POLE
2	EACH	STEEL MAST ARM ASSEMBLY AND POLE
4	EACH	PEDESTRIAN SIGNAL HEAD
3	EACH	PEDESTRIAN PUSH-BUTTON
1	EACH	SERVICE INSTALLATION

THE FOLLOWING EXISTING TRAFFIC SIGNAL EQUIPMENT SHALL BE REMOVED BY THE CONTRACTOR AND SHALL REMAIN THE PROPERTY OF THE CITY. THE CONTRACTOR SHALL SAFELY STORE AND ARRANGE FOR DELIVERY OF ALL THE EQUIPMENT TO BE RETURNED TO THE CITY. CONTRACTOR SHALL CONTACT SCOTT MILLER, ELECTRICAL DIVISION, TO COORDINATE DROP OFF OF THE BELOW EQUIPMENT.

1	EACH	CONTROLLER AND CABINET (COMPLETE)
1	EACH	UPS
1	EACH	CONFIRMATION BEACON
1	EACH	LIGHT DETECTOR
1	EACH	LIGHT DETECTOR AMPLIFIER

NOTES:

- THE TRAFFIC SIGNAL CONTROLLER EQUIPMENT FOR THIS PORTION OF THE INTERCONNECT SYSTEM SHALL BE "ECONOLITE" TO MATCH THE EXISTING ADJACENT SYSTEM AND SHALL BE NTCIP COMPLIANT.

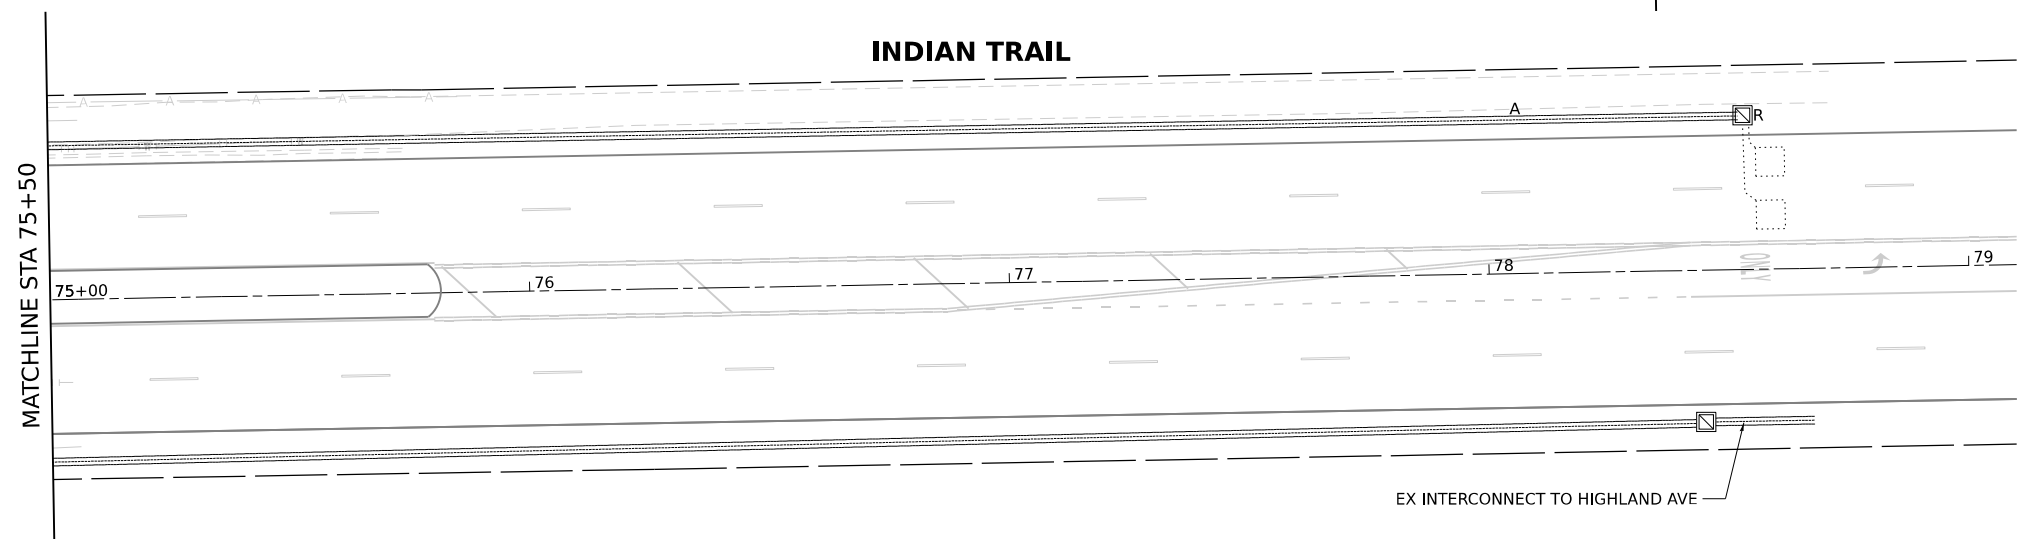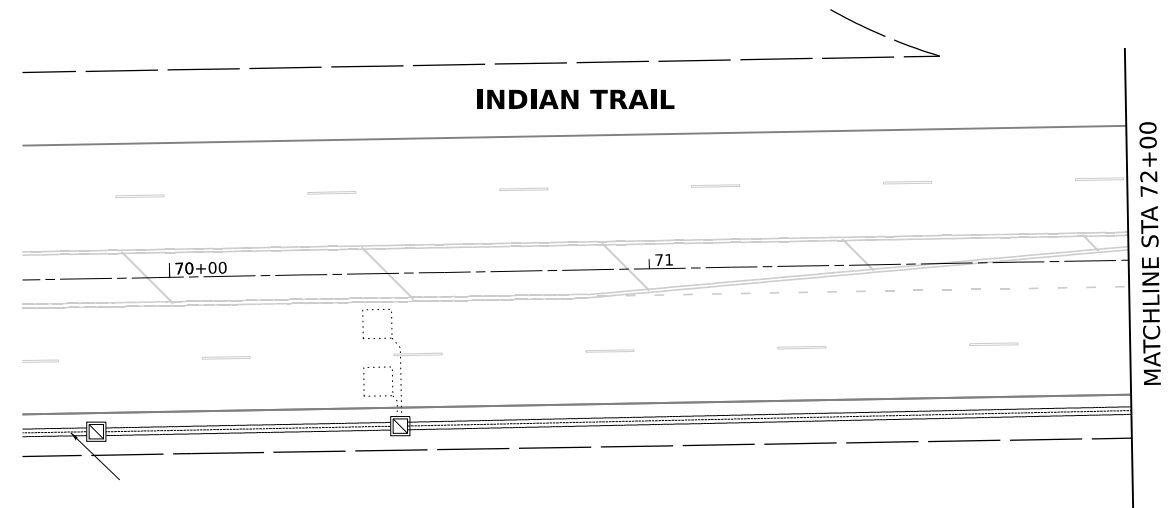

MODEL: S:\MODEL\NAMES
FILE NAME: STILES




USER NAME = \$USERS	DESIGNED - THG	REVISED -
	DRAWN - MAS	REVISED -
PLOT SCALE = \$SCALE\$	CHECKED - TJS	REVISED -
PLOT DATE = \$DATES	DATE - 07-09-2024	REVISED -

STATE OF ILLINOIS
DEPARTMENT OF TRANSPORTATION

REMOVE EXISTING TRAFFIC SIGNAL EQUIPMENT PLAN			
INDIAN TRAIL AND NANTUCKET ROAD			
SCALE: 1"=20'	SHEET 1	OF 1	SHEETS
STA. 72+00		TO STA. 75+00	

F.A.U. RTE.	SECTION	COUNTY	TOTAL SHEETS	SHEET NO.
1503	21-00339-00-CH	KANE	132	90
CONTRACT NO. 61J91				
ILLINOIS FED. AID PROJECT				

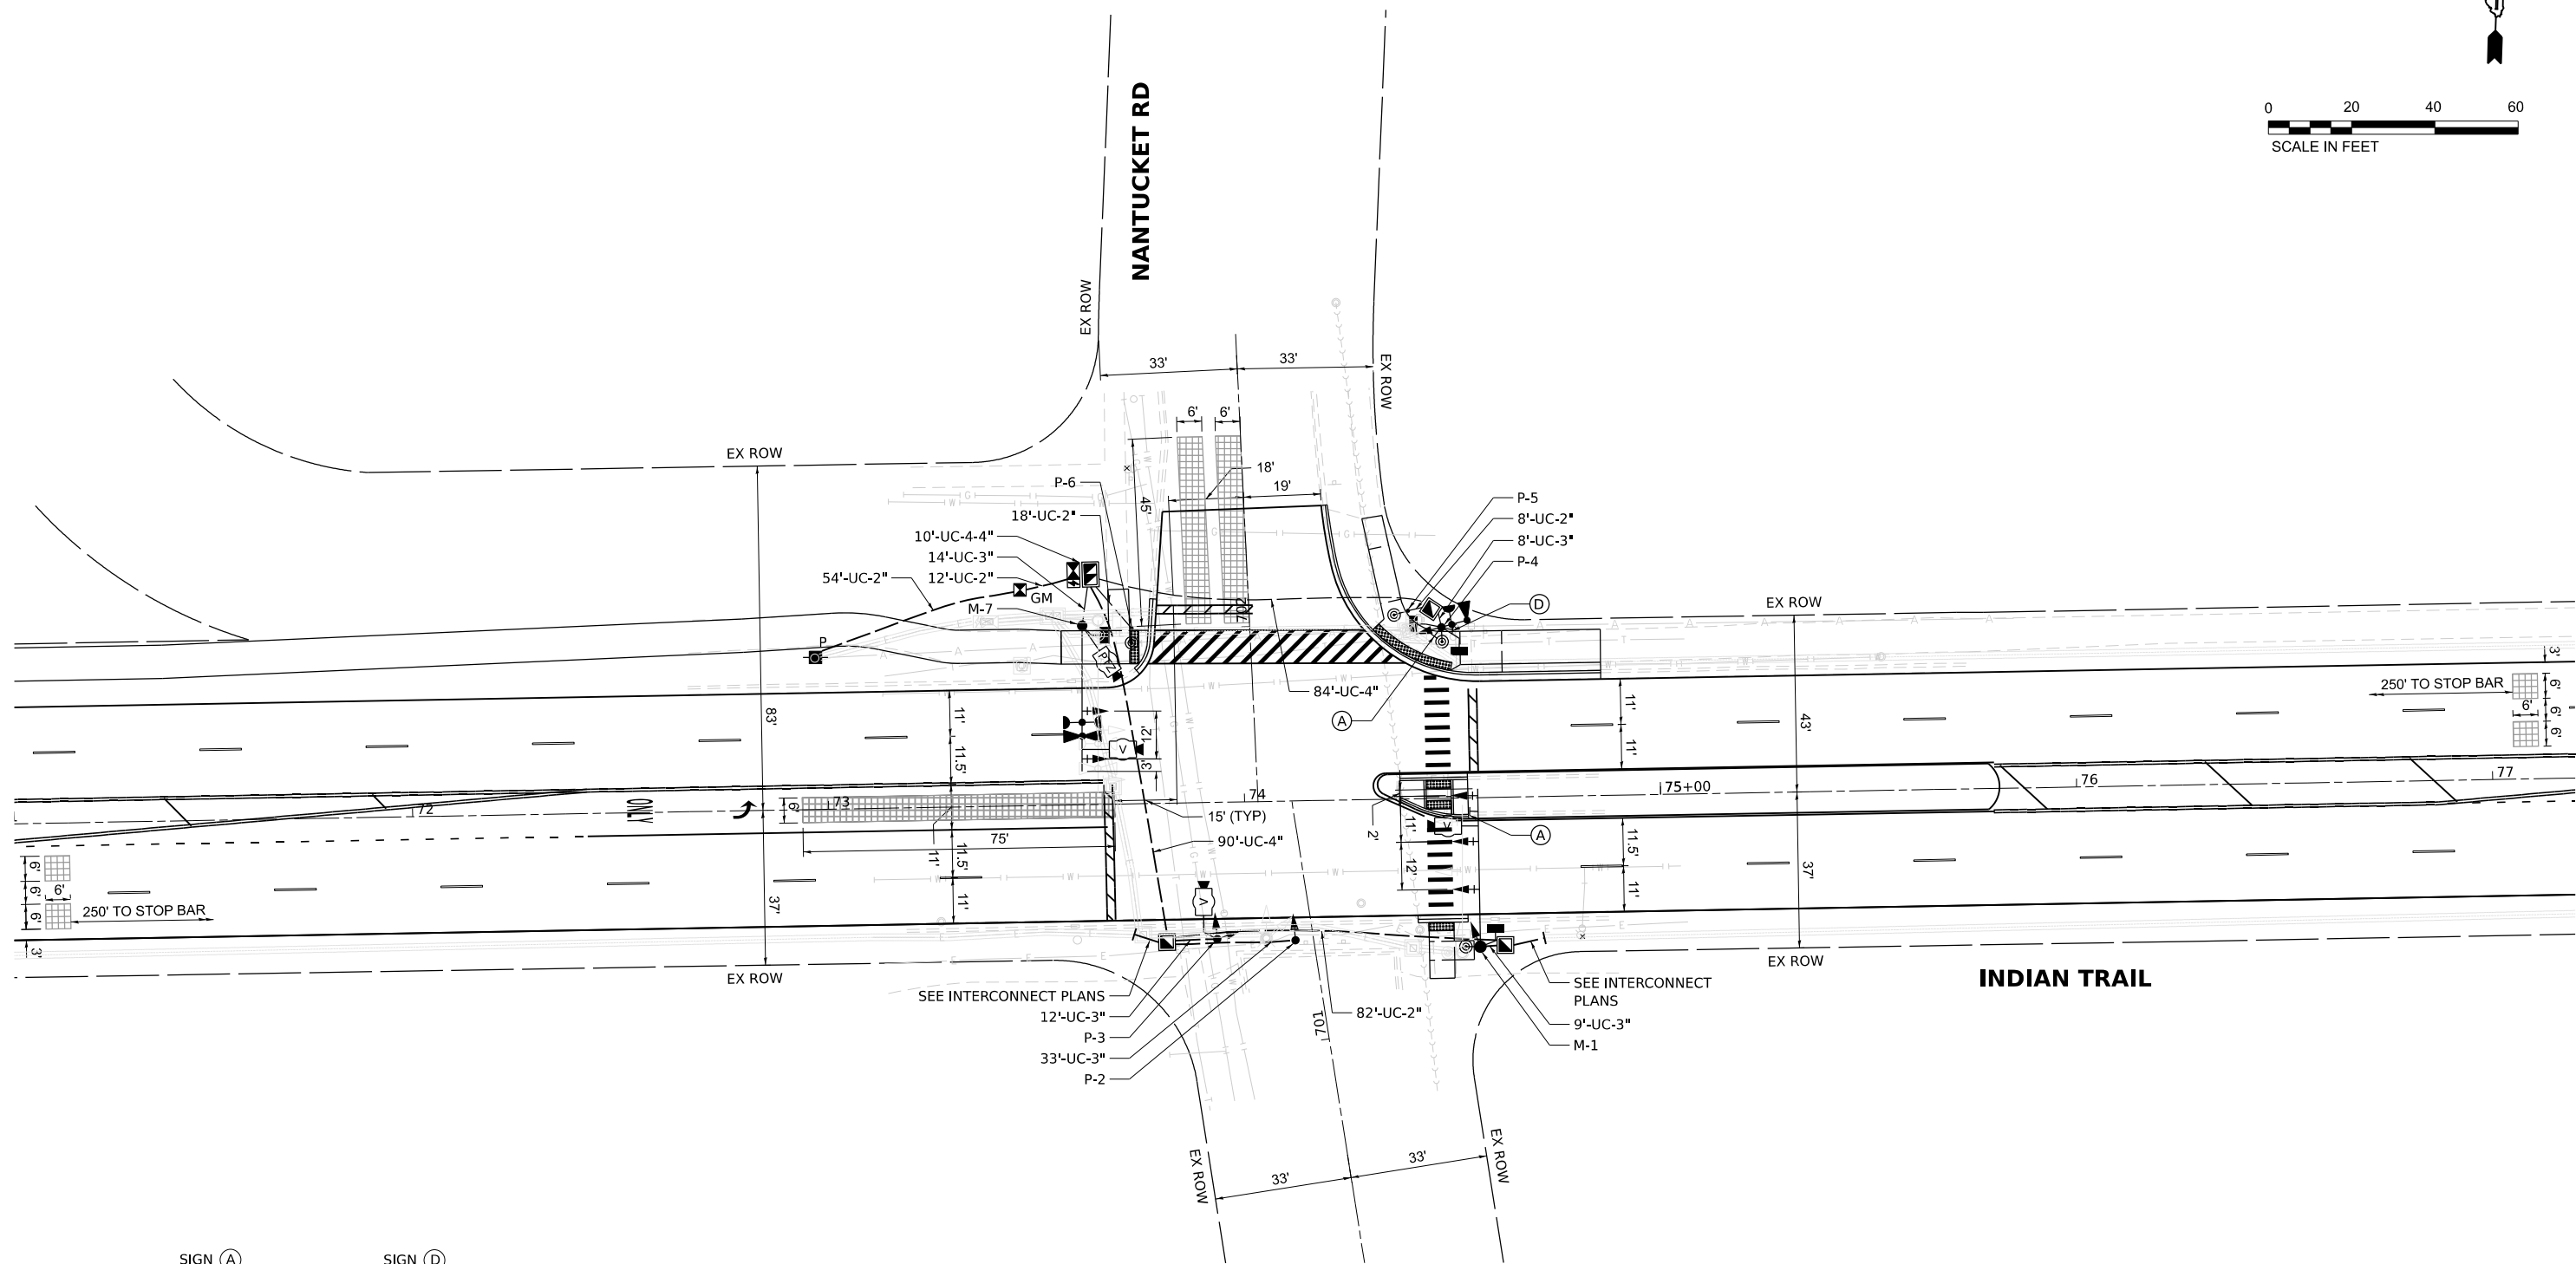

SIGN (A)

LEFT TURN
YIELD ON
FLASHING
YELLOW
ARROW

R10-12a
36" X 30"
2 REQUIRED

SIGN (D)


TURNING
VEHICLES
TO

R10-15R
30" X 30"

NOTE:
ALL PUSHBUTTONS SHALL BE APS.

TRAFFIC SIGNAL EQUIPMENT LOCATION				FOUNDATION DEPTH (FT)	FOUNDATION DIAMETER (IN)	TYPE OF FOUNDATION
NO.	STA	OFFSET	TYPE			
M-1	74+56.04	35.83' RT	38" MAST ARM	11	36	TYPE E 36-INCH DIAMETER
P-2	74+11.63	33.48' RT	SIGNAL POST 16'	4	24	CONCRETE FOUNDATION, TYPE A
P-3	73+92.84	32.89' RT	SIGNAL POST 16'	4	24	CONCRETE FOUNDATION, TYPE A
P-4	74+48.04	41.12' LT	SIGNAL POST 18'	4	24	CONCRETE FOUNDATION, TYPE A
P-5	74+40.06	45.22' LT	PEDESTRIAN SIGNAL POST 5'	4	12	TYPE A 12-INCH DIAMETER
P-6	73+73.59	42.17' LT	PEDESTRIAN SIGNAL POST 5'	4	12	TYPE A 12-INCH DIAMETER
M-7	73+61.71	43.02' LT	42" MAST ARM	13	36	TYPE E 36-INCH DIAMETER


PROPOSED CONTROLLER SEQUENCE

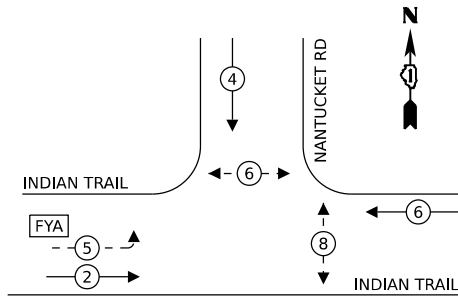

LEGEND:

- PROTECTED PHASE
- PROTECTED/PERMITTED PHASE
- PEDESTRIAN PHASE
- OVERLAP
- FLASHING YELLOW ARROW

PROPOSED EMERGENCY VEHICLE
PREEMPTION SEQUENCE

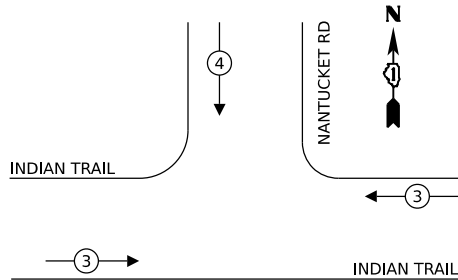


TRAFFIC SIGNAL
ELECTRICAL SERVICE REQUIREMENTS

TYPE	NO. OF LAMPS	LED WATTAGE	% OPERATION	TOTAL WATTAGE
SIGNAL (RED)	10	11	50	55.0
(YELLOW)	8	20	5	8.0
(GREEN)	8	12	45	43.2
ARROW (EXCEPT FYA)	4	10	10	4.0
FLASHING YELLOW ARROW (FYA)	2	12	30	7.2
PED. SIGNAL	4	20	100	80.0
PTZ CAMERA	1	60	100	60.0
CONTROLLER	1	100	100	100.0
UPS	1	25	100	25.0
VIDEO SYSTEM	1	150	100	150.0
FLASHER	-	-	50	-
LUMINAIRE	-	-	-	-
			TOTAL =	532.4

ENERGY COSTS TO:

CITY OF AURORA
44 E. DOWNER PLACE
AURORA, IL 60507

ENERGY SUPPLY: CONTACT: COMED NEW BUSINESS
PHONE: 866-639-3532
COMPANY: COMED
ACCOUNT NUMBER: ---

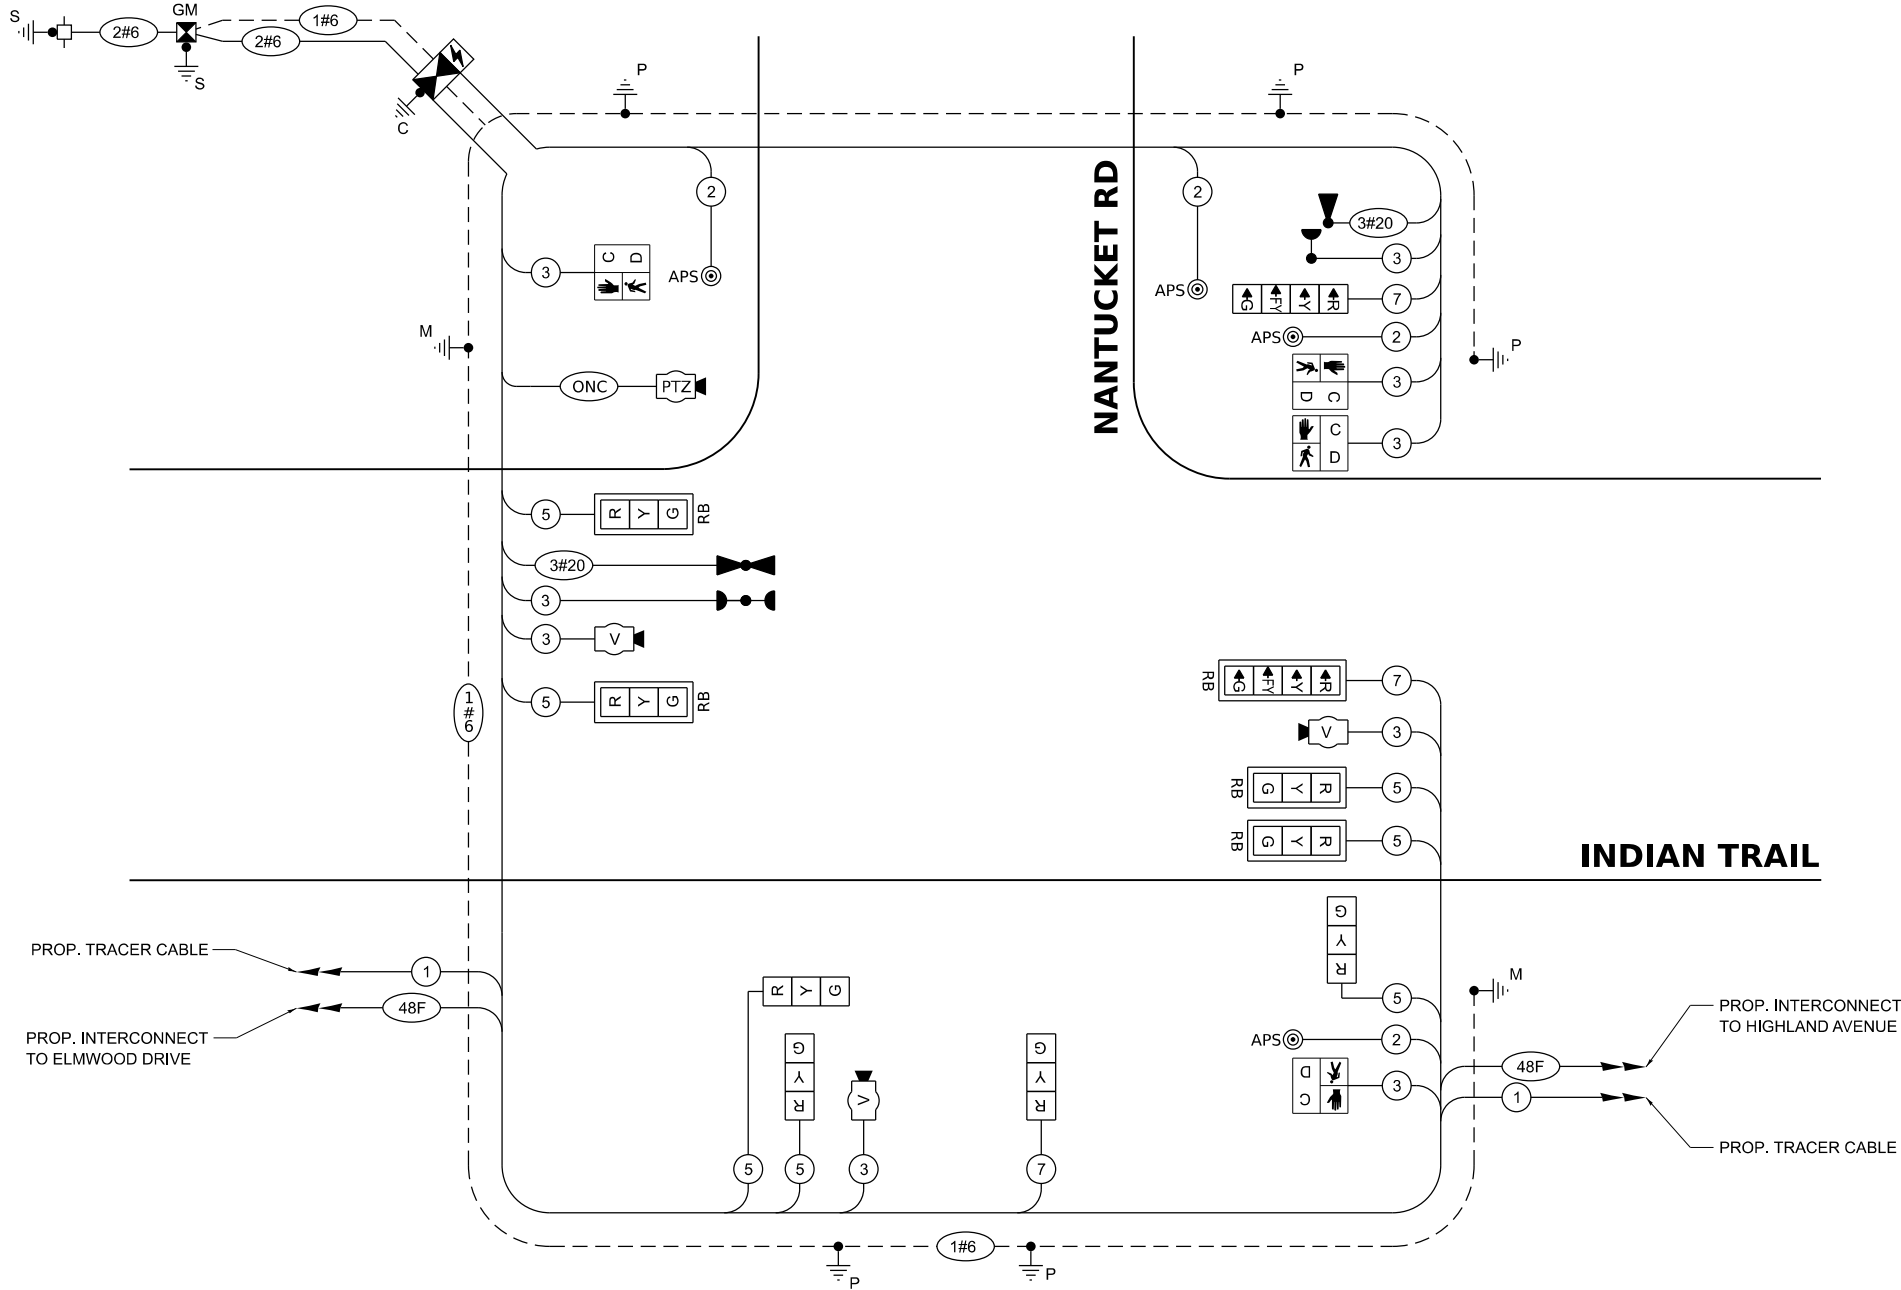

CABLE PLAN
NOT TO SCALE

STATE OF ILLINOIS
DEPARTMENT OF TRANSPORTATION

CABLE PLAN AND PHASE DESIGNATION DIAGRAM
INDIAN TRAIL AND NANTUCKET ROAD

SCALE: NONE SHEET 1 OF 1 SHEETS STA. TO STA.

F.A.U. RTE.	SECTION	COUNTY	TOTAL SHEETS	SHEET NO.
1503	21-00339-00-CH	KANE	132	92
CONTRACT NO. 61J91				
ILLINOIS FED. AID PROJECT				

MODEL: SHELLENAMES
FILE NAME: SHELLENAMES


Stanley Consultants INC.
8501 West Higgins Road, Suite 170, Chicago, Illinois 60631-2801
www.stanleyconsultants.com
EPA Form 104-101-153

USER NAME = \$USERS	DESIGNED - THG	REVISED -
DRAWN - MAS	REVISED -	
PLOT SCALE = \$SCALE\$	CHECKED - TJS	REVISED -
PLOT DATE = \$DATES	DATE - 07-09-2024	REVISED -

ECONOLITE


SIGN PANEL – TYPE 1 OR TYPE 2

ALL DIMENSIONS ARE IN INCHES UNLESS NOTED OTHERWISE

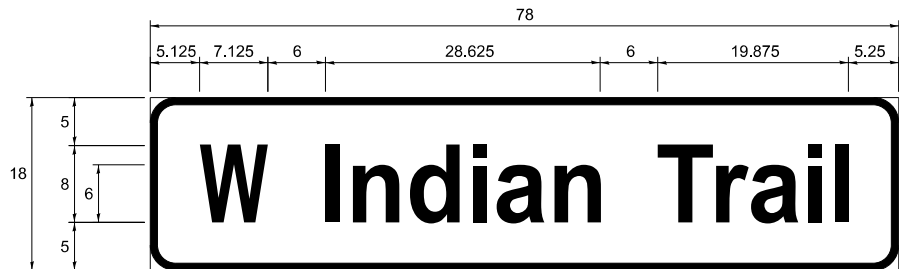

DESIGN SERIES	AREA (SQ FT)	SIGN PANEL TYPE	SHEETING TYPE	QTY. REQUIRED
D	9.75	2	ZZ	1

NOTE: FOR ADDITIONAL DESIGN AND INSTALLATION INFORMATION PLEASE SEE DISTRICT ONE MAST ARM MOUNTED STREET NAME SIGNS DETAIL.

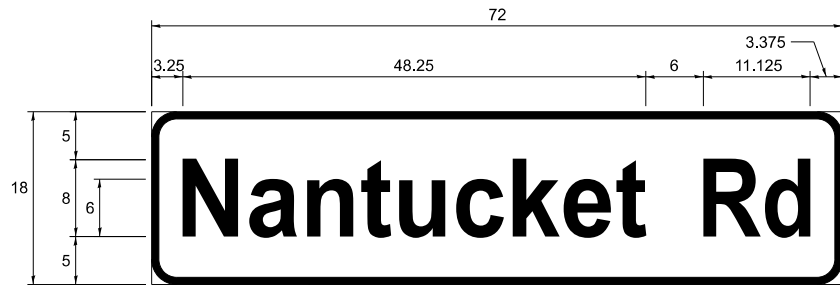

DESIGN SERIES	AREA (SQ FT)	SIGN PANEL TYPE	SHEETING TYPE	QTY. REQUIRED
D	9	1	ZZ	2

NOTE: FOR ADDITIONAL DESIGN AND INSTALLATION INFORMATION PLEASE SEE DISTRICT ONE MAST ARM MOUNTED STREET NAME SIGNS DETAIL.

SCHEDULE OF QUANTITIES

ITEM	UNIT	TOTAL QUANTITY
SIGN PANEL - TYPE 1	SQ FT	37
SIGN PANEL - TYPE 2	SQ FT	10
UNDERGROUND CONDUIT, GALVANIZED STEEL, 2" DIA.	FOOT	92
UNDERGROUND CONDUIT, GALVANIZED STEEL, 3" DIA.	FOOT	158
UNDERGROUND CONDUIT, GALVANIZED STEEL, 4" DIA.	FOOT	214
HANDHOLE	EACH	3
DOUBLE HANDHOLE	EACH	1
MAINTENANCE OF EXISTING TRAFFIC SIGNAL INSTALLATION	EACH	1
ELECTRIC CABLE IN CONDUIT, SIGNAL NO. 14 2C	FOOT	563
ELECTRIC CABLE IN CONDUIT, SIGNAL NO. 14 3C	FOOT	1,383
ELECTRIC CABLE IN CONDUIT, SIGNAL NO. 14 5C	FOOT	1,443
ELECTRIC CABLE IN CONDUIT, SIGNAL NO. 14 7C	FOOT	428
ELECTRIC CABLE IN CONDUIT, SERVICE, NO. 6 2 C	FOOT	90
ELECTRIC CABLE IN CONDUIT, EQUIPMENT GROUNDING CONDUCTOR, NO. 6 1C	FOOT	444
TRAFFIC SIGNAL POST, GALVANIZED STEEL 16 FT.	EACH	2
TRAFFIC SIGNAL POST, GALVANIZED STEEL 18 FT.	EACH	1
STEEL MAST ARM ASSEMBLY AND POLE, 38 FT.	EACH	1
STEEL MAST ARM ASSEMBLY AND POLE, 42 FT.	EACH	1
CONCRETE FOUNDATION, TYPE A	FOOT	16
CONCRETE FOUNDATION, TYPE C	FOOT	4
CONCRETE FOUNDATION, TYPE E 36-INCH DIAMETER	FOOT	24
SIGNAL HEAD, LED, 1-FACE, 3-SECTION, MAST-ARM MOUNTED	EACH	4
SIGNAL HEAD, LED, 1-FACE, 3-SECTION, BRACKET MOUNTED	EACH	4
SIGNAL HEAD, LED, 1-FACE, 4-SECTION, BRACKET MOUNTED	EACH	1
SIGNAL HEAD, LED, 1-FACE, 4-SECTION, MAST ARM MOUNTED	EACH	1
PEDESTRIAN SIGNAL HEAD, LED, 1-FACE, BRACKET MOUNTED WITH COUNTDOWN TIMER	EACH	4
TRAFFIC SIGNAL BACKPLATE, RETROREFLECTIVE	EACH	5
LIGHT DETECTOR	EACH	2
LIGHT DETECTOR AMPLIFIER	EACH	1
REMOVE EXISTING TRAFFIC SIGNAL EQUIPMENT	EACH	1
REMOVE EXISTING HANDHOLE	EACH	6
REMOVE EXISTING DOUBLE HANDHOLE	EACH	1
REMOVE EXISTING CONCRETE FOUNDATION	EACH	4
EMERGENCY VEHICLE PRIORITY SYSTEM LINE SENSOR CABLE, NO. 20 3/C	FOOT	245
RELOCATE SWITCH	EACH	1
FULL-ACTUATED CONTROLLER AND TYPE SUPER P CABINET (SPECIAL)	EACH	1
OUTDOOR RATED NETWORK CABLE	FOOT	87
SERVICE INSTALLATION, GROUND MOUNTED, METERED	EACH	1
REMOTE CONTROLLED VIDEO SYSTEM	EACH	1
PEDESTRIAN SIGNAL POST, 5 FT.	EACH	2
VIDEO VEHICLE DETECTION SYSTEM COMPLETE	EACH	1
UNINTERRUPTABLE POWER SUPPLY, SPECIAL	EACH	1
ACCESSIBLE PEDESTRIAN SIGNALS	EACH	4
CONCRETE FOUNDATION, TYPE A 12-INCH DIAMETER	FOOT	8
CAMERA MOUNTING ASSEMBLY	EACH	1

ECONOLITE

MODEL, SHEET NAMES
FILE NAMES, SHEETS





USER NAME = \$USERS	DESIGNED - THG	REVISED -
	DRAWN - CN	REVISED -
PLOT SCALE = \$SCALE\$	CHECKED - TJS	REVISED -
PLOT DATE = \$DATES	DATE - 07-09-2024	REVISED -

STATE OF ILLINOIS
DEPARTMENT OF TRANSPORTATION

STREET NAME SIGNS AND SCHEDULE OF QUANTITIES
INDIAN TRAIL AND NANTUCKET ROAD

SCALE: NONE SHEET 1 OF 1 SHEETS STA. TO STA.

F.A.U. RTE.	SECTION	COUNTY	TOTAL SHEETS	SHEET NO.
1503	21-00339-00-CH	KANE	132	93
CONTRACT NO. 61J91				
ILLINOIS FED. AID PROJECT				

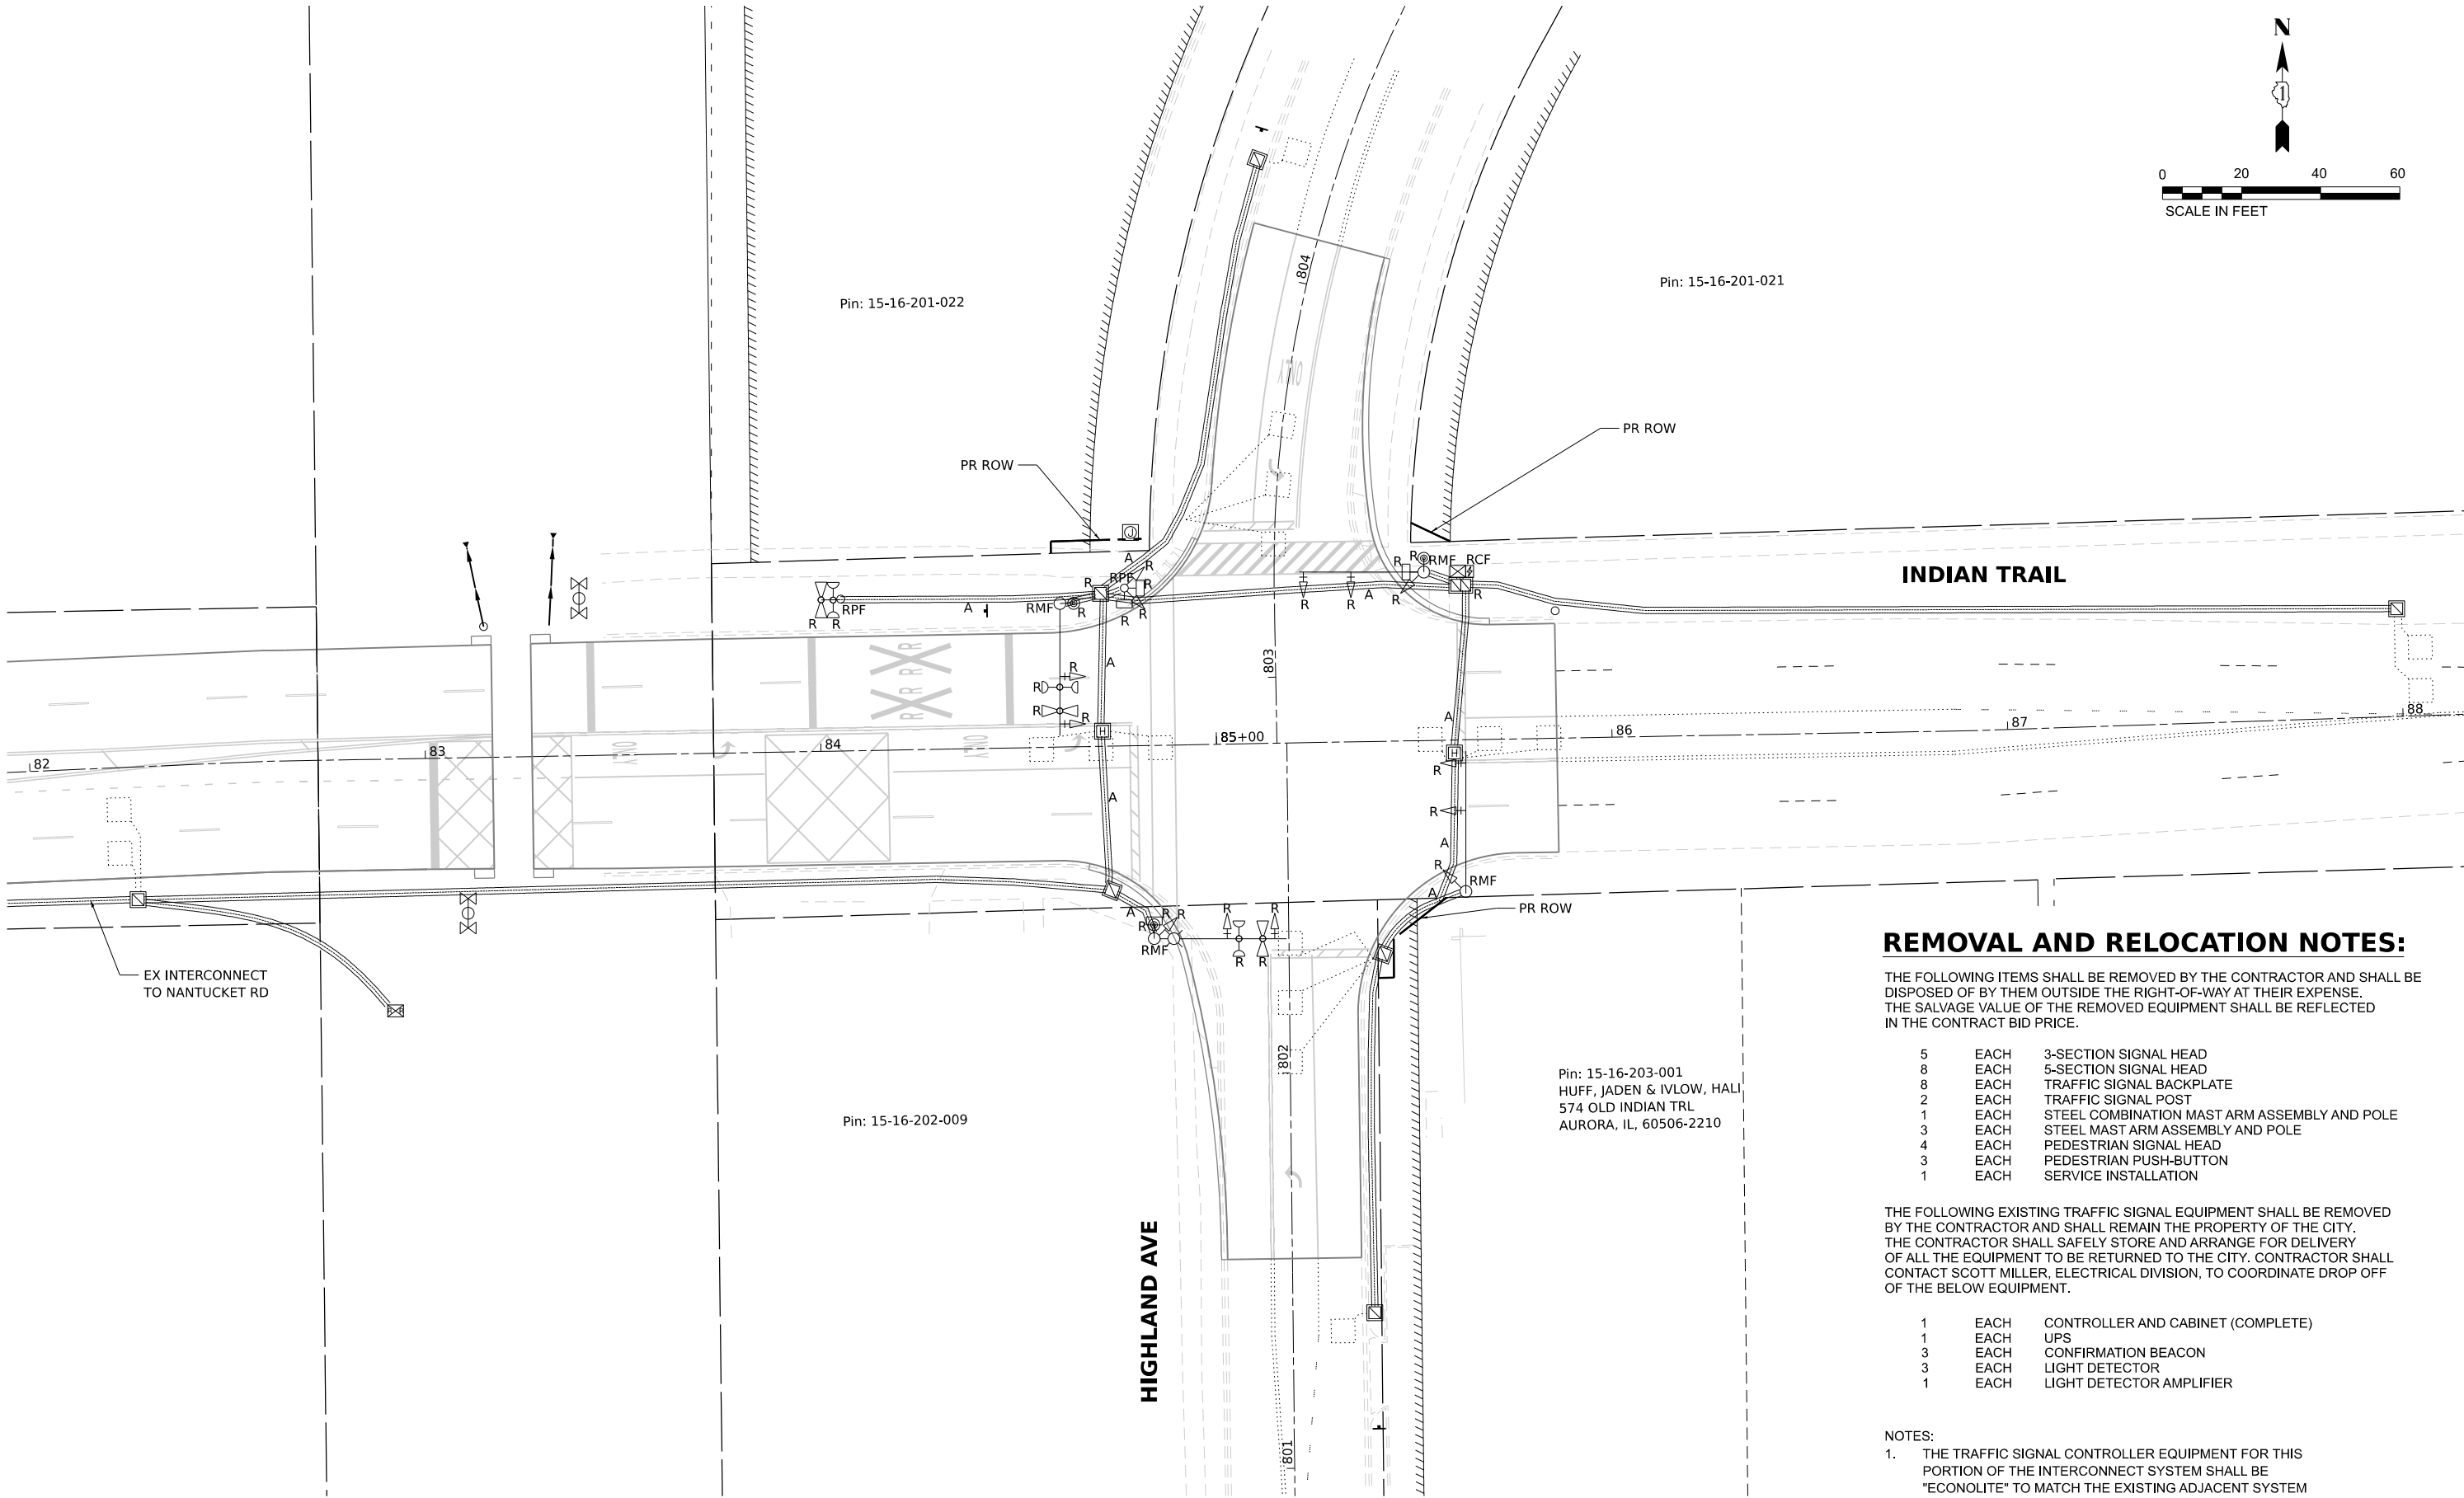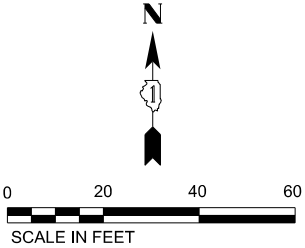

REMOVAL AND RELOCATION NOTES:

THE FOLLOWING ITEMS SHALL BE REMOVED BY THE CONTRACTOR AND SHALL BE DISPOSED OF BY THEM OUTSIDE THE RIGHT-OF-WAY AT THEIR EXPENSE. THE SALVAGE VALUE OF THE REMOVED EQUIPMENT SHALL BE REFLECTED IN THE CONTRACT BID PRICE.

5	EACH	3-SECTION SIGNAL HEAD
8	EACH	5-SECTION SIGNAL HEAD
8	EACH	TRAFFIC SIGNAL BACKPLATE
2	EACH	TRAFFIC SIGNAL POST
1	EACH	STEEL COMBINATION MAST ARM ASSEMBLY AND POLE
3	EACH	STEEL MAST ARM ASSEMBLY AND POLE
4	EACH	PEDESTRIAN SIGNAL HEAD
3	EACH	PEDESTRIAN PUSH-BUTTON
1	EACH	SERVICE INSTALLATION

THE FOLLOWING EXISTING TRAFFIC SIGNAL EQUIPMENT SHALL BE REMOVED BY THE CONTRACTOR AND SHALL REMAIN THE PROPERTY OF THE CITY. THE CONTRACTOR SHALL SAFELY STORE AND ARRANGE FOR DELIVERY OF ALL THE EQUIPMENT TO BE RETURNED TO THE CITY. CONTRACTOR SHALL CONTACT SCOTT MILLER, ELECTRICAL DIVISION, TO COORDINATE DROP OFF OF THE BELOW EQUIPMENT.

1	EACH	CONTROLLER AND CABINET (COMPLETE)
1	EACH	UPS
3	EACH	CONFIRMATION BEACON
3	EACH	LIGHT DETECTOR
1	EACH	LIGHT DETECTOR AMPLIFIER

- NOTES:
- THE TRAFFIC SIGNAL CONTROLLER EQUIPMENT FOR THIS PORTION OF THE INTERCONNECT SYSTEM SHALL BE "ECONOLITE" TO MATCH THE EXISTING ADJACENT SYSTEM AND SHALL BE NTCIP COMPLIANT.

MODEL: S:\MODEL\NAMES
FILE NAME: S:\STYLES





USER NAME	= \$USERS
DESIGNED	- THG
DRAWN	- MAS
PLOT SCALE	= \$SCALE\$
CHECKED	- TJS
DATE	- 07-09-2024
PLOT DATE	= \$DATES
REVISED	-
REVISED	-
REVISED	-
REVISED	-

STATE OF ILLINOIS
DEPARTMENT OF TRANSPORTATION

REMOVE EXISTING TRAFFIC SIGNAL EQUIPMENT PLAN
INDIAN TRAIL AND HIGHLAND AVE

SCALE: 1"=20' SHEET 1 OF 1 SHEETS STA. 82+00 TO STA. 86+00

F.A.U. RTE.	SECTION	COUNTY	TOTAL SHEETS	SHEET NO.
1503	21-00339-00-CH	KANE	132	94
CONTRACT NO. 61J91				
ILLINOIS FED. AID PROJECT				

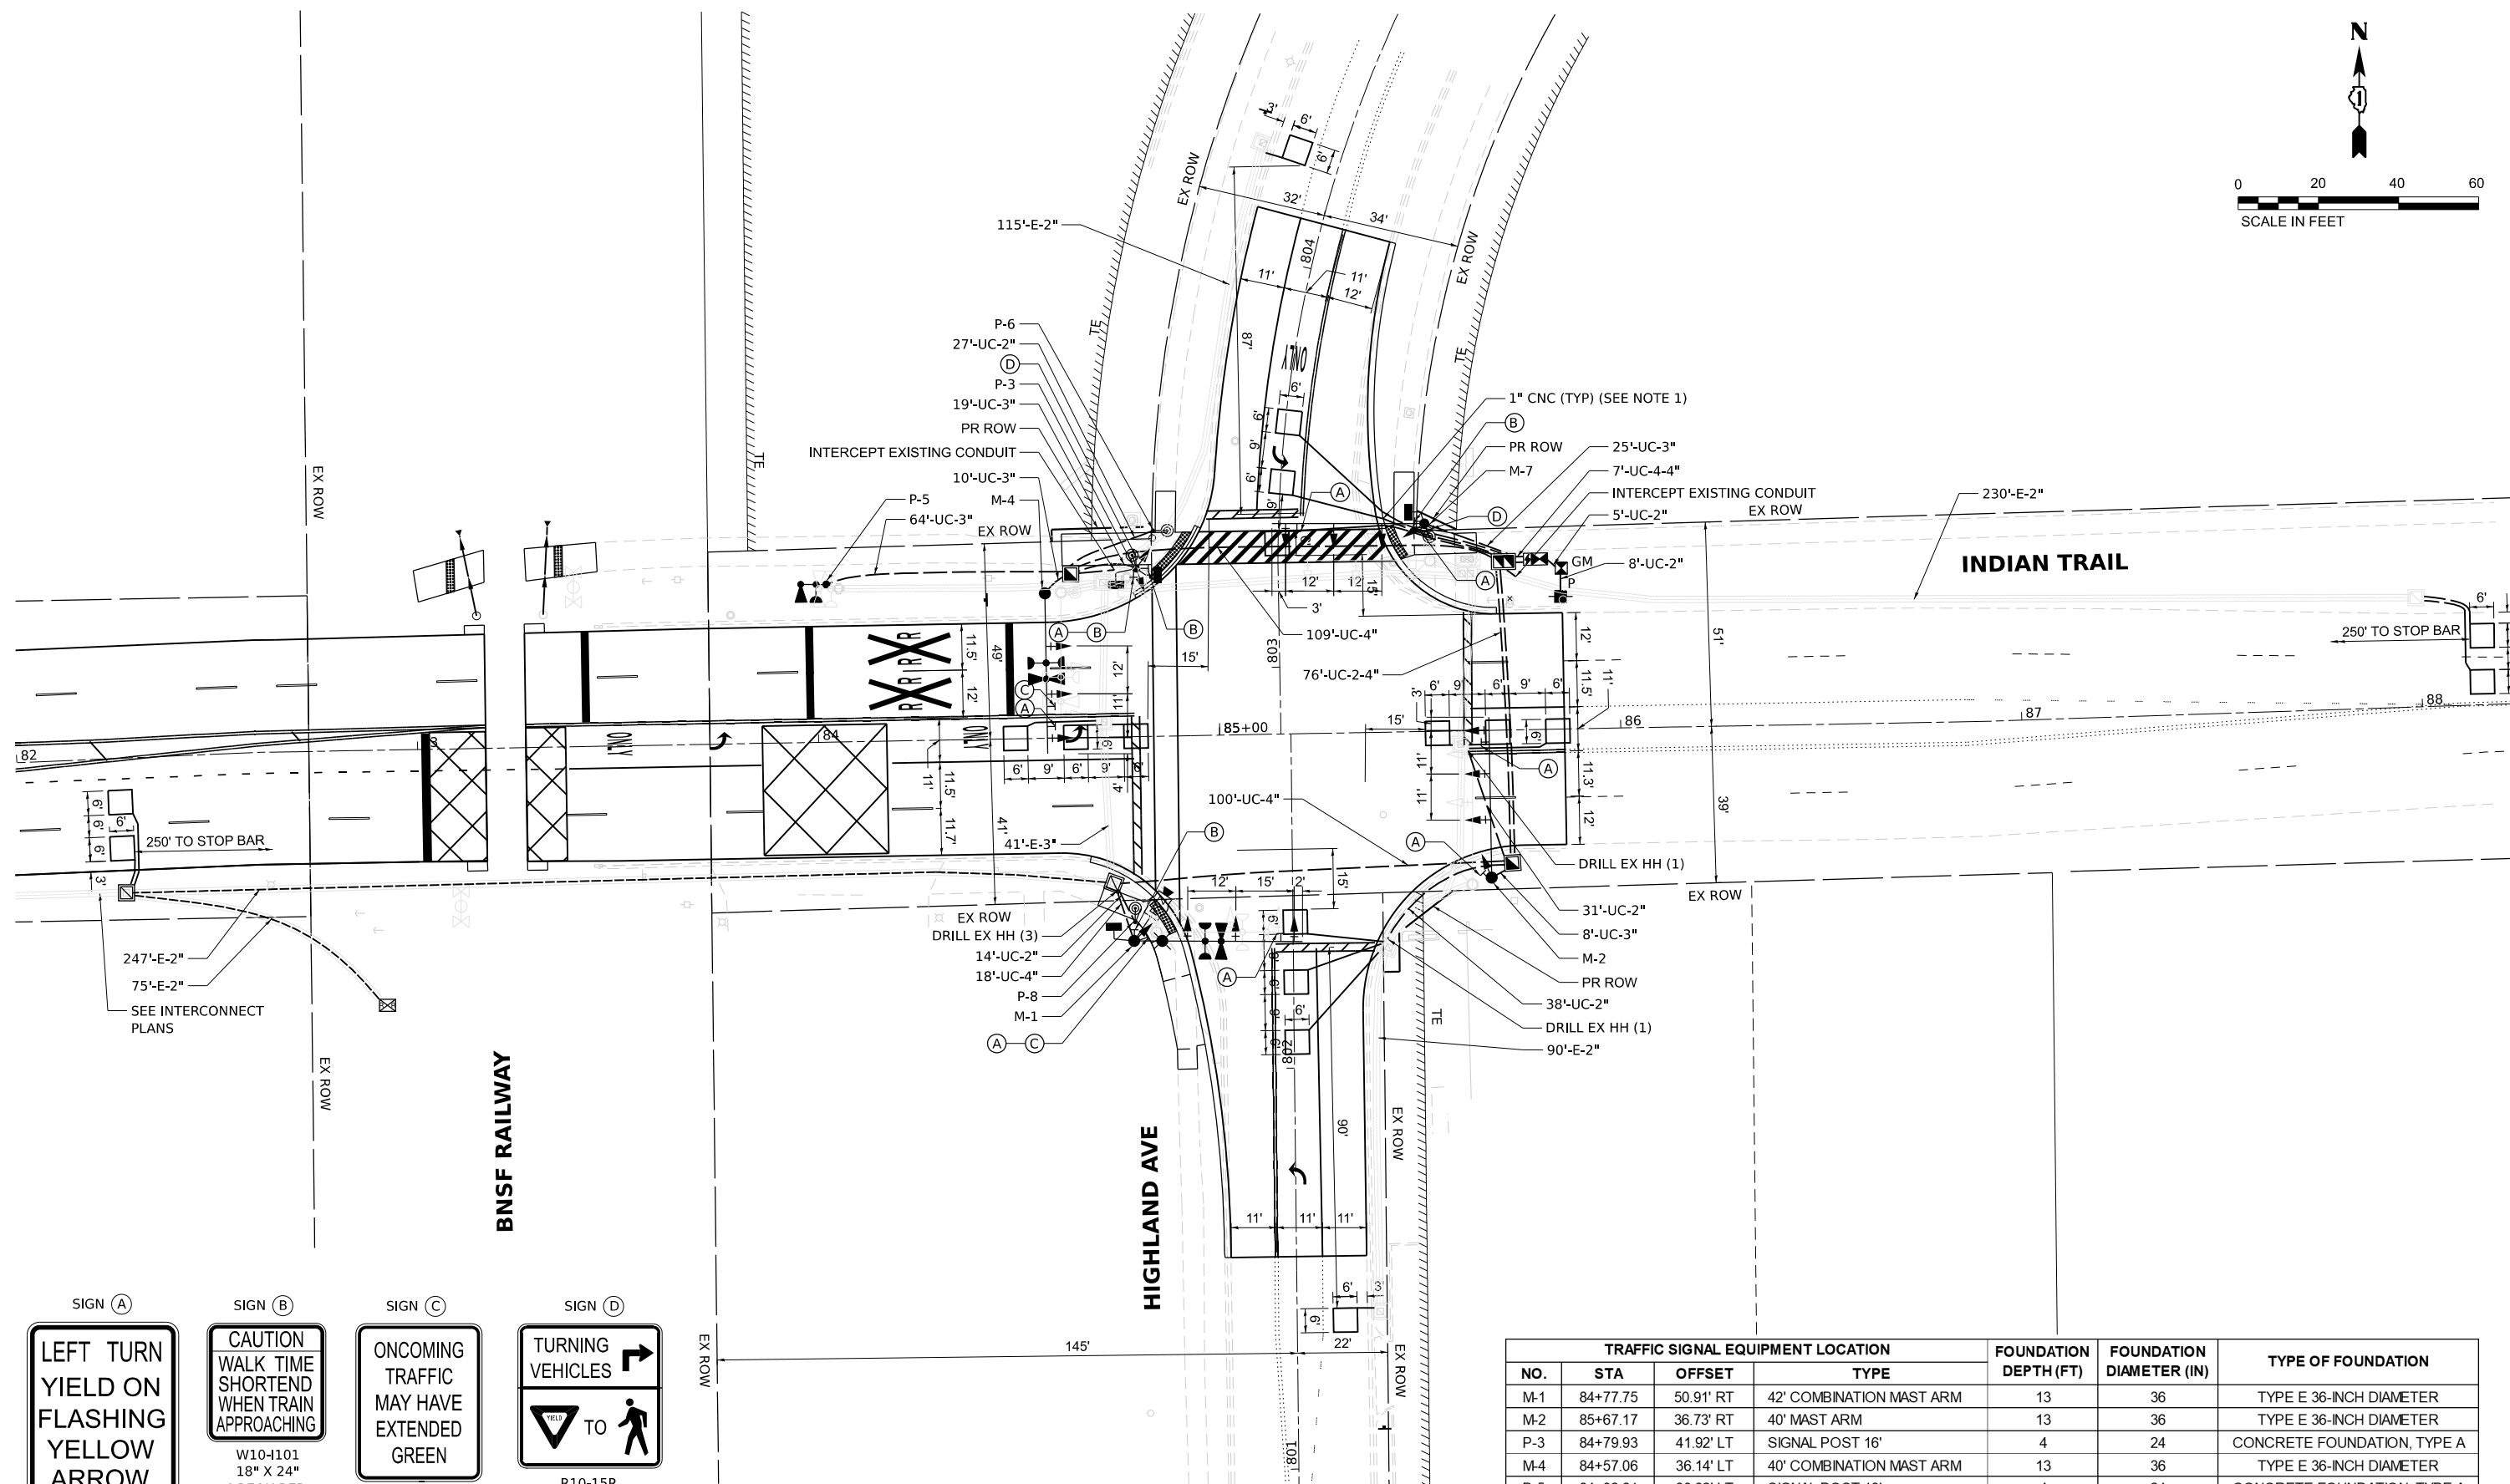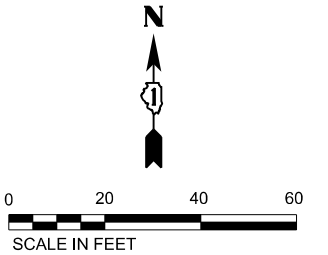

SIGN (A)

**LEFT TURN
YIELD ON
FLASHING
YELLOW
ARROW**

R10-12a
36" X 30"
8 REQUIRED

SIGN (B)

**CAUTION
WALK TIME
SHORTEND
WHEN TRAIN
APPROACHING**

W10-101
18" X 24"
4 REQUIRED

SIGN (C)

**ONCOMING
TRAFFIC
MAY HAVE
EXTENDED
GREEN**

W25-2
24" X 30"
2 REQUIRED

SIGN (D)

**TURNING
VEHICLES**

R10-15R
30" X 30"
2 REQUIRED

NOTE:
ALL PUSHBUTTONS SHALL BE APS.

TRAFFIC SIGNAL EQUIPMENT LOCATION				FOUNDATION DEPTH (FT)	FOUNDATION DIAMETER (IN)	TYPE OF FOUNDATION
NO.	STA	OFFSET	TYPE			
M-1	84+77.75	50.91' RT	42' COMBINATION MAST ARM	13	36	TYPE E 36-INCH DIAMETER
M-2	85+67.17	36.73' RT	40' MAST ARM	13	36	TYPE E 36-INCH DIAMETER
P-3	84+79.93	41.92' LT	SIGNAL POST 16'	4	24	CONCRETE FOUNDATION, TYPE A
M-4	84+57.06	36.14' LT	40' COMBINATION MAST ARM	13	36	TYPE E 36-INCH DIAMETER
P-5	84+02.61	39.32' LT	SIGNAL POST 18'	4	24	CONCRETE FOUNDATION, TYPE A
P-6	84+84.33	51.33' LT	PEDESTRIAN SIGNAL POST 5'	4	12	TYPE A 12-INCH DIAMETER
M-7	85+51.96	51.85' LT	38' MAST ARM	11	36	TYPE E 36-INCH DIAMETER
P-8	84+77.75	50.91' RT	PEDESTRIAN SIGNAL POST 5'	4	12	TYPE A 12-INCH DIAMETER



BURLINGTON NORTHERN
SANTA FE RAILROAD

PROP. INTERSECTION AND
SAMPLING (SYSTEM) DETECTORS

PROP. INTERSECTION AND
SAMPLING (SYSTEM) DETECTORS

INDIAN TRAIL

HIGHLAND AVE

CABLE PLAN
NOT TO SCALE

TRAFFIC SIGNAL
ELECTRICAL SERVICE REQUIREMENTS

TYPE	NO. OF LAMPS	LED WATTAGE	% OPERATION	TOTAL WATTAGE
SIGNAL (RED)	17	11	50	93.5
(YELLOW)	9	20	5	9.0
(GREEN)	9	12	45	48.6
ARROW (EXCEPT FYA)	16	10	10	16.0
FLASHING YELLOW ARROW (FYA)	8	12	30	28.8
PED. SIGNAL	4	20	100	80.0
PTZ CAMERA	1	60	100	60.0
CONTROLLER	1	100	100	100.0
UPS	1	25	100	25.0
VIDEO SYSTEM	-	-	100	-
FLASHER	-	-	50	-
LUMINAIRE	-	-	50	-
			TOTAL =	460.9

ENERGY COSTS TO:

CITY OF AURORA
44 E. DOWNER PLACE
AURORA, IL 60507

ENERGY SUPPLY: CONTACT: COMED NEW BUSINESS
PHONE: 866-639-3532
COMPANY: COMED
ACCOUNT NUMBER: ---

PROP. INTERCONNECT
TO NANTUCKET ROAD

PROP. TRACER CABLE

TO EX RAILROAD BUNGALOW

STATE OF ILLINOIS
DEPARTMENT OF TRANSPORTATION

CABLE PLAN AND PHASE DESIGNATION DIAGRAM
INDIAN TRAIL AND HIGHLAND AVENUE

SCALE: NONE SHEET 1 OF 1 SHEETS STA. TO STA.

F.A.U. RTE.	SECTION	COUNTY	TOTAL SHEETS	SHEET NO.
1503	21-00339-00-CH	KANE	132	96
CONTRACT NO. 61J91				
ILLINOIS FED. AID PROJECT				

ECONOLITE

USER NAME = \$USERS	DESIGNED - THG	REVISED -
	DRAWN - MAS	REVISED -
PLOT SCALE = \$SCALE\$	CHECKED - TJS	REVISED -
PLOT DATE = \$DATES	DATE - 07-09-2024	REVISED -

SEQUENCE OF OPERATION

MOVEMENT																													F L A S H					
PHASE	1+5				1+6			2+5		2+6		3+7					4+7				3+8				4+8									
INTERVAL	1	2	3	4	5	6	7	8	9	10	11	12A	12B	13	14A	14B	15	16	17	18	19	20	21A	21B	22	23	24A	24B		25	26	27A	27B	
CHANGE TO		1+6	2+5	2+6			2+6		2+6			3+7 4+7	3+8 4+8		1+5 1+6	2+5 2+6	4+8	3+8	4+7			4+8	1+5 1+6	2+5 2+6		4+8	1+5 1+6	2+5 2+6				1+5 1+6	2+5 2+6	
INDIAN TRAIL MID AND FAR RIGHT MAST ARM SIGNALS	E/B	R	R	R	R	R	R	R	G	G	G	G	Y	R	R	R	R	R	R	R	R	R	R	R	R	R	R	R	R	R	R	R	R	
INDIAN TRAIL FAR LEFT AND END MAST ARM SIGNALS	E/B	←G	←Y	←G	←Y	←FY	←FY	←FY	←G	←Y	←FY	←FY	←Y	←R	←R	←R	←R	←R	←R	←R	←R	←R	←R	←R	←R	←R	←R	←R	←R	←R	←R	←R	←R	
INDIAN TRAIL MID AND FAR RIGHT MAST ARM SIGNALS	W/B	R	R	R	R	G	G	G	R	R	G	G	Y	R	R	R	R	R	R	R	R	R	R	R	R	R	R	R	R	R	R	R	R	
INDIAN TRAIL FAR LEFT AND END MAST ARM SIGNALS	W/B	←G	←G	←Y	←Y	←G	←G	←Y	←FY	←FY	←FY	←FY	←Y	←R	←R	←R	←R	←R	←R	←R	←R	←R	←R	←R	←R	←R	←R	←R	←R	←R	←R	←R	←R	
HIGHLAND AVENUE MID AND FAR RIGHT MAST ARM SIGNALS	N/B	R	R	R	R	R	R	R	R	R	R	R	R	R	R	R	R	R	R	R	R	R	R	R	R	G	G	Y	R	G	G	Y	R	R
HIGHLAND AVENUE FAR LEFT AND END MAST ARM SIGNALS	N/B	←R	←R	←R	←R	←R	←R	←R	←R	←R	←R	←R	←R	←G	←Y	←R	←Y	←G	←Y	←FY	←FY	←FY	←Y	←R	←G	←Y	←Y	←R	←FY	←FY	←Y	←R	←R	
HIGHLAND AVENUE NEAR RIGHT AND MID AND FAR RIGHT MAST ARM SIGNALS	S/B	R	R	R	R	R	R	R	R	R	R	R	R	R	R	R	R	R	R	G	G	G	Y	R	R	R	R	R	G	G	Y	R	R	R
HIGHLAND AVENUE FAR LEFT AND END MAST ARM SIGNALS	S/B	←R	←R	←R	←R	←R	←R	←R	←R	←R	←R	←R	←R	←G	←Y	←R	←Y	←Y	←G	←G	←G	←Y	←Y	←R	←FY	←FY	←Y	←R	←FY	←FY	←Y	←R	←R	
PEDESTRIAN SIGNALS CROSSING - NORTH SIDE OF INDIAN TRAIL		H	H	H	H	* P	** FH	H	H	H	* P	** FH	H	H	H	H	H	H	H	H	H	H	H	H	H	H	H	H	H	H	H	H	H	D A R K
PEDESTRIAN SIGNALS CROSSING - WEST SIDE OF HIGHLAND AVENUE		H	H	H	H	H	H	H	H	H	H	H	H	H	H	H	H	H	H	* P	** FH	H	H	H	H	H	H	H	H	H	H	H	H	

PHASE 2+6 SHALL BE PLACED ON RECALL

- *

TO APPEAR ONLY UPON PUSH-BUTTON ACTUATION.
- **

FLASHING IS TO TERMINATE AT THE COMPLETION OF THE PEDESTRIAN INTERVAL CLEARANCE.

∅ THIS "" OR FLASHING "" INTERVAL MAY FINISH TIMING IN THE BI-DIRECTIONAL STRAIGHT THROUGH MOVEMENT IF THE LEFT ARROW TIME IS NOT SUFFICIENT TO COMPLETE "" OR FLASHING "" INTERVALS. "" AND "" TIMINGS TO BE SET ONLY ON THE PHASES WHERE "" AND FLASHING "" ARE INDICATED IN THE SEQUENCE OF OPERATION.

P = ILLUMINATED PERSON = WALK
FH = ILLUMINATED FLASHING HAND = FLASHING DON'T WALK
H = ILLUMINATED SOLID HAND = DON'T WALK

ECONOLITE

MODEL, SYMBOL NAMES
FILE NAMES, SHEETS



USER NAME	= \$USERS	DESIGNED	-	REVISED	-
		DRAWN	-	REVISED	-
PLOT SCALE	= \$\$SCALE\$	CHECKED	- TJS	REVISED	-
PLOT DATE	= \$DATES	DATE	- 07-09-2024	REVISED	-

STATE OF ILLINOIS
DEPARTMENT OF TRANSPORTATION

SEQUENCE OF OPERATION
INDIAN TRAIL AND HIGHLAND AVENUE

SCALE: NONE SHEET 1 OF 1 SHEETS STA. TO STA.

F.A.U. RTE.	SECTION	COUNTY	TOTAL SHEETS	SHEET NO.
1503	21-00339-00-CH	KANE	132	97
CONTRACT NO. 61J91				
ILLINOIS		FED. AID PROJECT		

RAILROAD PREEMPTION SEQUENCE OF OPERATION

RAILROAD PREEMPTION SEQUENCE OF OPERATION														PREEMPTOR NUMBER 3		PREEMPTOR NUMBER 4		PREEMPTOR NUMBER 2					
CHANGE FROM NORMAL SEQUENCE OF OPERATION INTERVAL NUMBER	1	5		8	10		13	18		22		25											
CHANGE FROM EMERGENCY VEHICLE PREEMPTION SEQUENCE OF OPERATION INTERVAL NUMBER																				2		3	
RAILROAD PREEMPTION SEQUENCE OF OPERATION INTERVAL NUMBER	1A	1B	1C	1D	1E	1F	1G	1H	1J	1K	1L	1M	1N	1P	1Q	1R	1S	2	3	4	5	CLEAR TO NORMAL SEQUENCE	
CHANGE TO RAILROAD PREEMPTION SEQUENCE OF OPERATION INTERVAL NUMBER	2	1C	2	2	1G	2	2	1J	2	1L	2	1N	2	1Q	2	1S	2	3	4	5			
INDIAN TRAIL MID AND FAR RIGHT MAST ARM SIGNALS	E/B	R	R	R	G	G	G	R	R	R	R	R	R	R	G	G	R	R	G	Y	R	R	△
INDIAN TRAIL FAR LEFT AND END MAST ARM SIGNALS	E/B	←G	←FY	←FY	←G	←FY	←FY	←R	←R	←R	←R	←R	←R	←R	←FY	←FY	←R	←R	←G	←Y	←R	←R	△
INDIAN TRAIL MID AND FAR RIGHT MAST ARM SIGNALS	W/B	R	Y	R	R	Y	R	R	R	R	R	R	R	R	Y	R	R	R	R	R	R	R	△
INDIAN TRAIL FAR LEFT AND END MAST ARM SIGNALS	W/B	←Y	←Y	←R	←Y	←Y	←R	←R	←R	←R	←R	←R	←R	←R	←Y	←R	←R	←R	←R	←R	←R	←R	△
HIGHLAND AVENUE MID AND FAR RIGHT MAST ARM SIGNALS	N/B	R	R	R	R	R	R	R	R	Y	R	Y	R	R	R	R	Y	R	R	R	R	G	△
HIGHLAND AVENUE FAR LEFT AND END MAST ARM SIGNALS	N/B	←R	←R	←R	←R	←R	←R	←Y	←Y	←R	←Y	←R	←Y	←R	←R	←R	←Y	←R	←R	←R	←R	←R	△
HIGHLAND AVENUE NEAR RIGHT AND MID AND FAR RIGHT MAST ARM SIGNALS	S/B	R	R	R	R	R	R	R	Y	R	R	R	Y	R	R	R	Y	R	R	R	R	G	△
HIGHLAND AVENUE FAR LEFT AND END MAST ARM SIGNALS	S/B	←R	←R	←R	←R	←R	←R	←Y	←Y	←R	←Y	←R	←Y	←R	←R	←R	←Y	←R	←R	←R	←R	←FY	△
PEDESTRIAN SIGNALS CROSSING - NORTH SIDE OF INDIAN TRAIL		H	FH	H	H	FH	H	H	H	H	H	H	H	H	H	H	H	H	H	H	H	H	△
PEDESTRIAN SIGNALS CROSSING - WEST SIDE OF HIGHLAND AVENUE		H	H	H	H	H	H	H	FH	H	H	H	FH	H	H	H	H	H	H	H	H	H	△

△ RAILROAD PREEMTION SEQUENCE SHALL PROVIDE THE PROPER
CLEARANCE INTERVAL TO RESUME THE NORMAL SEQUENCE OF
OPERATION OR PROPER CLEARANCE INTERVAL TO DISPLAY AN
EMERGENCY VEHICLE INTERVAL (IF APPLICABLE) AFTER RAILROAD
PREEMPTION INTERVAL 5 IS TERMINATED.

HOLD

MODEL, SHEET NAMES
FILE NAMES, SHEETS



Stanley Consultants INC.
8501 West Higgins Road, Suite 170, Chicago, Illinois 60631-2801
www.stanleyconsultants.com
Black Tie Registration No. 184-021533

USER NAME = \$USERS	DESIGNED -	REVISED -
	DRAWN -	REVISED -
PLOT SCALE = \$\$SCALE\$	CHECKED - TJS	REVISED -
PLOT DATE = \$DATES	DATE - 07-09-2024	REVISED -

STATE OF ILLINOIS
DEPARTMENT OF TRANSPORTATION

RAILROAD PREEMPTION SEQUENCE OF OPERATION INDIAN TRAIL AND HIGHLAND AVENUE			
SCALE: NONE	SHEET 1	OF 1	SHEETS
STA.		TO STA.	

F.A.U. RTE.	SECTION	COUNTY	TOTAL SHEETS	SHEET NO.
1503	21-00339-00-CH	KANE	132	98
CONTRACT NO. 61J91				
		ILLINOIS	FED. AID PROJECT	

ECONOLITE

EMERGENCY VEHICLE PREEMPTION SEQUENCE OF OPERATION

EMERGENCY VEHICLE PREEMPTION SEQUENCE OF OPERATION																												PREEMPTOR NUMBER 3	PREEMPTOR NUMBER 4	
CHANGE FROM NORMAL SEQUENCE OF OPERATION INTERVAL NUMBER	1	5		5			8	8		10	10			13	18			18		22		22	25			25				
EMERGENCY VEHICLE PREEMPTION SEQUENCE OF OPERATION INTERVAL NUMBER	1A	1B	1C	1D	1E	1F	1G	1H	1J	1K	1L	1M	1N	1P	1Q	1R	1S	1T	1U	1V	1W	1X	1Y	1Z	1AA	1BB	2	3	CLEAR TO NORMAL SEQUENCE	
CHANGE TO EMERGENCY VEHICLE PREEMPTION SEQUENCE OF OPERATION INTERVAL NUMBER	2 OR 3	1C	2	1E	1F	3	2	1J	3	2	1M	1N	3	2 OR 3	1R	1S	2	1U	3	1W	2	3	1Z	1AA	2	3				
INDIAN TRAIL MID AND FAR RIGHT MAST ARM SIGNALS	E/B	R	R	R	R	R	R	G	Y	R	G	G	Y	R	R	R	R	R	R	R	R	R	R	R	R	R	G	R	◇	
INDIAN TRAIL FAR LEFT AND END MAST ARM SIGNALS	E/B	←Y	←FY	←FY	←FY	←Y	←R	←Y	←Y	←R	←FY	←FY	←Y	←R	←R	←R	←R	←R	←R	←R	←R	←R	←R	←R	←R	←R	←FY	←R	◇	
INDIAN TRAIL MID AND FAR RIGHT MAST ARM SIGNALS	W/B	R	G	G	G	Y	R	R	R	R	G	G	Y	R	R	R	R	R	R	R	R	R	R	R	R	R	G	R	◇	
INDIAN TRAIL FAR LEFT AND END MAST ARM SIGNALS	W/B	←Y	←G	←Y	←G	←Y	←R	←FY	←Y	←R	←FY	←FY	←Y	←R	←R	←R	←R	←R	←R	←R	←R	←R	←R	←R	←R	←R	←FY	←R	◇	
HIGHLAND AVENUE MID AND FAR RIGHT MAST ARM SIGNALS	N/B	R	R	R	R	R	R	R	R	R	R	R	R	R	R	R	R	R	R	Y	R	G	G	Y	R	G	R	G	◇	
HIGHLAND AVENUE FAR LEFT AND END MAST ARM SIGNALS	N/B	←R	←R	←R	←R	←R	←R	←R	←R	←R	←R	←R	←R	←R	←Y	←FY	←Y	←R	←FY	←FY	←Y	←R	←Y	←FY	←Y	←R	←FY	←R	←FY	◇
HIGHLAND AVENUE NEAR RIGHT AND MID AND FAR RIGHT MAST ARM SIGNALS	S/B	R	R	R	R	R	R	R	R	R	R	R	R	R	R	G	Y	R	G	G	R	R	R	G	Y	R	G	R	G	◇
HIGHLAND AVENUE FAR LEFT AND END MAST ARM SIGNALS	S/B	←R	←R	←R	←R	←R	←R	←R	←R	←R	←R	←R	←R	←R	←Y	←G	←Y	←R	←G	←Y	←Y	←R	←FY	←FY	←Y	←R	←FY	←R	←FY	◇
PEDESTRIAN SIGNALS CROSSING - NORTH SIDE OF INDIAN TRAIL	H	FH	H	FH	H	H	H	H	H	H	FH	FH	H	H	H	H	H	H	H	H	H	H	H	H	H	H	H	H	◇	
PEDESTRIAN SIGNALS CROSSING - WEST SIDE OF HIGHLAND AVENUE	H	H	H	H	H	H	H	H	H	H	H	H	H	H	FH	H	H	FH	H	H	H	H	FH	H	H	FH	H	H	◇	

◇ EMERGENCY VEHICLE SEQUENCE SHALL PROVIDE THE PROPER CLEARANCE INTERVAL TO RESUME THE NORMAL SEQUENCE OF OPERATION OR PROPER CLEARANCE INTERVAL TO DISPLAY A DIFFERENT EMERGENCY VEHICLE INTERVAL AFTER EMERGENCY VEHICLE INTERVAL 2 OR 3 IS TERMINATED.

MODEL, SHEET NAMES
FILE NAMES, SHEETS



USER NAME = \$USERS	DESIGNED -	REVISED -
	DRAWN -	REVISED -
PLOT SCALE = \$\$SCALE\$	CHECKED - TJS	REVISED -
PLOT DATE = \$DATES	DATE - 07-09-2024	REVISED -

STATE OF ILLINOIS
DEPARTMENT OF TRANSPORTATION

EMERGENCY VEHICLE PREEMPTION SEQUENCE OF OPERATION
INDIAN TRAIL AND HIGHLAND AVE


SCALE: NONE SHEET 1 OF 1 SHEETS STA. TO STA.

F.A.U. RTE.	SECTION	COUNTY	TOTAL SHEETS	SHEET NO.
1503	21-00339-00-CH	KANE	132	99
CONTRACT NO. 61J91				
ILLINOIS FED. AID PROJECT				

ECONOLITE

SIGN PANEL – TYPE 1 OR TYPE 2

ALL DIMENSIONS ARE IN INCHES UNLESS NOTED OTHERWISE

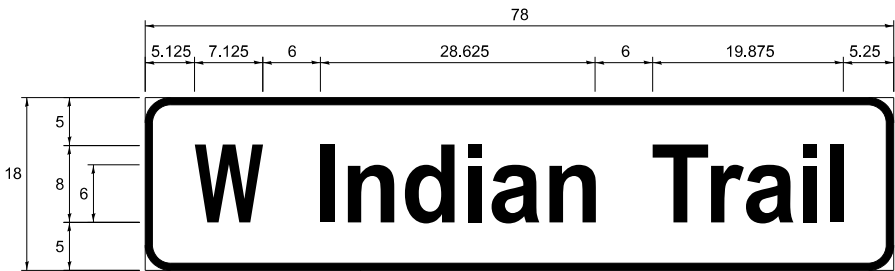

DESIGN SERIES	AREA (SQ FT)	SIGN PANEL TYPE	SHEETING TYPE	QTY. REQUIRED
D	9.75	2	ZZ	2

NOTE: FOR ADDITIONAL DESIGN AND INSTALLATION INFORMATION PLEASE SEE DISTRICT ONE MAST ARM MOUNTED STREET NAME SIGNS DETAIL.



DESIGN SERIES	AREA (SQ FT)	SIGN PANEL TYPE	SHEETING TYPE	QTY. REQUIRED
D	9	1	ZZ	2

NOTE: FOR ADDITIONAL DESIGN AND INSTALLATION INFORMATION PLEASE SEE DISTRICT ONE MAST ARM MOUNTED STREET NAME SIGNS DETAIL.

SCHEDULE OF QUANTITIES

ITEM	UNIT	TOTAL QUANTITY
SIGN PANEL - TYPE 1	SQ FT	103
SIGN PANEL - TYPE 2	SQ FT	20
UNDERGROUND CONDUIT, GALVANIZED STEEL, 2" DIA.	FOOT	109
UNDERGROUND CONDUIT, GALVANIZED STEEL, 3" DIA.	FOOT	144
UNDERGROUND CONDUIT, GALVANIZED STEEL, 4" DIA.	FOOT	389
HANDHOLE	EACH	2
DOUBLE HANDHOLE	EACH	1
MAINTENANCE OF EXISTING TRAFFIC SIGNAL INSTALLATION	EACH	1
ELECTRIC CABLE IN CONDUIT, SIGNAL NO. 14 2C	FOOT	633
ELECTRIC CABLE IN CONDUIT, SIGNAL NO. 14 3C	FOOT	1,363
ELECTRIC CABLE IN CONDUIT, SIGNAL NO. 14 5C	FOOT	1,643
ELECTRIC CABLE IN CONDUIT, SIGNAL NO. 14 7C	FOOT	1,421
ELECTRIC CABLE IN CONDUIT, LEAD-IN, NO. 14 1 PAIR	FOOT	2,426
ELECTRIC CABLE IN CONDUIT, RAILROAD, NO. 14 3C	FOOT	547
ELECTRIC CABLE IN CONDUIT, SERVICE, NO. 6 2 C	FOOT	37
ELECTRIC CABLE IN CONDUIT, EQUIPMENT GROUNDING CONDUCTOR, NO. 6 1C	FOOT	864
TRAFFIC SIGNAL POST, GALVANIZED STEEL 16 FT.	EACH	1
TRAFFIC SIGNAL POST, GALVANIZED STEEL 18 FT.	EACH	1
STEEL MAST ARM ASSEMBLY AND POLE, 38 FT.	EACH	1
STEEL MAST ARM ASSEMBLY AND POLE, 40 FT.	EACH	1
STEEL COMBINATION MAST ARM ASSEMBLY AND POLE 40 FT.	EACH	1
STEEL COMBINATION MAST ARM ASSEMBLY AND POLE 42 FT.	EACH	1
CONCRETE FOUNDATION, TYPE A	FOOT	12
CONCRETE FOUNDATION, TYPE C	FOOT	4
CONCRETE FOUNDATION, TYPE E 36-INCH DIAMETER	FOOT	50
DRILL EXISTING HANDHOLE	EACH	5
SIGNAL HEAD, LED, 1-FACE, 3-SECTION, MAST-ARM MOUNTED	EACH	8
SIGNAL HEAD, LED, 1-FACE, 4-SECTION, BRACKET MOUNTED	EACH	3
SIGNAL HEAD, LED, 1-FACE, 4-SECTION, MAST ARM MOUNTED	EACH	4
SIGNAL HEAD, LED, 2-FACE, 1-3 SECTION, 1-4 SECTION, BRACKET MOUNTED	EACH	1
PEDESTRIAN SIGNAL HEAD, LED, 1-FACE, BRACKET MOUNTED WITH COUNTDOWN TIMER	EACH	4
TRAFFIC SIGNAL BACKPLATE, RETROREFLECTIVE	EACH	12
INDUCTIVE LOOP DETECTOR	EACH	10
DETECTOR LOOP, TYPE I	FOOT	673
LIGHT DETECTOR	EACH	3
LIGHT DETECTOR AMPLIFIER	EACH	1
REMOVE EXISTING TRAFFIC SIGNAL EQUIPMENT	EACH	1
REMOVE ELECTRIC CABLE FROM CONDUIT	FOOT	322
REMOVE EXISTING HANDHOLE	EACH	8
REMOVE EXISTING DOUBLE HANDHOLE	EACH	1
REMOVE EXISTING CONCRETE FOUNDATION	EACH	7
EMERGENCY VEHICLE PRIORITY SYSTEM LINE SENSOR CABLE, NO. 20 3/C	FOOT	701
RELOCATE SWITCH	EACH	1
OUTDOOR RATED NETWORK CABLE	FOOT	277
SERVICE INSTALLATION, GROUND MOUNTED, METERED	EACH	1
RAILROAD, FULL-ACTUATED CONTROLLER AND TYPE SUPER R CABINET (SPECIAL)	EACH	1
REMOTE CONTROLLED VIDEO SYSTEM	EACH	1
PEDESTRIAN SIGNAL POST, 5 FT.	EACH	2
INTERCEPT EXSTING CONDUIT	EACH	2
UNINTERRUPTABLE POWER SUPPLY, SPECIAL	EACH	1
ACCESSIBLE PEDESTRIAN SIGNALS	EACH	4
CONCRETE FOUNDATION, TYPE A 12-INCH DIAMETER	FOOT	8

ECONOLITE

MODEL, SHEET NAMES
FILE NAMES, SHEETS



USER NAME = \$USERS	DESIGNED - THG	REVISED -
	DRAWN - CN	REVISED -
PLOT SCALE = \$\$SCALE\$	CHECKED - TJS	REVISED -
PLOT DATE = \$DATES	DATE - 07-09-2024	REVISED -

STATE OF ILLINOIS
DEPARTMENT OF TRANSPORTATION

STREET NAME SIGNS AND SCHEDULE OF QUANTITES				F.A.U. RTE.	SECTION	COUNTY	TOTAL SHEETS	SHEET NO.
INDIAN TRAIL AND HIGHLAND AVENUE				1503	21-00339-00-CH	KANE	132	100
SCALE: NONE				SHEET 1 OF 1 SHEETS				CONTRACT NO. 61J91
				STA. TO STA.				ILLINOIS FED. AID PROJECT