

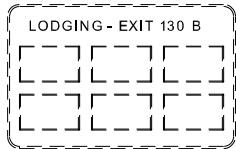


EXISTING SIGN PANEL TO BE RELOCATED IN EITHER PRE-STAGE 2 OR PRE-STAGE 3. PAID FOR AS TEMPORARY INFORMATION SIGNING.

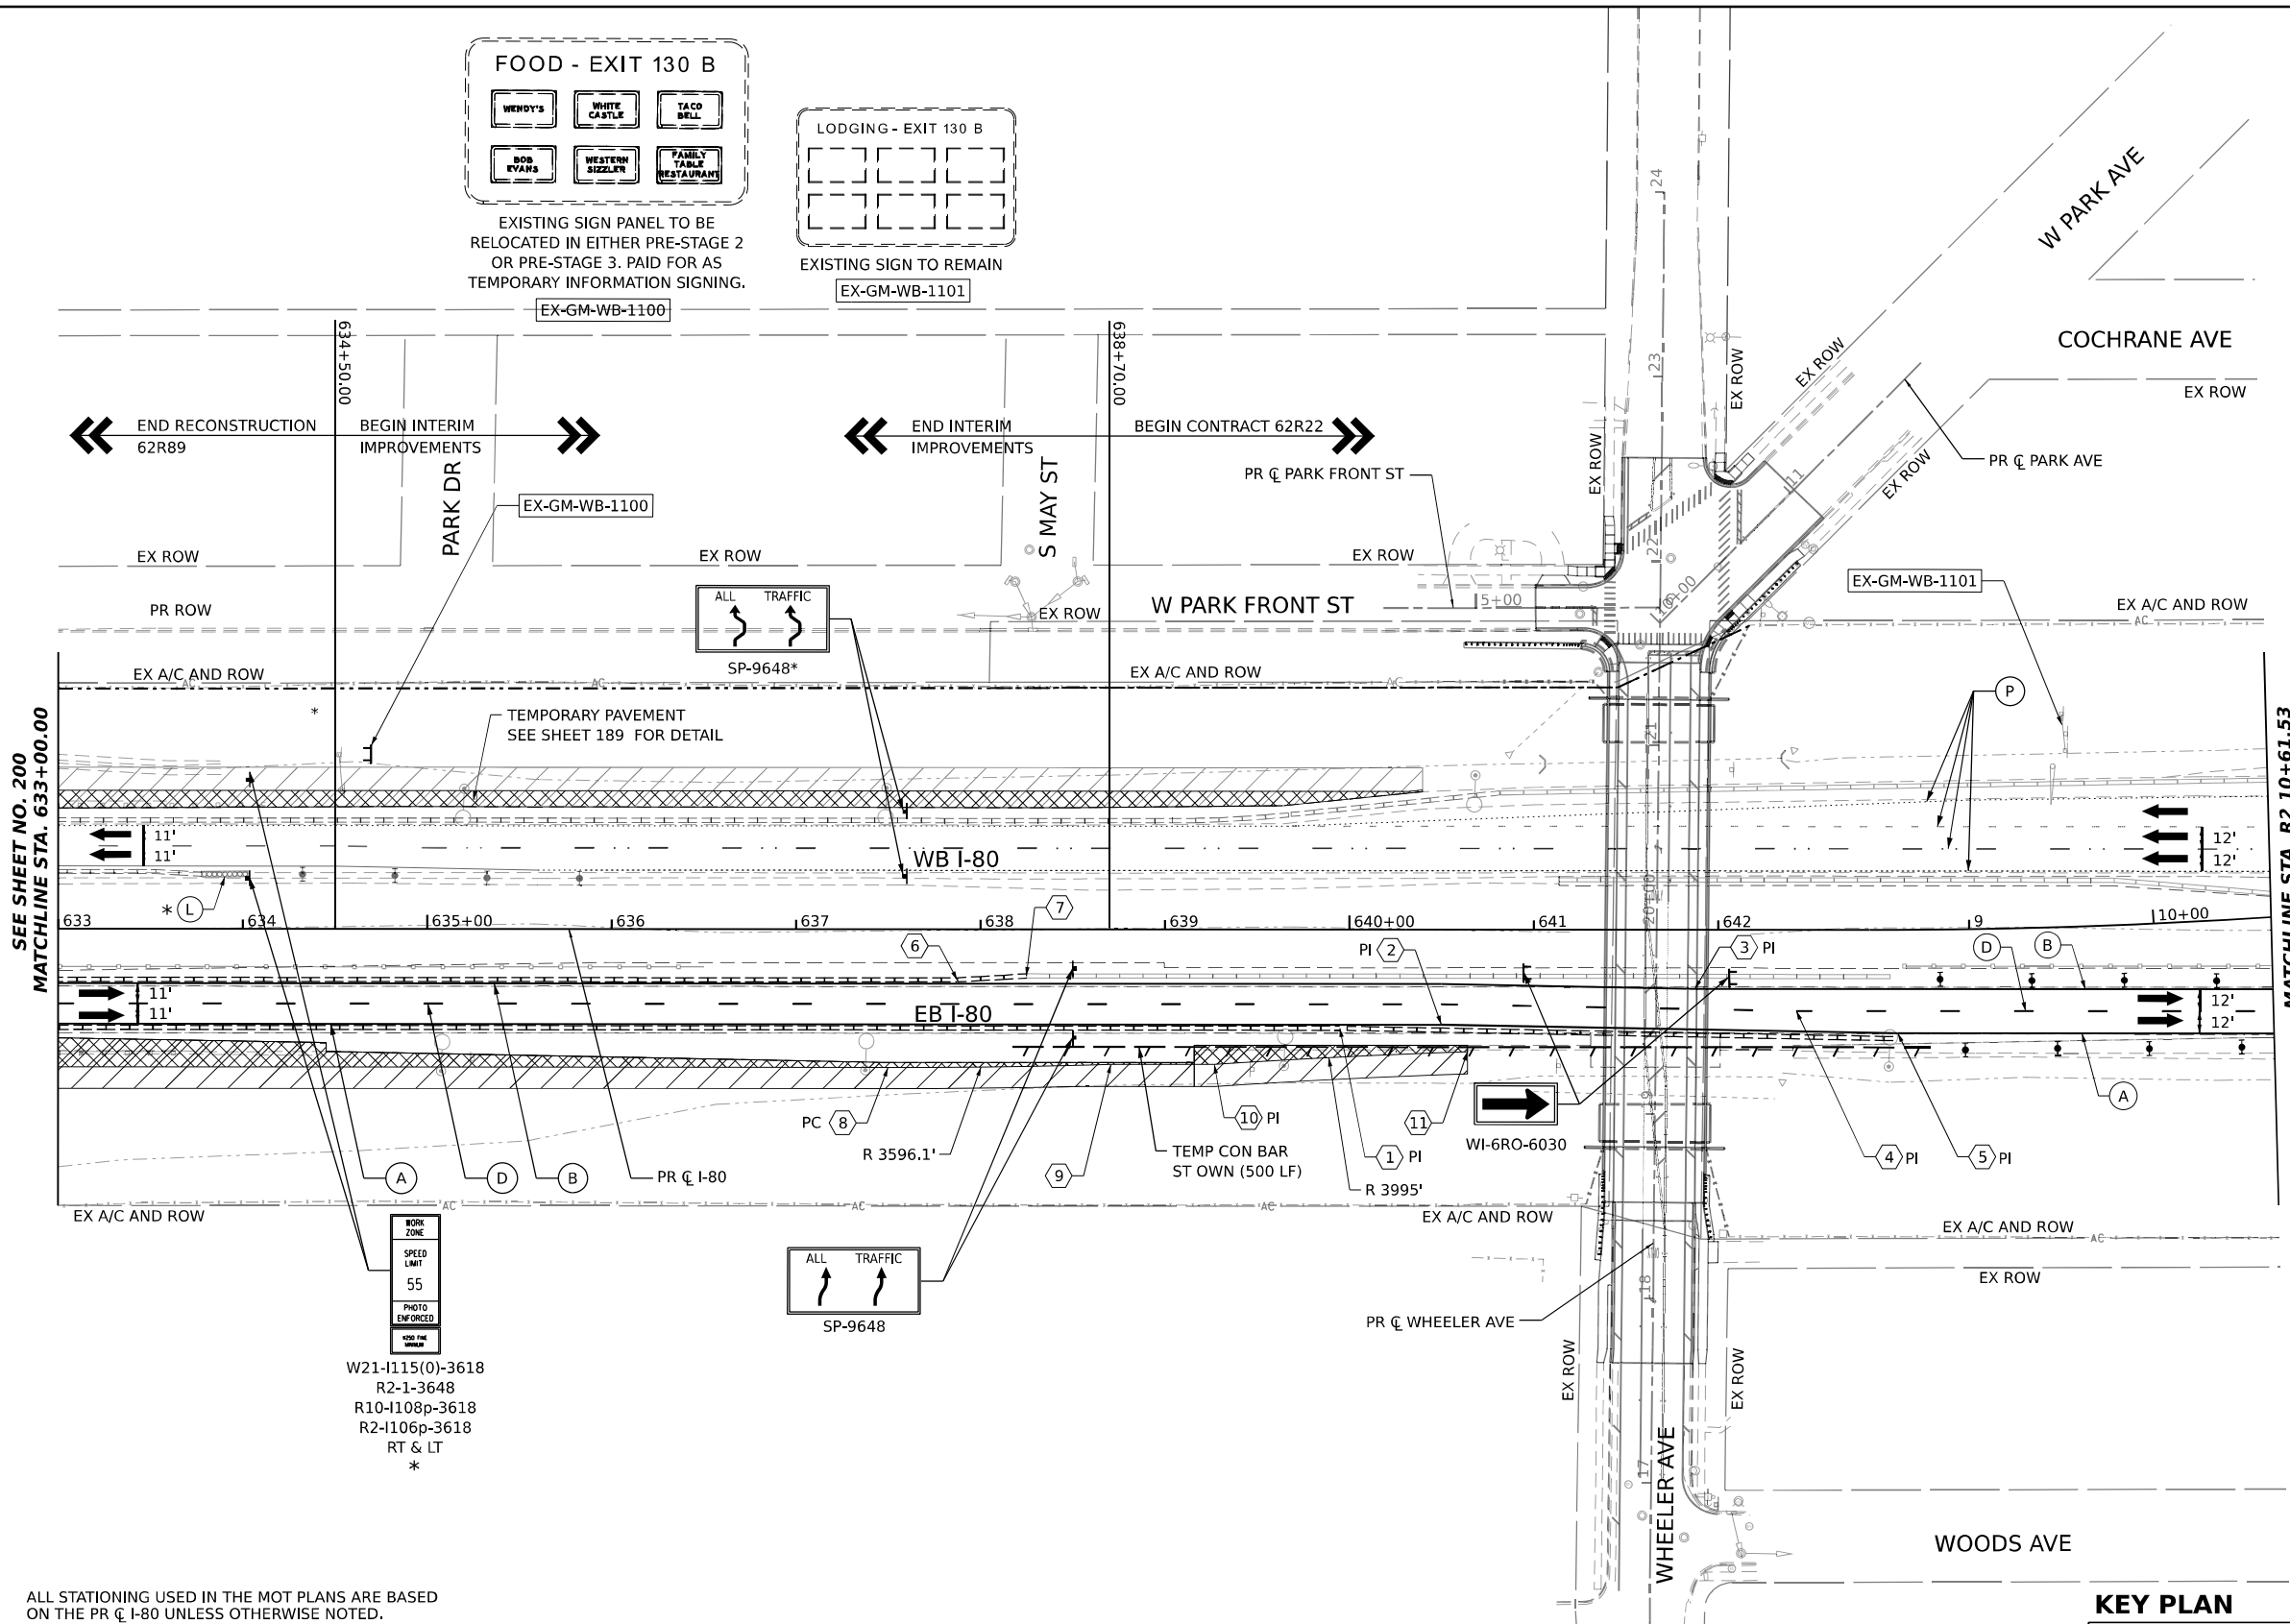

EXISTING SIGN TO REMAIN

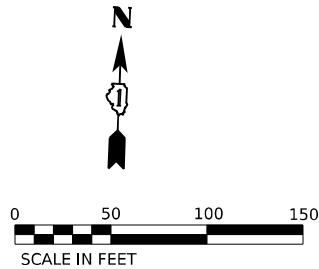


POINT	STATION	OFFSET (FT)	RT/LT	NAME
1	639+95.0	53.5'	RT	BL PR 180 W
2	640+50.0	51.5'	RT	BL PR 180 W
3	641+87.5	32.0'	RT	BL PR 180 W
4	642+42.5	44.0'	RT	BL PR 180 W
5	R2 8+61.1	56.0'	RT	BL PR 180 W
6	637+87.5	27.5'	RT	BL PR 180 W
7	638+24.9	25.3'	RT	BL PR 180 W
8	637+50.0	75.0'	RT	BL PR 180 W
9	638+70.8	73.2'	RT	BL PR 180 W
10	639+26.9	73.2'	RT	BL PR 180 W
11	640+64.1	66.2'	RT	BL PR 180 W

ALL STATIONING USED IN THE MOT PLANS ARE BASED ON THE PR C I-80 UNLESS OTHERWISE NOTED.

- LEGEND**
- WORK ZONE
 - TEMPORARY PAVEMENT
 - TEMPORARY PAVEMENT FROM PREVIOUS STAGE
 - COMPLETED PERMANENT PAVEMENT
 - TEMPORARY CONCRETE BARRIER
 - TEMPORARY IMPACT ATTENUATOR (NARROW) TL-3
 - TEMPORARY IMPACT ATTENUATOR (WIDE) TL-3
 - DIRECTION OF TRAFFIC FLOW

- ARROW BOARD
- TYPE II BARRICADE OR DRUMS WITH STEADY BURN MONODIRECTIONAL LIGHT
- DIRECTIONAL INDICATOR BARRICADE WITH STEADY BURN MONODIRECTIONAL LIGHT
- TEMPORARY SOIL RETENTION SYSTEM OR BRACED EXCAVATION
- TYPE III BARRICADE
- SIGN
- FROM PREVIOUS STAGE TO REMAIN

- PROPOSED TEMP PAVEMENT MARKINGS AND TRAFFIC CONTROL DEVICES**
- (A) TEMP PVT MK L4 EPOXY (SOLID WHITE)
 - (B) TEMP PVT MK L4 EPOXY (SOLID YELLOW)
 - (C) TEMP PVT MK L4 EPOXY (2' DASH 6' SKIP, WHITE)
 - (D) TEMP PVT MK L5 EPOXY (10' DASH 30' SKIP, WHITE)
 - (E) TEMP PVT MK L8 EPOXY (SOLID WHITE)
 - (F) TEMP PVT MK L8 EPOXY (3' DASH 9' SKIP, WHITE)
 - (G) TEMP PVT MK L12 EPOXY (WHITE CHEVRONS @ 45°, 30' SPACING) (TYP)
 - (H) TEMP PVT MK L&S EPXY
 - (K) PIN TEMP CONC BARRIER (SEE MOT GENERAL NOTE #11)
 - (L) IMP ATTN TEMP SUN TL3
 - (M) IMP ATTN REL SUN TL3
 - (N) IMP ATTN TEMP SUW TL3
 - (O) IMP ATTN REL S U TL3
 - (P) EXISTING PAVEMENT MARKING

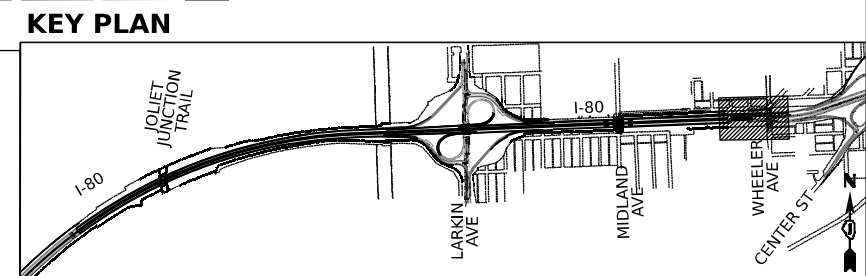

303 EAST WACKER DRIVE, SUITE 1400
CHICAGO, IL 60601-2276
PHONE: (312) 373-7700 FAX: (312) 373-6800


USER NAME = amkljuver	DESIGNED - NWM	REVISED -
PLOT SCALE = 100,000' / in.	DRAWN - PP	REVISED -
PLOT DATE = 10/5/2023	CHECKED - SPF	REVISED -
	DATE -	REVISED -



**STATE OF ILLINOIS
DEPARTMENT OF TRANSPORTATION**

**SUGGESTED STAGES OF CONSTRUCTION AND TRAFFIC CONTROL PLAN
I-80 PRE-STAGE 3**

SCALE: 1"=50' SHEET 11 OF 12 SHEETS STA. 633+00 TO STA. 10+61.53

F.A.I. RTE.	SECTION	COUNTY	TOTAL SHEETS	SHEET NO.
I-80	FAI 80 22 BR	WILL	1201	201
CONTRACT NO. 62R89				
ILLINOIS FED. AID PROJECT				

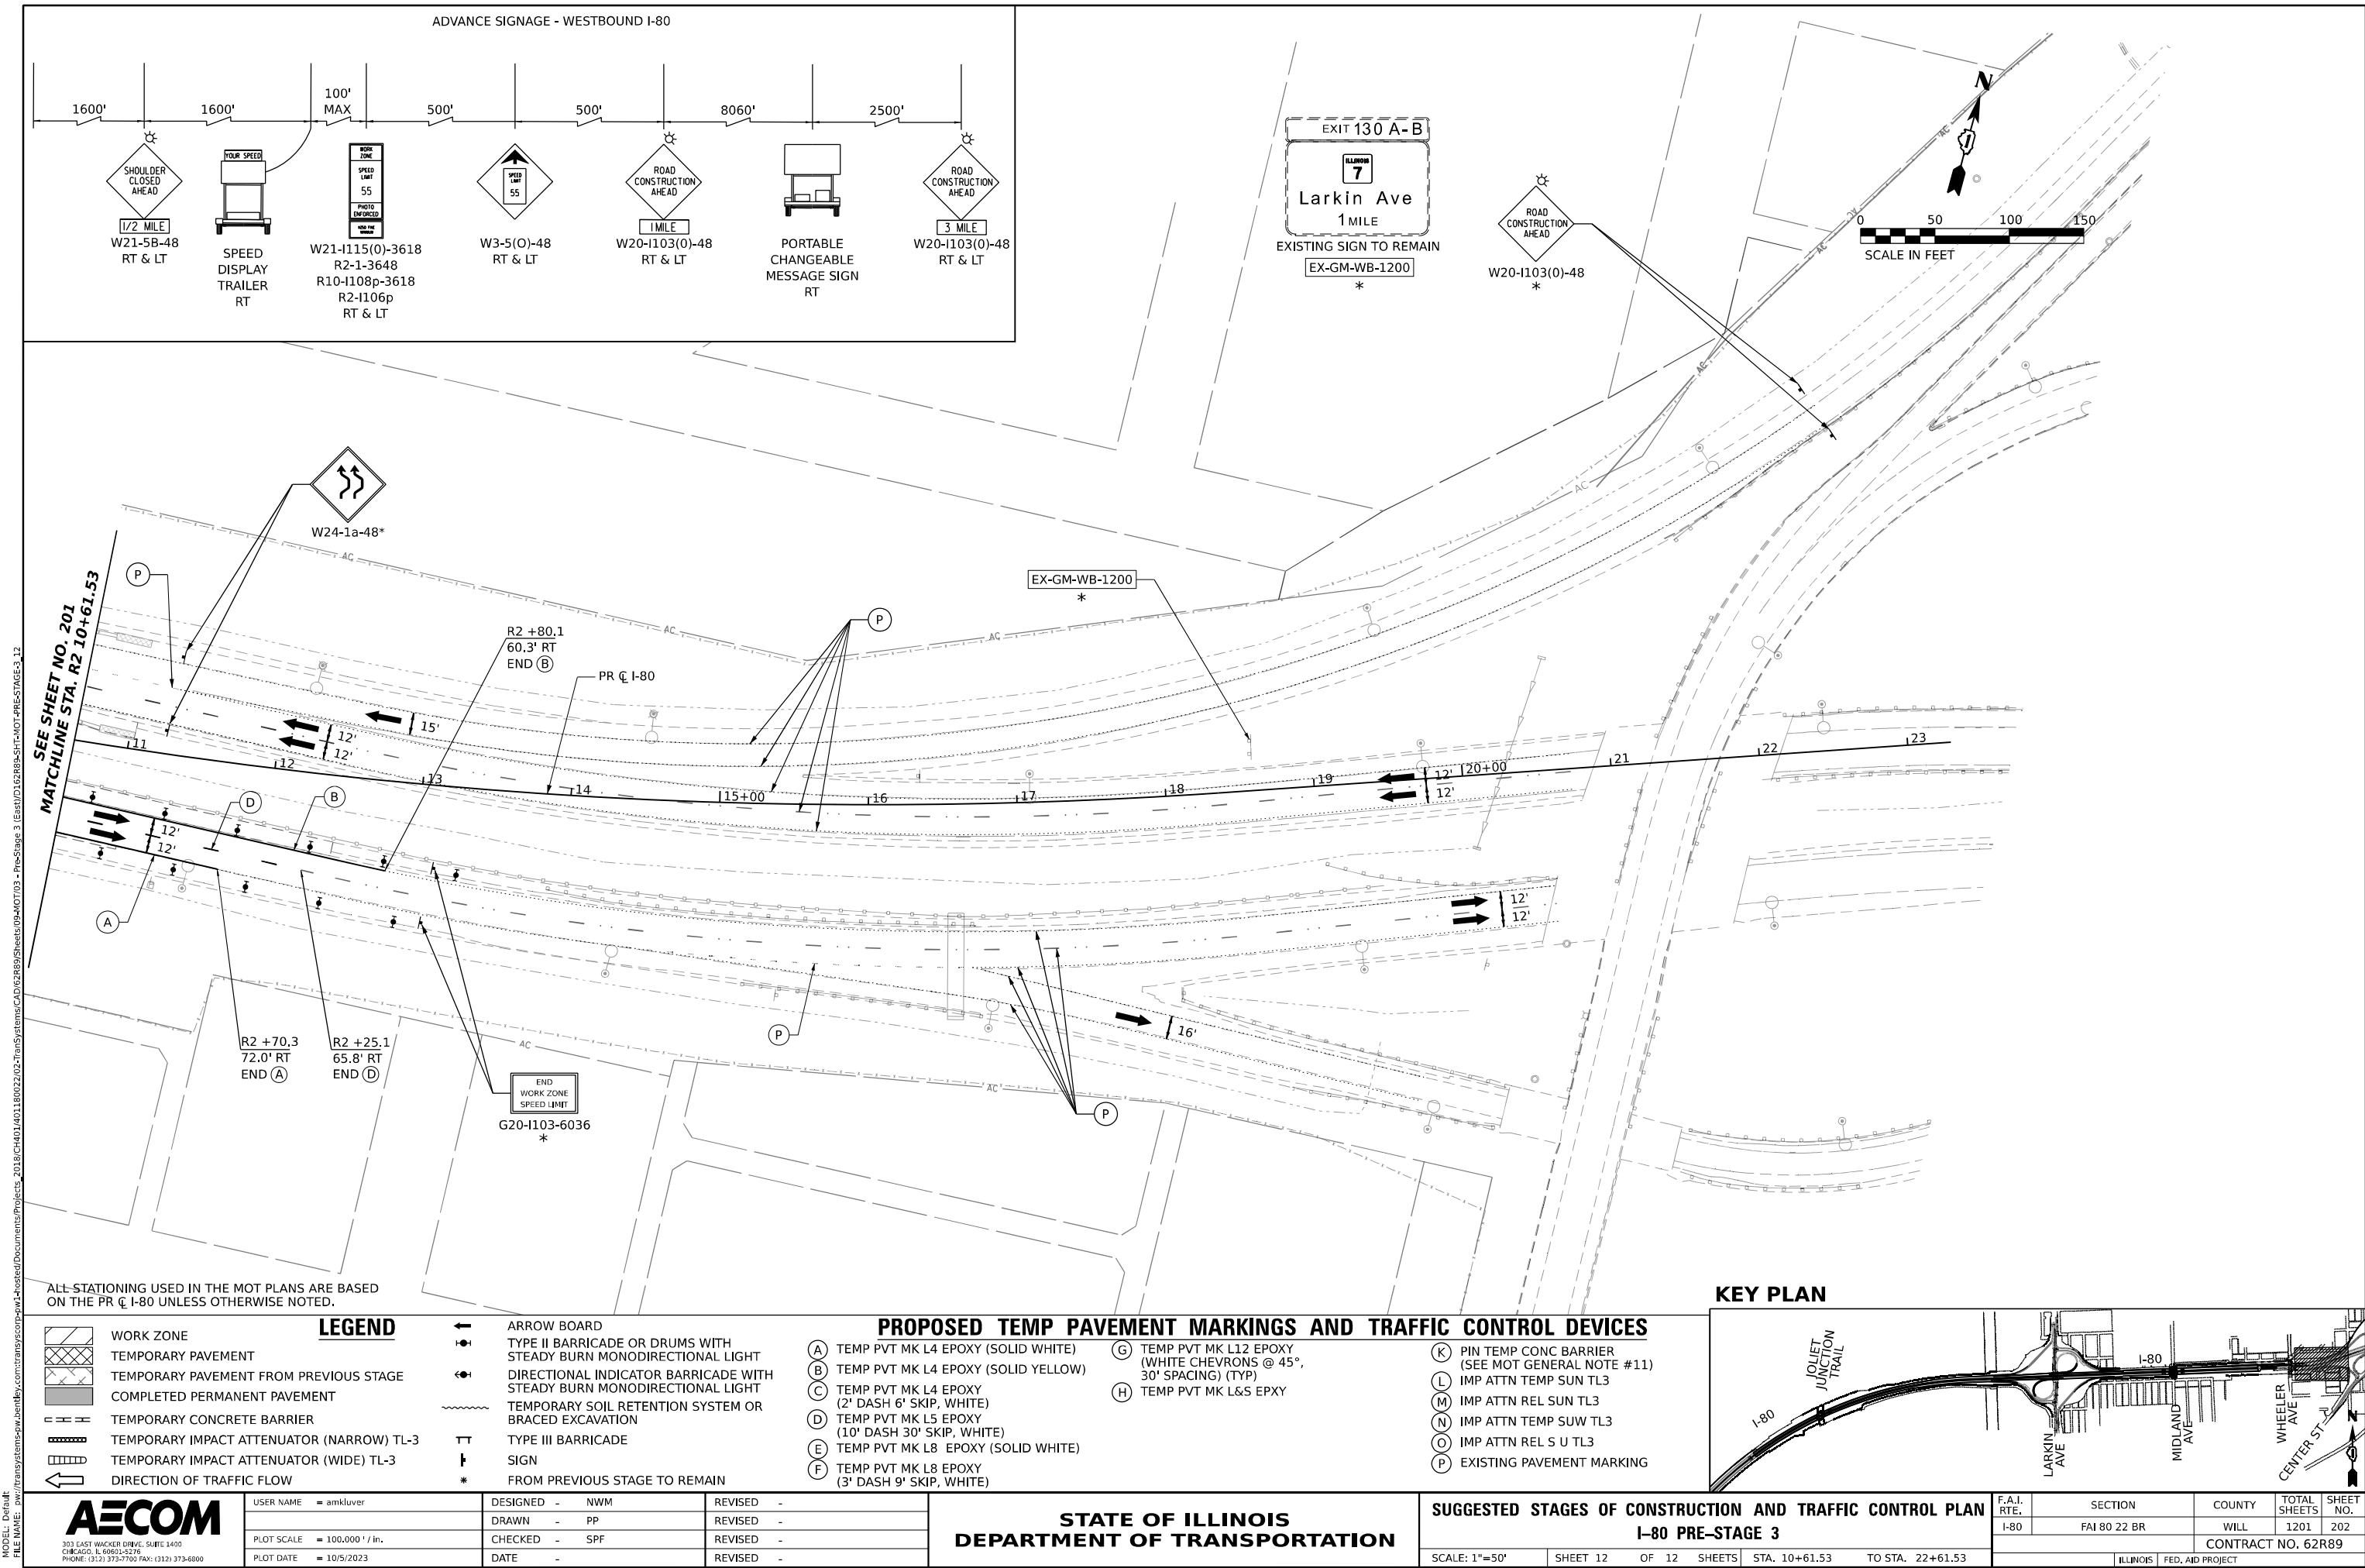

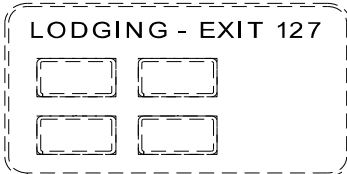
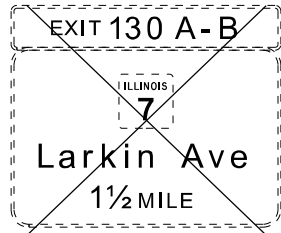


EX-GM-EB-1000


EX-GM-WB-100

MOT-GM-EB-100



*

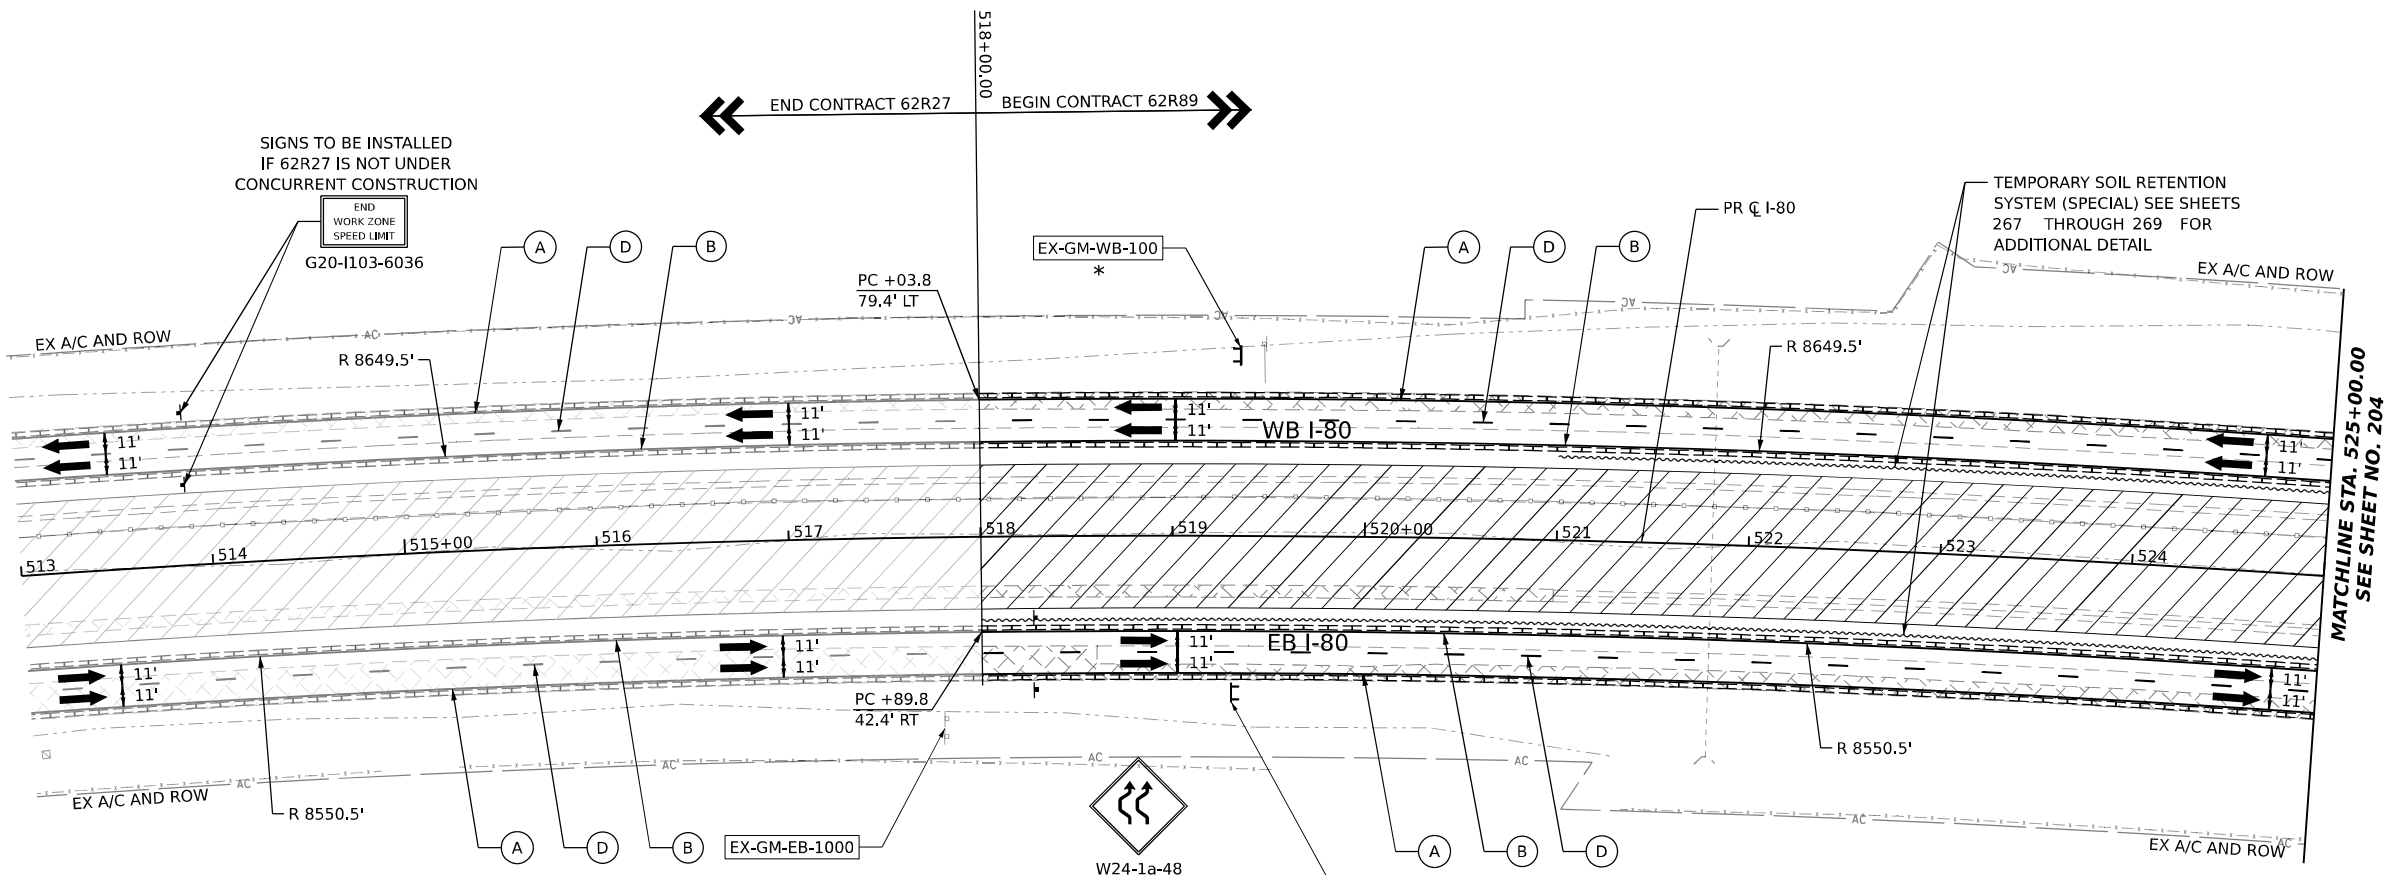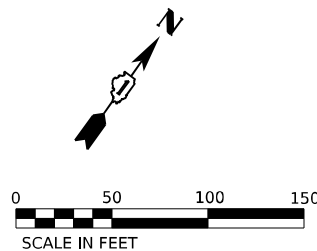

ADVANCE SIGNAGE - EASTBOUND I-80
TO BE USED IF 62R27 IS NOT UNDER CONCURRENT CONSTRUCTION

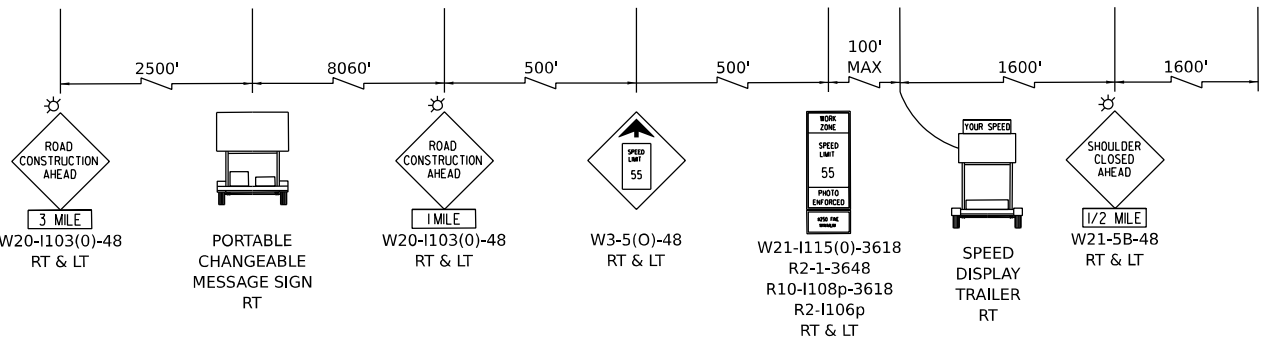


ALL STATIONING USED IN THE MOT PLANS ARE BASED
ON THE PR C I-80 UNLESS OTHERWISE NOTED.

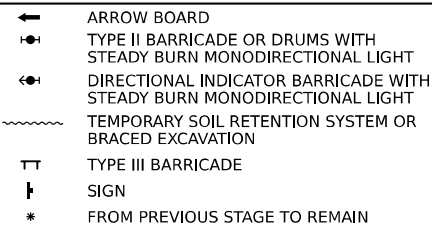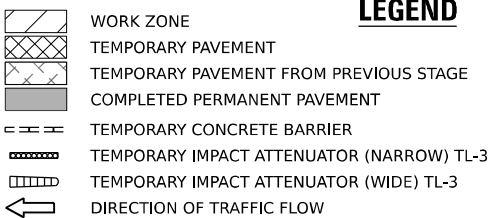

PROPOSED TEMP PAVEMENT MARKINGS AND TRAFFIC CONTROL DEVICES

- | | | |
|---|---|--|
| (A) TEMP PVT MK L4 EPOXY (SOLID WHITE) | (G) TEMP PVT MK L12 EPOXY (WHITE CHEVRONS @ 45°, 30' SPACING) (TYP) | (K) PIN TEMP CONC BARRIER (SEE MOT GENERAL NOTE #11) |
| (B) TEMP PVT MK L4 EPOXY (SOLID YELLOW) | (H) TEMP PVT MK L&S EPXY | (L) IMP ATTN TEMP SUN TL3 |
| (C) TEMP PVT MK L4 EPOXY (2' DASH 6' SKIP, WHITE) | | (M) IMP ATTN REL SUN TL3 |
| (D) TEMP PVT MK L5 EPOXY (10' DASH 30' SKIP, WHITE) | | (N) IMP ATTN TEMP SUW TL3 |
| (E) TEMP PVT MK L8 EPOXY (SOLID WHITE) | | (O) IMP ATTN REL S U TL3 |
| (F) TEMP PVT MK L8 EPOXY (3' DASH 9' SKIP, WHITE) | | (P) EXISTING PAVEMENT MARKING |

KEY PLAN

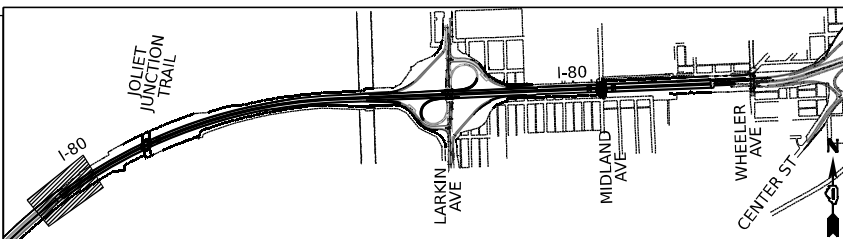

USER NAME = amkljuvr
PLOT SCALE = 100,000' / in.
PLOT DATE = 10/5/2023

DESIGNED - NWM
DRAWN - PP
CHECKED - SPF
DATE -



REVISED -
REVISED -
REVISED -
REVISED -

STATE OF ILLINOIS
DEPARTMENT OF TRANSPORTATION

SUGGESTED STAGES OF CONSTRUCTION AND TRAFFIC CONTROL PLAN
I-80 STAGE 1A

SCALE: 1"=50' SHEET 1 OF 12 SHEETS STA. 518+00 TO STA. 525+00

F.A.I. RTE.	SECTION	COUNTY	TOTAL SHEETS	SHEET NO.
I-80	FAI 80 22 BR	WILL	1201	203
CONTRACT NO. 62R89				
ILLINOIS FED. AID PROJECT				

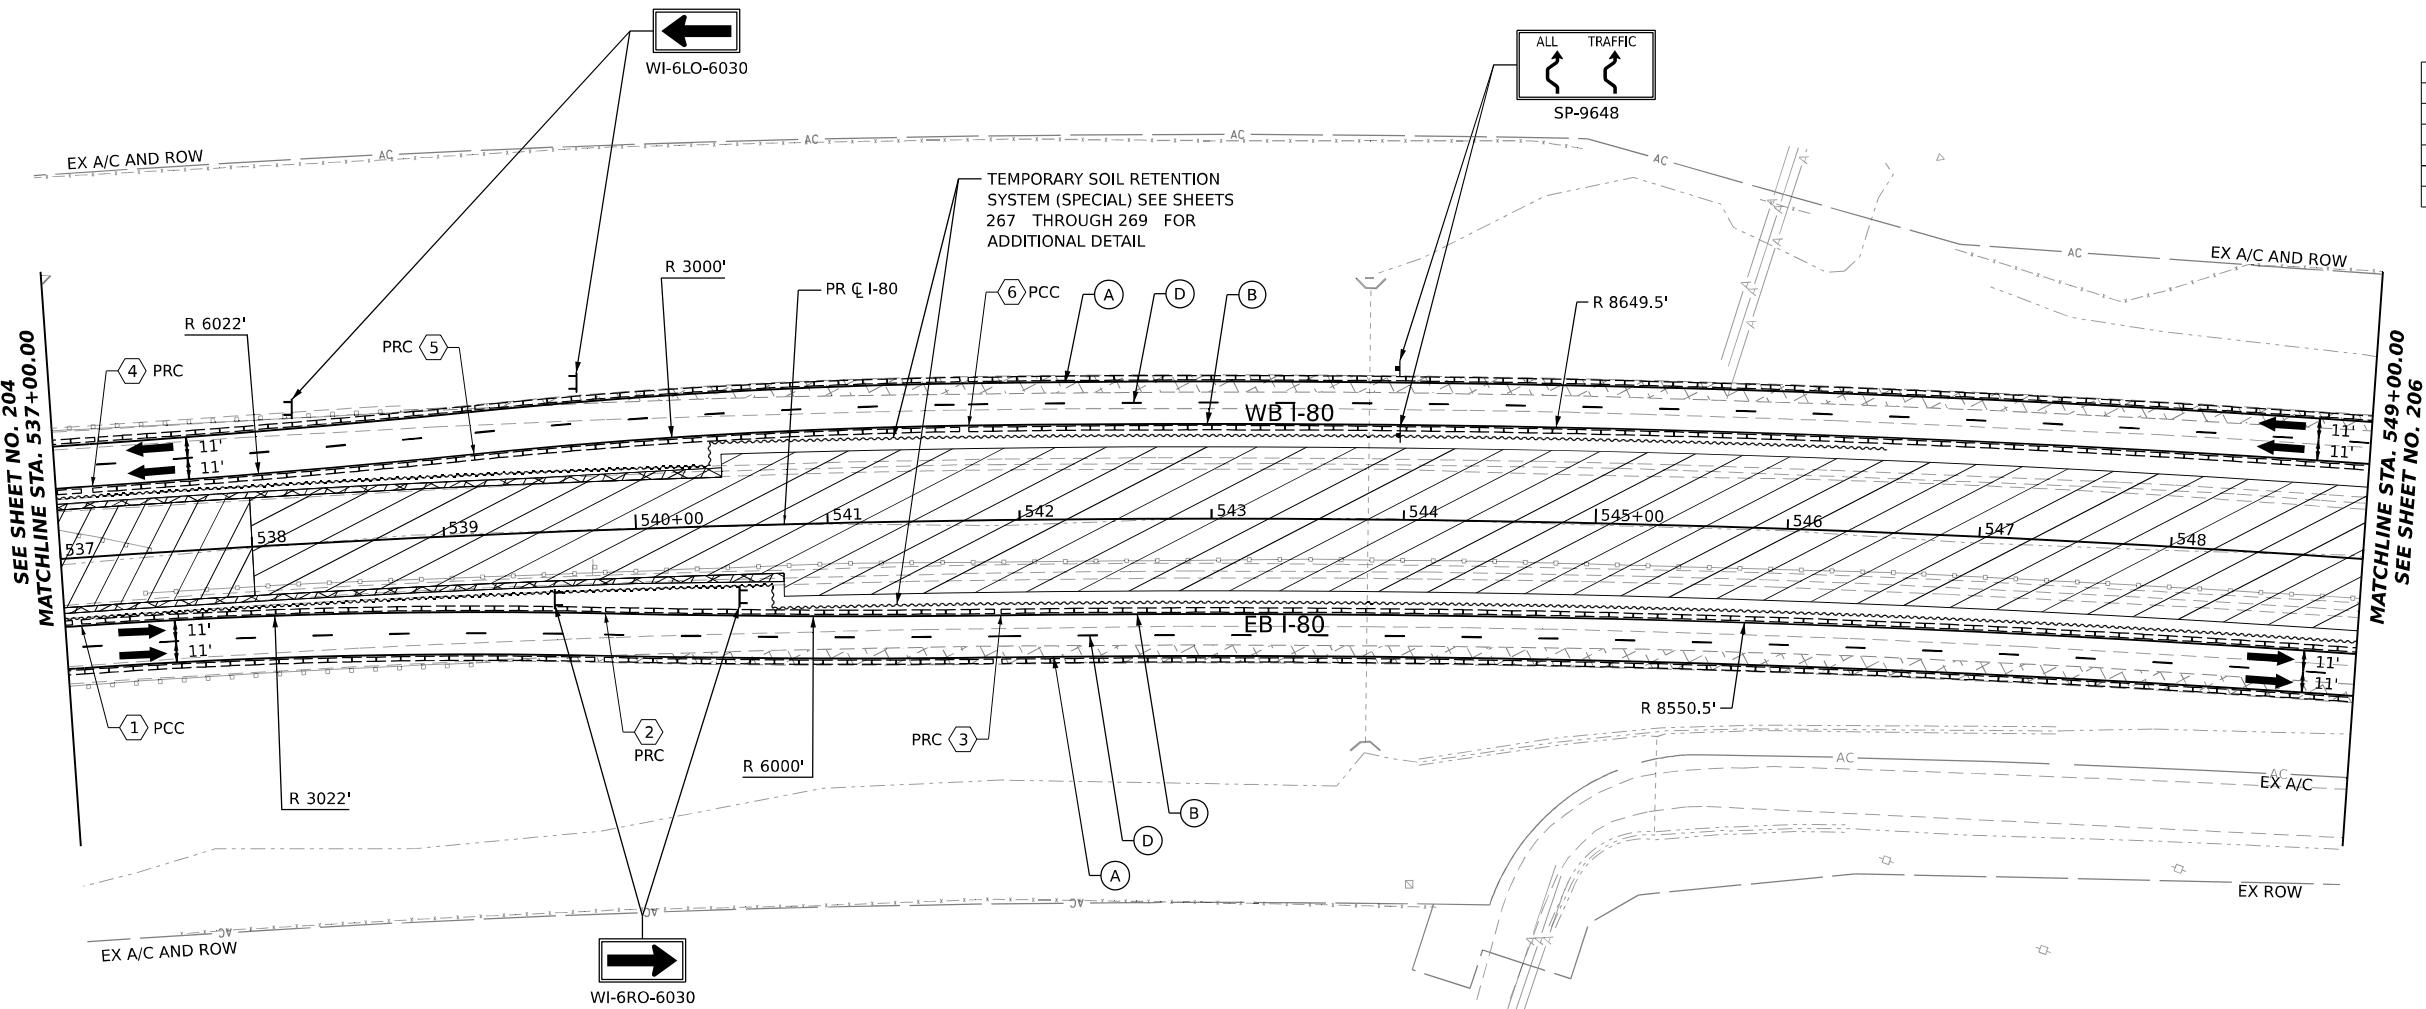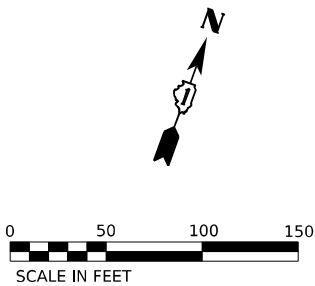

POINT	STATION	OFFSET (FT)	RT/LT	NAME
1	537+08.5	35.5'	RT	BL_PR_I80_W
2	539+82.5	43.5'	RT	BL_PR_I80_W
3	541+89.7	49.5'	RT	BL_PR_I80_W
4	537+19.1	36.6'	LT	BL_PR_I80_W
5	539+17.6	42.2'	LT	BL_PR_I80_W
6	541+74.2	49.5'	LT	BL_PR_I80_W


ALL STATIONING USED IN THE MOT PLANS ARE BASED ON THE PR C I-80 UNLESS OTHERWISE NOTED.

LEGEND	
	WORK ZONE
	TEMPORARY PAVEMENT
	TEMPORARY PAVEMENT FROM PREVIOUS STAGE
	COMPLETED PERMANENT PAVEMENT
	TEMPORARY CONCRETE BARRIER
	TEMPORARY IMPACT ATTENUATOR (NARROW) TL-3
	TEMPORARY IMPACT ATTENUATOR (WIDE) TL-3
	DIRECTION OF TRAFFIC FLOW




	ARROW BOARD
	TYPE II BARRICADE OR DRUMS WITH STEADY BURN MONODIRECTIONAL LIGHT
	DIRECTIONAL INDICATOR BARRICADE WITH STEADY BURN MONODIRECTIONAL LIGHT
	TEMPORARY SOIL RETENTION SYSTEM OR BRACED EXCAVATION
	TYPE III BARRICADE
	SIGN
	FROM PREVIOUS STAGE TO REMAIN

PROPOSED TEMP PAVEMENT MARKINGS AND TRAFFIC CONTROL DEVICES		
(A) TEMP PVT MK L4 EPOXY (SOLID WHITE)	(G) TEMP PVT MK L12 EPOXY (WHITE CHEVRONS @ 45°, 30' SPACING) (TYP)	(K) PIN TEMP CONC BARRIER (SEE MOT GENERAL NOTE #11)
(B) TEMP PVT MK L4 EPOXY (SOLID YELLOW)	(H) TEMP PVT MK L&S EPXY	(L) IMP ATTN TEMP SUN TL3
(C) TEMP PVT MK L4 EPOXY (2' DASH 6' SKIP, WHITE)		(M) IMP ATTN REL SUN TL3
(D) TEMP PVT MK L5 EPOXY (10' DASH 30' SKIP, WHITE)		(N) IMP ATTN TEMP SUW TL3
(E) TEMP PVT MK L8 EPOXY (SOLID WHITE)		(O) IMP ATTN REL S U TL3
(F) TEMP PVT MK L8 EPOXY (3' DASH 9' SKIP, WHITE)		(P) EXISTING PAVEMENT MARKING

KEY PLAN

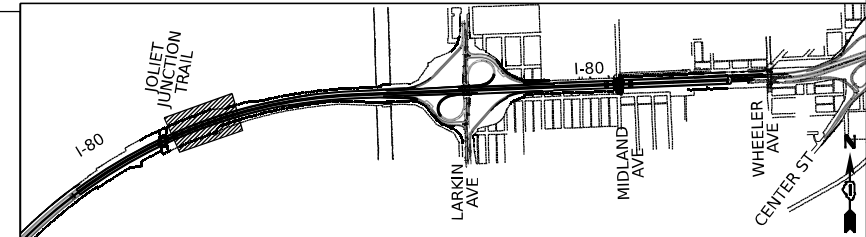

AECOM 303 EAST WACKER DRIVE, SUITE 1400 CHICAGO, IL 60601-3276 PHONE: (312) 373-7700 FAX: (312) 373-6800	USER NAME = amkljuvr	DESIGNED - NWM	REVISED -	STATE OF ILLINOIS DEPARTMENT OF TRANSPORTATION	SUGGESTED STAGES OF CONSTRUCTION AND TRAFFIC CONTROL PLAN I-80 STAGE 1A					F.A.I. RTE.	SECTION	COUNTY	TOTAL SHEETS	SHEET NO.
	PLOT SCALE = 100,000' / in.	DRAWN - PP	REVISED -							I-80	FAI 80 22 BR	WILL	1201	205
	PLOT DATE = 10/5/2023	CHECKED - SPF	REVISED -		CONTRACT NO. 62R89									
	SCALE: 1"=50'					SHEET 3 OF 12 SHEETS					STA. 537+00 TO STA. 549+00			
						ILLINOIS FED. AID PROJECT								

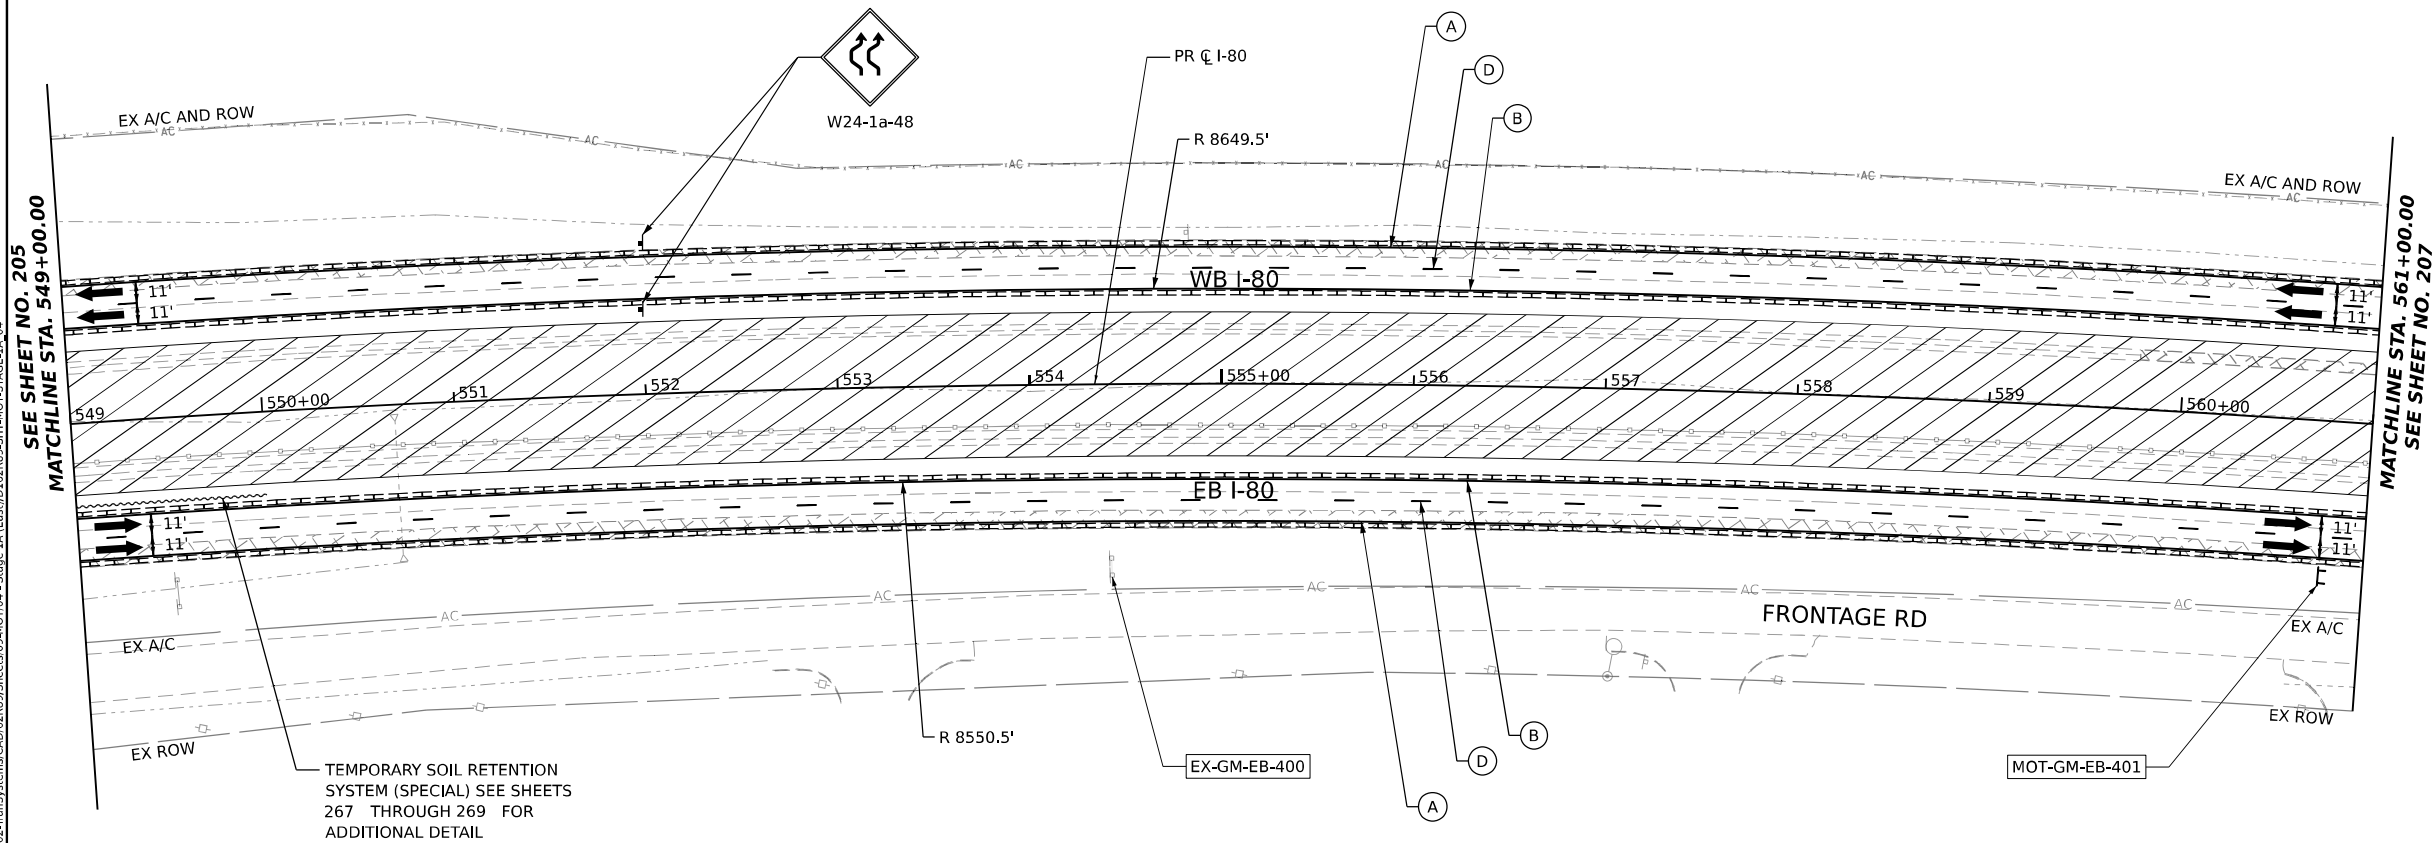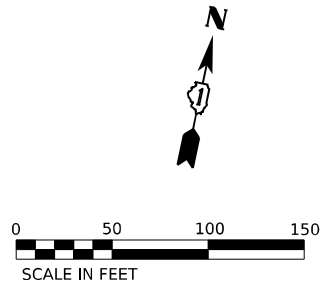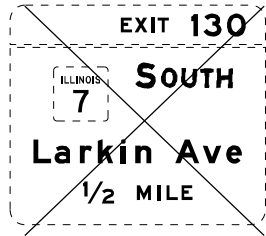

ALL STATIONING USED IN THE MOT PLANS ARE BASED ON THE PR C I-80 UNLESS OTHERWISE NOTED.


LEGEND	
	WORK ZONE
	TEMPORARY PAVEMENT
	TEMPORARY PAVEMENT FROM PREVIOUS STAGE
	COMPLETED PERMANENT PAVEMENT
	TEMPORARY CONCRETE BARRIER
	TEMPORARY IMPACT ATTENUATOR (NARROW) TL-3
	TEMPORARY IMPACT ATTENUATOR (WIDE) TL-3
	DIRECTION OF TRAFFIC FLOW

	ARROW BOARD
	TYPE II BARRICADE OR DRUMS WITH STEADY BURN MONODIRECTIONAL LIGHT
	DIRECTIONAL INDICATOR BARRICADE WITH STEADY BURN MONODIRECTIONAL LIGHT
	TEMPORARY SOIL RETENTION SYSTEM OR BRACED EXCAVATION
	TYPE III BARRICADE
	SIGN
	FROM PREVIOUS STAGE TO REMAIN

PROPOSED TEMP PAVEMENT MARKINGS AND TRAFFIC CONTROL DEVICES

(A)	TEMP PVT MK L4 EPOXY (SOLID WHITE)	(G)	TEMP PVT MK L12 EPOXY (WHITE CHEVRONS @ 45°, 30' SPACING) (TYP)	(K)	PIN TEMP CONC BARRIER (SEE MOT GENERAL NOTE #11)
(B)	TEMP PVT MK L4 EPOXY (SOLID YELLOW)	(H)	TEMP PVT MK L&S EPXY	(L)	IMP ATTN TEMP SUN TL3
(C)	TEMP PVT MK L4 EPOXY (2' DASH 6' SKIP, WHITE)			(M)	IMP ATTN REL SUN TL3
(D)	TEMP PVT MK L5 EPOXY (10' DASH 30' SKIP, WHITE)			(N)	IMP ATTN TEMP SUW TL3
(E)	TEMP PVT MK L8 EPOXY (SOLID WHITE)			(O)	IMP ATTN REL S U TL3
(F)	TEMP PVT MK L8 EPOXY (3' DASH 9' SKIP, WHITE)			(P)	EXISTING PAVEMENT MARKING

KEY PLAN

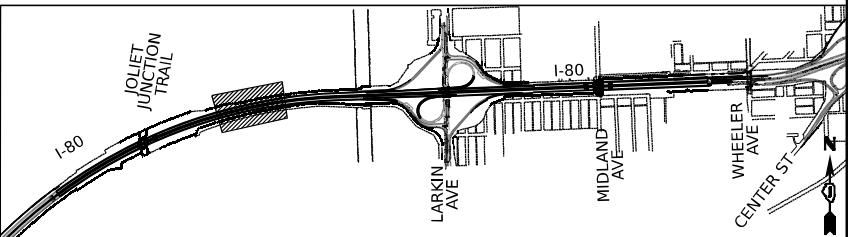

USER NAME	= amkljuver
PLOT SCALE	= 100,000' / in.
PLOT DATE	= 10/5/2023

DESIGNED	- NWM
DRAWN	- PP
CHECKED	- SPF
DATE	-



REVISED	-
REVISED	-
REVISED	-
REVISED	-


STATE OF ILLINOIS
DEPARTMENT OF TRANSPORTATION

SUGGESTED STAGES OF CONSTRUCTION AND TRAFFIC CONTROL PLAN
I-80 STAGE 1A

SCALE: 1"=50'	SHEET 4	OF 12 SHEETS	STA. 549+00	TO STA. 561+00
---------------	---------	--------------	-------------	----------------

F.A.I. RTE.	SECTION	COUNTY	TOTAL SHEETS	SHEET NO.
I-80	FAI 80 22 BR	WILL	1201	206
CONTRACT NO. 62R89				
ILLINOIS FED. AID PROJECT				

 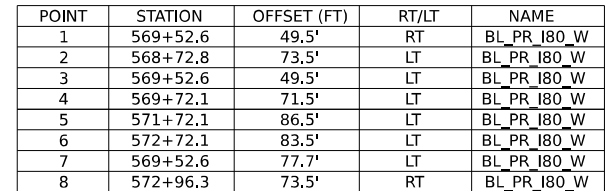

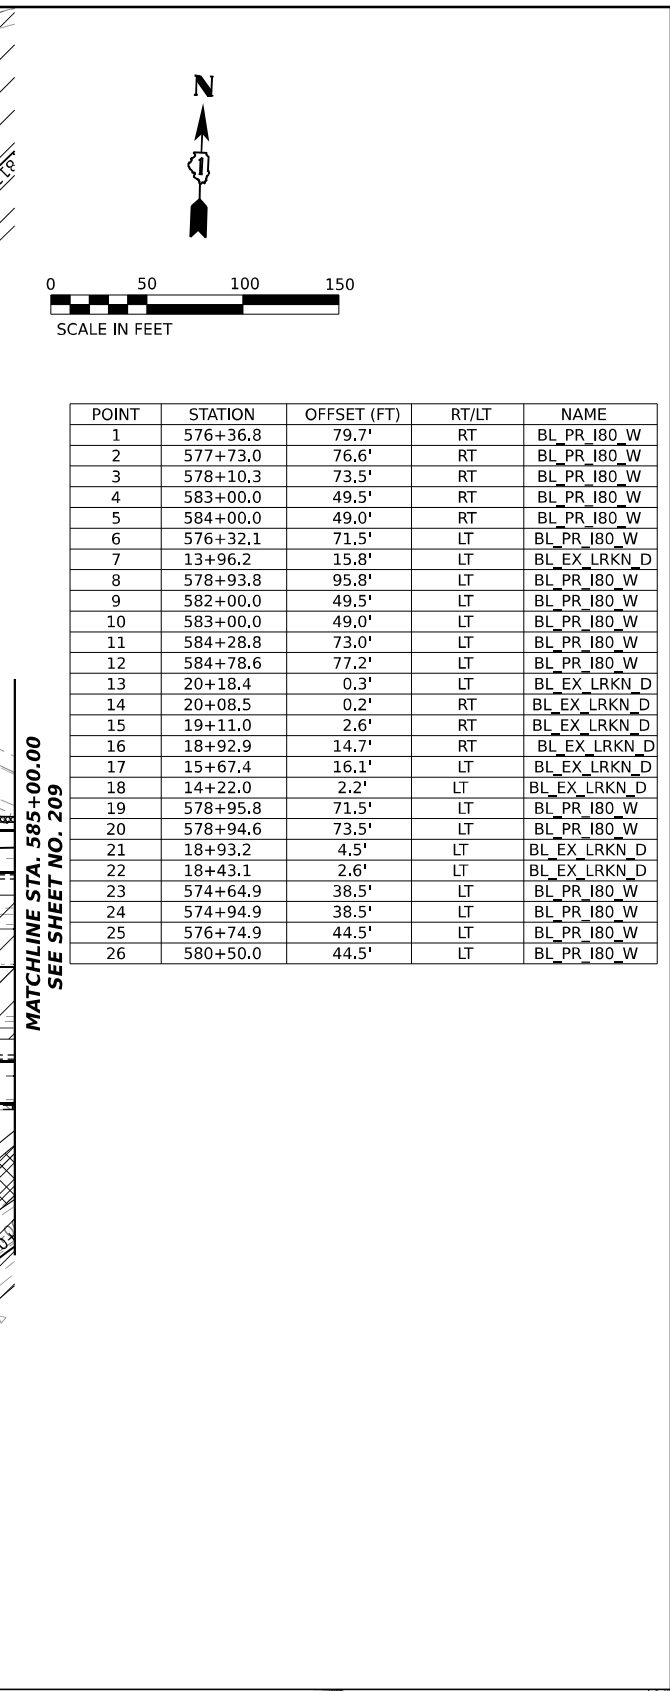


POINT	STATION	OFFSET (FT)	RT/LT	NAME
1	576+36.8	79.7'	RT	BL_PR 180 W
2	577+73.0	76.6'	RT	BL_PR 180 W
3	578+10.3	73.5'	RT	BL_PR 180 W
4	583+00.0	49.5'	RT	BL_PR 180 W
5	584+00.0	49.0'	RT	BL_PR 180 W
6	576+32.1	71.5'	LT	BL_PR 180 W
7	13+96.2	15.8'	LT	BL_EX LRKN D
8	578+93.8	95.8'	LT	BL_PR 180 W
9	582+00.0	49.5'	LT	BL_PR 180 W
10	583+00.0	49.0'	LT	BL_PR 180 W
11	584+28.8	73.0'	LT	BL_PR 180 W
12	584+78.6	77.2'	LT	BL_PR 180 W
13	20+18.4	0.3'	LT	BL_EX LRKN D
14	20+08.5	0.2'	RT	BL_EX LRKN D
15	19+11.0	2.6'	RT	BL_EX LRKN D
16	18+92.9	14.7'	RT	BL_EX LRKN D
17	15+67.4	16.1'	LT	BL_EX LRKN D
18	14+22.0	2.2'	LT	BL_EX LRKN D
19	578+95.8	71.5'	LT	BL_PR 180 W
20	578+94.6	73.5'	LT	BL_PR 180 W
21	18+93.2	4.5'	LT	BL_EX LRKN D
22	18+43.1	2.6'	LT	BL_EX LRKN D
23	574+64.9	38.5'	LT	BL_PR 180 W
24	574+94.9	38.5'	LT	BL_PR 180 W
25	576+74.9	44.5'	LT	BL_PR 180 W
26	580+50.0	44.5'	LT	BL_PR 180 W



NOTE:


FOR MOT DETAILS ON LARKIN AVE AND RAMPS ASSOCIATED WITH LARKIN AVE SEE CONTRACT 62R25 MOT PLANS. ANY INFORMATION SHOWN WITHIN CONTRACT 62R25 LIMIT IS FOR INFORMATION ONLY.

	WORK ZONE		ARROW BOARD
	TEMPORARY PAVEMENT		TYPE II BARRICADE OR DRUMS WITH STEADY BURN MONODIRECTIONAL LIGHT
	TEMPORARY PAVEMENT FROM PREVIOUS STAGE COMPLETED PERMANENT PAVEMENT		DIRECTIONAL INDICATOR BARRICADE WITH STEADY BURN MONODIRECTIONAL LIGHT
	TEMPORARY CONCRETE BARRIER		TEMPORARY SOIL RETENTION SYSTEM OR BRACED EXCAVATION
	TEMPORARY IMPACT ATTENUATOR (NARROW) TL-3		TYPE III BARRICADE
	TEMPORARY IMPACT ATTENUATOR (WIDE) TL-3		SIGN
	DIRECTION OF TRAFFIC FLOW		FROM PREVIOUS STAGE TO REMAIN

- | | | | | | |
|-----|--|-----|--|-----|---|
| (A) | TEMP PVT MK L4 EPOXY (SOLID WHITE) | (G) | TEMP PVT MK L12 EPOXY
(WHITE CHEVRONS @ 45°, 30' SPACING) (TYP) | (K) | PIN TEMP CONC BARRIER
(SEE MOT GENERAL NOTE #11) |
| (B) | TEMP PVT MK L4 EPOXY (SOLID YELLOW) | | | (L) | IMP ATTN TEMP SUN TL3 |
| (C) | TEMP PVT MK L4 EPOXY
(2' DASH 6' SKIP, WHITE) | (H) | TEMP PVT MK L&S EPXY | (M) | IMP ATTN REL SUN TL3 |
| (D) | TEMP PVT MK L5 EPOXY
(10' DASH 30' SKIP, WHITE) | | | (N) | IMP ATTN TEMP SUW TL3 |
| (E) | TEMP PVT MK L8 EPOXY (SOLID WHITE) | | | (O) | IMP ATTN REL S U TL3 |
| (F) | TEMP PVT MK L8 EPOXY
(3' DASH 9' SKIP, WHITE) | | | (P) | EXISTING PAVEMENT MARKING |

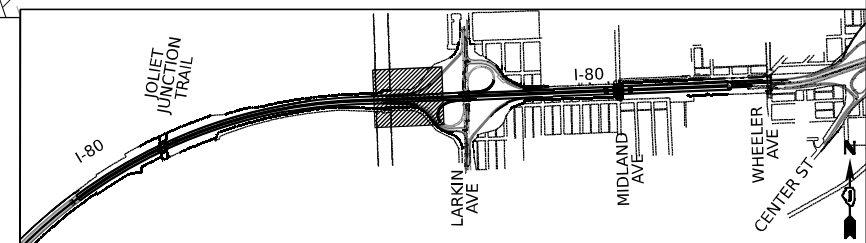

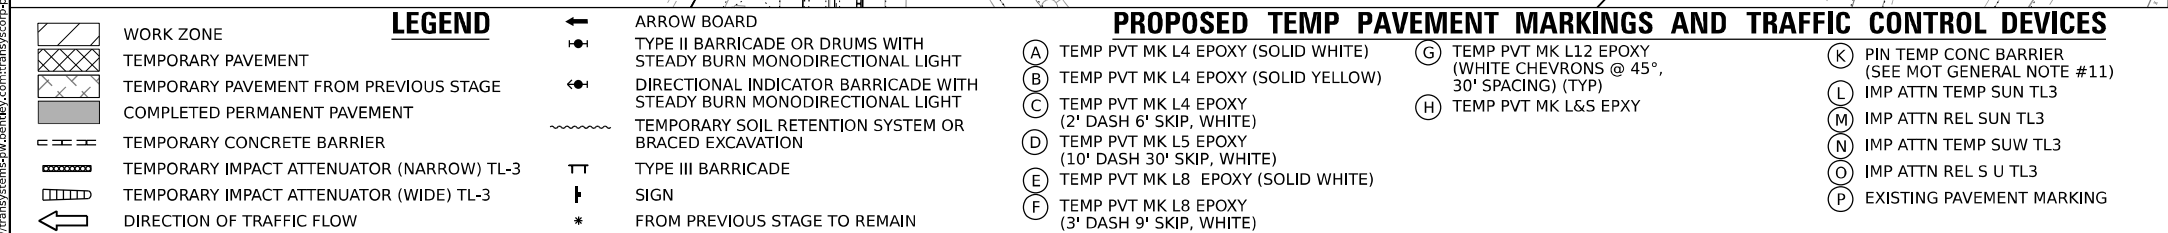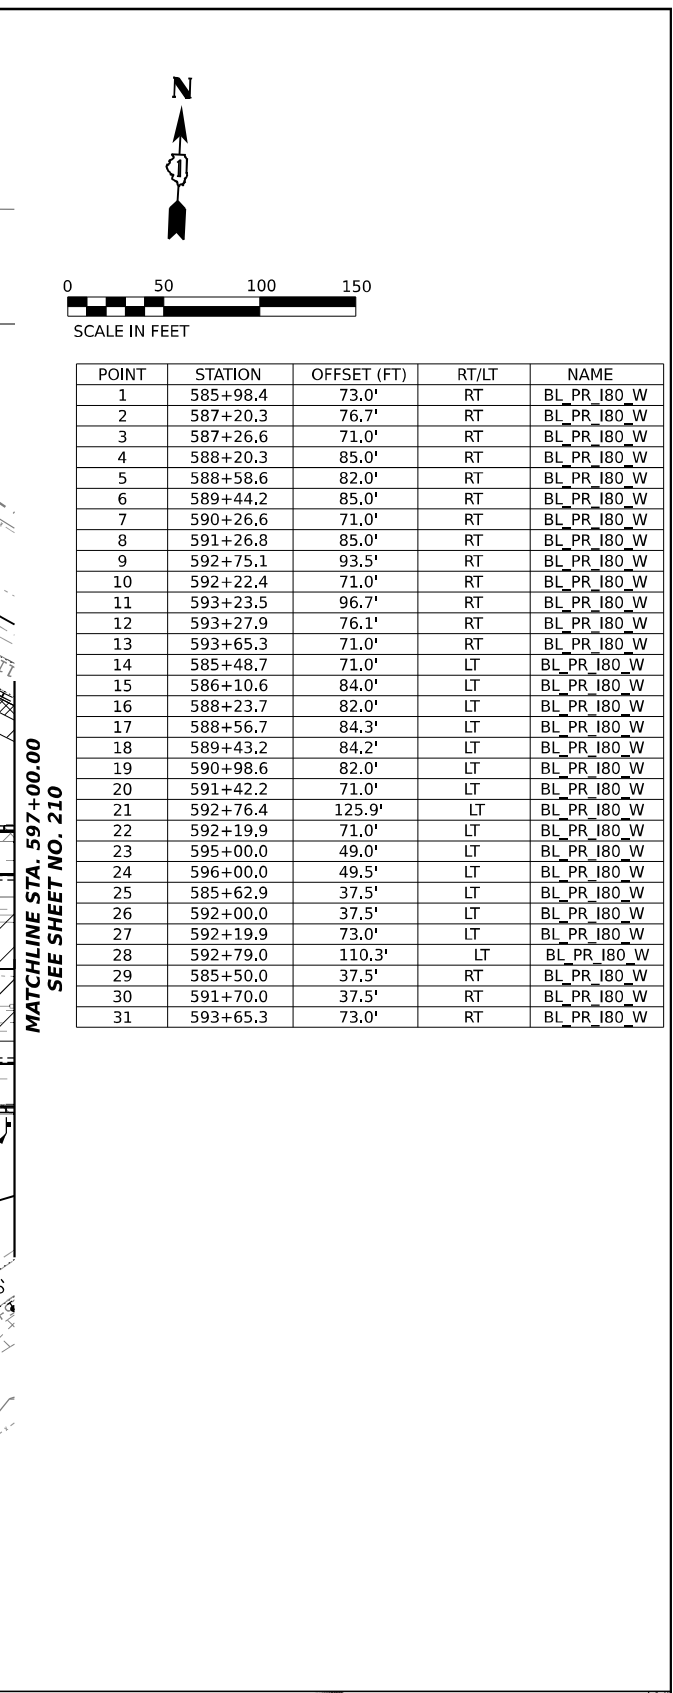

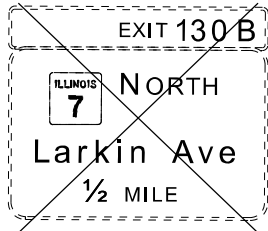


EX-GM-WB-900



MOT-GM-WB-901

NOTES:

- FOR CONSTRUCTION STAGING OF BRIDGE OVER MIDLAND AVE
SEE STRUCTURAL PLANS.
- FOR MOT ON MIDLAND AVE SEE SHEETS 263 AND 263 .

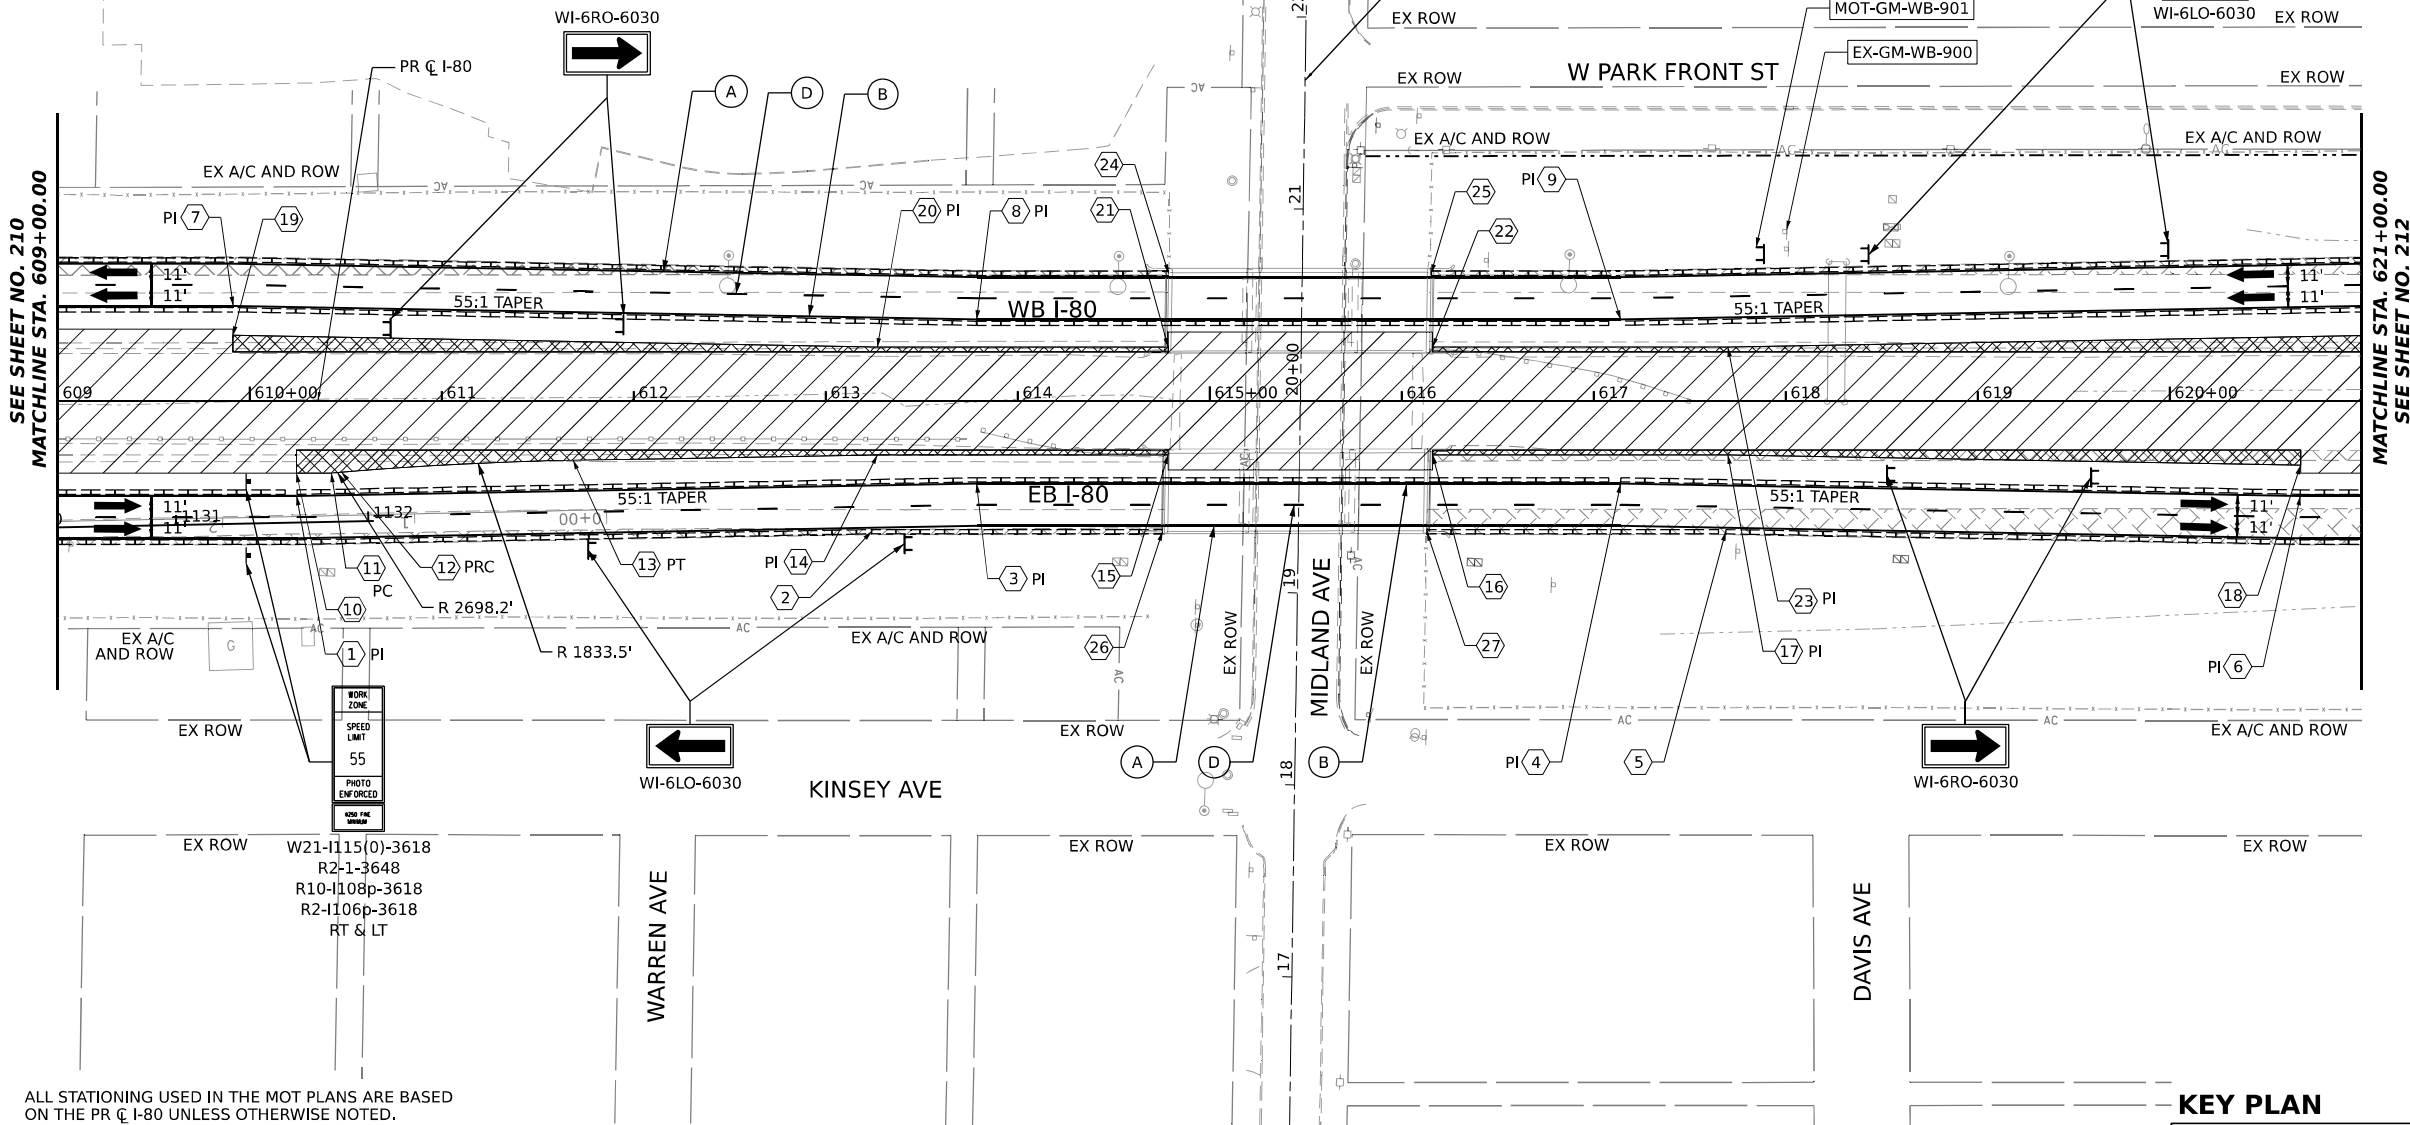


ALL STATIONING USED IN THE MOT PLANS ARE BASED ON THE PR C I-80 UNLESS OTHERWISE NOTED.

LEGEND	
	WORK ZONE
	TEMPORARY PAVEMENT
	TEMPORARY PAVEMENT FROM PREVIOUS STAGE
	COMPLETED PERMANENT PAVEMENT
	TEMPORARY CONCRETE BARRIER
	TEMPORARY IMPACT ATTENUATOR (NARROW) TL-3
	TEMPORARY IMPACT ATTENUATOR (WIDE) TL-3
	DIRECTION OF TRAFFIC FLOW

	ARROW BOARD
	TYPE II BARRICADE OR DRUMS WITH STEADY BURN MONODIRECTIONAL LIGHT
	DIRECTIONAL INDICATOR BARRICADE WITH STEADY BURN MONODIRECTIONAL LIGHT
	TEMPORARY SOIL RETENTION SYSTEM OR BRACED EXCAVATION
	TYPE III BARRICADE
	SIGN
	FROM PREVIOUS STAGE TO REMAIN

PROPOSED TEMP PAVEMENT MARKINGS AND TRAFFIC CONTROL DEVICES			
(A)	TEMP PVT MK L4 EPOXY (SOLID WHITE)	(G)	TEMP PVT MK L12 EPOXY (WHITE CHEVRONS @ 45°, 30' SPACING) (TYP)
(B)	TEMP PVT MK L4 EPOXY (SOLID YELLOW)	(H)	TEMP PVT MK L&S EPOXY
(C)	TEMP PVT MK L4 EPOXY (2' DASH 6' SKIP, WHITE)	(K)	PIN TEMP CONC BARRIER (SEE MOT GENERAL NOTE #11)
(D)	TEMP PVT MK L5 EPOXY (10' DASH 30' SKIP, WHITE)	(L)	IMP ATTN TEMP SUN TL3
(E)	TEMP PVT MK L8 EPOXY (SOLID WHITE)	(M)	IMP ATTN REL SUN TL3
(F)	TEMP PVT MK L8 EPOXY (3' DASH 9' SKIP, WHITE)	(N)	IMP ATTN TEMP SUW TL3
		(O)	IMP ATTN REL S U TL3
		(P)	EXISTING PAVEMENT MARKING

KEY PLAN

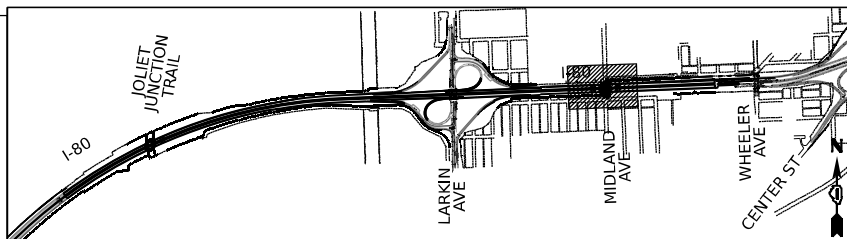

POINT	STATION	OFFSET (FT)	RT/LT	NAME
1	610+24.5	49.5'	RT	BL_PR I80_W
2	613+23.9	68.1'	RT	BL_PR I80_W
3	613+78.7	43.1'	RT	BL_PR I80_W
4	617+14.0	43.1'	RT	BL_PR I80_W
5	617+68.8	68.1'	RT	BL_PR I80_W
6	620+68.2	49.5'	RT	BL_PR I80_W
7	609+91.4	49.5'	LT	BL_PR I80_W
8	613+78.7	42.5'	LT	BL_PR I80_W
9	617+14.0	42.5'	LT	BL_PR I80_W
10	610+24.4	37.5'	RT	BL_PR I80_W
11	610+42.5	37.5'	RT	BL_PR I80_W
12	610+47.9	37.1'	RT	BL_PR I80_W
13	611+68.5	30.9'	RT	BL_PR I80_W
14	613+27.0	28.0'	RT	BL_PR I80_W
15	614+78.4	28.0'	RT	BL_PR I80_W
16	616+16.1	28.0'	RT	BL_PR I80_W
17	617+70.0	28.0'	RT	BL_PR I80_W
18	620+68.3	33.4'	RT	BL_PR I80_W
19	609+91.3	34.1'	LT	BL_PR I80_W
20	613+27.0	28.0'	LT	BL_PR I80_W
21	614+78.4	28.0'	LT	BL_PR I80_W
22	616+16.1	28.0'	LT	BL_PR I80_W
23	617+70.0	28.0'	LT	BL_PR I80_W
24	614+78.7	66.5'	LT	BL_PR I80_W
25	616+15.4	66.5'	LT	BL_PR I80_W
26	614+75.5	68.1'	RT	BL_PR I80_W
27	616+13.1	68.1'	RT	BL_PR I80_W

AECOM

303 EAST WACKER DRIVE, SUITE 1400
CHICAGO, IL 60601-2276
PHONE: (312) 373-7700 FAX: (312) 373-6800

USER NAME = amkljuvr
PLOT SCALE = 100,000' / in.
PLOT DATE = 10/5/2023

DESIGNED - NWM
DRAWN - PP
CHECKED - SPF
DATE -

REVISED -
REVISED -
REVISED -
REVISED -


STATE OF ILLINOIS
DEPARTMENT OF TRANSPORTATION

SUGGESTED STAGES OF CONSTRUCTION AND TRAFFIC CONTROL PLAN
I-80 STAGE 1A

SCALE: 1"=50' SHEET 9 OF 12 SHEETS STA. 609+00 TO STA. 621+00

F.A.I. RTE.	SECTION	COUNTY	TOTAL SHEETS	SHEET NO.
I-80	FAI 80 22 BR	WILL	1201	211
CONTRACT NO. 62R89				
ILLINOIS FED. AID PROJECT				

Model: Default
File Name: p:\projects\transp\comp\paw\I-80\2018\CH401\401180022\02-Traffic\Systems\CAD\62R89\Sheets\09-MOT\04-Stage 1A (East)\D162R89-SHT-MOT-STAGE-1A_10

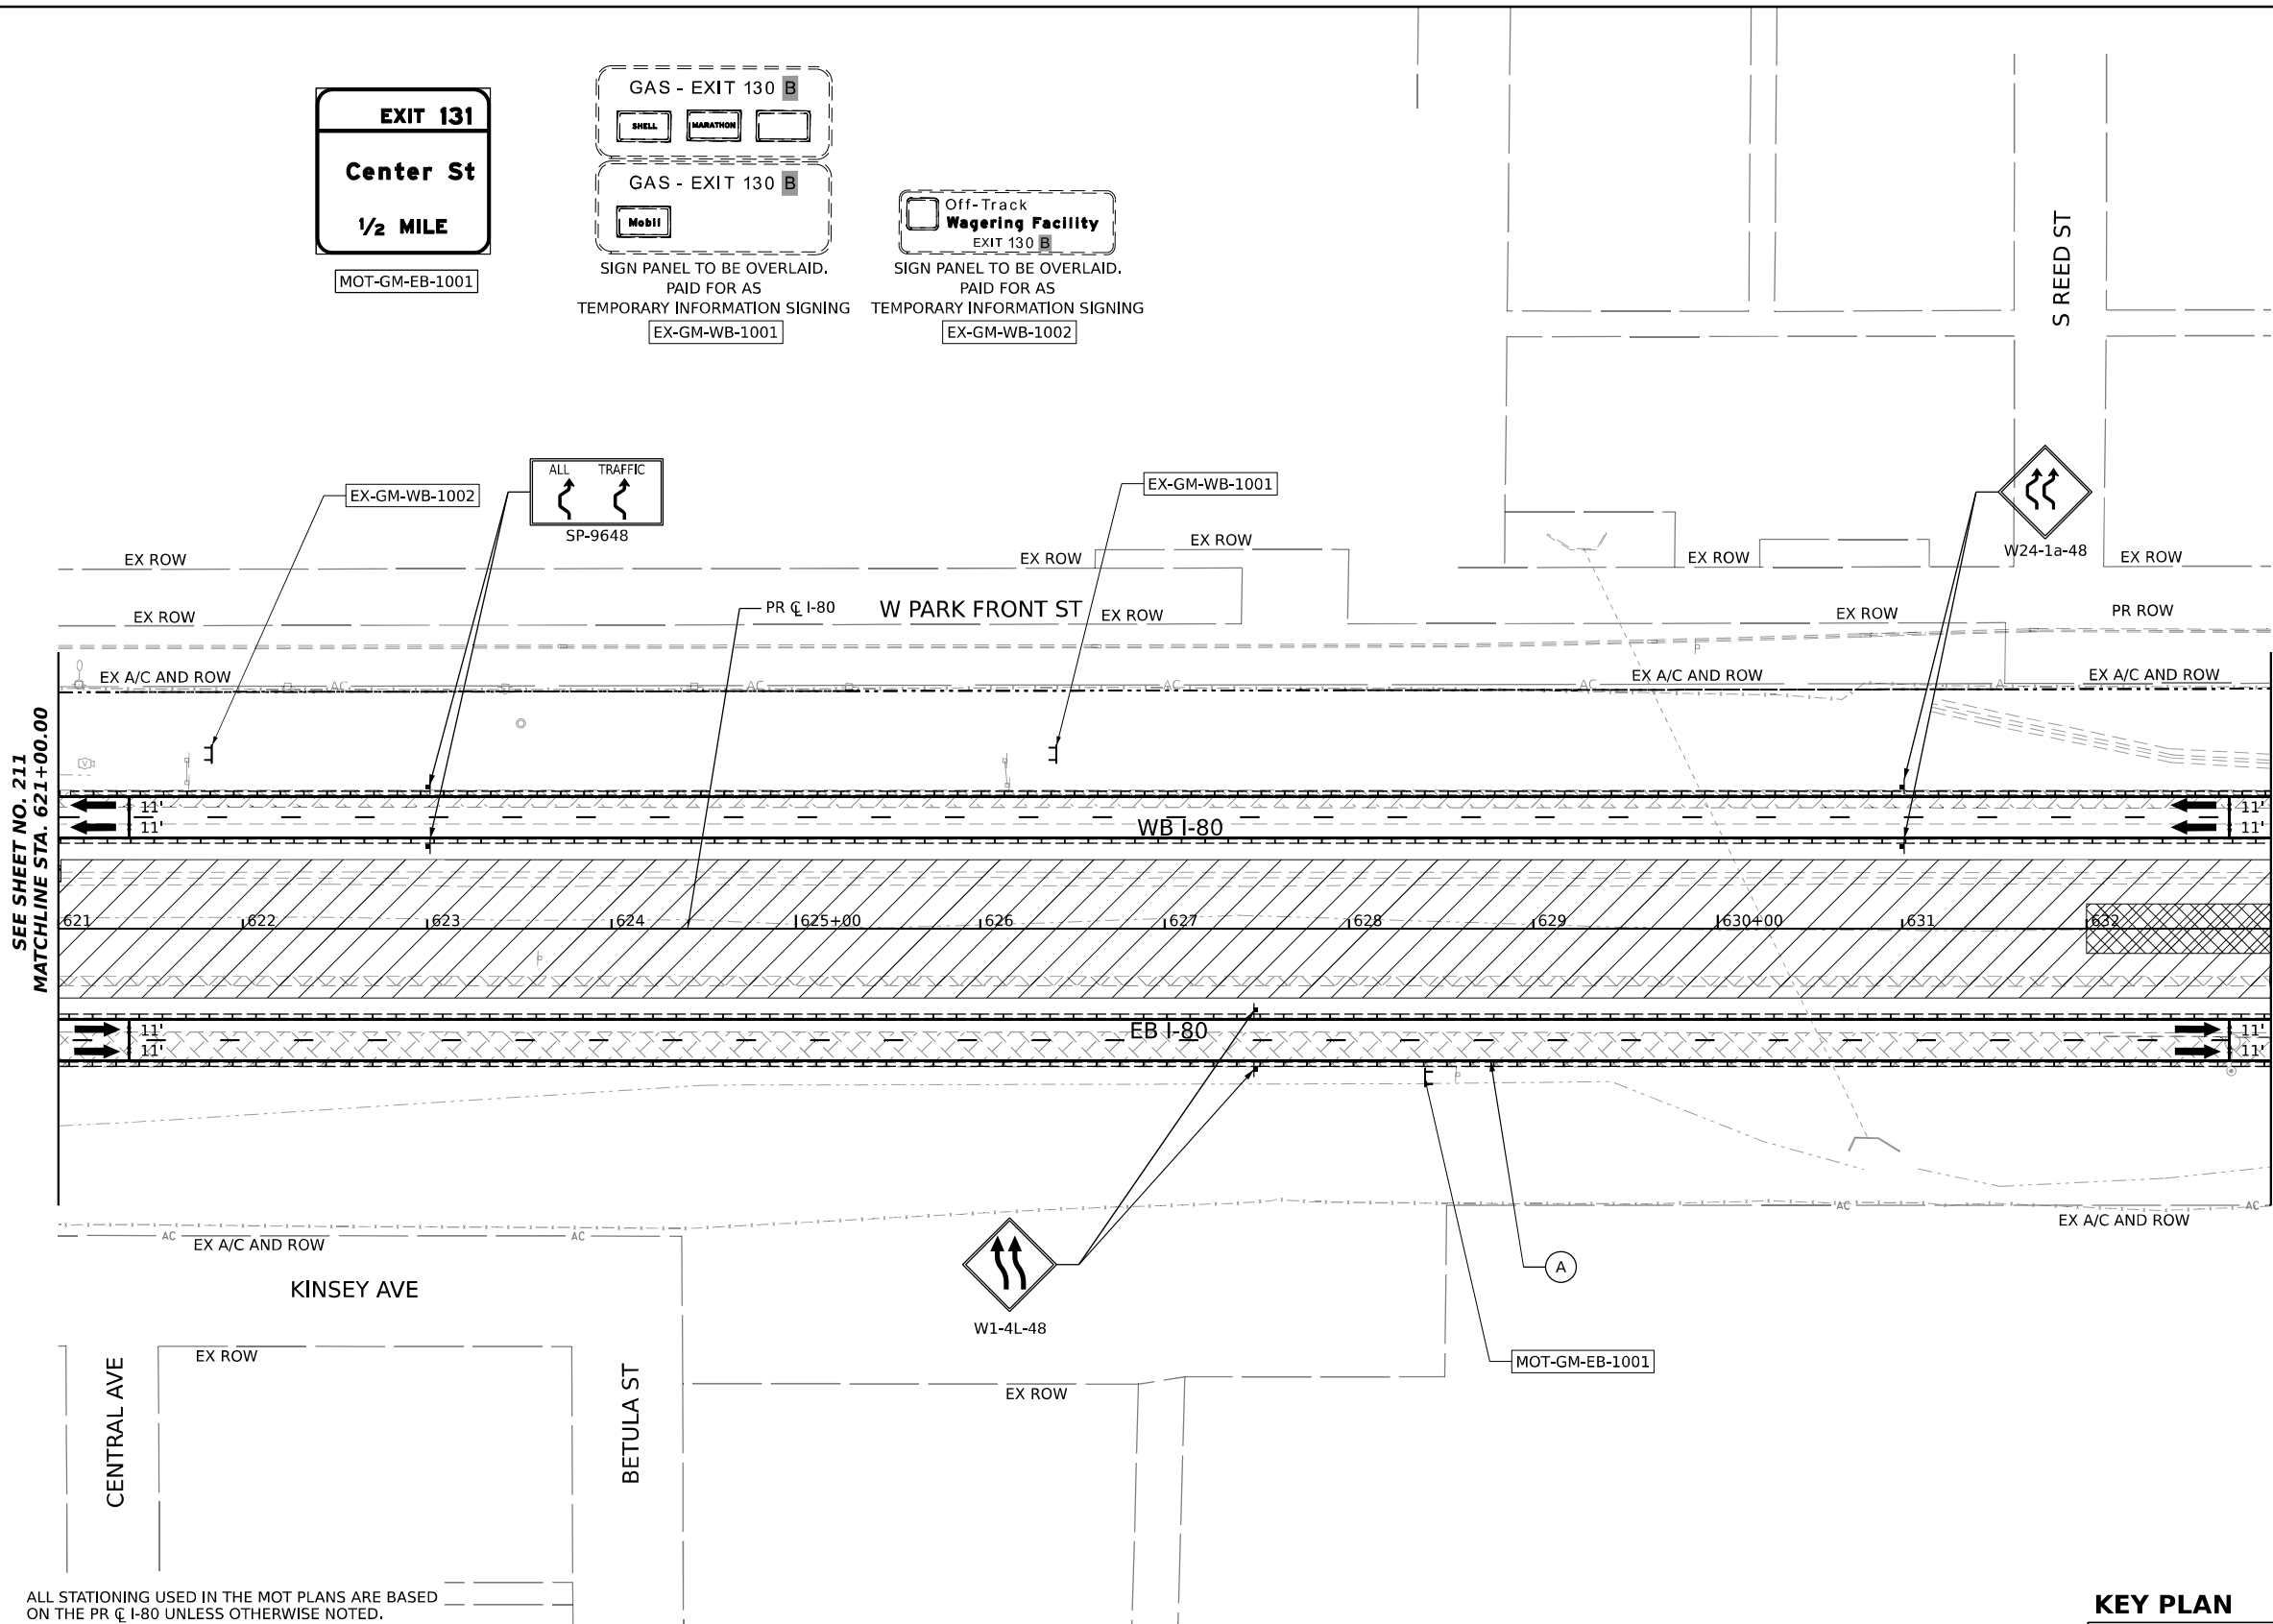

ALL STATIONING USED IN THE MOT PLANS ARE BASED ON THE PR C I-80 UNLESS OTHERWISE NOTED.

WORK ZONE

TEMPORARY PAVEMENT

TEMPORARY PAVEMENT FROM PREVIOUS STAGE

COMPLETED PERMANENT PAVEMENT

TEMPORARY CONCRETE BARRIER

TEMPORARY IMPACT ATTENUATOR (NARROW) TL-3

TEMPORARY IMPACT ATTENUATOR (WIDE) TL-3

DIRECTION OF TRAFFIC FLOW

ARROW BOARD

TYPE II BARRICADE OR DRUMS WITH STEADY BURN MONODIRECTIONAL LIGHT

DIRECTIONAL INDICATOR BARRICADE WITH STEADY BURN MONODIRECTIONAL LIGHT

TEMPORARY SOIL RETENTION SYSTEM OR BRACED EXCAVATION

TYPE III BARRICADE

SIGN

FROM PREVIOUS STAGE TO REMAIN

A

TEMP PVT MK L4 EPOXY (SOLID WHITE)

B

TEMP PVT MK L4 EPOXY (SOLID YELLOW)

C

TEMP PVT MK L4 EPOXY (2' DASH 6' SKIP, WHITE)

D

TEMP PVT MK L5 EPOXY (10' DASH 30' SKIP, WHITE)

E

TEMP PVT MK L8 EPOXY (SOLID WHITE)

F

TEMP PVT MK L8 EPOXY (3' DASH 9' SKIP, WHITE)

G

TEMP PVT MK L12 EPOXY (WHITE CHEVRONS @ 45°, 30' SPACING) (TYP)

H

TEMP PVT MK L&S EPXY

K

PIN TEMP CONC BARRIER (SEE MOT GENERAL NOTE #11)

L

IMP ATTN TEMP SUN TL3

M

IMP ATTN REL SUN TL3

N

IMP ATTN TEMP SUW TL3

O

IMP ATTN REL S U TL3

P

EXISTING PAVEMENT MARKING

STATE OF ILLINOIS

DEPARTMENT OF TRANSPORTATION

SUGGESTED STAGES OF CONSTRUCTION AND TRAFFIC CONTROL PLAN

I-80 STAGE 1A

SCALE: 1"=50'

SHEET 10 OF 12 SHEETS

STA. 621+00 TO STA. 633+00

F.A.I. RTE.

I-80

SECTION

FAI 80 22 BR

COUNTY

WILL

TOTAL SHEETS



1201



SHEET NO.

212

CONTRACT NO. 62R89

ILLINOIS FED. AID PROJECT

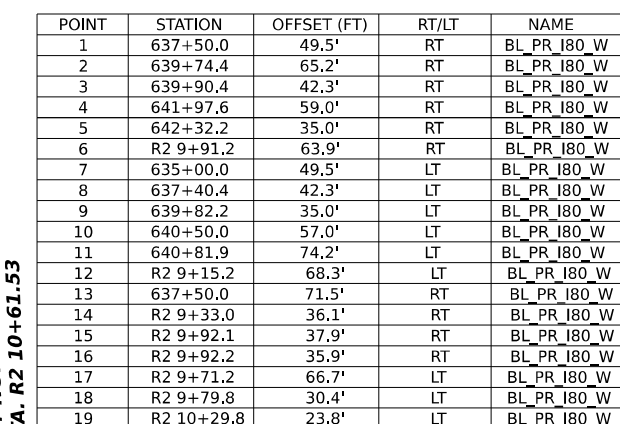
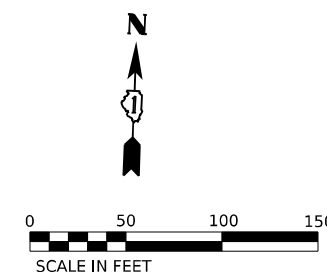


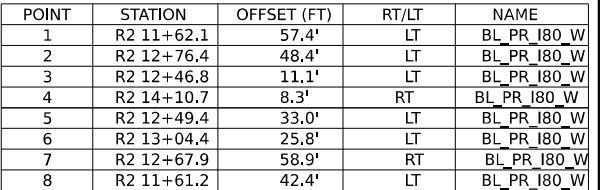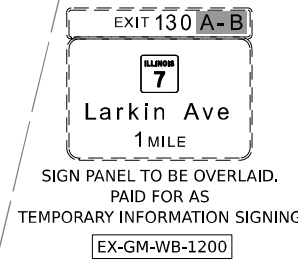

KEY PLAN

The key plan map illustrates the project's location on Interstate 80 (I-80). The Joliet Junction Trail is shown crossing I-80. Key streets labeled include Larkin Ave, Midland Ave, Wheeler Ave, and Center St. A north arrow is located in the bottom right corner of the map.

MODEL: Defaul
FILE NAME: p:\trans\transcomp\paw\transcomp\paw\I-80\Stage 1B\I-80 Stage 1B.dwg
PROJECT: 2018 CH401.401180022\02-Trans\Systems\CAD\62289\Sheets\09-MOT\05-Stage 1B\I-80 Stage 1B.dwg
DATE: 10/5/2023

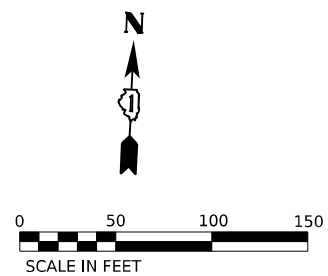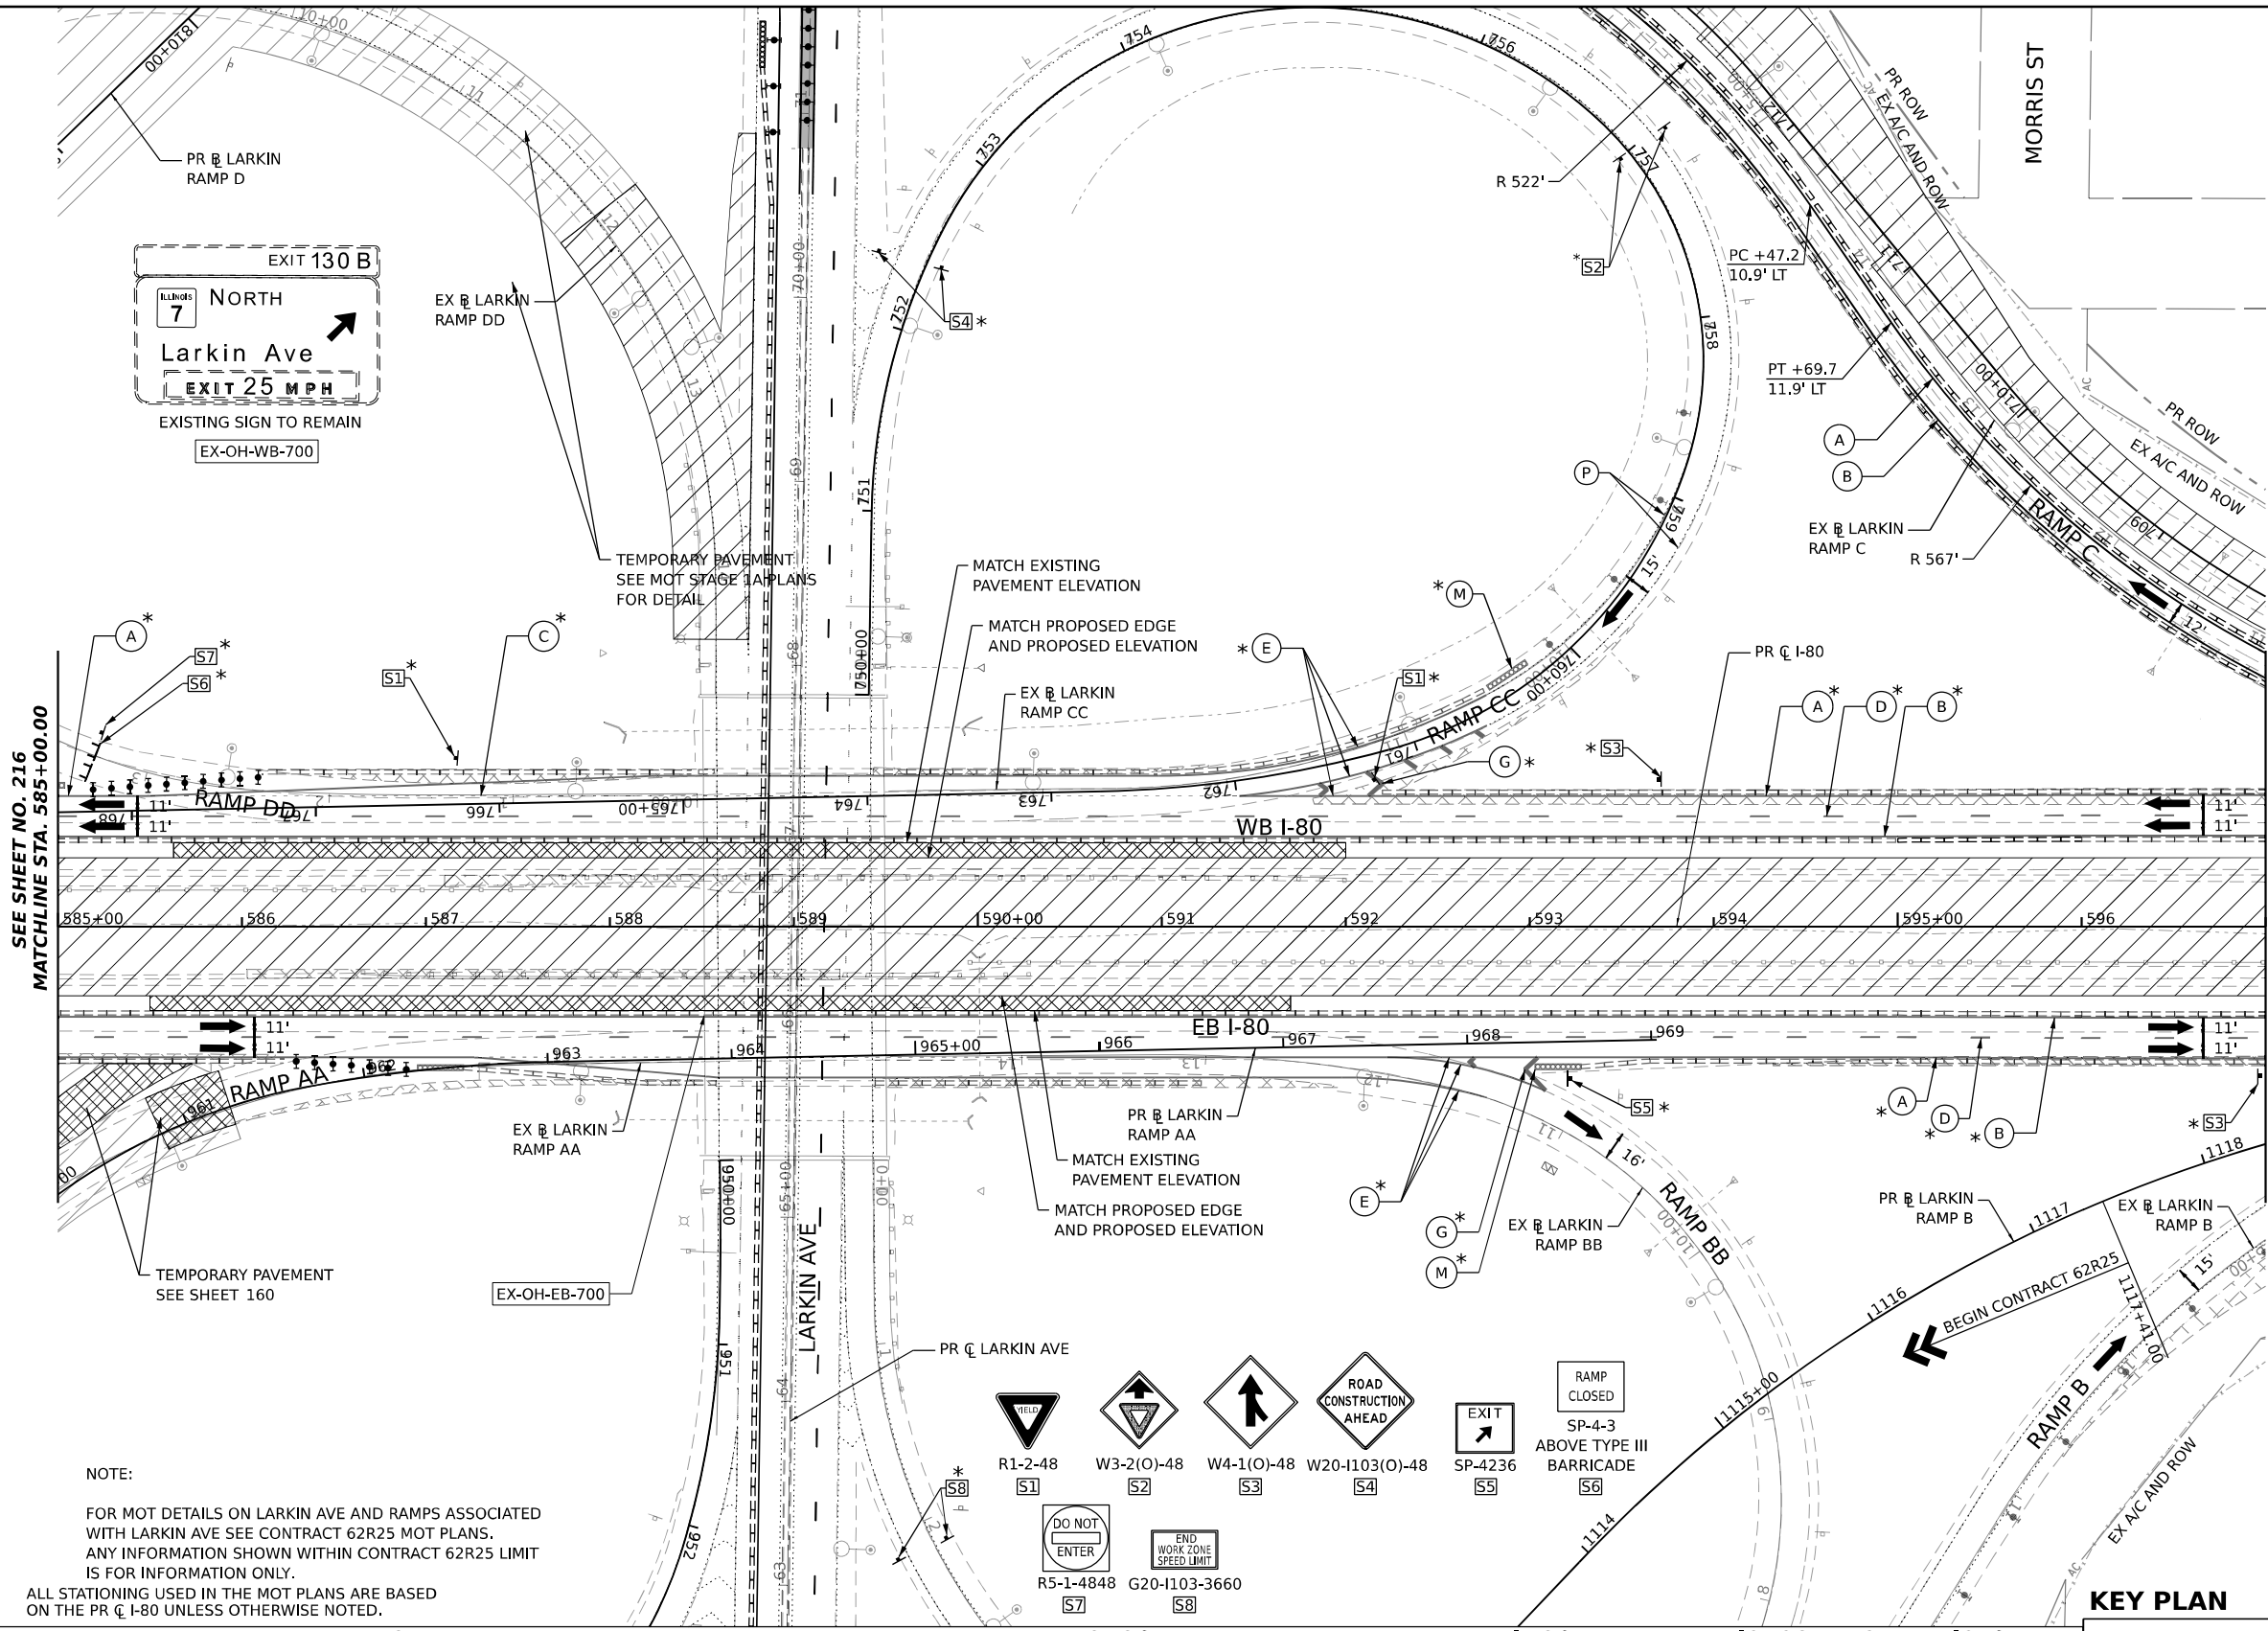

USER NAME = amkljuver

PLOT SCALE = 100,000' / in.

PLOT DATE = 10/5/2023

DESIGNED - NWM

DRAWN - PP

CHECKED - SPF

DATE -

REVISED -

REVISED -

REVISED -

REVISED -

STATE OF ILLINOIS

DEPARTMENT OF TRANSPORTATION

SUGGESTED STAGES OF CONSTRUCTION AND TRAFFIC CONTROL PLAN

I-80 STAGE 1B

SCALE: 1"=50'


SHEET 3 OF 4 SHEETS

STA. 585+00 TO STA. 597+00




F.A.I. RTE.	SECTION	COUNTY	TOTAL SHEETS	SHEET NO.
I-80	FAI 80 22 BR	WILL	1201	217
CONTRACT NO. 62R89				
ILLINOIS FED. AID PROJECT				



MOT-GM-WB-803
ATTACH W12-I102 SIGN
TO THIS SIGN AND TO THE GROUND
MOUNTED SIGNS AT STA 618+00
(1/2 MILE ADVANCE EXIT)
AND STA 18+50
(1 MILE ADVANCE EXIT)

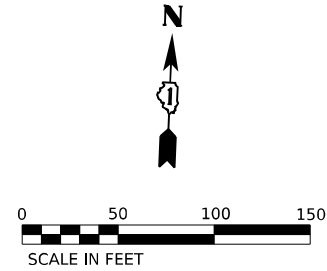

POINT	STATION	OFFSET (FT)	RT/LT	NAME
1	3+94.4	0.7'	LT	BL_EX_LRKN_C
2	5+98.8	0.0'	RT	BL_EX_LRKN_C
3	8+04.8	11.4'	LT	BL_EX_LRKN_C
4	8+61.5	13.0'	LT	BL_EX_LRKN_C
5	10+30.5	9.8'	LT	BL_EX_LRKN_C
6	6+79.7	1.5'	LT	BL_EX_LRKN_C
7	6+30.2	5.4'	RT	BL_EX_LRKN_C
8	6+47.1	14.7'	LT	BL_EX_LRKN_C
9	8+33.1	25.0'	LT	BL_EX_LRKN_C
10	10+30.6	21.8'	LT	BL_EX_LRKN_C
11	10+30.6	24.8'	LT	BL_EX_LRKN_C
12	598+09.7	73.5'	LT	BL_PR_I80_W
13	9+54.9	31.5'	LT	BL_EX_LRKN_C
14	598+34.6	75.6'	LT	BL_PR_I80_W

 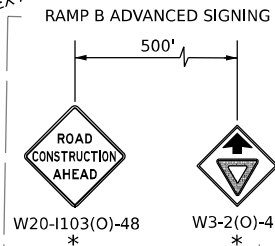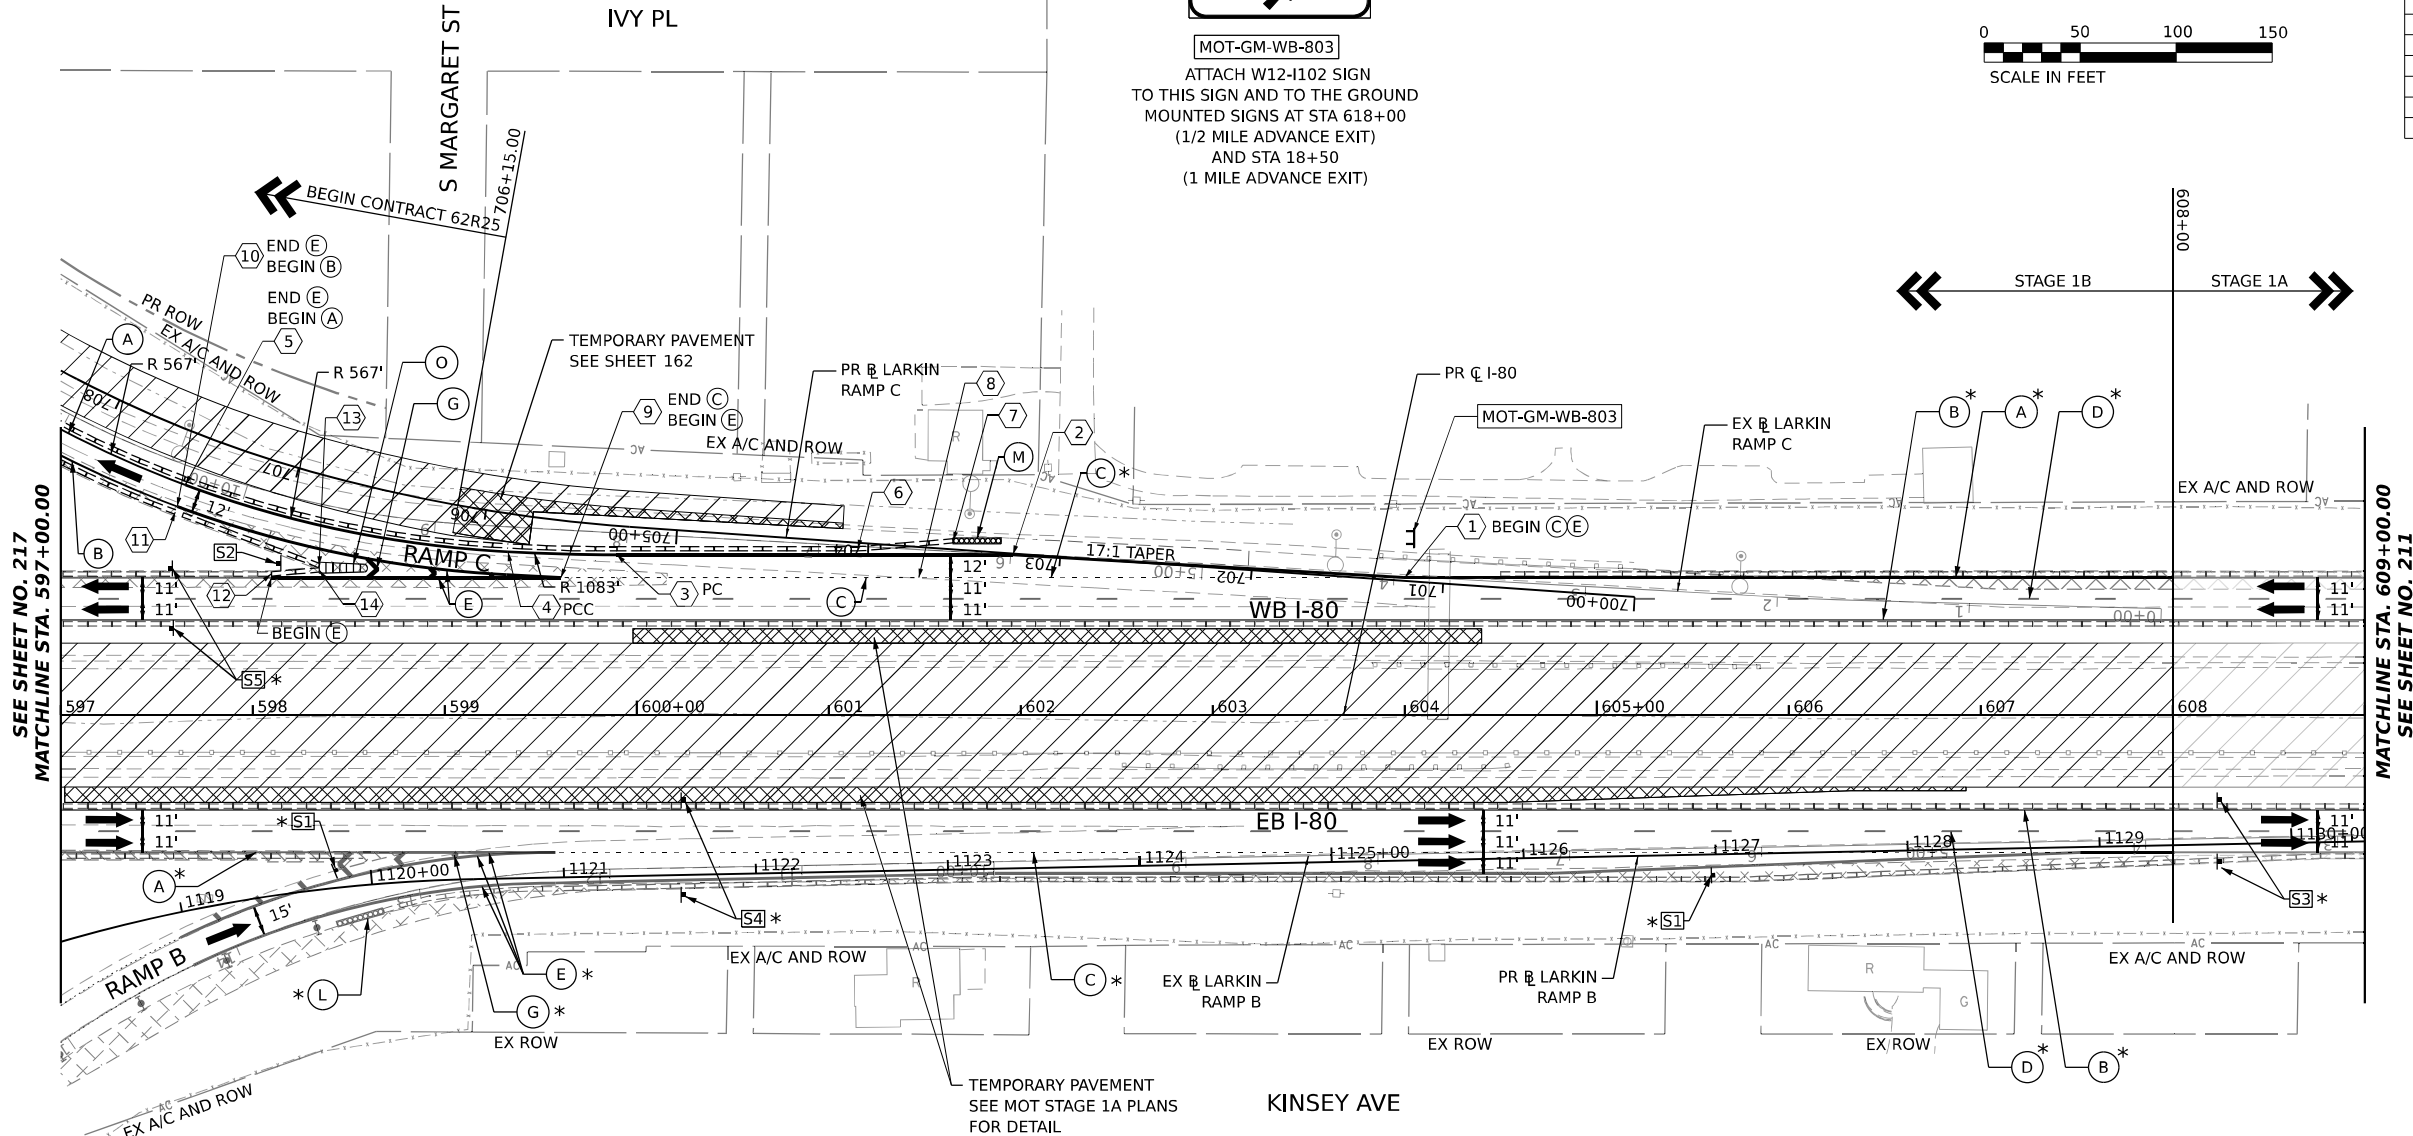

ALL STATIONING USED IN THE MOT PLANS ARE BASED
ON THE PR C I-80 UNLESS OTHERWISE NOTED.


LEGEND	
	WORK ZONE
	TEMPORARY PAVEMENT
	TEMPORARY PAVEMENT FROM PREVIOUS STAGE
	COMPLETED PERMANENT PAVEMENT
	TEMPORARY CONCRETE BARRIER
	TEMPORARY IMPACT ATTENUATOR (NARROW) TL-3
	TEMPORARY IMPACT ATTENUATOR (WIDE) TL-3
	DIRECTION OF TRAFFIC FLOW

LEGEND	
	ARROW BOARD
	TYPE II BARRICADE OR DRUMS WITH STEADY BURN MONODIRECTIONAL LIGHT
	DIRECTIONAL INDICATOR BARRICADE WITH STEADY BURN MONODIRECTIONAL LIGHT
	TEMPORARY SOIL RETENTION SYSTEM OR BRACED EXCAVATION
	TYPE III BARRICADE
	SIGN
	FROM PREVIOUS STAGE TO REMAIN

PROPOSED TEMP PAVEMENT MARKINGS AND TRAFFIC CONTROL DEVICES

(A) TEMP PVT MK L4 EPOXY (SOLID WHITE)	(G) TEMP PVT MK L12 EPOXY (WHITE CHEVRONS @ 45°, 30' SPACING) (TYP)	(K) PIN TEMP CONC BARRIER (SEE MOT GENERAL NOTE #11)
(B) TEMP PVT MK L4 EPOXY (SOLID YELLOW)	(H) TEMP PVT MK L&S EPOXY	(L) IMP ATTN TEMP SUN TL3
(C) TEMP PVT MK L4 EPOXY (2' DASH 6' SKIP, WHITE)		(M) IMP ATTN REL SUN TL3
(D) TEMP PVT MK L5 EPOXY (10' DASH 30' SKIP, WHITE)		(N) IMP ATTN TEMP SUW TL3
(E) TEMP PVT MK L8 EPOXY (SOLID WHITE)		(O) IMP ATTN REL S U TL3
(F) TEMP PVT MK L8 EPOXY (3' DASH 9' SKIP, WHITE)		(P) EXISTING PAVEMENT MARKING

KEY PLAN

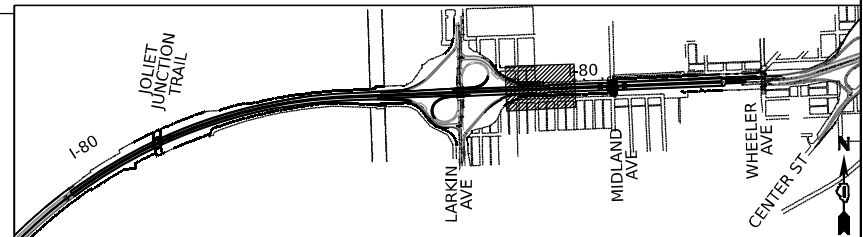

USER NAME	= amkljuver
PLOT SCALE	= 100,000' / in.
PLOT DATE	= 10/5/2023

DESIGNED	- NWM	REVISED	-
DRAWN	- PP	REVISED	-
CHECKED	- SPF	REVISED	-
DATE	-	REVISED	-

STATE OF ILLINOIS DEPARTMENT OF TRANSPORTATION

SUGGESTED STAGES OF CONSTRUCTION AND TRAFFIC CONTROL PLAN I-80 STAGE 1B

SCALE: 1"=50'	SHEET 4	OF 4	SHEETS	STA. 597+00	TO STA. 609+00
---------------	---------	------	--------	-------------	----------------

F.A.I. RTE.	SECTION	COUNTY	TOTAL SHEETS	SHEET NO.
I-80	FAI 80 22 BR	WILL	1201	218
CONTRACT NO. 62R89				
ILLINOIS FED. AID PROJECT				

MODEL: Default
FILE NAME: p:\trans\transpew\benetby.com\transpew\paw\hosted\Documents\Projects_2018\CH401\401180022\02-Tra\Systems\CAD\62889\Sheets\09-MOT\06-Stage 1C (East)\D162889-SHT-MOT-STAGE-1C_05



TEMPORARY INFORMATION SIGN
TO BE OVERLAID
STA 519+30 (RT)

MOT-GM-EB-100



TEMPORARY INFORMATION SIGN
AFTER OVERLAY
STA 519+30 (RT)

MOT-GM-EB-100



TEMPORARY INFORMATION SIGN
TO BE OVERLAID
STA 560+76 (RT)

MOT-GM-EB-401




TEMPORARY INFORMATION SIGN
AFTER OVERLAY
STA 560+76 (RT)

MOT-GM-EB-401



TEMPORARY INFORMATION SIGN
MOT-GM-EB-504

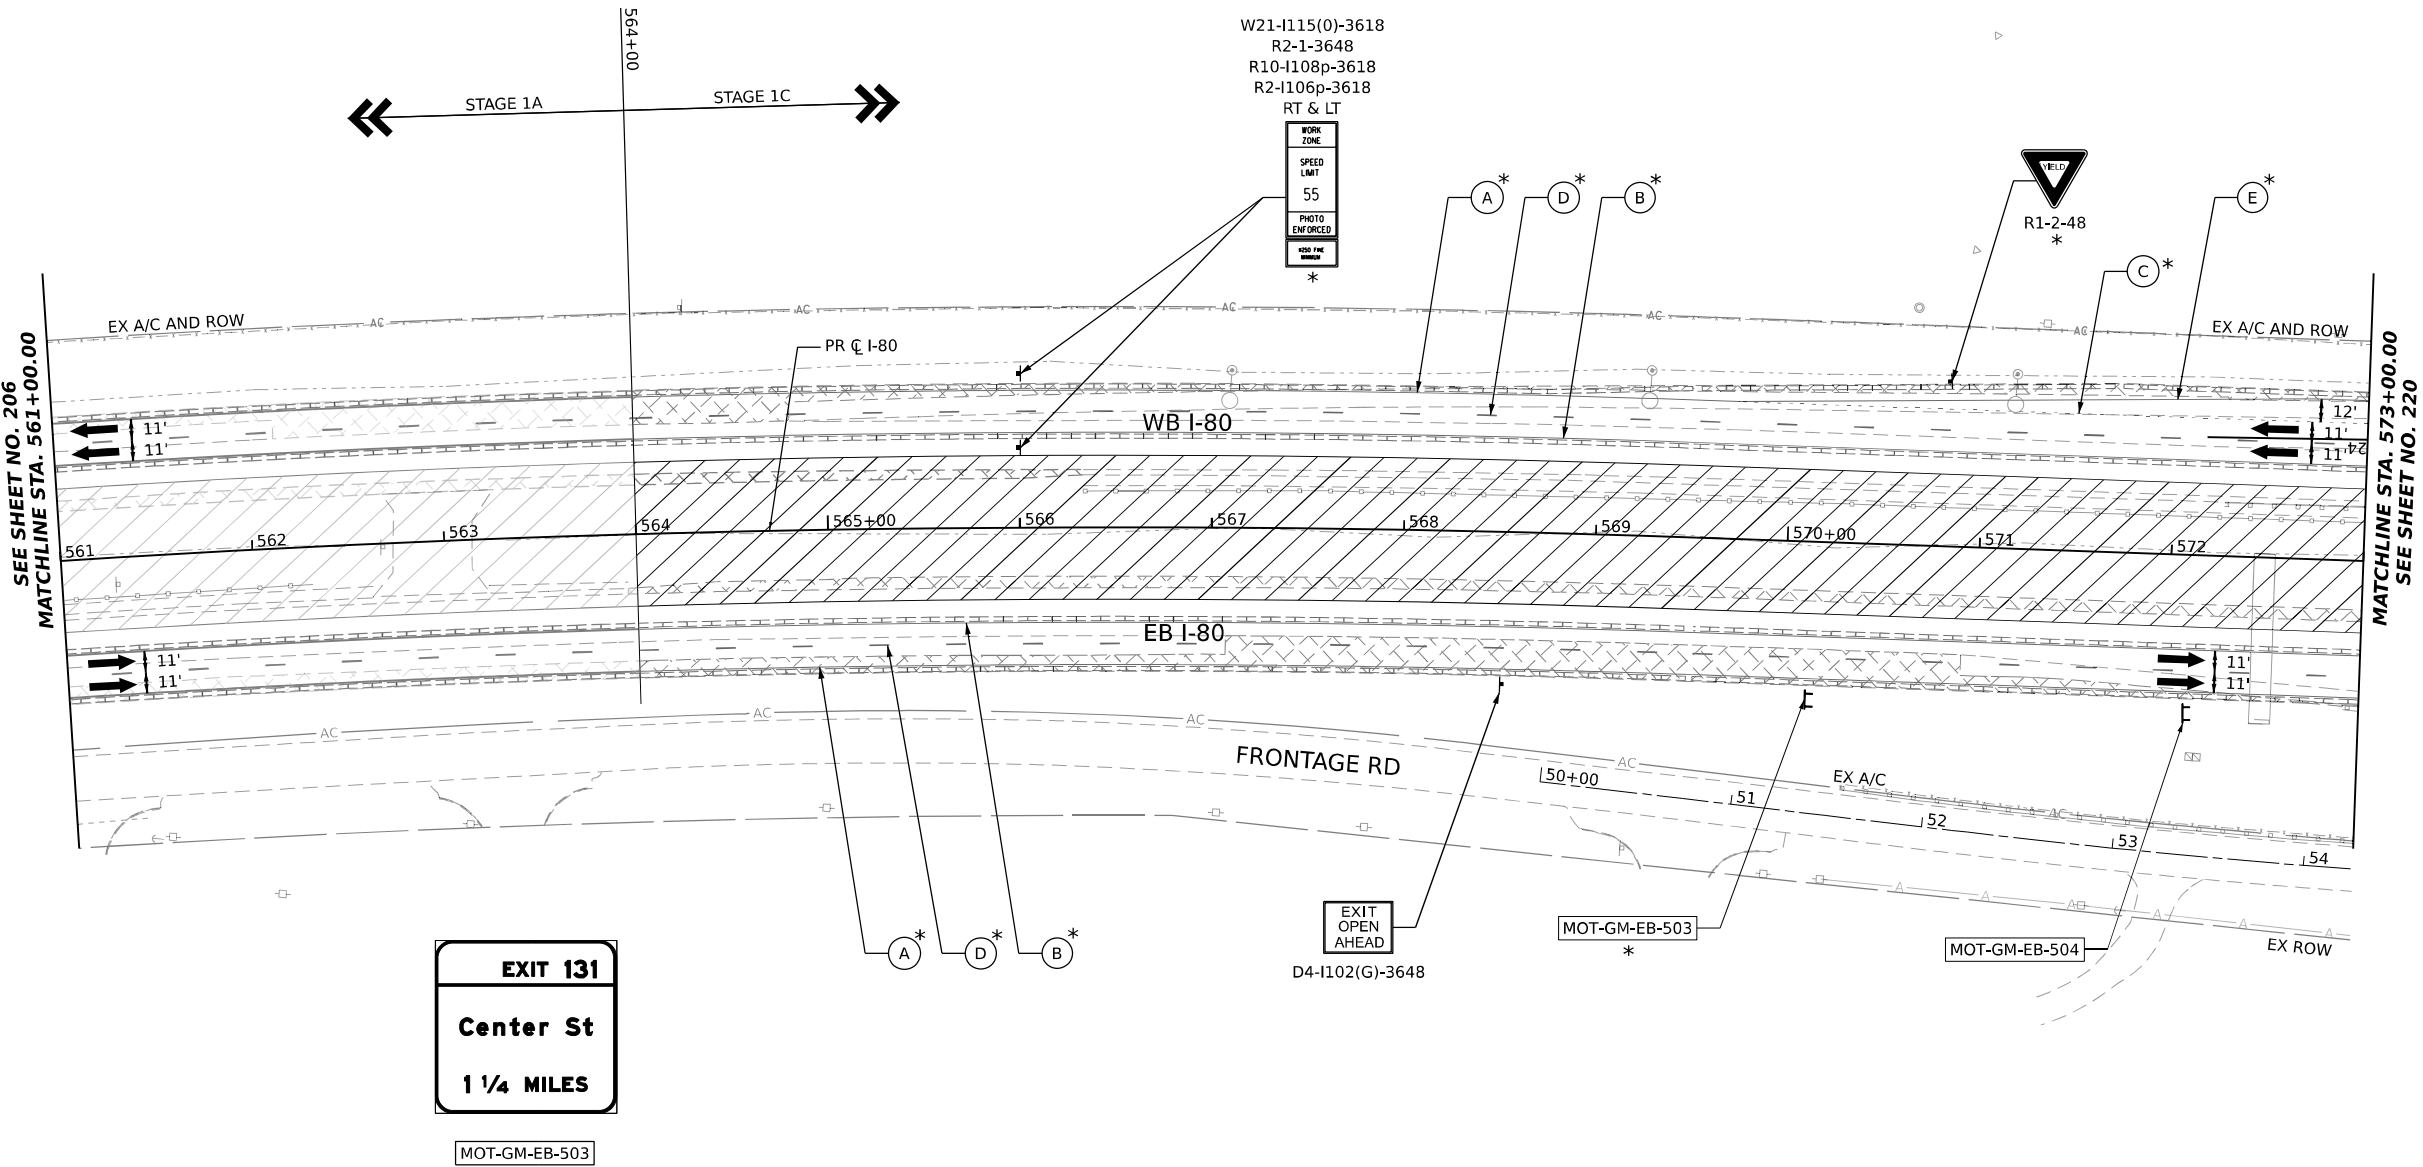

ALL STATIONING USED IN THE MOT PLANS ARE BASED
ON THE PR C I-80 UNLESS OTHERWISE NOTED.


LEGEND	
	WORK ZONE
	TEMPORARY PAVEMENT
	TEMPORARY PAVEMENT FROM PREVIOUS STAGE
	COMPLETED PERMANENT PAVEMENT
	TEMPORARY CONCRETE BARRIER
	TEMPORARY IMPACT ATTENUATOR (NARROW) TL-3
	TEMPORARY IMPACT ATTENUATOR (WIDE) TL-3
	DIRECTION OF TRAFFIC FLOW

	ARROW BOARD
	TYPE II BARRICADE OR DRUMS WITH STEADY BURN MONODIRECTIONAL LIGHT
	DIRECTIONAL INDICATOR BARRICADE WITH STEADY BURN MONODIRECTIONAL LIGHT
	TEMPORARY SOIL RETENTION SYSTEM OR BRACED EXCAVATION
	TYPE III BARRICADE
	SIGN
	FROM PREVIOUS STAGE TO REMAIN

PROPOSED TEMP PAVEMENT MARKINGS AND TRAFFIC CONTROL DEVICES

(A)	TEMP PVT MK L4 EPOXY (SOLID WHITE)	(G)	TEMP PVT MK L12 EPOXY (WHITE CHEVRONS @ 45°, 30' SPACING) (TYP)	(K)	PIN TEMP CONC BARRIER (SEE MOT GENERAL NOTE #11)
(B)	TEMP PVT MK L4 EPOXY (SOLID YELLOW)	(H)	TEMP PVT MK L&S EPXY	(L)	IMP ATTN TEMP SUN TL3
(C)	TEMP PVT MK L4 EPOXY (2' DASH 6' SKIP, WHITE)			(M)	IMP ATTN REL SUN TL3
(D)	TEMP PVT MK L5 EPOXY (10' DASH 30' SKIP, WHITE)			(N)	IMP ATTN TEMP SUW TL3
(E)	TEMP PVT MK L8 EPOXY (SOLID WHITE)			(O)	IMP ATTN REL S U TL3
(F)	TEMP PVT MK L8 EPOXY (3' DASH 9' SKIP, WHITE)			(P)	EXISTING PAVEMENT MARKING

KEY PLAN

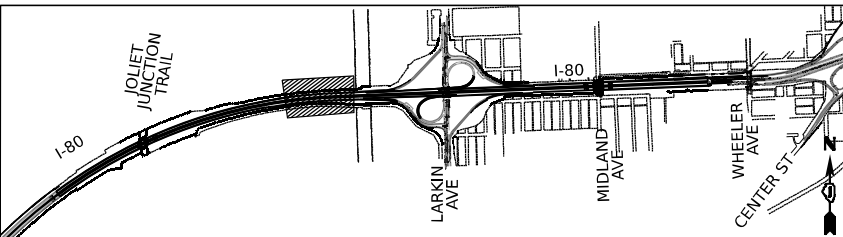

USER NAME	= amkljuver
PLOT SCALE	= 100,000' / in.
PLOT DATE	= 10/5/2023

DESIGNED	-	NWM
DRAWN	-	PP
CHECKED	-	SPF
DATE	-	


REVISED	-
REVISED	-
REVISED	-
REVISED	-



STATE OF ILLINOIS
DEPARTMENT OF TRANSPORTATION

SUGGESTED STAGES OF CONSTRUCTION AND TRAFFIC CONTROL PLAN I-80 STAGE 1C

SCALE: 1"=50'	SHEET 1	OF 4	SHEETS	STA. 561+00	TO STA. 573+00
---------------	---------	------	--------	-------------	----------------


F.A.I. RTE.	SECTION	COUNTY	TOTAL SHEETS	SHEET NO.
I-80	FAI 80 22 BR	WILL	1201	219
CONTRACT NO. 62R89				
ILLINOIS FED. AID PROJECT				

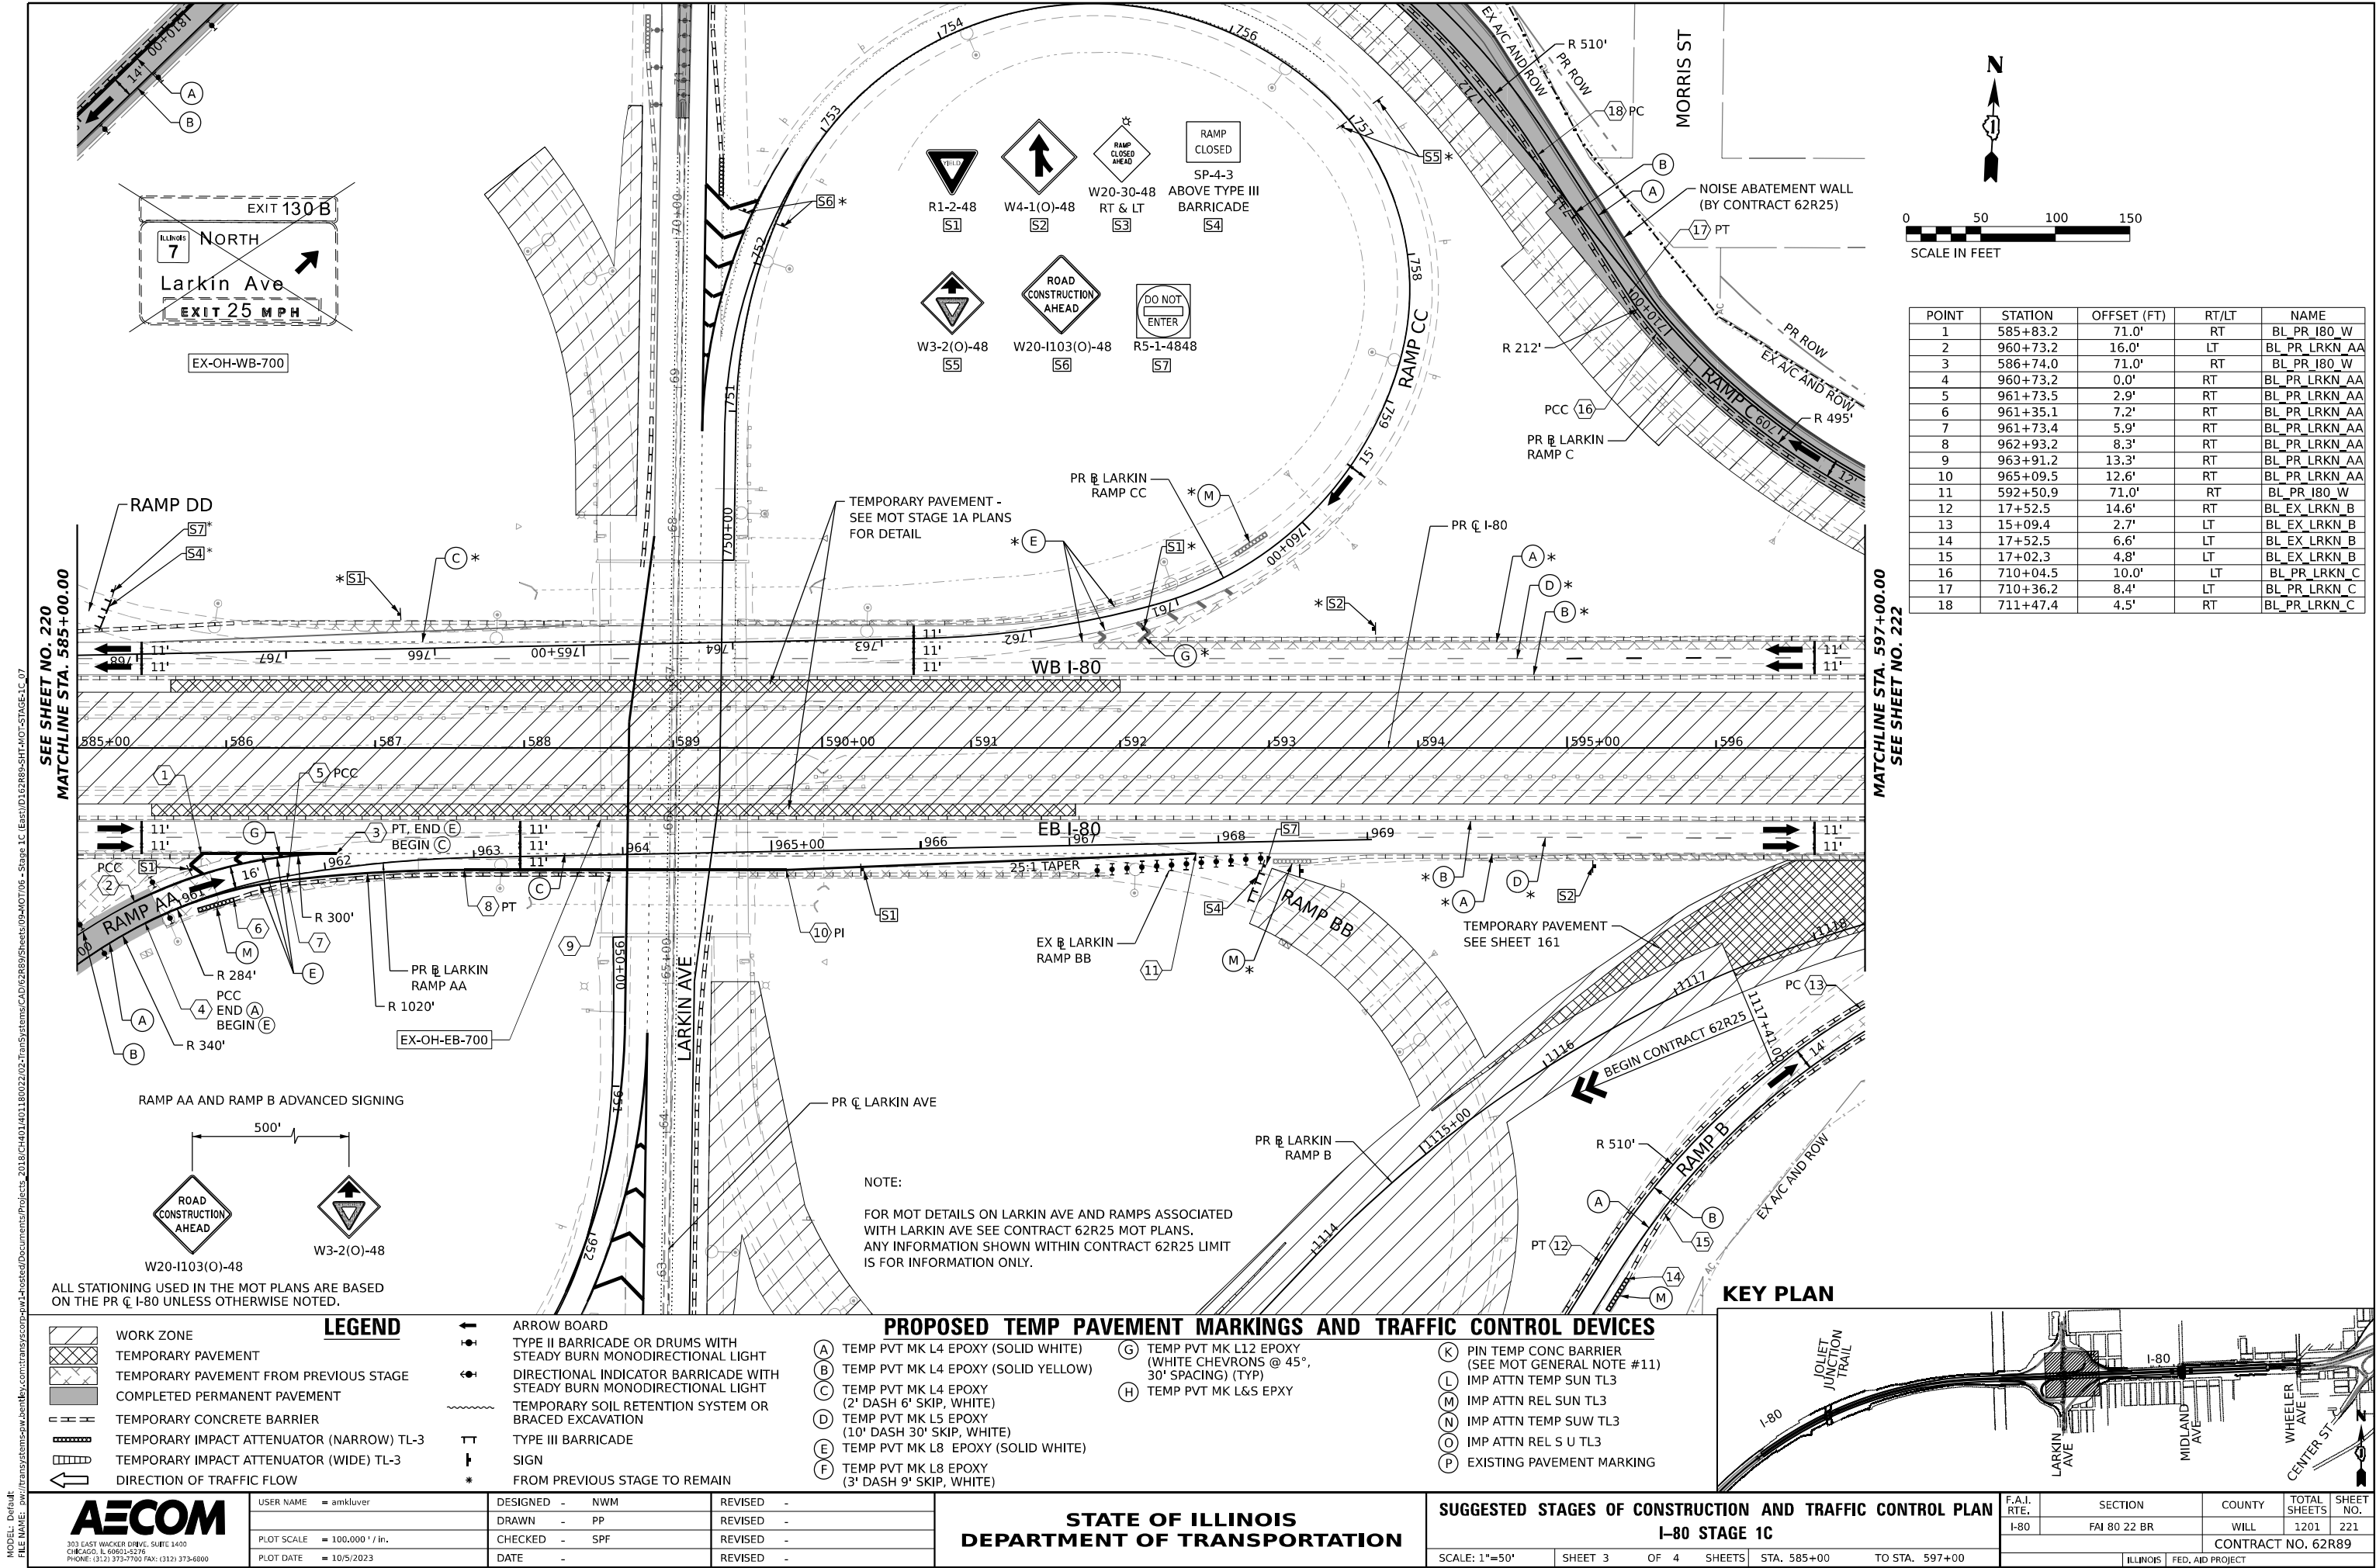

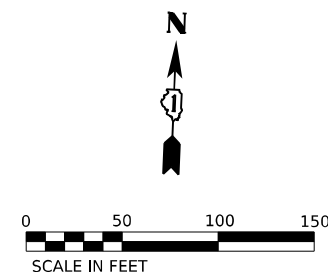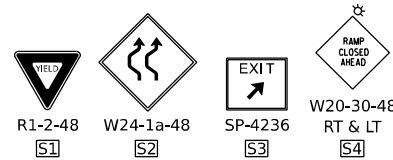


MOT-GM-WB-803
ATTACH W12-I102 SIGN
TO THIS SIGN AND TO THE GROUND
MOUNTED SIGNS AT STA 618+00
(1/2 MILE ADVANCE EXIT)
AND STA 18+50
(1 MILE ADVANCE EXIT)
*

EXIT
OPEN
AHEAD
D4-I102(G)-3648
STA 610+32 (WB)

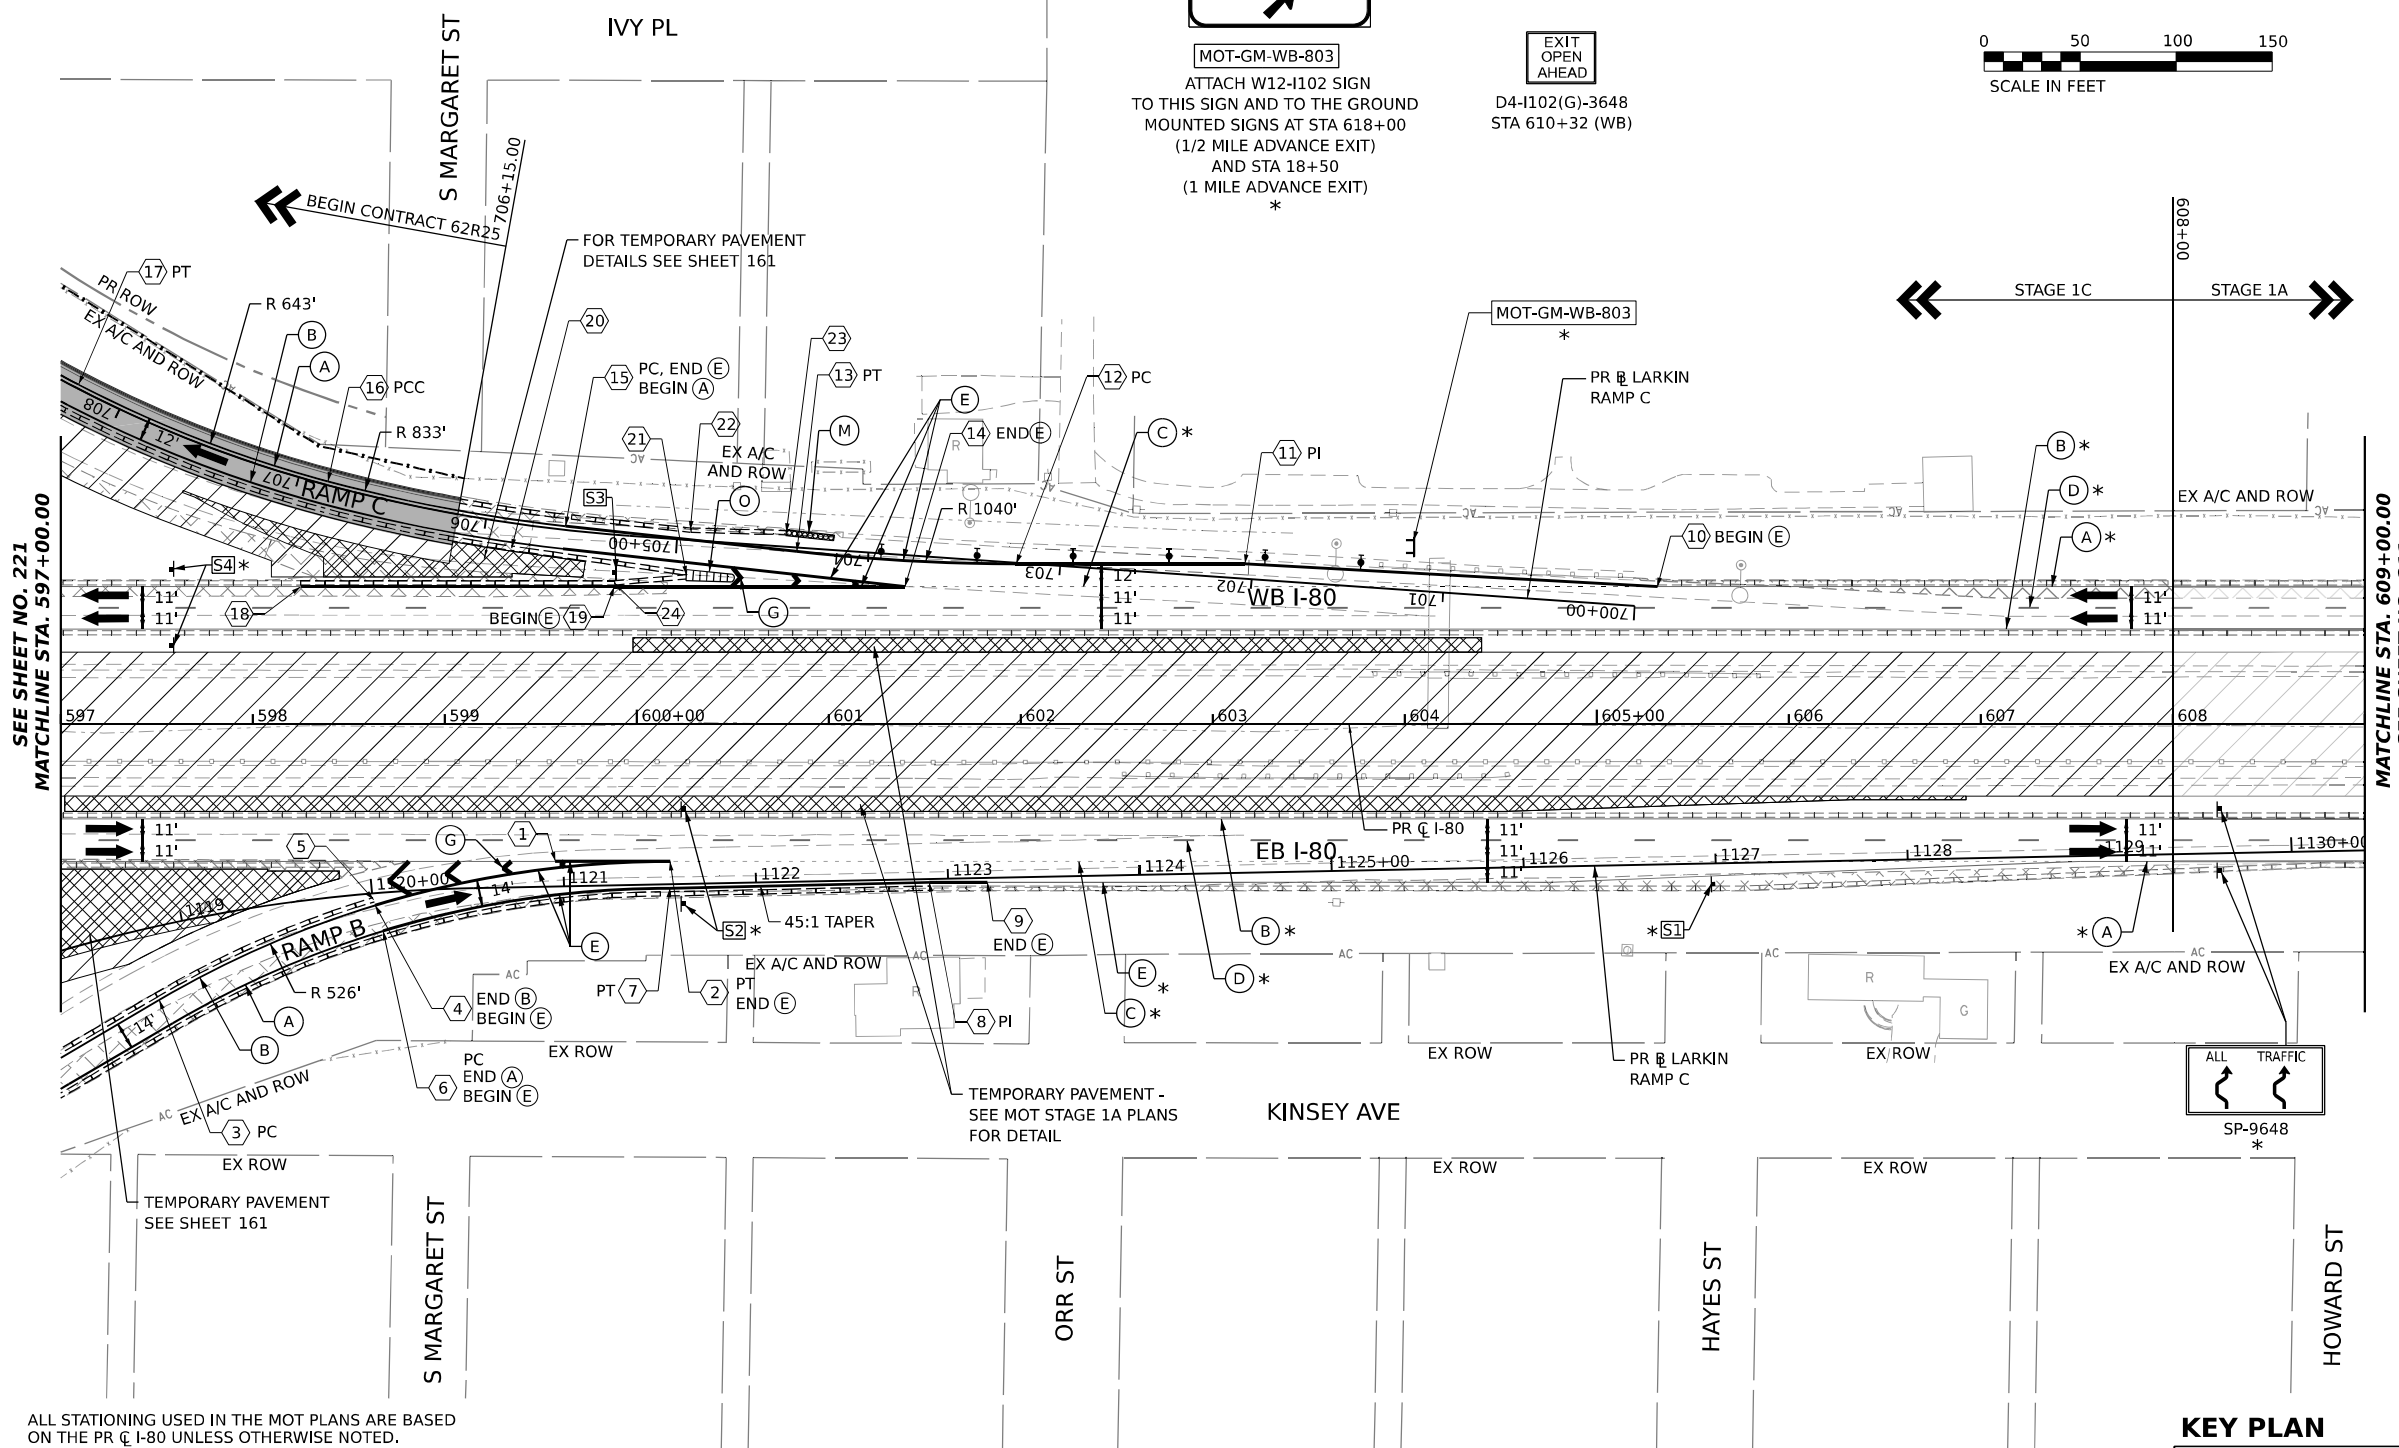

POINT	STATION	OFFSET (FT)	RT/LT	NAME
1	599+57.7	71.5'	RT	BL PR I80 W
2	600+17.4	71.5'	RT	BL PR I80 W
3	14+46.4	3.9'	LT	BL EX LRKN B
4	13+23.1	1.8'	RT	BL EX LRKN B
5	13+23.2	4.8'	RT	BL EX LRKN B
6	13+22.4	12.2'	LT	BL EX LRKN B
7	11+68.8	5.7'	LT	BL EX LRKN B
8	10+33.8	5.3'	LT	BL EX LRKN B
9	10+03.5	5.9'	LT	BL EX LRKN B
10	2+62.9	6.6'	RT	BL EX LRKN C
11	702+04.1	7.8'	RT	BL PR LRKN C
12	703+22.8	0.5'	LT	BL PR LRKN C
13	704+37.3	2.2'	LT	BL PR LRKN C
14	703+79.8	16.5'	LT	BL PR LRKN C
15	705+58.5	2.0'	RT	BL PR LRKN C
16	706+84.8	2.0'	RT	BL PR LRKN C
17	708+24.8	2.0'	RT	BL PR LRKN C
18	598+25.0	71.5'	LT	BL PR I80 W
19	599+88.5	71.5'	LT	BL PR I80 W
20	705+84.8	13.0'	LT	BL PR LRKN C
21	600+25.9	77.6'	LT	BL PR I80 W
22	704+93.4	5.1'	RT	BL PR LRKN C
23	704+43.5	7.2'	RT	BL PR LRKN C
24	599+88.5	73.5'	LT	BL PR I80 W

 



LEGEND	
	WORK ZONE
	TEMPORARY PAVEMENT
	TEMPORARY PAVEMENT FROM PREVIOUS STAGE
	COMPLETED PERMANENT PAVEMENT
	TEMPORARY CONCRETE BARRIER
	TEMPORARY IMPACT ATTENUATOR (NARROW) TL-3
	TEMPORARY IMPACT ATTENUATOR (WIDE) TL-3
	DIRECTION OF TRAFFIC FLOW



	ARROW BOARD
	TYPE II BARRICADE OR DRUMS WITH STEADY BURN MONODIRECTIONAL LIGHT
	DIRECTIONAL INDICATOR BARRICADE WITH STEADY BURN MONODIRECTIONAL LIGHT
	TEMPORARY SOIL RETENTION SYSTEM OR BRACED EXCAVATION
	TYPE III BARRICADE
	SIGN
	FROM PREVIOUS STAGE TO REMAIN

PROPOSED TEMP PAVEMENT MARKINGS AND TRAFFIC CONTROL DEVICES			
(A)	TEMP PVT MK L4 EPOXY (SOLID WHITE)	(G)	TEMP PVT MK L12 EPOXY (WHITE CHEVRONS @ 45°, 30' SPACING) (TYP)
(B)	TEMP PVT MK L4 EPOXY (SOLID YELLOW)	(H)	TEMP PVT MK L&S EPOXY
(C)	TEMP PVT MK L4 EPOXY (2' DASH 6' SKIP, WHITE)		
(D)	TEMP PVT MK L5 EPOXY (10' DASH 30' SKIP, WHITE)		
(E)	TEMP PVT MK L8 EPOXY (SOLID WHITE)		
(F)	TEMP PVT MK L8 EPOXY (3' DASH 9' SKIP, WHITE)		
(K)	PIN TEMP CONC BARRIER (SEE MOT GENERAL NOTE #11)		
(L)	IMP ATTN TEMP SUN TL3		
(M)	IMP ATTN REL SUN TL3		
(N)	IMP ATTN TEMP SUW TL3		
(O)	IMP ATTN REL S U TL3		
(P)	EXISTING PAVEMENT MARKING		

KEY PLAN

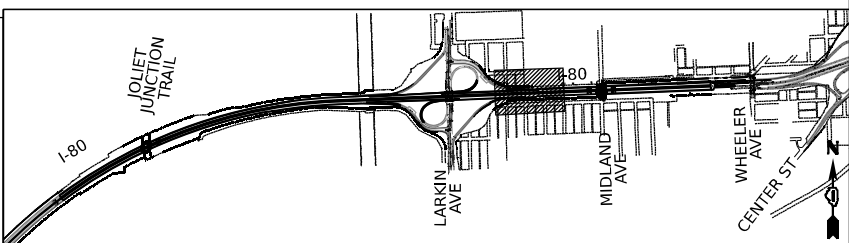

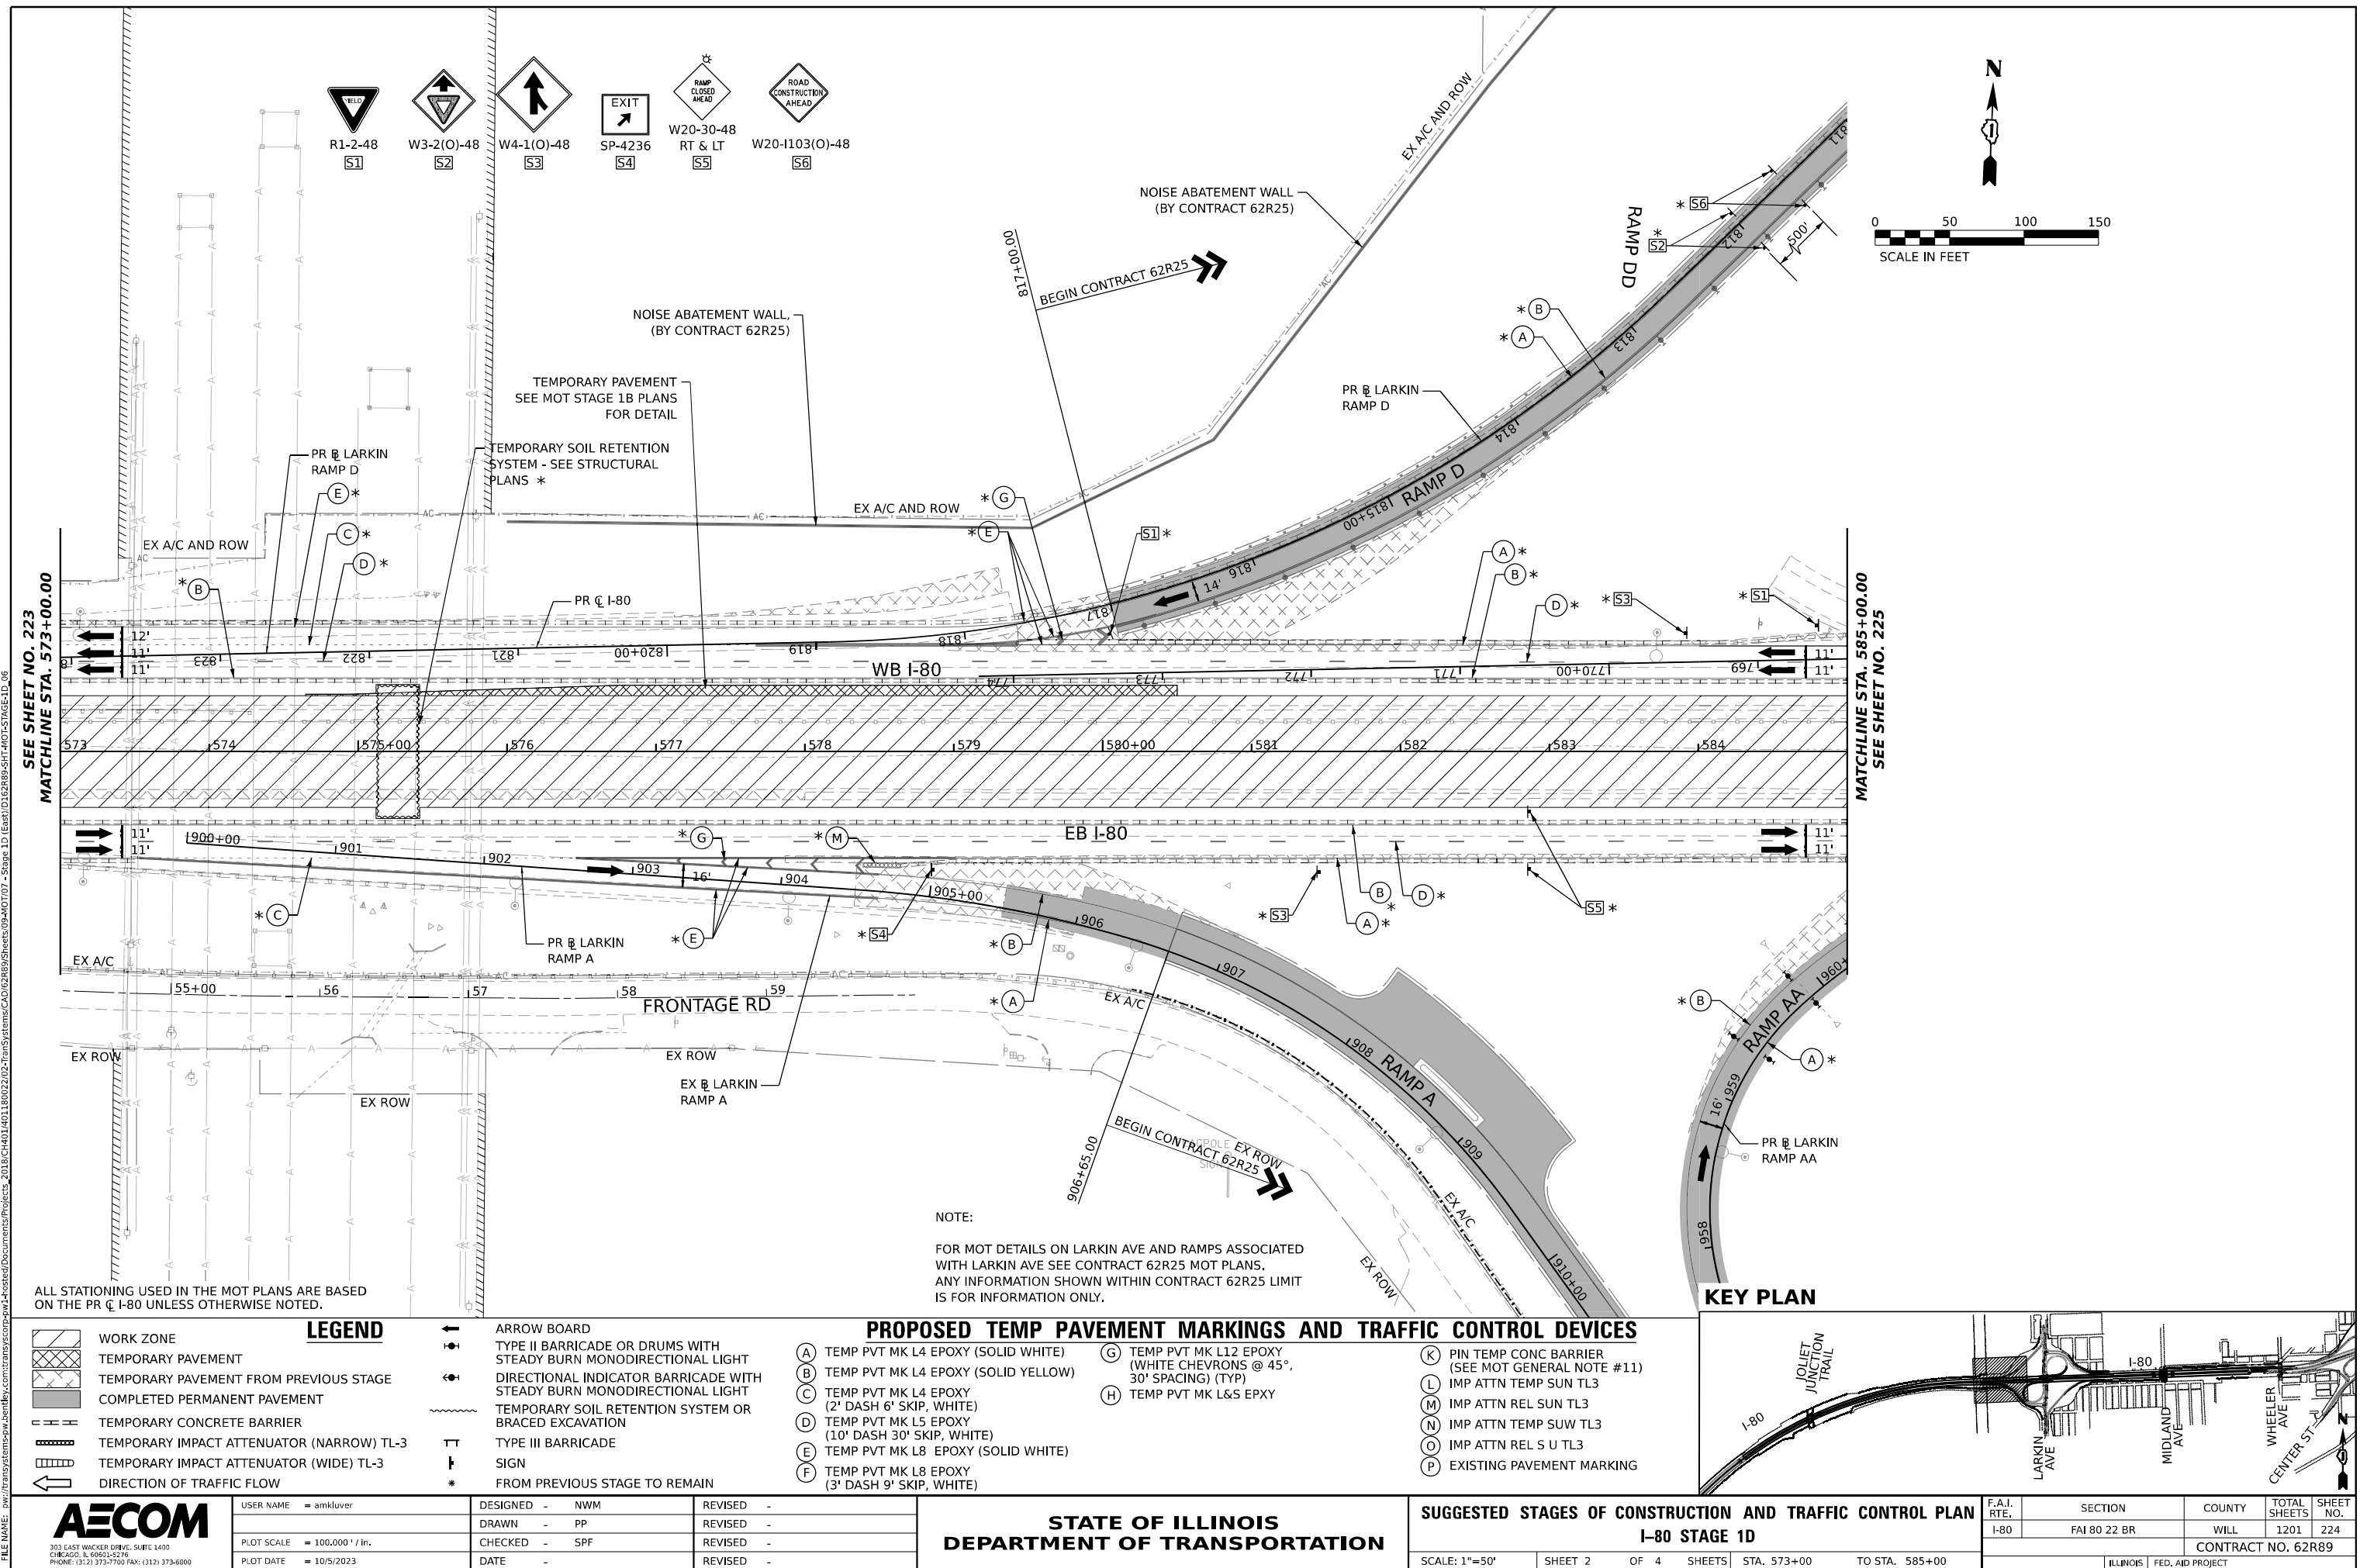

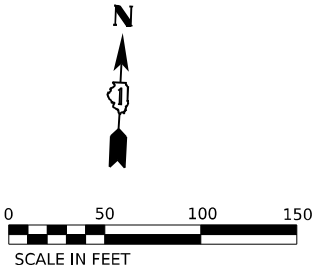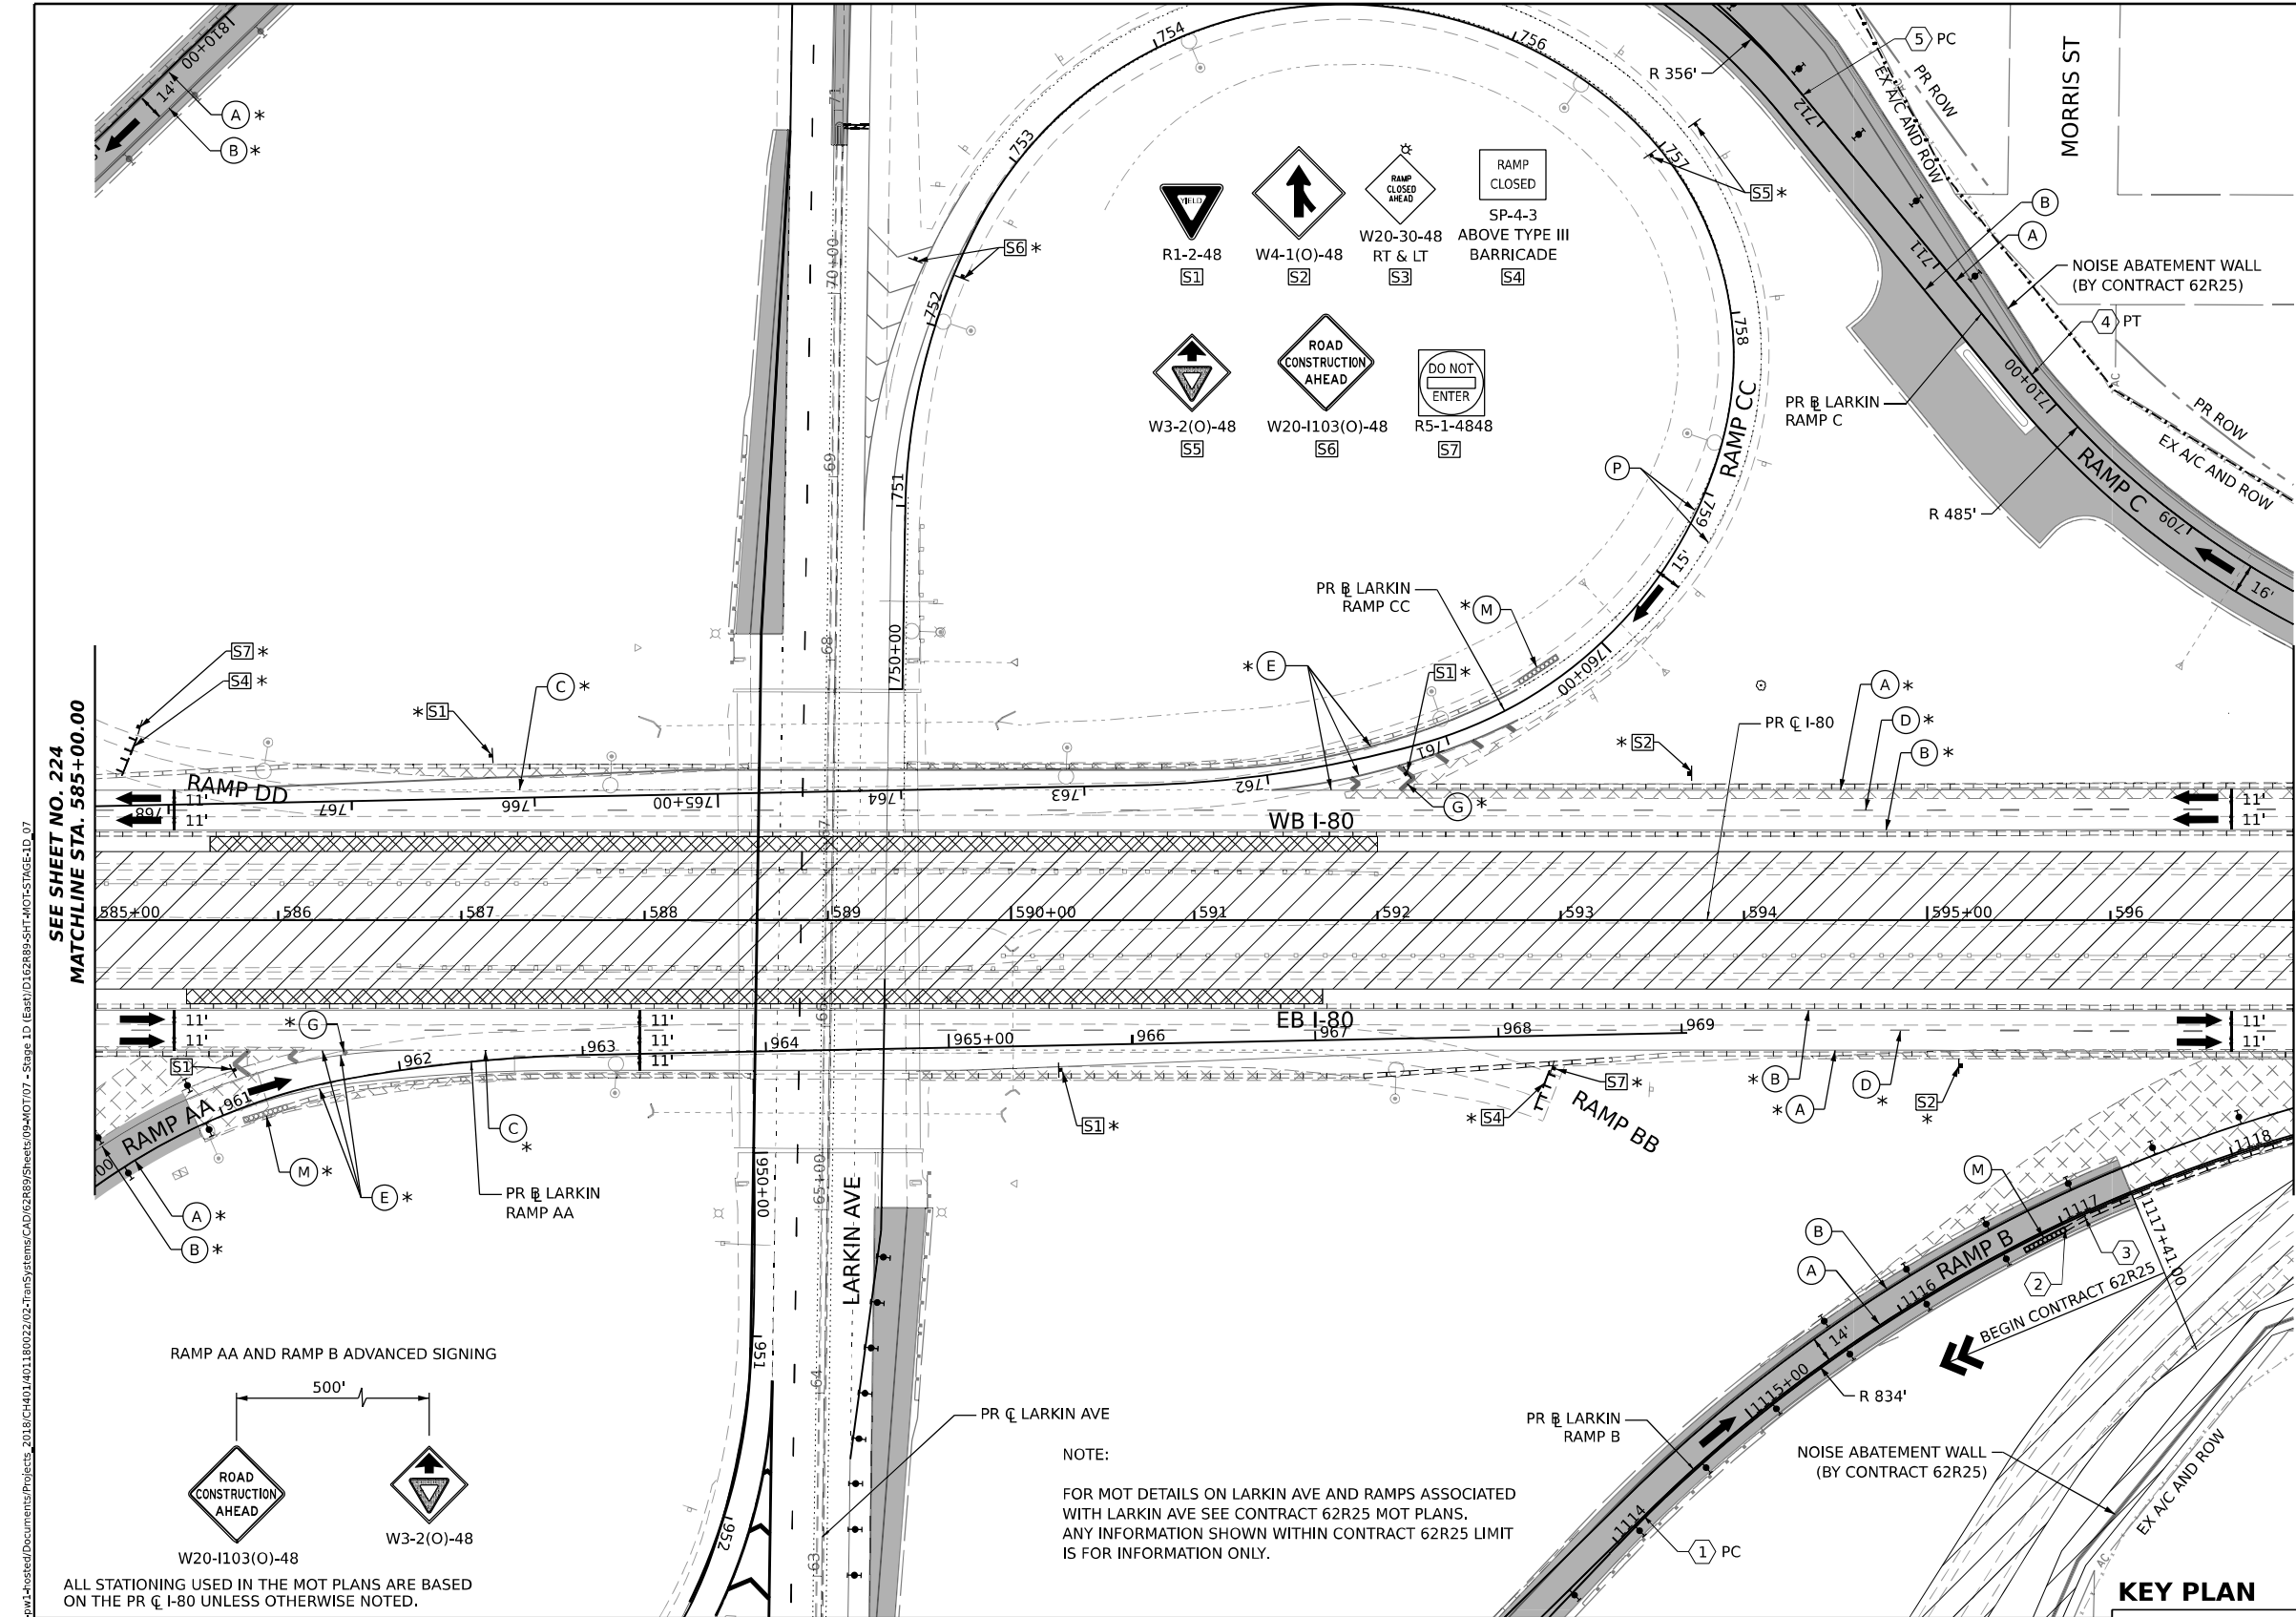


POINT	STATION	OFFSET (FT)	RT/LT	NAME
1	1114+20.1	1.0'	LT	BL_PR_LRKN_B
2	1117+00.0	3.0'	RT	BL_PR_LRKN_B
3	1117+12.5	2.0'	RT	BL_PR_LRKN_B
4	710+20.9	0.0'	LT	BL_PR_LRKN_C
5	712+18.2	0.0'	LT	BL_PR_LRKN_C

SEE SHEET NO. 224
MATCHLINE STA. 585+00.00

MATCHLINE STA. 597+00.00
SEE SHEET NO. 226

RAMP AA AND RAMP B ADVANCED SIGNING

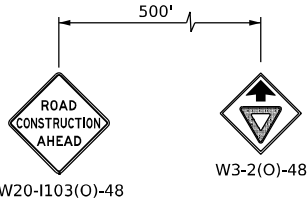

ALL STATIONING USED IN THE MOT PLANS ARE BASED ON THE PR C I-80 UNLESS OTHERWISE NOTED.

NOTE:
FOR MOT DETAILS ON LARKIN AVE AND RAMPS ASSOCIATED WITH LARKIN AVE SEE CONTRACT 62R25 MOT PLANS.
ANY INFORMATION SHOWN WITHIN CONTRACT 62R25 LIMIT IS FOR INFORMATION ONLY.


LEGEND	
	WORK ZONE
	TEMPORARY PAVEMENT
	TEMPORARY PAVEMENT FROM PREVIOUS STAGE
	COMPLETED PERMANENT PAVEMENT
	TEMPORARY CONCRETE BARRIER
	TEMPORARY IMPACT ATTENUATOR (NARROW) TL-3
	TEMPORARY IMPACT ATTENUATOR (WIDE) TL-3
	DIRECTION OF TRAFFIC FLOW

	ARROW BOARD
	TYPE II BARRICADE OR DRUMS WITH STEADY BURN MONODIRECTIONAL LIGHT
	DIRECTIONAL INDICATOR BARRICADE WITH STEADY BURN MONODIRECTIONAL LIGHT
	TEMPORARY SOIL RETENTION SYSTEM OR BRACED EXCAVATION
	TYPE III BARRICADE
	SIGN
	FROM PREVIOUS STAGE TO REMAIN

PROPOSED TEMP PAVEMENT MARKINGS AND TRAFFIC CONTROL DEVICES

(A)	TEMP PVT MK L4 EPOXY (SOLID WHITE)	(G)	TEMP PVT MK L12 EPOXY (WHITE CHEVRONS @ 45°, 30' SPACING) (TYP)	(K)	PIN TEMP CONC BARRIER (SEE MOT GENERAL NOTE #11)
(B)	TEMP PVT MK L4 EPOXY (SOLID YELLOW)	(H)	TEMP PVT MK L&S EPXY	(L)	IMP ATTN TEMP SUN TL3
(C)	TEMP PVT MK L4 EPOXY (2' DASH 6' SKIP, WHITE)			(M)	IMP ATTN REL SUN TL3
(D)	TEMP PVT MK L5 EPOXY (10' DASH 30' SKIP, WHITE)			(N)	IMP ATTN TEMP SUW TL3
(E)	TEMP PVT MK L8 EPOXY (SOLID WHITE)			(O)	IMP ATTN REL S U TL3
(F)	TEMP PVT MK L8 EPOXY (3' DASH 9' SKIP, WHITE)			(P)	EXISTING PAVEMENT MARKING

KEY PLAN

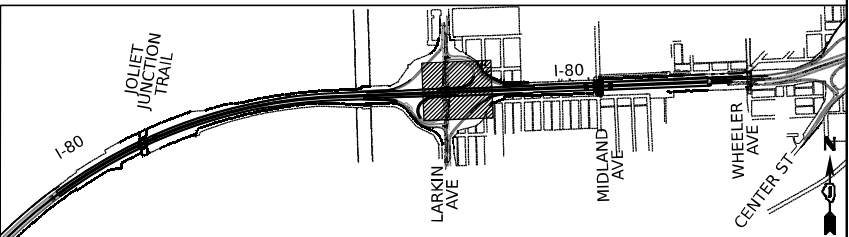

USER NAME	= amkljuver
PLOT SCALE	= 100,000' / in.
PLOT DATE	= 10/5/2023

DESIGNED	- NWM	REVISED	-
DRAWN	- PP	REVISED	-
CHECKED	- SPF	REVISED	-
DATE	-	REVISED	-

STATE OF ILLINOIS
DEPARTMENT OF TRANSPORTATION

SUGGESTED STAGES OF CONSTRUCTION AND TRAFFIC CONTROL PLAN
I-80 STAGE 1D

SCALE: 1"=50' SHEET 3 OF 4 SHEETS STA. 585+00 TO STA. 597+00

F.A.I. RTE.	SECTION	COUNTY	TOTAL SHEETS	SHEET NO.
I-80	FAI 80 22 BR	WILL	1201	225
CONTRACT NO. 62R89				
ILLINOIS FED. AID PROJECT				



TEMPORARY INFORMATION SIGN
TO BE OVERLAID

MOT-GM-WB-803



TEMPORARY INFORMATION SIGN
AFTER OVERLAY

MOT-GM-WB-803




TEMPORARY INFORMATION SIGN
TO BE OVERLAID,
STA 617+98 (LT)

MOT-GM-WB-901




TEMPORARY INFORMATION SIGN
AFTER OVERLAY,
STA 617+98 (LT)

MOT-GM-WB-901

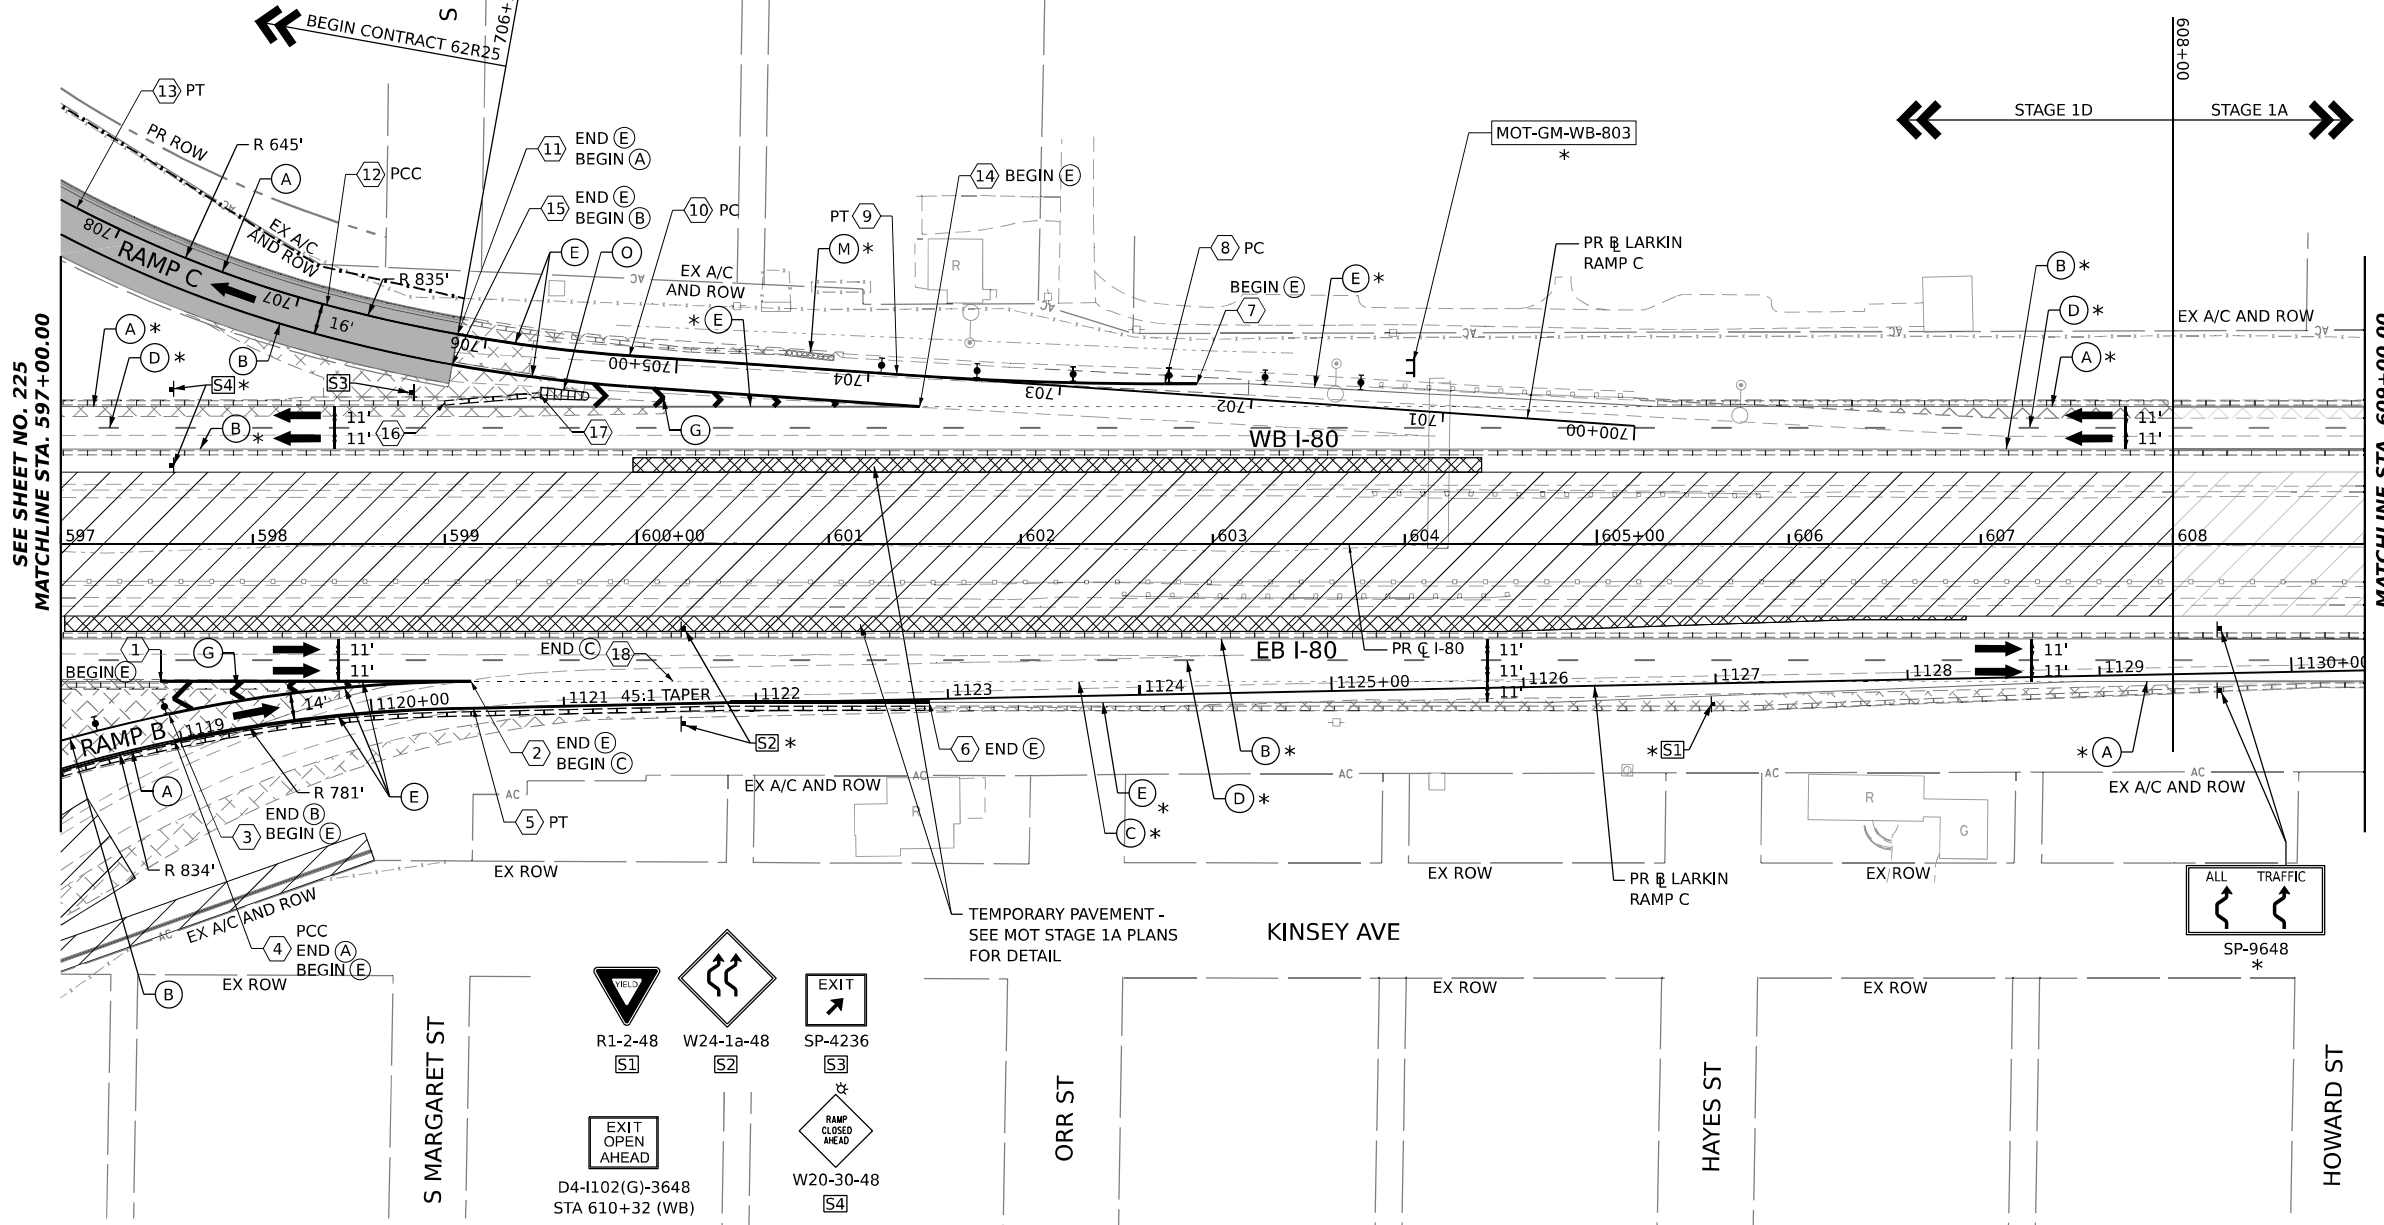

POINT	STATION	OFFSET (FT)	RT/LT	NAME
1	597+52.0	71.5'	RT	BL_PR_I80_W
2	599+13.7	71.5'	RT	BL_PR_I80_W
3	1118+96.1	15.0'	LT	BL_PR_LRKN_B
4	1118+96.1	1.0'	LT	BL_PR_LRKN_B
5	1120+52.8	0.0'	RT	BL_PR_LRKN_B
6	1122+90.3	1.8'	RT	BL_PR_LRKN_B
7	702+29.0	6.0'	RT	BL_PR_LRKN_C
8	702+45.7	4.9'	RT	BL_PR_LRKN_C
9	703+85.2	0.0'	RT	BL_PR_LRKN_C
10	705+24.8	0.0'	RT	BL_PR_LRKN_C
11	706+15.0	0.0'	RT	BL_PR_LRKN_C
12	706+84.8	0.0'	RT	BL_PR_LRKN_C
13	708+24.8	0.0'	RT	BL_PR_LRKN_C
14	601+47.4	71.5'	LT	BL_PR_I80_W
15	706+15.0	16.0'	LT	BL_PR_LRKN_C
16	599+00.0	73.5'	LT	BL_PR_I80_W
17	599+49.8	77.7'	LT	BL_PR_I80_W
18	600+19.1	71.5'	RT	BL_PR_I80_W

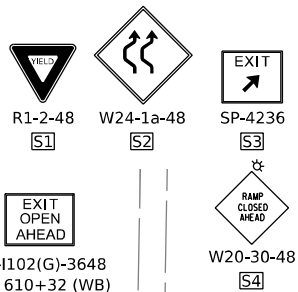


ALL STATIONING USED IN THE MOT PLANS ARE BASED
ON THE PR C I-80 UNLESS OTHERWISE NOTED.

- LEGEND**
- WORK ZONE
 - TEMPORARY PAVEMENT
 - TEMPORARY PAVEMENT FROM PREVIOUS STAGE
 - COMPLETED PERMANENT PAVEMENT
 - TEMPORARY CONCRETE BARRIER
 - TEMPORARY IMPACT ATTENUATOR (NARROW) TL-3
 - TEMPORARY IMPACT ATTENUATOR (WIDE) TL-3
 - DIRECTION OF TRAFFIC FLOW

- ARROW BOARD
- TYPE II BARRICADE OR DRUMS WITH STEADY BURN MONODIRECTIONAL LIGHT
- DIRECTIONAL INDICATOR BARRICADE WITH STEADY BURN MONODIRECTIONAL LIGHT
- TEMPORARY SOIL RETENTION SYSTEM OR BRACED EXCAVATION
- TYPE III BARRICADE
- SIGN
- FROM PREVIOUS STAGE TO REMAIN

- PROPOSED TEMP PAVEMENT MARKINGS AND TRAFFIC CONTROL DEVICES**
- (A) TEMP PVT MK L4 EPOXY (SOLID WHITE)
 - (B) TEMP PVT MK L4 EPOXY (SOLID YELLOW)
 - (C) TEMP PVT MK L4 EPOXY (2' DASH 6' SKIP, WHITE)
 - (D) TEMP PVT MK L5 EPOXY (10' DASH 30' SKIP, WHITE)
 - (E) TEMP PVT MK L8 EPOXY (SOLID WHITE)
 - (F) TEMP PVT MK L8 EPOXY (3' DASH 9' SKIP, WHITE)
 - (G) TEMP PVT MK L12 EPOXY (WHITE CHEVRONS @ 45°, 30' SPACING) (TYP)
 - (H) TEMP PVT MK L&S EPOXY
 - (K) PIN TEMP CONC BARRIER (SEE MOT GENERAL NOTE #11)
 - (L) IMP ATTN TEMP SUN TL3
 - (M) IMP ATTN REL SUN TL3
 - (N) IMP ATTN TEMP SUW TL3
 - (O) IMP ATTN REL S U TL3
 - (P) EXISTING PAVEMENT MARKING

KEY PLAN

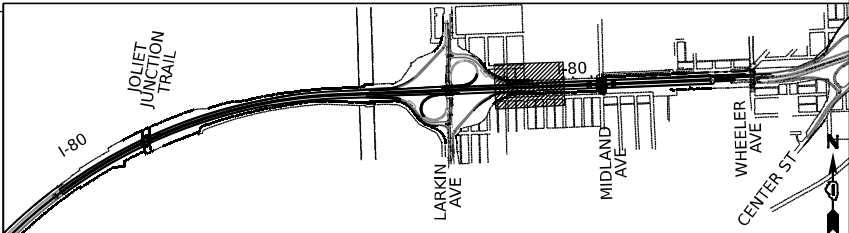

USER NAME = amkljuver
PLOT SCALE = 100,000' / in.
PLOT DATE = 10/5/2023

DESIGNED - NWM
DRAWN - PP
CHECKED - SPF
DATE -



REVISED -
REVISED -
REVISED -
REVISED -

**STATE OF ILLINOIS
DEPARTMENT OF TRANSPORTATION**

**SUGGESTED STAGES OF CONSTRUCTION AND TRAFFIC CONTROL PLAN
I-80 STAGE 1D**


SCALE: 1"=50' SHEET 4 OF 4 SHEETS STA. 597+00 TO STA. 609+00

F.A.I. RTE.	SECTION	COUNTY	TOTAL SHEETS	SHEET NO.
I-80	FAI 80 22 BR	WILL	1201	226
CONTRACT NO. 62R89				
ILLINOIS FED. AID PROJECT				

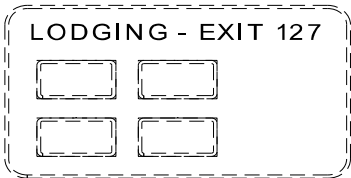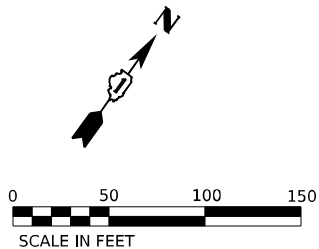

EX-GM-WB-100

*

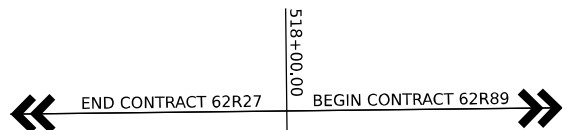

SIGNS TO BE INSTALLED
IF 62R27 IS NOT UNDER
CONCURRENT CONSTRUCTION

END
WORK ZONE
SPEED LIMIT
G20-I103-6036

EX A/C AND ROW

PC, +00.0
6.0' LT

EX-GM-WB-100


*

PR ϕ I-80

TEMPORARY SOIL RETENTION
SYSTEM (SPECIAL) SEE SHEETS
267 THROUGH 269 FOR
ADDITIONAL DETAIL


EX A/C AND ROW

MATCHLINE STA. 525+00.00
SEE SHEET NO. 228

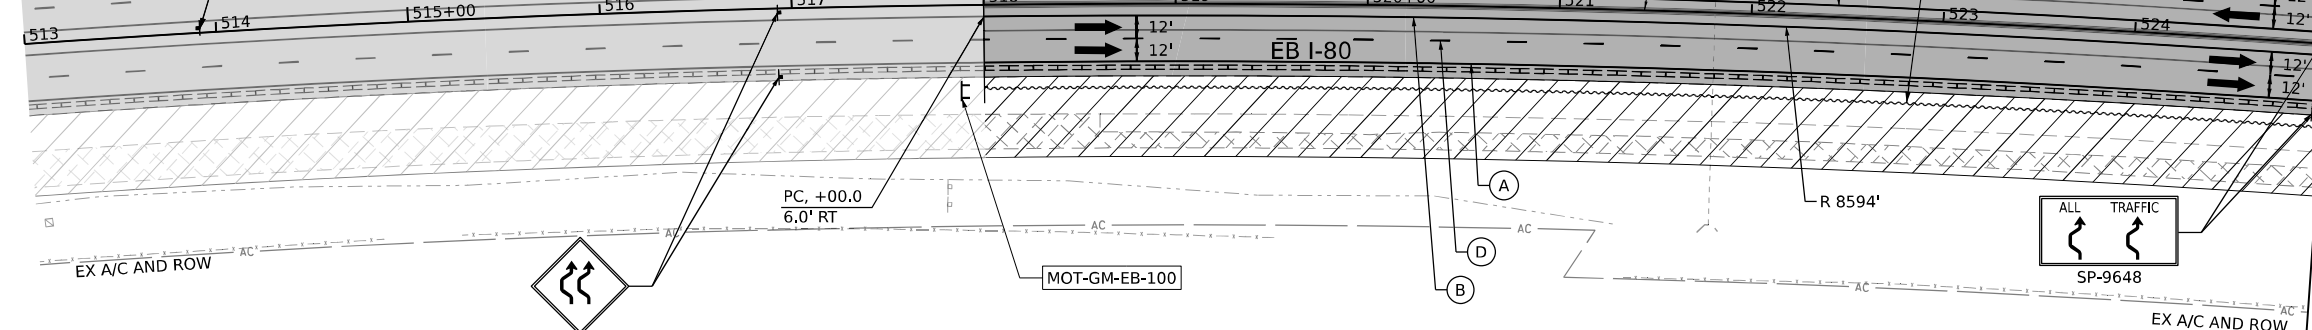

W24-1a-48

ADVANCE SIGNAGE - EASTBOUND I-80
TO BE USED IF 62R27 IS NOT UNDER CONCURRENT CONSTRUCTION

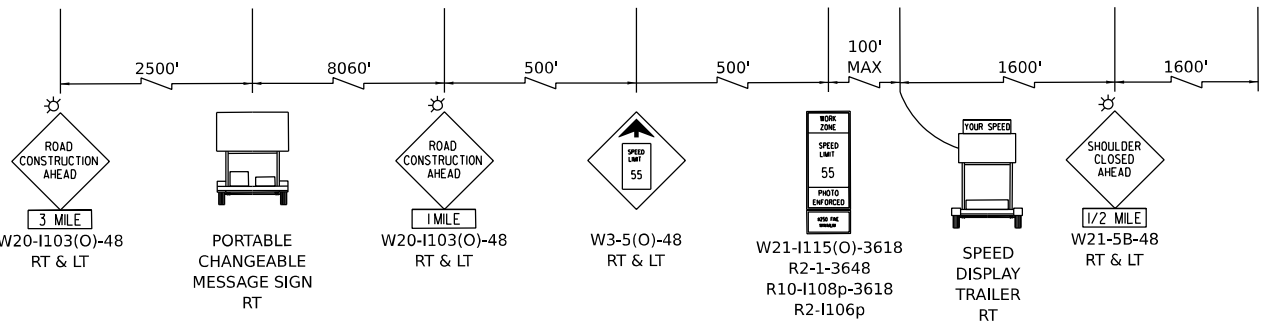

TEMPORARY INFORMATION SIGN
TO BE RELOCATED
ATTACH W12-I102 SIGN
MOT-GM-EB-100

ALL STATIONING USED IN THE MOT PLANS ARE BASED
ON THE PR ϕ I-80 UNLESS OTHERWISE NOTED.


LEGEND	
	WORK ZONE
	TEMPORARY PAVEMENT
	TEMPORARY PAVEMENT FROM PREVIOUS STAGE
	COMPLETED PERMANENT PAVEMENT
	TEMPORARY CONCRETE BARRIER
	TEMPORARY IMPACT ATTENUATOR (NARROW) TL-3
	TEMPORARY IMPACT ATTENUATOR (WIDE) TL-3
	DIRECTION OF TRAFFIC FLOW

	ARROW BOARD
	TYPE II BARRICADE OR DRUMS WITH STEADY BURN MONODIRECTIONAL LIGHT
	DIRECTIONAL INDICATOR BARRICADE WITH STEADY BURN MONODIRECTIONAL LIGHT
	TEMPORARY SOIL RETENTION SYSTEM OR BRACED EXCAVATION
	TYPE III BARRICADE
	SIGN
	FROM PREVIOUS STAGE TO REMAIN

PROPOSED TEMP PAVEMENT MARKINGS AND TRAFFIC CONTROL DEVICES

(A)	TEMP PVT MK L4 EPOXY (SOLID WHITE)	(G)	TEMP PVT MK L12 EPOXY (WHITE CHEVRONS @ 45°, 30' SPACING) (TYP)	(K)	PIN TEMP CONC BARRIER (SEE MOT GENERAL NOTE #11)
(B)	TEMP PVT MK L4 EPOXY (SOLID YELLOW)	(H)	TEMP PVT MK L&S EPXY	(L)	IMP ATTN TEMP SUN TL3
(C)	TEMP PVT MK L4 EPOXY (2' DASH 6' SKIP, WHITE)			(M)	IMP ATTN REL SUN TL3
(D)	TEMP PVT MK L5 EPOXY (10' DASH 30' SKIP, WHITE)			(N)	IMP ATTN TEMP SUW TL3
(E)	TEMP PVT MK L8 EPOXY (SOLID WHITE)			(O)	IMP ATTN REL S U TL3
(F)	TEMP PVT MK L8 EPOXY (3' DASH 9' SKIP, WHITE)			(P)	EXISTING PAVEMENT MARKING

KEY PLAN

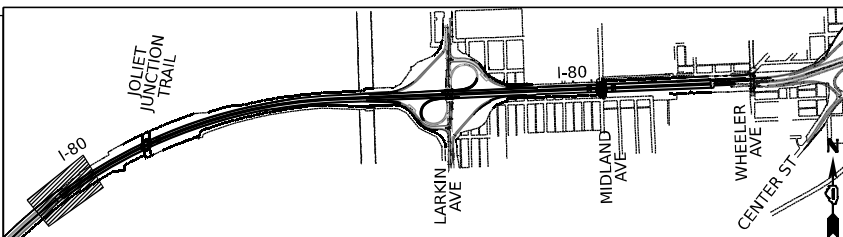

AECOM
303 EAST WACKER DRIVE, SUITE 1400
CHICAGO, IL 60601-5276
PHONE: (312) 373-7700 FAX: (312) 373-6800

USER NAME = amkljuvr
PLOT SCALE = 100,000' / in.
PLOT DATE = 10/5/2023

DESIGNED - NWM
DRAWN - PP
CHECKED - SPF
DATE -


REVISED -
REVISED -
REVISED -
REVISED -

STATE OF ILLINOIS
DEPARTMENT OF TRANSPORTATION

SUGGESTED STAGES OF CONSTRUCTION AND TRAFFIC CONTROL PLAN
I-80 STAGE 2A

SCALE: 1"=50' SHEET 1 OF 12 SHEETS STA. 518+00 TO STA. 525+00

F.A.I. RTE.	SECTION	COUNTY	TOTAL SHEETS	SHEET NO.
I-80	FAI 80 22 BR	WILL	1201	227
CONTRACT NO. 62R89				
ILLINOIS FED. AID PROJECT				

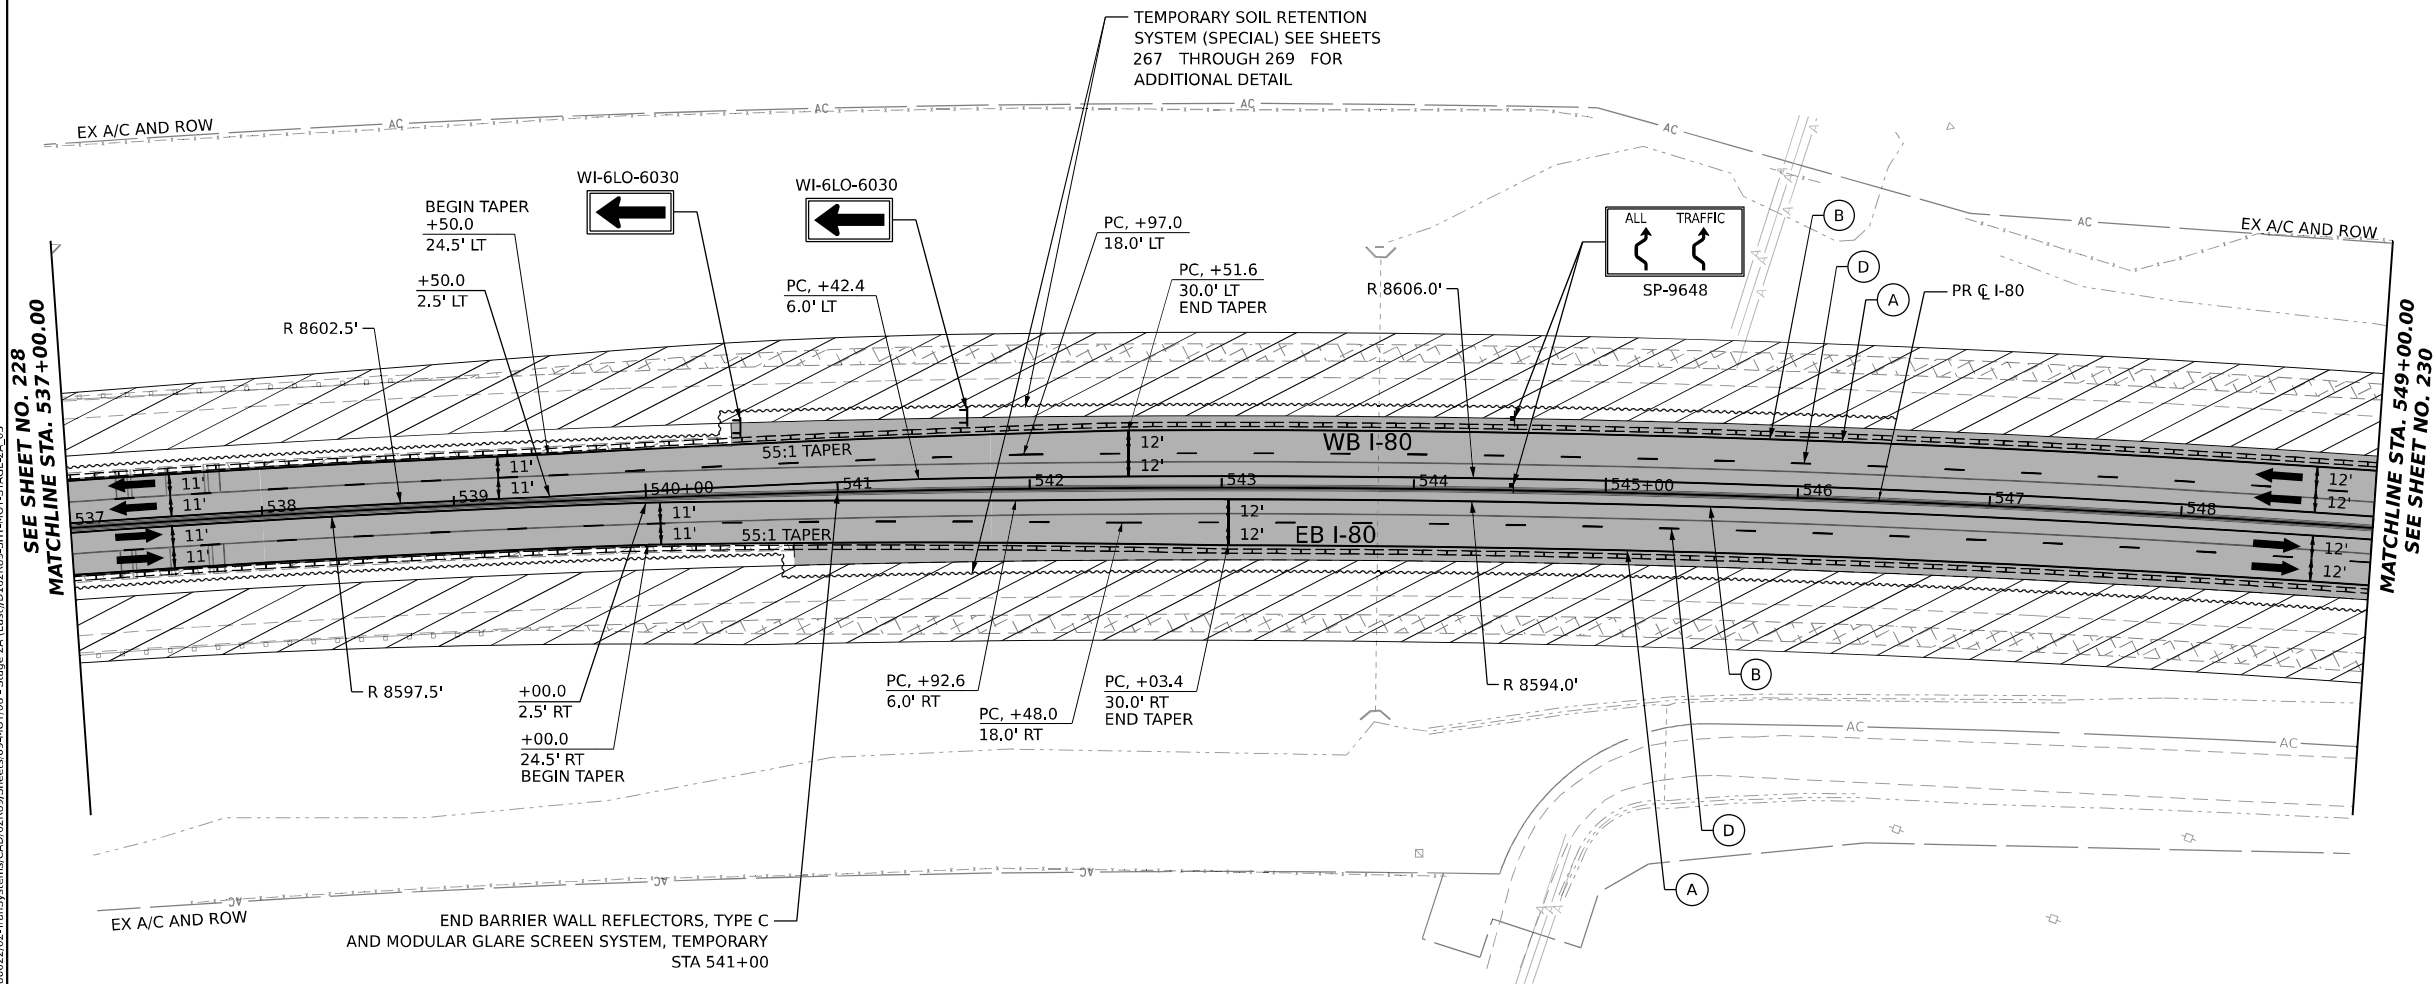


ALL STATIONING USED IN THE MOT PLANS ARE BASED ON THE PR C I-80 UNLESS OTHERWISE NOTED.

LEGEND	
	WORK ZONE
	TEMPORARY PAVEMENT
	TEMPORARY PAVEMENT FROM PREVIOUS STAGE
	COMPLETED PERMANENT PAVEMENT
	TEMPORARY CONCRETE BARRIER
	TEMPORARY IMPACT ATTENUATOR (NARROW) TL-3
	TEMPORARY IMPACT ATTENUATOR (WIDE) TL-3
	DIRECTION OF TRAFFIC FLOW

	ARROW BOARD
	TYPE II BARRICADE OR DRUMS WITH STEADY BURN MONODIRECTIONAL LIGHT
	DIRECTIONAL INDICATOR BARRICADE WITH STEADY BURN MONODIRECTIONAL LIGHT
	TEMPORARY SOIL RETENTION SYSTEM OR BRACED EXCAVATION
	TYPE III BARRICADE
	SIGN
	FROM PREVIOUS STAGE TO REMAIN

PROPOSED TEMP PAVEMENT MARKINGS AND TRAFFIC CONTROL DEVICES			
(A)	TEMP PVT MK L4 EPOXY (SOLID WHITE)	(G)	TEMP PVT MK L12 EPOXY (WHITE CHEVRONS @ 45°, 30' SPACING) (TYP)
(B)	TEMP PVT MK L4 EPOXY (SOLID YELLOW)	(H)	TEMP PVT MK L&S EPXY
(C)	TEMP PVT MK L4 EPOXY (2' DASH 6' SKIP, WHITE)	(K)	PIN TEMP CONC BARRIER (SEE MOT GENERAL NOTE #11)
(D)	TEMP PVT MK L5 EPOXY (10' DASH 30' SKIP, WHITE)	(L)	IMP ATTN TEMP SUN TL3
(E)	TEMP PVT MK L8 EPOXY (SOLID WHITE)	(M)	IMP ATTN REL SUN TL3
(F)	TEMP PVT MK L8 EPOXY (3' DASH 9' SKIP, WHITE)	(N)	IMP ATTN TEMP SUW TL3
		(O)	IMP ATTN REL S U TL3
		(P)	EXISTING PAVEMENT MARKING

KEY PLAN

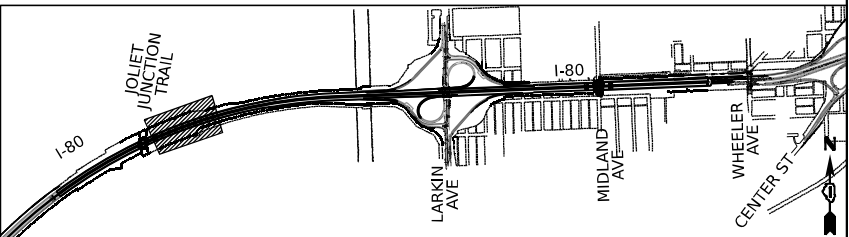

USER NAME	= amikjuver
PLOT SCALE	= 100,000' / in.
PLOT DATE	= 10/5/2023

DESIGNED	- NWM
DRAWN	- PP
CHECKED	- SPF
DATE	-

REVISED	-
REVISED	-
REVISED	-
REVISED	-


STATE OF ILLINOIS DEPARTMENT OF TRANSPORTATION

SUGGESTED STAGES OF CONSTRUCTION AND TRAFFIC CONTROL PLAN I-80 STAGE 2A

SCALE: 1"=50'	SHEET 3	OF 12 SHEETS	STA. 537+00	TO STA. 549+00
---------------	---------	--------------	-------------	----------------

F.A.I. RTE.	SECTION	COUNTY	TOTAL SHEETS	SHEET NO.
I-80	FAI 80 22 BR	WILL	1201	229
CONTRACT NO. 62R89				
ILLINOIS FED. AID PROJECT				

Model: Default
File Name: p:\trans\systems\paw\ben\ben\transcomp\paw\ben\ben\trans\systems\CAD\62R89\Sheets\09-MOT\08-Stage 2A\Stage 2A\I62R89-SHT-MOT-STAGE-2A_04

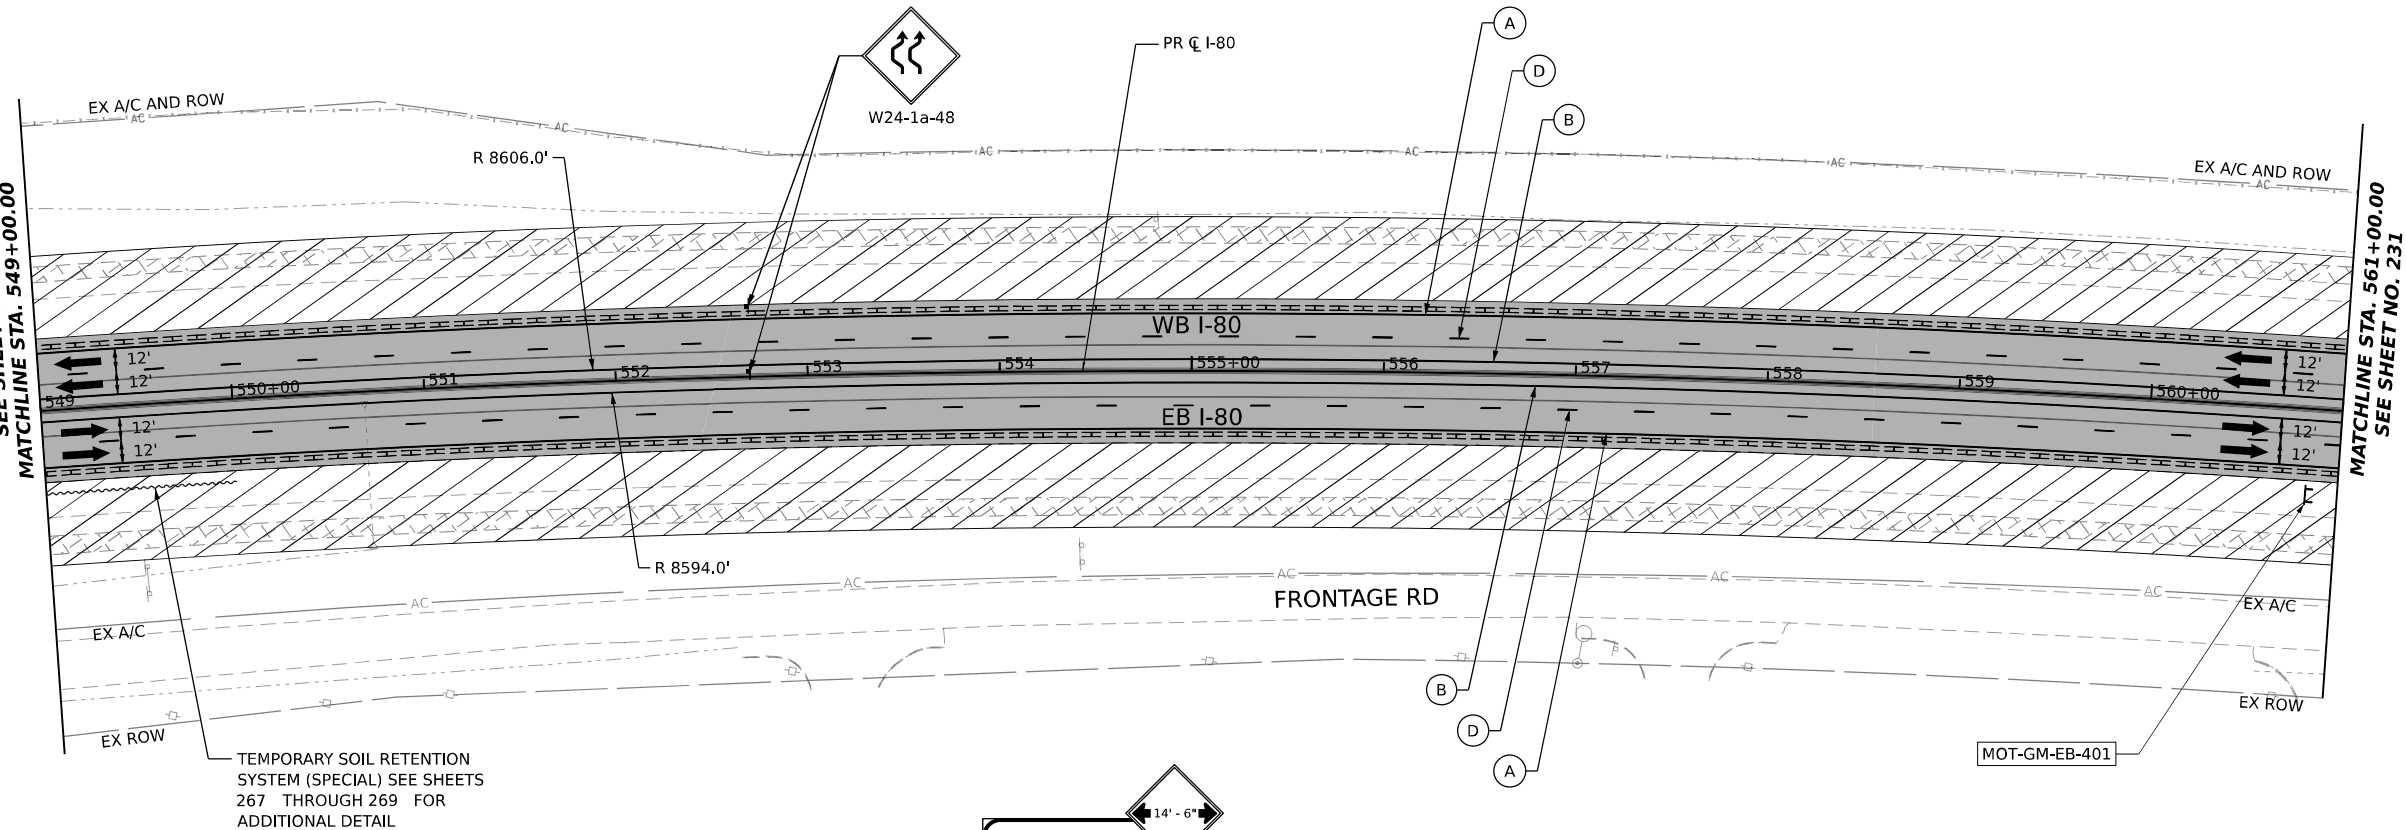


ALL STATIONING USED IN THE MOT PLANS ARE BASED ON THE PR CL I-80 UNLESS OTHERWISE NOTED.

LEGEND	
	WORK ZONE
	TEMPORARY PAVEMENT
	TEMPORARY PAVEMENT FROM PREVIOUS STAGE
	COMPLETED PERMANENT PAVEMENT
	TEMPORARY CONCRETE BARRIER
	TEMPORARY IMPACT ATTENUATOR (NARROW) TL-3
	TEMPORARY IMPACT ATTENUATOR (WIDE) TL-3
	DIRECTION OF TRAFFIC FLOW

	ARROW BOARD
	TYPE II BARRICADE OR DRUMS WITH STEADY BURN MONODIRECTIONAL LIGHT
	DIRECTIONAL INDICATOR BARRICADE WITH STEADY BURN MONODIRECTIONAL LIGHT
	TEMPORARY SOIL RETENTION SYSTEM OR BRACED EXCAVATION
	TYPE III BARRICADE
	SIGN
	FROM PREVIOUS STAGE TO REMAIN

PROPOSED TEMP PAVEMENT MARKINGS AND TRAFFIC CONTROL DEVICES					
(A)	TEMP PVT MK L4 EPOXY (SOLID WHITE)	(G)	TEMP PVT MK L12 EPOXY (WHITE CHEVRONS @ 45°, 30' SPACING) (TYP)	(K)	PIN TEMP CONC BARRIER (SEE MOT GENERAL NOTE #11)
(B)	TEMP PVT MK L4 EPOXY (SOLID YELLOW)	(H)	TEMP PVT MK L&S EPXY	(L)	IMP ATTN TEMP SUN TL3
(C)	TEMP PVT MK L4 EPOXY (2' DASH 6' SKIP, WHITE)			(M)	IMP ATTN REL SUN TL3
(D)	TEMP PVT MK L5 EPOXY (10' DASH 30' SKIP, WHITE)			(N)	IMP ATTN TEMP SUW TL3
(E)	TEMP PVT MK L8 EPOXY (SOLID WHITE)			(O)	IMP ATTN REL S U TL3
(F)	TEMP PVT MK L8 EPOXY (3' DASH 9' SKIP, WHITE)			(P)	EXISTING PAVEMENT MARKING

KEY PLAN

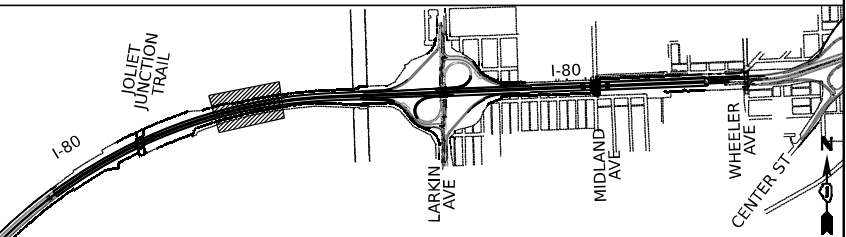

USER NAME	= amkljuver
PLOT SCALE	= 100,000 ' / in.
PLOT DATE	= 10/5/2023

DESIGNED	-	NWM
DRAWN	-	PP
CHECKED	-	SPF
DATE	-	


REVISED	-
REVISED	-
REVISED	-
REVISED	-


STATE OF ILLINOIS DEPARTMENT OF TRANSPORTATION

SUGGESTED STAGES OF CONSTRUCTION AND TRAFFIC CONTROL PLAN I-80 STAGE 2A

SCALE: 1"=50'	SHEET 4	OF 12 SHEETS	STA. 549+00	TO STA. 561+00
---------------	---------	--------------	-------------	----------------

F.A.I. RTE.	SECTION	COUNTY	TOTAL SHEETS	SHEET NO.
I-80	FAI 80 22 BR	WILL	1201	230
CONTRACT NO. 62R89				
ILLINOIS FED. AID PROJECT				

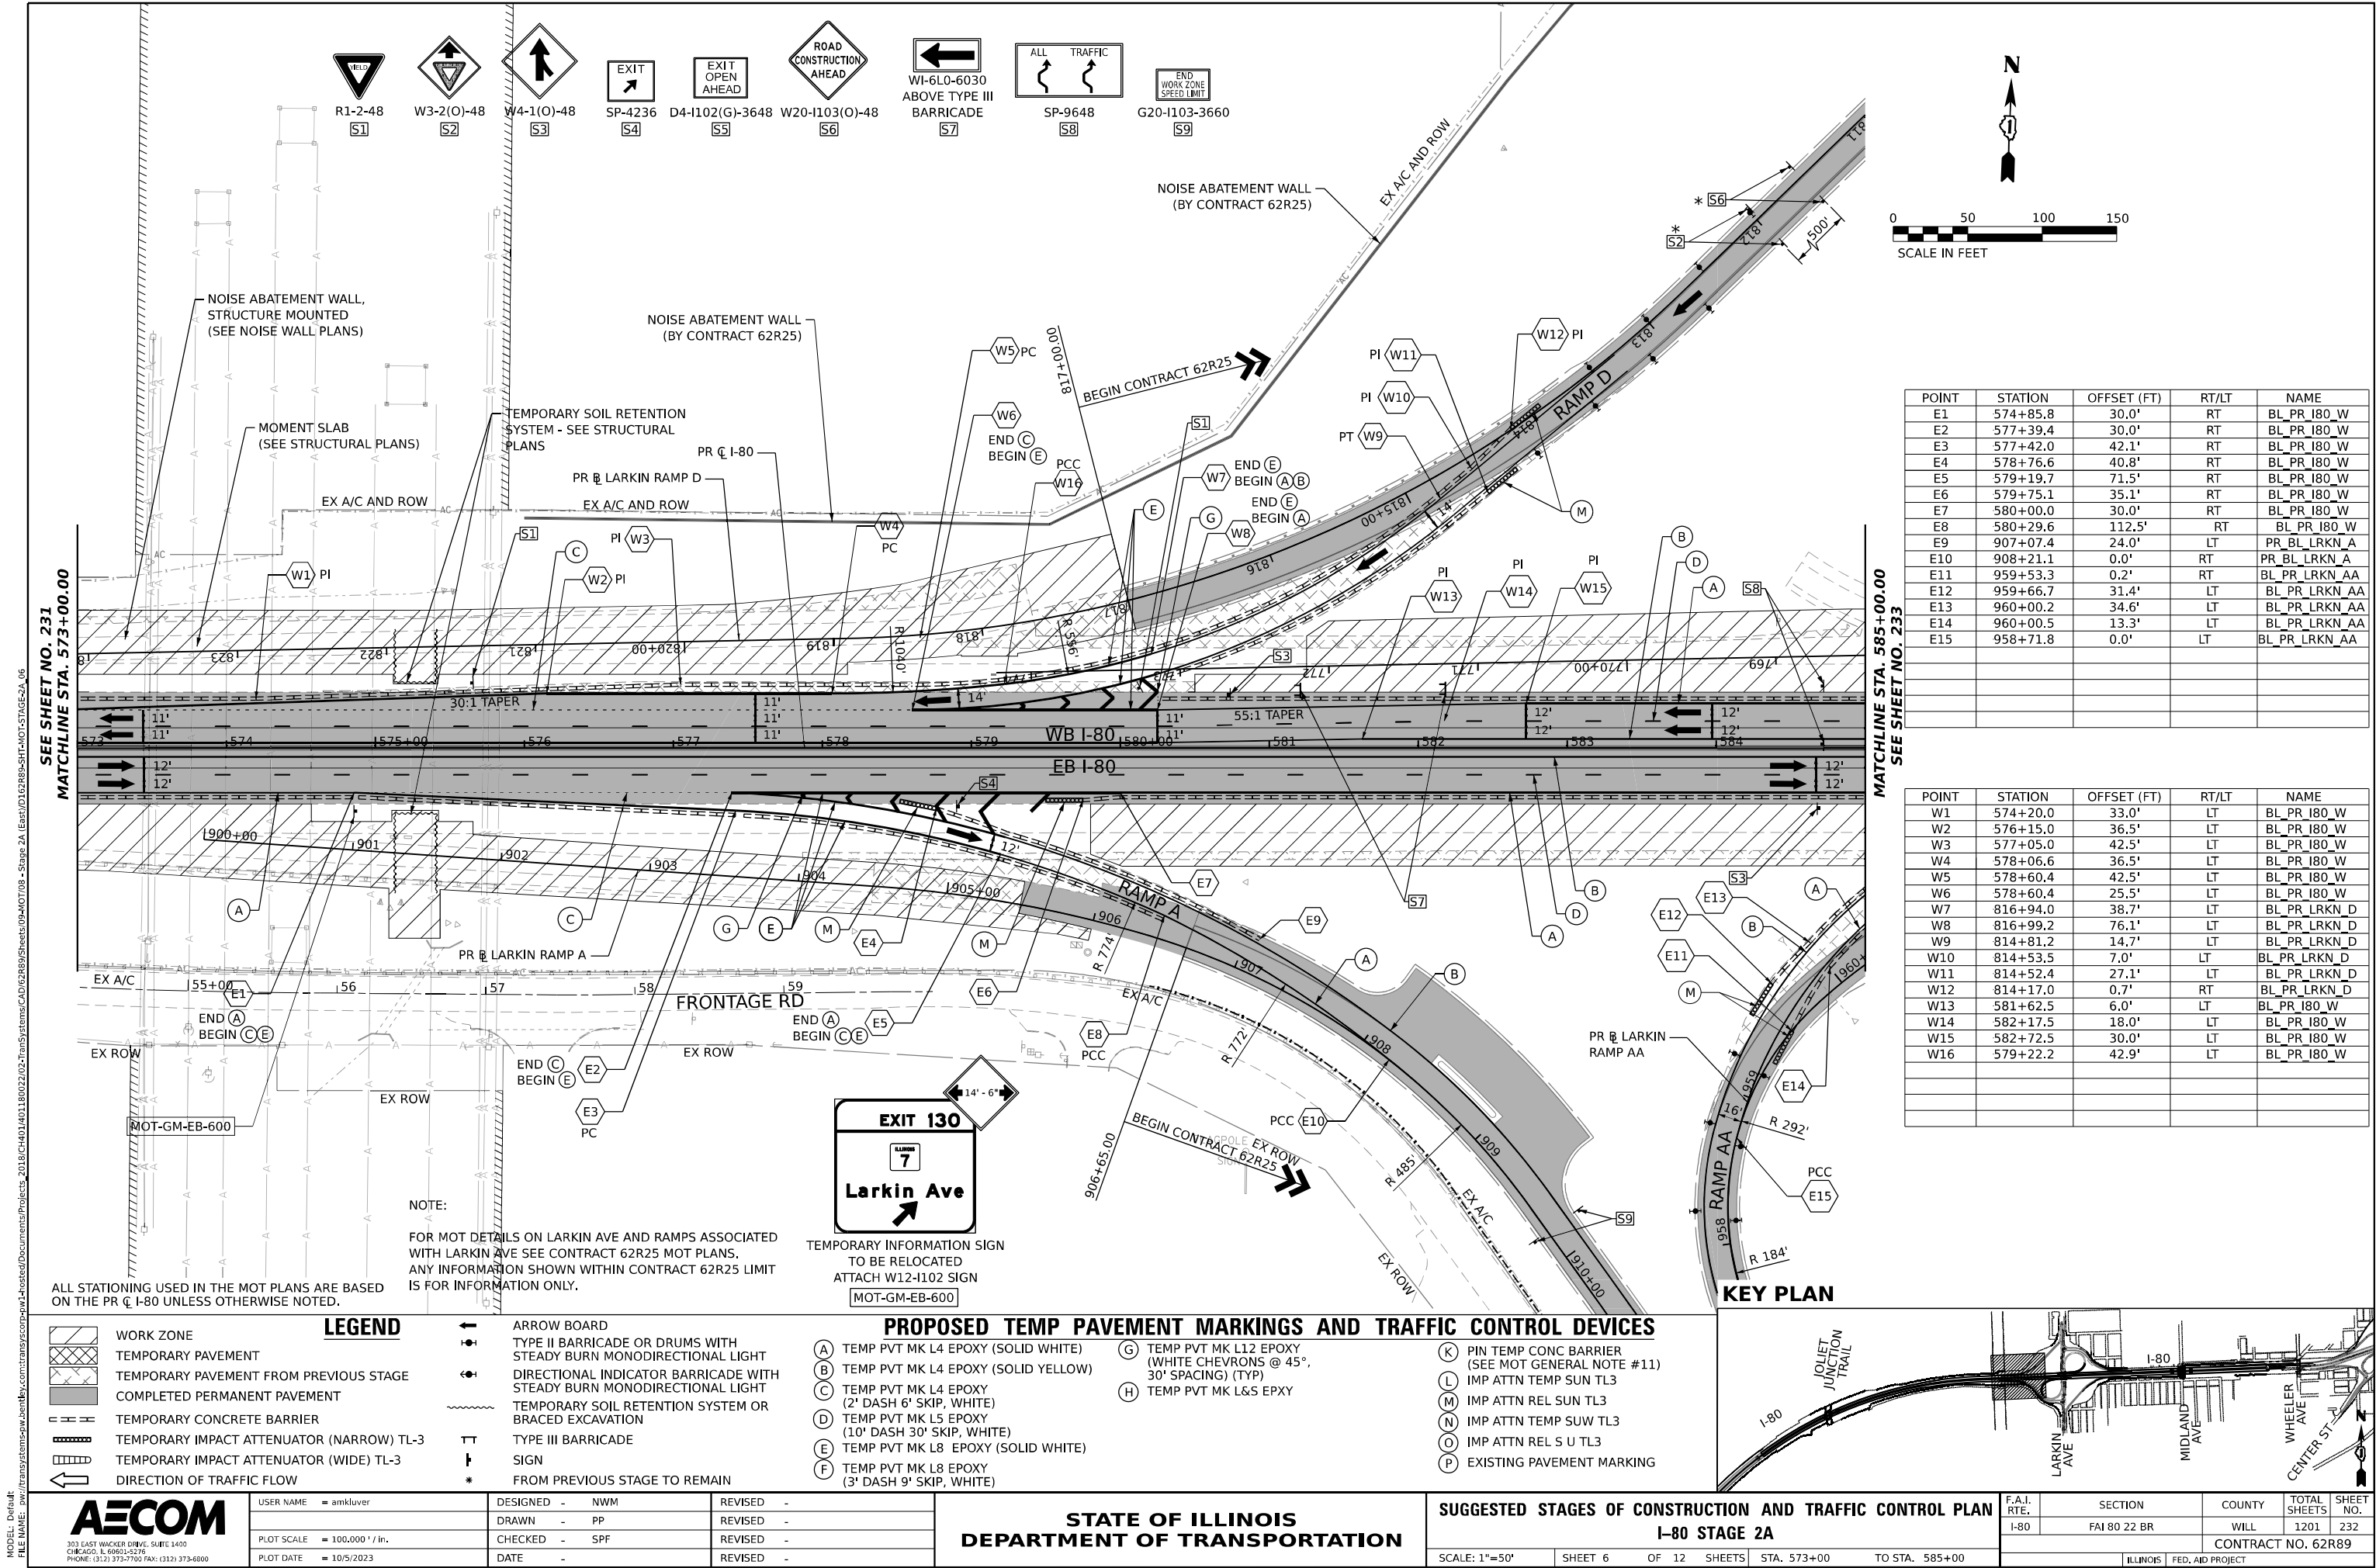


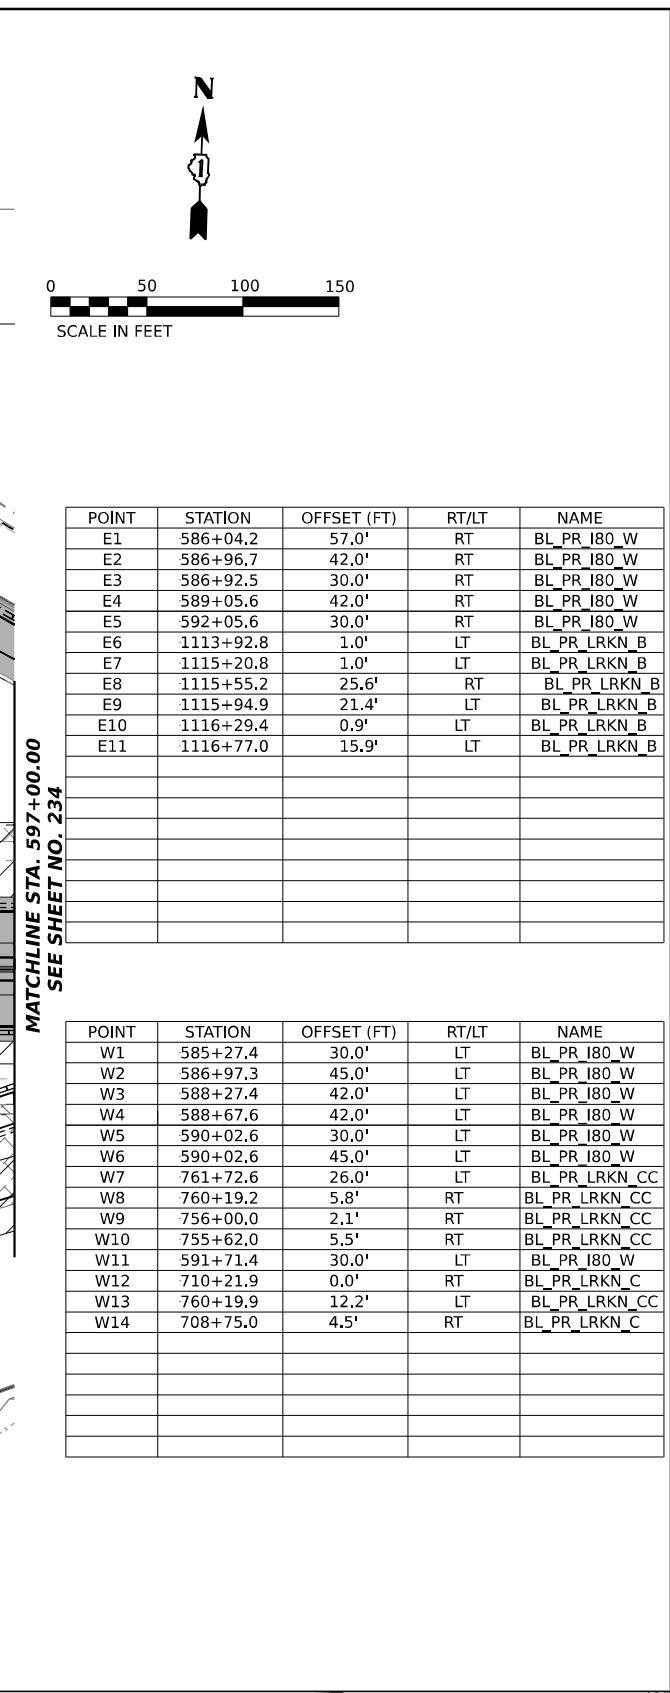




POINT	STATION	OFFSET (FT)	RT/LT	NAME
W1	585+27.4	30.0'	LT	BL_PR_I80_W
W2	586+97.3	45.0'	LT	BL_PR_I80_W
W3	588+27.4	42.0'	LT	BL_PR_I80_W
W4	588+67.6	42.0'	LT	BL_PR_I80_W
W5	590+02.6	30.0'	LT	BL_PR_I80_W
W6	590+02.6	45.0'	LT	BL_PR_I80_W
W7	761+72.6	26.0'	LT	BL_PR_LRKN_CC
W8	760+19.2	5.8'	RT	BL_PR_LRKN_CC
W9	756+00.0	2.1'	RT	BL_PR_LRKN_CC
W10	755+62.0	5.5'	RT	BL_PR_LRKN_CC
W11	591+71.4	30.0'	LT	BL_PR_I80_W
W12	710+21.9	0.0'	RT	BL_PR_LRKN_C
W13	760+19.9	12.2'	LT	BL_PR_LRKN_CC
W14	708+75.0	4.5'	RT	BL_PR_LRKN_C

KEY PLAN


The key plan map shows the project location relative to I-80, Larkin Ave, Midland Ave, Wheeler Ave, and Center St. The map includes a north arrow and a scale bar.

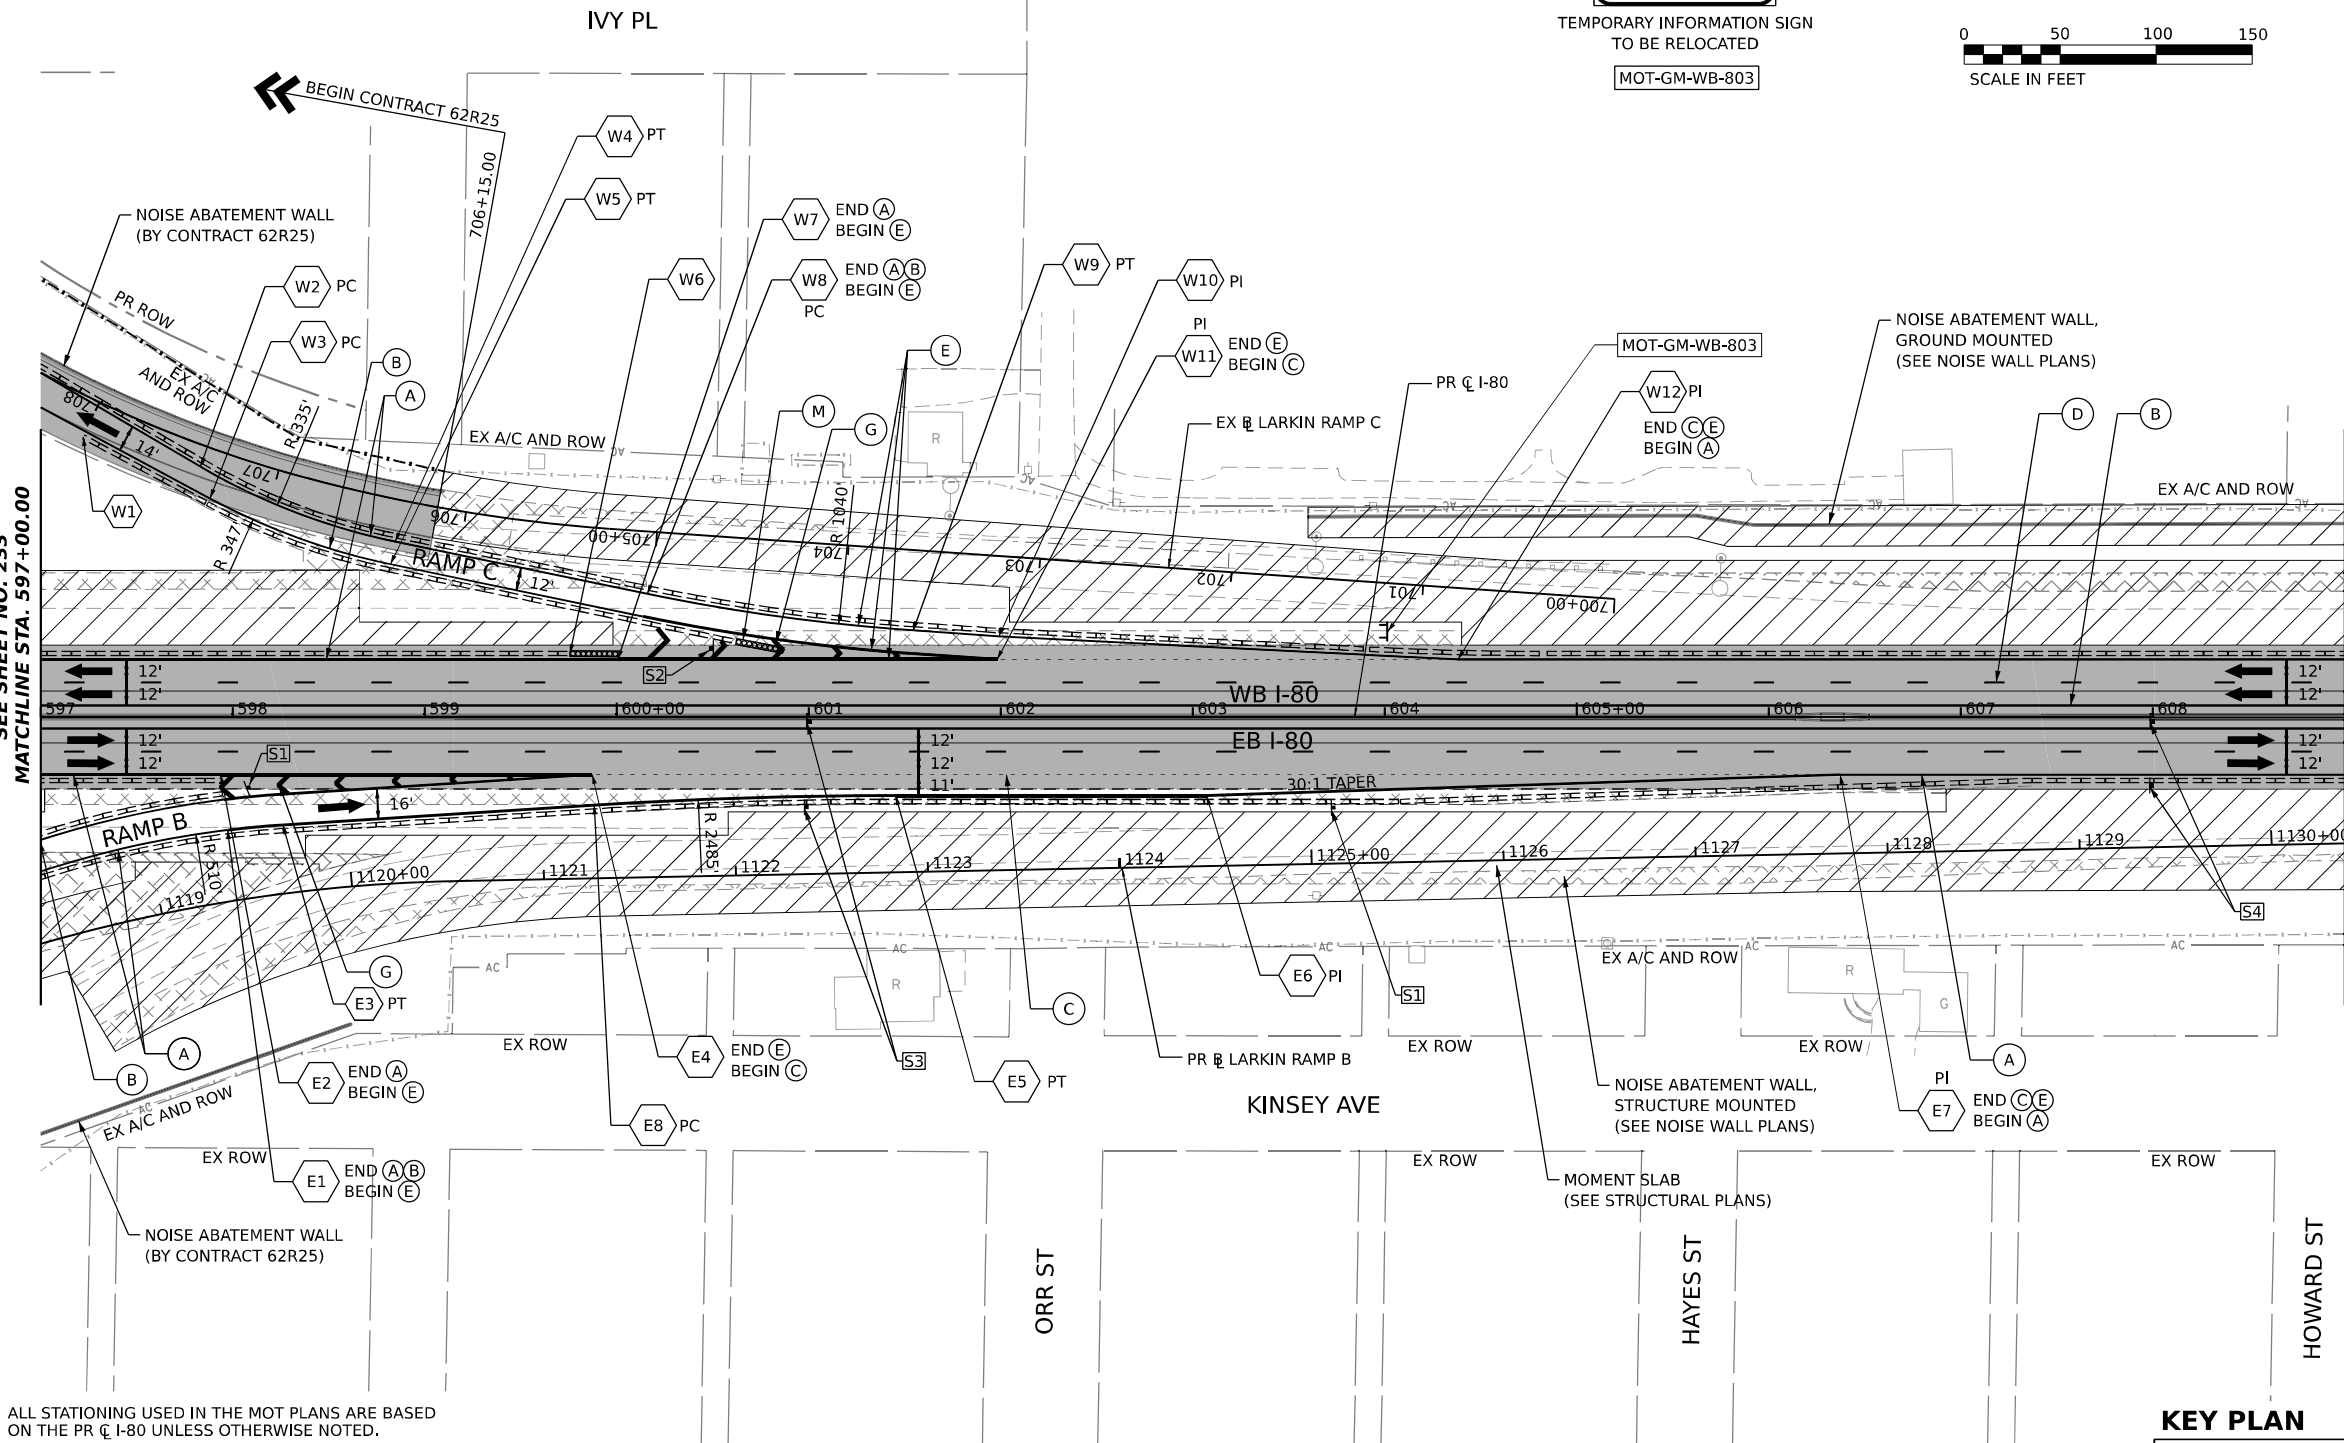

POINT	STATION	OFFSET (FT)	RT/LT	NAME
W1	708+00.0	19.9'	LT	BL_PR LRKN_C
W2	707+39.1	10.9'	LT	BL_PR LRKN_C
W3	707+29.1	24.9'	LT	BL_PR LRKN_C
W4	706+33.2	21.7'	LT	BL_PR LRKN_C
W5	706+33.2	33.7'	LT	BL_PR LRKN_C
W6	599+75.7	33.0'	LT	BL_PR 180_W
W7	600+00.7	30.0'	LT	BL_PR 180_W
W8	600+16.1	64.2'	LT	BL_PR 180_W
W9	601+54.4	45.1'	LT	BL_PR 180_W
W10	601+99.0	42.0'	LT	BL_PR 180_W
W11	601+98.2	30.0'	LT	BL_PR 180_W
W12	604+38.2	30.0'	LT	BL_PR 180_W

   

KEY PLAN

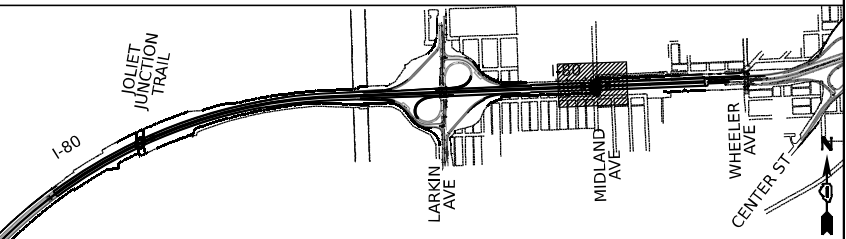


STATE OF ILLINOIS
DEPARTMENT OF TRANSPORTATION




SUGGESTED STAGES OF CONSTRUCTION AND TRAFFIC CONTROL PLAN

I-80 STAGE 2A

SCALE: 1"=50'	SHEET 9	OF 12 SHEETS	STA. 609+00	TO STA. 621+00
---------------	---------	--------------	-------------	----------------

F.A.I. RTE.	SECTION	COUNTY	TOTAL SHEETS	SHEET NO.
I-80	FAI 80 22 RT	WILL	1201	235
		CONTRACT NO. 62R89		
ILLINOIS		FED. AID PROJECT		

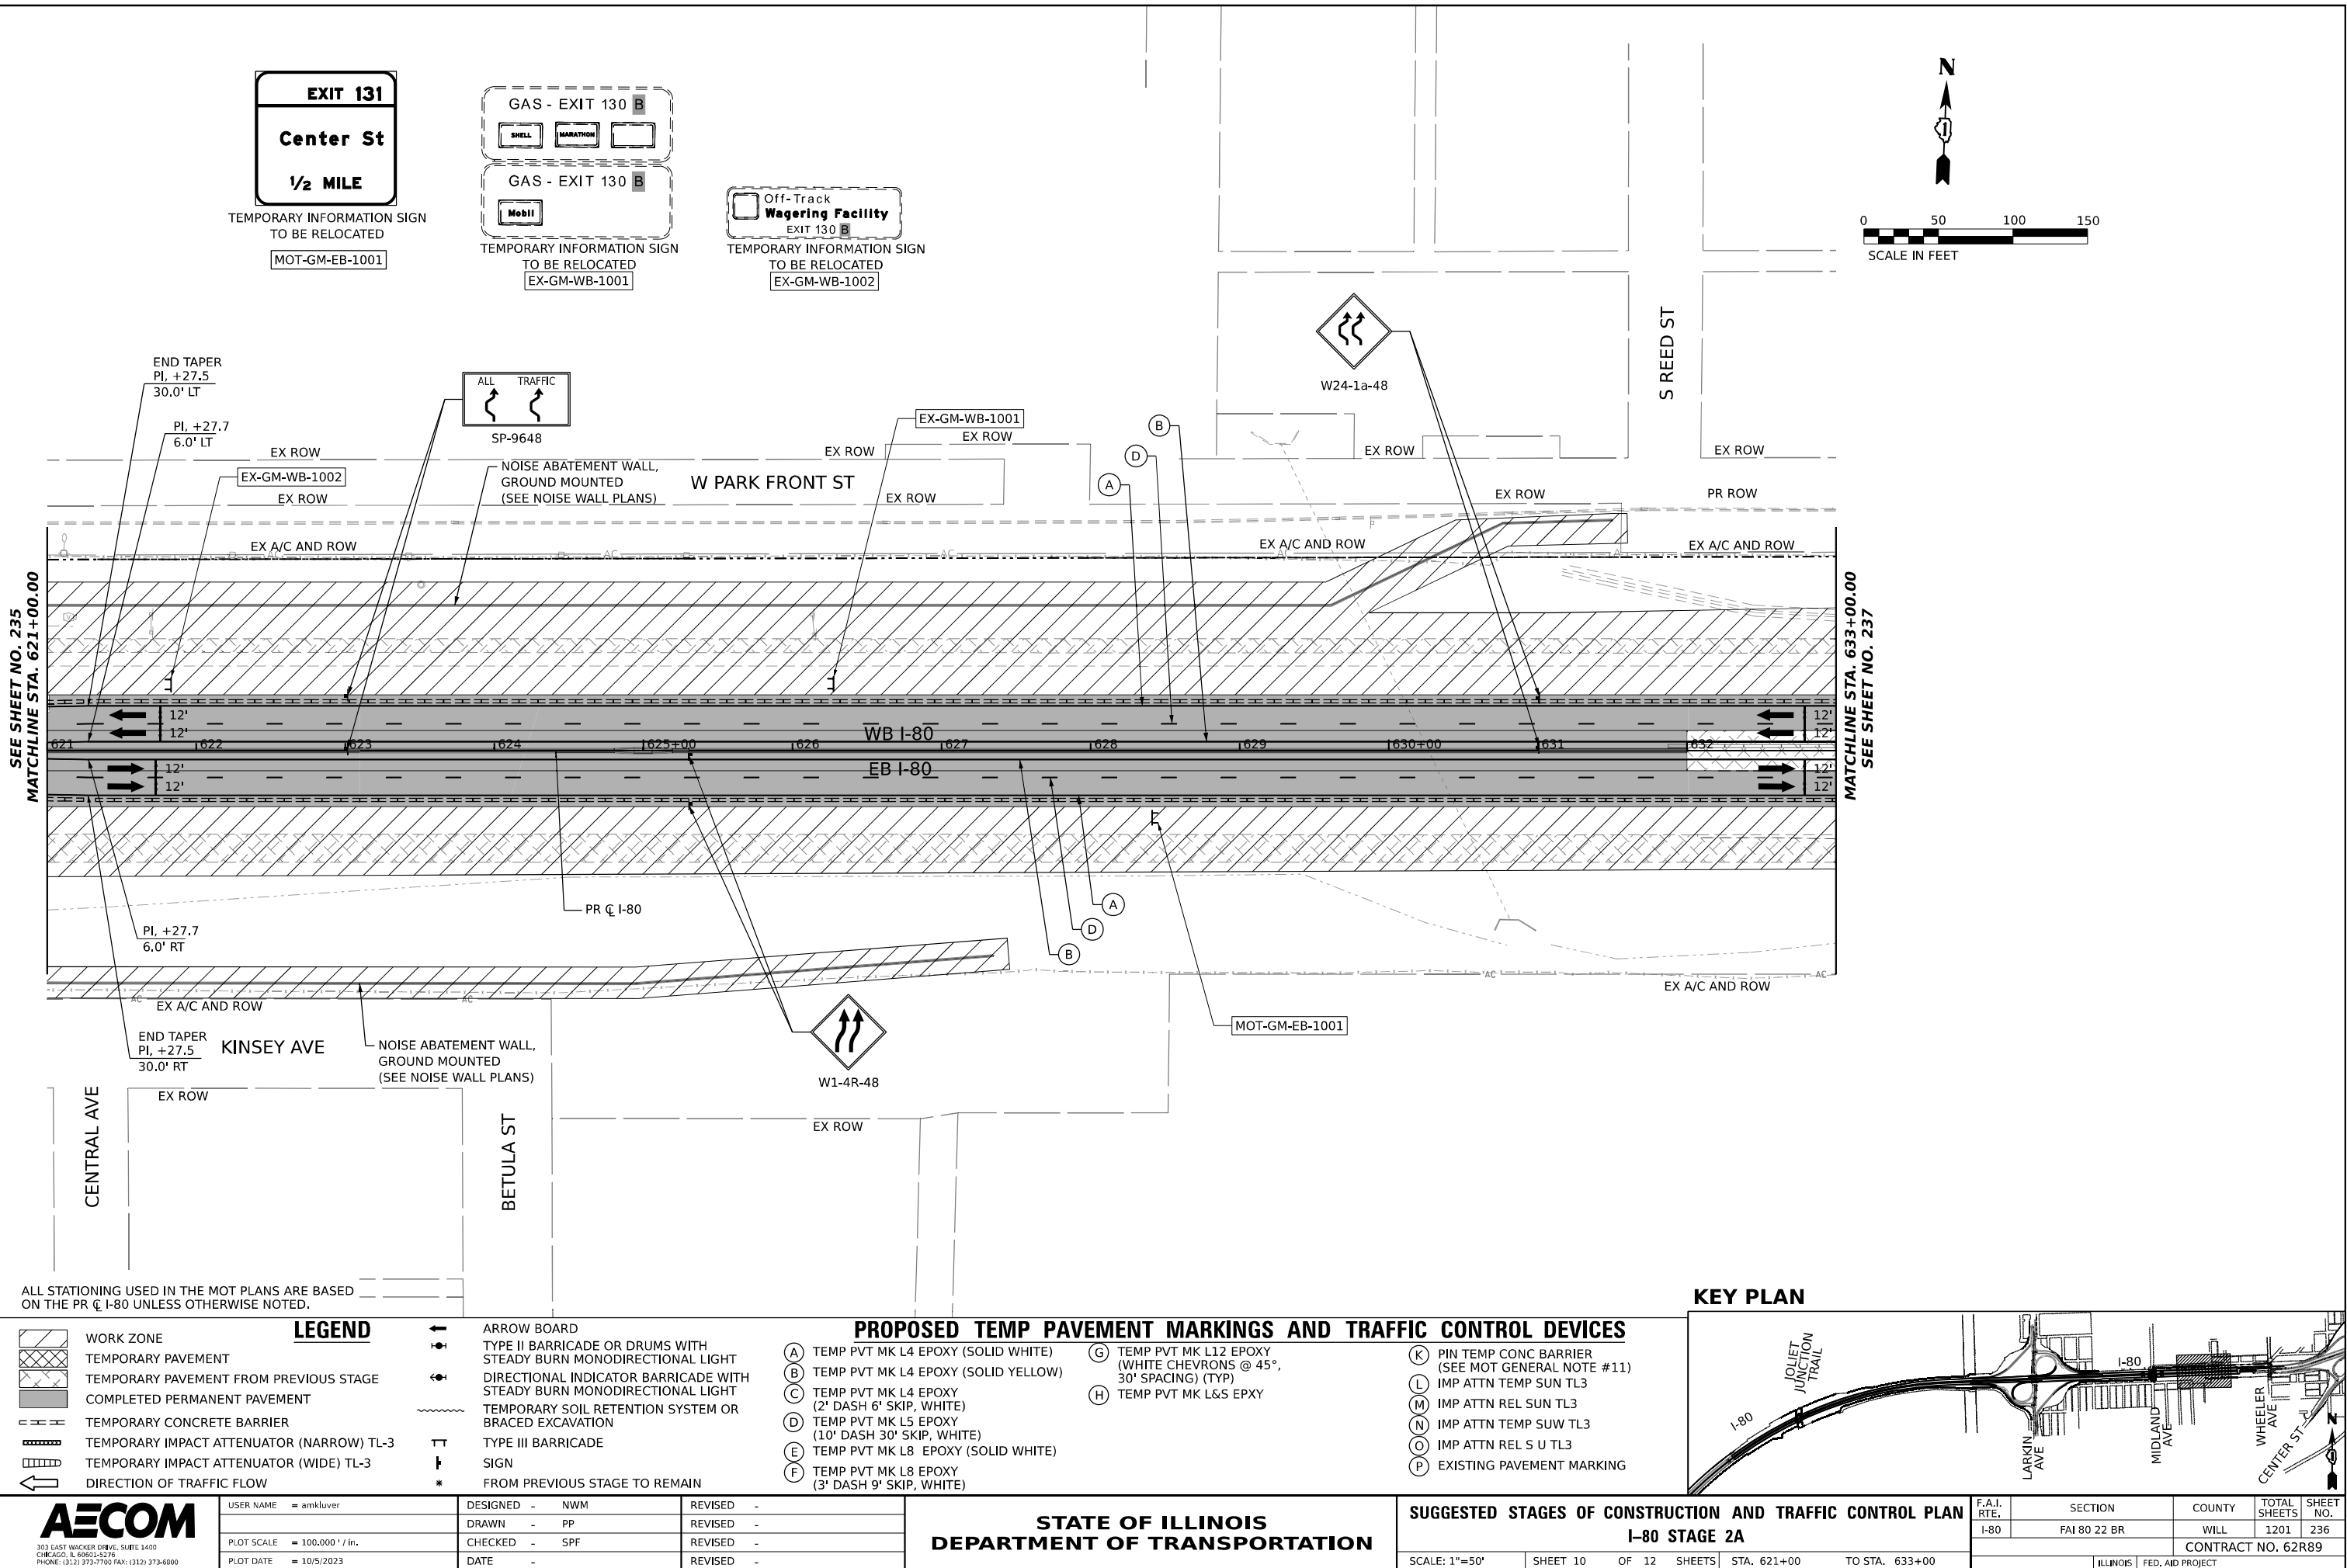

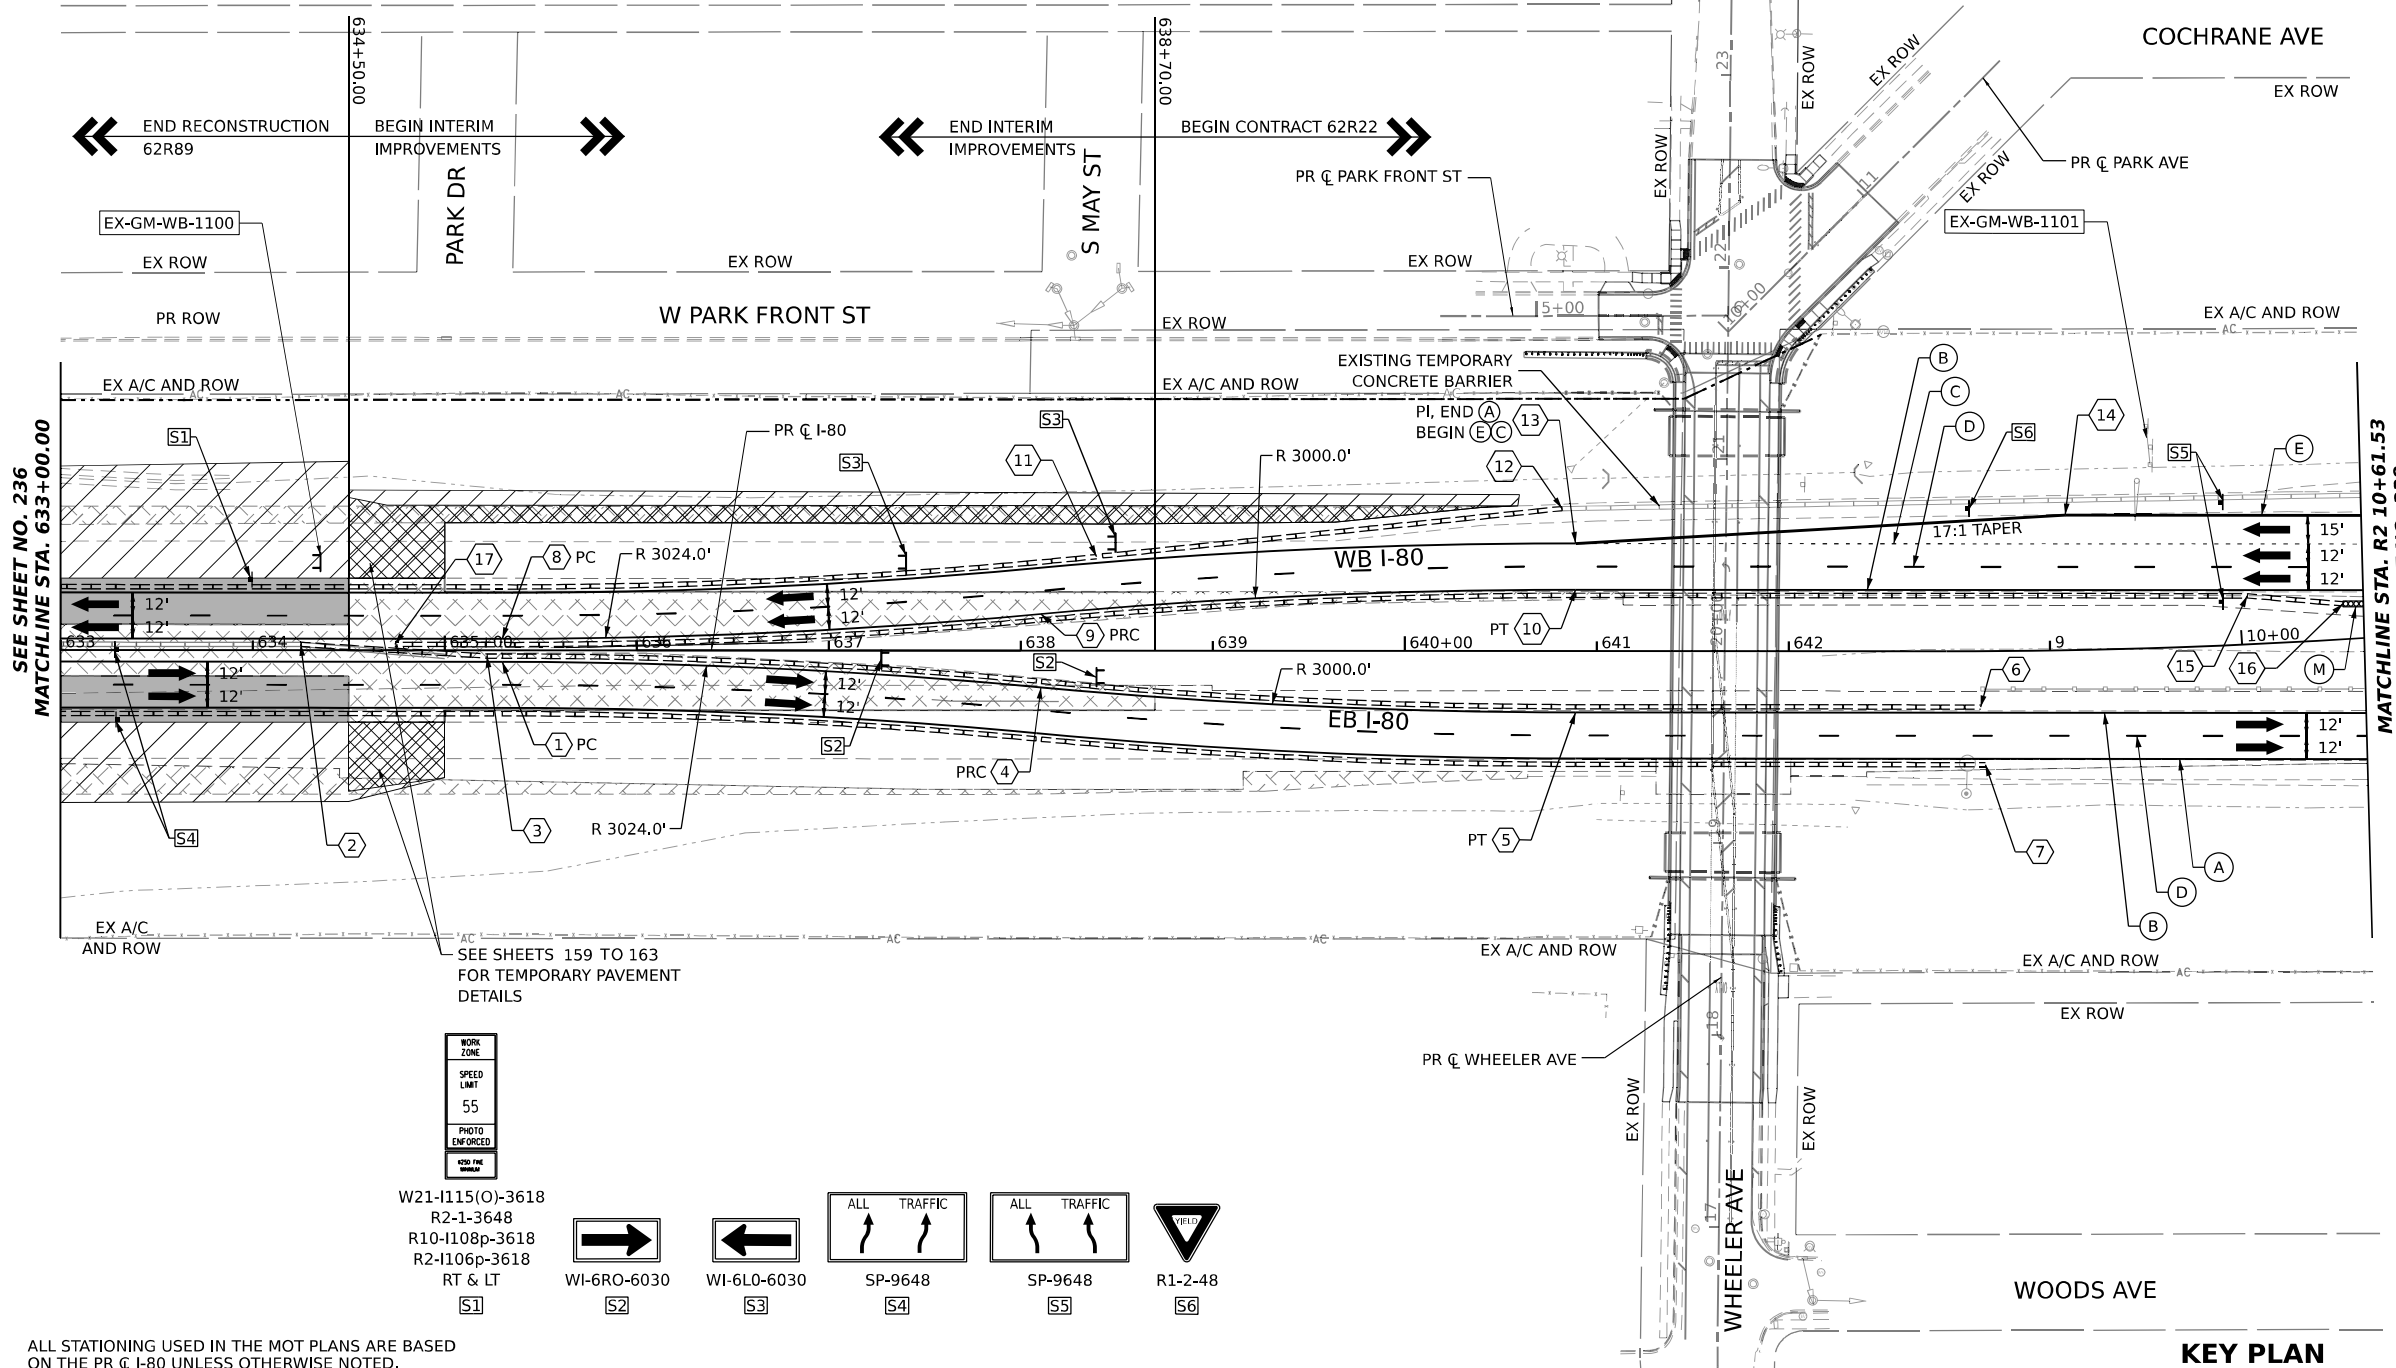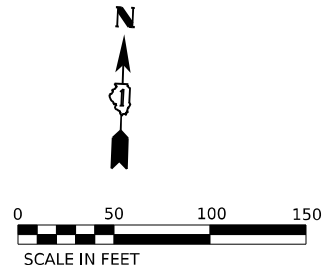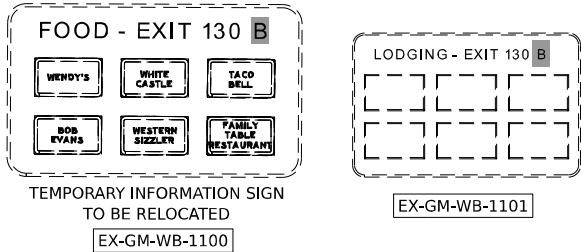


POINT	STATION	OFFSET (FT)	RT/LT	NAME
1	635+30.0	6.0'	RT	BL PR I80 W
2	634+25.1	3.0'	LT	BL PR I80 W
3	635+22.0	3.0'	RT	BL PR I80 W
4	638+10.7	19.1'	RT	BL PR I80 W
5	640+89.1	32.0'	RT	BL PR I80 W
6	R2 8+63.7	29.0'	RT	BL PR I80 W
7	R2 8+66.0	59.1'	RT	BL PR I80 W
8	635+30.0	6.0'	LT	BL PR I80 W
9	638+10.7	19.1'	LT	BL PR I80 W
10	640+89.1	32.0'	LT	BL PR I80 W
11	638+39.5	49.0'	LT	BL PR I80 W
12	640+81.9	74.2'	LT	BL PR I80 W
13	640+89.1	56.0'	LT	BL PR I80 W
14	R2 9+09.2	70.4'	LT	BL PR I80 W
15	R2 10+03.8	25.3'	LT	BL PR I80 W
16	R2 10+53.7	18.4'	LT	BL PR I80 W
17	634+74.1	3.0'	LT	BL PR I80 W

ALL STATIONING USED IN THE MOT PLANS ARE BASED ON THE PR C I-80 UNLESS OTHERWISE NOTED.

LEGEND	
WORK ZONE	ARROW BOARD
TEMPORARY PAVEMENT	TYPE II BARRICADE OR DRUMS WITH STEADY BURN MONODIRECTIONAL LIGHT
TEMPORARY PAVEMENT FROM PREVIOUS STAGE	DIRECTIONAL INDICATOR BARRICADE WITH STEADY BURN MONODIRECTIONAL LIGHT
COMPLETED PERMANENT PAVEMENT	TEMPORARY SOIL RETENTION SYSTEM OR BRACED EXCAVATION
TEMPORARY CONCRETE BARRIER	TYPE III BARRICADE
TEMPORARY IMPACT ATTENUATOR (NARROW) TL-3	SIGN
TEMPORARY IMPACT ATTENUATOR (WIDE) TL-3	FROM PREVIOUS STAGE TO REMAIN
DIRECTION OF TRAFFIC FLOW	

PROPOSED TEMP PAVEMENT MARKINGS AND TRAFFIC CONTROL DEVICES

(A) TEMP PVT MK L4 EPOXY (SOLID WHITE)	(G) TEMP PVT MK L12 EPOXY (WHITE CHEVRONS @ 45°, 30' SPACING) (TYP)	(K) PIN TEMP CONC BARRIER (SEE MOT GENERAL NOTE #11)
(B) TEMP PVT MK L4 EPOXY (SOLID YELLOW)	(H) TEMP PVT MK L&S EPXY	(L) IMP ATTN TEMP SUN TL3
(C) TEMP PVT MK L4 EPOXY (2' DASH 6' SKIP, WHITE)		(M) IMP ATTN REL SUN TL3
(D) TEMP PVT MK L5 EPOXY (10' DASH 30' SKIP, WHITE)		(N) IMP ATTN TEMP SUW TL3
(E) TEMP PVT MK L8 EPOXY (SOLID WHITE)		(O) IMP ATTN REL S U TL3
(F) TEMP PVT MK L8 EPOXY (3' DASH 9' SKIP, WHITE)		(P) EXISTING PAVEMENT MARKING

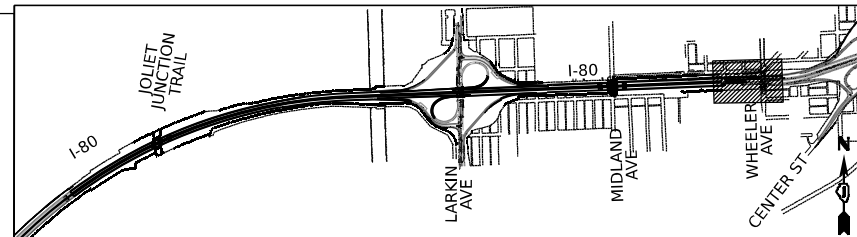

AECOM

303 EAST WACKER DRIVE, SUITE 1400
CHICAGO, IL 60601-2276
PHONE: (312) 373-7700 FAX: (312) 373-6800

USER NAME	= amkljuvr
PLOT SCALE	= 100,000' / in.
PLOT DATE	= 10/5/2023

DESIGNED	- NWM
DRAWN	- PP
CHECKED	- SPF
DATE	-



REVISED	-
REVISED	-
REVISED	-
REVISED	-

STATE OF ILLINOIS
DEPARTMENT OF TRANSPORTATION

SUGGESTED STAGES OF CONSTRUCTION AND TRAFFIC CONTROL PLAN
I-80 STAGE 2A

SCALE: 1"=50' SHEET 11 OF 12 SHEETS STA. 633+00 TO STA. 10+61.53

F.A.I. RTE.	SECTION	COUNTY	TOTAL SHEETS	SHEET NO.
I-80	FAI 80 22 BR	WILL	1201	237
CONTRACT NO. 62R89				
ILLINOIS FED. AID PROJECT				

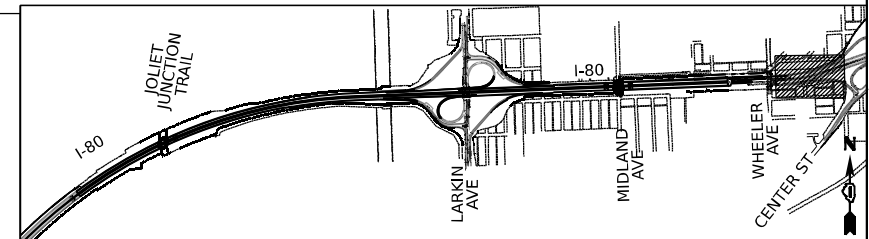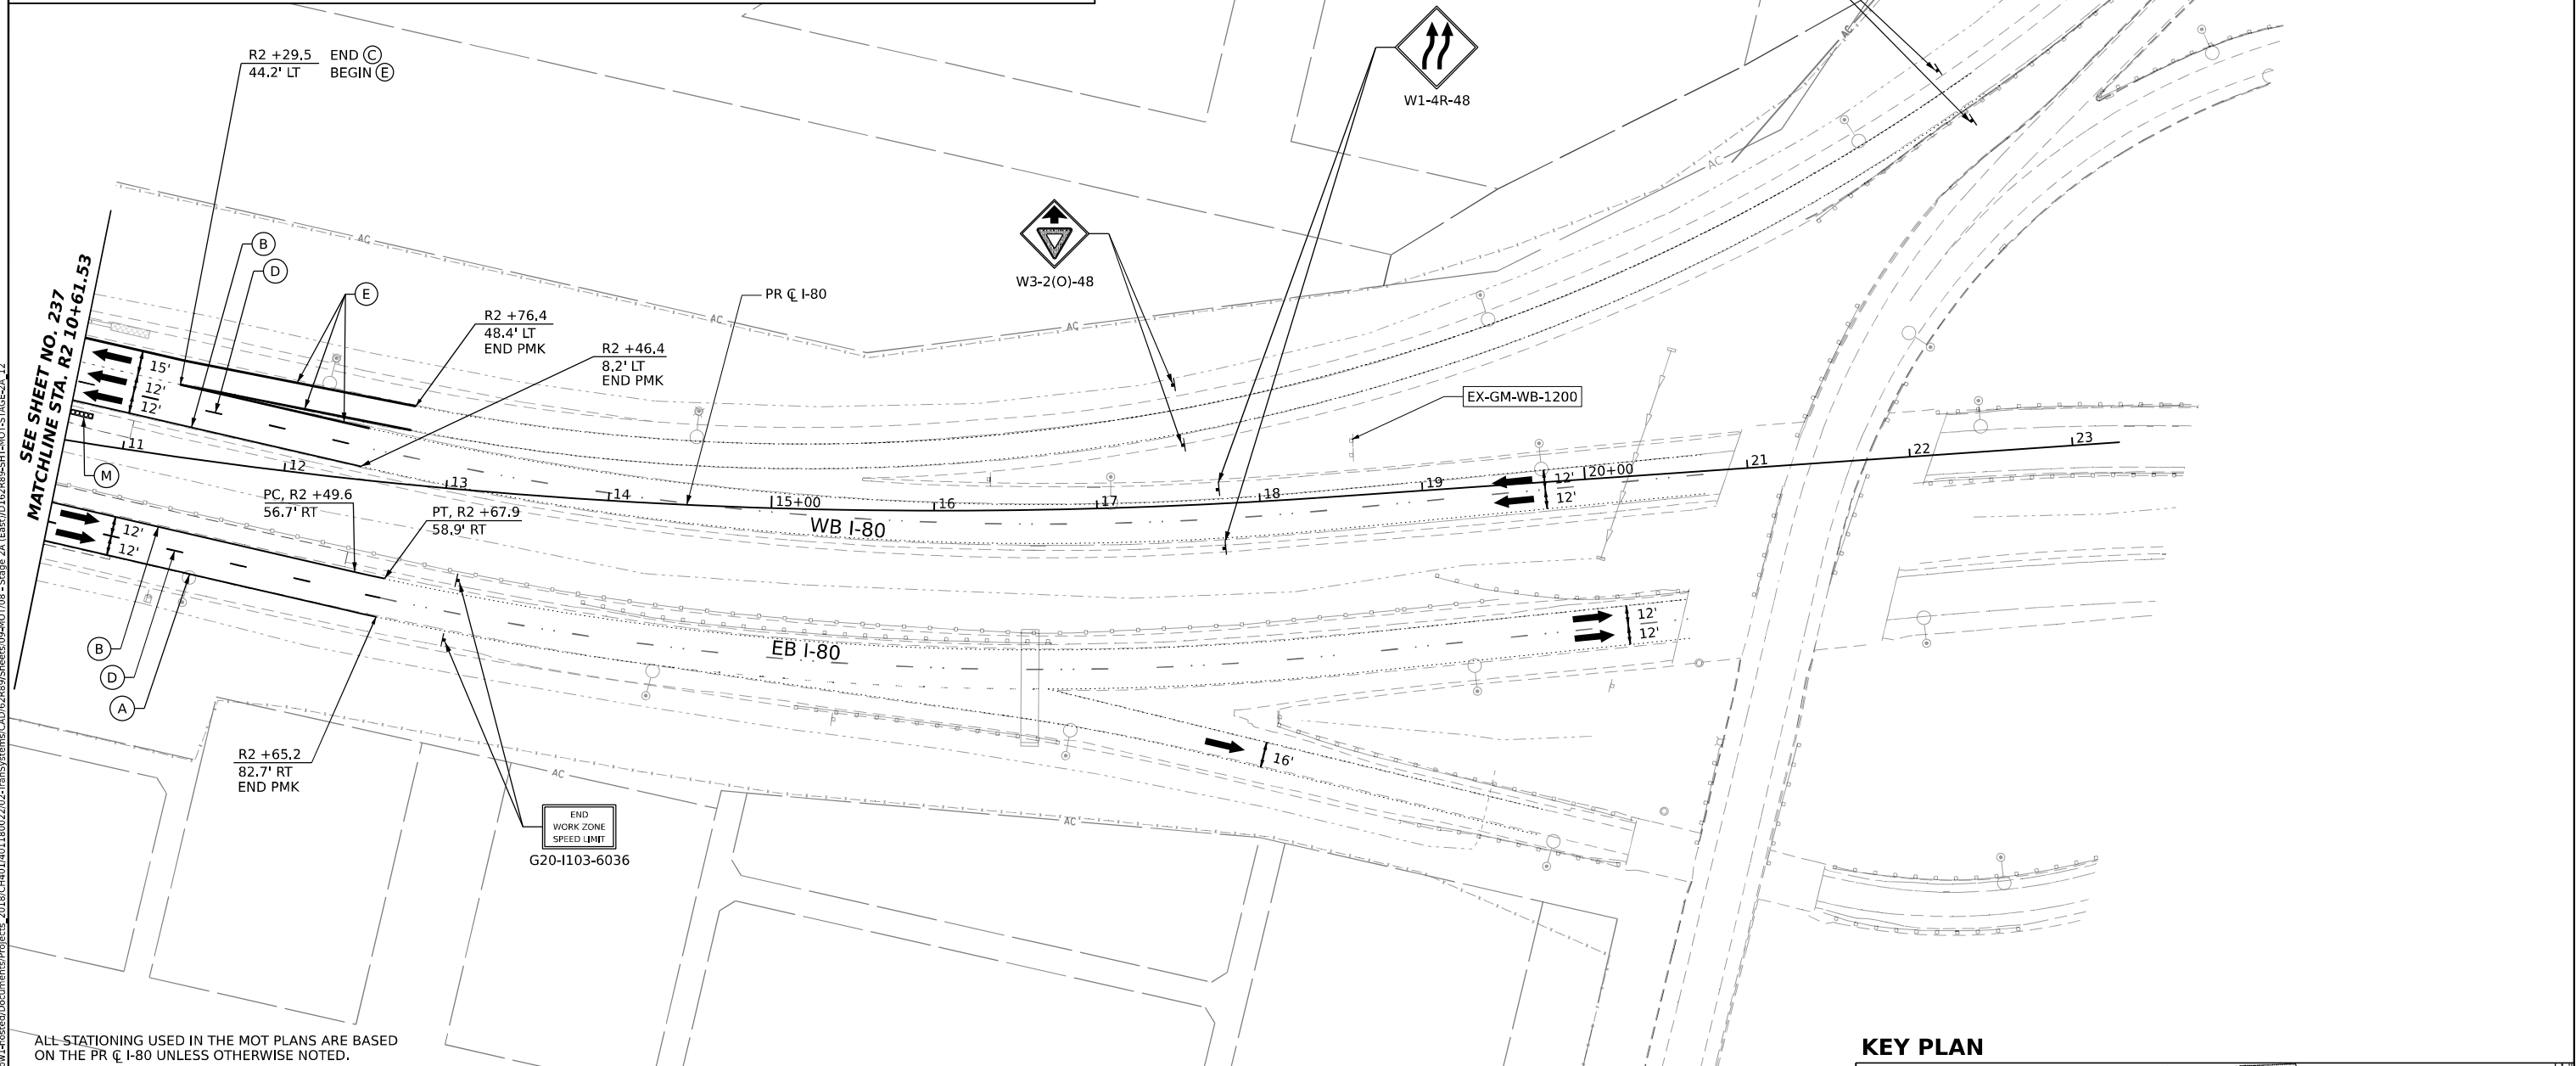


LEGEND

[Hatched Box]	WORK ZONE	[Arrow Board Symbol]	ARROW BOARD
[Dashed Line]	TEMPORARY PAVEMENT	[Type II Barricade Symbol]	TYPE II BARRICADE OR DRUMS WITH STEADY BURN MONODIRECTIONAL LIGHT
[Cross-hatched Box]	TEMPORARY PAVEMENT FROM PREVIOUS STAGE	[Directional Indicator Barricade Symbol]	DIRECTIONAL INDICATOR BARRICADE WITH STEADY BURN MONODIRECTIONAL LIGHT
[Solid Grey Box]	COMPLETED PERMANENT PAVEMENT	[Excavation Symbol]	TEMPORARY SOIL RETENTION SYSTEM OR BRACED EXCAVATION
[Concrete Barrier Symbol]	TEMPORARY CONCRETE BARRIER	[Type III Barricade Symbol]	TYPE III BARRICADE
[Narrow Impact Attenuator Symbol]	TEMPORARY IMPACT ATTENUATOR (NARROW) TL-3	[Sign Symbol]	SIGN
[Wide Impact Attenuator Symbol]	TEMPORARY IMPACT ATTENUATOR (WIDE) TL-3	[Star Symbol]	FROM PREVIOUS STAGE TO REMAIN
[Arrow]	DIRECTION OF TRAFFIC FLOW		

PROPOSED TEMP PAVEMENT MARKINGS AND TRAFFIC CONTROL DEVICES

(A)	TEMP PVT MK L4 EPOXY (SOLID WHITE)	(G)	TEMP PVT MK L12 EPOXY (WHITE CHEVRONS @ 45°, 30' SPACING) (TYP)	(K)	PIN TEMP CONC BARRIER (SEE MOT GENERAL NOTE #11)
(B)	TEMP PVT MK L4 EPOXY (SOLID YELLOW)	(H)	TEMP PVT MK L&S EPXY	(L)	IMP ATTN TEMP SUN TL3
(C)	TEMP PVT MK L4 EPOXY (2' DASH 6' SKIP, WHITE)			(M)	IMP ATTN REL SUN TL3
(D)	TEMP PVT MK L5 EPOXY (10' DASH 30' SKIP, WHITE)			(N)	IMP ATTN TEMP SUW TL3
(E)	TEMP PVT MK L8 EPOXY (SOLID WHITE)			(O)	IMP ATTN REL S U TL3
(F)	TEMP PVT MK L8 EPOXY (3' DASH 9' SKIP, WHITE)			(P)	EXISTING PAVEMENT MARKING

MODEL: Default
FILE NAME: p:\projects\transcomp\paw-bentley\Documents\Projects_2018\CH401\401180022\02-TransSystems\CAD\62R89\Shts\09-MOT\09-Stage 2B (East)\D162R89-SHT-MOT-5-Stage-2B_01


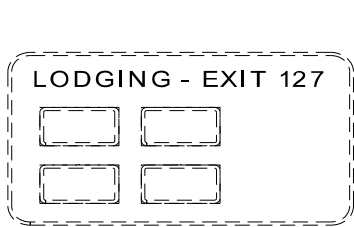


EX-GM-WB-100




MOT-GM-EB-100


REMOVE W12-I102 SIGN
ATTACHED TO THE TEMPORARY
INFORMATION SIGN PANEL

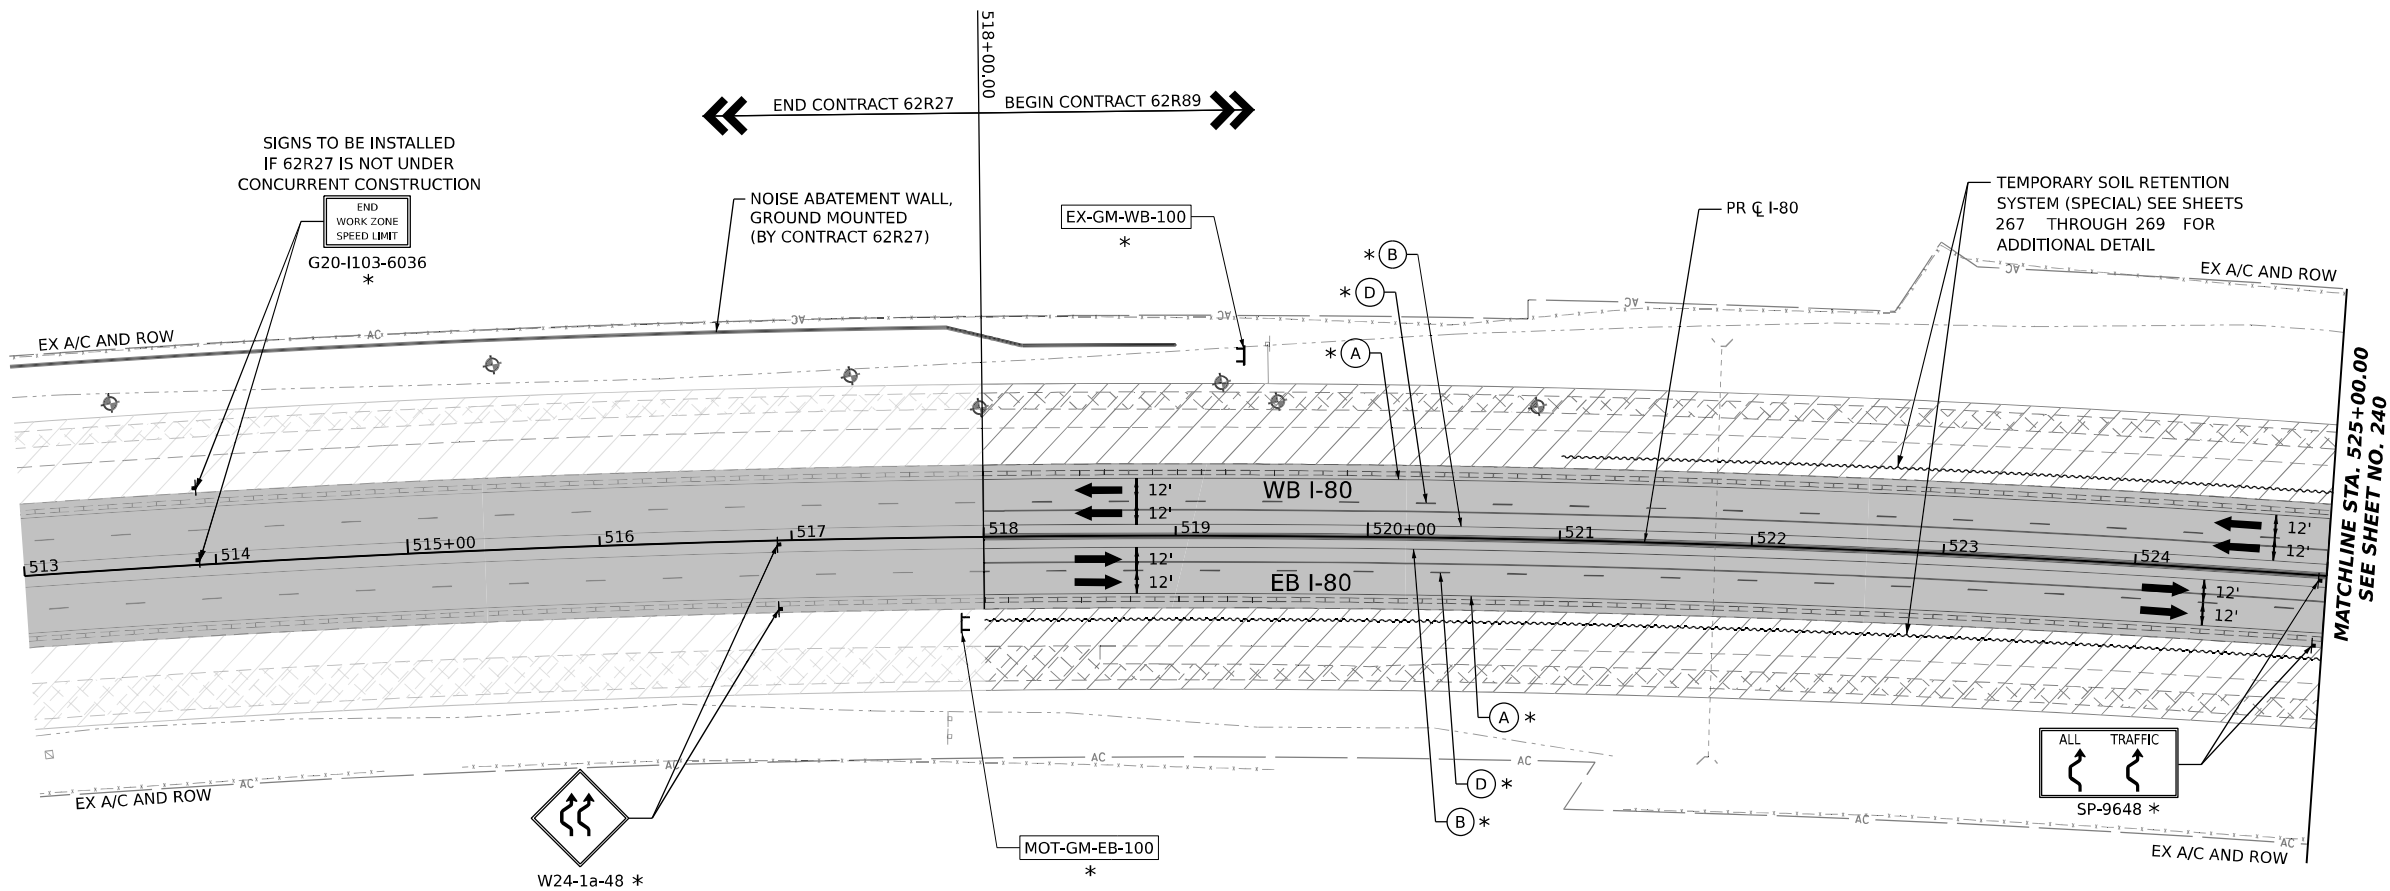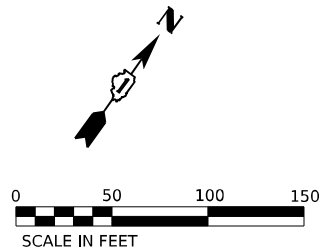


ADVANCE SIGNAGE - EASTBOUND I-80
TO BE USED IF 62R27 IS NOT UNDER CONCURRENT CONSTRUCTION

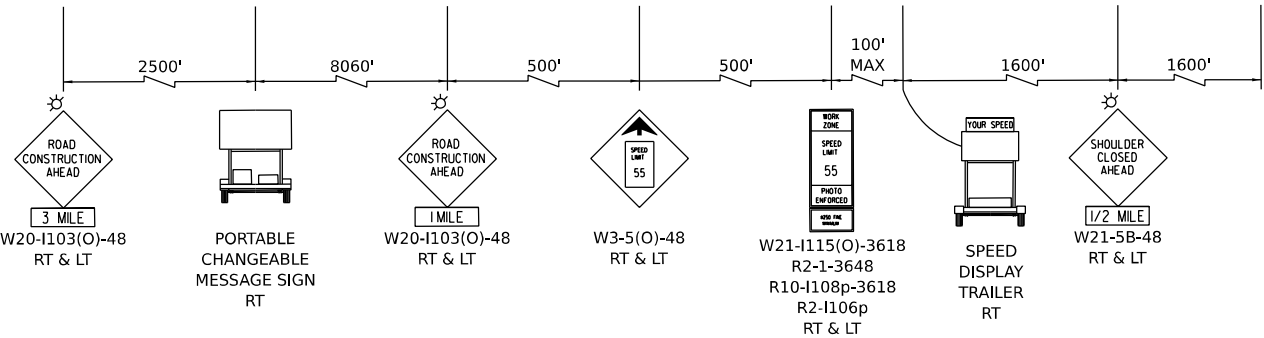

ALL STATIONING USED IN THE MOT PLANS ARE BASED
ON THE PR C I-80 UNLESS OTHERWISE NOTED.

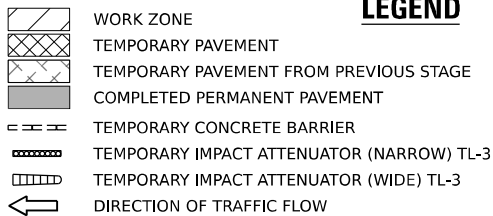


LEGEND

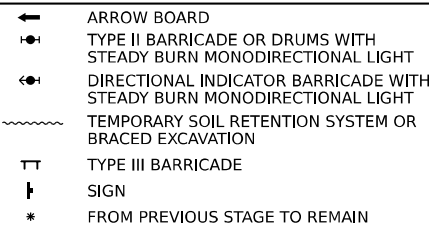

PROPOSED TEMP PAVEMENT MARKINGS AND TRAFFIC CONTROL DEVICES

- | | | |
|---|---|--|
| (A) TEMP PVT MK L4 EPOXY (SOLID WHITE) | (G) TEMP PVT MK L12 EPOXY (WHITE CHEVRONS @ 45°, 30' SPACING) (TYP) | (K) PIN TEMP CONC BARRIER (SEE MOT GENERAL NOTE #11) |
| (B) TEMP PVT MK L4 EPOXY (SOLID YELLOW) | (H) TEMP PVT MK L&S EPXY | (L) IMP ATTN TEMP SUN TL3 |
| (C) TEMP PVT MK L4 EPOXY (2' DASH 6' SKIP, WHITE) | | (M) IMP ATTN REL SUN TL3 |
| (D) TEMP PVT MK L5 EPOXY (10' DASH 30' SKIP, WHITE) | | (N) IMP ATTN TEMP SUW TL3 |
| (E) TEMP PVT MK L8 EPOXY (SOLID WHITE) | | (O) IMP ATTN REL S U TL3 |
| (F) TEMP PVT MK L8 EPOXY (3' DASH 9' SKIP, WHITE) | | (P) EXISTING PAVEMENT MARKING |

KEY PLAN

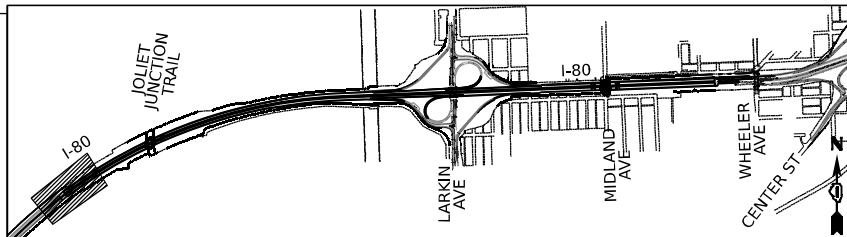

USER NAME	= amkljuvr
DESIGNED	- NWM
DRAWN	- PP
PLOT SCALE	= 100,000' / in.
CHECKED	- SPF
PLOT DATE	= 10/5/2023
DATE	-



REVISD	-
REVISD	-
REVISD	-
REVISD	-

STATE OF ILLINOIS
DEPARTMENT OF TRANSPORTATION

SUGGESTED STAGES OF CONSTRUCTION AND TRAFFIC CONTROL PLAN
I-80 STAGE 2B

SCALE: 1"=50' SHEET 1 OF 12 SHEETS STA. 518+00 TO STA. 525+00

F.A.I. RTE.	SECTION	COUNTY	TOTAL SHEETS	SHEET NO.
I-80	FAI 80 22 BR	WILL	1201	239
CONTRACT NO. 62R89				
ILLINOIS FED. AID PROJECT				

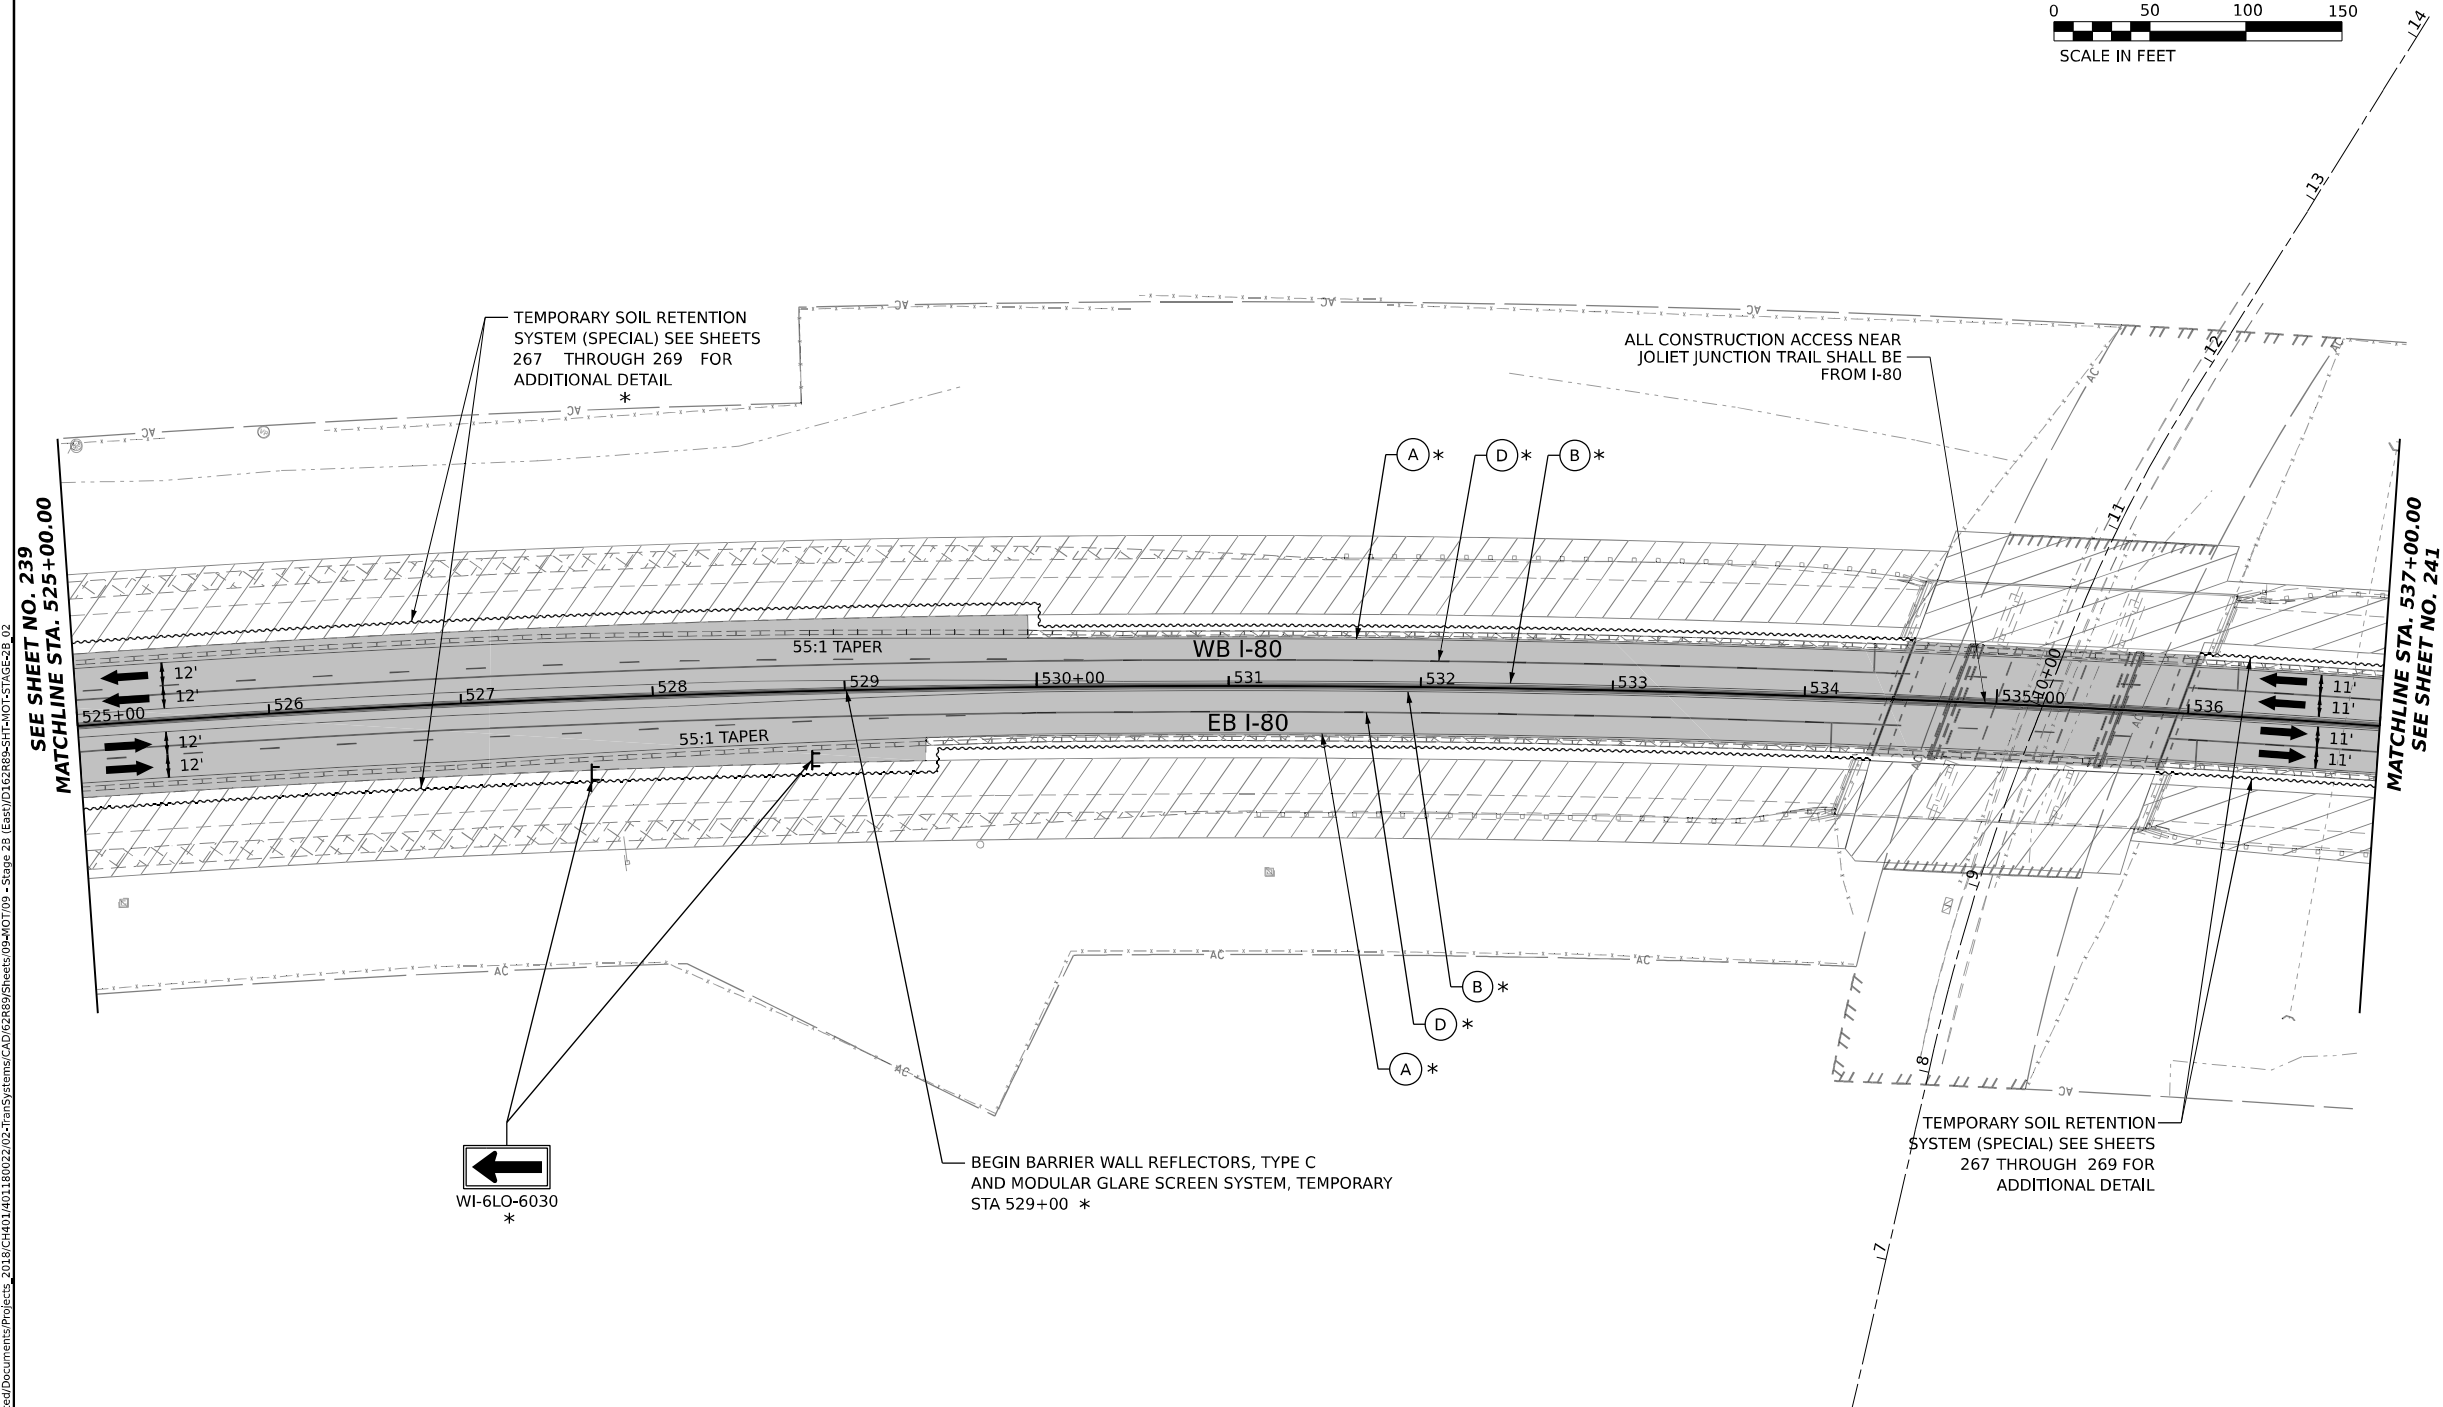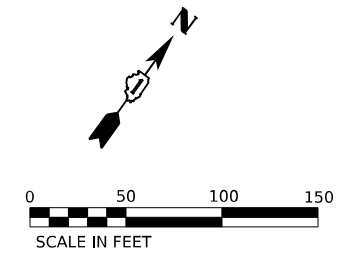

ALL STATIONING USED IN THE MOT PLANS ARE BASED
ON THE PR @ I-80 UNLESS OTHERWISE NOTED.


LEGEND

LEGEND			
	WORK ZONE		ARROW BOARD
	TEMPORARY PAVEMENT		TYPE II BARRICADE OR DRUMS WITH STEADY BURN MONODIRECTIONAL LIGHT
	TEMPORARY PAVEMENT FROM PREVIOUS STAGE COMPLETED PERMANENT PAVEMENT		DIRECTIONAL INDICATOR BARRICADE WITH STEADY BURN MONODIRECTIONAL LIGHT
	TEMPORARY CONCRETE BARRIER		TEMPORARY SOIL RETENTION SYSTEM OR BRACED EXCAVATION
	TEMPORARY IMPACT ATTENUATOR (NARROW) TL-3		TYPE III BARRICADE
	TEMPORARY IMPACT ATTENUATOR (WIDE) TL-3		SIGN
	DIRECTION OF TRAFFIC FLOW		FROM PREVIOUS STAGE TO REMAIN

PROPOSED TEMP PAVEMENT MARKINGS AND TRAFFIC CONTROL DEVICES

(A)	TEMP PVT MK L4 EPOXY (SOLID WHITE)	(G)	TEMP PVT MK L12 EPOXY (WHITE CHEVRONS @ 45°, 30' SPACING) (TYP)	(K)	PIN TEMP CONC BARRIER (SEE MOT GENERAL NOTE #11)
(B)	TEMP PVT MK L4 EPOXY (SOLID YELLOW)			(L)	IMP ATTN TEMP SUN TL3
(C)	TEMP PVT MK L4 EPOXY (2' DASH 6' SKIP, WHITE)	(H)	TEMP PVT MK L&S EPXY	(M)	IMP ATTN REL SUN TL3
(D)	TEMP PVT MK L5 EPOXY (10' DASH 30' SKIP, WHITE)			(N)	IMP ATTN TEMP SUW TL3
(E)	TEMP PVT MK L8 EPOXY (SOLID WHITE)			(O)	IMP ATTN REL S U TL3
(F)	TEMP PVT MK L8 EPOXY (3' DASH 9' SKIP, WHITE)			(P)	EXISTING PAVEMENT MARKING

KEY PLAN

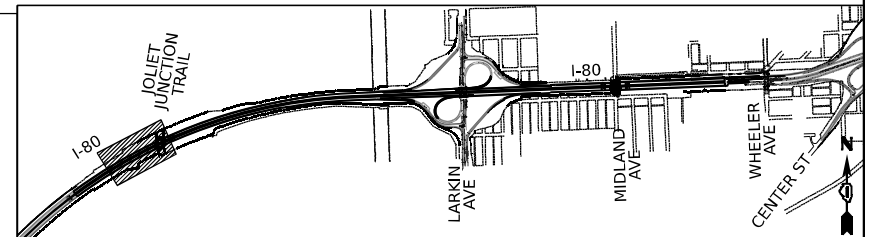

USER NAME	= amkluver
PLOT SCALE	= 100.000' / in.
PLOT DATE	= 10/5/2023

DESIGNED	-	NWM
DRAWN	-	PP
CHECKED	-	SPF
DATE	-	

REVISED	-
REVISED	-
REVISED	-
REVISED	-



**STATE OF ILLINOIS
DEPARTMENT OF TRANSPORTATION**

SUGGESTED STAGES OF CONSTRUCTION AND TRAFFIC CONTROL PLAN
I-80 STAGE 2B

SCALE: 1"=50'	SHEET 2	OF 12 SHEETS	STA. 525+00	TO STA. 537+00
---------------	---------	--------------	-------------	----------------

F.A.I. RTE.	SECTION	COUNTY	TOTAL SHEETS	SHEET NO.
I-80	FAI 80 22 BR	WILL	1201	240
		CONTRACT NO. 62R89		
ILLINOIS		FED. AID PROJECT		

ILLINOIS	FED. AID PROJECT
----------	------------------

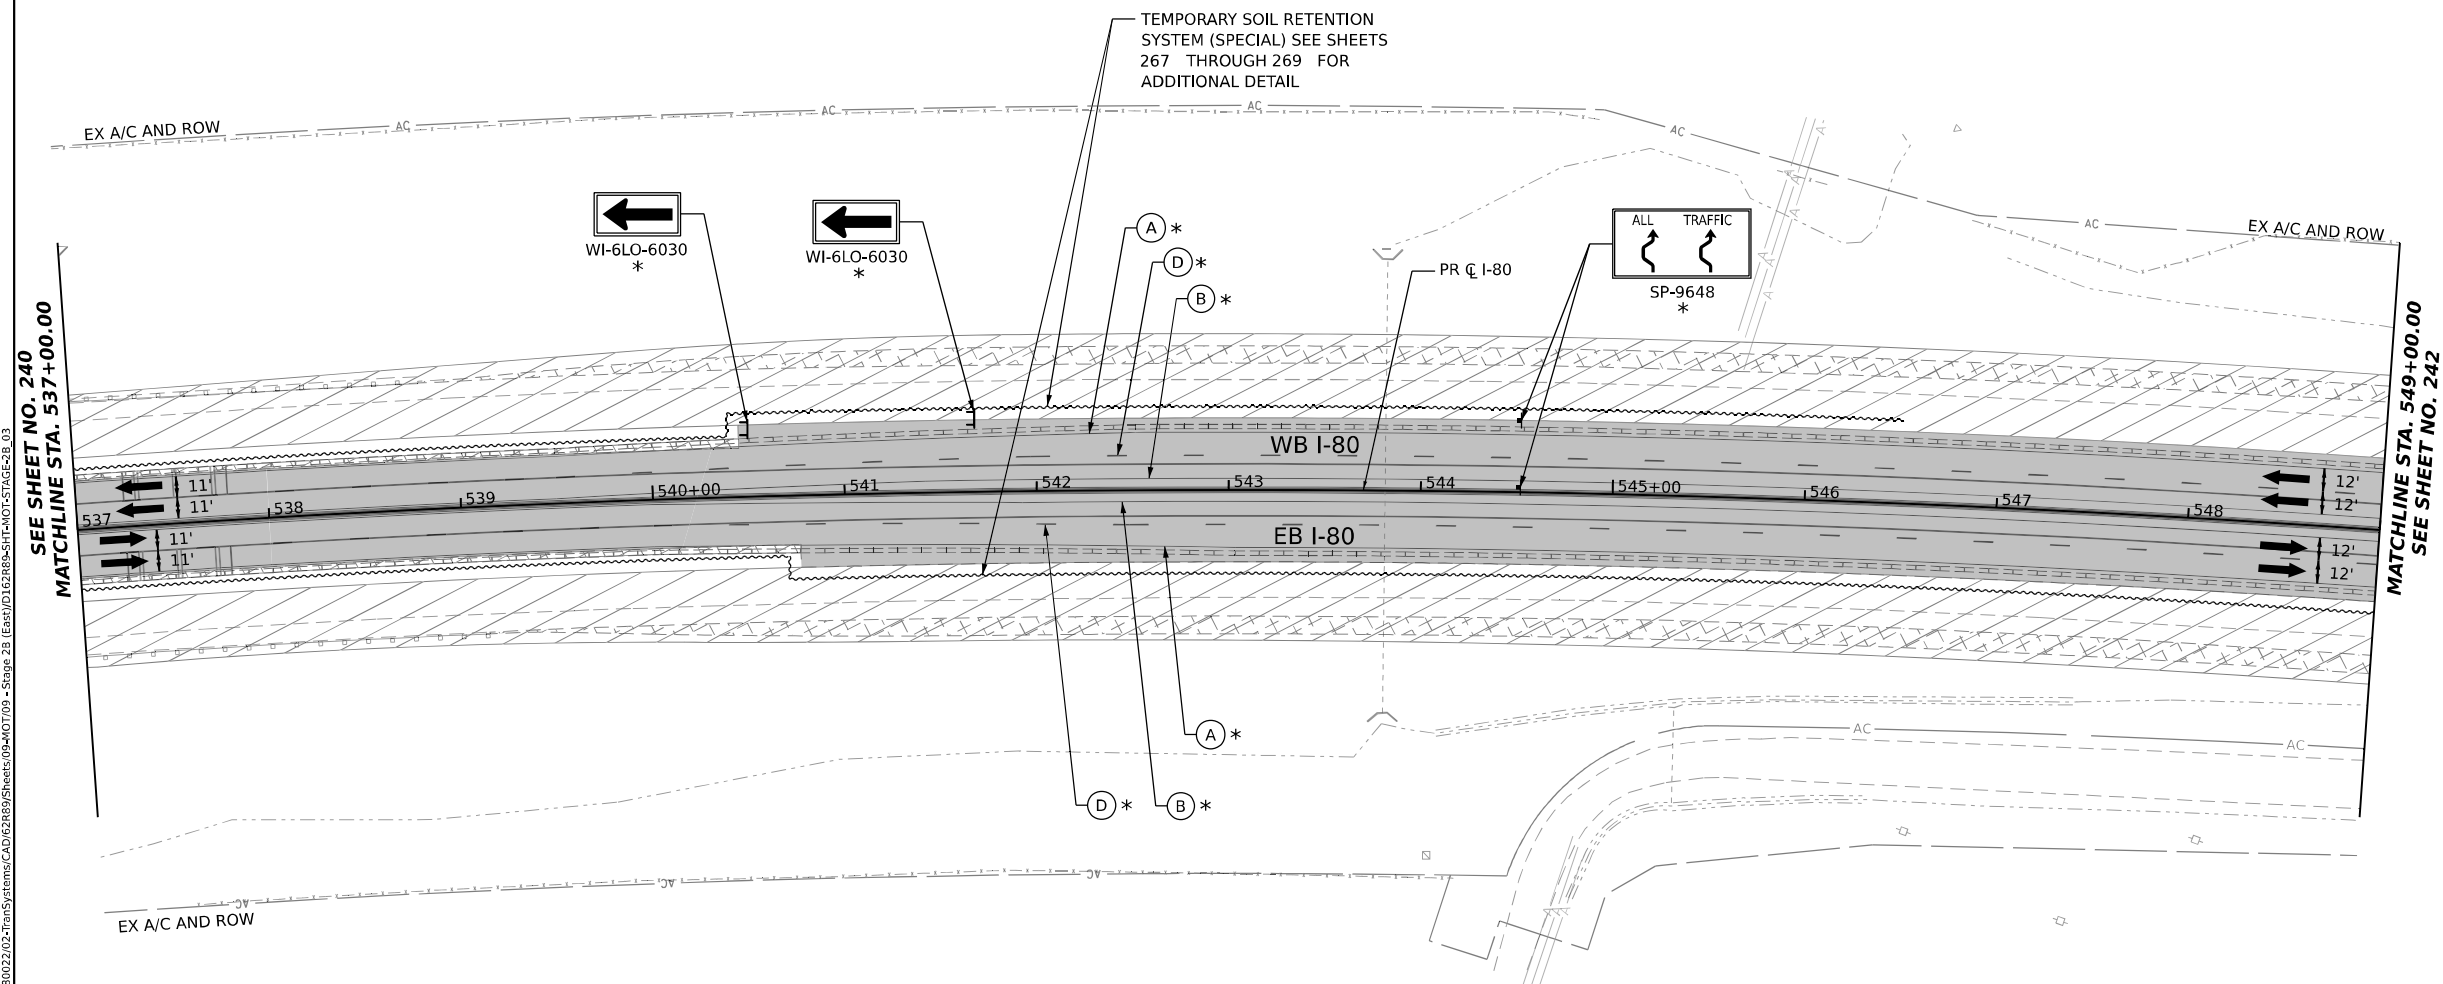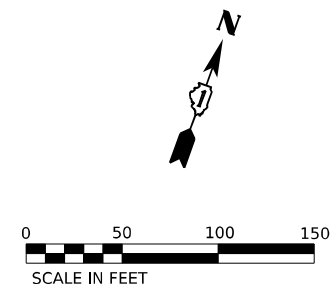


ALL STATIONING USED IN THE MOT PLANS ARE BASED ON THE PR & I-80 UNLESS OTHERWISE NOTED.

LEGEND	
	WORK ZONE
	TEMPORARY PAVEMENT
	TEMPORARY PAVEMENT FROM PREVIOUS STAGE
	COMPLETED PERMANENT PAVEMENT
	TEMPORARY CONCRETE BARRIER
	TEMPORARY IMPACT ATTENUATOR (NARROW) TL-3
	TEMPORARY IMPACT ATTENUATOR (WIDE) TL-3
	DIRECTION OF TRAFFIC FLOW
	ARROW BOARD
	TYPE II BARRICADE OR DRUMS WITH STEADY BURN MONODIRECTIONAL LIGHT
	DIRECTIONAL INDICATOR BARRICADE WITH STEADY BURN MONODIRECTIONAL LIGHT
	TEMPORARY SOIL RETENTION SYSTEM OR BRACED EXCAVATION
	TYPE III BARRICADE
	SIGN
	FROM PREVIOUS STAGE TO REMAIN

PROPOSED TEMP PAVEMENT MARKINGS AND TRAFFIC CONTROL DEVICES

- | | | | | | |
|-----|--|-----|--|-----|---|
| (A) | TEMP PVT MK L4 EPOXY (SOLID WHITE) | (G) | TEMP PVT MK L12 EPOXY
(WHITE CHEVRONS @ 45°, 30' SPACING) (TYP) | (K) | PIN TEMP CONC BARRIER
(SEE MOT GENERAL NOTE #11) |
| (B) | TEMP PVT MK L4 EPOXY (SOLID YELLOW) | | | (L) | IMP ATTN TEMP SUN TL3 |
| (C) | TEMP PVT MK L4 EPOXY
(2' DASH 6' SKIP, WHITE) | (H) | TEMP PVT MK L&S EPXY | (M) | IMP ATTN REL SUN TL3 |
| (D) | TEMP PVT MK L5 EPOXY
(10' DASH 30' SKIP, WHITE) | | | (N) | IMP ATTN TEMP SUW TL3 |
| (E) | TEMP PVT MK L8 EPOXY (SOLID WHITE) | | | (O) | IMP ATTN REL S U TL3 |
| (F) | TEMP PVT MK L8 EPOXY
(3' DASH 9' SKIP, WHITE) | | | (P) | EXISTING PAVEMENT MARKING |

KEY PLAN

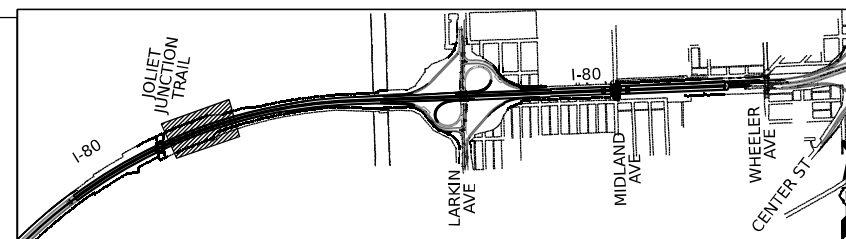



**STATE OF ILLINOIS
DEPARTMENT OF TRANSPORTATION**

SUGGESTED STAGES OF CONSTRUCTION AND TRAFFIC CONTROL PLAN I-80 STAGE 2B	
--	--

SCALE: 1"=50'	SHEET 3	OF 12 SHEETS	STA. 537+00	TO STA. 549+00
---------------	---------	--------------	-------------	----------------

F.A.I. RTE.	SECTION	COUNTY	TOTAL SHEETS	SHEET NO.
I-80	FAI 80 22 BR	WILL	1201	241
		CONTRACT NO. 62R89		
	ILLINOIS	FED. AID PROJECT		

MODEL: Default
FILE NAME: pw:/transystems-pw.bentley.com:transystems-pw1-hosted/Documents/Projects_2018/CH401/401180022/02-TranSystems/CAD/62R89/Sheets/09-MOT/09 - Stage 2B (East)/D162R89-SHT-MOT-STAGE-2B 03

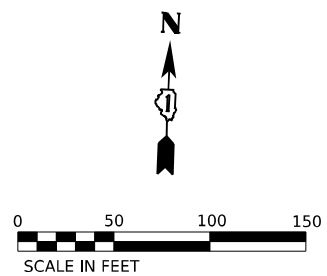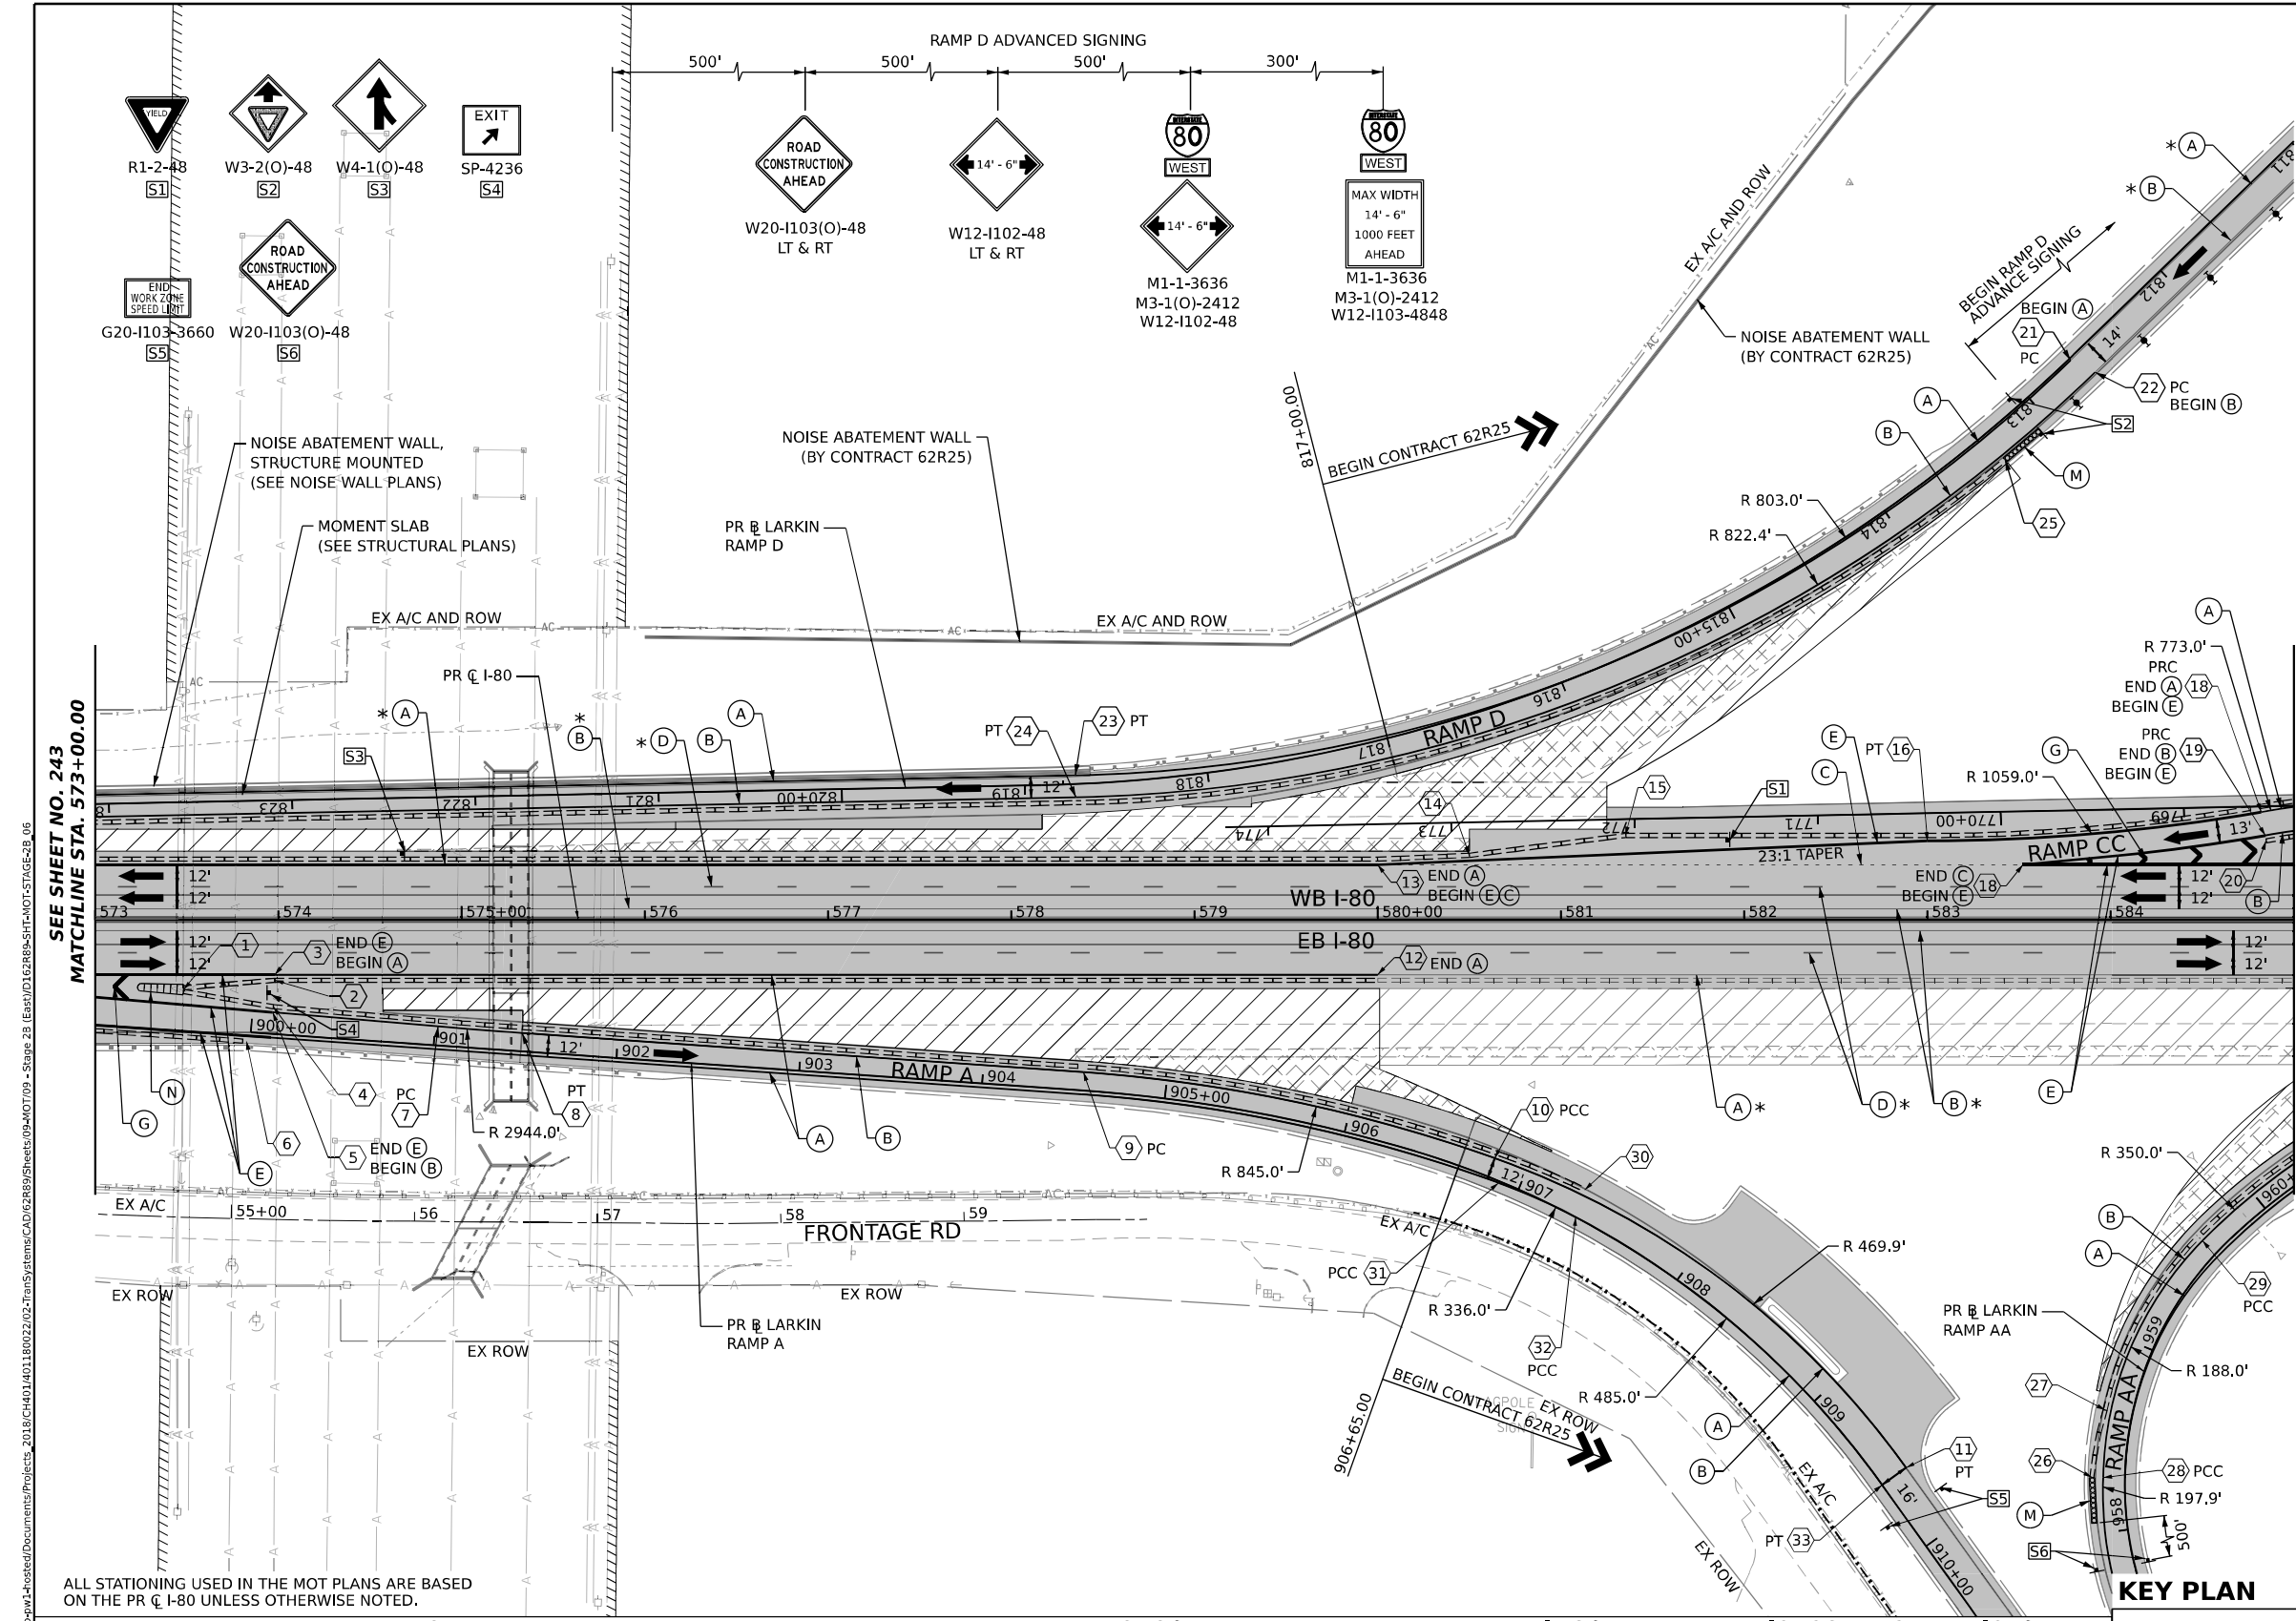

POINT	STATION	OFFSET (FT)	RT/LT	NAME
1	573+48.3	38.2'	RT	BL_PR 180_W
2	573+98.1	33.0'	RT	BL_PR 180_W
3	573+98.1	30.0'	RT	BL_PR 180_W
4	573+97.2	47.5'	RT	BL_PR 180_W
5	573+97.0	50.5'	RT	BL_PR 180_W
6	573+82.7	66.3'	RT	BL_PR 180_W
7	901+01.6	10.4'	LT	PR_BL_LRKN_A
8	901+47.6	10.0'	LT	PR_BL_LRKN_A
9	904+54.8	10.0'	LT	PR_BL_LRKN_A
10	906+81.8	10.8'	LT	PR_BL_LRKN_A
11	909+58.8	16.0'	LT	PR_BL_LRKN_A
12	580+00.0	30.0'	RT	BL_PR 180_W
13	580+00.0	30.0'	LT	BL_PR 180_W
14	580+50.0	35.2'	LT	BL_PR 180_W
15	581+35.2	46.0'	LT	BL_PR 180_W
16	583+00.0	43.0'	LT	BL_PR 180_W
17	583+52.2	30.0'	LT	BL_PR 180_W
18	584+82.2	58.8'	LT	BL_PR 180_W
19	584+84.4	46.0'	LT	BL_PR 180_W
20	584+85.0	43.0'	LT	BL_PR 180_W
21	812+69.3	1.0'	LT	BL_PR_LRKN_D
22	812+64.2	15.0'	LT	BL_PR_LRKN_D
23	818+72.2	4.8'	RT	BL_PR_LRKN_D
24	818+72.5	7.2'	LT	BL_PR_LRKN_D
25	813+31.4	17.8'	LT	BL_PR_LRKN_D
26	958+28.2	17.9'	LT	BL_PR_LRKN_AA
27	958+62.6	14.8'	LT	BL_PR_LRKN_AA
28	958+28.2	11.8'	LT	BL_PR_LRKN_AA
29	959+63.7	10.2'	LT	BL_PR_LRKN_AA
30	907+32.2	15.5'	LT	PR_BL_LRKN_A
31	906+88.6	1.0'	RT	PR_BL_LRKN_A
32	907+34.8	0.0'	LT	PR_BL_LRKN_A
33	909+58.8	0.0'	LT	PR_BL_LRKN_A

WORK ZONE

TEMPORARY PAVEMENT

TEMPORARY PAVEMENT FROM PREVIOUS STAGE

COMPLETED PERMANENT PAVEMENT

TEMPORARY CONCRETE BARRIER

TEMPORARY IMPACT ATTENUATOR (NARROW) TL-3

TEMPORARY IMPACT ATTENUATOR (WIDE) TL-3

DIRECTION OF TRAFFIC FLOW

LEGEND

ARROW BOARD

TYPE II BARRICADE OR DRUMS WITH STEADY BURN MONODIRECTIONAL LIGHT

DIRECTIONAL INDICATOR BARRICADE WITH STEADY BURN MONODIRECTIONAL LIGHT

TEMPORARY SOIL RETENTION SYSTEM OR BRACED EXCAVATION

TYPE III BARRICADE

SIGN

FROM PREVIOUS STAGE TO REMAIN

PROPOSED TEMP PAVEMENT MARKINGS AND TRAFFIC CONTROL DEVICES

(A) TEMP PVT MK L4 EPOXY (SOLID WHITE)

(B) TEMP PVT MK L4 EPOXY (SOLID YELLOW)

(C) TEMP PVT MK L4 EPOXY (2' DASH 6' SKIP, WHITE)

(D) TEMP PVT MK L5 EPOXY (10' DASH 30' SKIP, WHITE)

(E) TEMP PVT MK L8 EPOXY (SOLID WHITE)

(F) TEMP PVT MK L8 EPOXY (3' DASH 9' SKIP, WHITE)

(G) TEMP PVT MK L12 EPOXY (WHITE CHEVRONS @ 45°, 30' SPACING) (TYP)

(H) TEMP PVT MK L&S EPXY

(K) PIN TEMP CONC BARRIER (SEE MOT GENERAL NOTE #11)

(L) IMP ATTN TEMP SUN TL3

(M) IMP ATTN REL SUN TL3

(N) IMP ATTN TEMP SUW TL3

(O) IMP ATTN REL S U TL3

(P) EXISTING PAVEMENT MARKING

AECOM

303 EAST WACKER DRIVE, SUITE 1400
CHICAGO, IL 60601-2776
PHONE: (312) 373-7700 FAX: (312) 373-6800

USER NAME = amkljuvr

DESIGNED - NWM

DRAWN - PP

PLOT SCALE = 100,000' / in.

PLOT DATE = 10/5/2023


REVISIONS

REVISIONS	DESIGNED - NWM	REVISIONS
REVISIONS	DRAWN - PP	REVISIONS
REVISIONS	CHECKED - SPF	REVISIONS
REVISIONS	DATE -	REVISIONS



STATE OF ILLINOIS
DEPARTMENT OF TRANSPORTATION

SUGGESTED STAGES OF CONSTRUCTION AND TRAFFIC CONTROL PLAN
I-80 STAGE 2B
SCALE: 1"=50' SHEET 6 OF 12 SHEETS STA. 573+00 TO STA. 585+00


F.A.I. RTE.	SECTION	COUNTY	TOTAL SHEETS	SHEET NO.
I-80	FAI 80 22 BR	WILL	1201	244
CONTRACT NO. 62R89				
ILLINOIS FED. AID PROJECT				

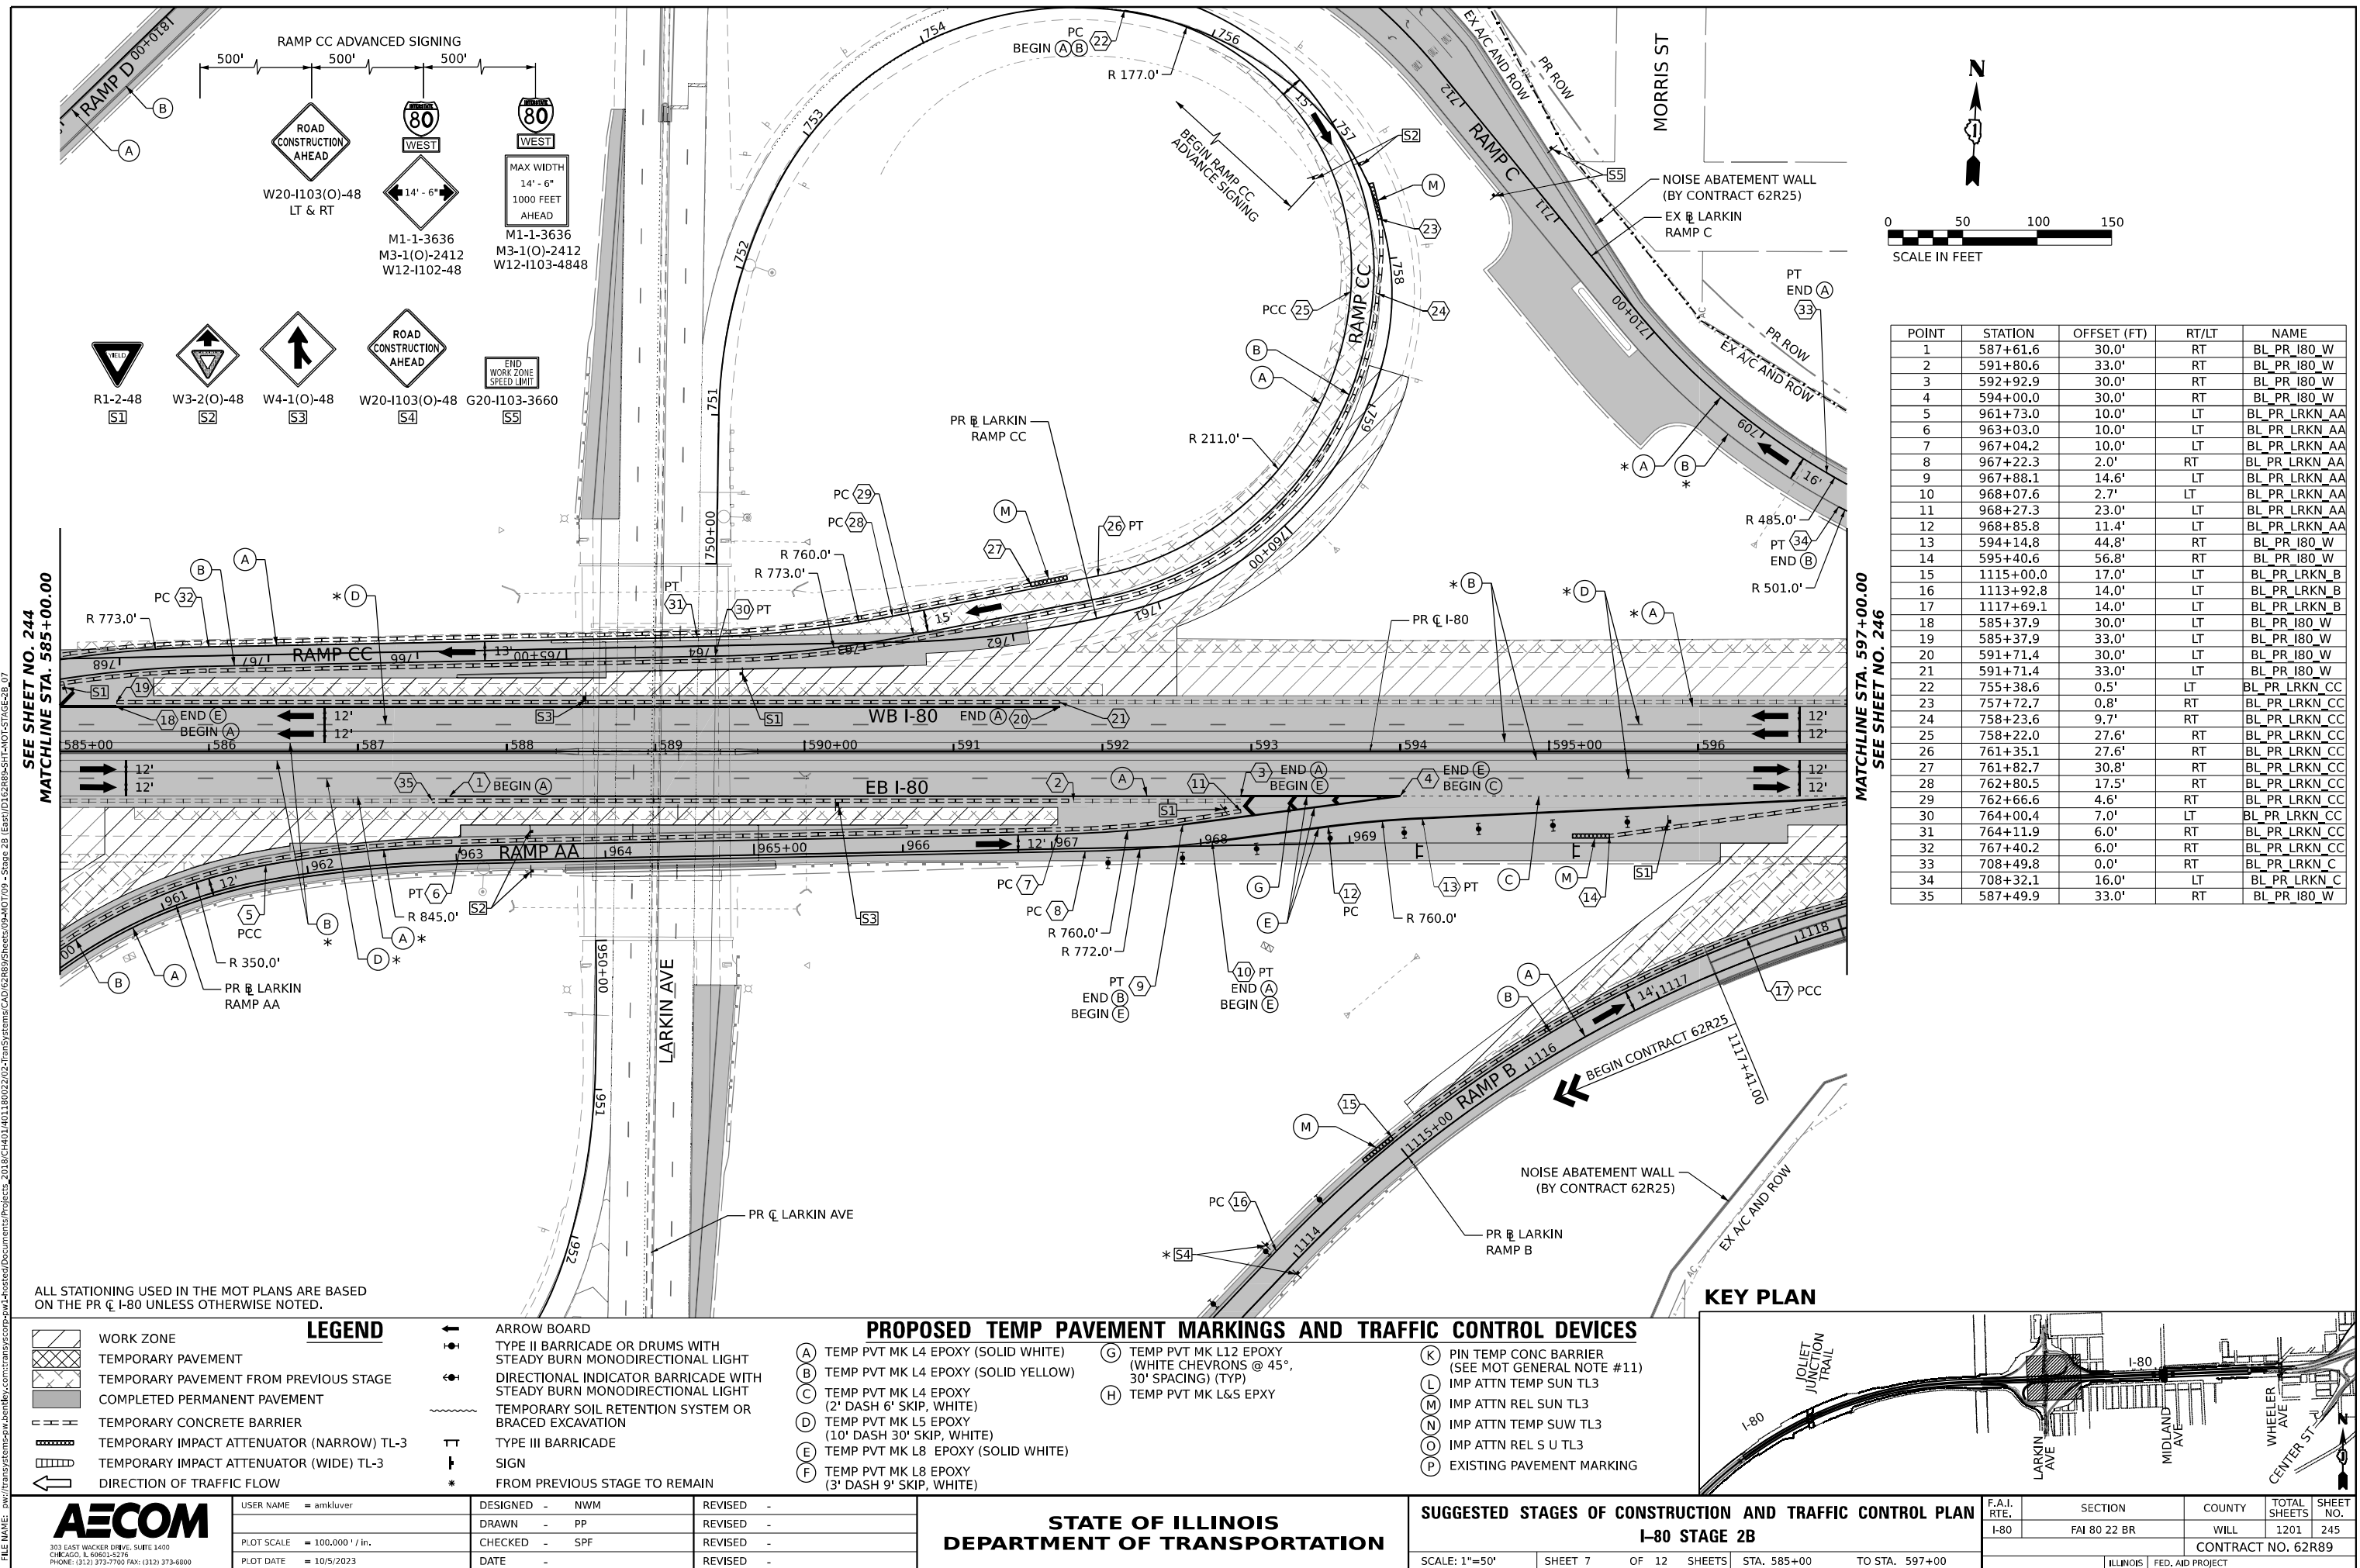


AECOM 303 EAST WACKER DRIVE, SUITE 1400 CHICAGO, IL 60601-5276 PHONE: (312) 373-2700 FAX: (312) 373-6000	USER NAME = amkluver	DESIGNED - NWM	REVISED -	STATE OF ILLINOIS DEPARTMENT OF TRANSPORTATION	SUGGESTED STAGES OF CONSTRUCTION AND TRAFFIC CONTROL PLAN I-80 STAGE 2B					F.A.I. RTE.	SECTION	COUNTY	TOTAL SHEETS	SHEET NO.
	PLOT SCALE = 100,000' / in.	DRAWN - PP	REVISED -							I-80	FAI 80 22 BR	WILL	1201	246
	PLOT DATE = 10/5/2023	CHECKED - SPF	REVISED -		SCALE: 1"=50' SHEET 8 OF 12 SHEETS STA. 597+00 TO STA. 609+00					CONTRACT NO. 62R89				
	DATE -	REVISED -												

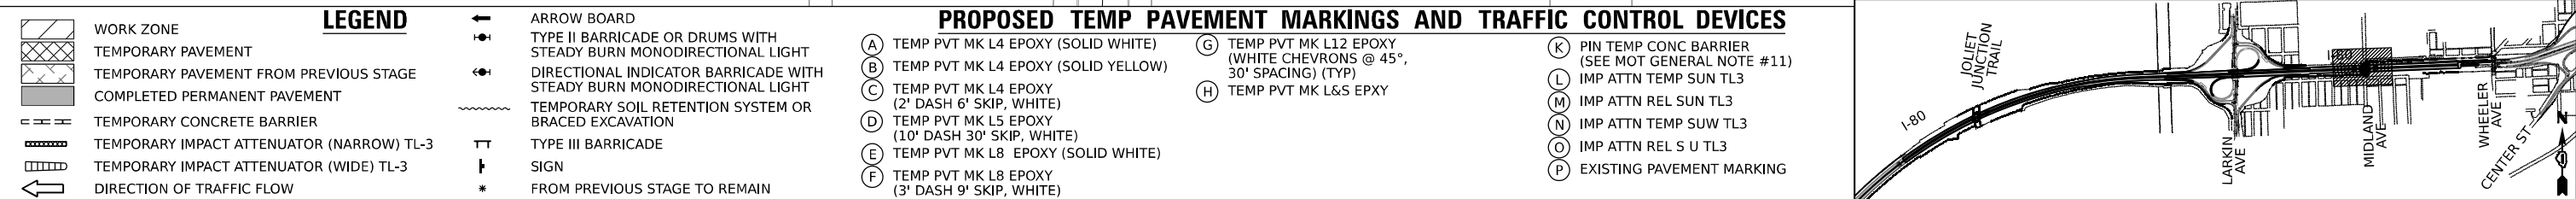 



 303 EAST WACKER DRIVE, SUITE 1400 CHICAGO, IL 60601-5276 PHONE: (312) 373-7700 FAX: (312) 373-6000	USER NAME = amkluver	DESIGNED - NWM	REVISED -	STATE OF ILLINOIS DEPARTMENT OF TRANSPORTATION	SUGGESTED STAGES OF CONSTRUCTION AND TRAFFIC CONTROL PLAN I-80 STAGE 2B					F.A.I. RTE.	SECTION	COUNTY	TOTAL SHEETS	SHEET NO.
	PLOT SCALE = 100,000' / in.	DRAWN - PP	REVISED -							I-80	FAI 80 22 BR	WILL	1201	247
	PLOT DATE = 10/5/2023	CHECKED - SPF	REVISED -		SCALE: 1"=50' SHEET 9 OF 12 SHEETS STA. 609+00 TO STA. 621+00					CONTRACT NO. 62R89 ILLINOIS FED. AID PROJECT				
	PLOT DATE = 10/5/2023	DATE -	REVISED -											

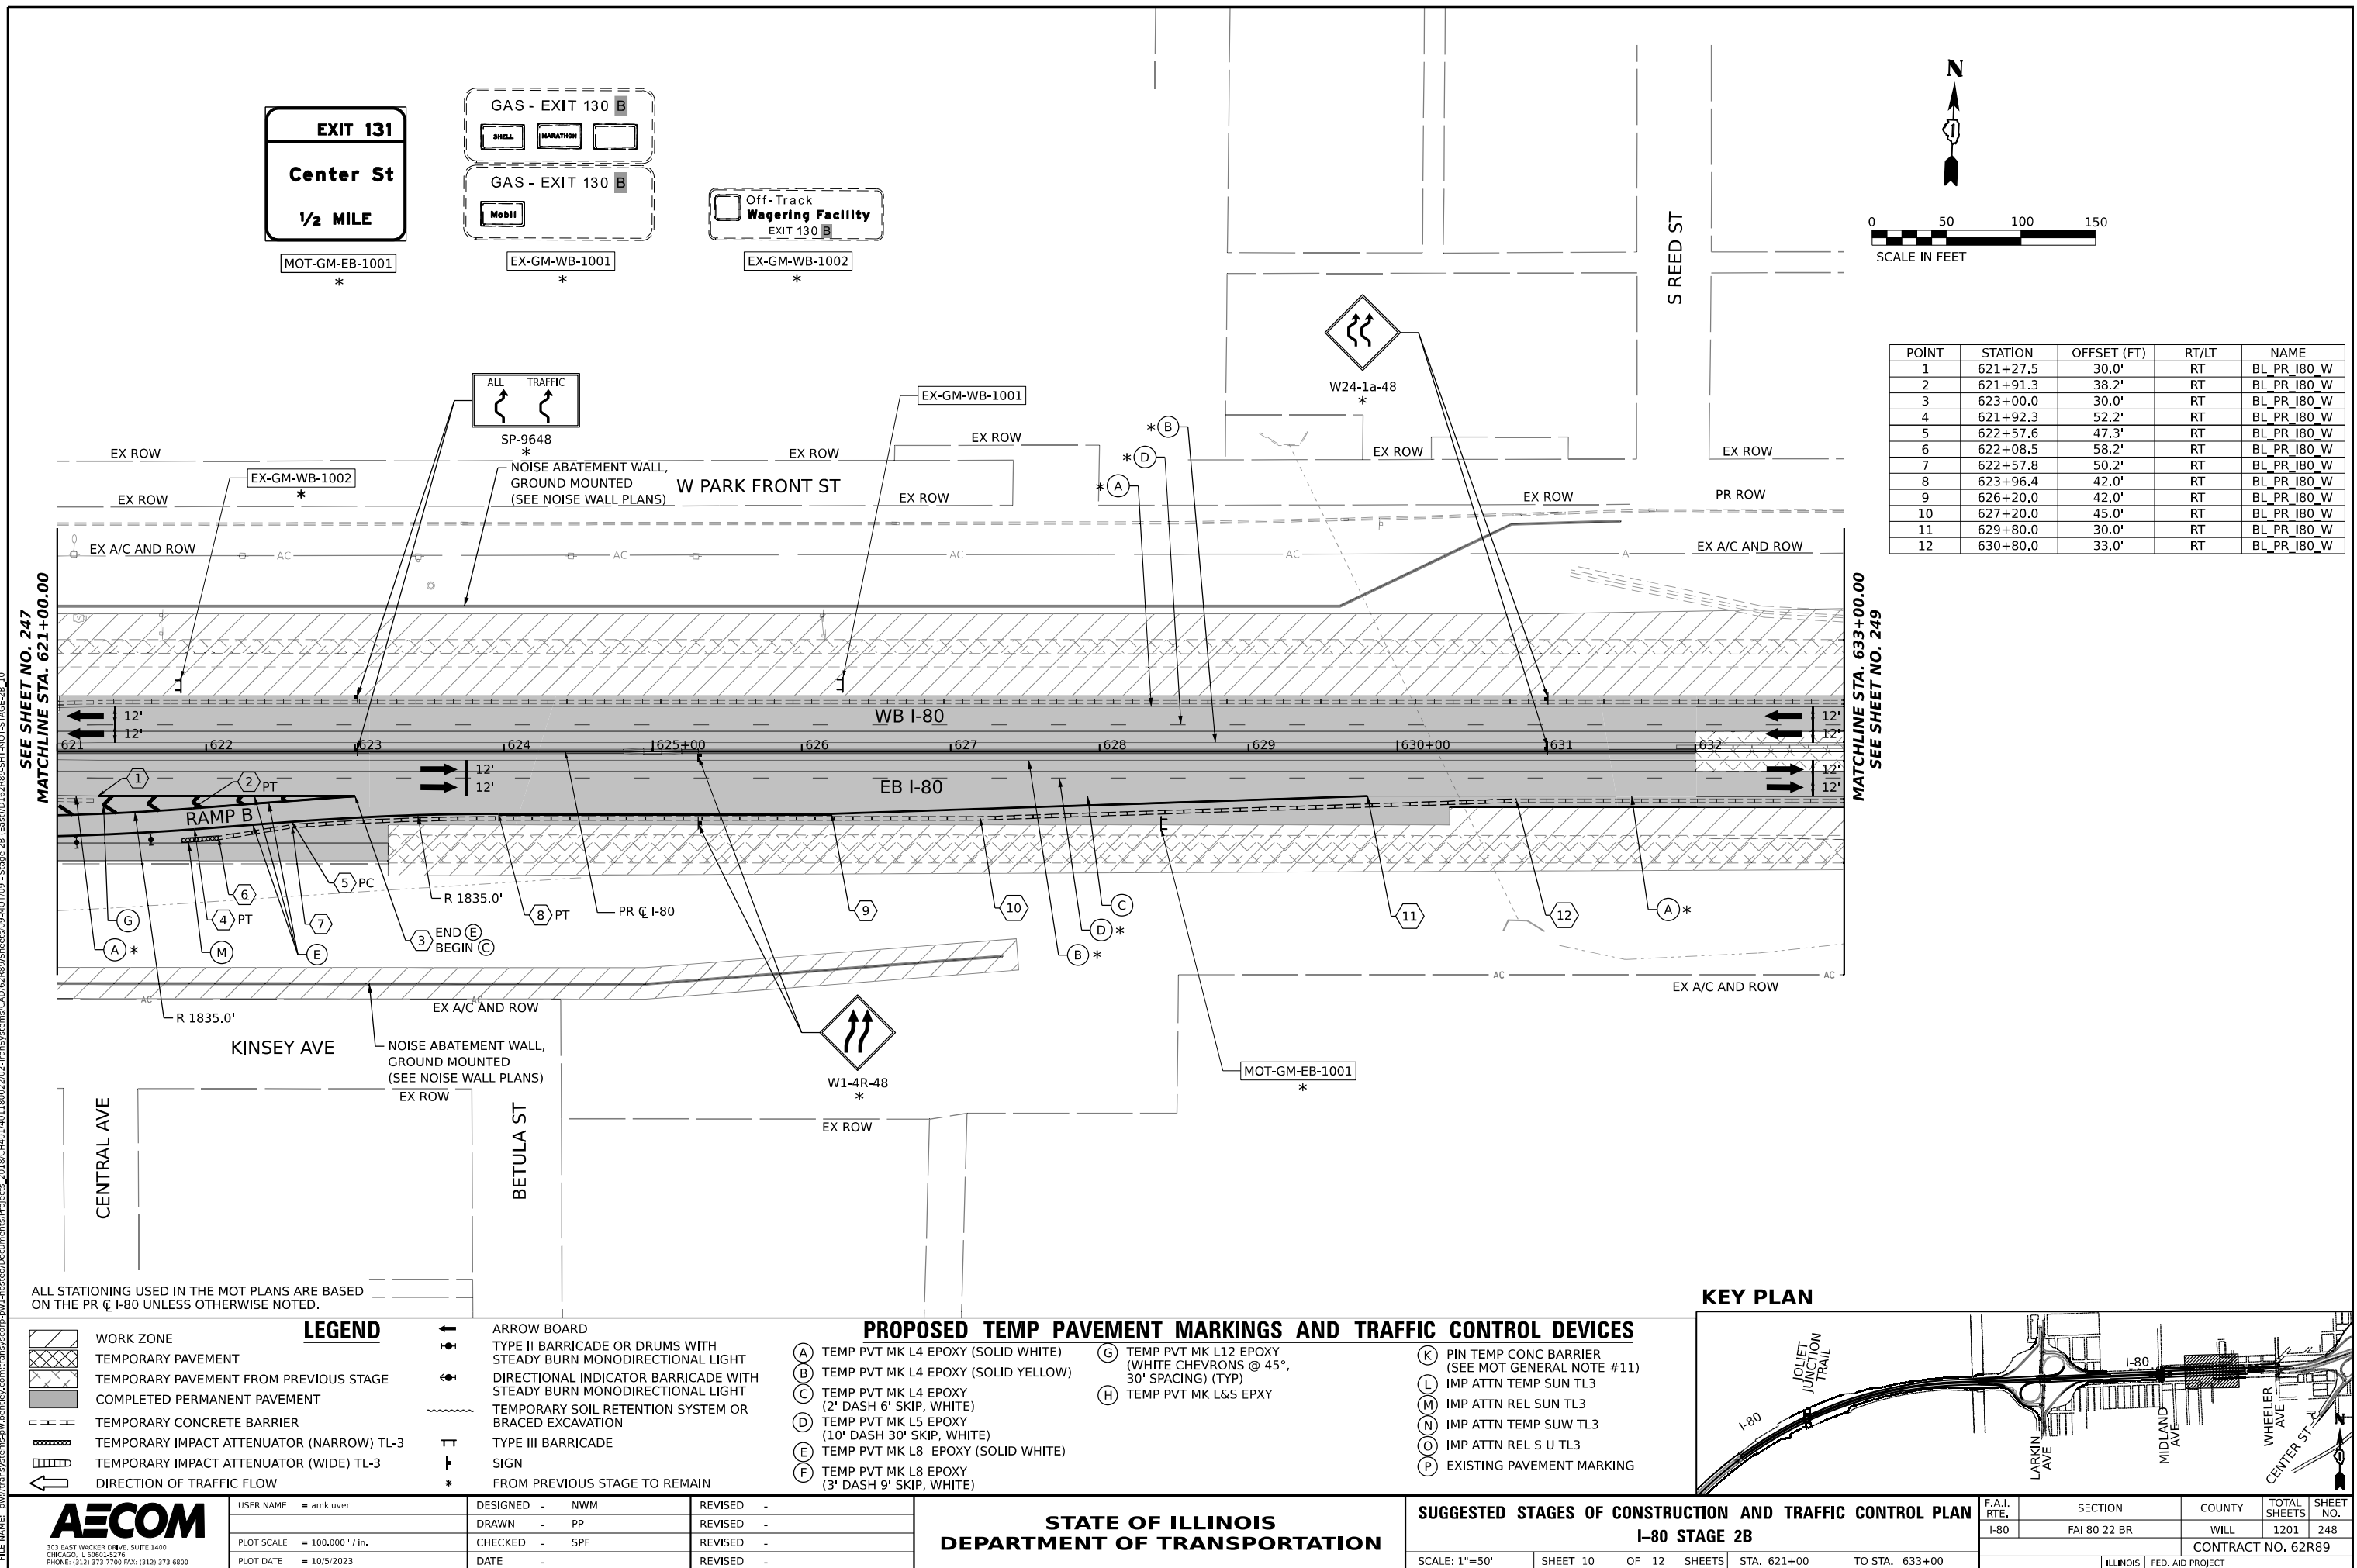

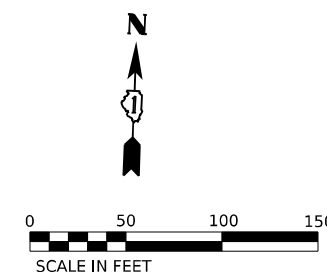

STATE OF ILLINOIS
DEPARTMENT OF TRANSPORTATION

F.A.I. RTE.	SECTION	COUNTY	TOTAL SHEETS	SHEET NO.
I-80	FAI 80 22 BR	WILL	1201	249
		CONTRACT NO. 62R89		
		ILLINOIS	FED. AID PROJECT	

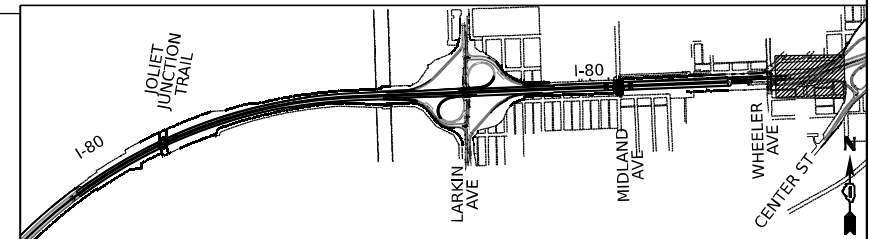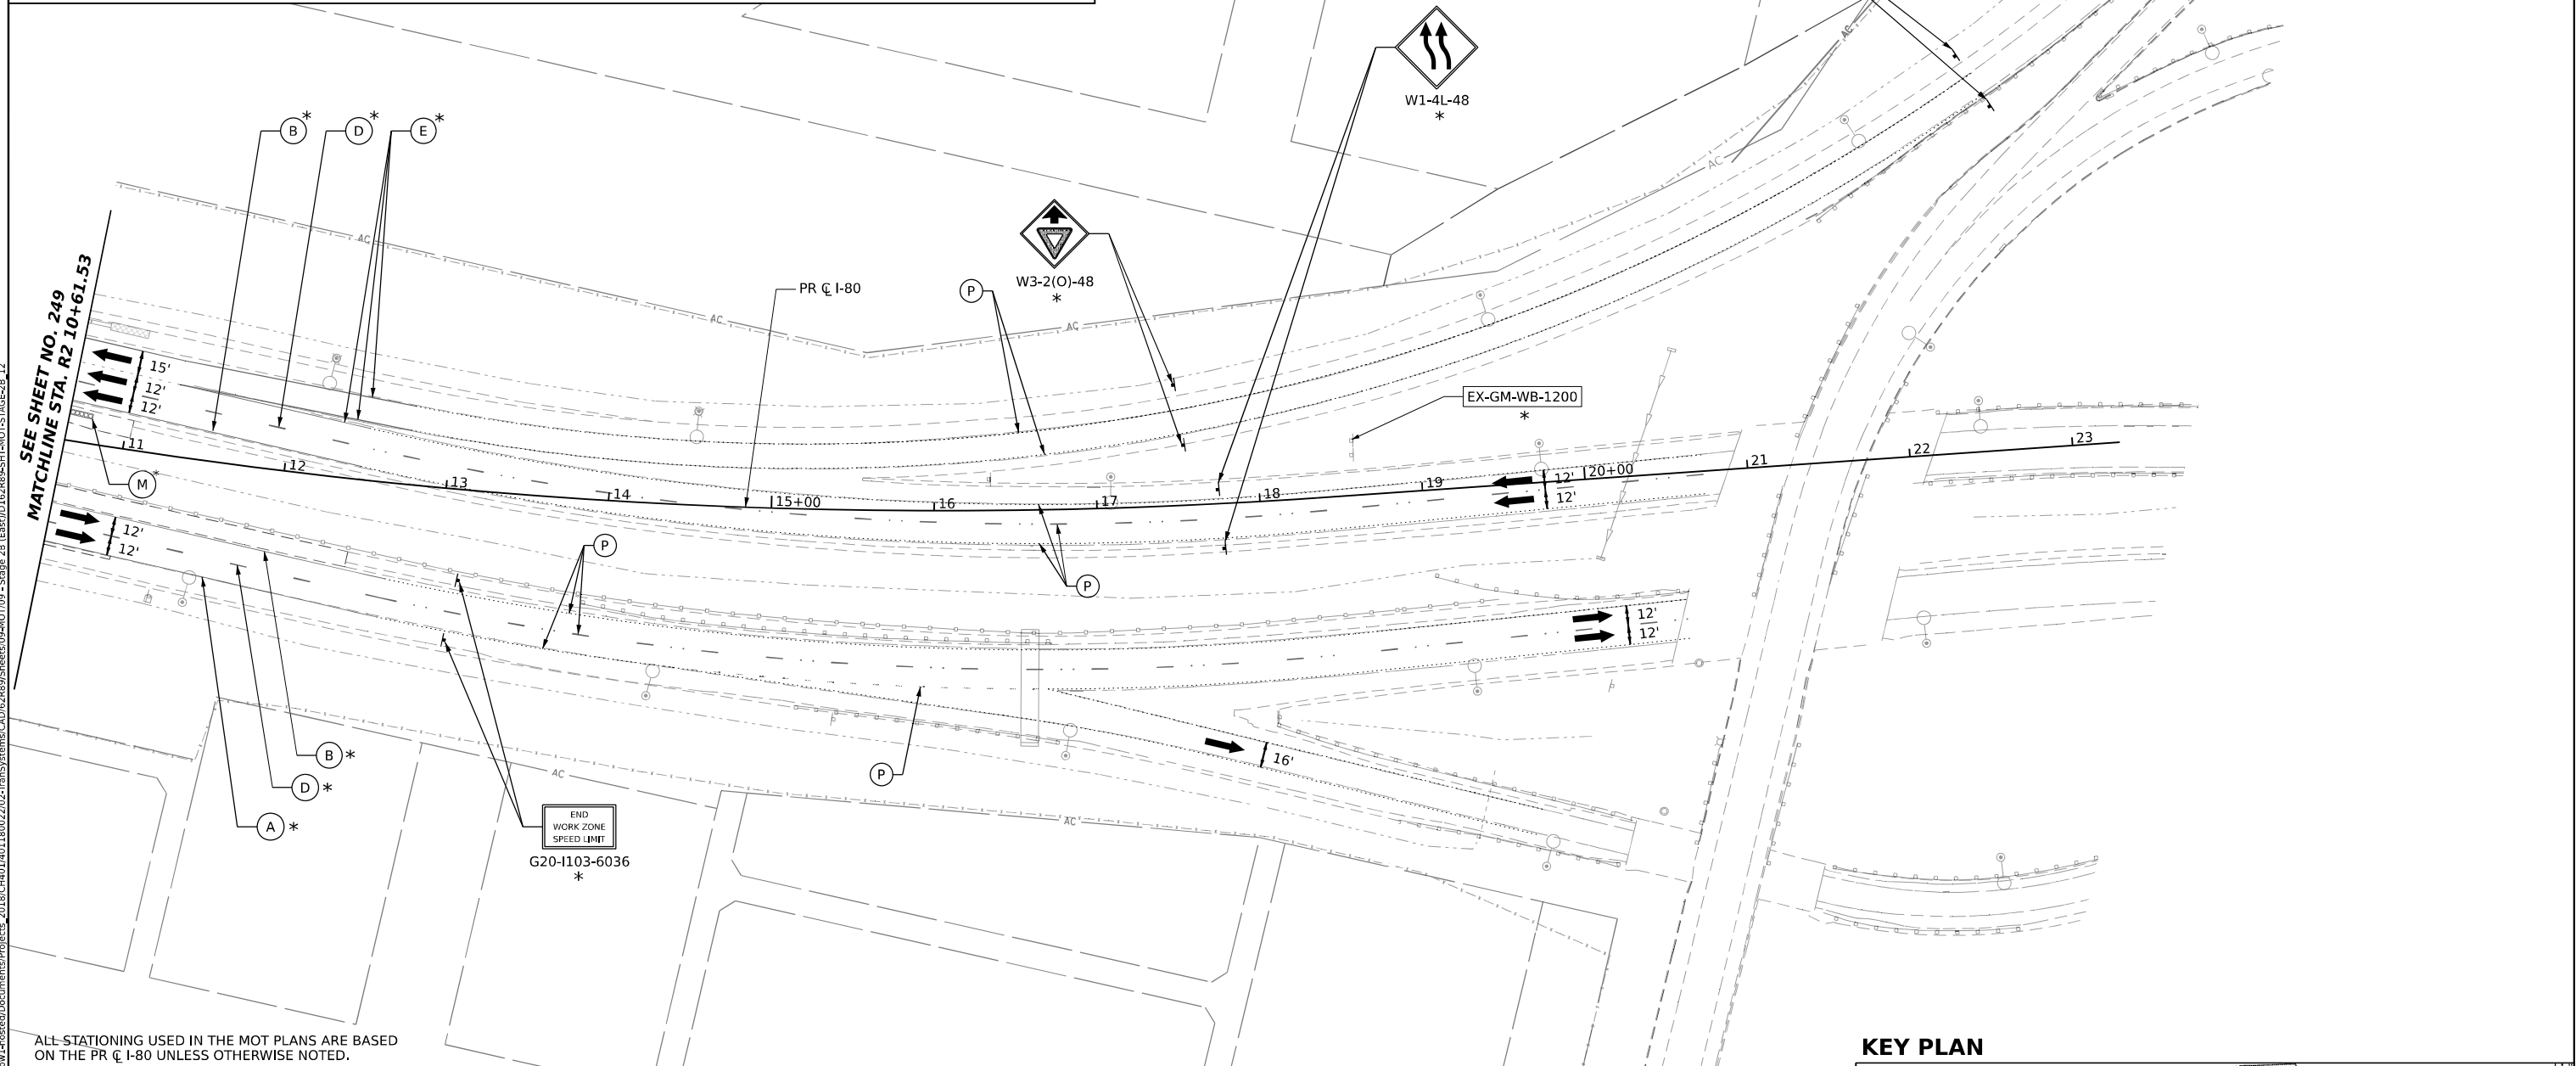


LEGEND

[Hatched Box]	WORK ZONE	[Arrow Board Symbol]	ARROW BOARD
[Dashed Line]	TEMPORARY PAVEMENT	[Type II Barricade Symbol]	TYPE II BARRICADE OR DRUMS WITH STEADY BURN MONODIRECTIONAL LIGHT
[Cross-hatched Box]	TEMPORARY PAVEMENT FROM PREVIOUS STAGE	[Directional Indicator Barricade Symbol]	DIRECTIONAL INDICATOR BARRICADE WITH STEADY BURN MONODIRECTIONAL LIGHT
[Solid Grey Box]	COMPLETED PERMANENT PAVEMENT	[Excavation Symbol]	TEMPORARY SOIL RETENTION SYSTEM OR BRACED EXCAVATION
[Double Dashed Line]	TEMPORARY CONCRETE BARRIER	[Type III Barricade Symbol]	TYPE III BARRICADE
[Narrow Impact Attenuator Symbol]	TEMPORARY IMPACT ATTENUATOR (NARROW) TL-3	[Sign Symbol]	SIGN
[Wide Impact Attenuator Symbol]	TEMPORARY IMPACT ATTENUATOR (WIDE) TL-3	[Star Symbol]	FROM PREVIOUS STAGE TO REMAIN
[Arrow]	DIRECTION OF TRAFFIC FLOW		

PROPOSED TEMP PAVEMENT MARKINGS AND TRAFFIC CONTROL DEVICES

(A)	TEMP PVT MK L4 EPOXY (SOLID WHITE)	(G)	TEMP PVT MK L12 EPOXY (WHITE CHEVRONS @ 45°, 30' SPACING) (TYP)	(K)	PIN TEMP CONC BARRIER (SEE MOT GENERAL NOTE #11)
(B)	TEMP PVT MK L4 EPOXY (SOLID YELLOW)	(H)	TEMP PVT MK L&S EPXY	(L)	IMP ATTN TEMP SUN TL3
(C)	TEMP PVT MK L4 EPOXY (2' DASH 6' SKIP, WHITE)			(M)	IMP ATTN REL SUN TL3
(D)	TEMP PVT MK L5 EPOXY (10' DASH 30' SKIP, WHITE)			(N)	IMP ATTN TEMP SUW TL3
(E)	TEMP PVT MK L8 EPOXY (SOLID WHITE)			(O)	IMP ATTN REL S U TL3
(F)	TEMP PVT MK L8 EPOXY (3' DASH 9' SKIP, WHITE)			(P)	EXISTING PAVEMENT MARKING

MODEL: Default
FILE NAME: p:\projects\transp\comp\paw\homed\Documents\Projects_2018\CH401\401180022\02-TransSystems\CAD\62R89\Sheets\09-MOT10 - Stage 3 (East)\D162R89-SHT-MOT-STAGE-3.01

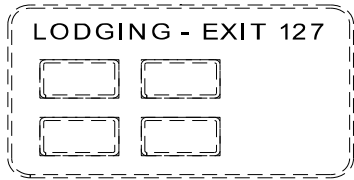

EX-GM-WB-100

*



MOT-GM-EB-100

*



SP-4848
S1



W6-1R-4848
S2




W1-4R-4848
S3




W12-1-3030
S4



W4-3-4848
S5

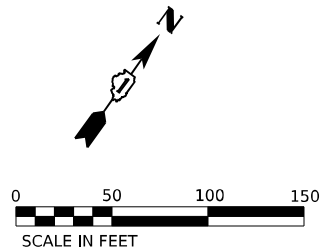

POINT	STATION	OFFSET (FT)	RT/LT	NAME
1	516+14.5	18.0'	RT	BL_PR I80_W
2	519+24.4	40.3'	RT	BL_PR I80_W
3	520+70.5	48.8'	RT	BL_PR I80_W
4	521+00.5	31.1'	RT	BL_PR I80_W
5	521+50.4	35.9'	RT	BL_PR I80_W
6	524+25.3	25.2'	RT	BL_PR I80_W
7	524+75.3	21.0'	RT	BL_PR I80_W
8	525+00.0	59.5'	RT	BL_PR I80_W
9	518+20.6	30.0'	LT	BL_PR I80_W
10	521+40.4	39.0'	LT	BL_PR I80_W
11	521+89.8	45.1'	LT	BL_PR I80_W
12	523+94.2	49.2'	LT	BL_PR I80_W
13	524+94.7	38.4'	LT	BL_PR I80_W
14	523+94.6	18.0'	LT	BL_PR I80_W
15	524+00.0	21.0'	LT	BL_PR I80_W

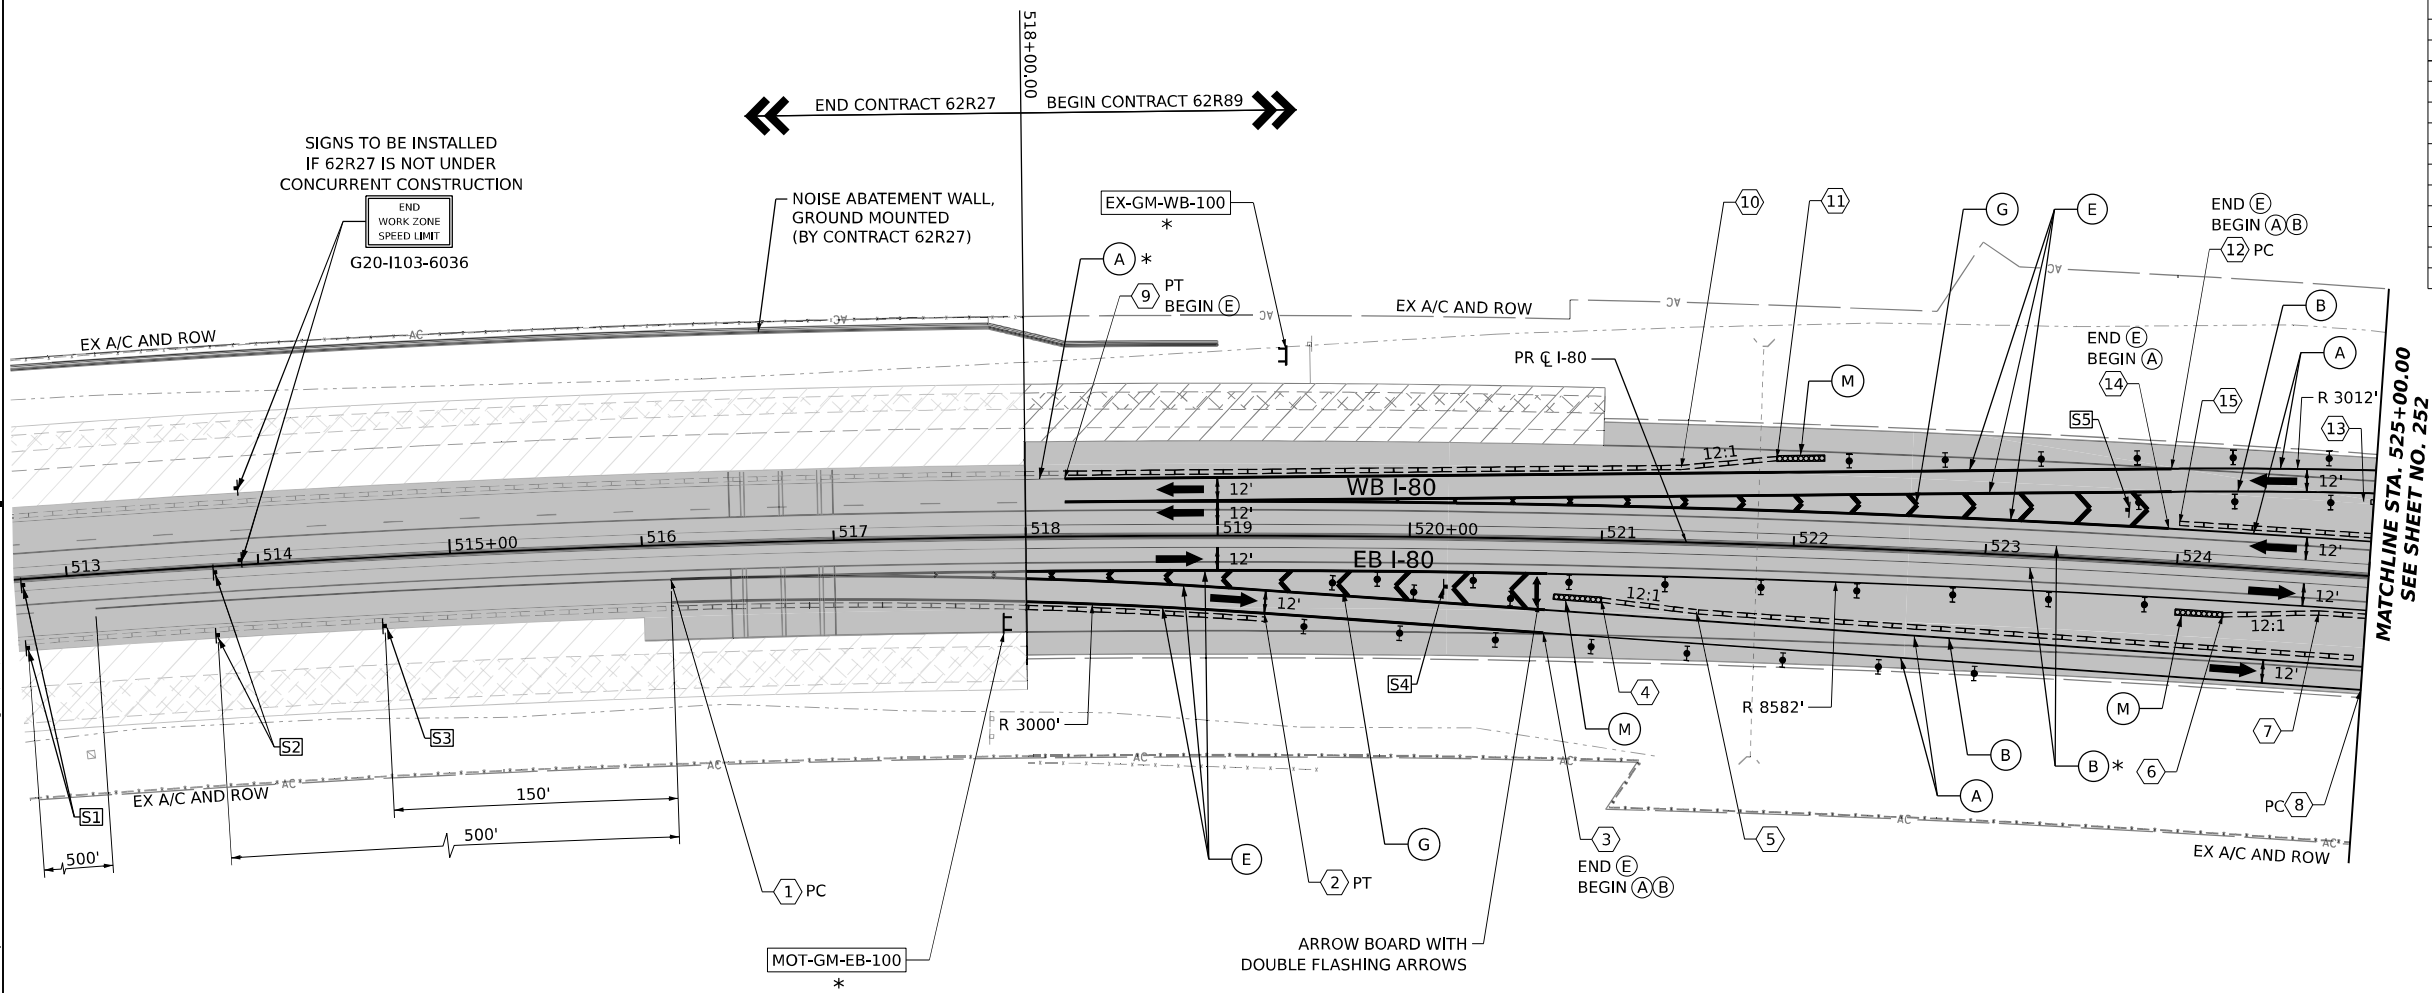


ALL STATIONING USED IN THE MOT PLANS ARE BASED ON THE PR C I-80 UNLESS OTHERWISE NOTED.

LEGEND	
	WORK ZONE
	TEMPORARY PAVEMENT
	TEMPORARY PAVEMENT FROM PREVIOUS STAGE
	COMPLETED PERMANENT PAVEMENT
	TEMPORARY CONCRETE BARRIER
	TEMPORARY IMPACT ATTENUATOR (NARROW) TL-3
	TEMPORARY IMPACT ATTENUATOR (WIDE) TL-3
	DIRECTION OF TRAFFIC FLOW

	ARROW BOARD
	TYPE II BARRICADE OR DRUMS WITH STEADY BURN MONODIRECTIONAL LIGHT
	DIRECTIONAL INDICATOR BARRICADE WITH STEADY BURN MONODIRECTIONAL LIGHT
	TEMPORARY SOIL RETENTION SYSTEM OR BRACED EXCAVATION
	TYPE III BARRICADE
	SIGN
	FROM PREVIOUS STAGE TO REMAIN

PROPOSED TEMP PAVEMENT MARKINGS AND TRAFFIC CONTROL DEVICES			
(A)	TEMP PVT MK L4 EPOXY (SOLID WHITE)	(G)	TEMP PVT MK L12 EPOXY (WHITE CHEVRONS @ 45°, 30' SPACING) (TYP)
(B)	TEMP PVT MK L4 EPOXY (SOLID YELLOW)	(H)	TEMP PVT MK L&S EPXY
(C)	TEMP PVT MK L4 EPOXY (2' DASH 6' SKIP, WHITE)		
(D)	TEMP PVT MK L5 EPOXY (10' DASH 30' SKIP, WHITE)		
(E)	TEMP PVT MK L8 EPOXY (SOLID WHITE)		
(F)	TEMP PVT MK L8 EPOXY (3' DASH 9' SKIP, WHITE)		
(K)	PIN TEMP CONC BARRIER (SEE MOT GENERAL NOTE #11)		
(L)	IMP ATTN TEMP SUN TL3		
(M)	IMP ATTN REL SUN TL3		
(N)	IMP ATTN TEMP SUW TL3		
(O)	IMP ATTN REL S U TL3		
(P)	EXISTING PAVEMENT MARKING		

KEY PLAN

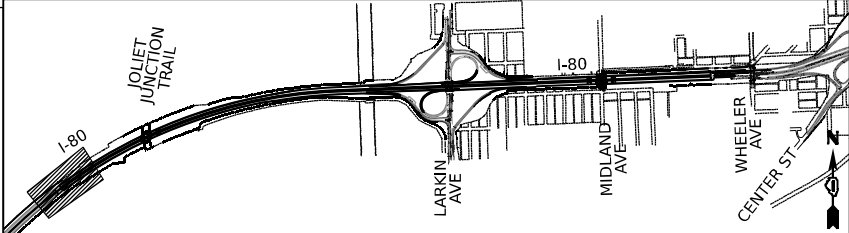

USER NAME = amkljuver
PLOT SCALE = 100,000' / in.
PLOT DATE = 10/5/2023



DESIGNED - NWM
DRAWN - PP
CHECKED - SPF
DATE -

REVISED -
REVISED -
REVISED -
REVISED -

STATE OF ILLINOIS
DEPARTMENT OF TRANSPORTATION

SUGGESTED STAGES OF CONSTRUCTION AND TRAFFIC CONTROL PLAN
I-80 STAGE 3
SCALE: 1"=50'
SHEET 1 OF 12 SHEETS
STA. 518+00 TO STA. 525+00

F.A.I. RTE.	SECTION	COUNTY	TOTAL SHEETS	SHEET NO.
I-80	FAI 80 22 BR	WILL	1201	251
CONTRACT NO. 62R89				
ILLINOIS FED. AID PROJECT				

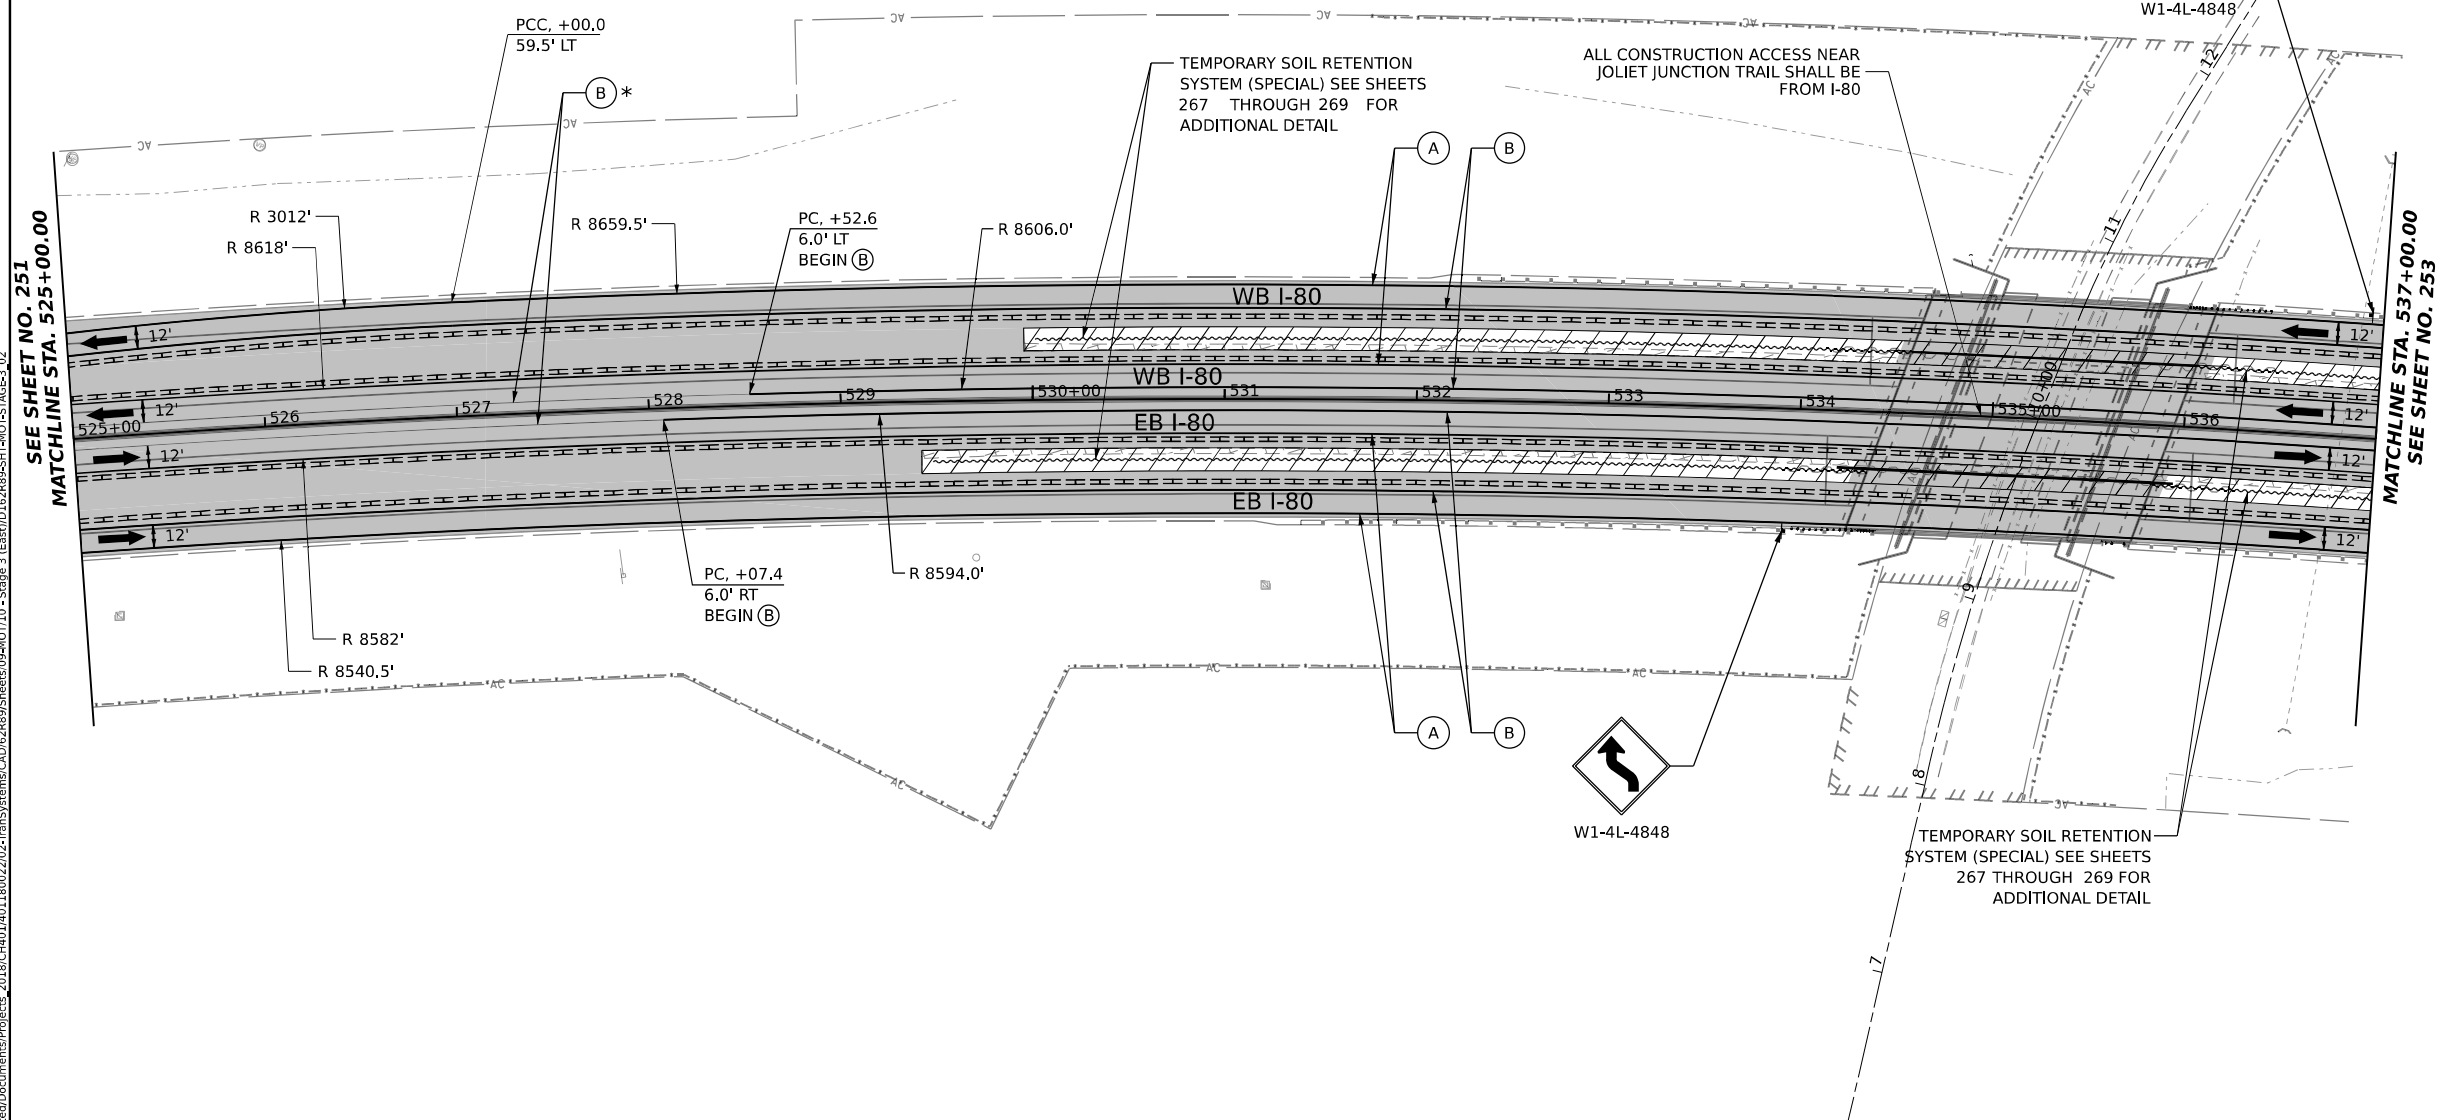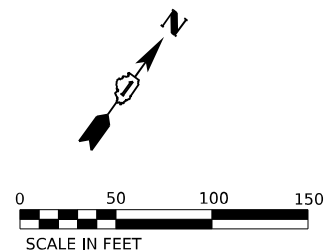

ALL STATIONING USED IN THE MOT PLANS ARE BASED
ON THE PR @ I-80 UNLESS OTHERWISE NOTED.


LEGEND

	WORK ZONE		ARROW BOARD
	TEMPORARY PAVEMENT		TYPE II BARRICADE OR DRUMS WITH STEADY BURN MONODIRECTIONAL LIGHT
	TEMPORARY PAVEMENT FROM PREVIOUS STAGE COMPLETED PERMANENT PAVEMENT		DIRECTIONAL INDICATOR BARRICADE WITH STEADY BURN MONODIRECTIONAL LIGHT
			TEMPORARY SOIL RETENTION SYSTEM OR BRACED EXCAVATION
	TEMPORARY CONCRETE BARRIER		TYPE III BARRICADE
	TEMPORARY IMPACT ATTENUATOR (NARROW) TL-3		SIGN
	TEMPORARY IMPACT ATTENUATOR (WIDE) TL-3		FROM PREVIOUS STAGE TO REMAIN
	DIRECTION OF TRAFFIC FLOW		

PROPOSED TEMP PAVEMENT MARKINGS AND TRAFFIC CONTROL DEVICES

(A)	TEMP PVT MK L4 EPOXY (SOLID WHITE)	(G)	TEMP PVT MK L12 EPOXY (WHITE CHEVRONS @ 45°, 30' SPACING) (TYP)	(K)	PIN TEMP CONC BARRIER (SEE MOT GENERAL NOTE #11)
(B)	TEMP PVT MK L4 EPOXY (SOLID YELLOW)	(H)	TEMP PVT MK L&S EPXY	(L)	IMP ATTN TEMP SUN TL3
(C)	TEMP PVT MK L4 EPOXY (2' DASH 6' SKIP, WHITE)			(M)	IMP ATTN REL SUN TL3
(D)	TEMP PVT MK L5 EPOXY (10' DASH 30' SKIP, WHITE)			(N)	IMP ATTN TEMP SUW TL3
(E)	TEMP PVT MK L8 EPOXY (SOLID WHITE)			(O)	IMP ATTN REL S U TL3
(F)	TEMP PVT MK L8 EPOXY (3' DASH 9' SKIP, WHITE)			(P)	EXISTING PAVEMENT MARKING

KEY PLAN

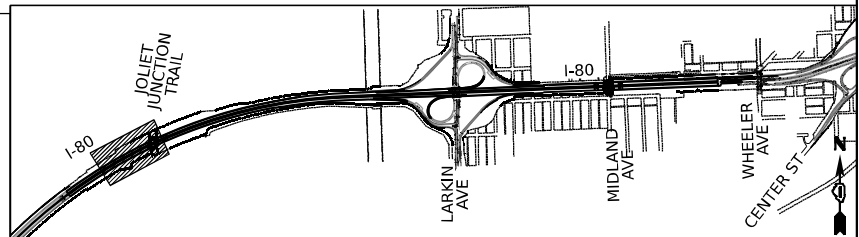

USER NAME = amkluver	DESIGNED - NWM
	DRAWN - PP
PLOT SCALE = 100.000' / in.	CHECKED - SPF
PLOT DATE = 10/5/2023	DATE -

DESIGNED - NWM	REVISED -
DRAWN - PP	REVISED -
CHECKED - SPF	REVISED -
DATE -	REVISED -


**STATE OF ILLINOIS
DEPARTMENT OF TRANSPORTATION**

SUGGESTED STAGES OF CONSTRUCTION AND TRAFFIC CONTROL PLAN
I-80 STAGE 3

SCALE: 1"=50'	SHEET 2	OF 12 SHEETS	STA. 525+00	TO STA. 537+00
---------------	---------	--------------	-------------	----------------

F.A.I. RTE.	SECTION	COUNTY	TOTAL SHEETS	SHEET NO.
I-80	FAI 80 22 BR	WILL	1201	252
		CONTRACT NO. 62R89		
ILLINOIS		FED. AID PROJECT		

MODEL: Default
FILE NAME: p:\transportation\benley.com\transportation\paved\Documents\Projects_2018\CH401\401180022\02-TransSystems\CAD\62R89\Sheets\09-MOT\10-Stage 3 (East)\D162R89-SHT-MOT-STAGE3-03

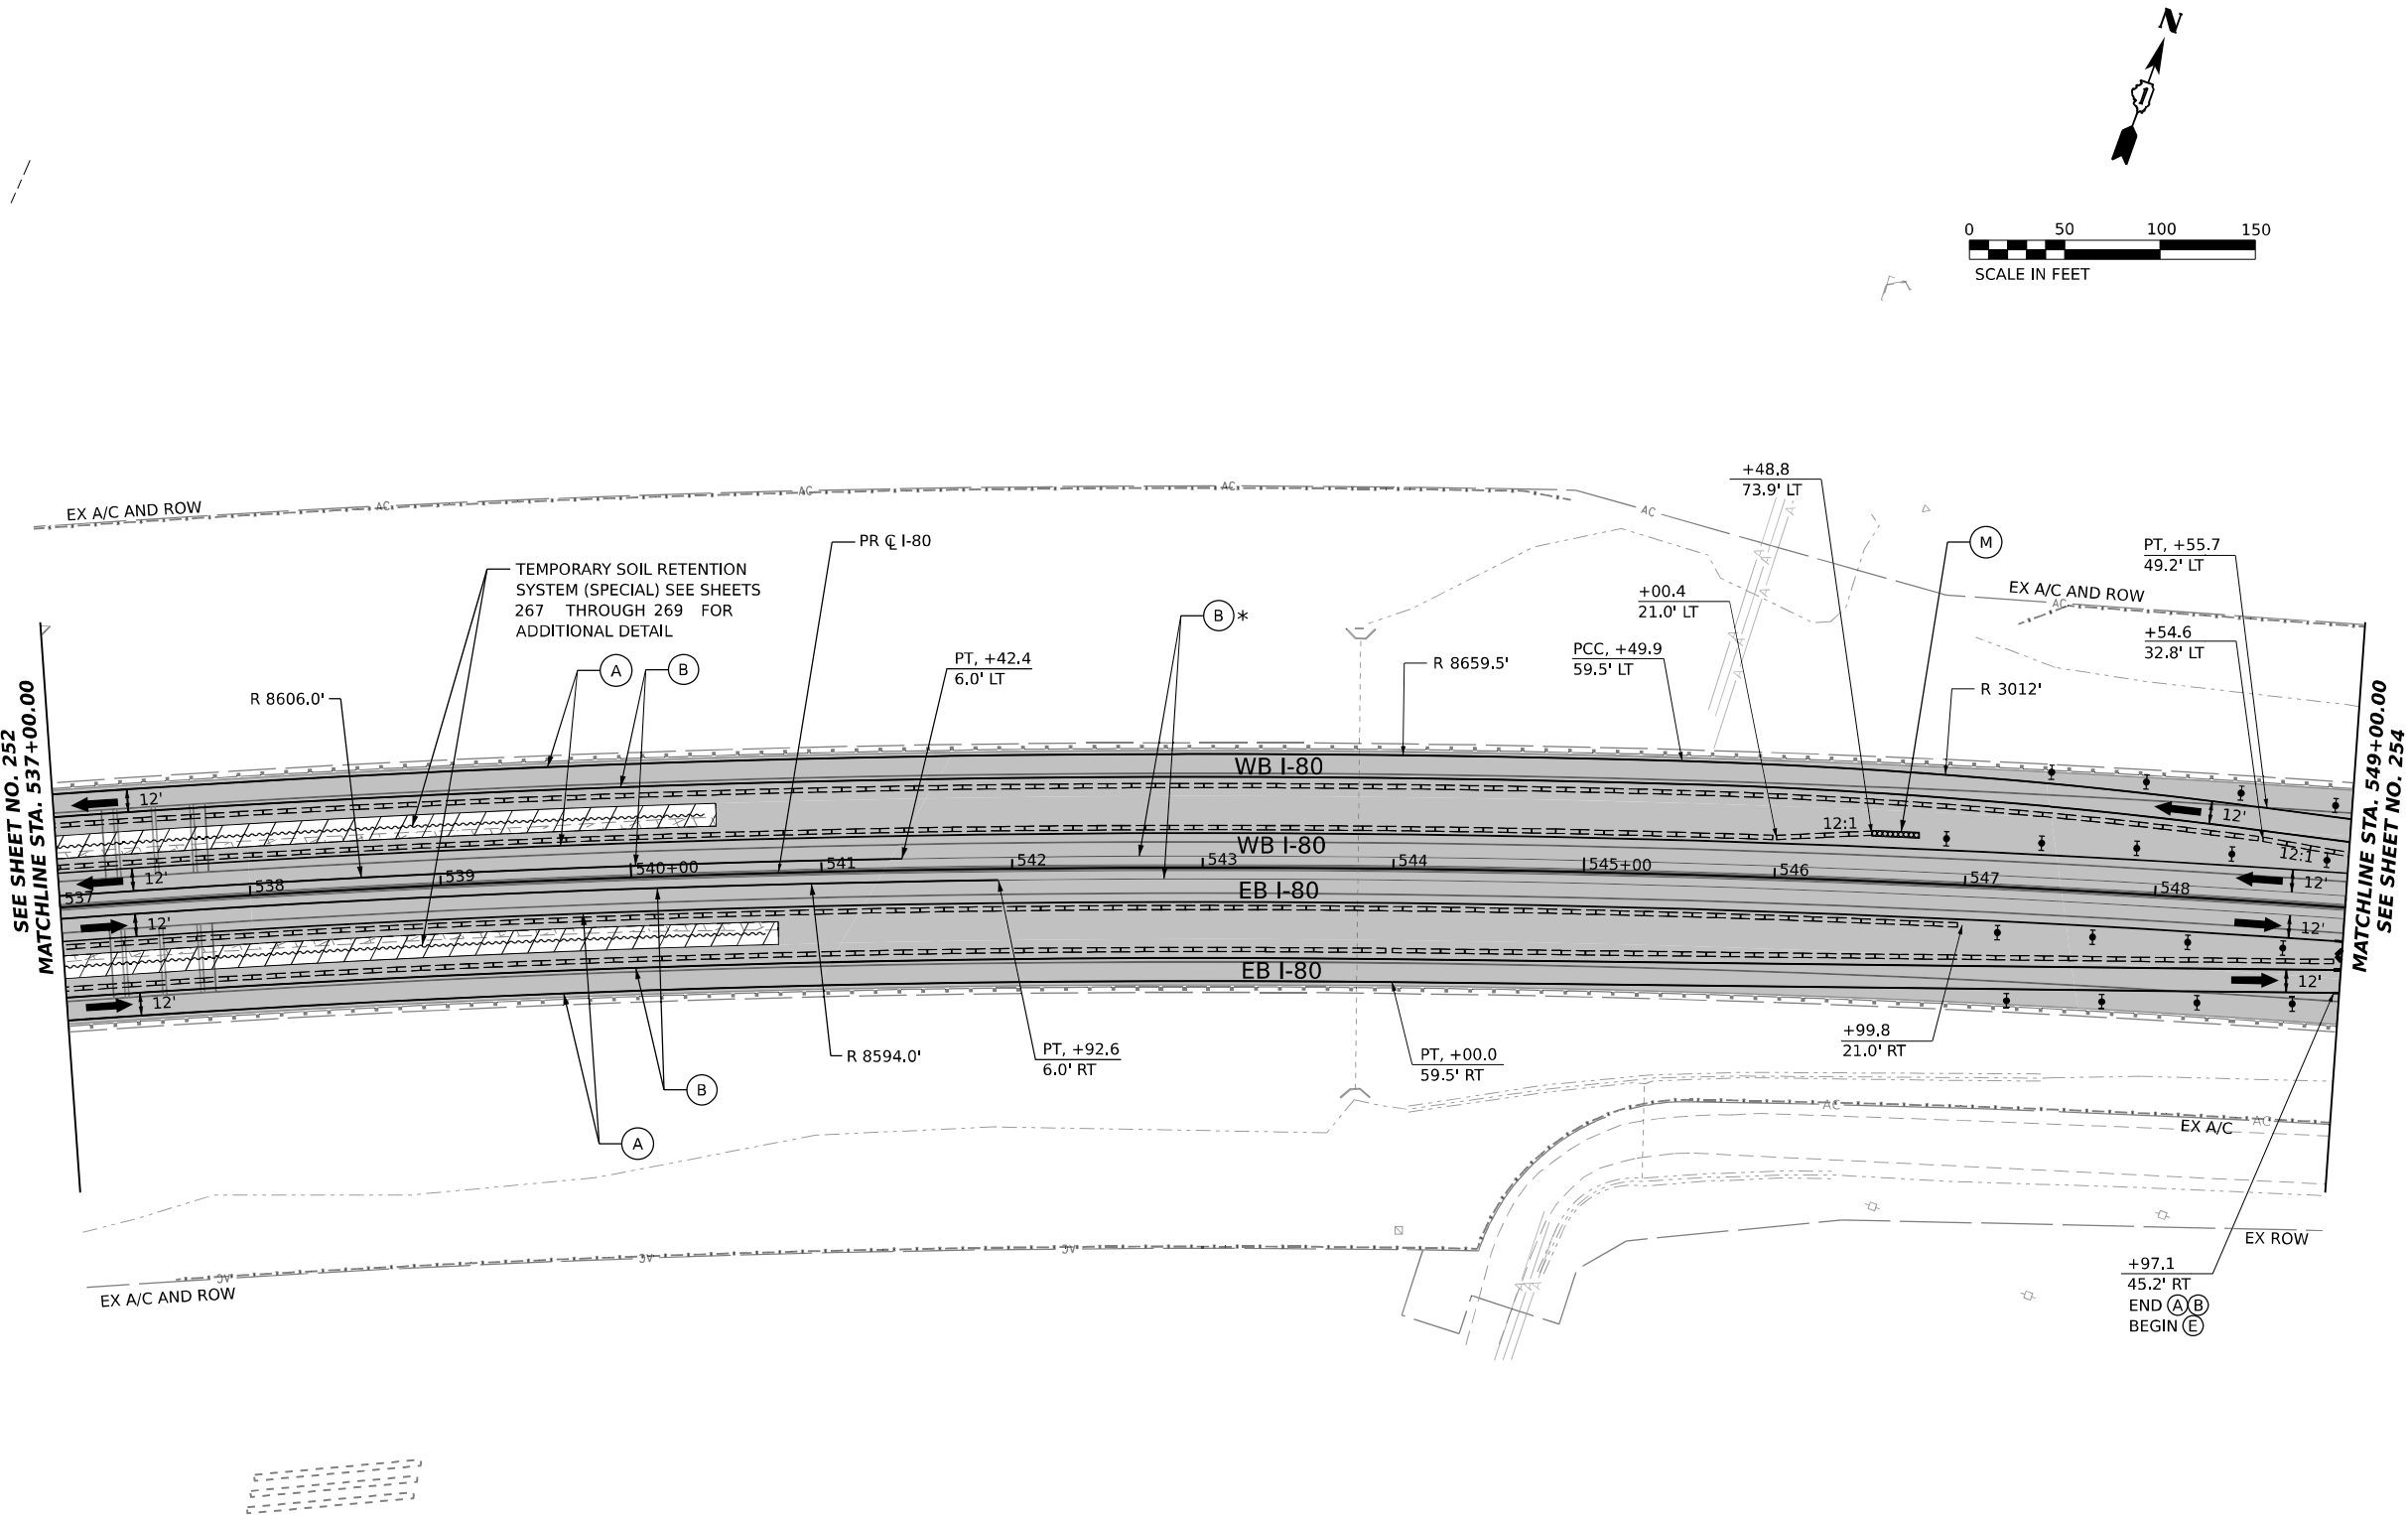


ALL STATIONING USED IN THE MOT PLANS ARE BASED ON THE PR C I-80 UNLESS OTHERWISE NOTED.

LEGEND	
	WORK ZONE
	TEMPORARY PAVEMENT
	TEMPORARY PAVEMENT FROM PREVIOUS STAGE
	COMPLETED PERMANENT PAVEMENT
	TEMPORARY CONCRETE BARRIER
	TEMPORARY IMPACT ATTENUATOR (NARROW) TL-3
	TEMPORARY IMPACT ATTENUATOR (WIDE) TL-3
	DIRECTION OF TRAFFIC FLOW

	ARROW BOARD
	TYPE II BARRICADE OR DRUMS WITH STEADY BURN MONODIRECTIONAL LIGHT
	DIRECTIONAL INDICATOR BARRICADE WITH STEADY BURN MONODIRECTIONAL LIGHT
	TEMPORARY SOIL RETENTION SYSTEM OR BRACED EXCAVATION
	TYPE III BARRICADE
	SIGN
	FROM PREVIOUS STAGE TO REMAIN

PROPOSED TEMP PAVEMENT MARKINGS AND TRAFFIC CONTROL DEVICES			
(A)	TEMP PVT MK L4 EPOXY (SOLID WHITE)	(G)	TEMP PVT MK L12 EPOXY (WHITE CHEVRONS @ 45°, 30' SPACING) (TYP)
(B)	TEMP PVT MK L4 EPOXY (SOLID YELLOW)	(H)	TEMP PVT MK L&S EPXY
(C)	TEMP PVT MK L4 EPOXY (2' DASH 6' SKIP, WHITE)		
(D)	TEMP PVT MK L5 EPOXY (10' DASH 30' SKIP, WHITE)		
(E)	TEMP PVT MK L8 EPOXY (SOLID WHITE)		
(F)	TEMP PVT MK L8 EPOXY (3' DASH 9' SKIP, WHITE)		
(K)	PIN TEMP CONC BARRIER (SEE MOT GENERAL NOTE #11)		
(L)	IMP ATTN TEMP SUN TL3		
(M)	IMP ATTN REL SUN TL3		
(N)	IMP ATTN TEMP SUW TL3		
(O)	IMP ATTN REL S U TL3		
(P)	EXISTING PAVEMENT MARKING		

KEY PLAN

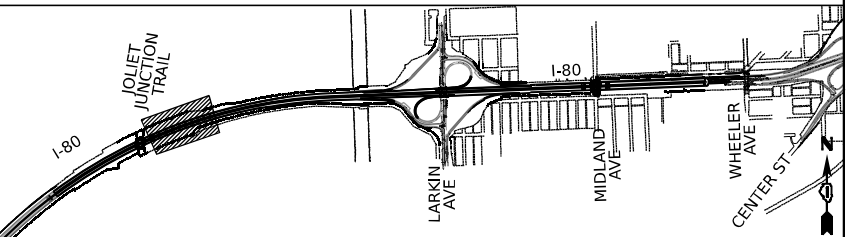

USER NAME	= amkljuvr
PLOT SCALE	= 100,000 ' / in.
PLOT DATE	= 10/5/2023

DESIGNED	- NWM
DRAWN	- PP
CHECKED	- SPF
DATE	-

REVISED	-
REVISED	-
REVISED	-
REVISED	-

STATE OF ILLINOIS DEPARTMENT OF TRANSPORTATION

SUGGESTED STAGES OF CONSTRUCTION AND TRAFFIC CONTROL PLAN I-80 STAGE 3




SCALE: 1"=50'	SHEET 3	OF 12 SHEETS	STA. 537+00	TO STA. 549+00
---------------	---------	--------------	-------------	----------------

F.A.I. RTE.	SECTION	COUNTY	TOTAL SHEETS	SHEET NO.
I-80	FAI 80 22 BR	WILL	1201	253
CONTRACT NO. 62R89				
ILLINOIS FED. AID PROJECT				



MOT-GM-EB-401

*

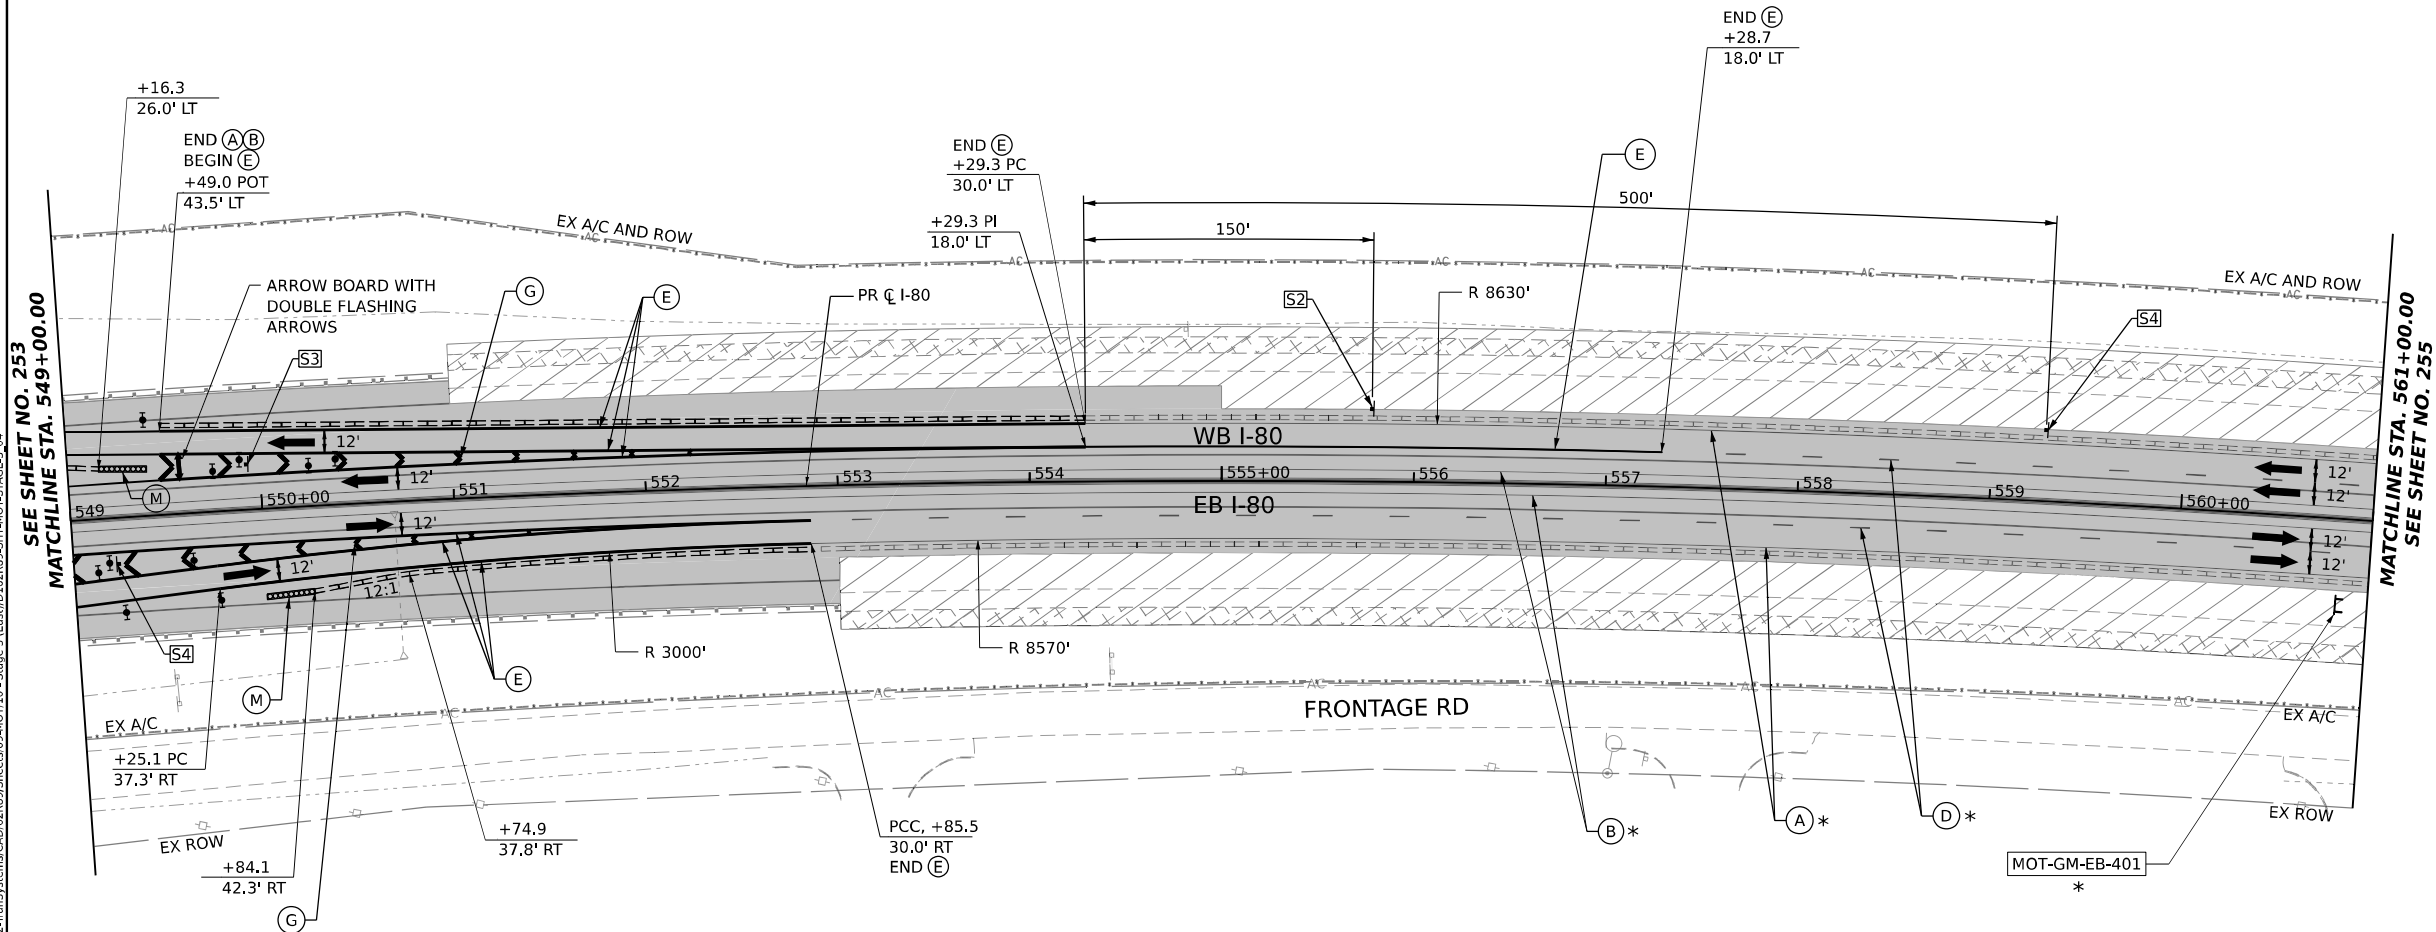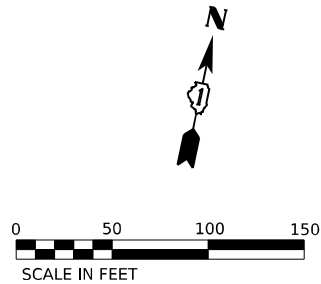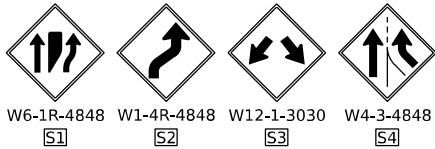

ALL STATIONING USED IN THE MOT PLANS ARE BASED ON THE PR C I-80 UNLESS OTHERWISE NOTED.


LEGEND	
	WORK ZONE
	TEMPORARY PAVEMENT
	TEMPORARY PAVEMENT FROM PREVIOUS STAGE
	COMPLETED PERMANENT PAVEMENT
	TEMPORARY CONCRETE BARRIER
	TEMPORARY IMPACT ATTENUATOR (NARROW) TL-3
	TEMPORARY IMPACT ATTENUATOR (WIDE) TL-3
	DIRECTION OF TRAFFIC FLOW

	ARROW BOARD
	TYPE II BARRICADE OR DRUMS WITH STEADY BURN MONODIRECTIONAL LIGHT
	DIRECTIONAL INDICATOR BARRICADE WITH STEADY BURN MONODIRECTIONAL LIGHT
	TEMPORARY SOIL RETENTION SYSTEM OR BRACED EXCAVATION
	TYPE III BARRICADE
	SIGN
	FROM PREVIOUS STAGE TO REMAIN

PROPOSED TEMP PAVEMENT MARKINGS AND TRAFFIC CONTROL DEVICES

(A)	TEMP PVT MK L4 EPOXY (SOLID WHITE)	(G)	TEMP PVT MK L12 EPOXY (WHITE CHEVRONS @ 45°, 30' SPACING) (TYP)	(K)	PIN TEMP CONC BARRIER (SEE MOT GENERAL NOTE #11)
(B)	TEMP PVT MK L4 EPOXY (SOLID YELLOW)	(H)	TEMP PVT MK L&S EPXY	(L)	IMP ATTN TEMP SUN TL3
(C)	TEMP PVT MK L4 EPOXY (2' DASH 6' SKIP, WHITE)			(M)	IMP ATTN REL SUN TL3
(D)	TEMP PVT MK L5 EPOXY (10' DASH 30' SKIP, WHITE)			(N)	IMP ATTN TEMP SUW TL3
(E)	TEMP PVT MK L8 EPOXY (SOLID WHITE)			(O)	IMP ATTN REL S U TL3
(F)	TEMP PVT MK L8 EPOXY (3' DASH 9' SKIP, WHITE)			(P)	EXISTING PAVEMENT MARKING

KEY PLAN

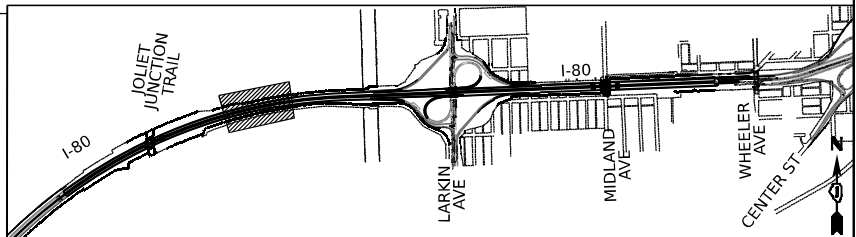

USER NAME	= amkljuver
PLOT SCALE	= 100,000' / in.
PLOT DATE	= 10/5/2023

DESIGNED	- NWM
DRAWN	- PP
CHECKED	- SPF
DATE	-

REVISED	-
REVISED	-
REVISED	-
REVISED	-


STATE OF ILLINOIS
DEPARTMENT OF TRANSPORTATION

SUGGESTED STAGES OF CONSTRUCTION AND TRAFFIC CONTROL PLAN I-80 STAGE 3

SCALE: 1"=50'	SHEET 4	OF 12 SHEETS	STA. 549+00	TO STA. 561+00
---------------	---------	--------------	-------------	----------------

F.A.I. RTE.	SECTION	COUNTY	TOTAL SHEETS	SHEET NO.
I-80	FAI 80 22 BR	WILL	1201	254
CONTRACT NO. 62R89				
ILLINOIS FED. AID PROJECT				

Model: Default
File Name: p:\projects\transp\paw\transcomp\paw\I-80\Stage3\I-80-Stage3-03.dwg
Projects: 2018\CH401\401180022\02-TransSystems\CAD\62R89\Sheets\09-MOT\10-Stage 3 (East)\D162R89-SHT-MOT-STAGE3-03

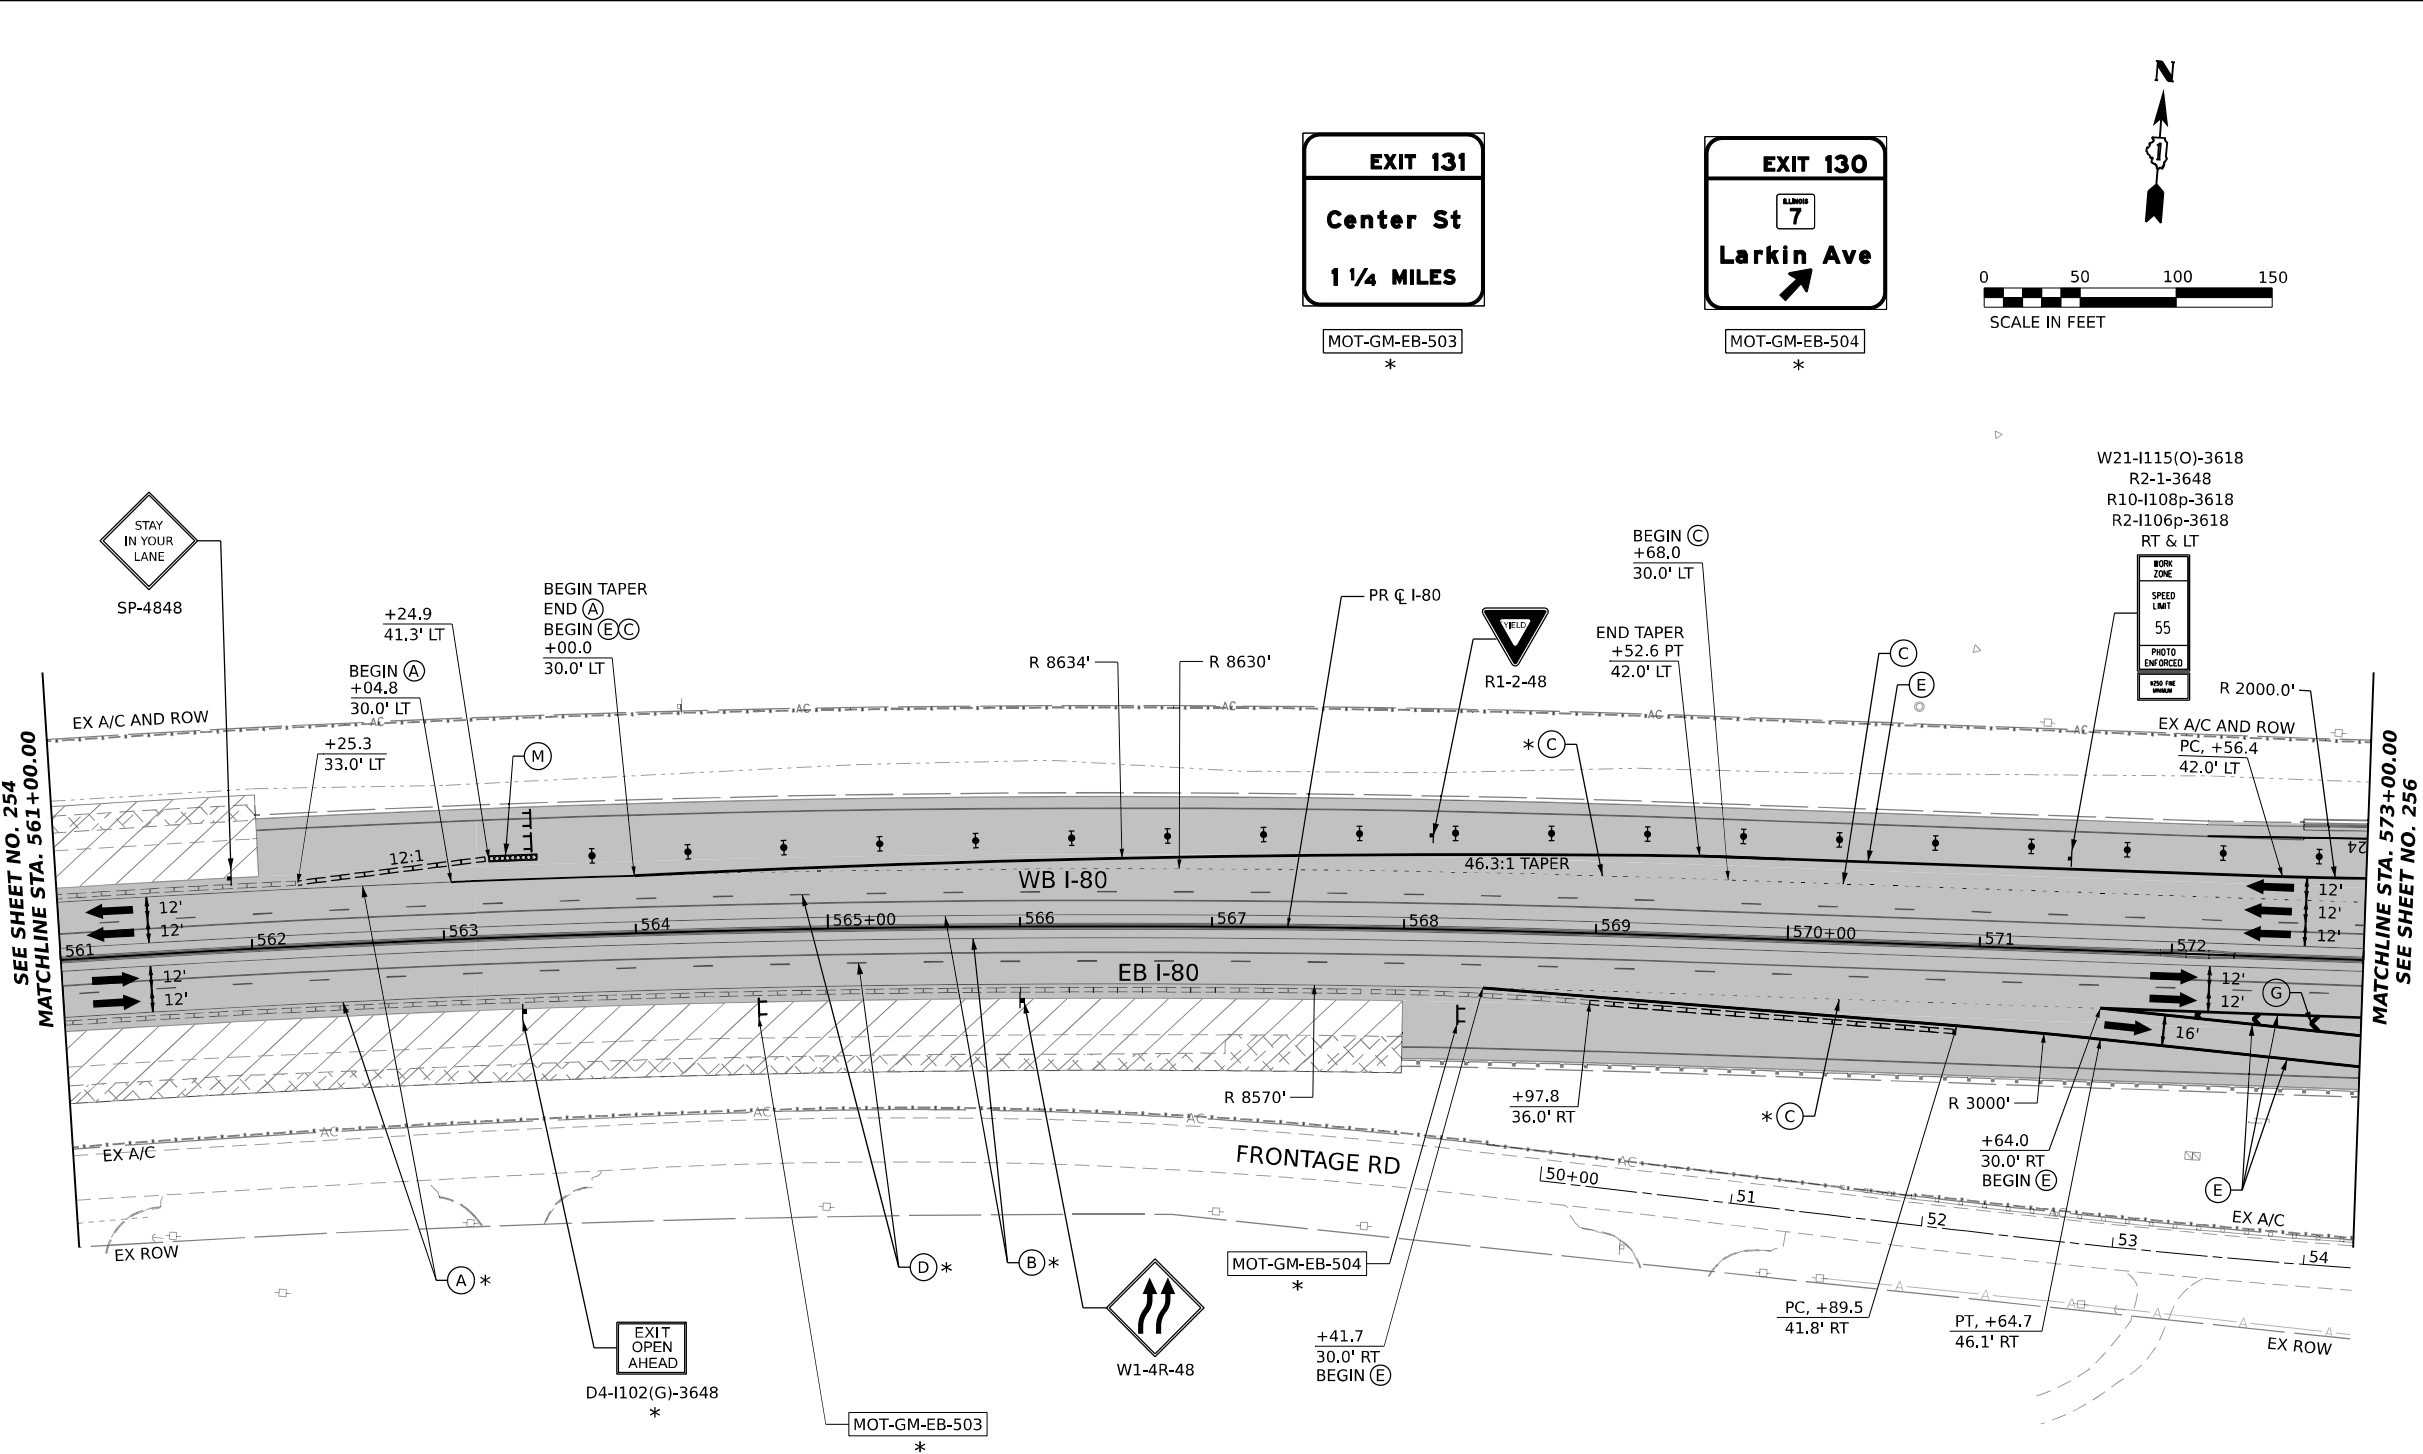


ALL STATIONING USED IN THE MOT PLANS ARE BASED ON THE PR C I-80 UNLESS OTHERWISE NOTED.

LEGEND	
	WORK ZONE
	TEMPORARY PAVEMENT
	TEMPORARY PAVEMENT FROM PREVIOUS STAGE
	COMPLETED PERMANENT PAVEMENT
	TEMPORARY CONCRETE BARRIER
	TEMPORARY IMPACT ATTENUATOR (NARROW) TL-3
	TEMPORARY IMPACT ATTENUATOR (WIDE) TL-3
	DIRECTION OF TRAFFIC FLOW

	ARROW BOARD
	TYPE II BARRICADE OR DRUMS WITH STEADY BURN MONODIRECTIONAL LIGHT
	DIRECTIONAL INDICATOR BARRICADE WITH STEADY BURN MONODIRECTIONAL LIGHT
	TEMPORARY SOIL RETENTION SYSTEM OR BRACED EXCAVATION
	TYPE III BARRICADE
	SIGN
	FROM PREVIOUS STAGE TO REMAIN



PROPOSED TEMP PAVEMENT MARKINGS AND TRAFFIC CONTROL DEVICES			
(A)	TEMP PVT MK L4 EPOXY (SOLID WHITE)	(G)	TEMP PVT MK L12 EPOXY (WHITE CHEVRONS @ 45°, 30' SPACING) (TYP)
(B)	TEMP PVT MK L4 EPOXY (SOLID YELLOW)	(H)	TEMP PVT MK L&S EPXY
(C)	TEMP PVT MK L4 EPOXY (2' DASH 6' SKIP, WHITE)		
(D)	TEMP PVT MK L5 EPOXY (10' DASH 30' SKIP, WHITE)		
(E)	TEMP PVT MK L8 EPOXY (SOLID WHITE)		
(F)	TEMP PVT MK L8 EPOXY (3' DASH 9' SKIP, WHITE)		
(K)	PIN TEMP CONC BARRIER (SEE MOT GENERAL NOTE #11)		
(L)	IMP ATTN TEMP SUN TL3		
(M)	IMP ATTN REL SUN TL3		
(N)	IMP ATTN TEMP SUW TL3		
(O)	IMP ATTN REL S U TL3		
(P)	EXISTING PAVEMENT MARKING		

KEY PLAN

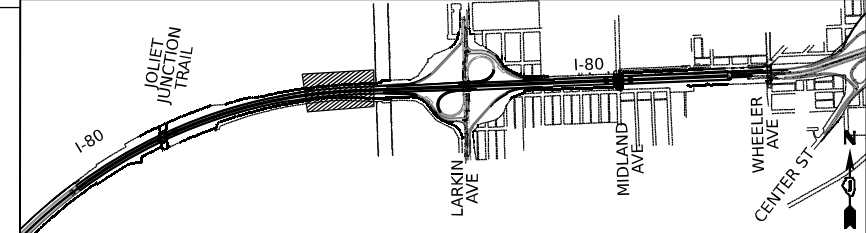

 303 EAST WACKER DRIVE, SUITE 1400 CHICAGO, IL 60601-2276 PHONE: (312) 373-7700 FAX: (312) 373-6800	USER NAME = amkljuvr	DESIGNED - NWM	REVISED -	STATE OF ILLINOIS DEPARTMENT OF TRANSPORTATION	SUGGESTED STAGES OF CONSTRUCTION AND TRAFFIC CONTROL PLAN I-80 STAGE 3				F.A.I. RTE.	SECTION	COUNTY	TOTAL SHEETS	SHEET NO.
	PLOT SCALE = 100,000' / in.	DRAWN - PP	REVISED -		SCALE: 1"=50'				I-80	FAI 80 22 BR	WILL	1201	255
	PLOT DATE = 10/5/2023	CHECKED - SPF	REVISED -		SHEET 5 OF 12 SHEETS				CONTRACT NO. 62R89				
	DATE -	DATE -	REVISED -		STA. 561+00 TO STA. 573+00				ILLINOIS FED. AID PROJECT				

MODEL: Default
FILE NAME: p:\projects\transp\comp\paw\road\Documents\Projects_2018\CH401\401180022\02-TransSystems\CAD\62R89\Sheets\09-MOT10 - Stage 3 (East)\D162R89-SHT-MOT-STAGE3_06

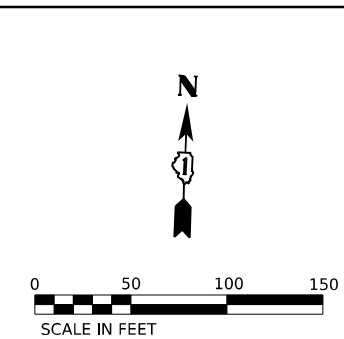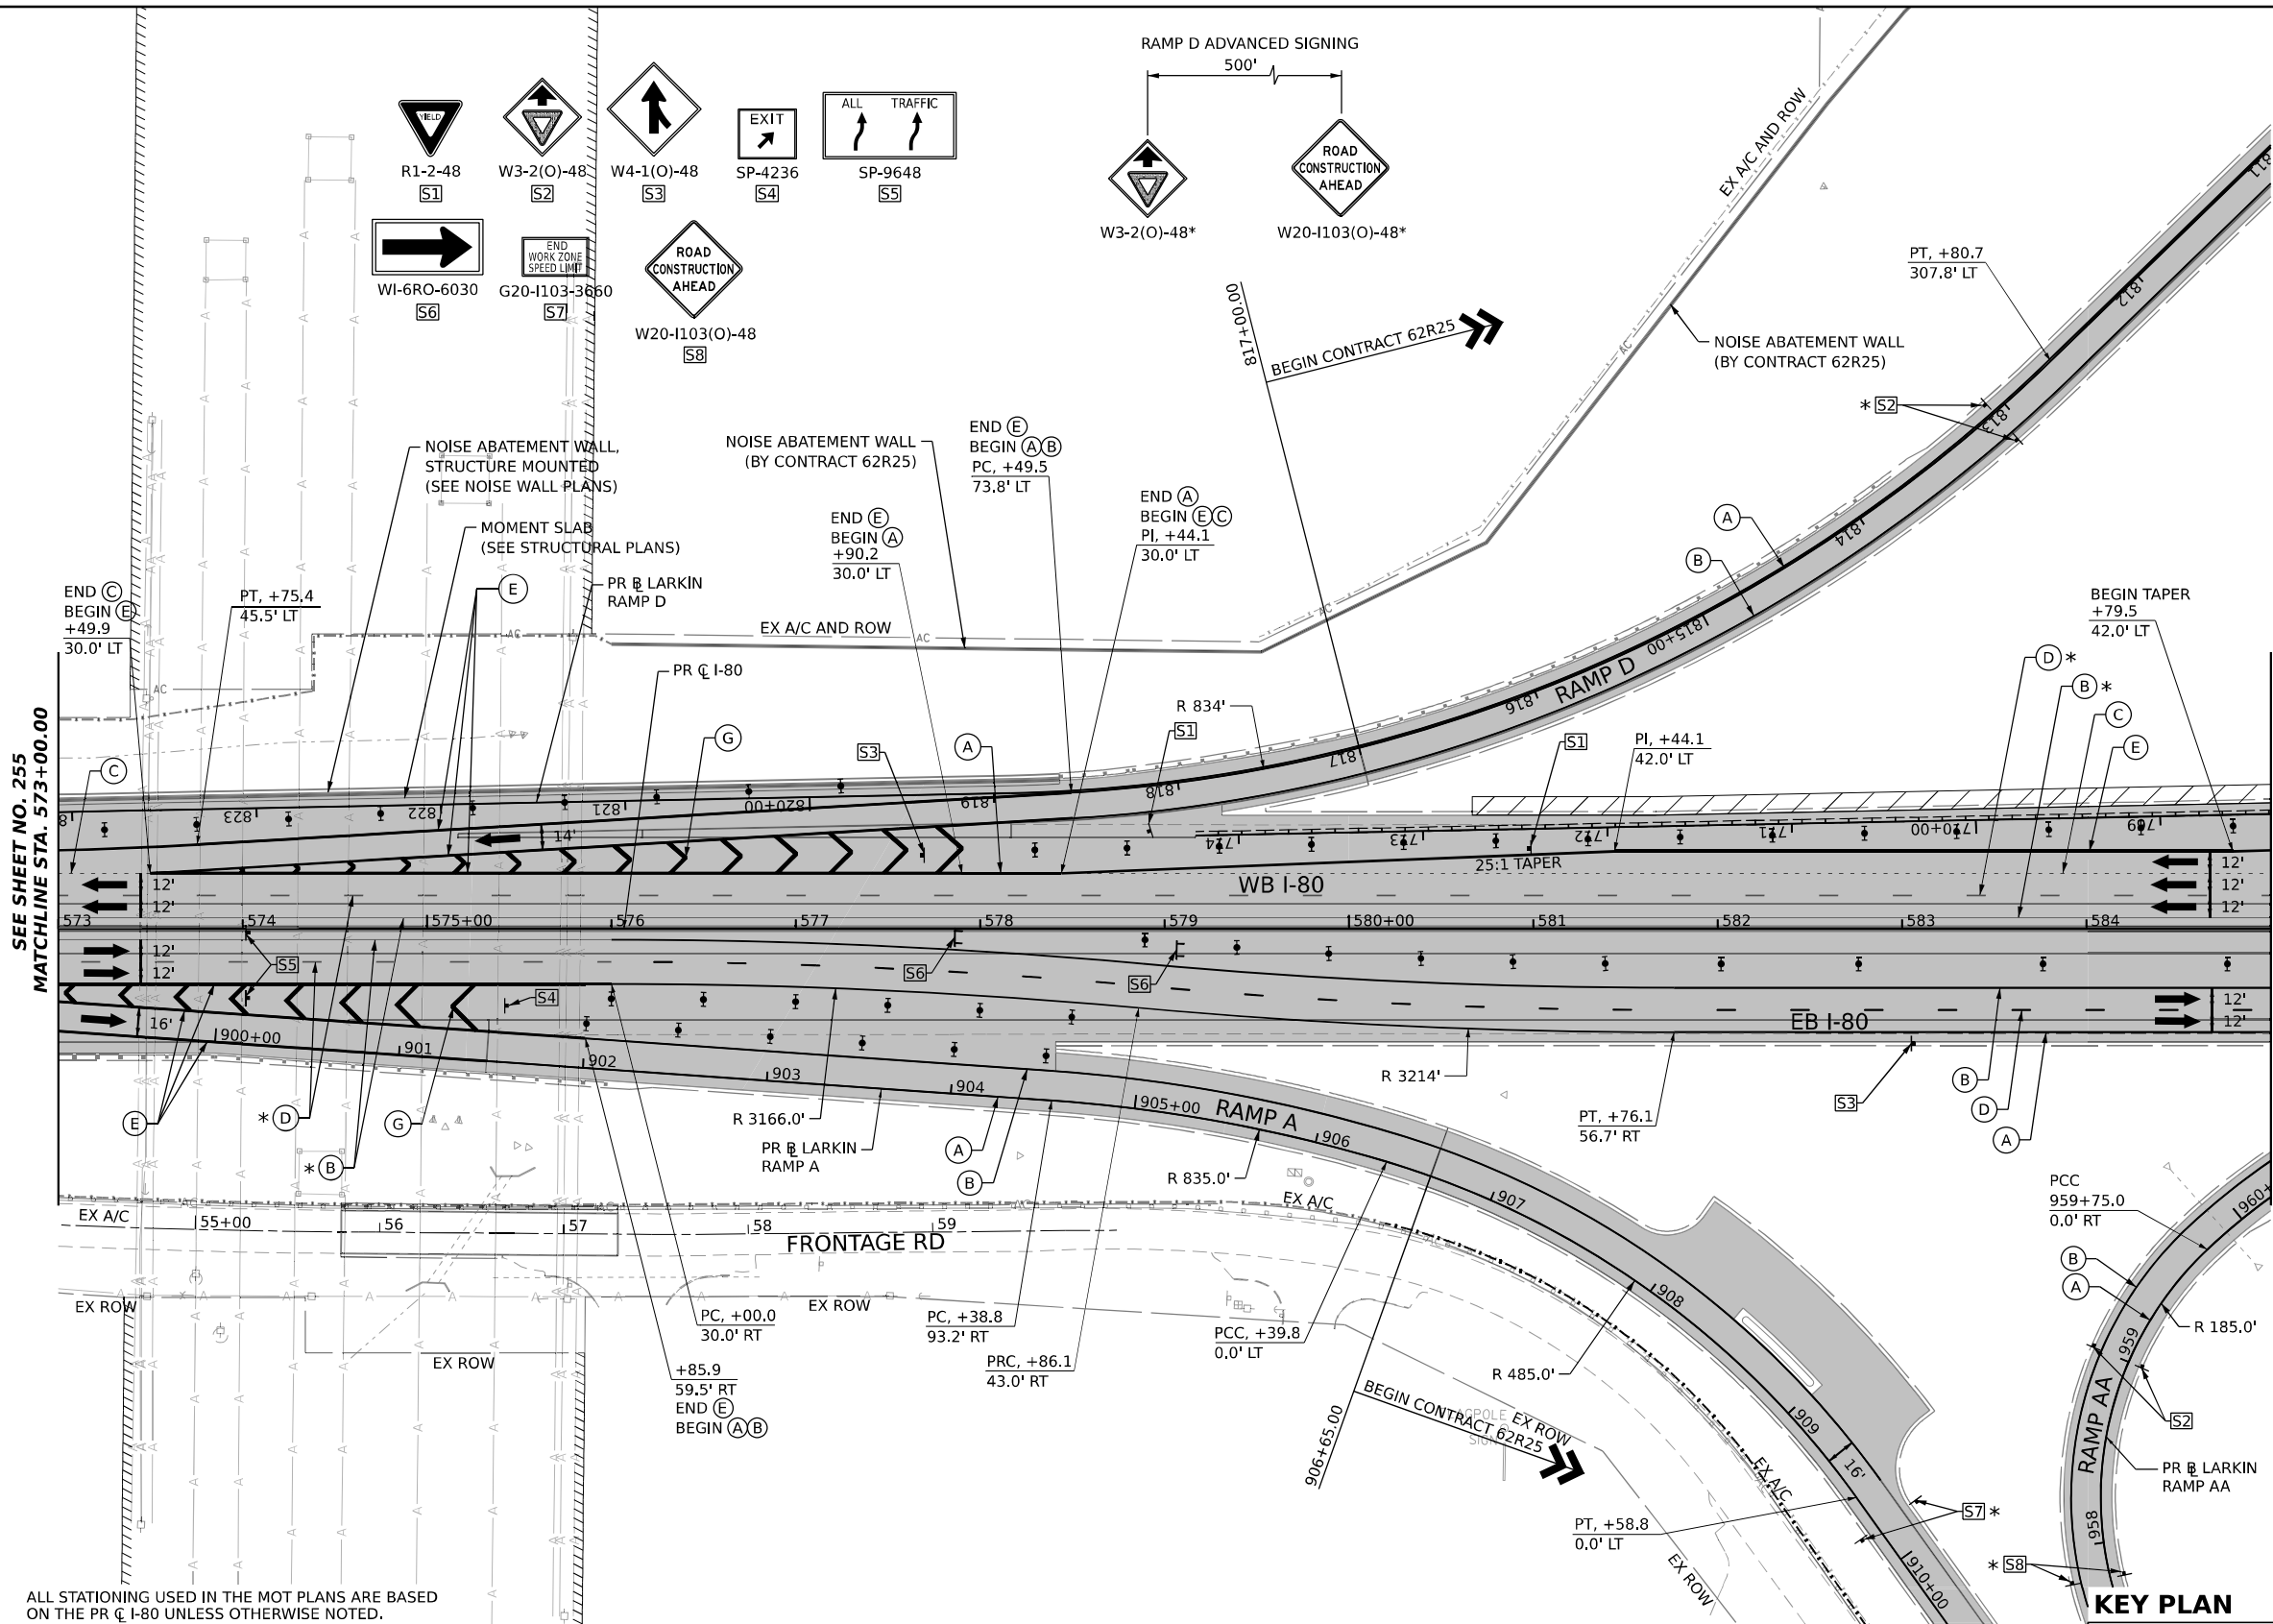


ALL STATIONING USED IN THE MOT PLANS ARE BASED ON THE PR L-80 UNLESS OTHERWISE NOTED.

LEGEND

	WORK ZONE		ARROW BOARD
	TEMPORARY PAVEMENT		TYPE II BARRICADE OR DRUMS WITH STEADY BURN MONODIRECTIONAL LIGHT
	TEMPORARY PAVEMENT FROM PREVIOUS STAGE		DIRECTIONAL INDICATOR BARRICADE WITH STEADY BURN MONODIRECTIONAL LIGHT
	COMPLETED PERMANENT PAVEMENT		TEMPORARY SOIL RETENTION SYSTEM OR BRACED EXCAVATION
	TEMPORARY CONCRETE BARRIER		TYPE III BARRICADE
	TEMPORARY IMPACT ATTENUATOR (NARROW) TL-3		SIGN
	TEMPORARY IMPACT ATTENUATOR (WIDE) TL-3		FROM PREVIOUS STAGE TO REMAIN
	DIRECTION OF TRAFFIC FLOW		



PROPOSED TEMP PAVEMENT MARKINGS AND TRAFFIC CONTROL DEVICES

(A) TEMP PVT MK L4 EPOXY (SOLID WHITE)	(G) TEMP PVT MK L12 EPOXY (WHITE CHEVRONS @ 45°, 30' SPACING) (TYP)	(K) PIN TEMP CONC BARRIER (SEE MOT GENERAL NOTE #11)
(B) TEMP PVT MK L4 EPOXY (SOLID YELLOW)	(H) TEMP PVT MK L&S EPOXY	(L) IMP ATTN TEMP SUN TL3
(C) TEMP PVT MK L4 EPOXY (2' DASH 6' SKIP, WHITE)		(M) IMP ATTN REL SUN TL3
(D) TEMP PVT MK L5 EPOXY (10' DASH 30' SKIP, WHITE)		(N) IMP ATTN TEMP SUW TL3
(E) TEMP PVT MK L8 EPOXY (SOLID WHITE)		(O) IMP ATTN REL S U TL3
(F) TEMP PVT MK L8 EPOXY (3' DASH 9' SKIP, WHITE)		(P) EXISTING PAVEMENT MARKING

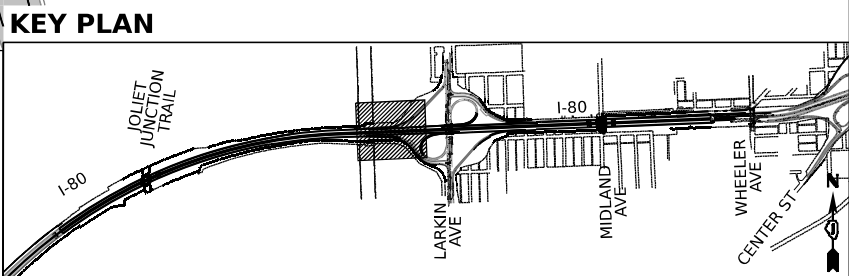

AECOM 303 EAST WACKER DRIVE, SUITE 1400 CHICAGO, IL 60601-2276 PHONE: (312) 373-7700 FAX: (312) 373-6800	USER NAME = amkluver		DESIGNED - NWM	REVISED -	STATE OF ILLINOIS DEPARTMENT OF TRANSPORTATION	SUGGESTED STAGES OF CONSTRUCTION AND TRAFFIC CONTROL PLAN I-80 STAGE 3					F.A.I. RTE.	SECTION	COUNTY	TOTAL SHEETS	SHEET NO.
	PLOT SCALE = 100,000' / in.		DRAWN - PP	REVISED -							I-80	FAI 80 22 BR	WILL	1201	256
	PLOT DATE = 10/5/2023		CHECKED - SPF	REVISED -		CONTRACT NO. 62R89									
			DATE -	REVISED -		SCALE: 1"=50' SHEET 6 OF 12 SHEETS STA. 573+00 TO STA. 585+00					ILLINOIS FED. AID PROJECT				

MODEL: Default
FILE NAME: p:\projects\trans\comp\paw\road\Documents\Projects_2018\CH401\401180022\02-TransSystems\CAD\62R89\Sheets\09-A07T10 - Stage 3 (East)\D162R89-SHT-A07T10-5.07

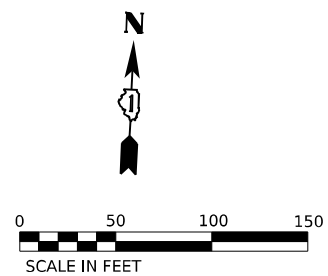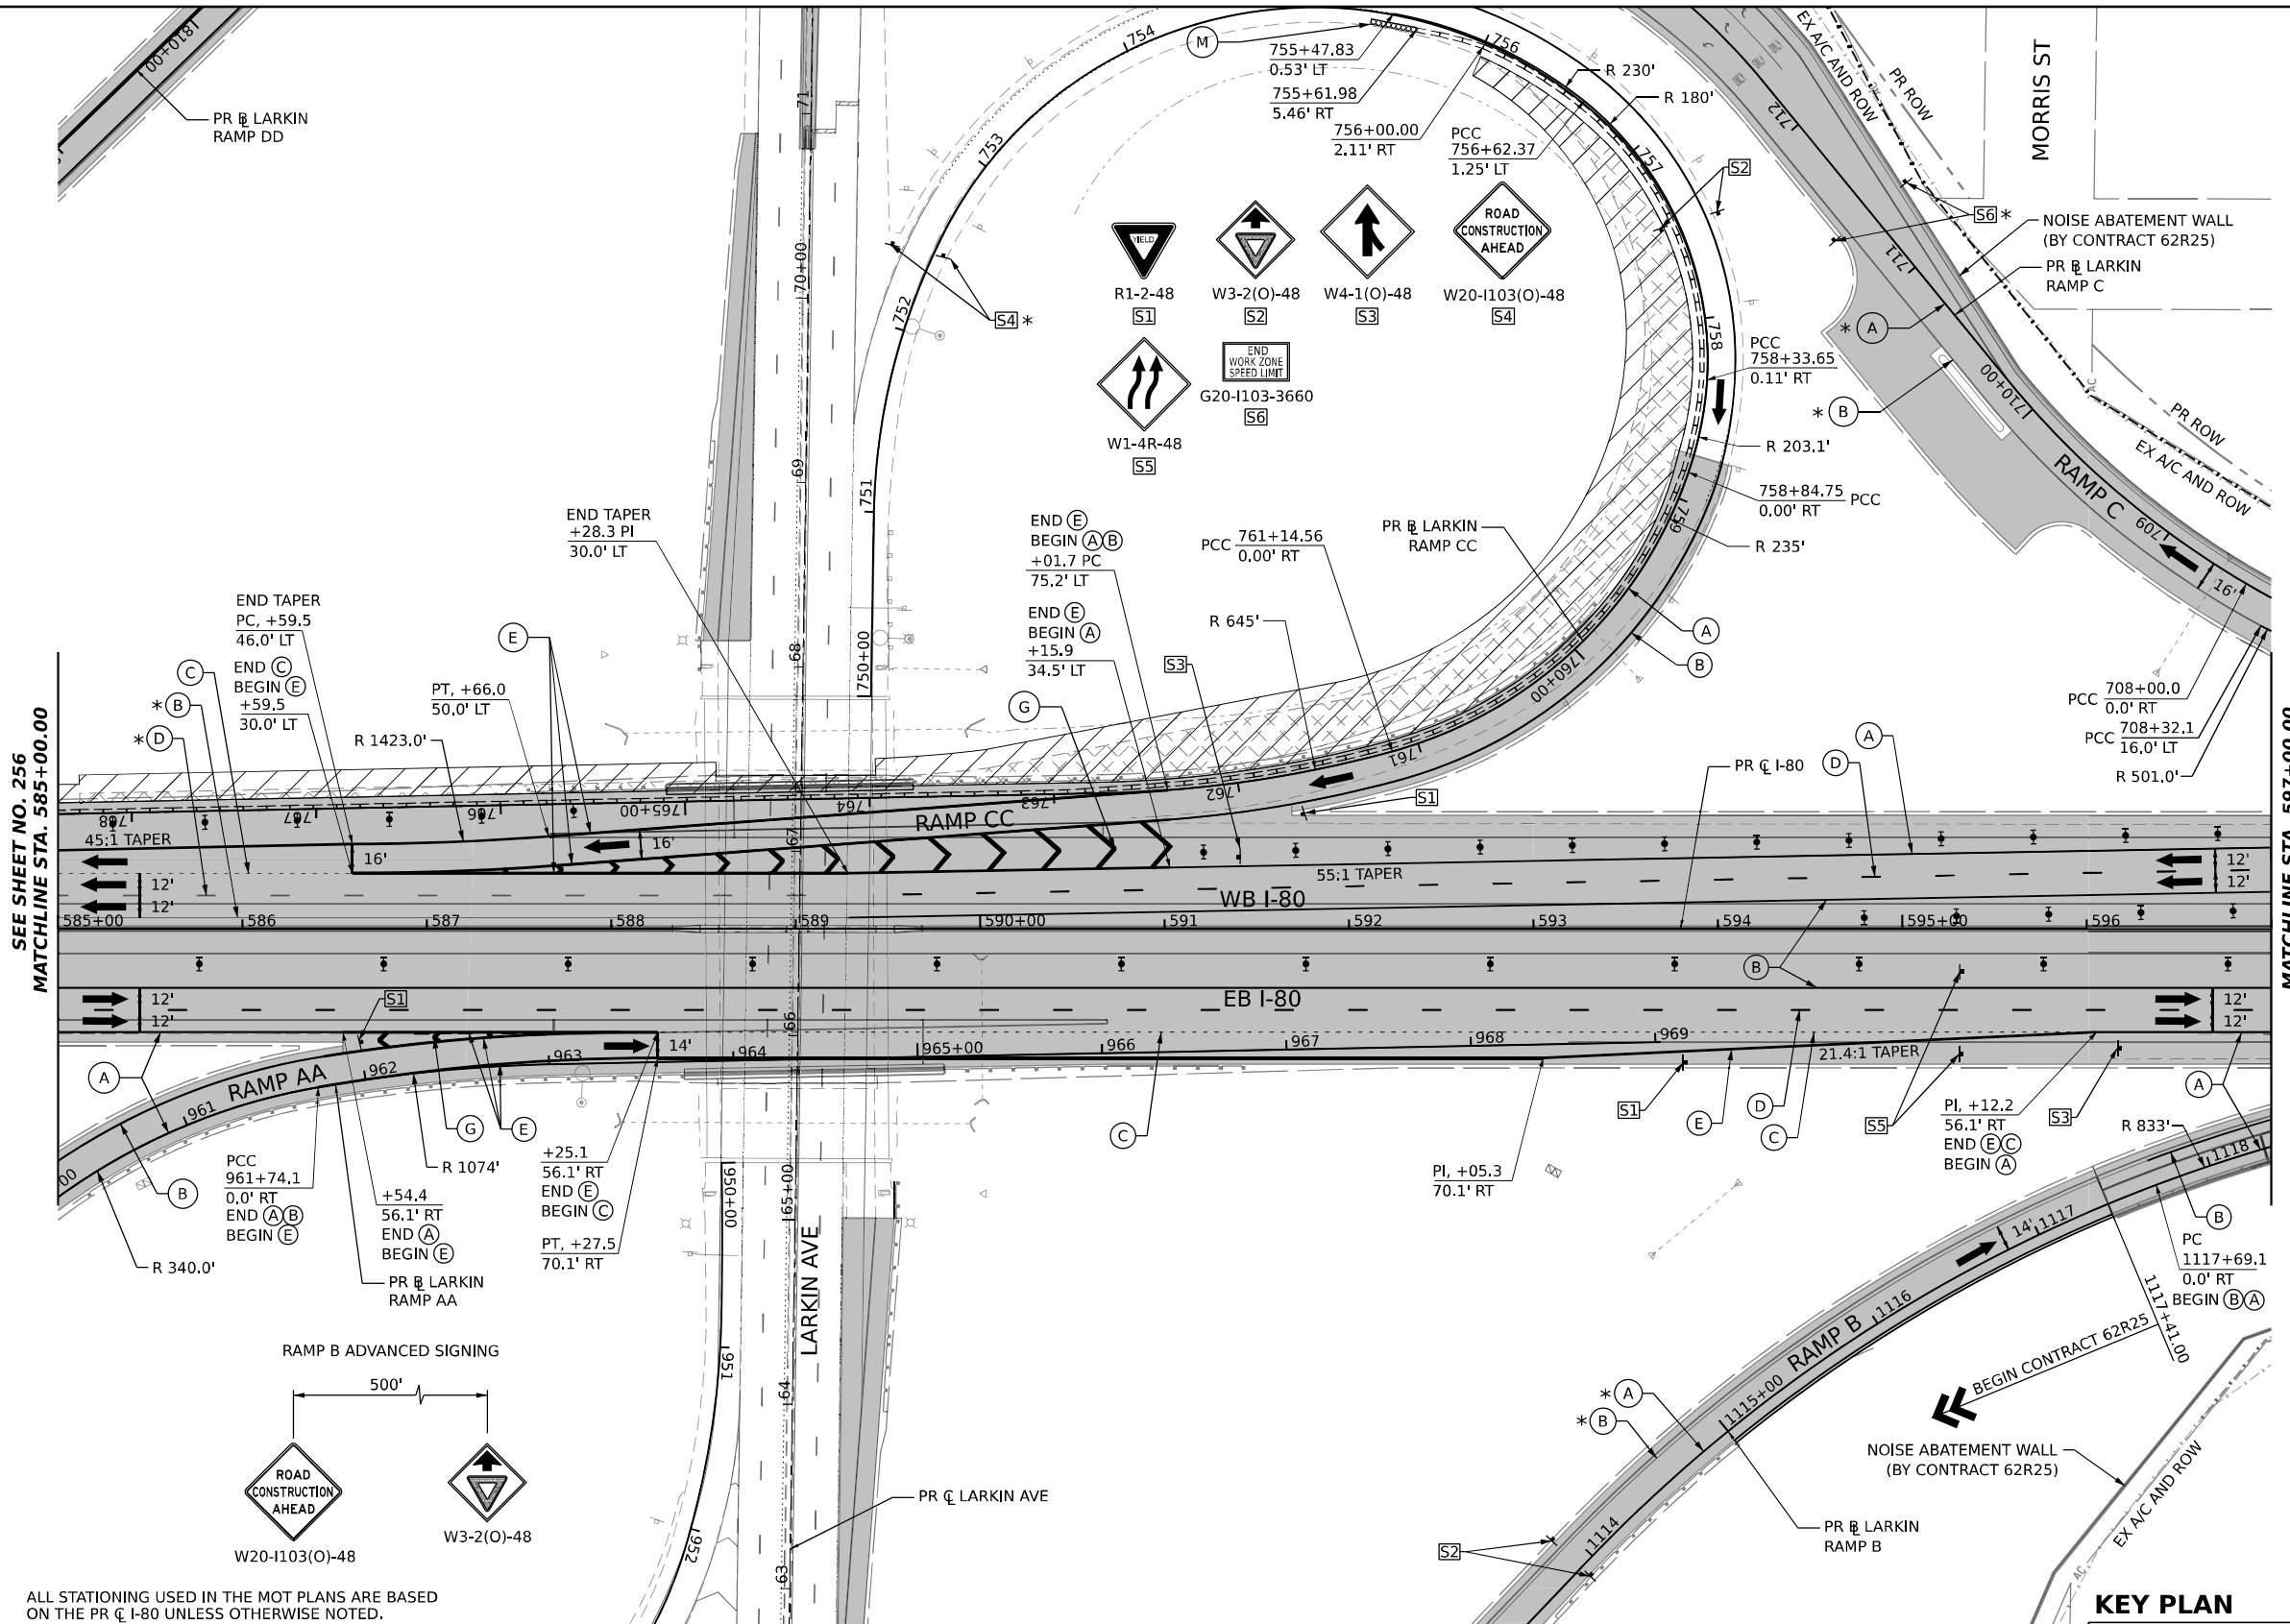

LEGEND


	WORK ZONE		ARROW BOARD
	TEMPORARY PAVEMENT		TYPE II BARRICADE OR DRUMS WITH STEADY BURN MONODIRECTIONAL LIGHT
	TEMPORARY PAVEMENT FROM PREVIOUS STAGE		DIRECTIONAL INDICATOR BARRICADE WITH STEADY BURN MONODIRECTIONAL LIGHT
	COMPLETED PERMANENT PAVEMENT		TEMPORARY SOIL RETENTION SYSTEM OR BRACED EXCAVATION
	TEMPORARY CONCRETE BARRIER		TYPE III BARRICADE
	TEMPORARY IMPACT ATTENUATOR (NARROW) TL-3		SIGN
	TEMPORARY IMPACT ATTENUATOR (WIDE) TL-3		FROM PREVIOUS STAGE TO REMAIN
	DIRECTION OF TRAFFIC FLOW		

PROPOSED TEMP PAVEMENT MARKINGS AND TRAFFIC CONTROL DEVICES

(A)	TEMP PVT MK L4 EPOXY (SOLID WHITE)	(G)	TEMP PVT MK L12 EPOXY (WHITE CHEVRONS @ 45°, 30' SPACING) (TYP)	(K)	PIN TEMP CONC BARRIER (SEE MOT GENERAL NOTE #11)
(B)	TEMP PVT MK L4 EPOXY (SOLID YELLOW)	(H)	TEMP PVT MK L&S EPXY	(L)	IMP ATTN TEMP SUN TL3
(C)	TEMP PVT MK L4 EPOXY (2' DASH 6' SKIP, WHITE)			(M)	IMP ATTN REL SUN TL3
(D)	TEMP PVT MK L5 EPOXY (10' DASH 30' SKIP, WHITE)			(N)	IMP ATTN TEMP SUW TL3
(E)	TEMP PVT MK L8 EPOXY (SOLID WHITE)			(O)	IMP ATTN REL S U TL3
(F)	TEMP PVT MK L8 EPOXY (3' DASH 9' SKIP, WHITE)			(P)	EXISTING PAVEMENT MARKING


KEY PLAN

AECOM 303 EAST WACKER DRIVE, SUITE 1400 CHICAGO, IL 60601-3276 PHONE: (312) 373-7700 FAX: (312) 373-6800	USER NAME = amkluver		DESIGNED - NWM	REVISED -	STATE OF ILLINOIS DEPARTMENT OF TRANSPORTATION	SUGGESTED STAGES OF CONSTRUCTION AND TRAFFIC CONTROL PLAN I-80 STAGE 3					F.A.I. RTE.	SECTION	COUNTY	TOTAL SHEETS	SHEET NO.
	PLOT SCALE = 100,000' / in.		DRAWN - PP	REVISED -		SCALE: 1"=50'					I-80	FAI 80 22 BR	WILL	1201	257
	PLOT DATE = 10/5/2023		CHECKED - SPF	REVISED -		SHEET 7 OF 12 SHEETS					CONTRACT NO. 62R89				
			ILLINOIS FED. AID PROJECT												

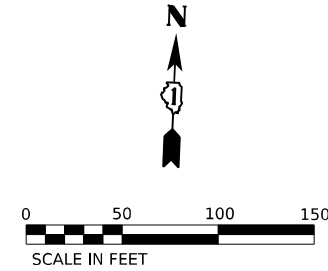

AECOM 303 EAST WACKER DRIVE, SUITE 1400 CHICAGO, IL 60601-5276 PHONE: (312) 373-7700 FAX: (312) 373-6800	USER NAME = amkluver	DESIGNED - NWM	REVISED -	STATE OF ILLINOIS DEPARTMENT OF TRANSPORTATION	SUGGESTED STAGES OF CONSTRUCTION AND TRAFFIC CONTROL PLAN				F.A.I. RTE.	SECTION	COUNTY	TOTAL SHEETS	SHEET NO.
	PLOT SCALE = 100.000 ' / in.	DRAWN - PP	REVISED -						I-80	FAI 80 22 BR	WILL	1201	258
	PLOT DATE = 10/5/2023	CHECKED - SPF	REVISED -		CONTRACT NO. 62R89								
	DATE -	REVISED -	REVISED -										
					SCALE: 1"=50'	SHEET 8	OF 12 SHEETS	STA. 597+00	TO STA. 609+00				

Model: Default
File Name: p:\projects\transp\comp\paw\trans\Documents\Projects_2018\CH401\401180022\02-Traffic\Systems\CAD\62R89\Sheets\09-MOT\10-Stage 3 (East)\D162R89-SHT-MOT-STAGE-3_09

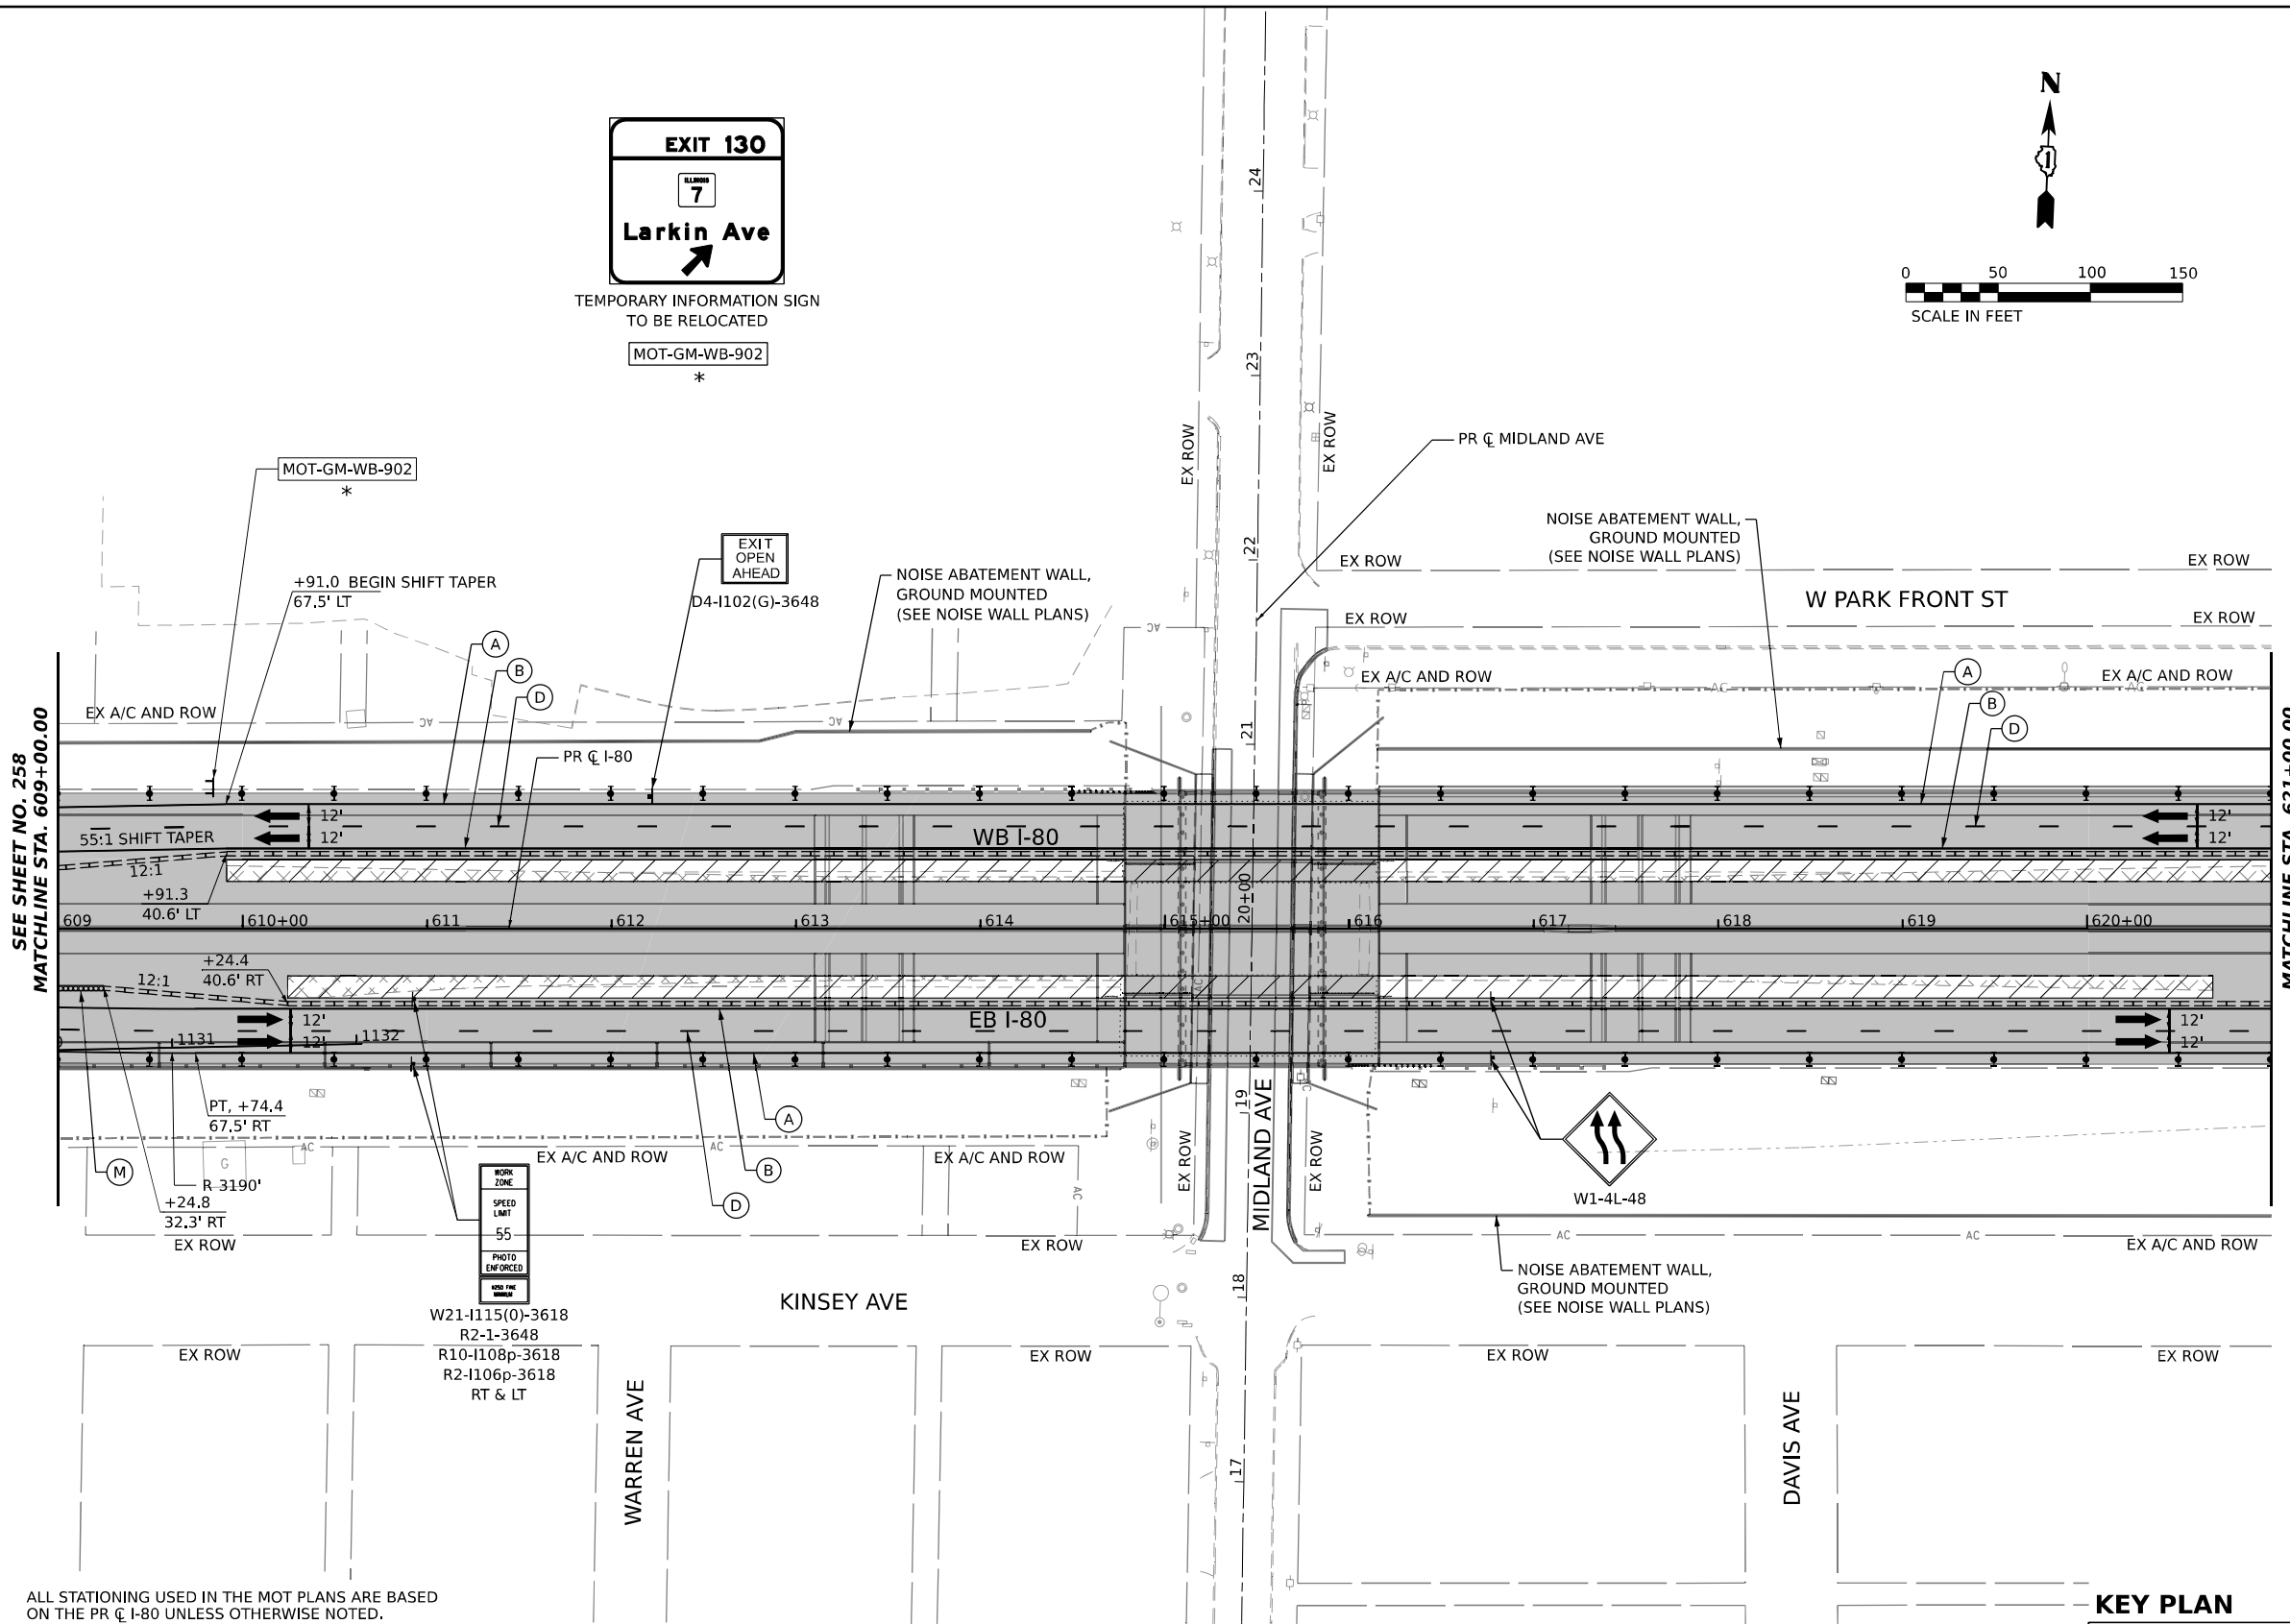

ALL STATIONING USED IN THE MOT PLANS ARE BASED ON THE PR C I-80 UNLESS OTHERWISE NOTED.

LEGEND


	WORK ZONE
	TEMPORARY PAVEMENT
	TEMPORARY PAVEMENT FROM PREVIOUS STAGE
	COMPLETED PERMANENT PAVEMENT
	TEMPORARY CONCRETE BARRIER
	TEMPORARY IMPACT ATTENUATOR (NARROW) TL-3
	TEMPORARY IMPACT ATTENUATOR (WIDE) TL-3
	DIRECTION OF TRAFFIC FLOW

	ARROW BOARD
	TYPE II BARRICADE OR DRUMS WITH STEADY BURN MONODIRECTIONAL LIGHT
	DIRECTIONAL INDICATOR BARRICADE WITH STEADY BURN MONODIRECTIONAL LIGHT
	TEMPORARY SOIL RETENTION SYSTEM OR BRACED EXCAVATION
	TYPE III BARRICADE
	SIGN
	FROM PREVIOUS STAGE TO REMAIN

PROPOSED TEMP PAVEMENT MARKINGS AND TRAFFIC CONTROL DEVICES

(A) TEMP PVT MK L4 EPOXY (SOLID WHITE)	(G) TEMP PVT MK L12 EPOXY (WHITE CHEVRONS @ 45°, 30' SPACING) (TYP)	(K) PIN TEMP CONC BARRIER (SEE MOT GENERAL NOTE #11)
(B) TEMP PVT MK L4 EPOXY (SOLID YELLOW)	(H) TEMP PVT MK L&S EPXY	(L) IMP ATTN TEMP SUN TL3
(C) TEMP PVT MK L4 EPOXY (2' DASH 6' SKIP, WHITE)		(M) IMP ATTN REL SUN TL3
(D) TEMP PVT MK L5 EPOXY (10' DASH 30' SKIP, WHITE)		(N) IMP ATTN TEMP SUW TL3
(E) TEMP PVT MK L8 EPOXY (SOLID WHITE)		(O) IMP ATTN REL S U TL3
(F) TEMP PVT MK L8 EPOXY (3' DASH 9' SKIP, WHITE)		(P) EXISTING PAVEMENT MARKING

KEY PLAN

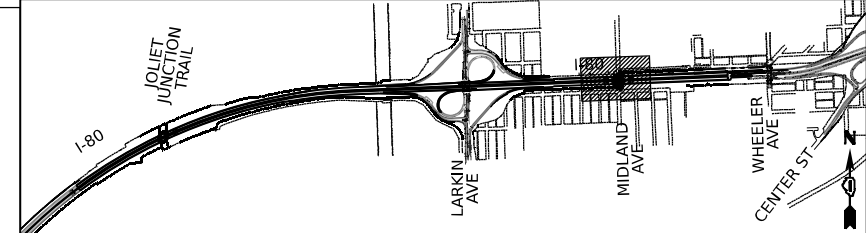

AECOM 303 EAST WACKER DRIVE, SUITE 1400 CHICAGO, IL 60601-2276 PHONE: (312) 373-7700 FAX: (312) 373-6800	USER NAME = amkljuvr	DESIGNED - NWM	REVISED -	STATE OF ILLINOIS DEPARTMENT OF TRANSPORTATION	SUGGESTED STAGES OF CONSTRUCTION AND TRAFFIC CONTROL PLAN I-80 STAGE 3		F.A.I. RTE.	SECTION	COUNTY	TOTAL SHEETS	SHEET NO.
	PLOT SCALE = 100,000' / in.	CHECKED - SPF	REVISED -		I-80	FAI 80 22 BR	WILL	1201	259		
	PLOT DATE = 10/5/2023	DATE -	REVISED -		SCALE: 1"=50'		SHEET 9 OF 12 SHEETS	STA. 609+00 TO STA. 621+00	CONTRACT NO. 62R89		

ILLINOIS FED. AID PROJECT

Model: Default
File Name: p:\projects\transp\comp\paw\I-80\22022\02-TransSystemsCAD\62R89\Sheets\09-MOT\10-Stage 3 (East)\D162R89-SHT-MOT-STAGE3-10

EXIT 131

Center St

1/2 MILE

TEMPORARY INFORMATION SIGN
TO BE RELOCATED

MOT-GM-EB-1001

EXIT 130

7

Larkin Ave

1/2 MILE

TEMPORARY INFORMATION SIGN
TO BE RELOCATED

MOT-GM-WB-1002

GAS - EXIT 130

SHELL MARATHON

GAS - EXIT 130

Mobil

TEMPORARY INFORMATION SIGN
TO BE RELOCATED

EX-GM-WB-1001



Off-Track

Wagering Facility

EXIT 130

TEMPORARY INFORMATION SIGN
TO BE RELOCATED

EX-GM-WB-1002

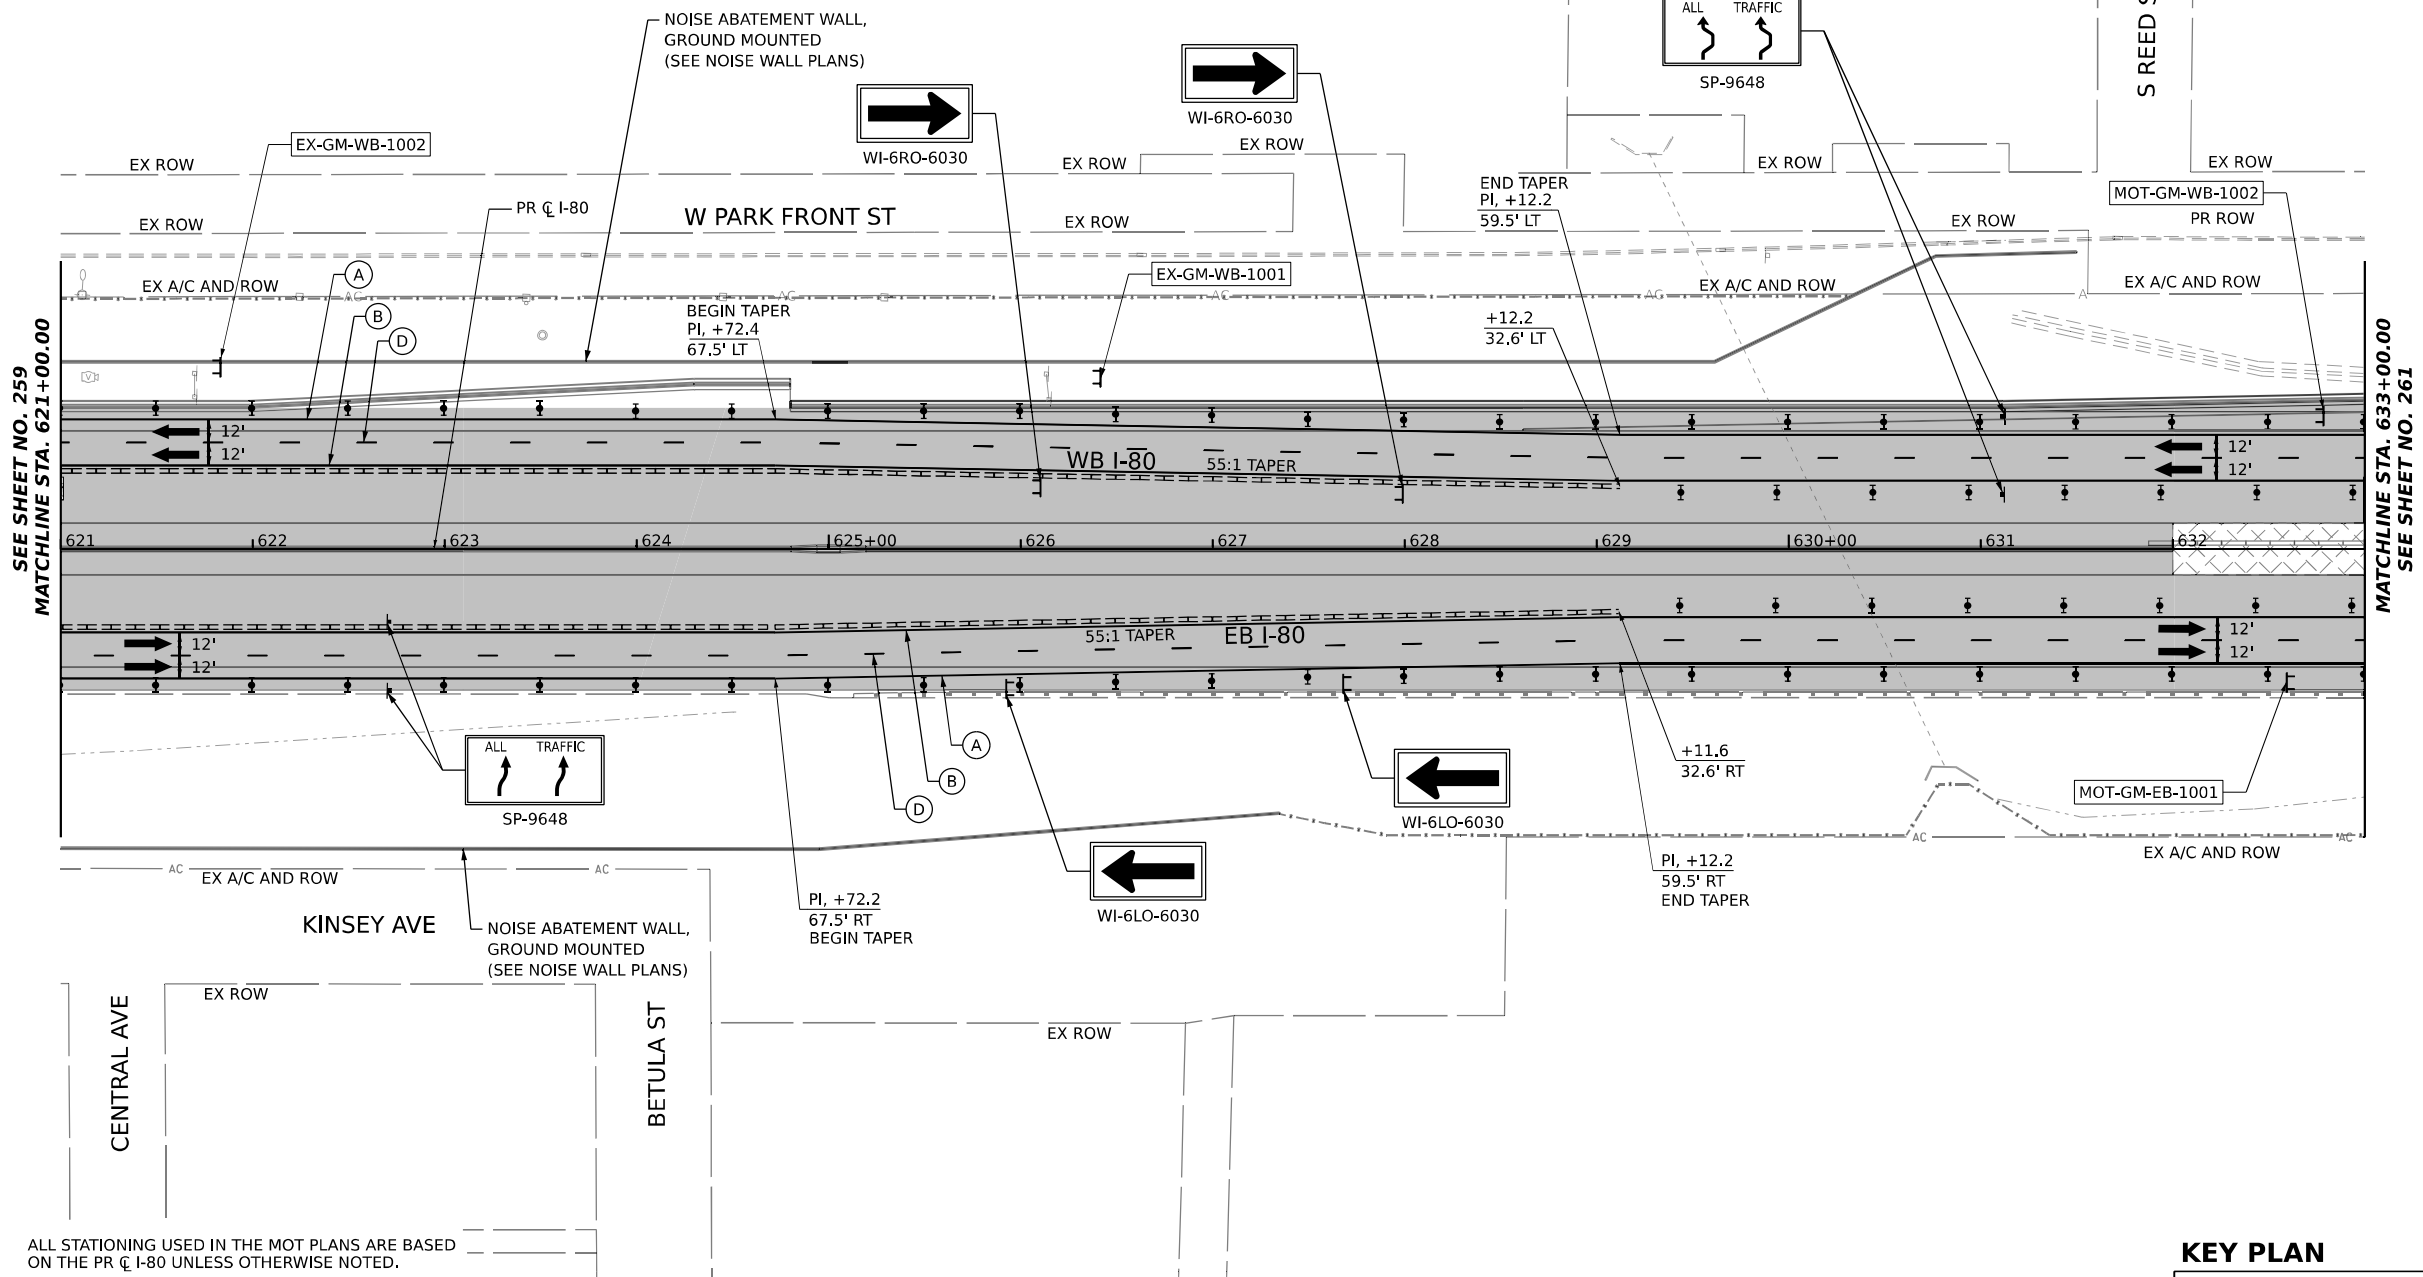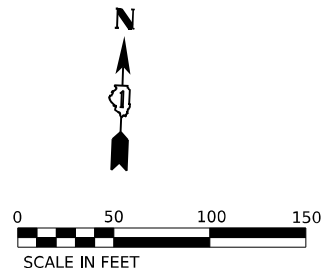

WORK ZONE

TEMPORARY PAVEMENT

TEMPORARY PAVEMENT FROM PREVIOUS STAGE

COMPLETED PERMANENT PAVEMENT

TEMPORARY CONCRETE BARRIER

TEMPORARY IMPACT ATTENUATOR (NARROW) TL-3

TEMPORARY IMPACT ATTENUATOR (WIDE) TL-3

DIRECTION OF TRAFFIC FLOW

ARROW BOARD

TYPE II BARRICADE OR DRUMS WITH STEADY BURN MONODIRECTIONAL LIGHT

DIRECTIONAL INDICATOR BARRICADE WITH STEADY BURN MONODIRECTIONAL LIGHT

TEMPORARY SOIL RETENTION SYSTEM OR BRACED EXCAVATION

TYPE III BARRICADE

SIGN

FROM PREVIOUS STAGE TO REMAIN

A

TEMP PVT MK L4 EPOXY (SOLID WHITE)

B

TEMP PVT MK L4 EPOXY (SOLID YELLOW)

C

TEMP PVT MK L4 EPOXY (2' DASH 6' SKIP, WHITE)

D

TEMP PVT MK L5 EPOXY (10' DASH 30' SKIP, WHITE)

E

TEMP PVT MK L8 EPOXY (SOLID WHITE)

F

TEMP PVT MK L8 EPOXY (3' DASH 9' SKIP, WHITE)

G

TEMP PVT MK L12 EPOXY (WHITE CHEVRONS @ 45°, 30' SPACING) (TYP)

H

TEMP PVT MK L&S EPXY

K

PIN TEMP CONC BARRIER (SEE MOT GENERAL NOTE #11)

L

IMP ATTN TEMP SUN TL3

M

IMP ATTN REL SUN TL3

N

IMP ATTN TEMP SUW TL3

O



IMP ATTN REL S U TL3

P

EXISTING PAVEMENT MARKING

KEY PLAN

 303 EAST WACKER DRIVE, SUITE 1400 CHICAGO, IL 60601-2276 PHONE: (312) 373-7700 FAX: (312) 373-6800	USER NAME = amkljuver		DESIGNED - NWM	REVISED -	STATE OF ILLINOIS DEPARTMENT OF TRANSPORTATION	SUGGESTED STAGES OF CONSTRUCTION AND TRAFFIC CONTROL PLAN I-80 STAGE 3				F.A.I. RTE.	SECTION	COUNTY	TOTAL SHEETS	SHEET NO.
	DRAWN - PP		REVISD -	REVISED -		SCALE: 1"=50'				I-80	FAI 80 22 BR	WILL	1201	260
	PLOT SCALE = 100,000' / in.		CHECKED - SPF	REVISED -		SHEET 10 OF 12 SHEETS				CONTRACT NO. 62R89				
	PLOT DATE = 10/5/2023		DATE -	REVISED -		STA. 621+00 TO STA. 633+00				ILLINOIS FED. AID PROJECT				

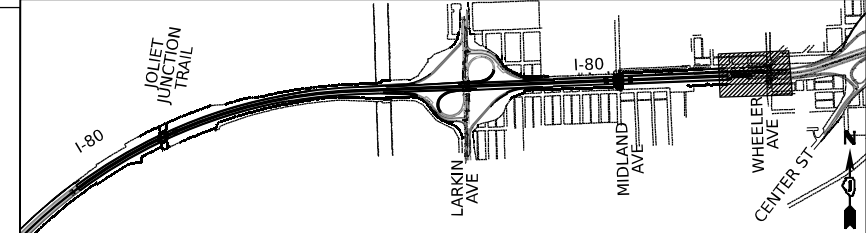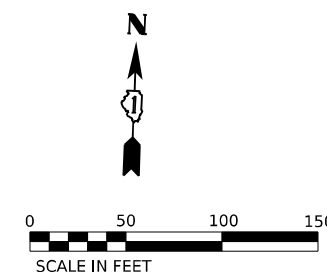

LEGEND

- | | |
|---|--|
|  | ARROW BOARD |
|  | TYPE II BARRICADE OR DRUMS WITH STEADY BURN MONODIRECTIONAL LIGHT |
|  | DIRECTIONAL INDICATOR BARRICADE WITH STEADY BURN MONODIRECTIONAL LIGHT |
|  | TEMPORARY SOIL RETENTION SYSTEM OR BRACED EXCAVATION |
|  | TYPE III BARRICADE |
|  | SIGN |
|  | FROM PREVIOUS STAGE TO REMAIN |


(A)	TEMP PVT MK L4 EPOXY (SOLID WHITE)	(G)	TEMP PVT MK L12 EPOXY (WHITE CHEVRONS @ 45°, 30' SPACING) (TYP)	(K)	PIN TEMP CONC BARRIER (SEE MOT GENERAL NOTE #1)
(B)	TEMP PVT MK L4 EPOXY (SOLID YELLOW)	(H)	TEMP PVT MK L&S EPXY	(L)	IMP ATTN TEMP SUN TL3
(C)	TEMP PVT MK L4 EPOXY (2' DASH 6' SKIP, WHITE)			(M)	IMP ATTN REL SUN TL3
(D)	TEMP PVT MK L5 EPOXY (10' DASH 30' SKIP, WHITE)			(N)	IMP ATTN TEMP SUW TL3
(E)	TEMP PVT MK L8 EPOXY (SOLID WHITE)			(O)	IMP ATTN REL S U TL3
(F)	TEMP PVT MK L8 EPOXY (3' DASH 9' SKIP, WHITE)			(P)	EXISTING PAVEMENT MARKING



- (K) PIN TEMP CONC BARRIER
(SEE MOT GENERAL NOTE #1.)
- (L) IMP ATTN TEMP SUN TL3
- (M) IMP ATTN REL SUN TL3
- (N) IMP ATTN TEMP SUW TL3
- (O) IMP ATTN REL S U TL3
- (P) EXISTING PAVEMENT MARKING

REVISED	-
REVISED	-
REVISED	-
REVISED	-

SUGGESTED STAGES OF CONSTRUCTION AND TRAFFIC CONTROL PLAN					
I-80 STAGE 3					
BOUNDARY	STAGE 1	STAGE 2	STAGE 3	STAGE 4	STAGE 5
BOUNDARY 1					
BOUNDARY 2					
N	F.A.I. RTE.	SECTION	COUNTY	TOTAL SHEETS	SHEET NO.
	I-80	FAI 80 22 RT	WILL	1201	261
	CONTRACT NO. 62R89				
	ILLINOIS		FED. AID PROJECT		

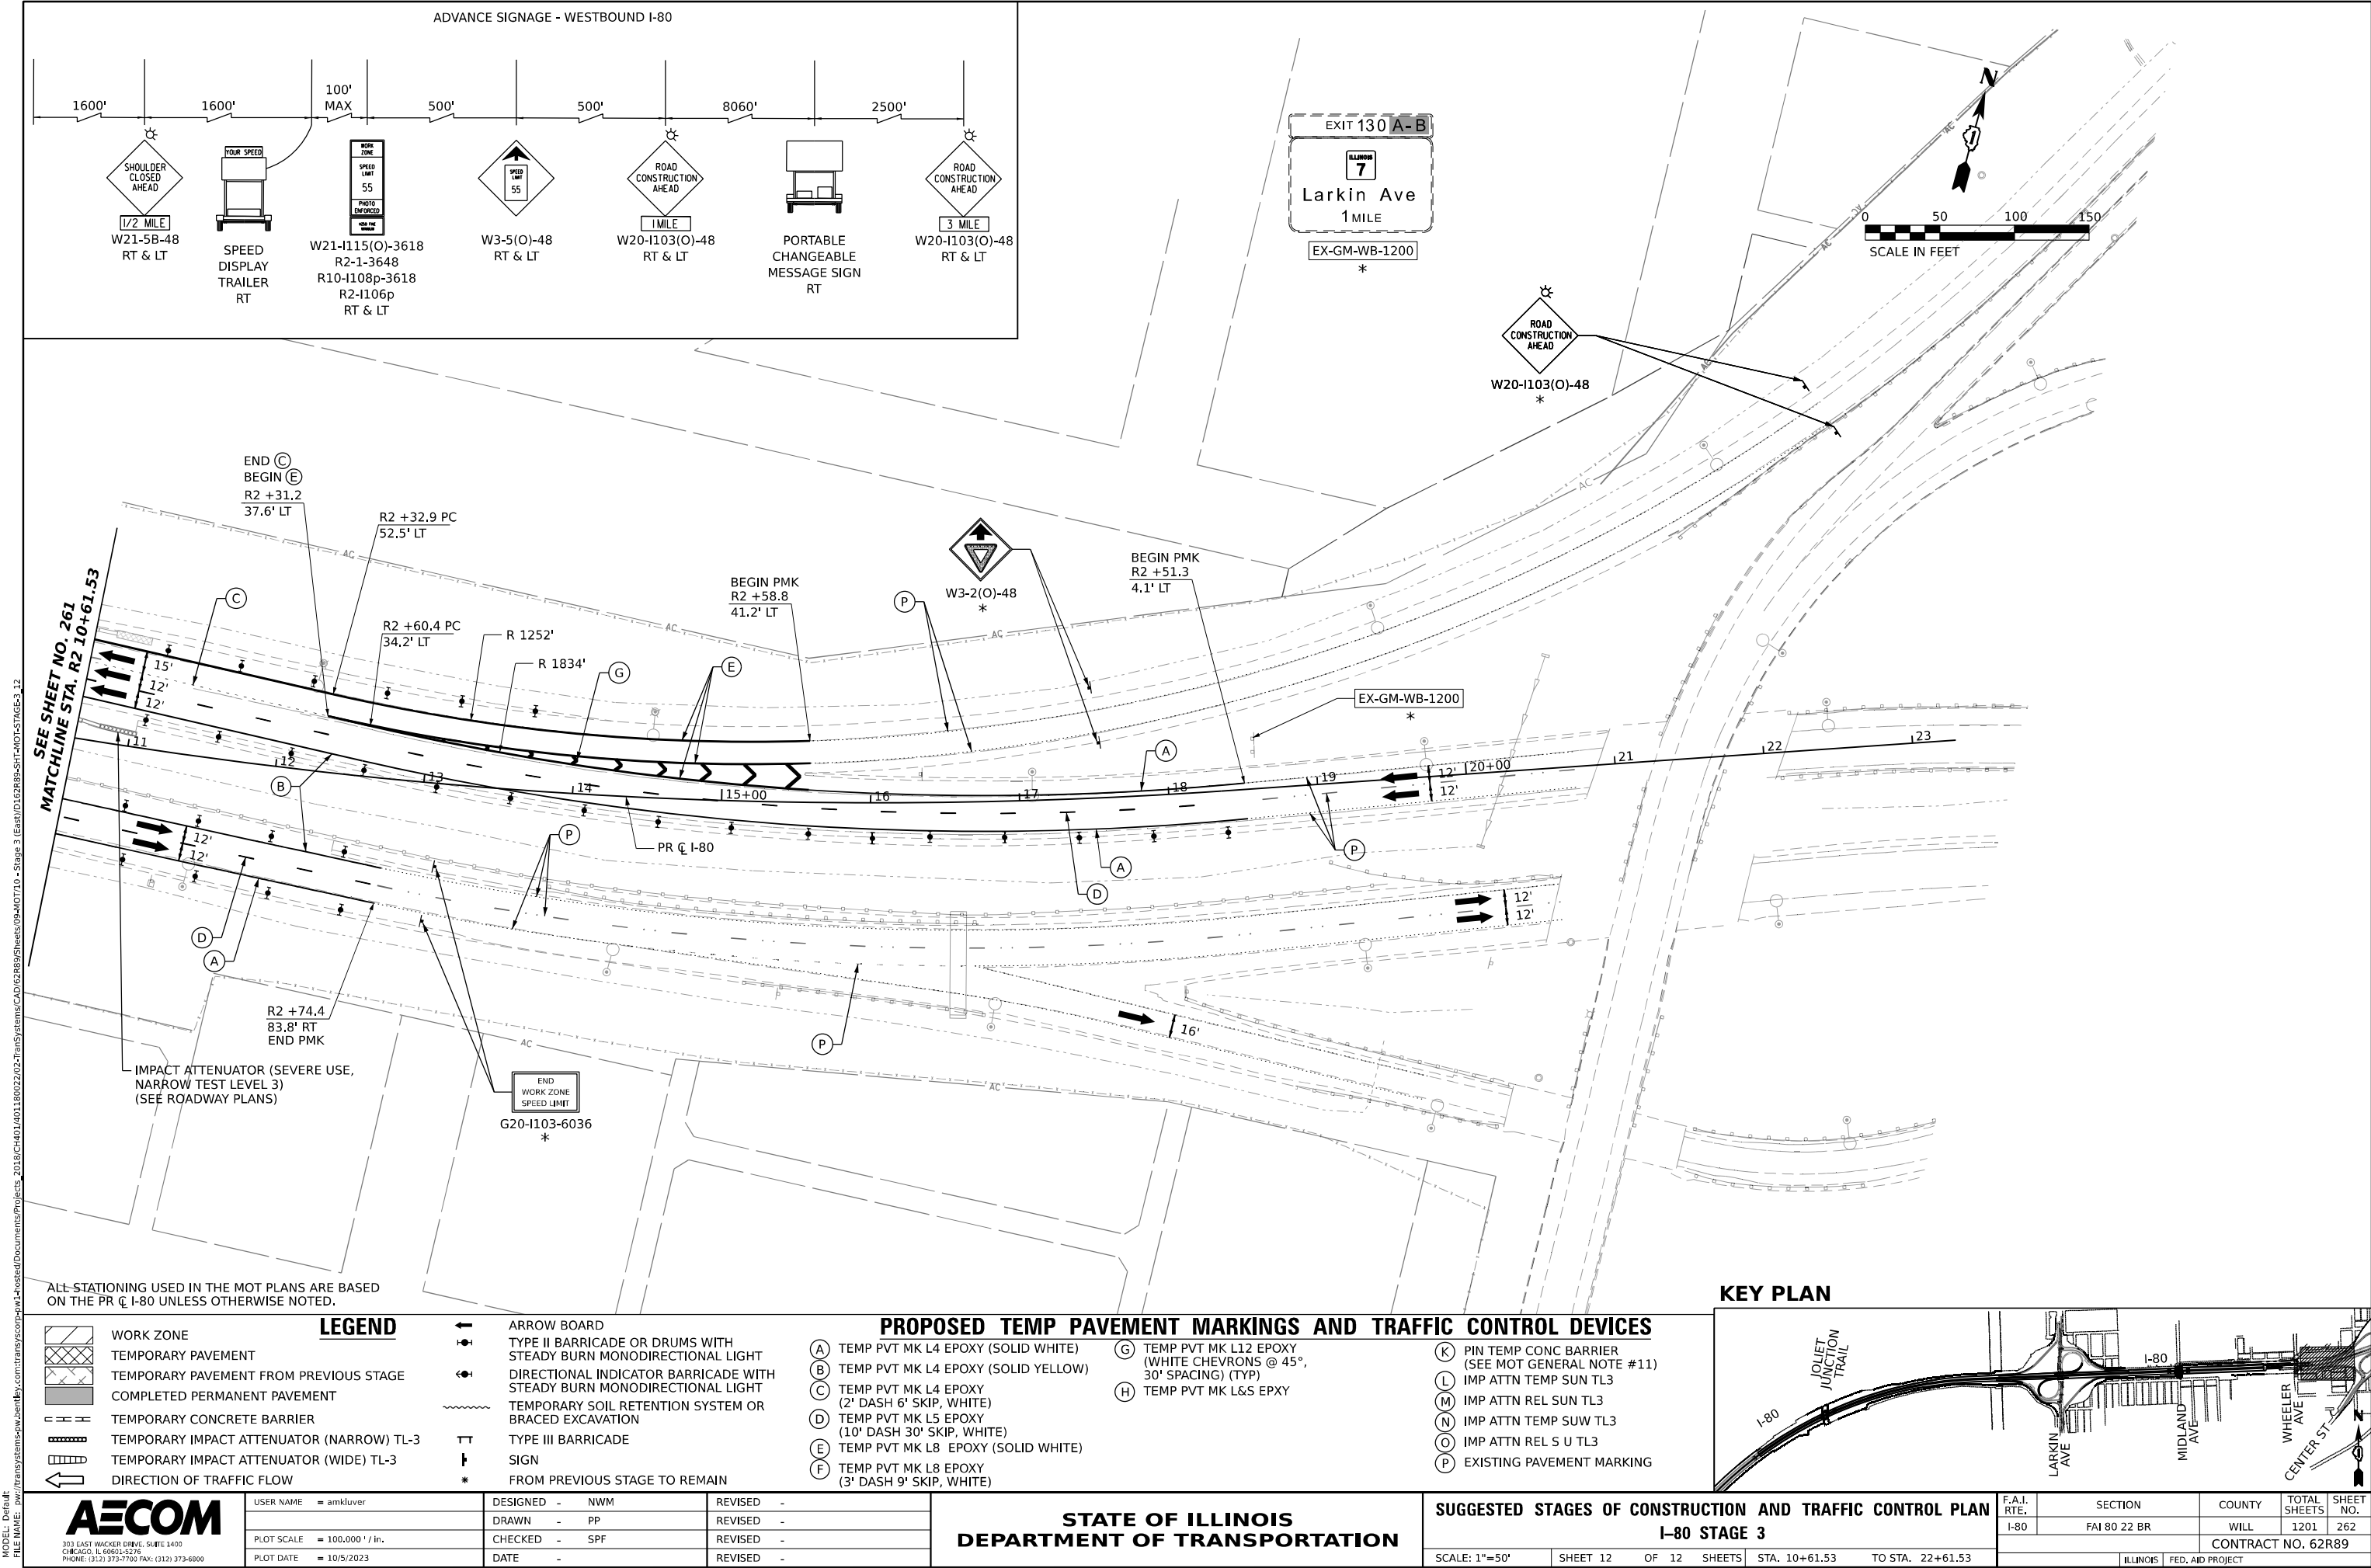

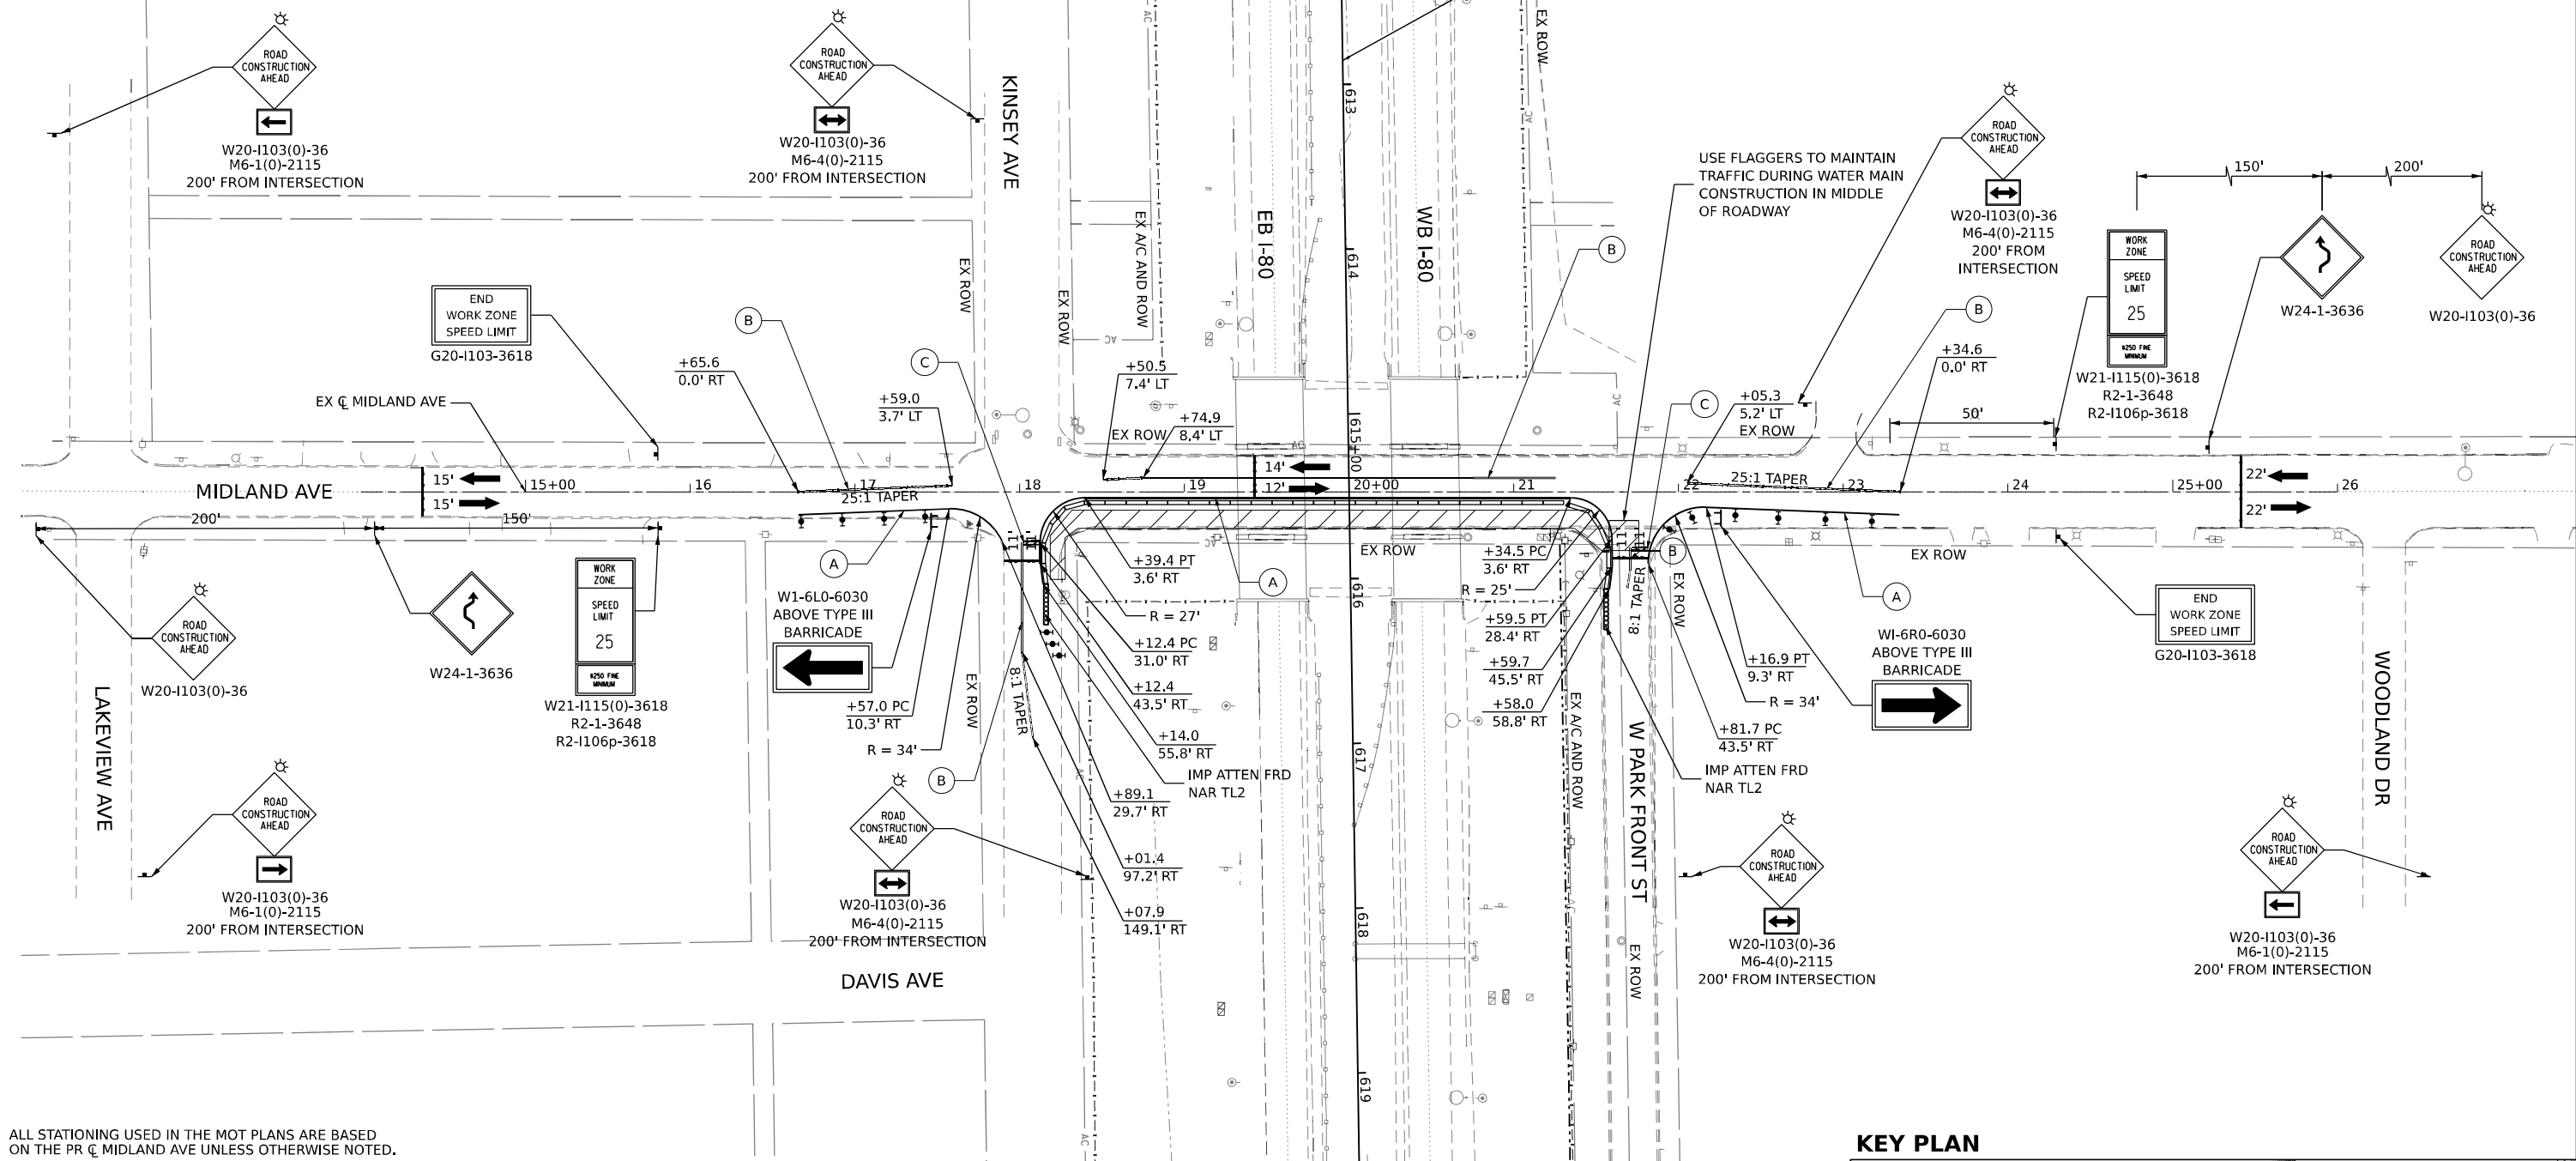 

ALL STATIONING USED IN THE MOT PLANS ARE BASED ON THE PR C MIDLAND AVE UNLESS OTHERWISE NOTED.


LEGEND	
	WORK ZONE
	TEMPORARY PAVEMENT
	TEMPORARY PAVEMENT FROM PREVIOUS STAGE
	COMPLETED PERMANENT PAVEMENT
	TEMPORARY CONCRETE BARRIER
	TEMPORARY IMPACT ATTENUATOR (NARROW) TL-2
	TEMPORARY IMPACT ATTENUATOR (WIDE) TL-2
	DIRECTION OF TRAFFIC FLOW

	ARROW BOARD
	TYPE II BARRICADE OR DRUMS WITH STEADY BURN MONODIRECTIONAL LIGHT
	DIRECTIONAL INDICATOR BARRICADE WITH STEADY BURN MONODIRECTIONAL LIGHT
	TEMPORARY SOIL RETENTION SYSTEM OR BRACED EXCAVATION
	TYPE III BARRICADE
	SIGN
	FROM PREVIOUS STAGE TO REMAIN



PROPOSED TEMP PAVEMENT MARKINGS AND TRAFFIC CONTROL DEVICES

- (A) TMP PVT MK L4 T4 TAPE (SOLID WHITE)
- (B) TMP PVT MK L4 T4 TAPE (DOUBLE YELLOW)
- (C) TMP PVT MK L24 T4 TAPE (SOLID WHITE)

KEY PLAN

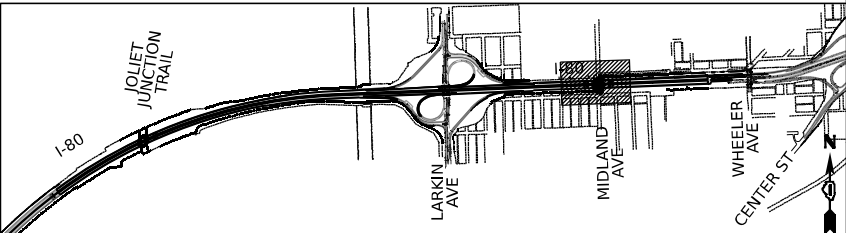

AECOM 303 EAST WACKER DRIVE, SUITE 1400 CHICAGO, IL 60601-2276 PHONE: (312) 373-7700 FAX: (312) 373-6800	USER NAME = amkluver		DESIGNED - KWM	REVISED -	STATE OF ILLINOIS DEPARTMENT OF TRANSPORTATION	SUGGESTED STAGES OF CONSTRUCTION AND TRAFFIC CONTROL PLAN MIDLAND AVE CONFIGURATION A				F.A.I. RTE.	SECTION	COUNTY	TOTAL SHEETS	SHEET NO.
	PLOT SCALE = 100,000' / in.		DRAWN - KWM	REVISED -		SCALE: 1"=50'				I-80	FAI 80 22 BR	WILL	1201	263
	PLOT DATE = 10/5/2023		CHECKED - NWM	REVISED -		SHEET 1 OF 2 SHEETS				TO STA. 621+00		CONTRACT NO. 62R89		
			DATE -	REVISED -						ILLINOIS FED. AID PROJECT				

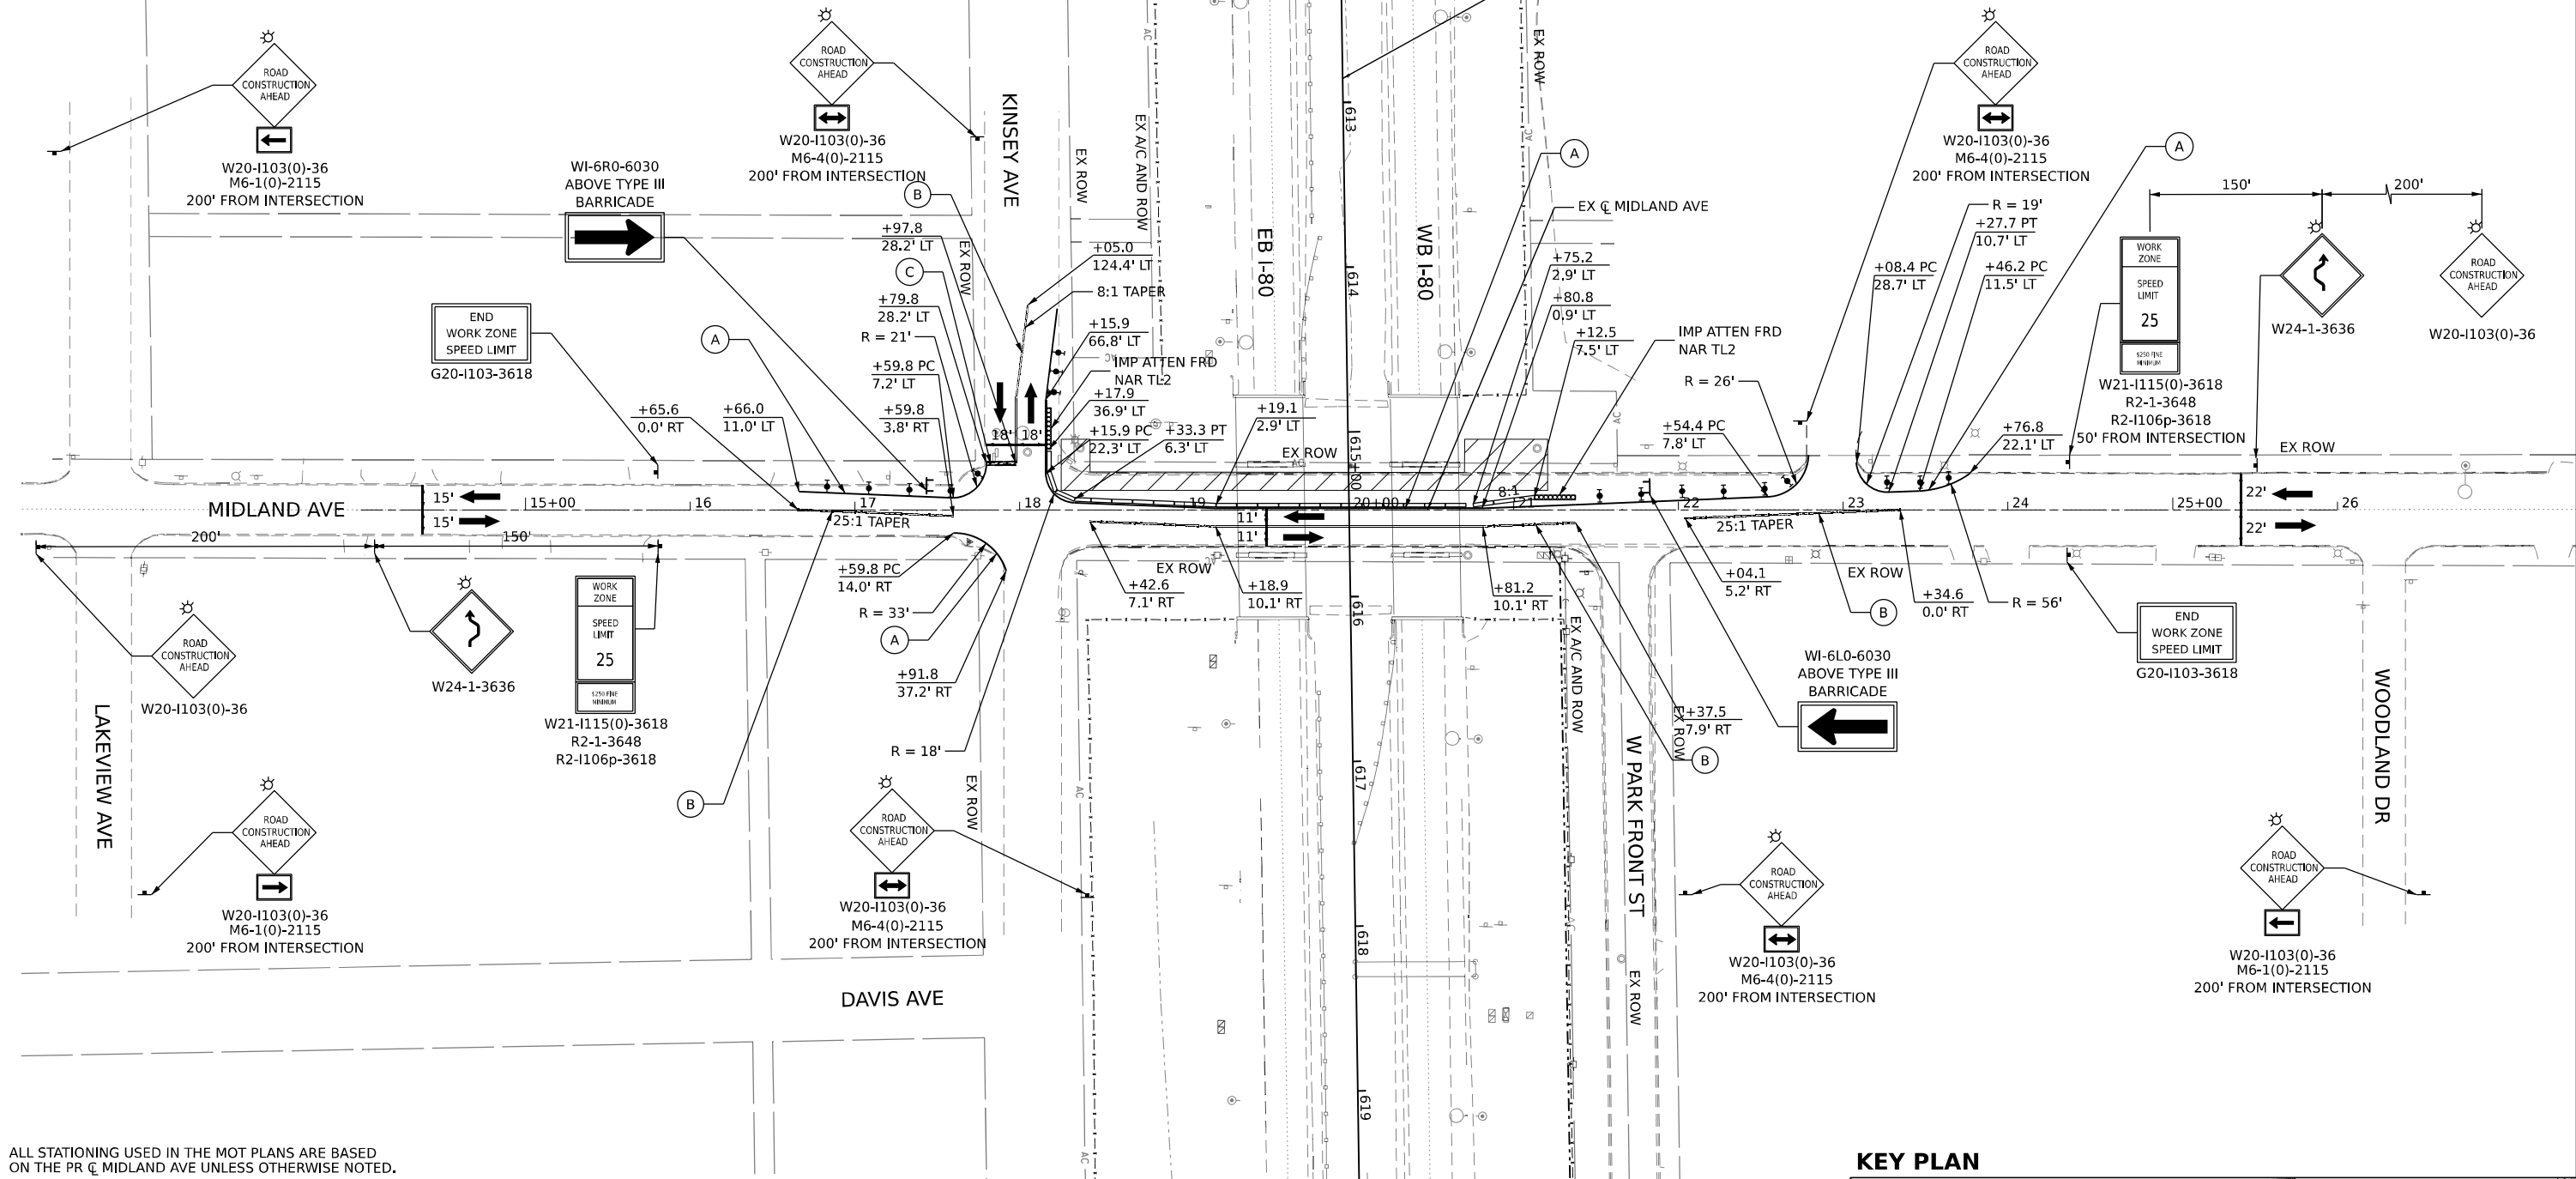 


ALL STATIONING USED IN THE MOT PLANS ARE BASED ON THE PR C MIDLAND AVE UNLESS OTHERWISE NOTED.

- LEGEND**
- WORK ZONE
 - TEMPORARY PAVEMENT
 - TEMPORARY PAVEMENT FROM PREVIOUS STAGE
 - COMPLETED PERMANENT PAVEMENT
 - TEMPORARY CONCRETE BARRIER
 - TEMPORARY IMPACT ATTENUATOR (NARROW) TL-2
 - TEMPORARY IMPACT ATTENUATOR (WIDE) TL-2
 - DIRECTION OF TRAFFIC FLOW

- ARROW BOARD
- TYPE II BARRICADE OR DRUMS WITH STEADY BURN MONODIRECTIONAL LIGHT
- DIRECTIONAL INDICATOR BARRICADE WITH STEADY BURN MONODIRECTIONAL LIGHT
- TEMPORARY SOIL RETENTION SYSTEM OR BRACED EXCAVATION
- TYPE III BARRICADE
- SIGN
- FROM PREVIOUS STAGE TO REMAIN


- PROPOSED TEMP PAVEMENT MARKINGS AND TRAFFIC CONTROL DEVICES**
- (A) TMP PVT MK L4 T4 TAPE (SOLID WHITE)
 - (B) TMP PVT MK L4 T4 TAPE (DOUBLE YELLOW)
 - (C) TMP PVT MK L24 T4 TAPE (SOLID WHITE)

KEY PLAN

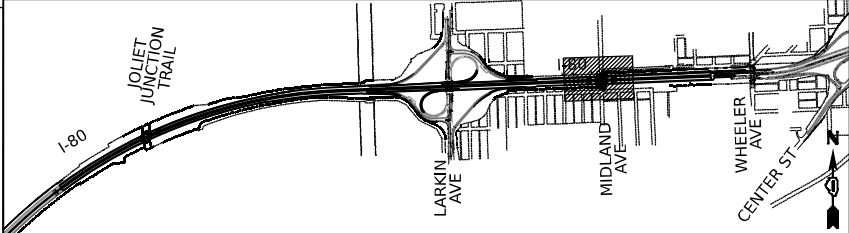

AECOM 303 EAST WACKER DRIVE, SUITE 1400 CHICAGO, IL 60601-5276 PHONE: (312) 373-7700 FAX: (312) 373-6800	USER NAME = amkluver		DESIGNED - KWM	REVISED -	STATE OF ILLINOIS DEPARTMENT OF TRANSPORTATION	SUGGESTED STAGES OF CONSTRUCTION AND TRAFFIC CONTROL PLAN MIDLAND AVE CONFIGURATION B				F.A.I. RTE.	SECTION	COUNTY	TOTAL SHEETS	SHEET NO.		
			DRAWN - KWM	REVISED -		SCALE: 1"=50'	SHEET 2	OF 2	SHEETS	STA. 609+00	TO STA. 621+00	I-80	FAI 80 22 BR	WILL	1201	264
	PLOT SCALE = 100,000' / in.		CHECKED - NWM	REVISED -												
	PLOT DATE = 10/5/2023		DATE -	REVISED -												
											CONTRACT NO. 62R89					
											ILLINOIS FED. AID PROJECT					

MODEL: Default
FILE NAME: p:\projects\transcomp\paw\transcomp\paw\road\Documents\Projects_2018\CH401\401180022\02-Traffic\Systems\CAD\289\Sheets\09-MOT\DL289-SHT-MOT-FRONTAGE ROAD-STAGE 1.dgn

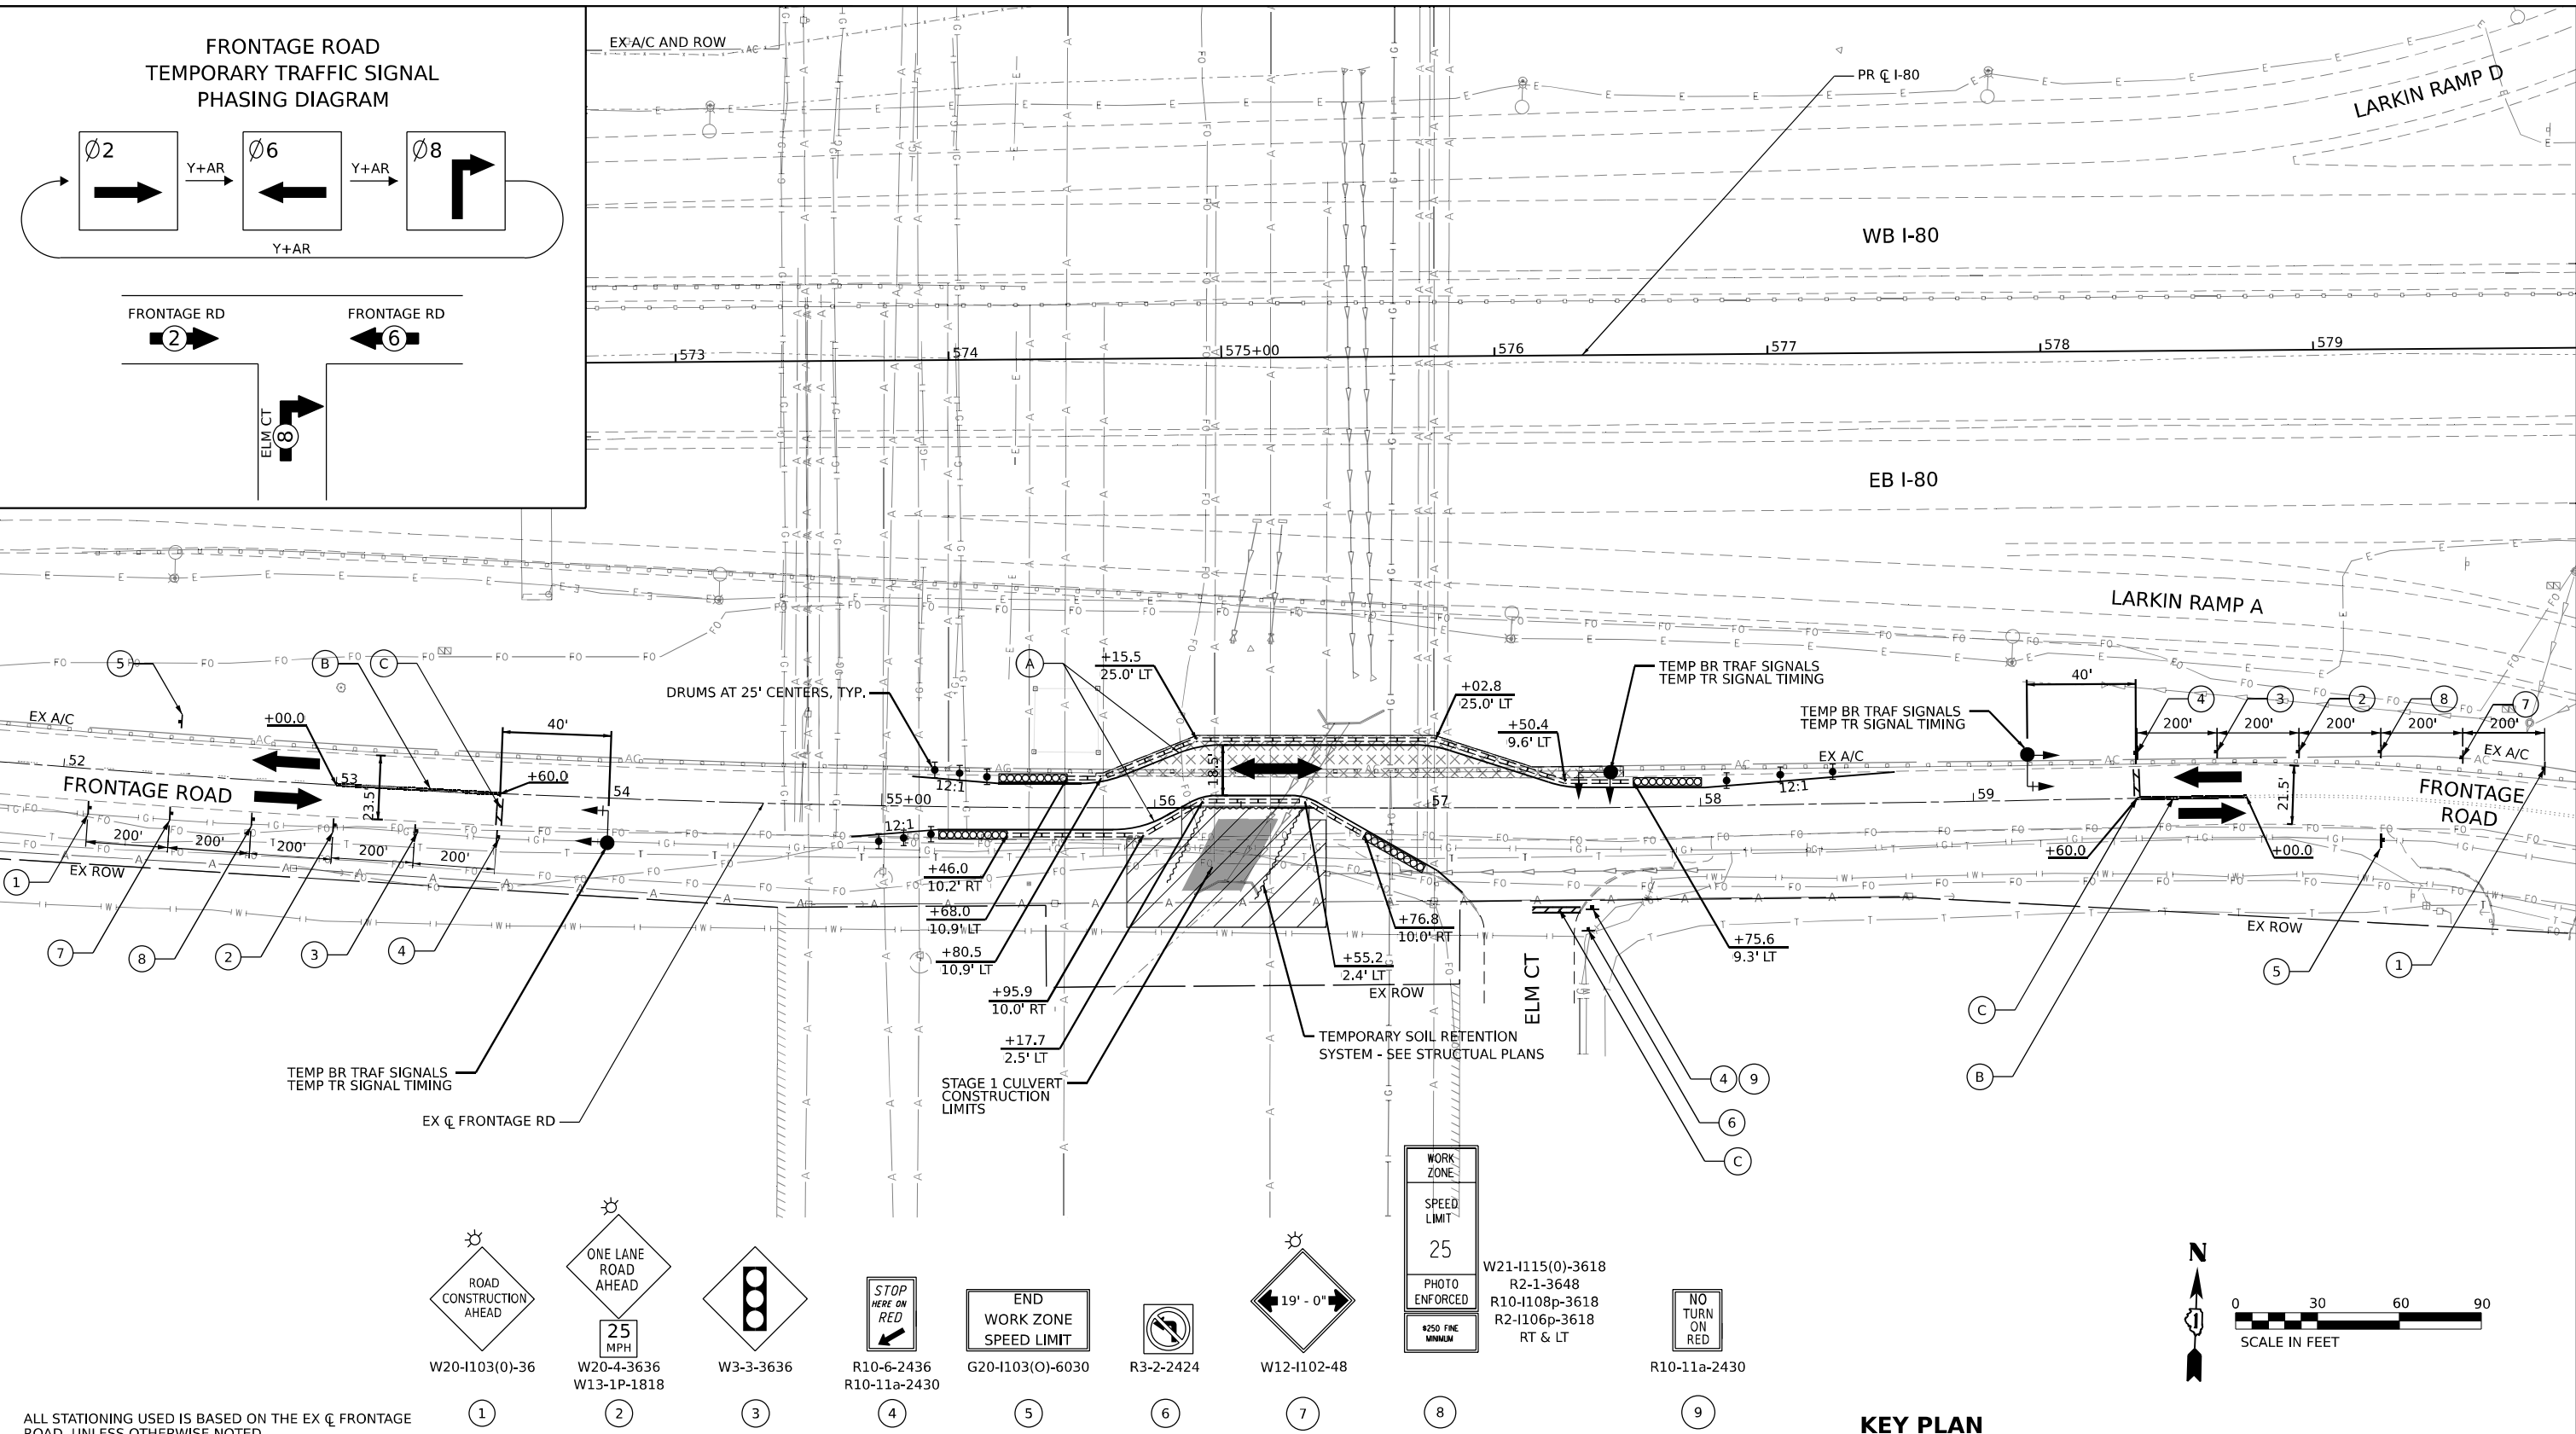

ALL STATIONING USED IS BASED ON THE EX C FRONTAGE ROAD UNLESS OTHERWISE NOTED.

LEGEND

	WORK ZONE
	TEMPORARY PAVEMENT
	TEMPORARY PAVEMENT FROM PREVIOUS STAGE
	COMPLETED PERMANENT PAVEMENT
	TEMPORARY CONCRETE BARRIER
	TEMPORARY IMPACT ATTENUATOR (NARROW) TL-2
	TEMPORARY IMPACT ATTENUATOR (WIDE) TL-2
	DIRECTION OF TRAFFIC FLOW

ARROW BOARD

TYPE II BARRICADE OR DRUMS WITH STEADY BURN MONODIRECTIONAL LIGHT

DIRECTIONAL INDICATOR BARRICADE WITH STEADY BURN MONODIRECTIONAL LIGHT

TEMPORARY SOIL RETENTION SYSTEM OR BRACED EXCAVATION


TYPE III BARRICADE

SIGN



FROM PREVIOUS STAGE TO REMAIN

PROPOSED TEMP PAVEMENT MARKINGS AND TRAFFIC CONTROL DEVICES

(A)	TMP PVT MK L4 T4 TAPE (SOLID WHITE)
(B)	TMP PVT MK L4 T4 TAPE (DOUBLE YELLOW)
(C)	TMP PVT MK L24 T4 TAPE (SOLID WHITE) - STOP BAR

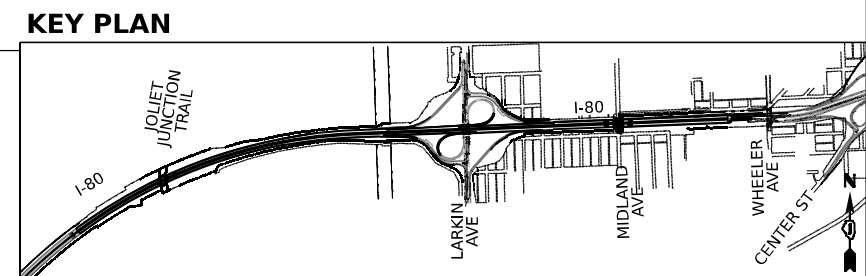




 303 EAST WACKER DRIVE, SUITE 1400 CHICAGO, IL 60601-3276 PHONE: (312) 373-7700 FAX: (312) 373-6800	USER NAME = amkluver	DESIGNED - NWM	REVISED -	STATE OF ILLINOIS DEPARTMENT OF TRANSPORTATION	SUGGESTED STAGES OF CONSTRUCTION AND TRAFFIC CONTROL PLAN FRONTAGE ROAD STAGE 1				F.A.I. RTE.	SECTION	COUNTY	TOTAL SHEETS	SHEET NO.
		DRAWN - NWM	REVISED -						I-80	FAI 80 22 BR	WILL	1201	265
	PLOT SCALE = 60,000 ' / in.	CHECKED - SPF	REVISED -						CONTRACT NO. 62R89				
	PLOT DATE = 10/5/2023	DATE -	REVISED -		SCALE: 1"=30'	SHEET 1	OF 2 SHEETS	STA. 570+50	TO STA. 578+00	ILLINOIS FED. AID PROJECT			

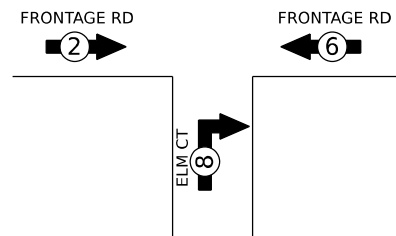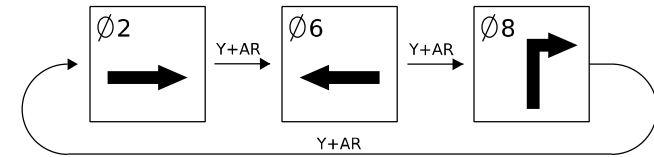



F.A.I. RTE.	SECTION	COUNTY	TOTAL SHEETS	SHEET NO.
I-80	FAI 80 22 BR	WILL	1201	266
		CONTRACT NO. 62R89		
ILLINOIS		FED. AID PROJECT		

NOTES:

1. EXISTING AND PROPOSED UTILITY, DRAINAGE, AND EROSION CONTROL INFORMATION IS SHOWN FOR REFERENCE ONLY. SEE EXISTING AND PROPOSED DRAINAGE AND UTILITY PLANS AND EROSION CONTROL PLANS FOR ADDITIONAL INFORMATION.

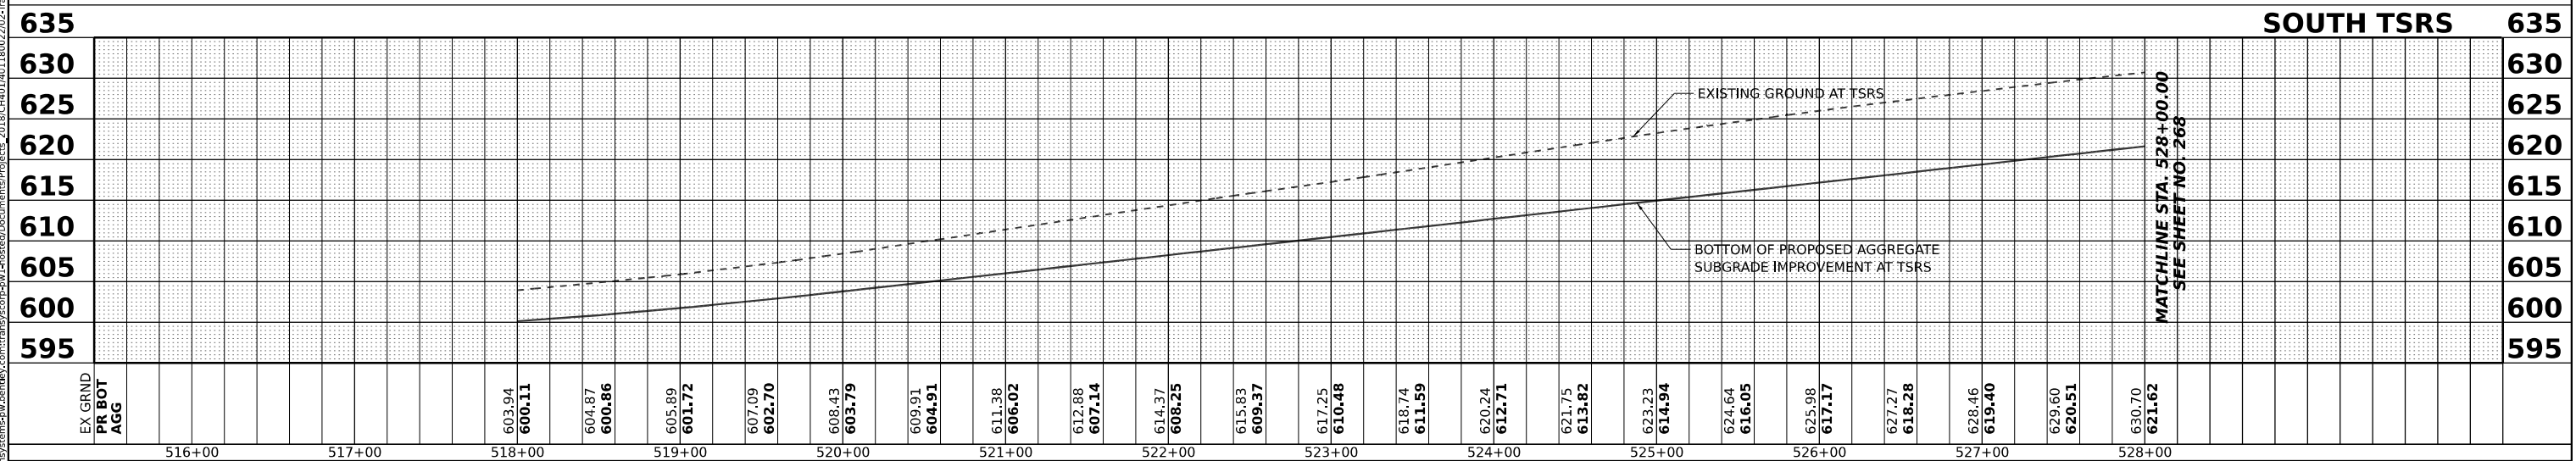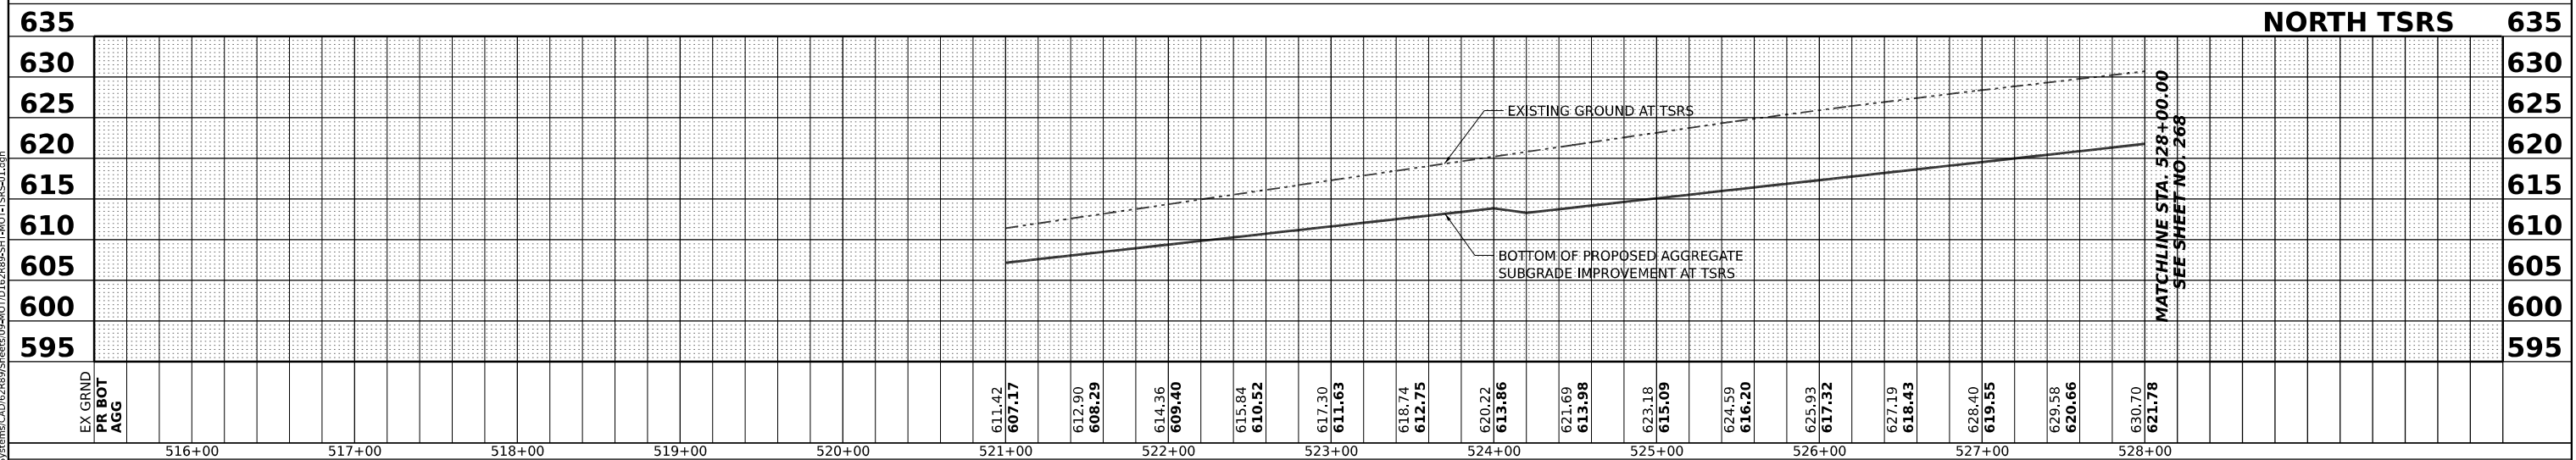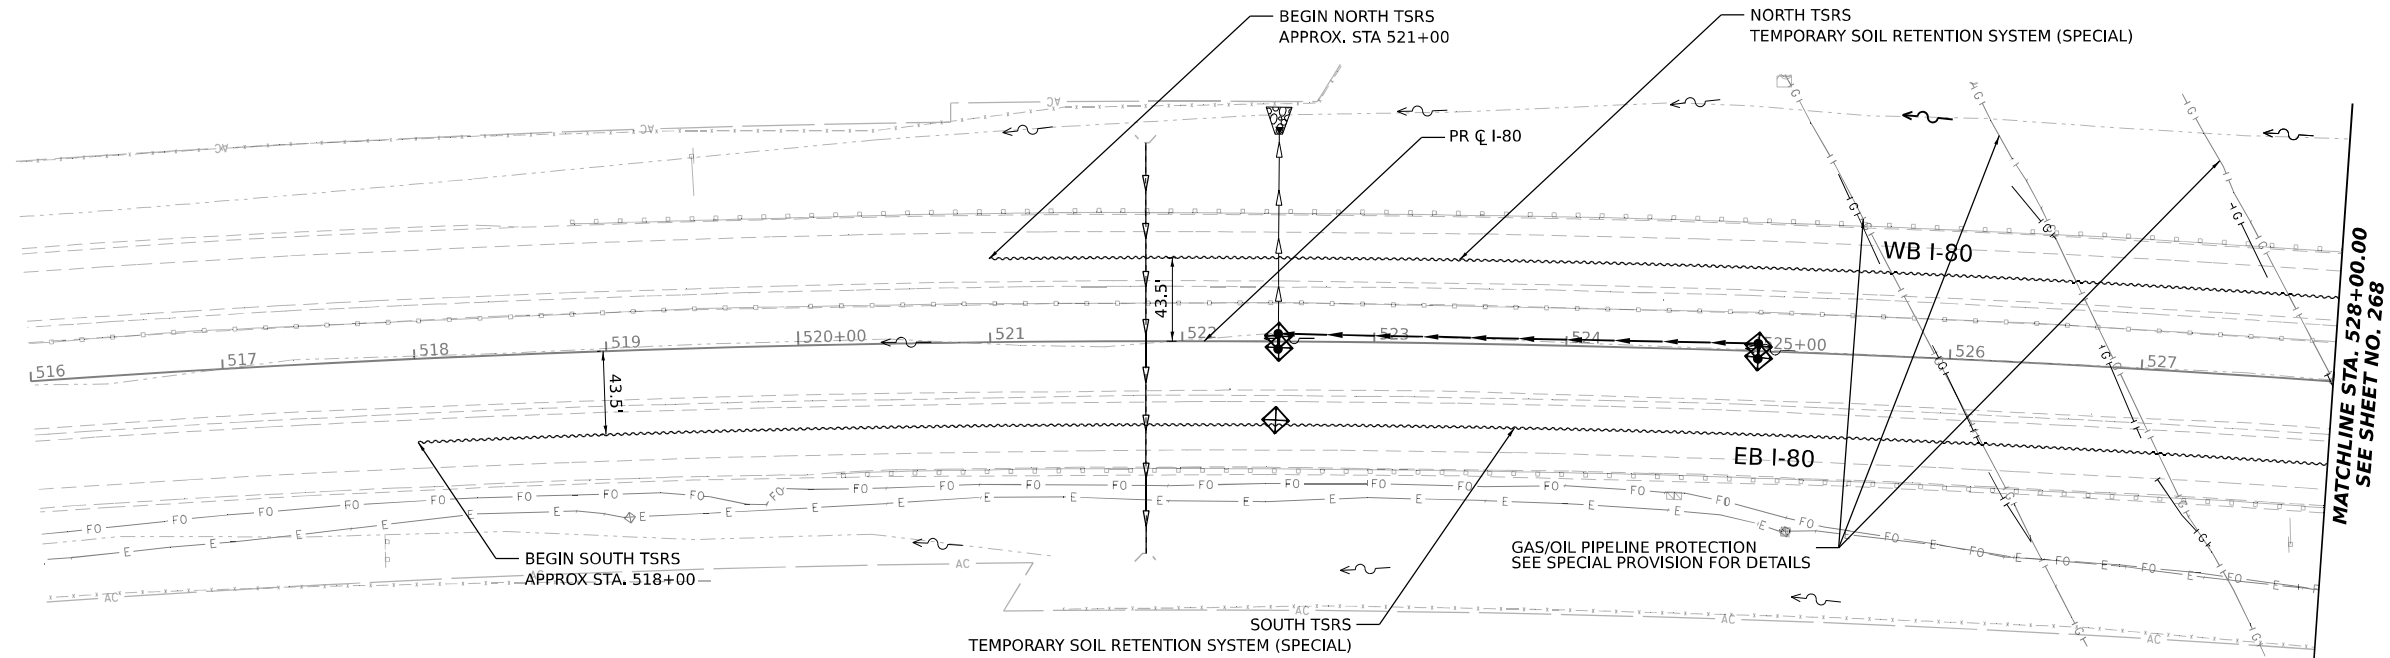



1. EXISTING AND PROPOSED UTILITY, DRAINAGE, AND EROSION CONTROL INFORMATION IS SHOWN FOR REFERENCE ONLY. SEE EXISTING AND PROPOSED DRAINAGE AND UTILITY PLANS AND EROSION CONTROL PLANS FOR ADDITIONAL INFORMATION.

 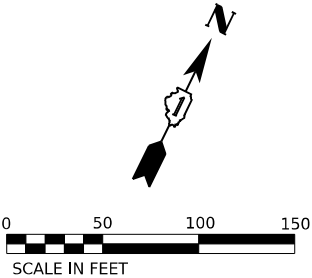

**SUGGESTED STAGES OF CONSTRUCTION AND TRAFFIC CONTROL PLAN
TSRS PLAN AND PROFILE**

F.A.I. RTE.	SECTION	COUNTY	TOTAL SHEETS	SHEET NO.
I-80	FAI 80 22 BR	WILL	1201	268
		CONTRACT NO. 62R89		
ILLINOIS		FED. AID PROJECT		

1. EXISTING AND PROPOSED UTILITY, DRAINAGE, AND EROSION CONTROL INFORMATION IS SHOWN FOR REFERENCE ONLY.
SEE EXISTING AND PROPOSED DRAINAGE AND UTILITY PLANS AND EROSION CONTROL PLANS FOR ADDITIONAL INFORMATION.

 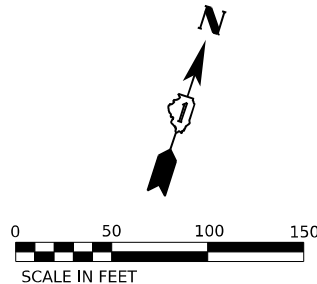

SUGGESTED STAGES OF CONSTRUCTION AND TRAFFIC CONTROL PLAN
TSRS PLAN AND PROFILE

F.A.I. RTE.	SECTION	COUNTY	TOTAL SHEETS	SHEET NO.
I-80	FAI 80 22 BR	WILL	1201	269
		CONTRACT NO. 62R89		
ILLINOIS		FED. AID PROJECT		

EROSION AND SEDIMENT CONTROL GENERAL NOTES

1.

THE LIMITS OF CONSTRUCTION WILL BE STAKED AND APPROVED BY THE ENGINEER PRIOR TO COMMENCING CONSTRUCTION. THE CONSTRUCTION LIMITS MAY BE ADJUSTED BY THE ENGINEER TO PRESERVE TREES AND NO ADDITIONAL COMPENSATION WILL BE PAID TO THE CONTRACTOR FOR CHANGES IN CONSTRUCTION LIMITS.
2.

EROSION CONTROL ITEMS ARE CONSIDERED HIGH PRIORITY ITEMS IN THIS CONTRACT. THE ENGINEER WILL IMPLEMENT ALL PROVISIONS OF SPECIFICATIONS NECESSARY TO ASSURE THAT EROSION CONTROL ITEMS ARE CONSTRUCTED AND MAINTAINED IN A TIMELY MANNER. THE CONTRACTOR SHALL INSTALL TEMPORARY EROSION CONTROL MEASURES PRIOR TO THE START OF CONSTRUCTION OPERATIONS WHICH WILL POTENTIALLY CREATE ERODIBLE CONDITIONS. PLACEMENT AND MAINTENANCE OF TEMPORARY EROSION CONTROL SYSTEMS WILL BE UTILIZED THROUGHOUT THE CONSTRUCTION LIMITS.
3.

TEMPORARY EROSION CONTROL MEASURES SHALL BE CONSTRUCTED AS SHOWN ON THE PLANS AND AS DIRECTED BY THE ENGINEER. THE WORK SHALL BE COMPLETED IN ACCORDANCE WITH SECTION 280 OF THE STANDARD SPECIFICATIONS, CONTRACT SPECIAL PROVISIONS AND THE STORM WATER POLLUTION PREVENTION PLAN (SWPPP).
4.

THE CONTRACTOR SHALL UTILIZE THE GENERAL MAINTENANCE GUIDELINES AS OUTLINED IN THE SWPPP TO ENSURE GOOD AND EFFECTIVE OPERATING CONDITION OF THE VEGETATION AND EROSION AND SEDIMENT CONTROL MEASURES.
5.

A COPY OF THE APPROVED EROSION AND SEDIMENT CONTROL PLAN SHALL BE MAINTAINED ON SITE. ALL CHANGES TO THE SOIL EROSION AND SEDIMENT CONTROL PLAN SHALL BE NOTED ON THE PLANS KEPT ON SITE.
6.

THE CONTRACTOR SHALL PERFORM ALL WORK AS DIRECTED BY THE ENGINEER AND AS SHOWN IN HIGHWAY STANDARD 280001. THE USE OF STRAW BALES ARE NOT PERMITTED IN DISTRICT ONE.
7.

THE EROSION CONTROL MEASURES SHOWN ARE BUT A GRAPHICAL REPRESENTATION OF SUGGESTED MEASURES. DEVIATIONS FROM THIS PLAN ARE TO BE EXPECTED PENDING A JOB SITE INSPECTION BETWEEN THE CONTRACTOR AND THE DEPARTMENT.
8.

THE CONTRACTOR WILL BE REQUIRED TO IMPLEMENT AND MAINTAIN SEDIMENT CONTROL MEASURES PRIOR TO STRIPPING EXISTING VEGETATION.
9.

THE CONTRACTOR SHALL DESIGNATE ONE OF HIS EMPLOYEES AS RESPONSIBLE FOR IMPLEMENTATION OF THE EROSION AND SEDIMENT CONTROL PLAN ON ALL DISTURBED AREAS. THIS PERSON IS TO BE KNOWLEDGEABLE ABOUT INSTALLATION AND MAINTENANCE OF THE REQUIRED MEASURES. THIS EMPLOYEE IS TO HAVE THE AUTHORITY TO CARRY OUT THE IMPLEMENTATION OF ANY INSTRUCTIONS CONCERNING THE EROSION AND SEDIMENT CONTROL PLAN GIVEN BY THE ENGINEER. ALL MEASURES WILL BE INSPECTED BY THIS INDIVIDUAL AND THE ENGINEER ON A REGULAR BASIS (AT LEAST ONCE EVERY 7 DAYS) AND AFTER RAINFALL EVENTS GREATER THAN 1/2 INCH OR EQUIVALENT SNOWFALL AND AFTER EACH SIGNIFICANT SNOWMELT.
10.

THE EXISTING GROUND COVER SHALL REMAIN IN PLACE AND UNDISTURBED IN AREAS WHERE THERE IS NO PROPOSED GRADING.
11.

TOPSOIL SHALL BE PLACED ON SLOPES AFTER COMPLETING FINAL GRADING. TOPSOIL SHALL NOT BE PLACED ON SURFACES THAT WILL BE PAVED IN THE FUTURE OR ON TEMPORARILY STEEP SLOPES.
12.

TEMPORARY STOCKPILE LOCATIONS SHALL BE APPROVED BY THE ENGINEER AND WILL REQUIRE SILT FENCE AND TEMPORARY SEEDING.
13.

ALL STORM SEWER FACILITIES WITH OPEN LIDS THAT ARE OR WILL BE FUNCTIONING DURING CONSTRUCTION SHALL BE PROTECTED OR FILTERED. ALL DRAINAGE STRUCTURES THAT HAVE OPEN LIDS IN PAVEMENT AREAS SHALL BE PROTECTED WITH INLET FILTERS. THE INLET FILTERS SHALL BE MAINTAINED AT EACH SUBSEQUENT STAGE UNTIL NO LONGER REQUIRED
14.

AT THE CONCLUSION OF CONSTRUCTION OPERATIONS, ALL DRAINAGE STRUCTURES SHALL BE FREE FROM DIRT AND DEBRIS. THIS WORK WILL NOT BE PAID FOR SEPARATELY BUT SHALL BE CONSIDERED INCLUDED IN THE COST OF THE CONTRACT.
15.

LOCATIONS OF STABILIZED CONSTRUCTION ENTRANCES/EXITS SHALL BE DETERMINED BY THE CONTRACTOR AND APPROVED BY THE ENGINEER. THE INSTALLATION OF THE ENTRANCE/EXITS SHALL BE IN ACCORDANCE WITH THE ILLINOIS URBAN MANUAL OR AS DIRECTED BY THE ENGINEER. AN ESTIMATED QUANTITY FOR STABILIZED CONSTRUCTION ENTRANCES HAS BEEN PROVIDED IN THE CONTRACT.
16.

TEMPORARY OR PERMANENT STABILIZATION SHALL BE INSTALLED ON ALL AREAS DISTURBED DURING EACH STAGE OF CONSTRUCTION PRIOR TO SWITCHING TRAFFIC TO BEGIN THE SUBSEQUENT STAGE. ALSO, ALL EROSION CONTROL MEASURES PLACED DURING CONSTRUCTION SHALL REMAIN IN PLACE AND BE MAINTAINED UNTIL COMPLETION OF CONTRACT OR NO LONGER REQUIRED.

17.

ALL EROSION AND SEDIMENT CONTROL MEASURES SHALL BE MAINTAINED DURING THE CONSTRUCTION SEASON AS WELL AS THE WINTER MONTHS AND OTHER TIMES WHEN THE PROJECT IS CLOSED DOWN. ALL EROSION AND SEDIMENT CONTROL MEASURES WILL BE MAINTAINED IN ACCORDANCE WITH THE IDOT EROSION AND SEDIMENT CONTROL FIELD GUIDE FOR CONSTRUCTION INSPECTION (DATED JULY 1, 2010) AND IDOT'S BEST MANAGEMENT PRACTICES: (HTTP://WWW.IDOT.ILLINOIS.GOV/ASSETS/UPLOADED/FILES/TRANSPORTATION-SYSTEM/MANUALS-GUIDES-&HANDBOOKS/HIGHWAYS/ENVIRONMENT/EROSION%20AND%20SEDIMENT%20CONTROL%20FIELD%20GUIDE%20FOR%20CONSTRUCTION%20INSPECTION.PDF)
18.

THE CONTRACTOR MUST PROVIDE A PLAN TO THE RESIDENT ENGINEER TO ENSURE THAT A STABILIZED FLOW LINE WILL BE PROVIDED DURING STORM SEWER CONSTRUCTION. THE USE OF A STABILIZED FLOW LINE BETWEEN INSTALLED STORM SEWER AND OPEN DISTURBANCE WILL REDUCE THE POTENTIAL FOR THE OFFSITE DISCHARGE OF SEDIMENT-BEARING WATERS, ESPECIALLY WHEN RAIN IS FORECASTED, SO THAT FLOW WILL NOT ERODE. LACK OF APPROVED PLAN OR FAILURE TO COMPLY WILL RESULT IN AN EROSION AND SEDIMENT CONTROL DEFICIENCY DEDUCTION.
19.

UNDER NO CIRCUMSTANCES SHALL THE CONTRACTOR PROLONG FINAL GRADING AND SHAPING SO THAT THE ENTIRE PROJECT CAN BE PERMANENTLY SEEDED AT ONE TIME.
20.

ALL WORK ASSOCIATED WITH INSTALLATION AND MAINTENANCE OF CONCRETE WASHOUTS IS INCIDENTAL TO THE CONTRACT.
21.

SHOULD IT BE NECESSARY TO REMOVE ANY EROSION CONTROL DEVICES FOR CONSTRUCTION REASONS, THE CONTRACTOR SHALL FIRST OBTAIN PERMISSION AND SHALL REPAIR OR REPLACE THE REMOVED DEVICES THE SAME DAY. THE COST OF REMOVING AND REPLACING THE DEVICE SHALL BE INCLUDED IN THE CONTRACT.
22.

MULCH, METHOD 2 AND SURFACE ROUGHENING SHALL BE USED FOR TEMPORARY STABILIZATION DURING WINTER IN ADDITION TO TEMPORARY EROSION CONTROL SEEDING WHEN GRADING WILL OCCUR WHILE THE GROUND IS SNOW COVERED WHEN TEMPORARY SEED WILL NOT CERMINATE AND PROVIDE EROSION CONTROL PROTECTION UNTIL THE FOLLOWING SPRING. SURFACE ROUGHENING WILL NOT BE PAID FOR SEPARATELY BUT SHALL BE INCLUDED IN THE COST OF MULCH, METHOD 2.
23.

THE CONTRACTOR WILL ASSUME RESPONSIBILITY FOR MAINTENANCE OF ALL SOIL EROSION CONTROL DURING CONSTRUCTION.
24.

ANY LOOSE MATERIAL DEPOSITED IN THE FLOW LINE OF DRAINAGE STRUCTURES, WHICH OBSTRUCTS THE NATURAL FLOW OF WATER, SHALL BE REMOVED AT THE CLOSE OF EACH WORKING DAY. PRIOR TO ACCEPTANCE OF THE IMPROVEMENT, ALL DRAINAGE STRUCTURES SHALL BE FREE OF DIRT AND DEBRIS. THIS WORK WILL NOT BE PAID FOR SEPARATELY BUT SHALL BE CONSIDERED AS INCIDENTAL.
25.

CULVERT INLET PROTECTION SHALL CONSIST OF STONE PLACED IN FRONT OF UPSTREAM END OF CULVERTS PER THE DETAILS INCLUDED HEREON. AVOID STRAW BALE AND SILT FENCE PROTECTION DESCRIBED IN STANDARD 28000500. THE CULVERT INLET PROTECTION STRUCTURES SHALL BE REMOVED WHEN THEY HAVE SERVED THEIR USEFUL PURPOSE, BUT NOT BEFORE THE UPSLOPE AREA HAS BEEN PERMANETLY STABILIZED. INSPECT AFTER EVERY RUNOFF PRODUCING RAIN AND MAKE REPAIRS AS NEEDED. AGGREGATE SHALL BE REPLACED OR CLEANED WHEN INSPECTION SHOWS THAT CLOGGED VOIDS ARE CAUSING PONDING PROBLEMS. SEDIMENT SHALL BE REMOVED WHEN THE SEDIMENT HAS BEEN ACCUMULATED TO ONE-HALF THE HEIGHT FROM THE STONE BERM.
26.

TO THE MAXIMUM EXTENT POSSIBLE, ALL FLOWS ORIGINATING OFF THE CONSTRUCTION SITE WILL BE DIVERTED AROUND DISTURBED AREAS OR WILL BE CONVEYED THROUGH THE SITE IN A MANNER THAT UNTREATED ON-SITE RUNOFF DOES NOT MIX WITH THE OFF-SITE RUNOFF.
27.

A MAXIMUM OF 10 ACRES MAY BE IN SOME STAGE OF GRADING AT A SINGLE TIME. ADDITIONAL AREAS (UP TO 10 ACRES) MAY BE CLEARED BUT WILL NOT BE STRIPPED OF VEGETATION UNTIL THE GRADED AREAS HAVE BEEN PROTECTED FROM EROSION THROUGH INSTALLATION OF EITHER TEMPORARY OR PERMANENT MEASURES. WHENEVER POSSIBLE, THE GRADING WILL BE COMPLETED TO THE DESIGN GRADE AND THE PERMANENT VEGETATION PLAN IMPLEMENTED PRIOR TO STARTING GRADING ACTIVITIES ON THE SITE.

(A) WHEN BALANCING EARTHWORK (BORROW FROM A CUT USED AS FILL AT A LOCATION DISTANT FROM THE CUT) THE ENGINEER WILL CONSIDER ALLOWING MORE THAN 10 ACRES OF GRADING AT A TIME. THE 10 ACRES LIMITATION DOES NOT INCLUDE HAUL ROADS, BRIDGE CONSTRUCTION WORK AREAS AND STORAGE AREAS.

(B) VARIATIONS TO THE ABOVE MAY BE CONSIDERED BY THE ENGINEER UNDER ALL THE FOLLOWING CONDITIONS:

- IF THE CONTRACTOR FALLS BEHIND SCHEDULE THROUGH NO FAULT OF HIS OWN.

- THE CONTRACTOR MUST PRESENT A SCHEDULE DEMONSTRATING THE NEED FOR SUCH VARIATION IN ORDER TO COMPLETE THE WORK ON TIME.

- THE CONTRACTOR MUST COMPLY WITH ALL OTHER CONTRACT REQUIREMENTS.
28.

DISTURBED AREAS ARE TO BE PROTECTED FROM EROSION IN A TIMELY MANNER. UPON COMPLETION OF GRADING OR CONSTRUCTION, THE AREA WILL BE STABILIZED (USING PERMANENT MEASURES WHEN POSSIBLE) WITHIN 1 CALENDAR DAYS. TEMPORARY STABILIZATION THROUGH USE OF GROUND COVER, MULCHING, OR OTHER APPROVED MEASURES WILL BE INSTALLED WHENEVER SITE DEVELOPMENT WORK, GRADING OR OTHER EARTH DISTURBING ACTIVITIES CEASE TO BE CONTINUOUS FOR A PERIOD EXCEEDING 14 CALENDAR DAYS. THE 1/14 DAY REQUIREMENT IS TAKEN TO MEAN THAT THE STABILIZATION OPERATION IS COMPLETE OR NEARING COMPLETION IN THE DEFINED TIME.

29.

STABILIZATION MEASURES SHOULD BE INSTALLED ON CUT OR FILL SLOPES IN ACCORDANCE WITH THE ILR10 PERMIT REGARDLESS OF HEIGHT OF CUT OR FILL SLOPE. ONCE THE STABILIZATION MEASURES ARE INSTALLED, THE PLACEMENT OF FILL OR EXCAVATION ACTIVITIES ARE ALLOWED TO PROCEED.

30.

SALVAGED TOPSOIL SHALL BE PLACED ON WELL DRAINED LAND AWAY FROM INTERMITTENT AND LIVE STREAMS OR WETLANDS WITH THE APPROPRIATE RUNOFF CONTROL AND SEDIMENT CONTROL MEASURES INSTALLED AROUND THE STORAGE SITE AND STABILIZED IMMEDIATELY AFTER FINAL SHAPING OF THE PILE IN ACCORDANCE WITH MULCH, METHOD 2. THE CONTRACTOR WILL PROVIDE AN ADEQUATE QUANTITY OF SILT FENCE TO CONTROL THE PERIMETER OF THE STOCKPILE.

31.

MATERIALS EXCAVATED FOR THE CONSTRUCTION OR CLEANOUT OF SEDIMENT TRAPS OR SEDIMENT BASINS SHALL NOT BE STOCKPILED IN THE VICINITY OF THE TRAP OR BASIN. IT WILL EITHER BE PLACED IN AN EMBANKMENT OR WASTED AS DIRECTED BY THE ENGINEER.

32.

EXCAVATION TO BE USED FOR EMBANKMENTS SHALL NOT BE STOCKPILED UNLESS PERIMETER CONTROLS ARE UTILIZED. WHEN THIS MATERIAL IS STOCKPILED FOR THE CONVENIENCE OF THE CONTRACTOR THE COST OF THE CONTROLS ARE BORNE BY THE CONTRACTOR. IF THE MATERIAL IS STOCKPILED AT THE DIRECTION OF THE ENGINEER THE DEPARTMENT WILL ASSUME THE COST OF THE CONTROLS.

33.

DEWATERING ACTIVITIES WILL BE CONDUCTED UTILIZING A SILT BAG LOCATED ON A STABILIZED SURFACE (RIPRAP). DISCHARGE FROM THE SILT BAG WILL FLOW THROUGH A VEGETATED (STABILIZED) FLOW LINE PRIOR TO DISCHARGING INTO THE RECEIVING WATER.

34.

WHEN THE CONTRACTOR REQUESTS A CHANGE TO POSTPONE COMPLETION OF THE EXCAVATION OF A SPECIFIC AREA AS A CONTINUOUS OPERATION AND PLACING THE TOPSOIL AS DEFINED IN THE STANDARD SPECIFICATIONS, THE ENGINEER MAY ALLOW THE CONTRACTOR TO STABILIZE THE AREA USING TEMPORARY STABILIZATION WITH STRAW MULCH PROVIDING THE FOLLOWING CONDITIONS ARE MET: (A) ALL AREAS BEING STABILIZED ARE 3:1 SLOPES OR FLATTER. (B) THE CONTRACTOR BEARS THE COST OF PREPARING THE SEED BED AND STABILIZING THE AREA WITH TEMPORARY STABILIZATION WITH STRAW MULCH. (C) ALL REQUIRED SEDIMENT CONTROL MEASURES FOR THE SECTION OF ROAD IN QUESTION HAVE BEEN INSTALLED AND ARE BEING MAINTAINED.

35.

WHEN STORM SEWER IS UNDER CONSTRUCTION, CONTRACTOR SHALL PROVIDE A PLAN ACCEPTABLE TO THE ENGINEER TO PREVENT EROSION AND SEDIMENTATION FROM RUNOFF ENTERING OR EXITING THE STORM SEWER CONSTRUCTION.

36.

THE DEPARTMENT HAS NOT OBTAINED ANY PERMITS FOR OFFSITE BORROW, WASTE, USE (BWU) AREAS, PRIOR TO WORKING IN BWU AREAS, IF THE CONTRACTOR CHOOSES TO USE ACTIVITIES REQUIRING PERMITS IT IS THE CONTRACTORS RESPONSIBILITY TO SECURE THE PROPER PERMITS. IN ADDITION TO THE BORROW REVIEW (BDE 2289) and USE/WASTE REVIEW (BDE 2290) SUBMITTALS, THE CONTRACTOR SHALL SUBMIT AN EROSION AND SEDIMENT CONTROL (ESC) PLAN FOR EVERY BWU SITE TO THE DEPARTMENT FOR ACCEPTANCE. GUIDELINES FOR ACCEPTABLE BWU PRACTICES CAN BE FOUND IN SECTION II.G.1 AND 2 of the SWPPP. THE COST OF ALL MATERIALS AND LABOR NECESSARY TO COMPLY WITH THE ABOVE PROVISIONS TO PREPARE AND IMPLEMENT ESC PLANS WILL NOT BE PAID FOR SEPARATELY, BUT SHALL BE CONSIDERED AS INCLUDED IN THE UNIT BID PRICES OF THE CONTRACT AND NO ADDITIONAL COMPENSATION WILL BE ALLOWED.

37.

THE CONTRACTOR IS RESPONSIBLE FOR INSTALLATION OF ANY ADDITIONAL EROSION CONTROL MEASURES NECESSARY TO PREVENT EROSION AND SEDIMENTATION AS DETERMINED BY THE RESIDENT ENGINEER.

38.

THE ACTUAL NEED FOR TEMPORARY DRAINAGE FACILITIES, AS WELL AS THE STAGING OF THE PERMANENT DRAINAGE SYSTEM CONSTRUCTION, MAY BE MODIFIED BY THE ENGINEER, WHO SHALL BE CONSULTED BEFORE THE INSTALLATION.

39.

INLET FILTERS ARE REQUIRED FOR THE STRUCTURES SHOWN ON THE PLANS. STRUCTURE OPENINGS VARY SUCH THAT FIELD MEASUREMENT AND/OR CONTRACTOR DESIGN WILL BE REQUIRED. COST OF DESIGN, LABOR AND MATERIALS WILL NOT BE PAID FOR SEPARATELY, BUT WILL BE INCLUDED IN THE CONTRACT UNIT PRICE PER EACH FOR "INLET FILTER". THE INLET FILTERS SHALL BE IMMEDIATELY INSTALLED, AND MAINTAINED AT EACH SUBSEQUENT STAGE UNTIL COMPLETION OF STAGING OR UNTIL NO LONGER REQUIRED.

40.

IF NEEDED, COUPLINGS USED TO ATTACH DISSIMILAR MATERIALS TOGETHER SHALL BE INCLUDED IN THE COST OF THE TEMPORARY CULVERT PAY ITEM.
- Model: Default
File Name: p:\projects\trans\systems\pvt\located\Documents\projects_2018\C4401\401180022\02-Trans\systems\CAD\62389\Sheet\10-Comp Dm and Eros C440162389-ht-eros_notes.dgn
-
- | | | | | | |
|------------|-------------------|----------|---|---------|---|
| USER NAME | = amkjuver | DESIGNED | - | REVISED | - |
| | | DRAWN | - | REVISED | - |
| PLOT SCALE | = 99.9960 ' / in. | CHECKED | - | REVISED | - |
| PLOT DATE | = 10/5/2023 | DATE | - | REVISED | - |
- STATE OF ILLINOIS
DEPARTMENT OF TRANSPORTATION
- | EROSION AND SEDIMENT CONTROL PLAN
GENERAL NOTES | | | | F.A.I.
RTE. | SECTION | COUNTY | TOTAL
SHEETS | SHEET
NO. |
|--|---------------------|------|---------|---------------------------|--------------|--------|-----------------|--------------------|
| | | | | I-80 | FAI 80 22 BR | WILL | 1201 | 270 |
| | | | | | | | | CONTRACT NO. 62R89 |
| SCALE: | SHEET 1 OF 1 SHEETS | STA. | TO STA. | ILLINOIS FED. AID PROJECT | | | | |

404 PERMIT AND IN-STREAM WORK PLAN NOTES

- 1. THE US ARMY CORPS OF ENGINEERS MUST BE NOTIFIED 10 DAYS PRIOR TO THE PRE-CONSTRUCTION MEETING, ONE WEEK PRIOR TO THE COMMENCEMENT OF LAND DISTURBING ACTIVITIES AND ONE WEEK PRIOR TO THE FINAL INSPECTION.
- 2. THIS PROJECT REQUIRES A US ARMY CORPS OF ENGINEERS (USACE) 404 PERMIT THAT WILL BE SECURED BY THE DEPARTMENT. ALL CONDITIONS OF THE 404 PERMIT FOUND IN THE SPECIAL PROVISIONS MUST BE FOLLOWED. AS CONDITION OF THE PERMIT, THE CONTRACTOR WILL NEED TO SUBMIT AN IN-STREAM WORK PLAN (INCLUDING WORK WITHIN WETLANDS) TO THE DEPARTMENT FOR APPROVAL. GUIDELINES ON ACCEPTABLE IN-STREAM WORK TECHNIQUES (INCLUDING WORK WITHIN WETLANDS) CAN BE FOUND ON THE USACE WEBSITE. THE USACE DEFINES AND DETERMINES IN-STREAM WORK. THE COST OF ALL MATERIALS AND LABOR NECESSARY TO COMPLY WITH THE ABOVE PROVISIONS TO PREPARE AND IMPLEMENT AN IN-STREAM WORK PLAN (INCLUDING WORK WITHIN WETLANDS) WILL NOT BE PAID FOR SEPARATELY, BUT SHALL BE CONSIDERED AS INCLUDED IN THE UNIT BID PRICES OF THE CONTRACT AND NO ADDITIONAL COMPENSATION WILL BE ALLOWED.
- 3. "WETLANDS NO INTRUSION" SIGNAGE SHOULD ALSO BE PROVIDED AT THE BOUNDARY OF ALL UN-IMPACTED WETLANDS AND/OR WOUS. THE CONTRACTOR CAN BORROW THE SIGNS FROM THE BUREAU OF MAINTENANCE. INCLUDE TEMPORARY FENCING AND WETLAND SIGNAGE WITHIN THE EROSION AND SEDIMENT CONTROL STRATEGY. THE COST OF ALL MATERIALS AND LABOR NECESSARY TO COMPLETE THIS WORK WILL NOT BE PAID FOR SEPARATELY BUT SHALL BE CONSIDERED AS INCLUDED IN THE UNIT BID PRICES OF THE CONTRACT AND NO ADDITIONAL COMPENSATION WILL BE ALLOWED. WHEN WORK HAS BEEN COMPLETED, THE SIGN SHALL BE RETURNED TO THE DISTRICT ONE ROADSIDE DEVELOPMENT UNIT.
- 4. THE CONTRACTOR WILL PROVIDE AN IN-STREAM WORK PLAN FOR REVIEW BY THE RE, AND WRITTEN APPROVAL BY THE USACE, PRIOR TO STARTING ANY WORK WITHIN THE IN-STREAM WORK AREA.

WOUS W15 FLOW DATA (2-YEAR DESIGN)
I-80 STA. 575+00:
2-YEAR FLOW = 91.2 CFS
DRAINAGE AREA = 76 ACRES

WOUS W16 FLOW DATA (2-YEAR DESIGN)
I-80 STA. 631+00:
2-YEAR FLOW = 521 CFS
DRAINAGE AREA =1120 ACRES

INSPECTION AND MAINTENANCE

- 1. PERIMETER EROSION BARRIER - BUILT UP SEDIMENT SHALL BE REMOVED FROM THE BARRIER IF THE INTEGRITY OF THE BARRIER IS IN JEOPARDY. BARRIERS WILL BE INSPECTED FOR DEPTH OF SEDIMENT AND TEARS TO SEE IF THE FABRIC IS SECURELY ATTACHED TO THE BARRIER POSTS AND TO SEE THAT THE BARRIER POSTS ARE FIRMLY IN THE GROUND. REPAIR BARRIERS AND POSTS AS NECESSARY.
- 2. DITCH CHECKS - INSPECT DITCH IF FLOW IS BEING IMPEDED BY SEDIMENT AND INSPECT STONE FOR EVIDENCE OF WASH OUT. BUILT UP SEDIMENT SHALL BE REMOVED WHEN IT HAS REACHED ONE HALF THE HEIGHT OF THE DITCH CHECK, WITH STONE REPLACED OR ADDED AS NECESSARY.
- 3. TEMPORARY SEEDING - INSPECT SEEDED AREAS FOR BARE SPOTS, WASH OUTS, AND HEALTHY GROWTH. REPAIR BARE SPOTS AND WASHOUTS AS NECESSARY.
- 4. LOCATIONS WHERE VEHICLES ENTER AND EXIT THE SITE - INSPECT FOR EVIDENCE OF OFF-SITE SEDIMENT TRACKING. REMOVE SEDIMENT AS NECESSARY.
- 5. INLET PROTECTION - INSPECT FABRIC FOR TEARS AND REMOVE SEDIMENT WHEN FILTERS IS ONE QUARTER FULL.
- 6. RIP RAP - INSPECT RIP RAP FOR WASH OUT. REPAIR OR ADD SPECIFIED GRADATION OF RIPRAP AS NECESSARY.
- 7. ON A WEEKLY BASIS, THE ENGINEER SHALL INSPECT THE PROJECT TO DETERMINE WHETHER EROSION CONTROL EFFORTS ARE IN PLACE AND EFFECTIVE AND IF ADDITIONAL CONTROL MEASURES ARE NECESSARY. SEDIMENT COLLECTED DURING CONSTRUCTION BY THE VARIOUS TEMPORARY EROSION CONTROL SYSTEMS SHALL BE DISPOSED ON THE SITE ON A REGULAR BASIS AS DIRECTED BY THE ENGINEER AND STABILIZED ACCORDINGLY.

EROSION CONTROL SEQUENCE OF CONTRUCTION

THE FOLLOWING MEASURES ARE TO BE INSTALLED PRIOR TO CLEARING AND GRADING:

- 1. INSTALL STABILIZED CONSTRUCTION ENTRANCE AT ALL LOCATIONS OF CONSTRUCTION INGRESS AND EGRESS TO ELIMINATE TRACKING OF SEDIMENT FROM CONSTRUCTION SITE INTO THE RIGHT-OF-WAY. ALL STABILIZED ENTRANCES MUST BE APPROVED BY THE ENGINEER.
- 2. ERECT PERIMETER EROSION BARRIER AS SHOWN ON THE EROSION CONTROL PLANS.
- 3. INSTALL TREE PROTECTION TO TREES SHOWN ON THE TEMPORARY EROSION CONTROL PLANS OR AS DIRECTED BY THE ENGINEER.
- 4. INSTALL INLET PROTECTION ON EXISTING OPEN LID STRUCTURES.

Model: Default
File Name: p:\projects\transystems-pw\hntb\comtransystems-corp\pw1-hosted\Documents\projects_2018\CH401\401180022\02-TransSystems\CAD\62R89\Sheet\1D-Temp Dm and Eros CH\0162R89-ht-corp_notes_2.dgn



USER NAME	= amkluver	DESIGNED	-	REVISED	-
		DRAWN	-	REVISED	-
PLOT SCALE	= 99.9960 ' / in.	CHECKED	-	REVISED	-
PLOT DATE	= 10/5/2023	DATE	-	REVISED	-

STATE OF ILLINOIS
DEPARTMENT OF TRANSPORTATION

EROSION AND SEDIMENT CONTROL PLAN GENERAL NOTES			
SCALE:	SHEET 1 OF 1 SHEETS	STA.	TO STA.

F.A.I. RTE.	SECTION	COUNTY	TOTAL SHEETS	SHEET NO.
I-80	FAI 80 22 BR	WILL	1201	270
				CONTRACT NO. 62R89
		ILLINOIS	FED. AID PROJECT	

Model: Default
File Name: p:\transystems-pw\hntb\comtransyscorp-pw\1-hosted\Documents\Projects_2018\CH401\401180022\02-TransSystems\CAD\62089\Sheets\10-Temp Dm and Eros CH40162089-ht-eros_schedules.dgn

EROSION AND SEDIMENT CONTROL SCHEDULES

		TEMPORARY EROSION CONTROL SEEDING	TEMPORARY EROSION CONTROL BLANKET	TEMPORARY HEAVY DUT EROSION CONTROL BLANKET	TEMPORARY DITCH CHECKS	PERIMETER EROSION BARRIER	INLET FILTERS	AGGREGATE (EROSION CONTROL)	TEMPORARY FENCE
STAGE	SHEET	POUND	SQ YD	SQ YD	EACH	FOOT	EACH	TONS	FOOT
PRE-STAGE	513+00 - 525+00	5298	3288	0	12	700	0	12	154
PRE-STAGE	525+00 - 537+00	7501	4655	0	2	1260	0	0	0
PRE-STAGE	537+00 - 549+00	7769	4821	1633	12	1100	0	12	348
PRE-STAGE	549+00 - 561+00	8777	5446	664	25	0	0	0	577
PRE-STAGE	561+00 - 573+00	7686	4769	0	36	0	0	0	261
PRE-STAGE	573+00 - 585+00	11792	7317	0	19	1050	0	48	52
PRE-STAGE	585+00 - 597+00	6026	3739	0	12	548	0	24	61
PRE-STAGE	597+00 - 609+00	13885	8616	0	13	837	0	0	1961
PRE-STAGE	609+00 - 621+00	24411	15147	0	23	1155	0	0	2157
PRE-STAGE	621+00 - 633+00	30173	18722	3151	36	155	0	0	2303
PRE-STAGE	633+00 - 642+00	3898	2419	997	10	105	0	0	194
STAGE 1	513+00 - 525+00	0	0	0	0	0	6	0	0
STAGE 1	525+00 - 537+00	0	0	0	0	0	7	0	0
STAGE 1	537+00 - 549+00	0	0	0	0	0	17	0	0
STAGE 1	549+00 - 561+00	0	0	0	0	0	25	0	0
STAGE 1	561+00 - 573+00	0	0	0	0	0	18	0	0
STAGE 1	573+00 - 585+00	0	0	0	0	0	18	0	0
STAGE 1	585+00 - 597+00	0	0	0	0	0	8	0	0
STAGE 1	597+00 - 609+00	0	0	0	0	0	10	0	0
STAGE 1	609+00 - 621+00	0	0	0	0	0	11	0	0
STAGE 1	621+00 - 633+00	0	0	0	0	0	20	0	0
STAGE 1	633+00 - 642+00	0	0	0	0	0	3	0	0
STAGE 2A/2B	518+00 - 525+00	10285	6382	0	4	1050	0	0	0
STAGE 2A/2B	525+00 - 537+00	14319	8885	0	0	2080	0	0	0
STAGE 2A/2B	537+00 - 549+00	1217	755	4201	6	1925	0	0	0
STAGE 2A/2B	549+00 - 561+00	18174	11277	0	24	0	0	0	0
STAGE 2A/2B	561+00 - 573+00	15589	9673	0	24	0	0	0	0
STAGE 2A/2B	573+00 - 585+00	27628	17144	0	15	940	5	12	0
STAGE 2A/2B	585+00 - 597+00	13702	8502	0	10	710	0	0	0
STAGE 2A/2B	597+00 - 609+00	14770	9165	0	21	830	19	0	0
STAGE 2A/2B	609+00 - 621+00	20392	12653	0	17	1050	4	0	0
STAGE 2A/2B	621+00 - 633+00	26732	16587	0	23	760	5	0	0
STAGE 2A/2B	633+00 - 642+00	2431	1509	0	3	0	0	0	0
STAGE 3	518+00 - 525+00	0	0	0	0	0	0	0	0
STAGE 3	525+00 - 537+00	0	0	0	0	0	0	0	0
STAGE 3	537+00 - 549+00	0	0	0	0	0	0	0	0
STAGE 3	549+00 - 561+00	0	0	0	0	0	0	0	0
STAGE 3	561+00 - 573+00	0	0	0	0	0	0	0	0
STAGE 3	573+00 - 585+00	9294	5767	0	0	0	0	0	0
STAGE 3	585+00 - 597+00	0	0	0	0	1040	0	0	0
STAGE 3	597+00 - 609+00	0	0	0	0	0	0	0	0
STAGE 3	609+00 - 621+00	0	0	0	0	0	0	0	0
STAGE 3	621+00 - 633+00	0	0	1986	0	0	0	0	0
STAGE 3	633+00 - 642+00	0	0	0	0	0	0	0	0
Stockpile - Larkin NW		37596	2513	4925	13	2372	0	0	0
Stockpile - Larkin SE		44382	1822	6925	12	2384	0	0	0



USER NAME	= amkljuver
PLOT SCALE	= 99.9960 ' / in.
PLOT DATE	= 10/5/2023

DESIGNED	-
DRAWN	-
CHECKED	-
DATE	-

REVISED	-
REVISED	-
REVISED	-
REVISED	-

STATE OF ILLINOIS
DEPARTMENT OF TRANSPORTATION

EROSION CONTROL AND
TEMPORARY DRAINAGE SCHEDULES

SCALE:	SHEET 1 OF 2 SHEETS	STA.	TO STA.
--------	---------------------	------	---------

F.A.I. RTE.	SECTION	COUNTY	TOTAL SHEETS	SHEET NO.
I-80	FAI 80 22 BR	WILL	1201	272
				CONTRACT NO. 62R89
		ILLINOIS	FED. AID PROJECT	

MODEL: Default
FILE NAME: pw:/transystems-pw.bentley.com:transyscorp-pw1-hosted/Documents/Projects 2018/CH401/401180022/02-TranSystems/CAD/62R89/Sheets/10-Temp Dm and Eros Ctl/D162R89-sht-eros schedule2.dgn

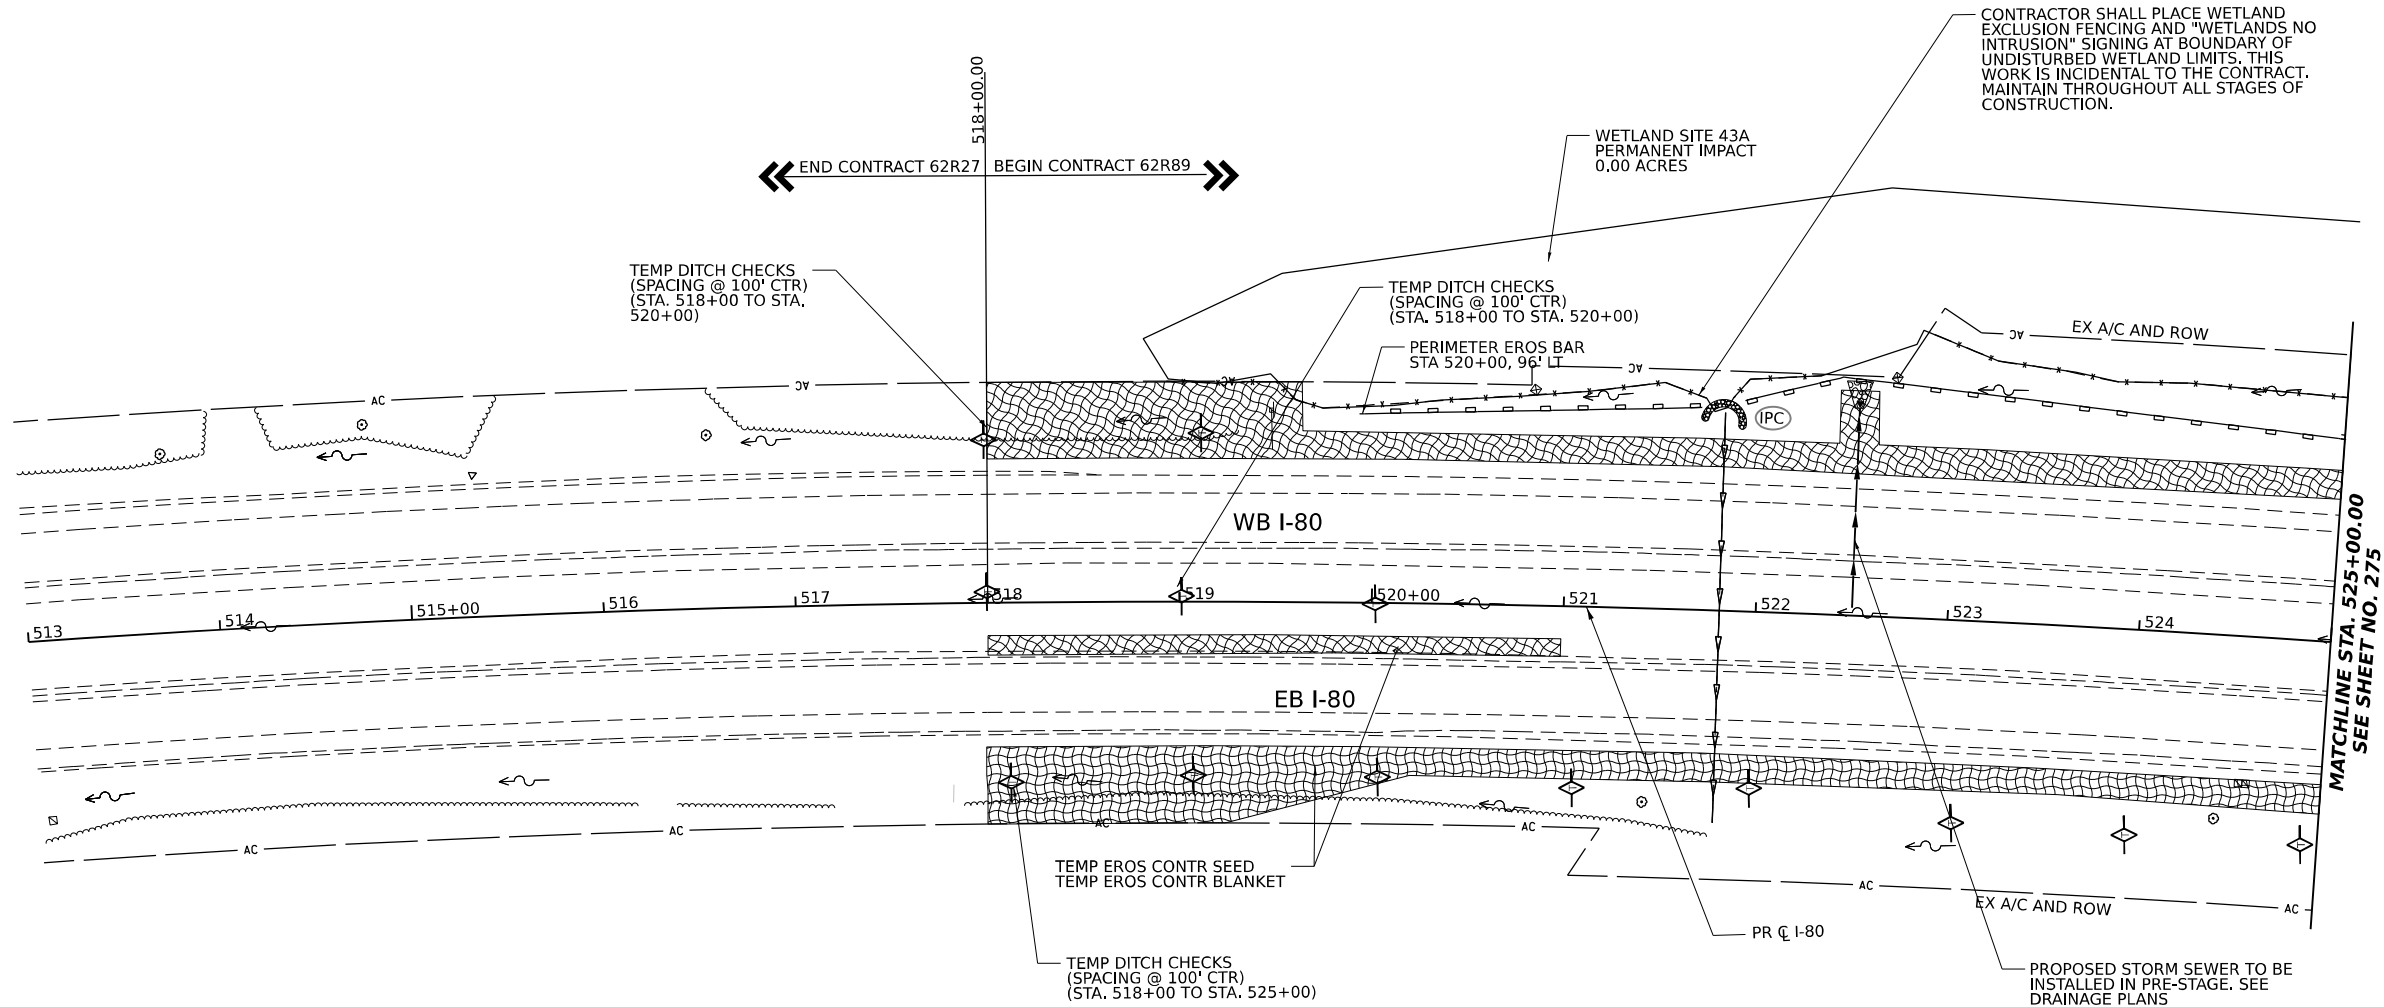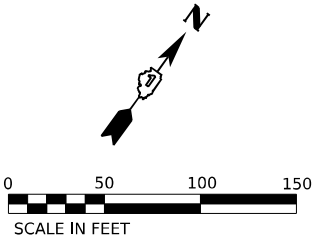

EROSION CONTROL LEGEND

- | | |
|--|---|
| | TEMPORARY SEEDING |
| | TEMPORARY EROSION CONTROL BLANKET |
| | TEMPORARY SEEDING
HEAVY DUTY EROSION CONTROL BLANKET |
| | WETLAND EXCLUSION FENCING |
| | DRAINAGE OUTLET |
| | RIPRAP OUTLET PROTECTION
SEE DRAINAGE PLANS |
| | TEMPORARY DITCH CHECK |
| | INLET FILTERS
(ABOVE/BELOW GROUND) |
| | CULVERT INLET PROTECTION - STONE |
| | PERIMETER EROSION BARRIER |
| | TEMPORARY DRAINAGE STRUCTURE
(REFER TO DRAINAGE SCHEDULES) |
| | TEMPORARY PIPE
(REFER TO DRAINAGE SCHEDULES) |

KEY PLAN

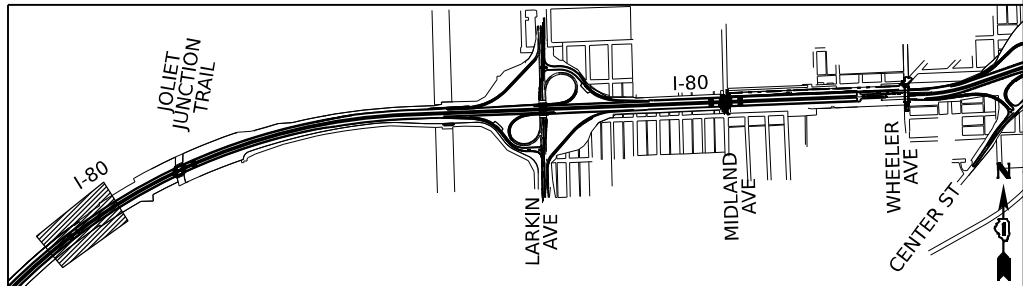

**STATE OF ILLINOIS
DEPARTMENT OF TRANSPORTATION**

**EROSION AND SEDIMENTATION CONTROL
PRE-STAGE**

SCALE: 1"=50' SHEET 1 OF 11 SHEETS STA. 518+00.00 TO STA. 525+00.00



F.A.I. RTE.	SECTION	COUNTY	TOTAL SHEETS	SHEET NO.
I-80	FAI 80 22 BR	WILL	1201	274
CONTRACT NO. 62R89				
ILLINOIS FED. AID PROJECT				

MODEL: C:\p\00_64-Rtn_01 (Sheet)
FILE NAME: p:\trans\comp\pwr\res\Documents\Projects_2018\CH401\401180022\02-Trans\Systems\CAD\62R89\Sheets\10-temp Dm and Eros CH40162R89-01t_eros_Pre-Stage-plan-sheets.dgn



USER NAME	= amkluver
DESIGNED	- BDL
DRAWN	- BDL
PLOT SCALE	= 0.167" / in.
CHECKED	- MTK
DATE	- 9/15/23
PLOT DATE	= 10/5/2023

REVISED	-
REVISED	-
REVISED	-
REVISED	-

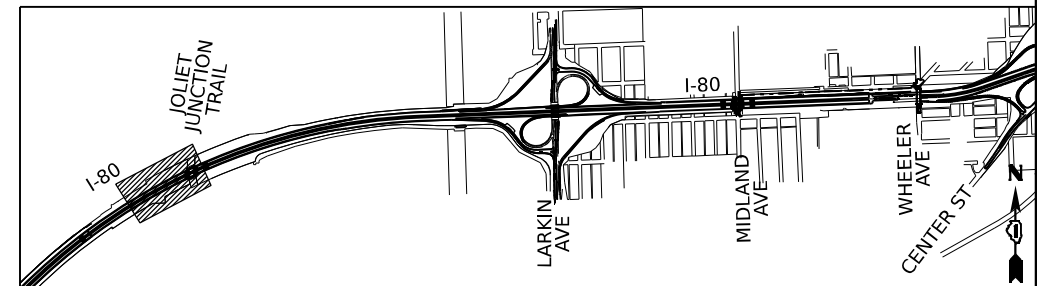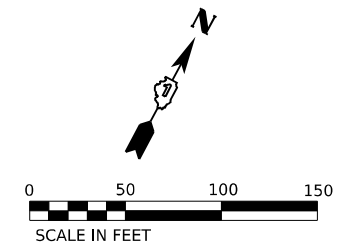



USER NAME = amkjuver	DESIGNED - BD	REVISED -
	DRAWN - BD	REVISED -
PLOT SCALE = 0.167" / in.	CHECKED - MTK	REVISED -
PLOT DATE = 10/5/2023	DATE - 06/22/2022	REVISED -

**STATE OF ILLINOIS
DEPARTMENT OF TRANSPORTATION**


EROSION AND SEDIMENTATION CONTROL PRE-STAGE

SCALE: 1"=50'	SHEET 2	OF 11	SHEETS	STA. 525+00.00	TO STA. 537+00.00
---------------	---------	-------	--------	----------------	-------------------


F.A.I. RTE.	SECTION	COUNTY	TOTAL SHEETS	SHEET NO.
I-80	FAI 80 22 BR	WILL	1201	275
CONTRACT NO. 62R89				
ILLINOIS		FED. AID PROJECT		

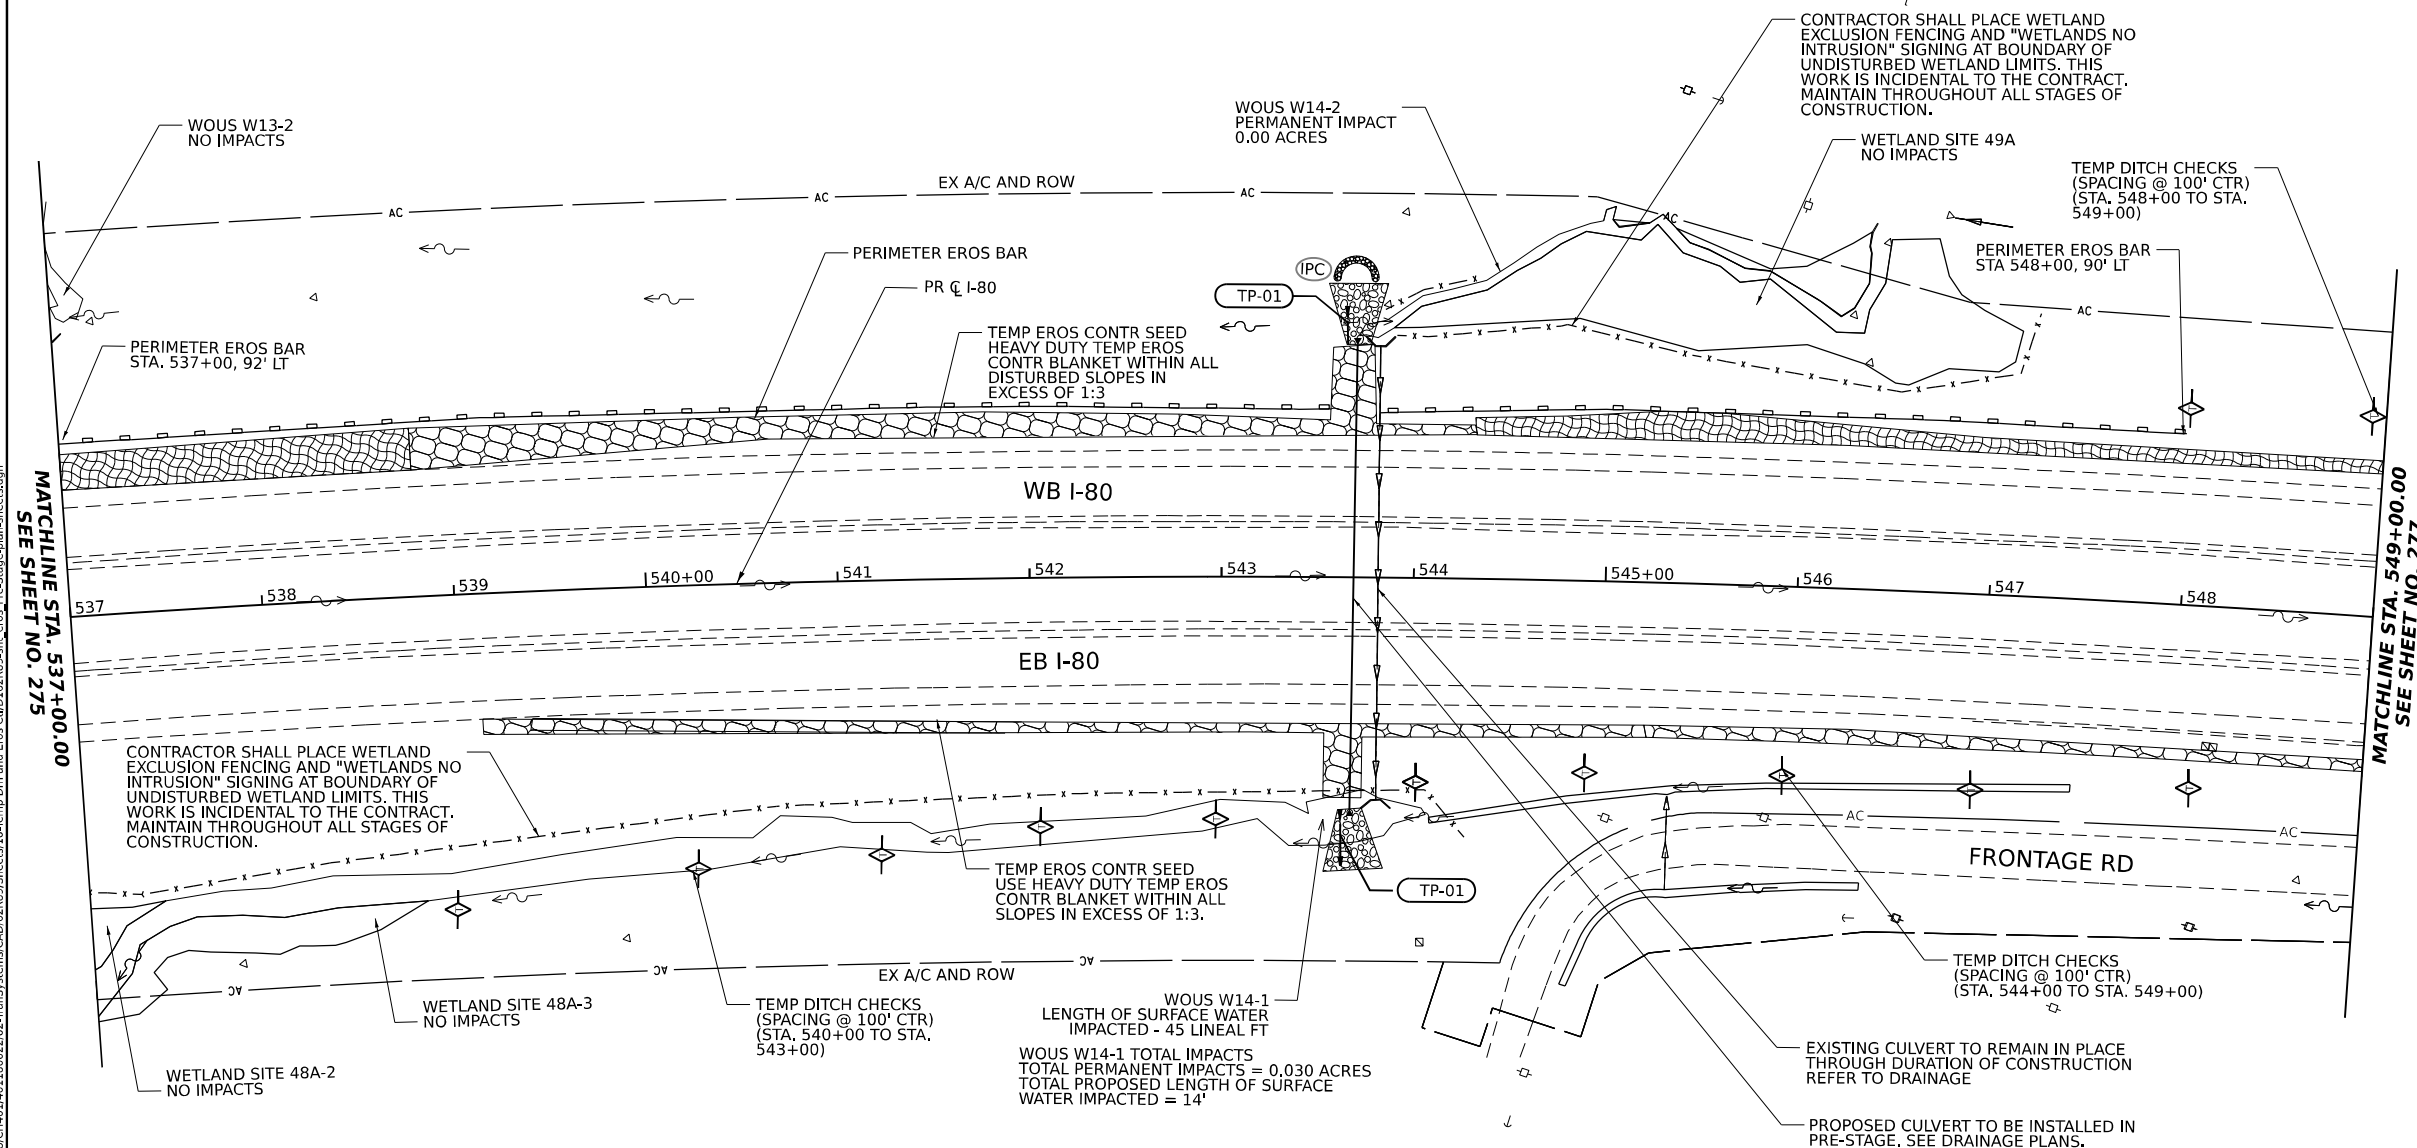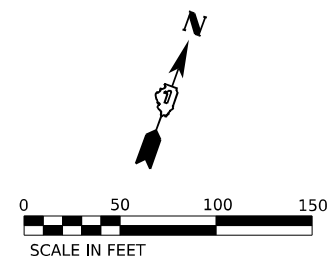

EROSION CONTROL LEGEND

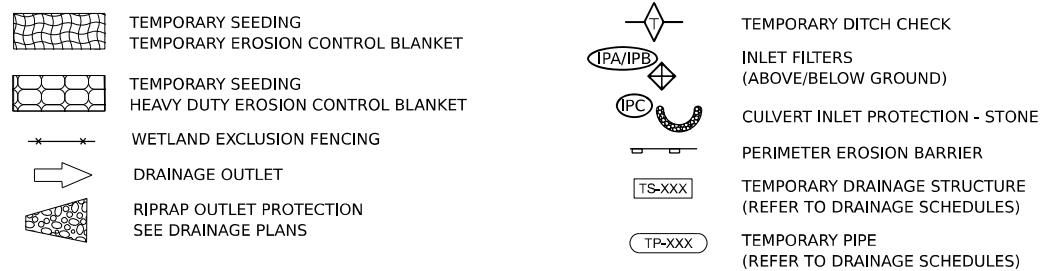

KEY PLAN

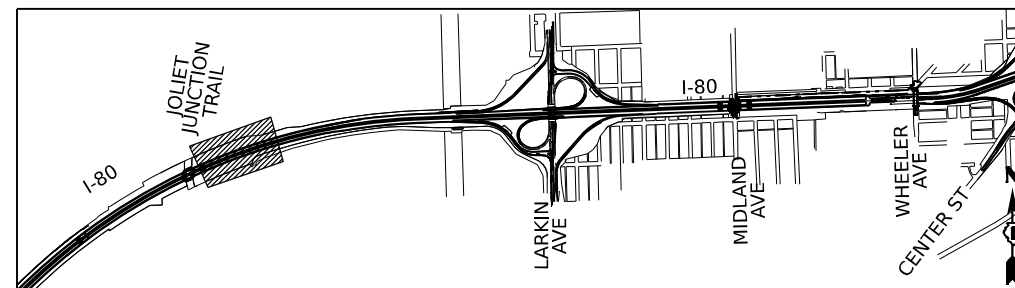



USER NAME = amkluver	DESIGNED - BD	REVISED -
	DRAWN - BD	REVISED -
PLOT SCALE = 0.167" / in.	CHECKED - MTK	REVISED -
PLOT DATE = 10/5/2023	DATE = 06/22/2022	REVISED -

**STATE OF ILLINOIS
DEPARTMENT OF TRANSPORTATION**



EROSION AND SEDIMENTATION CONTROL PRE-STAGE

SCALE: 1"=50'	SHEET 3	OF 11	SHEETS	STA. 537+00.00	TO STA. 549+00.00
---------------	---------	-------	--------	----------------	-------------------


F.A.I. RTE.	SECTION	COUNTY	TOTAL SHEETS	SHEET NO.
I-80	FAI 80 22 BR	WILL	1201	276
		CONTRACT NO. 62R89		
ILLINOIS		FED. AID PROJECT		

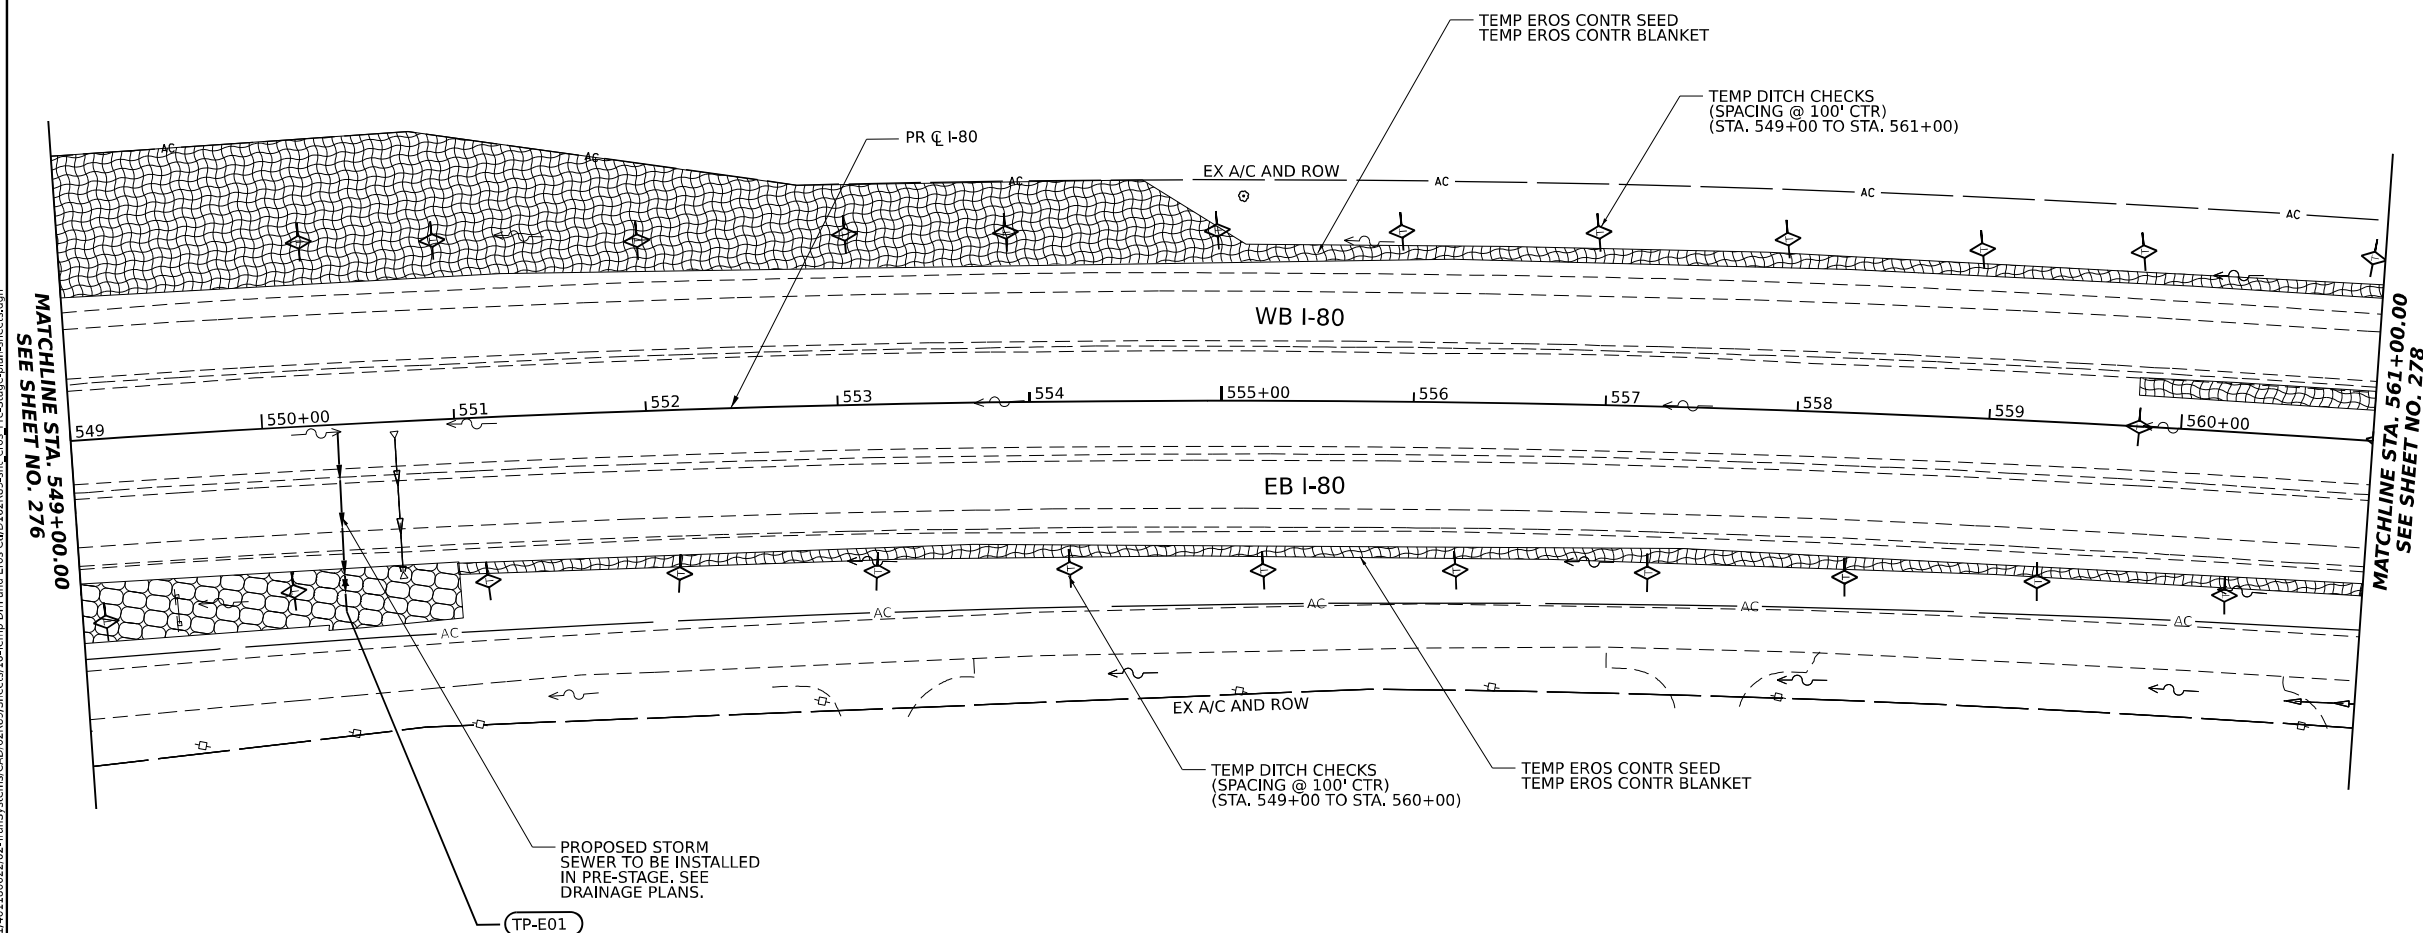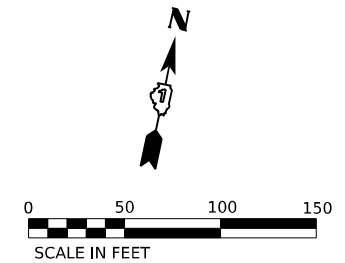

EROSION CONTROL LEGEND

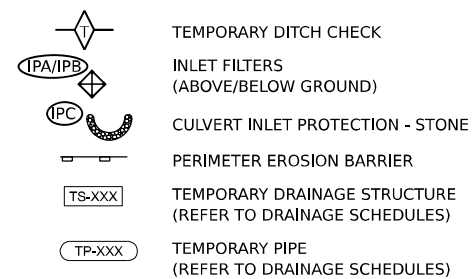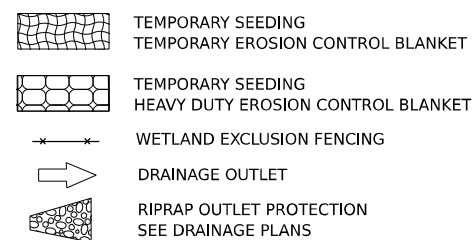

KEY PLAN

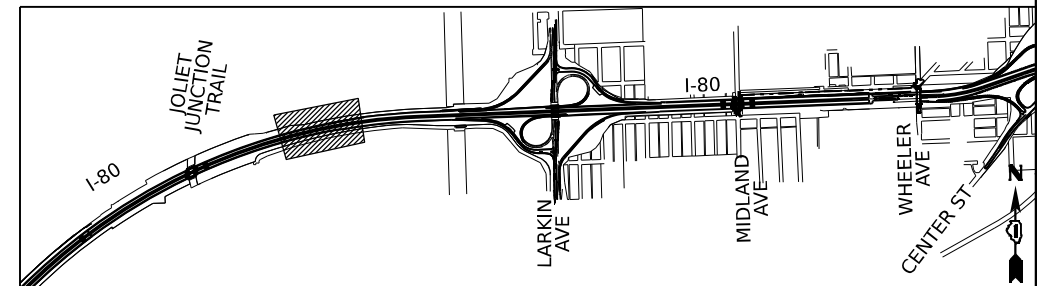

USER NAME = amkluver	DESIGNED - BD	REVISED -
	DRAWN - BD	REVISED -
PLOT SCALE = 0.167" / in.	CHECKED - MTK	REVISED -
PLOT DATE = 10/5/2023	DATE - 06/22/2022	REVISED -


**STATE OF ILLINOIS
DEPARTMENT OF TRANSPORTATION**

EROSION AND SEDIMENTATION CONTROL PRE-STAGE

SCALE: 1"=50'	SHEET 4	OF 11 SHEETS	STA. 549+00.00	TO STA. 561+00.00
---------------	---------	--------------	----------------	-------------------

F.A.I. RTE.	SECTION	COUNTY	TOTAL SHEETS	SHEET NO.
I-80	FAI 80 22 BR	WILL	1201	277
		CONTRACT NO. 62R89		
		ILLINOIS	FED. AID PROJECT	


MODEL: C:\p\00_64-Rm 07 (Sheet)
FILE NAME: p:\trans\comp\p\281\erod\Documents\Projects_2018\CH401\401180022\02-Trans\Systems\CAD\62R89\Sheets\10-erod_Pre-Stage-blank-sheets.dgn

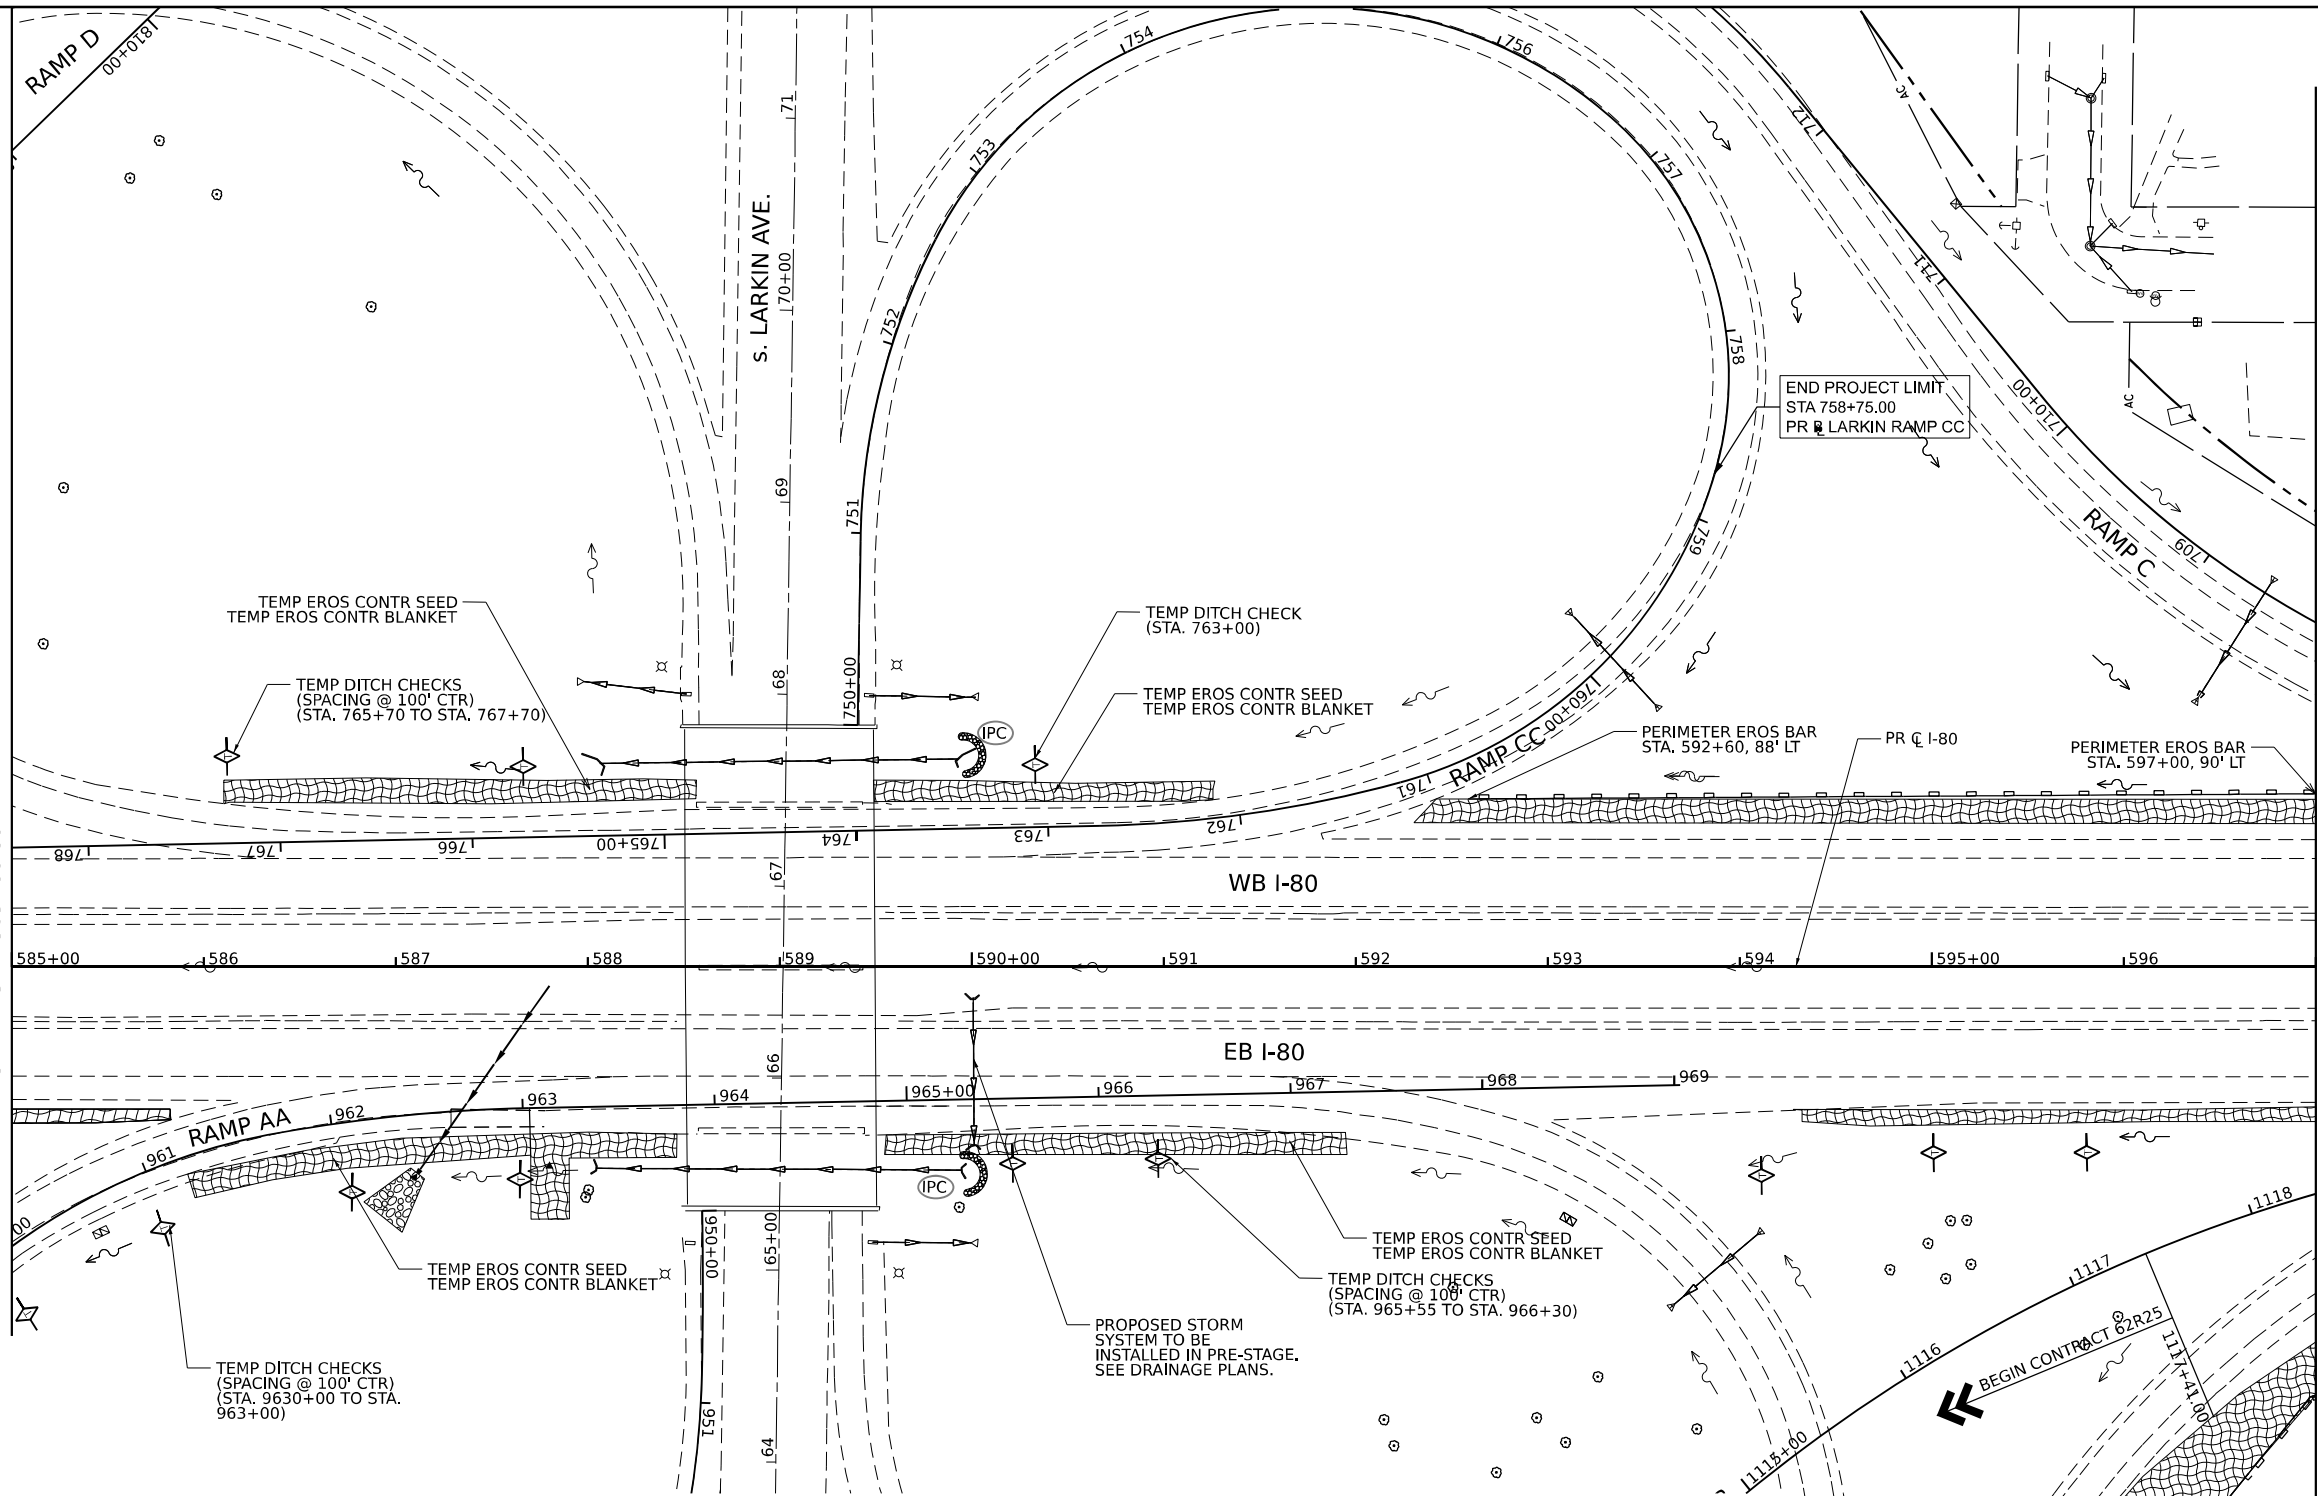

EROSION CONTROL LEGEND

- | | |
|--|---|
| | TEMPORARY SEEDING |
| | TEMPORARY EROSION CONTROL BLANKET |
| | TEMPORARY SEEDING
HEAVY DUTY EROSION CONTROL BLANKET |
| | WETLAND EXCLUSION FENCING |
| | DRAINAGE OUTLET |
| | RIPRAP OUTLET PROTECTION
SEE DRAINAGE PLANS |
| | TEMPORARY DITCH CHECK |
| | INLET FILTERS
(ABOVE/BELOW GROUND) |
| | CULVERT INLET PROTECTION - STONE |
| | PERIMETER EROSION BARRIER |
| | TEMPORARY DRAINAGE STRUCTURE
(REFER TO DRAINAGE SCHEDULES) |
| | TEMPORARY PIPE
(REFER TO DRAINAGE SCHEDULES) |

KEY PLAN

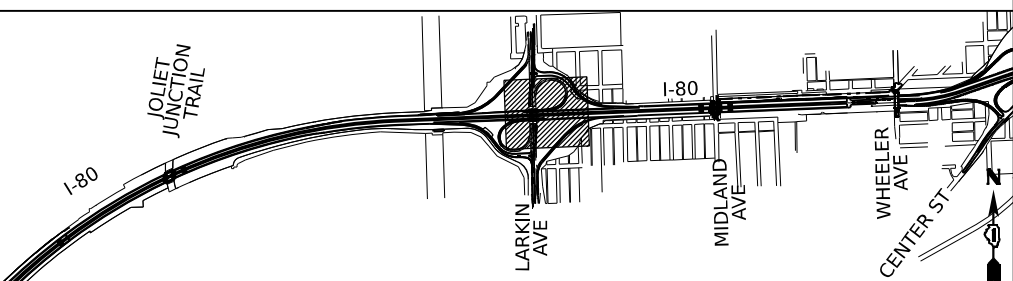

USER NAME	= amkluver	DESIGNED -	BD	REVISED -	
DRAWN -	BD	REVISED -			
PLOT SCALE	= 0.167" / in.	CHECKED -	MTK	REVISED -	
PLOT DATE	= 10/5/2023	DATE -	06/22/2022	REVISED -	




STATE OF ILLINOIS DEPARTMENT OF TRANSPORTATION

EROSION AND SEDIMENTATION CONTROL PRE-STAGE


SCALE: 1"=50' SHEET 7 OF 11 SHEETS STA. 585+00.00 TO STA. 597+00.00

F.A.I. RTE.	SECTION	COUNTY	TOTAL SHEETS	SHEET NO.
I-80	FAI 80 22 BR	WILL	1201	280
CONTRACT NO. 62R89				
ILLINOIS FED. AID PROJECT				

	TEMPORARY SEEDING
	TEMPORARY EROSION CONTROL BLANKET
	TEMPORARY SEEDING HEAVY DUTY EROSION CONTROL BLANKET
	WETLAND EXCLUSION FENCING
	DRAINAGE OUTLET
	RIPRAP OUTLET PROTECTION SEE DRAINAGE PLANS

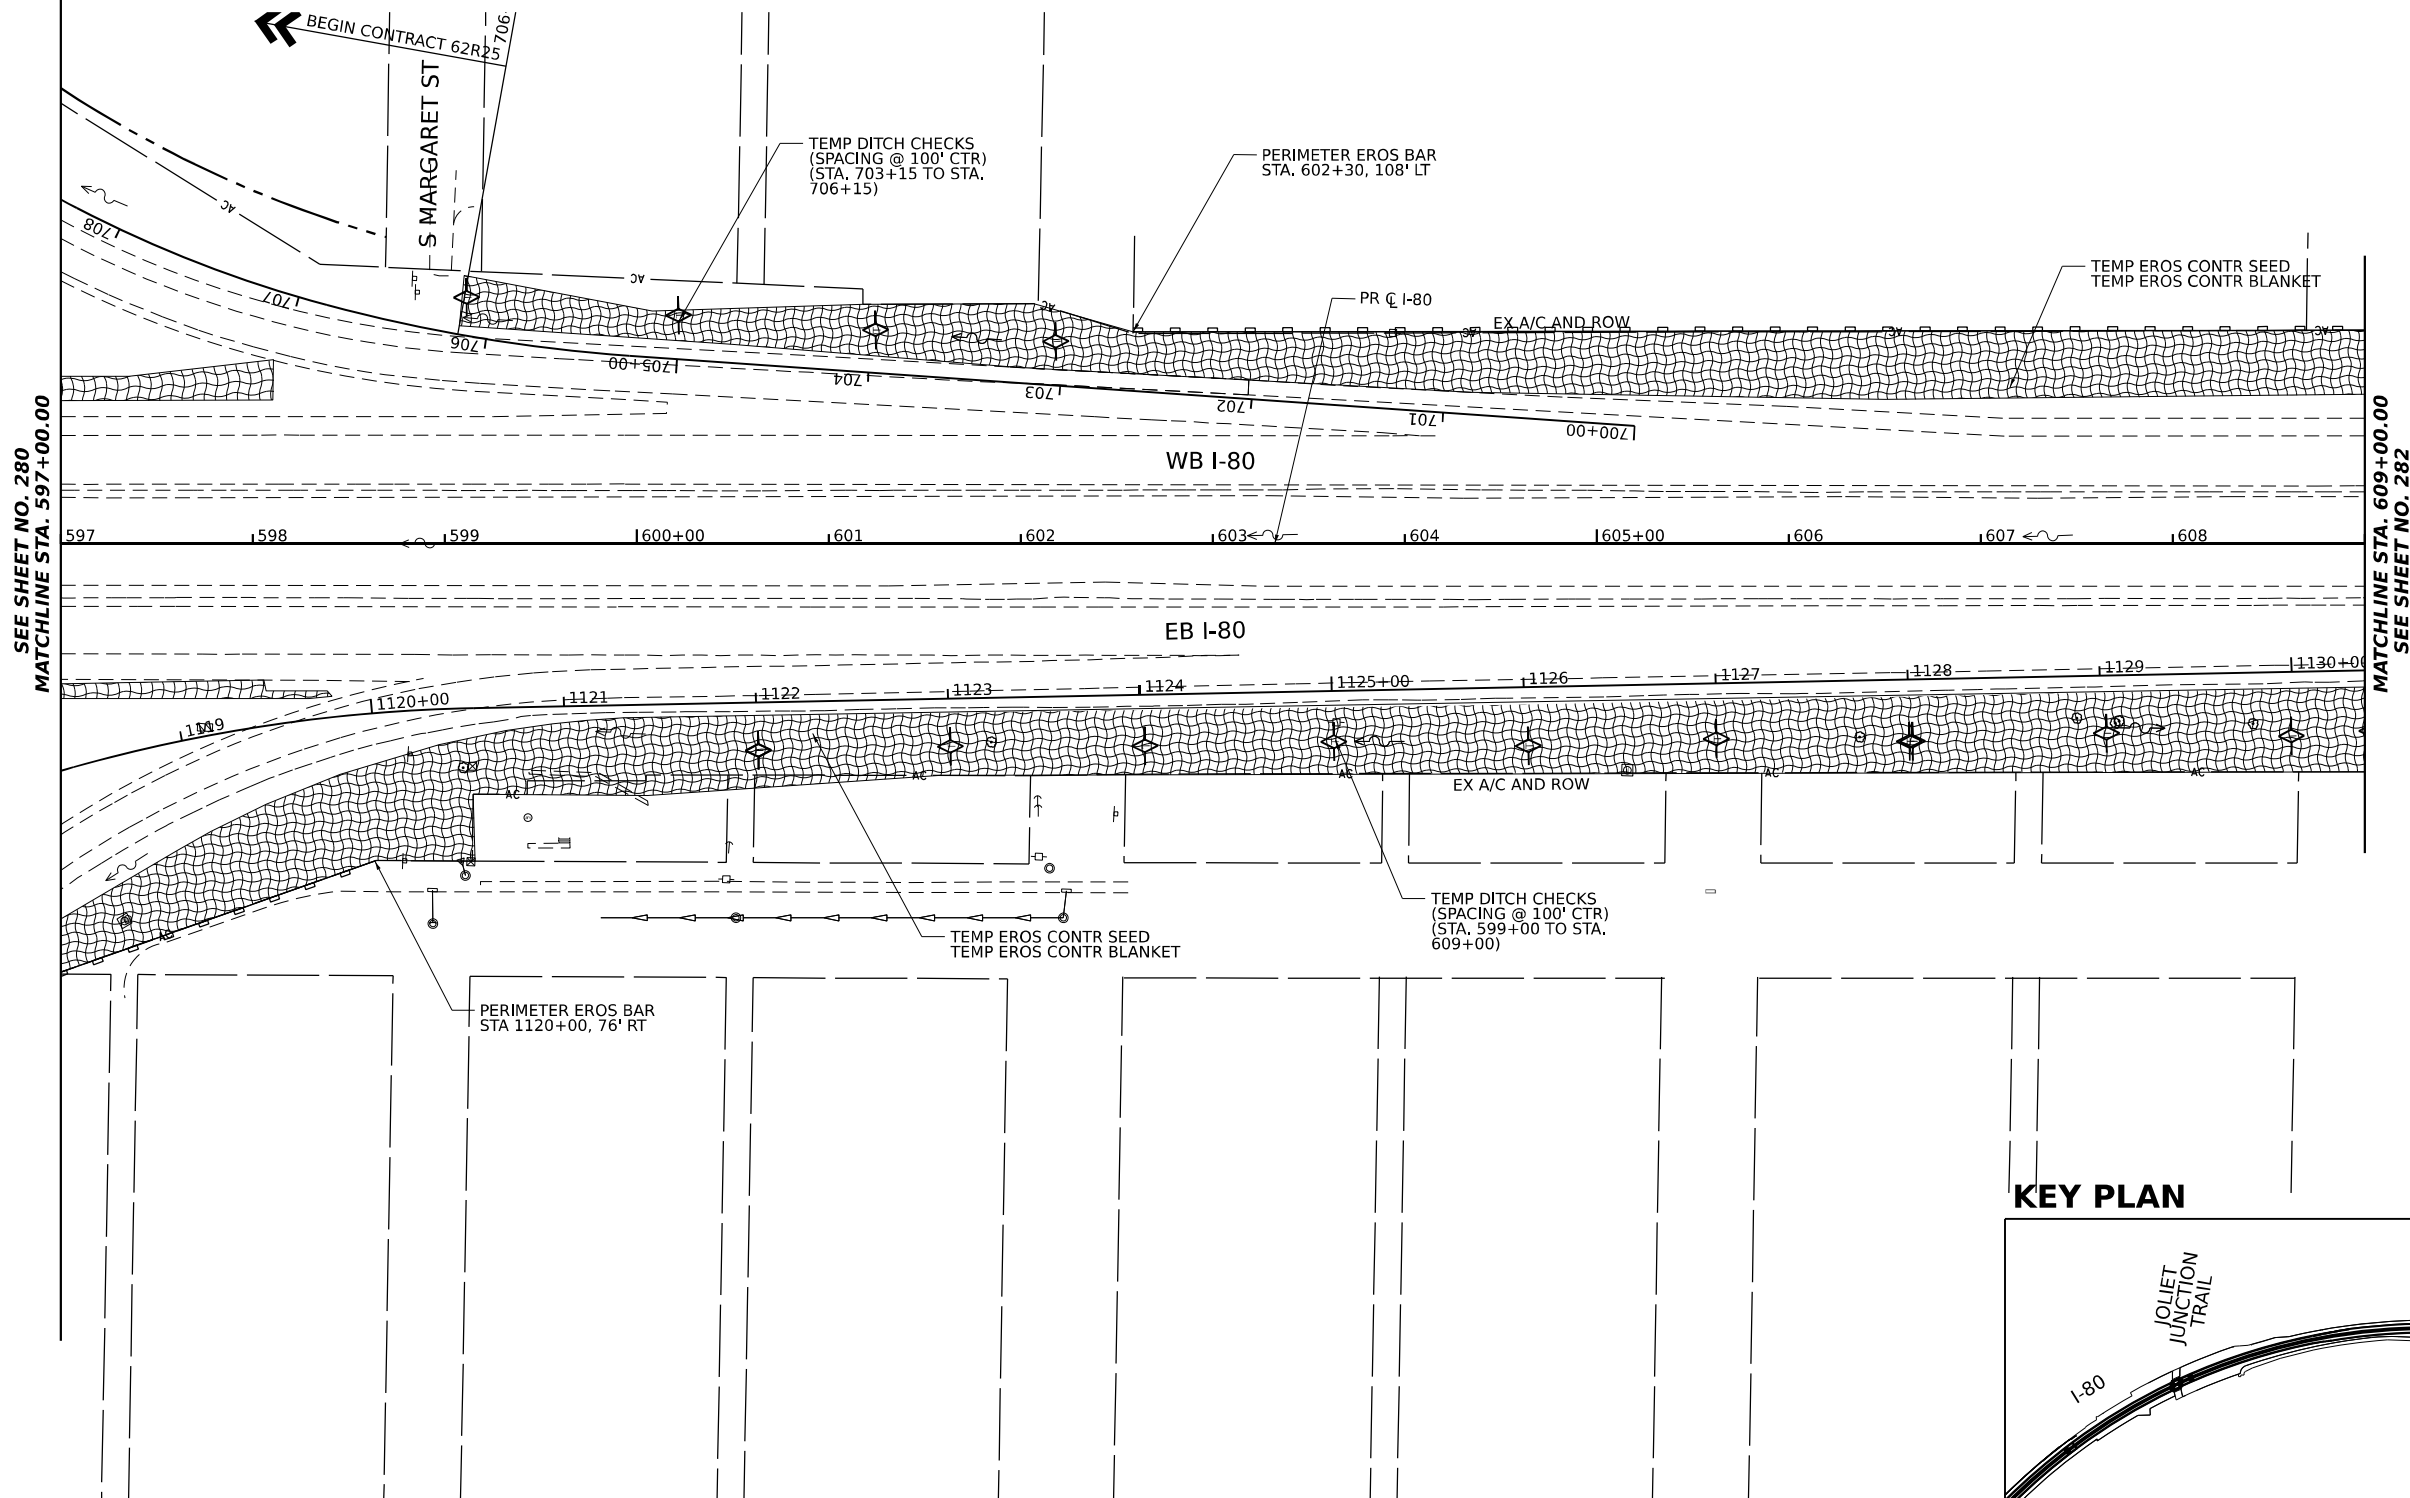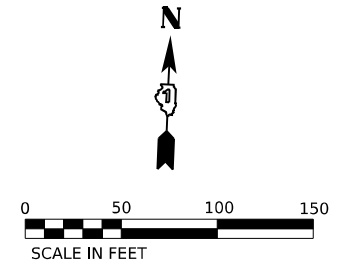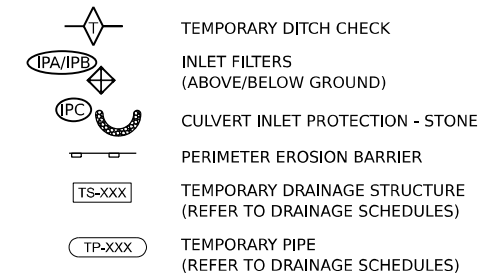

KEY PLAN

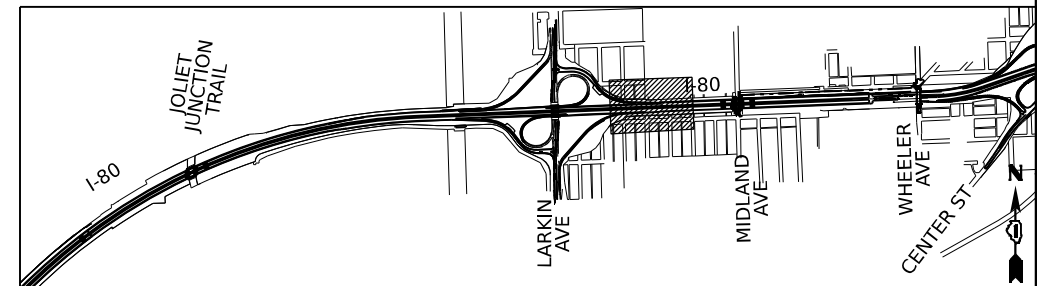

USER NAME = amkluver	DESIGNED - BD	REVISED -
	DRAWN - BD	REVISED -
PLOT SCALE = 0.167" / in.	CHECKED - MTK	REVISED -
PLOT DATE = 10/5/2023	DATE = 06/22/2022	REVISED -

**STATE OF ILLINOIS
DEPARTMENT OF TRANSPORTATION**

EROSION AND SEDIMENTATION CONTROL PRE-STAGE



SCALE: 1"=50'	SHEET 8	OF 11	SHEETS	STA. 597+00.00	TO STA. 609+00.00
---------------	---------	-------	--------	----------------	-------------------

F.A.I. RTE.	SECTION	COUNTY	TOTAL SHEETS	SHEET NO.
I-80	FAI 80 22 BR	WILL	1201	281
		CONTRACT NO. 62R89		
		ILLINOIS	FED. AID PROJECT	

MODEL: CL_PR_I80_E-1 - Plan 08 (Sheet)
FILE NAME: pw:/transysystems-pw.bentley.com:transysystems-pw.1-hosted/Documents/Projects_2018/CH401/401180022/02-TransSystems/CAD/62R89/Sheets/10-Temp Dm and Eros CH/0162R89-sht eros Pre-Stage-plan-sheets.dgn

	TEMPORARY SEEDING
	TEMPORARY EROSION CONTROL BLANKET
	HEAVY DUTY EROSION CONTROL BLANKET
	WETLAND EXCLUSION FENCING
	DRAINAGE OUTLET
	RIPRAP OUTLET PROTECTION SEE DRAINAGE PLANS

	TEMPORARY DITCH CHECK
	INLET FILTERS (ABOVE/BELOW GROUND)
	CULVERT INLET PROTECTION - STONE
	PERIMETER EROSION BARRIER
	TEMPORARY DRAINAGE STRUCTURE (REFER TO DRAINAGE SCHEDULES)
	TEMPORARY PIPE (REFER TO DRAINAGE SCHEDULES)

 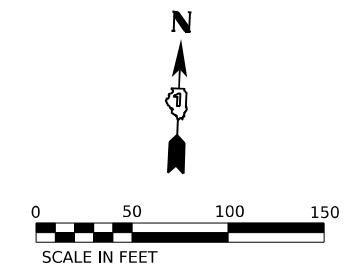

MATCHLINE STA. 621+00.00
SEE SHEET NO. 283



USER NAME = amkljuvr	DESIGNED - BD	REVISED -
	DRAWN - BD	REVISED -
PLOT SCALE = 0.167 " / in.	CHECKED - MTK	REVISED -
PLOT DATE = 10/5/2023	DATE - 06/22/2022	REVISED -

**STATE OF ILLINOIS
DEPARTMENT OF TRANSPORTATION**

EROSION AND SEDIMENTATION CONTROL PRE-STAGE

SCALE: 1"=50'	SHEET 9	OF 11 SHEETS	STA. 609+00.00	TO STA. 621+00.00
---------------	---------	--------------	----------------	-------------------

F.A.I. RTE.	SECTION	COUNTY	TOTAL SHEETS	SHEET NO.
I-80	FAI 80 22 BR	WILL	1201	282
		CONTRACT NO. 62R89		
		ILLINOIS FED. AID PROJECT		

MODEL: CL_PR_180_E-1 - Plan 09 (Sheet)
FILE NAME: pw:/transystems-pw.bentley.com:transyscorp-pw1-hosted/Documents/Projects 2018/CH401/401180022/02-TanSystems/CAD/62R89/Sheets/10-Temp Dm and Eros CH/0162R89-sht eros Pre-Stage-plan-sheets.dgn

Diagram illustrating a vertical assembly with various components labeled with symbols and codes:

- Top component: A diamond shape with a horizontal line through it, labeled **T**.
- Second component: An oval shape labeled **IPA/IPB**.
- Third component: A diamond shape with a cross inside, labeled **IPC**.
- Fourth component: A curved, textured shape.
- Fifth component: A horizontal bar with two small rectangular protrusions at each end.
- Sixth component: A rectangular box labeled **TS-XXX**.
- Seventh component: An oval shape labeled **TP-XXX**.

TEMP DITCH CHECKS
(SPACING @ 100' CTR)
(STA. 621+00 TO STA. 632+00)

WB I-80

EB I-80

PERIMETER EROS BAR
STA. 631+50, 150' RT

EXISTING AND ROW

TEMP DITCH CHECKS
(SPACING @ 100' CTR)
(STA. 622+00 TO STA. 630+00)

TEMP EROS CONTR SEED
HEAVY DUTY TEMP EROS
CONTR BLANKET

TEMP EROS CONTR SEED
TEMP EROS CONTR BLANKET

WOUS W16
PERMANENT IMPACT = 0.037 ACRES
EXISTING LENGTH OF SURFACE WATER IMPACTED = 12'
PROPOSED LENGTH OF SURFACE WATER IMPACTED = 12'

WOUS W16 TOTAL IMPACTS
TOTAL PERMANENT IMPACTS = 0.037 ACRES
TOTAL PROPOSED LENGTH OF SURFACE
WATER IMPACTED = 12'

PROPOSED STORM SEWER
INSTALLED IN PRE-STAGE.
REFER TO DRAINAGE PLANS.

TEMP DITCH CHECKS
(SPACING @ 100' CTR)
(STA. 621+00 TO STA. 632+00)

KEY PLAN

JOLIET
JUNCTION
TRAIL

I-80

The map illustrates the proposed I-80 alignment, which runs horizontally across the center of the image. Key features include:

- Streets:** LARKIN AVE, MIDLAND AVE, WHEELER AVE, and CENTER ST are labeled vertically, intersecting the I-80 alignment.
- Trail:** JOLLET JUNCTION TRAIL is labeled diagonally on the left side of the map.
- Highway:** I-80 is labeled on the left side of the alignment.
- Infrastructure:** A bridge structure is shown crossing the I-80 alignment near MIDLAND AVE.
- Orientation:** A north arrow is located in the bottom right corner, pointing towards the top of the map.





REVISED	-
REVISED	-
REVISED	-
REVISED	-

EROSION AND SEDIMENTATION CONTROL PRE-STAGE

F.A.I. RTE.	SECTION	COUNTY	TOTAL SHEETS	SHEET NO.
I-80	FAI 80 22 BR	WILL	1201	283
		CONTRACT NO. 62R89		
ILLINOIS		FED. AID PROJECT		


MODEL: CL_PR_I80_E-1 - Plan 10 [Sheet]
FILE NAME: pw:/transysystems-pw.bentley.com:transysystems-pw.1-hosted/Documents/Projects 2018/CH401/401180022/02-TransSystems/CAD/62R89/Sheets/10-Temp Dm and Eros CH/0162R89-sht eros Pre-Stage-plan-sheets.dgn

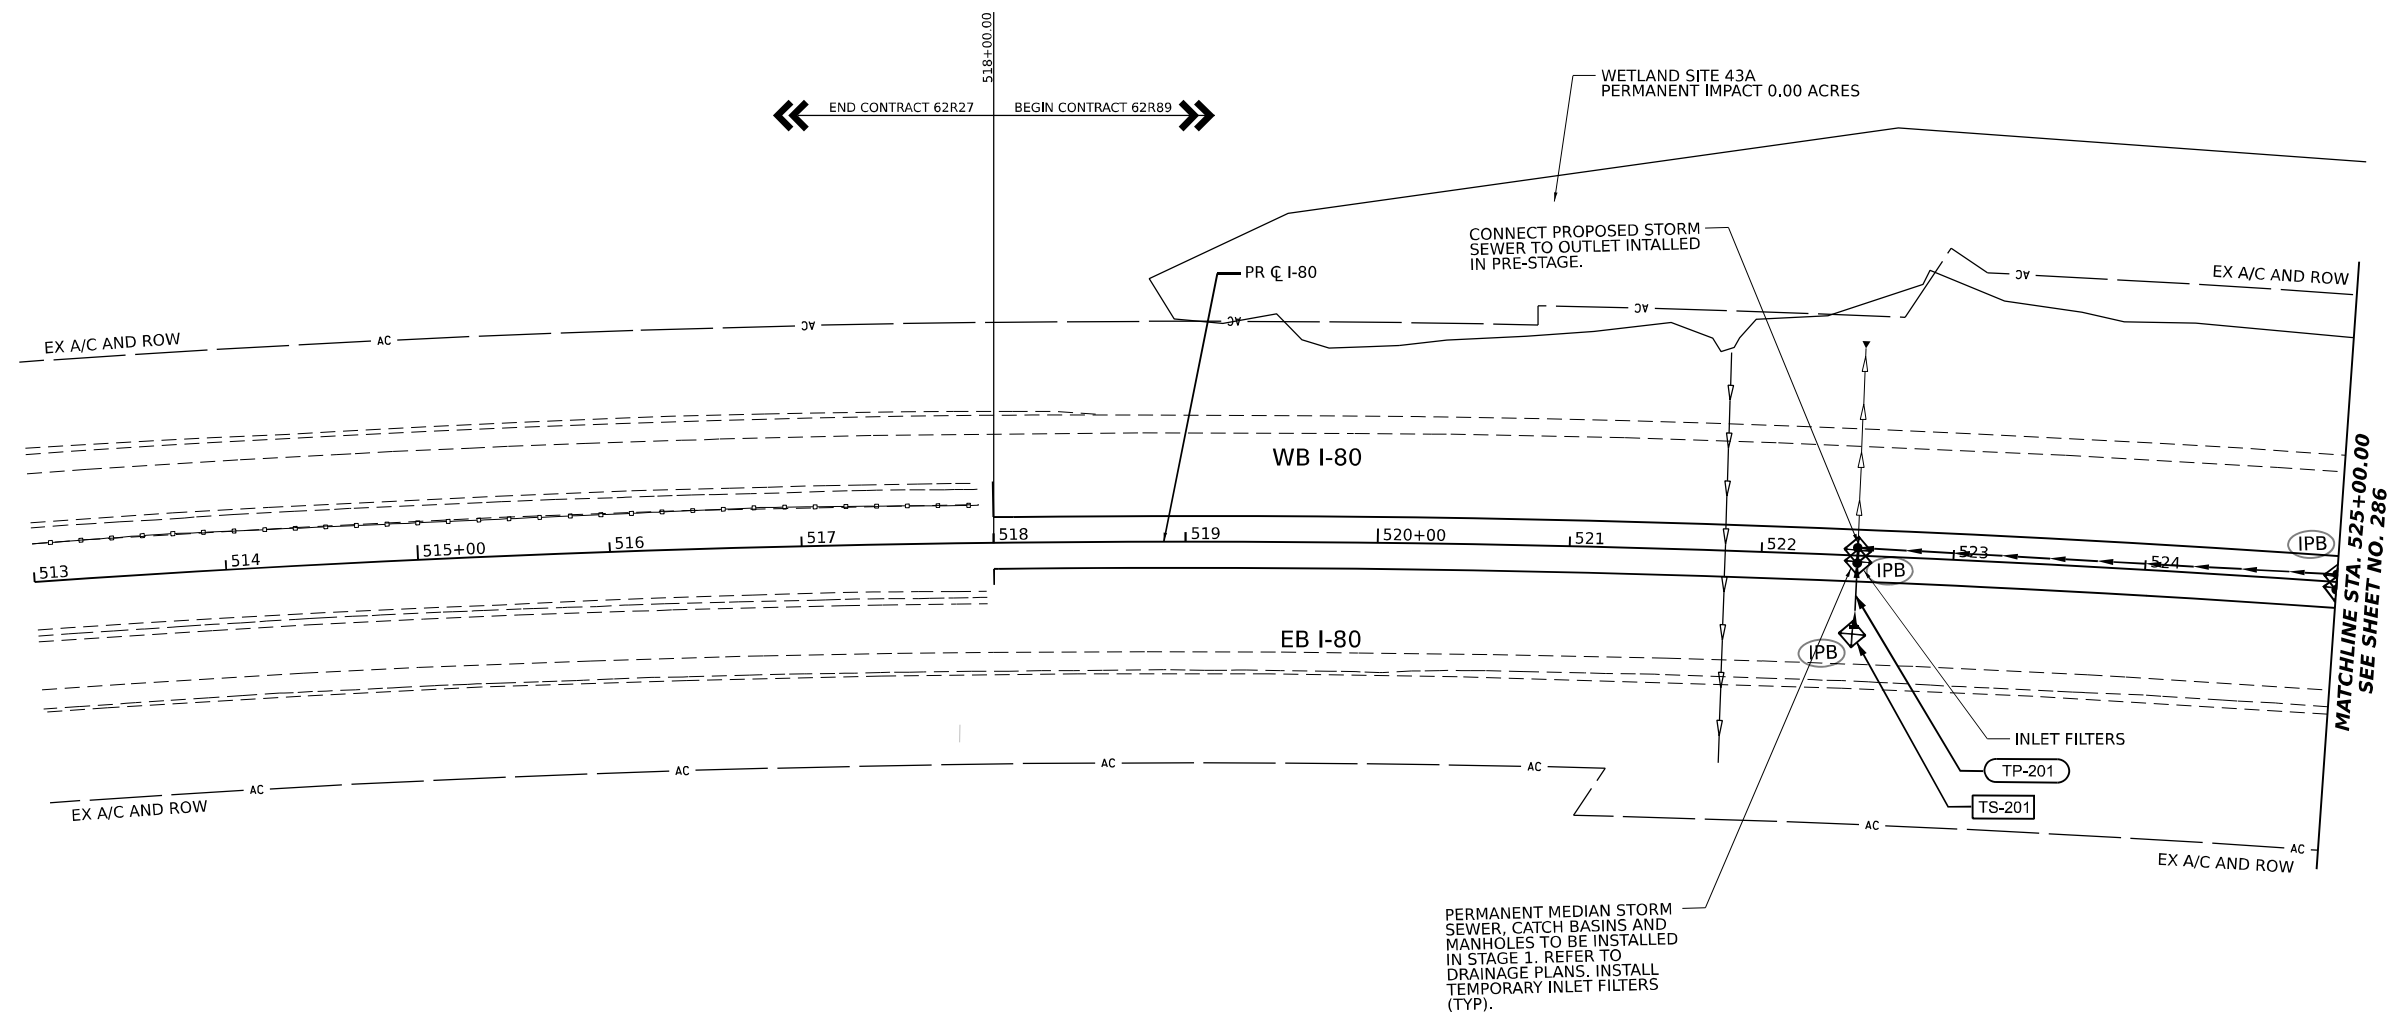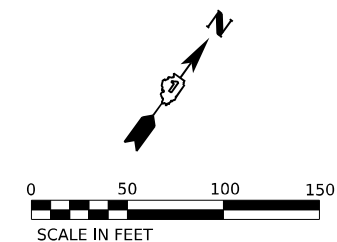


EROSION CONTROL LEGEND




TEMPORARY SEEDING
TEMPORARY EROSION CONTROL BLANKET

 

TEMPORARY SEEDING
HEAVY DUTY EROSION CONTROL BLANKET

 


WETLAND EXCLUSION FENCING

 

DRAINAGE OUTLET



RIPRAP OUTLET PROTECTION
SEE DRAINAGE PLANS

 

TEMPORARY DITCH CHECK



INLET FILTERS
(ABOVE/BELOW GROUND)




CULVERT INLET PROTECTION - STONE




PERIMETER EROSION BARRIER



TEMPORARY DRAINAGE STRUCTURE
(REFER TO DRAINAGE SCHEDULES)

 


TEMPORARY PIPE
(REFER TO DRAINAGE SCHEDULES)

 

TEMPORARY PIPE
(REFER TO DRAINAGE SCHEDULES)

KEY PLAN

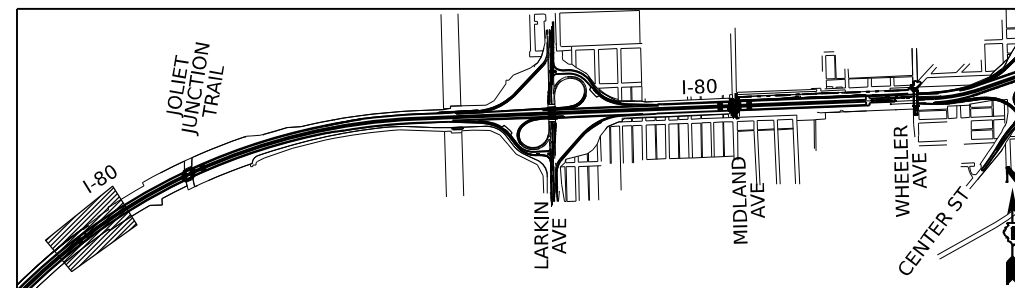

USER NAME = amkluver	DESIGNED - BD	REVISED -
	DRAWN - BD	REVISED -
PLOT SCALE = 0.167" / in.	CHECKED - MTK	REVISED -
PLOT DATE = 10/5/2023	DATE = 06/22/2022	REVISED -



**STATE OF ILLINOIS
DEPARTMENT OF TRANSPORTATION**

EROSION AND SEDIMENTATION CONTROL STAGE 1

SCALE: 1"=50'	SHEET 1	OF 11	SHEETS	STA. 518+00.00	TO STA. 525+00.00
---------------	---------	-------	--------	----------------	-------------------

F.A.I. RTE.	SECTION	COUNTY	TOTAL SHEETS	SHEET NO.
I-80	FAI 80 22 BR	WILL	1201	285
		CONTRACT NO. 62R89		
ILLINOIS		FED. AID PROJECT		

MODEL: C:\PR_180_E-1 - Plan 01 (Sheet)
FILE NAME: pw:/transystems-pw.bentley.com/transystems-cad/62R89/Sheets/10-Temp Dm and Eros CU/D/102R89-sht eros Stage1-plan-sheets.dgn

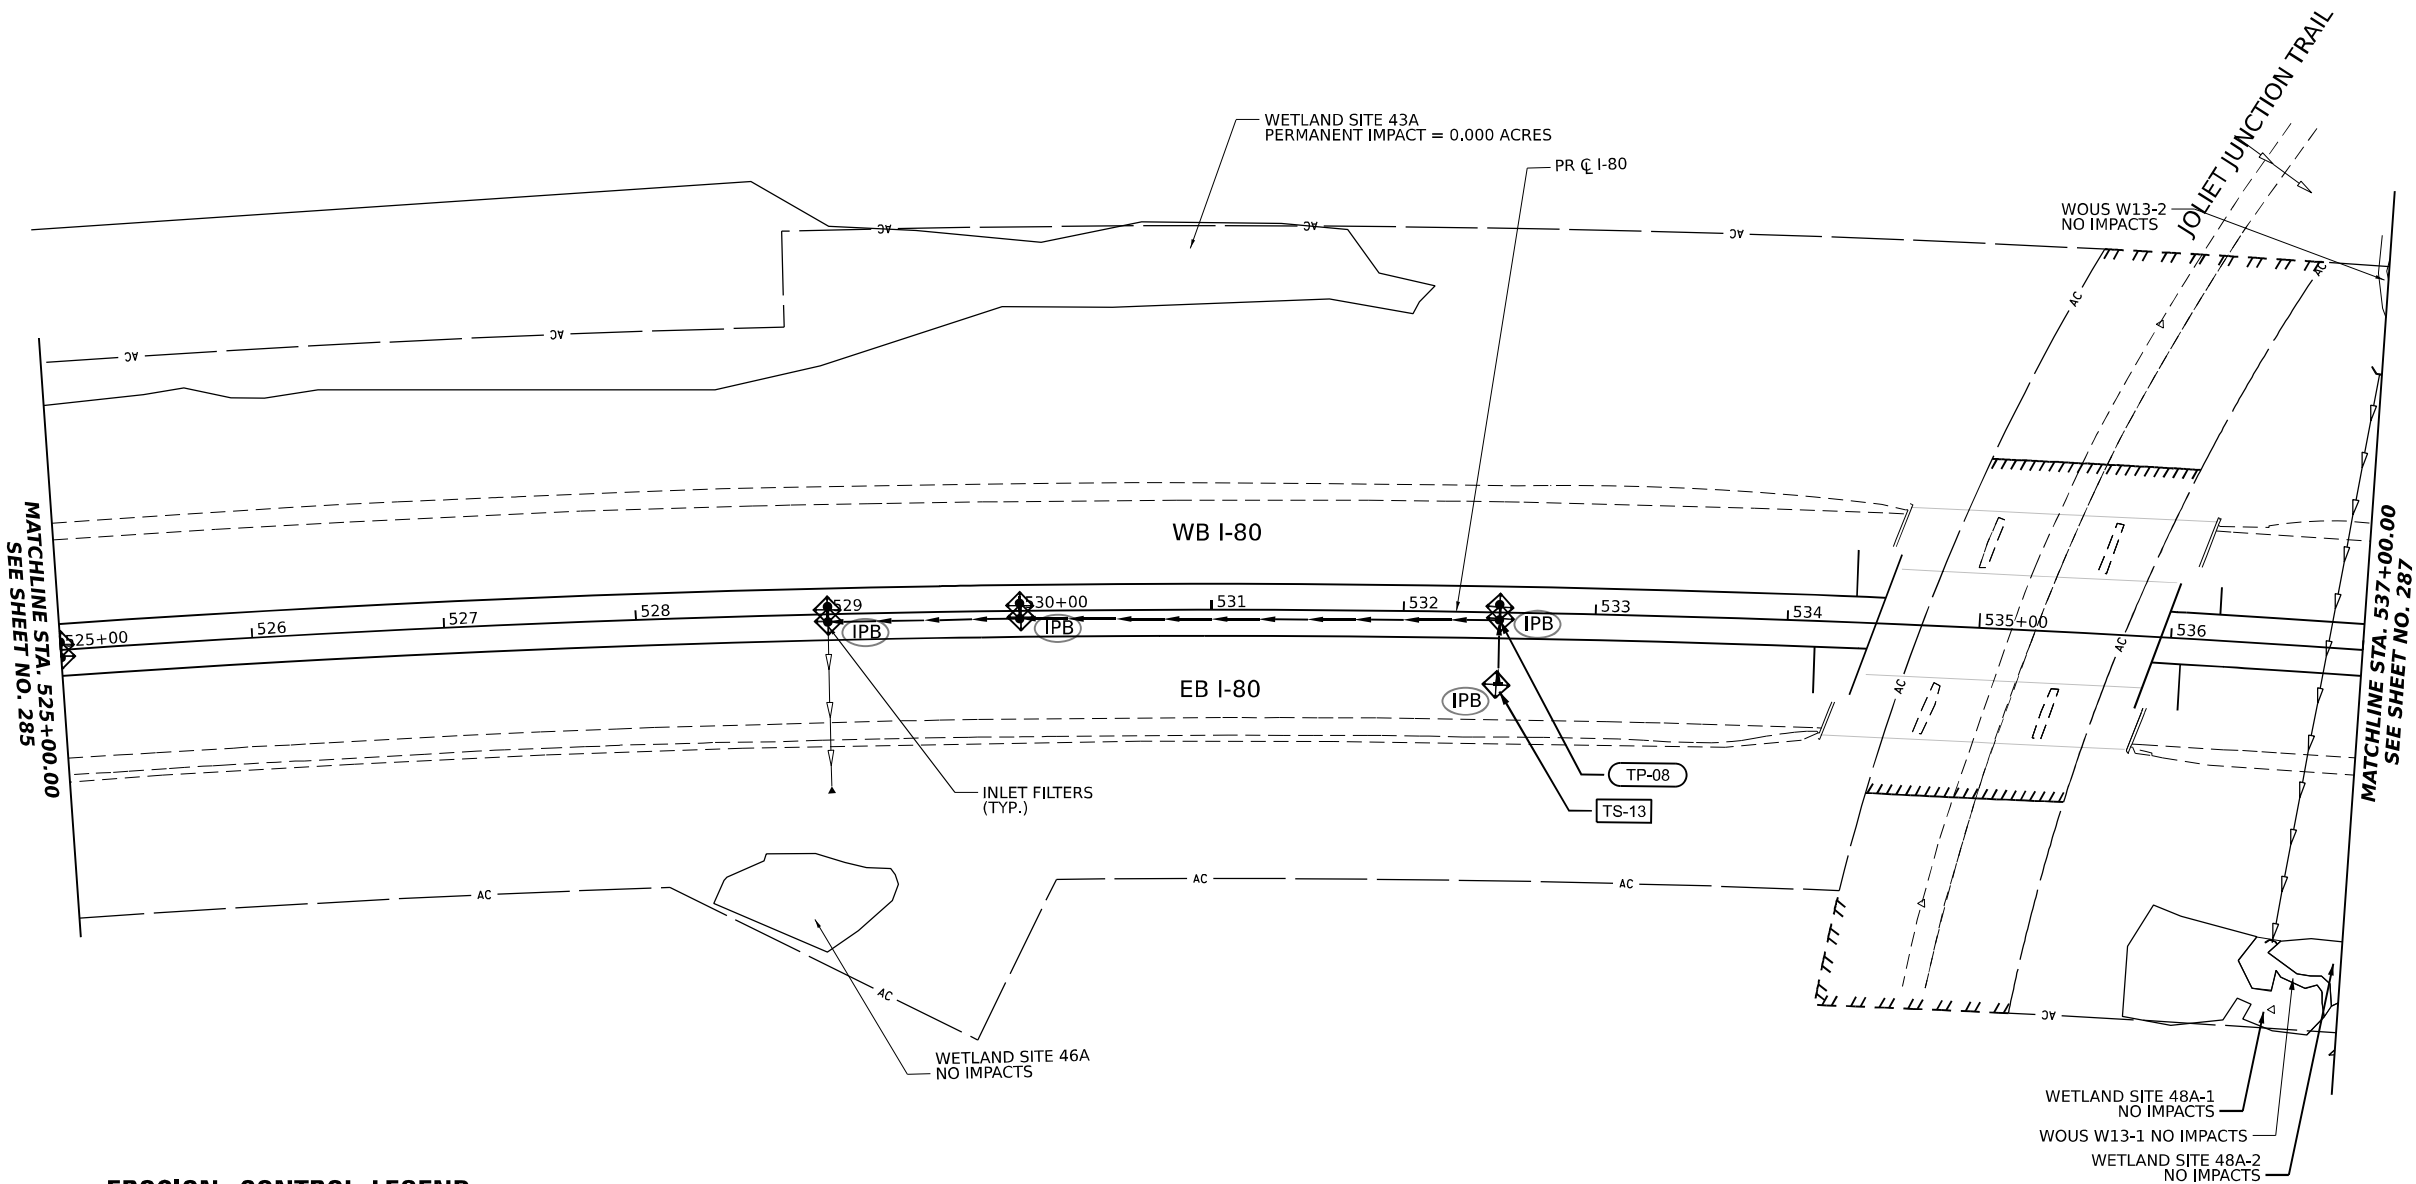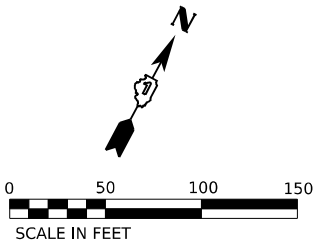

EROSION CONTROL LEGEND

- 

TEMPORARY SEEDING
- 

TEMPORARY EROSION CONTROL BLANKET
- 

TEMPORARY SEEDING
HEAVY DUTY EROSION CONTROL BLANKET
- 

WETLAND EXCLUSION FENCING
- 

DRAINAGE OUTLET
- 

RIPRAP OUTLET PROTECTION
SEE DRAINAGE PLANS
- 

TEMPORARY DITCH CHECK
- 

INLET FILTERS
(ABOVE/BELOW GROUND)
- 


CULVERT INLET PROTECTION - STONE
- 

PERIMETER EROSION BARRIER
- 

TEMPORARY DRAINAGE STRUCTURE
(REFER TO DRAINAGE SCHEDULES)
- 

TEMPORARY PIPE
(REFER TO DRAINAGE SCHEDULES)

KEY PLAN

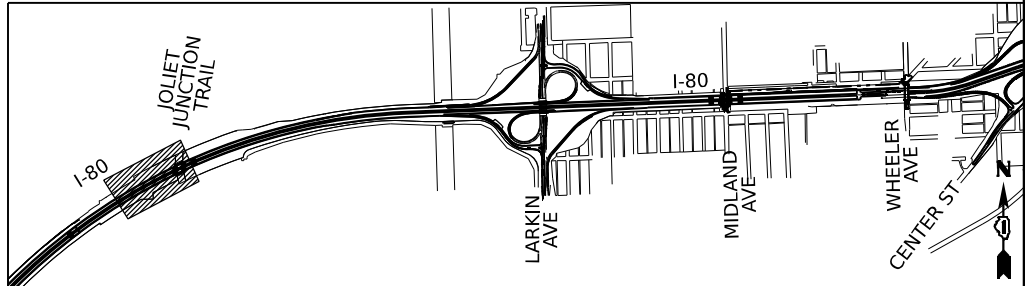

STATE OF ILLINOIS
DEPARTMENT OF TRANSPORTATION

EROSION AND SEDIMENTATION CONTROL
STAGE 1



SCALE: 1"=50' SHEET 2 OF 11 SHEETS STA. 525+00.00 TO STA. 537+00.00

F.A.I. RTE.	SECTION	COUNTY	TOTAL SHEETS	SHEET NO.
I-80	FAI 80 22 BR	WILL	1201	286
CONTRACT NO. 62R89				
ILLINOIS FED. AID PROJECT				


MODEL: C:\p\00_64-Rtn_02 (Sheet)
FILE NAME: p:\trans\systems\comp\p\l\checked\Documents\Projects_2018\CH401\401180022\02-Trans\Systems\CAD\62R89\Sheets\10-Prop Dm and Eros CH40162R89-shr_eros_Sheet01-dm-sheets.dgn




USER NAME	= amkluver	DESIGNED -	BD	REVISED -	
DRAWN -	BD	REVIS	BD	REVISED -	
PLOT SCALE	= 0.167 " / in.	CHECKED -	MTK	REVISED -	
PLOT DATE	= 10/5/2023	DATE -	06/22/2022	REVISED -	

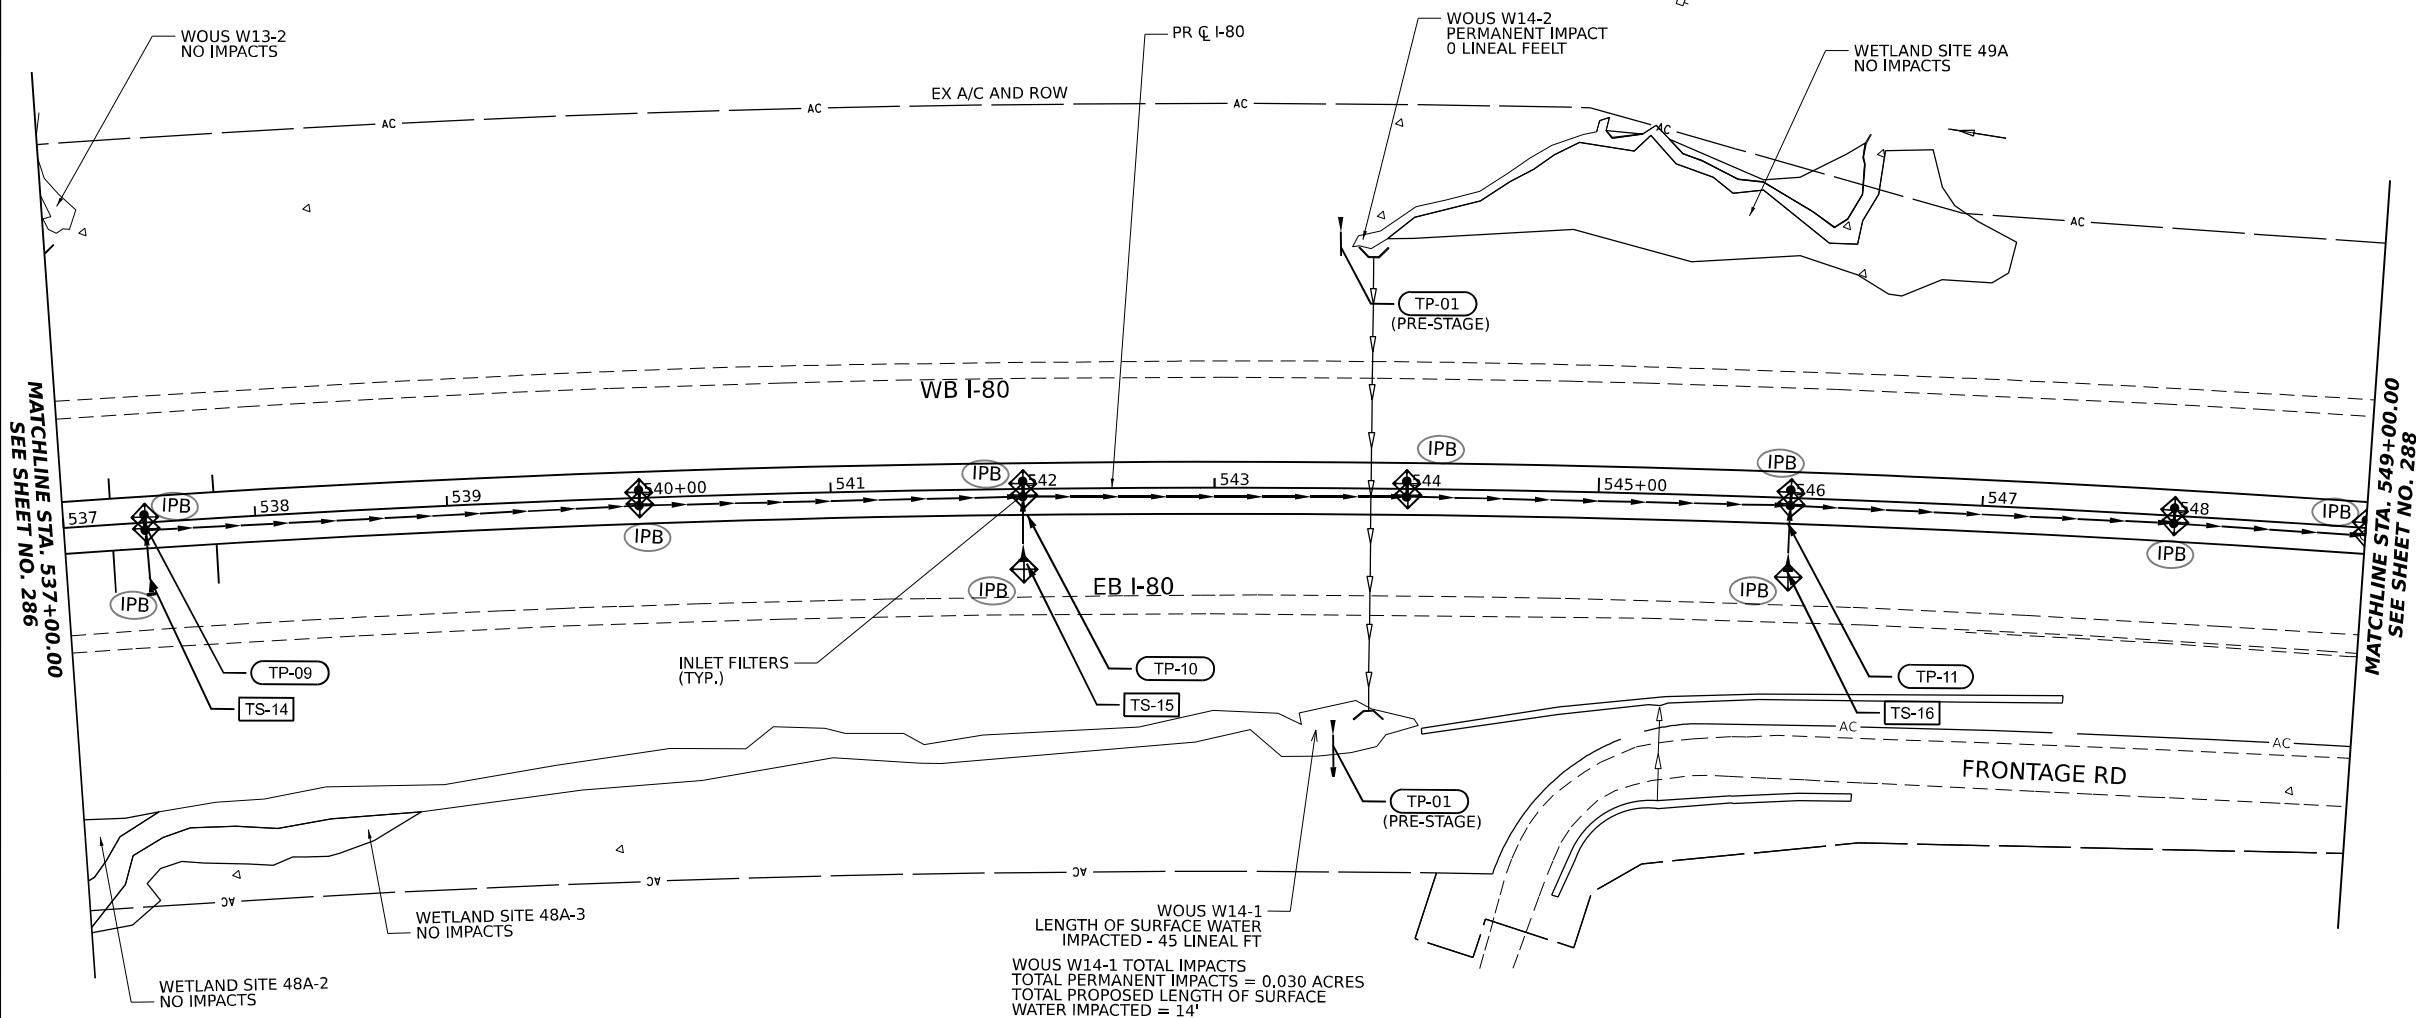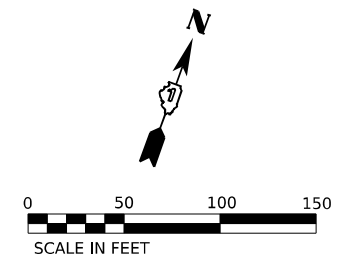

EROSION CONTROL LEGEND

 

KEY PLAN

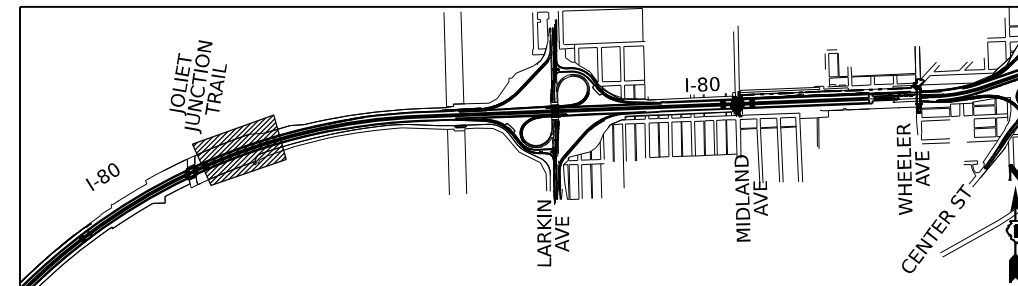




USER NAME = amkluver	DESIGNED - BD	REVISED -
	DRAWN - BD	REVISED -
PLOT SCALE = 0.167' / in.	CHECKED - MTK	REVISED -
PLOT DATE = 10/5/2023	DATE = 06/22/2022	REVISED -

**STATE OF ILLINOIS
DEPARTMENT OF TRANSPORTATION**

EROSION AND SEDIMENTATION CONTROL STAGE 1

SCALE: 1"=50'	SHEET 3	OF 11 SHEETS	STA 537+00.00	TO STA 549+00.00
---------------	---------	--------------	---------------	------------------

F.A.I. RTE.	SECTION	COUNTY	TOTAL SHEETS	SHEET NO.
I-80	FAI 80 22 BR	WILL	1201	287
		CONTRACT NO. 62R89		
		ILLINOIS FED. AID PROJECT		

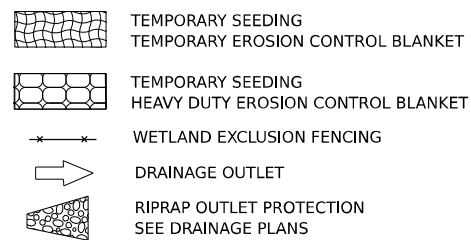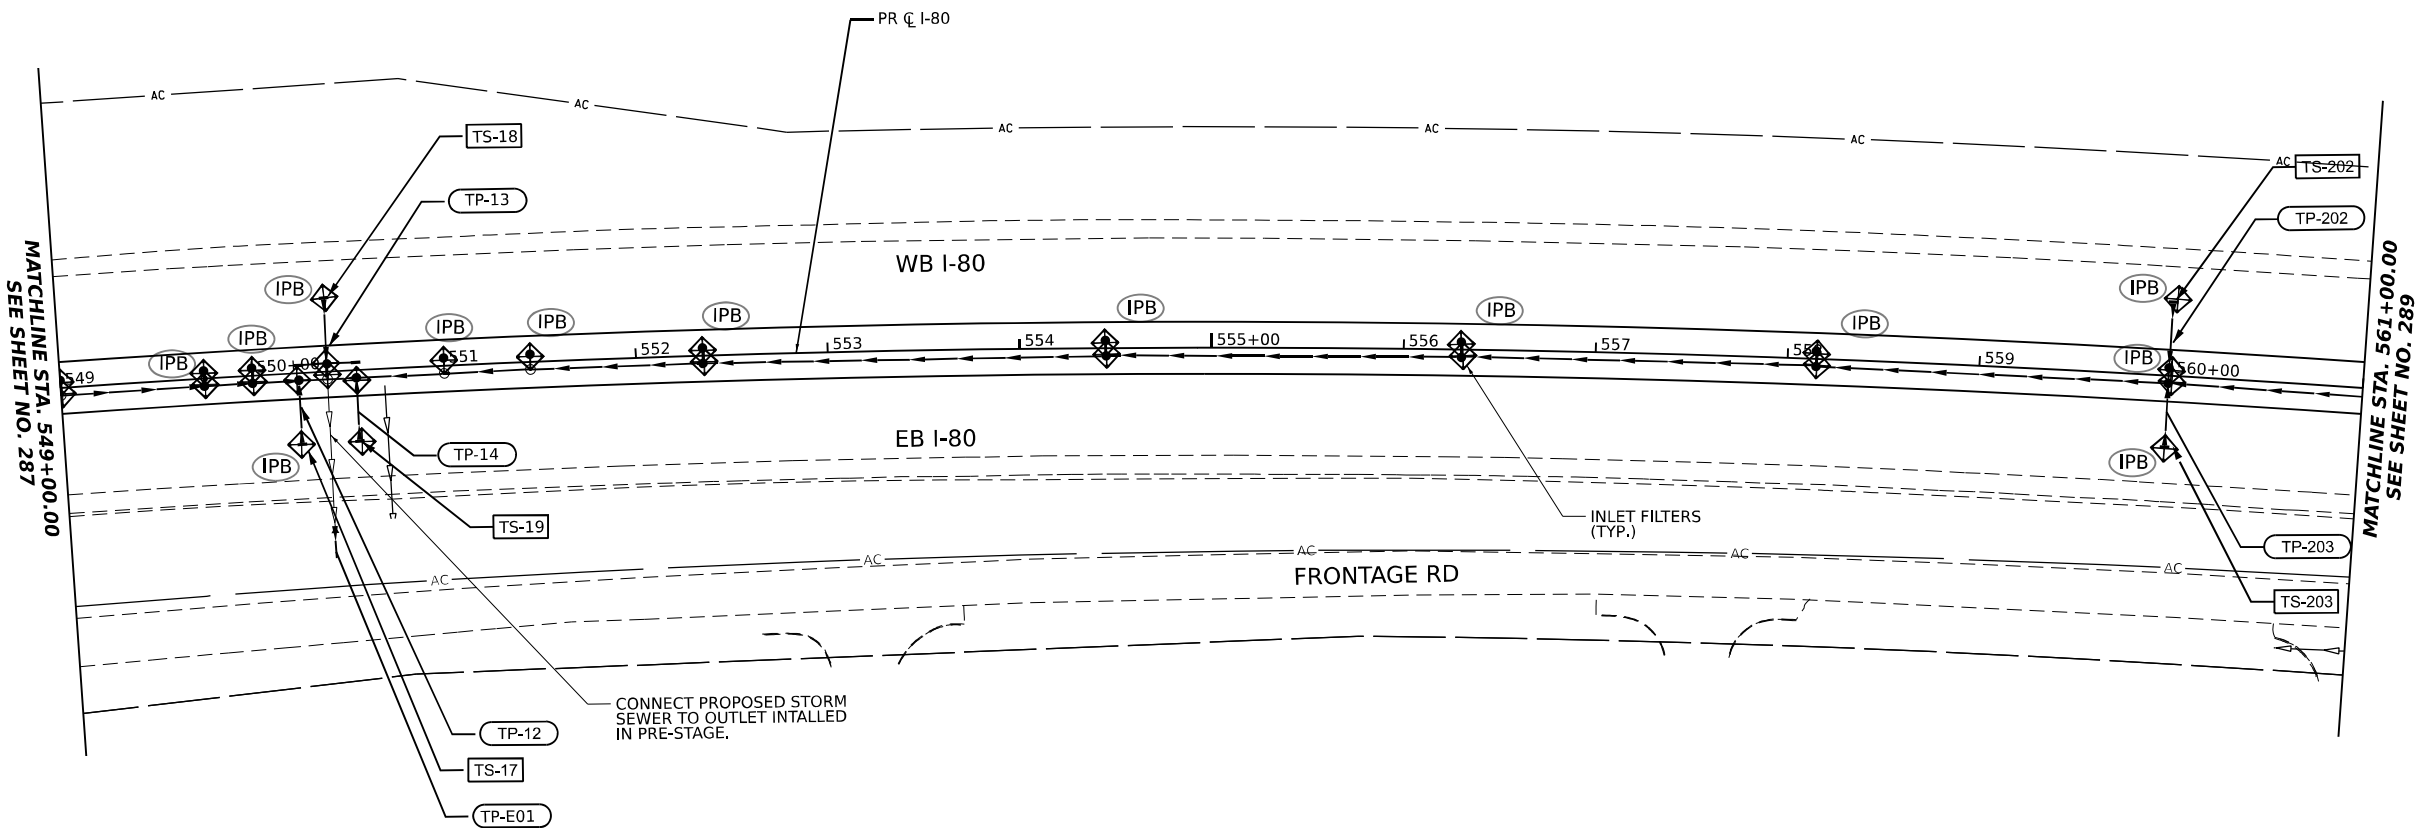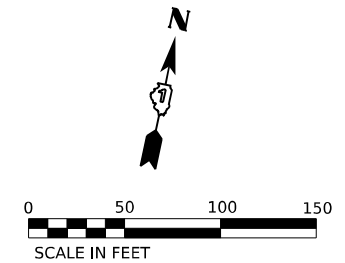

KEY PLAN

	USER NAME = amkluver	DESIGNED - BD	REVISED -	STATE OF ILLINOIS DEPARTMENT OF TRANSPORTATION	EROSION AND SEDIMENTATION CONTROL STAGE 1					F.A.I. RTE.	SECTION	COUNTY	TOTAL SHEETS	SHEET NO.
	PLOT SCALE = 0.167' / in.	DRAWN - BD	REVISED -							I-80	FAI 80 22 BR	WILL	1201	288
	PLOT DATE = 10/5/2023	CHECKED - MTK	REVISED -		SCALE: 1"=50' SHEET 4 OF 11 SHEETS STA. 549+00.00 TO STA. 561+00.00					CONTRACT NO. 62R89				
	DATE = 06/22/2022	REVISED -	REVISED -							ILLINOIS FED. AID PROJECT				

MODEL: C:\PR_00_E-1_Plan_06 (Sheet)
FILE NAME: pr062223\comtrans\comp\p1\checked\Documents\Projects_2018\CH401\401180022\02-TransSystems\CAD\62R89\Sheets\10-Prop Dm and Eros CH40162R89-ht_eros_Stage01-dm-sheets.dgn

EROSION CONTROL LEGEND



TEMPORARY SEEDING
TEMPORARY EROSION CONTROL BLANKET



TEMPORARY SEEDING
HEAVY DUTY EROSION CONTROL BLANKET



WETLAND EXCLUSION FENCING



DRAINAGE OUTLET



RIPRAP OUTLET PROTECTION
SEE DRAINAGE PLANS



TEMPORARY DITCH CHECK



INLET FILTERS
(ABOVE/BELOW GROUND)



CULVERT INLET PROTECTION - STONE



PERIMETER EROSION BARRIER



TEMPORARY DRAINAGE STRUCTURE
(REFER TO DRAINAGE SCHEDULES)



TEMPORARY PIPE
(REFER TO DRAINAGE SCHEDULES)



STATE OF ILLINOIS DEPARTMENT OF TRANSPORTATION

EROSION AND SEDIMENTATION CONTROL STAGE 1

SCALE: 1"=50' SHEET 6 OF 11 SHEETS STA. 573+00.00 TO STA. 585+00.00

F.A.I. RTE.	SECTION	COUNTY	TOTAL SHEETS	SHEET NO.
I-80	FAI 80 22 BR	WILL	1201	290
CONTRACT NO. 62R89				
ILLINOIS FED. AID PROJECT				

KEY PLAN

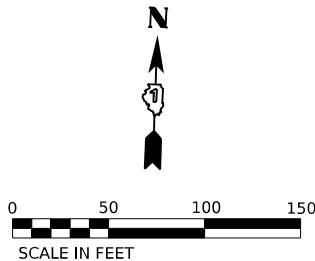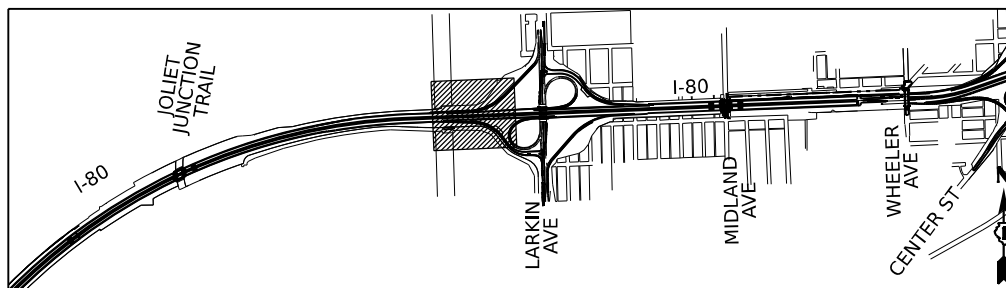

SEE SHEET NO. 289
MATCHLINE STA. 573+00.00

MATCHLINE STA. 585+00.00
SEE SHEET NO. 291

MODEL: C:\IPR\00_64_Plan_07 (Sheet)
FILE NAME: R:\trans\22comp\paw\sheet\comtrans\comp\paw\sheet\Documents\Projects_2018\CH401\401180022\02-Trans\Systems\CAD\62R89\Sheets\10-Prop Dm and Eros CH40162R89-shr_eros_Sheet3-dm-sheets.dgn

EROSION CONTROL LEGEND



TEMPORARY SEEDING
TEMPORARY EROSION CONTROL BLANKET



TEMPORARY SEEDING
HEAVY DUTY EROSION CONTROL BLANKET



WETLAND EXCLUSION FENCING



DRAINAGE OUTLET



RIPRAP OUTLET PROTECTION
SEE DRAINAGE PLANS



TEMPORARY DITCH CHECK



INLET FILTERS
(ABOVE/BELOW GROUND)



CULVERT INLET PROTECTION - STONE



PERIMETER EROSION BARRIER



TEMPORARY DRAINAGE STRUCTURE
(REFER TO DRAINAGE SCHEDULES)




TEMPORARY PIPE
(REFER TO DRAINAGE SCHEDULES)

SEE SHEET NO. 290
MATCHLINE STA. 585+00.00

MATCHLINE STA. 597+00.00
SEE SHEET NO. 292

KEY PLAN

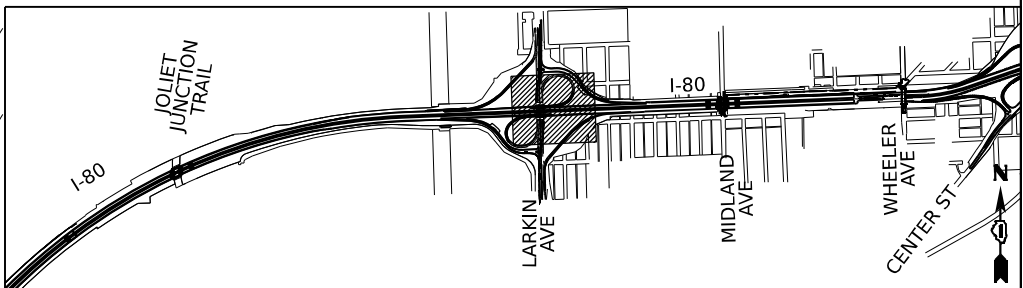

USER NAME = amkluver
PLOT SCALE = 0.167" / in.
PLOT DATE = 10/5/2023

DESIGNED - BD
DRAWN - BD
CHECKED - MTK
DATE - 06/22/2022

REVISED -
REVISED -
REVISED -
REVISED -




STATE OF ILLINOIS DEPARTMENT OF TRANSPORTATION

EROSION AND SEDIMENTATION CONTROL STAGE 1

SCALE: 1"=50' SHEET 7 OF 11 SHEETS STA. 585+00.00 TO STA. 597+00.00

F.A.I. RTE.	SECTION	COUNTY	TOTAL SHEETS	SHEET NO.
I-80	FAI 80 22 BR	WILL	1201	291
CONTRACT NO. 62R89				
ILLINOIS FED. AID PROJECT				

	TEMPORARY SEEDING
	TEMPORARY EROSION CONTROL BLANKET
	TEMPORARY SEEDING HEAVY DUTY EROSION CONTROL BLANKET
	WETLAND EXCLUSION FENCING
	DRAINAGE OUTLET
	RIPRAP OUTLET PROTECTION SEE DRAINAGE PLANS

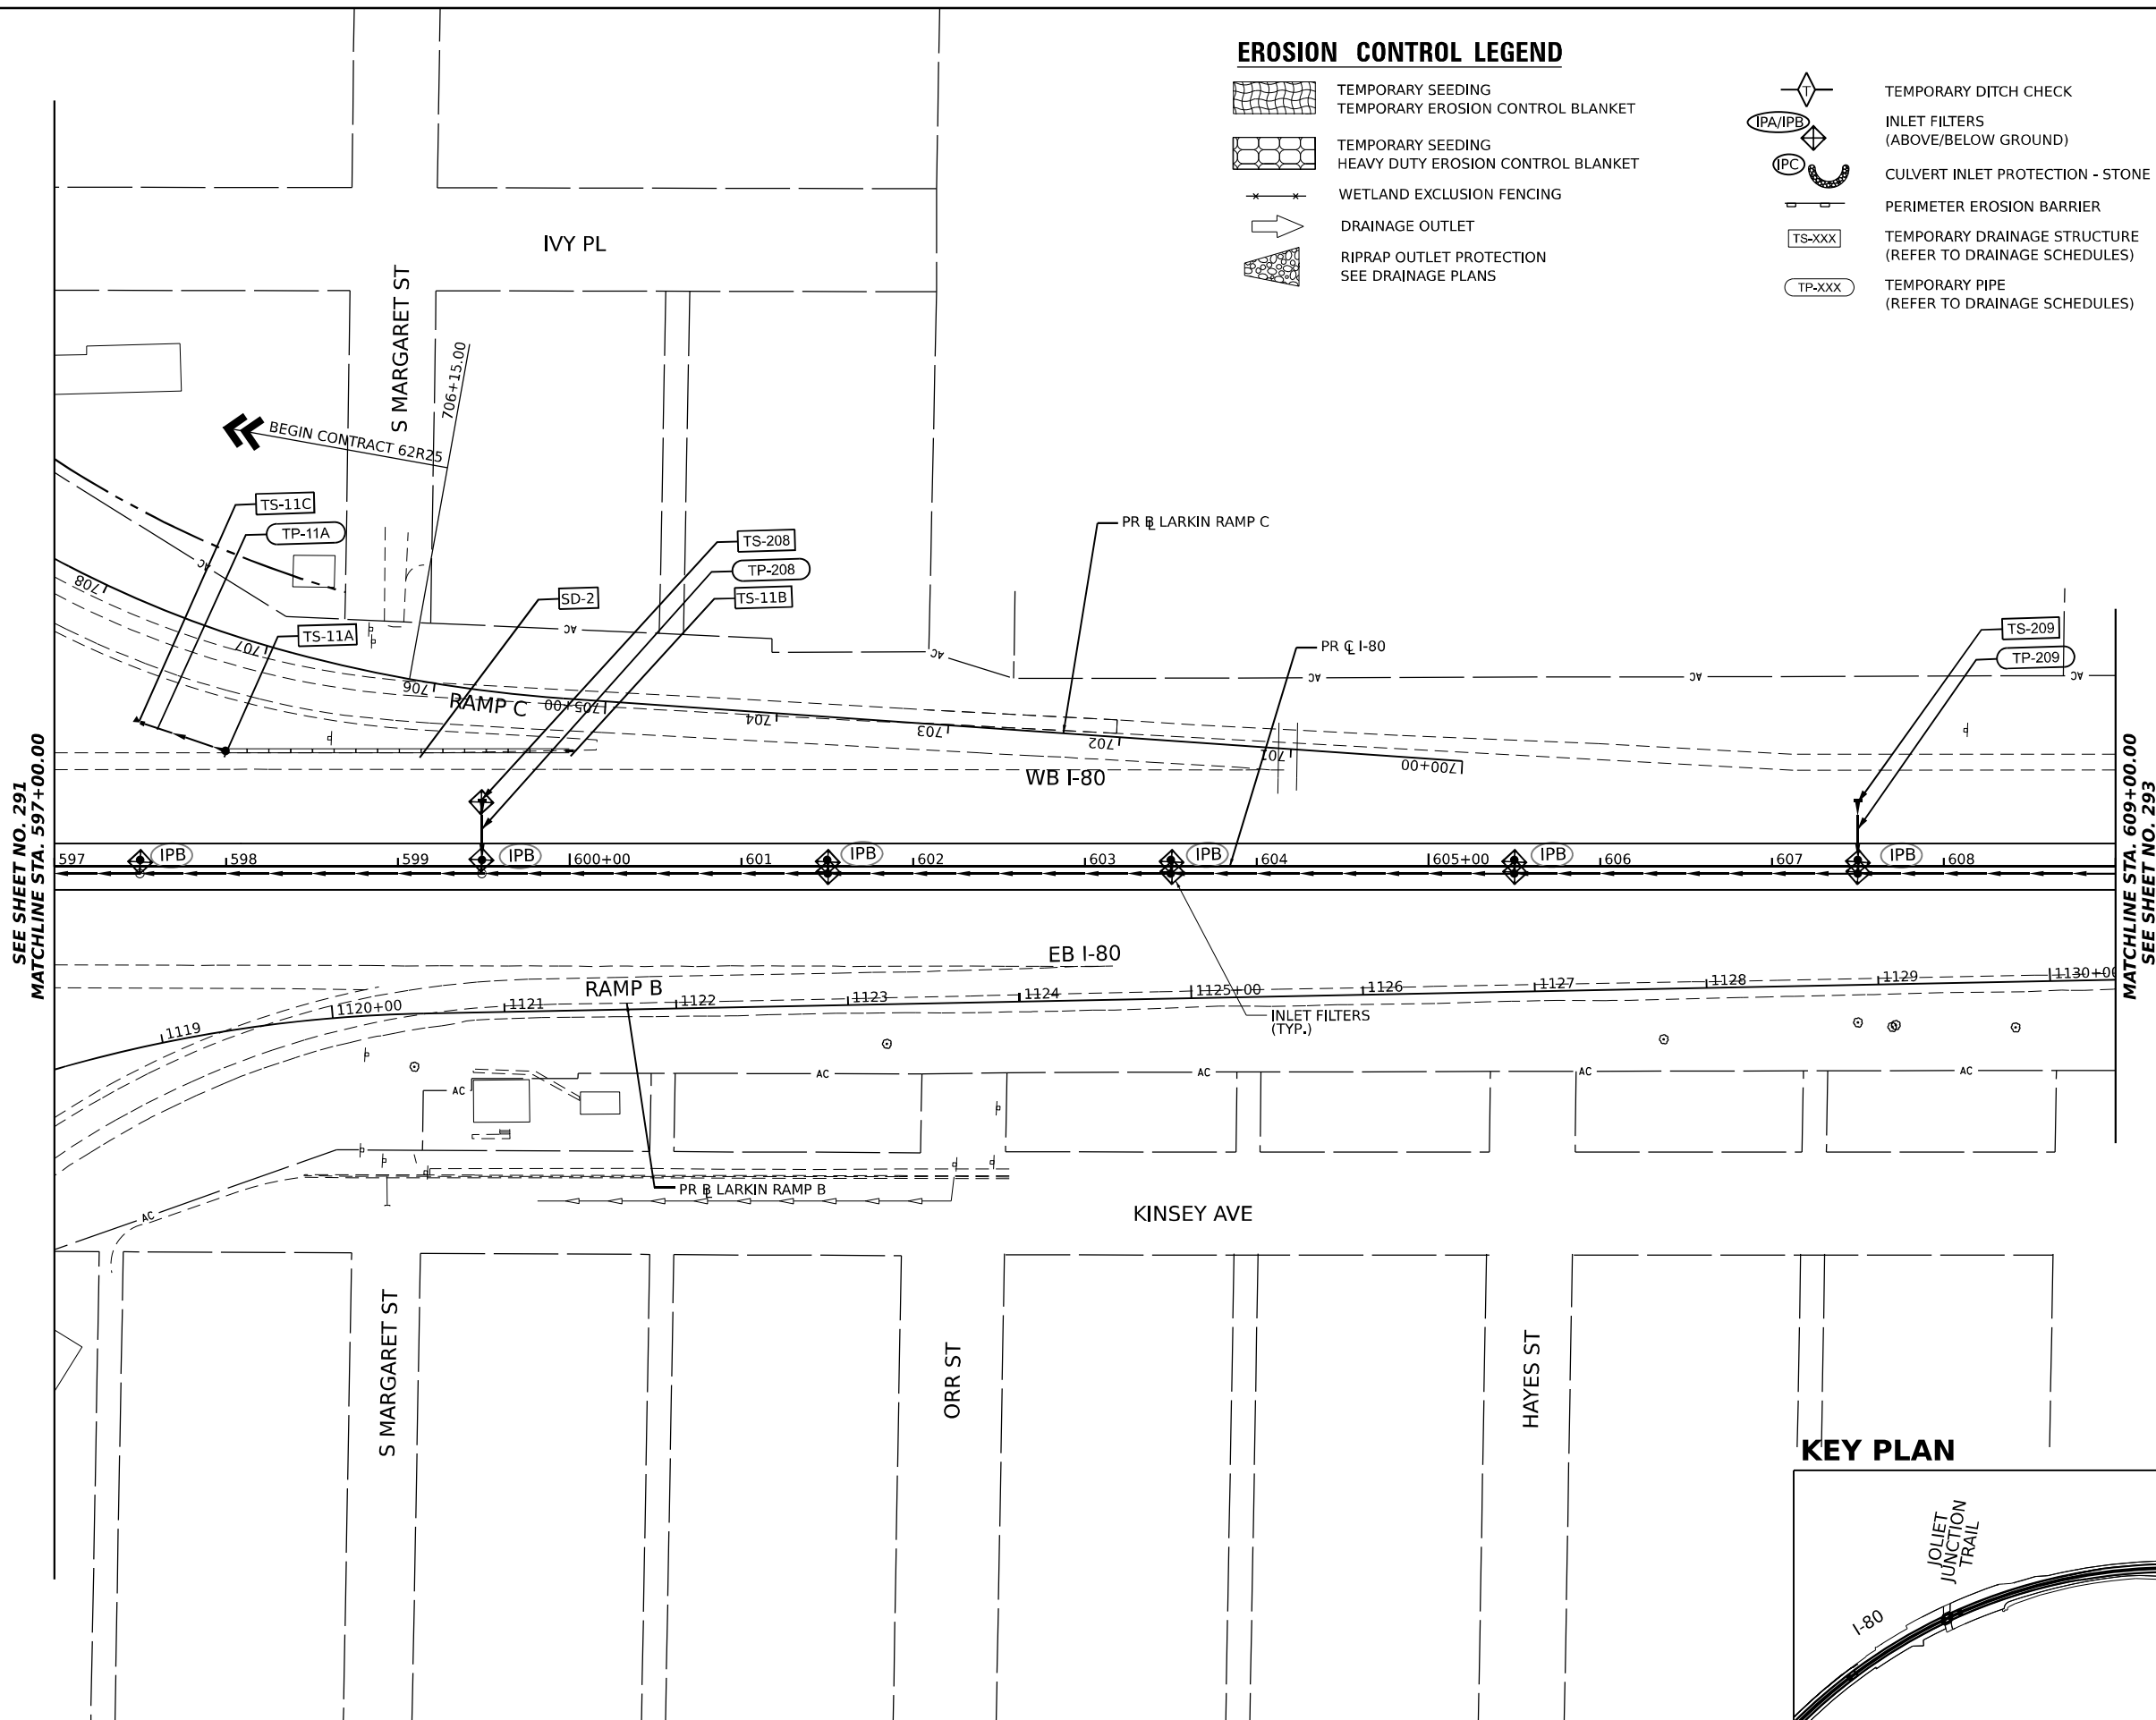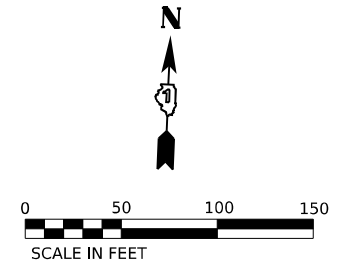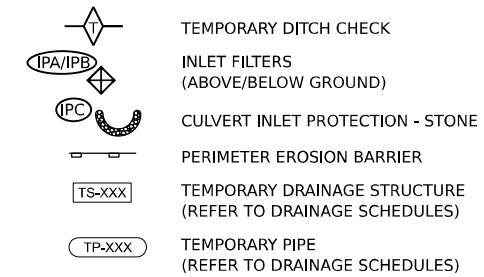

A map of the study area showing the intersection of I-80 and Larkin Ave. The map includes labels for Joliet Junction Trail, I-80, Larkin Ave, Midland Ave, Wheeler Ave, and Center St. A shaded area indicates the study area. A north arrow is also present.



USER NAME = amkluver	DESIGNED - BD	REVISED -
	DRAWN - BD	REVISED -
PLOT SCALE = 0.167" / in.	CHECKED - MTK	REVISED -
PLOT DATE = 10/5/2023	DATE = 06/22/2022	REVISED -

**STATE OF ILLINOIS
DEPARTMENT OF TRANSPORTATION**



EROSION AND SEDIMENTATION CONTROL STAGE 1

SCALE: 1"=50'	SHEET 8	OF 11 SHEETS	STA. 597+00.00	TO STA. 609+00.00
---------------	---------	--------------	----------------	-------------------


F.A.I. RTE.	SECTION	COUNTY	TOTAL SHEETS	SHEET NO.
I-80	FAI 80 22 BR	WILL	1201	292
		CONTRACT NO. 62R89		
		ILLINOIS FED. AID PROJECT		

	TEMPORARY SEEDING
	TEMPORARY EROSION CONTROL BLANKET
	HEAVY DUTY EROSION CONTROL BLANKET
	WETLAND EXCLUSION FENCING
	DRAINAGE OUTLET
	RIPRAP OUTLET PROTECTION SEE DRAINAGE PLANS

	TEMPORARY DITCH CHECK
	INLET FILTERS (ABOVE/BELOW GROUND)
	CULVERT INLET PROTECTION - STONE
	PERIMETER EROSION BARRIER
	TEMPORARY DRAINAGE STRUCTURE (REFER TO DRAINAGE SCHEDULES)
	TEMPORARY PIPE (REFER TO DRAINAGE SCHEDULES)

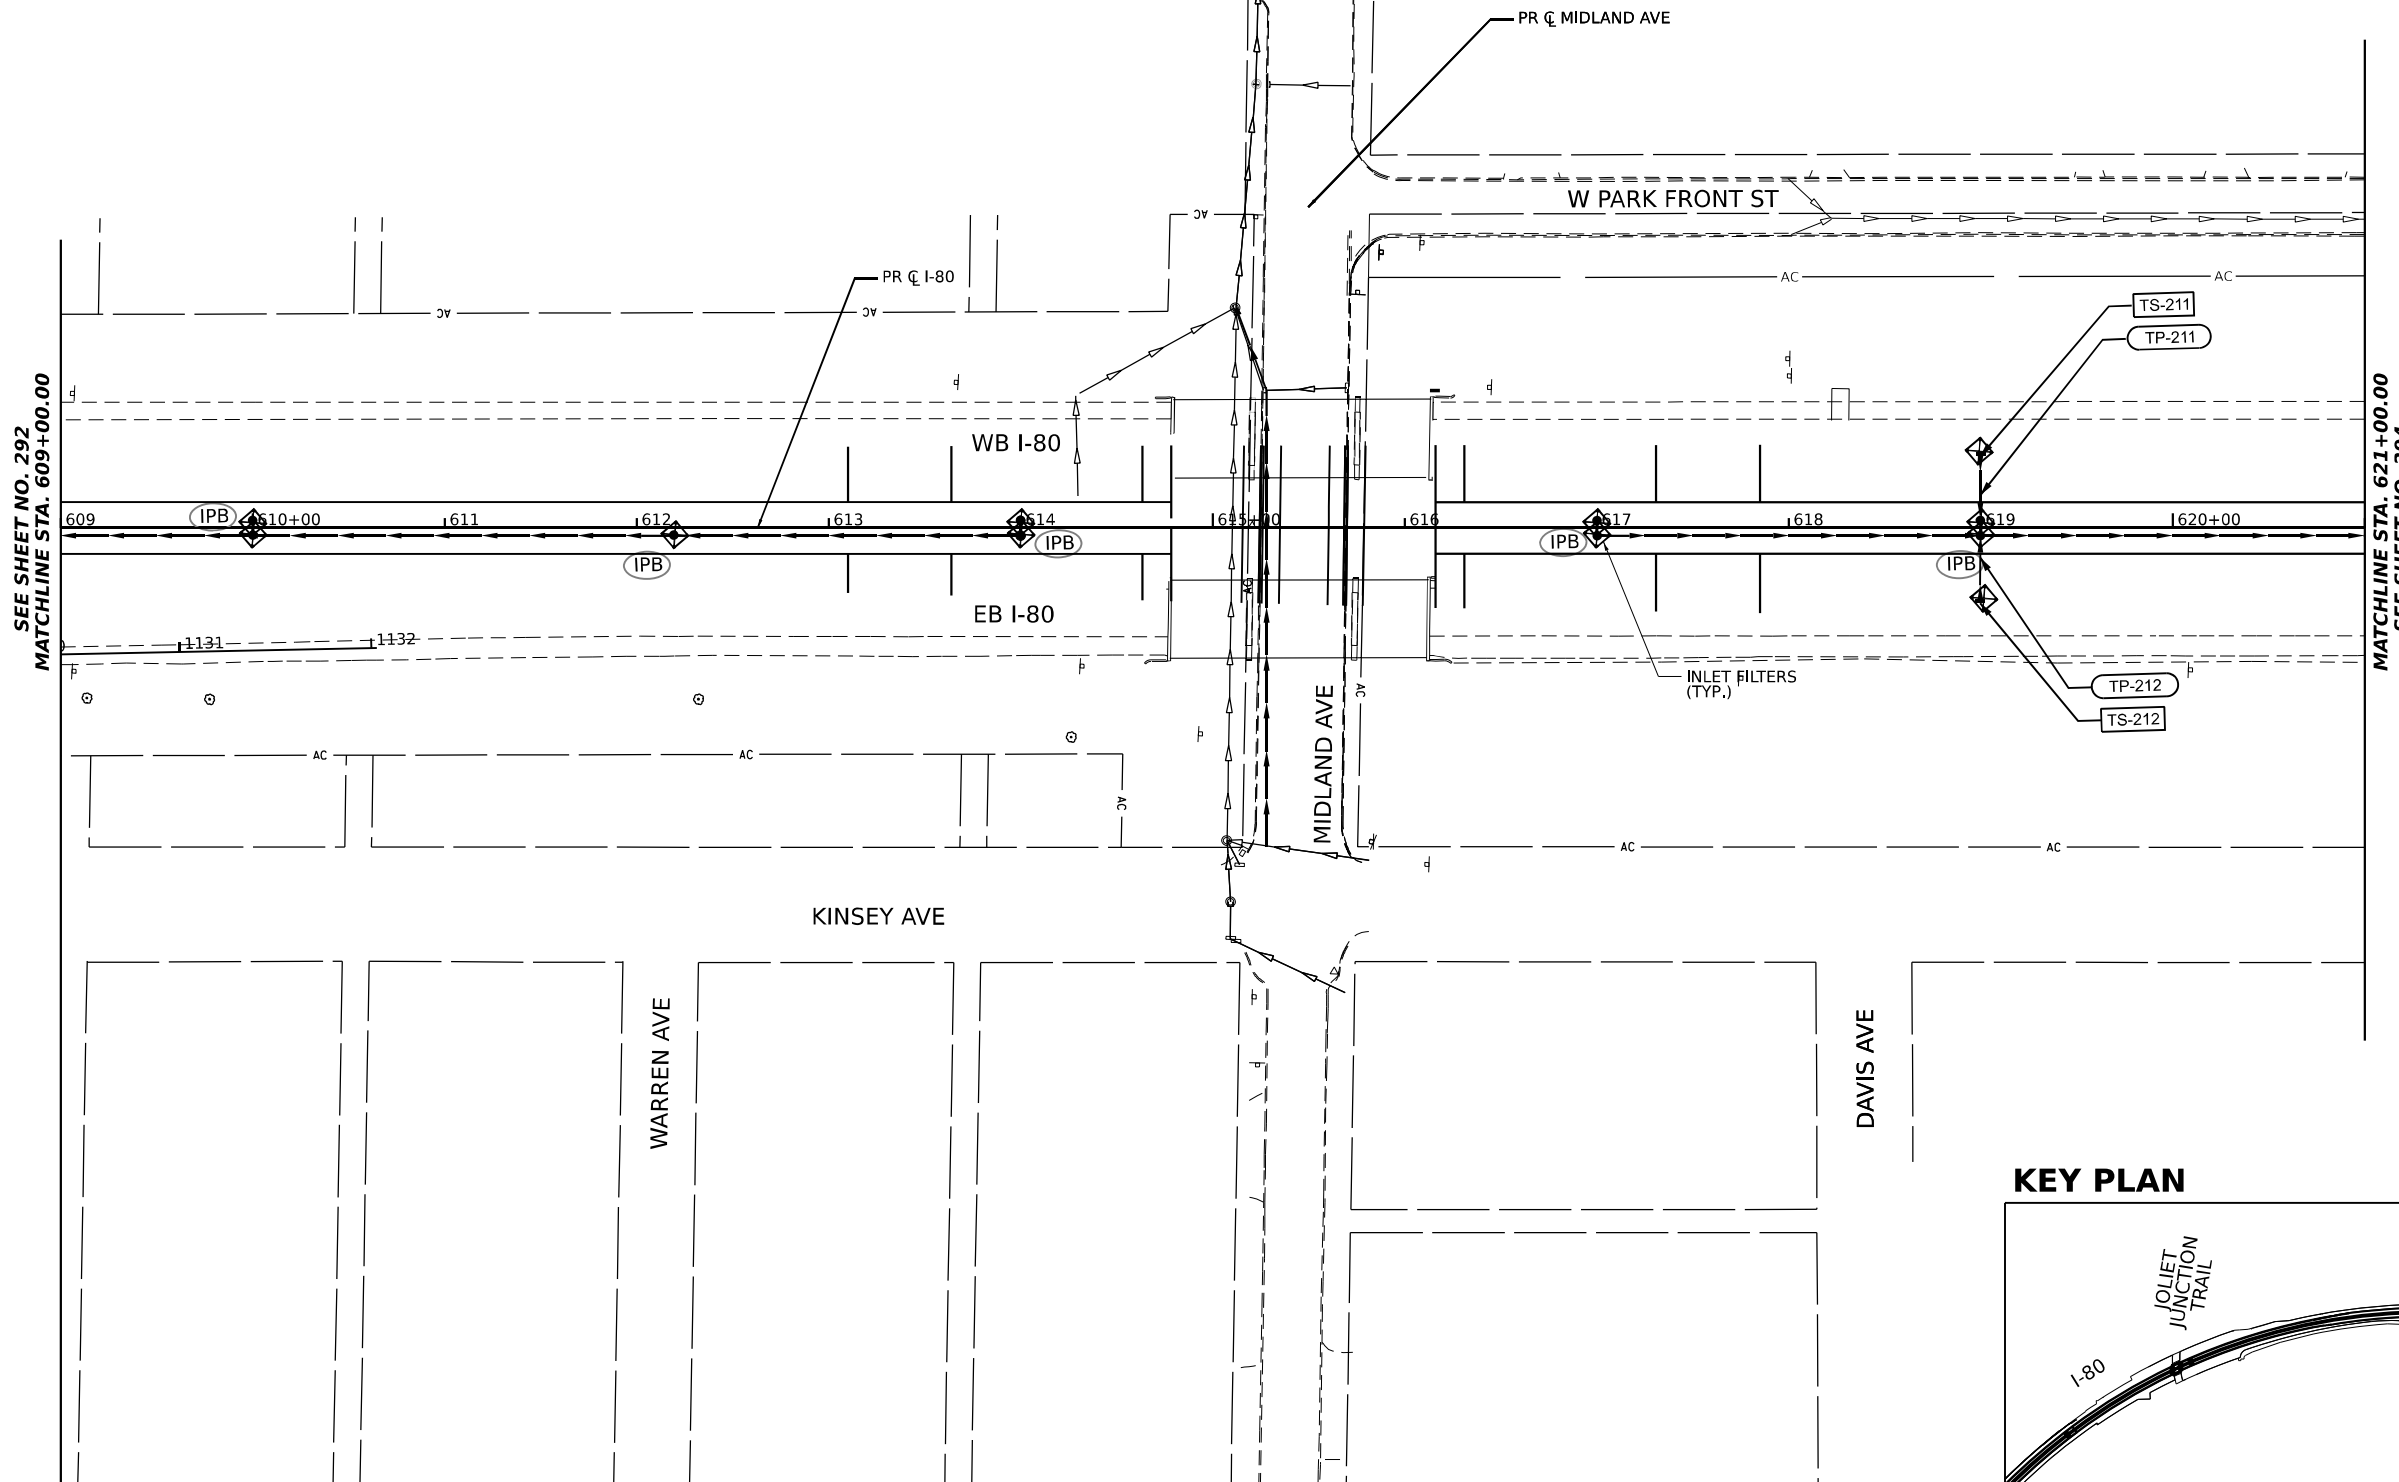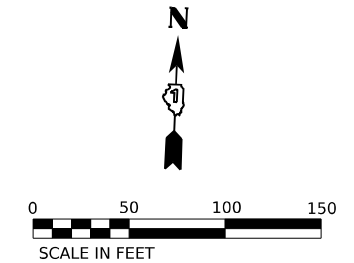

KEY PLAN

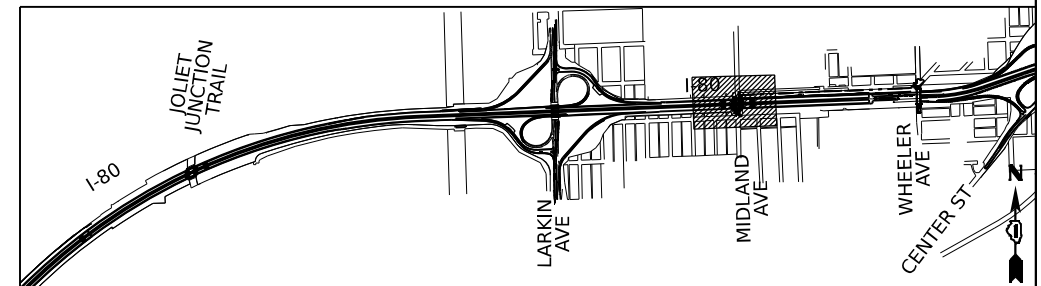

USER NAME	= amkluver
PLOT SCALE	= 0.167' / in
PLOT DATE	= 10/5/2023

DESIGNED	-	BD
DRAWN	-	BD
CHECKED	-	MT
DATE	-	06

REVISED	-
REVISED	-
**STATE OF ILLINOIS
DEPARTMENT OF TRANSPORTATION**

EROSION AND SEDIMENTATION CONTROL STAGE 1

SCALE: 1"=50'

SHEET 9

OF

11 SHEETS

STA. 6

509+00.0

0 TO

STA. 621+00.00

	F.A.I.
	RTE.
	I-80

SECTION
FAI 80 22 BR
ILLINOIS

R	
DIS	FED. A

	COURT
	WITNESS
	CONTINUED

NTY	T
LL	
TRACT N	


TOTAL SHEETS	5
1201	2
O. 62R8	

		CONTRACT
ILLINOIS	FED. AID PROJECT	

EROSION CONTROL LEGEND

- TEMPORARY SEEDING
TEMPORARY EROSION CONTROL BLANKET
- TEMPORARY SEEDING
HEAVY DUTY EROSION CONTROL BLANKET
- WETLAND EXCLUSION FENCING
- DRAINAGE OUTLET
- RIPRAP OUTLET PROTECTION
SEE DRAINAGE PLANS


- TEMPORARY DITCH CHECK
- INLET FILTERS
(ABOVE/BELOW GROUND)
- CULVERT INLET PROTECTION - STONE
- PERIMETER EROSION BARRIER
- TEMPORARY DRAINAGE STRUCTURE
(REFER TO DRAINAGE SCHEDULES)
- TEMPORARY PIPE
(REFER TO DRAINAGE SCHEDULES)

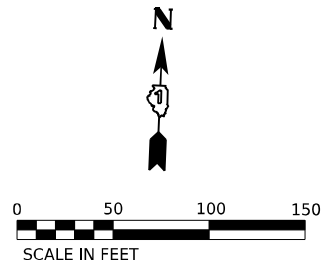

SEE SHEET NO. 293
MATCHLINE STA. 621+00.00

MATCHLINE STA. 633+00.00
SEE SHEET NO. 295

KEY PLAN

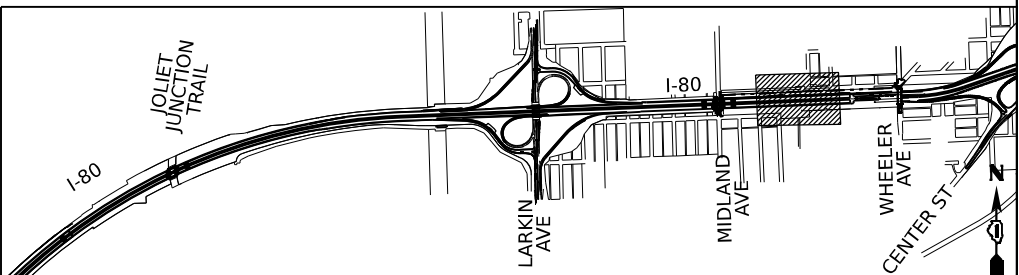

USER NAME	= amkluver	DESIGNED	-	BD	REVISED	-	
DRAWN	-	BD	REVISED	-			
PLOT SCALE	= 0.167" / in.	CHECKED	-	MTK	REVISED	-	
PLOT DATE	= 10/5/2023	DATE	-	06/22/2022	REVISED	-	

STATE OF ILLINOIS
DEPARTMENT OF TRANSPORTATION


EROSION AND SEDIMENTATION CONTROL
STAGE 1

SCALE: 1"=50' SHEET 10 OF 11 SHEETS STA. 621+00.00 TO STA. 633+00.00

F.A.I. RTE.	SECTION	COUNTY	TOTAL SHEETS	SHEET NO.
I-80	FAI 80 22 BR	WILL	1201	294
CONTRACT NO. 62R89				
ILLINOIS FED. AID PROJECT				

MODEL: C:\PR_00\641-Plan 11 (Sheet)
FILE NAME: pr\trans\comp\p\w\eroded\Documents\Projects_2018\CH401\401180022\02-Trans\Systems\CAD\62R89\Sheets\10-Prop.Dwg and Eros CHD\62R89-ht_eros_Sheet3-dwg-sheets.dgn

SEE SHEET NO. 294
MATCHLINE STA. 633+00.00

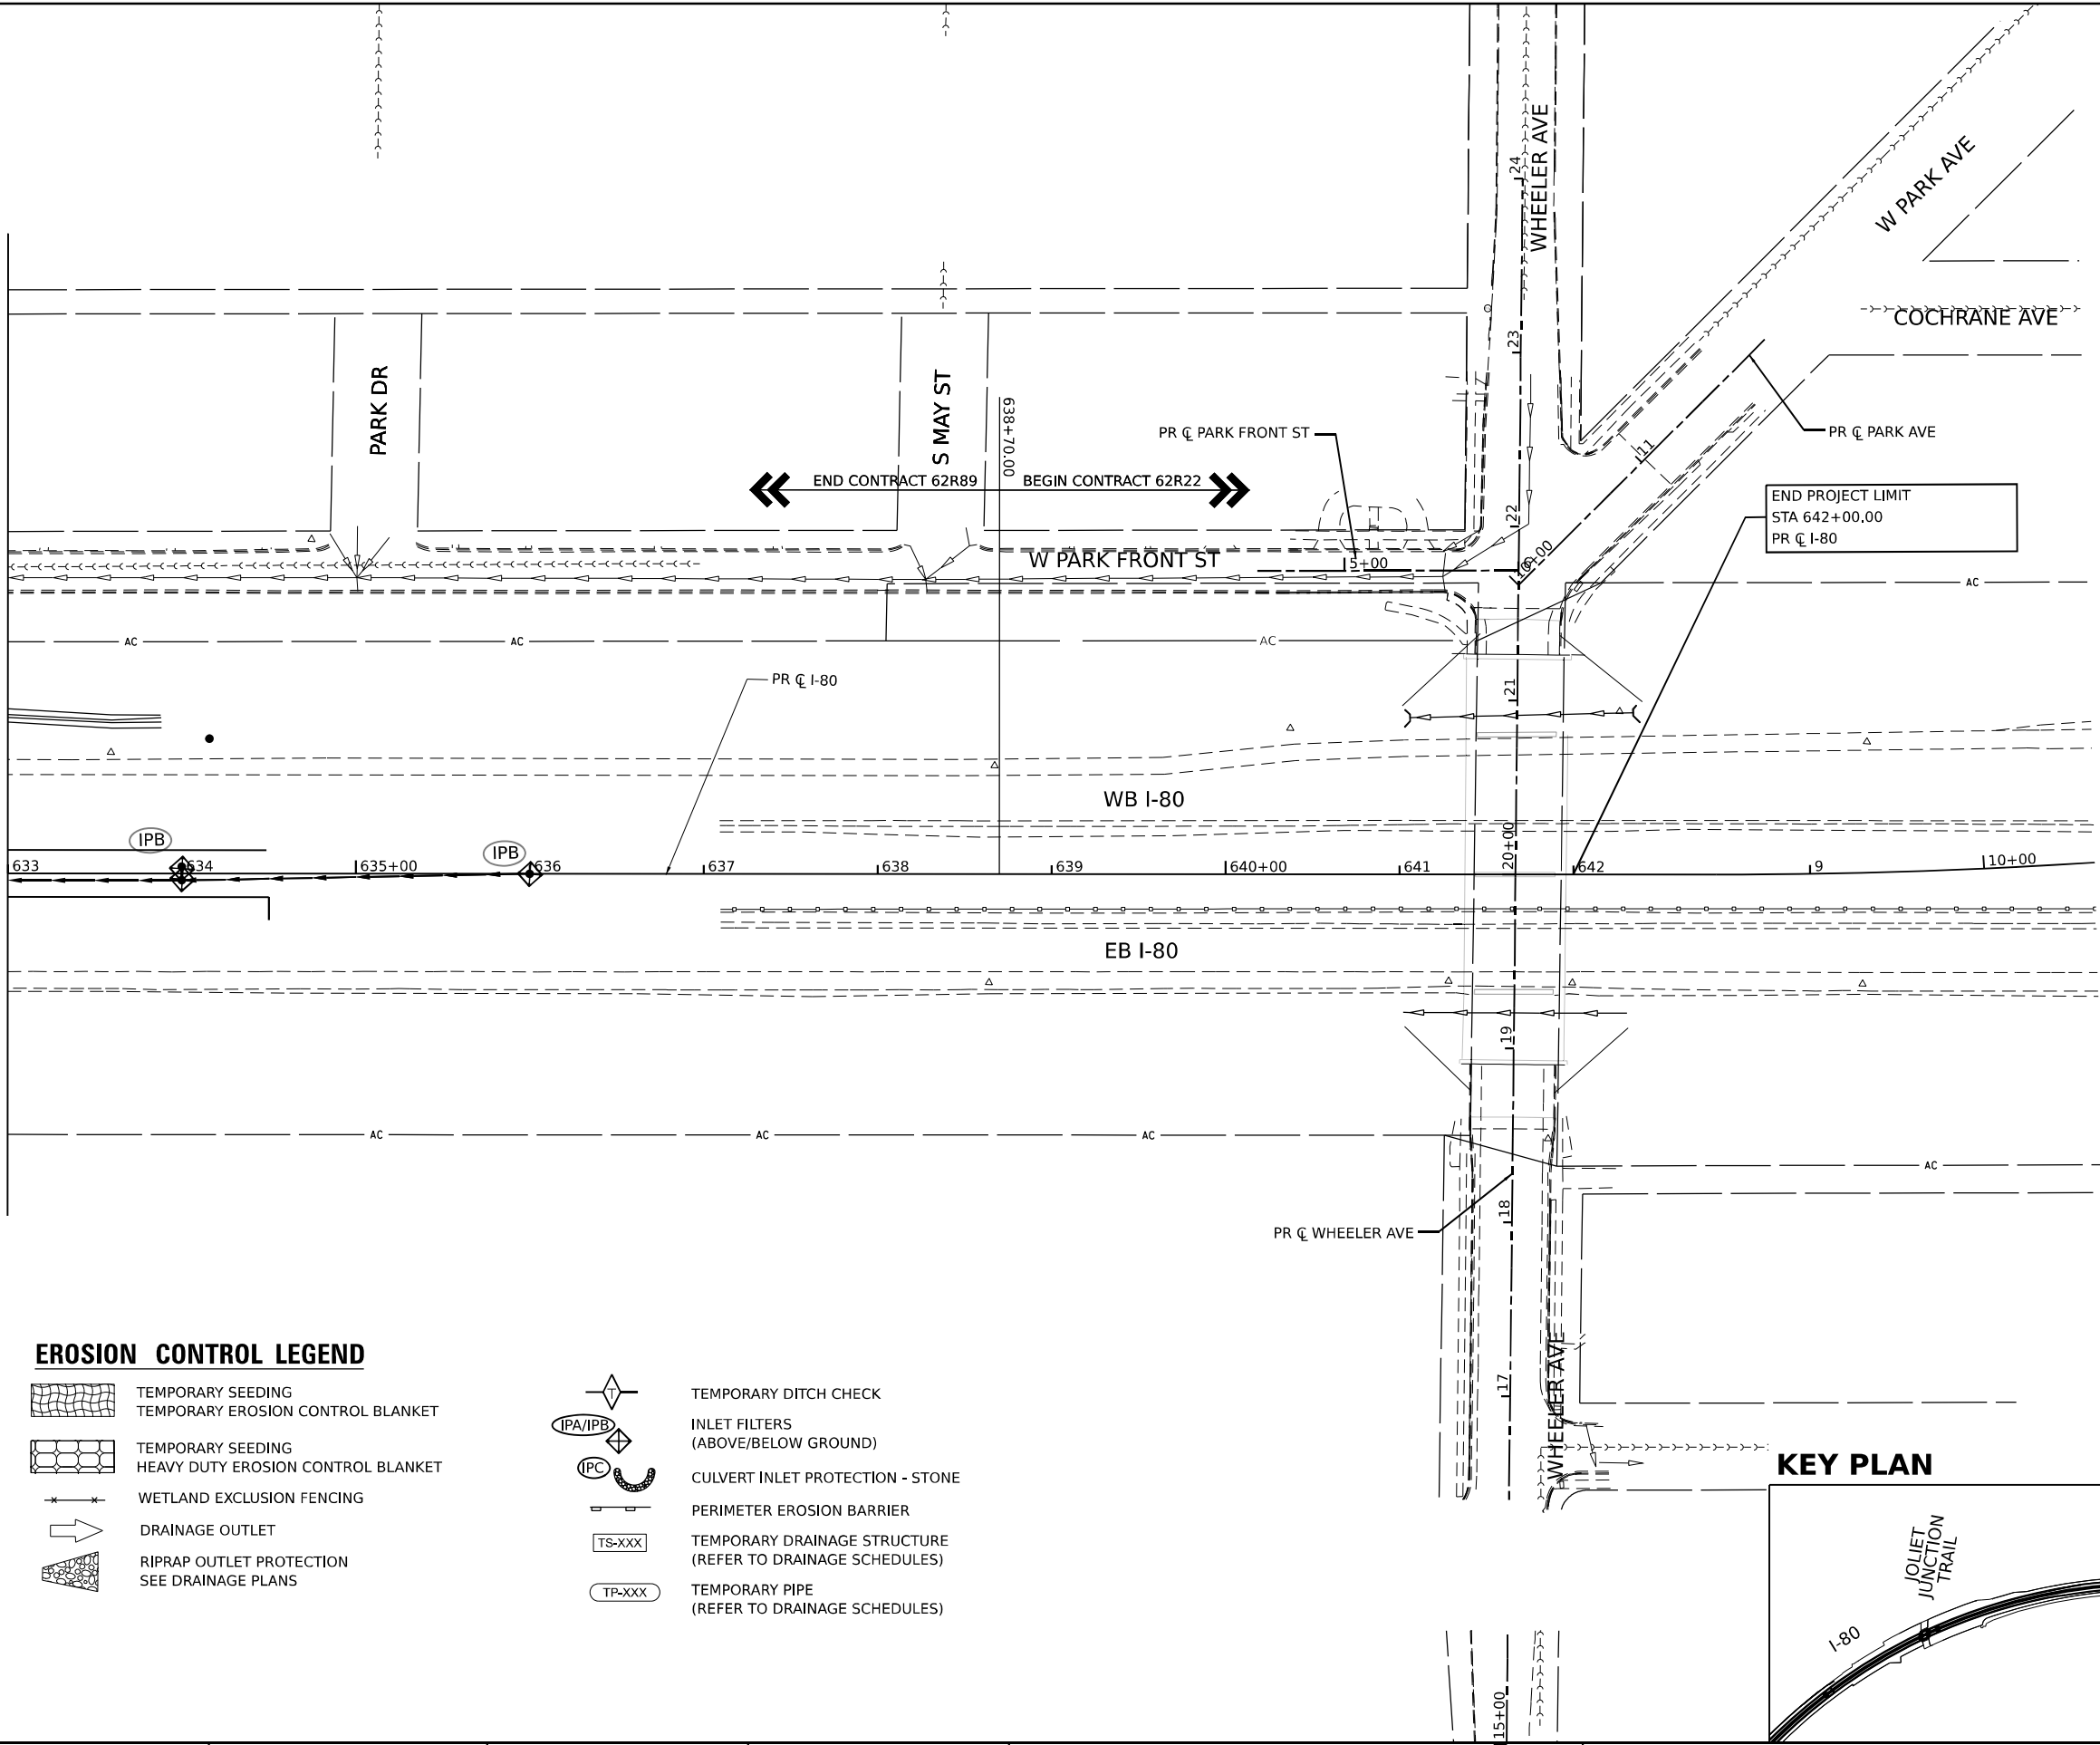


EROSION CONTROL LEGEND

- TEMPORARY SEEDING
- TEMPORARY EROSION CONTROL BLANKET
- TEMPORARY SEEDING
- HEAVY DUTY EROSION CONTROL BLANKET
- WETLAND EXCLUSION FENCING
- DRAINAGE OUTLET
- RIPRAP OUTLET PROTECTION
- SEE DRAINAGE PLANS

- TEMPORARY DITCH CHECK
- INLET FILTERS (ABOVE/BELOW GROUND)
- CULVERT INLET PROTECTION - STONE
- PERIMETER EROSION BARRIER
- TEMPORARY DRAINAGE STRUCTURE (REFER TO DRAINAGE SCHEDULES)
- TEMPORARY PIPE (REFER TO DRAINAGE SCHEDULES)

KEY PLAN

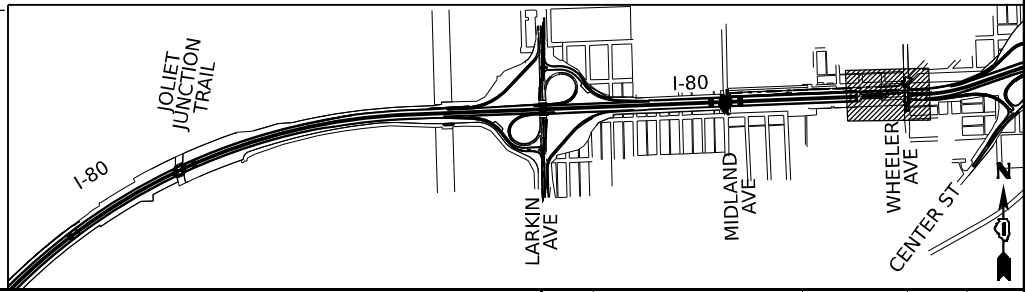



USER NAME	= amkluver	DESIGNED -	BD	REVISED -	
DRAWN -	BD	REVISED -			
PLOT SCALE	= 0.167" / in.	CHECKED -	MTK	REVISED -	
PLOT DATE	= 10/5/2023	DATE -	06/22/2022	REVISED -	

STATE OF ILLINOIS DEPARTMENT OF TRANSPORTATION

EROSION AND SEDIMENTATION CONTROL STAGE 1

SCALE: 1"=50' SHEET 11 OF 11 SHEETS STA. 633+00.00 TO STA. 642+00.00

F.A.I. RTE.	SECTION	COUNTY	TOTAL SHEETS	SHEET NO.
I-80	FAI 80 22 BR	WILL	1201	295
CONTRACT NO. 62R89				
ILLINOIS FED. AID PROJECT				

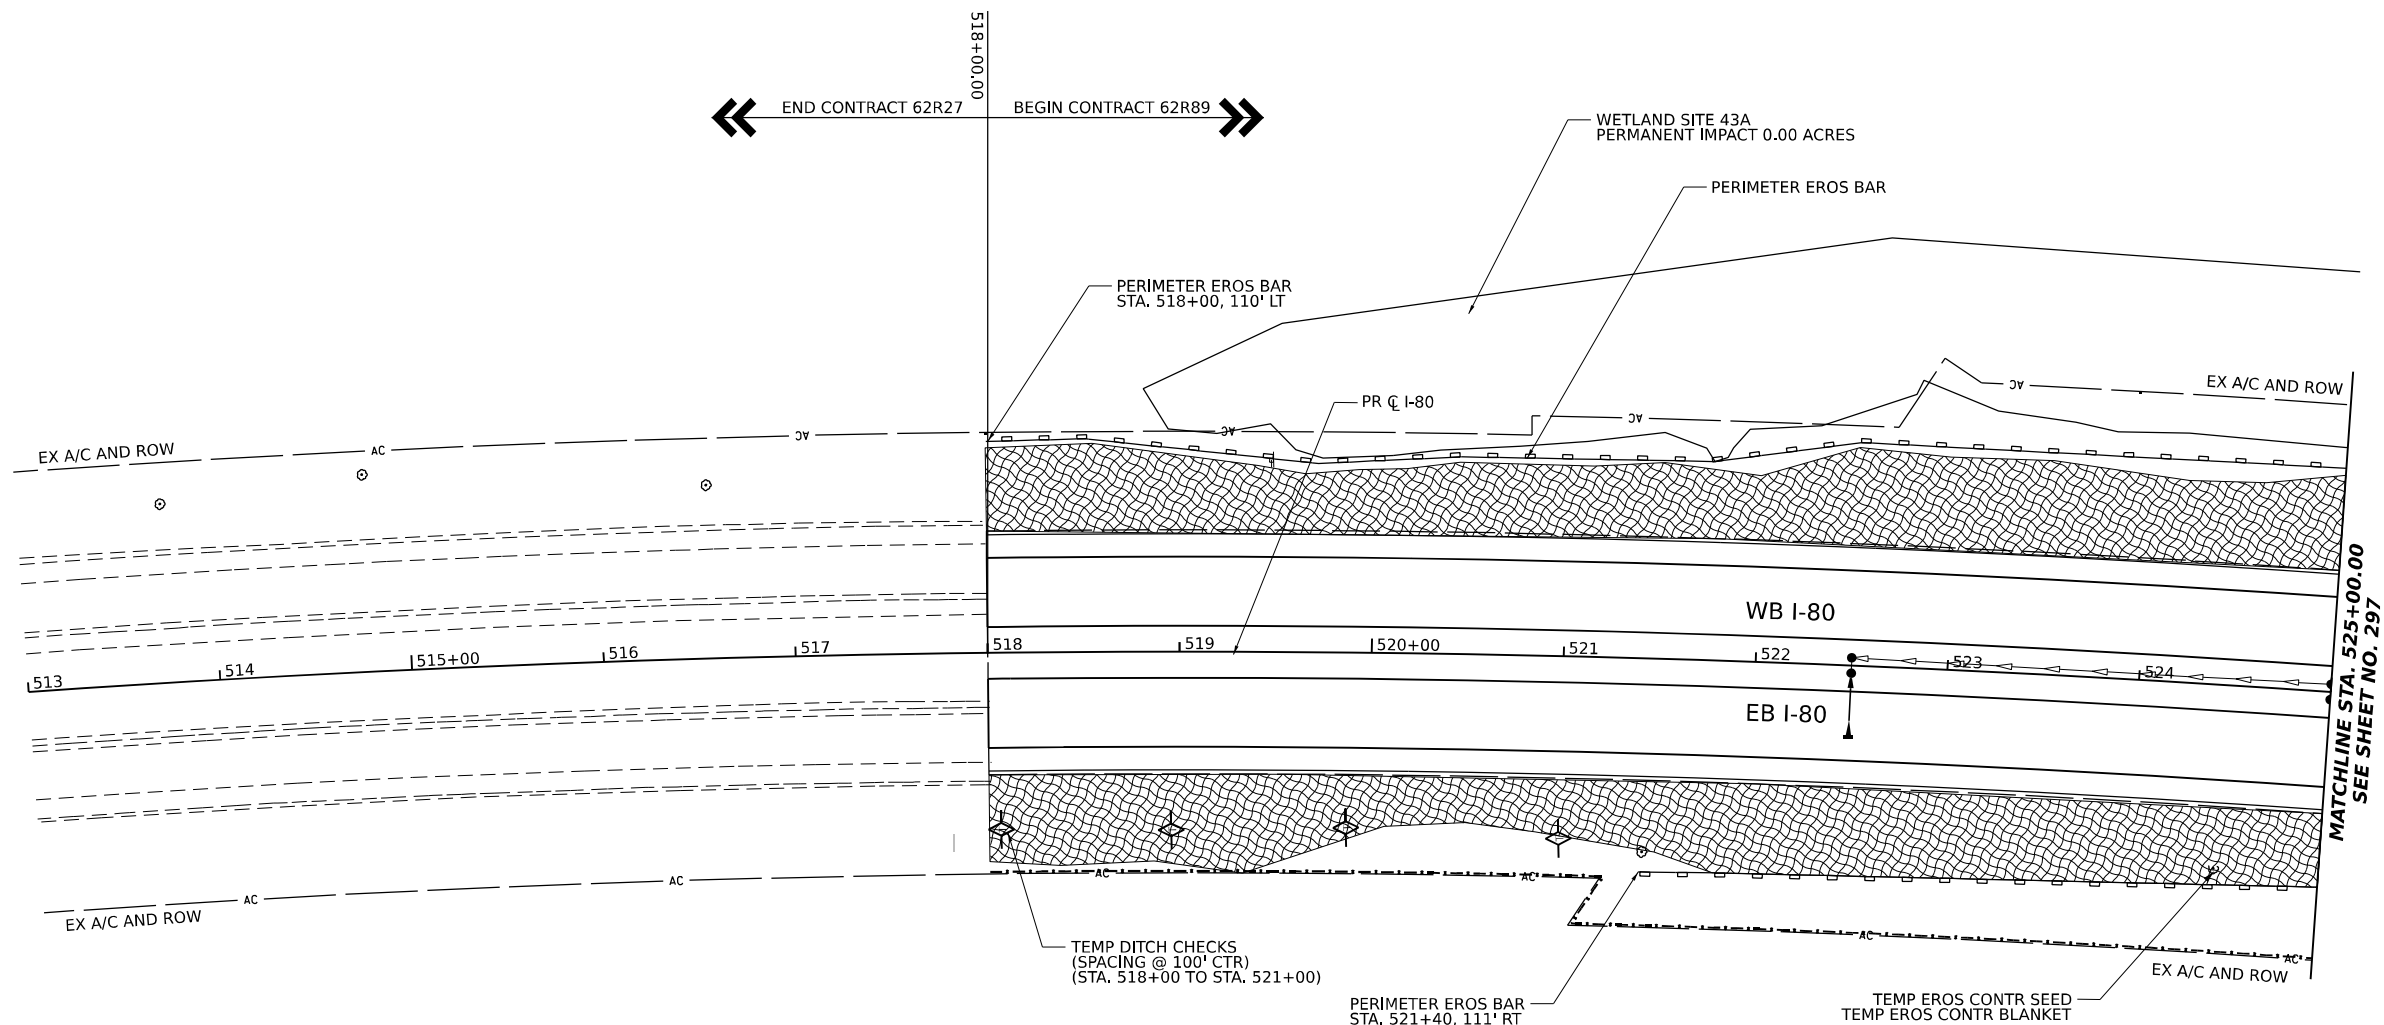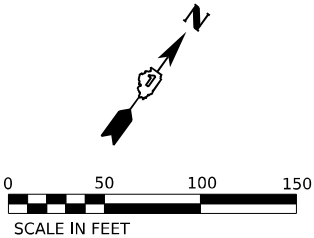


EROSION CONTROL LEGEND

- TEMPORARY SEEDING
- TEMPORARY EROSION CONTROL BLANKET
- TEMPORARY SEEDING
- HEAVY DUTY EROSION CONTROL BLANKET
- WETLAND EXCLUSION FENCING
- DRAINAGE OUTLET
- RIPRAP OUTLET PROTECTION
- SEE DRAINAGE PLANS

- TEMPORARY DITCH CHECK
- INLET FILTERS (ABOVE/BELOW GROUND)
- CULVERT INLET PROTECTION - STONE
- PERIMETER EROSION BARRIER
- TEMPORARY DRAINAGE STRUCTURE (REFER TO DRAINAGE SCHEDULES)
- TEMPORARY PIPE (REFER TO DRAINAGE SCHEDULES)

KEY PLAN

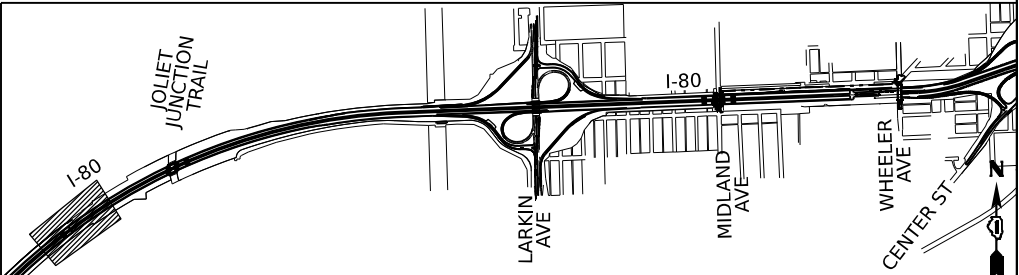



USER NAME	= amkluver	DESIGNED -	BD	REVISED -	
DRAWN -	BD	REVISED -			
PLOT SCALE	= 0.167" / in.	CHECKED -	MTK	REVISED -	
PLOT DATE	= 10/5/2023	DATE -	06/22/2022	REVISED -	

STATE OF ILLINOIS
DEPARTMENT OF TRANSPORTATION


EROSION AND SEDIMENTATION CONTROL
STAGE 2A/2B

SCALE: 1"=50' SHEET 1 OF 11 SHEETS STA. 518+00.00 TO STA. 525+00.00


F.A.I. RTE.	SECTION	COUNTY	TOTAL SHEETS	SHEET NO.
I-80	FAI 80 22 BR	WILL	1201	296
CONTRACT NO. 62R89				
ILLINOIS FED. AID PROJECT				

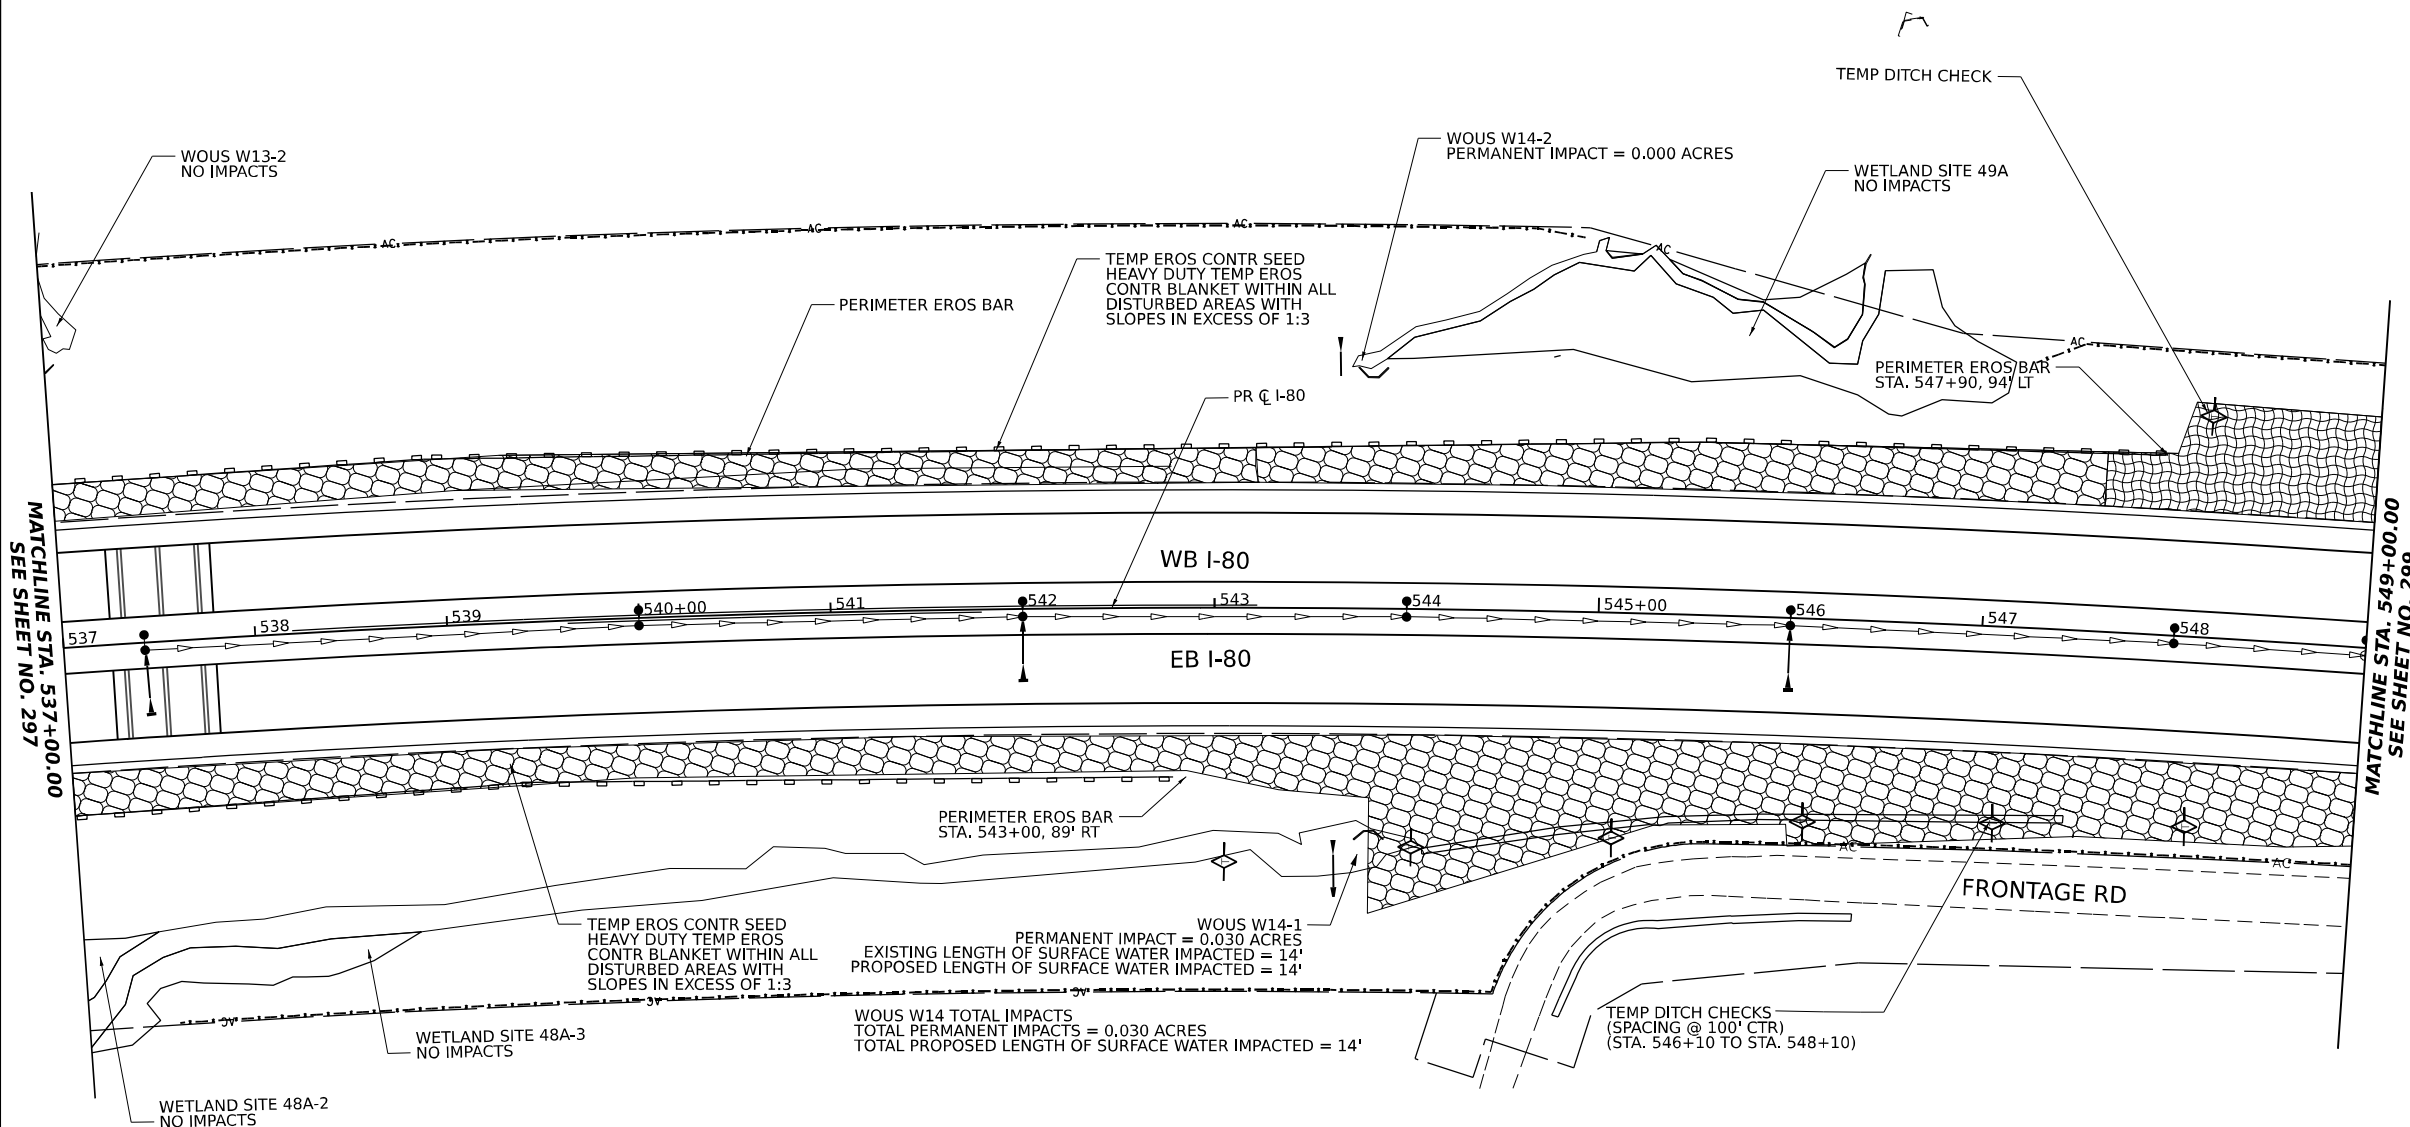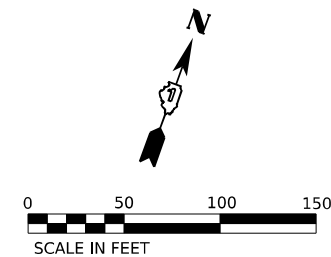

EROSION CONTROL LEGEND

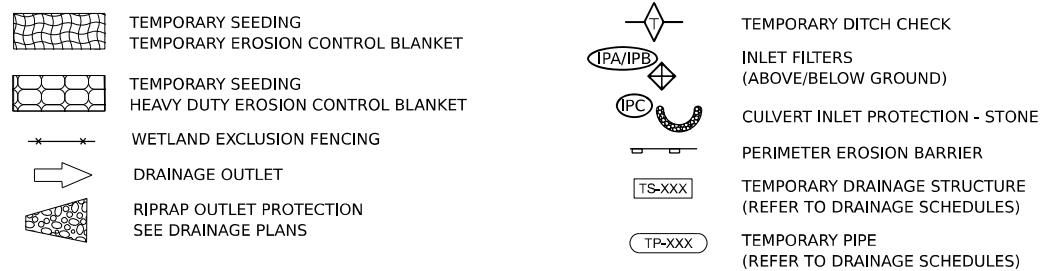

KEY PLAN

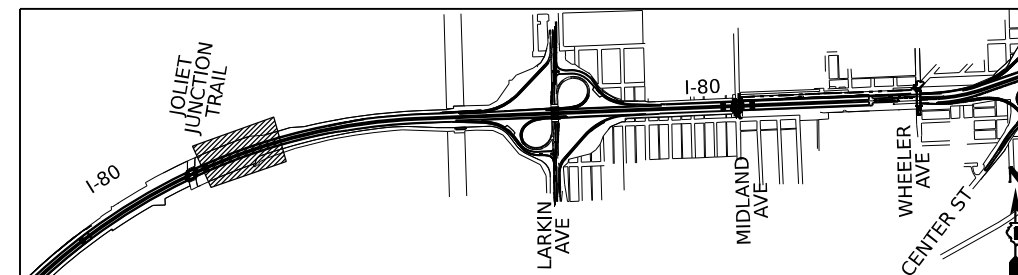



USER NAME	= amkluver	DESIGNED	= BD	REVISED	=
		DRAWN	= BD	REVISED	=
PLOT SCALE	= 0.167" / in.	CHECKED	= MTK	REVISED	=
PLOT DATE	= 10/5/2023	DATE	= 06/22/2022	REVISED	=

**STATE OF ILLINOIS
DEPARTMENT OF TRANSPORTATION**

EROSION AND SEDIMENTATION CONTROL STAGE 2A/2B

SCALE: 1"=50'	SHEET 3	OF 11 SHEETS	STA. 537+00.00	TO STA. 549+00.00
---------------	---------	--------------	----------------	-------------------

F.A.I. RTE.	SECTION	COUNTY	TOTAL SHEETS	SHEET NO.
I-80	FAI 80 22 BR	WILL	1201	298
		CONTRACT NO. 62R89		
		JULIUS	FED. AID PROJECT	

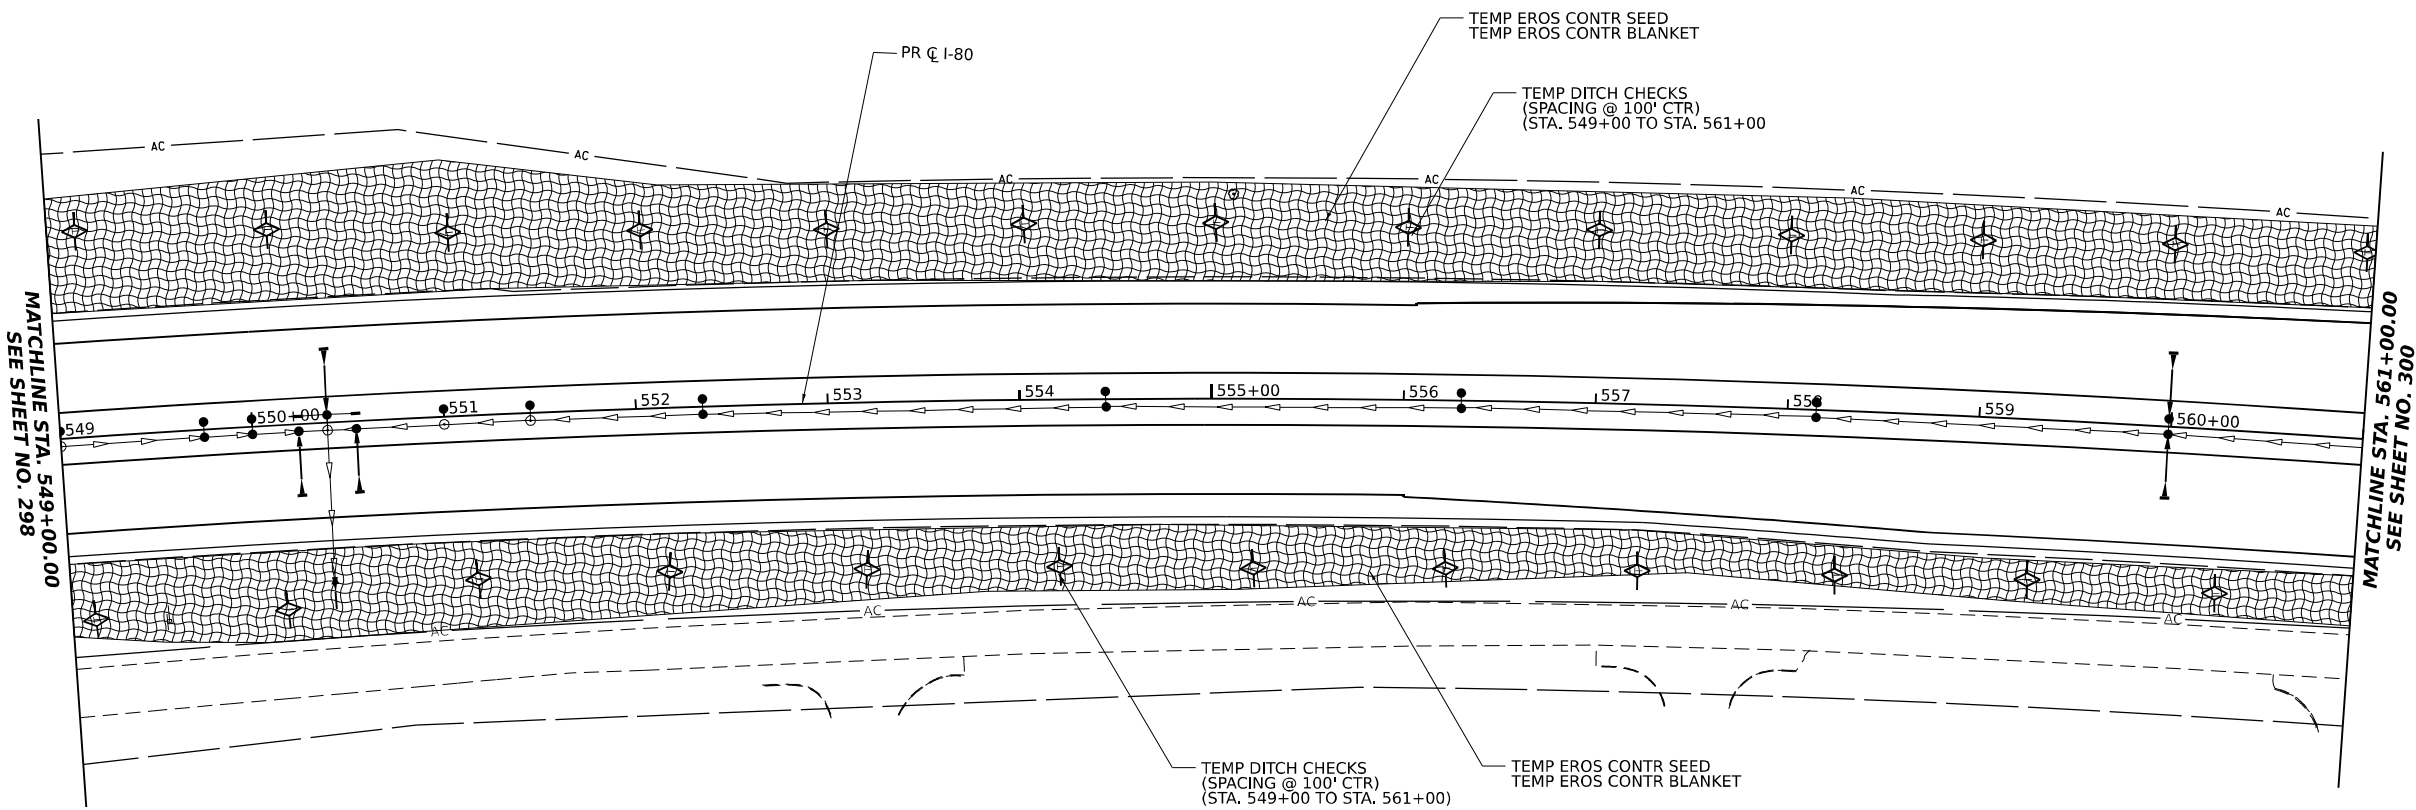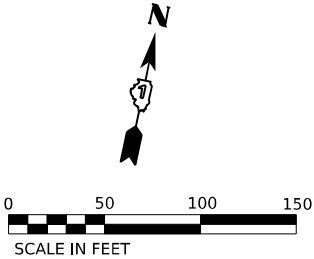


EROSION CONTROL LEGEND

- TEMPORARY SEEDING
TEMPORARY EROSION CONTROL BLANKET
- TEMPORARY SEEDING
HEAVY DUTY EROSION CONTROL BLANKET
- WETLAND EXCLUSION FENCING
- DRAINAGE OUTLET
- RIPRAP OUTLET PROTECTION
SEE DRAINAGE PLANS

- TEMPORARY DITCH CHECK
- INLET FILTERS
(ABOVE/BELOW GROUND)
- CULVERT INLET PROTECTION - STONE
- PERIMETER EROSION BARRIER
- TEMPORARY DRAINAGE STRUCTURE
(REFER TO DRAINAGE SCHEDULES)
- TEMPORARY PIPE
(REFER TO DRAINAGE SCHEDULES)

KEY PLAN

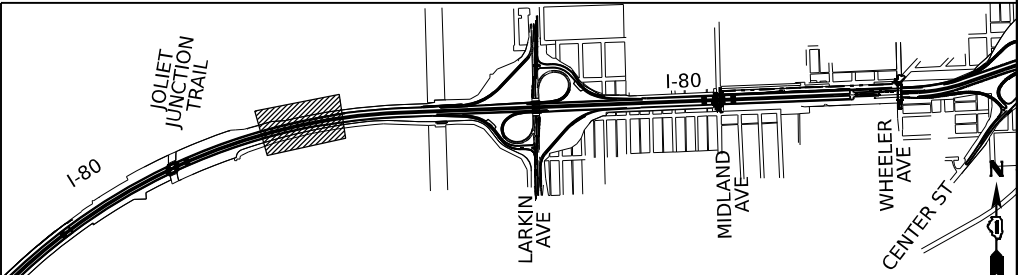



USER NAME	= amkluver	DESIGNED -	BD	REVISED -	
DRAWN -	BD	REVIS			
PLOT SCALE	= 0.167" / in.	CHECKED -	MTK	REVIS	
PLOT DATE	= 10/5/2023	DATE -	06/22/2022	REVIS	

STATE OF ILLINOIS
DEPARTMENT OF TRANSPORTATION

EROSION AND SEDIMENTATION CONTROL
STAGE 2A/2B

SCALE: 1"=50' SHEET 4 OF 11 SHEETS STA. 549+00.00 TO STA. 561+00.00

F.A.I. RTE.	SECTION	COUNTY	TOTAL SHEETS	SHEET NO.
I-80	FAI 80 22 BR	WILL	1201	299
CONTRACT NO. 62R89				
ILLINOIS FED. AID PROJECT				

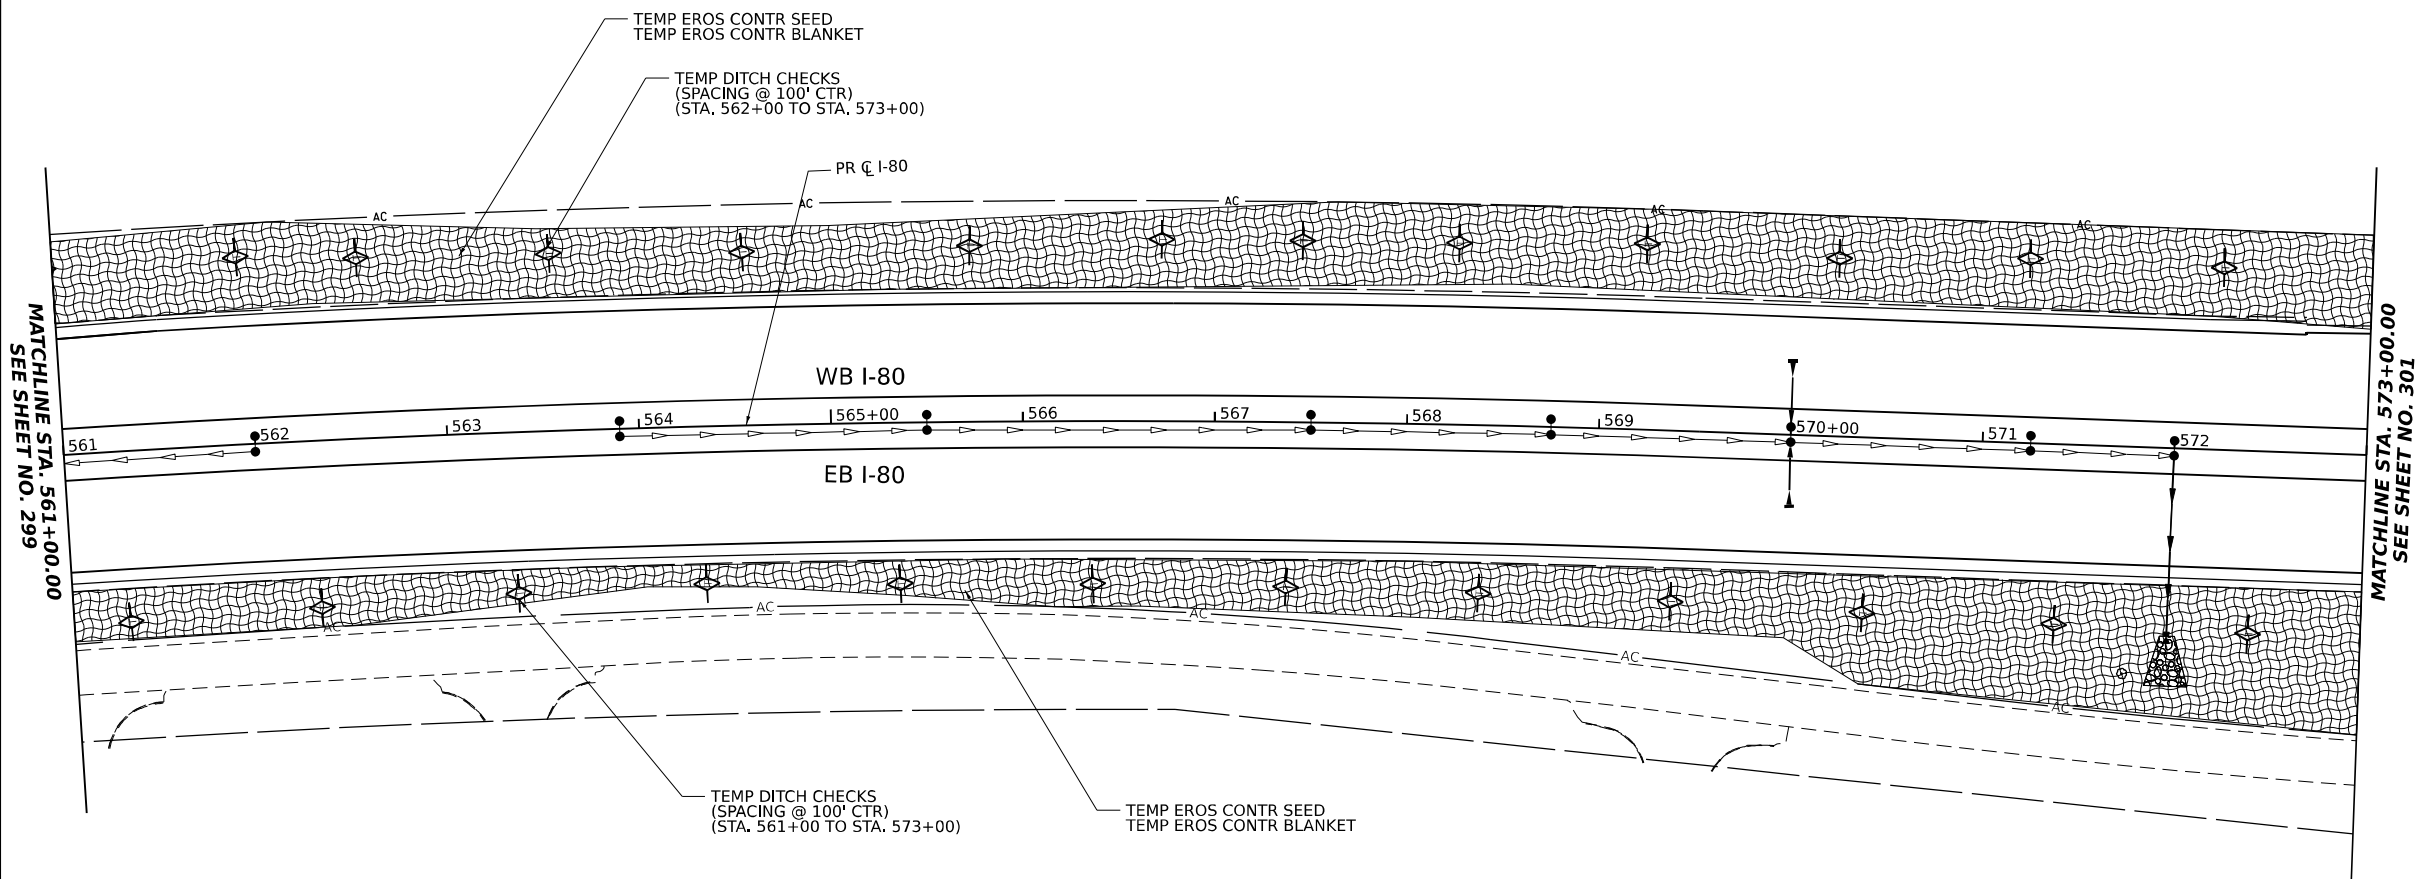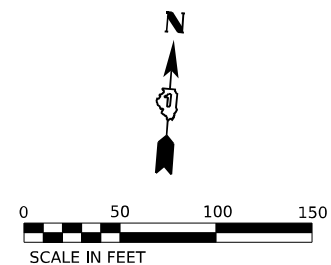

F.A.I. RTE.	SECTION	COUNTY	TOTAL SHEETS	SHEET NO.
I-80	FAI 80 22 BR	WILL	1201	300
		CONTRACT NO. 62R89		
ILLINOIS		FED. AID PROJECT		