

GENERAL NOTES:

1.

Noise Abatement Wall drilled shaft foundation diameter, depth and spacing to be determined by the Contractor.
2.

Contractor shall provide Ashlar Stone Finish on both faces of Noise Abatement Wall. For details, see Sheet S10-13.
3.

All underground utilities or drainage structure removal or installation shall be completed prior to foundation installation.
4.

Hard drilling is anticipated down to elevation 592.0 based on Borings NAW20-10 and 20-11; however, bedrock was not observed in these borings. The contractor shall provide a method to ensure the NAW drilled shafts achieve at least the tip elevation required by the design. No additional compensation will be provided for drilling methods required through these soils.
5.

Under no circumstances should truck beds be raised underneath ComEd transmission lines.
6.

For Boring logs, see sheets S10-6 thru S10-12.
7.

Any rock excavation required for noise wall construction will not be paid for separately and will be included with Noise Abatement Wall, Ground Mounted.
8.

Theoretical Top of NAW Elev., Theoretical Bottom of NAW Elev., Finished Grade Elev. at Front Face of NAW, and Finished Grade Elev. at Back Face of NAW shall be taken as straight lines in the segments between each pair of stations shown in the NAW Data Table.
9.

Access Gate station is approximate and can be constructed at a suitable location within 25 feet of the mentioned station, subject to approval of the Engineer. Access Gates shall have Exterior Grade Locks located at the back face of the wall with same keys for all gates for all walls.
10.

The contractor shall field verify the location of the existing utilities prior to construction. The contractor shall take precautions not to damage existing utilities. Any damage shall be repaired by the Contractor at no additional cost.

DESIGN SPECIFICATIONS

AASHTO LRFD Bridge Design Specifications, 9th Edition

DESIGN STRESSES

FIELD UNITS

f_c = 4,000 psi
 f_y = 60,000 psi (Reinforcement)
 f_y = 50,000 psi (Struct. Steel, M270 Grade 50, posts)
 f_y = 36,000 psi (Struct. Steel, M270 Grade 36, all other structural steel)

PRECAST UNITS

f_c = 4,500 psi
 f_y = 60,000 psi (Reinforcement)
 f_y = 65,000 psi (Welded Wire Reinforcement)

DESIGN LOADS

Strength III or V Wind: 35 psf
Service I Wind: 15 psf
Unfactored Max. Active Earth Pressure: 260 psf
Unfactored Live Load Surcharge: 87 psf

INDEX OF SHEETS

S10-1 General Plan And Elevation 1
S10-2 General Plan And Elevation 2
S10-3 General Plan And Elevation 3
S10-4 General Notes, Typical Section and Data Tables
S10-5 Profile Grades, Offset Sketch And Details
S10-6 Soil Borings 1
S10-7 Soil Borings 2
S10-8 Soil Borings 3
S10-9 Soil Borings 4
S10-10 Soil Borings 5
S10-11 Soil Borings 6
S10-12 Soil Borings 7
S10-13 Ashlar Stone Finish

TOTAL BILL OF MATERIAL


ITEM	UNIT	TOTAL (SN 099-N1022)
Name Plates	Each	1
Geocomposite Wall Drain	Sq Yd	887
Pipe Underdrains For Structures 4"	Foot	1,548
Noise Abatement Wall, Ground Mounted	Sq Ft	27,267

NOISE REDUCTION DATA

Noise Wall Structure Number	Face	From Sta.	To Sta.	Noise Reduction Coefficient	Comments
SN 016-N1022	I-80 Face	616+15.34	631+50.00	Reflective	-
	Residential Face	616+15.34	631+50.00	Reflective	-

NOISE ABATEMENT WALL DATA TABLE

Station	Offset to Centerline Wall (ft)	Theoretical Top of NAW Elev.	I-80 WB PGL Elev.	Finished Grade Elev. At Front Face of NAW	Finished Grade Elev. At Back Face of NAW	Existing Grade Elev. At Front Face of NAW	Theoretical Bottom of NAW Elev.	Theoretical Wall Height (ft)	Height Retained (ft)
616+15.34	97.58	648.99	643.64	639.75	633.75	629.38	633.08	15.91	6.00
616+50.00	97.58	648.18	643.16	639.12	633.12	629.46	632.45	15.72	6.00
616+87.00	97.58	647.31	642.49	638.36	632.36	628.94	631.69	15.61	6.00
617+00.00	97.58	647.00	642.26	638.12	632.12	628.91	631.46	15.54	6.00
617+50.00	97.58	646.13	641.36	637.16	631.16	628.81	630.49	15.64	6.00
618+00.00	97.58	645.27	640.27	636.11	630.11	628.18	629.44	15.83	6.00
618+50.00	97.58	644.40	639.16	634.97	630.47	627.79	629.80	14.60	4.50
619+00.00	97.58	643.53	637.88	633.74	629.24	627.54	628.57	14.96	4.50
619+50.00	97.58	642.67	636.55	632.44	627.94	627.02	627.27	15.39	4.50
620+00.00	97.58	641.80	635.16	631.14	626.64	626.98	625.97	15.83	4.50
620+50.00	97.58	641.90	633.72	630.27	625.59	628.71	624.92	16.98	4.69
621+00.00	97.58	642.00	632.29	629.41	624.53	628.34	623.87	18.13	4.87
621+50.00	97.58	640.75	630.85	628.11	623.48	627.02	622.81	17.94	4.62
622+00.00	97.58	639.50	629.41	626.79	622.29	622.88	621.62	17.88	4.50
622+50.00	97.58	638.25	627.97	625.49	620.99	621.57	620.32	17.93	4.50
623+00.00	97.58	637.00	626.54	624.20	619.70	622.38	619.03	17.97	4.50
623+50.00	97.58	635.75	625.10	622.90	618.78	623.58	618.11	17.64	4.12
624+00.00	97.58	634.50	623.66	621.60	617.85	621.97	617.19	17.31	3.75
624+30.00	97.58	633.75	622.80	620.83	617.30	621.00	616.64	17.11	3.53
624+50.00	97.58	633.25	622.23	620.31	616.65	620.32	615.99	17.26	3.65
624+80.05	97.58	632.50	621.36	618.83	615.68	619.02	615.02	17.48	3.15
625+00.00	97.58	632.00	620.79	618.51	615.51	618.18	614.84	17.16	3.00
625+50.00	97.58	630.75	619.35	617.70	614.70	616.55	614.03	16.72	3.00
626+00.00	97.58	629.50	617.92	616.40	613.40	613.93	612.73	16.77	3.00
626+50.00	97.58	628.25	616.48	615.10	612.10	611.25	611.43	16.82	3.00
627+00.00	97.58	627.00	615.04	613.80	610.80	609.42	610.13	16.87	3.00
627+50.00	97.58	625.75	613.72	612.52	608.02	607.33	607.35	18.40	4.50
628+00.00	97.58	624.50	612.45	611.36	605.36	603.60	604.69	19.81	6.00
628+50.00	97.58	623.25	611.36	610.32	604.32	601.00	603.65	19.60	6.00
628+75.00	97.58	622.62	610.82	609.87	603.87	600.51	603.20	19.42	6.00
629+00.00	97.58	622.00	610.30	608.57	602.57	600.15	601.90	20.10	6.00
629+50.00	97.58	620.47	609.27	605.20	601.63	599.88	600.96	19.51	3.57
629+55.34	97.58	620.30	609.16	604.98	601.32	599.85	600.66	19.65	3.65
629+61.18	97.58	620.13	609.04	604.76	600.42	599.82	599.76	20.37	4.33
629+65.34	99.47	620.00	608.95	604.61	598.82	599.30	598.15	21.85	5.79
629+75.34	104.24	619.69	608.75	604.26	597.54	597.99	596.88	22.81	6.71
629+95.34	113.80	619.08	608.33	603.42	596.91	595.31	596.24	22.84	6.51
630+00.00	116.02	618.94	608.24	603.19	597.02	594.69	596.36	22.58	6.16
630+15.34	123.35	618.47	608.03	602.47	597.41	592.68	596.74	21.73	5.07
630+35.34	132.90	617.85	607.94	601.66	597.34	590.77	596.67	21.18	4.32
630+40.34	135.29	617.70	607.92	601.49	597.42	590.69	596.76	20.94	4.06
630+50.00	139.90	617.41	607.87	601.16	596.19	590.68	595.52	21.88	4.96
630+55.34	142.45	617.24	607.85	600.97	595.51	591.21	594.84	22.40	5.46
630+65.34	147.23	616.94	607.80	600.66	595.87	592.44	595.21	21.73	4.79
630+75.34	152.00	616.63	607.76	600.37	595.16	593.71	594.50	22.13	5.21
630+89.11	152.96	616.21	607.69	599.80	596.52	595.20	595.85	20.36	3.28
630+95.34	153.13	616.02	607.67	599.42	596.74	595.21	596.07	19.94	2.68
631+00.00	153.26	615.87	607.64	599.14	596.97	595.48	596.30	19.57	2.17
631+45.34	154.50	614.48	607.43	599.60	599.34	598.49	598.67	15.81	0.27
631+50.00	154.63	614.34	607.41	599.97	599.49	598.74	598.82	15.52	0.48

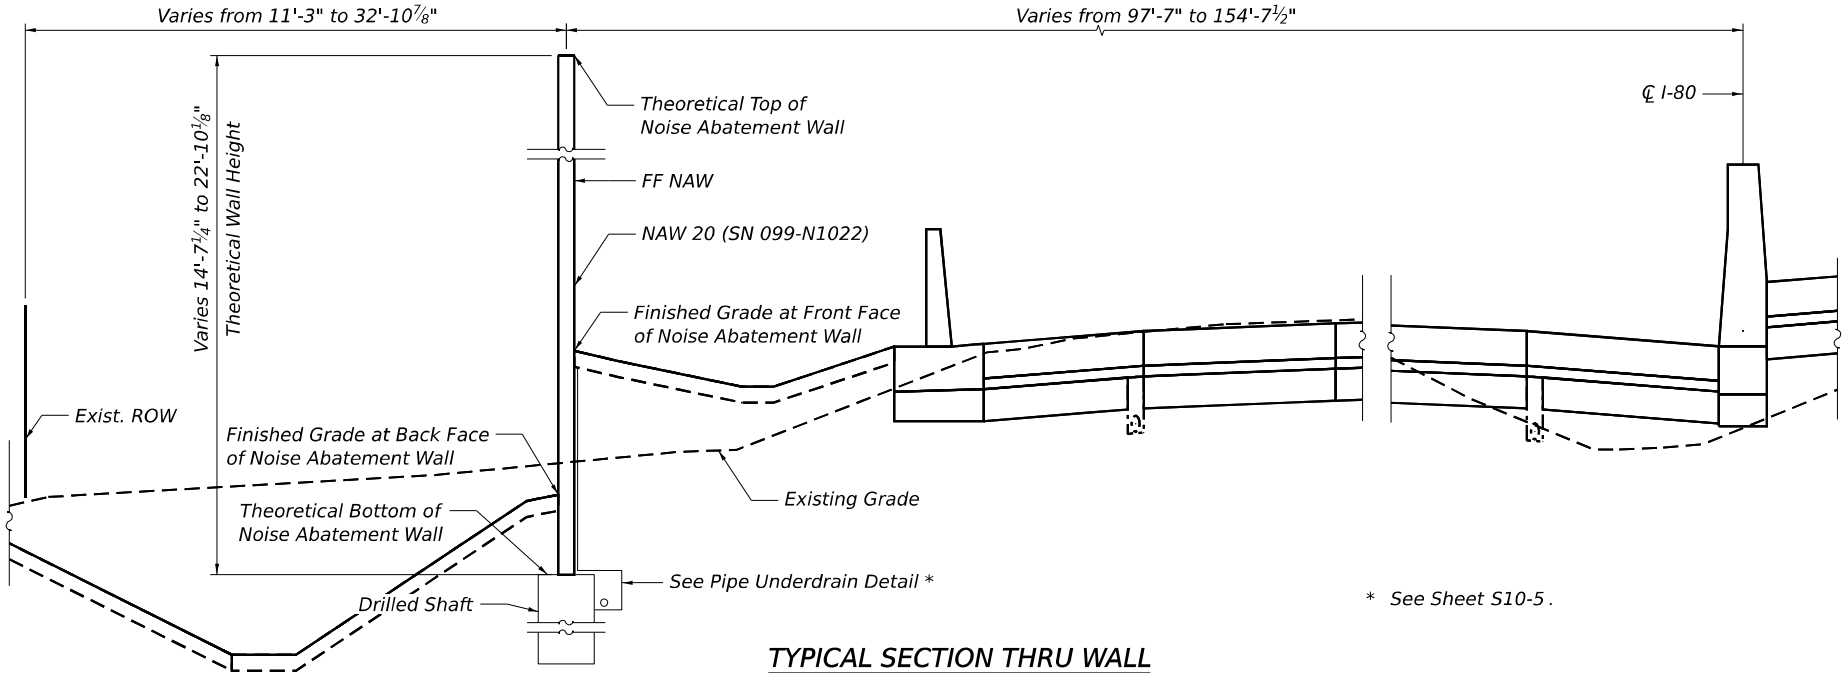

TYPICAL SECTION THRU WALL
(Looking Upstation)
6'-8½" Maximum Retained Fill Height

MODEL: BLP_00 - Plan 3 (Sheet)
FILE NAME: P:\TransSystems\SCOB\NWI-HOSTED\Documents\projects_2018\CH401\401180022\02-TransSystems\CAD\62R89-SHT-NAW20-STRUCT-4.dgn



USER NAME	= jana.issa	DESIGNED	- AGJ	REVISED	-
		DRAWN	- AGJ	REVISED	-
PLOT SCALE	=	CHECKED	- LAB, MAI	REVISED	-
PLOT DATE	= 12/1/2023	DATE	- 10/6/23	REVISED	-




STATE OF ILLINOIS
DEPARTMENT OF TRANSPORTATION

GENERAL NOTES, TYPICAL SECTION AND DATA TABLES
NOISE ABATEMENT WALL 20

SCALE: SHEET S10-4 OF S10-13 SHEETS STA. TO STA.



F.A.I. RTE.	SECTION	COUNTY	TOTAL SHEETS	SHEET NO.
I-80	FAI 80 22 BR	WILL	1201	802
CONTRACT NO. 62R89				
ILLINOIS FED. AID PROJECT				

MODEL: BL_P01_00 - Plan 3 (Sheet)
FILE NAME: p:\trans\220505\220505.dgn
PROJECT: 2018-CH-401-401-180022-02-Trans\Systems\CAD\220505\Sheet\23-Structural\Noise Wall\DWG-220505-STRUCT-5.dgn

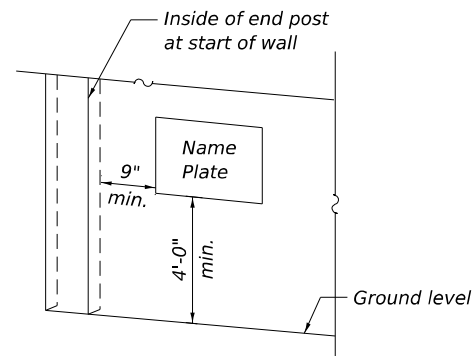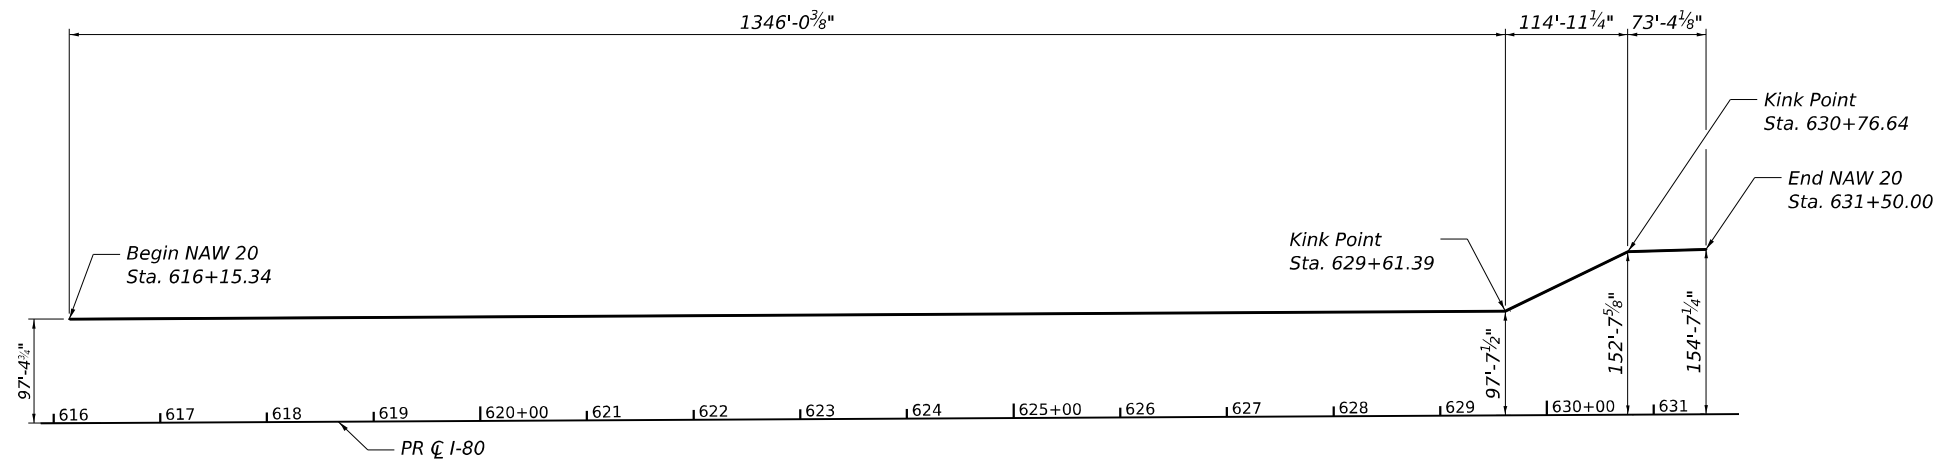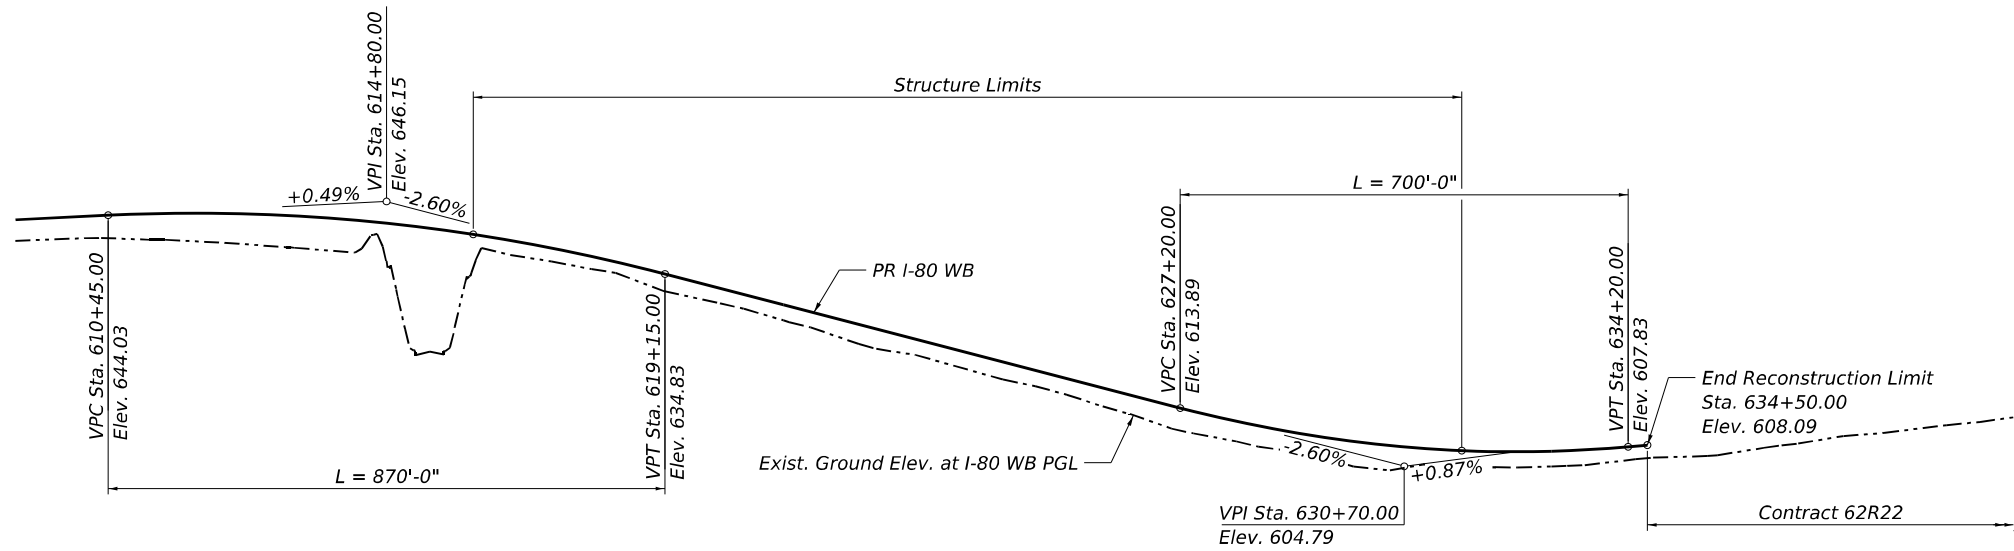

NOISE ABATEMENT WALL
BUILT 202 BY
STATE OF ILLINOIS
FAI RTE. I-80
SECTION FAI 80 22 BR
FROM STA. 616+15.34 TO STA. 631+50.00
STRUCTURE NO. 016-N1022

NAME PLATE
See Std. 515001

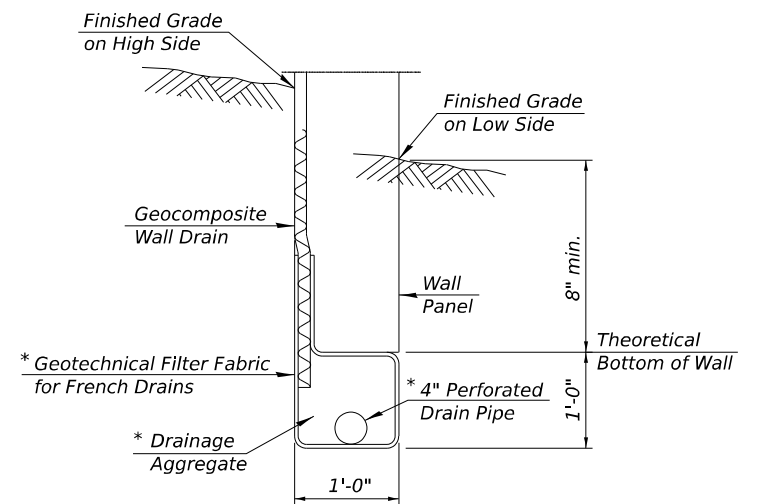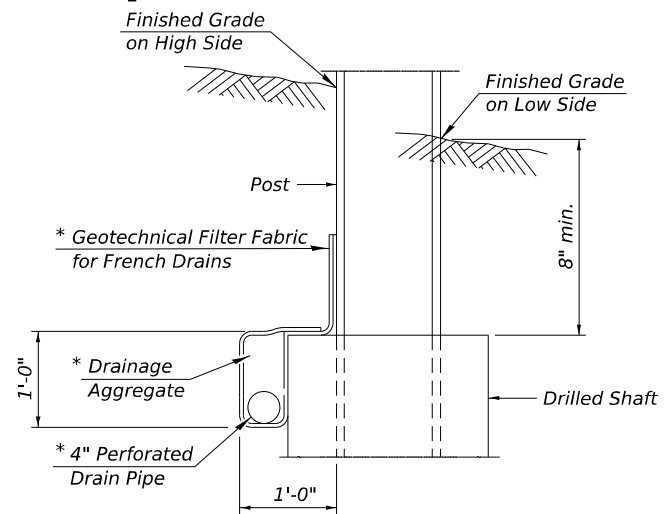

* Included in the cost of Pipe Underdrains for Structures 4"



USER NAME = amkluver	DESIGNED - AGJ	REVISED -
	DRAWN - AGJ	REVISED -
PLOT SCALE =	CHECKED - LAB, MAI	REVISED -
PLOT DATE = 10/5/2023	DATE - 10/6/23	REVISED -

STATE OF ILLINOIS
DEPARTMENT OF TRANSPORTATION

PROFILE GRADE, OFFSET SKETCH AND DETAILS
NOISE ABATEMENT WALL 20

SCALE: SHEET S10-5 OF S10-13 SHEETS STA. TO STA.

F.A.I. RTE.	SECTION	COUNTY	TOTAL SHEETS	SHEET NO.
I-80	FAI 80 22 BR	WILL	1201	803
CONTRACT NO. 62R89				
ILLINOIS FED. AID PROJECT				



Wang
Engineering

wangcong@wangcong.com
1145 N. Main Street
Lombard, IL 60148
Telephone: 630-953-9928
Fax: 630-953-9938

BORING LOG NAW20-01

WEI Job No.: 7901-15-01

TranSystems Corporation

I-80 Reconstruction (Houbolt Rd to Center St)

Will County, Illinois

Datum: NAVD 88


Elevation: 635.45 ft

North: 17647.57 27 ft

East: 1044200.32 ft

Station: 616+22.26

Offset: 71.802 LT

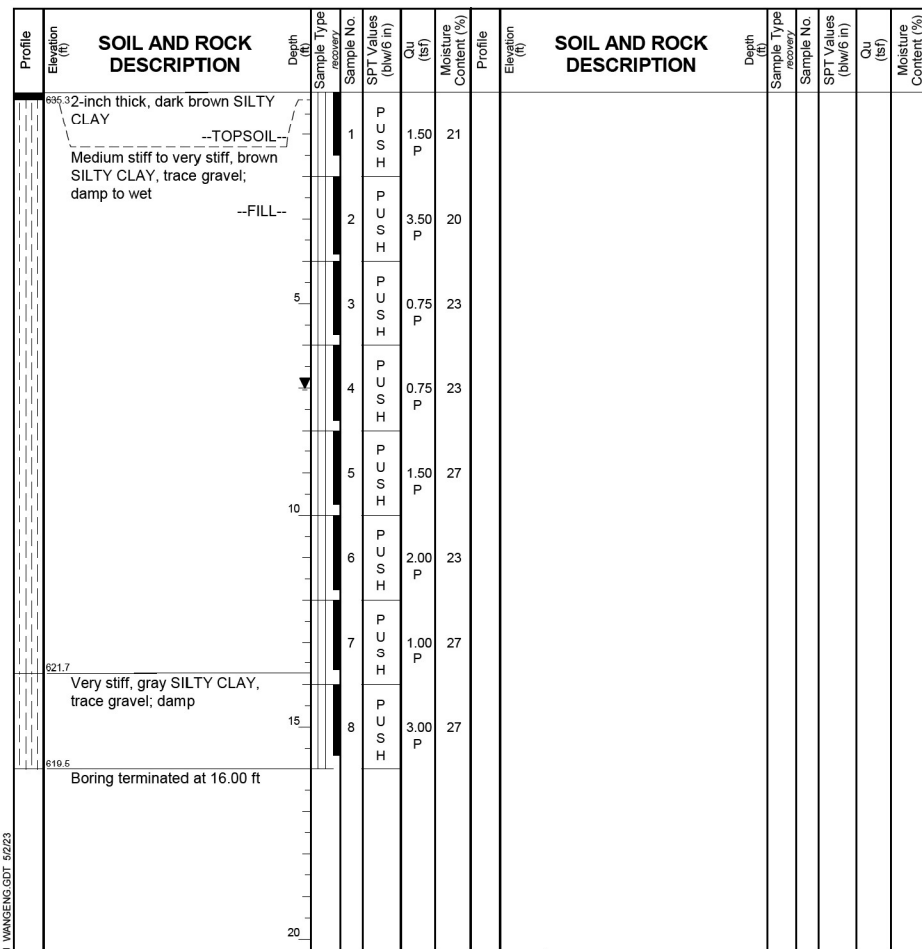

GENERAL NOTES				WATER LEVEL DATA	
Begin Drilling	02-28-2023	Complete Drilling	02-28-2023	While Drilling	7.00 ft
Drilling Contractor	Wang Testing Services		Drill Rig	At Completion of Drilling	7.00 ft
Driller	KG&TC	Logger	B. Miller	Time After Drilling	NA
Drilling Method	1" ID HSA; boring backfilled upon completion				
The stratification lines represent the approximate boundary between different soil types. These lines are not to be used for design purposes.					



wangeng@wangeng.com
1145 N. Main Street
Lombard, IL 60148
Telephone: 630-953-9928
Fax: 630-953-9938

BORING LOG NAW20-02

WEI Job No.: 7901-15-01


TranSystems Corporation

I-80 Reconstruction (Houbolt Rd to Center St)

Will County, Illinois


Datum: NAVD 88
Elevation: 633.56 ft
North: 1704769.17 ft
East: 1044387.61 ft
Station: 618+09.87
Offset: 76.224 LT

Page 1 of 1

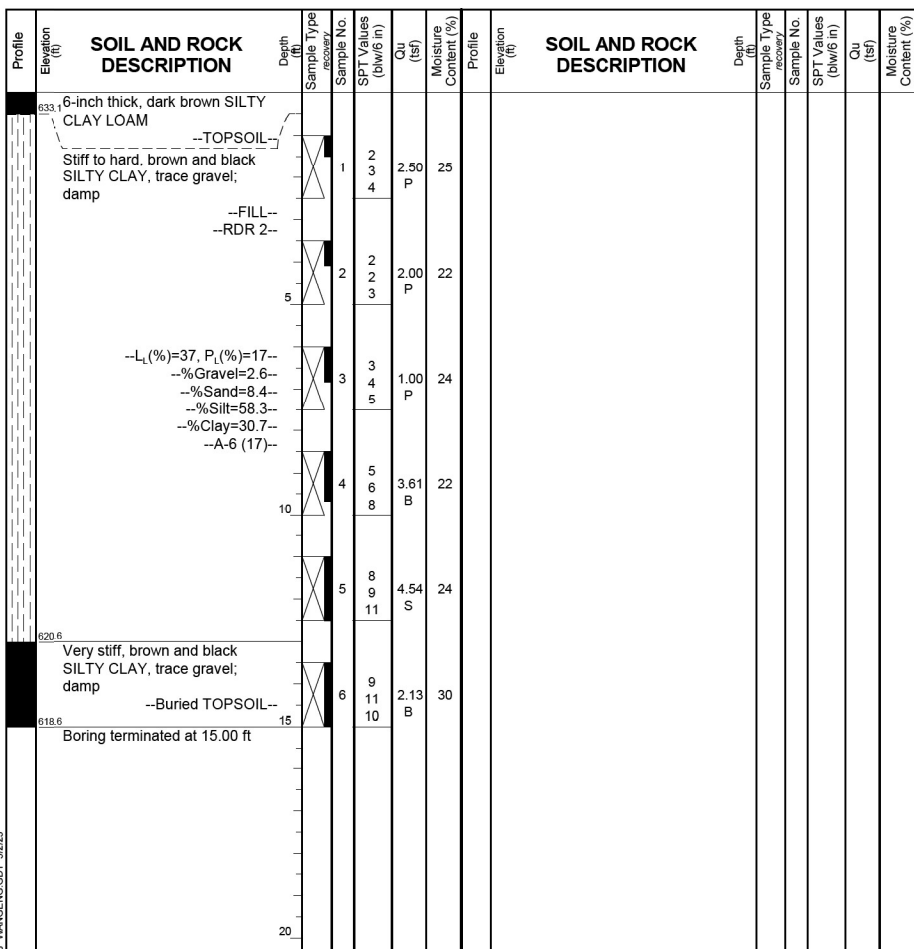

GENERAL NOTES			WATER LEVEL DATA	
Begin Drilling	02-01-2023	Complete Drilling	02-01-2023	
Drilling Contractor	Wang Testing Services			While Drilling DRY
Driller	NC&DZ	Logger	N. Karahalios	At Completion of Drilling DRY
Checked by	J. Bensen			Time After Drilling NA
Drilling Method	3.25" IDA HSA; boring backfilled upon completion			Depth to Water NA
The stratification lines represent the approximate boundary between soil types. The actual transition may be gradual.				

 wangengr@wangengr.com 1145 N. Main Street Lombard, IL 60148 Telephone: 630-953-9928 Fax: 630-953-9938	BORING LOG NAW20-03 WEI Job No.: 7901-15-01 TranSystems Corporation I-80 Reconstruction (Houbolt Rd to Center St) Will County, Illinois	Datum: NAVD 88 Elevation: 630.93 ft North: 1764778.17 ft East: 1044564.37 ft Station: 619+86.85 Offset: 78.179 LT
--	--	---

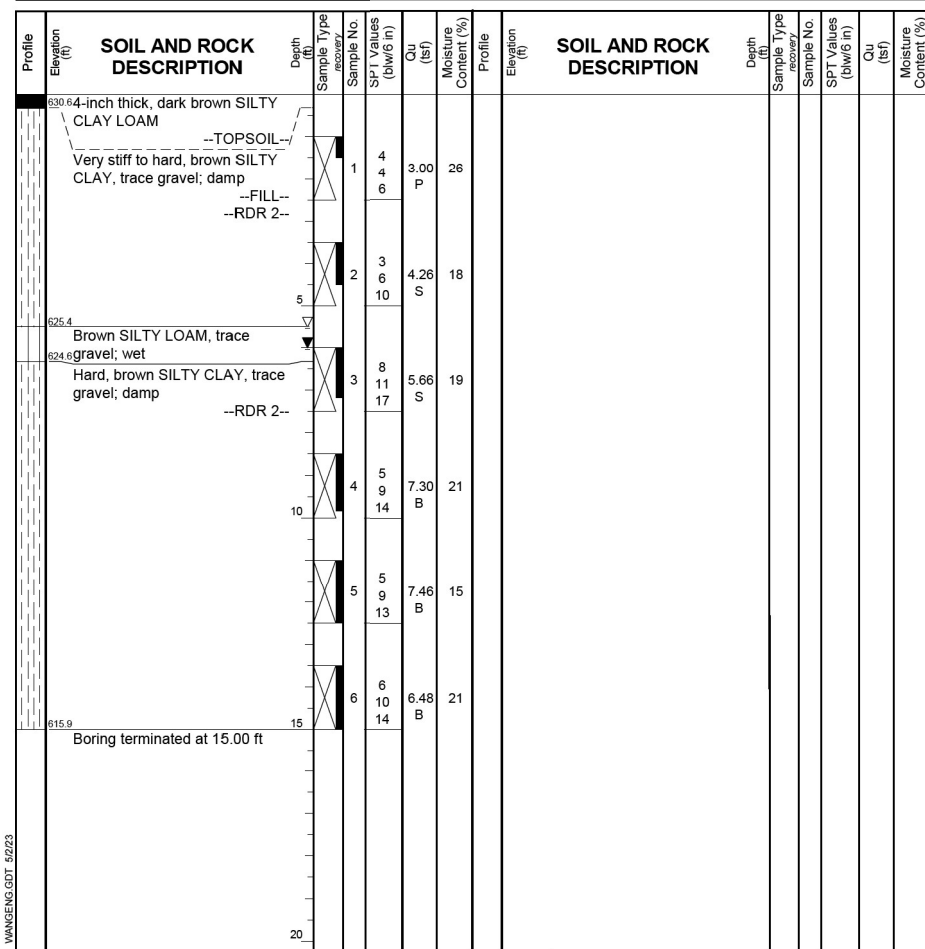

GENERAL NOTES				WATER LEVEL DATA	
Begin Drilling	02-01-2023	Complete Drilling	02-01-2023	While Drilling	5.50 ft
Drilling Contractor	Wang Testing Services		Drill Rig	At Completion of Drilling	6.00 ft
Driller	NC&DZ	Logger	N. Karahalios	Time After Drilling	NA
Drilling Method	3.25" IDA HSA; boring backfilled upon completion				
				Depth to Water	NA
The stratification lines represent the approximate boundary between different soil types.					

MODEL: BLPB_00_Plan 3 (Sheet)
FILE NAME: P:\TransSystems\Projects\2018\CH401\401180022\02-TransSystems\CAD\2889\Sheet\23-Structural\Noise Wall\DWG2889-SHT-NAW20-STRUCT-7.dgn



wangeng@wangeng.com
1145 N. Main Street
Lombard, IL 60148
Telephone: 630-953-9928
Fax: 630-953-9938

BORING LOG NAW20-04

WEI Job No.: 7901-15-01

Client **TranSystems Corporation**

Project **I-80 Reconstruction (Houbolt Rd to Center St)**

Location **Will County, Illinois**

Datum: NAVD 88
Elevation: 625.53 ft
North: 1764788.53 ft
East: 1044752.61 ft
Station: 621+75.36
Offset: 81.023 LT

Profile	Elevation (ft)	SOIL AND ROCK DESCRIPTION	Depth (ft)	Sample Type	Sample No.	SPT Values (blw/6 in)	Qu (tsf)	Moisture Content (%)	Profile	Elevation (ft)	SOIL AND ROCK DESCRIPTION	Depth (ft)	Sample Type	Sample No.	SPT Values (blw/6 in)	Qu (tsf)	Moisture Content (%)
	625.0	7-inch thick, dark brown SILTY CLAY LOAM --TOPSOIL-- Very stiff to hard, brown SILTY CLAY, trace gravel; damp --RDR 2--			1	3 4 4	2.50 P	28									
			5		2	3 8 11	4.50 P	19									
					3	6 11 15	6.31 S	20									
			10		4	6 12 20	5.33 S	21									
					5	11 17 19	3.69 B	19									
			15		6	7 10 10	3.28 B	17									
	610.5	Boring terminated at 15.00 ft															
GENERAL NOTES									WATER LEVEL DATA								
Begin Drilling 02-01-2023 Complete Drilling 02-01-2023									While Drilling  DRY								
Drilling Contractor Wang Testing Services Drill Rig 21D120A[78%]									At Completion of Drilling  DRY								
Driller NC&DZ Logger N. Karahalios Checked by J. Bensen									Time After Drilling NA								
Drilling Method 3.25" IDA HSA; boring backfilled upon completion									Depth to Water  NA								
									The stratification lines represent the approximate boundary between soil types; the actual transition may be gradual.								



wangeng@wangeng.com
1145 N. Main Street
Lombard, IL 60148
Telephone: 630-953-9928
Fax: 630-953-9938

BORING LOG NAW20-05

WEI Job No.: 7901-15-01

Client **TranSystems Corporation**

Project **I-80 Reconstruction (Houbolt Rd to Center St)**

Location **Will County, Illinois**

Datum: NAVD 88
Elevation: 623.34 ft
North: 1764794.19 ft
East: 1044931.01 ft
Station: 623+53.84
Offset: 79.569 LT

Profile	Elevation (ft)	SOIL AND ROCK DESCRIPTION	Depth (ft)	Sample Type	Sample No.	SPT Values (blw/6 in)	Qu (tsf)	Moisture Content (%)	Profile	Elevation (ft)	SOIL AND ROCK DESCRIPTION	Depth (ft)	Sample Type	Sample No.	SPT Values (blw/6 in)	Qu (tsf)	Moisture Content (%)
	622.6	9-inch thick, dark brown SILTY CLAY LOAM --TOPSOIL-- Hard, brown SILTY CLAY, trace gravel; damp to moist --RDR 2--			1	4 8 15	4.50 P	22									
			5		2	8 15 22	4.50 P	18									
	617.8																
	617.1	Brown SANDY LOAM; wet Stiff to hard, brown to gray SILTY CLAY, trace gravel; damp to moist --RDR 2--			3	6 13 21	9.35 S	17									
			10		4	6 12 21	7.38 S	20									
					5	6 6 8	1.31 B	22									
			15		6	6 7 11	3.85 B	20									
	608.3	Boring terminated at 15.00 ft															
GENERAL NOTES									WATER LEVEL DATA								
Begin Drilling 02-01-2023 Complete Drilling 02-01-2023									While Drilling  4.00 ft								
Drilling Contractor Wang Testing Services Drill Rig 21D120A[78%]									At Completion of Drilling  6.00 ft								
Driller NC&DZ Logger N. Karahalios Checked by J. Bensen									Time After Drilling NA								
Drilling Method 3.25" IDA HSA; boring backfilled upon completion									Depth to Water  NA								
									The stratification lines represent the approximate boundary between soil types; the actual transition may be gradual.								



USER NAME = amkluver	DESIGNED - AGJ	REVISED -
	DRAWN - AGJ	REVISED -
PLOT SCALE =	CHECKED - LAB, MAI	REVISED -
PLOT DATE = 10/5/2023	DATE - 10/6/23	REVISED -

STATE OF ILLINOIS
DEPARTMENT OF TRANSPORTATION

SOIL BORINGS 2
NOISE ABATEMENT WALL 20

SCALE: SHEET S10-7 OF S10-13 SHEETS STA. TO STA.

F.A.I. RTE.	SECTION	COUNTY	TOTAL SHEETS	SHEET NO.
I-80	FAI 80 22 BR	WILL	1201	805
CONTRACT NO. 62R89				
ILLINOIS FED. AID PROJECT				

MODEL: BL_P0_00 - Plan 3 (Sheet)
FILE NAME: P:\TransSystems\paw\transcomp\paw-Tested\Documents\Projects_2018\CH401\401180022\02-TransSystems\CAD\2289\Sheet\23-STRUCT\23-NAW20-STRUCT-8.dgn



USER NAME	= amkluver
PLOT SCALE	=
PLOT DATE	= 10/5/2023

DESIGNED	- AGJ
DRAWN	- AGJ
CHECKED	- LAB, MAI
DATE	- 10/6/23

REVISED	-
REVISED	-
REVISED	-
REVISED	-

STATE OF ILLINOIS
DEPARTMENT OF TRANSPORTATION

SOIL BORINGS 3 NOISE ABATEMENT WALL 20			
SCALE:	SHEET S10-8 OF S10-13SHEETS	STA.	TO STA.

F.A.I. RTE.	SECTION	COUNTY	TOTAL SHEETS	SHEET NO.
I-80	FAI 80 22 BR	WILL	1201	806
CONTRACT NO. 62R89				
ILLINOIS FED. AID PROJECT				

wangeng@wangeng.com
1145 N. Main Street
Lombard, IL 60148
Telephone: 630-953-9928
Fax: 630-953-9938

BORING LOG NAW20-06

WEI Job No.: 7901-15-01

Client **TranSystems Corporation**

Project **I-80 Reconstruction (Houbolt Rd to Center St)**

Location **Will County, Illinois**

Datum: NAVD 88
Elevation: 617.86 ft
North: 1764794.02 ft
East: 1045114.22 ft
Station: 625+36.90
Offset: 72.101 LT

Profile	Elevation (ft)	SOIL AND ROCK DESCRIPTION	Depth (ft)	Sample Type	Sample No.	SPT Values (blw/6 in)	Qu (tsf)	Moisture Content (%)	Profile	Elevation (ft)	SOIL AND ROCK DESCRIPTION	Depth (ft)	Sample Type	Sample No.	SPT Values (blw/6 in)	Qu (tsf)	Moisture Content (%)
	617.54	617.54-inch thick, dark brown SILTY CLAY LOAM --TOPSOIL-- Very stiff to hard, brown SILTY CLAY, trace gravel; damp --RDR 2--			1	3 5 10	2.50 P	21									
			5		2	6 10 15	6.15 S	19									
					3	9 8 9	4.02 B	21									
	609.9	Brown SANDY LOAM; wet			4	4 6 8	1.97 B	19									
	609.1	Stiff to hard, brown SILTY CLAY to SILTY CLAY LOAM, trace gravel; damp to moist --RDR 2--	10		5	7 8 13	7.95 B	17									
					6	7 9 14	5.82 B	16									
	602.9	Boring terminated at 15.00 ft	15														
			20														
GENERAL NOTES										WATER LEVEL DATA							
Begin Drilling 02-01-2023 Complete Drilling 02-01-2023										While Drilling 8.00 ft							
Drilling Contractor Wang Testing Services Drill Rig 21D120A[78%]										At Completion of Drilling 9.00 ft							
Driller NC&DZ Logger N. Karahalios Checked by J. Bensen										Time After Drilling NA							
Drilling Method 3.25" IDA HSA; boring backfilled upon completion										Depth to Water NA							
										The stratification lines represent the approximate boundary between soil types; the actual transition may be gradual.							

wangeng@wangeng.com
1145 N. Main Street
Lombard, IL 60148
Telephone: 630-953-9928
Fax: 630-953-9938

BORING LOG NAW20-07

WEI Job No.: 7901-15-01

Client **TranSystems Corporation**

Project **I-80 Reconstruction (Houbolt Rd to Center St)**

Location **Will County, Illinois**

Datum: NAVD 88
Elevation: 611.23 ft
North: 1764807.24 ft
East: 1045302.33 ft
Station: 627+25.39
Offset: 77.816 LT

Profile	Elevation (ft)	SOIL AND ROCK DESCRIPTION	Depth (ft)	Sample Type	Sample No.	SPT Values (blw/6 in)	Qu (tsf)	Moisture Content (%)	Profile	Elevation (ft)	SOIL AND ROCK DESCRIPTION	Depth (ft)	Sample Type	Sample No.	SPT Values (blw/6 in)	Qu (tsf)	Moisture Content (%)
	610.94	610.94-inch thick, dark brown SILTY CLAY LOAM --TOPSOIL-- Very stiff, brown SILTY CLAY, trace gravel; damp --FILL-- --RDR 2--			1	7 4 5	2.50 P	26									
			5		2	5 5 5	2.71 S	26									
	605.7	Hard, brown SILTY CLAY to SILTY CLAY LOAM, trace gravel; damp --RDR 2--			3	10 12 16	4.67 B	14									
			10		4	5 8 15	5.33 S	19									
					5	13 14 22	10.25 B	20									
					6	5 8 11	7.13 B	25									
	596.2	Boring terminated at 15.00 ft	15														
			20														
GENERAL NOTES										WATER LEVEL DATA							
Begin Drilling 02-01-2023 Complete Drilling 02-01-2023										While Drilling DRY							
Drilling Contractor Wang Testing Services Drill Rig 21D120A[78%]										At Completion of Drilling DRY							
Driller NC&DZ Logger N. Karahalios Checked by J. Bensen										Time After Drilling NA							
Drilling Method 3.25" IDA HSA; boring backfilled upon completion										Depth to Water NA							
										The stratification lines represent the approximate boundary between soil types; the actual transition may be gradual.							

WANGENGINC 79011501.GPJ WANGENG.GDT 5/2/23



wangeng@wangeng.com
1145 N. Main Street
Lombard, IL 60148
Telephone: 630-953-9928
Fax: 630-953-9938

BORING LOG NAW20-09

WEI Job No.: 7901-15-01

Client **TranSystems Corporation**
Project **I-80 Reconstruction (Houbolt Rd to Center St)**
Location **Will County, Illinois**

Datum: NAVD 88
Elevation: 607.14 ft
North: 1764803.18 ft
East: 1045680.70 ft
Station: 631+03.30
Offset: 58.679 LT

Page 1 of 1

Profile	Elevation (ft)	SOIL AND ROCK DESCRIPTION	Depth (ft)	Sample Type recovery	Sample No.	SPT Values (blw/6 in)	Qu (tsf)	Moisture Content (%)	Profile	Elevation (ft)	SOIL AND ROCK DESCRIPTION	Depth (ft)	Sample Type recovery	Sample No.	SPT Values (blw/6 in)	Qu (tsf)	Moisture Content (%)										
	605.8	16-inch thick ASPHALT --PAVEMENT--																									
	Hard, brown and gray SILTY CLAY, trace gravel; damp --FILL-- --RDR 2--			1	7 7 7	> 4.50 P	15																				
				2	5 4 5			> 4.50 P										19									
		5																									
	601.6	Very stiff to hard, brown and gray SILTY CLAY, trace gravel; damp --RDR 2--		3	8 4 4	10.09 B	19																				
			10		4			9 9 13										3.58 B	17								
	--L _L (%)=37, P _L (%)=17-- --%Gravel=1.9-- --%Sand=8.3-- --%Silt=56.1-- --%Clay=33.8-- --A-6 (18)--		5	6 9 5	4.00 P	19																					
			6	5 11 19			6.56 B	16																			
		15																									
	592.1	Boring terminated at 15.00 ft																									
GENERAL NOTES										WATER LEVEL DATA																	
Begin Drilling 02-02-2023 Complete Drilling 02-02-2023										While Drilling ▽ DRY																	
Drilling Contractor Wang Testing Services Drill Rig 20D25A [83%]										At Completion of Drilling ▼ DRY																	
Driller NC&DZ Logger N. Karahalios Checked by J. Bensen										Time After Drilling NA																	
Drilling Method 3.25" IDA HSA; boring backfilled upon completion										Depth to Water ▼ NA																	
The stratification lines represent the approximate boundary between soil types; the actual transition may be gradual.																											



wangeng@wangeng.com
1145 N. Main Street
Lombard, IL 60148
Telephone: 630-953-9928
Fax: 630-953-9938

BORING LOG NAW20-09A

WEI Job No.: 7901-15-01

Client **TranSystems Corporation**
Project **I-80 Reconstruction (Houbolt Rd to Center St)**
Location **Will County, Illinois**

Datum: NAVD 88
Elevation: 607.31 ft
North: 1764796.32 ft
East: 1045683.88 ft
Station: 631+06.20
Offset: 51.698 LT

Page 1 of 1

[illegible]

USER NAME = amkluver	DESIGNED - AGJ	REVISED -
	DRAWN - AGJ	REVISED -
PLOT SCALE =	CHECKED - LAB, MAI	REVISED -
PLOT DATE = 10/5/2023	DATE = 10/6/23	REVISED -

**STATE OF ILLINOIS
DEPARTMENT OF TRANSPORTATION**

SOIL BORINGS 5
NOISE ABATEMENT WALL 20

SCALE:	SHEET S10-10 OF S10-13 SHEETS	STA.	TO STA.
--------	-------------------------------	------	---------

F.A.I. RTE.	SECTION	COUNTY	TOTAL SHEETS	SHEET NO.
I-80	FAI 80 22 BR	WILL	1201	808
CONTRACT NO. 62R89				
ILLINOIS FED. AID PROJECT				

wangeng@wangeng.com
1145 N. Main Street
Lombard, IL 60148
Telephone: 630-953-9928
Fax: 630-953-9938

BORING LOG NAW20-10

WEI Job No.: 7901-15-01

Client **TranSystems Corporation**
Project **I-80 Reconstruction (Houbolt Rd to Center St)**
Location **Will County, Illinois**

Datum: NAVD 88
Elevation: 607.08 ft
North: 1764809.38 ft
East: 1045847.02 ft
Station: 632+69.73
Offset: 58246 LT



wangeng@wangeng.com
1145 N. Main Street
Lombard, IL 60148
Telephone: 630-953-9928
Fax: 630-953-9938

BORING LOG NAW20-10A



WEI Job No.: 7901-15-01

Client **TranSystems Corporation**
 Project **I-80 Reconstruction (Houbolt Rd to Center St)**
 Location **Will County, Illinois**

Datum: NAVD 88
Elevation: 607.11 ft
North: 1764809.00 ft
East: 1045850.56 ft
Station: 632+73.25
Offset: 57.727 LT


[illegible][illegible]

NOTES:
1. EACH SIDE OF THE NOISE WALL PANELS SHALL HAVE A ROLLED ASHLAR STONE FINISH. THE FINISH SHALL HAVE A 1 ½" RELIEF FOR NOISE ABATEMENT WALL, GROUND MOUNTED AND A ¾" RELIEF FOR NOISE ABATEMENT WALL, STRUCTURE MOUNTED. THE COLOR OF BOTH SIDES OF THE PANELS, PLAIN BAND, POSTS AND ALL OTHER VISIBLE ELEMENTS SHALL FOLLOW THE SPECIAL PROVISIONS.

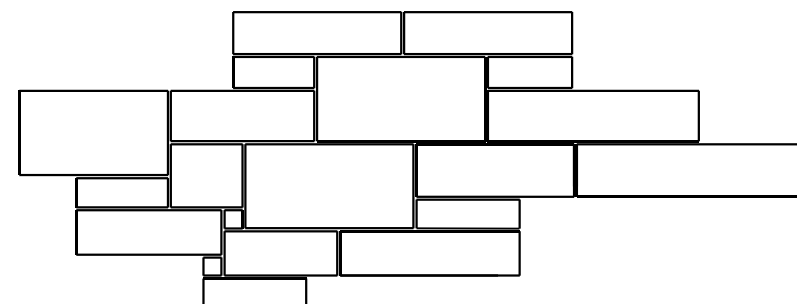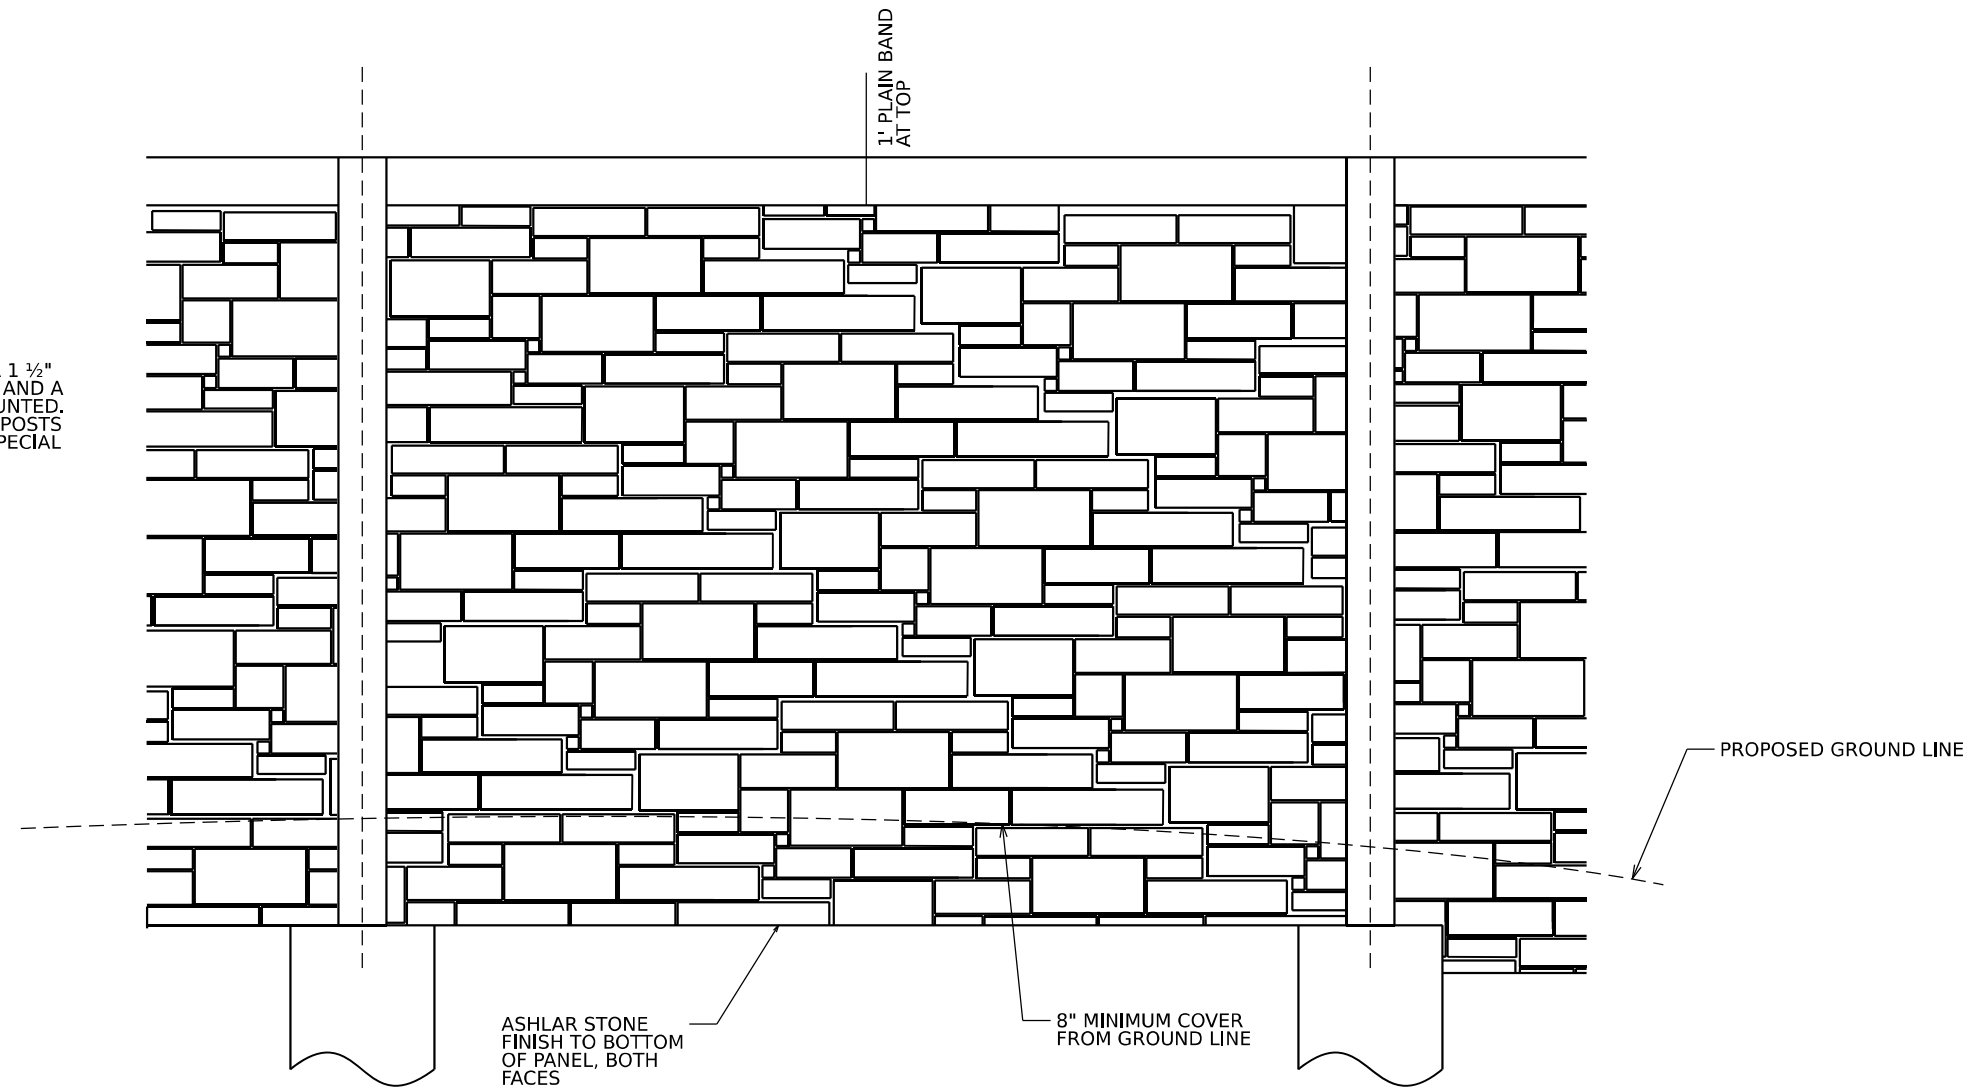


ENLARGED PATTERN DETAIL

STONE PATTERN SIZES:
3" x 3" - 14" x 28"

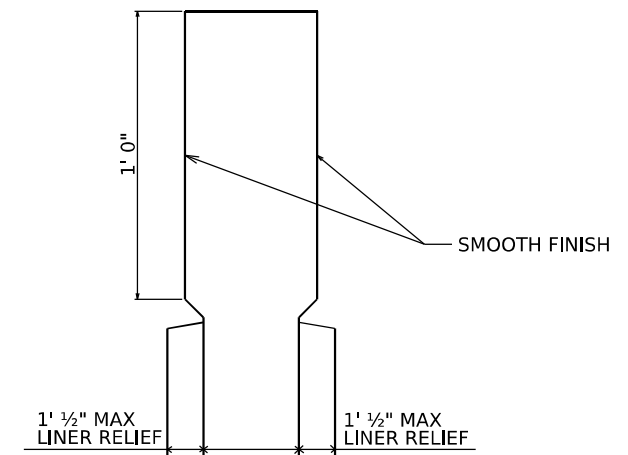

ENLARGED CAP DETAIL

Benchmark: Found 3½" DOH brass Disc in top centerline of bridge wall at southwesterly corner of eastbound I-80 bridge over Midland Avenue at Station 614+73.21, Offset 69.14' RT, Elev. 646.207. See Alignment, Tie and Benchmark Sheets.

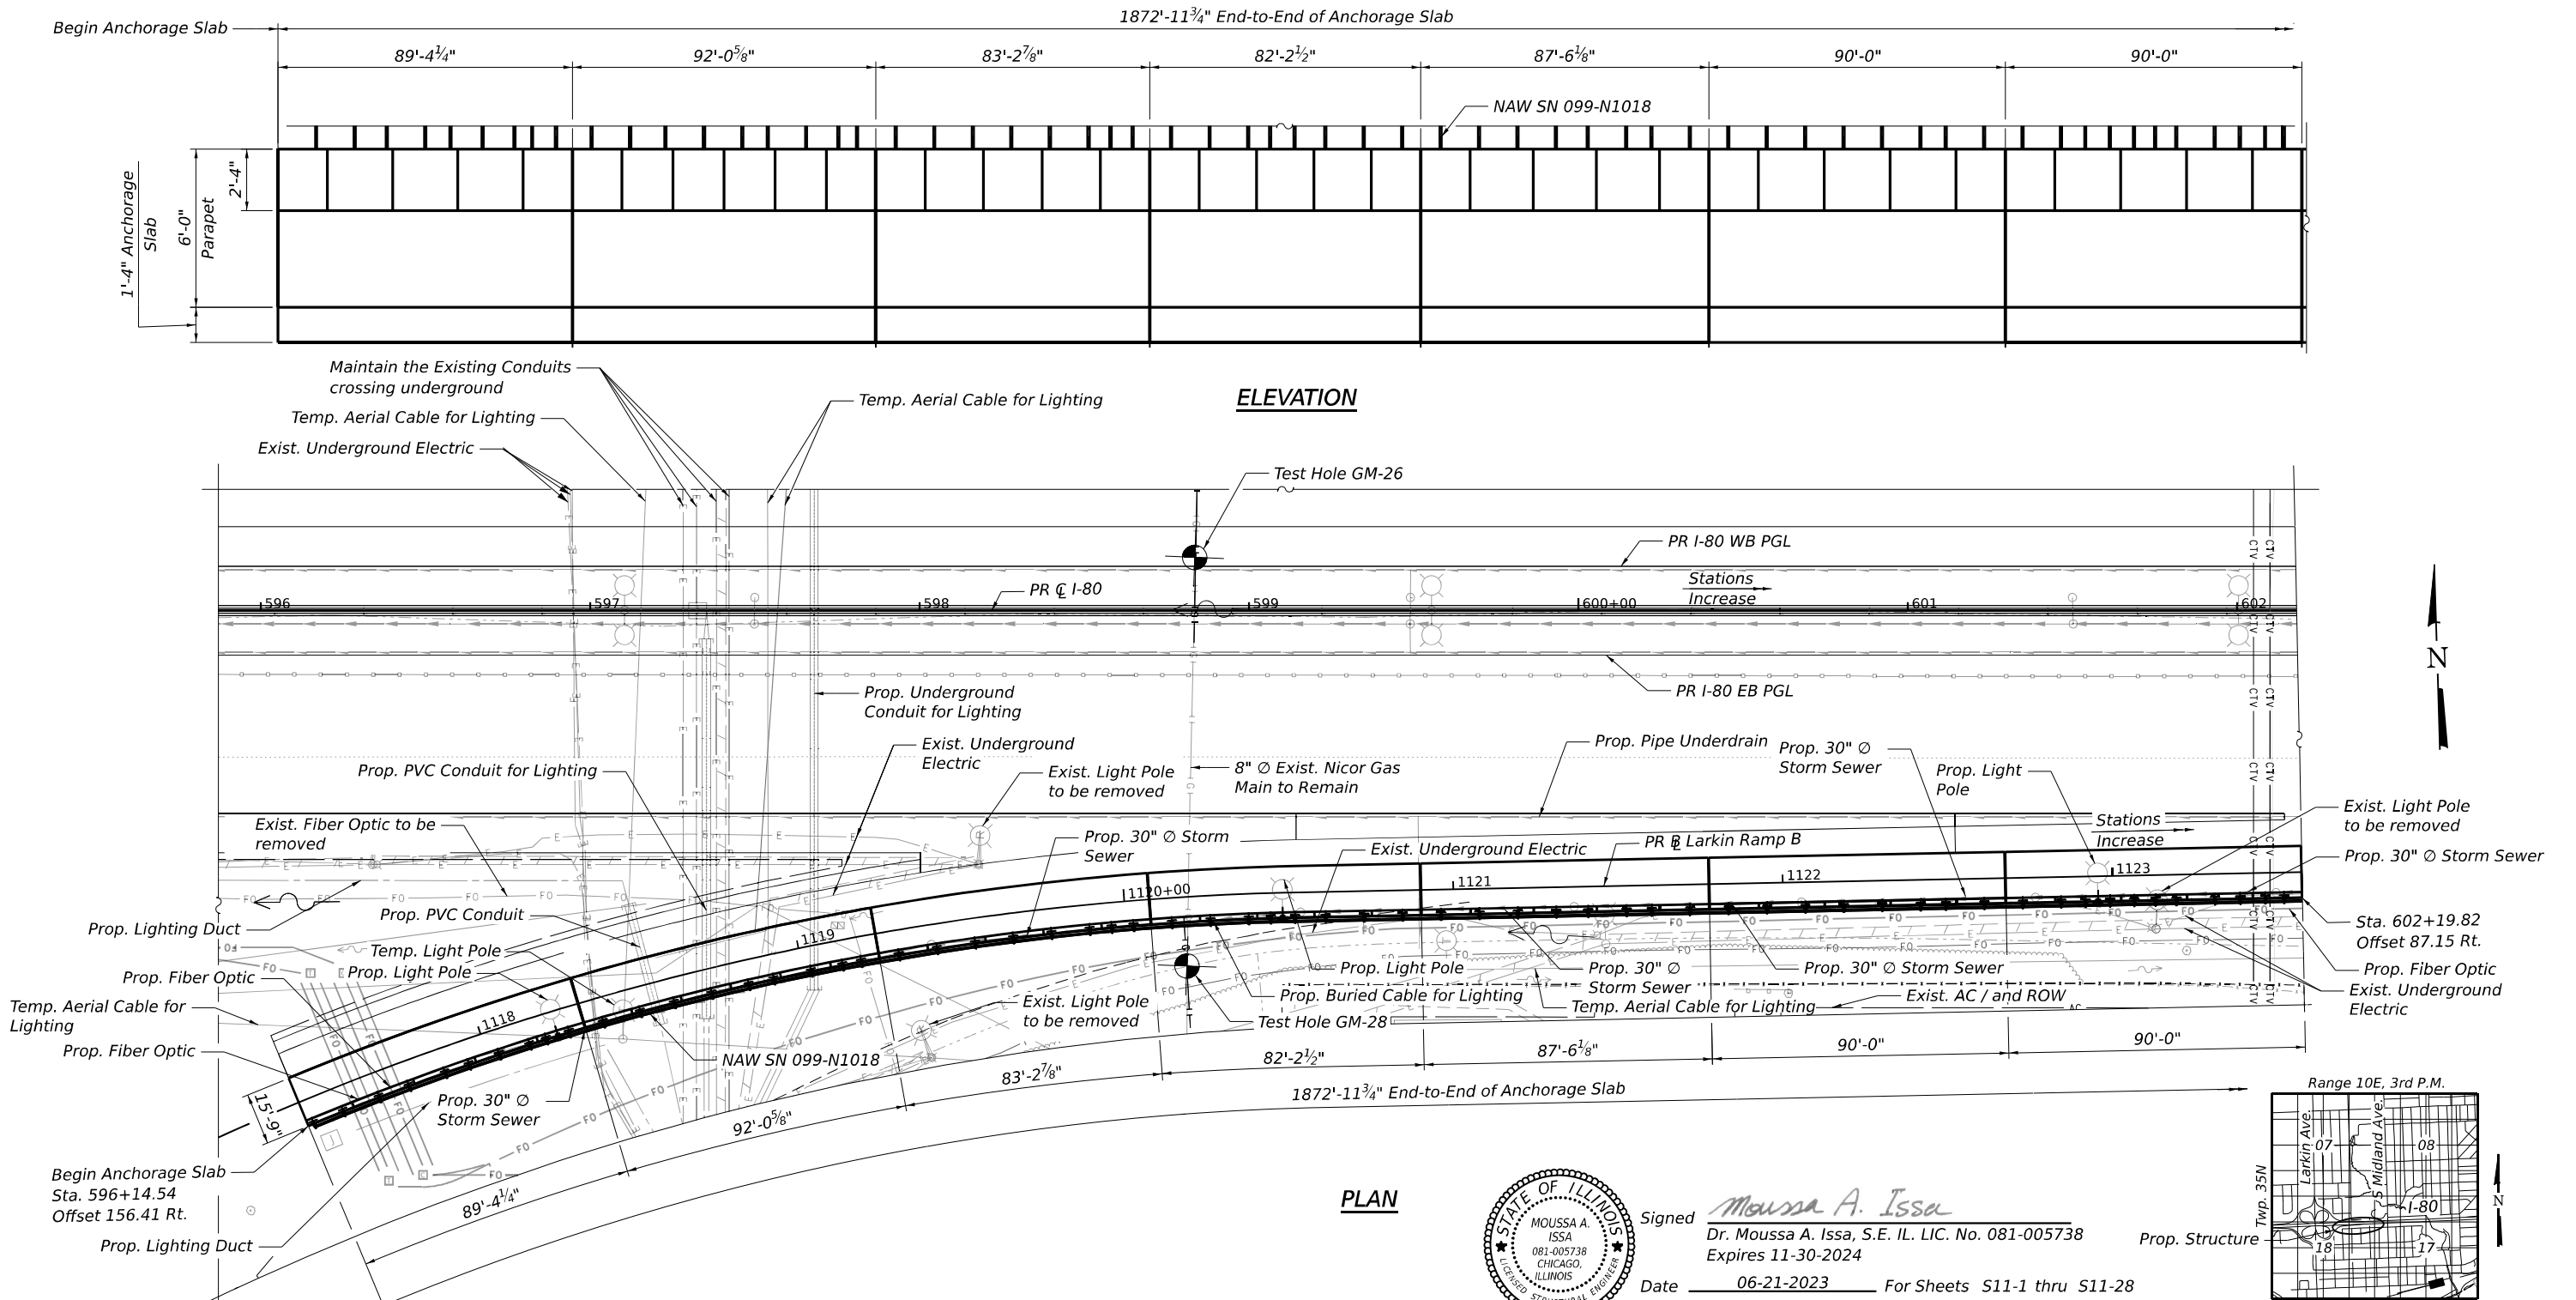

ABBREVIATIONS

Exp.	Expansion	F.F.	Front Face
Jt.	Joint	B.F.	Back Face
PGL	Profile Grade Line	E.E.	Each End
Lt.	Left	Prop.	Proposed
Rt.	Right	PR	Proposed
Spa.	Space	Exist.	Existing
Sta.	Station	Temp.	Temporary
Elev.	Elevation	ROW	Right of Way
Typ.	Typical	EOP	Edge of Pavement
PJF	Preformed Joint Filler	NAW	Noise Abatement Wall

DESIGN LOADS

Overturning and Sliding (Static)
106k

Strength (Dynamic)
260k

DESIGN SPECIFICATIONS

2020 AASHTO LRFD Bridge Design
Specifications, 9th Edition

DESIGN STRESSES

FIELD UNITS

f_c = 4,000 psi (Concrete)
 f_y = 60,000 psi (Reinforcement)

PLAN

NOTES:

- For General Notes, Index of Sheets, Legend, and Total Bill of Material, see Sheet S11-4.
- Stations and offsets are measured along CL I-80 to outside edge of anchorage slab.
- For proposed utilities, see ITS, lighting, drainage, and SUE plans.
- For details of NAW SN 099-N1018, see plans in this contract.



Signed Moussa A. Issa
Dr. Moussa A. Issa, S.E. IL. LIC. No. 081-005738
Expires 11-30-2024
Date 06-21-2023 For Sheets S11-1 thru S11-28

APPROVED
For Structural Adequacy Only
John F. Schell
Engineer of Bridges & Structures

LOCATION SKETCH

GENERAL PLAN AND ELEVATION 1
ANCHORAGE SLAB ALONG I-80

F.A.I. RTE. I-80

SEC. F.A.I. 80 22 BR

WILL COUNTY

STA. 596+14.54 TO STA. 614+78.28

(ANCHORAGE SLAB 16)

HBM
ENGINEERING GROUP, LLC


USER NAME	= jana.issa	DESIGNED	- JMI	REVISED	-
PLOT SCALE	=	DRAWN	- JMI	REVISED	-
PLOT DATE	= 12/1/2023	CHECKED	- SK, MAI	REVISED	-
		DATE	- 10/6/23	REVISED	-

STATE OF ILLINOIS
DEPARTMENT OF TRANSPORTATION


ANCHORAGE SLAB 16
GENERAL PLAN AND ELEVATION 1

SCALE: SHEET S11-1 OF S11-28 SHEETS STA. TO STA.

F.A.I. RTE.	SECTION	COUNTY	TOTAL SHEETS	SHEET NO.
I-80	FAI 80 22 BR	WILL	1201	812
CONTRACT NO. 62R89				
ILLINOIS FED. AID PROJECT				

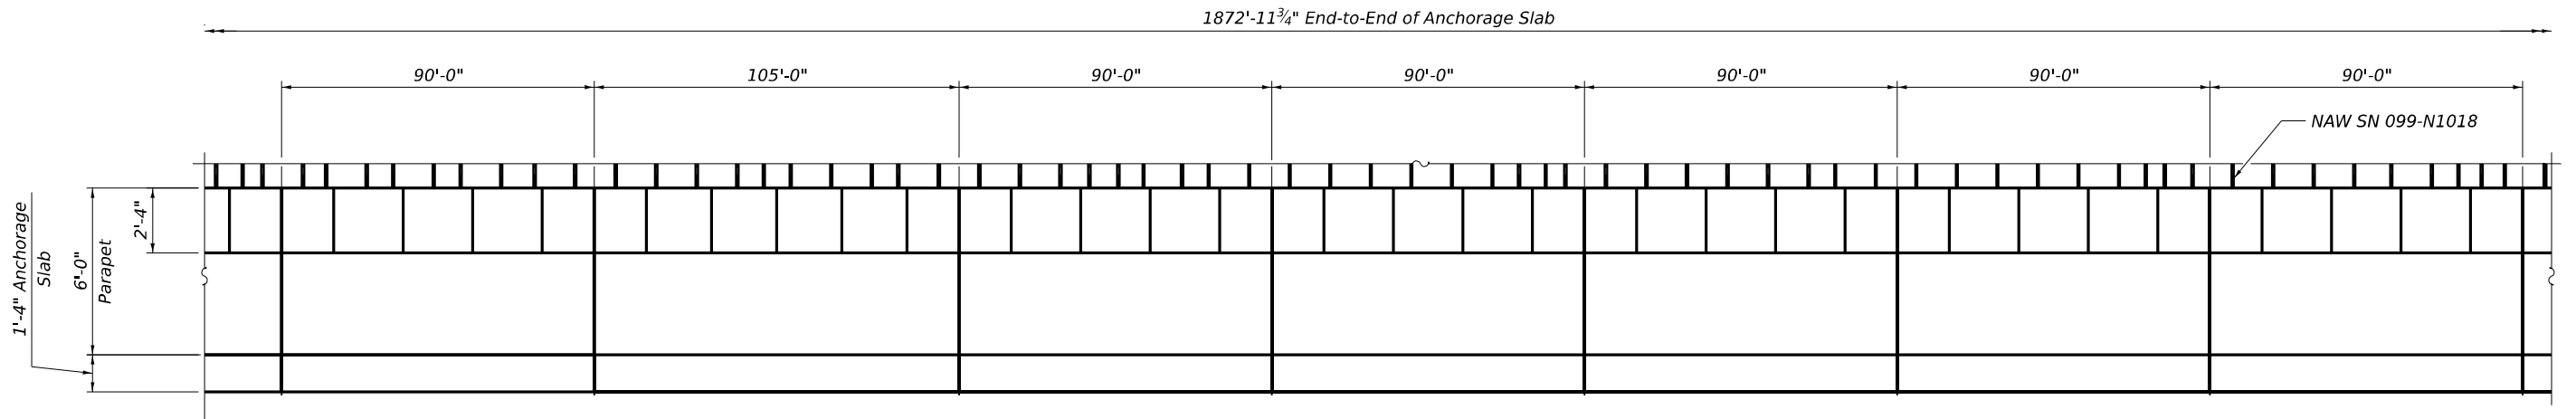

ELEVATION

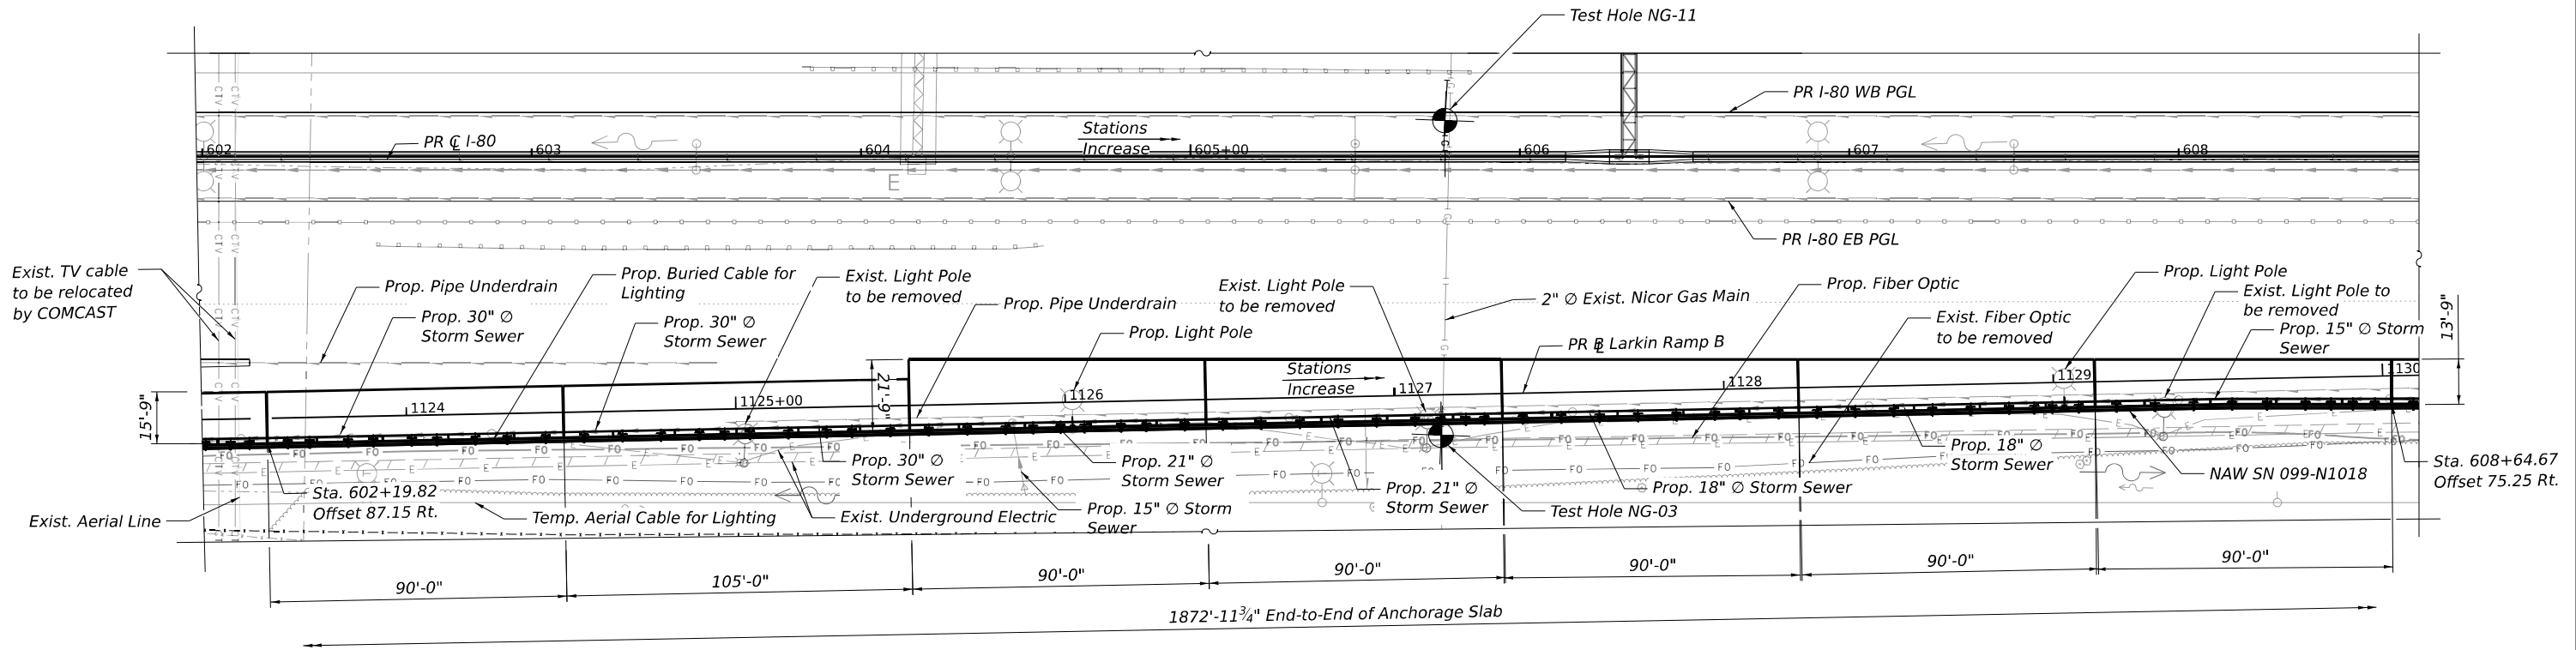

PLAN



NOTES:

- For General Notes, Index of Sheets, Legend, and Total Bill of Material, see Sheet S11-4.
- Stations and offsets are measured along $\text{\textcircled{C}}$ I-80 to outside edge of anchorage slab.
- For proposed utilities, see ITS, lighting, drainage, and SUE plans.
- For details of NAW SN 099-N1018, see plans in this contract.





USER NAME = jana.issa	DESIGNED - JMI	REVISED -
DRAWN - JMI	REVISED -	
PLOT SCALE =	CHECKED - SK, MAI	REVISED -
PLOT DATE = 12/1/2023	DATE - 10/6/23	REVISED -

STATE OF ILLINOIS
DEPARTMENT OF TRANSPORTATION

ANCHORAGE SLAB 16
GENERAL PLAN AND ELEVATION 2

SCALE: SHEET S11-2 OF 511-28 SHEETS STA. TO STA.

F.A.I. RTE.	SECTION	COUNTY	TOTAL SHEETS	SHEET NO.
I-80	FAI 80 22 BR	WILL	1201	813
CONTRACT NO. 62R89				
ILLINOIS FED. AID PROJECT				

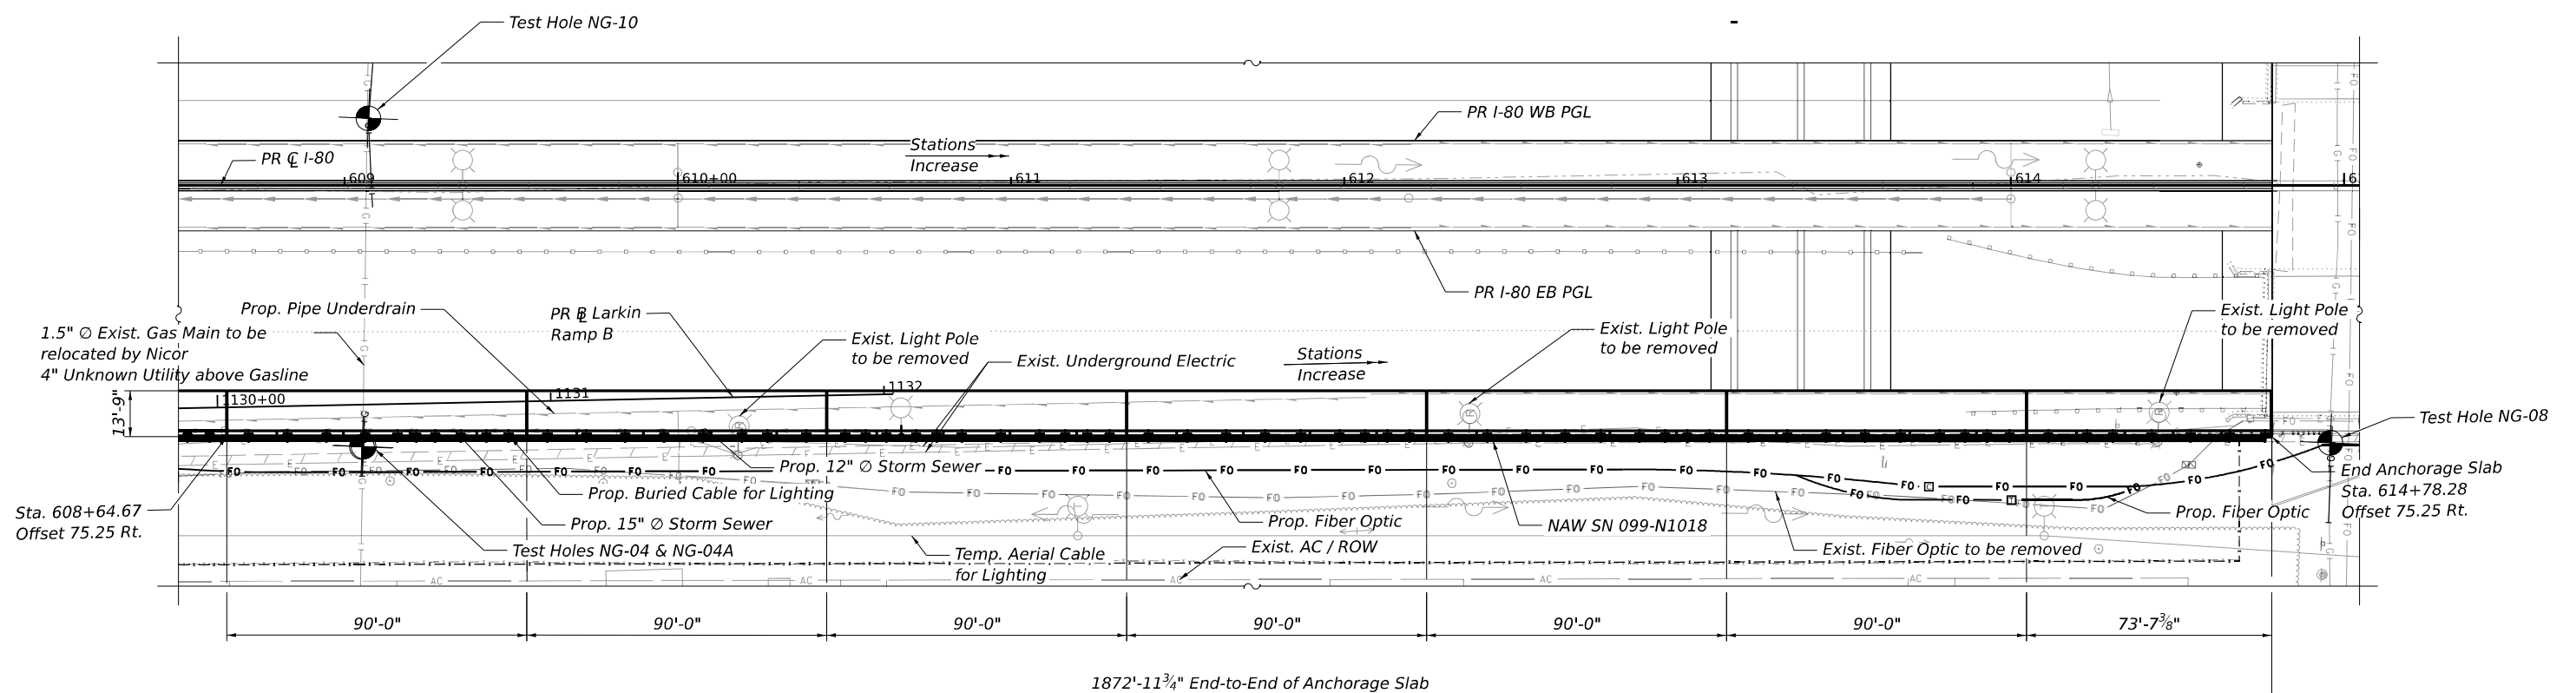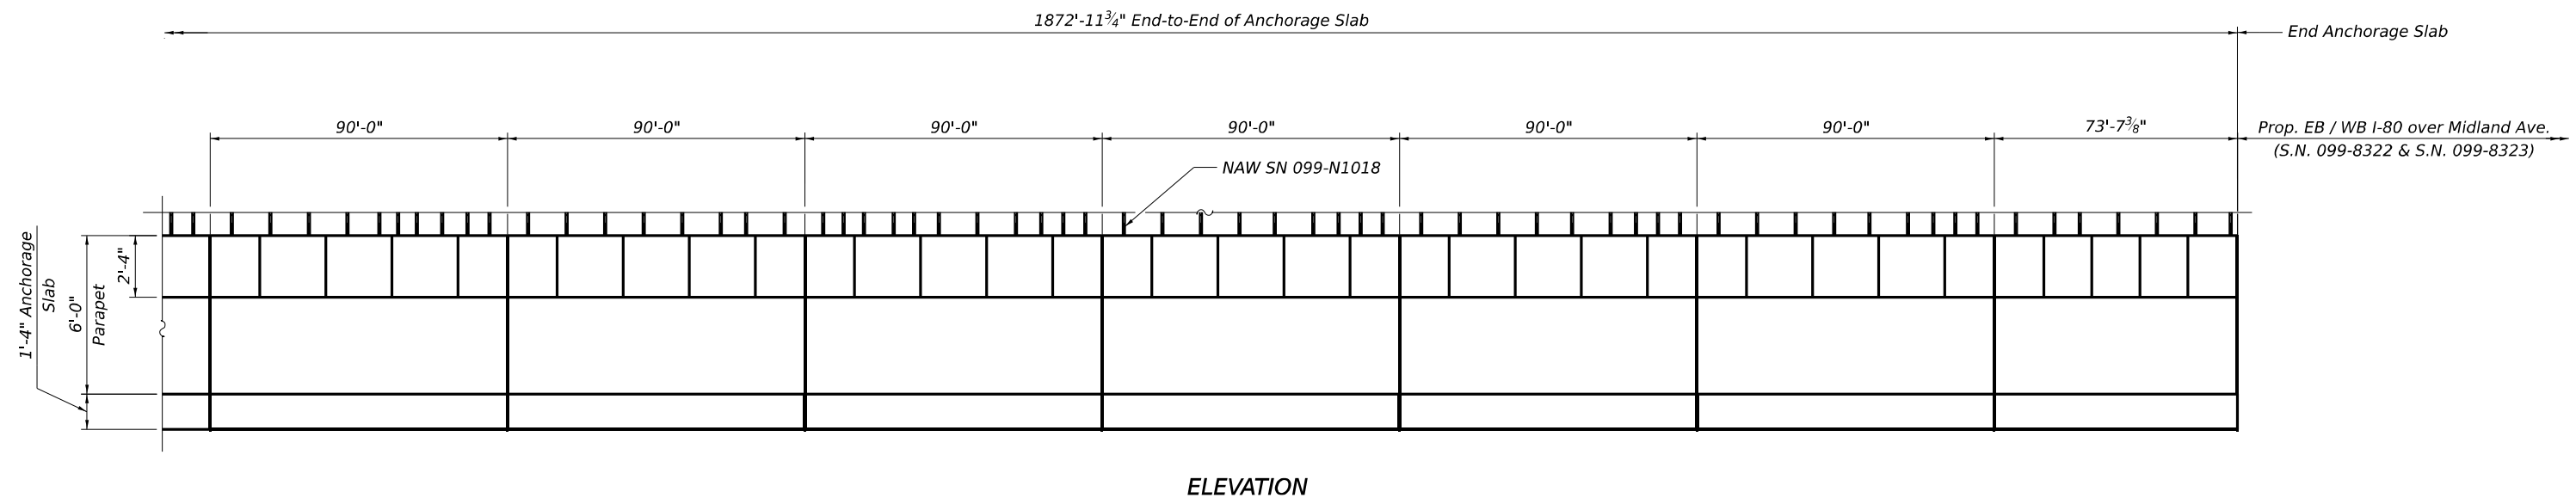

NOTES:

1. *For General Notes, Index of Sheets, Legend, and Total Bill of Material, see Sheet S11-4.*
2. *Stations and offsets are measured along C/L-80 to outside edge of anchorage slab.*
3. *For proposed utilities, see ITS, lighting, drainage, and SUE plans.*
4. *For details of NAW SN 099-N1018, see plans in this contract.*



USER NAME	=	jana.issa	DESIGNED	-	JMI	REVISED	-
			DRAWN	-	JMI	REVISED	-
PLOT SCALE	=		CHECKED	-	SK, MAI	REVISED	-
PLOT DATE	=	12/1/2023	DATE	-	10/6/23	REVISED	-

**STATE OF ILLINOIS
DEPARTMENT OF TRANSPORTATION**

ANCHORAGE SLAB 16
GENERAL PLAN AND ELEVATION 3

SCALE:	SHEET S11-3 OF S11-28 SHEETS	STA.	TO STA.
--------	------------------------------	------	---------

F.A.I. RTE.	SECTION	COUNTY	TOTAL SHEETS	SHEET NO.
I-80	FAI 80 22 BR	WILL	1201	814
CONTRACT NO. 62R89				
ILLINOIS FED. AID PROJECT				

MODEL: BL_P18_00 - Plan 3 (Sheet)
FILE NAME: P:\Projects\2018\2018-0022\02-Trans\Systems\CAD\62R89\Sheet\2-2-Structural\Moment Slabs\012R89-SHT-MOMENTSLAB15-STRUCT-1.dwg

GENERAL NOTES

CAST-IN-PLACE CONCRETE

1. All exposed concrete edges shall have 1¼"x45° chamfer, except where shown otherwise. Chamfer on vertical edges shall be continued a minimum of one foot below finished ground level.

REINFORCEMENT BARS

1. Reinforcement bars designated "(E)" shall be epoxy coated.
2. Bars noted thus, 3x2-#5 indicates 3 lines of bars with 2 lengths of bars per line.

CONSTRUCTION

1. Plan dimensions and details relative to the existing structure have been taken from existing plans are subject to nominal construction variations. The Contractor shall field verify existing dimensions and details affecting new construction and make necessary approved adjustments prior to construction or ordering of materials. Such variations shall not be cause for additional compensation for a change in scope of the work, however, the Contractor will be paid for the quantity actually furnished at the unit price bid for the work.
2. No construction joint except those on the plans shall be allowed unless approved by the engineer.
3. The contractor may request copies of existing construction plans that are currently on file with the IDOT. The request shall be in writing with the understanding that any reproduction cost will be at the contractor's expense at no additional cost to the IDOT.
4. It shall be the Contractor's responsibility to verify the location of all utilities prior to starting construction. Contact J.U.L.I.E., 800-892-0123.
5. The contractor shall field verify location of the existing utilities prior to construction. The contractor shall take precautions not to damage existing utilities. Any damage shall be repaired by the Contractor at no additional cost.

INDEX OF SHEETS

- S11-1 General Plan and Elevation 1
S11-2 General Plan and Elevation 2
S11-3 General Plan and Elevation 3
S11-4 General Notes, Index of Sheets, and Total Bill of Material
S11-5 Anchorage Slab Plan and Elevation 1
S11-6 Anchorage Slab Plan and Elevation 2
S11-7 Anchorage Slab Plan and Elevation 3
S11-8 Anchorage Slab Plan and Elevation 4
S11-9 Anchorage Slab Plan and Elevation 5
S11-10 Anchorage Slab Plan and Elevation 6
S11-11 Anchorage Slab Plan and Elevation 7
S11-12 Anchorage Slab Plan and Elevation 8
S11-13 Anchorage Slab Plan and Elevation 9
S11-14 Anchorage Slab Plan and Elevation 10
S11-15 Anchorage Slab Plan and Elevation 11
S11-16 Anchorage Slab Plan and Elevation 12
S11-17 Anchorage Slab Plan and Elevation 13
S11-18 Anchorage Slab Plan and Elevation 14
S11-19 Anchorage Slab Plan and Elevation 15
S11-20 Anchorage Slab Plan and Elevation 16
S11-21 Anchorage Slab Plan and Elevation 17
S11-22 Anchorage Slab Plan and Elevation 18
S11-23 Anchorage Slab Plan and Elevation 19
S11-24 Anchorage Slab Plan and Elevation 20
S11-25 Anchorage Slab Plan and Elevation 21
S11-26 Anchorage Slab Sections and Details
S11-27 Noise Abatement Wall Connection Details
S11-28 Anchorage Slab Bump-out Sections and Details

TOTAL BILL OF MATERIAL

ITEM	UNIT	TOTAL
Concrete Superstructure	Cu Yd	1,895.2
Protective Coat	Sq Yd	1,439
Reinforcement Bars, Epoxy Coated	Pound	425,070
Noise Abatement Wall Anchor Rod Assembly	Each	188

UTILITY CROSSING

UTILITY	STATION*	OFFSET (RT)*	ELEVATION	COMMENT
Prop. Buried Cable	596+21.65 to 610+67.10	153.76' to 75.50'	-	Parallel to slab (3 in. outside the edge of slab). Station and offsets are measured along the utility.
Temp. Aerial Cable for Lighting	596+56.86 to 598+00.59	112.89' to 113.67'	-	Parallel to slab within 10 feet of slab. Station and offsets are measured along the utility.
Prop. Fiber Optic	596+29.93	148.31'	-	-
Prop. Fiber Optic	596+39.38	144.67'	-	-
Temp. Aerial Cable for Lighting	596+84.78	129.01'	-	-
Prop. Light Pole	596+89.84	127.45'	-	-
Exist. Underground Electric	597+01.12	124.09'	-	-
Exist. Underground Electric	597+01.14	124.08'	-	-
Exist. Underground Electric	597+01.46	123.99'	-	-
Exist. Underground Electric	597+01.89	123.87'	-	-
Temp. Aerial Cable for Lighting	597+10.36	121.47'	-	-
Prop. PVC Conduit	597+19.65	118.95'	-	-
Exist. Underground Electric	597+28.27	116.71'	-	-
Exist. Underground Electric	597+32.30	115.70'	-	-
Prop. Lighting Duct	596+24.03 to 597+04.55	159.62' to 131.79'	-	Parallel to slab within 10 feet of slab. Station and offsets are measured along the utility.
Prop. PVC Conduit for Lighting	597+35.35	114.95'	-	-
Exist. Underground Electric	597+38.34	114.22'	-	-
Exist. Underground Electric	597+42.40	113.31'	-	-
Exist. Underground Electric	597+54.10	110.6'	-	-
Prop. Underground Conduit for Lighting	597+68.05	107.66'	-	-
Exist. Underground Fiber Optic	597+82.45	104.89'	-	-
Temp. Aerial Cable for Lighting	597+82.72	104.84'	-	-
Prop. Fiber Optic	598+64.43 to 614+78.28	105.85' to 83.03'	-	Parallel to outside edge of slab within 10 feet of slab. Station and offsets are measured along the utility.
8" Exist. Nicor Gas Main	598+81.55	92.84'	±631.41'	Top of utility elevation verified by test hole GM-28
Exist. Underground Electric	598+81.84 to 614+78.28	104.59' to 69.81'	-	Within 10 feet of slab. Station and offsets are measured along the utility.
Prop. Light Pole	599+10.30	91.60'	-	-
Exist. Underground Electric	600+07.52 to 614+78.28	101.39' to 76.79'	-	Within 10 feet of slab. Station and offsets are measured along the utility.
Prop. Light Pole	601+57.77	86.64'	-	-
Exist. TV Cable	602+05.00	85.69'	-	-
Exist. TV Cable	602+10.00	85.59'	-	-
Exist. Aerial Line	602+11.15	85.57'	-	-
Prop. Light Pole	604+64.25	80.51'	-	-
2" Exist. Nicor Gas Main	605+76.64	78.26'	±635.00	Top of utility elevation verified by test hole NG-03
Prop. Light Pole	607+65.30	74.49'	-	-
1.5" Exist. Nicor Gas Main	609+05.56	73.50'	±635.14	Top of utility elevation verified by test hole NG-04
4" Unknown Utility	609+05.56	73.50'	±637.39	Top of utility elevation verified by test hole NG-04A
Prop. Light Pole	610+67.10	73.50'	-	-
Exist. Fiber Optics	614+64.90	73.49'	-	-

*Stations and offsets are taken to the front face of parapet unless otherwise noted

LEGEND

	Exist. Underground Telephone		Exist. Cable Barrier		Exist. Lighting
	Exist. Underground Electric		Exist. Shoulder / EOP		Prop. Lighting
	Prop. Underground Electric		Prop. Pipe Underdrain		Prop. Drainage
	Prop. Lighting Cable		Exist. Storm Sewer		Prop. Concrete Headwall
	Exist. Underground Gas		Prop. Storm Sewer		Soil Boring
	Exist. Aerial Line		Prop. Guardrail		Prop. Communications Vault (IDOT)
	Exist. Underground Fiber Optic		Exist. Guardrail		Prop. Communications Vault (Third Party)
	Prop. Underground Fiber Optic		Exist. Fence		Prop. Junction Box Attached to Structure
	Exist. Underground Cable		Exist. Access Control & ROW		Exist. Double Handhole
	Exist. Pipe Underdrain		Exist. Cable Barrier		




USER NAME = jana.issa	DESIGNED - JMI	REVISED -
	DRAWN - JMI	REVISED -
PLOT SCALE =	CHECKED - SK, MAI	REVISED -
PLOT DATE = 12/1/2023	DATE - 10/6/23	REVISED -

STATE OF ILLINOIS
DEPARTMENT OF TRANSPORTATION


ANCHORAGE SLAB 16
GENERAL NOTES, INDEX OF SHEETS, AND TOTAL BILL OF MATERIAL

SCALE:	SHEET S11-4 OF S11-28 SHEETS	STA.	TO STA.
--------	------------------------------	------	---------

F.A.I. RTE.	SECTION	COUNTY	TOTAL SHEETS	SHEET NO.
I-80	FAI 80 22 BR	WILL	1201	815
				CONTRACT NO. 62R89
		ILLINOIS	FED. AID PROJECT	

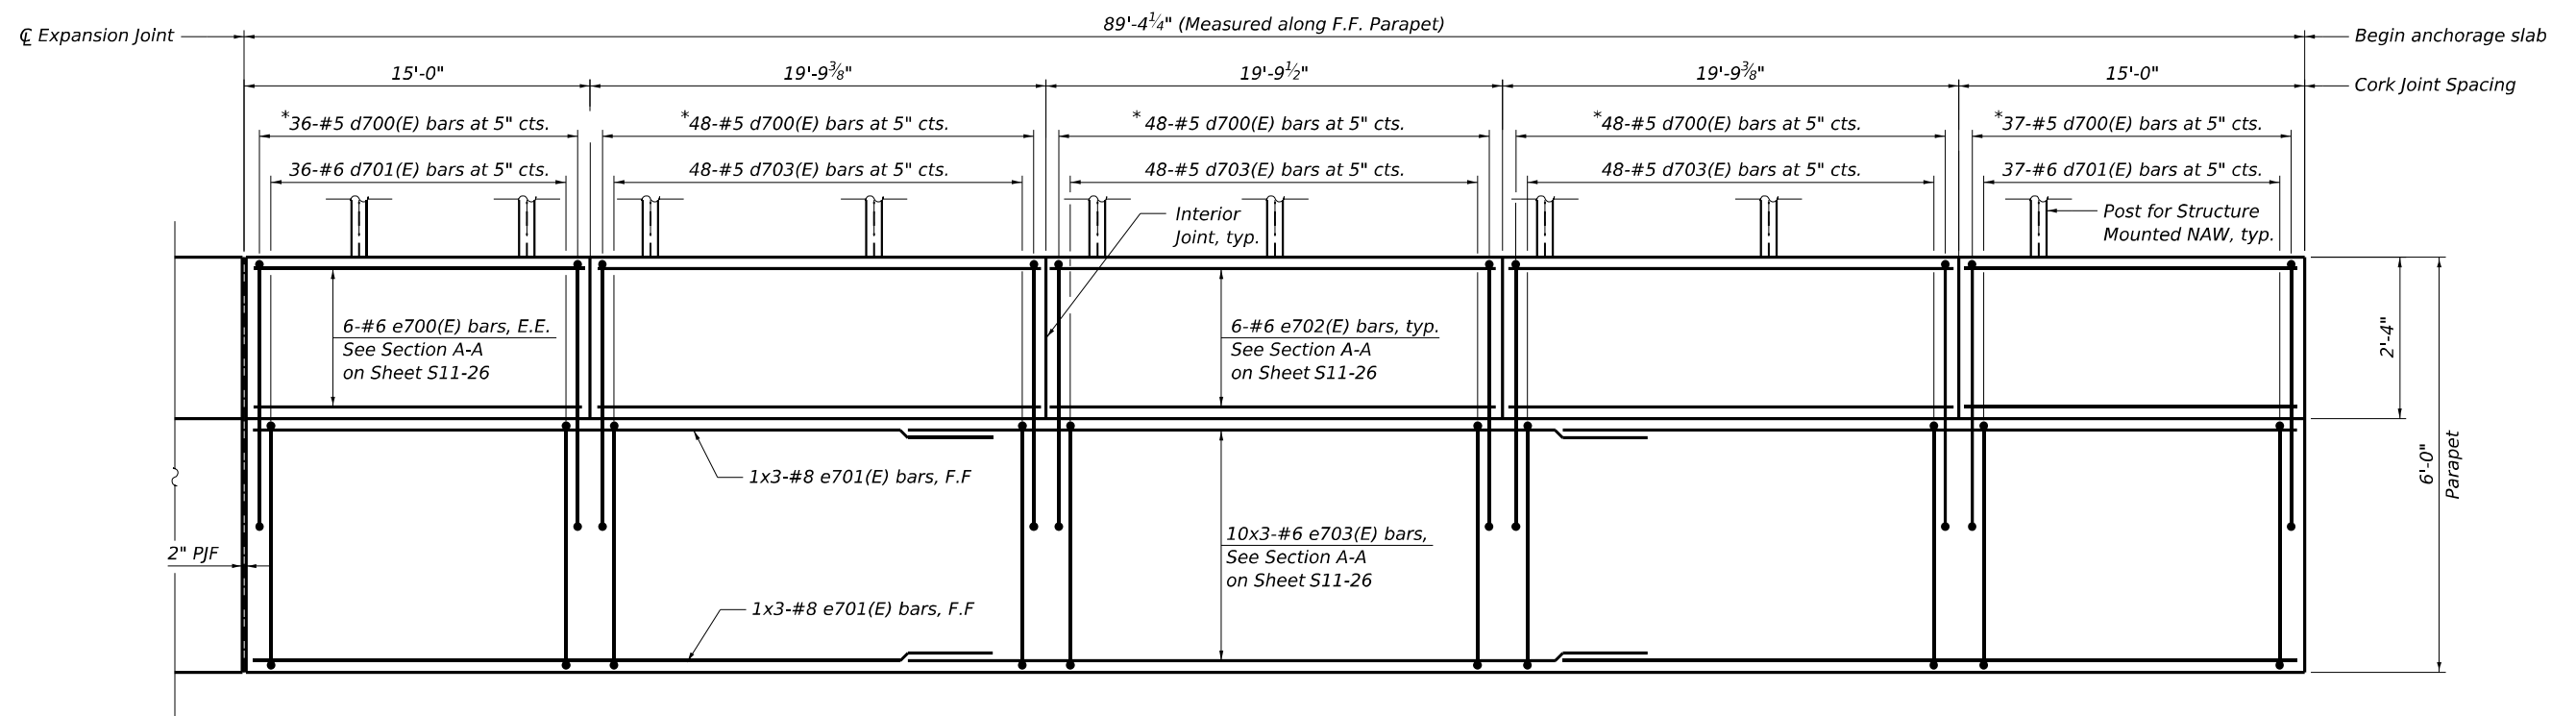

INSIDE ELEVATION OF PARAPET
(Segment 1)

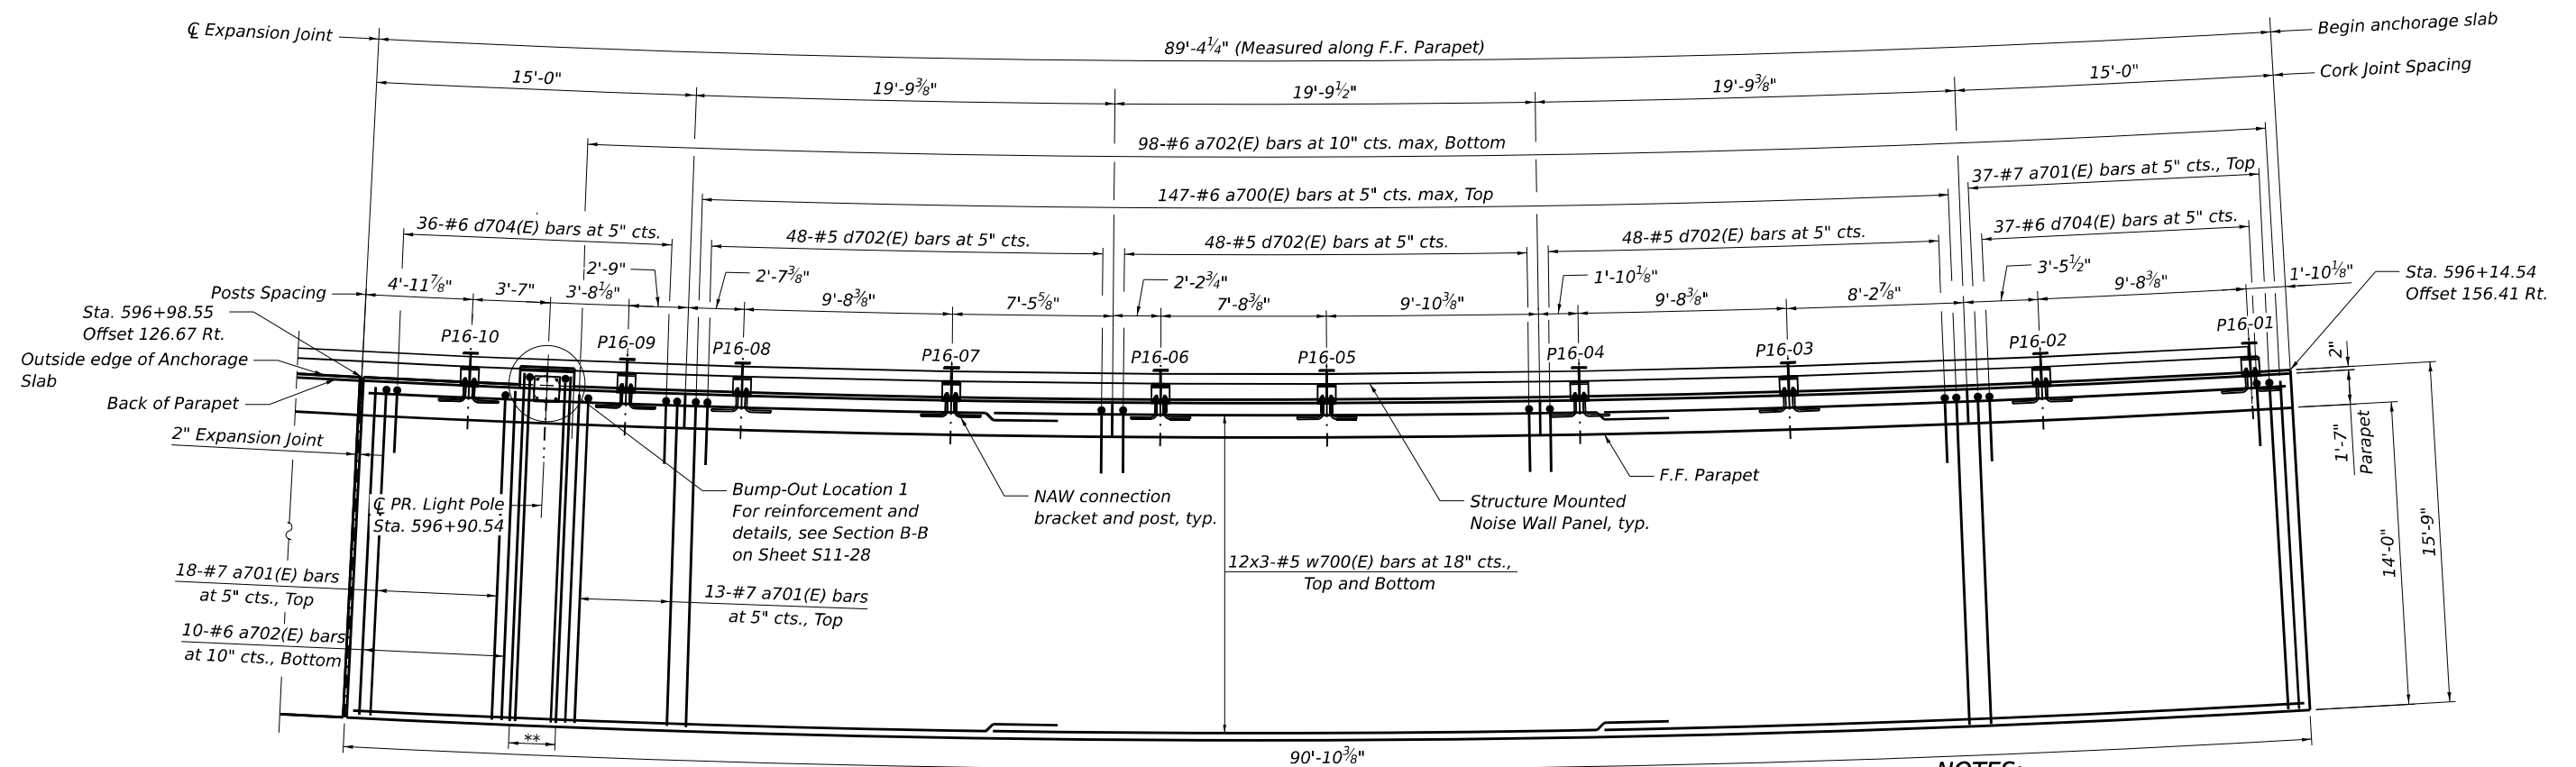


PLAN
(Segment 1)

NOTES:


HB
ENGINEERING GROUP, LLC

**STATE OF ILLINOIS
DEPARTMENT OF TRANSPORTATION**

F.A.I. RTE.	SECTION	COUNTY	TOTAL SHEETS	SHEET NO.
I-80	FAI 80 22 BR	WILL	1201	816
		CONTRACT NO. 62R89		
ILLINOIS		FED. AID PROJECT		

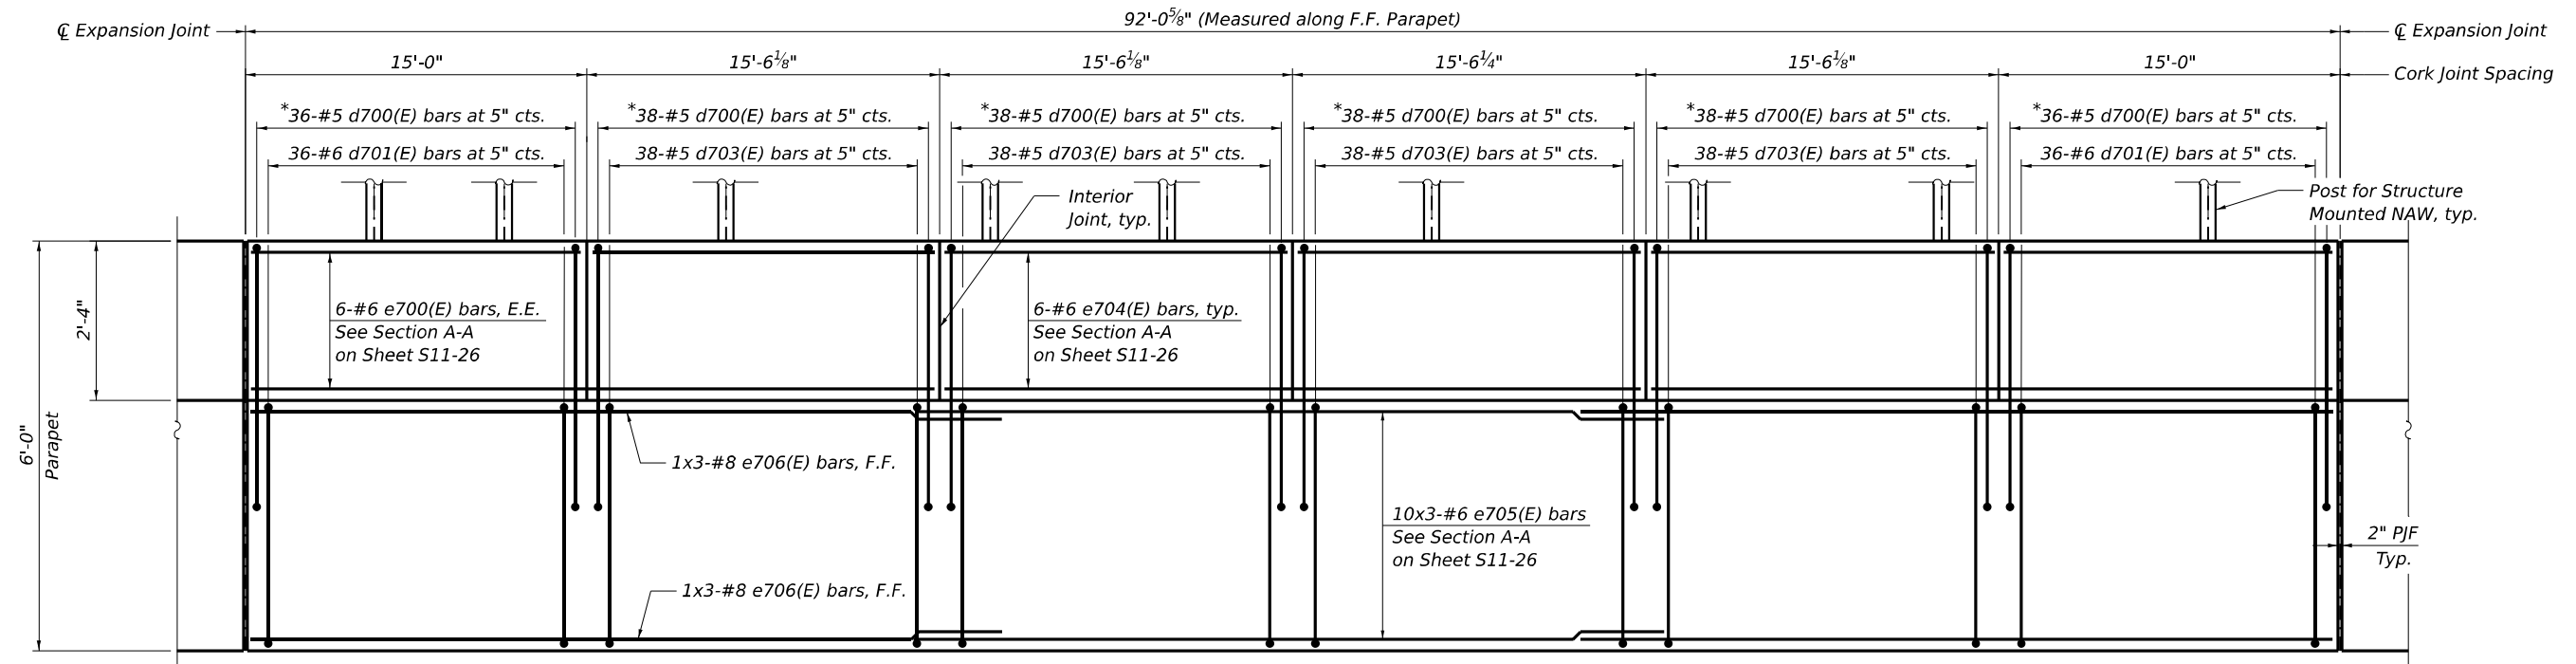

INSIDE ELEVATION OF PARAPET
(Segment 2)

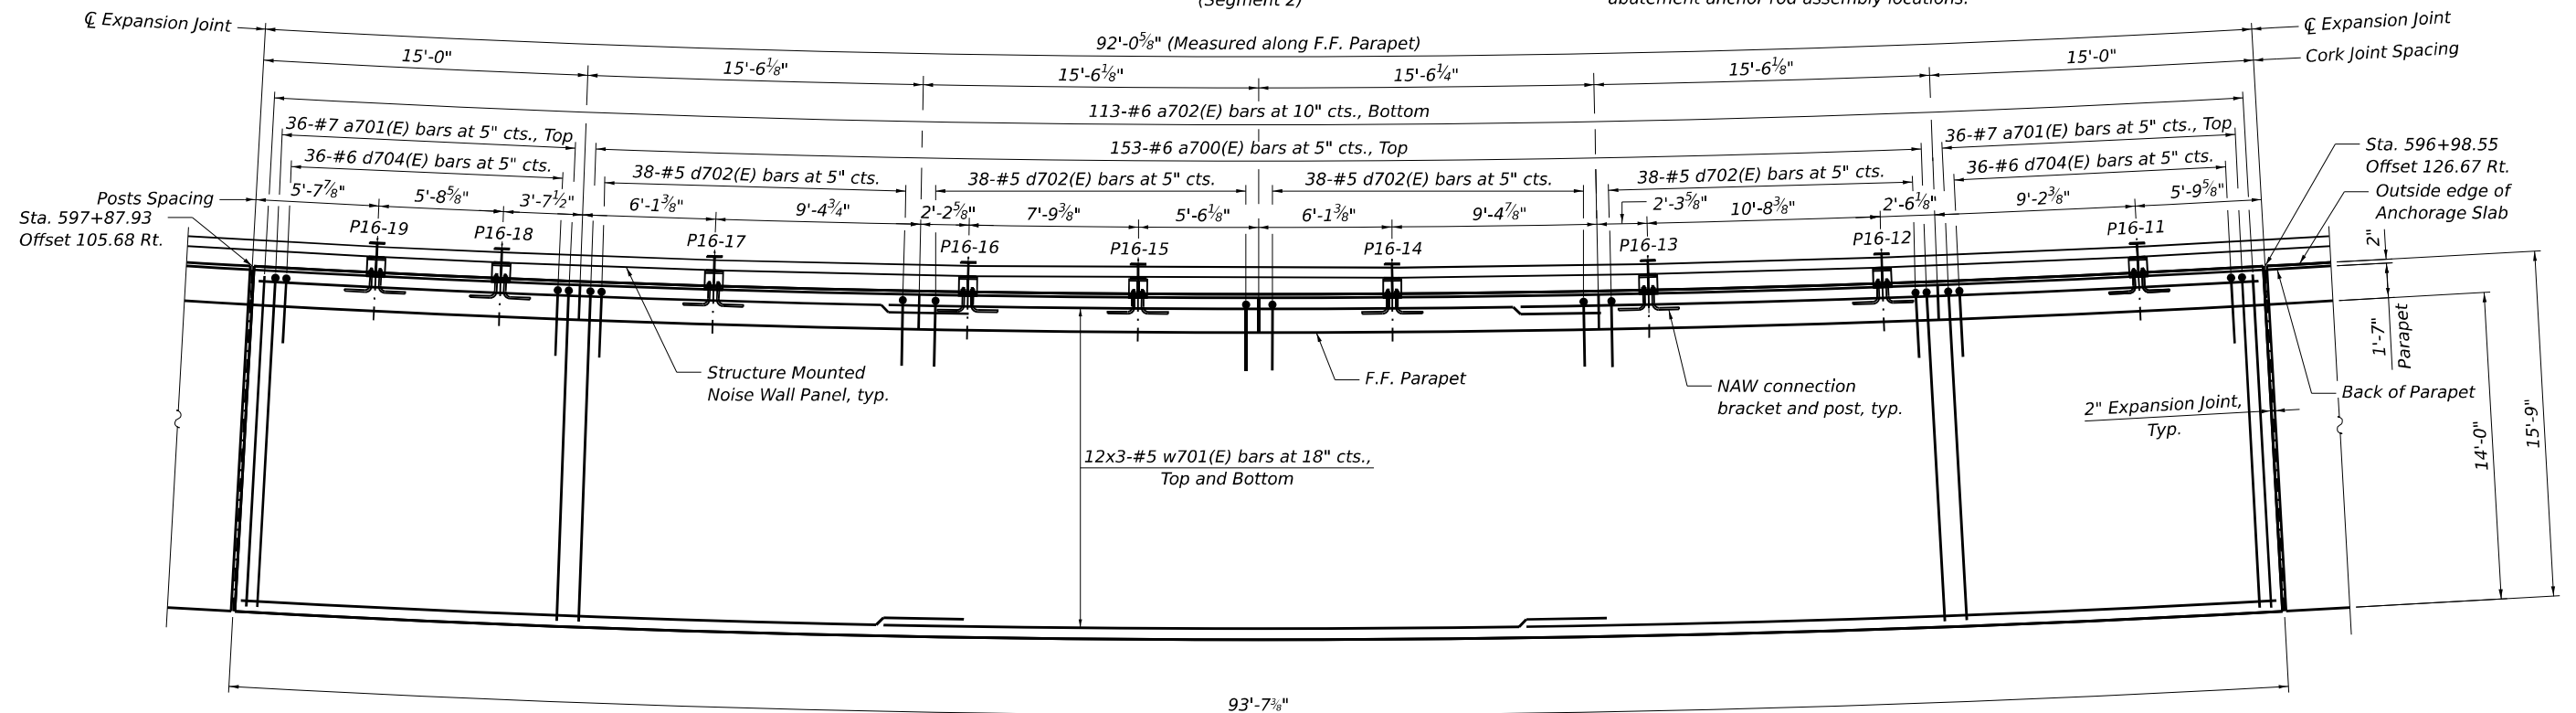

PLAN
(Segment 2)

NOTES:

- Stations and offsets are measured along CL I-80 to outside edge of anchorage slab.
- For Bar diagrams, Expansion, Construction, and Cork Joint Details, and Bill of Material, see Sheet S11-26.
- For Noise Abatement Wall connection details, see Sheet S11-27.
- Cost of 2" P.J.F. is not paid for separately and shall be included with Concrete Superstructure.

MODEL: BLP_00 - Plan 3 (Sheet)
FILE NAME: P:\Projects\2018\CH401\401180022\02-TransSystems\CAD\62889\Sheets\2-3-Structural\Moment Slabs\012889-SHT-MOMENTS\A815-STRUCT-5

HBM
ENGINEERING GROUP, LLC


USER NAME = jana.issa	DESIGNED - JMI	REVISED -
	DRAWN - JMI	REVISED -
PLOT SCALE =	CHECKED - SK, MAI	REVISED -
PLOT DATE = 12/1/2023	DATE - 10/6/23	REVISED -

STATE OF ILLINOIS
DEPARTMENT OF TRANSPORTATION

ANCHORAGE SLAB 16
ANCHORAGE SLAB PLAN AND ELEVATION 2


SCALE: SHEET S11-6 OF S11-28 SHEETS STA. TO STA.

F.A.I. RTE.	SECTION	COUNTY	TOTAL SHEETS	SHEET NO.
I-80	FAI 80 22 BR	WILL	1201	817
CONTRACT NO. 62R89				
ILLINOIS FED. AID PROJECT				

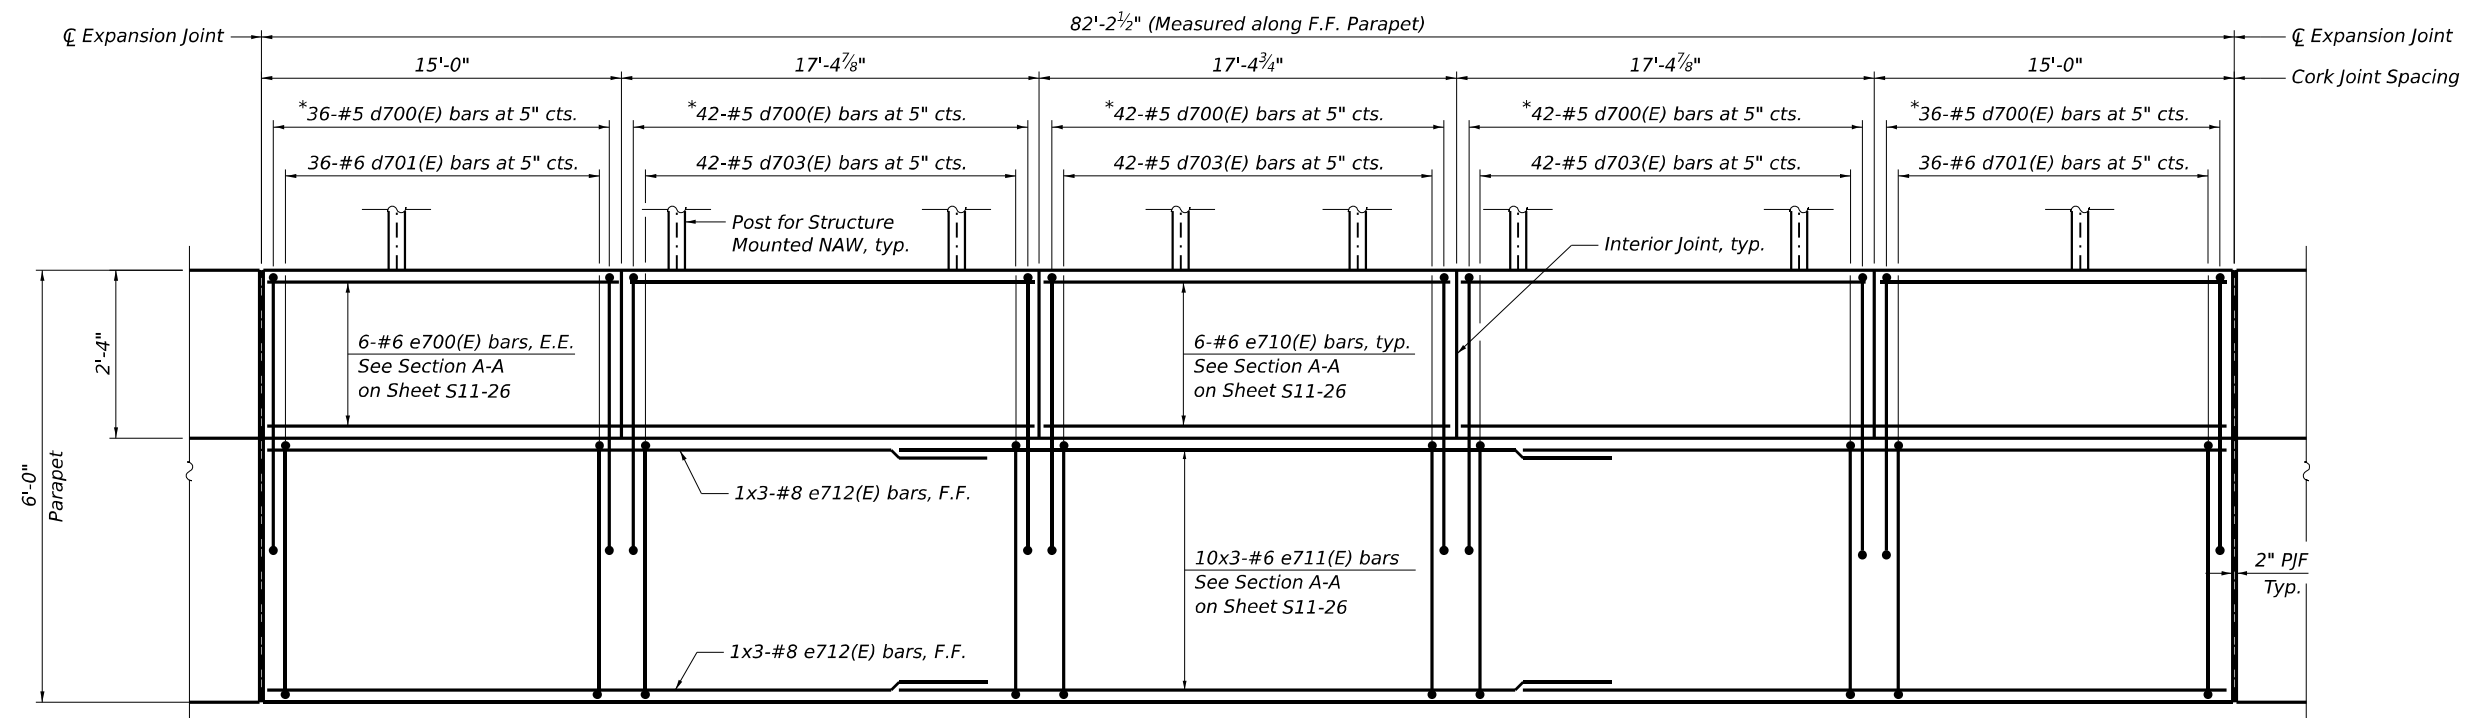

INSIDE ELEVATION OF PARAPET
(Segment 4)

* Tilt 7-d700(E) bars to fit at area of noise abatement anchor rod assembly locations.

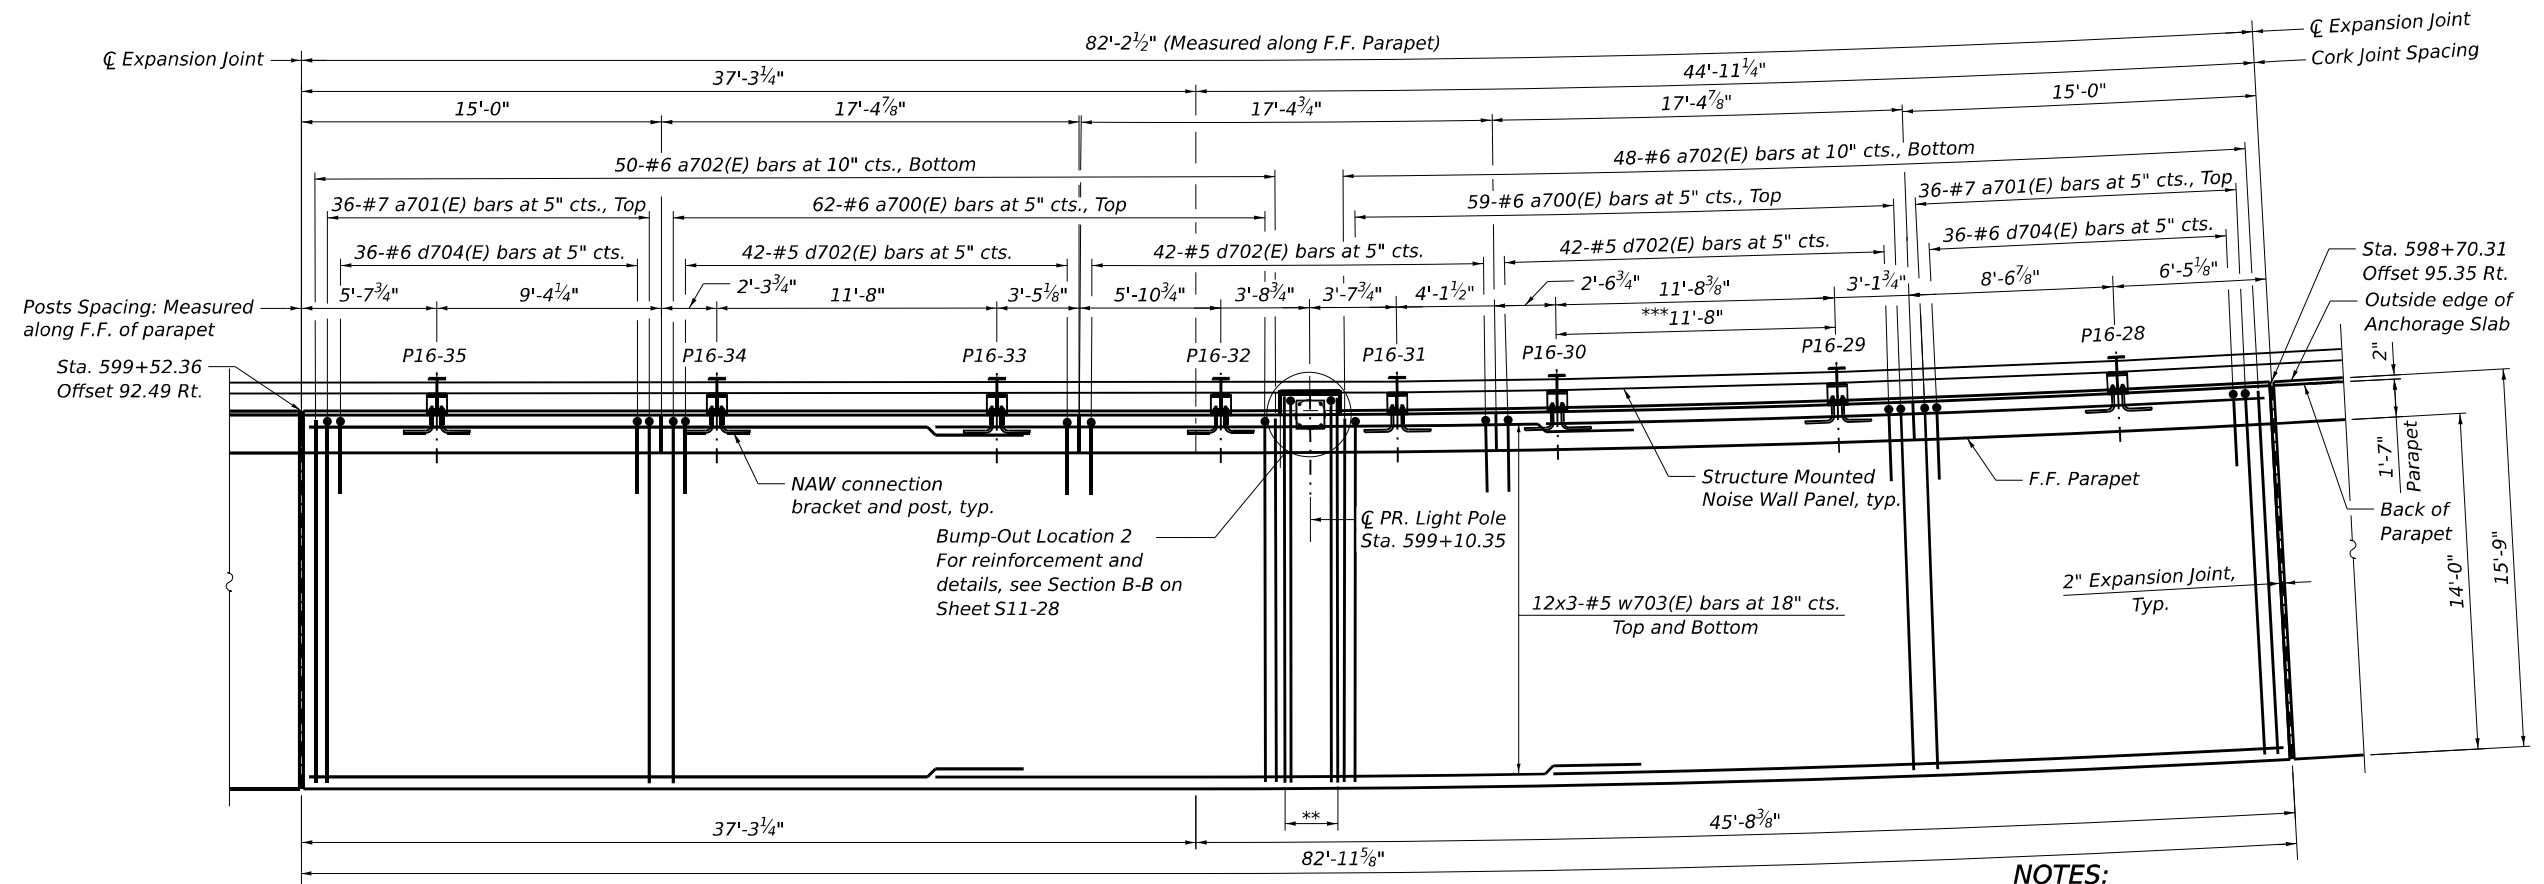

PLAN
(Segment 4)

NOTES:

1. Stations and offsets are measured along CL I-80 to outside edge of anchorage slab.
2. For Bar diagrams, Expansion, Construction, and Cork Joint Details, and Bill of Material, see Sheet S11-26.
3. For Noise Abatement Wall connection details, see Sheet S11-27.
4. Cost of 2" PJF is not paid for separately and shall be included with Concrete Superstructure.

**7-#6 a731(E) bars at 5" cts., Top
4-#6 a730(E) bars at 10" cts., Bottom
***Measured from CL to CL of Post

MODEL: BL_P16_00_Plan_3 (Sheet)
FILE NAME: P:\Projects\2018\2018-0002\02-TransSystems\CAD\62R89\Sheet\2-3-Structural\Moment Slabs\012R89-SHT-MOMENTS\A815-STRUCT-3

HBM
ENGINEERING GROUP, LLC


USER NAME = jana.issa	DESIGNED - JMI	REVISED -
	DRAWN - JMI	REVISED -
PLOT SCALE =	CHECKED - SK, MAI	REVISED -
PLOT DATE = 12/1/2023	DATE - 10/6/23	REVISED -

STATE OF ILLINOIS
DEPARTMENT OF TRANSPORTATION

ANCHORAGE SLAB 16
ANCHORAGE SLAB PLAN AND ELEVATION 4


SCALE: SHEET S11-8 OF S11-28 SHEETS STA. TO STA.

F.A.I. RTE.	SECTION	COUNTY	TOTAL SHEETS	SHEET NO.
I-80	FAI 80 22 BR	WILL	1201	819
CONTRACT NO. 62R89				
ILLINOIS FED. AID PROJECT				

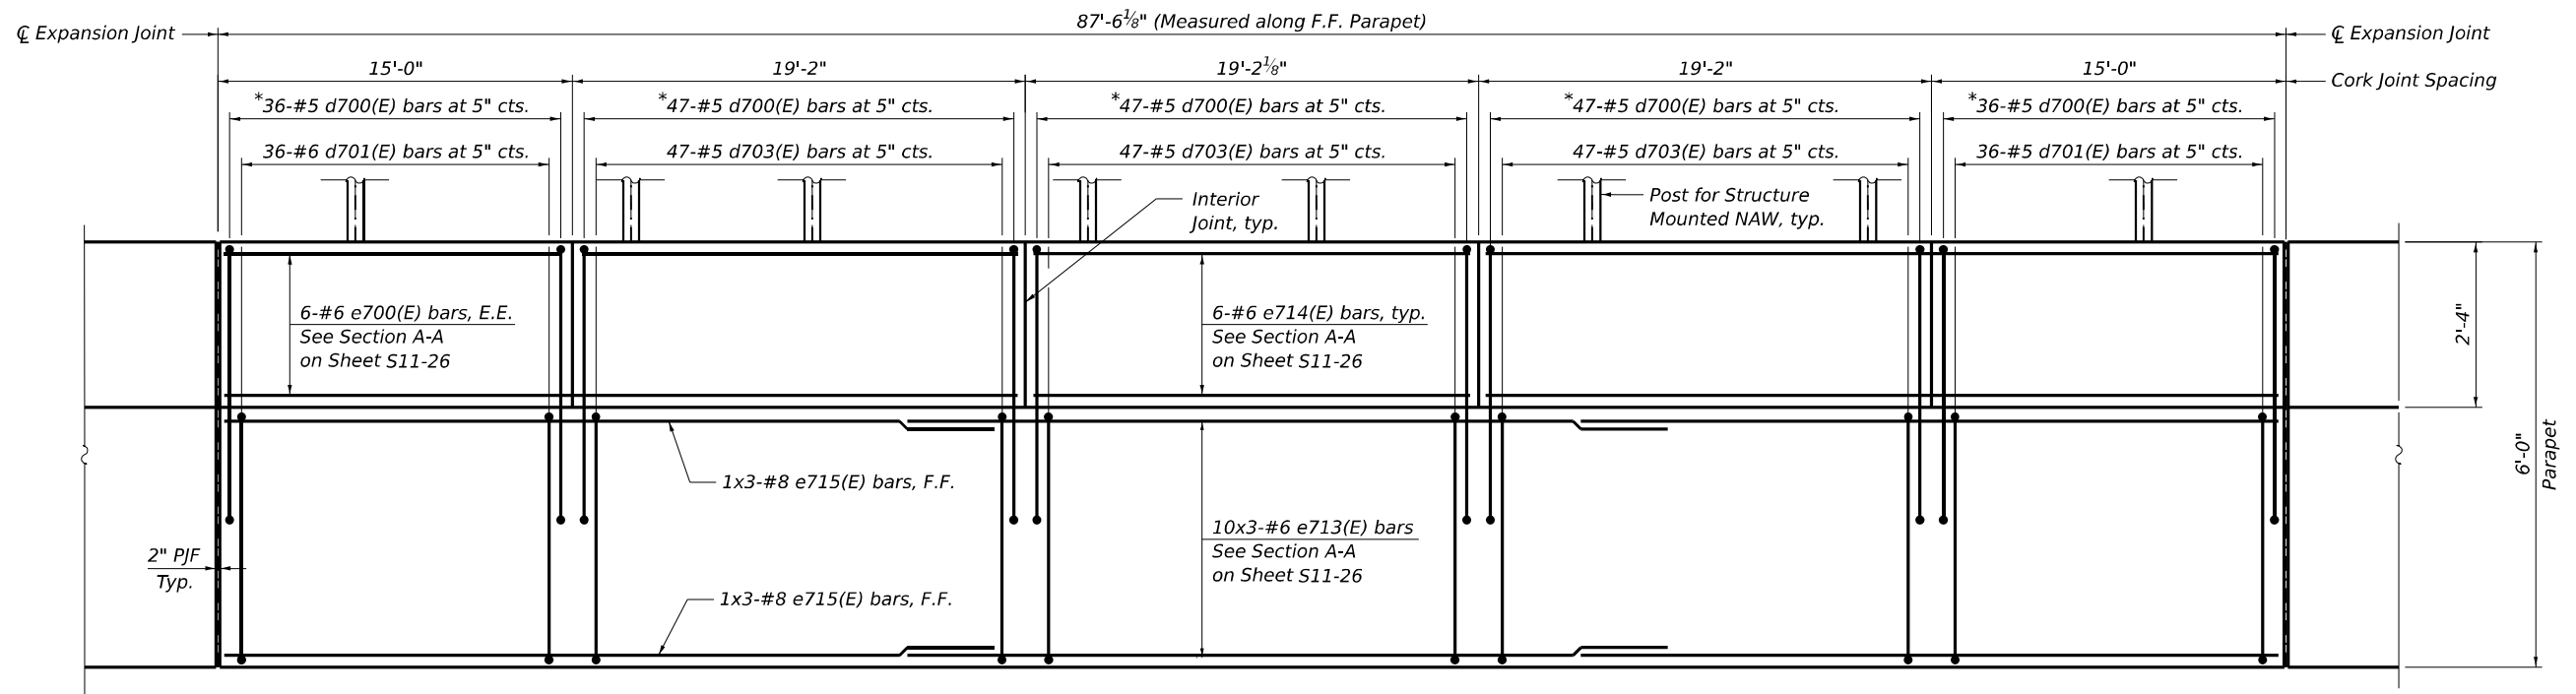

INSIDE ELEVATION OF PARAPET
(Segment 5)

* Tilt 7-d700(E) bars to fit at area of noise abatement anchor rod assembly locations.

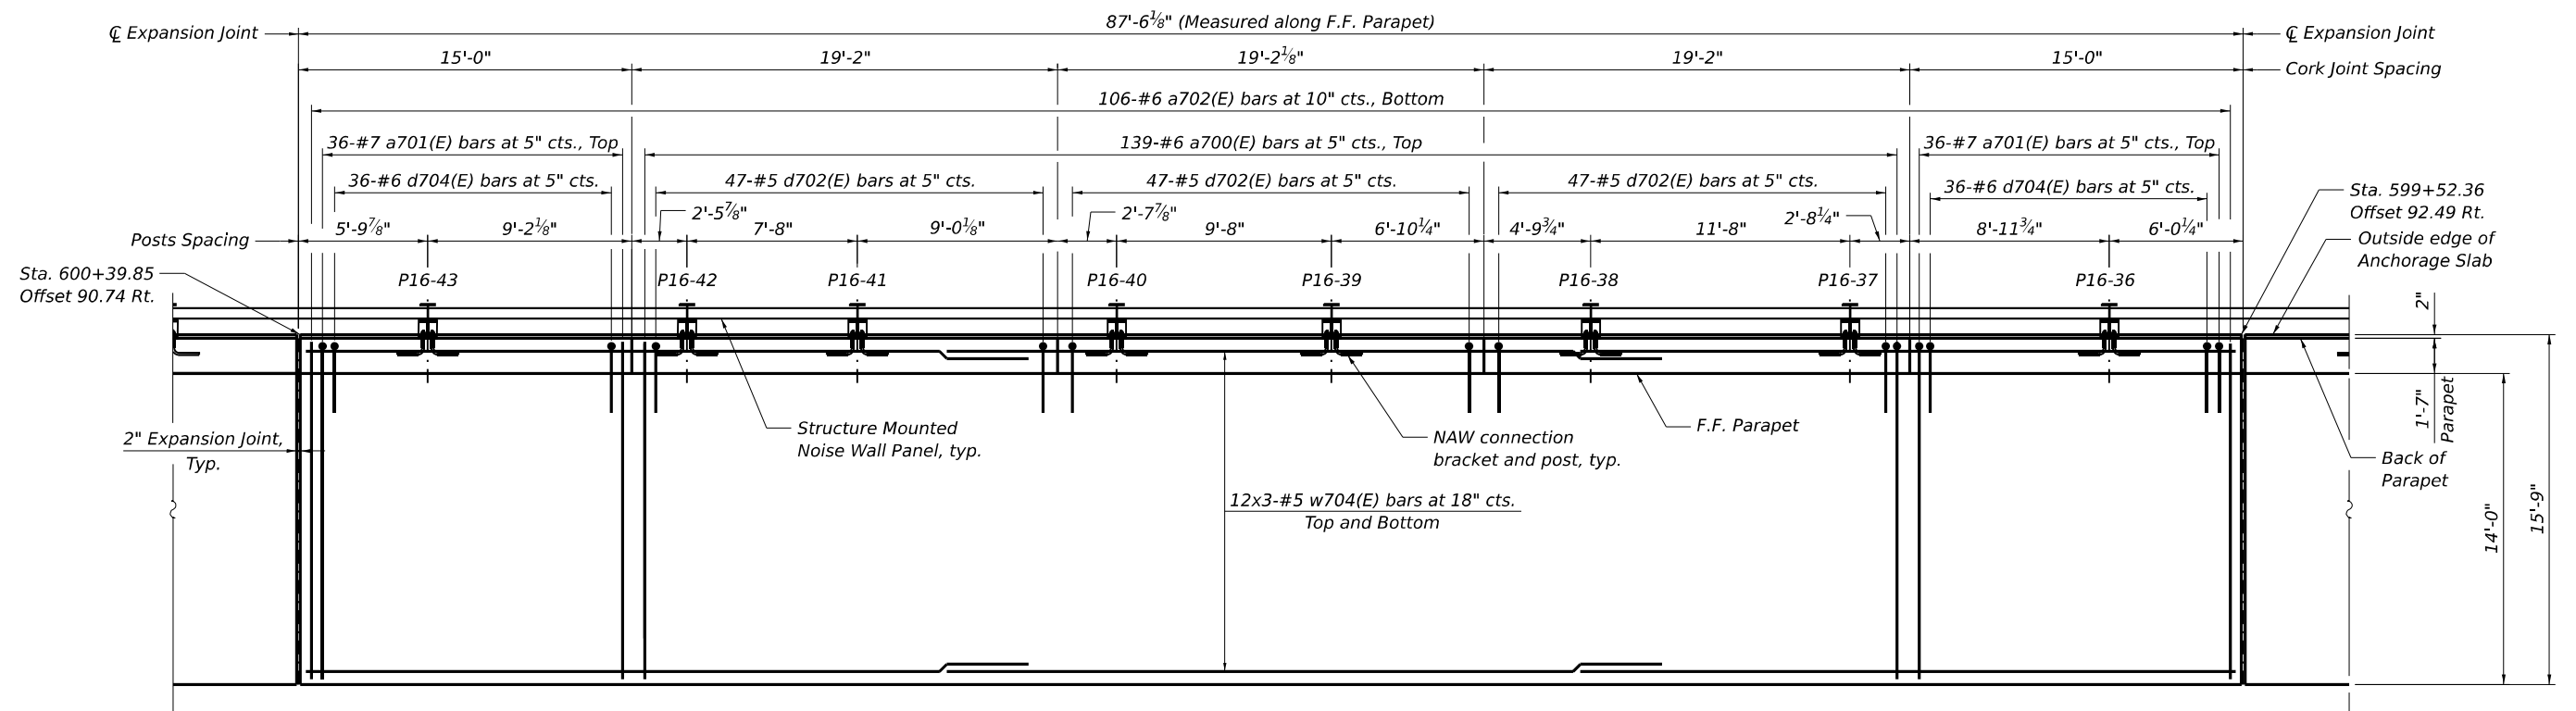

PLAN
(Segment 5)

NOTES:

1. Stations and offsets are measured along CL I-80 to outside edge of anchorage slab.
2. For Bar diagrams, Expansion, Construction, and Cork Joint Details, and Bill of Material, see Sheet S11-26.
3. For Noise Abatement Wall connection details, see Sheet S11-27.
4. Cost of 2" P/JF is not paid for separately and shall be included with Concrete Superstructure.

MODEL: BL_P9_00_Plan 3 (Sheet)
FILE NAME: P:\Transportation\Projects\2018\CH401\401180022\03-Trans\Systems\CAD\62R89\Sheet\2-3-Structural\Moment Slabs\012R89-SHT-MOMENTS\A815-STRUCT-9

HBM
ENGINEERING GROUP, LLC


USER NAME	= jana.issa	DESIGNED	- JMI	REVISED	-
		DRAWN	- JMI	REVISED	-
PLOT SCALE	=	CHECKED	- SK, MAI	REVISED	-
PLOT DATE	= 12/1/2023	DATE	- 10/6/23	REVISED	-

STATE OF ILLINOIS
DEPARTMENT OF TRANSPORTATION

ANCHORAGE SLAB 16
ANCHORAGE SLAB PLAN AND ELEVATION 5


SCALE: SHEET S11-9 OF S11-28 SHEETS STA. TO STA.

F.A.I. RTE.	SECTION	COUNTY	TOTAL SHEETS	SHEET NO.
I-80	FAI 80 22 BR	WILL	1201	820
CONTRACT NO. 62R89				
ILLINOIS FED. AID PROJECT				

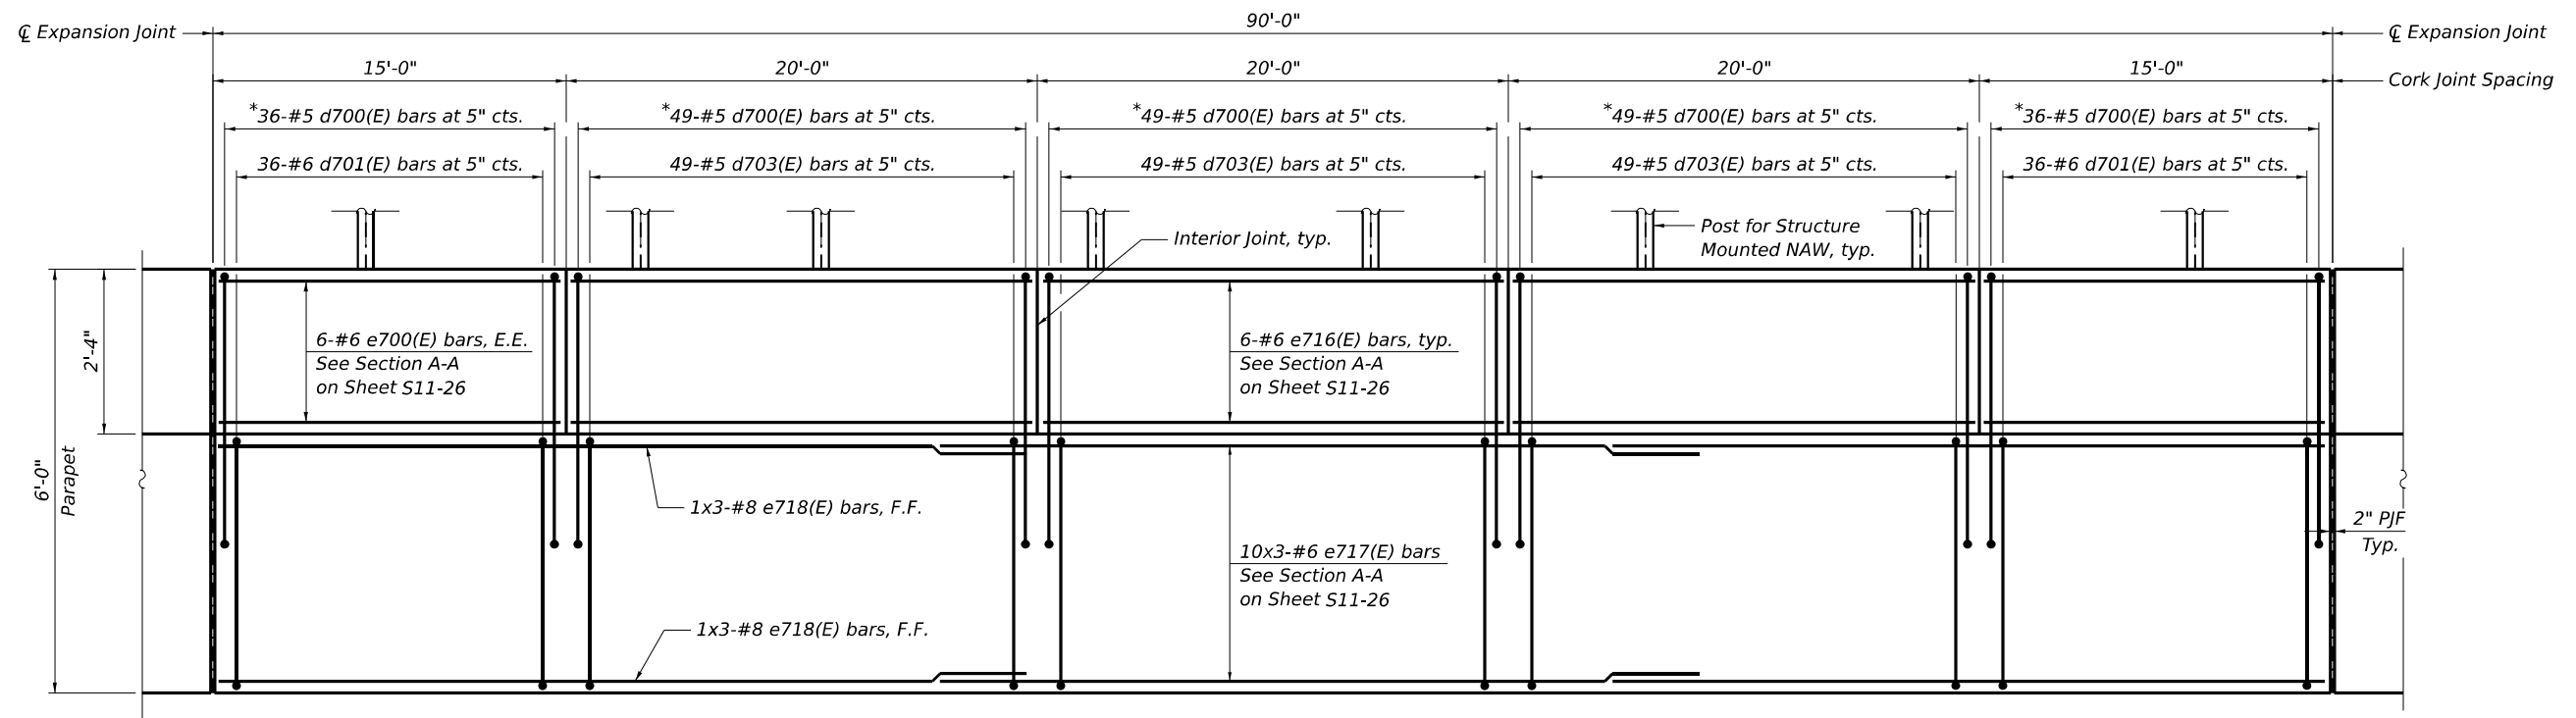

INSIDE ELEVATION OF PARAPET
(Segment 6)

* Tilt 7-d700(E) bars to fit at area of noise abatement anchor rod assembly locations.

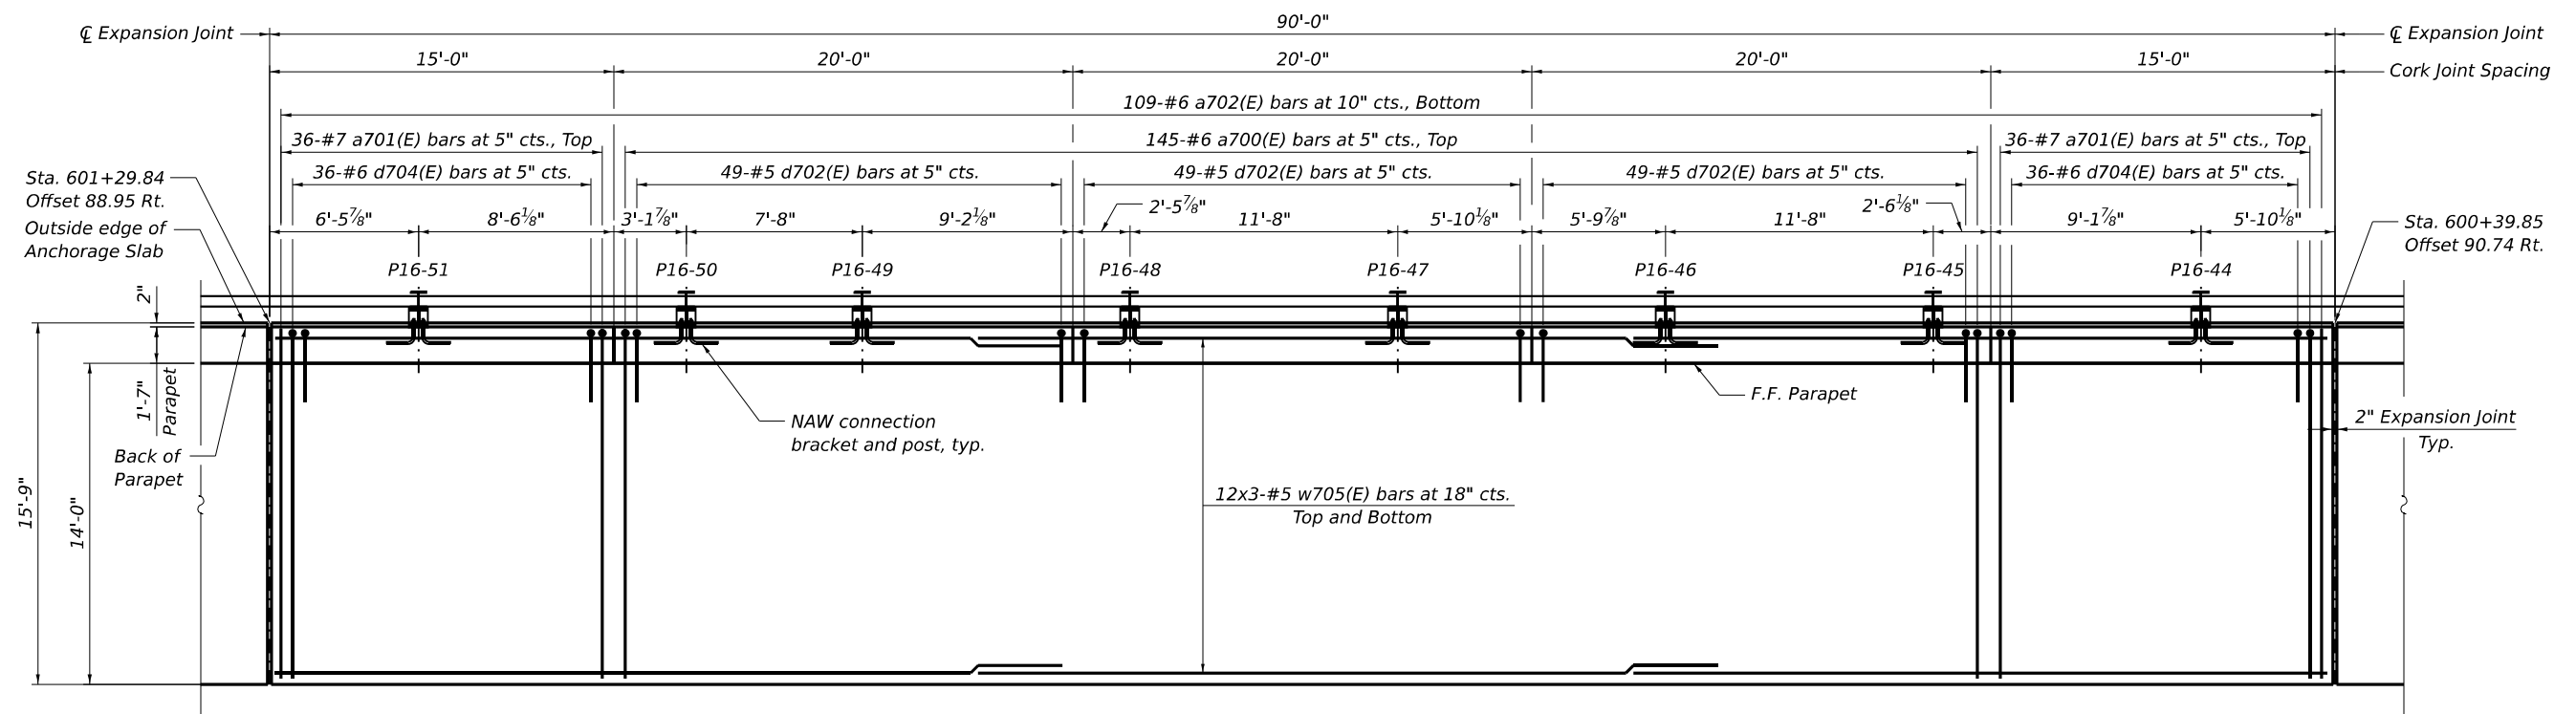

PLAN
(Segment 6)

NOTES:

1. Stations and offsets are measured along CL I-80 to outside edge of anchorage slab.
2. For Bar diagrams, Expansion, Construction, and Cork Joint Details, and Bill of Material, see Sheet S11-26.
3. For Noise Abatement Wall connection details, see Sheet S11-27.
4. Cost of 2" P/JF is not paid for separately and shall be included with Concrete Superstructure.

MODEL: BL_P9_00_Plan 3 (Sheet)
FILE NAME: P:\TransSystems\Projects\2018\CH401\401180022\03-TransSystems\CAD\62R89\Sheet\2-3-Structural\Moment Slabs\012R89-SHT-MOMENTS\A815-STRUCT-1-0

HBM
ENGINEERING GROUP, LLC


USER NAME	= jana.issa	DESIGNED	- JMI	REVISED	-
		DRAWN	- JMI	REVISED	-
PLOT SCALE	=	CHECKED	- SK, MAI	REVISED	-
PLOT DATE	= 12/1/2023	DATE	- 10/6/23	REVISED	-

STATE OF ILLINOIS
DEPARTMENT OF TRANSPORTATION

ANCHORAGE SLAB 16
ANCHORAGE SLAB PLAN AND ELEVATION 6


SCALE: SHEET S11-10 OF S11-28 SHEETS STA. TO STA.

F.A.I. RTE.	SECTION	COUNTY	TOTAL SHEETS	SHEET NO.
I-80	FAI 80 22 BR	WILL	1201	821
CONTRACT NO. 62R89				
ILLINOIS FED. AID PROJECT				

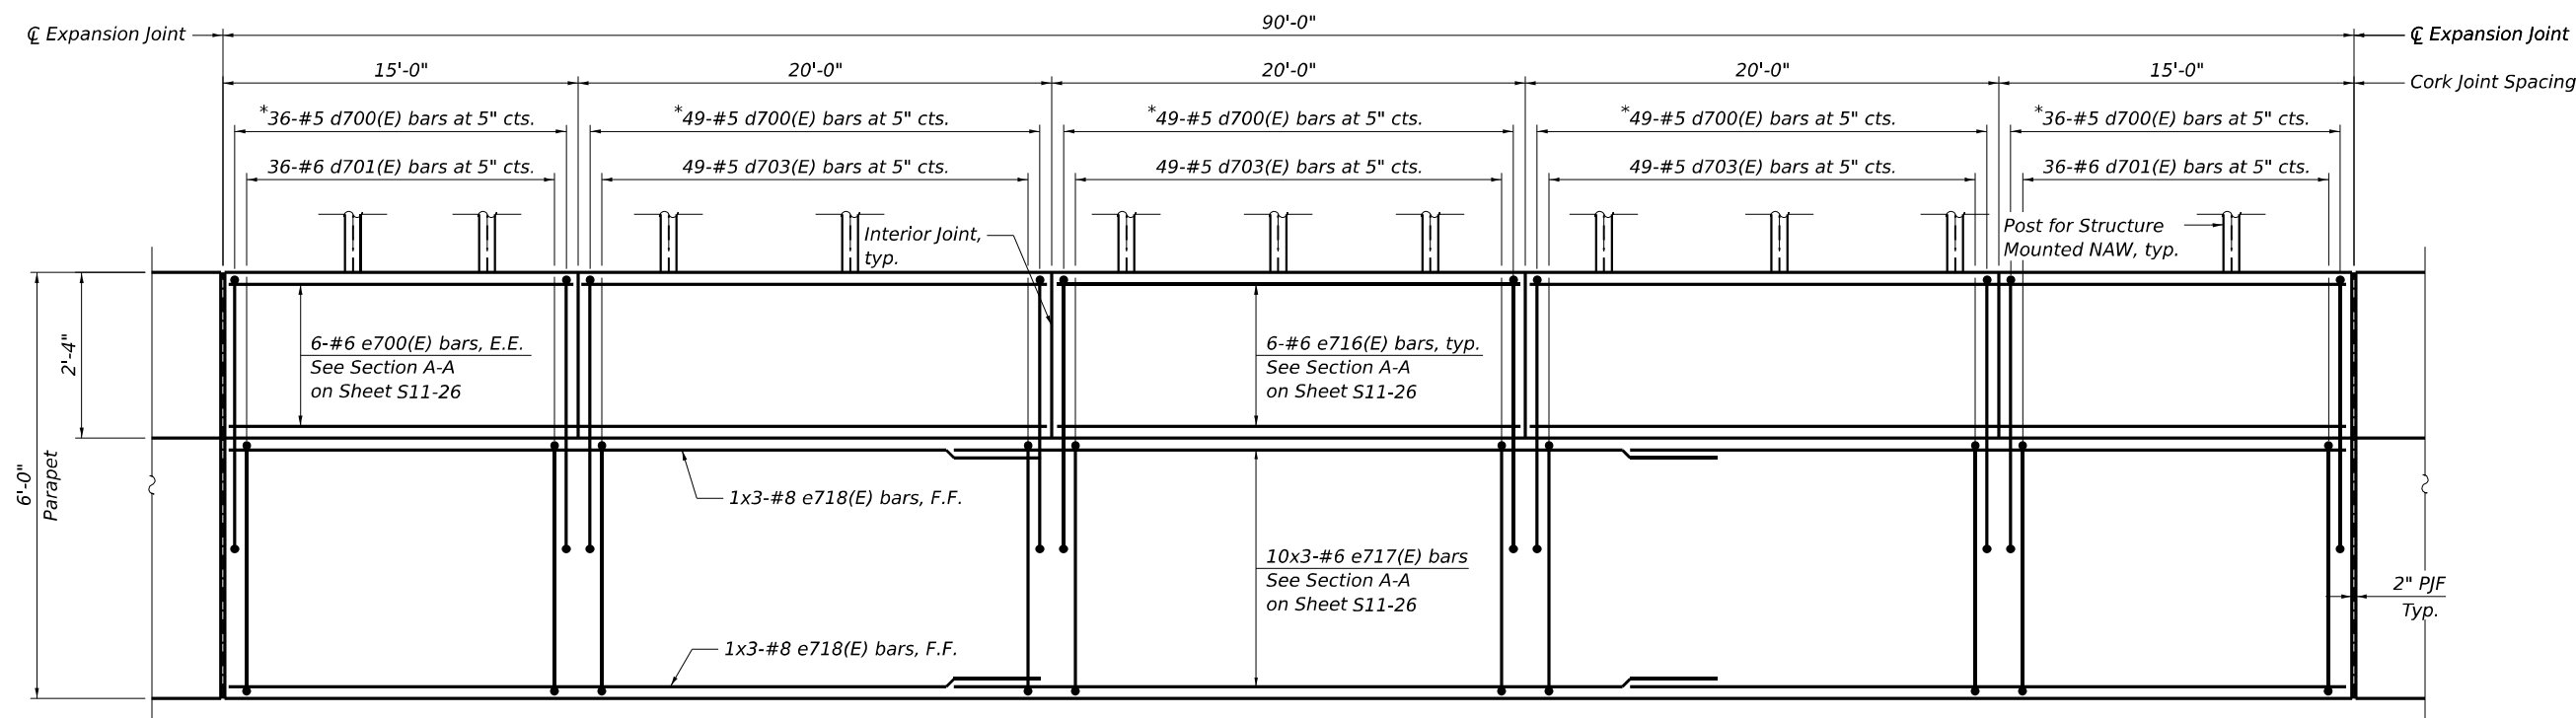

INSIDE ELEVATION OF PARAPET
(Segment 7)

* Tilt 7-d700(E) bars to fit at area of noise abatement anchor rod assembly locations.

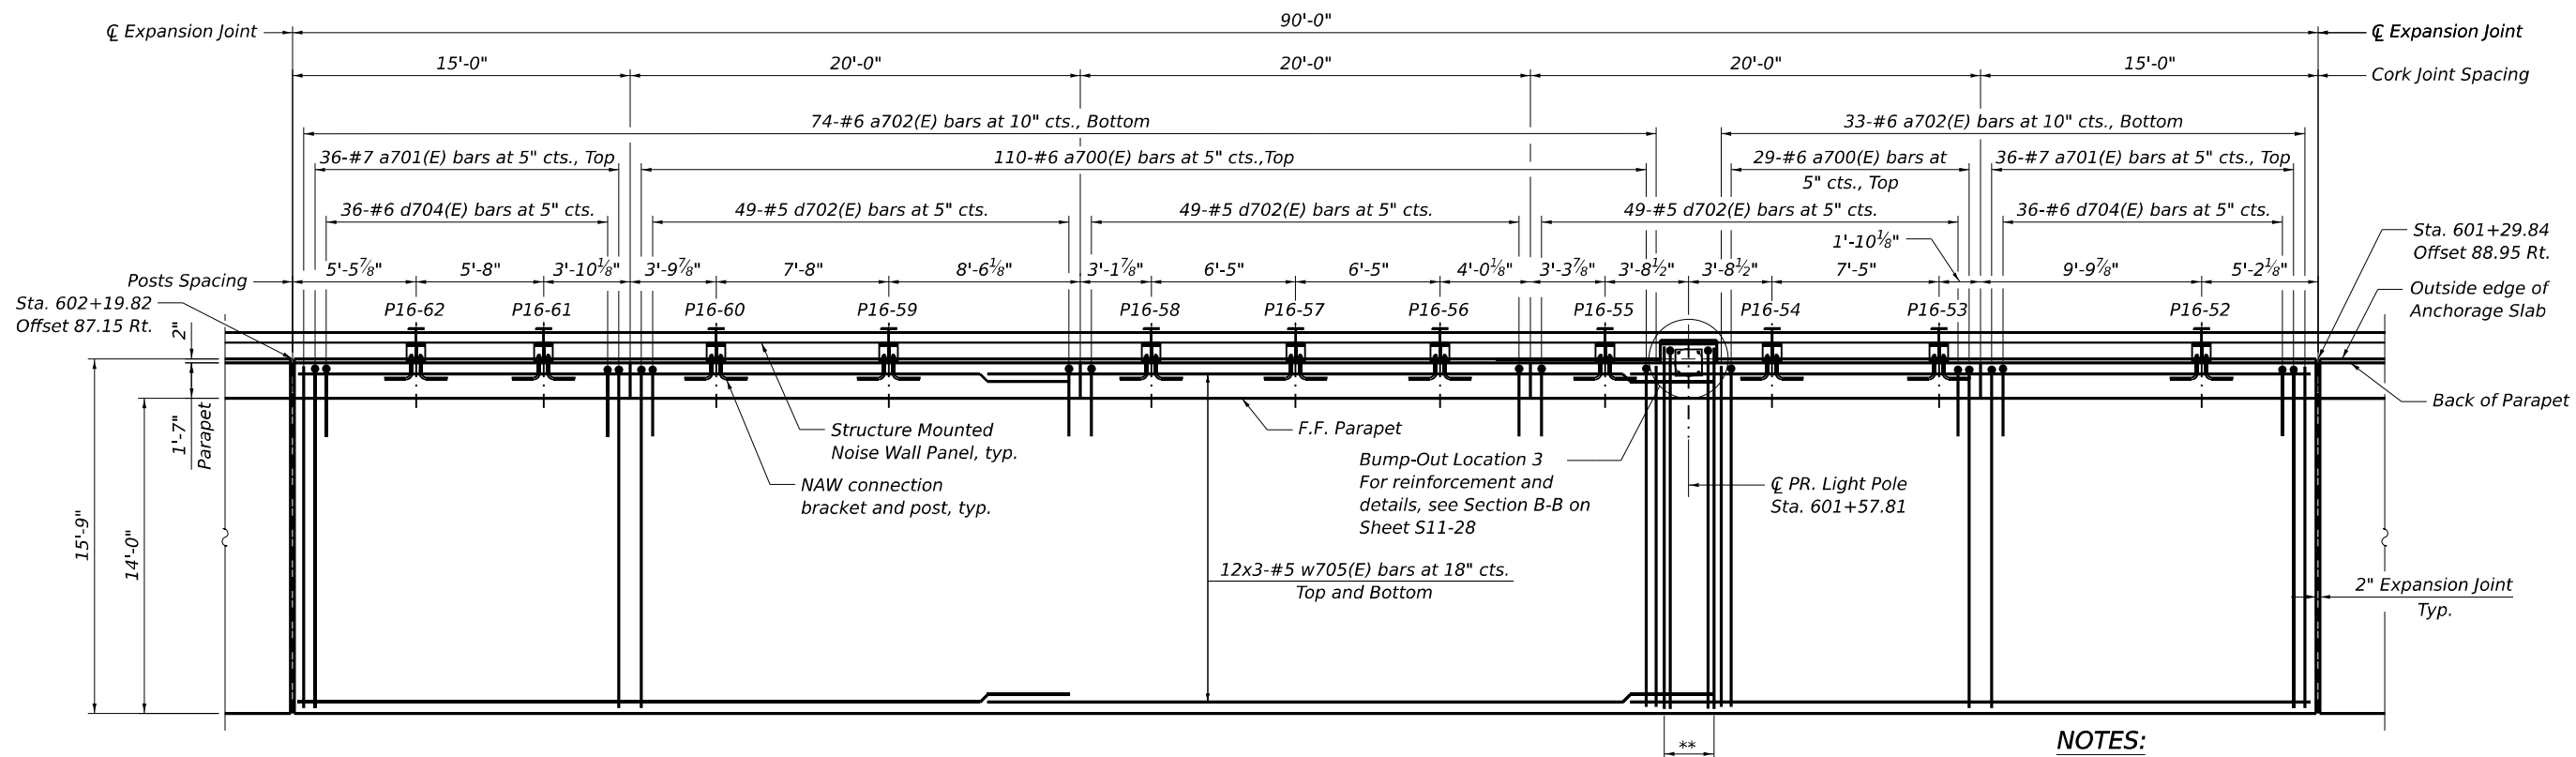

PLAN
(Segment 7)

NOTES:

1. Stations and offsets are measured along CL I-80 to outside edge of anchorage slab.
2. For Bar diagrams, Expansion, Construction, and Cork Joint Details, and Bill of Material, see Sheet S11-26.
3. For Noise Abatement Wall connection details, see Sheet S11-27.
4. Cost of 2" PJF is not paid for separately and shall be included with Concrete Superstructure.

** 7-#6 a731(E) bars at 5" cts., Top
4-#6 a730(E) bars at 10" cts., Bottom

MODEL: BL_P18_00_Plan 3 (Sheet)
FILE NAME: P:\Projects\2018\2018-0022\02-TransSystems\CAD\62R89\Sheet\2-3-Structural\Moment Slabs\022R89-SHT-MOMENTS\LA815-STRUCT-11

HBM
ENGINEERING GROUP, LLC

USER NAME = jana.issa	DESIGNED - JMI	REVISED -
	DRAWN - JMI	REVISED -
PLOT SCALE =	CHECKED - SK, MAI	REVISED -
PLOT DATE = 12/1/2023	DATE - 10/6/23	REVISED -


STATE OF ILLINOIS
DEPARTMENT OF TRANSPORTATION

ANCHORAGE SLAB 16
ANCHORAGE SLAB PLAN AND ELEVATION 7


SCALE: SHEET S11-11 OF S11-28 SHEETS STA. TO STA.

F.A.I. RTE.	SECTION	COUNTY	TOTAL SHEETS	SHEET NO.
I-80	FAI 80 22 BR	WILL	1201	822
CONTRACT NO. 62R89				
ILLINOIS FED. AID PROJECT				

MODEL: BL_P9_00 - Plan 3 (Sheet)
FILE NAME: P:\Transportation\Projects\2018\CH401\401180022\02-Trans\Systems\CAD\62R89\Sheet\23-Structural\Moment Slabs\012R89-SHT-MOMENTS\A815-STRUCT-13

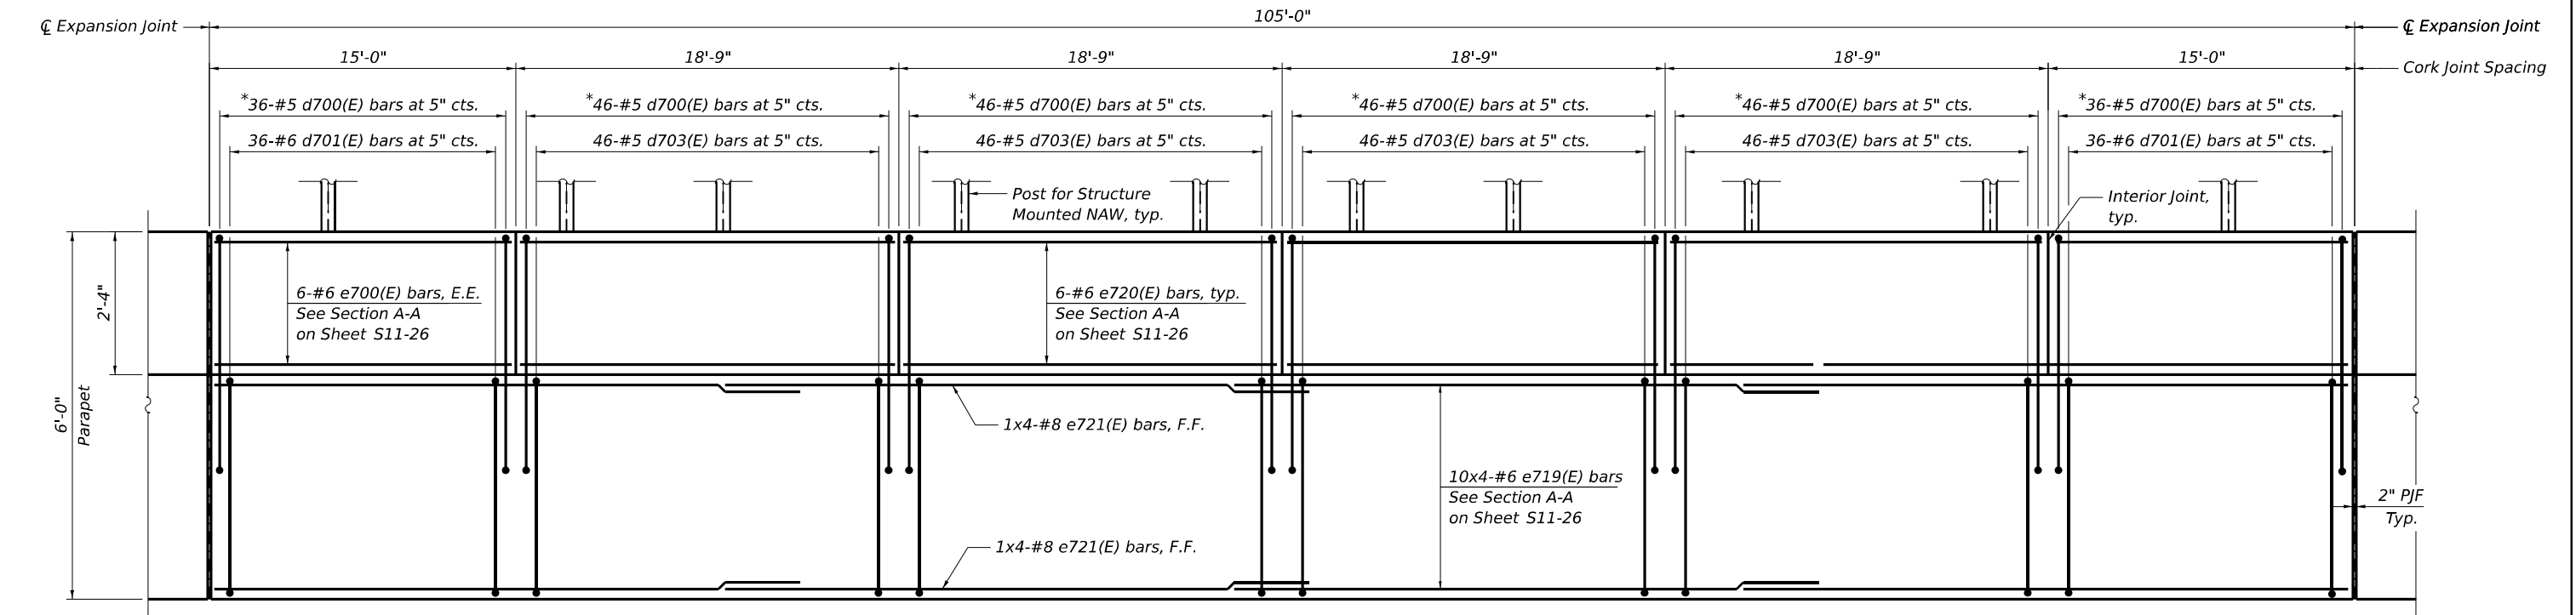

* Tilt 7-d700(E) bars to fit at area of noise abatement anchor rod assembly locations.

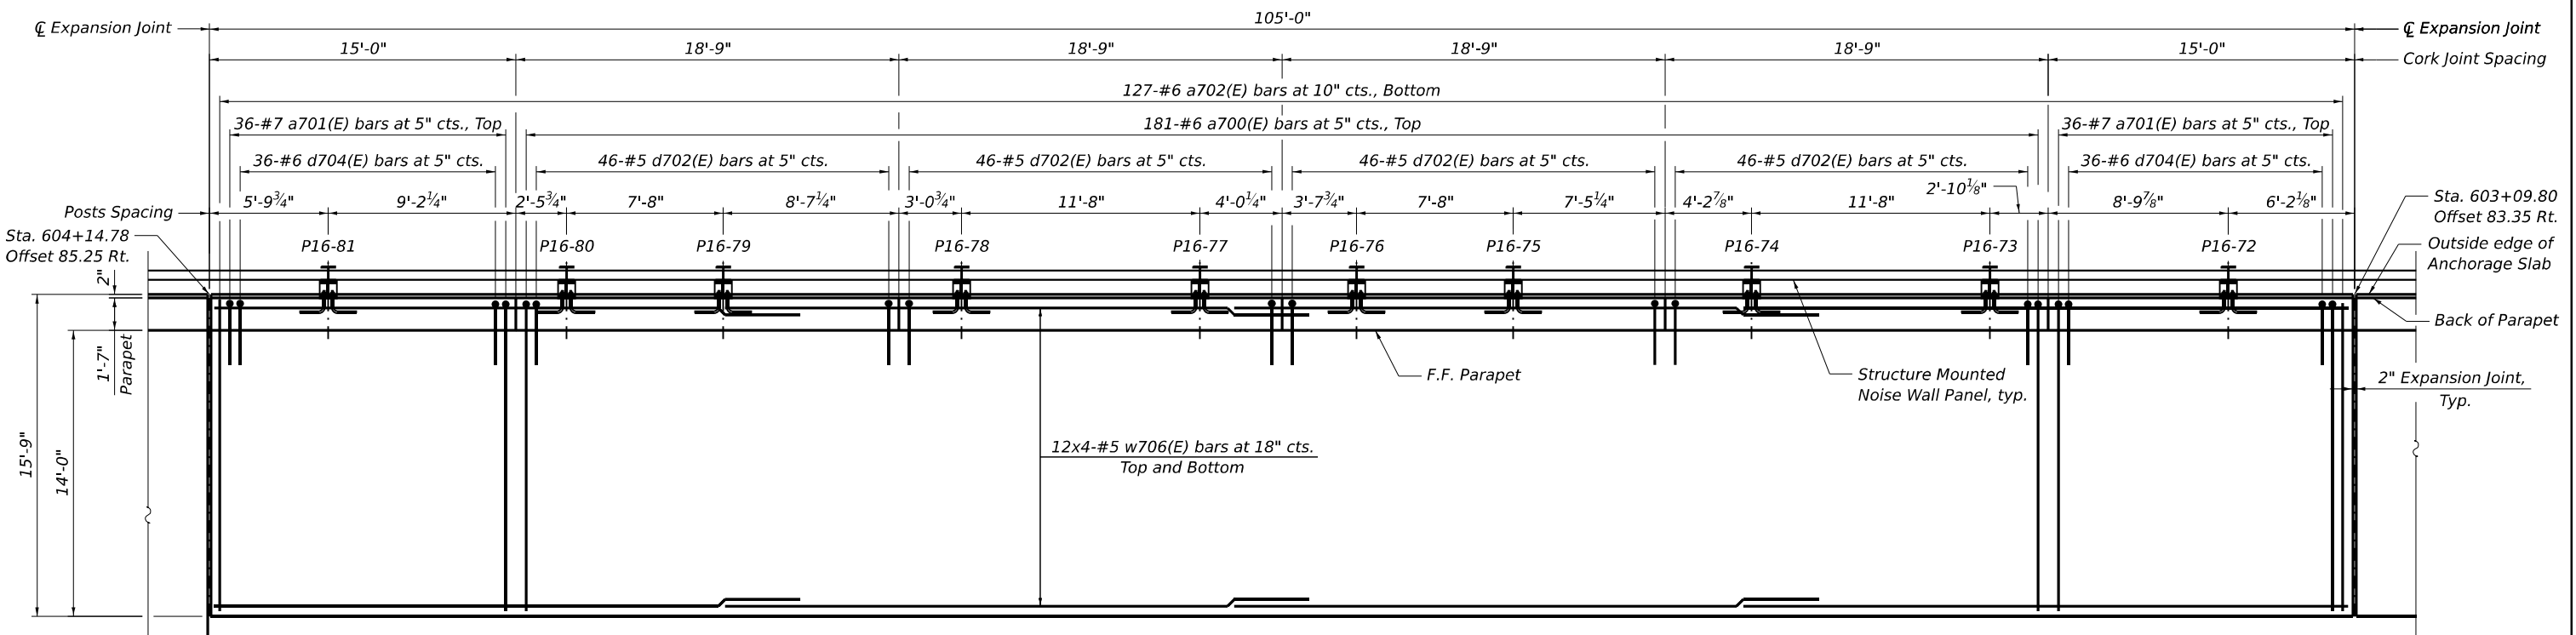

NOTES:

- Stations and offsets are measured along CL I-80 to outside edge of anchorage slab.
- For Bar diagrams, Expansion, Construction, and Cork Joint Details, and Bill of Material, see Sheet S11-26.
- For Noise Abatement Wall connection details, see Sheet S11-27.
- Cost of 2" P/JF is not paid for separately and shall be included with Concrete Superstructure.




USER NAME = jana.issa	DESIGNED - JMI	REVISED -
	DRAWN - JMI	REVISED -
PLOT SCALE =	CHECKED - SK, MAI	REVISED -
PLOT DATE = 12/1/2023	DATE - 10/6/23	REVISED -

STATE OF ILLINOIS
DEPARTMENT OF TRANSPORTATION

ANCHORAGE SLAB 16
ANCHORAGE SLAB PLAN AND ELEVATION 9


SCALE: SHEET S11-13 OF S11-28 SHEETS STA. TO STA.

F.A.I. RTE.	SECTION	COUNTY	TOTAL SHEETS	SHEET NO.
I-80	FAI 80 22 BR	WILL	1201	824
CONTRACT NO. 62R89				
ILLINOIS FED. AID PROJECT				

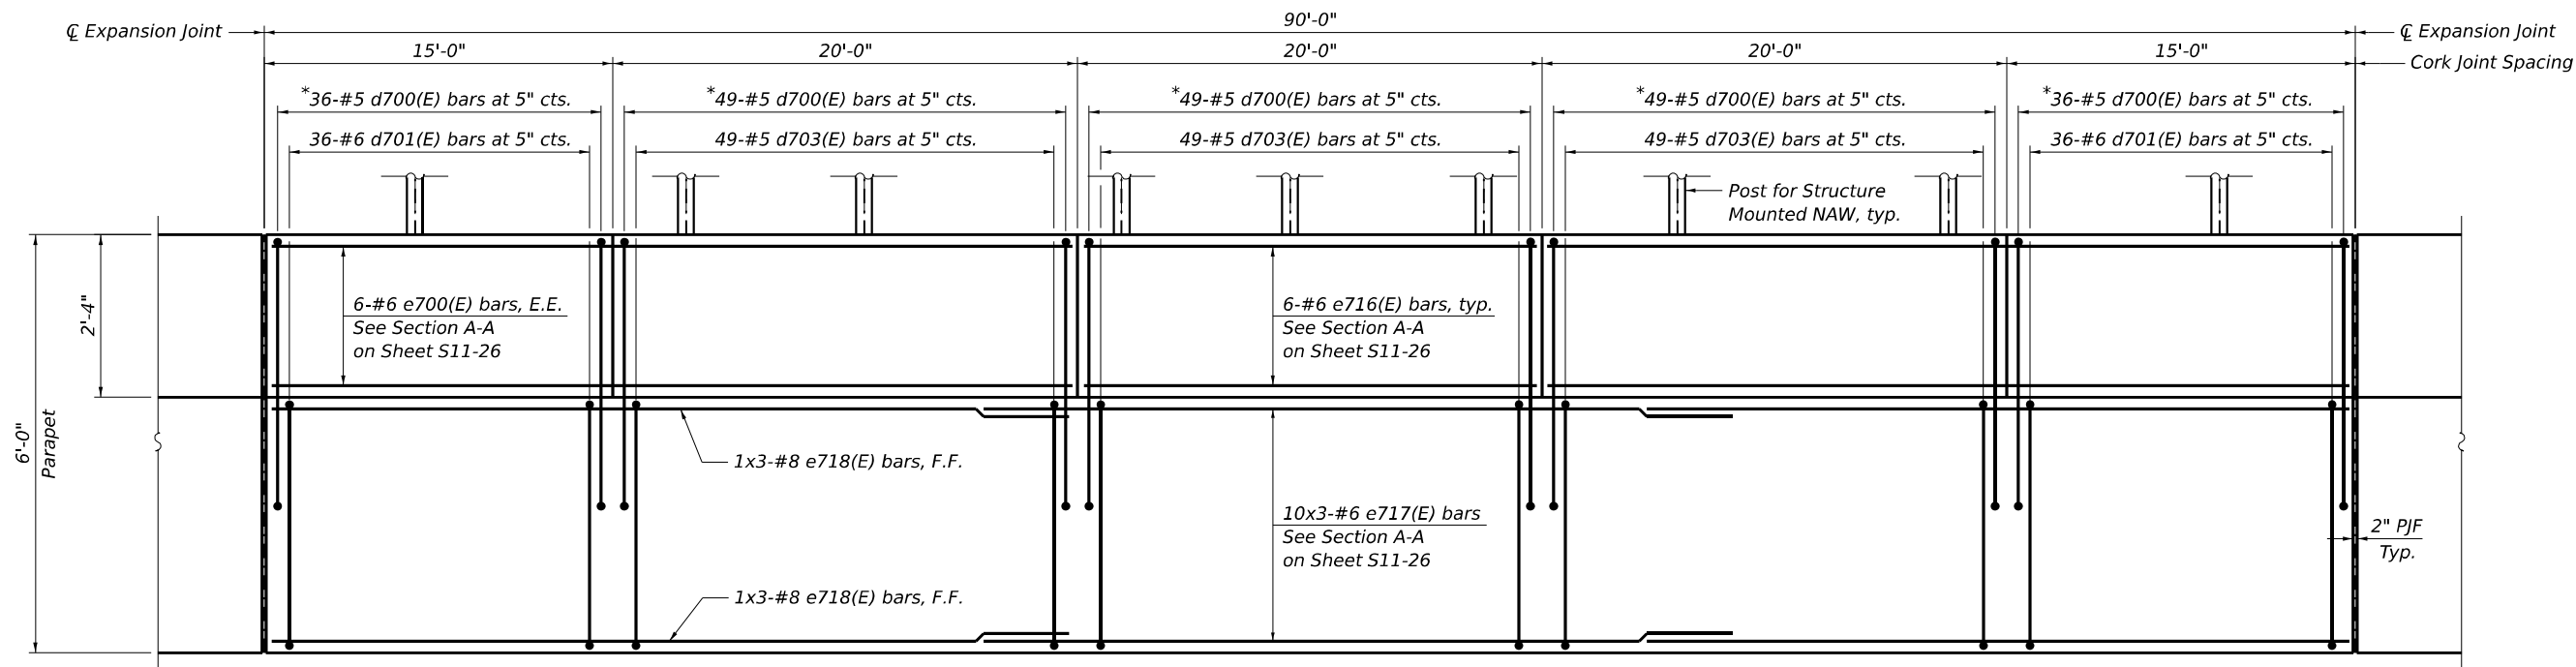

INSIDE ELEVATION OF PARAPET
(Segment 10)

* Tilt 7-d700(E) bars to fit at area of noise abatement anchor rod assembly locations.

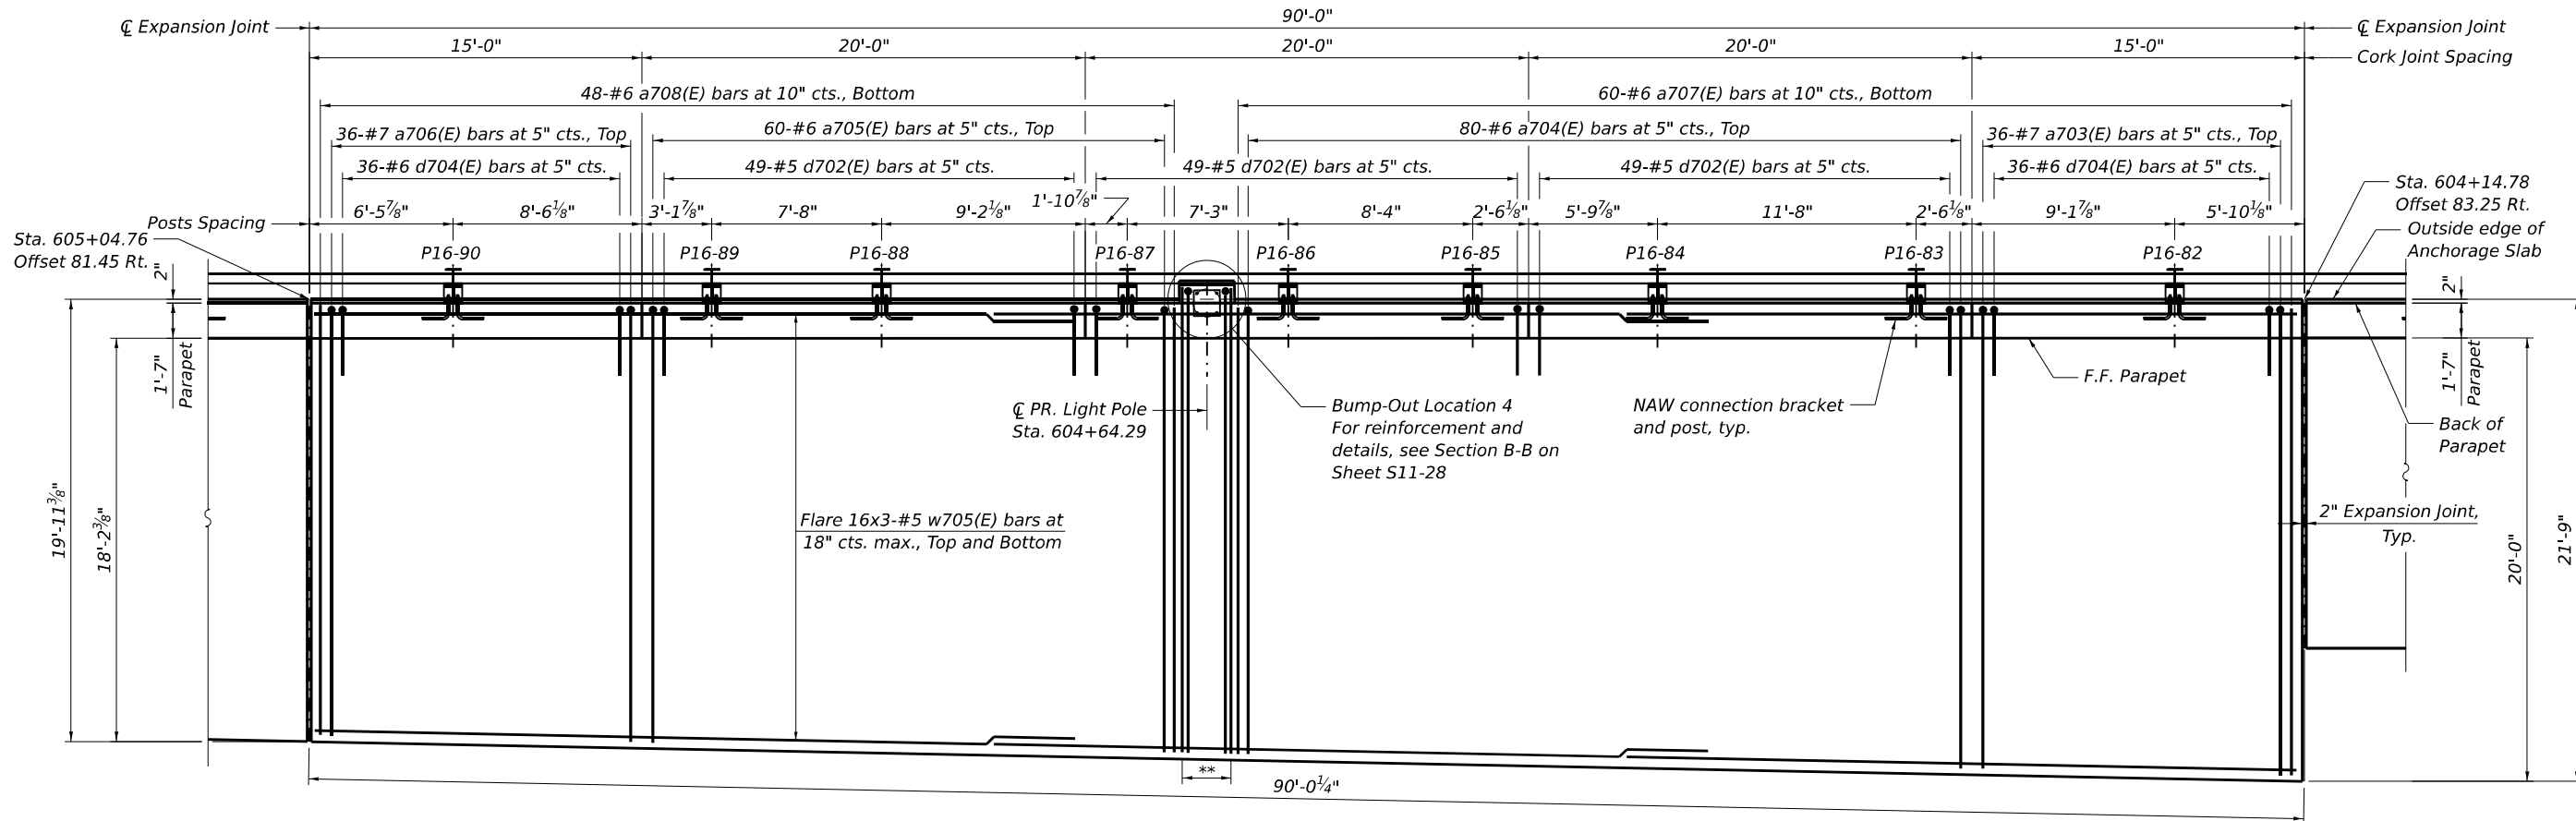

** 7-#6 a732(E) bars at 5" cts., Top
4-#6 a733(E) bars at 10" cts., Bottom

PLAN
(Segment 10)

NOTES:

1. Stations and offsets are measured along CL I-80 to outside edge of anchorage slab.
2. For Bar diagrams, Expansion, Construction, and Cork Joint Details, and Bill of Material, see Sheet S11-26.
3. For Noise Abatement Wall connection details, see Sheet S11-27.
4. Cost of 2" PJF is not paid for separately and shall be included with Concrete Superstructure.

MODEL: BL_P16_00_Plan 3 (Sheet)
FILE NAME: P:\Projects\2018\2018-002\02-Trans\Systems\CAD\62889-Sheet\2-3-Structural\Moment Slabs\012889-SHT-MOMENTS\A815-STRUCT-14




USER NAME = jana.issa	DESIGNED - JMI	REVISED -
	DRAWN - JMI	REVISED -
PLOT SCALE =	CHECKED - SK, MAI	REVISED -
PLOT DATE = 12/1/2023	DATE - 10/6/23	REVISED -

**STATE OF ILLINOIS
DEPARTMENT OF TRANSPORTATION**

**ANCHORAGE SLAB 16
ANCHORAGE SLAB PLAN AND ELEVATION 10**


SCALE: SHEET S11-14 OF S11-28 SHEETS STA. TO STA.

F.A.I. RTE.	SECTION	COUNTY	TOTAL SHEETS	SHEET NO.
I-80	FAI 80 22 BR	WILL	1201	825
CONTRACT NO. 62R89				
ILLINOIS FED. AID PROJECT				

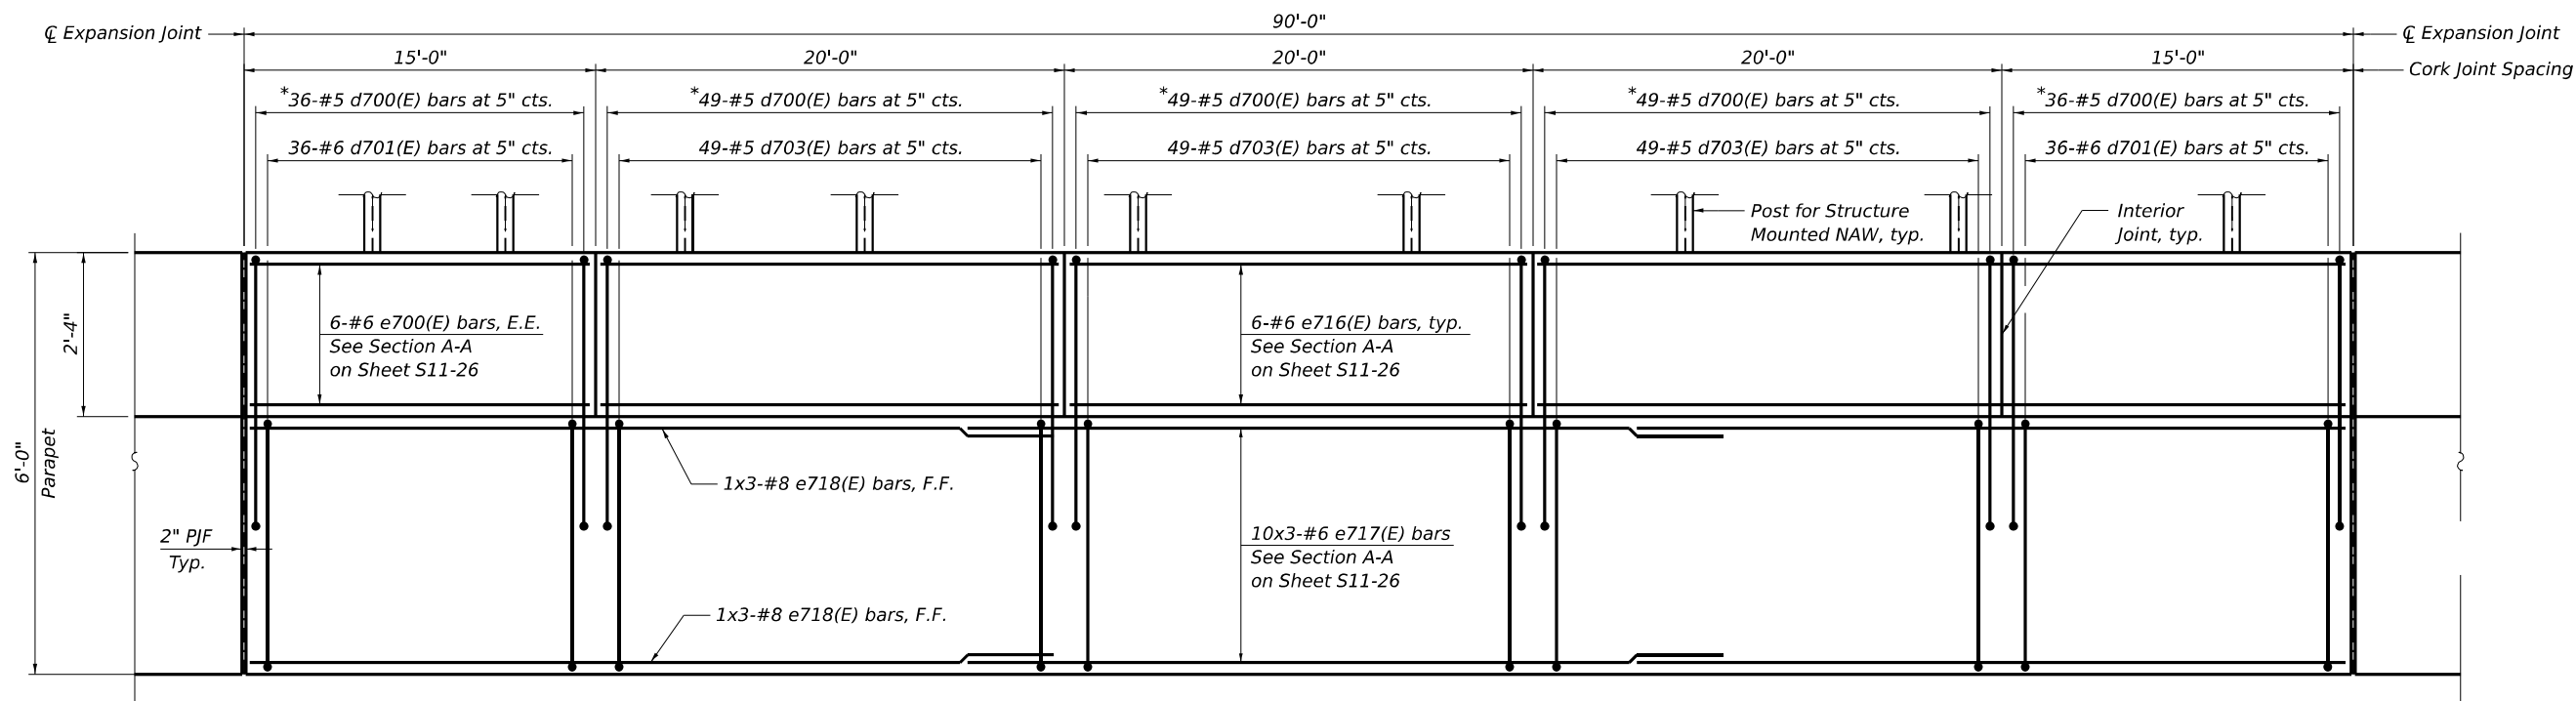

INSIDE ELEVATION OF PARAPET
(Segment 11)

*Tilt 7-d700(E) bars to fit at area of noise abatement anchor rod assembly locations.

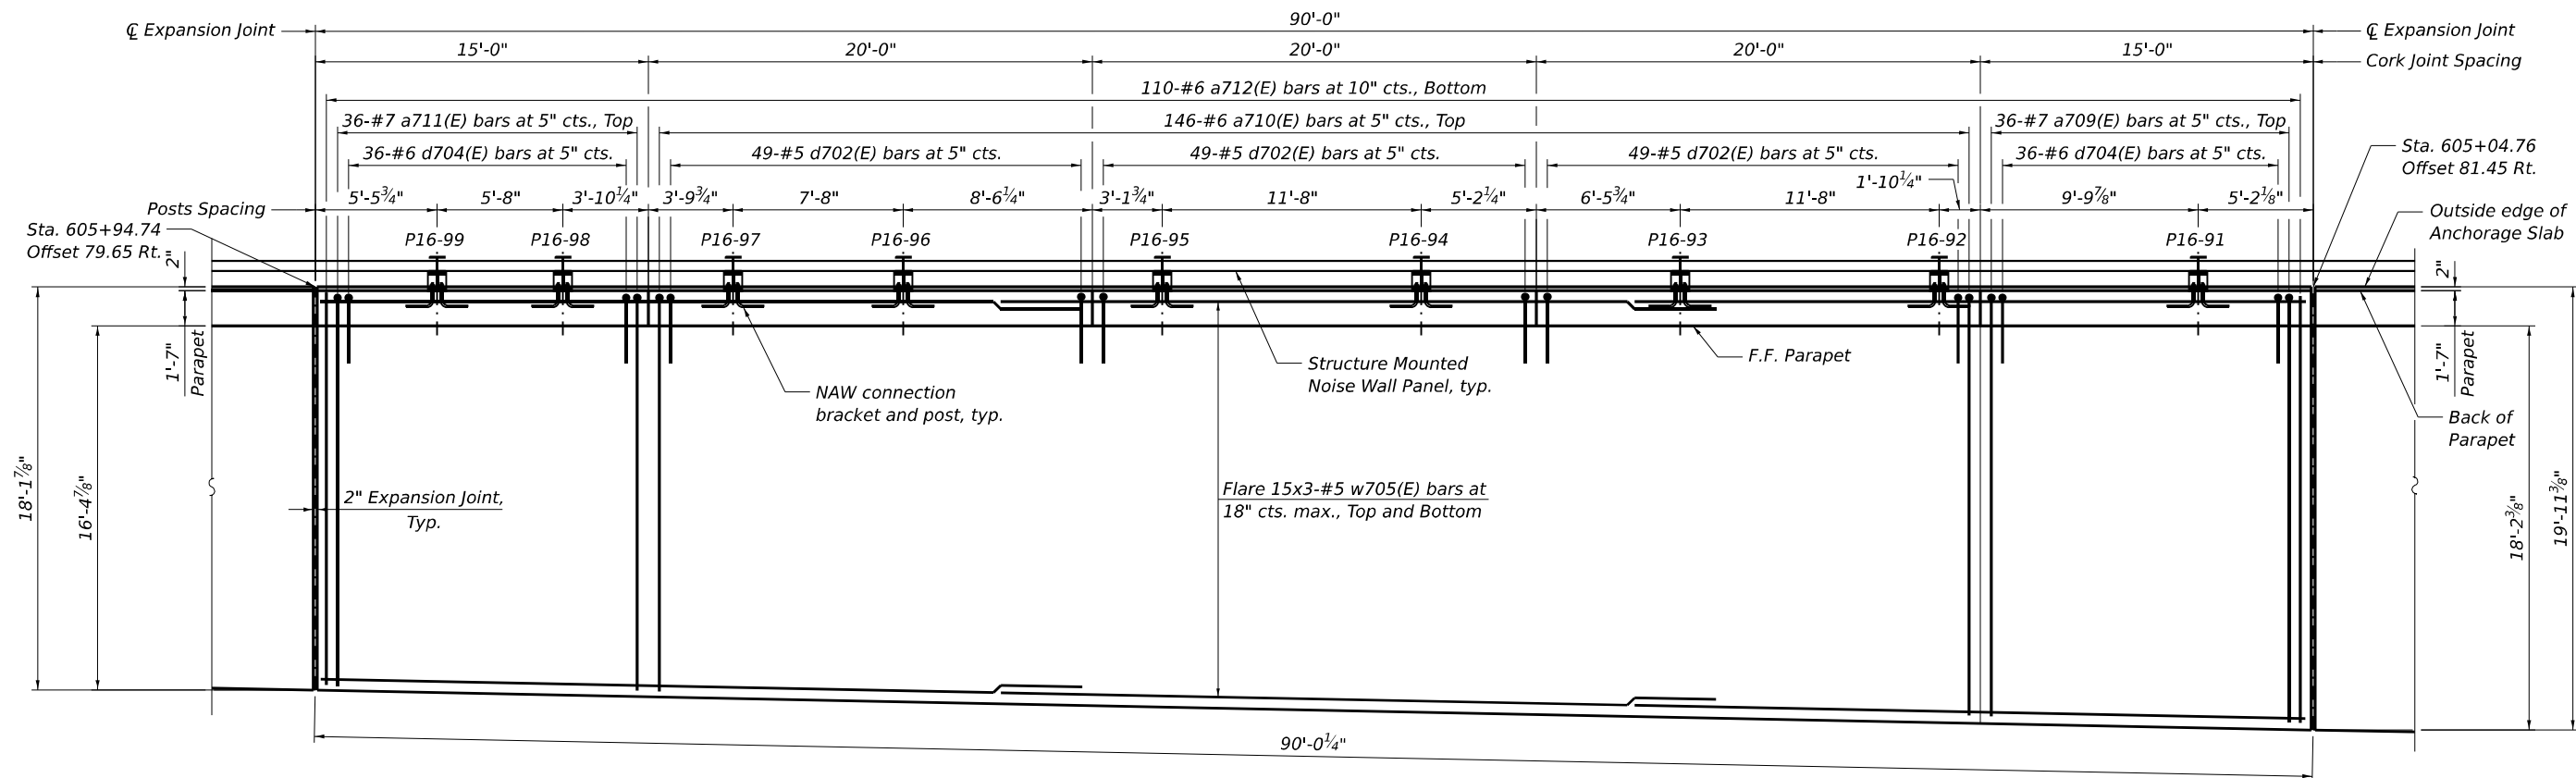

PLAN
(Segment 11)

NOTES:

1. Stations and offsets are measured along CL I-80 to outside edge of anchorage slab.
2. For Bar diagrams, Expansion, Construction, and Cork Joint Details, and Bill of Material, see Sheet S11-26.
3. For Noise Abatement Wall connection details, see Sheet S11-27.
4. Cost of 2" PJF is not paid for separately and shall be included with Concrete Superstructure.

MODEL: BL_P16-90-Plan 3 (Sheet)
FILE NAME: P:\Transportation\Projects\2018\CH401\401180022\02-Trans\Systems\CAD\62R89\Sheet\2-3-Structural\Moment Slabs\0162R89-SHT-MOMENTS\A816-STRUCT-15




USER NAME = jana.issa	DESIGNED - JMI	REVISED -
	DRAWN - JMI	REVISED -
PLOT SCALE =	CHECKED - SK, MAI	REVISED -
PLOT DATE = 12/1/2023	DATE - 10/6/23	REVISED -

STATE OF ILLINOIS
DEPARTMENT OF TRANSPORTATION

ANCHORAGE SLAB 16
ANCHORAGE SLAB PLAN AND ELEVATION 11


SCALE: SHEET S11-15 OF S11-28 SHEETS STA. TO STA.

F.A.I. RTE.	SECTION	COUNTY	TOTAL SHEETS	SHEET NO.
I-80	FAI 80 22 BR	WILL	1201	826
CONTRACT NO. 62R89				
ILLINOIS FED. AID PROJECT				

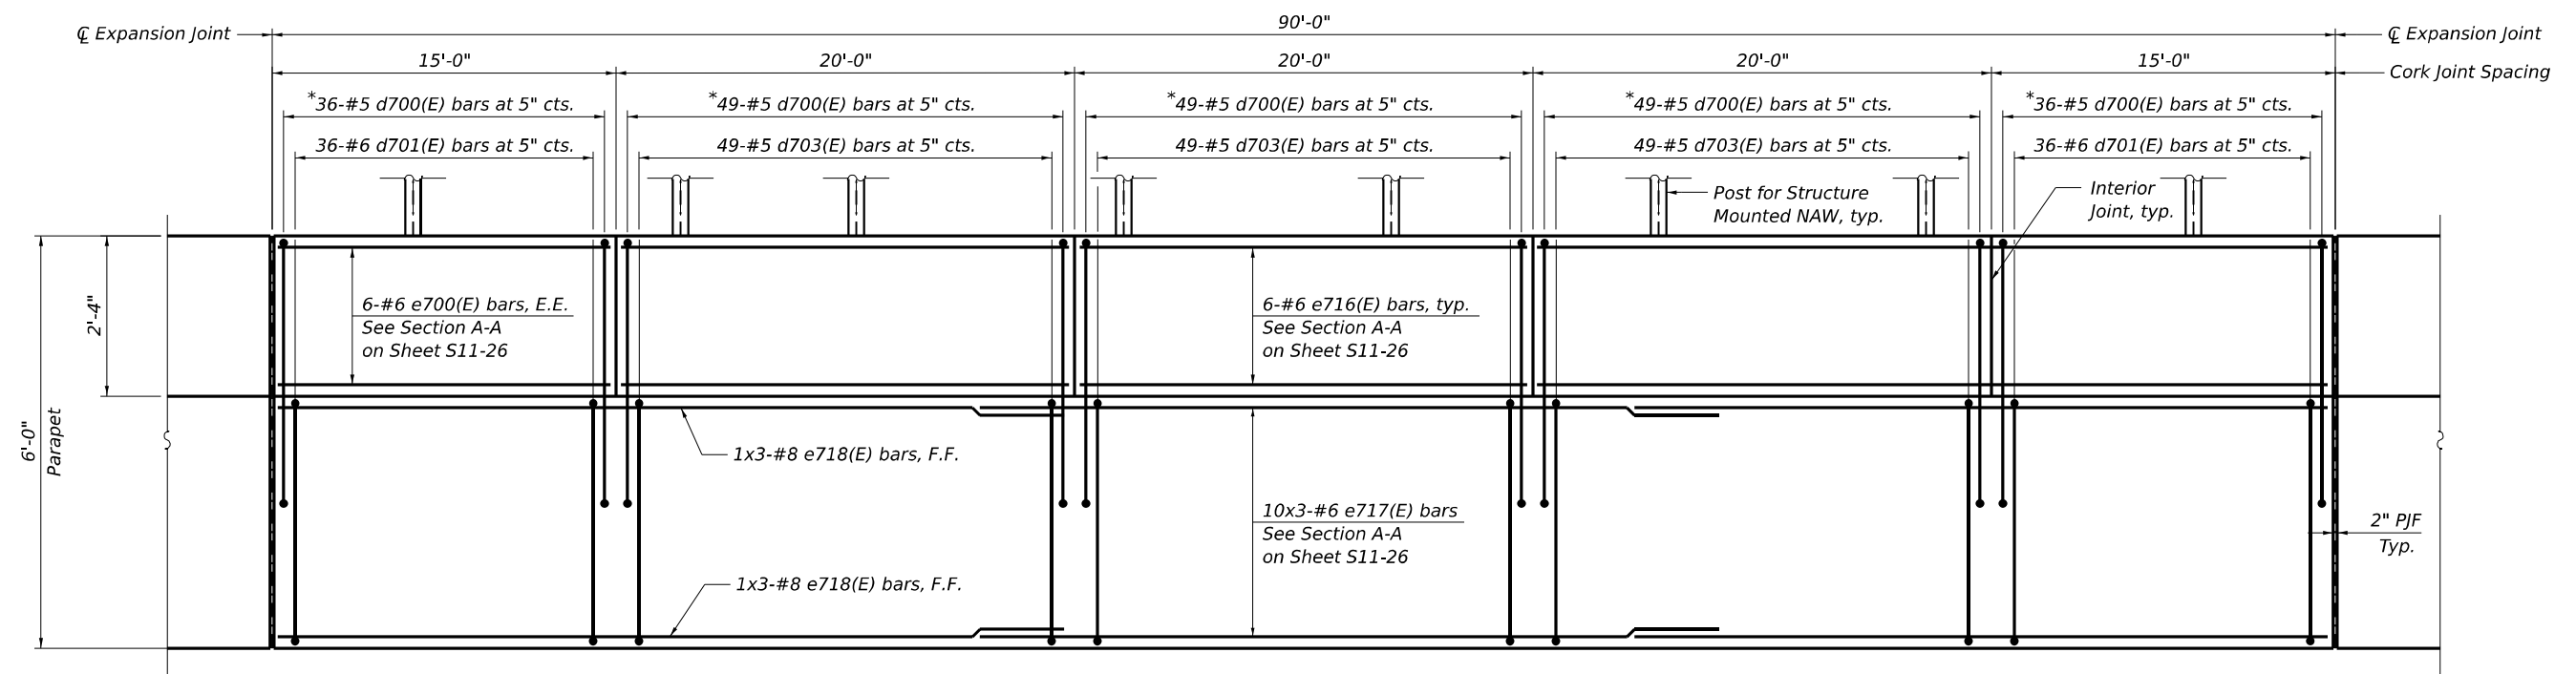


INSIDE ELEVATION OF PARAPET
(Segment 12)

* Tilt 7-d700(E) bars to fit at area of noise abatement anchor rod assembly locations.

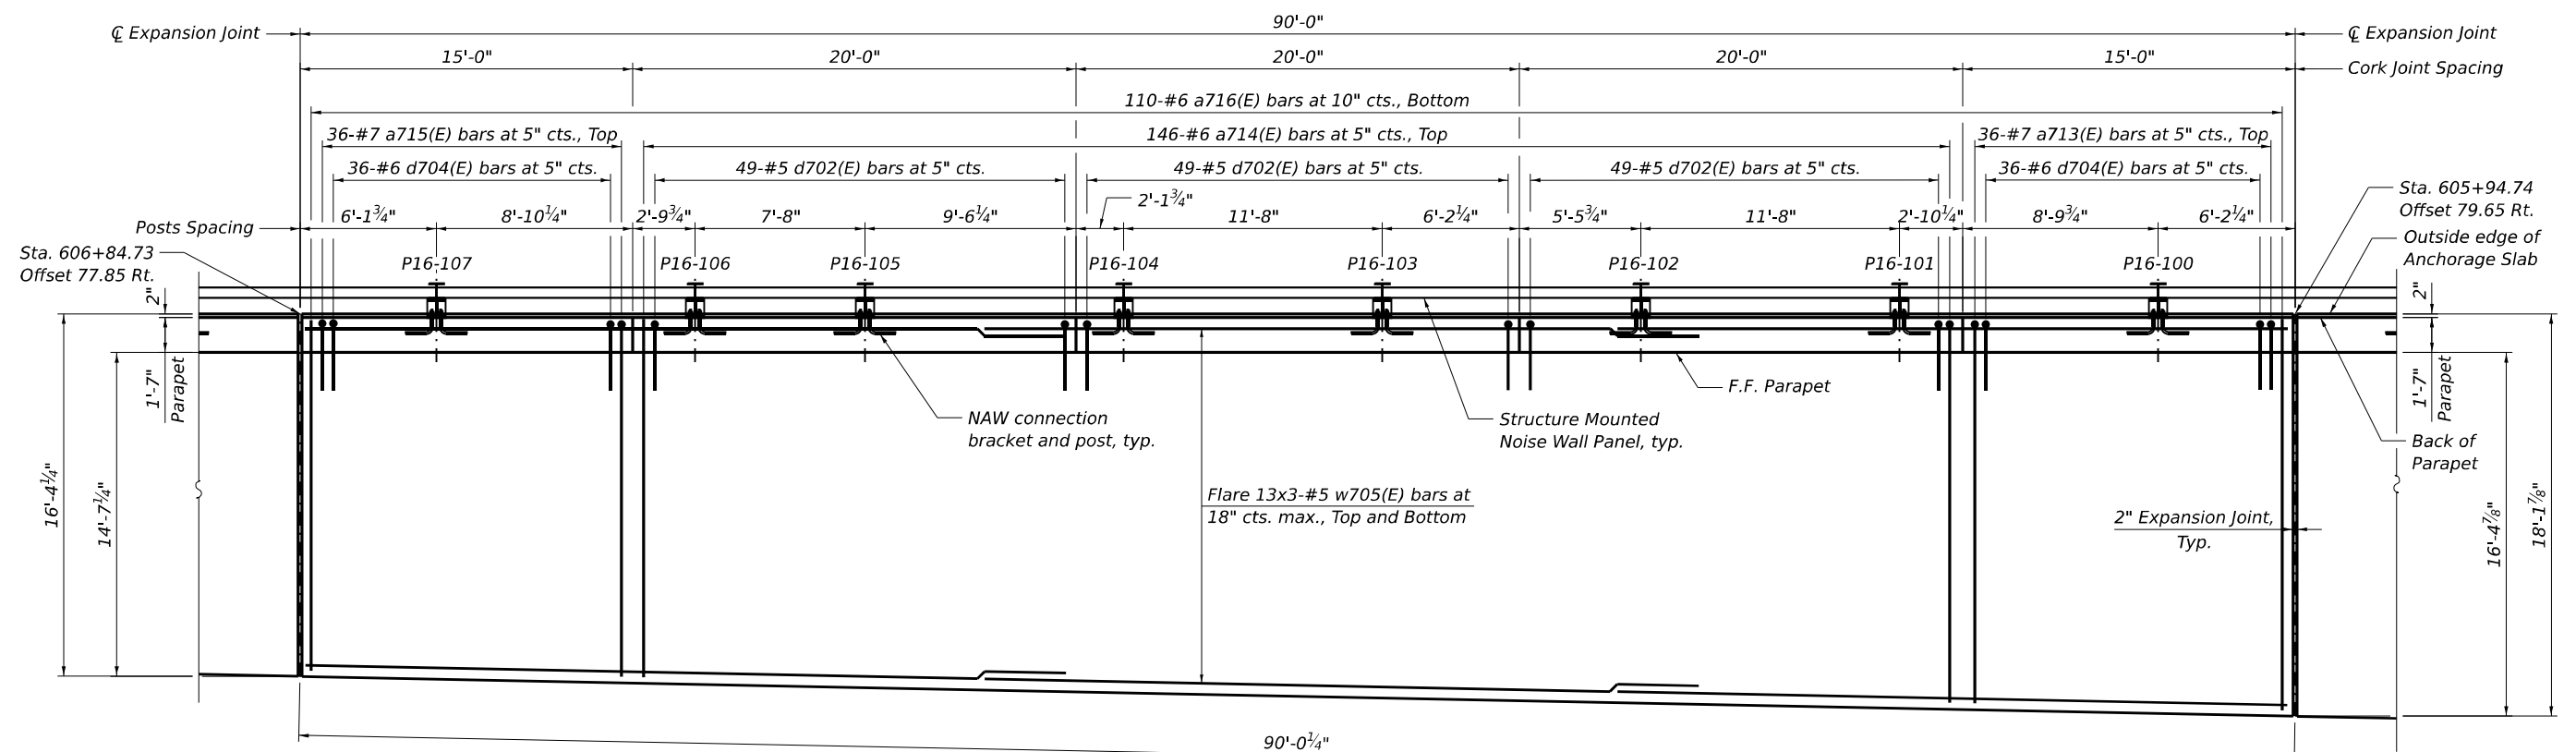


PLAN
(Segment 12)

 


NOTES:

1. Stations and offsets are measured along CL I-80 to outside edge of anchorage slab.
2. For Bar diagrams, Expansion, Construction, and Cork Joint Details, and Bill of Material, see Sheet S11-26.
3. For Noise Abatement Wall connection details, see Sheet S11-27.
4. Cost of 2" PJF is not paid for separately and shall be included with Concrete Superstructure.

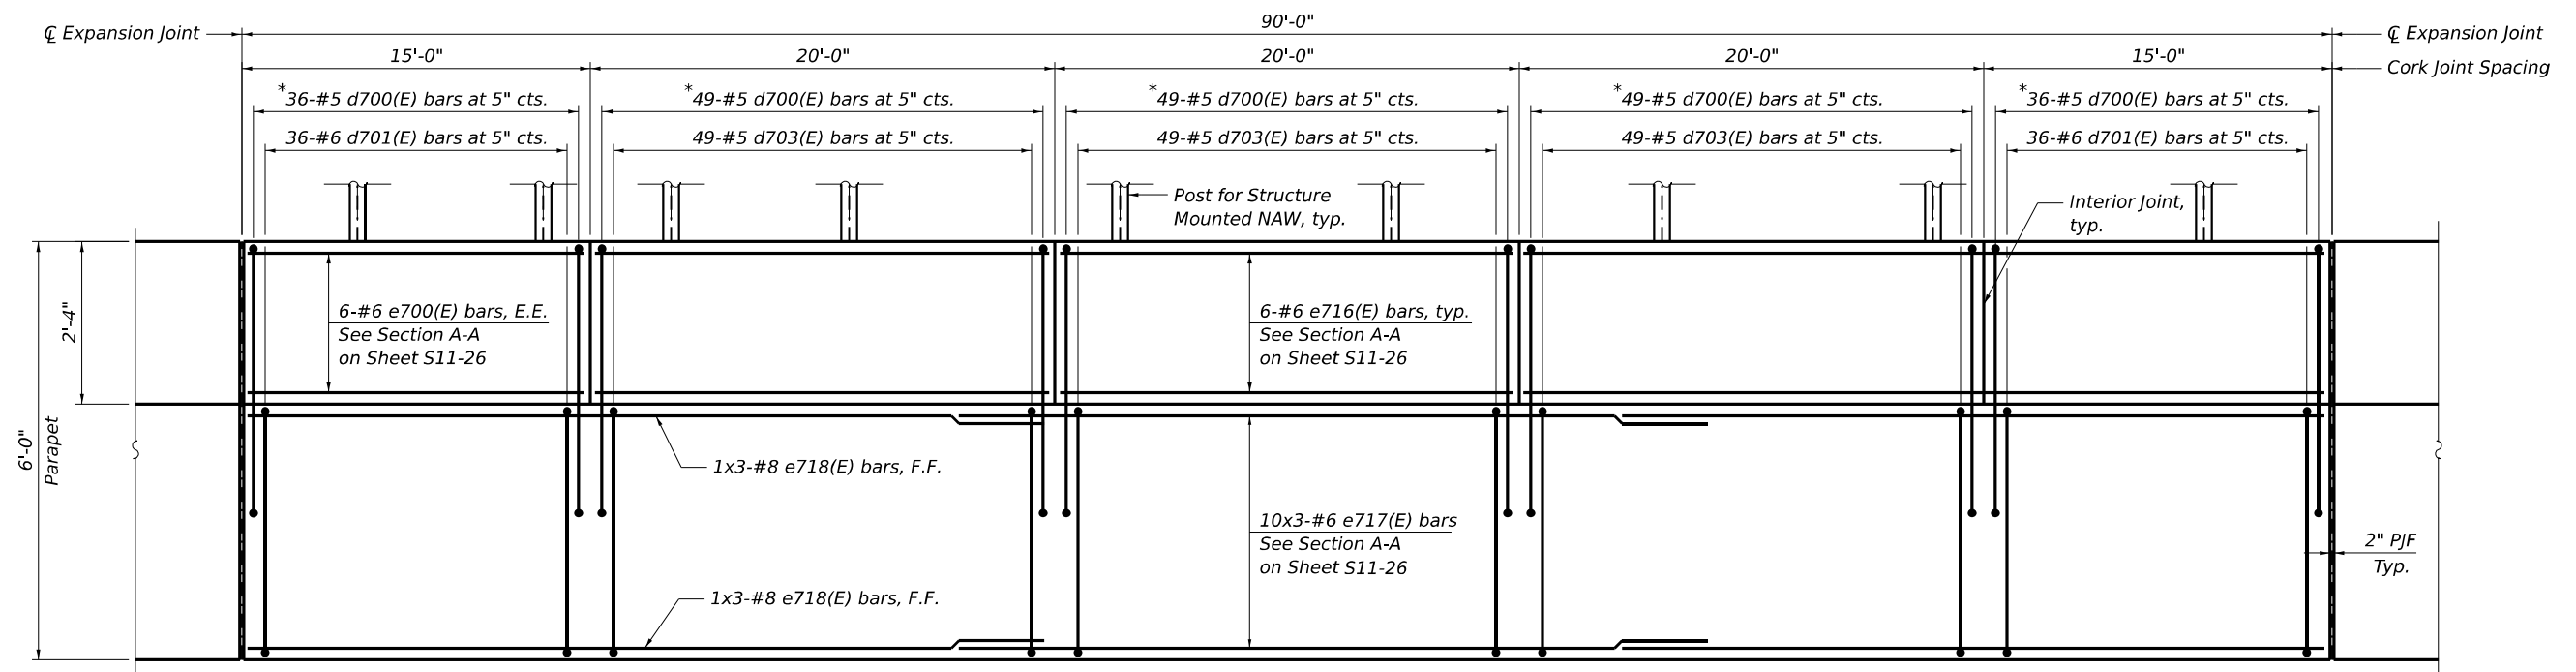

INSIDE ELEVATION OF PARAPET
(Segment 13)

* Tilt 7-d700(E) bars to fit at area of noise abatement anchor rod assembly locations.

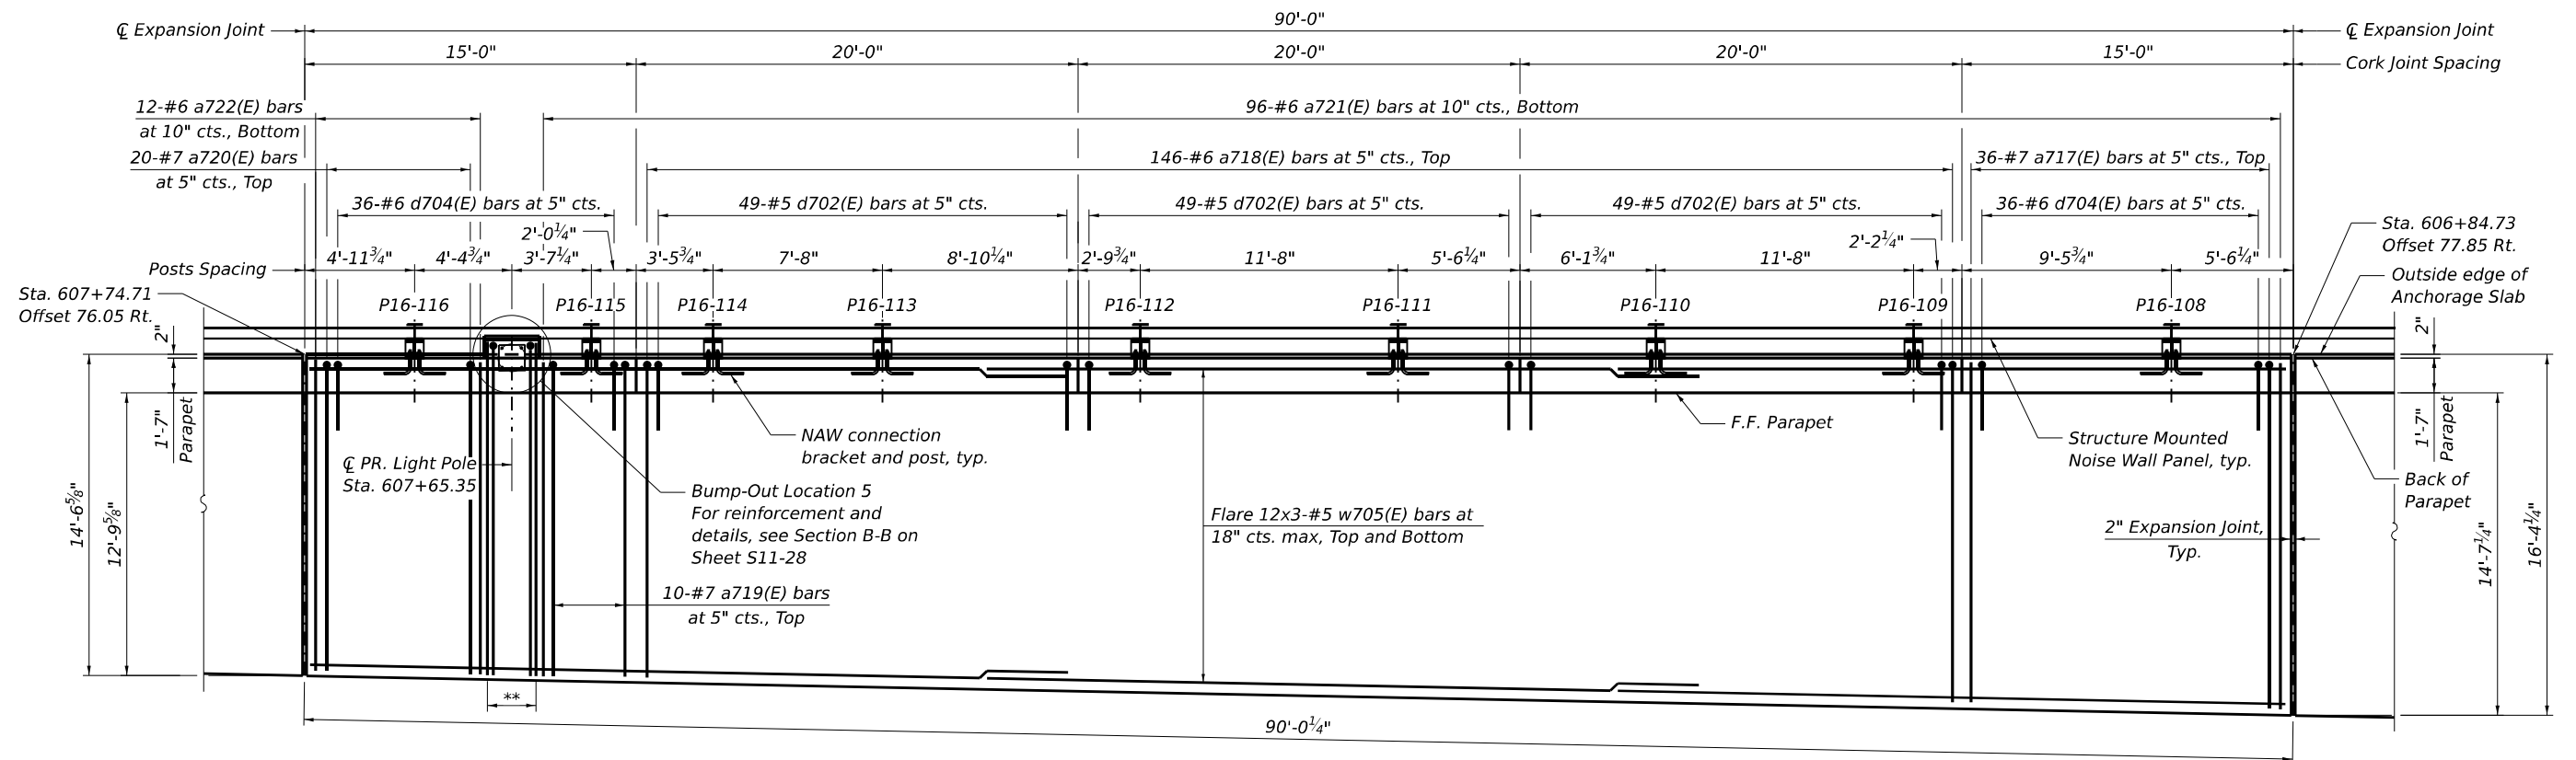

PLAN
(Segment 13)

NOTES:

- Stations and offsets are measured along CL I-80 to outside edge of anchorage slab.
- For Bar diagrams, Expansion, Construction, and Cork Joint Details, and Bill of Material, see Sheet S11-26.
- For Noise Abatement Wall connection details, see Sheet S11-27.
- Cost of 2" PJF is not paid for separately and shall be included with Concrete Superstructure.

MODEL: BL_PR_00 - Plan 3 (Sheet)
FILE NAME: P:\TransSystems\Projects\2018\CH401\401180022\02-TransSystems\CAD\62R89\Sheet\2-2-Structural\Moment Slabs\022R89-SHT-MOMENTS\A815-STRUCT-17

HBM
ENGINEERING GROUP, LLC


USER NAME = jana.issa	DESIGNED - JMI	REVISED -
	DRAWN - JMI	REVISED -
	CHECKED - SK, MAI	REVISED -
	DATE - 10/6/23	REVISED -
PLOT SCALE =		
PLOT DATE = 12/1/2023		

STATE OF ILLINOIS
DEPARTMENT OF TRANSPORTATION

ANCHORAGE SLAB 16
ANCHORAGE SLAB PLAN AND ELEVATION 13


SCALE: SHEET S11-17 OF S11-28 SHEETS STA. TO STA.

F.A.I. RTE.	SECTION	COUNTY	TOTAL SHEETS	SHEET NO.
I-80	FAI 80 22 BR	WILL	1201	828
CONTRACT NO. 62R89				
ILLINOIS FED. AID PROJECT				

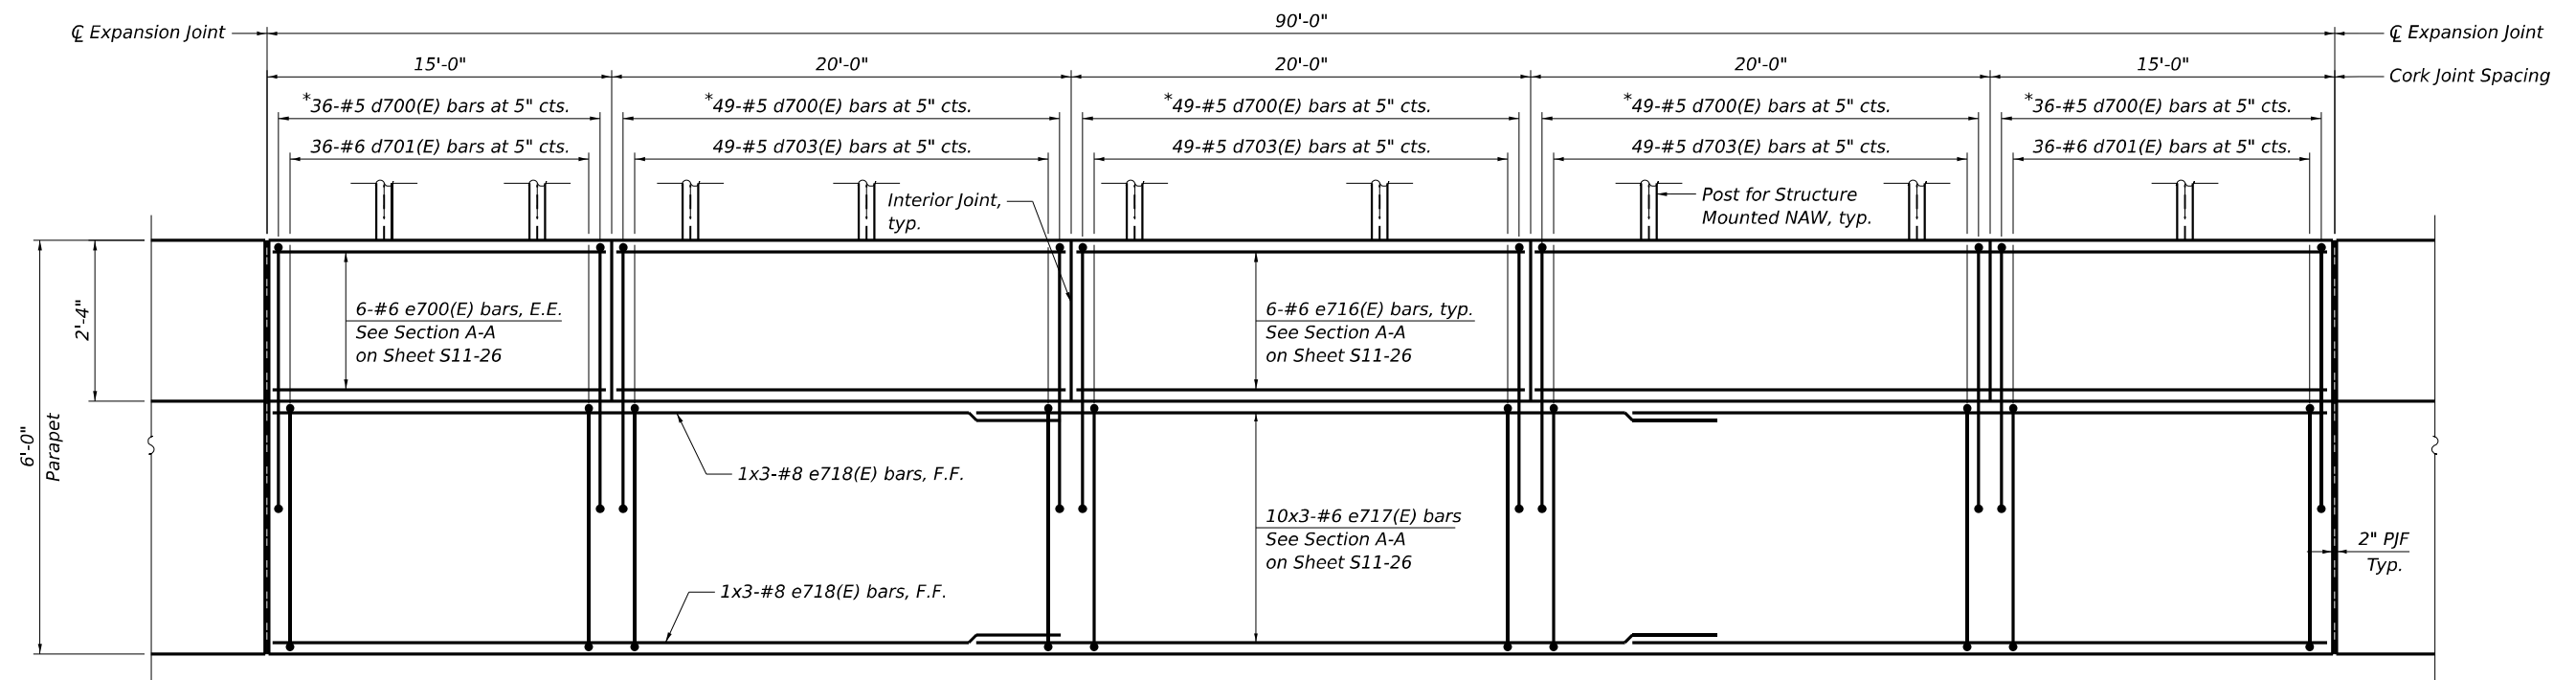

INSIDE ELEVATION OF PARAPET
(Segment 14)

* Tilt 7-d700(E) bars to fit at area of noise abatement anchor rod assembly locations.

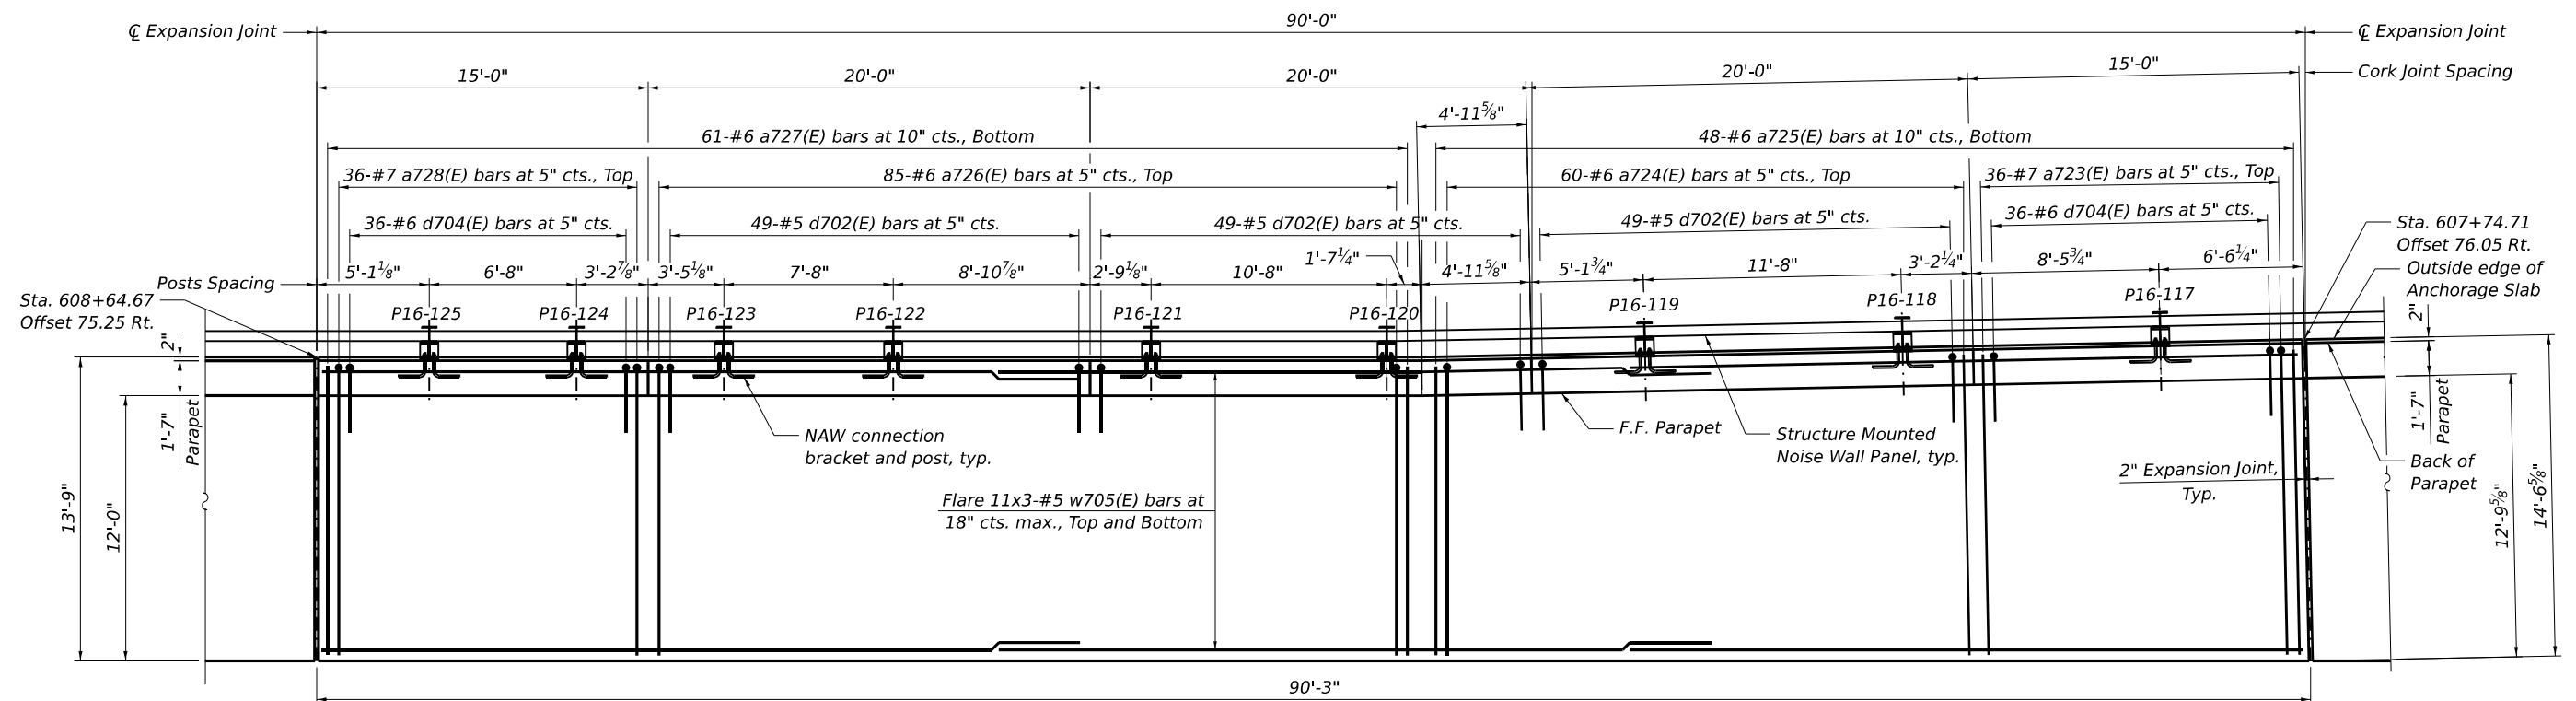

PLAN
(Segment 14)

NOTES:

1. Stations and offsets are measured along CL I-80 to outside edge of anchorage slab.
2. For Bar diagrams, Expansion, Construction, and Cork Joint Details, and Bill of Material, see Sheet S11-26.
3. For Noise Abatement Wall connection details, see Sheet S11-27.
4. Cost of 2" P/JF is not paid for separately and shall be included with Concrete Superstructure.

MODEL: BL_P18_00_Plan 3 (Sheet)
FILE NAME: P:\Transportation\Projects\2018\CH401\401180022\03-TransSystems\CAD\62R89\Sheet27-28-Structural\Moment Slabs\012R89-SHT-MOMENTS\A815-STRUCT-18



USER NAME = jana.issa	DESIGNED - JMI	REVISED -
	DRAWN - JMI	REVISED -
PLOT SCALE =	CHECKED - SK, MAI	REVISED -
PLOT DATE = 12/1/2023	DATE - 10/6/23	REVISED -


STATE OF ILLINOIS
DEPARTMENT OF TRANSPORTATION

ANCHORAGE SLAB 16
ANCHORAGE SLAB PLAN AND ELEVATION 14

SCALE: SHEET S11-18 OF S11-28 SHEETS STA. TO STA.


F.A.I. RTE.	SECTION	COUNTY	TOTAL SHEETS	SHEET NO.
I-80	FAI 80 22 BR	WILL	1201	829
CONTRACT NO. 62R89				
ILLINOIS FED. AID PROJECT				

MODEL: BLP_00 - Plan 3 (Sheet)
FILE NAME: P:\TRANS\Systems\Projects\2018\CH401\401180022\02-Trans\Systems\CAD\62R89\SHEET\2-Structural\Moment Slabs\012R89-SHT-MOMENTS\A815-STRUCT-19

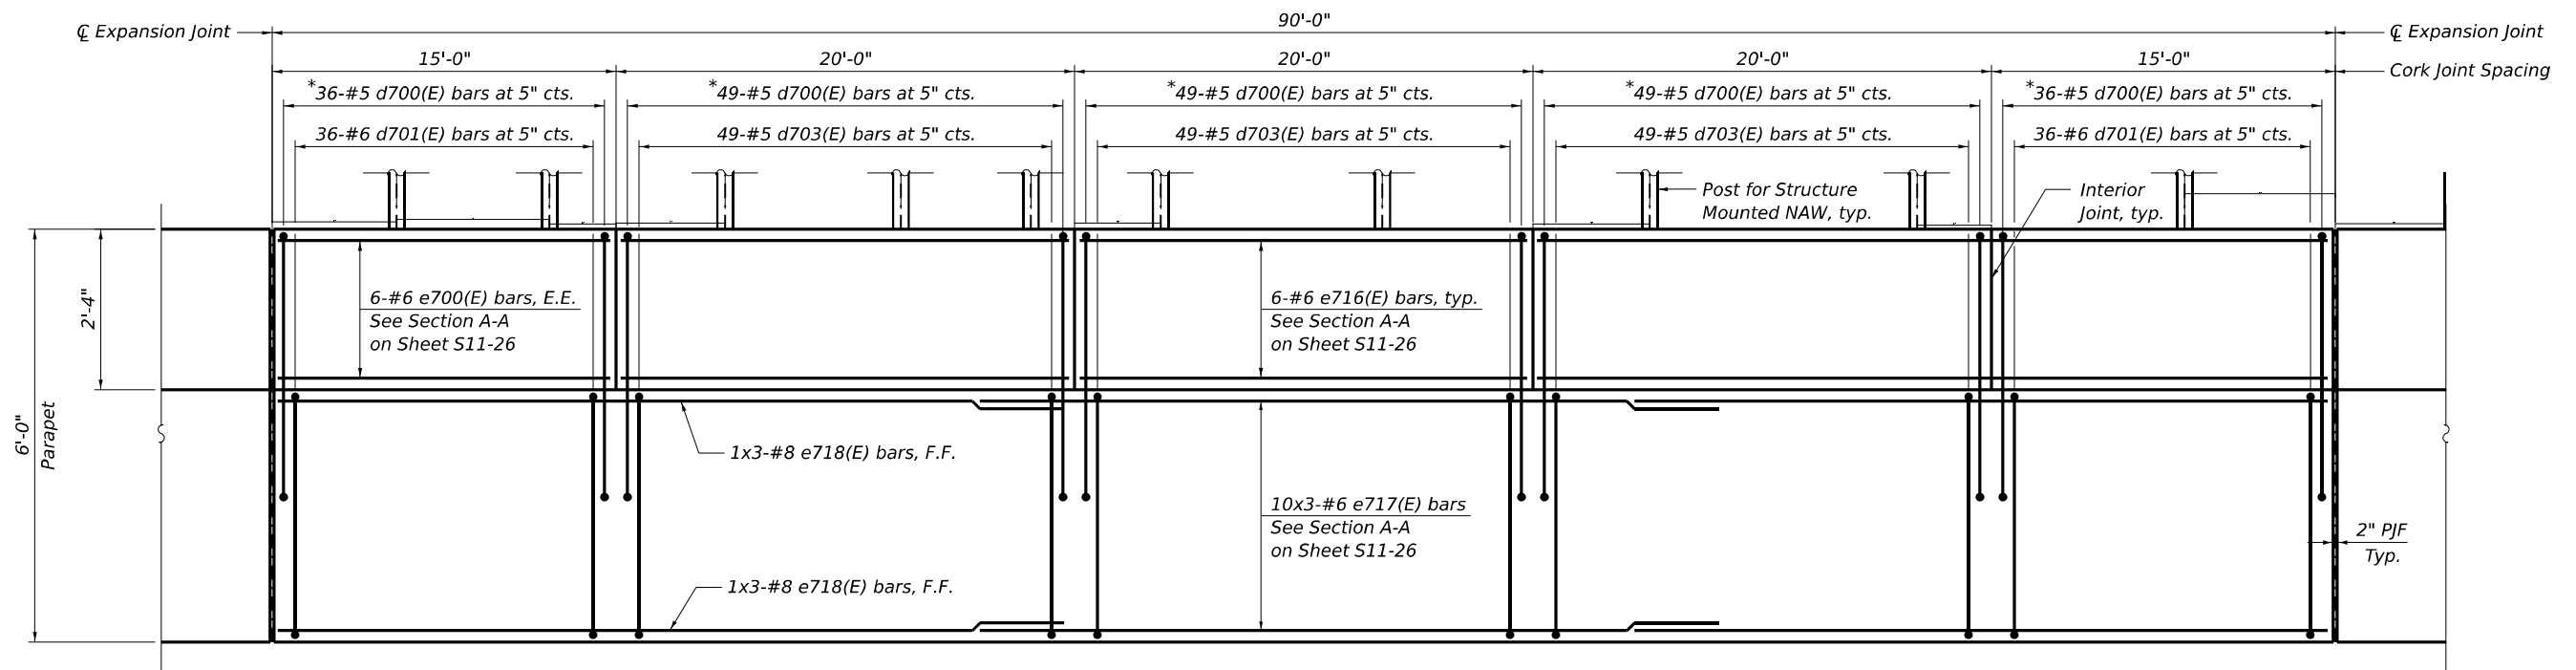

INSIDE ELEVATION OF PARAPET
(Segment 15)

* Tilt 7-d700(E) bars to fit at area of noise abatement anchor rod assembly locations.

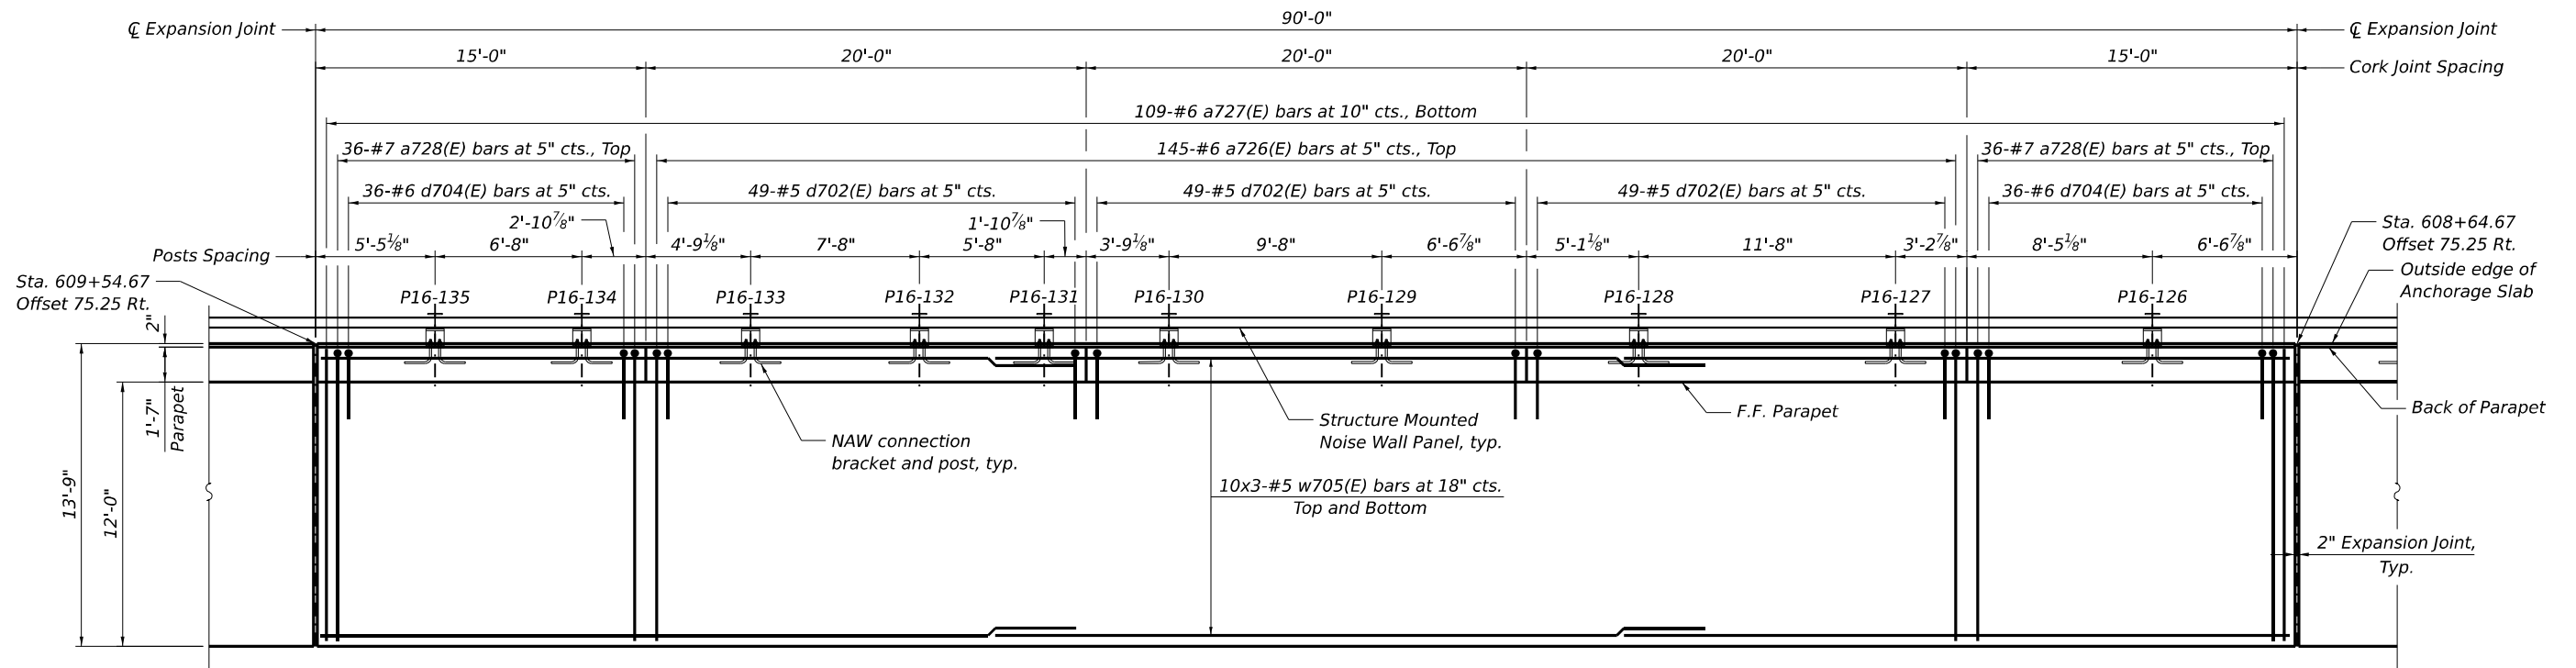

PLAN
(Segment 15)



NOTES:

1. Stations and offsets are measured along CL I-80 to outside edge of anchorage slab.
2. For Bar diagrams, Expansion, Construction, and Cork Joint Details, and Bill of Material, see Sheet S11-26.
3. For Noise Abatement Wall connection details, see Sheet S11-27.
4. Cost of 2" PJF is not paid for separately and shall be included with Concrete Superstructure.




USER NAME = jana.issa	DESIGNED - JMI	REVISED -
	DRAWN - JMI	REVISED -
PLOT SCALE =	CHECKED - SK, MAI	REVISED -
PLOT DATE = 12/1/2023	DATE - 10/6/23	REVISED -

STATE OF ILLINOIS
DEPARTMENT OF TRANSPORTATION

ANCHORAGE SLAB 16
ANCHORAGE SLAB PLAN AND ELEVATION 15


SCALE: SHEET S11-19 OF S11-28 SHEETS STA. TO STA.

F.A.I. RTE.	SECTION	COUNTY	TOTAL SHEETS	SHEET NO.
I-80	FAI 80 22 BR	WILL	1201	830
CONTRACT NO. 62R89				
ILLINOIS FED. AID PROJECT				

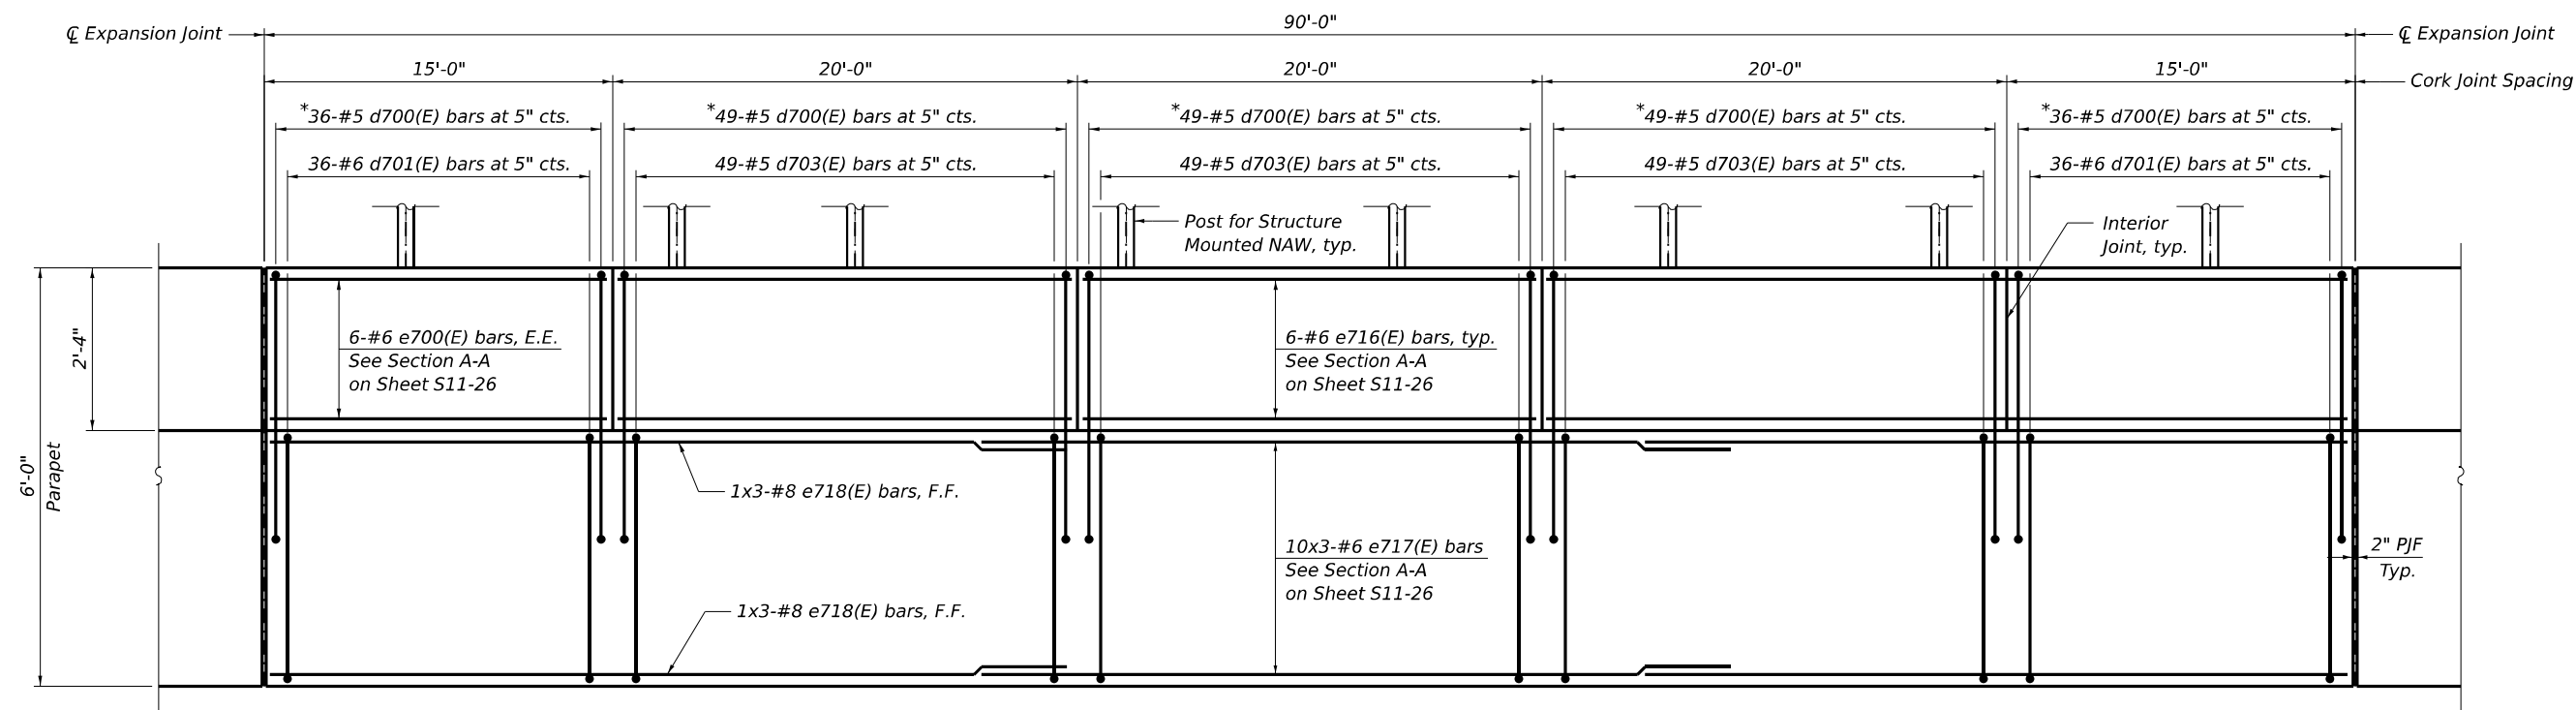


INSIDE ELEVATION OF PARAPET
(Segment 16)

* Tilt 7-d700(E) bars to fit at area of noise abatement anchor rod assembly locations.

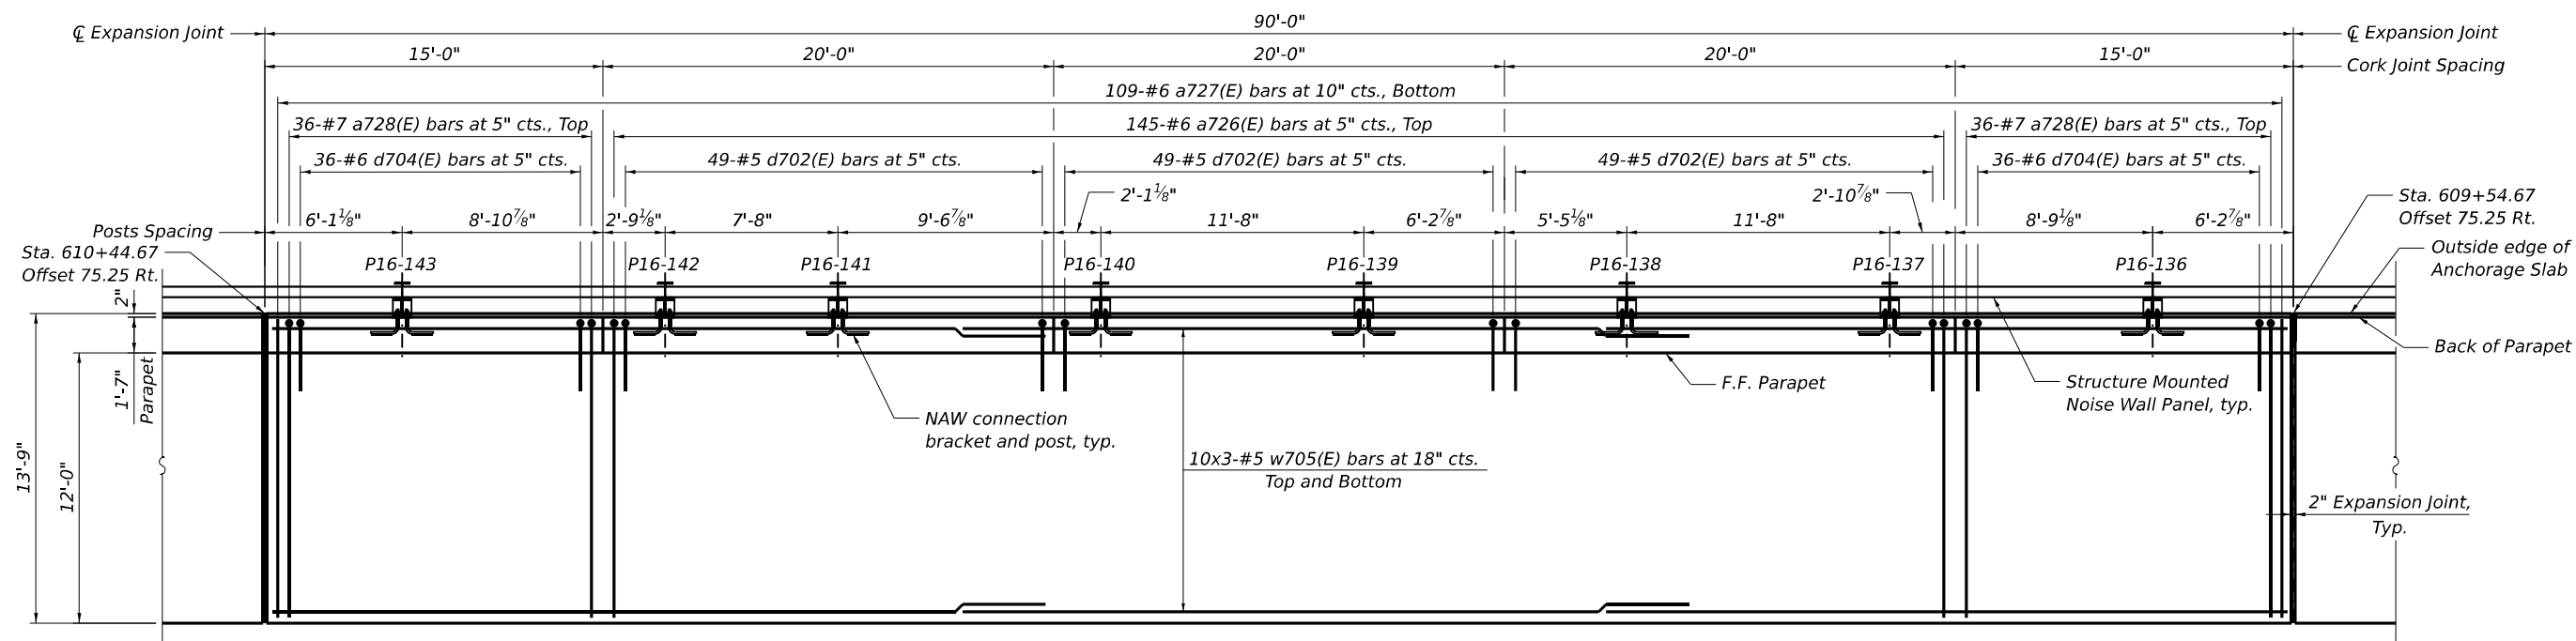

PLAN
(Segment 16)

 

NOTES:

- Stations and offsets are measured along CL I-80 to outside edge of anchorage slab.
- For Bar diagrams, Expansion, Construction, and Cork Joint Details, and Bill of Material, see Sheet S11-26.
- For Noise Abatement Wall connection details, see Sheet S11-27.
- Cost of 2" PJF is not paid for separately and shall be included with Concrete Superstructure.

MODEL: BL_P9_00_Plan 3 (Sheet)
FILE NAME: P:\TRANS\322000\2018\CH401\401180022\03-Trans\Systems\CAD\2018\Sheet23-Structural\Moment Slabs\012889-SHT-MOMENTS\A815-STRUCT-30

HBM
ENGINEERING GROUP, LLC


USER NAME = jana.issa	DESIGNED - JMI	REVISED -
	DRAWN - JMI	REVISED -
PLOT SCALE =	CHECKED - SK, MAI	REVISED -
PLOT DATE = 12/1/2023	DATE - 10/6/23	REVISED -

STATE OF ILLINOIS
DEPARTMENT OF TRANSPORTATION

ANCHORAGE SLAB 16
ANCHORAGE SLAB PLAN AND ELEVATION 16


SCALE: SHEET S11-20 OF S11-28 SHEETS STA. TO STA.

F.A.I. RTE.	SECTION	COUNTY	TOTAL SHEETS	SHEET NO.
I-80	FAI 80 22 BR	WILL	1201	831
CONTRACT NO. 62R89				
ILLINOIS FED. AID PROJECT				

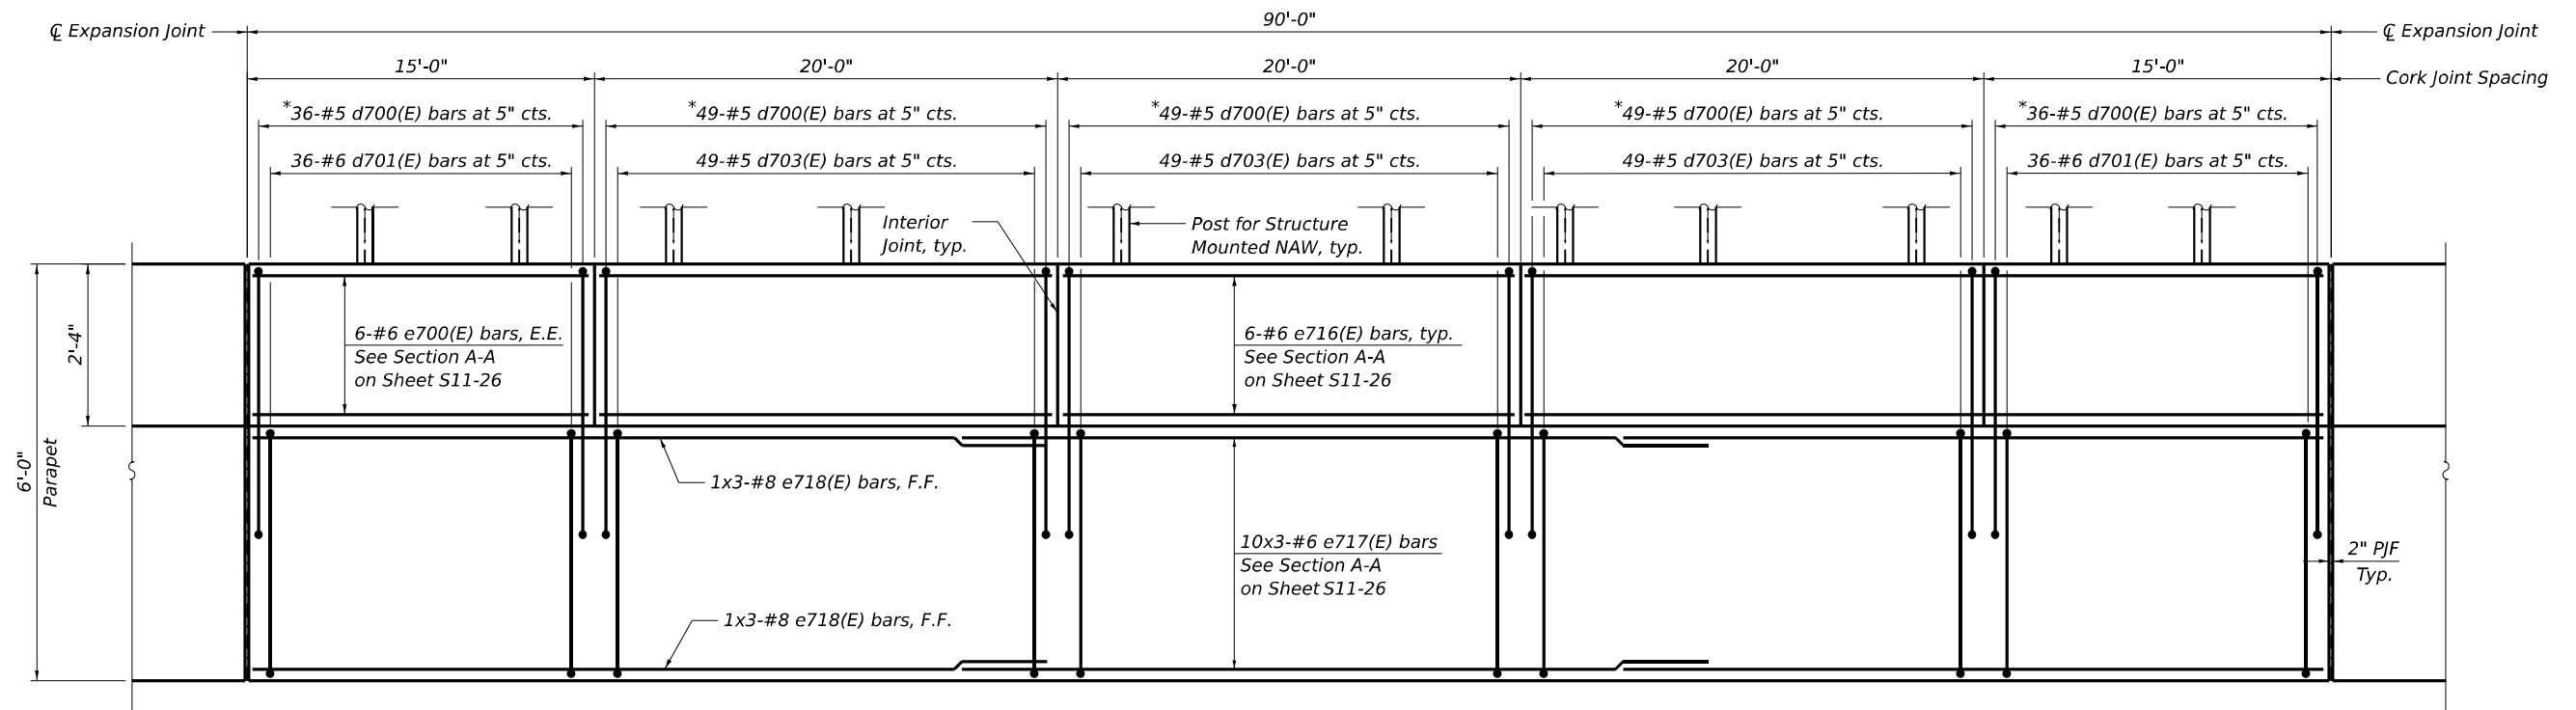

INSIDE ELEVATION OF PARAPET
(Segment 17)

* Tilt 7-d700(E) bars to fit at area of noise abatement anchor rod assembly locations.

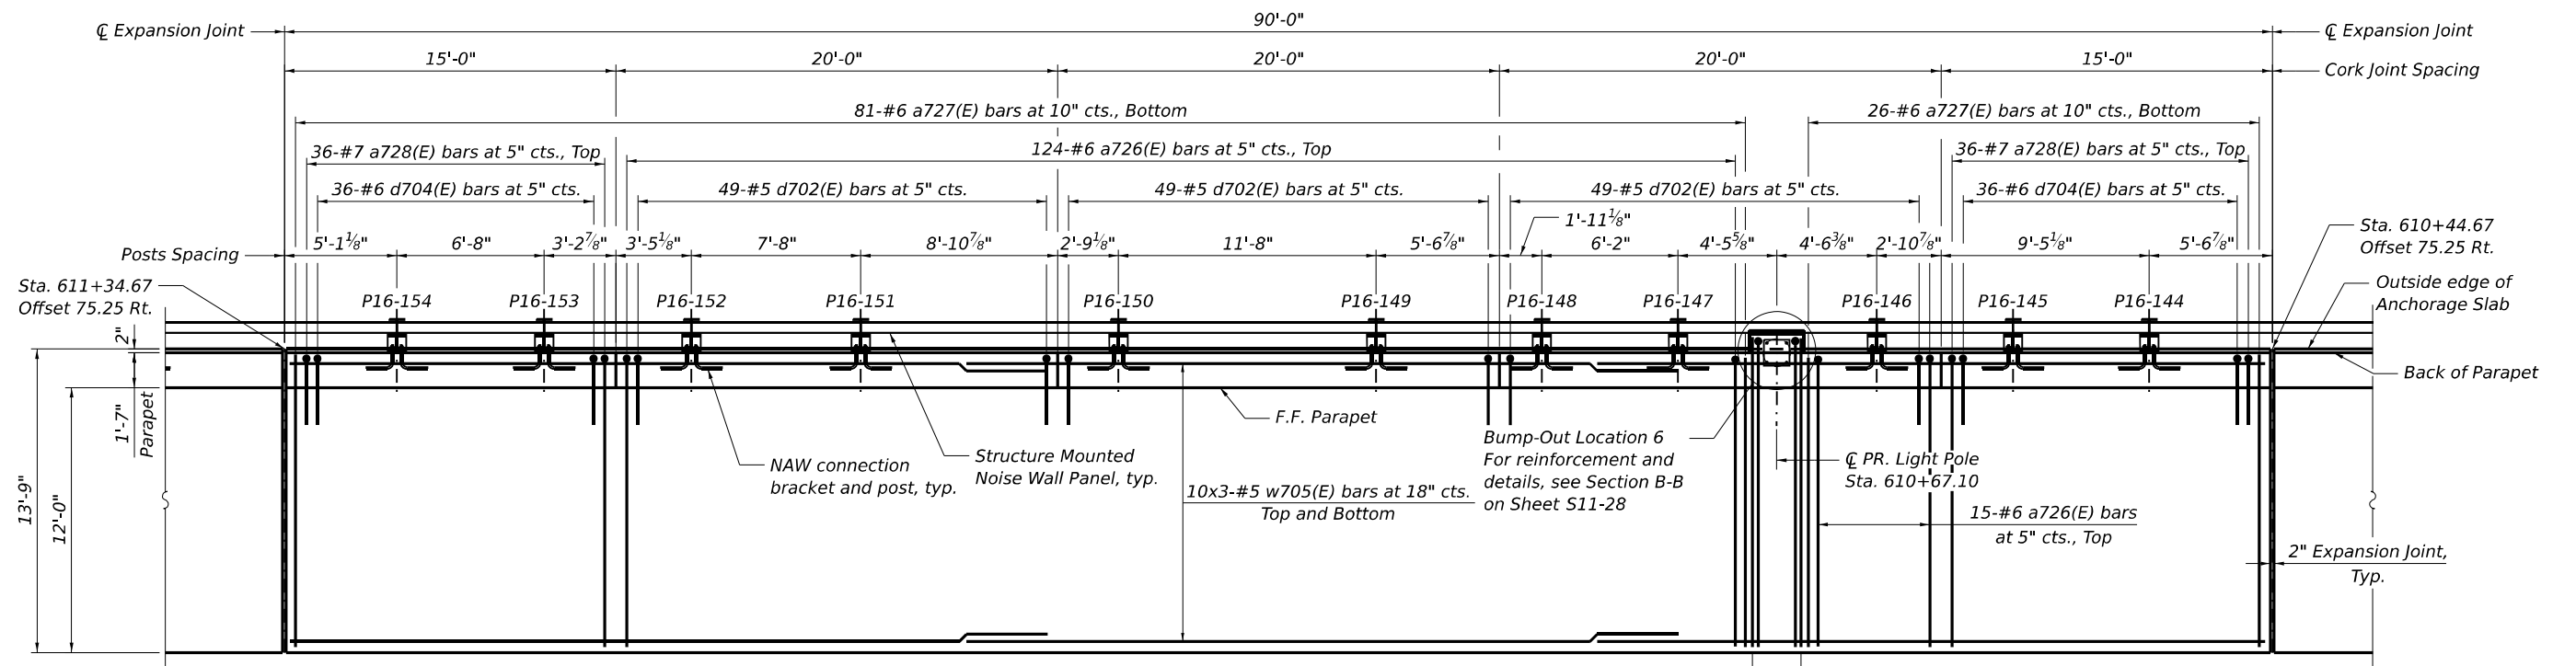

PLAN
(Segment 17)

NOTES:

1. Stations and offsets are measured along CL I-80 to outside edge of anchorage slab.
2. For Bar diagrams, Expansion, Construction, and Cork Joint Details, and Bill of Material, see Sheet S11-26.
3. For Noise Abatement Wall connection details, see Sheet S11-27.
4. Cost of 2" P/JF is not paid for separately and shall be included with Concrete Superstructure.

MODEL: BL_P18_00_Plan 3 (Sheet)
FILE NAME: P:\TRANS\SYSTEMS\PROJECTS\2018\CH401\401180022\02-Trans\Systems\CAD\62R89\Sheet2\2-Structural\Moment Slabs\012R89-SHT-MOMENTS\A815-STRUCT-11

HBM
ENGINEERING GROUP, LLC


USER NAME	= jana.issa	DESIGNED	- JMI	REVISED	-
DRAWN	- JMI	REVIS	-	REVIS	-
PLOT SCALE	=	CHECKED	- SK, MAI	REVISED	-
PLOT DATE	= 12/1/2023	DATE	- 10/6/23	REVISED	-

STATE OF ILLINOIS
DEPARTMENT OF TRANSPORTATION

ANCHORAGE SLAB 16
ANCHORAGE SLAB PLAN AND ELEVATION 17


SCALE: SHEET S11-21 OF S11-28 SHEETS STA. TO STA.

F.A.I. RTE.	SECTION	COUNTY	TOTAL SHEETS	SHEET NO.
I-80	FAI 80 22 BR	WILL	1201	832
CONTRACT NO. 62R89				
ILLINOIS FED. AID PROJECT				

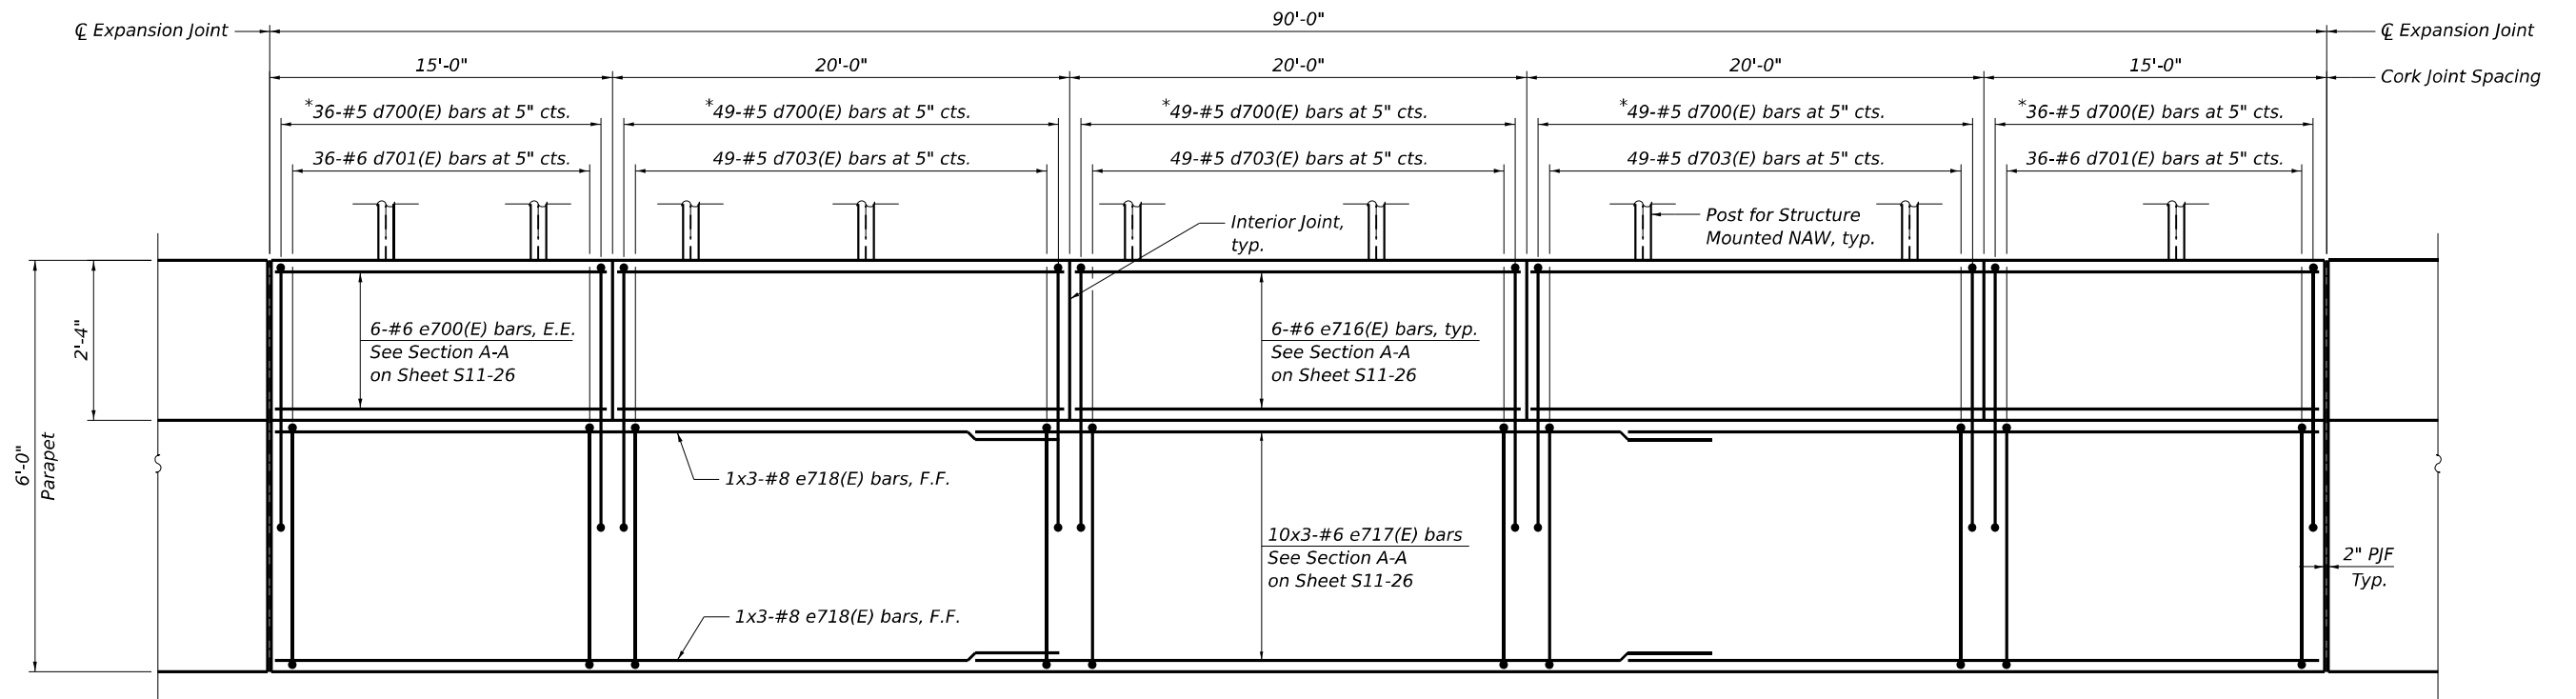

INSIDE ELEVATION OF PARAPET
(Segment 18)

* Tilt 7-d700(E) bars to fit at area of noise abatement anchor rod assembly locations.

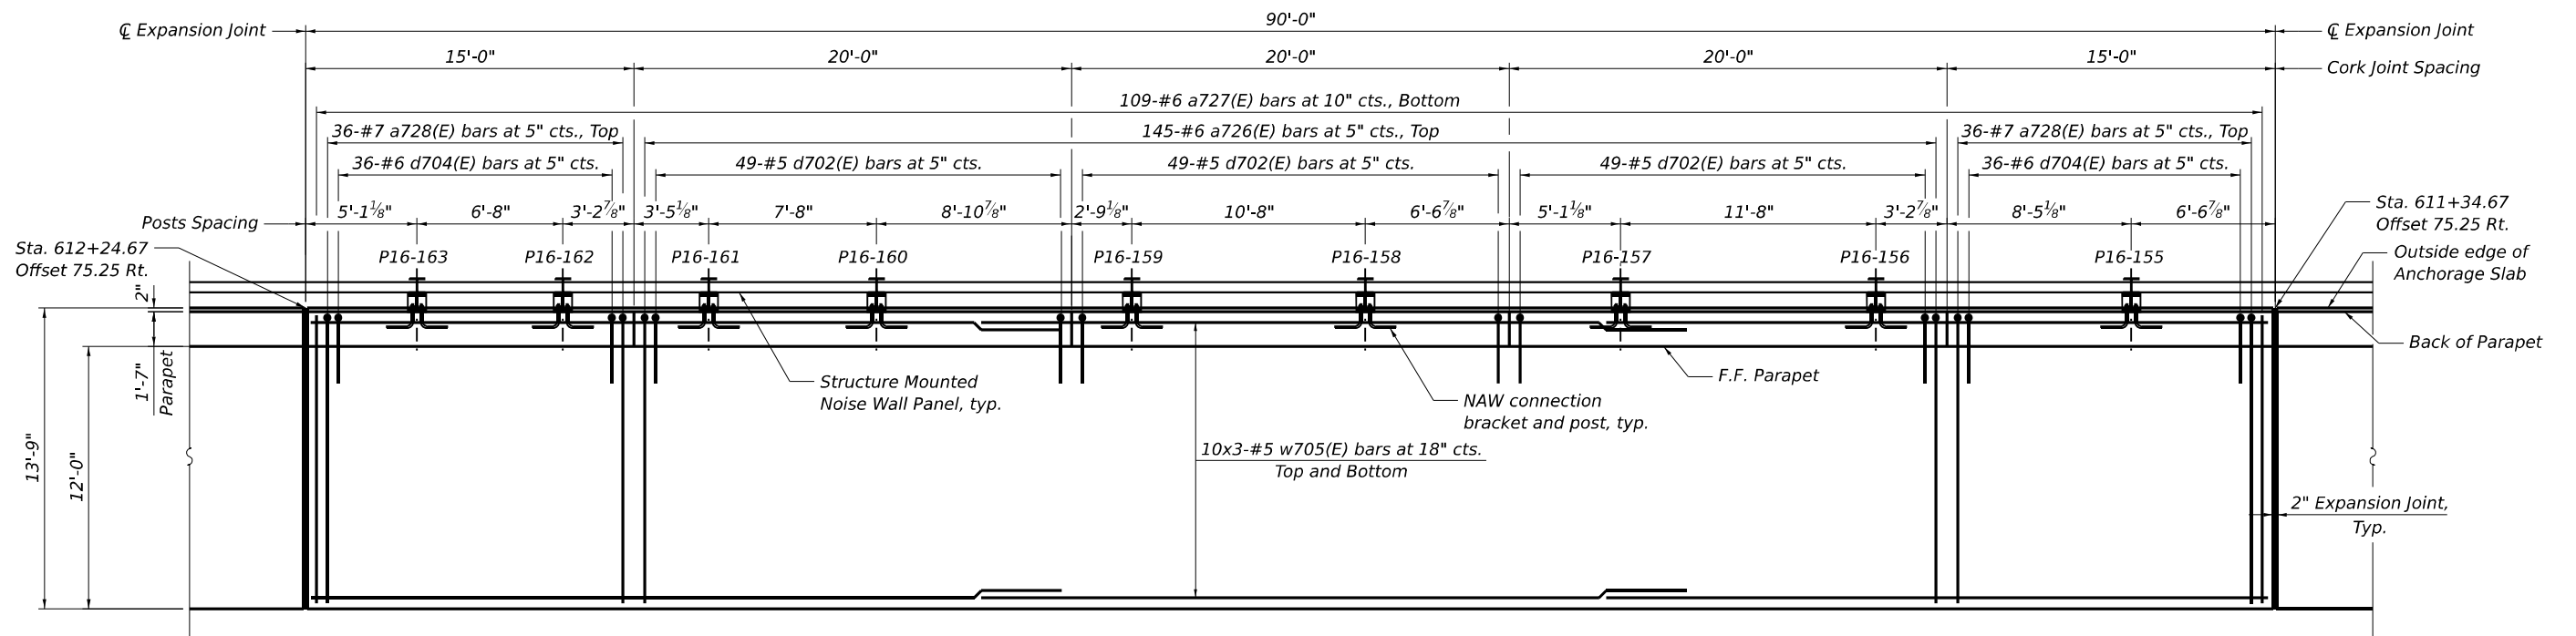

PLAN
(Segment 18)



NOTES:

1. Stations and offsets are measured along CL I-80 to outside edge of anchorage slab.
2. For Bar diagrams, Expansion, Construction, and Cork Joint Details, and Bill of Material, see Sheet S11-26.
3. For Noise Abatement Wall connection details, see Sheet S11-27.
4. Cost of 2" P/JF is not paid for separately and shall be included with Concrete Superstructure.

MODEL: BL_P18_00_Plan_3 (Sheet)
FILE NAME: P:\Projects\2018\2018-00-Plan_3 (Sheet)\TRANSPORTATION\HOSTED\Documents\Projects_2018\CH401\401180022\02-Plan\Systems\CAD\2018\Sheet\2-3-Structural\Moment Slabs\DI2289-SHT-MOMENTS\A815-STRUCT-22

HBM
ENGINEERING GROUP, LLC


USER NAME = jana.issa	DESIGNED - JMI	REVISED -
	DRAWN - JMI	REVISED -
PLOT SCALE =	CHECKED - SK, MAI	REVISED -
PLOT DATE = 12/1/2023	DATE - 10/6/23	REVISED -

STATE OF ILLINOIS
DEPARTMENT OF TRANSPORTATION


ANCHORAGE SLAB 16
ANCHORAGE SLAB PLAN AND ELEVATION 18

SCALE: SHEET S11-22 OF 511-28 SHEETS STA. TO STA.

F.A.I. RTE.	SECTION	COUNTY	TOTAL SHEETS	SHEET NO.
I-80	FAI 80 22 BR	WILL	1201	833
CONTRACT NO. 62R89				
ILLINOIS FED. AID PROJECT				

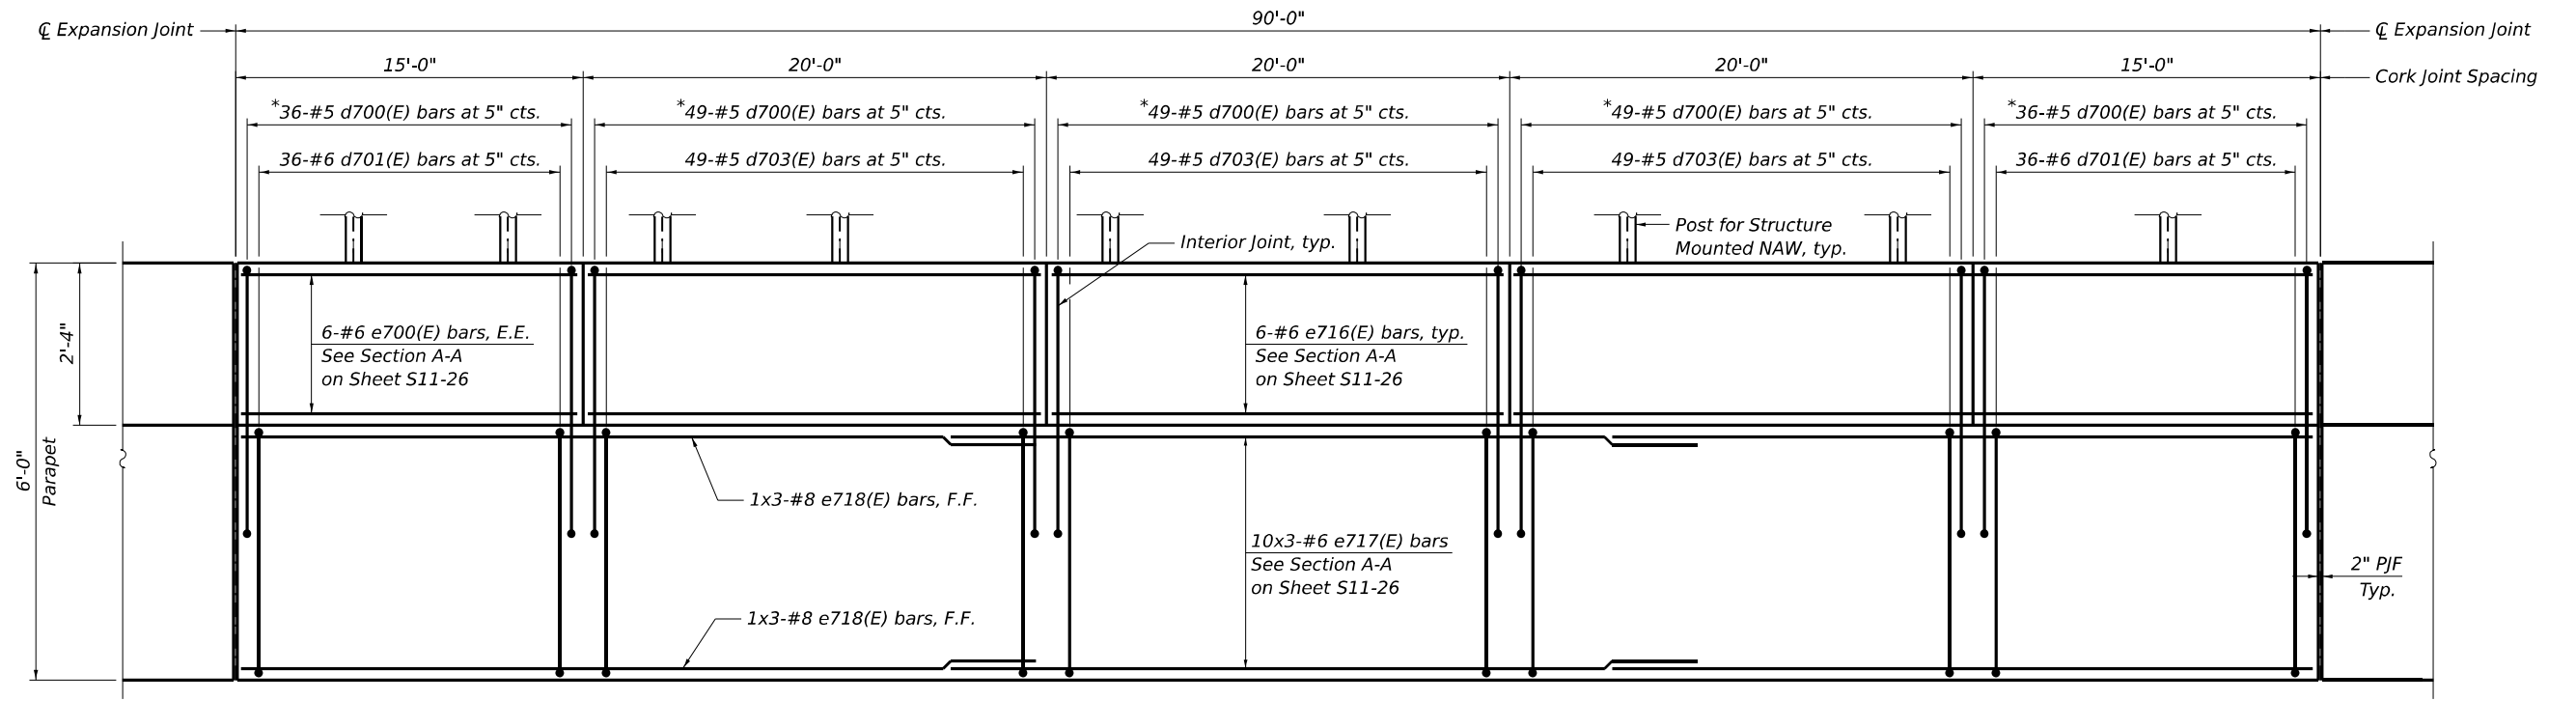

INSIDE ELEVATION OF PARAPET
(Segment 20)

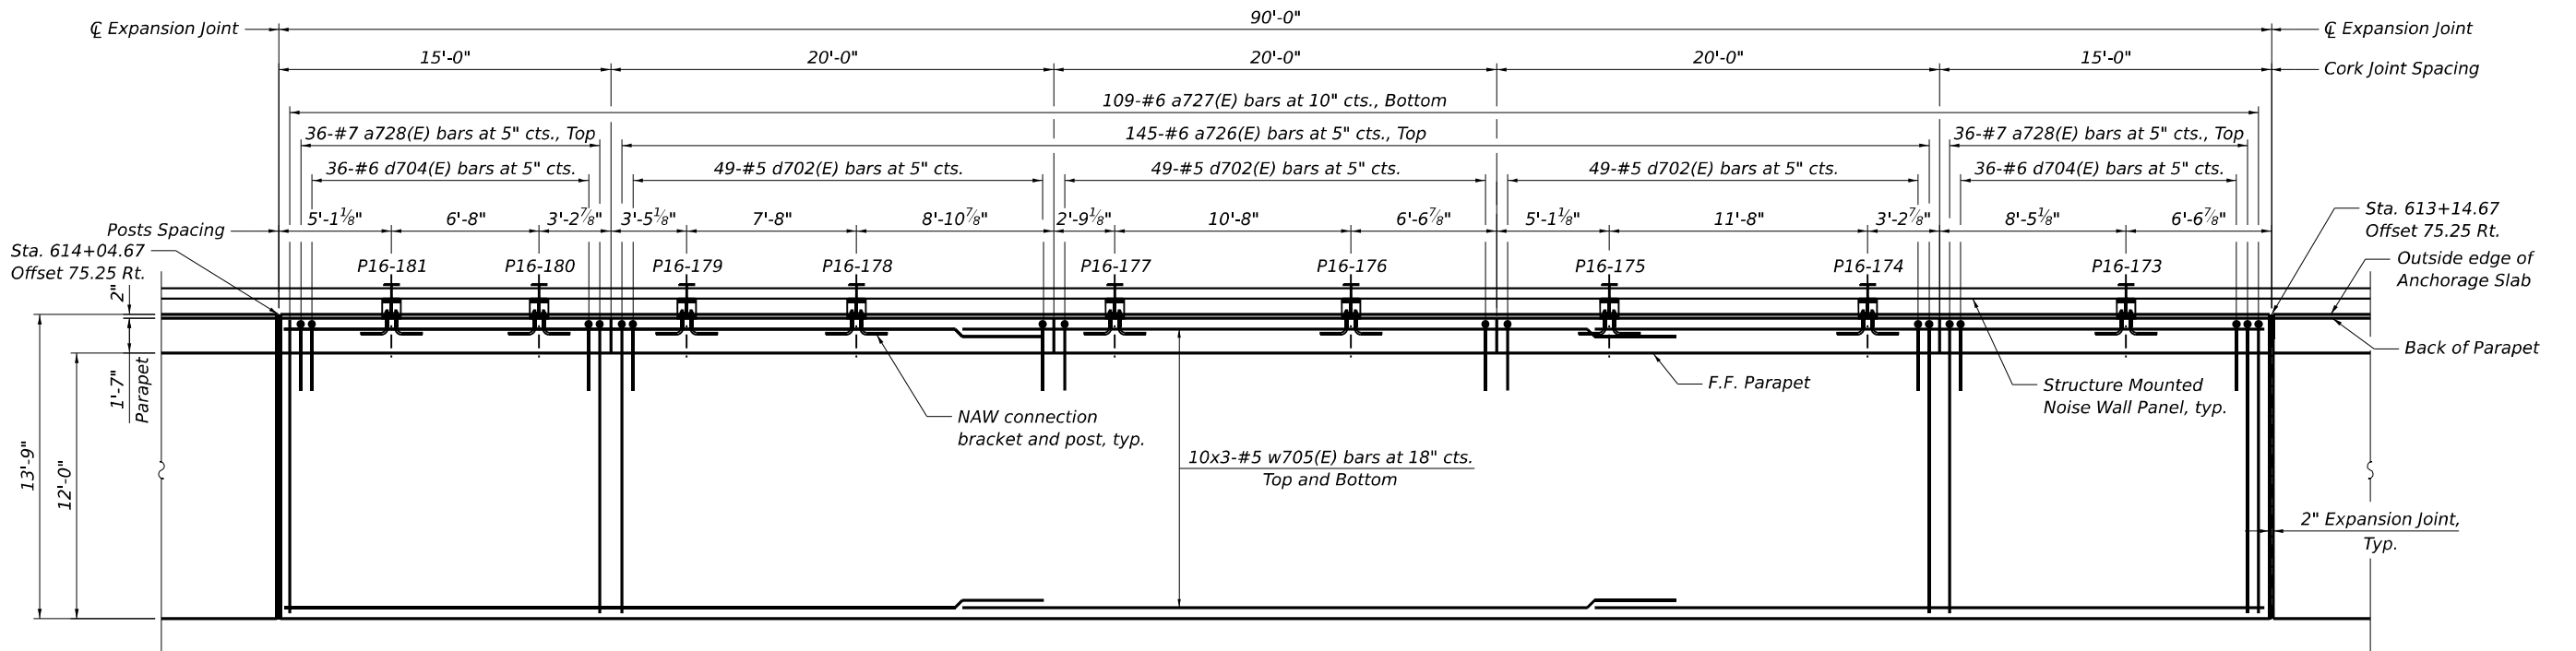

PLAN
(Segment 20)

NOTES:

- Stations and offsets are measured along CL I-80 to outside edge of anchorage slab.
- For Bar diagrams, Expansion, Construction, and Cork Joint Details, and Bill of Material, see Sheet S11-26.
- For Noise Abatement Wall connection details, see Sheet S11-27.
- Cost of 2" PJF is not paid for separately and shall be included with Concrete Superstructure.

STATE OF ILLINOIS
DEPARTMENT OF TRANSPORTATION

ANCHORAGE SLAB 16
ANCHORAGE SLAB PLAN AND ELEVATION 20


SCALE: SHEET S11-24 OF 511-28 SHEETS STA. TO STA.

F.A.I. RTE.	SECTION	COUNTY	TOTAL SHEETS	SHEET NO.
I-80	FAI 80 22 BR	WILL	1201	835
CONTRACT NO. 62R89				
ILLINOIS FED. AID PROJECT				

HBM
ENGINEERING GROUP, LLC


USER NAME = jana.issa	DESIGNED - JMI	REVISED -
PLOT SCALE =	DRAWN - JMI	REVISED -
PLOT DATE = 12/1/2023	CHECKED - SK, MAI	REVISED -
	DATE - 10/6/23	REVISED -

MODEL: BL_P9_00 - Plan 3 (Sheet)
FILE NAME: P:\TransSystems\Projects\2018\CH401\401180022\03-TransSystems\CAD\62R89\Sheet23-Structural\Moment Slabs\012889-SHT-MOMENTS\A815-STRUCT-24

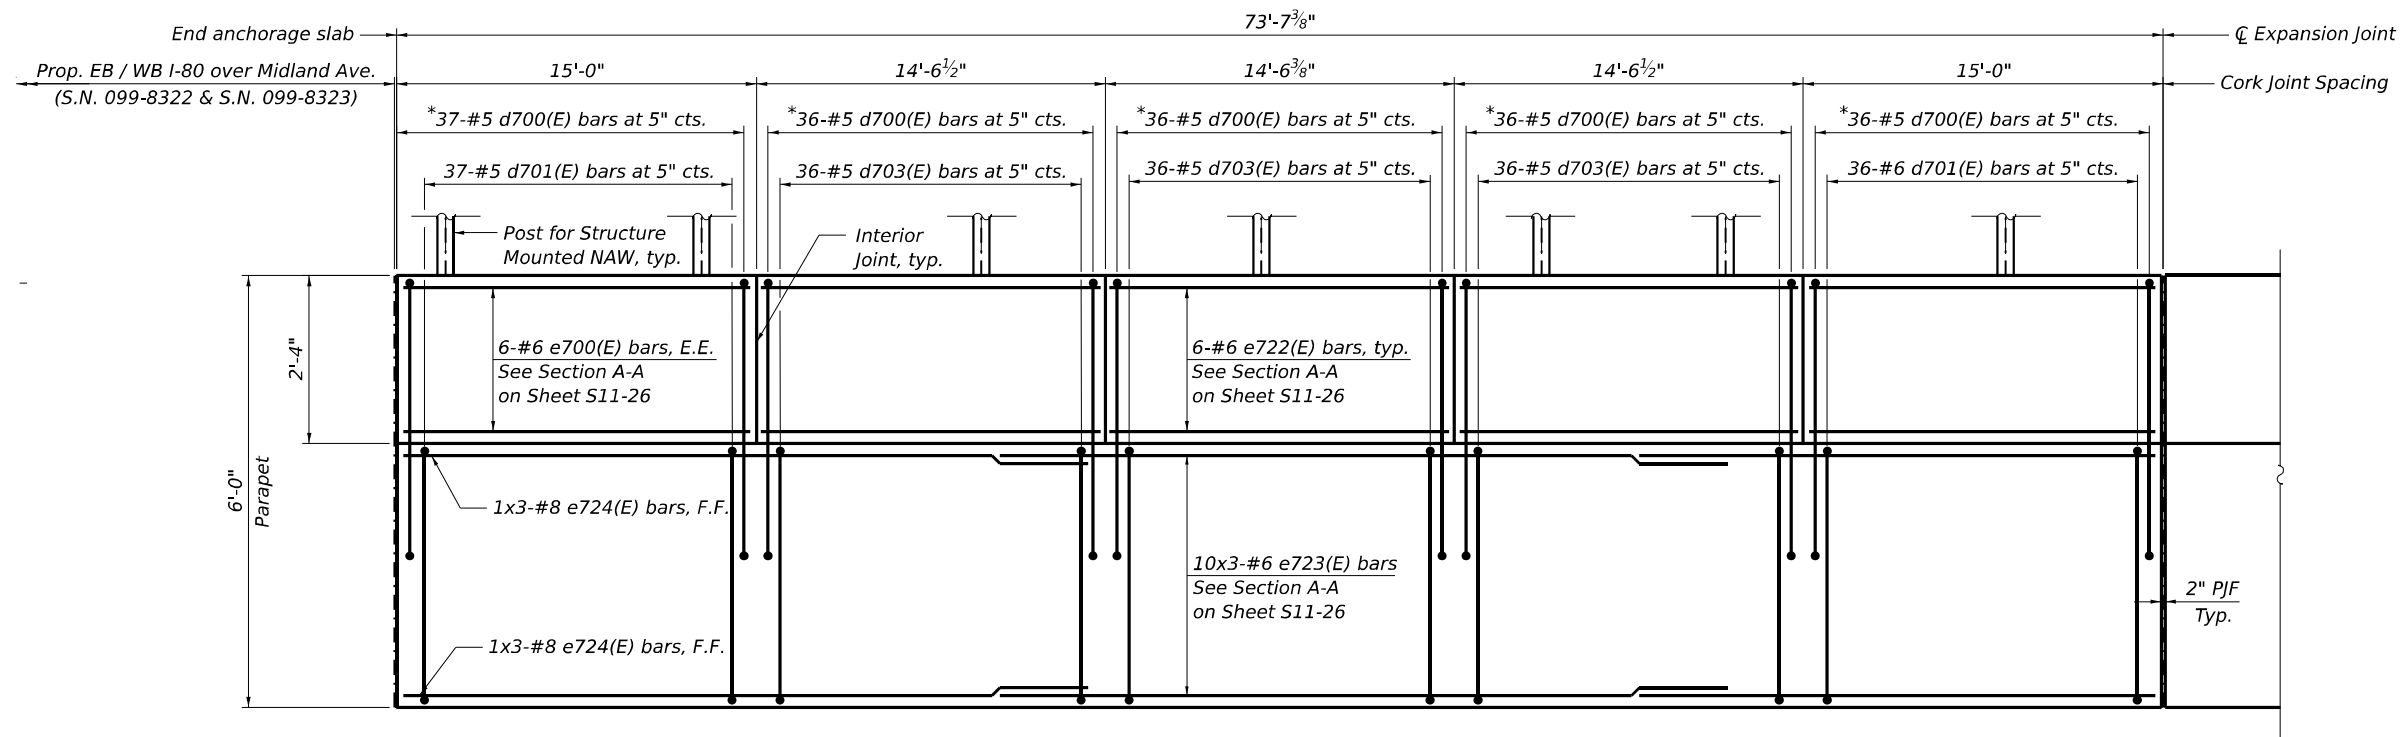

INSIDE ELEVATION OF PARAPET
(Segment 21)

* Tilt 7-d700(E) bars to fit at area of noise abatement anchor rod assembly locations.

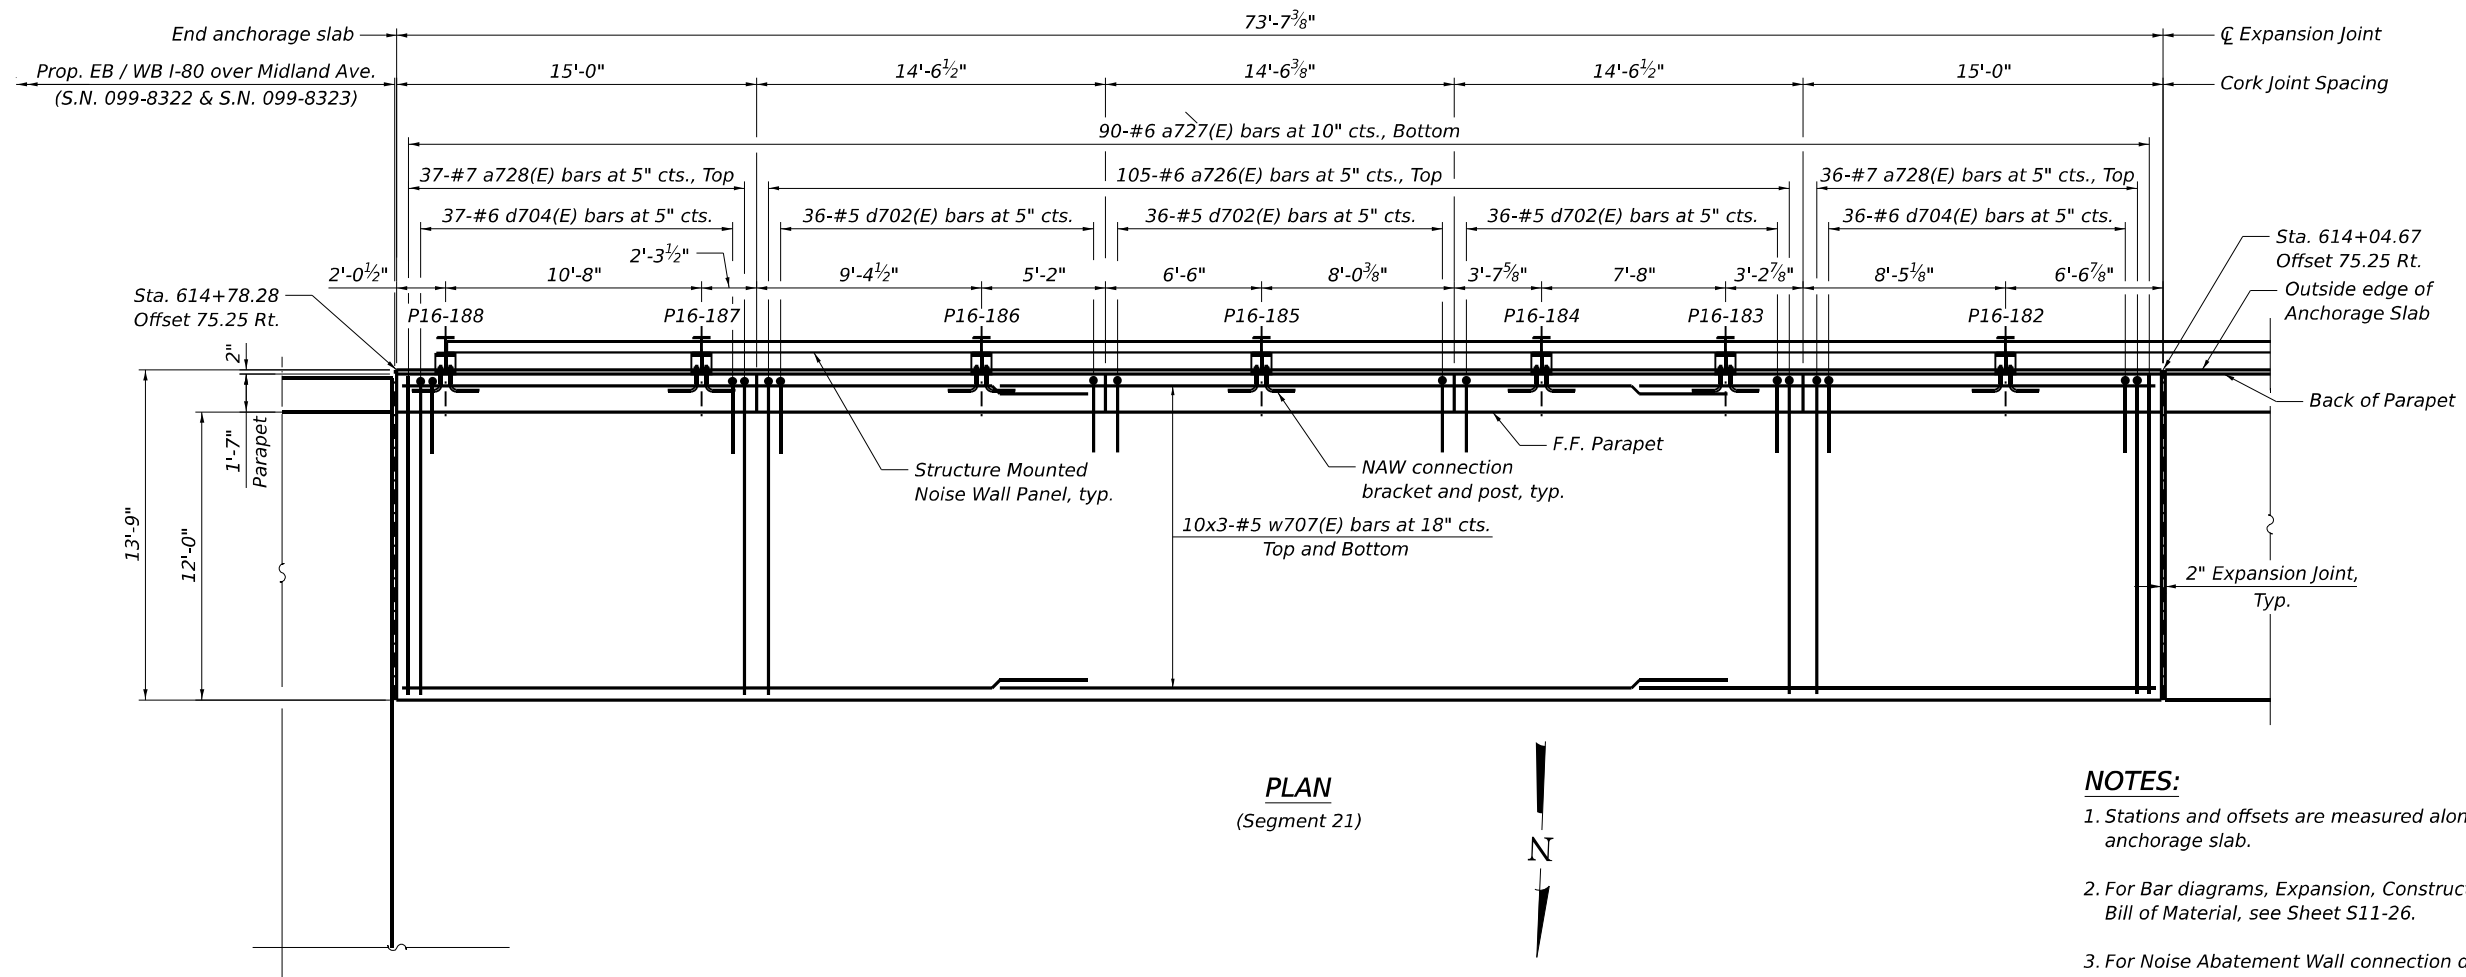

PLAN
(Segment 21)

NOTES:

1. Stations and offsets are measured along CL I-80 to outside edge of anchorage slab.
2. For Bar diagrams, Expansion, Construction, and Cork Joint Details, and Bill of Material, see Sheet S11-26.
3. For Noise Abatement Wall connection details, see Sheet S11-27.
4. Cost of 2" P/JF is not paid for separately and shall be included with Concrete Superstructure.

MODEL: BL_P9_00 - Plan 3 (Sheet)
FILE NAME: P:\Projects\2020\2020-01-18\0002\02-TransSystems\CAD\62R89-Sheet\2-3-Structural\Moment Slabs\0228B9-SHT-MOMENTS\A815-STRUCT-35

HBM
ENGINEERING GROUP, LLC


USER NAME	= jana.issa	DESIGNED	- JMI	REVISED	-
		DRAWN	- JMI	REVISED	-
PLOT SCALE	=	CHECKED	- SK, MAI	REVISED	-
PLOT DATE	= 12/1/2023	DATE	- 10/6/23	REVISED	-

STATE OF ILLINOIS
DEPARTMENT OF TRANSPORTATION

ANCHORAGE SLAB 16
ANCHORAGE SLAB PLAN AND ELEVATION 21

SCALE: SHEET S11-25 OF S11-28 SHEETS STA. TO STA.

F.A.I. RTE.	SECTION	COUNTY	TOTAL SHEETS	SHEET NO.
I-80	FAI 80 22 BR	WILL	1201	836
CONTRACT NO. 62R89				
ILLINOIS FED. AID PROJECT				

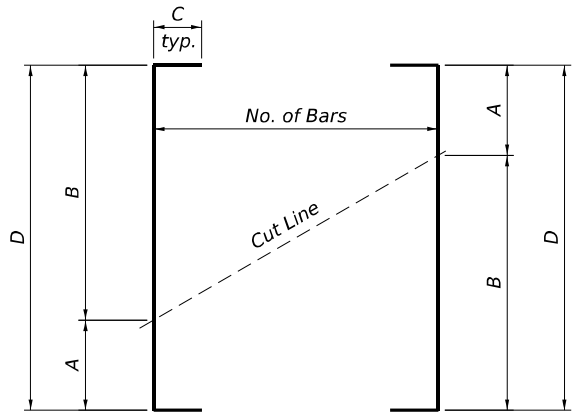

See table for dimensions. Make all cuts normal to bar axis


Bar	No. of Sets Reg'd	Bar No.	No. of Bars Per	A	B	C	D
a703(E)	1	#7	18	21'-1"	21'-5"	1'-0"	44'-6"
a704(E)	1	#6	40	20'-5"	21'-1"	1'-0"	43'-6"
a705(E)	1	#6	30	19'-11"	20'-5"	1'-0"	42'-4"
a706(E)	1	#7	18	19'-7"	19'-11"	1'-0"	41'-6"
a707(E)	1	#6	30	20'-5"	21'-5"	-	41'-10"
a708(E)	1	#6	24	19'-7"	20'-5"	-	40'-0"
a709(E)	1	#7	18	19'-4"	19'-7"	1'-0"	40'-11"
a710(E)	1	#6	73	18'-1"	19'-4"	1'-0"	39'-5"
a711(E)	1	#7	18	17'-10"	18'-1"	1'-0"	37'-11"
a712(E)	1	#6	55	17'-10"	19'-7"	-	37'-5"
a713(E)	1	#7	18	17'-6"	17'-10"	1'-0"	37'-4"
a714(E)	1	#6	73	16'-4"	17'-6"	1'-0"	35'-10"
a715(E)	1	#7	18	16'-0"	16'-4"	1'-0"	34'-4"
a716(E)	1	#6	55	16'-0"	17'-10"	-	33'-10"
a717(E)	1	#7	18	15'-8"	16'-0"	1'-0"	33'-8"
a718(E)	1	#6	73	14'-6"	15'-8"	1'-0"	32'-2"
a719(E)	1	#7	5	14'-5"	14'-6"	1'-0"	30'-11"
a720(E)	1	#7	10	14'-2"	14'-5"	1'-0"	30'-7"
a721(E)	1	#6	48	14'-5"	16'-0"	-	30'-5"
a722(E)	1	#6	6	14'-2"	14'-5"	-	28'-7"
a723(E)	1	#7	18	13'-11"	14'-2"	1'-0"	30'-1"
a724(E)	1	#6	30	13'-5"	13'-11"	1'-0"	29'-4"
a725(E)	1	#6	24	13'-5"	14'-2"	-	27'-7"

#5 bar = 3'-4"
#6 bar = 3'-7"
#8 bar = 4'-9"

Concrete Superstructure	Cu Yd	1895.2
Protective Coat	Sq Yd	1439
Reinforcement Bars, Epoxy Coated	Pound	425,070
Noise Abatement Wall Anchor Rod Assembly	Each	188

BAR	E	F
a700(E) or a701(E)	15'-5"	16'-5"
a726(E) or a728(E)	13'-5"	14'-5"
a729(E) or a731(E)	16'-1"	17'-1"
a732(E)	21'-1"	22'-1"
a734(E)	15'-1"	16'-1"
a736(E)	14'-1"	15'-1"

(Noise Wall Connection Detail not shown for clarity)

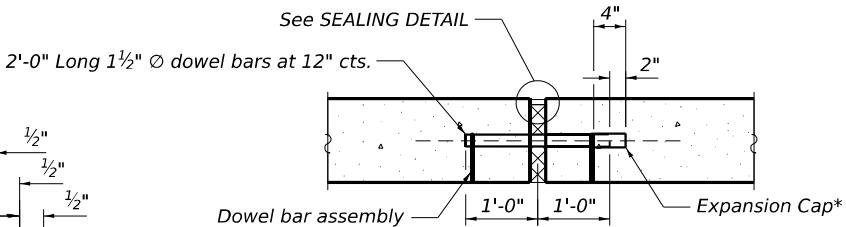

Hot poured joint sealer

Finish corners with edger

Reinforcing Rod

Preformed flexible foam joint filler

SEALING DETAIL

2"

3/4"

3/4"

3 inch Rad.

1. The $\frac{1}{8}$ " aluminum sheet shall be ASTM B 209 alloy 3303-H14 and coated to minimize reaction with wet concrete. Cost included with Concrete Superstructure.
2. The polyurethane sealant shall be according to Article 1050.04 of the Std. Spec. and the color should be gray.
3. For Section X-X and Noise Abatement Wall connection details, see Sheet S11-27.

BAR d700(E)

BARS d702(E) and d704(E)


(Back leg to extend 9½" into anchorage slab)

Bar	No.	Size	Length	Shape
a700(E)	1302	#6	16'-5"	
a701(E)	644	#7	16'-5"	
a702(E)	980	#6	15'-5"	
a703(E)	18	#7	44'-6"	
a704(E)	40	#6	43'-6"	
a705(E)	30	#6	42'-4"	
a706(E)	18	#7	41'-6"	
a707(E)	30	#6	41'-10"	
a708(E)	24	#6	40'-0"	
a709(E)	18	#7	40'-11"	
a710(E)	73	#6	39'-5"	
a711(E)	18	#7	37'-11"	
a712(E)	55	#6	37'-5"	
a713(E)	18	#7	37'-4"	
a714(E)	73	#6	35'-10"	
a715(E)	18	#7	34'-4"	
a716(E)	55	#6	33'-10"	
a717(E)	18	#7	33'-8"	
a718(E)	73	#6	32'-2"	
a719(E)	5	#7	30'-11"	
a720(E)	10	#7	30'-7"	
a721(E)	48	#6	30'-5"	
a722(E)	6	#6	28'-7"	
a723(E)	18	#7	30'-1"	
a724(E)	30	#6	29'-4"	
a725(E)	24	#6	27'-7"	
a726(E)	1054	#6	14'-5"	
a727(E)	803	#6	13'-5"	
a728(E)	541	#7	14'-5"	
a729(E)	7	#7	17'-1"	
a730(E)	12	#6	16'-1"	
a731(E)	14	#6	17'-1"	
a732(E)	7	#6	22'-1"	
a733(E)	4	#6	21'-1"	
a734(E)	7	#7	16'-1"	
a735(E)	4	#6	15'-1"	
a736(E)	7	#6	15'-1"	
a737(E)	4	#6	14'-1"	

d700(E)	4556	#5	10'-0"	
d701(E)	1514	#6	8'-7"	
d702(E)	3042	#5	9'-0"	
d703(E)	3042	#5	8'-1"	
d704(E)	1514	#6	9'-0"	
d705(E)	30	#6	7'-7"	


e700(E)	252	#6	14'-8"	=====
e701(E)	6	#8	32'-10"	=====
e702(E)	18	#6	19'-6"	=====
e703(E)	30	#6	32'-1"	=====
e704(E)	24	#6	15'-2"	=====
e705(E)	30	#6	33'-0"	=====
e706(E)	6	#8	33'-9"	=====
e707(E)	30	#6	30'-0"	=====
e708(E)	18	#6	17'-5"	=====
e709(E)	6	#8	30'-9"	=====
e710(E)	18	#6	17'-1"	=====
e711(E)	30	#6	29'-8"	=====
e712(E)	6	#8	30'-5"	=====
e713(E)	30	#6	31'-6"	=====
e714(E)	18	#6	18'-10"	=====
e715(E)	6	#8	32'-2"	=====
e716(E)	252	#6	19'-8"	=====
e717(E)	420	#6	32'-3"	=====
e718(E)	84	#8	33'-0"	=====
e719(E)	40	#6	28'-10"	=====
e720(E)	24	#6	18'-5"	=====
e721(E)	8	#8	29'-9"	=====
e722(E)	18	#6	14'-3"	=====
e723(E)	30	#6	26'-10"	=====
e724(E)	6	#8	27'-7"	=====
e725(E)	72	#6	8'-11"	=====
w700(E)	72	#5	32'-5"	=====
w701(E)	72	#5	33'-4"	=====
w702(E)	72	#5	30'-4"	=====
w703(E)	72	#5	29'-9"	=====
w704(E)	72	#5	31'-3"	=====
w705(E)	978	#5	32'-1"	=====
w706(E)	96	#5	28'-8"	=====
w707(E)	60	#5	26'-8"	=====

MODEL: BL_P8_00 - Plan 3 (Sheet)
FILE NAME: P:\TransSystems\SCOB4\W1-HOSTED\Documents\projects_2018\CH401\401180022\03-TransSystems\CAD\62889\Sheet\2-3-Structural\Moment Slabs\012889-SHT-MOMENTS\A815-STRUCT-38

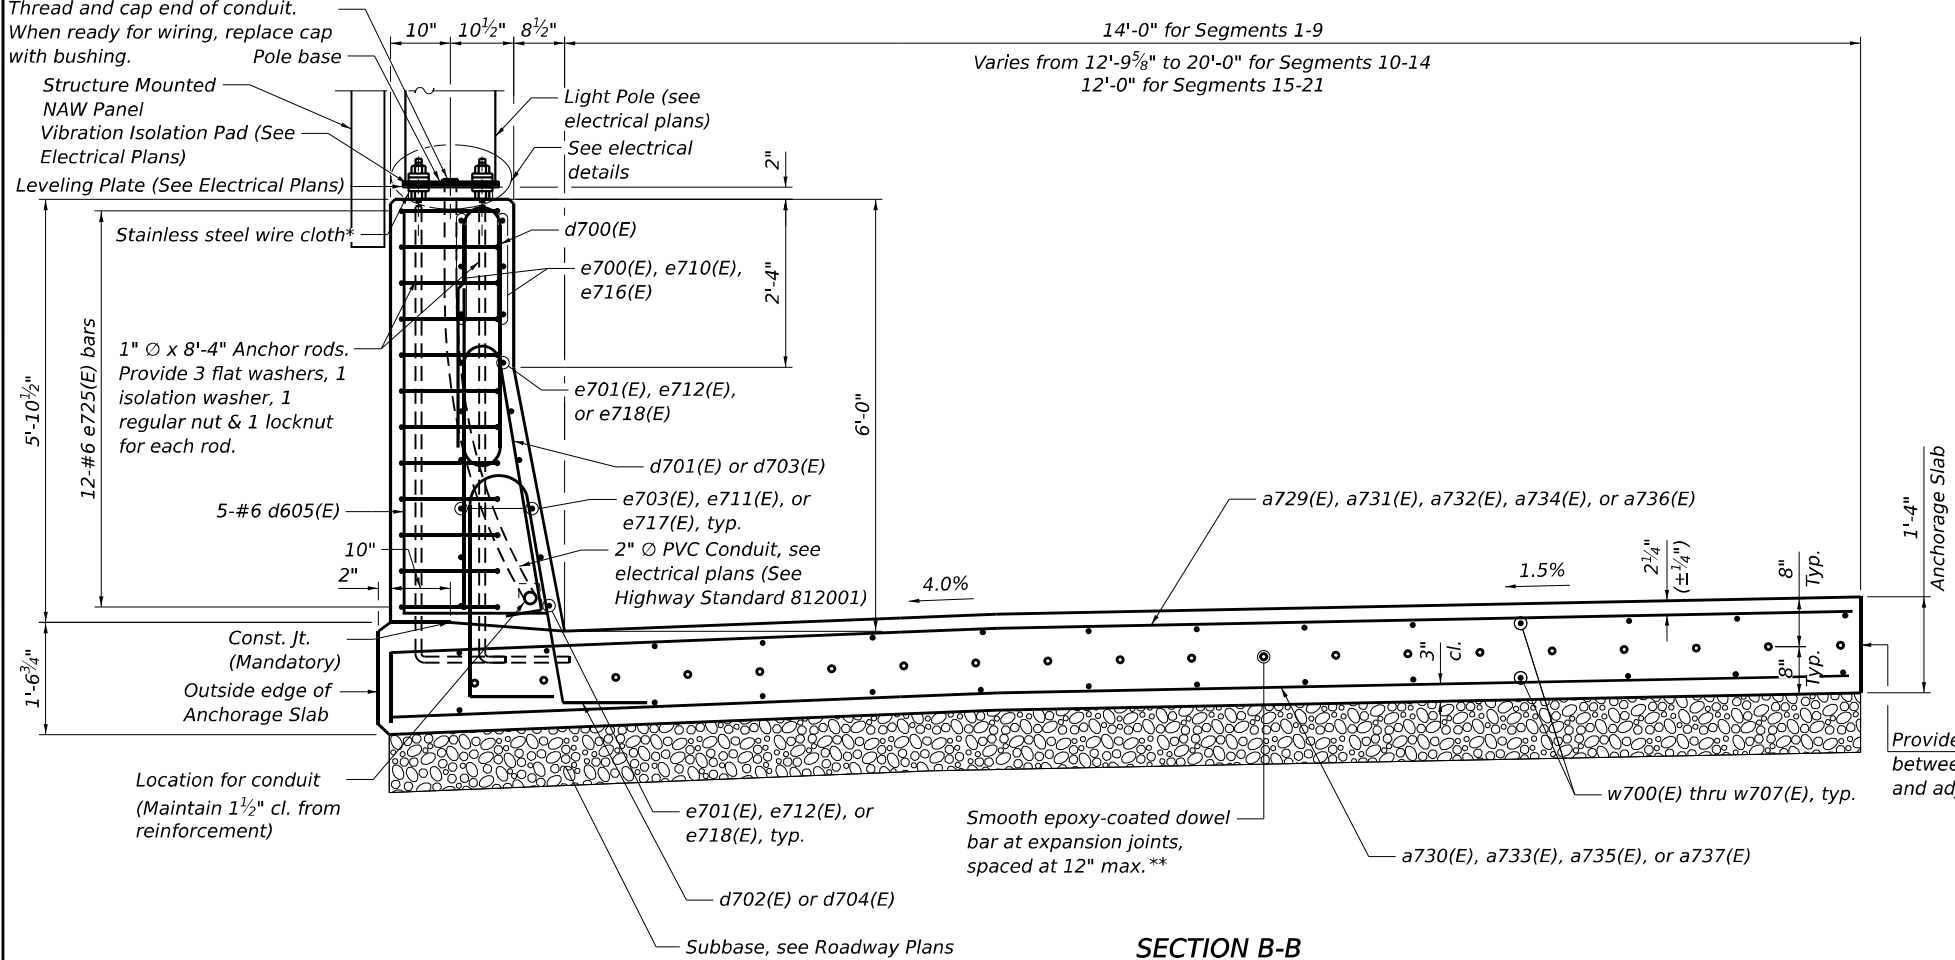


SECTION B-B

(Bump-Out Location 1 - Sta. 596+90.54)
(Bump-Out Location 2 - Sta. 599+10.35)
(Bump-Out Location 3 - Sta. 601+57.81)
(Bump-Out Location 4 - Sta. 604+64.29)
(Bump-Out Location 5 - Sta. 607+65.35)
(Bump-Out Location 6 - Sta. 610+67.10)
(Stations taken at back edge of Bump-out)

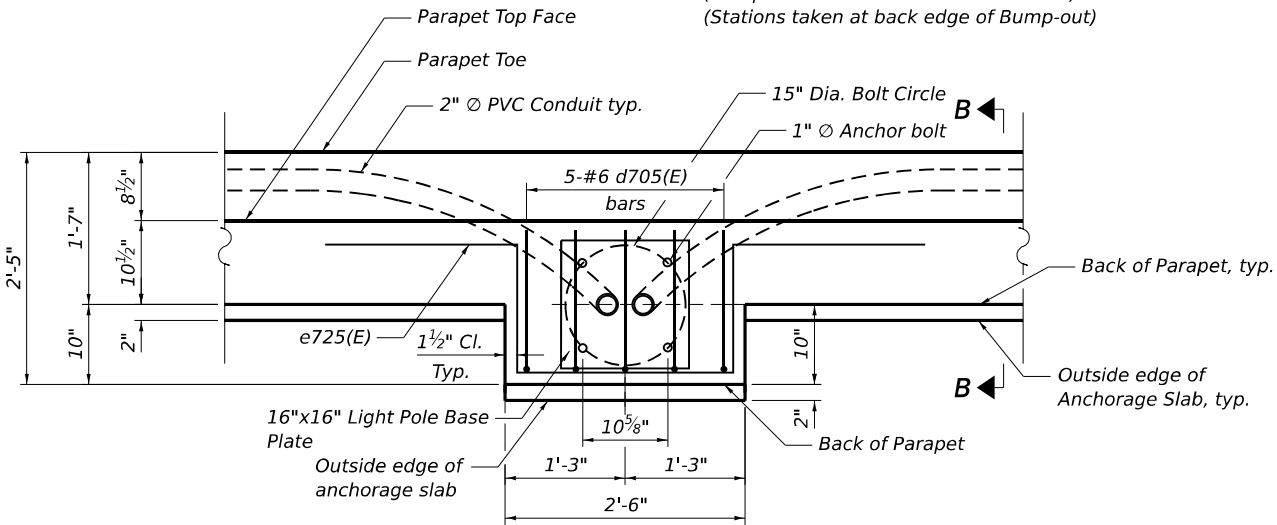

PLAN

(Noise Abatement Wall not shown for clarity)
(Bump-Out Location 1 - Sta. 596+90.54)
(Bump-Out Location 2 - Sta. 599+10.35)
(Bump-Out Location 3 - Sta. 601+57.81)
(Bump-Out Location 4 - Sta. 604+64.29)
(Bump-Out Location 5 - Sta. 607+65.35)
(Bump-Out Location 6 - Sta. 610+67.10)
(Stations taken at back edge of Bump-Out)

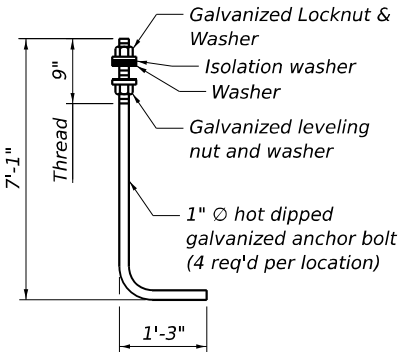

ANCHOR ROD


(ASTM F 1554 GRADE 105)

NOTES:


1. All dimensions are in inches unless otherwise shown.
2. The cost of anchor rods is included with Concrete Superstructure.
3. For BOM, see Sheet S11-26
4. Anchor rods, nuts and washers shall be in accordance with standard specifications Articles 1070.02 and 1006.09.

*Screen wrapped around nuts and anchor rods between foundation and bottom of leveling plate. Provide 6" minimum overlap and wire-tie with matching wire.

**Cost included with Concrete Superstructure

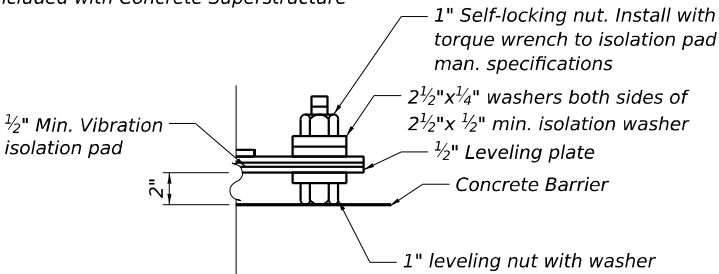


WASHER DETAIL

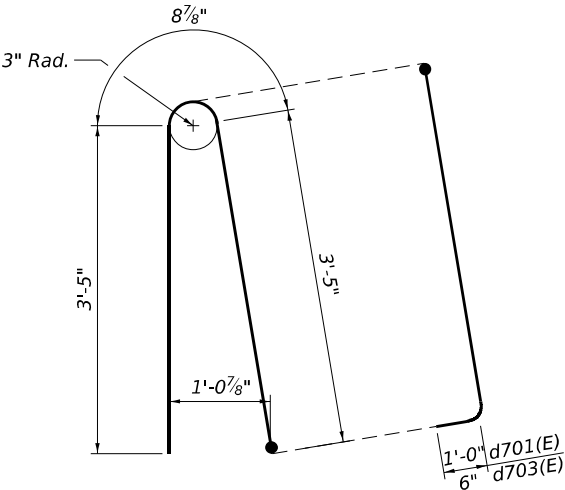


ALTERNATE BARS d701(E) and d703(E)

(For 72" constant slope parapet when conduit is present)

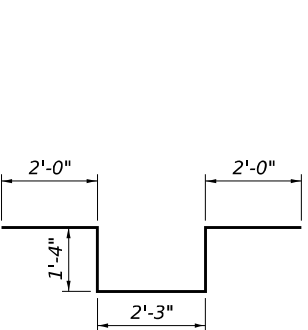

BAR e725(E)

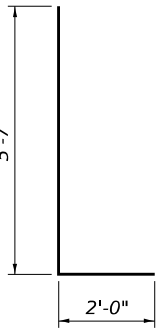


BAR d705(E)

USER NAME	= jana.issa	DESIGNED	- JMI
DRAWN	- JMI	REVIS	-
PLOT SCALE	=	CHECKED	- SK, MAI
PLOT DATE	= 12/1/2023	DATE	- 10/6/23

DESIGNED	- JMI
REVIS	-
CHECKED	- SK, MAI
DATE	- 10/6/23

F.A.I. RTE.	SECTION	COUNTY	TOTAL SHEETS	SHEET NO.
I-80	FAI 80 22 BR	WILL	1201	839
CONTRACT NO. 62R89				
ILLINOIS FED. AID PROJECT				

Benchmark: Benchmark: Cut cross on top of southerly foundation bolt of the first light pole east of the gore at I-80 and I-80 off-ramp to Houbolt Road north the ramp, on the south side of eastbound I-80 at Station 614+78.96, Offset 67.639' LT, Elev. 642.474. See Alignment, Tie and Benchmark Sheets.

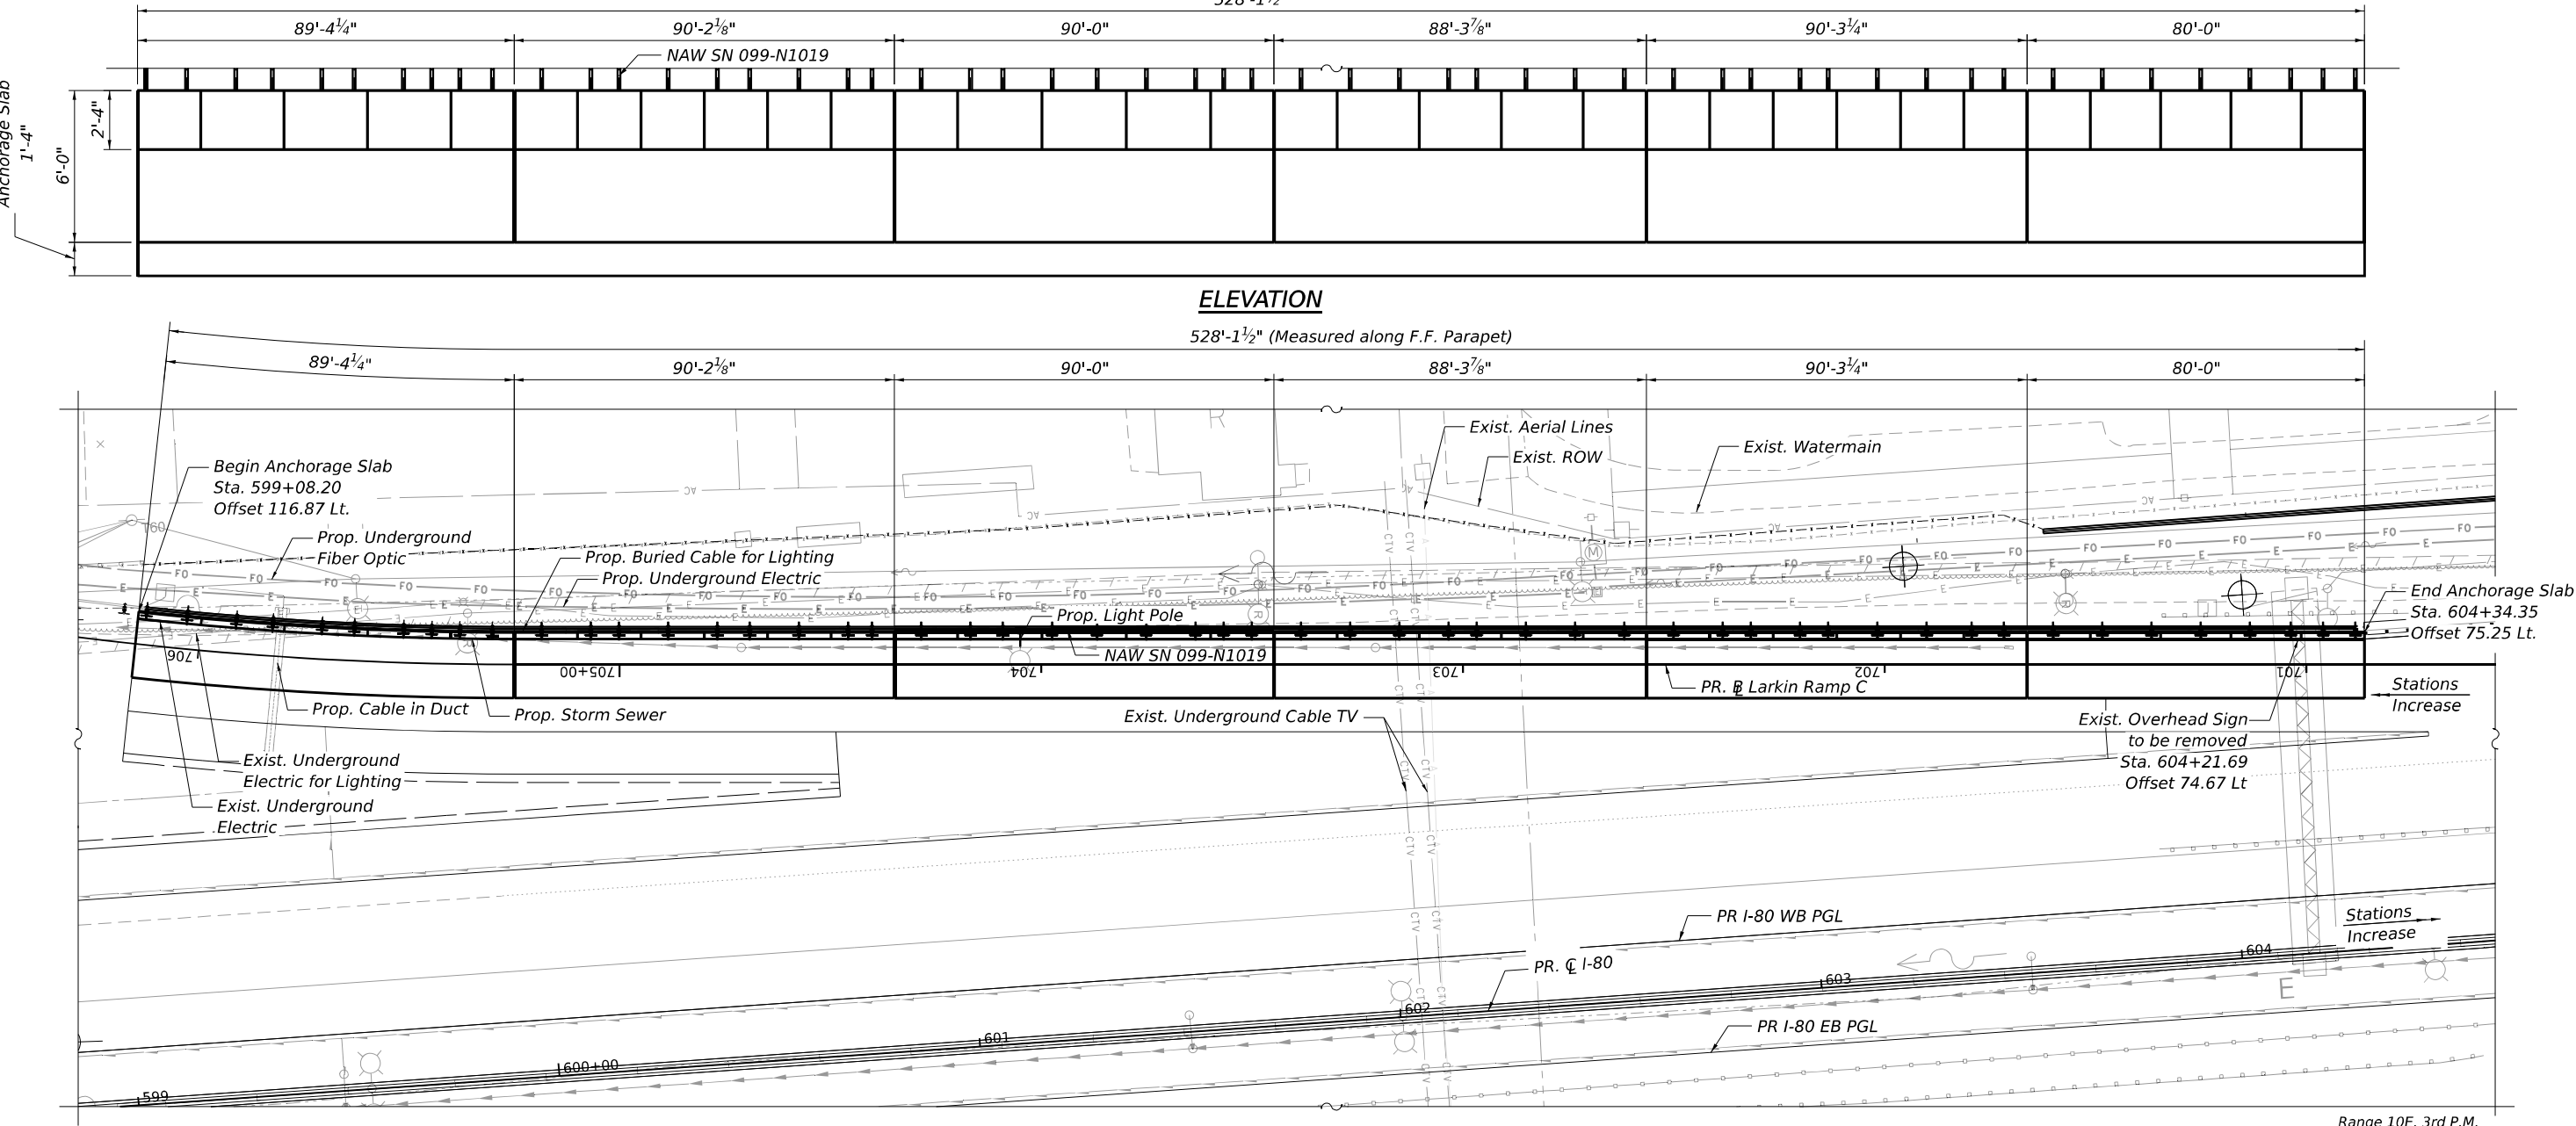

PLAN

ABBREVIATIONS

Exp.	Expansion	F.F.	Front Face
Jt.	Joint	B.F.	Back Face
PGL	Profile Grade Line	E.E.	Each End
Lt.	Left	Prop.	Proposed
Rt.	Right	PR	Proposed
Spa.	Space	Exist.	Existing
Sta.	Station	ROW	Right of Way
Elev.	Elevation	NAW	Noise Abatement Wall
Typ.	Typical	PJF	Preformed Joint Filler

DESIGN LOADS

Overturning and Sliding (Static)
106k

Strength (Dynamic)
260k

DESIGN SPECIFICATIONS

2020 AASHTO LRFD Bridge Design
Specifications, 9th Edition

DESIGN STRESSES

FIELD UNITS
f_c = 4,000 psi (Concrete)
f_y = 60,000 psi (Reinforcement)

APPROVED

For Structural Adequacy Only
Engineer of Bridges & Structures




NOTES:

- For General Notes, Index of Sheets, and Total Bill of Material, see Sheet S12-2.
- Stations and offsets are measured along $\mathcal{C}$ I-80 to outside edge of anchorage slab.
- For details of NAW SN 099-N1019, see plans in this contract.

Signed Moussa A. Issa
Dr. Moussa A. Issa, S.E. IL. LIC. No. 081-005738
Expires 11-30-2024

Date 06-21-2023 For Sheets S12-1 thru S12-11

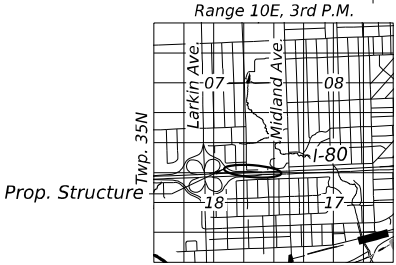

LOCATION SKETCH

GENERAL PLAN AND ELEVATION
ANCHORAGE SLAB ALONG LARKIN RAMP C

F.A.I. RTE. I-80

SEC. F.A.I. 80 22 BR

WILL COUNTY

STA. 599+08.20 TO STA. 604+34.35

(ANCHORAGE SLAB 17)



USER NAME = jana.issa	DESIGNED - EN	REVISED -
PLOT SCALE =	DRAWN - EN	REVISED -
PLOT DATE = 12/1/2023	CHECKED - SK, MAI	REVISED -
	DATE - 10/6/23	REVISED -

STATE OF ILLINOIS
DEPARTMENT OF TRANSPORTATION

ANCHORAGE SLAB 17
GENERAL PLAN AND ELEVATION

SCALE: SHEET S12-1 OF S12-11 SHEETS STA. TO STA.

F.A.I. RTE.	SECTION	COUNTY	TOTAL SHEETS	SHEET NO.
I-80	FAI 80 22 BR	WILL	1201	840
CONTRACT NO. 62R89				
ILLINOIS FED. AID PROJECT				

GENERAL NOTES

CAST-IN-PLACE CONCRETE

1. All exposed concrete edges shall have 1¾"x45° chamfer, except where shown otherwise. Chamfer on vertical edges shall be continued a minimum of one foot below finished ground level.

REINFORCEMENT BARS

1. Reinforcement bars designated "(E)" shall be epoxy coated.
2. Bars noted thus, 3x2-#5 indicates 3 lines of bars with 2 lengths of bars per line.

CONSTRUCTION

1. Plan dimensions and details relative to the existing structure have been taken from existing plans are subject to nominal construction variations. The Contractor shall field verify existing dimensions and details affecting new construction and make necessary approved adjustments prior to construction or ordering of materials. Such variations shall not be cause for additional compensation for a change in scope of the work, however, the Contractor will be paid for the quantity actually furnished at the unit price bid for the work.
2. No construction joint except those on the plans shall be allowed unless approved by the engineer.
3. The contractor may request copies of existing construction plans that are currently on file with the IDOT. The request shall be in writing with the understanding that any reproduction cost will be at the contractor's expense at no additional cost to the IDOT.
4. It shall be the Contractor's responsibility to verify the location of all utilities prior to starting construction. Contact J.U.L.I.E., 800-892-0123.
5. The contractor shall field verify location of the existing utilities prior to construction. The contractor shall take precautions not to damage existing utilities. Any damage shall be repaired by the Contractor at no additional cost.

INDEX OF SHEETS

- S12-1 General Plan and Elevation
- S12-2 General Notes, Index of Sheets, and Total Bill of Material
- S12-3 Anchorage Slab Plan and Elevation 1
- S12-4 Anchorage Slab Plan and Elevation 2
- S12-5 Anchorage Slab Plan and Elevation 3
- S12-6 Anchorage Slab Plan and Elevation 4
- S12-7 Anchorage Slab Plan and Elevation 5
- S12-8 Anchorage Slab Plan and Elevation 6
- S12-9 Anchorage Slab Sections and Details
- S12-10 Noise Abatement Wall Connection Details
- S12-11 Bump Out Anchorage Slab Sections and Details

TOTAL BILL OF MATERIAL

ITEM	UNIT	TOTAL
Concrete Superstructure	Cu Yd	539.6
Protective Coat	Sq Yd	1,229
Reinforcement Bars, Epoxy Coated	Pound	120,500
Noise Abatement Wall Anchor Rod Assembly	Each	53

UTILITY CROSSING TABLE

UTILITY	STATION*	OFFSET*	ELEV.	COMMENTS
Prop. Underground Electric	599+09.16 to 601+51.97	122.19' to 97.38'	-	Parallel to slab within 10 feet of slab. Station and offsets are measured along the utility.
Exist. Underground	599+13.03	114.24'	-	Runs Parallel to slab
Exist. Underground Electric for Lighting	599+34.58	110.80'	-	-
Prop. Cable in Duct	599+41.43	109.83'	-	-
Prop. Underground Fiber Optic	599+09.91 to 601+78.16	126.34' to 103.18'	-	Parallel to slab within 10 feet of slab. Station and offsets are measured along the utility.
Prop. Buried Cable for Lighting	599+22.45 to 604+25.23	114.69' to 85.91'	-	Parallel to slab (3 in. outside the edge of slab). Station and offsets are measured along the utility.
Prop. Light Pole	601+16.21	95.74'	-	-
Exist. Underground Cable	602+05.00	89.53'	-	-
Exist. Underground Cable Tv	602+10.00	89.18'	-	-
Ex. Aerial Lines	602+12.96	88.97'	-	-

*Stations and offsets are taken to the Front Face of the parapet unless otherwise noted

LEGEND

	Exist. Underground Telephone		Exist. Storm Sewer		Prop. Concrete Headwall
	Exist. Underground Electric		Prop. Storm Sewer		Soil Boring
	Prop. Underground Electric		Prop. Guardrail		
	Prop. Lighting Cable		Exist. Guardrail		
	Exist. Underground Gas		Exist. Fence		
	Exist. Aerial Line		Exist. Access Control & ROW		
	Exist. Underground Fiber Optic		Exist. Cable Barrier		
	Prop. Underground Fiber Optic		Exist. Lighting.		
	Exist. Underground Cable		Prop. Lighting		
	Exist. Pipe Underdrain		Prop. Drainage		
	Prop. Pipe Underdrain				

MODEL: BL_P01_00 - Plan 3 (Sheet)
FILE NAME: P:\Transportation\Projects\2018\CH401\401180022\02-TransSystems\CAD\62R89\Sheet\23-Structural\Moment Slab\62R89-SHT-MOMENTS\A817-STRUCT-3




USER NAME = jana.issa	DESIGNED - EN	REVISED -
	DRAWN - EN	REVISED -
PLOT SCALE =	CHECKED - SK, MAI	REVISED -
PLOT DATE = 12/1/2023	DATE - 10/6/23	REVISED -


STATE OF ILLINOIS
DEPARTMENT OF TRANSPORTATION


ANCHORAGE SLAB 17
GENERAL NOTES, INDEX OF SHEETS, AND TOTAL BILL OF MATERIAL

SCALE:	SHEET S12-2	OF S12-11 SHEETS	STA.	TO STA.
--------	-------------	------------------	------	---------

F.A.I. RTE.	SECTION	COUNTY	TOTAL SHEETS	SHEET NO.
I-80	FAI 80 22 BR	WILL	1201	841
			CONTRACT NO. 62R89	
		ILLINOIS	FED. AID PROJECT	

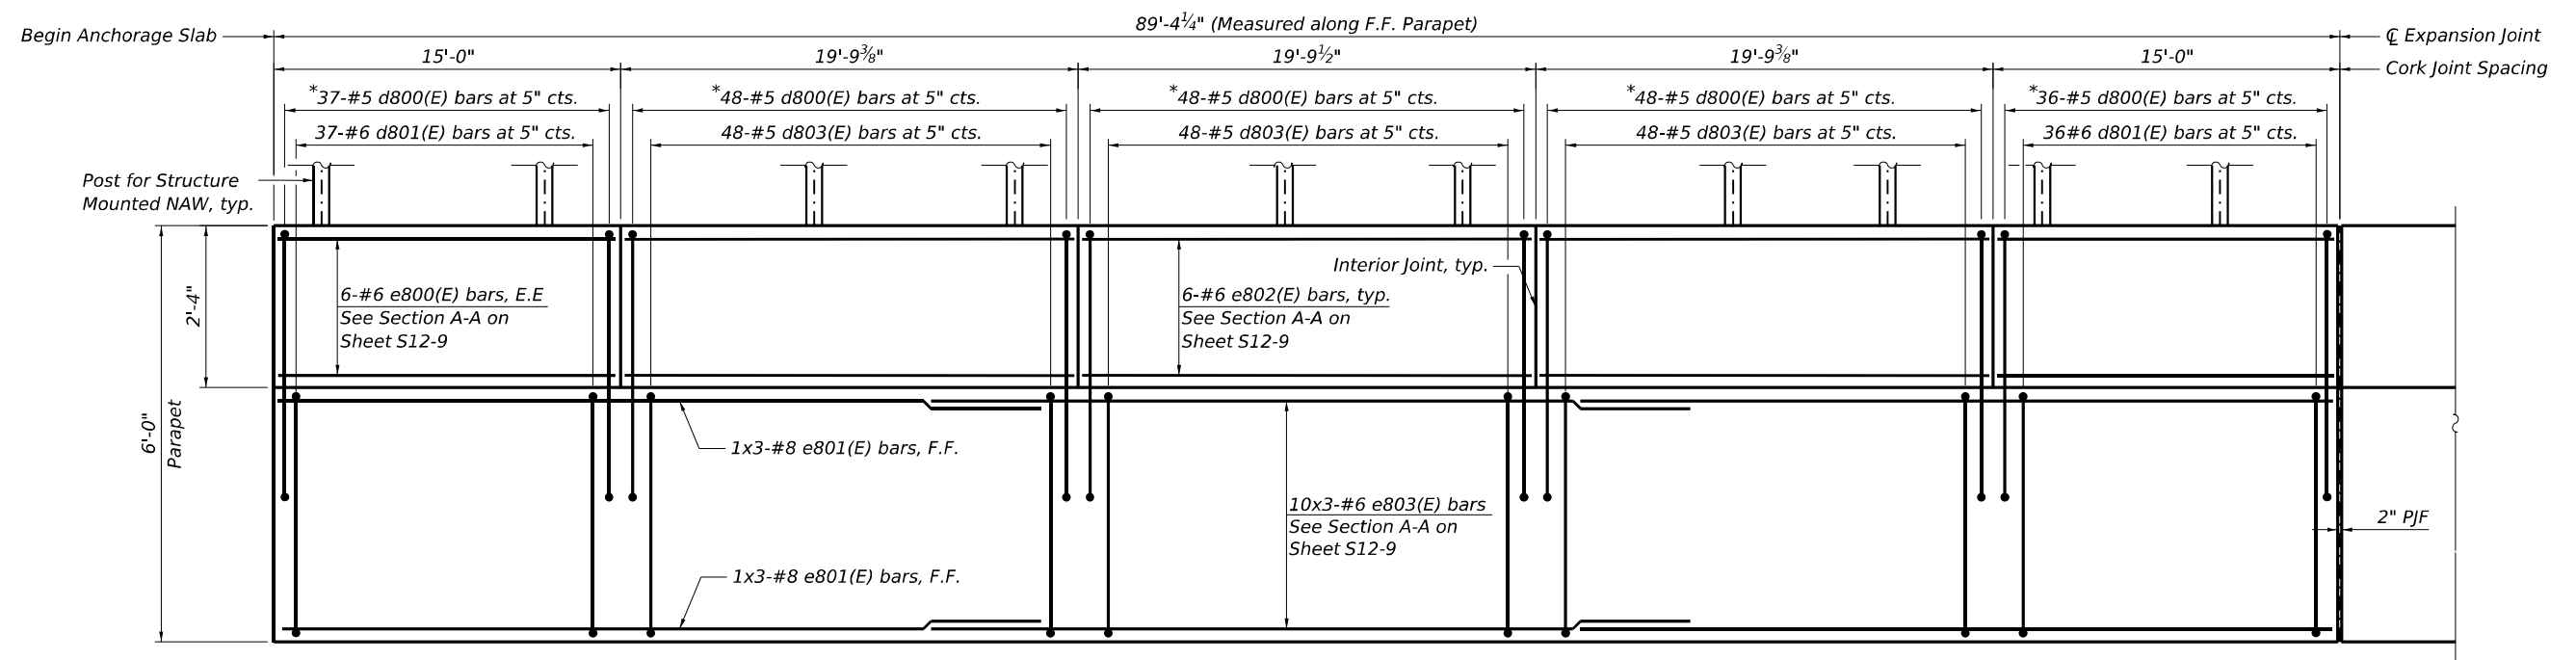


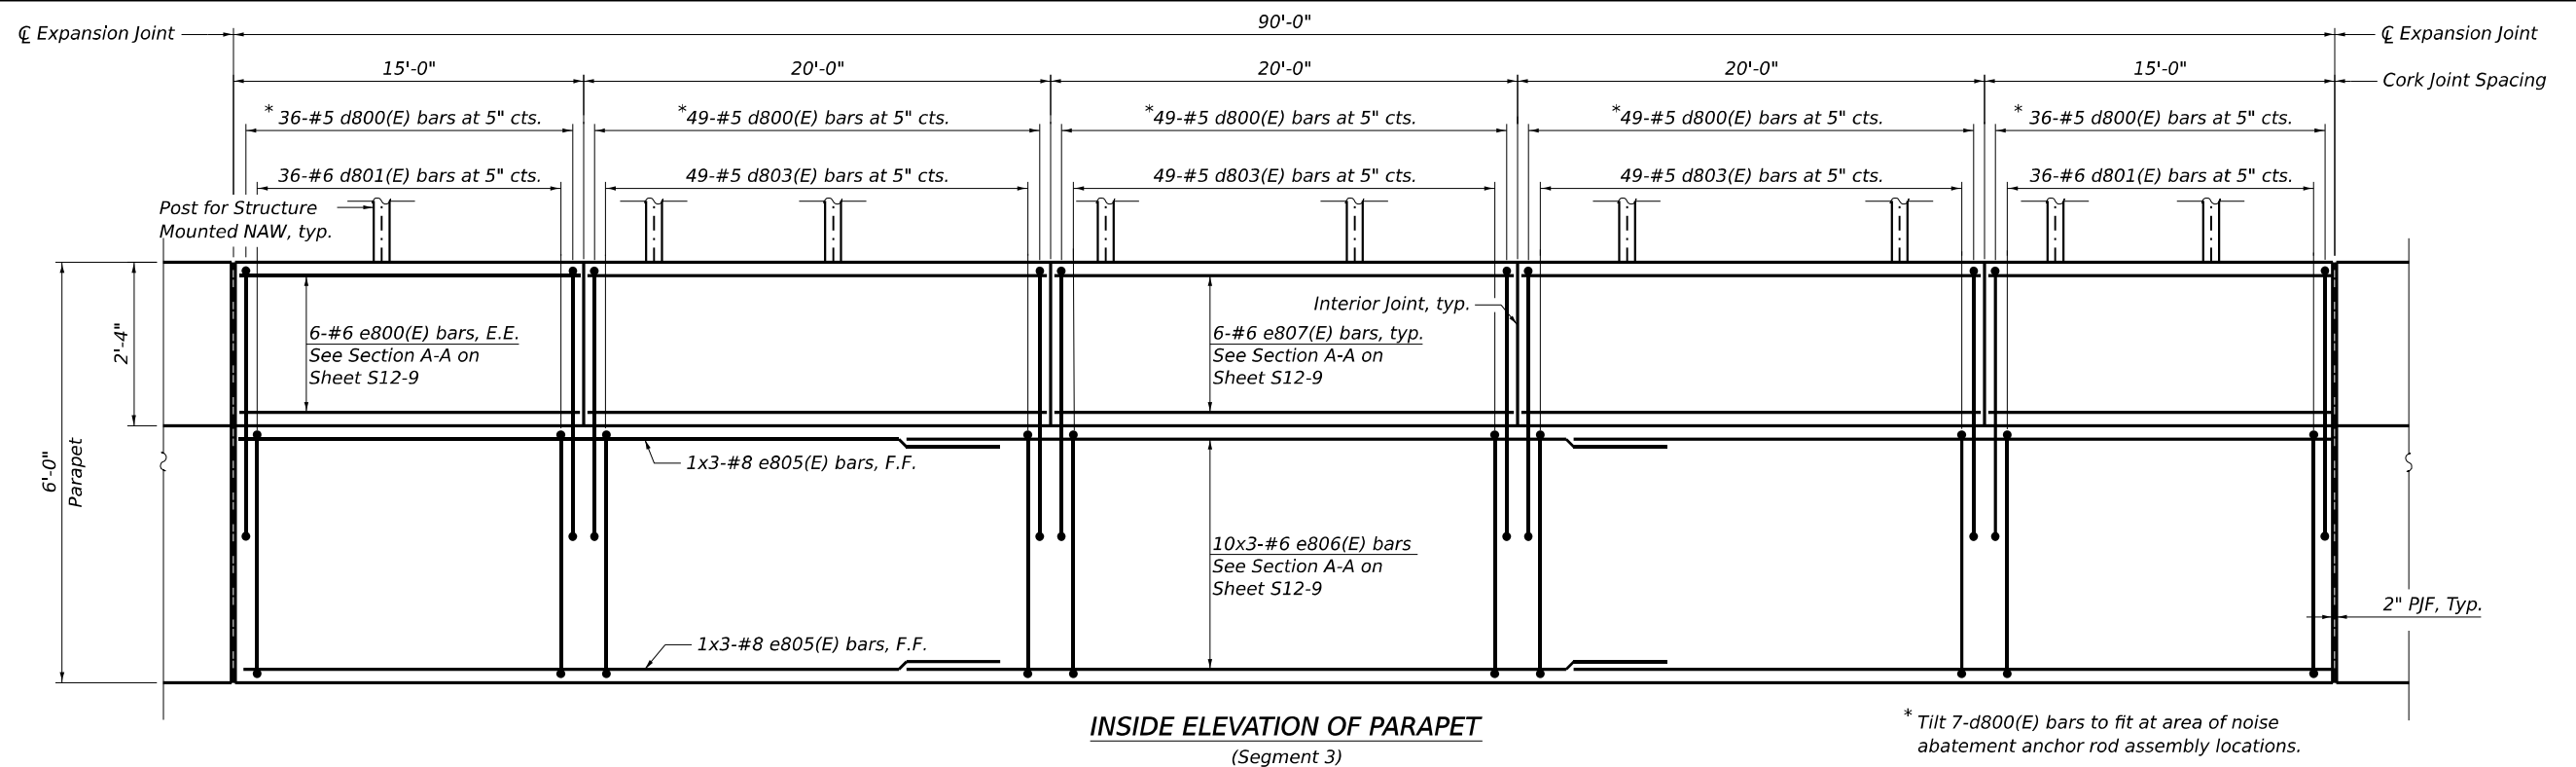

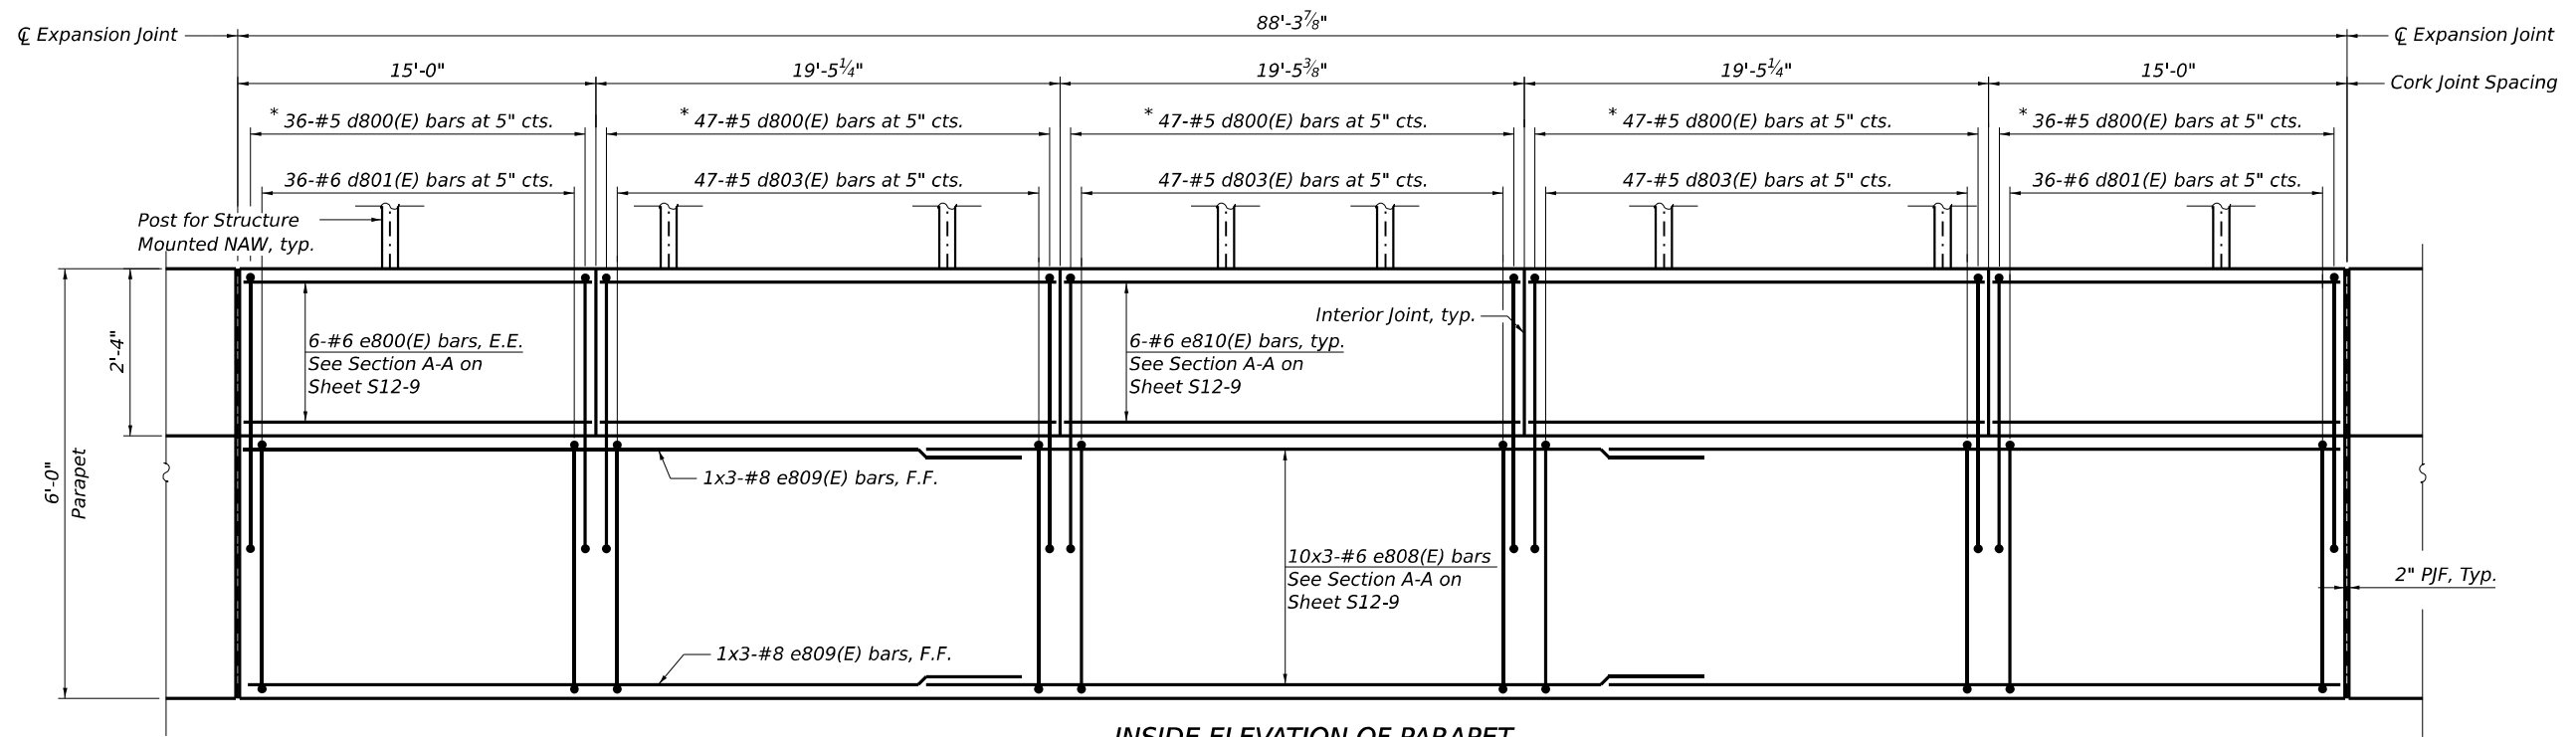

INSIDE ELEVATION OF PARAPET
(Segment 4)

* Tilt 7-d800(E) bars to fit at area of noise abatement anchor rod assembly locations.

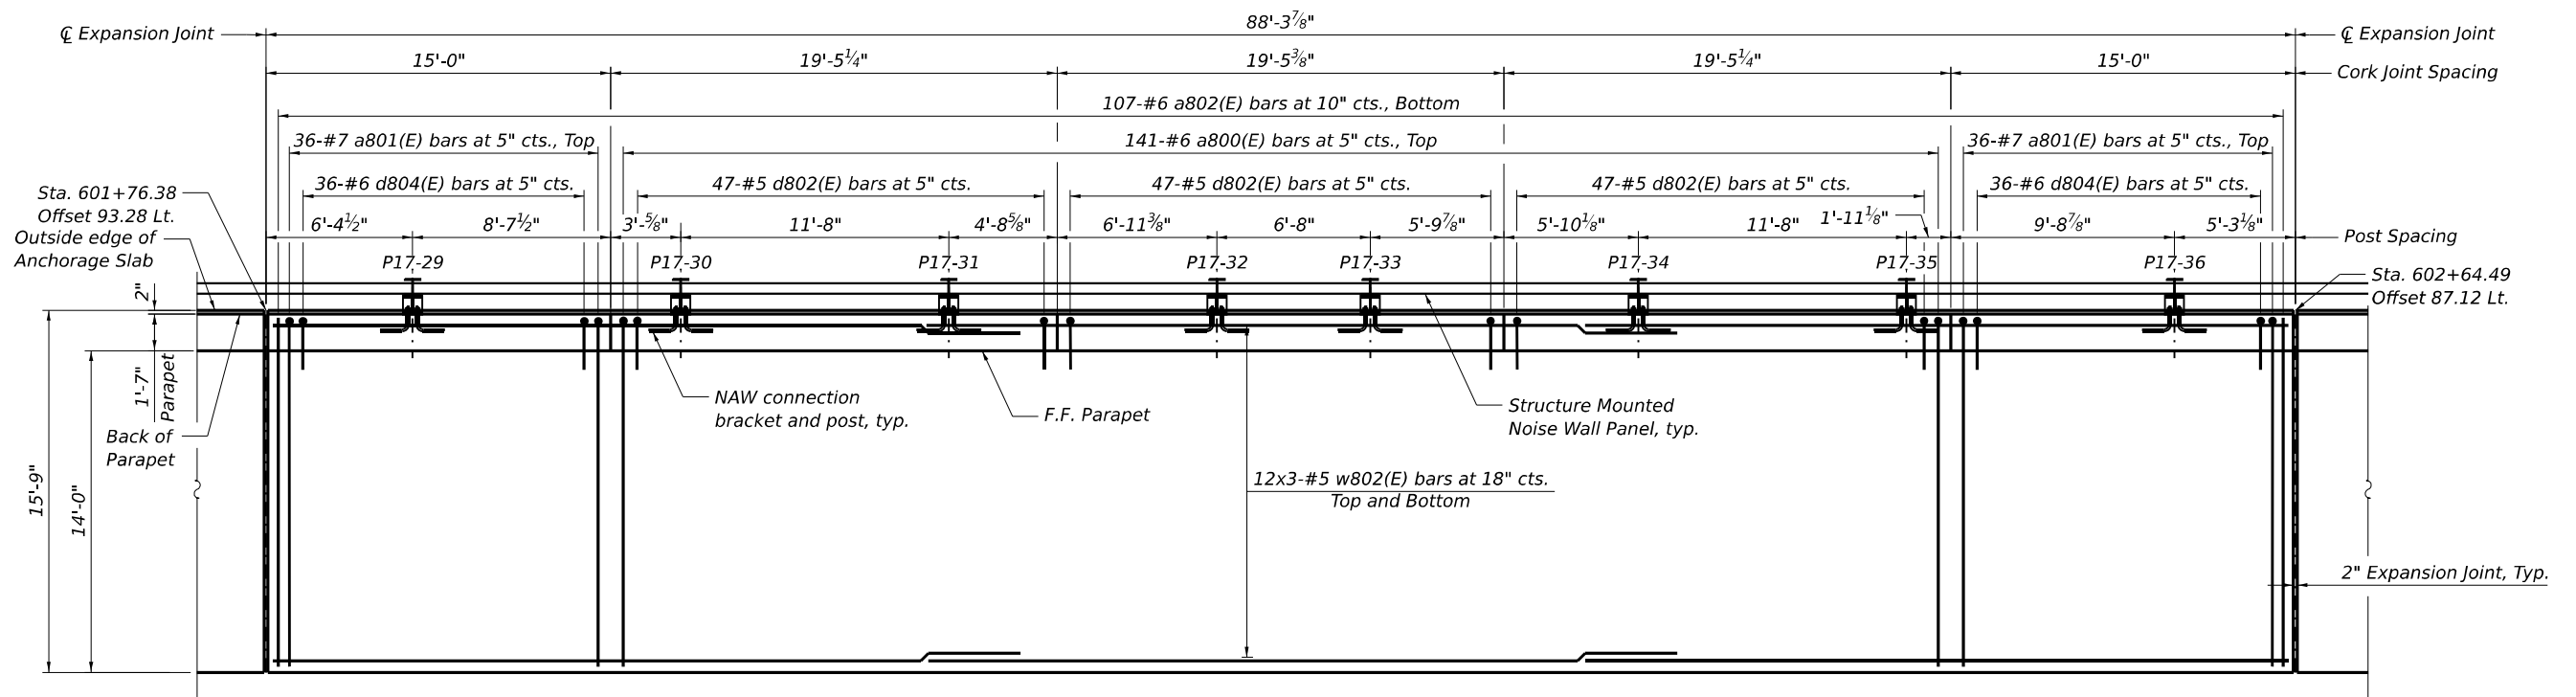

PLAN
(Segment 4)



NOTES:

1. Stations and offsets are measured along CL I-80 to outside edge of anchorage slab.
2. For Bar diagrams, Expansion, Construction, and Cork Joint Details, and Bill of Material, see Sheet S12-9.
3. For Noise Abatement Wall connection details, see Sheet S12-10
4. Cost of 2" PJF is not paid for separately and shall be included with Concrete Superstructure.

HBM
ENGINEERING GROUP, LLC


USER NAME = jana.issa	DESIGNED - EN	REVISED -
	DRAWN - EN	REVISED -
PLOT SCALE =	CHECKED - SK, MAI	REVISED -
PLOT DATE = 12/1/2023	DATE - 10/6/23	REVISED -

STATE OF ILLINOIS
DEPARTMENT OF TRANSPORTATION

ANCHORAGE SLAB 17
ANCHORAGE SLAB PLAN AND ELEVATION 4


SCALE: SHEET S12-6 OF S12-11 SHEETS STA. TO STA.

F.A.I. RTE.	SECTION	COUNTY	TOTAL SHEETS	SHEET NO.
I-80	FAI 80 22 BR	WILL	1201	845
CONTRACT NO. 62R89				
ILLINOIS FED. AID PROJECT				

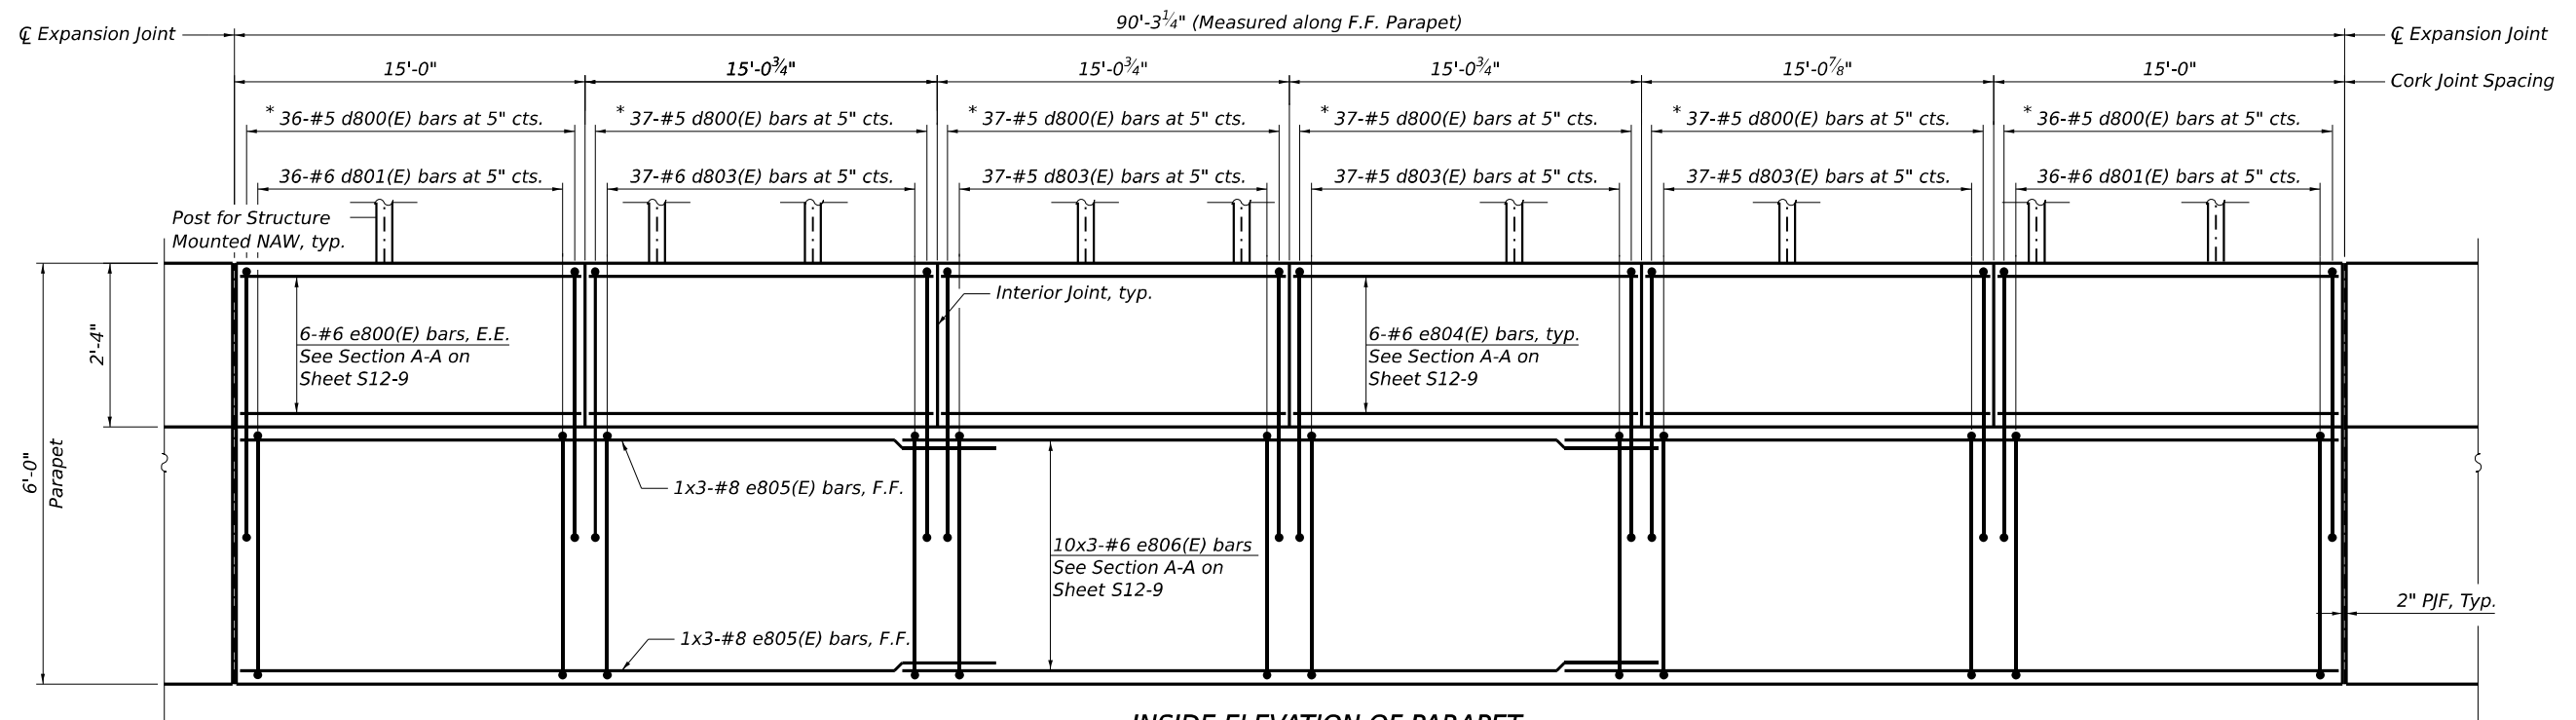


INSIDE ELEVATION OF PARAPET
(Segment 5)

* Tilt 7-d800(E) bars to fit at area of noise abatement anchor rod assembly locations.

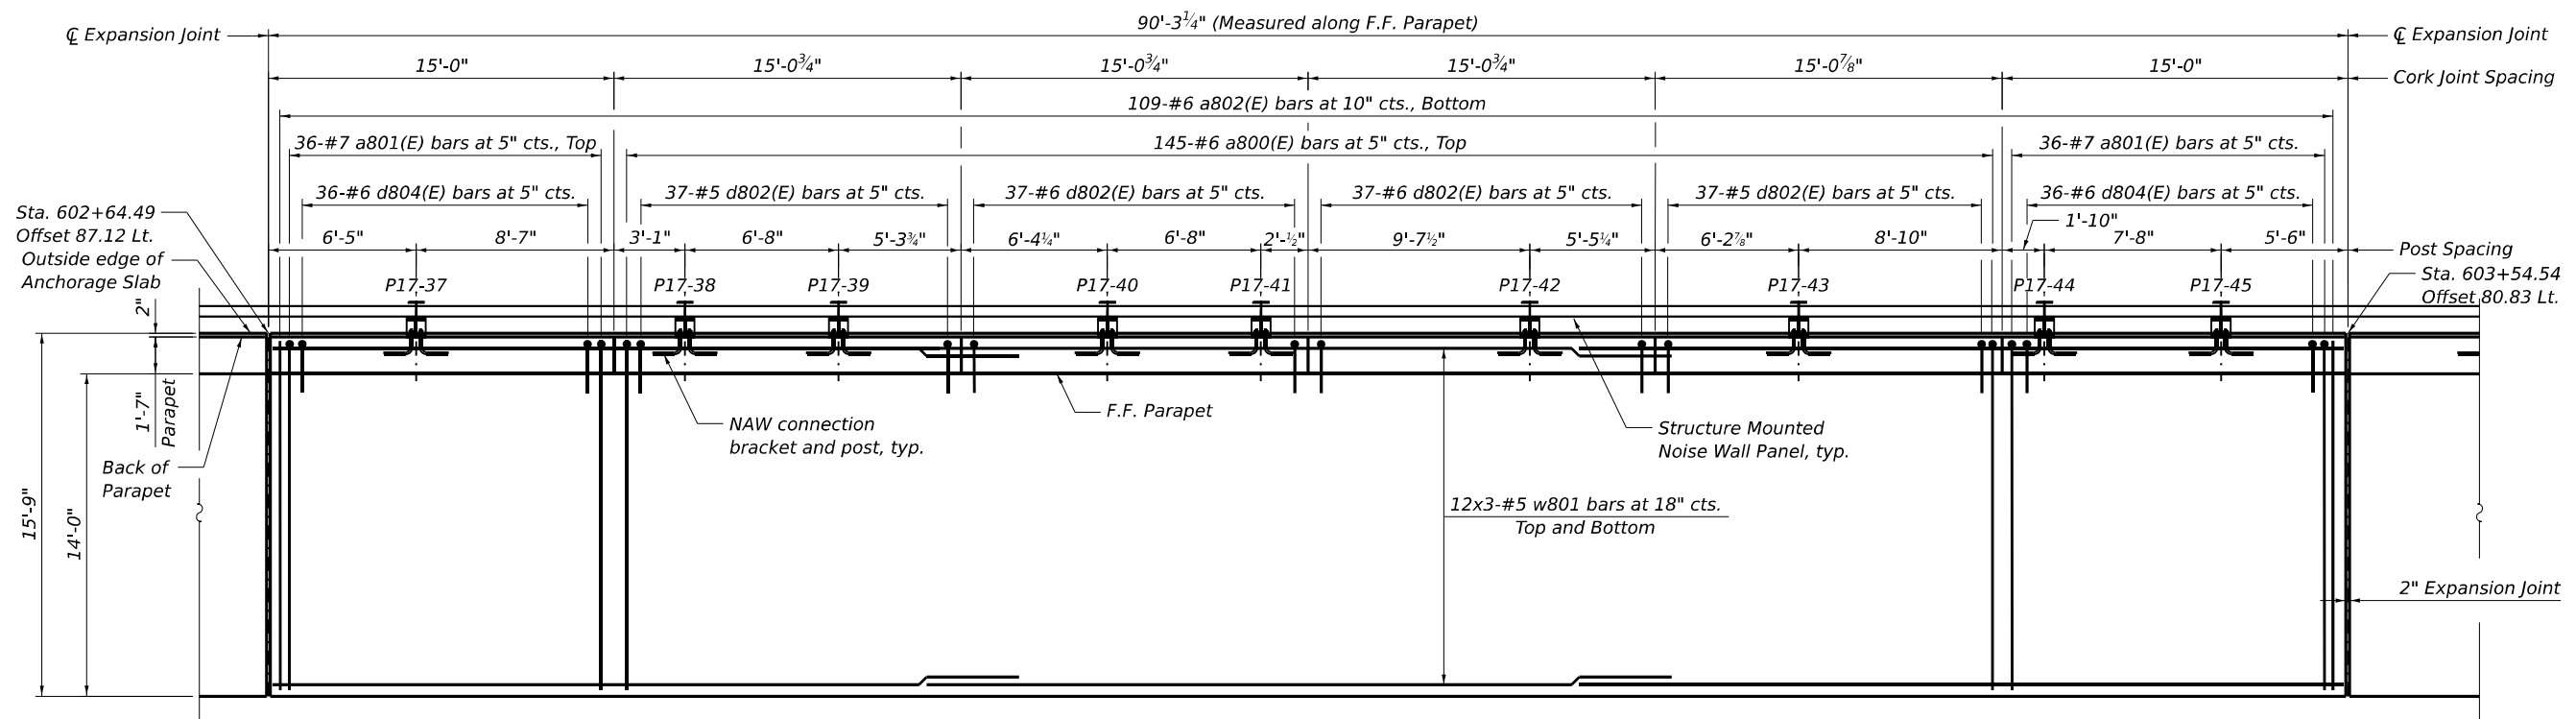

PLAN
(Segment 5)

 

NOTES:

- Stations and offsets are measured along CL I-80 to outside edge of anchorage slab.
- For Bar diagrams, Expansion, Construction, and Cork Joint Details, and Bill of Material, see Sheet S12-9.
- For Noise Abatement Wall connection details, see Sheet S12-10
- Cost of 2" P/JF is not paid for separately and shall be included with Concrete Superstructure.

HBM
ENGINEERING GROUP, LLC

USER NAME = jana.issa	DESIGNED - EN	REVISED -
	DRAWN - EN	REVISED -
PLOT SCALE =	CHECKED - SK, MAI	REVISED -
PLOT DATE = 12/1/2023	DATE - 10/6/23	REVISED -


STATE OF ILLINOIS
DEPARTMENT OF TRANSPORTATION

ANCHORAGE SLAB 17
ANCHORAGE SLAB PLAN AND ELEVATION 5

SCALE: SHEET S12-7 OF S12-11 SHEETS STA. TO STA.


F.A.I. RTE.	SECTION	COUNTY	TOTAL SHEETS	SHEET NO.
I-80	FAI 80 22 BR	WILL	1201	846
CONTRACT NO. 62R89				
ILLINOIS FED. AID PROJECT				

MODEL: BLP_00 - Plan 3 (Sheet)
FILE NAME: P:\Projects\2023\62R89\2023\62R89\Systems\CAD\62R89\Sheet\2-3-Structural\Moment Slabs\012R89-SHT-MOMENTS\A817-STRUCT-7

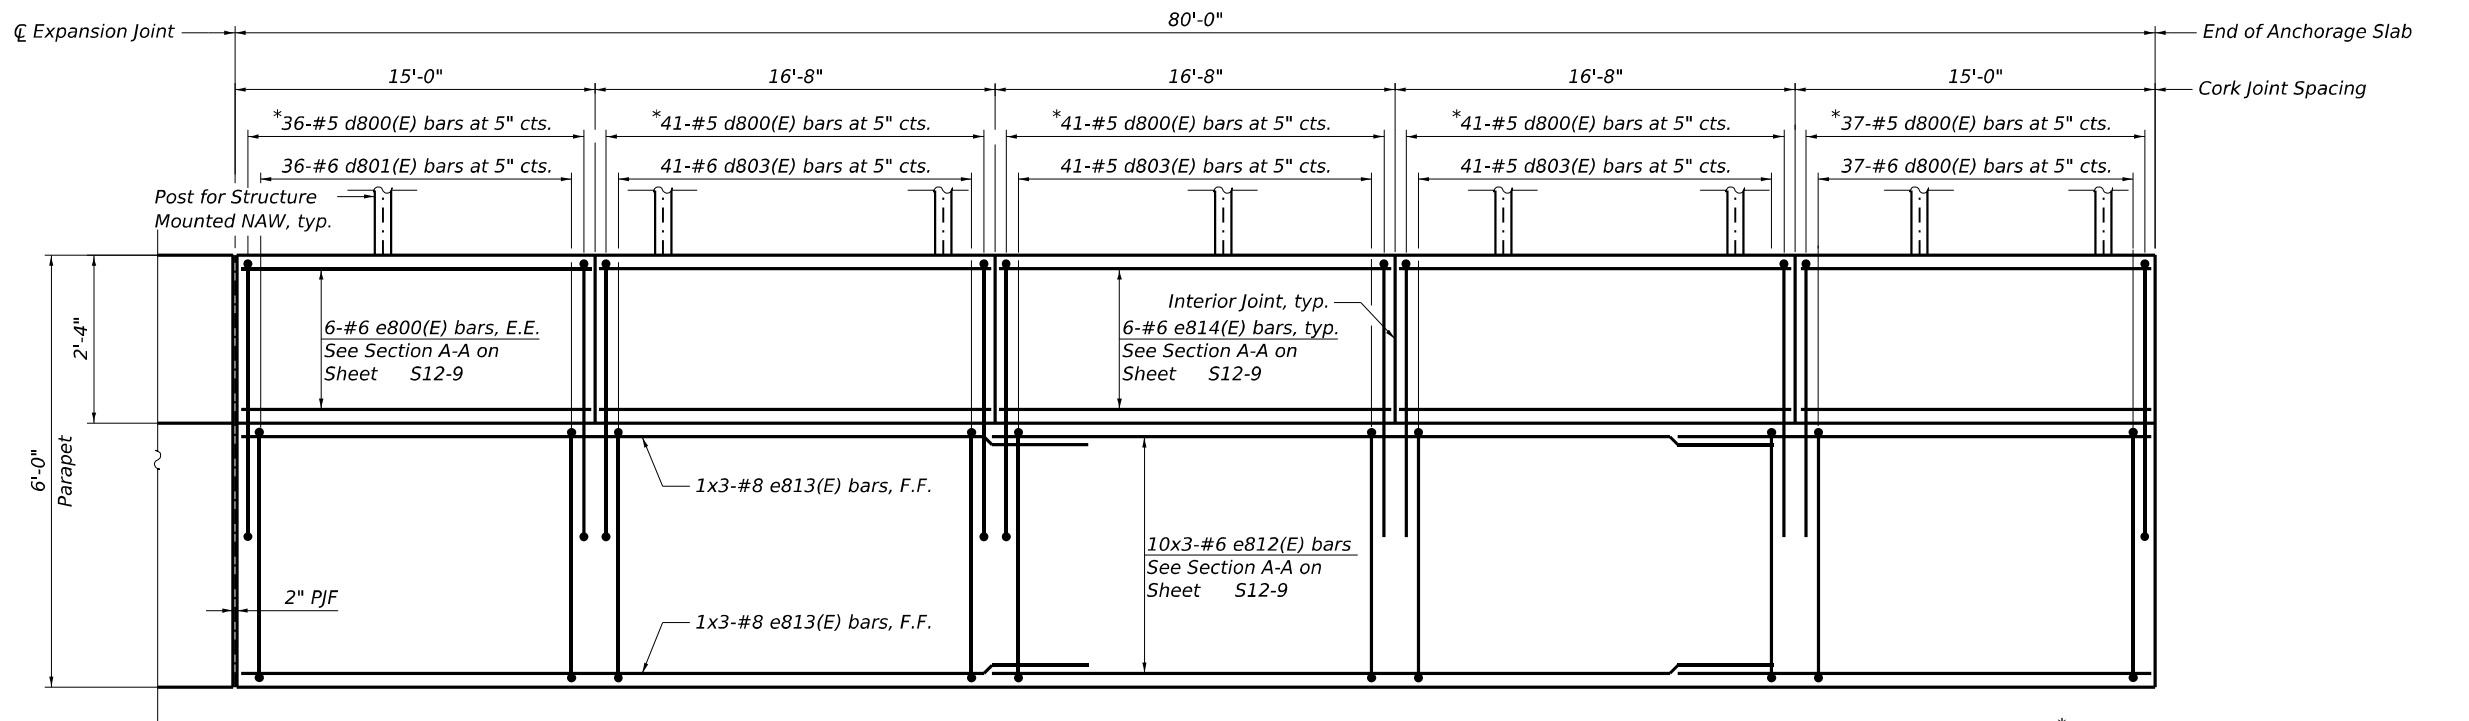

INSIDE ELEVATION OF PARAPET
(Segment 6)


* Tilt 7-d800(E) bars to fit at area of noise abatement anchor rod assembly locations.

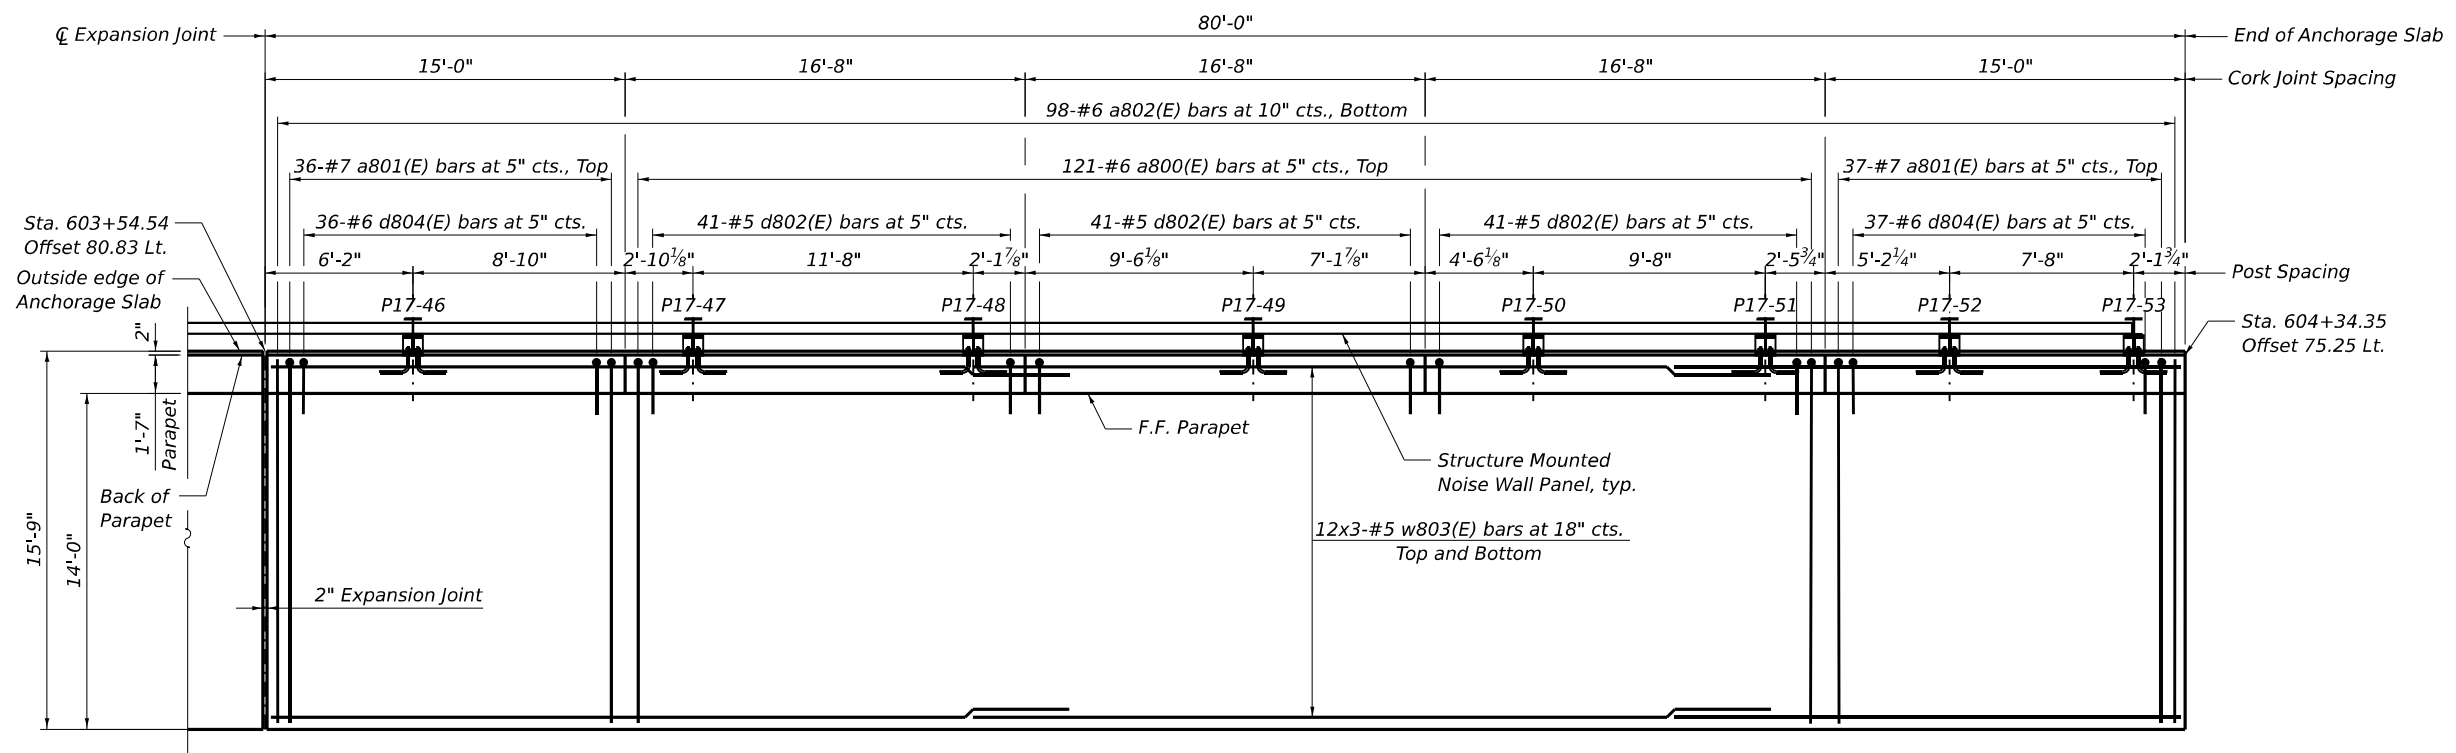

NOTES:

1. Stations and offsets are measured along CL I-80 to outside edge of anchorage slab.
2. For Bar diagrams, Expansion, Construction, and Cork Joint Details, and Bill of Material, see Sheet S12-9.
3. For Noise Abatement Wall connection details, see Sheet S12-10
4. Cost of 2" P/JF is not paid for separately and shall be included with Concrete Superstructure.

PLAN
(Segment 6)

 

MODEL: BLP_00 - Plan 3 (Sheet)
FILE NAME: P:\Projects\2018\2018-0002\02-TransSystems\CAD\62889\Sheet\2-3-Structural\Moment Slabs\012889-SHT-MOMENTS\A817-STRUCT-6






USER NAME = jana.issa	DESIGNED - EN	REVISED -
	DRAWN - EN	REVISED -
PLOT SCALE =	CHECKED - SK, MAI	REVISED -
PLOT DATE = 12/1/2023	DATE - 10/6/23	REVISED -

STATE OF ILLINOIS
DEPARTMENT OF TRANSPORTATION

ANCHORAGE SLAB 17
ANCHORAGE SLAB PLAN AND ELEVATION 6

SCALE: SHEET S12-8 OF S12-11 SHEETS STA. TO STA.

F.A.I. RTE.	SECTION	COUNTY	TOTAL SHEETS	SHEET NO.
I-80	FAI 80 22 BR	WILL	1201	847
CONTRACT NO. 62R89				
ILLINOIS FED. AID PROJECT				

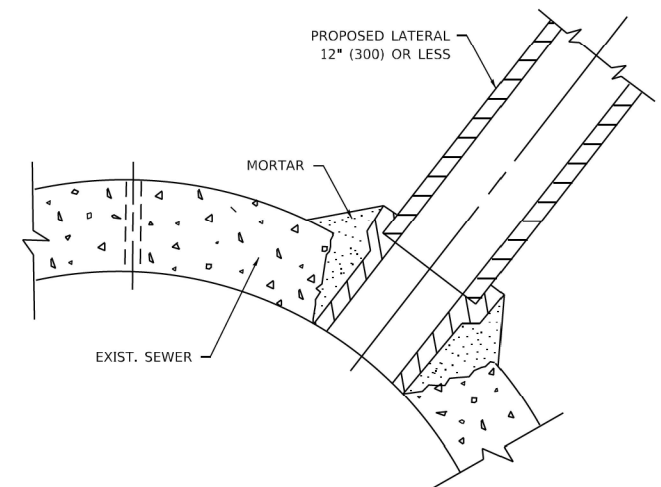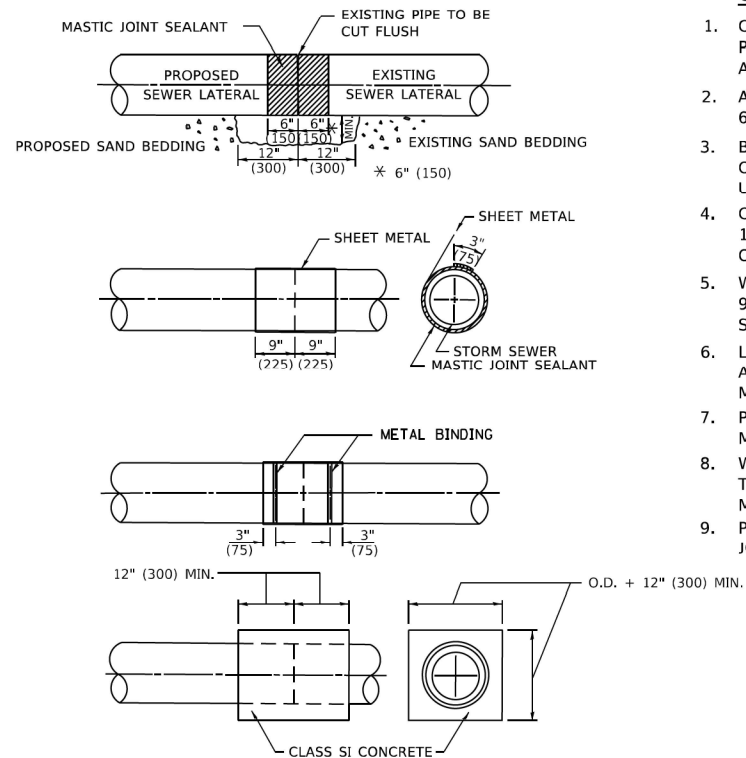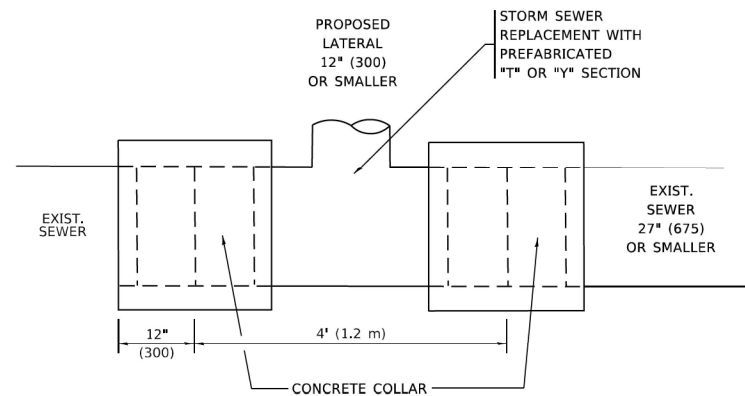

CONSTRUCTION SEQUENCE

1. CUT THE EXISTING END OF THE PIPE SO AS TO PRESENT A FLUSH BUTT JOINT. BRUSH AND CLEAN ALL PIPES.
2. APPLY THE MASTIC JOINT SEALANT TO THE FIRST 6" (150) OF EACH PIPE.
3. BUTT THE PIPES TOGETHER LEAVING A MINIMUM OF 12' x 6' (300 x 150) DEEP EXCAVATION UNDER AND AROUND EACH PIPE END.
4. CUT A PIECE OF SHEET METAL GAGE NO. 19 1.1 (0.0418) 18" (450) WIDE BY THE OUTSIDE CIRCUMFERENCE OF THE PIPE PLUS 3" (75) LONG.
5. WRAP THE SHEET METAL AROUND THE PIPES, 9" (225) ON EACH SIDE OF THE JOINT, STARTING AT THE TOP OF THE PIPE.
6. LAP THE SHEET METAL AT LEAST 3" (75) AT THE TOP OF THE PIPE AND PLACE THE MASTIC JOINT SEALANT BETWEEN THE LAP.
7. PLACE TWO METAL BANDS AROUND THE SHEET METAL AND TIGHTEN.
8. WIPE OFF ANY EXCESS MASTIC JOINT SEALANT THAT OZES OUT FROM BETWEEN THE SHEET METAL AND THE PIPES.
9. PLACE CLASS SI CONCRETE AROUND THE JOINT.

NOTES:

MATERIAL

MATERIAL USED FOR THE TEE OR WYE SECTION SHALL BE COMPATIBLE WITH THE EXISTING STORM SEWER OR THE PROPOSED STORM SEWER.

CONSTRUCTION METHODS

- I. THIS WORK SHALL BE CONSTRUCTED IN CONFORMANCE WITH THE APPLICABLE PORTIONS OF SECTION 550 OF THE STANDARD SPECIFICATIONS.
- II. CONNECTION TO AN EXISTING STORM SEWER SHALL BE BY EITHER OF THE FOLLOWING METHODS:
- A) PROPOSED STORM SEWER CONNECTION TO EXISTING SEWER OF 27" (675) OR SMALLER SEE DETAIL "A" AND "B".
 - B) PROPOSED STORM SEWER CONNECTION TO EXISTING SEWER OF 30" (750) OR LARGER SEE DETAIL "C".

IF THE EXISTING SEWER PIPE IS CRACKED, BROKEN OR OTHERWISE DAMAGED BY THE CONTRACTOR IN MAKING THE CIRCULAR OPENING, THE CONTRACTOR SHALL REPLACE THAT SECTION OF PIPE WITH PIPE EQUAL AND SIMILAR IN ALL RESPECTS TO THE PIPE IN THE EXISTING SEWER, IN A CAREFUL WORKMANLIKE MANNER, WITHOUT EXTRA COMPENSATION.


GENERAL

1. CARE MUST BE TAKEN TO PREVENT DEBRIS FROM ENTERING THE SEWER. ALL DEBRIS WHICH ENTERS THE SEWER MUST BE REMOVED. THE SEWER MUST BE LEFT CLEAN AND UNOBSTRUCTED UPON COMPLETION OF THE CONTRACT.
2. CARE MUST BE TAKEN TO PREVENT ANY PART OF THE NEW PIPE CONNECTION FROM PROJECTING INTO THE EXISTING SEWER.

BASIS OF PAYMENT

1. TEE OR WYE CONNECTIONS SHALL BE PAID FOR AT THE CONTRACT UNIT PRICE EACH FOR STORM SEWER TEE OR WYE OF THE TYPE AND SIZE SPECIFIED IN THE PLANS, THIS PRICE SHALL INCLUDE ALL EXCAVATION OF THE TRENCH, REMOVAL OF THE EXISTING STORM SEWER, FURNISHING AND INSTALLING THE SPECIFIED TEE OR WYE SECTION, FURNISHING AND INSTALLING THE REQUIRED CONCRETE COLLAR, AND ALL OTHER MATERIAL NECESSARY TO COMPLETE THIS WORK AS SHOWN AND SPECIFIED.
2. REMOVAL AND REINSTALLATION OF EXISTING STORM SEWER ADJACENT TO THE PROPOSED TEE OR WYE SECTION, FOR THE PURPOSE OF FACILITATING THE INSTALLATION OF THE TEE OR WYE SECTION, WILL NOT BE PAID FOR SEPARATELY BUT SHALL BE INCLUDED IN THE UNIT PRICE BID FOR THE WORK.
3. TRENCH BACKFILL, EXCAVATION IN ROCK AND REMOVAL AND REPLACEMENT OF UNSUITABLE MATERIAL BELOW PLAN BEDDING GRADE WILL BE PAID FOR SEPARATELY.
4. CONCRETE COLLAR FOR CONNECTING A PROPOSED STORM SEWER TO AN EXISTING STORM SEWER WILL NOT BE PAID FOR SEPARATELY BUT SHALL BE INCLUDED IN THE COST OF THE PROPOSED STORM SEWER.

* ALL DIMENSIONS ARE IN INCHES (MILLIMETERS)
UNLESS OTHERWISE SHOWN.

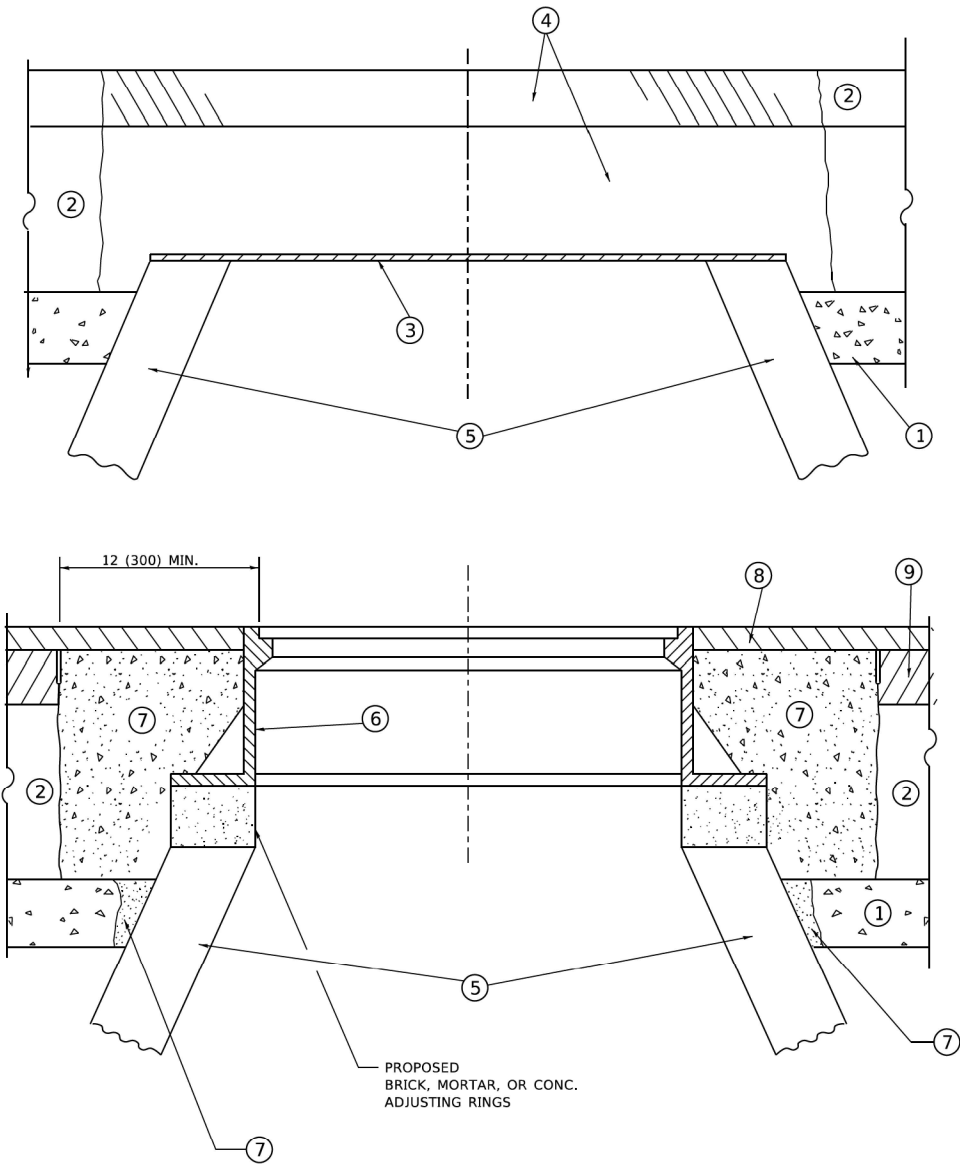

**DETAILS FOR FRAMES AND LIDS ADJUSTMENT
WITH MILLING**

NOTES

- EXISTING BROKEN FRAMES AND LIDS SHALL BE REMOVED AND DISPOSED OF BY THE CONTRACTOR AND SHALL BE REPLACED AS DIRECTED BY THE ENGINEER. REPLACEMENT FRAMES AND LIDS WILL BE PAID FOR IN ACCORDANCE WITH ARTICLE 109.04 OF THE STANDARD SPECIFICATIONS UNLESS A SEPARATE PAY ITEM HAS BEEN PROVIDED.
- IF THE EXISTING LIDS ARE OPEN, THE FRAME WILL BE ADJUSTED TO THE ELEVATION OF THE MILLED PAVEMENT SURFACE PRIOR TO THE MILLING OPERATION. THE FRAME WILL NOT BE REMOVED AND COVERED BY THE METAL PLATE.
- CITY OF CHICAGO CASTINGS ARE THE PROPERTY OF THE CITY AND THE CONTRACTOR SHALL NOTIFY THE CITY FOR REMOVAL AND DISPOSITION OF THE CASTINGS.
- THE METAL PLATE USED TO COVER THE STRUCTURE SHALL REMAIN THE PROPERTY OF THE CONTRACTOR.

CONSTRUCTION PROCEDURES

STAGE 1 (BEFORE PAVEMENT MILLING)

- REMOVE A MINIMUM OF 12 (300) OF THE PAVEMENT FROM AROUND THE STRUCTURE.
- REMOVE THE EXISTING FRAME AND LID FROM THE STRUCTURE.
- COVER THE STRUCTURE OPENING WITH A 36 (900) DIAMETER METAL PLATE.
- BACKFILL WITH CRUSHED STONE AND HMA SURFACE MIX APPROVED BY THE ENGINEER. (MIN. 1 1/2 (40) HMA TO REMAIN AFTER MILLING).

STAGE 2 (AFTER PAVEMENT MILLING)

- REMOVE THE HMA SURFACE MIX AND CRUSHED STONE.
- INSTALL THE FRAME AND LID; ADJUST THE FRAME TO ITS FINAL SURFACE ELEVATION.
- THE SURROUNDING SPACE SHALL BE FILLED WITH CLASS*PP-1 CONCRETE TO THE ELEVATION OF THE SURFACE OF THE EXISTING BASE COURSE OR THE BINDER COURSE.

* UNLESS OTHERWISE SPECIFIED IN THE PLANS.

THE PROCEDURE EXPLAINED ABOVE SHALL CONFORM TO THE APPLICABLE PORTIONS OF SECTIONS 353, 406, 602, AND 603 OF THE STANDARD SPECIFICATIONS EXCEPT THAT "THE CONTRACTOR SHALL ADJUST THE STRUCTURES TO THE FINISHED PAVEMENT ELEVATION NO MORE THAN 5 CALENDAR DAYS PRIOR TO PLACEMENT OF THE FINAL LIFT OF SURFACE UNLESS APPROVED BY THE ENGINEER."

LEGEND

- | | |
|--|-------------------------------|
| ① SUB-BASE GRANULAR MATERIAL | ⑥ FRAME AND LID (SEE NOTES) |
| ② EXISTING PAVEMENT | ⑦ CLASS*PP-1 CONCRETE |
| ③ 36 (900) DIAMETER METAL PLATE | ⑧ PROPOSED HMA SURFACE COURSE |
| ④ PROPOSED CRUSHED STONE AND HMA SURFACE MIX | ⑨ PROPOSED HMA BINDER COURSE |
| ⑤ EXISTING STRUCTURE | |

LOCATION OF STRUCTURES

THE CONTRACTOR WILL BE REQUIRED TO KEEP A RECORD OF THE LOCATIONS OF THE BURIED STRUCTURES ACCORDING TO THE STATION AND DISTANCE LEFT OR RIGHT OF THE CENTERLINE OF PAVEMENT. UPON COMPLETION OF THE WORK, THE CONTRACTOR WILL DELIVER THE RECORD TO THE ENGINEER.

BASIS OF PAYMENT

- REMOVING FRAMES AND LIDS ON DRAINAGE AND UTILITY STRUCTURES IN THE PAVEMENT PRIOR TO MILLING, AND ADJUSTING TO FINAL GRADE PRIOR TO PLACING THE SURFACE COURSE, WILL BE PAID FOR AT THE CONTRACT UNIT PRICE EACH FOR "FRAMES AND LIDS TO BE ADJUSTED (SPECIAL)."
- THIS WORK WILL NOT BE PAID FOR WHEN DRAINAGE AND UTILITY STRUCTURES ARE SPECIFIED FOR PAYMENT AS STRUCTURE RECONSTRUCTION.
- NEW FRAMES AND LIDS, WHEN SPECIFIED, WILL BE PAID FOR SEPARATELY.
- WHEN STRUCTURES ARE TO BE ADJUSTED OR RECONSTRUCTED, THE LOWERING AND RAISING OF THE FRAMES AND LIDS WILL NOT BE PAID FOR SEPARATELY BUT WILL BE INCLUDED IN THE COST OF THE CORRESPONDING PAY ITEM.

ALL DIMENSIONS ARE IN INCHES (MILLIMETERS) UNLESS OTHERWISE SHOWN

TRANSYSTEMS

USER NAME = Lawrence.DeManche	DESIGNED - R. SHAH	REVISED - R. BORO 01-01-07
	DRAWN -	REVISED - R. BORO 03-09-11
PLOT SCALE = 100.0000 ' / in.	CHECKED -	REVISED - R. BORO 12-06-11
PLOT DATE = 11/18/2022	DATE - 10-25-94	REVISED - K. SMITH 11-18-22

**STATE OF ILLINOIS
DEPARTMENT OF TRANSPORTATION**

**DETAILS FOR
FRAMES AND LIDS ADJUSTMENT WITH MILLING**

SCALE: NONE SHEET 2 OF 22 SHEETS STA. TO STA.

F.A. RTE.	SECTION	COUNTY	TOTAL SHEETS	SHEET NO.
			1201	852
BD600-03 (BD-08)		CONTRACT NO.62R89		
		ILLINOIS FED. AID PROJECT		

FRAME EXTENSION INTO PAVEMENT	INNER HOOP REINFORCEMENT DIAMETER	SEMI CIRCULAR FORM DIAMETER	OUTER HOOP REINFORCEMENT DIAMETER
UP TO 8" (200)	3'-6" (1.1 m)	4'-0" (1.2 m)	5'-0" (1.5 m)
> 8" (200) TO 14" (360)	4'-0" (1.2 m)	4'-6" (1.4 m)	5'-0" (1.5 m)


GENERAL NOTES

- TRANSVERSE JOINTS MAY BE MOVED TO ACCOMMODATE ROUNDOUT, EDGE OF CIRCULAR JOINT SHALL BE MINIMUM 12" (300) FROM TRANSVERSE JOINT. RELOCATED TRANSVERSE JOINT SHALL BE CONTINUOUS FROM EDGE OF PAVEMENT TO EDGE OF PAVEMENT.
- SEMI-CIRCULAR FORM SHALL BE REMOVED PRIOR TO DRILL AND GROUT OF TIE BARS.
- ALL REINFORCED BARS SHALL BE EPOXY COATED.
- DRILL AND GROUT IS PREFERRED, HOWEVER TIE BARS CAN BE POURED IN PLACE IF CLEARANCE IS PROVIDED TO OUTER EDGE OF FRAME. MINIMUM 2" (50) CLEARANCE.
- WOOD SHIMS SHALL BE USED TO ADJUST ALL FRAMES. AFTER ADJUSTING MORTAR HAS CURED, THE WOOD SHIMS SHALL BE REMOVED AND THE VOIDS UNDER THE FRAMES FILLED WITH NON SHRINK GROUT.
- HOOP REINFORCEMENT SHALL BE ONE PIECE CONSTRUCTION.
- CIRCULAR FRAMES AND GRATES MAY BE SUBSTITUTED.
- CURB DOWELS MUST BE PLACED LEVEL & TRUE TO ALLOW CONTRACTION MOVEMENT.

BASIS OF PAYMENT

- THE ROUNDOUT AND ADDED REINFORCEMENT WILL NOT BE PAID SEPARATELY, BUT SHALL BE INCLUDED IN THE CONTRACT UNIT PRICE FOR THE PAVEMENT.

DESIGNER NOTE
THIS DETAIL IS TO BE USED
WHEN THE GUTTER FLAG IS
LESS THAN 24"

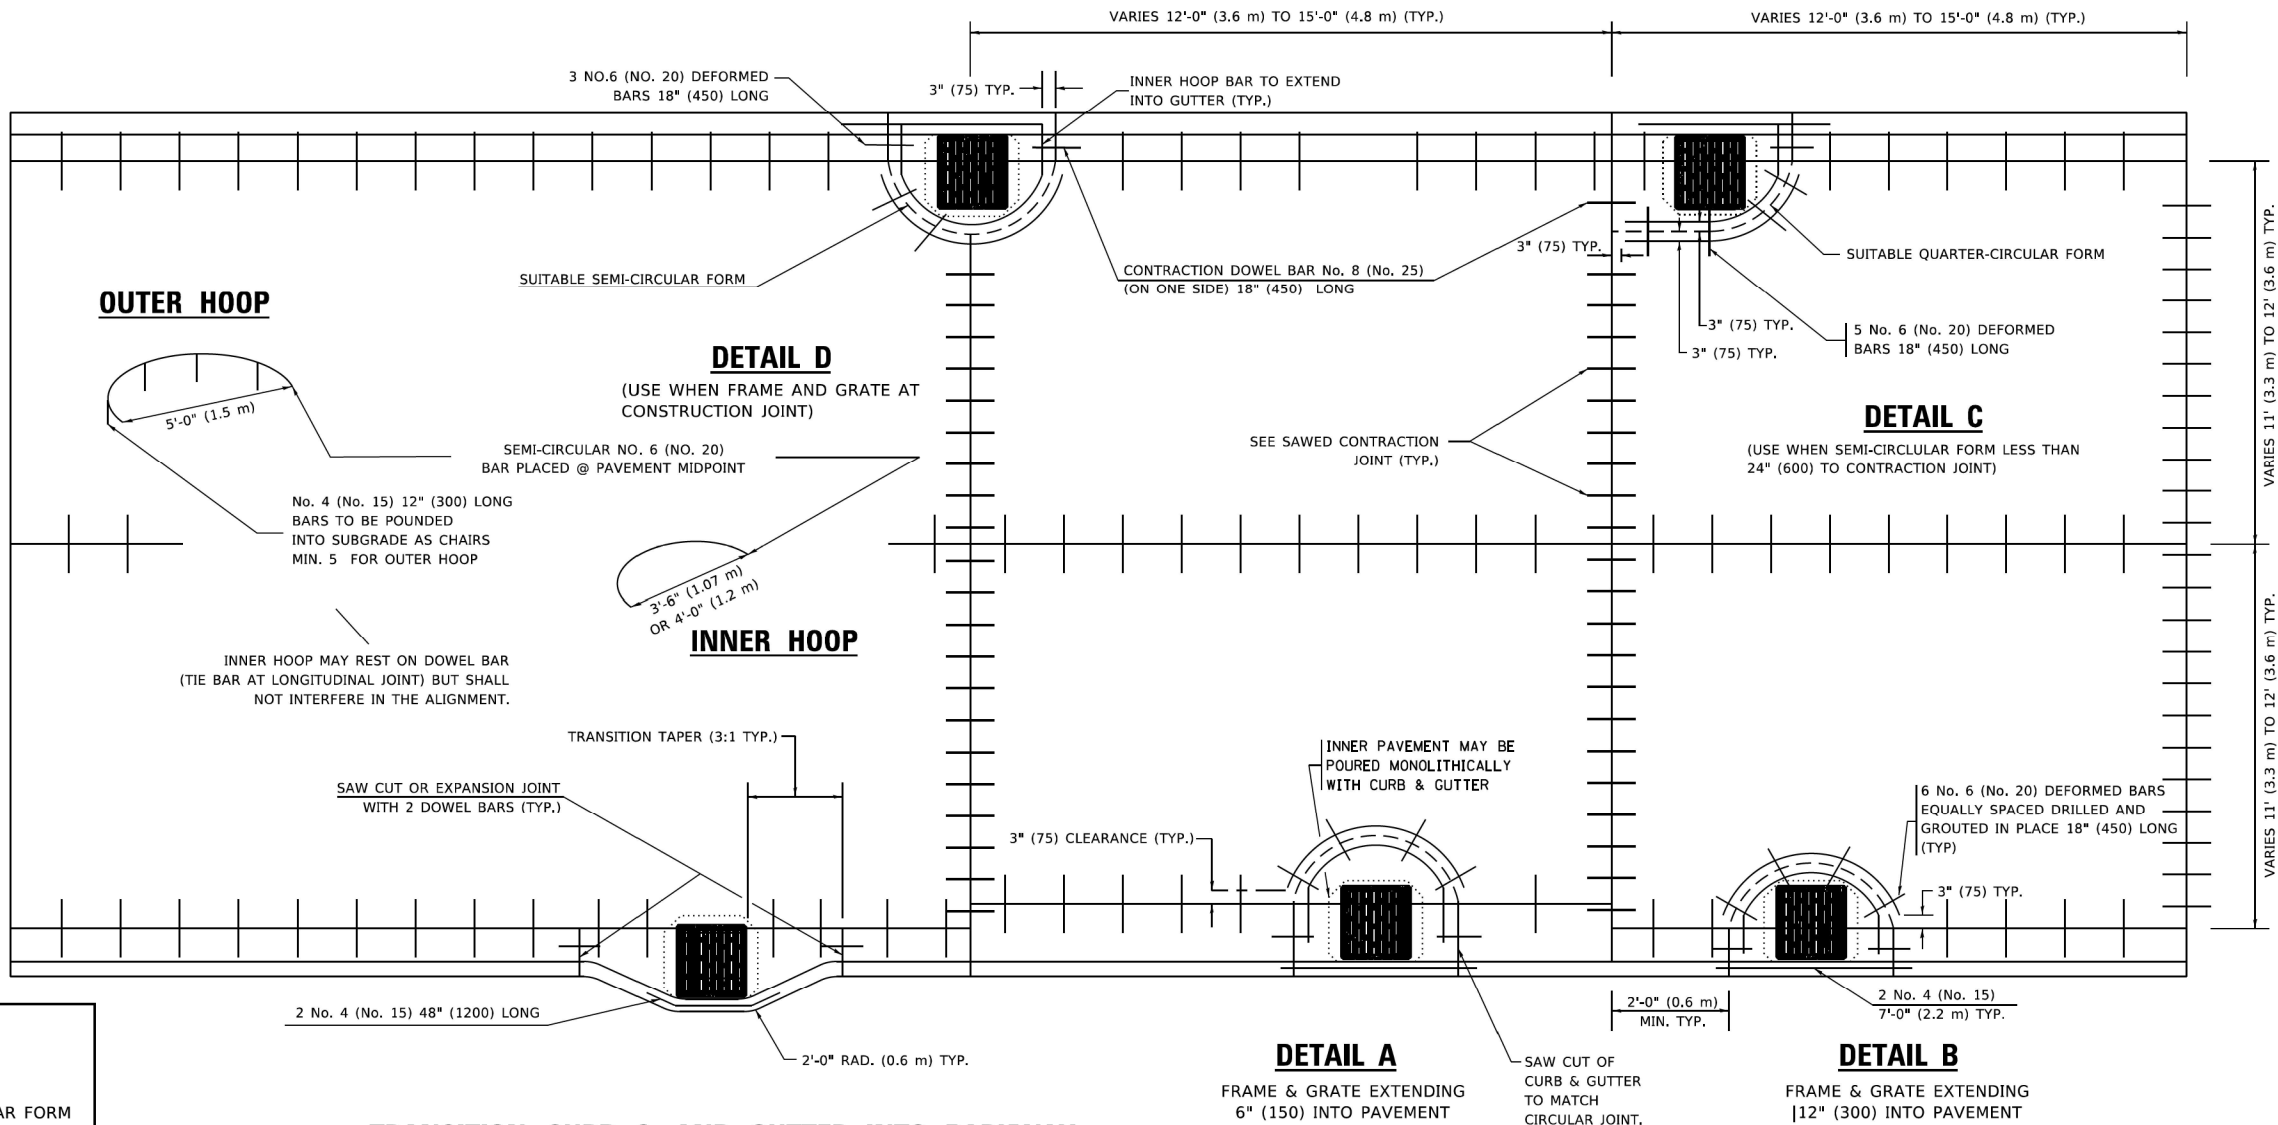

TRANSYSTEMS


USER NAME = Lawrence.DeManche	DESIGNED - A. ABBAS	REVISED - T. MATOUSEK 10-02-00
	DRAWN - TOM MATOUSEK	REVISED - T. MATOUSEK 04-25-02
PLOT SCALE = 100.0000 ' / in.	CHECKED - A. ABBAS	REVISED - P. LAFLEUR 08-27-02
PLOT DATE = 11/18/2022	DATE - 01-04-99	REVISED - K. SMITH 11-18-22

STATE OF ILLINOIS
DEPARTMENT OF TRANSPORTATION

PCC PAVEMENT ROUNDOUTS AT
CURB AND GUTTER

SCALE: NONE SHEET 5 OF 22 SHEETS STA. TO STA.

F.A. RTE.	SECTION	COUNTY	TOTAL SHEETS	SHEET NO.
			1201	855
	BD-48			CONTRACT NO.62R89
		ILLINOIS	FED. AID PROJECT	

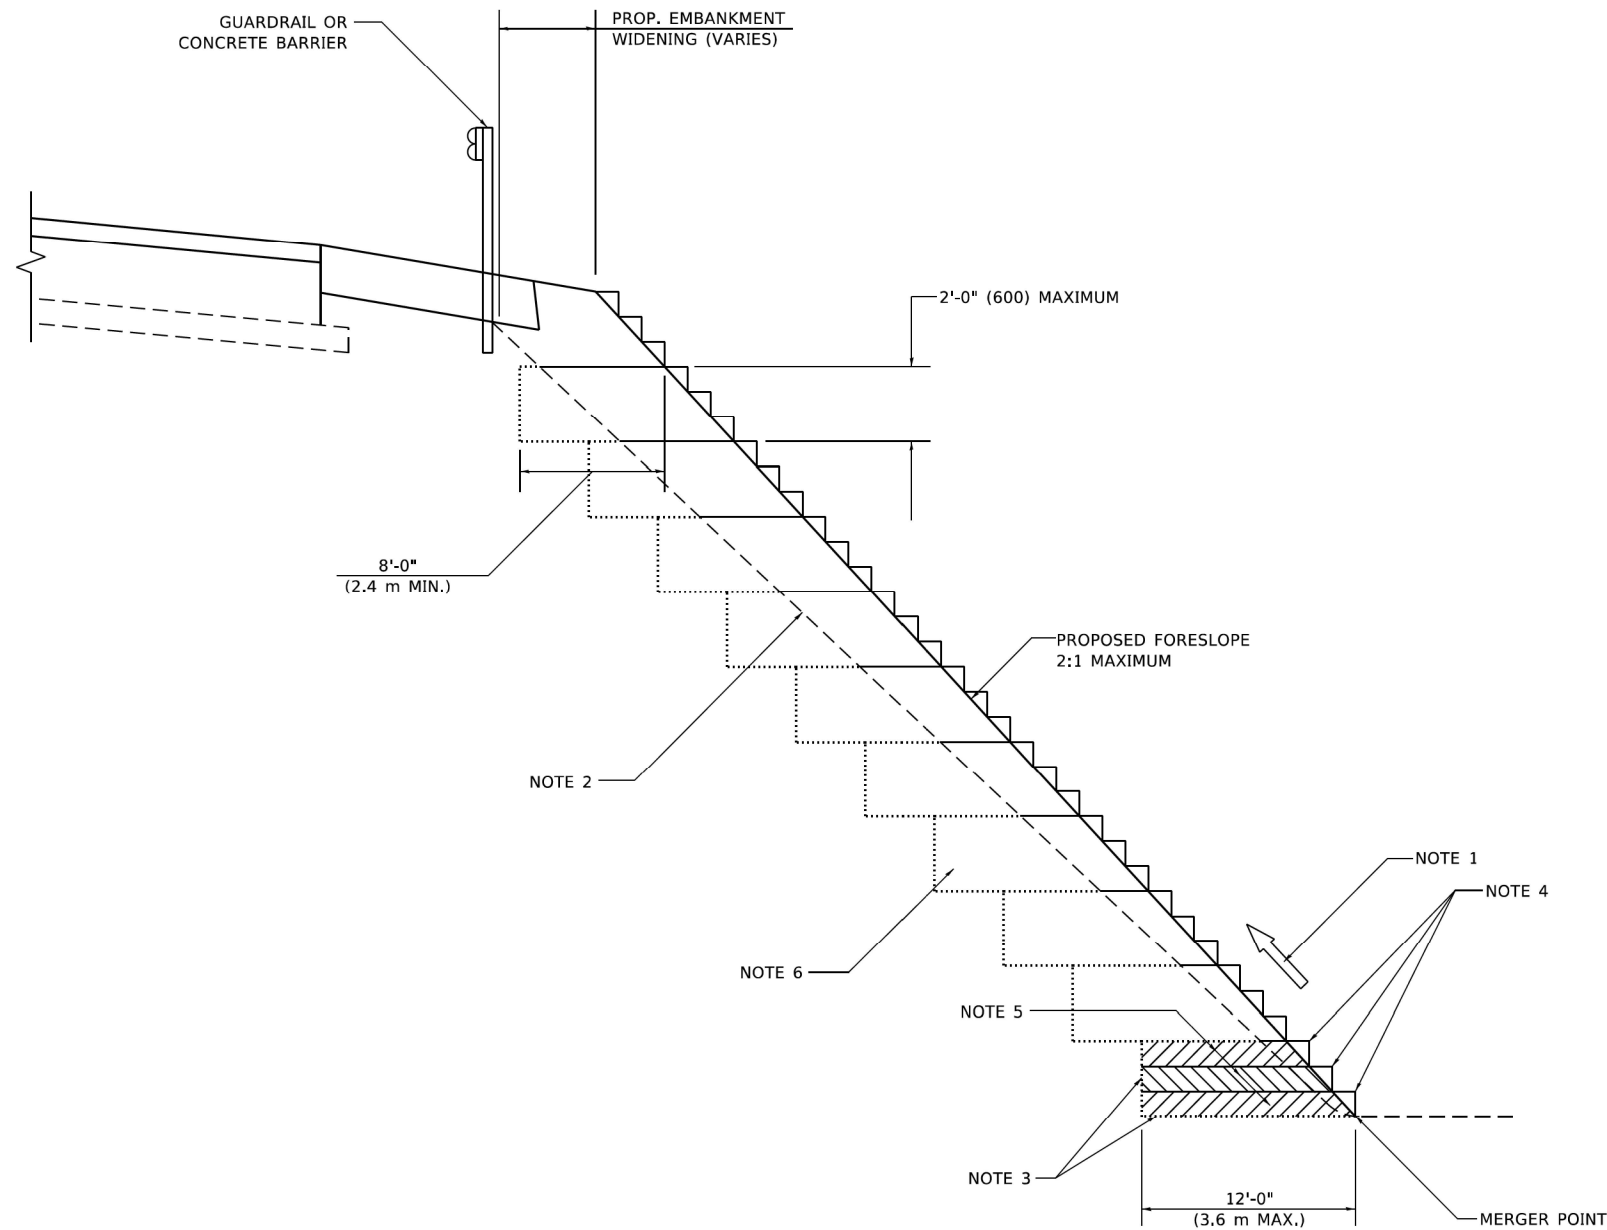

**TYPICAL BENCHING DETAIL
FOR EMBANKMENT**

GENERAL NOTES

1. CONSTRUCT SUCCEEDING BENCH CUTS AND EMBANKMENT PLACEMENT AND COMPACTION FROM BOTTOM TO TOP IN STAIRSTEP FASHION.
2. EXISTING FORESLOPE PREPARED IN ACCORDANCE WITH ARTICLE 205.03 OF THE STANDARD SPECIFICATIONS.
3. BENCH CUT EXISTING SLOPE TYPICAL FOR EACH STEP.
4. TRIM TO FINAL SLOPE.
5. EQUAL 8-INCH (200) LIFTS OF EMBANKMENT COMPACTED IN ACCORDANCE WITH ARTICLE 205.05 OF THE STANDARD SPECIFICATIONS.

BASIS OF PAYMENT


1. EXCAVATION OF BENCH CUTS WITHIN EXISTING EMBANKMENT WILL BE PAID FOR AT THE CONTRACT UNIT PRICE PER CUBIC METER OR CUBIC YARD FOR "EARTH EXCAVATION". THIS PRICE WILL INCLUDE ALL LABOR AND MATERIAL, NO ADDITIONAL COMPENSATION WILL BE ALLOWED.

ALL DIMENSIONS ARE IN INCHES (MILLIMETERS)
UNLESS OTHERWISE SHOWN.


MODEL: Default
FILE: \\norte-prod\csw-bentley.com\PI\DOT\Documents\DOT_Offices\Dirhct_1\Projects\Dirhct\213\ACAD\DATA\CAD\sheet\bd51.dgn

TRANSYSTEMS	USER NAME = Lawrence.DeManche	DESIGNED -	REVISED - K. SMITH 11-18-22	STATE OF ILLINOIS DEPARTMENT OF TRANSPORTATION	BENCHING DETAIL FOR EMBANKMENT WIDENING				F.A. RTE.	SECTION	COUNTY	TOTAL SHEETS	SHEET NO.
		DRAWN - CADD	REVISED -									1201	857
	PLOT SCALE = 100.0000 ' / in.	CHECKED - S.E.B.	REVISED -			BD-51		CONTRACT NO.62R89					
	PLOT DATE = 11/18/2022	DATE - 06-16-04	REVISED -										
					SCALE: NONE	SHEET 7	OF 22 SHEETS	STA.	TO STA.	ILLINOIS FED. AID PROJECT			

SINGLE LANE WEAVE

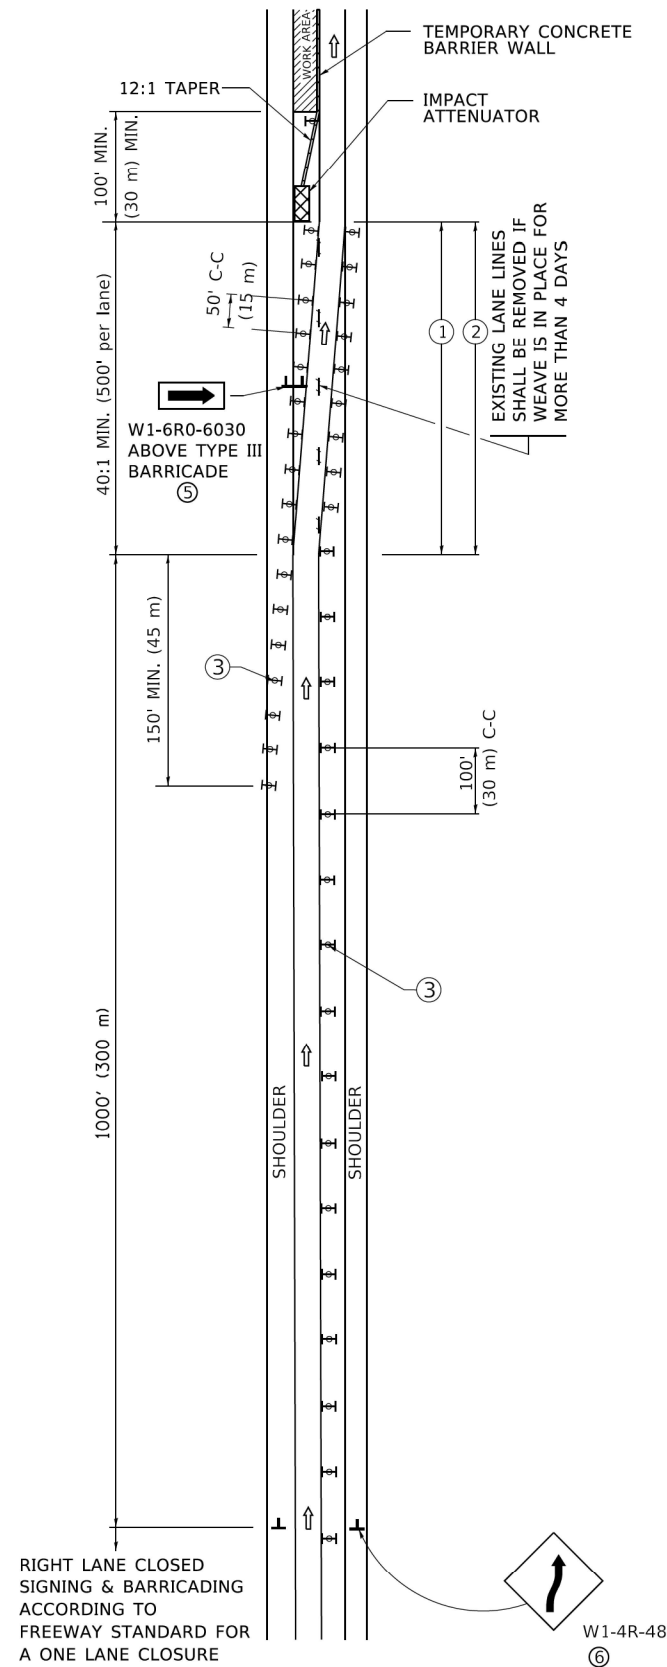

MULTI-LANE WEAWE

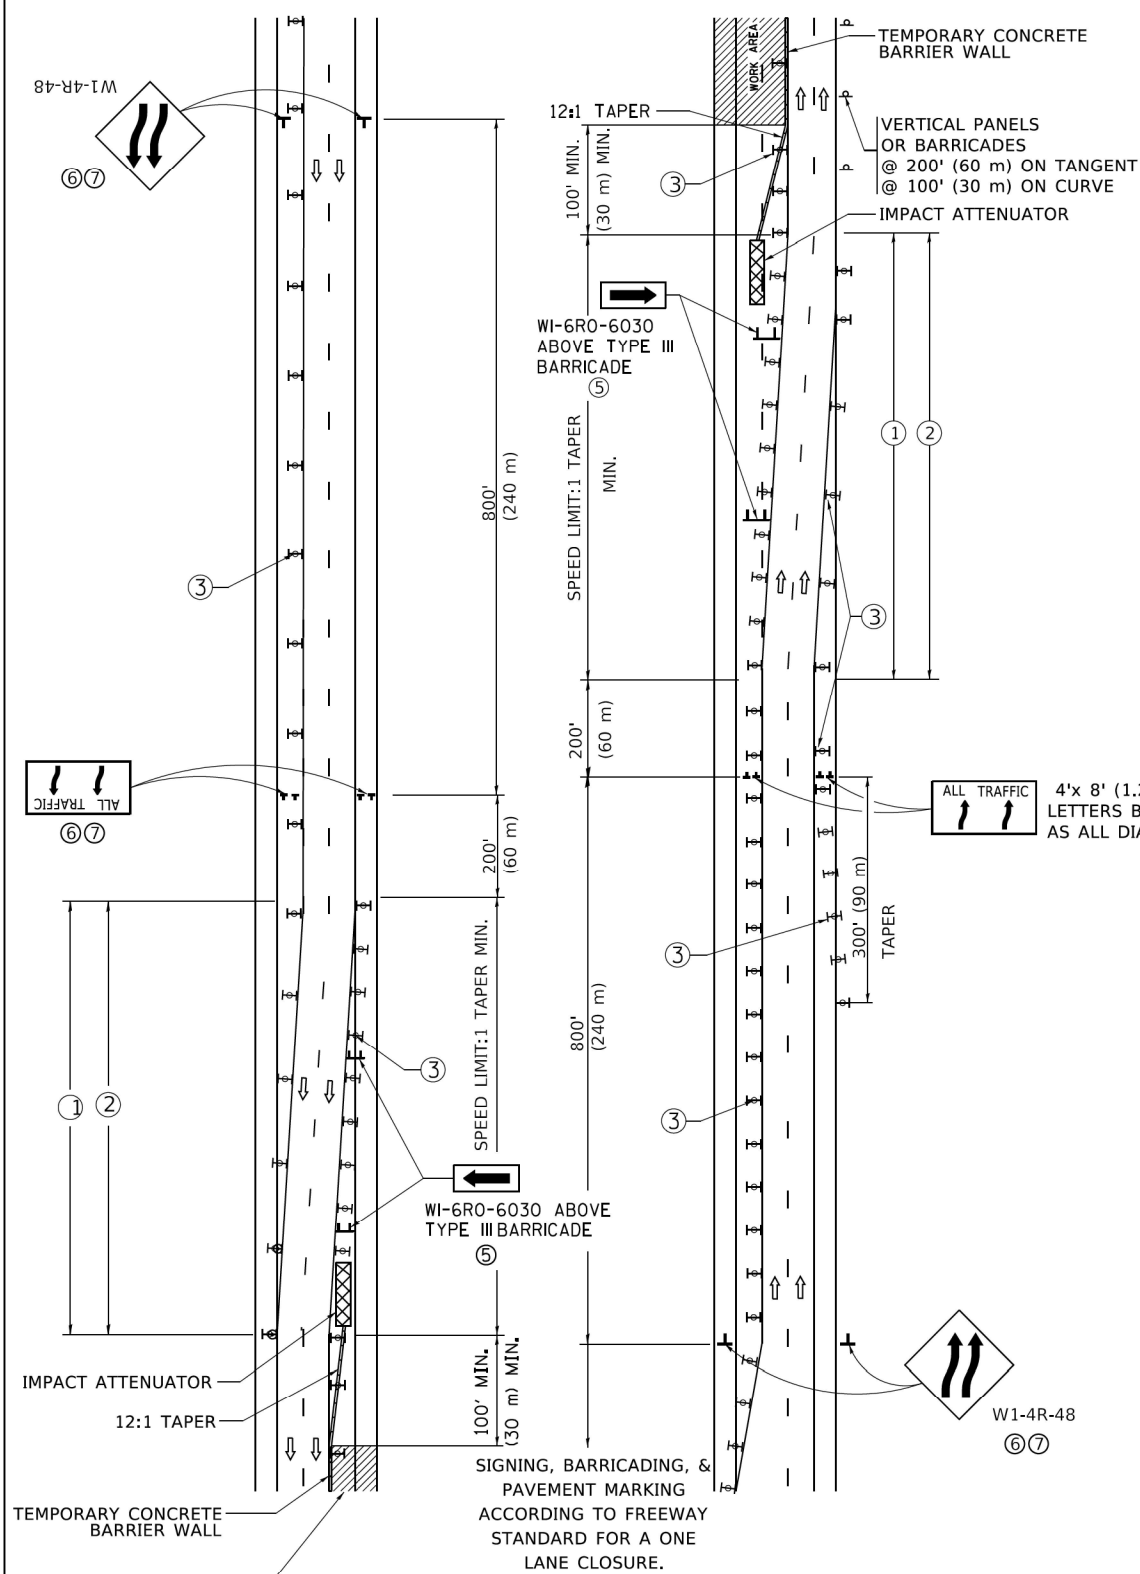

- GENERAL NOTES:

- ① EXISTING CONFLICTING PAVEMENT MARKING LINES SHALL BE REMOVED. PAVEMENT MARKING REMOVAL SHALL NOT BE REQUIRED FOR SINGLE LANE WEAVES UNDER 4 DAYS IN DURATION.
- ② CONTINUOUS REFLECTIVE TEMPORARY PAVEMENT MARKING TAPE SHALL BE PLACED THROUGHOUT THE TAPER AND FOR 300' (90 m) ALONG SIDE THE WORK AREA WHERE THE CLOSURE TIME IS GREATER THAN FOURTEEN DAYS. THE LEFT EDGE LINE SHALL BE YELLOW AND THE RIGHT EDGE LINE SHALL BE WHITE. FOR MULTI-LANE WEAVES LANE LINES SHALL BE 5 INCH, 10'-30' (3 m-9 m) SKIP DASH, WHITE.
- ③ PLASTIC DRUMS WITH STEADY BURN LIGHTS AT 50' (15 m) C-C SPACING IN TAPERS AND 100' (30 m) C-C SPACING IN TANGENTS.
- ④ ALL SIGNS SHALL BE POST MOUNTED IF THE CLOSURE TIME EXCEEDS FOUR DAYS.
- ⑤ TYPE III BARRICADES MAY BE OMITTED FOR SINGLE-LANE WEAVES UNDER 24-HOURS IN DURATION. W1-6 SIGNS WILL STILL BE REQUIRED. IF THE WIDTH OF OFFSET IS LESS THAN 6' THEN THE TYPE III BARRICADE WITH ATTACHED ARROW SIGN PANEL CAN BE ELIMINATED IN THE TAPER AREAS.
- ⑥ WHEN THE LENGTH OF THE SHIFTED SEGMENT (DISTANCE BETWEEN WEAVE POINTS) IS LESS THAN 1500', DOUBLE REVERSE CURVE SIGNS (W24-1) SHOULD BE USED INSTEAD OF THE REVERSE CURVE (W1-4) SIGNS. ARROWS ON THE 4'X8' "ALL TRAFFIC" SIGNS SHALL BE THE SAME SHAPE.
- ⑦ THE NUMBER OF ARROWS ON THESE SIGNS SHALL MATCH THE NUMBER OF LANES OPEN TO TRAFFIC.

SYMBOLS

- | | |
|---|--|
|  | DIRECTION OF TRAFFIC |
|  | WORK AREA |
|  | SIGN ON PORTABLE OR PERMANENT SUPPORT |
|  | TYPE II BARRICADE OR DRUM WITH MONO-DIRECTIONAL STEADY BURNING LIGHT |
|  | TEMPORARY CONCRETE BARRIER WALL |
|  | IMPACT ATTENUATOR |
|  | |
- W24-1-48
- ⑦

ALL DIMENSIONS ARE IN INCHES (MILLIMETERS)
UNLESS OTHERWISE SHOWN

MODEL: Default
FILE NAME: p:\u0008aebid\ntecg\illinois.gov\p\w\dot\Documents\DOT_Offices\District 1\Projects\DIH542234\CA\DD\at\CA\Sheet\TC10.dgn

TRANSYSTEMS

USER NAME = footem]	DESIGNED - L.H.A.	REVISED - A. HOUSEH 10-15-96
	DRAWN -	REVISED - T. RAMMACHER 01-06-00
PLOT SCALE = 50.0000 ' / in.	CHECKED -	REVISED - A. SCHUETZE 07-01-13
PLOT DATE = 3/4/2019	DATE - 06-89	REVISED - A. SCHUETZE 09-15-16


STATE OF ILLINOIS
DEPARTMENT OF TRANSPORTATION

TRAFFIC CONTROL AND PROTECTION FOR
SIDE ROADS, INTERSECTIONS, AND DRIVEWAYS

SCALE: NONE SHEET 10 OF 22 SHEETS STA. TO STA.

All dimensions are in inches (millimeters)
unless otherwise shown.


F.A. RTE.	SECTION	COUNTY	TOTAL SHEETS	SHEET NO.
			1201	860
TC-10		CONTRACT NO.62R89		
		ILLINOIS FED. AID PROJECT		

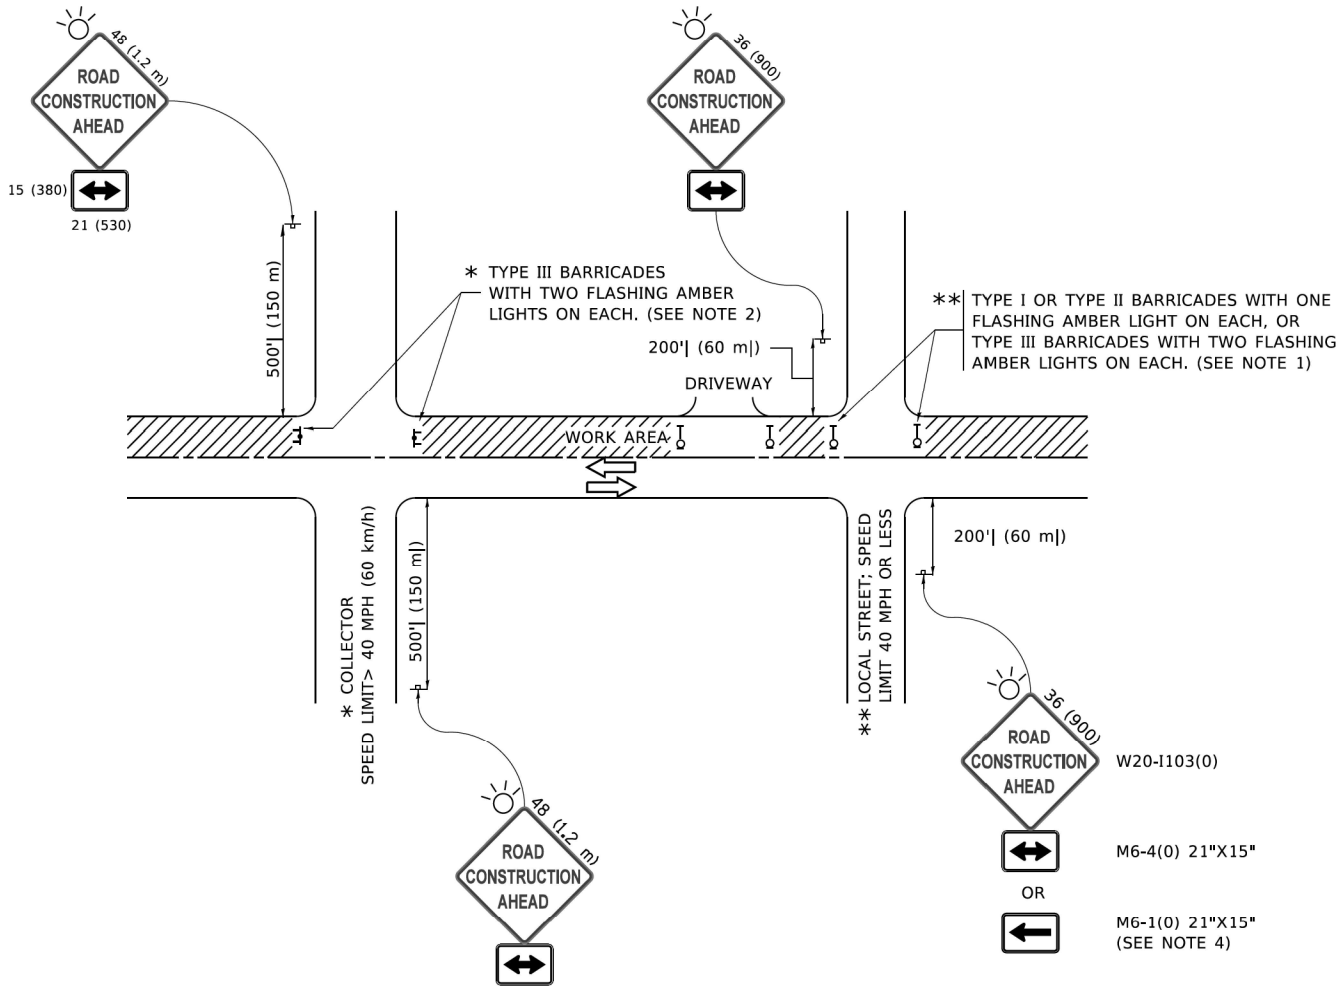

NOTES:


- SIDE ROAD WITH A SPEED LIMIT OF 40 MPH (60 km/h) OR LESS AS SHOWN ON THE DRAWING AND AS DIRECTED BY THE ENGINEER:
 - ONE "ROAD CONSTRUCTION AHEAD" SIGN 36 x 36 (900x900) WITH A FLASHER MOUNTED ON IT APPROXIMATELY 200' (60 m) IN ADVANCE OF THE MAIN ROUTE.
 - THE CLOSED PORTION OF THE MAIN ROUTE SHALL BE PROTECTED BY BLOCKING WITH TYPE I, TYPE II OR TYPE III BARRICADES, 1/3 OF THE CROSS SECTION OF THE CLOSED PORTION.
- SIDE ROAD WITH A SPEED LIMIT GREATER THAN 40 MPH (60 km/h) AS SHOWN ON THE DRAWING AND AS DIRECTED BY THE ENGINEER:
 - ONE "ROAD CONSTRUCTION AHEAD" SIGN 48 x 48 (1.2 m x 1.2 m) WITH A FLASHER MOUNTED ON IT APPROXIMATELY 500' (150 m) IN ADVANCE OF THE MAIN ROUTE.
 - THE CLOSED PORTION OF THE MAIN ROUTE SHALL BE PROTECTED BY BLOCKING WITH TYPE III BARRICADES, 1/2 OF THE CROSS SECTION OF THE CLOSED PORTION.
- CONES MAY BE SUBSTITUTED FOR BARRICADES OR DRUMS AT HALF THE SPACING DURING DAY OPERATIONS. CONES SHALL BE A MINIMUM OF 28 (710) IN HEIGHT.
- WHEN THE SIDE ROAD LIES BETWEEN THE BEGINNING OF THE MAINLINE
- SIGNING AND THE WORK ZONE, A SINGLE HEADED ARROW (M6-1) SHALL BE USED IN LIEU OF THE DOUBLE HEADED ARROW (M6-4).
- WHEN WORK IS BEING PERFORMED ON A SIDE ROAD OR DRIVEWAY, FOLLOW THE APPLICABLE STANDARD(S). THE DIRECTIONAL ARROW (M6-1 OR M6-4) SHALL BE COVERED OR REMOVED WHEN NO LONGER CONSISTENT WITH THE TRAFFIC CONTROL SET-UP.
- ADVANCE WARNING SIGNS ARE TO BE OMITTED ON DRIVEWAYS UNLESS OTHERWISE SPECIFIED IN THE PLANS OR BY THE ENGINEER.
- THE TRAFFIC CONTROL AND PROTECTION FOR SIDE ROADS, INTERSECTIONS, AND DRIVEWAYS SHALL BE INCLUDED IN THE COST OF SPECIFIED TRAFFIC CONTROL STANDARDS OR ITEMS.

MODEL: Default
FILE NAME: p:\u084eBID\NTEG\Illinois.gov-PWD\DOT\Documents\DOT_Offices\District 1\Projects\DH4542234\CAD\Drawn\CADsheets\ct11.dgn

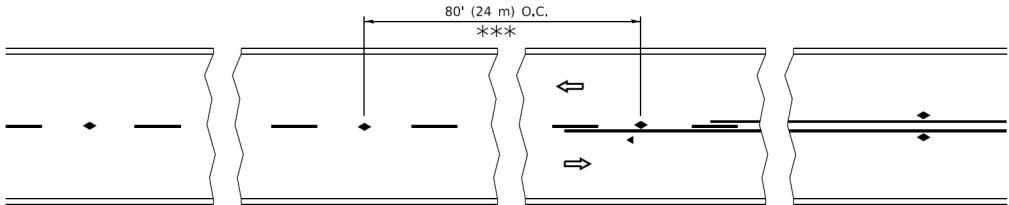


*** REDUCE TO 40' (12 m) O.C. ON CURVES WITH POSTED OR ADVISORY SPEED 45 M.P.H. (70 km/h) OR LESS.

TWO-LANE/TWO-WAY

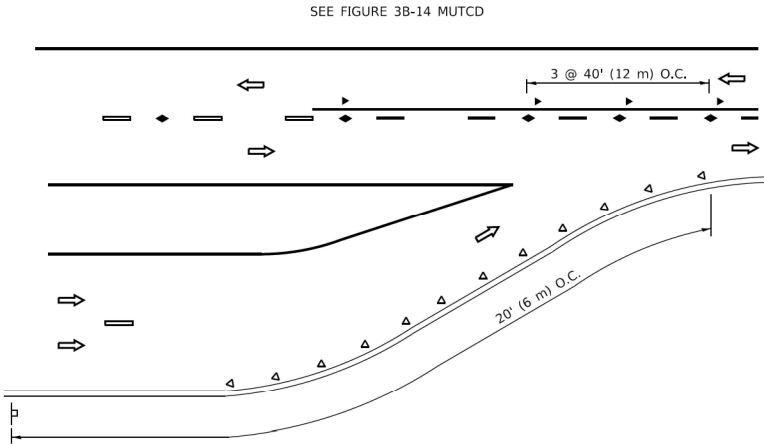


LANE REDUCTION TRANSITION

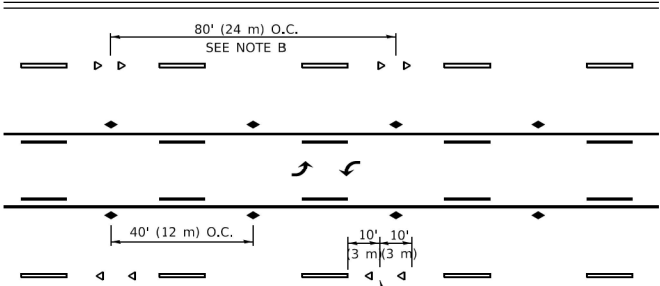


SEE NOTE A

TWO-WAY LEFT TURN

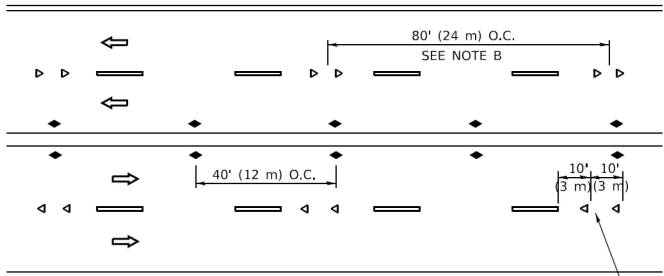

SEE NOTE A

MULTI-LANE/UNDIVIDED

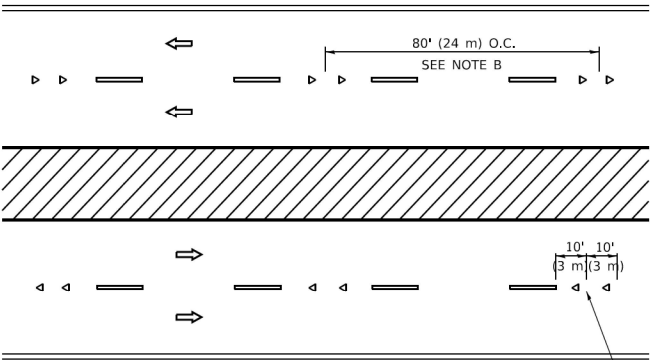

SEE NOTE A

MULTI-LANE/DIVIDED

GENERAL NOTES

- MARKERS USED WITH DASHED LINES SHALL BE CENTERED IN THE GAP BETWEEN SEGMENTS.
- MARKERS USED ADJACENT TO SOLID LINES SHALL BE OFFSET 2 TO 3 (50 TO 75) TOWARD TRAFFIC AS SHOWN.
- MARKERS THROUGH TANGENTS LESS THAN 500' (150 m) IN LENGTH BETWEEN CURVES SHALL BE INSTALLED AT THE LESSER OF THE TWO CURVE SPACINGS.
- MARKERS ARE TO BE USED ADJACENT TO BOTH SOLID WHITE LINES IN DUAL LEFT TURN LANES

LANE MARKER NOTES

- A. USE DOUBLE LANE LINE MARKERS SPACED AS SHOWN.
- B. REDUCE TO 40' (12 m) O.C. ON CURVES WHERE ADVISORY SPEEDS ARE 10 M.P.H (20 km/h) LOWER THAN POSTED SPEEDS.

SYMBOLS

- YELLOW STRIPE
- WHITE STRIPE
- ONE-WAY AMBER MARKER
- ONE-WAY CRYSTAL MARKER (W/O)
- TWO-WAY AMBER MARKER

DESIGN NOTES

- DOUBLE LANE LINE MARKERS SHALL BE USED UNLESS SPECIFIED OTHERWISE.
- EXCEPT AS SHOWN ON THE LANE REDUCTION TRANSITION AND FREEWAY EXIT RAMP DETAIL, MARKERS ARE NOT TO BE SPECIFIED ON RIGHT EDGE LINES.
- THE EXACT MARKER LIMITS, SPACING, AND COLOR SHALL BE INCLUDED IN THE PLANS WHEN STANDARD SPECIFICATIONS ARE NOT BEING USED.
- MARKERS SHOULD NOT BE USED ALONGSIDE CURBS EXCEPT FOR EXTREMELY SHORT SECTIONS OF CURBS WHERE NOT MORE THAN TWO MARKERS WOULD BE INVOLVED.

All dimensions are in inches (millimeters) unless otherwise shown.

TRANSYSTEMS


USER NAME = footem]	DESIGNED -	REVISED - T. RAMMACHER 03-12-99
	DRAWN -	REVISED - T. RAMMACHER 01-06-00
PLOT SCALE = 50,0000 ' / in.	CHECKED -	REVISED - C. JUCIUS 09-09-09
PLOT DATE = 3/4/2019	DATE -	REVISED - C. JUCIUS 07-01-13

STATE OF ILLINOIS
DEPARTMENT OF TRANSPORTATION


TYPICAL APPLICATIONS
RAISED REFLECTIVE PAVEMENT MARKERS (SNOW-PLOW RESISTANT)

SCALE: NONE SHEET 11 OF 22 SHEETS STA. TO STA.


F.A. RTE.	SECTION	COUNTY	TOTAL SHEETS	SHEET NO.
			1201	861
TC-11		CONTRACT NO.62R89		
		ILLINOIS	FED. AID PROJECT	

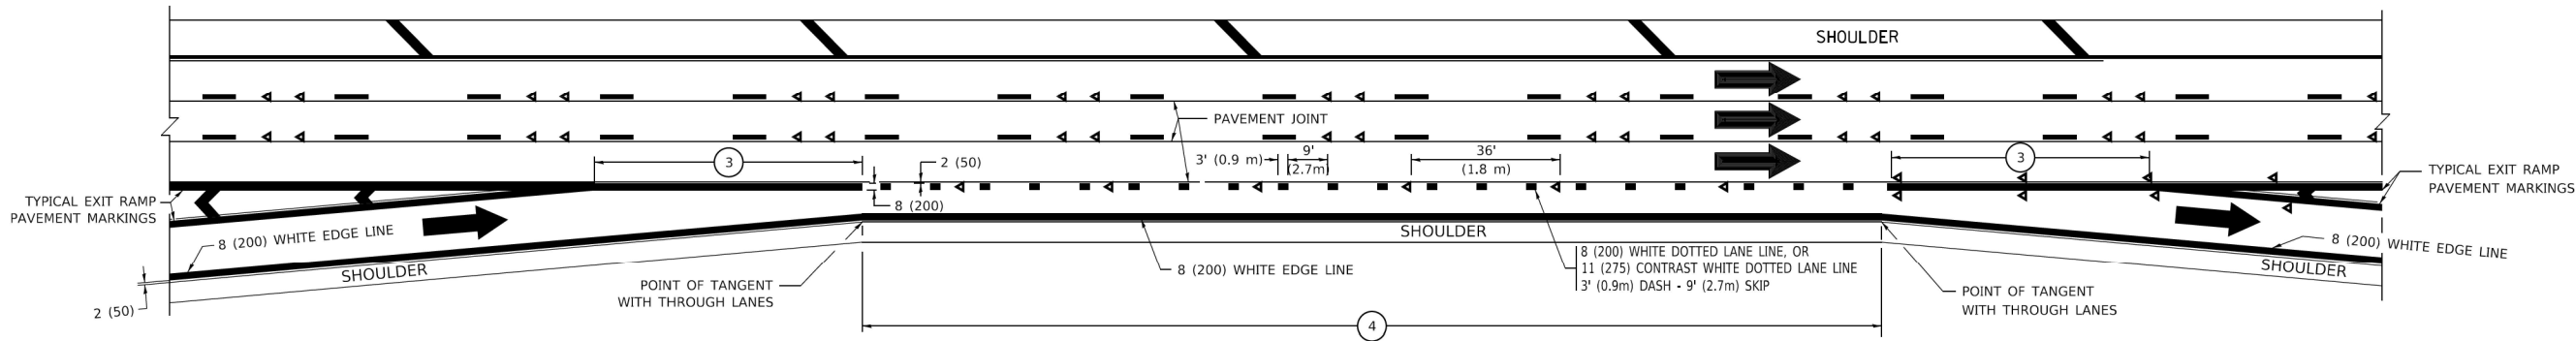


AUXILIARY LANE MARKINGS

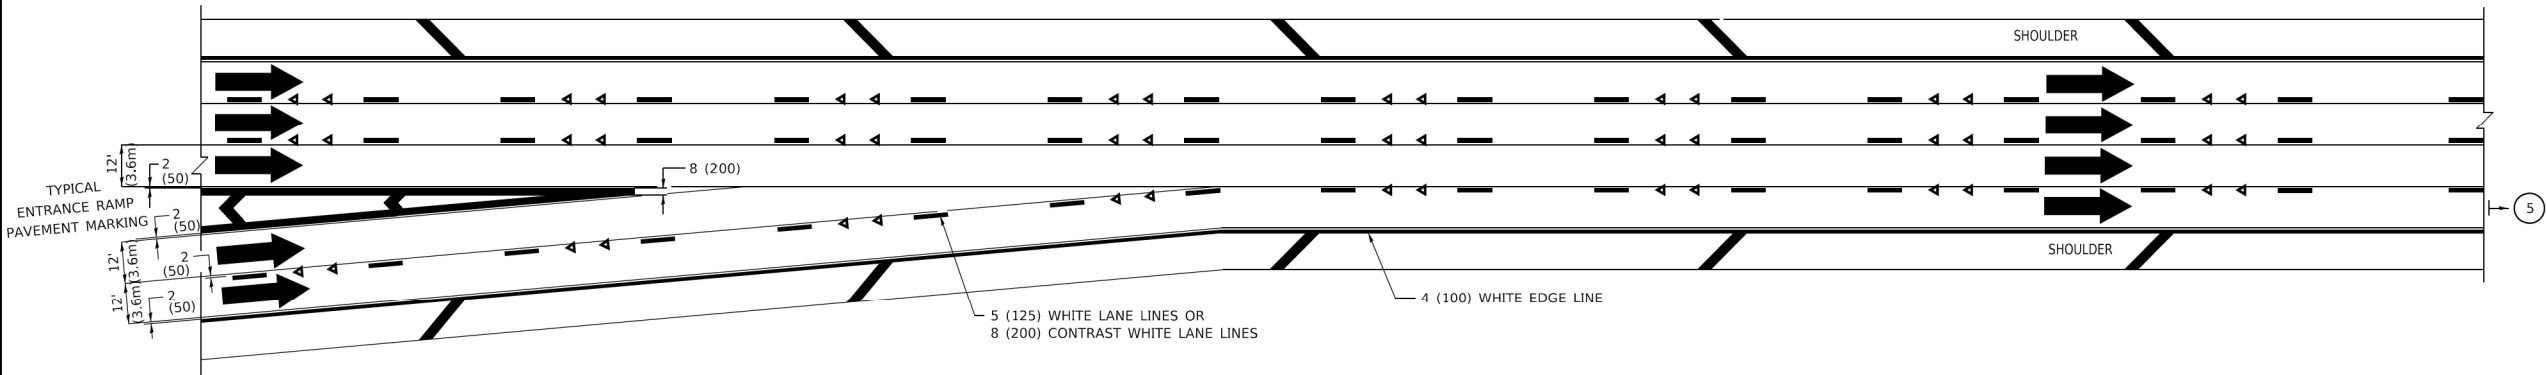

TWO LANE ENTRANCE RAMP WITH MERGE MARKINGS

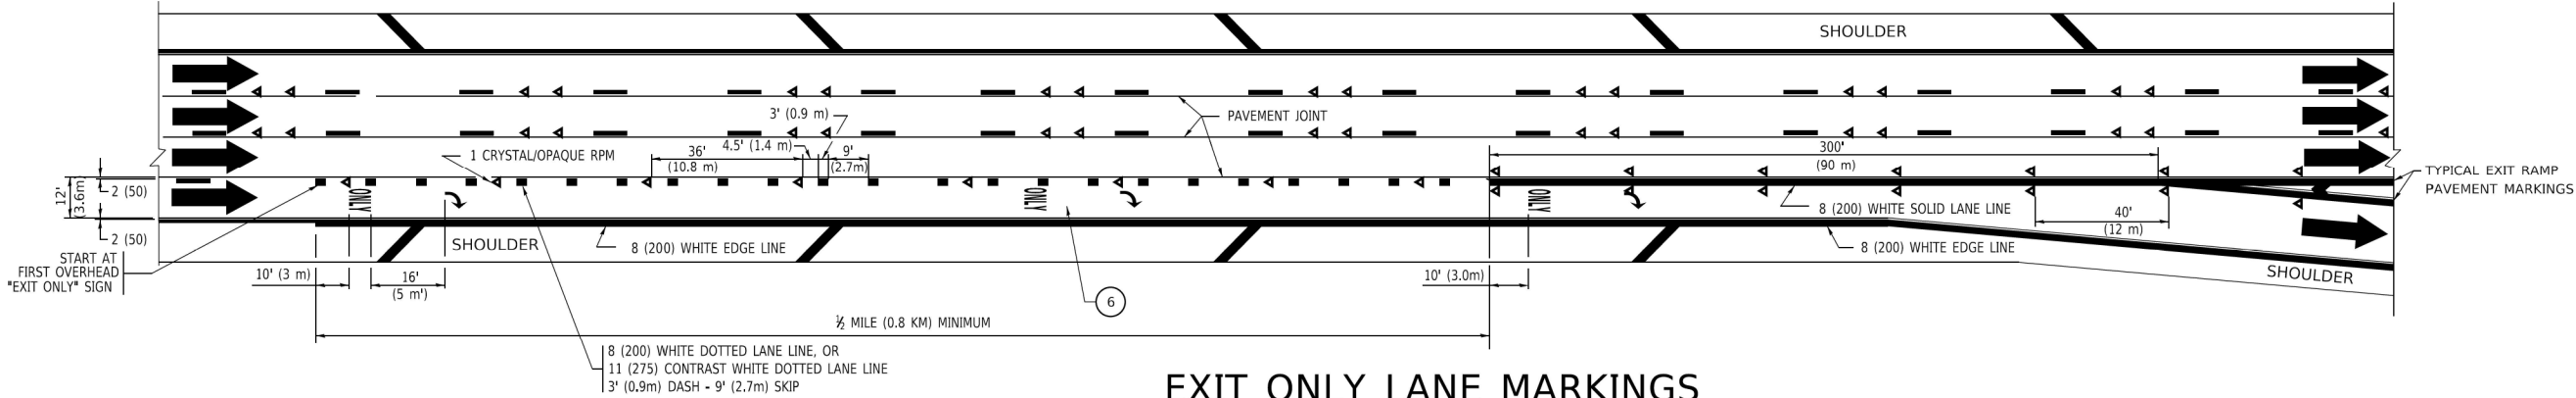

EXIT ONLY LANE MARKINGS

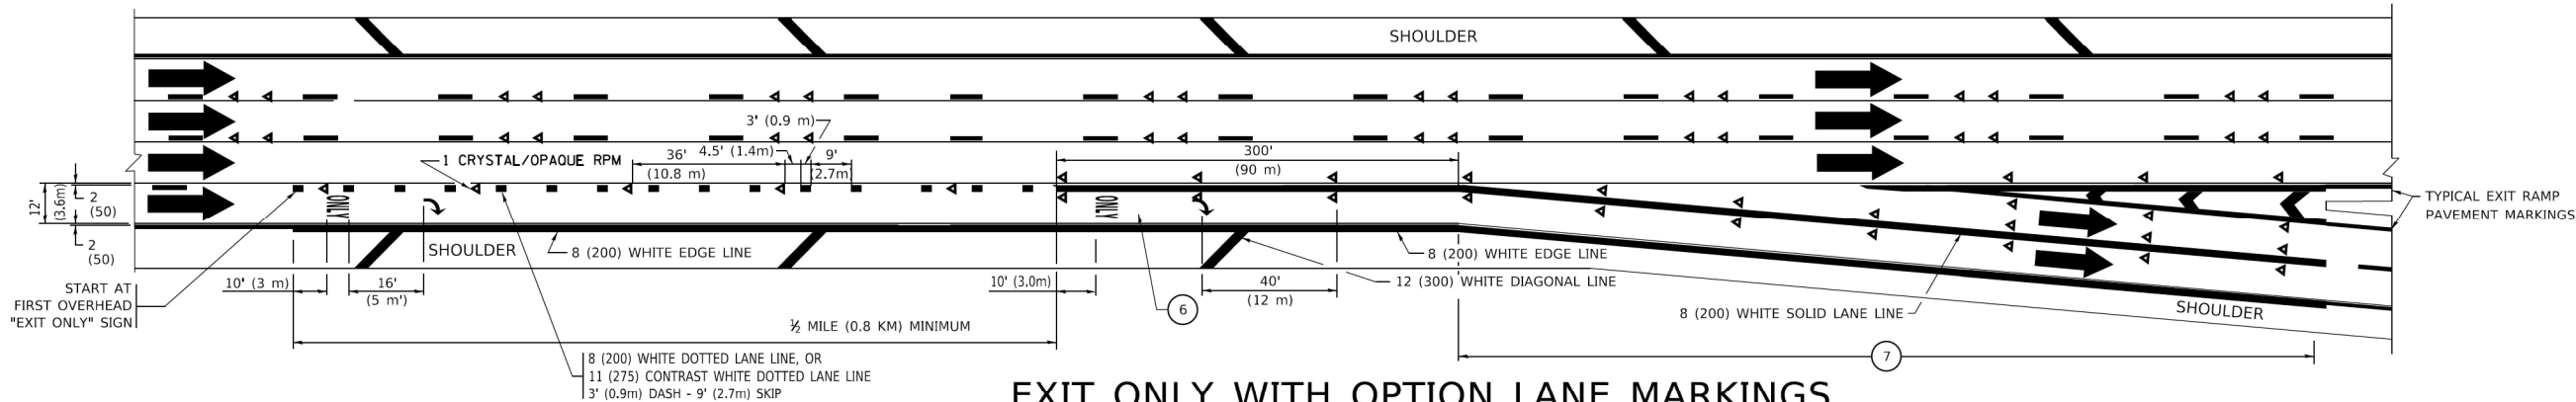

EXIT ONLY WITH OPTION LANE MARKINGS

NOTES:

- ③ OMIT WHEN LENGTH OF AUXILIARY LANE IS LESS THAN 500' (150 m).
- ④ 8-INCH WIDE DOTTED LANE LINE MARKINGS SHALL BE USED WHEN THE LENGTH OF THE AUXILIARY LANE IS 2 MILES OR LESS.
- ⑤ FOR TWO-LANE ENTRANCE RAMP, IF RIGHT LANE ENDS, USE TYPICAL ENTRANCE RAMP PAVEMENT MARKINGS.
- ⑥ ONLY AND ARROWS EQUALLY SPACED, 500' (150 m) MAXIMUM SPACING. FULL SIZE LETTERS AND ARROW SHALL BE USED..
- ⑦ CONTINUE 8" SOLID LANE LINE THROUGH EXIT TO END OF PAVED GORE.

TRANSYSTEMS

USER NAME = footem]	DESIGNED - D.W.S.	REVISED - J.A.F. 02-06
	DRAWN -	REVISED - S.P.B. 01-07
PLOT SCALE = 50.0000 ' / in.	CHECKED -	REVISED - S.P.B. 01-10
PLOT DATE = 3/4/2019	DATE - 01-90	REVISED - M.D. 09-17


STATE OF ILLINOIS
DEPARTMENT OF TRANSPORTATION

MULTI-LANE FREEWAY
PAVEMENT MARKING DETAILS


SCALE: NONE SHEET 13 OF 22 SHEETS STA. TO STA.

F.A. RTE.	SECTION	COUNTY	TOTAL SHEETS	SHEET NO.
	TC-12		1201	863
		CONTRACT NO.62R89		
		ILLINOIS FED. AID PROJECT		


MODEL: Default
FILE NAME: p:\projects\illinois\DOT_Offices\District 1\projects\DH4542234\CD\DATA\CAD\sheet\TC13.dgn
k:\31.dgn 3/4/2019 10:34:37 AM User:footen

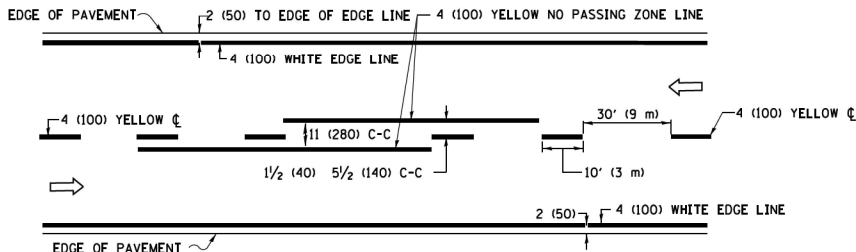


2-LANE ROADWAY

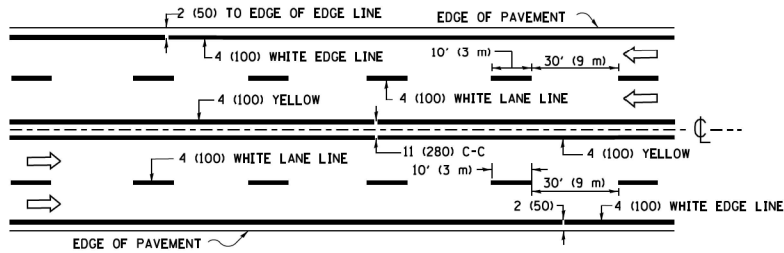

MULTI-LANE UNDIVIDED

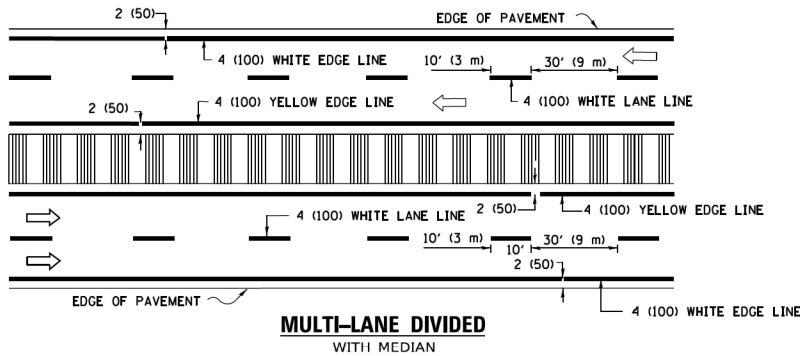


TYPICAL LANE AND EDGE LINE MARKING

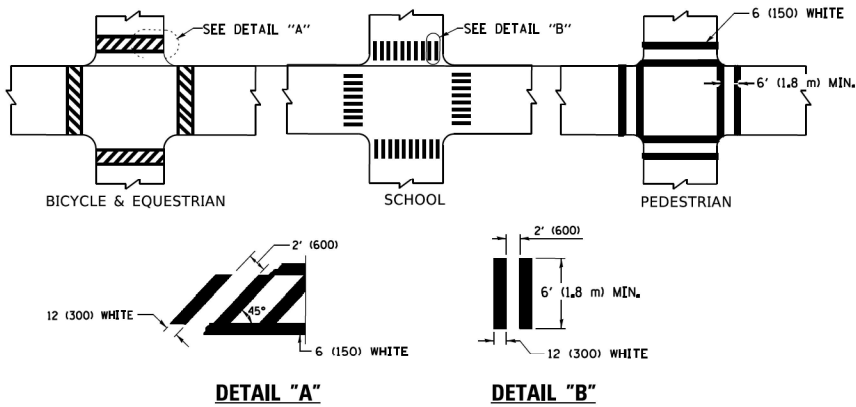


TYPICAL CROSSWALK MARKING

* MARKINGS SHALL BE INSTALLED PARALLEL TO THE CENTERLINE OF THE ROAD WHICH IT CROSSES

 


4' (1.2 m) WIDE MEDIANS ONLY

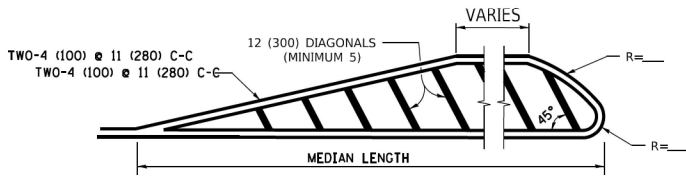

DIAGONAL LINE SPACING: 50' (15 m) C-C (LESS THAN 30MPH (50 km/h))
75' (25 m) C-C 30MPH (50 km/h) TO 45MPH (70 km/h))
150' (45 m) C-C (MORE THAN 45MPH (70 km/h))


MEDIANS OVER 4' (1.2 m) WIDE

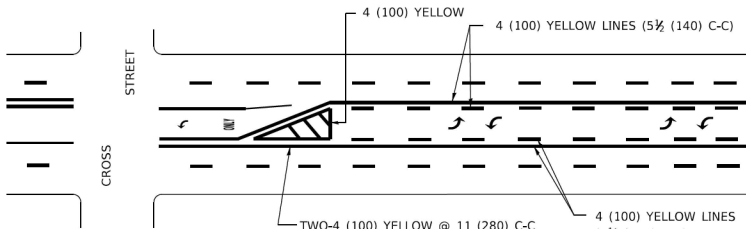

A MINIMUM OF TWO PAIRS OF TURN ARROWS SHALL BE USED, WHITE IN COLOR. ADDITIONAL PAIRS SHALL BE PLACED AT 200' (60 m) TO 300' (90 m) INTERVALS.

MEDIAN WITH TWO-WAY LEFT TURN LANE

TYPICAL PAINTED MEDIAN MARKING


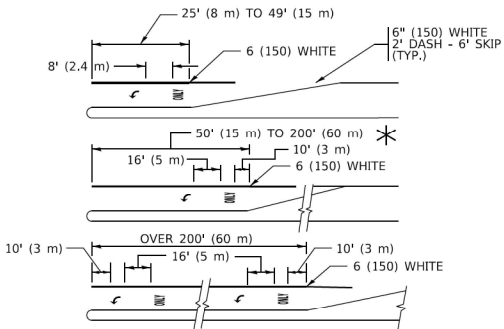


FULL SIZE LETTERS 8" (2.4 m) AND ARROWS SHALL BE USED.
AREA = 15.6 SQ. FT. (1.5 m²) ONLY AREA = 20.8 SQ. FT. (1.9 m²)



* TURN LANES IN EXCESS OF 400' (120 m) IN LENGTH MAY HAVE AN ADDITIONAL SET OF ARROW - "ONLY" INSTALLED MIDWAY BETWEEN THE OTHER TWO SETS OF ARROW - "ONLY".

TYPICAL LEFT (OR RIGHT) TURN LANE

TYPICAL TURN LANE MARKING

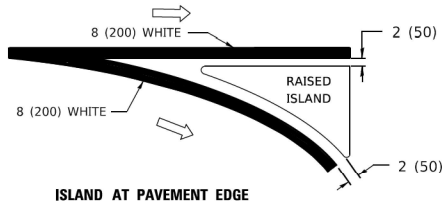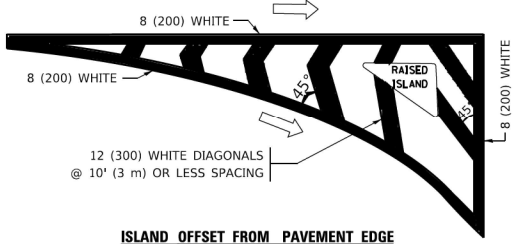

TYPICAL ISLAND MARKING

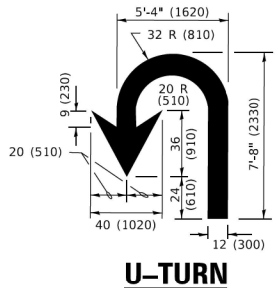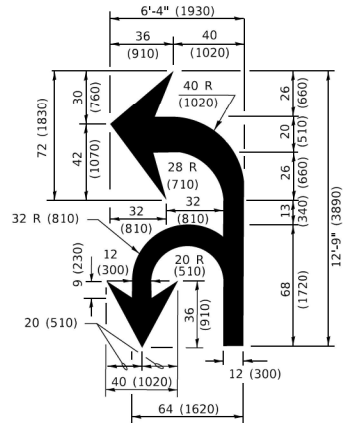

LANE REDUCTION TRANSITION

* LANE REDUCTION ARROWS REQUIRED AT SPEEDS OF 45 MPH OR GREATER OR WHEN SPECIFIED IN PLANS.

TYPE OF MARKING	WIDTH OF LINE	PATTERN	COLOR	SPACING / REMARKS
CENTERLINE ON 2 LANE PAVEMENT	4 (100)	SKIP-DASH	YELLOW	10' (3 m) LINE WITH 30' (9 m) SPACE
CENTERLINE ON MULTI-LANE UNDIVIDED PAVEMENT	2 @ 4 (100)	SOLID	YELLOW	11 (280) C-C
NO PASSING ZONE LINES: FOR ONE DIRECTION FOR BOTH DIRECTIONS	4 (100) 2 @ 4 (100)	SOLID SOLID	YELLOW YELLOW	5 1/2 (140) C-C FROM SKIP-DASH CENTERLINE 11 (280) C-C OMIT SKIP-DASH CENTERLINE BETWEEN
LANE LINES	4 (100) 5 (125) ON FREEWAYS	SKIP-DASH SKIP-DASH	WHITE WHITE	10' (3 m) LINE WITH 30' (9 m) SPACE
DOTTED LINES (EXTENSIONS OF CENTER, LANE OR TURN LANE MARKINGS)	SAME AS LINE BEING EXTENDED	SKIP-DASH	SAME AS LINE BEING EXTENDED	2' (600) LINE WITH 6' (1.8 m) SPACE
EDGE LINES	4 (100)	SOLID	YELLOW-LEFT WHITE-RIGHT	OUTLINE MEDIANS IN YELLOW
TURN LANE MARKINGS	6 (150) LINE; FULL SIZE LETTERS & SYMBOLS (8' (2.4m))	SOLID	WHITE	SEE TYPICAL TURN LANE MARKING DETAIL
TWO WAY LEFT TURN MARKING	2 @ 4 (100) EACH DIRECTION 8' (2.4m) LEFT ARROW	SKIP-DASH AND SOLID IN PAIRS	YELLOW WHITE	10' (3 m) LINE WITH 30' (9 m) SPACE FOR SKIP-DASH; 5 1/2 (140) C-C BETWEEN SOLID LINE AND SKIP-DASH LINE SEE TYPICAL TWO-WAY LEFT TURN MARKING DETAIL
CROSSWALK LINES (PEDESTRIAN) A. DIAGONALS (BIKE & EQUESTRIAN) B. LONGTUDINAL BARS (SCHOOL)	2 @ 6 (150) 12 (300) @ 45° 12 (300) @ 90°	SOLID SOLID SOLID	WHITE WHITE WHITE	NOT LESS THAN 6' (1.8 m) APART 2' (600) APART SEE TYPICAL CROSSWALK MARKING DETAILS.
STOP LINES	24 (600)	SOLID	WHITE	PLACE 4' (1.2 m) IN ADVANCE OF AND PARALLEL TO CROSSWALK, IF PRESENT. OTHERWISE, PLACE AT DESIRED STOPPING POINT. PARALLEL TO CROSSROAD CENTERLINE, WHERE POSSIBLE
PAINTED MEDIANS	2 @ 4 (100) WITH 12 (300) DIAGONALS @ 45° NO DIAGONALS USED FOR 4' (1.2 m) WIDE MEDIANS	SOLID	YELLOW: TWO WAY TRAFFIC WHITE: ONE WAY TRAFFIC	11 (280) C-C FOR THE DOUBLE LINE SEE TYPICAL PAINTED MEDIAN MARKING.
GORE MARKING AND CHANNELIZING LINES	8 (200) WITH 12 (300) DIAGONALS @ 45°	SOLID	WHITE	DIAGONALS: 15' (4.5 m) C-C (LESS THAN 30MPH (50 km/h)) 20' (6 m) C-C 30MPH (50 km/h) TO 45MPH (70 km/h)) 30' (9 m) C-C (OVER 45MPH (70 km/h))
RAILROAD CROSSING	24 (600) TRANSVERSE LINES: *RR* IS 6' (1.8 m) LETTERS: 16 (400) LINE FOR *X*	SOLID	WHITE	SEE STATE STANDARD 780001 AREA OF: *R* = 3.6 SQ. FT. (0.33 m ²) EACH *X* = 54.0 SQ. FT. (5.0 m ²)
SHOULDER DIAGONALS (REQUIRED FOR SHOULDERS ≥ 8')	12 (300) @ 45°	SOLID	WHITE - RIGHT YELLOW - LEFT	50' (15 m) C-C (LESS THAN 30MPH (50 km/h)) 75' (25 m) C-C (30 MPH (50 km/h) TO 45MPH (70 km/h)) 150' (45 m) C-C (OVER 45MPH (70 km/h))
U TURN ARROW	SEE DETAIL	SOLID	WHITE	16.3 SF
2 ARROW COMBINATION LEFT AND U TURN	SEE DETAIL	SOLID	WHITE	30.4 SF

FOR FURTHER DETAILS ON PAVEMENT MARKING REFER TO STANDARD SPECIFICATIONS FOR ROAD AND BRIDGE CONSTRUCTION AND STATE STANDARD 780001.

All dimensions are in inches (millimeters) unless otherwise shown.

TRANSYSTEMS


USER NAME = footen]	DESIGNED - EVERS	REVISED - C. JUCIUS 09-09-09
PLOT SCALE = 50.0000 ' / in.	DRAWN -	REVISED - C. JUCIUS 07-01-13
PLOT DATE = 3/4/2019	CHECKED -	REVISED - C. JUCIUS 12-21-15
	DATE - 03-19-90	REVISED - C. JUCIUS 04-12-16

STATE OF ILLINOIS
DEPARTMENT OF TRANSPORTATION

DISTRICT ONE
TYPICAL PAVEMENT MARKINGS


SCALE: NONE SHEET 14 OF 22 SHEETS STA. TO STA.

F.A. RTE.	SECTION	COUNTY	TOTAL SHEETS	SHEET NO.
	TC-13		1201	864
		CONTRACT NO.62R89		
		ILLINOIS FED. AID PROJECT		

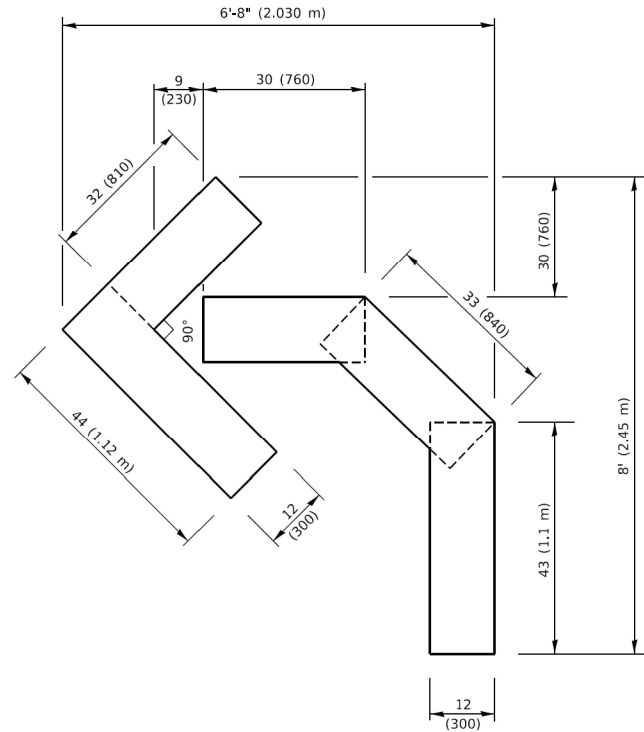


QUANTITY

4 (100) LINE = 45.5 ft. (13.9 m)
15.2 sq. ft. (1.41 sq. m)

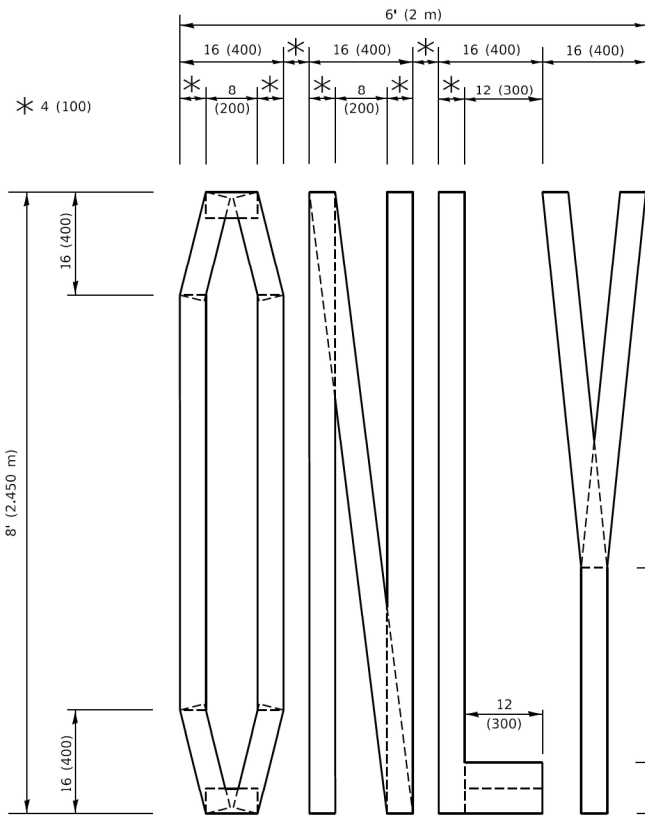

QUANTITY

4 (100) LINE = 64.1 ft. (19.5 m)
21.4 sq. ft. (1.99 sq. m)

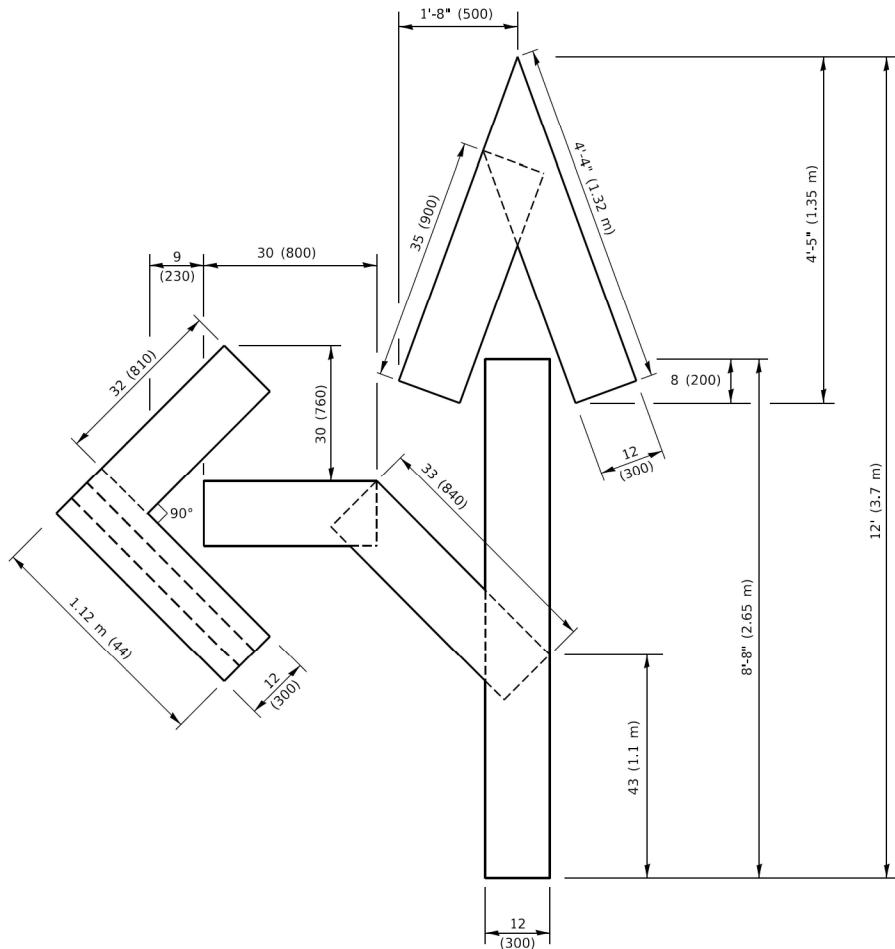


QUANTITY

4 (100) LINE = 82.5 ft. (25.1 m)
27.5 sq. ft. (2.53 sq. m)

NOTE:

ALL QUANTITIES OF PLACEMENT ARE REPRESENTED IN LINEAR FEET OF 4" LINES TO MATCH THE 4" TEMPORARY TAPE PAY ITEM AND REPRESENTS THE TOTAL QUANTITY OF 4" TAPE REQUIRED.

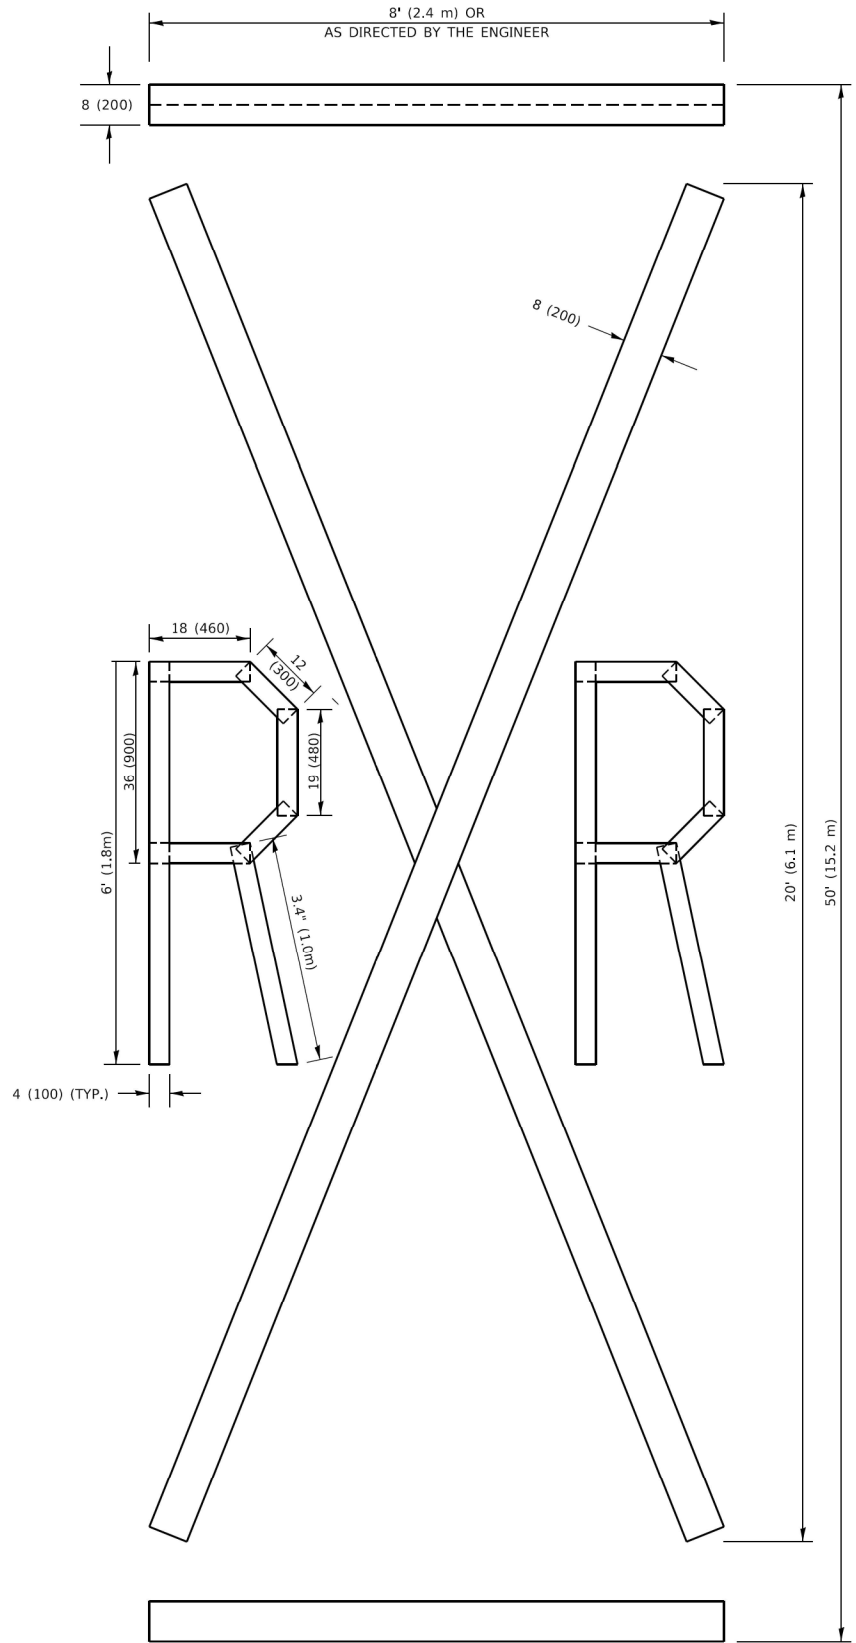

QUANTITY

4 (100) LINE = 225.9 ft. (68.9 m)
75.3 sq. ft. (6.99 sq. m)

All dimensions are in inches (millimeters) unless otherwise shown.

MODEL: Default
FILE: \\mdepc-prod\ul084EBID\INTEG\Illinois.gov\PIWDOT\Documents\DOT_Offices\District 1\Projects\DHHS\2224\CAD\DD\anCAD\sheetstc16.dgn

TRANSYSTEMS

USER NAME = footemj	DESIGNED -	REVISED - T. RAMMACHER 03-02-98
	DRAWN -	REVISED - E. GOMEZ 08-28-00
PLOT SCALE = 50.0068 ' / in.	CHECKED -	REVISED - E. GOMEZ 08-28-00
PLOT DATE = 3/4/2019	DATE - 09-18-94	REVISED - A. SCHUETZE 09-15-16


STATE OF ILLINOIS
DEPARTMENT OF TRANSPORTATION

SHORT TERM PAVEMENT MARKING LETTERS AND SYMBOLS


SCALE: NONE SHEET 15 OF 22 SHEETS STA. TO STA.

F.A. RTE.	SECTION	COUNTY	TOTAL SHEETS	SHEET NO.
	TC-16		1201	865
			CONTRACT NO.62R89	
		ILLINOIS	FED. AID PROJECT	


PARTIAL RAMP CLOSURE DETAILS

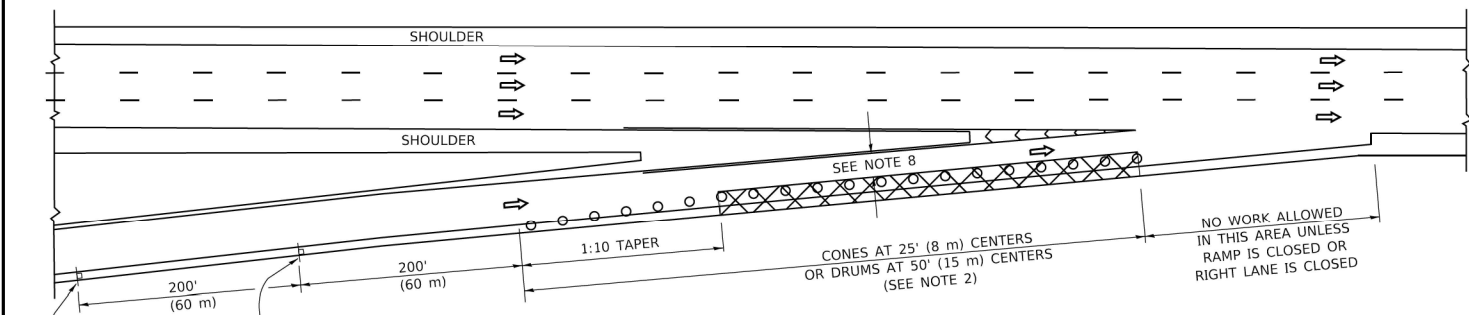

TYPICAL ENTRANCE RAMP

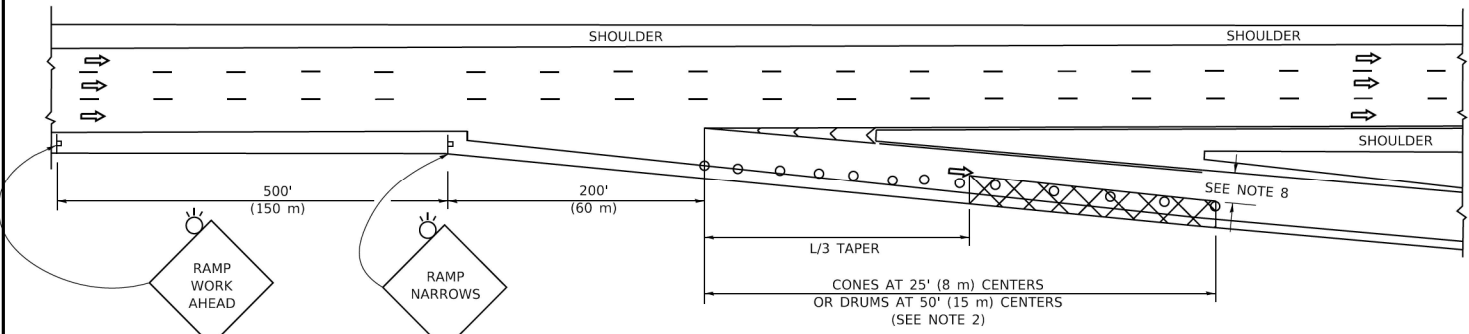

TYPICAL EXIT RAMP

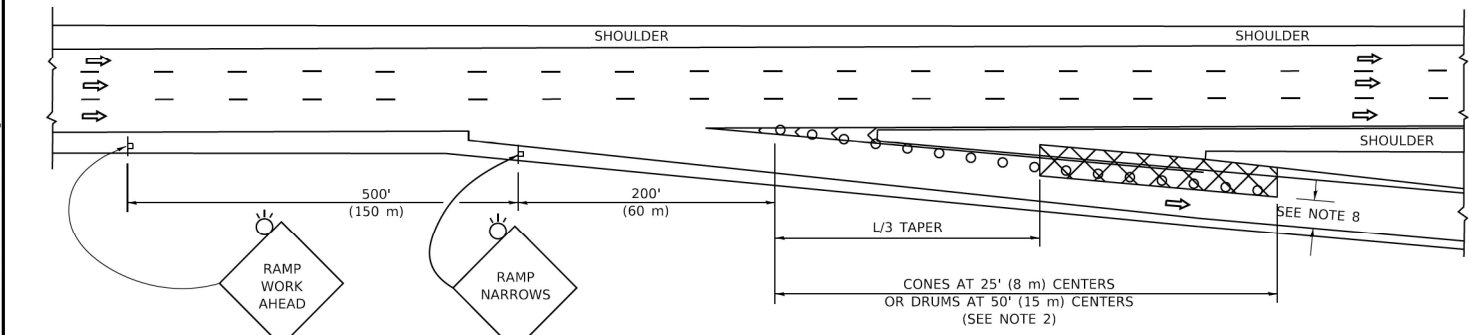

TYPICAL EXIT RAMP

SYMBOLS


- ACTIVE WORK AREA
- SIGN ON PORTABLE OR PERMANENT SUPPORT
- FLAGGER WITH CONTROL SIGN
- TYPE II BARRICADE OR DRUM
- CONE, DRUM OR BARRICADE
- IMPACT ATTENUATOR OF TYPE AND TEST LEVEL SPECIFIED

GENERAL NOTES:


- THE "L" DISTANCE EQUALS:

<u>SPEED LIMIT</u>	FORMULAS
45 mph (80 km/h) OR GREATER:	METRIC ENGLISH
	$L=0.65(W)(S)$ $L=(W)(S)$
	W = WIDTH OF OFFSET IN FEET (METERS)
	S = NORMAL POSTED SPEED MPH (KM/H)
- TYPE II BARRICADES OR DRUMS ARE REQUIRED FOR ALL NIGHTTIME CLOSURES. TYPE II BARRICADES OR DRUMS WITH MONODIRECTIONAL STEADY BURN LIGHTS ARE REQUIRED FOR DELINEATING OBSTACLES, EXCAVATIONS, OR HAZARDS EXCEEDING 100 FT (30m) IN LENGTH AT NIGHT.
- ALL SIGNS SHALL BE POST MOUNTED IF THE CLOSURE TIME EXCEEDS FOUR DAYS.
- FLASHING LIGHTS SHALL BE USED DURING THE HOURS OF DARKNESS AND SHALL BE INSTALLED ABOVE THE FIRST TWO SETS OF SIGNS.

SHOULDER CLOSURE DETAILS

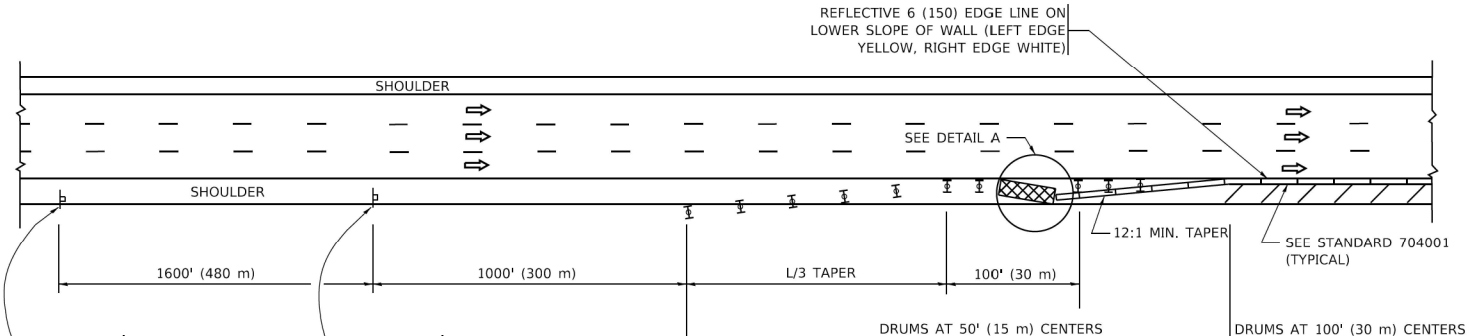

PERMANENT SHOULDER CLOSURE

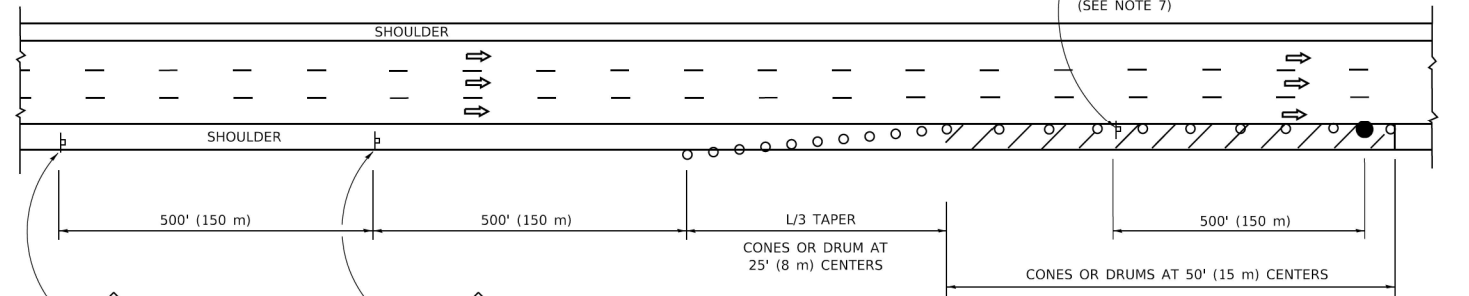

DAYTIME SHOULDER CLOSURE

- THIS DETAIL IS USED WHERE:
- VEHICLES, EQUIPMENT, WORKERS OR THEIR ACTIVITIES ENCROACH IN AN AREA CLOSER THAN 15' (4.5 m) TO THE EDGE OF PAVEMENT FOR A PERIOD IN EXCESS OF 15 MINUTES.



DETAIL "A"
IMPACT ATTENUATOR, TEMPORARY
(SEE NOTE 5)

- THE IMPACT ATTENUATOR, TEMPORARY IS NOT REQUIRED WHEN THE TEMPORARY CONCRETE BARRIER WALL IS PROTECTED BY OR IS TIED INTO THE EXISTING GUARDRAIL. IF OFFSET IS LESS THAN 5 FEET USE NARROW USE TYPE DEVICE TO MEET NCHRP350/MASH.
- AUTHORIZATION FROM THE DISTRICT'S BUREAU OF TRAFFIC IS REQUIRED FOR ALL FREEWAY CLOSURES.
- THE FLAGGER AND FLAGGER SIGN ARE REQUIRED AT THE ABOVE WORK SITES WHEN:
 - FOUR OR MORE WORK VEHICLES ENTER THE TRAFFIC LANES IN A ONE HOUR PERIOD.
 - THE WORK AVTIVITY REQUIRES FREQUENT ENCROACHMENT INTO THE LANE OPEN TO TRAFFIC.THE FLAGGER SHALL BE STATIONED APPROXIMATELY 100' (30 m) TO 200' (60 m) IN ADVANCE OF THE WORKERS.
- 12' MIN. WIDTH TANGENT SECTION
16' MIN. WIDTH CURVE SECTION.

ALL DIMENSIONS ARE IN INCHES (MILLIMETERS) UNLESS OTHERWISE SHOWN.

TRANSYSTEMS

USER NAME = footem]	DESIGNED -	REVISED - S.P.B. 01-07
	DRAWN - D.W.S.	REVISED - S.P.B. 12-09
PLOT SCALE = 50.0000 ' / in.	CHECKED -	REVISED - M.D. 06-13
PLOT DATE = 3/4/2019	DATE - 11-96	REVISED - M.D. 01-18

STATE OF ILLINOIS
DEPARTMENT OF TRANSPORTATION


TRAFFIC CONTROL DETAILS FOR FREEWAY
SHOULDER CLOSURES AND PARTIAL RAMP CLOSURES

SCALE: NONE SHEET 16 OF 22 SHEETS STA. TO STA.


F.A. RTE.	SECTION	COUNTY	TOTAL SHEETS	SHEET NO.
			1201	866
TC-17		CONTRACT NO.62R89		
		ILLINOIS FED. AID PROJECT		

SIGNING FOR FLAGGING OPERATIONS AT WORK ZONE OPENINGS

WORK ZONE EXIT OPENING

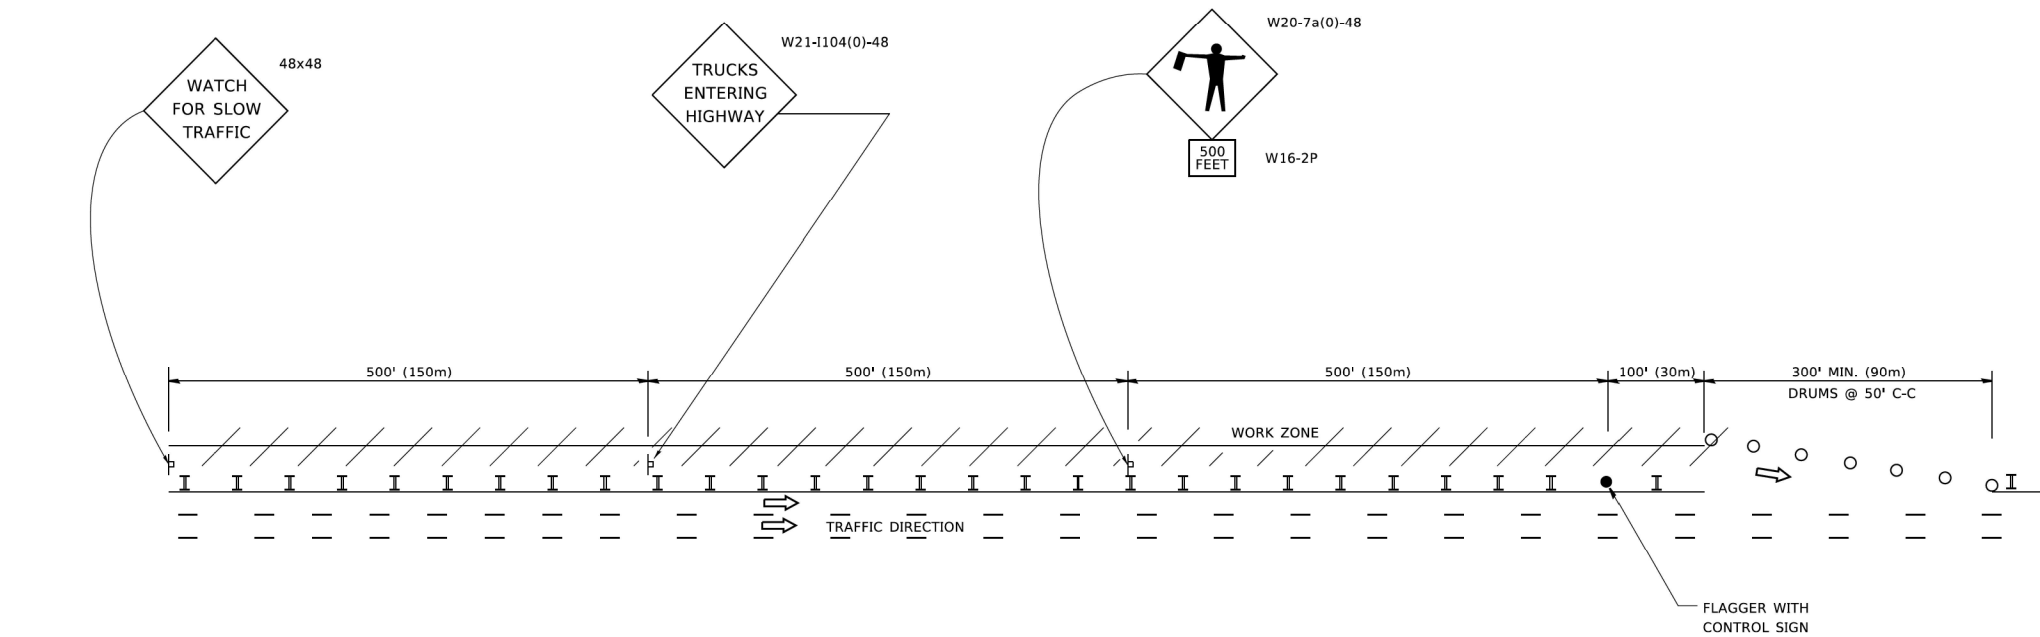

WORK ZONE ENTRY OPENING

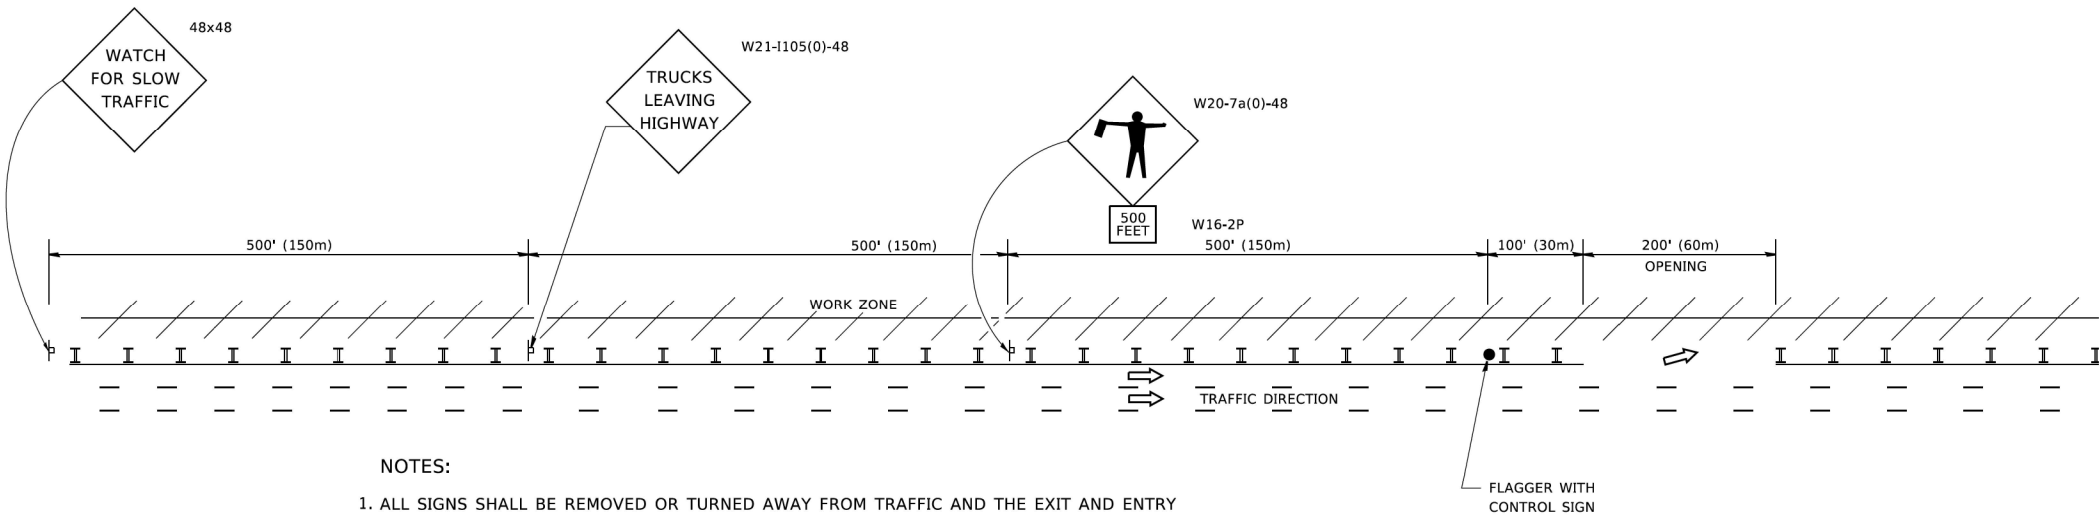

NOTES:

1. ALL SIGNS SHALL BE REMOVED OR TURNED AWAY FROM TRAFFIC AND THE EXIT AND ENTRY OPENINGS SHALL BE CLOSED WHEN THE FLAGGING OPERATION CEASES. NON OPERATING EQUIPMENT SHALL COMPLY WITH ARTICLE 701.11
2. WORK ZONE OPENINGS SHALL BE A MINIMUM OF ONE HALF MILE APART AND A MINIMUM OF ONE QUARTER MILE FROM ALL ENTRANCE AND EXIT RAMPs.
3. EXITING THE WORK ZONE AT ANY PLACE OTHER THAN AT A WORK ZONE EXIT OPENING WILL BE PROHIBITED.
4. ALL VEHICLES SHALL ENTER THE WORK ZONE AT ENTRY OPENINGS, USING THEIR TURN SIGNALS TO WARN MOTORISTS
5. FLAGGERS SHALL NOT STOP TRAFFIC OR DIRECT TRAFFIC INTO AN ADJACENT LANE.

ALL DIMENSIONS ARE IN INCHES (MILLIMETERS)
UNLESS OTHERWISE SHOWN

TRANSYSTEMS

USER NAME	= footem]
PLOT SCALE	= 50.0000 ' / in.
PLOT DATE	= 3/4/2019

DESIGNED	-
DRAWN	-
CHECKED	-
DATE	-

REVISED	-	J.A.F. 02-06
REVISED	-	S.P.B. 01-07
REVISED	-	S.P.B. 12-09
REVISED	-	M.D.06-13


STATE OF ILLINOIS
DEPARTMENT OF TRANSPORTATION

FREEWAY /EXPRESSWAY SIGNING FOR FLAGGING OPERATIONS
AT WORK ZONE OPENINGS ON FREEWAYS /EXPRESSWAYS


SCALE: NONE SHEET 17 OF 22 SHEETS STA. TO STA.

F.A. RTE.	SECTION	COUNTY	TOTAL SHEETS	SHEET NO.
			1201	867
TC-18		CONTRACT NO.62R89		
		ILLINOIS	FED. AID PROJECT	

CENTER LANE CLOSURE

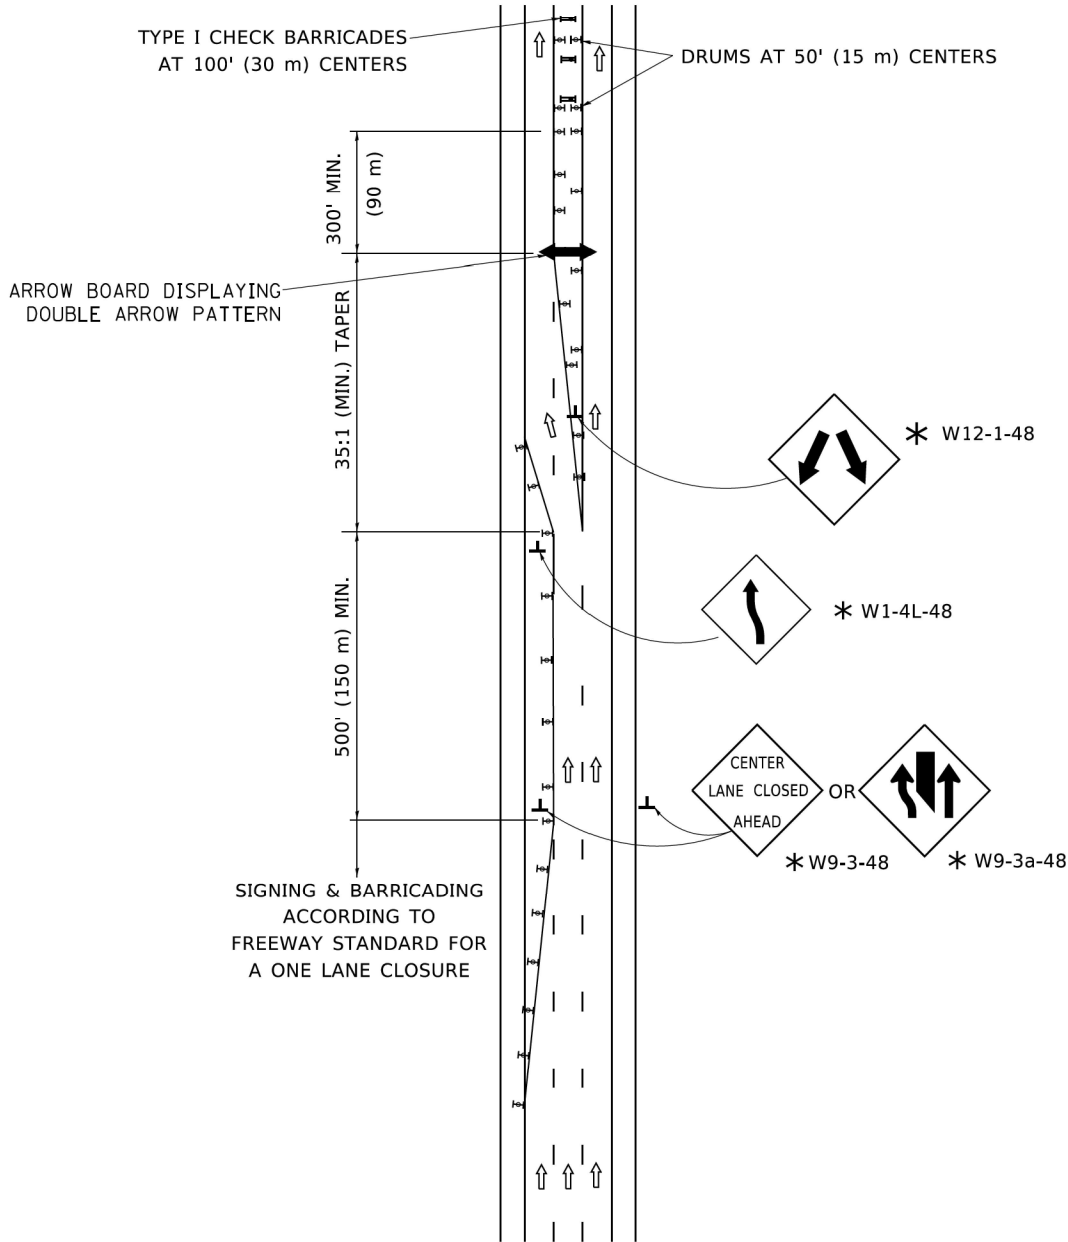

INSTALLATION SEQUENCE


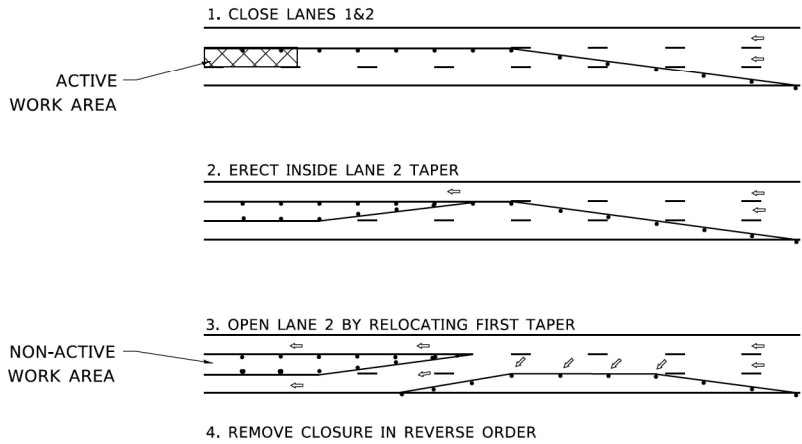


NOTES:

- 1. DRUMS WITH STEADY BURN LIGHTS SHALL BE USED AT 50' (15 m) CENTERS ON ALL TAPERS AND TANGENTS IN ADVANCE OF WORK AREA.
- 2. CLOSURE SHALL BE USED ONLY FOR OPERATIONS LASTING 72 HOURS OR LESS.
- 3. CENTER LANE CLOSURE CONFIGURATION IS NOT TO BE USED WITH WORKERS PRESENT.

SHOULDER LANE

NOTE:
CLOSURE SHALL BE USED ONLY FOR OPERATIONS LASTING 72 HOURS OR LESS.

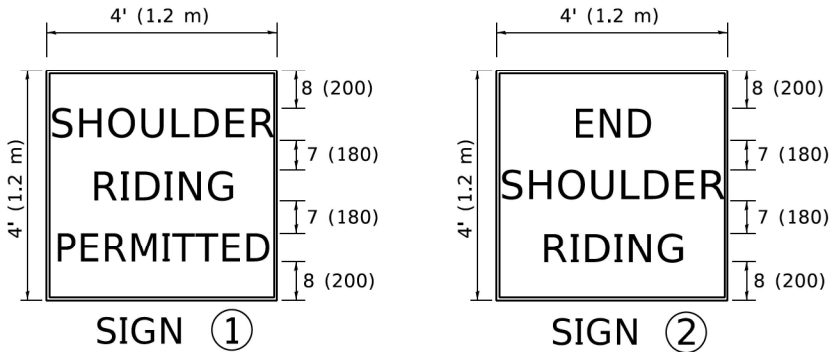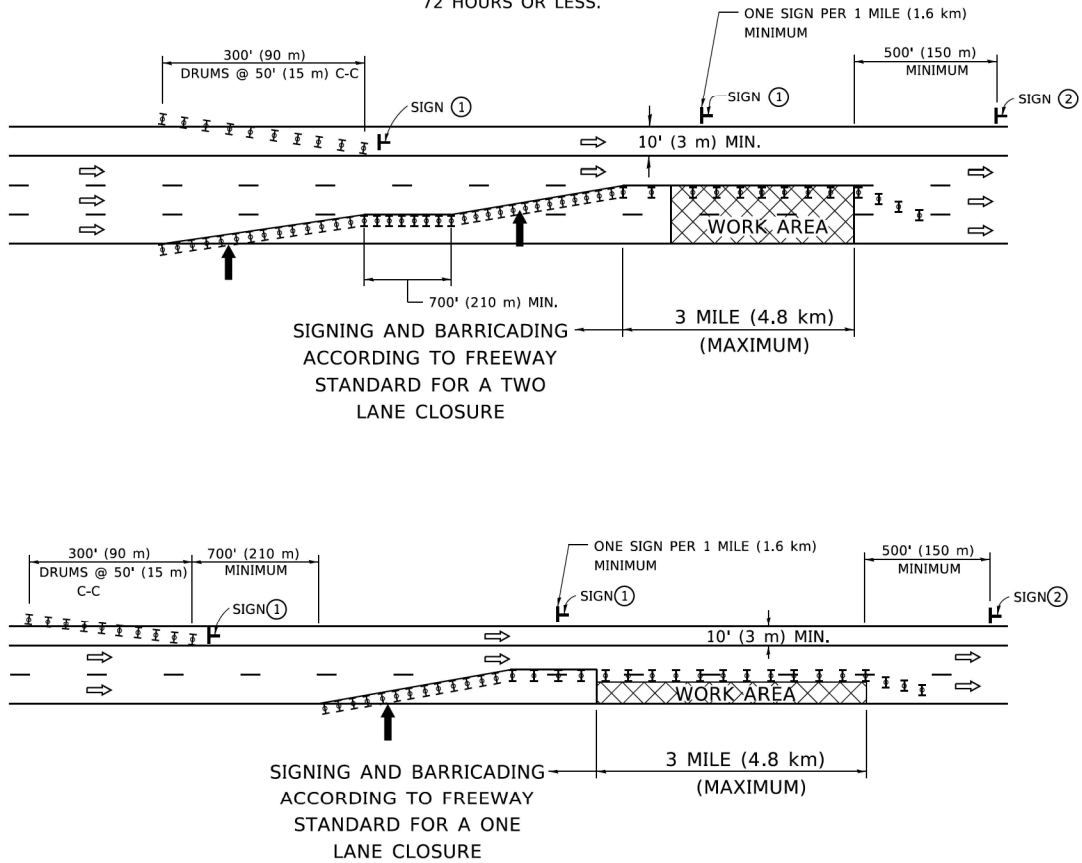

6 (150) SERIES "C" LEGEND
BLACK LEGEND
WHITE REFLECT. BACKGROUND
1 (25) BORDER

SYMBOLS

- ↑ DIRECTION OF TRAFFIC
- ➡ ARROWBOARD
- ▤ ACTIVE WORK AREA
- ┌ SIGN ON PORTABLE OR PERMANENT SUPPORT *
- ⌚ TYPE II BARRICADE, OR DRUM WITH MONO-DIRECTIONAL STEADY BURN LIGHT


ALL DIMENSIONS ARE IN INCHES (MILLIMETERS) UNLESS OTHERWISE SHOWN

* ALL SIGNS SHALL BE MOUNTED AT A MINIMUM HEIGHT OF 5' (1.5 m).


USER NAME = footemj	DESIGNED -	REVISED - J.A.F. 04-03
	DRAWN -	REVISED - S.P.B. 01-07
PLOT SCALE = 50.0000 ' / in.	CHECKED -	REVISED - S.P.B. 12-09
PLOT DATE = 3/4/2019	DATE -	REVISED -

F.A. RTE.	SECTION	COUNTY	TOTAL SHEETS	SHEET NO.
			1201	869
TC-25		CONTRACT NO.62R89		
		ILLINOIS FED. AID PROJECT		

STANDARD DESIGN FOR MILE POST

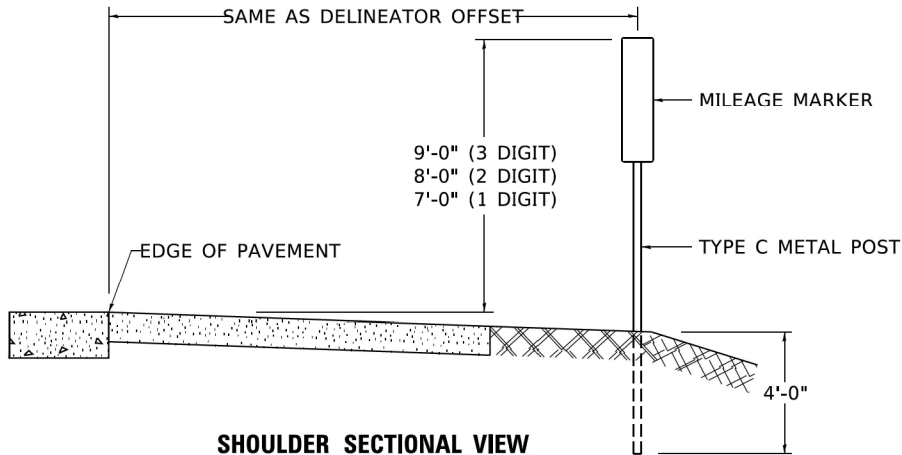

SHOULDER SECTIONAL VIEW

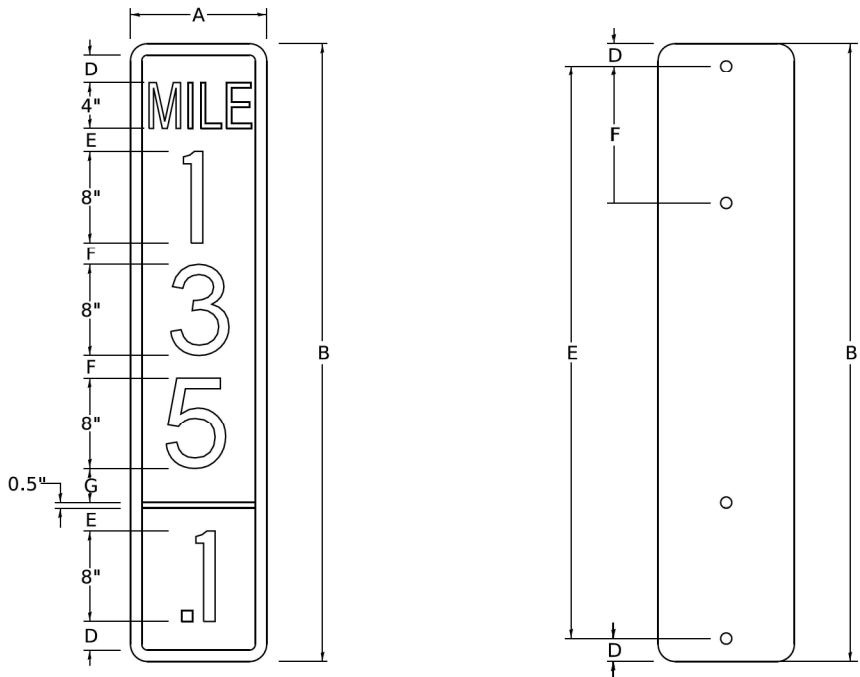


SIGN SIZE	DIMENSIONS						
	A	B	C	D	E	F	DIGIT
12 x 24	12.0	24.0	1.5	1.5	1.5	N/A	1
12 x 36	12.0	36.0	1.5	2.0	2.0	2.0	2
12 x 48	12.0	48.0	1.5	2.5	2.0	2.0	3


BLANK	A	B	C	D	E	F
B9-1224	12.0	24.0	1.5	2.0	20.0	N/A
B9-1236	12.0	36.0	1.5	2.0	32.0	12.0
B9-1248	12.0	48.0	1.5	2.0	44.0	12.0

SIGN SIZE	SERIES					BORDER	BLANK STD.
	LINES						
	1	2	3	4	5		
12 x 24	4C	8D	4C	N/A	N/A	0.5	B9-1224
12 x 36	4C	8D	8D	4C	N/A	0.5	B9-1236
12 x 48	4C	8D	8D	8D	4C	0.5	B9-1248

BORDER AND RADIUS LAYOUT

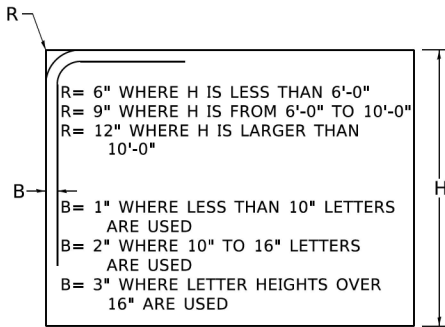

MAJOR GUIDE SIGN LAYOUT

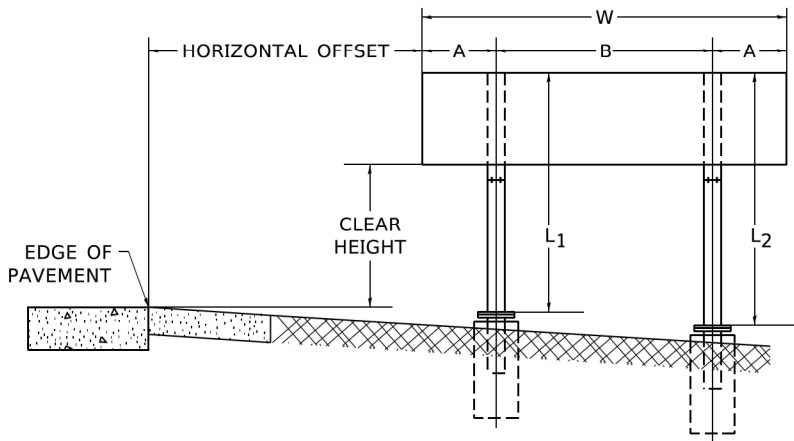


NUMBER OF STEEL SUPPORTS	A	B
2	.2 W	.6 W
3	.15 W	.35 W
4	.125 W	.25 W
5	.1 W	.2 W


"L₁" IS THE LENGTH OF SUPPORT, NOT INCLUDING THE STUB PROJECTION, CLOSEST TO THE EDGE OF THE PAVEMENT.

"A" IS THE DISTANCE FROM THE SIGN EDGE TO THE CENTERLINE OF THE NEAREST SUPPORT. "B" IS THE DISTANCE BETWEEN CENTERLINES OF SUPPORTS.

GORE SIGNS

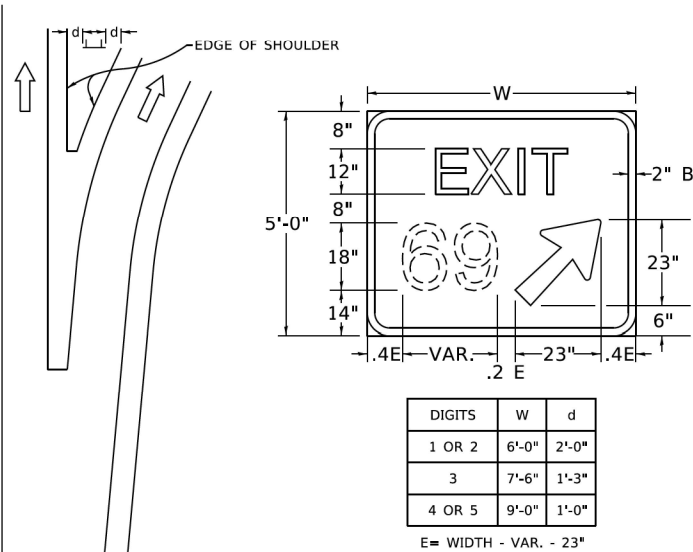


STANDARD ARROWS FOR INTERSTATE GUIDE SIGNS

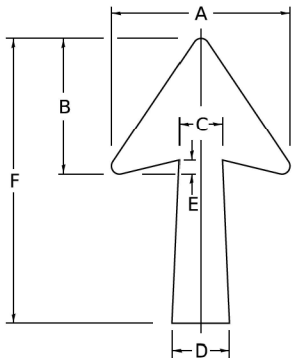


ARROW SYMBOL	A	B	C	D	E	F	R
24 1/4 x 15 1/2	15 1/2	11 1/2	3 1/2	5	1 1/2	24 1/4	1 1/2
29 1/4 x 18 1/2	18 1/2	14	4 1/2	6	1 1/2	29 1/4	3/4
35 1/4 x 22 1/4	22 1/4	17	5 1/2	7 1/2	1 1/4	35 1/4	1
18 1/4 x 11 1/4	11 1/4	8 1/4	3 1/4	3 1/4		18 1/4	

NOTE: D & F ARE RECOMMENDED DIMENSIONS. TAPER SHOULD BE HELD CONSTANT FOR LONGER OR SHORTER SHAFT LENGTHS

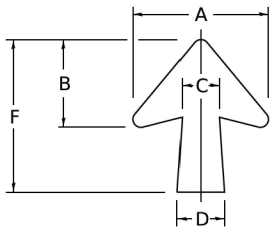


ARROW SYMBOL	A	B	C	D	E	F	R
17 1/4 x 14 1/4	14 1/4	9 1/4	3 3/8	4 1/2	1 1/2	17 1/4	3/4
20 1/4 x 17 1/4	17 1/4	11 3/4	4 3/8	5 1/2	1 1/2	20 1/4	
25 x 21 1/2	21 1/2	14 1/4	5	6 3/4	1 3/4	25	1
9 1/2 x 8 1/2	8 1/2	5 1/2	2 3/8	2 3/8		9 1/2	1/2

DOWN ARROWS

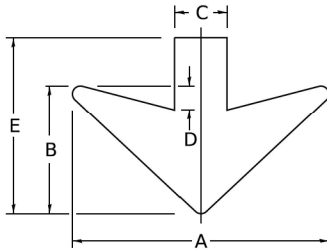

ARROW SYMBOL	A	B	C	D	E	R
16 1/2 x 24	24	12	5	1 1/2	16 1/2	3/4
22 x 32	32	16	6 1/2	3	22	1

MODEL Default
FILE Name: p:\w\dotc-aw\berkeley.com\PI\DOT1\Documents\DOT Office\District 1\Projects\DH\SH42\3-ALCADD\BaalCAD\sheet\TC33.dgn

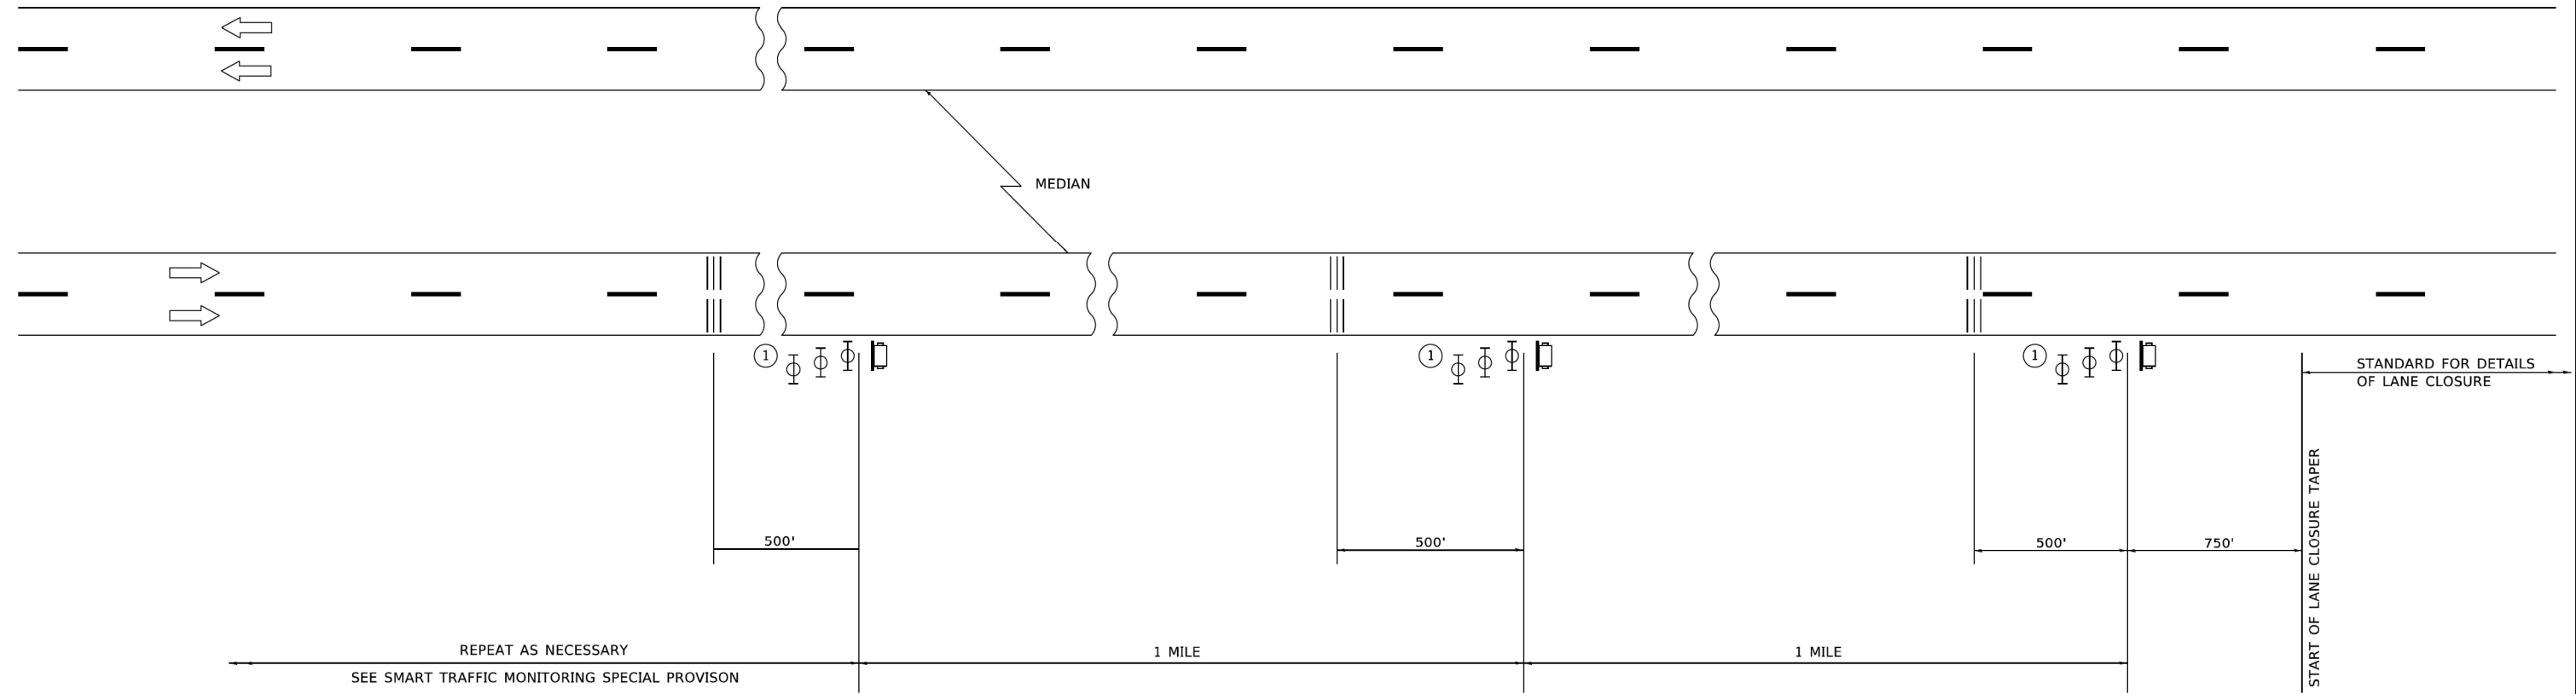

SYMBOLS


-  PORTABLE CHANGEABLE MESSAGE SIGN
-  TEMPORARY RUMBLE STRIP (SPECIAL)
-  TYPE II BARRICADES, DRUMS, OR VERTICAL BARRICADES WITH MONODIRECTIONAL FLASHING LIGHT.

- ① THREE TYPE II BARRICADES, DRUMS, OR VERTICAL BARRICADES AT 25' (8 m) CENTERS.

GENERAL NOTE:

THIS DETAIL IS TO BE USED IN CONJUNCTION WITH SMART TRAFFIC MONITORING SYSTEM AND TEMPORARY RUMBLE STRIP (SPECIAL) SPECIAL PROVISIONS.

TRAFFIC CONTROL SHOWN IN THIS DETAIL IS TO BE PROVIDED IN ADDITION TO ANY TEMPORARY TRAFFIC CONTROL SHOWN ON STATE STANDARDS, DISTRICT DETAILS, AND MAINTENANCE OF TRAFFIC PLANS.

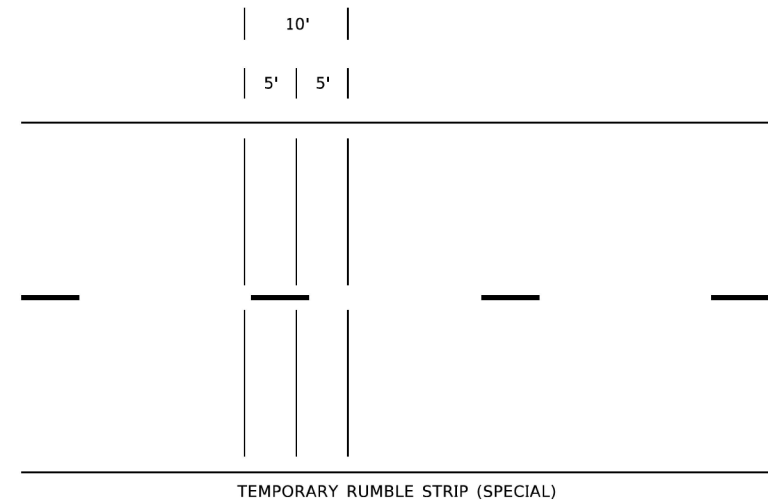

TRANSYSTEMS

USER NAME = Lawrence.DeManche	DESIGNED -	REVISED - K. SMITH 11-18-22
	DRAWN -	REVISED -
PLOT SCALE = 100.0000 ' / in.	CHECKED -	REVISED -
PLOT DATE = 11/18/2022	DATE -	REVISED -

STATE OF ILLINOIS
DEPARTMENT OF TRANSPORTATION

SMART TRAFFIC MONITORING SYSTEM
TYPICAL LAYOUT



SCALE: NONE SHEET 22 OF 22 SHEETS STA. TO STA.

F.A. RTE.	SECTION	COUNTY	TOTAL SHEETS	SHEET NO.
			1201	872
TC-33		CONTRACT NO.62R89		
		ILLINOIS	FED. AID PROJECT	

NOTE:

1. PROPOSED TOPSOIL DEPTHS PLACED VARY. 6" DEPTH FOR REGION OF PROPOSED TOPSOIL IS SHOWN ON CROSS SECTIONS. HOWEVER, EROSION CONTROL AND LANDSCAPING PLANS SHOW PROPOSED TOPSOIL AND OTHER MATERIALS USED IN PLACING PROPOSED TOPSOIL TO APPROPRIATE DEPTHS DEPENDING ON THE LOCATION OF THE GRADING.
2. PROPOSED DRAINAGE ELEMENTS SHOWN IN CROSS SECTION ARE NOT SHOWN CONSTRUCTED IN THE CORRECT STAGE. PROPOSED DRAINAGE ELEMENTS SHOWN IN CROSS SECTION ARE ONLY REPRESENTATIVE OF THE FINAL CONDITION. PLEASE REFER TO DRAINAGE PLANS FOR CONSTRUCTION STAGING AND TIMING OF INSTALLATION OF PROPOSED DRAINAGE ELEMENTS.
3. CUT AND FILL END AREAS SHOWN ON THE CROSS SECTIONS DO NOT QUANTIFY THE REMOVAL AND DISPOSAL OF UNSUITABLE MATERIAL IN THE UNDERCUT AREAS NOR THE AGGREGATE SUBGRADE IMPROVEMENT QUANTITIES FOR FILLING IN THE UNDERCUT AREAS. SEE THE EARTHWORK SCHEDULE FOR UNDERCUT RELATED QUANTITIES.

FINAL	SURVEYED	BY	DATE
SURVEY	PLOTTED		
NOTE BOOK	TEMPLATE		
NO.	AREAS CHECKED		

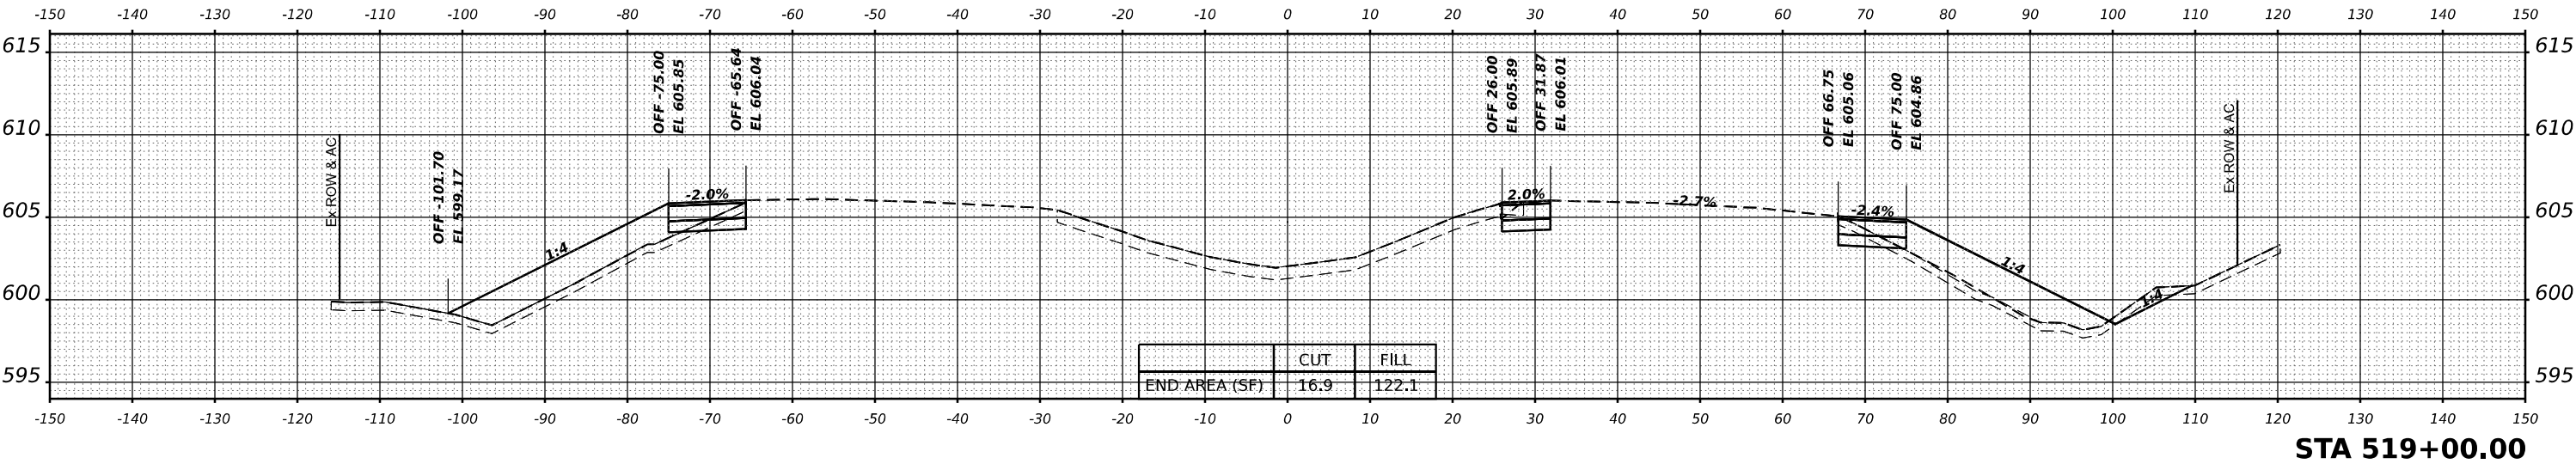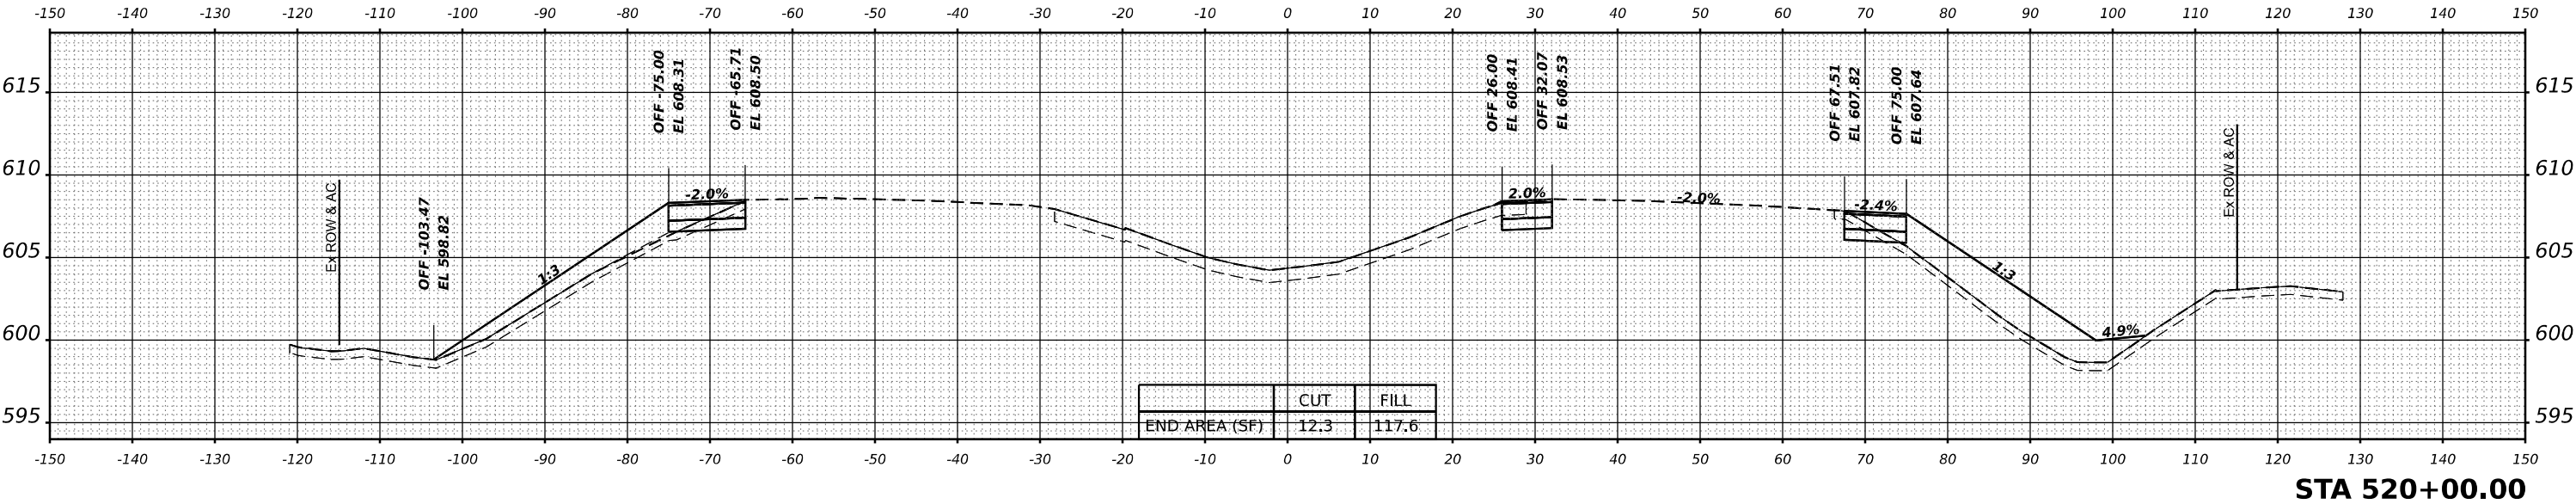

TRANSYSTEMS

USER NAME	= amkluver	DESIGNED -	VLJ	REVISED -	
		DRAWN -	MBM	REVISED -	
PLOT SCALE	= 0.16666633 " / in.	CHECKED -	JMG	REVISED -	
PLOT DATE	= 10/5/2023	DATE -	6/26/23	REVISED -	

STATE OF ILLINOIS
DEPARTMENT OF TRANSPORTATION

CROSS SECTIONS PRE-STAGE
I-80

SCALE: 10:H 5:V SHEET 1 OF 62 SHEETS STA. 519+00 520+00.00

F.A.I. RTE.	SECTION	COUNTY	TOTAL SHEETS	SHEET NO.
I-80	FAI 80 22 BR	WILL	1201	873
CONTRACT NO. 62R89				
ILLINOIS FED. AID PROJECT				

ORIGINAL SURVEY	SURVEYED _____	BY _____	DATE _____
	PLOTTED _____ TEMPLATE _____ AREAS _____ AREAS CHECKED _____		
NO. _____			

The profile view shows the proposed road alignment with the following data points and features:

- Stationing:** -150 to 150.
- Elevation:** 595 to 620.
- Key Points:**
 - Station -120: OFF -117.43, EL 599.82
 - Station -75.00: OFF -75.00, EL 613.96
 - Station -65.87: OFF -65.87, EL 614.15
 - Station 65.61: OFF 65.61, EL 613.82
 - Station 75.00: OFF 75.00, EL 613.60
- Grades:** 1:3, -2.0%, -2.4%, 2.3%
- Area Summary:**

	CUT	FILL
END AREA (SF)	12.0	168.0

The profile view shows the proposed road section with the following data points and features:

- Stationing:** -150 to 150.
- Elevation:** 595 to 620.
- Proposed Road Profile (Solid Line):**
 - Station -125: Elevation 599.35 (OFF -109.99).
 - Station -75: Elevation 611.01 (OFF -75.00).
 - Station -65: Elevation 611.19 (OFF -65.97).
 - Station 25: Elevation 611.37 (OFF 26.00).
 - Station 32: Elevation 611.49 (OFF 31.96).
 - Station 65: Elevation 610.82 (OFF 65.81).
 - Station 75: Elevation 610.60 (OFF 75.00).
 - Station 115: Elevation 600.00 (OFF 0.00).
 - Station 120: Elevation 602.00 (OFF 2.00).
 - Station 140: Elevation 602.00 (OFF 2.00).
- Existing Ground Profile (Dashed Line):**
 - Station -125: Elevation 599.35.
 - Station -75: Elevation 611.01.
 - Station -65: Elevation 611.19.
 - Station 25: Elevation 611.37.
 - Station 32: Elevation 611.49.
 - Station 65: Elevation 610.82.
 - Station 75: Elevation 610.60.
 - Station 115: Elevation 600.00.
 - Station 120: Elevation 602.00.
 - Station 140: Elevation 602.00.
- Cross-Slopes:**
 - Station -125 to -75: 1:3.
 - Station -75 to -65: 2.0%.
 - Station 25 to 32: 2.0%.
 - Station 65 to 75: 2.4%.
 - Station 115 to 120: 3.6%.
- Labels:**
 - Ex ROW & AC (Existing Right of Way and Asphalt Concrete).
 - Ex ROW & AC (Existing Right of Way and Asphalt Concrete).
- Table:**

	CUT	FILL
END AREA (SF)	10.7	132.8

	USER NAME = amkljuvr	DESIGNED - VLJ	REVISED -	STATE OF ILLINOIS DEPARTMENT OF TRANSPORTATION	CROSS SECTIONS PRE-STAGE I-80				F.A.I. RTE.	SECTION	COUNTY	TOTAL SHEETS	SHEET NO.
	PLOT SCALE = 0.16666633 ' / in.	DRAWN - MBM	REVISED -						I-80	FAI 80 22 BR	WILL	1201	874
	PLOT DATE = 10/5/2023	CHECKED - JMG	REVISED -		CONTRACT NO. 62R89								
		DATE - 6/26/23	REVISED -		SCALE: 10:H 5:V	SHEET 2	OF 62 SHEETS	STA. 521+00.00	522+00.00	ILLINOIS	FED. AID PROJECT		

ORIGINAL SURVEY	SURVEYED _____	BY _____	DATE _____
	PLOTTED _____ TEMPLATE _____ AREAS _____ AREAS CHECKED _____		
NO. _____			

The profile view shows the proposed road section with the following data points and features:

- Stationing:** -150 to 150.
- Elevation:** 600 to 625.
- Proposed Road Profile:** Solid line.
- Existing Ground Profile:** Dashed line.
- Grades:** 1.3, -2.0%, -2.4%, 1.3.
- Vertical Curve Data:**
 - OFF -123.62, EL 600.70
 - OFF -75.00, EL 616.90
 - OFF -65.48, EL 617.09
 - OFF 65.89, EL 616.61
 - OFF 75.00, EL 616.39
- End Area Summary:**

	CUT	FILL
END AREA (SF)	14.2	101.2
- Other Labels:** Ex ROW & AC

STA 523+00.00


F.A.I. RTE.	SECTION	COUNTY	TOTAL SHEETS	SHEET NO.
I-80	FAI 80 22 BR	WILL	1201	875
		CONTRACT NO. 62R89		
ILLINOIS		FED. AID PROJECT		

ORIGINAL SURVEY	SURVEYED _____	BY _____	DATE _____
	PLOTTED _____		
NOTE BOOK	TEMPLATE _____		
	AREAS _____		
NO. _____	AREAS CHECKED _____		

MODEL: BL_PR_180_W - 5.25+00.00 (Sheet)

NO.	AREAS CHECKED



FILE NAME: pw://transysystems-pw.bentley.com:transyscorp-pw1-hosted/Documents/Projects_2018/CH401/401180022/02-TanSystems/CAD/05-3D/02-Container/PRE-STAGE/DITSC-CONTAINER_PR_ROADWAY_PRE-STAGE-P4.dgn

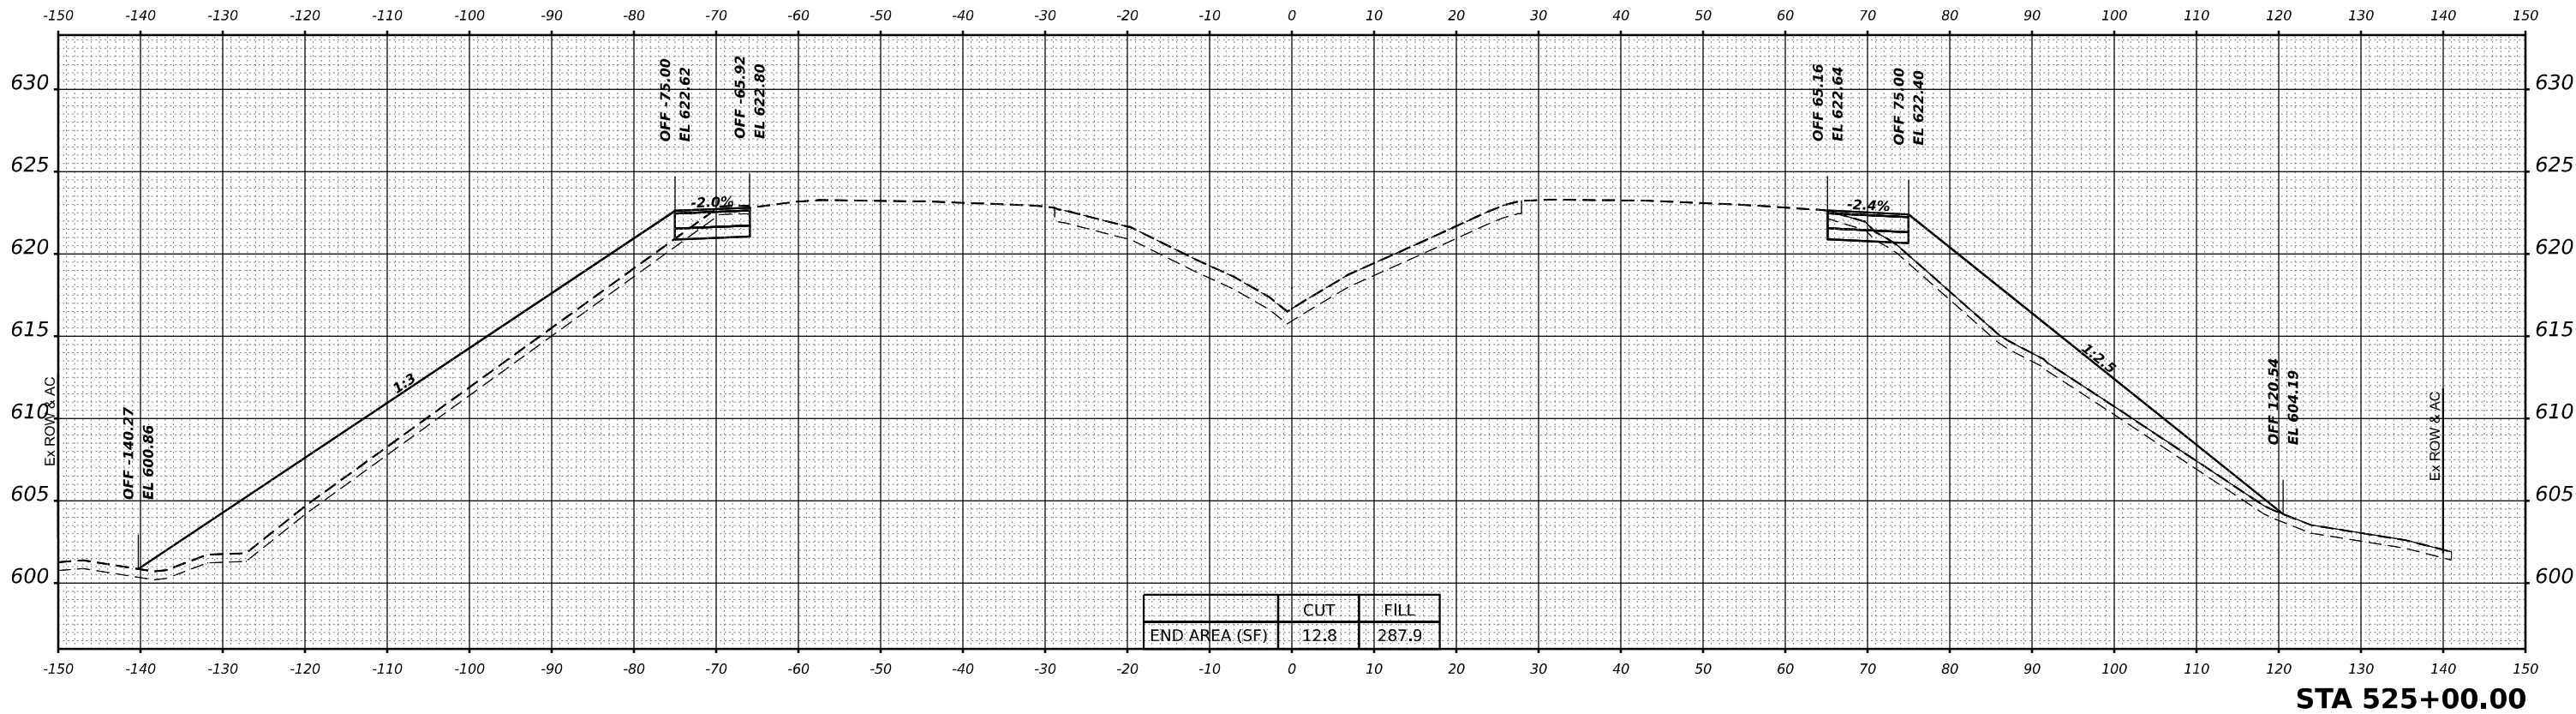

FINAL SURVEY NOTE BOOK NO.	SURVEYED PLOTTED TEMPLATE AREAS CHECKED	BY	DATE

MODEL: BL_Pt_180_W - 527+00.00 (Sheet)
FILE NAME: p:\transystems\p\j\dev\transys\corp\dwg\posted\documents\projects_2018\CH401401180022\027\transystems\CA\0\05-D\02-Container\PRE-STAGE\DT\SC-CONTAINER_PP_ROADWAY_PRE-STAGE-P4.dgn


ORIGINAL SURVEY NOTE BOOK NO.	SURVEYED PLOTTED TEMPLATE AREAS CHECKED	BY	DATE

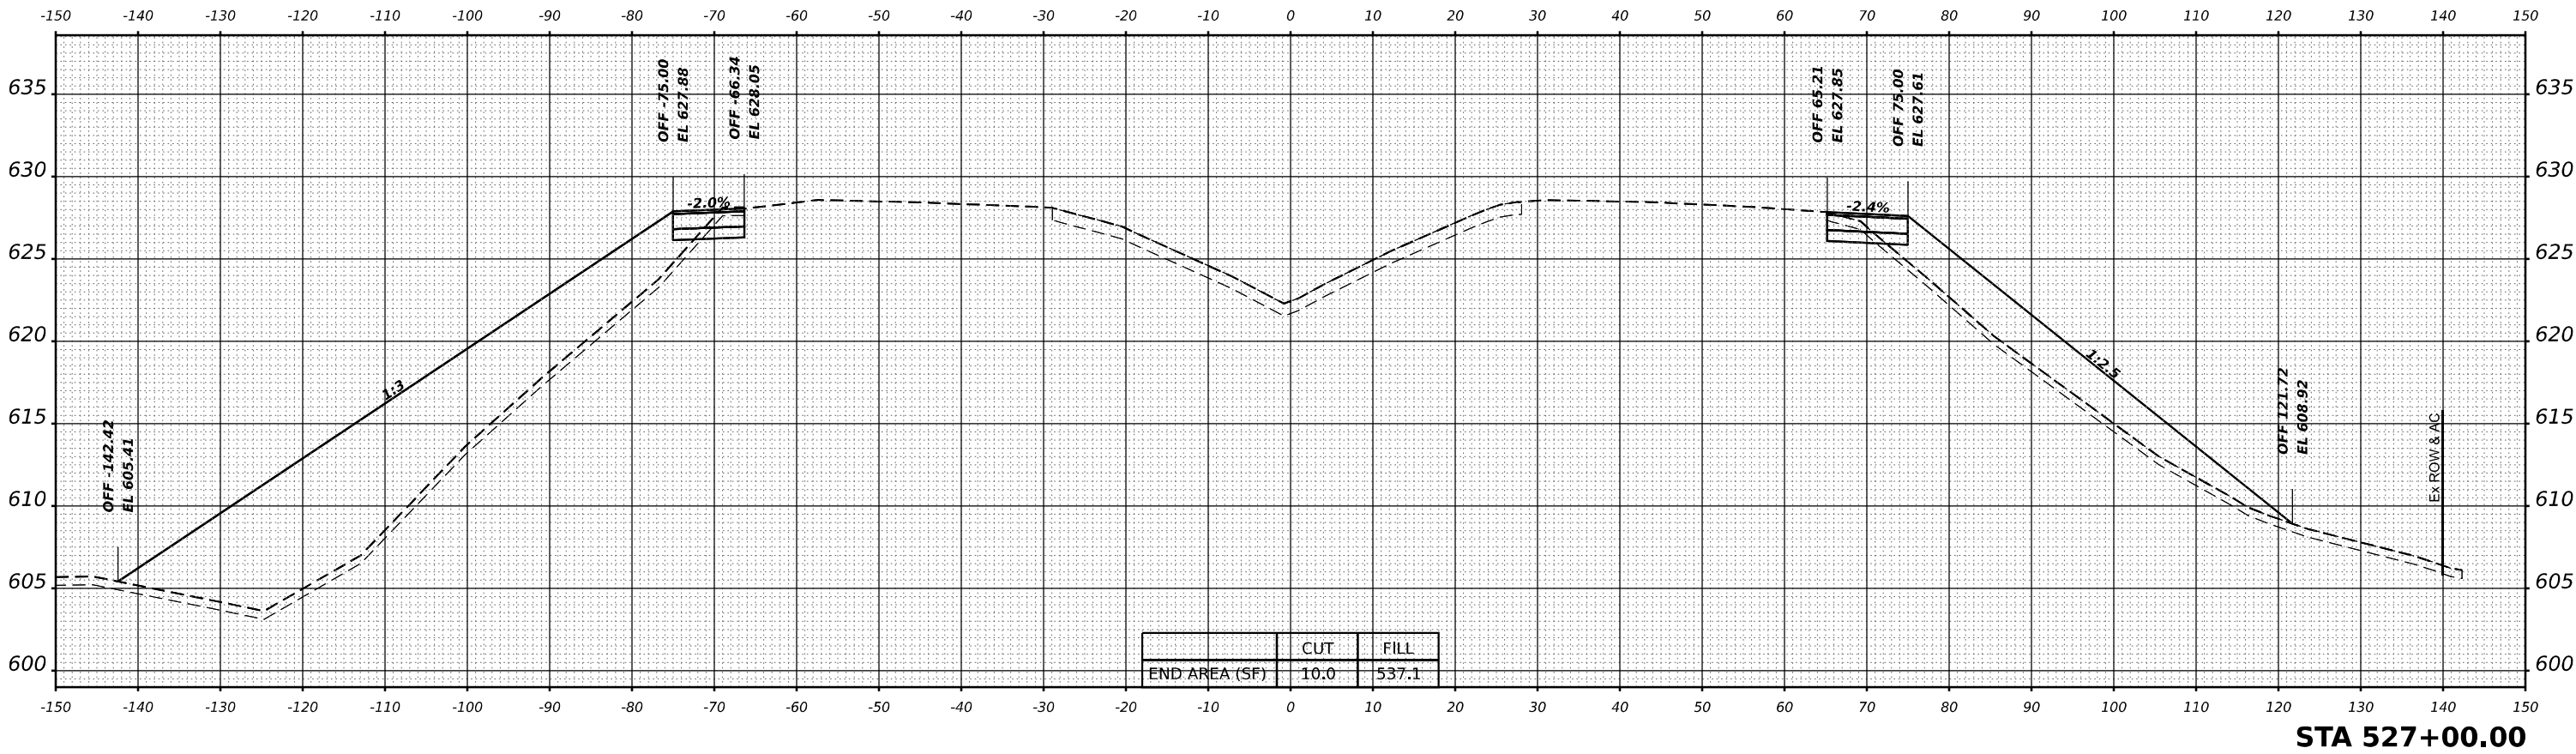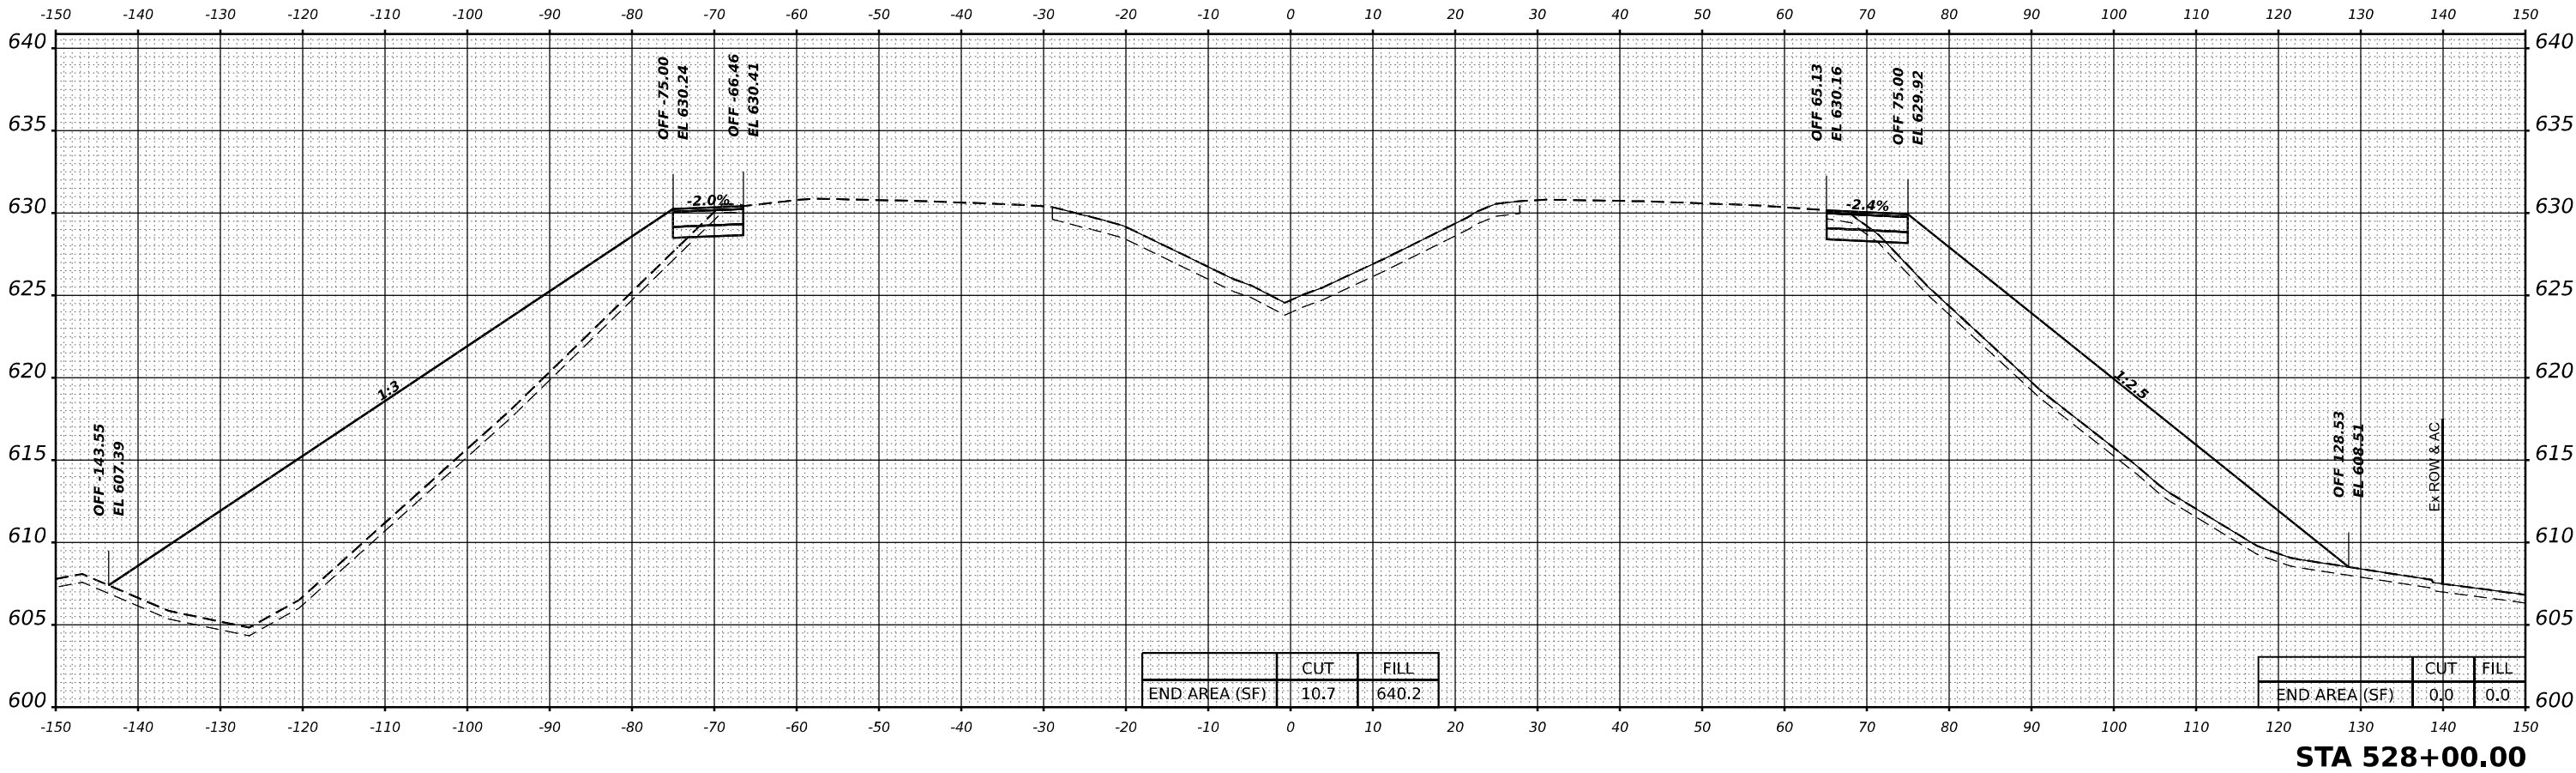

ORIGINAL SURVEY	SURVEYED _____	BY _____	DATE _____
	PLOTTED _____ TEMPLATE _____ AREAS _____ AREAS CHECKED _____		
NO. _____			

MODEL: BL_PR_180_W - 529+00.00 [Sheet]

FILE NAME: [ow:/transvscorp-bw1-hosted/Document/Projects_2018/CH401/401180022/02-TransSystems/CAD/05-3D/02-Container/PRE-STAGE/D1TSC-CONTAINER_PR_ROADWAY_PRE-STAGE-P4.dgn](http://transvscorp-bw1-hosted/Document/Projects_2018/CH401/401180022/02-TransSystems/CAD/05-3D/02-Container/PRE-STAGE/D1TSC-CONTAINER_PR_ROADWAY_PRE-STAGE-P4.dgn)

 

STA 529+00.00

TRANSYSTEMS

USER NAME = amkluver	DESIGNED - VLJ	REVISED -
	DRAWN - MBM	REVISED -
PLOT SCALE = 0.16666633 ' / in.	CHECKED - JMG	REVISED -
PLOT DATE = 10/5/2023	DATE - 6/26/23	REVISED -

**STATE OF ILLINOIS
DEPARTMENT OF TRANSPORTATION**

CROSS SECTIONS PRE-STAGE



SCALE: 10:H 5:V	SHEET 6	OF 62 SHEETS	STA. 529+00.00
-----------------	---------	--------------	----------------

F.A.I. RTE.	SECTION	COUNTY	TOTAL SHEETS	SHEET NO.
I-80	FAI 80 22 BR	WILL	1201	878
		CONTRACT NO. 62R89		
ILLINOIS		FED. AID PROJECT		

FINAL SURVEY NO.	NO.	NOTE BOOK	SURVEYED PLOTTED AREAS CHECKED	BY	DATE

ORIGINAL SURVEY NO.	NO.	NOTE BOOK	SURVEYED PLOTTED AREAS CHECKED	BY	DATE

MODEL: BL_Pt_180_W - 530+00.00 (Sheet)
FILE NAME: p:\transystems\p\j\env\comtransys\sc\p\p\posted\documents\projects_2018\CH401\401180022\02-TransSystems\CA\0\05-D\02-Container\PRE-STAGE\DT\SC-CONTAINER_PP_ROADWAY_PRE-STAGE-PA.dgn

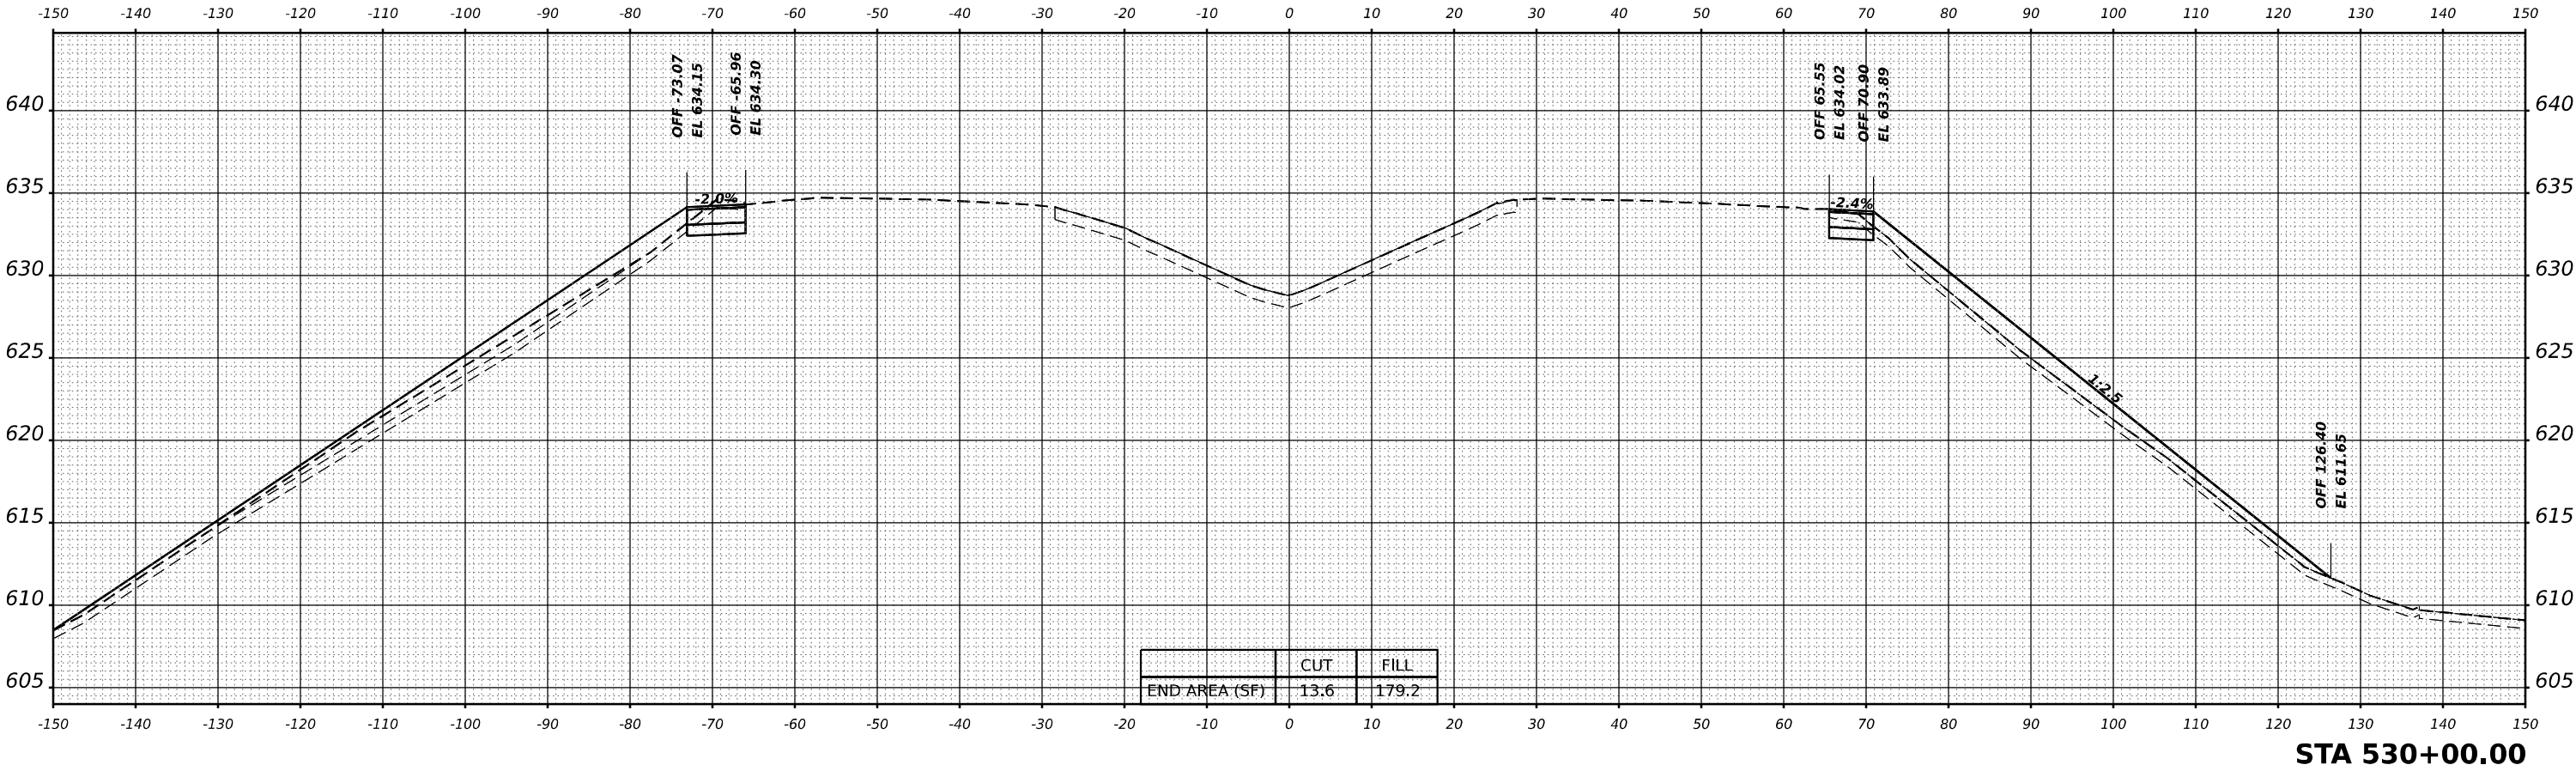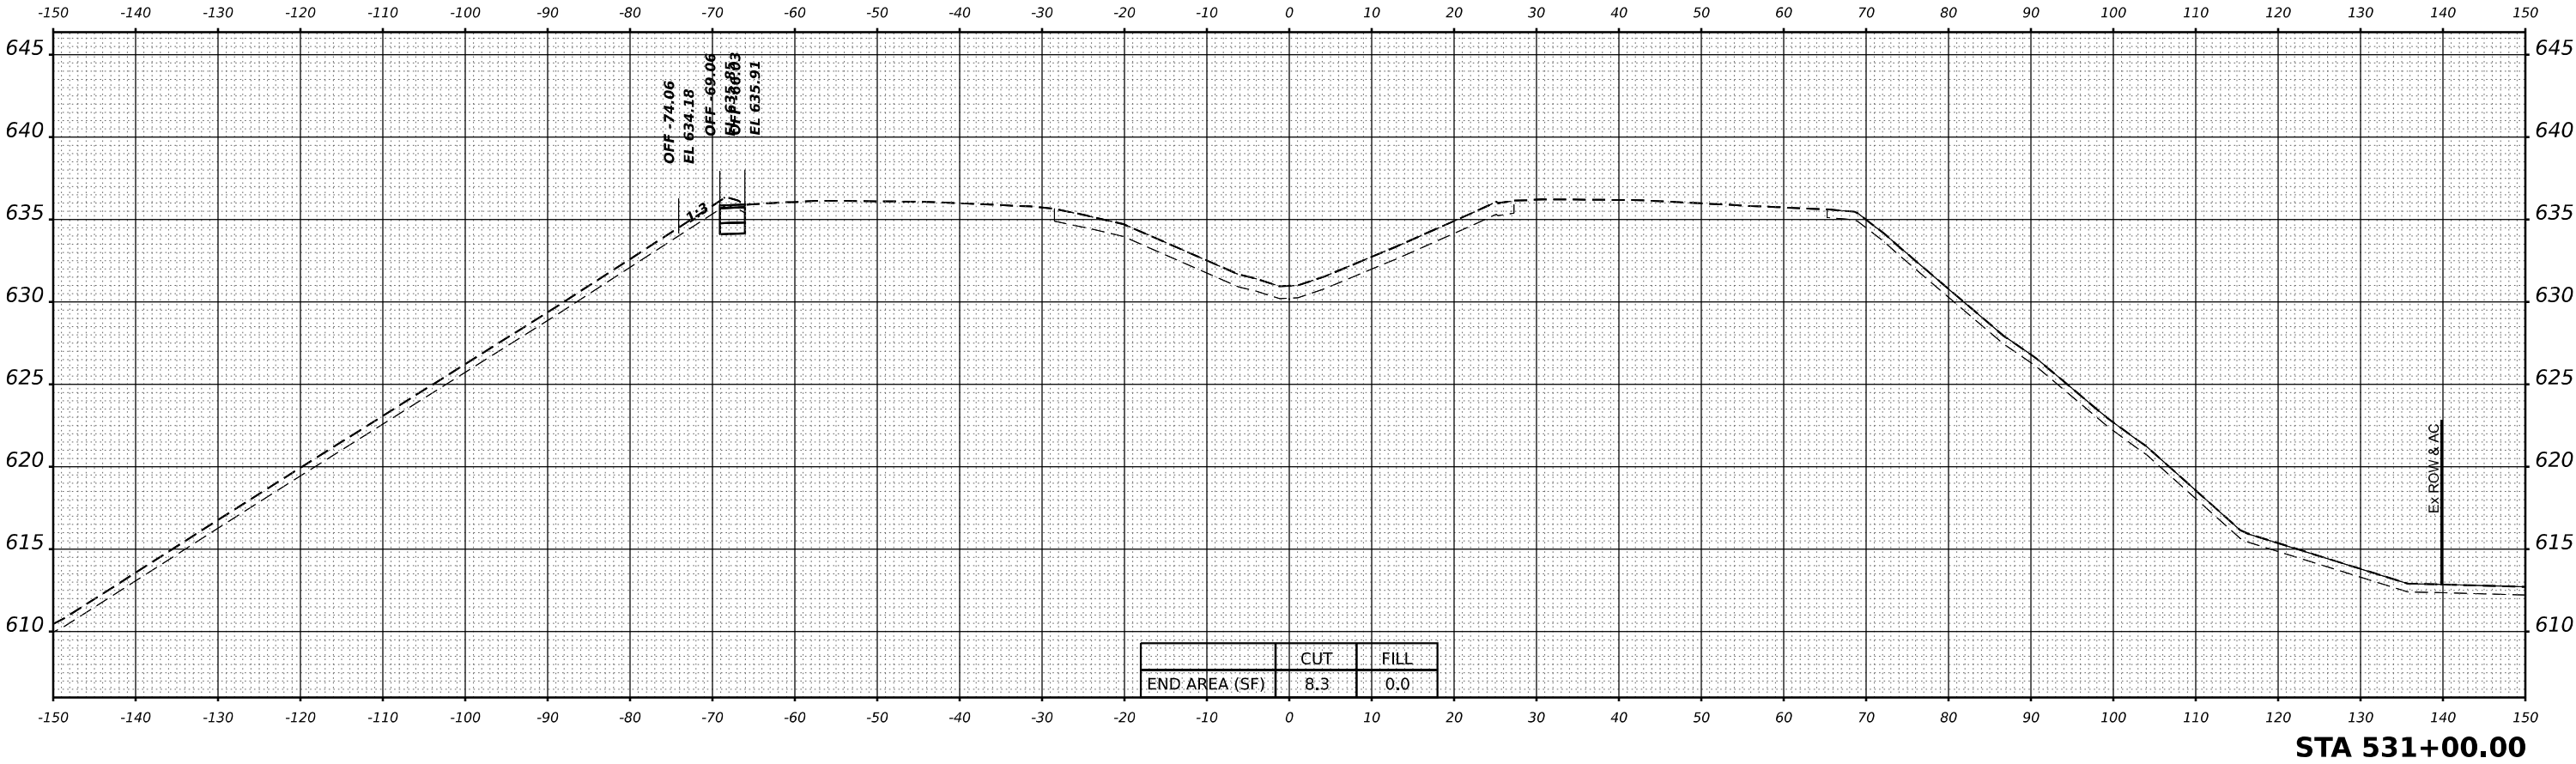

TRANSYSTEMS

USER NAME	= amkljuver	DESIGNED -	VLJ	REVISED -	
DRAWN -	MBM	REVISIED -			
PLOT SCALE	= 0.16666633 ' / in.	CHECKED -	JMG	REVISED -	
PLOT DATE	= 10/5/2023	DATE -	6/26/23	REVISED -	

STATE OF ILLINOIS
DEPARTMENT OF TRANSPORTATION

CROSS SECTIONS PRE-STAGE I-80					
SCALE: 10:H 5:V	SHEET 7	OF 62	SHEETS	STA. 530+00.00	531+00.00

F.A.I. RTE.	SECTION	COUNTY	TOTAL SHEETS	SHEET NO.
I-80	FAI 80 22 BR	WILL	1201	879
			CONTRACT NO. 62R89	
		ILLINOIS	FED. AID PROJECT	

ORIGINAL SURVEY	SURVEYED _____	BY _____	DATE _____
	PIOTTED _____		
NOTE BOOK	TEMPLATE _____		
	AREAS _____		
NO. _____	AREAS CHECKED _____		

Profile view of a road cross-section. The vertical axis represents elevation in feet, ranging from 610 to 645. The horizontal axis represents stationing, ranging from -150 to 150. The profile shows a dashed line for the existing ground and a solid line for the proposed road grade. The road grade starts at approximately 611 feet at station -150, rises to a peak of about 637 feet at station -65, dips to a low of about 632 feet at station 0, rises to another peak of about 637 feet at station 30, and then descends to about 614 feet at station 140. A vertical line at station 140 is labeled "EX ROW & AC".

	CUT	FILL
END AREA (SF)	0.0	0.0

STA 532+00.00

TRANSYSTEMS

**STATE OF ILLINOIS
DEPARTMENT OF TRANSPORTATION**


CROSS SECTIONS PRE-STAGE				
I-80				
SCALE: 10:H 5:V	SHEET 8	OF 62	SHEETS	STA. 532+00.00

F.A.I. RTE.	SECTION	COUNTY	TOTAL SHEETS	SHEET NO.
I-80	FAI 80 22 BR	WILL	1201	880
		CONTRACT NO. 62R89		
ILLINOIS		FED. AID PROJECT		

FINAL SURVEY NOTE BOOK NO.	SURVEYED PLOTTED TEMPLATE AREAS CHECKED	BY	DATE

ORIGINAL SURVEY NOTE BOOK NO.	SURVEYED PLOTTED TEMPLATE AREAS CHECKED	BY	DATE

MODEL: BL_Pt_180_W_533+00.00 (Sheet)
FILE NAME: p:\transystems\p\2018\401\401\180022\02\TransSystems\CA\0\5-D\02-Container\PRE-STAGE\DT\SC-CONTAINER_PP_ROADWAY_PRE-STAGE-P4.dgn

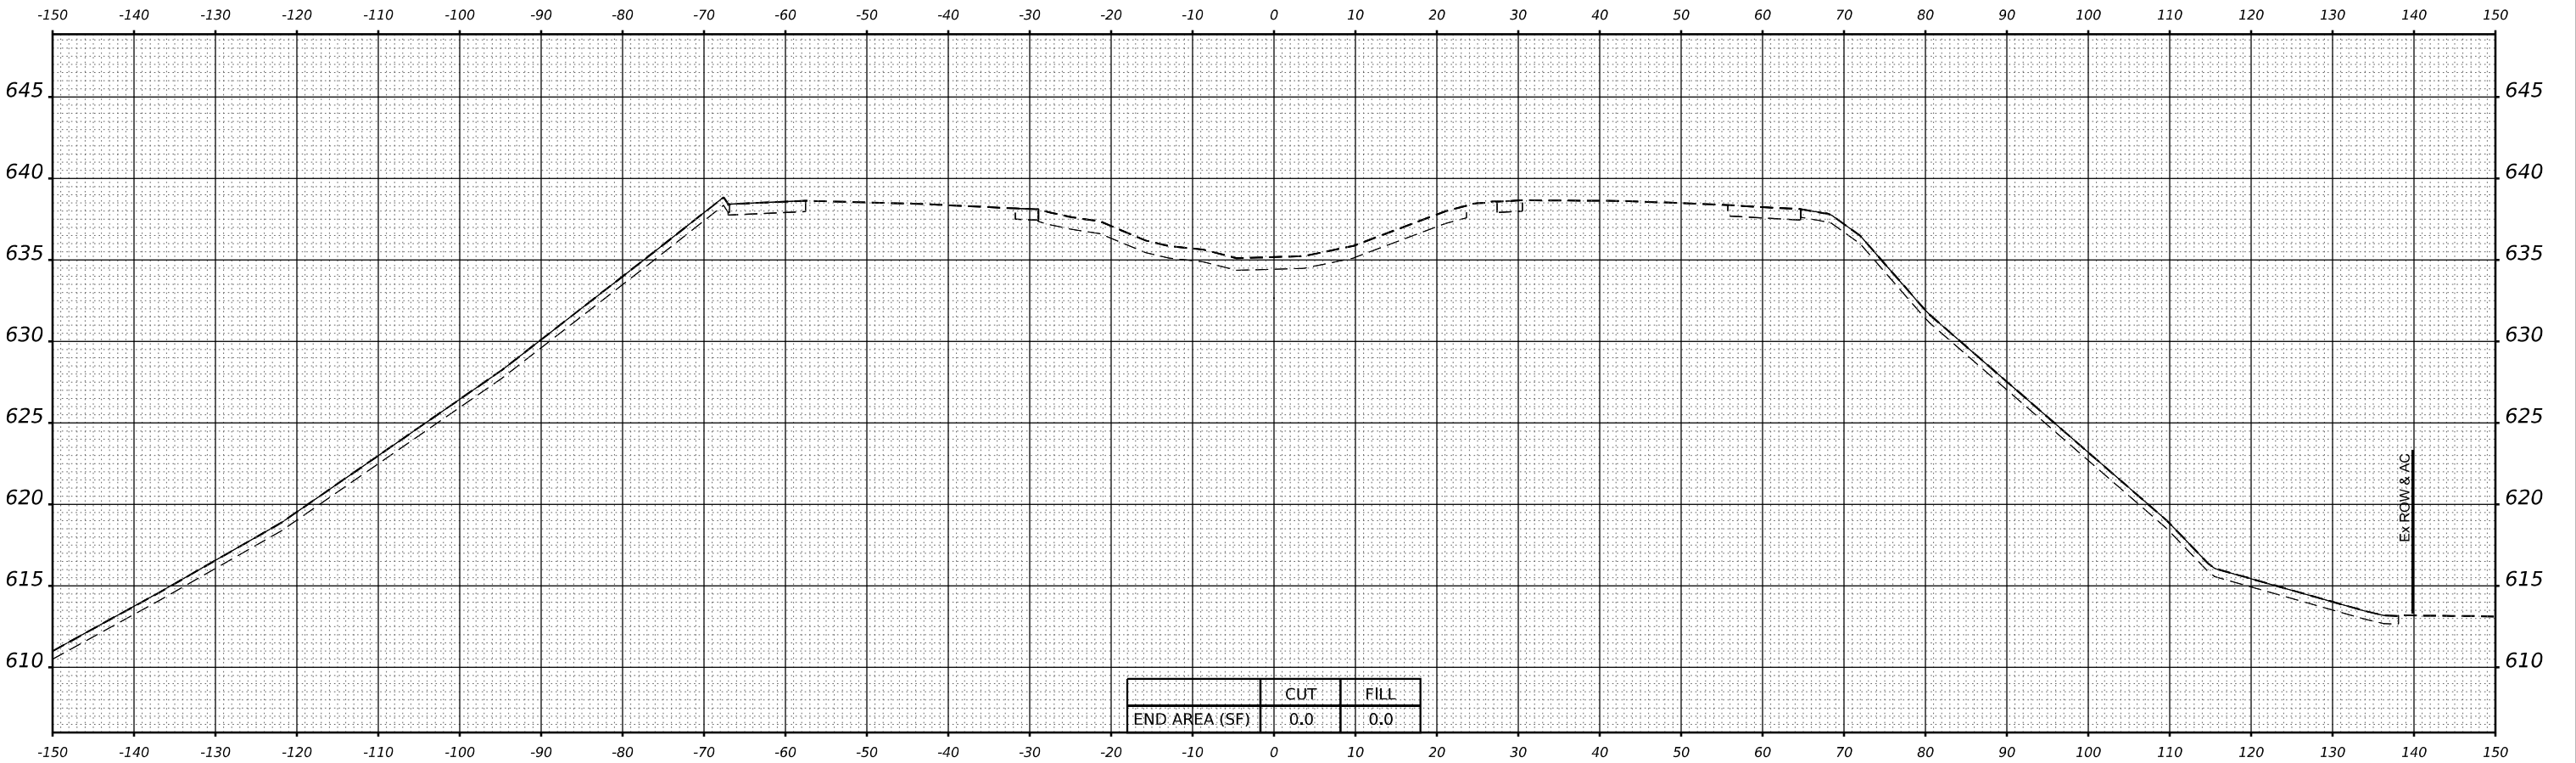

STA 533+00.00

TRANSYSTEMS

USER NAME = amkluver	DESIGNED - VLJ	REVISED -
	DRAWN - MBM	REVISED -
PLOT SCALE = 0.16666633 ' / in.	CHECKED - JMG	REVISED -
PLOT DATE = 10/5/2023	DATE - 6/26/23	REVISED -

STATE OF ILLINOIS
DEPARTMENT OF TRANSPORTATION


CROSS SECTIONS PRE-STAGE I-80			
SCALE: 10:H 5:V	SHEET 9	OF 62 SHEETS	STA. 533+00.00

F.A.I. RTE.	SECTION	COUNTY	TOTAL SHEETS	SHEET NO.
I-80	FAI 80 22 BR	WILL	1201	881
			CONTRACT NO. 62R89	
		ILLINOIS	FED. AID PROJECT	

FINAL SURVEY NOTE BOOK NO.	SURVEYED PLOTTED TEMPLATE AREAS CHECKED	BY	DATE

ORIGINAL SURVEY NOTE BOOK NO.	SURVEYED PLOTTED TEMPLATE AREAS CHECKED	BY	DATE

MODEL: BL_Pt_180_W_534+00.00 (Sheet)
FILE NAME: p:\transystems\p\2018\401\401\180022\02\TransSystems\CA\0\5-3D\02-Container\PRE-STAGE\DT\SC-CONTAINER_PP_ROADWAY_PRE-STAGE-P4.dgn

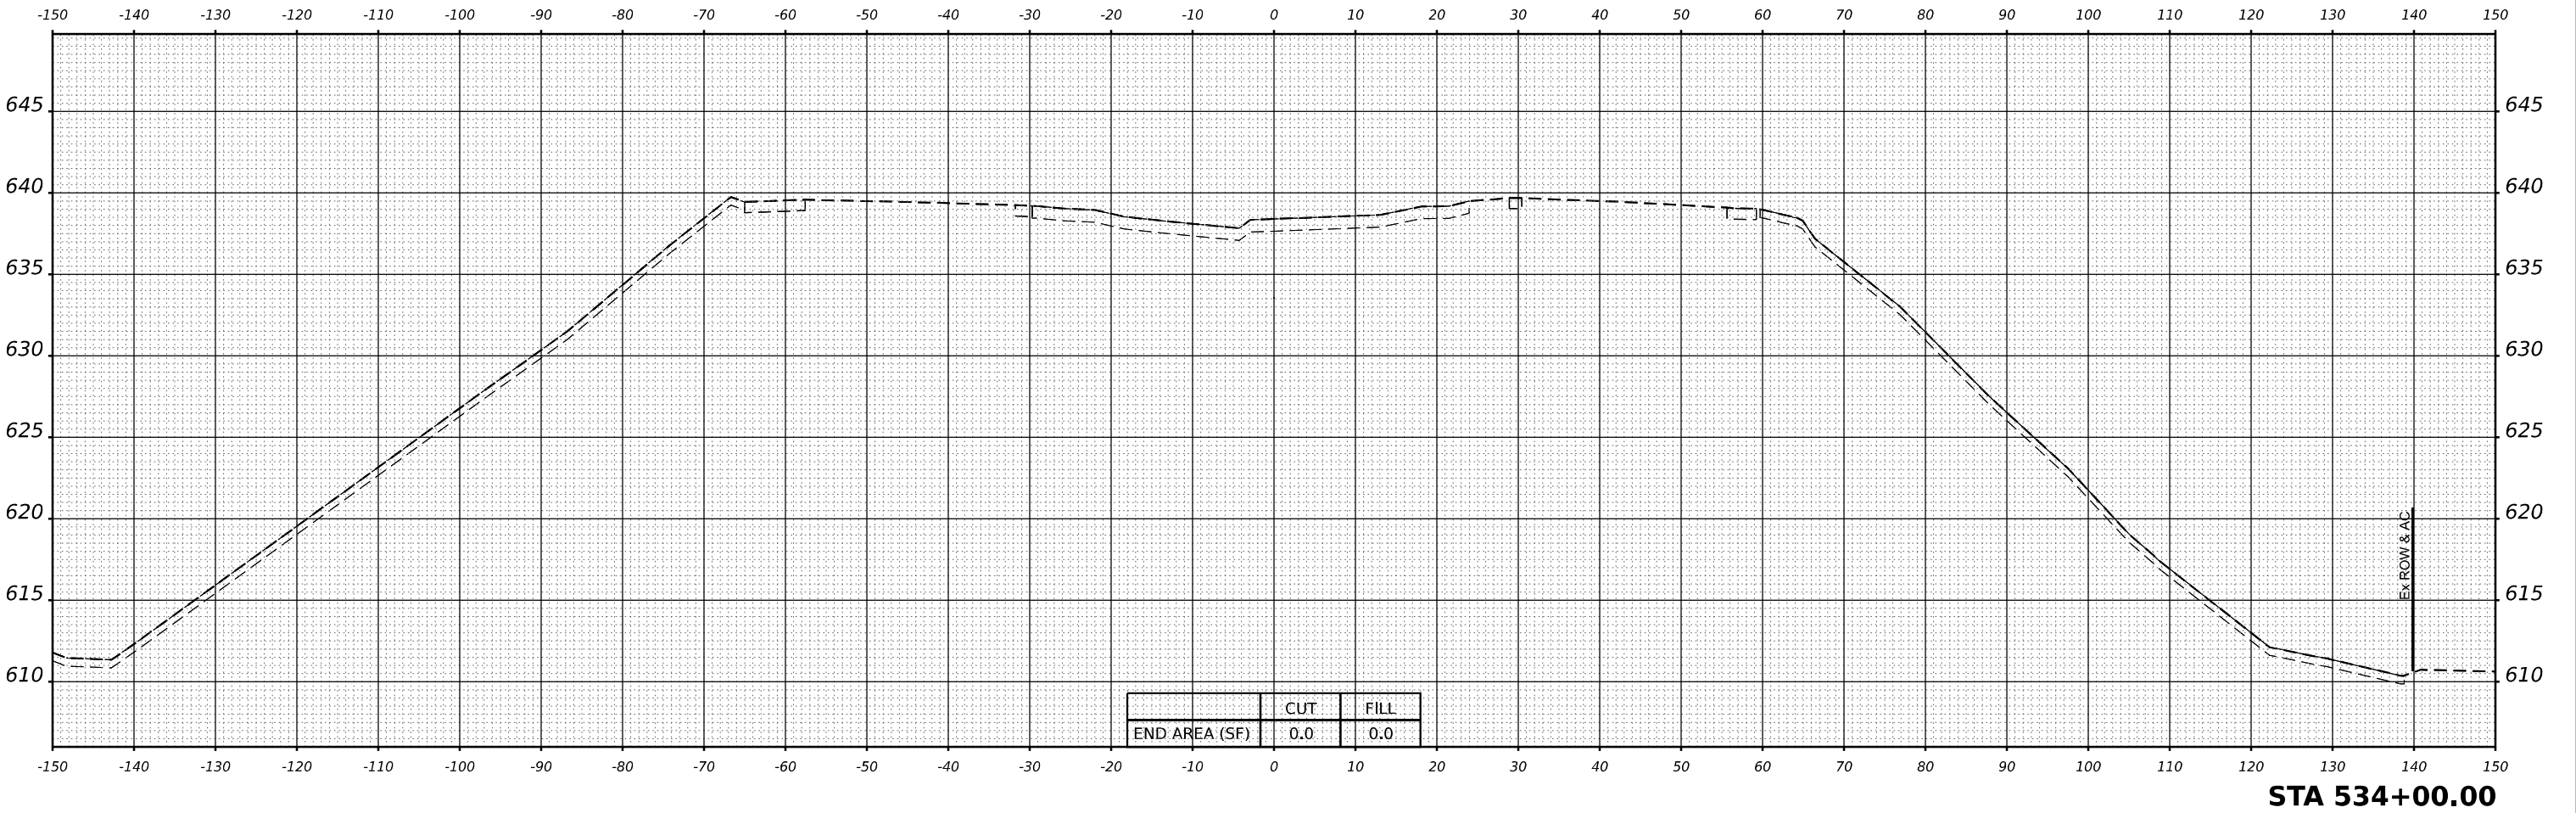

TRANSYSTEMS

USER NAME	= amkluver	DESIGNED -	VLJ	REVISED -	
		DRAWN -	MBM	REVISED -	
PLOT SCALE	= 0.16666633 ' / in.	CHECKED -	JMG	REVISED -	
PLOT DATE	= 10/5/2023	DATE -	6/26/23	REVISED -	

STATE OF ILLINOIS
DEPARTMENT OF TRANSPORTATION


CROSS SECTIONS PRE-STAGE I-80			
SCALE: 10:H 5:V	SHEET 10	OF 62	SHEETS
STA. 534+00.00			

F.A.I. RTE.	SECTION	COUNTY	TOTAL SHEETS	SHEET NO.
I-80	FAI 80 22 BR	WILL	1201	882
CONTRACT NO. 62R89				
		ILLINOIS	FED. AID PROJECT	

FINAL SURVEY NOTE BOOK NO.	SURVEYED PLOTTED TEMPLATE AREAS CHECKED	BY	DATE

ORIGINAL SURVEY NOTE BOOK NO.	SURVEYED PLOTTED TEMPLATE AREAS CHECKED	BY	DATE

MODEL: BL_Pt_180_W_535+00.00 (Sheet)
FILE NAME: p:\transystems\p\2\dev\transys\corp\h\2\posted\documents\Projects_2018\CH401\401\180022\02\TransSystems\CAD\05-D\02-Container\PRE-STAGE\DTSC-CONTAINER_PP_ROADWAY_PRE-STAGE-P4.dgn

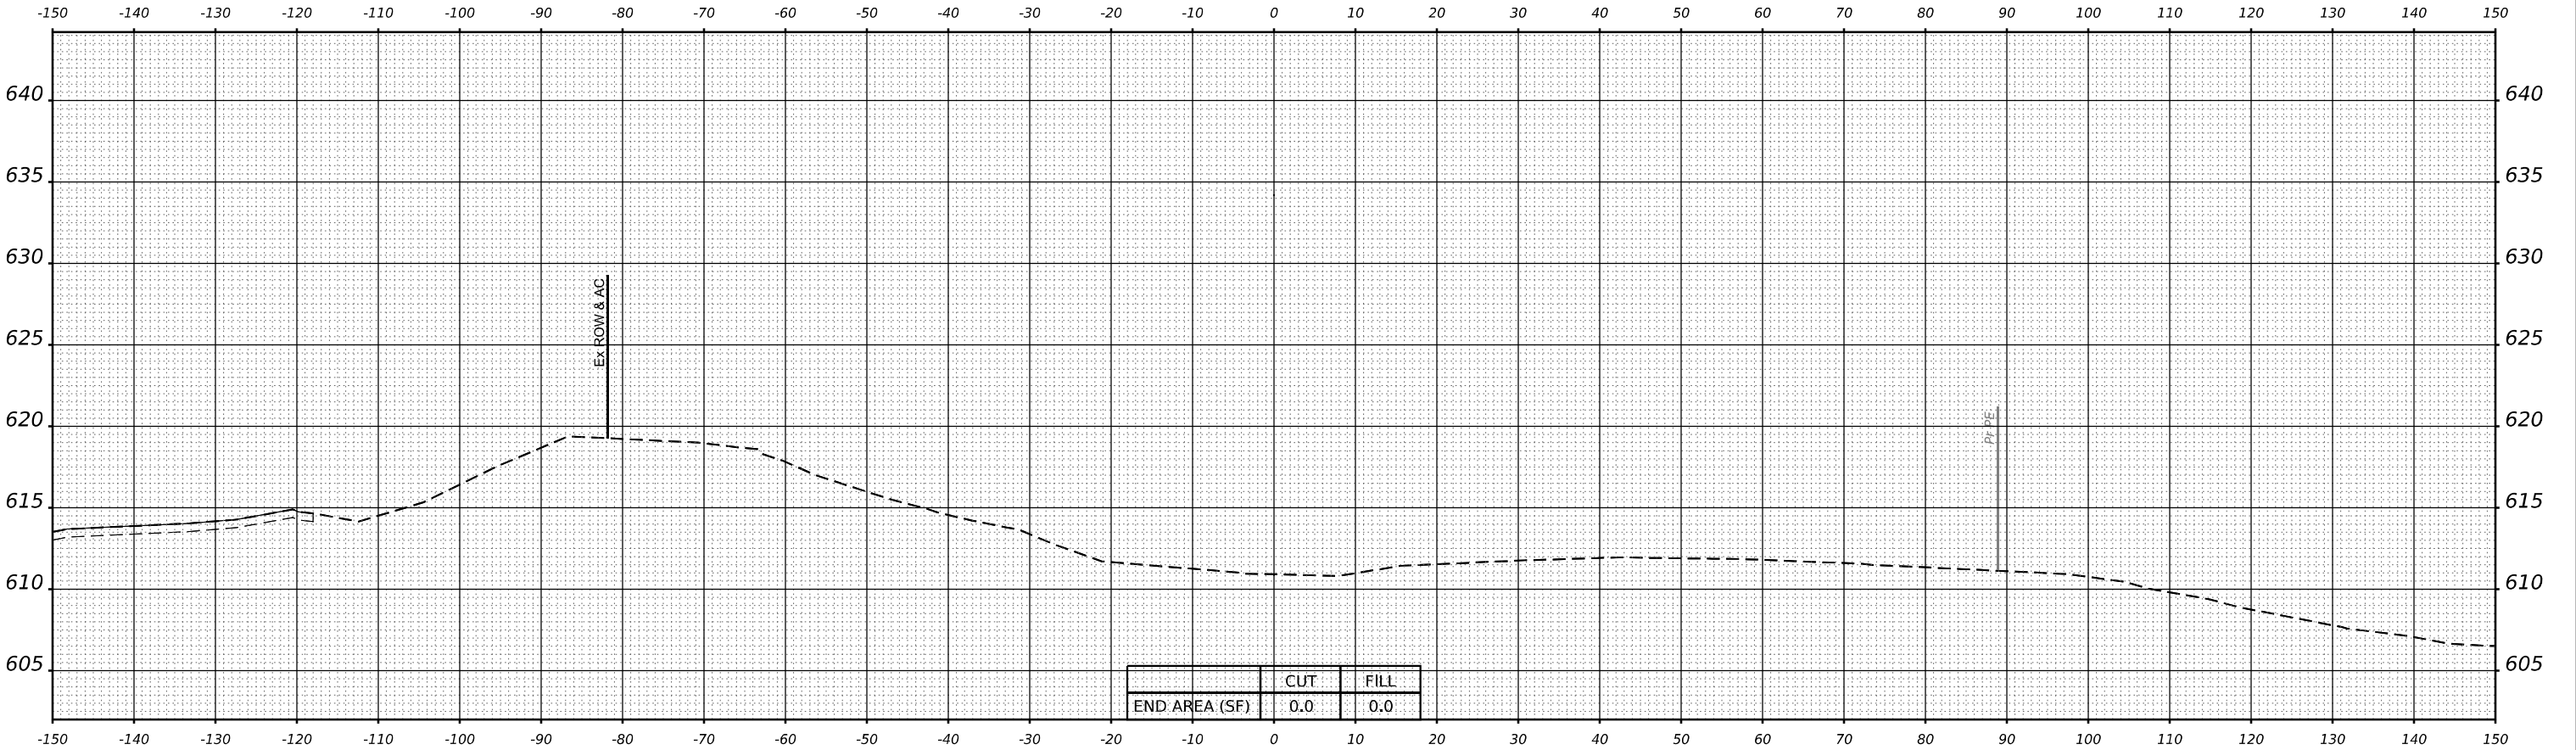

STA 535+00.00

TRANSYSTEMS

USER NAME	= amkluver	DESIGNED	-	VLJ	REVISED	-
		DRAWN	-	MBM	REVISED	-
PLOT SCALE	= 0.16666633 ' / in.	CHECKED	-	JMG	REVISED	-
PLOT DATE	= 10/5/2023	DATE	-	6/26/23	REVISED	-

STATE OF ILLINOIS
DEPARTMENT OF TRANSPORTATION


CROSS SECTIONS PRE-STAGE I-80			
SCALE: 10:H 5:V	SHEET 11	OF 62	SHEETS
STA. 535+00.00			

F.A.I. RTE.	SECTION	COUNTY	TOTAL SHEETS	SHEET NO.
I-80	FAI 80 22 BR	WILL	1201	883
		CONTRACT NO. 62R89		
		ILLINOIS	FED. AID PROJECT	

FINAL SURVEY NOTE BOOK NO.	SURVEYED PLOTTED TEMPLATE AREAS CHECKED	BY	DATE

ORIGINAL SURVEY NOTE BOOK NO.	SURVEYED PLOTTED TEMPLATE AREAS CHECKED	BY	DATE

MODEL: BL_Pt_180_W_536+00.00 (Sheet)
FILE NAME: p:\transystems\p\2018\401\401180022\02\TransSystems\CA\0\5-3D\02-Container\PRE-STAGE\DT\SC-CONTAINER_Pt_180_WAY_PRE-STAGE-Pt.dgn

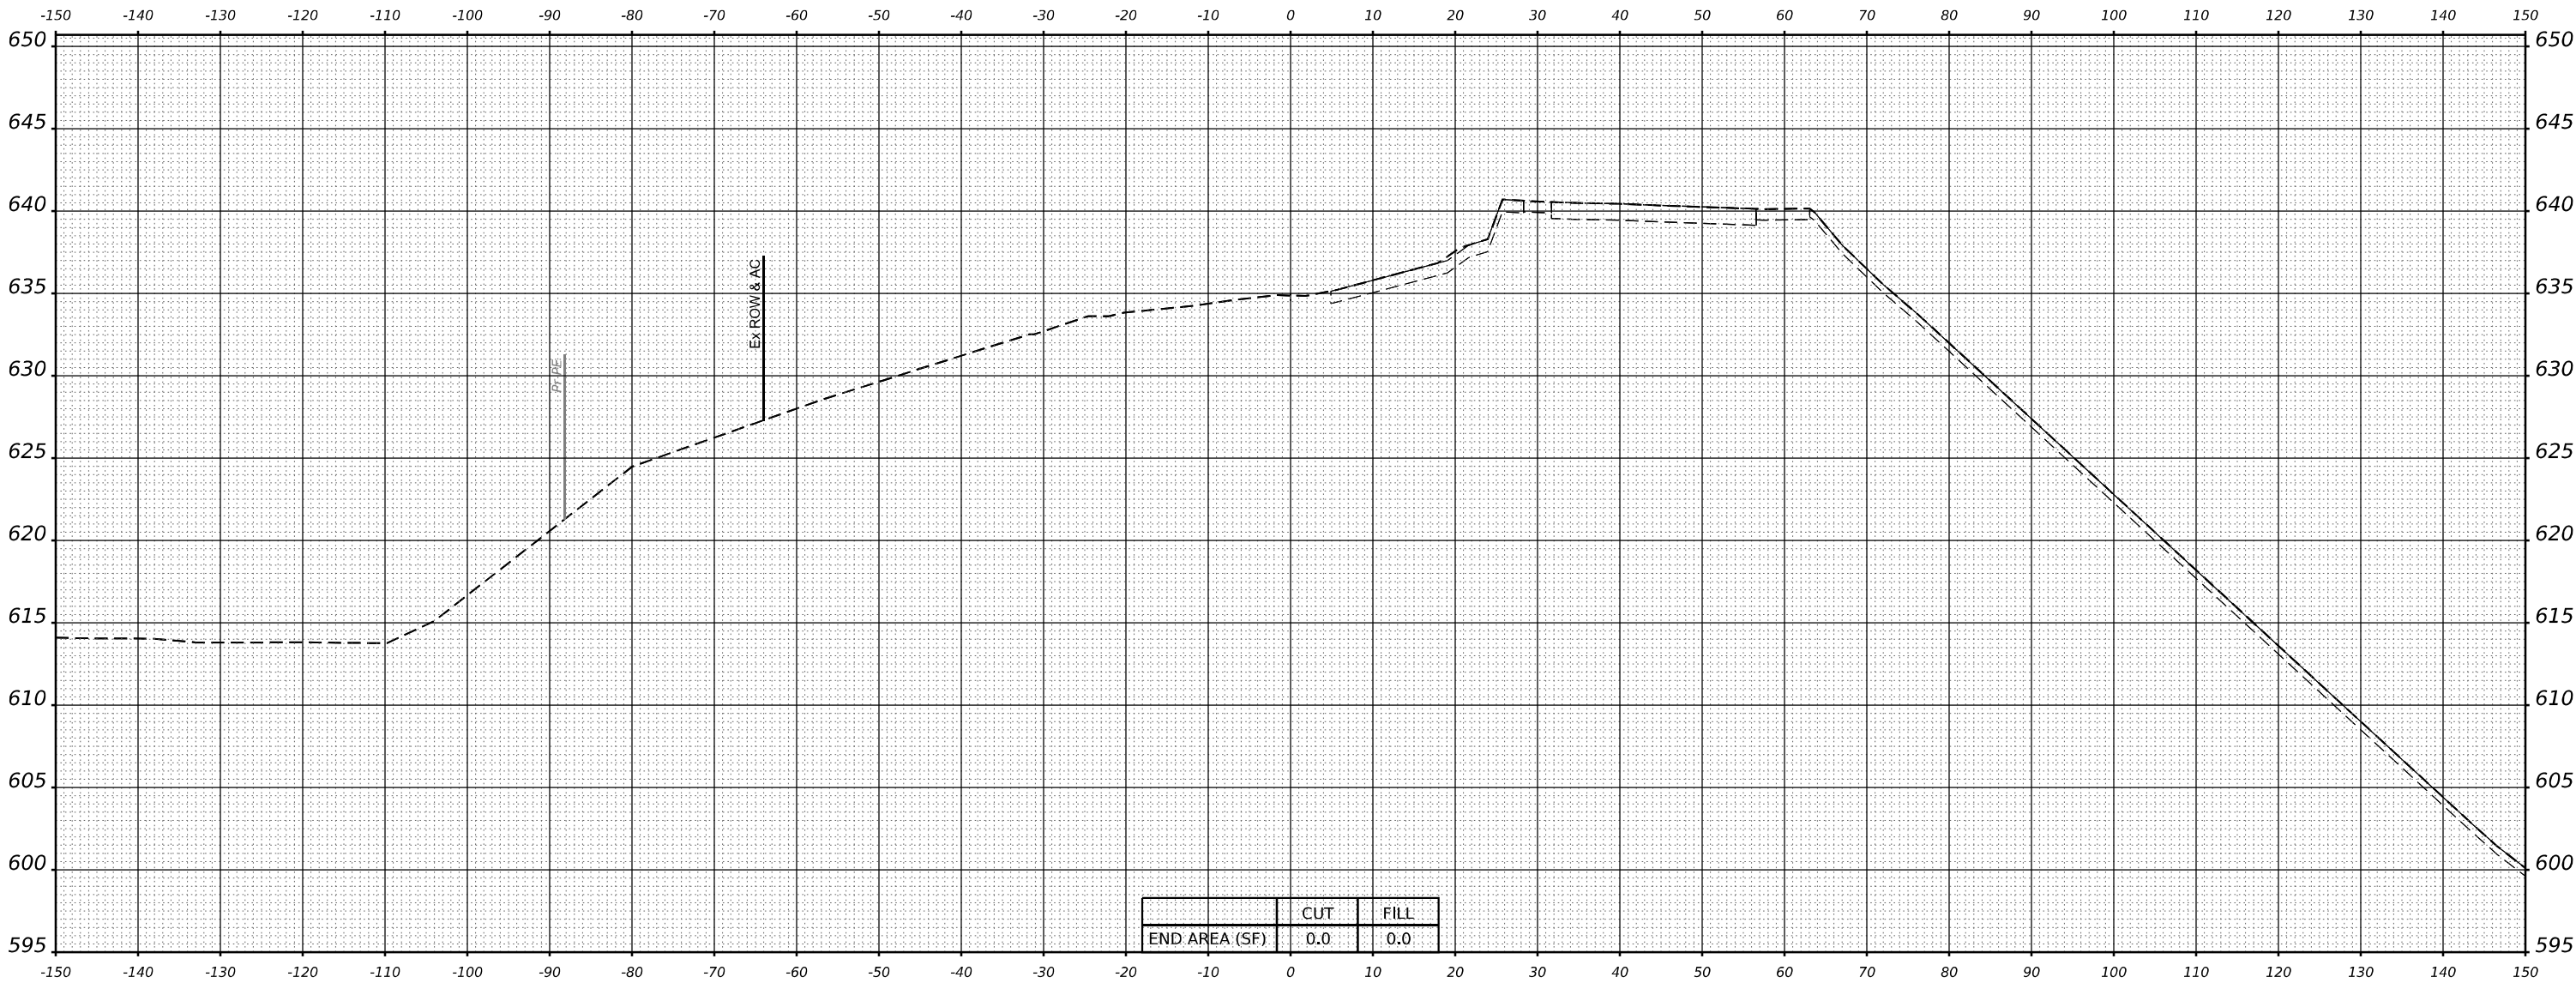

TRANSYSTEMS

USER NAME	= amkluver	DESIGNED -	VLJ	REVISED -	
		DRAWN -	MBM	REVISED -	
PLOT SCALE	= 0.16666633 ' / in.	CHECKED -	JMG	REVISED -	
PLOT DATE	= 10/5/2023	DATE -	6/26/23	REVISED -	

STATE OF ILLINOIS
DEPARTMENT OF TRANSPORTATION

CROSS SECTIONS PRE-STAGE
I-80


SCALE: 10:H 5:V SHEET 12 OF 62 SHEETS STA. 536+00.00

F.A.I. RTE.	SECTION	COUNTY	TOTAL SHEETS	SHEET NO.
I-80	FAI 80 22 BR	WILL	1201	884
CONTRACT NO. 62R89				
		ILLINOIS	FED. AID PROJECT	

FINAL SURVEY NOTE BOOK NO.	SURVEYED PLOTTED TEMPLATE AREAS CHECKED	BY	DATE

ORIGINAL SURVEY NOTE BOOK NO.	SURVEYED PLOTTED TEMPLATE AREAS CHECKED	BY	DATE

MODEL: BL_RL_80_W_537+00.00 (Sheet)
FILE NAME: p:\transystems\p\2\dev\transys\corp\2\posted\documents\projects_2018\CH401401180022\02\TransSystems\CAD\05-3D\02-Container\PRE-STAGE\DT15C-CONTAINER_PP_ROADWAY_PRE-STAGE-P4.dgn

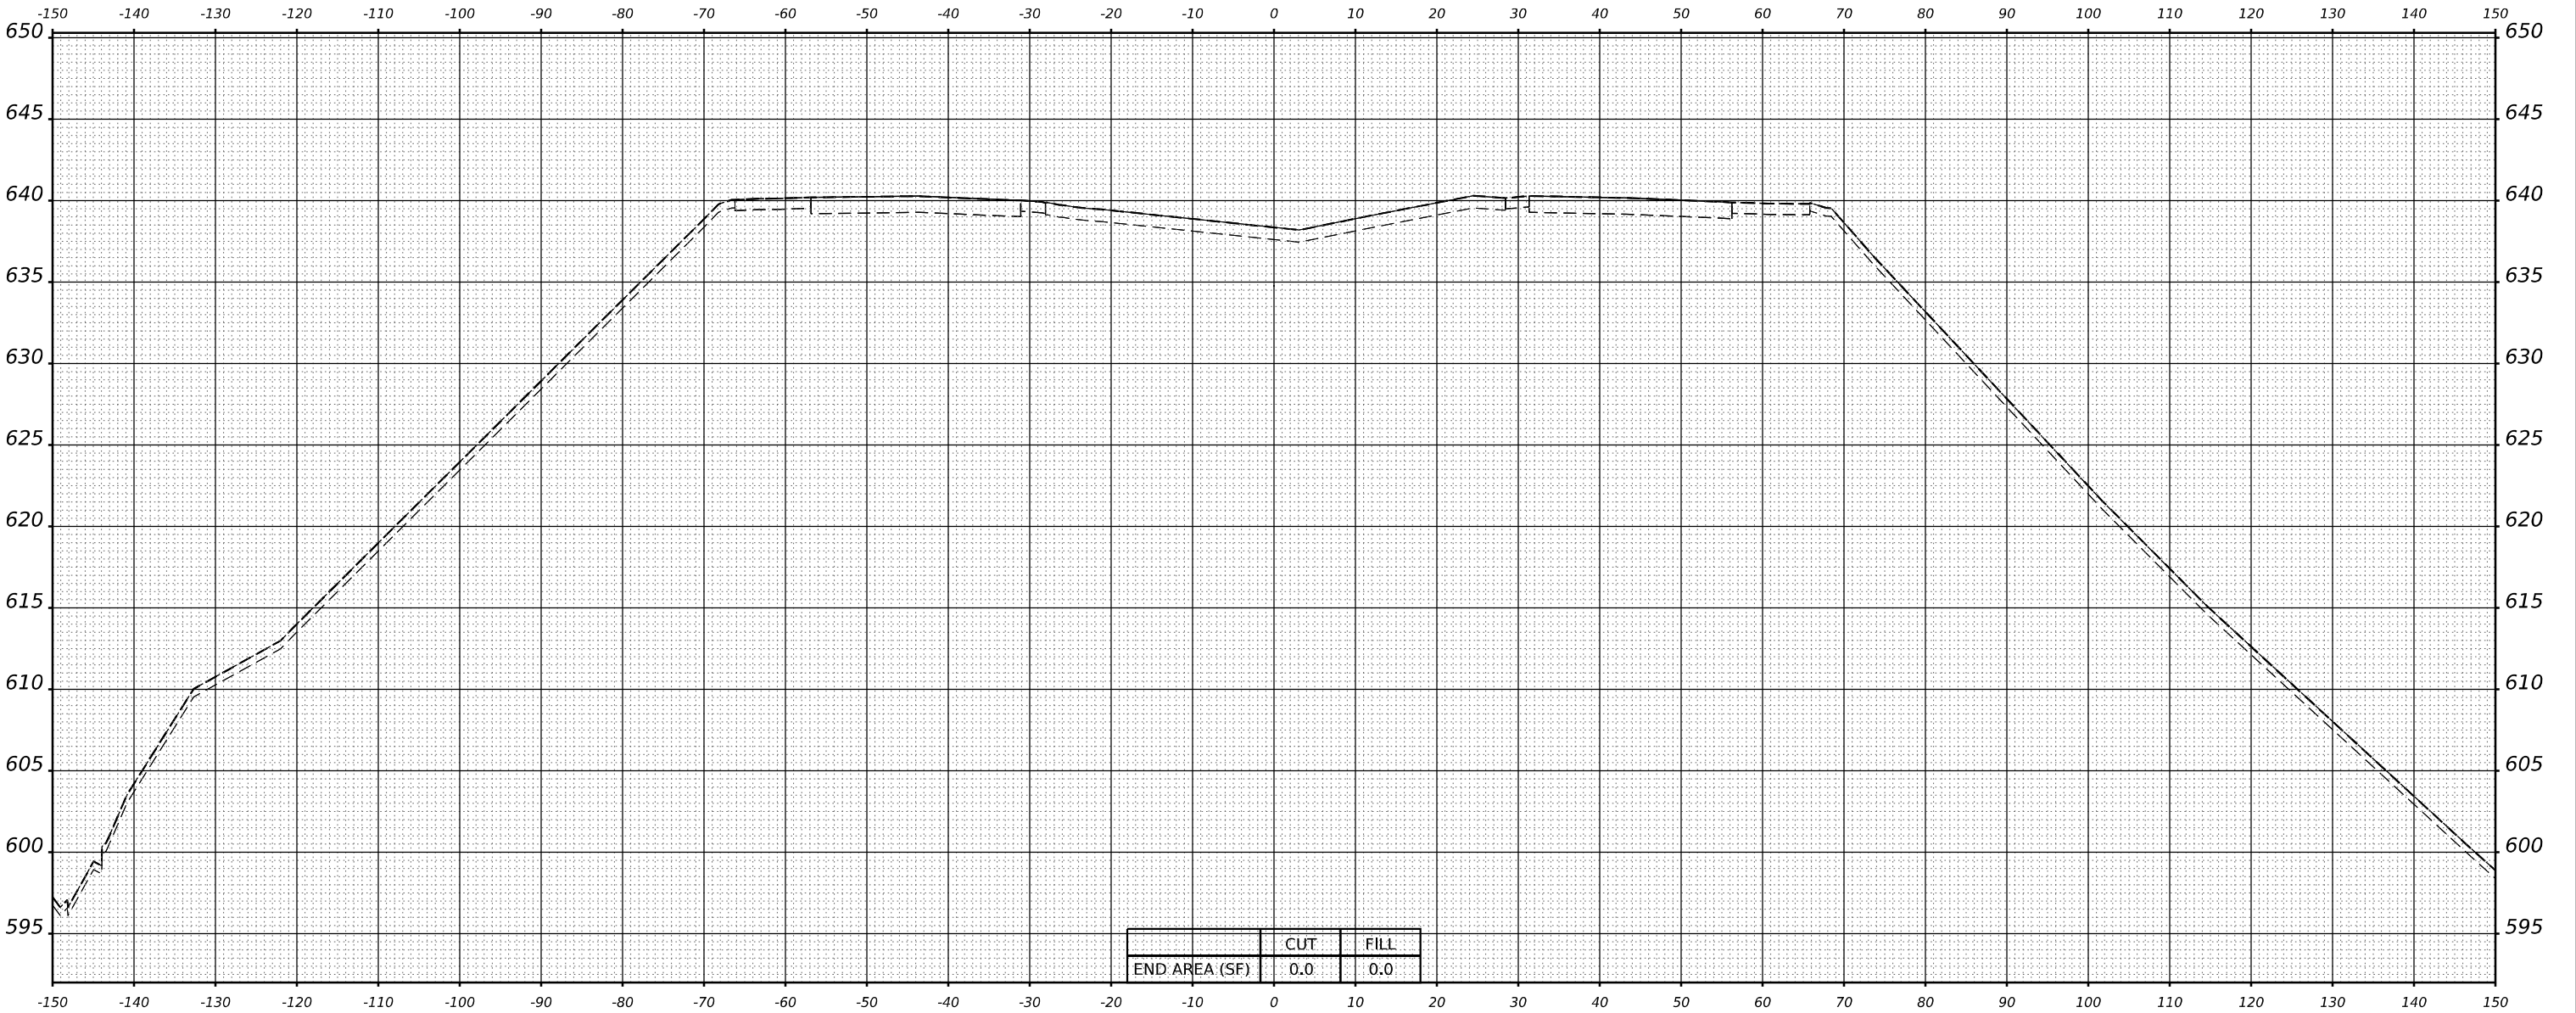

STA 537+00.00

TRANSYSTEMS

USER NAME	= amkluver	DESIGNED -	VLJ	REVISED -	
		DRAWN -	MBM	REVISED -	
PLOT SCALE	= 0.16666633 ' / in.	CHECKED -	JMG	REVISED -	
PLOT DATE	= 10/5/2023	DATE -	6/26/23	REVISED -	

STATE OF ILLINOIS
DEPARTMENT OF TRANSPORTATION


CROSS SECTIONS PRE-STAGE I-80			
SCALE: 10:H 5:V	SHEET 13	OF 62	SHEETS
STA. 537+00.00			

F.A.I. RTE.	SECTION	COUNTY	TOTAL SHEETS	SHEET NO.
I-80	FAI 80 22 BR	WILL	1201	885
		CONTRACT NO. 62R89		
		ILLINOIS	FED. AID PROJECT	

FINAL SURVEY NO.	SURVEYED PLOTTED AREAS CHECKED	BY	DATE
	NOTE BOOK		
	TEMPLATE		
	AREAS		
	AREAS CHECKED		

ORIGINAL SURVEY NO.	SURVEYED PLOTTED AREAS CHECKED	BY	DATE
	NOTE BOOK		
	TEMPLATE		
	AREAS		
	AREAS CHECKED		

MODEL: BL_RL_80_W_538+00.00 (Sheet)
FILE NAME: p:\transystems\p\2018\02\2022\TransSystems\CA\0\05-3D\02-Container\PRE-STAGE\DTSC-CONTAINER_PR_ROADWAY_PRE-STAGE-PA.dgn

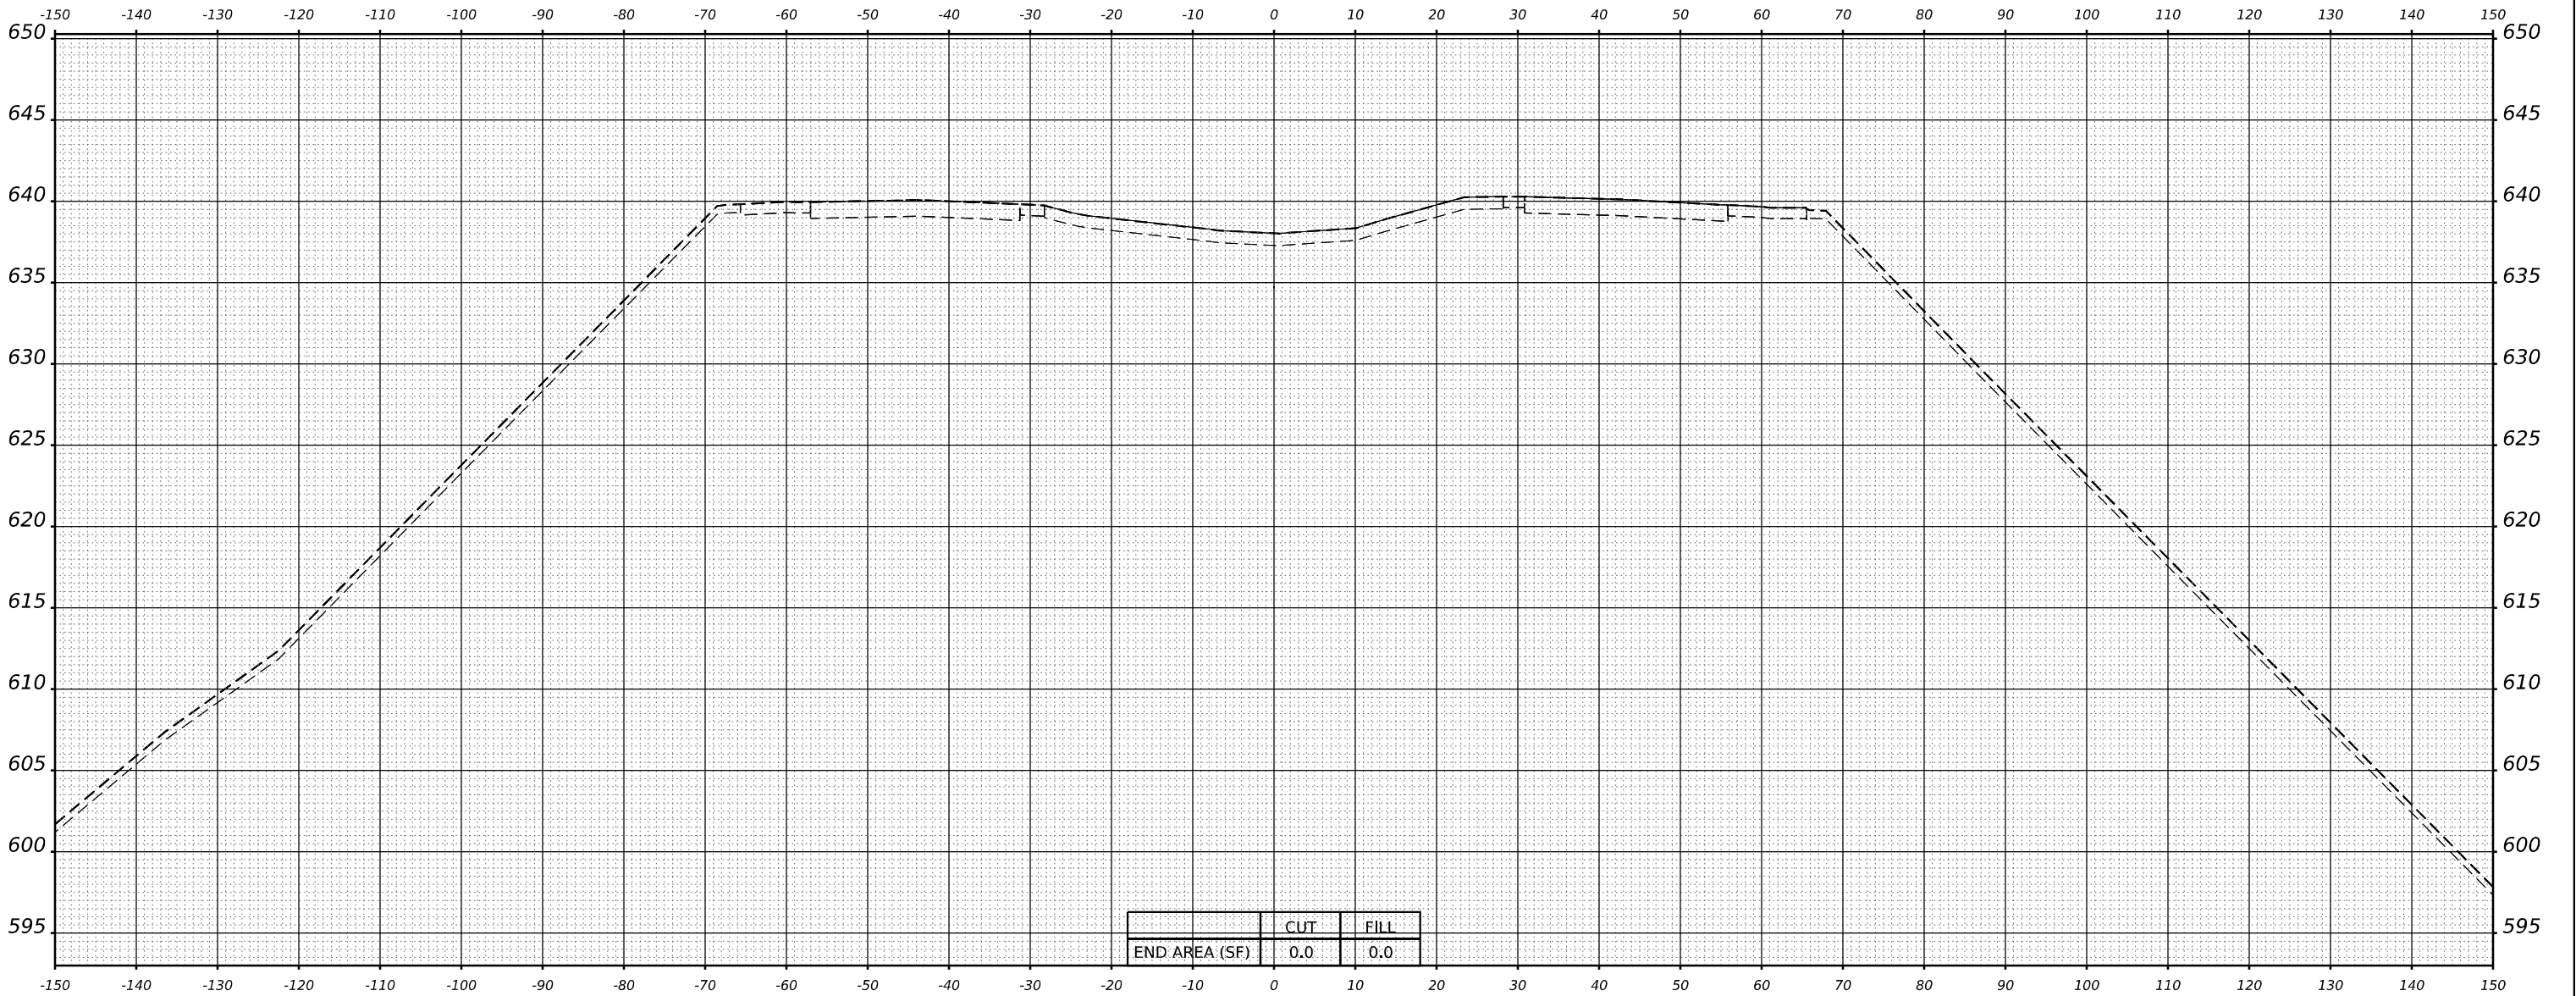

TRANSYSTEMS

USER NAME	= amkluver	DESIGNED -	VLJ	REVISED -	
		DRAWN -	MBM	REVISED -	
PLOT SCALE	= 0.16666633 ' / in.	CHECKED -	JMG	REVISED -	
PLOT DATE	= 10/5/2023	DATE -	6/26/23	REVISED -	

STATE OF ILLINOIS
DEPARTMENT OF TRANSPORTATION

CROSS SECTIONS PRE-STAGE
I-80

SCALE: 10:H 5:V SHEET 14 OF 62 SHEETS STA. 538+00.00

F.A.I. RTE.	SECTION	COUNTY	TOTAL SHEETS	SHEET NO.
I-80	FAI 80 22 BR	WILL	1201	886
			CONTRACT NO. 62R89	
		ILLINOIS	FED. AID PROJECT	

ORIGINAL SURVEY	SURVEYED _____	BY _____	DATE _____
	PLOTTED _____		
NOTE BOOK	TEMPLATE _____		
	AREAS _____		
NO. _____	AREAS CHECKED _____		

Profile view of a proposed road project. The vertical axis represents elevation in feet, ranging from 595 to 645. The horizontal axis represents stationing, ranging from -150 to 150. The profile shows a solid line for the existing ground and a dashed line for the proposed road grade. A table at the bottom right indicates the end area for cut and fill sections.

	CUT	FILL
END AREA (SF)	1.2	0.0

Vertical label on the left: OFF -72.36, EL 636.81

TRANSYSTEMS

**STATE OF ILLINOIS
DEPARTMENT OF TRANSPORTATION**


SCALE: 10:H 5:V	SHEET 15	OF 62 SHEETS	STA. 539+00.00
-----------------	----------	--------------	----------------

F.A.I. RTE.	SECTION	COUNTY	TOTAL SHEETS	SHEET NO.
I-80	FAI 80 22 BR	WILL	1201	887
		CONTRACT NO. 62R89		
ILLINOIS		FED. AID PROJECT		

FINAL SURVEY NO.	SURVEYED PLOTTED NOTE BOOK	BY	DATE

ORIGINAL SURVEY NO.	SURVEYED PLOTTED NOTE BOOK	BY	DATE

MODEL: BL_Pt_180_W - 540+00.00 (Sheet)
FILE NAME: p:\transystems\p\2018\401\401180022\02-TransSystems\CA\0\5-D\02-Container\PRE-STAGE\DTSC-CONTAINER_Pt_180_WAY_PRE-STAGE-Pt.dgn

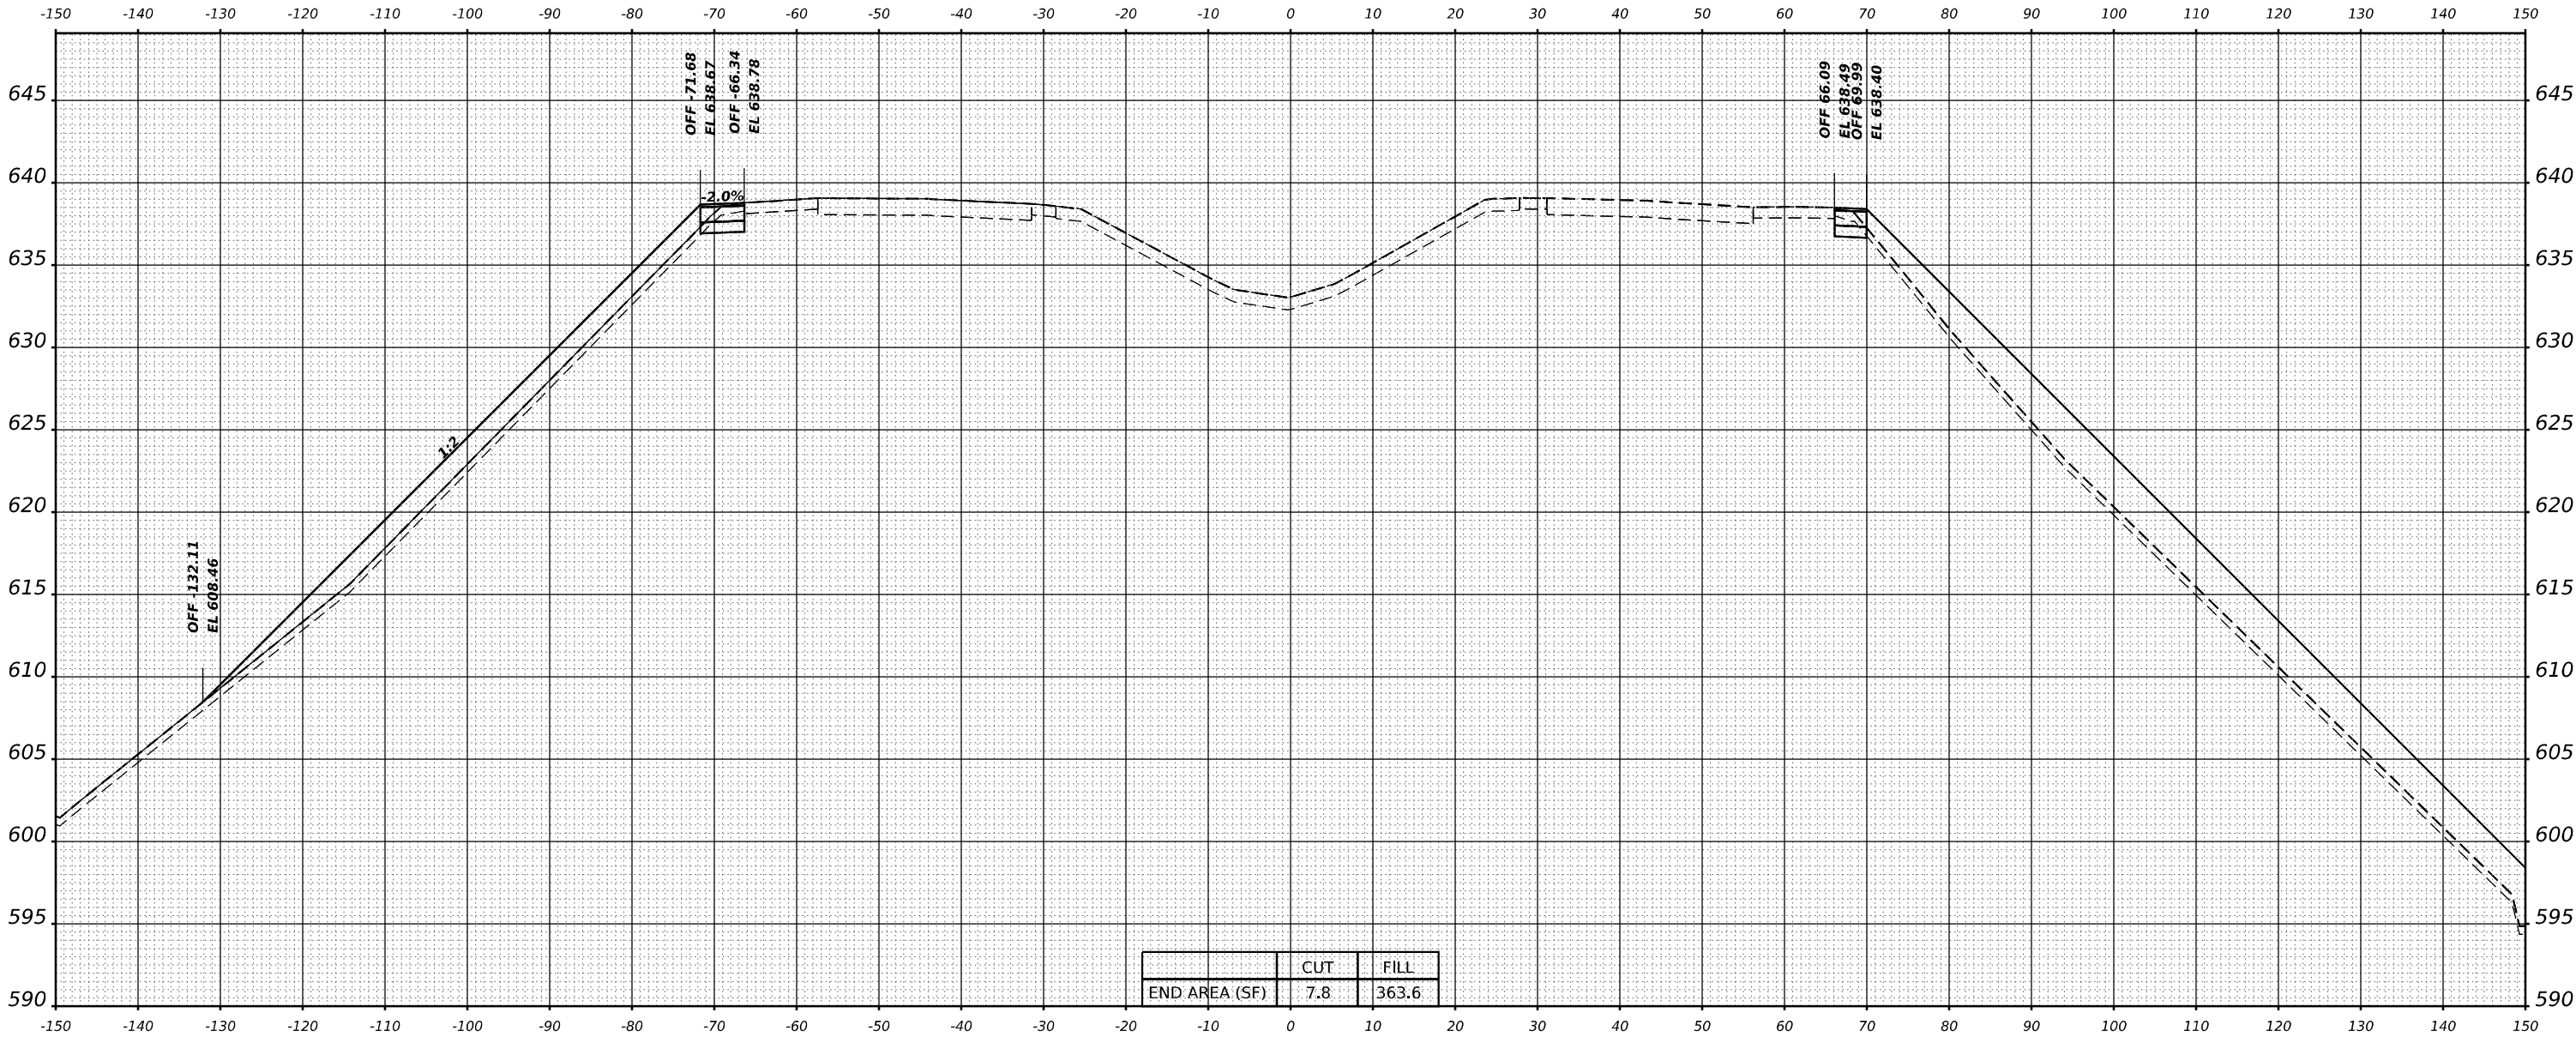

TRANSYSTEMS

USER NAME	= amkluver	DESIGNED -	VLJ	REVISED -	
		DRAWN -	MBM	REVISED -	
PLOT SCALE	= 0.16666633 ' / in.	CHECKED -	JMG	REVISED -	
PLOT DATE	= 10/5/2023	DATE -	6/26/23	REVISED -	

STATE OF ILLINOIS
DEPARTMENT OF TRANSPORTATION

CROSS SECTIONS PRE-STAGE I-80			
SCALE: 10:H 5:V	SHEET 16	OF 62 SHEETS	STA. 540+00.00

F.A.I. RTE.	SECTION	COUNTY	TOTAL SHEETS	SHEET NO.
I-80	FAI 80 22 BR	WILL	1201	888
CONTRACT NO. 62R89				
ILLINOIS		FED. AID PROJECT		

ORIGINAL SURVEY	SURVEYED _____	BY _____	DATE _____
	PLOTTED _____		
NOTE BOOK	TEMPLATE _____		
	AREAS _____		
NO. _____	AREAS CHECKED _____		

	CUT	FILL
END AREA (SF)	9.8	713.3

TRANSYSTEMS


**STATE OF ILLINOIS
DEPARTMENT OF TRANSPORTATION**

SCALE: 10:H 5:V	SHEET 17	OF 62	SHEETS	STA. 541+00.00
-----------------	----------	-------	--------	----------------

F.A.I. RTE.	SECTION	COUNTY	TOTAL SHEETS	SHEET NO.
I-80	FAI 80 22 BR	WILL	1201	889
		CONTRACT NO. 62R89		
ILLINOIS		FED. AID PROJECT		

ORIGINAL SURVEY	SURVEYED _____	BY _____	DATE _____
	PLOTTED _____		
NOTE BOOK	TEMPLATE _____		
	AREAS _____		
NO. _____	AREAS CHECKED _____		

MODEL: BL_PR_I80_W - 542+00.00 [Sheet]

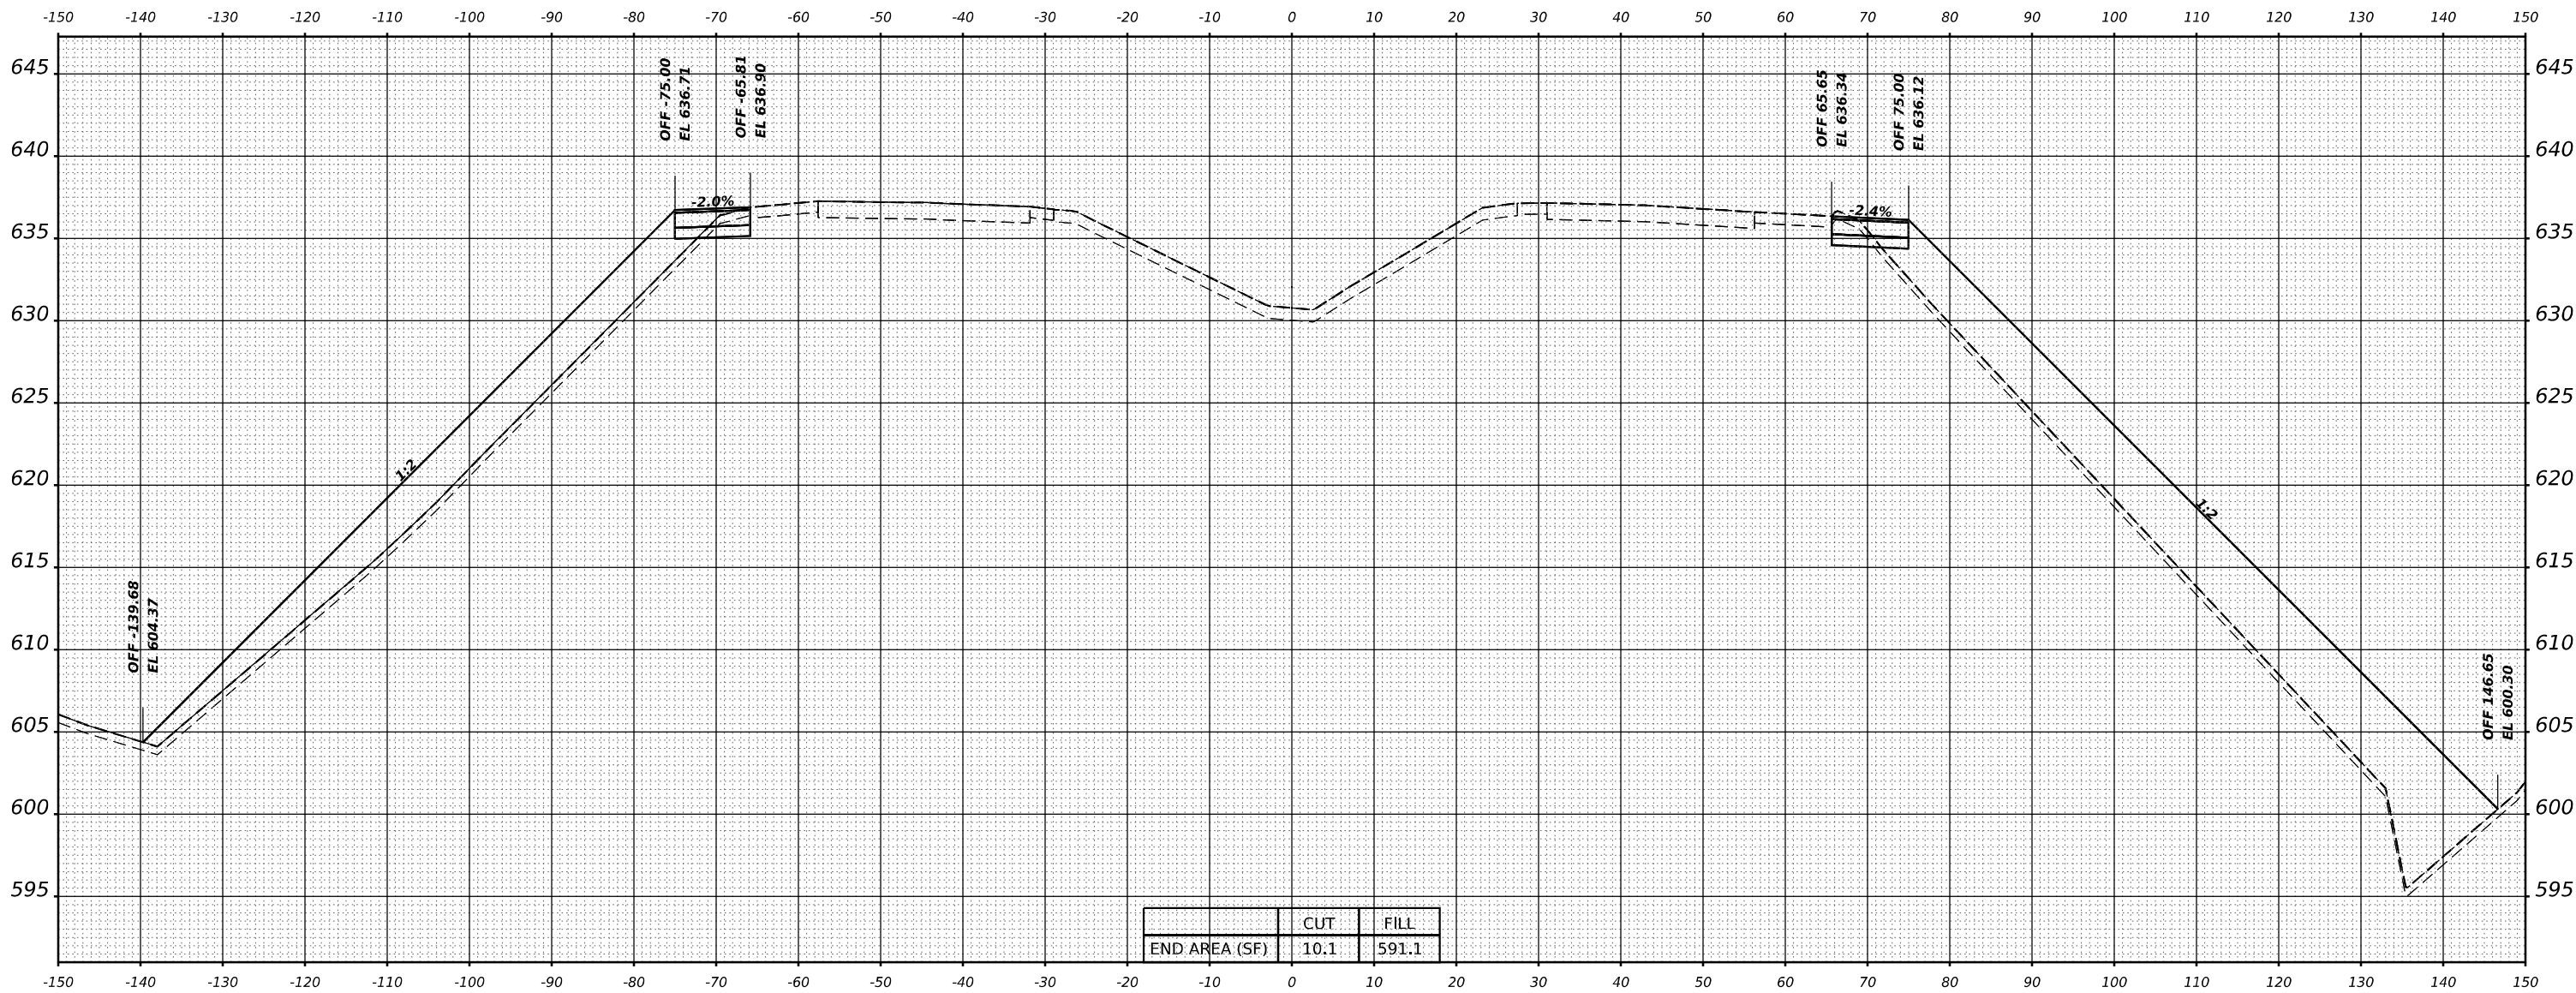

STA 542+00.00

TRANSYSTEMS

USER NAME = amkluver	DESIGNED - VLJ	REVISED -
	DRAWN - MBM	REVISED -
PLOT SCALE = 0.16666633 ' / in.	CHECKED - JMG	REVISED -
PLOT DATE = 10/5/2023	DATE - 6/26/23	REVISED -

STATE OF ILLINOIS
DEPARTMENT OF TRANSPORTATION

CROSS SECTIONS PRE-STAGE
I-80

SCALE: 10:H 5:V	SHEET 18	OF 62	SHEETS	STA. 542+00.00
-----------------	----------	-------	--------	----------------

F.A.I. RTE.	SECTION	COUNTY	TOTAL SHEETS	SHEET NO.
I-80	FAI 80 22 BR	WILL	1201	890
		CONTRACT NO. 62R89		
ILLINOIS		FED. AID PROJECT		

ORIGINAL SURVEY	SURVEYED _____	BY _____	DATE _____
	PLOTTED _____ TEMPLATE _____ AREAS _____ AREAS CHECKED _____		
NO. _____			

	CUT	FILL
END AREA (SF)	10.3	561.1

TRANSYSTEMS

**STATE OF ILLINOIS
DEPARTMENT OF TRANSPORTATION**


SCALE: 10:H 5:V	SHEET 19	OF 62	SHEETS	STA. 543+00.00
-----------------	----------	-------	--------	----------------

F.A.I. RTE.	SECTION	COUNTY	TOTAL SHEETS	SHEET NO.
I-80	FAI 80 22 BR	WILL	1201	891
		CONTRACT NO. 62R89		
ILLINOIS		FED. AID PROJECT		

FINAL SURVEY	NO.	NOTE BOOK	NO.	SURVEYED	PLOTTED	TEMPLATE	AREAS	CHECKED	BY	DATE

ORIGINAL SURVEY	NO.	NOTE BOOK	NO.	SURVEYED	PLOTTED	TEMPLATE	AREAS	CHECKED	BY	DATE

MODEL: BL_Pt_180_W - 544+00.00 (Sheet)
FILE NAME: p:\transystems\p\2018\CH401\401\180022\02\Transystems\CA\0\05-D\02-Container\PRE-STAGE\DTSC-CONTAINER_PP_ROADWAY_PRE-STAGE-P4.dgn

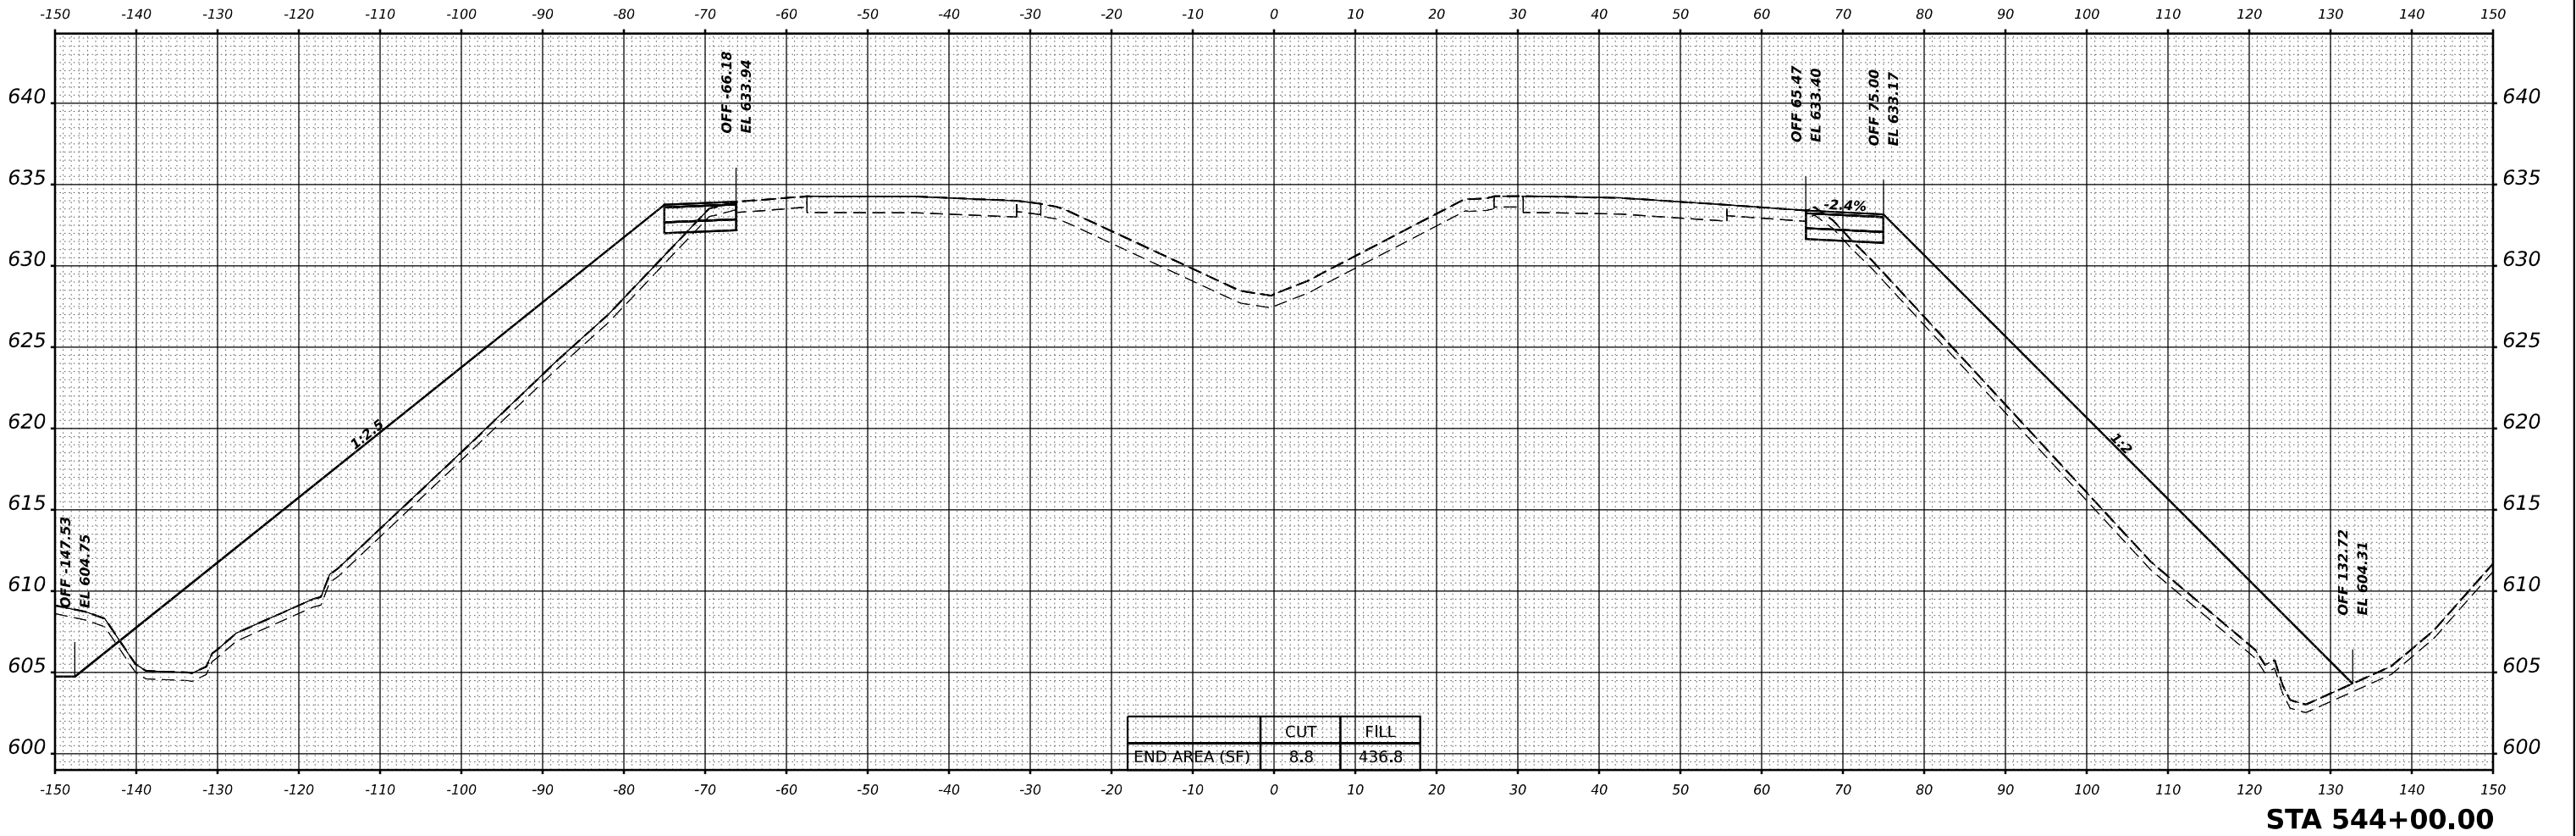

TRANSYSTEMS

USER NAME	= amkluver	DESIGNED -	VLJ	REVISED -	
		DRAWN -	MBM	REVISED -	
PLOT SCALE	= 0.16666633 ' / in.	CHECKED -	JMG	REVISED -	
PLOT DATE	= 10/5/2023	DATE -	6/26/23	REVISED -	

STATE OF ILLINOIS
DEPARTMENT OF TRANSPORTATION

CROSS SECTIONS PRE-STAGE I-80				
SCALE: 10:H 5:V	SHEET 20	OF 62	SHEETS	STA. 544+00.00

F.A.I. RTE.	SECTION	COUNTY	TOTAL SHEETS	SHEET NO.
I-80	FAI 80 22 BR	WILL	1201	892
CONTRACT NO. 62R89				
		ILLINOIS	FED. AID PROJECT	

ORIGINAL SURVEY	SURVEYED _____	BY _____	DATE _____
	PLOTTED _____		
NOTE BOOK	TEMPLATE _____		
	AREAS _____		
NO. _____	AREAS CHECKED _____		

The profile view shows the proposed road section with the following data points and features:

- Stationing:** -150 to 150.
- Elevation:** 605 to 640.
- Proposed Road Profile:** Solid line.
- Existing Ground Profile:** Dashed line.
- Cut/Fill Areas:**
 - Station -75.00 to -65.76: CUT 12.2 SF.
 - Station 64.65 to 75.00: FILL 524.8 SF.
- Grades:** 2.0% (from -75.00 to -65.76) and 2.4% (from 64.65 to 75.00).
- Vertical Curve Data:**
 - Station -75.00: OFF 75.00, EL 630.08.
 - Station -65.76: OFF -65.76, EL 630.26.
 - Station 64.65: OFF 64.65, EL 629.81.
 - Station 75.00: OFF 75.00, EL 629.56.
 - Station 106.31: OFF 106.31, EL 613.90.
 - Station 117.13: OFF 117.13, EL 616.51.

Profile view of a road section showing elevation (605 to 640) versus stationing (-150 to 150). The profile includes a solid line for the proposed grade, a dashed line for the existing ground, and a dotted line for the proposed grade. Key features include a 2.0% slope section between station -75.00 and -66.02, a 2.4% slope section between station 65.43 and 75.00, and a 1.2% slope section between station 116.73 and 130.00. A table at the bottom center shows the end area (SF) for cut and fill: CUT 10.8, FILL 742.9. A vertical line at station 130.00 is labeled 'Ex. Ac Control'.

	CUT	FILL
END AREA (SF)	10.8	742.9

STA 545+00.00

USER NAME = amkluver	DESIGNED - VLJ	REVISED -
	DRAWN - MBM	REVISED -
PLOT SCALE = 0.16666633 ' / in.	CHECKED - JMG	REVISED -
PLOT DATE = 10/5/2023	DATE - 6/26/23	REVISED -


CROSS SECTIONS PRE-STAGE
I-80

SCALE: 10:H 5:V	SHEET 21	OF 62 SHEETS	STA. 545+00.00	546+00.00
-----------------	----------	--------------	----------------	-----------

F.A.I. RTE.	SECTION	COUNTY	TOTAL SHEETS	SHEET NO.
I-80	FAI 80 22 BR	WILL	1201	893
		CONTRACT NO. 62R89		
ILLINOIS		FED. AID PROJECT		

ORIGINAL SURVEY	SURVEYED _____	BY _____	DATE _____
	PLOTTED _____		
NOTE BOOK	TEMPLATE _____		
	AREAS _____		
NO. _____	AREAS CHECKED _____		

MODEL: BL_PR_I80_W - 547+00.00 [Sheet]
FILE NAME: pw://transystems-pw.bentley.com

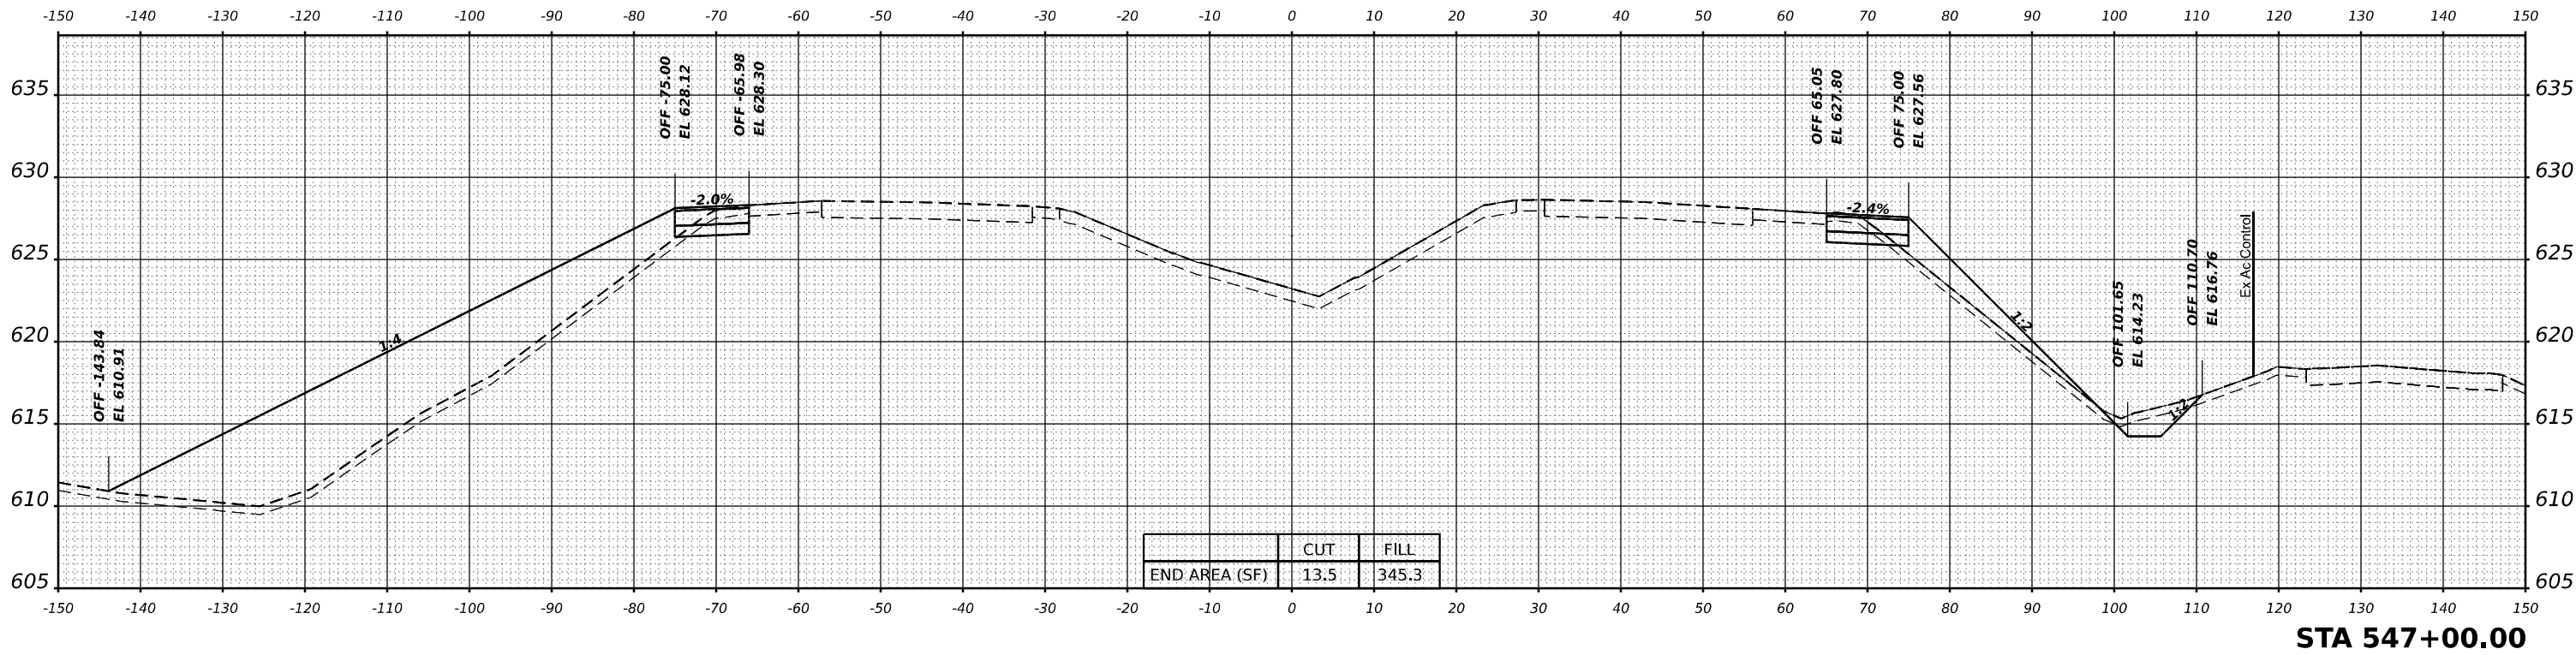

		CUT	FILL
END AREA (SF)		13.5	345.3

USER NAME	= amkluver
PLOT SCALE	= 0.16666633 ' / in.
PLOT DATE	= 10/5/2023

DESIGNED	-	VLJ
DRAWN	-	MBM
CHECKED	-	JMG
DATE	-	6/26/23

REVISED	-
REVISED	-
REVISED	-
REVISED	-

**STATE OF ILLINOIS
DEPARTMENT OF TRANSPORTATION**

CROSS SECTIONS PRE-STAGE

SCALE: 10:H 5:V	SHEET 22	OF 62	SHEETS	STA. 547+00.00	548+00.00
-----------------	----------	-------	--------	----------------	-----------

F.A.I. RTE.	SECTION	COUNTY	TOTAL SHEETS	SHEET NO.
I-80	FAI 80 22 BR	WILL	1201	894
		CONTRACT NO. 62R89		
ILLINOIS		FED. AID PROJECT		

ORIGINAL SURVEY	SURVEYED _____	BY _____	DATE _____
	PLOTTED _____		
NOTE BOOK	TEMPLATE _____		
	AREAS _____		
NO. _____	AREAS CHECKED _____		

Profile view of STA 551+00.00. The horizontal axis represents stationing from -150 to 150. The vertical axis represents elevation from 615 to 635. The profile shows a road cross-section with a centerline at station 0. The road is flanked by existing ground (dashed line) and proposed road width (solid line). Key features include:

- Stationing:** -150 to 150.
- Elevation:** 615 to 635.
- Profile Labels:**
 - Ex ROW & AC
 - OFF -96.23 EL 618.54
 - 1:4
 - OFF -75.00 EL 623.85
 - OFF -66.91 EL 624.01
 - 2.0%
 - OFF 65.83 EL 623.60
 - OFF 75.00 EL 623.38
 - 2.4%
 - OFF 82.82 EL 619.47
 - OFF 88.47 EL 617.97
 - 1:2
 - OFF 100.28 EL 623.19
 - 1:2
 - Ex Ac Control
- Table:**

	CUT	FILL
END AREA (SF)	13.9	44.8

Profile view of STA 550+00.00. The chart displays the existing ground line (dashed) and the proposed ground line (solid). The vertical axis represents elevation in feet, ranging from 615 to 635. The horizontal axis represents stationing, ranging from -150 to 150. Key features include:

- Existing ground line (dashed) and proposed ground line (solid).
- Vertical curve data: OFF -100.47, EL 617.61; OFF -75.00, EL 623.97; OFF -67.77, EL 624.12; OFF 66.04, EL 623.77; OFF 75.00, EL 623.56; OFF 88.05, EL 617.03; OFF 91.99, EL 619.00.
- Grades: 1:4, 2.0%, 2.4%, 1:2.
- Summary table:


	CUT	FILL
END AREA (SF)	9.4	68.3

Profile view of STA 549+00.00. The profile shows the existing ground (solid line), the proposed road grade (dashed line), and the proposed drainage grade (dotted line). The elevation ranges from 615 to 635. The stationing ranges from -150 to 150. Key features include a 1:4 slope, a 2.0% grade, and a 2.4% grade. Elevation points are marked: OFF -107.57, EL 616.61; OFF -75.00, EL 624.76; OFF -66.87, EL 624.92; OFF 65.48, EL 624.53; OFF 75.00, EL 624.30; OFF 91.41, EL 617.51; OFF 66.50, EL 617.23. A table shows END AREA (SF) for CUT (13.5) and FILL (84.3).



	CUT	FILL
END AREA (SF)	13.5	84.3

	USER NAME = amkluver	DESIGNED - VLJ	REVISED -	STATE OF ILLINOIS DEPARTMENT OF TRANSPORTATION	CROSS SECTIONS PRE-STAGE I-80					F.A.I. RTE.	SECTION	COUNTY	TOTAL SHEETS	SHEET NO.
	PLOT SCALE = 0.16666633 ' / in.	DRAWN - MBM	REVISED -							I-80	FAI 80 22 BR	WILL	1201	895
	PLOT DATE = 10/5/2023	CHECKED - JMG	REVISED -		SCALE: 10:H 5:V SHEET 23 OF 62 SHEETS STA. 549+00.00 551+00.00					CONTRACT NO. 62R89				
		DATE - 6/26/23	REVISED -							ILLINOIS	FED. AID PROJECT			

FINAL SURVEY NOTE BOOK NO.	SURVEYED PLOTTED TEMPLATE AREAS CHECKED	BY	DATE

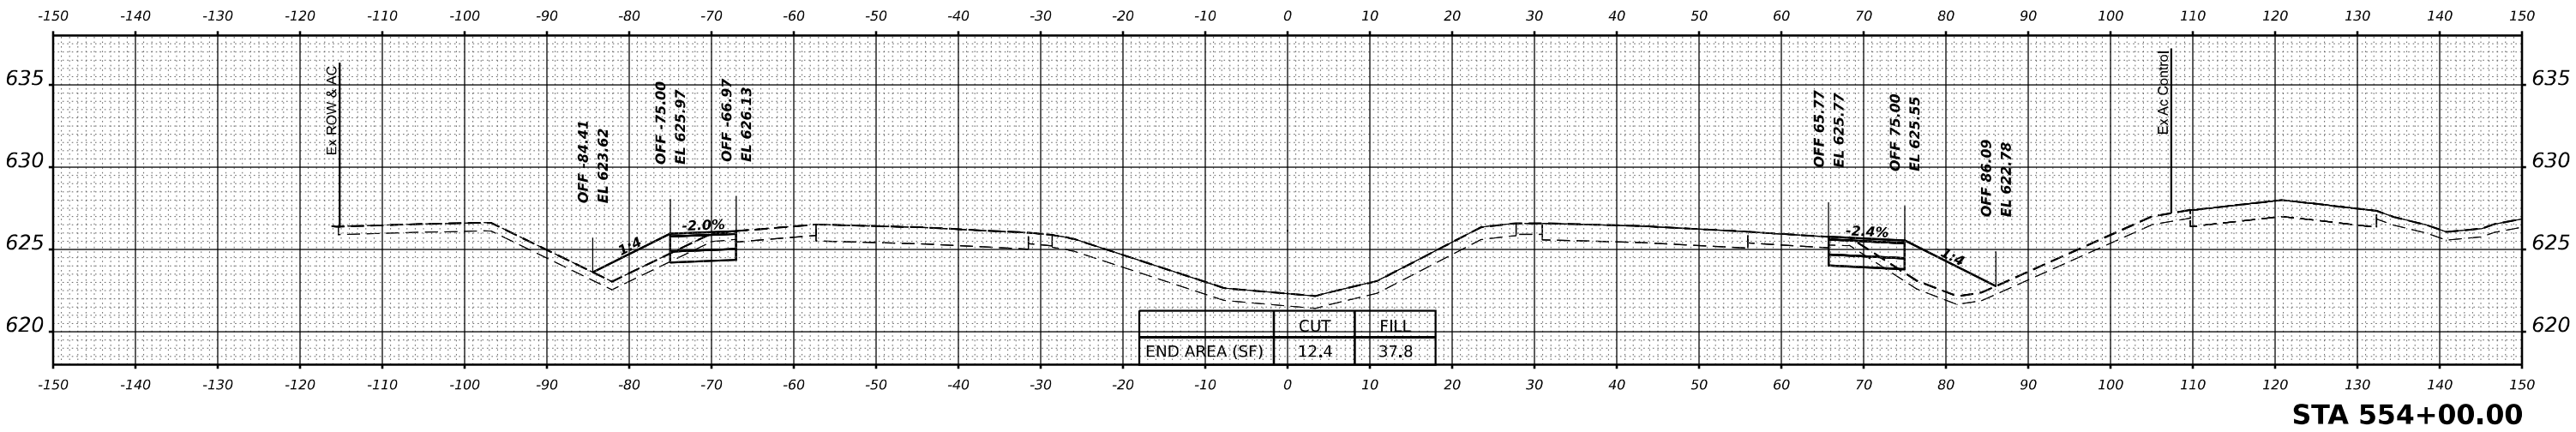

ORIGINAL SURVEY NOTE BOOK NO.	SURVEYED PLOTTED TEMPLATE AREAS CHECKED	BY	DATE

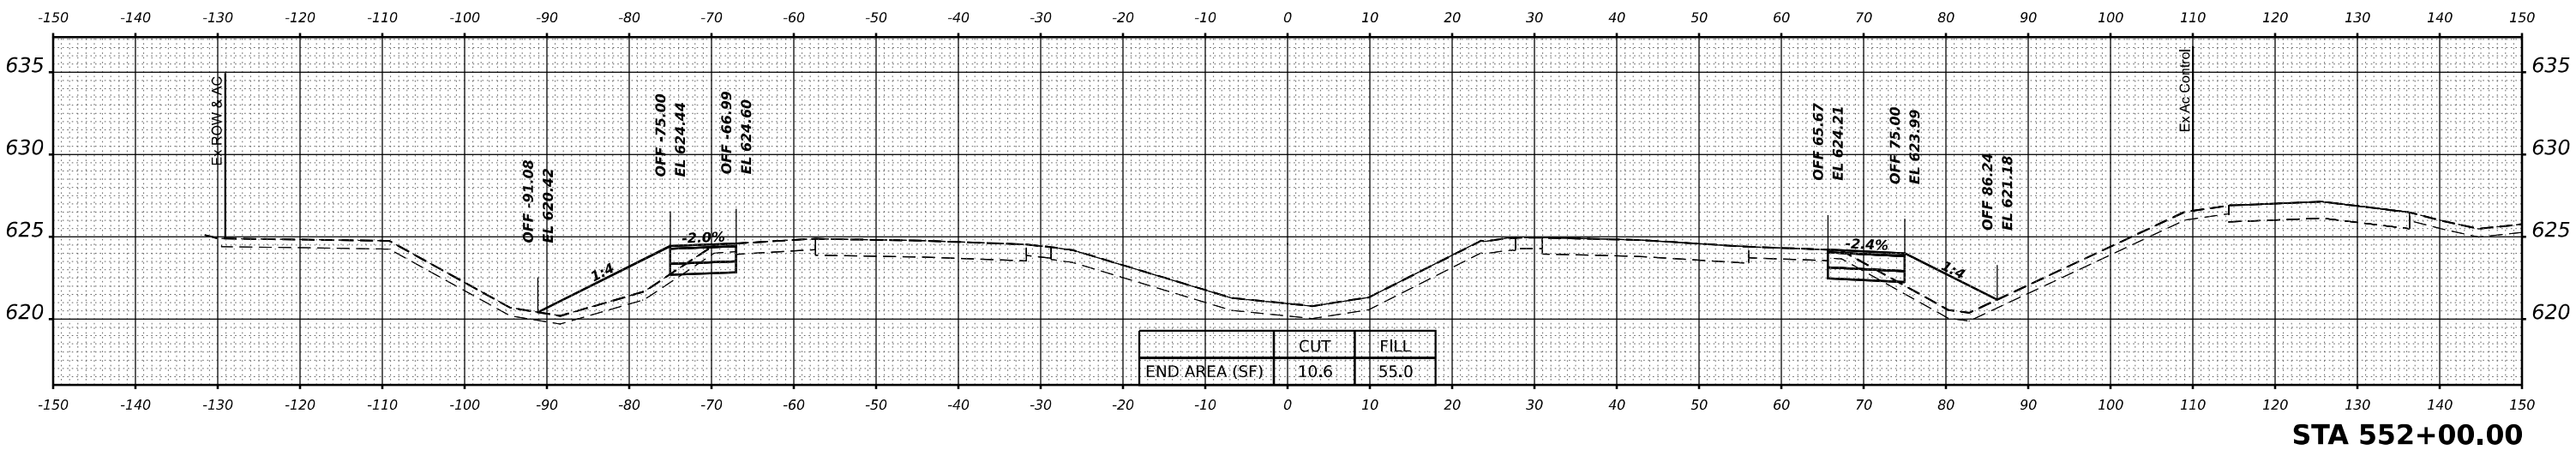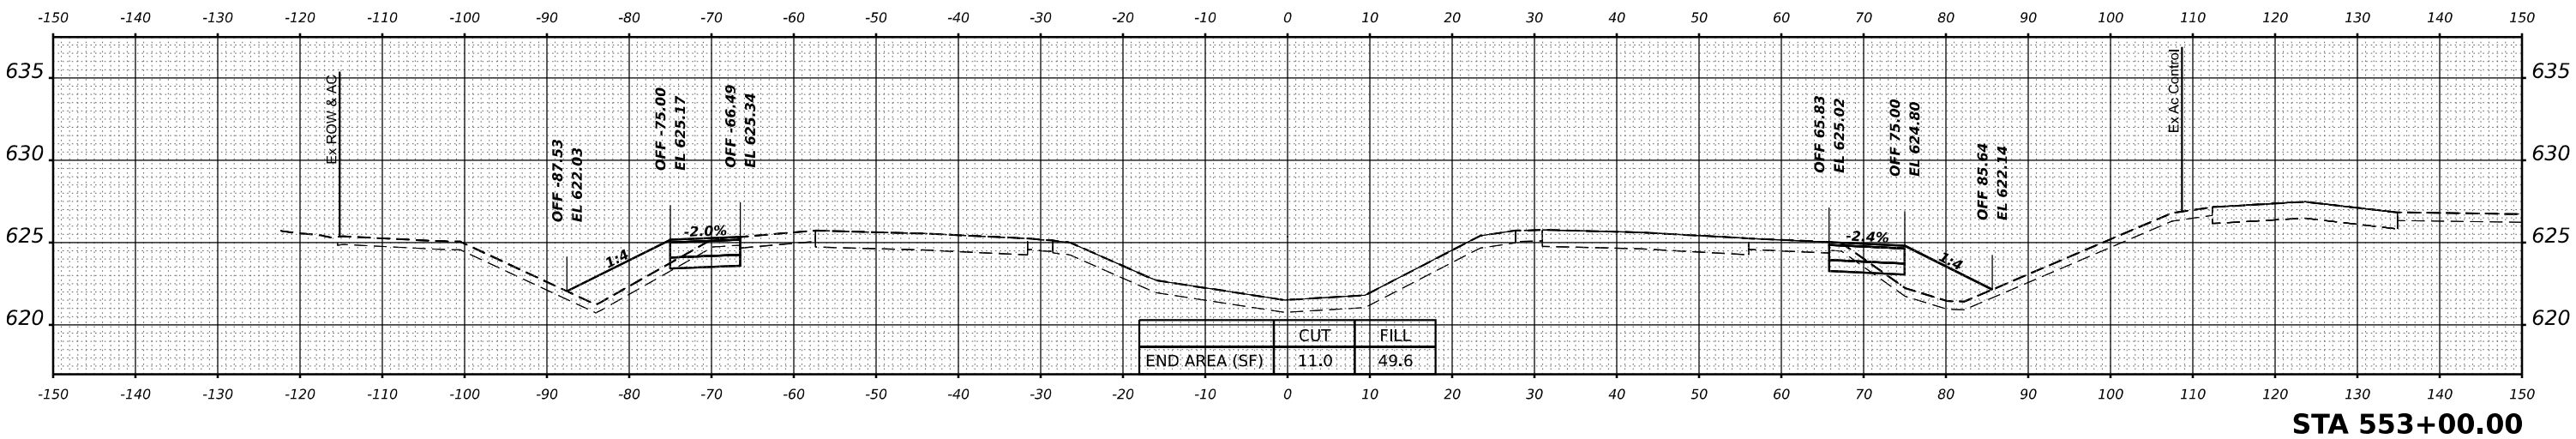

TRANSYSTEMS

USER NAME = amkluver	DESIGNED - VLJ	REVISED -
	DRAWN - MBM	REVISED -
PLOT SCALE = 0.16666633" / in.	CHECKED - JMG	REVISED -
PLOT DATE = 10/5/2023	DATE - 6/26/23	REVISED -

STATE OF ILLINOIS
DEPARTMENT OF TRANSPORTATION

CROSS SECTIONS PRE-STAGE
I-80




SCALE: 10:H 5:V SHEET 24 OF 62 SHEETS STA. 552+00.00 554+00.00

F.A.I. RTE.	SECTION	COUNTY	TOTAL SHEETS	SHEET NO.
I-80	FAI 80 22 BR	WILL	1201	896
CONTRACT NO. 62R89				
ILLINOIS FED. AID PROJECT				

FINAL SURVEY NOTE BOOK NO.	SURVEYED PLOTTED TEMPLATE AREAS CHECKED	BY	DATE

ORIGINAL SURVEY NOTE BOOK NO.	SURVEYED PLOTTED TEMPLATE AREAS CHECKED	BY	DATE

MODEL: BL_Pt_180_W - 555+00.00 (Sheet)
FILE NAME: p:\transystems\p\2022\02\TransSystems\CA\015-3D\02-Container\PRE-STAGE\DT\SC-CONTAINER_Pt_180_WAY_PRE-STAGE-Pt.dgn

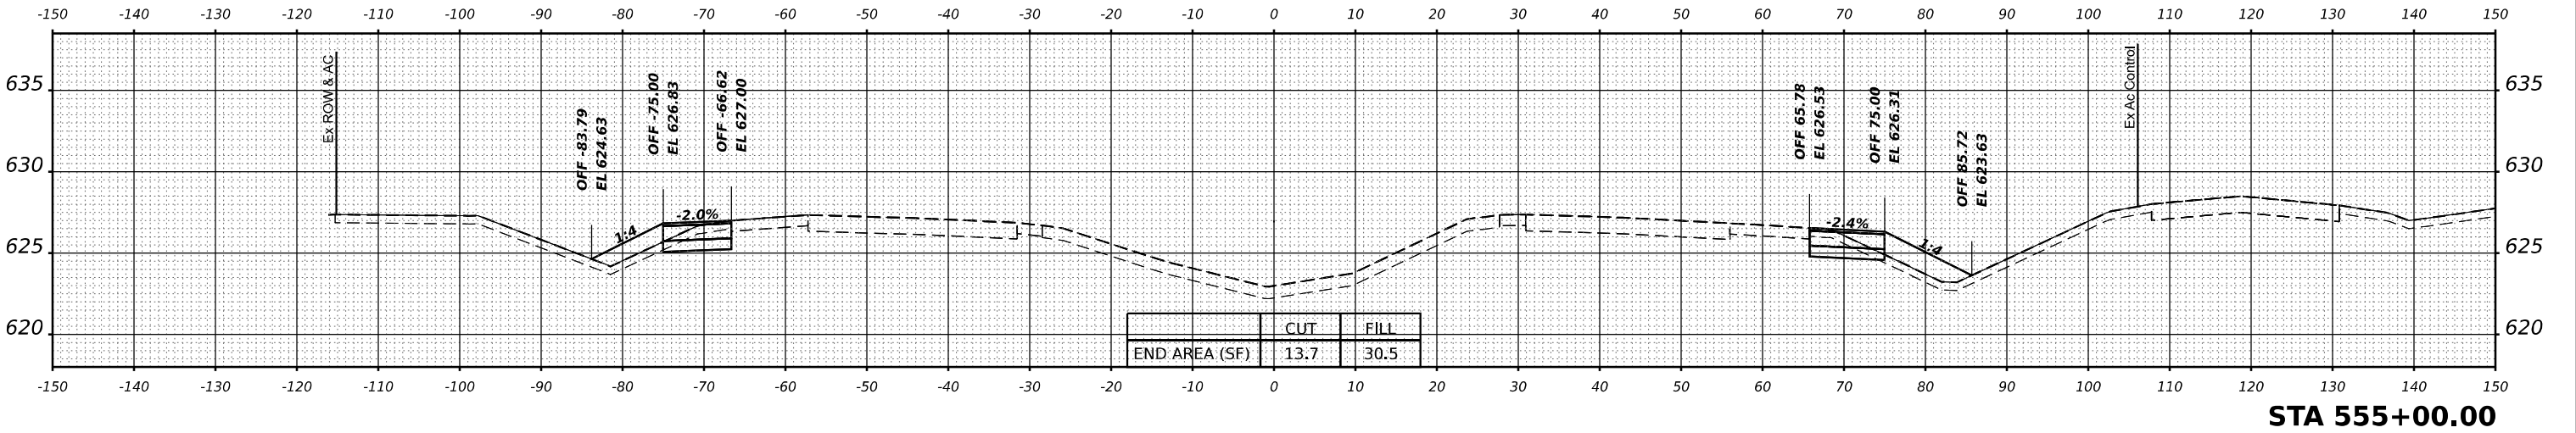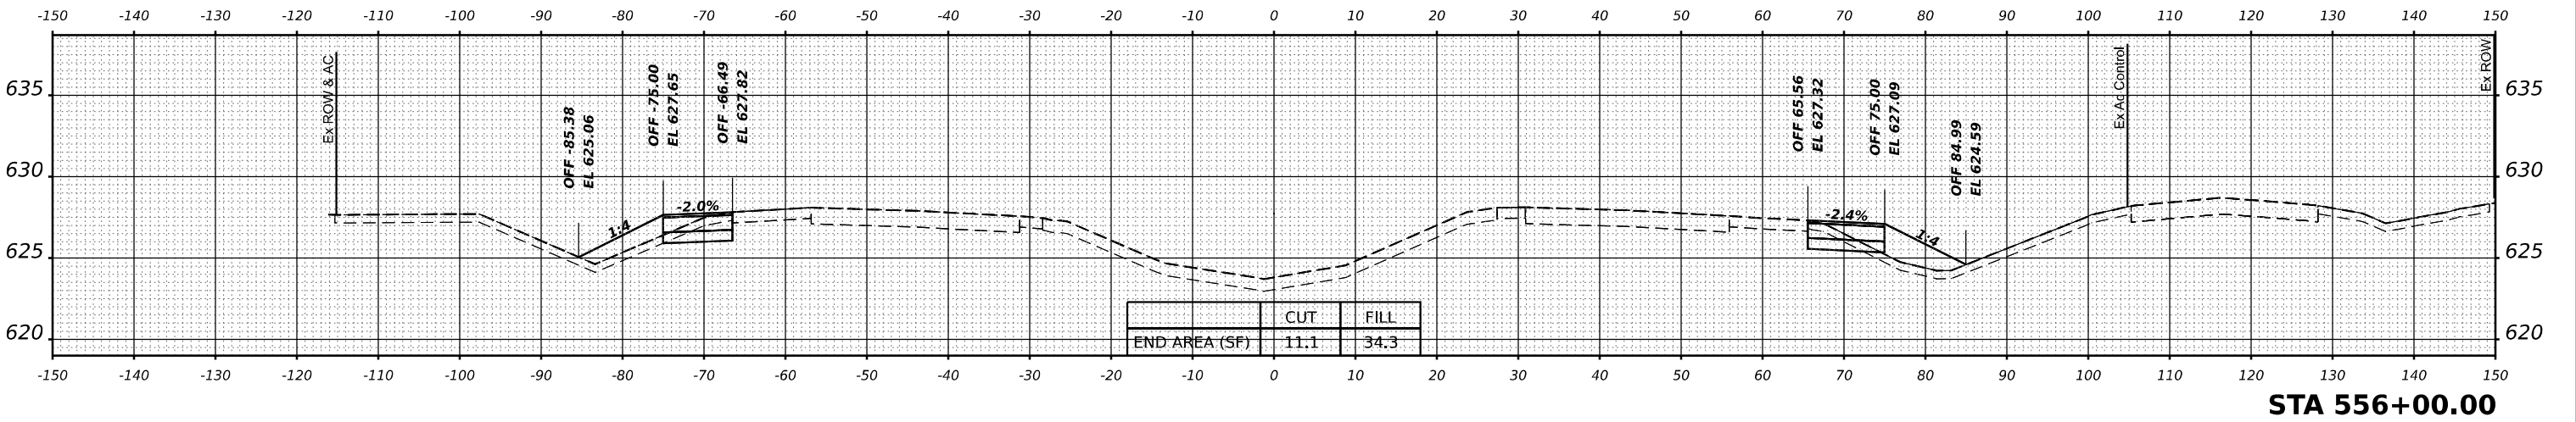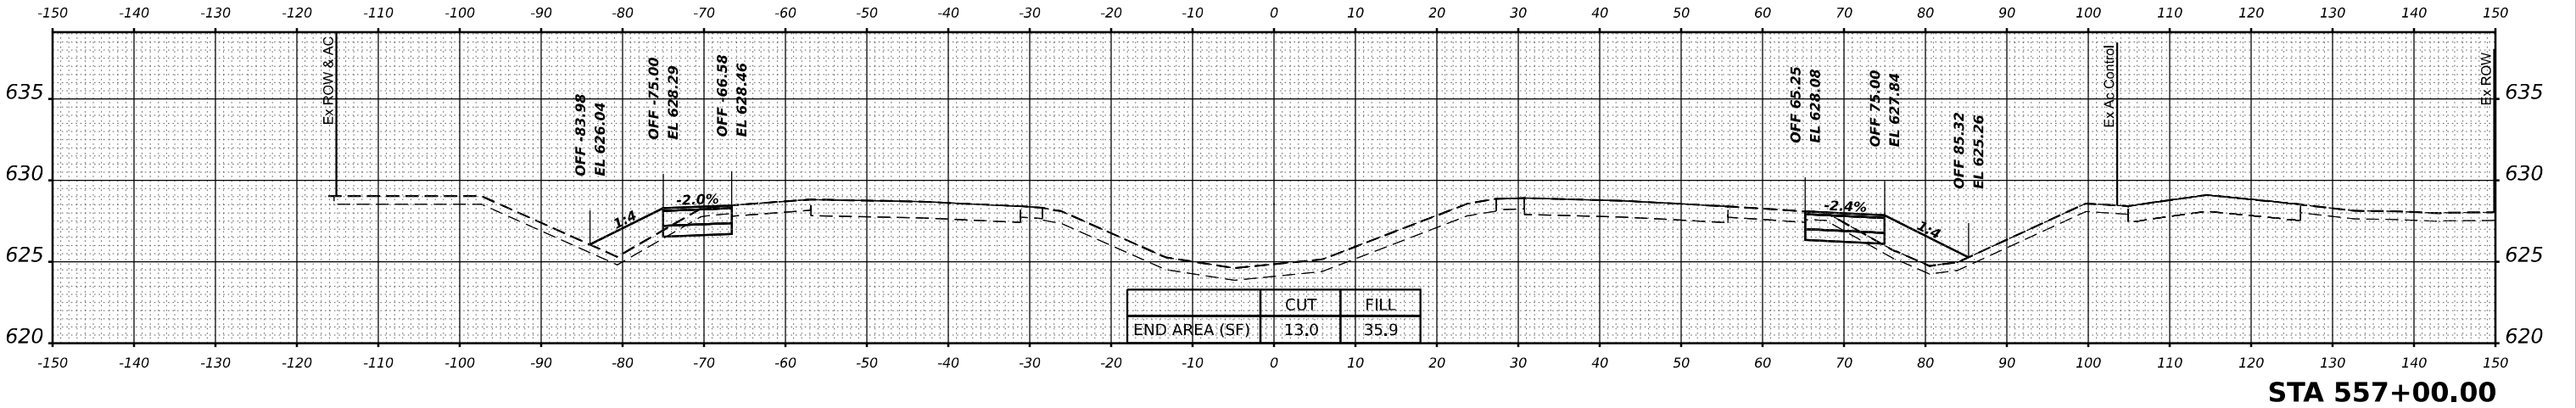

TRANSYSTEMS

USER NAME = amkluver	DESIGNED - VLJ	REVISED -
	DRAWN - MBM	REVISED -
PLOT SCALE = 0.16666633 1/ in.	CHECKED - JMG	REVISED -
PLOT DATE = 10/5/2023	DATE - 6/26/23	REVISED -

STATE OF ILLINOIS
DEPARTMENT OF TRANSPORTATION




CROSS SECTIONS PRE-STAGE I-80			
SCALE: 10:H 5:V	SHEET 25	OF 62 SHEETS	STA. 555+00.00 557+00.00

F.A.I. RTE.	SECTION	COUNTY	TOTAL SHEETS	SHEET NO.
I-80	FAI 80 22 BR	WILL	1201	897
CONTRACT NO. 62R89				
ILLINOIS		FED. AID PROJECT		

FINAL SURVEY	NO.	SURVEYED PLOTTED TEMPLATE AREAS CHECKED	BY	DATE

ORIGINAL SURVEY	NO.	SURVEYED PLOTTED TEMPLATE AREAS CHECKED	BY	DATE

MODEL: BL_Pt_180_W - 558+00.00 (Sheet)
FILE NAME: p:\transystems\p2\2022\180022\02-TransSystems\CA\0105-3D\02-Container\PRE-STAGE\DT15C-CONTAINER_P2_ROADWAY_PRE-STAGE-P4.dgn

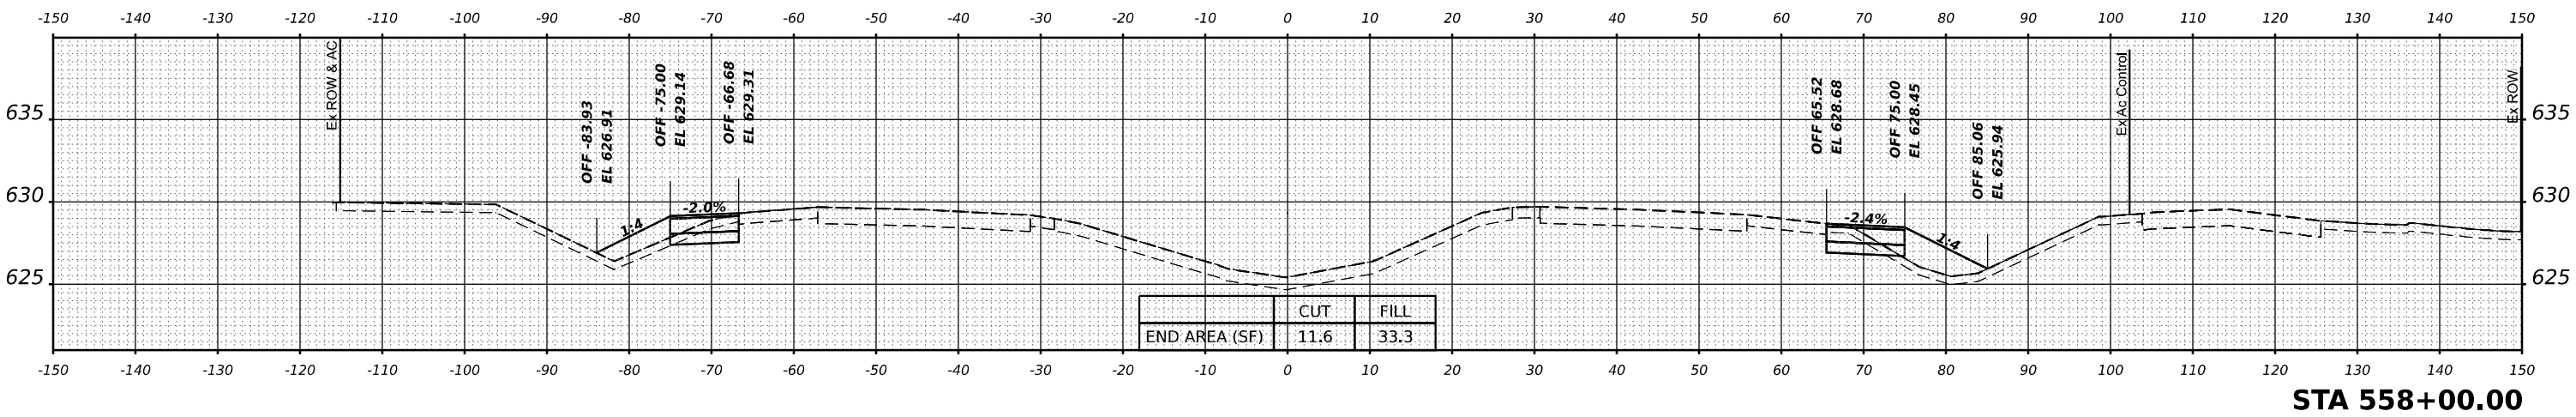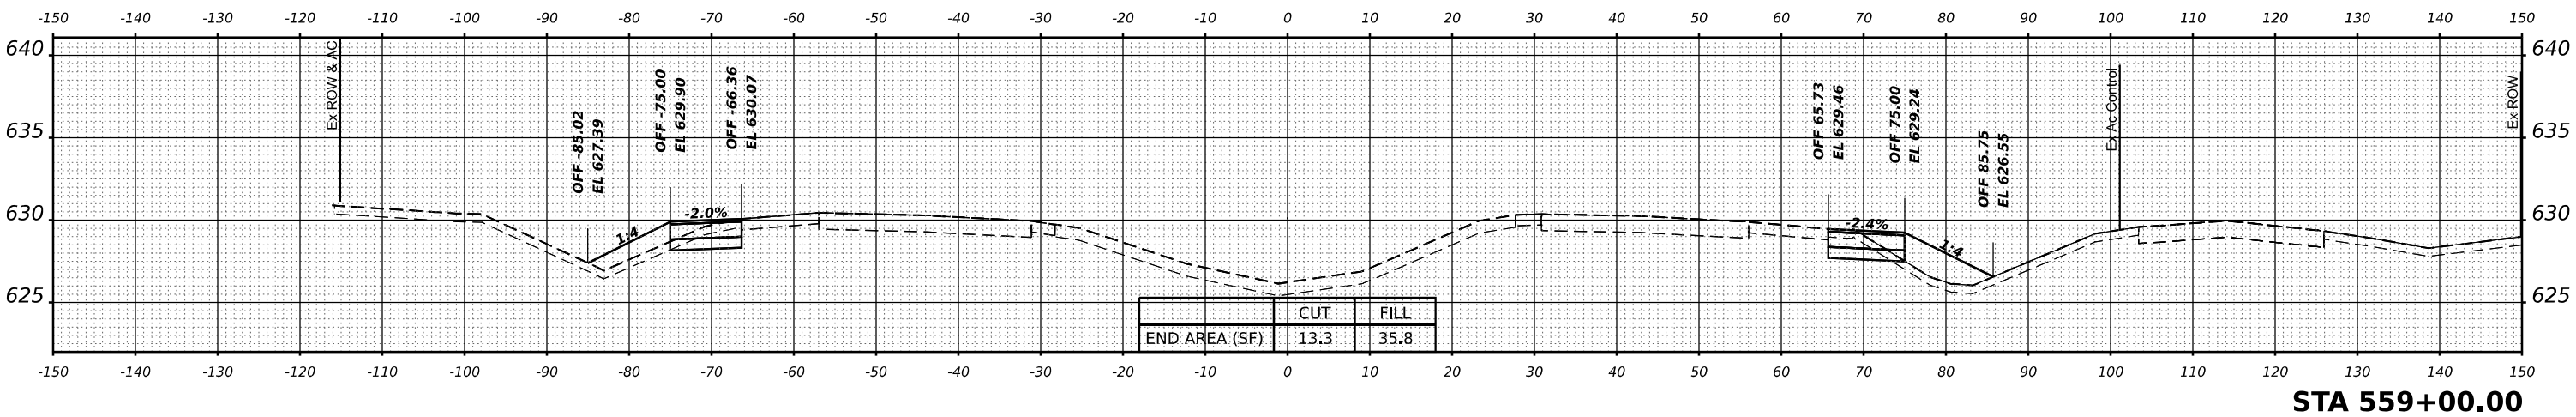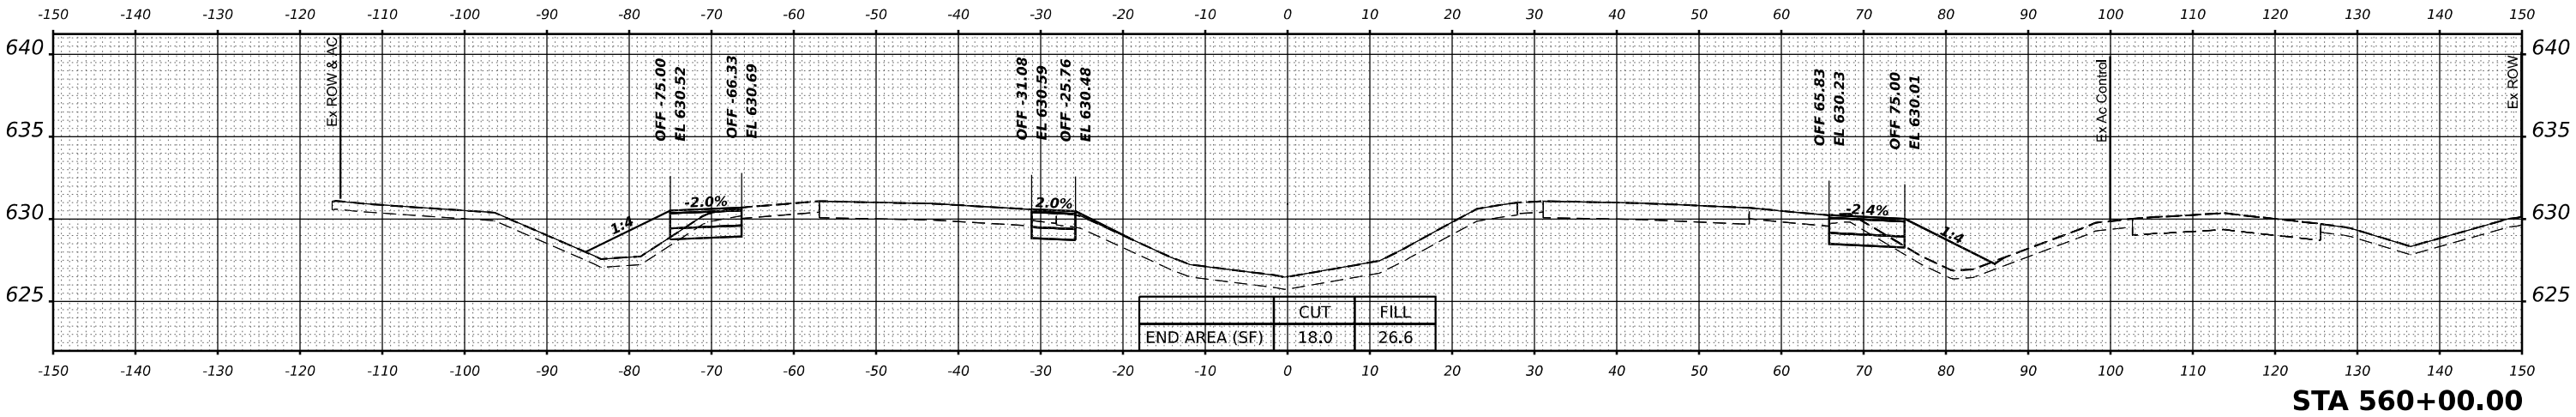

ORIGINAL SURVEY	SURVEYED _____	BY _____	DATE _____
	PIOTTED _____		
NOTE BOOK	TEMPLATE _____		
	AREAS _____		
NO. _____	AREAS CHECKED _____		

The profile view shows the proposed road section with the following data points and features:

- Stationing:** -150 to 150.
- Elevation:** 625 to 640.
- Grades:** 1.4, -2.0, 0.7, 2.0, -2.4, 1.4, 1.2.
- Vertical Curve Data:**
 - OFF -75.00, EL 631.69
 - OFF -66.51, EL 631.86
 - OFF -31.40, EL 631.69
 - OFF -25.69, EL 631.51
 - OFF 66.16, EL 631.10
 - OFF 75.00, EL 630.89
- Labels:** EX ROW & AC, Ex Ac Control.
- Cut/Fill Table:**

	CUT	FILL
END AREA (SF)	18.1	40.2

The profile view shows the proposed road elevation (solid line) and existing ground elevation (dashed line) from station -150 to 150. The vertical axis represents elevation in feet, ranging from 625 to 640. The horizontal axis represents stationing. Key features include:

- Vertical Curve Data:**
 - Station -75.00: EL 631.31
 - Station -66.84: EL 631.47
 - Station -31.50: EL 631.41
 - Station -25.72: EL 631.29
 - Station 65.69: EL 631.11
 - Station 75.00: EL 630.89
- Grades:** -2.0%, 0.2%, 2.0%, -2.4%, 1.4%, 1.3%
- Labels:** EX ROW & AC, EX AC CONTROL, EX ROW
- Cross-section Data:**

	CUT	FILL
END AREA (SF)	22.6	38.4

The profile view shows the proposed road section with the following data points and features:

- Stationing:** -150 to 150.
- Elevation:** 625 to 640.
- Proposed Road Profile:** Solid line.
- Existing Ground Profile:** Dashed line.
- Vertical Curve Data:**
 - OFF -75.00, EL 630.98
 - OFF -66.18, EL 631.16
 - OFF -31.12, EL 631.05
 - OFF -25.74, EL 630.95
 - OFF 65.76, EL 630.75
 - OFF 75.00, EL 630.52
- Grades:** -2.0%, -0.3%, 2.0%, -2.4%, 1.4%, 1.3%.
- Labels:** Ex ROW & AC, Ex Ag Control.
- Cut/Fill Summary:**




	CUT	FILL
END AREA (SF)	17.8	41.1

STA 561+00.00

FINAL SURVEY	NO.	SURVEYED PLOTTED TEMPLATE AREAS CHECKED	BY	DATE

ORIGINAL SURVEY	NO.	SURVEYED PLOTTED TEMPLATE AREAS CHECKED	BY	DATE

MODEL: BL_P8_180_W - 564+00.00 (Sheet)
FILE NAME: p:\transystems\p8\2022\02\TransSystems\CA\0\5-D\02-Container\PRE-STAGE\DT15C-CONTAINER_P8_ROADWAY_PRE-STAGE-P5.dgn

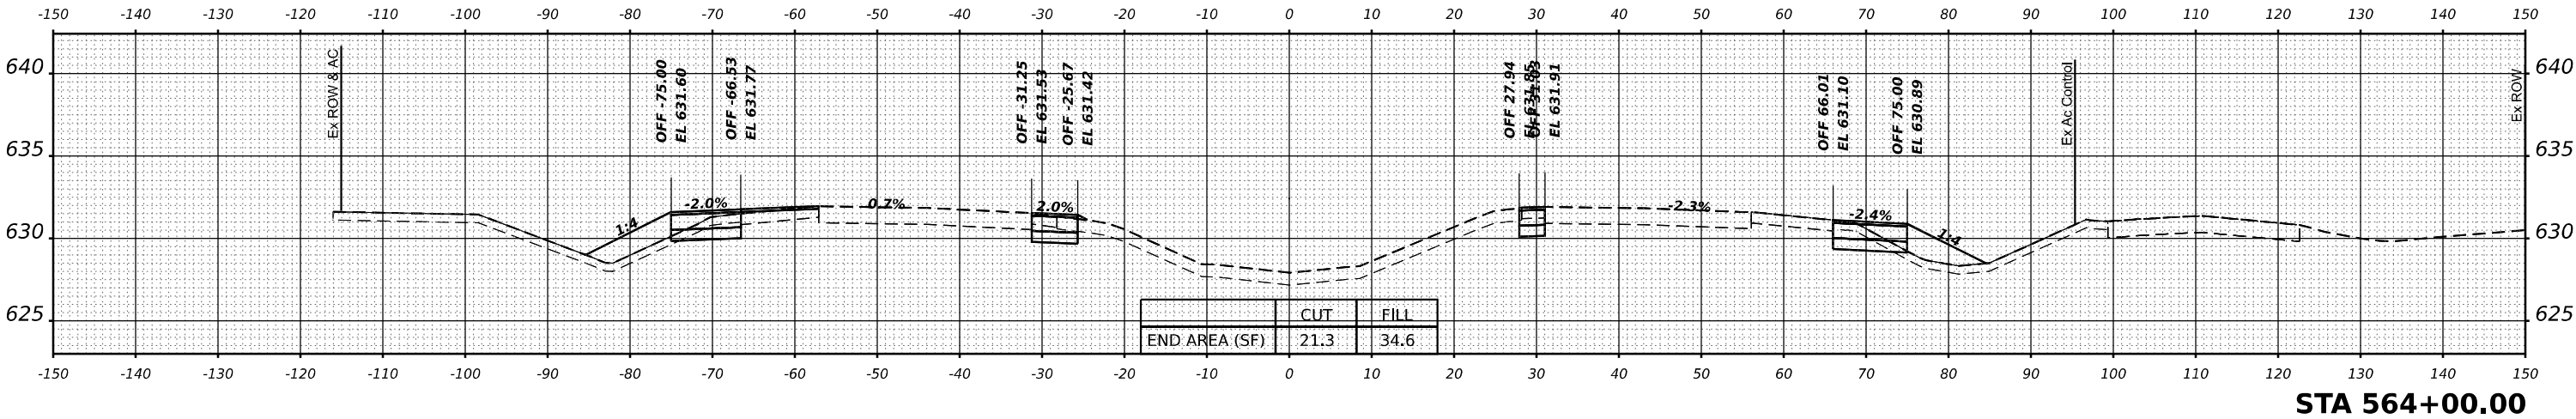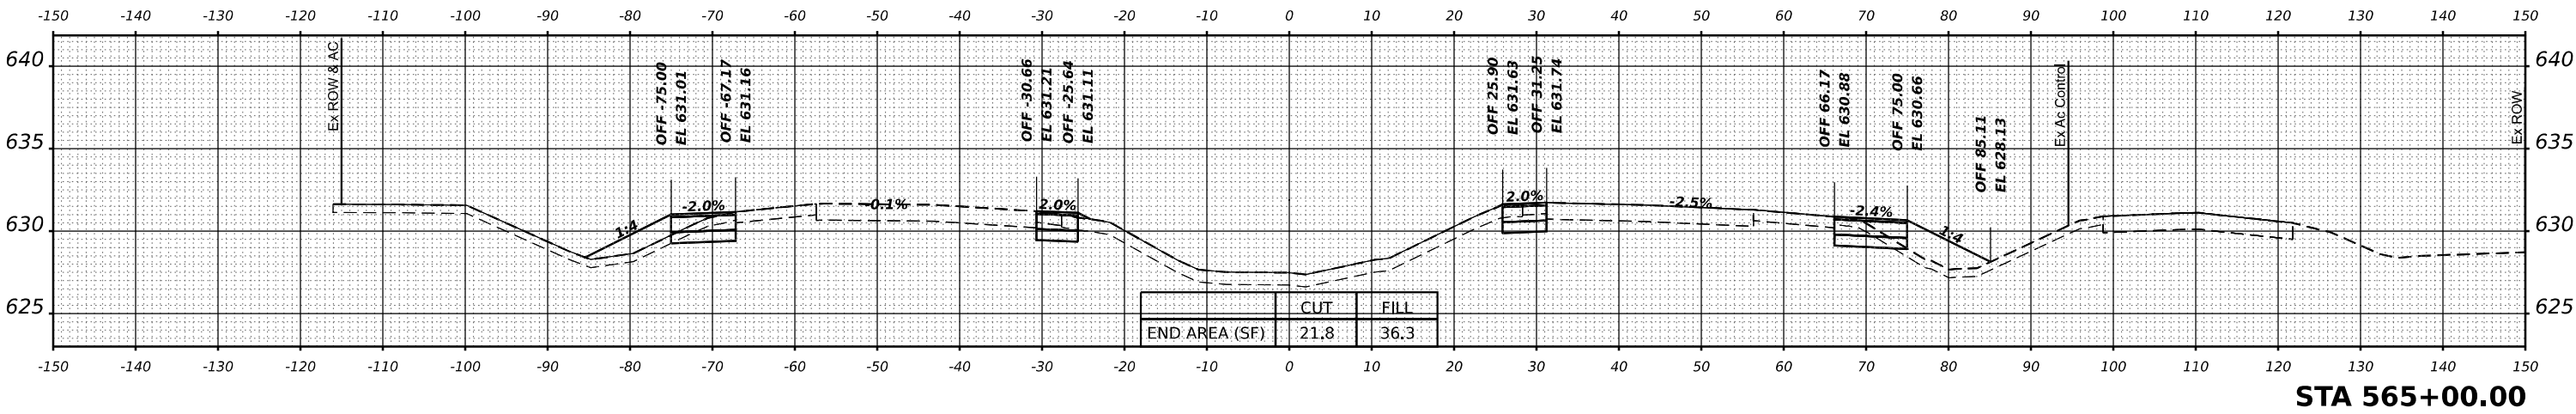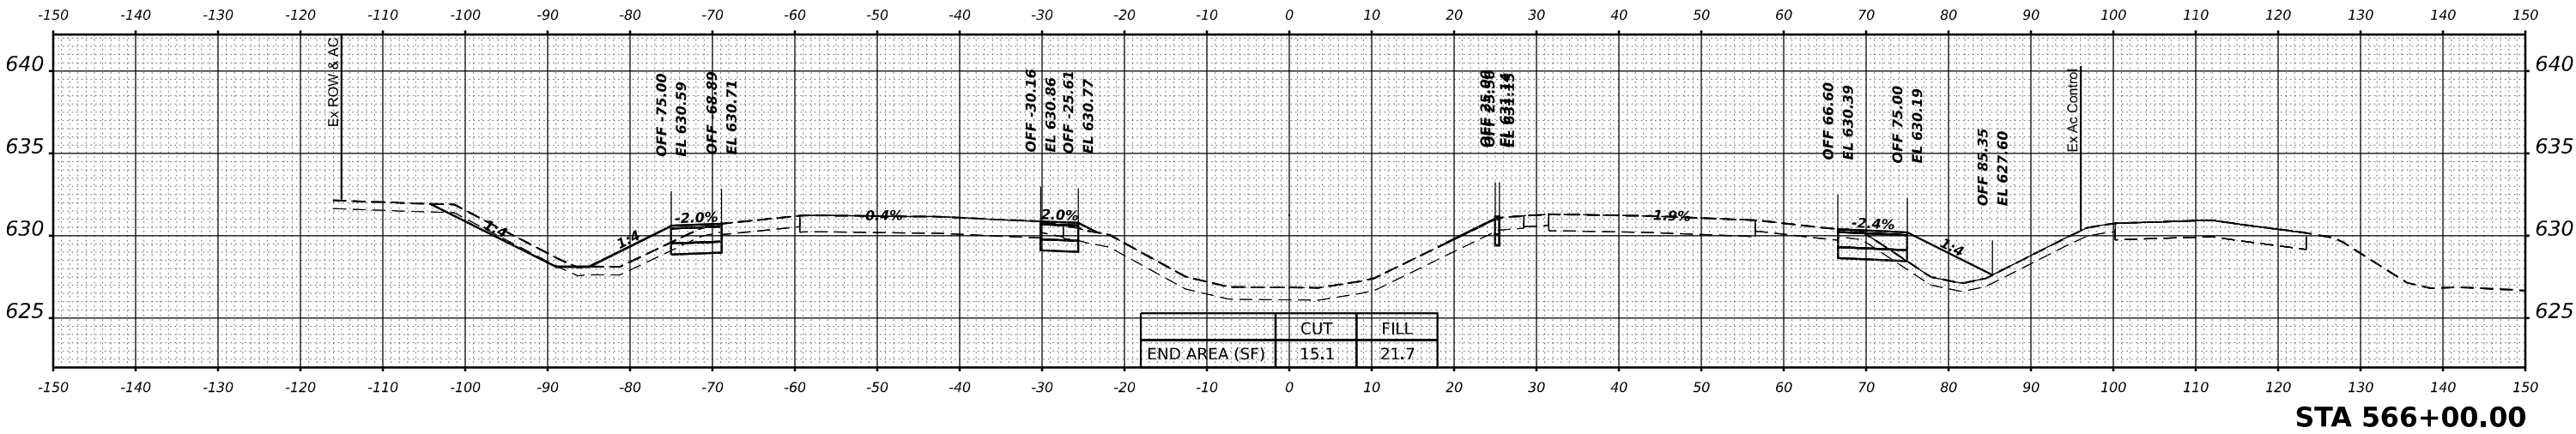

TRANSYSTEMS

USER NAME	= amkluver	DESIGNED -	VLJ	REVISED -	
DRAWN	- MBM	REVISIED -		REVISED -	
PLOT SCALE	= 0.16666633 1/ in.	CHECKED -	JMG	REVISED -	
PLOT DATE	= 10/5/2023	DATE -	6/26/23	REVISED -	

STATE OF ILLINOIS
DEPARTMENT OF TRANSPORTATION

CROSS SECTIONS PRE-STAGE
I-80

SCALE: 10:H 5:V SHEET 28 OF 62 SHEETS STA. 564+00.00 566+00.00

F.A.I. RTE.	SECTION	COUNTY	TOTAL SHEETS	SHEET NO.
I-80	FAI 80 22 BR	WILL	1201	900
CONTRACT NO. 62R89				
ILLINOIS FED. AID PROJECT				