


LEGEND

-  INLET AND PIPE PROTECTION
-  SEEDING, CLASS 2A SALT TOLERANT SEED
-  TEMPORARY DITCH CHECK
-  PERIMETER EROSION BARRIER

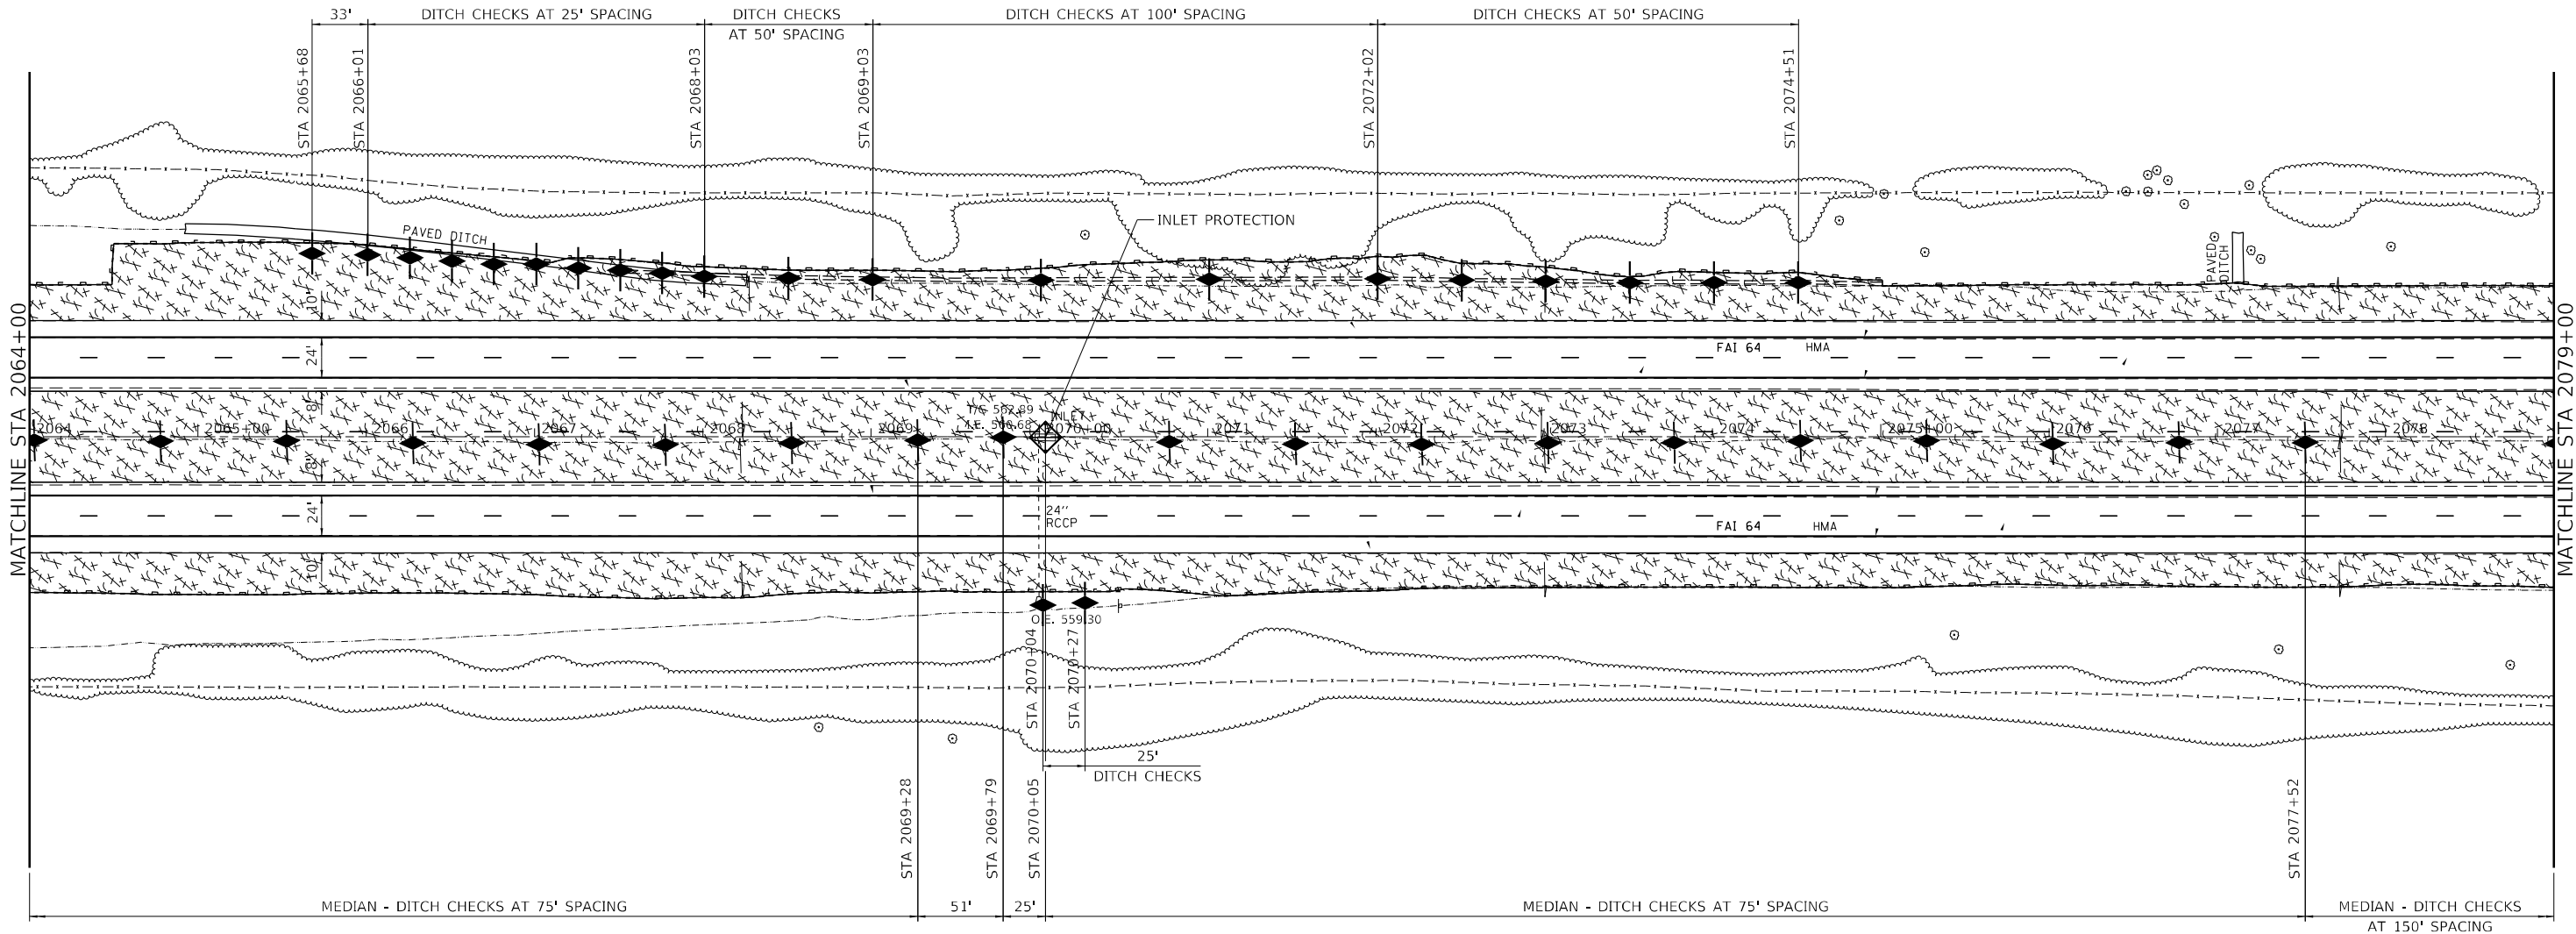

MODEL Default
FILE Name: ...078604-sh-Erosion_Control.dgn

USER NAME = dhawes	DESIGNED -	REVISED -
	DRAWN -	REVISED -
PLOT SCALE = 100,0000 ' / in.	CHECKED -	REVISED -
PLOT DATE = 11/4/2022 - 8:28:24 AM	DATE -	REVISED -

STATE OF ILLINOIS
DEPARTMENT OF TRANSPORTATION


INTERSTATE 64
EROSION COLTROL PLAN

SCALE: 1"=50' SHEET 20 OF 40 SHEETS STA. 2064+00 TO STA. 2079+00

F.A.I. RTE.	SECTION	COUNTY	TOTAL SHEETS	SHEET NO.
64	*	JEFFERSON	1052	201
CONTRACT NO. 78604				
		ILLINOIS	FED. AID PROJECT	

LEGEND

-  INLET AND PIPE PROTECTION
-  SEEDING, CLASS 2A SALT TOLERANT SEED
-  TEMPORARY DITCH CHECK
-  PERIMETER EROSION BARRIER

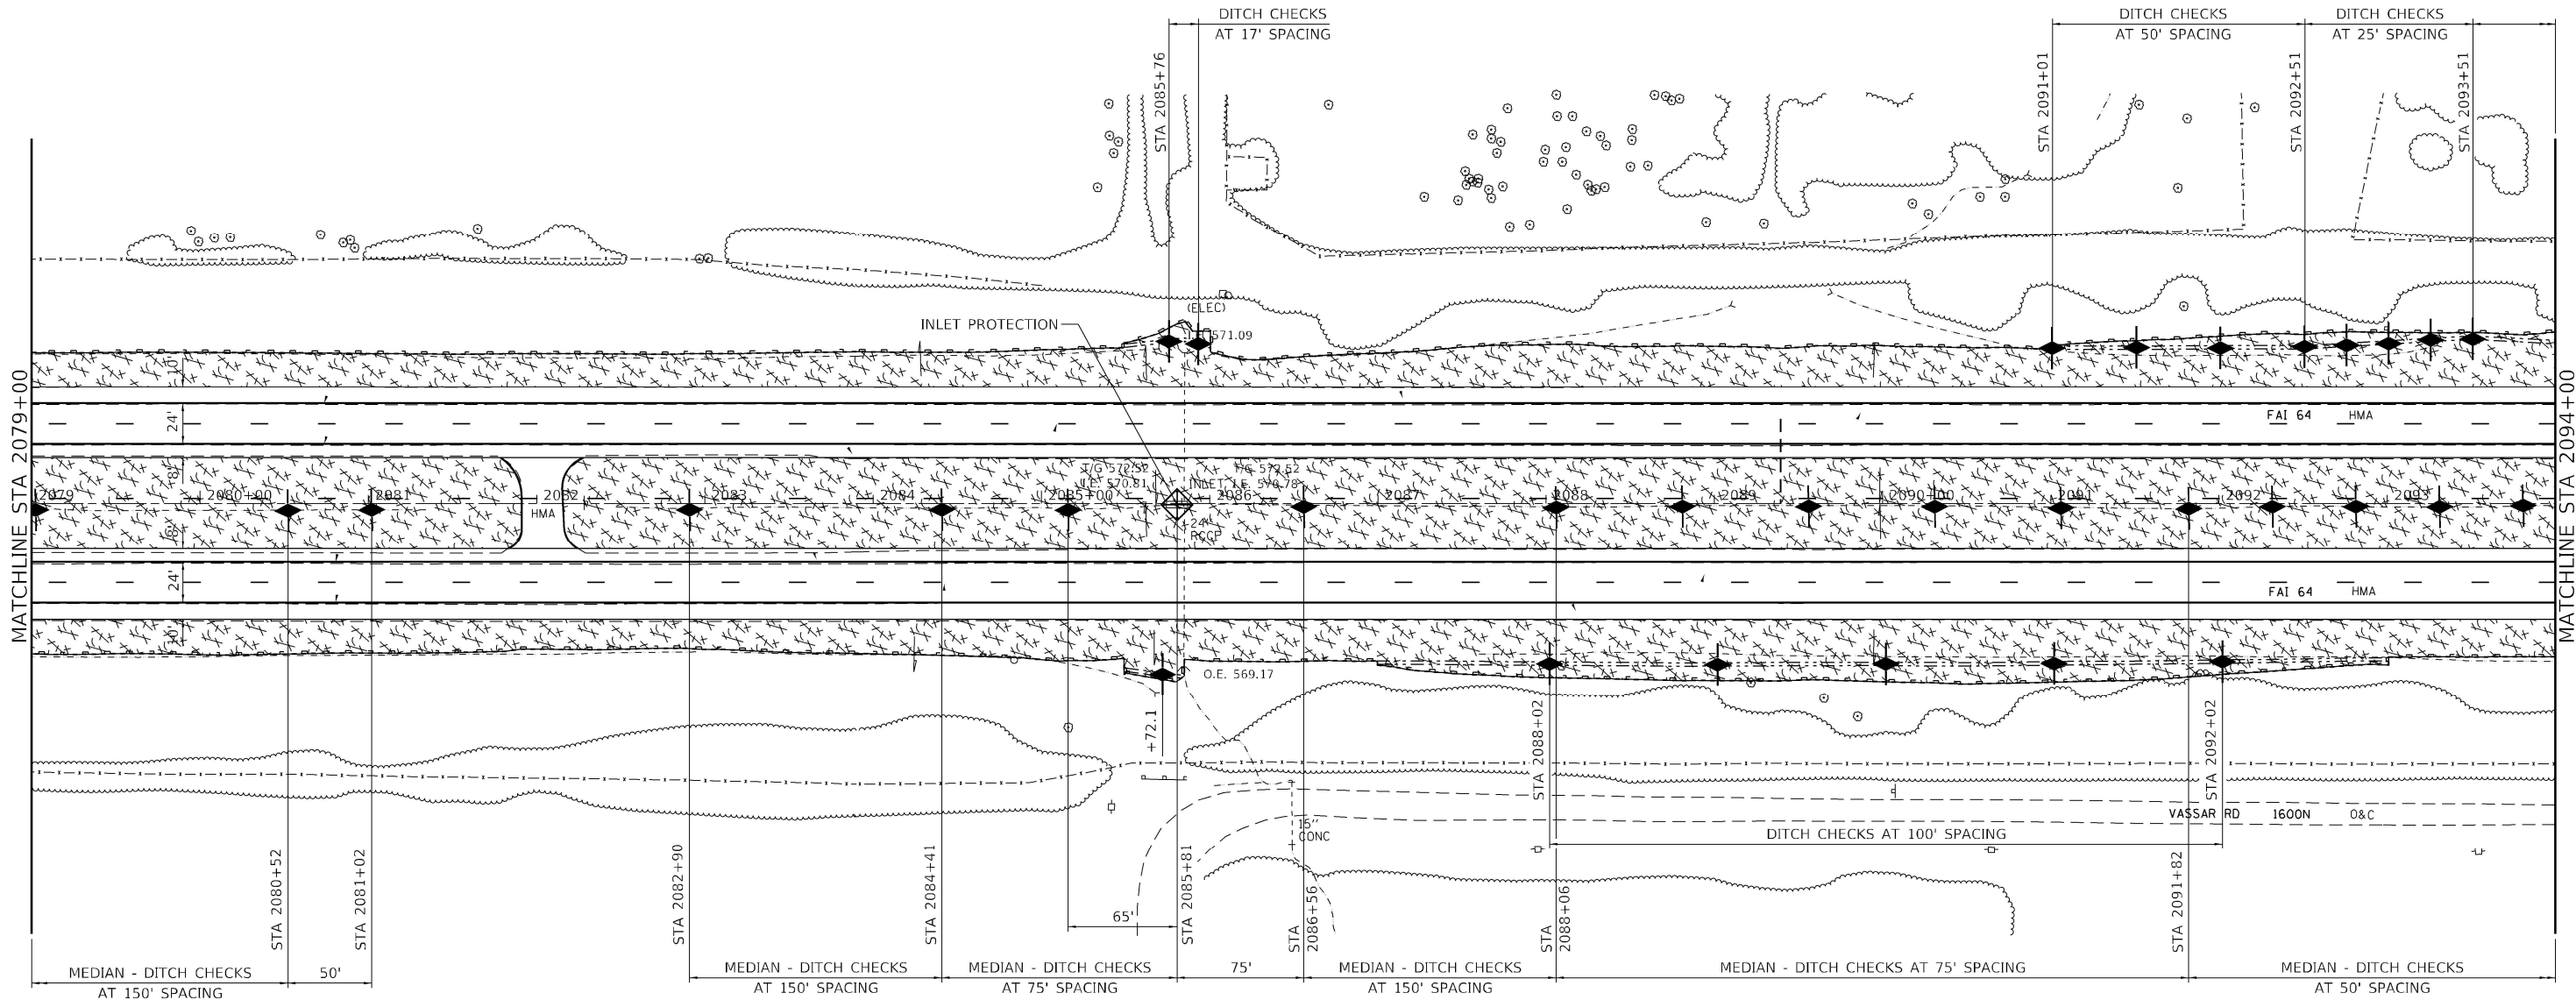

MODEL: Default
FILE NAME: \\03978604-sh-Erosion_Control.dgn



Kaskaskia
Engineering Group, LLC
Professional Engineering Group

200 E. Main St., Suite 100
Bellaire, Illinois 62220
618.353.2877 phone
618.353.2877 fax
www.kaskaskiaeng.com

ILLINOIS LICENSE NO. 042-000000
04/01/2013
20-088050

USER NAME = dhawes	DESIGNED -	REVISED -
	DRAWN -	REVISED -
PLOT SCALE = 100.0000 ' / in.	CHECKED -	REVISED -
PLOT DATE = 11/4/2022 - 8:28:25 AM	DATE -	REVISED -

STATE OF ILLINOIS
DEPARTMENT OF TRANSPORTATION


INTERSTATE 64
EROSION COLTROL PLAN

SCALE: 1"=50' SHEET 21 OF 40 SHEETS STA. 2079+00 TO STA. 2094+00

F.A.I. RTE.	SECTION	COUNTY	TOTAL SHEETS	SHEET NO.
64	*	JEFFERSON	1052	202
CONTRACT NO. 78604				
ILLINOIS FED. AID PROJECT				

LEGEND

- INLET AND PIPE PROTECTION
- SEEDING, CLASS 2A SALT TOLERANT SEED
- TEMPORARY DITCH CHECK
- PERIMETER EROSION BARRIER

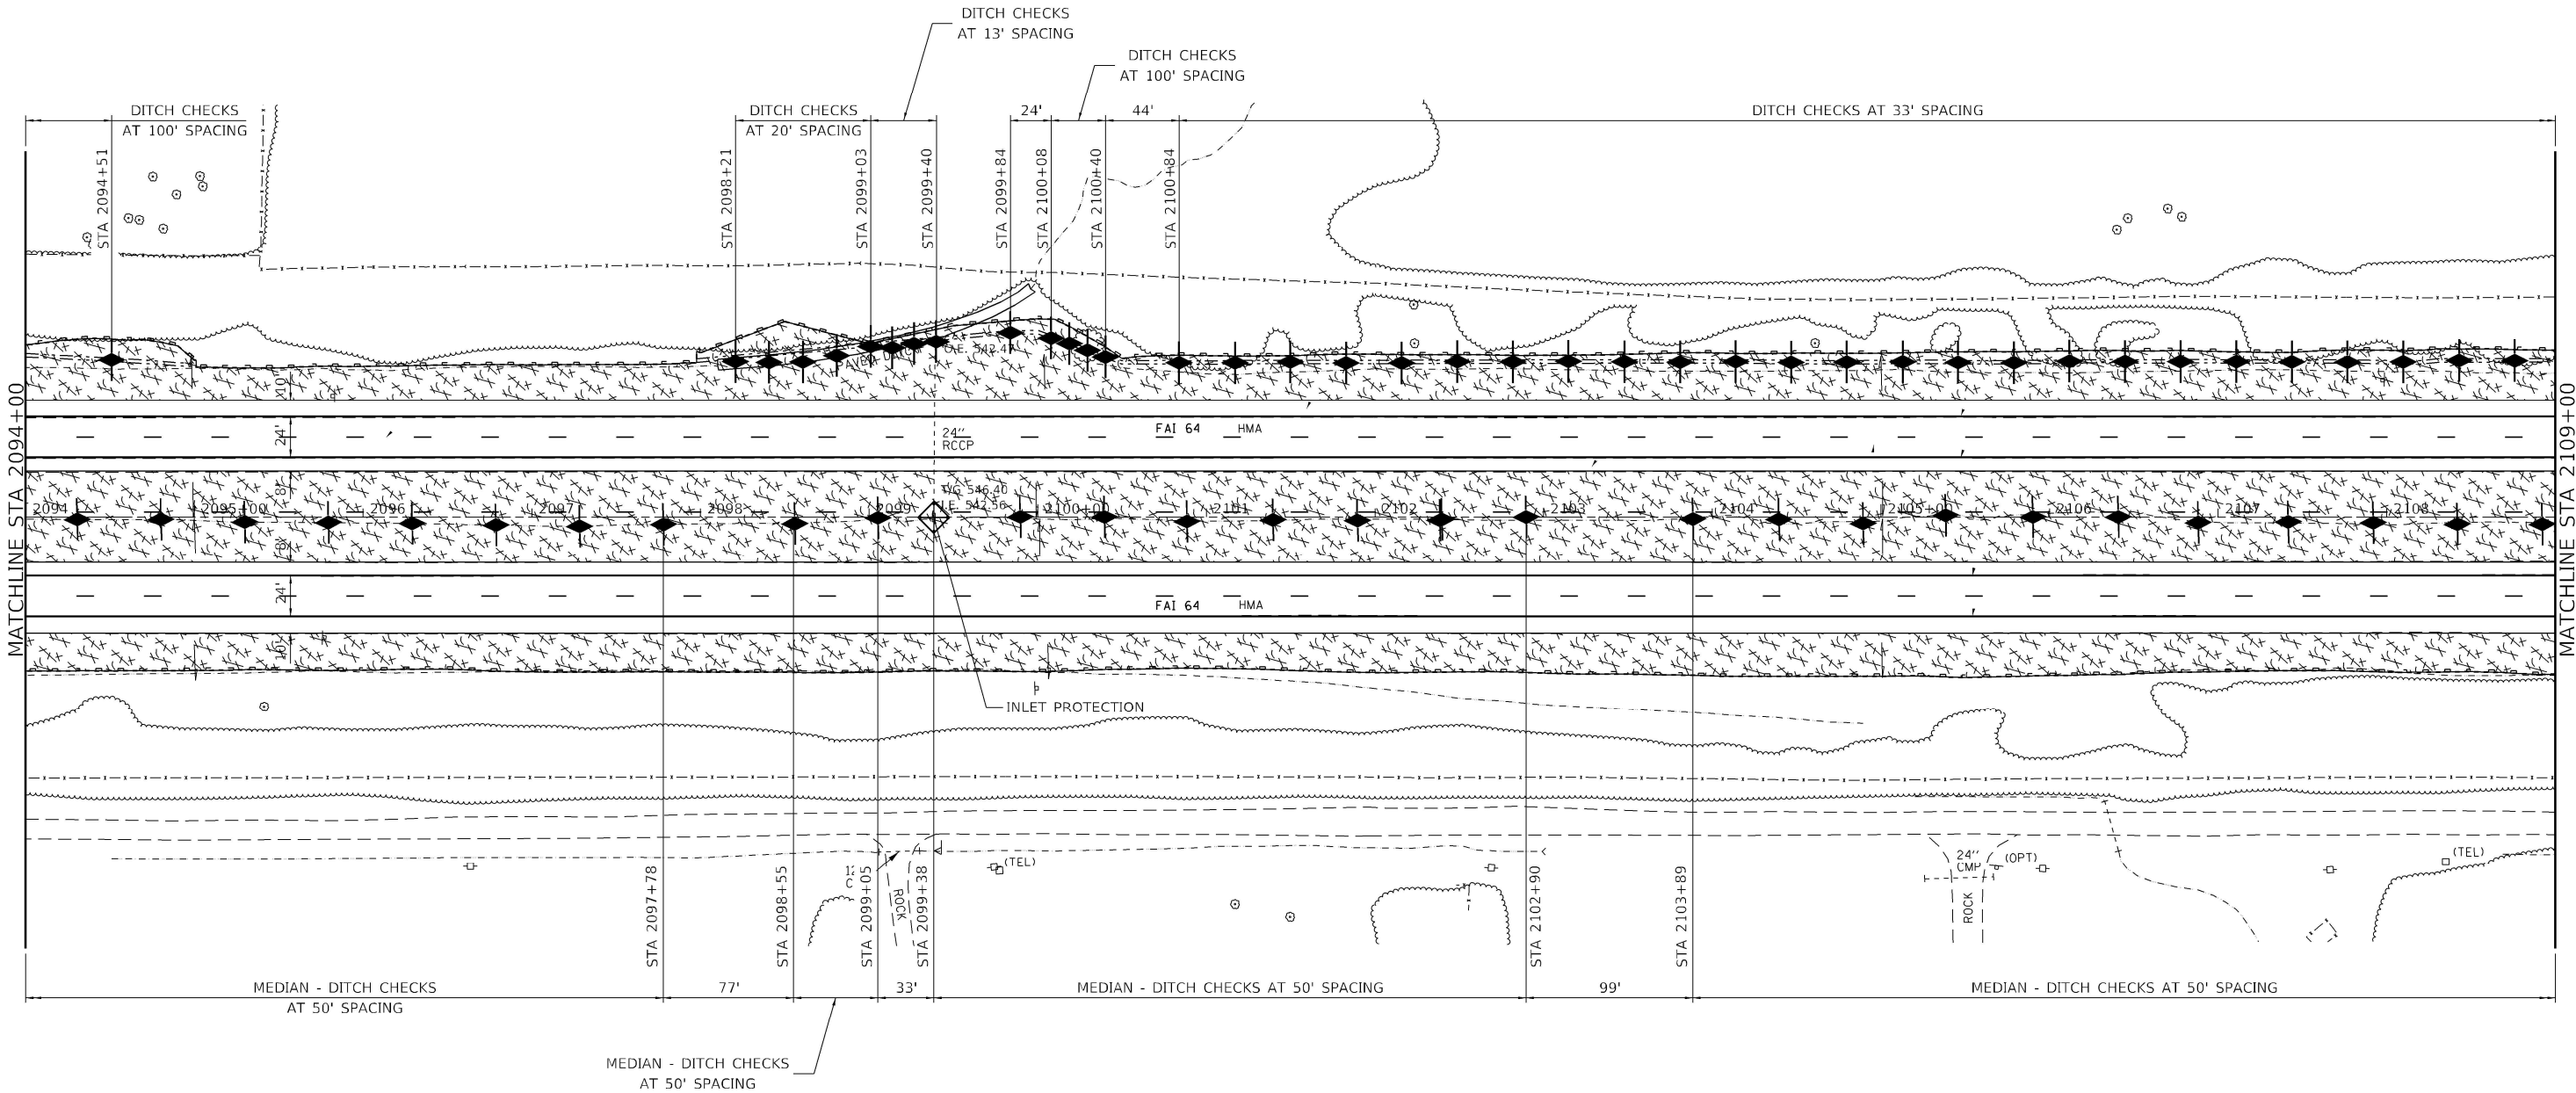

MODEL: Default
FILE NAME: 2022072604-sh-Erosion Control.dgn



200 E. Main St., Suite 100
Bella Vista, Illinois 62822
618.453.2877 phone
618.453.2877 fax
www.kaskaskiaeng.com

ILLINOIS PROFESSIONAL ENGINEERING
1/27/2022 10:11
01/01/2022
20-088050

USER NAME = dhawes
PLOT SCALE = 100.0000 ' / in.
PLOT DATE = 11/4/2022 - 8:28:26 AM

DESIGNED -
DRAWN -
CHECKED -
DATE -

REVISED -
REVISED -
REVISED -
REVISED -

STATE OF ILLINOIS
DEPARTMENT OF TRANSPORTATION



INTERSTATE 64
EROSION COLTROL PLAN

SCALE: 1"=50' SHEET 22 OF 40 SHEETS STA. 2094+00 TO STA. 2109+00

F.A.I. RTE.	SECTION	COUNTY	TOTAL SHEETS	SHEET NO.
64	*	JEFFERSON	1052	203
CONTRACT NO. 78604				
ILLINOIS FED. AID PROJECT				

LEGEND

-  INLET AND PIPE PROTECTION
-  SEEDING, CLASS 2A SALT TOLERANT SEED
-  TEMPORARY DITCH CHECK
-  PERIMETER EROSION BARRIER

 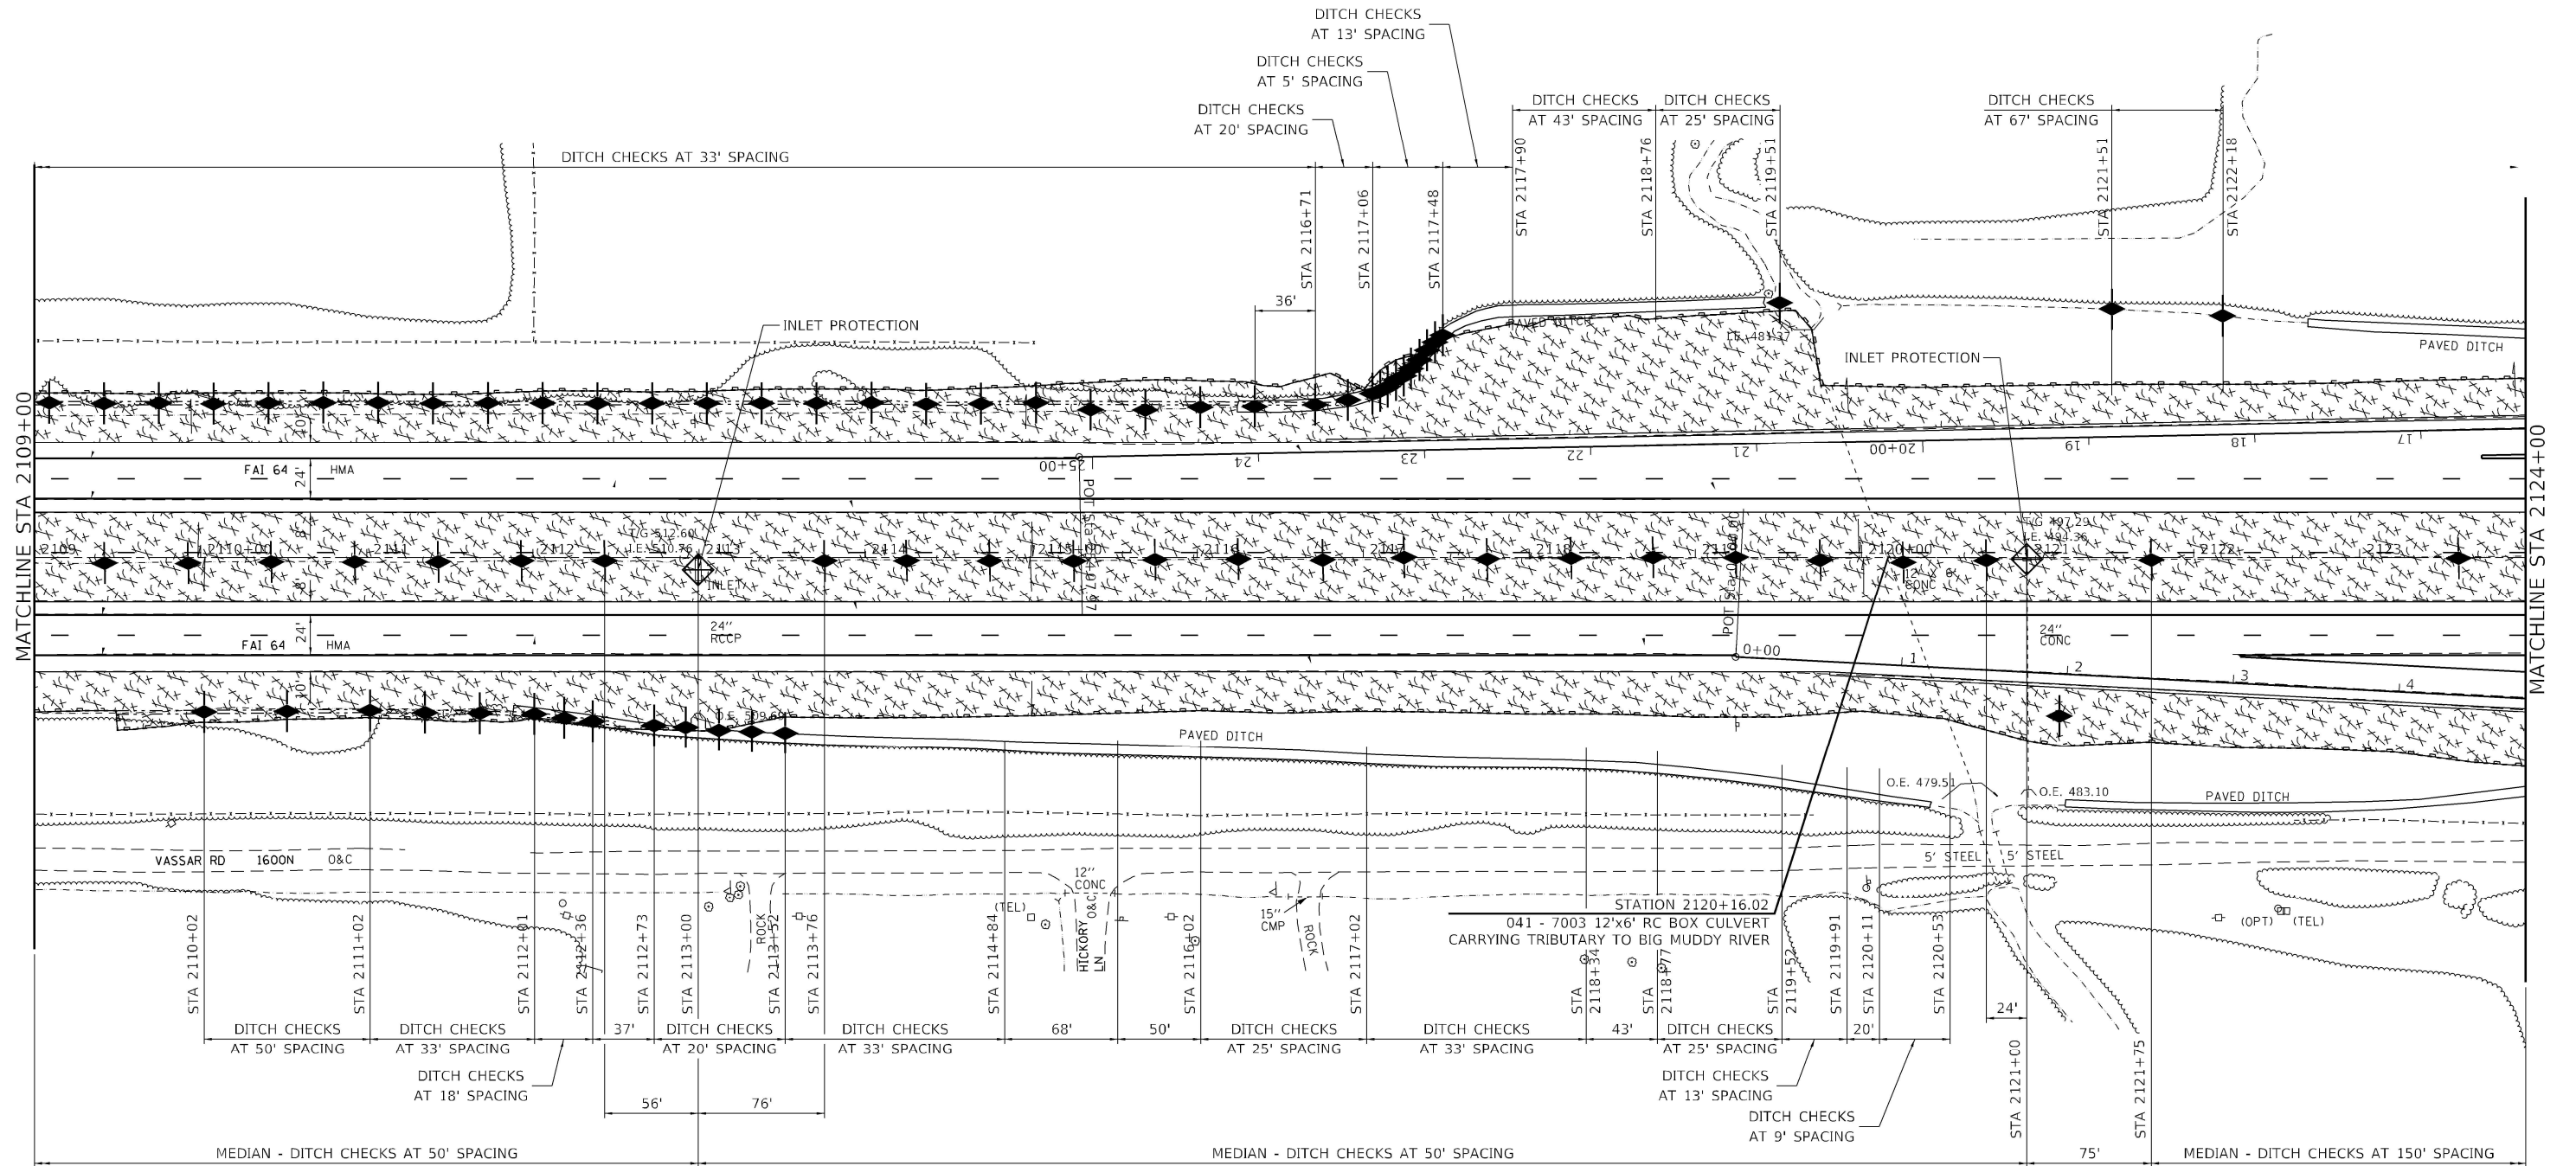


MODEL: Default
FILE NAME: 2309278604-4th Erosion Control.dgn

 Kaskaskia Engineering Group, LLC 208 E. Main St., Suite 100 Bellaire, Illinois 62023 618-333-5077 Phone 618-333-5077 Fax www.kaskaskieng.com PROFESSIONAL REGISTRATIONS LICENSE NO. 12-000001 Illinois Professional Engineer License Professional Engineering Group 25-388636	USER NAME = dhawes	DESIGNED -	REVISED -	STATE OF ILLINOIS DEPARTMENT OF TRANSPORTATION	INTERSTATE 64 EROSION COLTROL PLAN				F.A.I. RTE.	SECTION	COUNTY	TOTAL SHEETS	SHEET NO.
	DRAWN -	REVISED -	64						*	JEFFERSON	1052	204	
	CHECKED -	REVISED -	CONTRACT NO. 78604										
	DATE	REVISED											
	PLOT DATE = 11/4/2022 - 8:28:27 AM	REVISED											
				SCALE: 1"=50'	SHEET 23	OF 40 SHEETS	STA. 2109+00	TO STA. 2124+00					

LEGEND

-  INLET AND PIPE PROTECTION
-  SEEDING, CLASS 2A SALT TOLERANT SEED
-  TEMPORARY DITCH CHECK
-  PERIMETER EROSION BARRIER

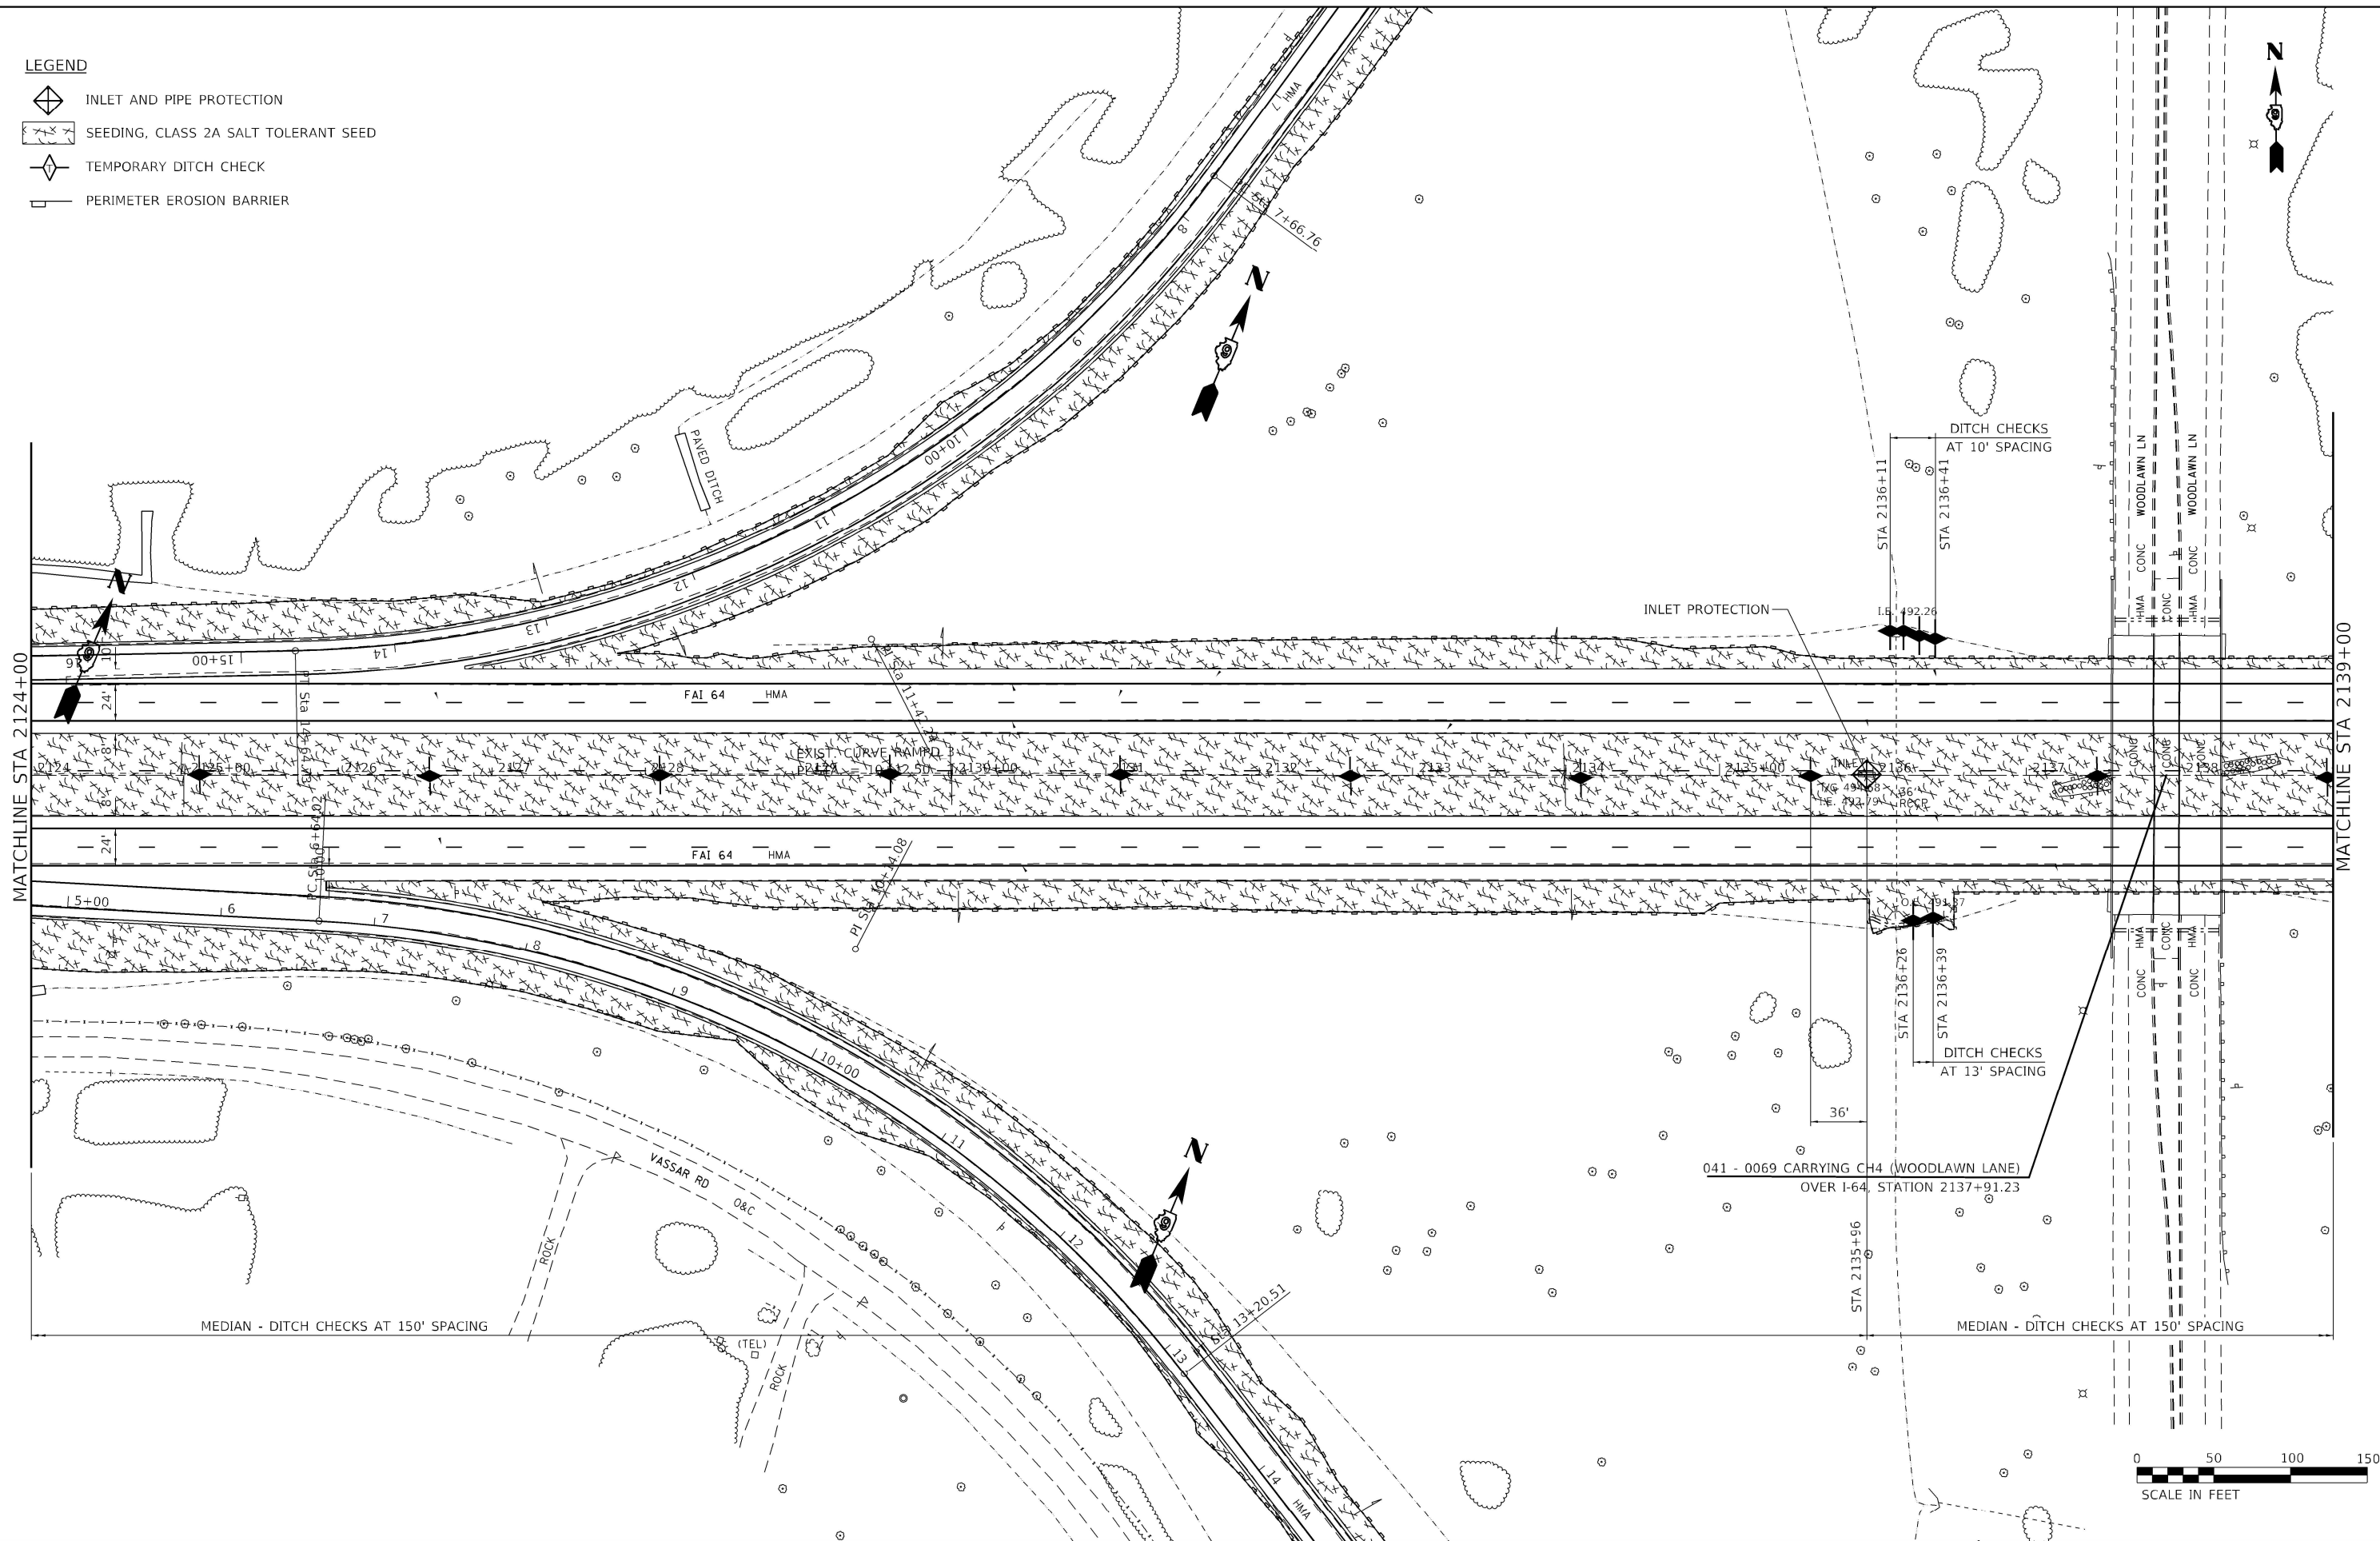

MODEL: Default
FILE NAME: 2022072604-eh-Erosion_Control.dgn

Kaskaskia
Engineering Group, LLC
Professional Engineering Group
1427 N. Main St., Suite 100
Bellaire, Illinois 62022
618.453.2877 phone
618.453.2877 fax
www.kaskaskiaeng.com
1427 N. Main St.
Bellaire, Illinois 62022
618.453.2877
20-0880450

USER NAME = dhawes	DESIGNED -	REVISED -
	DRAWN -	REVISED -
PLOT SCALE = 100,0000 ' / in.	CHECKED -	REVISED -
PLOT DATE = 11/4/2022 - 8:28:28 AM	DATE -	REVISED -

**STATE OF ILLINOIS
DEPARTMENT OF TRANSPORTATION**


**INTERSTATE 64
EROSION COLTROL PLAN**

SCALE: 1"=50' SHEET 24 OF 40 SHEETS STA. 2124+00 TO STA. 2139+00

F.A.I. RTE.	SECTION	COUNTY	TOTAL SHEETS	SHEET NO.
64	*	JEFFERSON	1052	205
CONTRACT NO. 78604				
ILLINOIS FED. AID PROJECT				



LEGEND

- INLET AND PIPE PROTECTION
SEEDING, CLASS 2A SALT TOLERANT SEED
TEMPORARY DITCH CHECK
PERIMETER EROSION BARRIER

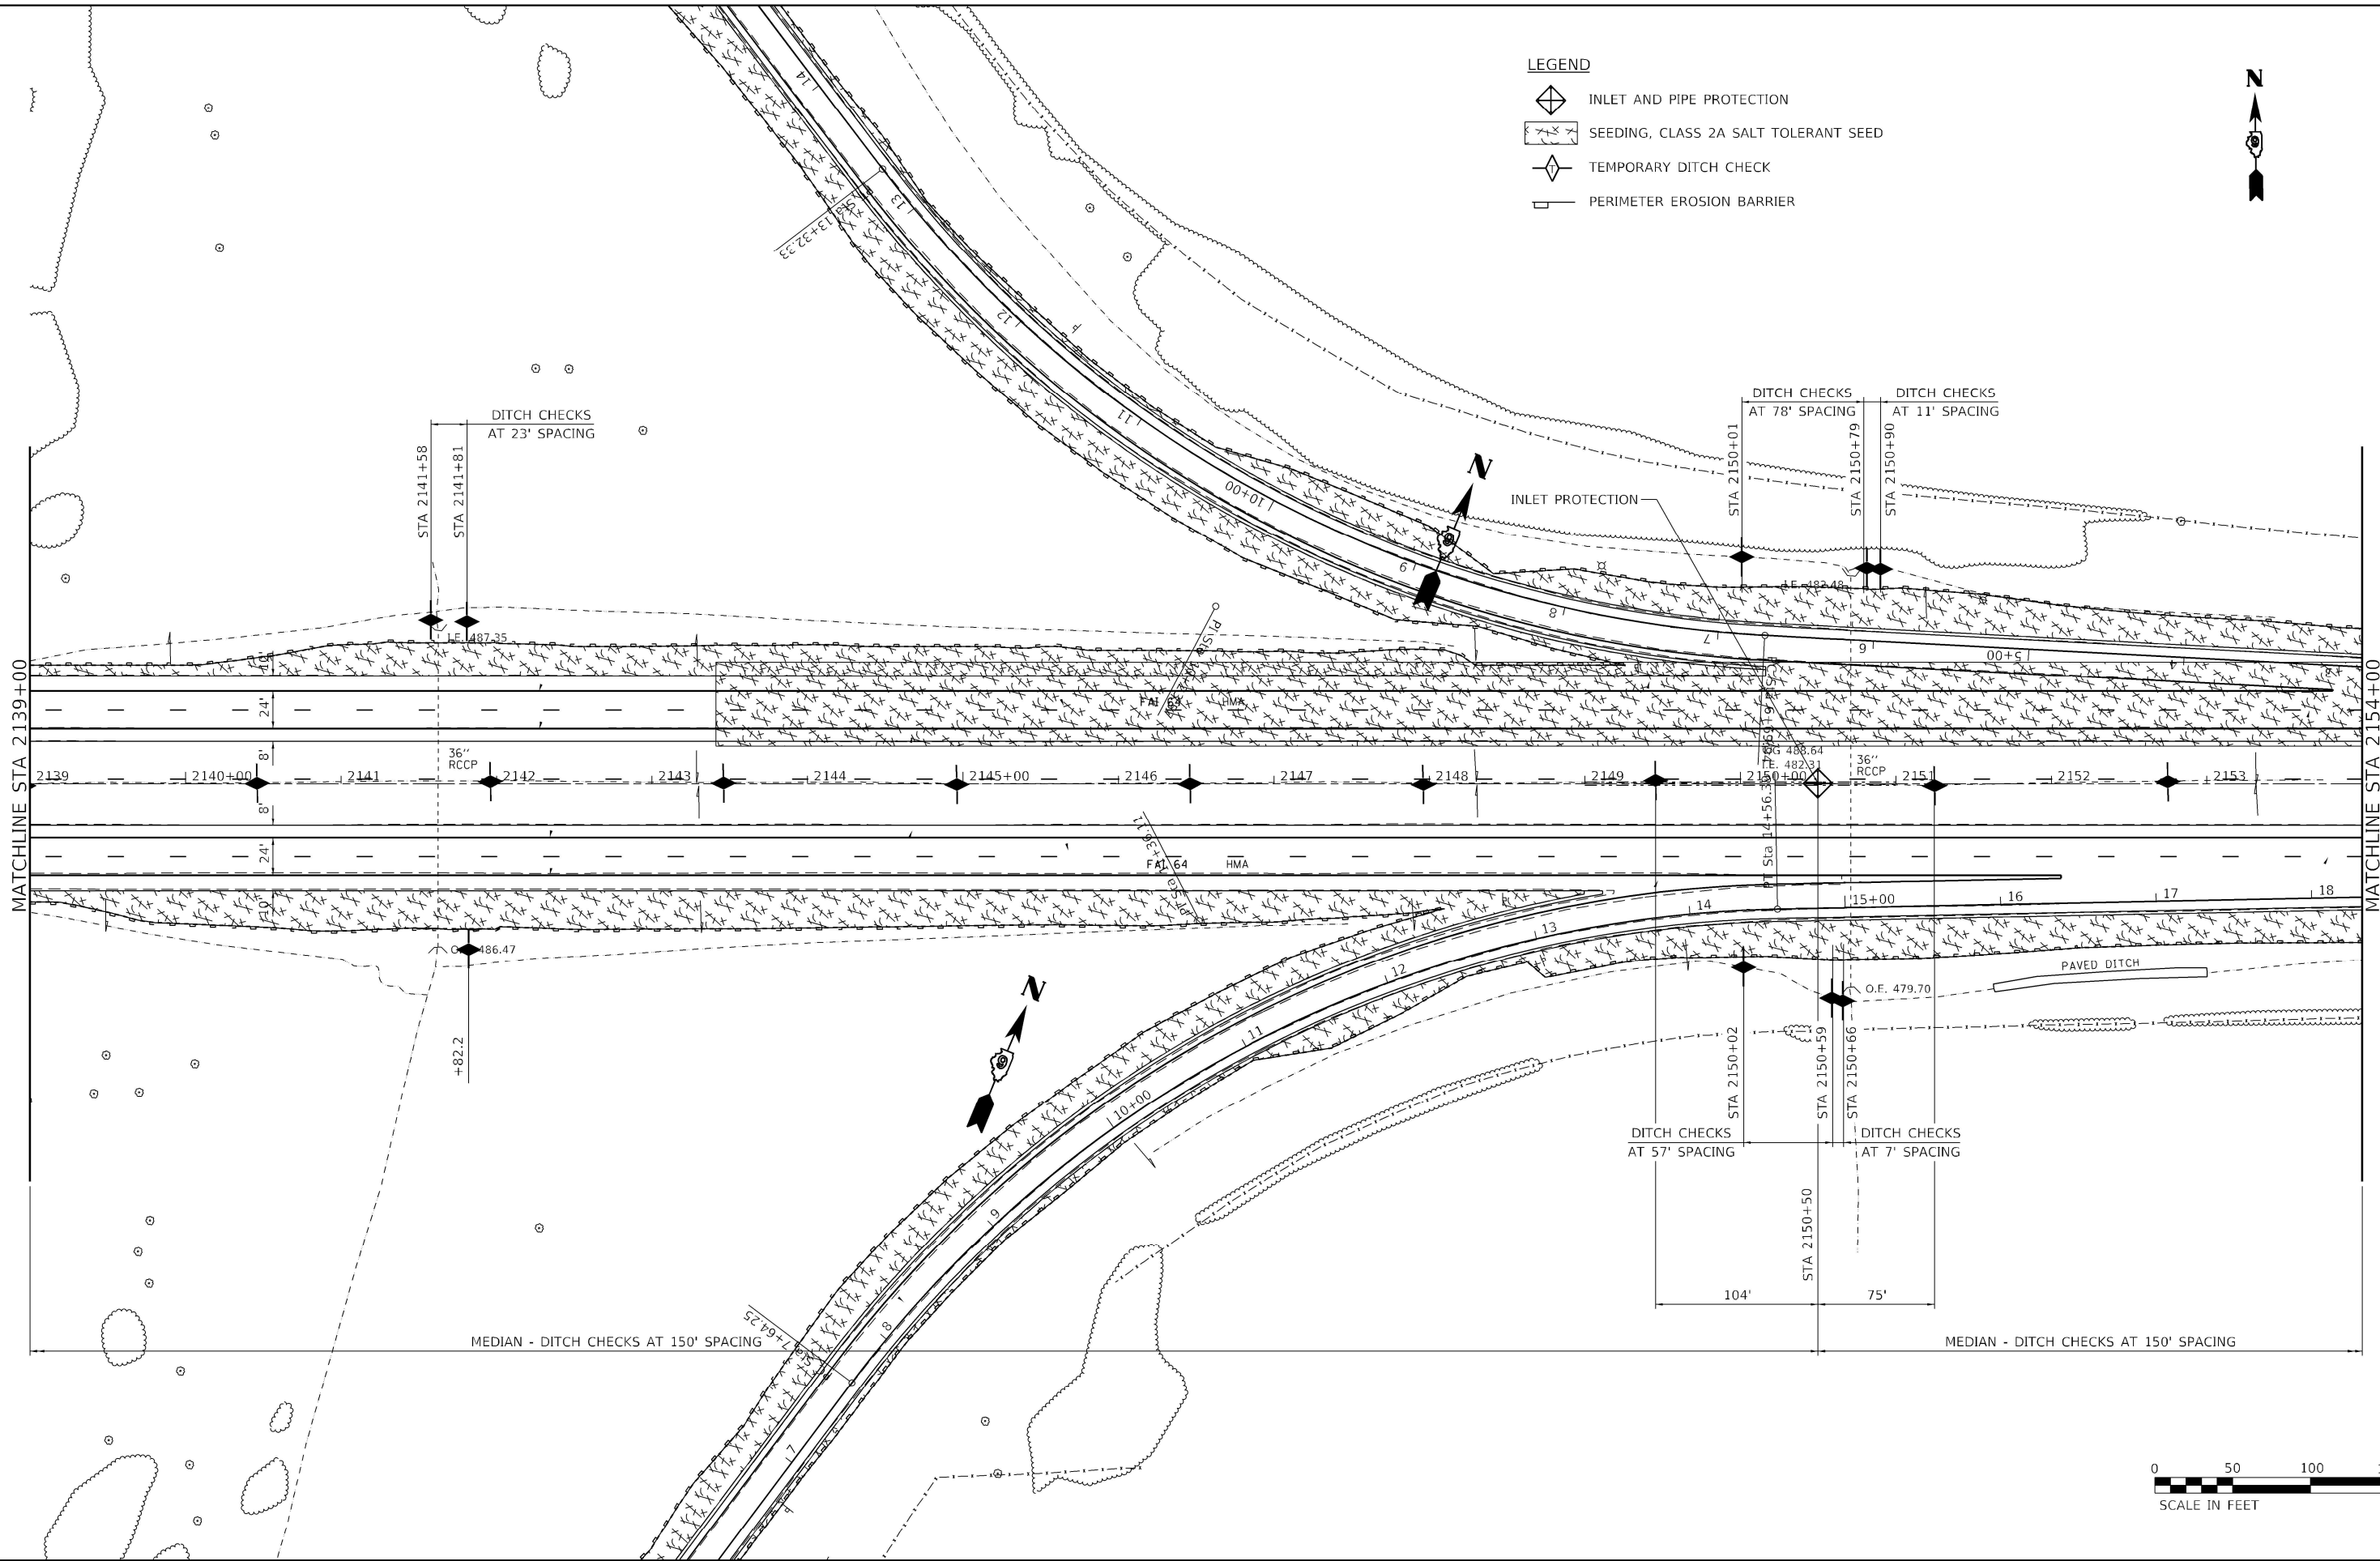


Kaskaskia Engineering Group, LLC Professional Engineering Group 200 E. Main St., Suite 100 Bell City, Illinois 62422 618.453.2877 phone 618.453.2877 fax www.kaskaskiaeng.com 10/27/2021 10/27/2021 20-088050	USER NAME = dhawes		DESIGNED -	REVISED -	STATE OF ILLINOIS DEPARTMENT OF TRANSPORTATION				INTERSTATE 64 EROSION COLTROL PLAN				F.A.I. RTE.	SECTION	COUNTY	TOTAL SHEETS	SHEET NO.
	DRAWN -		DESIGNED -	REVISED -									64	*	JEFFERSON	1052	206
	CHECKED -		DESIGNED -	REVISED -									CONTRACT NO. 78604				
	DATE -		DESIGNED -	REVISED -									ILLINOIS FED. AID PROJECT				
PLOT SCALE = 100.0000 ' / in.			PLOT DATE = 11/4/2022 - 8:28:30 AM		SCALE: 1"=50'		SHEET 25 OF 40 SHEETS		STA. 2139+00 TO STA. 2154+00								

	INLET AND PIPE PROTECTION
	SEEDING, CLASS 2A SALT TOLERANT SEED
	TEMPORARY DITCH CHECK
	PERIMETER EROSION BARRIER

  

LEGEND

-  INLET AND PIPE PROTECTION
-  SEEDING, CLASS 2A SALT TOLERANT SEED
-  TEMPORARY DITCH CHECK
-  PERIMETER EROSION BARRIER

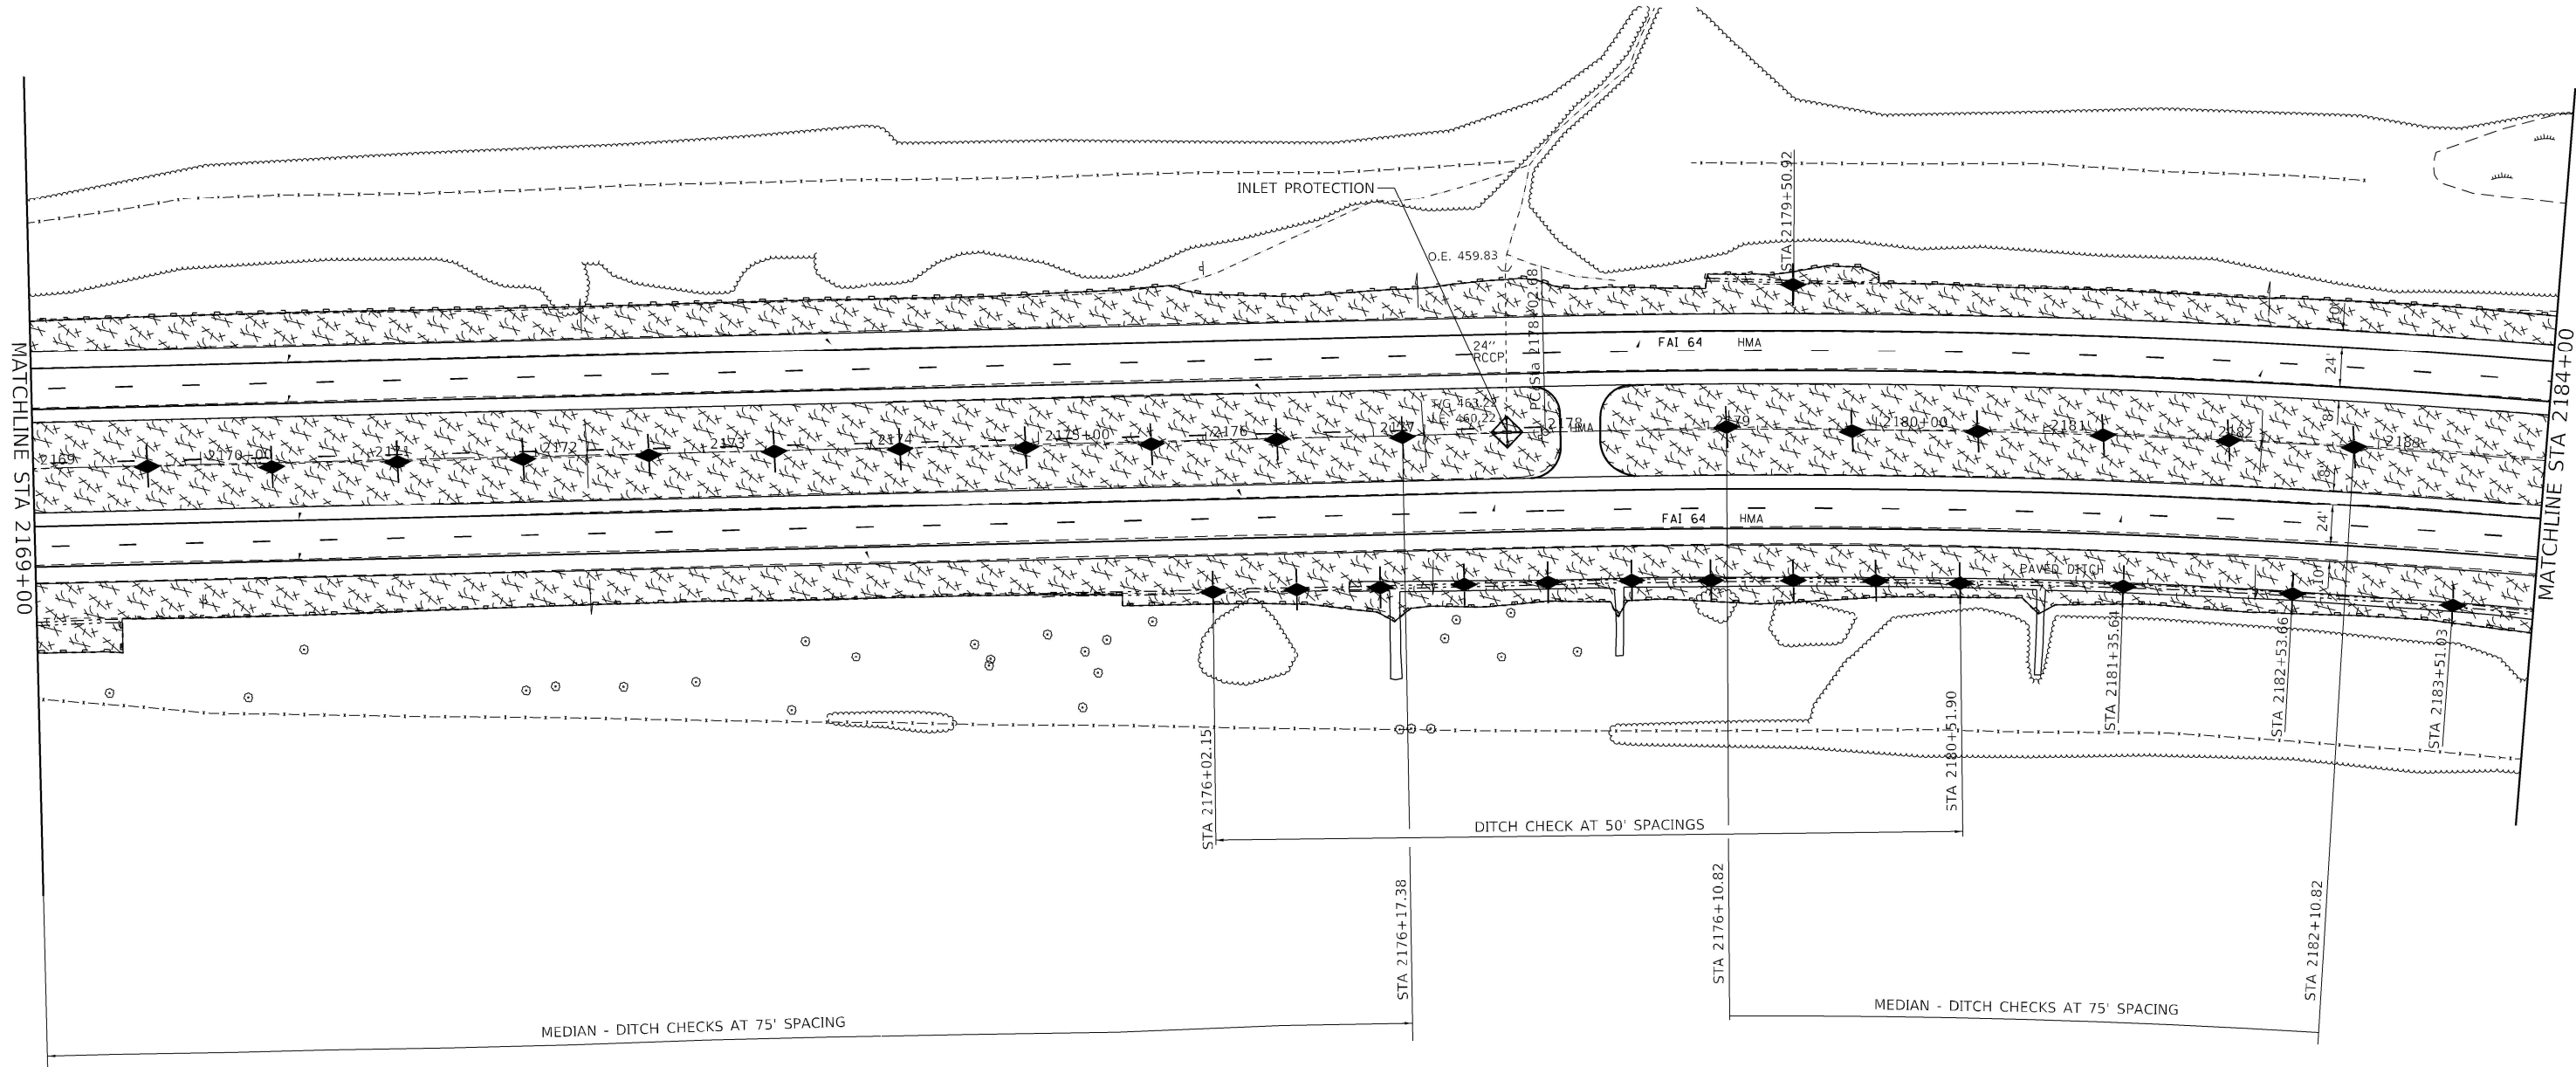

MODEL: Default
FILE NAME: ...078604-eh-Erosion_Control.dgn



Kaskaskia
Engineering Group, LLC
Professional Engineering Group

200 E. Main St., Suite 100
Bella Vista, Illinois 62220
618.353.2877 phone
618.353.2877 fax
www.kaskaskiaeng.com

1/27/2022 7:01
01/06/2022
20-086050

USER NAME = dhawes	DESIGNED -	REVISED -
	DRAWN -	REVISED -
PLOT SCALE = 100.0000 ' / in.	CHECKED -	REVISED -
PLOT DATE = 11/4/2022 - 8:28:32 AM	DATE -	REVISED -

**STATE OF ILLINOIS
DEPARTMENT OF TRANSPORTATION**

**INTERSTATE 64
EROSION COLTROL PLAN**

SCALE: 1"=50' SHEET 27 OF 40 SHEETS STA. 2169+00 TO STA. 2184+00

F.A.I. RTE.	SECTION	COUNTY	TOTAL SHEETS	SHEET NO.
64	*	JEFFERSON	1052	208
CONTRACT NO. 78604				
ILLINOIS FED. AID PROJECT				

LEGEND

-  INLET AND PIPE PROTECTION
-  SEEDING, CLASS 2A SALT TOLERANT SEED
-  TEMPORARY DITCH CHECK
-  PERIMETER EROSION BARRIER



MODEL Default
FILE Name: ...078604-sh-Erosion Control.dgn

USER NAME = dhawes	DESIGNED -	REVISED -
	DRAWN -	REVISED -
PLOT SCALE = 100,0000 ' / in.	CHECKED -	REVISED -
PLOT DATE = 11/4/2022 - 8:28:33 AM	DATE -	REVISED -


STATE OF ILLINOIS
DEPARTMENT OF TRANSPORTATION

INTERSTATE 64 EROSION COLTROL PLAN			
SCALE: 1"=50'	SHEET 28	OF 40 SHEETS	STA. 2184+00 TO STA. 2199+00

F.A.I. RTE.	SECTION	COUNTY	TOTAL SHEETS	SHEET NO.
64	*	JEFFERSON	1052	209
CONTRACT NO. 78604				
ILLINOIS FED. AID PROJECT				

LEGEND

-  INLET AND PIPE PROTECTION
-  SEEDING, CLASS 2A SALT TOLERANT SEED
-  TEMPORARY DITCH CHECK
-  PERIMETER EROSION BARRIER

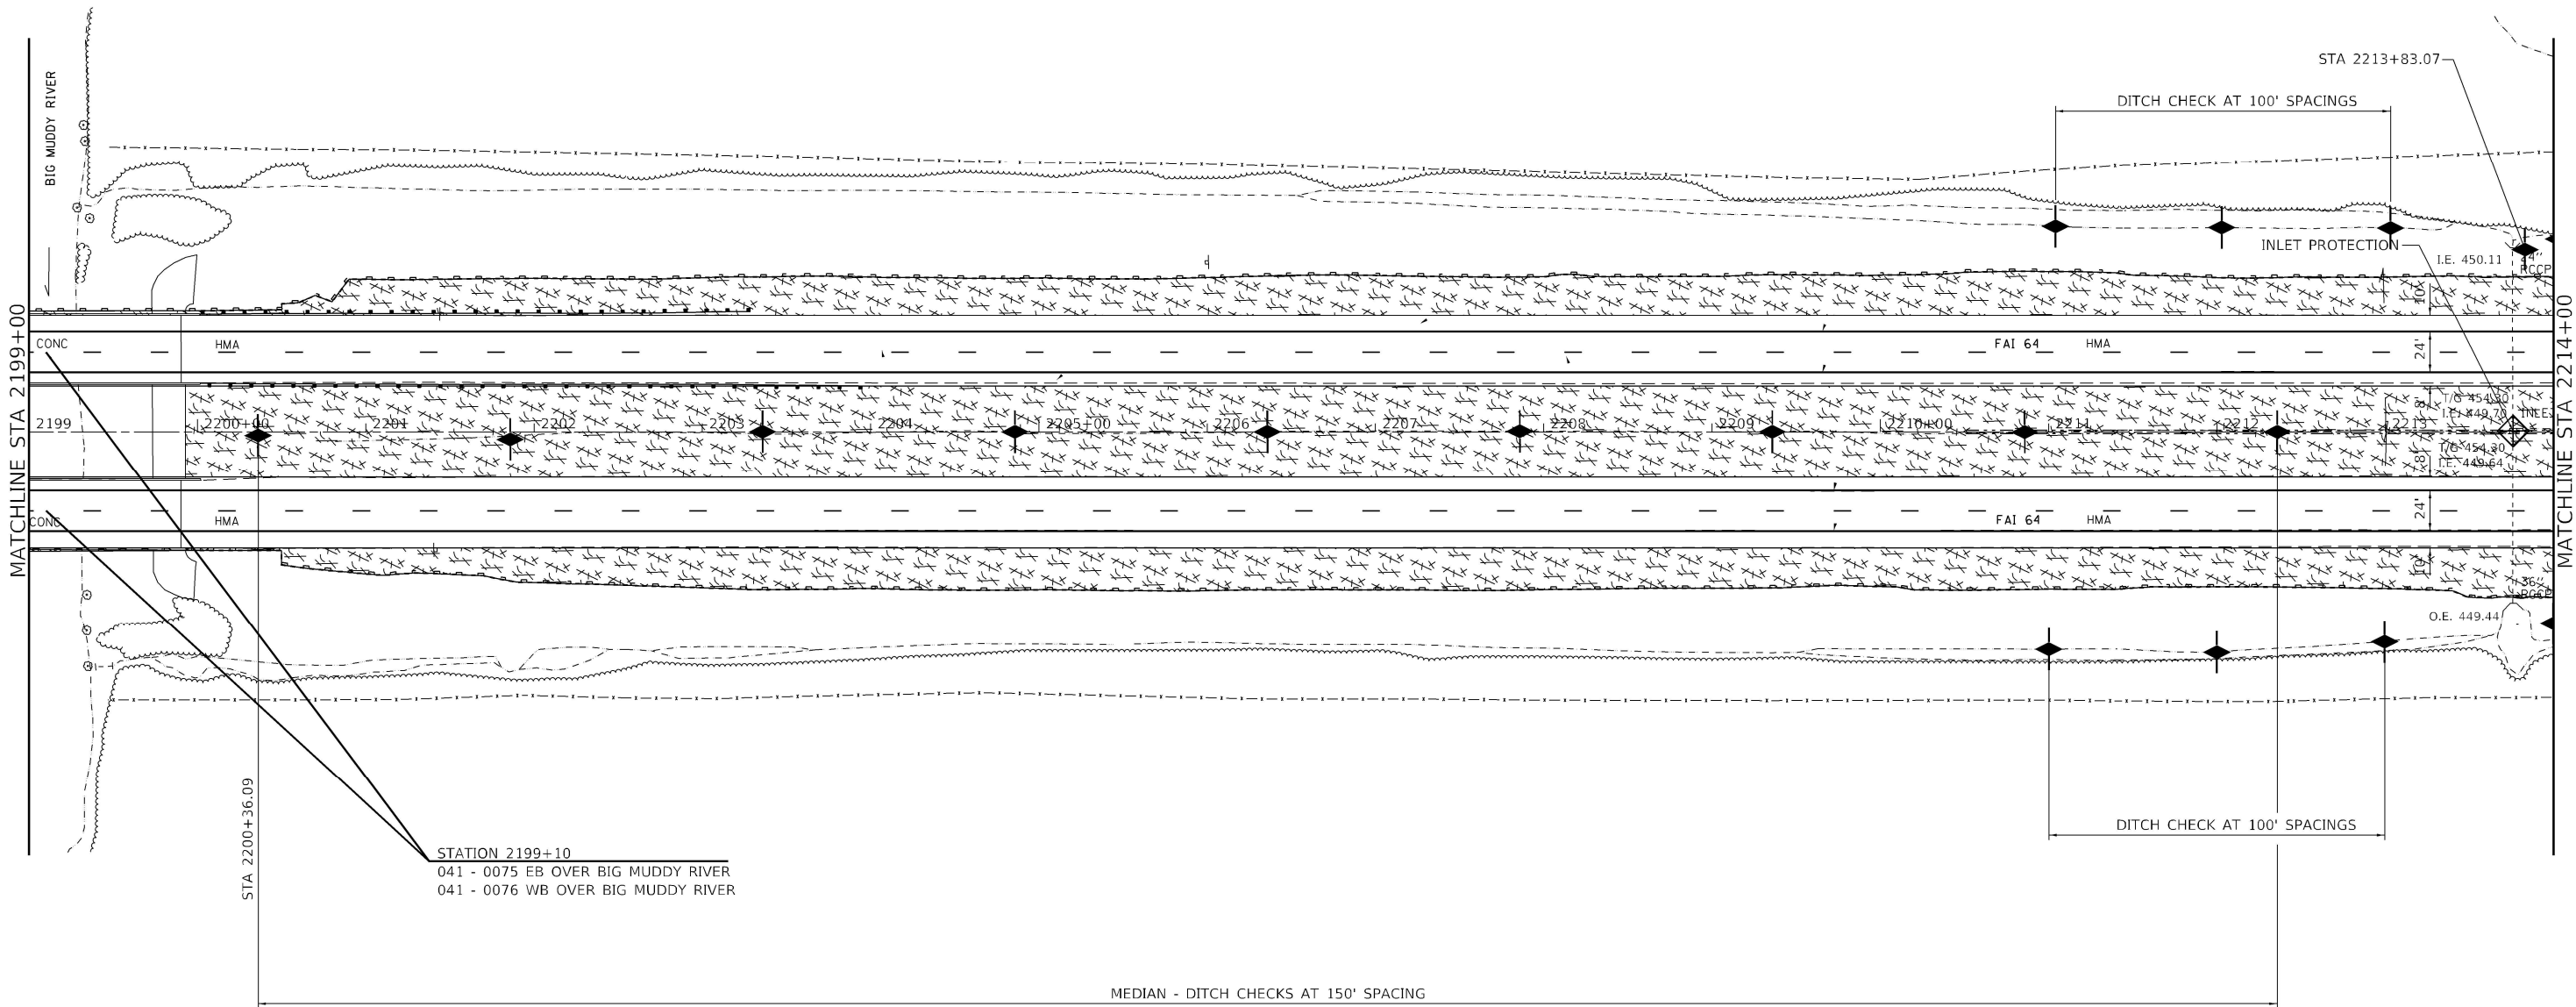

MODEL: Default
FILE NAME: ...078604-eh-Erosion_Control.dgn



Kaskaskia
Engineering Group, LLC
Professional Engineering Group

200 E. Main St., Suite 100
Bella Vista, Illinois 62229
618.453.8877 phone
618.453.8877 fax
www.kaskaskiaeng.com

ILLINOIS 001
20-088650

USER NAME = dhawes	DESIGNED -	REVISED -
	DRAWN -	REVISED -
PLOT SCALE = 100.0000 ' / in.	CHECKED -	REVISED -
PLOT DATE = 11/4/2022 - 8:28:34 AM	DATE -	REVISED -

STATE OF ILLINOIS
DEPARTMENT OF TRANSPORTATION

INTERSTATE 64
EROSION COLTROL PLAN

SCALE: 1"=50' SHEET 29 OF 40 SHEETS STA. 2199+00 TO STA. 2214+00

F.A.I. RTE.	SECTION	COUNTY	TOTAL SHEETS	SHEET NO.
64	*	JEFFERSON	1052	210
CONTRACT NO. 78604				
ILLINOIS FED. AID PROJECT				

LEGEND



INLET AND PIPE PROTECTION




SEEDING, CLASS 2A SALT TOLERANT SEED



TEMPORARY DITCH CHECK




PERIMETER EROSION BARRIER

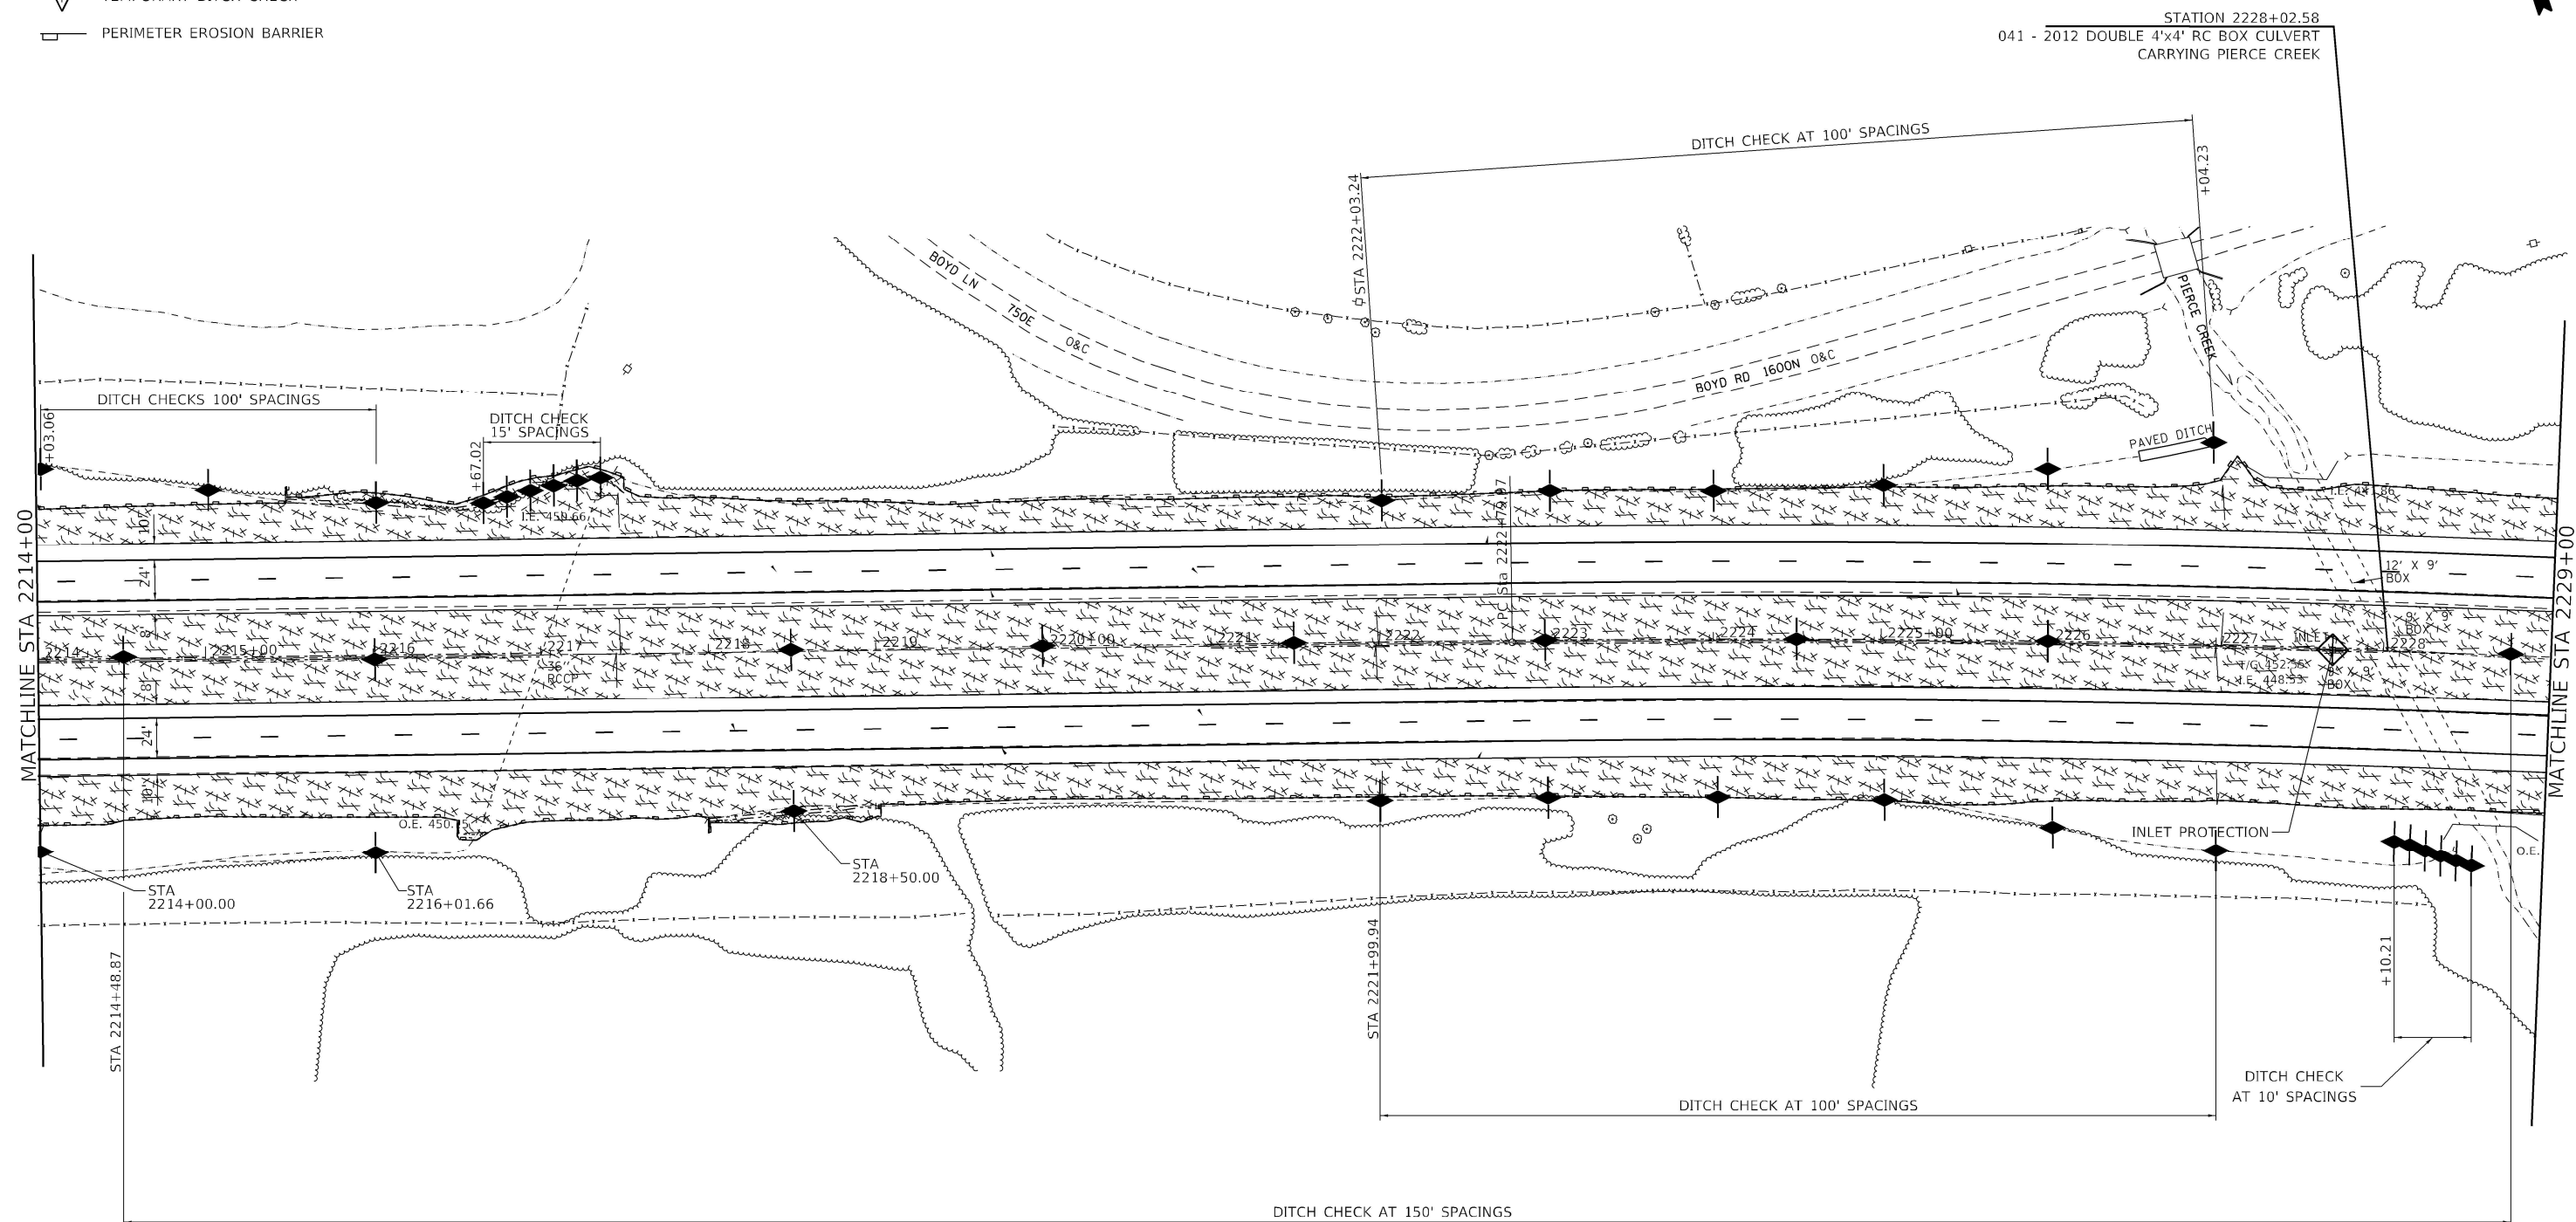

LEGEND

- INLET AND PIPE PROTECTION
- SEEDING, CLASS 2A SALT TOLERANT SEED
- TEMPORARY DITCH CHECK
- PERIMETER EROSION BARRIER

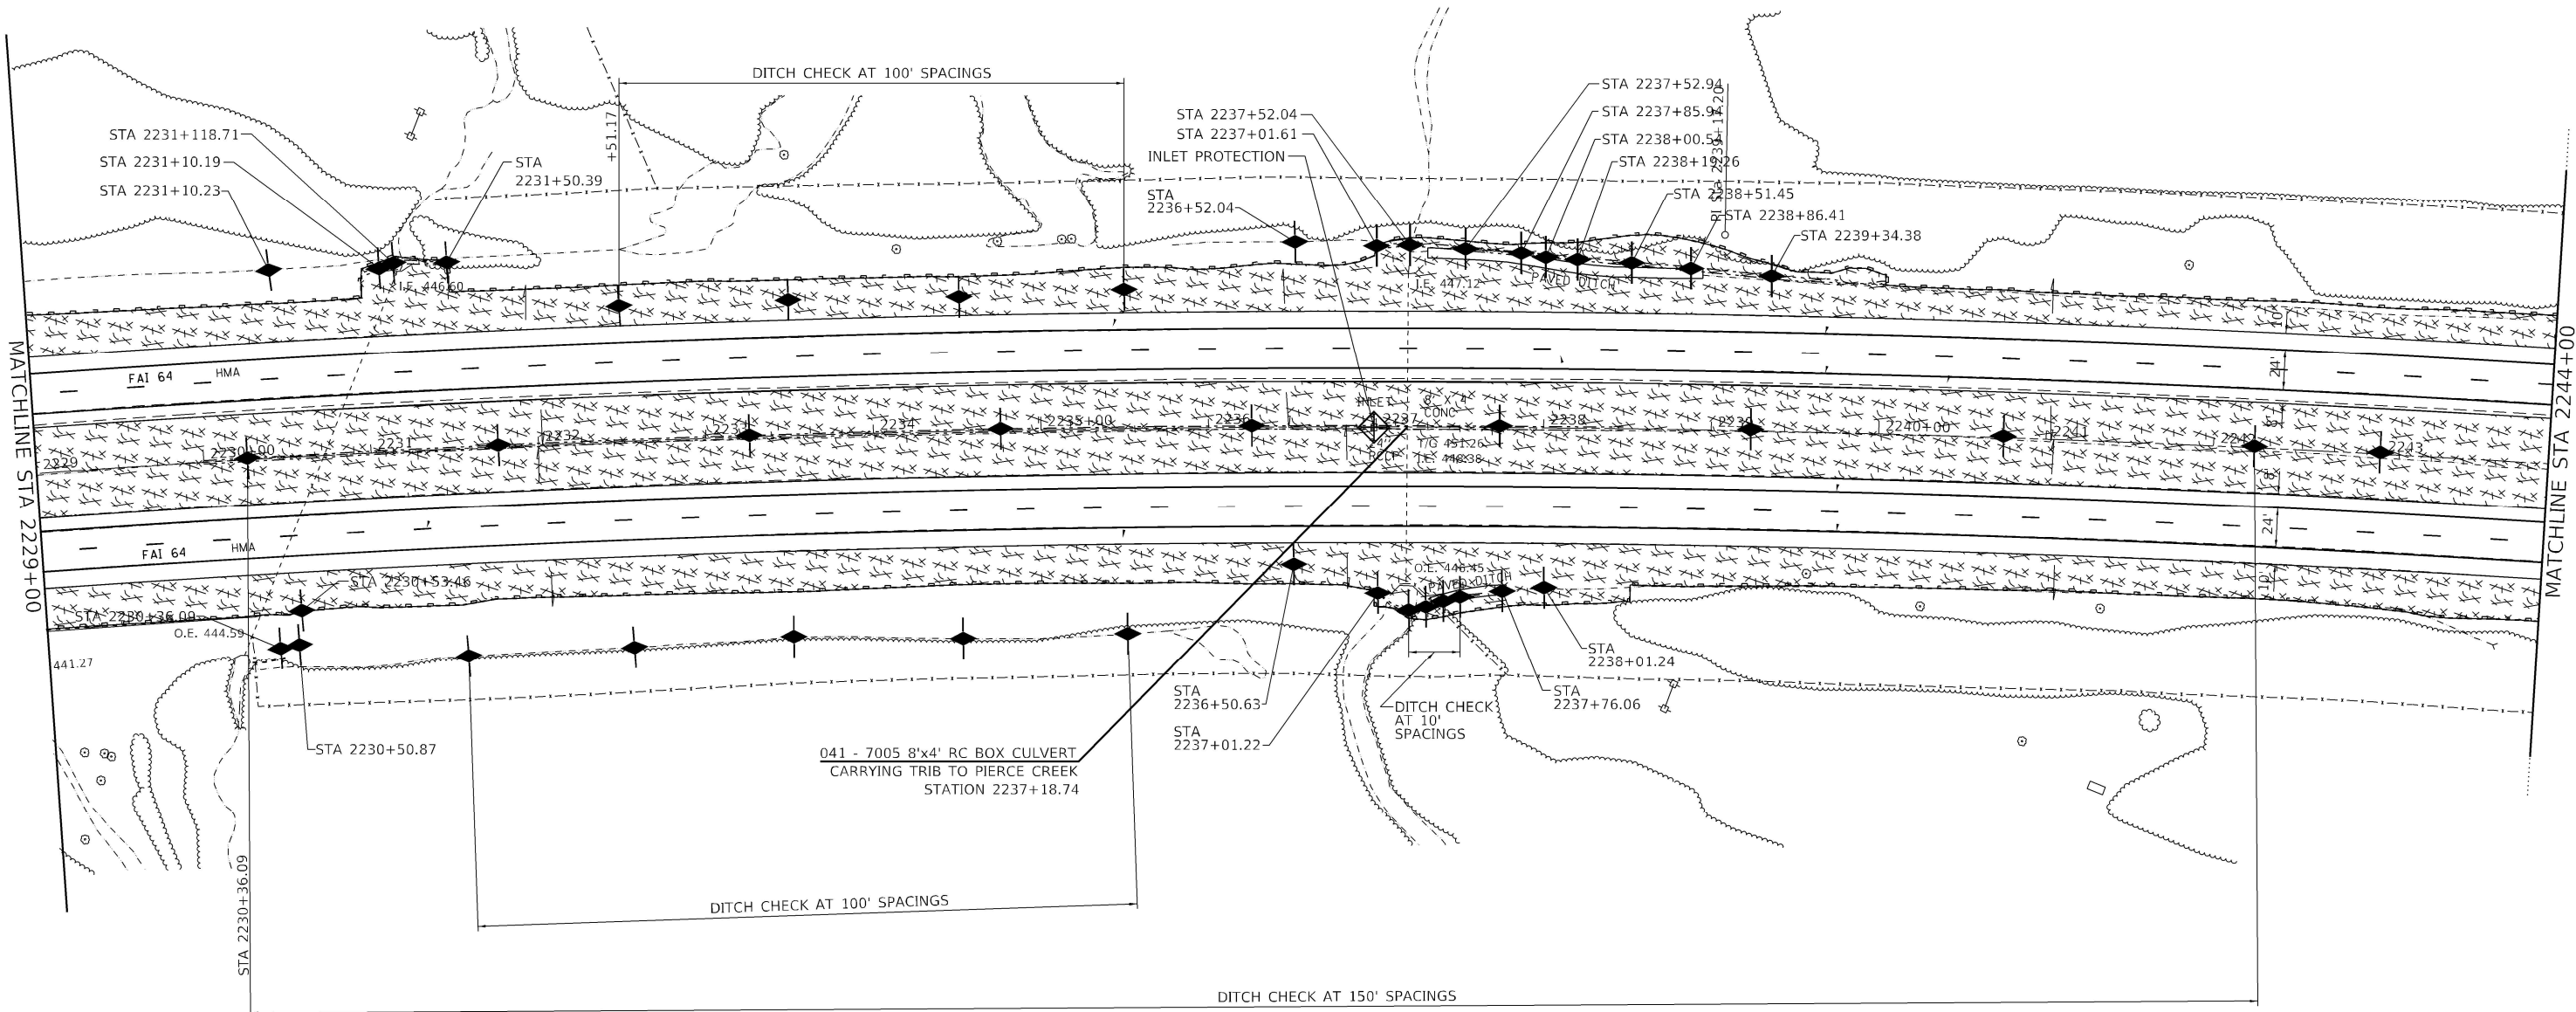

MODEL Default
FILE Name: 20220728604-sh-Erosion_Control.dgn

Kaskaskia
Engineering Group, LLC
Professional Engineering Group
1127 N. Main St., Suite 100
Bellaire, Illinois 60010
630.433.8877 phone
630.433.8877 fax
www.kaskaskiaeng.com

USER NAME = dhawes	DESIGNED -	REVISED -
	DRAWN -	REVISED -
PLOT SCALE = 100,0000' / in.	CHECKED -	REVISED -
PLOT DATE = 11/4/2022 - 8:28:36 AM	DATE -	REVISED -

STATE OF ILLINOIS
DEPARTMENT OF TRANSPORTATION


INTERSTATE 64
EROSION COLTROL PLAN

SCALE: 1"=50' SHEET 31 OF 40 SHEETS STA. 2229+00 TO STA. 2244+00

F.A.I. RTE.	SECTION	COUNTY	TOTAL SHEETS	SHEET NO.
64	*	JEFFERSON	1052	212
CONTRACT NO. 78604				
ILLINOIS FED. AID PROJECT				

LEGEND

-  INLET AND PIPE PROTECTION
-  SEEDING, CLASS 2A SALT TOLERANT SEED
-  TEMPORARY DITCH CHECK
-  PERIMETER EROSION BARRIER

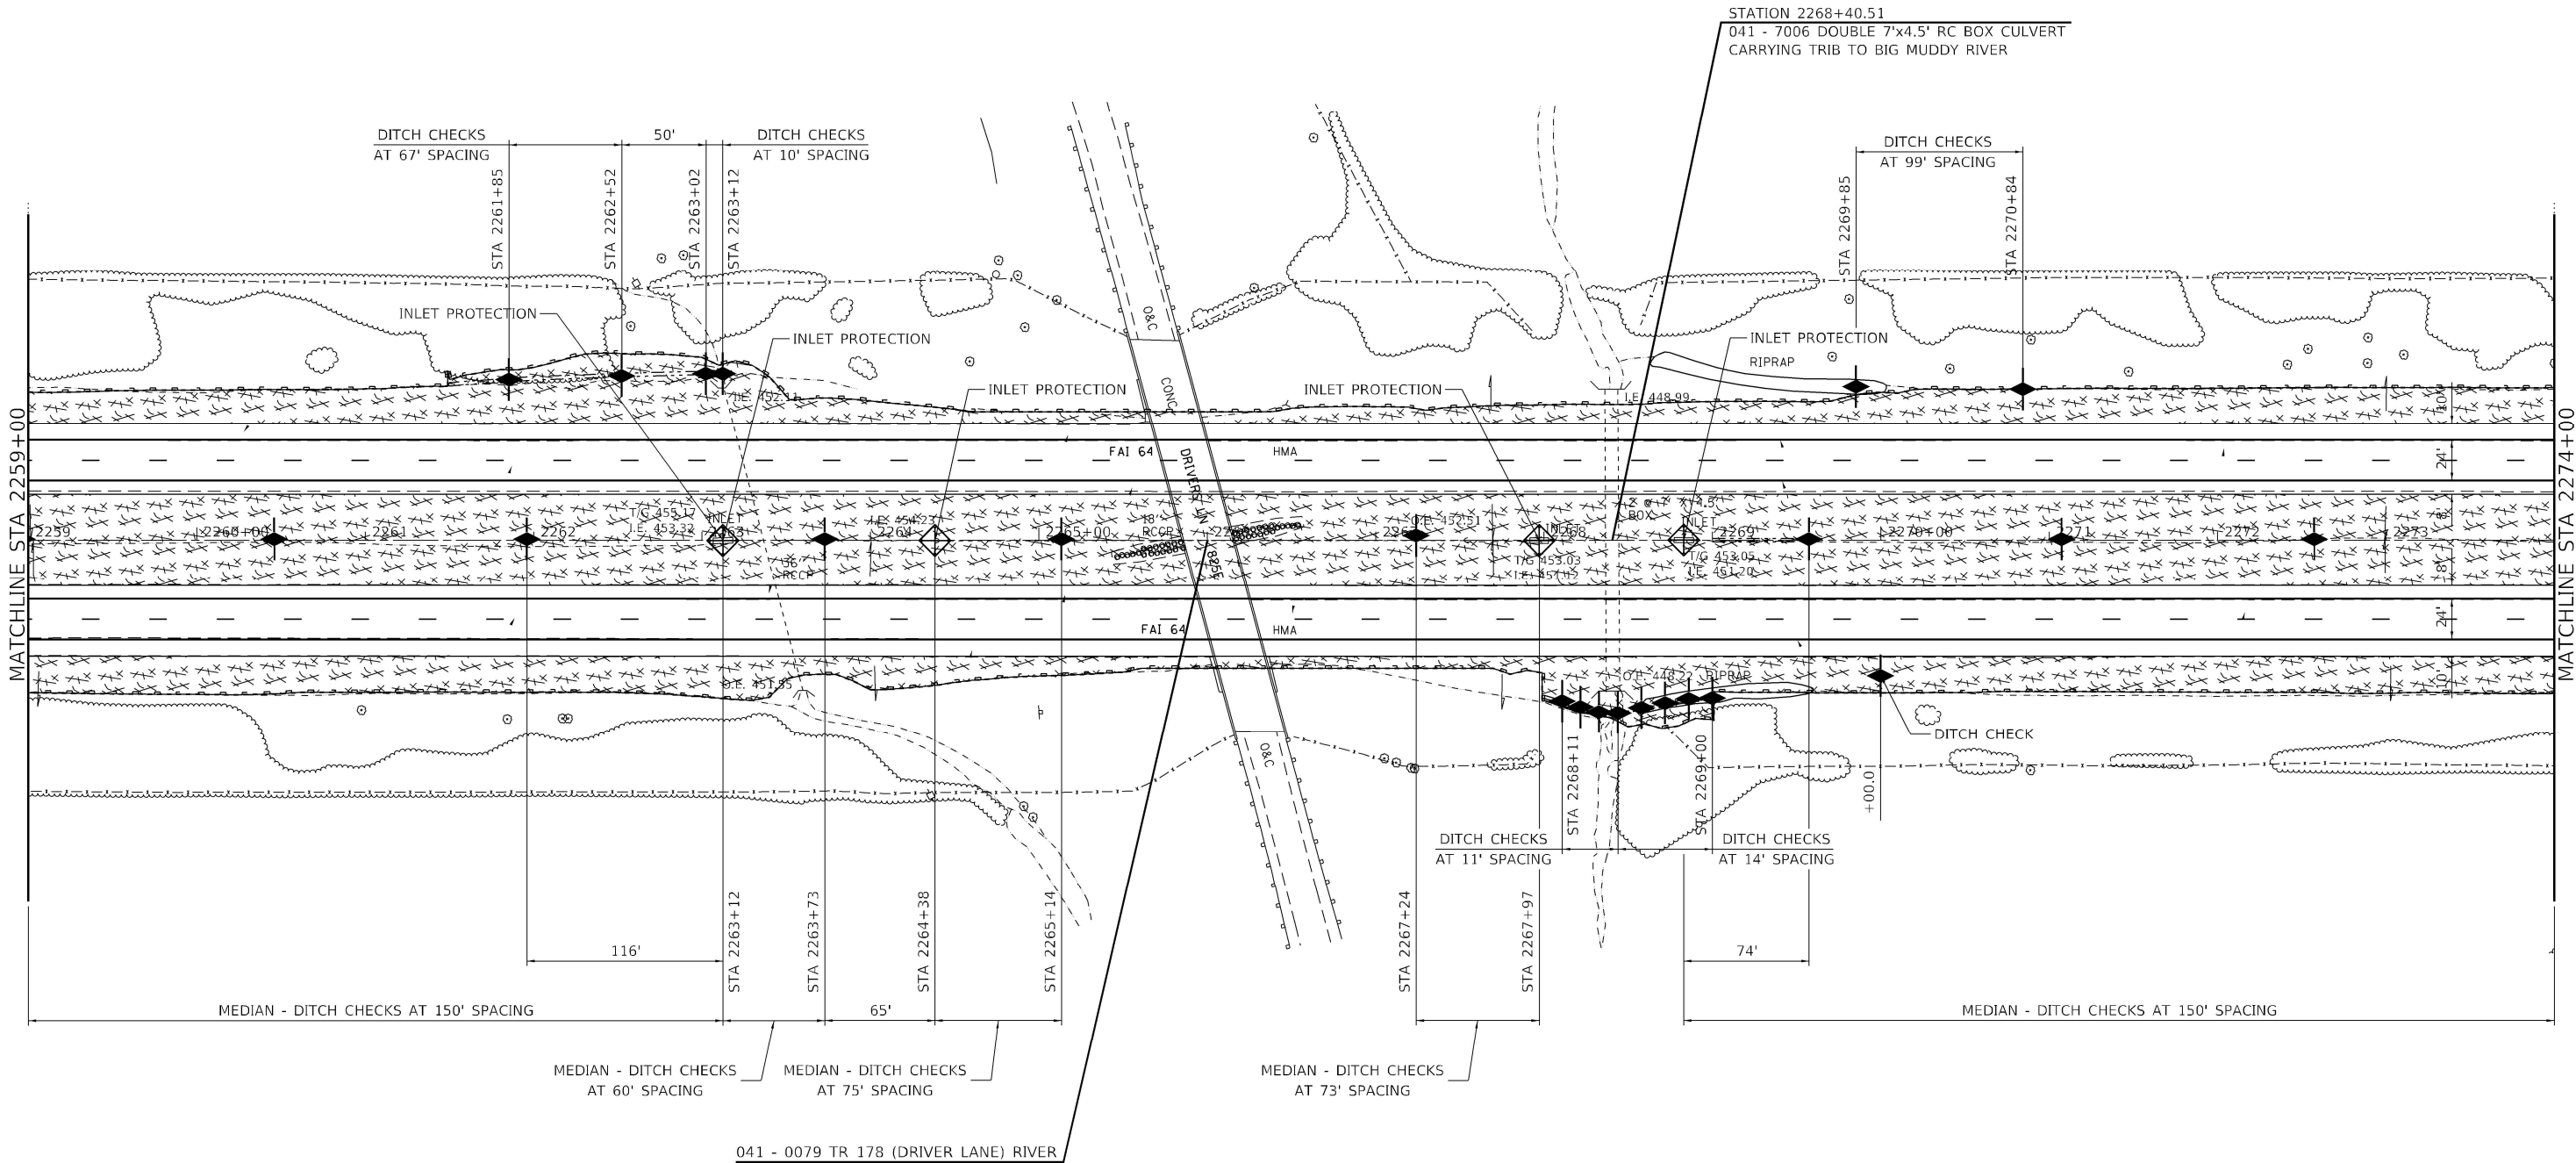

MODEL Default
FILE Name: ...0378604-sh-Erosion_Control.dgn

Kaskaskia
Engineering Group, LLC
Professional Engineering Group
1127 N. Main St., Suite 100
Bellaire, Illinois 62220
618.453.2877 phone
618.453.2877 fax
www.kaskaskiaeng.com

USER NAME = dhawes	DESIGNED -	REVISED -
	DRAWN -	REVISED -
PLOT SCALE = 100,0000 ' / in.	CHECKED -	REVISED -
PLOT DATE = 11/4/2022 - 8:28:39 AM	DATE -	REVISED -

STATE OF ILLINOIS
DEPARTMENT OF TRANSPORTATION


INTERSTATE 64
EROSION COLTROL PLAN

SCALE: 1"=50' SHEET 33 OF 40 SHEETS STA. 2259+00 TO STA. 2274+00

F.A.I. RTE.	SECTION	COUNTY	TOTAL SHEETS	SHEET NO.
64	*	JEFFERSON	1052	214
CONTRACT NO. 78604				
ILLINOIS FED. AID PROJECT				

LEGEND

-  INLET AND PIPE PROTECTION
-  SEEDING, CLASS 2A SALT TOLERANT SEED
-  TEMPORARY DITCH CHECK
-  PERIMETER EROSION BARRIER

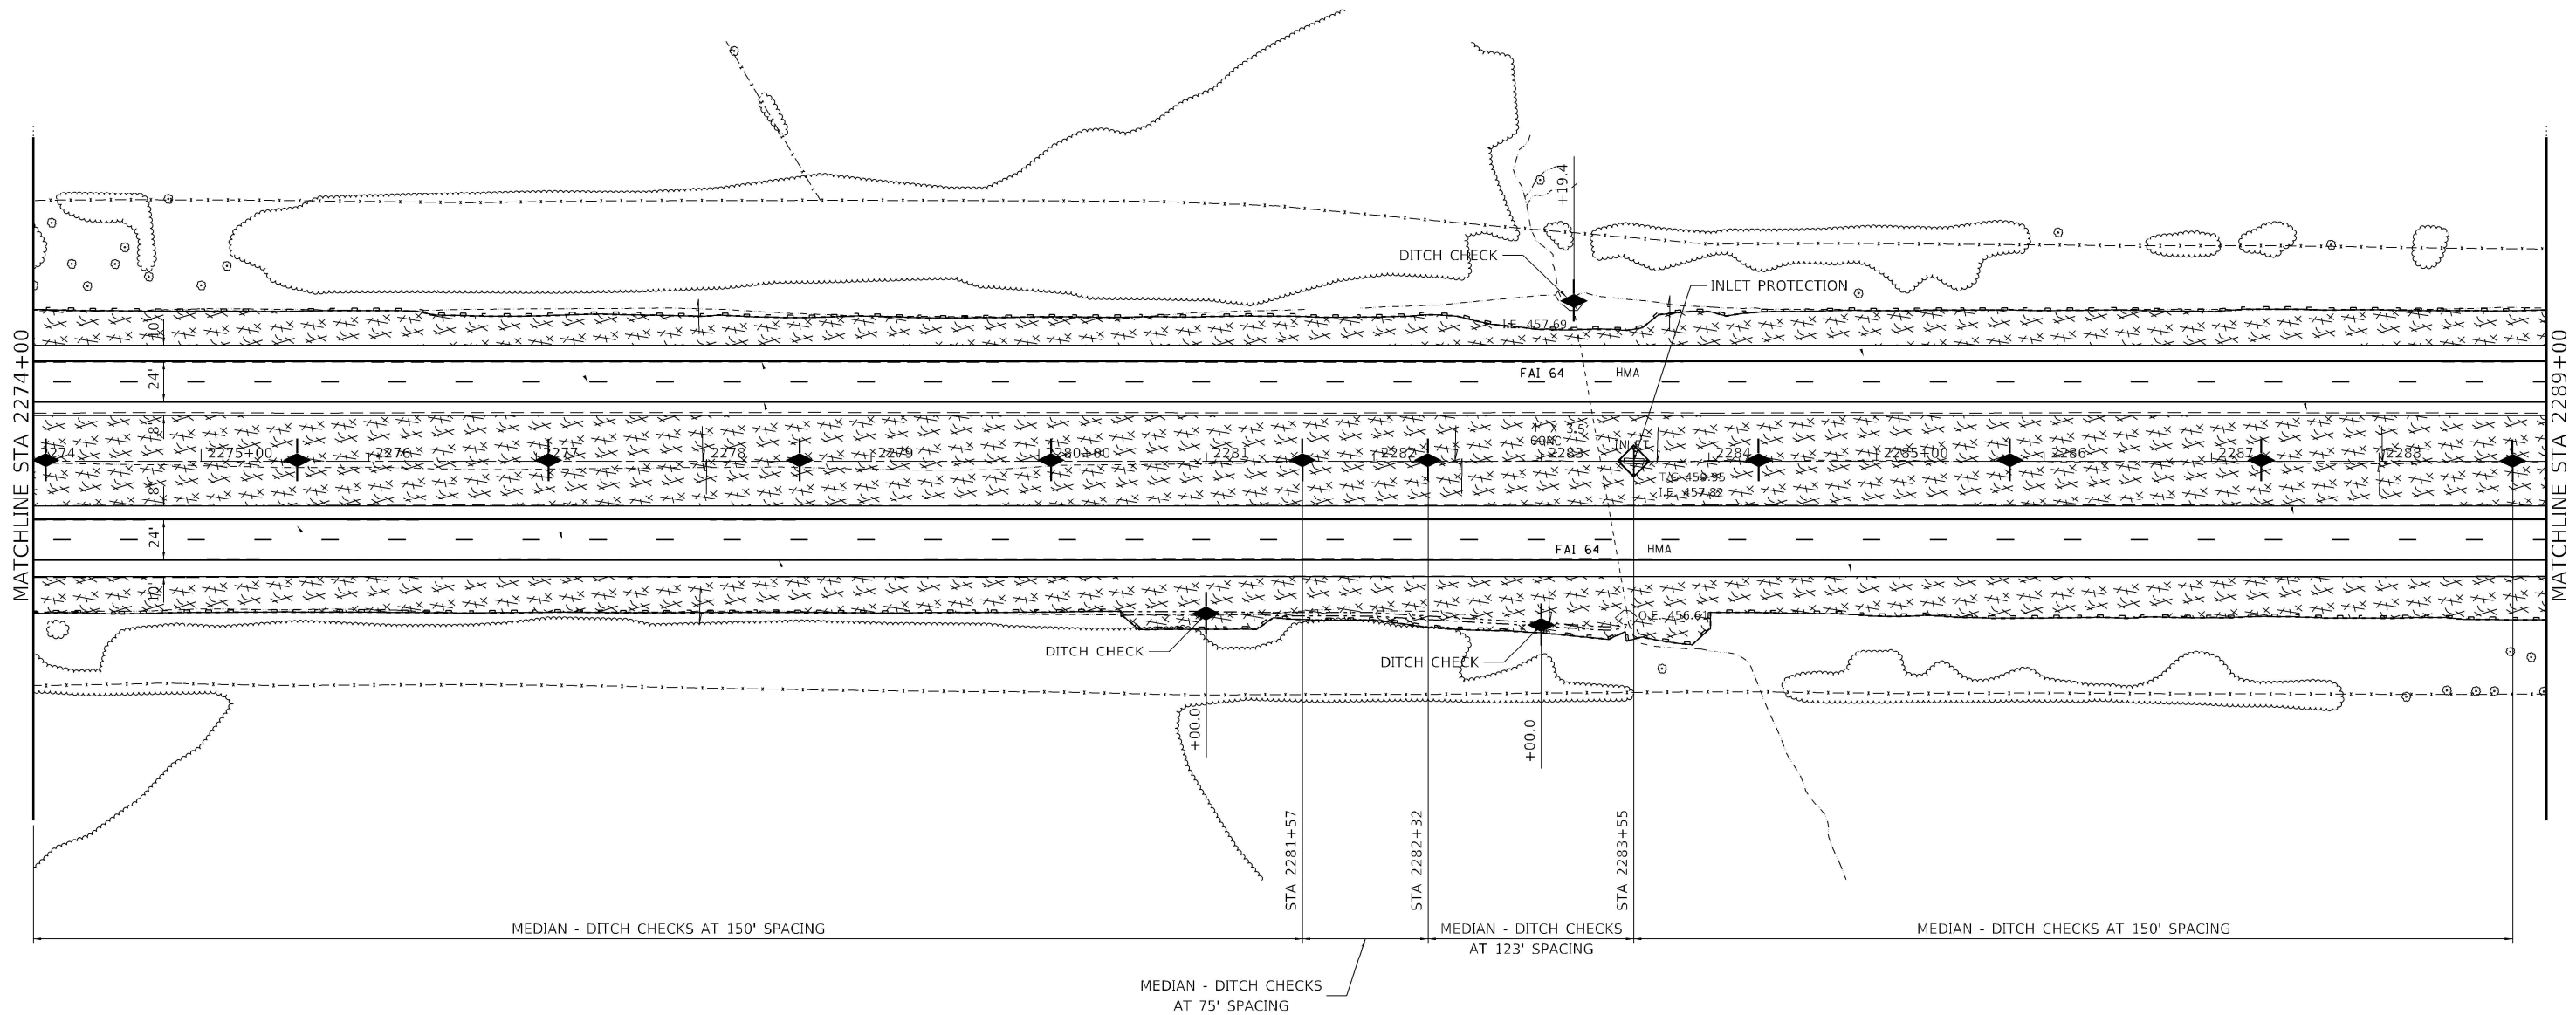

MODEL: Default
FILE NAME: ...03078604-sh-Erosion_Control.dgn



Kaskaskia
Engineering Group, LLC
Professional Engineering Group
1827 N. Main St., Suite 100
Bellaire, Illinois 62022
618.453.2877 phone
618.453.2877 fax
www.kaskaskiaeng.com

USER NAME = dhawes	DESIGNED -	REVISED -
	DRAWN -	REVISED -
PLOT SCALE = 100,0000 ' / in.	CHECKED -	REVISED -
PLOT DATE = 11/4/2022 - 8:28:40 AM	DATE -	REVISED -

STATE OF ILLINOIS
DEPARTMENT OF TRANSPORTATION


INTERSTATE 64
EROSION COLTROL PLAN

SCALE: 1"=50' SHEET 34 OF 40 SHEETS STA. 2274+00 TO STA. 2289+00

F.A.I. RTE.	SECTION	COUNTY	TOTAL SHEETS	SHEET NO.
64	*	JEFFERSON	1052	215
CONTRACT NO. 78604				
ILLINOIS FED. AID PROJECT				

LEGEND

-  INLET AND PIPE PROTECTION
-  SEEDING, CLASS 2A SALT TOLERANT SEED
-  TEMPORARY DITCH CHECK
-  PERIMETER EROSION BARRIER

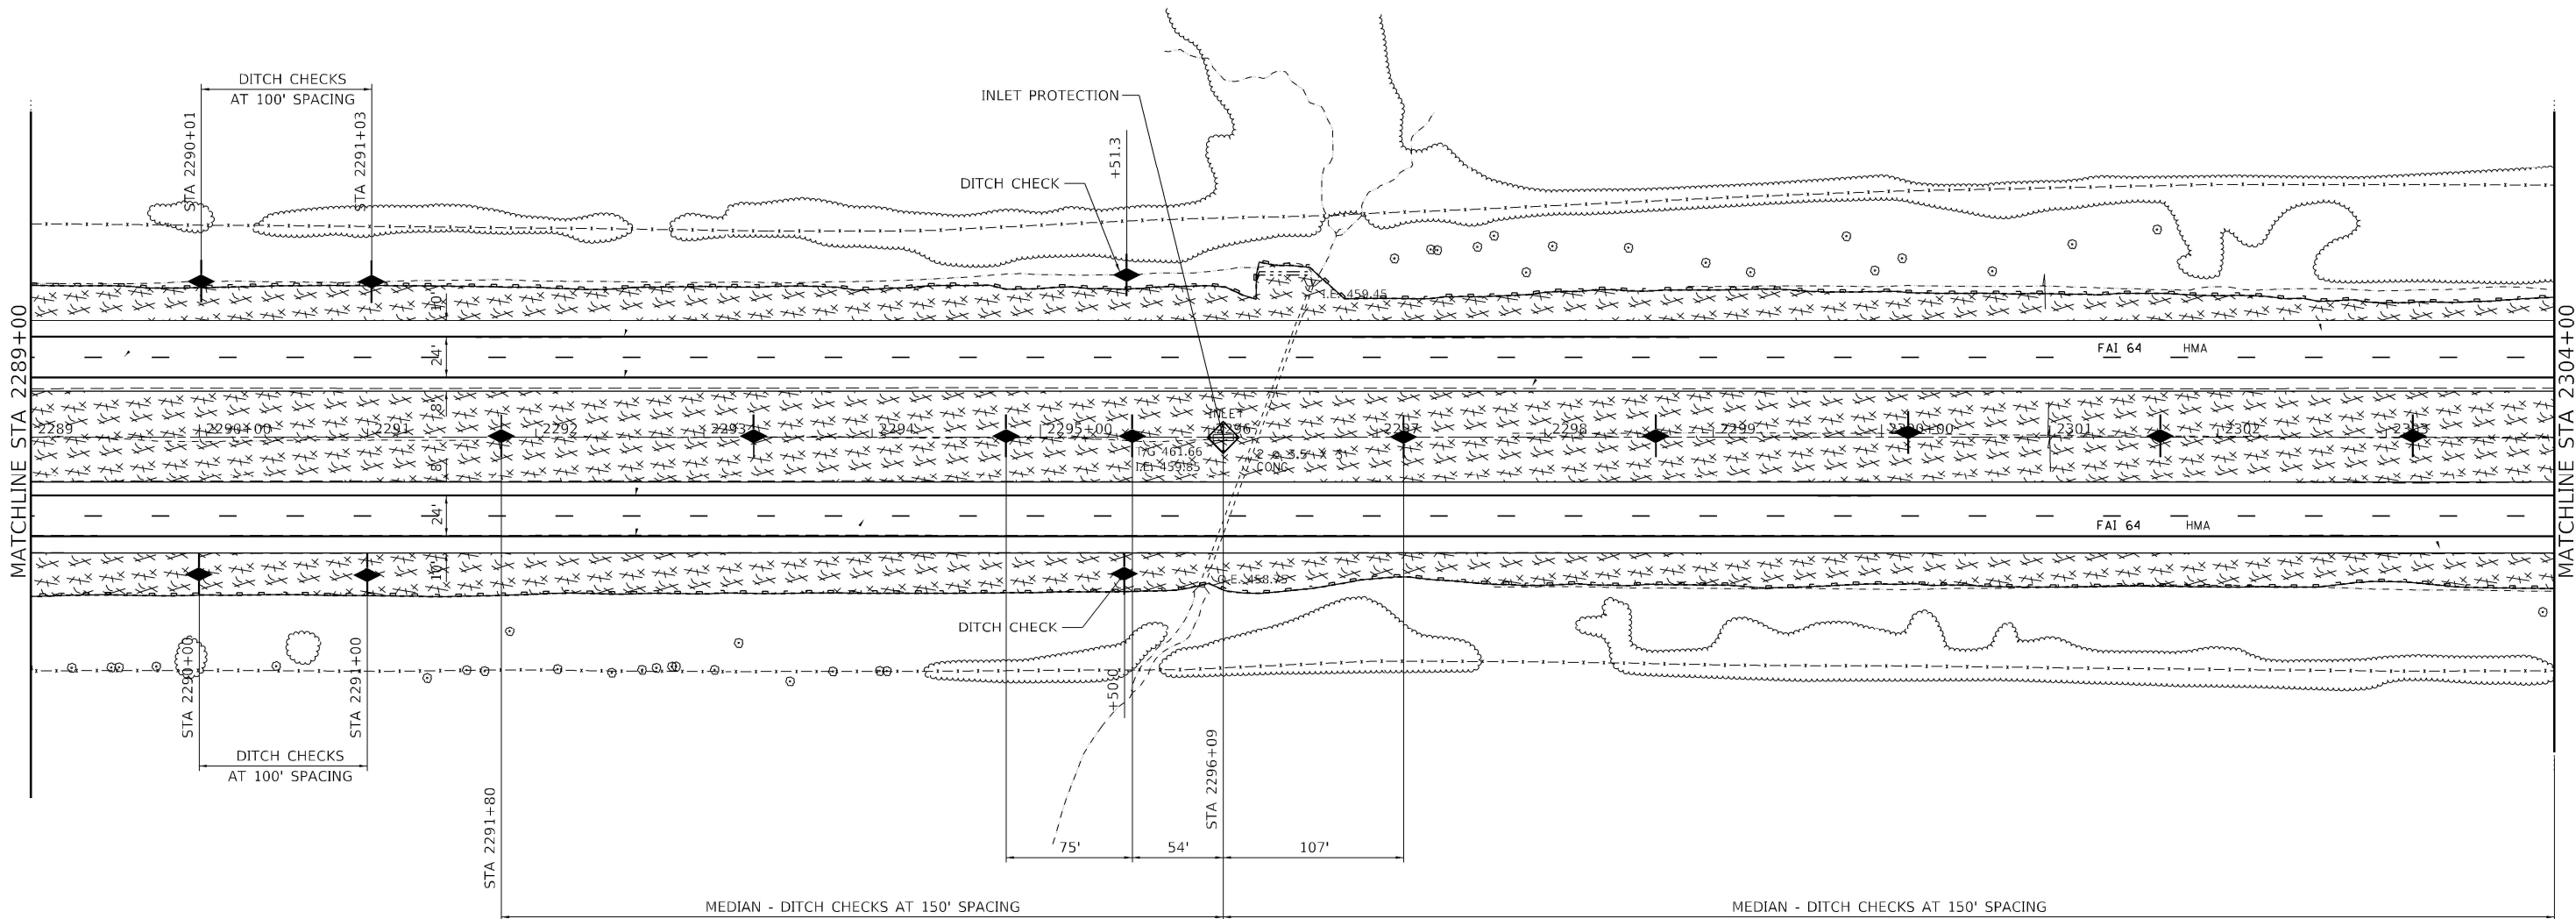

MODEL: Default
FILE NAME: 23078604-sh-Erosion_Control.dgn



Kaskaskia
Engineering Group, LLC
Professional Engineering Group
1127 N. Main St., Suite 100
Bellaire, Illinois 62022
618.453.2877 phone
618.453.2877 fax
www.kaskaskiaeng.com

USER NAME = dhawes	DESIGNED -	REVISED -
	DRAWN -	REVISED -
PLOT SCALE = 100.0000' / in.	CHECKED -	REVISED -
PLOT DATE = 11/4/2022 - 8:28:42 AM	DATE -	REVISED -

STATE OF ILLINOIS
DEPARTMENT OF TRANSPORTATION


INTERSTATE 64
EROSION COLTROL PLAN

SCALE: 1"=50' SHEET 35 OF 40 SHEETS STA. 2289+00 TO STA. 2304+00

F.A.I. RTE.	SECTION	COUNTY	TOTAL SHEETS	SHEET NO.
64	*	JEFFERSON	1052	216
CONTRACT NO. 78604				
ILLINOIS FED. AID PROJECT				

LEGEND

-  INLET AND PIPE PROTECTION
-  SEEDING, CLASS 2A SALT TOLERANT SEED
-  TEMPORARY DITCH CHECK
-  PERIMETER EROSION BARRIER

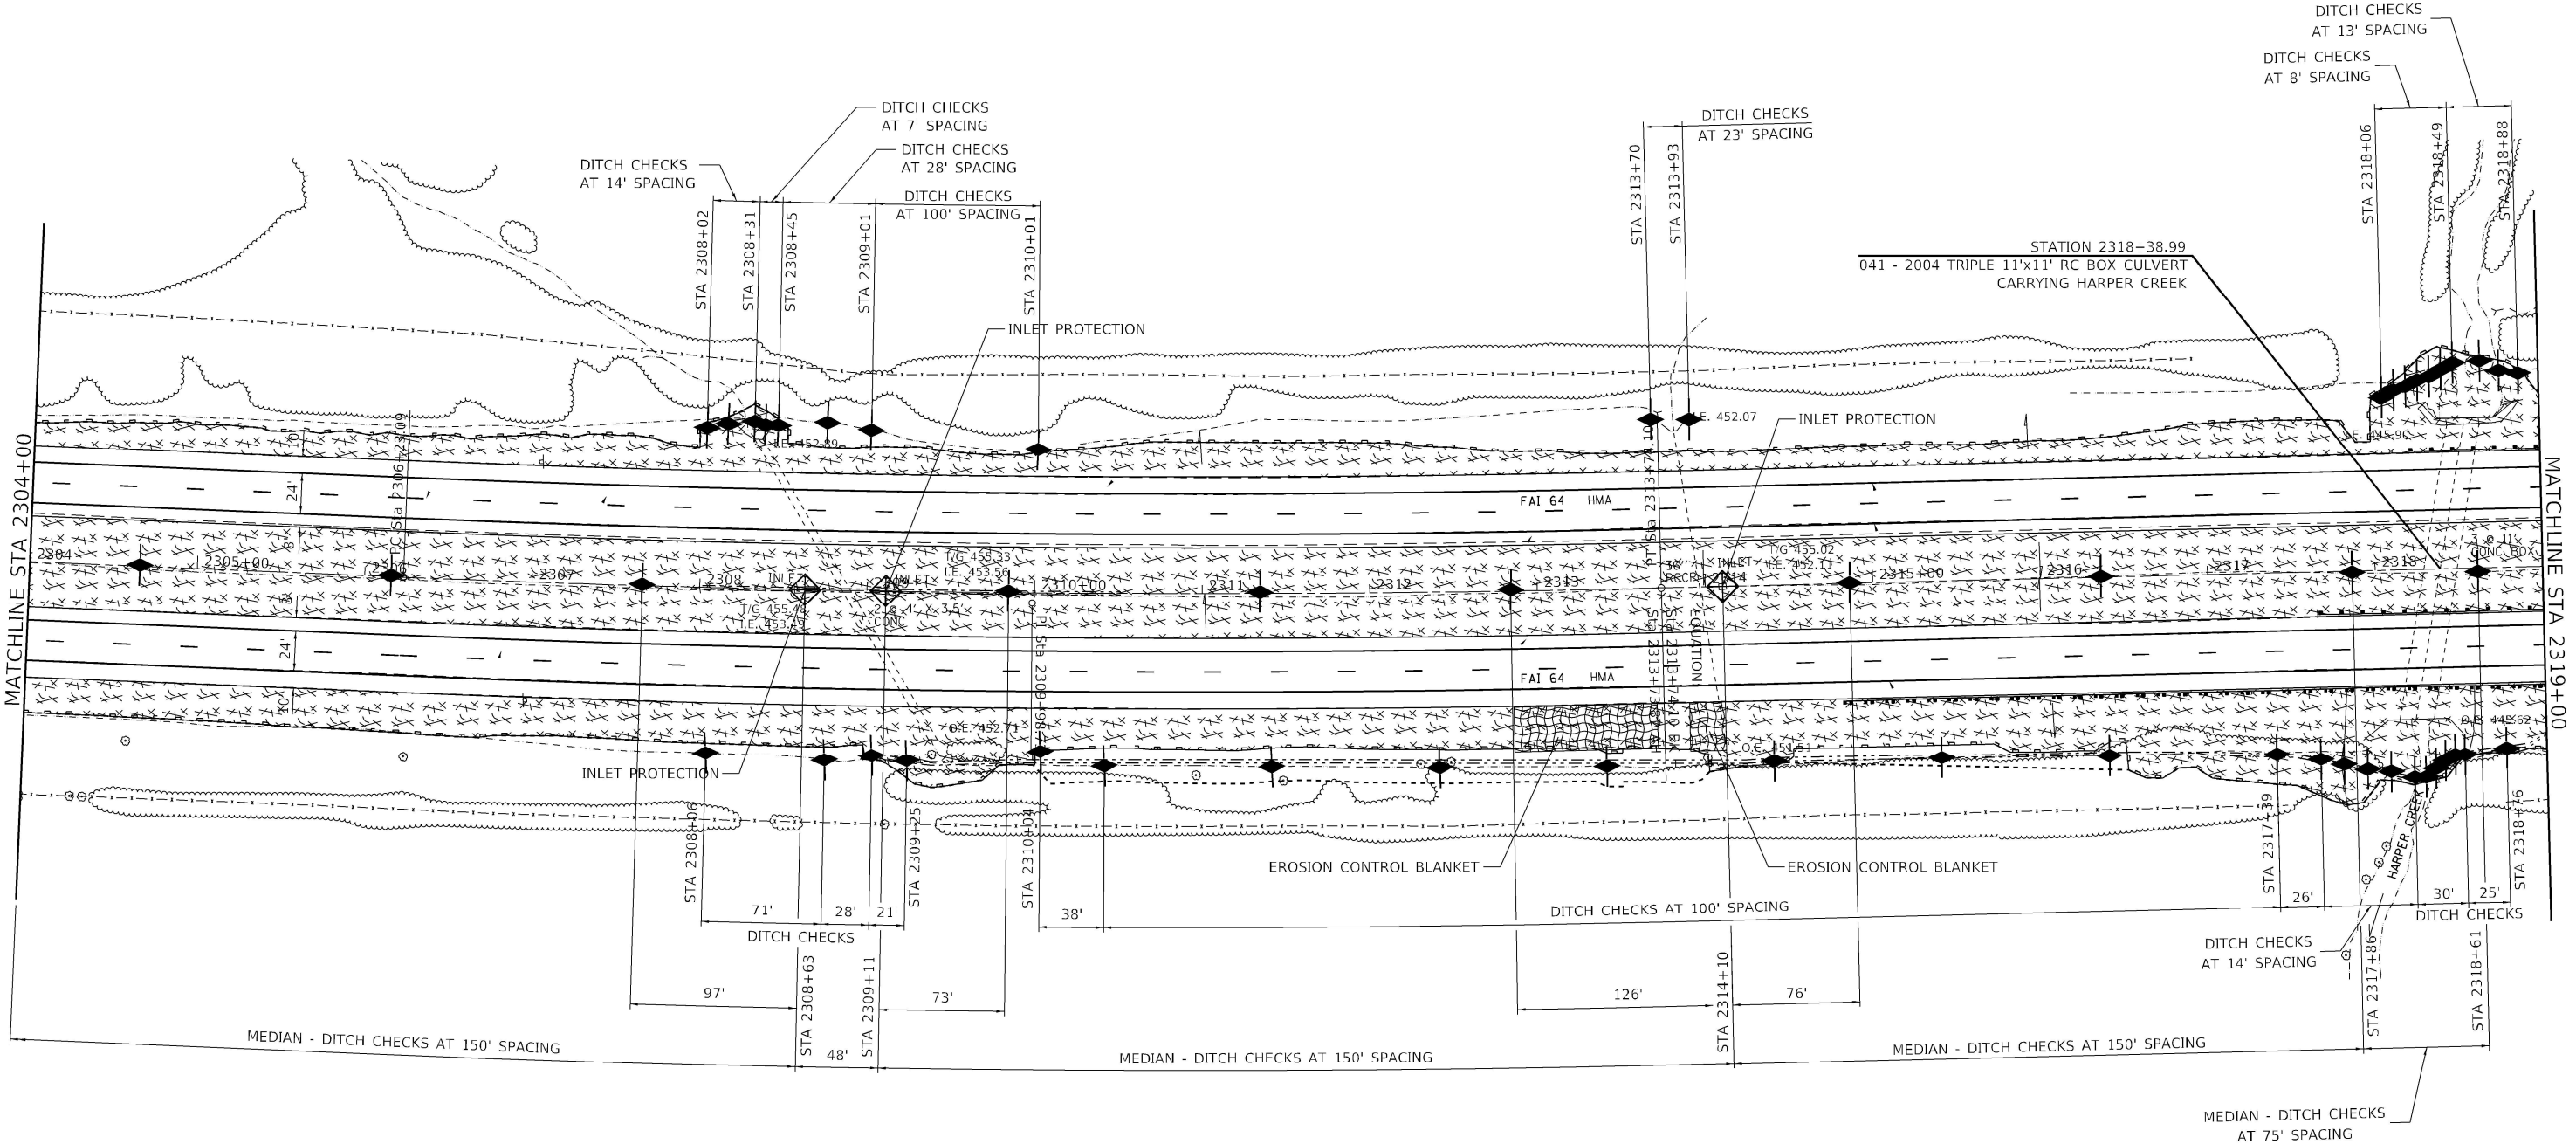

MODEL: Default
FILE: I:\Projects\2020\78604-04-Erosion Control.dgn

Kaskaskia
Engineering Group, LLC
Professional Engineering Group
1827 N. Main St., Suite 100
Bella Vista, Illinois 62220
618.453.8877 (phone)
618.453.8877 (fax)
www.kaskaskiaeng.com
1/27/2020 JKL
01/06/2020
20-086040

USER NAME = dhawes	DESIGNED -	REVISED -
	DRAWN -	REVISED -
PLOT SCALE = 100,0000' / in.	CHECKED -	REVISED -
PLOT DATE = 11/4/2022 - 8:28:43 AM	DATE -	REVISED -


**STATE OF ILLINOIS
DEPARTMENT OF TRANSPORTATION**

**INTERSTATE 64
EROSION COLTROL PLAN**

SCALE: 1"=50' SHEET 36 OF 40 SHEETS STA. 2304+00 TO STA. 2319+00


F.A.I. RTE.	SECTION	COUNTY	TOTAL SHEETS	SHEET NO.
64	*	JEFFERSON	1052	217
CONTRACT NO. 78604				
ILLINOIS FED. AID PROJECT				

	INLET AND PIPE PROTECTION
	SEEDING, CLASS 2A SALT TOLERANT SEED
	TEMPORARY DITCH CHECK
	PERIMETER EROSION BARRIER

 

LEGEND

-  INLET AND PIPE PROTECTION
-  SEEDING, CLASS 2A SALT TOLERANT SEED
-  TEMPORARY DITCH CHECK
-  PERIMETER EROSION BARRIER

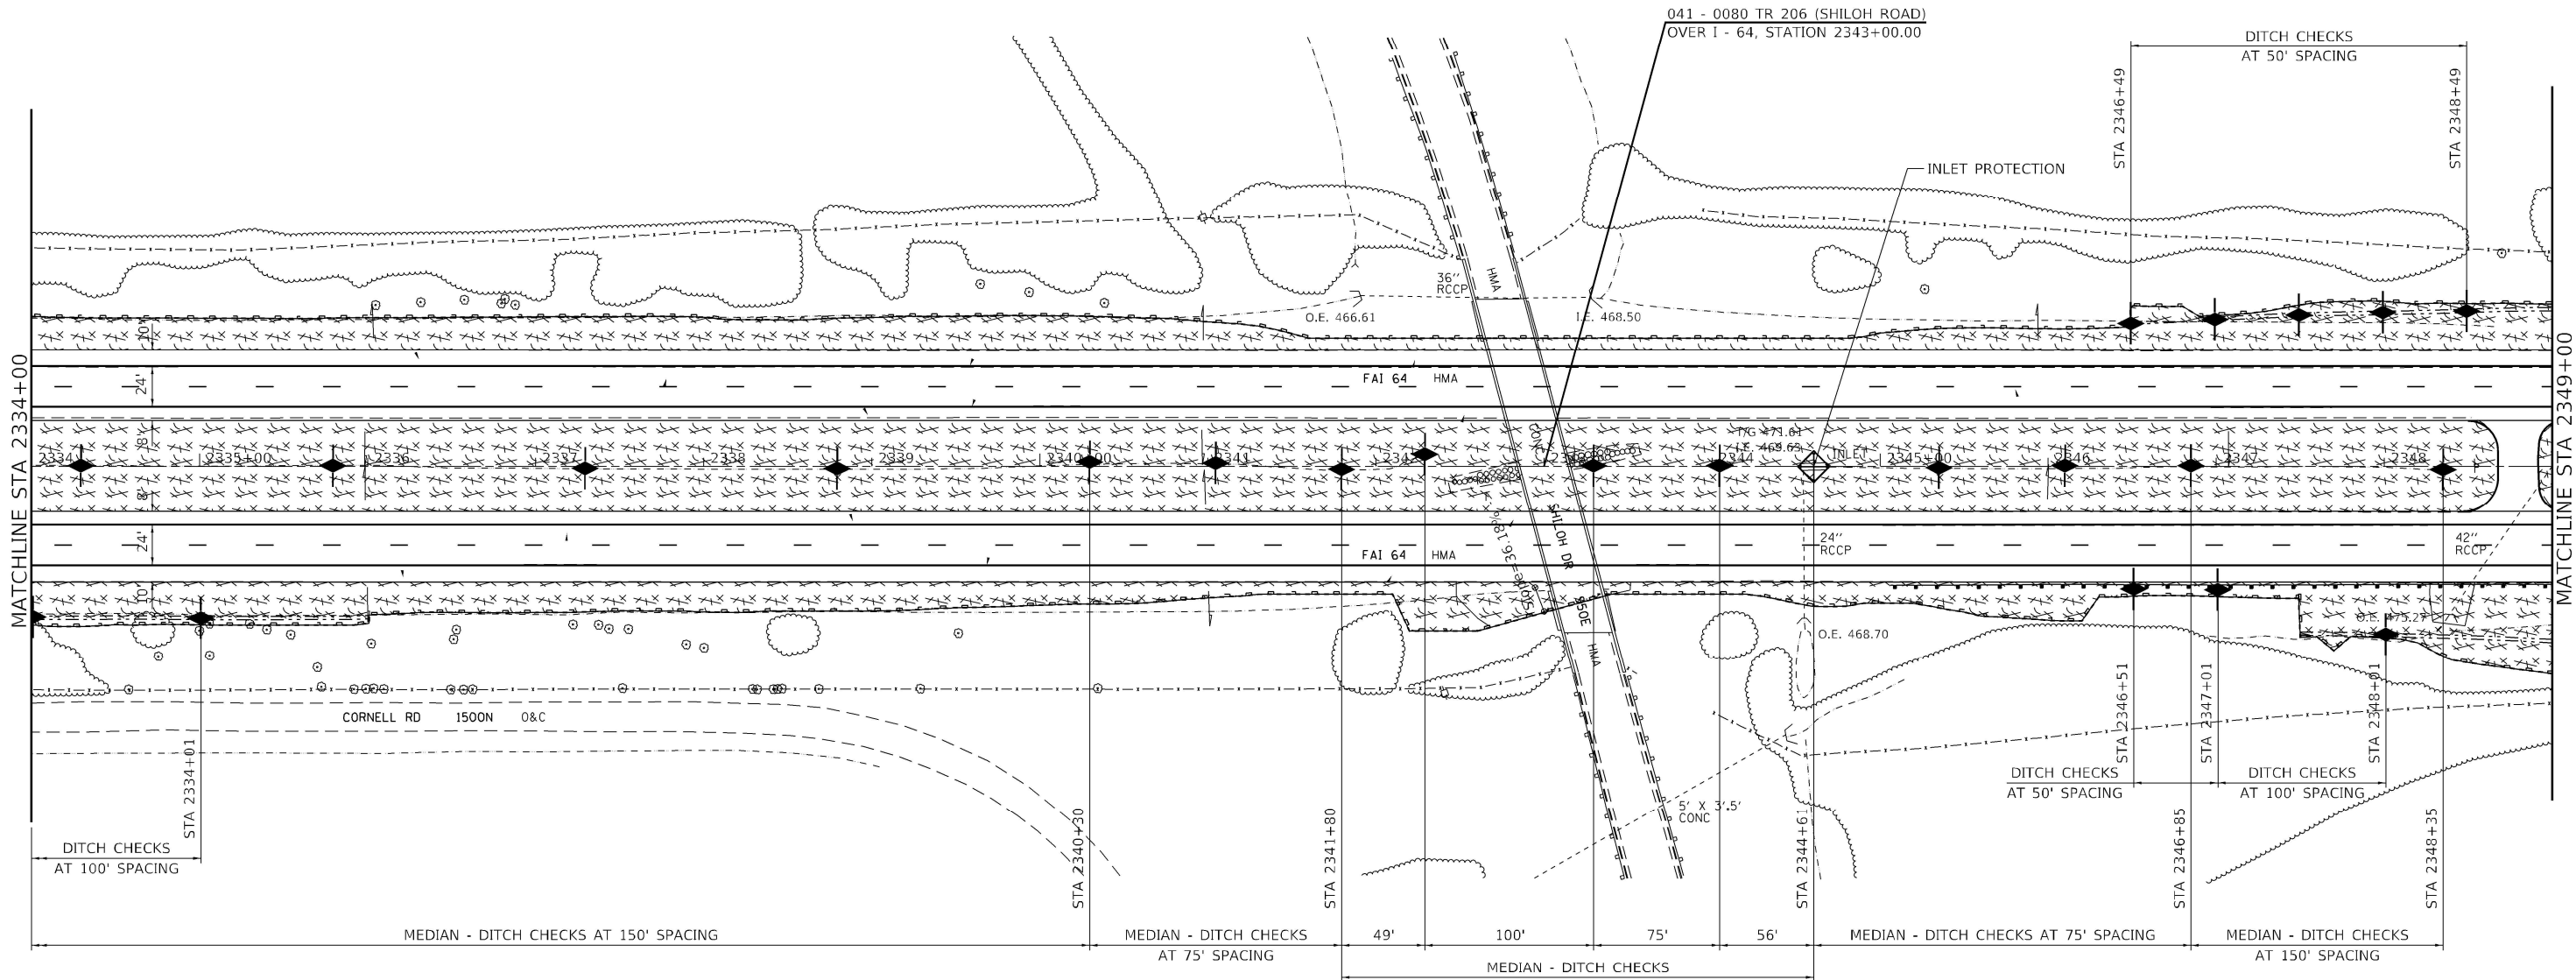

MODEL: Default
FILE: 78604-sh-Erosion_Control.dgn



Kaskaskia
Engineering Group, LLC
Professional Engineering Group
1827 N. Main St., Suite 100
Bella Vista, Illinois 62229
618.453.8877 phone
618.453.8877 fax
www.kaskaskiaeng.com

USER NAME = dhawes	DESIGNED -	REVISED -
	DRAWN -	REVISED -
PLOT SCALE = 100.0000 ' / in.	CHECKED -	REVISED -
PLOT DATE = 11/4/2022 - 8:28:46 AM	DATE -	REVISED -

**STATE OF ILLINOIS
DEPARTMENT OF TRANSPORTATION**



**INTERSTATE 64
EROSION COLTROL PLAN**

SCALE: 1"=50' SHEET 38 OF 40 SHEETS STA. 2334+00 TO STA. 2349+00

F.A.I. RTE.	SECTION	COUNTY	TOTAL SHEETS	SHEET NO.
64	*	JEFFERSON	1052	219
CONTRACT NO. 78604				
ILLINOIS FED. AID PROJECT				

LEGEND

-  INLET AND PIPE PROTECTION
-  SEEDING, CLASS 2A SALT TOLERANT SEED
-  TEMPORARY DITCH CHECK
-  PERIMETER EROSION BARRIER

 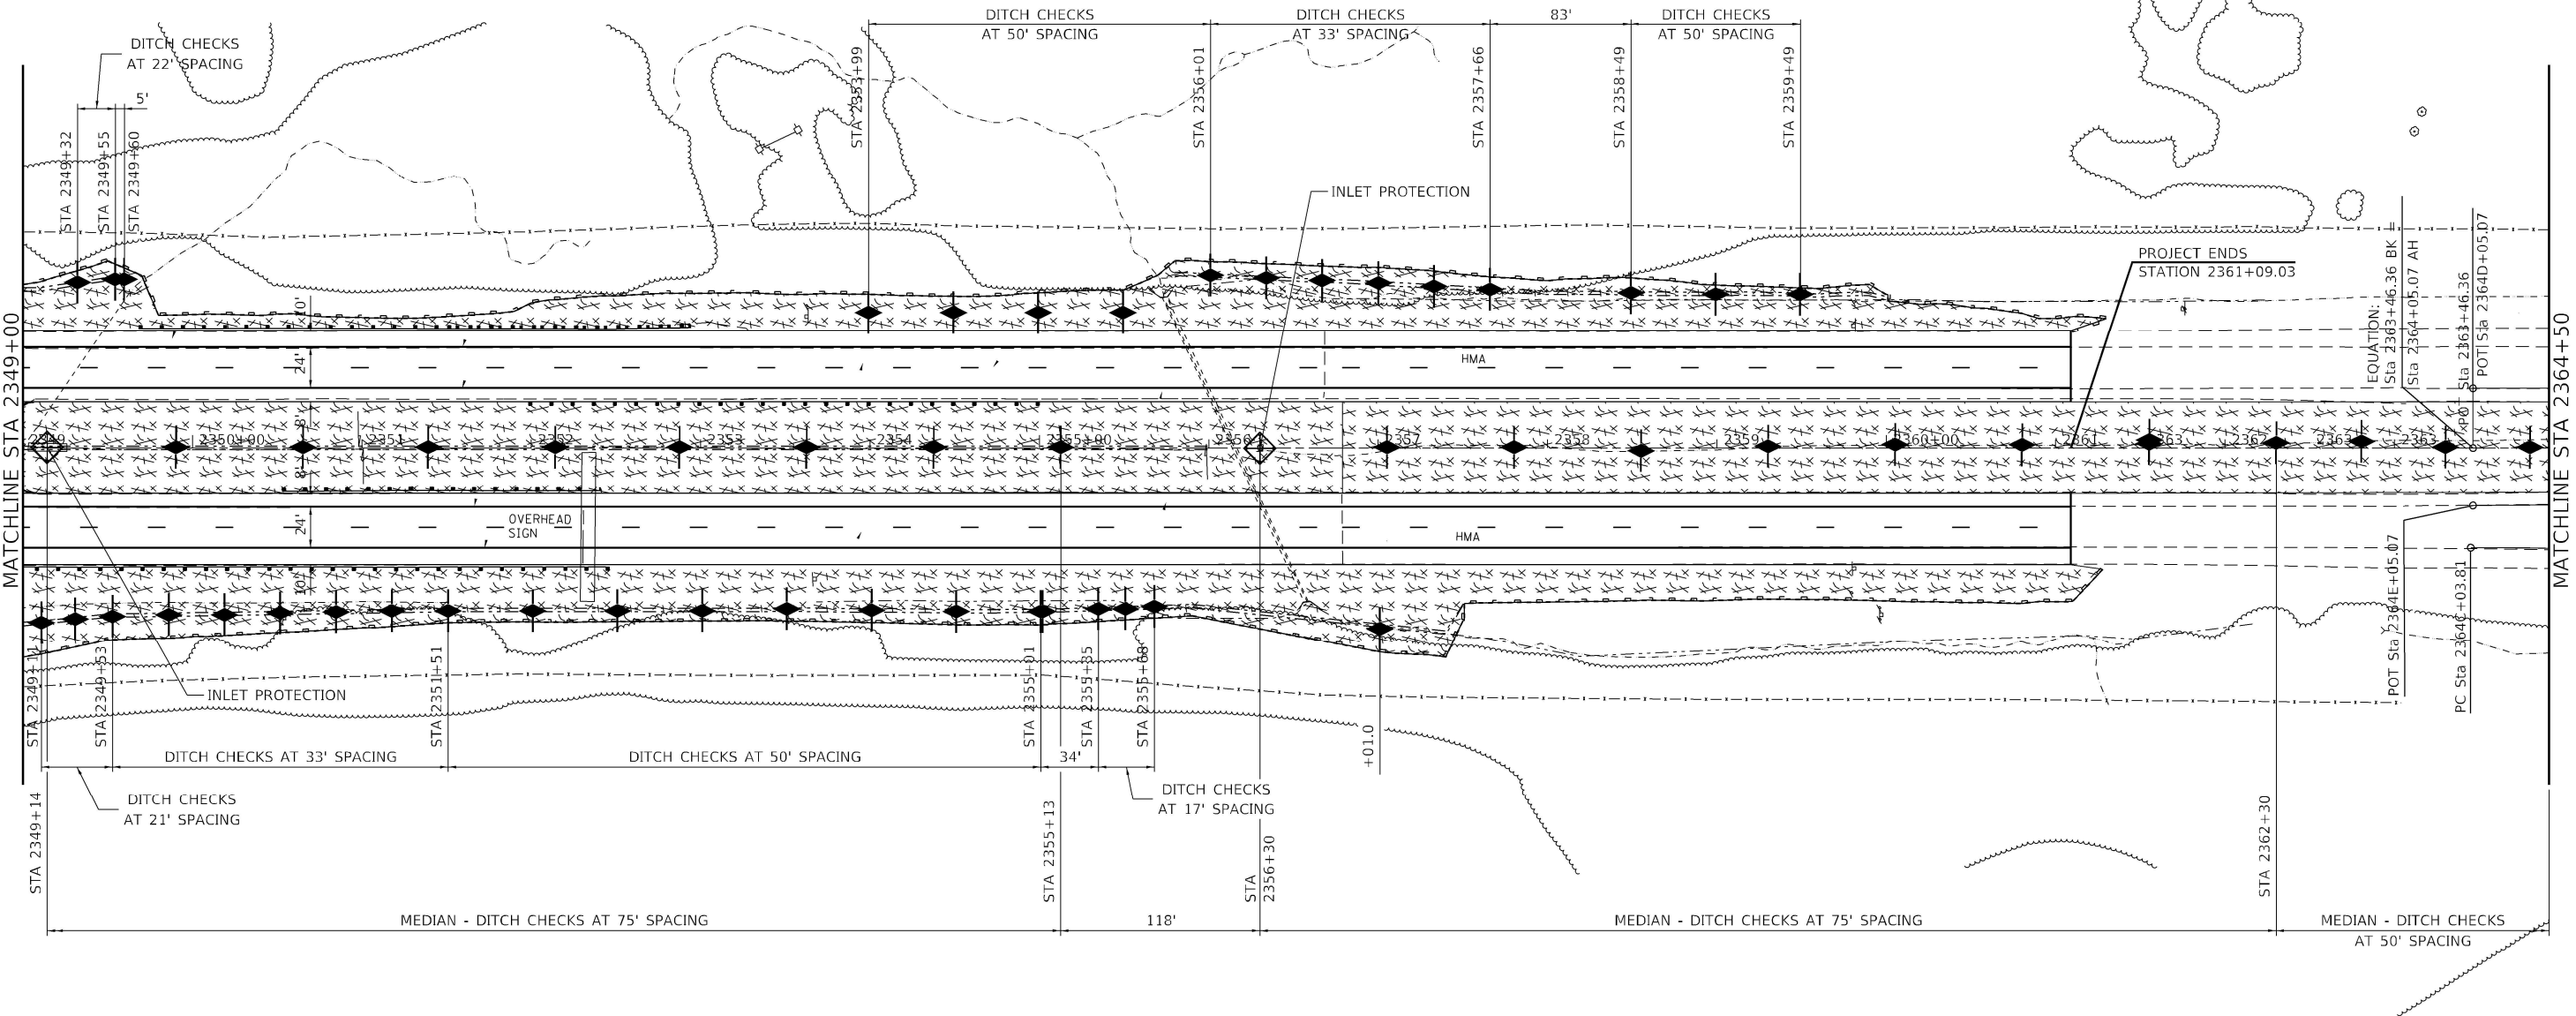

MODEL: Default
FILE NAME: 23078604-eh-Erosion_Control.dgn



Kaskaskia
Engineering Group, LLC
Professional Engineering Group

200 E. Main St., Suite 100
Bellaire, Illinois 62220
618.453.2877 phone
618.453.2877 fax
www.kaskaskiaeng.com
ILLINOIS LICENSE NO. 041-001913
04-000005

USER NAME = dhawes	DESIGNED -	REVISED -
	DRAWN -	REVISED -
PLOT SCALE = 100,0000 ' / in.	CHECKED -	REVISED -
PLOT DATE = 11/4/2022 - 8:28:47 AM	DATE -	REVISED -

STATE OF ILLINOIS
DEPARTMENT OF TRANSPORTATION

INTERSTATE 64
EROSION COLTROL PLAN

SCALE: 1"=50' SHEET 39 OF 40 SHEETS STA. 2349+00 TO STA. 2364+50

F.A.I. RTE.	SECTION	COUNTY	TOTAL SHEETS	SHEET NO.
64	*	JEFFERSON	1052	220
CONTRACT NO. 78604				
ILLINOIS FED. AID PROJECT				

INLET AND PIPE PROTECTION



SEEDLING, CLASS 2A SALT TOLERANT SEED

TEMPORARY DITCH CHECK

PERIMETER EROSION BARRIER



	INLET AND PIPE PROTECTION
	SEEDING, CLASS 2A SALT TOLERANT SEED
	TEMPORARY DITCH CHECK
	PERIMETER EROSION BARRIER
	PERIMETER EROSION BARRIER, SPECIAL (ESTIMATED 10%)

  

STATE OF ILLINOIS
DEPARTMENT OF TRANSPORTATION


INTERSTATE 64
EROSION COLTROL PLAN RAMP A

F.A. RTE.	SECTION	COUNTY	TOTAL SHEETS	SHEET NO.
64	*	JEFFERSON	1052	222
		CONTRACT NO. 78604		
		ILLINOIS	FED. AID PROJECT	

	INLET AND PIPE PROTECTION
	SEEDING, CLASS 2A SALT TOLERANT SEED
	TEMPORARY DITCH CHECK
	PERIMETER EROSION BARRIER
	PERIMETER EROSION BARRIER, SPECIAL (ESTIMATED 10%)



NATIONAL SCIENCE FOUNDATION

 


STATE OF ILLINOIS
DEPARTMENT OF TRANSPORTATION

INTERSTATE 64
EROSION COLTROL PLAN RAMP A

F.A. RTE.	SECTION	COUNTY	TOTAL SHEETS	SHEET NO.
64	*	JEFFERSON	1052	223
		CONTRACT NO. 78604		
ILLINOIS		FED. AID PROJECT		

USER NAME = rjo	DESIGNED -	REVISED -
	DRAWN -	REVISED -
PLOT SCALE = 100.0000 ' / in.	CHECKED -	REVISED -
PLOT DATE = 10/21/2022 - 12:13:57 PM	DATE -	REVISED -

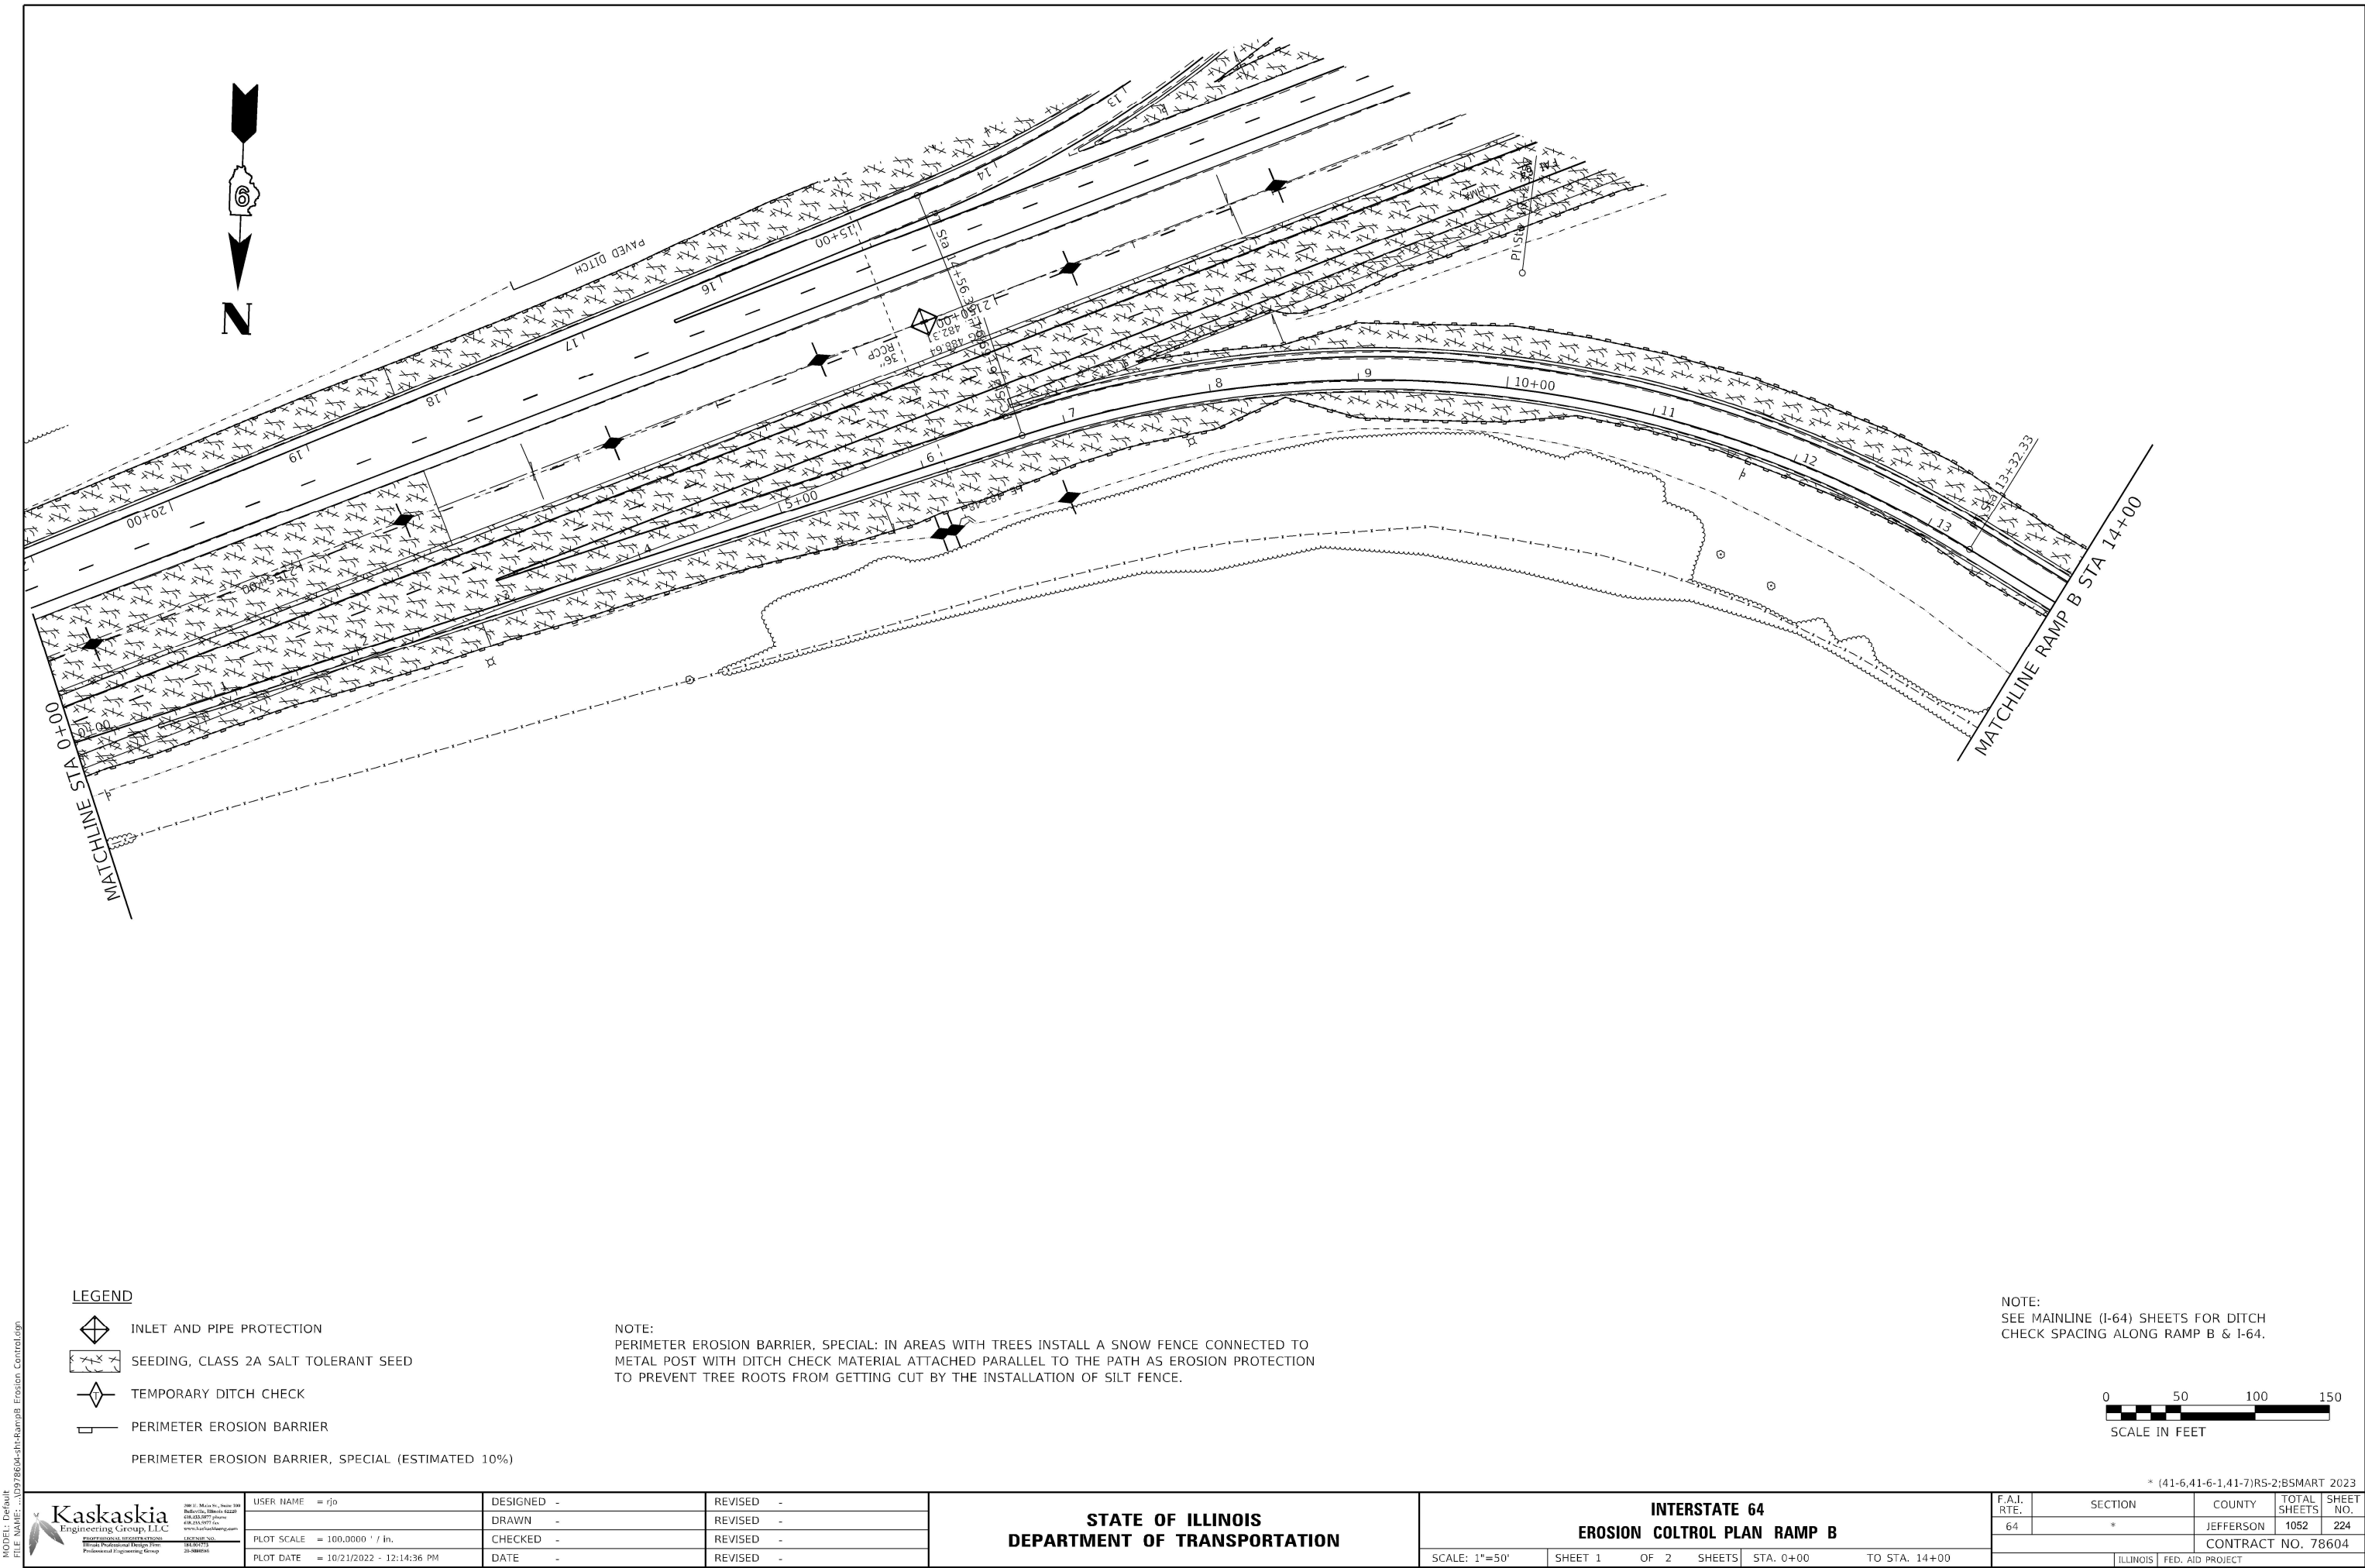

LEGEND

- INLET AND PIPE PROTECTION
- SEEDING, CLASS 2A SALT TOLERANT SEED
- TEMPORARY DITCH CHECK
- PERIMETER EROSION BARRIER
- PERIMETER EROSION BARRIER, SPECIAL (ESTIMATED 10%)


NOTE:
PERIMETER EROSION BARRIER, SPECIAL: IN AREAS WITH TREES INSTALL A SNOW FENCE CONNECTED TO METAL POST WITH DITCH CHECK MATERIAL ATTACHED PARALLEL TO THE PATH AS EROSION PROTECTION TO PREVENT TREE ROOTS FROM GETTING CUT BY THE INSTALLATION OF SILT FENCE.

NOTE:
SEE MAINLINE (I-64) SHEETS FOR DITCH CHECK SPACING ALONG RAMP B & I-64.



MODEL: Default
FILE NAME: ...0378604-sh-RampB Erosion Control.dgn

 Kaskaskia Engineering Group, LLC 1827 N. Main St., Suite 100 Bella Vista, Illinois 62229 618.453.2877 phone 618.453.2877 fax www.kaskaskiaeng.com Professional Engineering Group ILLINOIS PROFESSIONAL ENGINEERING SOCIETY 1827 N. Main St. Bella Vista, IL 62229 618.453.2877	USER NAME = rjd		DESIGNED -	REVISED -	STATE OF ILLINOIS DEPARTMENT OF TRANSPORTATION	INTERSTATE 64				F.A.I. RTE.	SECTION	COUNTY	TOTAL SHEETS	SHEET NO.
	DRAWN -		DRAWN -	REVISED -		EROSION COLTROL PLAN RAMP B				64	*	JEFFERSON	1052	224
	PLOT SCALE = 100,0000' / in.		CHECKED -	REVISED -		SCALE: 1"=50'		SHEET 1 OF 2 SHEETS		STA. 0+00 TO STA. 14+00		CONTRACT NO. 78604		
	PLOT DATE = 10/21/2022 - 12:14:36 PM		DATE -	REVISED -						ILLINOIS FED. AID PROJECT				

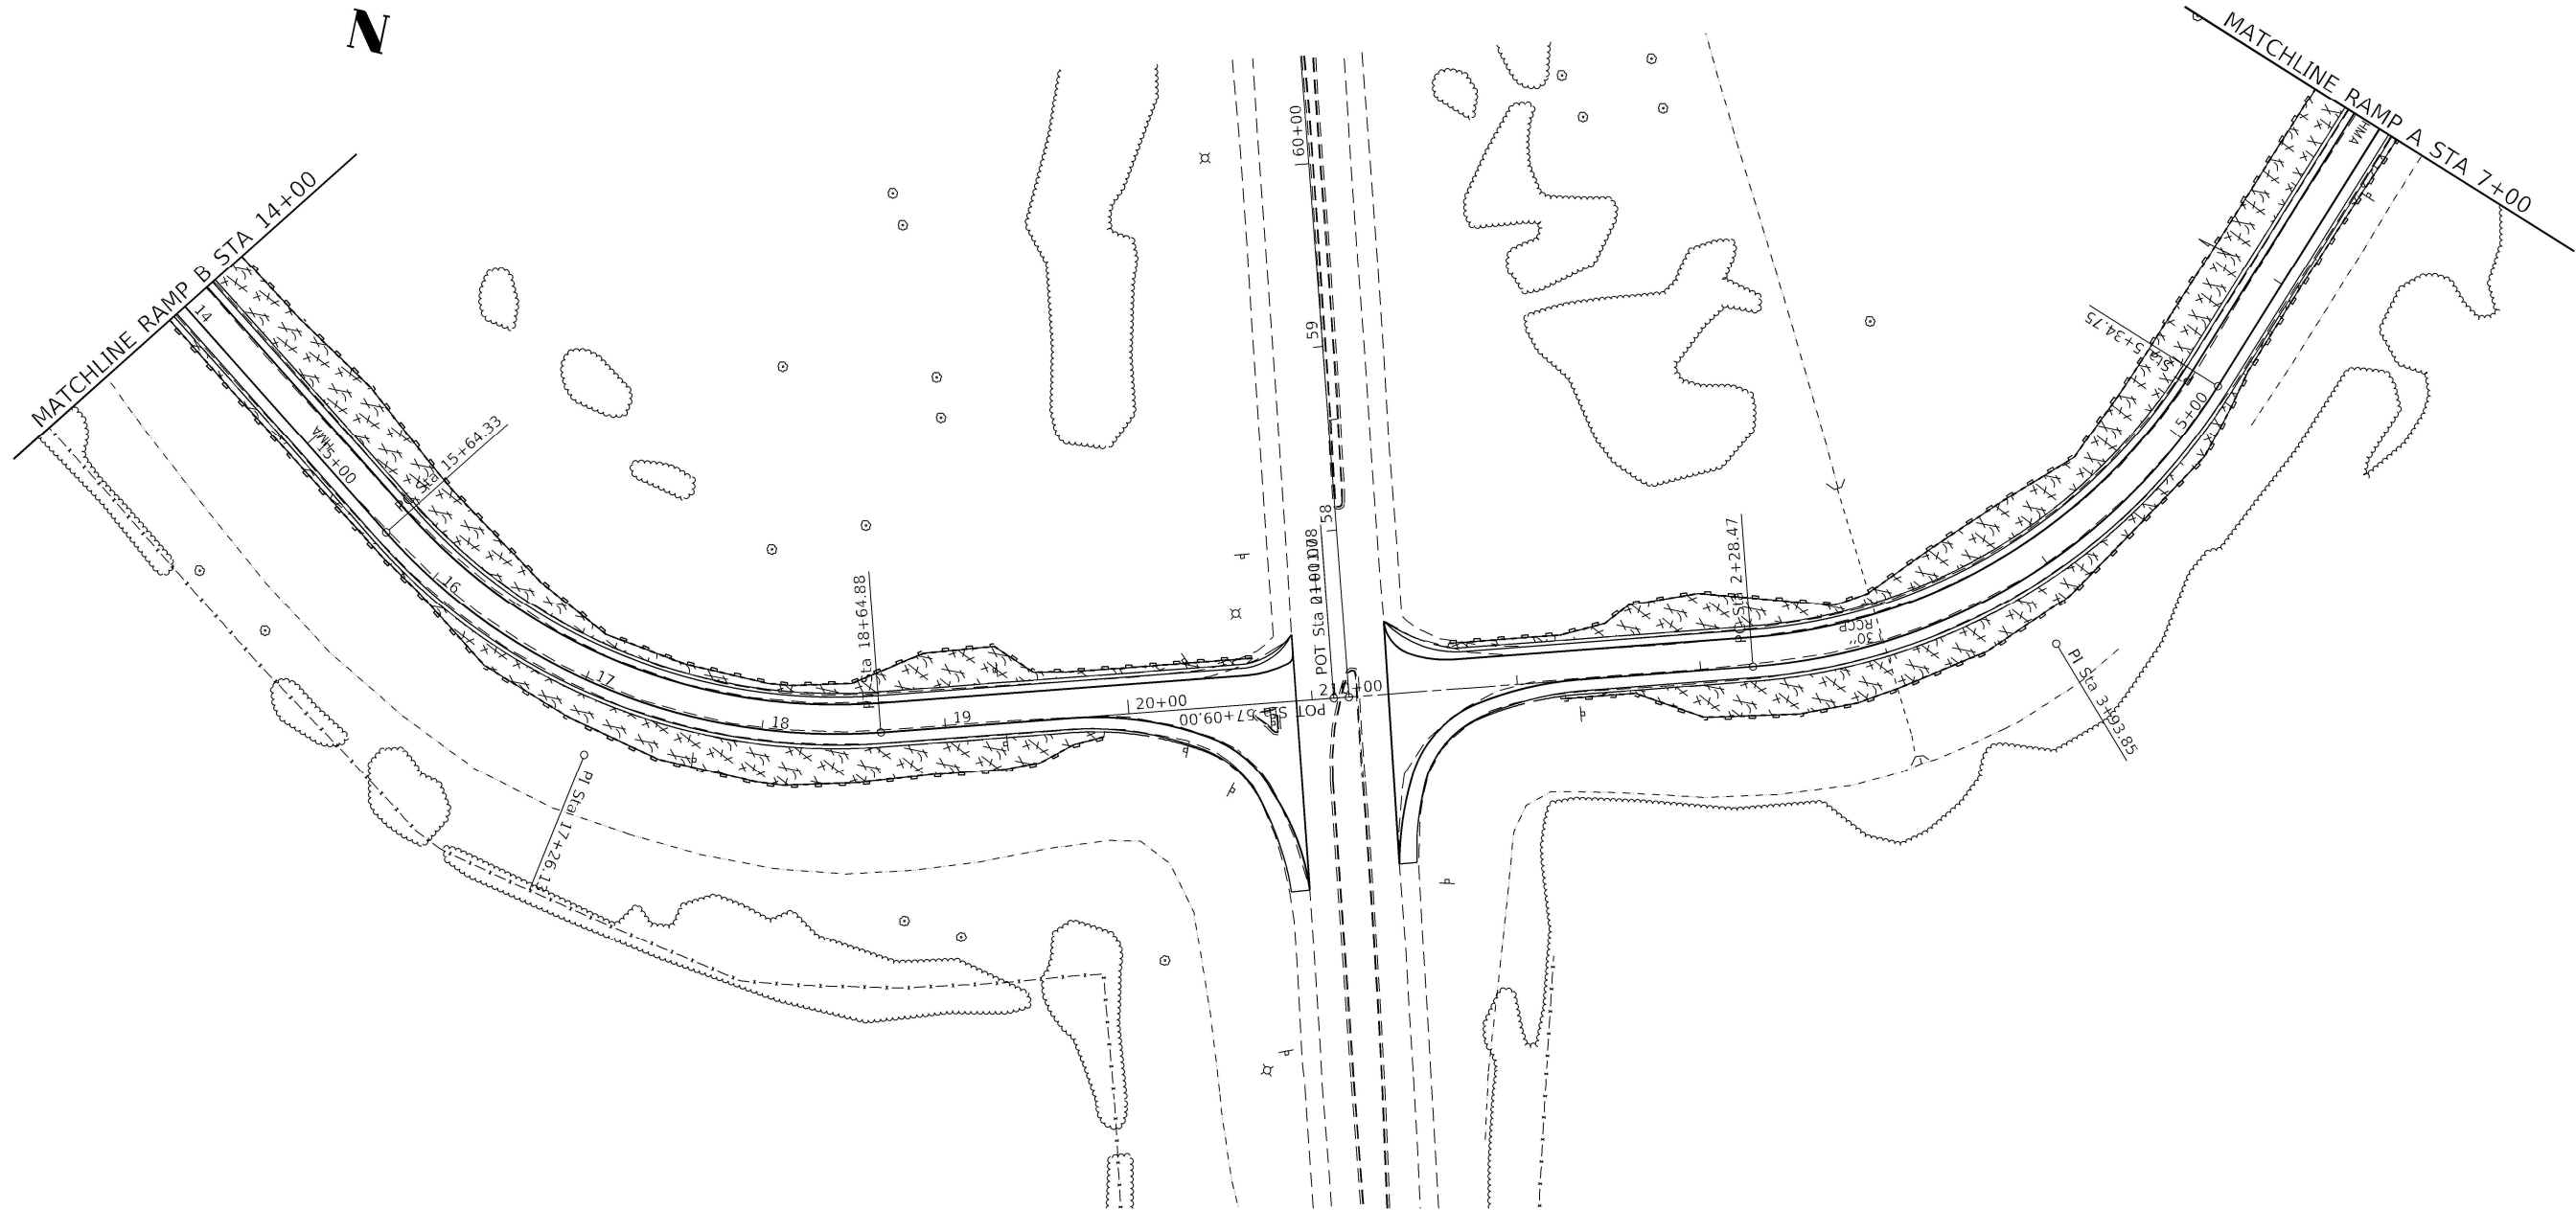

LEGEND

- INLET AND PIPE PROTECTION
- SEEDING, CLASS 2A SALT TOLERANT SEED
- TEMPORARY DITCH CHECK
- PERIMETER EROSION BARRIER
- PERIMETER EROSION BARRIER, SPECIAL (ESTIMATED 10%)

NOTE:
PERIMETER EROSION BARRIER, SPECIAL: IN AREAS WITH TREES INSTALL A SNOW FENCE CONNECTED TO METAL POST WITH DITCH CHECK MATERIAL ATTACHED PARALLEL TO THE PATH AS EROSION PROTECTION TO PREVENT TREE ROOTS FROM GETTING CUT BY THE INSTALLATION OF SILT FENCE.

NOTE:
SEE MAINLINE (I-64) SHEETS FOR DITCH CHECK SPACING ALONG RAMP B & I-64.



MODEL: Default
FILE NAME: 2022072604-sh-RampB Erosion Control.dgn

Kaskaskia
Engineering Group, LLC
Professional Engineering Firm
1875 N. Main St., Suite 100
Bellaire, Illinois 62220
618.353.2877 phone
618.353.2877 fax
www.kaskaskiaeng.com
1875 N. Main St.
Bellaire, Illinois 62220
618.353.2877
20-086050

USER NAME = rjd	DESIGNED -	REVISED -
	DRAWN -	REVISED -
PLOT SCALE = 100.0000' / in.	CHECKED -	REVISED -
PLOT DATE = 10/21/2022 - 12:14:37 PM	DATE -	REVISED -

STATE OF ILLINOIS
DEPARTMENT OF TRANSPORTATION

INTERSTATE 64
EROSION COLTROL PLAN RAMP B

SCALE: 1"=50' SHEET 2 OF 2 SHEETS STA. 14+00 TO STA. 21+20



F.A.I. RTE.	SECTION	COUNTY	TOTAL SHEETS	SHEET NO.
64	*	JEFFERSON	1052	225
CONTRACT NO. 78604				
ILLINOIS FED. AID PROJECT				

* (41-6,41-6-1,41-7)RS-2:B5SMART 2023

LEGEND

-  INLET AND PIPE PROTECTION
-  SEEDING, CLASS 2A SALT TOLERANT SEED
-  TEMPORARY DITCH CHECK
-  PERIMETER EROSION BARRIER
-  PERIMETER EROSION BARRIER, SPECIAL (ESTIMATED 10%)

NOTE:
PERIMETER EROSION BARRIER, SPECIAL: IN AREAS WITH TREES INSTALL A SNOW FENCE CONNECTED TO METAL POST WITH DITCH CHECK MATERIAL ATTACHED PARALLEL TO THE PATH AS EROSION PROTECTION TO PREVENT TREE ROOTS FROM GETTING CUT BY THE INSTALLATION OF SILT FENCE.

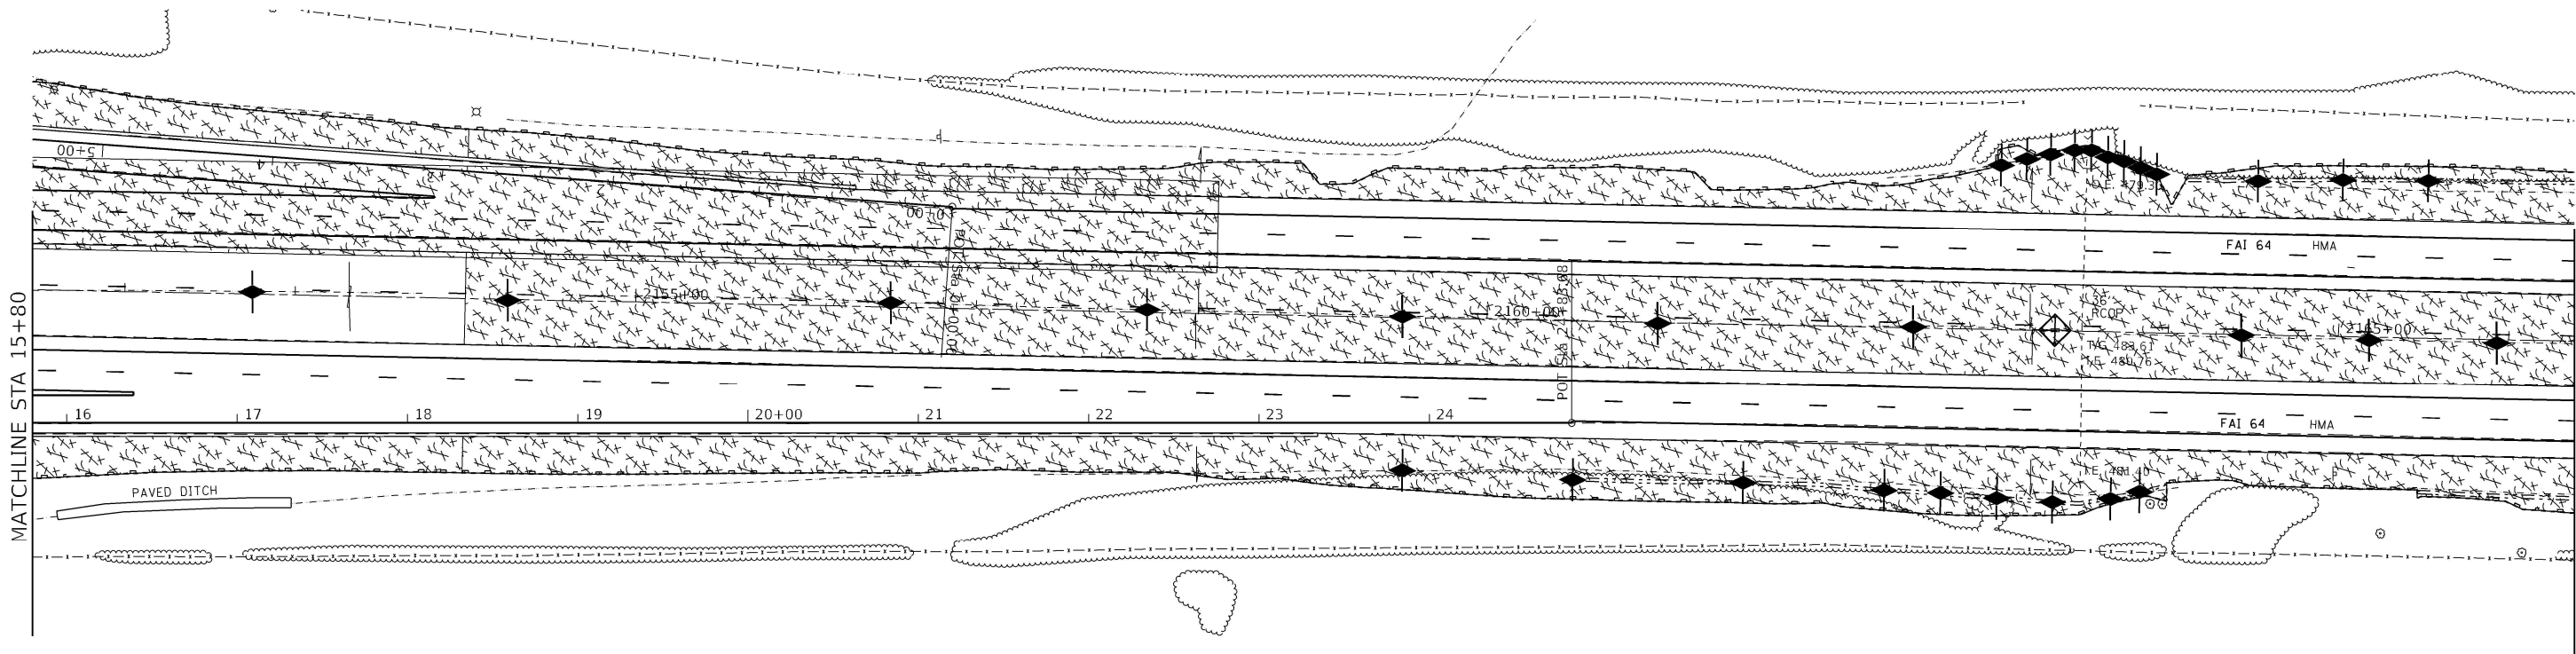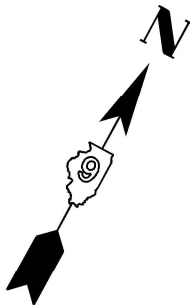

NOTE:
SEE MAINLINE (I-64) SHEETS FOR DITCH
CHECK SPACING ALONG RAMP C & I-64.



MODEL: Default
FILE NAME: 20230728604-sh-RampC Erosion Control.dgn



Kaskaskia
Engineering Group, LLC
Professional Engineering Services
1827 N. Main St., Suite 100
Bella Vista, Illinois 62229
618.453.8877 phone
618.453.8877 fax
www.kaskaskiaeng.com

USER NAME = rjd	DESIGNED -	REVISED -
	DRAWN -	REVISED -
PLOT SCALE = 100,0000 ' / in.	CHECKED -	REVISED -
PLOT DATE = 10/21/2022 - 12:15:15 PM	DATE -	REVISED -

STATE OF ILLINOIS
DEPARTMENT OF TRANSPORTATION


INTERSTATE 64
EROSION COLTROL PLAN RAMP C

SCALE: 1"=50' SHEET 2 OF 2 SHEETS STA. 2244+00 TO STA. 2259+00

F.A.I. RTE.	SECTION	COUNTY	TOTAL SHEETS	SHEET NO.
64	*	JEFFERSON	1052	227
CONTRACT NO. 78604				
ILLINOIS FED. AID PROJECT				

* (41-6,41-6-1,41-7)RS-2:B5SMART 2023

MODEL: Default
FILE NAME: 41-6-41-6-1-41-7-R5-2-B5MART 2023
PROJECT: 41-6-41-6-1-41-7-R5-2-B5MART 2023
DRAWN: JLD
CHECKED: JLD
DATE: 10/21/2022 12:19:00 PM

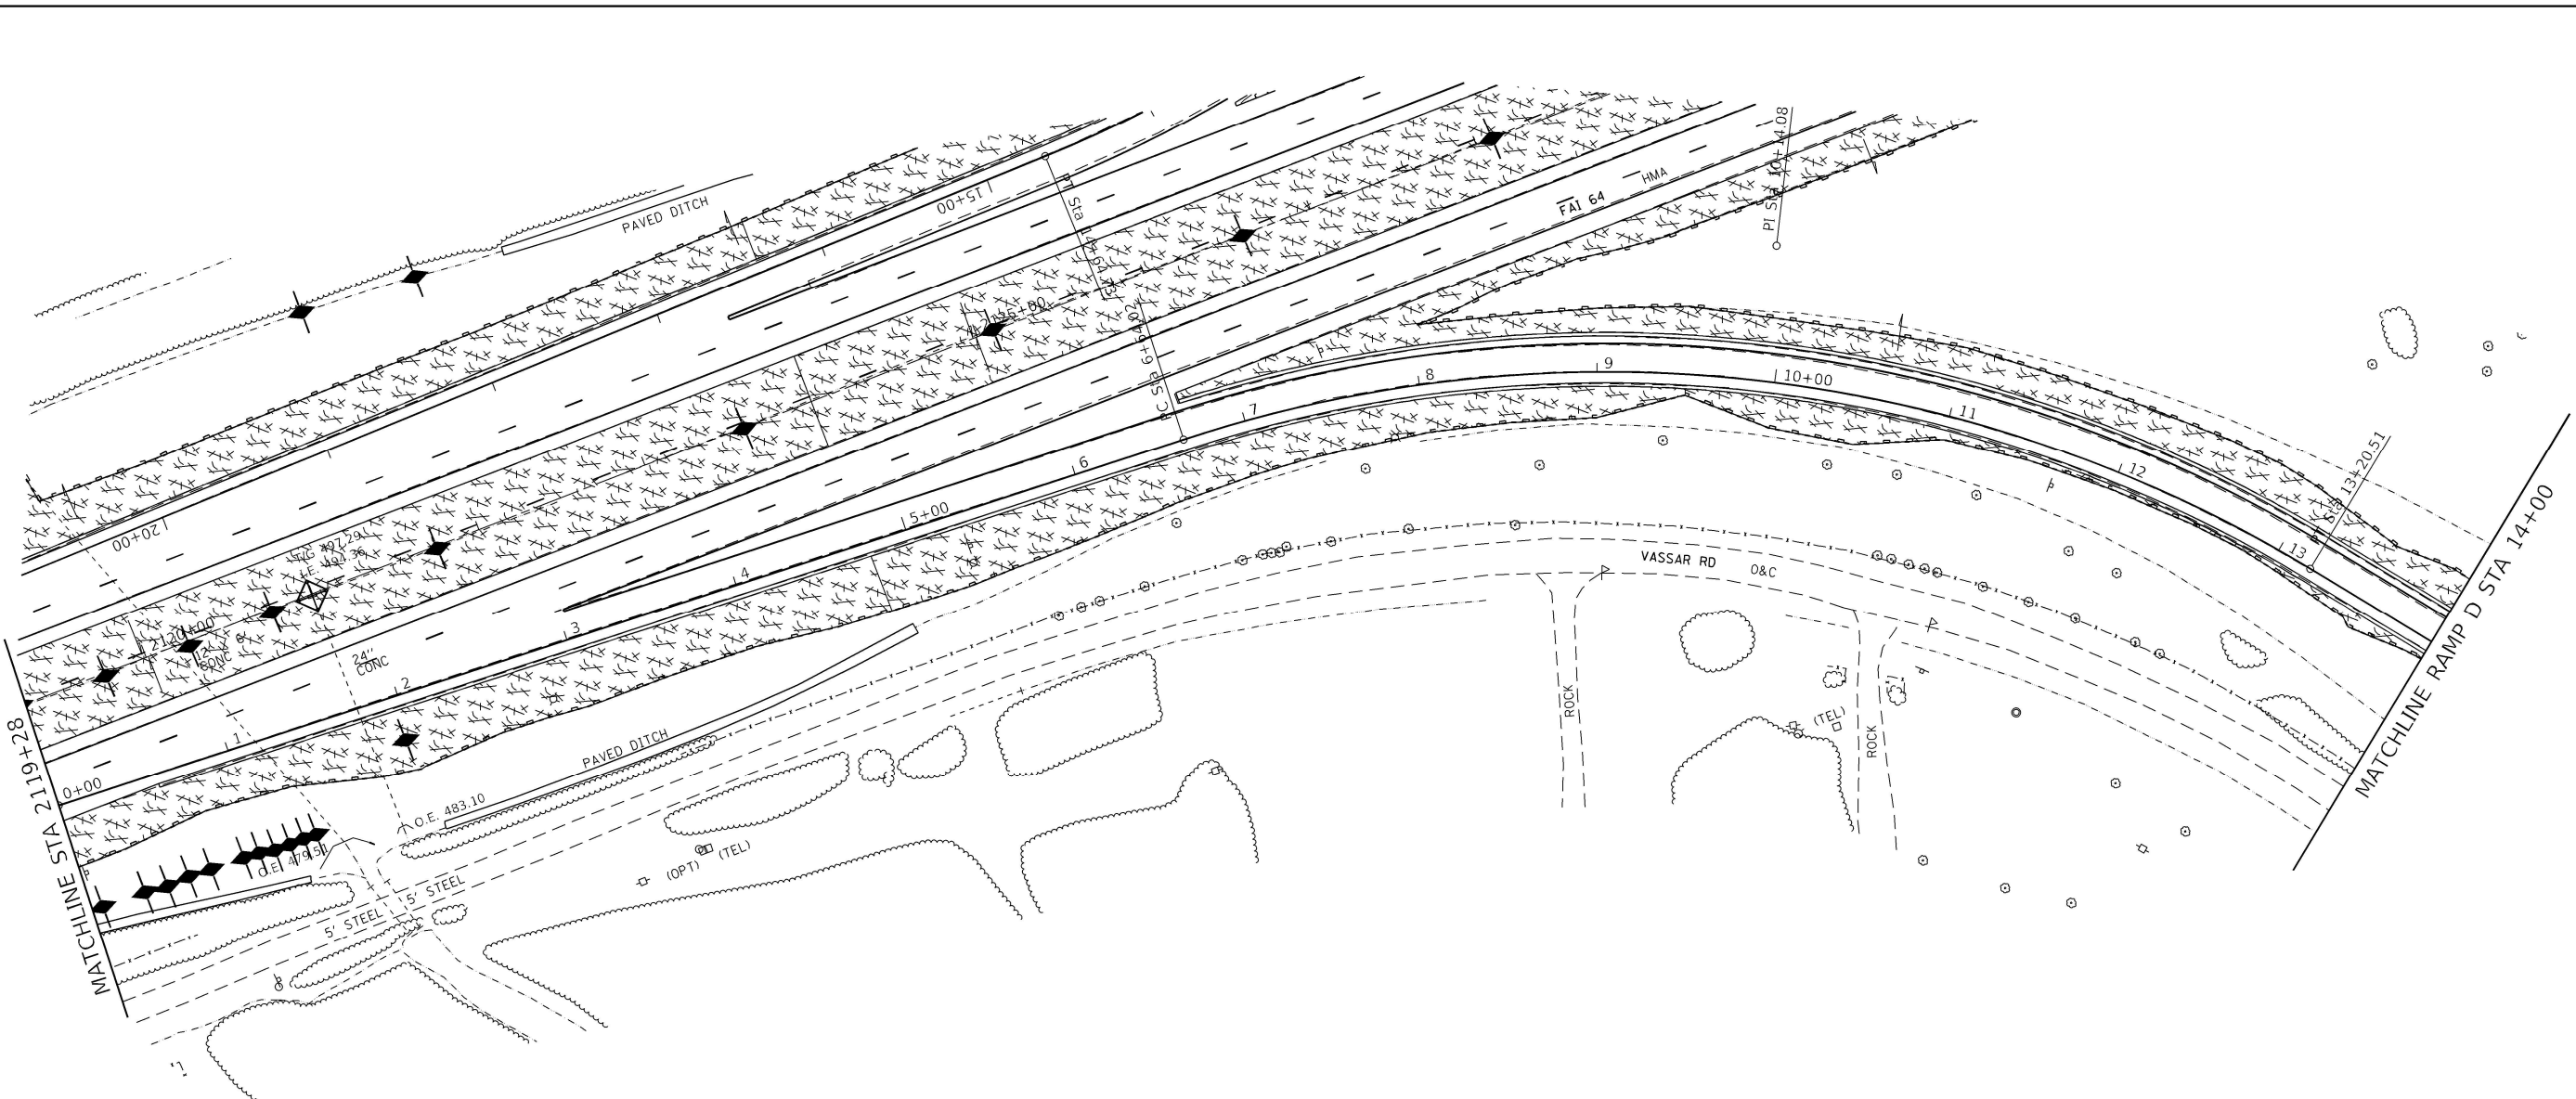

LEGEND

-  INLET AND PIPE PROTECTION
-  SEEDING, CLASS 2A SALT TOLERANT SEED
-  TEMPORARY DITCH CHECK
-  PERIMETER EROSION BARRIER
- PERIMETER EROSION BARRIER, SPECIAL (ESTIMATED 10%)

NOTE:
PERIMETER EROSION BARRIER, SPECIAL: IN AREAS WITH TREES INSTALL A SNOW FENCE CONNECTED TO METAL POST WITH DITCH CHECK MATERIAL ATTACHED PARALLEL TO THE PATH AS EROSION PROTECTION TO PREVENT TREE ROOTS FROM GETTING CUT BY THE INSTALLATION OF SILT FENCE.

NOTE:
SEE MAINLINE (I-64) SHEETS FOR DITCH CHECK SPACING ALONG RAMP D & I-64.



Kaskaskia
Engineering Group LLC
Professional Engineering Group
100 E. Main St., Suite 100
Bellaire, Illinois 62220
618.453.2877 phone
618.453.2877 fax
www.kaskaskiaeng.com
10/21/2022 JLD

USER NAME = rjd	DESIGNED -	REVISED -
	DRAWN -	REVISED -
PLOT SCALE = 100,0000' / in.	CHECKED -	REVISED -
PLOT DATE = 10/21/2022 - 12:19:00 PM	DATE -	REVISED -

**STATE OF ILLINOIS
DEPARTMENT OF TRANSPORTATION**

**INTERSTATE 64
EROSION CONTROL PLAN RAMP D**

SCALE: 1"=50' SHEET 1 OF 2 SHEETS STA. 0+00 TO STA. 14+00

F.A.I. RTE.	SECTION	COUNTY	TOTAL SHEETS	SHEET NO.
64	*	JEFFERSON	1052	228
CONTRACT NO. 78604				
ILLINOIS FED. AID PROJECT				

* (41-6-41-6-1-41-7)R5-2:B5MART 2023



LEGEND

- INLET AND PIPE PROTECTION
- SEEDING, CLASS 2A SALT TOLERANT SEED
- TEMPORARY DITCH CHECK
- PERIMETER EROSION BARRIER
- PERIMETER EROSION BARRIER, SPECIAL (ESTIMATED 10%)

NOTE:
PERIMETER EROSION BARRIER, SPECIAL: IN AREAS WITH TREES INSTALL A SNOW FENCE CONNECTED TO METAL POST WITH DITCH CHECK MATERIAL ATTACHED PARALLEL TO THE PATH AS EROSION PROTECTION TO PREVENT TREE ROOTS FROM GETTING CUT BY THE INSTALLATION OF SILT FENCE.

NOTE:
SEE MAINLINE (I-64) SHEETS FOR DITCH CHECK SPACING ALONG RAMP D & I-64.



MODEL: Default
FILE NAME: \\03078604-sh-RampD Erosion Control.dgn

Kaskaskia
Engineering Group, LLC
Professional Engineering Group
1827 N. Main St., Suite 100
Bellaire, Illinois 62223
618.453.2877 phone
618.453.2877 fax
www.kaskaskiaeng.com
1827 N. Main St.
Bellaire, Illinois 62223
618.453.2877
20-088050

USER NAME = rjd	DESIGNED -	REVISED -
	DRAWN -	REVISED -
PLOT SCALE = 100.0000' / in.	CHECKED -	REVISED -
PLOT DATE = 10/21/2022 - 12:19:01 PM	DATE -	REVISED -

STATE OF ILLINOIS
DEPARTMENT OF TRANSPORTATION

INTERSTATE 64
EROSION COLTROL PLAN RAMP D

SCALE: 1"=50' SHEET 2 OF 2 SHEETS STA. 14+00 TO STA. 20+89.24

F.A.I. RTE.	SECTION	COUNTY	TOTAL SHEETS	SHEET NO.
64	*	JEFFERSON	1052	229
CONTRACT NO. 78604				
ILLINOIS FED. AID PROJECT				

* (41-6,41-6-1,41-7)RS-2:B5MART 2023

MODEL: Default
FILE NAME: ...0001-0978604-dt-DrainagePlan.dgn

EFK♦Moen

Civil Engineering Design

USER NAME	= dhawes	DESIGNED	-	ZJB	REVISED	-	
DRAWN	-	SJF			REVISED	-	
PLOT SCALE	= 100,0000 ' / in.	CHECKED	-	SLD	REVISED	-	
PLOT DATE	= 11/4/2022 - 8:53:45 AM	DATE	-	11/4/2022 - 8:53:45 AM	REVISED	-	


STATE OF ILLINOIS
DEPARTMENT OF TRANSPORTATION

DRAINAGE PLAN


SCALE: 1"=50' SHEET 1 OF 20 SHEETS STA. 3329+79.93 TO STA. 3355+00

F.A.I. RTE.	SECTION	COUNTY	TOTAL SHEETS	SHEET NO.
64	*	JEFFERSON	1052	230
CONTRACT NO. 78604				
		ILLINOIS	FED. AID PROJECT	

MATCHLINE STA. 3340+00


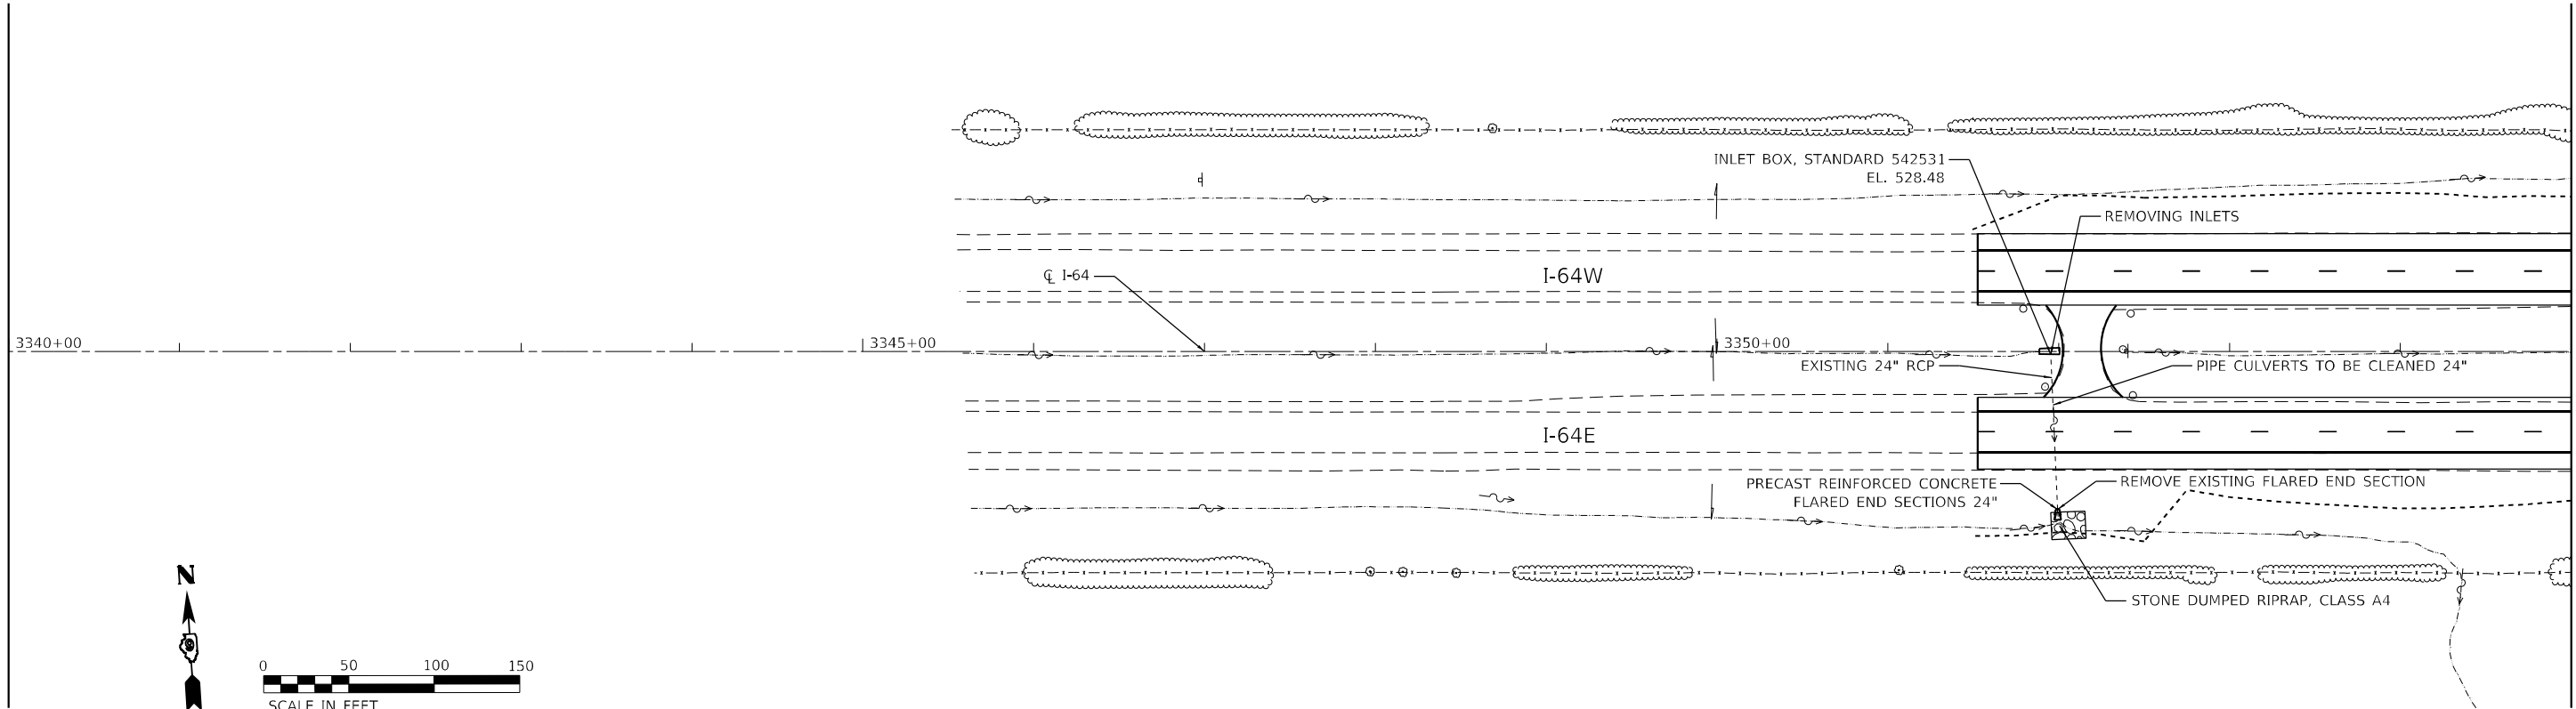


POT Sta 3329+79.93

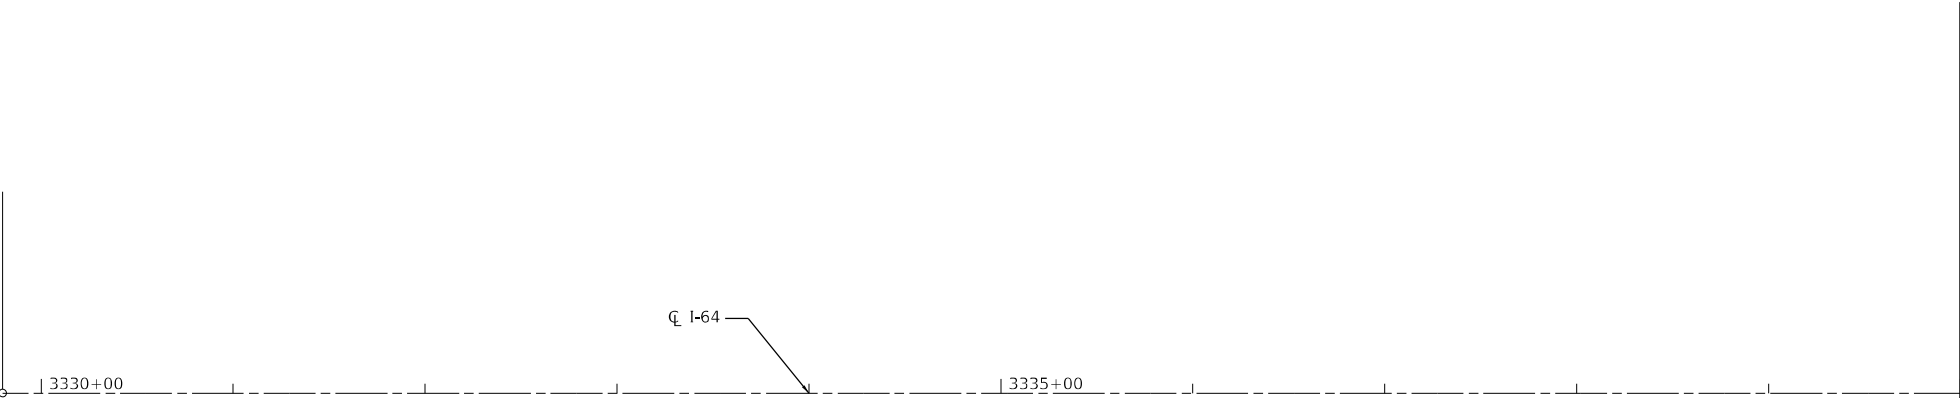

MATCHLINE STA. 3340+00

MATCHLINE STA. 3355+00

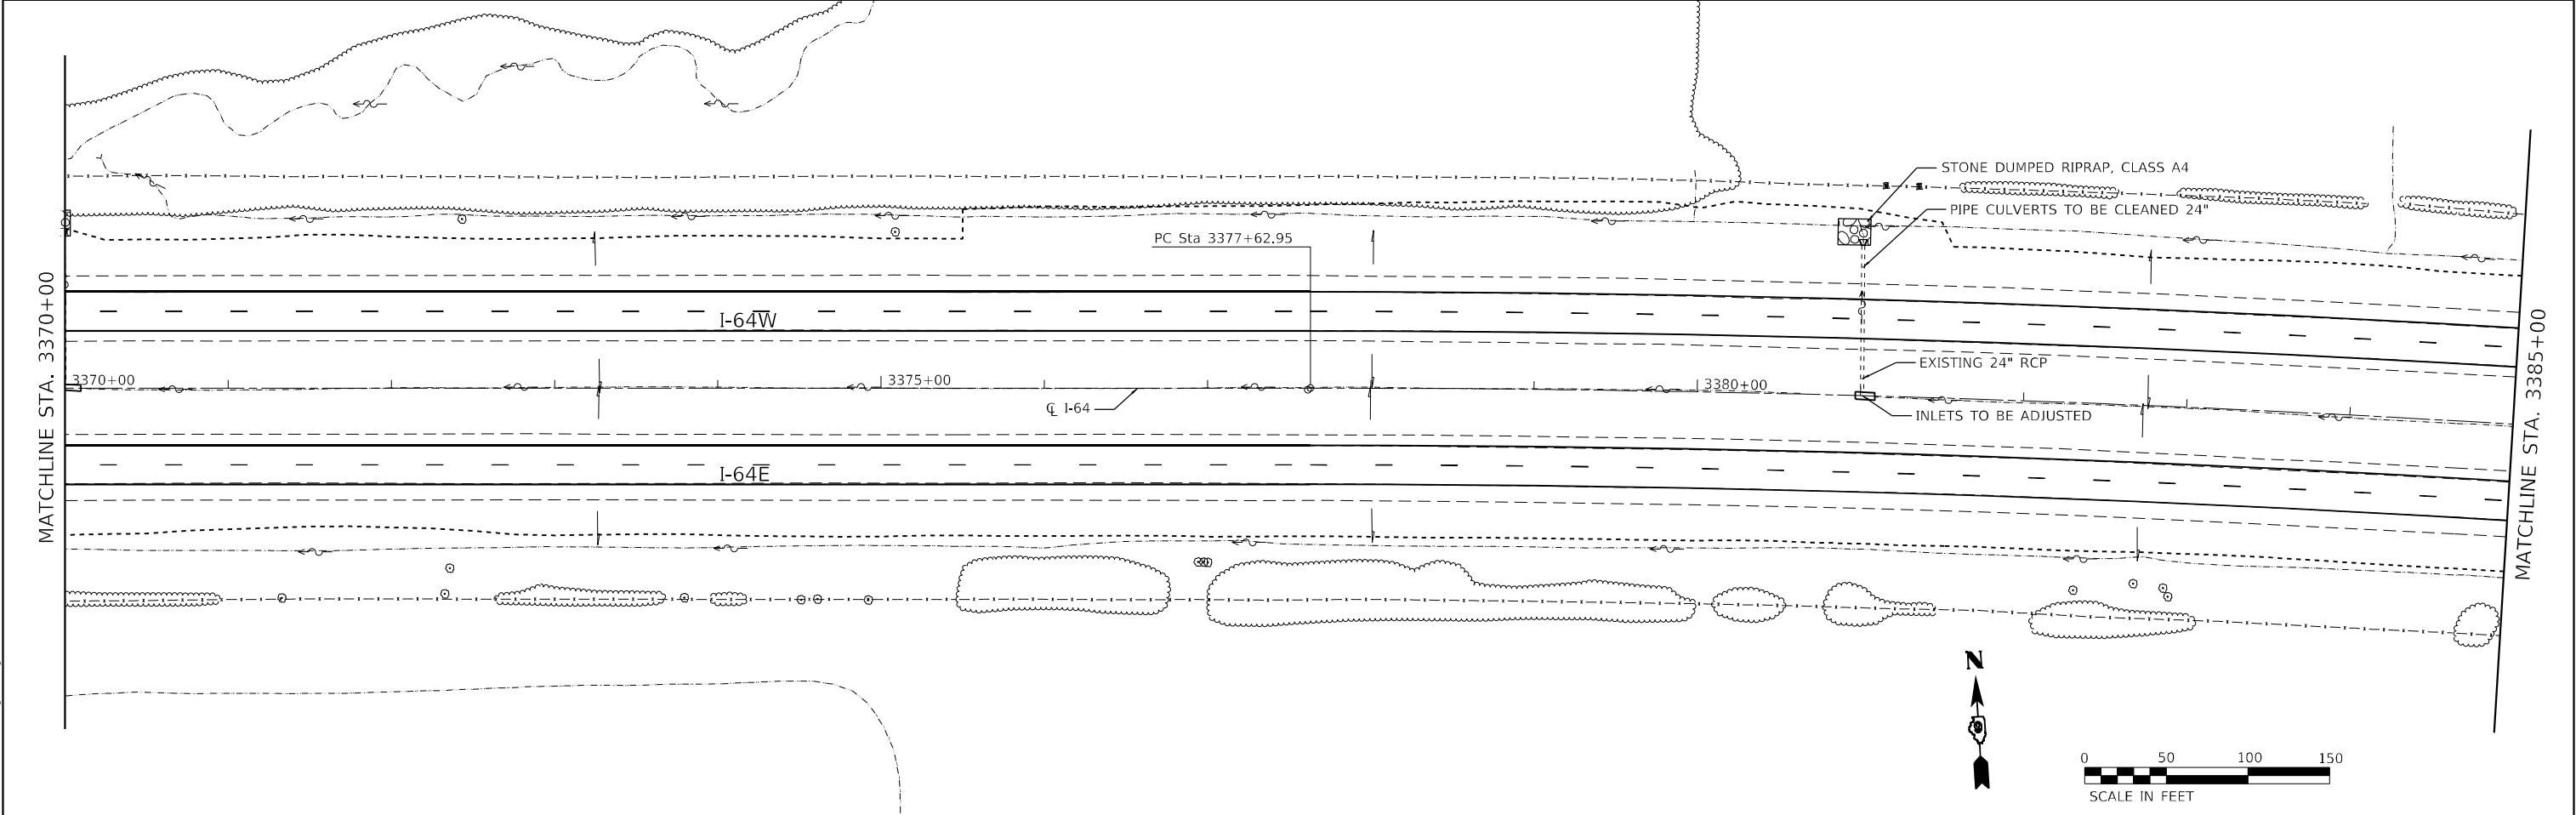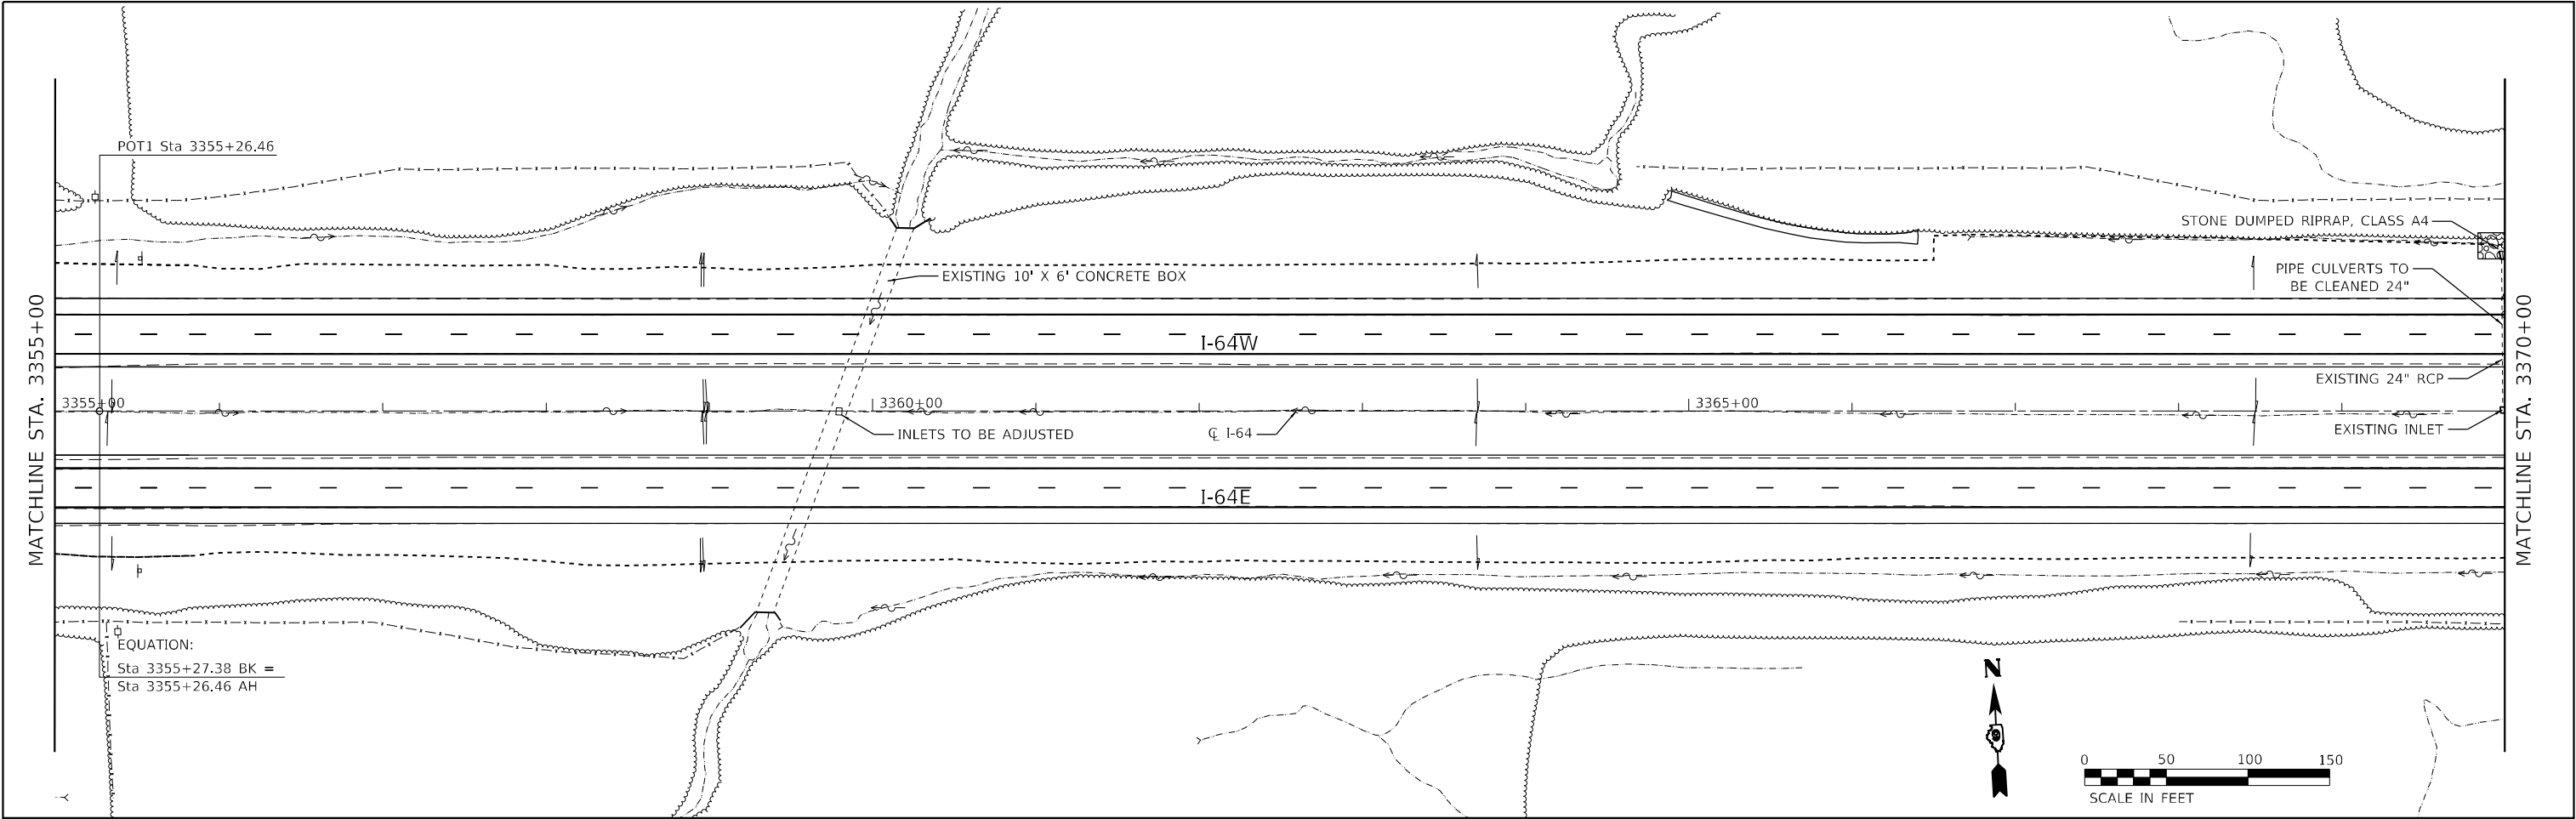

MODEL: Default
FILE NAME: ...003-0978601-dt-DrainagePlan.dgn



EFK•Moen
Civil Engineering Design

USER NAME = dhawes	DESIGNED - ZJB	REVISED -
	DRAWN - SJF	REVISED -
PLOT SCALE = 100,0000 ' / in.	CHECKED - SLD	REVISED -
PLOT DATE = 11/4/2022 - 8:53:54 AM	DATE - 11/4/2022 - 8:53:54 AM	REVISED -

STATE OF ILLINOIS
DEPARTMENT OF TRANSPORTATION

DRAINAGE PLAN			
SCALE: 1"=50'	SHEET 2 OF 20 SHEETS	STA. 3355+00 TO STA. 3385+00	

F.A.I. RTE.	SECTION	COUNTY	TOTAL SHEETS	SHEET NO.
64	*	JEFFERSON	1052	231
CONTRACT NO. 78604				
ILLINOIS FED. AID PROJECT				

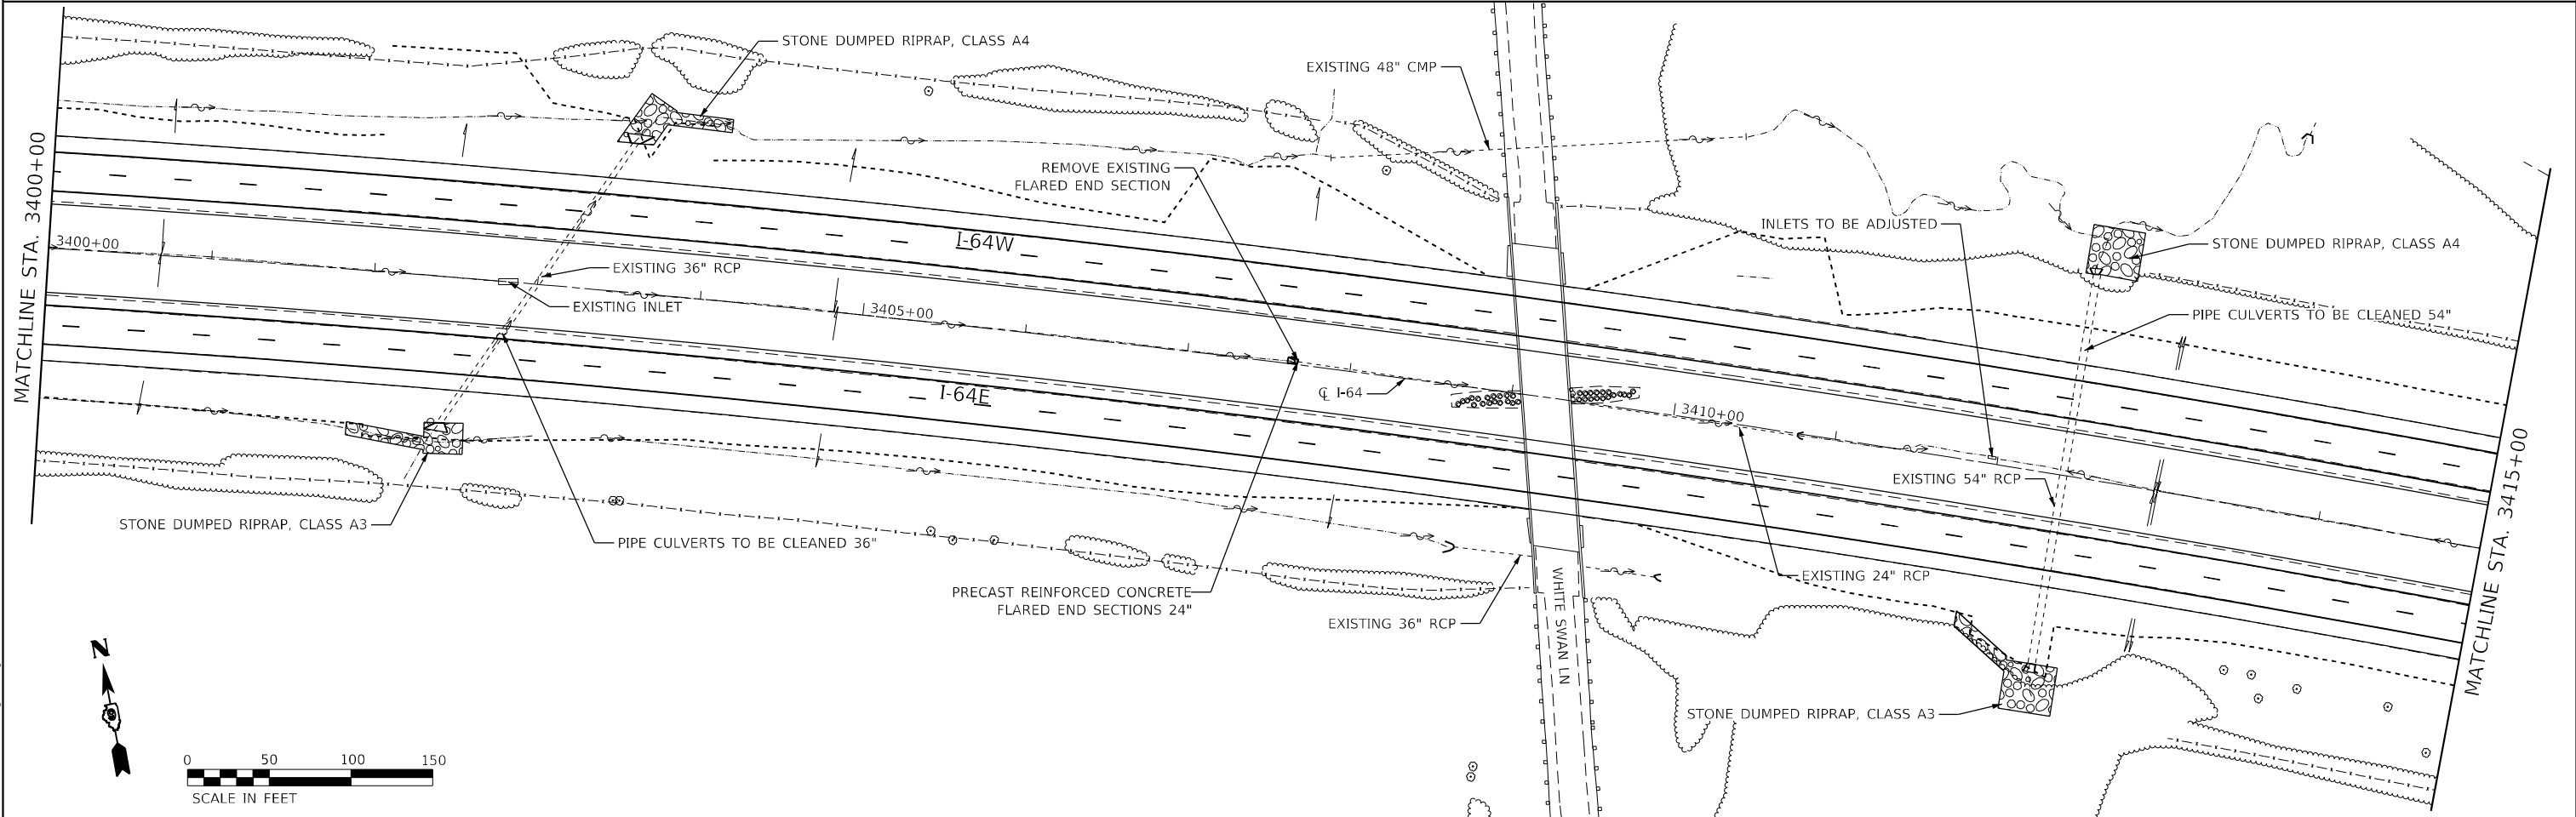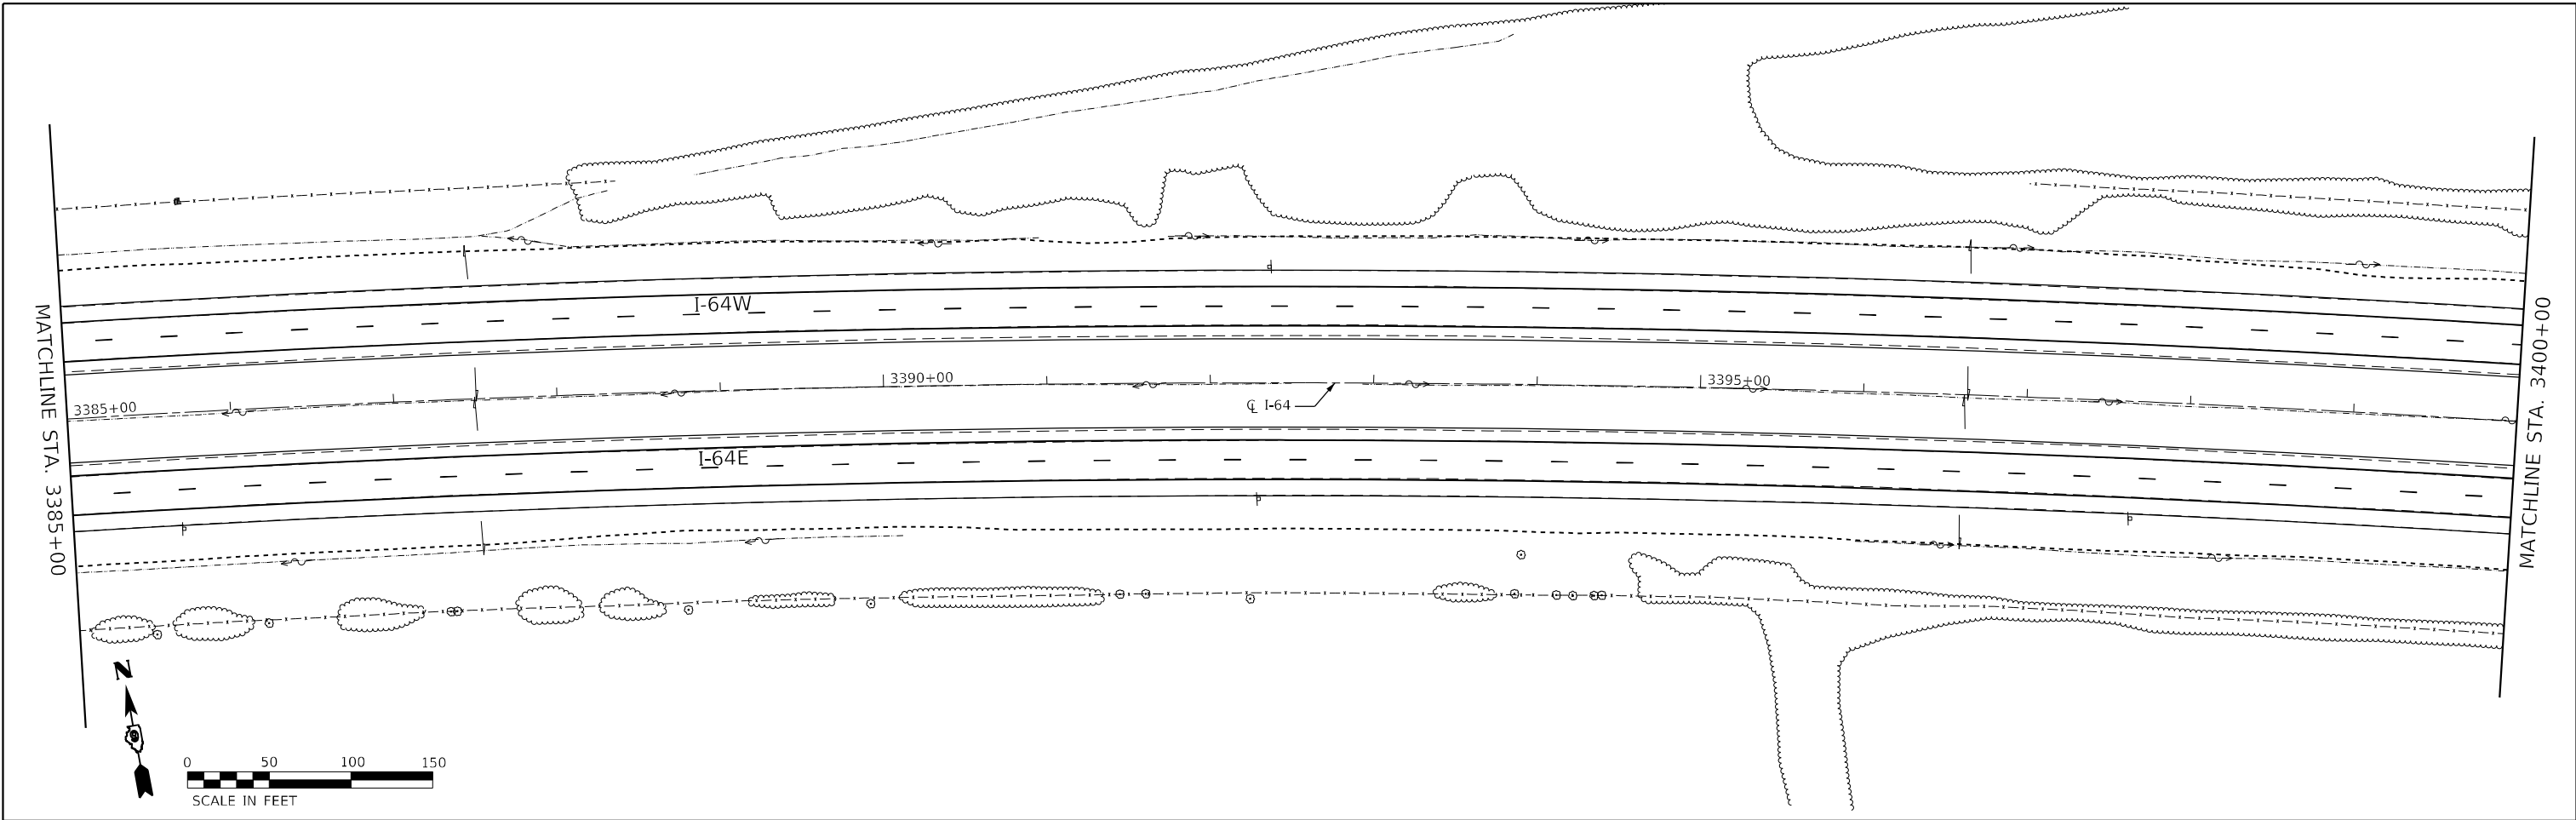

MODEL: Default
FILE NAME: ...03-0978601-dh-DrainagePlan.dgn

EFK•Moen
Civil Engineering Design



USER NAME	= dhawes	DESIGNED -	ZJB	REVISED -	
		DRAWN -	SJF	REVISED -	
PLOT SCALE	= 100,0000 ' / in.	CHECKED -	SLD	REVISED -	
PLOT DATE	= 11/4/2022 - 8:54:00 AM	DATE	= 11/4/2022 - 8:54:00 AM	REVISED -	

STATE OF ILLINOIS
DEPARTMENT OF TRANSPORTATION

DRAINAGE PLAN

SCALE: 1"=50' SHEET 3 OF 20 SHEETS STA. 3385+00 TO STA. 3415+00

F.A.I. RTE.	SECTION	COUNTY	TOTAL SHEETS	SHEET NO.
64	*	JEFFERSON	1052	232
CONTRACT NO. 78604				
ILLINOIS FED. AID PROJECT				

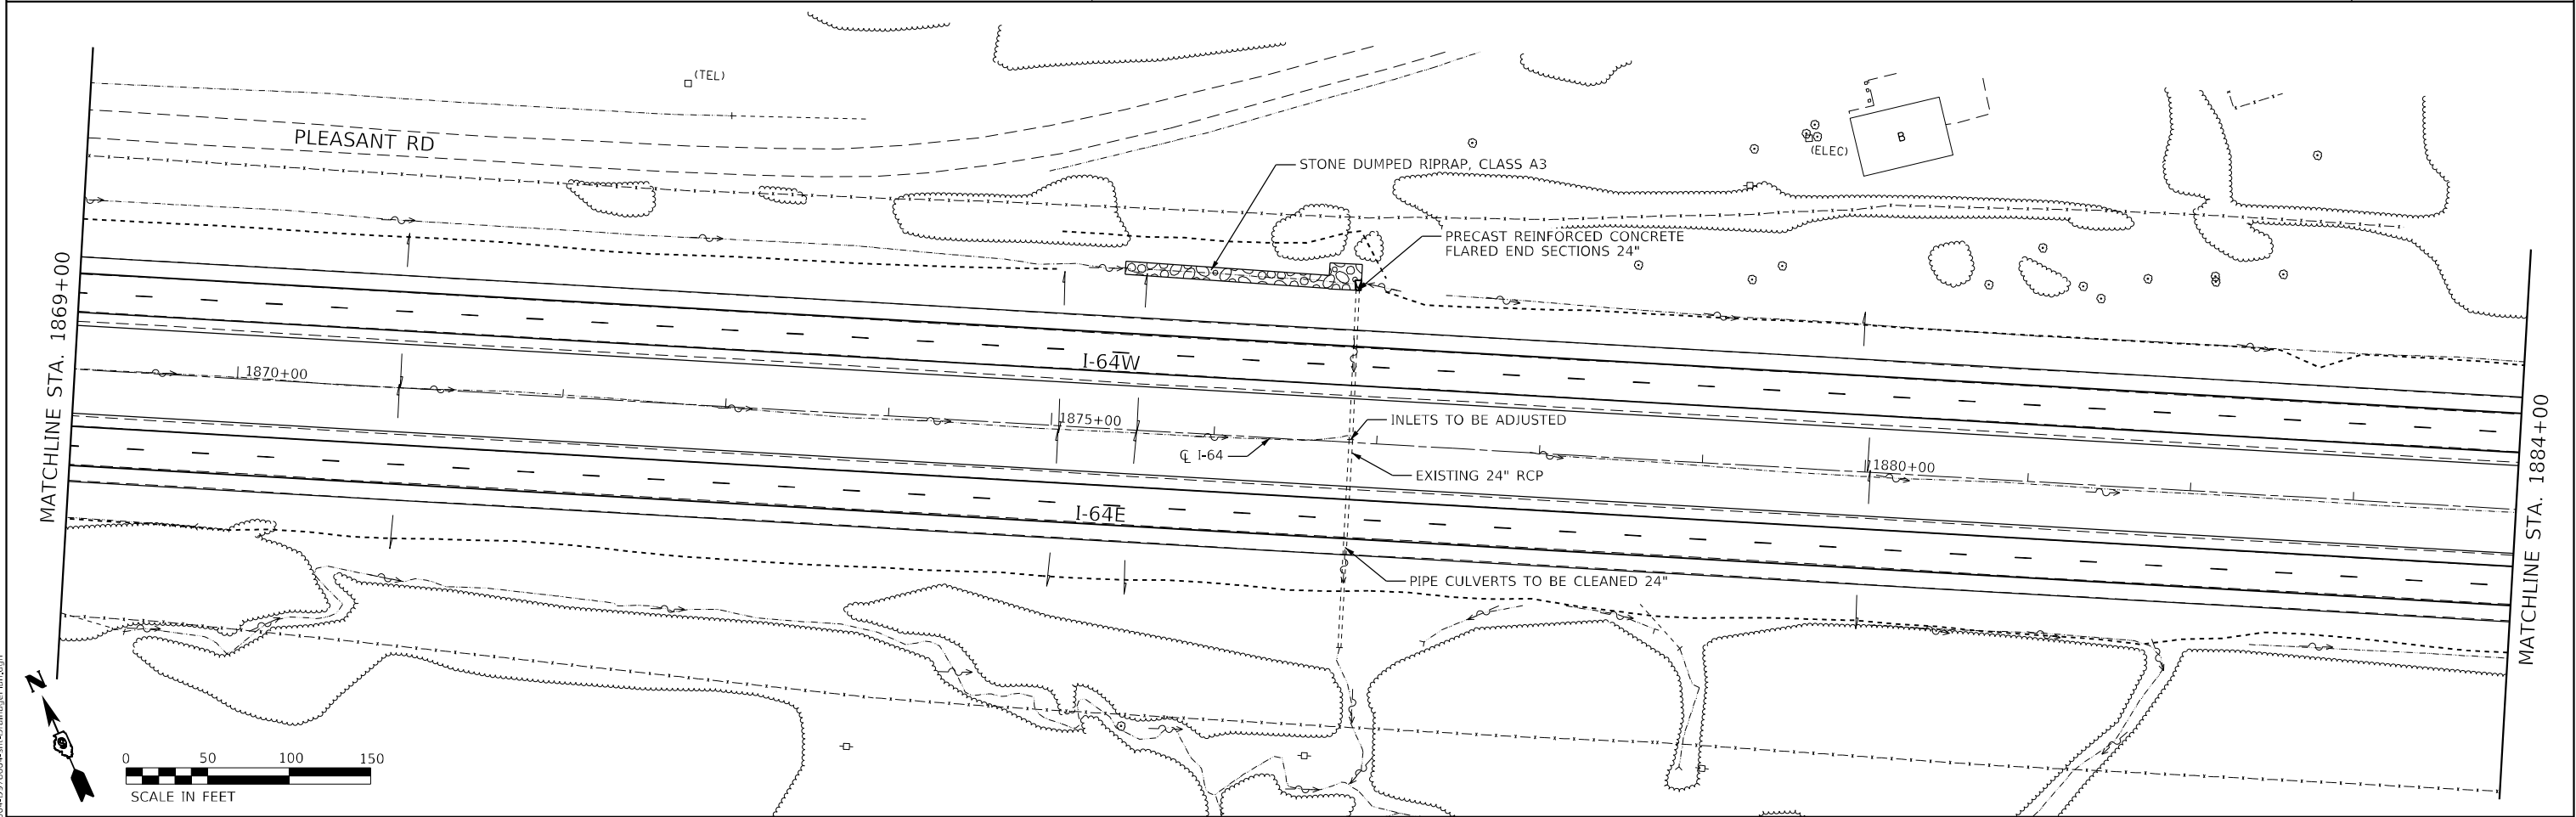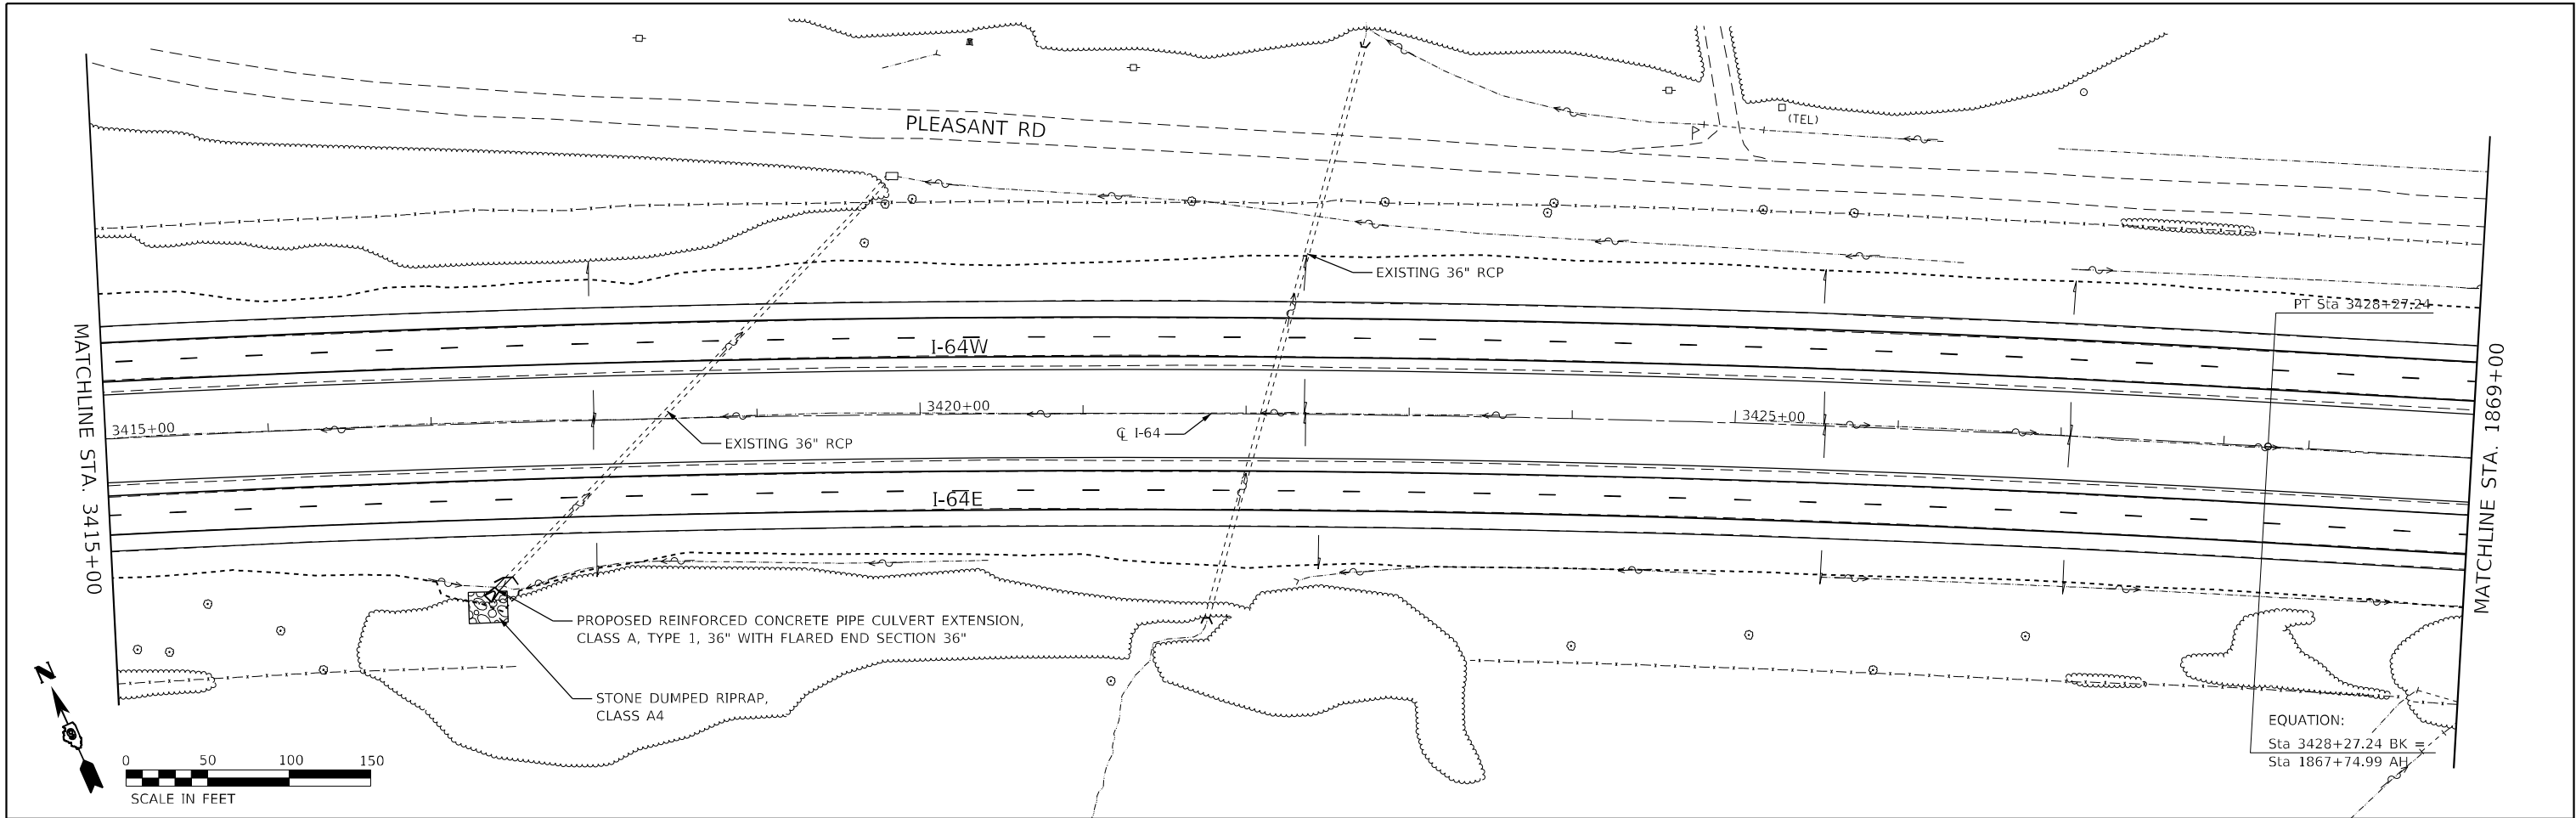

MODEL Default
FILE NAME: ...004-0978601-sh-DRAINAGEPLAN.dgn

EFK•Moen
Civil Engineering Design

USER NAME = dhawes	DESIGNED - ZJB	REVISED -
	DRAWN - SJF	REVISED -
PLOT SCALE = 100,0000' / in.	CHECKED - SLD	REVISED -
PLOT DATE = 11/4/2022 - 8:54:10 AM	DATE - 11/4/2022 - 8:54:10 AM	REVISED -



STATE OF ILLINOIS
DEPARTMENT OF TRANSPORTATION

DRAINAGE PLAN

SCALE: 1"=50' SHEET 4 OF 20 SHEETS STA. 3415+00 TO STA. 1884+00



F.A.J. RTE.	SECTION	COUNTY	TOTAL SHEETS	SHEET NO.
64	*	JEFFERSON	1052	233
CONTRACT NO. 78604				
ILLINOIS FED. AID PROJECT				

* (41-6,41-6-1,41-7)RS-2;BSMART 2023

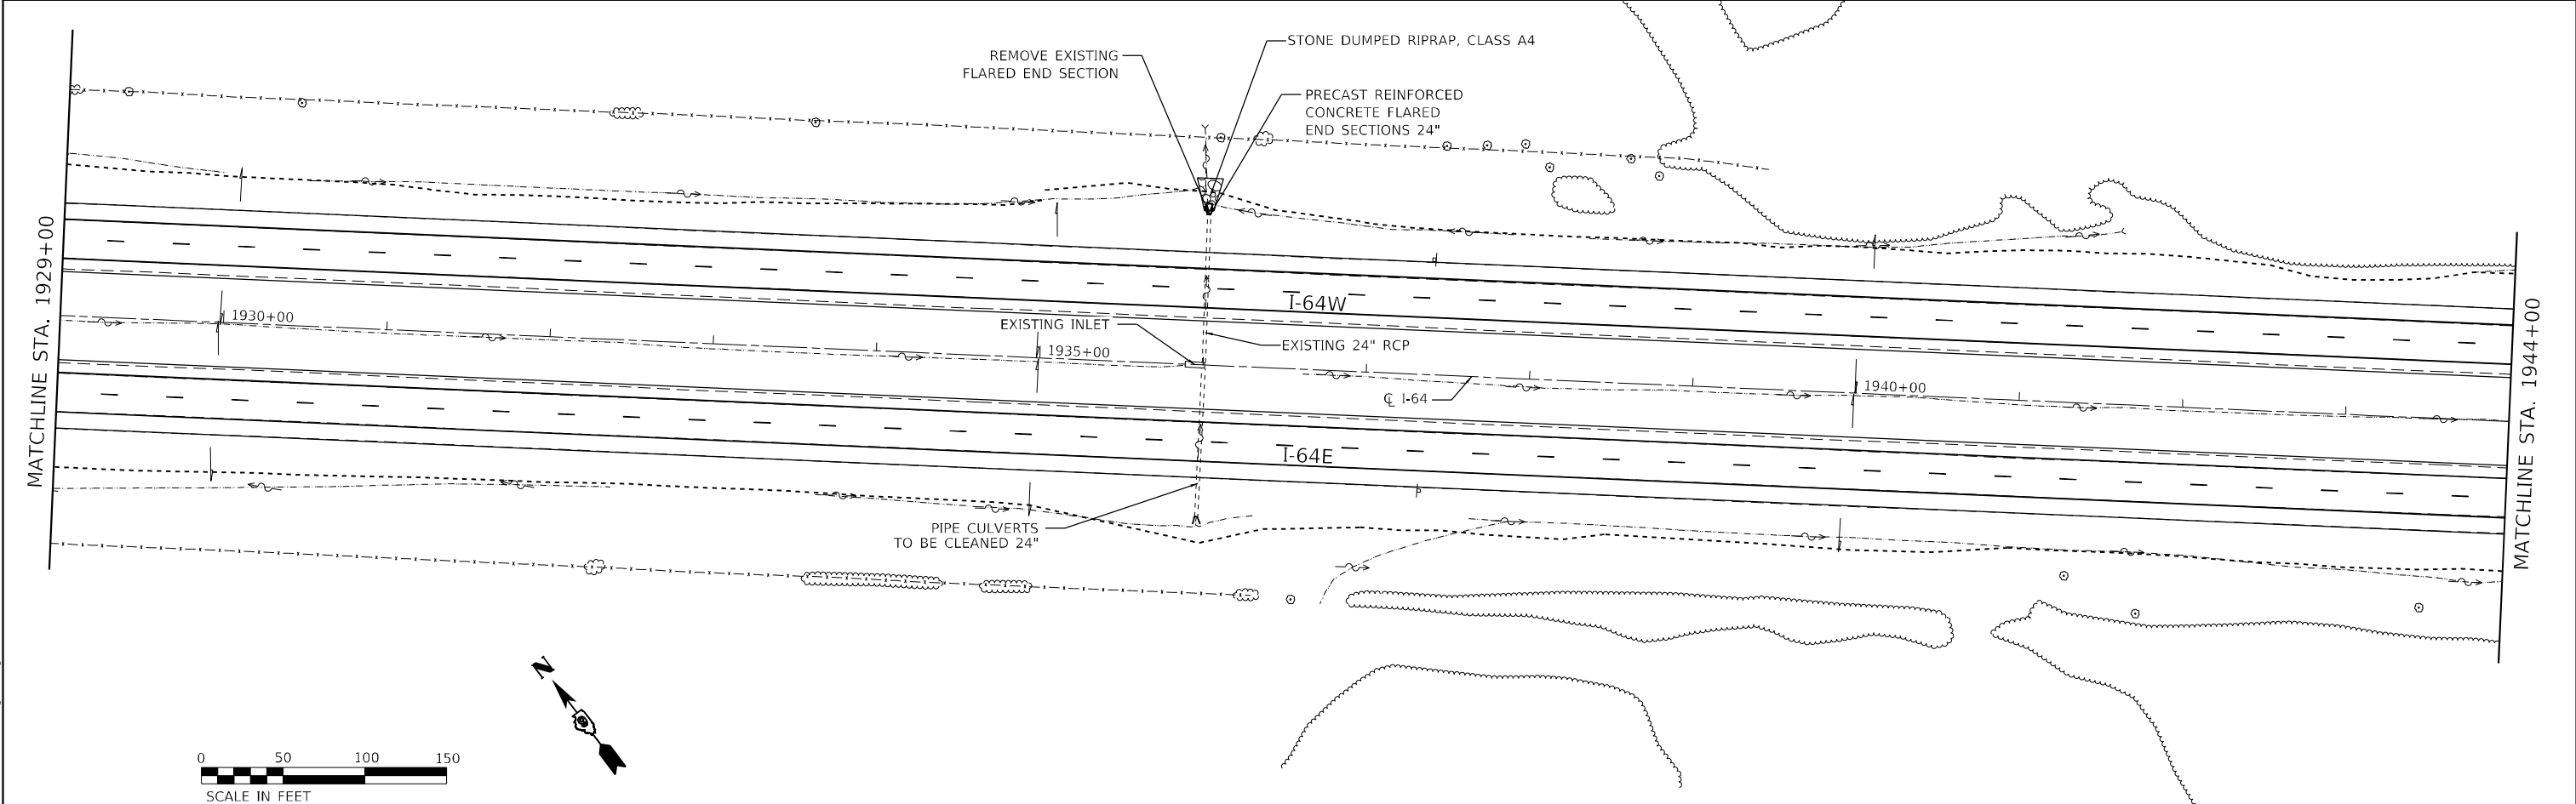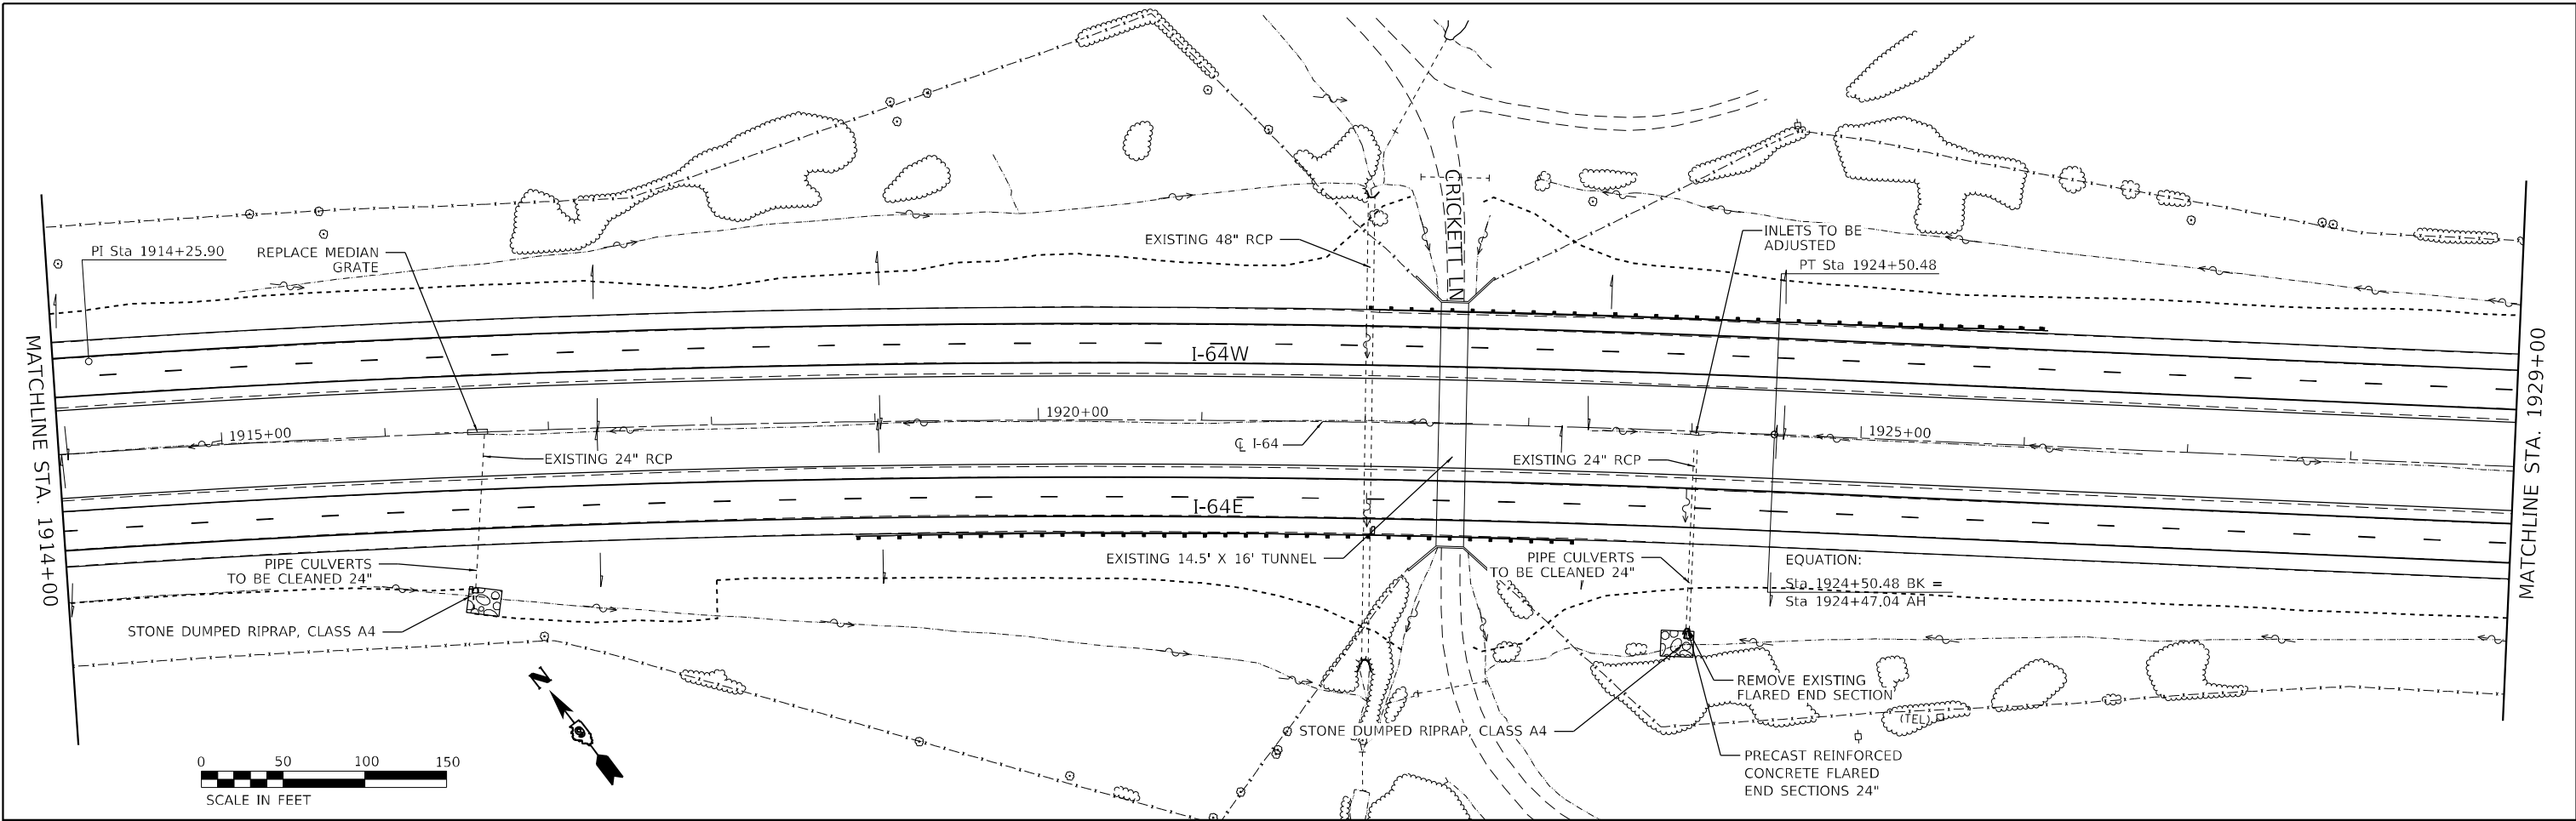

MODEL: Default
FILE NAME: ...0060978601-sh-DRAINAGEPLAN.dgn

EFK♦Moen Civil Engineering Design	USER NAME = dhawes	DESIGNED - ZJB	REVISED -	STATE OF ILLINOIS DEPARTMENT OF TRANSPORTATION	DRAINAGE PLAN					F.A.I. RTE.	SECTION	COUNTY	TOTAL SHEETS	SHEET NO.
	PLOT SCALE = 100,0000 ' / in.	DRAWN - SJF	REVISED -							64	*	JEFFERSON	1052	235
	PLOT DATE = 11/4/2022 - 8:54:29 AM	CHECKED - SLD	REVISED -		CONTRACT NO. 78604									
		DATE - 11/4/2022 - 8:54:29 AM	REVISED -		ILLINOIS FED. AID PROJECT									
					SCALE: 1"=50'	SHEET 6	OF 20 SHEETS	STA. 1914+00	TO STA. 1944+00					

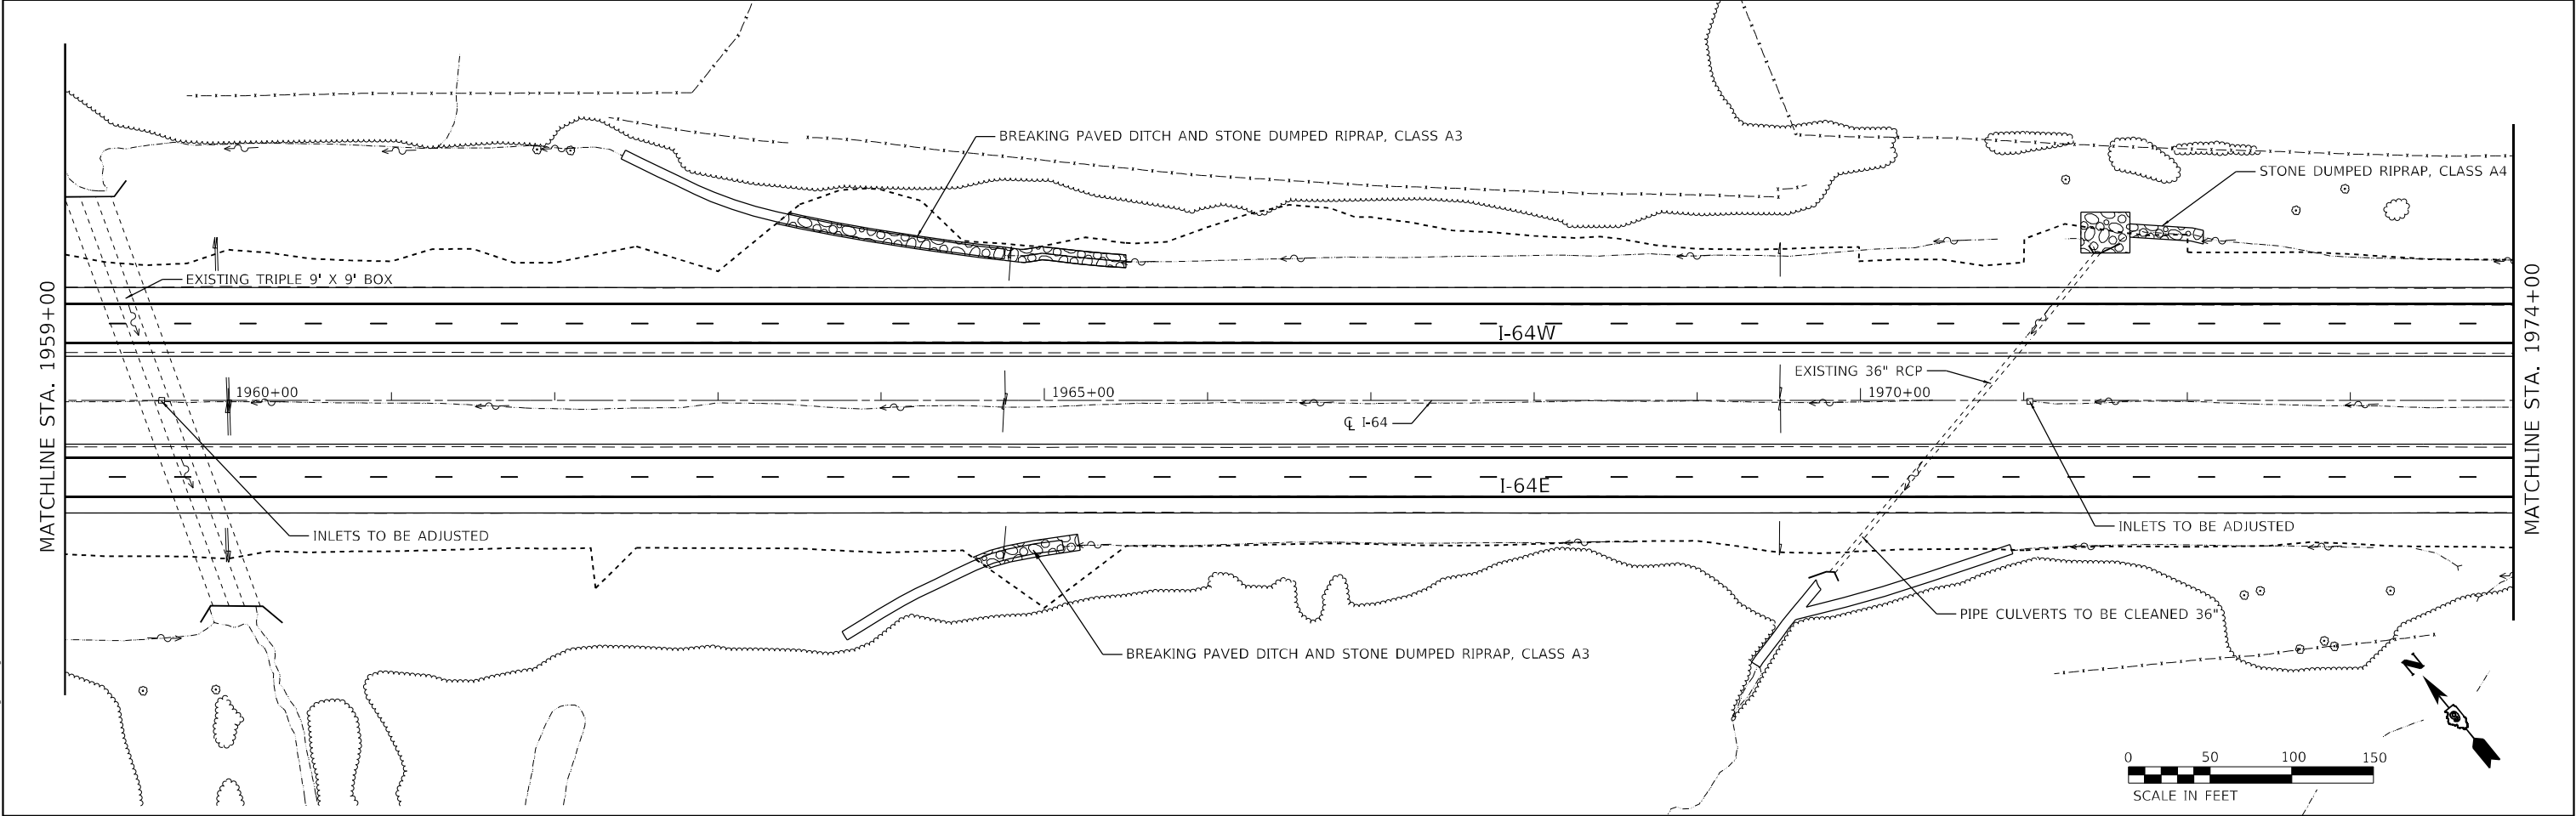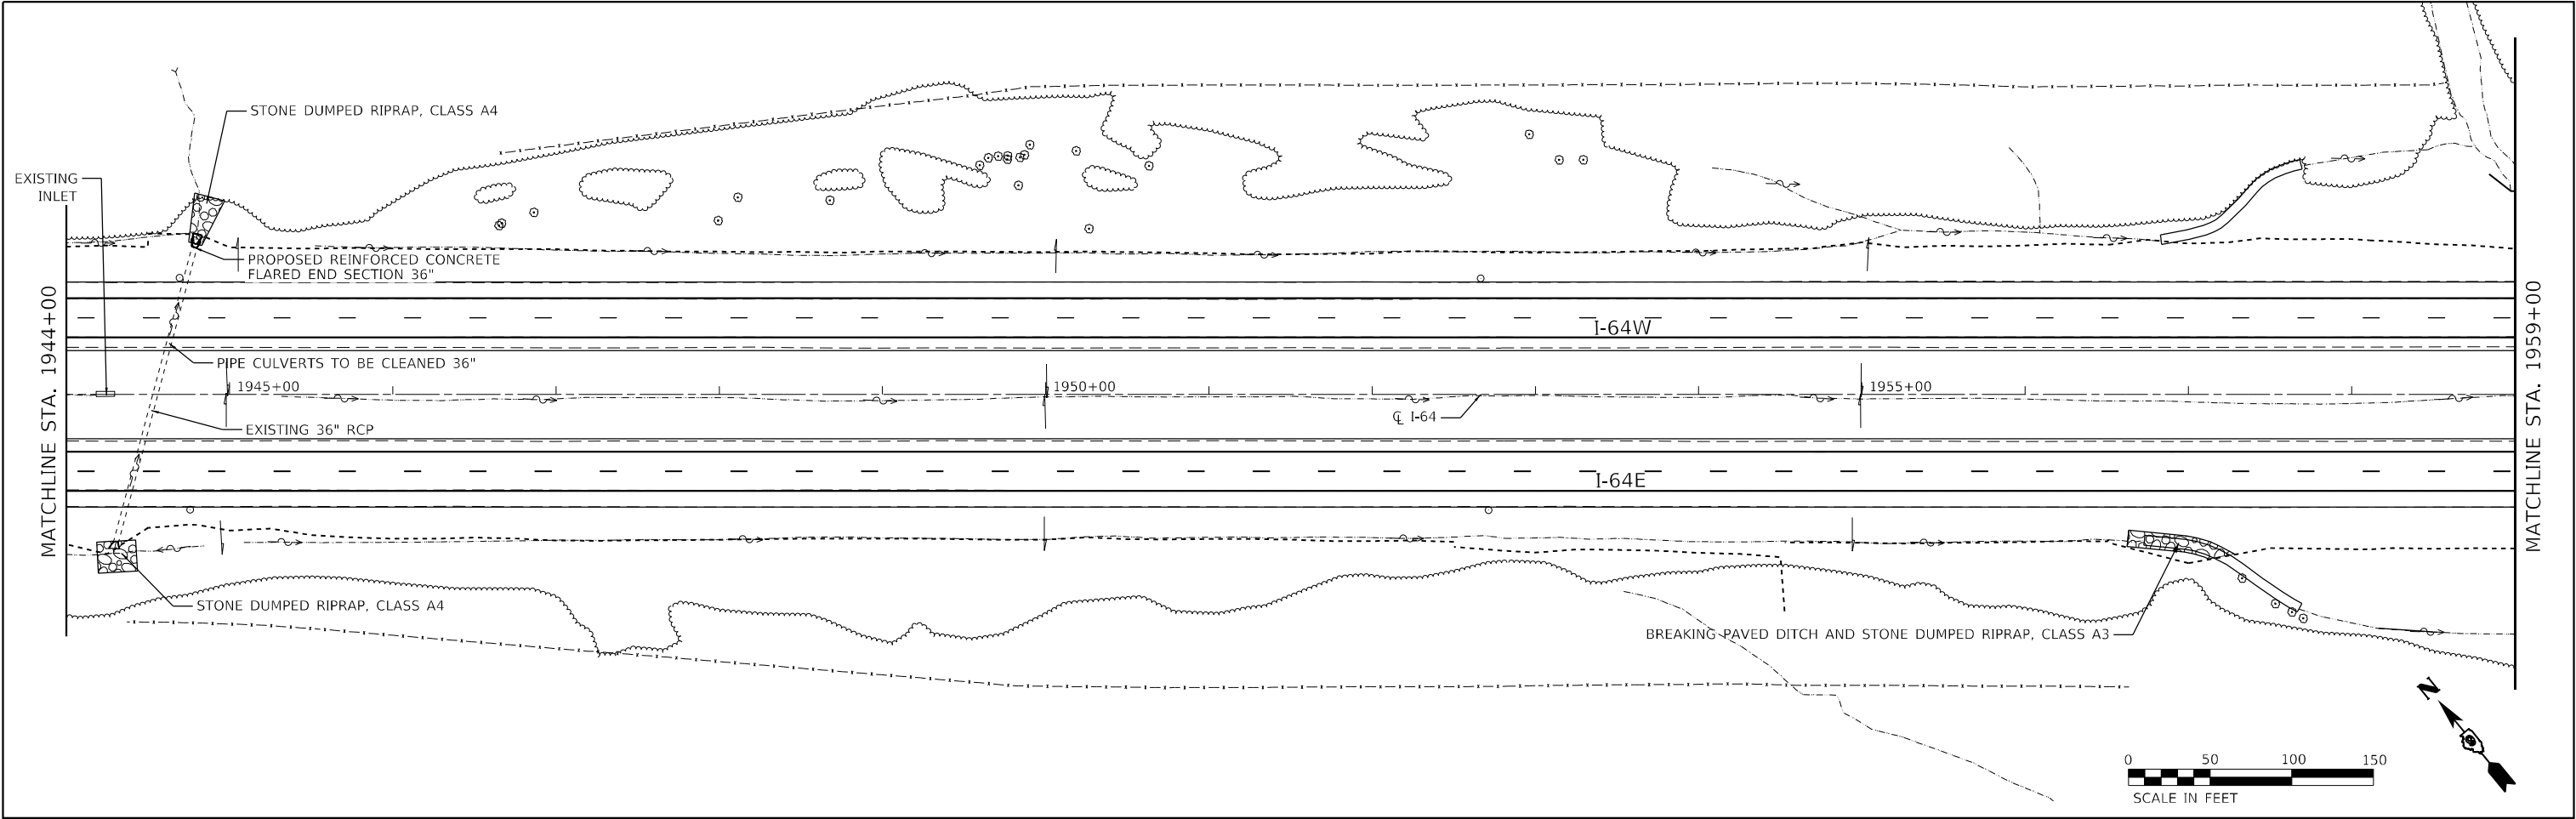

MODEL: Default
FILE NAME: ...0078604-dt-DrainagePlan.dgn



EFK•Moen
Civil Engineering Design

USER NAME = dhawes	DESIGNED - ZJB	REVISED -
	DRAWN - SJF	REVISED -
PLOT SCALE = 100,0000' / in.	CHECKED - SLD	REVISED -
PLOT DATE = 11/4/2022 - 8:54:34 AM	DATE - 11/4/2022 - 8:54:34 AM	REVISED -

STATE OF ILLINOIS
DEPARTMENT OF TRANSPORTATION

DRAINAGE PLAN			
SCALE: 1"=50'	SHEET 7 OF 20 SHEETS	STA. 1944+00 TO STA. 1974+00	

F.A.J. RTE.	SECTION	COUNTY	TOTAL SHEETS	SHEET NO.
64	*	JEFFERSON	1052	236
CONTRACT NO. 78604				
ILLINOIS FED. AID PROJECT				

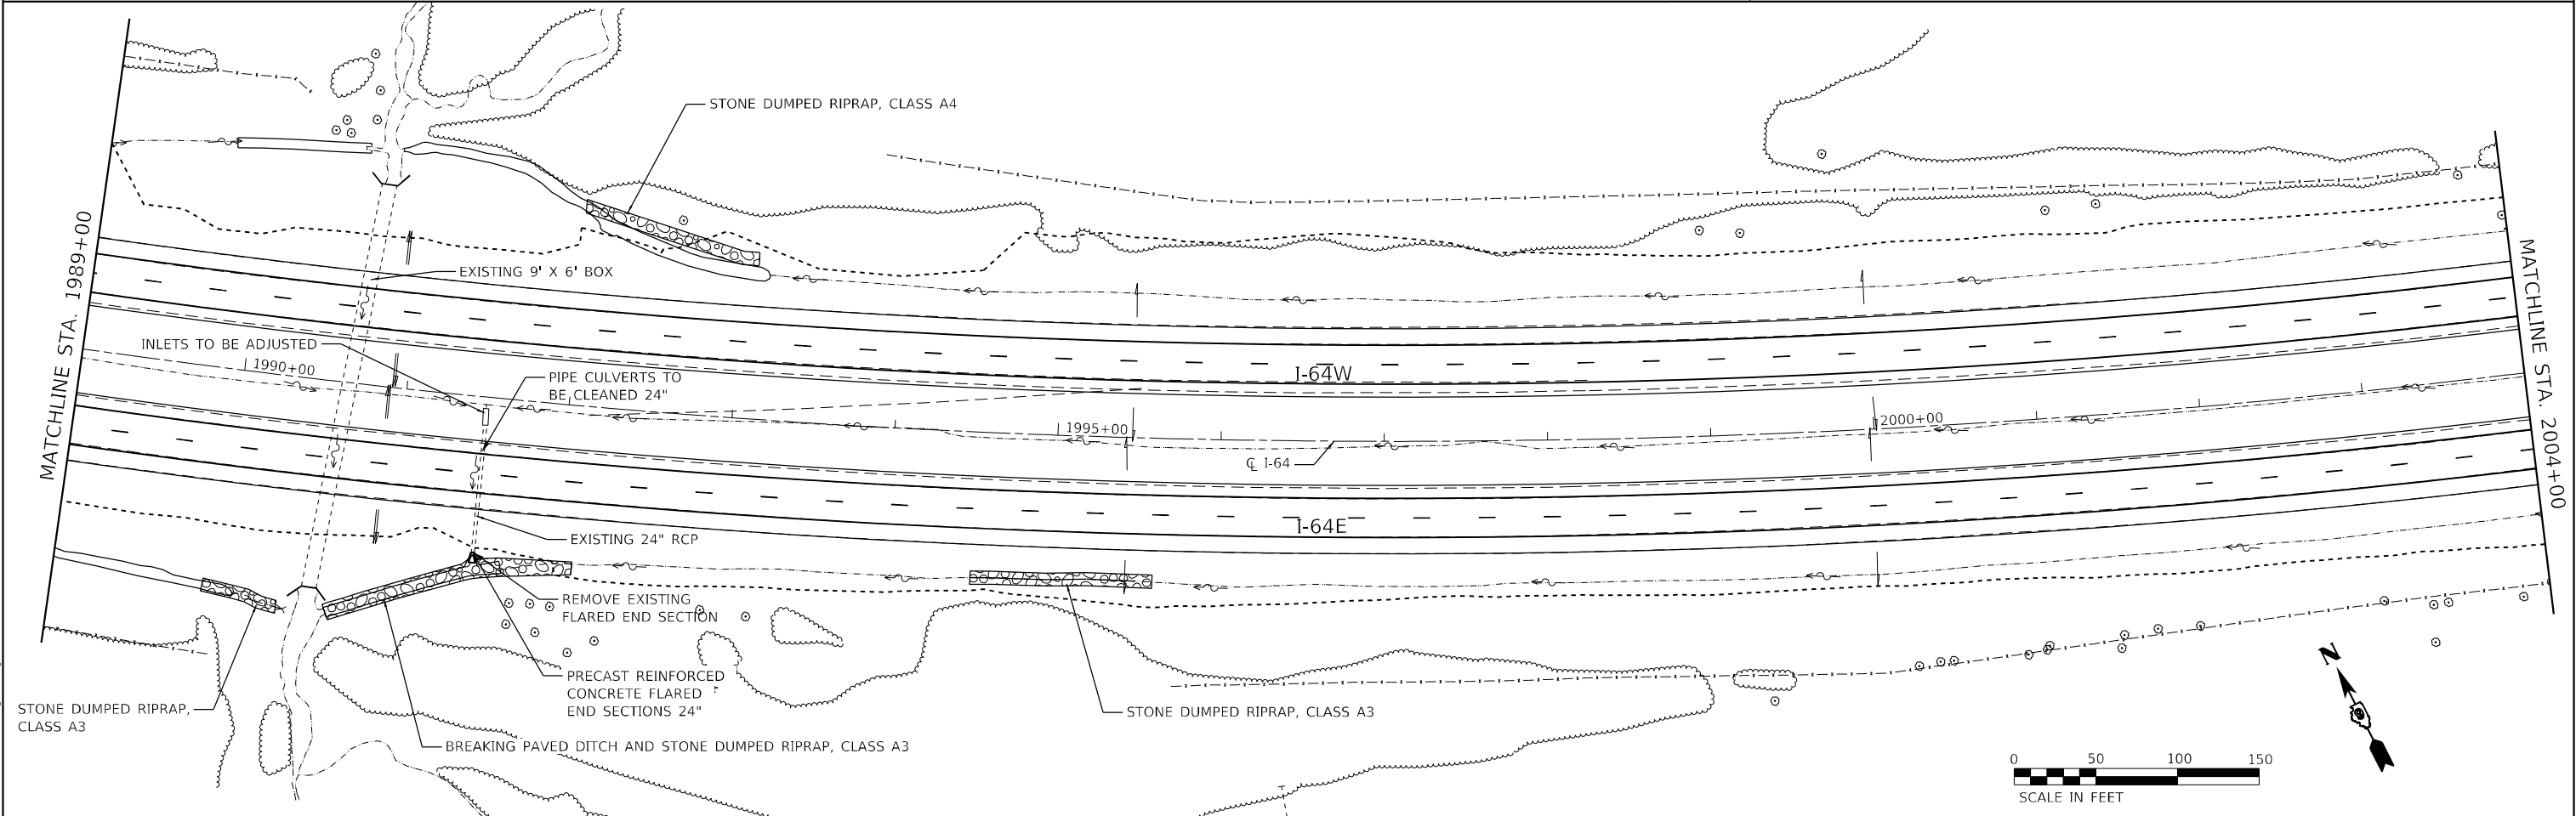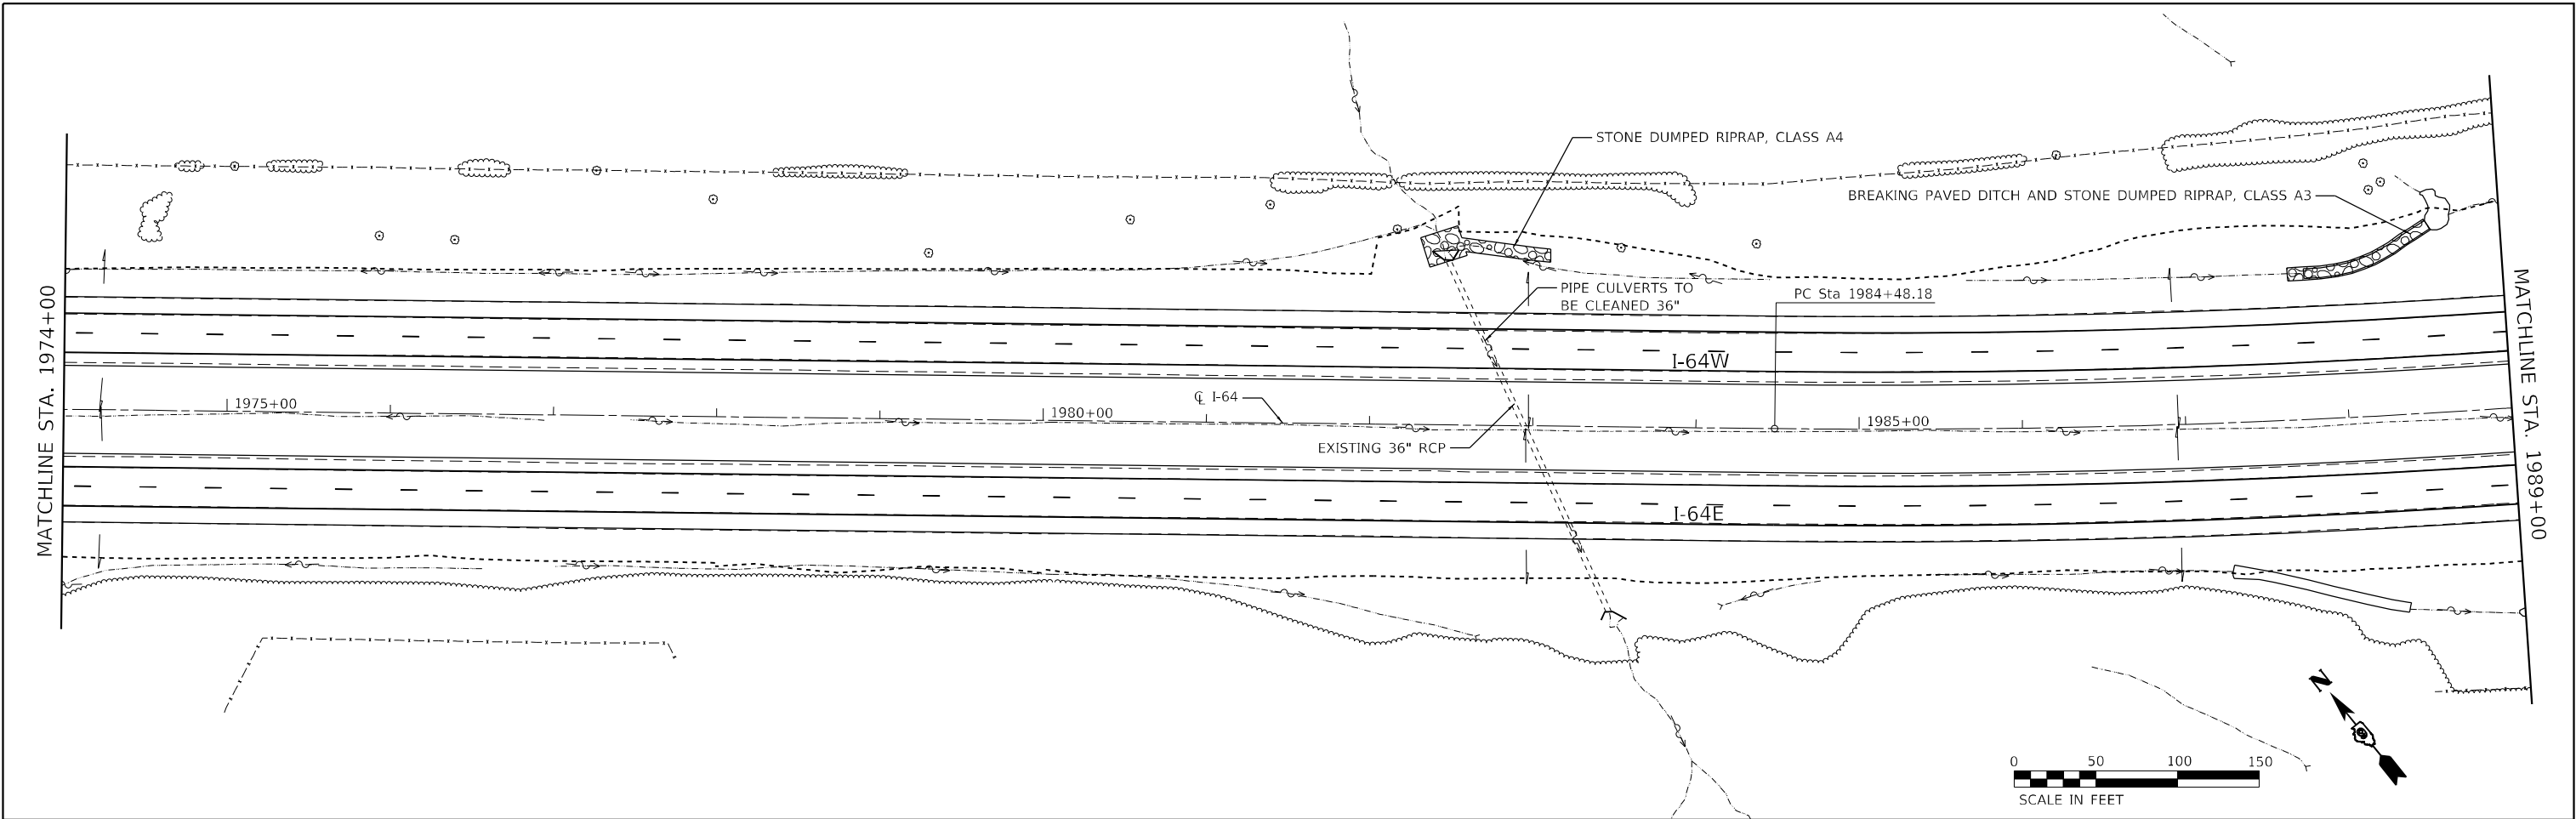

MODEL: Default
FILE NAME: ...08-0978601-dt-DrainagePlan.dgn

EFK•Moen
Civil Engineering Design



USER NAME	= dhawes	DESIGNED	- ZJB	REVISED	-
DRAWN	- SJF	DRAWN	- SJF	REVISED	-
PLOT SCALE	= 100,0000 ' / in.	CHECKED	- SLD	REVISED	-
PLOT DATE	= 11/4/2022 - 8:54:40 AM	DATE	- 11/4/2022 - 8:54:40 AM	REVISED	-

STATE OF ILLINOIS
DEPARTMENT OF TRANSPORTATION

DRAINAGE PLAN

SCALE: 1"=50' SHEET 8 OF 20 SHEETS STA. 1974+00 TO STA. 2004+00

F.A.I. RTE.	SECTION	COUNTY	TOTAL SHEETS	SHEET NO.
64	*	JEFFERSON	1052	237
CONTRACT NO. 78604				
ILLINOIS FED. AID PROJECT				

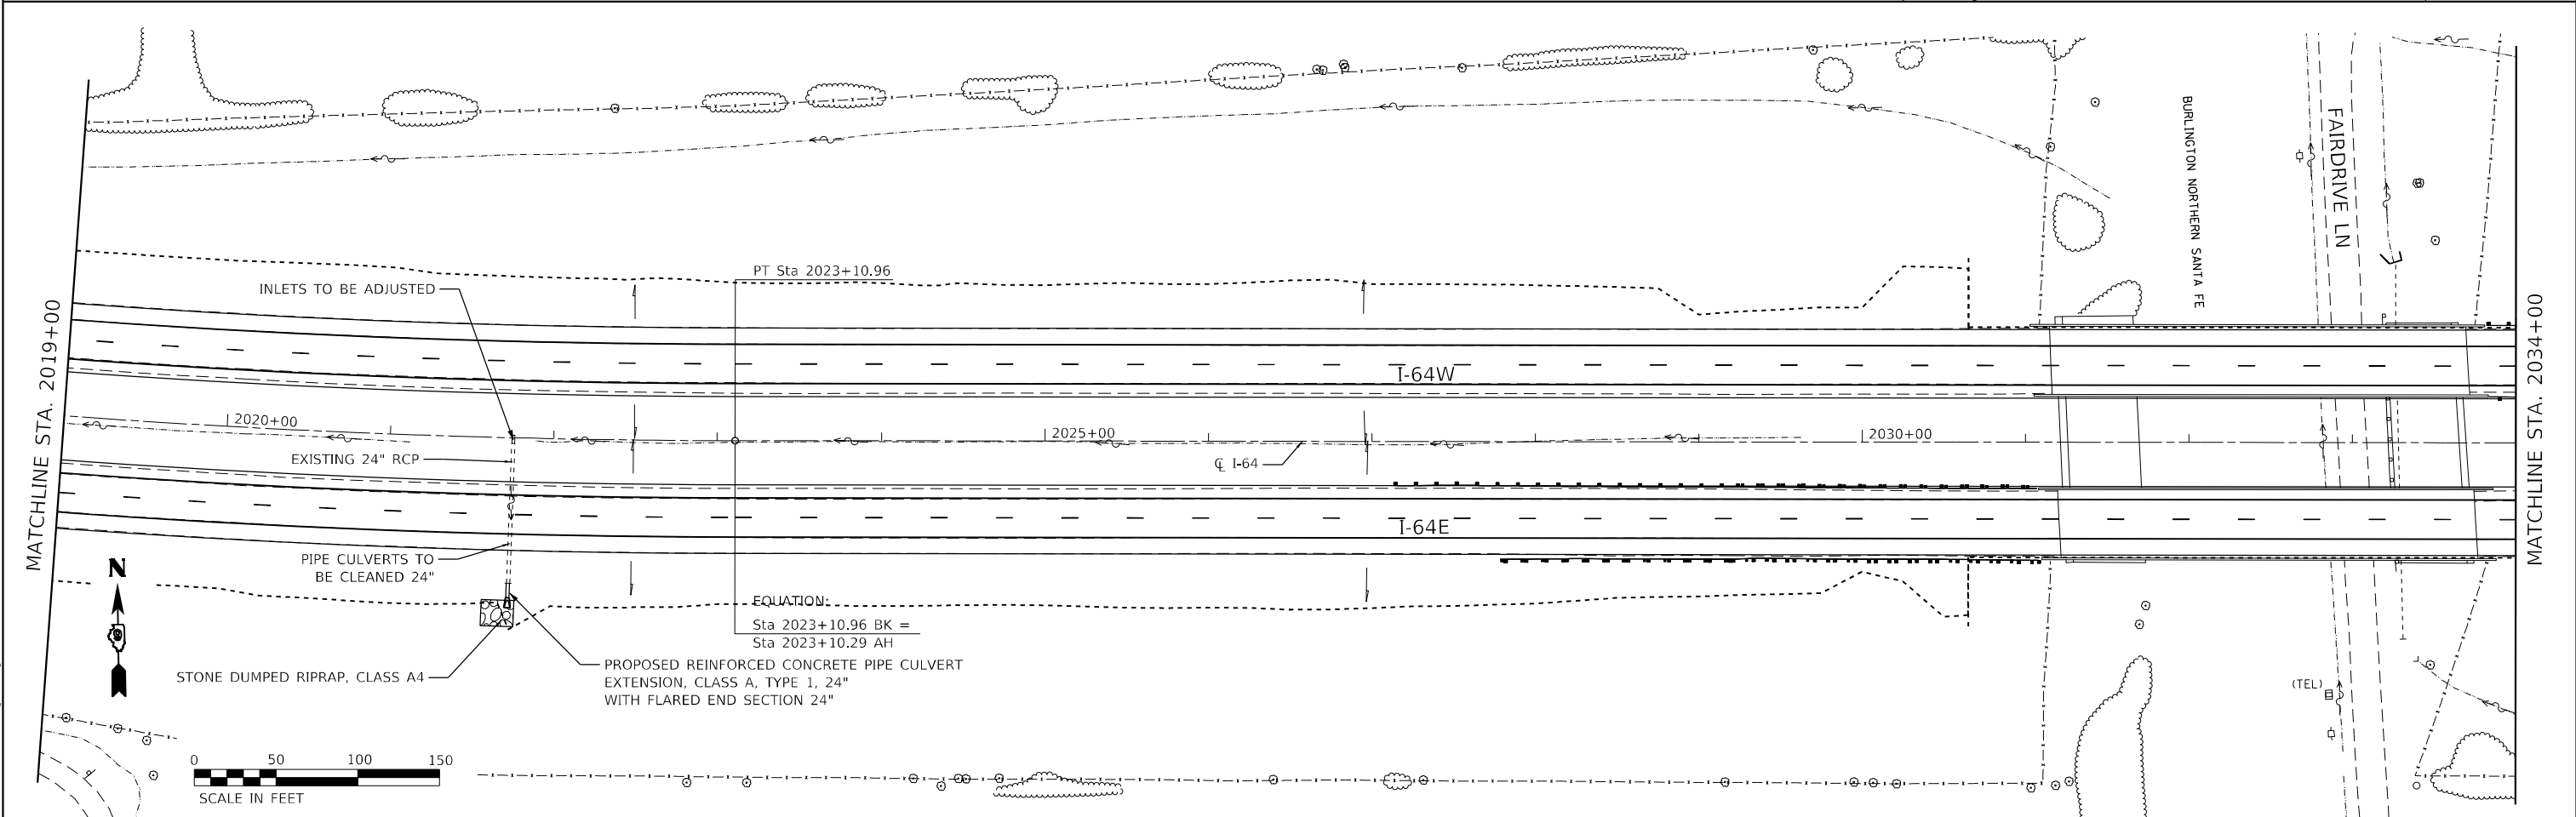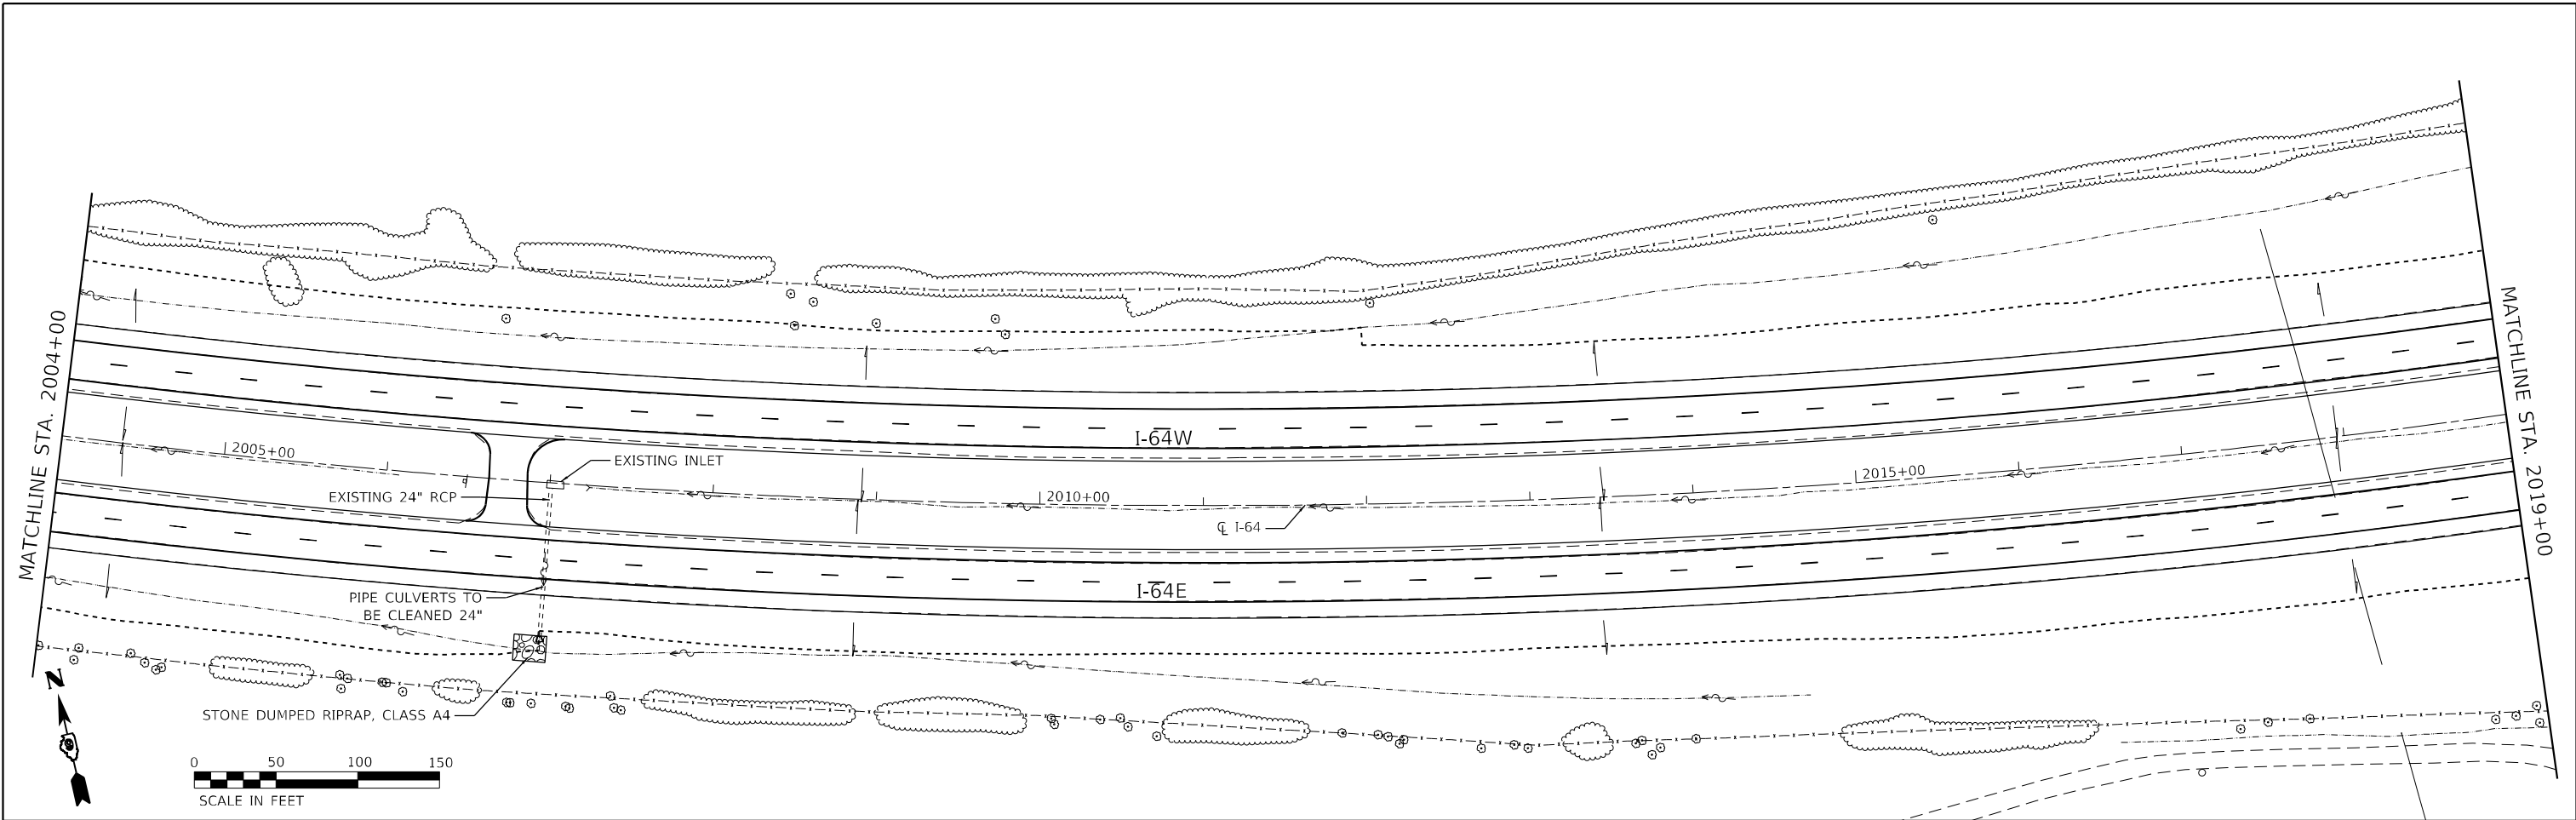

MODEL: Default
FILE NAME: ...0978601-ah-DrainagePlan.dgn

EFK•Moen
Civil Engineering Design

USER NAME = dhawes	DESIGNED - ZJB	REVISED -
	DRAWN - SJF	REVISED -
PLOT SCALE = 100,0000 ' / in.	CHECKED - SLD	REVISED -
PLOT DATE = 11/4/2022 - 8:54:46 AM	DATE - 11/4/2022 - 8:54:46 AM	REVISED -



STATE OF ILLINOIS
DEPARTMENT OF TRANSPORTATION

DRAINAGE PLAN

SCALE: 1"=50' SHEET 9 OF 20 SHEETS STA. 2004+00 TO STA. 2034+00

F.A.I. RTE.	SECTION	COUNTY	TOTAL SHEETS	SHEET NO.
64	*	JEFFERSON	1052	238
CONTRACT NO. 78604				
ILLINOIS FED. AID PROJECT				

* (41-6,41-6-1,41-7)RS-2;BSMART 2023

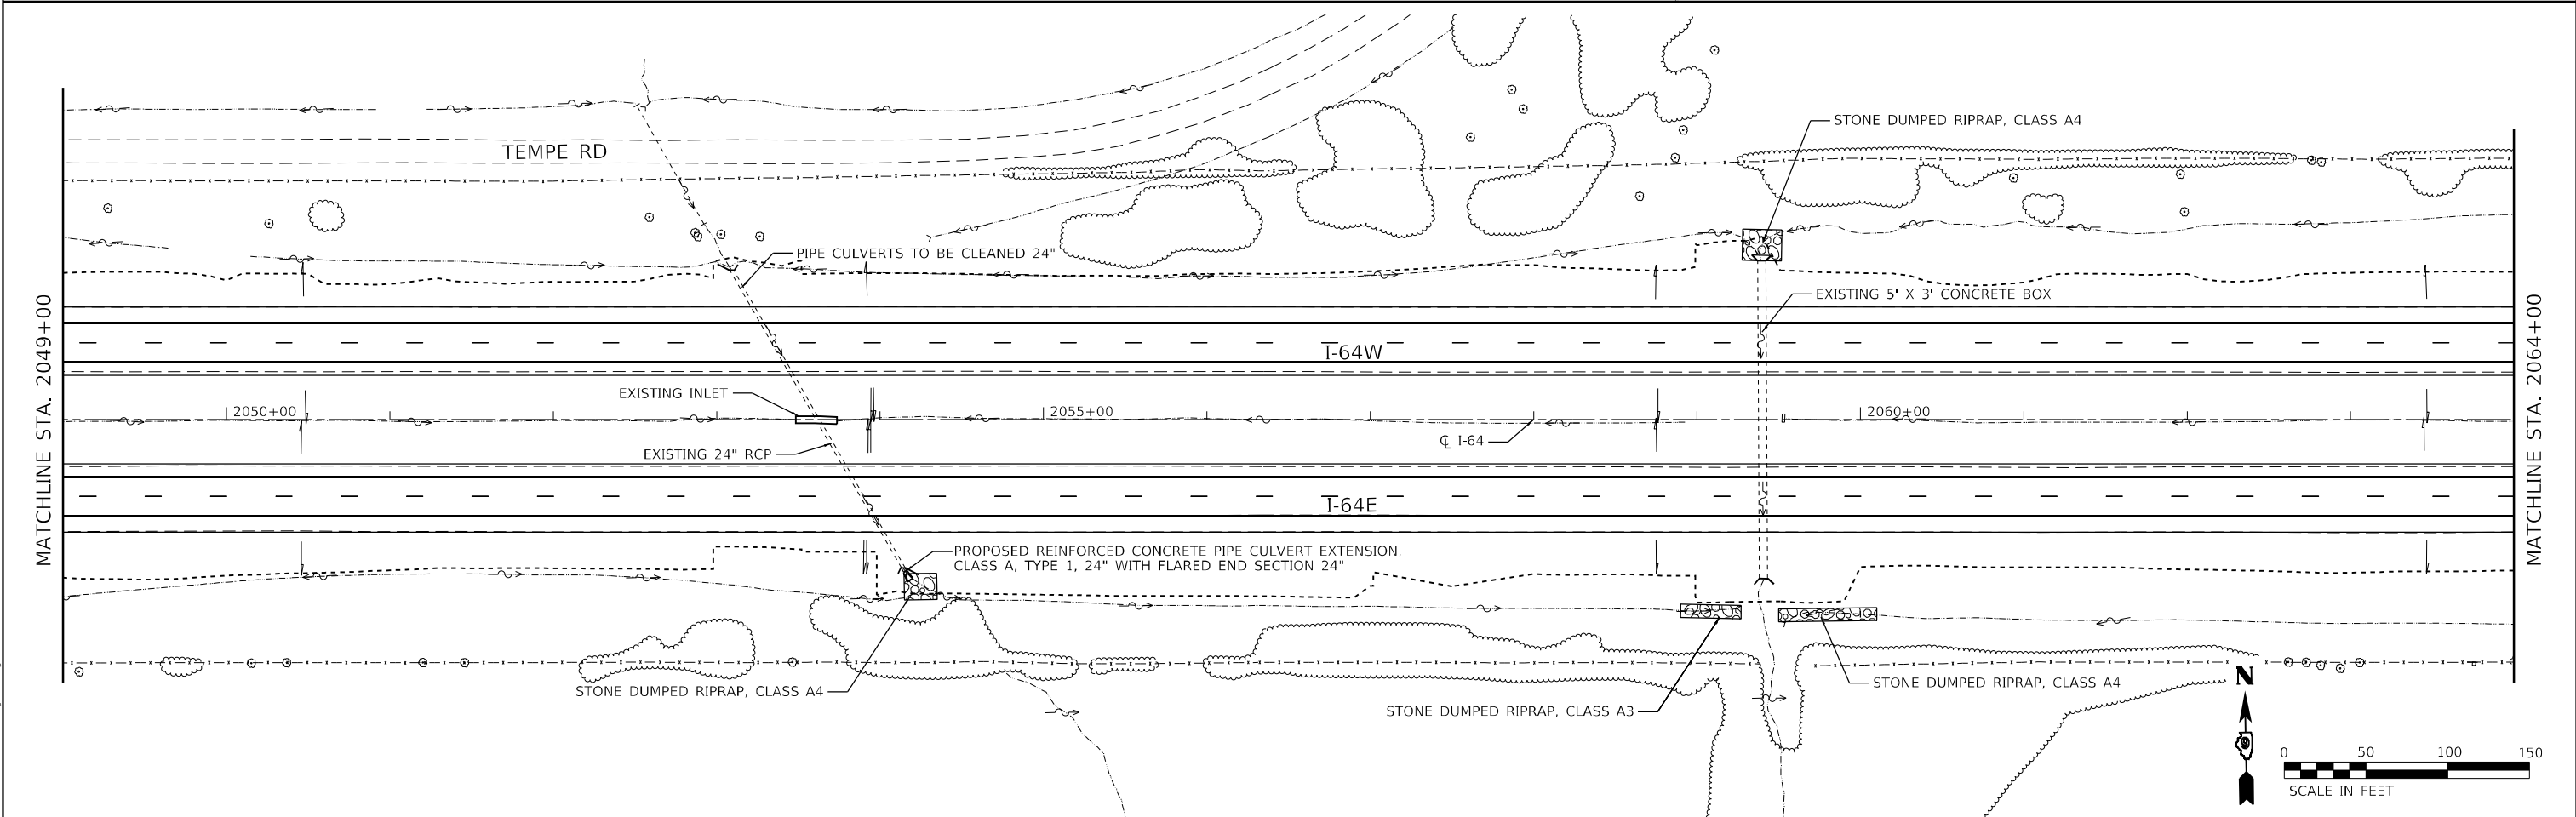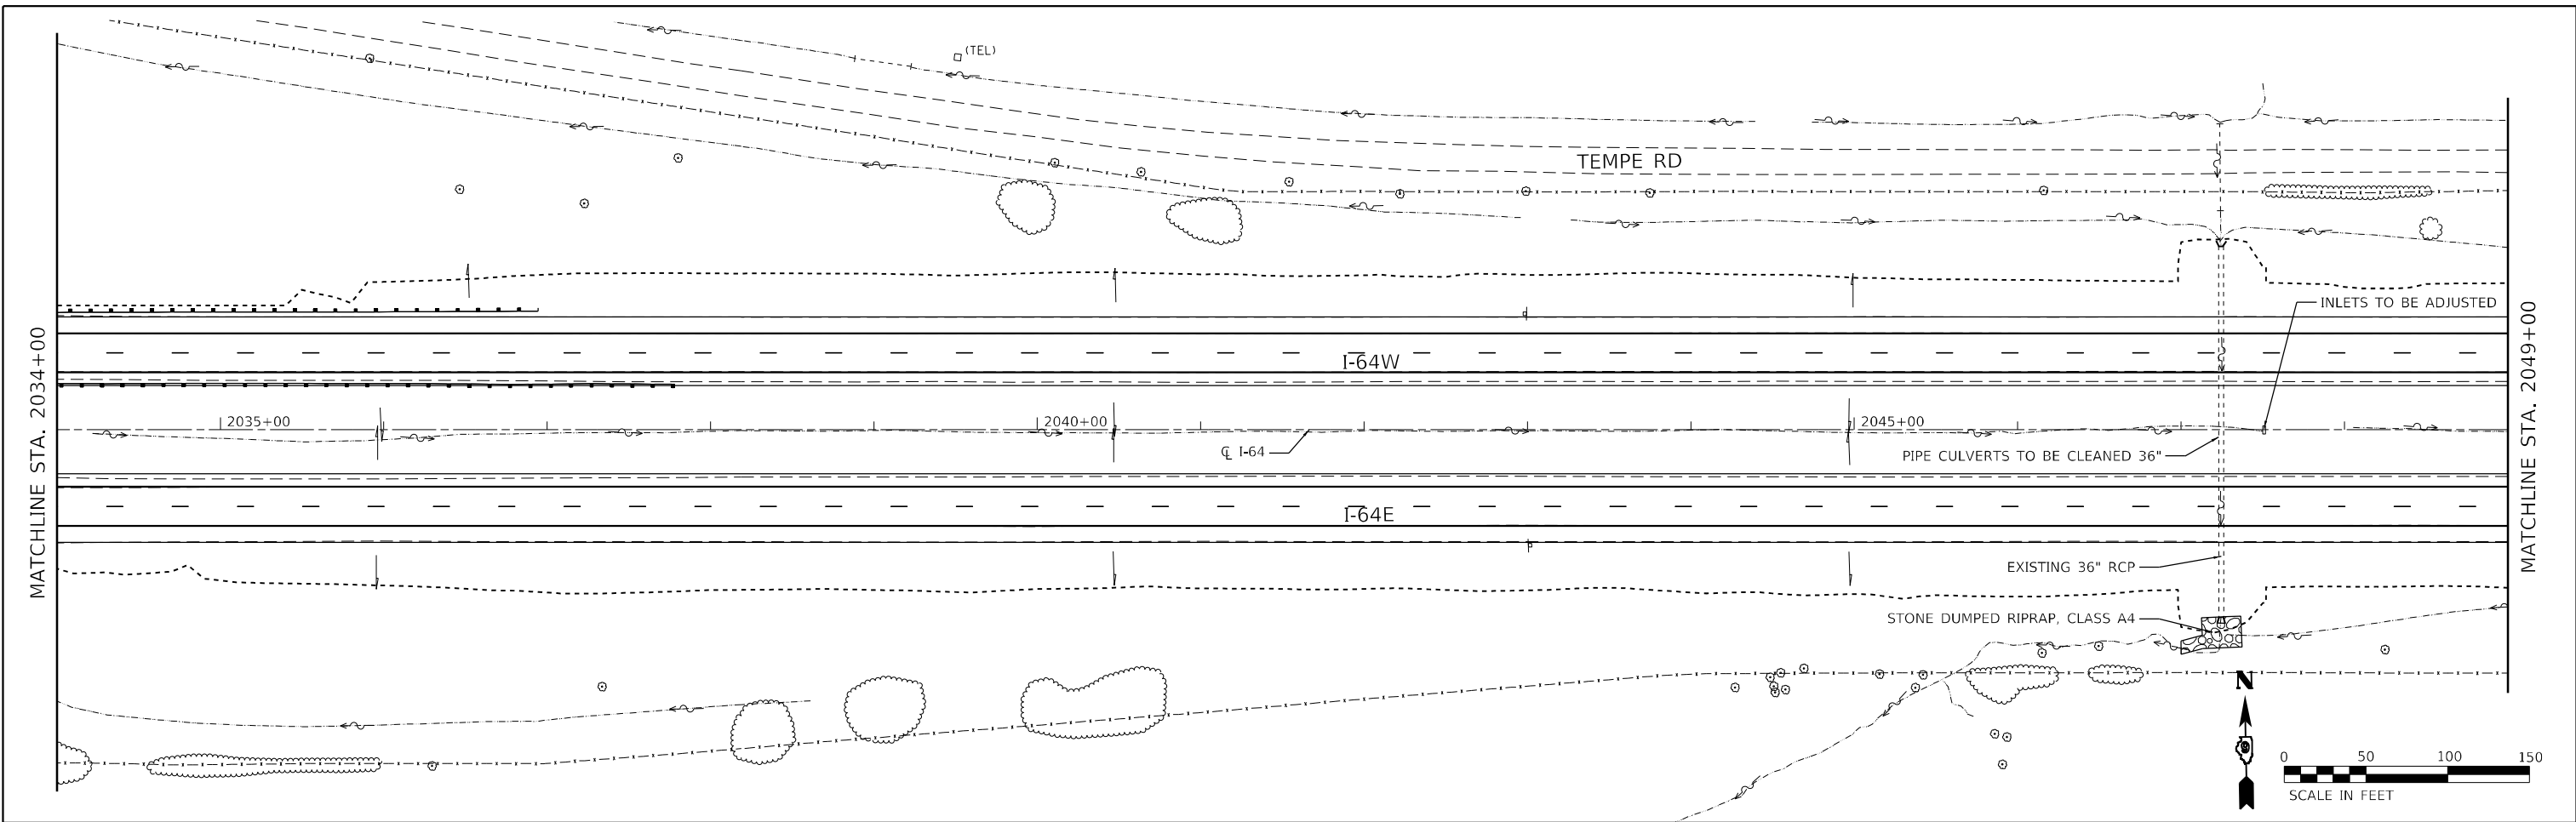

MODEL: Default
FILE NAME: \\0109978601-sh-DraingagePlan.dgn

EFK•Moen
Civil Engineering Design

USER NAME = dhawes	DESIGNED - ZJB	REVISED -
	DRAWN - SJF	REVISED -
PLOT SCALE = 100,0000 ' / in.	CHECKED - SLD	REVISED -
PLOT DATE = 11/4/2022 - 8:54:54 AM	DATE - 11/4/2022 - 8:54:54 AM	REVISED -



STATE OF ILLINOIS
DEPARTMENT OF TRANSPORTATION



DRAINAGE PLAN



SCALE: 1"=50' SHEET 10 OF 20 SHEETS STA. 2034+00 TO STA. 2064+00

F.A.I. RTE.	SECTION	COUNTY	TOTAL SHEETS	SHEET NO.
64	*	JEFFERSON	1052	239
CONTRACT NO. 78604				
ILLINOIS FED. AID PROJECT				

* (41-6,41-6-1,41-7)RS-2;BSMART 2023

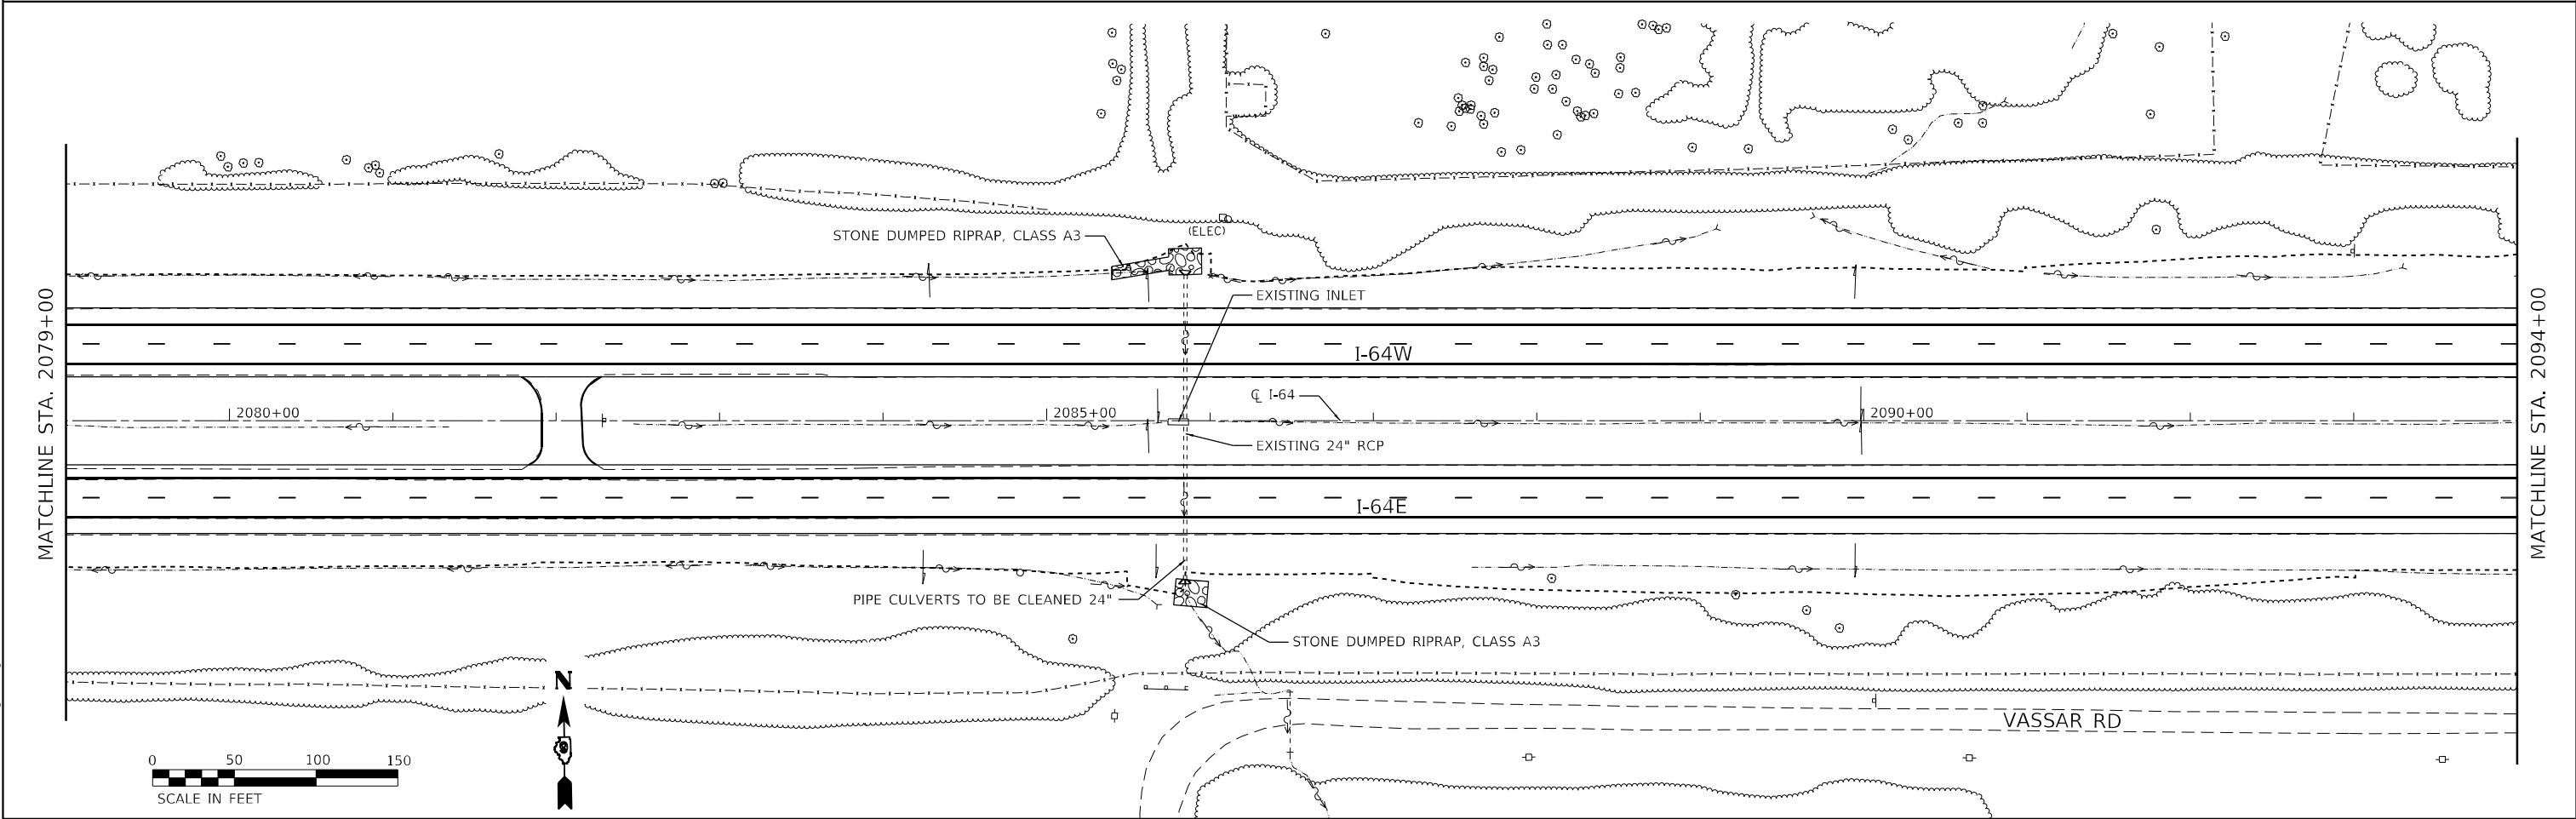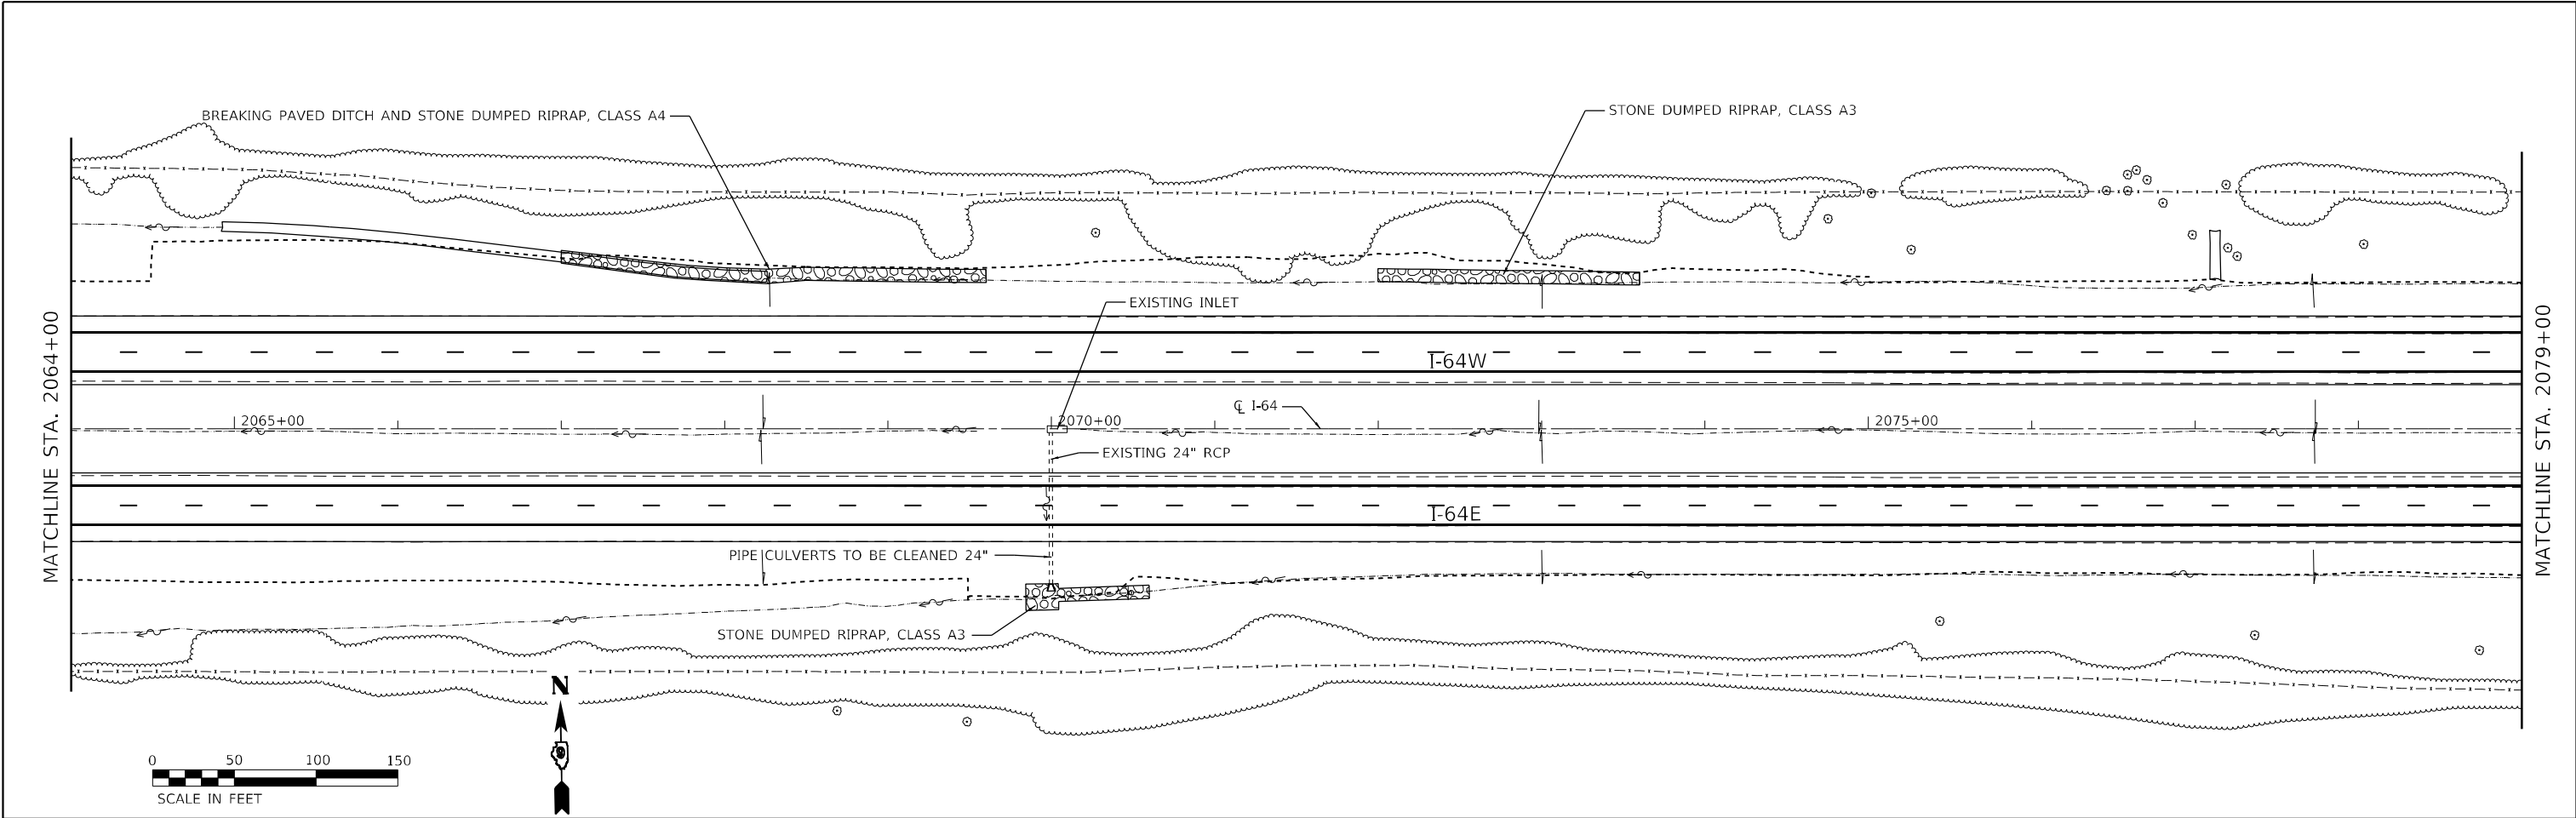

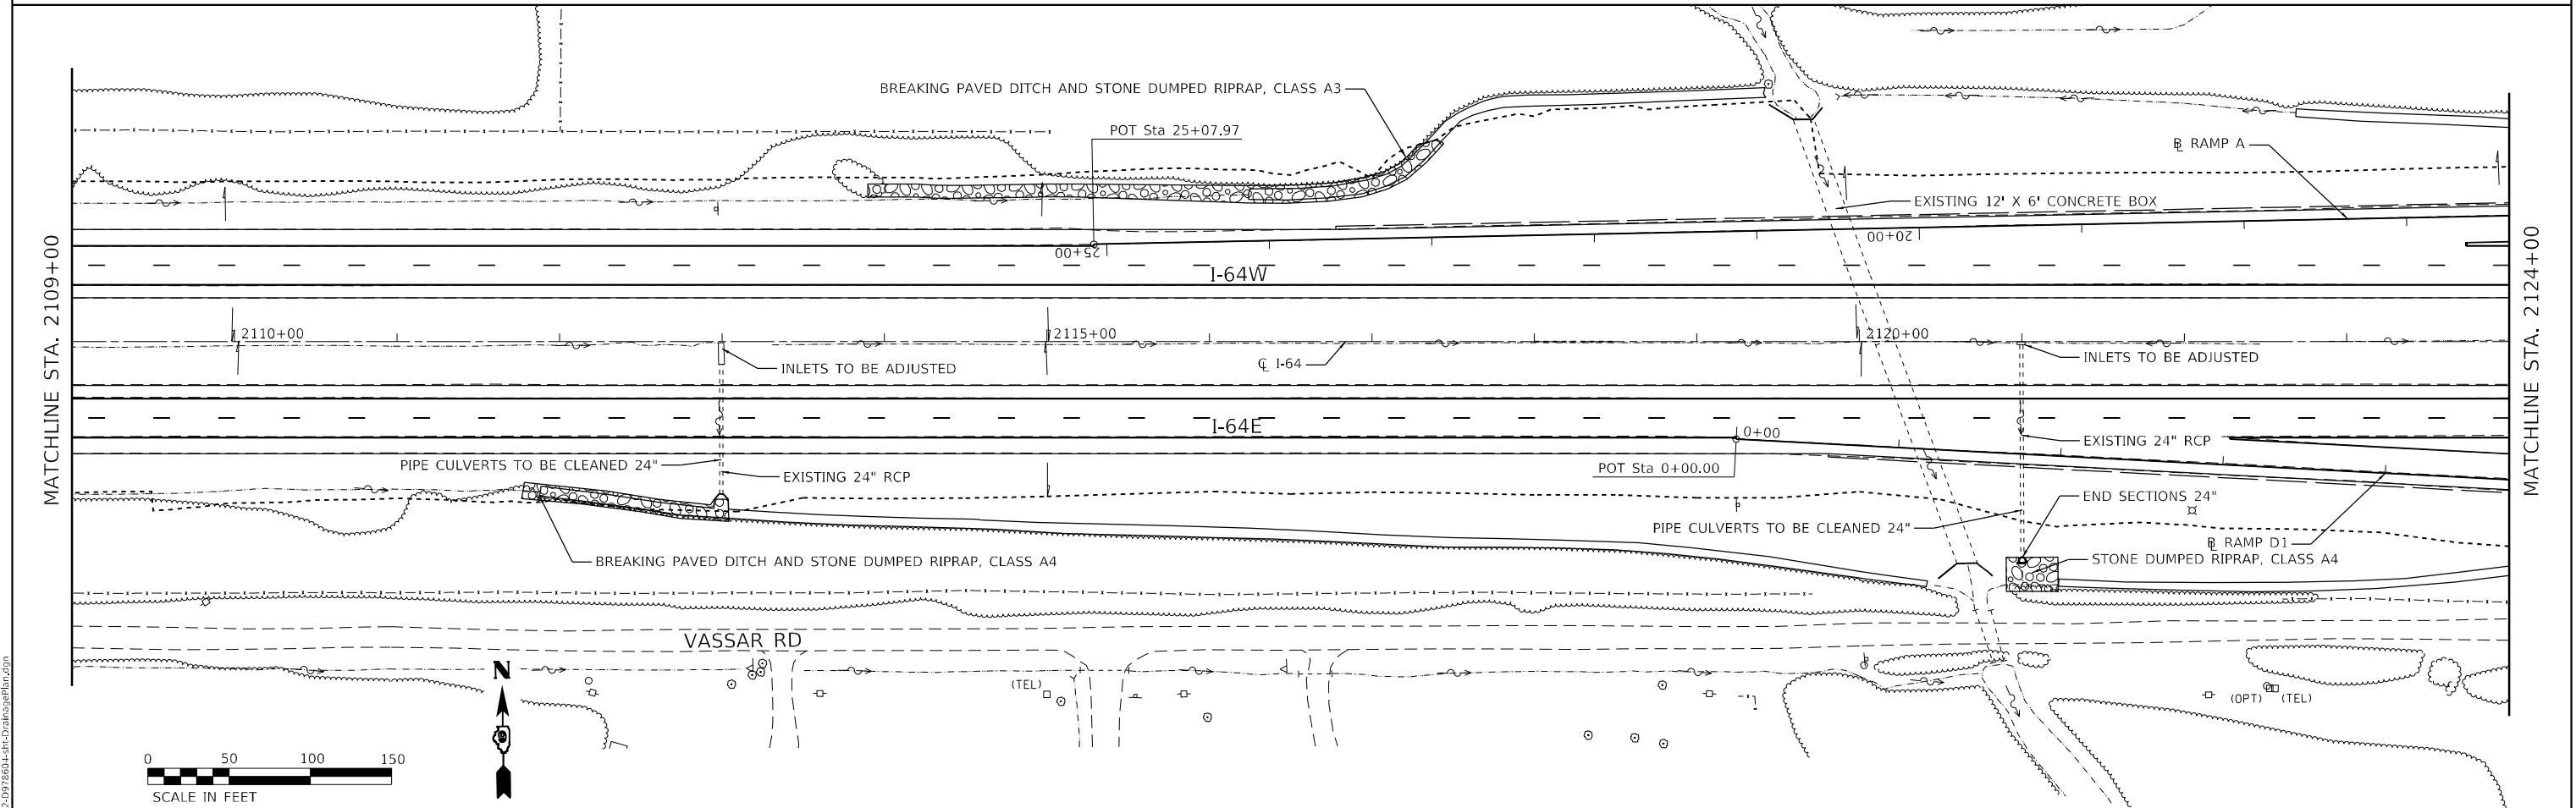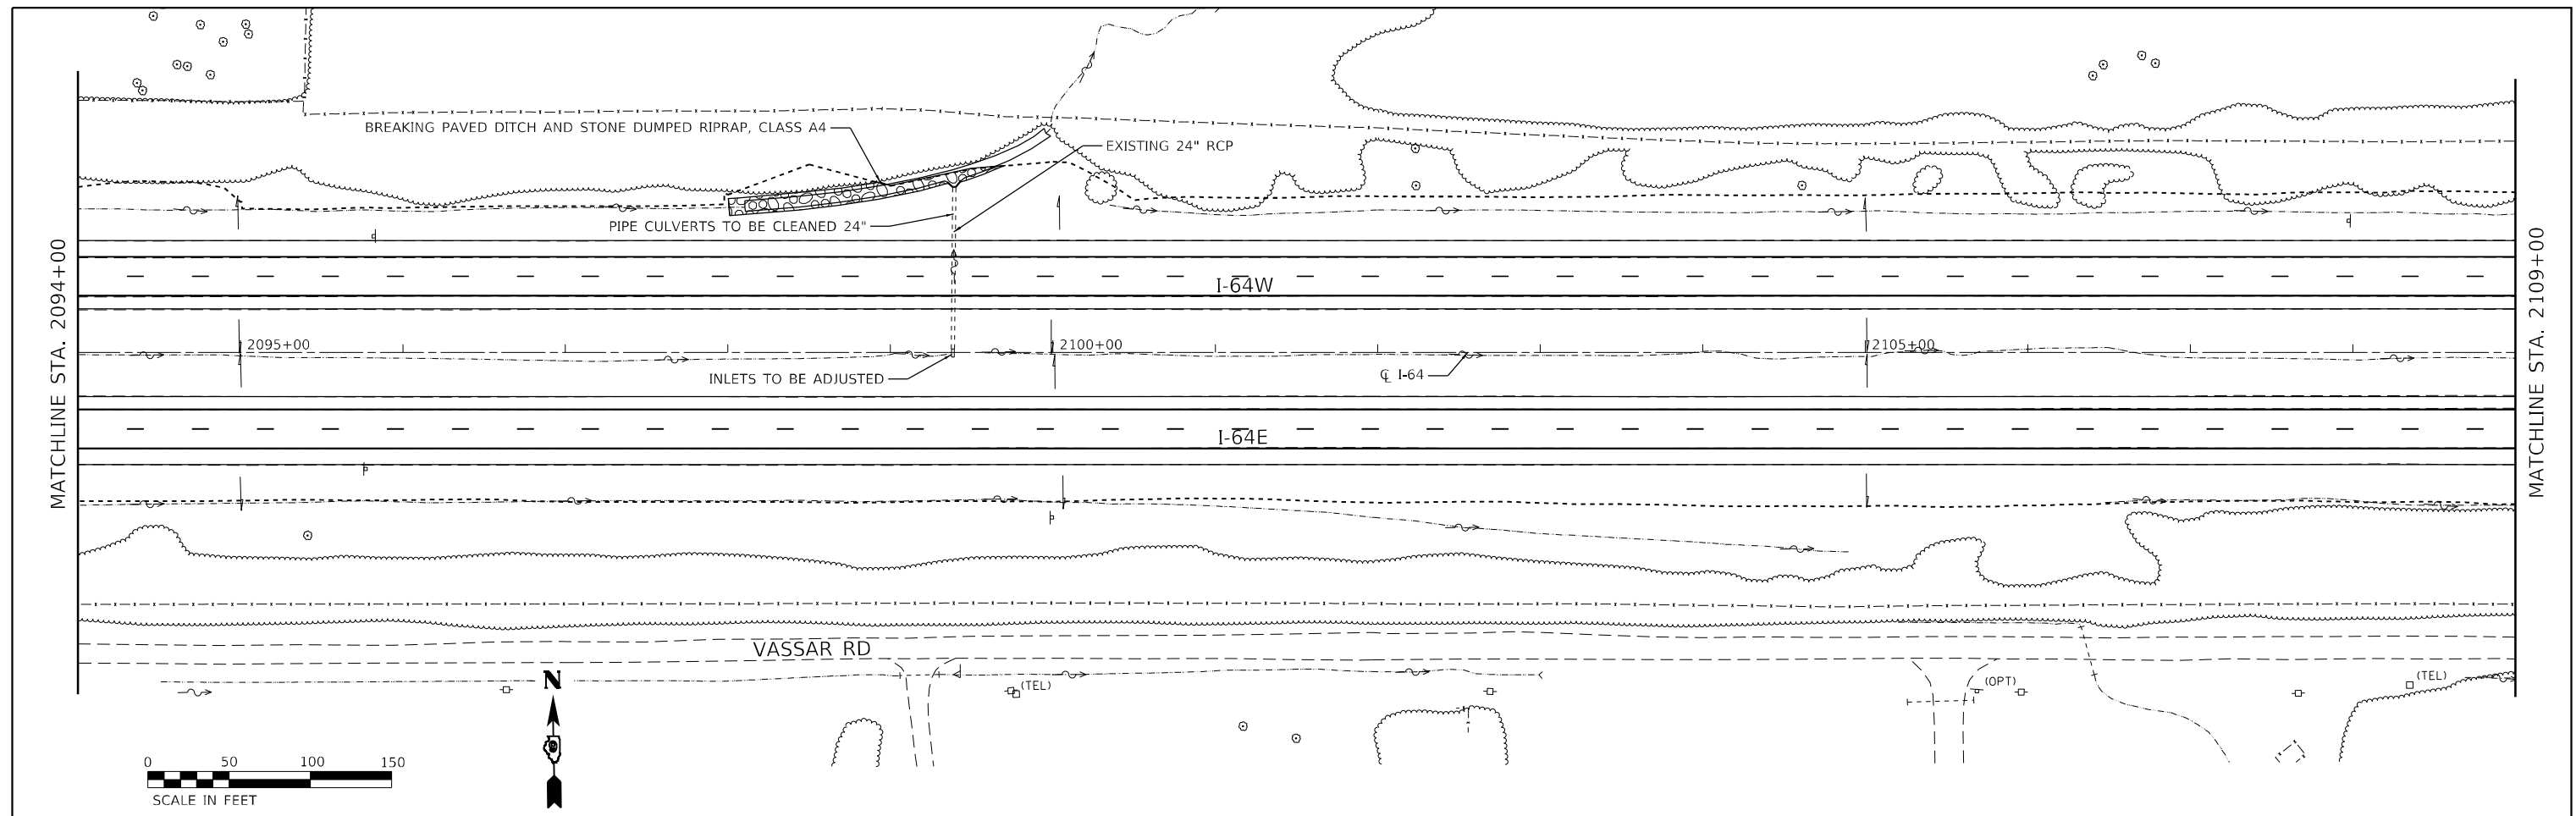

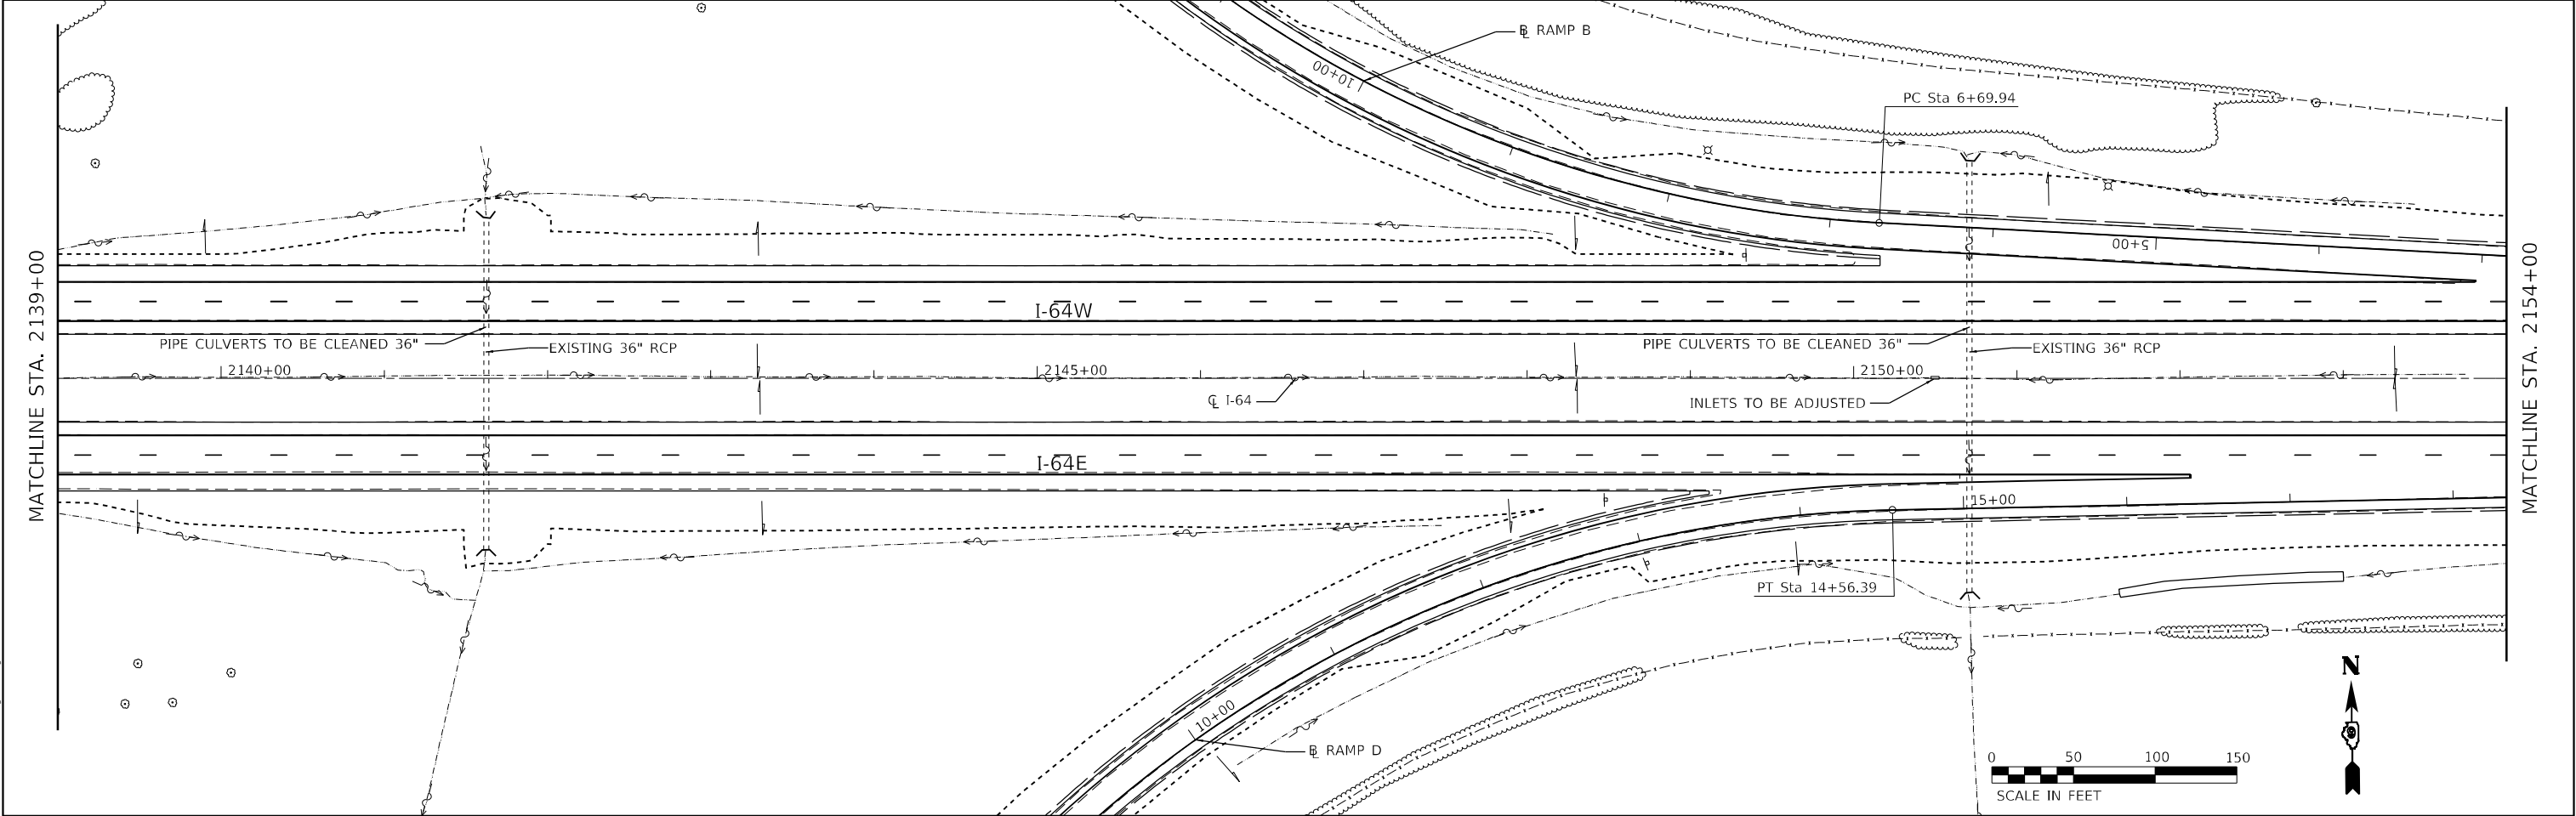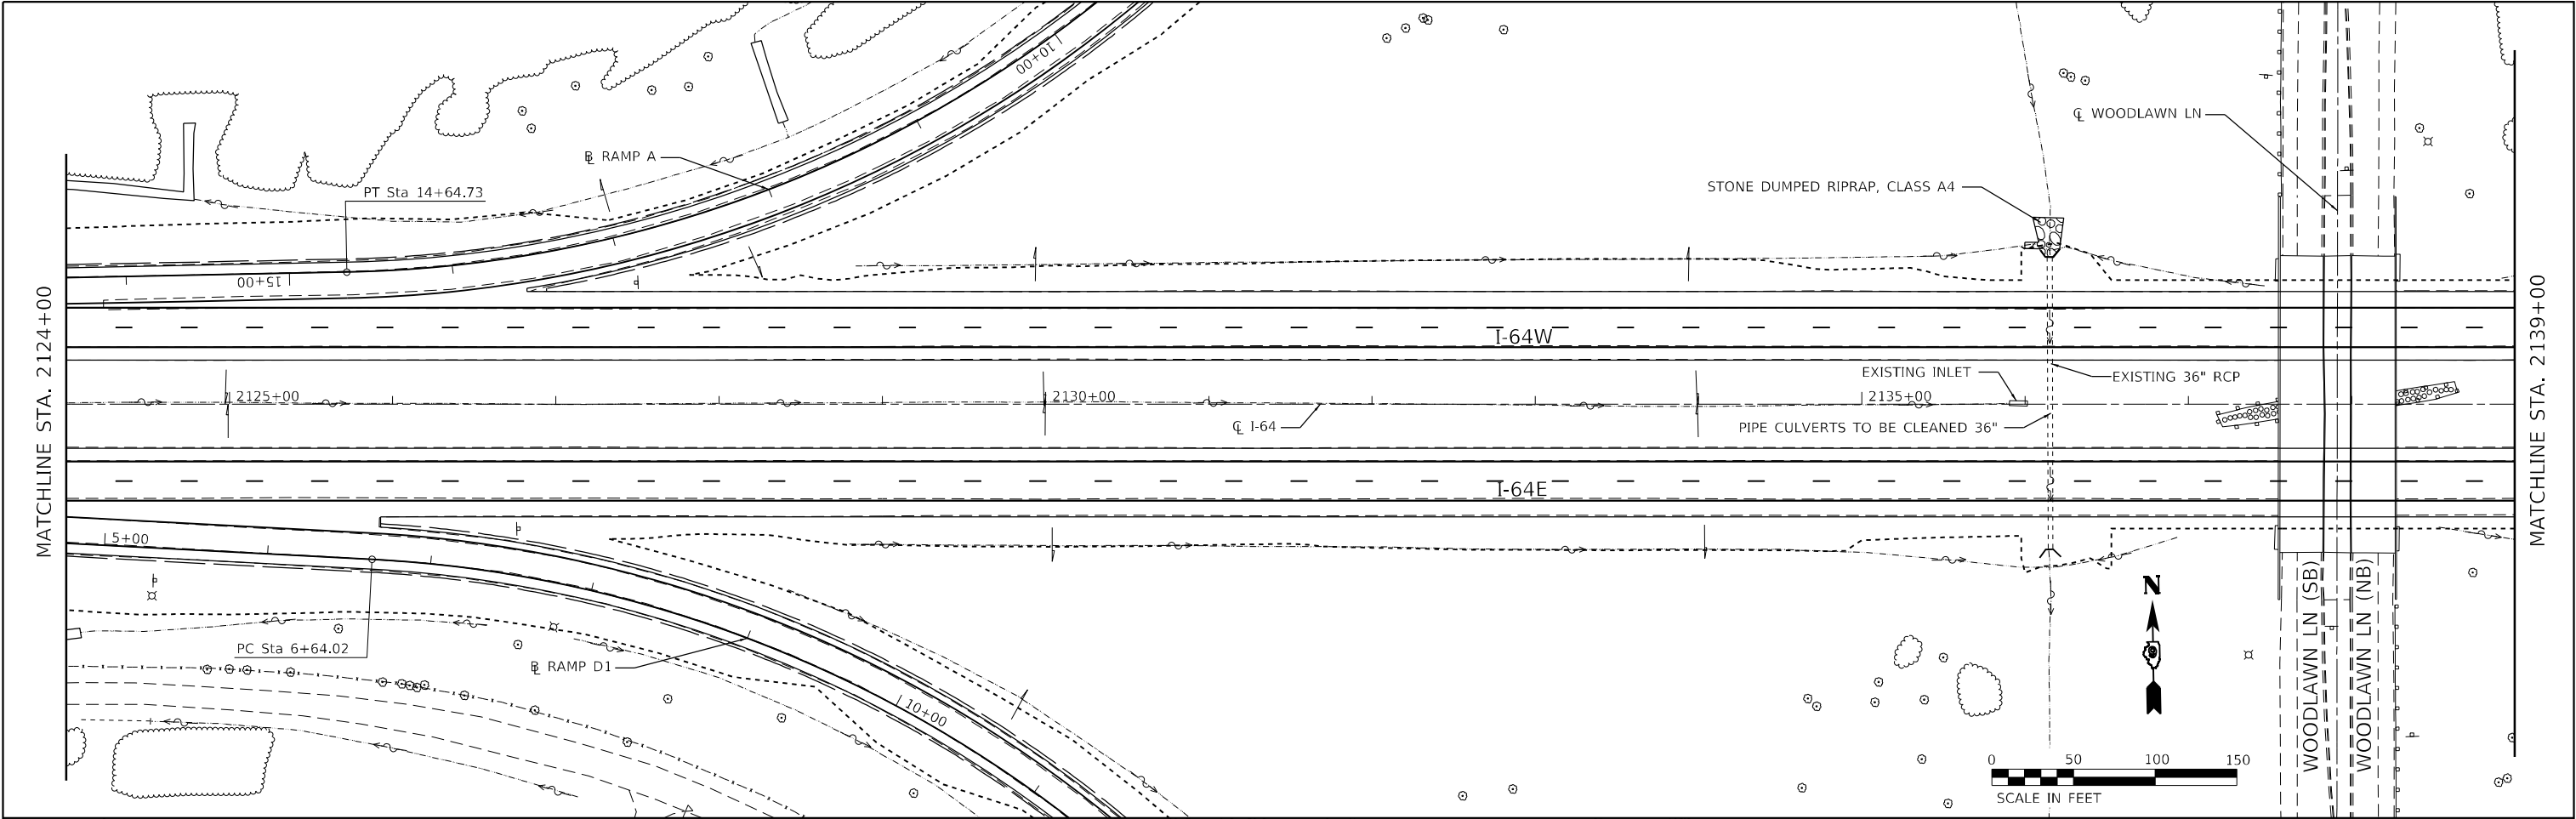

MODEL: Default
FILE NAME: 30130978601-sh-DRAINAGEPLAN.dgn

EFK•Moen
Civil Engineering Design

USER NAME = dhawes	DESIGNED - ZJB	REVISED -
	DRAWN - SJF	REVISED -
PLOT SCALE = 100,0000' / in.	CHECKED - SLD	REVISED -
PLOT DATE = 11/4/2022 - 8:55:10 AM	DATE - 11/4/2022 - 8:55:10 AM	REVISED -



STATE OF ILLINOIS
DEPARTMENT OF TRANSPORTATION

DRAINAGE PLAN

SCALE: 1"=50' SHEET 13 OF 20 SHEETS STA. 2124+00 TO STA. 2154+00

F.A.I. RTE.	SECTION	COUNTY	TOTAL SHEETS	SHEET NO.
64	*	JEFFERSON	1052	242
CONTRACT NO. 78604				
ILLINOIS FED. AID PROJECT				

*(41-6,41-6-1,41-7)RS-2;BSMART 2023

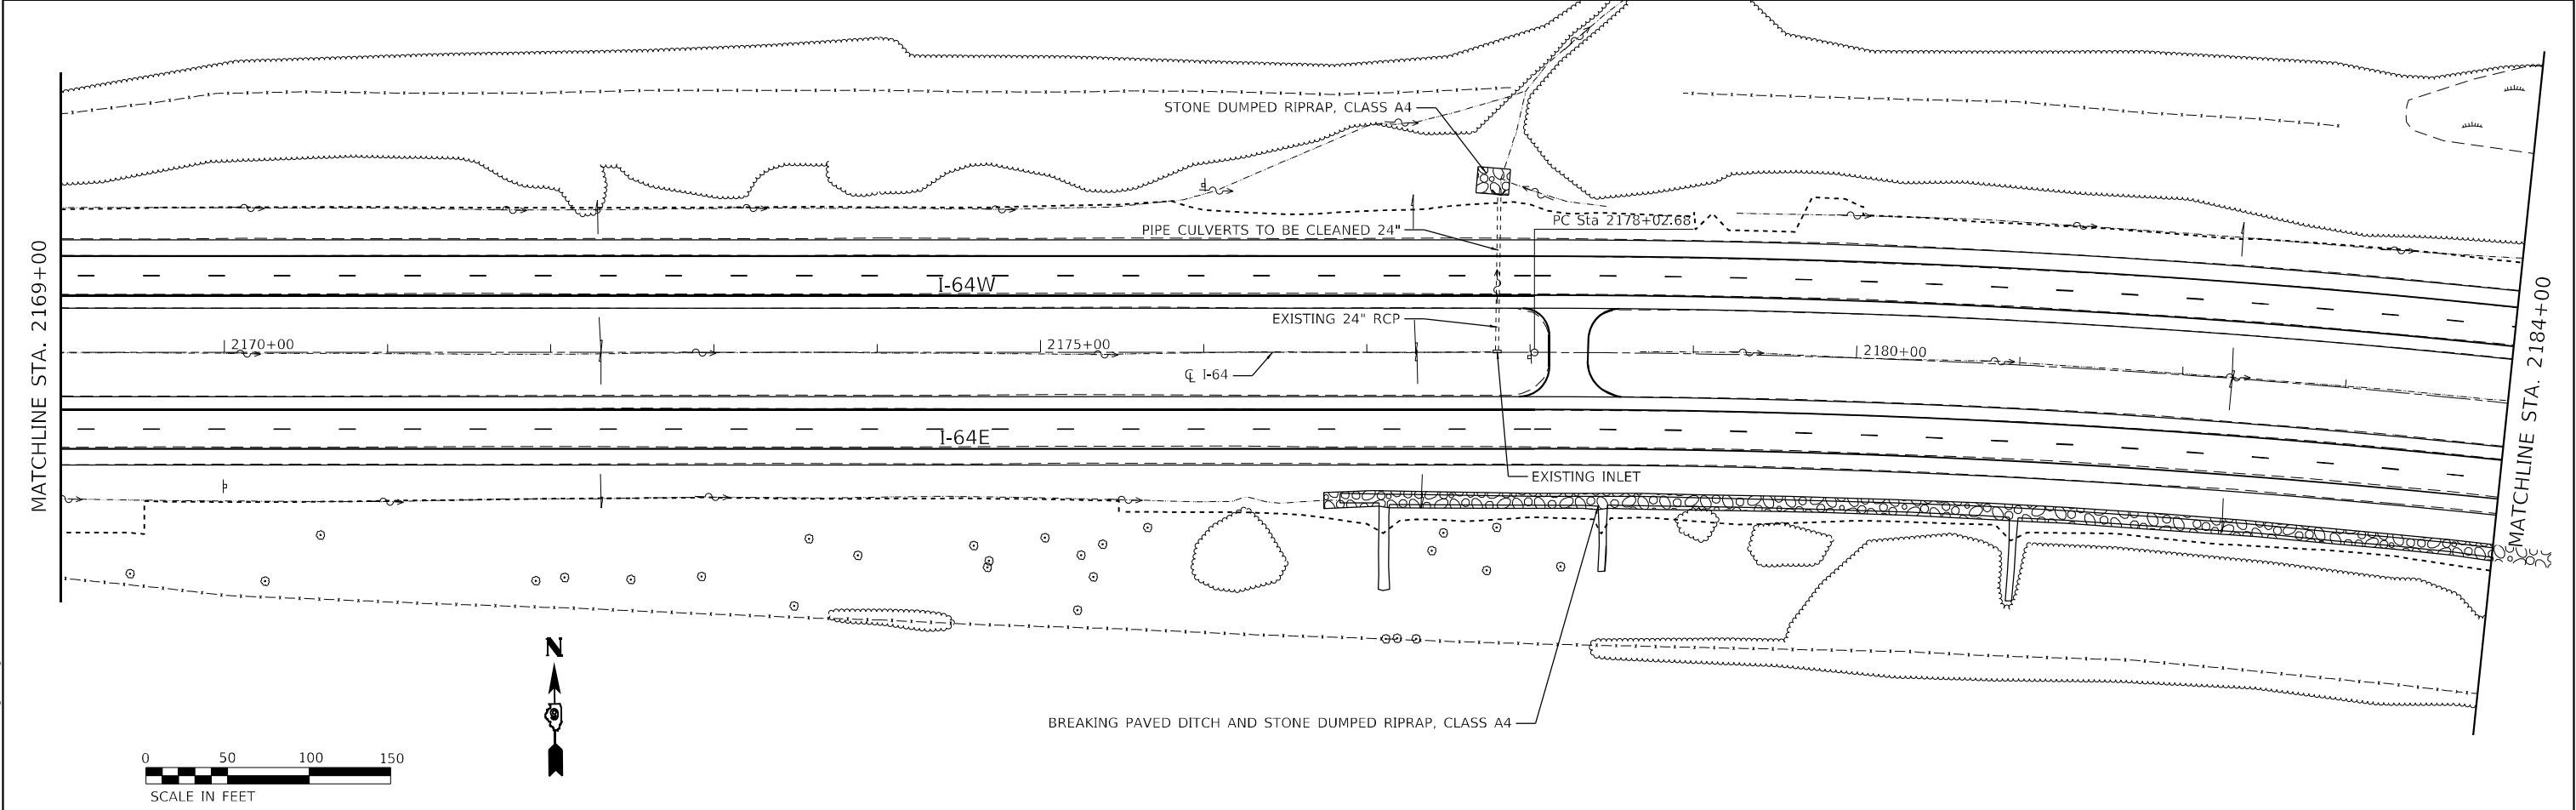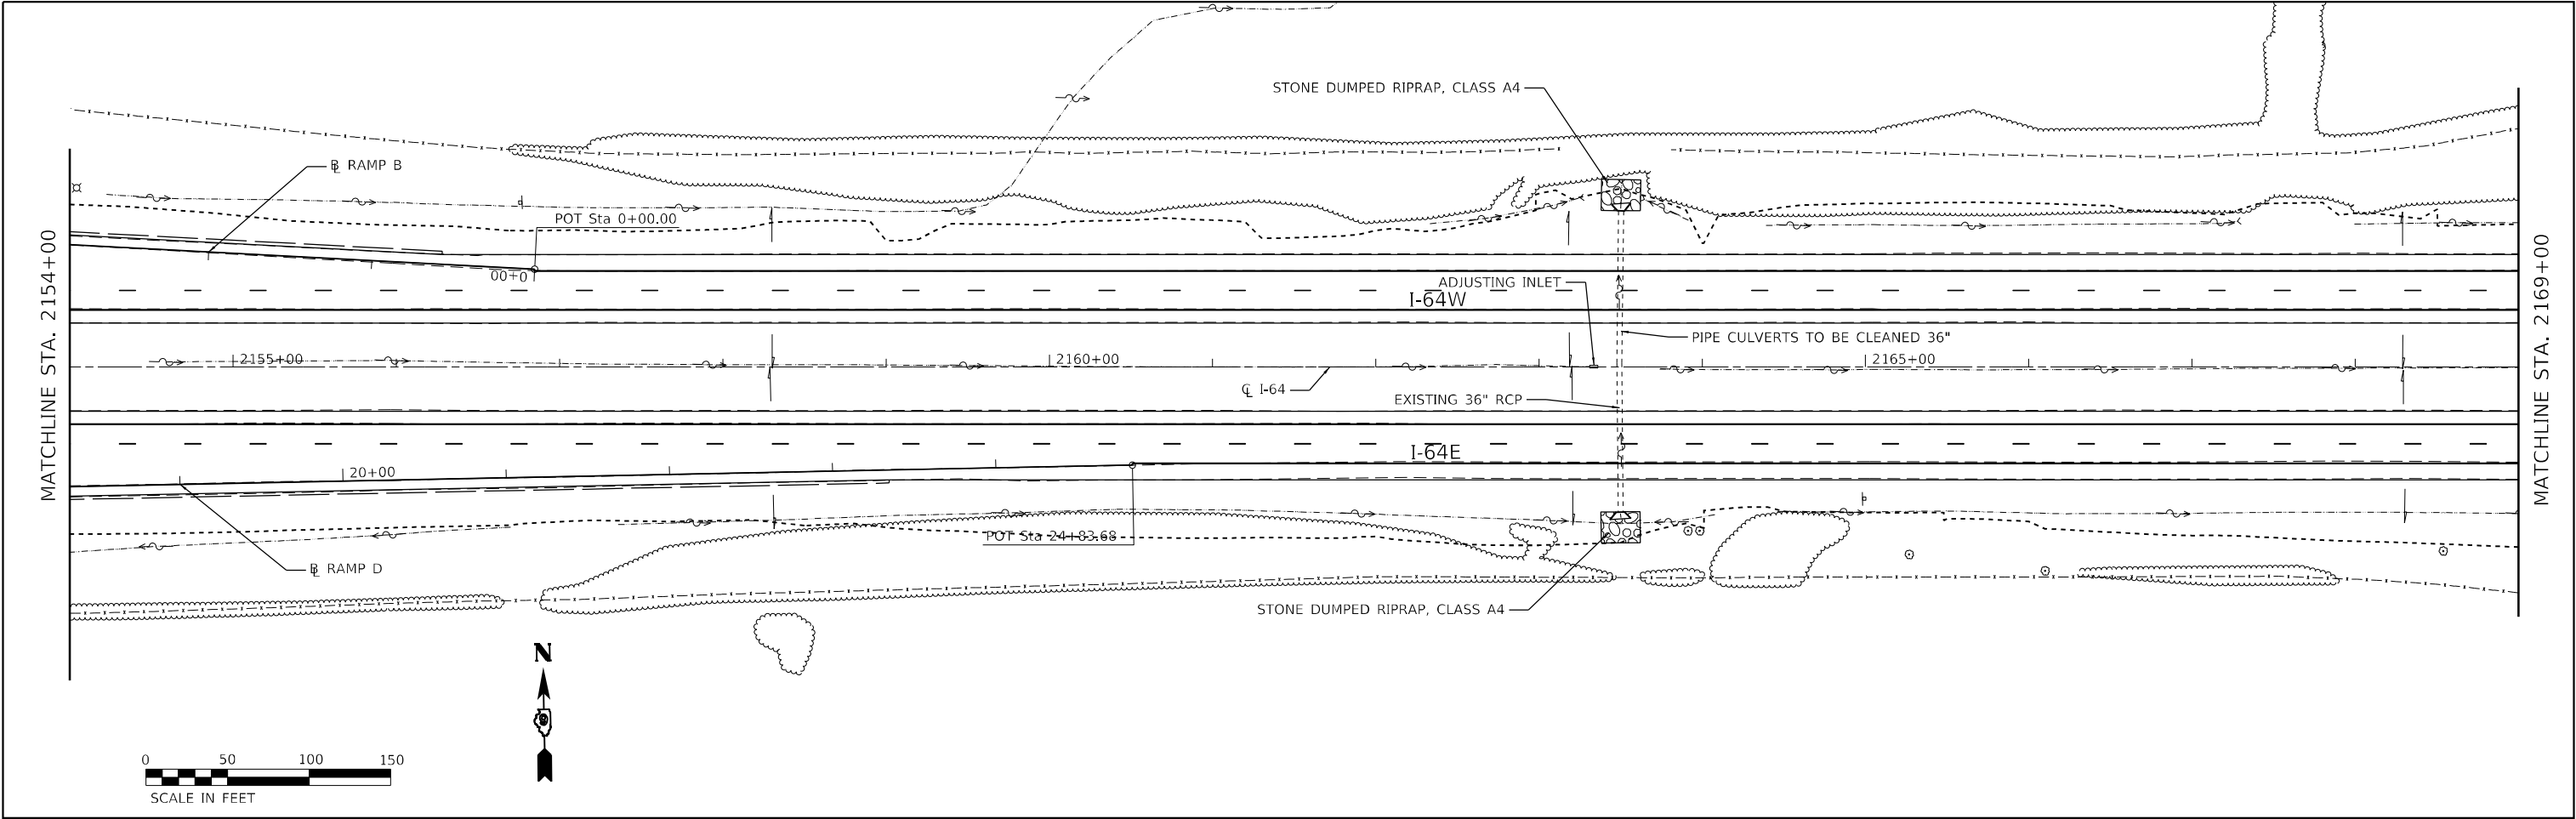

MODEL: Default
FILE NAME: \\s3114-0978601-sh-DrainagePlan.dgn

EFK•Moen
Civil Engineering Design



USER NAME = dhawes	DESIGNED - ZJB	REVISED -
	DRAWN - SJF	REVISED -
PLOT SCALE = 100,0000 ' / in.	CHECKED - SLD	REVISED -
PLOT DATE = 11/4/2022 - 8:55:16 AM	DATE - 11/4/2022 - 8:55:16 AM	REVISED -

STATE OF ILLINOIS
DEPARTMENT OF TRANSPORTATION

DRAINAGE PLAN

SCALE: 1"=50' SHEET 14 OF 20 SHEETS STA. 2154+00 TO STA. 2184+00

F.A.I. RTE.	SECTION	COUNTY	TOTAL SHEETS	SHEET NO.
64	*	JEFFERSON	1052	243
CONTRACT NO. 78604				
ILLINOIS FED. AID PROJECT				

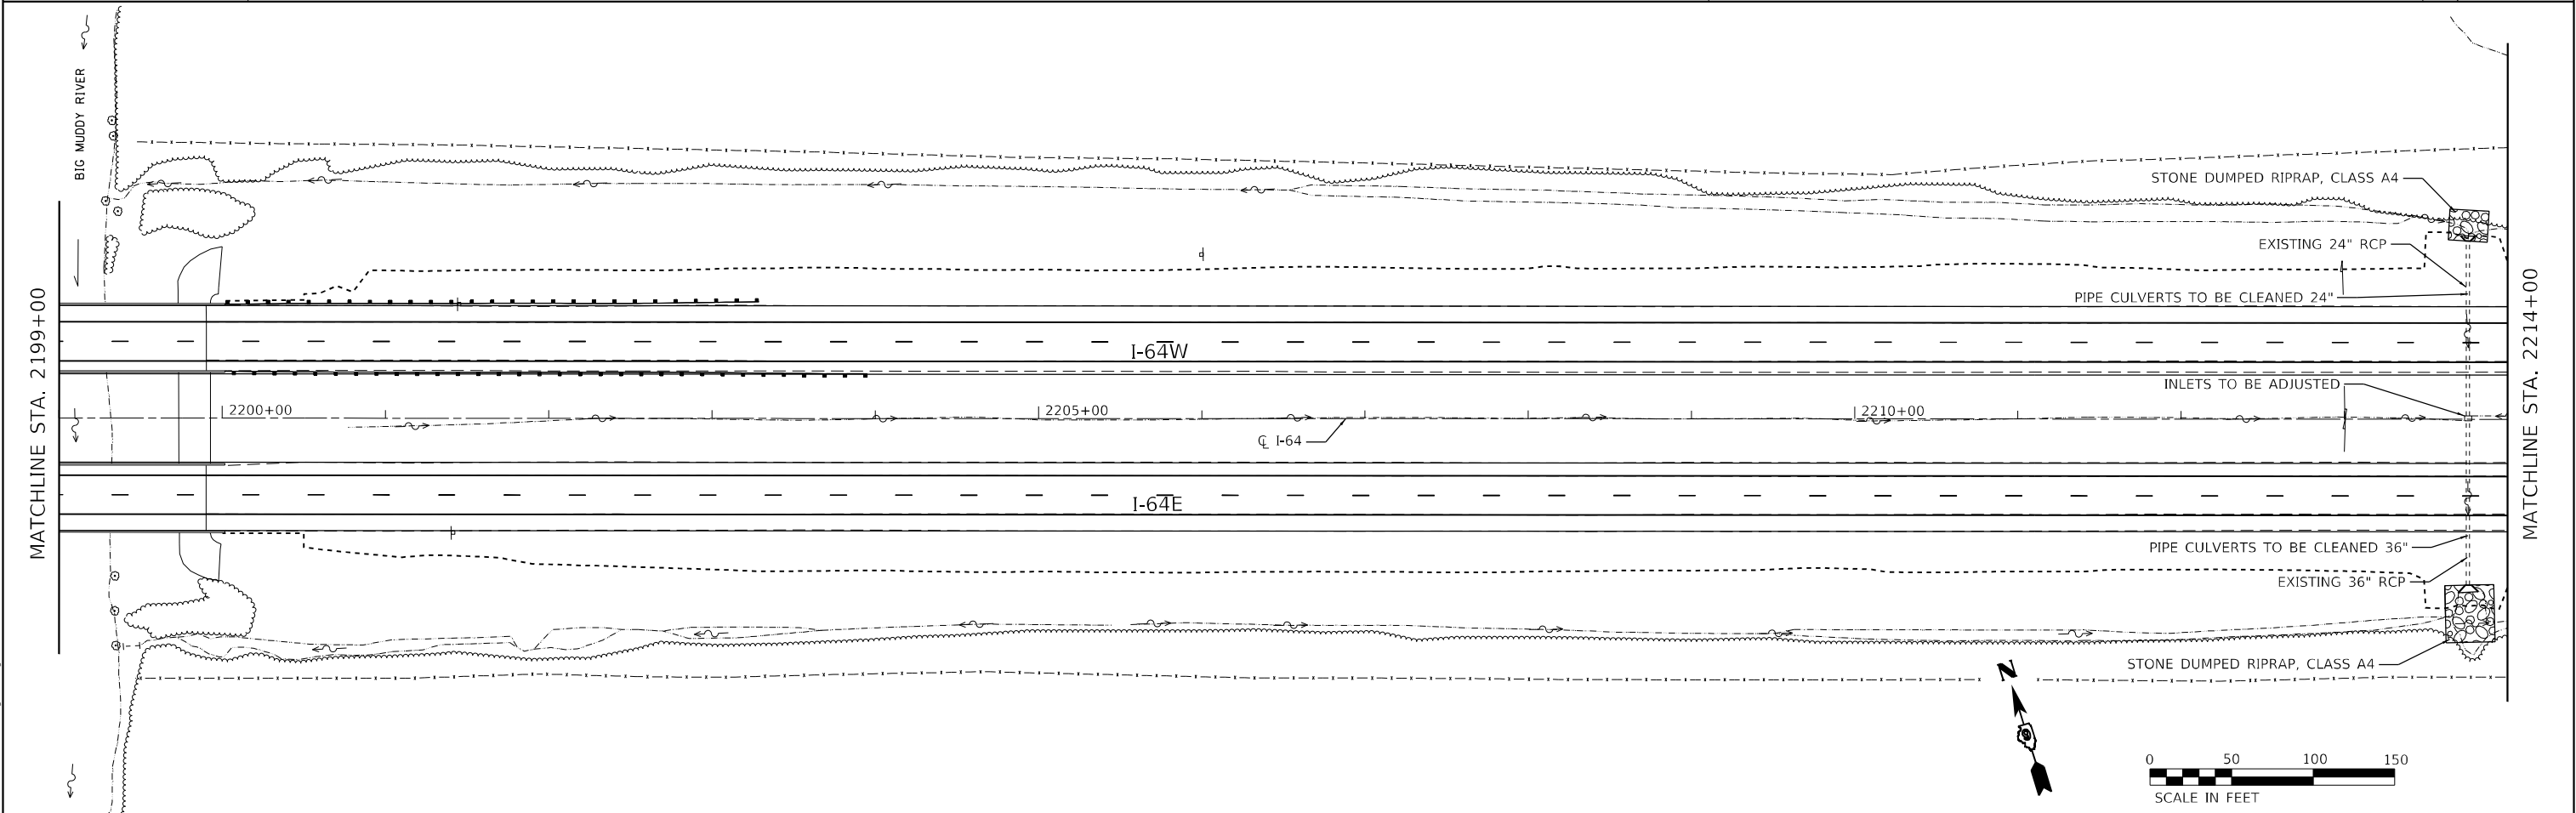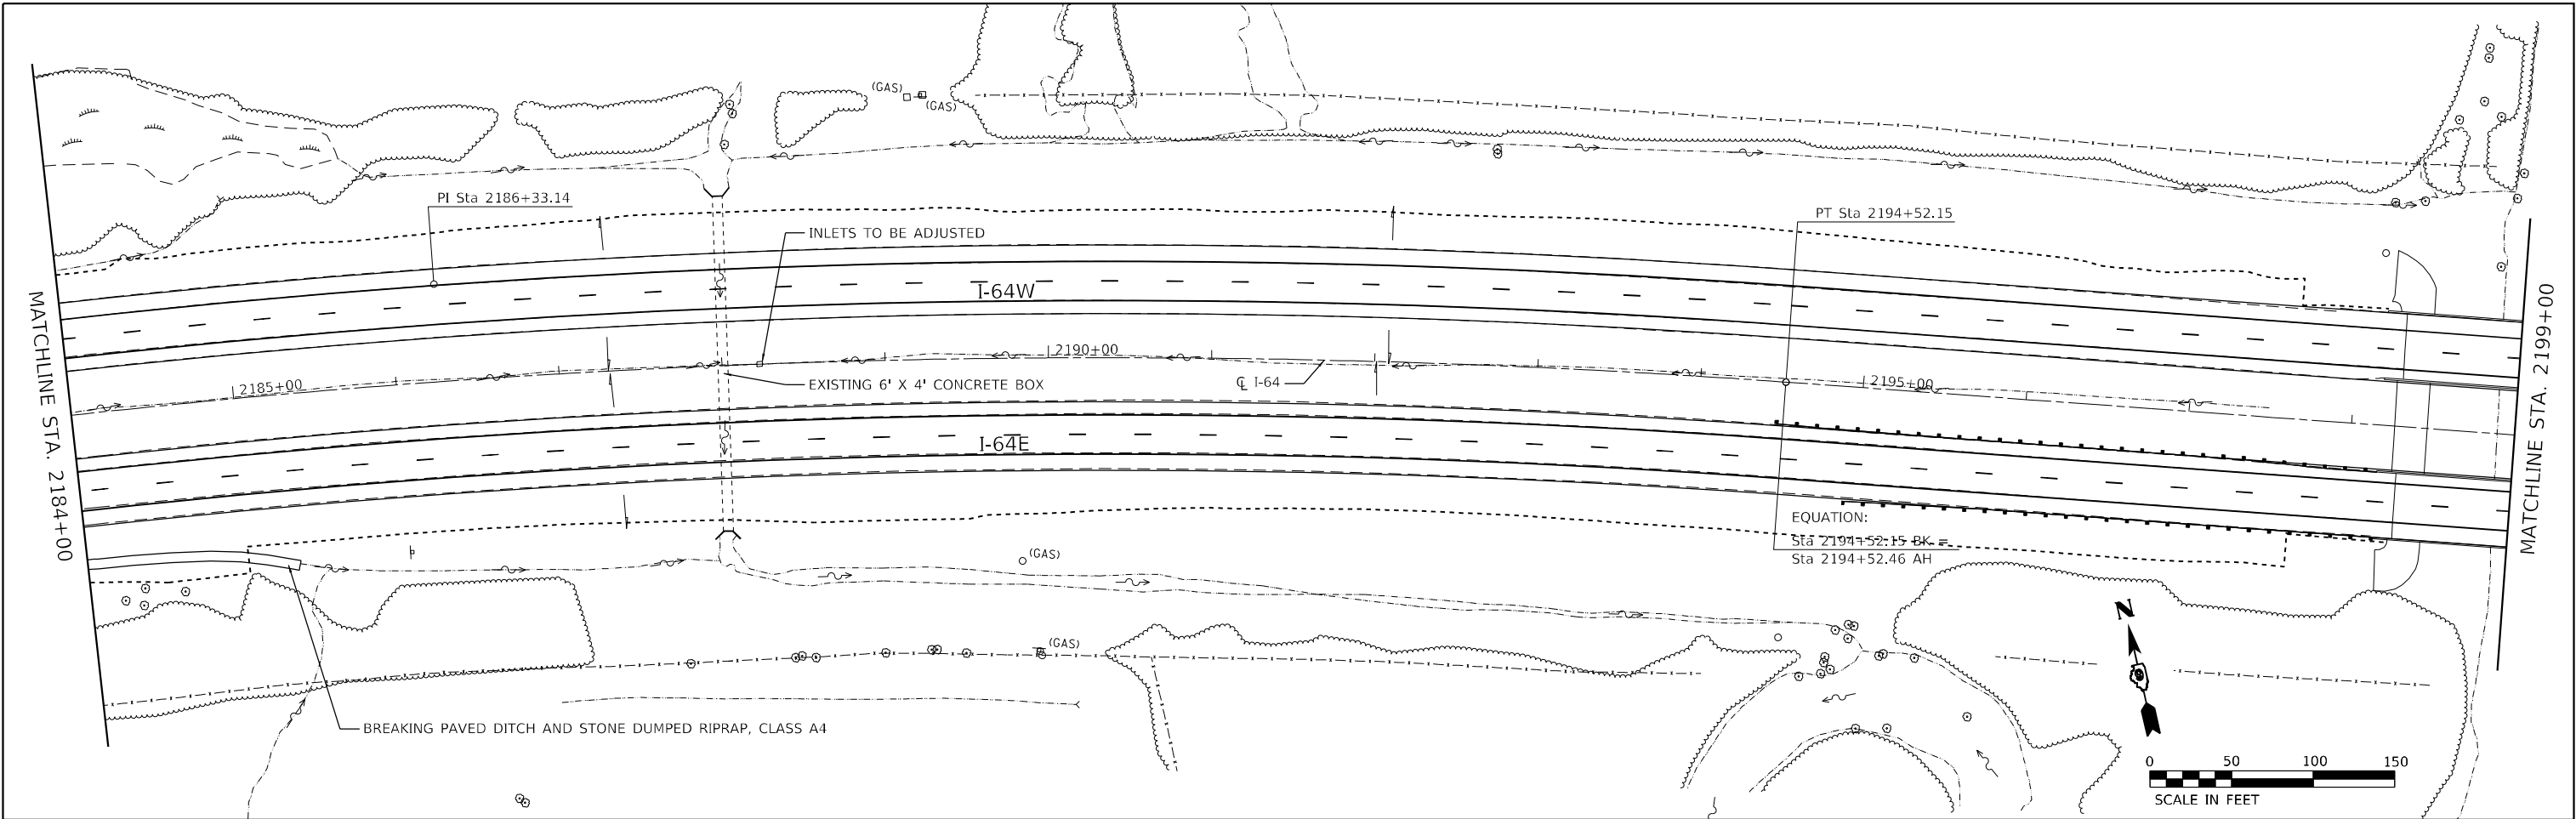

MODEL: Default
FILE NAME: \\0150978601-sh-DrainagePlan.dgn

EFK•Moen
Civil Engineering Design

USER NAME = dhawes	DESIGNED - ZJB	REVISED -
	DRAWN - SJF	REVISED -
PLOT SCALE = 100,000' / in.	CHECKED - SLD	REVISED -
PLOT DATE = 11/4/2022 - 8:55:20 AM	DATE - 11/4/2022 - 8:55:20 AM	REVISED -



STATE OF ILLINOIS
DEPARTMENT OF TRANSPORTATION

DRAINAGE PLAN

SCALE: 1"=50' SHEET 15 OF 20 SHEETS STA. 2184+00 TO STA. 2214+00

F.A.I. RTE.	SECTION	COUNTY	TOTAL SHEETS	SHEET NO.
64	*	JEFFERSON	1052	244
CONTRACT NO. 78604				
ILLINOIS FED. AID PROJECT				

* (41-6,41-6-1,41-7)RS-2;BSMART 2023

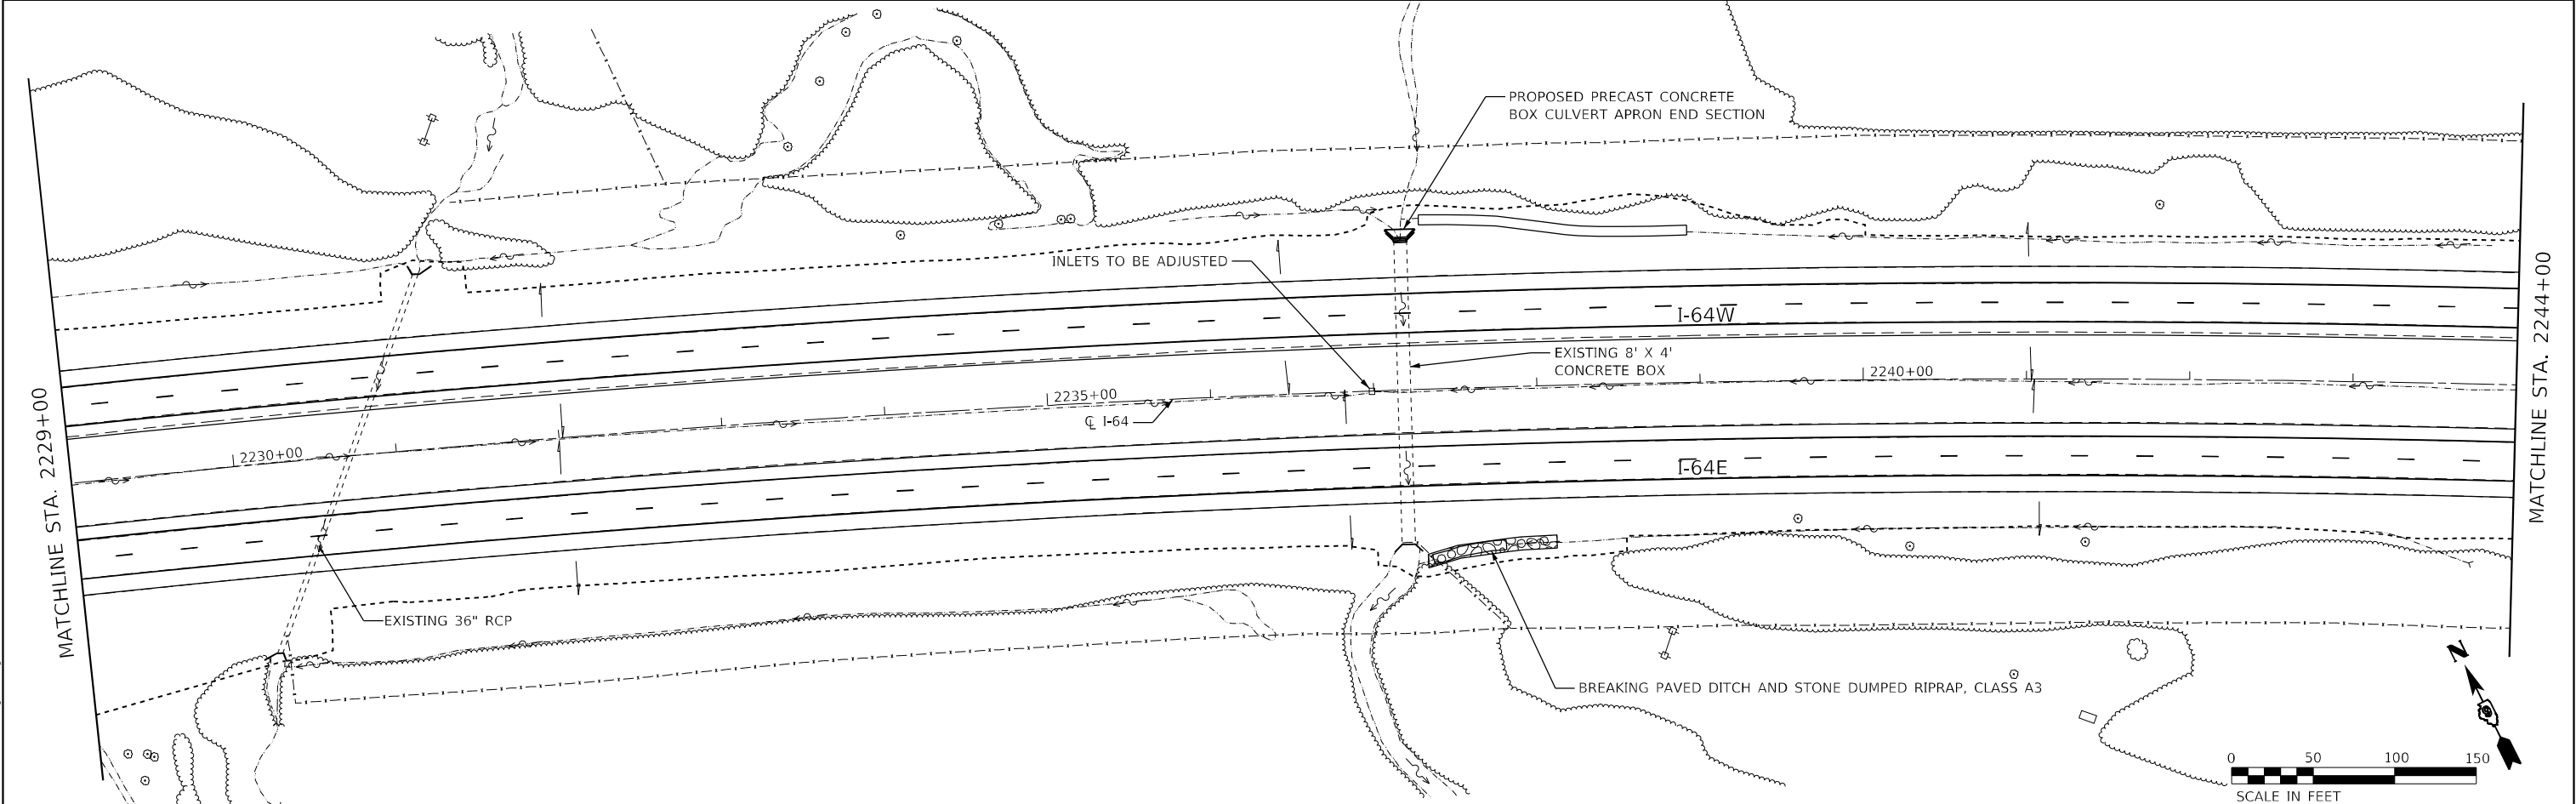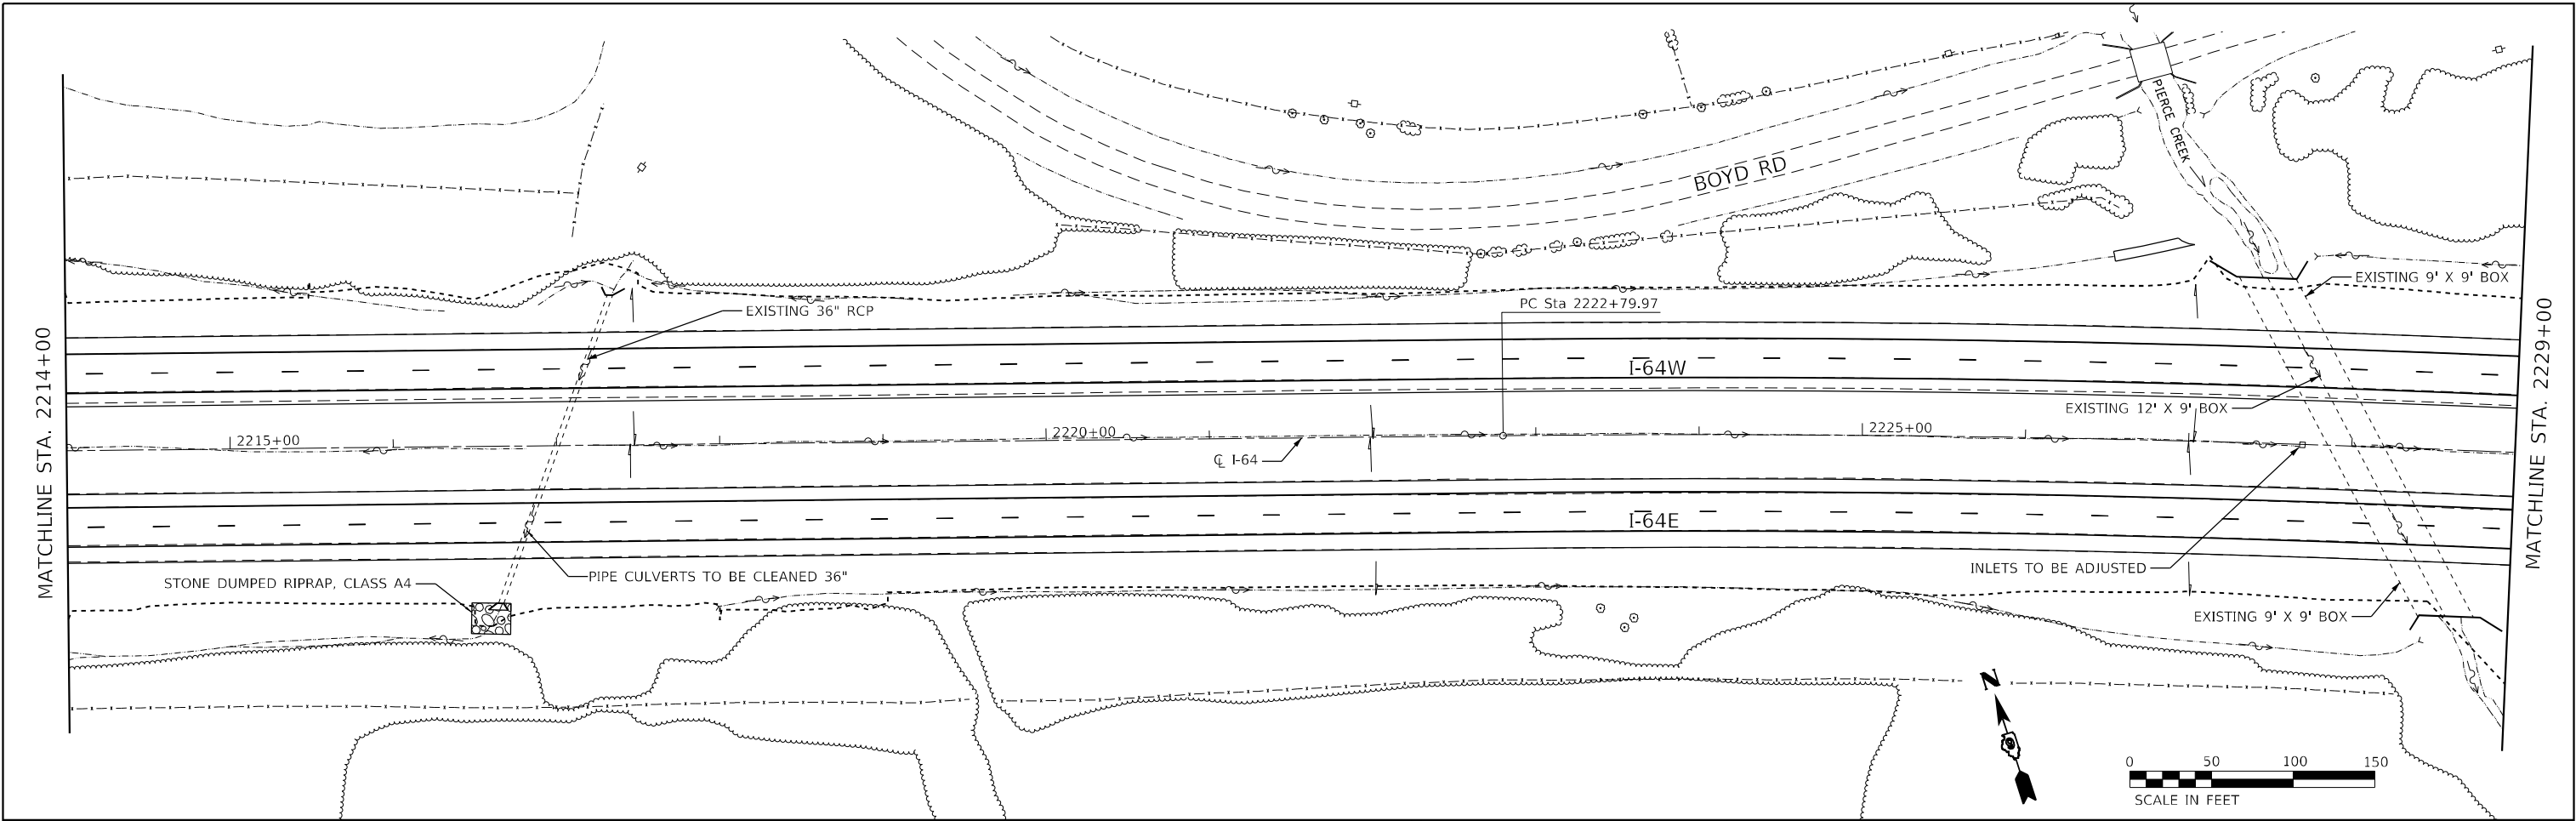

MODEL: Default
FILE NAME: ...\\s016-0978601-dht-DrainagePlan.dgn

EFK•Moen
Civil Engineering Design

USER NAME = dhawes	DESIGNED - ZJB	REVISED -
	DRAWN - SJF	REVISED -
PLOT SCALE = 100,0000 ' / in.	CHECKED - SLD	REVISED -
PLOT DATE = 11/4/2022 - 8:55:24 AM	DATE - 11/4/2022 - 8:55:24 AM	REVISED -



STATE OF ILLINOIS
DEPARTMENT OF TRANSPORTATION

DRAINAGE PLAN

SCALE: 1"=50' SHEET 16 OF 20 SHEETS STA. 2214+00 TO STA. 2244+00

F.A.J. RTE.	SECTION	COUNTY	TOTAL SHEETS	SHEET NO.
64	*	JEFFERSON	1052	245
CONTRACT NO. 78604				
ILLINOIS FED. AID PROJECT				

* (41-6,41-6-1,41-7)RS-2;BSMART 2023

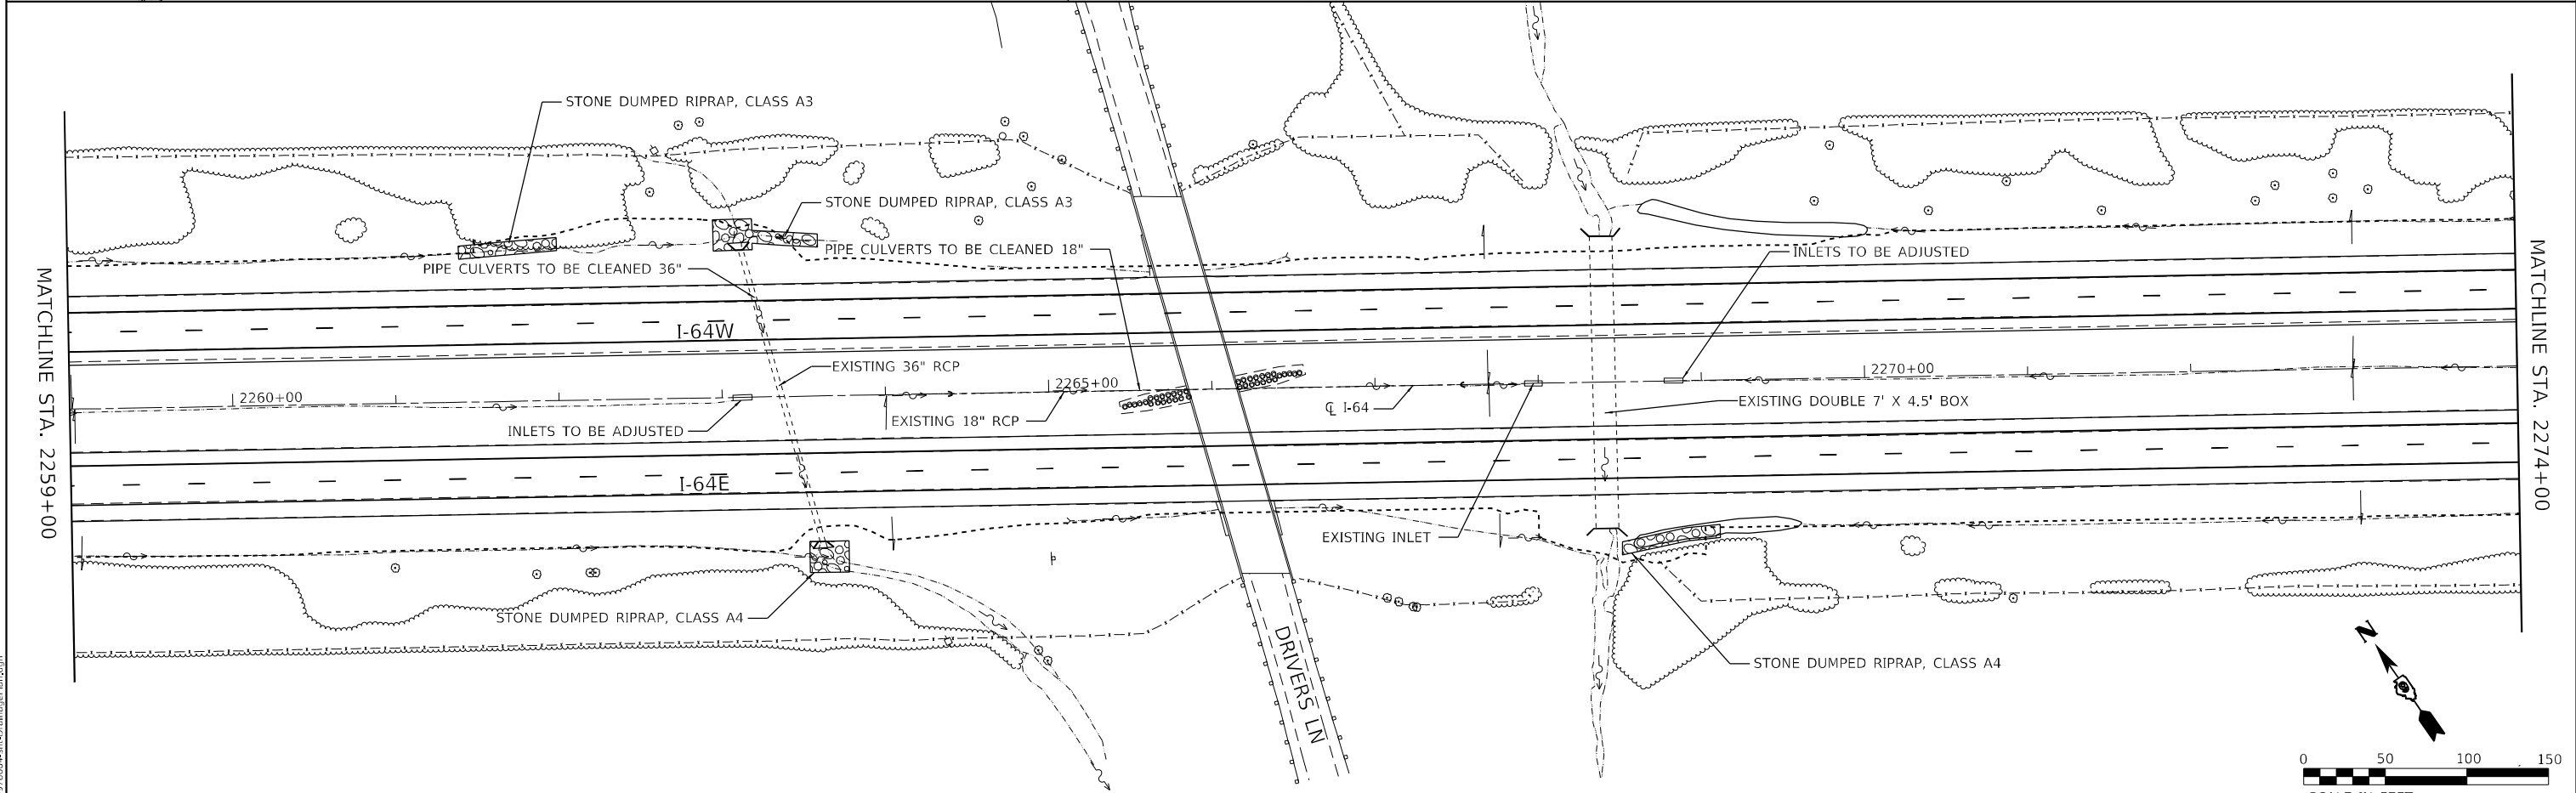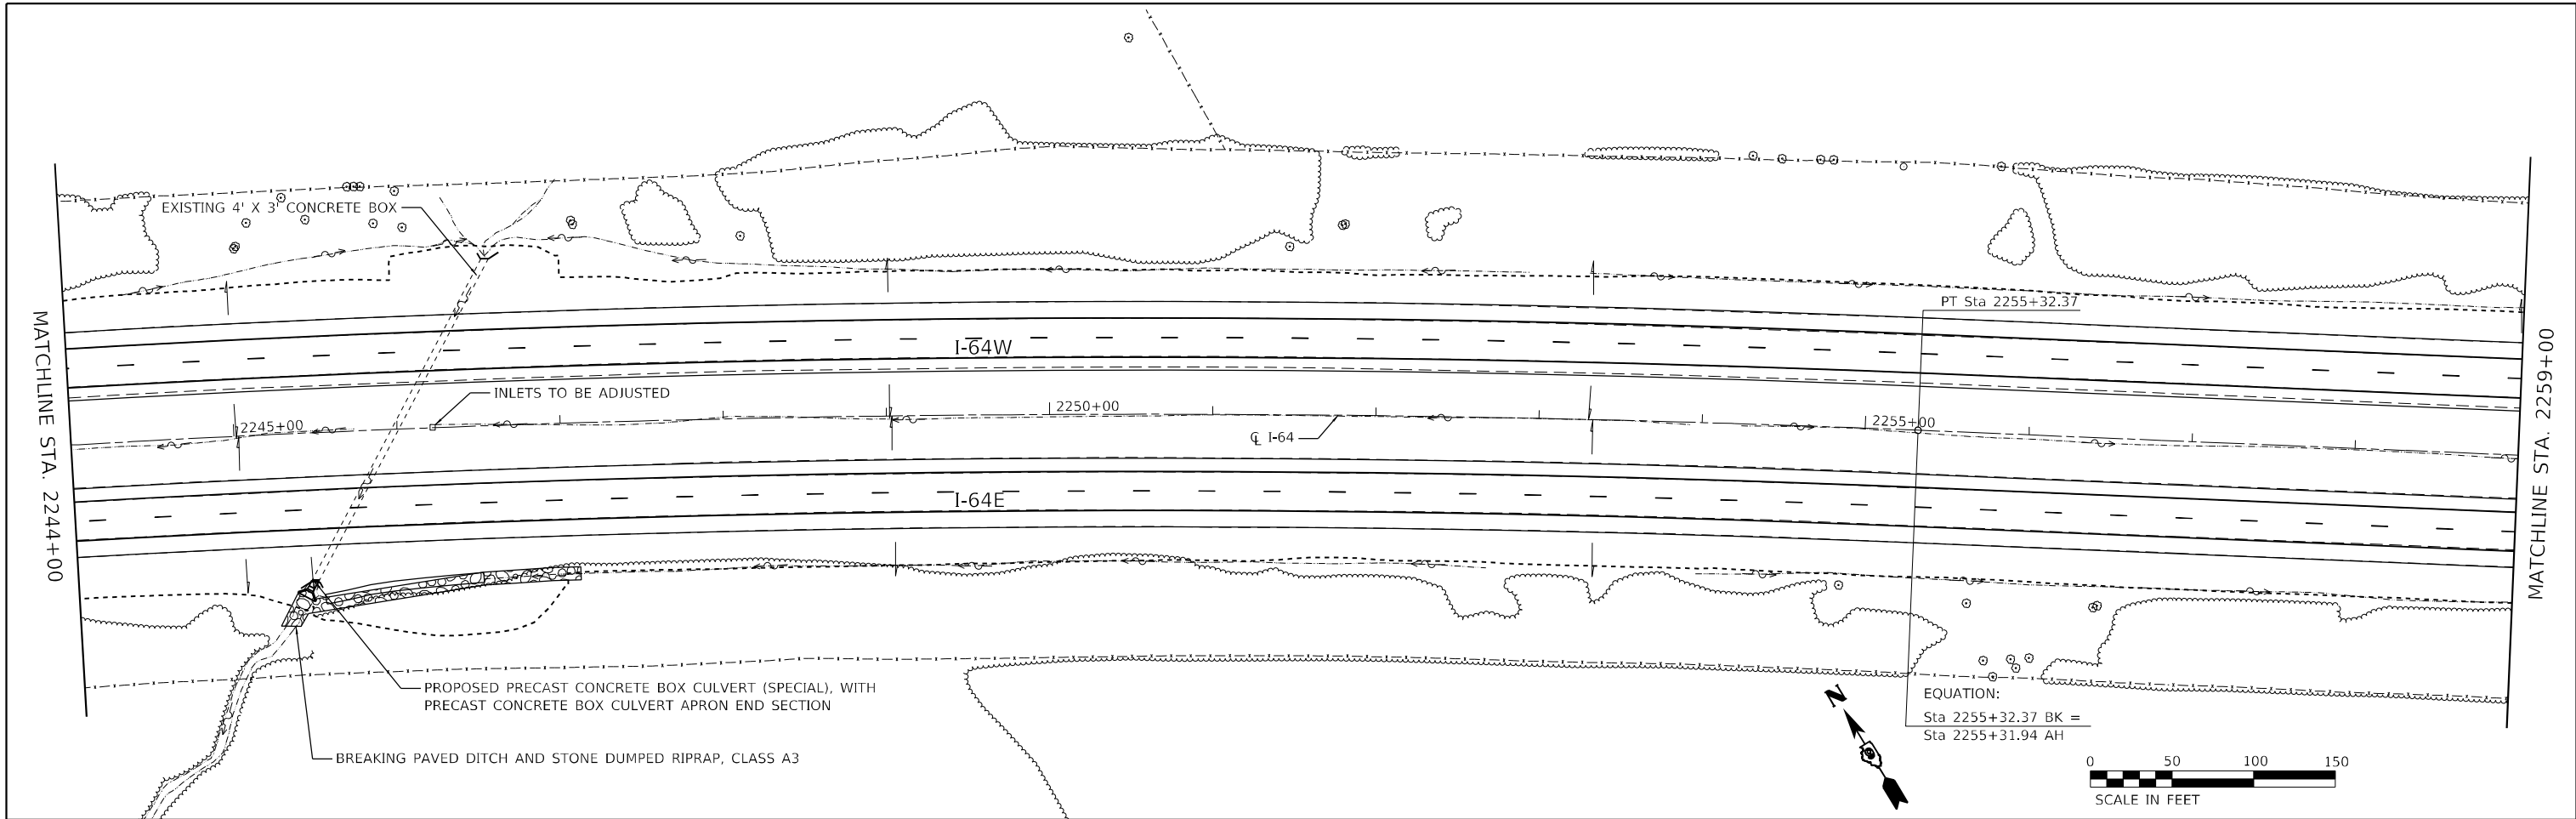

MODEL Default
FILE Name: ...17-0978601-dh-DrainagePlan.dgn

EFK•Moen
Civil Engineering Design

USER NAME = dhawes	DESIGNED - ZJB	REVISED -
	DRAWN - SJF	REVISED -
PLOT SCALE = 100,0000 ' / in.	CHECKED - SLD	REVISED -
PLOT DATE = 11/4/2022 - 8:55:29 AM	DATE - 11/4/2022 - 8:55:29 AM	REVISED -



STATE OF ILLINOIS
DEPARTMENT OF TRANSPORTATION

DRAINAGE PLAN

SCALE: 1"=50' SHEET 17 OF 20 SHEETS STA. 2244+00 TO STA. 2274+00

F.A.I. RTE.	SECTION	COUNTY	TOTAL SHEETS	SHEET NO.
64	*	JEFFERSON	1052	246
CONTRACT NO. 78604				
ILLINOIS FED. AID PROJECT				

* (41-6,41-6-1,41-7)RS-2;BSMART 2023

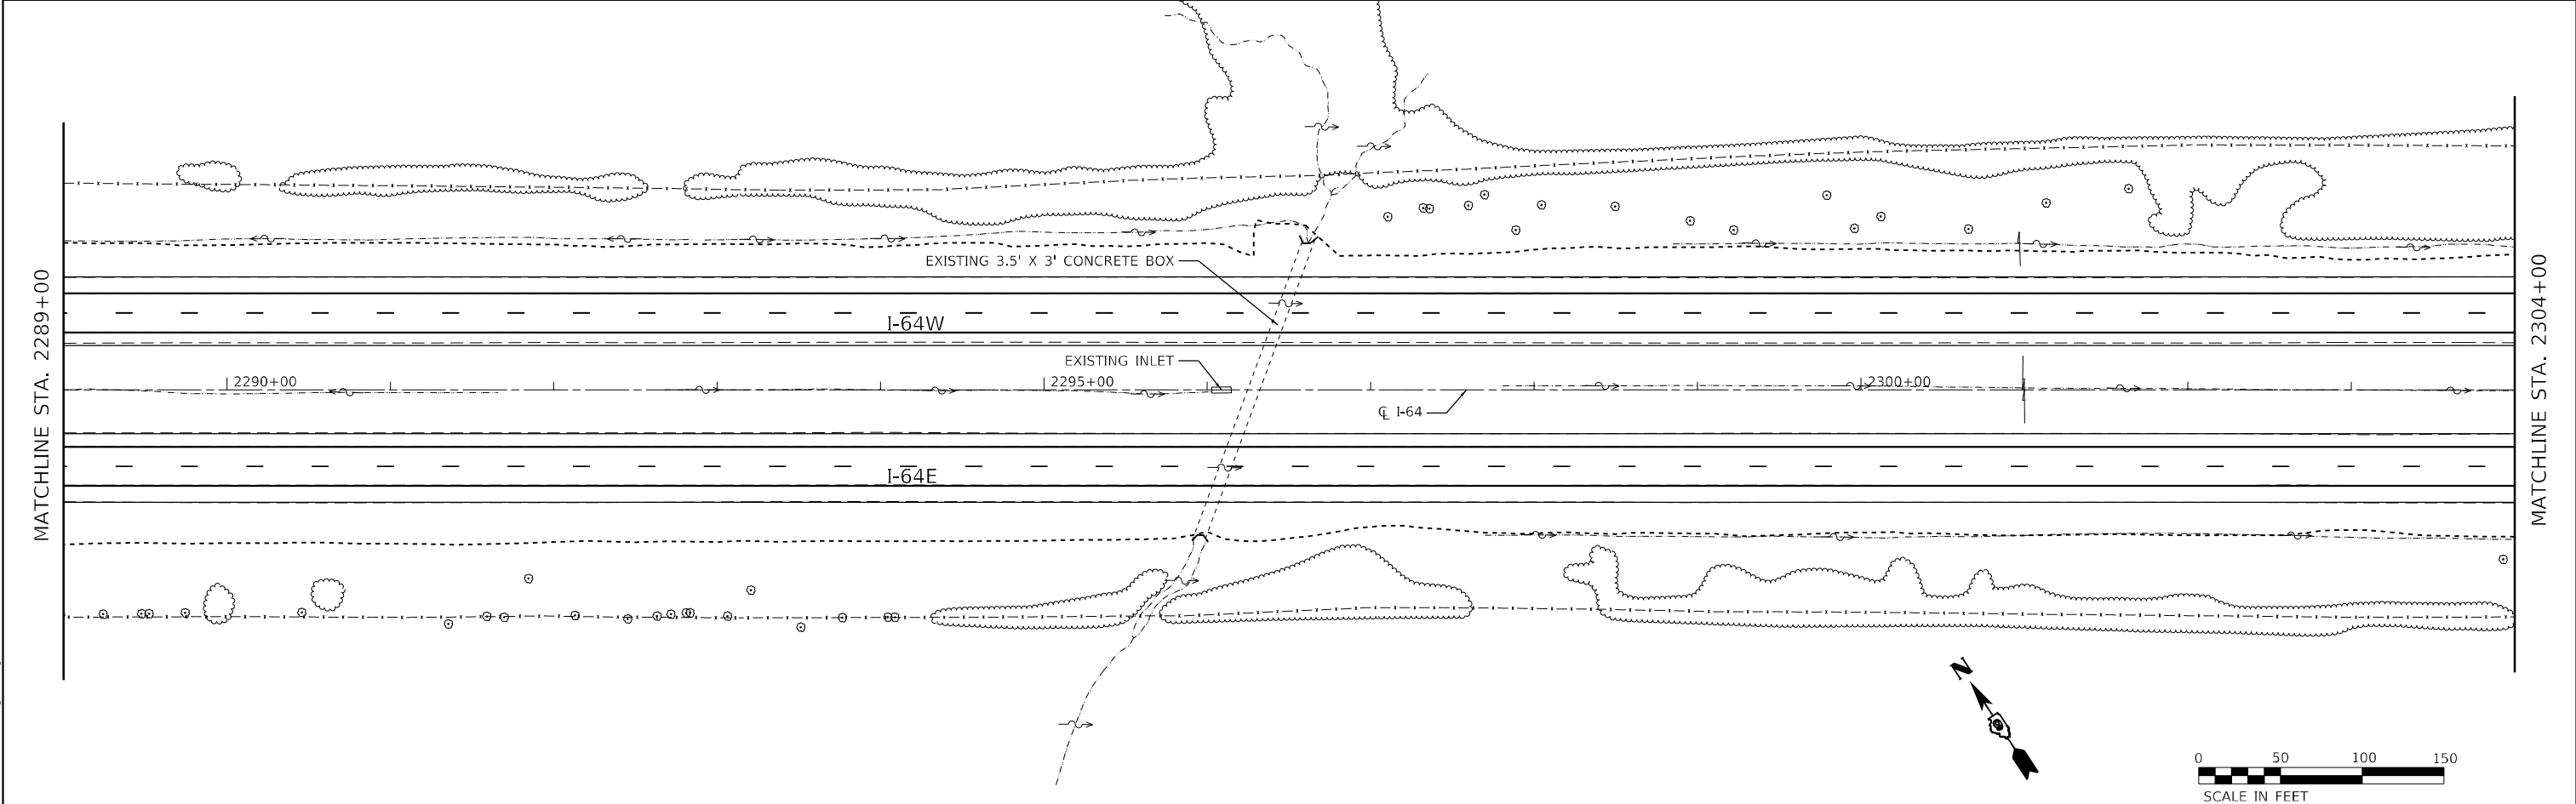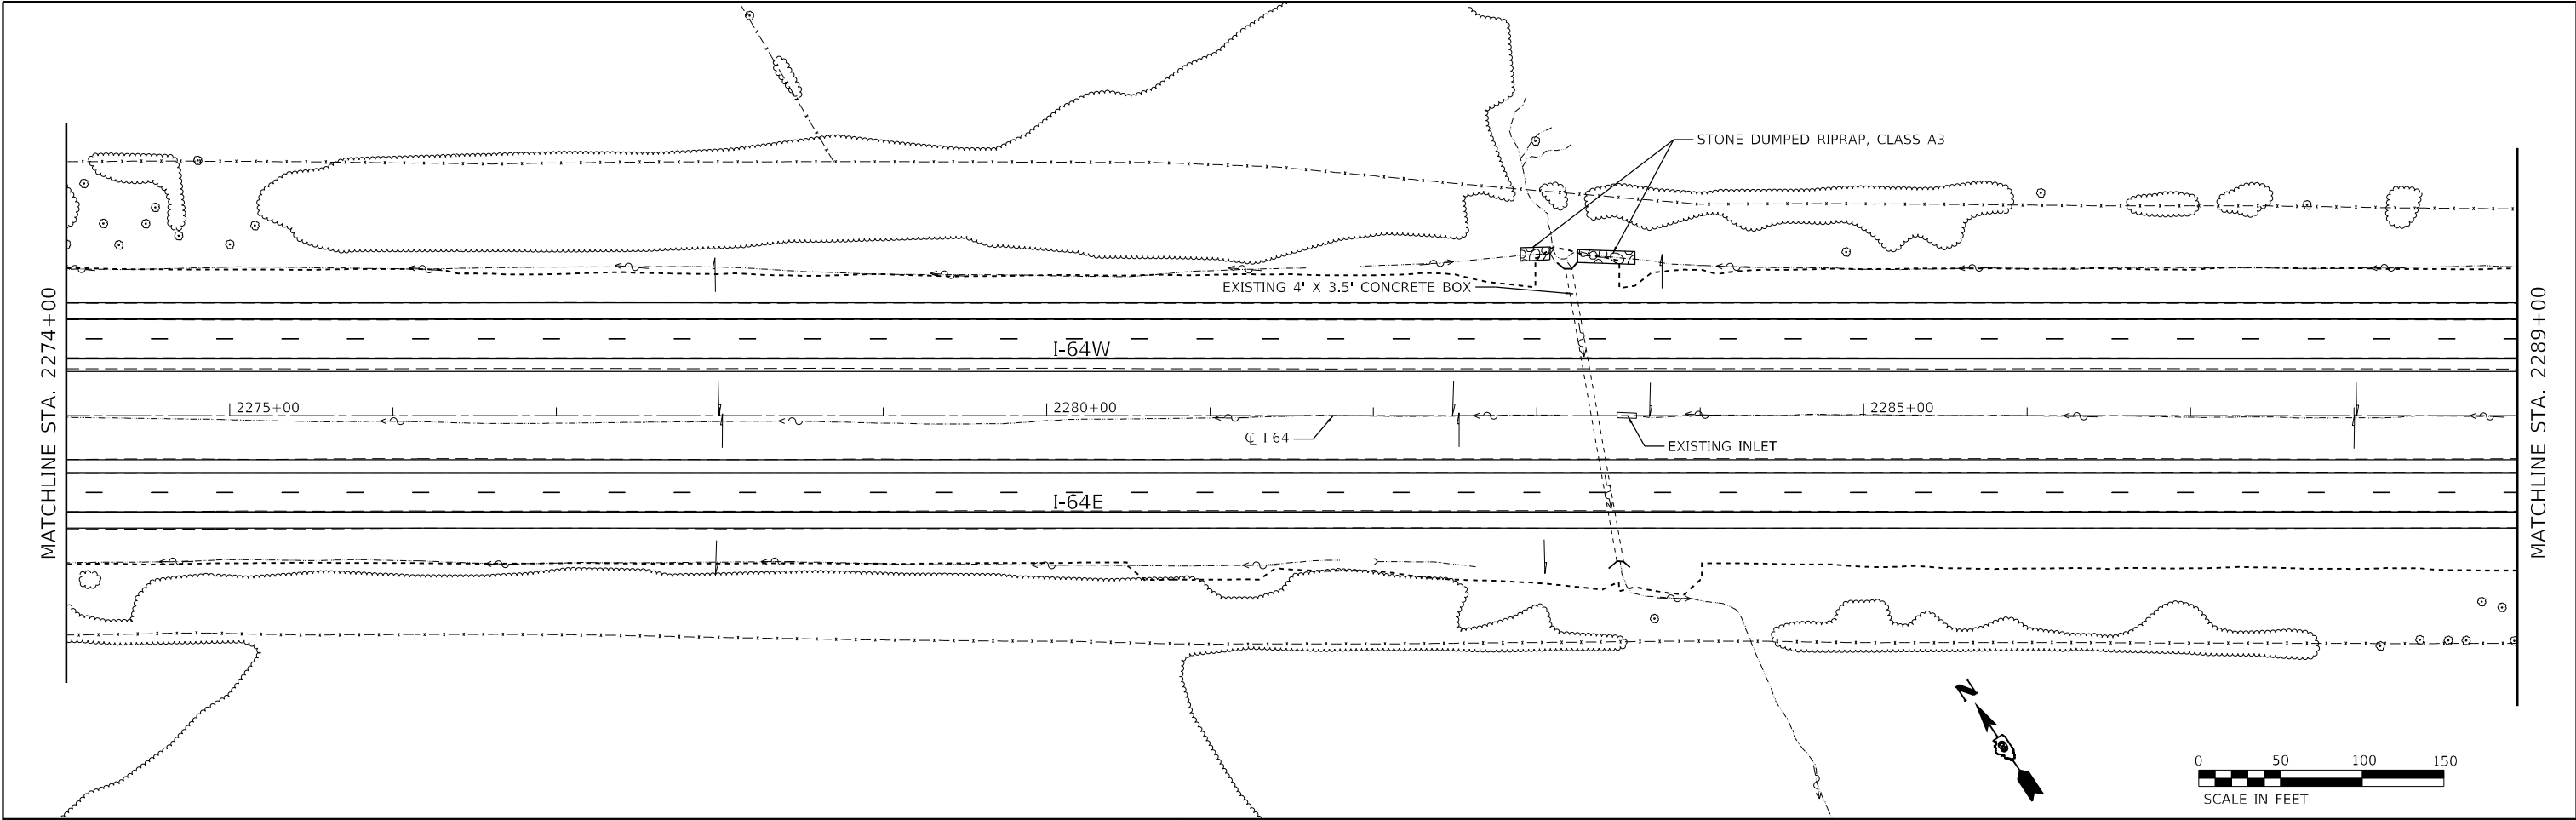

MODEL: Default
FILE NAME: ...18-0978601-sh-DRAINAGE.dgn



EFK•Moen
Civil Engineering Design

USER NAME = dhawes	DESIGNED - ZJB	REVISED -
	DRAWN - SJF	REVISED -
PLOT SCALE = 100,0000 ' / in.	CHECKED - SLD	REVISED -
PLOT DATE = 11/4/2022 - 8:55:32 AM	DATE - 11/4/2022 - 8:55:32 AM	REVISED -

STATE OF ILLINOIS
DEPARTMENT OF TRANSPORTATION

DRAINAGE PLAN			
SCALE: 1"=50'	SHEET 18	OF 20 SHEETS	STA. 2274+00 TO STA. 2304+00

F.A.I. RTE.	SECTION	COUNTY	TOTAL SHEETS	SHEET NO.
64	*	JEFFERSON	1052	247
CONTRACT NO. 78604				
ILLINOIS FED. AID PROJECT				

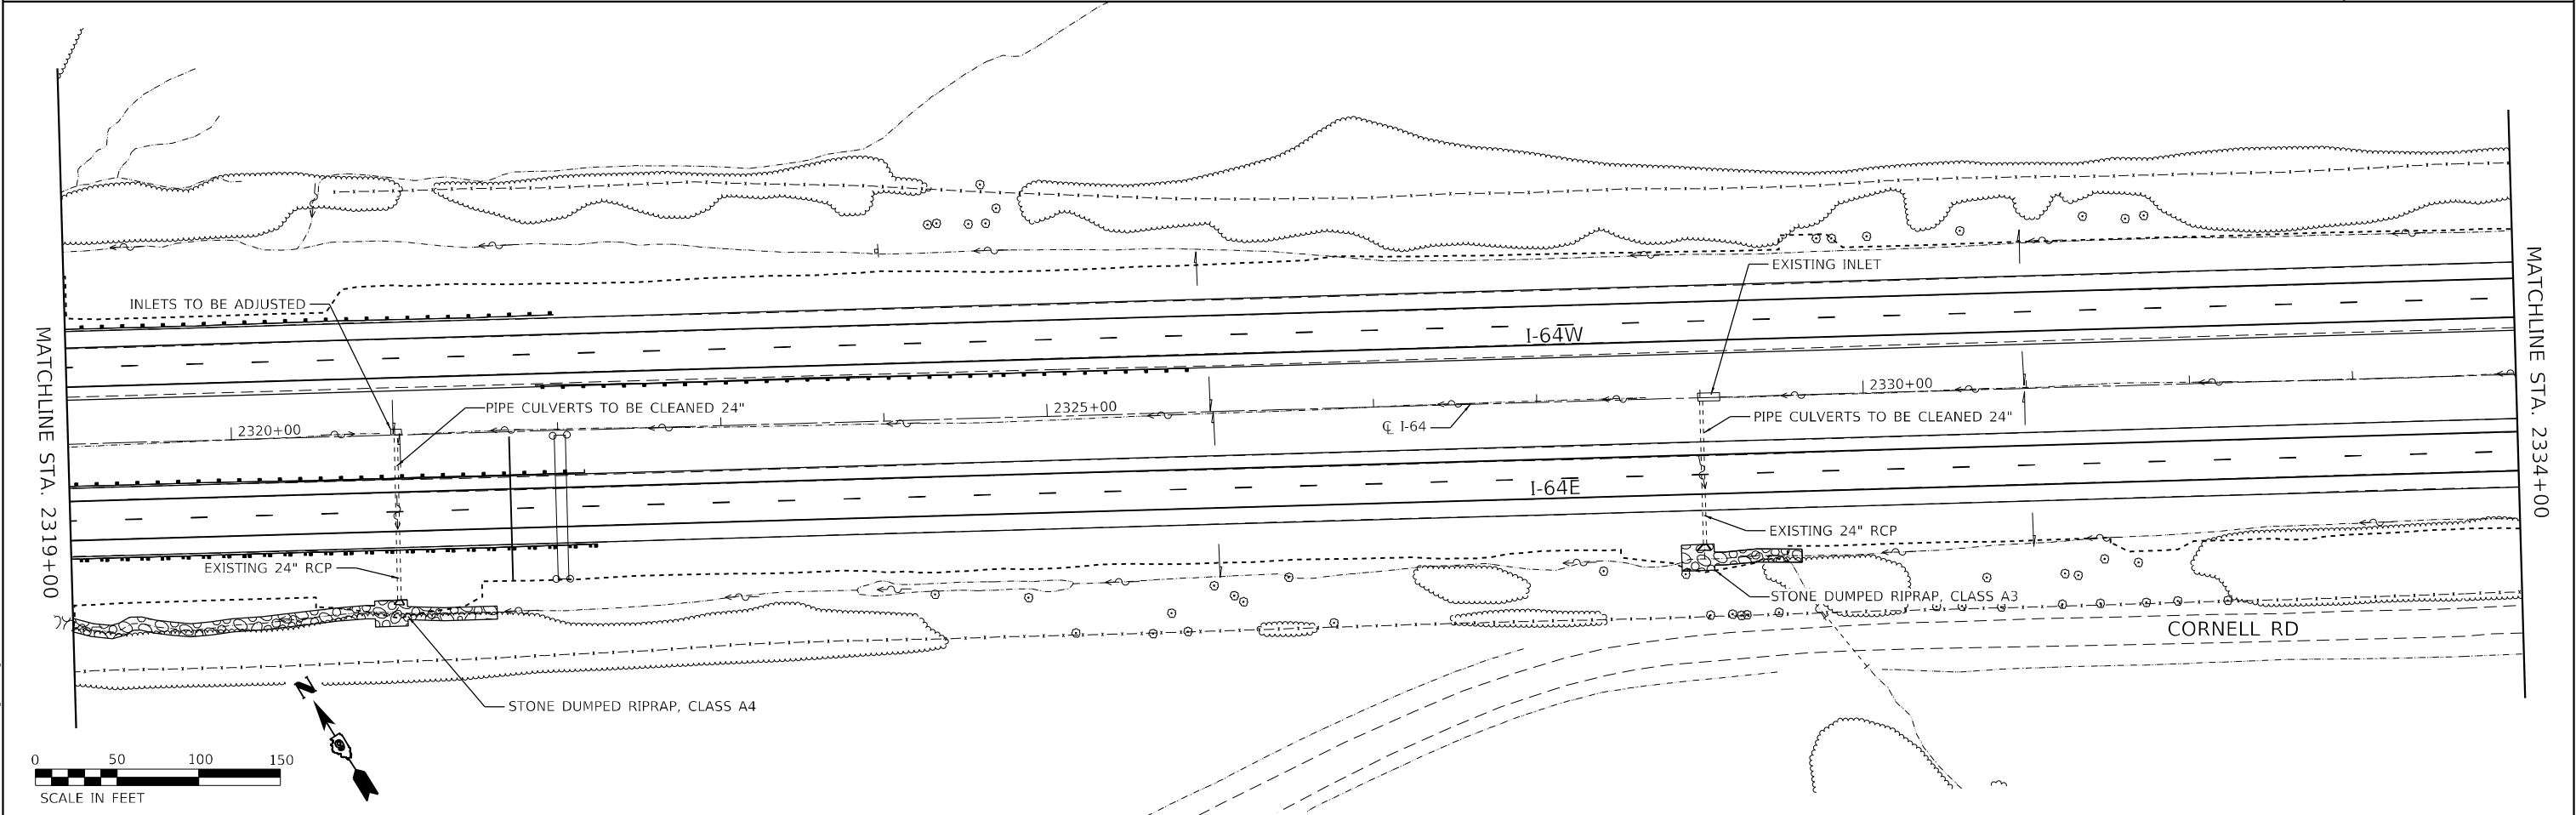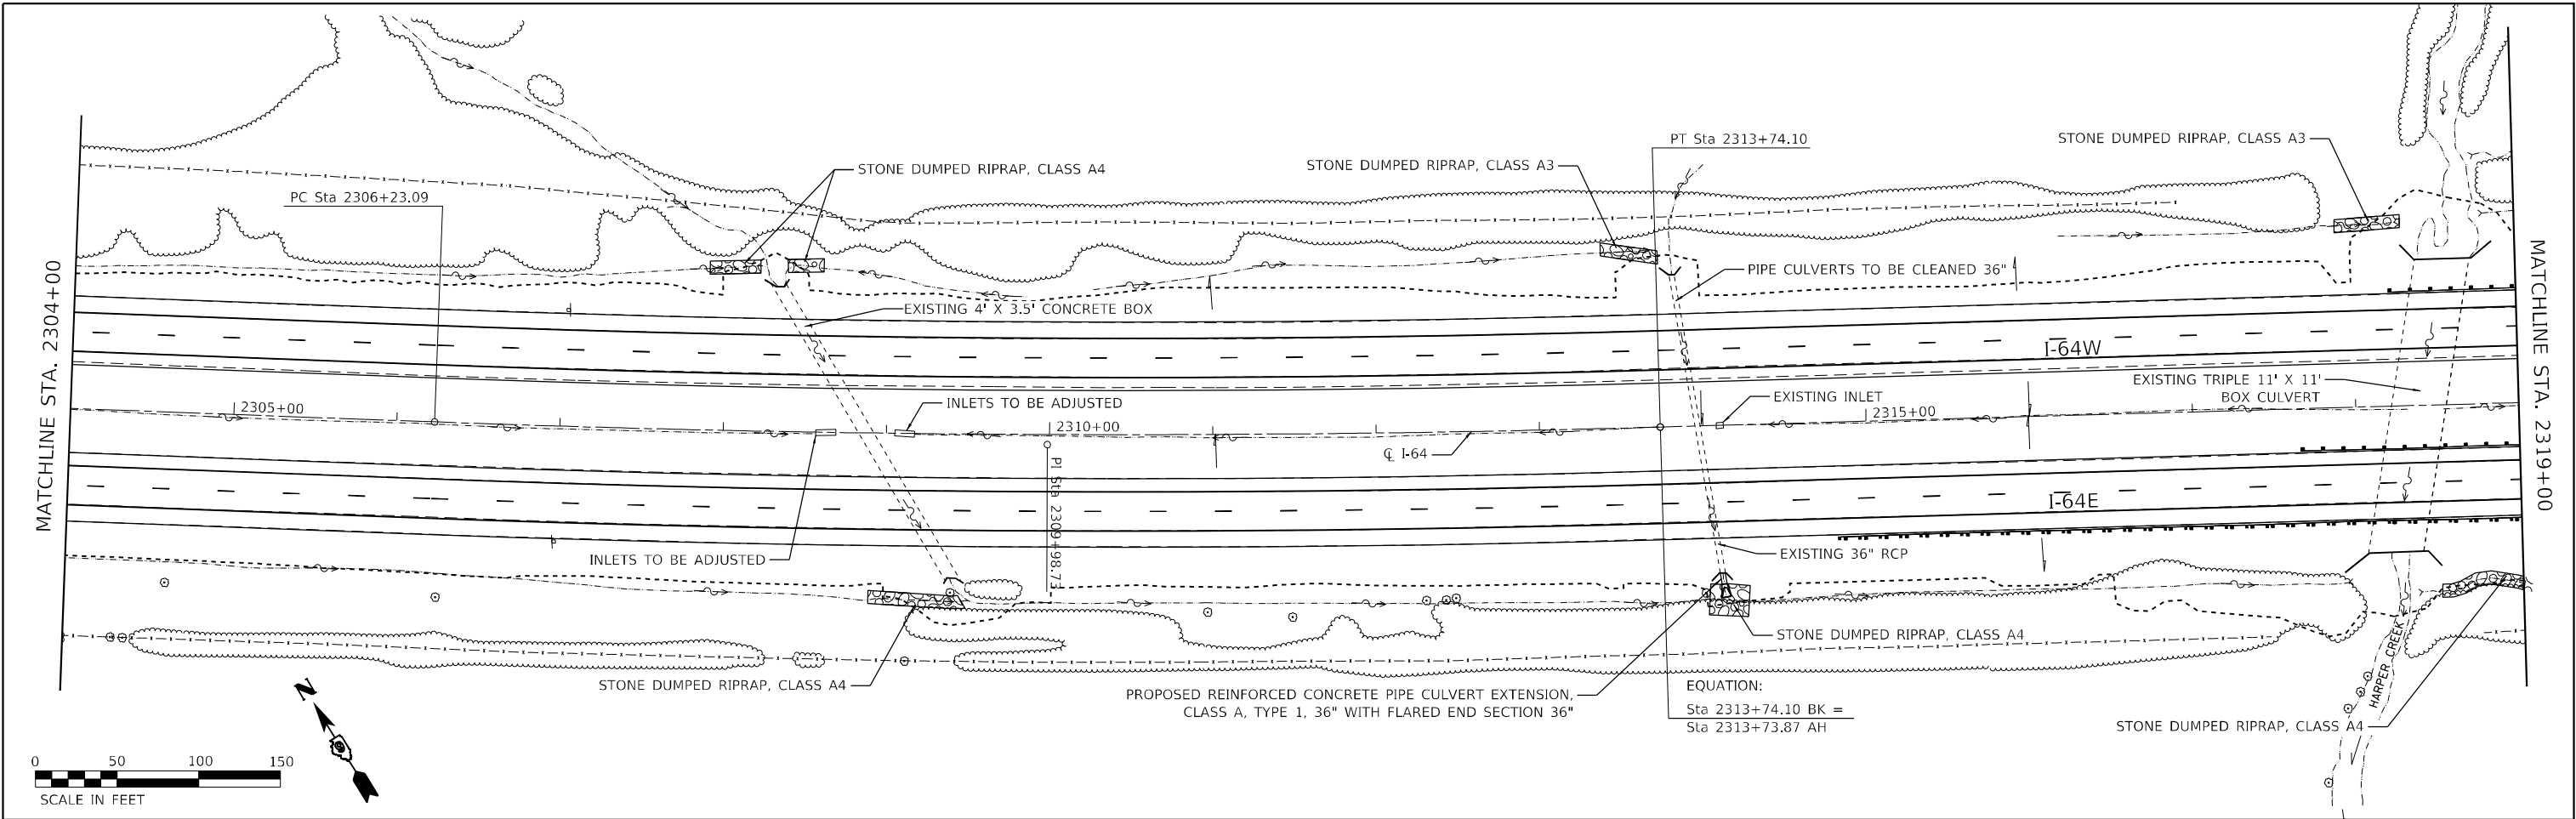

MODEL: Default
FILE NAME: ...19-0978601-sh-DRAINAGEPLAN.dgn

EFK•Moen
Civil Engineering Design

USER NAME = dhawes	DESIGNED - ZJB	REVISED -
DRAWN - SJF	REVISED -	
PLOT SCALE = 100,0000' / in.	CHECKED - SLD	REVISED -
PLOT DATE = 11/4/2022 - 8:55:36 AM	DATE - 11/4/2022 - 8:55:36 AM	REVISED -



STATE OF ILLINOIS
DEPARTMENT OF TRANSPORTATION

DRAINAGE PLAN

SCALE: 1"=50' SHEET 19 OF 20 SHEETS STA. 2304+00 TO STA. 2334+00

F.A.I. RTE.	SECTION	COUNTY	TOTAL SHEETS	SHEET NO.
64	*	JEFFERSON	1052	248
CONTRACT NO. 78604				
ILLINOIS FED. AID PROJECT				

* (41-6,41-6-1,41-7)RS-2;BSMART 2023

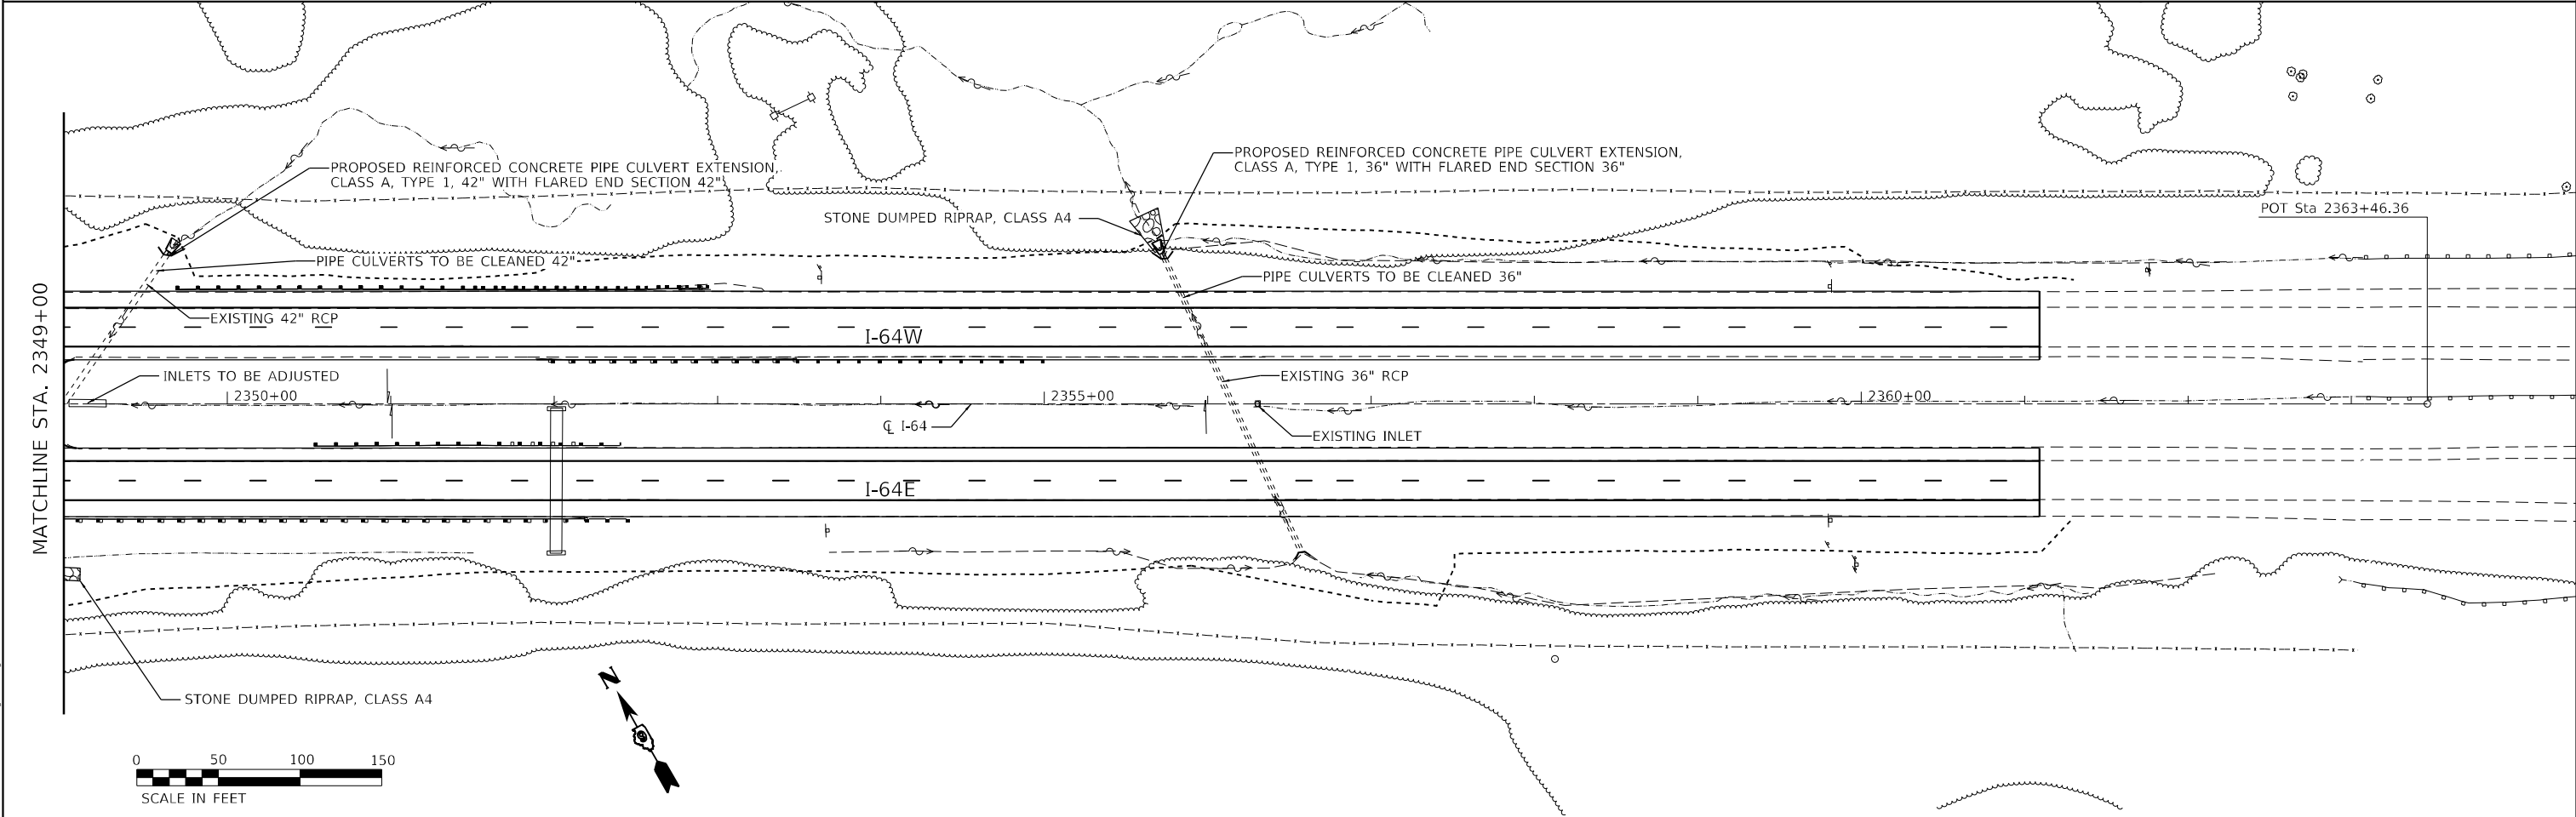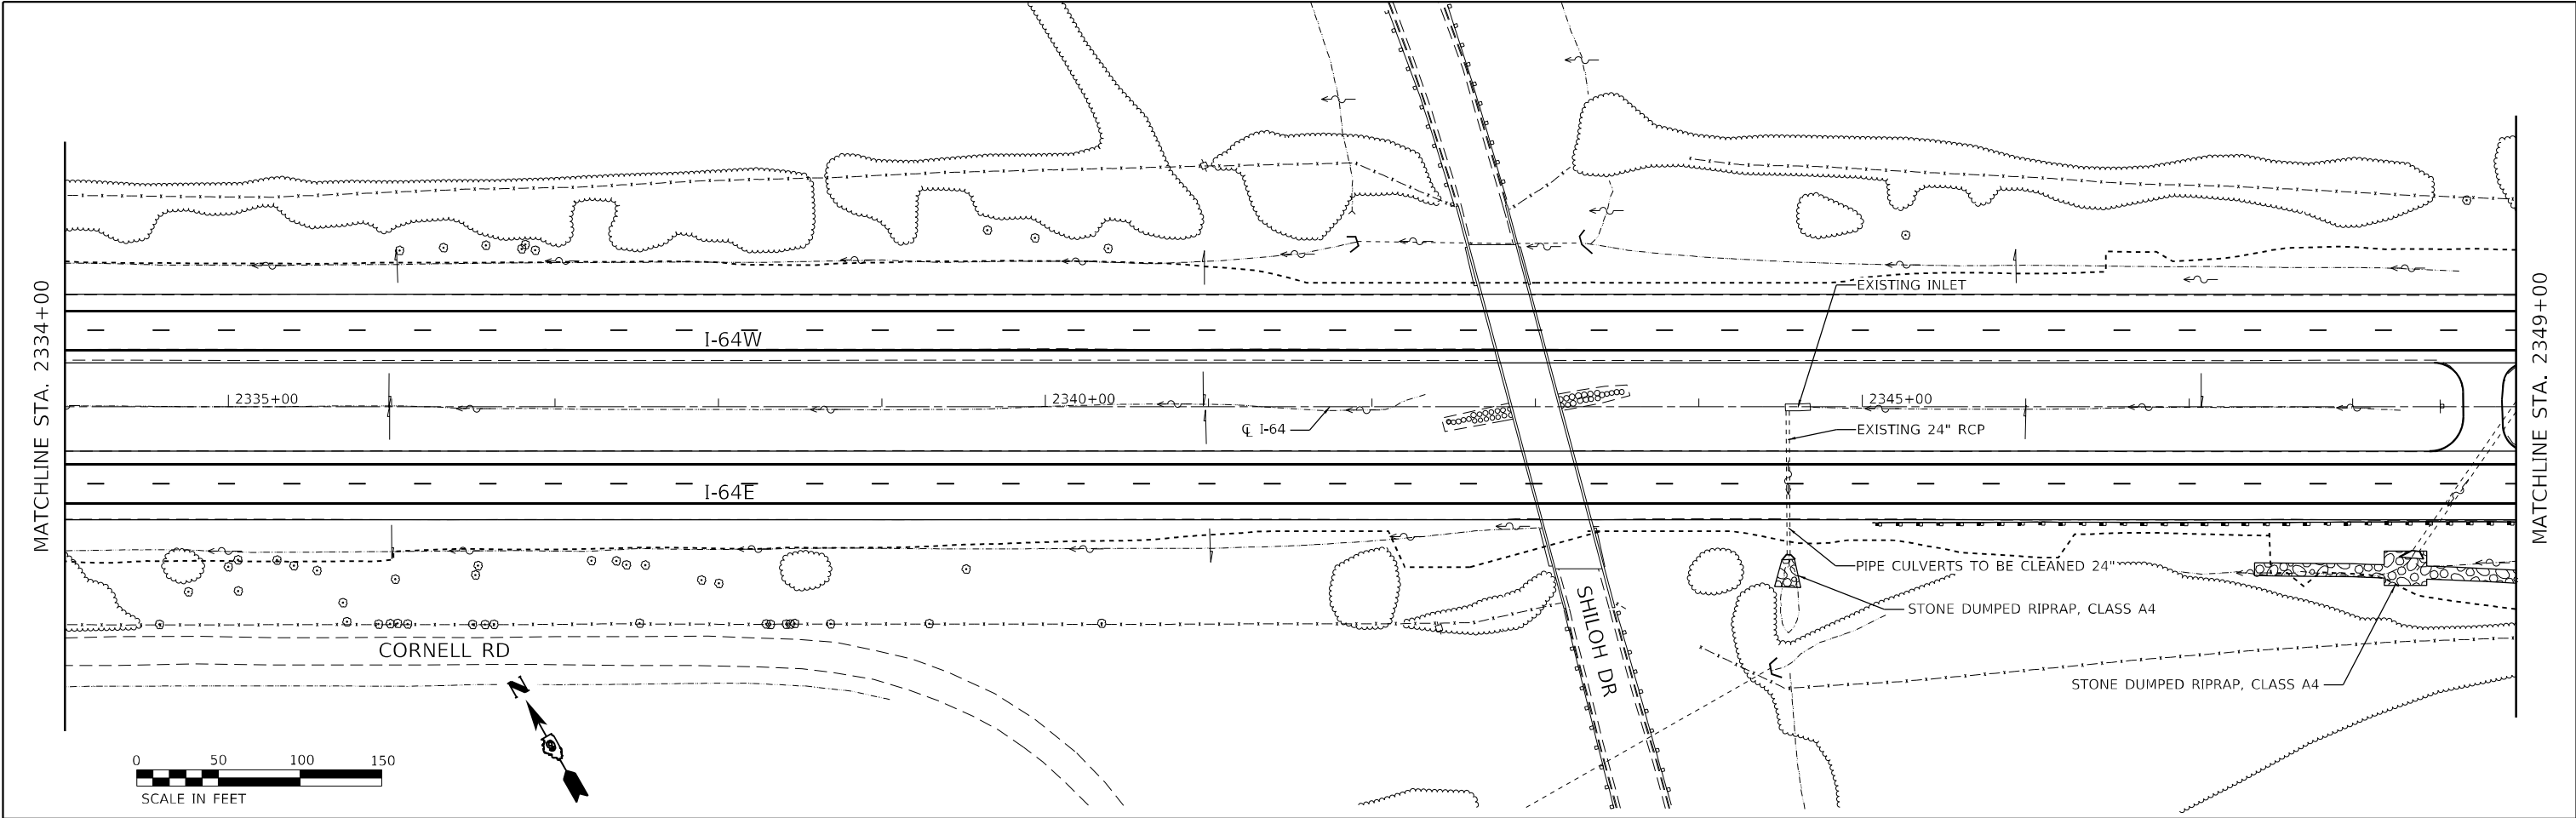

MODEL Default
FILE Name: ...020978601-dt-DrainagePlan.dgn

EFK•Moen
Civil Engineering Design

USER NAME = dhawes	DESIGNED - ZJB	REVISED -
	DRAWN - SJF	REVISED -
PLOT SCALE = 100,000 ' / in.	CHECKED - SLD	REVISED -
PLOT DATE = 11/4/2022 - 8:55:40 AM	DATE - 11/4/2022 - 8:55:40 AM	REVISED -

STATE OF ILLINOIS
DEPARTMENT OF TRANSPORTATION


DRAINAGE PLAN

SCALE: 1"=50' SHEET 20 OF 20 SHEETS STA. 2334+00 TO STA. 2363+46.36


F.A.I. RTE.	SECTION	COUNTY	TOTAL SHEETS	SHEET NO.
64	*	JEFFERSON	1052	249
CONTRACT NO. 78604				
ILLINOIS FED. AID PROJECT				

* (41-6,41-6-1,41-7)RS-2;BSMART 2023

PLAN	SURVEYED	BY	DATE
	PLOTTED		
	ALIGNMENT CHECKED		
	CADD FILE NAME		
NOTE BOOK NO.			

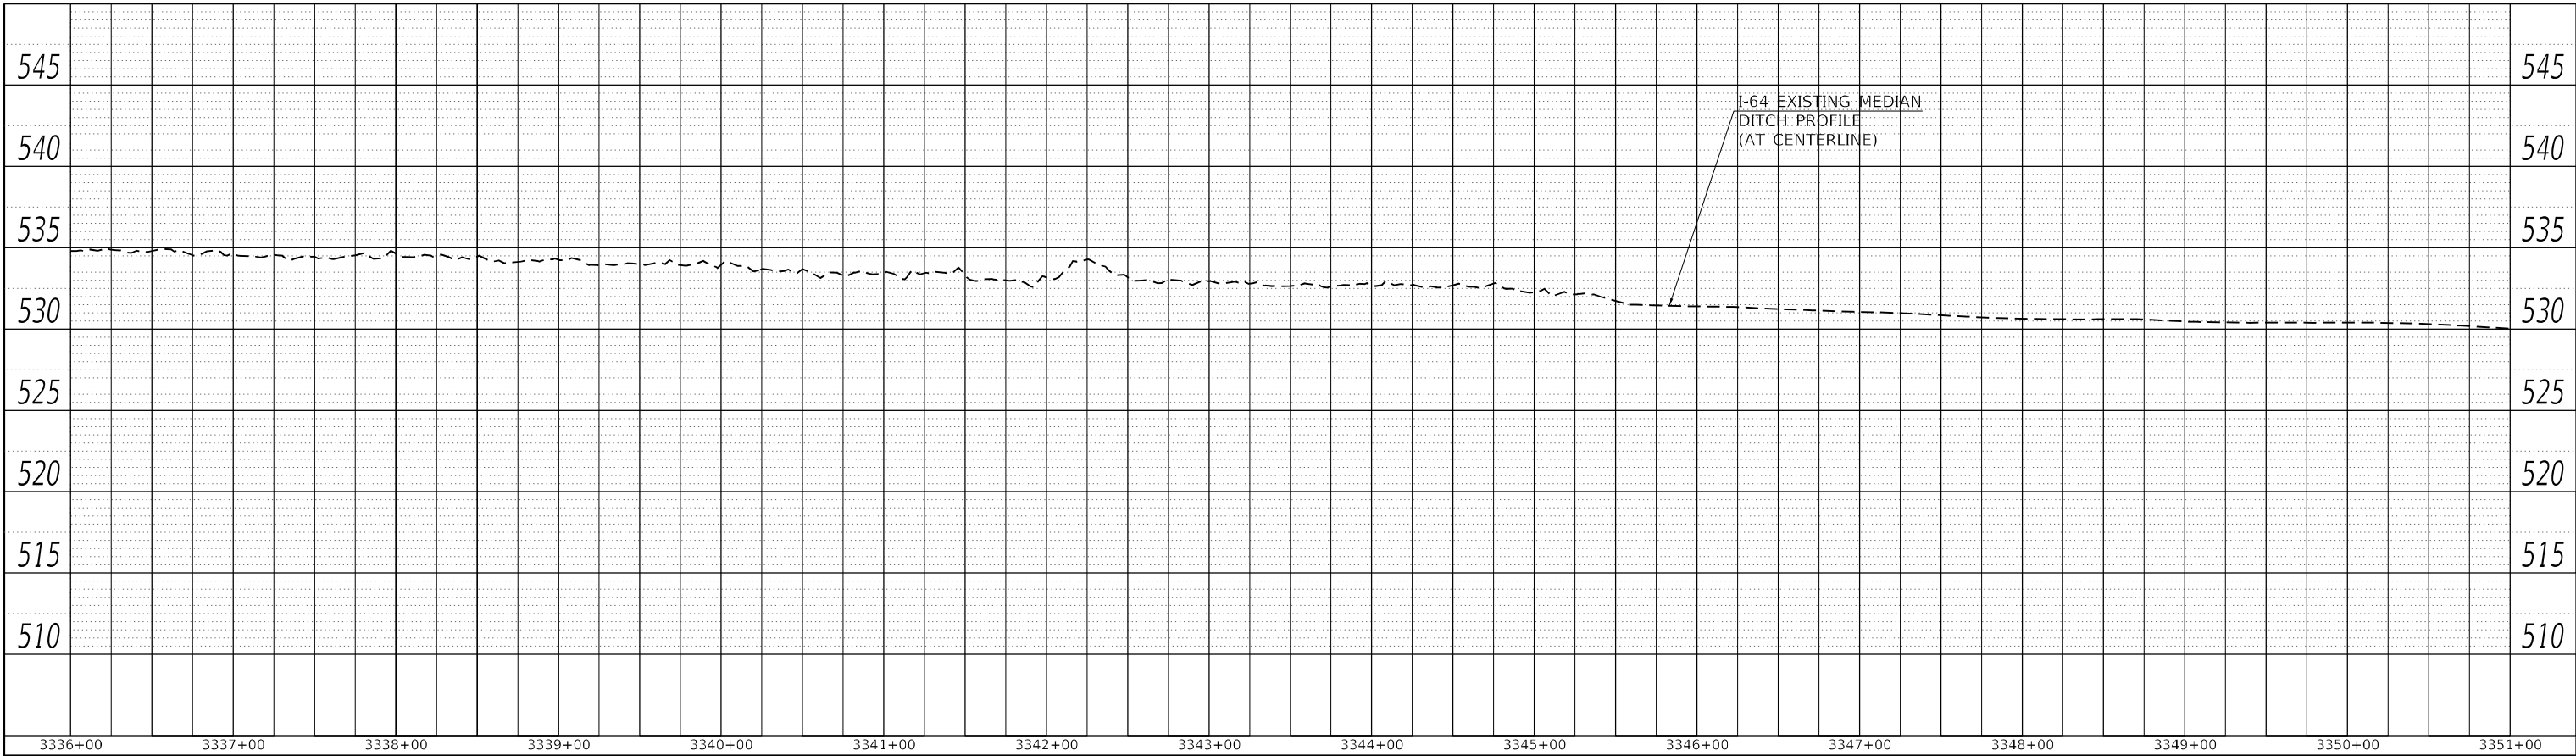

PROFILE	SURVEYED	BY	DATE
	PLOTTED		
	GRADES CHECKED		
	STRUCTURE NOTATIONS CHWD		
NOTE BOOK NO.			

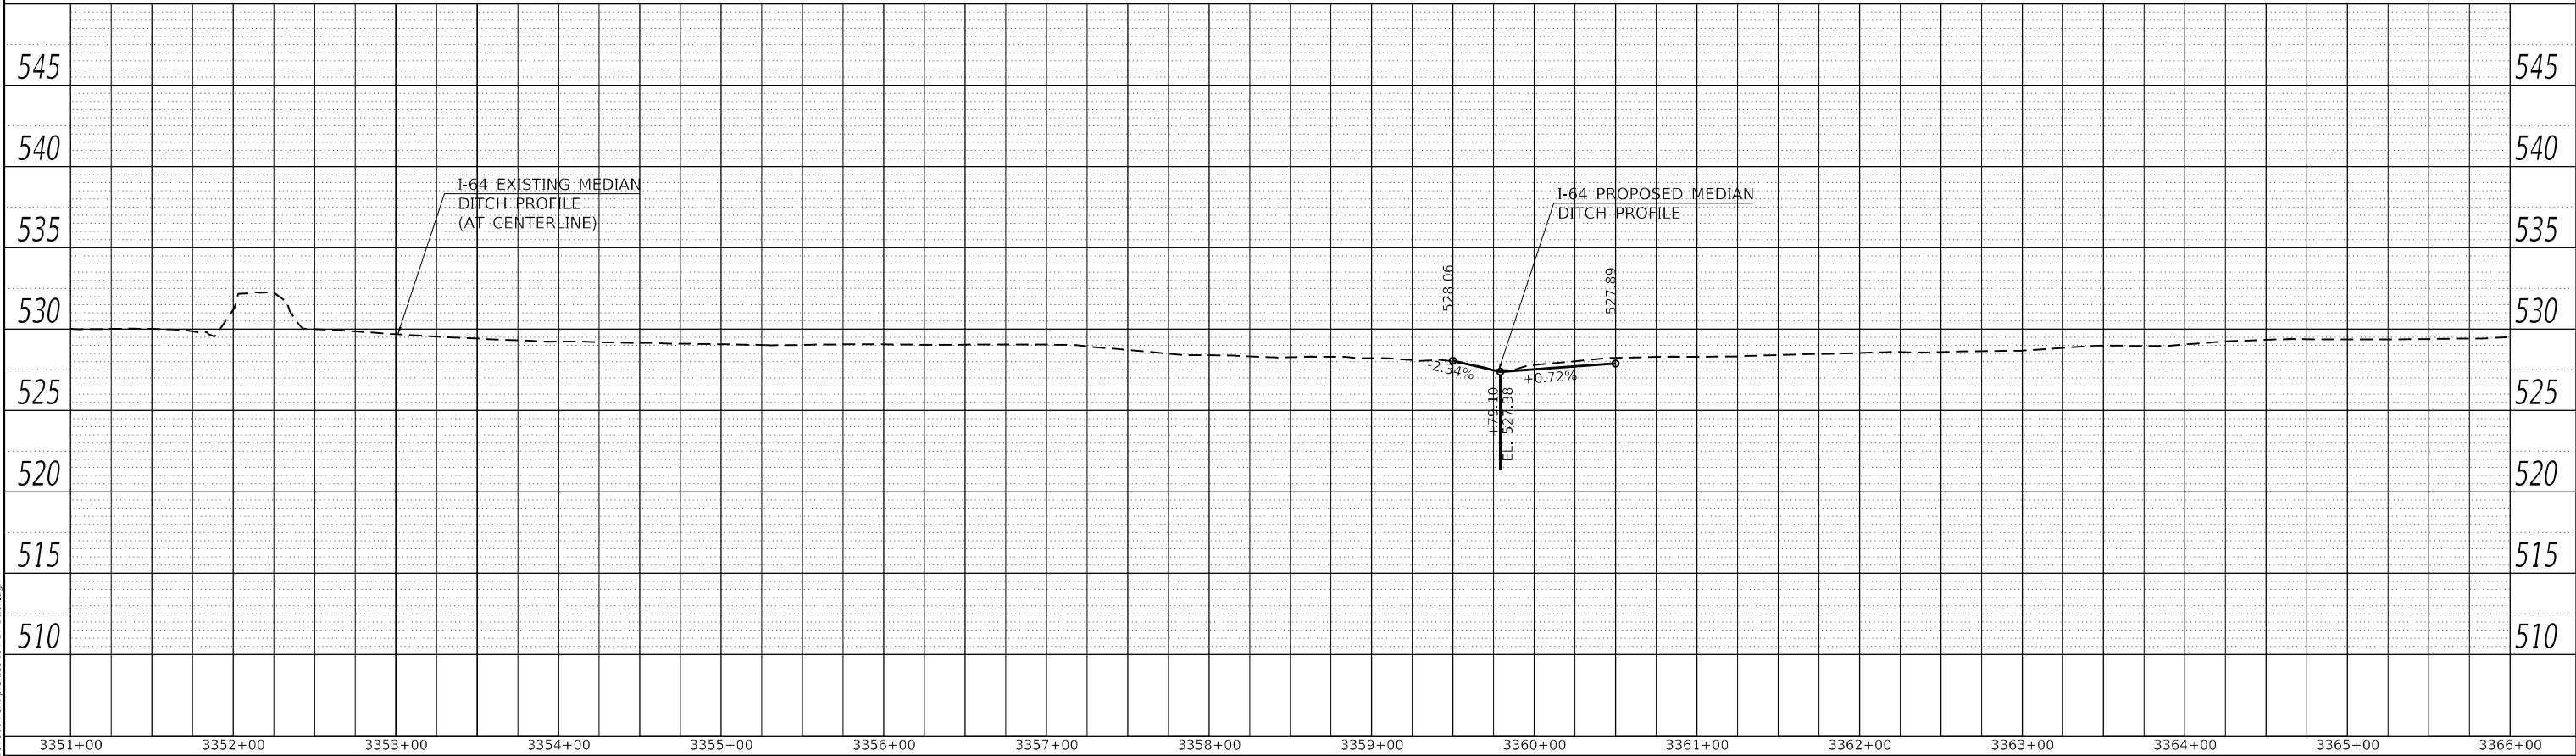


MODEL: Default
FILE NAME: ...0978604-sh-profiles I64 LT Ditch.dgn

USER NAME = dhawes	DESIGNED -	REVISED -
	DRAWN -	REVISED -
PLOT SCALE = 100,0000 ' / in.	CHECKED -	REVISED -
PLOT DATE = 11/4/2022 - 11:54:30 AM	DATE -	REVISED -


STATE OF ILLINOIS
DEPARTMENT OF TRANSPORTATION

INTERSTATE 64 MEDIAN & LEFT DITCH PROFILES		F.A.I. RTE.	SECTION	COUNTY	TOTAL SHEETS	SHEET NO.
		I-64	*	JEFFERSON	1052	250
		CONTRACT NO. 78604				
SCALE: 50		SHEET	OF	SHEETS	STA.	TO STA.
		ILLINOIS FED. AID PROJECT				

PLAN	SURVEYED	BY	DATE
	PLOTTED		
	ALIGNMENT CHECKED		
	CADD FILE NAME		
NOTE BOOK NO.			

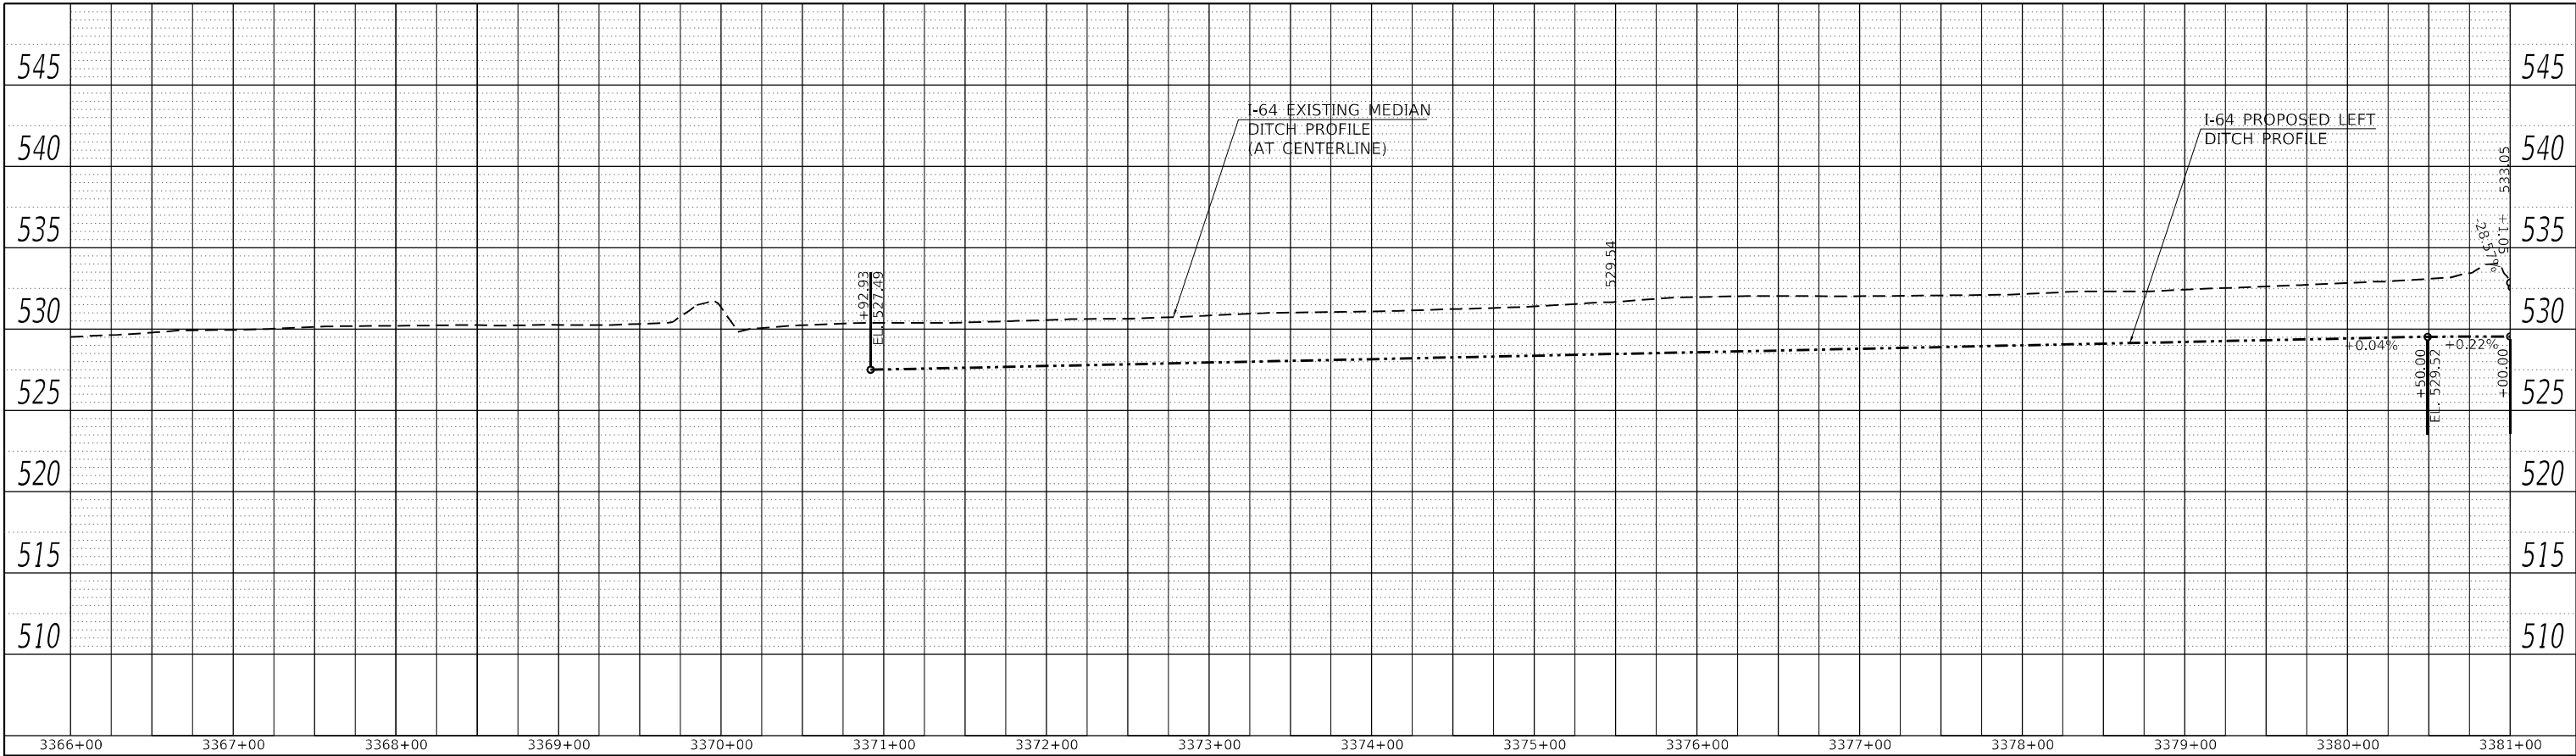

PROFILE	SURVEYED	BY	DATE
	PLOTTED		
	GRADES CHECKED		
	STRUCTURE NOTARIS CHWD		
NOTE BOOK NO.			

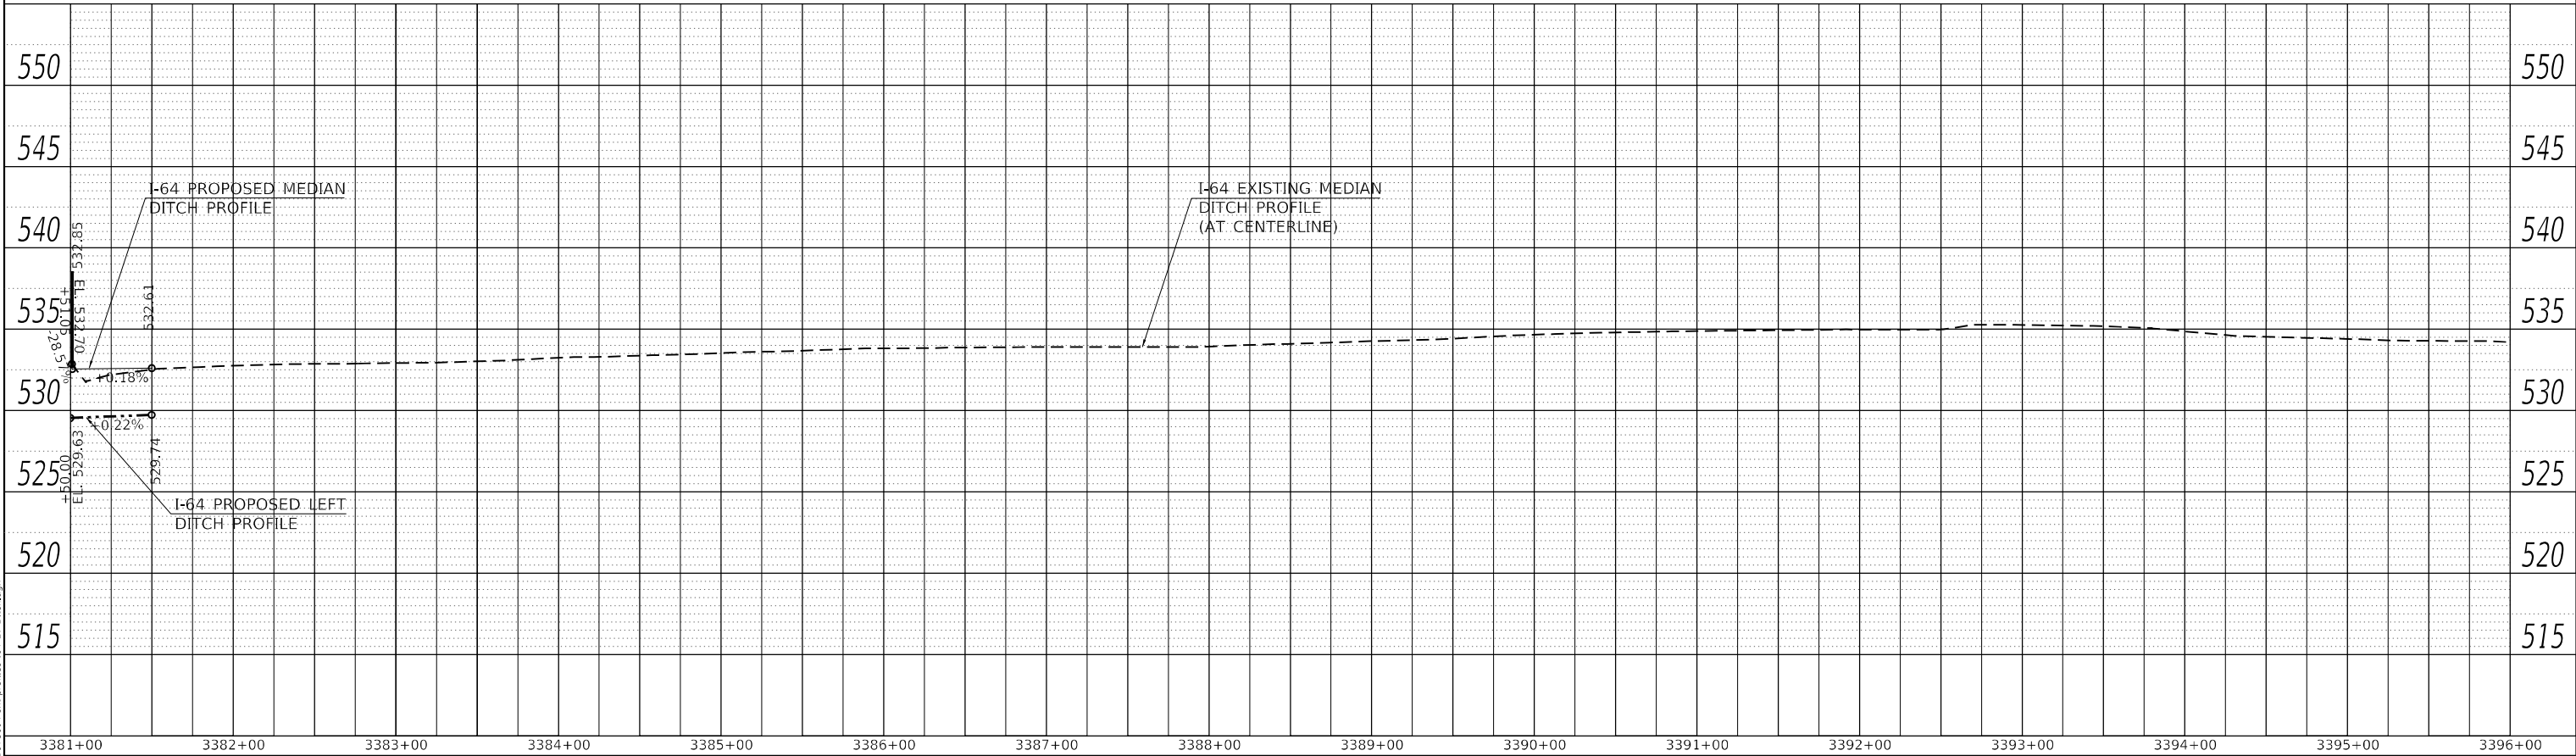

MODEL: Default
FILE NAME: ...0978604-sh-profiles I64 LT Ditch.dgn

USER NAME = dhawes	DESIGNED -	REVISED -
	DRAWN -	REVISED -
PLOT SCALE = 100,0000 ' / in.	CHECKED -	REVISED -
PLOT DATE = 11/4/2022 - 11:54:30 AM	DATE -	REVISED -


STATE OF ILLINOIS
DEPARTMENT OF TRANSPORTATION

INTERSTATE 64
MEDIAN & LEFT DITCH PROFILES


SCALE: 50 SHEET OF SHEETS STA. TO STA.

F.A.I. RTE.	SECTION	COUNTY	TOTAL SHEETS	SHEET NO.
I-64	*	JEFFERSON	1052	251
CONTRACT NO. 78604				
ILLINOIS		FED. AID PROJECT		

PLAN	SURVEYED	BY	DATE
	PLOTTED		
	ALIGNMENT CHECKED		
	CADD FILE NAME		
	NOTE BOOK NO.		

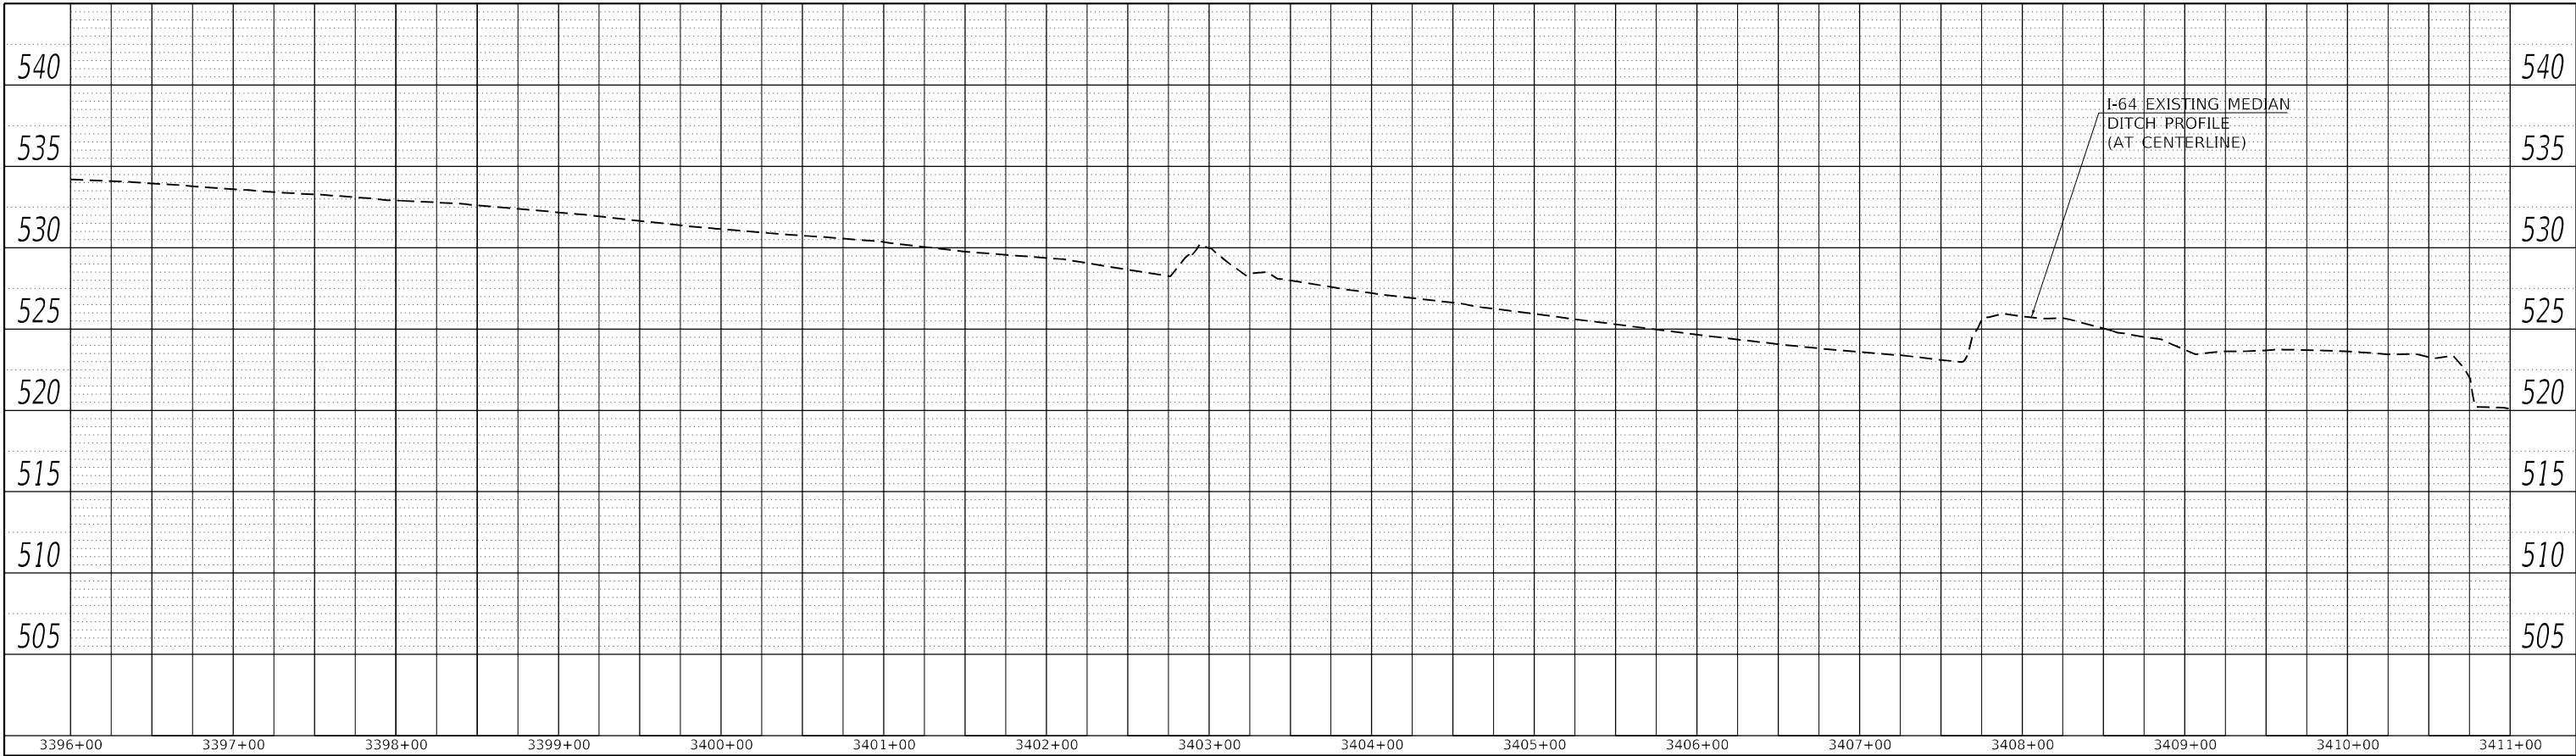

PROFILE	SURVEYED	BY	DATE
	PLOTTED		
	GRADES CHECKED		
	STRUCTURE NOTATIONS CHWD		
	NOTE BOOK NO.		

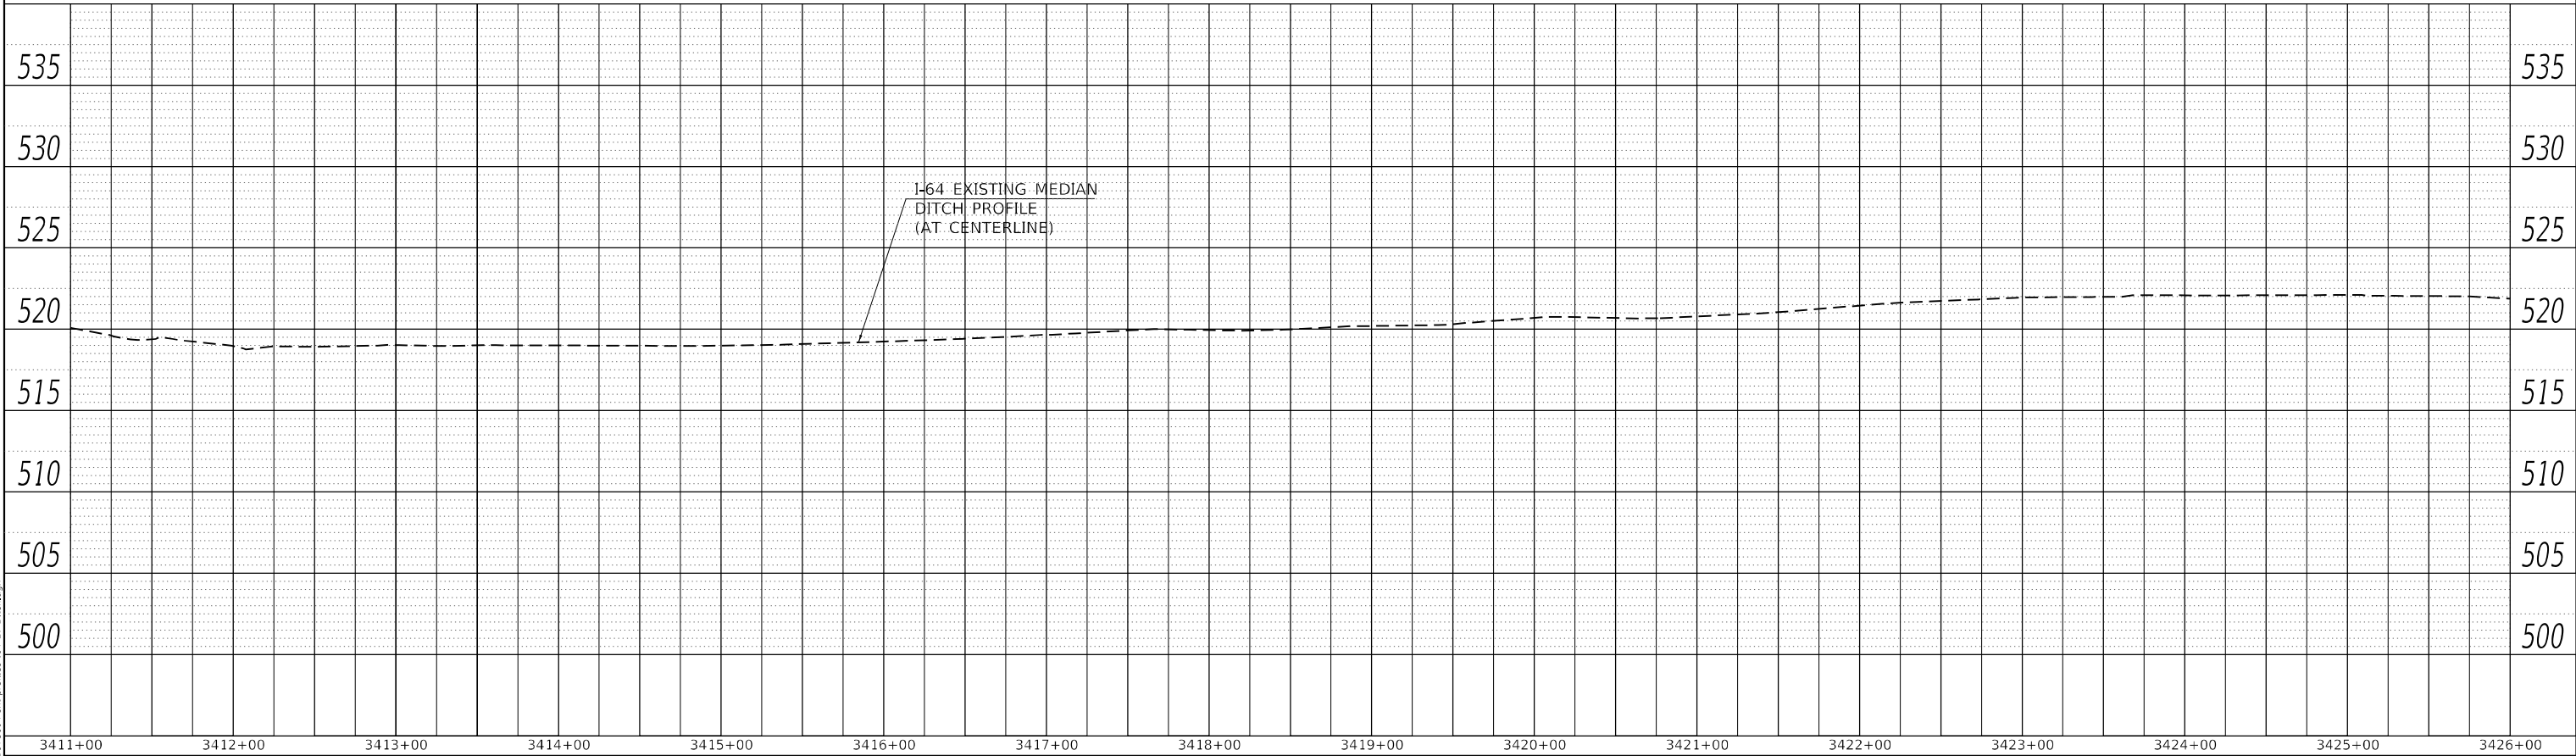

MODEL: Default
FILE NAME: ...0978604-sh-profiles I64 LT Ditch.dgn


USER NAME = dhawes	DESIGNED -	REVISED -
	DRAWN -	REVISED -
PLOT SCALE = 100,0000 ' / in.	CHECKED -	REVISED -
PLOT DATE = 11/4/2022 - 11:54:30 AM	DATE -	REVISED -

STATE OF ILLINOIS
DEPARTMENT OF TRANSPORTATION


INTERSTATE 64 MEDIAN & LEFT DITCH PROFILES			
SCALE: 50	SHEET	OF	SHEETS
STA.	TO STA.		

F.A.I. RTE.	SECTION	COUNTY	TOTAL SHEETS	SHEET NO.
I-64	*	JEFFERSON	1052	252
CONTRACT NO. 78604				
ILLINOIS		FED. AID PROJECT		

PLAN	SURVEYED	BY	DATE
	PLOTTED		
	ALIGNMENT CHECKED		
	CADD FILE NAME		
	NOTE BOOK NO.		

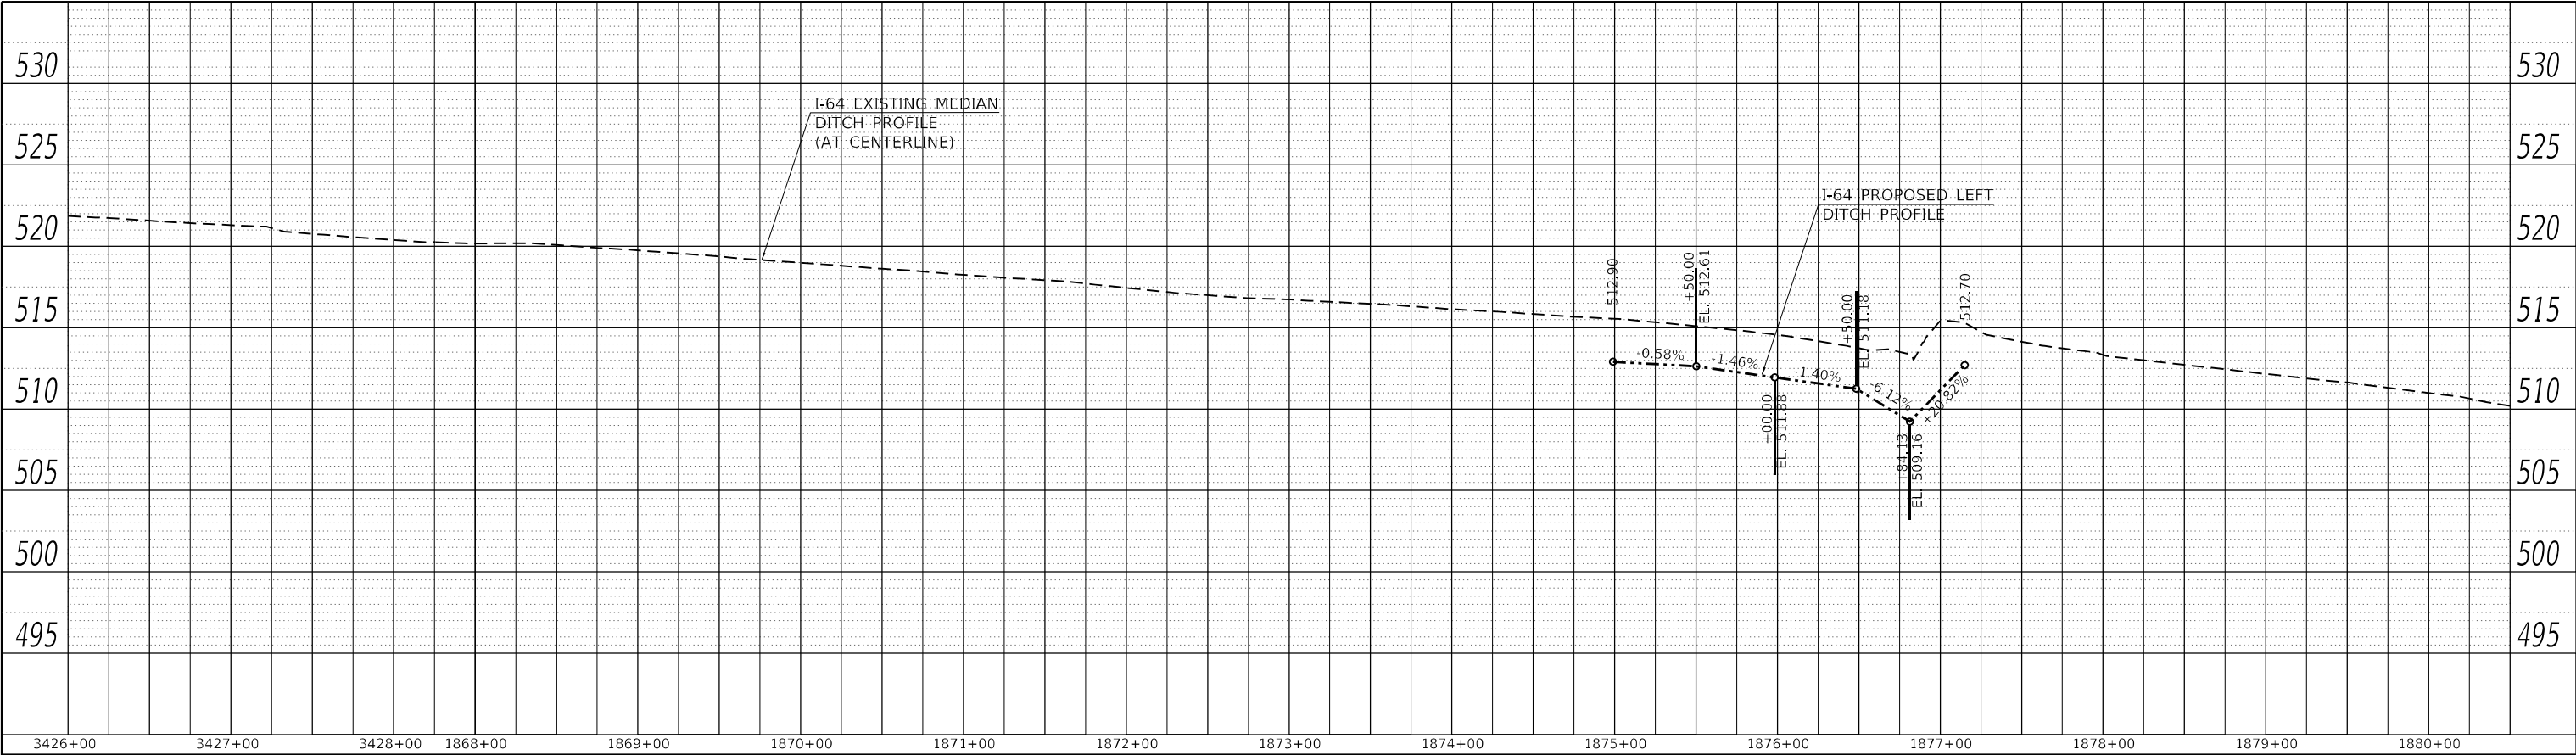


PROFILE	SURVEYED	BY	DATE
	PLOTTED		
	GRADES CHECKED		
	STRUCTURE NOTATIONS CHWD		
	NOTE BOOK NO.		

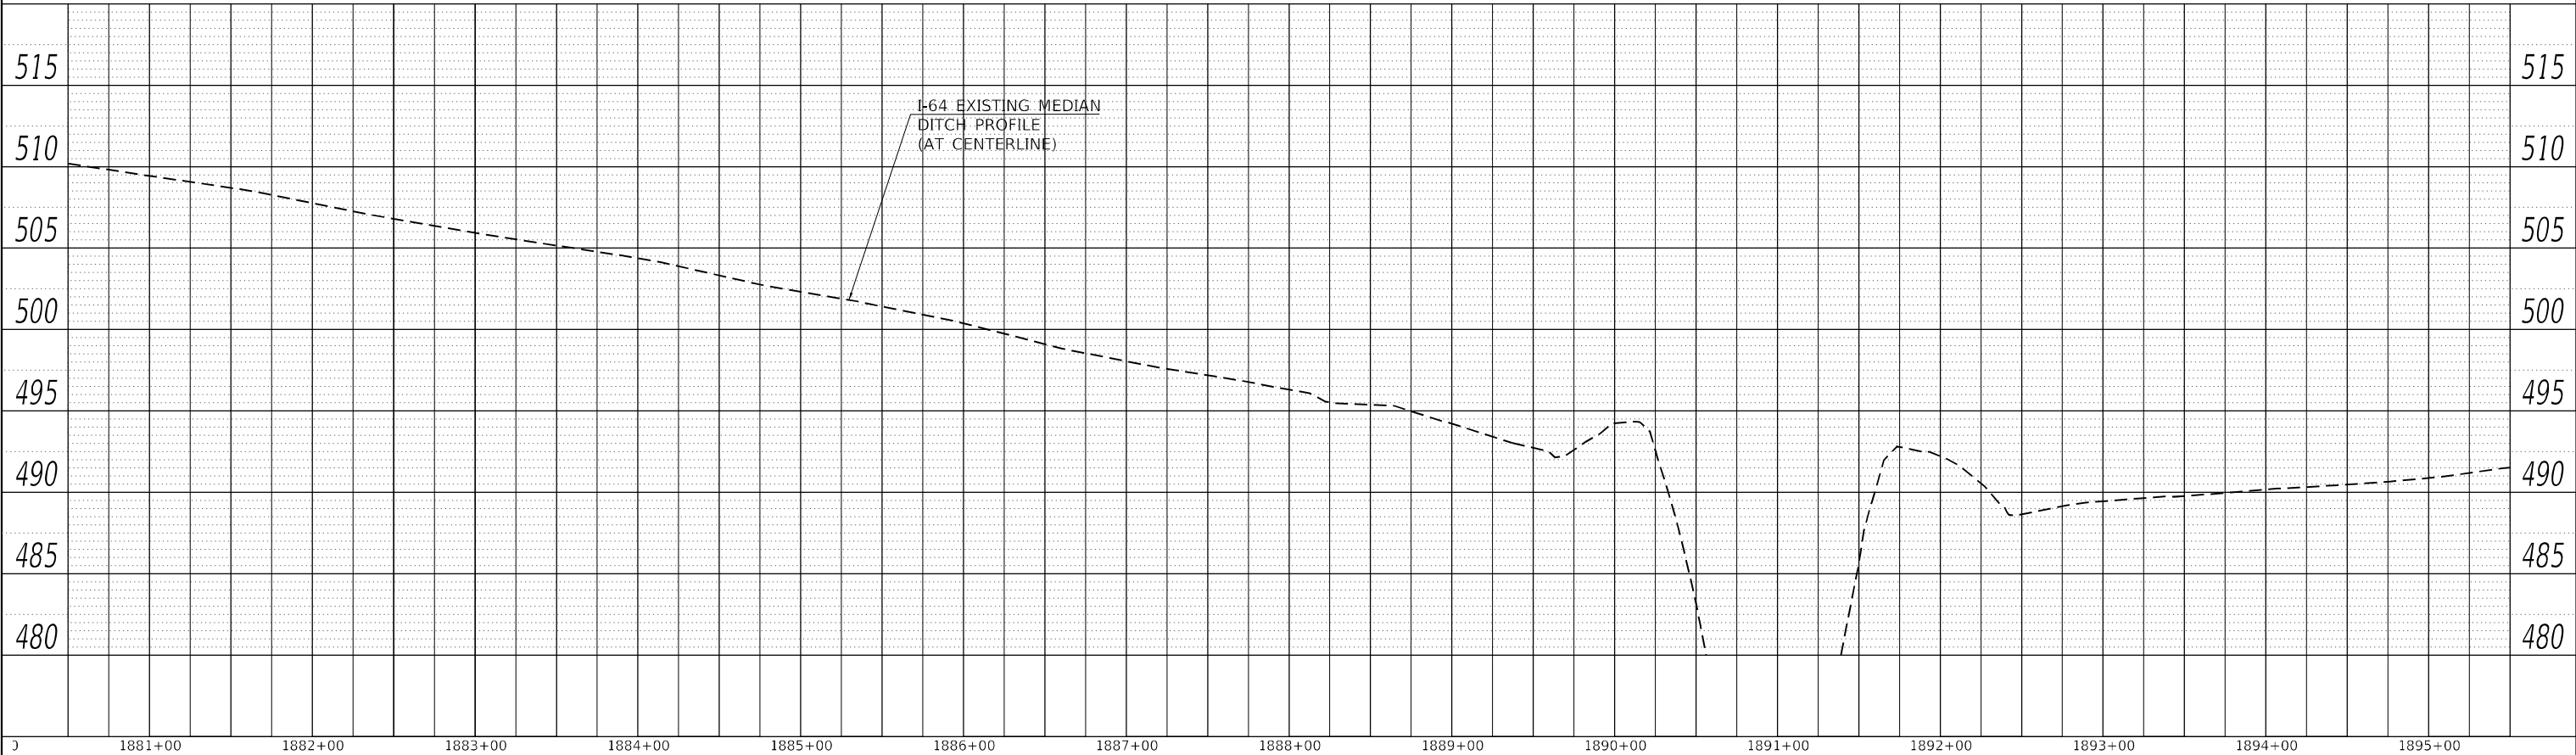


MODEL: Default
FILE NAME: ...0978604-sh-profiles-64 LT Ditch.dgn

	USER NAME = dhawes	DESIGNED -	REVISED -	STATE OF ILLINOIS DEPARTMENT OF TRANSPORTATION	INTERSTATE 64 MEDIAN & LEFT DITCH PROFILES				F.A.I. RTE.	SECTION	COUNTY	TOTAL SHEETS	SHEET NO.
		DRAWN -	REVISED -										
	PLOT SCALE = 100,0000 ' / in.	CHECKED -	REVISED -		I-64	*	JEFFERSON	1052	253				
					CONTRACT NO. 78604								
	PLOT DATE = 11/4/2022 - 11:54:30 AM	DATE -	REVISED -		SCALE: 50	SHEET	OF	SHEETS	STA.	TO STA.			

PLAN	SURVEYED	BY	DATE
	PLOTTED		
	ALIGNMENT CHECKED		
	NOTE BOOK NO.		

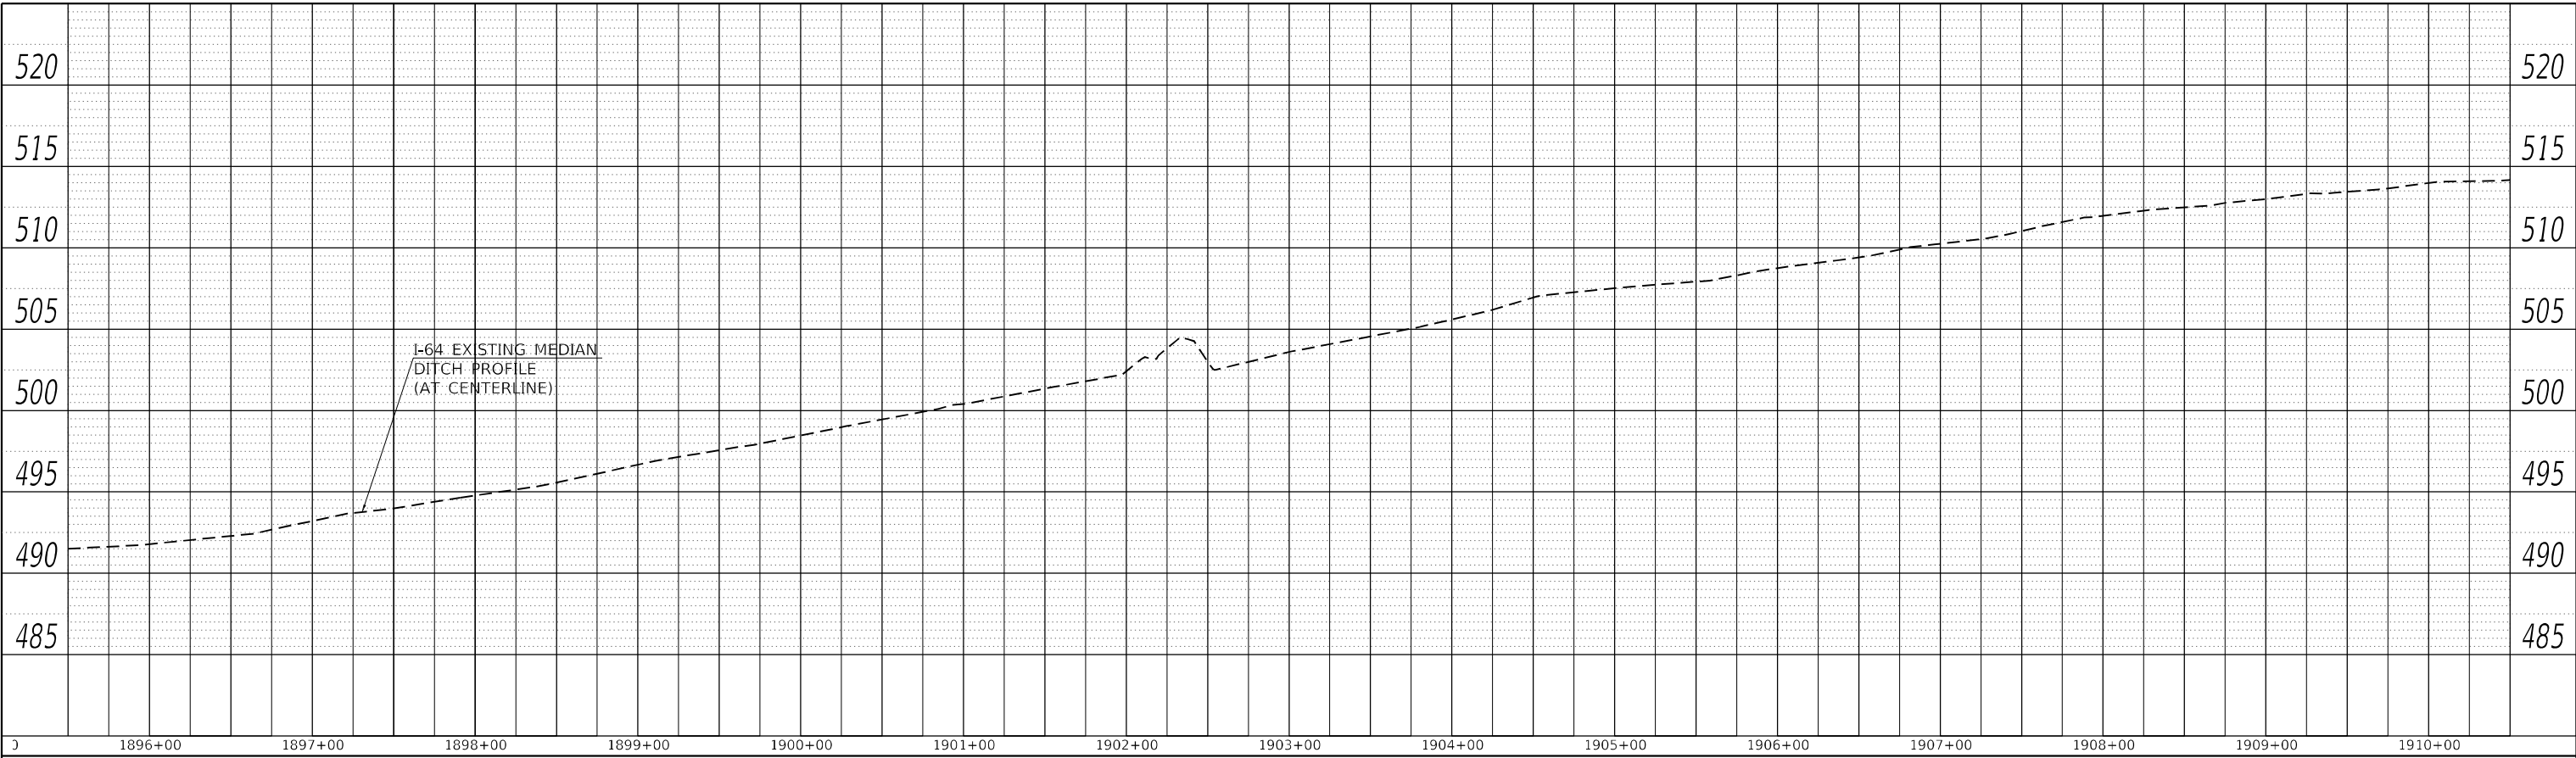

PROFILE	SURVEYED	BY	DATE
	PLOTTED		
	GRADES CHECKED		
	NOTE BOOK NO.		

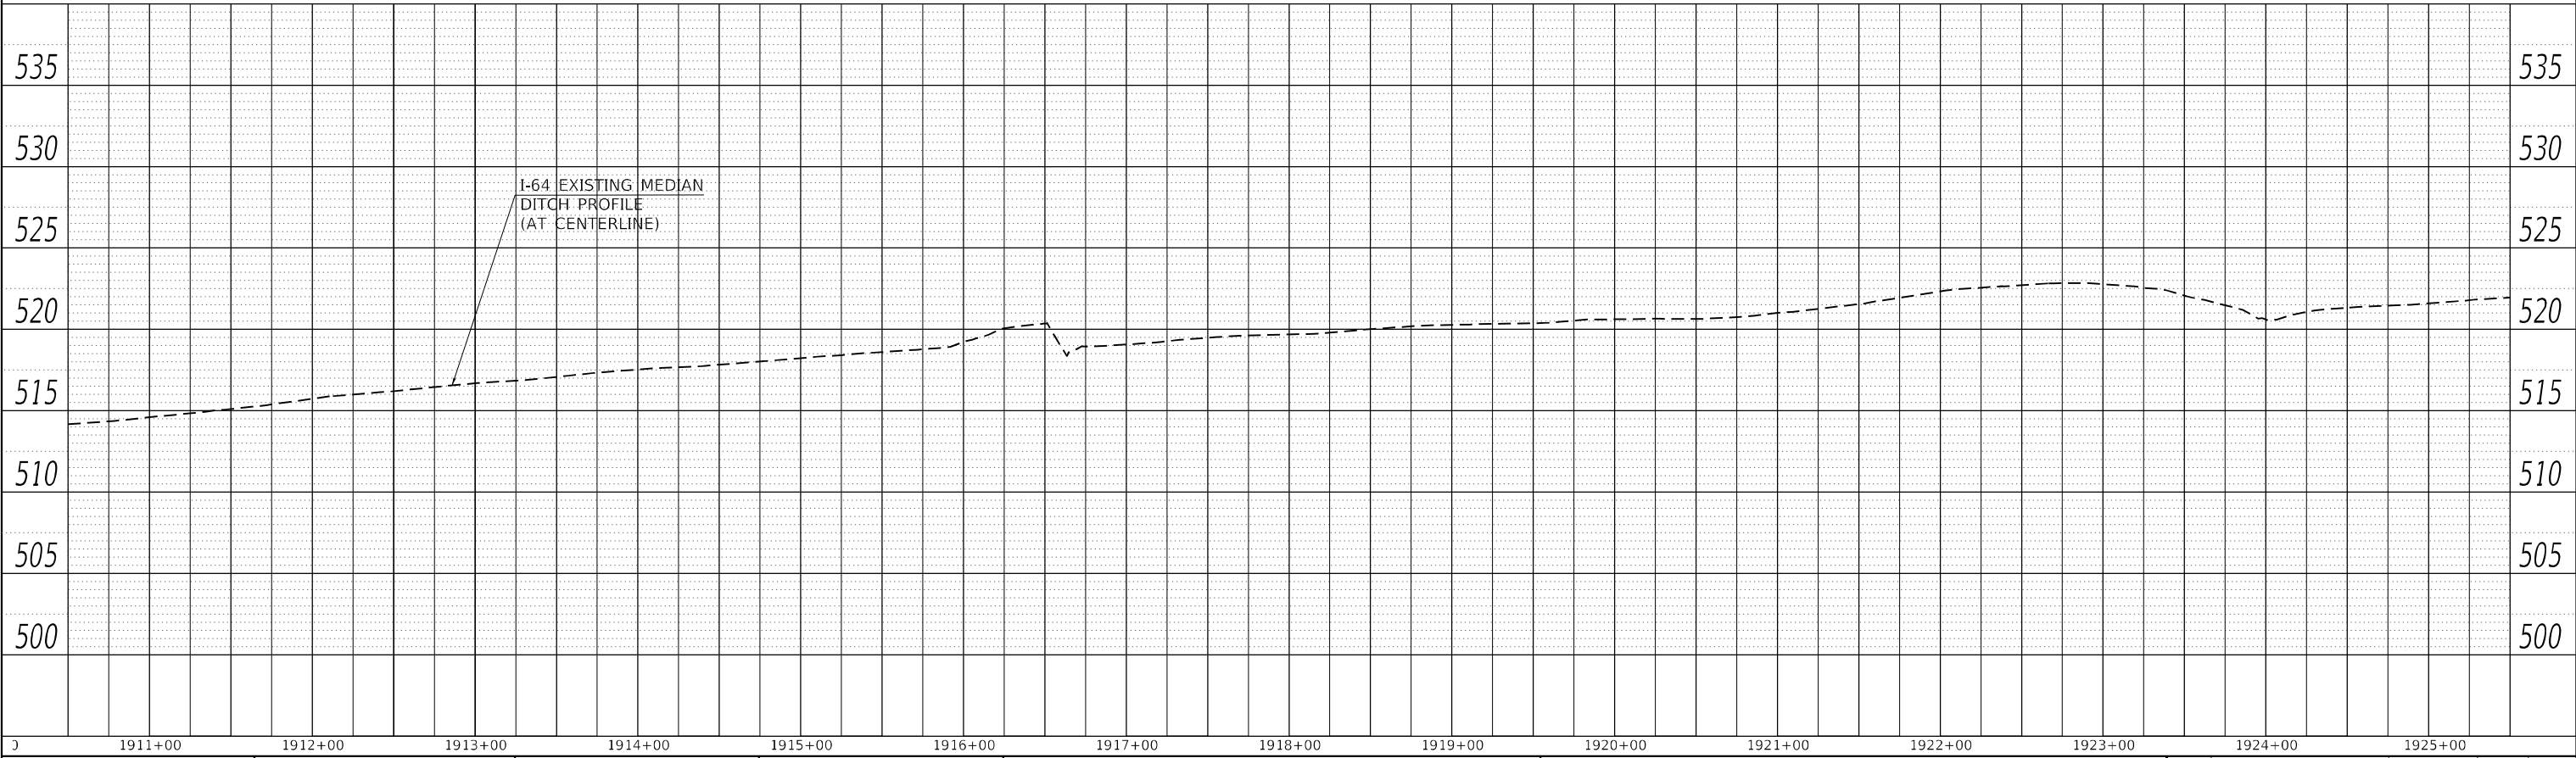

MODEL: Default
FILE NAME: ...0978604-sh-profiles-64 LT Ditch.dgn


USER NAME = dhawes	DESIGNED -	REVISED -
	DRAWN -	REVISED -
PLOT SCALE = 100,0000 ' / in.	CHECKED -	REVISED -
PLOT DATE = 11/4/2022 - 11:54:30 AM	DATE -	REVISED -

STATE OF ILLINOIS
DEPARTMENT OF TRANSPORTATION


INTERSTATE 64 MEDIAN & LEFT DITCH PROFILES			
SCALE: 50	SHEET	OF	SHEETS
STA.	TO	STA.	

F.A.I. RTE.	SECTION	COUNTY	TOTAL SHEETS	SHEET NO.
I-64	*	JEFFERSON	1052	254
CONTRACT NO. 78604				
ILLINOIS		FED. AID PROJECT		

PLAN	SURVEYED	BY	DATE
	PLOTTED		
	ALIGNMENT CHECKED		
	CADD FILE NAME		
	NOTE BOOK NO.		

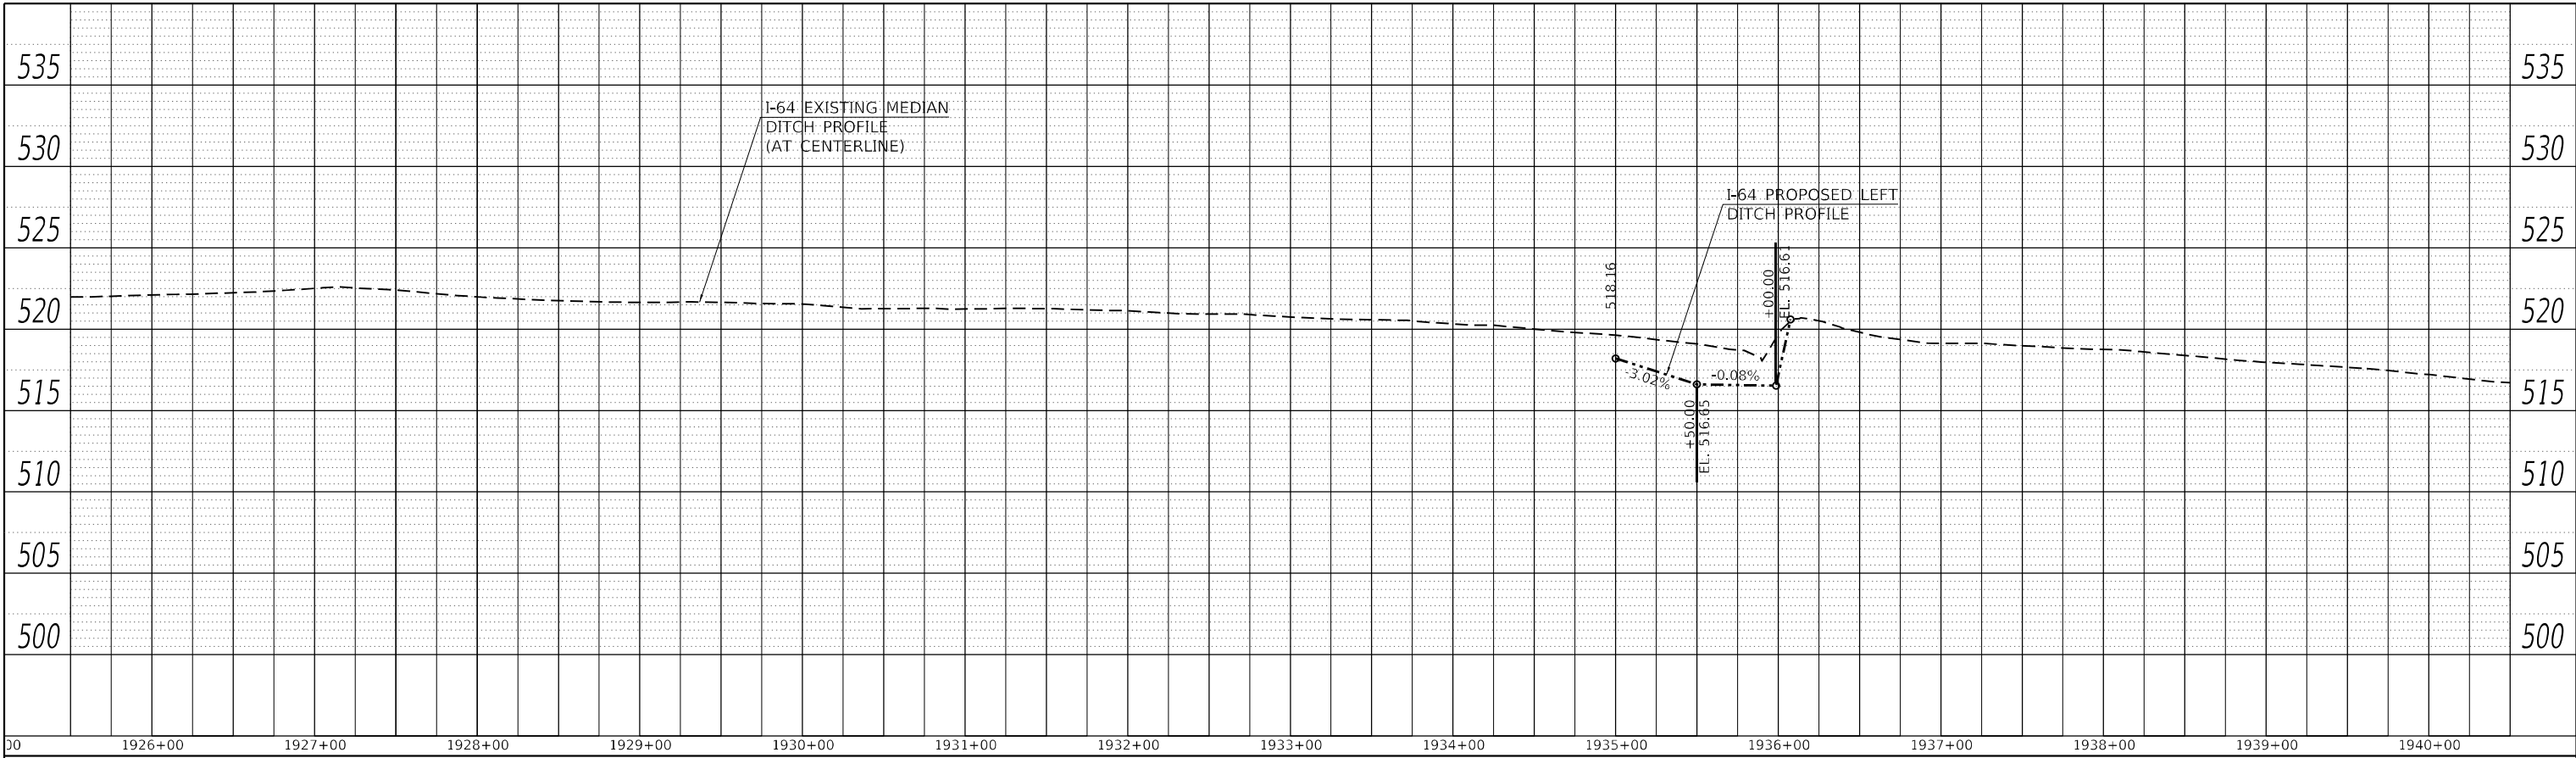


PROFILE	SURVEYED	BY	DATE
	PLOTTED		
	GRADES CHECKED		
	STRUCTURE NOTATIONS CHWD		
	NOTE BOOK NO.		

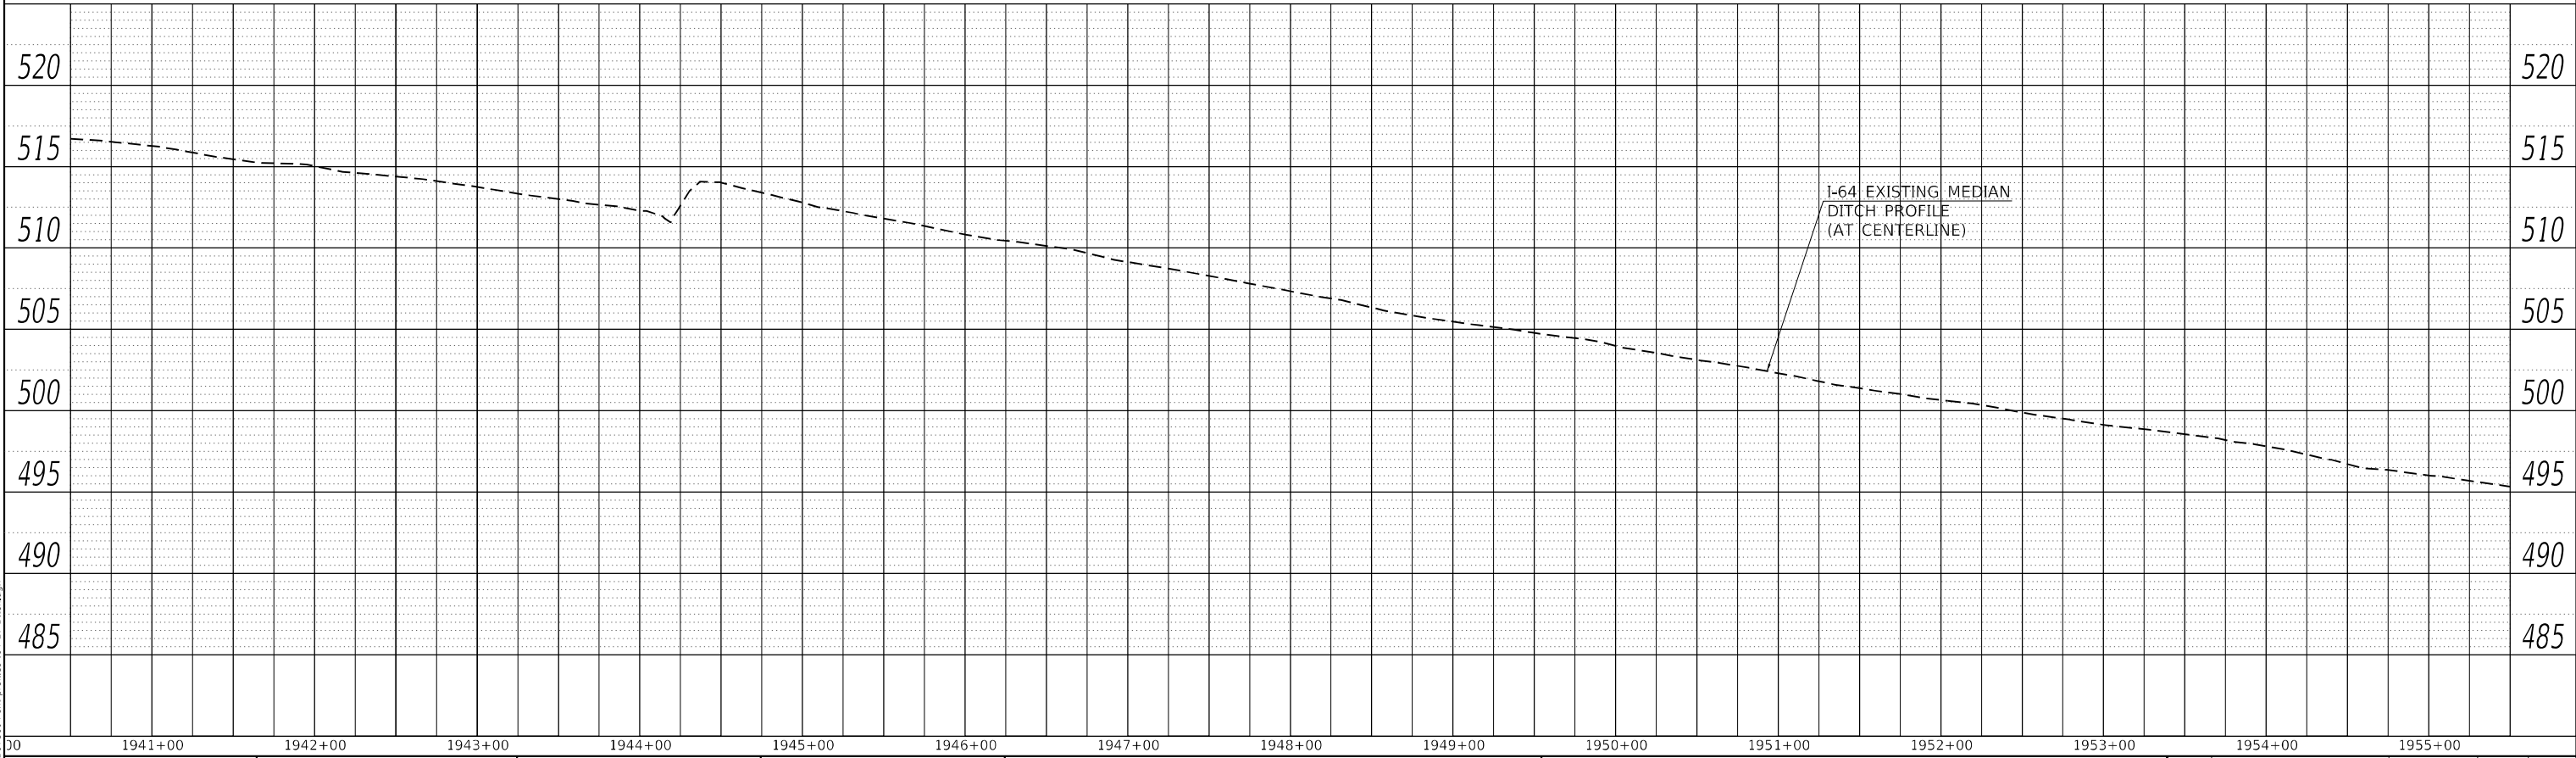


MODEL: Default
FILE NAME: ...0978604-sh-profiles I64 LT Ditch.dgn

	USER NAME = dhawes	DESIGNED -	REVISED -	STATE OF ILLINOIS DEPARTMENT OF TRANSPORTATION				INTERSTATE 64 MEDIAN & LEFT DITCH PROFILES				F.A.I. RTE.	SECTION	COUNTY	TOTAL SHEETS	SHEET NO.
		DRAWN -	REVISED -									I-64	*	JEFFERSON	1052	255
	PLOT SCALE = 100,0000 ' / in.	CHECKED -	REVISED -									CONTRACT NO. 78604				
	PLOT DATE = 11/4/2022 - 11:54:31 AM	DATE -	REVISED -									SCALE: 50	SHEET OF SHEETS	STA.	TO STA.	ILLINOIS FED. AID PROJECT

PLAN	SURVEYED	BY	DATE
	PLOTTED		
	ALIGNMENT CHECKED		
	CADD FILE NAME		
	NOTE BOOK NO.		

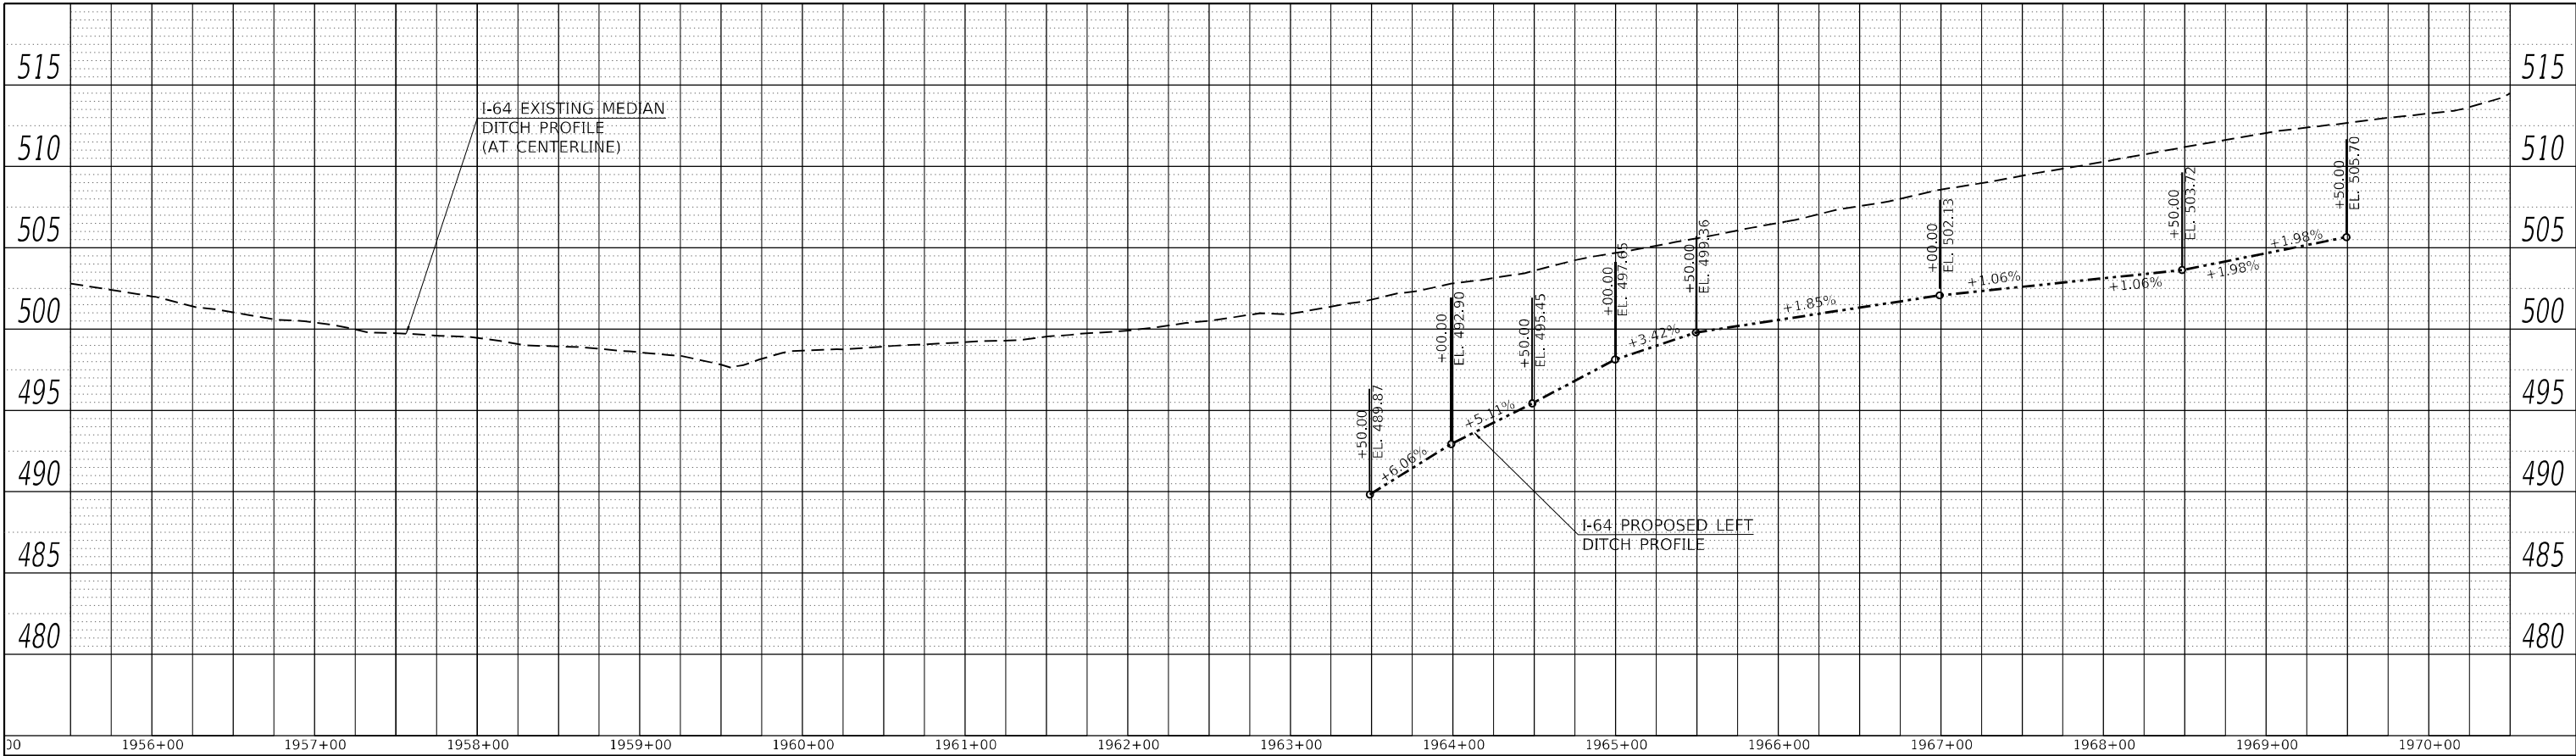

PROFILE	SURVEYED	BY	DATE
	PLOTTED		
	GRADES CHECKED		
	STRUCTURE NOTATIONS CHWD		
	NOTE BOOK NO.		

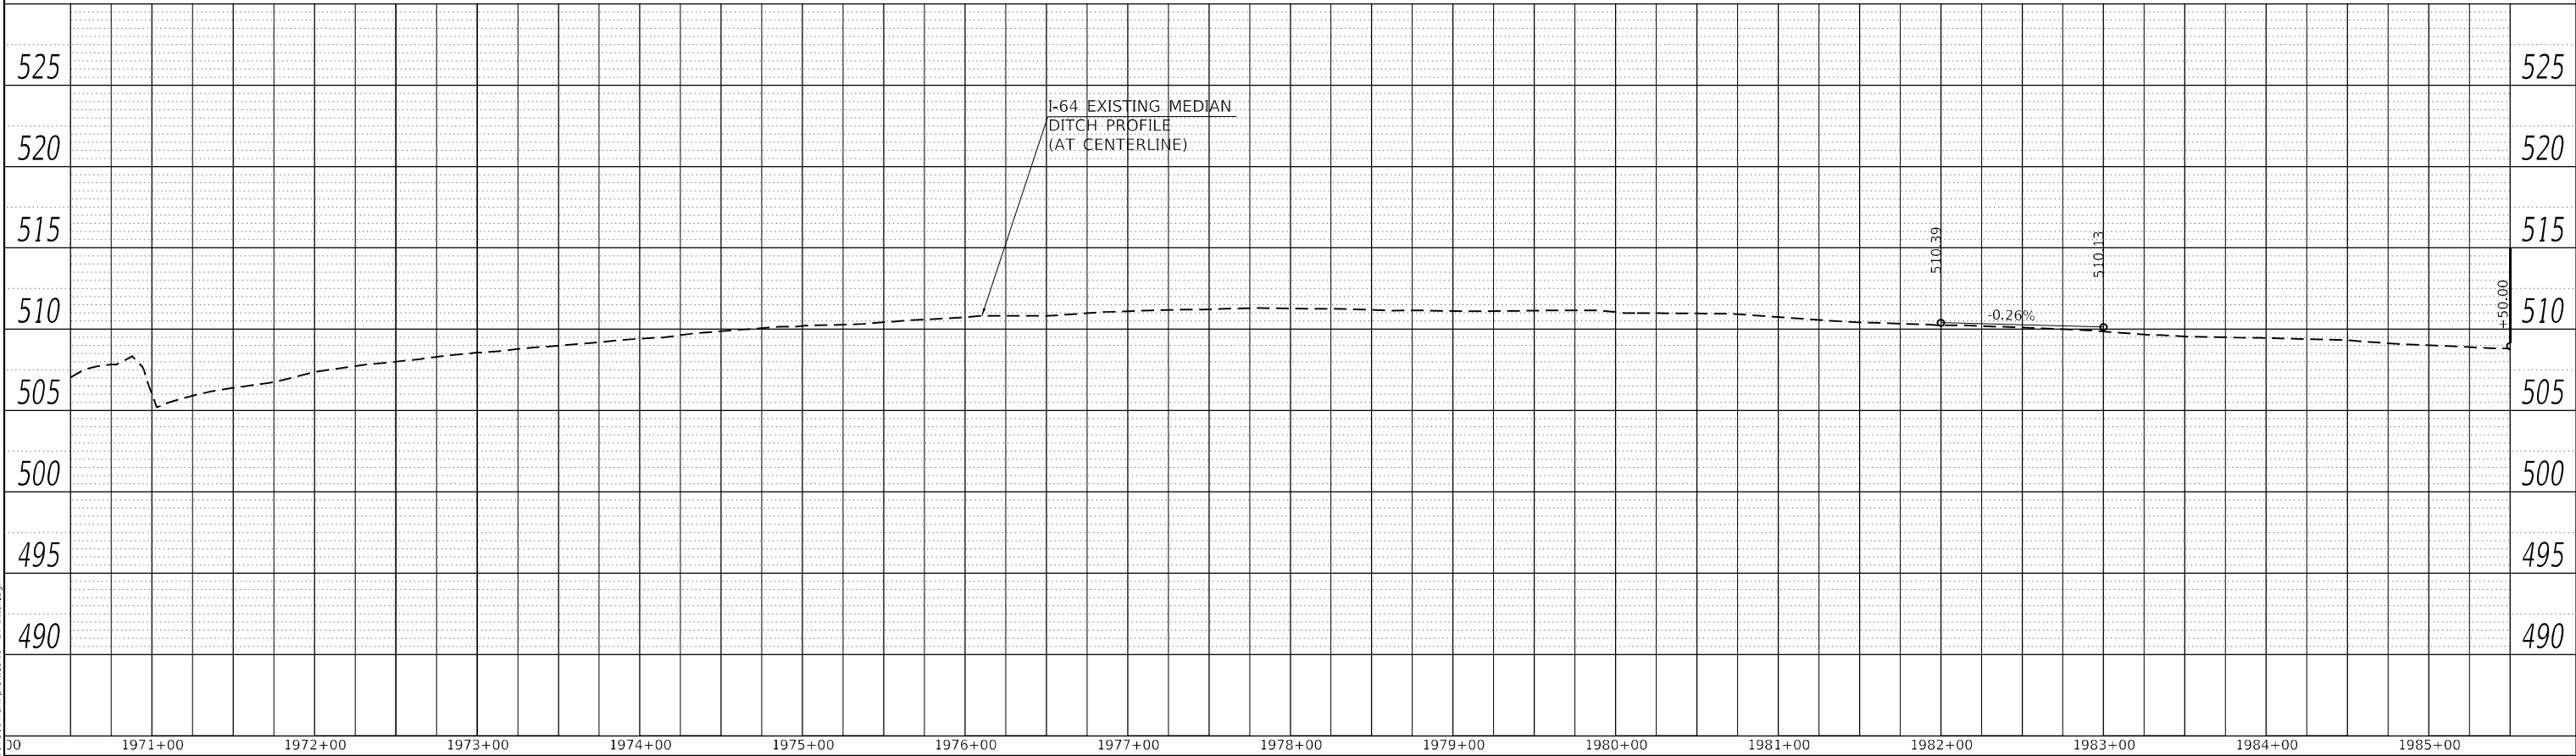


MODEL: Default
FILE NAME: ...0978604-sh-profiles I64 LT Ditch.dgn

USER NAME = dhawes	DESIGNED -	REVISED -
	DRAWN -	REVISED -
PLOT SCALE = 100,0000 ' / in.	CHECKED -	REVISED -
PLOT DATE = 11/4/2022 - 11:54:31 AM	DATE -	REVISED -


STATE OF ILLINOIS
DEPARTMENT OF TRANSPORTATION

INTERSTATE 64 MEDIAN & LEFT DITCH PROFILES				F.A.I. RTE.	SECTION	COUNTY	TOTAL SHEETS	SHEET NO.
				I-64	*	JEFFERSON	1052	256
				CONTRACT NO. 78604				
SCALE: 50	SHEET	OF	SHEETS	STA.	TO STA.	ILLINOIS	FED. AID PROJECT	

PLAN	SURVEYED	BY	DATE
	PLOTTED		
	ALIGNMENT CHECKED		
	CADD FILE NAME		
	NOTE BOOK NO.		

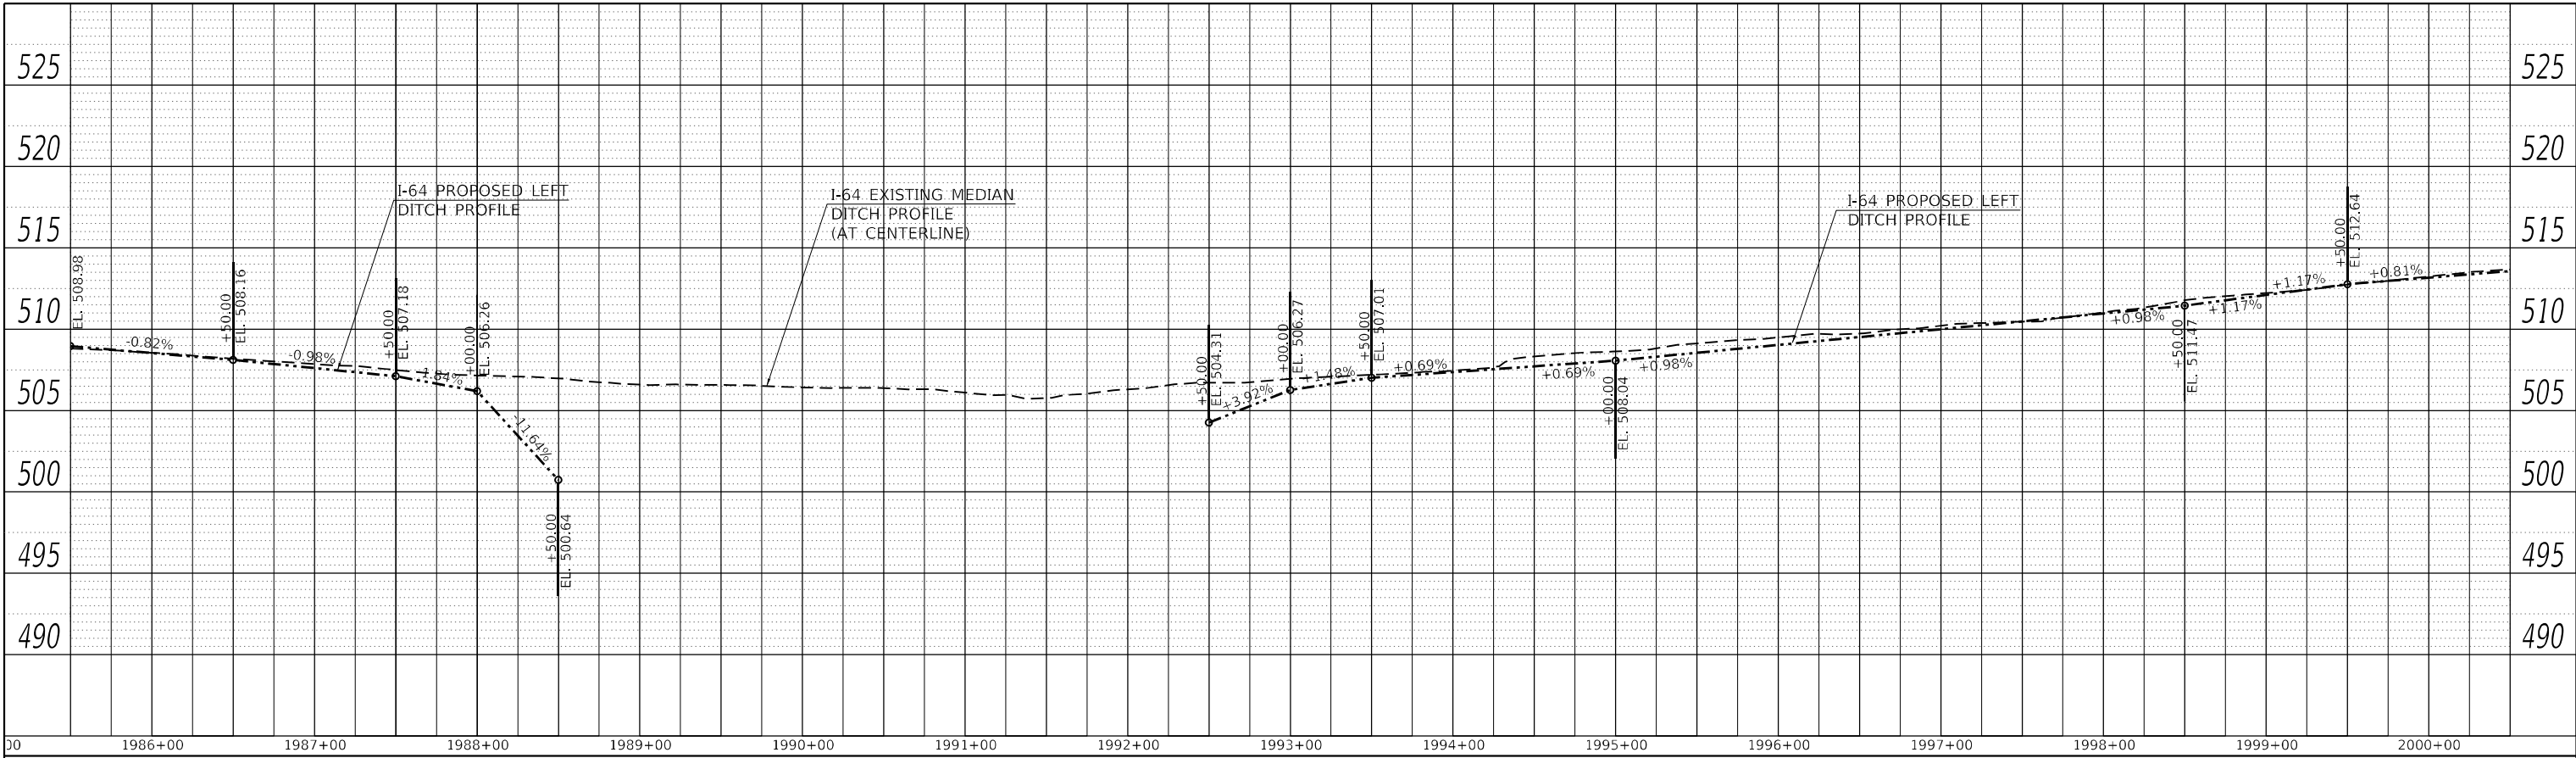

PROFILE	SURVEYED	BY	DATE
	PLOTTED		
	GRADES CHECKED		
	STRUCTURE NOTATIONS CHWD		
	NOTE BOOK NO.		

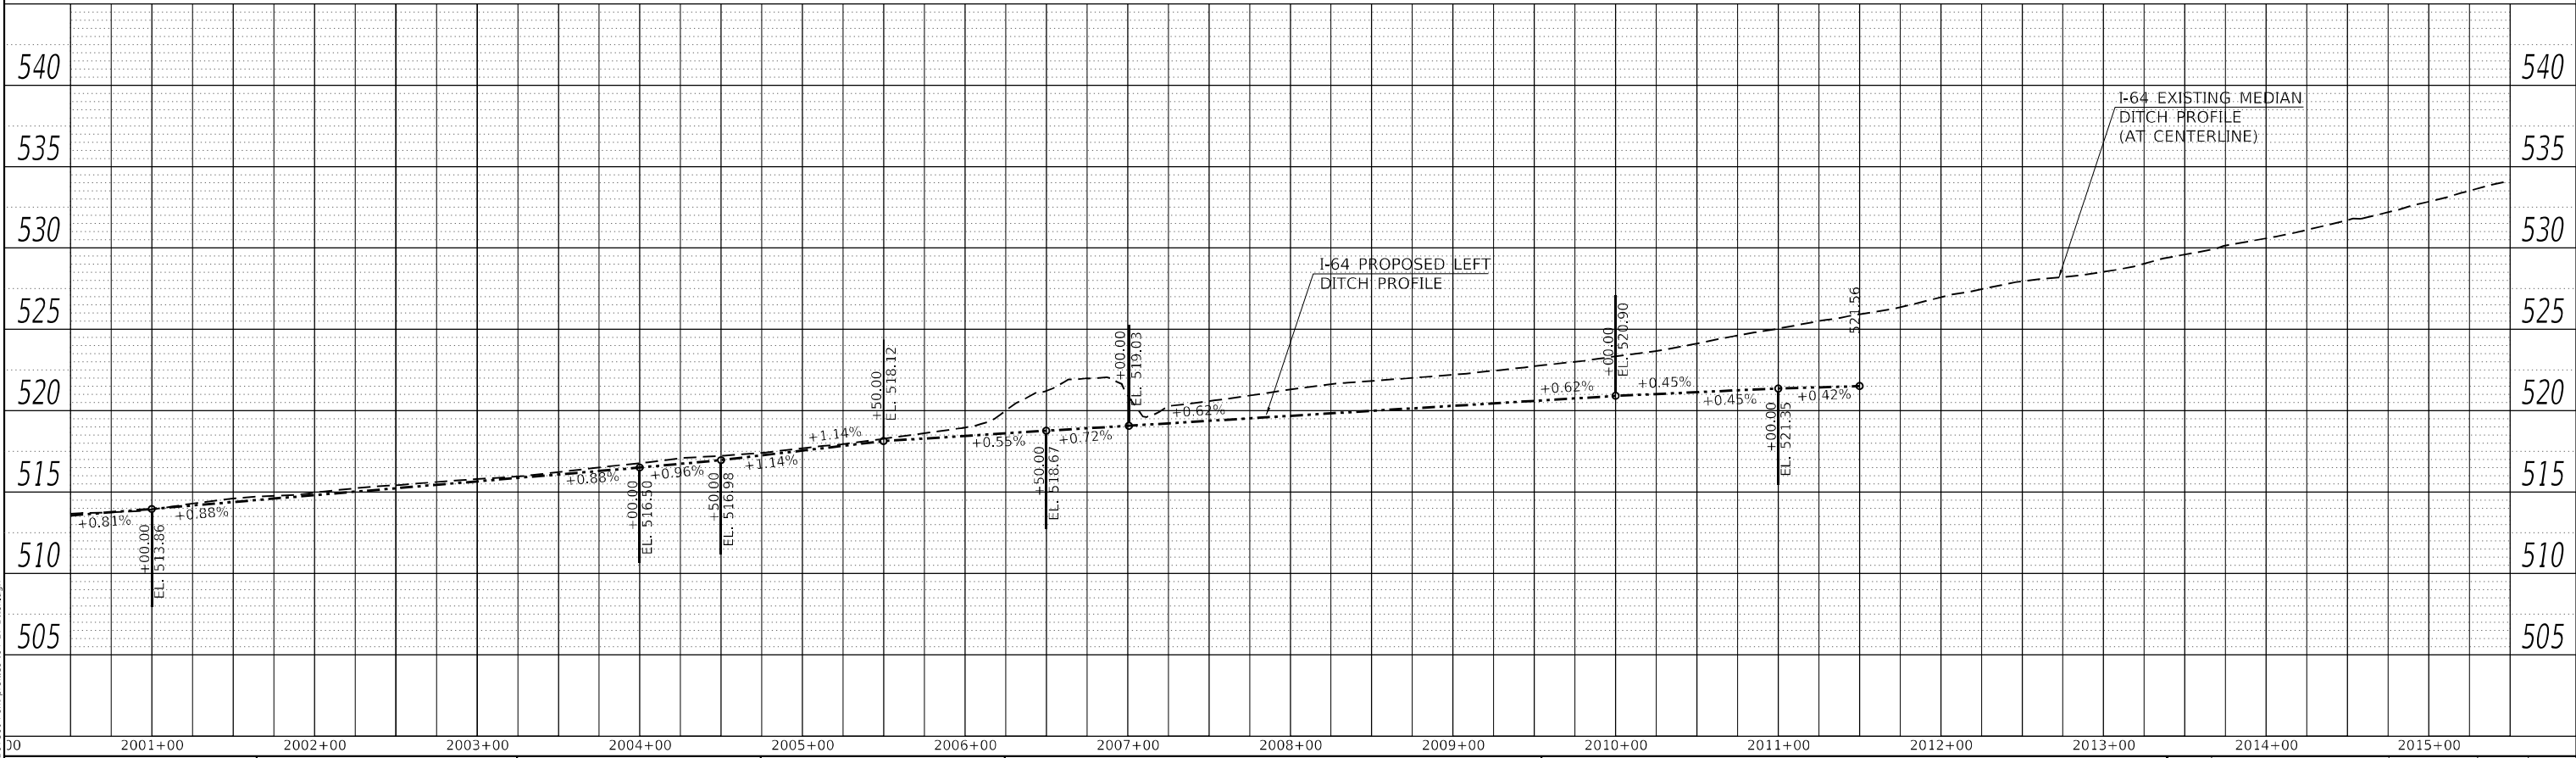

MODEL: Default
FILE NAME: ...0978604-sh-profiles-64 LT Ditch.dgn

USER NAME = dhawes	DESIGNED -	REVISED -
	DRAWN -	REVISED -
PLOT SCALE = 100,000 ' / in.	CHECKED -	REVISED -
PLOT DATE = 11/4/2022 - 11:54:32 AM	DATE -	REVISED -


STATE OF ILLINOIS
DEPARTMENT OF TRANSPORTATION

INTERSTATE 64
MEDIAN & LEFT DITCH PROFILES


SCALE: 50 SHEET OF SHEETS STA. TO STA.

F.A.I. RTE.	SECTION	COUNTY	TOTAL SHEETS	SHEET NO.
I-64	*	JEFFERSON	1052	257
CONTRACT NO. 78604				
ILLINOIS		FED. AID PROJECT		

PLAN	SURVEYED	BY	DATE
	PLOTTED		
	ALIGNMENT CHECKED		
	NOTE BOOK NO.		

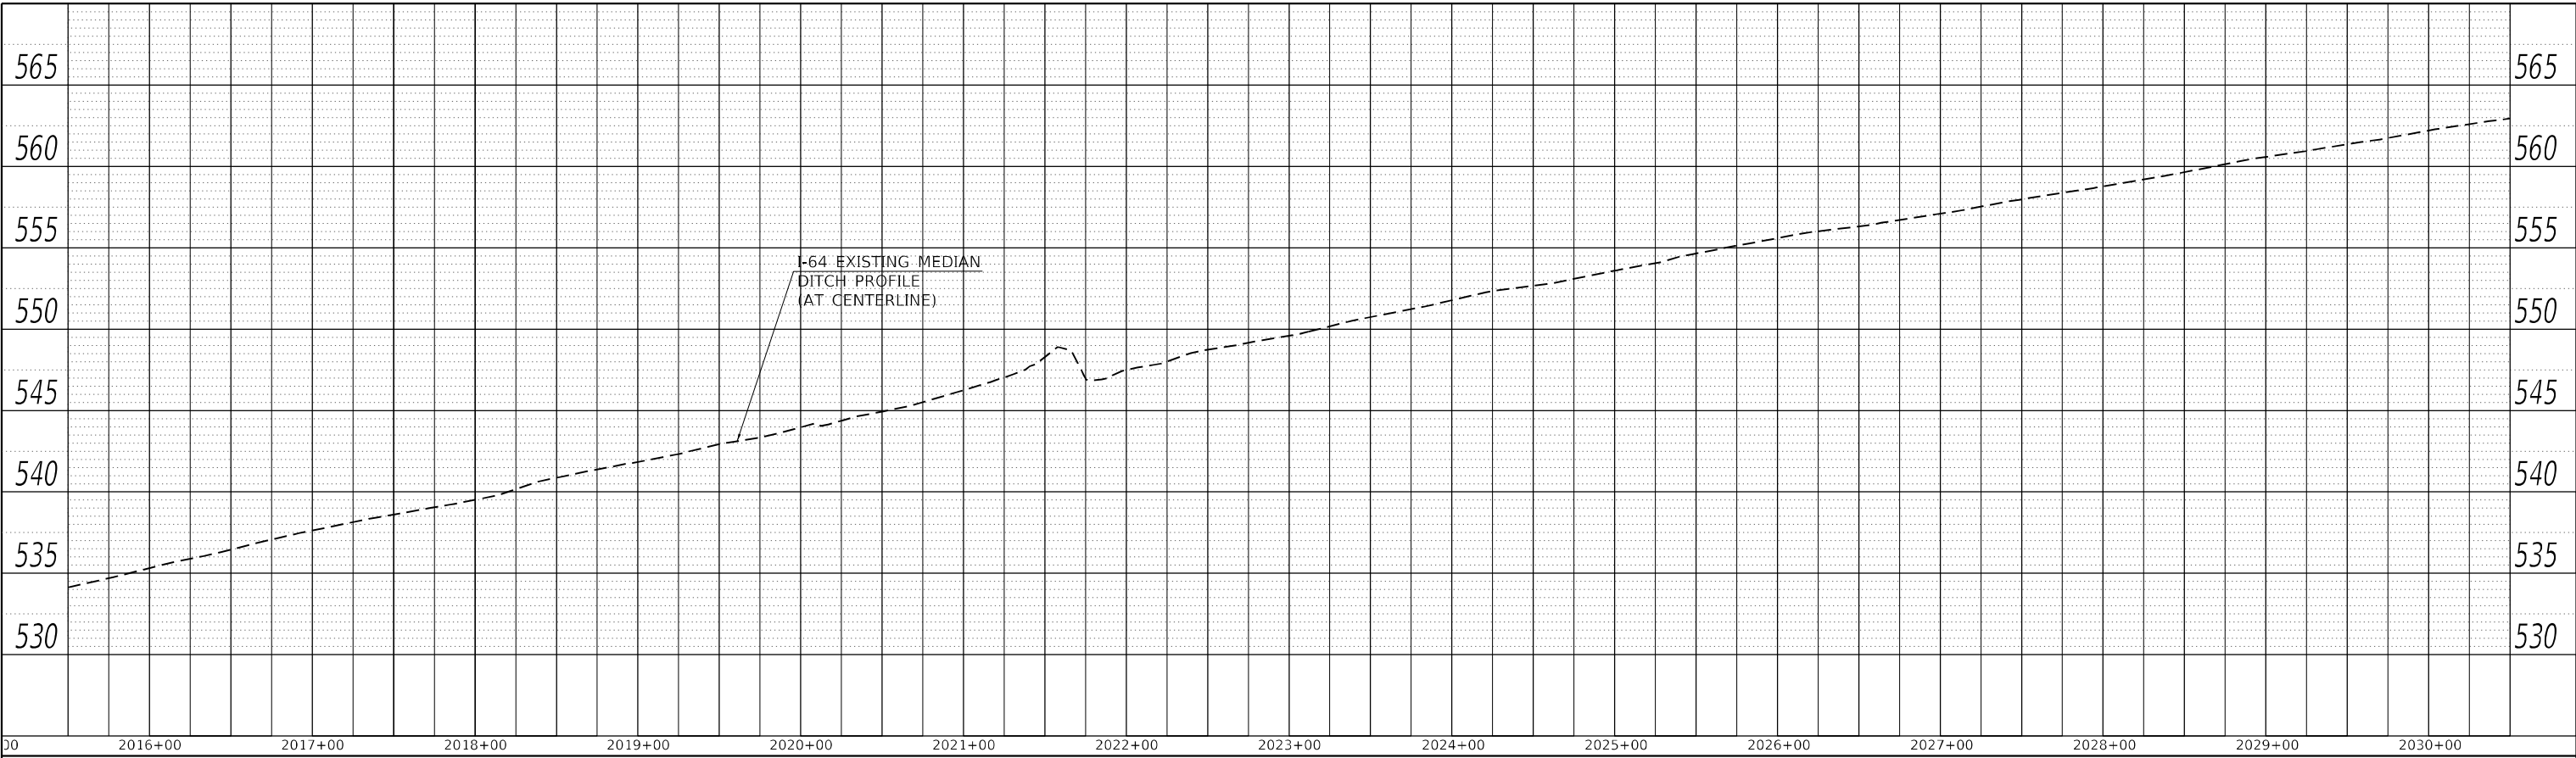


PROFILE	SURVEYED	BY	DATE
	PLOTTED		
	GRADES CHECKED		
	NOTE BOOK NO.		

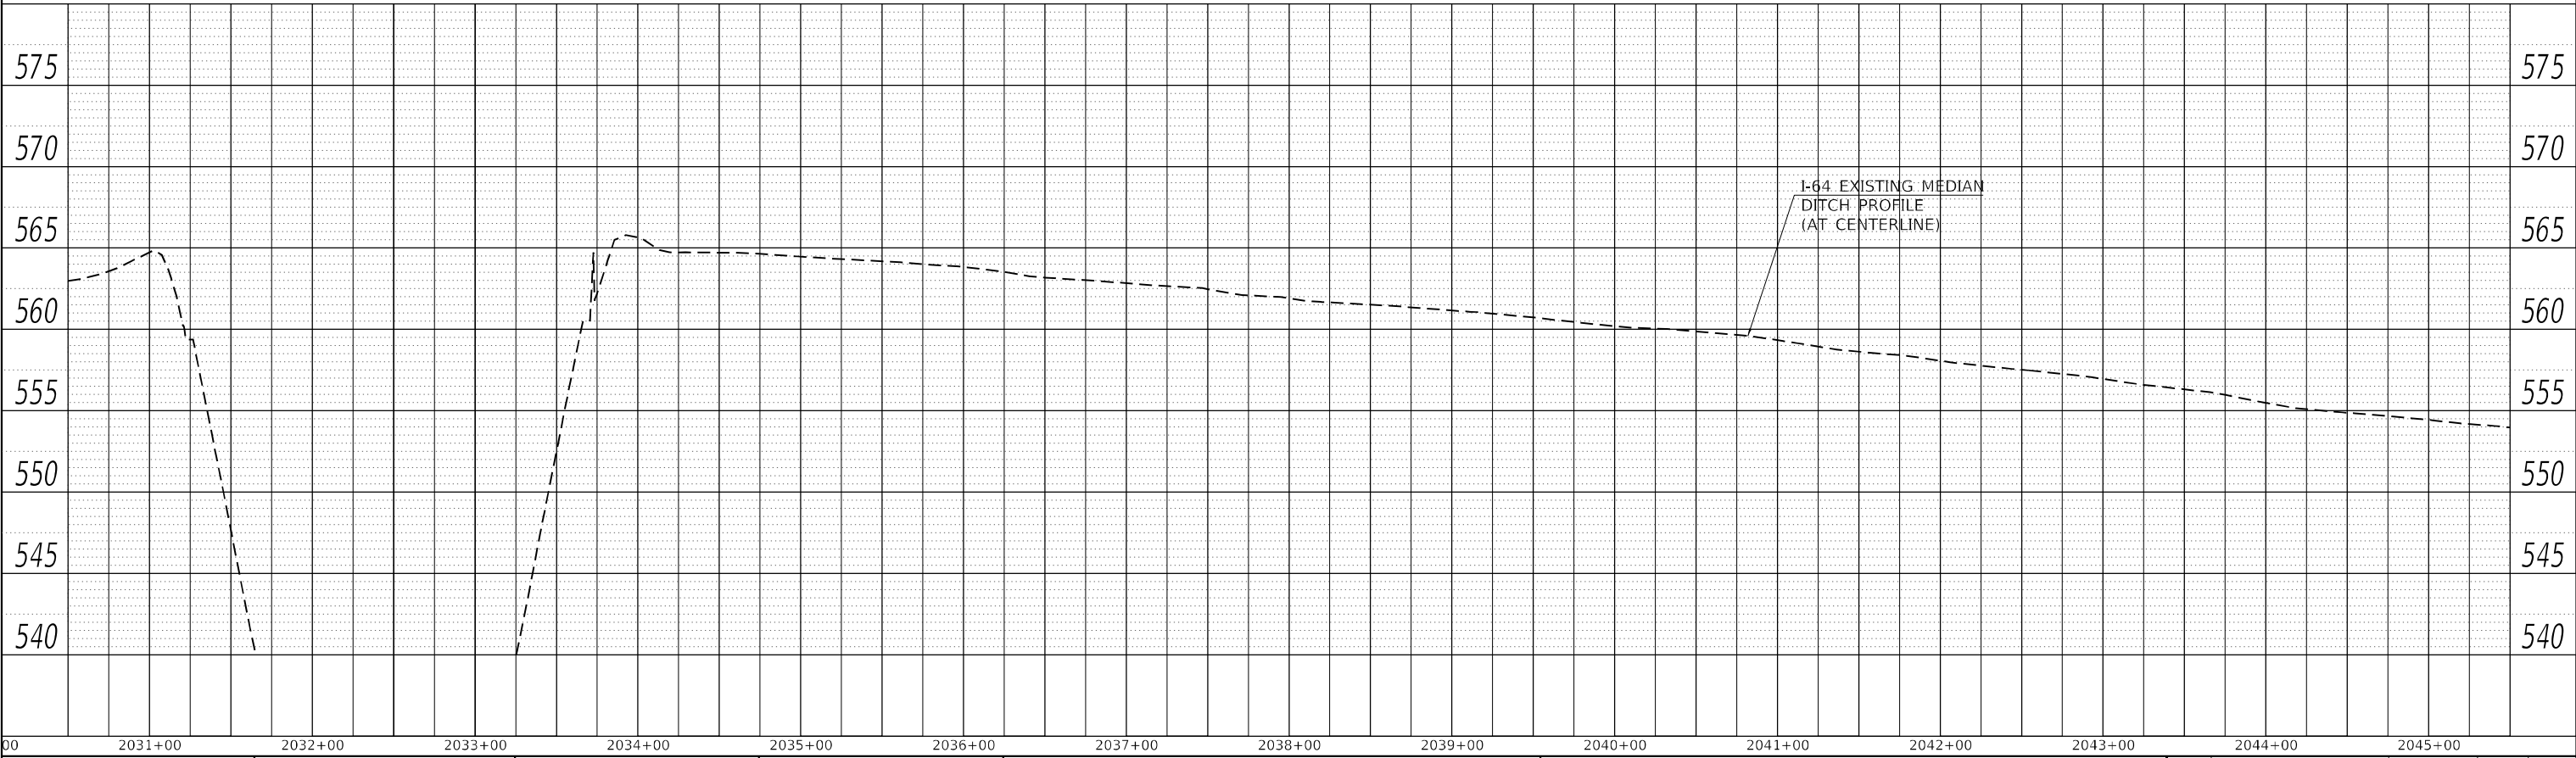


MODEL: Default
FILE NAME: ...\\336604-sh-profiles\\64 LT Ditch.dgn

	USER NAME = dhawes	DESIGNED -	REVISED -	STATE OF ILLINOIS DEPARTMENT OF TRANSPORTATION	INTERSTATE 64 MEDIAN & LEFT DITCH PROFILES				F.A.I. RTE.	SECTION	COUNTY	TOTAL SHEETS	SHEET NO.	
		DRAWN -	REVISED -											
	PLOT SCALE = 100,0000 ' / in.	CHECKED -	REVISED -		I-64	*	JEFFERSON	1052	258					
	PLOT DATE = 11/4/2022 - 11:54:33 AM	DATE -	REVISED -		CONTRACT NO. 78604									
					SCALE: 50	SHEET	OF	SHEETS	STA.	TO STA.			ILLINOIS	FED. AID PROJECT

PLAN	SURVEYED	BY	DATE
	PLOTTED		
NOTE BOOK NO.	ALIGNMENT CHECKED		
	CADD FILE NAME		

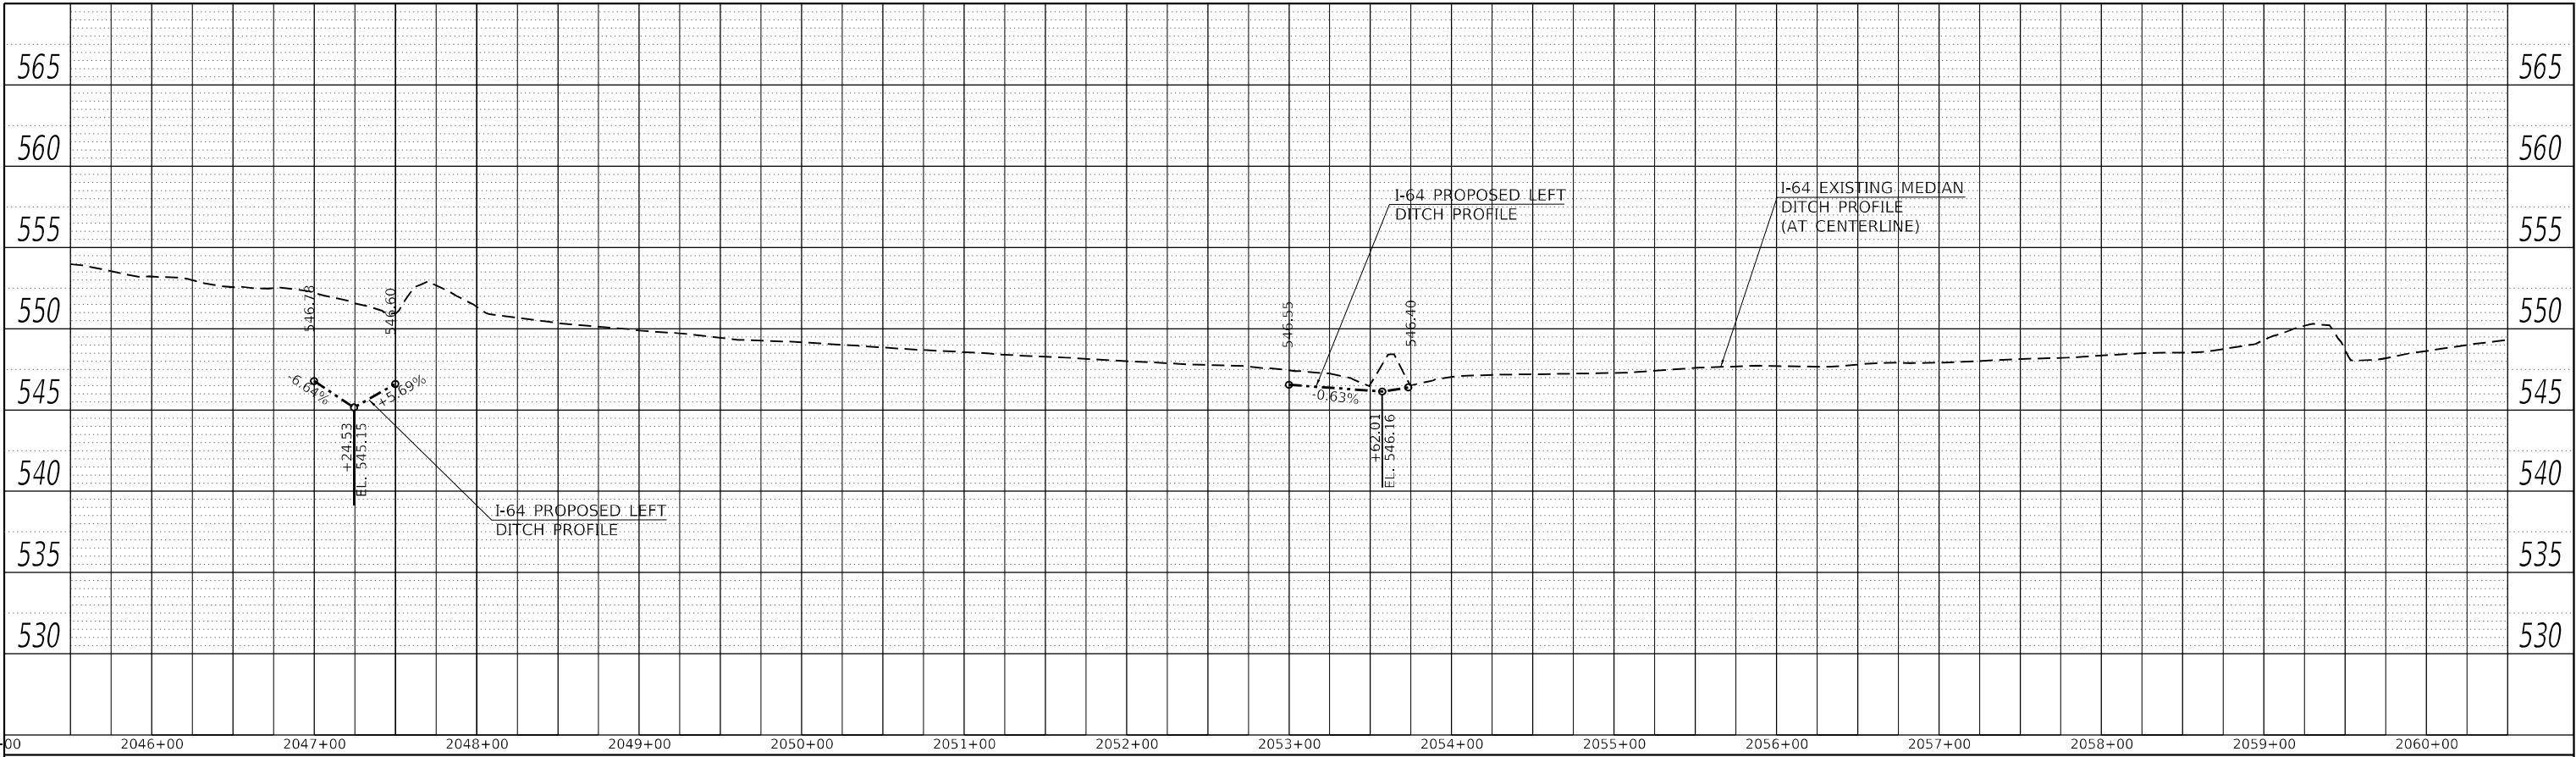

PROFILE	SURVEYED	BY	DATE
	PLOTTED		
NOTE BOOK NO.	GRADES CHECKED		
	STRUCTURE NOTATIONS CHWD		

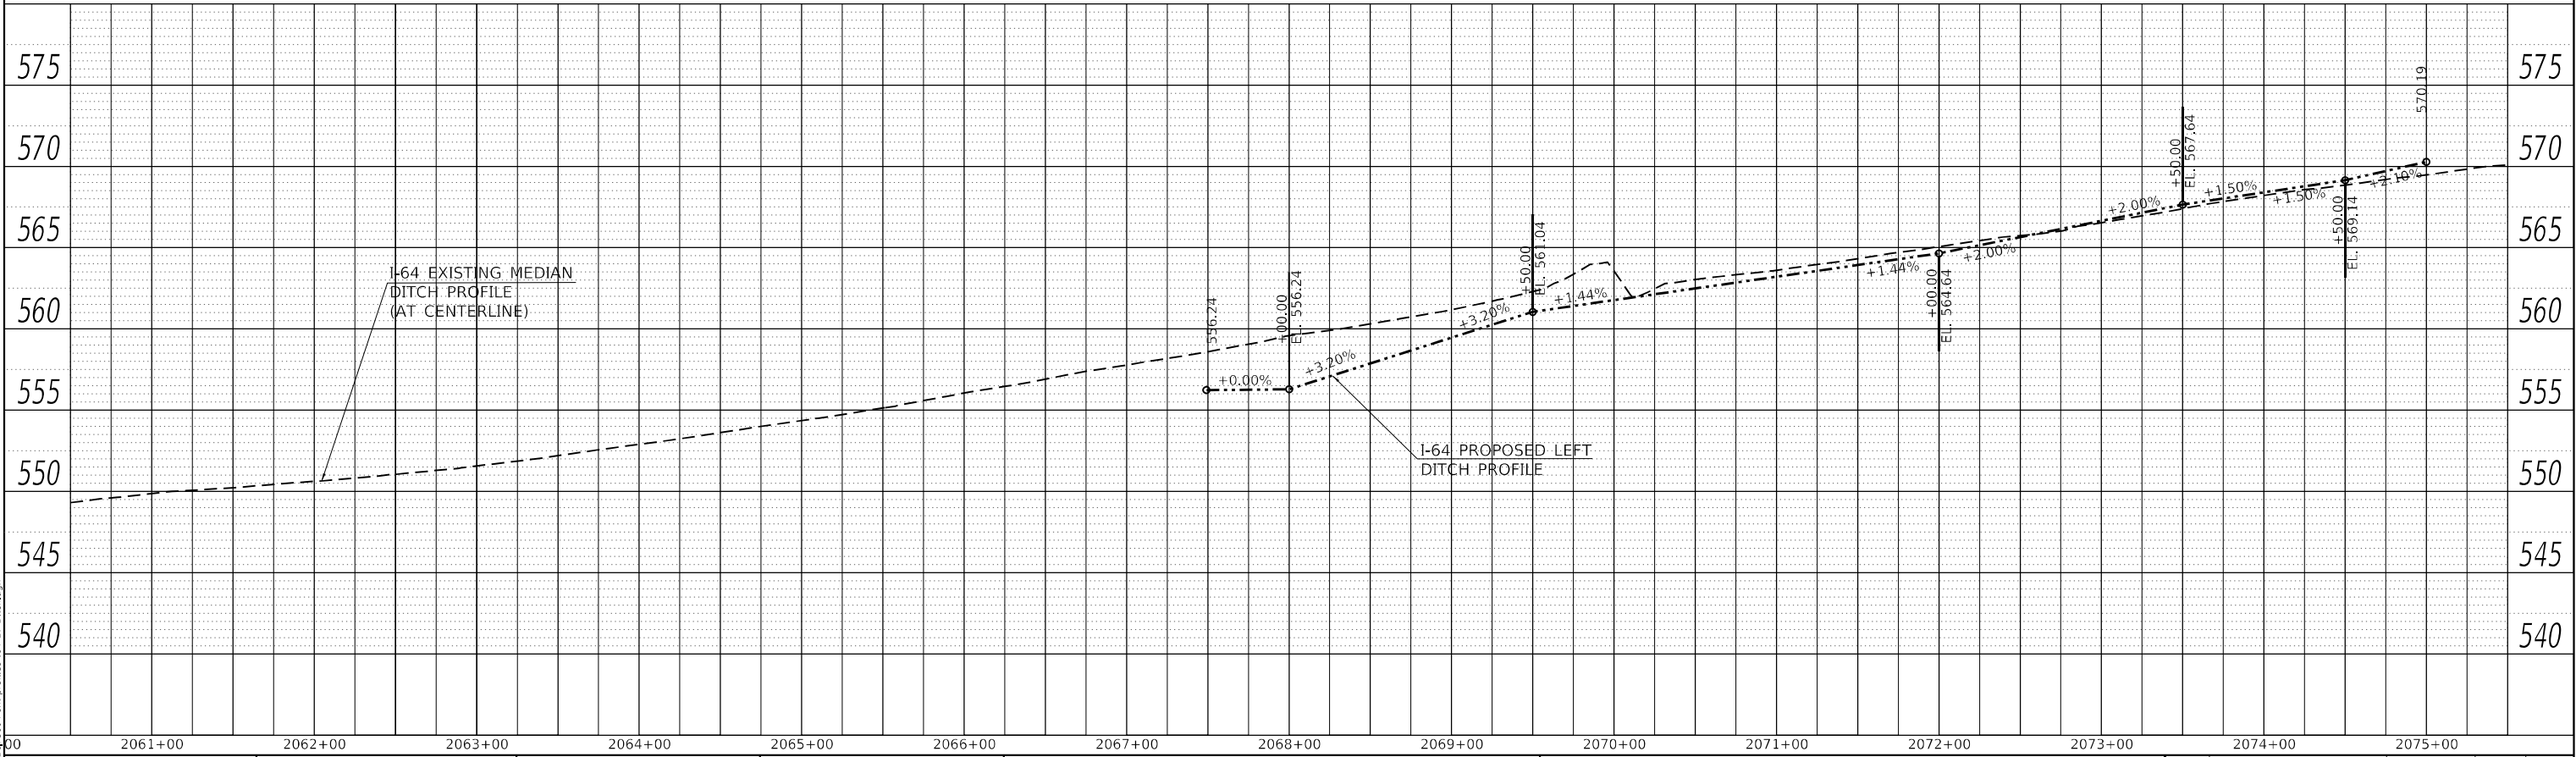

MODEL: Default
FILE NAME: ...\\336604-sh-profiles\\64 LT Ditch.dgn

USER NAME = dhawes	DESIGNED -	REVISED -
	DRAWN -	REVISED -
PLOT SCALE = 100,0000 ' / in.	CHECKED -	REVISED -
PLOT DATE = 11/4/2022 - 11:54:34 AM	DATE -	REVISED -


STATE OF ILLINOIS
DEPARTMENT OF TRANSPORTATION

INTERSTATE 64
MEDIAN & LEFT DITCH PROFILES


SCALE: 50 SHEET OF SHEETS STA. TO STA.

F.A.I. RTE.	SECTION	COUNTY	TOTAL SHEETS	SHEET NO.
I-64	*	JEFFERSON	1052	259
CONTRACT NO. 78604				
		ILLINOIS	FED. AID PROJECT	

PLAN	SURVEYED _____			BY _____	DATE _____
	PLOTTED _____				
NOTE BOOK NO. _____	ALIGNMENT CHECKED _____				
	RT. OF WAY CHECKED _____				
	CADD FILE NAME _____				

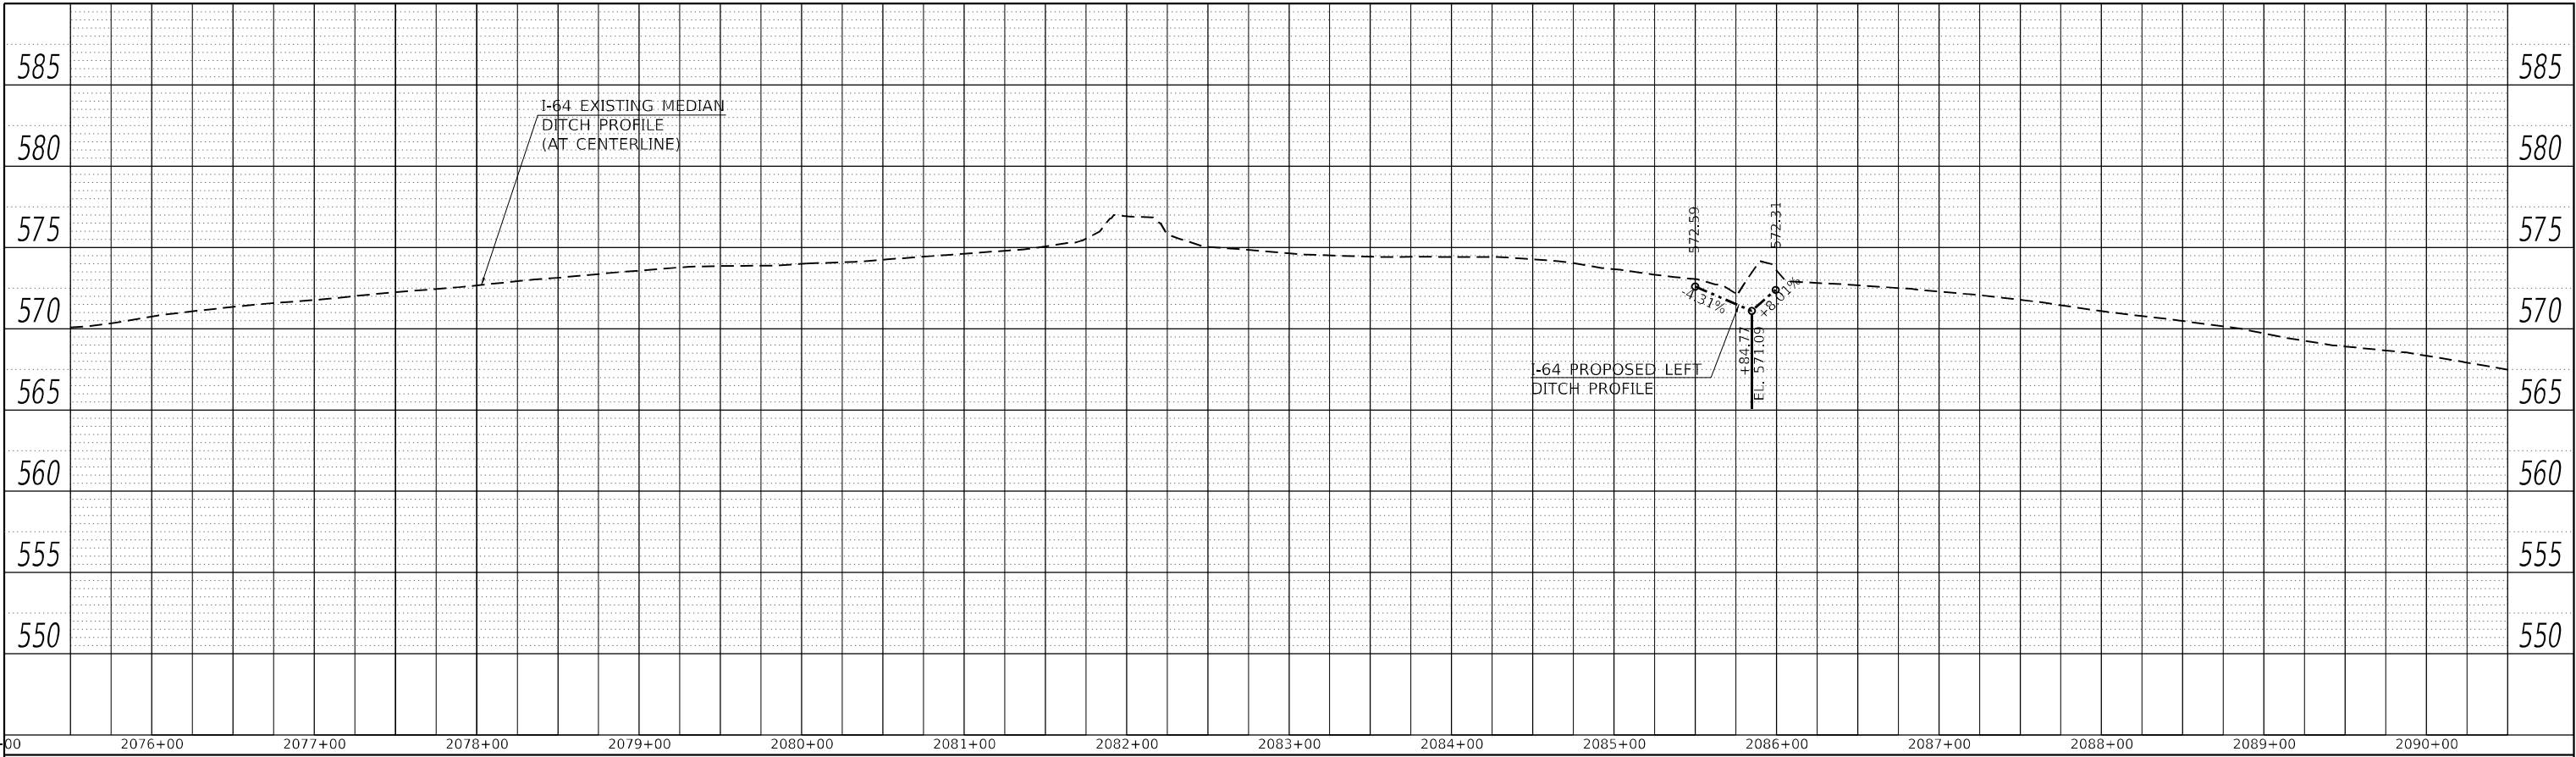

PROFILE		BY	DATE
NOTE BOOK			
NO. _____	SURVEYED _____		
	PLOTTED _____		
	GRADES CHECKED _____		
	B.M. NOTED _____		
	STRUCTURE NOTAT'NS CHKD _____		

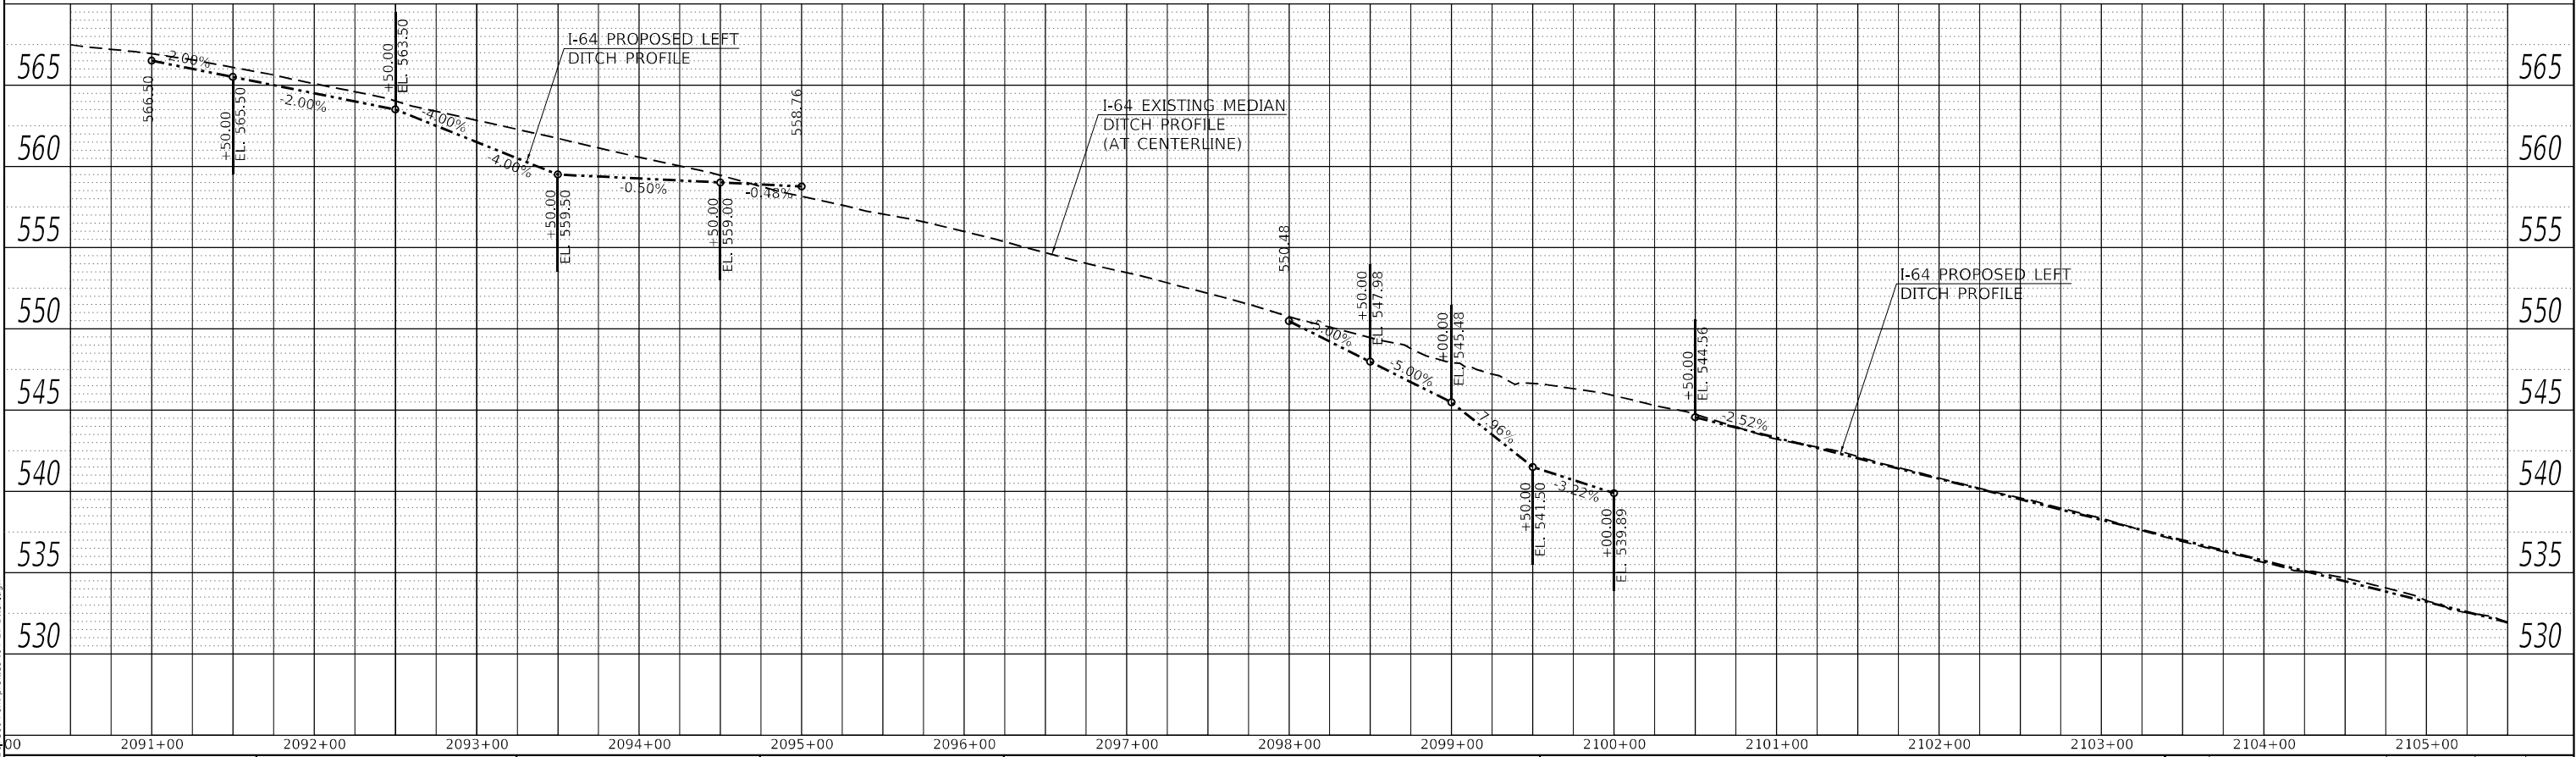

MODEL: Default
FILE NAME: ...\\336604-sh-profiles\64 LT Ditch.dgn

USER NAME = dhawes	DESIGNED -	REVISED -
	DRAWN -	REVISED -
PLOT SCALE = 100,0000 ' / in.	CHECKED -	REVISED -
PLOT DATE = 11/4/2022 - 11:54:35 AM	DATE -	REVISED -

STATE OF ILLINOIS
DEPARTMENT OF TRANSPORTATION

INTERSTATE 64
MEDIAN & LEFT DITCH PROFILES


SCALE: 50 SHEET OF SHEETS STA. TO STA.

F.A.I. RTE.	SECTION	COUNTY	TOTAL SHEETS	SHEET NO.
I-64	*	JEFFERSON	1052	260
CONTRACT NO. 78604				
ILLINOIS		FED. AID PROJECT		

PLAN	SURVEYED	BY	DATE
	PLOTTED		
	ALIGNMENT CHECKED		
	CADD FILE NAME		
	NOTE BOOK NO.		




PROFILE	SURVEYED	BY	DATE
	PLOTTED		
	GRADES CHECKED		
	STRUCTURE NOTATIONS CHWD		
	NOTE BOOK NO.		

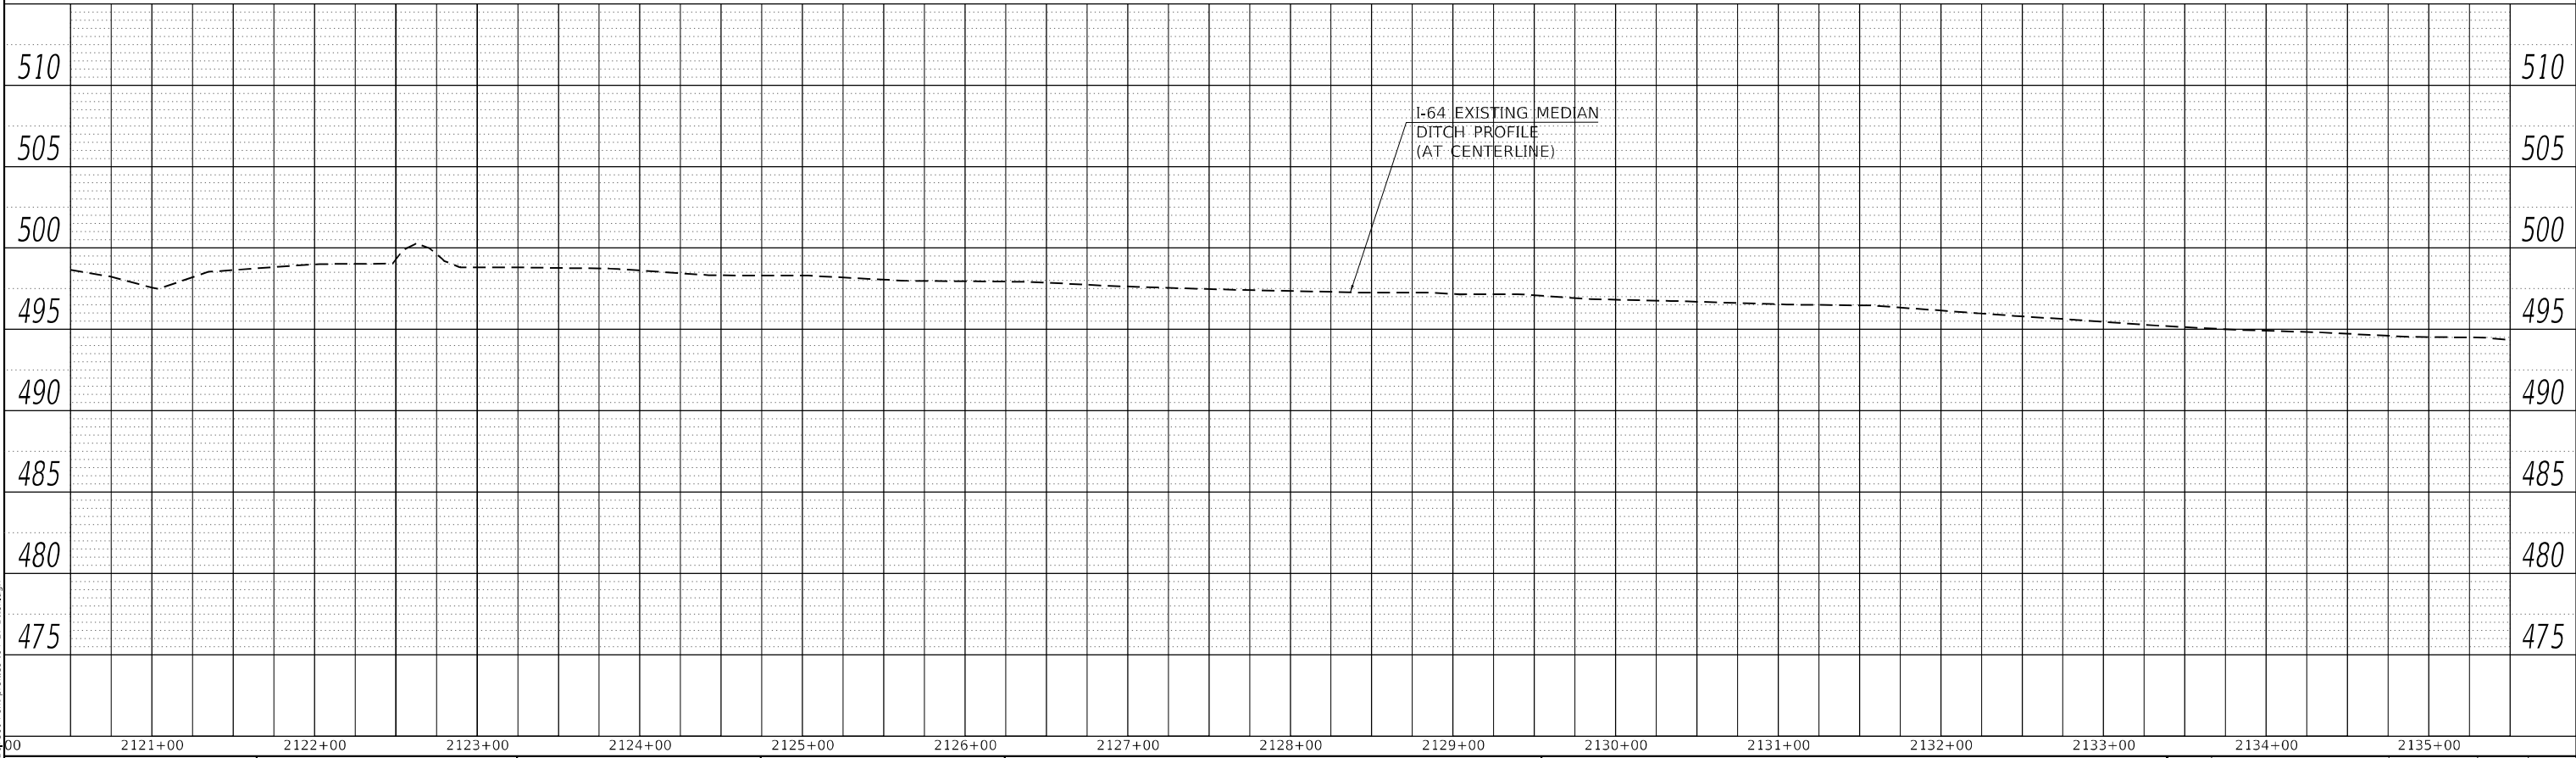


MODEL: Default
FILE NAME: ...\\336604-sh-profiles\\64 LT Ditch.dgn

	USER NAME = dhawes	DESIGNED -	REVISED -	STATE OF ILLINOIS DEPARTMENT OF TRANSPORTATION	INTERSTATE 64 MEDIAN & LEFT DITCH PROFILES				F.A.I. RTE.	SECTION	COUNTY	TOTAL SHEETS	SHEET NO.
		DRAWN -	REVISED -										
	PLOT SCALE = 100,0000 ' / in.	CHECKED -	REVISED -						I-64	*	JEFFERSON	1052	261
	PLOT DATE = 11/4/2022 - 11:54:35 AM	DATE -	REVISED -						CONTRACT NO. 78604				
					SCALE: 50	SHEET	OF	SHEETS	STA.	TO	STA.		

PLAN	SURVEYED	BY	DATE
	PLOTTED		
	ALIGNMENT CHECKED		
	CADD FILE NAME		
NOTE BOOK NO.			

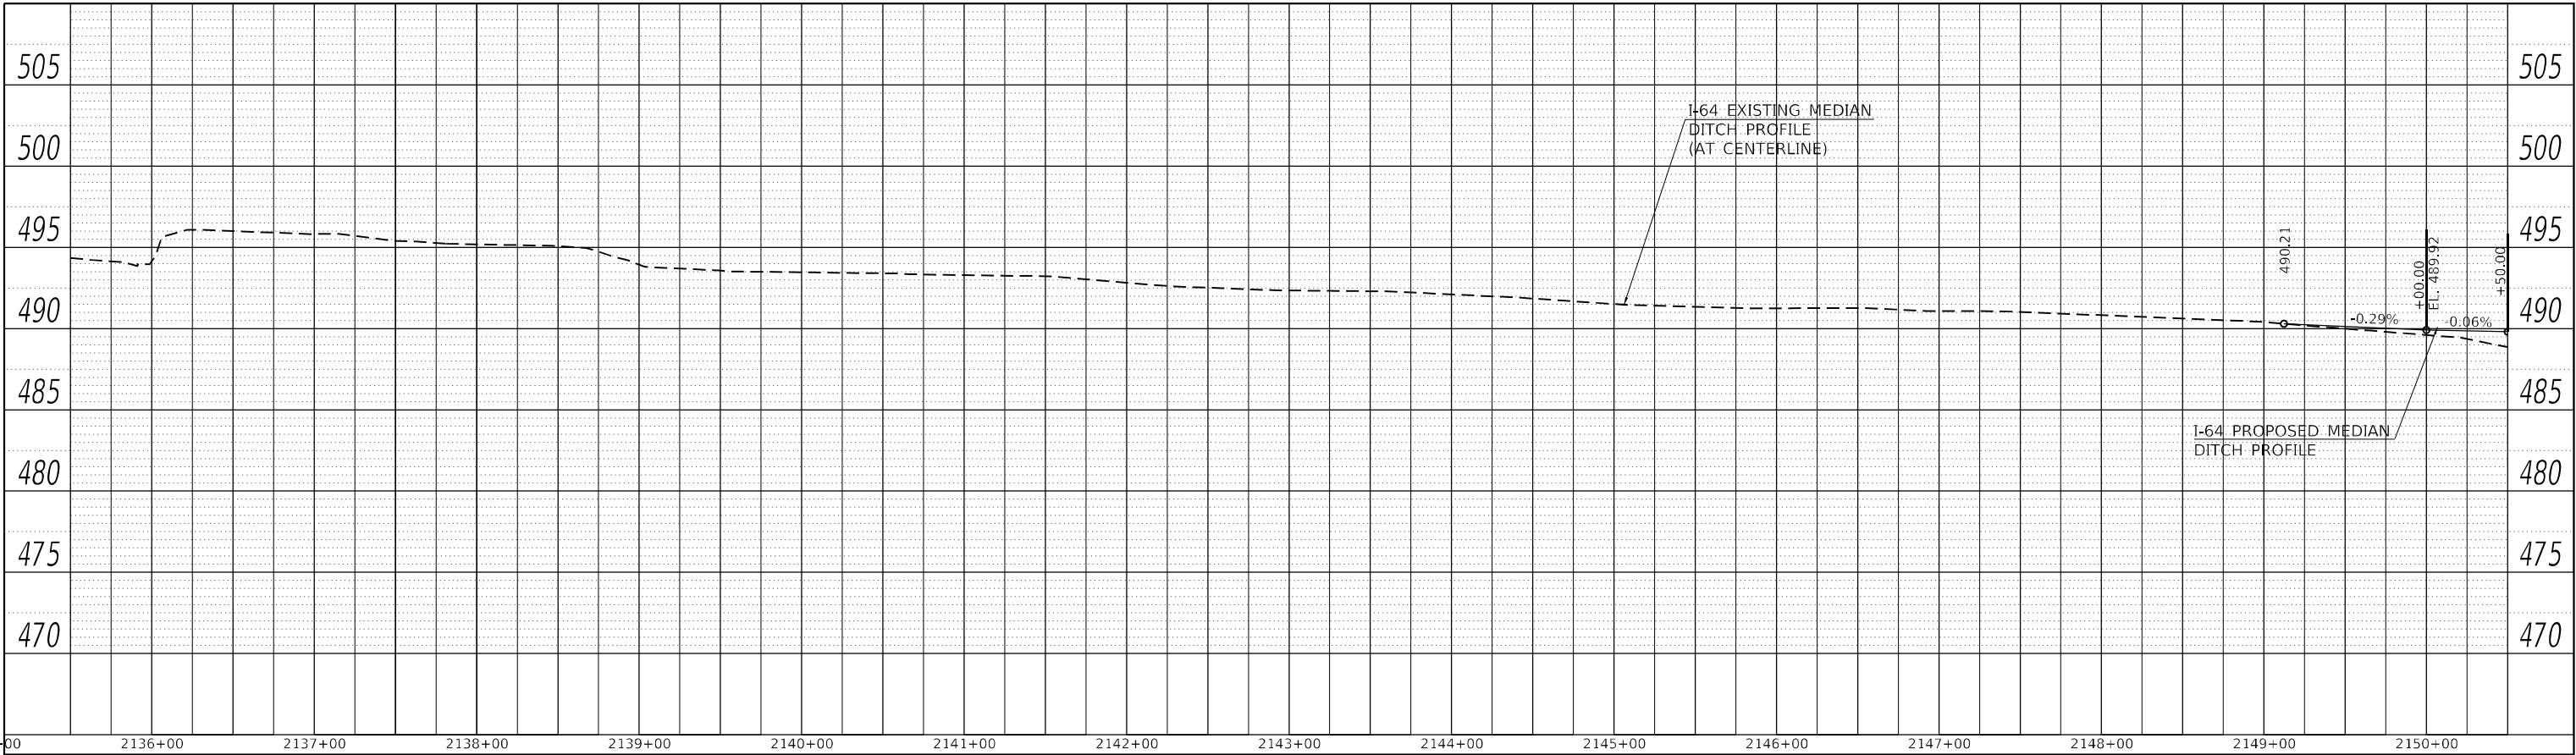

PROFILE	SURVEYED	BY	DATE
	PLOTTED		
	GRADES CHECKED		
	STRUCTURE NOTARIS CHWD		
NOTE BOOK NO.			

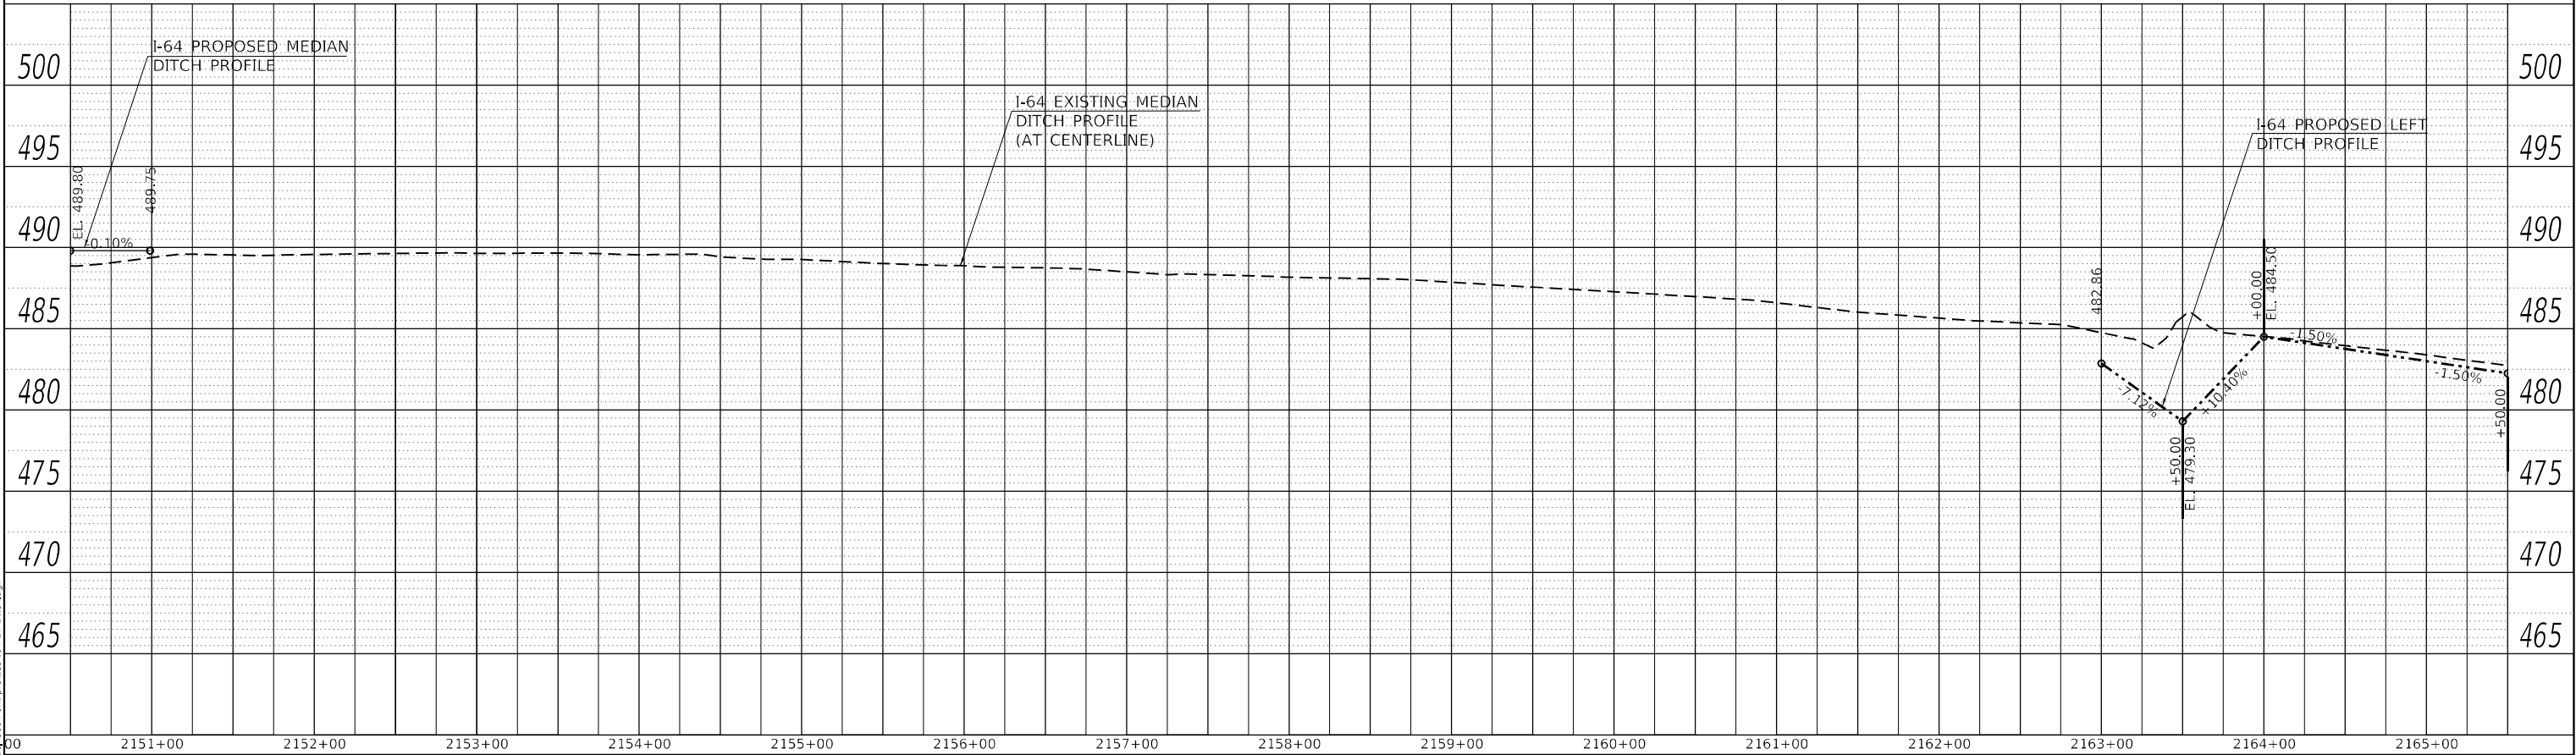

MODEL: Default
FILE NAME: ...\\336604-sh-profiles\\64 LT Ditch.dgn

USER NAME = dhawes	DESIGNED -	REVISED -
	DRAWN -	REVISED -
PLOT SCALE = 100,0000 ' / in.	CHECKED -	REVISED -
PLOT DATE = 11/4/2022 - 11:54:36 AM	DATE -	REVISED -

STATE OF ILLINOIS
DEPARTMENT OF TRANSPORTATION


INTERSTATE 64
MEDIAN & LEFT DITCH PROFILES

SCALE: 50 SHEET OF SHEETS STA. TO STA.


F.A.I. RTE.	SECTION	COUNTY	TOTAL SHEETS	SHEET NO.
I-64	*	JEFFERSON	1052	262
CONTRACT NO. 78604				
ILLINOIS		FED. AID PROJECT		

* (41-6,41-6-1,41-7)RS-2;BSMART 2023

PLAN	SURVEYED	BY	DATE
	PLOTTED		
	ALIGNMENT CHECKED		
	CADD FILE NAME		
	NOTE BOOK NO.		

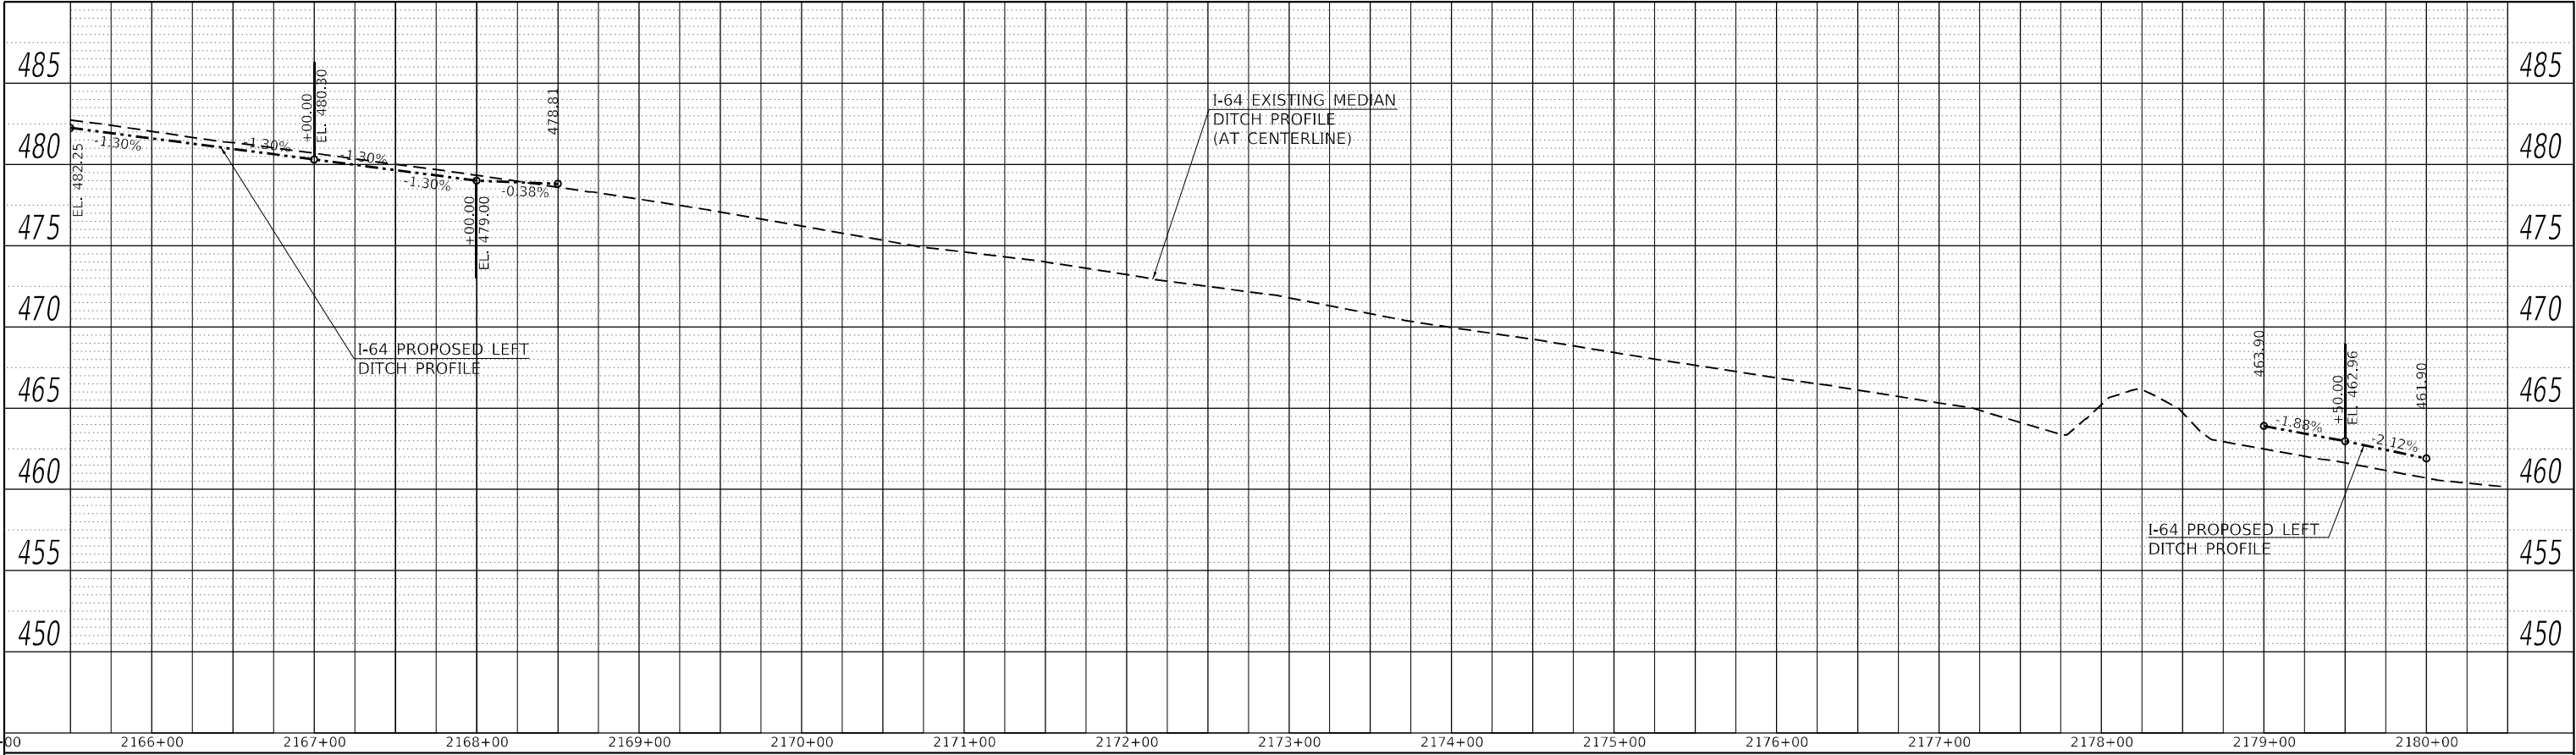

PROFILE	SURVEYED	BY	DATE
	PLOTTED		
	GRADES CHECKED		
	STRUCTURE NOTATIONS CHWD		
	NOTE BOOK NO.		

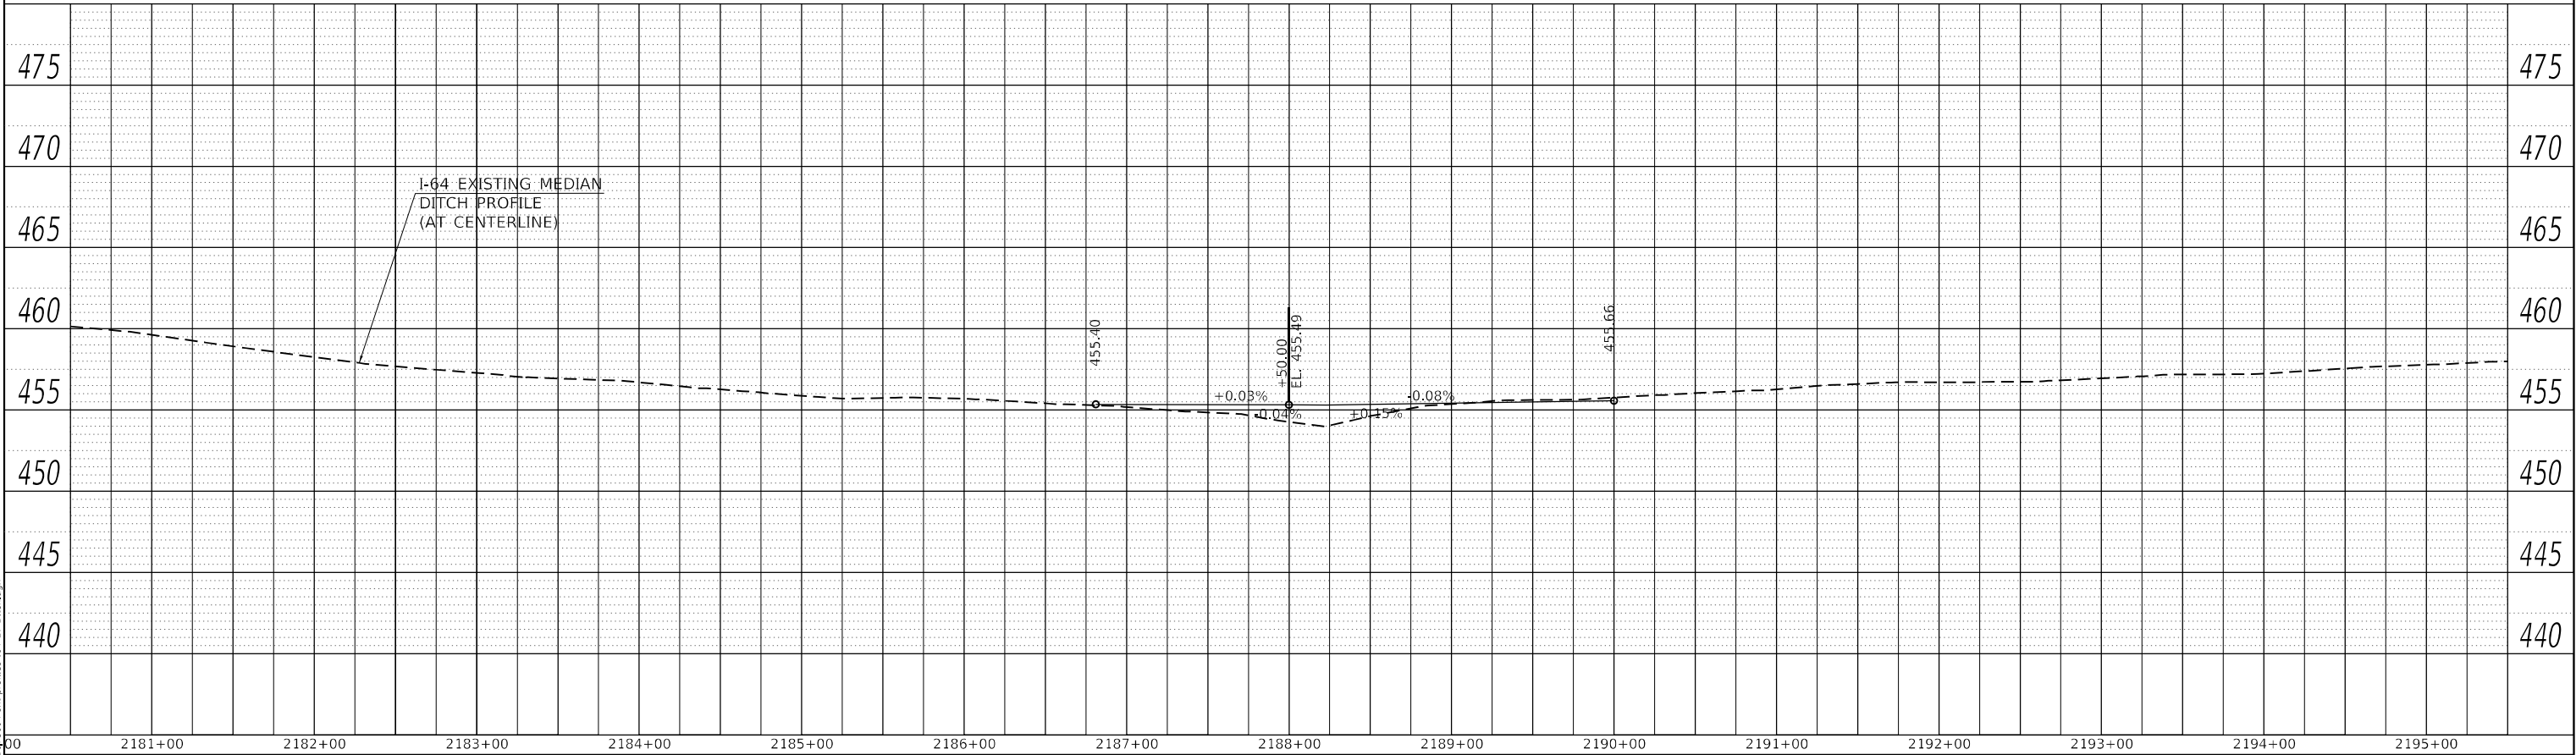


MODEL Default
FILE NAME: ...336604-sh-profiles I64 LT Ditch.dgn

USER NAME = dhawes	DESIGNED -	REVISED -
	DRAWN -	REVISED -
PLOT SCALE = 100,0000 ' / in.	CHECKED -	REVISED -
PLOT DATE = 11/4/2022 - 11:54:37 AM	DATE -	REVISED -


STATE OF ILLINOIS
DEPARTMENT OF TRANSPORTATION

INTERSTATE 64 MEDIAN & LEFT DITCH PROFILES		F.A.I. RTE.	SECTION	COUNTY	TOTAL SHEETS	SHEET NO.
		I-64	*	JEFFERSON	1052	263
		CONTRACT NO. 78604				
SCALE: 50	SHEET OF SHEETS	STA.	TO STA.	ILLINOIS	FED. AID PROJECT	

PLAN	SURVEYED	BY	DATE
	PLOTTED		
	ALIGNMENT CHECKED		
	CADD FILE NAME		
NOTE BOOK NO.			

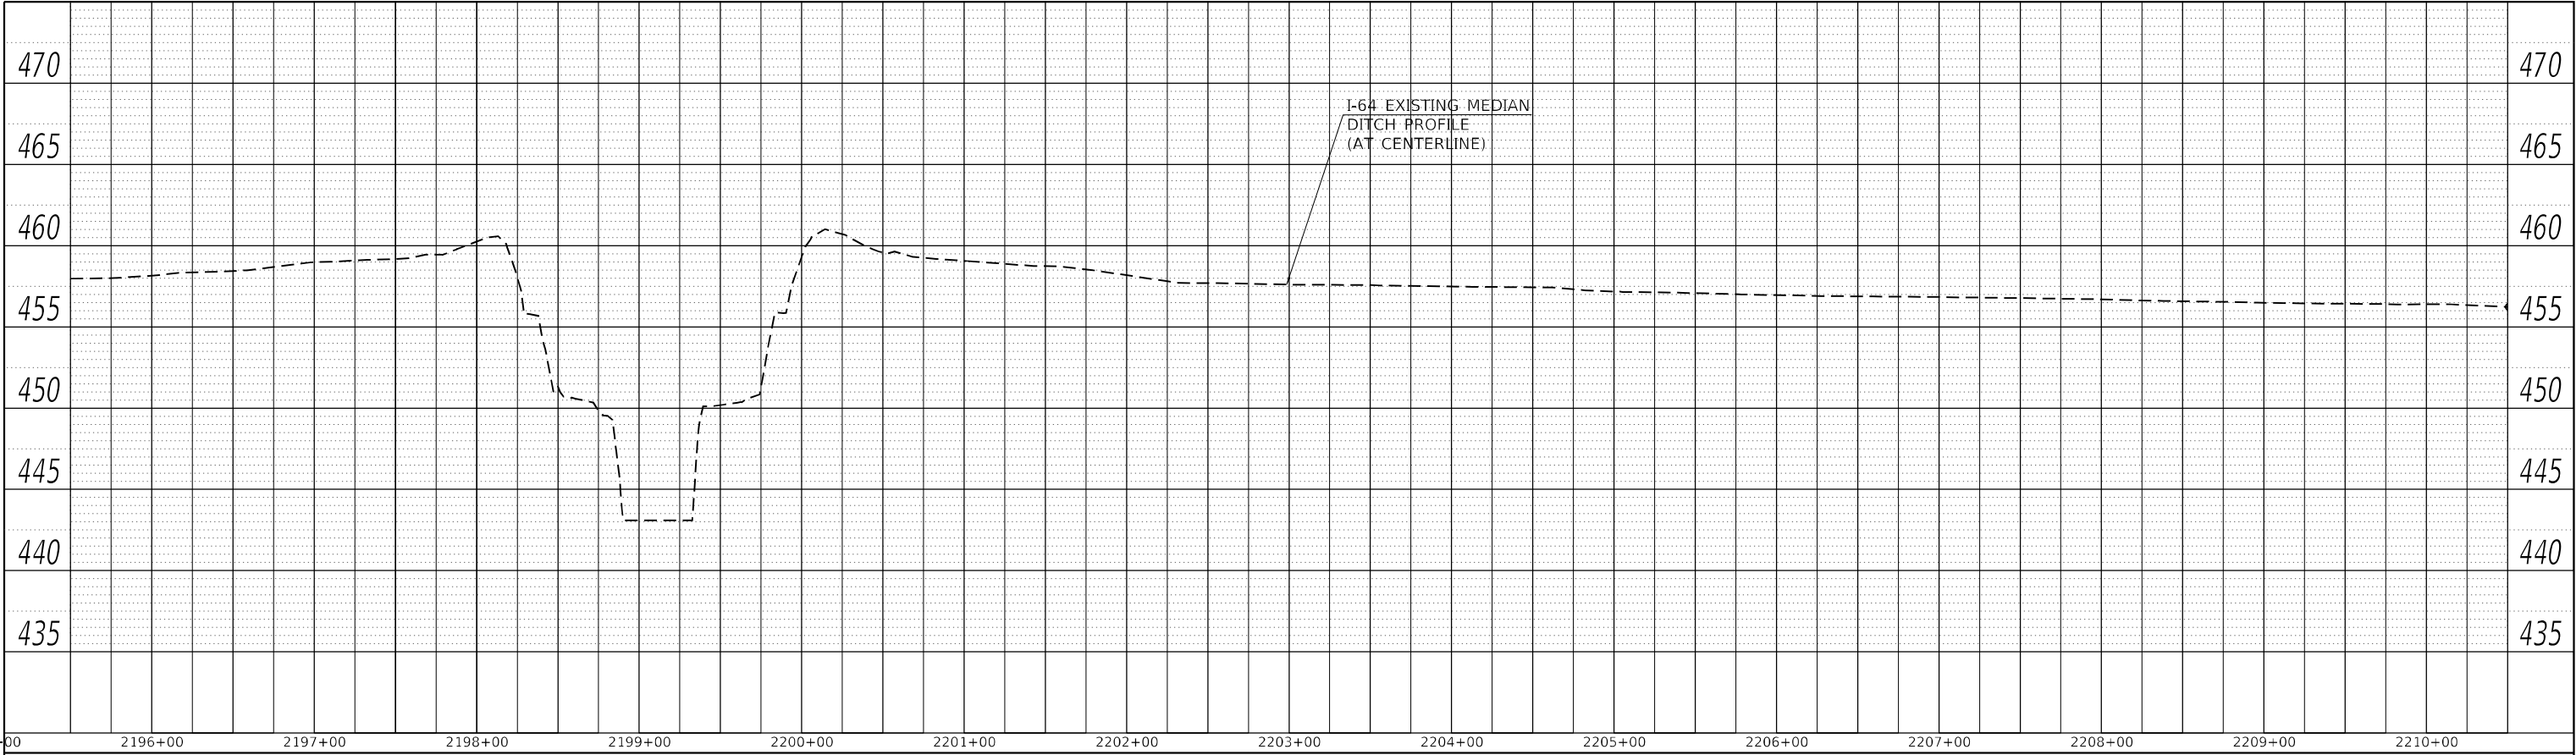

PROFILE	SURVEYED	BY	DATE
	PLOTTED		
	GRADES CHECKED		
	STRUCTURE NOTARIS CHWD		
NOTE BOOK NO.			

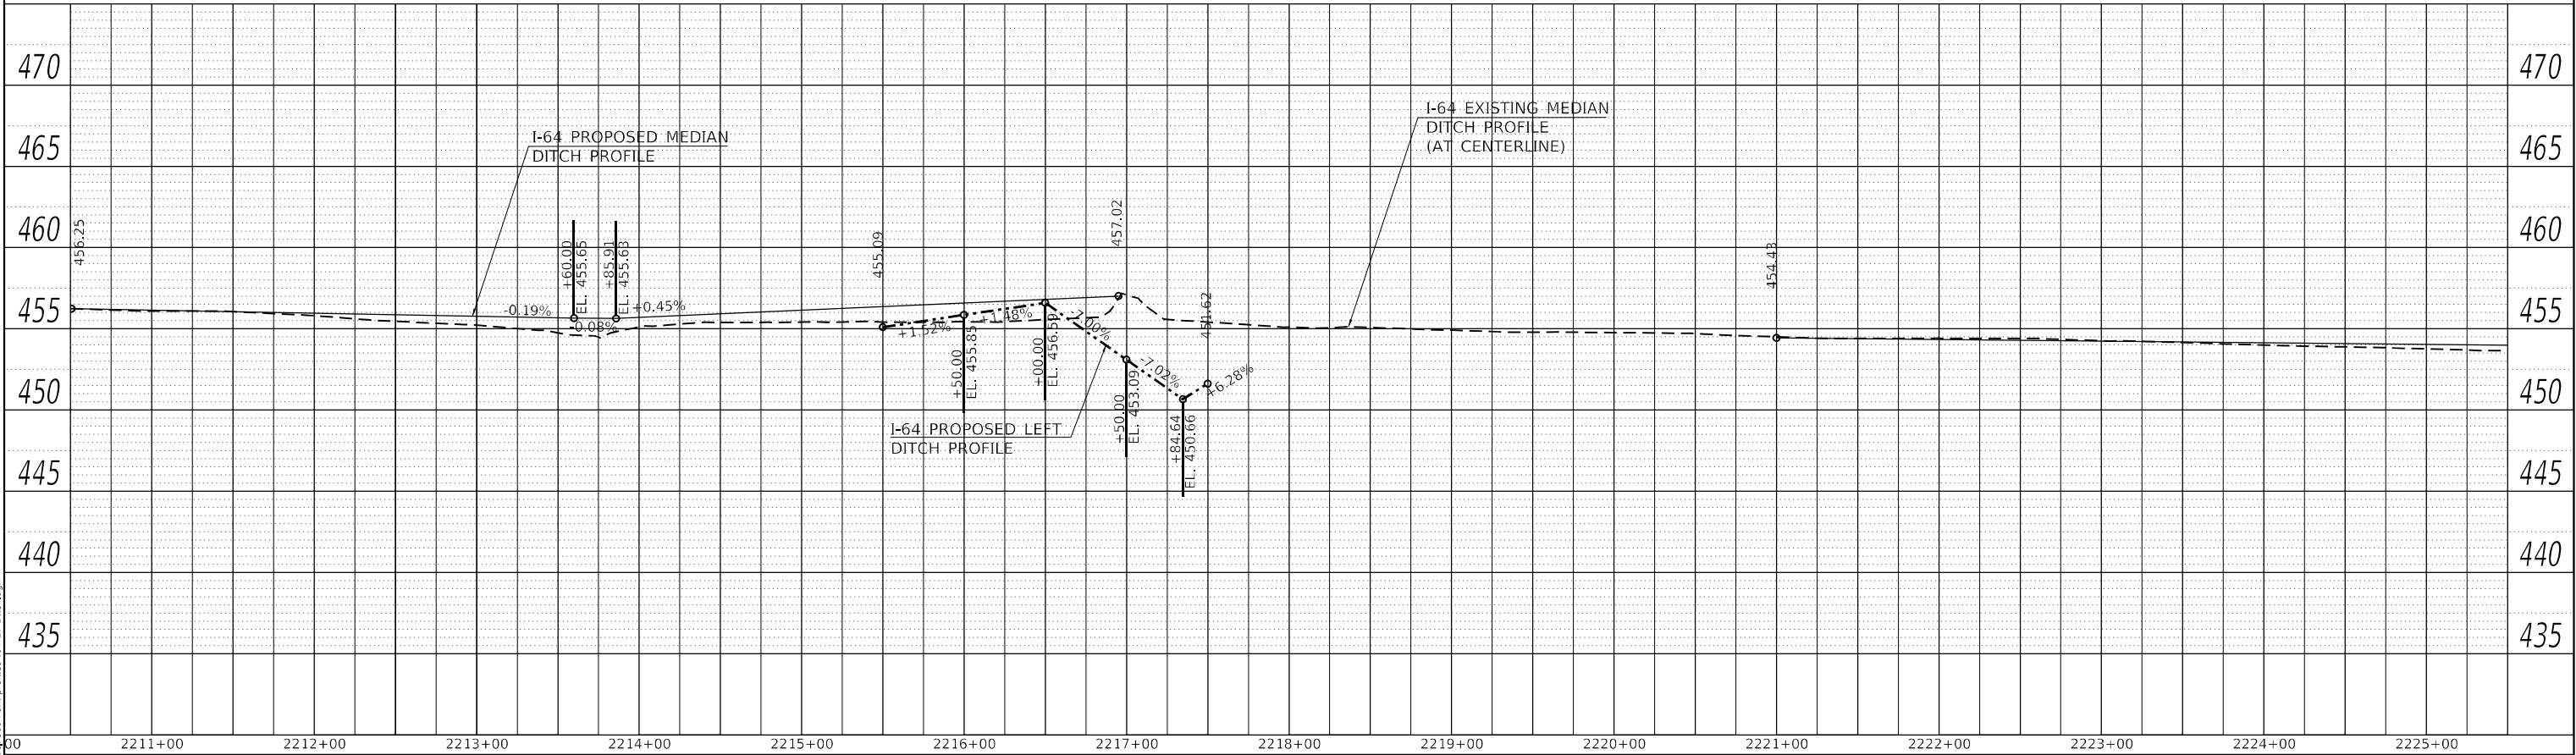

MODEL: Default
FILE NAME: ...\\336604-sh-profiles\64 LT Ditch.dgn


USER NAME = dhawes	DESIGNED -	REVISED -
	DRAWN -	REVISED -
PLOT SCALE = 100,0000 ' / in.	CHECKED -	REVISED -
PLOT DATE = 11/4/2022 - 11:54:38 AM	DATE -	REVISED -

STATE OF ILLINOIS
DEPARTMENT OF TRANSPORTATION


INTERSTATE 64 MEDIAN & LEFT DITCH PROFILES			
SCALE: 50	SHEET	OF	SHEETS
STA.	TO STA.		

F.A.I. RTE.	SECTION	COUNTY	TOTAL SHEETS	SHEET NO.
I-64	*	JEFFERSON	1052	264
CONTRACT NO. 78604				
ILLINOIS		FED. AID PROJECT		

PLAN	SURVEYED	BY	DATE
	PLOTTED		
	ALIGNMENT CHECKED		
	CADD FILE NAME		
	NOTE BOOK NO.		

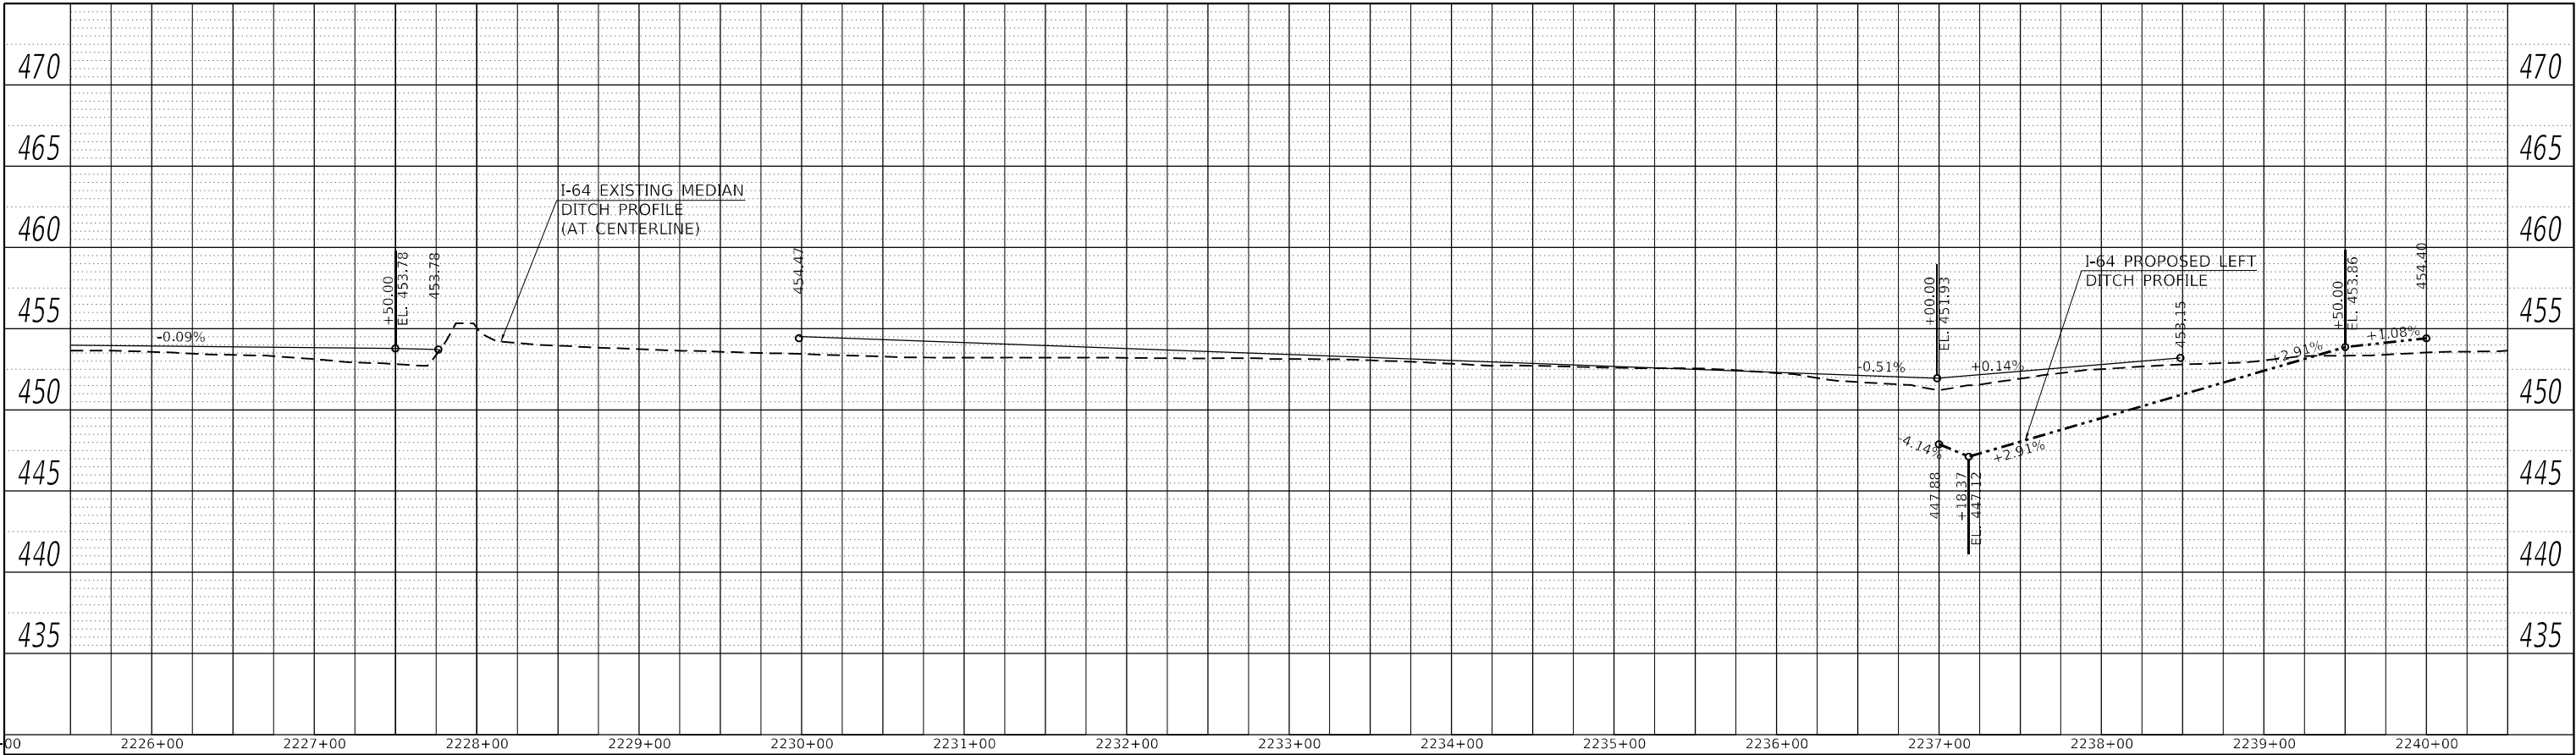

PROFILE	SURVEYED	BY	DATE
	PLOTTED		
	GRADES CHECKED		
	STRUCTURE NOTATION CHWD		
	NOTE BOOK NO.		

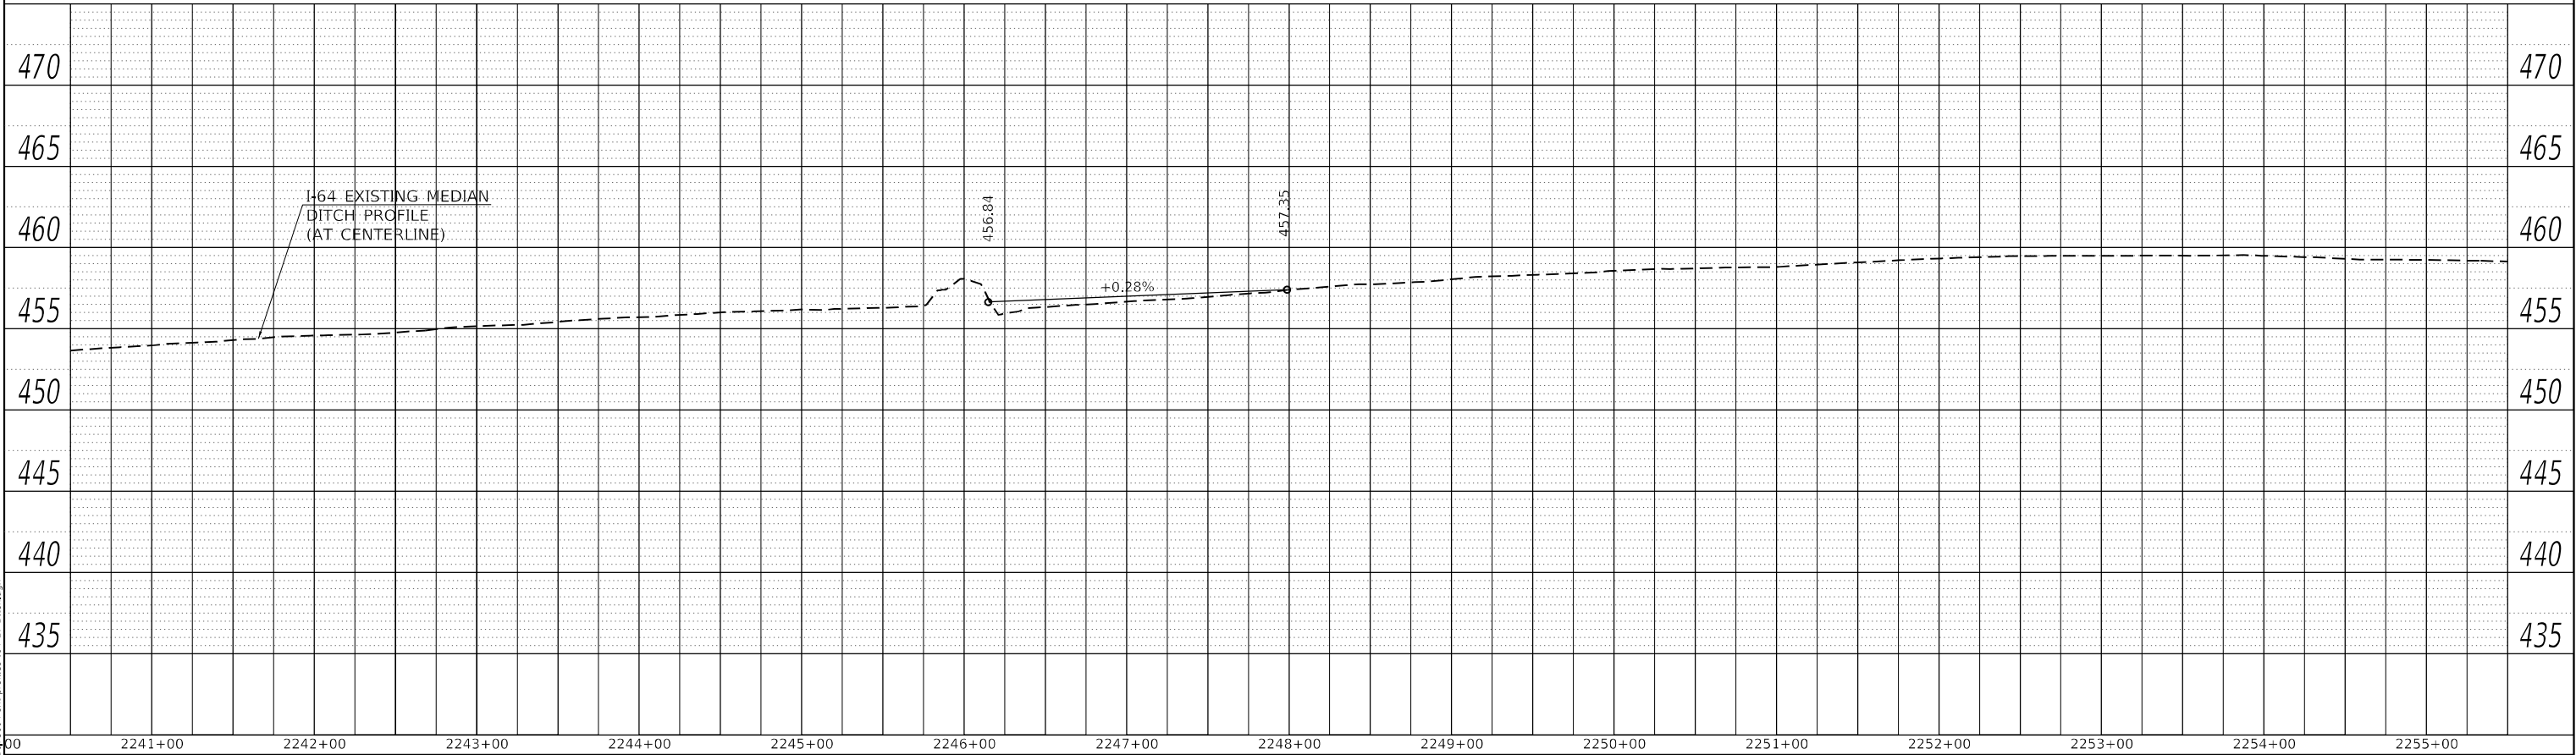


MODEL: Default
FILE NAME: ...\\336604-sh-profiles\\64 LT Ditch.dgn

USER NAME = dhawes	DESIGNED -	REVISED -
	DRAWN -	REVISED -
PLOT SCALE = 100,0000 ' / in.	CHECKED -	REVISED -
PLOT DATE = 11/4/2022 - 11:54:39 AM	DATE -	REVISED -


STATE OF ILLINOIS
DEPARTMENT OF TRANSPORTATION

INTERSTATE 64 MEDIAN & LEFT DITCH PROFILES		F.A.I. RTE.	SECTION	COUNTY	TOTAL SHEETS	SHEET NO.
		I-64	*	JEFFERSON	1052	265
		CONTRACT NO. 78604				
SCALE: 50	SHEET OF SHEETS	STA.	TO STA.	ILLINOIS	FED. AID PROJECT	

PLAN	SURVEYED	BY	DATE
	PLOTTED		
	ALIGNMENT CHECKED		
	CADD FILE NAME		
NOTE BOOK NO.			

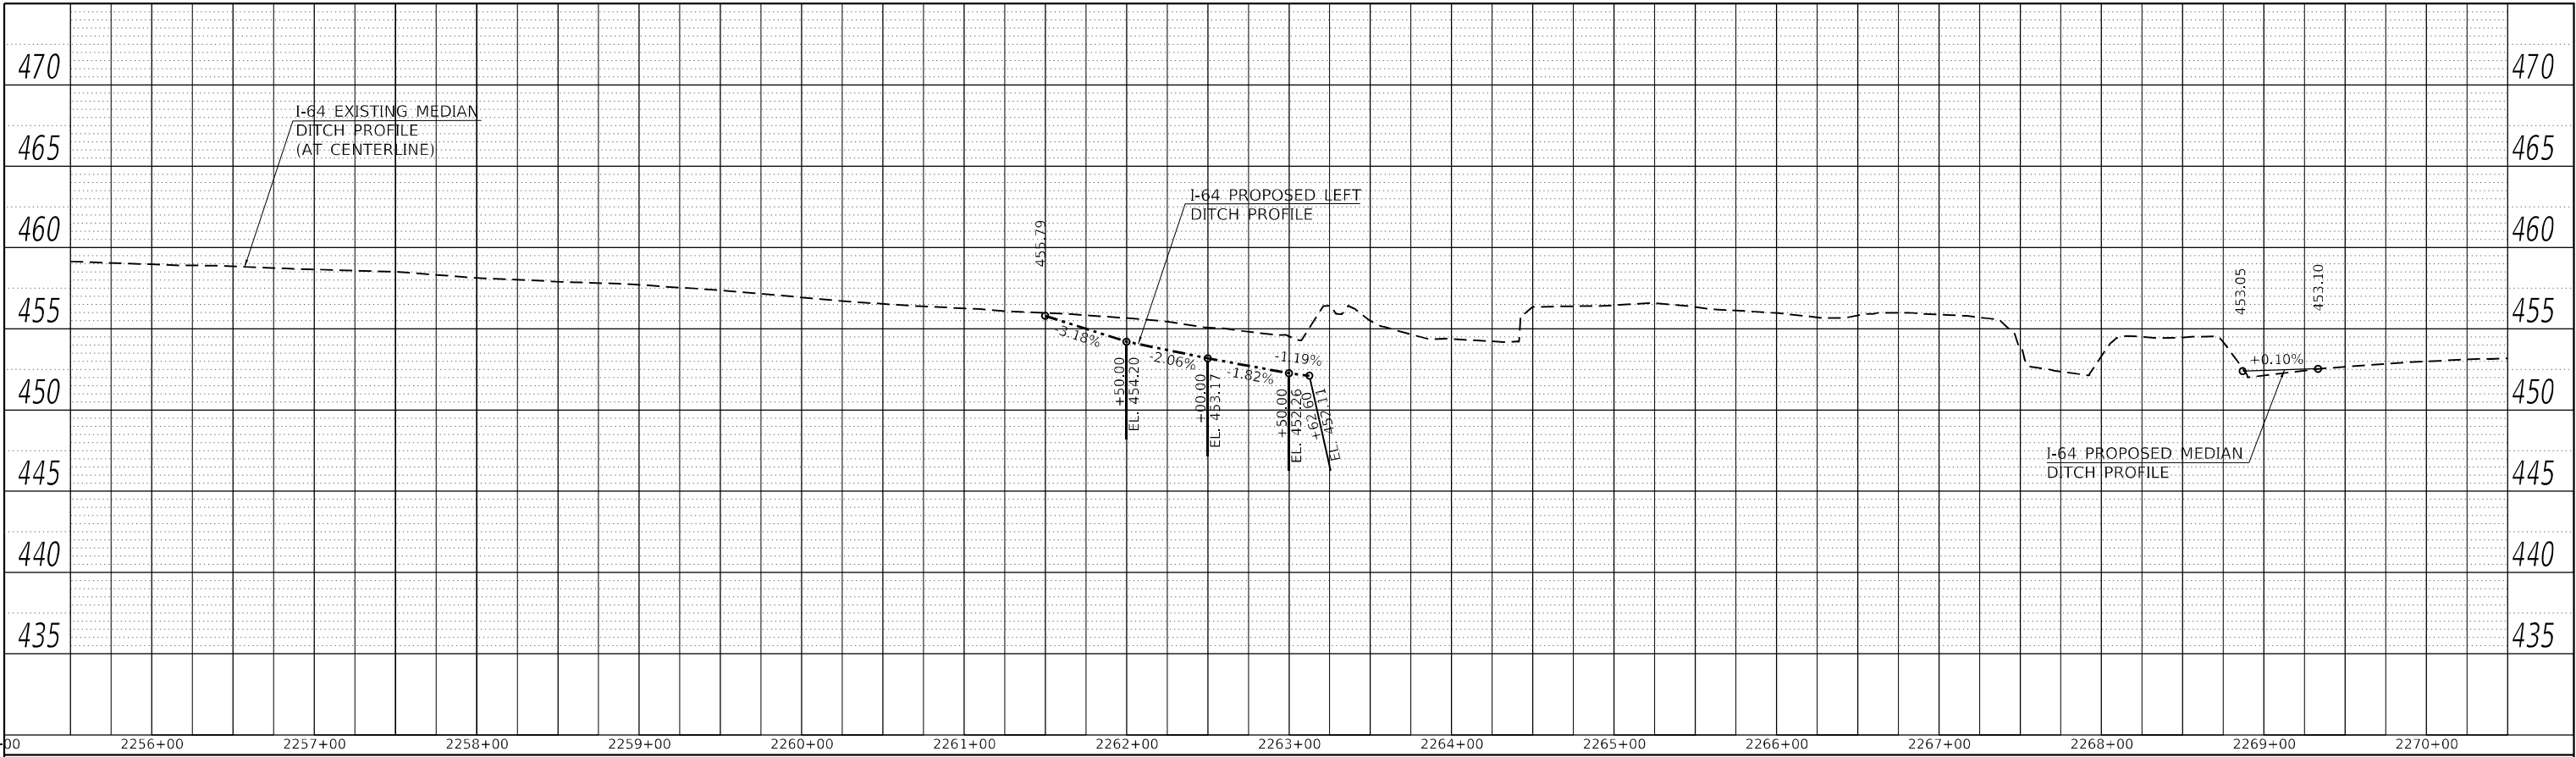

PROFILE	SURVEYED	BY	DATE
	PLOTTED		
	GRADES CHECKED		
	STRUCTURE NOTATION CHWD		
NOTE BOOK NO.			

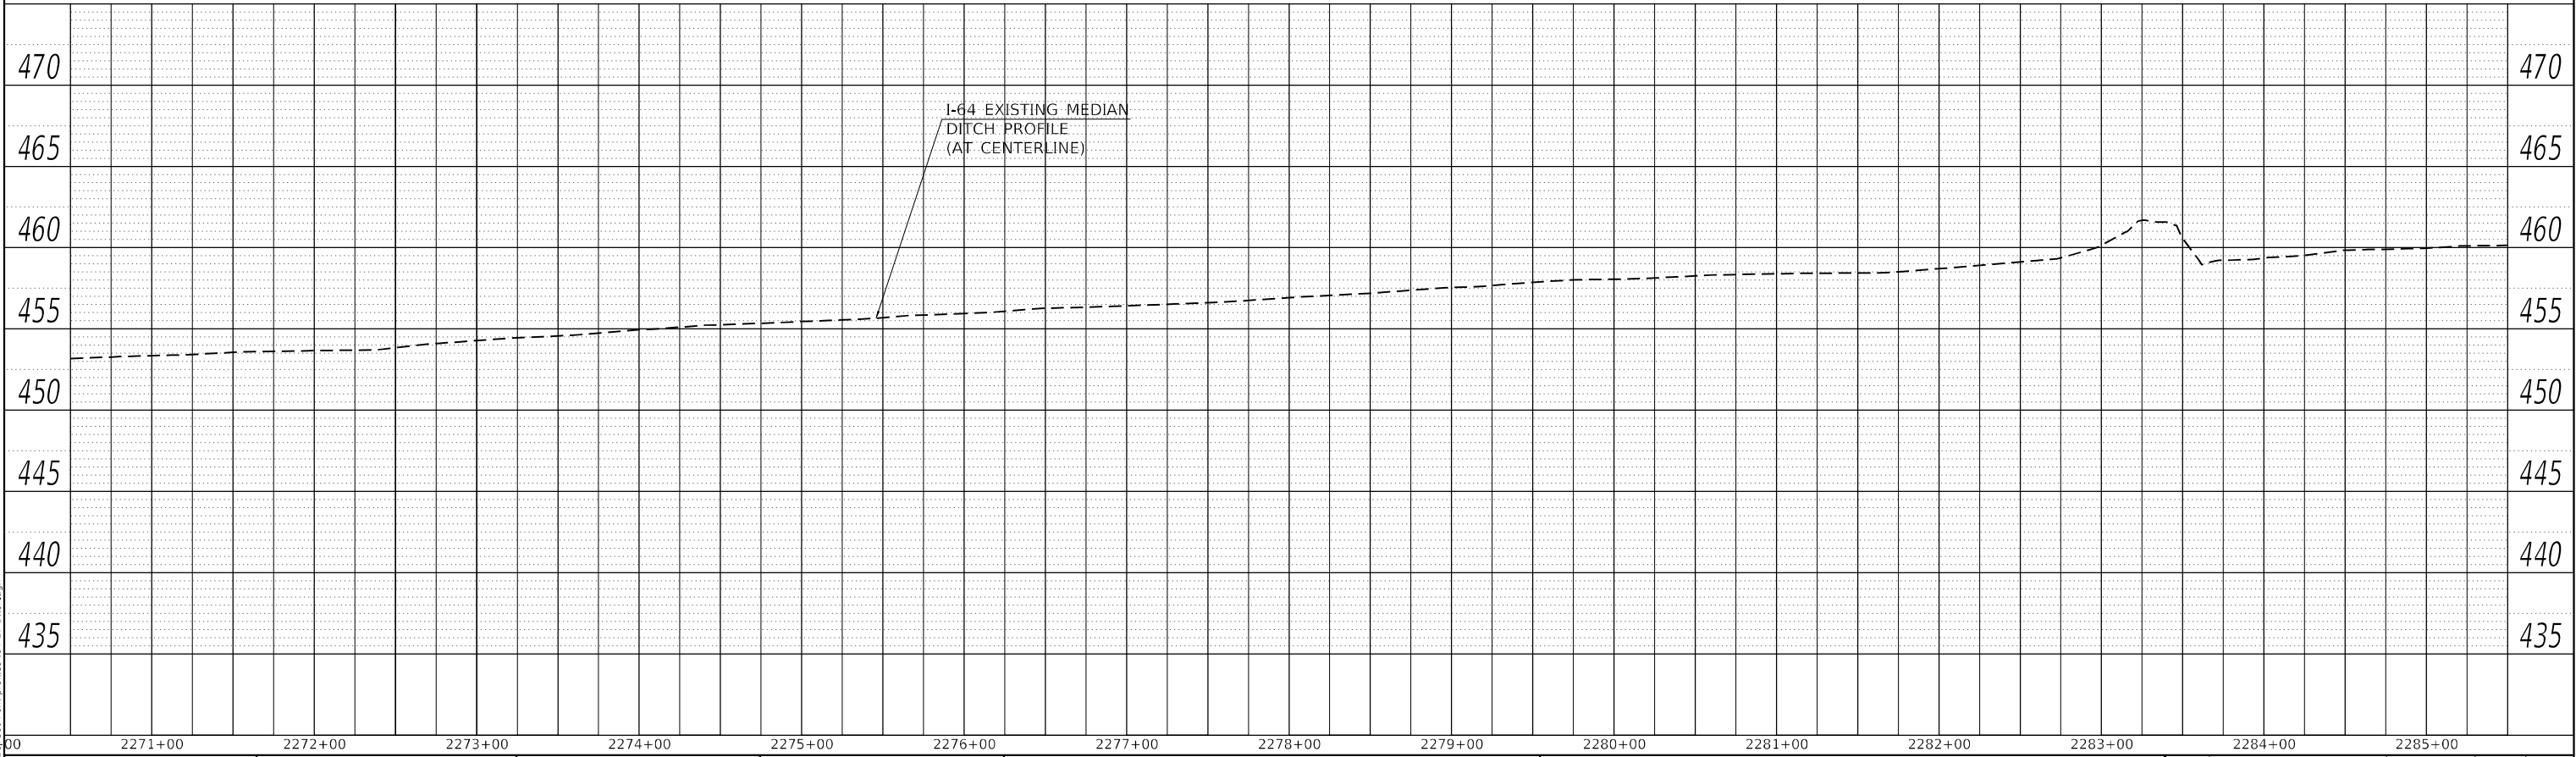

MODEL: Default
FILE NAME: ...\\04604-sh-profiles\64 LT Ditch.dgn

USER NAME = dhawes	DESIGNED -	REVISED -
	DRAWN -	REVISED -
PLOT SCALE = 100,0000 ' / in.	CHECKED -	REVISED -
PLOT DATE = 11/4/2022 - 11:54:40 AM	DATE -	REVISED -

STATE OF ILLINOIS
DEPARTMENT OF TRANSPORTATION


INTERSTATE 64
MEDIAN & LEFT DITCH PROFILES

SCALE: 50 SHEET OF SHEETS STA. TO STA.


F.A.I. RTE.	SECTION	COUNTY	TOTAL SHEETS	SHEET NO.
I-64	*	JEFFERSON	1052	266
CONTRACT NO. 78604				
		ILLINOIS	FED. AID PROJECT	

* (41-6,41-6-1,41-7)RS-2;BSMART 2023

PLAN	SURVEYED	BY	DATE
	PLOTTED		
	ALIGNMENT CHECKED		
	CADD FILE NAME		
	NOTE BOOK NO.		

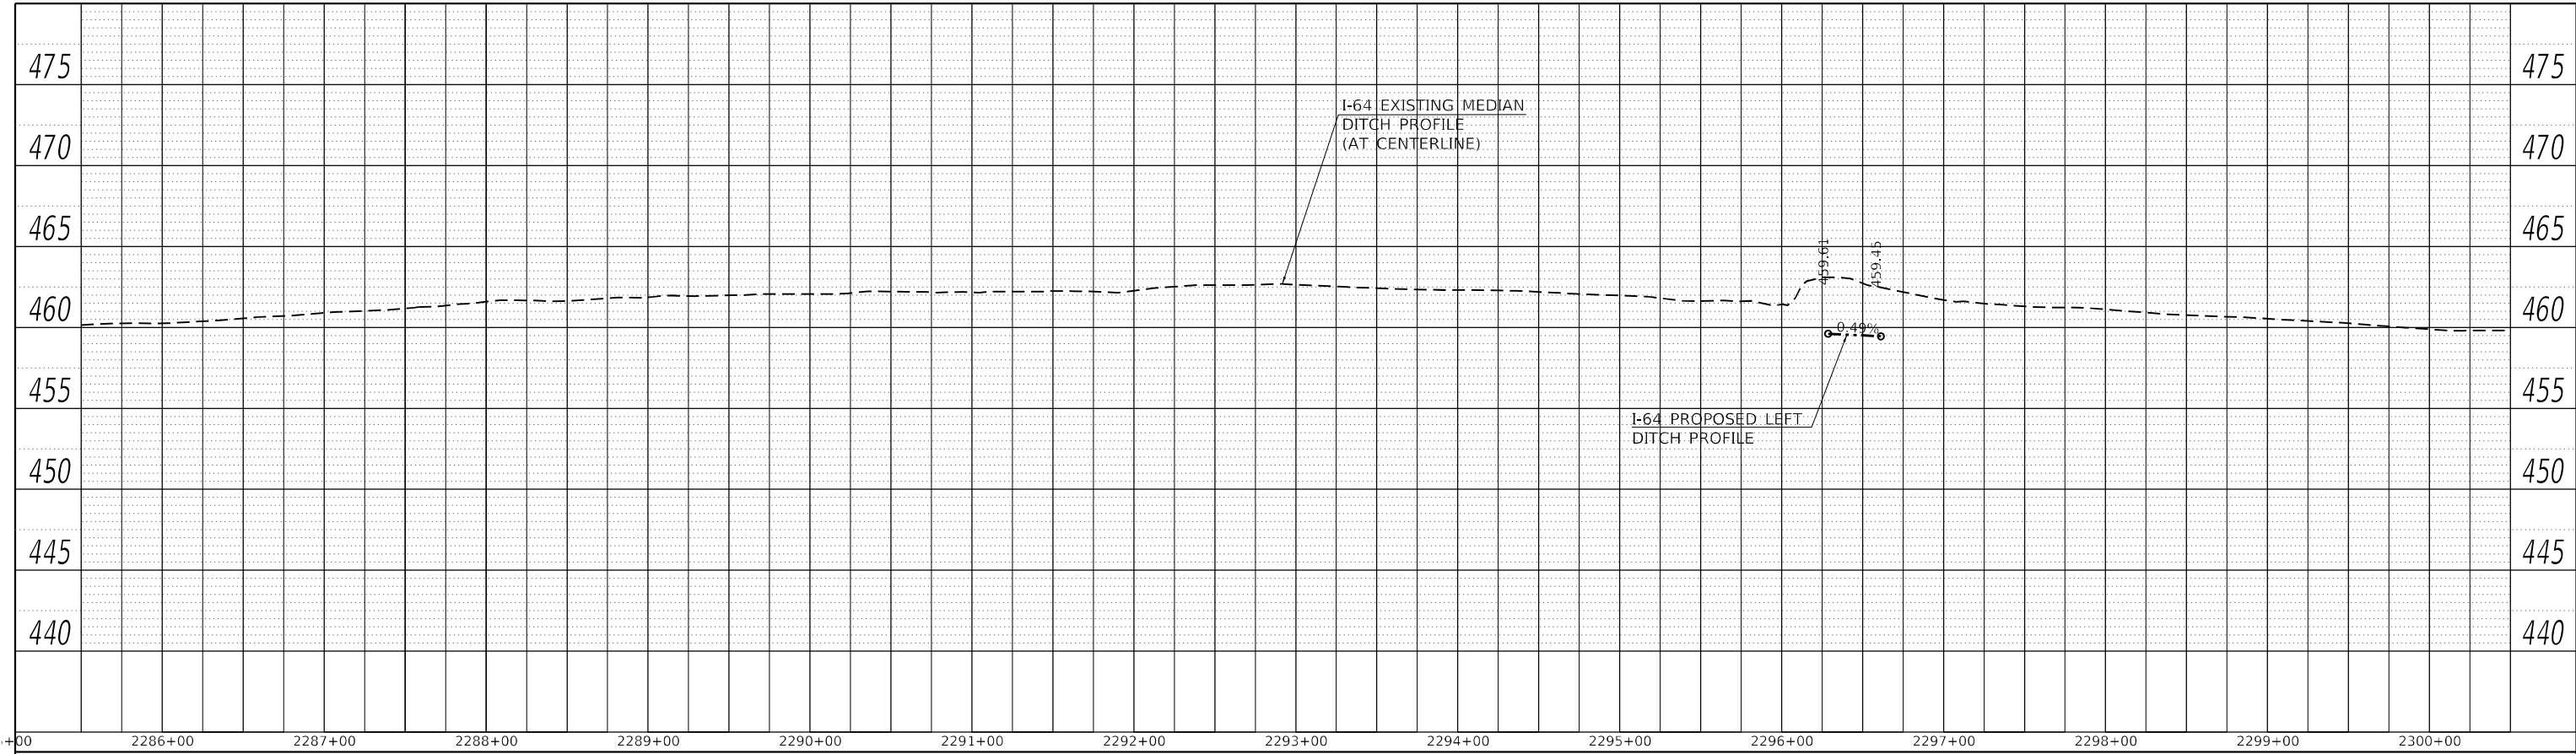

PROFILE	SURVEYED	BY	DATE
	PLOTTED		
	GRADES CHECKED		
	STRUCTURE NOTATIONS CHWD		
	NOTE BOOK NO.		

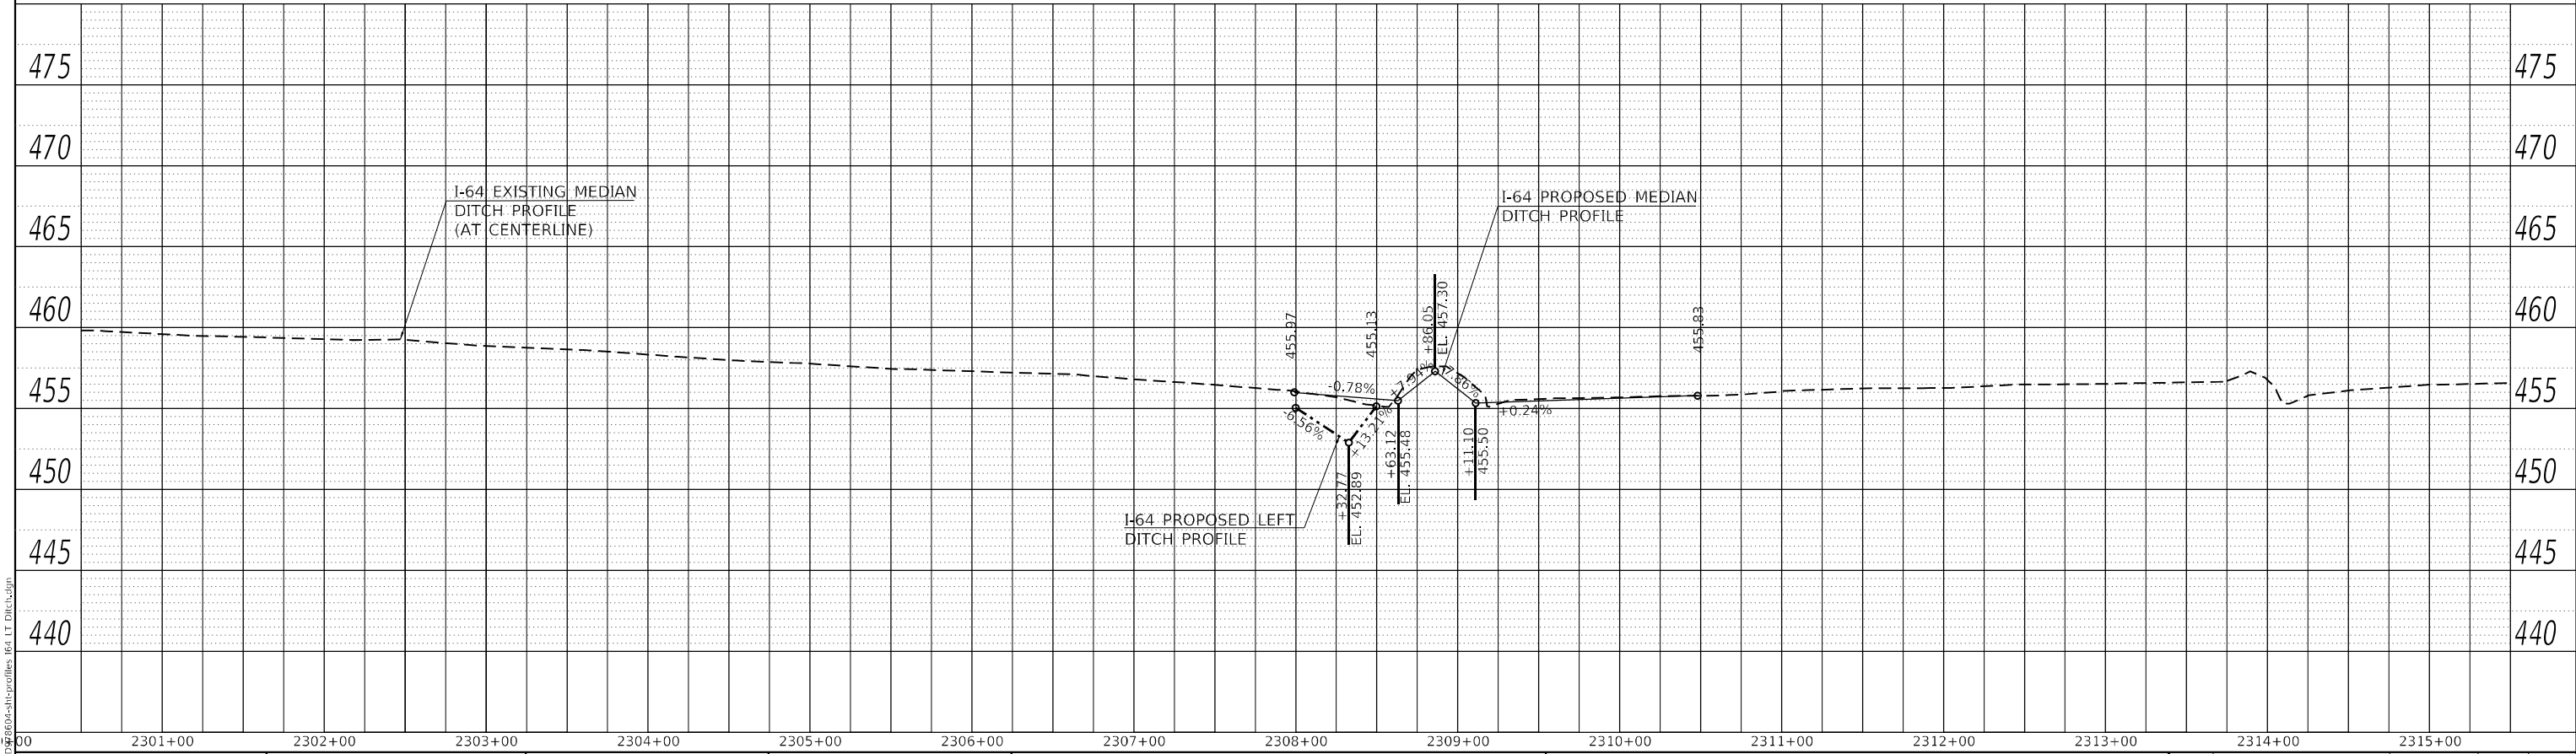

MODEL: Default
FILE NAME: ...I-64-8604-sh-profiles I64 LT Ditch.dgn

USER NAME = dhawes	DESIGNED -	REVISED -
	DRAWN -	REVISED -
PLOT SCALE = 100,0000 ' / in.	CHECKED -	REVISED -
PLOT DATE = 11/4/2022 - 11:54:41 AM	DATE -	REVISED -


STATE OF ILLINOIS
DEPARTMENT OF TRANSPORTATION

INTERSTATE 64
MEDIAN & LEFT DITCH PROFILES


SCALE: 50 SHEET OF SHEETS STA. TO STA.

F.A.I. RTE.	SECTION	COUNTY	TOTAL SHEETS	SHEET NO.
I-64	*	JEFFERSON	1052	267
CONTRACT NO. 78604				
ILLINOIS FED. AID PROJECT				

PLAN	SURVEYED	BY	DATE
	PLOTTED		
	ALIGNMENT CHECKED		
	NOTE BOOK NO.		

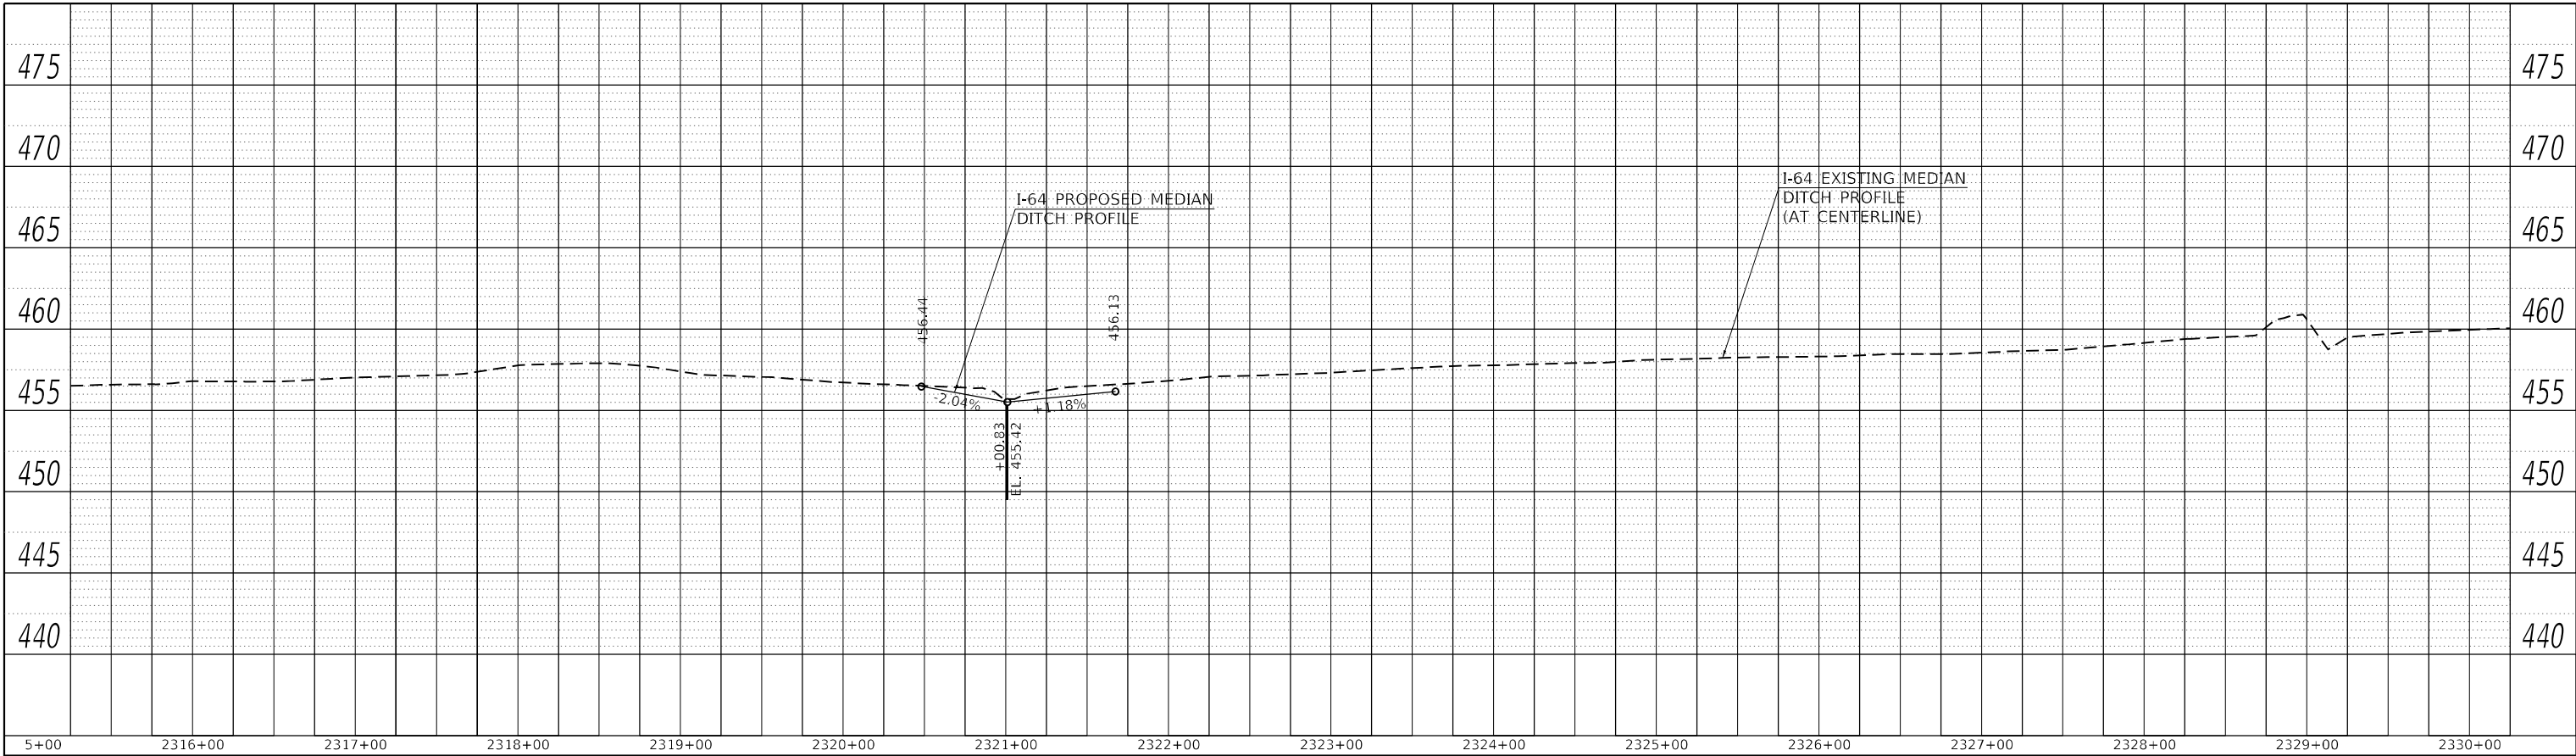

PROFILE	SURVEYED	BY	DATE
	PLOTTED		
	GRADES CHECKED		
	NOTE BOOK NO.		

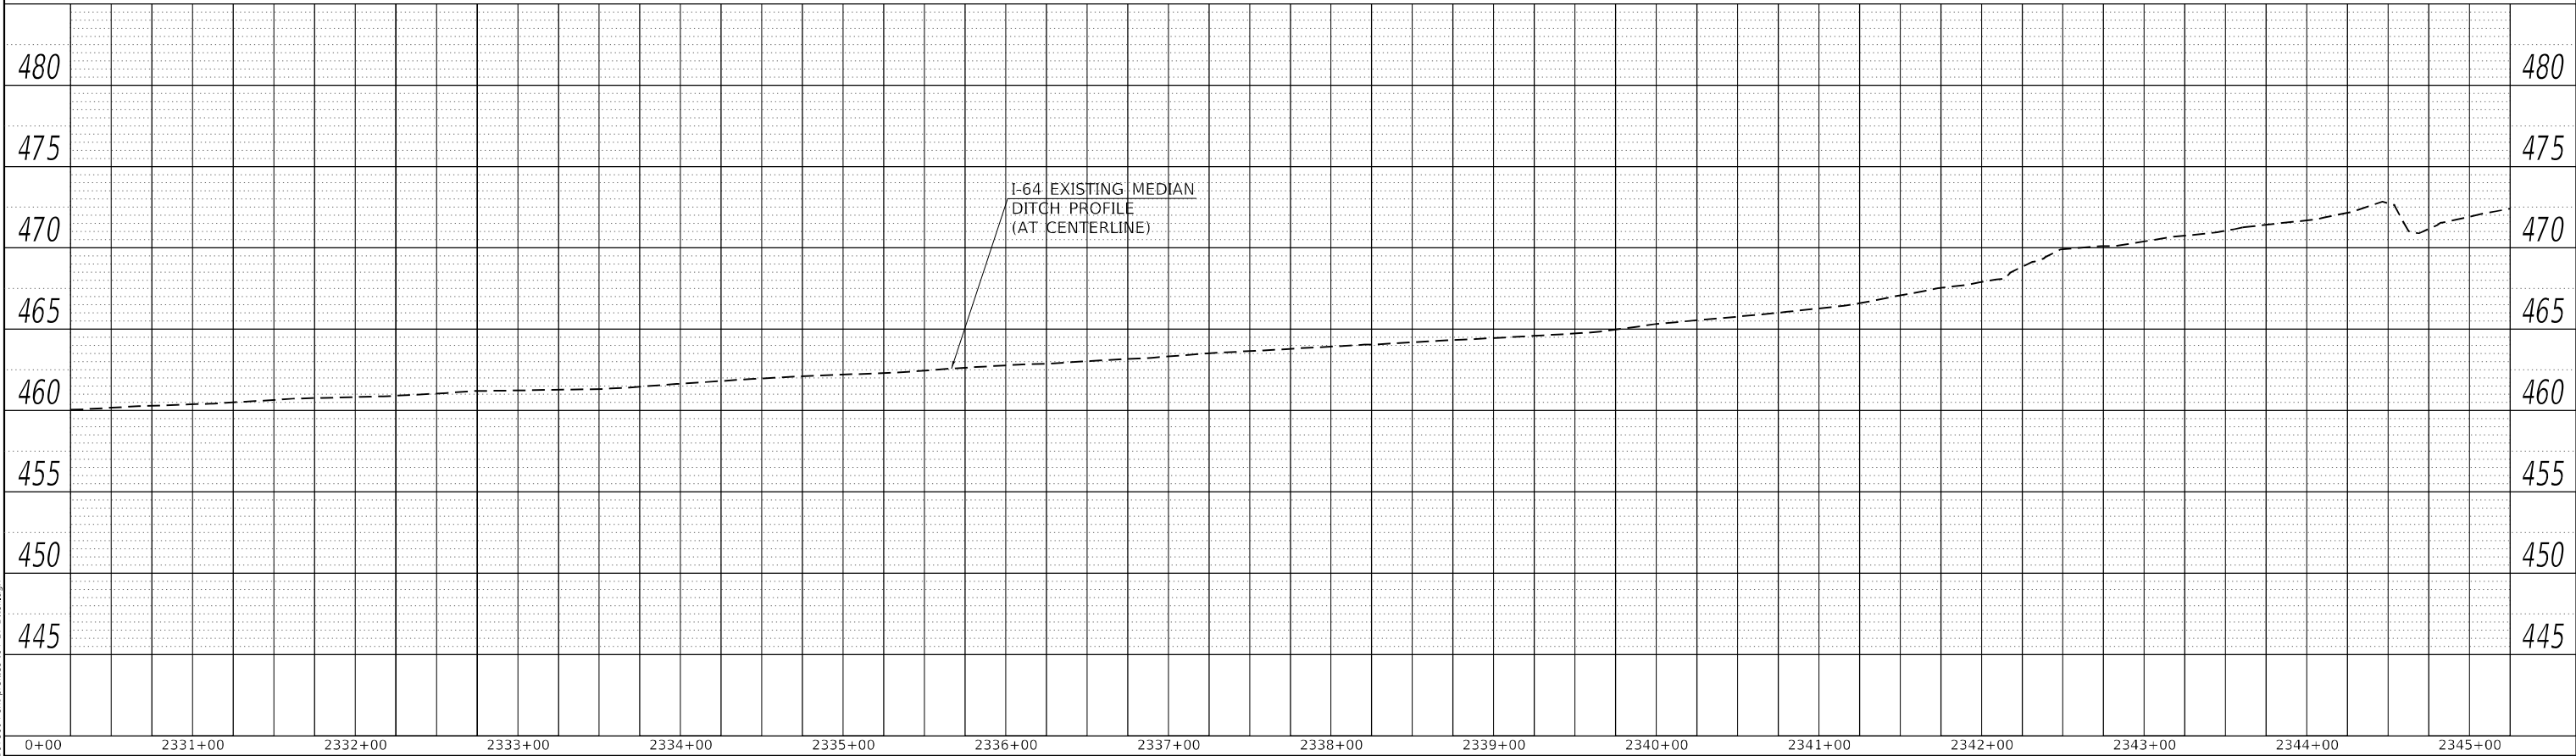

MODEL: Default
FILE NAME: ...0978604-sh-profiles I64 LT Ditch.dgn

USER NAME = dhawes	DESIGNED -	REVISED -
	DRAWN -	REVISED -
PLOT SCALE = 100,0000 ' / in.	CHECKED -	REVISED -
PLOT DATE = 11/4/2022 - 11:54:42 AM	DATE -	REVISED -

STATE OF ILLINOIS
DEPARTMENT OF TRANSPORTATION


INTERSTATE 64
MEDIAN & LEFT DITCH PROFILES

SCALE: 50 SHEET OF SHEETS STA. TO STA.

F.A.I. RTE.	SECTION	COUNTY	TOTAL SHEETS	SHEET NO.
I-64	*	JEFFERSON	1052	268
CONTRACT NO. 78604				
		ILLINOIS	FED. AID PROJECT	

PLAN	SURVEYED	BY	DATE
	PLOTTED		
NOTE BOOK NO.	ALIGNMENT CHECKED		
	CADD FILE NAME		

PROFILE	SURVEYED	BY	DATE
	PLOTTED		
NOTE BOOK NO.	GRADES CHECKED		
	STRUCTURE NOTATIONS CHWD		

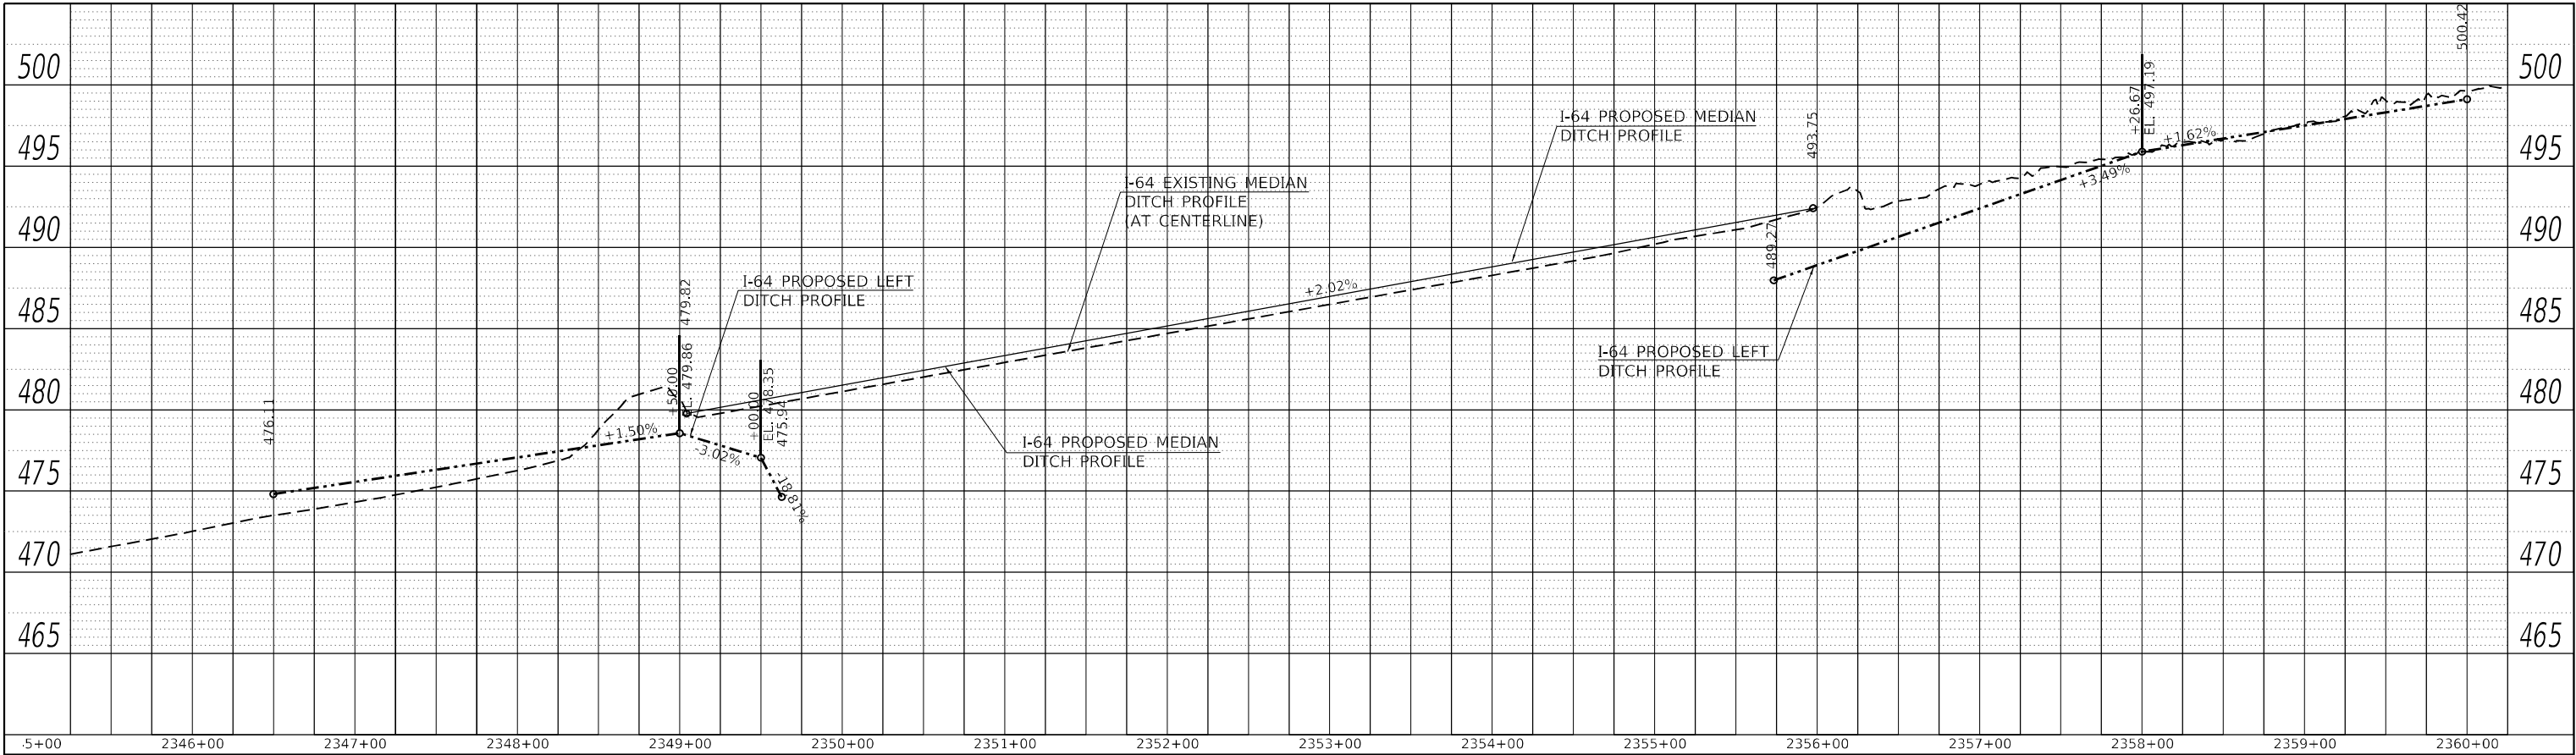

MODEL: Default
FILE NAME: ...0978604-sh-profiles I64 LT Ditch.dgn

USER NAME = dhawes	DESIGNED -	REVISED -
	DRAWN -	REVISED -
PLOT SCALE = 100,0000 ' / in.	CHECKED -	REVISED -
PLOT DATE = 11/4/2022 - 11:54:43 AM	DATE -	REVISED -


STATE OF ILLINOIS
DEPARTMENT OF TRANSPORTATION

INTERSTATE 64
MEDIAN & LEFT DITCH PROFILES


SCALE: 50 SHEET OF SHEETS STA. TO STA.

F.A.I. RTE.	SECTION	COUNTY	TOTAL SHEETS	SHEET NO.
I-64	*	JEFFERSON	1052	269
CONTRACT NO. 78604				
		ILLINOIS	FED. AID PROJECT	

PLAN	SURVEYED	BY	DATE
	PLOTTED		
	ALIGNMENT CHECKED		
	CADD FILE NAME		
NOTE BOOK NO.			

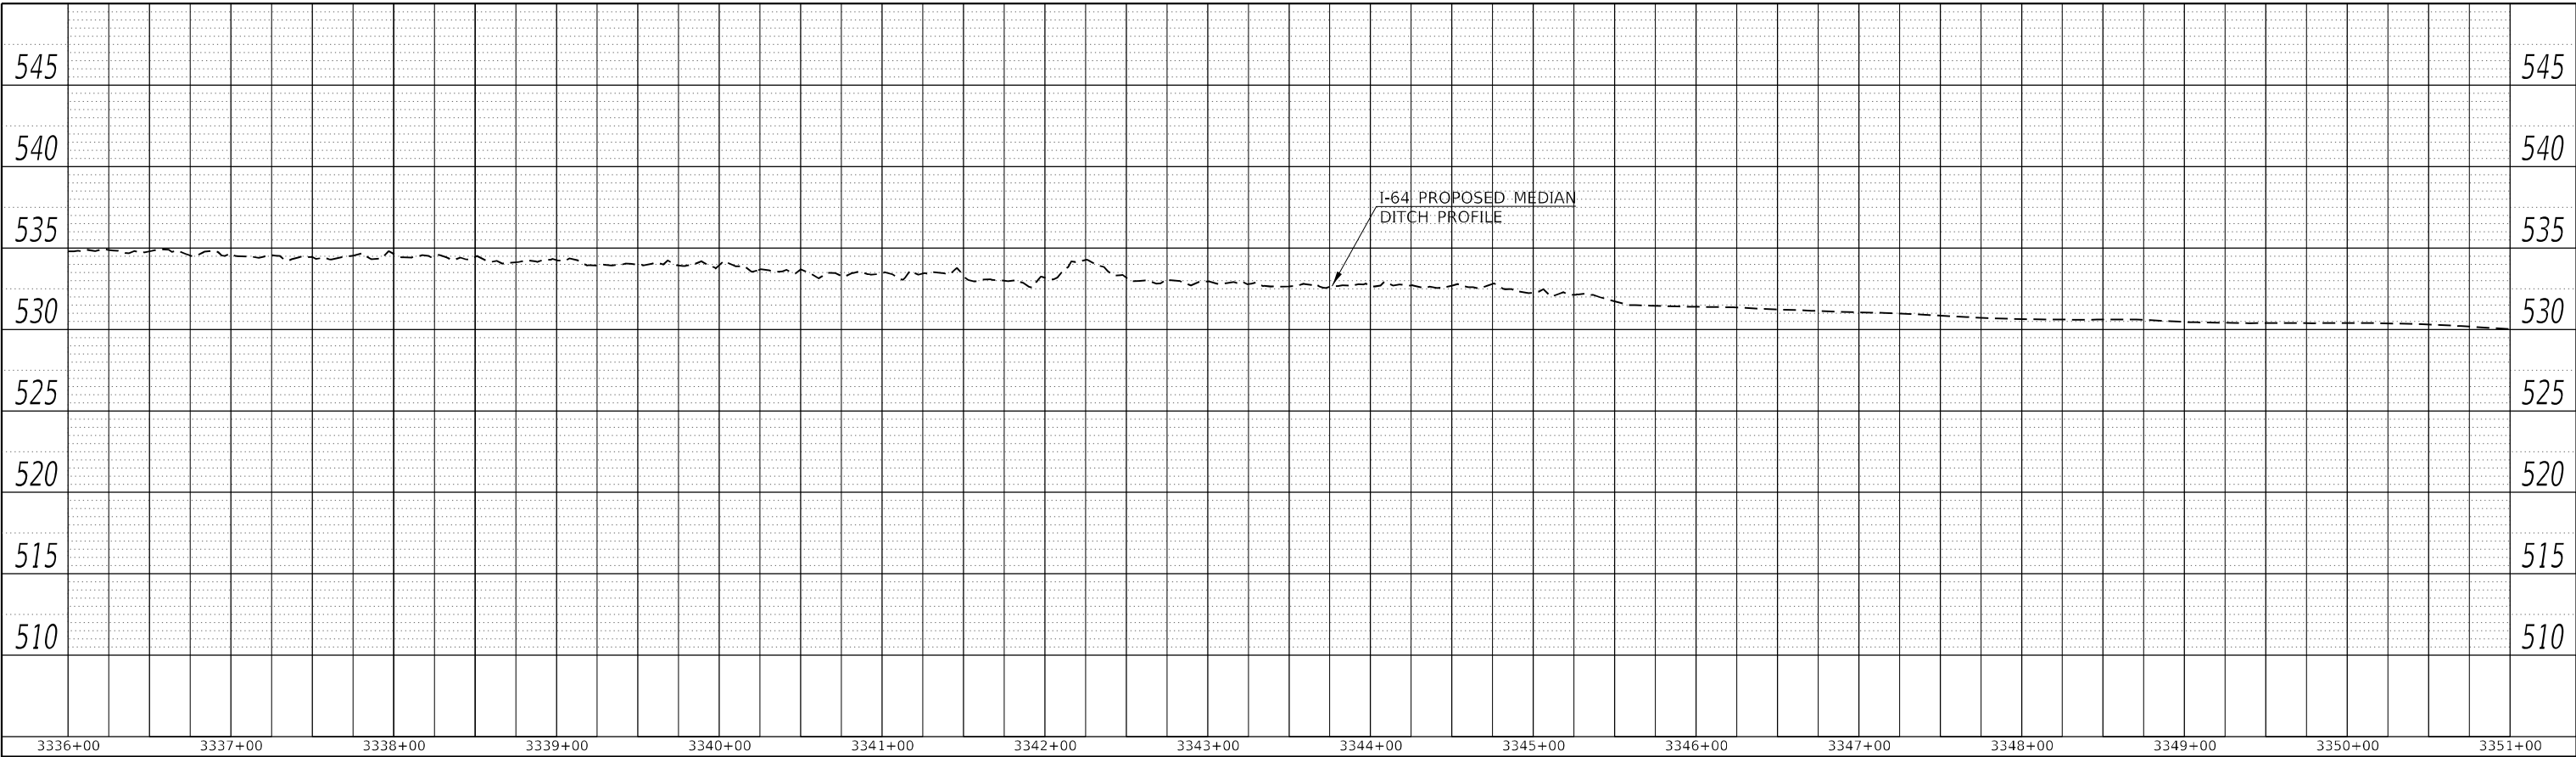

PROFILE	SURVEYED	BY	DATE
	PLOTTED		
	GRADES CHECKED		
	STRUCTURE NOTATION CHWD		
NOTE BOOK NO.			

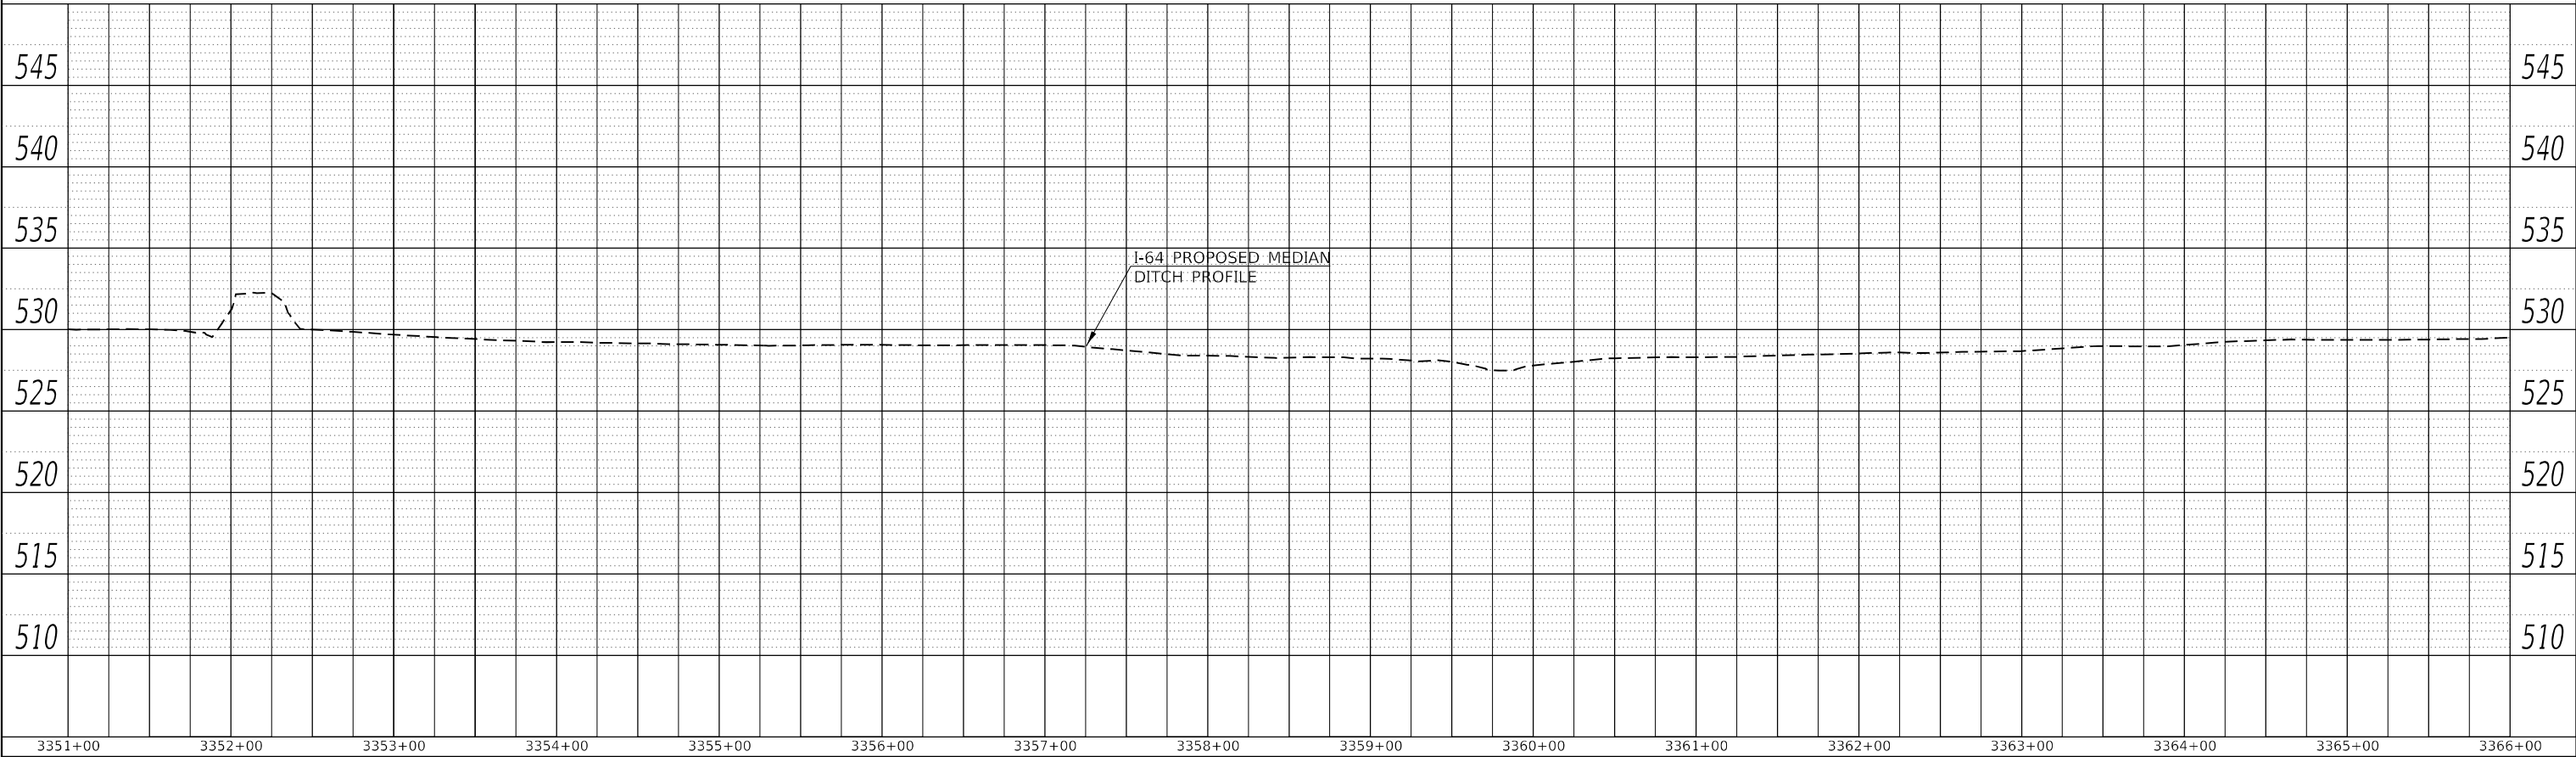

MODEL: Default
FILE NAME: ...0978604-sh-profiles I64 RT Ditch.dgn


USER NAME = dhawes	DESIGNED -	REVISED -
	DRAWN -	REVISED -
PLOT SCALE = 100,0000 ' / in.	CHECKED -	REVISED -
PLOT DATE = 11/4/2022 - 11:54:50 AM	DATE -	REVISED -

STATE OF ILLINOIS
DEPARTMENT OF TRANSPORTATION


INTERSTATE 64 RIGHT DITCH PROFILES			
SCALE: 50	SHEET	OF	SHEETS
STA. 3336+00	TO STA.	3366+00	

F.A.I. RTE.	SECTION	COUNTY	TOTAL SHEETS	SHEET NO.
I-64	*	JEFFERSON	1052	270
CONTRACT NO. 78604				
ILLINOIS		FED. AID PROJECT		

PLAN	SURVEYED	BY	DATE
	PLOTTED		
	ALIGNMENT CHECKED		
	CADD FILE NAME		
NOTE BOOK NO.			

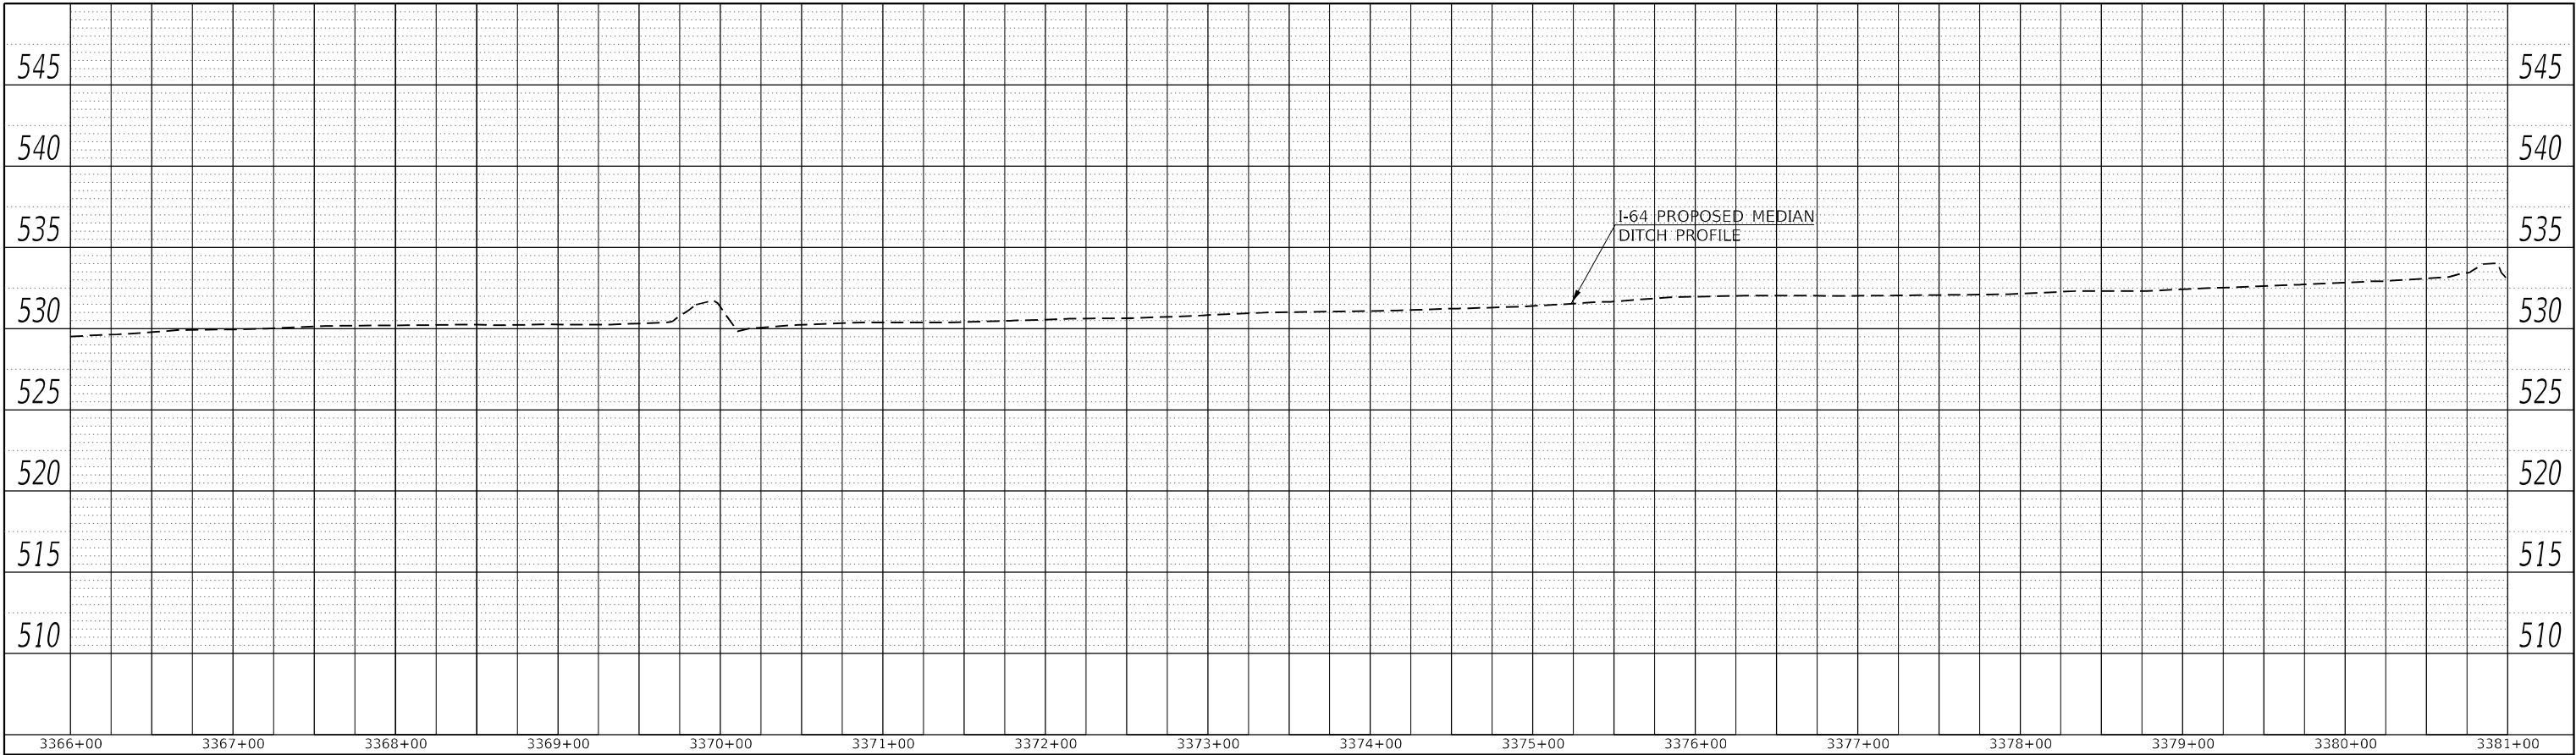

PROFILE	SURVEYED	BY	DATE
	PLOTTED		
	GRADES CHECKED		
	STRUCTURE NOTATION CHWD		
NOTE BOOK NO.			

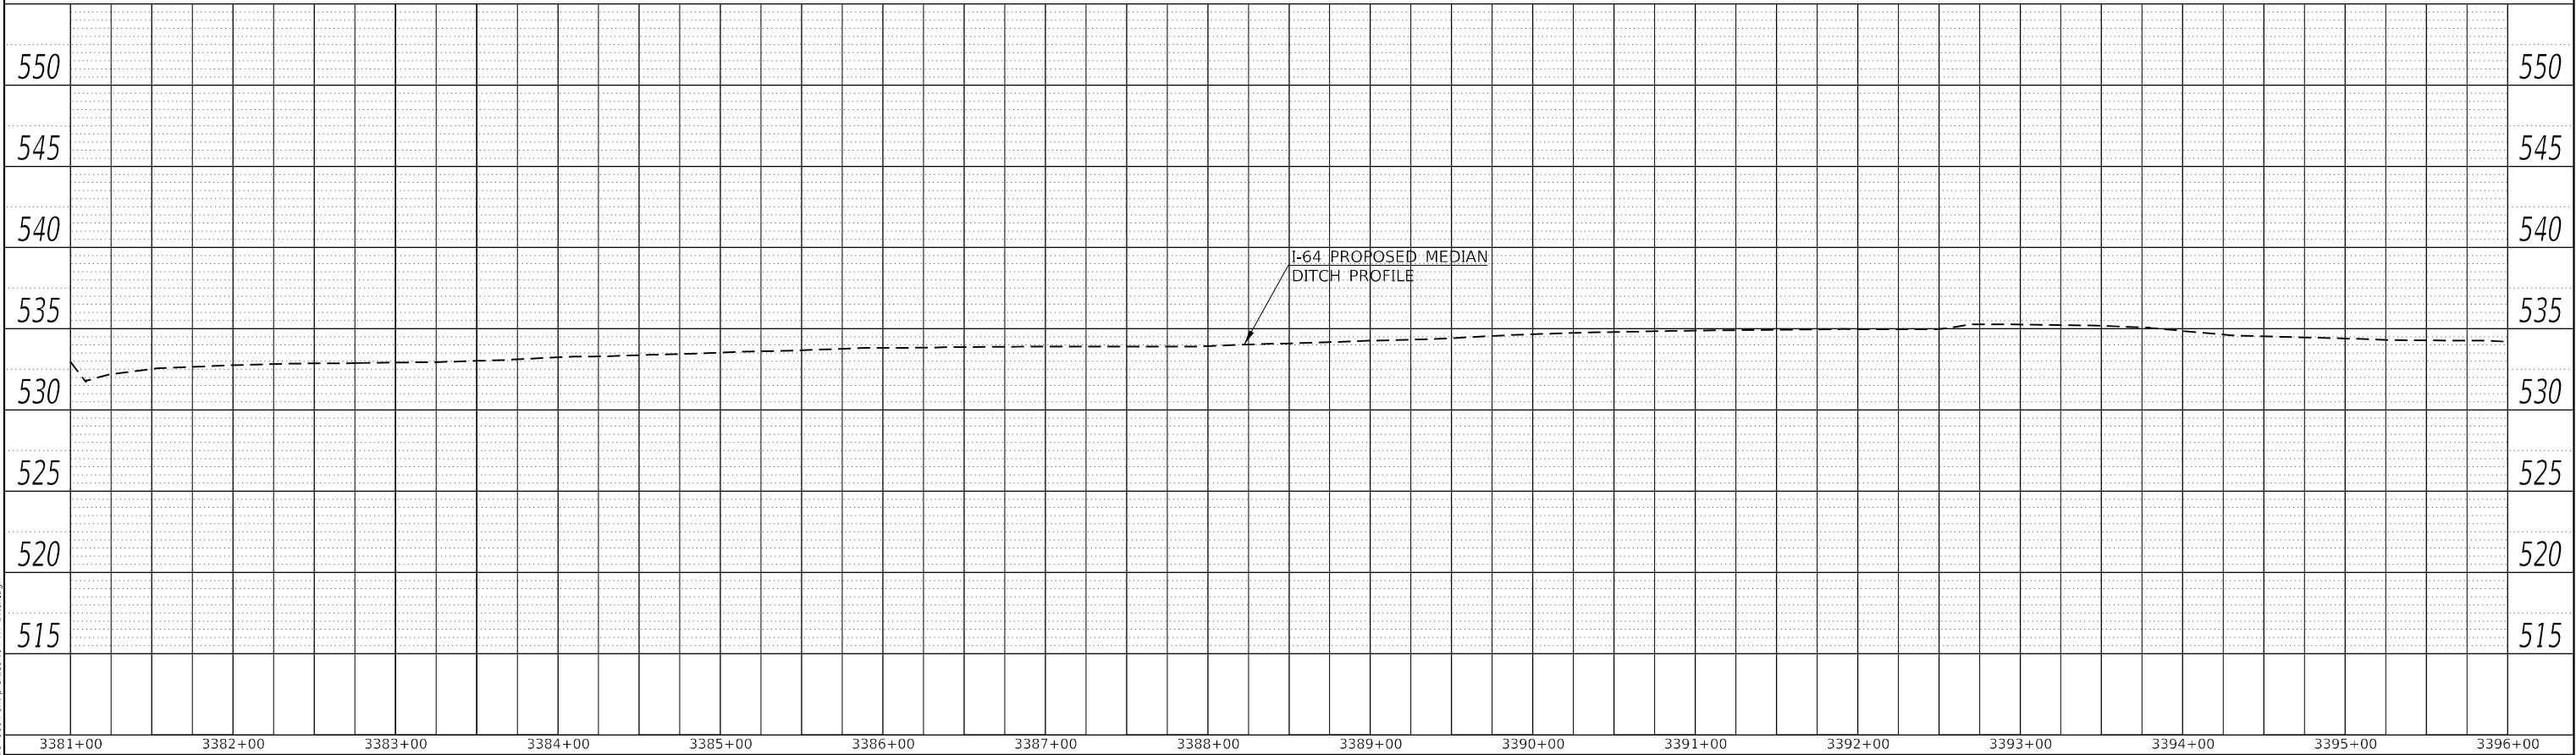


MODEL: Default
FILE NAME: ...0978604-sh-profiles I64 RT Ditch.dgn

USER NAME = dhawes	DESIGNED -	REVISED -
	DRAWN -	REVISED -
PLOT SCALE = 100,0000 ' / in.	CHECKED -	REVISED -
PLOT DATE = 11/4/2022 - 11:54:50 AM	DATE -	REVISED -


STATE OF ILLINOIS
DEPARTMENT OF TRANSPORTATION

INTERSTATE 64 RIGHT DITCH PROFILES			
SCALE: 50	SHEET	OF SHEETS	STA. TO STA.
F.A.I. RTE. I-64	SECTION *	COUNTY JEFFERSON	TOTAL SHEETS 1052 SHEET NO. 271
CONTRACT NO. 78604			
		ILLINOIS	FED. AID PROJECT

PLAN	SURVEYED	BY	DATE
	PLOTTED		
	ALIGNMENT CHECKED		
	CADD FILE NAME		
NOTE BOOK NO.			

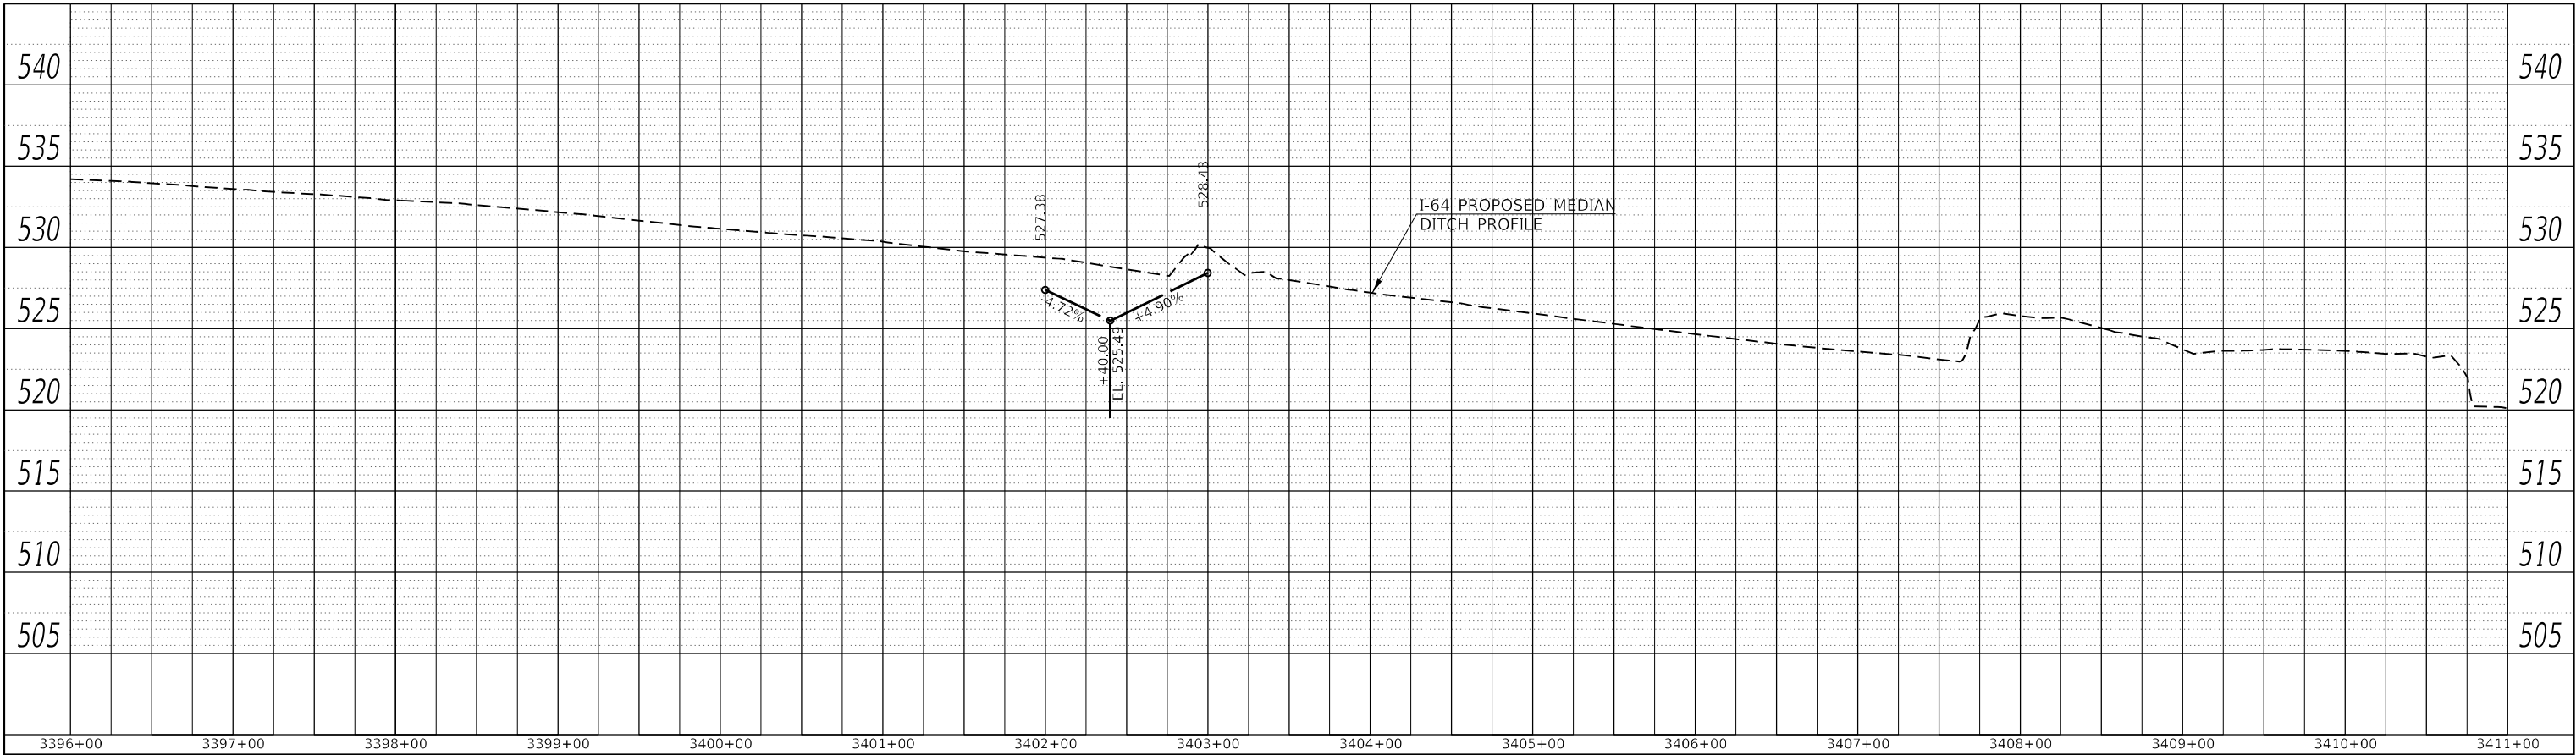


PROFILE	SURVEYED	BY	DATE
	PLOTTED		
	GRADES CHECKED		
	STRUCTURE NOTATION CHWD		
NOTE BOOK NO.			

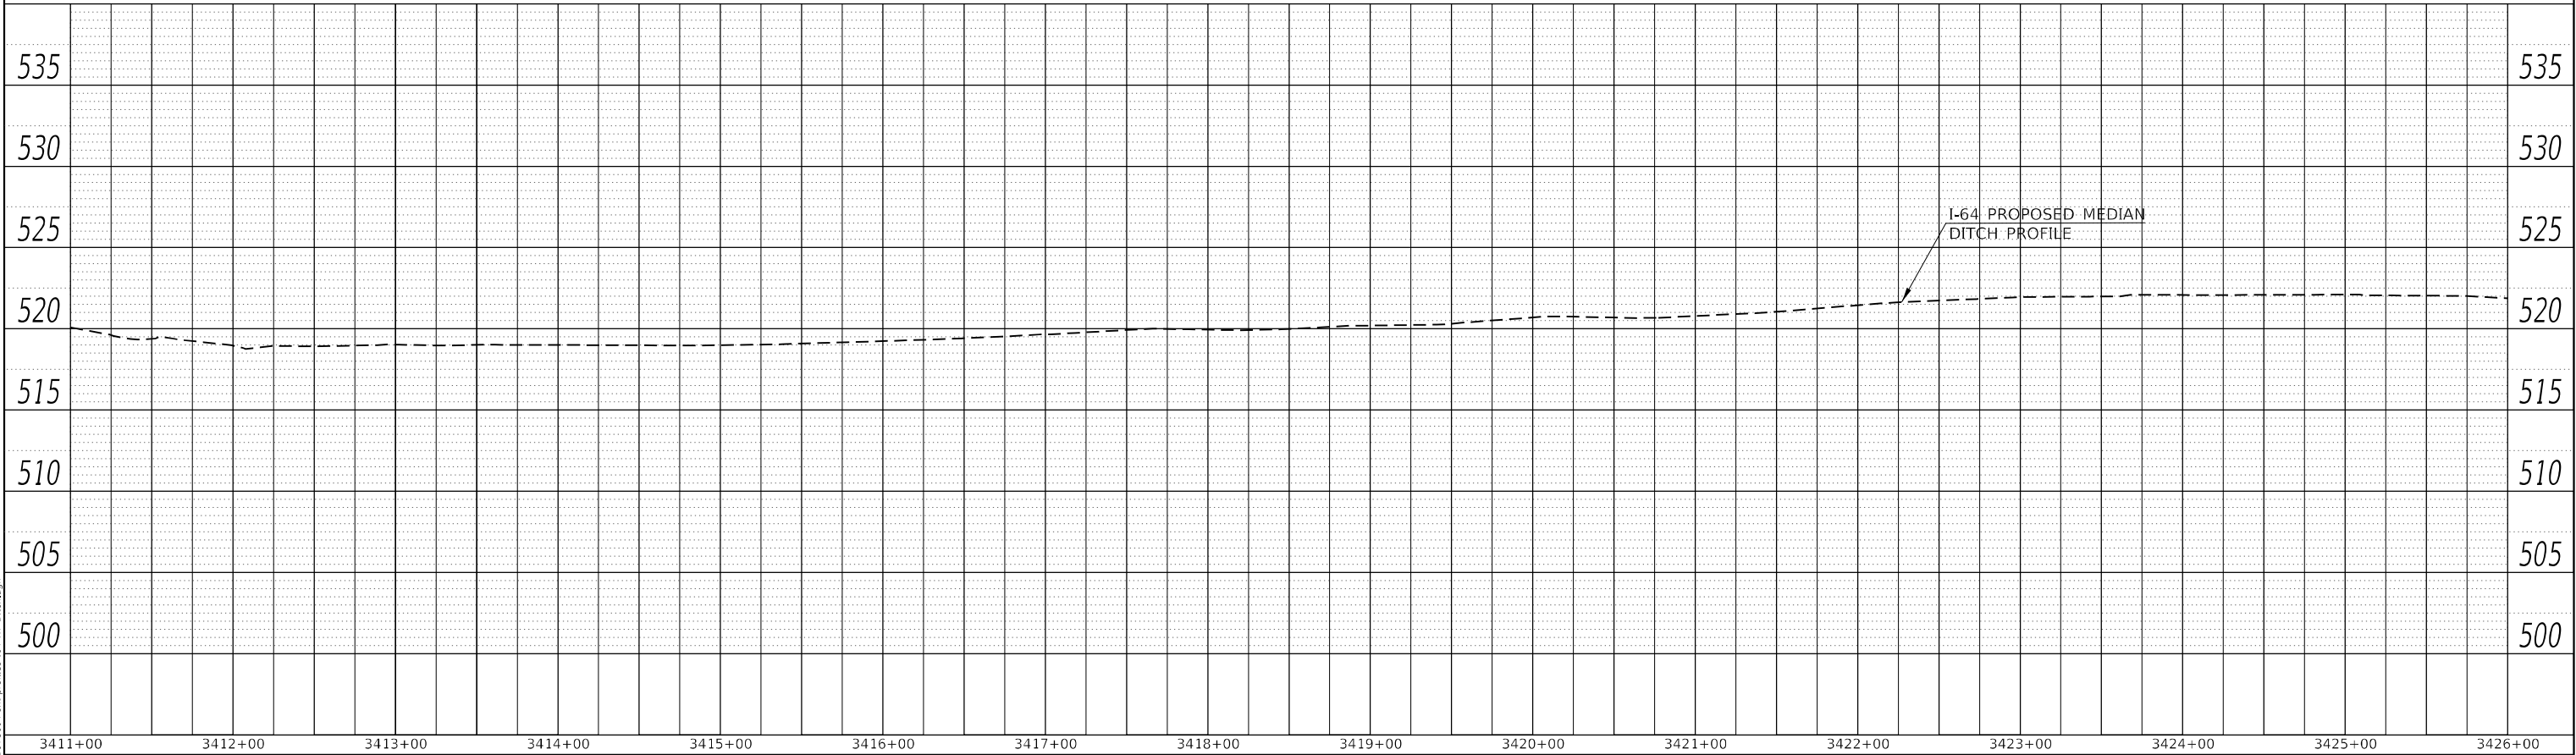

MODEL: Default
FILE NAME: ...0978604-sh-profiles I64 RT Ditch.dgn

USER NAME = dhawes		DESIGNED -	REVISED -	STATE OF ILLINOIS DEPARTMENT OF TRANSPORTATION				INTERSTATE 64 RIGHT DITCH PROFILES				F.A.I. RTE.	SECTION	COUNTY	TOTAL SHEETS	SHEET NO.
DRAWN -		CHECKED -	REVISED -									I-64	*	JEFFERSON	1052	272
PLOT SCALE = 100,0000 ' / in.		DATE -	REVISED -									CONTRACT NO. 78604				
PLOT DATE = 11/4/2022 - 11:54:51 AM												ILLINOIS	FED. AID PROJECT			
				SCALE: 50		SHEET	OF	SHEETS	STA.	TO STA.						

PLAN	SURVEYED	BY	DATE
	PLOTTED		
	ALIGNMENT CHECKED		
	CADD FILE NAME		
NOTE BOOK NO.			

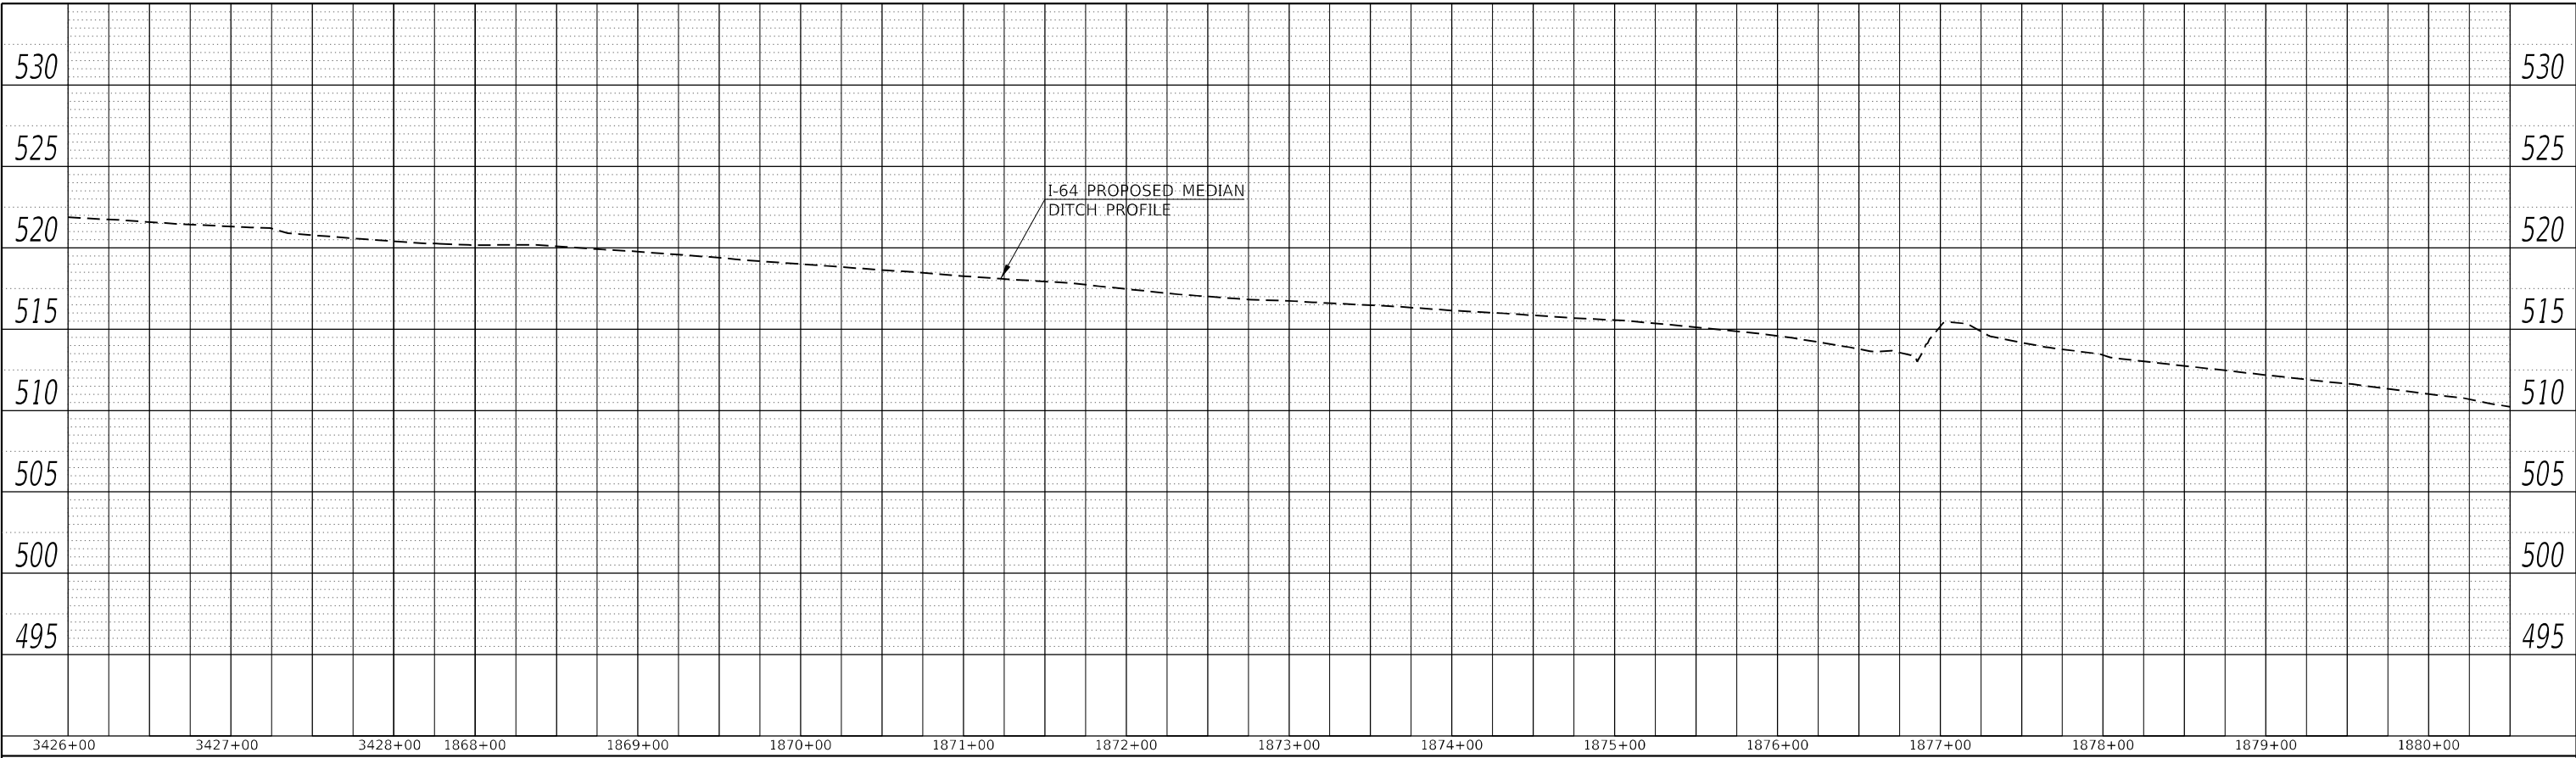

PROFILE	SURVEYED	BY	DATE
	PLOTTED		
	GRADES CHECKED		
	STRUCTURE NOTATIONS CHWD		
NOTE BOOK NO.			



MODEL: Default
FILE NAME: ...0978604-sh-profiles I64 RT Ditch.dgn


USER NAME = dhawes	DESIGNED -	REVISED -
	DRAWN -	REVISED -
PLOT SCALE = 100,0000 ' / in.	CHECKED -	REVISED -
PLOT DATE = 11/4/2022 - 11:54:51 AM	DATE -	REVISED -

STATE OF ILLINOIS
DEPARTMENT OF TRANSPORTATION


INTERSTATE 64 RIGHT DITCH PROFILES			
SCALE: 50	SHEET	OF	SHEETS
STA.	TO STA.		

F.A.I. RTE.	SECTION	COUNTY	TOTAL SHEETS	SHEET NO.
I-64	*	JEFFERSON	1052	273
CONTRACT NO. 78604				
ILLINOIS		FED. AID PROJECT		

PLAN	SURVEYED	BY	DATE
	PLOTTED		
	ALIGNMENT CHECKED		
	CADD FILE NAME		
	NOTE BOOK NO.		

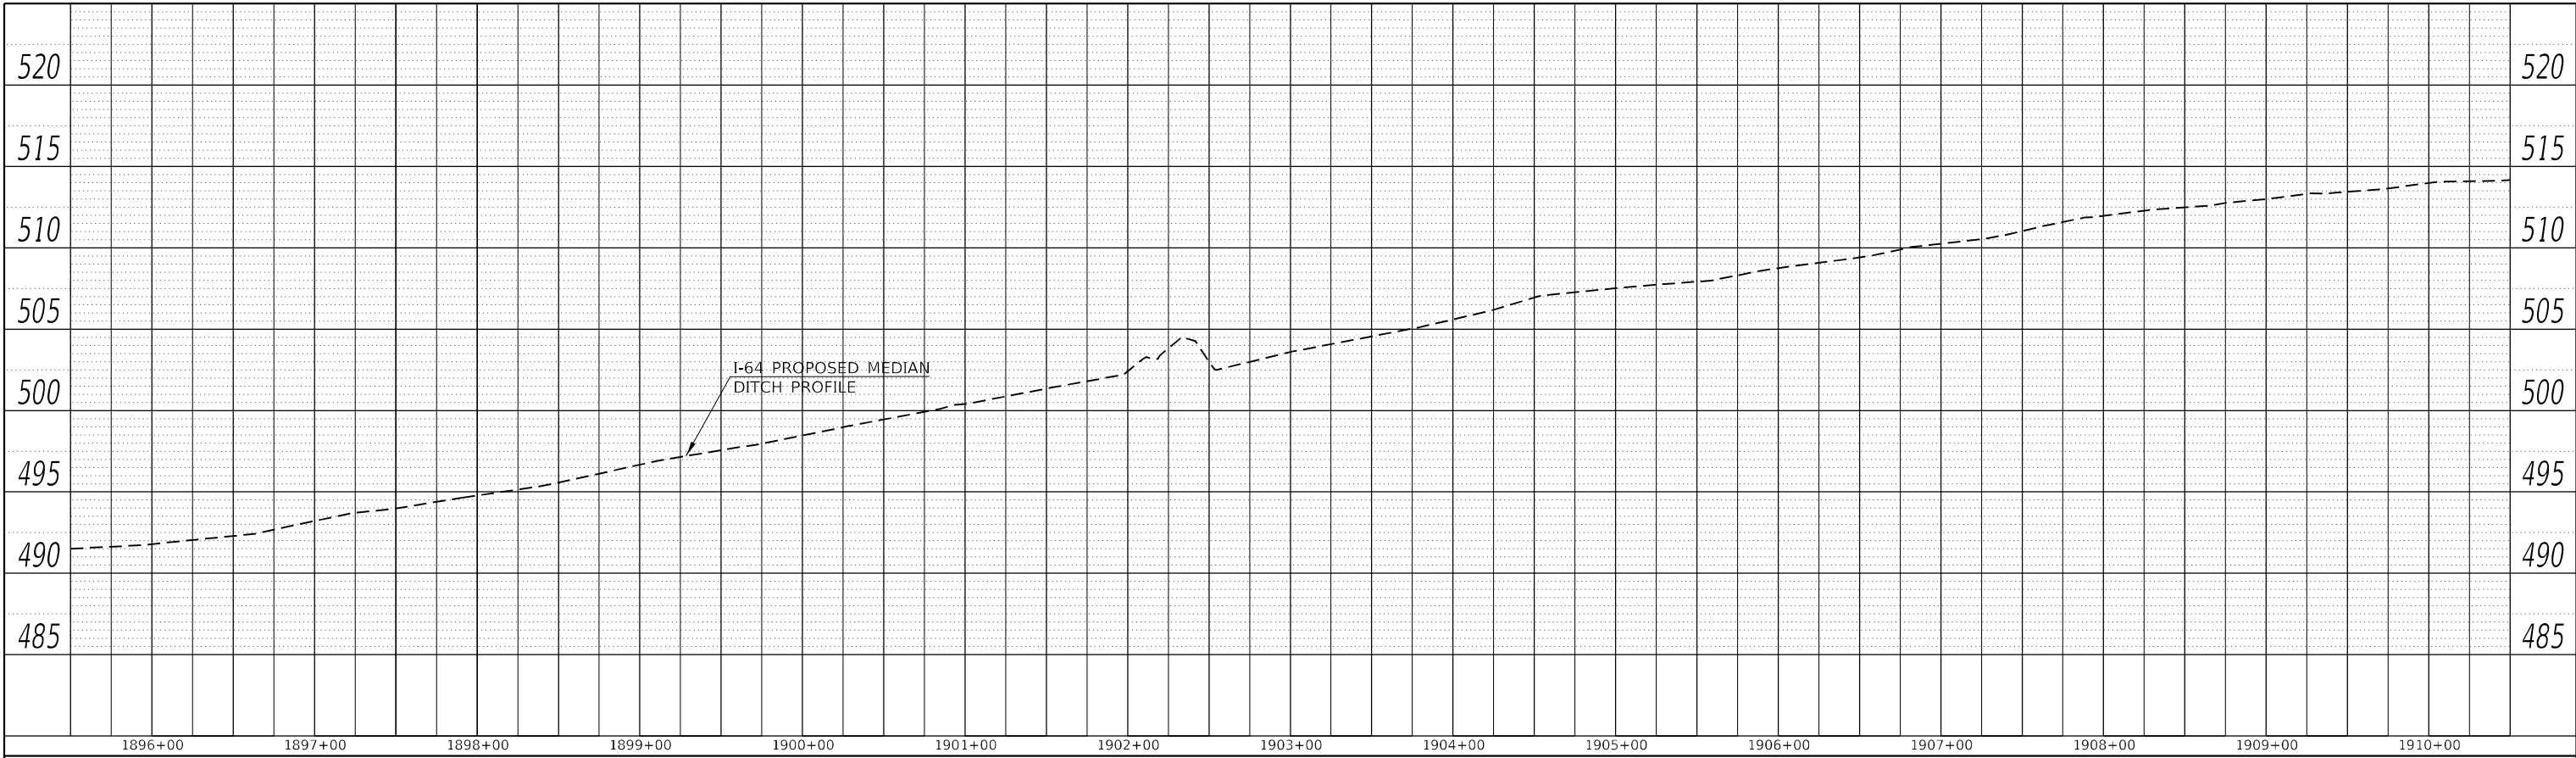

PROFILE	SURVEYED	BY	DATE
	PLOTTED		
	GRADES CHECKED		
	STRUCTURE NOTATIONS CHWD		
	NOTE BOOK NO.		

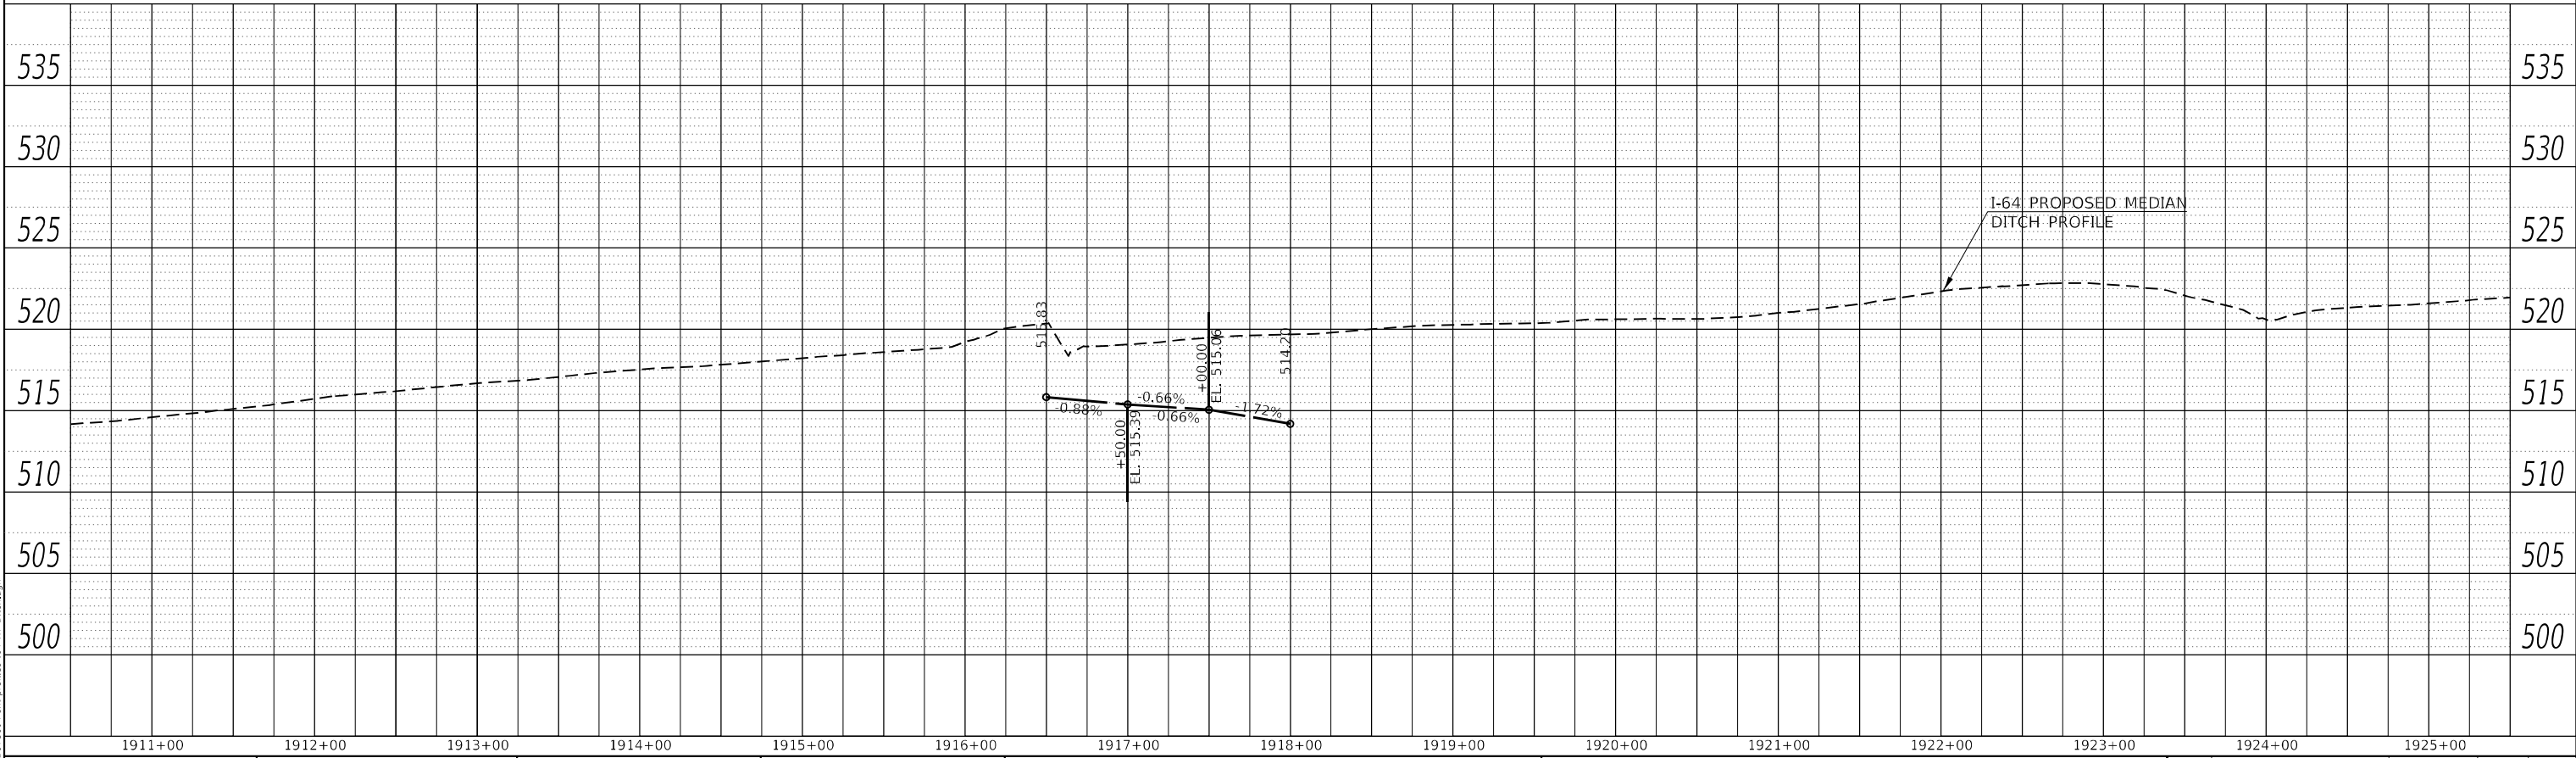


MODEL: Default
FILE NAME: ...0978604-sh-profiles I64 RT Ditch.dgn

USER NAME = dhawes	DESIGNED -	REVISED -
	DRAWN -	REVISED -
PLOT SCALE = 100,0000 ' / in.	CHECKED -	REVISED -
PLOT DATE = 11/4/2022 - 11:54:51 AM	DATE -	REVISED -


STATE OF ILLINOIS
DEPARTMENT OF TRANSPORTATION

INTERSTATE 64 RIGHT DITCH PROFILES				F.A.I. RTE.	SECTION	COUNTY	TOTAL SHEETS	SHEET NO.
				I-64	*	JEFFERSON	1052	274
				CONTRACT NO. 78604				
SCALE: 50	SHEET	OF	SHEETS	STA.	TO STA.	ILLINOIS	FED. AID PROJECT	

PLAN	SURVEYED	BY	DATE
	PLOTTED		
	ALIGNMENT CHECKED		
	CADD FILE NAME		
	NOTE BOOK NO.		

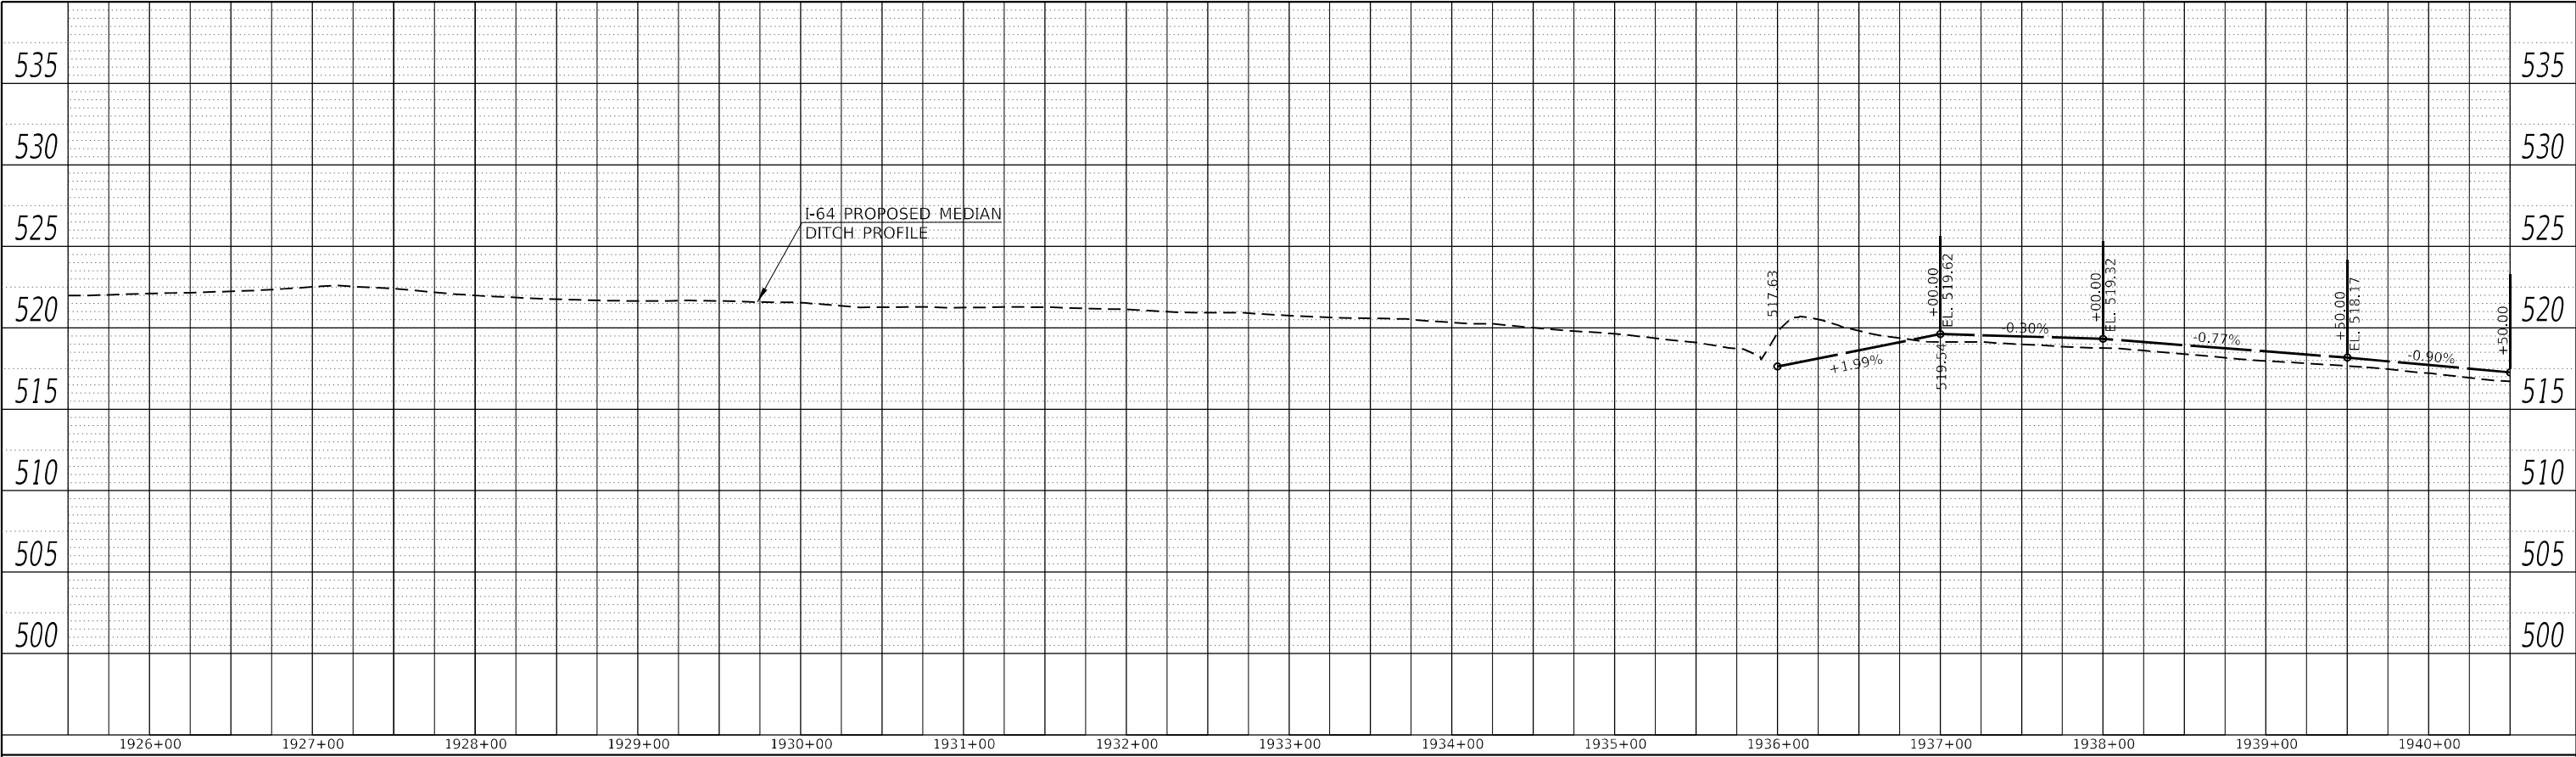

PROFILE	SURVEYED	BY	DATE
	PLOTTED		
	GRADES CHECKED		
	STRUCTURE NOTATIONS CHWD		
	NOTE BOOK NO.		

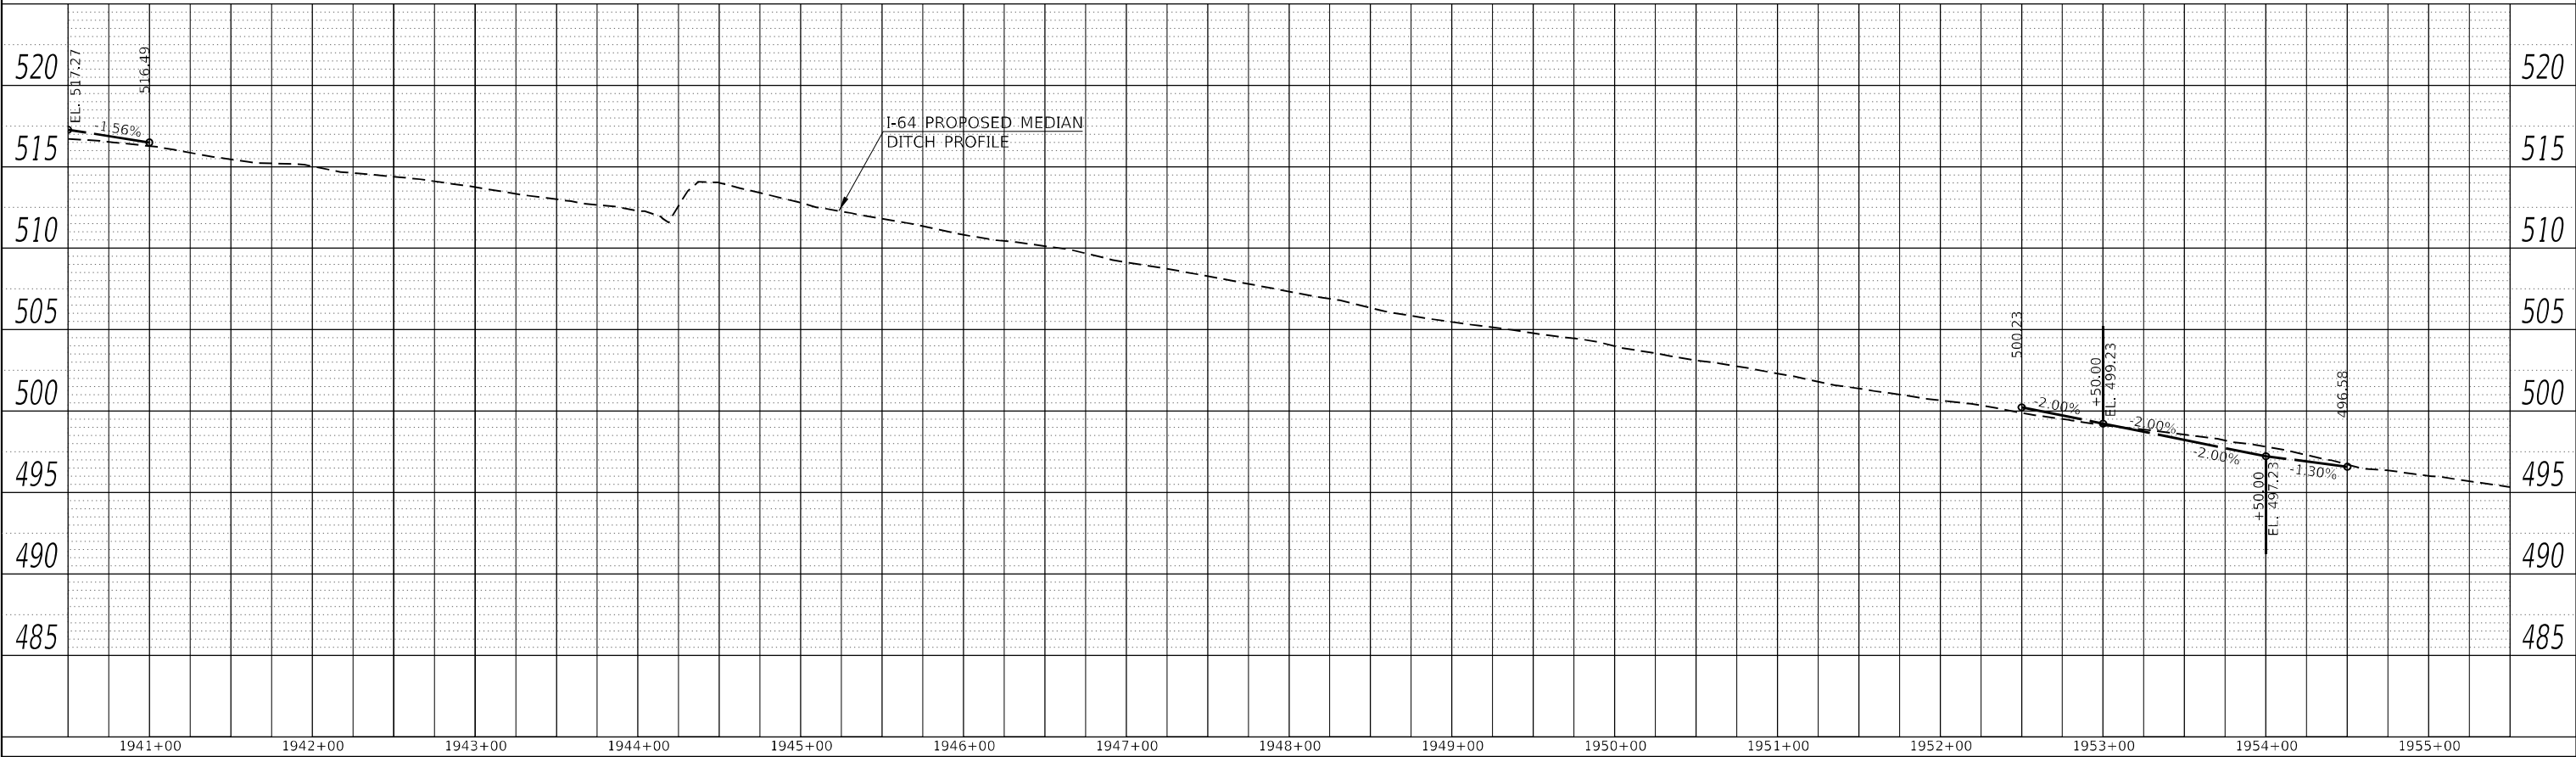


MODEL: Default
FILE NAME: ...0978604-sh-profiles I-64 RT Ditch.dgn

USER NAME = dhawes	DESIGNED -	REVISED -
	DRAWN -	REVISED -
PLOT SCALE = 100,0000 ' / in.	CHECKED -	REVISED -
PLOT DATE = 11/4/2022 - 11:54:51 AM	DATE -	REVISED -


STATE OF ILLINOIS
DEPARTMENT OF TRANSPORTATION

INTERSTATE 64 RIGHT DITCH PROFILES				F.A.I. RTE.	SECTION	COUNTY	TOTAL SHEETS	SHEET NO.
				I-64	*	JEFFERSON	1052	275
				CONTRACT NO. 78604				
SCALE: 50	SHEET	OF	SHEETS	STA.	TO STA.	ILLINOIS	FED. AID PROJECT	

PLAN	SURVEYED	BY	DATE
	PLOTTED		
	ALIGNMENT CHECKED		
	NOTE BOOK NO.		

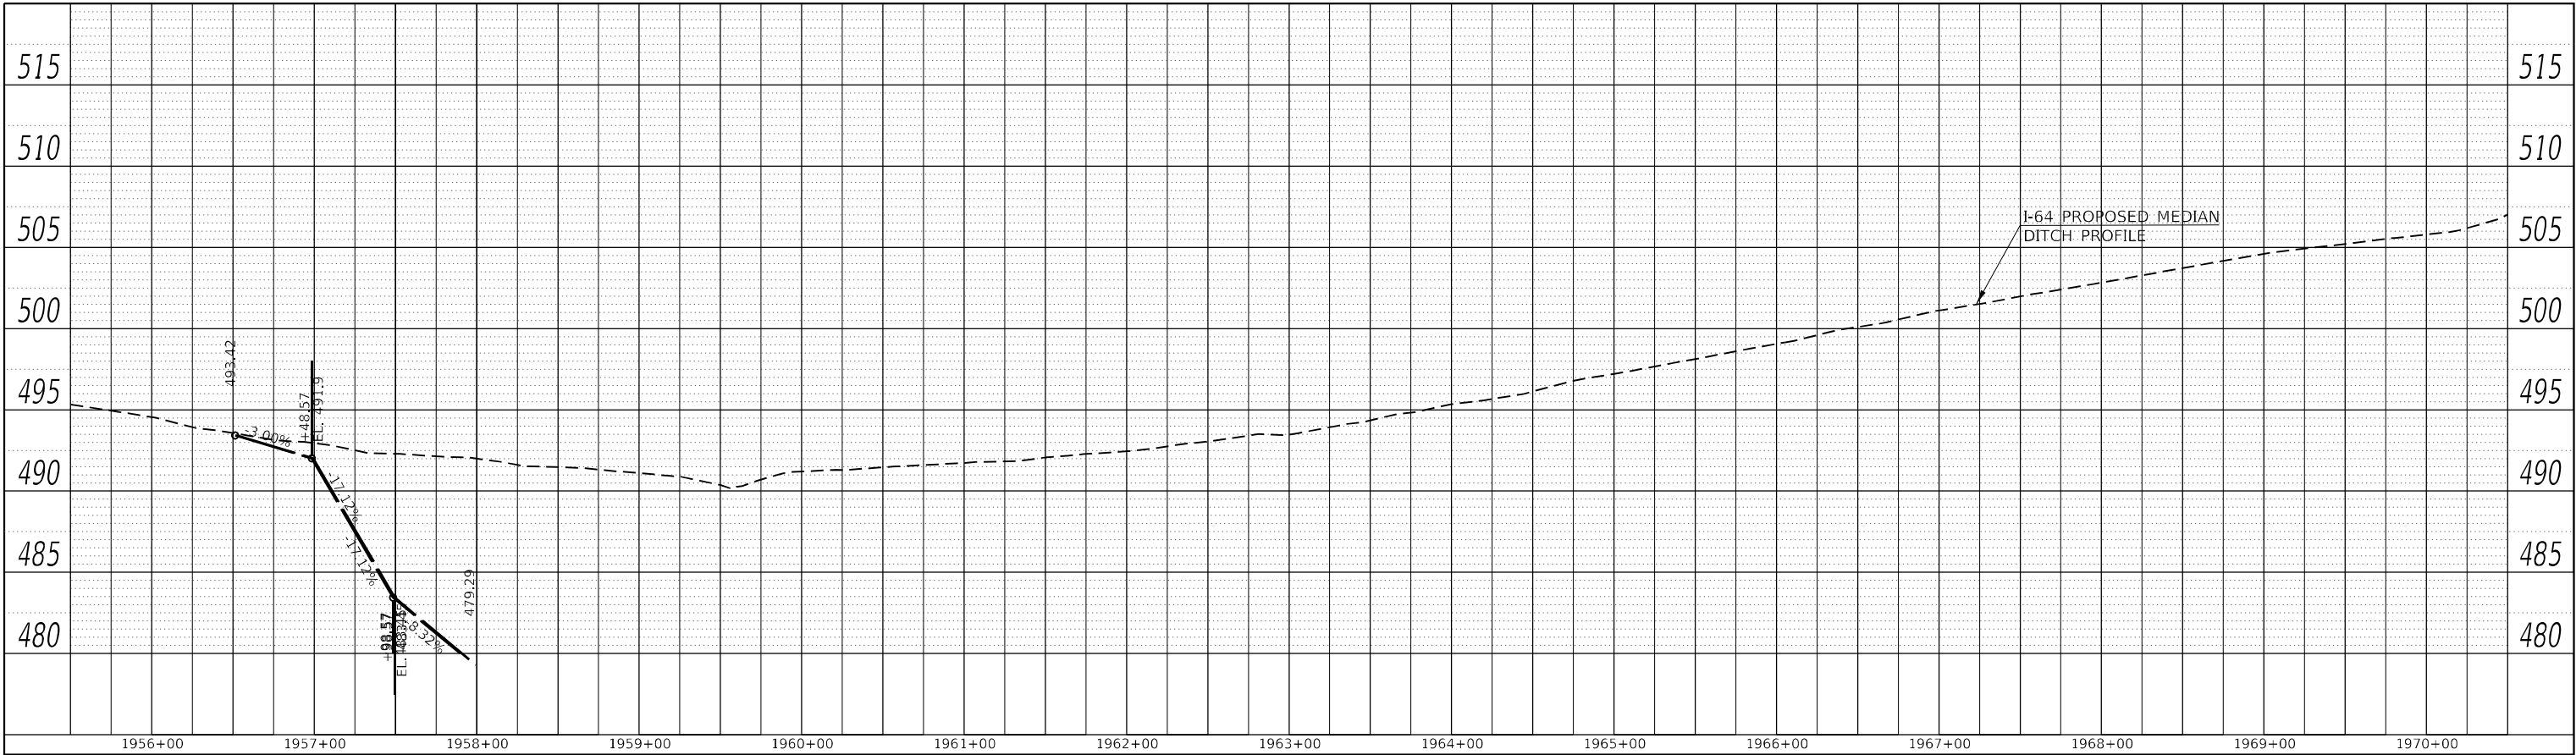

PROFILE	SURVEYED	BY	DATE
	PLOTTED		
	GRADES CHECKED		
	STRUCTURE NOTATION CHWD		

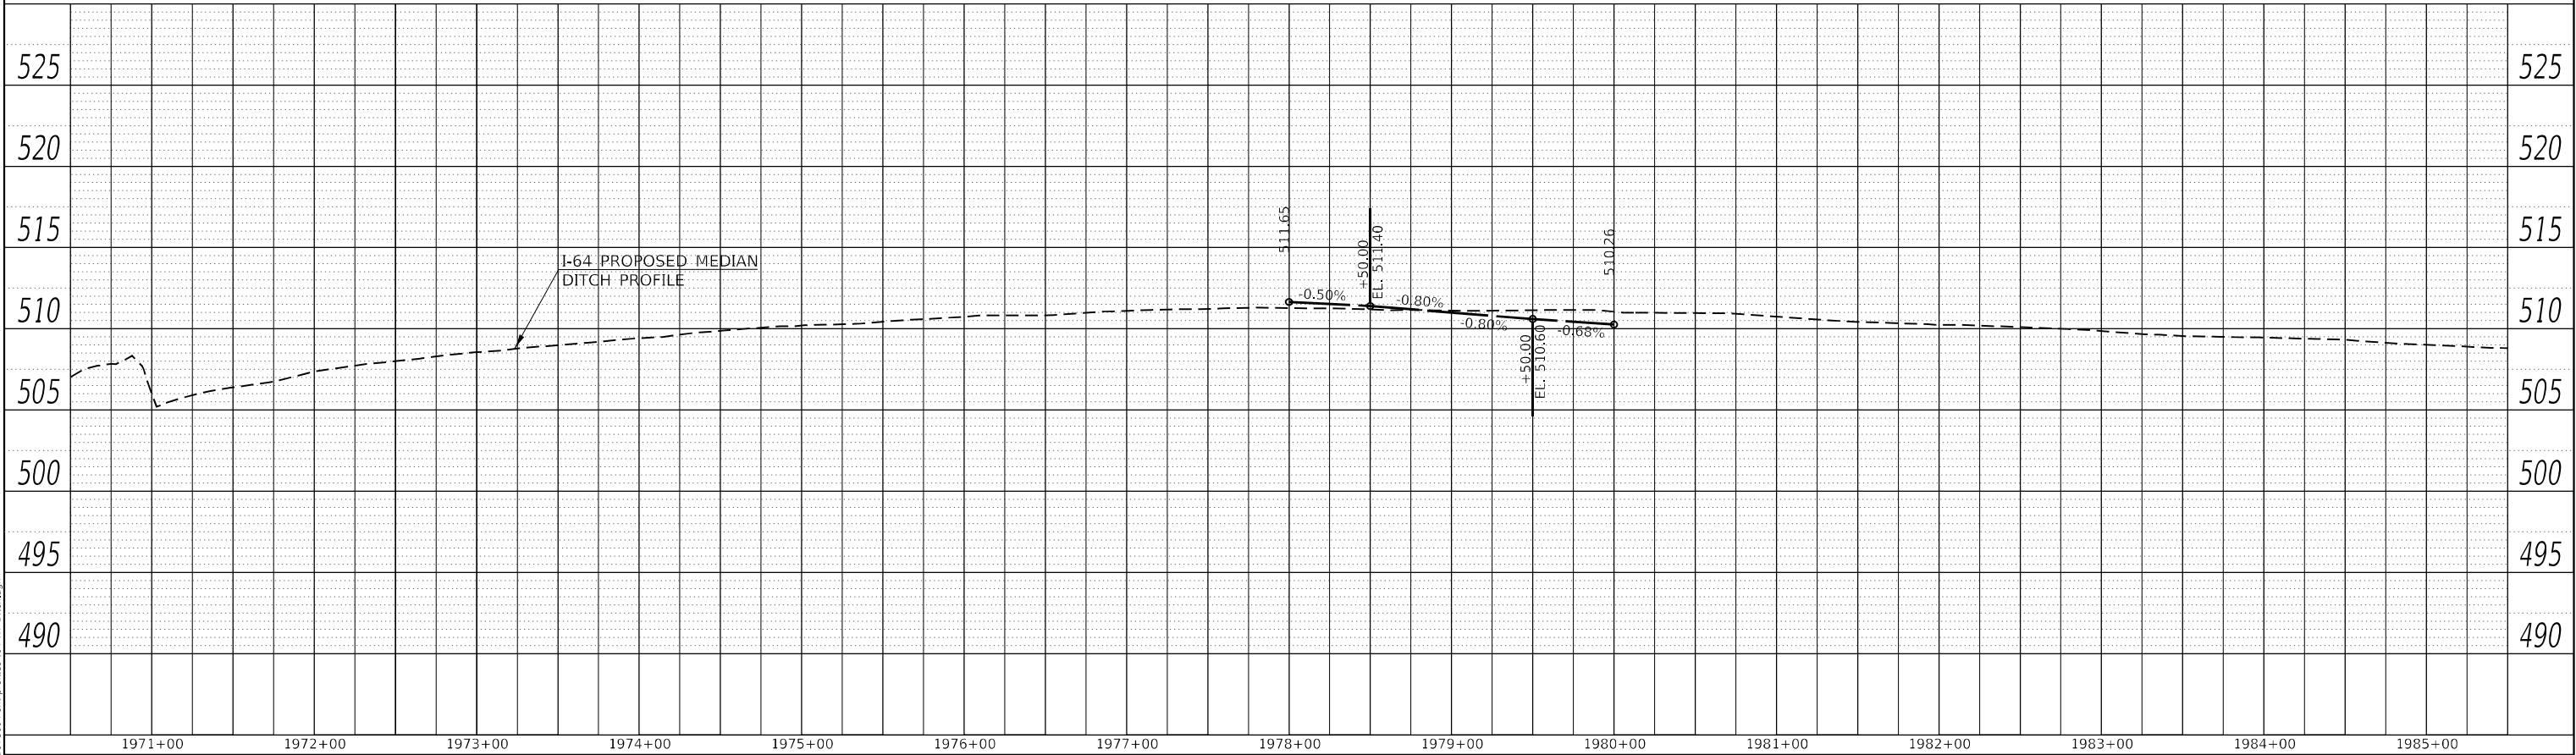


MODEL: Default
FILE NAME: ...0978604-sh-profiles I-64 RT Ditch.dgn

USER NAME = dhawes	DESIGNED -	REVISED -
	DRAWN -	REVISED -
PLOT SCALE = 100,000 ' / in.	CHECKED -	REVISED -
PLOT DATE = 11/4/2022 - 11:54:52 AM	DATE -	REVISED -


STATE OF ILLINOIS
DEPARTMENT OF TRANSPORTATION

INTERSTATE 64 RIGHT DITCH PROFILES				F.A.I. RTE.	SECTION	COUNTY	TOTAL SHEETS	SHEET NO.
				I-64	*	JEFFERSON	1052	276
				CONTRACT NO. 78604				
SCALE: 50	SHEET	OF	SHEETS	STA.	TO STA.	ILLINOIS	FED. AID PROJECT	

PLAN	SURVEYED	BY	DATE
	PLOTTED		
	ALIGNMENT CHECKED		
	CADD FILE NAME		
	NOTE BOOK NO.		

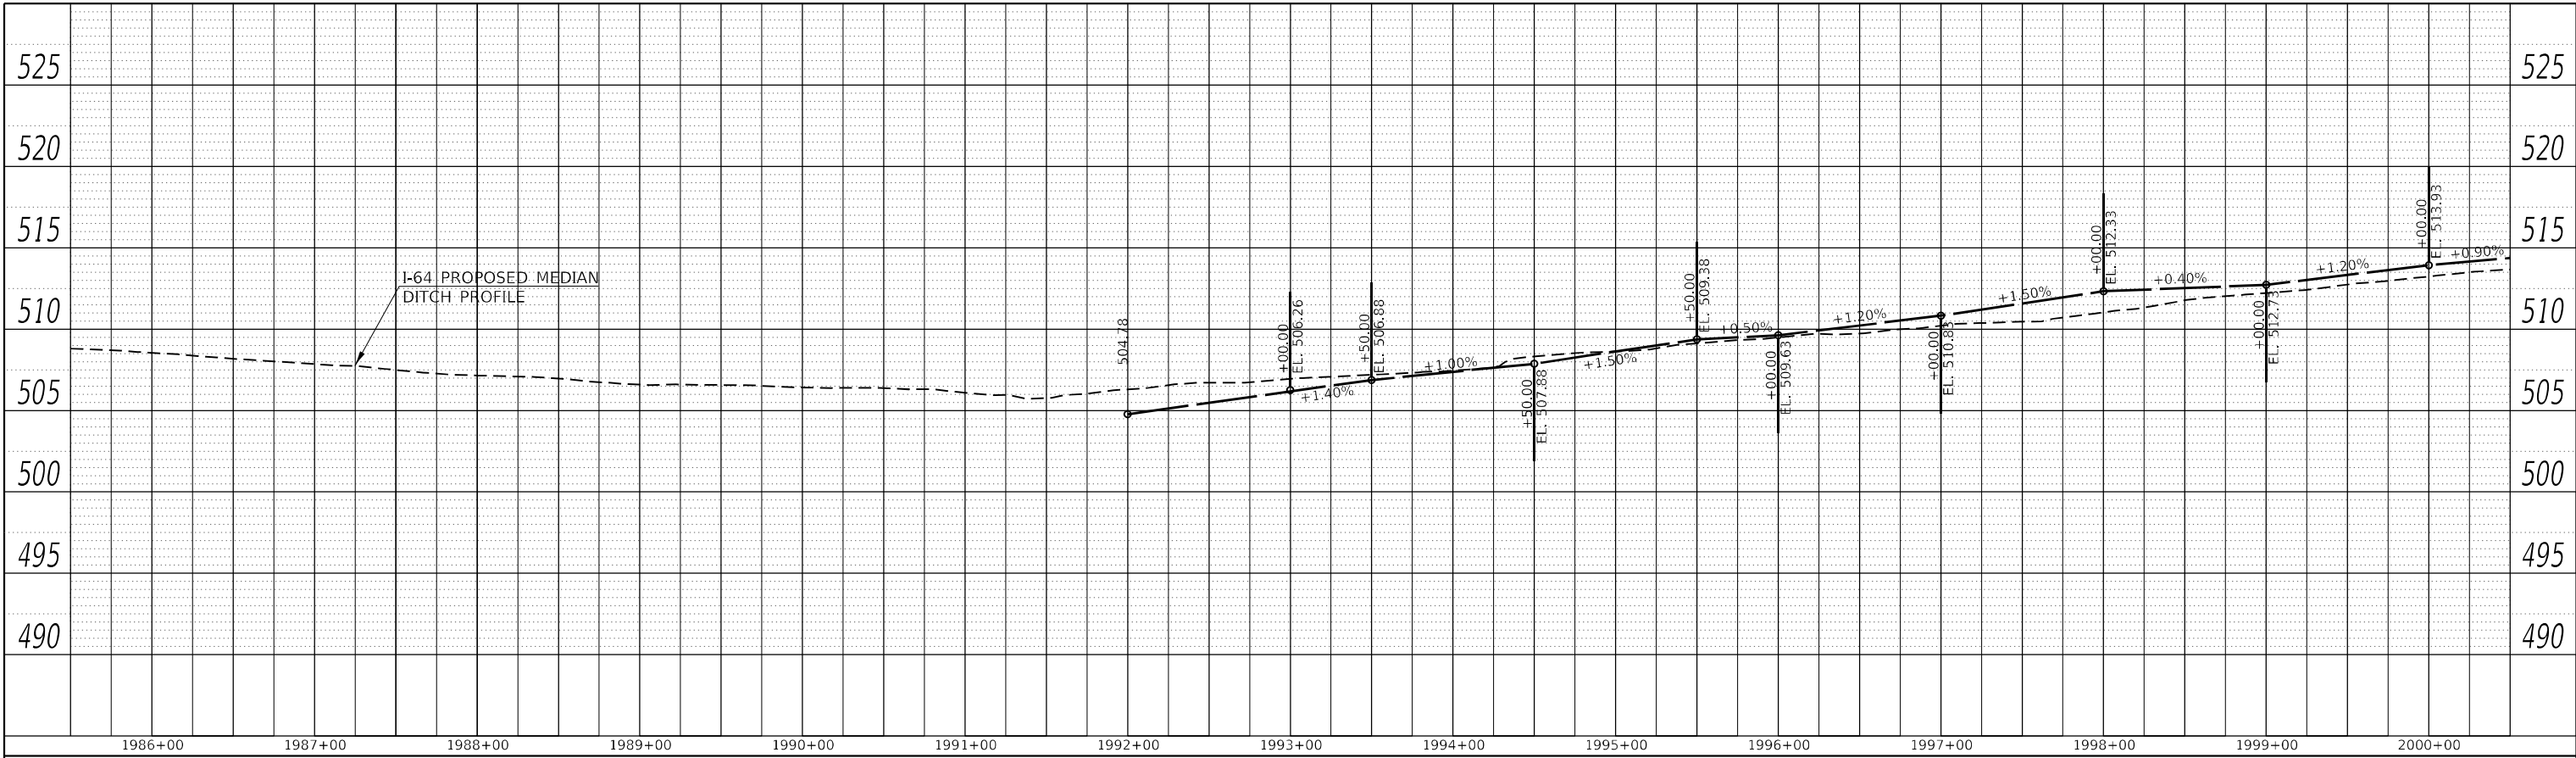

PROFILE	SURVEYED	BY	DATE
	PLOTTED		
	GRADES CHECKED		
	STRUCTURE NOTATION CHWD		
	NOTE BOOK NO.		

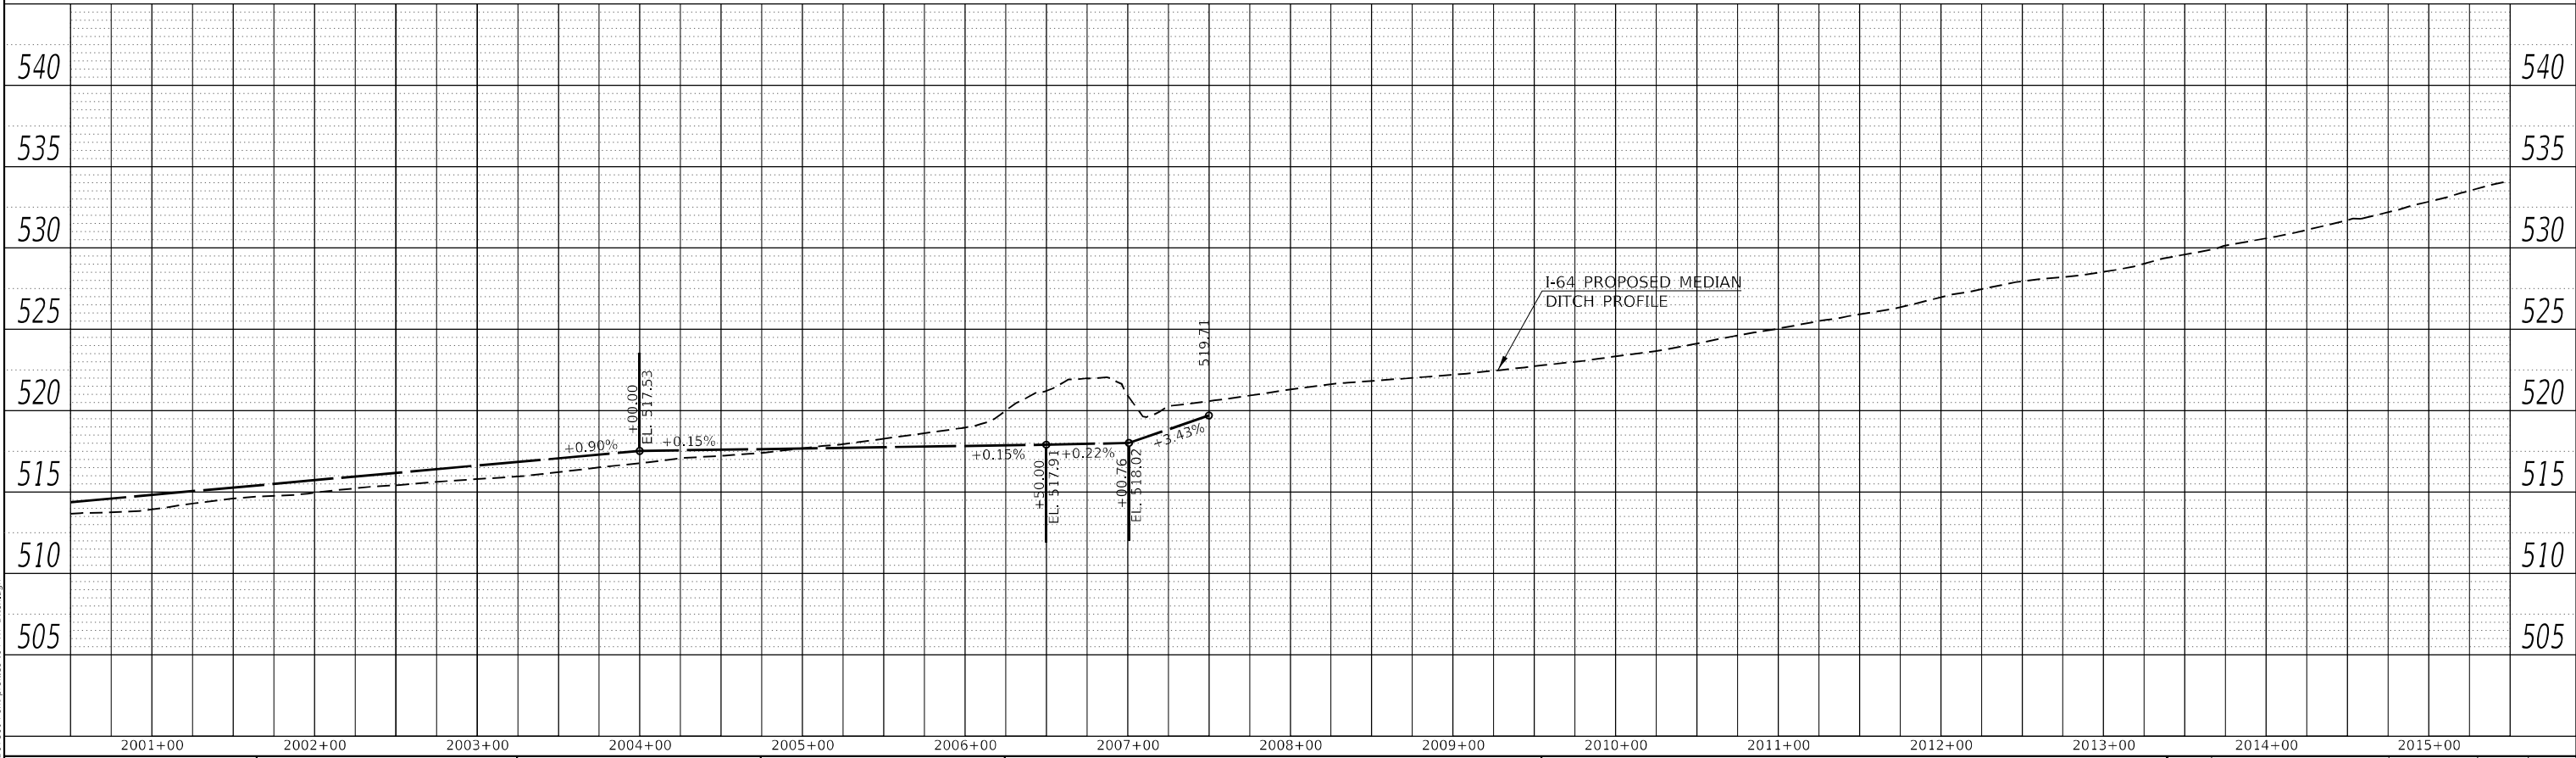


MODEL: Default
FILE NAME: ...0978604-sh-profiles I64 RT Ditch.dgn

USER NAME = dhawes	DESIGNED -	REVISED -
	DRAWN -	REVISED -
PLOT SCALE = 100,0000 ' / in.	CHECKED -	REVISED -
PLOT DATE = 11/4/2022 - 11:54:53 AM	DATE -	REVISED -


STATE OF ILLINOIS
DEPARTMENT OF TRANSPORTATION

INTERSTATE 64 RIGHT DITCH PROFILES				F.A.I. RTE.	SECTION	COUNTY	TOTAL SHEETS	SHEET NO.
				I-64	*	JEFFERSON	1052	277
				CONTRACT NO. 78604				
				ILLINOIS	FED. AID PROJECT			

PLAN	SURVEYED	BY	DATE
	PLOTTED		
	ALIGNMENT CHECKED		
	NOTE BOOK NO.		

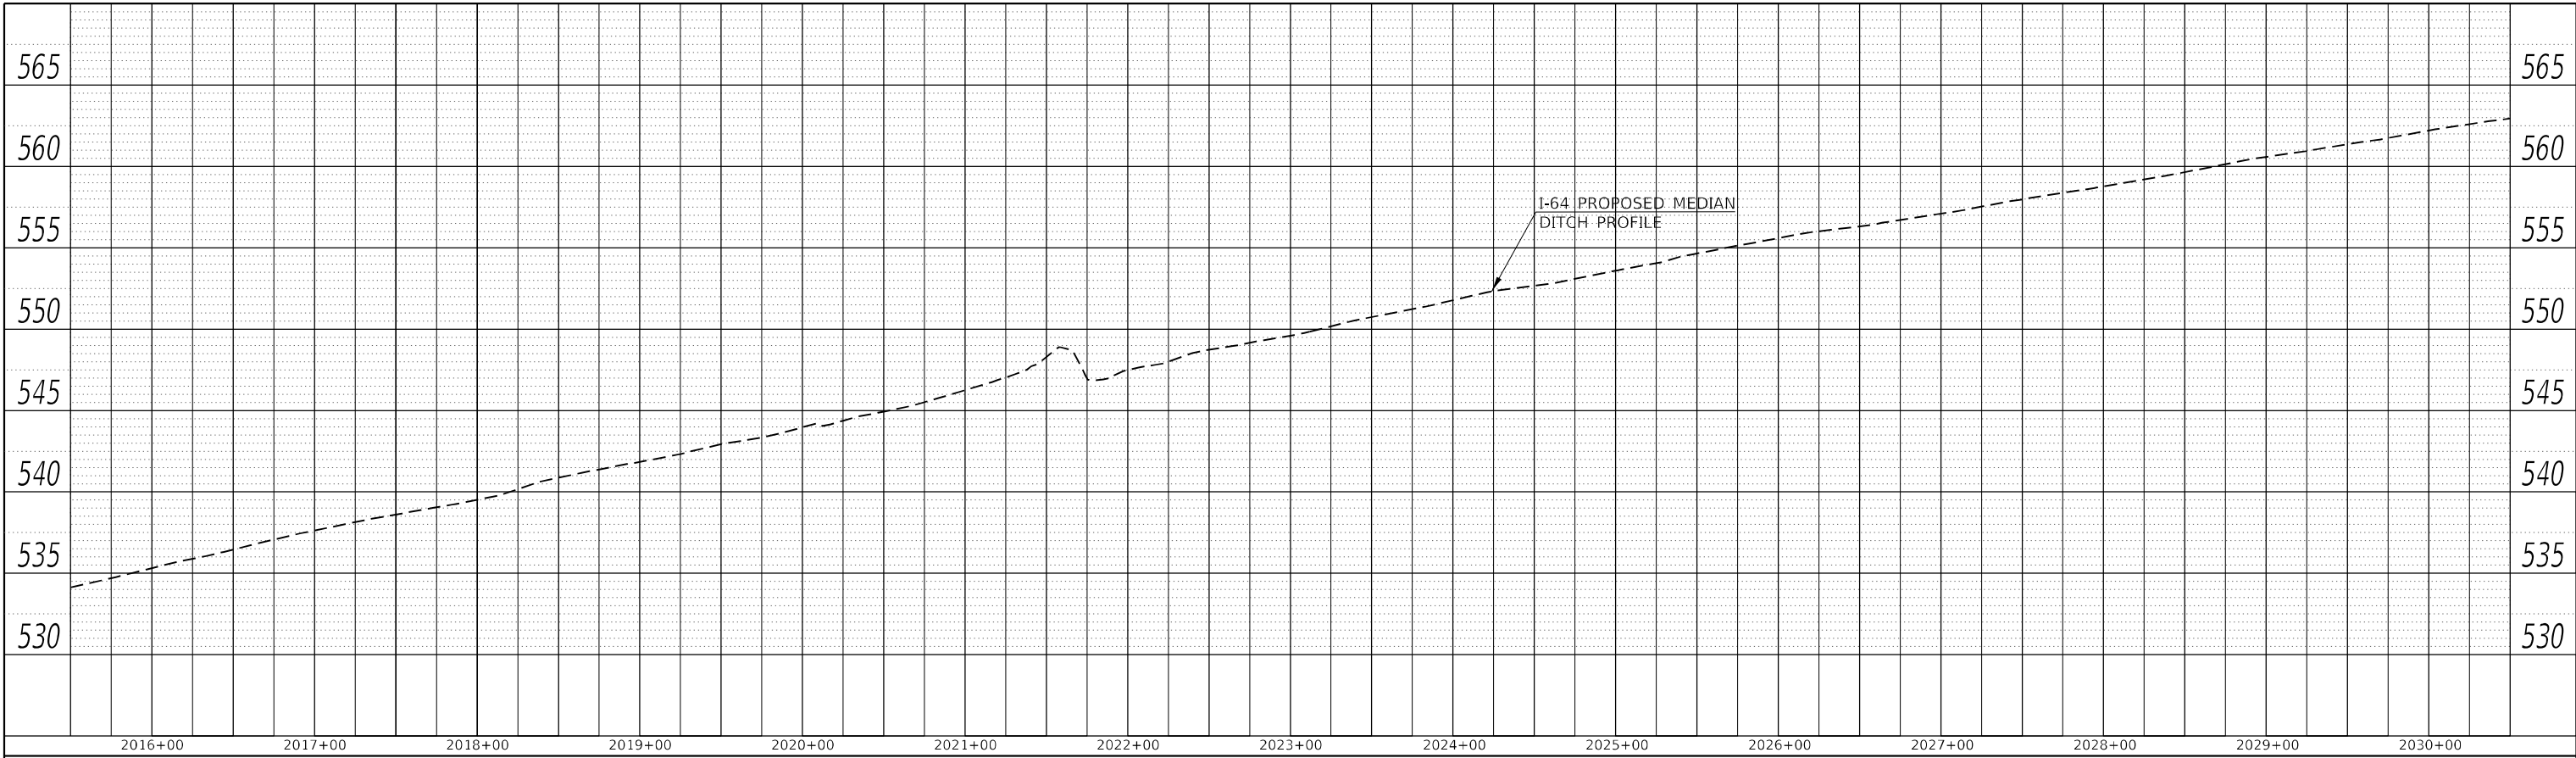


PROFILE	SURVEYED	BY	DATE
	PLOTTED		
	GRADES CHECKED		
	NOTE BOOK NO.		

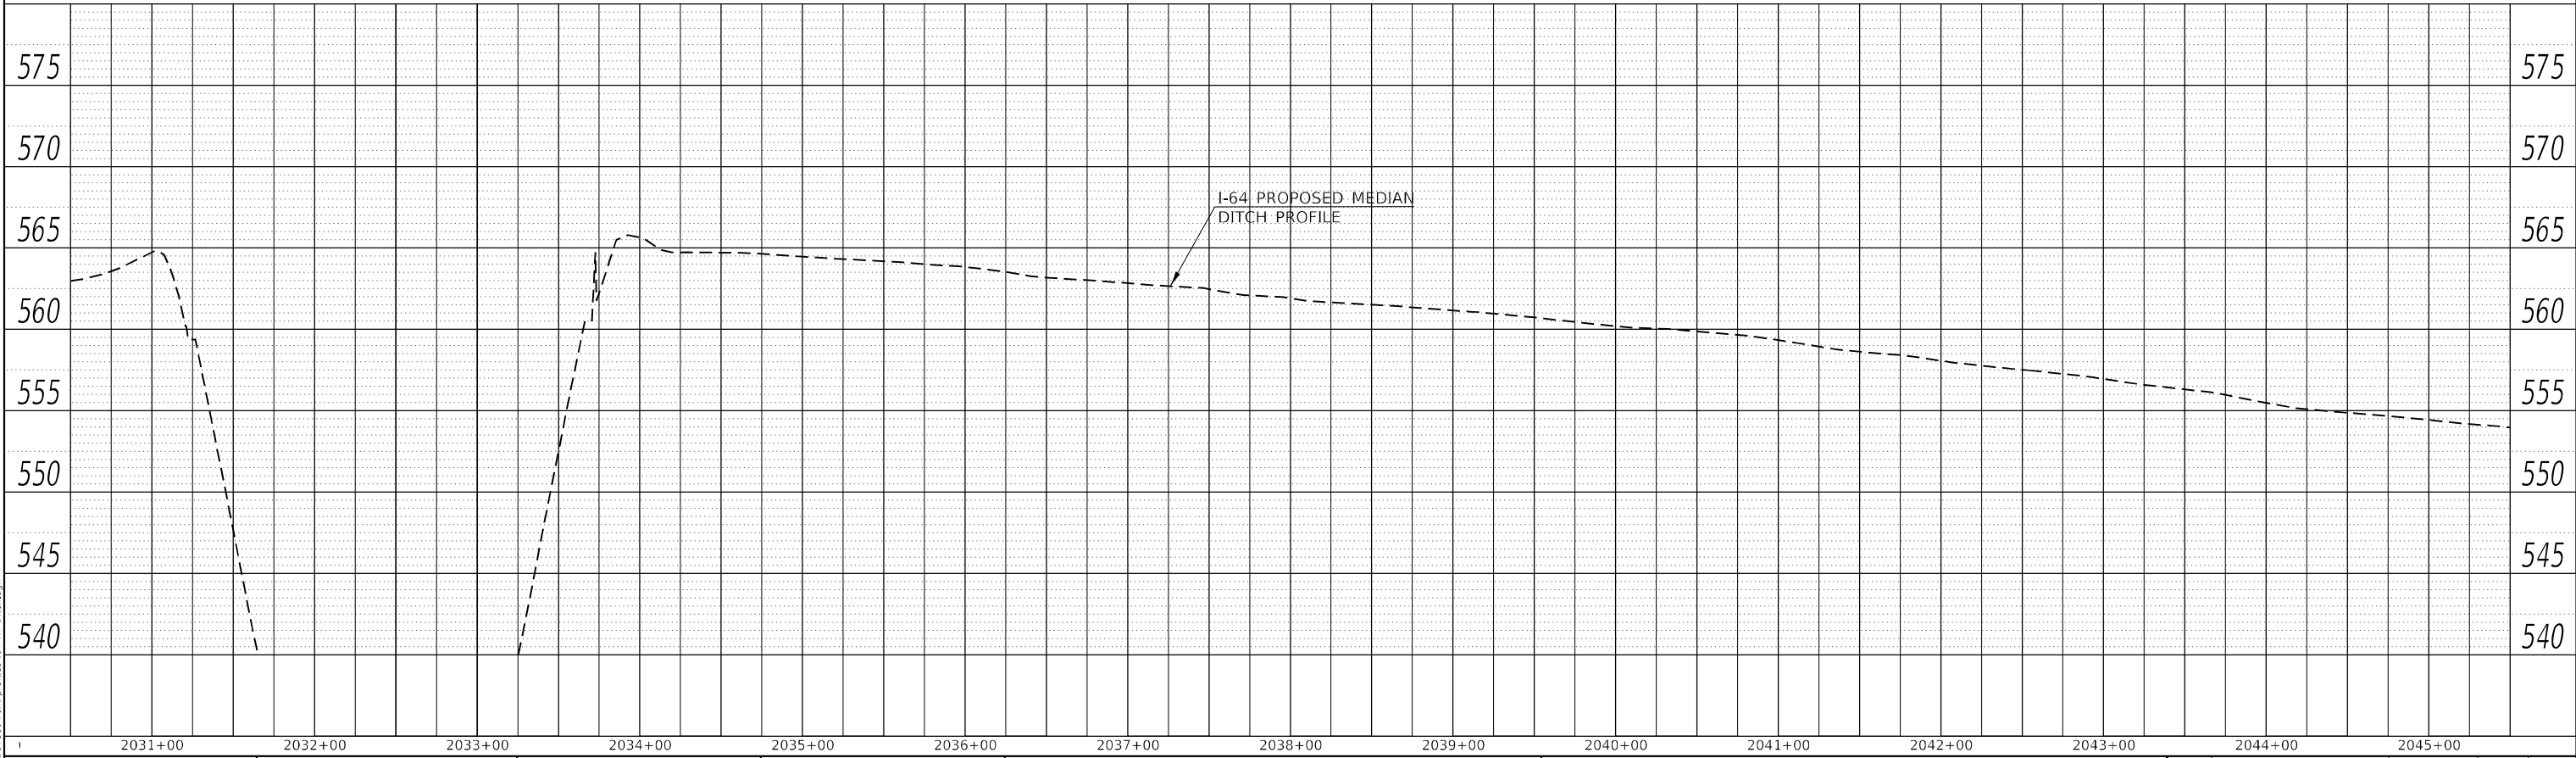


MODEL Default
FILE NAME: ...0978604-sh-profiles I64 RT Ditch.dgn

	USER NAME = dhawes	DESIGNED -	REVISED -	STATE OF ILLINOIS DEPARTMENT OF TRANSPORTATION	INTERSTATE 64 RIGHT DITCH PROFILES				F.A.I. RTE.	SECTION	COUNTY	TOTAL SHEETS	SHEET NO.
		DRAWN -	REVISED -										
	PLOT SCALE = 100,0000 ' / in.	CHECKED -	REVISED -						I-64	*	JEFFERSON	1052	278
									CONTRACT NO. 78604				
	PLOT DATE = 11/4/2022 - 11:54:54 AM	DATE -	REVISED -						SCALE: 50	SHEET	OF	SHEETS	STA.

PLAN	SURVEYED	BY	DATE
	PLOTTED		
	ALIGNMENT CHECKED		
	CADD FILE NAME		
	NOTE BOOK NO.		

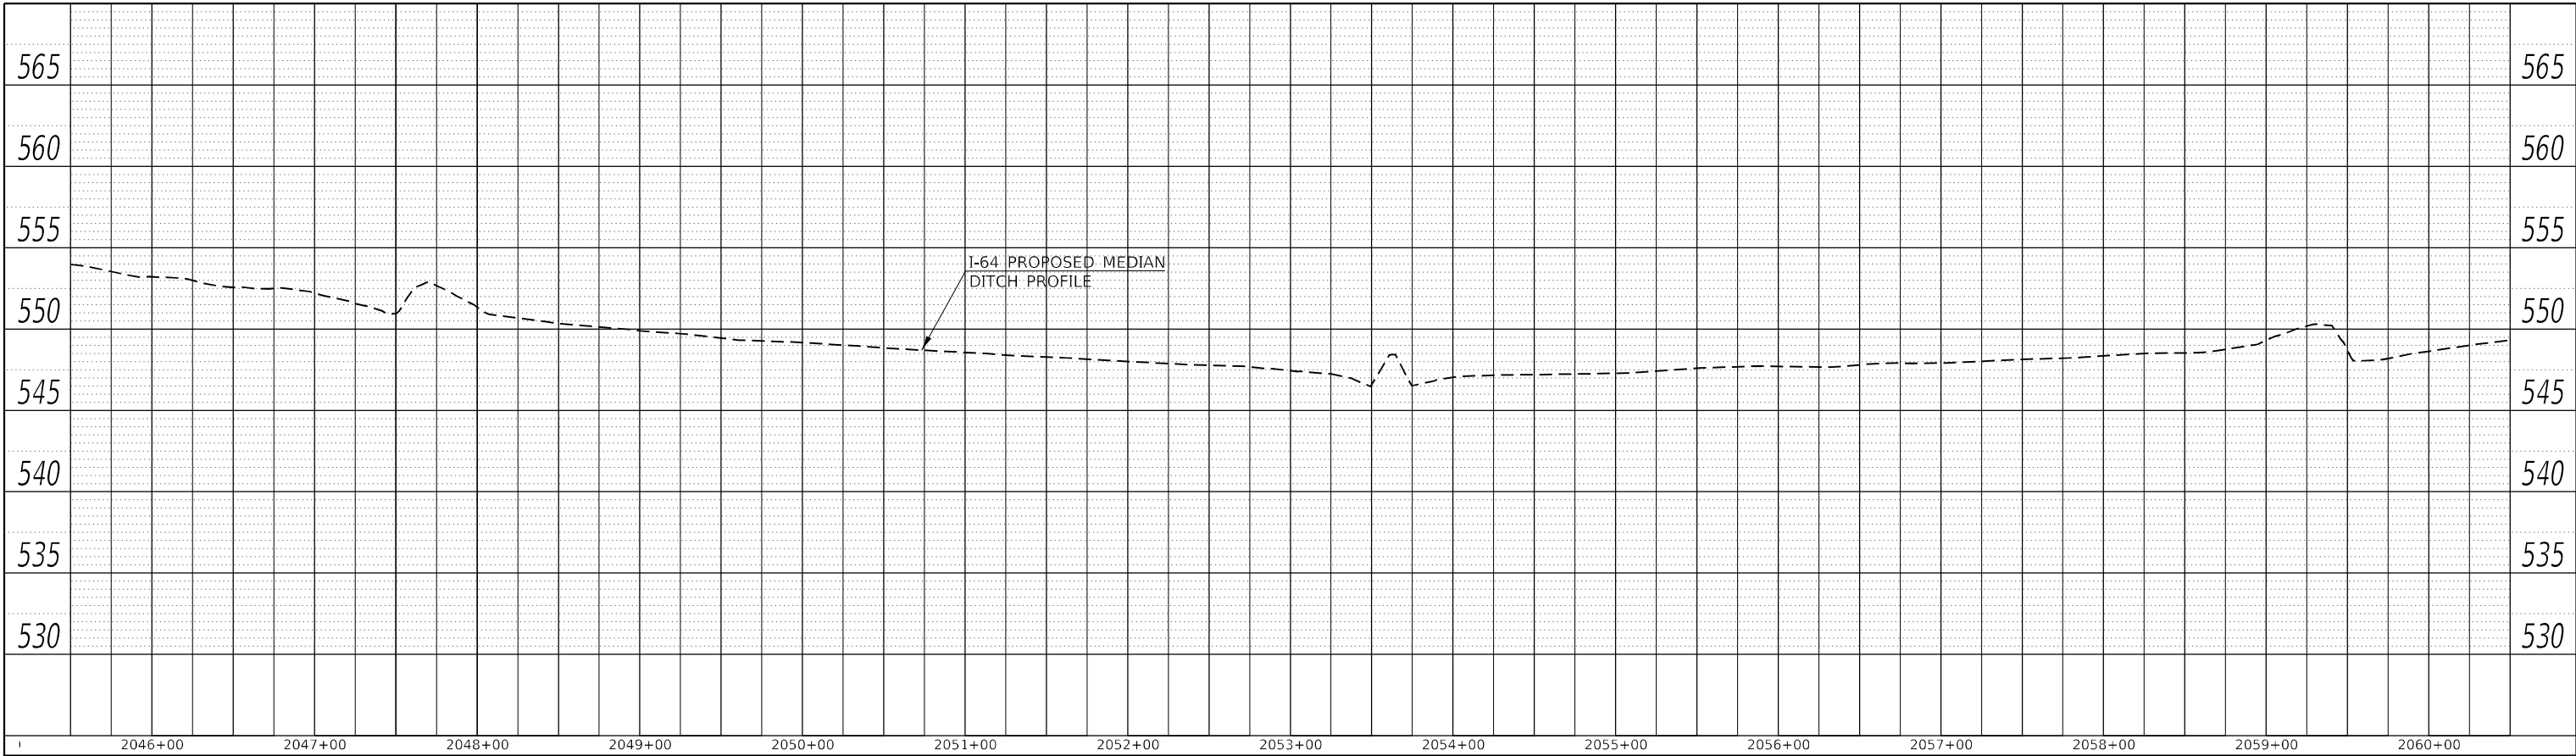


PROFILE	SURVEYED	BY	DATE
	PLOTTED		
	GRADES CHECKED		
	STRUCTURE NOTATIONS CHWD		
	NOTE BOOK NO.		

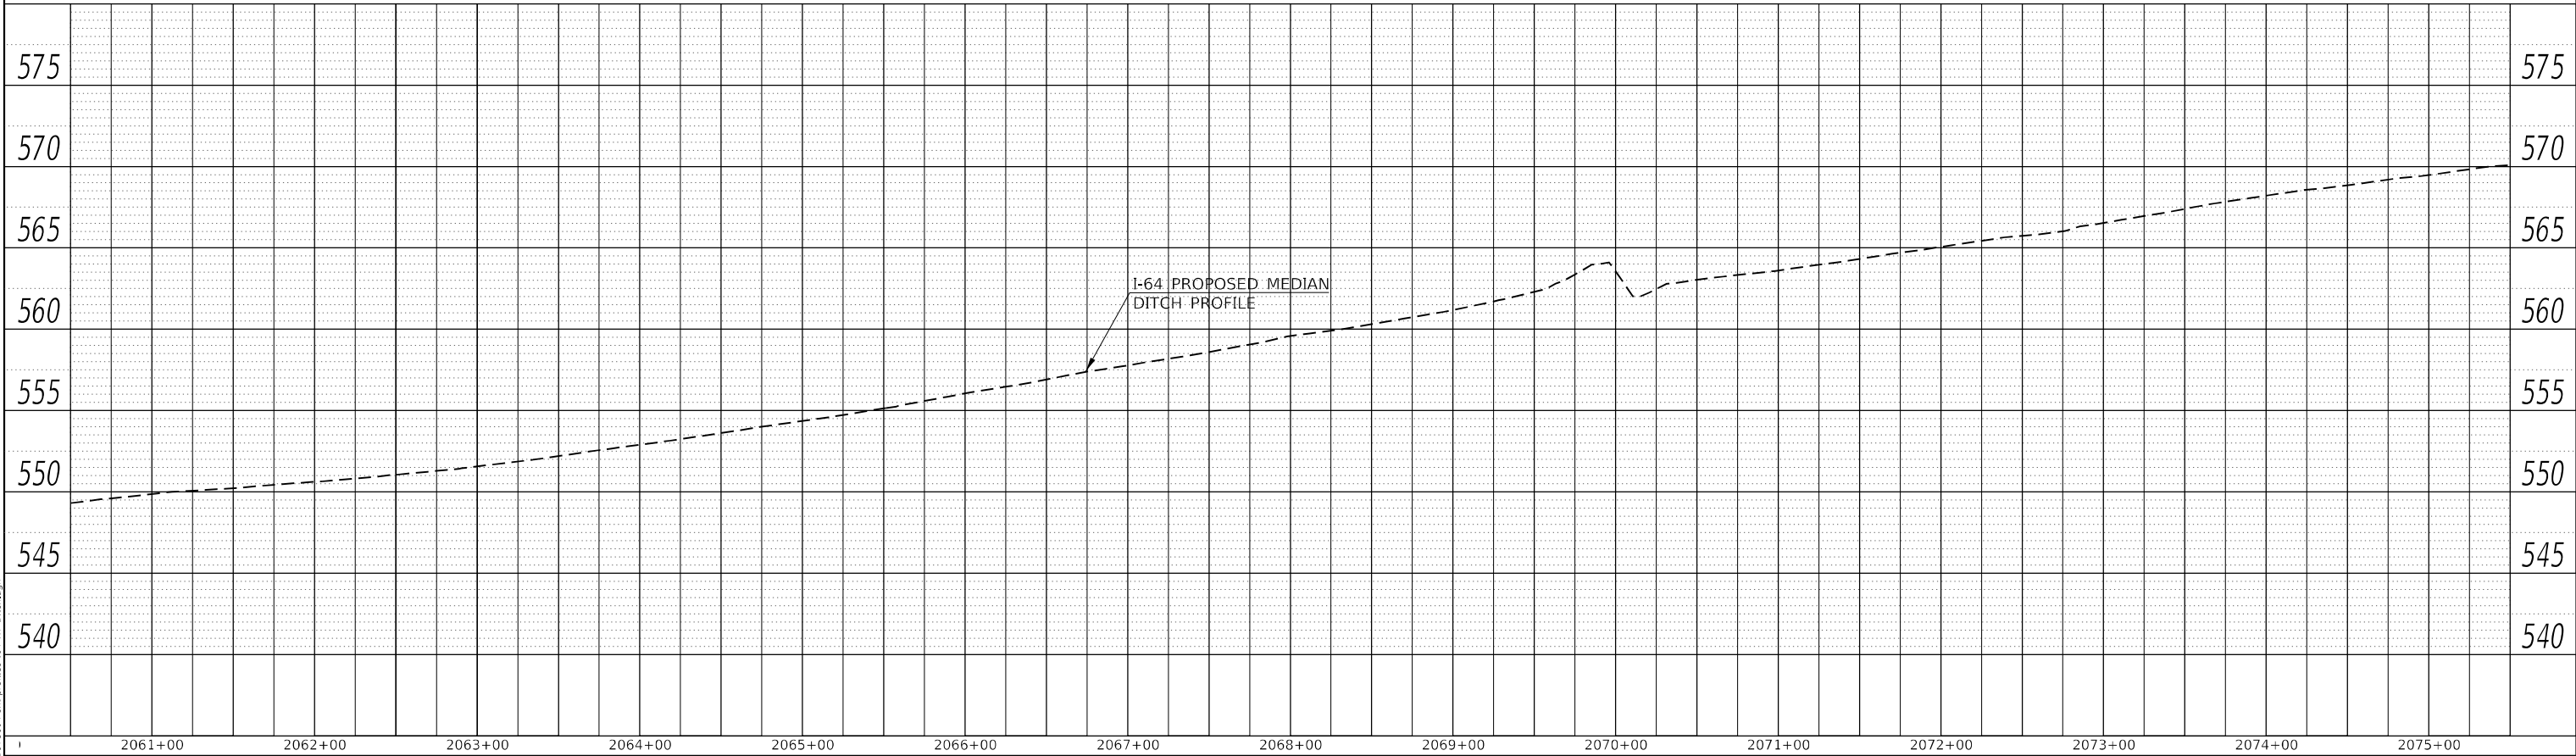


MODEL: Default
FILE NAME: ...07978604-sh-profiles I64 RT Ditch.dgn

USER NAME = dhawes		DESIGNED -	REVISED -	STATE OF ILLINOIS DEPARTMENT OF TRANSPORTATION				INTERSTATE 64 RIGHT DITCH PROFILES				F.A.I. RTE.	SECTION	COUNTY	TOTAL SHEETS	SHEET NO.
DRAWN -		REVIS	ED -									I-64	*	JEFFERSON	1052	279
PLOT SCALE = 100,0000 ' / in.		CHECKED -	REVISED -									CONTRACT NO. 78604				
PLOT DATE = 11/4/2022 - 11:54:55 AM		DATE -	REVISED -					SCALE: 50	SHEET	OF	SHEETS	STA.	TO STA.	ILLINOIS	FED. AID PROJECT	

PLAN	SURVEYED	BY	DATE
	PLOTTED		
	ALIGNMENT CHECKED		
	CADD FILE NAME		
NOTE BOOK NO.			

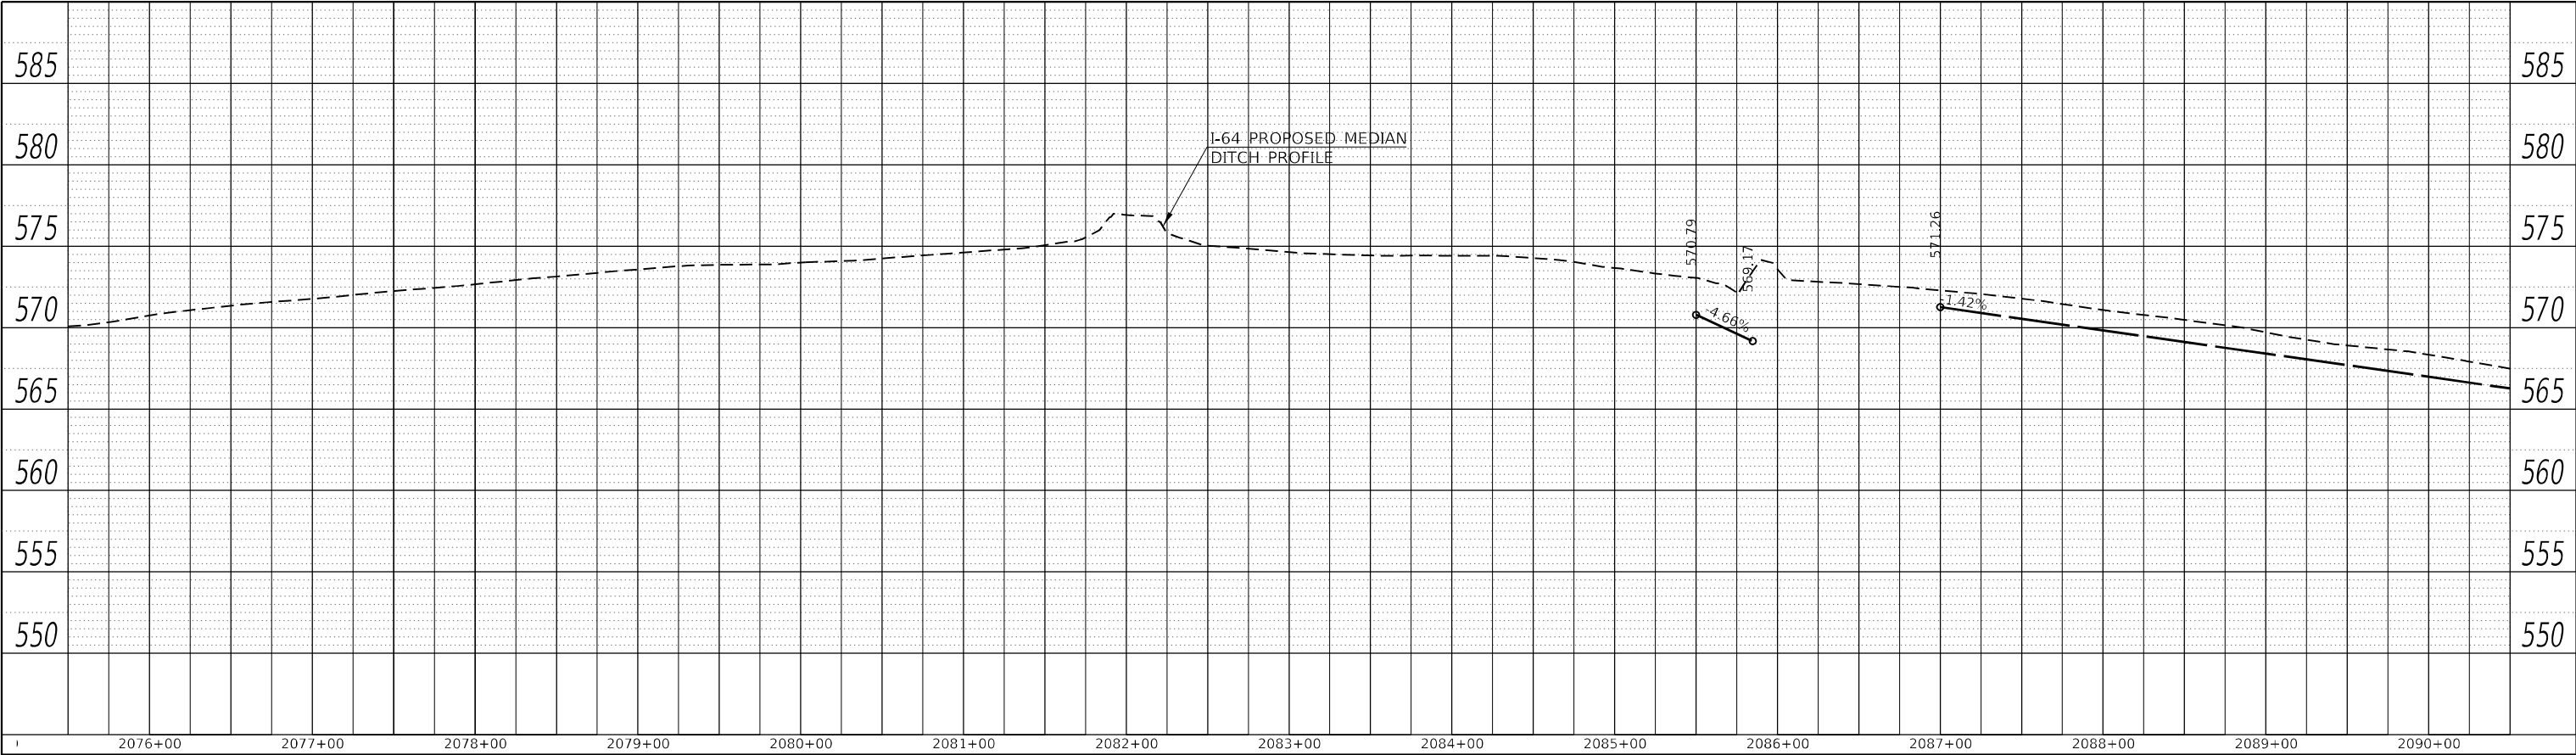

PROFILE	SURVEYED	BY	DATE
	PLOTTED		
	GRADES CHECKED		
	STRUCTURE NOTATIONS CHWD		
NOTE BOOK NO.			

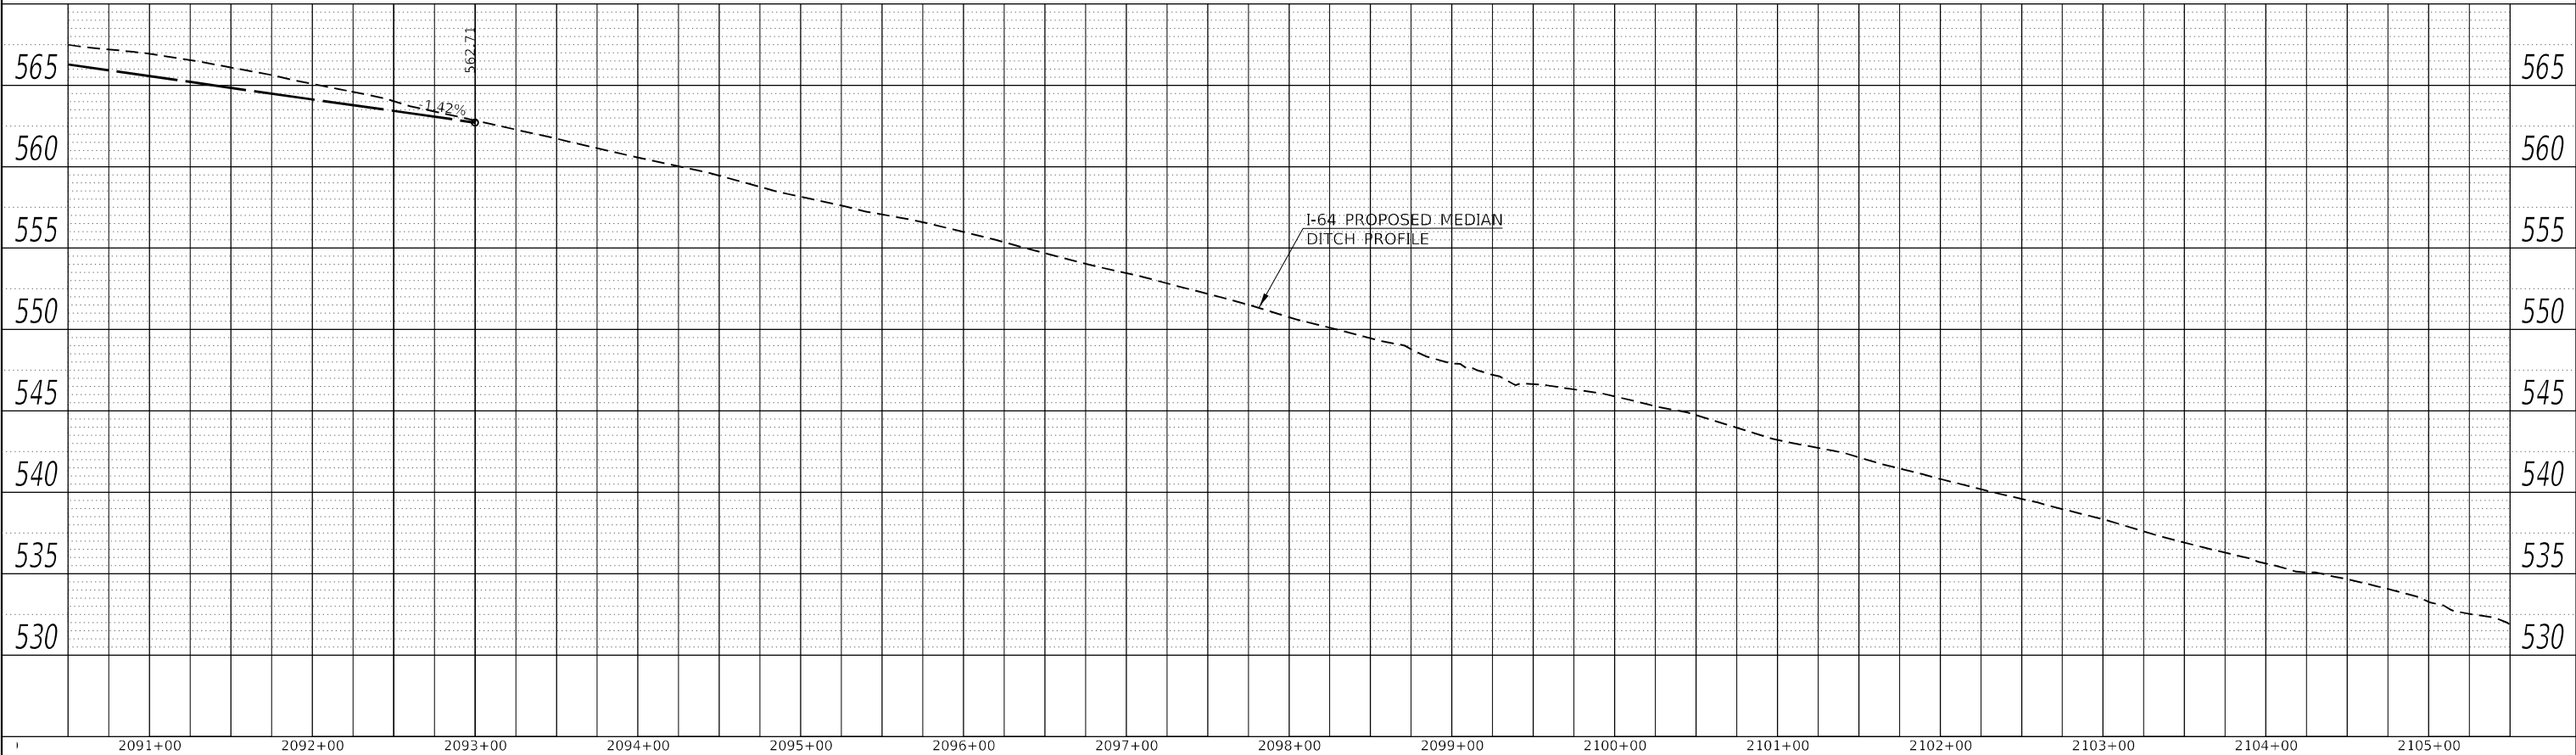


MODEL: Default
FILE NAME: ...0978604-sh-profiles I64 RT Ditch.dgn

USER NAME = dhawes	DESIGNED -	REVISED -
	DRAWN -	REVISED -
PLOT SCALE = 100,0000 ' / in.	CHECKED -	REVISED -
PLOT DATE = 11/4/2022 - 11:54:56 AM	DATE -	REVISED -


STATE OF ILLINOIS
DEPARTMENT OF TRANSPORTATION

INTERSTATE 64 RIGHT DITCH PROFILES				F.A.I. RTE.	SECTION	COUNTY	TOTAL SHEETS	SHEET NO.
				I-64	*	JEFFERSON	1052	280
				CONTRACT NO. 78604				
SCALE: 50				SHEET	OF	SHEETS	STA.	TO STA.
				ILLINOIS		FED. AID PROJECT		

PLAN	SURVEYED	BY	DATE
	PLOTTED		
	ALIGNMENT CHECKED		
	CADD FILE NAME		
	NOTE BOOK NO.		

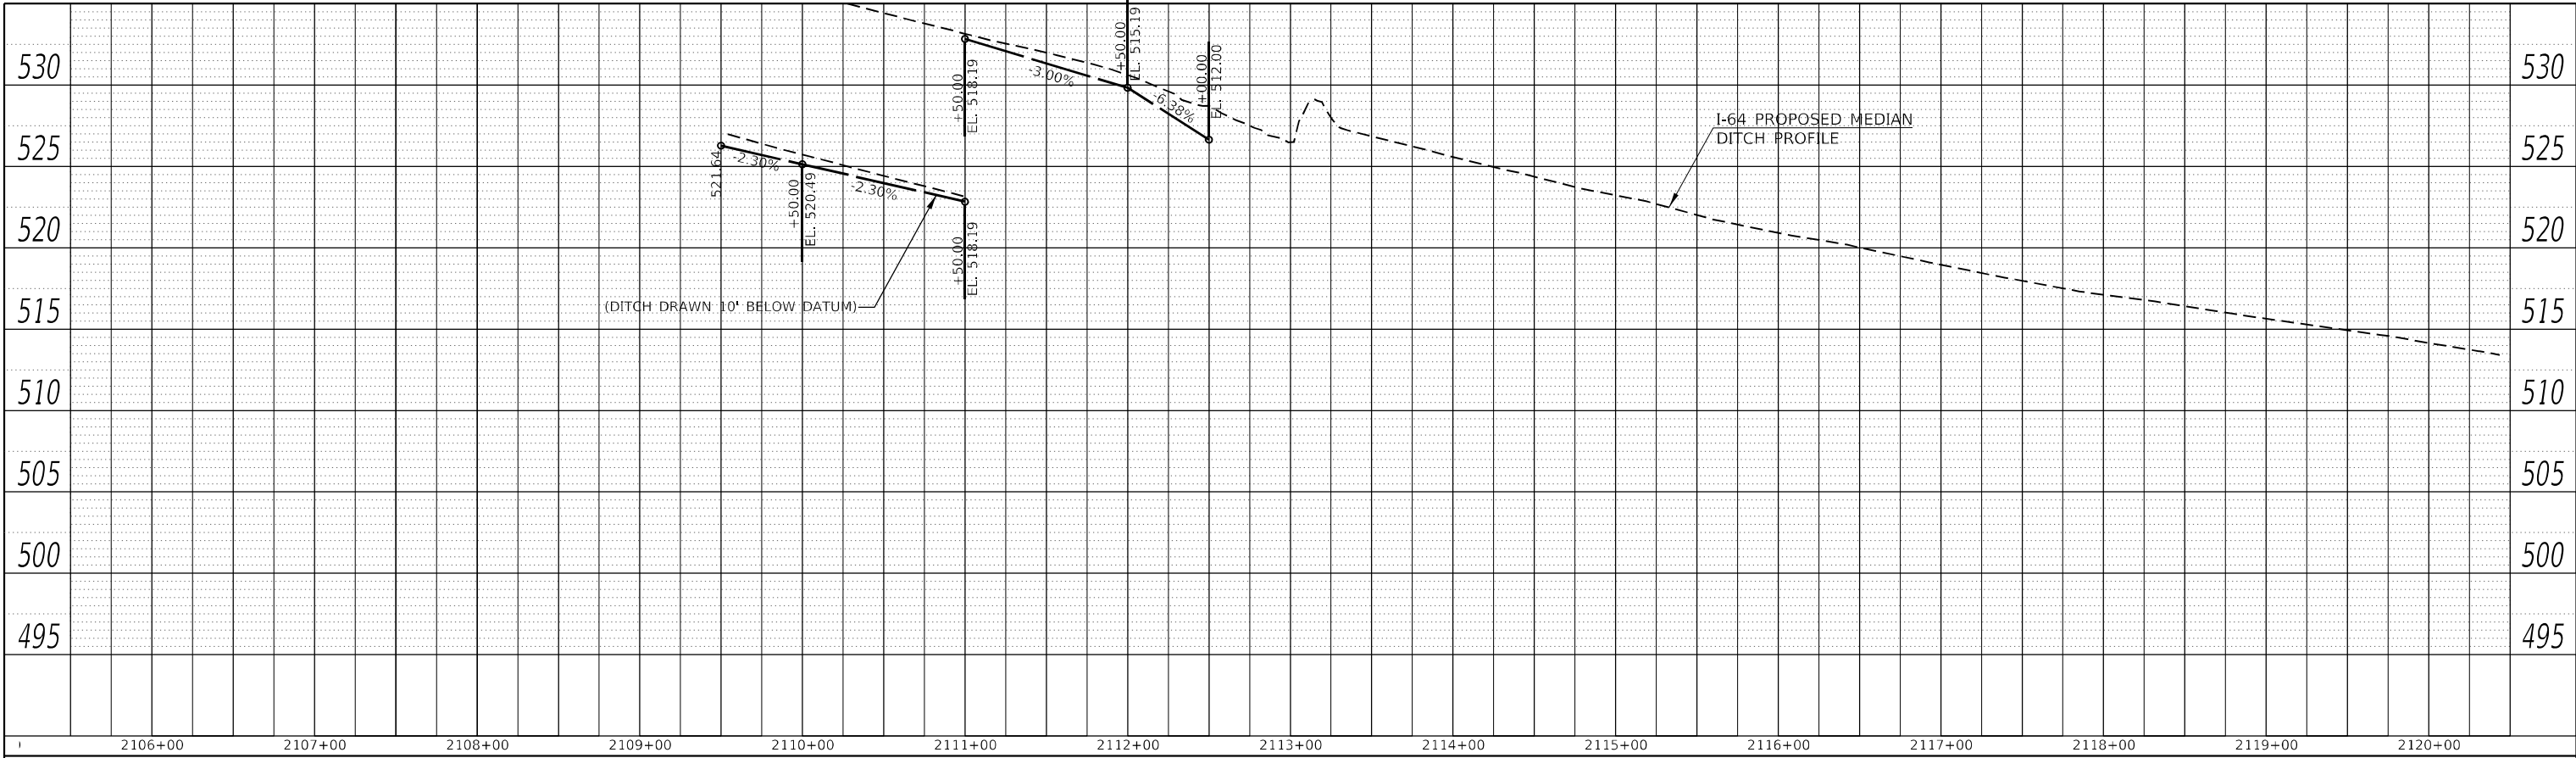

PROFILE	SURVEYED	BY	DATE
	PLOTTED		
	GRADES CHECKED		
	STRUCTURE NOTATIONS CHWD		
	NOTE BOOK NO.		

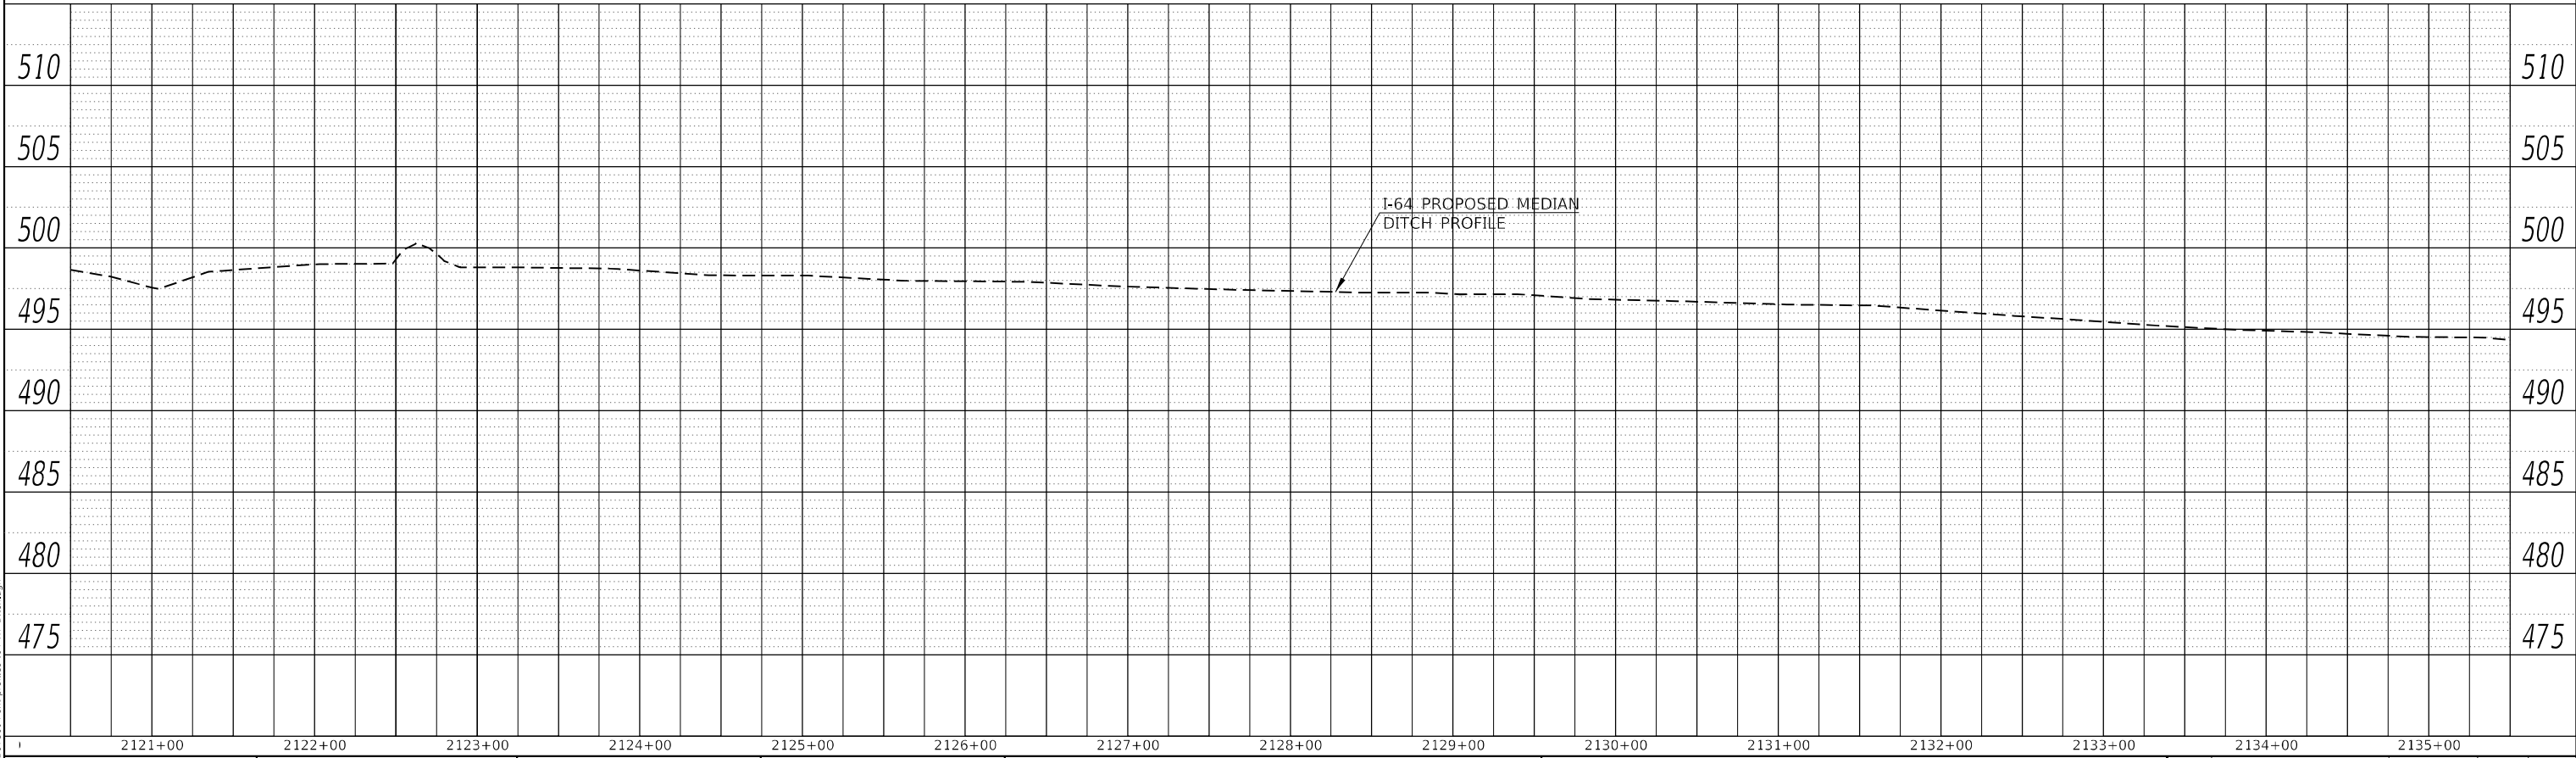


MODEL: Default
FILE NAME: ...0978604-sh-profiles I64 RT Ditch.dgn

USER NAME = dhawes	DESIGNED -	REVISED -
	DRAWN -	REVISED -
PLOT SCALE = 100,0000 ' / in.	CHECKED -	REVISED -
PLOT DATE = 11/4/2022 - 11:54:56 AM	DATE -	REVISED -


STATE OF ILLINOIS
DEPARTMENT OF TRANSPORTATION

INTERSTATE 64 RIGHT DITCH PROFILES				F.A.I. RTE.	SECTION	COUNTY	TOTAL SHEETS	SHEET NO.
				I-64	*	JEFFERSON	1052	281
				CONTRACT NO. 78604				
SCALE: 50	SHEET	OF	SHEETS	STA.	TO STA.	ILLINOIS	FED. AID PROJECT	

PLAN	SURVEYED	BY	DATE
	PLOTTED		
	ALIGNMENT CHECKED		
	CADD FILE NAME		
NOTE BOOK NO.			

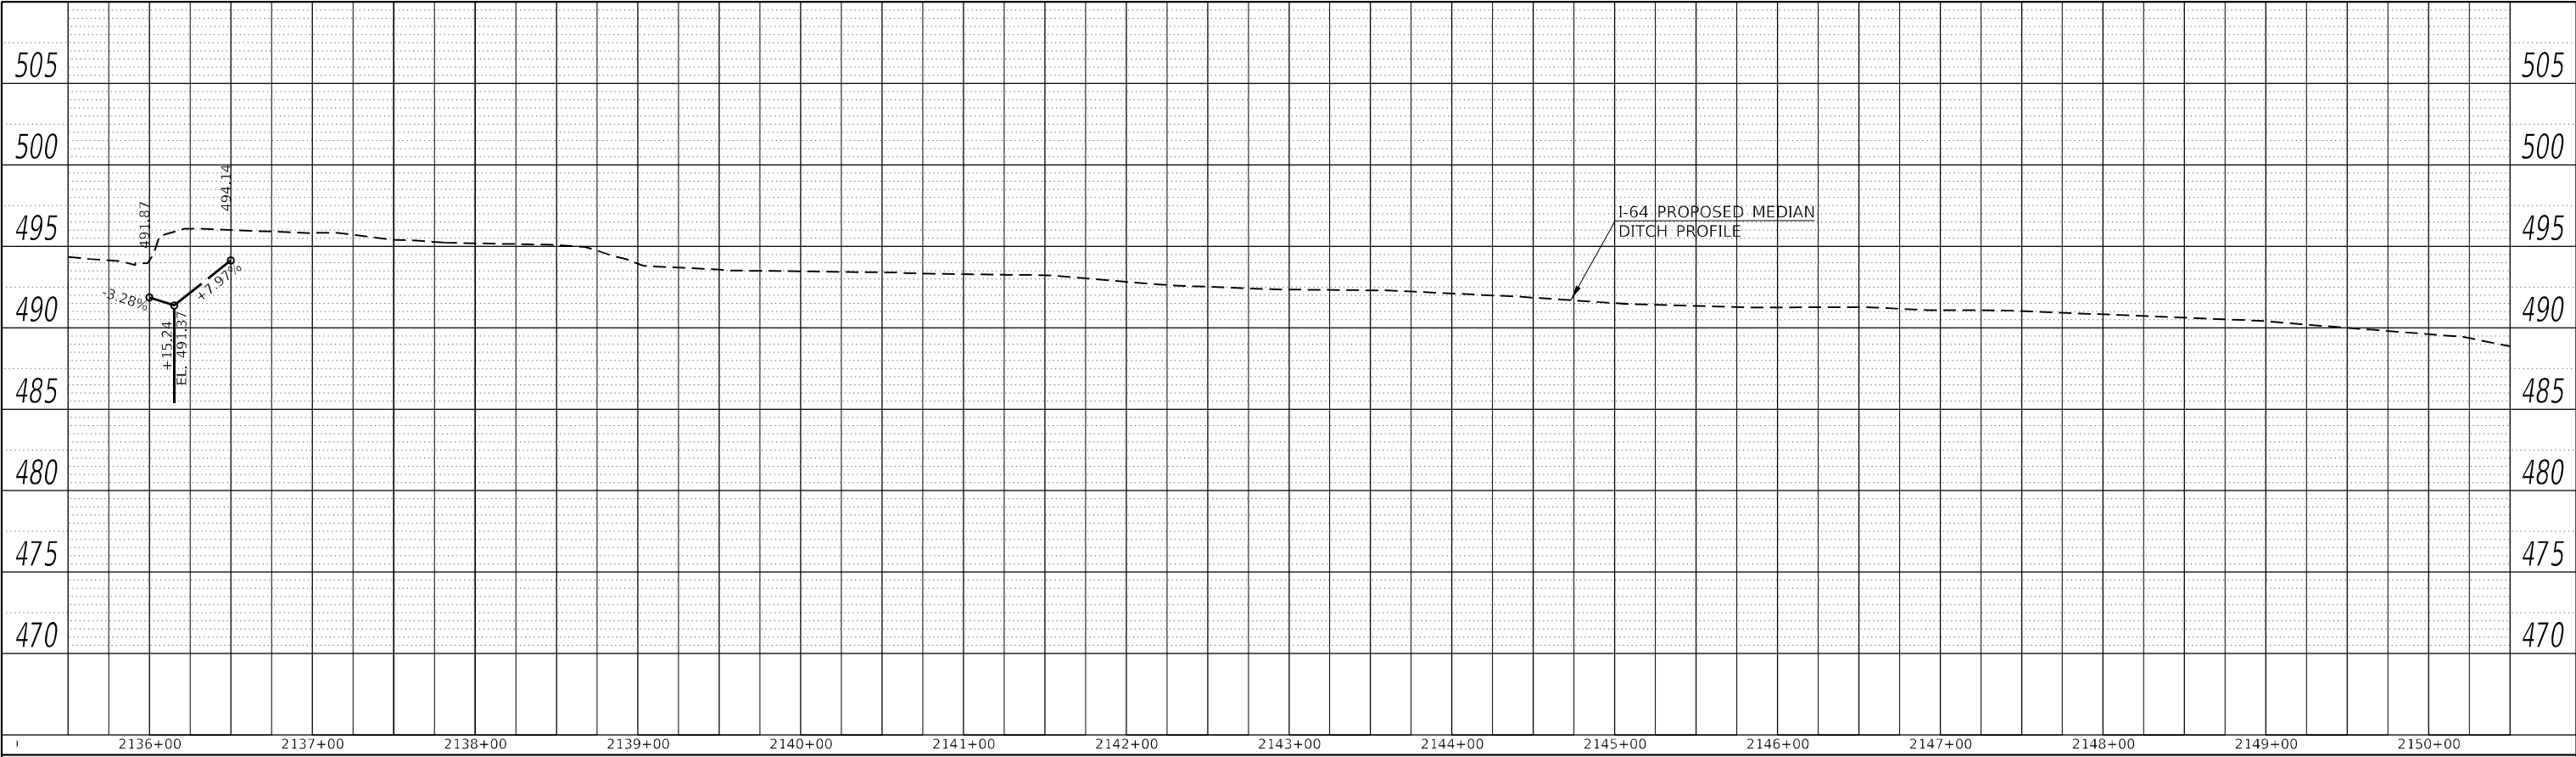


PROFILE	SURVEYED	BY	DATE
	PLOTTED		
	GRADES CHECKED		
	STRUCTURE NOTATIONS CHWD		
NOTE BOOK NO.			

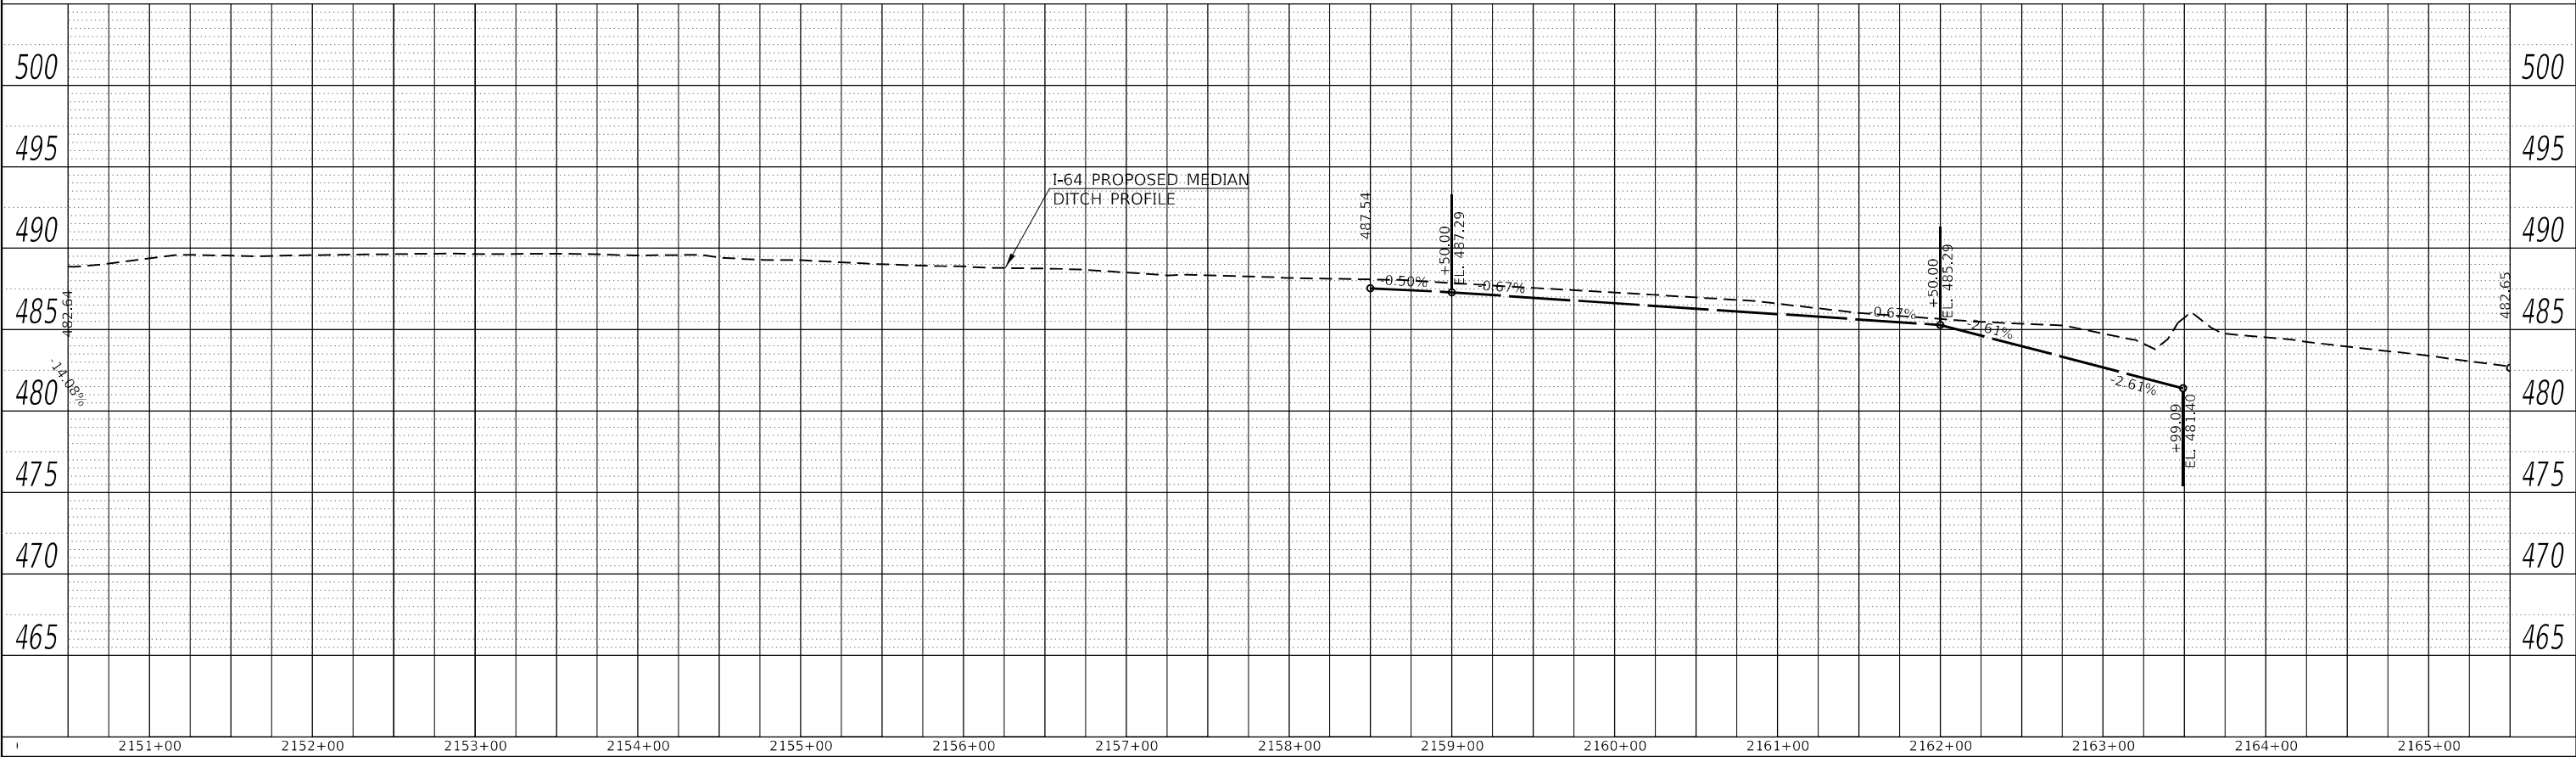


MODEL: Default
FILE NAME: ...0978604-sh-profiles I64 RT Ditch.dgn

	USER NAME = dhawes	DESIGNED -	REVISED -	STATE OF ILLINOIS DEPARTMENT OF TRANSPORTATION	INTERSTATE 64 RIGHT DITCH PROFILES			F.A.I. RTE.	SECTION	COUNTY	TOTAL SHEETS	SHEET NO.
	PLOT SCALE = 100,0000 ' / in.	DRAWN -	REVISED -					I-64	*	JEFFERSON	1052	282
	PLOT DATE = 11/4/2022 - 11:54:58 AM	CHECKED -	REVISED -					CONTRACT NO. 78604				
		DATE -	REVISED -		SCALE: 50	SHEET	OF	SHEETS	STA.	TO STA.	ILLINOIS	FED. AID PROJECT

PLAN	SURVEYED	BY	DATE
	PLOTTED		
	ALIGNMENT CHECKED		
	CADD FILE NAME		
	NOTE BOOK NO.		

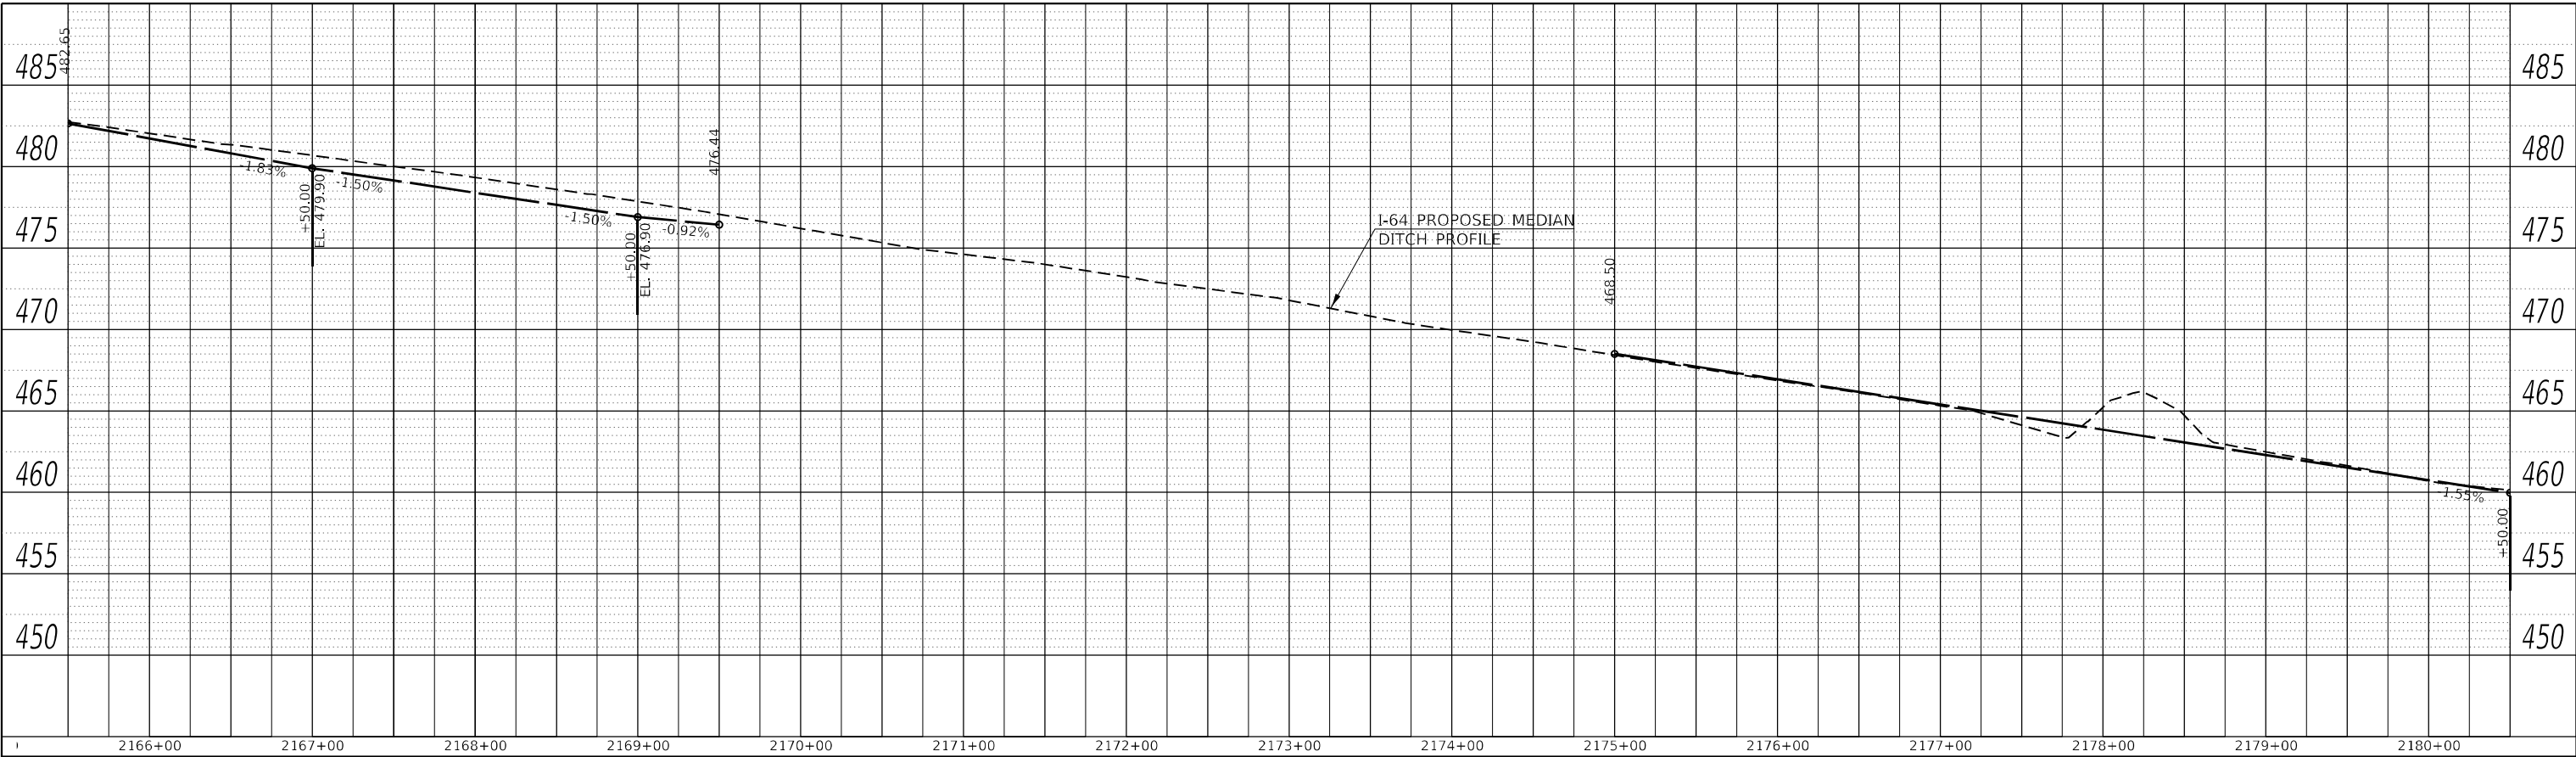

PROFILE	SURVEYED	BY	DATE
	PLOTTED		
	GRADES CHECKED		
	STRUCTURE NOTATIONS CHWD		
	NOTE BOOK NO.		

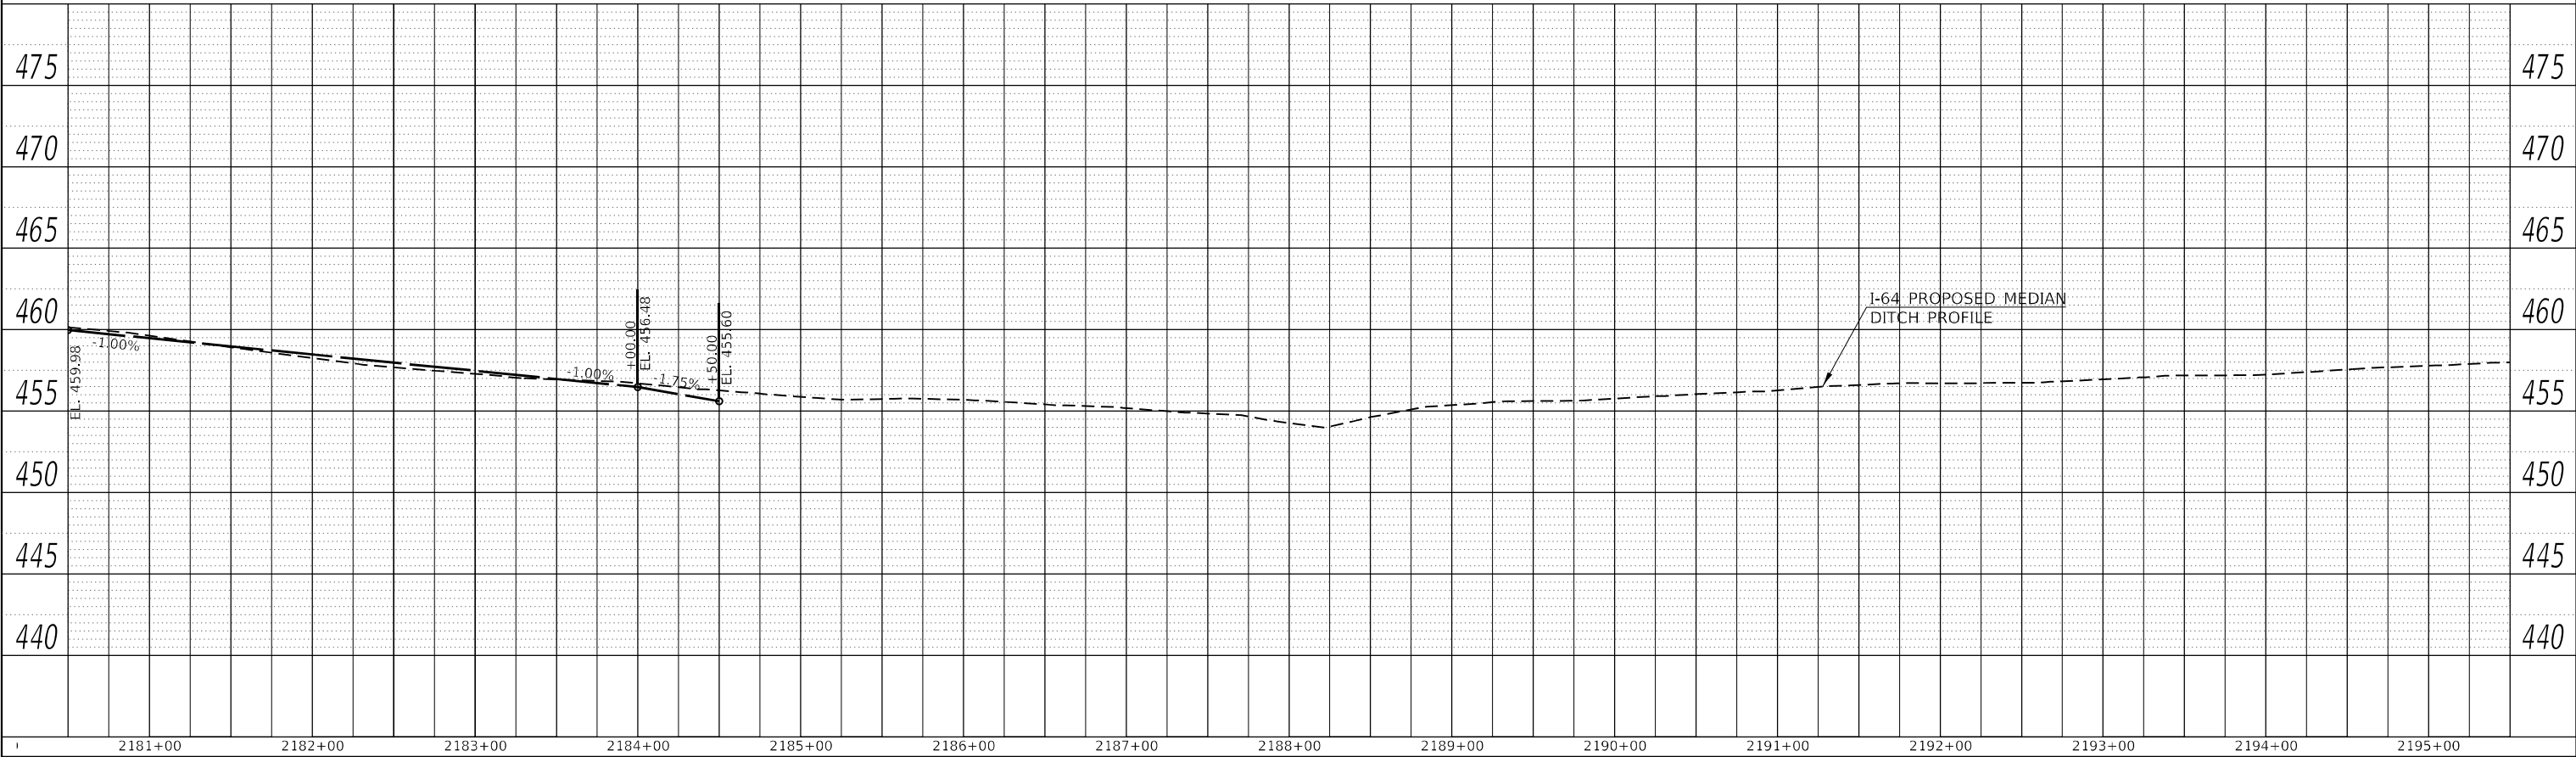


MODEL: Default
FILE NAME: ...0978604-sh-profiles I64 RT Ditch.dgn

USER NAME = dhawes	DESIGNED -	REVISED -
	DRAWN -	REVISED -
PLOT SCALE = 100,0000 ' / in.	CHECKED -	REVISED -
PLOT DATE = 11/4/2022 - 11:54:59 AM	DATE -	REVISED -


STATE OF ILLINOIS
DEPARTMENT OF TRANSPORTATION

INTERSTATE 64 RIGHT DITCH PROFILES				F.A.I. RTE.	SECTION	COUNTY	TOTAL SHEETS	SHEET NO.
				I-64	*	JEFFERSON	1052	283
				CONTRACT NO. 78604				
SCALE: 50		SHEET	OF	SHEETS	STA.	TO STA.	ILLINOIS	FED. AID PROJECT

PLAN	SURVEYED	BY	DATE
	PLOTTED		
	ALIGNMENT CHECKED		
	CADD FILE NAME		
NOTE BOOK NO.			

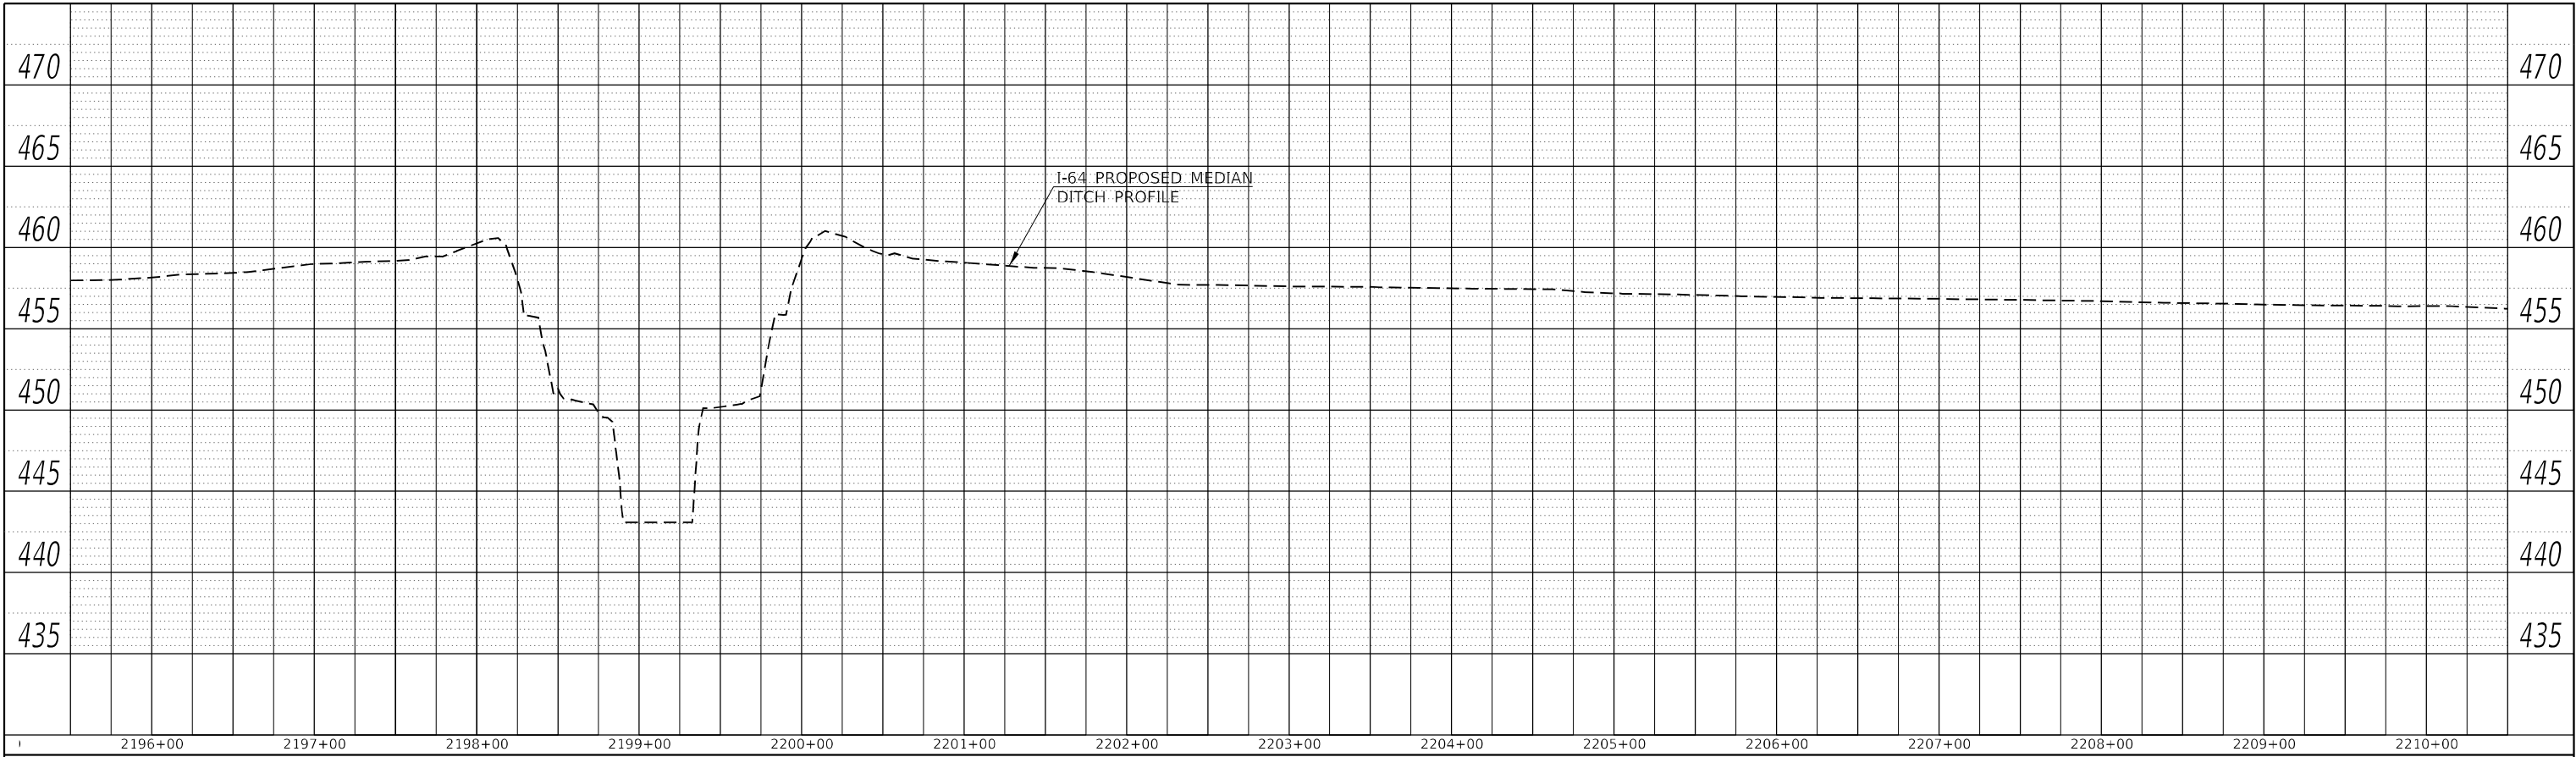


PROFILE	SURVEYED	BY	DATE
	PLOTTED		
	GRADES CHECKED		
	STRUCTURE NOTATIONS CHWD		
NOTE BOOK NO.			

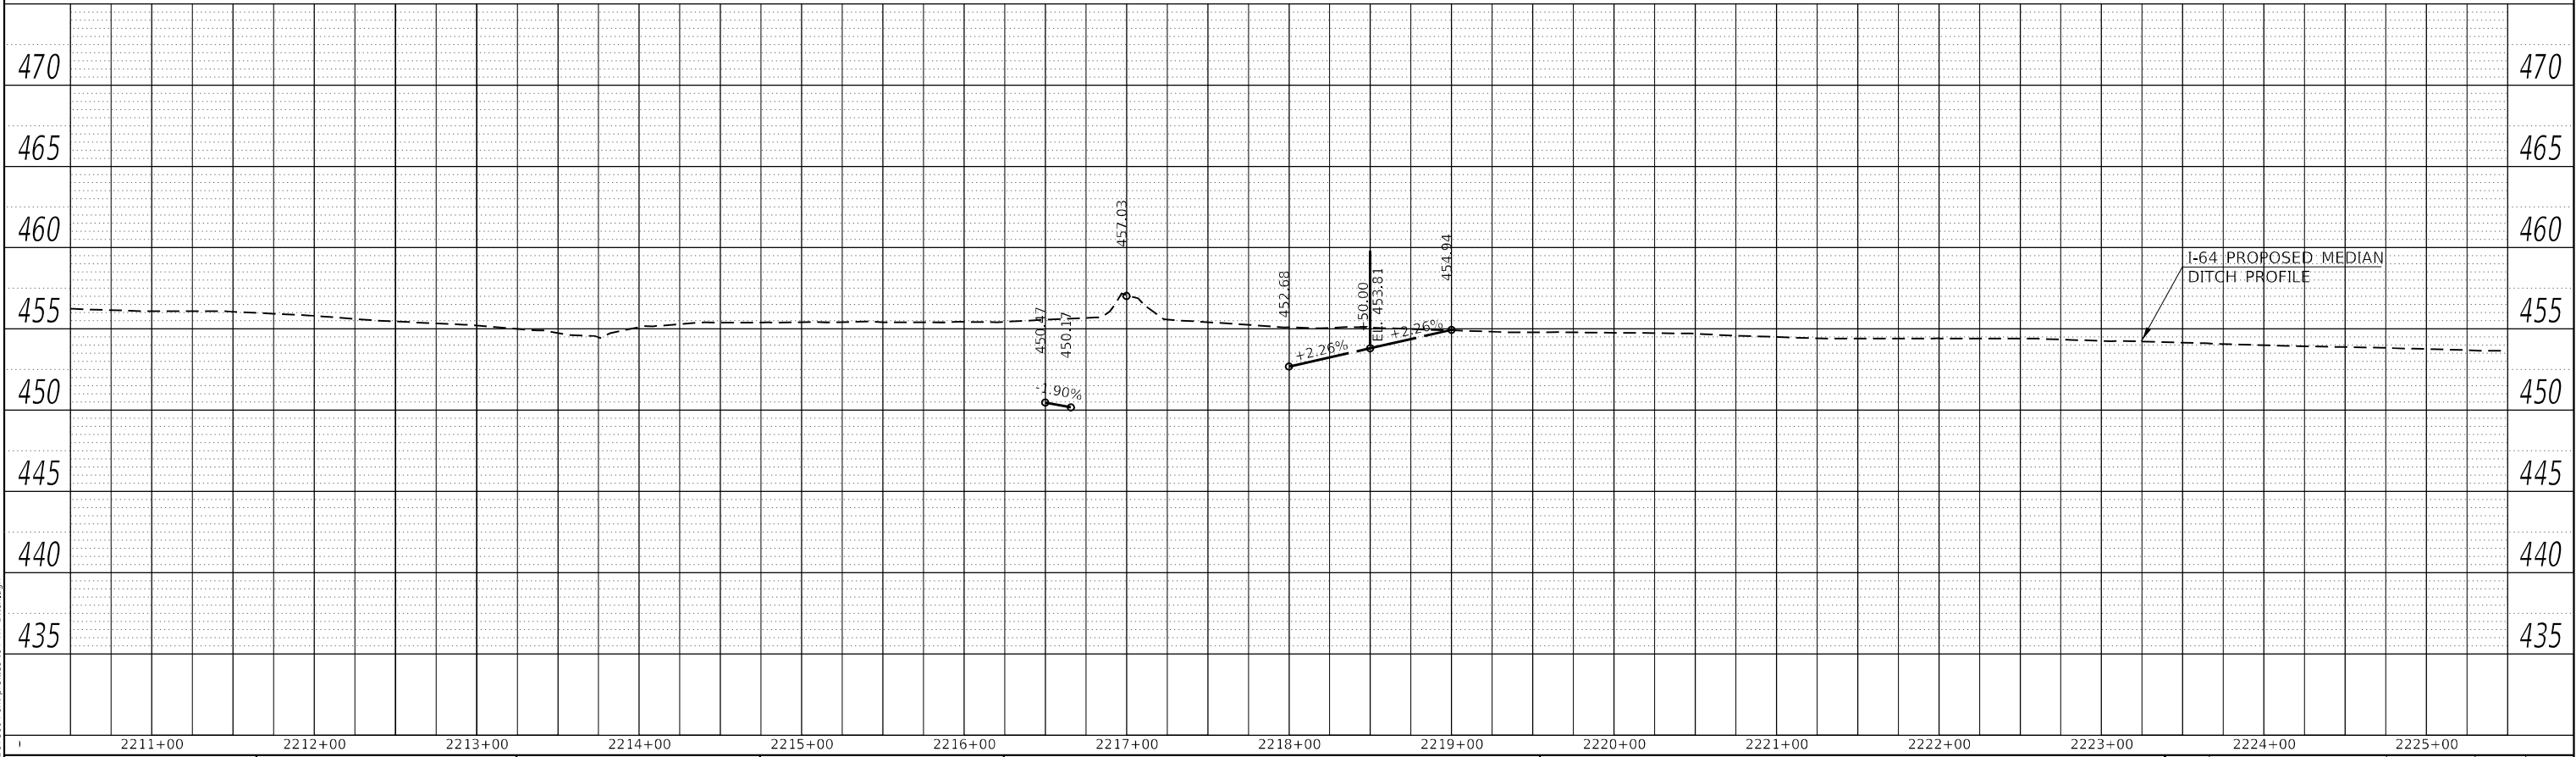


MODEL: Default
FILE NAME: ...0978604-sh-profile-164 RT Ditch.dgn

USER NAME = dhawes		DESIGNED -	REVISED -	STATE OF ILLINOIS DEPARTMENT OF TRANSPORTATION				INTERSTATE 64 RIGHT DITCH PROFILES				F.A.I. RTE.	SECTION	COUNTY	TOTAL SHEETS	SHEET NO.
DRAWN -		CHECKED -	REVISED -									I-64	*	JEFFERSON	1052	284
PLOT SCALE = 100,0000 ' / in.		DATE -	REVISED -									CONTRACT NO. 78604				
PLOT DATE = 11/4/2022 - 11:54:59 AM												SCALE: 50	SHEET OF SHEETS	STA. TO STA.	ILLINOIS	FED. AID PROJECT

PLAN	SURVEYED	BY	DATE
	PLOTTED		
NOTE BOOK NO.	ALIGNMENT CHECKED		
	GRADE CHECKED		
	CADD FILE NAME		

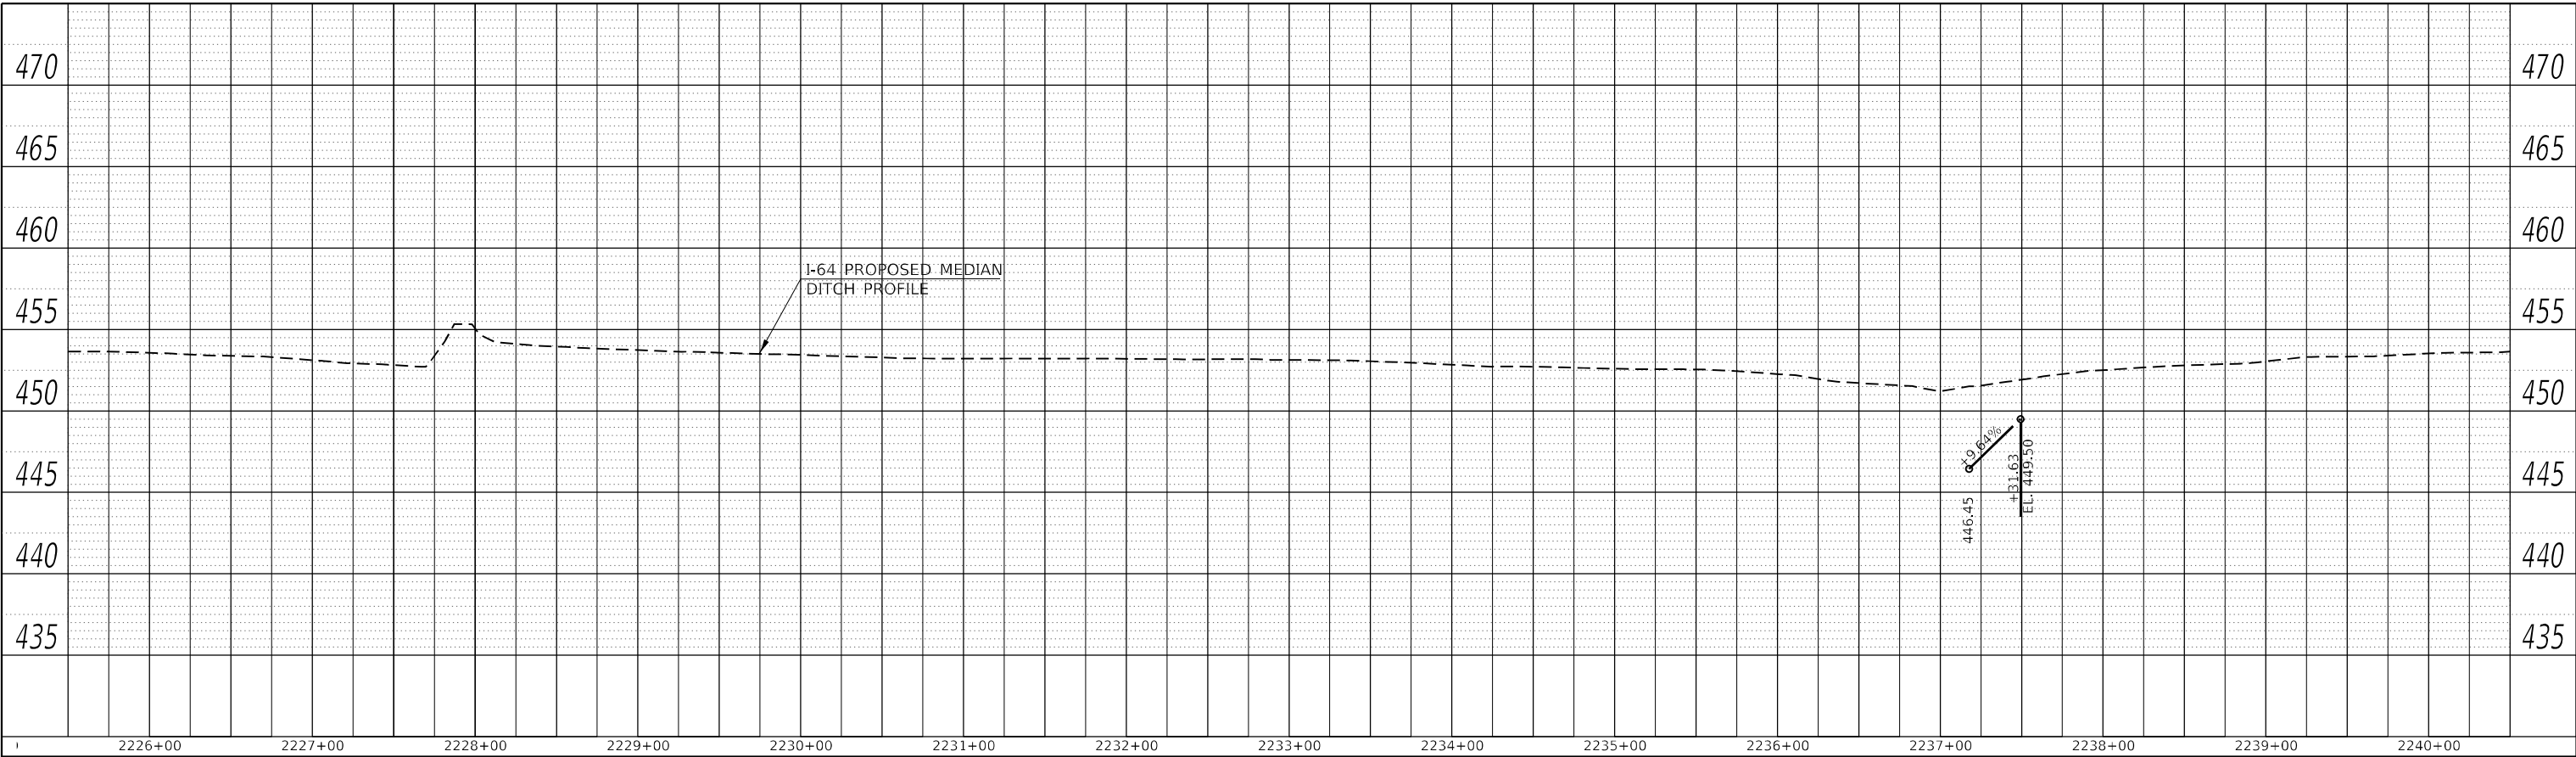


PROFILE	SURVEYED	BY	DATE
	PLOTTED		
NOTE BOOK NO.	GRADES CHECKED		
	STRUCTURE NOTARIS CHWD		

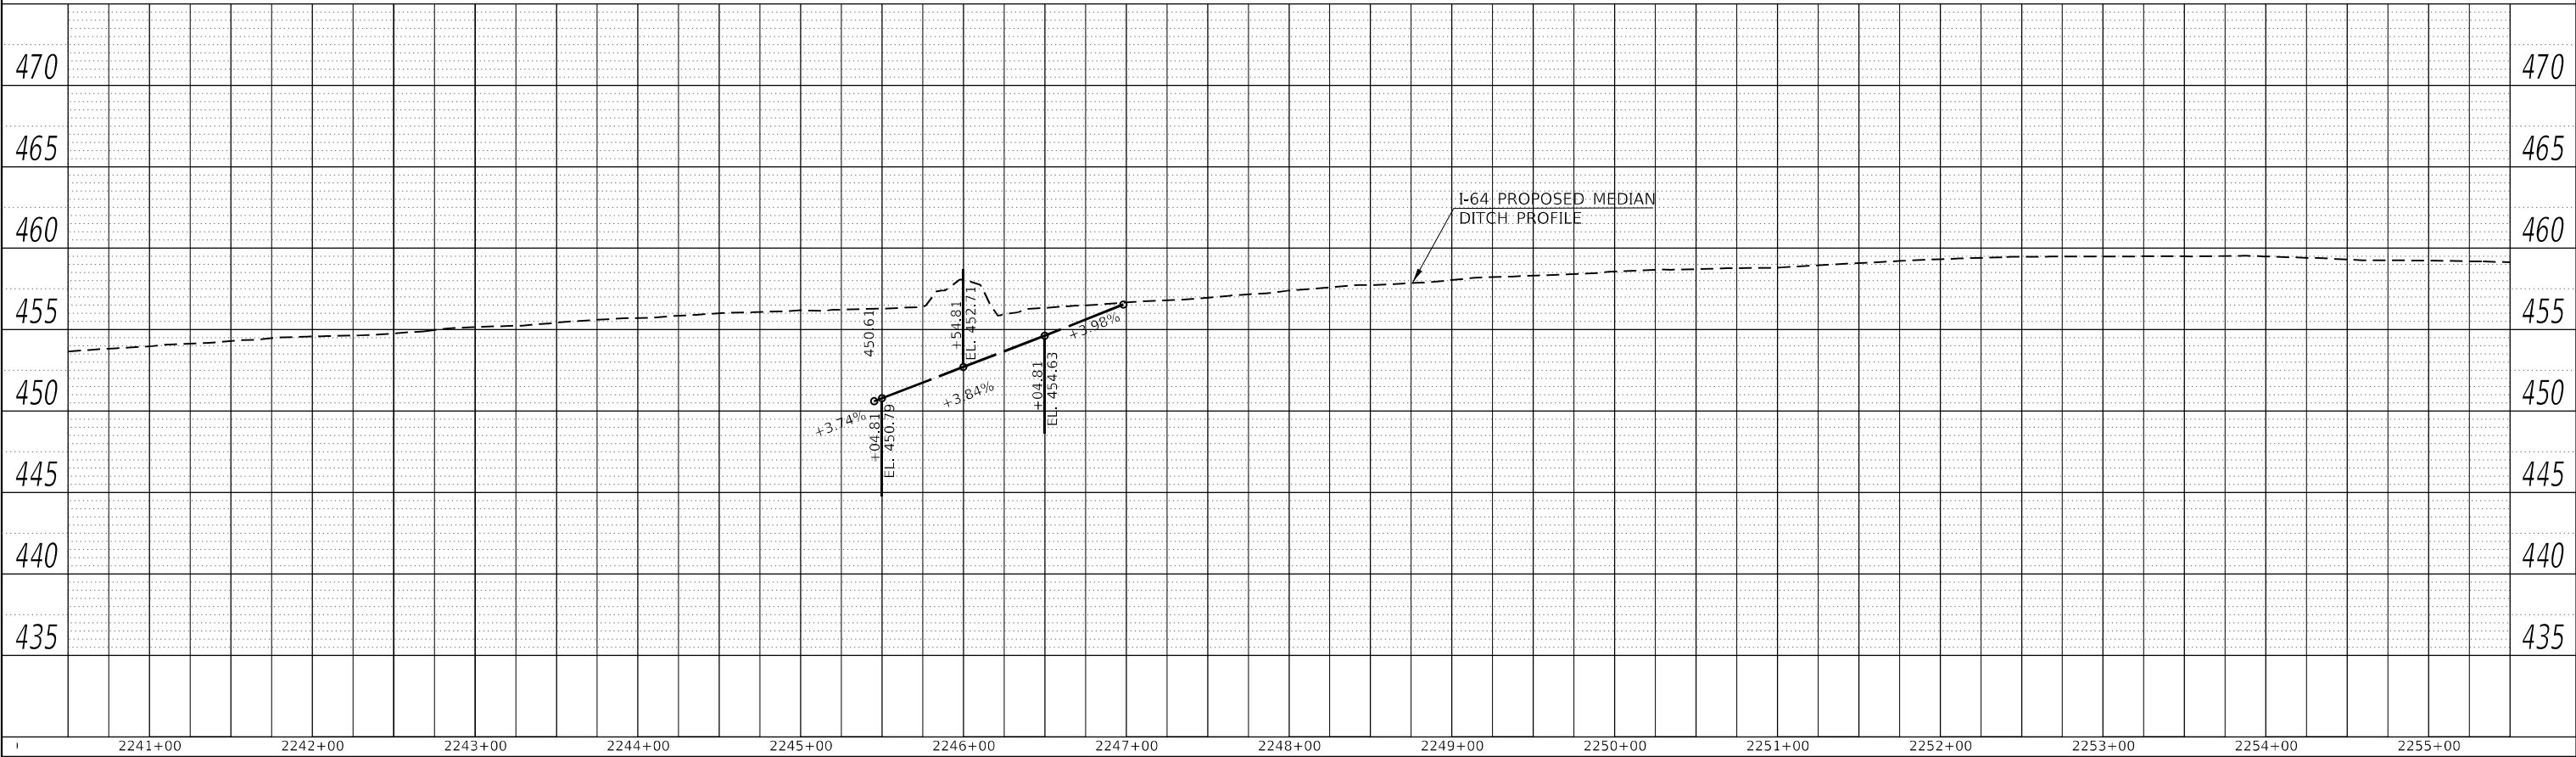


MODEL: Default
FILE NAME: ...0978604-sh-profiles I64 RT Ditch.dgn

	USER NAME = dhawes	DESIGNED -	REVISED -	STATE OF ILLINOIS DEPARTMENT OF TRANSPORTATION				INTERSTATE 64 RIGHT DITCH PROFILES				F.A.I. RTE.	SECTION	COUNTY	TOTAL SHEETS	SHEET NO.
		DRAWN -	REVISED -									I-64	*	JEFFERSON	1052	285
	PLOT SCALE = 100,0000 ' / in.	CHECKED -	REVISED -									CONTRACT NO. 78604				
	PLOT DATE = 11/4/2022 - 11:55:00 AM	DATE -	REVISED -									SCALE: 50	SHEET OF SHEETS	STA. TO STA.	ILLINOIS	FED. AID PROJECT

PLAN	SURVEYED	BY	DATE
	PLOTTED		
NOTE BOOK NO.	ALIGNMENT CHECKED		
	CADD FILE NAME		

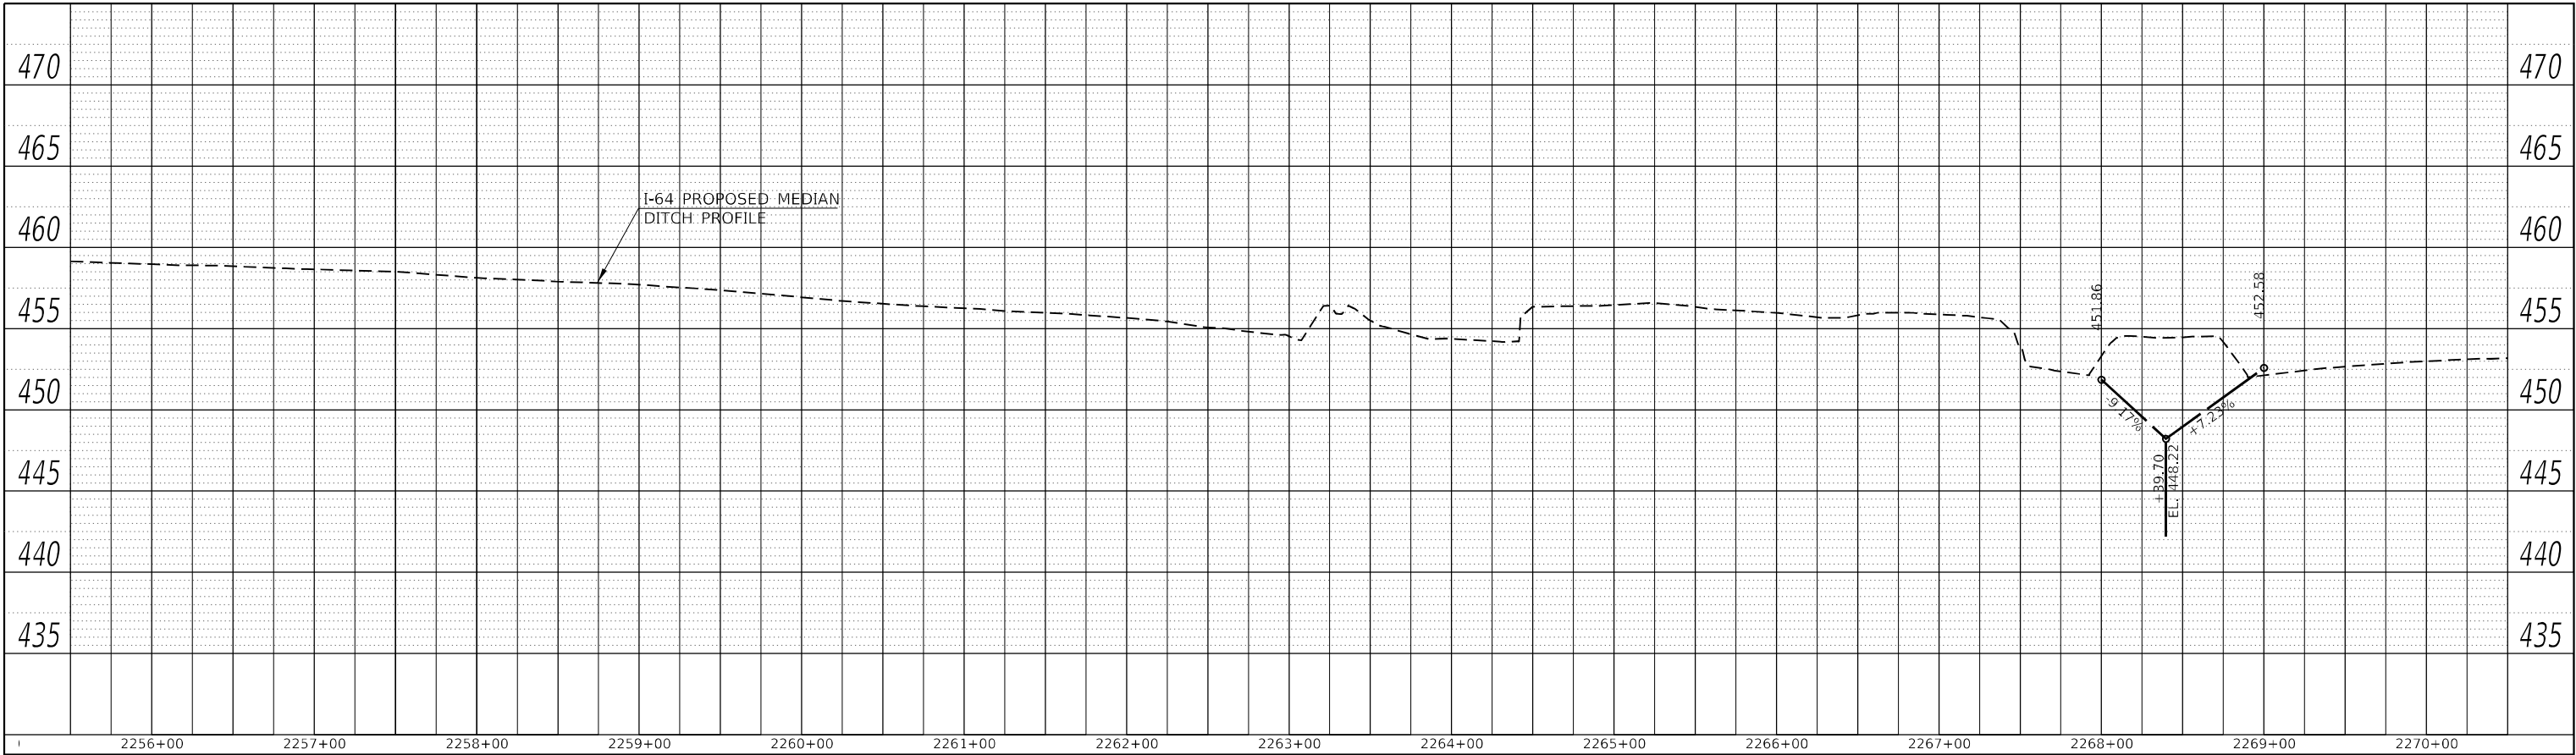


PROFILE	SURVEYED	BY	DATE
	PLOTTED		
NOTE BOOK NO.	GRADES CHECKED		
	STRUCTURE NOTATIONS CHWD		

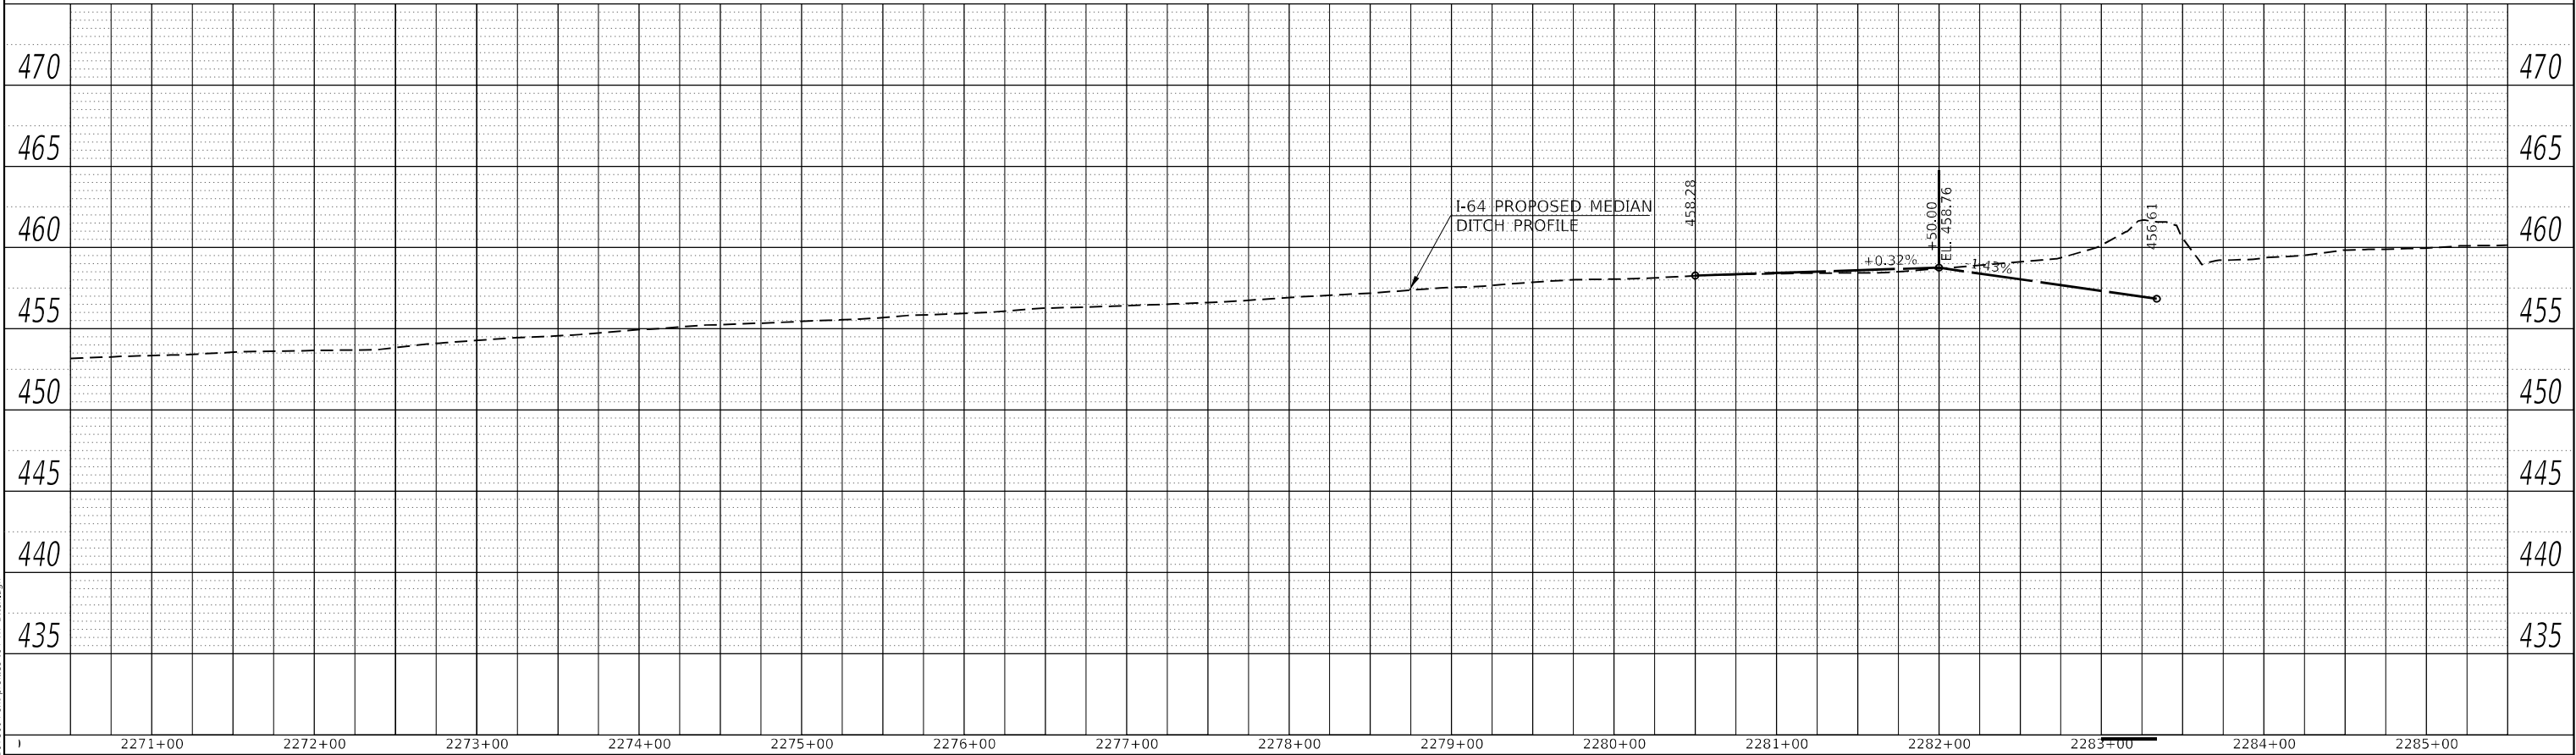


MODEL: Default
FILE NAME: ...0978604-sh-profiles I-64 RT Ditch.dgn

	USER NAME = dhawes	DESIGNED -	REVISED -	STATE OF ILLINOIS DEPARTMENT OF TRANSPORTATION	INTERSTATE 64 RIGHT DITCH PROFILES				F.A.I. RTE.	SECTION	COUNTY	TOTAL SHEETS	SHEET NO.
	PLOT SCALE = 100,0000 ' / in.	DRAWN -	REVISED -						I-64	*	JEFFERSON	1052	286
	PLOT DATE = 11/4/2022 - 11:55:01 AM	CHECKED -	REVISED -		CONTRACT NO. 78604								
		DATE -	REVISED -		SCALE: 50	SHEET	OF	SHEETS	STA.	TO STA.	ILLINOIS	FED. AID PROJECT	

PLAN	SURVEYED	BY	DATE
	PLOTTED		
	ALIGNMENT CHECKED		
	CADD FILE NAME		
NOTE BOOK NO.			

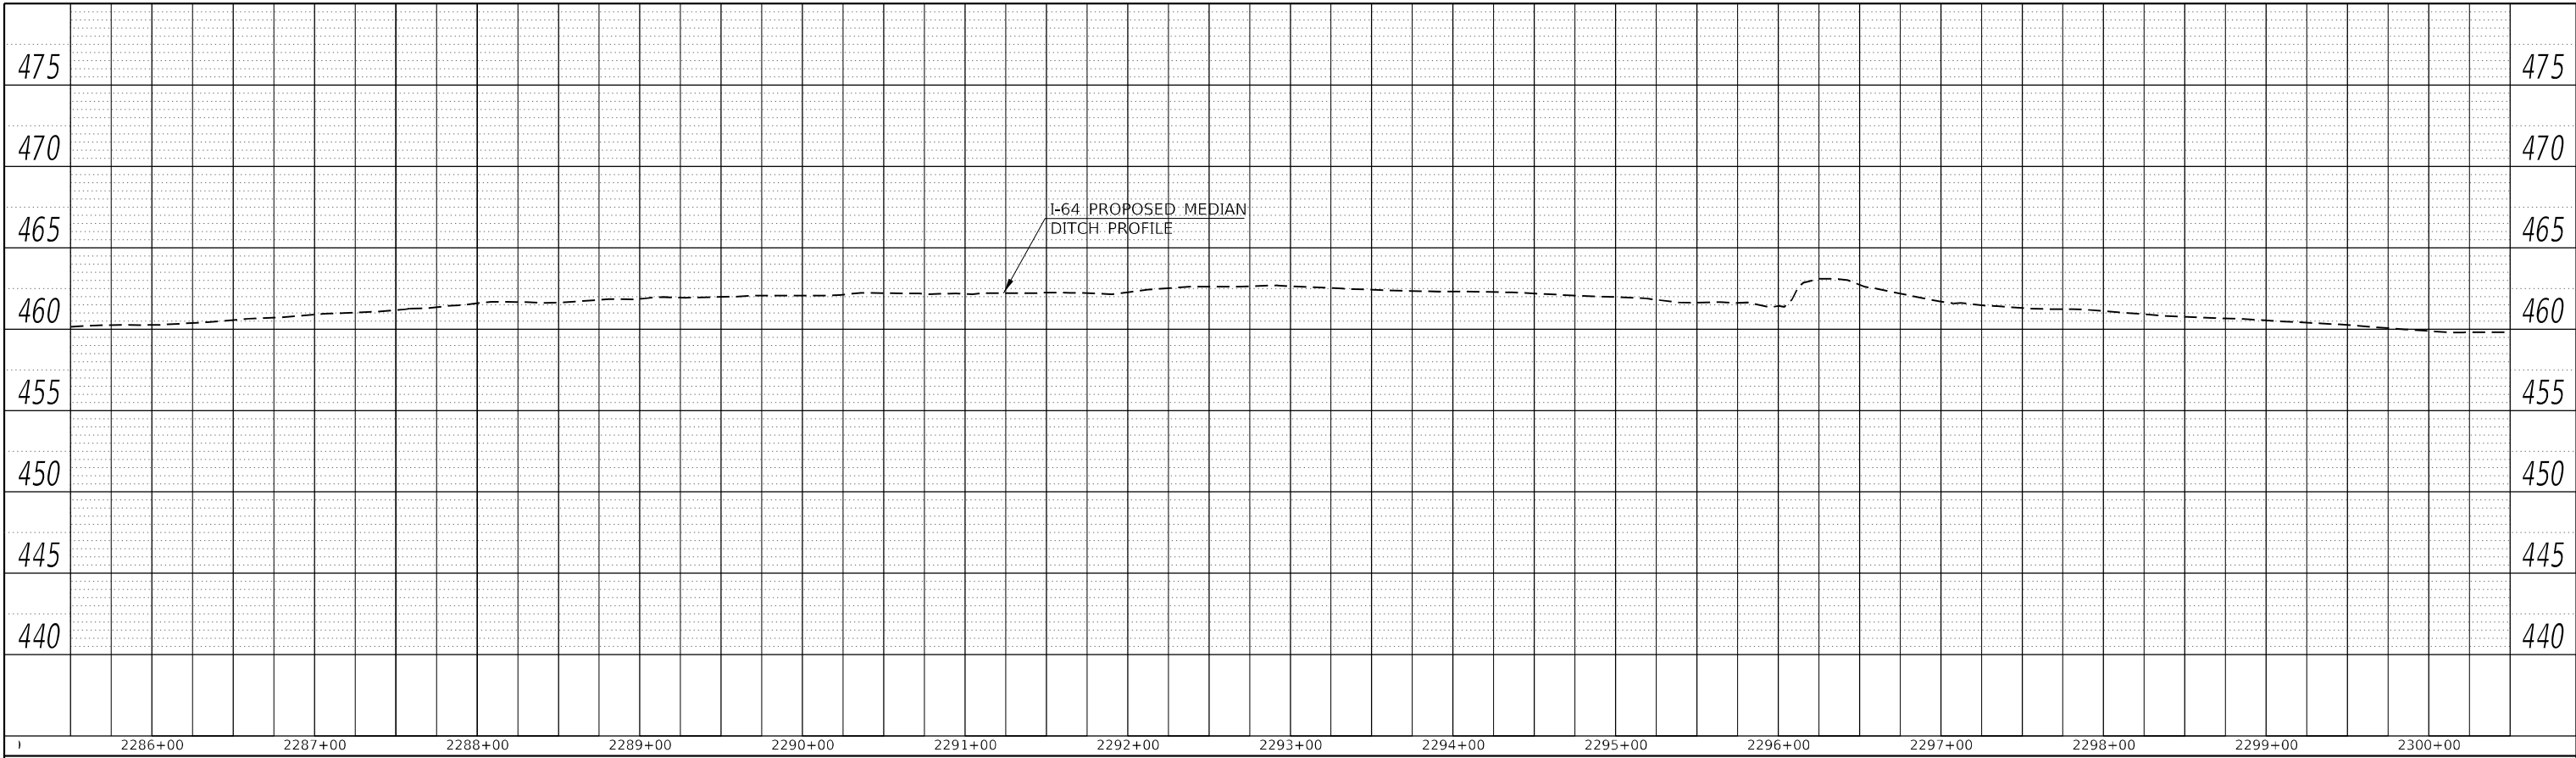

PROFILE	SURVEYED	BY	DATE
	PLOTTED		
	GRADES CHECKED		
	STRUCTURE NOTATION CHWD		
NOTE BOOK NO.			

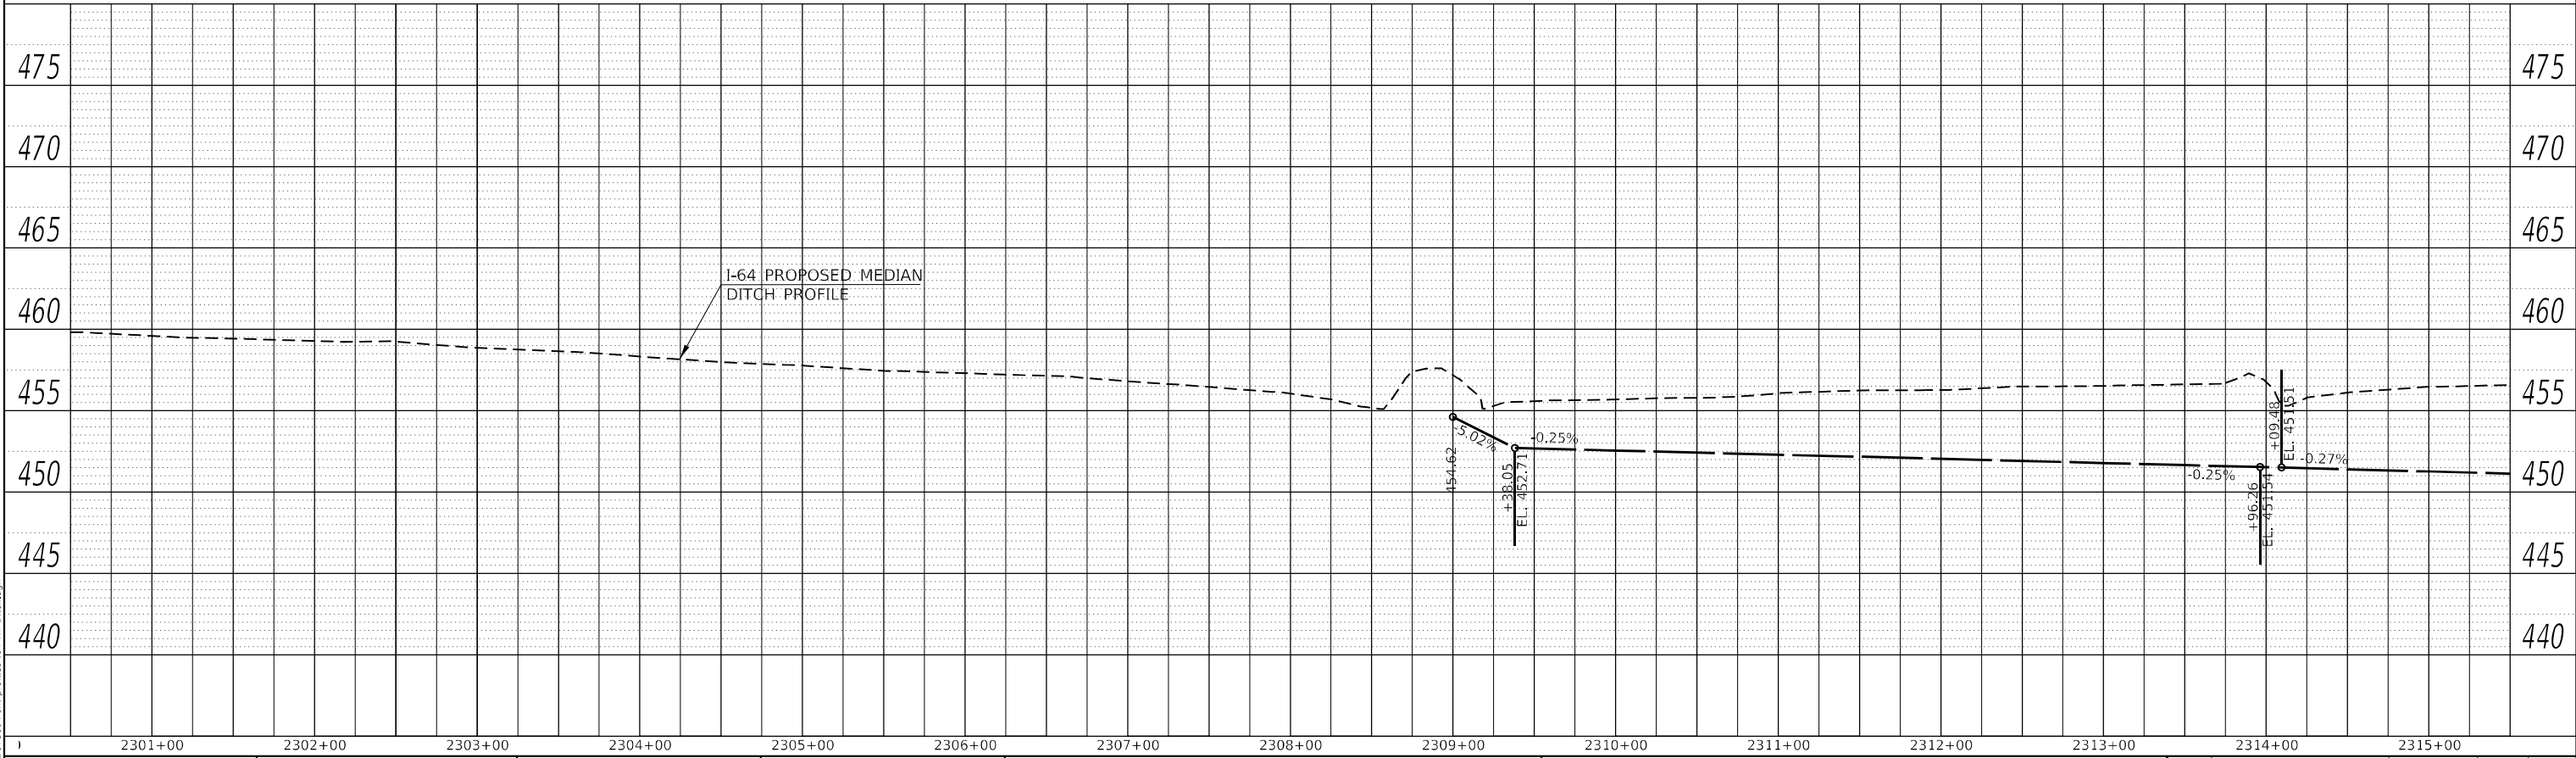

MODEL: Default
FILE NAME: ...0978604-sh-profiles I64 RT Ditch.dgn

USER NAME = dhawes	DESIGNED -	REVISED -
	DRAWN -	REVISED -
PLOT SCALE = 100,0000 ' / in.	CHECKED -	REVISED -
PLOT DATE = 11/4/2022 - 11:55:02 AM	DATE -	REVISED -


STATE OF ILLINOIS
DEPARTMENT OF TRANSPORTATION

INTERSTATE 64 RIGHT DITCH PROFILES


SCALE: 50 SHEET OF SHEETS STA. TO STA.

F.A.I. RTE.	SECTION	COUNTY	TOTAL SHEETS	SHEET NO.
I-64	*	JEFFERSON	1052	287
CONTRACT NO. 78604				
		ILLINOIS	FED. AID PROJECT	

PLAN	SURVEYED	BY	DATE
	PLOTTED		
	ALIGNMENT CHECKED		
	CADD FILE NAME		
NOTE BOOK NO.			

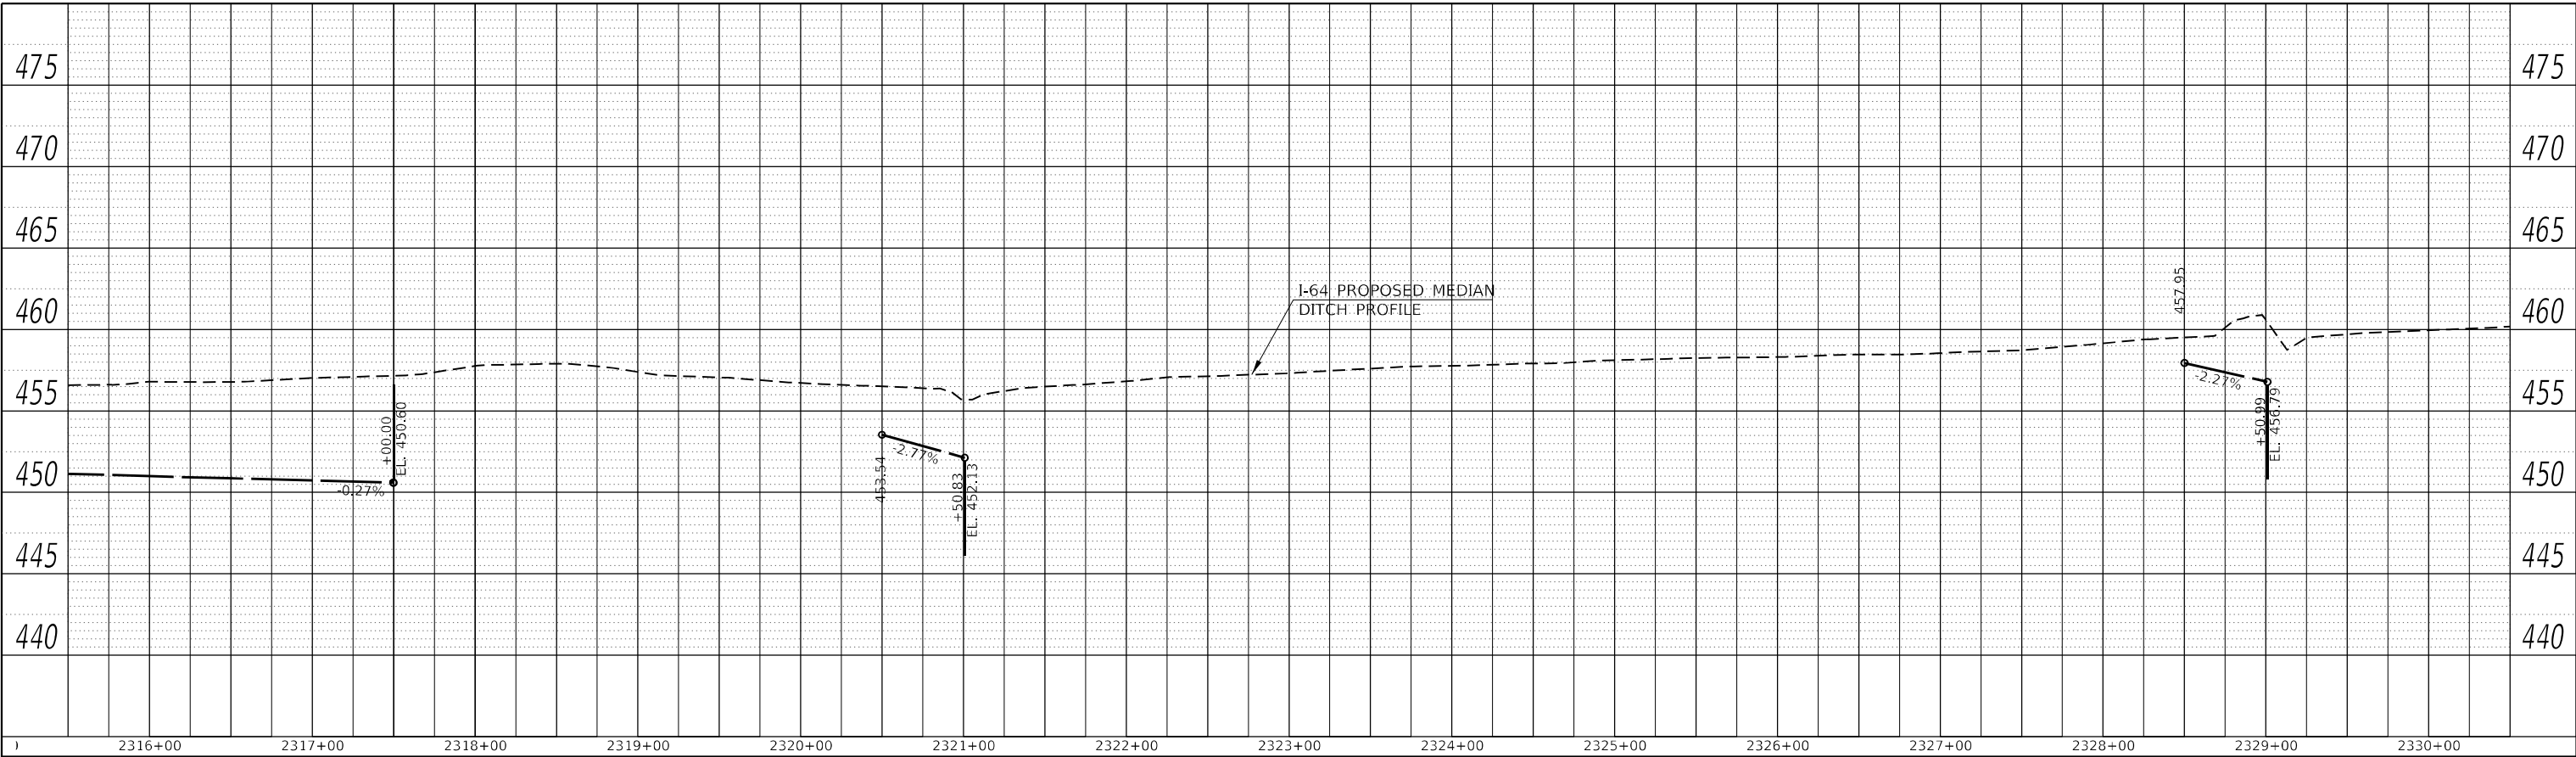

PROFILE	SURVEYED	BY	DATE
	PLOTTED		
	GRADES CHECKED		
	STRUCTURE NOTATIONS CHWD		
NOTE BOOK NO.			

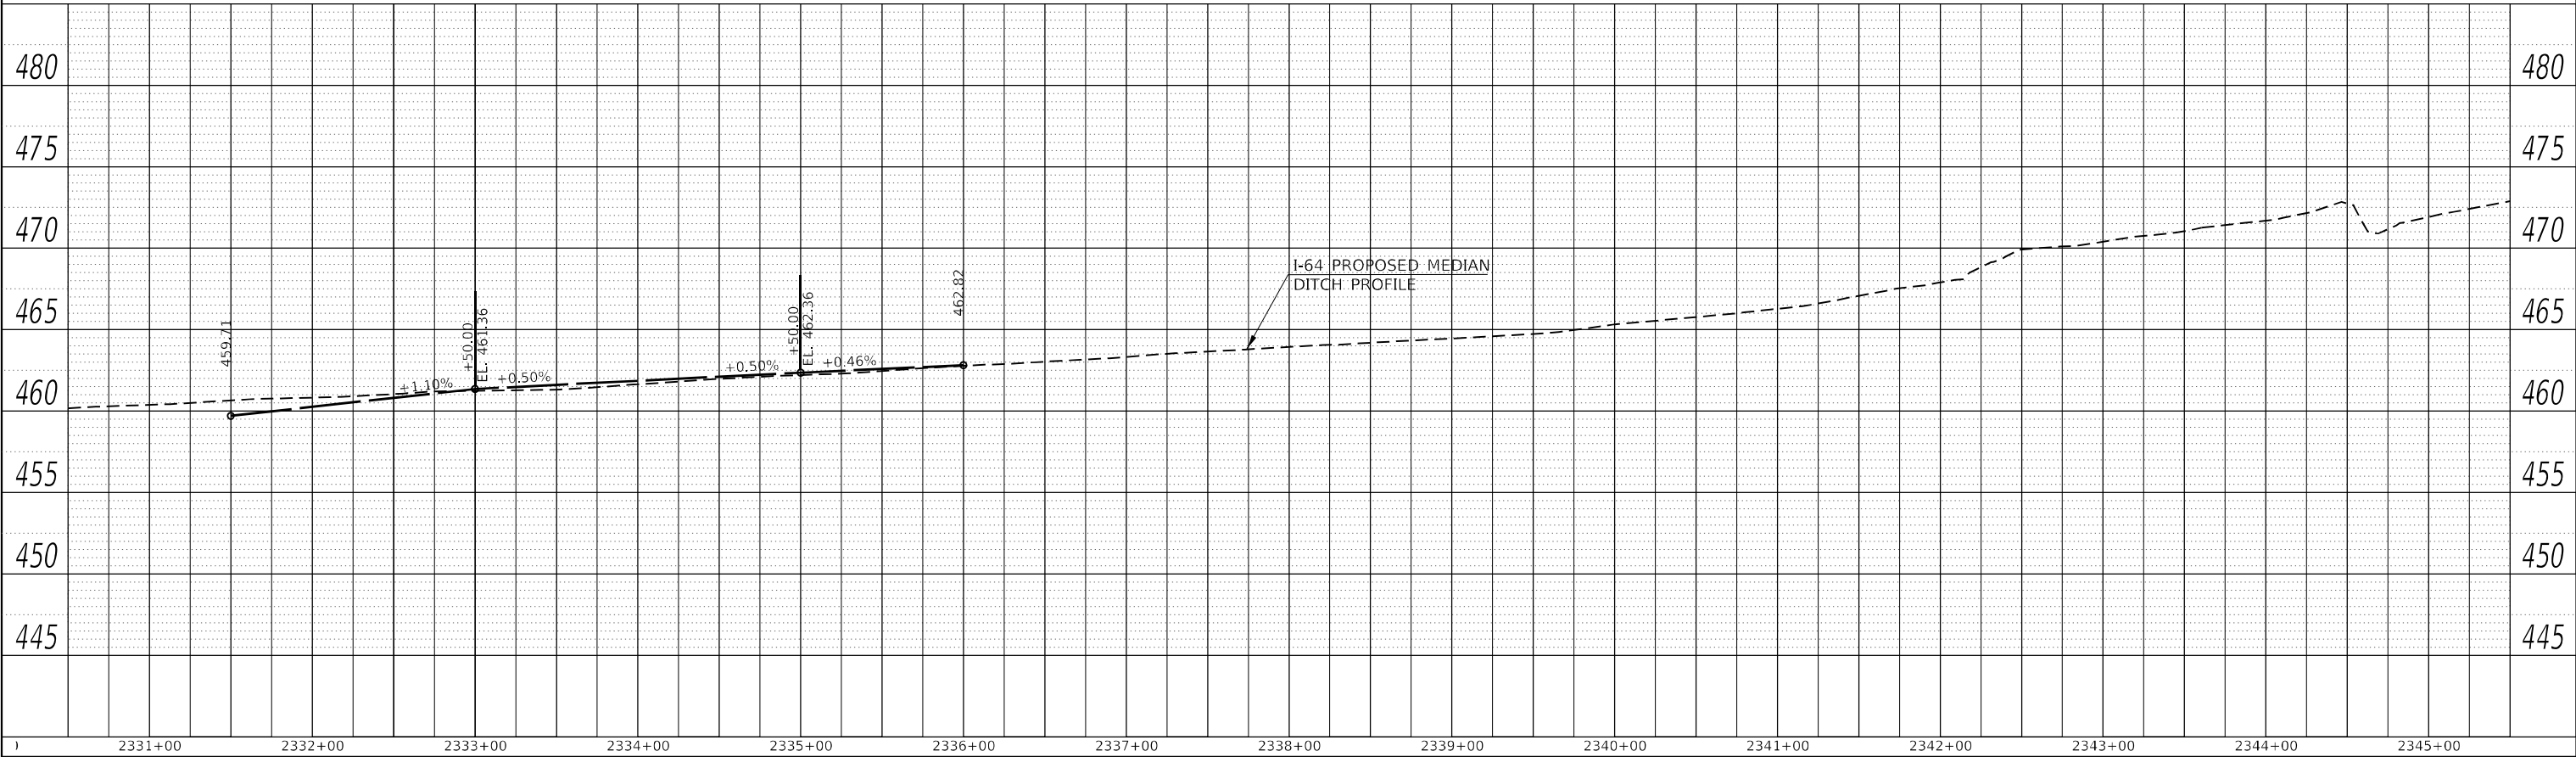


MODEL: Default
FILE NAME: ...0978604-sh-profiles I64 RT Ditch.dgn

	USER NAME = dhawes	DESIGNED -	REVISED -	STATE OF ILLINOIS DEPARTMENT OF TRANSPORTATION				INTERSTATE 64 RIGHT DITCH PROFILES				F.A.I. RTE.	SECTION	COUNTY	TOTAL SHEETS	SHEET NO.
		DRAWN -	REVISED -									I-64	*	JEFFERSON	1052	288
	PLOT SCALE = 100,0000 ' / in.	CHECKED -	REVISED -									CONTRACT NO. 78604				
	PLOT DATE = 11/4/2022 - 11:55:03 AM	DATE -	REVISED -									SCALE: 50	SHEET OF SHEETS	STA. TO STA.	ILLINOIS	FED. AID PROJECT

PLAN	SURVEYED	BY	DATE
	PLOTTED		
	ALIGNMENT CHECKED		
	CADD FILE NAME		
NOTE BOOK NO.			

PROFILE	SURVEYED	BY	DATE
	PLOTTED		
	GRADES CHECKED		
	STRUCTURE NOTATIONS CHWD		
NOTE BOOK NO.			

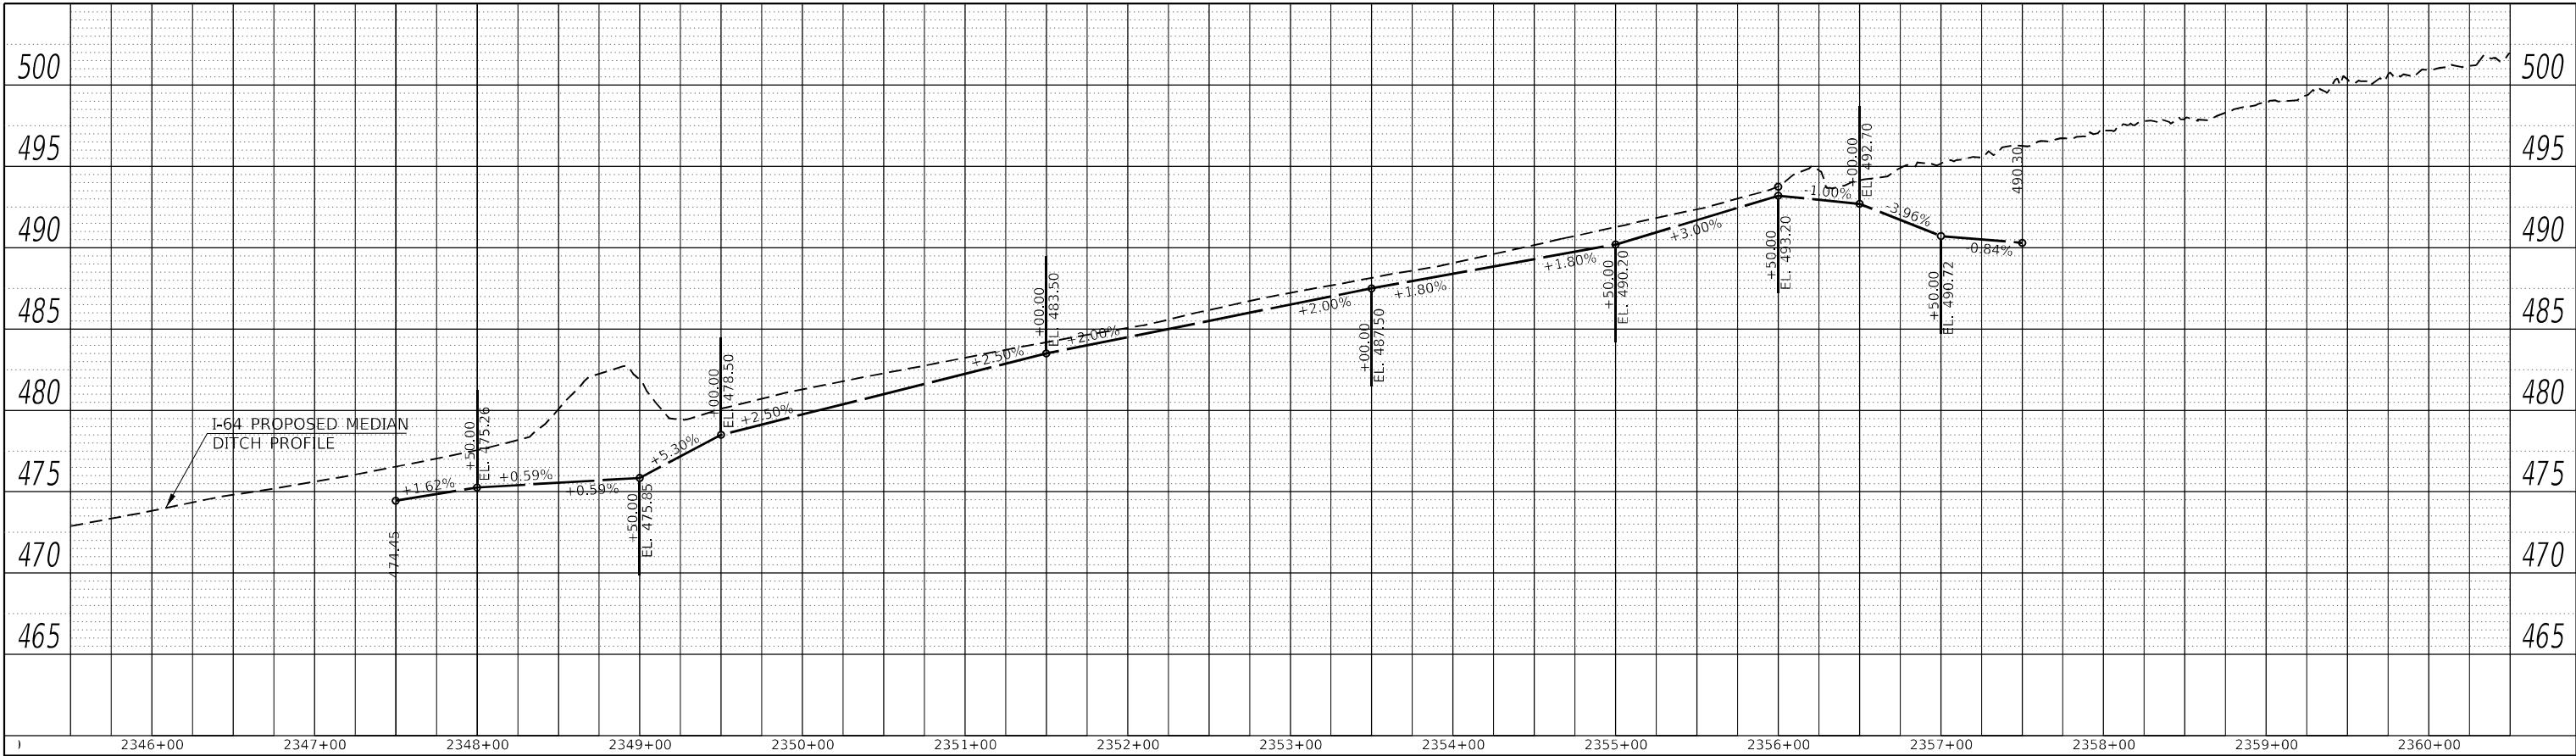


MODEL: Default
FILE NAME: ...0978604-sh-profiles I64 RT Ditch.dgn

USER NAME = dhawes	DESIGNED -	REVISED -
PLOT SCALE = 100,0000 ' / in.	DRAWN -	REVISED -
PLOT DATE = 11/4/2022 - 11:55:04 AM	CHECKED -	REVISED -
	DATE -	REVISED -

STATE OF ILLINOIS
DEPARTMENT OF TRANSPORTATION

INTERSTATE 64 RIGHT DITCH PROFILES			
SCALE: 50	SHEET	OF	SHEETS
STA.	TO STA.		

F.A.I. RTE.	SECTION	COUNTY	TOTAL SHEETS	SHEET NO.
I-64	*	JEFFERSON	1052	289
CONTRACT NO. 78604				
		ILLINOIS	FED. AID PROJECT	

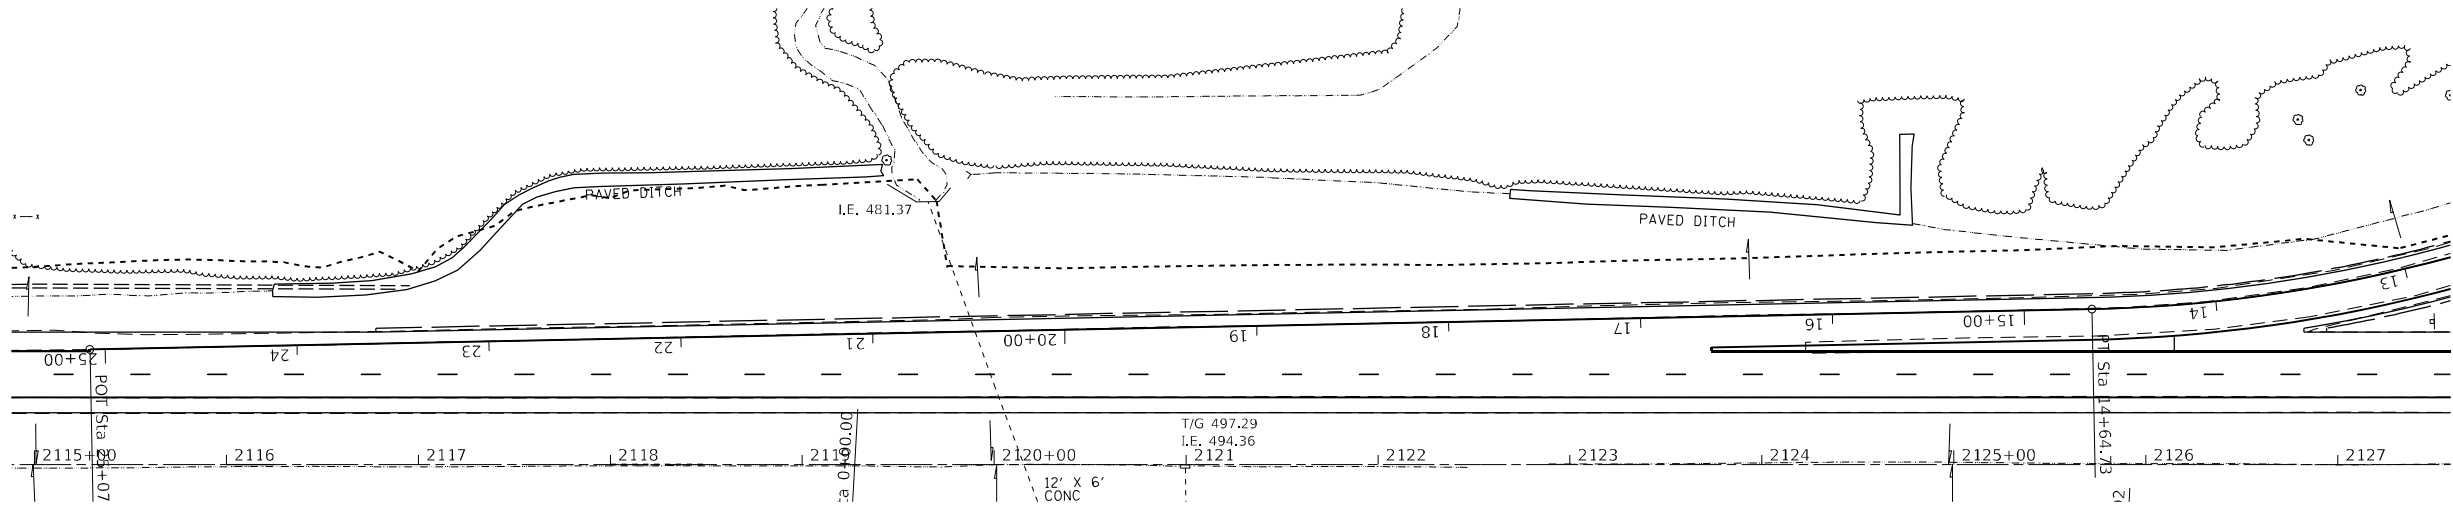


RAMP A								
POINT LOCATION	I-64 MAINLINE STATIONING	I-55 MAINLINE OFFSET		RAMP STATIONING	RAMP OFFSET		ELEVATION	PAVEMENT CROSS SLOPE (WB EOP -> RAMP BL) (%)
		(FEET)	(LT/RT)		(FEET)	(LT/RT)		
1 WB EOP LT	2115+28.95	59.00	LT	25+07.97	1.00	LT	511.95	-2.00%
2 RAMP BL	2115+28.96	60.00	LT	25+07.97	0.00	BL	511.93	
3 WB EOP LT	2115+50.00	59.00	LT	24+86.92	1.42	LT	511.46	-2.00%
4 RAMP BL	2115+50.00	60.43	LT	24+86.92	0.00	BL	511.43	
5 WB EOP LT	2115+75.00	59.00	LT	24+61.91	1.92	LT	510.90	-2.00%
6 RAMP BL	2115+75.00	60.92	LT	24+61.92	0.00	BL	510.86	
WB EOP LT	2116+00.00	59.00	LT	24+36.90	2.43	LT	510.30	
RAMP BL	2116+00.00	61.43	LT	24+36.90	0.00	BL	510.25	-2.00%
WB EOP LT	2116+25.00	59.00	LT	24+11.90	2.93	LT	509.70	-2.00%
RAMP BL	2116+25.00	61.93	LT	24+11.90	0.00	BL	509.64	
WB EOP LT	2116+50.00	59.00	LT	23+86.89	3.44	LT	509.16	-2.00%
RAMP BL	2116+50.00	62.44	LT	23+86.89	0.00	BL	509.09	
WB EOP LT	2116+75.00	59.00	LT	23+61.89	3.94	LT	508.60	-2.00%
RAMP BL	2116+75.00	62.94	LT	23+61.89	0.00	BL	508.52	
WB EOP LT	2117+00.00	59.00	LT	23+36.88	4.44	LT	508.13	-2.00%
RAMP BL	2117+00.00	63.44	LT	23+36.88	0.00	BL	508.04	
WB EOP LT	2117+25.00	59.00	LT	23+11.88	4.95	LT	507.66	-2.00%
RAMP BL	2117+25.00	63.95	LT	23+11.88	0.00	BL	507.56	
WB EOP LT	2117+50.00	59.00	LT	22+86.87	5.45	LT	507.22	-2.00%
RAMP BL	2117+50.00	64.45	LT	22+86.87	0.00	BL	507.11	
WB EOP LT	2117+75.00	59.00	LT	22+61.87	5.95	LT	506.72	-2.00%
RAMP BL	2117+75.00	64.95	LT	22+61.87	0.00	BL	506.60	
WB EOP LT	2118+00.00	59.00	LT	22+36.86	6.45	LT	506.22	-2.00%
RAMP BL	2118+00.00	65.45	LT	22+36.86	0.00	BL	506.09	
WB EOP LT	2118+25.00	59.00	LT	22+11.86	7.46	LT	505.90	-2.00%
RAMP BL	2118+25.00	66.46	LT	22+11.86	0.00	BL	505.75	
WB EOP LT	2118+50.00	59.00	LT	21+86.85	7.96	LT	505.58	-2.00%
RAMP BL	2118+50.00	66.96	LT	21+86.85	0.00	BL	505.42	
WB EOP LT	2118+75.00	59.00	LT	21+61.85	5.47	LT	505.24	-2.00%
RAMP BL	2118+75.00	64.47	LT	21+61.85	0.00	BL	505.13	
WB EOP LT	2119+00.00	59.00	LT	21+36.84	8.97	LT	504.95	-2.00%
RAMP BL	2119+00.00	67.97	LT	21+36.84	0.00	BL	504.77	
WB EOP LT	2119+25.00	59.00	LT	21+11.84	9.48	LT	504.66	-2.00%
RAMP BL	2119+25.00	68.48	LT	21+11.84	0.00	BL	504.47	
WB EOP LT	2119+50.00	59.00	LT	20+86.83	10.48	LT	504.37	-2.00%
RAMP BL	2119+50.00	69.48	LT	20+86.83	0.00	BL	504.16	
WB EOP LT	2119+75.00	59.00	LT	20+61.83	9.98	LT	504.10	-2.00%
RAMP BL	2119+75.00	68.98	LT	20+61.83	0.00	BL	503.90	
WB EOP LT	2120+00.00	59.00	LT	20+36.82	10.48	LT	503.90	-2.00%
RAMP BL	2120+00.00	69.48	LT	20+36.82	0.00	BL	503.69	
WB EOP LT	2120+25.00	59.00	LT	20+11.82	10.98	LT	503.66	-2.00%
RAMP BL	2120+25.00	69.98	LT	20+11.82	0.00	BL	503.44	
WB EOP LT	2120+50.00	59.00	LT	19+86.81	11.50	LT	503.47	-2.00%
RAMP BL	2120+50.00	70.50	LT	19+86.81	0.00	BL	503.24	

WB EOP LT	2120+75.00	59.00	LT	19+61.81	12.00	LT	503.40	-2.00%
RAMP BL	2120+75.00	71.00	LT	19+61.81	0.00	BL	503.16	
WB EOP LT	2121+00.00	59.00	LT	19+36.80	12.50	LT	503.20	-2.00%
RAMP BL	2121+00.00	71.50	LT	19+36.80	0.00	BL	502.95	
WB EOP LT	2121+25.00	59.00	LT	19+11.80	13.00	LT	503.16	-2.00%
RAMP BL	2121+25.00	72.00	LT	19+11.80	0.00	BL	502.90	
WB EOP LT	2121+50.00	59.00	LT	18+86.79	13.50	LT	503.07	-2.00%
RAMP BL	2121+50.00	72.50	LT	18+86.79	0.00	BL	502.80	
WB EOP LT	2121+75.00	59.00	LT	18+61.79	14.01	LT	502.97	-2.00%
RAMP BL	2121+75.00	73.01	LT	18+61.79	0.00	BL	502.69	
WB EOP LT	2122+00.00	59.00	LT	18+36.78	14.51	LT	502.90	-2.00%
RAMP BL	2122+00.00	73.51	LT	18+36.78	0.00	BL	502.61	
WB EOP LT	2122+25.00	59.00	LT	18+11.78	15.01	LT	502.83	-2.00%
RAMP BL	2122+25.00	74.01	LT	18+11.78	0.00	BL	502.53	
WB EOP LT	2122+50.00	59.00	LT	17+86.77	15.52	LT	502.78	-2.00%
RAMP BL	2122+50.00	74.52	LT	17+86.77	0.00	BL	502.47	
WB EOP LT	2122+75.00	59.00	LT	17+61.77	16.02	LT	502.72	-2.00%
RAMP BL	2122+75.00	75.02	LT	17+61.77	0.00	BL	502.40	
WB EOP LT	2123+00.00	59.00	LT	17+36.76	16.52	LT	502.71	-2.00%
RAMP BL	2123+00.00	75.52	LT	17+36.76	0.00	BL	502.38	
WB EOP LT	2123+25.00	59.00	LT	17+11.76	17.03	LT	502.67	-2.00%
RAMP BL	2123+25.00	76.03	LT	17+11.76	0.00	BL	502.33	
WB EOP LT	2123+50.00	59.00	LT	16+86.75	17.53	LT	502.59	-2.00%
RAMP BL	2123+50.00	76.53	LT	16+86.75	0.00	BL	502.24	
WB EOP LT	2123+75.00	59.00	LT	16+61.75	18.03	LT	501.52	-2.00%
RAMP EOP LT	2123+75.00	61.03	LT	16+61.75	16.00	LT	501.48	
RAMP BL	2123+75.00	77.03	LT	16+61.75	0.00	BL	501.16	
WB EOP LT	2124+00.00	59.00	LT	16+36.74	18.53	LT	502.44	-2.00%
RAMP EOP LT	2124+00.00	61.50	LT	16+36.74	16.00	LT	502.39	
RAMP BL	2124+00.00	77.53	LT	16+36.74	0.00	BL	502.07	
WB EOP LT	2124+25.00	59.00	LT	16+11.74	19.04	LT	502.40	-2.00%
RAMP EOP LT	2124+25.00	62.04	LT	16+11.74	16.00	LT	502.34	
RAMP BL	2124+25.00	78.04	LT	16+11.74	0.00	BL	502.02	
WB EOP LT	2124+50.00	59.00	LT	15+86.73	19.54	LT	502.35	-2.00%
RAMP EOP LT	2124+50.00	62.54	LT	15+86.73	16.00	LT	502.28	
RAMP BL	2124+50.00	78.54	LT	15+86.73	0.00	BL	501.96	
WB EOP LT	2124+75.00	59.00	LT	15+61.73	20.05	LT	502.30	-2.00%
RAMP EOP LT	2124+75.00	63.04	LT	15+61.73	16.00	LT	502.22	
RAMP BL	2124+75.00	79.05	LT	15+61.73	0.00	BL	501.90	
WB EOP LT	2125+00.00	59.00	LT	15+36.72	20.55	LT	502.17	-2.00%
RAMP EOP LT	2125+00.00	63.54	LT	15+36.72	16.00	LT	502.08	
RAMP BL	2125+00.00	79.55	LT	15+36.72	0.00	BL	501.67	
WB EOP LT	2125+25.00	59.00	LT	15+11.72	21.05	LT	502.03	-2.00%
RAMP EOP LT	2125+25.00	64.05	LT	15+11.72	16.00	LT	501.93	
RAMP BL	2125+25.00	80.05	LT	15+11.72	0.00	BL	501.37	
WB EOP LT	2125+50.00	59.00	LT	14+87.14	21.55	LT	501.93	-2.00%
RAMP EOP LT	2125+50.00	64.55	LT	14+87.03	16.00	LT	501.82	
RAMP BL	2125+50.00	80.55	LT	14+86.71	0.00	BL	501.10	
WB EOP LT	2125+75.00	59.00	LT	14+62.22	22.06	LT	501.84	-2.00%
RAMP EOP LT	2125+75.00	65.06	LT	14+62.08	16.00	LT	501.72	
RAMP BL	2125+75.00	81.06	LT	14+61.71	0.00	BL	500.84	
WB EOP LT	2126+00.00	59.00	LT	14+37.96	23.08	LT	501.74	-2.00%
RAMP EOP LT	2126+00.00	66.05	LT	14+37.58	16.00	LT	501.60	
RAMP BL	2126+00.00	82.08	LT	14+36.68	0.00	BL	500.57	
WB EOP LT	2126+14.89	59.00	LT	14+23.54	24.07	LT	501.67	-2.00%
RAMP EOP LT	2126+14.89	67.02	LT	14+22.96	16.00	LT	501.51	
RAMP BL	2126+14.89	83.07	LT	14+21.76	0.00	BL	500.38	

MODEL Default
FILE Name: ...0978604-sh-RampA-terminal Details.dgn


PLOT SCALE = 100,000 ' / in.	USER NAME = dhawes	DESIGNED -	REVISED -	STATE OF ILLINOIS DEPARTMENT OF TRANSPORTATION	RAMP A TERMINAL DETAILS				F.A.I. RTE. 64	SECTION	COUNTY JEFFERSON	TOTAL SHEETS 1052	SHEET NO. 290
	PLOT DATE = 11/4/2022 - 8:58:53 AM	DRAWN -	REVISED -		SCALE: 1:50 SHEET OF SHEETS STA. TO STA.				CONTRACT NO.				
		CHECKED -	REVISED -						ILLINOIS FED. AID PROJECT				
		DATE -	REVISED -										

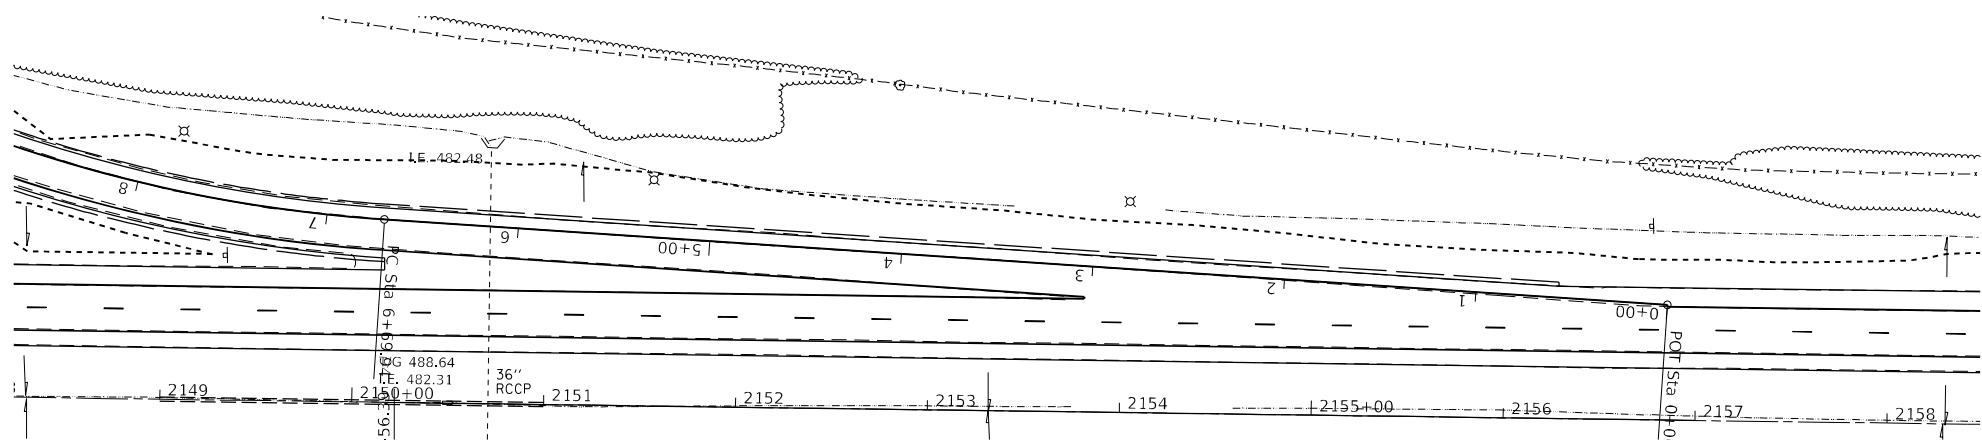

POINT LOCATION	I-64 MAINLINE STATIONING	I-55 MAINLINE OFFSET		RAMP STATIONING	RAMP OFFSET		ELEVATION	PAVEMENT CROSS SLOPE (WB EOP -> RAMP BL)
		(FEET)	(LT/RT)		(FEET)	(LT/RT)		
WB EOP LT	2150+16.26	59.00	LT	6+67.50	35.80	LT	494.52	-2.00%
RAMP EOP LT	2150+16.26	79.22	LT	6+68.57	16.00	LT	494.12	
RAMP BL	2150+16.26	94.80	LT	6+69.41	0.00	BL	493.27	-5.31%
WB EOP LT	2150+25.00	59.00	LT	6+58.78	35.78	LT	494.50	-2.00%
RAMP EOP LT	2150+25.00	78.76	LT	6+59.81	16.00	LT	494.10	
RAMP BL	2150+25.00	94.78	LT	6+60.66	0.00	BL	493.31	-4.96%
WB EOP LT	2150+50.00	59.00	LT	6+33.82	34.47	LT	494.41	-2.00%
RAMP EOP LT	2150+50.00	77.44	LT	6+34.78	16.00	LT	494.04	
RAMP BL	2150+50.00	93.47	LT	6+35+62	0.00	BL	493.40	-3.98%
WB EOP LT	2150+75.00	59.00	LT	6+08.84	33.15	LT	494.33	-2.00%
RAMP EOP LT	2150+75.00	76.13	LT	6+09.75	16.00	LT	493.99	
RAMP BL	2150+75.00	92.15	LT	6+10.59	0.00	BL	493.51	-3.00%
WB EOP LT	2151+00.00	59.00	LT	5+83.88	31.83	LT	494.26	-2.00%
RAMP EOP LT	2151+00.00	74.81	LT	5+84.71	16.00	LT	493.94	
RAMP BL	2151+00.00	90.83	LT	5+85.55	0.00	BL	493.62	-2.02%
WB EOP LT	2151+25.00	59.00	LT	5+58.91	30.51	LT	494.18	-2.00%
RAMP EOP LT	2151+25.00	73.50	LT	5+59.68	16.00	LT	493.89	
RAMP BL	2151+25.00	89.51	LT	5+60.52	0.00	BL	493.57	
WB EOP LT	2151+50.00	59.00	LT	5+33.95	29.20	LT	494.10	-2.00%
RAMP EOP LT	2151+50.00	72.17	LT	5+34.64	16.00	LT	493.84	
RAMP BL	2151+50.00	88.20	LT	5+35.48	0.00	BL	493.52	
WB EOP LT	2151+75.00	59.00	LT	5+08.98	27.88	LT	494.03	-2.00%
RAMP EOP LT	2151+75.00	70.86	LT	5+09.61	16.00	LT	493.79	
RAMP BL	2151+75.00	86.88	LT	5+10.45	0.00	BL	493.47	
WB EOP LT	2152+00.00	59.00	LT	4+84.02	26.58	LT	493.96	-2.00%
RAMP EOP LT	2152+00.00	69.54	LT	4+84.57	16.00	LT	493.75	
RAMP BL	2152+00.00	85.56	LT	4+85.42	0.00	BL	493.43	
WB EOP LT	2152+25.00	59.00	LT	4+59.05	25.24	LT	493.88	-2.00%
RAMP EOP LT	2152+25.00	68.22	LT	4+59.54	16.00	LT	493.70	
RAMP BL	2152+25.00	84.24	LT	4+60.38	0.00	BL	493.38	
WB EOP LT	2152+50.00	59.00	LT	4+34.09	23.92	LT	493.81	-2.00%
RAMP EOP LT	2152+50.00	66.90	LT	4+34.50	16.00	LT	493.65	
RAMP BL	2152+50.00	82.92	LT	4+35.35	0.00	BL	493.33	
WB EOP LT	2152+75.00	59.00	LT	4+09.12	22.61	LT	493.74	-2.00%
RAMP EOP LT	2152+75.00	65.58	LT	4+09.47	16.00	LT	493.61	
RAMP BL	2152+75.00	81.61	LT	4+10.31	0.00	BL	493.29	
WB EOP LT	2153+00.00	59.00	LT	3+84.16	21.29	LT	493.69	-2.00%
RAMP EOP LT	2153+00.00	64.26	LT	3+84.43	16.00	LT	493.58	
RAMP BL	2153+00.00	80.29	LT	3+85.28	0.00	BL	493.26	
WB EOP LT	2153+25.00	59.00	LT	3+59.19	19.97	LT	493.65	-2.00%
RAMP EOP LT	2153+25.00	62.95	LT	3+59.40	16.00	LT	493.57	
RAMP BL	2153+25.00	78.97	LT	3+60.24	0.00	BL	493.25	

POINT LOCATION	I-64 MAINLINE STATIONING	I-55 MAINLINE OFFSET		RAMP STATIONING	RAMP OFFSET		ELEVATION	PAVEMENT CROSS SLOPE (WB EOP -> RAMP BL)
		(FEET)	(LT/RT)		(FEET)	(LT/RT)		
WB EOP LT	2153+50.00	59.00	LT	3+34.22	18.65	LT	493.57	-2.00%
RAMP EOP LT	2153+50.00	61.63	LT	3+34.36	16.00	LT	493.52	
RAMP BL	2153+50.00	77.65	LT	3+35.21	0.00	BL	493.20	
WB EOP LT	2153+75.00	59.00	LT	3+09.26	17.27	LT	493.52	-2.00%
RAMP EOP LT	2153+75.00	60.31	LT	3+09.33	16.00	LT	493.49	
RAMP BL	2153+75.00	76.27	LT	3+10.17	0.00	BL	493.17	
WB EOP LT	2154+00.00	59.00	LT	2+85.14	16.01	LT	493.48	-2.00%
RAMP BL	2154+00.00	75.01	LT	2+85.14	0.00	BL	493.16	
WB EOP LT	2154+25.00	59.00	LT	2+58.07	14.69	LT	493.43	-2.00%
RAMP BL	2154+25.00	73.69	LT	2+58.07	0.00	BL	493.14	
WB EOP LT	2154+50.00	59.00	LT	2+35.07	13.34	LT	493.35	-2.00%
RAMP BL	2154+50.00	72.34	LT	2+35.07	0.00	BL	493.08	
WB EOP LT	2154+75.00	59.00	LT	2+10.03	12.06	LT	493.26	-2.00%
RAMP BL	2154+75.00	71.06	LT	2+10.03	0.00	BL	493.02	
WB EOP LT	2155+00.00	59.00	LT	1+85.00	10.74	LT	493.16	-2.00%
RAMP BL	2155+00.00	69.74	LT	1+85.00	0.00	BL	492.95	
WB EOP LT	2155+25.00	59.00	LT	1+59.96	9.42	LT	493.06	-2.00%
RAMP BL	2155+25.00	68.42	LT	1+59.96	0.00	BL	492.87	
WB EOP LT	2155+50.00	59.00	LT	1+34.93	8.10	LT	492.99	-2.00%
RAMP BL	2155+50.00	67.10	LT	1+34.93	0.00	BL	492.83	
WB EOP LT	2155+75.00	59.00	LT	1+09.89	6.78	LT	492.89	-2.00%
RAMP BL	2155+75.00	65.78	LT	1+09.89	0.00	BL	492.75	
WB EOP LT	2156+00.00	59.00	LT	0+84.86	5.46	LT	492.82	-2.00%
RAMP BL	2156+00.00	64.46	LT	0+84.86	0.00	BL	492.71	
WB EOP LT	2156+25.00	59.00	LT	0+59.82	4.15	LT	492.75	-2.00%
RAMP BL	2156+25.00	63.15	LT	0+59.82	0.00	BL	492.67	
WB EOP LT	2156+50.00	59.00	LT	0+34.79	2.83	LT	492.67	-2.00%
RAMP BL	2156+50.00	61.83	LT	0+34.79	0.00	BL	492.61	
WB EOP LT	2156+75.00	59.00	LT	0+09.76	1.51	LT	492.52	-2.00%
RAMP BL	2156+75.00	60.51	LT	0+09.76	0.00	BL	492.49	
WB EOP LT	2156+84.74	59.00	LT	0+00.00	1.00	LT	492.55	-2.00%
RAMP BL	2156+84.74	60.00	LT	0+00.00	0.00	BL	492.53	

MODEL Default
FILE Name: ...075604-sh-RampB-Terminal Details.dgn

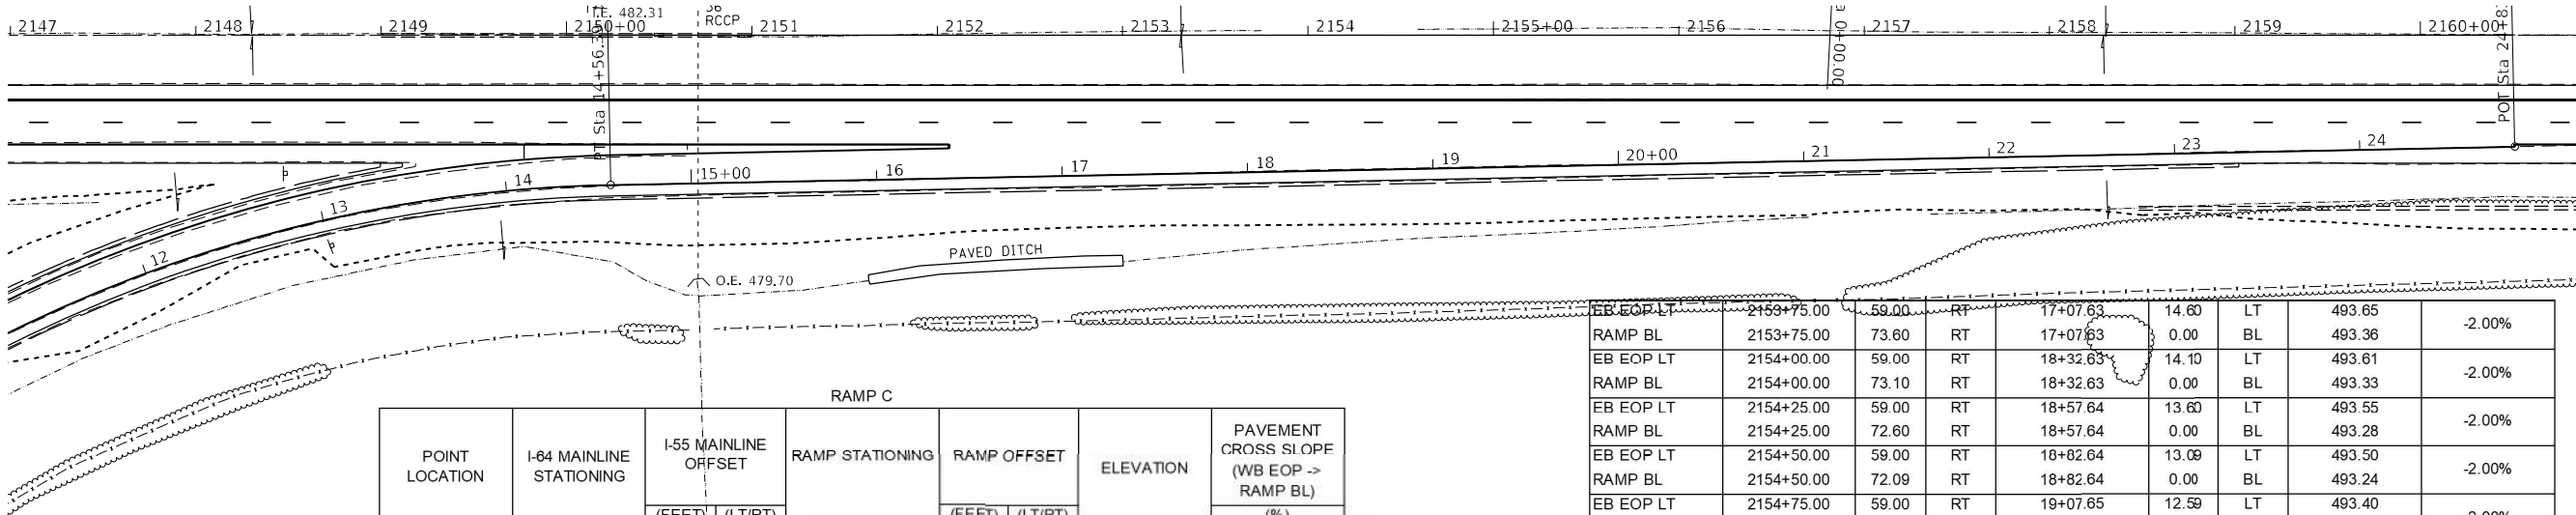

POINT LOCATION	I-64 MAINLINE STATIONING	I-55 MAINLINE OFFSET		RAMP STATIONING	RAMP OFFSET		ELEVATION	PAVEMENT CROSS SLOPE (WB EOP -> RAMP BL)
		(FEET)	(LT/RT)		(FEET)	(LT/RT)		
								(%)
EB EOP LT	2149+77.09	59.00	RT	14+11.47	24.05	LT	494.43	
RAMP EOP LT	2149+77.09	67.00	RT	14+10.85	16.00	LT	494.27	-2.00%
RAMP BL	2149+77.09	83.05	RT	14+09.58	0.00	BL	493.12	-7.20%
EB EOP LT	2150+00.00	59.00	RT	14+33.67	22.53	LT	494.43	
RAMP EOP LT	2150+00.00	65.50	RT	14+33.35	16.00	LT	494.30	-2.00%
RAMP BL	2150+00.00	81.53	RT	14+32.54	0.00	BL	493.29	-6.30%
EB EOP LT	2150+25.00	59.00	RT	14+57.99	21.65	LT	494.46	
RAMP EOP LT	2150+25.00	64.65	RT	14+57.88	16.00	LT	494.35	-2.00%
RAMP BL	2150+25.00	80.65	RT	14+57.56	0.00	BL	493.50	-5.31%
EB EOP LT	2150+50.00	59.00	RT	14+82.99	21.15	LT	494.48	
RAMP EOP LT	2150+50.00	64.14	RT	14+82.89	16.00	LT	494.38	-2.00%
RAMP BL	2150+50.00	80.15	RT	14+82.56	0.00	BL	493.68	-4.33%
EB EOP LT	2150+75.00	59.00	RT	15+07.98	20.64	LT	494.43	
RAMP EOP LT	2150+75.00	63.64	RT	15+07.89	16.00	LT	494.34	-2.00%
RAMP BL	2150+75.00	79.64	RT	15+07.57	0.00	BL	493.80	-3.35%
EB EOP LT	2151+00.00	59.00	RT	15+32.98	20.14	LT	494.37	
RAMP EOP LT	2151+00.00	63.14	RT	15+32.90	16.00	LT	494.29	-2.00%
RAMP BL	2151+00.00	79.14	RT	15+32.57	0.00	BL	493.91	-2.37%
EB EOP LT	2151+25.00	59.00	RT	15+57.97	19.64	LT	494.31	
RAMP EOP LT	2151+25.00	62.63	RT	15+57.90	16.00	LT	494.24	-2.00%
RAMP BL	2151+25.00	78.64	RT	15+57.58	0.00	BL	493.92	
EB EOP LT	2151+50.00	59.00	RT	15+82.97	19.14	LT	494.21	
RAMP EOP LT	2151+50.00	62.13	RT	15+82.91	16.00	LT	494.15	-2.00%
RAMP BL	2151+50.00	78.14	RT	15+82.58	0.00	BL	493.83	
EB EOP LT	2151+75.00	59.00	RT	16+07.96	18.63	LT	494.11	
RAMP EOP LT	2151+75.00	61.63	RT	16+07.91	16.00	LT	494.06	-2.00%
RAMP BL	2151+75.00	77.63	RT	16+07.59	0.00	BL	493.74	
EB EOP LT	2152+00.00	59.00	RT	16+32.96	18.13	LT	494.03	
RAMP EOP LT	2152+00.00	61.13	RT	16+32.92	16.00	LT	493.99	-2.00%
RAMP BL	2152+00.00	77.13	RT	16+32.59	0.00	BL	493.67	
EB EOP LT	2152+25.00	59.00	RT	16+57.60	17.75	LT	493.98	
RAMP BL	2152+25.00	76.75	RT	16+57.60	0.00	BL	493.63	-2.00%
EB EOP LT	2152+50.00	59.00	RT	16+82.60	17.12	LT	493.95	
RAMP BL	2152+50.00	76.12	RT	16+82.60	0.00	BL	493.61	-2.00%
EB EOP LT	2152+75.00	59.00	RT	17+07.61	16.62	LT	493.88	
RAMP BL	2152+75.00	75.62	RT	17+07.61	0.00	BL	493.55	-2.00%
EB EOP LT	2153+00.00	59.00	RT	17+32.61	16.13	LT	493.81	
RAMP BL	2153+00.00	75.13	RT	17+32.61	0.00	BL	493.49	-2.00%
EB EOP LT	2153+25.00	59.00	RT	17+57.62	15.57	LT	493.74	
RAMP BL	2153+25.00	74.57	RT	17+57.62	0.00	BL	493.43	-2.00%
EB EOP LT	2153+50.00	59.00	RT	17+82.62	14.94	LT	493.70	
RAMP BL	2153+50.00	73.94	RT	17+82.62	0.00	BL	493.40	-2.00%

EB EOP LT	2153+75.00	59.00	RT	17+07.63	14.60	LT	493.65	
RAMP BL	2153+75.00	73.60	RT	17+07.63	0.00	BL	493.36	-2.00%
EB EOP LT	2154+00.00	59.00	RT	18+32.63	14.10	LT	493.61	
RAMP BL	2154+00.00	73.10	RT	18+32.63	0.00	BL	493.33	-2.00%
EB EOP LT	2154+25.00	59.00	RT	18+57.64	13.60	LT	493.55	
RAMP BL	2154+25.00	72.60	RT	18+57.64	0.00	BL	493.28	-2.00%
EB EOP LT	2154+50.00	59.00	RT	18+82.64	13.09	LT	493.50	
RAMP BL	2154+50.00	72.09	RT	18+82.64	0.00	BL	493.24	-2.00%
EB EOP LT	2154+75.00	59.00	RT	19+07.65	12.59	LT	493.40	
RAMP BL	2154+75.00	71.59	RT	19+07.65	0.00	BL	493.15	-2.00%
EB EOP LT	2155+00.00	59.00	RT	19+32.65	12.09	LT	493.30	
RAMP BL	2155+00.00	71.09	RT	19+32.65	0.00	BL	493.06	-2.00%
EB EOP LT	2155+25.00	59.00	RT	19+57.66	11.58	LT	493.16	
RAMP BL	2155+25.00	70.58	RT	19+57.66	0.00	BL	492.93	-2.00%
EB EOP LT	2155+50.00	59.00	RT	19+82.66	11.08	LT	492.98	
RAMP BL	2155+50.00	70.08	RT	19+82.66	0.00	BL	492.76	-2.00%
EB EOP LT	2155+75.00	59.00	RT	20+07.67	10.58	LT	492.84	
RAMP BL	2155+75.00	69.58	RT	20+07.67	0.00	BL	492.63	-2.00%
EB EOP LT	2156+00.00	59.00	RT	20+32.68	10.07	LT	492.80	
RAMP BL	2156+00.00	69.07	RT	20+32.68	0.00	BL	492.60	-2.00%
EB EOP LT	2156+25.00	59.00	RT	20+57.68	9.57	LT	492.73	
RAMP BL	2156+25.00	68.57	RT	20+57.68	0.00	BL	492.54	-2.00%
EB EOP LT	2156+50.00	59.00	RT	20+82.69	9.07	LT	492.64	
RAMP BL	2156+50.00	68.07	RT	20+82.69	0.00	BL	492.46	-2.00%
EB EOP LT	2156+75.00	59.00	RT	21+07.69	8.57	LT	492.52	
RAMP BL	2156+75.00	67.57	RT	21+07.69	0.00	BL	492.35	-2.00%
EB EOP LT	2157+00.00	59.00	RT	21+32.70	8.06	LT	492.46	
RAMP BL	2157+00.00	67.06	RT	21+32.70	0.00	BL	492.30	-2.00%
EB EOP LT	2157+25.00	59.00	RT	21+57.70	7.56	LT	492.47	
RAMP BL	2157+25.00	66.56	RT	21+57.70	0.00	BL	492.32	-2.00%
EB EOP LT	2157+50.00	59.00	RT	21+82.71	7.06	LT	492.42	
RAMP BL	2157+50.00	66.06	RT	21+82.71	0.00	BL	492.28	-2.00%
EB EOP LT	2157+75.00	59.00	RT	22+07.71	6.55	LT	492.35	
RAMP BL	2157+75.00	65.55	RT	22+07.71	0.00	BL	492.22	-2.00%
EB EOP LT	2158+00.00	59.00	RT	22+32.72	6.05	LT	492.28	
RAMP BL	2158+00.00	65.05	RT	22+32.72	0.00	BL	492.16	-2.00%
EB EOP LT	2158+25.00	59.00	RT	22+57.72	5.55	LT	492.17	
RAMP BL	2158+25.00	64.55	RT	22+57.72	0.00	BL	492.06	-2.00%
EB EOP LT	2158+50.00	59.00	RT	22+82.73	5.04	LT	492.06	
RAMP BL	2158+50.00	64.04	RT	22+82.73	0.00	BL	491.96	-2.00%
EB EOP LT	2158+75.00	59.00	RT	23+07.73	4.54	LT	492.03	
RAMP BL	2158+75.00	63.54	RT	23+07.73	0.00	BL	491.94	-2.00%
EB EOP LT	2159+00.00	59.00	RT	23+32.74	4.04	LT	492.00	
RAMP BL	2159+00.00	63.04	RT	23+32.74	0.00	BL	491.92	-2.00%
EB EOP LT	2159+25.00	59.00	RT	23+57.74	3.53	LT	491.73	
RAMP BL	2159+25.00	62.53	RT	23+57.74	0.00	BL	491.66	-2.00%
EB EOP LT	2159+50.00	59.00	RT	23+82.75	3.03	LT	491.50	
RAMP BL	2159+50.00	62.03	RT	23+82.75	0.00	BL	491.44	-2.00%
EB EOP LT	2159+75.00	59.00	RT	24+07.75	2.53	LT	491.37	
RAMP BL	2159+75.00	61.53	RT	24+07.75	0.00	BL	491.32	-2.00%
EB EOP LT	2160+00.00	59.00	RT	24+32.76	2.02	LT	491.26	
RAMP BL	2160+00.00	61.02	RT	24+32.76	0.00	BL	491.24	-2.00%
EB EOP LT	2160+25.00	59.00	RT	24+57.76	1.52	LT	491.20	
RAMP BL	2160+25.00	60.52	RT	24+57.76	0.00	BL	491.17	-2.00%
EB EOP LT	2160+50.00	59.00	RT	24+83.68	1.00	LT	491.06	
RAMP BL	2160+50.00	60.00	RT	24+83.68	0.00	BL	491.04	-2.00%

MODEL Default
FILE Name: ...0978604-sh-RampC-Terminal Details.dgn


USER NAME = dhawes	DESIGNED -	REVISED -
	DRAWN -	REVISED -
PLOT SCALE = 100,0000 ' / in.	CHECKED -	REVISED -
PLOT DATE = 11/4/2022 - 8:59:05 AM	DATE -	REVISED -

STATE OF ILLINOIS
DEPARTMENT OF TRANSPORTATION

RAMP C
TERMINAL DETAILS

SCALE: 1:50	SHEET	OF	SHEETS	STA.	TO	STA.
-------------	-------	----	--------	------	----	------

F.A.I. RTE.	SECTION	COUNTY	TOTAL SHEETS	SHEET NO.
64		JEFFERSON	1052	292
CONTRACT NO.				
ILLINOIS FED. AID PROJECT				

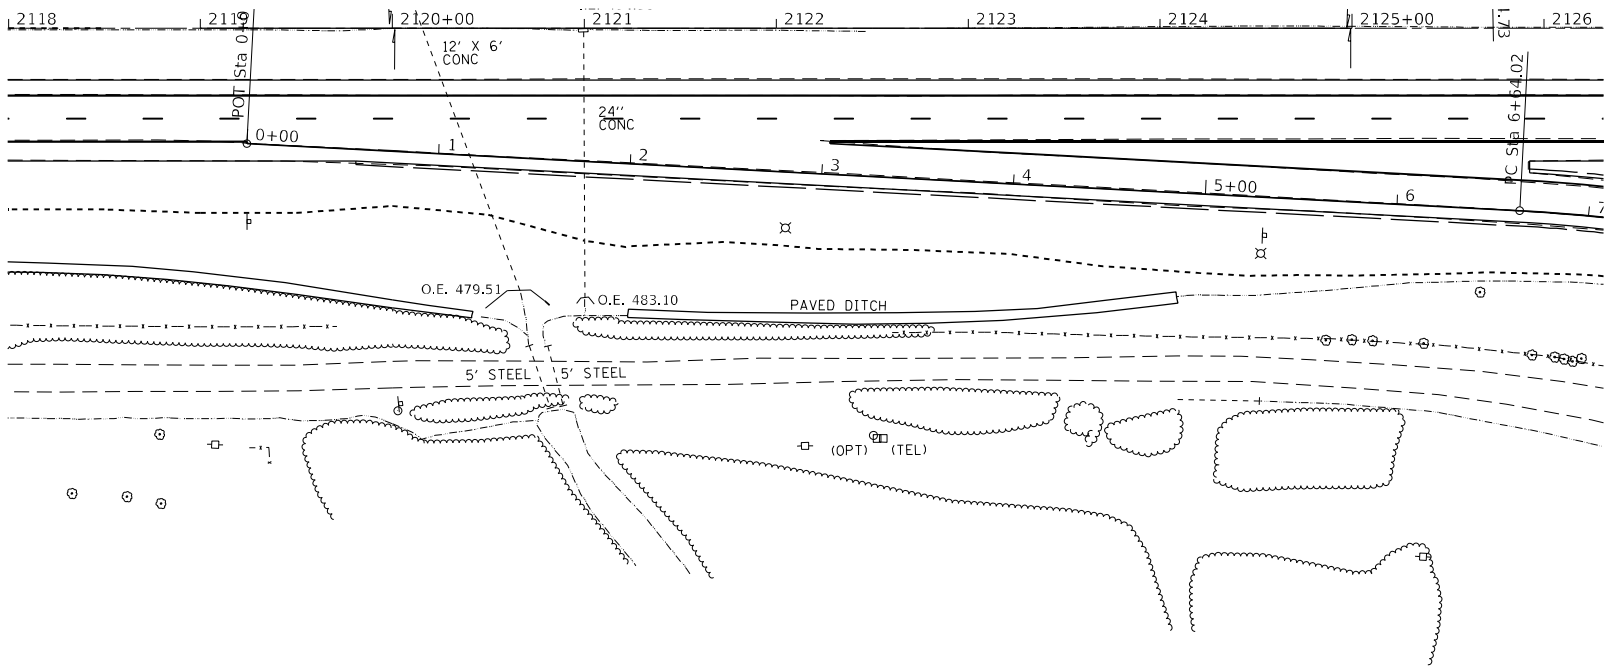

POINT LOCATION	I-64 MAINLINE STATIONING	I-55 MAINLINE OFFSET		RAMP STATIONING	RAMP OFFSET		ELEVATION	PAVEMENT CROSS SLOPE (WB EOP -> RAMP BL) (%)
		(FEET)	(LT/RT)		(FEET)	(LT/RT)		
EB EOP LT	2119+24.26	59.00	LT	0+00.00	1.00	LT	504.94	-2.00%
RAMP BL	2119+24.26	60.00	LT	0+00.00	0.00	BL	504.92	-2.00%
EB EOP LT	2119+50.00	59.00	LT	0+25.77	2.36	LT	504.66	-2.00%
RAMP BL	2119+50.00	61.36	LT	0+25.77	0.00	BL	504.61	-2.00%
EB EOP LT	2119+75.00	59.00	LT	0+50.81	3.67	LT	504.31	-2.00%
RAMP BL	2119+75.00	62.67	LT	0+50.81	0.00	BL	504.24	-2.00%
EB EOP LT	2120+00.00	59.00	LT	0+75.84	4.99	LT	503.94	-2.00%
RAMP BL	2120+00.00	63.99	LT	0+75.84	0.00	BL	503.84	-2.00%
EB EOP LT	2120+25.00	59.00	LT	1+00.88	6.31	LT	503.68	-2.00%
RAMP BL	2120+25.00	65.31	LT	1+00.88	0.00	BL	503.55	-2.00%
EB EOP LT	2120+50.00	59.00	LT	1+25.91	7.63	LT	503.52	-2.00%
RAMP BL	2120+50.00	66.63	LT	1+25.91	0.00	BL	503.37	-2.00%
EB EOP LT	2120+75.00	59.00	LT	1+50.95	8.95	LT	503.35	-2.00%
RAMP BL	2120+75.00	67.95	LT	1+50.95	0.00	BL	503.17	-2.00%
EB EOP LT	2121+00.00	59.00	LT	1+75.98	10.28	LT	503.19	-2.00%
RAMP BL	2121+00.00	69.26	LT	1+75.98	0.00	BL	502.98	-2.00%
EB EOP LT	2121+25.00	59.00	LT	2+01.02	11.60	LT	503.03	-2.00%
RAMP BL	2121+25.00	70.60	LT	2+01.02	0.00	BL	502.80	-2.00%
EB EOP LT	2121+50.00	59.00	LT	2+26.05	12.90	LT	502.87	-2.00%
RAMP BL	2121+50.00	71.90	LT	2+26.05	0.00	BL	502.61	-2.00%
EB EOP LT	2121+75.00	59.00	LT	2+51.09	14.22	LT	502.83	-2.00%
RAMP BL	2121+75.00	73.22	LT	2+51.09	0.00	BL	502.55	-2.00%
EB EOP LT	2122+00.00	59.00	LT	2+76.12	15.54	LT	502.80	-2.00%
RAMP BL	2122+00.00	74.54	LT	2+76.12	0.00	BL	502.49	-2.00%
EB EOP LT	2122+25.00	59.00	LT	3+01.16	16.86	LT	502.74	-2.00%
RAMP BL	2122+25.00	75.86	LT	3+01.16	0.00	BL	502.40	-2.00%
EB EOP LT	2122+50.00	59.00	LT	3+25.35	18.17	LT	502.75	-2.00%
RAMP EOP LT	2123+60.86	61.15	LT	3+25.35	16.00	LT	502.71	-2.00%
RAMP BL	2122+50.00	77.17	LT	3+26.19	0.00	BL	502.39	-2.00%
EB EOP LT	2122+75.00	59.00	LT	3+50.20	19.50	LT	502.66	-2.00%
RAMP EOP LT	2123+60.86	62.47	LT	3+50.38	16.00	LT	502.59	-2.00%
RAMP BL	2122+75.00	78.50	LT	3+51.23	0.00	BL	502.27	-2.00%
EB EOP LT	2123+00.00	59.00	LT	3+75.16	20.81	LT	502.55	-2.00%
RAMP EOP LT	2123+60.86	63.80	LT	3+75.42	16.00	LT	502.45	-2.00%
RAMP BL	2123+00.00	79.81	LT	3+76.26	0.00	BL	502.13	-2.00%
EB EOP LT	2123+25.00	59.00	LT	4+00.13	22.13	LT	502.54	-2.00%
RAMP EOP LT	2123+60.86	65.12	LT	4+00.45	16.00	LT	502.42	-2.00%
RAMP BL	2123+25.00	81.13	LT	4+01.30	0.00	BL	502.10	-2.00%
EB EOP LT	2123+50.00	59.00	LT	4+25.10	23.45	LT	502.57	-2.00%
RAMP EOP LT	2123+60.86	66.42	LT	4+25.49	16.00	LT	502.42	-2.00%
RAMP BL	2123+50.00	82.45	LT	4+26.33	0.00	BL	502.10	-2.00%
EB EOP LT	2123+60.86	59.00	LT	4+35.94	24.02	LT	502.54	-2.00%
RAMP EOP LT	2123+60.86	67.00	LT	4+36.36	16.00	LT	502.38	-2.00%
RAMP BL	2123+60.86	83.02	LT	4+37.21	0.00	BL	502.06	-2.00%

MODEL Default
FILE Name: ...0978604-sh-RampD-Terminal Details.dgn

USER NAME = dhawes	DESIGNED -	REVISED -
	DRAWN -	REVISED -
PLOT SCALE = 100,0000 ' / in.	CHECKED -	REVISED -
PLOT DATE = 11/4/2022 - 8:59:13 AM	DATE -	REVISED -

STATE OF ILLINOIS
DEPARTMENT OF TRANSPORTATION


RAMP D
TERMINAL DETAILS

SCALE: 1:50 SHEET OF SHEETS STA. TO STA.

F.A.I. RTE. 64	SECTION	COUNTY	TOTAL SHEETS 1052	SHEET NO. 293
CONTRACT NO.				
ILLINOIS FED. AID PROJECT				



PROJECT BEGINS
STATION 3351+52.55

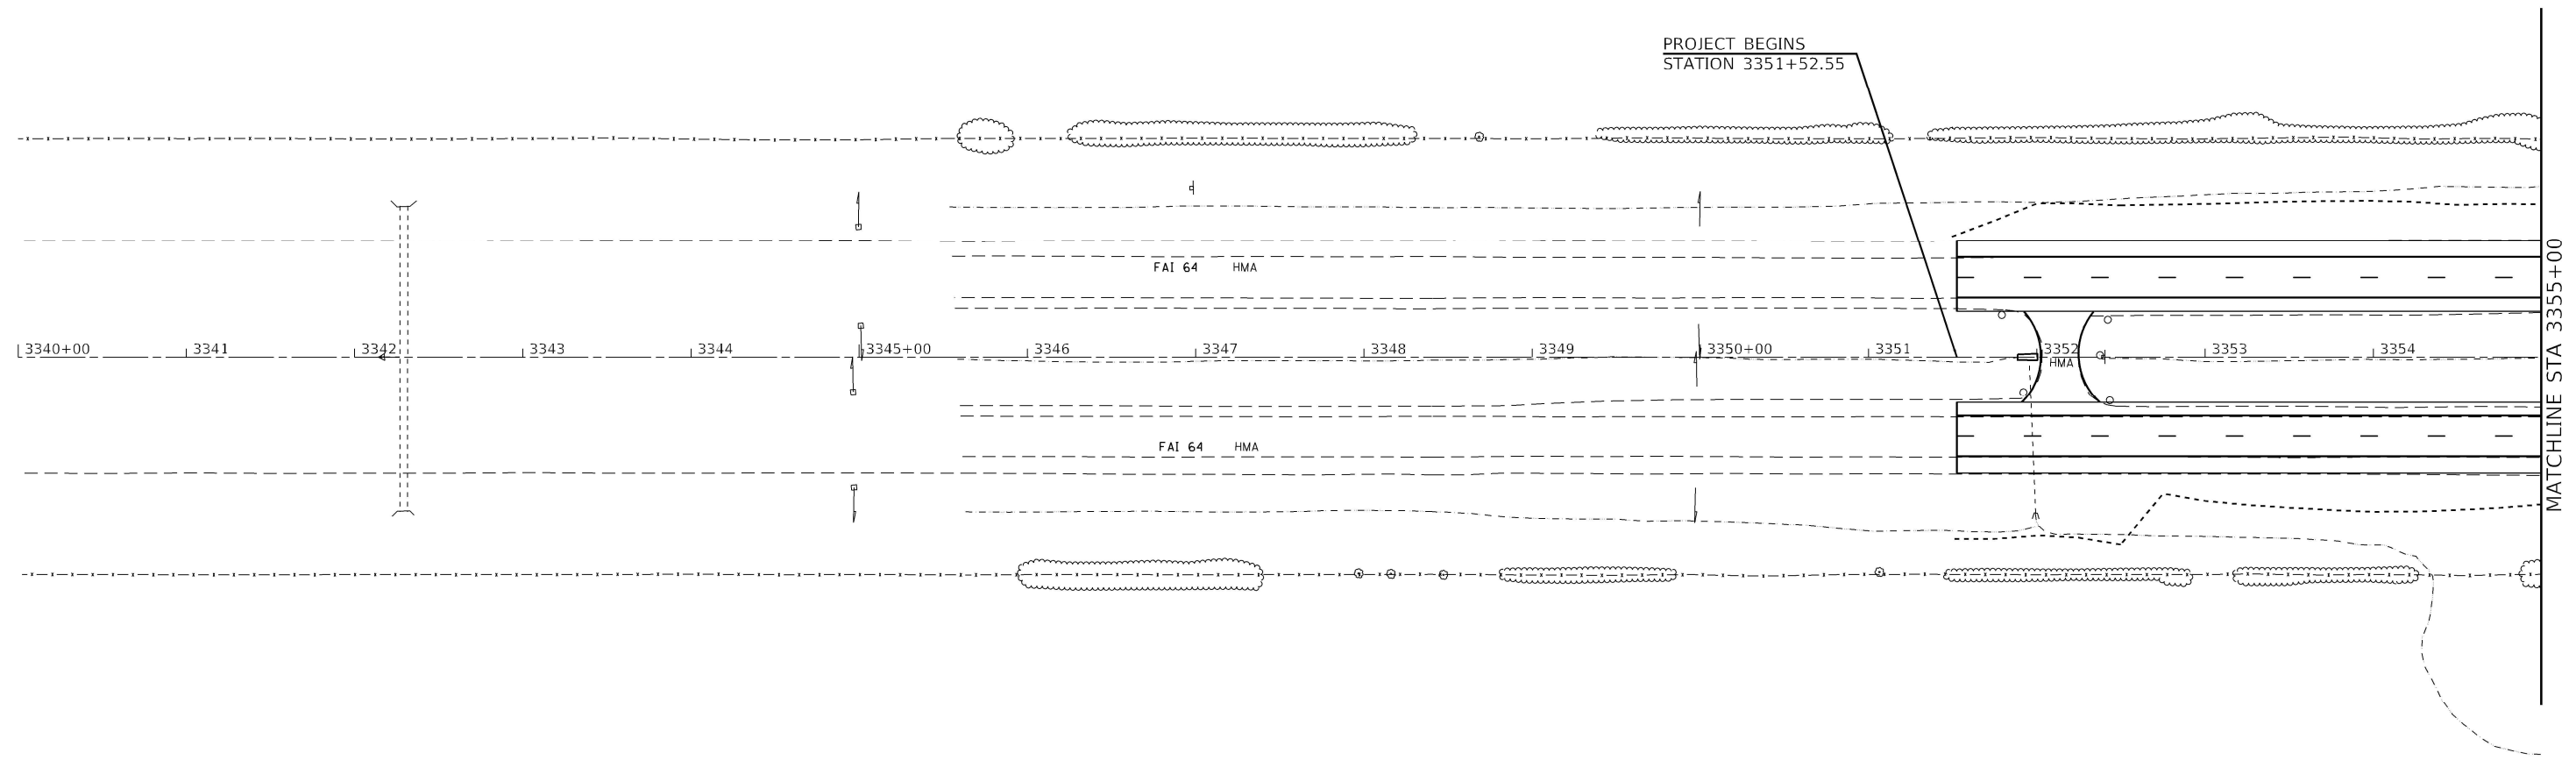

NO PROPOSED WORK SHOWN,
SHEET INCLUDED FOR INFORMATION.



* (41-6.41-6-1.41-7)RS-2:BSMART 2023

MODEL: Default
FILE NAME: ...078604-shr-Signing Plan.dgn



Kaskaskia
Engineering Group, LLC
REGISTERED PROFESSIONAL ENGINEERS
Professional Engineering Group

200 E. Main St., Suite 100
Bellaire, Illinois 62223
618.333.8877 phone
618.333.8877 fax
www.kaskaskiaeng.com
ILLINOIS
20-088050


USER NAME = rjd	DESIGNED -	REVISED -
	DRAWN -	REVISED -
PLOT SCALE = 100.0000 ' / in.	CHECKED -	REVISED -
PLOT DATE = 10/20/2022 - 4:09:05 PM	DATE -	REVISED -

STATE OF ILLINOIS
DEPARTMENT OF TRANSPORTATION


INTERSTATE 64
SIGNING PLAN

SCALE: 1"=50' SHEET 1 OF 39 SHEETS STA. 3340+00 TO STA. 3355+00

F.A.I. RTE.	SECTION	COUNTY	TOTAL SHEETS	SHEET NO.
64	*	JEFFERSON	1052	294
CONTRACT NO. 78604				
ILLINOIS FED. AID PROJECT				

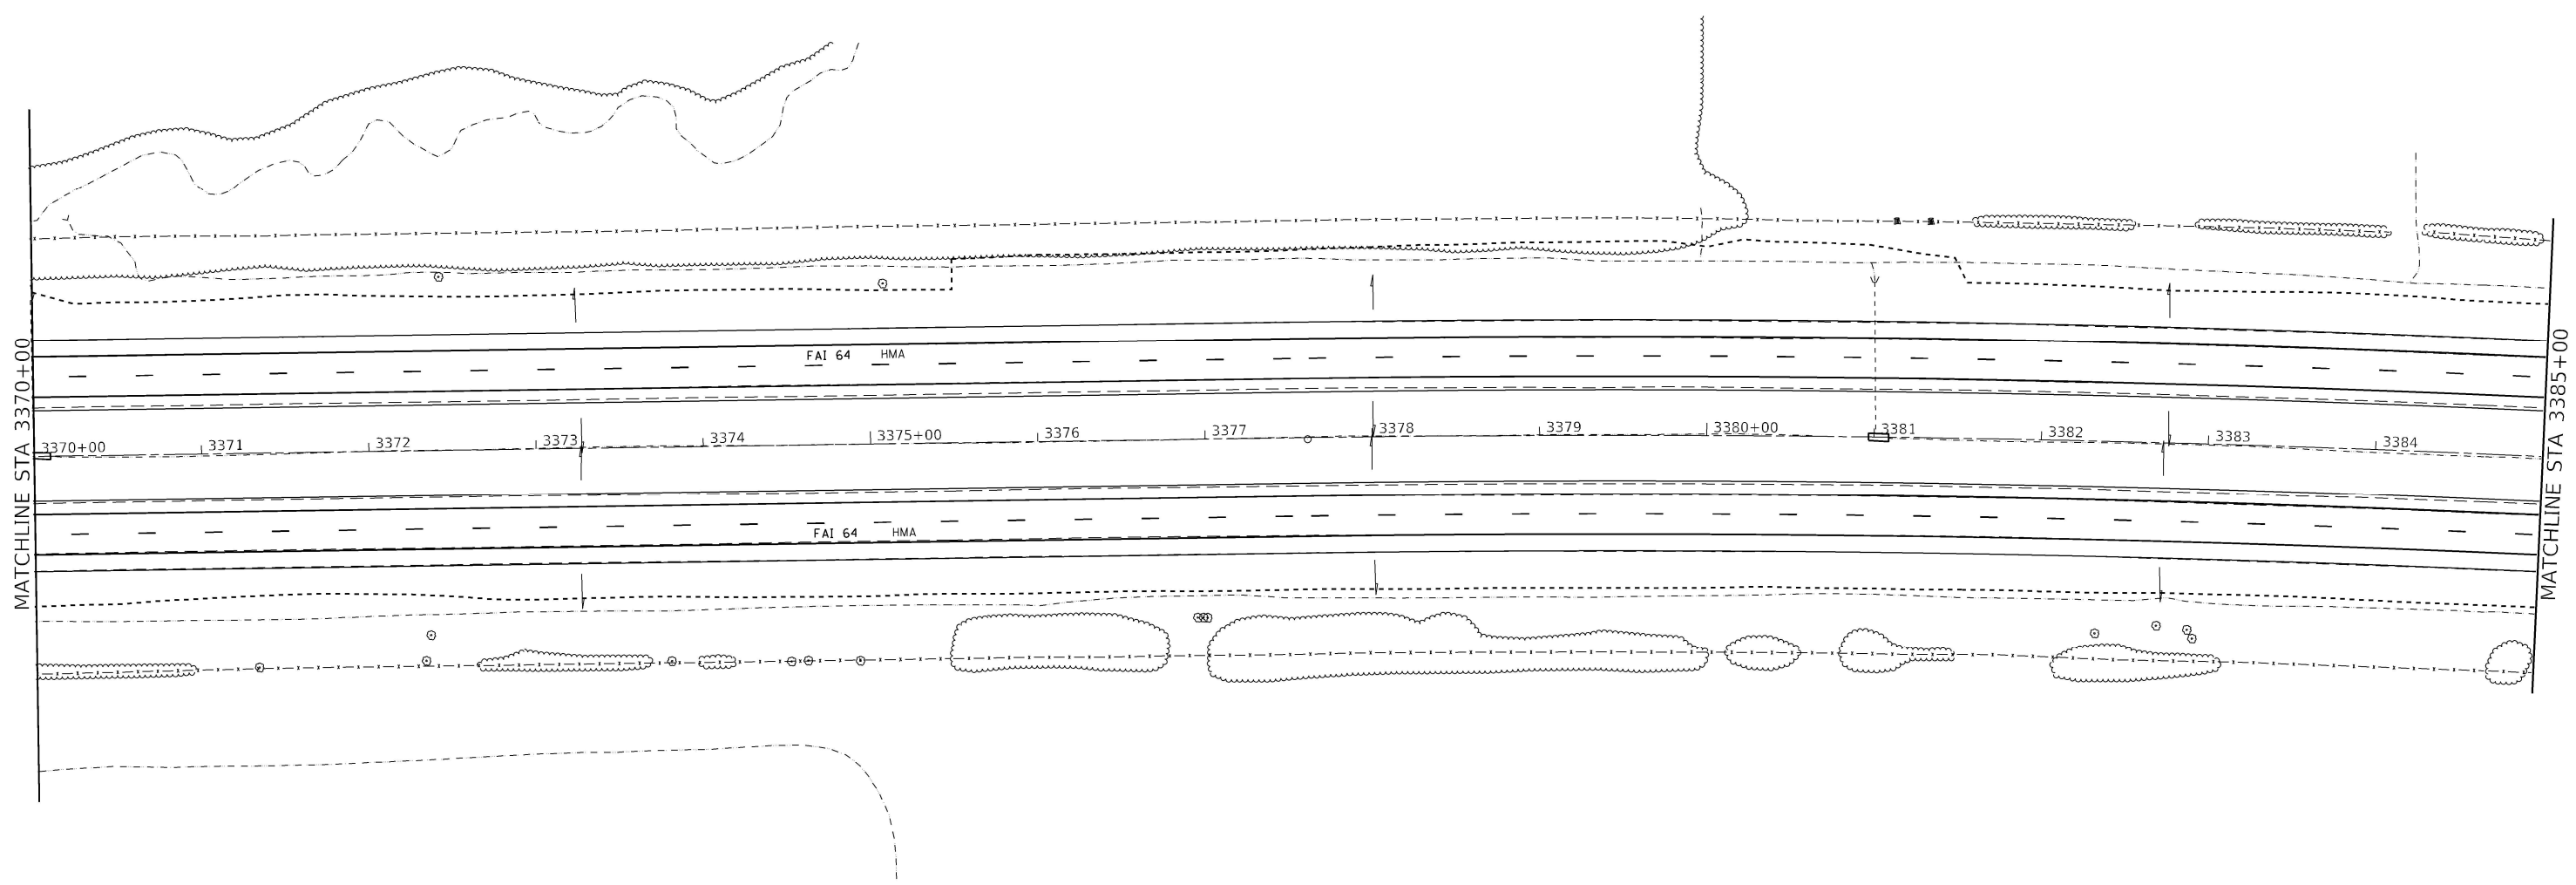

NO PROPOSED WORK SHOWN,
SHEET INCLUDED FOR INFORMATION.

 

* (41-6.41-6-1.41-7)RS-2:BSMART 2023

MODEL: Default
FILE NAME: 23072604-shr-Signing Plan.dgn

Kaskaskia
Engineering Group, LLC
Professional Engineering Group
1627 N. Main St., Suite 100
Bella Vista, Illinois 62225
618.353.2877 phone
618.353.2877 fax
www.kaskaskiaeng.com

USER NAME = rjd	DESIGNED -	REVISED -
	DRAWN -	REVISED -
PLOT SCALE = 100.0000' / in.	CHECKED -	REVISED -
PLOT DATE = 10/20/2022 - 4:09:07 PM	DATE -	REVISED -

**STATE OF ILLINOIS
DEPARTMENT OF TRANSPORTATION**

**INTERSTATE 64
SIGNING PLAN**

SCALE: 1"=50' SHEET 3 OF 39 SHEETS STA. 3370+00 TO STA. 3385+00

F.A.I. RTE.	SECTION	COUNTY	TOTAL SHEETS	SHEET NO.
64	*	JEFFERSON	1052	296
CONTRACT NO. 78604				
ILLINOIS FED. AID PROJECT				



PROPOSED SIGN PANEL
GROUND MOUNT
STA. 3392+37
D10-2


EXISTING SIGN PANEL
TO BE REMOVED
GROUND MOUNT
STA. 3392+28
D10-2

(AS OF JUNE 2022
SIGN ON GROUND
POST UNDAMAGED)

PROPOSED SIGN PANEL
GROUND MOUNT
STA. 3392+28
D10-2



* (41-6,41-6-1,41-7)RS-2;BSMART 2023

 

200 E. Main St., Suite 10
Belleville, Illinois 62220
618.233.5877 phone
618.233.5977 fax
www.karlackung.com

LICENSE NO.
184.004773
20-5080346

USER NAME	= rj
PLOT SCALE	= 10
PLOT DATE	= 10

0.0000 ' / in.

1/20/2022 - 4:09:08 PM

	DESIGNED
	DRAWN
	CHECKED
	DATE

ED	-
	-
D	-
	-

	REV
	REV
	REV
	REV

WISED	-
WISED	-
WISED	-
WISED	-

DE

STATE
DEPARTMENT

TE OF ILLIN
T OF TRAN

NOIS
SPORTATIO

ON

SCALE: 1"=50'

SHEET 4

INTERSTA
SIGNING

DATE 64
PLAN

00 TO STA.


	F.A RT
	6
3400+00	

SEC	
4	

ILLINOIS	FED. AID P
----------	------------

COUNTY	TOTAL SHEETS
JEFFERSON	1052
CONTRACT NO.	
PROJECT	

L TS	SHEET NO.
	297
78604	

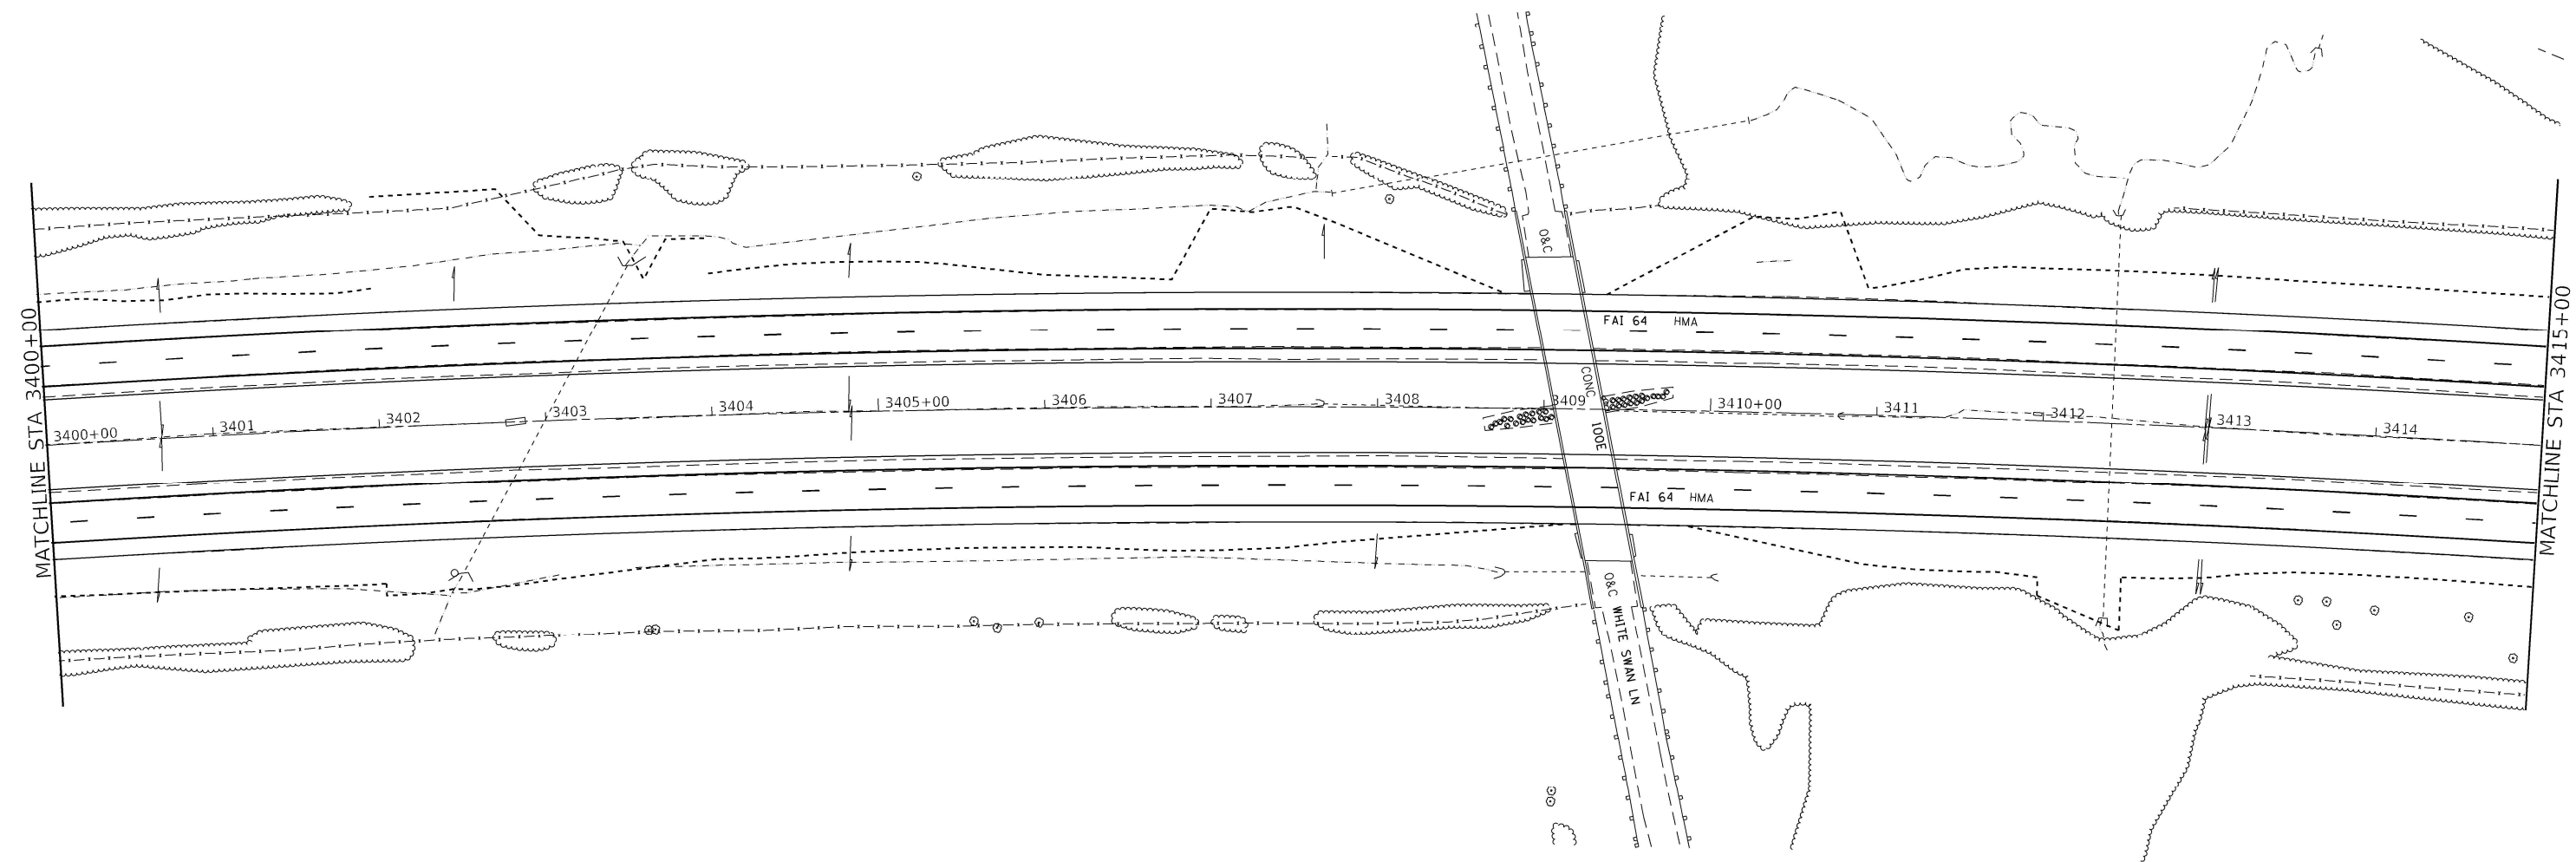

NO PROPOSED WORK SHOWN,
SHEET INCLUDED FOR INFORMATION.



* (41-6.41-6-1,41-7)R5-2:B5MART 2023

MODEL: Default
FILE NAME: ...078604-sh-Signing Plan.dgn

Kaskaskia
Engineering Group, LLC
Professional Engineering Firm
1827 N. Main St., Suite 100
Bellaire, Illinois 60010
630.333.2877 phone
630.333.2877 fax
www.kaskaskiaeng.com

USER NAME = rjd	DESIGNED -	REVISED -
	DRAWN -	REVISED -
PLOT SCALE = 100.0000' / in.	CHECKED -	REVISED -
PLOT DATE = 10/20/2022 - 4:09:09 PM	DATE -	REVISED -

**STATE OF ILLINOIS
DEPARTMENT OF TRANSPORTATION**


**INTERSTATE 64
SIGNING PLAN**

SCALE: 1"=50'

SHEET 5 OF 39 SHEETS

STA. 3400+00 TO STA. 3415+00

F.A.I. RTE.	SECTION	COUNTY	TOTAL SHEETS	SHEET NO.
64	*	JEFFERSON	1052	298
CONTRACT NO. 78604				
ILLINOIS FED. AID PROJECT				

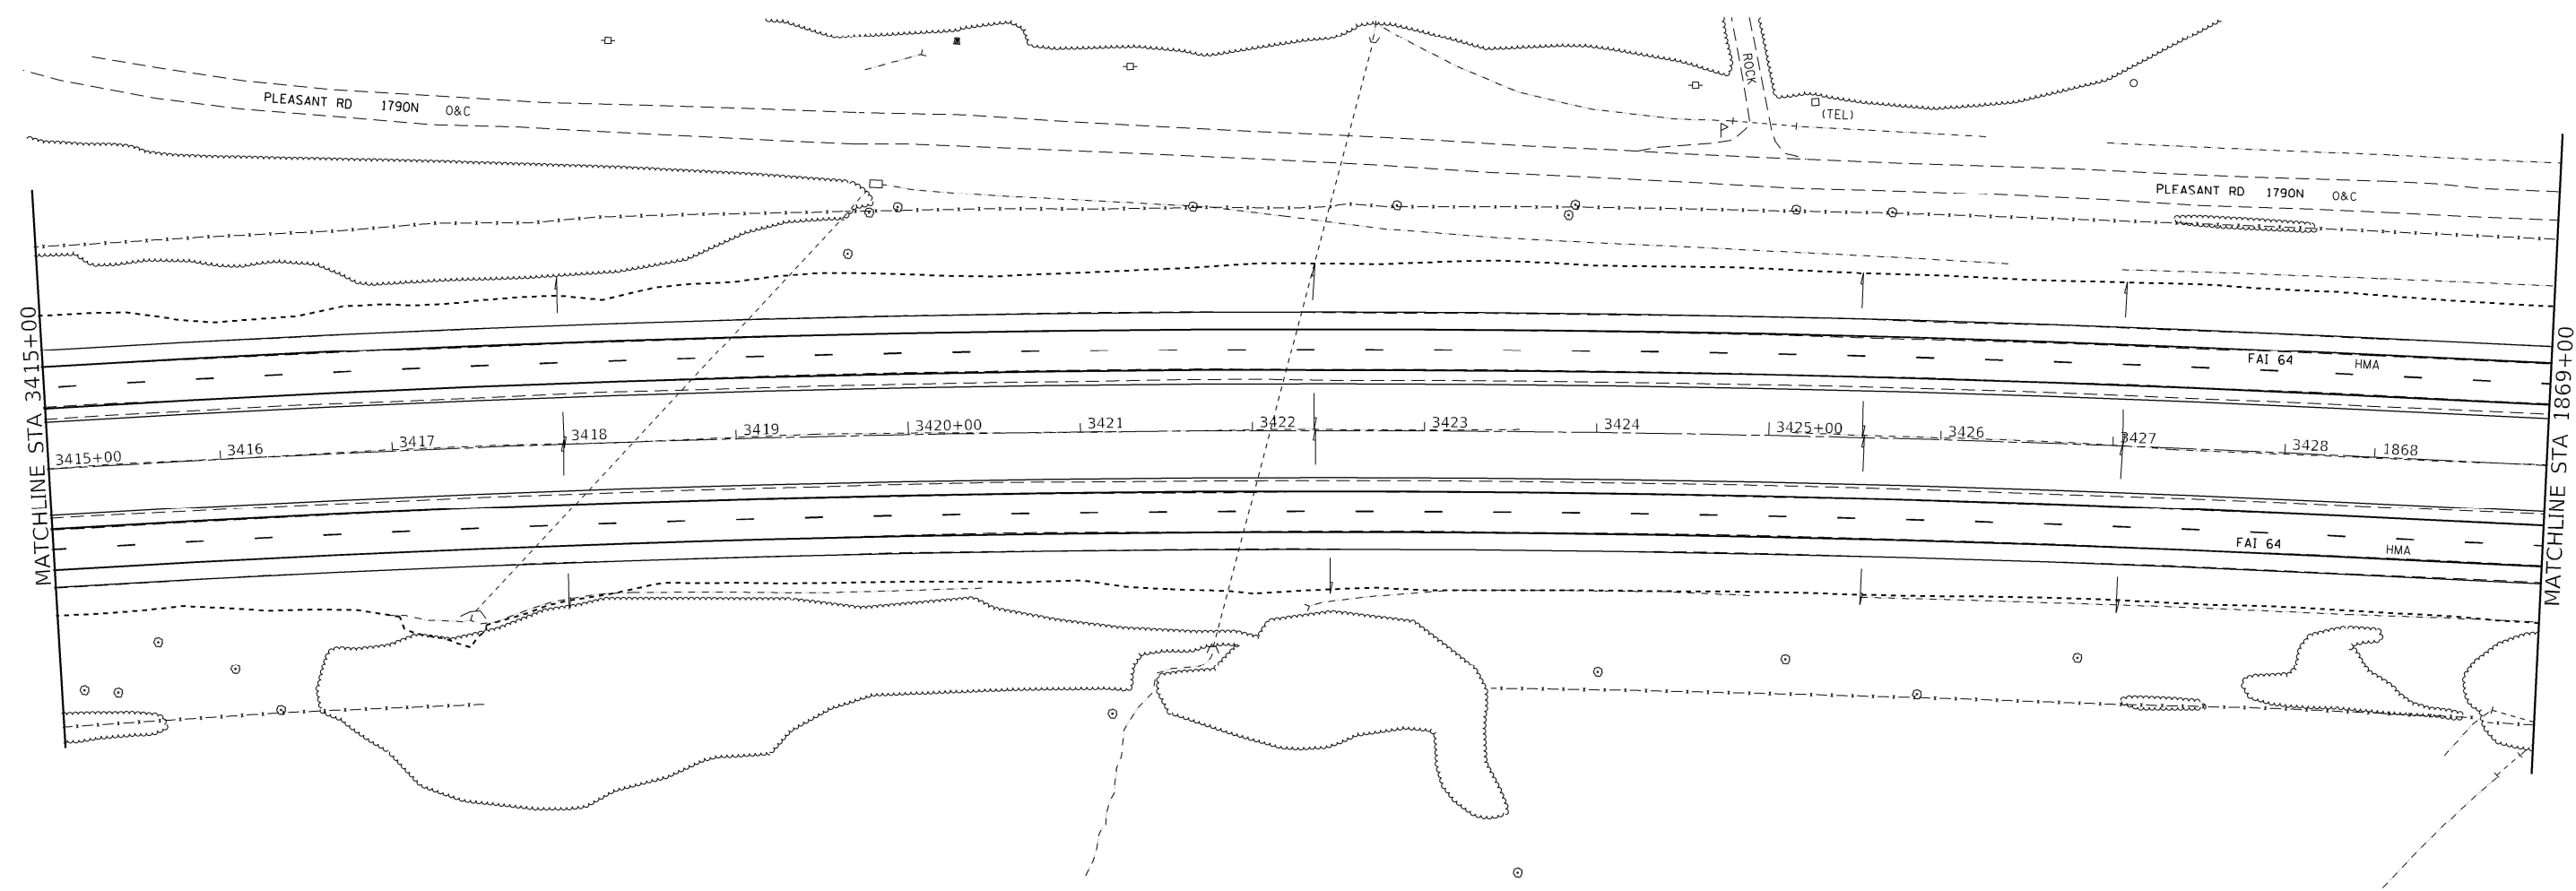

NO PROPOSED WORK SHOWN,
SHEET INCLUDED FOR INFORMATION.



* (41-6,41-6-1,41-7)RS-2:B5SMART 2023

MODEL: Default
FILE NAME: ...078604-sh-Signing Plan.dgn

Kaskaskia
Engineering Group, LLC
Professional Engineering Group

200 E. Main St., Suite 100
Bellaire, Illinois 62223
618.353.2877 phone
618.353.2877 fax
www.kaskaskiaeng.com

10/20/2022
20-086040

USER NAME = rjd	DESIGNED -	REVISED -
	DRAWN -	REVISED -
PLOT SCALE = 100.0000' / in.	CHECKED -	REVISED -
PLOT DATE = 10/20/2022 - 4:09:10 PM	DATE -	REVISED -

**STATE OF ILLINOIS
DEPARTMENT OF TRANSPORTATION**


**INTERSTATE 64
SIGNING PLAN**

SCALE: 1"=50'

SHEET 6 OF 39 SHEETS

STA. 3415+00 TO STA. 1869+00

F.A.I. RTE.	SECTION	COUNTY	TOTAL SHEETS	SHEET NO.
64	*	JEFFERSON	1052	299
CONTRACT NO. 78604				
ILLINOIS FED. AID PROJECT				

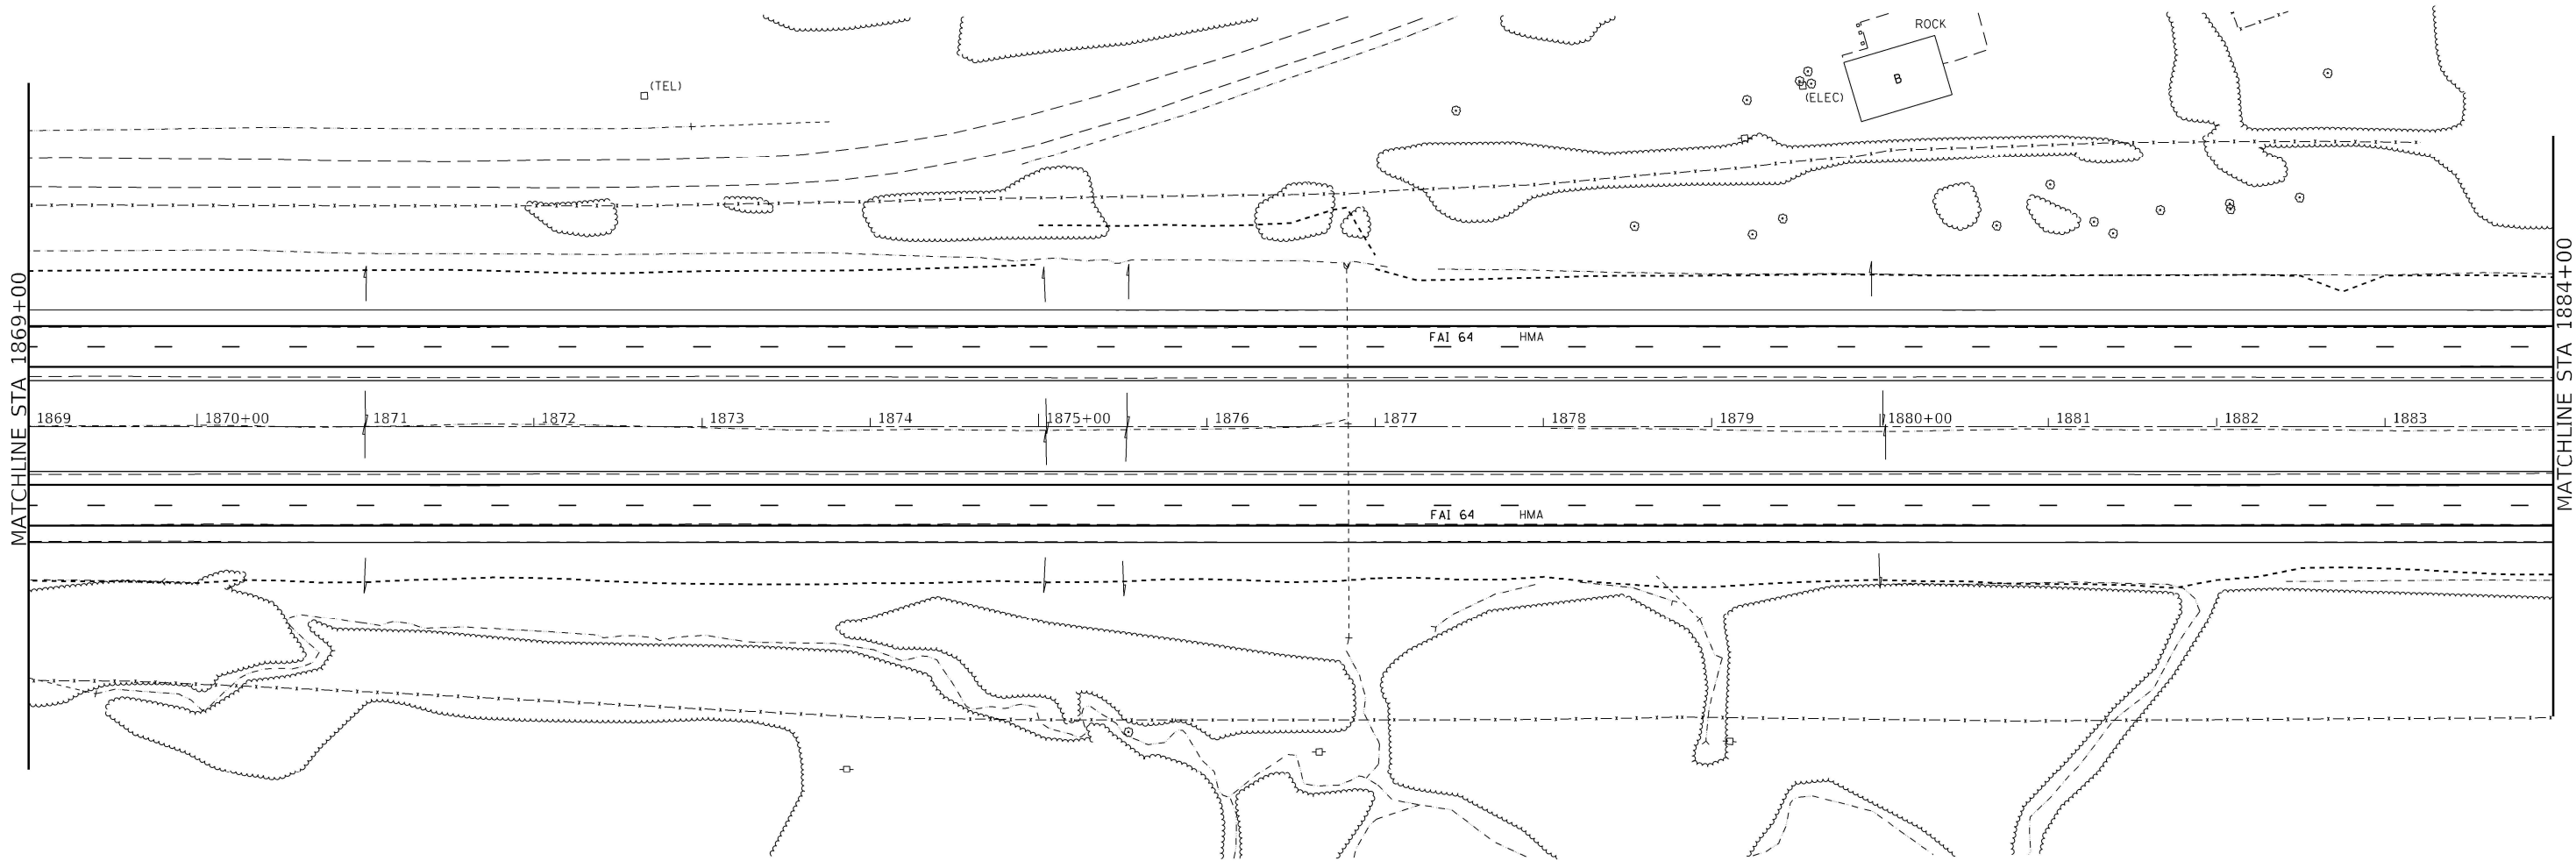

NO PROPOSED WORK SHOWN,
SHEET INCLUDED FOR INFORMATION.



* (41-6.41-6-1.41-7)RS-2:BSMART 2023

MODEL: Default
FILE NAME: ...0378604-shr-Signing Plan.dgn



Kaskaskia
Engineering Group, LLC

REGISTERED PROFESSIONAL ENGINEERS
Illinois Professional Design Firm
Professional Engineering Group

200 E. Main St., Suite 100
Bellaire, Illinois 62223
618.353.2877 phone
618.353.2877 fax
www.kaskaskiaeng.com

1872766-700
01/06/2019
20-088050

USER NAME = rjd	DESIGNED -	REVISED -
	DRAWN -	REVISED -
PLOT SCALE = 100.0000 ' / in.	CHECKED -	REVISED -
PLOT DATE = 10/20/2022 - 4:09:11 PM	DATE -	REVISED -

STATE OF ILLINOIS
DEPARTMENT OF TRANSPORTATION

INTERSTATE 64
SIGNING PLAN

SCALE: 1"=50'

SHEET 7 OF 39 SHEETS

STA. 1869+00 TO STA. 1884+00

F.A.I. RTE.	SECTION	COUNTY	TOTAL SHEETS	SHEET NO.
64	*	JEFFERSON	1052	300
CONTRACT NO. 78604				
ILLINOIS FED. AID PROJECT				