



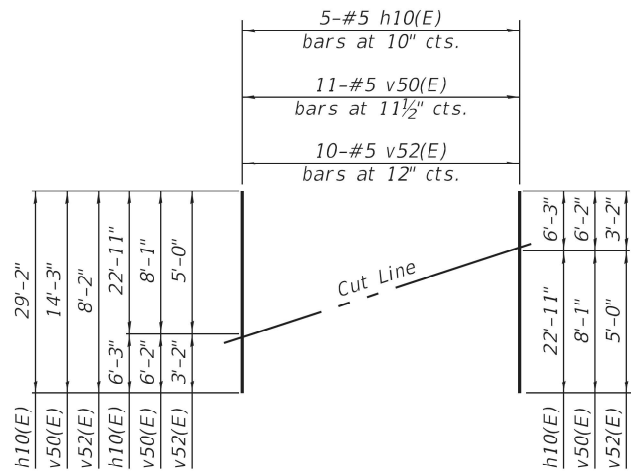


FIELD CUTTING DIAGRAM

Order bars shown full length. Cut as shown and use remainder of bars in opposite face of wall.

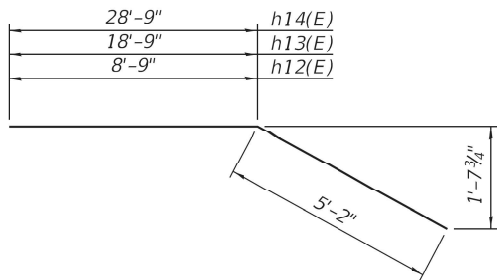


Bars h12(E), h13(E), h14(E)

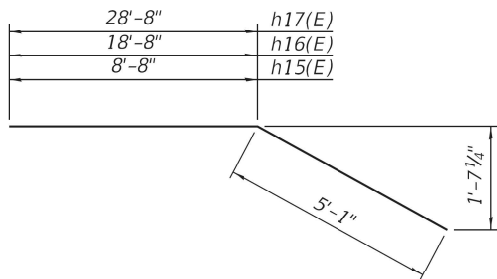


Bars h15(E), h16(E), h17(E)

Note:


Form liner to be Fitzgerald Formliners pattern #17007, Random Field Stone Graylastic, or SHPO approved equivalent. See Special Provision for Form Liner Textured Surface, Special.

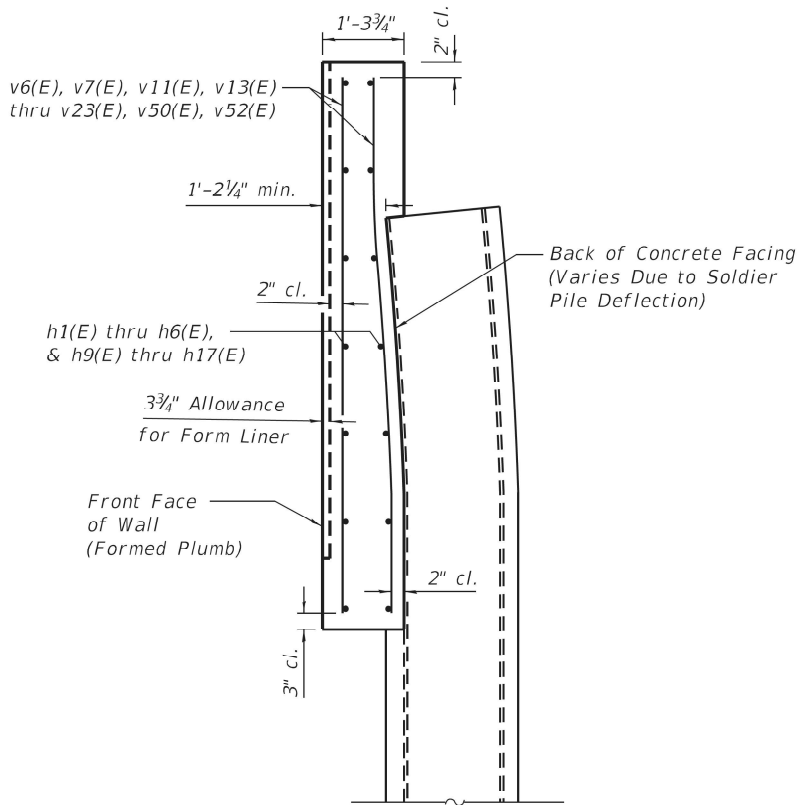

DEFLECTED PILE SECTION THRU FACING

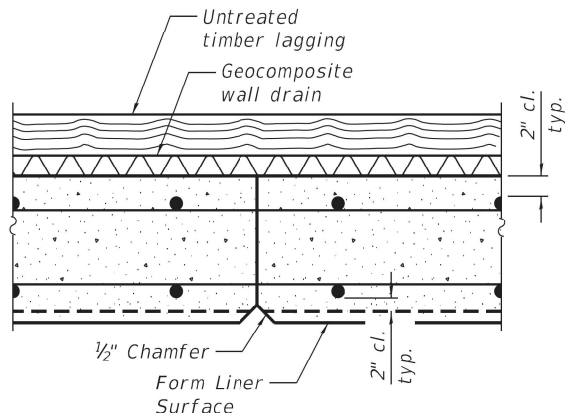

CONSTRUCTION JOINT



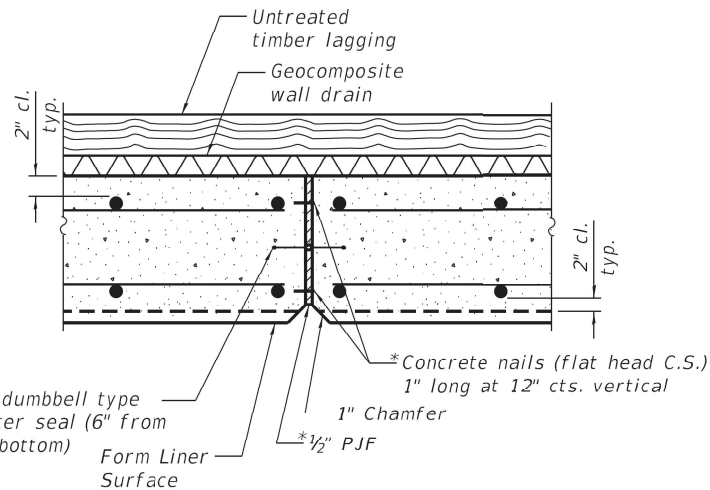


EXPANSION JOINT


* Cost included with Concrete Structures

BILL OF MATERIAL


Bar	No.	Size	Length	Shape
h1(E)	2	#5	19'-8"	---
h2(E)	86	#5	29'-8"	---
h3(E)	4	#5	13'-7"	---
h4(E)	12	#5	23'-7"	---
h5(E)	56	#5	33'-8"	---
h6(E)	2	#5	9'-8"	---
h9(E)	2	#5	24'-1"	---
h10(E)	5	#5	29'-2"	---
h11(E)	16	#5	16'-7"	---
h12(E)	1	#5	13'-11"	---
h13(E)	1	#5	23'-11"	---
h14(E)	13	#5	33'-11"	---
h15(E)	1	#5	13'-9"	---
h16(E)	1	#5	23'-9"	---
h17(E)	13	#5	33'-9"	---
v6(E)	43	#5	11'-4"	---
v7(E)	20	#5	10'-3"	---
v11(E)	20	#5	6'-2"	---
v13(E)	20	#5	9'-2"	---
v14(E)	40	#5	11'-10"	---
v15(E)	22	#5	12'-2"	---
v16(E)	62	#5	12'-7"	---
v17(E)	42	#5	12' 10"	---
v18(E)	22	#5	10'-11"	---
v19(E)	20	#5	10'-0"	---
v20(E)	20	#5	9'-0"	---
v21(E)	22	#5	8'-1"	---
v22(E)	20	#5	7'-1"	---
v23(E)	28	#5	5'-2"	---
v50(E)	11	#5	14'-3"	---
v52(E)	10	#5	8'-2"	---
Concrete Structures			Cu. Yd.	108.1
Reinforcement Bars, Epoxy Coated			Pound	11,080

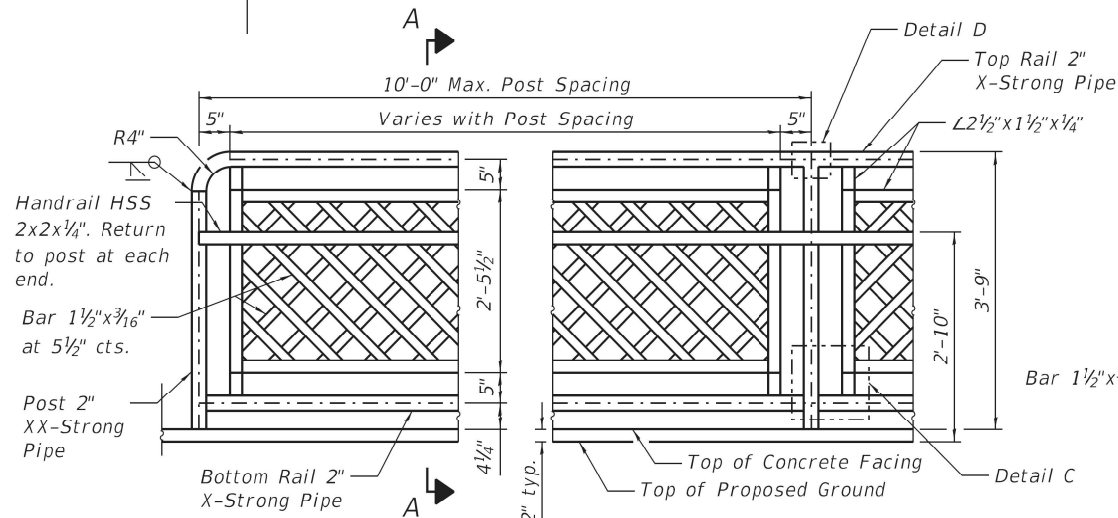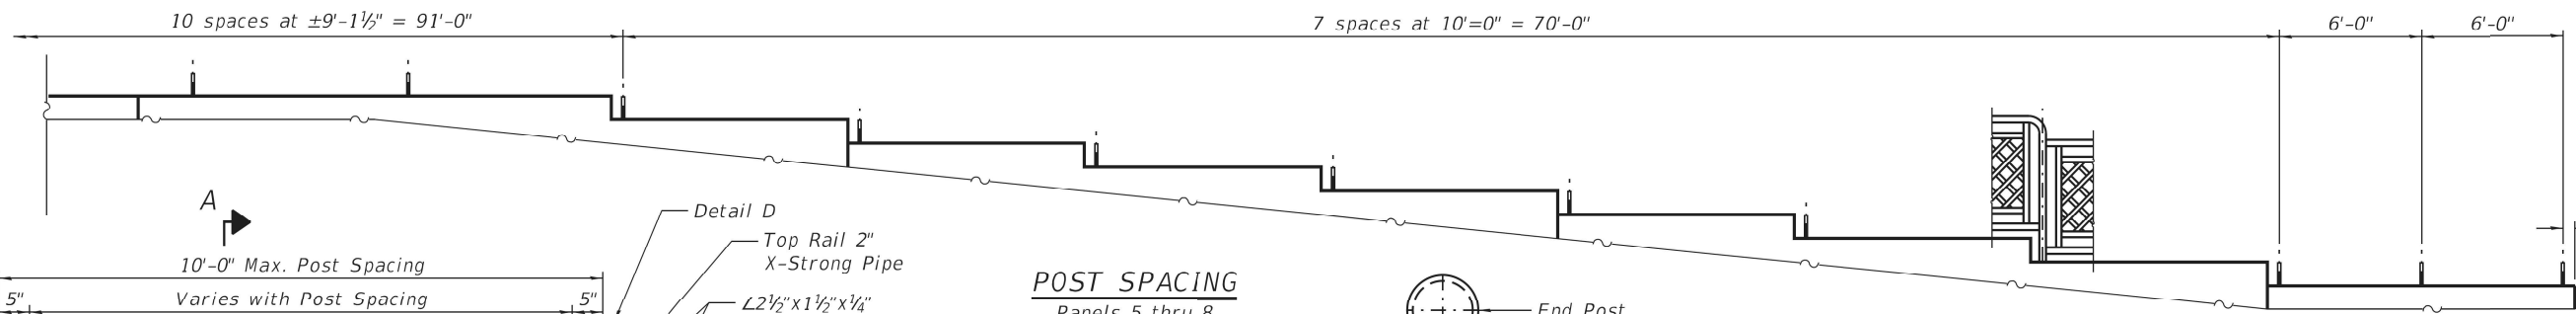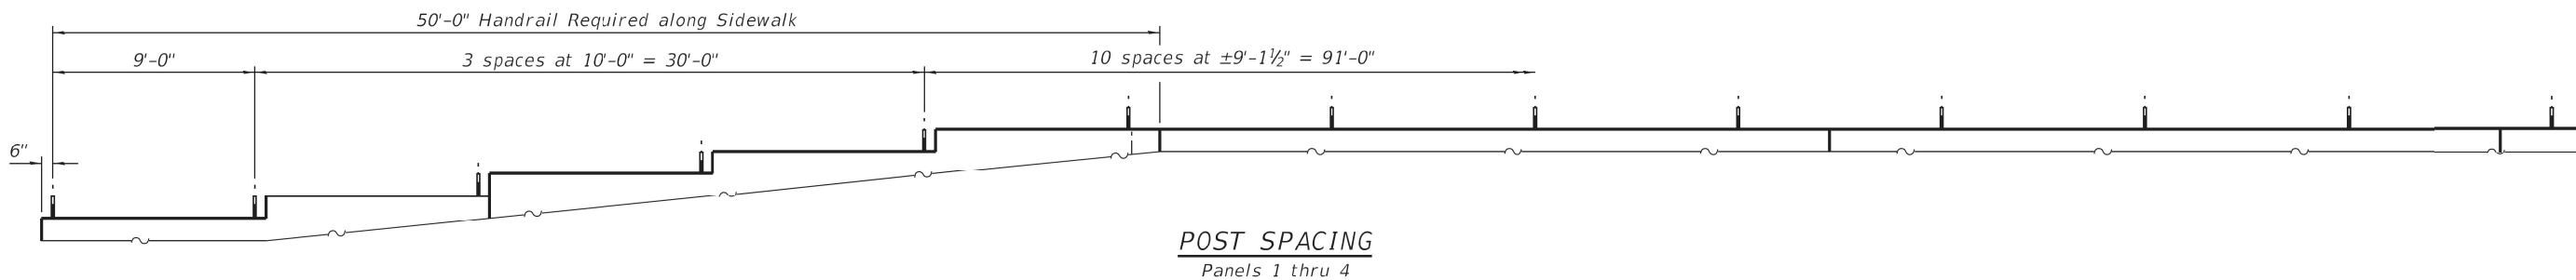


POST SPACING
Panels 5 thru 8

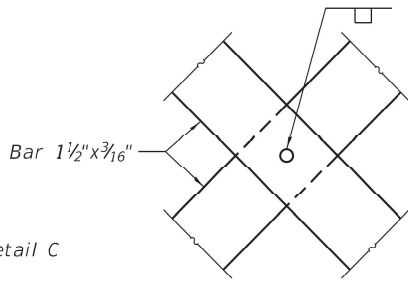


VIEW B-B

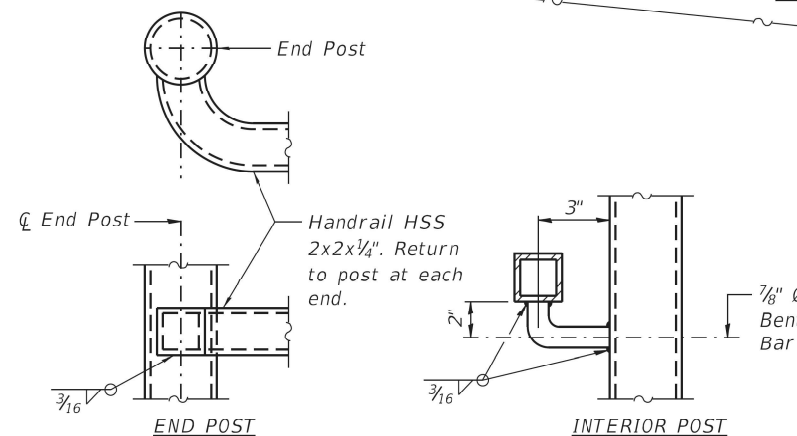


HANDRAIL DETAIL

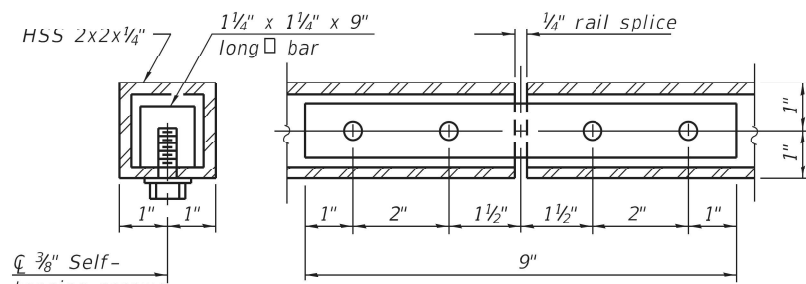

HANDRAIL SPLICE

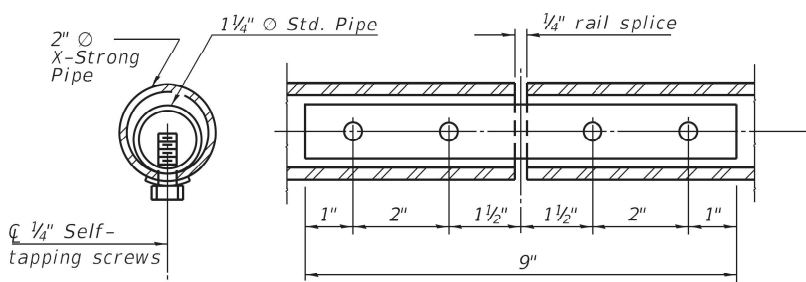


RAIL SPLICE

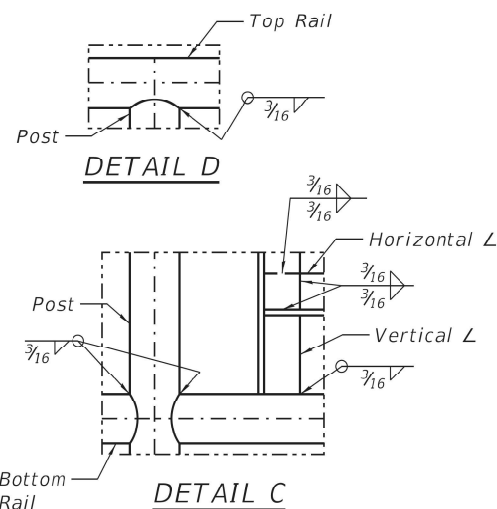

DETAIL C

Core 3" Ø Max. hole, 9" deep in top of concrete facing. Minimum core diameter shall allow adequate distribution of epoxy around embedded post in accordance with the epoxy manufacturer's specifications. Set post into cored hole and epoxy grout in place according to Article 584 of the Standard Specifications.

CONCRETE FACING
ATTACHMENT

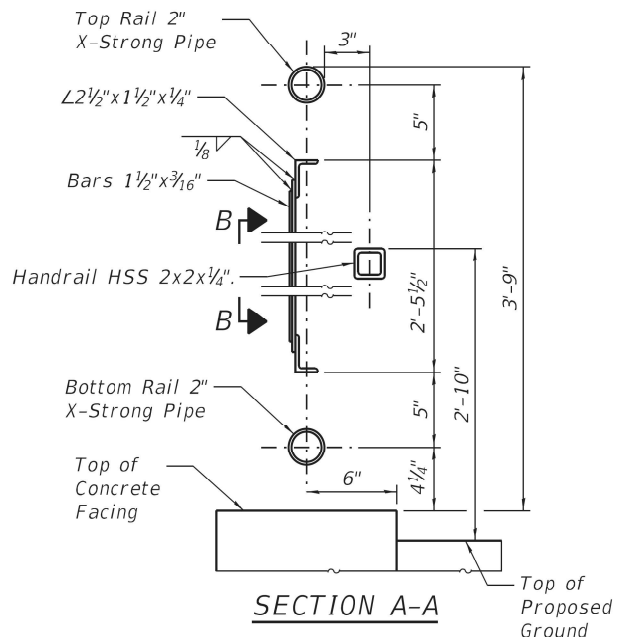

SECTION A-A

Notes:

- Gripping surfaces shall be uninterrupted by posts, other construction elements, or obstructions.
- Ends of handrail shall be rounded.
- Handrail shall not rotate within their fittings.
- Handrail shall conform to Section 509 of the Standard Specifications, with the exception that all pipe and connections shall be welded, galvanized or aluminum, according to Article 1006.30 or 1006.34.
- All posts, railing, splices, anchor devices, and plates shall be painted black using the Inorganic Zinc Rich Primer / Acrylic / Acrylic System for shop and field painting of new structural steel.
- Fasteners shall be mechanically galvanized in painted areas.
- Post spacing shown may be adjusted at the discretion of the fabricator in order to provide an aesthetically pleasing and cost effective design. Spacing of posts shall not exceed 10'-0".
- Posts and vertical bars shall be fabricated to be plumb when installed on the retaining wall. Angle the horizontal rails as necessary to follow the vertical profile of the top of retaining wall.
- Costs of coring and epoxy grout for concrete facing attachment shall be included in the cost of Pipe Handrail, Special.
- The Contractor shall be responsible for field verification of all horizontal and vertical retaining wall geometry and joints prior to fabrication of the handrail.
- Handrail shall satisfy the loading requirements of Section 13.8.2 of the 2017 AASHTO LRFD Bridge Design Specifications, 8th Edition for Pedestrian Railing.
- Member sizes shown are for estimating purposes only. The Contractor shall provide design calculations sealed by a Structural Engineer licensed in the State of Illinois with the actual member sizes used for fabrication.
- Clear space between elements of the railing shall not allow the passage of a sphere greater than 4" in diameter.
- This work shall consist of designing, furnishing, galvanizing, painting, and erecting handrails as listed above and according to these plans. This work shall be paid for at the contract unit price per FOOT for PIPE HANDRAIL, SPECIAL.

BILL OF MATERIAL

Item	Unit	Quantity
Pipe Handrail, Special	Foot	212.0

STATE OF ILLINOIS
DEPARTMENT OF TRANSPORTATION

PIPE HANDRAIL, SPECIAL
S.N. 043-7009

SHEET 10 OF 13 SHEETS

F.A.P. RTE.	SECTION	COUNTY	TOTAL SHEETS	SHEET NO.
301	29R-1	JO DAVISS	679	302
CONTRACT NO. 64880				
ILLINOIS				FED. AID PROJECT



Page 1 of 1

Date 3/22/07

ROUTE	FA 301	DESCRIPTION	P92-088-92 Retaining Wall, IL 04 in Golena	LOGGED BY	J. Straling
-------	--------	-------------	--	-----------	-------------

SECTION 29X-T LOCATION W. Galena Twp. - 13 NW, SEC. , TWP. 28N, RNG. 1W

COUNTY JoDaviess DRILLING METHOD Hollow Stem Auger HAMMER TYPE CME-45 Automatic

The Unconfined Compressive Strength (UCS) Failure Mode is indicated by (B-Bulge, S-Shear, P-Peritrometer)
The SPT (N value) is the sum of the last two blow values in each sampling zone (AASHTO T206)

BBS, from 137 (Rev. 8-99)



Page 1 of 1

Date 3/22/07

ROUTE FA 301 DESCRIPTION P92-088-92 Retaining Wall, IL 84 in Calena LOGGED BY J. Strating

SECTION 29X-T LOCATION W. Galena Twp. - 13 NW, SEC. , TWP. 28N, RNG. 1W

COUNTY Jo Daviess DRILLING METHOD Hollow Stem Auger HAMMER TYPE CME-45 Automatic

The Unconfined Compressive Strength (UCS) Failure Mode is indicated by (B-Bulge, S-Shear, P-Penetrometer)
The SPT (N value) is the sum of the last two blow values in each sampling zone (AASHTO T296)

EBS, from 137 (Rev. 8-99)



Page 1 of 1

Date 7/22/15

ROUTE	FA 301	DESCRIPTION	P92-088-92 Retaining Wall, IL 84 in Galena	LOGGED BY	Wally Garza
-------	--------	-------------	--	-----------	-------------

SECTION 29X-T LOCATION , SEC. , TWP. , RNG. , PM

COUNTY	JoDaviess	DRILLING METHOD	Hollow Stem Auger	HAMMER TYPE	CME-45 Automatic
--------	-----------	-----------------	-------------------	-------------	------------------

The Unconfined Compressive Strength (UCS) Failure Mode is indicated by (B-Bulge, S-Shear, P-Penetrometer)
The SPT (N value) is the sum of the last two blow values in each sampling zone (AASHTO T206)

BBS, from 137 (Rev. 8-99)



USER NAME	=	LIN06-PC
PLOT TIME	=	12:49:40 P
PLOT DATE	=	10/14/202

DESIGNED	-	AML
CHECKED	-	VPT
DRAWN	-	AML
CHECKED	-	VPT

	REVISED	-
	REVISED	-
	REVISED	-
	REVISED	-

STATE OF ILLINOIS
DEPARTMENT OF TRANSPORTATION

BORING LOGS
S.N. 043-7009

SHEET 11 OF 13 SHEETS

F.A.P. RTE.	SECTION	COUNTY	TOTAL SHEETS	SHEET NO.
301	29R-1	JO DAVIESS	679	303
		CONTRACT NO. 64880		
ILLINOIS		FED. AID PROJECT		

ILLINOIS	FED. AID PROJECT
----------	------------------

MODEL: Default
FILE NAME: E:\1018\StructWall A14_ Final\ Design\Desian Plans\CADD Sheets\04370009-D264880-011-Borirag 1.dgn

10/14/2021 12:49:40 PM



Illinois Department of Transportation
Division of Highways
DOT

ROCK CORE LOG

Page 1 of 1

Date 7/22/15

ROUTE FA 301 DESCRIPTION P92-088-92 Retaining Wall, IL 84 in Galena LOGGED BY Wally Garza

SECTION 29X-T LOCATION SEC. TWP. RNG. PM

COUNTY JoDaviess CORING METHOD

STRUCT. NO. CORING BARREL TYPE & SIZE
Station Core Diameter 2 in
BORING NO. B-2 EXT Top of Rock Elev. 604.10 ft
Station 1200+95 Begin Core Elev. 599.60 ft
Offset 68.00 ft RL CL
Ground Surface Elev. 614.6 ft

DEPTH (ft)	CORE (#)	RECOVERY (%)	Q.D. (%)	CORE TIME (min/ft)	STRENGTH (tsf)
599.60	1	100	16	1.8	755
Dolomite: tan-buff, marbled, aphanitic, thin to medium bedded. T.S.F.: 599.0 to 598.6					
594.60	2	90	68	1.6	567
Dolomite: as above, though less fractured. T.S.F.: 591.8 to 591.2 END of BORING @ 25'					
589.60					
-25					
-30					
-35					

Color pictures of the cores
Cores will be stored for examination until
The "Strength" column represents the uniaxial compressive strength of the core sample (ASTM D-2938)
BBS, form 138 (Rev. 8-99)



Illinois Department of Transportation
Division of Highways
Illinois Department of Transportation-2

SOIL BORING LOG

Page 1 of 1

Date 3/22/07

ROUTE FA 301 DESCRIPTION P92-088-92 Retaining Wall, IL 84 in Galena LOGGED BY J. Straling

SECTION 29X-T LOCATION W. Galena Twp. - 13 NW, SEC. TWP. 28N. RNG. 1W

COUNTY JoDaviess DRILLING METHOD Hollow Stem Auger HAMMER TYPE CME-45 Automatic

STRUCT. NO.
Station
BORING NO. B-3
Station 1201+74
Offset 75.00 ft RL CL
Ground Surface Elev. 624.20 ft

Surface Water Elev. ft
Stream Bed Elev. ft
Groundwater Elev.:
First Encounter ft
Upon Completion ft
After Hrs. ft

DEPTH (ft)	BLOWS (blows/ft)	MOISTURE (%)	SOIL TYPE
621.70	0.5 P	18.0	MEDIUM dark brown SILTY CLAY LOAM
620.20	0.5 P	21.0	MEDIUM brown SILTY CLAY LOAM
617.70	0.6 P	17.0	MEDIUM brown SILTY CLAY LOAM
615.20	0.8 P	17.0	MEDIUM brown SILTY CLAY LOAM
612.70	0.9 P	17.0	MEDIUM brown SILTY CLAY LOAM
End of Boring			
-16			
-20			

The Unconfined Compressive Strength (UCS) Failure Mode is indicated by (B-Bulge, S-Shear, P-Penetrometer)
The SPT (N value) is the sum of the last two blow values in each sampling zone (AASHTO T206)
BBS, form 137 (Rev. 8-99)



Illinois Department of Transportation
Division of Highways
Illinois Department of Transportation-2

SOIL BORING LOG

Page 1 of 1

Date 3/22/07

ROUTE FA 301 DESCRIPTION P92-088-92 Retaining Wall, IL 84 in Galena LOGGED BY J. Straling

SECTION 29X-T LOCATION W. Galena Twp. - 13 NW, SEC. TWP. 28N. RNG. 1W

COUNTY JoDaviess DRILLING METHOD Hollow Stem Auger HAMMER TYPE CME-45 Automatic

STRUCT. NO.
Station
BORING NO. B-4
Station 1201+75
Offset 58.50 ft RL CL
Ground Surface Elev. 613.80 ft

Surface Water Elev. ft
Stream Bed Elev. ft
Groundwater Elev.:
First Encounter ft
Upon Completion ft
After Hrs. ft

DEPTH (ft)	BLOWS (blows/ft)	MOISTURE (%)	SOIL TYPE
611.30	7		MEDIUM brown LOAM
609.80	8.5 P	17.0	MEDIUM tan/brown SILTY CLAY LOAM with weathered LIMESTONE fragments
607.30	4.6 P	28.0	MEDIUM brown SILTY CLAY LOAM with weathered LIMESTONE fragments
604.80	2.3 P	28.0	STIFF tan/gray SILTY CLAY
602.30	3.3 P	28.0	MEDIUM gray SILTY LOAM
599.80	2.3 P	32.0	MEDIUM tan/brown SILTY LOAM
End of Boring			
-15			
-20			

The Unconfined Compressive Strength (UCS) Failure Mode is indicated by (B-Bulge, S-Shear, P-Penetrometer)
The SPT (N value) is the sum of the last two blow values in each sampling zone (AASHTO T206)
BBS, form 137 (Rev. 8-99)

MODEL: Default
FILE NAME: E:\1018\StructWall AV4 - Final Design\Design Plans\CADD_Sheets\0437009-D264880-012-Borings 2.dgn

LE LIN ENGINEERING, LTD.
Consulting Engineers
Springfield, Illinois

USER NAME = LIN06-PC	DESIGNED - AML	REVISED -
CHECKED - VPT	CHECKED - VPT	REVISED -
PLOT TIME = 12:49:43 PM	DRAWN - AML	REVISED -
PLOT DATE = 10/14/2021	CHECKED - VPT	REVISED -

STATE OF ILLINOIS
DEPARTMENT OF TRANSPORTATION

BORING LOGS
S.N. 043-7009

SHEET 12 OF 13 SHEETS

F.A.P. RTE.	SECTION	COUNTY	TOTAL SHEETS	SHEET NO.
301	29R-1	JO DAVIESS	679	304
CONTRACT NO. 64880				
ILLINOIS FED. AID PROJECT				



Illinois Department
of Transportation
Division of Highways
Illinois Department of Transportation/D-2

SOIL BORING LOG

Page 1 of 1

Date 3/23/07

ROUTE FA 301 DESCRIPTION P&E-008-02 Retaining Wall, IL 84 in Galena LOGGED BY J. Straling

SECTION 29X-1 LOCATION W. Galena Twp. - 13 NW, SEC. 1, TWP. 28N, R1NG. 1W

COUNTY JoDaviess DRILLING METHOD Hollow Stem Auger HAMMER TYPE CME-45 Automatic

STRUCT. NO.	DEPTH	BL	UC	MO	Surface Water Elev.	Stream Bed Elev.	Groundwater Elev.	First Encounter	Upon Completion	After
Station	(ft)	(ft)	(tsf)	(%)	ft	ft	ft	ft	ft	Hrs.
BORING NO. B-5										
Station 1202+43										
Offset 44.00ft Rt CL										
Ground Surface Elev. 615.60										
MEDIUM brown SILTY CLAY LOAM			0.5 P	19.0						
613.10		7								
STIFF tan/brown SILTY CLAY LOAM			1.5 P	28.0						
611.60		4								
STIFF tan/gray SILTY CLAY			1.0 P	33.0						
609.10		5								
End of Boring										

The Unconfined Compressive Strength (UCS) Failure Mode is indicated by (B-Bulge, S-Shear, P-Penetrometer)
The SPT (N value) is the sum of the last two blow values in each sampling zone (AASHTO T206)

BBS, from 137 (Rev. 8-99)



Illinois Department
of Transportation

Soil Survey Data

Project: US 20
Route: 29R-1
Section: Jo Daviess
County: Jo Daviess
Logged By: Wally Garza

Date:	7/29/15	Sta.:	1200+40 Elev. 613.8	Offset:	68' Rt
Depth	Sample No.	Soil Type	Water	Can No.	Qu
					Description of Soil Layer (Color, Moisture, Strength, Etc.)
1					
2					1 st Encounter - 607.8
3					
4					Auger Refusal @ 607.8
5					
6					
7					
8					
9					
10					

Date:	7/30/15 B-3	Sta.:	1201+72 Elev. 624.5	Offset:	77.5' Rt
Depth	Sample No.	Soil Type	Water	Can No.	Qu
					Description of Soil Layer (Color, Moisture, Strength, Etc.)
1					
2					1 st Encounter @ 609.5
3					
4					Auger Refusal @ 603.5
5					
6					
7					
8					
9					
10					

Date:	7/30/15 B-4	Sta.:	1201+72	Offset:	55' Rt
Depth	Sample No.	Soil Type	Water	Can No.	Qu
					Description of Soil Layer (Color, Moisture, Strength, Etc.)
1					
2					1 st Encounter @ 612.5
3					
4					Auger Refusal @ 612.5
5					
6					
7					
8					
9					
10					

Qu: 0-.25 Very Soft; .25-.5 Soft; .5-1.0 Medium; 1.0-2.0 Stiff; 2.0-4.0 Very Stiff; >4.0 Hard jg9-1-15-1

Page 1



Illinois Department
of Transportation

Soil Survey Data

Project: US 20
Route: 29R-1
Section: Jo Daviess
County: Jo Daviess
Logged By: Wally Garza

Date:	7/30/15	Sta.:	1202+53 (@1202+50) Elev. 618.1	Offset:	57' Rt
Depth	Sample No.	Soil Type	Water	Can No.	Qu
					Description of Soil Layer (Color, Moisture, Strength, Etc.)
1					
2					1 st Encounter - 617.1
3					
4					Auger Refusal @ 617.1
5					
6					
7					
8					
9					
10					

Date:	7/30/15	Sta.:	1217+17 (@1217+05) Elev. 660.9	Offset:	35' Lt of CL
Depth	Sample No.	Soil Type	Water	Can No.	Qu
					Description of Soil Layer (Color, Moisture, Strength, Etc.)
1					
2					
3					1 st Encounter @ 658.4
4					
5					Auger Refusal @ 649.9
6					
7					
8					
9					
10					

Date:	7/29/15	Sta.:	1217+63 (@ 1217+67) Elev. 669.9	Offset:	41' Lt of CL
Depth	Sample No.	Soil Type	Water	Can No.	Qu
					Description of Soil Layer (Color, Moisture, Strength, Etc.)
1					
2					
3					1 st Encounter @ 668.9
4					
5					Auger Refusal @ 665.4
6					
7					
8					
9					
10					

Qu: 0-.25 Very Soft; .25-.5 Soft; .5-1.0 Medium; 1.0-2.0 Stiff; 2.0-4.0 Very Stiff; >4.0 Hard jg9-1-15-1

Page 2

STATE OF ILLINOIS
DEPARTMENT OF TRANSPORTATION

BORING LOGS
S.N. 043-7009

SHEET 13 OF 13 SHEETS

F.A.P. RTE.	SECTION	COUNTY	TOTAL SHEETS	SHEET NO.
301	29R-1	JO DAVIESS	679	305
CONTRACT NO. 64880				

ILLINOIS FED. AID PROJECT


USER NAME = LIN06-PC	DESIGNED - AML	REVISED -
	CHECKED - VPT	REVISED -
PLOT TIME = 12:49:45 PM	DRAWN - AML	REVISED -
PLOT DATE = 10/14/2021	CHECKED - VPT	REVISED -

Benchmark: Handrail at Sta. 1195+33.06, 73.35' Rt. of existing @ IL 84/U.S. Rte. 20, Elev. 615.35.

Existing Structure: Existing retaining wall was constructed at an unknown date and is of historical significance. Existing retaining wall is 146'-4" in total length measured along the front face of the wall. It is composed of historic stone blocks. 38'-0" of the existing wall is to be carefully deconstructed and salvaged and will become the property of the City of Galena. Contractor shall deliver salvaged stone to the City, at a time and location to be coordinated with the City Engineer, Andy Lewis, available at (815) 777-1050 or alewis@cityofgalena.org.

Northbound traffic will be maintained on IL 84/U.S. Rte. 20 using stage construction. Southbound traffic will be detoured along Gear St.

Notes:
The Limestone Block Wall at this location shall be constructed of Newly Acquired Stone in accordance with the Special Provision for Retaining Wall, Special.
Construction vibration monitoring shall be performed in accordance with the contract Special Provisions.

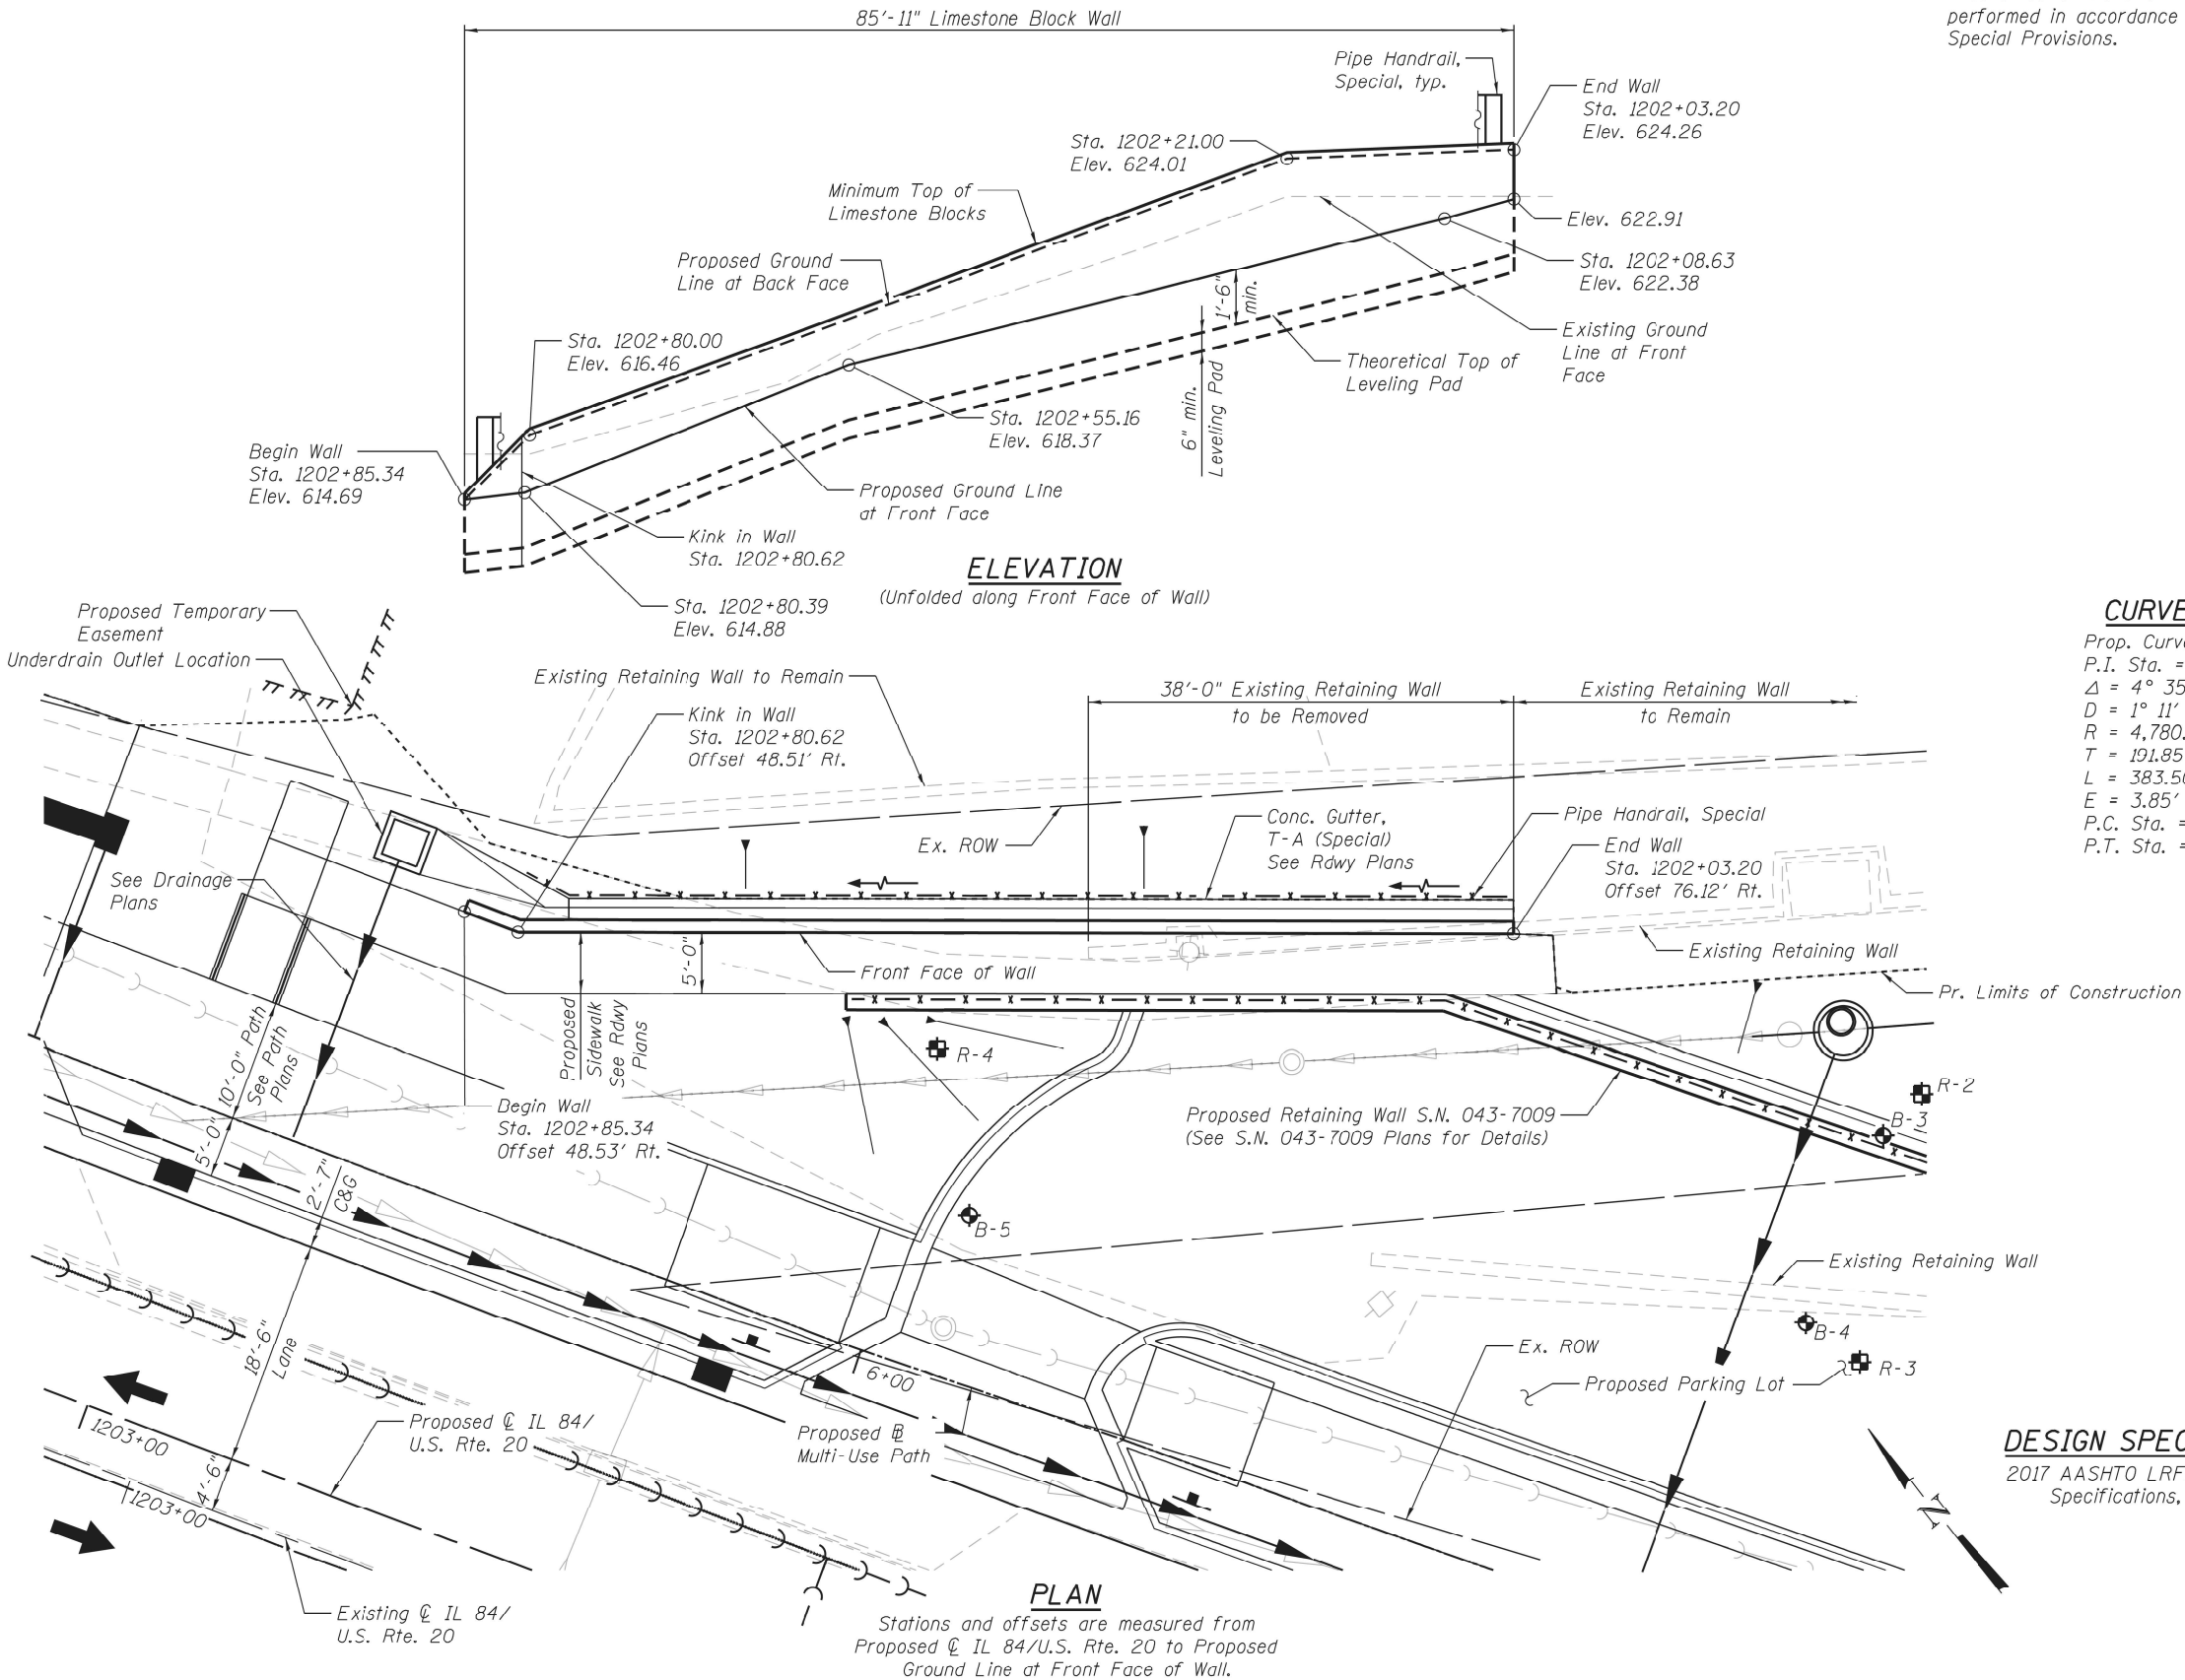

LEGEND


- Boring
- Ex. Lightpole
- Ex. Manhole
- Ex. Power Pole
- Ex. Sanitary Sewer
- Ex. Sign
- Ex. Storm Sewer
- Pr. Inlet
- Pr. Storm Sewer
- Drainage Tile
- Rock Depth Probe
- Pr. Handrail

CURVE DATA

Prop. Curve 71230
P.I. Sta. = 1201+85.80
 $\Delta = 4^\circ 35' 48''$ (RT)
 $D = 1^\circ 11' 55''$
 $R = 4,780.12'$
 $T = 191.85'$
 $L = 383.50'$
 $E = 3.85'$
P.C. Sta. = 1199+93.95
P.T. Sta. = 1203+77.45

PROFILE GRADE

(Along Proposed @ IL 84/U.S. Rte. 20)

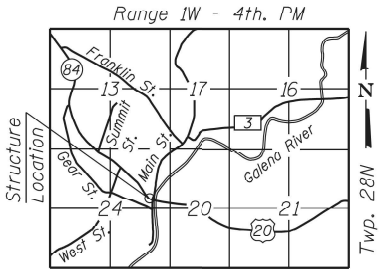

LOCATION SKETCH

DESIGN SPECIFICATIONS

2017 AASHTO LRFD Bridge Design Specifications, 8th Edition

GENERAL PLAN & ELEVATION

IL 84/U.S. ROUTE 20

F.A.P. RTE. 301 - SEC. 29R-1

JO DAVIESS COUNTY




STATION 1202+03.20 TO 1202+85.34

WALL B

E LIN ENGINEERING, LTD. Consulting Engineers Springfield, Illinois	USER NAME = LIN06-PC	DESIGNED - AML	REVISED -	STATE OF ILLINOIS DEPARTMENT OF TRANSPORTATION	GENERAL PLAN AND ELEVATION WALL B	SHEET 1 OF 2 SHEETS	F.A.P. RTE.	SECTION	COUNTY	TOTAL SHEETS	SHEET NO.
	PLOT TIME = 12:49:54 PM	CHECKED - VPT	REVISED -				301	29R-1	JO DAVIESS	679	306
	PLOT DATE = 10/14/2021	DRAWN - AML	REVISED -				CONTRACT NO. 64880				
	ILLINOIS FED. AID PROJECT										

MODEL: Wall_B-D264880-001
FILE NAME: E:\101815\StructureWall B\3. Final Plans\CADD_Sheets\Wall_B-D264880.dgn

MODEL: Wall_E-D264880-002
FILE NAME: E:\018\Structure\Wall B\3. Final Plans\CADD_Sheets\Wall_B-D264880.dgn

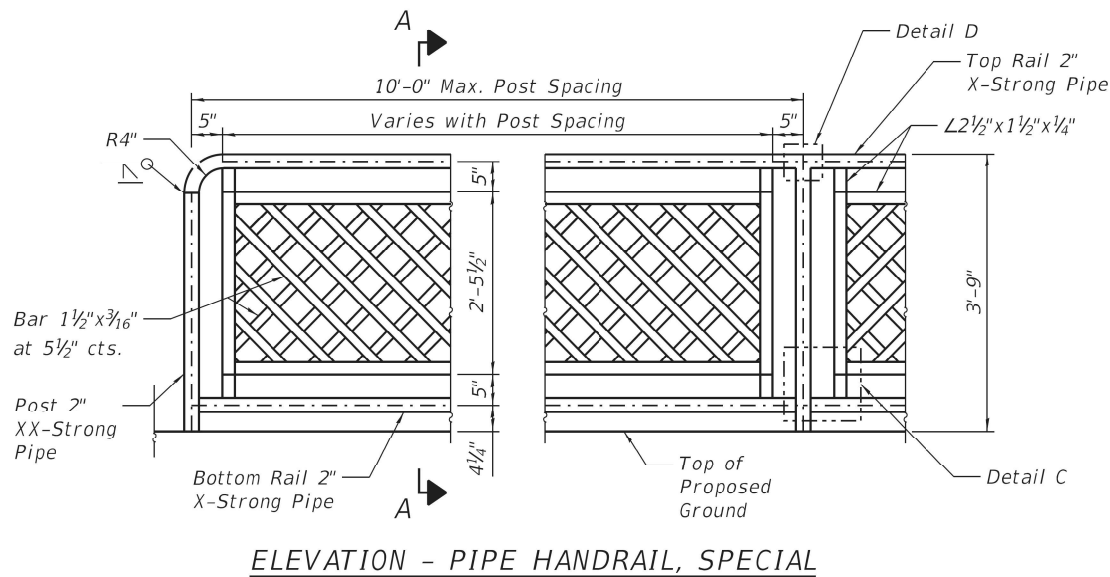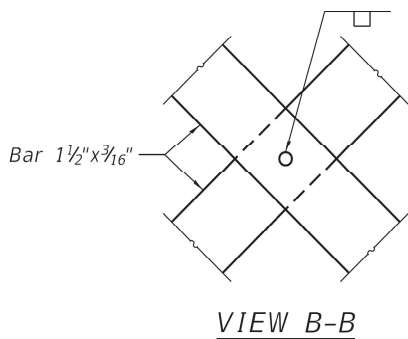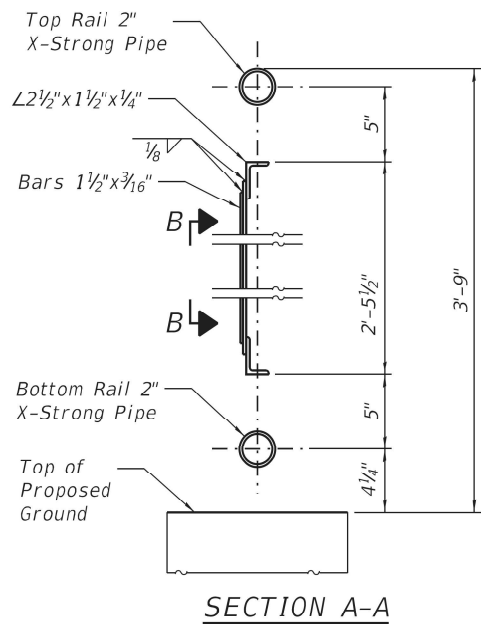


TOTAL BILL OF MATERIAL

Item	Unit	Total
Geocomposite Wall Drain	Sq.Yd.	24
Retaining Wall Removal	Foot	38
Pipe Handrail, Special	Foot	81.0
Retaining Wall, Special	Sq.Ft.	292
Pipe Underdrains for Structures 4"	Foot	87

PIPE HANDRAIL, SPECIAL LOCATION

Point	Station	Offset
Begin	1202+81.65	53.29' Rt.
Kink	1202+77.71	52.78' Rt.
End	1202+04.21	78.95' Rt.



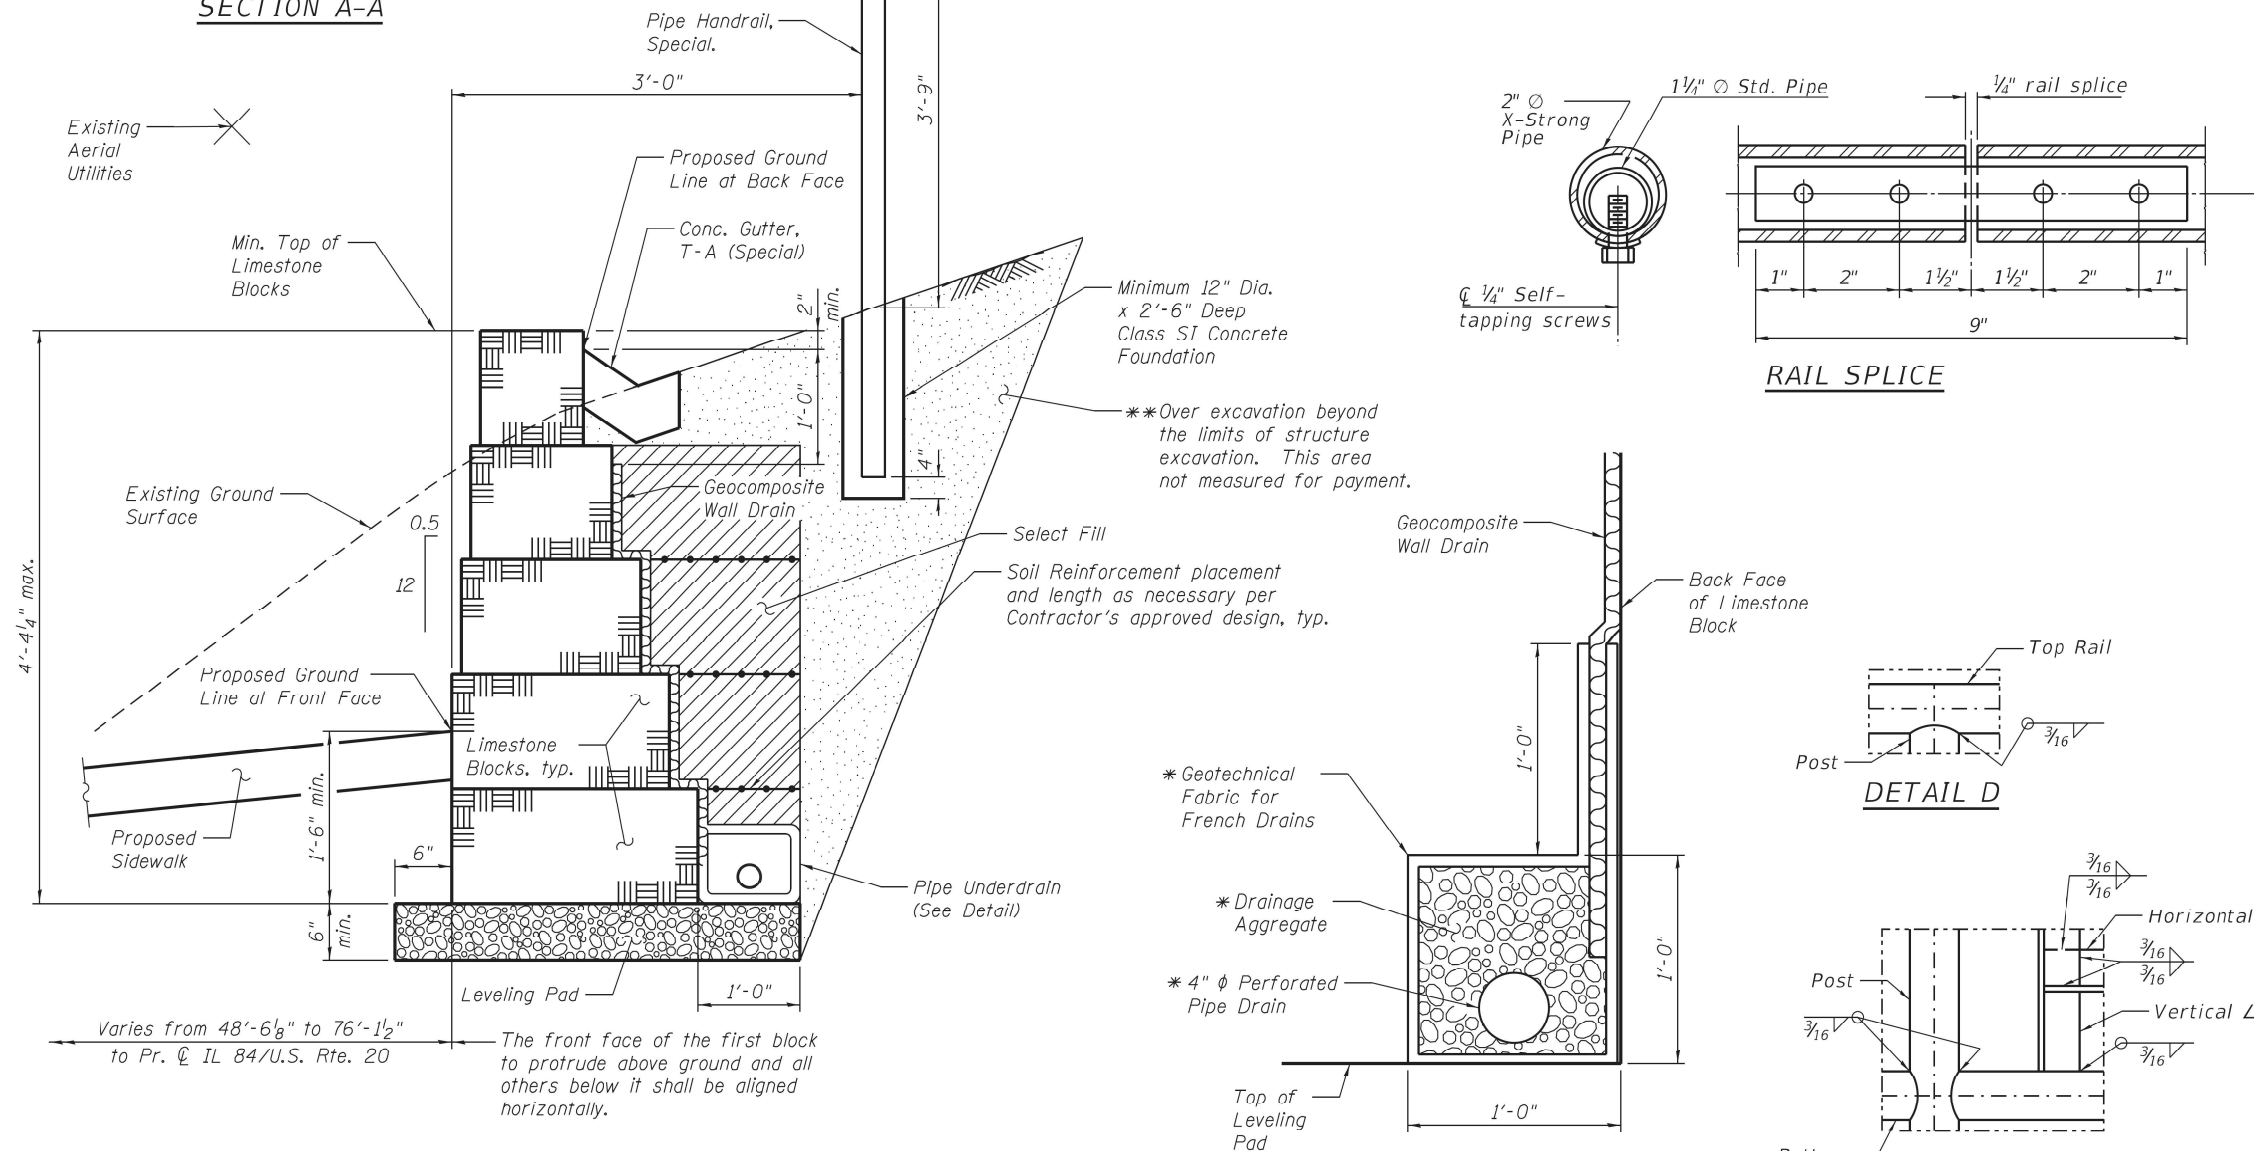


TYPICAL WALL SECTION

** Backfill remainder of structure excavation and over excavation with same material specified for select fill.

PIPE UNDERDRAIN DETAIL

* Included in the cost of Pipe Underdrains for Structures 4".

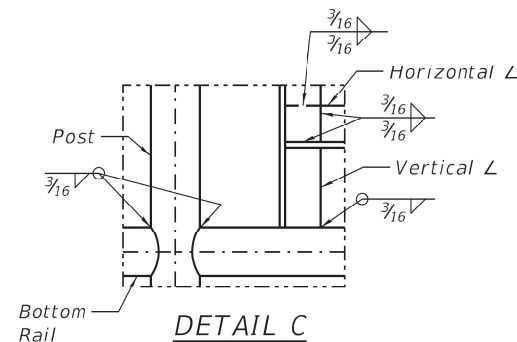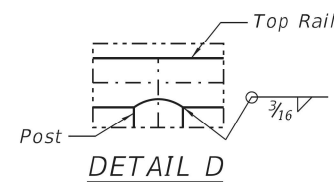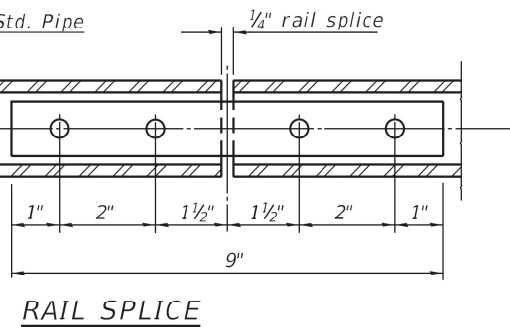

Notes:
Gripping surfaces shall be uninterrupted by posts, other construction elements, or obstructions.
Ends of handrail shall be rounded.
Handrail shall not rotate within their fittings.
Handrail shall conform to Section 509 of the Standard Specifications, with the exception that all pipe and connections shall be welded, galvanized or aluminum, according to Article 1006.30 or 1006.34.
All posts, railing, splices, anchor devices, and plates shall be painted black using the Inorganic Zinc Rich Primer / Acrylic / Acrylic System for shop and field painting of new structural steel.
Fasteners shall be mechanically galvanized in painted areas.
Post spacing between the points shown in the table is at the discretion of the fabricator, in order to provide an aesthetically pleasing and cost effective design. Spacing of posts shall not exceed 10'-0".
Posts and vertical bars shall be fabricated to be plumb when installed on the retaining wall. Angle the horizontal rails as necessary to follow the vertical profile of the top of retaining wall.
Posts shall be placed in Class SI Concrete Foundation as shown in the Typical Wall Section. Concrete Foundation shall be included in the cost of Pipe Handrail, Special.
The Contractor shall be responsible for field verification of all horizontal and vertical geometry prior to fabrication of the handrail.
Handrail shall satisfy the loading requirements of Section 13.8.2 of the 2017 AASHTO LRFD Bridge Design Specifications, 8th Edition for Pedestrian Railing.
Member sizes shown are for estimating purposes only. The Contractor shall provide design calculations sealed by a Structural Engineer licensed in the State of Illinois with the actual member sizes used for fabrication.
Clear space between elements of the railing shall not allow the passage of a sphere greater than 4" in diameter.
This work shall consist of designing, furnishing, galvanizing, painting, and erecting handrails as listed above and according to these plans. This work shall be paid for at the contract unit price per FOOT for PIPE HANDRAIL, SPECIAL.



USER NAME = LIN06-PC
PLOT TIME = 12:49:55 PM
PLOT DATE = 10/14/2021

DESIGNED - AML
CHECKED - VPT
DRAWN - AML
CHECKED - VPT

REVISED -
REVISED -
REVISED -
REVISED -

STATE OF ILLINOIS
DEPARTMENT OF TRANSPORTATION

DETAILS
WALL B

SHEET 2 OF 2 SHEETS



F.A.P. RTE.	SECTION	COUNTY	TOTAL SHEETS	SHEET NO.
301	29R-1	JO DAVISS	679	307
CONTRACT NO. 64880				

ILLINOIS FED. AID PROJECT

Benchmark: Handrail at Sta. 1195+33.06, 73.35' Rt. of existing @ IL 84/U.S. Rte. 20, Elev. 615.35.

Existing Structure: Existing retaining wall was constructed at an unknown date and is of historical significance. Existing retaining wall is 129'-3" in total length measured along the front face of the wall. It is composed of historic stone blocks. The entire length of the existing wall is to be carefully deconstructed and salvaged and will become the property of the City of Galena. Contractor shall deliver salvaged stone to the City, at a time and location to be coordinated with the City Engineer, Andy Lewis, available at (815) 777-1050 or alewis@cityofgalena.org. Railroad ties located approximately 1 foot north of the existing retaining wall shall also be removed.

Northbound traffic will be maintained on IL 84/U.S. Rte. 20 using stage construction. Southbound traffic will be detoured along Gear St.

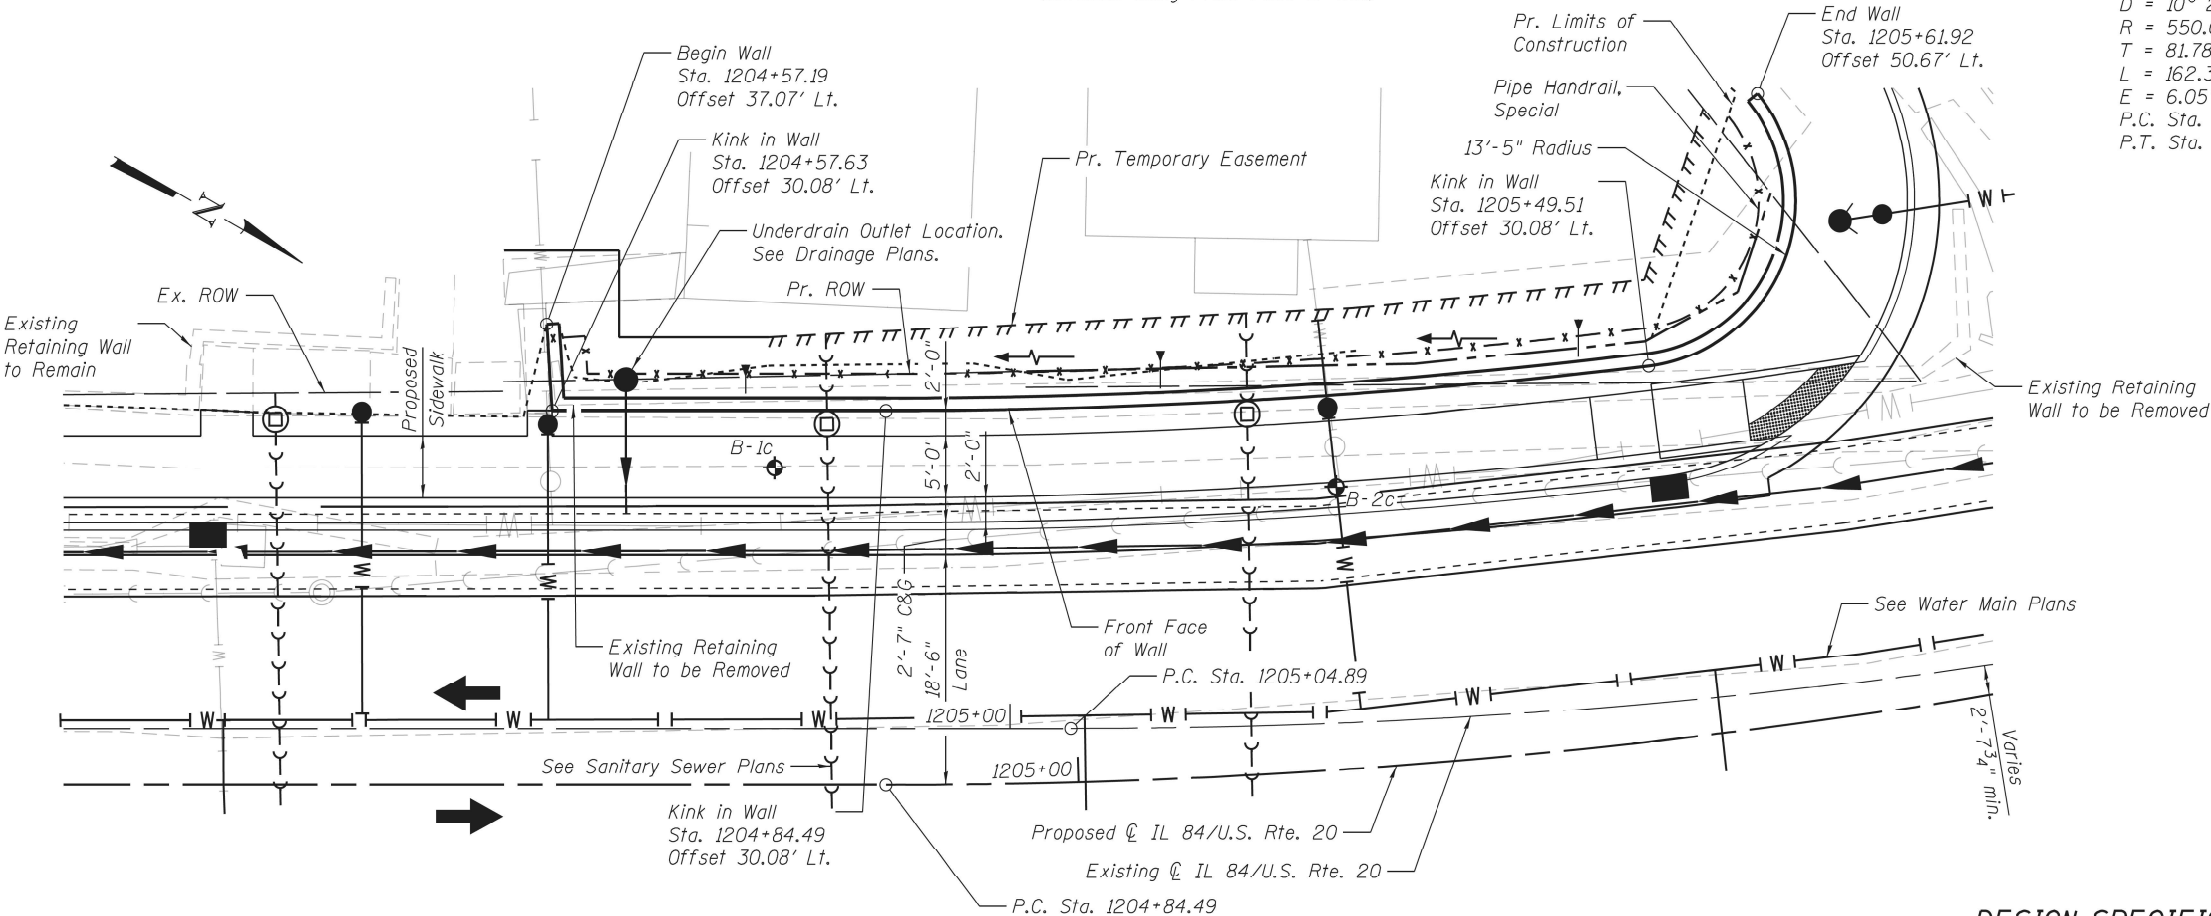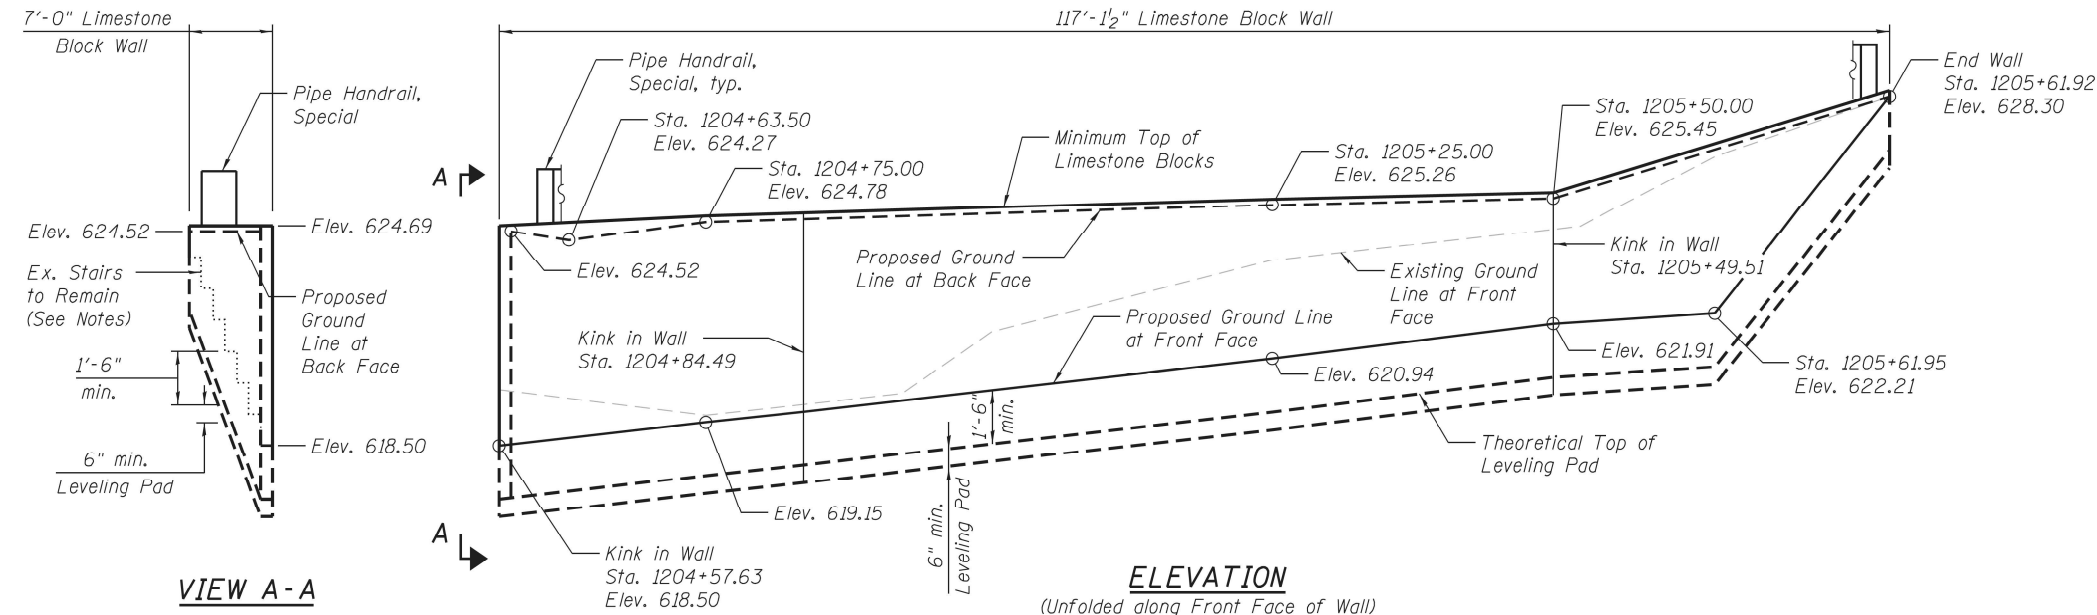

Notes:

The Limestone Block Wall at this location shall be constructed of Newly Acquired Stone in accordance with the Special Provision for Retaining Wall, Special.


Construction vibration monitoring shall be performed in accordance with the contract Special Provisions.

Soil boring logs for borings B-1c and B-2c are available within the Roadway plans.


Existing wooden steps near south end of existing wall are to remain. The existing wooden steps shall be repaired or replaced at no additional cost to the Department if disturbed by the Contractor.

CURVE DATA

Prop. Curve 71240
P.I. Sta. = 1205+66.28
 $\Delta = 16^\circ 54' 56"$ (LT)
 $D = 10^\circ 25' 03"$
 $R = 550.00'$
 $T = 81.78'$
 $L = 162.38'$
 $E = 6.05'$
P.C. Sta. = 1204+84.49
P.T. Sta. = 1206+46.87

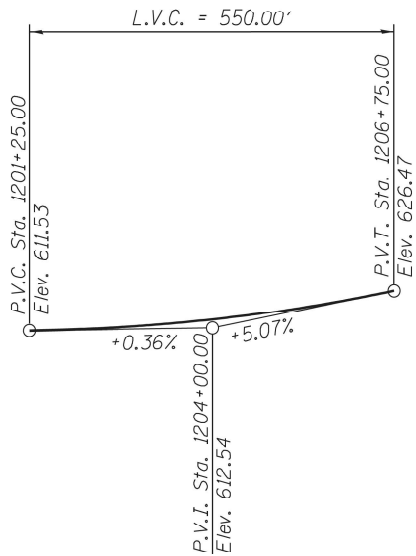

LOCATION SKETCH

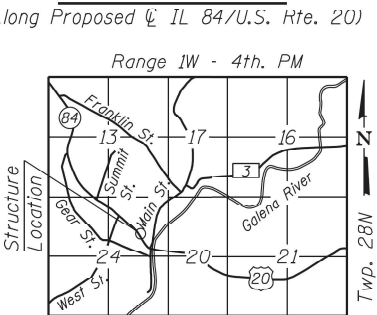

GENERAL PLAN & ELEVATION

IL 84/U.S. ROUTE 20

F.A.P. RTE. 301 - SEC. 29R-1

JO DAVIESS COUNTY

STATION 1204+57.19 TO 1205+61.92

WALL C

DESIGN SPECIFICATIONS

2017 AASHTO LRFD Bridge Design Specifications, 8th Edition

STATE OF ILLINOIS
DEPARTMENT OF TRANSPORTATION

GENERAL PLAN AND ELEVATION
WALL C

SHEET 1 OF 2 SHEETS

F.A.P. RTE.	SECTION	COUNTY	TOTAL SHEETS	SHEET NO.
301	29R-1	JO DAVIESS	679	308
CONTRACT NO. 64880				
ILLINOIS FED. AID PROJECT				

LIN ENGINEERING, LTD.
Consulting Engineers
Springfield, Illinois

USER NAME = LIN06-PC
PLOT TIME = 12:49:56 PM
PLOT DATE = 10/14/2021


DESIGNED - AML
CHECKED - VPT
DRAWN - AML
CHECKED - VPT

REVISED -
REVISED -
REVISED -
REVISED -


MODEL: Wall_C-D264880-001
FILE NAME: E:\101815\StructureWall C13 - Final Plans\CADD_Sheets\Wall_C-D264880.dgn

10/14/2021 12:49:56 PM


MODEL: Wall_C-D264880-002
FILE NAME: E:\01815\StructWall_C13_Final Plans\CADD_Sheets\Wall_C-D264880.dgn

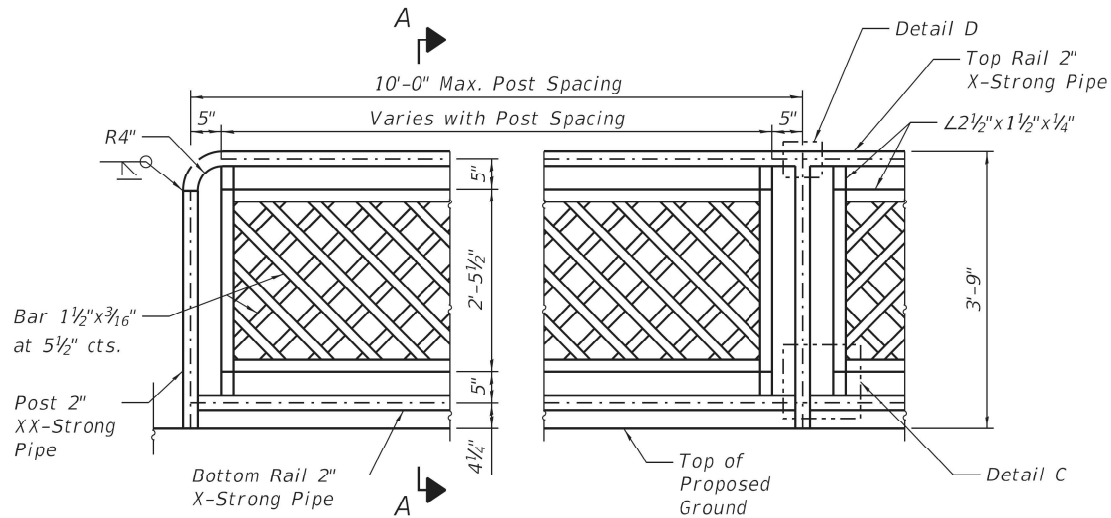

ELEVATION - PIPE HANDRAIL, SPECIAL

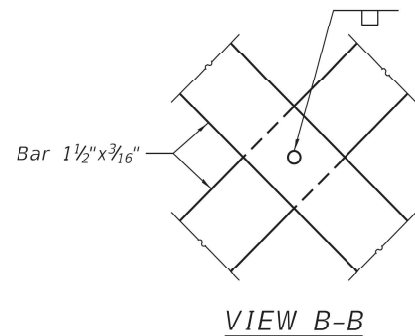


VIEW B-B

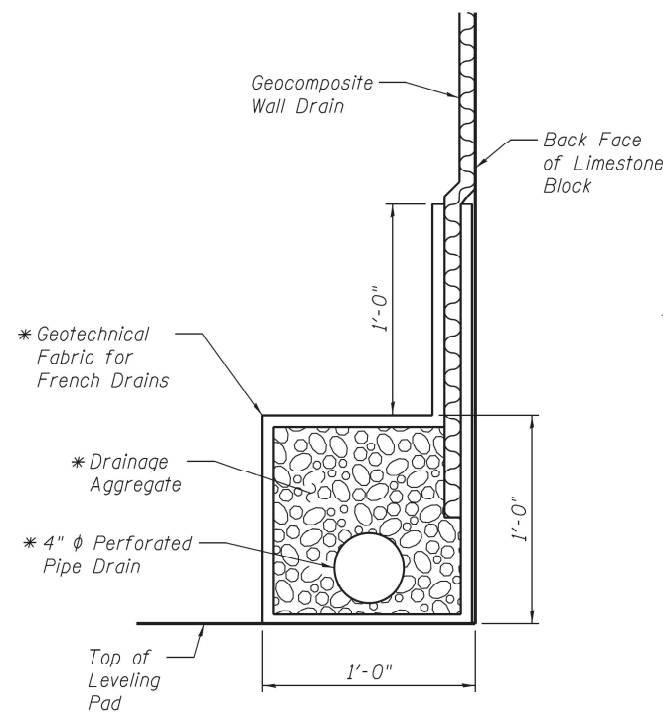


PIPE UNDERDRAIN DETAIL

* Included in the cost of Pipe Underdrains for Structures 4".

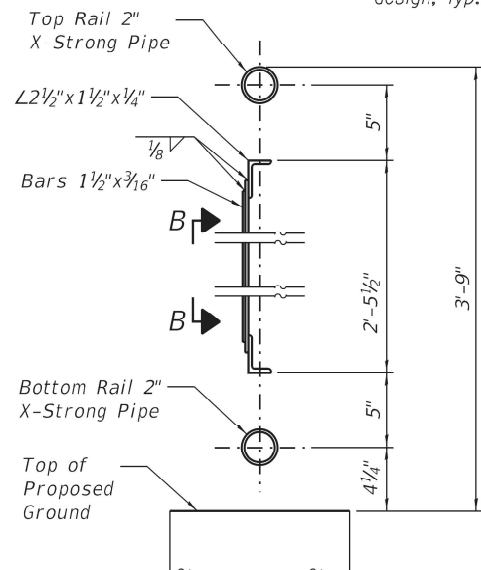

SECTION A-A

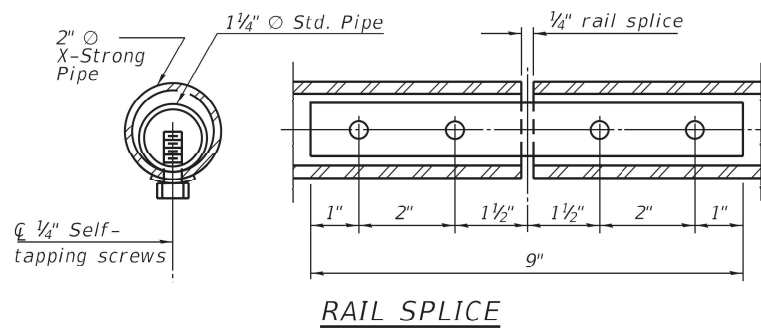

RAIL SPLICE


PIPE HANDRAIL,
SPECIAL LOCATION

Point	Station	Offset
Begin	1204+57.27	35.89' Lt.
Kink	1204+60.26	36.08' Lt.
Kink	1204+60.45	33.08' Lt.
Kink	1204+84.49	33.08' Lt.
Kink	1205+49.51	33.08' Lt.
End	1205+59.40	48.65' Lt.


*** Station and offset shown are at the anticipated intersection of the pipe handrail with the front face of the wall along the stairs. The actual end point of the handrail shall be adjusted at the discretion of the fabricator in order to provide an aesthetically pleasing end condition, while also minimizing the horizontal clear space between the end of the rail and any adjacent surfaces, appurtenances, or barriers.

TOTAL BILL OF MATERIAL

Item	Unit	Total
Geocomposite Wall Drain	Sq.Yd.	70
Retaining Wall Removal	Foot	130
Pipe Handrail, Special	Foot	113.0
Retaining Wall, Special	Sq.Ft.	755
Pipe Underdrains for Structures 4"	Foot	125

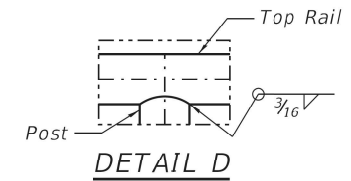

DETAIL D

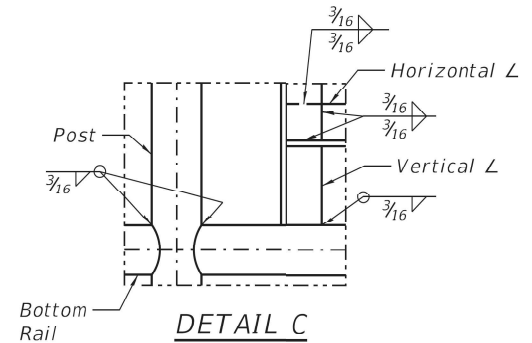

DETAIL C

Notes:

- Gripping surfaces shall be uninterrupted by posts, other construction elements, or obstructions.
- Ends of handrail shall be rounded.
- Handrail shall not rotate within their fittings.
- Handrail shall conform to Section 509 of the Standard Specifications, with the exception that all pipe and connections shall be welded, galvanized or aluminum, according to Article 1006.30 or 1006.34.
- All posts, railing, splices, anchor devices, and plates shall be painted black using the Inorganic Zinc Rich Primer / Acrylic / Acrylic System for shop and field painting of new structural steel.
- Fasteners shall be mechanically galvanized in painted areas.
- Post spacing between the points shown in the table is at the discretion of the fabricator, in order to provide an aesthetically pleasing and cost effective design. Spacing of posts shall not exceed 10'-0".
- Posts and vertical bars shall be fabricated to be plumb when installed on the retaining wall. Angle the horizontal rails as necessary to follow the vertical profile of the top of retaining wall.
- Posts shall be placed in Class SI Concrete Foundation as shown in the Typical Wall Section. Concrete Foundation shall be included in the cost of Pipe Handrail, Special.
- The Contractor shall be responsible for field verification of all horizontal and vertical geometry prior to fabrication of the handrail.
- Handrail shall satisfy the loading requirements of Section 13.8.2 of the 2017 AASHTO LRFD Bridge Design Specifications, 8th Edition for Pedestrian Railing.
- Member sizes shown are for estimating purposes only. The Contractor shall provide design calculations sealed by a Structural Engineer licensed in the State of Illinois with the actual member sizes used for fabrication.
- Clear space between elements of the railing shall not allow the passage of a sphere greater than 4" in diameter.
- This work shall consist of designing, furnishing, galvanizing, painting, and erecting handrails as listed above and according to these plans. This work shall be paid for at the contract unit price per FOOT for PIPE HANDRAIL, SPECIAL.

Minimum 12" Dia. x 2'-6" Deep Class SI Concrete Foundation
** Over excavation beyond the limits of structure excavation. This area not measured for payment.

Soil Reinforcement placement and length as necessary per Contractor's approved design, typ.

Select Fill

** Backfill remainder of structure excavation and over excavation with same material specified for select fill.

STATE OF ILLINOIS
DEPARTMENT OF TRANSPORTATION

DETAILS
WALL C

SHEET 2 OF 2 SHEETS

F.A.P. RTE.	SECTION	COUNTY	TOTAL SHEETS	SHEET NO.
301	29R-1	JO DAVIESS	679	309
CONTRACT NO. 64880				

ILLINOIS FED. AID PROJECT

NOTES:


EXISTING RETAINING WALL WAS CONSTRUCTED AT AN UNKNOWN DATE AND IS OF HISTORICAL SIGNIFICANCE. EXISTING RETAINING WALL IS 59' IN TOTAL LENGTH MEASURED ALONG THE FRONT FACE OF THE WALL. IT IS COMPOSED OF HISTORIC STONE BLOCKS.

38' OF EXISTING WALL IS TO BE CAREFULLY DECONSTRUCTED, SALVAGED, AND RECONSTRUCTED IN ACCORDANCE WITH THE SPECIAL PROVISION FOR RETAINING WALL, SPECIAL. CONSTRUCTION VIBRATION MONITORING SHALL BE PERFORMED IN ACCORDANCE WITH THE CONTRACT SPECIAL PROVISIONS.

DESIGN SPECIFICATIONS SHALL BE IN ACCORDANCE WITH THE 2017 AASHTO LRFD BRIDGE DESIGN SPECIFICATIONS, 8TH EDITION.


TOTAL BILL OF MATERIAL

ITEM	UNIT	TOTAL
GEOCOMPOSITE WALL DRAIN	SQ YD	10
RETAINING WALL REMOVAL	FOOT	38
RETAINING WALL, SPECIAL	SQ FT	99
PIPE UNDERDRAINS FOR STRUCTURES 4"	FOOT	38

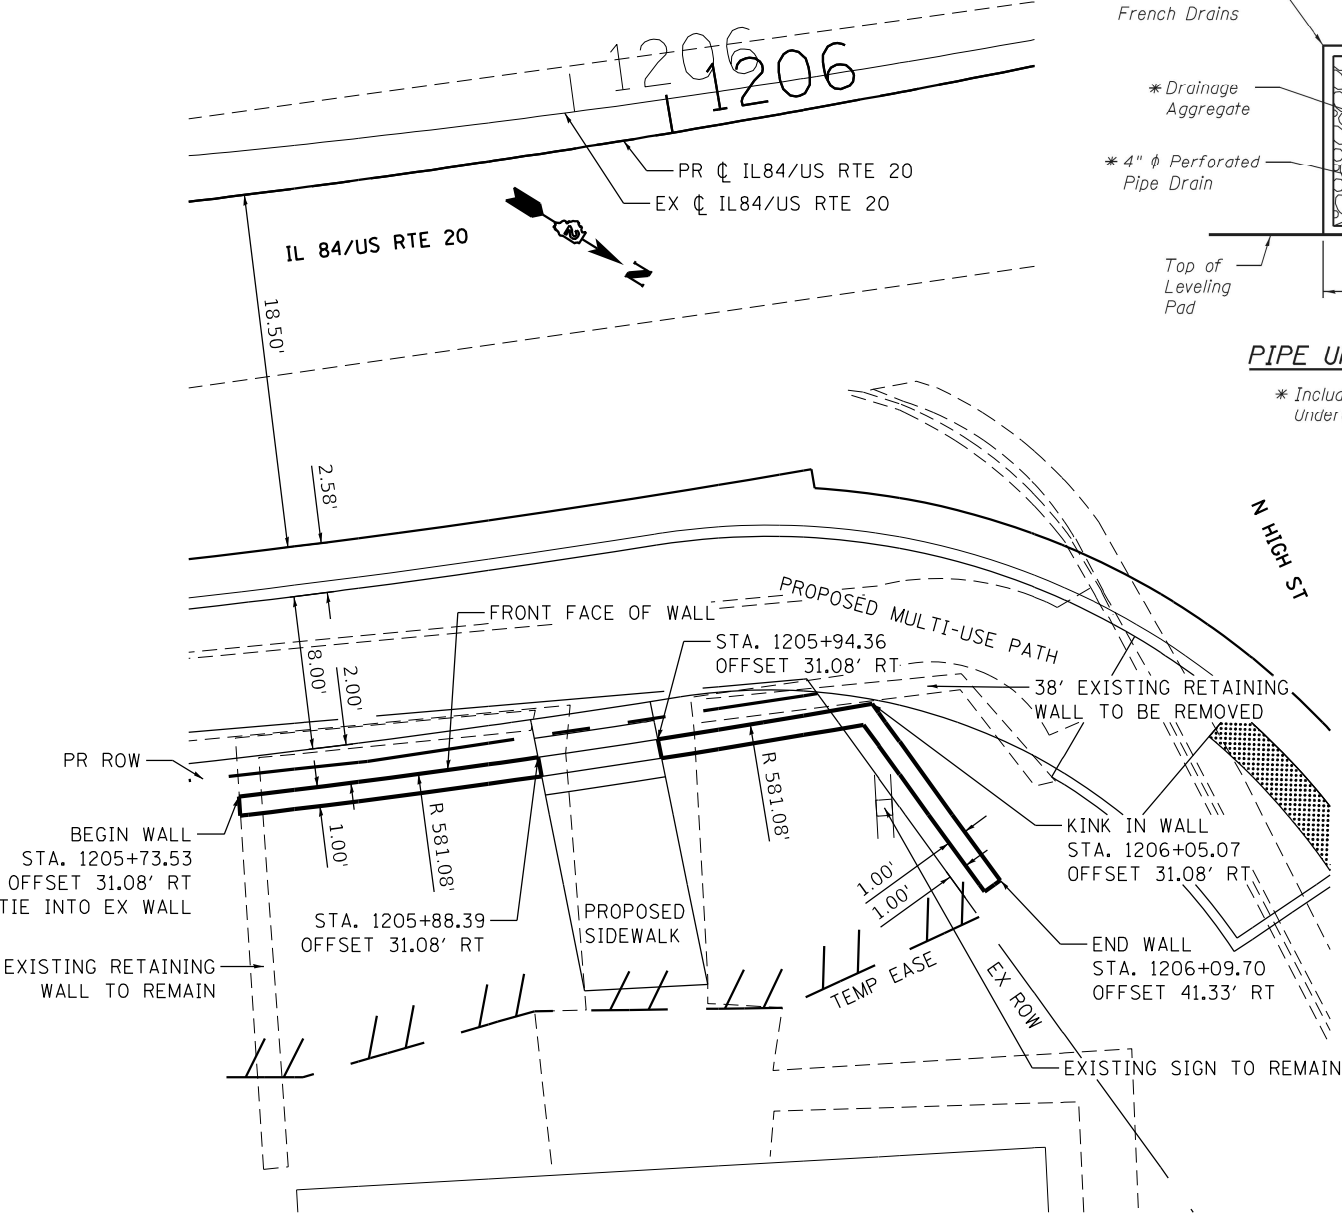


PLAN

STATIONS AND OFFSETS ARE MEASURED FROM PROPOSED CL IL 84/U.S. RTE. 20 TO PROPOSED GROUND LINE AT FRONT FACE OF WALL

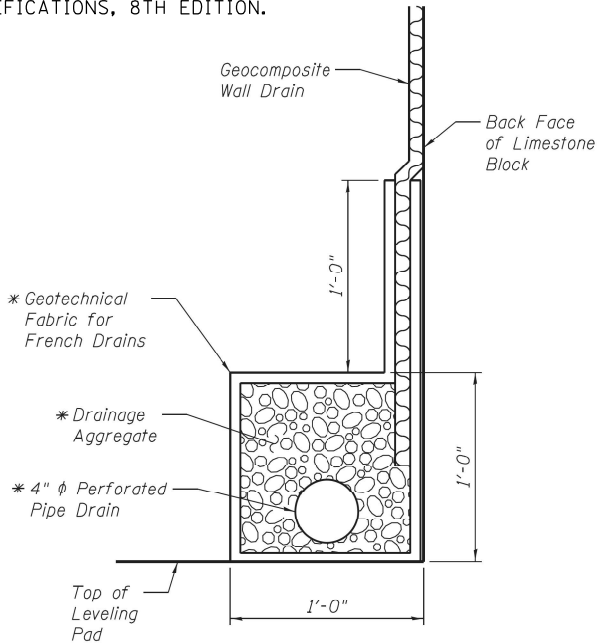


PIPE UNDERDRAIN DETAIL

* Included in the cost of Pipe Underdrains for Structures 4".

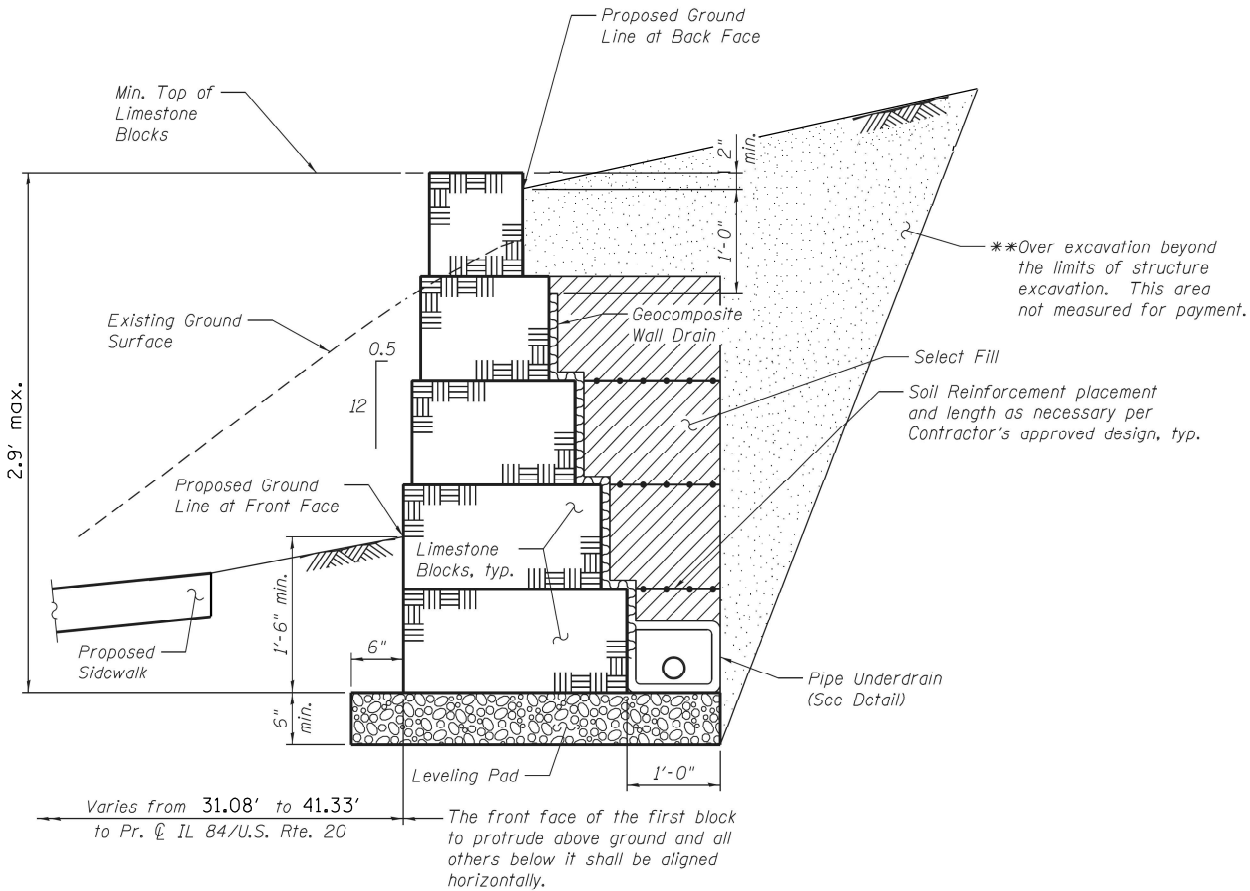

TYPICAL WALL SECTION

** Backfill remainder of structure excavation and over excavation with same material specified for select fill.

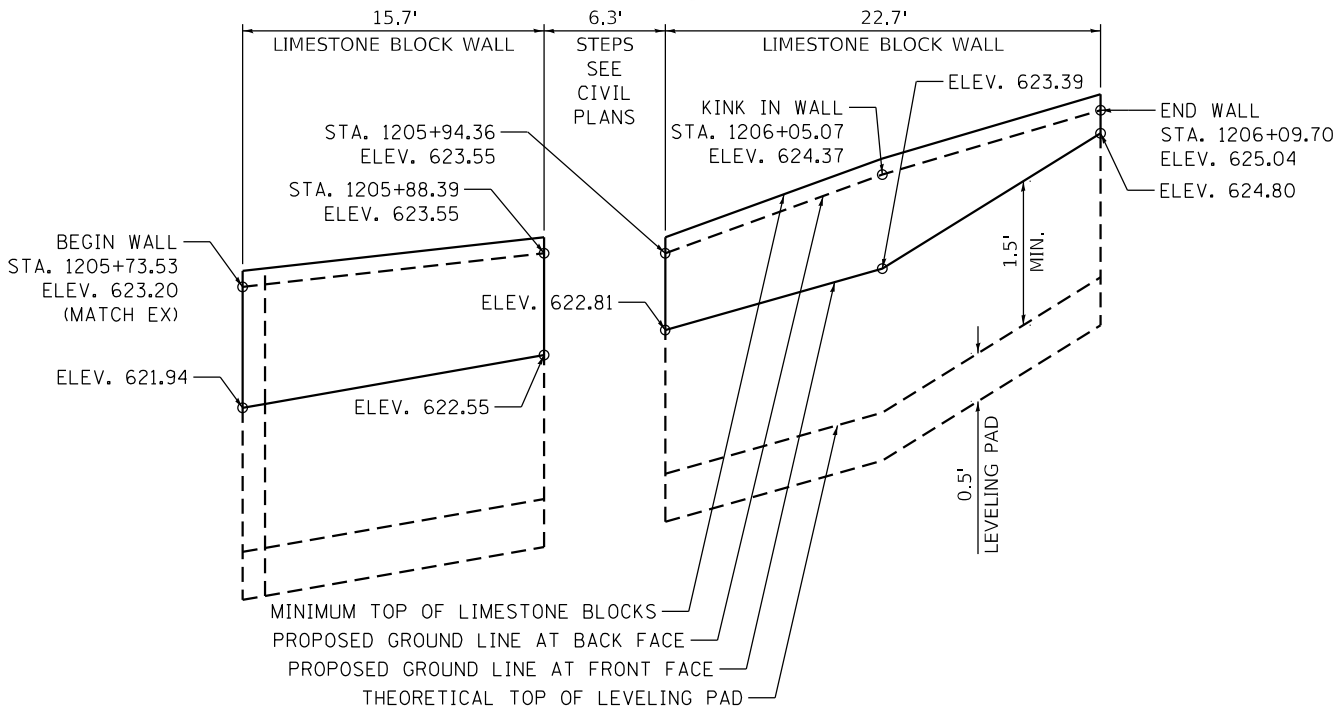

ELEVATION

(UNFOLDED ALONG FRONT FACE OF WALL)



WILLETT HOFMANN
ASSOCIATES INC.
ENGINEERING ARCHITECTURE LAND SURVEYING
80 EAST 2ND STREET, CHICAGO, IL 60611-0567
TEL: 312-541-9001 FAX: 312-541-9001

USER NAME = mslick	DESIGNED - AMF	REVISED -
PLOT SCALE = 120,0000' / ft.	DRAWN - TJA	REVISED -
PLOT DATE = 10/15/2021	CHECKED - GFS	REVISED -
	DATE - 5/22/20	REVISED -

STATE OF ILLINOIS
DEPARTMENT OF TRANSPORTATION

IL RTE 84 / US 20
WALL D DETAILS

SCALE: 1" : 5' SHEET 1 OF 1 SHEETS

F.A.P. RTE.	SECTION	COUNTY	TOTAL SHEETS	SHEET NO.
301	29R-1	JO DAVIESS	679	310
CONTRACT NO. 64880				
ILLINOIS FED. AID PROJECT				

NOTES:





EXISTING RETAINING WALL WAS CONSTRUCTED AT AN UNKNOWN DATE AND IS OF HISTORICAL SIGNIFICANCE. EXISTING RETAINING WALL IS 62' IN TOTAL LENGTH MEASURED ALONG THE FRONT FACE OF THE WALL. IT IS COMPOSED OF HISTORIC STONE BLOCKS.

39' OF EXISTING WALL IS TO BE CAREFULLY DECONSTRUCTED, SALVAGED, AND RECONSTRUCTED IN ACCORDANCE WITH THE SPECIAL PROVISION FOR RETAINING WALL, SPECIAL. CONSTRUCTION VIBRATION MONITORING SHALL BE PERFORMED IN ACCORDANCE WITH THE CONTRACT SPECIAL PROVISIONS.

DESIGN SPECIFICATIONS SHALL BE IN ACCORDANCE WITH THE 2017 AASHTO LRFD BRIDGE DESIGN SPECIFICATIONS, 8TH EDITION.

TOTAL BILL OF MATERIAL

ITEM	UNIT	TOTAL
GEOCOMPOSITE WALL DRAIN	SQ YD	10
RETAINING WALL REMOVAL	FOOT	39
RETAINING WALL, SPECIAL	SQ FT	89
PIPE UNDERDRAINS FOR STRUCTURES 4"	FOOT	36

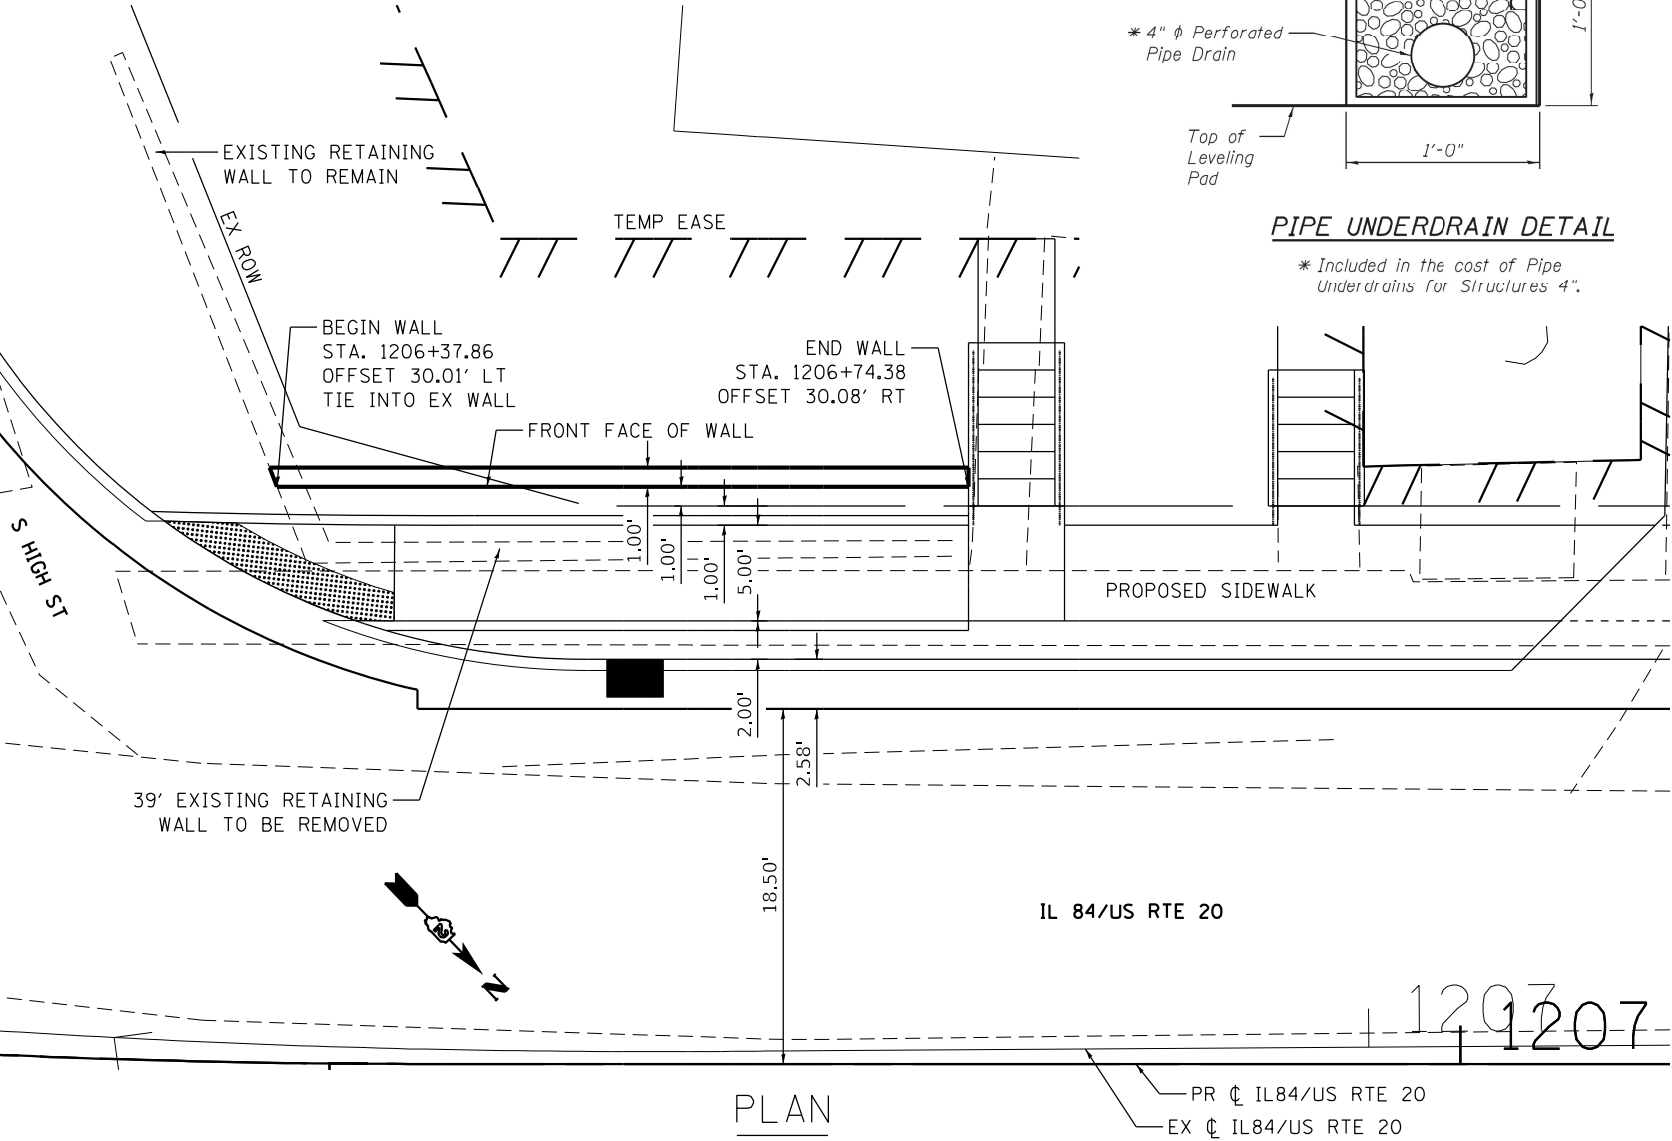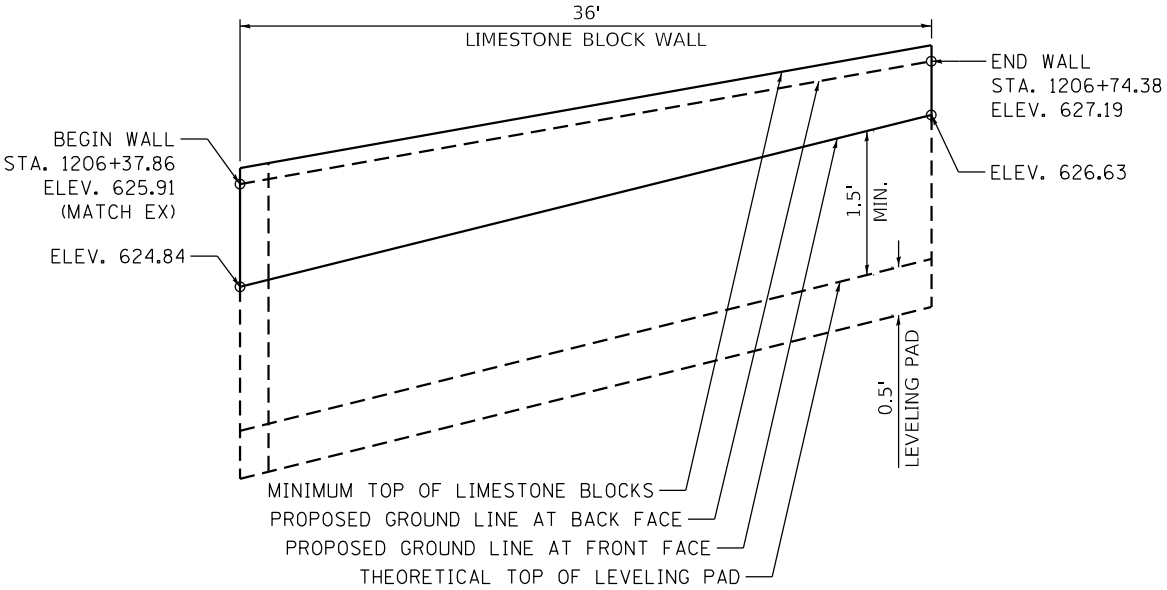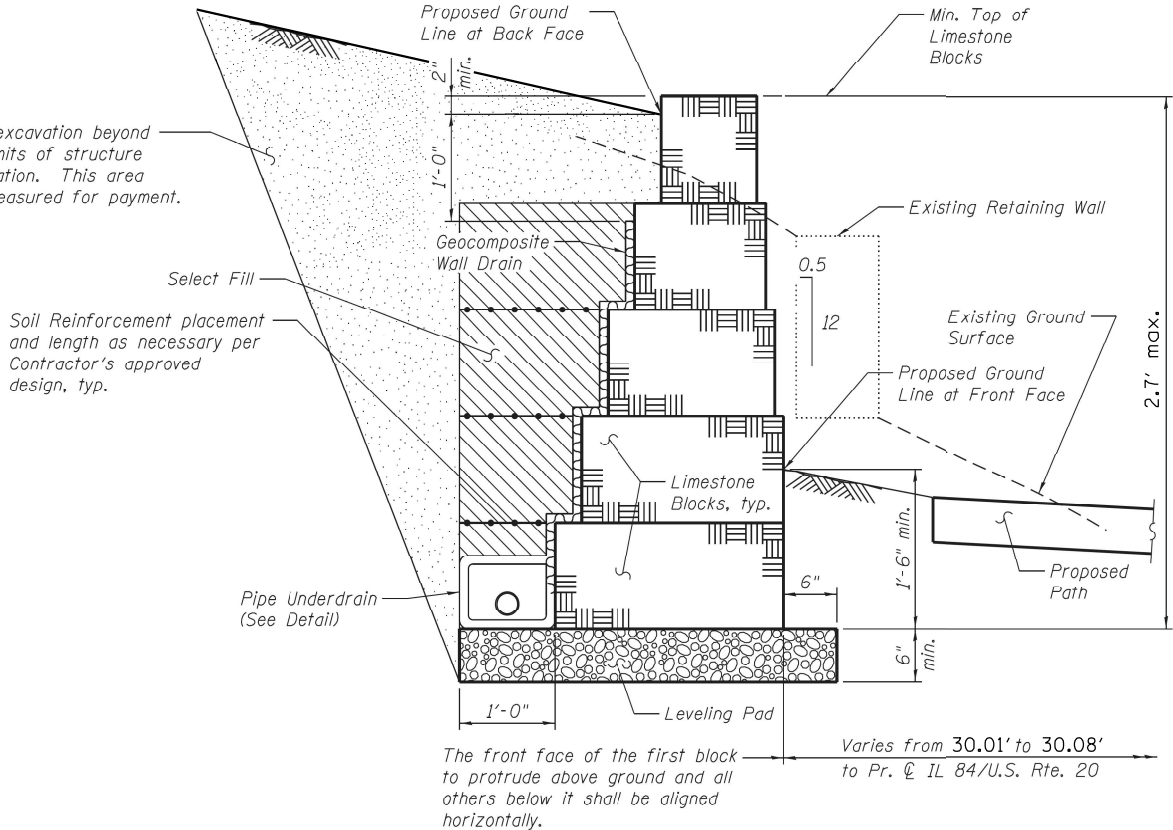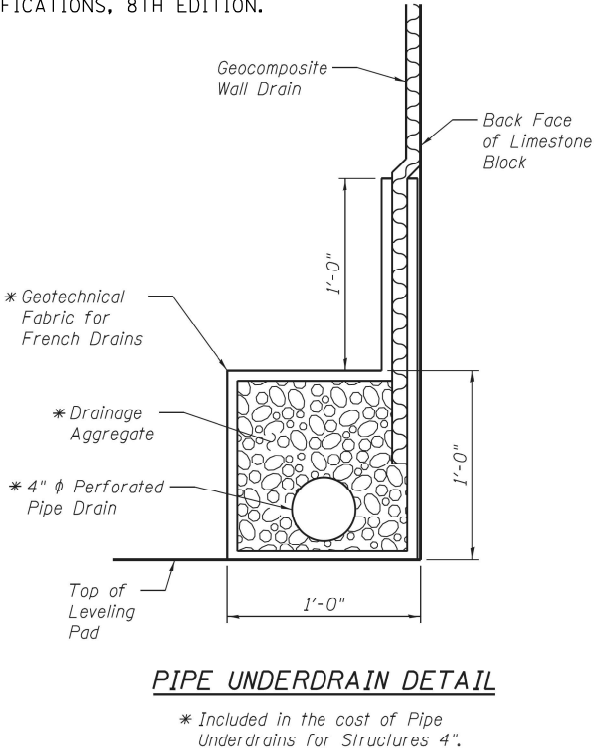

STATIONS AND OFFSETS ARE MEASURED FROM PROPOSED C IL 84/U.S. RTE. 20 TO PROPOSED GROUND LINE AT FRONT FACE OF WALL



USER NAME = mslick	DESIGNED - AMF	REVISED -
	DRAWN - TJA	REVISED -
PLOT SCALE = 120,0000 ' / ft.	CHECKED - GFS	REVISED -
PLOT DATE = 10/15/2021	DATE - 5/22/20	REVISED -

STATE OF ILLINOIS
DEPARTMENT OF TRANSPORTATION

IL RTE 84 / US 20
WALL P DETAILS

SCALE: 1" : 5' SHEET 1 OF 1 SHEETS

F.A.P. RTE.	SECTION	COUNTY	TOTAL SHEETS	SHEET NO.
301	29R-1	JO DAVIESS	679	311
CONTRACT NO. 64880				
ILLINOIS FED. AID PROJECT				




Benchmark: Handrail at Sta. 1195+33.06, 73.35' Rt. of existing CL IL 84/U.S. Rte. 20, Elev. 615.35.

Existing Structure: None.


Northbound traffic will be maintained on IL 84/U.S. Rte. 20 using stage construction. Southbound traffic will be detoured along Gear St.

Notes:
The Limestone Block Wall at this location shall be constructed of Newly Acquired Stone in accordance with the Special Provision for Retaining Wall, Special.
Construction vibration monitoring shall be performed in accordance with the contract Special Provisions.
The Flagstone Sidewalk is roughly 2'-0" wide x 55'-0" long, and shall fill the space between the back face of wall and the Pipe Handrail, Special.

- LEGEND**
- X — Ex. Fence
 - W — Ex. Underground Water Pipe
 - W — Pr. Underground Water Pipe
 - S — Pr. Sanitary Sewer
 - S — Ex. Sanitary Sewer
 - Pr. Inlet
 - S — Pr. Storm Sewer
 - Pr. Water Valve Box
 - X — Pr. Handrail

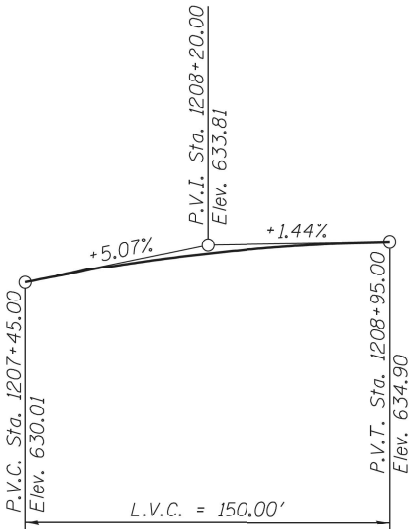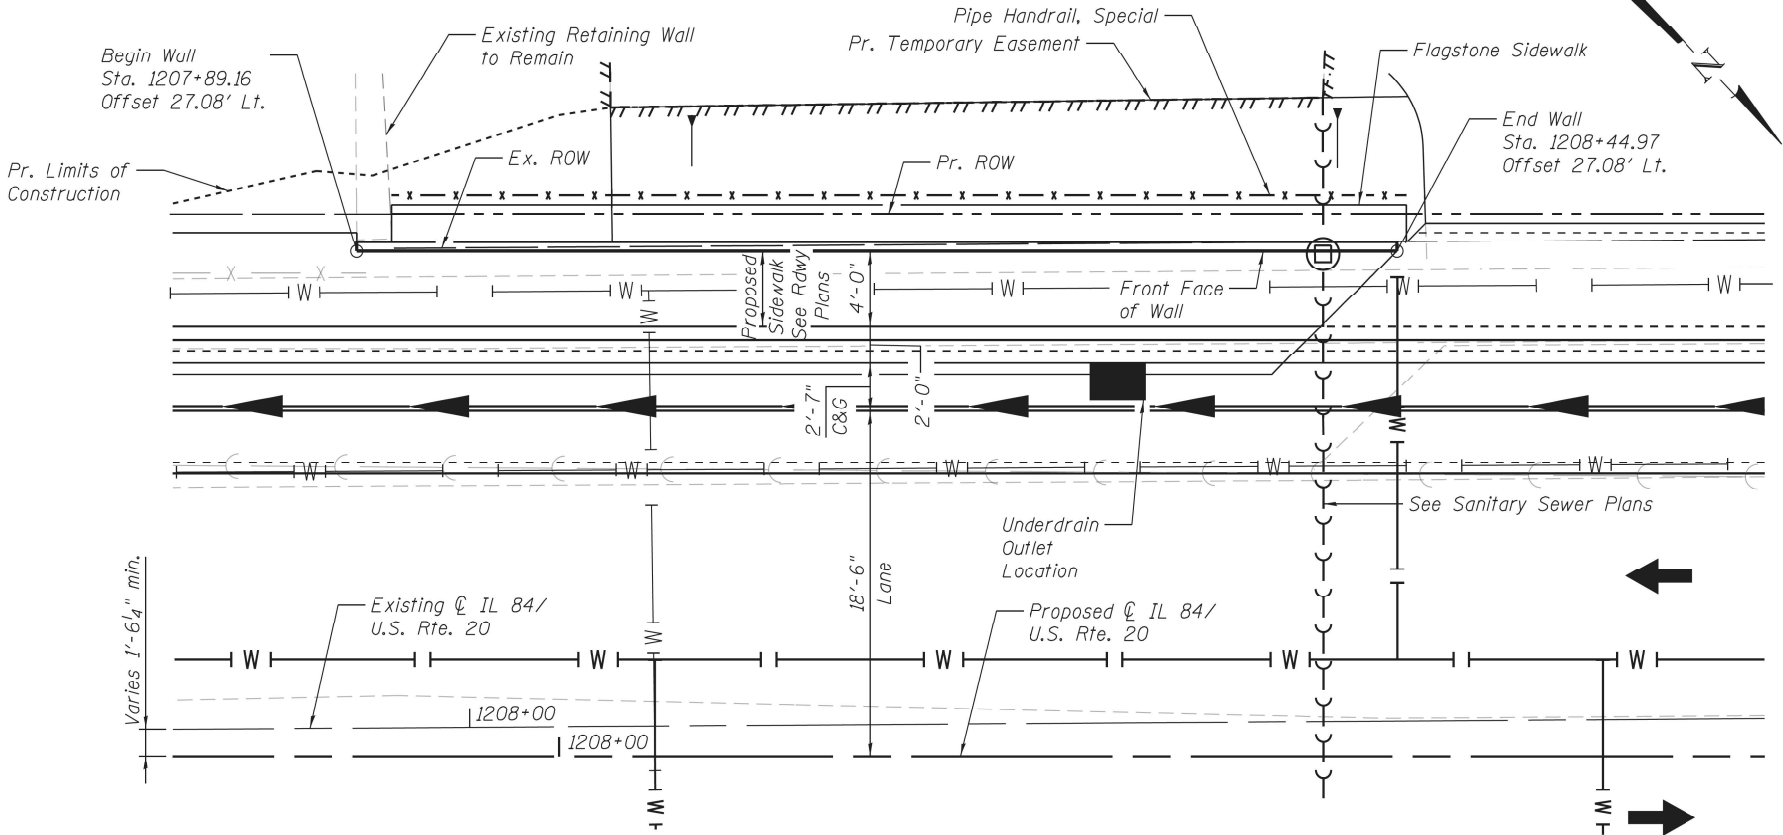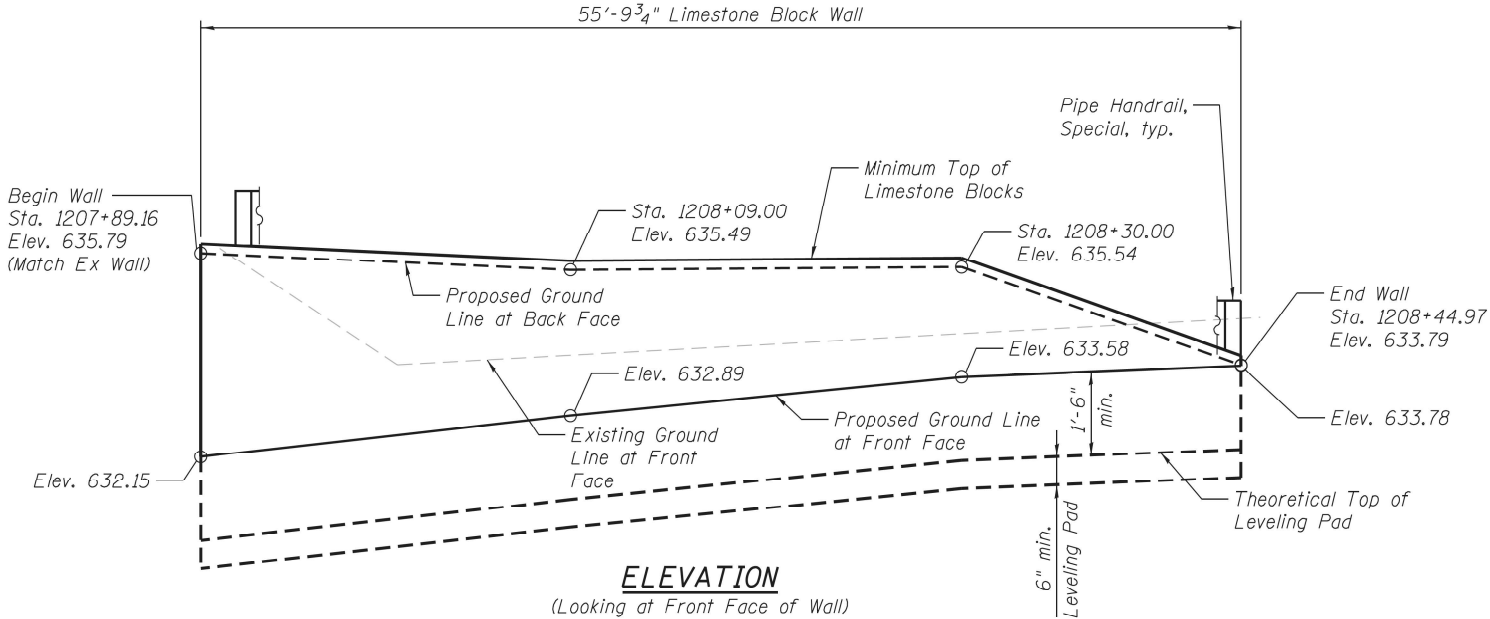

DESIGN SPECIFICATIONS
2017 AASHTO LRFD Bridge Design Specifications, 8th Edition

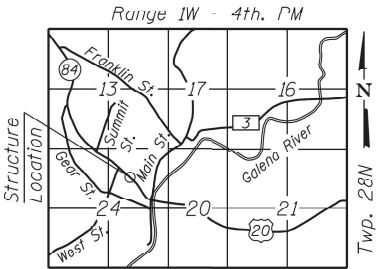


GENERAL PLAN & ELEVATION
IL 84/U.S. ROUTE 20
F.A.P. RTE. 301 - SEC. 29R-1
JO DAVIESS COUNTY
STATION 1207+89.16 TO 1208+44.97
WALL E


MODEL: Wall_E-D264880-001
FILE NAME: E:\018\StructureWall_E13 - Final Plans\CADD_Sheets\Wall_E-D264880.dgn

LIN ENGINEERING, LTD. Consulting Engineers Springfield, Illinois	USER NAME = LIN06-PC	DESIGNED - AML CHECKED - VPT	REVISED - REVISED -	STATE OF ILLINOIS DEPARTMENT OF TRANSPORTATION	GENERAL PLAN AND ELEVATION WALL E SHEET 1 OF 2 SHEETS	F.A.P. RTE.	SECTION	COUNTY	TOTAL SHEETS	SHEET NO.	CONTRACT NO. 64880
	PLOT TIME = 12:49:58 PM	DRAWN - AML	REVISED -			301	29R-1	JO DAVIESS	679	312	
	PLOT DATE = 10/14/2021	CHECKED - VPT	REVISED -								
	ILLINOIS FED. AID PROJECT										


MODEL: Wall_E-D264880-002
FILE NAME: E:\01815\StructureWall E13. Final Plans\CADD_Sheets\Wall_E-D264880.dgn

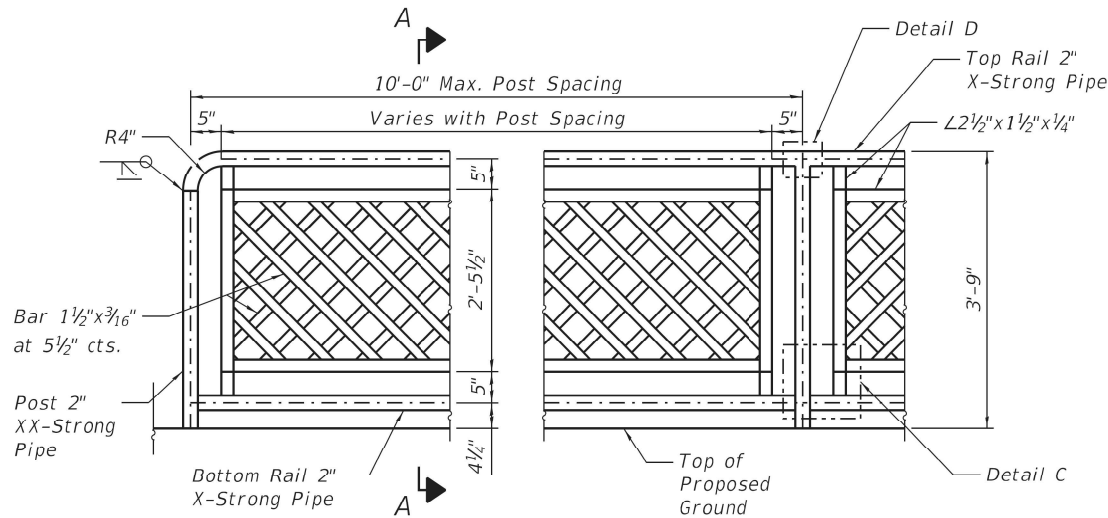

ELEVATION - PIPE HANDRAIL, SPECIAL

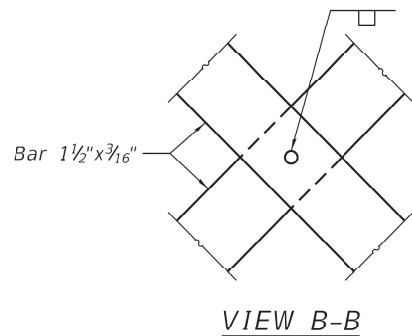


VIEW B-B

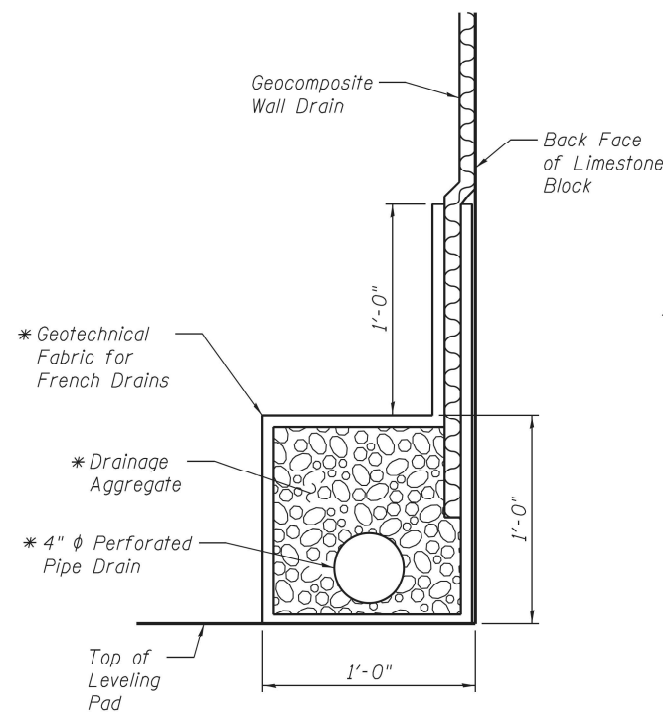


PIPE UNDERDRAIN DETAIL

* Included in the cost of Pipe Underdrains for Structures 4".

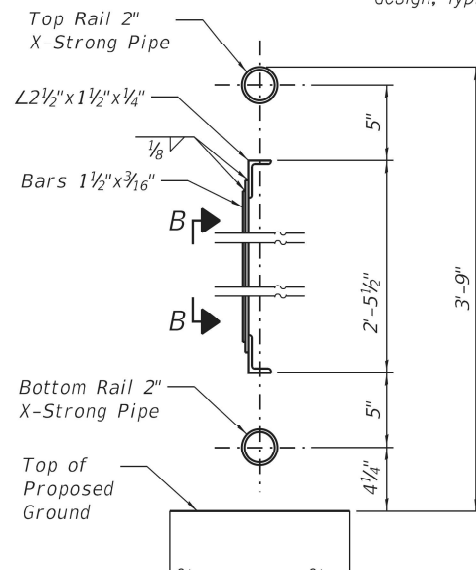

SECTION A-A

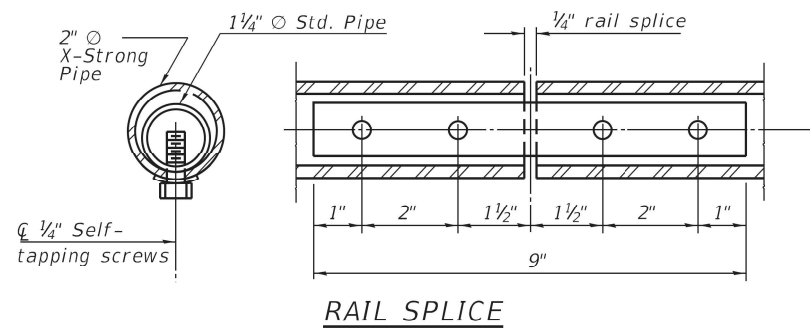


RAIL SPLICE

PIPE HANDRAIL,
SPECIAL LOCATION


Point	Station	Offset
Begin	1207+91.04	30.08' Lt.
End	1208+45.48	30.08' Lt.

TOTAL BILL OF MATERIAL

Item	Unit	Total
Geocomposite Wall Drain	Sq.Yd.	20
Flagstone Sidewalk	Sq.Ft.	109
Pipe Handrail, Special	Foot	55
Retaining Wall, Special	Sq.Ft.	218
Pipe Underdrains for Structures 4"	Foot	56

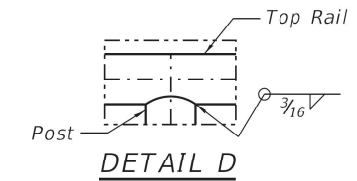


DETAIL D

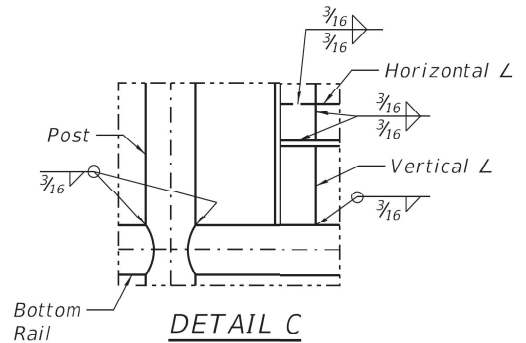

DETAIL C

Notes:
Gripping surfaces shall be uninterrupted by posts, other construction elements, or obstructions.
Ends of handrail shall be rounded.
Handrail shall not rotate within their fittings.
Handrail shall conform to Section 509 of the Standard Specifications, with the exception that all pipe and connections shall be welded, galvanized or aluminum, according to Article 1006.30 or 1006.34.
All posts, railing, splices, anchor devices, and plates shall be painted black using the Inorganic Zinc Rich Primer / Acrylic / Acrylic System for shop and field painting of new structural steel.
Fasteners shall be mechanically galvanized in painted areas.
Post spacing between the points shown in the table is at the discretion of the fabricator, in order to provide an aesthetically pleasing and cost effective design. Spacing of posts shall not exceed 10'-0".
Posts and vertical bars shall be fabricated to be plumb when installed on the retaining wall. Angle the horizontal rails as necessary to follow the vertical profile of the top of retaining wall.
Posts shall be placed in Class SI Concrete Foundation as shown in the Typical Wall Section. Concrete Foundation shall be included in the cost of Pipe Handrail, Special.
The Contractor shall be responsible for field verification of all horizontal and vertical geometry prior to fabrication of the handrail.
Handrail shall satisfy the loading requirements of Section 13.8.2 of the 2017 AASHTO LRFD Bridge Design Specifications, 8th Edition for Pedestrian Railing.
Member sizes shown are for estimating purposes only. The Contractor shall provide design calculations sealed by a Structural Engineer licensed in the State of Illinois with the actual member sizes used for fabrication.
Clear space between elements of the railing shall not allow the passage of a sphere greater than 4" in diameter.
This work shall consist of designing, furnishing, galvanizing, painting, and erecting handrails as listed above and according to these plans. This work shall be paid for at the contract unit price per FOOT for PIPE HANDRAIL, SPECIAL.

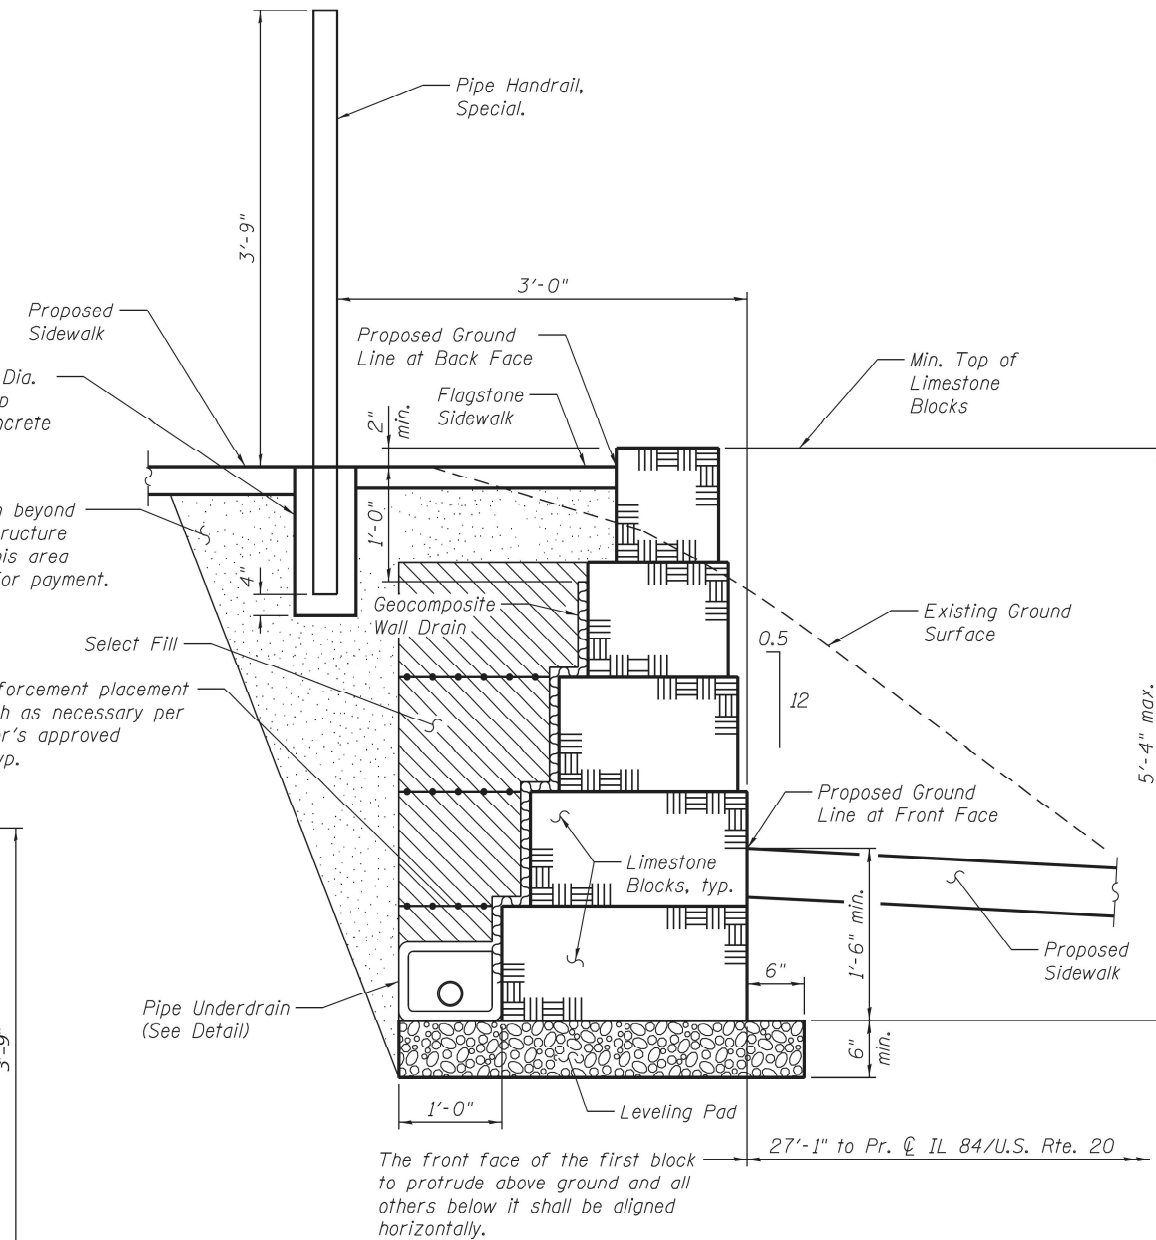

TYPICAL WALL SECTION

** Backfill remainder of structure excavation and over excavation with same material specified for select fill.

STATE OF ILLINOIS
DEPARTMENT OF TRANSPORTATION

DETAILS
WALL E

SHEET 2 OF 2 SHEETS

F.A.P. RTE.	SECTION	COUNTY	TOTAL SHEETS	SHEET NO.
301	29R-1	JO DAVIESS	679	313
CONTRACT NO. 64880				

ILLINOIS FED. AID PROJECT

Benchmark: Handrail at Sta. 1195+33.06, 73.35' Rt. of existing C IL 84/U.S. Rte. 20, Elev. 615.35.

Existing Structure: None.

Northbound traffic will be maintained on IL 84/U.S. Rte. 20 using stage construction. Southbound traffic will be detoured along Gear St.

Notes:
The Limestone Block Wall at this location shall be constructed of Newly Acquired Stone in accordance with the Special Provision for Retaining Wall, Special.
Construction vibration monitoring shall be performed in accordance with the contract Special Provisions.

LEGEND


- W— Ex. Underground Water Pipe
- W— Pr. Underground Water Pipe
- Ex. Sanitary Sewer
- Pr. Manhole
- Pr. Inlet
- Pr. Storm Sewer
- Pr. Sanitary Sewer
- x - Pr. Handrail

DESIGN SPECIFICATIONS

2017 AASHTO LRFD Bridge Design Specifications, 8th Edition

PROFILE GRADE

(Along Proposed C IL 84/U.S. Rte. 20)

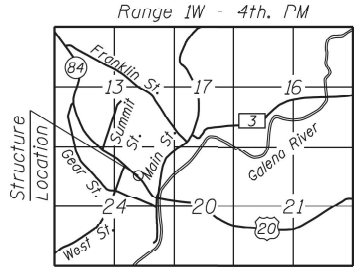

LOCATION SKETCH

GENERAL PLAN & ELEVATION



IL 84/U.S. ROUTE 20

F.A.P. RTE. 301 - SEC. 29R-1


JO DAVIESS COUNTY

STATION 1209+17.77 TO 1209+40.58

WALL F

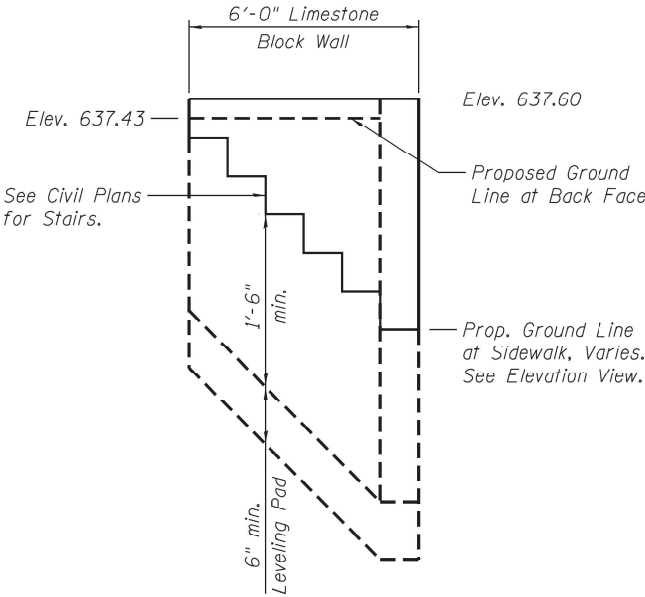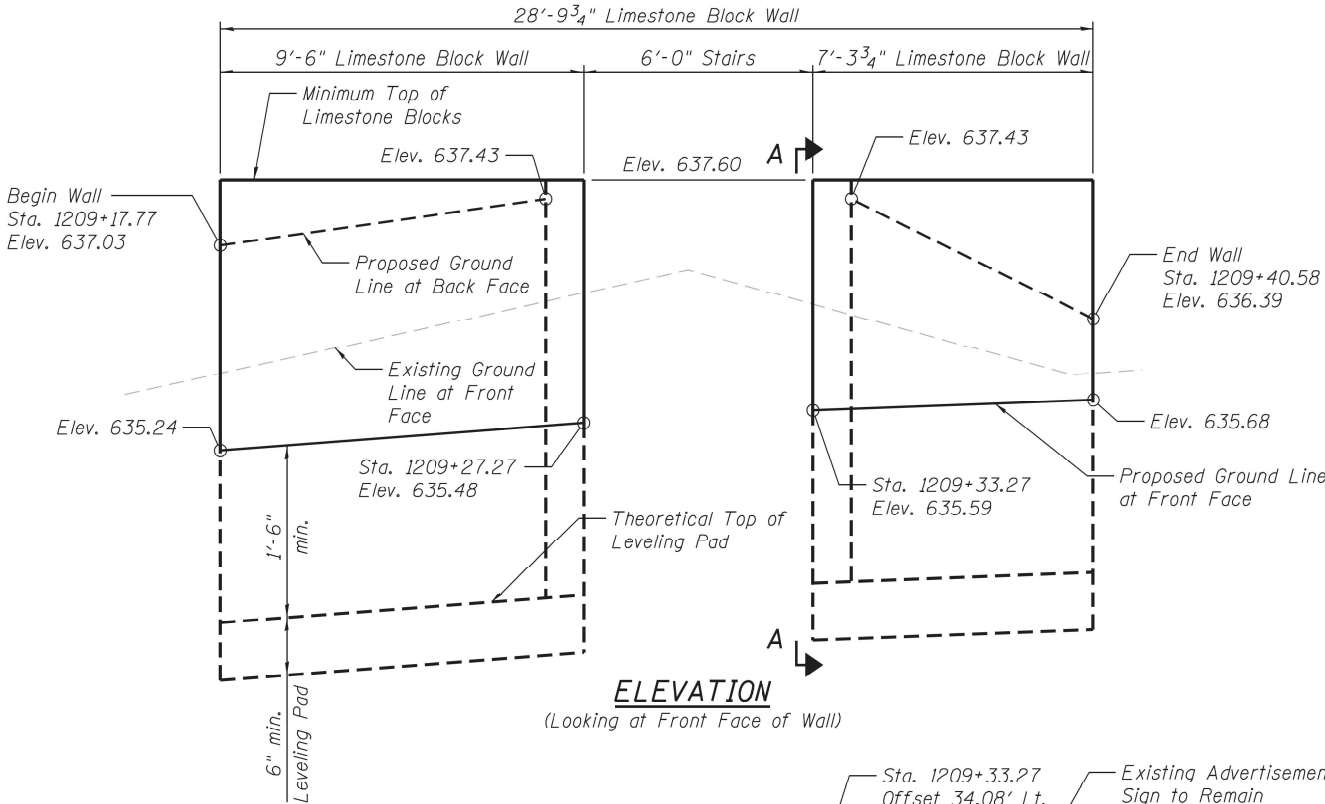

VIEW A-A
(Opposite Side Wall Similar)

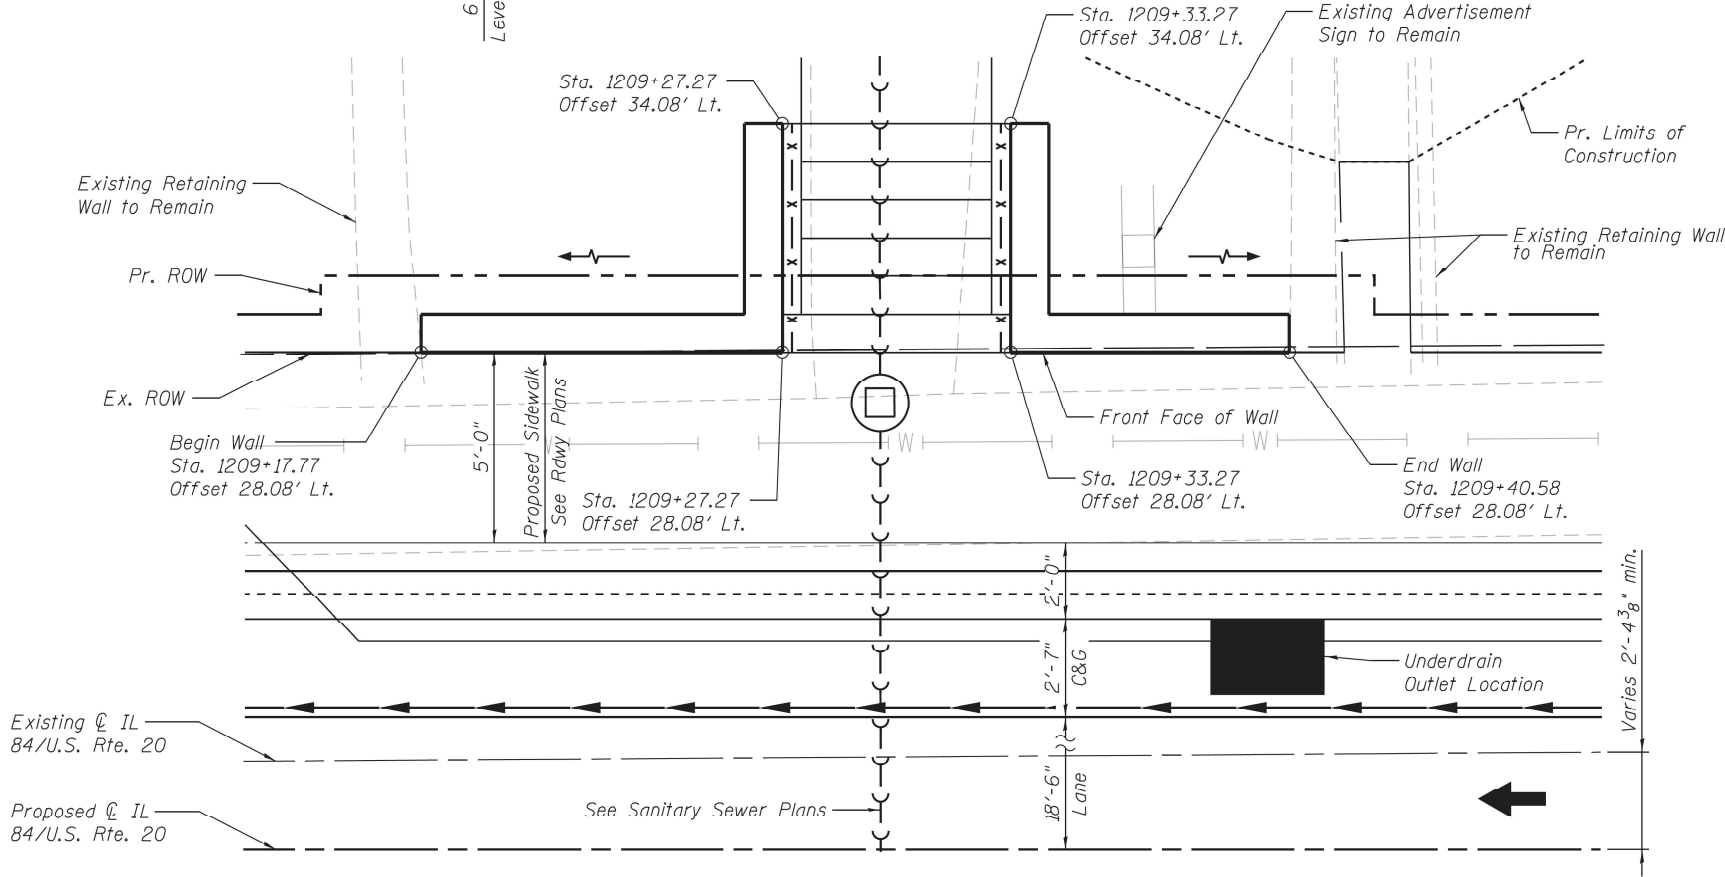

PLAN

Stations and offsets are measured from Proposed C IL 84/U.S. Rte. 20 to Proposed Ground Line at Front Face of Wall.

Lin Engineering, Ltd.
Consulting Engineers
Springfield, Illinois

USER NAME	=	LIN06-PC
DESIGNED	-	AML
CHECKED	-	VPT
PLOT TIME	=	12:50:02 PM
DRAWN	-	AML
PLOT DATE	=	10/14/2021
CHECKED	-	VPT

REVISED	-
REVISED	-
REVISED	-
REVISED	-

STATE OF ILLINOIS
DEPARTMENT OF TRANSPORTATION

GENERAL PLAN AND ELEVATION
WALL F


SHEET 1 OF 2 SHEETS

F.A.P. RTE.	SECTION	COUNTY	TOTAL SHEETS	SHEET NO.
301	29R-1	JO DAVIESS	679	314
CONTRACT NO. 64880				

ILLINOIS FED. AID PROJECT


TOTAL BILL OF MATERIAL

Item	Unit	Total
Geocomposite Wall Drain	Sq.Yd.	7
Retaining Wall, Special	Sq.Ft.	95
Pipe Underdrains for Structures 4"	Foot	26

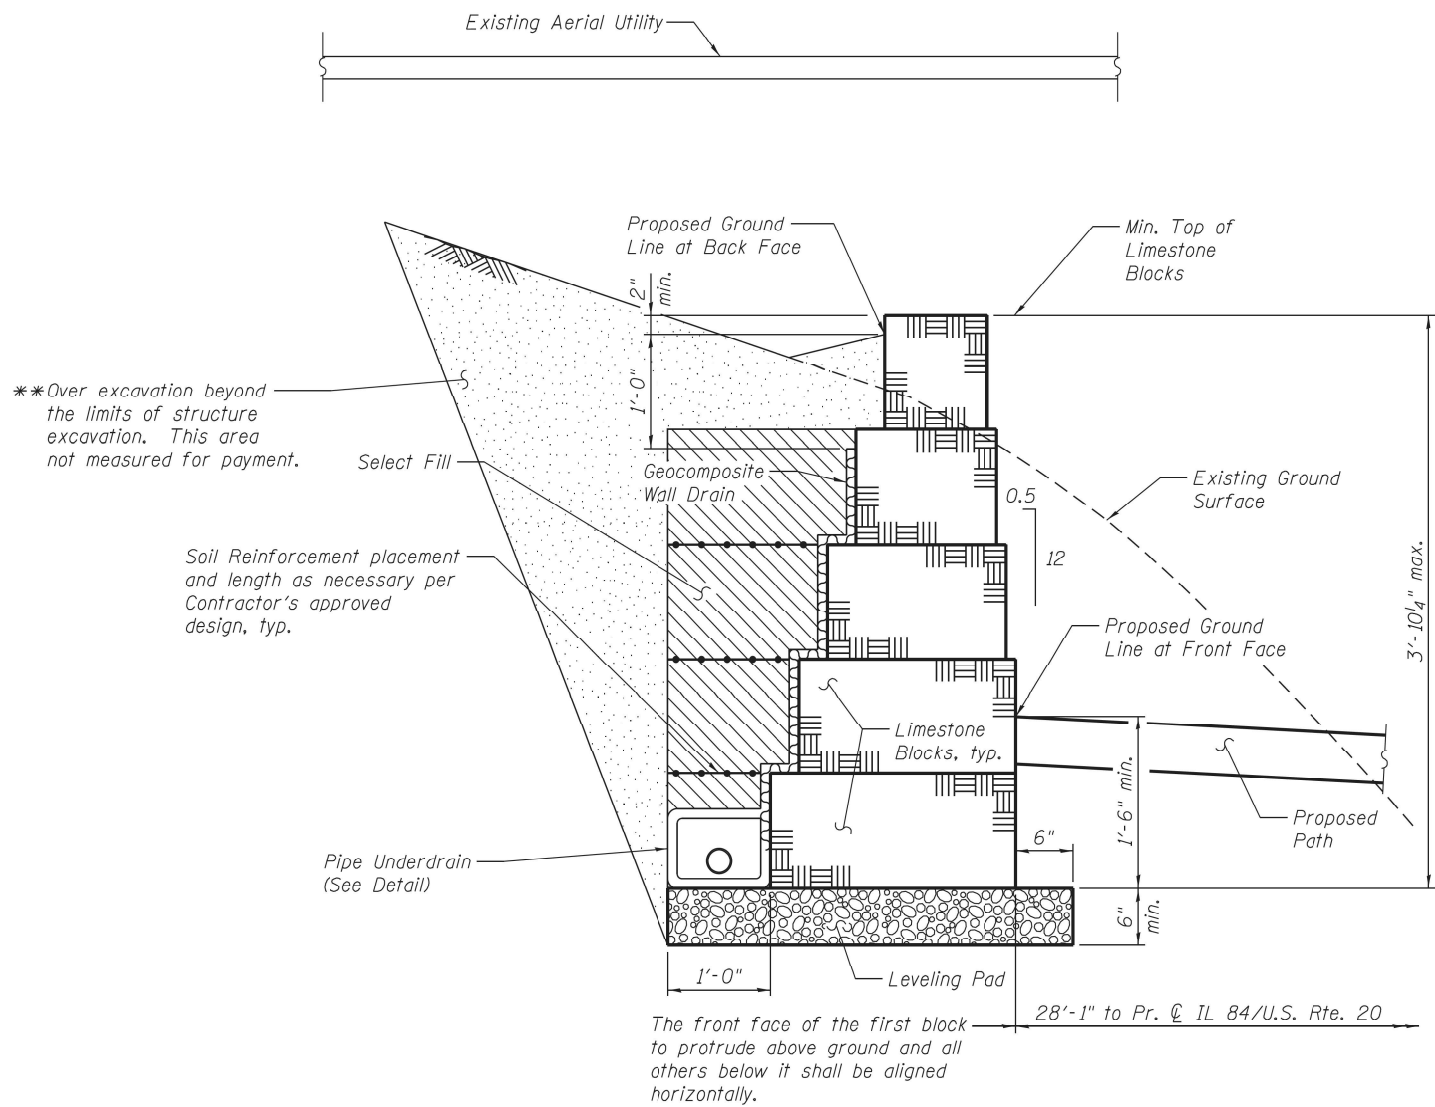

TYPICAL WALL SECTION

** Backfill remainder of structure excavation and over excavation with same material specified for select fill.

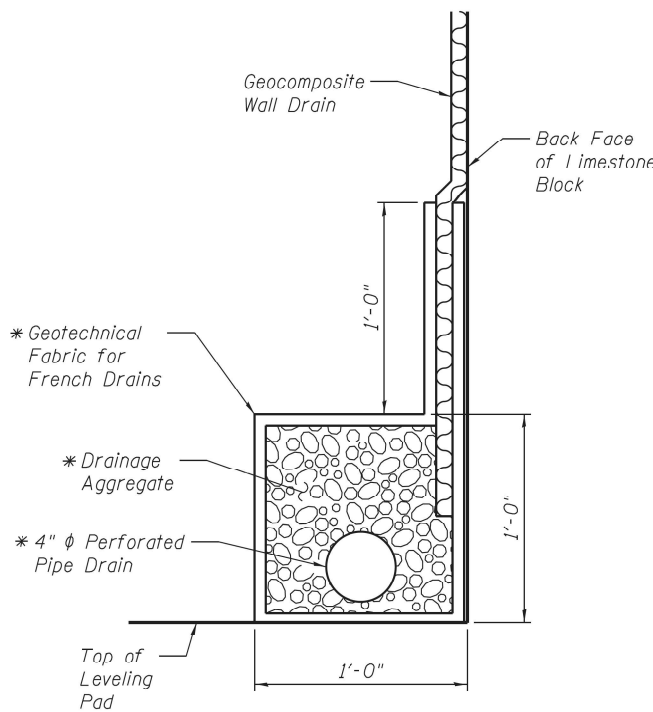

PIPE UNDERDRAIN DETAIL

* Included in the cost of Pipe Underdrains for Structures 4".

MODEL: Wall_F-D264880-002
FILE NAME: E:\101815\StructureWall_F3. Final Plans\CADD_Sheets\Wall_F-D264880.dgn



USER NAME =	LIN06-PC	DESIGNED -	AML	REVISED -	
		CHECKED -	VPT	REVISED -	
PLOT TIME =	12:50:03 PM	DRAWN -	AML	REVISED -	
PLOT DATE =	10/14/2021	CHECKED -	VPT	REVISED -	

STATE OF ILLINOIS
DEPARTMENT OF TRANSPORTATION

DETAILS
WALL F

SHEET 2 OF 2 SHEETS

F.A.P. RTE.	SECTION	COUNTY	TOTAL SHEETS	SHEET NO.
301	29R-1	JO DAVIESS	679	315
CONTRACT NO. 64880				
ILLINOIS FED. AID PROJECT				

Benchmark: Handrail at Sta. 1195+33.06, 73.35' Rt. of existing @ IL 84/U.S. Rte. 20, Elev. 615.35.




Existing Structure: Existing retaining wall was constructed at an unknown date and is of historical significance. Existing retaining wall is 116'-2" in total length measured along the front face of the wall. It is composed of historic stone blocks. The entire length of the existing wall is to be carefully deconstructed and salvaged and will become the property of the City of Galena. Contractor shall deliver salvaged stone to the City, at a time and location to be coordinated with the City Engineer, Andy Lewis, available at (815) 777-1050 or alewis@cityofgalena.org.

Northbound traffic will be maintained on IL 84/U.S. Rte. 20 using stage construction. Southbound traffic will be detoured along Gear St.


Notes:
The Limestone Block Wall at this location shall be constructed of Newly Acquired Stone in accordance with the Special Provision for Retaining Wall, Special. Construction vibration monitoring shall be performed in accordance with the contract Special Provisions. Soil boring logs for borings B-1d and B-2d are available within the Roadway plans.

LEGEND

- Boring
- Ex. Sanitary Sewer
- Ex. Water Line
- Ex. Water Valve Box
- Pr. Manhole
- Pr. Inlet
- Pr. Storm Sewer
- Pr. Water Line
- Pr. Water Valve Box
- Pr. Handrail

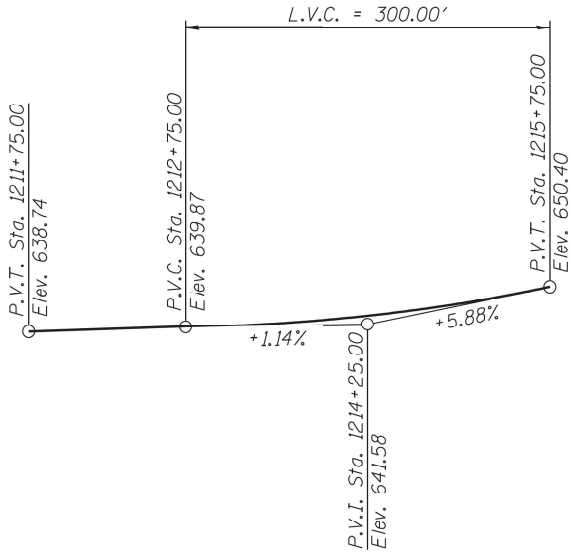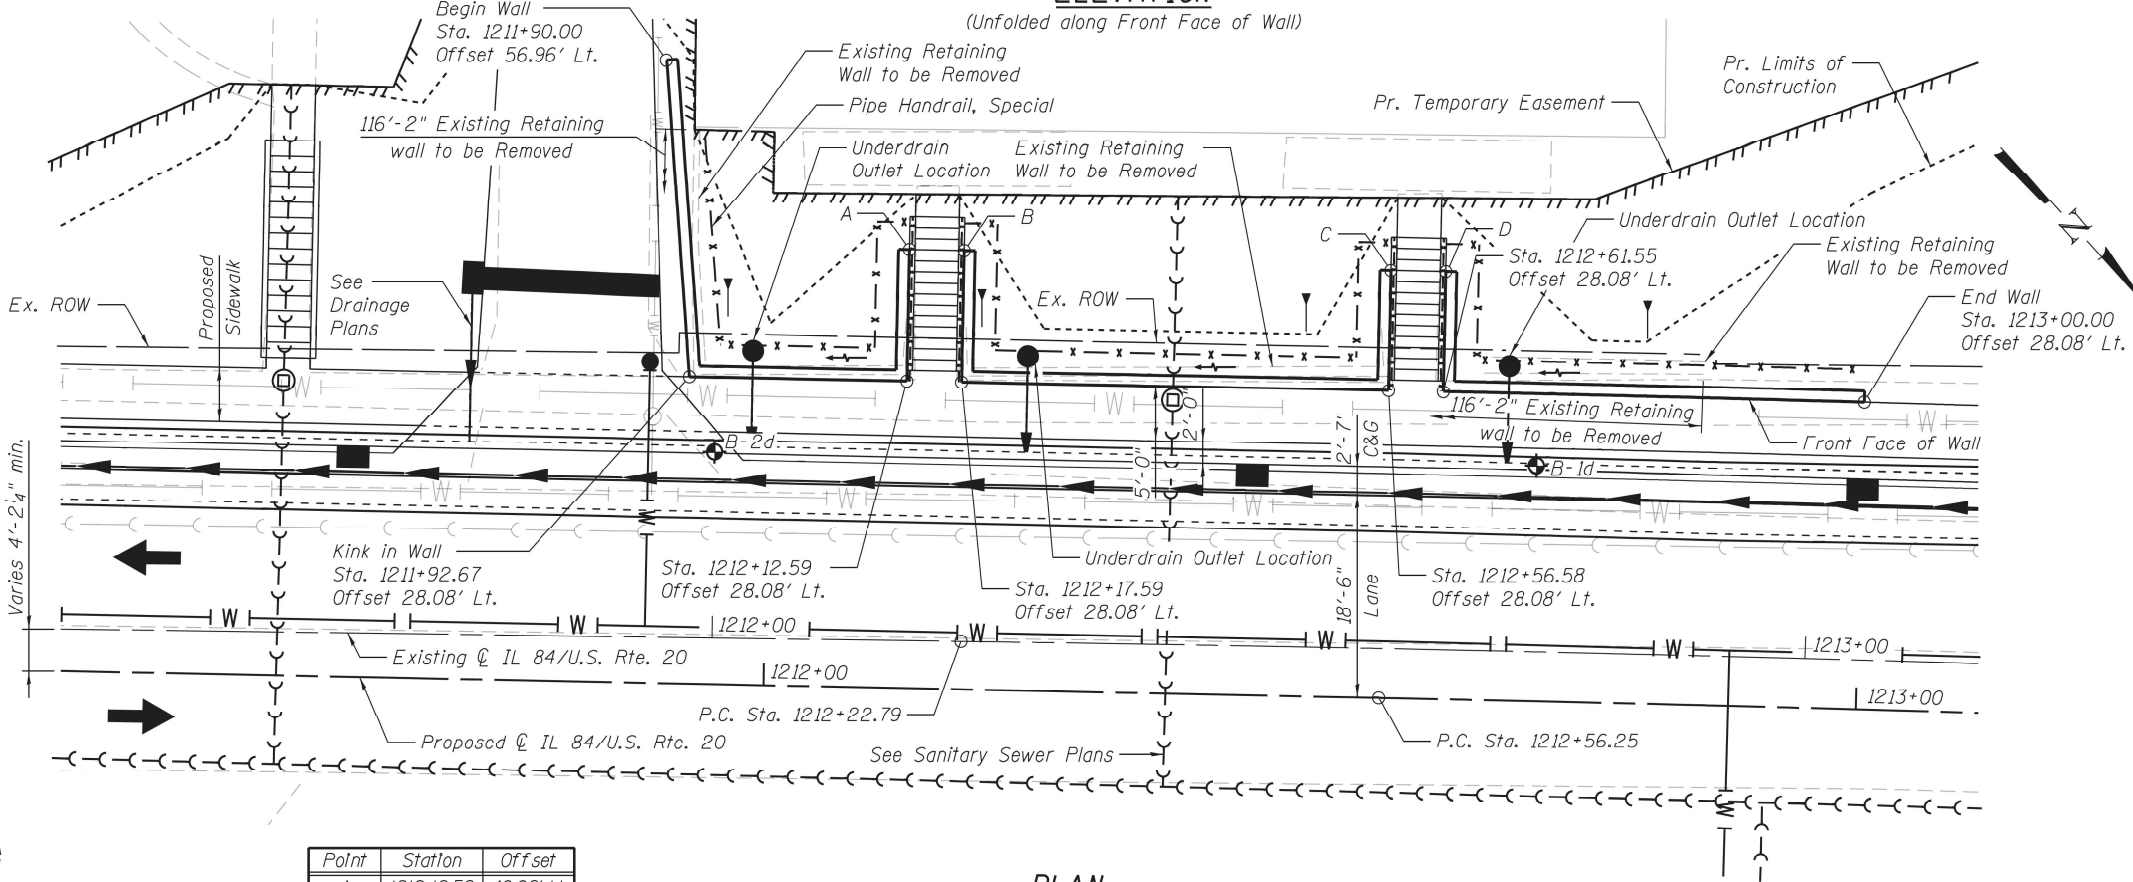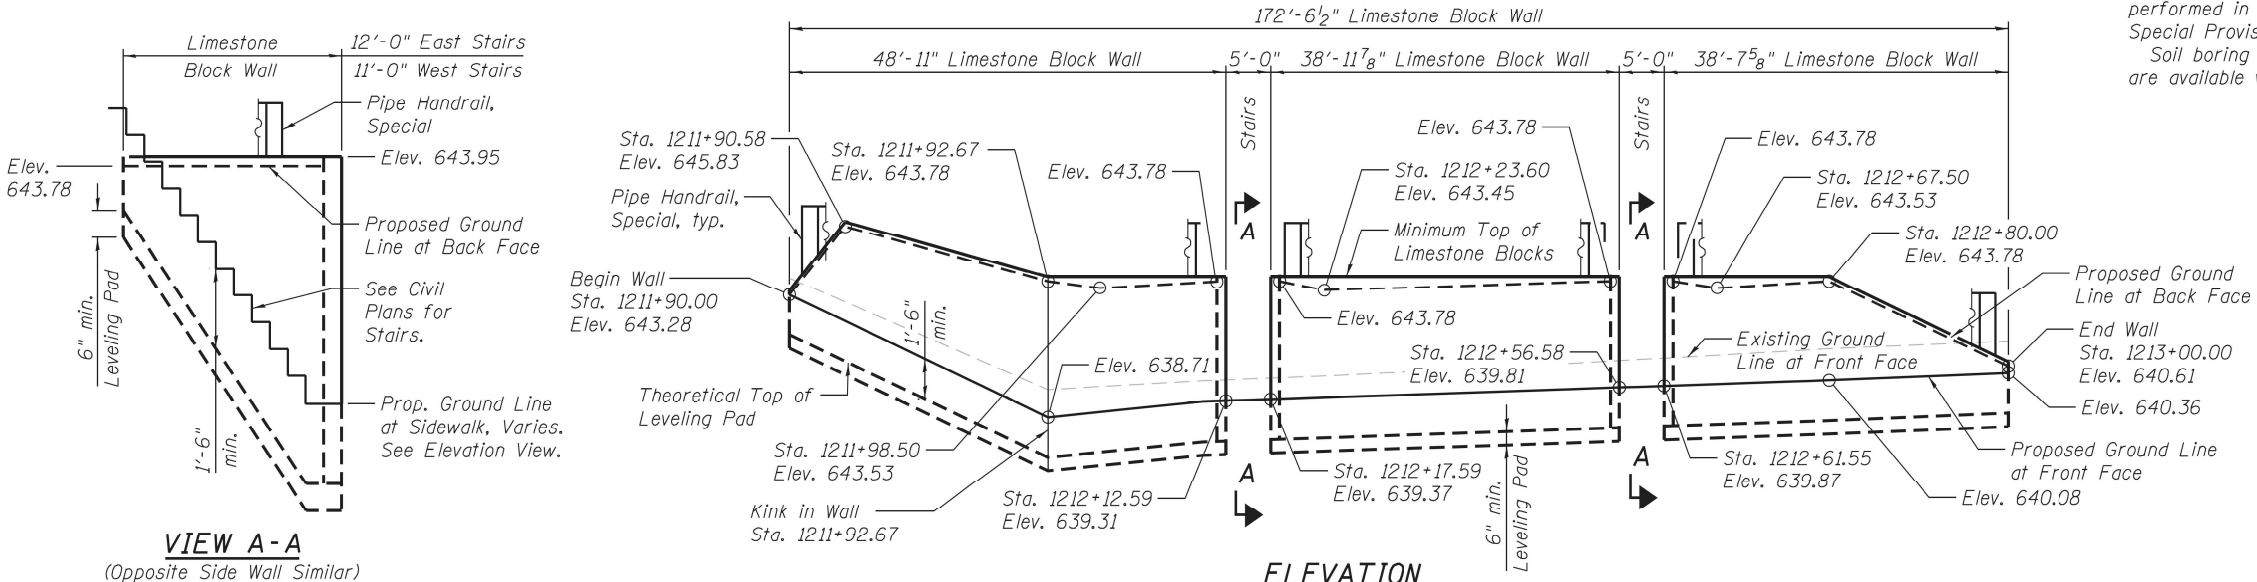

PROFILE GRADE
(Along Proposed @ IL 84/U.S. Rte. 20)

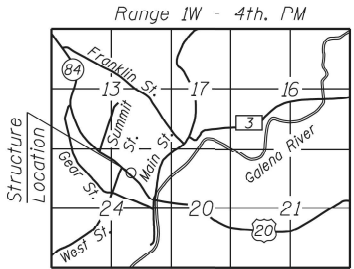

LOCATION SKETCH

GENERAL PLAN & ELEVATION

IL 84/U.S. ROUTE 20

F.A.P. RTE. 301 - SEC. 29R-1

JO DAVIESS COUNTY

STATION 1211+90.00 TO 1213+00.00

WALL G

CURVE DATA

Prop. Curve 71250
P.I. Sta. = 1214+77.32
 $\Delta = 4^\circ 25' 21"$ (RT)
 $D = 1^\circ 00' 03"$
 $R = 5,725.15'$
 $T = 221.07'$
 $L = 441.92'$
 $E = 4.27'$
P.C. Sta. = 1212+56.25
P.T. Sta. = 1216+98.17

Point	Station	Offset
A	1212+12.59	40.08' Lt.
B	1212+17.59	40.08' Lt.
C	1212+56.58	39.08' Lt.
D	1212+61.55	39.08' Lt.

DESIGN SPECIFICATIONS

2017 AASHTO LRFD Bridge Design Specifications, 8th Edition

PLAN

Stations and offsets are measured from Proposed @ IL 84/U.S. Rte. 20 to Proposed Ground Line at Front Face of Wall.

STATE OF ILLINOIS
DEPARTMENT OF TRANSPORTATION

GENERAL PLAN AND ELEVATION
WALL G

SHEET 1 OF 2 SHEETS

F.A.P. RTE.	SECTION	COUNTY	TOTAL SHEETS	SHEET NO.
301	29R-1	JO DAVIESS	679	316
CONTRACT NO. 64880				
ILLINOIS FED. AID PROJECT				

LIN ENGINEERING, LTD.
Consulting Engineers
Springfield, Illinois


USER NAME = LIN06-PC
PLOT TIME = 12:50:04 PM
PLOT DATE = 10/14/2021

DESIGNED - AML
CHECKED - VPT
DRAWN - AML
CHECKED - VPT


REVISED -
REVISED -
REVISED -
REVISED -

MODEL: Wall_G-D264880-001
FILE NAME: E:\1018\StructureWall_G3_Final Plans\CADD_Sheets\Wall_G-D264880.dgn


MODEL: Wall_C-D264880-002
FILE NAME: E:\018\StructureWall G3_ Final Plans\CADD_Sheets\Wall_G-D264880.dgn

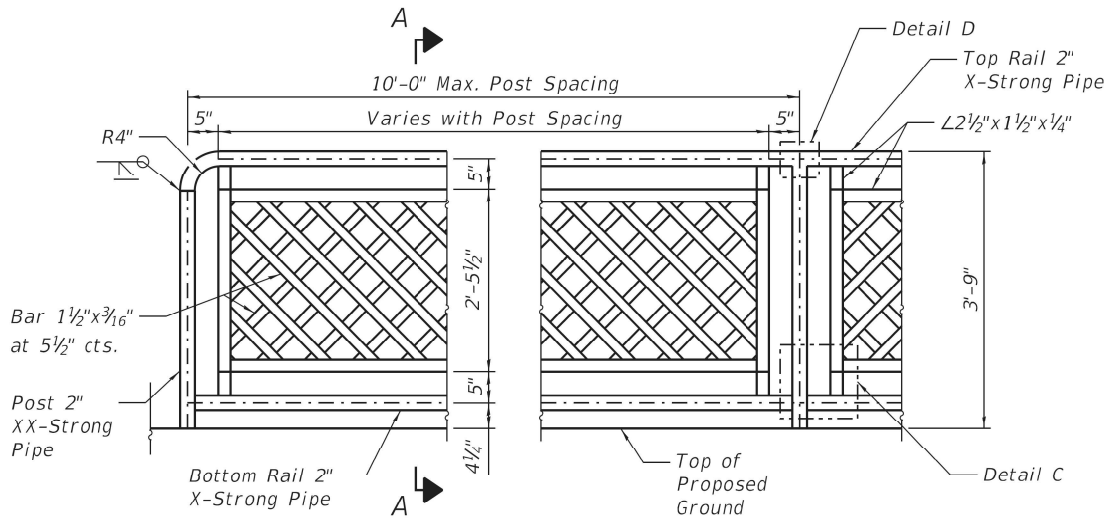

ELEVATION - PIPE HANDRAIL, SPECIAL

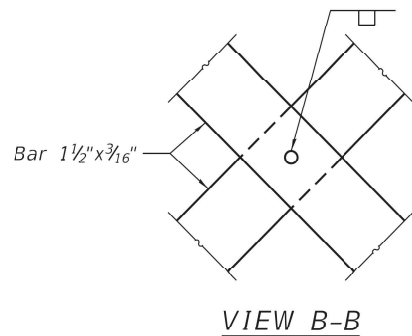


VIEW B-B

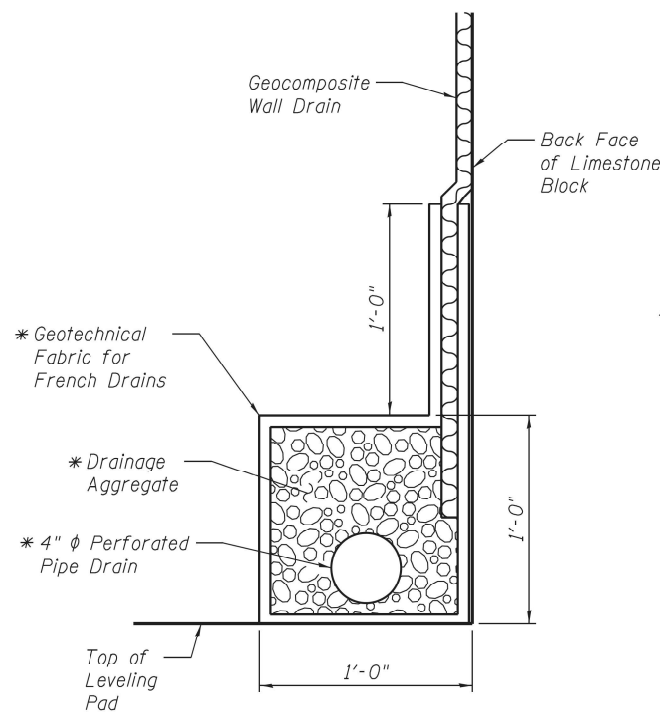


PIPE UNDERDRAIN DETAIL

* Included in the cost of Pipe Underdrains for Structures 4".

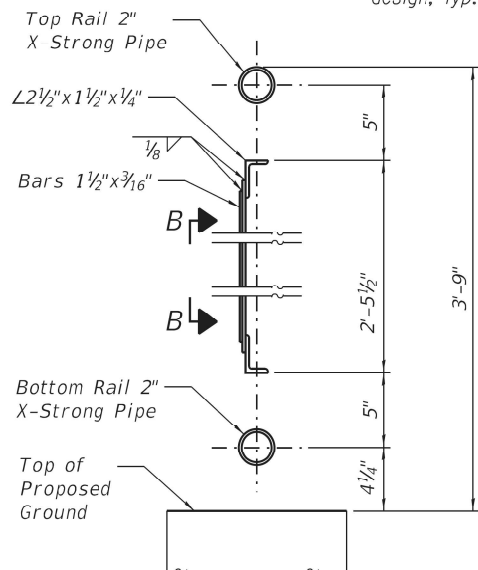

SECTION A-A

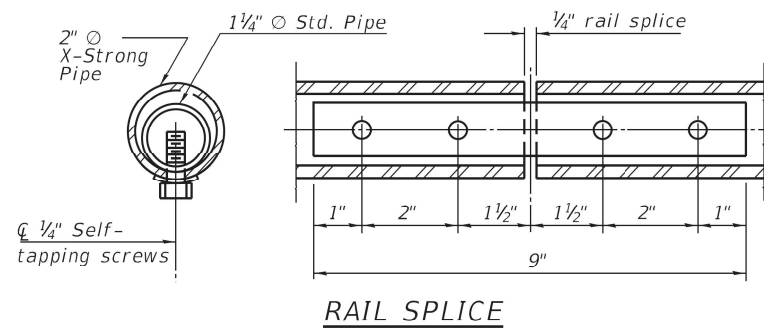

RAIL SPLICE


PIPE HANDRAIL,
SPECIAL LOCATION

Point	Station	Offset
*** Begin	1211+93.58	50.82' Lt.
Kink	1211+95.40	31.08' Lt.
Kink	1212+09.59	31.08' Lt.
Kink	1212+09.59	42.58' Lt.
End	1212+12.59	42.58' Lt.
*** Begin	1212+17.59	42.58' Lt.
Kink	1212+20.59	42.58' Lt.
Kink	1212+20.59	31.08' Lt.
Kink	1212+53.58	31.08' Lt.
Kink	1212+53.58	41.59' Lt.
End	1212+56.58	41.59' Lt.
*** Begin	1212+61.55	41.58' Lt.
Kink	1212+64.52	41.58' Lt.
Kink	1212+64.53	31.08' Lt.
End	1212+99.35	31.08' Lt.


*** Station and offset shown are at the anticipated intersection of the pipe handrail with the front face of the wall along the stairs, or at the intersection of the pipe handrail with the building. The actual end point of the handrail shall be adjusted at the discretion of the fabricator in order to provide an aesthetically pleasing end condition, while also minimizing the horizontal clear space between the end of the rail and any adjacent surfaces, appurtenances, or barriers.

TOTAL BILL OF MATERIAL

Item	Unit	Total
Rock Excavation for Structures	Cu.Yd.	10
Geocomposite Wall Drain	Sq.Yd.	76
Retaining Wall Removal	Foot	117
Pipe Handrail, Special	Foot	158.0
Retaining Wall, Special	Sq.Ft.	879
Pipe Underdrains for Structures 4"	Foot	171

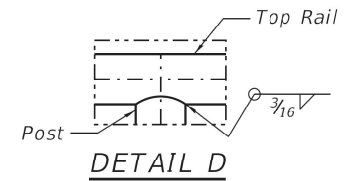

DETAIL D

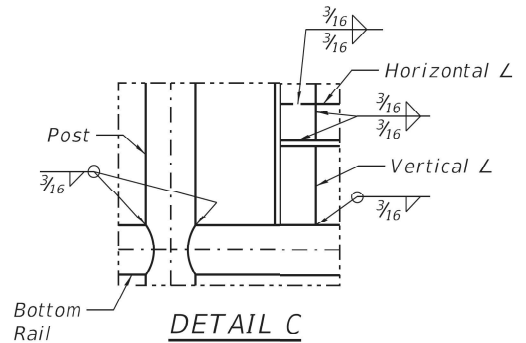

DETAIL C

Notes:
Gripping surfaces shall be uninterrupted by posts, other construction elements, or obstructions.
Ends of handrail shall be rounded.
Handrail shall not rotate within their fittings.
Handrail shall conform to Section 509 of the Standard Specifications, with the exception that all pipe and connections shall be welded, galvanized or aluminum, according to Article 1006.30 or 1006.34.
All posts, railing, splices, anchor devices, and plates shall be painted black using the Inorganic Zinc Rich Primer / Acrylic / Acrylic System for shop and field painting of new structural steel.
Fasteners shall be mechanically galvanized in painted areas.
Post spacing between the points shown in the table is at the discretion of the fabricator, in order to provide an aesthetically pleasing and cost effective design. Spacing of posts shall not exceed 10'-0".
Posts and vertical bars shall be fabricated to be plumb when installed on the retaining wall. Angle the horizontal rails as necessary to follow the vertical profile of the top of retaining wall.
Posts shall be placed in Class SI Concrete Foundation as shown in the Typical Wall Section. Concrete Foundation shall be included in the cost of Pipe Handrail, Special.
The Contractor shall be responsible for field verification of all horizontal and vertical geometry prior to fabrication of the handrail.
Handrail shall satisfy the loading requirements of Section 13.8.2 of the 2017 AASHTO LRFD Bridge Design Specifications, 8th Edition for Pedestrian Railing.
Member sizes shown are for estimating purposes only. The Contractor shall provide design calculations sealed by a Structural Engineer licensed in the State of Illinois with the actual member sizes used for fabrication.
Clear space between elements of the railing shall not allow the passage of a sphere greater than 4" in diameter.
This work shall consist of designing, furnishing, galvanizing, painting, and erecting handrails as listed above and according to these plans. This work shall be paid for at the contract unit price per FOOT for PIPE HANDRAIL, SPECIAL.

STATE OF ILLINOIS
DEPARTMENT OF TRANSPORTATION

DETAILS
WALL G

SHEET 2 OF 2 SHEETS

F.A.P. RTE.	SECTION	COUNTY	TOTAL SHEETS	SHEET NO.
301	29R-1	JO DAVISS	679	317
CONTRACT NO. 64880				



ILLINOIS FED. AID PROJECT

Benchmark: Headwall at Sta. 1227+99.96, 35.85' Lt. of existing CL 84/U.S. Rte. 20, Elev. 682.42.

Existing Structure: None.

Northbound traffic will be maintained on IL 84/U.S. Rte. 20 using stage construction. Southbound traffic will detoured along Gear St.

Note:
Proposed Water Line and Proposed Sanitary Sewer to be located in field to miss soldier piles. See Water Main and Sanitary Sewer Plans.

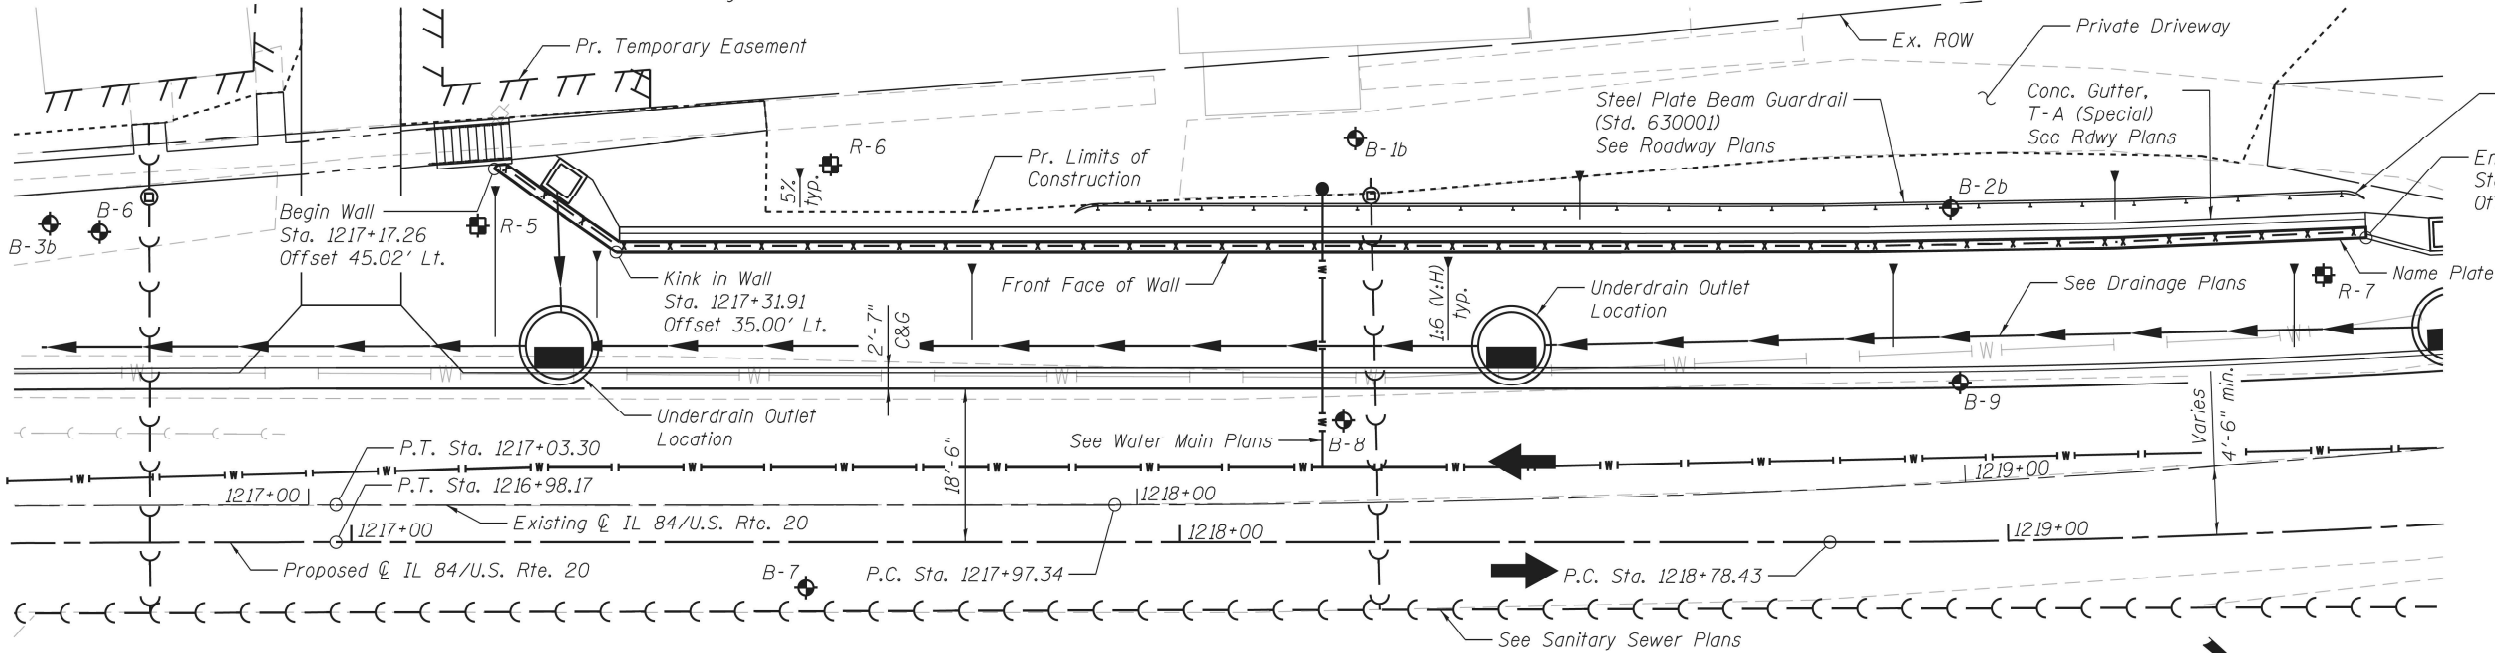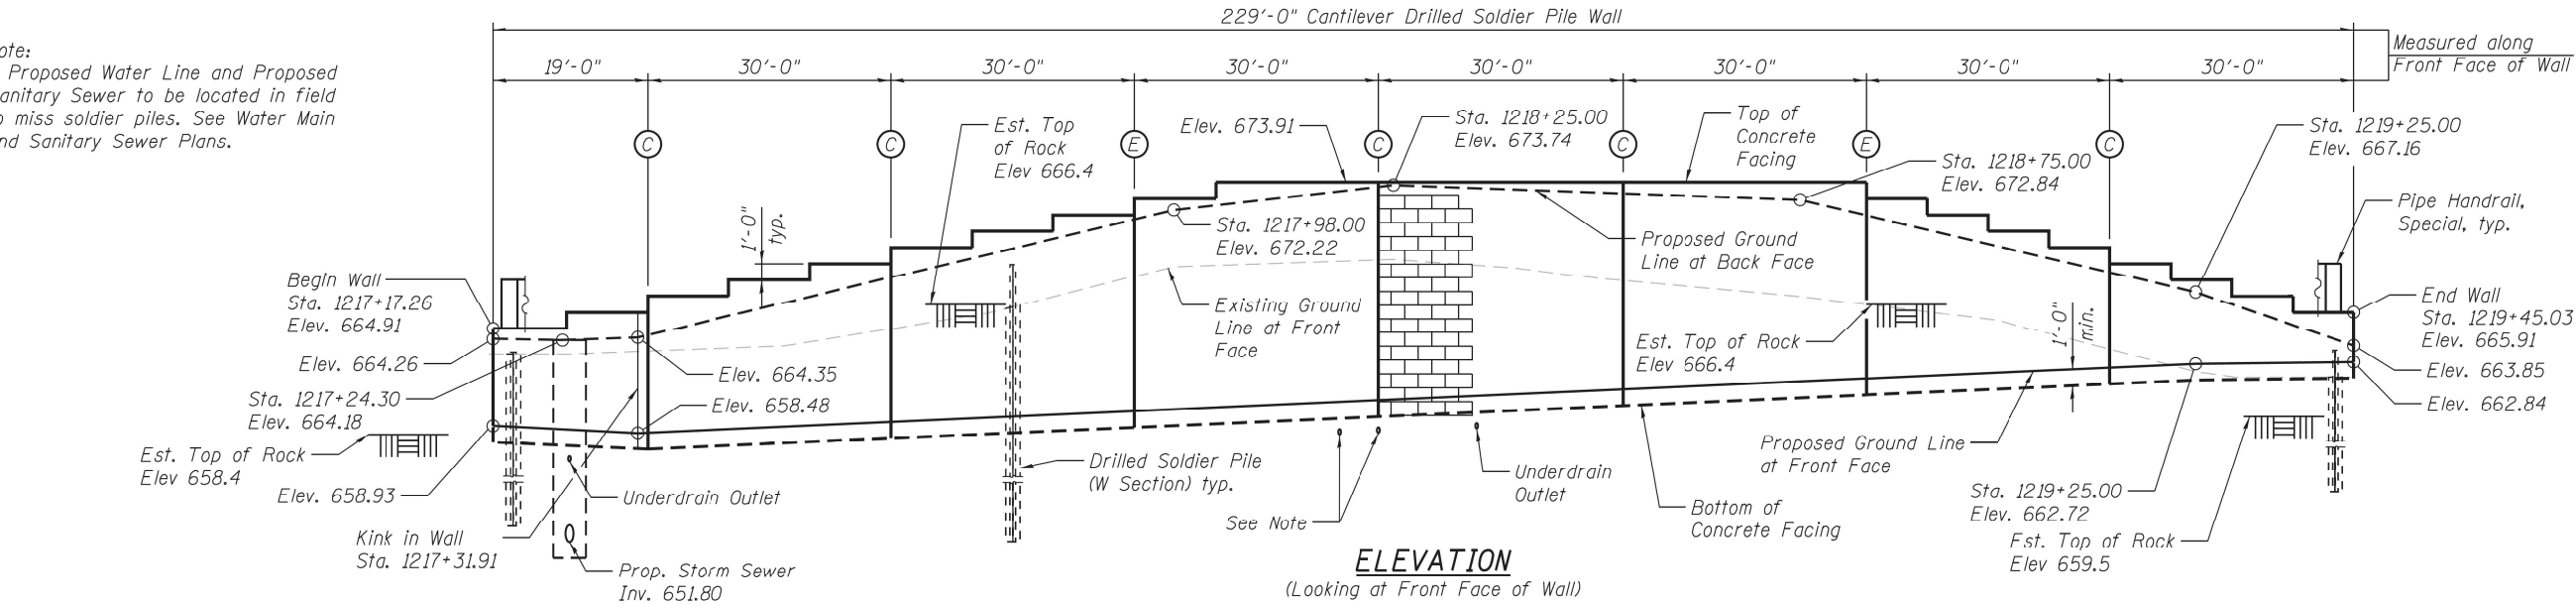

PLAN

Stations and offsets are measured from Proposed CL 84/U.S. Rte. 20 to Front Face of Wall.

CURVE DATA

Prop. Curve 71260
P.I. Sta. = 1220+77.60
 $\Delta = 18^\circ 06' 22''$ (LT)
 $D = 4^\circ 35' 01''$
 $R = 1,250.00'$
 $T = 199.17'$
 $L = 395.02'$
 $E = 15.77'$
P.C. Sta. = 1218+78.43
P.T. Sta. = 1222+73.44

DESIGN STRESSES

FIELD UNITS

$f'_c = 3,500$ psi
 $f_y = 60,000$ psi (Reinforcement)
 $f_y = 50,000$ psi (M270 Grade 50)

DESIGN SPECIFICATIONS


2017 AASHTO LRFD Bridge Design Specifications, 8th Edition

LEGEND

- Boring
- Const. Jt.
- Exp. Jt.
- Ex. Sign
- Pr. Inlet
- Ex. Water
- Pr. Water
- Ex. Lightpole
- Ex. Manhole
- Pr. Manhole
- Ex. Power Pole
- Ex. Sanitary Sewer
- Ex. Storm Sewer
- Ex. Drainage Tile
- Pr. Storm Sewer
- Pr. Sanitary Sewer
- Rock Depth Probe

INDEX OF SHEETS

- General Plan and Elevation
- General Data
- Typical Sections
- Drain Details
- Soldier Piles
- Concrete Facing
- Handrail
- Boring Logs

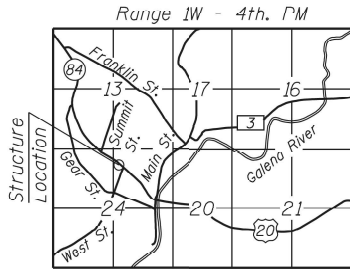

LOCATION SKETCH

GENERAL PLAN & ELEVATION

IL 84/U.S. ROUTE 20

F.A.P. RTE. 301 - SEC. 29R-1

JO DAVIESS COUNTY

STATION 1217+17.26 TO 1219+45.03

STRUCTURE NO. 043-7010



Vincent P. Tabor
Licensed Structural Engineer
State of Illinois No. 081-007047
Expires 11/30/2022

Date

**STATE OF ILLINOIS
DEPARTMENT OF TRANSPORTATION**

**GENERAL PLAN AND ELEVATION
S.N. 043-7010**

SHEET 1 OF 13 SHEETS

F.A.P. RTE.	SECTION	COUNTY	TOTAL SHEETS	SHEET NO.
301	29R-1	JO DAVIESS	679	318
				CONTRACT NO. 64880

ILLINOIS FED. AID PROJECT

LIN ENGINEERING, LTD.
Consulting Engineers
Springfield, Illinois

USER NAME =	LIN06-PC	DESIGNED -	AML	REVISED -	
		CHECKED -	VPT	REVISED -	
PLOT TIME =	12:50:06 PM	DRAWN -	AML	REVISED -	
PLOT DATE =	10/14/2021	CHECKED -	VPT	REVISED -	

MODEL: Default
FILE NAME: E:\J018\StructWall HV4 - Final Design\Design Plans\CADD_Sheets\0437010-D264880-002-Gen Data.dgn

SUGGESTED SEQUENCE OF CONSTRUCTION


- Complete Structure Excavation to the top of Soldier Piles.
- Drill shaft excavations for Soldier Piles to specified tip elevations, maintaining required tolerances and hole stability.
- Remove loose material and excess water from excavated shafts, and set Soldier Pile in hole, using temporary bracing to maintain correct elevation, clearances, and position during and after placement of concrete.
- Place encasement concrete around Soldier Pile to the level of the base of the proposed Concrete Facing.
- Place Controlled Low Strength Material (C.L.S.M.) around Soldier Pile to the top of the ground surface.
- Excavate the soil in front of the wall to proposed grade, with simultaneous removal of C.L.S.M. at the face of the Soldier Piles and placement of lagging as required.
- Construct wall drainage features, including underdrain at the base of wall.
- Place Shear Studs on Soldier Piles and construct concrete facing.
- Complete final grading at the base and top of the wall.

GENERAL NOTES

- Reinforcement Bars designated (E) shall be Epoxy Coated.
- All exposed concrete edges shall have a 3/4" X 45° chamfer, except where shown otherwise. Chamfer on vertical edges shall be continued a minimum of one foot below finished ground level.
- Reinforcement Bar bending dimensions are out to out.
- No field welding is permitted except as specified in the contract documents.
- No construction joints except those shown on the plans will be allowed unless approved by the engineer.
- It shall be the contractor's responsibility to verify the location of all utilities prior to starting construction. Contact J.U.L.I.E., 800-892-0123.
- The Contractor shall use care when excavating around existing foundations, retaining walls, and other structures. Any damage to the existing structure and/or supporting foundation shall be repaired or replaced at the Contractor's expense.
- The Contractor is responsible for the design and performance of the lagging using no less than a 3 in. nominal rough-sawn thickness and timber with a minimum allowable bending stress of 1000 psi.
- Construction vibration monitoring shall be performed in accordance with the contract Special Provisions.
- Apply protective coat to exposed surface of back face of the Concrete Facing, and to the entire top and front face surfaces of the Concrete Facing.

STATION 1217+17
TO STATION 1219+45
BUILT BY
STATE OF ILLINOIS
F.A.P. RTE. 301 SEC. 29R-1
STR. NO. 043-7010

NAME PLATE
See Std. 515001

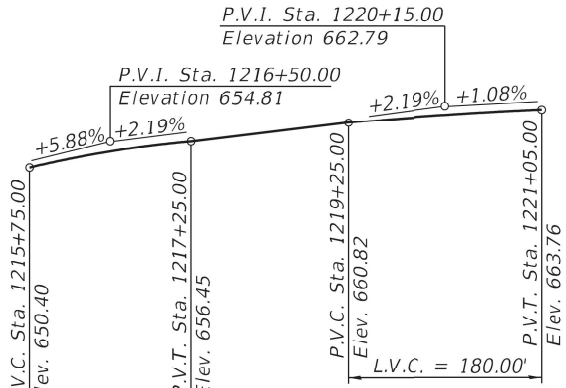

PROFILE GRADE
(Along Proposed  IL 84/U.S. Rte. 20)


TOTAL BILL OF MATERIAL

ITEM	UNIT	TOTAL
Structure Excavation	Cu. Yd.	35
Rock Excavation for Structures	Cu. Yd.	145
Protective Coat	Sq. Yd.	347
Stud Shear Connectors	Each	658
Reinforcement Bars, Epoxy Coated	Pound	12,770
Name Plates	Each	1
Furnishing Soldier Piles (W Section)	Foot	612
Drilling and Setting Soldier Piles (In Soil)	Cu. Ft.	215
Drilling and Setting Soldier Piles (In Rock)	Cu. Ft.	2,375
Untreated Timber Lagging	Sq. Ft.	1,935
Concrete Structures	Cu. Yd.	118.3
Geocomposite Wall Drain	Sq. Yd.	152
Form Liner Textured Surface, Special	Sq. Ft.	2,557
Staining Concrete Structures	Sq. Ft.	2,557
Pipe Handrail, Special	Foot	227.5
Pipe Underdrains for Structures 4"	Foot	230


TYPICAL CONTROL POINT LOCATION

PANEL	C.P. NO.	STATION	OFFSET
1	1	1217+17.26	45.02 Lt.
2	2	1217+33.16	35.00 Lt.
3	3	1217+63.16	35.00 Lt.
4	4	1217+93.16	35.00 Lt.
5	5	1218+23.16	35.00 Lt.
6	6	1218+53.16	35.00 Lt.
7	7	1218+83.30	35.00 Lt.
8	8	1219+14.16	35.00 Lt.
	9	1219+45.03	35.00 Lt.

Stations and offsets are measured from
Proposed  IL 84/U.S. Rte. 20 to Front
Face of Wall.

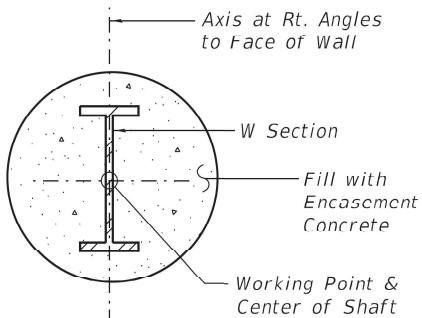

SECTION THRU ENCASEMENT

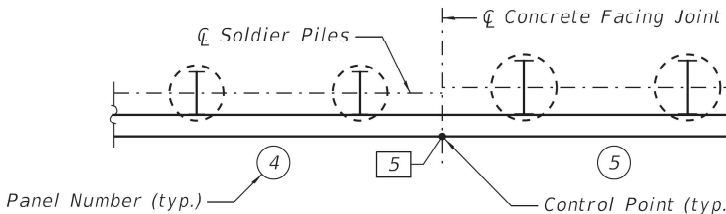

LEGEND

- Panel Number (X)
Control Point (X)
Pile Number (XX)


	USER NAME = LIN06-PC		DESIGNED - AML	REVISED -
	CHECKED - VPT		REVIS	ED -
	PLOT TIME = 12:50:07 PM		DRAWN - AML	REVISED -
	PLOT DATE = 10/14/2021		CHECKED - VPT	REVISED -

STATE OF ILLINOIS
DEPARTMENT OF TRANSPORTATION


GENERAL DATA
S.N. 043-7010

SHEET 2 OF 13 SHEETS


F.A.P. RTE.	SECTION	COUNTY	TOTAL SHEETS	SHEET NO.
301	29R-1	JO DAVI	679	319
CONTRACT NO. 64880				
ILLINOIS		FED. AID PROJECT		

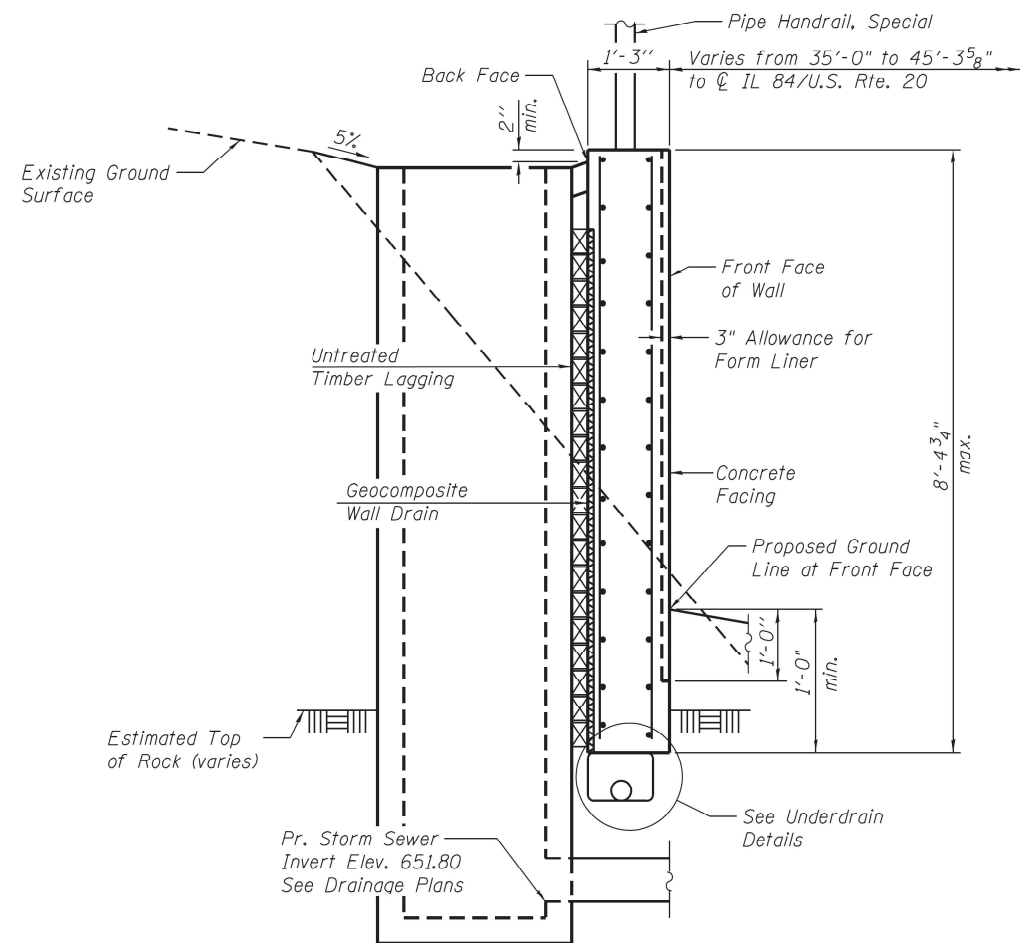


**SECTION THRU ACCESS HOLE
SHOWING UNDERDRAIN**

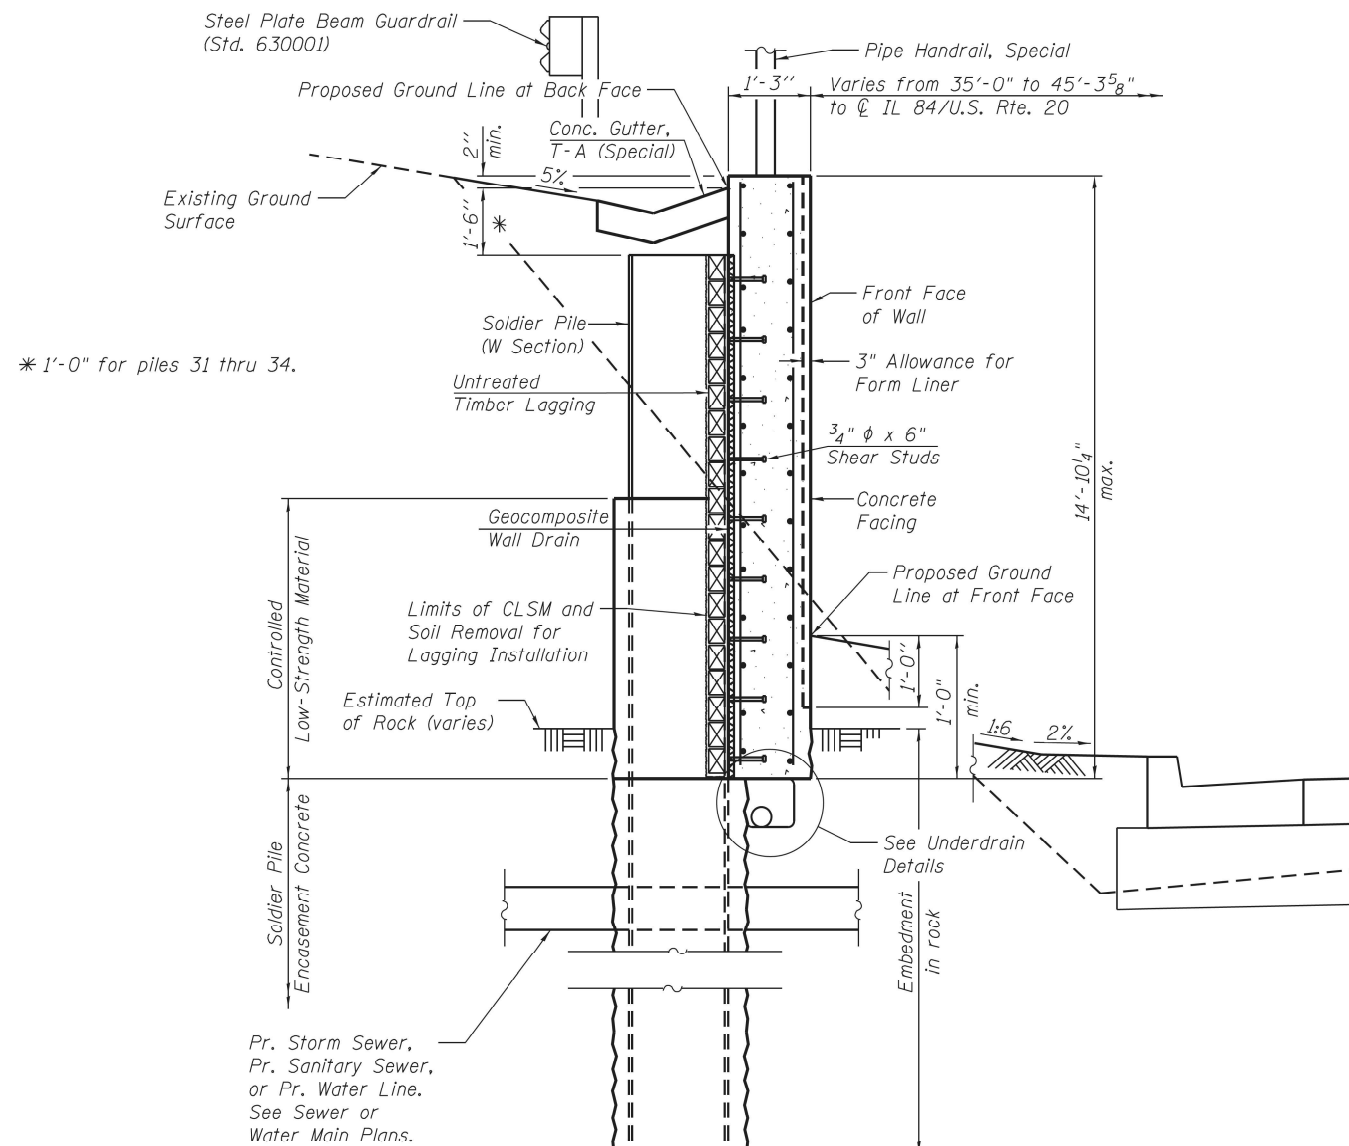

**SECTION THRU
SOLDIER PILE WALL**

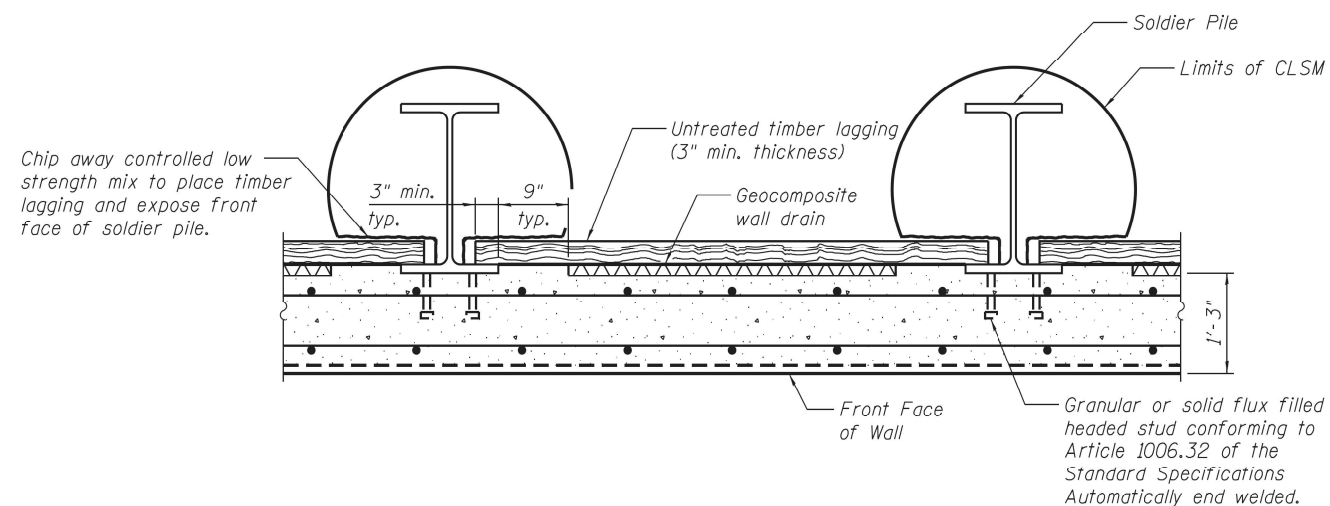

**SECTION THRU DRILLED
SOLDIER PILE WALL**

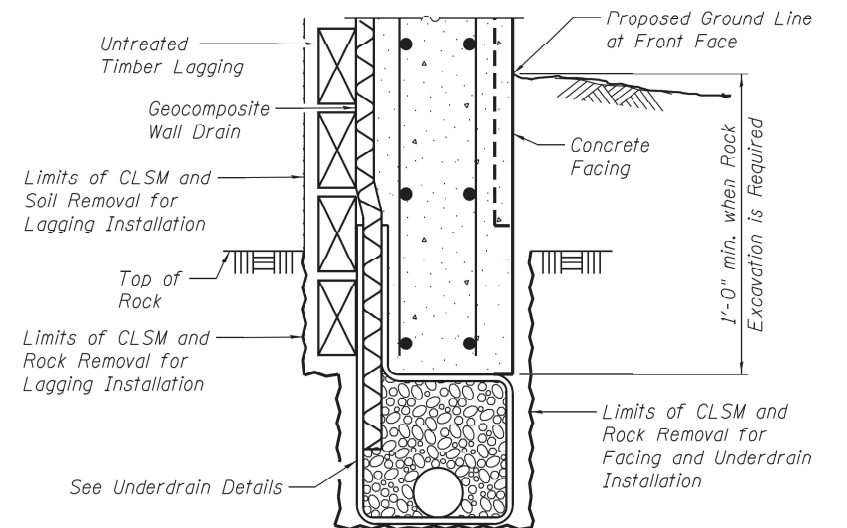

**PARTIAL SECTION THRU SOLDIER PILE WALL
WHEN ROCK EXCAVATION IS REQUIRED**

MODEL: Typical Sections
FILE NAME: E:\018\StructWall H\4. Final Design\Design Plans\CADD_Sheets\0437010-D264880-003-Typ Sections.dgn
10/14/2021 12:50:08 PM

LE LIN ENGINEERING, LTD.
Consulting Engineers
Springfield, Illinois

USER NAME =	LIN06-PC	DESIGNED -	AML	REVISED -	
		CHECKED -	VPT	REVISED -	
PLOT TIME =	12:50:08 PM	DRAWN -	AML	REVISED -	
PLOT DATE =	10/14/2021	CHECKED -	VPT	REVISED -	


**STATE OF ILLINOIS
DEPARTMENT OF TRANSPORTATION**

**TYPICAL SECTIONS
S.N. 043-7010**


SHEET 3 OF 13 SHEETS

F.A.P. RTE.	SECTION	COUNTY	TOTAL SHEETS	SHEET NO.
301	29R-1	JO DAVIESS	679	320
CONTRACT NO. 64880				
ILLINOIS FED. AID PROJECT				

MODEL: Default
FILE NAME: E:\1018\StructWall HV4 - Final Design\Design Plans\CADD_Sheets\0437010-D254880-004-Drain Details.dgn

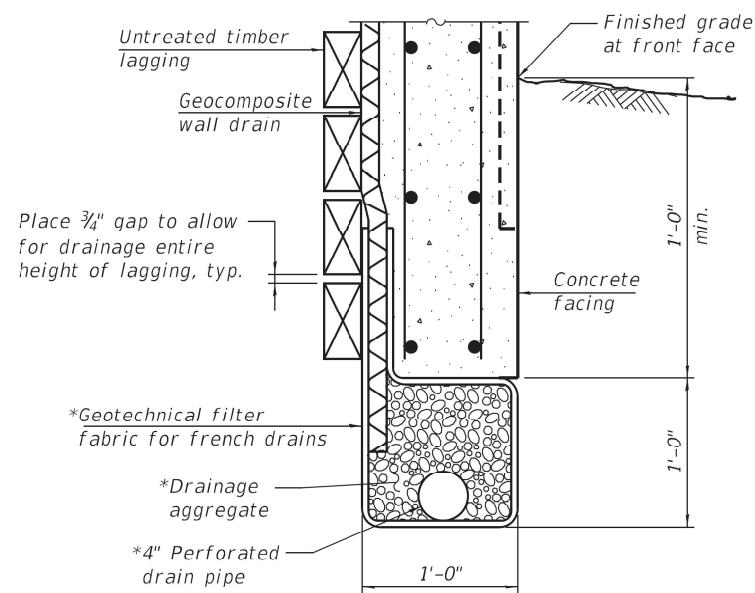


BETWEEN SOLDIER PILES

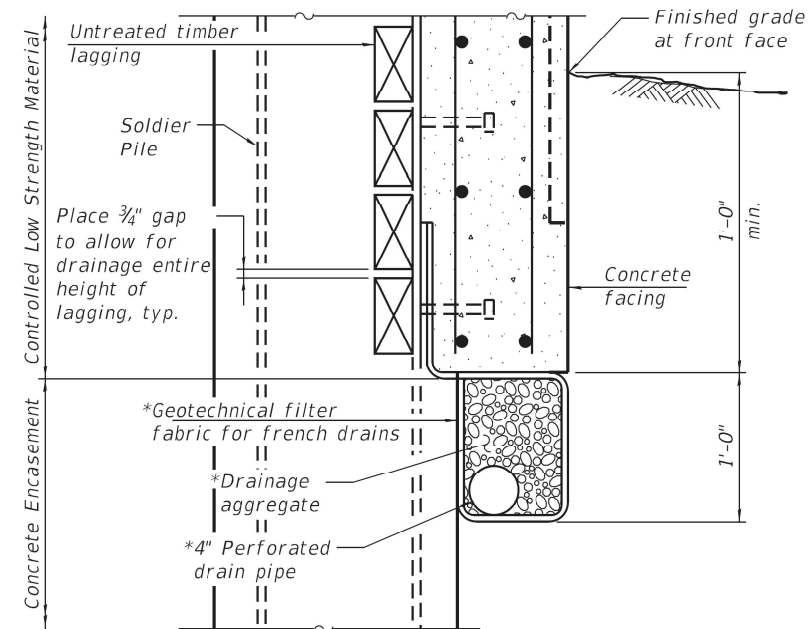

AT SOLDIER PILES

**UNDERDRAIN DETAIL FOR
SOLDIER PILE WALLS**

*Included in the cost of Pipe Underdrains for Structures 4".

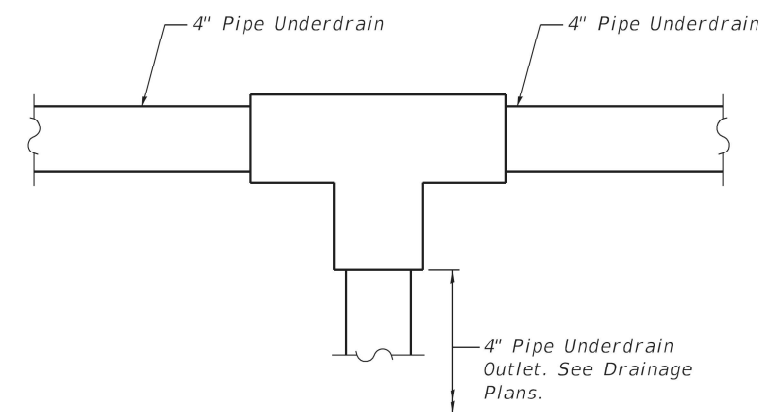

PIPE UNDERDRAIN OUTLET

See Sheet 1 of 13 for outlet locations.



USER NAME = LIN06-PC
DESIGNED - AML
CHECKED - VPT
PLOT TIME = 12:50:09 PM
DRAWN - AML
PLOT DATE = 10/14/2021
CHECKED - VPT

DESIGNED - AML
CHECKED - VPT
DRAWN - AML
CHECKED - VPT


REVISED -
REVISED -
REVISED -
REVISED -

**STATE OF ILLINOIS
DEPARTMENT OF TRANSPORTATION**


**DRAIN DETAILS
S.N. 043-7010**

SHEET 4 OF 13 SHEETS


F.A.P. RTE.	SECTION	COUNTY	TOTAL SHEETS	SHEET NO.
301	29R-1	JO DAVIESS	679	321
CONTRACT NO. 64880				
ILLINOIS FED. AID PROJECT				

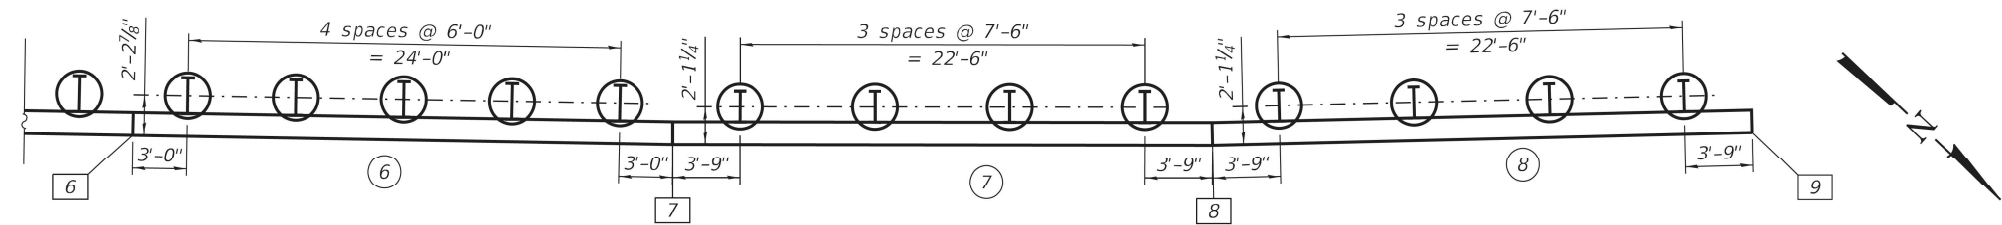

PLAN

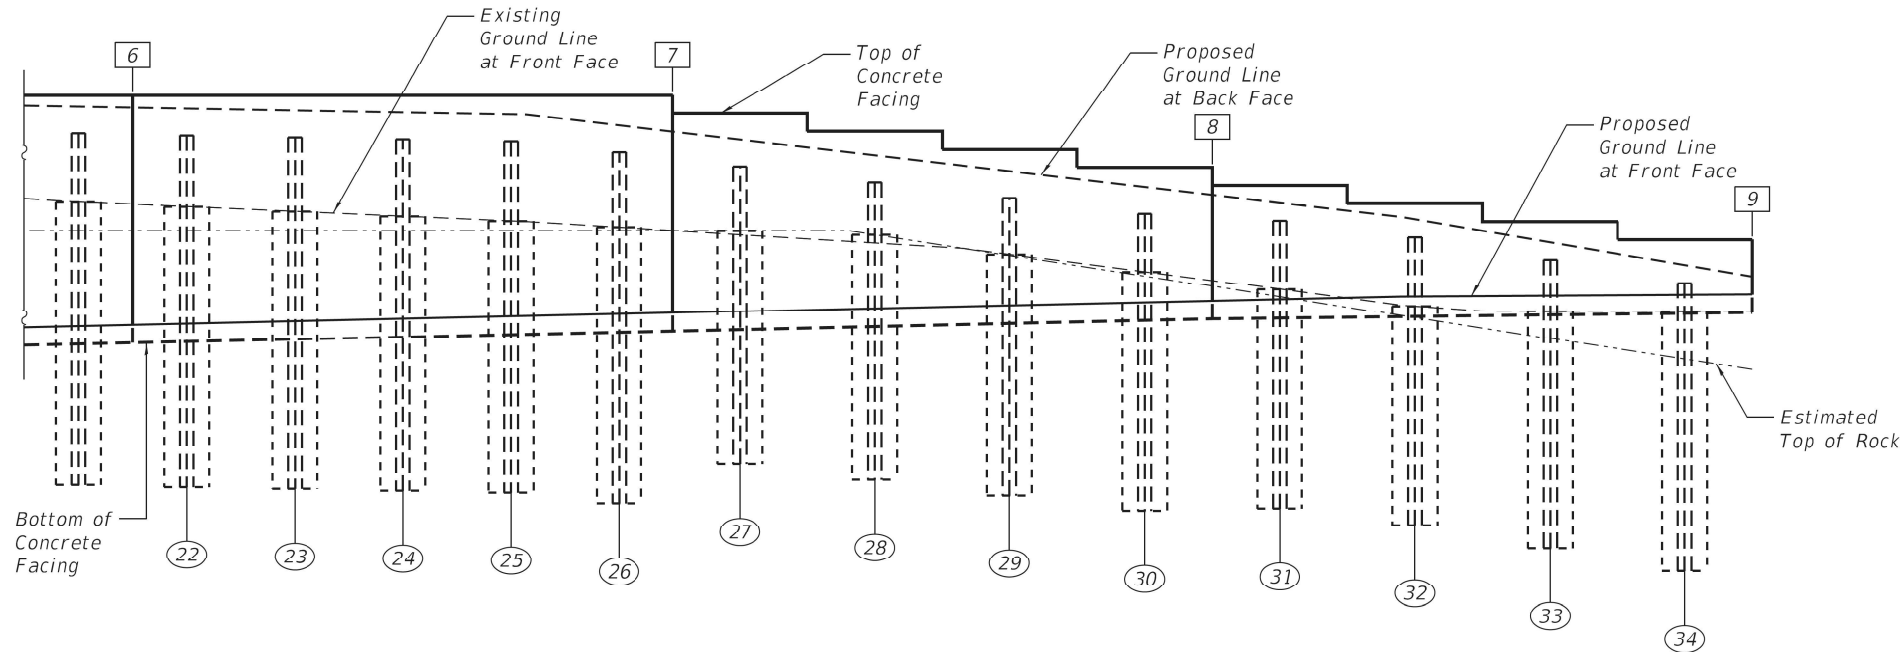

ELEVATION
(Looking at Front Face of Wall)

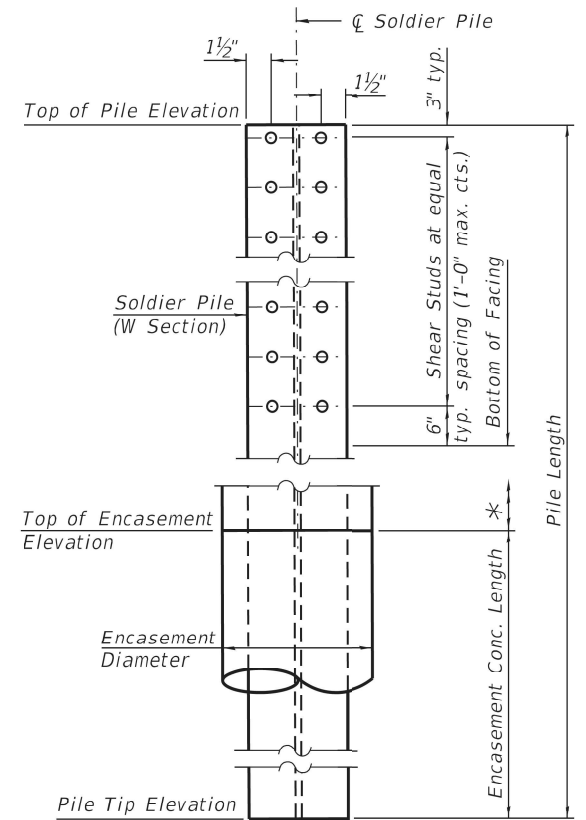

SOLDIER PILE ELEVATION AND
SHEAR STUD CONNECTION DETAILS

* Controlled Low-Strength Material

SOLDIER PILE SUMMARY

Panel	Pile No.	Station	Offset to Working Point (ft)	Pile Size	Shaft Diameter (ft)	Top of Soldier Pile Elevation	Pile Tip Elevation	Estimated Length of Soldier Pile	Top of Encasement Concrete	Est. Top of Rock Elevation	Number of Shear Connectors
6	22	1218+56.16	37.24 Lt.	W24x68	2.50	671.68	652.18	19.50 ft	660.23	666.40	24
	23	1218+62.16	37.24 Lt.	W24x68	2.50	671.57	652.07	19.50 ft	660.36	666.40	24
	24	1218+68.16	37.24 Lt.	W24x68	2.50	671.46	651.96	19.50 ft	660.49	666.40	24
	25	1218+74.16	37.24 Lt.	W24x68	2.50	671.36	651.86	19.50 ft	660.62	666.40	22
	26	1218+80.22	37.24 Lt.	W24x68	2.50	670.74	651.24	19.50 ft	660.76	666.40	22
7	27	1218+87.14	37.15 Lt.	W21x48	2.50	669.95	653.45	16.50 ft	660.91	666.40	20
	28	1218+94.87	37.20 Lt.	W21x48	2.50	669.08	652.58	16.50 ft	661.07	666.18	18
	29	1219+02.60	37.20 Lt.	W21x48	2.50	668.20	651.70	16.50 ft	661.24	665.03	16
	30	1219+10.33	37.15 Lt.	W21x48	2.50	667.33	650.83	16.50 ft	661.40	663.87	14
8	31	1219+18.00	37.15 Lt.	W21x48	2.50	666.95	650.95	16.00 ft	661.57	662.72	12
	32	1219+25.73	37.20 Lt.	W21x48	2.50	666.04	650.04	16.00 ft	661.72	661.56	10
	33	1219+33.46	37.20 Lt.	W21x48	2.50	664.76	648.76	16.00 ft	661.77	660.41	8
	34	1219+41.19	37.15 Lt.	W21x48	2.50	663.49	647.49	16.00 ft	661.82	659.25	4

Notes:

- Rock Elevations at each pile are estimated by interpolating between rock elevations provided in soil boring logs and rock probes.
- Stations and offsets are measured from $\text{CL 84/U.S. Rte. 20}$.

LEGEND

Panel Number (X)
Control Point (X)
Pile Number (XX)


STATE OF ILLINOIS
DEPARTMENT OF TRANSPORTATION

SOLDIER PILES
S.N. 043-7010


SHEET 6 OF 13 SHEETS

F.A.P. RTE.	SECTION	COUNTY	TOTAL SHEETS	SHEET NO.
301	29R-1	JO DAVIESS	679	323
CONTRACT NO. 64880				
ILLINOIS FED. AID PROJECT				


USER NAME = LIN06-PC	DESIGNED - AML	REVISED -
PLOT TIME = 12:50:12 PM	CHECKED - VPT	REVISED -
PLOT DATE = 10/14/2021	DRAWN - AML	REVISED -
	CHECKED - VPT	REVISED -

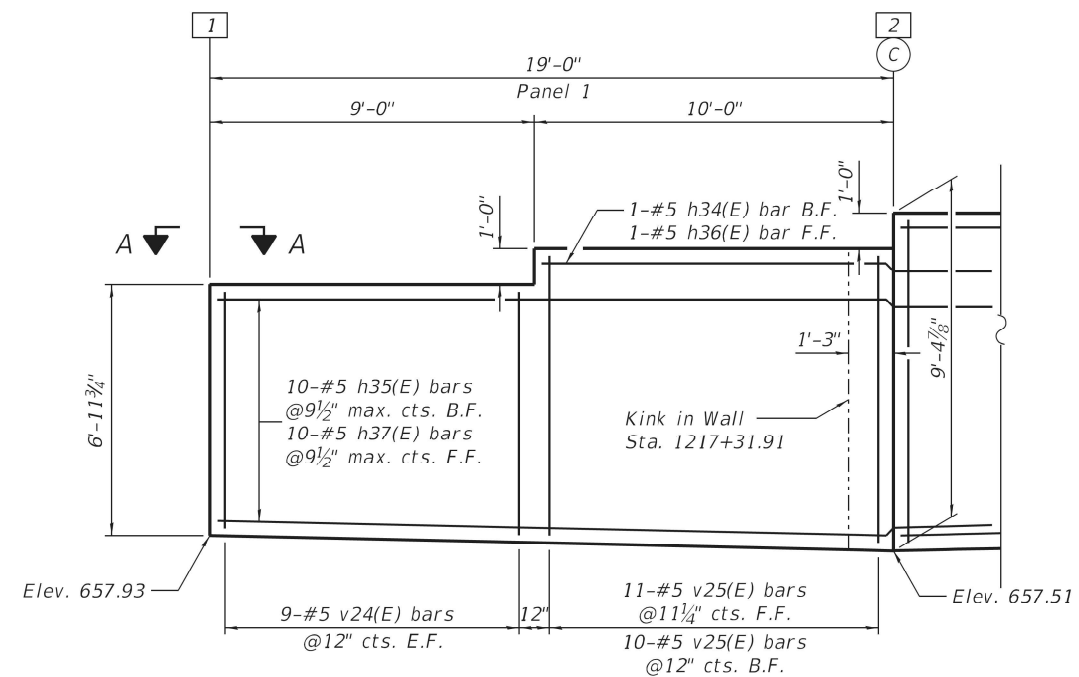

ELEVATION
Concrete Facing Panel 1
(Looking at Front Face of Wall)

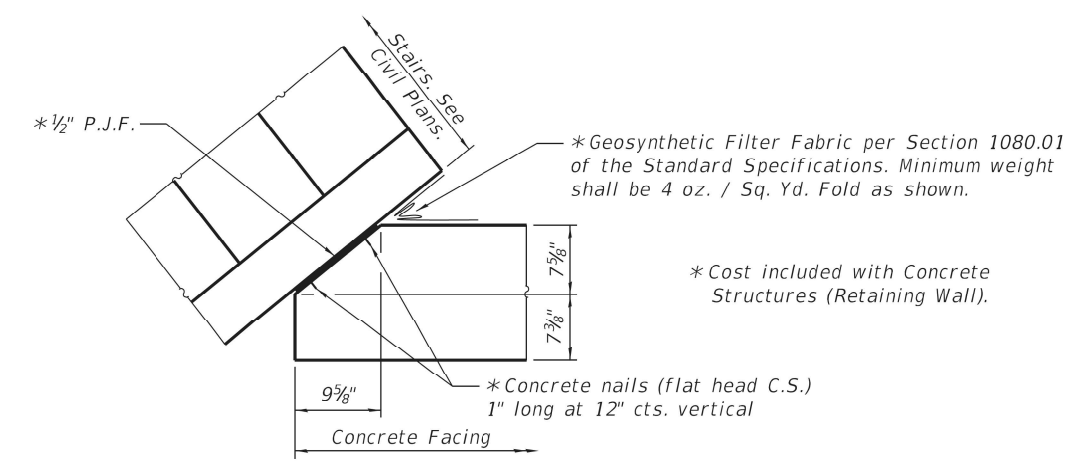

VIEW A-A
Interface at Stair Side Wall

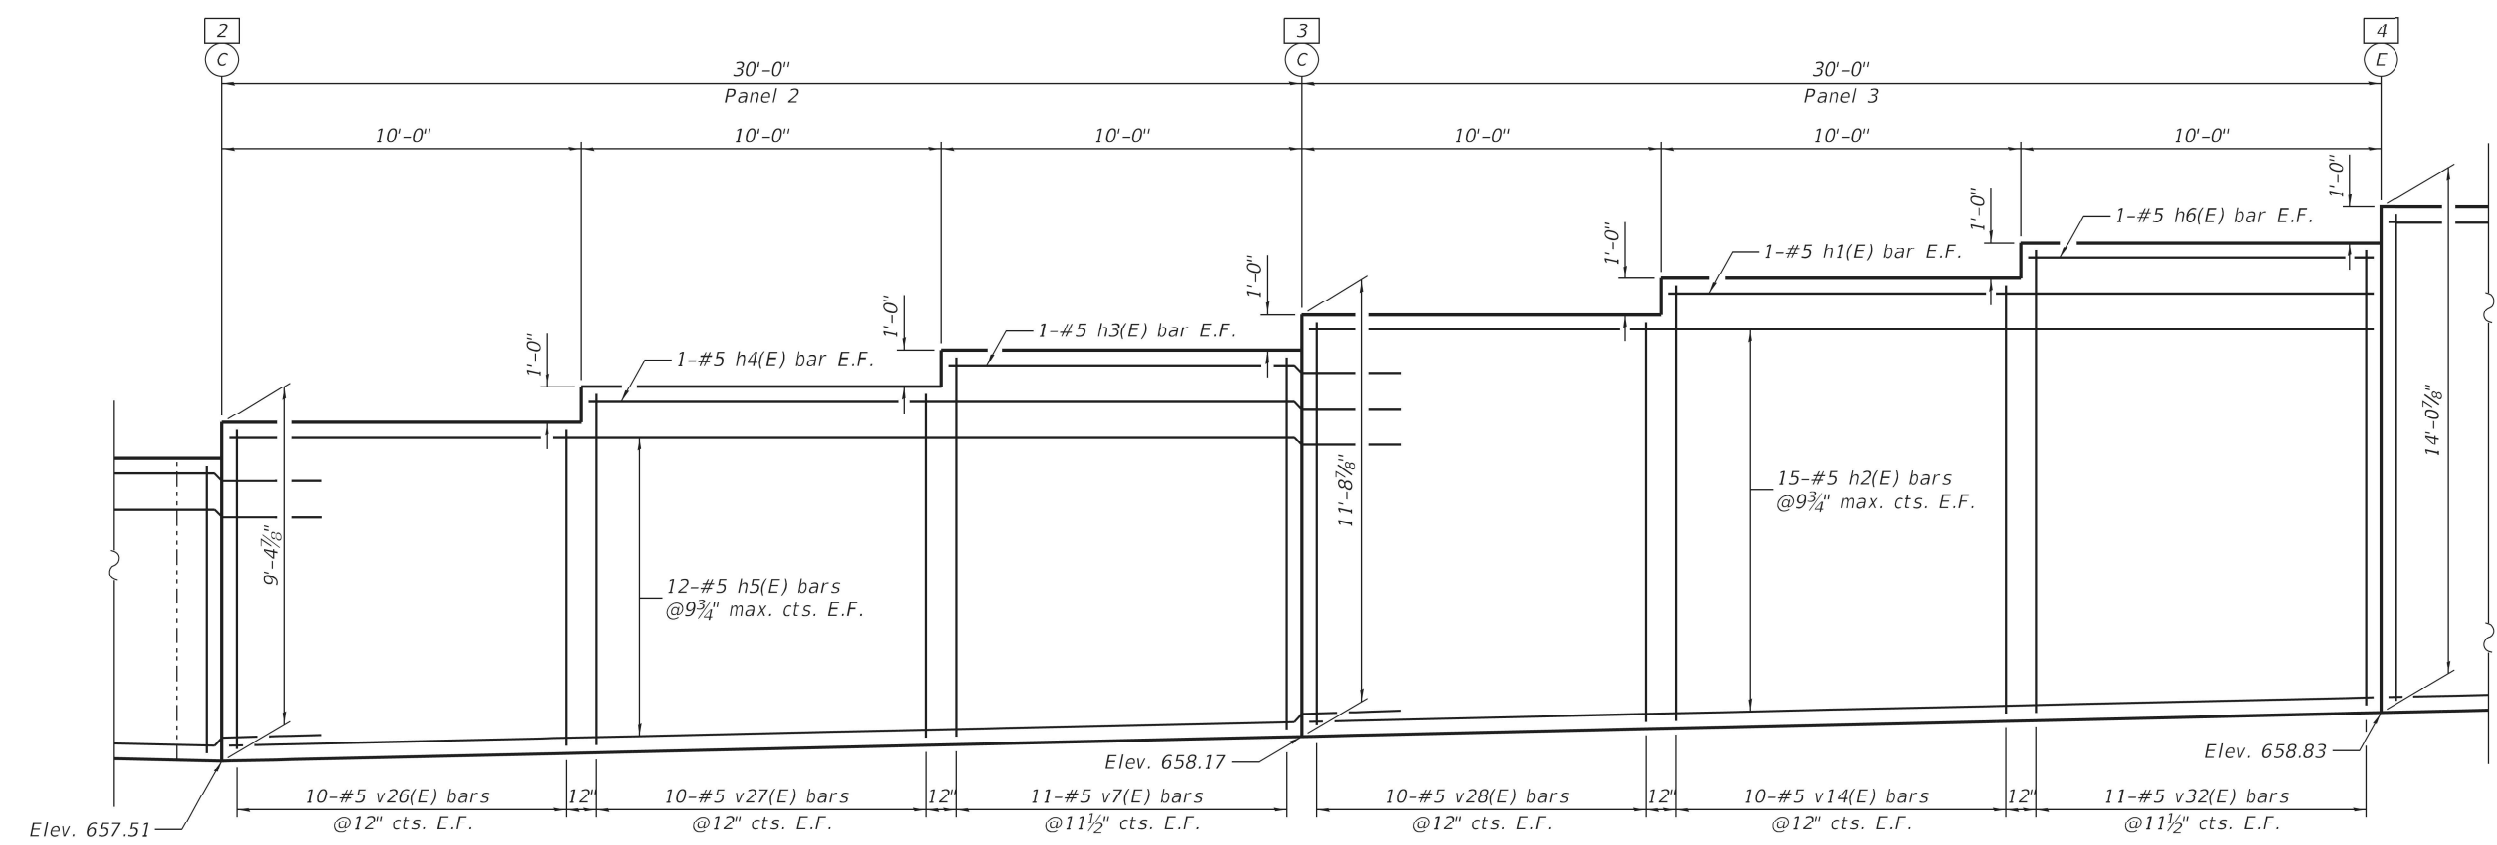


ELEVATION
Concrete Facing Panels 2 & 3
(Looking at Front Face of Wall)

MIN. BAR LAP
#5 bars = 3'-7"


- X Control Point
- C Construction Joint
- E Expansion Joint
- B.F. Back Face
- E.F. Each Face
- F.F. Front Face

MODEL: Default
FILE NAME: E:\1018\StructWall HV4 - Final Design\Design Plans\CADD_Sheets\0437010-D264880-007-Facing 1.dgn

LIN ENGINEERING, LTD. Consulting Engineers Springfield, Illinois	USER NAME = LIN06-PC		DESIGNED - AML	REVISED -	STATE OF ILLINOIS DEPARTMENT OF TRANSPORTATION	CONCRETE FACING S.N. 043-7010	SHEET 7 OF 13 SHEETS	F.A.P.	SECTION	COUNTY	TOTAL SHEETS	SHEET NO.
	PLOT TIME = 12:50:14 PM		CHECKED - VPT	REVISED -				301	29R-1	JO DAVIESS	679	324
	PLOT DATE = 10/14/2021		DRAWN - AML	REVISED -				CONTRACT NO. 64880				
			ILLINOIS FED. AID PROJECT									

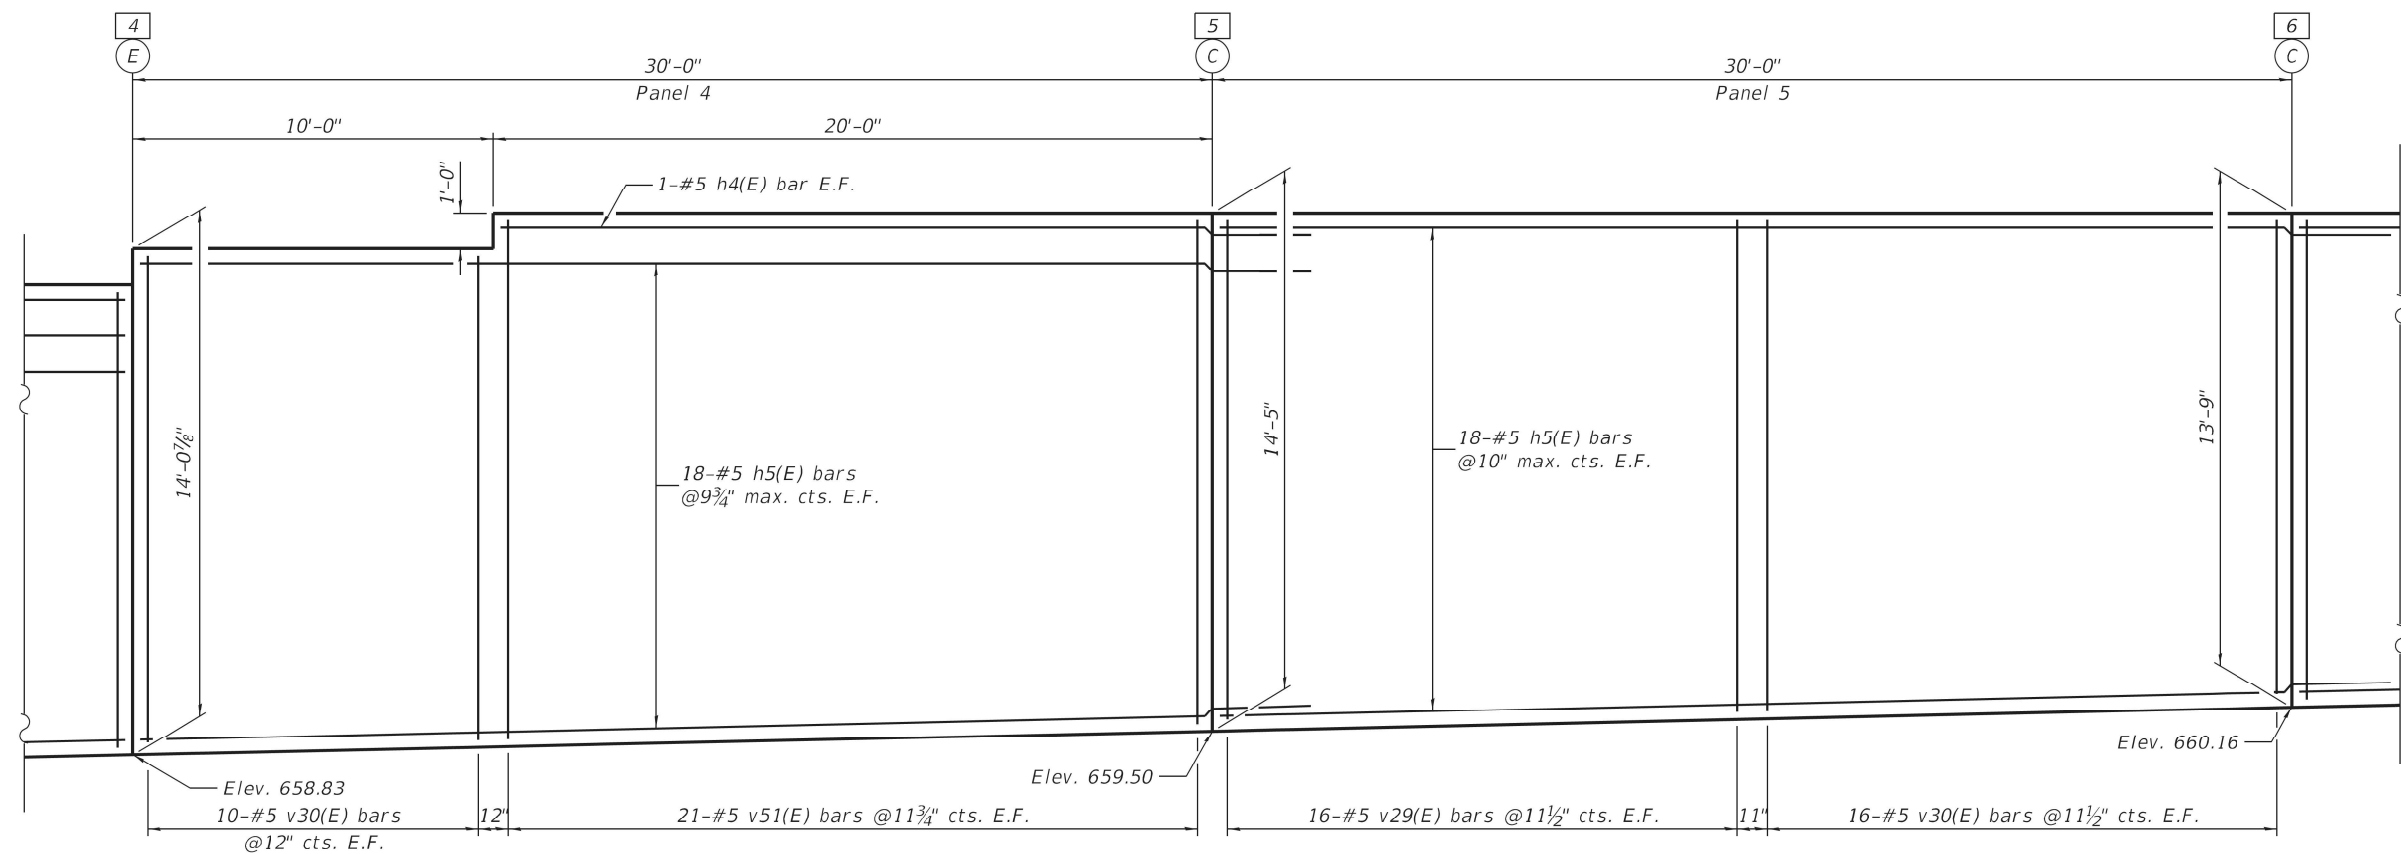

ELEVATION
Concrete Facing Panels 4 & 5
(Looking at Front Face of Wall)

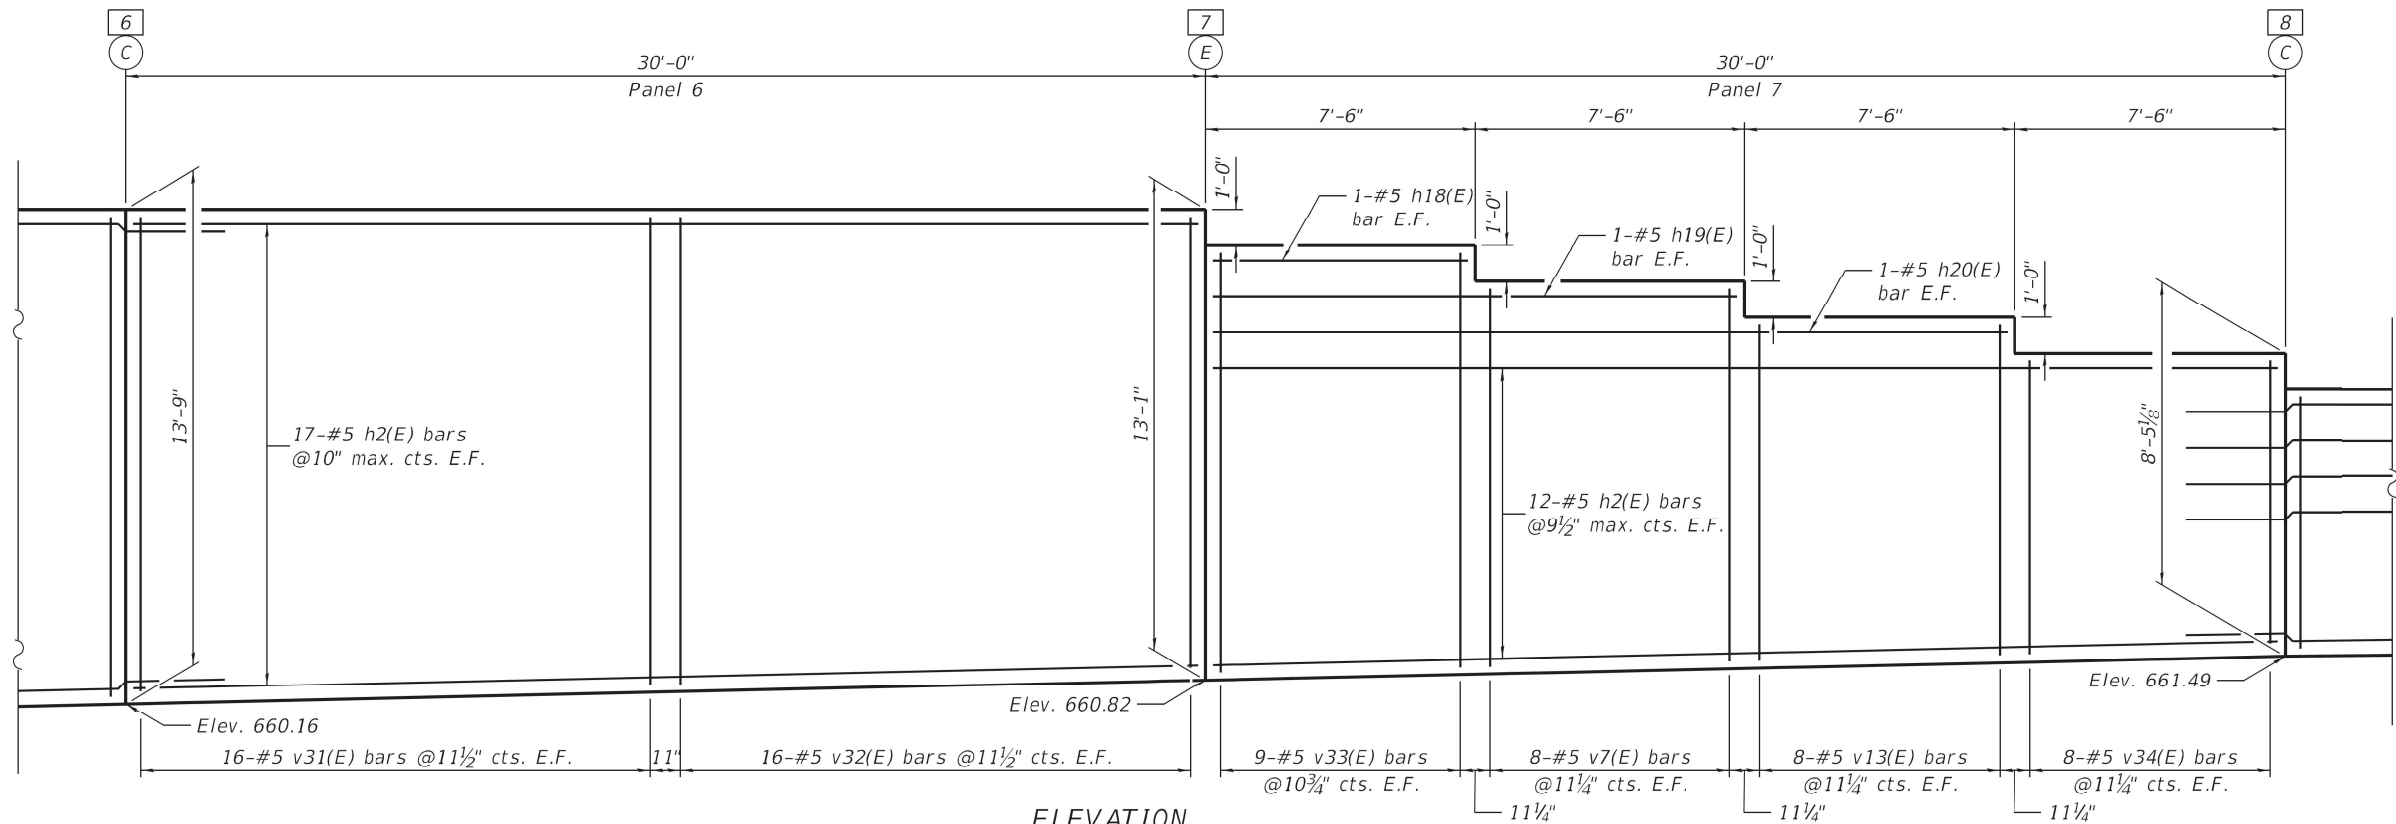

ELEVATION
Concrete Facing Panels 6 & 7
(Looking at Front Face of Wall)

MIN. BAR LAP
#5 bars = 3'-7"

- X Control Point
- C Construction Joint
- E Expansion Joint
- B.F. Back Face
- E.F. Each Face
- F.F. Front Face

MODEL: Default
FILE NAME: E:\1018\StructWall HV4 - Final Design\Design Plans\CADD_Sheets\0437010-D254880-008-Facing 2.dgn



USER NAME =	LIN06-PC	DESIGNED -	AML	REVISED -	
		CHECKED -	VPT	REVISED -	
PLOT TIME =	12:50:15 PM	DRAWN -	AML	REVISED -	
PLOT DATE =	10/14/2021	CHECKED -	VPT	REVISED -	

**STATE OF ILLINOIS
DEPARTMENT OF TRANSPORTATION**

**CONCRETE FACING
S.N. 043-7010**


SHEET 8 OF 13 SHEETS

F.A.P. RTE.	SECTION	COUNTY	TOTAL SHEETS	SHEET NO.
301	29R-1	JO DAVIESS	679	325
CONTRACT NO. 64880				
ILLINOIS FED. AID PROJECT				

MODEL: Default
FILE NAME: E:\0185StructWall HV4 - Final Design\Design Plans\CA\CD_Sheets\0437010-D254880-009-Facing_3.dgn


MIN. BAR LAP
#5 bars = 3'-7"

- X Control Point
C Construction Joint
E Expansion Joint
B.F. Back Face
E.F. Each Face
F.F. Front Face

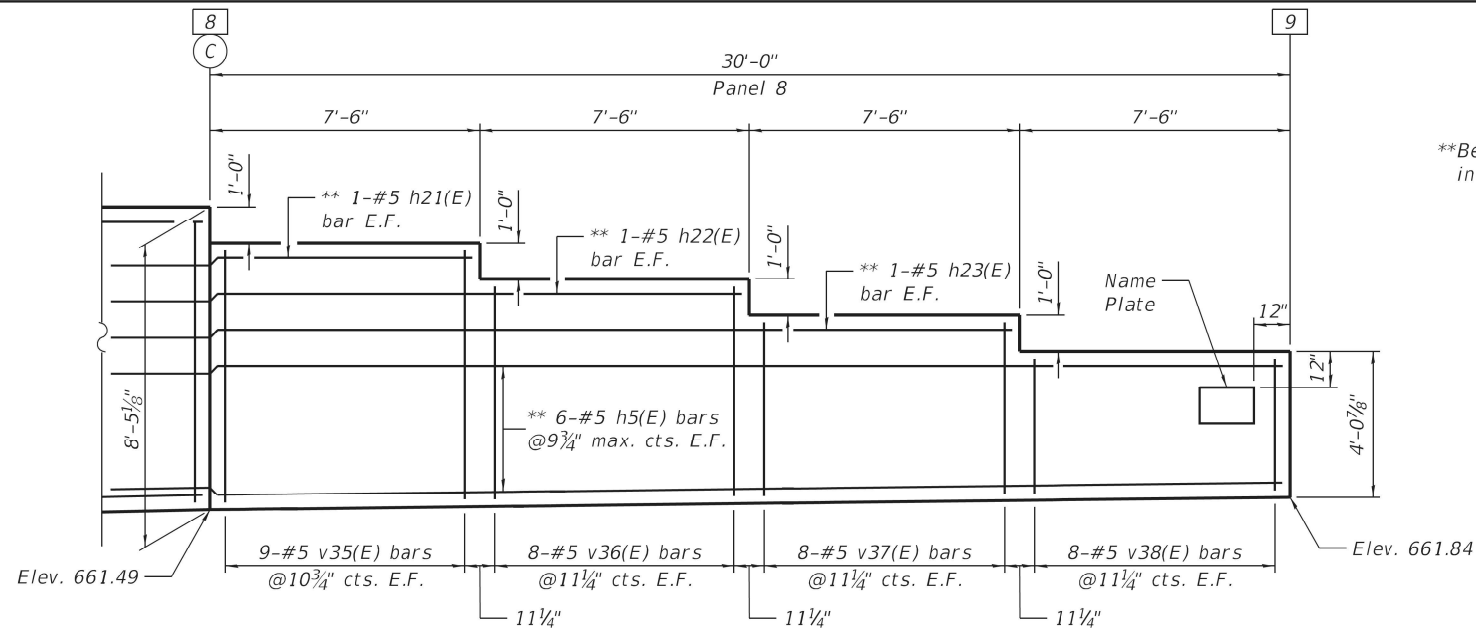


**Bend bars in Front Face at joint in field in order to provide minimum clear cover.


ELEVATION
Concrete Facing Panel 8
(Looking at Front Face of Wall)

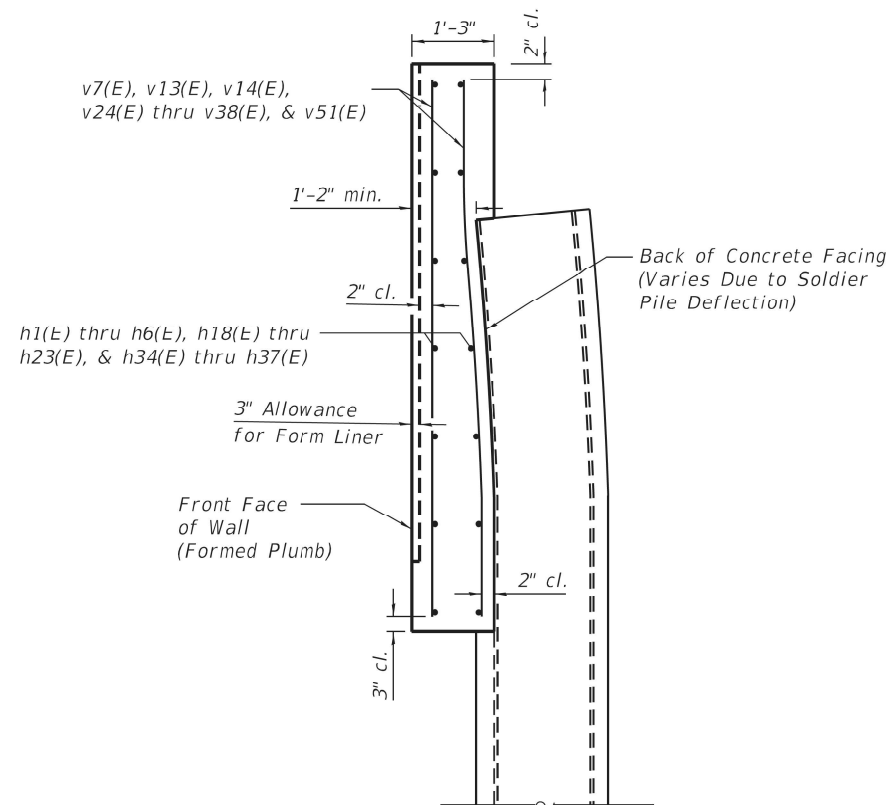

DEFLECTED PILE SECTION THRU FACING

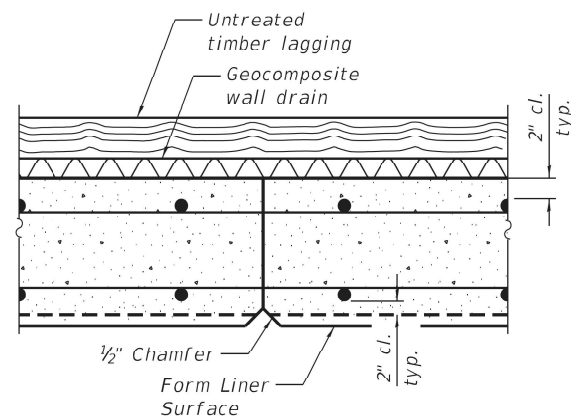

CONSTRUCTION JOINT

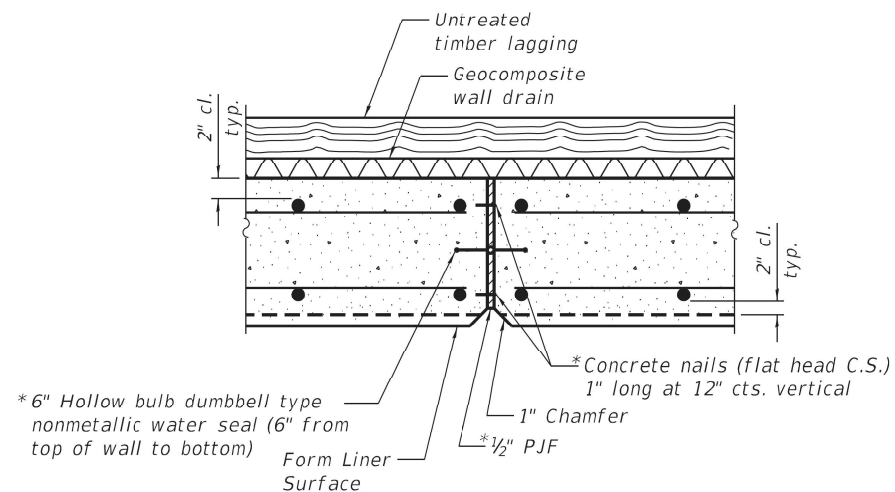


EXPANSION JOINT
* Cost included with Concrete Structures

Note:


Form liner to be customrock pattern #1206, Royalite Stone, or SHPO approved equivalent. See Special Provision for Form Liner Textured Surface, Special.

BILL OF MATERIAL

Bar	No.	Size	Length	Shape
h1(E)	2	#5	19'-8"	—
h2(E)	88	#5	29'-8"	—
h3(E)	2	#5	13'-7"	—
h4(E)	4	#5	23'-7"	—
h5(E)	108	#5	33'-8"	—
h6(E)	2	#5	9'-8"	—
h18(E)	2	#5	7'-2"	—
h19(E)	2	#5	14'-8"	—
h20(E)	2	#5	22'-2"	—
h21(E)	2	#5	11'-1"	—
h22(E)	2	#5	18'-7"	—
h23(E)	2	#5	26'-1"	—
h34(E)	1	#5	13'-0"	—
h35(E)	10	#5	21'-4"	—
h36(E)	1	#5	13'-4"	—
h37(E)	10	#5	22'-4"	—
v7(E)	38	#5	10'-3"	—
v13(E)	16	#5	9'-2"	—
v14(E)	20	#5	11'-10"	—
v24(E)	18	#5	6'-6"	—
v25(E)	21	#5	7'-9"	—
v26(E)	20	#5	8'-9"	—
v27(E)	20	#5	9'-6"	—
v28(E)	20	#5	11'-1"	—
v29(E)	32	#5	13'-8"	—
v30(E)	52	#5	13'-4"	—
v31(E)	32	#5	13'-0"	—
v32(E)	54	#5	12'-8"	—
v33(E)	18	#5	11'-6"	—
v34(E)	16	#5	8'-0"	—
v35(E)	18	#5	6'-11"	—
v36(E)	16	#5	5'-10"	—
v37(E)	16	#5	4'-9"	—
v38(E)	16	#5	3'-8"	—
v51(E)	42	#5	14'-0"	—
Concrete Structures			Cu. Yd.	118.3
Reinforcement Bars, Epoxy Coated			Pound	12,770



 


Bars h34(E) & h35(E)



 


Bars h36(E) & h37(E)

MODEL: Default
FILE NAME: EX1018StructWall HV4 - Final Design\Design Plans\CA000_Sheets\0437010-D0254880-010-Handrail.dgn

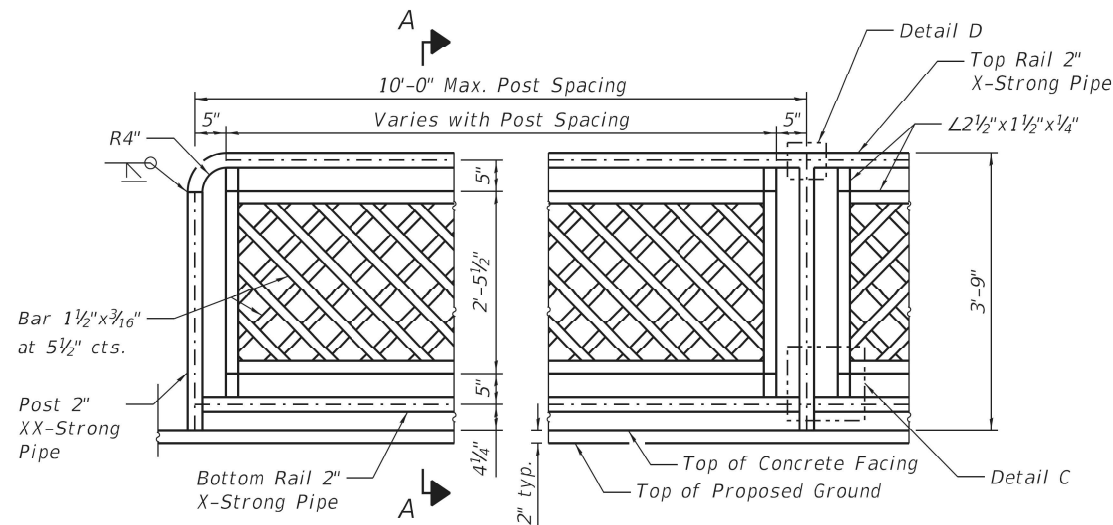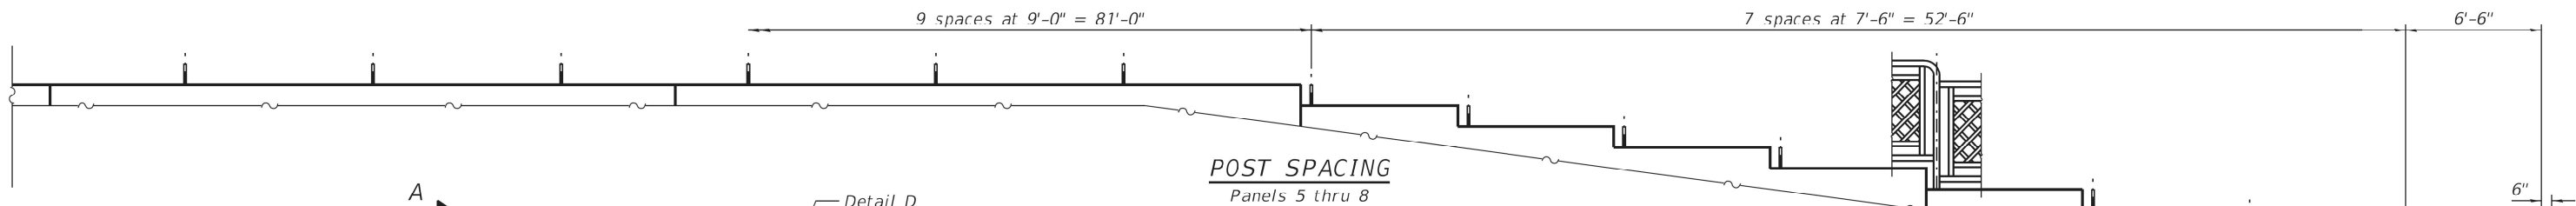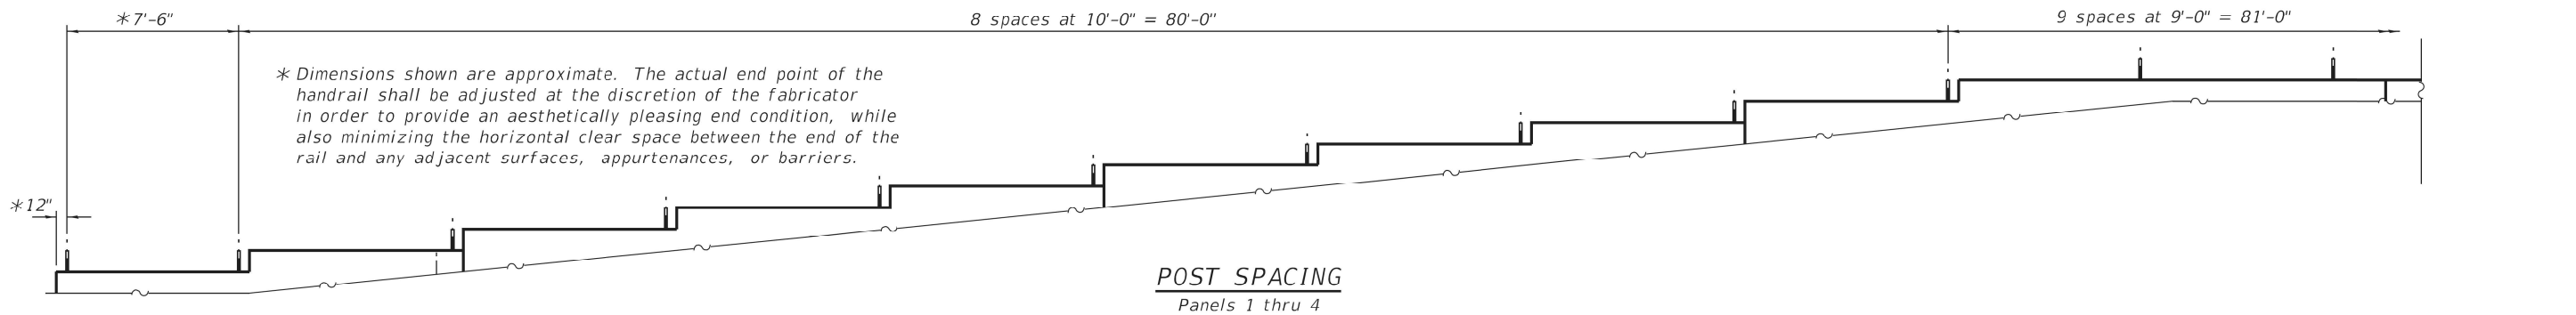

ELEVATION - PIPE HANDRAIL, SPECIAL

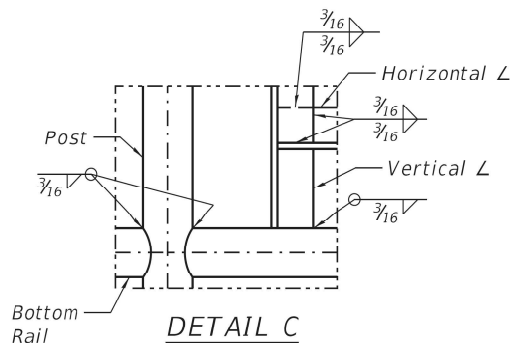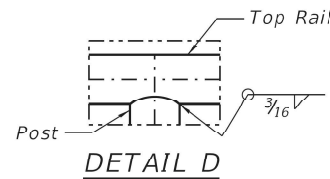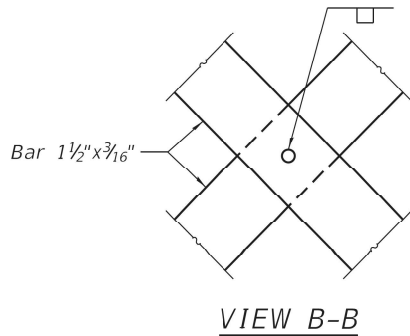

Notes:

Gripping surfaces shall be uninterrupted by posts, other construction elements, or obstructions.

Ends of handrail shall be rounded.

Handrail shall not rotate within their fittings.

Handrail shall conform to Section 509 of the Standard Specifications, with the exception that all pipe and connections shall be welded, galvanized or aluminum, according to Article 1006.30 or 1006.34.

All posts, railing, splices, anchor devices, and plates shall be painted black using the Inorganic Zinc Rich Primer / Acrylic / Acrylic System for shop and field painting of new structural steel.

Fasteners shall be mechanically galvanized in painted areas.

Post spacing shown may be adjusted at the discretion of the fabricator in order to provide an aesthetically pleasing and cost effective design. Spacing of posts shall not exceed 10'-0".

Posts and vertical bars shall be fabricated to be plumb when installed on the retaining wall. Angle the horizontal rails as necessary to follow the vertical profile of the top of retaining wall.

Costs of coring and epoxy grout for concrete facing attachment shall be included in the cost of Pipe Handrail, Special.

The Contractor shall be responsible for field verification of all horizontal and vertical retaining wall geometry and joints prior to fabrication of the handrail.

Handrail shall satisfy the loading requirements of Section 13.8.2 of the 2017 AASHTO LRFD Bridge Design Specifications, 8th Edition for Pedestrian Railing.


Member sizes shown are for estimating purposes only. The Contractor shall provide design calculations sealed by a Structural Engineer licensed in the State of Illinois with the actual member sizes used for fabrication.

Clear space between elements of the railing shall not allow the passage of a sphere greater than 4" in diameter.



This work shall consist of designing, furnishing, galvanizing, painting, and erecting handrails as listed above and according to these plans. This work shall be paid for at the contract unit price per FOOT for PIPE HANDRAIL, SPECIAL.

BILL OF MATERIAL

Item	Unit	Quantity
Pipe Handrail, Special	Foot	227.5

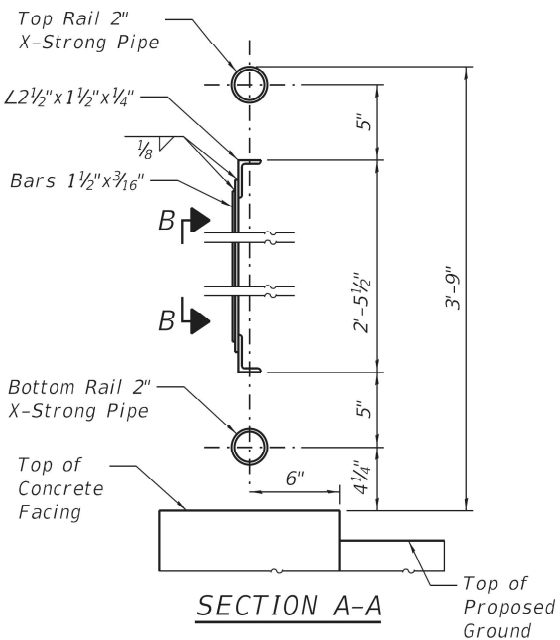

Core 3" Ø Max. hole, 9" deep in top of concrete facing. Minimum core diameter shall allow adequate distribution of epoxy around embedded post in accordance with the epoxy manufacturer's specifications. Set post into cored hole and epoxy grout in place according to Article 584 of the Standard Specifications.

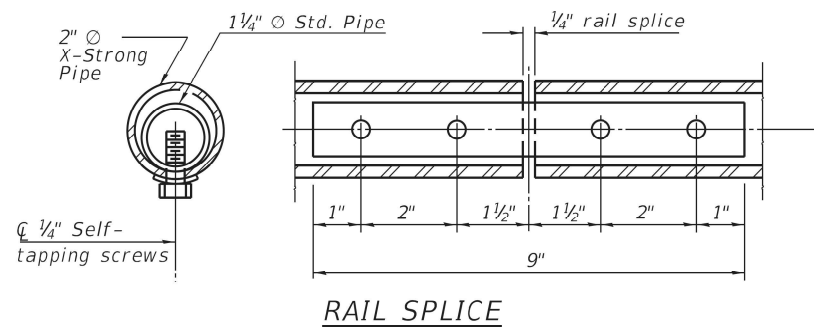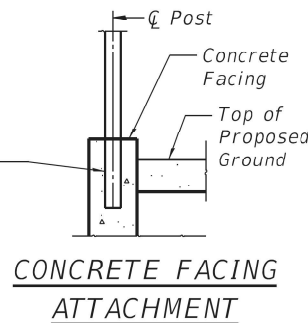

**STATE OF ILLINOIS
DEPARTMENT OF TRANSPORTATION**

**PIPE HANDRAIL, SPECIAL
S.N. 043-7010**

SHEET 10 OF 13 SHEETS

F.A.P. RTE.	SECTION	COUNTY	TOTAL SHEETS	SHEET NO.
301	29R-1	JO DAVISS	679	327
CONTRACT NO. 64880				
ILLINOIS				FED. AID PROJECT



Illinois Department
of Transportation
Division of Highways
Illinois Department of Transportation/D-2

SOIL BORING LOG

Page 1 of 1

ROUTE FA 301 DESCRIPTION P92-088-92 Retaining Wall, West Street going N.
300'
SECTION 29X-T LOCATION W. Galena Twp. - 24 NE, SEC., TWP. 28N, RNG. 1W
COUNTY JoDaviess DRILLING METHOD Hollow Stem Auger HAMMER TYPE CME-45 Automatic

STRUCT. NO.	DEPT	BLOW	UCS	MOIST	Surface Water Elev.
Station <u>1218+00</u>	H	S	Qu	T	Stream Bed Elev. <u> </u> ft
BORING NO. <u>B-1b</u>					Groundwater Elev.: <u> </u> ft
Station <u>1218+27</u>					First Encounter <u> </u> ft
Offset <u>44.00ft Lt CL</u>					Upon Completion <u> </u> ft
Ground Surface Elev. <u>670.40</u> ft	(ft)	(/6")	(tsf)	(%)	After <u> </u> Hrs. <u> </u> ft
STIFF tan LOAM with Limestone fragments	668.40	4			
		7	1.3	18.0	
		9	P		
DENSE tan weathered Limestone	666.40	64			
		17			
		21			
VERY DENSE tan weathered Limestone	664.40	100/6"			
End of Boring	661.90				
	-10				
	-15				
	-20				

The Unconfined Compressive Strength (UCS) Failure Mode is indicated by (B-Bulge, S-Shear, P-Penetrometer)
The SPT (N value) is the sum of the last two blow values in each sampling zone (AASHTO T206)
BBS, from 137 (Rev. 8-99)



Illinois Department
of Transportation
Division of Highways
Illinois Department of Transportation/D-2

SOIL BORING LOG

Page 1 of 1

ROUTE FA 301 DESCRIPTION P92-088-92 Retaining Wall, West Street going N.
300'
SECTION 29X-T LOCATION W. Galena Twp. - 24NE, SEC., TWP. 28N, RNG. 1W
COUNTY JoDaviess DRILLING METHOD Hollow Stem Auger HAMMER TYPE CME-45 Automatic

STRUCT. NO.	DEPT	BLOW	UCS	MOIST	Surface Water Elev.
Station <u>1219+00</u>	H	S	Qu	T	Stream Bed Elev. <u> </u> ft
BORING NO. <u>B-2b</u>					Groundwater Elev.: <u> </u> ft
Station <u>1219+00</u>					First Encounter <u> </u> ft
Offset <u>33.00ft Lt CL</u>					Upon Completion <u> </u> ft
Ground Surface Elev. <u>668.40</u> ft	(ft)	(/6")	(tsf)	(%)	After <u> </u> Hrs. <u> </u> ft
STIFF light brown SILTY CLAY LOAM			1.3	24.0	
			P		
1st weathered LIMESTONE at 2'	666.40				
Refusal at 3.5'	664.90				
End of Boring					
	-5				
	-10				
	-15				
	-20				

The Unconfined Compressive Strength (UCS) Failure Mode is indicated by (B-Bulge, S-Shear, P-Penetrometer)
The SPT (N value) is the sum of the last two blow values in each sampling zone (AASHTO T206)
BBS, from 137 (Rev. 8-99)



Illinois Department
of Transportation
Division of Highways
Illinois Department of Transportation/D-2

SOIL BORING LOG

Page 1 of 1

ROUTE FA 301 DESCRIPTION P92-088-92 Retaining Wall, West Street going N.
300'
SECTION 29X-T LOCATION W. Galena Twp. - 24NE, SEC., TWP. 28N, RNG. 1W
COUNTY JoDaviess DRILLING METHOD Hollow Stem Auger HAMMER TYPE CME-45 Automatic

STRUCT. NO.	DEPT	BLOW	UCS	MOIST	Surface Water Elev.
Station <u>1217+00</u>	H	S	Qu	T	Stream Bed Elev. <u> </u> ft
BORING NO. <u>B-3b</u>					Groundwater Elev.: <u> </u> ft
Station <u>1216+69</u>					First Encounter <u> </u> ft
Offset <u>34.00ft Lt CL</u>					Upon Completion <u> </u> ft
Ground Surface Elev. <u>656.80</u> ft	(ft)	(/6")	(tsf)	(%)	After <u> </u> Hrs. <u> </u> ft
SOFT brown SILTY CLAY LOAM			0.4	25.0	
			P		
	655.30				
MEDIUM tan weathered Limestone		4			
		6			
	653.30	8			
MEDIUM tan weathered Limestone		6			
		12			
	650.80	17			
MEDIUM tan weathered Limestone		11			
		9			
	648.30	8			
VERY DENSE tan weathered Limestone		7			
		100/7"			
End of Boring	645.80				
	-10				
	-15				
	-20				

The Unconfined Compressive Strength (UCS) Failure Mode is indicated by (B-Bulge, S-Shear, P-Penetrometer)
The SPT (N value) is the sum of the last two blow values in each sampling zone (AASHTO T206)
BBS, from 137 (Rev. 8-99)

MODEL: Default
FILE NAME: E:\J018\StructWall HV4 - Final Design\Design Plans\CADD_Sheets\0437010-D-254880-011-Borings 1.dgn

LE LIN ENGINEERING, LTD.
Consulting Engineers
Springfield, Illinois

USER NAME = LIN06-PC
PLOT TIME = 12:50:18 PM
PLOT DATE = 10/14/2021

DESIGNED - AML
CHECKED - VPT
DRAWN - AML
CHECKED - VPT


REVISED -
REVISED -
REVISED -
REVISED -

STATE OF ILLINOIS
DEPARTMENT OF TRANSPORTATION

BORING LOGS
S.N. 043-7010

SHEET 11 OF 13 SHEETS

F.A.P. RTE.	SECTION	COUNTY	TOTAL SHEETS	SHEET NO.
301	29R-1	JO DAVIESS	679	328
CONTRACT NO. 64880				
ILLINOIS FED. AID PROJECT				

 Page 1 of 1

Date 3/22/07

ROUTE FA 301 DESCRIPTION P92-088-92 Retaining Wall, IL 84 in Gelena LOGGED BY J. Straling

SECTION 29X-T LOCATION W. Galena Twp. - 13 NW, SEC., TWP. 20N, RNG. 1W

COUNTY JoDayless DRILLING METHOD Hollow Stem Auger HAMMER TYPE CME-45 Automatic

STRUCT. NO. _____	D E P T H	B L O W S	U C S	M O I S T	Surface Water Elev. _____	ft
Station _____					Stream Bed Elev. _____	ft
BORING NO. <u>B-6</u>					Groundwater Elev.: _____	ft
Station <u>1216+75</u>					First Encounter _____	ft
Offset <u>33.00 RL 11 CL</u>					Upon Completion _____	ft
Ground Surface Elev. <u>657.50</u> ft	(ft)	(/8")	(tsf)	(%)	After _____ Hrs.	ft

The Unconfined Compressive Strength (UCS) Failure Mode is indicated by (B-Bulge, S-Shear, P-Penetrometer)
The SPT (N value) is the sum of the last two blow values in each sampling zone (AASHTO T208)

Page 1 of 1

Date 3/22/07

ROUTE FA 301 DESCRIPTION P92-000-92 Retaining Wall, IL 84 in Galena LOGGED BY J. Straling

SECTION 29X-T LOCATION W. Galena Twp. - 13 NW, SEC. , TWP. 28N, RNG. 1W

COUNTY JoDaviss DRILLING METHOD Hollow Stem Auger HAMMER TYPE CME-45 Automatic

STRUCT. NO.	D	B	U	M	Surface Water Elev.	ft	D	B	U	M
Station	E	L	C	O	Stream Bed Elev.	ft	E	L	C	O
	P	T	S	I			P	T	S	I
	H	W	S	T			H	W	S	T
BORING NO.					Groundwater Elev.:					
Station		B-7			First Encounter	ft				
Offset		1217+60			Upon Completion	ft				
		10.00R R L CL			After	ft	(ft)	(ft)	(tsf)	(%)
Ground Surface Elev.	666.10	ft	(ft)	(ft)						

The Unconfined Compressive Strength (UCS) Failure Mode is indicated by (B-Bulge, S-Shear, P-Penetrometer)
The SPT (N value) is the sum of the last two blow values in each sampling zone (AASHTO T206)

Page 1 of 1Date 3/20/07

ROUTE FA 301 DESCRIPTION P92-088-92 Retaining Wall, IL 84 in Galena LOGGED BY J. Strating

SECTION 29X-T LOCATION W. Galena Twp. - 13 NW, SEC. , TWP. 26N, RNG. 1W

COUNTY JoDaviess DRILLING METHOD Hollow Stem Auger HAMMER TYPE CME-45 Automatic

STRUCT. NO. _____	D	B	U	M	Surface Water Elev. _____	ft
Station _____	E	L	C	O	Stream Bed Elev. _____	ft
	P	W	S	I		
BORING NO. 8-9	H	S	Q _u	T	Groundwater Elev.: _____	ft
Station 1218+25					First Encounter _____	ft
Offset 10.00 ft LCL					Upon Completion _____	ft
Ground Surface Elev. 667.00	ft	(ft)	(tsf)	(%)	After _____	Hrs.

The Unconfined Compressive Strength (UCS) Failure Mode is indicated by (B-Bulge, S-Shear, P-Penetrometer)
The SPT (N value) is the sum of the last two blow values in each sampling zone (AASHTO T206) BBS, from 137 (Rev. 8-99)



USER NAME	=	LIN06-PC
PLOT TIME	=	12:50:20 P
PLOT DATE	=	10/14/202

DESIGNED	-	AMM
CHECKED	-	VPT
DRAWN	-	AMM
CHECKED	-	VPT

REVISED	-
REVISED	-
REVISED	-
REVISED	-

**STATE OF ILLINOIS
DEPARTMENT OF TRANSPORTATION**

BORING LOGS
S.N. 043-7010

SHEET 12 OF 13 SHEETS

F.A.P. RTE.	SECTION	COUNTY	TOTAL SHEETS	SHEET NO.
301	29R-1	JO DAVIESS	679	329
		CONTRACT NO. 64880		
ILLINOIS		FED. AID PROJECT		

10/14/2021 12:50:20 PM



Illinois Department
of Transportation
Division of Highways
Illinois Department of Transportation-2

SOIL BORING LOG

Page 1 of 1

Date 3/20/07

ROUTE FA 301 DESCRIPTION P92-000-92 Retaining Wall, IL 84 in Galena LOGGED BY J. Streling
SECTION 29X-T LOCATION W. Galena Twp. - 13 NW, SEC. 1 TWP. 28N, RNG. 1W
COUNTY Jo Daviess DRILLING METHOD Hollow Stem Auger HAMMER TYPE CME-45 Automatic

STRUCT. NO.	DEPTH	BLOW	JOINT	MOIST	Surface Water Elev.	Stream Bed Elev.	Groundwater Elev.	First Encounter	Upon Completion	After Hrs.
Station	(ft)	(ft)	(ft)	(%)	ft	ft	ft	ft	ft	ft
BORING NO. B-9										
Station 1219+00										
Offset 12.00 ft Lt CL										
Ground Surface Elev. 659.70										
Asphalt Widening				4.0						
LOOSE tan/brown SANDY LOAM	657.70	15								
MEDIUM tan weathered LIMESTONE	656.20	14								
MEDIUM brown SANDY LOAM with weathered LIMESTONE	653.70	9		4.0						
End of Boring										

The Unconfined Compressive Strength (UCS) Failure Mode is indicated by (B-Bulge, S-Shear, P-Penetrometer)
The SPT (N value) is the sum of the last two blow values in each sampling zone (AASHTO T206)
BBS, from 137 (Rev. 8-99)



Illinois Department
of Transportation

Soil Survey Data

Project: US 20
Route: 29R-1
Section: Jo Daviess
County: Jo Daviess
Logged By: Wally Garza

Date:	7/30/15	Sta.:	1202+53 (@1202+50)	Elev.	618.1	Offset:	57' Rt
Depth	Sample No.	Soil Type	Water	Can No.	Qu	Description of Soil Layer	(Color, Moisture, Strength, Etc.)
1							
2						1 st Encounter - 617.1	
3							
4						Auger Refusal @ 617.1	
5							
6							
7							
8							
9							
10							

Date:	7/30/15	Sta.:	1217+17 (@1217+05)	Elev.	660.9	Offset:	35' Lt of CL
Depth	Sample No.	Soil Type	Water	Can No.	Qu	Description of Soil Layer	(Color, Moisture, Strength, Etc.)
1							
2							
3						1 st Encounter @ 658.4	
4							
5						Auger Refusal @ 649.9	
6							
7							
8							
9							
10							

Date:	7/29/15	Sta.:	1217+63 (@1217+67)	Elev.	669.9	Offset:	41' Lt of CL
Depth	Sample No.	Soil Type	Water	Can No.	Qu	Description of Soil Layer	(Color, Moisture, Strength, Etc.)
1							
2							
3						1 st Encounter @ 668.9	
4							
5						Auger Refusal @ 665.4	
6							
7							
8							
9							
10							

Qu: 0-.25 Very Soft; .25-.5 Soft; .5-1.0 Medium; 1.0-2.0 Stiff; 2.0-4.0 Very Stiff; >4.0 Hard jg9-1-15-1

Page 2



Illinois Department
of Transportation

Soil Survey Data

Project: US 20
Route: 29R-1
Section: Jo Daviess
County: Jo Daviess
Logged By: Wally Garza

Date: 7/30/15		Sta.: 1219+45 (Elev. 661.5)				Offset: 22' Lt of CL	
Depth	Sample No.	Soil Type	Water	Can No.	Qu	Description of Soil Layer (Color, Moisture, Strength, Etc.)	
1							
2						1 st Encounter – 659.5	
3							
4						Auger Refusal @ 659.5	
5							
6							
7							
8							
9							
10							

Date:	7/31/15 B-1e	Sta.:	B-1e (Elev. 685.6)			Offset:	Same Hole
Depth	Sample No.	Soil Type	Water	Can No.	Qu	Description of Soil Layer (Color, Moisture, Strength, Etc.)	
1							
2						1 st Encounter – 674.1	
3							
4						Auger Refusal @ 673.6	
5							
6							
7							
8							
9							
10							

Date:	7/30/15	Sta.:	111+15 (Elev. 696.7)			Offset:	9.5' Lt
Depth	Sample No.	Soil Type	Water	Can No.	Qu	Description of Soil Layer (Color, Moisture, Strength, Etc.)	
1							
2						1 st Encounter @ 695.2	
3							
4						Auger Refusal @ 694.2	
5							
6							
7						8" Asphalt	
8							
9							
10							

Qu: 0-.25 Very Soft; .25-.5 Soft; .5-1.0 Medium; 1.0-2.0 Stiff; 2.0-4.0 Very Stiff; >4.0 Hard jg9-1-15-1

Page 3

STATE OF ILLINOIS
DEPARTMENT OF TRANSPORTATION

BORING LOGS
S.N. 043-7010

SHEET 13 OF 13 SHEETS

F.A.P. RTE.	SECTION	COUNTY	TOTAL SHEETS	SHEET NO.
301	29R-1	JO DAVIESS	679	330
CONTRACT NO. 64880				
ILLINOIS FED. AID PROJECT				

Lin Engineering, Ltd.
Consulting Engineers
Springfield, Illinois

USER NAME = LIN06-PC	DESIGNED - AML	REVISED -
PLOT TIME = 12:50:22 PM	CHECKED - VPT	REVISED -
PLOT DATE = 10/14/2021	DRAWN - AML	REVISED -
	CHECKED - VPT	REVISED -

Benchmark: Headwall at Sta. 1227+99.96, 35.85' Lt. of existing @ IL 84/U.S. Rte. 20, Elev. 682.42.




Existing Structure: Existing retaining wall was constructed at an unknown date and is of historical significance. Existing retaining wall is 24'-11" in total length measured along the front face of the wall. It is composed of historic stone blocks. The entire length of the existing wall is to be carefully deconstructed and salvaged and will become the property of the City of Galena. Contractor shall deliver salvaged stone to the City, at a time and location to be coordinated with the City Engineer, Andy Lewis, available at (815) 777-1050 or alewis@cityofgalena.org.

Northbound traffic will be maintained on IL 84/U.S. Rte. 20 using stage construction. Southbound traffic will be detoured along Gear St.


Notes:
The Limestone Block Wall at this location shall be constructed of Salvaged Stone in accordance with the Special Provision for Retaining Wall, Special.
Construction vibration monitoring shall be performed in accordance with the contract Special Provisions.
Soil boring logs for boring B-10 are available within the Roadway plans.

LEGEND

- Boring
- Ex. Manhole
- Ex. Power Pole
- Ex. Sanitary Sewer
- Pr. Manhole
- Pr. Inlet
- Pr. Sanitary Sewer
- Pr. Storm Sewer
- Pr. Water Line

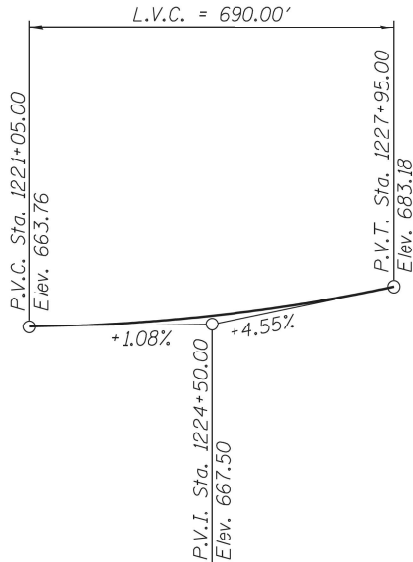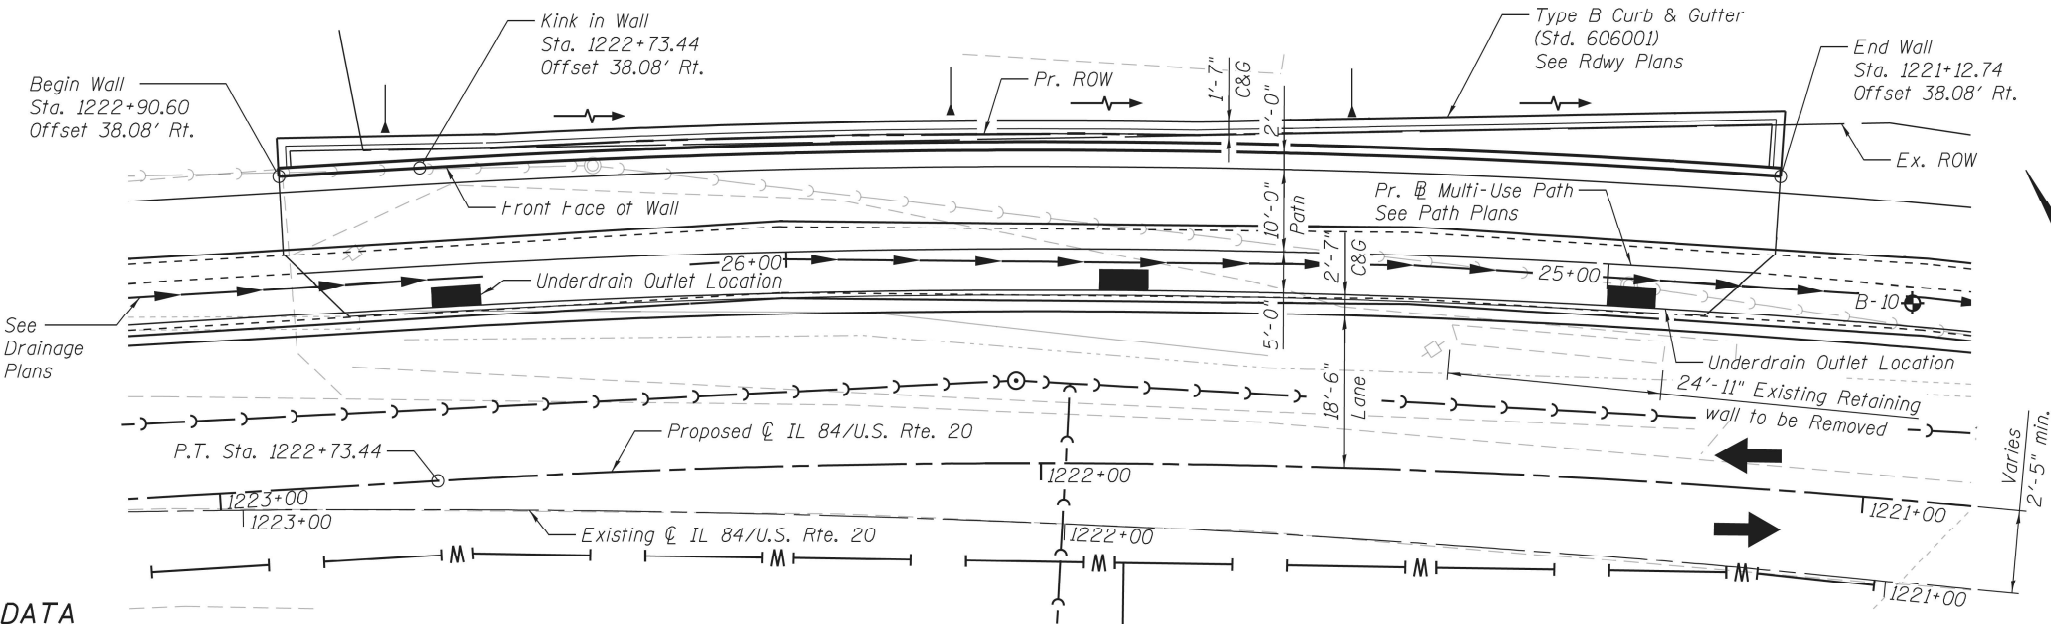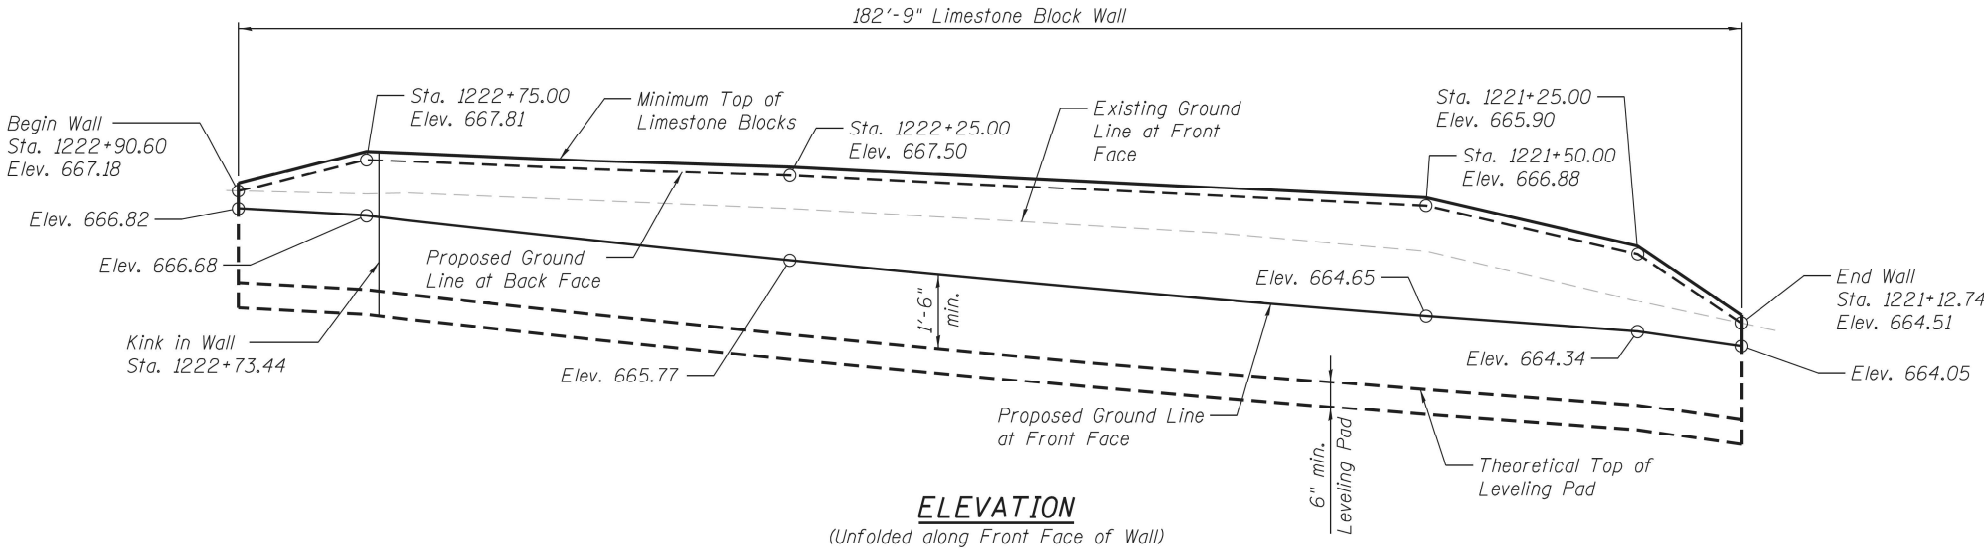

PROFILE GRADE
(Along Proposed @ IL 84/U.S. Rte. 20)

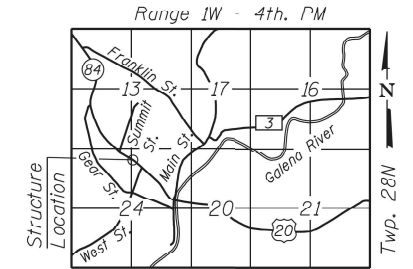

LOCATION SKETCH

CURVE DATA

Prop. Curve 71260
P.I. Sta. = 1220+77.60
 $\Delta = 18^\circ 06' 22''$ (LT)
 $D = 4^\circ 35' 01''$
 $R = 1,250.00'$
 $T = 199.17'$
 $L = 395.02'$
 $E = 15.77'$
P.C. Sta. = 1218+78.43
P.T. Sta. = 1222+73.44

DESIGN SPECIFICATIONS

2017 AASHTO LRFD Bridge Design Specifications, 8th Edition

PLAN

Stations and offsets are measured from
Proposed @ IL 84/U.S. Rte. 20 to Proposed
Ground Line at Front Face of Wall.

STATE OF ILLINOIS
DEPARTMENT OF TRANSPORTATION

GENERAL PLAN AND ELEVATION
WALL I

SHEET 1 OF 2 SHEETS

F.A.P. RTE.	SECTION	COUNTY	TOTAL SHEETS	SHEET NO.
301	29R-1	JO DAVIESS	679	331
				CONTRACT NO. 64880

ILLINOIS FED. AID PROJECT

ENGINEERING
LIN ENGINEERING, LTD.
Consulting Engineers
Springfield, Illinois

USER NAME = LIN06-PC
PLOT TIME = 12:50:28 PM
PLOT DATE = 10/14/2021

DESIGNED - AML
CHECKED - VPT
DRAWN - AML
CHECKED - VPT


REVISED -
REVISED -
REVISED -
REVISED -

MODEL: Wall_I-D264880-001
FILE NAME: E:\101815\StructureWall_13. Final Plans\CADD_Sheets\Wall_I-D264880.dgn

10/14/2021 12:50:28 PM


TOTAL BILL OF MATERIAL

Item	Unit	Total
Rock Excavation for Structures	Cu.Yd.	10
Geocomposite Wall Drain	Sq.Yd.	49
Retaining Wall Removal	Foot	25
Retaining Wall, Special	Sq.Ft.	607
Pipe Underdrains for Structures 4"	Foot	183

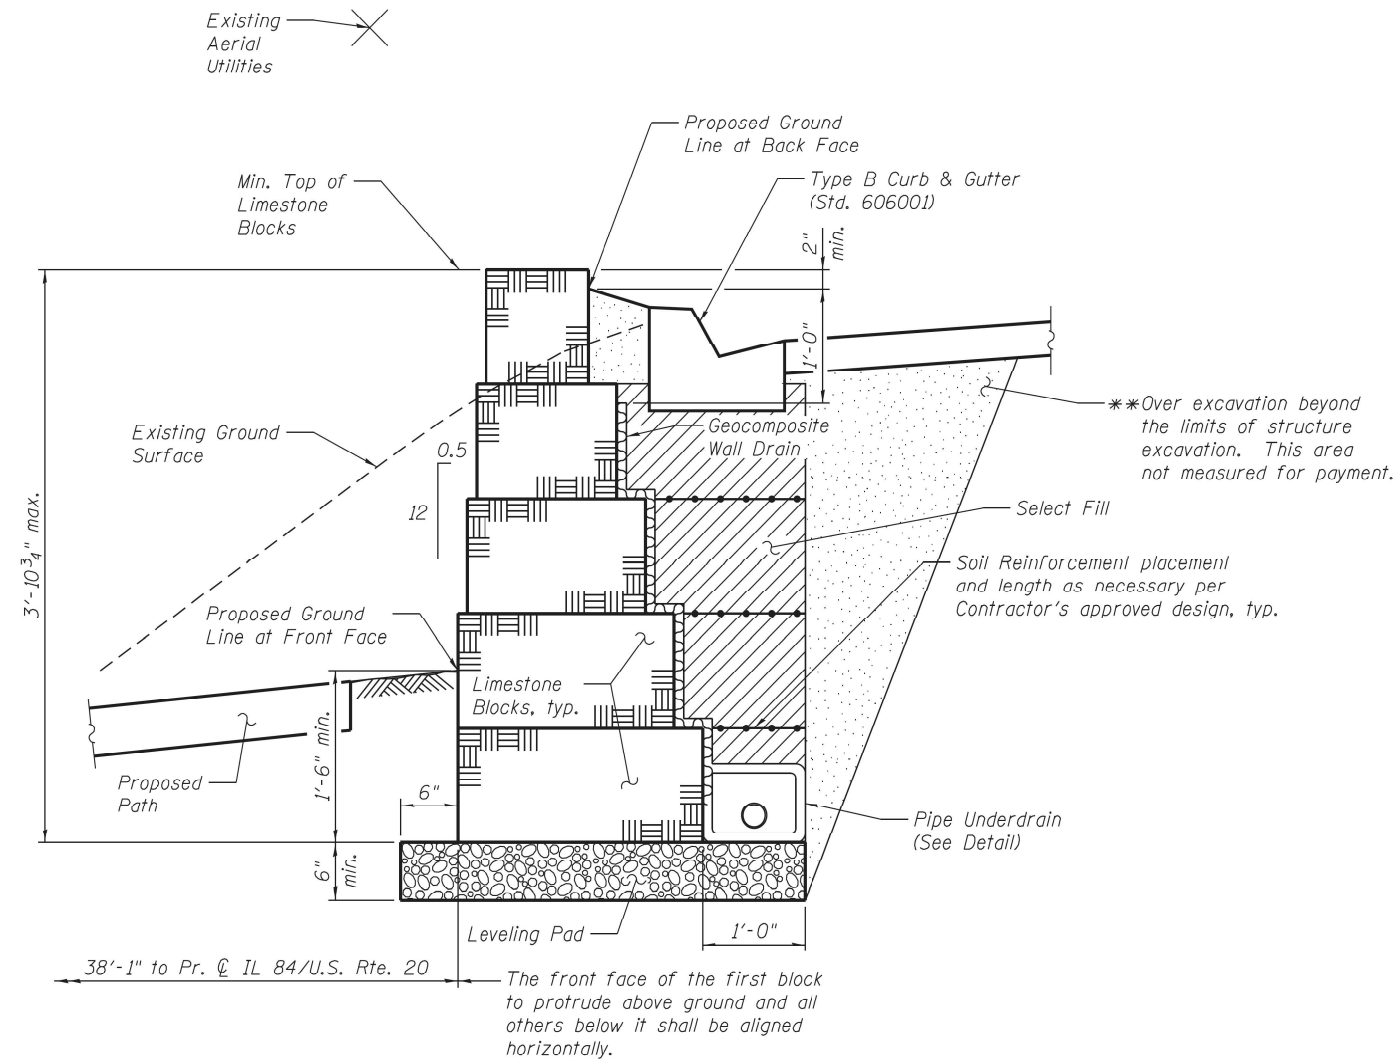

TYPICAL WALL SECTION

* * Backfill remainder of structure excavation and over excavation with same material specified for select fill.


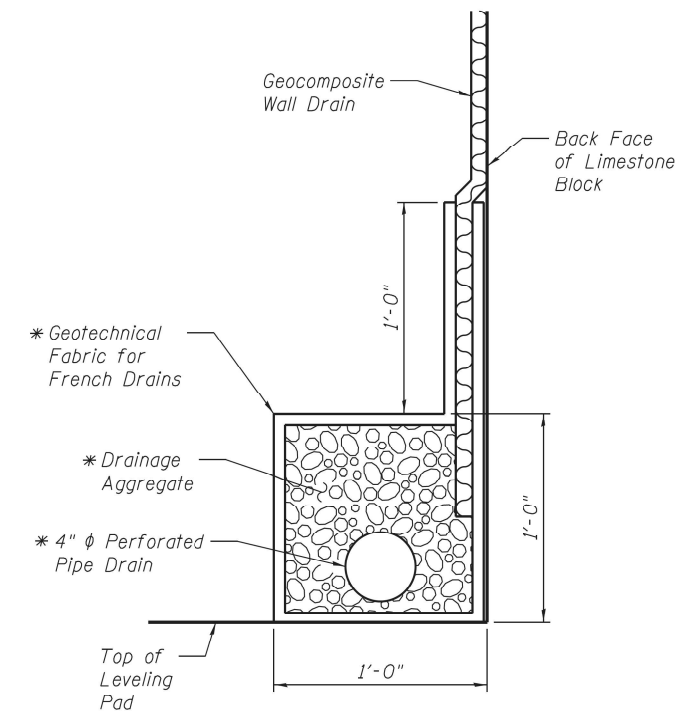


PIPE UNDERDRAIN DETAIL

* Included in the cost of Pipe Underdrains for Structures 4".

Existing Structure: Existing retaining wall was constructed at an unknown date and is of historical significance. Existing retaining wall is 246'-9" in total length measured along the front face of the wall. It is composed of historic stone blocks. The entire length of the existing wall is to be carefully deconstructed and salvaged and will become the property of the City of Galena. Contractor shall deliver salvaged stone to the City, at a time and location to be coordinated with the City Engineer, Andy Lewis, available at (815) 777-1050 or alewis@cityofgalena.org.

Notes:
The Limestone Block Wall at this location shall be constructed of Newly Acquired Stone in accordance with the Special Provision for Retaining Wall, Special.
Construction vibration monitoring shall be performed in accordance with the contract Special Provisions.
Soil boring logs for boring B-11 are available within the Roadway plans.

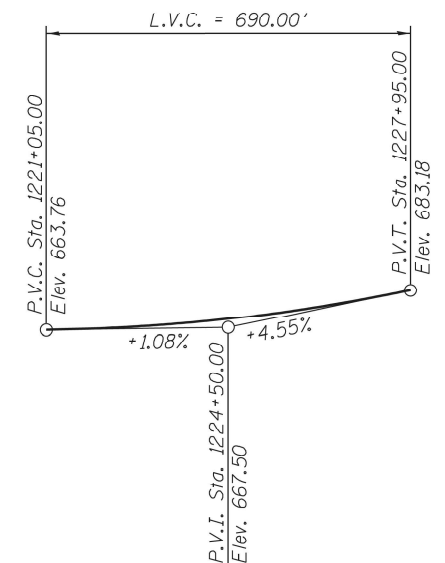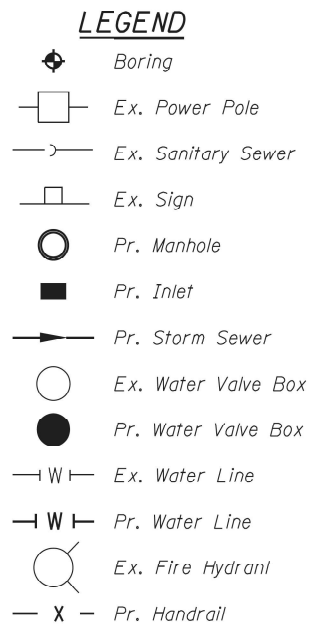

Prop. Curve 71270
P.I. Sta. = 1228+20.16
 $\Delta = 15^\circ 52' 55''$ (RT)
 $D = 4^\circ 35' 01''$
R = 1,250.00'
T = 174.36'
L = 346.49'
E = 12.10'
P.C. Sta. = 1226+45.79
P.T. Sta. = 1229+92.28

2017 AASHTO LRFD Bridge Design Specifications, 8th Edition

Stations and offsets are measured from
Proposed C IL 84/U.S. Rte. 20 to Proposed
Line at Front Face of Wall.

GENERAL PLAN AND ELEVATION
WALL J

SHEET 1 OF 2 SHEETS

Range 1W - 4th. PM

Franklin St.

Summit St.

Main St.

West St.

Bead St.

Galena River

Structure Location

13 17 16 3 24 20 21

84 20

N


Twp. 28N

WALL J

F.A.P. RTE.	SECTION	COUNTY	TOTAL SHEETS	SHEET NO.
301	29R-1	JO DAVIESS	679	333
		CONTRACT NO. 64880		
		ILLINOIS FED. AID PROJECT		


TOTAL BILL OF MATERIAL

Item	Unit	Total
Geocomposite Wall Drain	Sq.Yd.	106
Retaining Wall Removal	Foot	247
Retaining Wall, Special	Sq.Ft.	1,169
Pipe Underdrains for Structures 4"	Foot	243

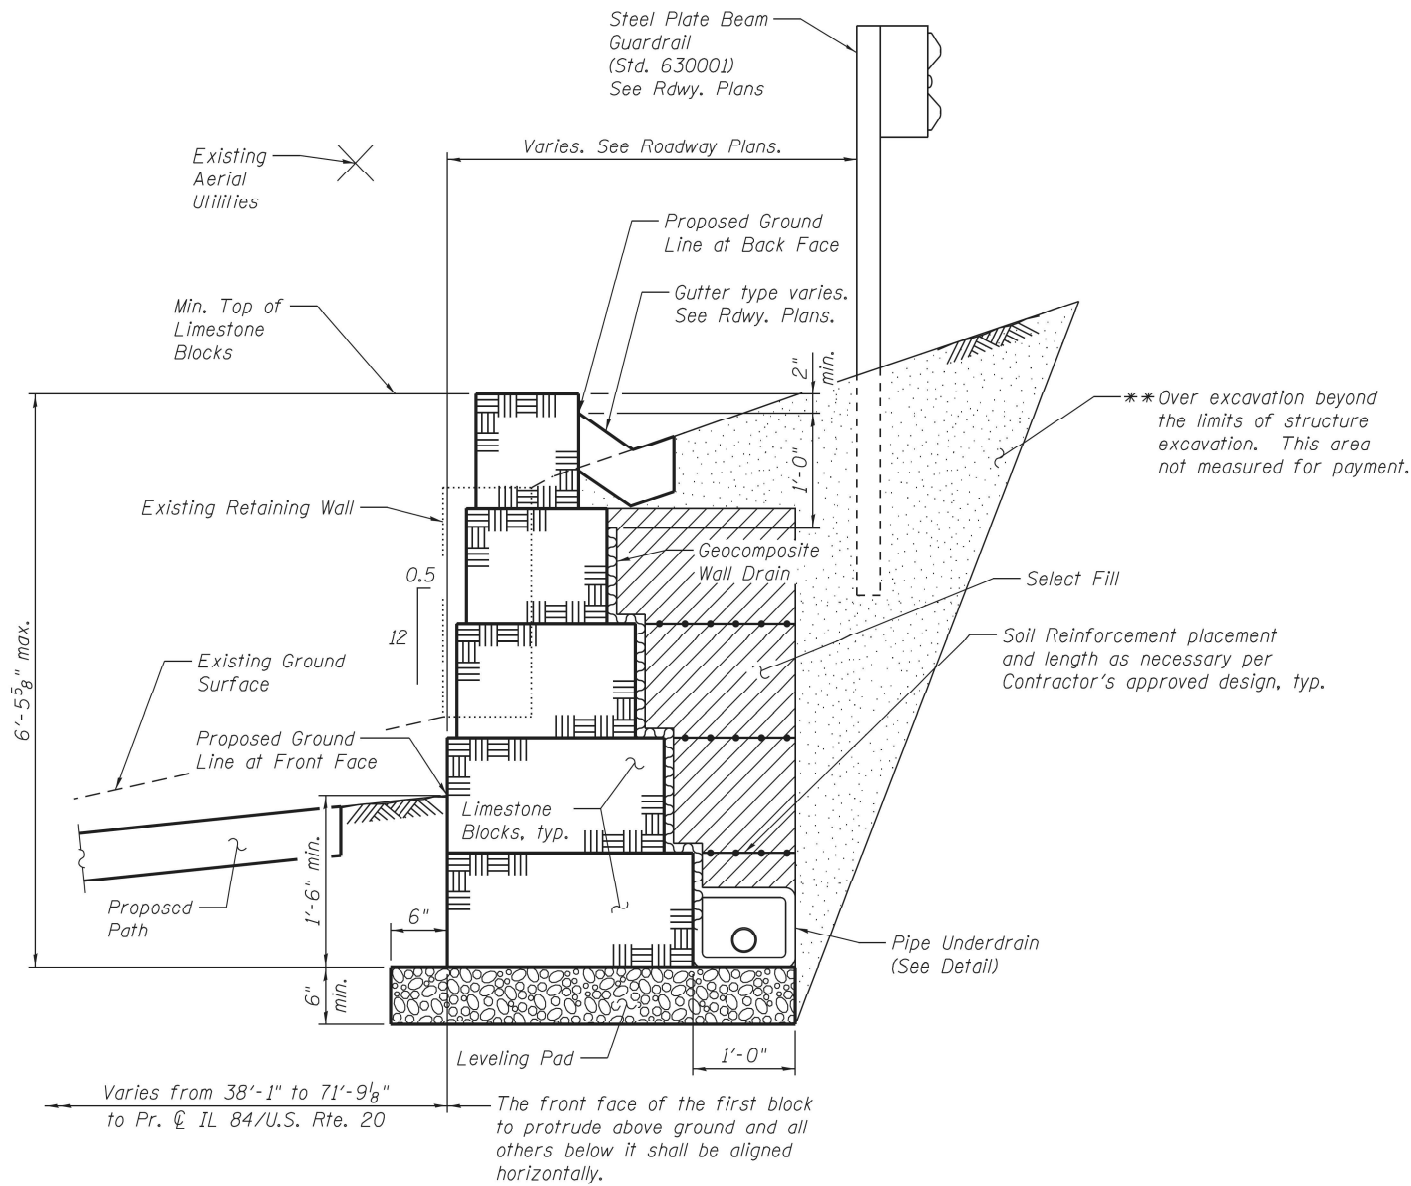

TYPICAL WALL SECTION

** Backfill remainder of structure excavation and over excavation with same material specified for select fill.

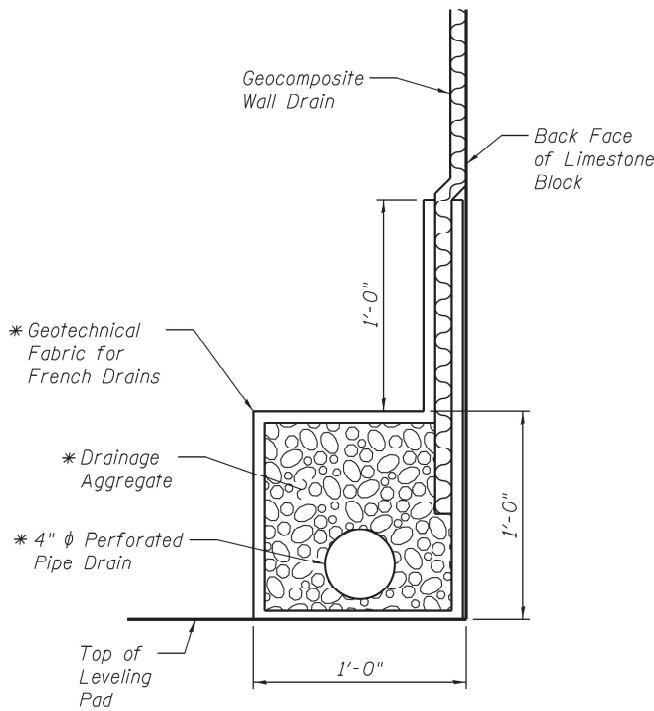

PIPE UNDERDRAIN DETAIL

* Included in the cost of Pipe Underdrains for Structures 4".

MODEL: Wall_J-D264880-002
FILE NAME: E:\1018\StructureWall_1\3. Final Plans\CADD_Sheets\Wall_J-D264880.dgn



USER NAME =	LIN06-PC	DESIGNED -	AML	REVISED -	
CHECKED -	VPT	REVISIED -		REVISED -	
PLOT TIME =	12:50:30 PM	DRAWN -	AML	REVISED -	
PLOT DATE =	10/14/2021	CHECKED -	VPT	REVISED -	

STATE OF ILLINOIS
DEPARTMENT OF TRANSPORTATION

DETAILS
WALL J

SHEET 2 OF 2 SHEETS

F.A.P. RTE.	SECTION	COUNTY	TOTAL SHEETS	SHEET NO.
301	29R-1	JO DAVIESS	679	334
CONTRACT NO. 64880				
ILLINOIS FED. AID PROJECT				

Benchmark: Headwall at Sta. 1227+99.96, 35.85' Lt. of existing @ IL 84/U.S. Rte. 20, Elev. 682.42.



Existing Structure: None.

Northbound traffic will be maintained on IL 84/U.S. Rte. 20 using stage construction. Southbound traffic will be detoured along Gear St.

Notes:
The Limestone Block Wall at this location shall be constructed of Newly Acquired Stone in accordance with the Special Provision for Retaining Wall, Special.
Construction vibration monitoring shall be performed in accordance with the contract Special Provisions.
The Flagstone Sidewalk is roughly 2'-0" wide x 14'-8" long, and shall fill the space between the back face of wall and the Pipe Handrail, Special.



LEGEND

- Ex. Guardrail
- Ex. Manhole
- Ex. Power Pole
- Ex. Sanitary Sewer
- Pr. Manhole
- Pr. Inlet
- Pr. Storm Sewer
- Pr. Handrail

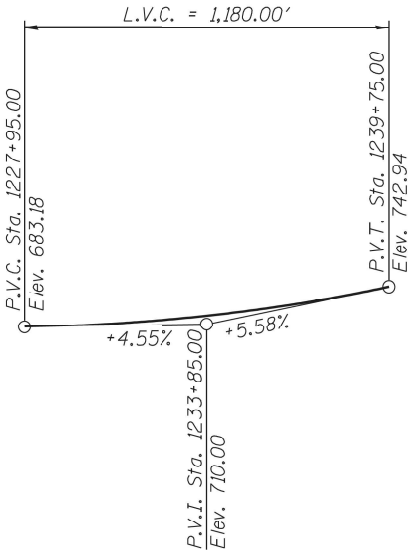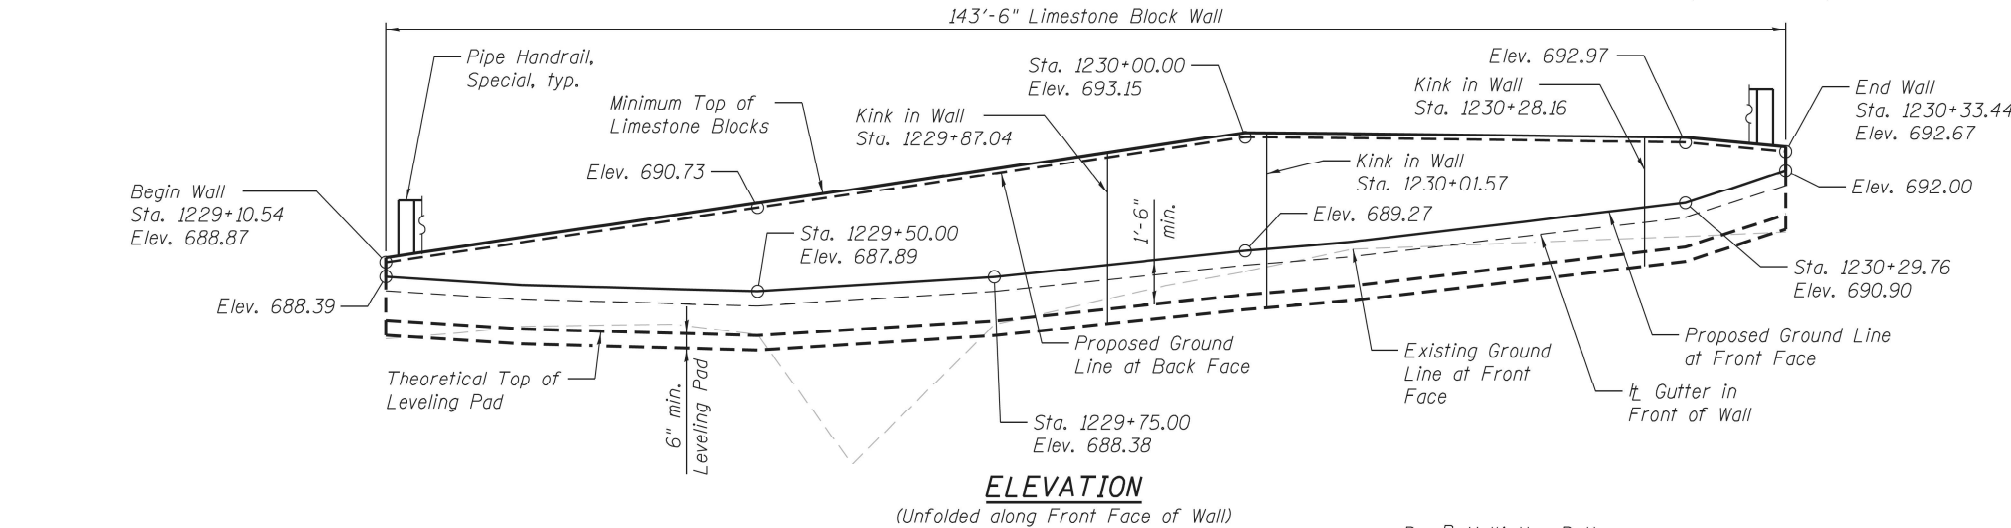

PROFILE GRADE

(Along Proposed @ IL 84/U.S. Rte. 20)

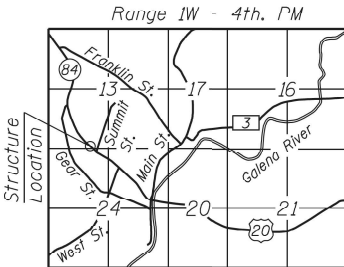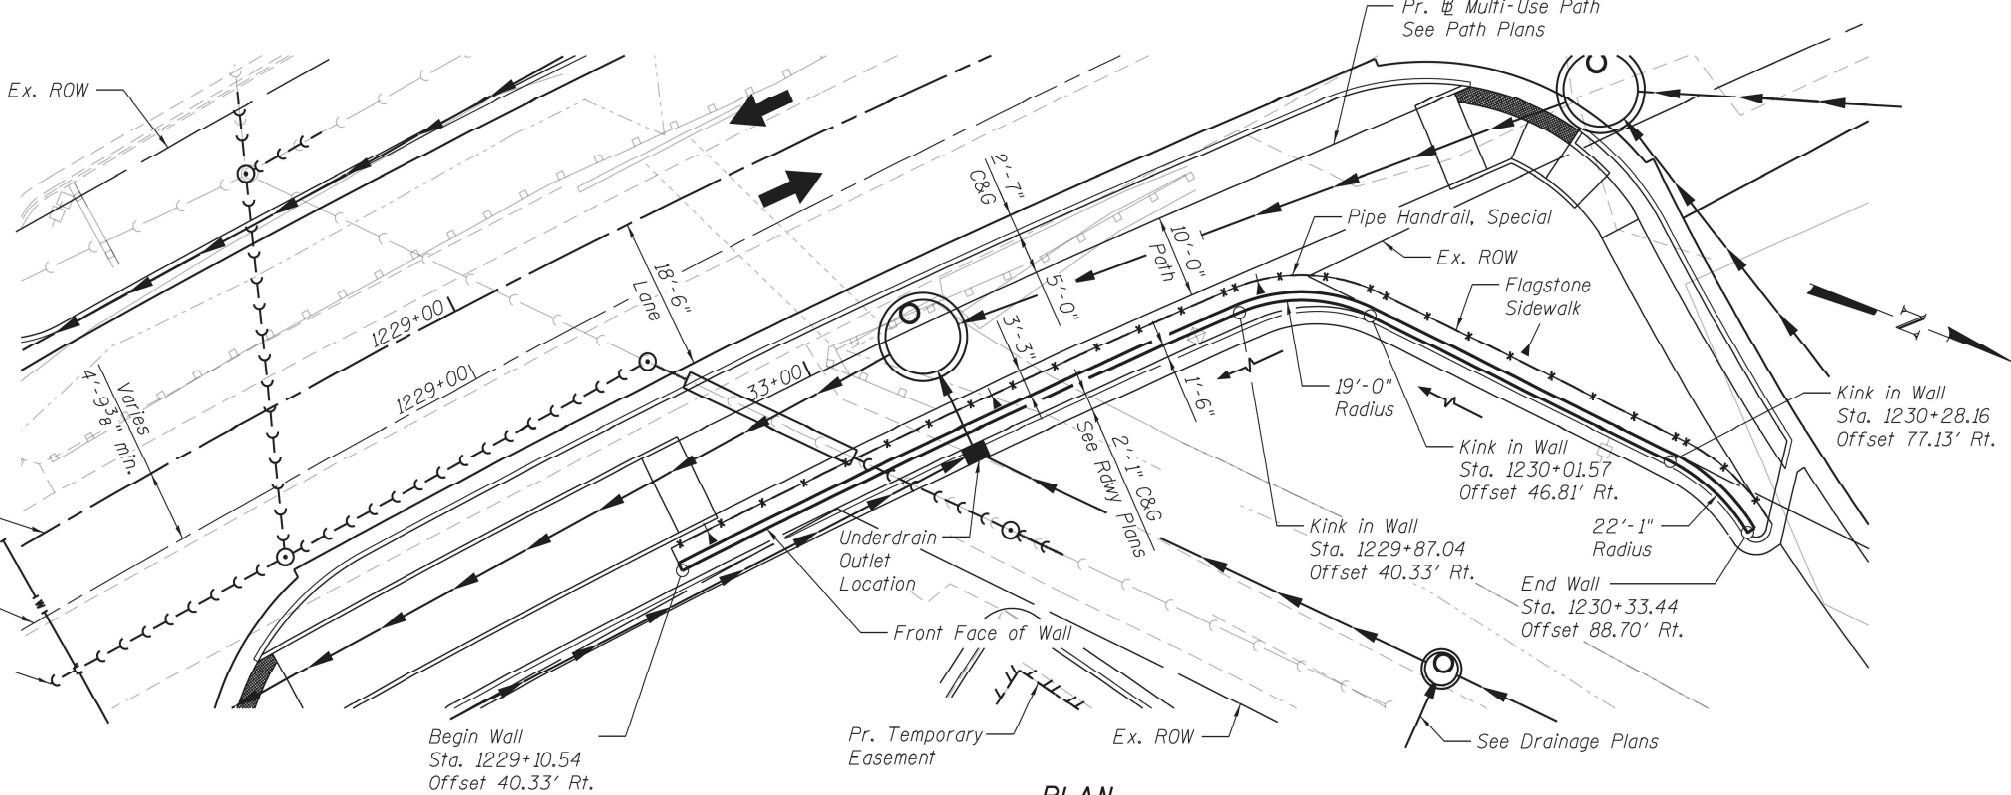

LOCATION SKETCH

CURVE DATA

Prop. Curve 71270
P.I. Sta. = 1228+20.16
 $\Delta = 15^\circ 52' 55''$ (RT)
 $D = 4^\circ 35' 01''$
 $R = 1,250.00'$
 $T = 174.36'$
 $L = 346.49'$
 $E = 12.10'$
P.C. Sta. = 1226+45.79
P.T. Sta. = 1229+92.28

DESIGN SPECIFICATIONS

2017 AASHTO LRFD Bridge Design Specifications, 8th Edition

PLAN

Stations and offsets are measured from
Proposed @ IL 84/U.S. Rte. 20 to Proposed Ground
Line at Front Face of Wall.

STATE OF ILLINOIS
DEPARTMENT OF TRANSPORTATION

GENERAL PLAN AND ELEVATION
WALL K

SHEET 1 OF 2 SHEETS

GENERAL PLAN & ELEVATION

IL 84/U.S. ROUTE 20

F.A.P. RTE. 301 - SEC. 29R-1

JO DAVIESS COUNTY

STATION 1229+10.54 TO 1230+33.44

WALL K

LIN ENGINEERING, LTD.
Consulting Engineers
Springfield, Illinois

USER NAME = LIN06-PC
PLOT TIME = 12:50:31 PM
PLOT DATE = 10/14/2021

DESIGNED - AML
CHECKED - VPT
DRAWN - AML
CHECKED - VPT

REVISED -
REVISED -
REVISED -
REVISED -

F.A.P. RTE.	SECTION	COUNTY	TOTAL SHEETS	SHEET NO.
301	29R-1	JO DAVIESS	679	335
CONTRACT NO. 64880				

ILLINOIS FED. AID PROJECT

MODEL: Wall_K-0264880-002
FILE NAME: E:\01815StructWall K13 - Final Plans\CADD_Sheets\Wall_K-0264880.dgn

LINE ENGINEERING, LTD.
Consulting Engineers
Springfield, Illinois

USER NAME = LIN06-PC
DESIGNED - AML
CHECKED - VPT
PLOT TIME = 12:50:31 PM
DRAWN - AML
PLOT DATE = 10/14/2021
CHECKED - VPT

REVISD -
REVISD -
REVISD -
REVISD -



STATE OF ILLINOIS
DEPARTMENT OF TRANSPORTATION

DETAILS
WALL K

SHEET 2 OF 2 SHEETS

F.A.P. RTE.	SECTION	COUNTY	TOTAL SHEETS	SHEET NO.
301	29R-1	JO DAVIESS	679	336
CONTRACT NO. 64880				

ILLINOIS FED. AID PROJECT





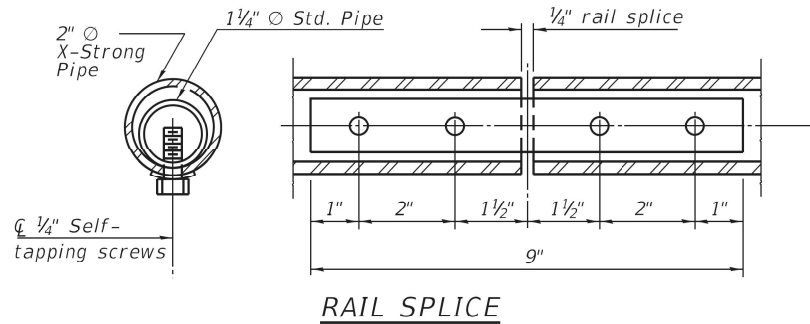
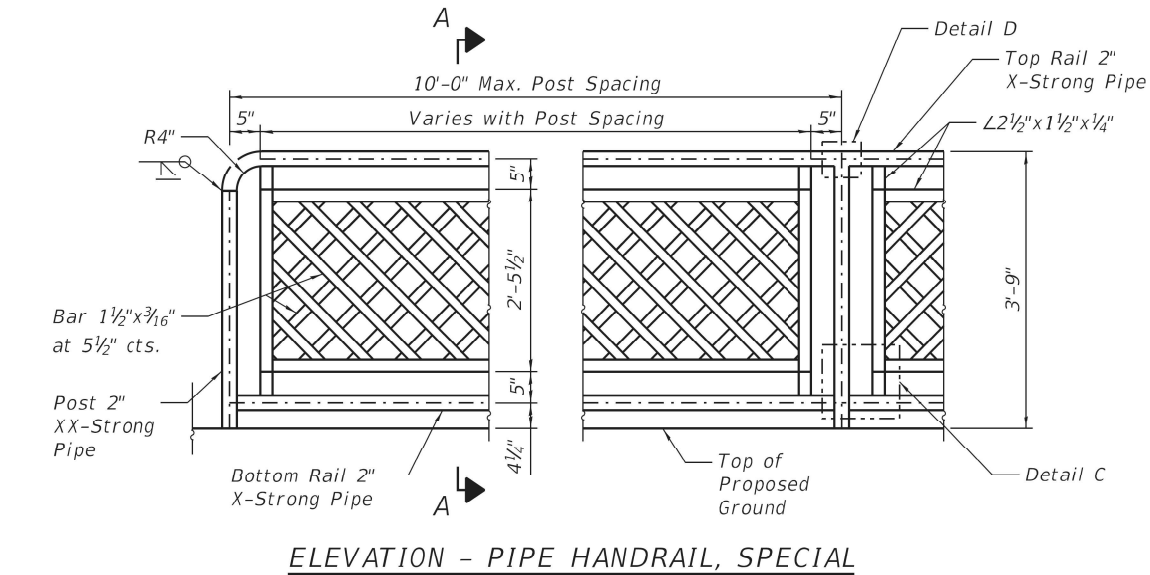


PIPE HANDRAIL, SPECIAL LOCATION

Point	Station	Offset
Begin	1229+11.05	37.33' Rt.
Kink	1229+87.04	37.33' Rt.
Kink	1230+03.83	44.84' Rt.
Kink	1230+30.42	75.15' Rt.
End	1230+36.34	87.80' Rt.

TOTAL BILL OF MATERIAL

Item	Unit	Total
Geocomposite Wall Drain	Sq.Yd.	56
Flagstone Sidewalk	Sq.Ft.	296
Pipe Handrail, Special	Foot	147.0
Retaining Wall, Special	Sq.Ft.	628
Pipe Underdrains for Structures 4'	Foot	144

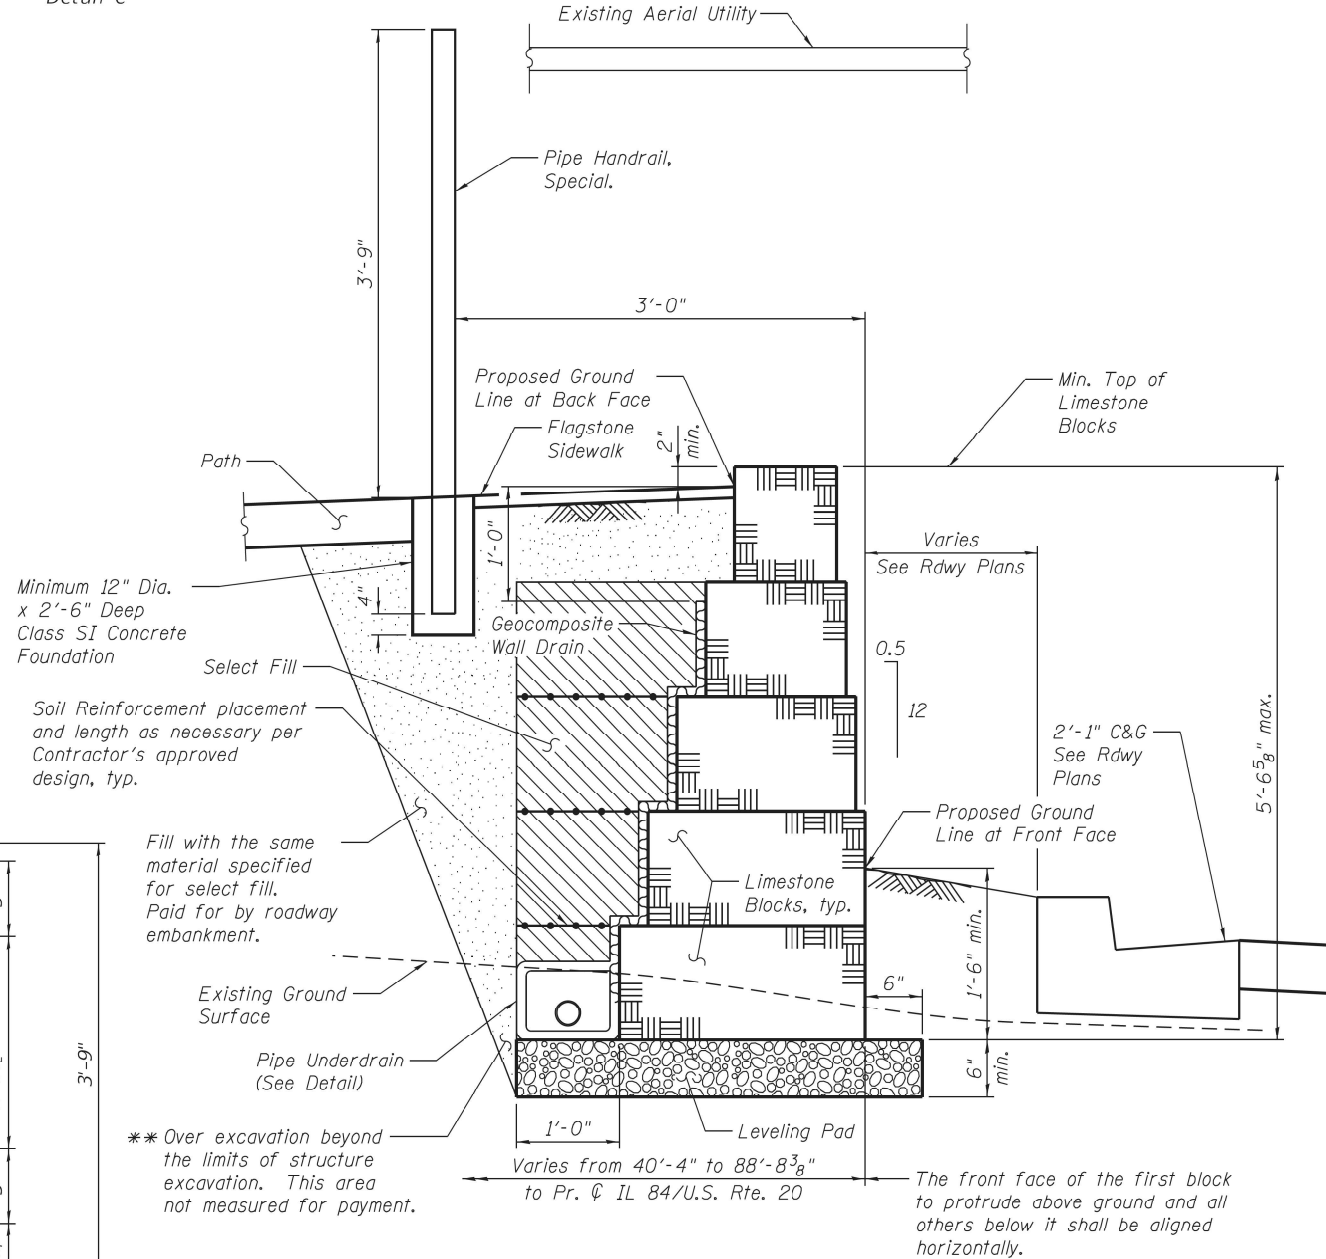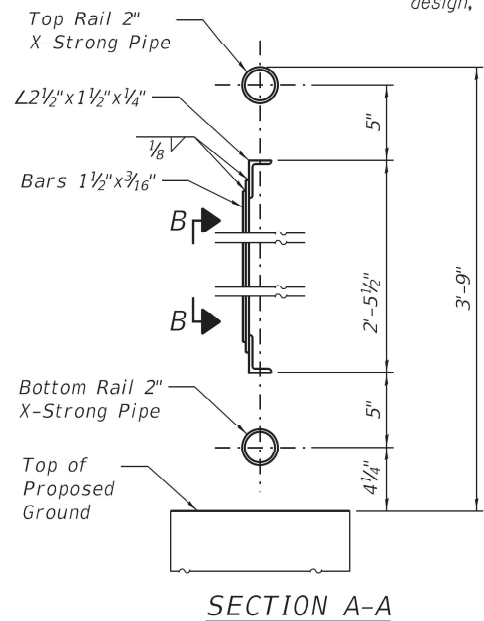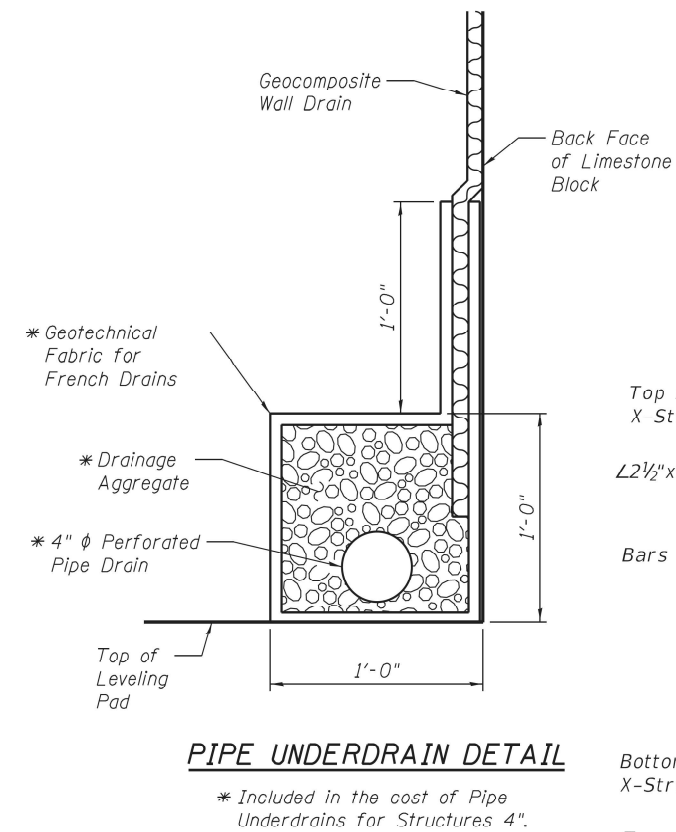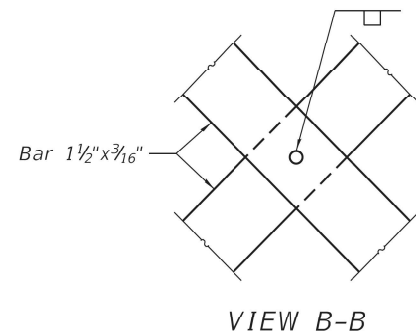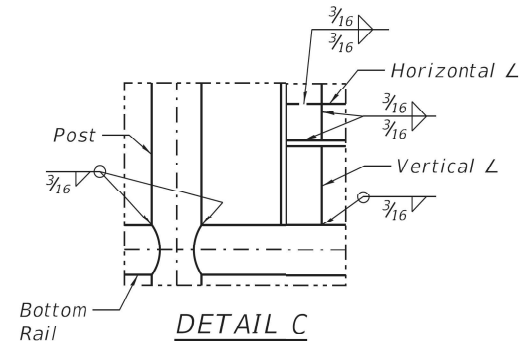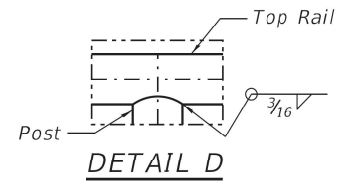

TYPICAL WALL SECTION

** Backfill remainder of structure excavation and over excavation with same material specified for select fill.

Notes:
Gripping surfaces shall be uninterrupted by posts, other construction elements, or obstructions.
Ends of handrail shall be rounded.
Handrail shall not rotate within their fittings.
Handrail shall conform to Section 509 of the Standard Specifications, with the exception that all pipe and connections shall be welded, galvanized or aluminum, according to Article 1006.30 or 1006.34.
All posts, railing, splices, anchor devices, and plates shall be painted black using the Inorganic Zinc Rich Primer / Acrylic / Acrylic System for shop and field painting of new structural steel.
Fasteners shall be mechanically galvanized in painted areas.
Post spacing between the points shown in the table is at the discretion of the fabricator, in order to provide an aesthetically pleasing and cost effective design. Spacing of posts shall not exceed 10'-0".
Posts and vertical bars shall be fabricated to be plumb when installed on the retaining wall. Angle the horizontal rails as necessary to follow the vertical profile of the top of retaining wall.
Posts shall be placed in Class SI Concrete Foundation as shown in the Typical Wall Section. Concrete Foundation shall be included in the cost of Pipe Handrail, Special.
The Contractor shall be responsible for field verification of all horizontal and vertical geometry prior to fabrication of the handrail.
Handrail shall satisfy the loading requirements of Section 13.8.2 of the 2017 AASHTO LRFD Bridge Design Specifications, 8th Edition for Pedestrian Railing.
Member sizes shown are for estimating purposes only. The Contractor shall provide design calculations sealed by a Structural Engineer licensed in the State of Illinois with the actual member sizes used for fabrication.
Clear space between elements of the railing shall not allow the passage of a sphere greater than 4" in diameter.
This work shall consist of designing, furnishing, galvanizing, painting, and erecting handrails as listed above and according to these plans. This work shall be paid for at the contract unit price per FOOT for PIPE HANDRAIL, SPECIAL.

Benchmark: Headwall at Sta. 1227+99.96, 35.85' Lt. of existing C IL 84/U.S. Rte. 20, Elev. 682.42.



Existing Structure: None.

Northbound traffic will be maintained on IL 84/U.S. Rte. 20 using stage construction. Southbound traffic will be detoured along Gear St.


Notes:
The Limestone Block Wall at this location shall be constructed of Newly Acquired Stone in accordance with the Special Provision for Retaining Wall, Special.
Construction vibration monitoring shall be performed in accordance with the contract Special Provisions.
Soil boring logs for borings B-1f thru B-4f are available within the Roadway plans.

LEGEND

- Boring
- Ex. Fence
- Pr. Fence or Handrail
- Pr. Inlet
- Pr. Storm Sewer

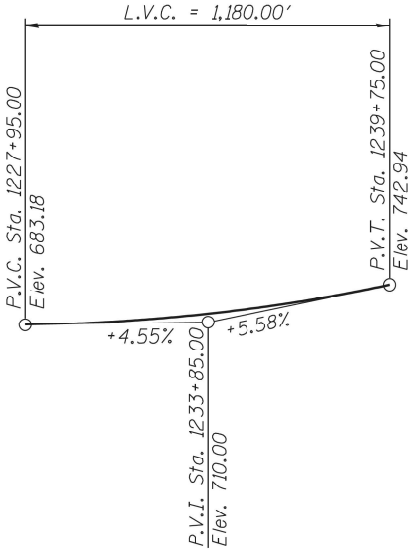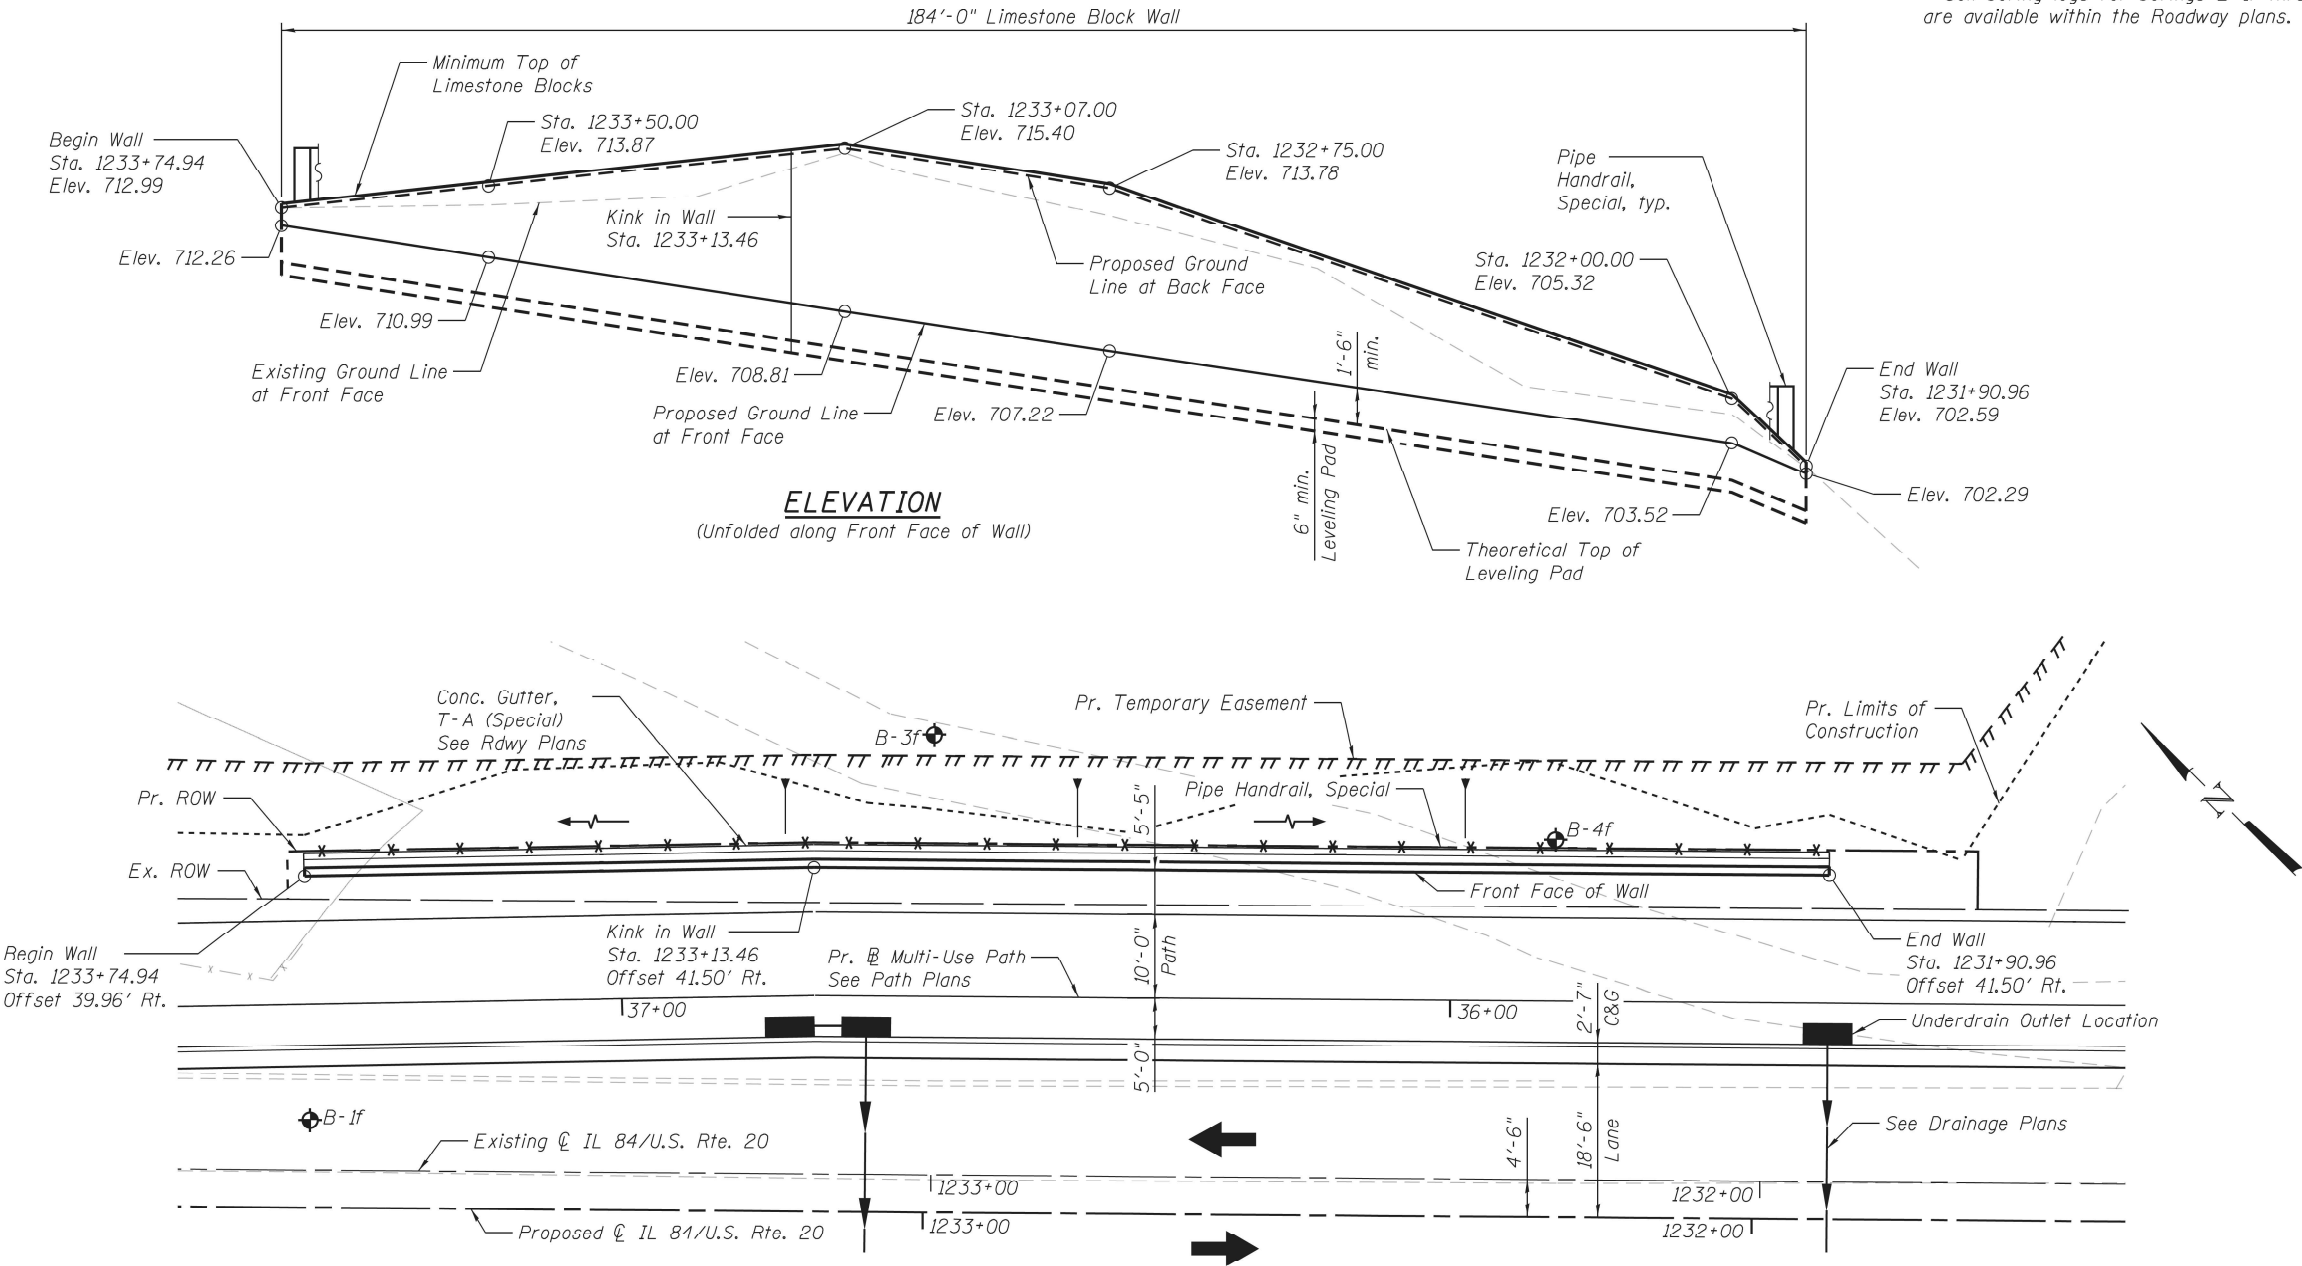

PROFILE GRADE
(Along Proposed C IL 84/U.S. Rte. 20)

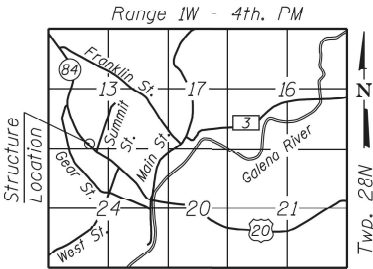

LOCATION SKETCH

GENERAL PLAN & ELEVATION
IL 84/U.S. ROUTE 20
F.A.P. RTE. 301 - SEC. 29R-1
JO DAVIESS COUNTY
STATION 1231+90.96 TO 1233+74.94
WALL L

DESIGN SPECIFICATIONS

2017 AASHTO LRFD Bridge Design Specifications, 8th Edition

PLAN
Stations and offsets are measured from
Proposed C IL 84/U.S. Rte. 20 to Proposed
Ground Line at Front Face of Wall.

STATE OF ILLINOIS
DEPARTMENT OF TRANSPORTATION

GENERAL PLAN AND ELEVATION
WALL L


SHEET 1 OF 2 SHEETS

F.A.P. RTE.	SECTION	COUNTY	TOTAL SHEETS	SHEET NO.
301	29R-1	JO DAVIESS	679	337
CONTRACT NO. 64880				



ILLINOIS FED. AID PROJECT

USER NAME =	LIN06-PC	DESIGNED -	AML	REVISED -	
		CHECKED -	VPT	REVISED -	
PLOT TIME =	12:50:32 PM	DRAWN -	AML	REVISED -	
PLOT DATE =	10/14/2021	CHECKED -	VPT	REVISED -	


MODEL: Wall_L-D264880-002
FILE NAME: E:\101815\StructureWall L13. Final Plans\CADD_Sheets\Wall_L-D264880.dgn

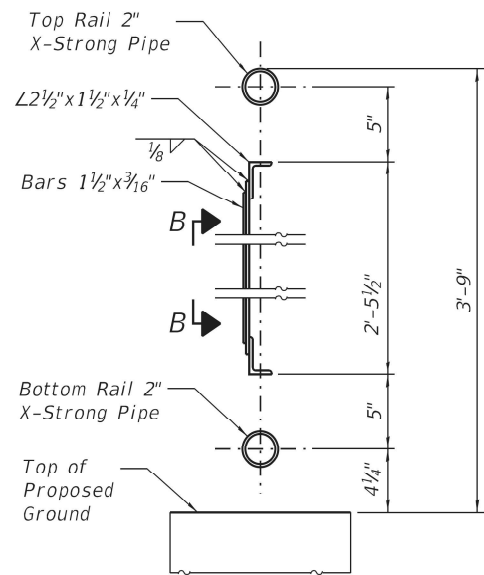

SECTION A-A

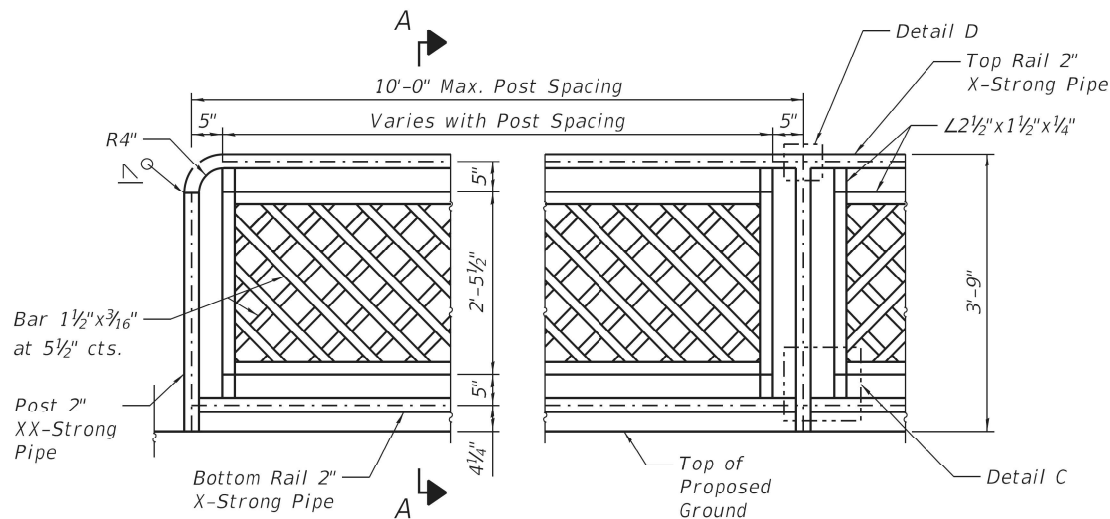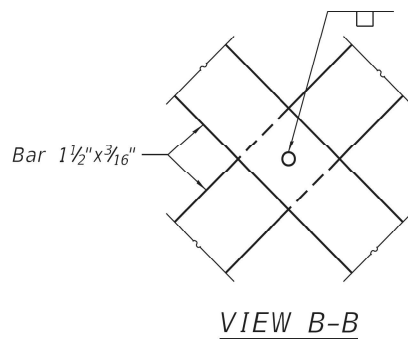


ELEVATION - PIPE HANDRAIL, SPECIAL

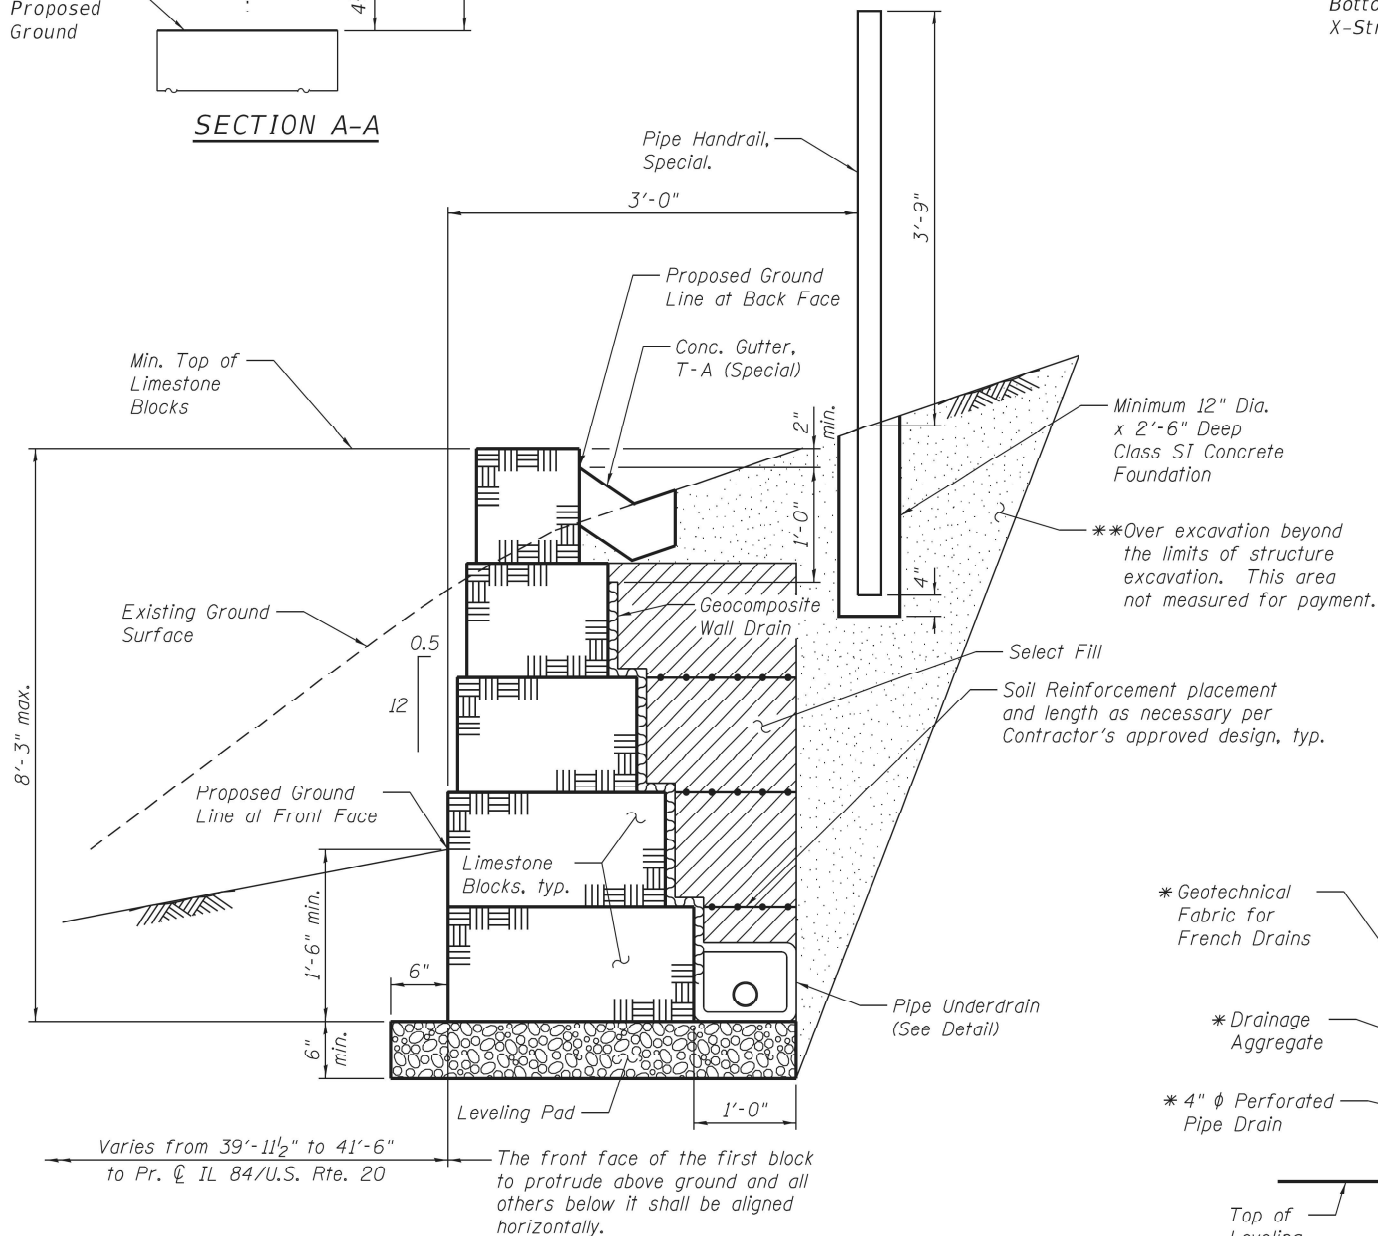

TYPICAL WALL SECTION

** Backfill remainder of structure excavation and over excavation with same material specified for select fill.

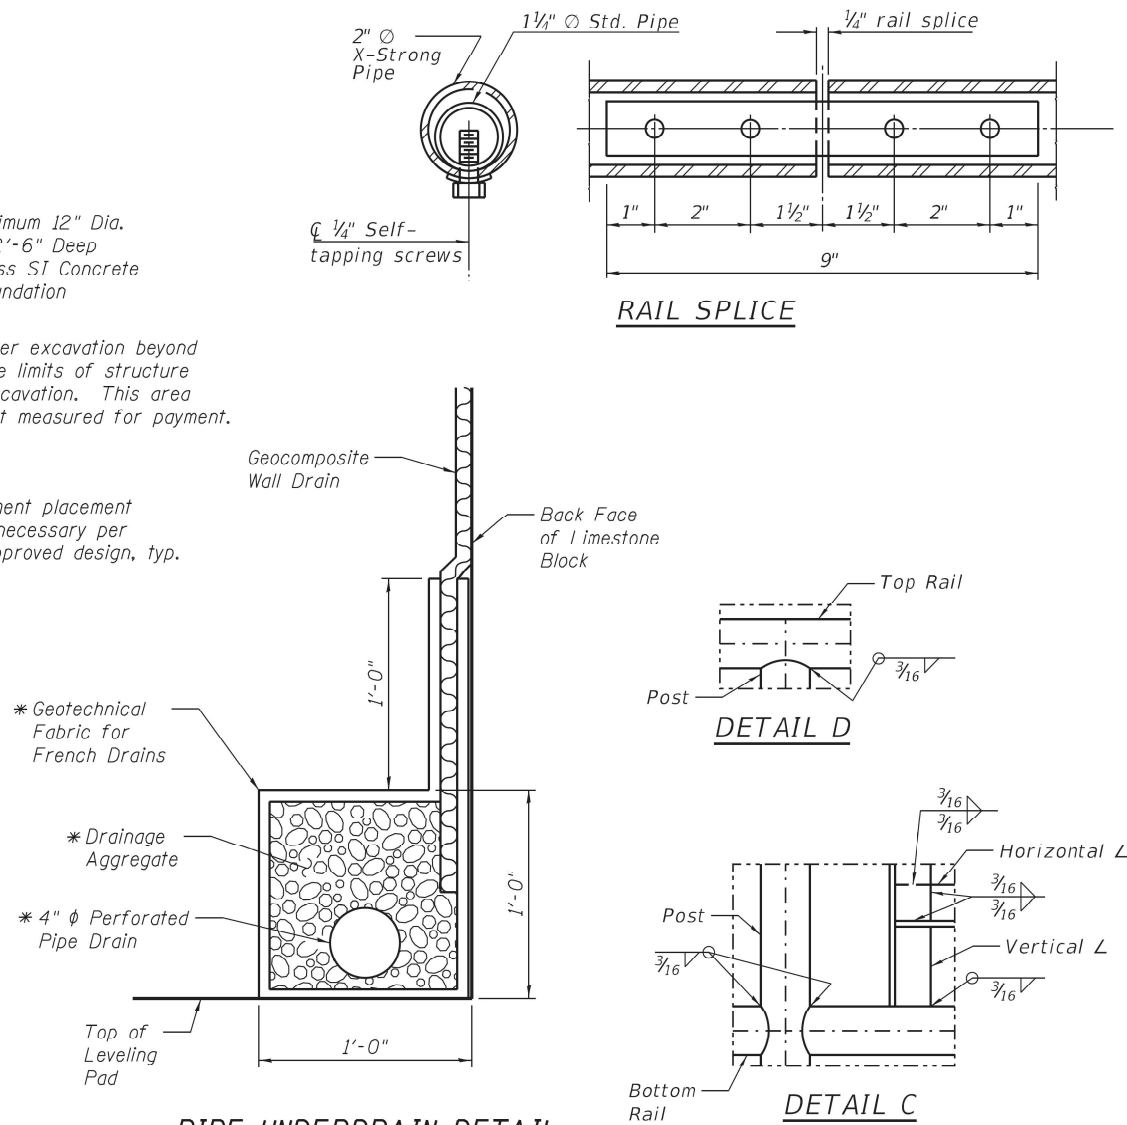

PIPE UNDERDRAIN DETAIL

* Included in the cost of Pipe Underdrains for Structures 4".

TOTAL BILL OF MATERIAL

Item	Unit	Total
Geocomposite Wall Drain	Sq.Yd.	103
Pipe Handrail, Special	Foot	183.0
Retaining Wall, Special	Sq.Ft.	1,089
Pipe Underdrains for Structures 4"	Foot	185

PIPE HANDRAIL, SPECIAL LOCATION

Point	Station	Offset
Begin	1233+74.48	42.98' Rt.
Kink	1233+13.50	44.50' Rt.
End	1231+91.50	44.50' Rt.

Notes:
Gripping surfaces shall be uninterrupted by posts, other construction elements, or obstructions.
Ends of handrail shall be rounded.
Handrail shall not rotate within their fittings.
Handrail shall conform to Section 509 of the Standard Specifications, with the exception that all pipe and connections shall be welded, galvanized or aluminum, according to Article 1006.30 or 1006.34.
All posts, railing, splices, anchor devices, and plates shall be painted black using the Inorganic Zinc Rich Primer / Acrylic / Acrylic System for shop and field painting of new structural steel.
Fasteners shall be mechanically galvanized in painted areas.
Post spacing between the points shown in the table is at the discretion of the fabricator, in order to provide an aesthetically pleasing and cost effective design. Spacing of posts shall not exceed 10'-0".
Posts and vertical bars shall be fabricated to be plumb when installed on the retaining wall. Angle the horizontal rails as necessary to follow the vertical profile of the top of retaining wall.
Posts shall be placed in Class SI Concrete Foundation as shown in the Typical Wall Section. Concrete Foundation shall be included in the cost of Pipe Handrail, Special.
The Contractor shall be responsible for field verification of all horizontal and vertical geometry prior to fabrication of the handrail.
Handrail shall satisfy the loading requirements of Section 13.8.2 of the 2017 AASHTO LRFD Bridge Design Specifications, 8th Edition for Pedestrian Railing.
Member sizes shown are for estimating purposes only. The Contractor shall provide design calculations sealed by a Structural Engineer licensed in the State of Illinois with the actual member sizes used for fabrication.
Clear space between elements of the railing shall not allow the passage of a sphere greater than 4" in diameter.
This work shall consist of designing, furnishing, galvanizing, painting, and erecting handrails as listed above and according to these plans. This work shall be paid for at the contract unit price per FOOT for PIPE HANDRAIL, SPECIAL.

Benchmark: Headwall at Sta. 1227+99.96, 35.85' Lt. of existing C IL 84/U.S. Rte. 20, Elev. 682.42.



Existing Structure: None.

Northbound traffic will be maintained on IL 84/U.S. Rte. 20 using stage construction. Southbound traffic will be detoured along Gear St.

Notes:
The Limestone Block Wall at this location shall be constructed of Newly Acquired Stone in accordance with the Special Provision for Retaining Wall, Special.
Construction vibration monitoring shall be performed in accordance with the contract Special Provisions.
Soil boring logs for borings B-1g thru B-5g are available within the Roadway plans.


LEGEND

- Boring
- Ex. Fence
- Pr. Fence or Handrail
- Pr. Inlet
- Pr. Storm Sewer

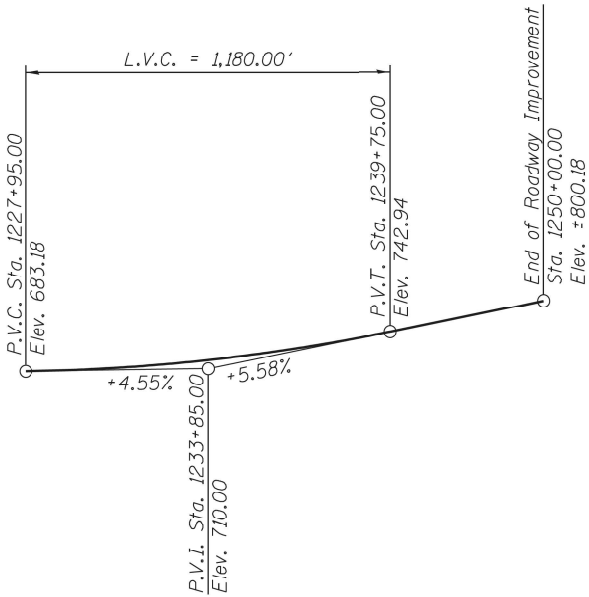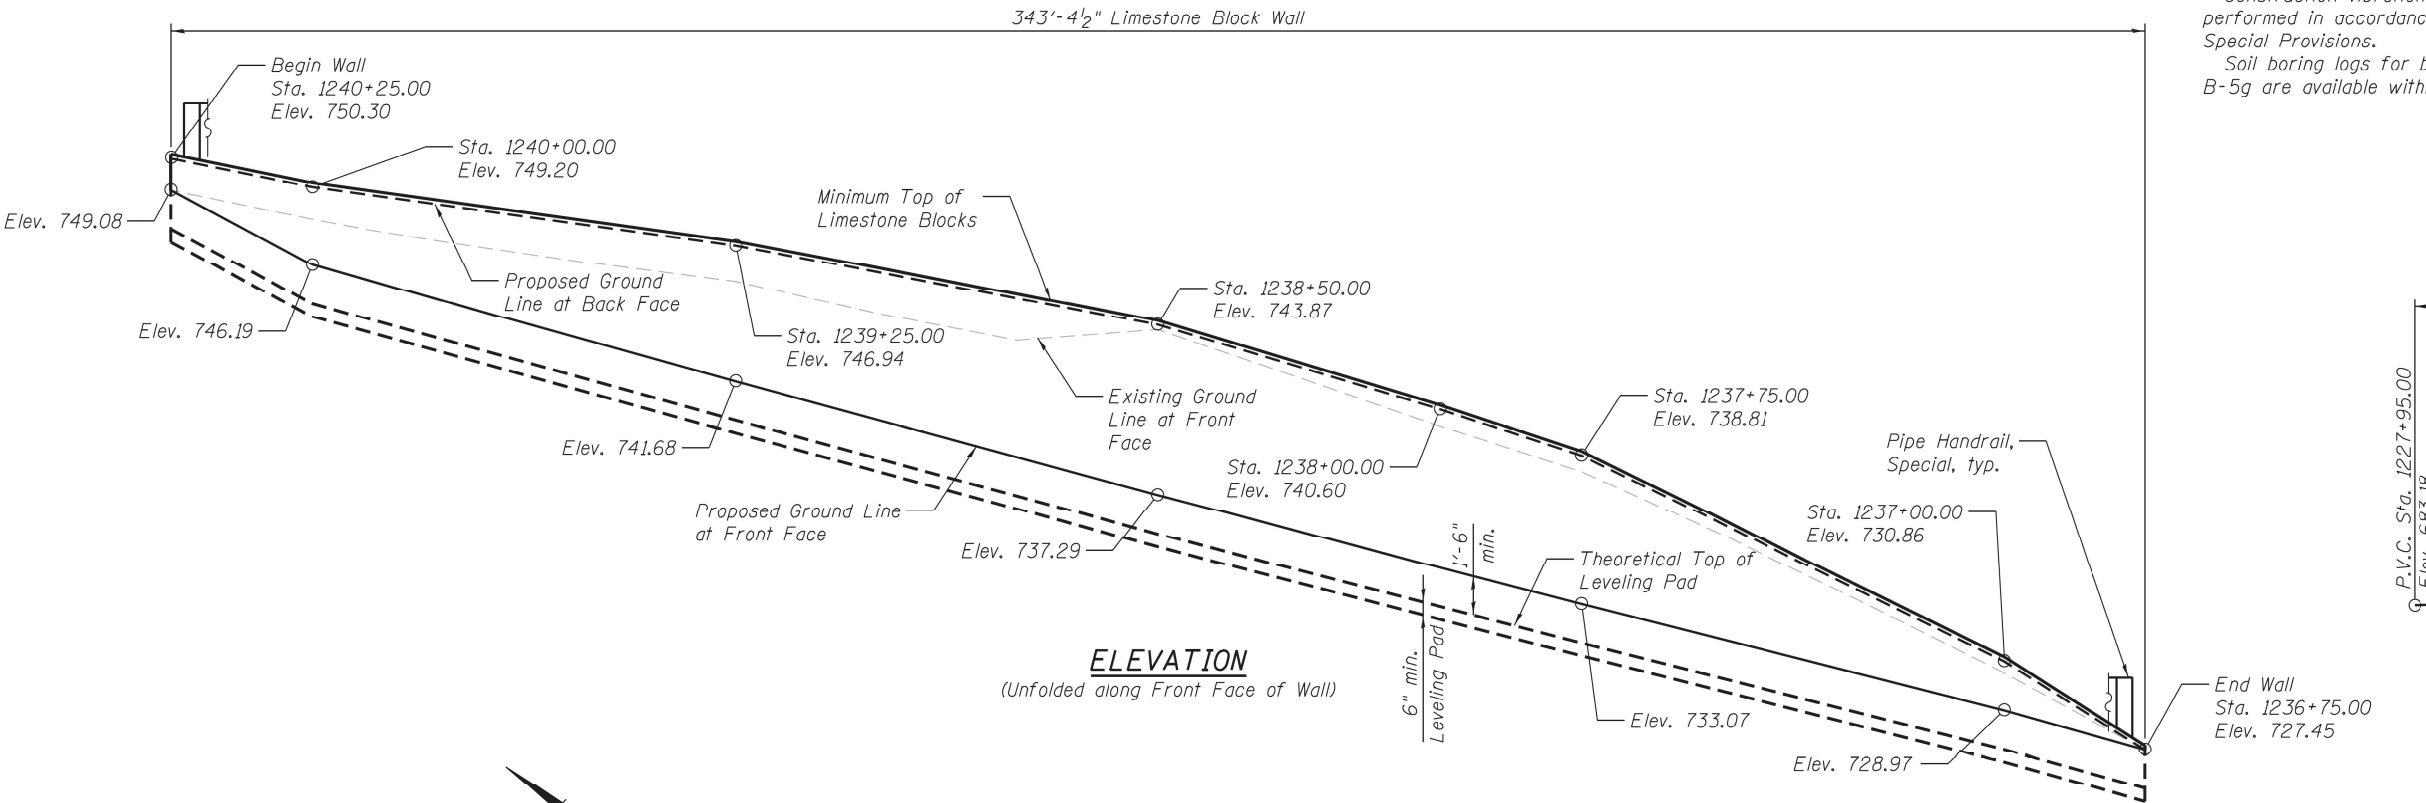


PROFILE GRADE



(Along Proposed C IL 84/U.S. Rte. 20)

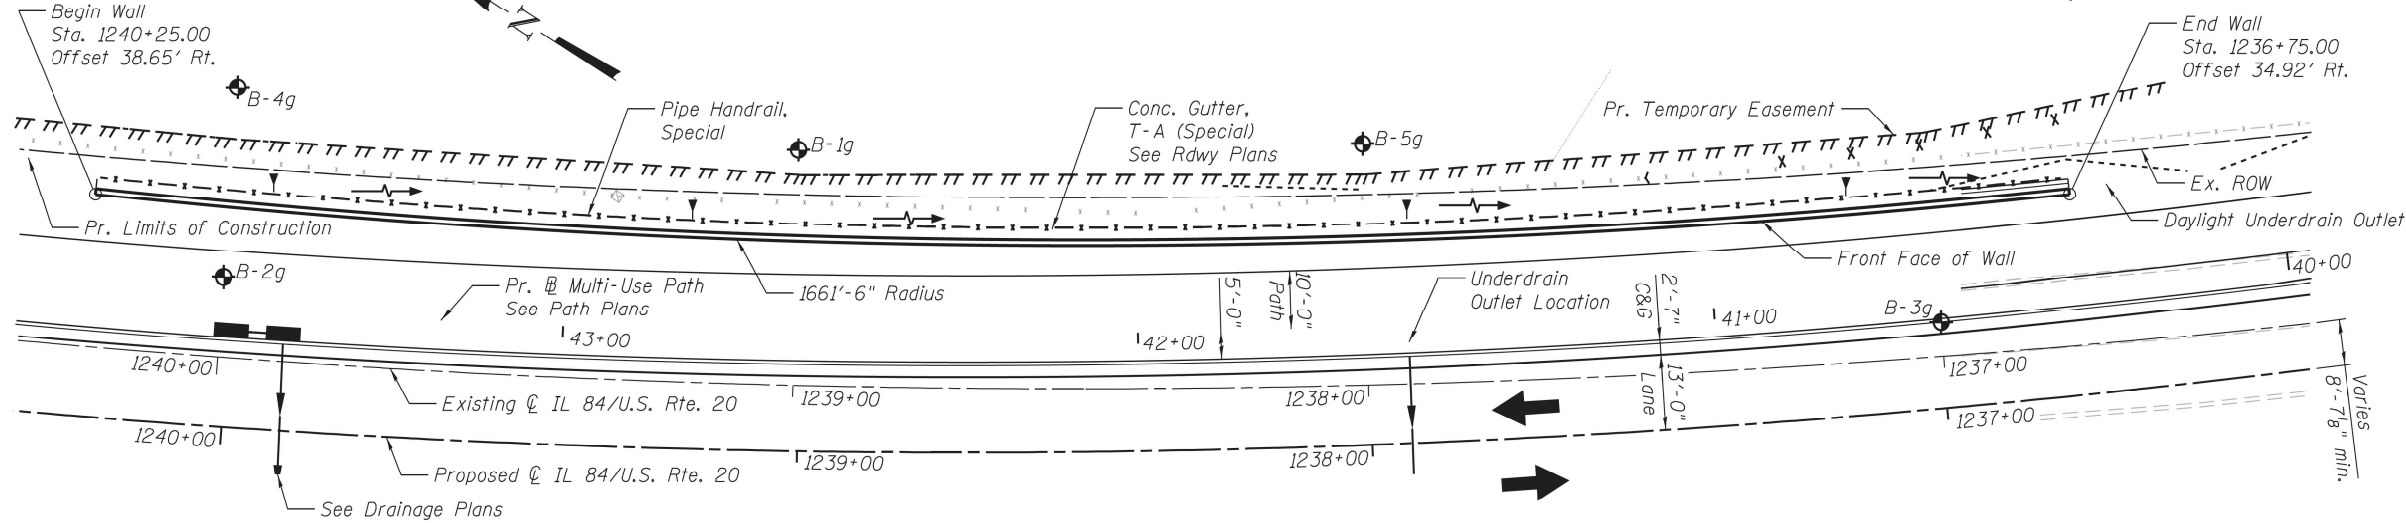


MODEL: Wall_M-264880-002
FILE NAME: E:\101815\StructWall M13 - Final Plans\CADD_Sheets\Wall_M-264880.dgn

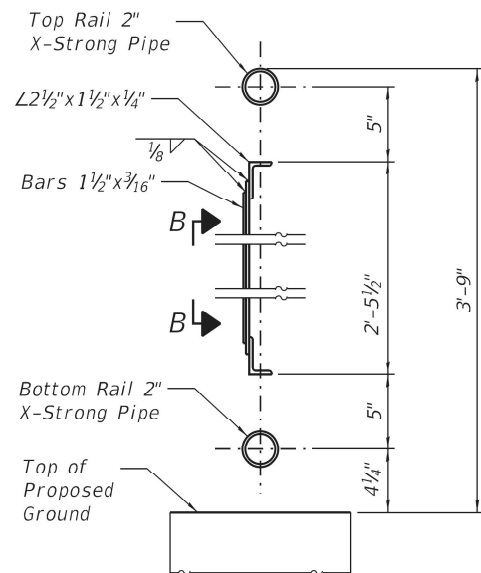

SECTION A-A

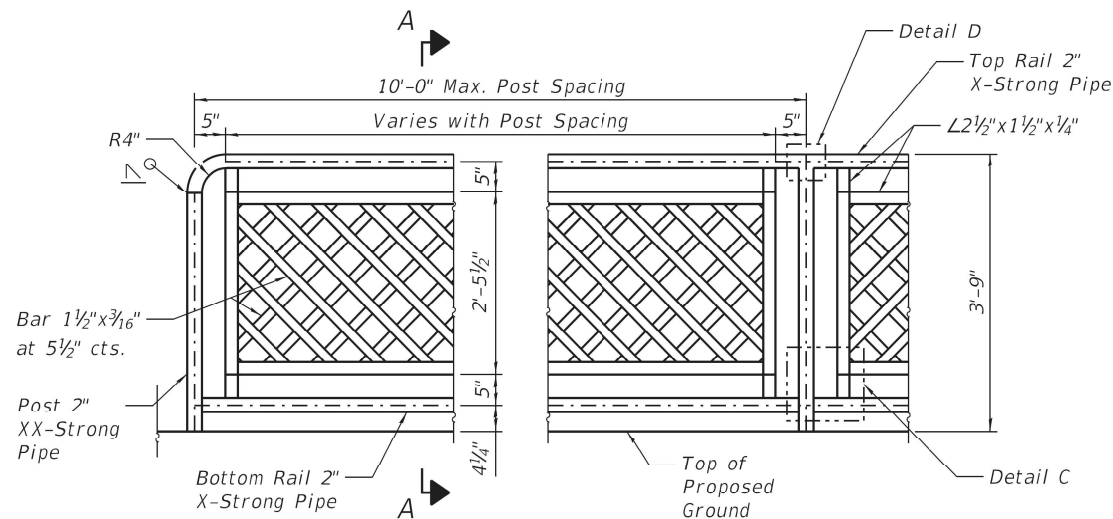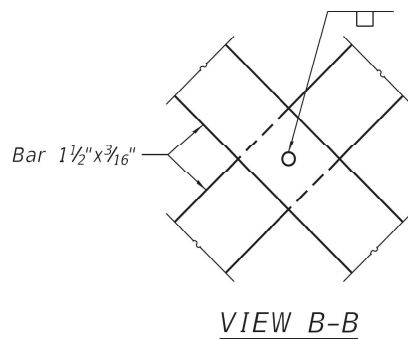


ELEVATION - PIPE HANDRAIL, SPECIAL

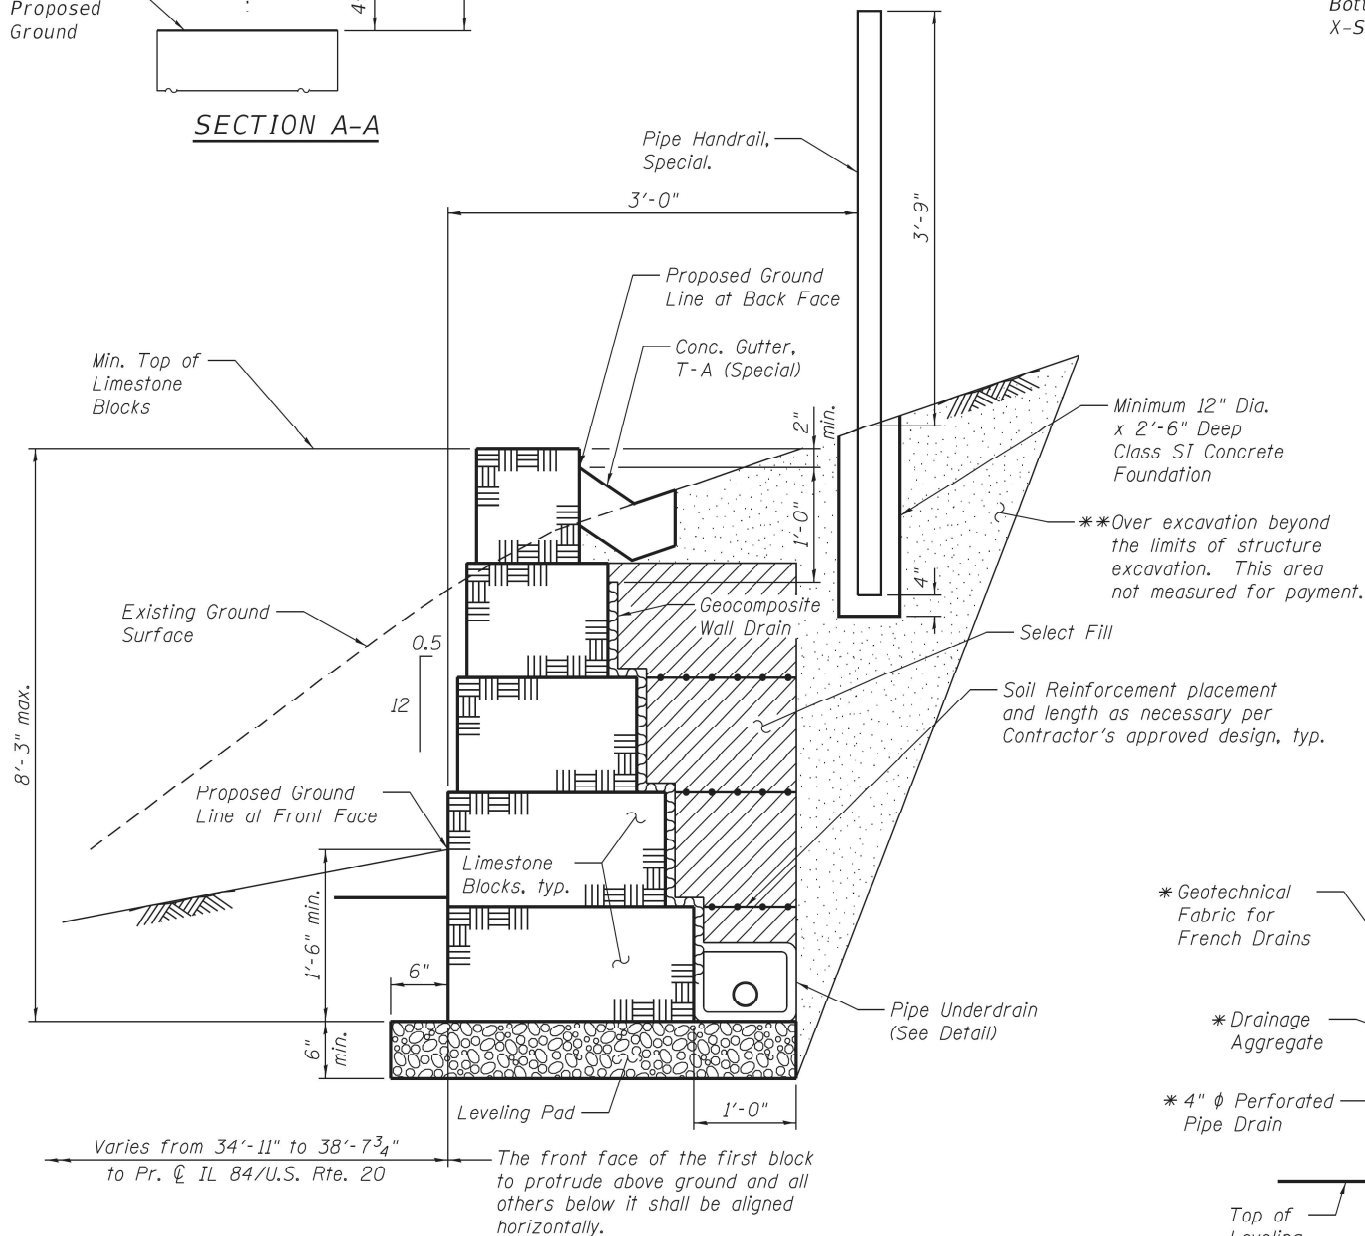


TYPICAL WALL SECTION

** Backfill remainder of structure excavation and over excavation with same material specified for select fill.

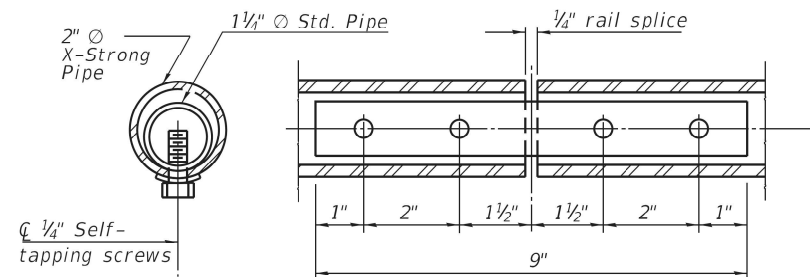


RAIL SPLICE

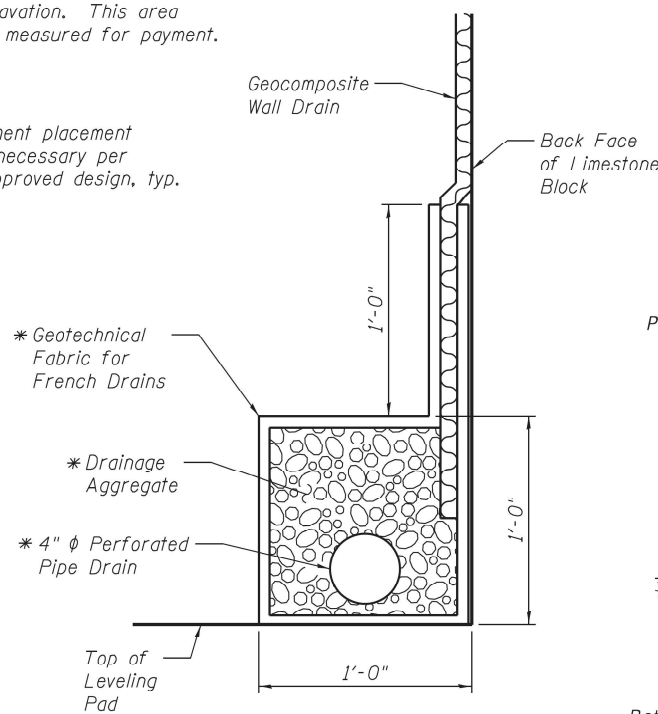


PIPE UNDERDRAIN DETAIL

* Included in the cost of Pipe Underdrains for Structures 4".

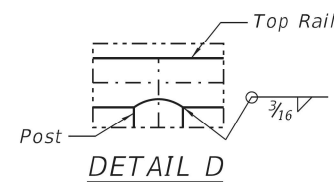

DETAIL D

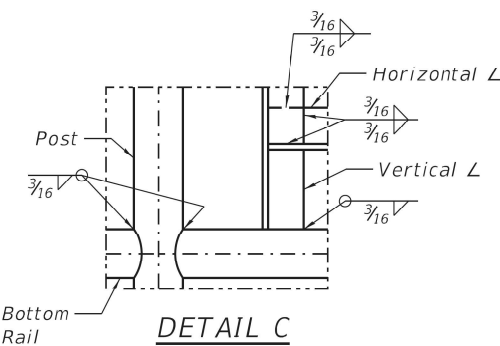

DETAIL C

TOTAL BILL OF MATERIAL

Item	Unit	Total
Geocomposite Wall Drain	Sq.Yd.	202
Pipe Handrail, Special	Foot	341.0
Retaining Wall, Special	Sq.Ft.	2,127
Pipe Underdrains for Structures 4"	Foot	344

PIPE HANDRAIL, SPECIAL LOCATION

Point	Station	Offset
Begin	1240+24.42	41.64' Rt.
End	1236+76.28	37.92' Rt.

Radius = 1658'-6"

Notes:

Gripping surfaces shall be uninterrupted by posts, other construction elements, or obstructions.

Ends of handrail shall be rounded.

Handrail shall not rotate within their fittings.

Handrail shall conform to Section 509 of the Standard Specifications, with the exception that all pipe and connections shall be welded, galvanized or aluminum, according to Article 1006.30 or 1006.34.

All posts, railing, splices, anchor devices, and plates shall be painted black using the Inorganic Zinc Rich Primer / Acrylic / Acrylic System for shop and field painting of new structural steel.

Fasteners shall be mechanically galvanized in painted areas.

Post spacing between the points shown in the table is at the discretion of the fabricator, in order to provide an aesthetically pleasing and cost effective design. Spacing of posts shall not exceed 10'-0".

Posts and vertical bars shall be fabricated to be plumb when installed on the retaining wall. Angle the horizontal rails as necessary to follow the vertical profile of the top of retaining wall.

Posts shall be placed in Class SI Concrete Foundation as shown in the Typical Wall Section. Concrete Foundation shall be included in the cost of Pipe Handrail, Special.

The Contractor shall be responsible for field verification of all horizontal and vertical geometry prior to fabrication of the handrail.

Handrail shall satisfy the loading requirements of Section 13.8.2 of the 2017 AASHTO LRFD Bridge Design Specifications, 8th Edition for Pedestrian Railing.

Member sizes shown are for estimating purposes only. The Contractor shall provide design calculations sealed by a Structural Engineer licensed in the State of Illinois with the actual member sizes used for fabrication.

Clear space between elements of the railing shall not allow the passage of a sphere greater than 4" in diameter.

This work shall consist of designing, furnishing, galvanizing, painting, and erecting handrails as listed above and according to these plans. This work shall be paid for at the contract unit price per FOOT for PIPE HANDRAIL, SPECIAL.



USER NAME = LIN06-PC
PLOT TIME = 12:50:35 PM
PLOT DATE = 10/14/2021

DESIGNED - AML
CHECKED - VPT
DRAWN - AML
CHECKED - VPT

REVISED -
REVISED -
REVISED -
REVISED -

STATE OF ILLINOIS
DEPARTMENT OF TRANSPORTATION


DETAILS
WALL M

SHEET 2 OF 2 SHEETS

F.A.P. RTE.	SECTION	COUNTY	TOTAL SHEETS	SHEET NO.
301	29R-1	JO DAVIESS	679	340
CONTRACT NO. 64880				

ILLINOIS FED. AID PROJECT

Northbound traffic will be maintained on IL 84/U.S. Rte. 20 using stage construction, while Southbound traffic will be detoured along Gear St. Summit St. will be closed to thru traffic during construction.

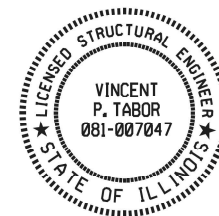


Vincent P. Labor 10/14/2021

Vincent P. Tabor
Licensed Structural Engineer
State of Illinois No. 081-007047
Expires 11/30/2022

Date _____

LEGEND

- | | |
|---|--------------------|
|  | Boring |
|  | Const. Jt. |
|  | Exp. Jt. |
|  | Ex. Sign |
|  | Pr. Inlet |
|  | Ex. Water |
|  | Pr. Water |
|  | Ex. Lightpole |
|  | Ex. Manhole |
|  | Pr. Manhole |
|  | Ex. Power Pole |
|  | Ex. Sanitary Sewer |
|  | Ex. Storm Sewer |
|  | Ex. Drainage Tile |
|  | Pr. Storm Sewer |
|  | Pr. Sanitary Sewer |
|  | Rock Depth Probe |

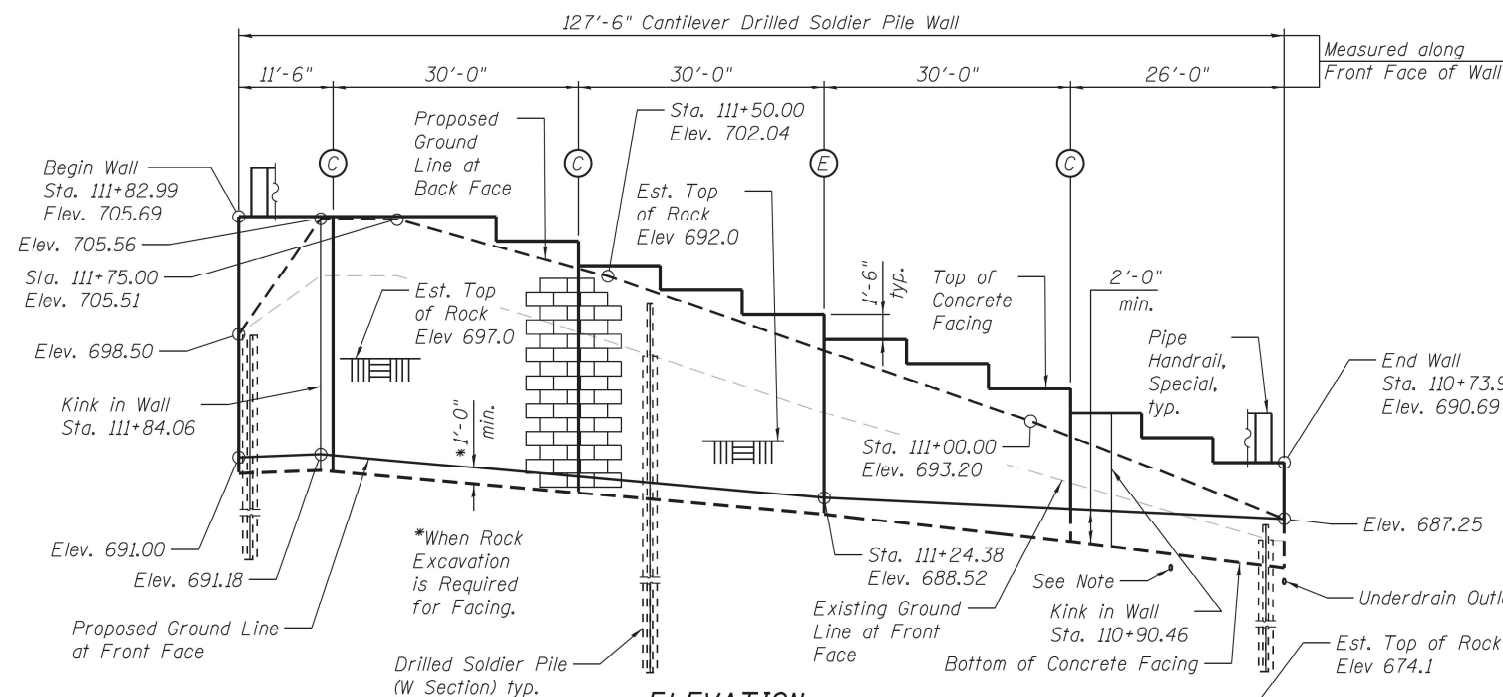


Note:
Proposed Water Line to be located
in field to miss soldier piles. See
Water Main Plans.

INDEX OF SHEETS

1. General Plan and Elevation
2. General Data
3. Typical Sections
4. Drain Details
5. Soldier Piles
- 6-7. Concrete Facing
8. Handrail
- 9-10. Boring Logs

ELEVATION

(Looking at Front Face of Wall)

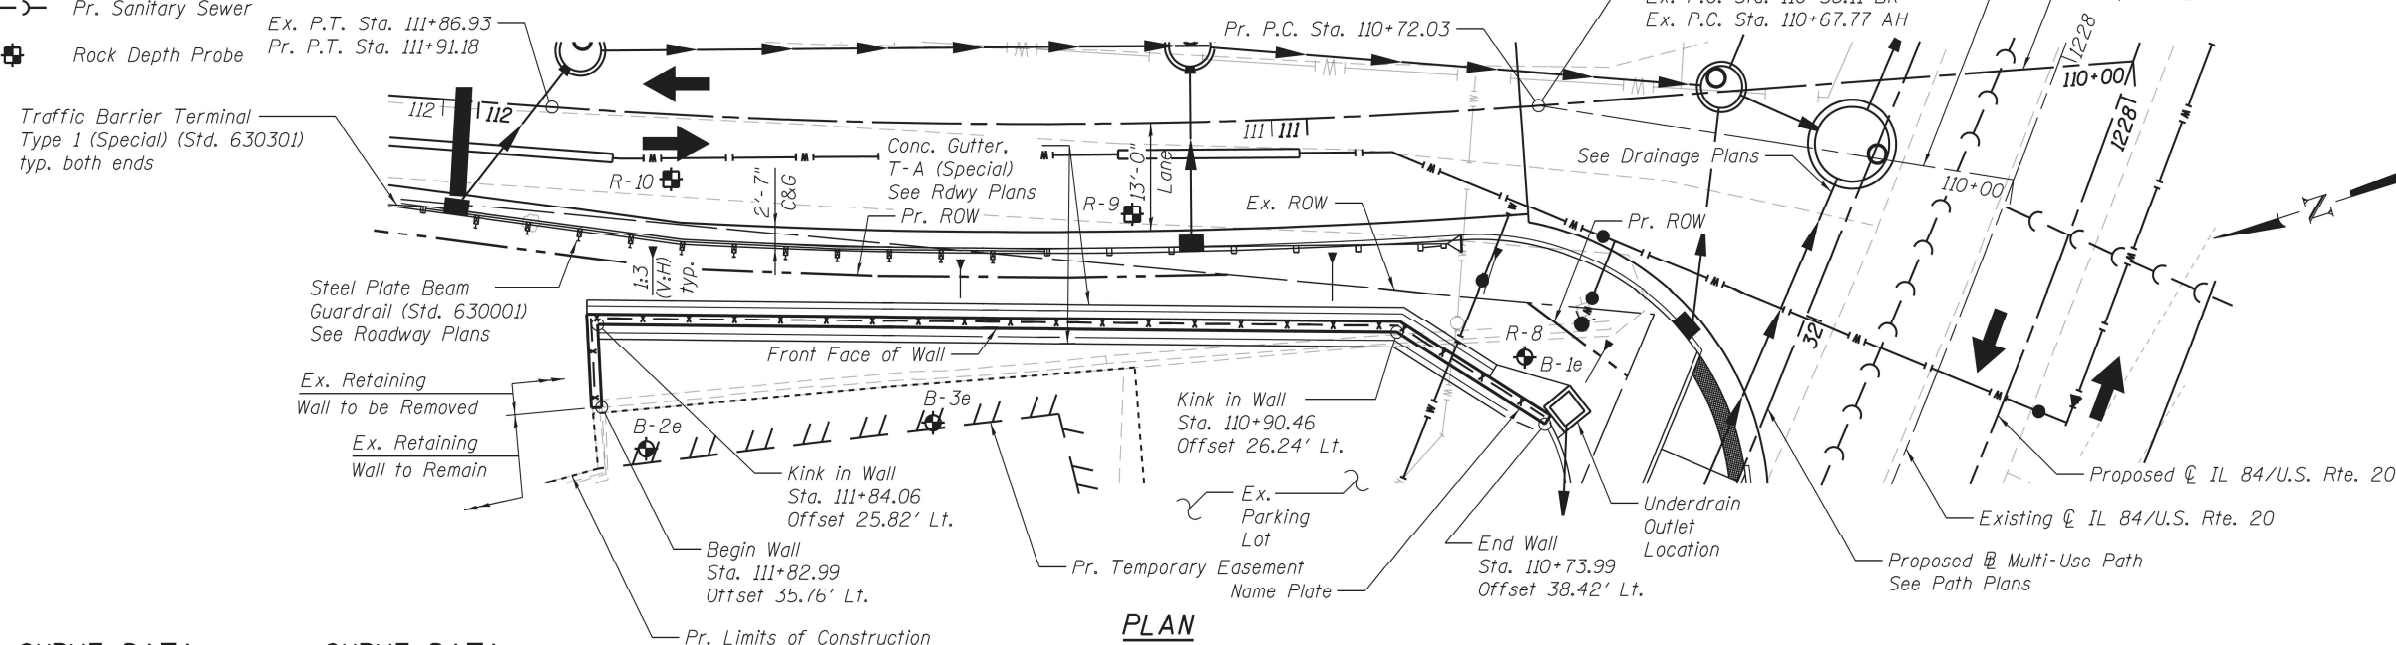

CURVE DATA

(Summit Street)

Prop. Curve 70210
P.I. Sta. = 111+31.71
 $\Delta = 8^\circ 15' 25''$ (RT)
 $D = 6^\circ 55' 47''$
 $R = 826.82'$
 $T = 59.68'$
 $L = 119.16'$
 $E = 2.15'$
P.C. Sta. = 110+72.03
P.T. Sta. = 111+91.18

CURVE DATA

(IL 84/U.S. Rte. 20)

Prop. Curve 71270
P.I. Sta. = 1228+20.16
 $\Delta = 15^\circ 52' 55''$ (RT)
 $D = 4^\circ 35' 01''$
R = 1250.00'
T = 174.36'
L = 346.49'
E = 12.10'
P.C. Sta. = 1226+45.79
P.T. Sta. = 1229+92.28

DESIGN SPECIFICATIONS

2017 AASHTO LRFD Bridge Design Specifications, 8th Edition

DESIGN STRESSES

FIELD UNITS

$f'_c = 3,500 \text{ psi}$
 $f_y = 60,000 \text{ psi (Reinforcement)}$
 $f_y = 50,000 \text{ psi (M270 Grade 50)}$

STATE OF ILLINOIS
DEPARTMENT OF TRANSPORTATION

GENERAL PLAN AND ELEVATION
S.N. 043-7011

SHEET 1 OF 10 SHEETS

F.A.P. RTE.	SECTION	COUNTY	TOTAL SHEETS	SHEET NO.
301	29R-1	JO DAVIESS	679	341
		CONTRACT NO. 64880		
		ILLINOIS	FED. AID PROJECT	

LOCATION SKETCH

GENERAL PLAN & ELEVATION

IL 84/U.S. ROUTE 20

F.A.P. RTE. 301 - SEC. 29R-1

JO DAVIESS COUNTY

STATION 110+73.99 TO 111+82.99

STRUCTURE NO. 043-7011


MODEL: Default
FILE NAME: E:\J018\StructWall N4 - Final Design\Design Plans\CADD_Sheets\0437011-D264880-002-Gen Data.dgn

SUGGESTED SEQUENCE OF CONSTRUCTION

- Complete Structure Excavation to the top of Soldier Piles.
- Drill shaft excavations for Soldier Piles to specified tip elevations, maintaining required tolerances and hole stability.
- Remove loose material and excess water from excavated shafts, and set Soldier Pile in hole, using temporary bracing to maintain correct elevation, clearances, and position during and after placement of concrete.
- Place encasement concrete around Soldier Pile to the level of the base of the proposed Concrete Facing.
- Place Controlled Low Strength Material (C.L.S.M.) around Soldier Pile to the top of the ground surface.
- Excavate the soil in front of the wall to proposed grade, with simultaneous removal of C.L.S.M. at the face of the Soldier Piles and placement of lagging as required.
- Construct wall drainage features, including underdrain at the base of wall.
- Place Shear Studs on Soldier Piles and construct concrete facing.
- Complete final grading at the base and top of the wall.


GENERAL NOTES

- Reinforcement Bars designated (E) shall be Epoxy Coated.
- All exposed concrete edges shall have a 3/4" X 45° chamfer, except where shown otherwise. Chamfer on vertical edges shall be continued a minimum of one foot below finished ground level.
- Reinforcement Bar bending dimensions are out to out.
- No field welding is permitted except as specified in the contract documents.
- No construction joints except those shown on the plans will be allowed unless approved by the engineer.
- It shall be the contractor's responsibility to verify the location of all utilities prior to starting construction. Contact J.U.L.I.E., 800-892-0123.
- The Contractor shall use care when excavating around existing foundations, retaining walls, and other structures. Any damage to the existing structure and/or supporting foundation shall be repaired or replaced at the Contractor's expense.
- The Contractor is responsible for the design and performance of the lagging using no less than a 3 in. nominal rough sawn thickness and timber with a minimum allowable bending stress of 1000 psi.
- Construction vibration monitoring shall be performed in accordance with the contract Special Provisions.
- Apply protective coat to exposed surface of back face of the Concrete Facing, and to the entire top and front face surfaces of the Concrete Facing.

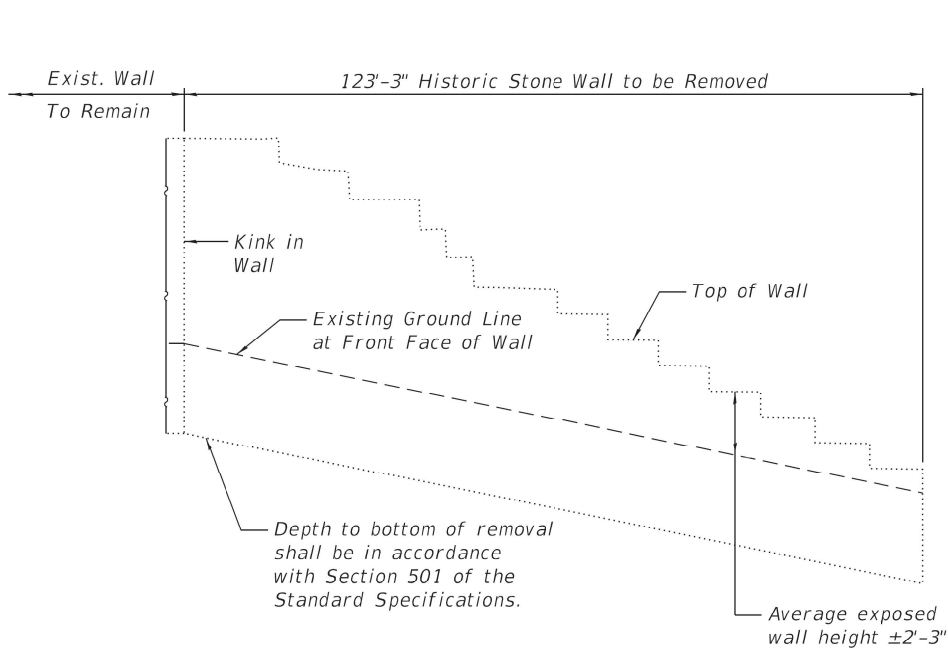

ELEVATION - EXISTING
WALL TO BE REMOVED


Paid for as Retaining Wall
Removal. See Special Provisions.

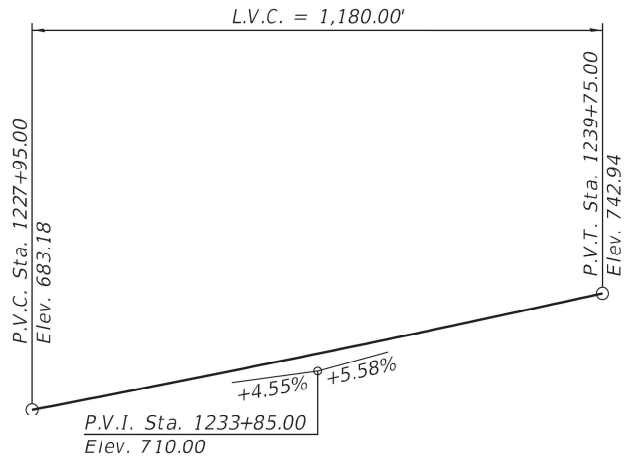

PROFILE GRADE
(Along Proposed CL 84/U.S. Rte. 20)

TOTAL BILL OF MATERIAL

ITEM	UNIT	TOTAL
Structure Excavation	Cu. Yd.	65
Rock Excavation for Structures	Cu. Yd.	50
Protective Coat	Sq. Yd.	216
Stud Shear Connectors	Each	426
Reinforcement Bars, Epoxy Coated	Pound	7,770
Name Plates	Each	1
Furnishing Soldier Piles (W Section)	Foot	433
Drilling and Setting Soldier Piles (In Soil)	Cu. Ft.	730
Drilling and Setting Soldier Piles (In Rock)	Cu. Ft.	1,472
Untreated Timber Lagging	Sq. Ft.	1,067
Concrete Structures	Cu. Yd.	72.0
Geocomposite Wall Drain	Sq. Yd.	80
Form Liner Textured Surface, Special	Sq. Ft.	1,474
Retaining Wall Removal	Foot	124
Staining Concrete Structures	Sq. Ft.	1,474
Pipe Handrail, Special	Foot	126.5
Pipe Underdrains for Structures 4"	Foot	128

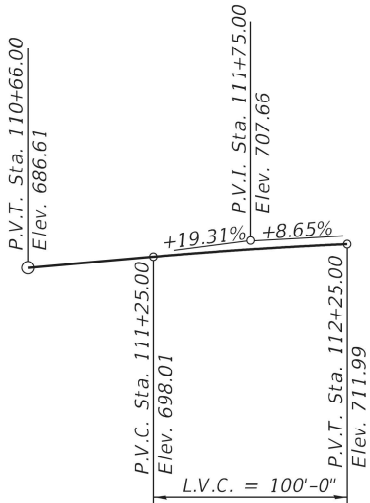


PROFILE GRADE

(Along Proposed CL Summit St.)

TYPICAL CONTROL POINT LOCATION

PANEL	C.P. NO.	STATION	OFFSET
1	1	111+82.99	35.76 Lt.
2	2	111+82.61	25.75 Lt.
3	3	111+53.51	24.76 Lt.
4	4	111+24.38	24.83 Lt.
5	5	110+95.29	25.95 Lt.
5	6	110+73.99	38.42 Lt.


Stations and offsets are measured from
Proposed CL Summit St. to Front
Face of Wall.

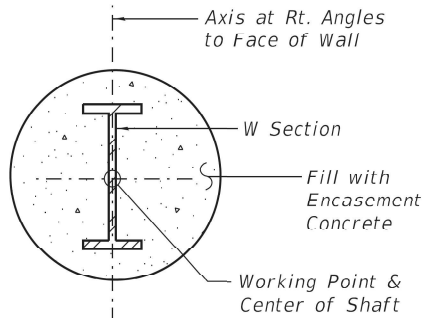

SECTION THRU ENCASEMENT


STATION 110+74
TO STATION 111+83
BUILT BY
STATE OF ILLINOIS
F.A.P. RTE. 301 SEC. 29R-1
STR. NO. 043-7011

NAME PLATE
See Std. 515001

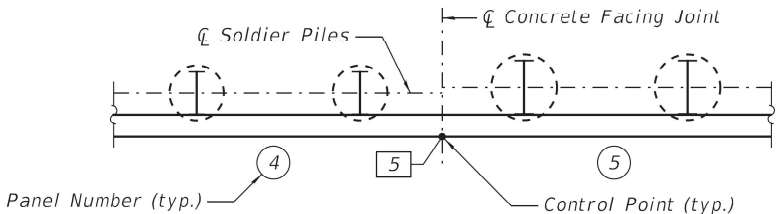


LEGEND


- Panel Number (X)
Control Point (X)
Pile Number (XX)

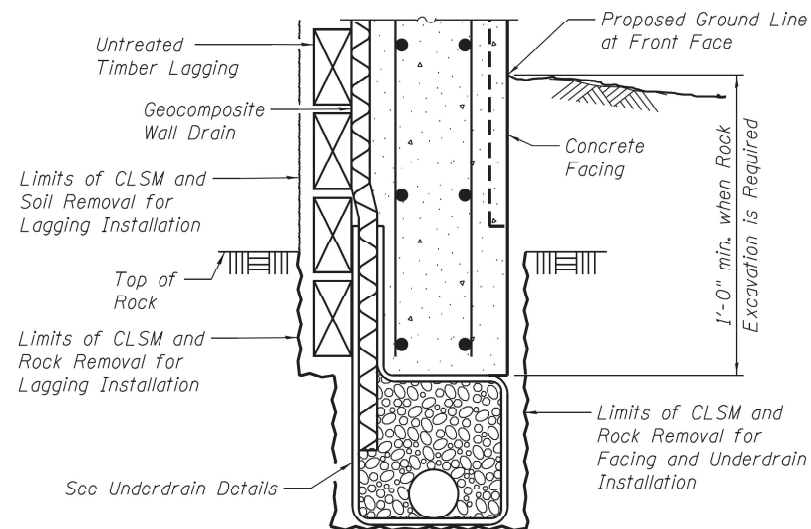

**PARTIAL SECTION THRU SOLDIER PILE WALL
WHEN ROCK EXCAVATION IS REQUIRED**

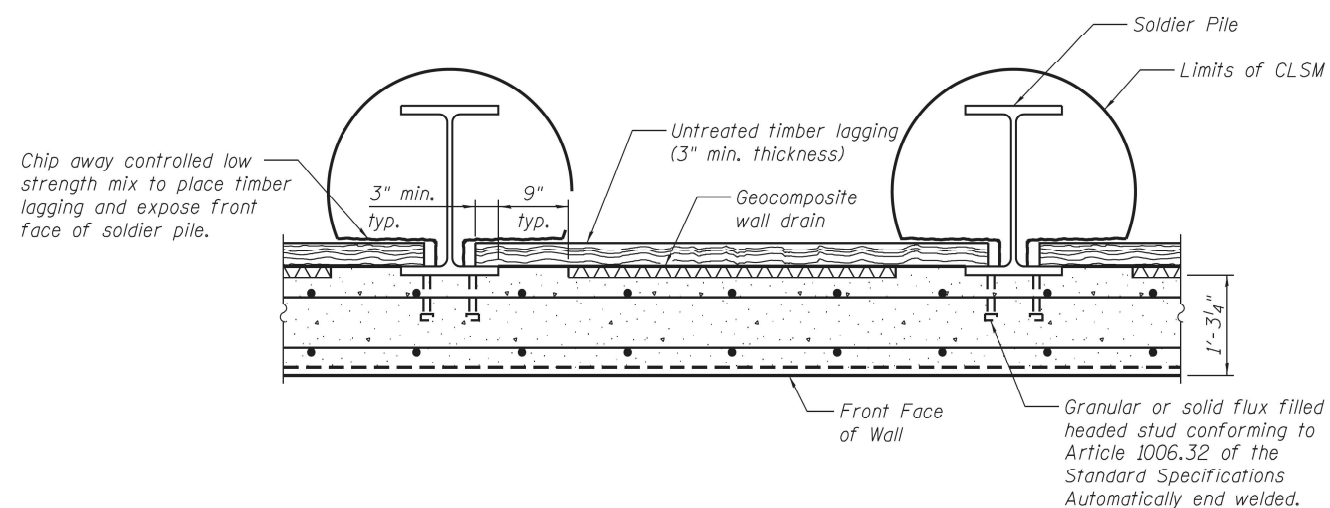

**SECTION THRU DRILLED
SOLDIER PILE WALL**

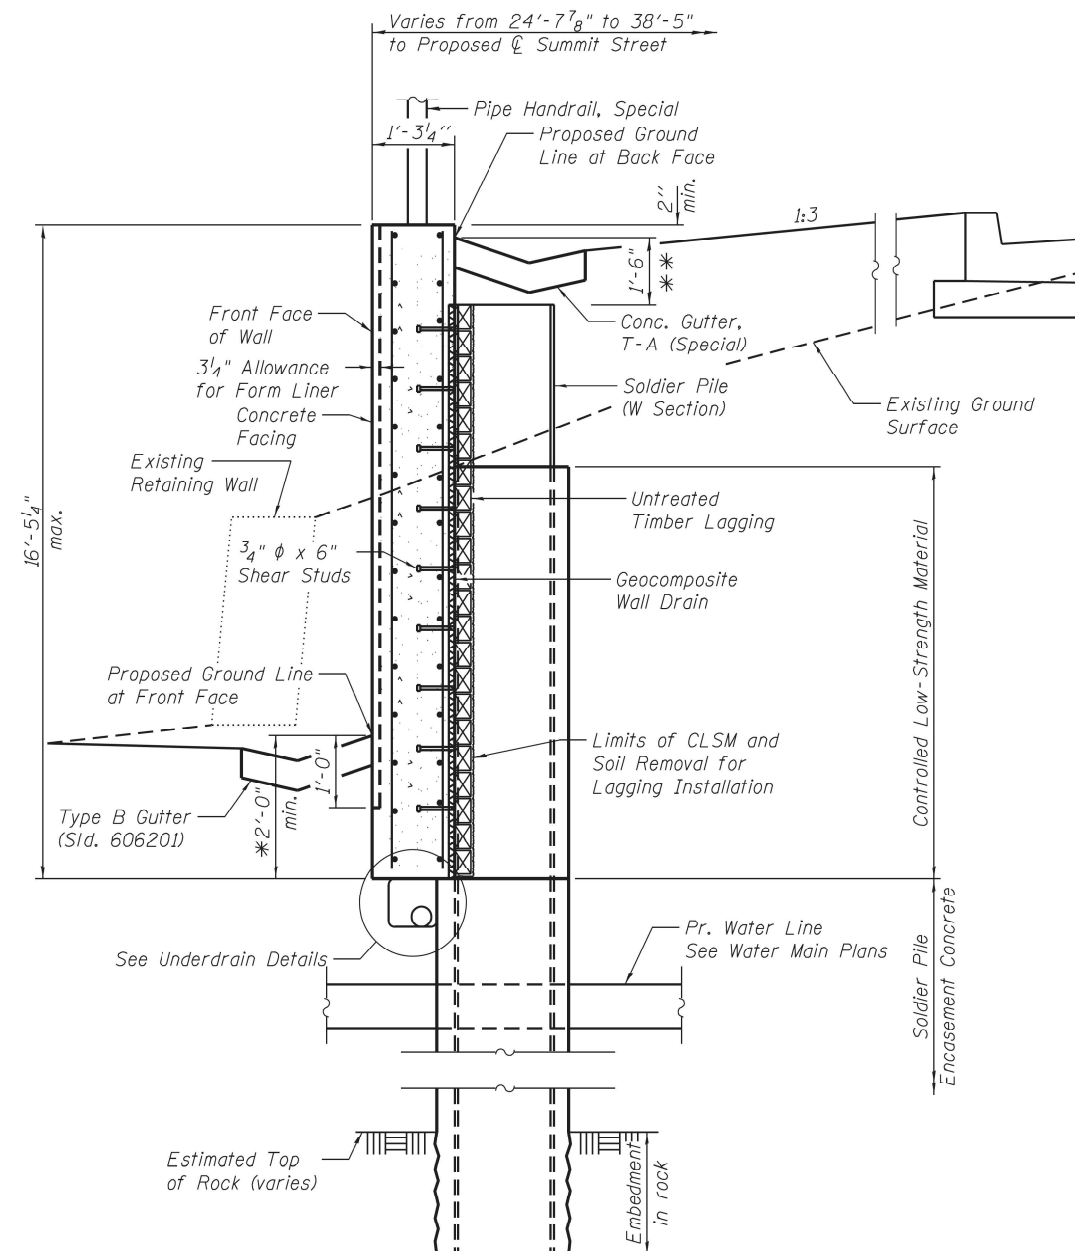


**SECTION THRU
SOLDIER PILE WALL**

* 1'-0" min. when Rock Excavation is required for facing.
** 1'-0" for piles 1 and 18 thru 21.


MODEL: Typical Sections
FILE NAME: E:\018\StructWall N4 - Final Design\Design Plans\CADD_Sheets\0437011-D264880-003-Typ Sections.dgn
10/14/2021 12:50:40 PM

E LIN ENGINEERING, LTD. Consulting Engineers Springfield, Illinois	USER NAME = LIN06-PC	DESIGNED - AML	REVISED -	STATE OF ILLINOIS DEPARTMENT OF TRANSPORTATION	TYPICAL SECTIONS S.N. 043-7011 SHEET 3 OF 10 SHEETS	F.A.P. RTE.	SECTION	COUNTY	TOTAL SHEETS	SHEET NO.
	PLOT TIME = 12:50:40 PM	CHECKED - VPT	REVISED -			301	29R-1	JO DAVIESS	679	343
	PLOT DATE = 10/14/2021	DRAWN - AML	REVISED -			CONTRACT NO. 64880				
		CHECKED - VPT	REVISED -			ILLINOIS FED. AID PROJECT				

MODEL: Default
FILE NAME: E:\1018\StructWall N4 - Final Design\Design Plans\CADD_Sheets\0437011-D264880-004-Drain Details.dgn

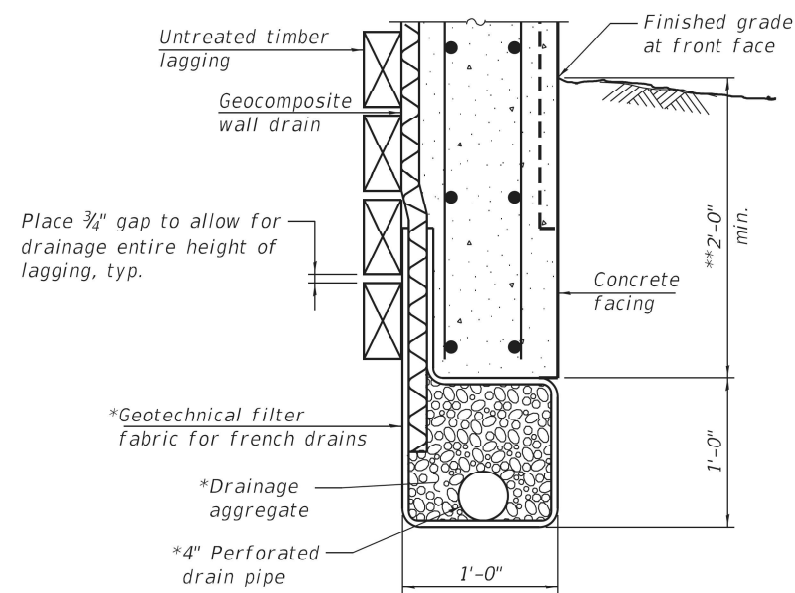


BETWEEN SOLDIER PILES

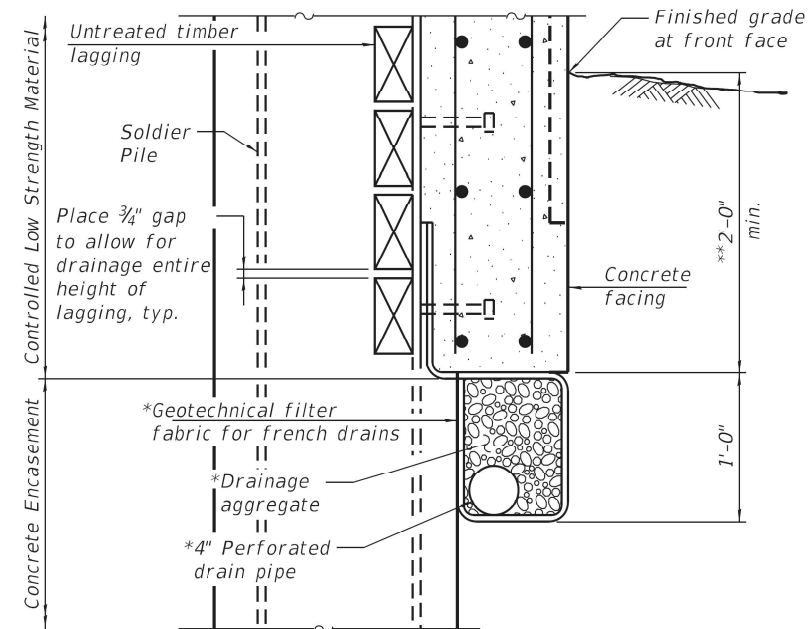

AT SOLDIER PILES


**UNDERDRAIN DETAIL FOR
SOLDIER PILE WALLS**

*Included in the cost of Pipe Underdrains for Structures 4".
**1'-0" min. when Rock Excavation is required.

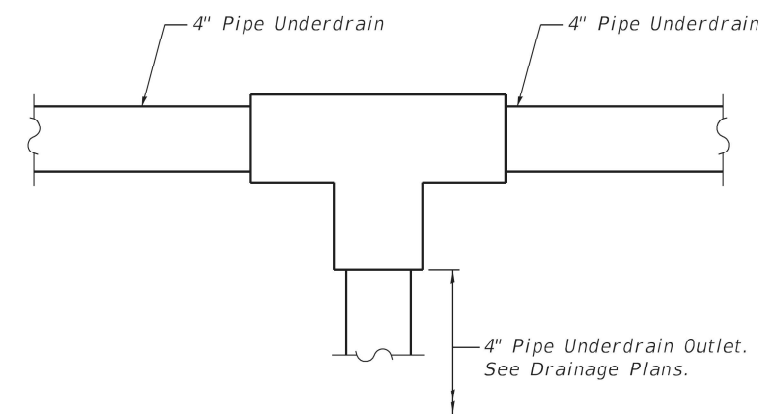

PIPE UNDERDRAIN OUTLET
See Sheet 1 of 10 for outlet locations.

MODEL: Default
FILE NAME: E:\018\StructWall\Wall N\4 - Final Design\Design Plans\CADD_Sheets\0437011-D264880-005-Piles 1.dgn

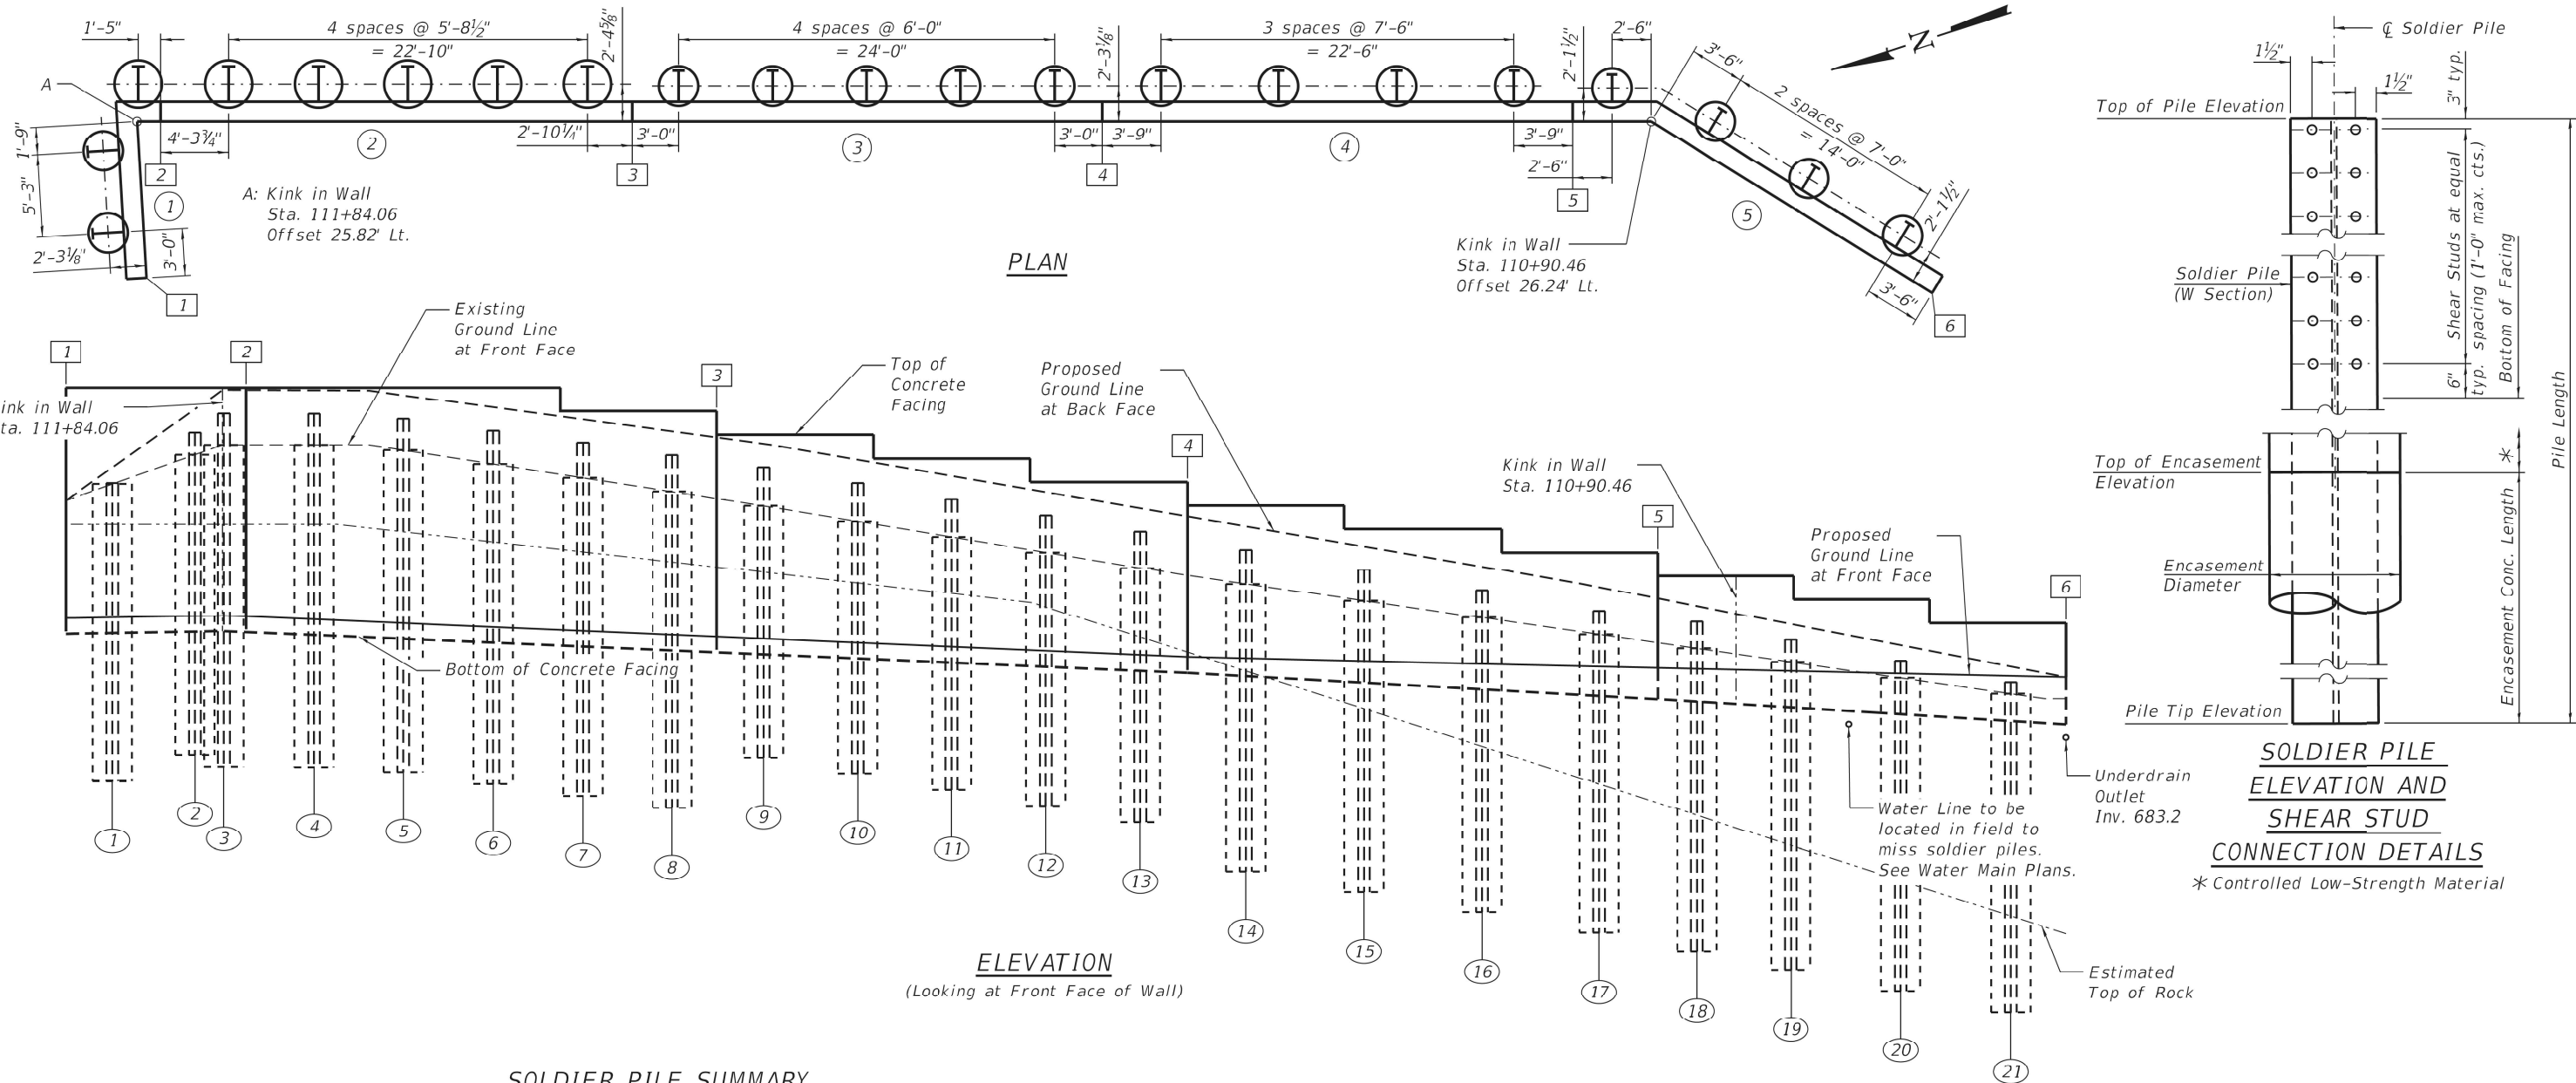

SOLDIER PILE SUMMARY

Panel	Pile No.	Station	Offset to Working Point (ft)	Pile Size	Shaft Diameter (ft)	Top of Soldier Pile Elevation	Pile Tip Elevation	Estimated Length of Soldier Pile	Top of Encasement Concrete	Est. Top of Rock Elevation	Number of Shear Connectors
1	1	111+85.46	33.03 Lt.	W24x68	2.50	699.62	680.62	19.00 ft	690.05	697.00	20
	2	111+86.04	27.82 Lt.	W24x68	2.50	702.82	682.32	20.50 ft	690.15	697.00	26
	3	111+84.11	23.44 Lt.	W27x84	3.00	704.06	681.56	22.50 ft	690.18	697.00	30
2	4	111+78.53	23.16 Lt.	W27x84	3.00	704.03	681.53	22.50 ft	689.93	697.00	30
	5	111+72.99	22.92 Lt.	W27x84	3.00	703.72	681.22	22.50 ft	689.68	696.52	30
	6	111+67.43	22.71 Lt.	W27x84	3.00	702.95	680.45	22.50 ft	689.43	695.88	28
	7	111+61.88	22.55 Lt.	W27x84	3.00	702.18	679.68	22.50 ft	689.19	695.23	28
	8	111+56.32	22.42 Lt.	W27x84	3.00	701.41	678.91	22.50 ft	688.94	694.59	26
3	9	111+50.62	22.46 Lt.	W24x68	2.50	700.62	682.12	18.50 ft	688.69	693.93	26
	10	111+44.78	22.41 Lt.	W24x68	2.50	699.62	681.12	18.50 ft	688.43	693.26	24
	11	111+38.94	22.40 Lt.	W24x68	2.50	698.59	680.09	18.50 ft	688.17	692.58	22
	12	111+33.10	22.44 Lt.	W24x68	2.50	697.56	679.06	18.50 ft	687.91	691.72	20
	13	111+27.26	22.51 Lt.	W24x68	2.50	696.53	678.03	18.50 ft	687.65	689.80	20
4	14	111+20.69	22.65 Lt.	W24x68	2.50	695.37	674.87	20.50 ft	687.31	687.64	18
	15	111+13.39	22.87 Lt.	W24x68	2.50	694.08	673.58	20.50 ft	686.89	685.25	16
	16	111+06.10	23.15 Lt.	W24x68	2.50	692.80	672.30	20.50 ft	686.47	682.85	14
	17	110+98.81	23.50 Lt.	W24x68	2.50	691.49	670.99	20.50 ft	686.05	680.45	12
5	18	110+92.75	23.97 Lt.	W21x48	2.50	690.78	669.78	21.00 ft	685.69	678.45	12
	19	110+86.49	26.50 Lt.	W21x48	2.50	689.62	668.62	21.00 ft	685.32	676.53	10
	20	110+80.97	30.55 Lt.	W21x48	2.50	688.27	667.27	21.00 ft	684.89	674.29	8
	21	110+75.50	34.64 Lt.	W21x48	2.50	686.92	665.92	21.00 ft	684.46	672.05	6

Notes:

- Rock Elevations at each pile are estimated by interpolating between rock elevations provided in soil boring logs and rock probes.
- Stations and offsets are measured from ∇ Summit St.

LEGEND

Panel Number (X)
Control Point (X)
Pile Number (XX)



USER NAME = LIN06-PC
PLOT TIME = 12:50:42 PM
PLOT DATE = 10/14/2021

DESIGNED - AML
CHECKED - VPT
DRAWN - AML
CHECKED - VPT

REVISED -
REVISED -
REVISED -
REVISED -



STATE OF ILLINOIS
DEPARTMENT OF TRANSPORTATION

SOLDIER PILES
S.N. 043-7011

SHEET 5 OF 10 SHEETS

F.A.P. RTE.	SECTION	COUNTY	TOTAL SHEETS	SHEET NO.
301	29R-1	JO DAVISS	679	345
CONTRACT NO. 64880				

ILLINOIS FED. AID PROJECT

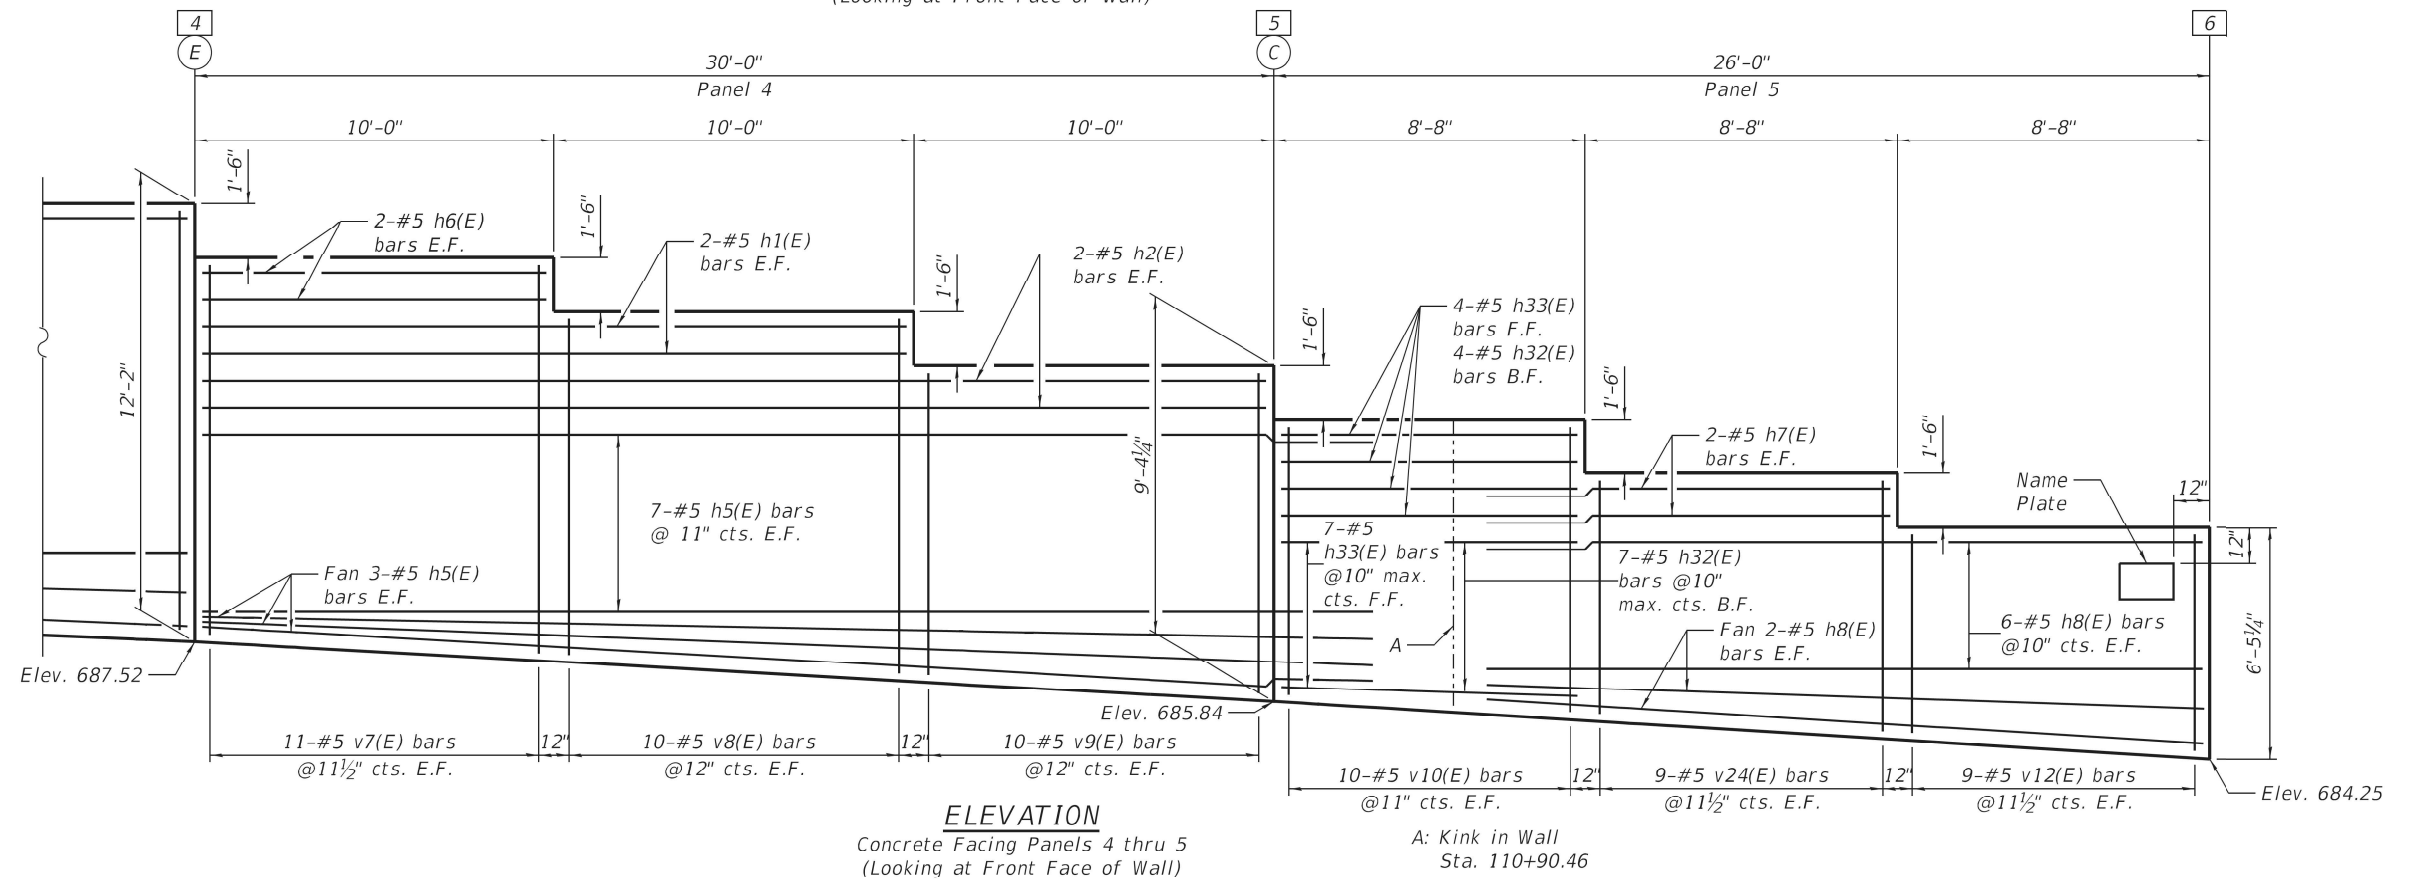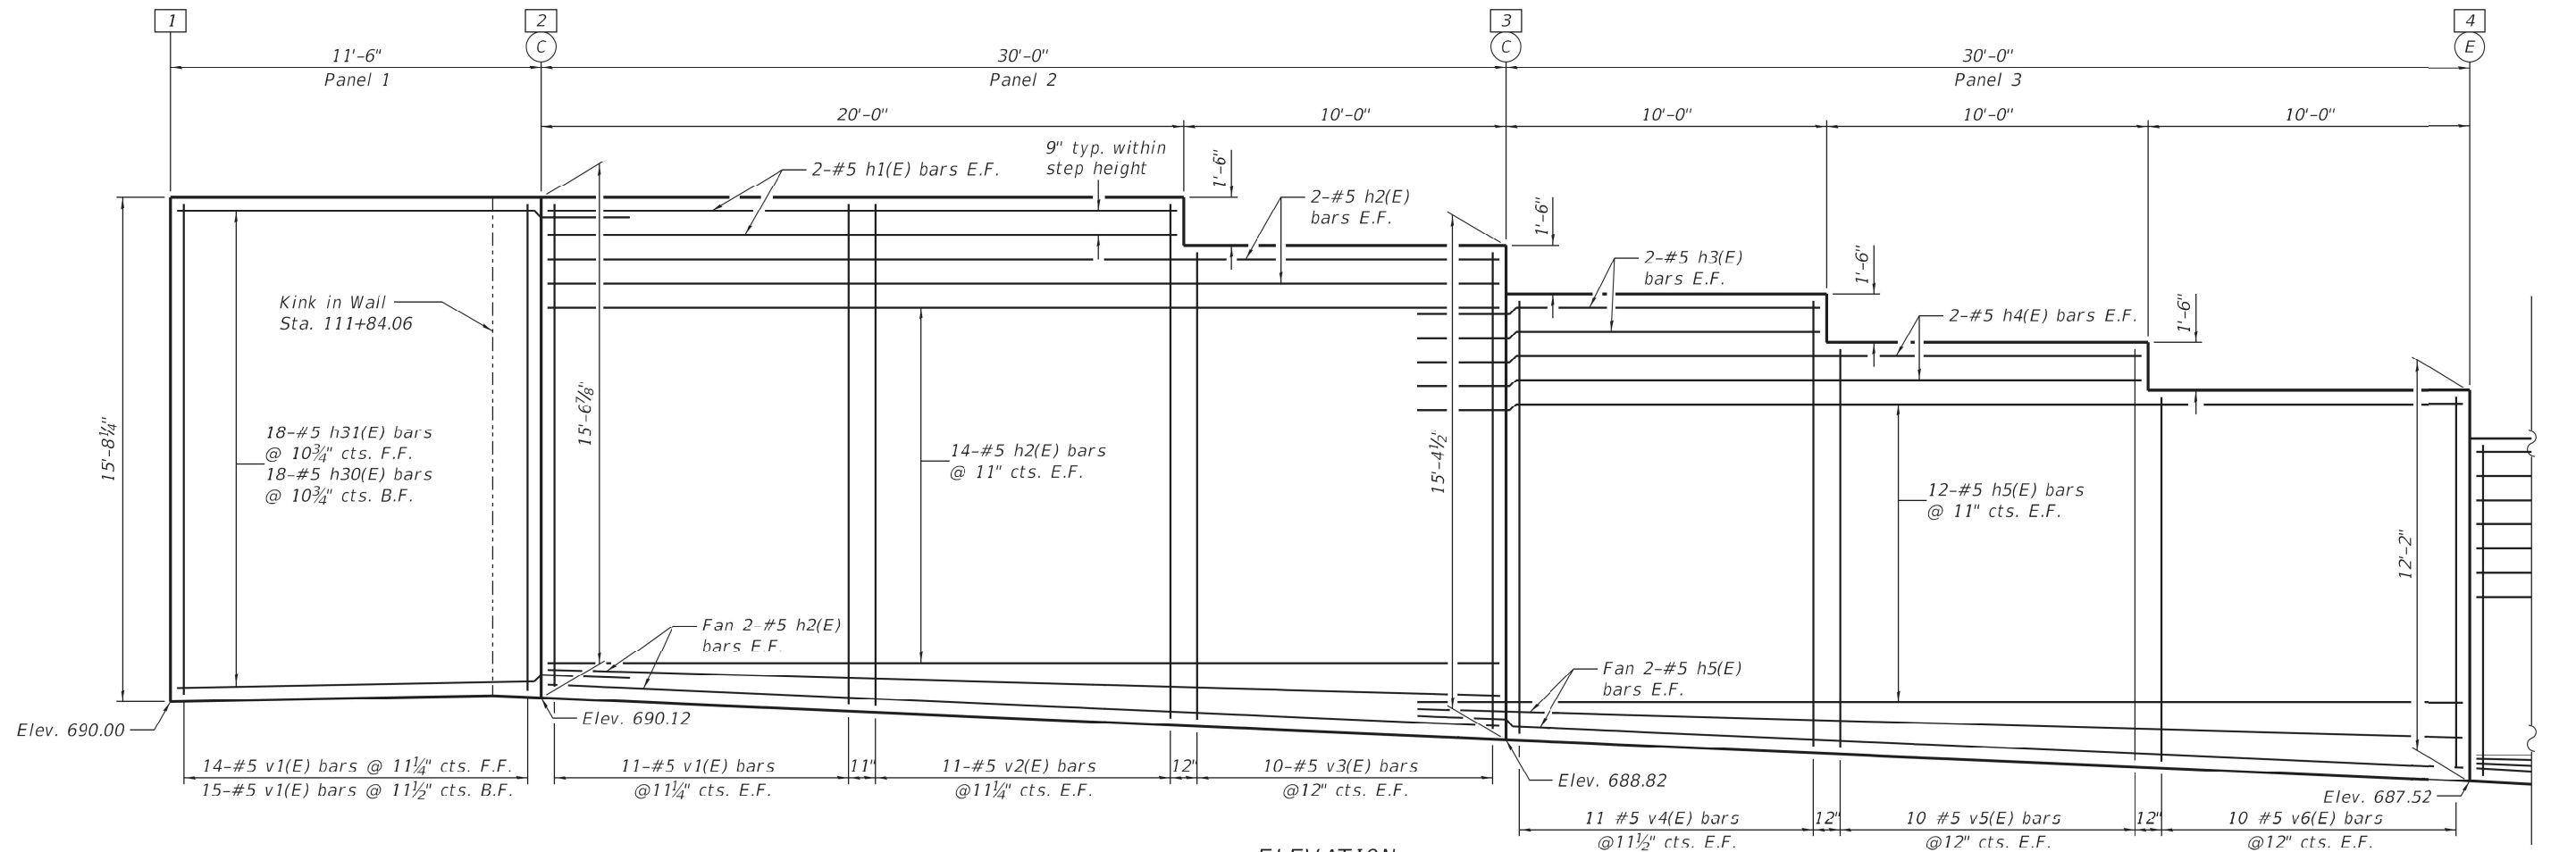

MIN. BAR LAP
#5 bars = 3'-7"

- X Control Point
- C Construction Joint
- E Expansion Joint
- B.F. Back Face
- E.F. Each Face
- F.F. Front Face

MODEL: Default
FILE NAME: E:\1018\StructWall N\4 - Final Design\Design Plans\CA\CD - Sheets\0437011-D264880-006-Facing 1.dgn

LIN ENGINEERING, LTD.
Consulting Engineers
Springfield, Illinois

USER NAME = LIN06-PC
PLOT TIME = 12:50:43 PM
PLOT DATE = 10/14/2021

DESIGNED - AML
CHECKED - VPT
DRAWN - AML
CHECKED - VPT

REVISED -
REVISED -
REVISED -
REVISED -

STATE OF ILLINOIS
DEPARTMENT OF TRANSPORTATION

CONCRETE FACING
S.N. 043-7011

SHEET 6 OF 10 SHEETS

F.A.P. RTE.	SECTION	COUNTY	TOTAL SHEETS	SHEET NO.
301	29R-1	JO DAVIESS	679	346
CONTRACT NO. 64880				
ILLINOIS FED. AID PROJECT				

10/14/2021 12:50:43 PM

MODEL: Default
FILE NAME: E:\01018\StructWall N\4 - Final Design\Design Plans\CADD_Sheets\0437011-D264880-007-Facing 2.dgn



USER NAME	=	LIN06-PC	DESIGNED	-	AML	REVISED	-	
			CHECKED	-	VPT		REVISED	-
PLOT TIME	=	12:50:44 PM	DRAWN	-	AML		REVISED	-
PLOT DATE	=	10/14/2021	CHECKED	-	VPT		REVISED	-


STATE OF ILLINOIS
DEPARTMENT OF TRANSPORTATION

CONCRETE FACING
S.N. 043-7011


SHEET 7 OF 10 SHEETS

BILL OF MATERIAL


Bar	No.	Size	Length	Shape
h1(E)	8	#5	19'-8"	—
h2(E)	40	#5	29'-8"	—
h3(E)	4	#5	13'-7"	—
h4(E)	4	#5	23'-7"	—
h5(E)	48	#5	33'-8"	—
h6(E)	4	#5	9'-8"	—
h7(E)	4	#5	12'-3"	—
h8(E)	16	#5	20'-11"	—
h30(E)	18	#5	17'-4"	└
h31(E)	18	#5	16'-1"	└
h32(E)	11	#5	8'-10"	└
h33(E)	11	#5	8'-6"	└
v1(E)	51	#5	15'-1"	—
v2(E)	22	#5	15'-7"	—
v3(E)	20	#5	14'-6"	—
v4(E)	22	#5	13'-5"	—
v5(E)	20	#5	12'-5"	—
v6(E)	20	#5	11'-4"	—
v7(E)	22	#5	10'-3"	—
v8(E)	20	#5	9'-4"	—
v9(E)	20	#5	8'-5"	—
v10(E)	20	#5	7'-5"	—
v12(E)	18	#5	5'-6"	—
v24(E)	18	#5	6'-6"	—
Concrete Structures			Cu. Yd.	72.0
Reinforcement Bars, Epoxy Coated			Pound	7,770

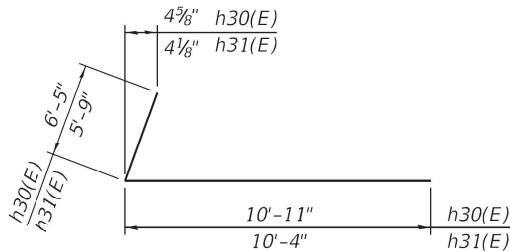


Bars h30(E) & h31(E)

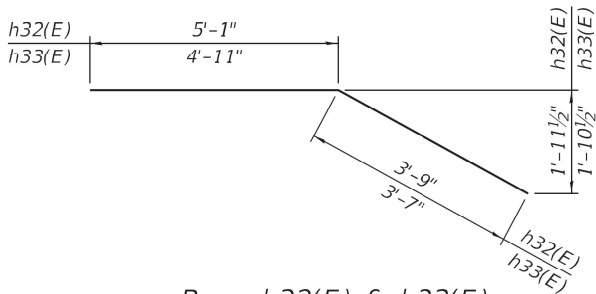


Bars h32(E) & h33(E)

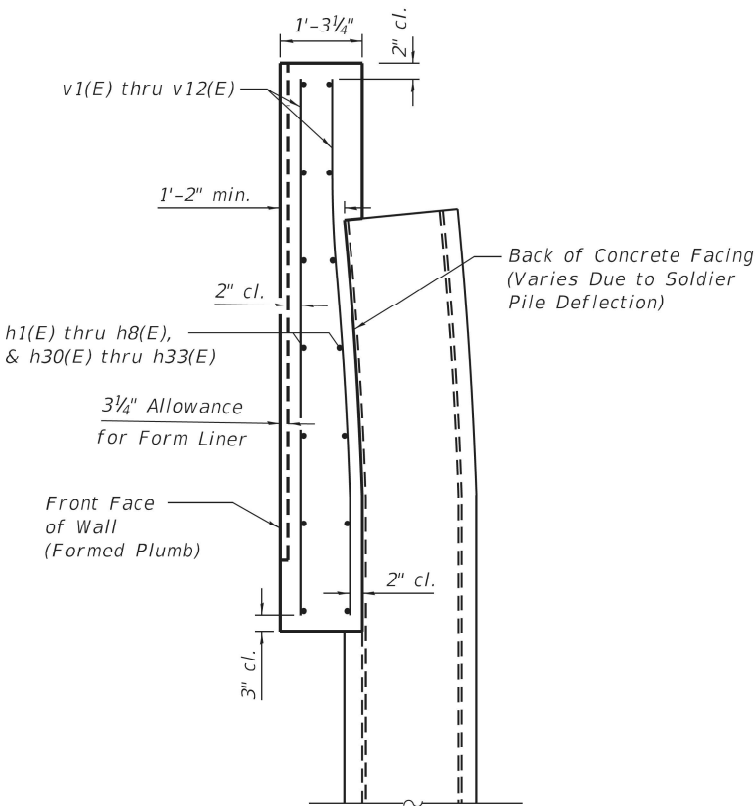

DEFLECTED PILE
SECTION THRU FACING

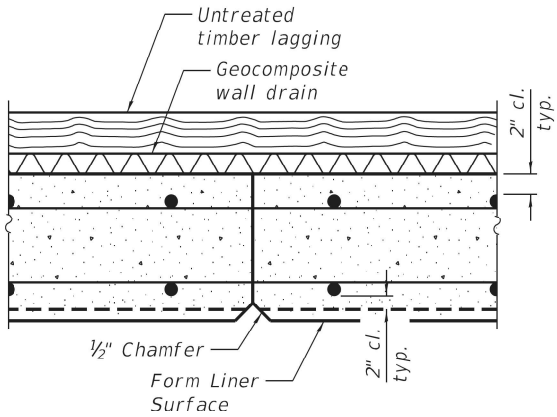


CONSTRUCTION JOINT

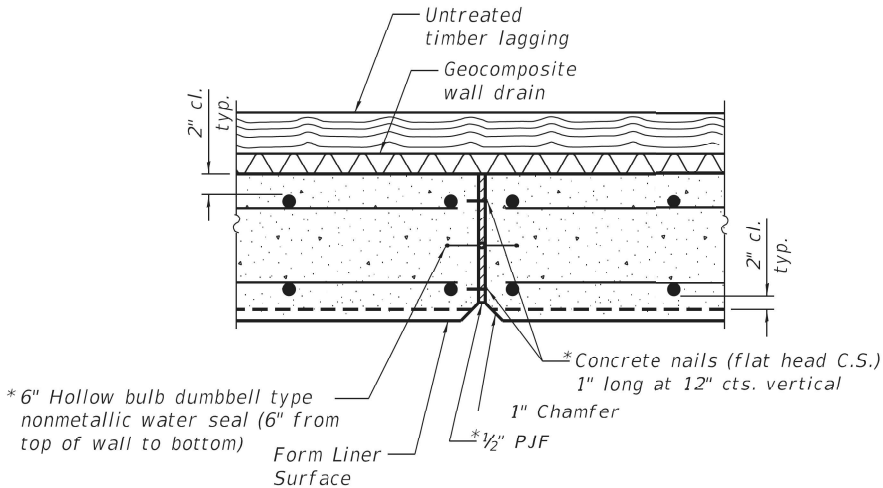


EXPANSION JOINT

* Cost included with Concrete Structures


Note:
Form liner to be Fast Formliners Co. pattern #15067, or SHP0 approved equivalent. See Special Provision for Form Liner Textured Surface, Special.

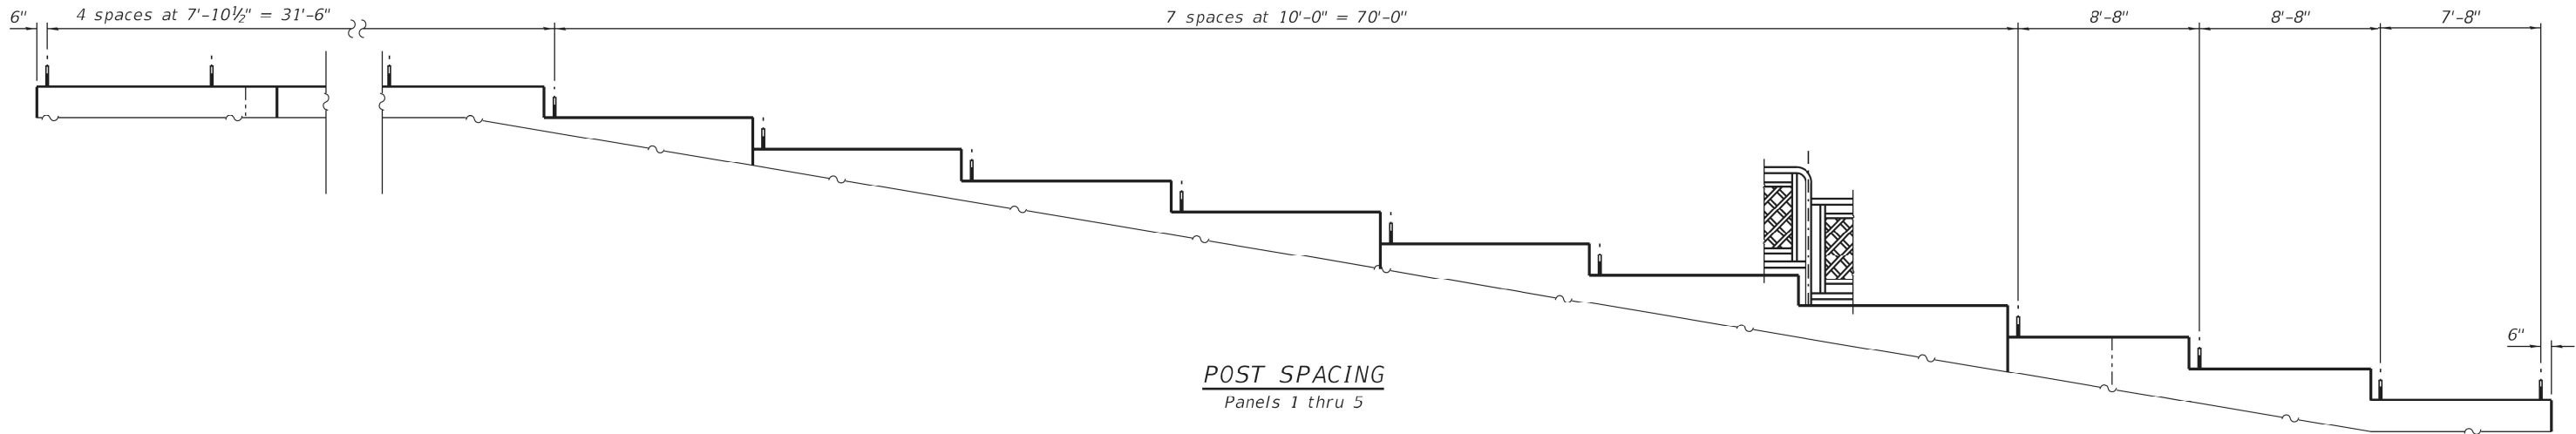

POST SPACING
Panels 1 thru 5

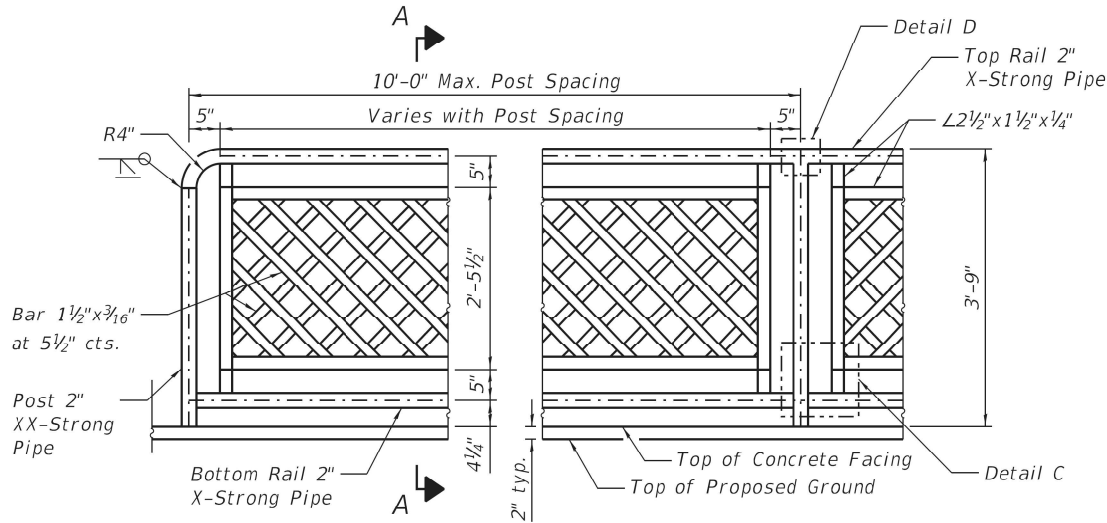


ELEVATION - PIPE HANDRAIL, SPECIAL

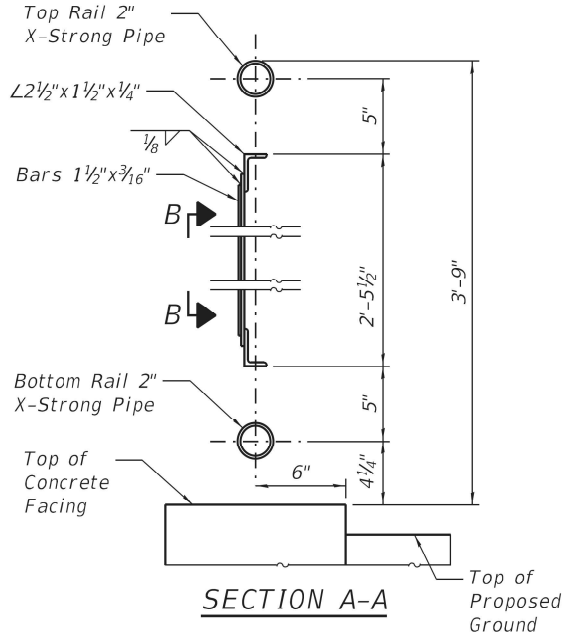


SECTION A-A

Core 3" $\varnothing$ Max. hole, 9" deep in top of concrete facing. Minimum core diameter shall allow adequate distribution of epoxy around embedded post in accordance with the epoxy manufacturer's specifications. Set post into cored hole and epoxy grout in place according to Article 584 of the Standard Specifications.


CONCRETE FACING
ATTACHMENT

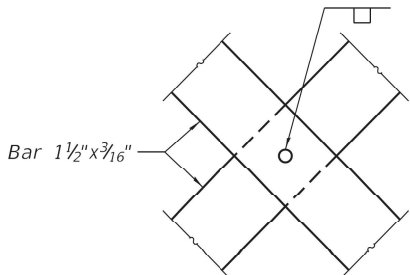


VIEW B-B

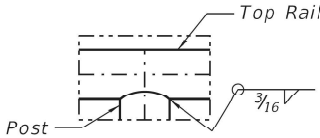

DETAIL D

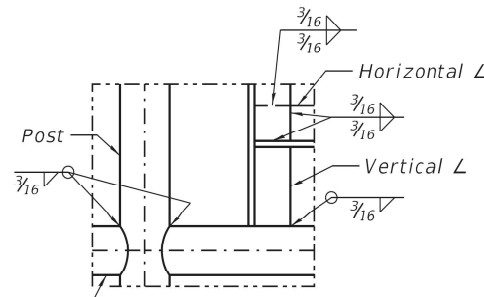

DETAIL C

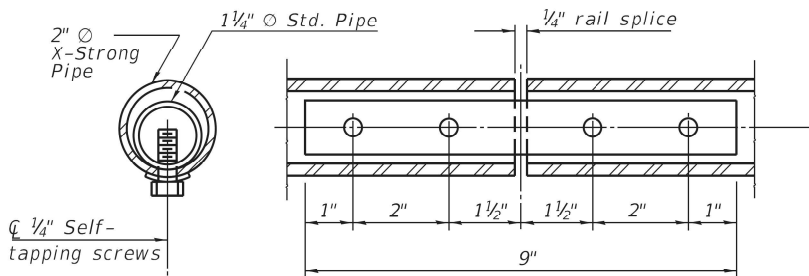

RAIL SPLICE

Notes:

Gripping surfaces shall be uninterrupted by posts, other construction elements, or obstructions.

Ends of handrail shall be rounded.

Handrail shall not rotate within their fittings.

Handrail shall conform to Section 509 of the Standard Specifications, with the exception that all pipe and connections shall be welded, galvanized or aluminum, according to Article 1006.30 or 1006.34.

All posts, railing, splices, anchor devices, and plates shall be painted black using the Inorganic Zinc Rich Primer / Acrylic / Acrylic System for shop and field painting of new structural steel.

Fasteners shall be mechanically galvanized in painted areas.

Post spacing shown may be adjusted at the discretion of the fabricator in order to provide an aesthetically pleasing and cost effective design. Spacing of posts shall not exceed 10'-0".

Posts and vertical bars shall be fabricated to be plumb when installed on the retaining wall. Angle the horizontal rails as necessary to follow the vertical profile of the top of retaining wall.

Costs of coring and epoxy grout for concrete facing attachment shall be included in the cost of Pipe Handrail, Special.

The Contractor shall be responsible for field verification of all horizontal and vertical retaining wall geometry and joints prior to fabrication of the handrail.

Handrail shall satisfy the loading requirements of Section 13.8.2 of the 2017 AASHTO LRFD Bridge Design Specifications, 8th Edition for Pedestrian Railing.

Member sizes shown are for estimating purposes only. The Contractor shall provide design calculations sealed by a Structural Engineer licensed in the State of Illinois with the actual member sizes used for fabrication.

Clear space between elements of the railing shall not allow the passage of a sphere greater than 4" in diameter.

This work shall consist of designing, furnishing, galvanizing, painting, and erecting handrails as listed above and according to these plans. This work shall be paid for at the contract unit price per FOOT for PIPE HANDRAIL, SPECIAL.

BILL OF MATERIAL

Item	Unit	Quantity
Pipe Handrail, Special	Foot	126.5

MODEL: Default
FILE NAME: E:\1018\StructWall N4 - Final Design\Design Plans\CA000_Sheets\0437011-D264880-008-Handrail.dgn

Lin Engineering, Ltd.
Consulting Engineers
Springfield, Illinois

USER NAME = LIN06-PC
DESIGNED - AML
CHECKED - VPT
PLOT TIME = 12:50:45 PM
DRAWN - AML
PLOT DATE = 10/14/2021
CHECKED - VPT

DESIGNED - AML
CHECKED - VPT
PLOT TIME = 12:50:45 PM
DRAWN - AML
PLOT DATE = 10/14/2021
CHECKED - VPT

DESIGNED - AML
CHECKED - VPT
PLOT TIME = 12:50:45 PM
DRAWN - AML
PLOT DATE = 10/14/2021
CHECKED - VPT

STATE OF ILLINOIS
DEPARTMENT OF TRANSPORTATION

PIPE HANDRAIL, SPECIAL
S.N. 043-7011

SHEET 8 OF 10 SHEETS

F.A.P. RTE.	SECTION	COUNTY	TOTAL SHEETS	SHEET NO.
301	29R-1	JO DAVISS	679	348
CONTRACT NO. 64880				
ILLINOIS				FED. AID PROJECT



Page 1 of 1

Date 1/12/12

ROUTE	FA 301	DESCRIPTION	P92-088-92 Retaining Wall #3: Summit Street, Gear Street to High Street	LOGGED BY	Be. Wetzel
-------	--------	-------------	--	-----------	------------

SECTION 29X-T LOCATION W. Galena Twp. - 13NW, SEC. , TWP. 28N, RNG. 1W

COUNTY JoDaviess DRILLING METHOD Hollow Stem Auger HAMMER TYPE CME-45 Automatic

STRUCT. NO. _____ Station _____ 111+25	D E P T H	B L O W S	U C S Qu	M O I S T	Surface Water Elev. _____ ft Stream Bed Elev. _____ ft
BORING NO. _____ B-1e Station _____ 110+60 Offset _____ 29.00 ft LT Ground Surface Elev. _____ 685.60 ft	(ft)	(lb/in)	(tsf)	(%)	Groundwater Elev.: First Encounter _____ ft Upon Completion _____ ft After _____ Hrs. _____ ft

The Unconfined Compressive Strength (UCS) Failure Mode is indicated by (B-Bulge, S-Shear, P-Penetrometer)
The SPT (N value) is the sum of the last two blow values in each sampling zone (AASHTO T206)

BBS, from 137 (Rev. 8-99)



Page 1 of 1

Date 1/12/12

ROUTE	FA 301	DESCRIPTION	P92-088-92 Retaining Wall #3: Summit Street, Gear Street to High Street	LOGGED BY	Be. Wetzel
-------	--------	-------------	--	-----------	------------

SECTION 29X-T LOCATION W. Galena Twp. - 13NW, SEC. , TWP. 28N, RNG. 1W

COUNTY JoDaviess DRILLING METHOD Hollow Stem Auger HAMMER TYPE CME-45 Automatic

STRUCT. NO.		D	B	U	M	Surface Water Elev. _____ ft Stream Bed Elev. _____ ft Groundwater Elev.: First Encounter _____ ft Upon Completion _____ ft After _____ hrs. _____ ft
Station	111+25	E	L	C	O	
BORING NO.	B-2e	P	O	S	I	
Station	111+75	H	W	Q	S	
Offset	40.00 ft LI					
Ground Surface Elev.	091.80 ft	(ft)	(6")	(tsf)	(%)	

The Unconfined Compressive Strength (UCS) Failure Mode is indicated by (B-Bulge, S-Shear, P-Penetrometer)
The SPT (N value) is the sum of the last two blow values in each sampling zone (AASHTO T206)

BBS, from 137 (Rev. 8-99)

Page 1 of 1

Date 1/17/12

ROUTE	FA 301	DESCRIPTION	P92-088-92 Retaining Wall #3: Summit Street, Gear Street to High Street	LOGGED BY	By: Wetzell
-------	--------	-------------	--	-----------	-------------


SECTION 29X-T LOCATION W. Galena Twp. - 13NW, SEC., TWP. 28N, RNG. 1W

COUNTY JoDaviess DRILLING METHOD Hollow Stem Auger HAMMER TYPE CME-45 Automatic

STRUCT. NO.	D	B	U	M	Surface Water Elev. _____ ft Stream Bed Elev. _____ ft Groundwater Elev.: First Encounter _____ ft Upon Completion _____ ft After _____ Hrs. _____ ft
Station 111+25	E	L	C	O	
BORING NO. B-3e	P	O	S	I	
Station 111+40	T	W	Qu	S	
Offset 35.00 ft Lt	H	S		T	
Ground Surface Elev. 690.30 ft	(ft)	(6")	(1st)	(%)	

The Unconfined Compressive Strength (UCS) Failure Mode is indicated by (B-Bulge, S-Shear, P-Penetrometer)
The SPT (N value) is the sum of the last two blow values in each sampling zone (AASHTO T206)

BBS, from 137 (Rev. 8-99)

 

DESIGNED -	AML
CHECKED -	VPT
DRAWN -	AML
CHECKED -	VPT

REVISED	-
REVISED	-
REVISED	-
REVISED	-

**STATE OF ILLINOIS
DEPARTMENT OF TRANSPORTATION**

BORING LOGS
S.N. 043-7011

SHEET 9 OF 10 SHEETS

F.A.P. RTE.	SECTION	COUNTY	TOTAL SHEETS	SHEET NO.
301	29R-1	JO DAVIESS	679	349
		CONTRACT NO. 64880		
		ILLINOIS	FED. AID PROJECT	

MODEL: Default
FILE NAME: E:\018\Struct\Wall N\4. Final Design\Design Plans\CADD_5sheets\0437011-D264880-009-Borings 1.dgn

10/14/2021 12:50:46 PM



Illinois Department
of Transportation
Division of Highways
Illinois Department of Transportation/D-2

ROCK CORE LOG

Page 1 of 1

Date 1/17/12

ROUTE FA 301 DESCRIPTION P62-088-92 Retaining Wall #3: Summit Street,
Gear Street to High Street LOGGED BY By. Wetzell

SECTION 29X-T LOCATION W. Galena Twp. - 13NW, SEC. 1, TWP. 28N, RNG. 1W

COUNTY JoDavless CORING METHOD

STRUCT. NO. 111+25 CORING BARREL TYPE & SIZE
BORING NO. B-3e
Station 111+40
Offset 35.00ft Lt
Ground Surface Elev. 690.30 ft
Core Diameter 2 in
Top of Rock Elev. 688.80 ft
Begin Core Elev. 688.80 ft

DEPTH (ft)	COVER (#)	RECOVERY (%)	R.Q.D. (%)	TIME (min/ft)	CORE STRENGTH (tsf)
688.80	1	45	8	1.2	
683.80	2	75	17	2	642.0
678.80	3	60	22	1.2	469.0
673.80					

Color pictures of the cores
Cores will be stored for examination until
The "Strength" column represents the uniaxial compressive strength of the core sample (ASTM D-2938)
BBS, form 138 (Rev. 8-99)



Illinois Department
of Transportation

Soil Survey Data

Project: US 20
Route: 29R-1
Section: Jo Daviess
County: Wally Garza

Date:	7/30/15	Sta.:	1219+45 (Elev. 661.5)	Offset:	22' Lt of CL
Depth	Sample No.	Soil Type	Water	Can No.	Qu
1					
2					
3					
4					
5					
6					
7					
8					
9					
10					

Date:	7/30/15 B-1e	Sta.:	B-1e (Elev. 685.6)	Offset:	Same Hole
Depth	Sample No.	Soil Type	Water	Can No.	Qu
1					
2					
3					
4					
5					
6					
7					
8					
9					
10					

Date:	7/30/15	Sta.:	111+15 (Elev. 696.7)	Offset:	9.5' Lt
Depth	Sample No.	Soil Type	Water	Can No.	Qu
1					
2					
3					
4					
5					
6					
7					
8					
9					
10					

Qu: 0-.25 Very Soft; .25-.5 Soft; .5-1.0 Medium; 1.0-2.0 Stiff; 2.0-4.0 Very Stiff; >4.0 Hard j19-1-15-1

Page 3



Illinois Department
of Transportation

Soil Survey Data

Project: US 20
Route: 29R-1
Section: Jo Daviess
County: Wally Garza

Date:	7/30/15	Sta.:	111+72 (Elev. 706.7)	Offset:	7' Lt
Depth	Sample No.	Soil Type	Water	Can No.	Qu
1					
2					
3					
4					
5					
6					
7					
8					
9					
10					

Qu: 0-.25 Very Soft; .25-.5 Soft; .5-1.0 Medium; 1.0-2.0 Stiff; 2.0-4.0 Very Stiff; >4.0 Hard j19-1-15-1

Page 4

MODEL: Default
FILE NAME: E:\1018\StructWall NV4 - Final Design\Design Plans\CADD_Sheets\0437011-D264880-010-Borings 2.dgn

LINE ENGINEERING, LTD.
Consulting Engineers
Springfield, Illinois

USER NAME = LIN06-PC
PLOT TIME = 12:50:48 PM
PLOT DATE = 10/14/2021

DESIGNED - AML
CHECKED - VPT
DRAWN - AML
CHECKED - VPT

REVISED -
REVISED -
REVISED -
REVISED -

STATE OF ILLINOIS
DEPARTMENT OF TRANSPORTATION




BORING LOGS
S.N. 043-7011

SHEET 10 OF 10 SHEETS

F.A.P. RTE.	SECTION	COUNTY	TOTAL SHEETS	SHEET NO.
301	29R-1	JO DAVIESS	679	350
CONTRACT NO. 64880				
ILLINOIS FED. AID PROJECT				

10/14/2021 12:50:53 PM

MODEL: Wall_C-D264880-002
FILE NAME: E:\101815\StructureWall_03_Final Plans\CADD_Sheets\Wall_C-D264880.dgn

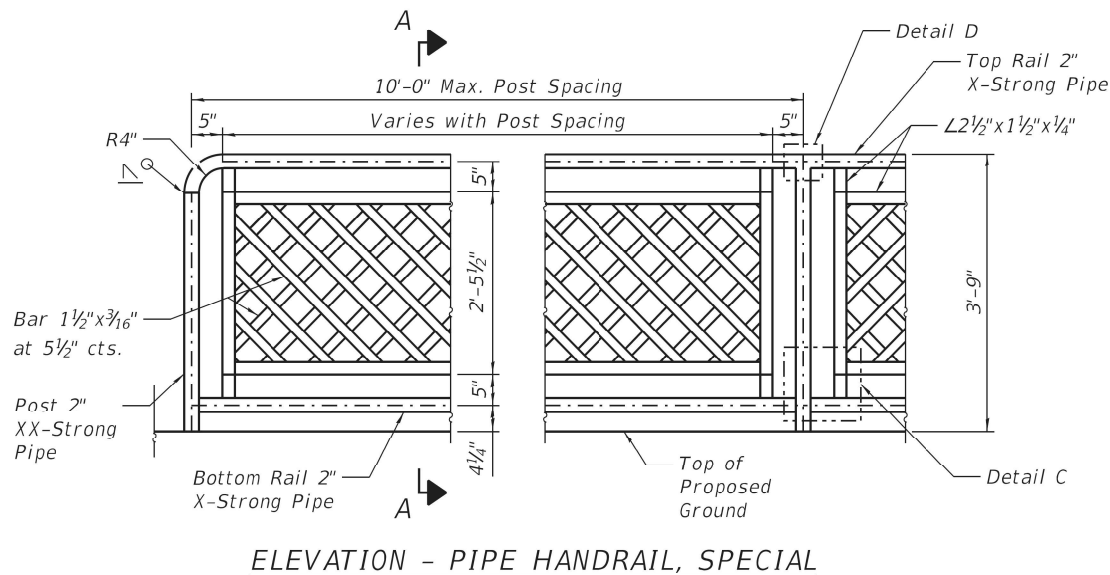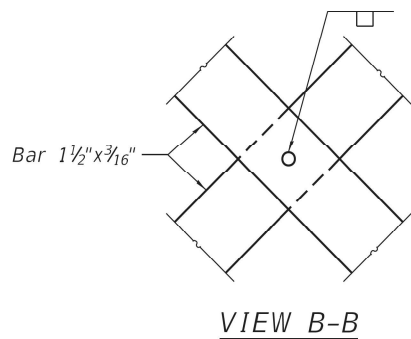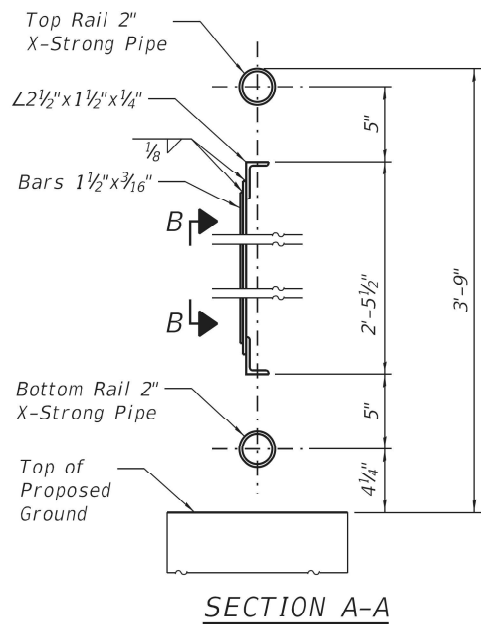


TOTAL BILL OF MATERIAL

Item	Unit	Total
Geocomposite Wall Drain	Sq.Yd.	128
Pipe Handrail, Special	Foot	181.0
Retaining Wall, Special	Sq.Ft.	1319
Pipe Underdrains for Structures 4"	Foot	187



PIPE HANDRAIL, SPECIAL LOCATION

Point	Station	Offset
Begin	112+48.89	26.83' Rt.
Kink	112+24.68	21.73' Rt.
Kink	111+91.18	21.58' Rt.
Kink	110+72.03	21.58' Rt.
End	110+65.32	21.58' Rt.

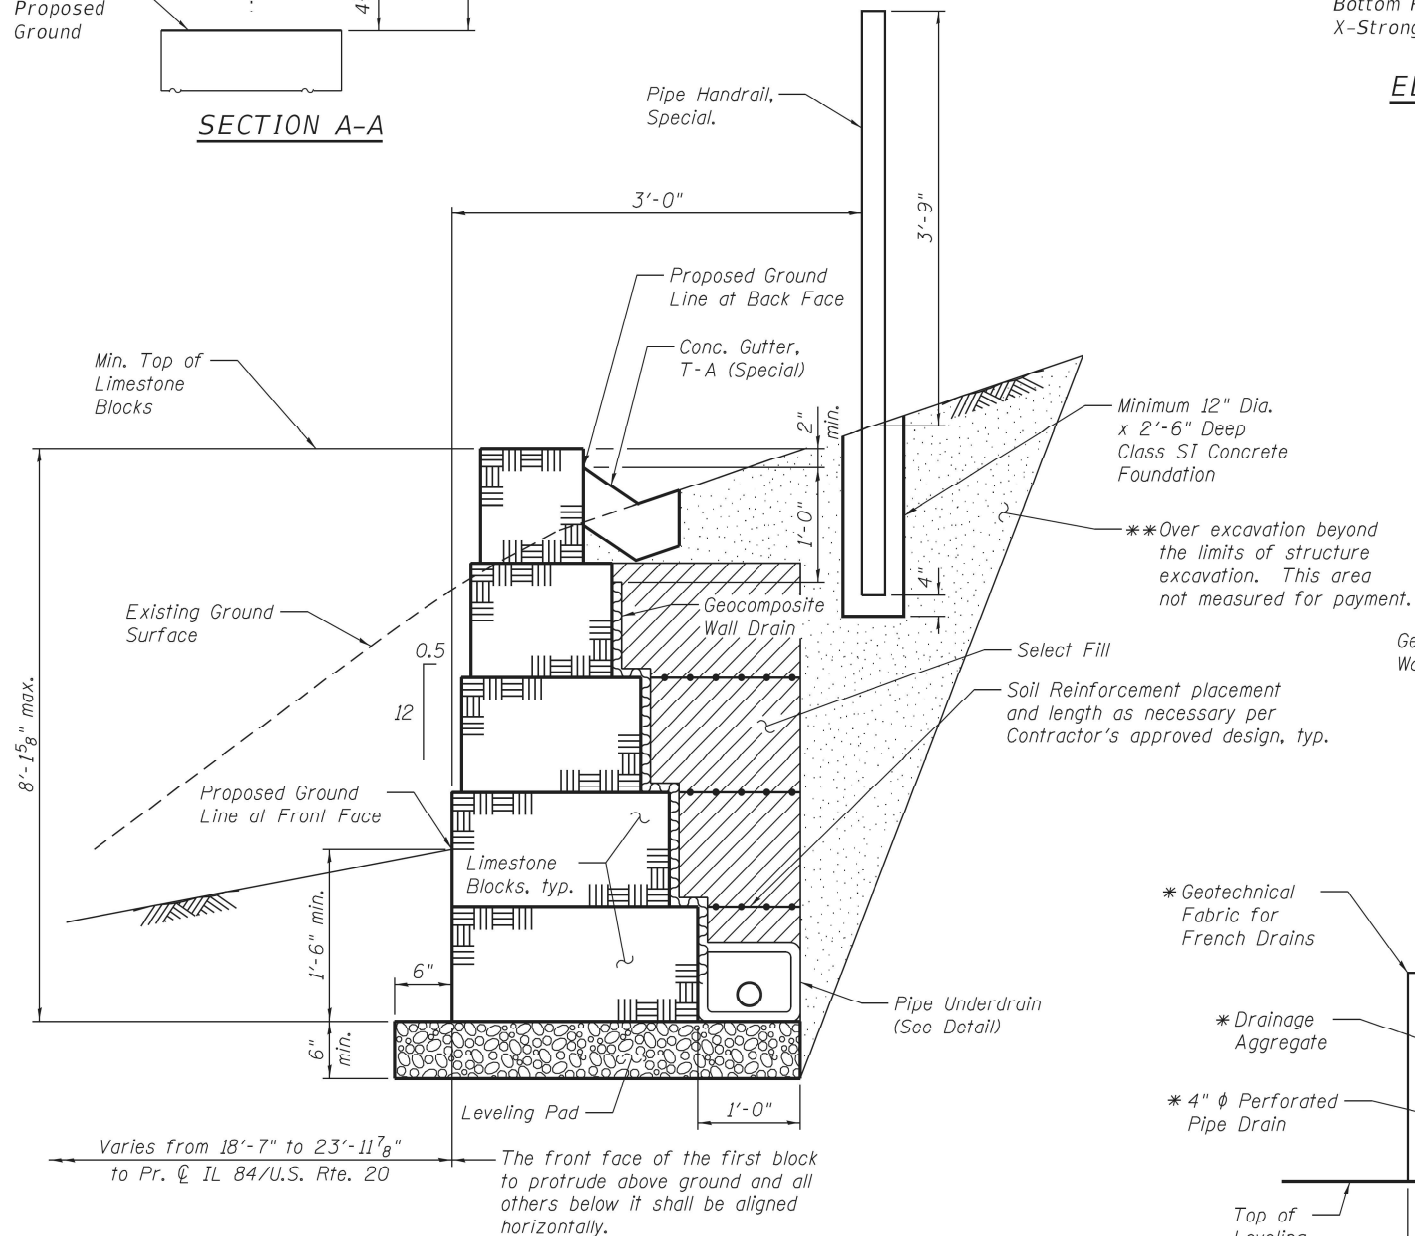



TYPICAL WALL SECTION

** Backfill remainder of structure excavation and over excavation with same material specified for select fill.

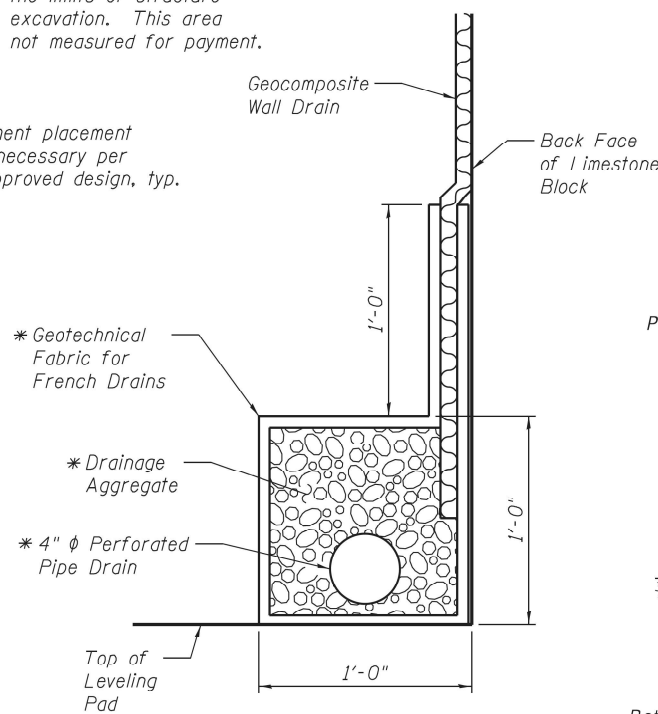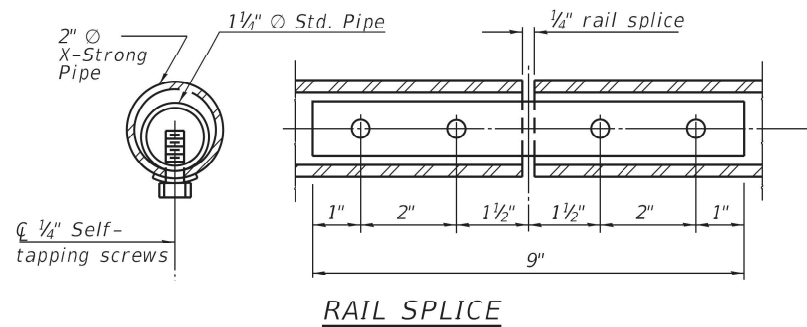

PIPE UNDERDRAIN DETAIL

* Included in the cost of Pipe Underdrains for Structures 4".

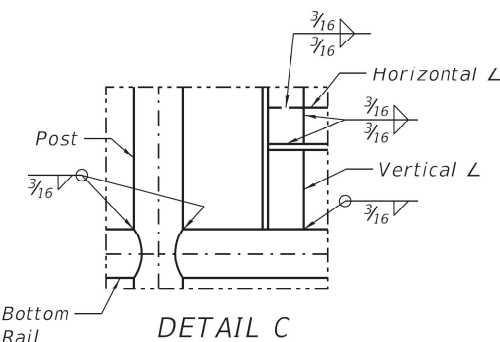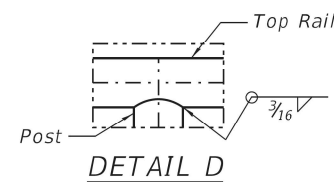

Notes:
Gripping surfaces shall be uninterrupted by posts, other construction elements, or obstructions.
Ends of handrail shall be rounded.
Handrail shall not rotate within their fittings.
Handrail shall conform to Section 509 of the Standard Specifications, with the exception that all pipe and connections shall be welded, galvanized or aluminum, according to Article 1006.30 or 1006.34.
All posts, railing, splices, anchor devices, and plates shall be painted black using the Inorganic Zinc Rich Primer / Acrylic / Acrylic System for shop and field painting of new structural steel.
Fasteners shall be mechanically galvanized in painted areas.
Post spacing between the points shown in the table is at the discretion of the fabricator, in order to provide an aesthetically pleasing and cost effective design. Spacing of posts shall not exceed 10'-0".
Posts and vertical bars shall be fabricated to be plumb when installed on the retaining wall. Angle the horizontal rails as necessary to follow the vertical profile of the top of retaining wall.
Posts shall be placed in Class SI Concrete Foundation as shown in the Typical Wall Section. Concrete Foundation shall be included in the cost of Pipe Handrail, Special.
The Contractor shall be responsible for field verification of all horizontal and vertical geometry prior to fabrication of the handrail.
Handrail shall satisfy the loading requirements of Section 13.8.2 of the 2017 AASHTO LRFD Bridge Design Specifications, 8th Edition for Pedestrian Railing.
Member sizes shown are for estimating purposes only. The Contractor shall provide design calculations sealed by a Structural Engineer licensed in the State of Illinois with the actual member sizes used for fabrication.
Clear space between elements of the railing shall not allow the passage of a sphere greater than 4" in diameter.
This work shall consist of designing, furnishing, galvanizing, painting, and erecting handrails as listed above and according to these plans. This work shall be paid for at the contract unit price per FOOT for PIPE HANDRAIL, SPECIAL.



USER NAME = LIN06-PC
PLOT TIME = 12:50:54 PM
PLOT DATE = 10/14/2021

DESIGNED - AML
CHECKED - VPT
DRAWN - AML
CHECKED - VPT

REVISED -
REVISED -
REVISED -
REVISED -

STATE OF ILLINOIS
DEPARTMENT OF TRANSPORTATION


DETAILS
WALL 0

SHEET 2 OF 2 SHEETS


F.A.P. RTE.	SECTION	COUNTY	TOTAL SHEETS	SHEET NO.
301	29R-1	JO DAVIESS	679	352
CONTRACT NO. 64880				

ILLINOIS FED. AID PROJECT

Model: Default
File Name: S:\PROJECTS\201\01\095D\10_IDOT_PT815\from29_Galena_US_20\DESIGN\TRANS\RAMP_DETAILS.dgn

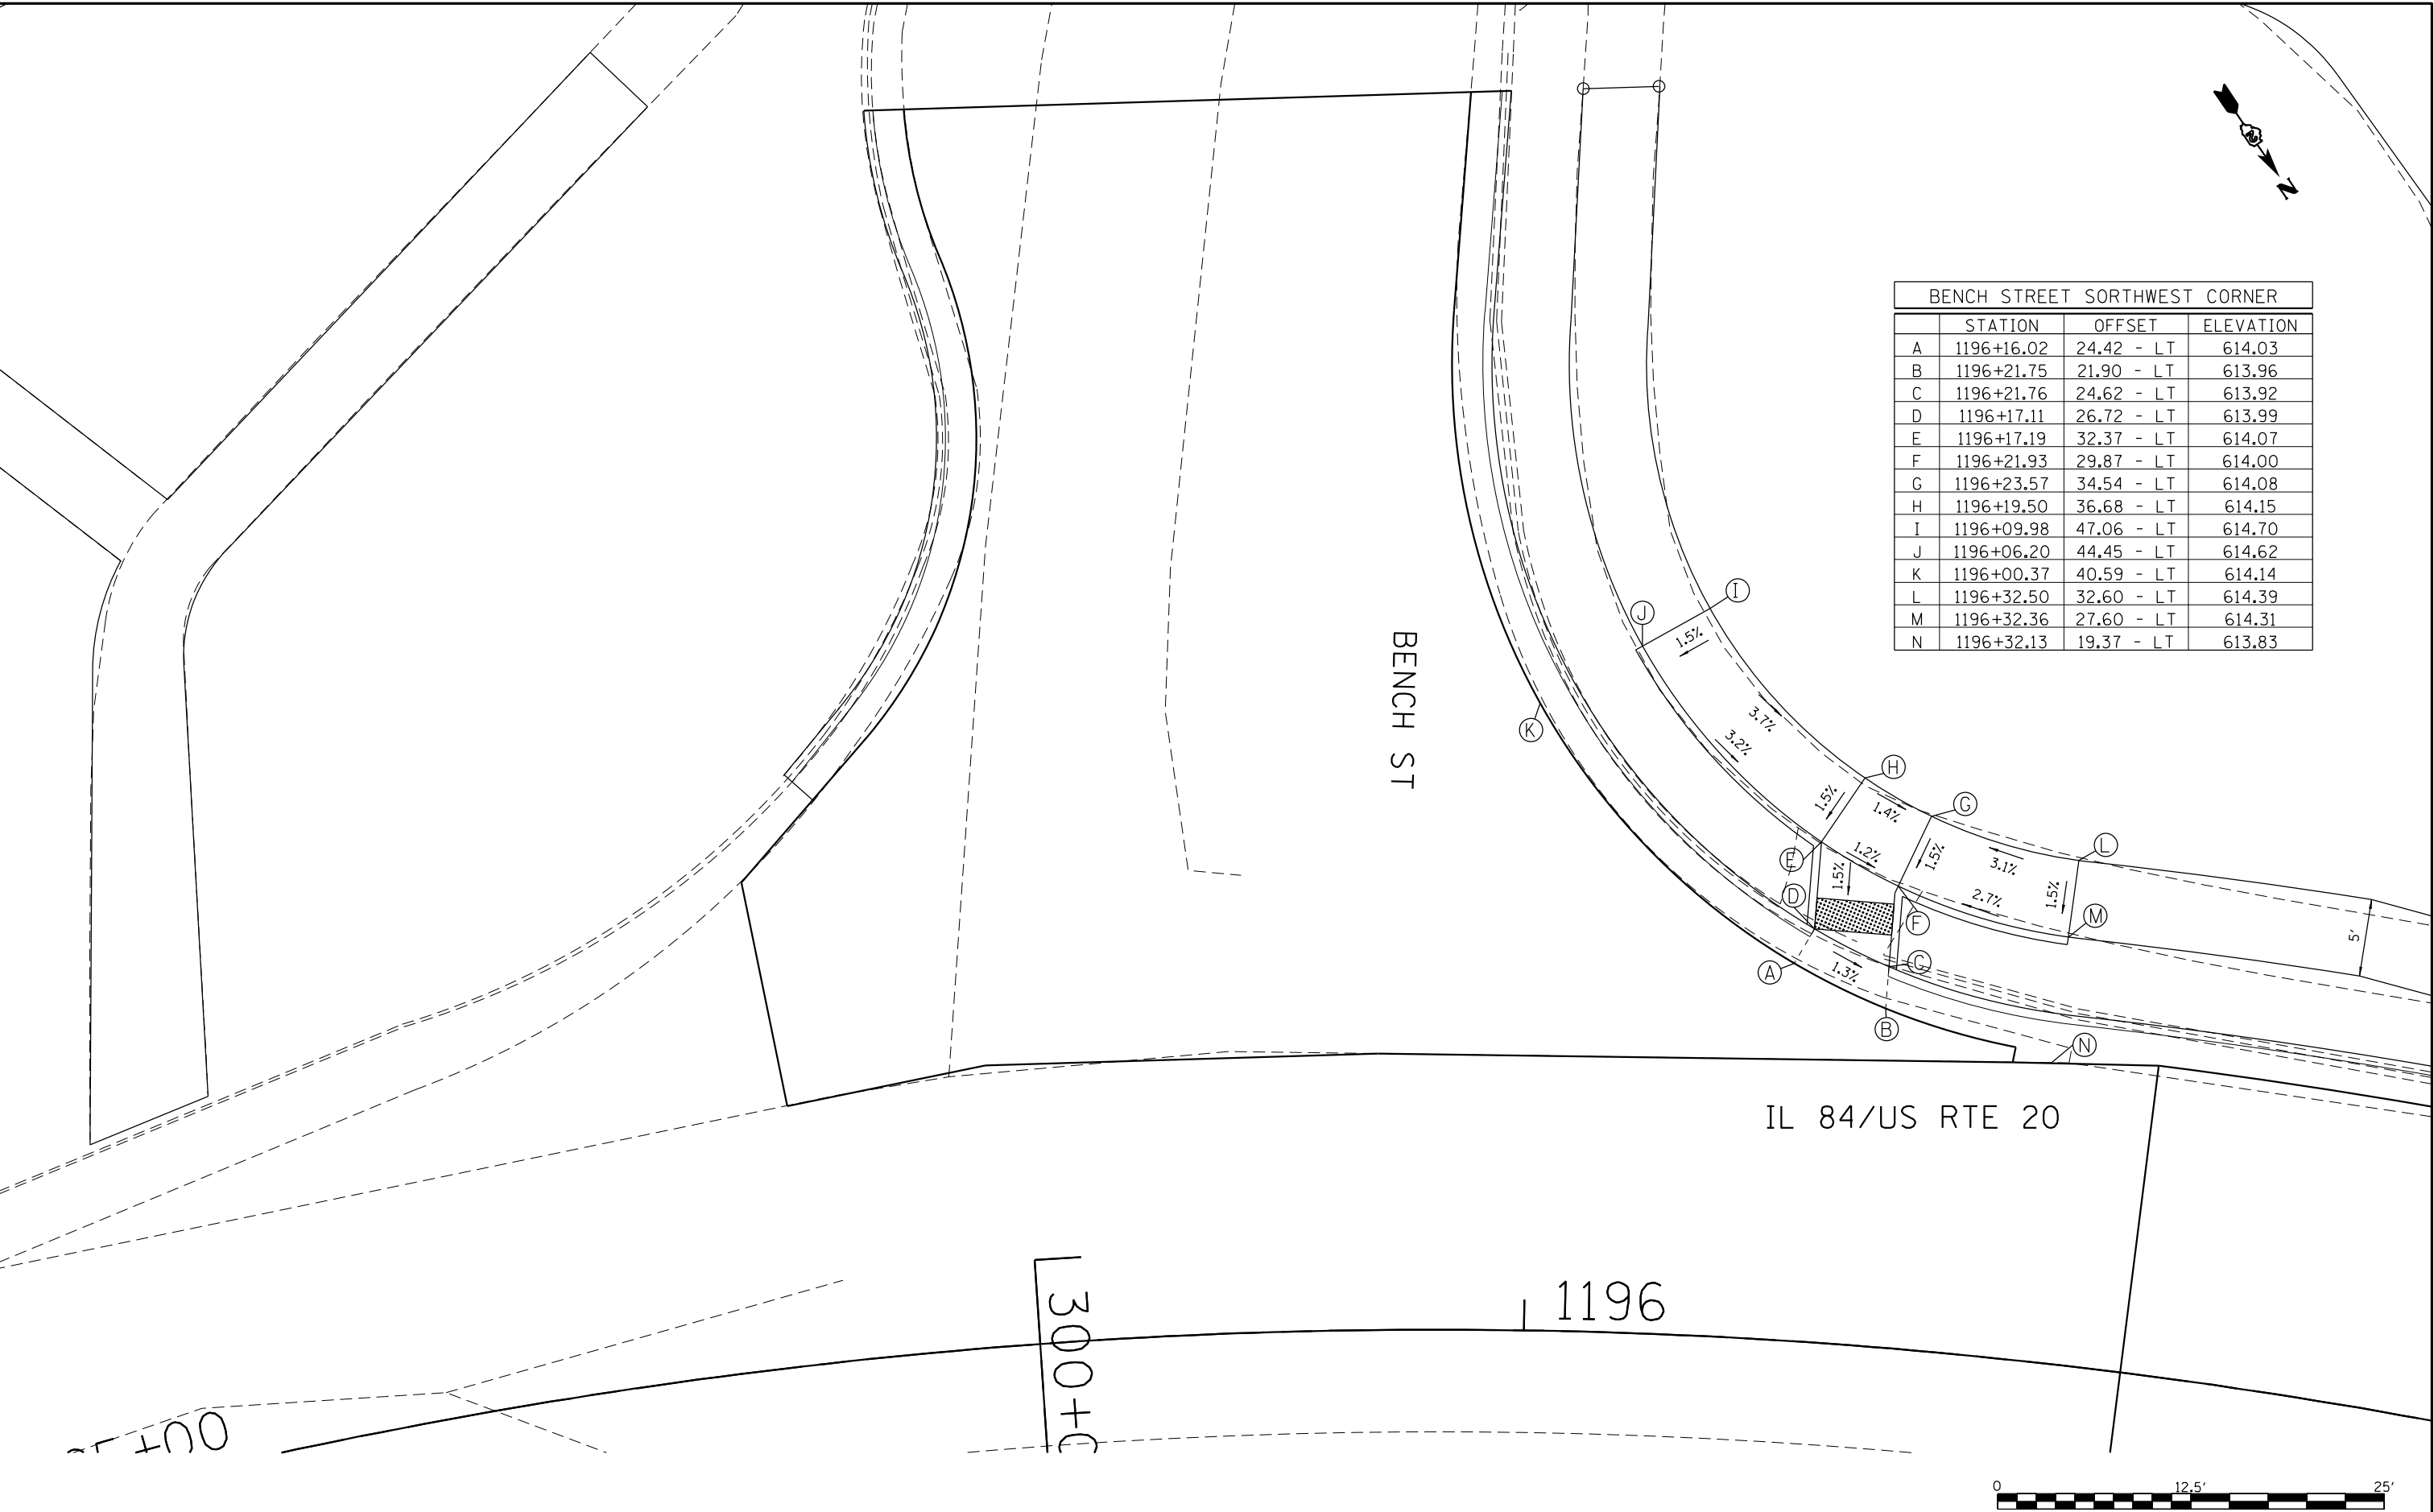

MODEL: Default
FILE NAME: S:\PROJECTS\201\01095D\10_IDOT_PT815\Plan\20_00DESIGN\TRANS\RAMP_DETAILS.dgn

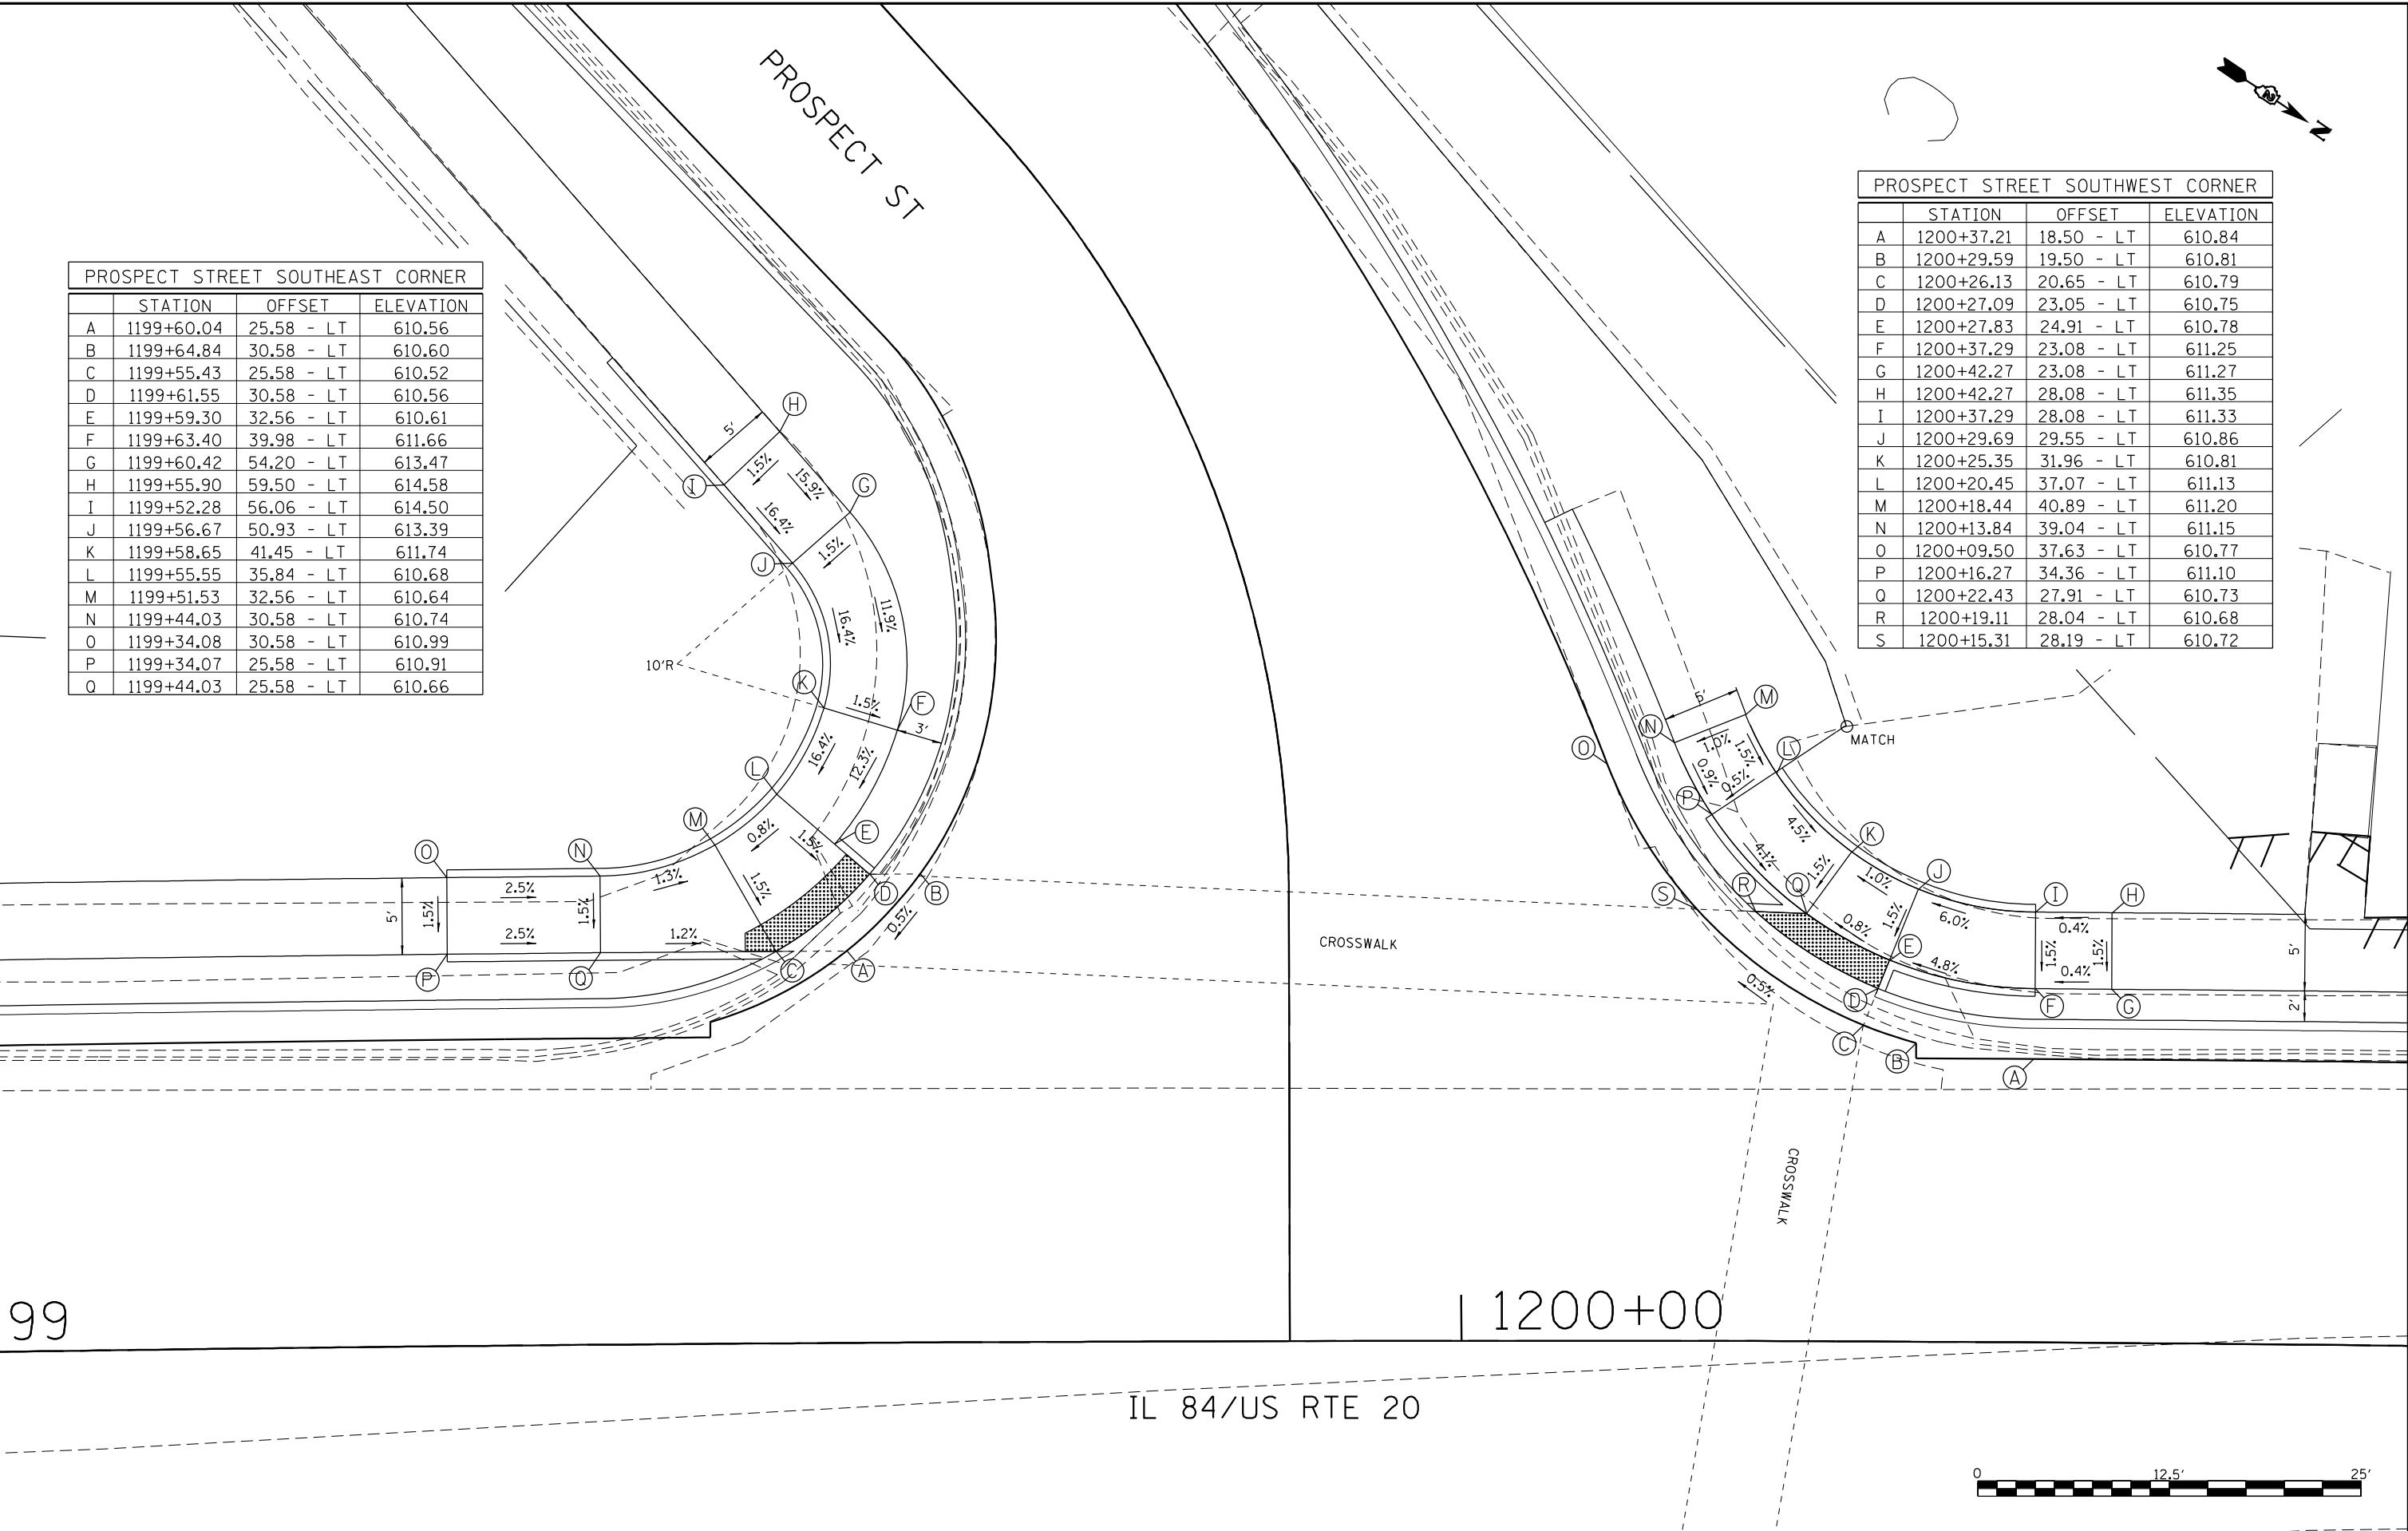


PROSPECT STREET SOUTHEAST CORNER			
	STATION	OFFSET	ELEVATION
A	1199+60.04	25.58 - LT	610.56
B	1199+64.84	30.58 - LT	610.60
C	1199+55.43	25.58 - LT	610.52
D	1199+61.55	30.58 - LT	610.56
E	1199+59.30	32.56 - LT	610.61
F	1199+63.40	39.98 - LT	611.66
G	1199+60.42	54.20 - LT	613.47
H	1199+55.90	59.50 - LT	614.58
I	1199+52.28	56.06 - LT	614.50
J	1199+56.67	50.93 - LT	613.39
K	1199+58.65	41.45 - LT	611.74
L	1199+55.55	35.84 - LT	610.68
M	1199+51.53	32.56 - LT	610.64
N	1199+44.03	30.58 - LT	610.74
O	1199+34.08	30.58 - LT	610.99
P	1199+34.07	25.58 - LT	610.91
Q	1199+44.03	25.58 - LT	610.66

PROSPECT STREET SOUTHWEST CORNER			
	STATION	OFFSET	ELEVATION
A	1200+37.21	18.50 - LT	610.84
B	1200+29.59	19.50 - LT	610.81
C	1200+26.13	20.65 - LT	610.79
D	1200+27.09	23.05 - LT	610.75
E	1200+27.83	24.91 - LT	610.78
F	1200+37.29	23.08 - LT	611.25
G	1200+42.27	23.08 - LT	611.27
H	1200+42.27	28.08 - LT	611.35
I	1200+37.29	28.08 - LT	611.33
J	1200+29.69	29.55 - LT	610.86
K	1200+25.35	31.96 - LT	610.81
L	1200+20.45	37.07 - LT	611.13
M	1200+18.44	40.89 - LT	611.20
N	1200+13.84	39.04 - LT	611.15
O	1200+09.50	37.63 - LT	610.77
P	1200+16.27	34.36 - LT	611.10
Q	1200+22.43	27.91 - LT	610.73
R	1200+19.11	28.04 - LT	610.68
S	1200+15.31	28.19 - LT	610.72

99

1200+00

IL 84/US RTE 20

 

USER NAME = mslick	DESIGNED - AMF	REVISED -
DRAWN - TJA	REVISED -	
PLOT SCALE = 120,0000 ' / ft.	CHECKED - GFS	REVISED -
PLOT DATE = 10/15/2021	DATE - 5/22/20	REVISED -


STATE OF ILLINOIS
DEPARTMENT OF TRANSPORTATION

IL RTE 84/US 20
SIDEWALK RAMP DETAILS

SCALE: 1"=5' SHEET NO. 2 OF 4 SHEETS


F.A.P. RTE.	SECTION	COUNTY	TOTAL SHEETS	SHEET NO.
301	29R-1	JO DAVIESS	679	354
CONTRACT NO. 64880				
ILLINOIS FED. AID PROJECT				

MODEL: Default
FILE NAME: S:\PROJECTS\2010\1095D\10_IDOT_PTB15\plan29_Galena_US_20\DESIGN\TRANSRAMP_DETAILS.dgn
DATE: 5/22/2020

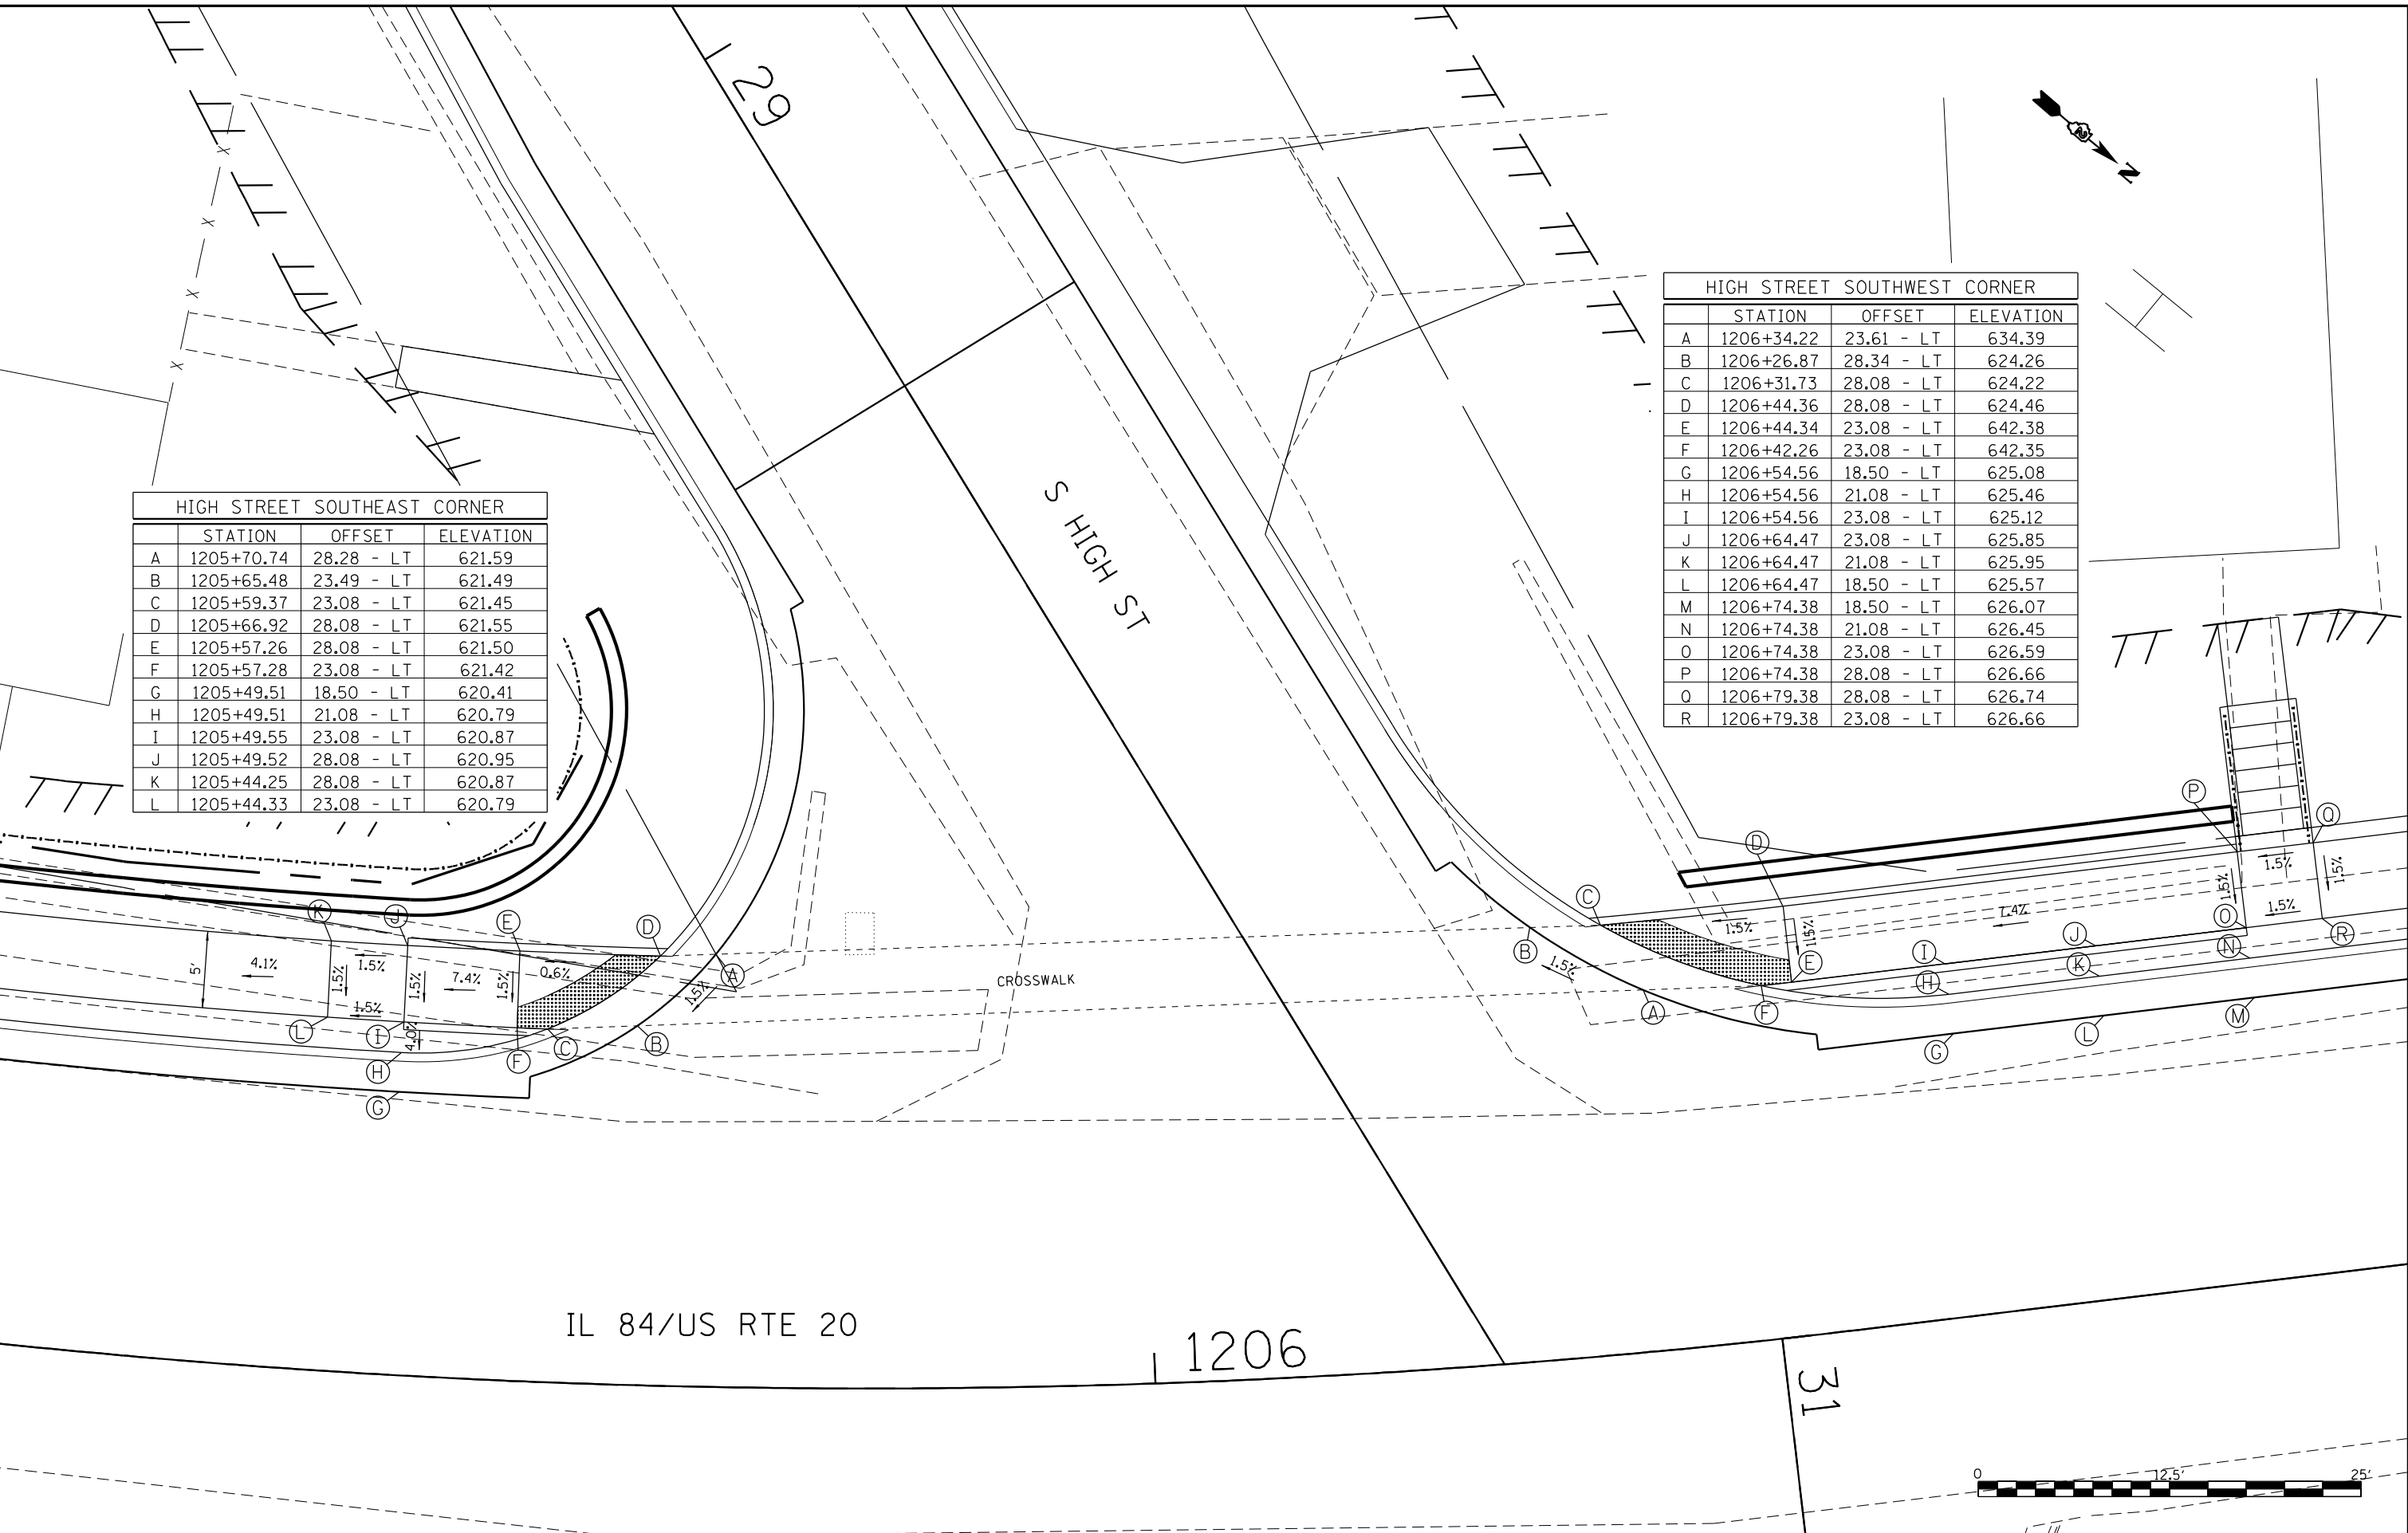

HIGH STREET SOUTHEAST CORNER			
	STATION	OFFSET	ELEVATION
A	1205+70.74	28.28 - LT	621.59
B	1205+65.48	23.49 - LT	621.49
C	1205+59.37	23.08 - LT	621.45
D	1205+66.92	28.08 - LT	621.55
E	1205+57.26	28.08 - LT	621.50
F	1205+57.28	23.08 - LT	621.42
G	1205+49.51	18.50 - LT	620.41
H	1205+49.51	21.08 - LT	620.79
I	1205+49.55	23.08 - LT	620.87
J	1205+49.52	28.08 - LT	620.95
K	1205+44.25	28.08 - LT	620.87
L	1205+44.33	23.08 - LT	620.79

HIGH STREET SOUTHWEST CORNER			
	STATION	OFFSET	ELEVATION
A	1206+34.22	23.61 - LT	634.39
B	1206+26.87	28.34 - LT	624.26
C	1206+31.73	28.08 - LT	624.22
D	1206+44.36	28.08 - LT	624.46
E	1206+44.34	23.08 - LT	642.38
F	1206+42.26	23.08 - LT	642.35
G	1206+54.56	18.50 - LT	625.08
H	1206+54.56	21.08 - LT	625.46
I	1206+54.56	23.08 - LT	625.12
J	1206+64.47	23.08 - LT	625.85
K	1206+64.47	21.08 - LT	625.95
L	1206+64.47	18.50 - LT	625.57
M	1206+74.38	18.50 - LT	626.07
N	1206+74.38	21.08 - LT	626.45
O	1206+74.38	23.08 - LT	626.59
P	1206+74.38	28.08 - LT	626.66
Q	1206+79.38	28.08 - LT	626.74
R	1206+79.38	23.08 - LT	626.66

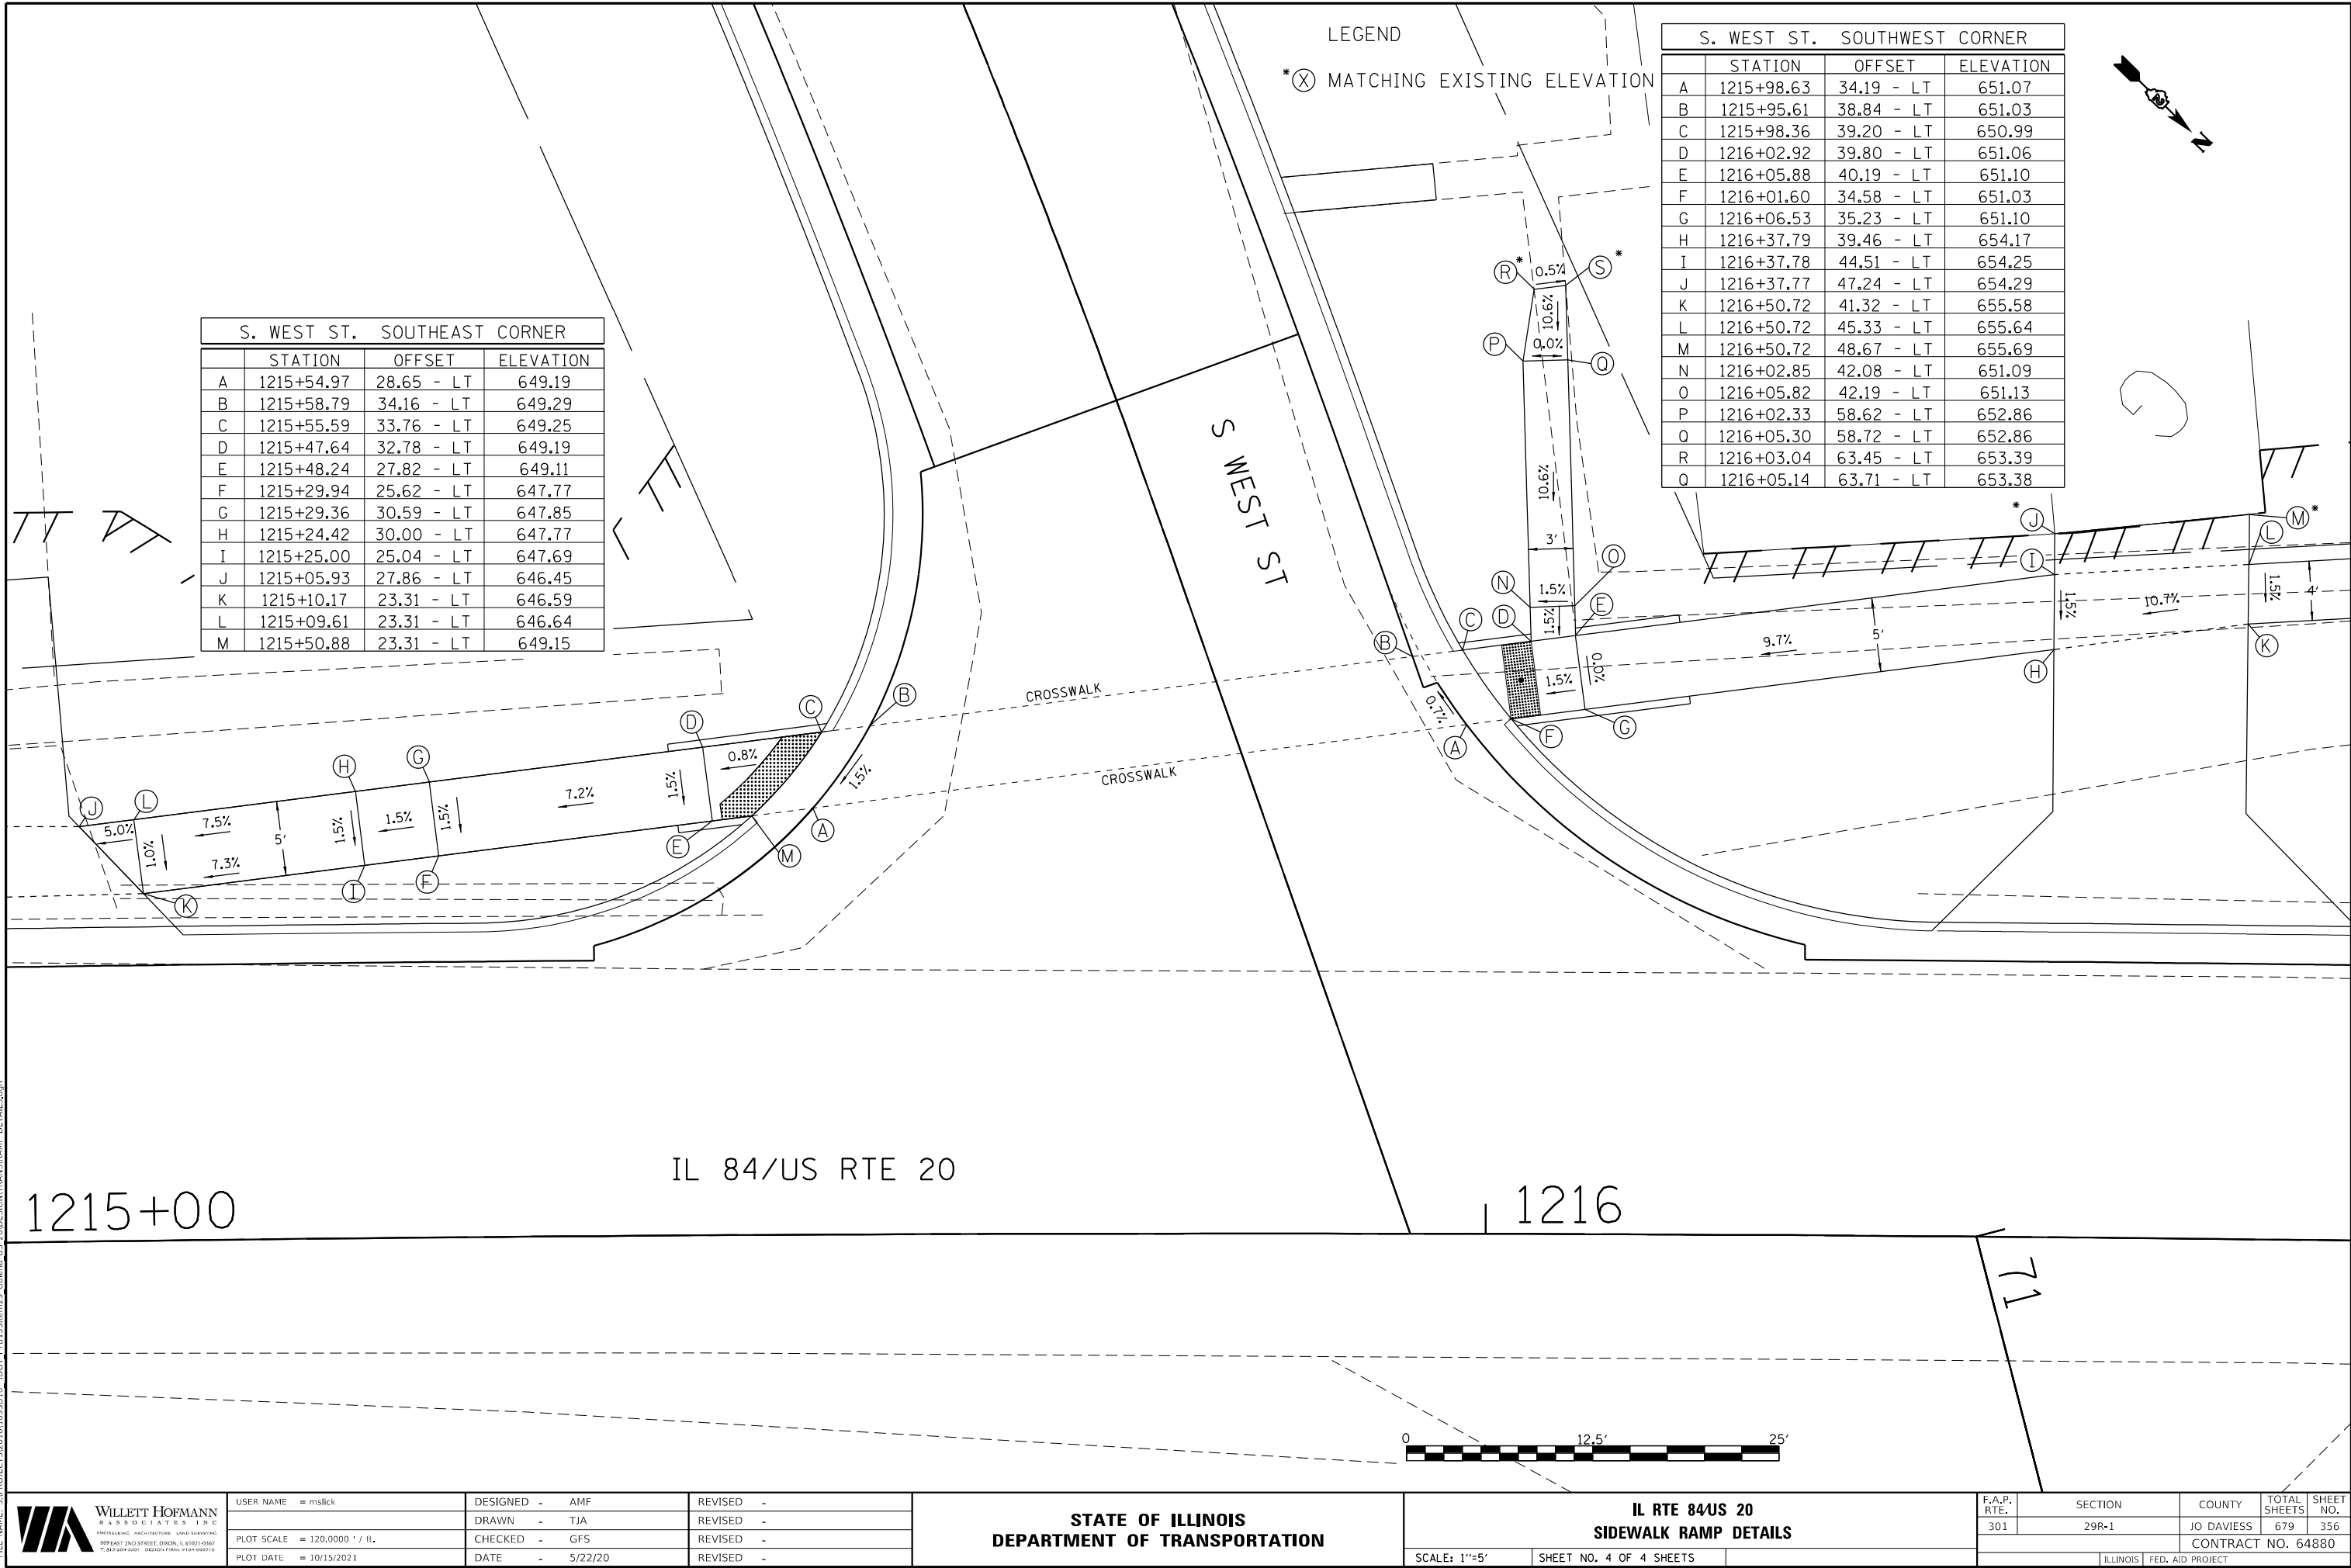

MODEL: Default
FILE NAME: SURPROJECTS\2010\095D10_IDOT_PTB1515\0929_Galena_IL_20\DESIGN\TRANS\RAMP_DETAILS.dgn

BENCH STREET NORTHWEST CORNER			
	STATION	OFFSET	ELEVATION
A	1196+15.97	38.23 - RT	612.16
B	1196+13.87	36.19 - RT	612.20
C	1196+21.60	31.18 - RT	612.23
D	1196+21.59	34.25 - RT	612.19
E	1196+21.92	40.24 - RT	612.11
F	1196+35.15	34.02 - RT	612.43
G	1196+37.98	43.70 - RT	612.28
H	1196+29.25	47.91 - RT	611.95
I	1196+25.05	51.79 - RT	611.90
J	1196+23.84	74.28 - RT	610.77
K	1196+27.32	76.09 - RT	610.72
L	1196+35.78	76.38 - RT	610.49
M	1196+48.35	74.89 - RT	610.16
N	1196+73.80	75.95 - RT	610.56
O	1196+74.97	80.80 - RT	610.64
P	1196+50.53	84.75 - RT	610.31
Q	1196+37.51	86.29 - RT	610.46
R	1196+22.29	85.30 - RT	610.57
S	1196+22.89	90.79 - RT	610.49
T	1196+23.38	93.57 - RT	610.53
U	1196+13.92	90.53 - RT	610.64
V	1196+15.76	88.35 - RT	610.60
W	1196+14.77	81.35 - RT	610.67
X	1196+15.80	45.76 - RT	612.05

IL 84/US RTE 20

1196

300+00

BENCH ST

CROSSWALK

BENCH ST


301

400+00

MAIN ST

LEGEND

*⊗ MATCHING EXISTING ELEVATION

 

WILLETTS HOFMANN
ASSOCIATES INC.
ENGINEERING ARCHITECTURE LAND SURVEYING
809 EAST 2ND STREET, DIXON, IL 61021-0507
TEL: 815-894-8001 FAX: 815-894-8001

USER NAME = mslick
PLOT SCALE = 1/20,000" = 1' / ft.
PLOT DATE = 10/15/2021

DESIGNED - AMF
DRAWN - TJA
CHECKED - GFS
DATE - 5/22/20

REVISED -
REVISED -
REVISED -
REVISED -

STATE OF ILLINOIS
DEPARTMENT OF TRANSPORTATION


IL RTE 84/US 20
MULTI-USE PATH RAMP DETAILS

SCALE: 1"=5'

SHEET NO. 1 OF 12 SHEETS

F.A.P. RTE.	SECTION	COUNTY	TOTAL SHEETS	SHEET NO.
301	29R-1	JO DAVIESS	679	357
CONTRACT NO. 64880				
ILLINOIS FED. AID PROJECT				

MODEL: Default
FILE NAME: S:\PROJECTS\2010\095D\10_IDOT_PTB1515\0929_Galena_US_20\DESIGN\TRANS\RAMP DETAILS_MULTIPLE PATH.dgn

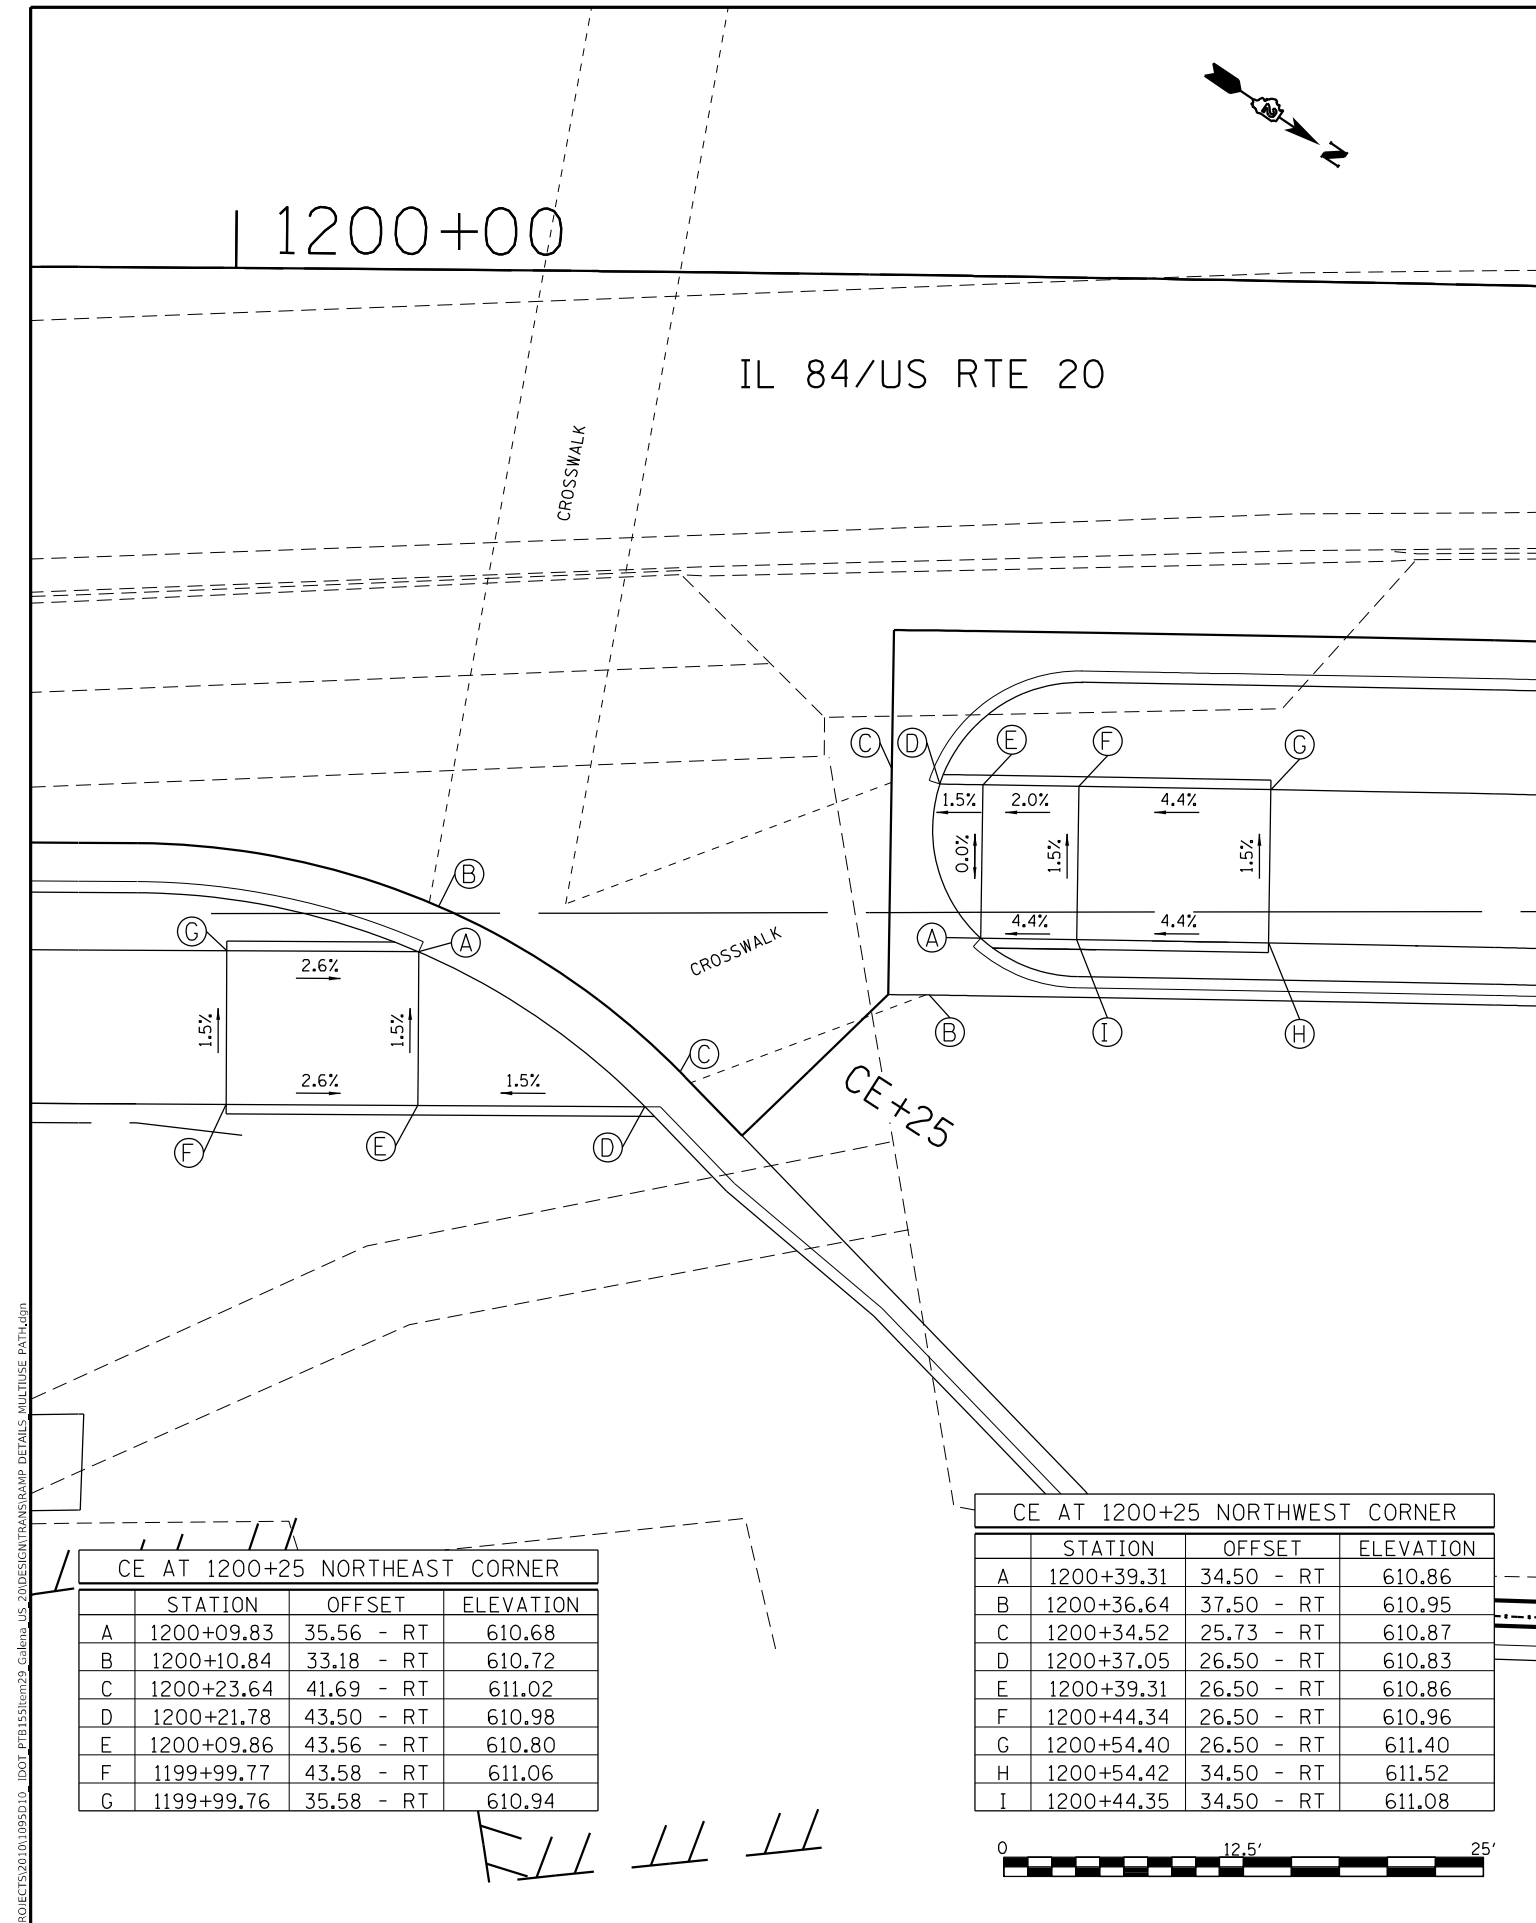


CE AT 1200+25 NORTHEAST CORNER

	STATION	OFFSET	ELEVATION
A	1200+09.83	35.56 - RT	610.68
B	1200+10.84	33.18 - RT	610.72
C	1200+23.64	41.69 - RT	611.02
D	1200+21.78	43.50 - RT	610.98
E	1200+09.86	43.56 - RT	610.80
F	1199+99.77	43.58 - RT	611.06
G	1199+99.76	35.58 - RT	610.94

CE AT 1200+25 NORTHWEST CORNER

	STATION	OFFSET	ELEVATION
A	1200+39.31	34.50 - RT	610.86
B	1200+36.64	37.50 - RT	610.95
C	1200+34.52	25.73 - RT	610.87
D	1200+37.05	26.50 - RT	610.83
E	1200+39.31	26.50 - RT	610.86
F	1200+44.34	26.50 - RT	610.96
G	1200+54.40	26.50 - RT	611.40
H	1200+54.42	34.50 - RT	611.52
I	1200+44.35	34.50 - RT	611.08

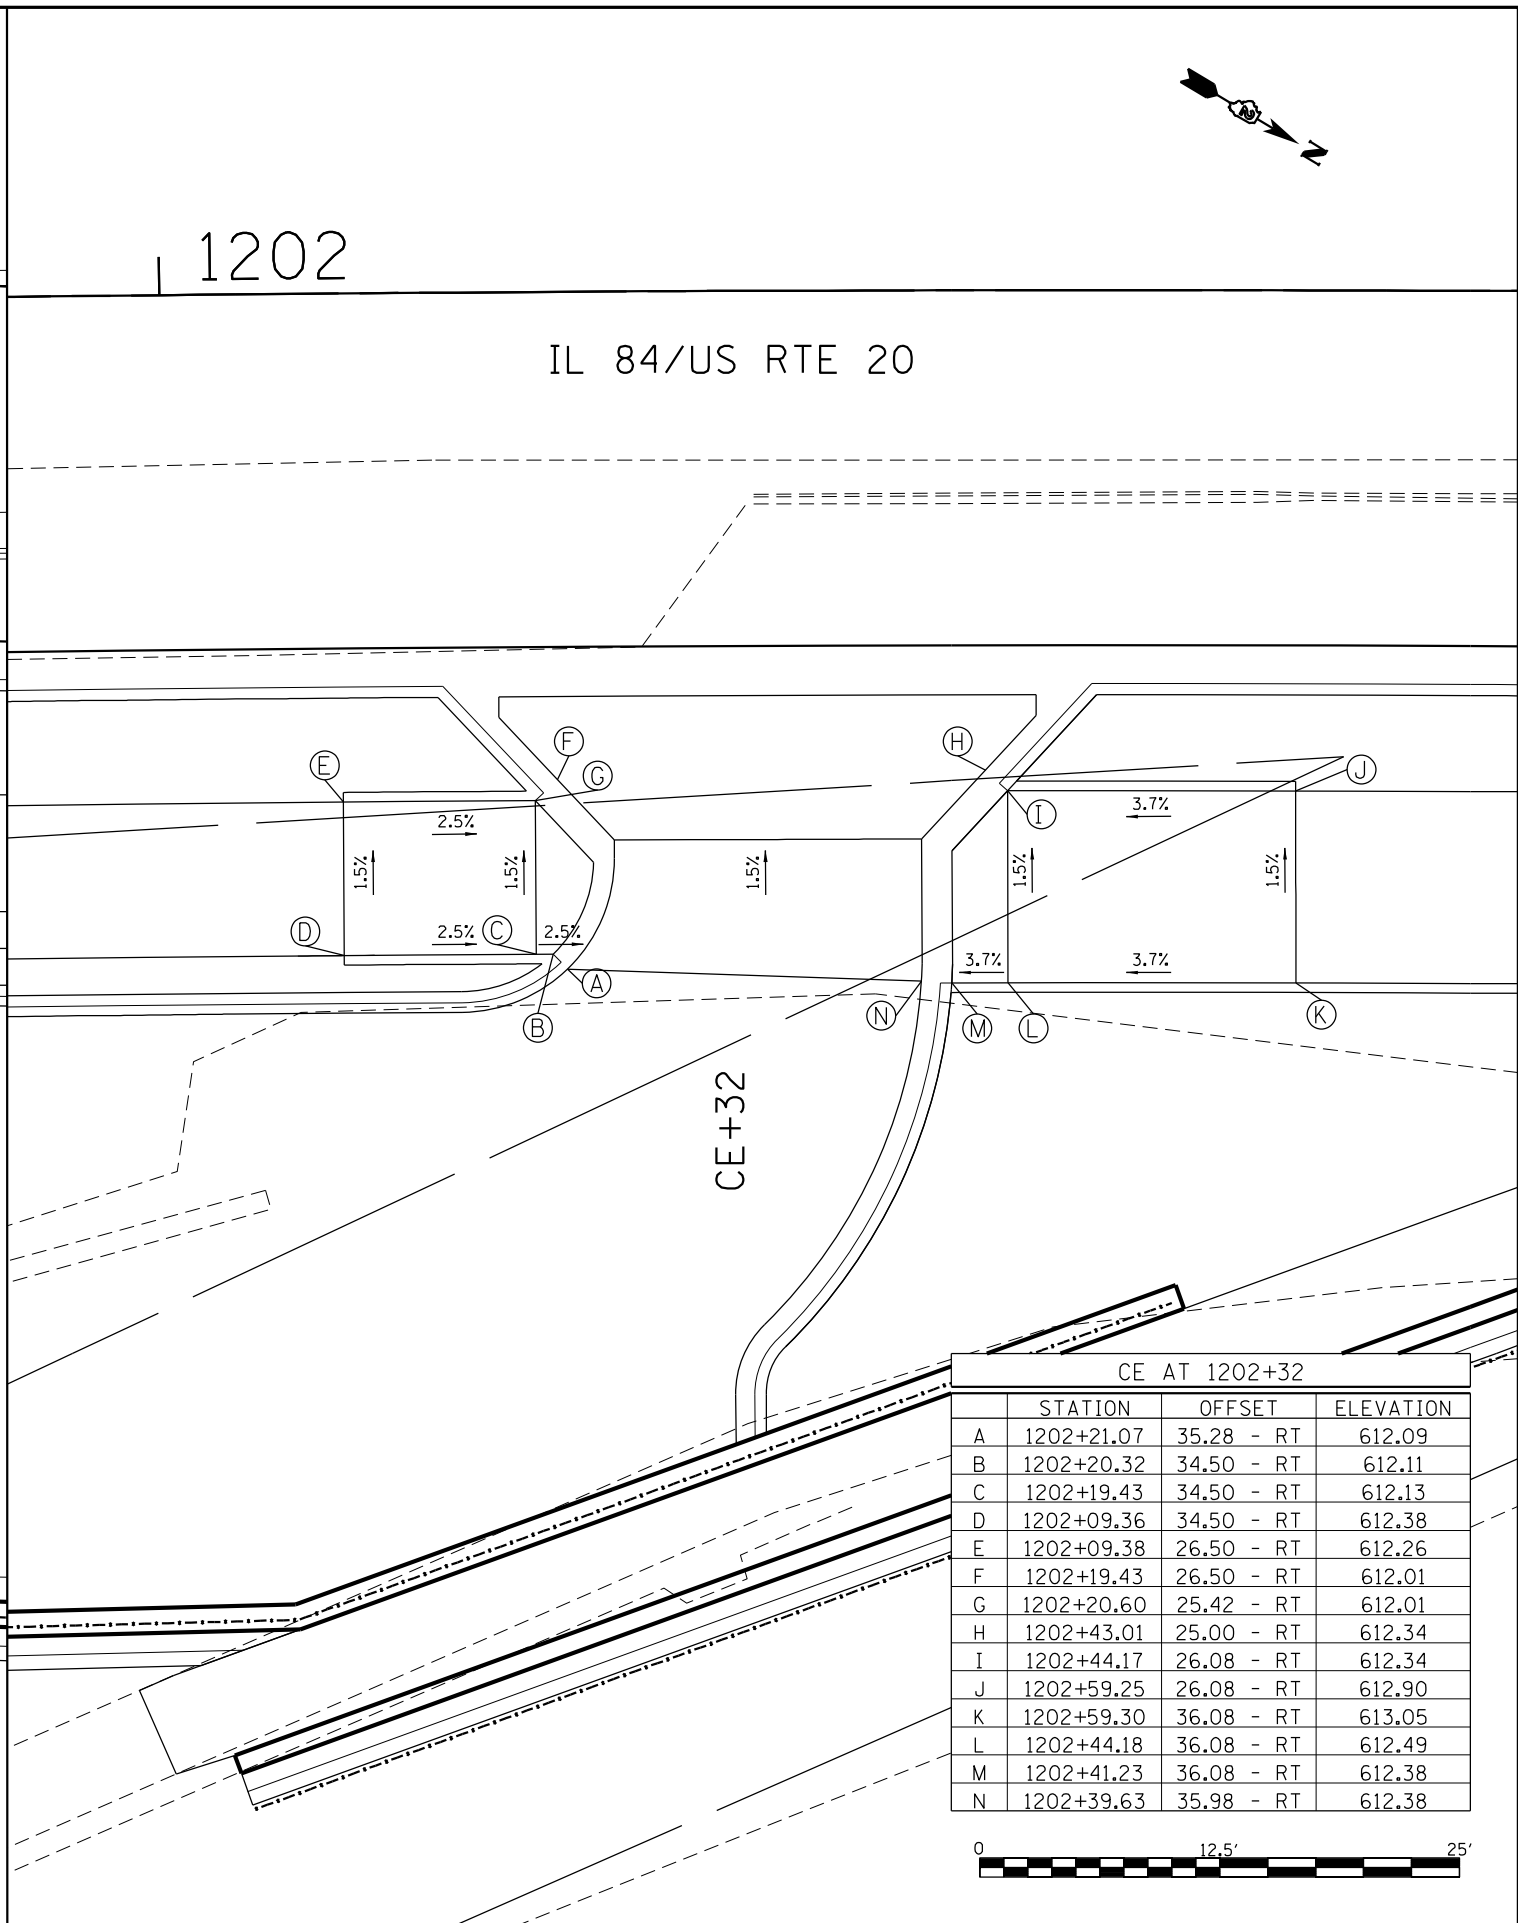

CE AT 1202+32

	STATION	OFFSET	ELEVATION
A	1202+21.07	35.28 - RT	612.09
B	1202+20.32	34.50 - RT	612.11
C	1202+19.43	34.50 - RT	612.13
D	1202+09.36	34.50 - RT	612.38
E	1202+09.38	26.50 - RT	612.26
F	1202+19.43	26.50 - RT	612.01
G	1202+20.60	25.42 - RT	612.01
H	1202+43.01	25.00 - RT	612.34
I	1202+44.17	26.08 - RT	612.34
J	1202+59.25	26.08 - RT	612.90
K	1202+59.30	36.08 - RT	613.05
L	1202+44.18	36.08 - RT	612.49
M	1202+41.23	36.08 - RT	612.38
N	1202+39.63	35.98 - RT	612.38



USER NAME = mslick	DESIGNED - AMF	REVISED -
	DRAWN - TJA	REVISED -
PLOT SCALE = 120,0000 ' / ft.	CHECKED - GFS	REVISED -
PLOT DATE = 10/15/2021	DATE - 5/22/20	REVISED -

STATE OF ILLINOIS
DEPARTMENT OF TRANSPORTATION

IL RTE 84US 20
MULTI-USE PATH RAMP DETAILS

SCALE: 1"=5'


SHEET NO. 2 OF 12 SHEETS

F.A.P. RTE.	SECTION	COUNTY	TOTAL SHEETS	SHEET NO.
301	29R-1	JO DAVIESS	679	358
CONTRACT NO. 64880				
ILLINOIS FED. AID PROJECT				

MODEL: Default
FILE NAME: S:\PROJECTS\2010\095D\10_IDOT_PTB15\plan29_Galena_US_20\DESIGN\TRANS\RAMP DETAILS_MULTUSE PATH.dgn
DATE: 5/22/20

HIGH STREET NORTHEAST CORNER			
	STATION	OFFSET	ELEVATION
A	1206+22.52	34.82 - RT	623.58
B	1206+24.44	33.24 - RT	623.62
C	1206+29.45	42.67 - RT	623.79
D	1206+27.22	43.63 - RT	623.75
E	1206+20.37	46.64 - RT	623.82
F	1206+16.62	39.77 - RT	623.70
G	1206+13.41	36.14 - RT	623.90
H	1206+18.43	30.17 - RT	623.78

HIGH STREET NORTHWEST CORNER			
	STATION	OFFSET	ELEVATION
A	1206+64.67	40.32 - RT	625.31
B	1206+62.84	39.32 - RT	625.33
C	1206+69.16	30.73 - RT	625.49
D	1206+70.65	32.17 - RT	625.47
E	1206+97.94	21.08 - RT	627.49
F	1207+10.29	21.08 - RT	628.45
G	1207+15.29	21.08 - RT	628.52
H	1207+15.29	29.08 - RT	628.44
I	1207+10.29	29.08 - RT	628.37
J	1206+97.94	29.08 - RT	627.41
K	1206+76.77	38.08 - RT	625.56
L	1206+72.13	44.40 - RT	625.44
M	1206+70.45	47.47 - RT	625.49
N	1206+71.85	51.22 - RT	625.55
O	1206+77.09	65.27 - RT	626.68
P	1206+78.84	69.95 - RT	626.76
Q	1206+75.10	71.35 - RT	626.70
R	1206+73.35	66.67 - RT	626.62
S	1206+68.10	52.62 - RT	625.49
T	1206+65.60	45.92 - RT	625.41
U	1206+67.74	42.00 - RT	625.36

 

USER NAME	= mslick
DESIGNED	- AMF
DRAWN	- TJA
PLLOT SCALE	= 120,0000 ' / ft.
PLLOT DATE	= 10/15/2021

REVISD	-
REVISD	-
REVISD	-
REVISD	-

STATE OF ILLINOIS
DEPARTMENT OF TRANSPORTATION

IL RTE 84US 20
MULTI-USE PATH RAMP DETAILS

SCALE: 1"=5' SHEET NO. 3 OF 12 SHEETS

F.A.P. RTE.	SECTION	COUNTY	TOTAL SHEETS	SHEET NO.
301	29R-1	JO DAVISS	679	359
CONTRACT NO. 64880				
ILLINOIS FED. AID PROJECT				



1211

1212

IL 84/US RTE 20


50+00

CROSSWALK

DODGE ST

DODGE STREET NORTHEAST CORNER			
	STATION	OFFSET	ELEVATION
A	1210+96.70	26.08 - RT	637.28
B	1210+97.99	23.85 - RT	637.32
C	1211+10.04	34.54 - RT	637.44
D	1211+07.97	36.08 - RT	637.40
E	1211+01.96	36.08 - RT	637.43
F	1211+03.51	40.83 - RT	637.63
G	1211+05.07	45.58 - RT	637.82
H	1211+14.37	41.44 - RT	637.36
I	1211+11.78	42.38 - RT	637.37
J	1211+00.40	47.39 - RT	637.90
K	1210+98.76	42.39 - RT	637.67
L	1210+97.20	37.64 - RT	637.45
M	1210+96.70	36.08 - RT	637.45
N	1210+94.70	36.08 - RT	637.45
O	1210+89.70	36.08 - RT	637.54
P	1210+89.70	26.08 - RT	637.39
Q	1210+94.70	26.08 - RT	637.30

DODGE STREET NORTHWEST CORNER			
	STATION	OFFSET	ELEVATION
A	1211+67.20	36.08 - RT	638.02
B	1211+65.13	34.54 - RT	638.06
C	1211+77.18	23.85 - RT	638.31
D	1211+78.47	26.08 - RT	638.27
E	1211+80.47	26.08 - RT	638.28
F	1211+92.00	26.08 - RT	638.32
G	1211+92.00	36.08 - RT	638.47
H	1211+80.47	36.08 - RT	638.26
I	1211+75.15	36.08 - RT	638.18
J	1211+72.00	39.68 - RT	638.11
K	1211+69.34	43.90 - RT	638.38
L	1211+67.38	48.50 - RT	638.34
M	1211+61.69	46.58 - RT	638.25
N	1211+59.24	45.76 - RT	637.87
O	1211+64.03	41.11 - RT	638.34
P	1211+61.74	39.91 - RT	637.96

 

MODEL: Default
FILE NAME: SUPPROJECTS\2010\1095D\10_IDOT_PTB1515\00239_Galena_US_20\DESIGN\TRANS\RAMP_DETAILS_MULTUSE_PATH.dgn



WILLETT HOFMANN
ASSOCIATES INC.
ENGINEERING ARCHITECTURE LAND SURVEYING
809 EAST 2ND STREET, DIXON, IL 61021-0507
TEL: 815-891-8001 FAX: 815-891-8002

USER NAME = mslick	DESIGNED - AMF	REVISED -
	DRAWN - TJA	REVISED -
PLOT SCALE = 1/20,000" = 1' / ft.	CHECKED - GFS	REVISED -
PLOT DATE = 10/15/2021	DATE - 5/22/20	REVISED -

STATE OF ILLINOIS
DEPARTMENT OF TRANSPORTATION

IL RTE 84/US 20
MULTI-USE PATH RAMP DETAILS

SCALE: 1"=5' SHEET NO. 4 OF 12 SHEETS

F.A.P. RTE.	SECTION	COUNTY	TOTAL SHEETS	SHEET NO.
301	29R-1	JO DAVIESS	679	360
CONTRACT NO. 64880				
ILLINOIS FED. AID PROJECT				


1217

IL 84/US RTE 20

CROSSWALK

N WEST ST

WEST STREET NORTHWEST CORNER			
	STATION	OFFSET	ELEVATION
A	1216+70.15	36.01 - RT	653.90
B	1216+67.96	34.62 - RT	653.94
C	1216+72.04	29.46 - RT	654.04
D	1216+73.92	31.24 - RT	654.00
E	1216+75.81	26.04 - RT	654.12
F	1216+80.29	26.06 - RT	654.08
G	1216+82.30	26.06 - RT	654.11
H	1216+97.36	26.06 - RT	655.13
I	1217+02.37	26.06 - RT	655.21
J	1217+17.37	26.06 - RT	656.22
K	1217+22.37	26.06 - RT	656.30
L	1217+22.37	36.08 - RT	656.15
M	1217+17.37	36.08 - RT	656.07
N	1217+02.37	36.08 - RT	655.06
O	1216+97.36	36.08 - RT	654.98
P	1216+82.27	36.06 - RT	654.12
Q	1216+79.03	36.05 - RT	654.08
R	1216+76.07	39.80 - RT	654.01
S	1216+73.78	44.25 - RT	653.79
T	1216+72.41	49.05 - RT	653.57
U	1216+67.45	48.16 - RT	653.65
V	1216+69.10	42.41 - RT	653.79
W	1216+71.84	37.10 - RT	653.93

 

USER NAME = mslick	DESIGNED - AMF
	DRAWN - TJA
PLOT SCALE = 120.0000 ' / ft.	CHECKED - GFS
PLOT DATE = 10/15/2021	DATE - 5/22/20

DESIGNED	-	AMF
DRAWN	-	TJA
CHECKED	-	GFS
DATE	-	5/22/20

**STATE OF ILLINOIS
DEPARTMENT OF TRANSPORTATION**

IL RTE 84/US 20
MULTI-USE PATH RAMP DETAILS

SCALE: 1"=5'

SHEET NO. 5 OF 12 SHEETS

F.A.P. RTE.	SECTION	COUNTY	TOTAL SHEETS	SHEET NO.
301	29R-1	JO DAVIESS	679	361
		CONTRACT NO. 64880		
		ILLINOIS FED. AID PROJECT		

ILLINOIS	FED. AID PROJECT
----------	------------------

1225+00

1226

IL 84/US RTE 20

00+00

CROSSWALK


HICKORY ST

HICKORY STREET NORTHEAST CORNER

	STATION	OFFSET	ELEVATION
A	1225+19.61	26.08 - RT	672.56
B	1225+24.35	26.08 - RT	672.60
C	1225+34.05	36.08 - RT	672.81
D	1225+30.88	36.08 - RT	672.77
E	1225+17.61	36.08 - RT	672.74
F	1225+07.61	36.08 - RT	672.44
G	1225+07.61	26.08 - RT	672.29
H	1225+17.61	26.08 - RT	672.59

HICKORY STREET NORTHWEST CORNER

	STATION	OFFSET	ELEVATION
A	1225+74.93	36.08 - RT	674.02
B	1225+71.91	36.08 - RT	674.06
C	1225+80.51	26.08 - RT	674.26
D	1225+84.97	26.08 - RT	674.22
E	1225+86.97	26.08 - RT	674.25
F	1226+01.97	26.08 - RT	675.13
G	1226+06.97	26.08 - RT	675.20
H	1226+21.97	26.08 - RT	676.29
I	1226+26.97	26.08 - RT	676.36
J	1226+26.97	36.08 - RT	676.51
K	1226+21.97	36.08 - RT	676.44
L	1226+06.97	36.08 - RT	675.35
M	1226+01.97	36.08 - RT	675.28
N	1225+86.97	36.08 - RT	674.20

 

WILLETT HOFMANN
ASSOCIATES INC.
ENGINEERING ARCHITECTURE LAND SURVEYING
809 EAST 2ND STREET, DIXON, IL 61021-0507
TEL: 815-834-9001 FAX: 815-834-9007

USER NAME	= mslick
PLOT SCALE	= 120,0000 ' / ft.
PLOT DATE	= 10/15/2021

DESIGNED -	AMF
DRAWN -	TJA
CHECKED -	GFS
DATE -	5/22/20


REVISED -	
REVISED -	
REVISED -	
REVISED -	

STATE OF ILLINOIS
DEPARTMENT OF TRANSPORTATION

IL RTE 84/US 20
MULTI-USE PATH RAMP DETAILS

SCALE: 1"=5' SHEET NO. 6 OF 12 SHEETS


F.A.P. RTE.	SECTION	COUNTY	TOTAL SHEETS	SHEET NO.
301	29R-1	JO DAVIESS	679	362
CONTRACT NO. 64880				
ILLINOIS FED. AID PROJECT				

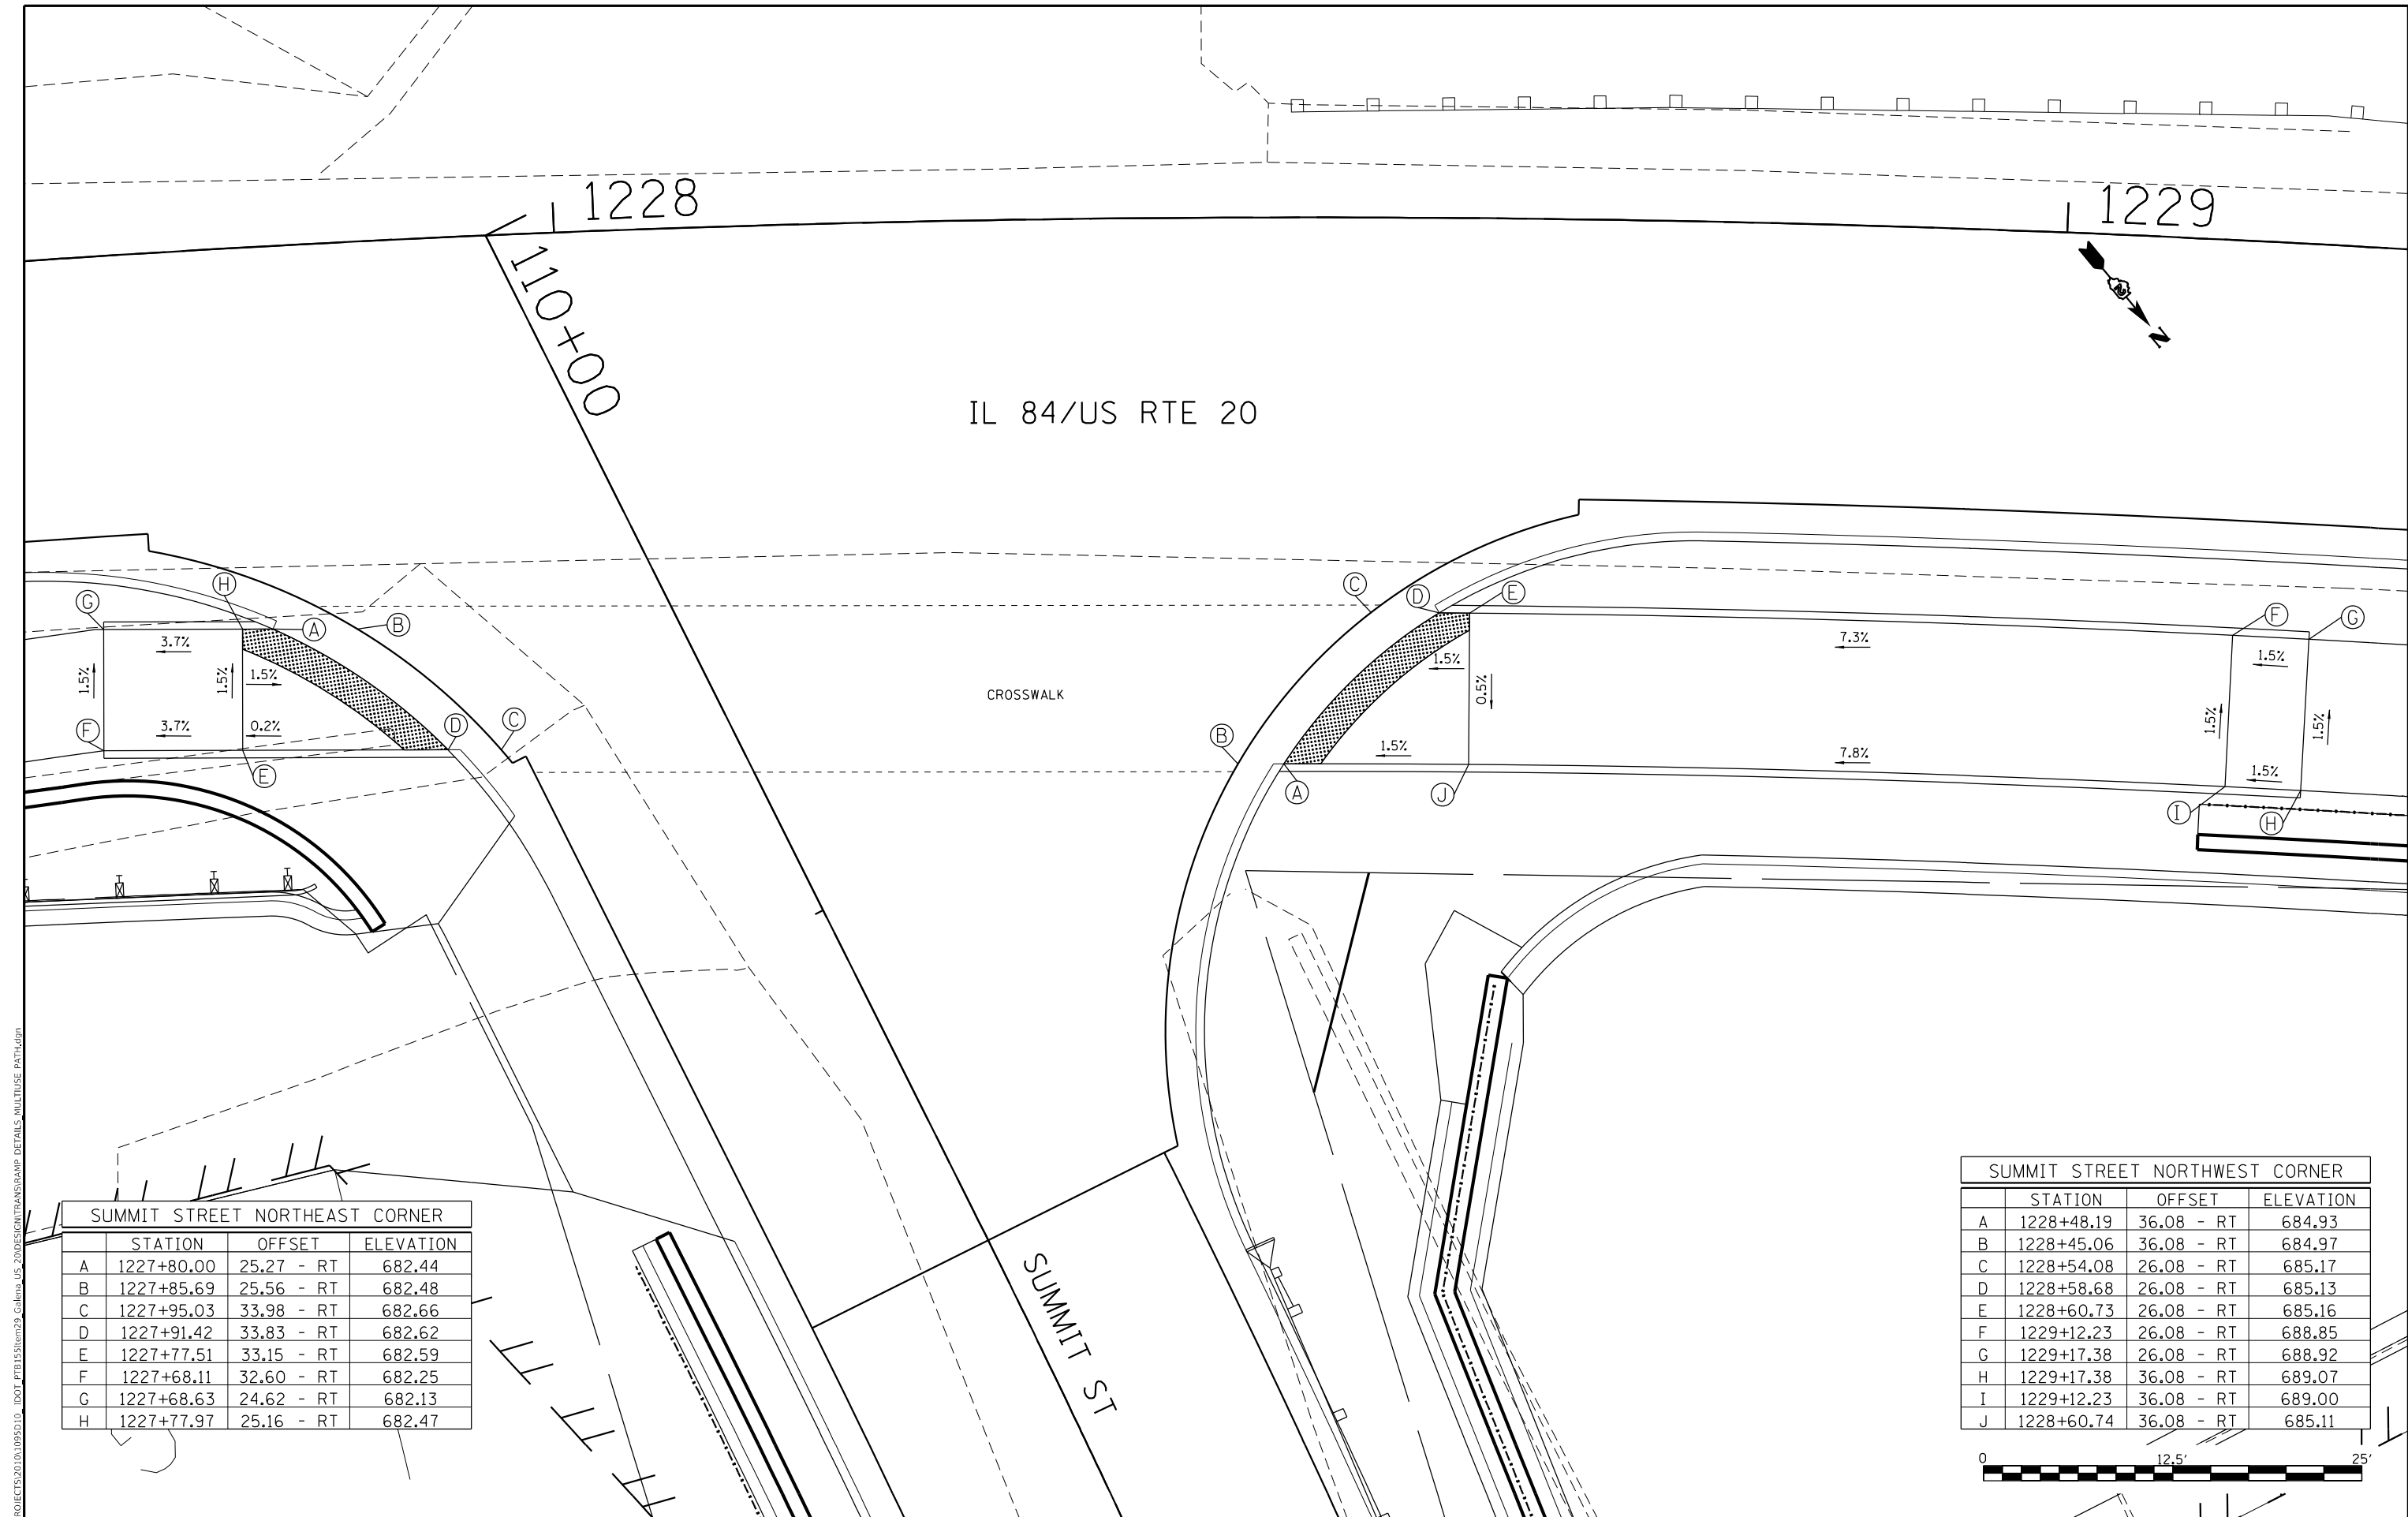

MODEL: Default
FILE NAME: S:\PROJECTS\2010\095D\10_IDOT_RTE155\plan29_Galena_US_20\DESIGN\TRANS\RAMP_DETAILS_MULTIUSE_PATH.dgn

SUMMIT STREET NORTHEAST CORNER			
	STATION	OFFSET	ELEVATION
A	1227+80.00	25.27 - RT	682.44
B	1227+85.69	25.56 - RT	682.48
C	1227+95.03	33.98 - RT	682.66
D	1227+91.42	33.83 - RT	682.62
E	1227+77.51	33.15 - RT	682.59
F	1227+68.11	32.60 - RT	682.25
G	1227+68.63	24.62 - RT	682.13
H	1227+77.97	25.16 - RT	682.47

SUMMIT STREET NORTHWEST CORNER			
	STATION	OFFSET	ELEVATION
A	1228+48.19	36.08 - RT	684.93
B	1228+45.06	36.08 - RT	684.97
C	1228+54.08	26.08 - RT	685.17
D	1228+58.68	26.08 - RT	685.13
E	1228+60.73	26.08 - RT	685.16
F	1229+12.23	26.08 - RT	688.85
G	1229+17.38	26.08 - RT	688.92
H	1229+17.38	36.08 - RT	689.07
I	1229+12.23	36.08 - RT	689.00
J	1228+60.74	36.08 - RT	685.11

 

USER NAME	= mslick
DESIGNED	- AMF
DRAWN	- TJA
PLOT SCALE	= 120,0000 ' / ft.
PLOT DATE	= 10/15/2021


REVISED	-
REVISED	-
REVISED	-
REVISED	-

STATE OF ILLINOIS
DEPARTMENT OF TRANSPORTATION

IL RTE 84US 20
MULTI-USE PATH RAMP DETAILS


SCALE: 1"=5' SHEET NO. 7 OF 12 SHEETS

F.A.P. RTE.	SECTION	COUNTY	TOTAL SHEETS	SHEET NO.
301	29R-1	JO DAVIESS	679	363
CONTRACT NO. 64880				
ILLINOIS FED. AID PROJECT				

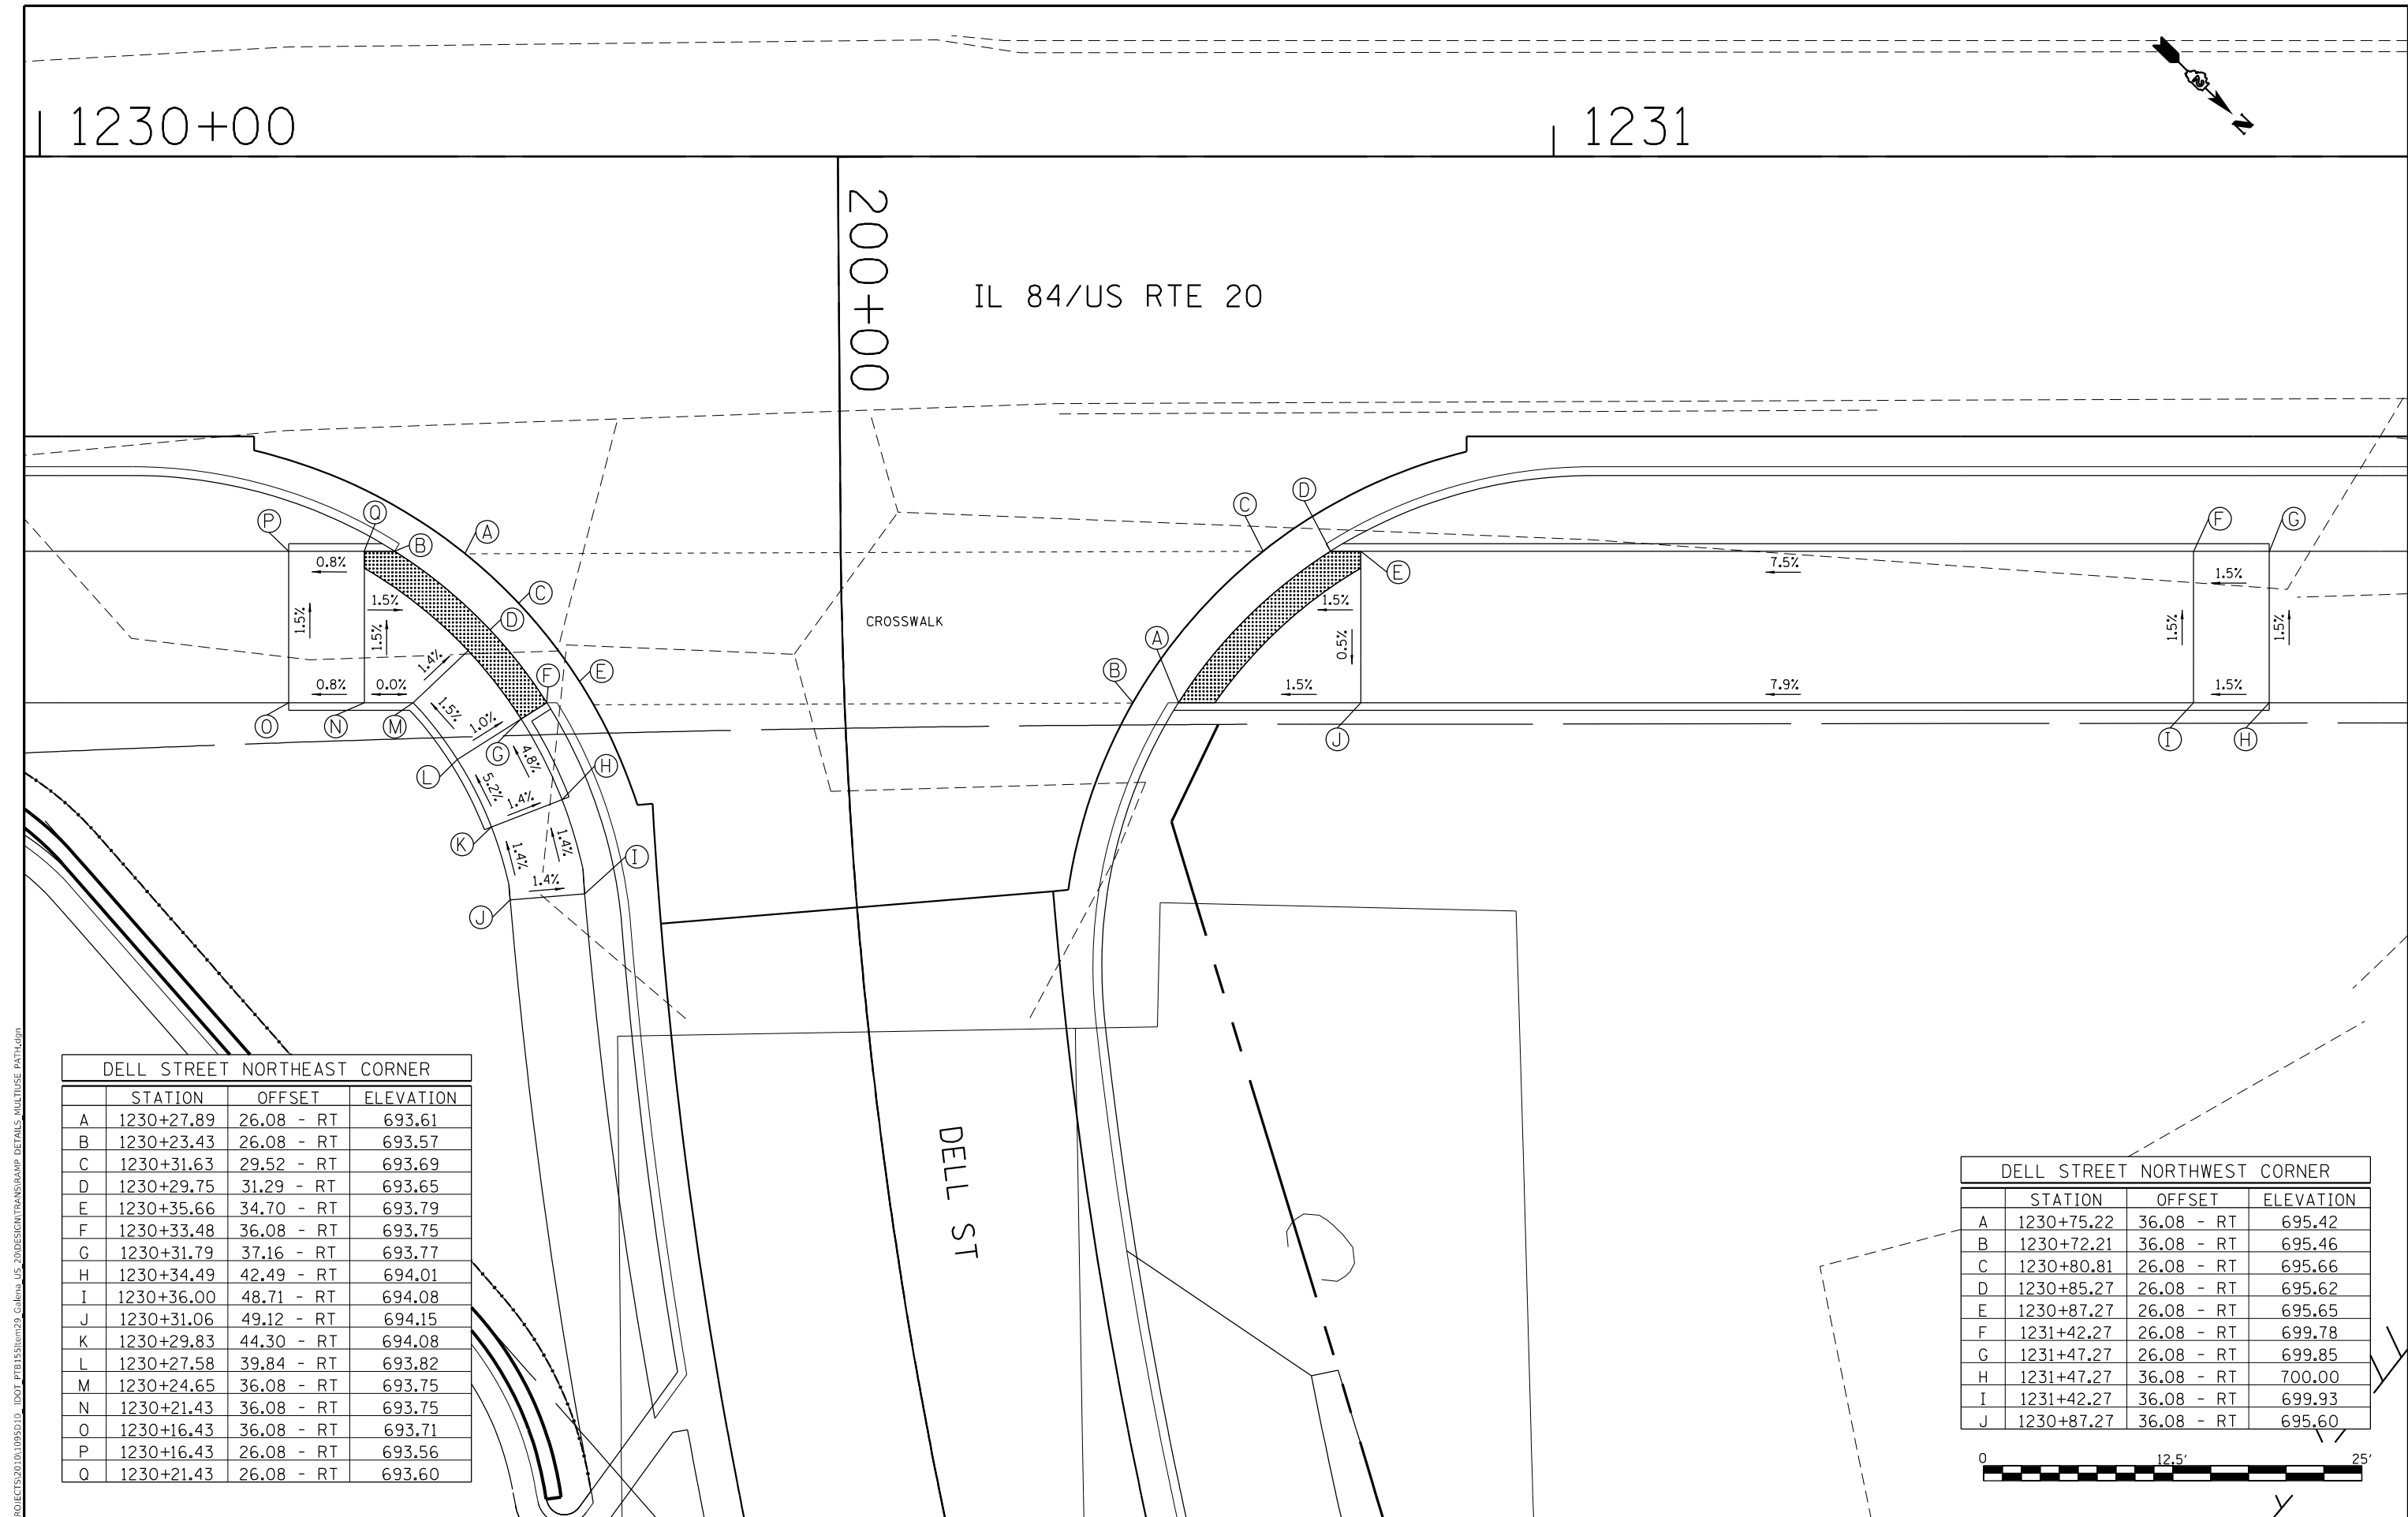

DELL STREET NORTHEAST CORNER			
	STATION	OFFSET	ELEVATION
A	1230+27.89	26.08 - RT	693.61
B	1230+23.43	26.08 - RT	693.57
C	1230+31.63	29.52 - RT	693.69
D	1230+29.75	31.29 - RT	693.65
E	1230+35.66	34.70 - RT	693.79
F	1230+33.48	36.08 - RT	693.75
G	1230+31.79	37.16 - RT	693.77
H	1230+34.49	42.49 - RT	694.01
I	1230+36.00	48.71 - RT	694.08
J	1230+31.06	49.12 - RT	694.15
K	1230+29.83	44.30 - RT	694.08
L	1230+27.58	39.84 - RT	693.82
M	1230+24.65	36.08 - RT	693.75
N	1230+21.43	36.08 - RT	693.75
O	1230+16.43	36.08 - RT	693.71
P	1230+16.43	26.08 - RT	693.56
Q	1230+21.43	26.08 - RT	693.60

DELL STREET NORTHWEST CORNER			
	STATION	OFFSET	ELEVATION
A	1230+75.22	36.08 - RT	695.42
B	1230+72.21	36.08 - RT	695.46
C	1230+80.81	26.08 - RT	695.66
D	1230+85.27	26.08 - RT	695.62
E	1230+87.27	26.08 - RT	695.65
F	1231+42.27	26.08 - RT	699.78
G	1231+47.27	26.08 - RT	699.85
H	1231+47.27	36.08 - RT	700.00
I	1231+42.27	36.08 - RT	699.93
J	1230+87.27	36.08 - RT	695.60

 

MODEL: Default
FILE NAME: S:\PROJECTS\2010\095D\10_IDOT_FTB1515\0929_Galena_US_20\DESIGN\TRANS\RAMP_DETAILS_MULTIUSE_PATH.dgn



USER NAME	= mslick	DESIGNED -	AMF	REVISED -	
		DRAWN -	TJA	REVISED -	
PLOT SCALE	= 120,0000 ' / ft.	CHECKED -	GFS	REVISED -	
PLOT DATE	= 10/15/2021	DATE	= 5/22/20	REVISED -	

STATE OF ILLINOIS
DEPARTMENT OF TRANSPORTATION

IL RTE 84US 20
MULTI-USE PATH RAMP DETAILS

SCALE: 1"=5' SHEET NO. 8 OF 12 SHEETS

F.A.P. RTE.	SECTION	COUNTY	TOTAL SHEETS	SHEET NO.
301	29R-1	JO DAVISS	679	364
CONTRACT NO. 64880				
ILLINOIS FED. AID PROJECT				




1245+00

IL 84/US RTE 20

CE+10

CE AT 1245+10 NORTH CORNER			
	STATION	OFFSET	ELEVATION
A	1245+29.98	27.58 - RT	773.84
B	1245+44.98	27.58 - RT	774.95
C	1245+49.98	27.58 - RT	775.02
D	1245+64.98	27.58 - RT	776.13
E	1245+69.98	27.58 - RT	776.20
F	1245+69.98	37.58 - RT	776.30
G	1245+64.98	37.58 - RT	776.23
H	1245+49.98	37.58 - RT	775.12
I	1245+44.98	37.58 - RT	775.05
J	1245+29.98	37.58 - RT	773.94
K	1245+27.65	37.58 - RT	773.81

 

MODEL: Default
FILE NAME: S:\PROJECTS\201\01\095D\10_IDOT_PT815\10m\29_Galena_US_20\DESIGN\TRANS\RAMP_DETAILS_MULTUSE_PATH.dgn




USER NAME = mslick	DESIGNED - AMF	REVISED -
	DRAWN - TJA	REVISED -
PLOT SCALE = 120.0000 ' / ft.	CHECKED - GFS	REVISED -
PLOT DATE = 10/15/2021	DATE - 5/22/20	REVISED -

STATE OF ILLINOIS
DEPARTMENT OF TRANSPORTATION

IL RTE 84US 20
MULTI-USE PATH RAMP DETAILS


SCALE: 1"=5' SHEET NO. 9 OF 12 SHEETS


F.A.P. RTE.	SECTION	COUNTY	TOTAL SHEETS	SHEET NO.
301	29R-1	JO DAVIESS	679	365
CONTRACT NO. 64880				
ILLINOIS FED. AID PROJECT				

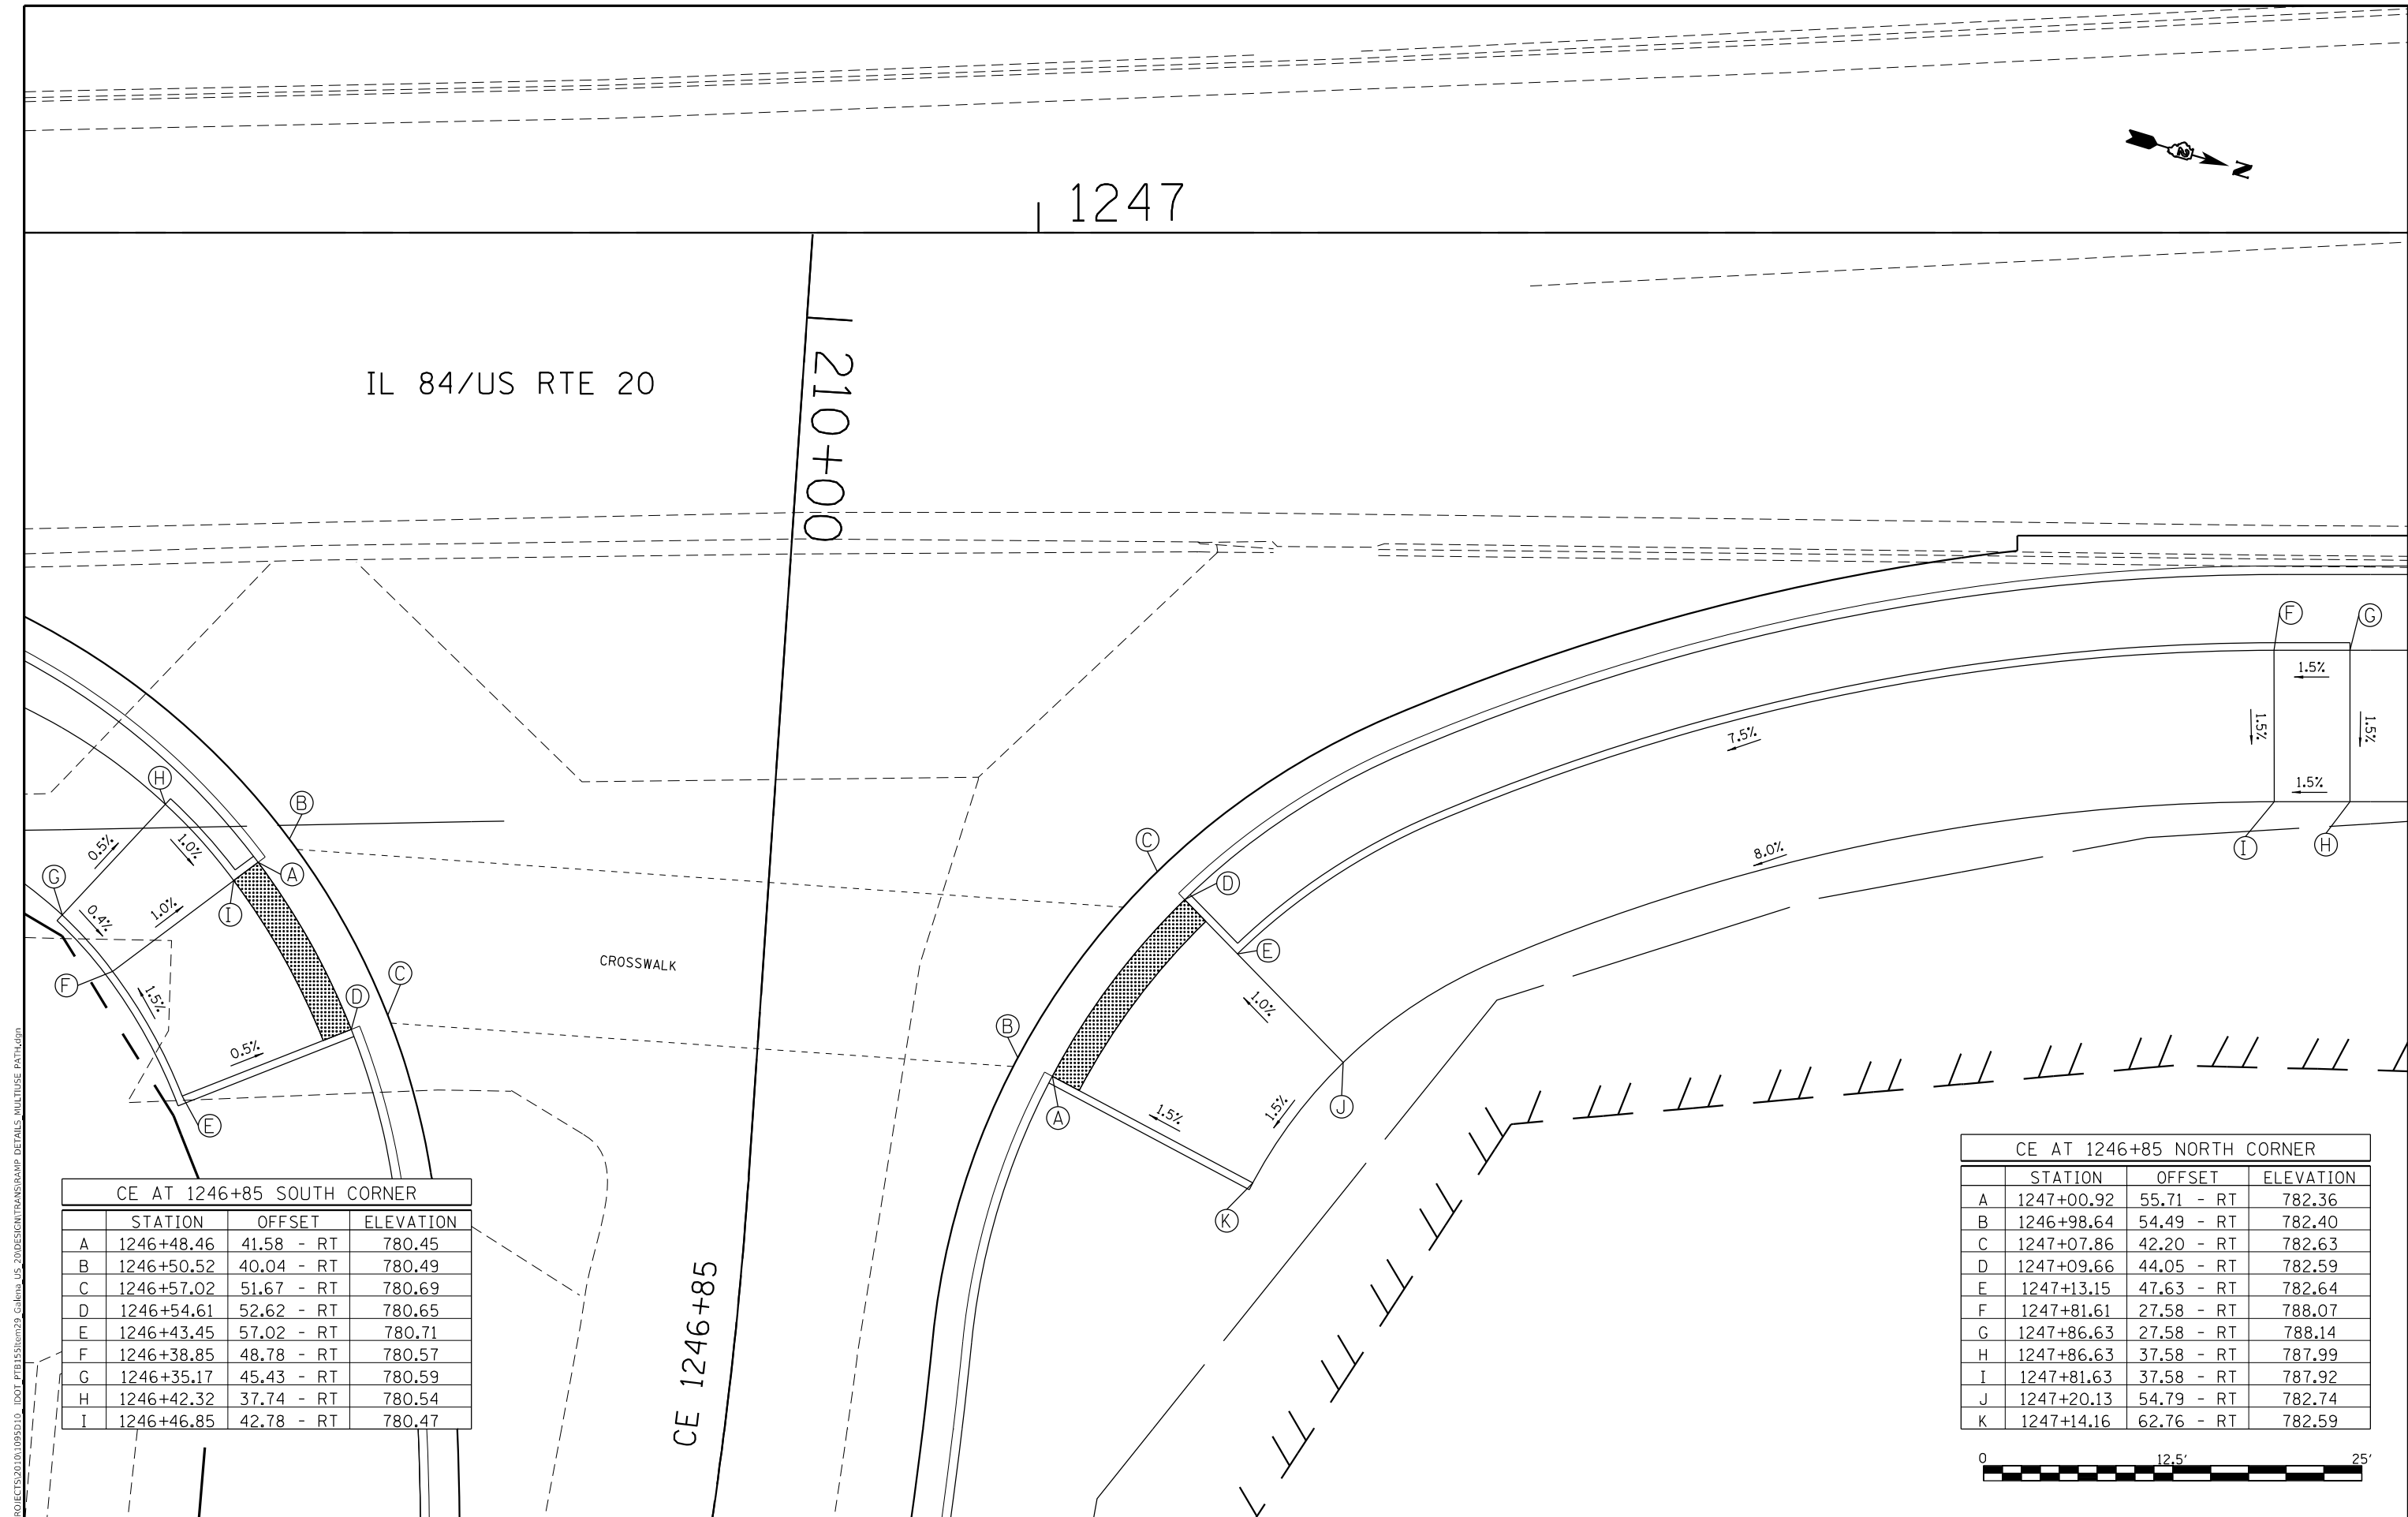


CE AT 1246+85 SOUTH CORNER				
	STATION	OFFSET	ELEVATION	
A	1246+48.46	41.58 - RT	780.45	
B	1246+50.52	40.04 - RT	780.49	
C	1246+57.02	51.67 - RT	780.69	
D	1246+54.61	52.62 - RT	780.65	
E	1246+43.45	57.02 - RT	780.71	
F	1246+38.85	48.78 - RT	780.57	
G	1246+35.17	45.43 - RT	780.59	
H	1246+42.32	37.74 - RT	780.54	
I	1246+46.85	42.78 - RT	780.47	

CE AT 1246+85 NORTH CORNER			
	STATION	OFFSET	ELEVATION
A	1247+00.92	55.71 - RT	782.36
B	1246+98.64	54.49 - RT	782.40
C	1247+07.86	42.20 - RT	782.63
D	1247+09.66	44.05 - RT	782.59
E	1247+13.15	47.63 - RT	782.64
F	1247+81.61	27.58 - RT	788.07
G	1247+86.63	27.58 - RT	788.14
H	1247+86.63	37.58 - RT	787.99
I	1247+81.63	37.58 - RT	787.92
J	1247+20.13	54.79 - RT	782.74
K	1247+14.16	62.76 - RT	782.59

 

 

MODEL: Default
FILE NAME: SURPROJECTS\2010\1095D10_IDOT_PTB1515\00239_Galena_US_20\DESIGN\TRANS\RAMP_DETAILS_MULTUSE_PATH.dgn

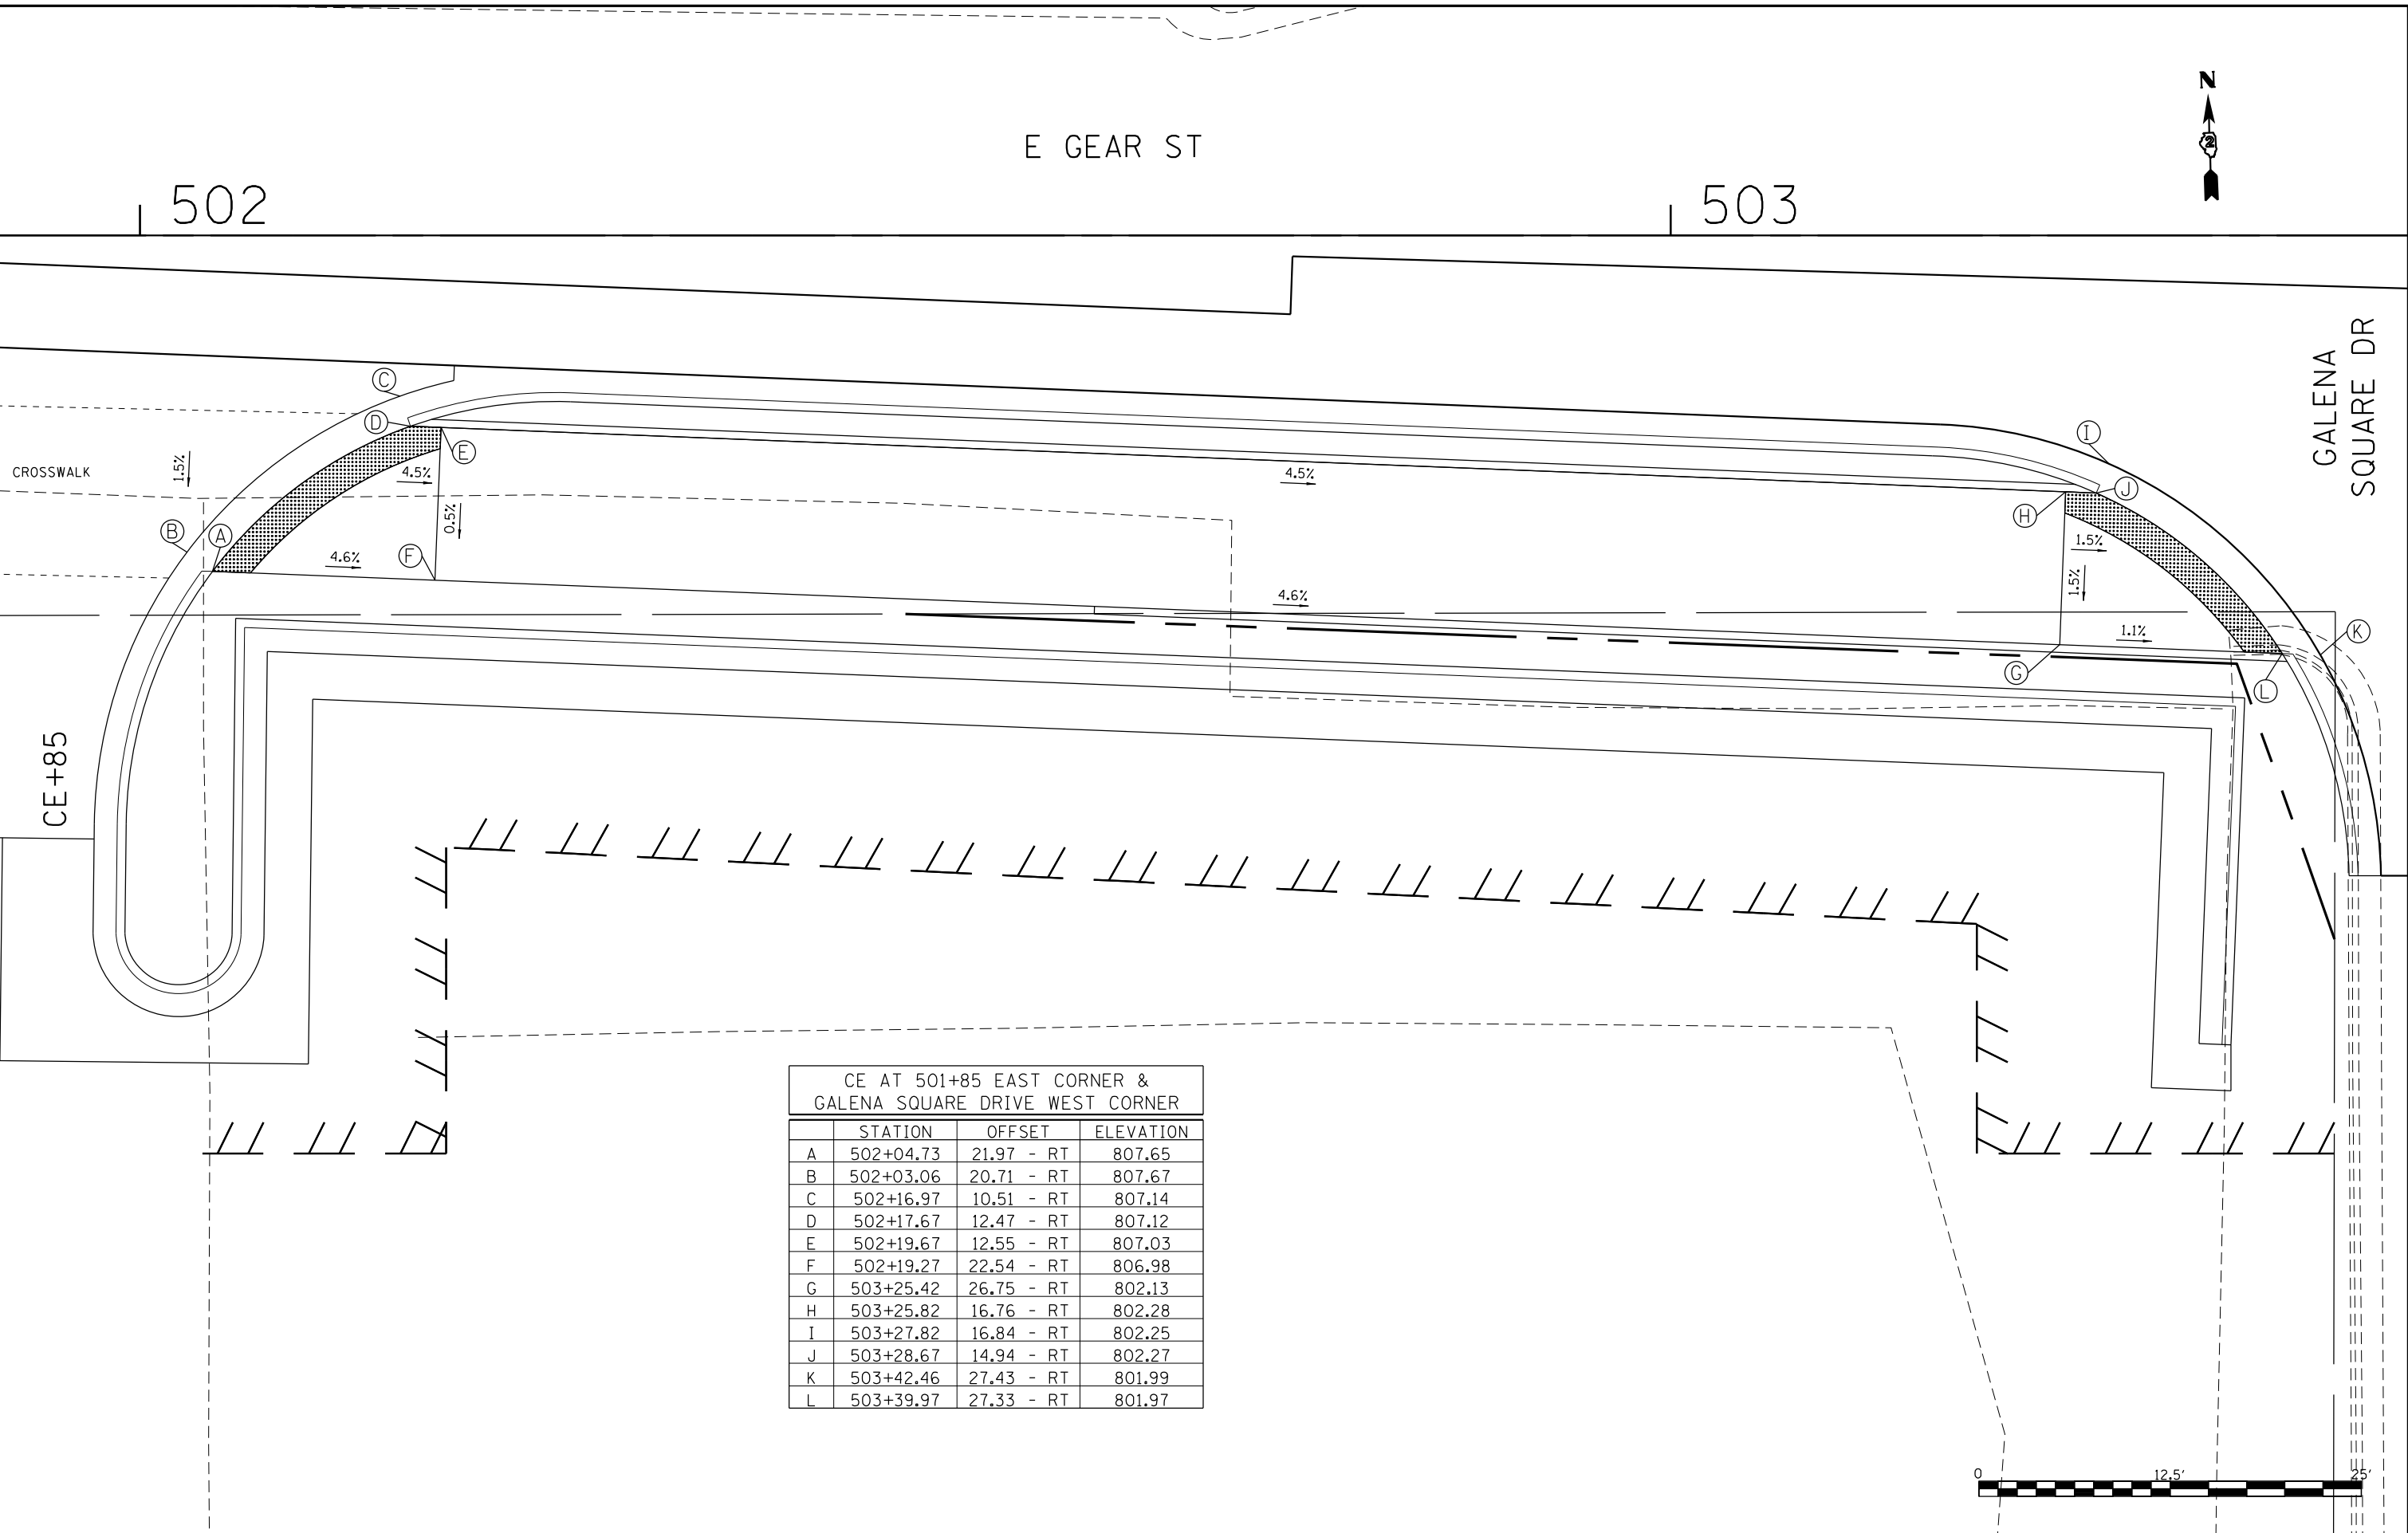

CE AT 501+85 EAST CORNER & GALENA SQUARE DRIVE WEST CORNER			
	STATION	OFFSET	ELEVATION
A	502+04.73	21.97 - RT	807.65
B	502+03.06	20.71 - RT	807.67
C	502+16.97	10.51 - RT	807.14
D	502+17.67	12.47 - RT	807.12
E	502+19.67	12.55 - RT	807.03
F	502+19.27	22.54 - RT	806.98
G	503+25.42	26.75 - RT	802.13
H	503+25.82	16.76 - RT	802.28
I	503+27.82	16.84 - RT	802.25
J	503+28.67	14.94 - RT	802.27
K	503+42.46	27.43 - RT	801.99
L	503+39.97	27.33 - RT	801.97




USER NAME = mslick	DESIGNED - AMF	REVISED -
	DRAWN - TJA	REVISED -
PLOT SCALE = 1/20,000" = 1' / ft.	CHECKED - GFS	REVISED -
PLOT DATE = 10/15/2021	DATE - 5/22/20	REVISED -

STATE OF ILLINOIS
DEPARTMENT OF TRANSPORTATION

IL RTE 84US 20
MULTI-USE PATH RAMP DETAILS

SCALE: 1"=5' SHEET NO. 12 OF 12 SHEETS

F.A.P. RTE.	SECTION	COUNTY	TOTAL SHEETS	SHEET NO.
301	29R-1	JO DAVIESS	679	368
CONTRACT NO. 64880				
ILLINOIS FED. AID PROJECT				

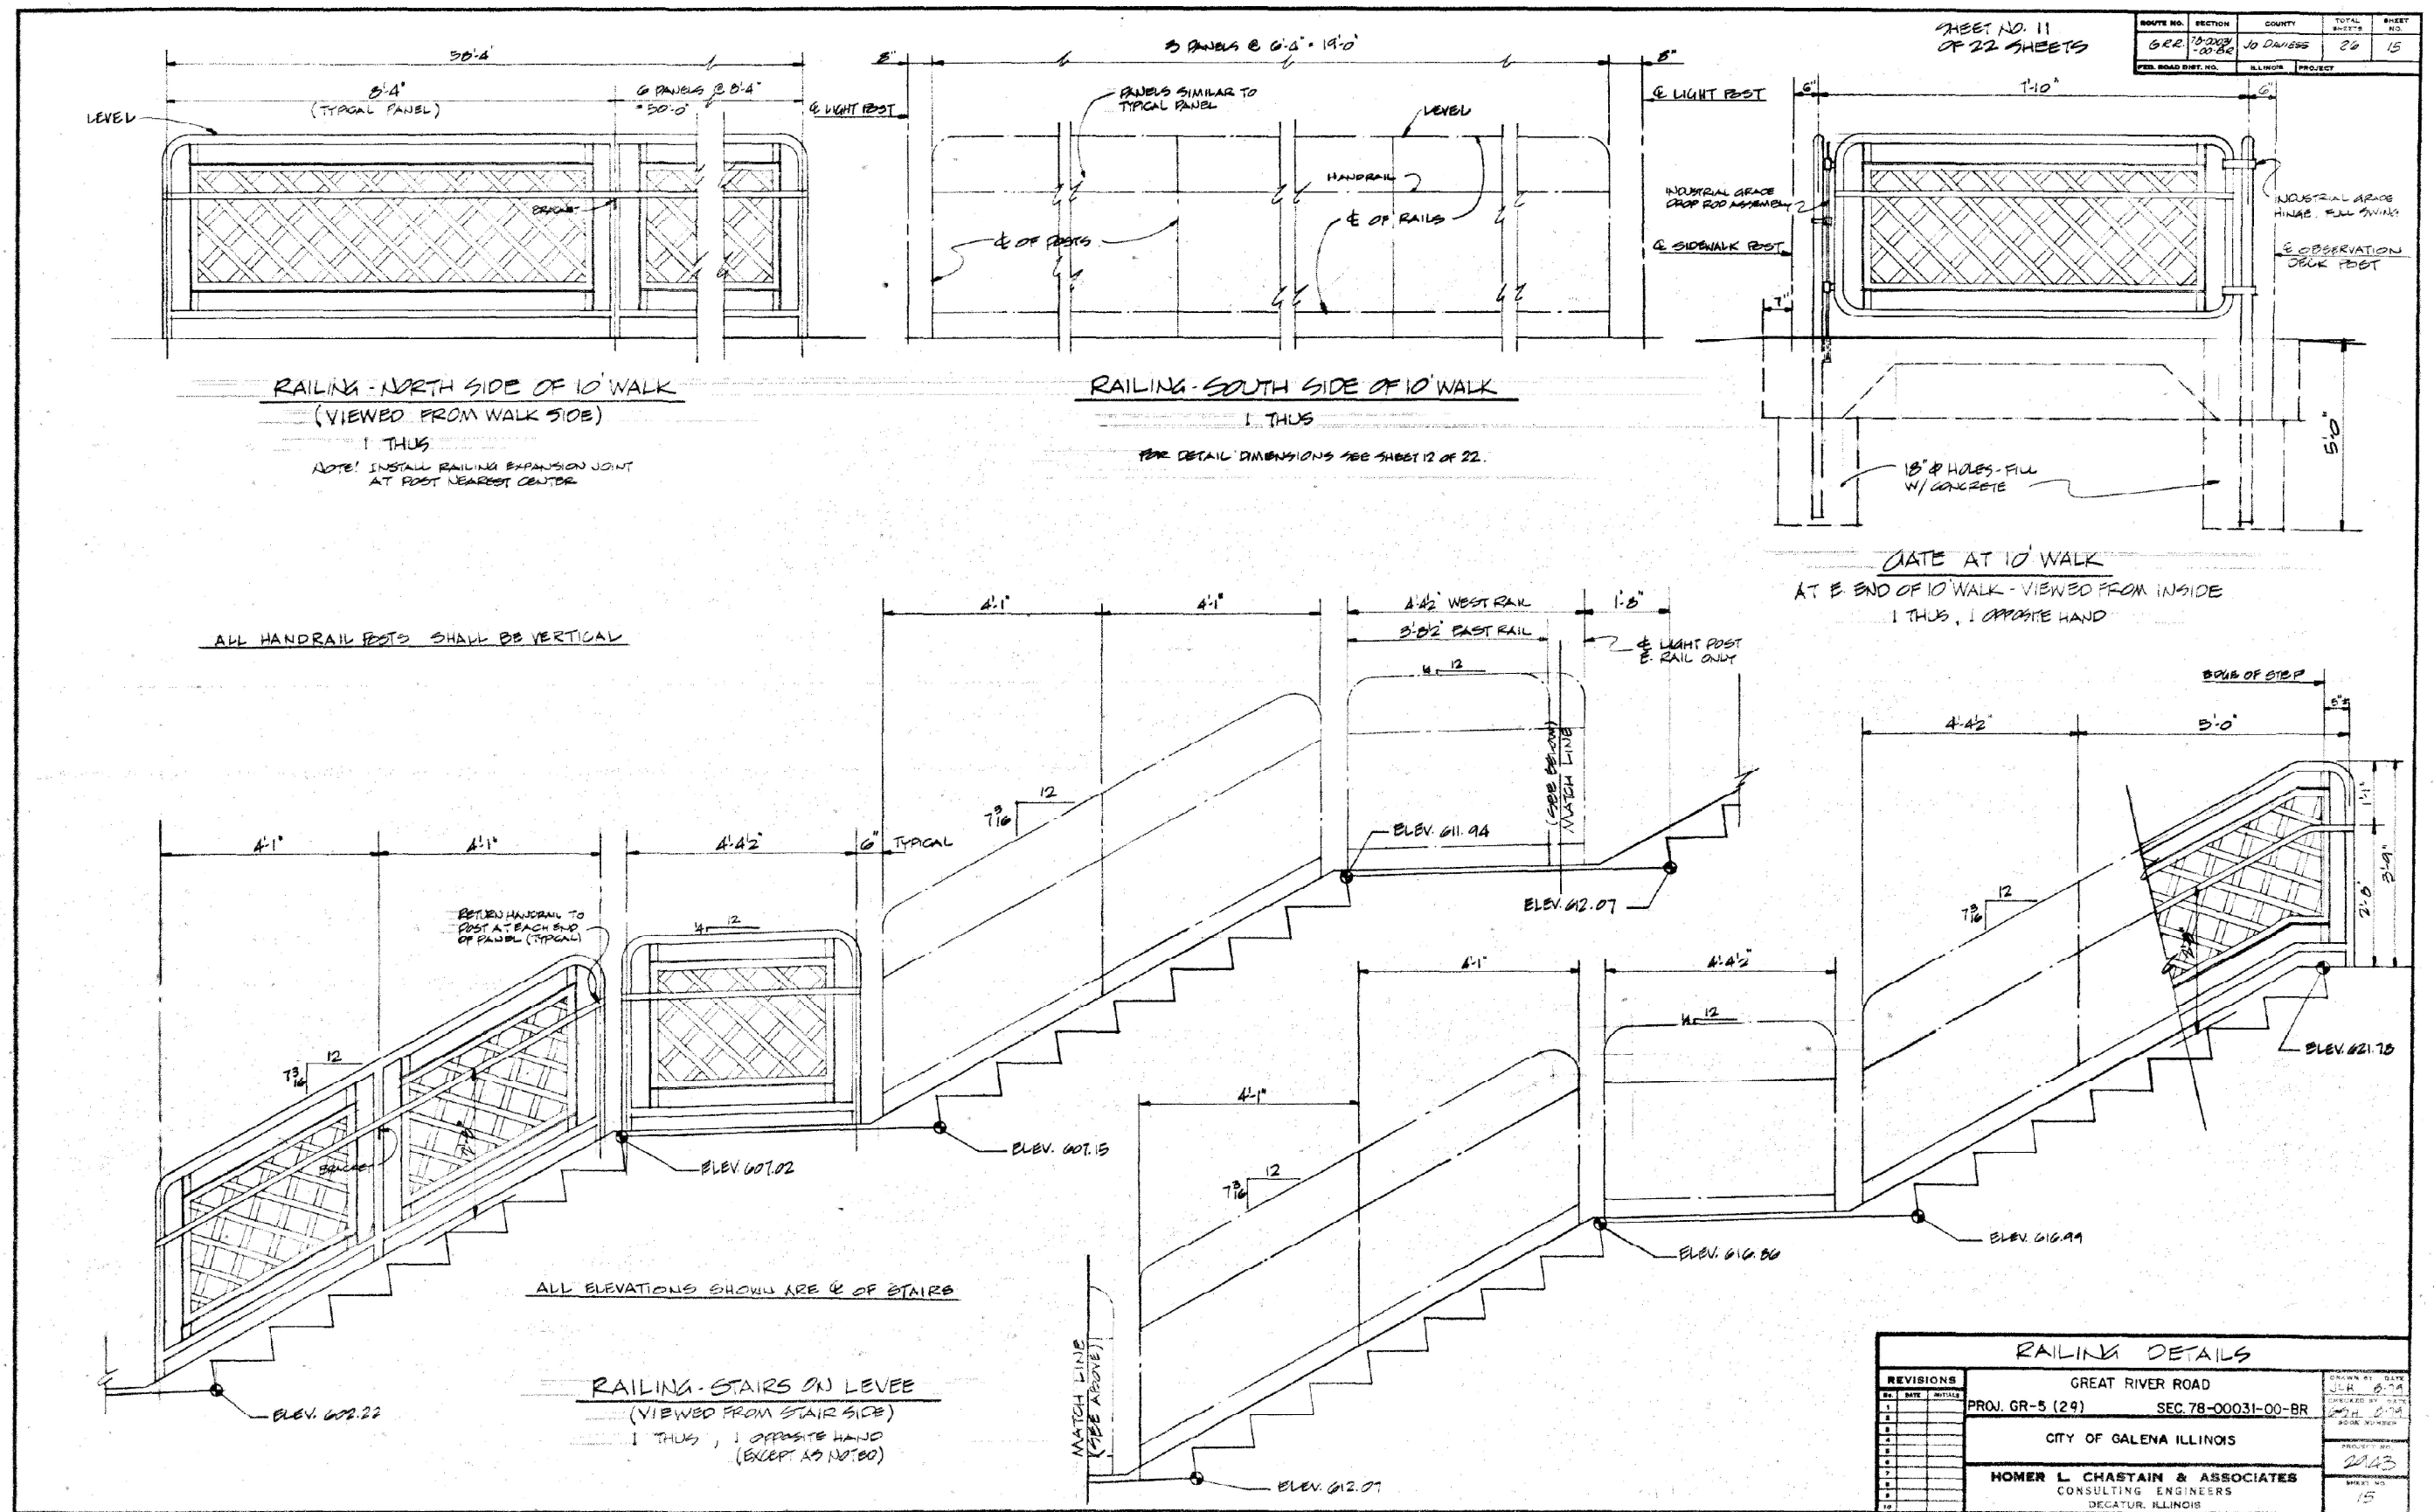

MODEL: Defaul
FILE NAME: SUPPROJECTS\2010\095D10_IDOT_RTR1515\2020_Galena_IL_200DESIGNTRANSDETAILS-RailDetail.dgn
INTERESTING ENGINEERING PROJECTS: WWW.INTERESTINGENGINEERINGPROJECTS.COM



USER NAME = mslick
DESIGNED - AMF
DRAWN - TJA
PLOT SCALE = 480,0000" / ft.
PLOT DATE = 10/15/2021
CHECKED - GFS
DATE - 5/22/20

REVISED -
REVISED -
REVISED -
REVISED -

**STATE OF ILLINOIS
DEPARTMENT OF TRANSPORTATION**

PIPE HANDRAIL, SPECIAL DETAIL

SHEET 1 OF 2 SHEETS

F.A.P. RTE.	SECTION	COUNTY	TOTAL SHEETS	SHEET NO.
301	29R-1	JO DAVISS	679	369
CONTRACT NO. 64880				
ILLINOIS FED. AID PROJECT				

MANHOLE WITH INLET SPECIAL NO. 5 LID

NOTES




MANHOLES AND THE ASSOCIATED FLAT SLAB TOPS SHALL BE CONSTRUCTED ACCORDING TO THE FOLLOWING, APPLICABLE HIGHWAYS STANDARDS:

- PRECAST MANHOLE, TYPE A, 8' DIAMETER:602416
- PRECAST MANHOLE, TYPE A, 9' DIAMETER:602421
- PRECAST MANHOLE, TYPE A, 10' DIAMETER:602426

MANHOLE STEPS SHALL BE PROVIDED IN ALL STRUCTURES EXCEEDING 5' IN DEPTH.

PRECAST MANUFACTURER SHALL OFFSET THE MANHOLE CASTING IN THE INLET SPECIAL NO. 5 CLASS SI TOP SLAB TO ALLOW FOR ALIGNING WITH THE MANHOLE ACCESS IN THE PRECAST MANHOLE FLAT SLAB TOP. THIS WILL ALLOW CONTINUOUS ACCESS FROM THE SURFACE TO THE MANHOLE BOTTOM VIA MANHOLE STEPS.

PREFORMED FLEXIBLE JOINT SEALANT MEETING SECTION 1056 OF THE STANDARD SPECIFICATIONS FOR ROAD AND BRIDGE CONSTRUCTION SHALL BE PLACED BETWEEN THE FLAT SLAB TOP AND THE BOTTOM OF THE INLET SPECIAL NO. 5 STRUCTURE AND BETWEEN THE STRUCTURE AND LID.

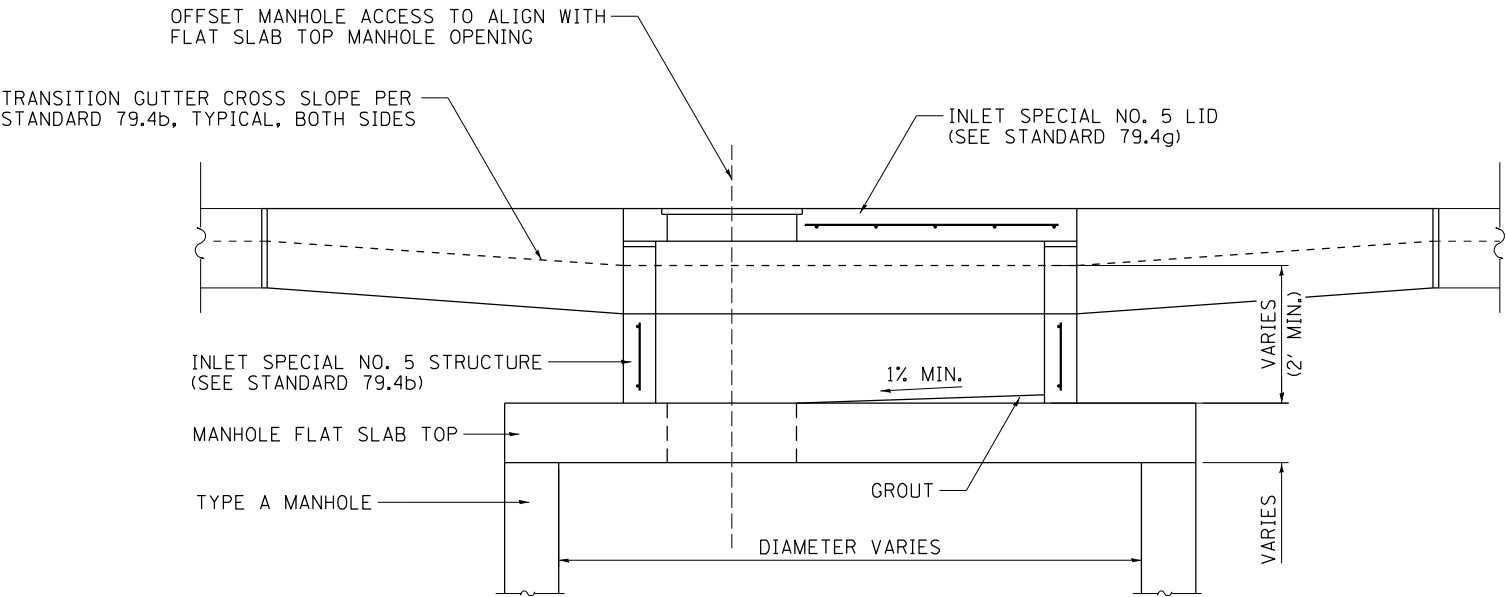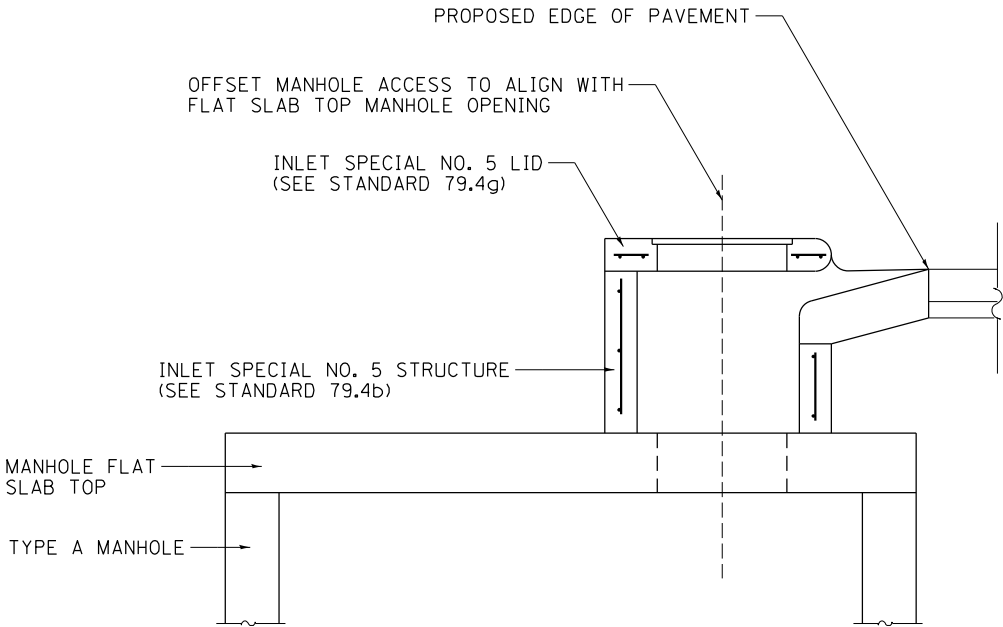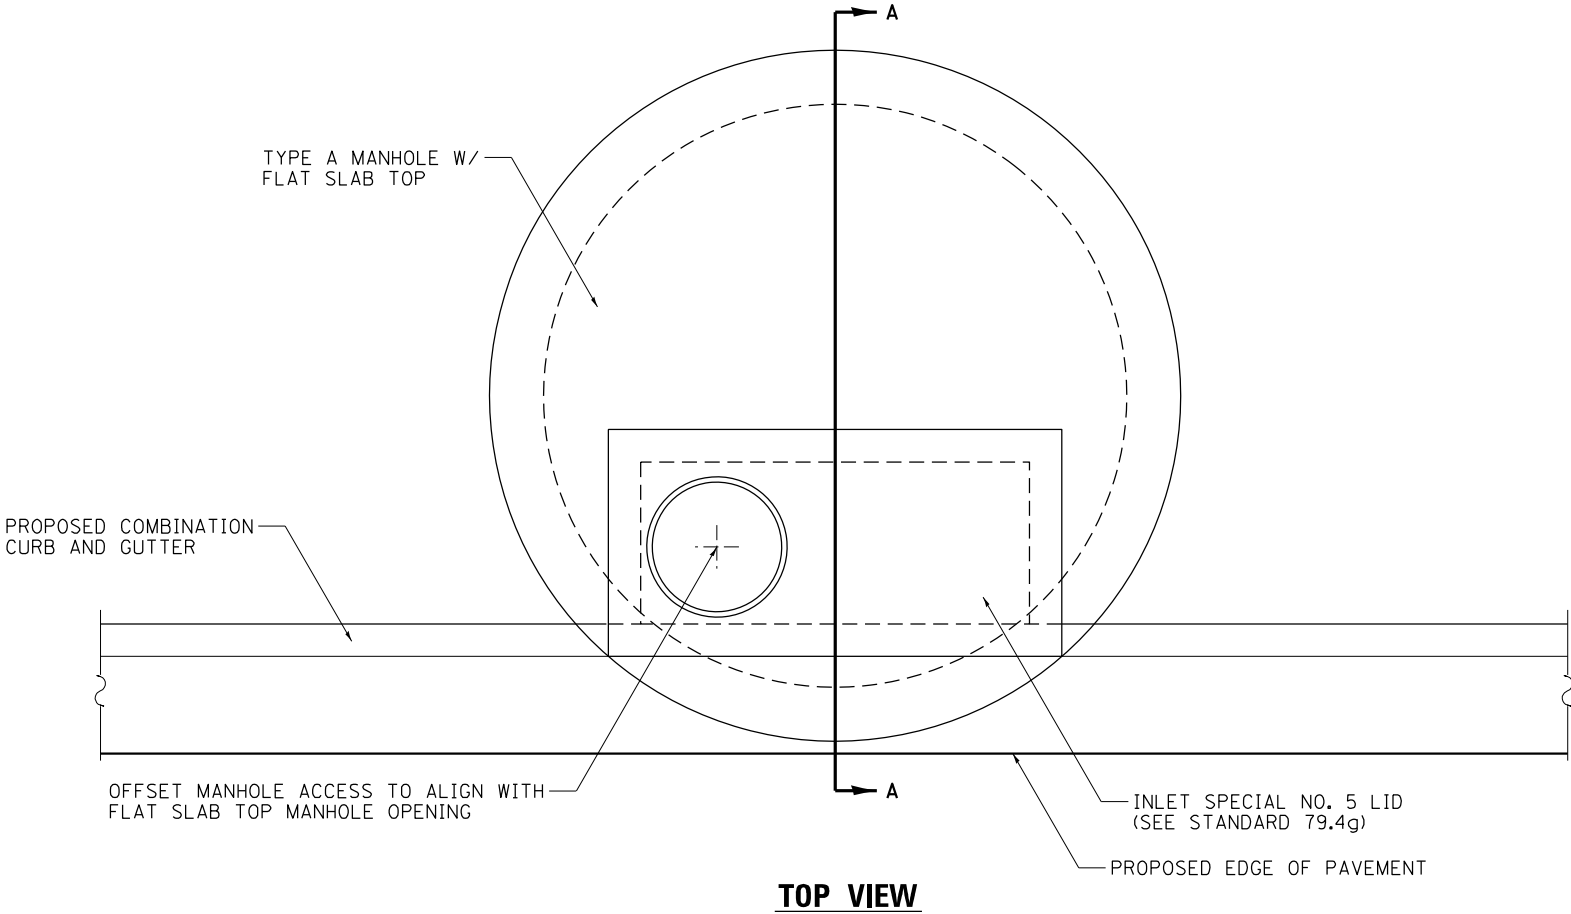

SECTION A-A

FRONT VIEW

MODEL: Default
FILE NAME: S:\PROJECTS\2010\095D10_IDOT_PTB151\man29_Gallua_US_20\DESIGN\TRANSDETAILS.dgn



WILLETT HOFMANN
ASSOCIATES INC.
ENGINEERING ARCHITECTURE LAND SURVEYING
809 EAST 2ND STREET, DIXON, IL 61021-0507
TEL: 815-834-9001 FAX: 815-834-9007

USER NAME	= mslick
PLOT SCALE	= 480,0000 ' / ft.
PLOT DATE	= 10/15/2021

DESIGNED -	AMF
DRAWN -	TJA
CHECKED -	GFS
DATE -	5/22/20

REVISED -	
REVISED -	
REVISED -	
REVISED -	


STATE OF ILLINOIS
DEPARTMENT OF TRANSPORTATION

IL RTE 84 / US 20
STORM SEWER DETAILS


SHEET 1 OF 36 SHEETS

F.A.P. RTE.	SECTION	COUNTY	TOTAL SHEETS	SHEET NO.
301	29R-1	JO DAVIESS	679	371
CONTRACT NO. 64880				
ILLINOIS FED. AID PROJECT				


SANITARY MANHOLE DETAILS

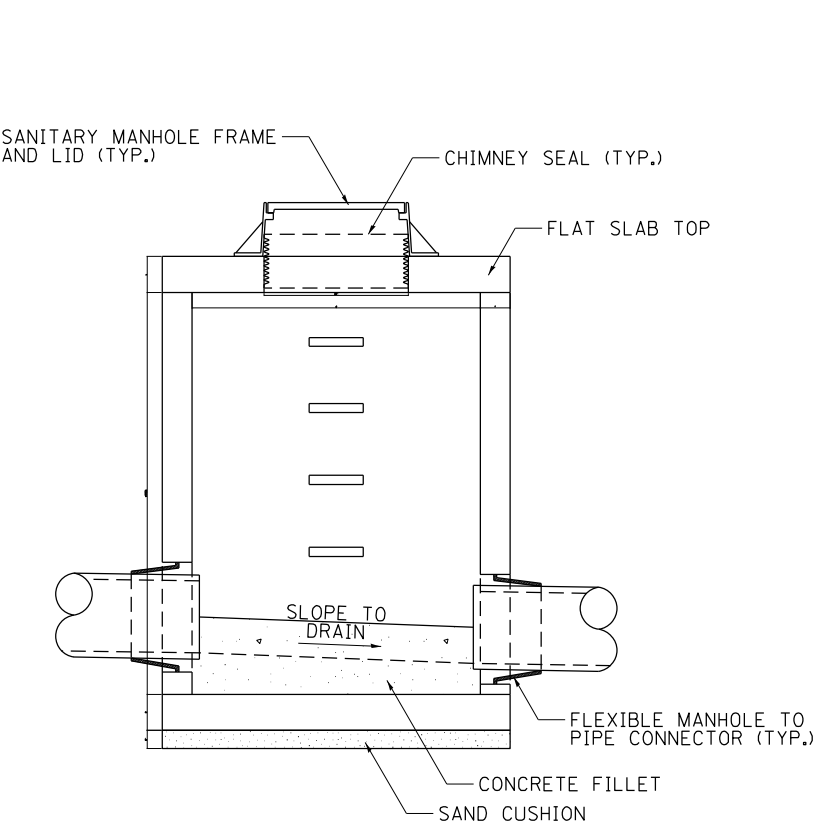

SECTION THRU MANHOLE
(Flat slab top only)

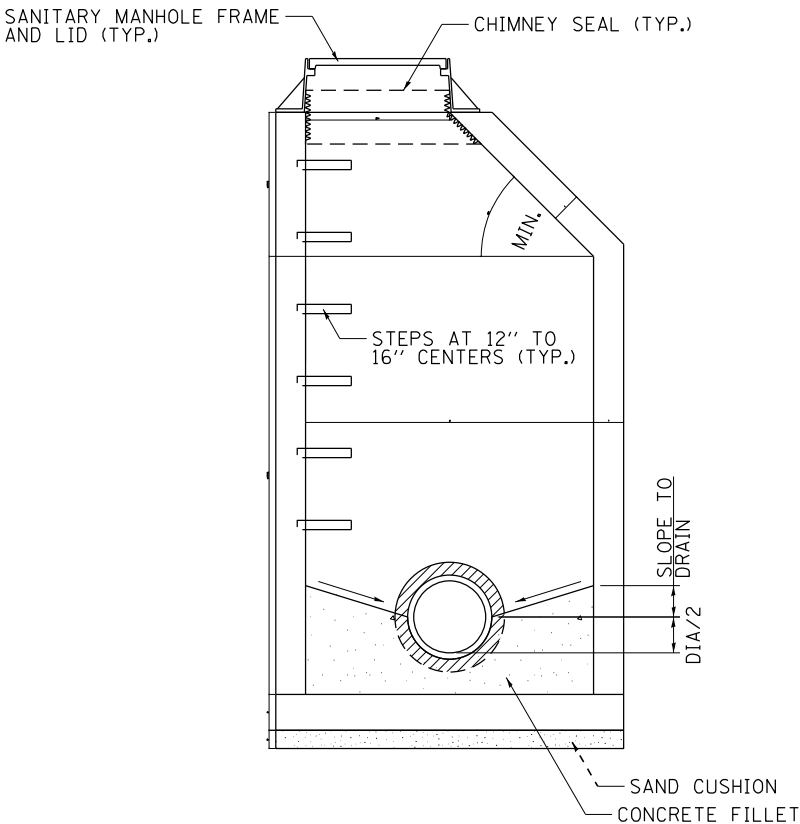

SECTION THRU MANHOLE
(With riser)

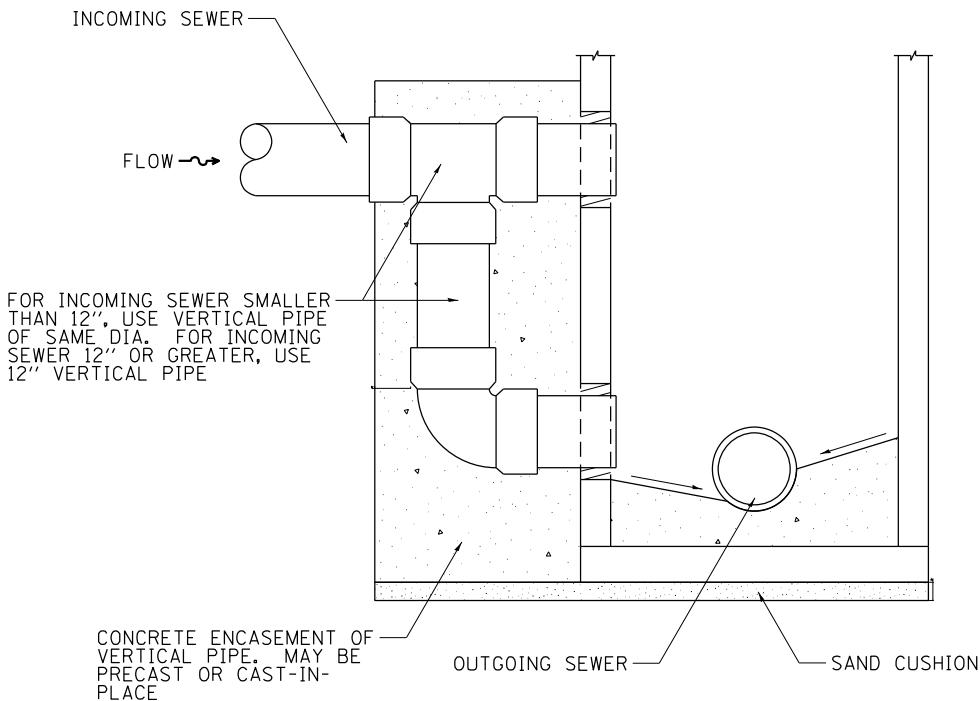

DROP CONNECTION DETAIL
(Section Thru Manhole)

MANHOLE DIMENSION TABLE

MANHOLE DIAMETER (D)	WALL THICKNESS (T)	BASE THICKNESS (B)	FLAT SLAB THICKNESS (T)
4'	5"	6"	6"
5'	6"	8"	8"

GENERAL NOTES

Sanitary manholes shall be precast concrete construction having the dimensions provided in this detail. Manhole reinforcement shall be as shown in Highway Standards 602401 and 602402.


Sanitary manhole joints shall be as shown in Highway Standards 602401 and 602402. All sanitary manhole joints shall be internally sealed with preformed flexible joint sealants and externally sealed with external sealing bands. See Special Provisions. Joint splices shall not be used on sanitary manholes.

See Highway Standard 602701 for details of manhole steps. Only plastic steps shall be used in sanitary manholes.

Concrete fillets shall be precast into the manhole by the manhole manufacturer or shall be cast-in-place by the Contractor using Class SI concrete. Fillets shall be constructed to the spring lines of the various incoming and outgoing sewer pipes and per the plan layouts provided in this Detail.

The manufacturer shall ensure that all precast manhole sections are additionally reinforced where required to resist damage from handling, shipping and installation stresses.

Lifting holes shall be located in the sections as per the manufacturer's recommendations and grouted prior to backfilling.

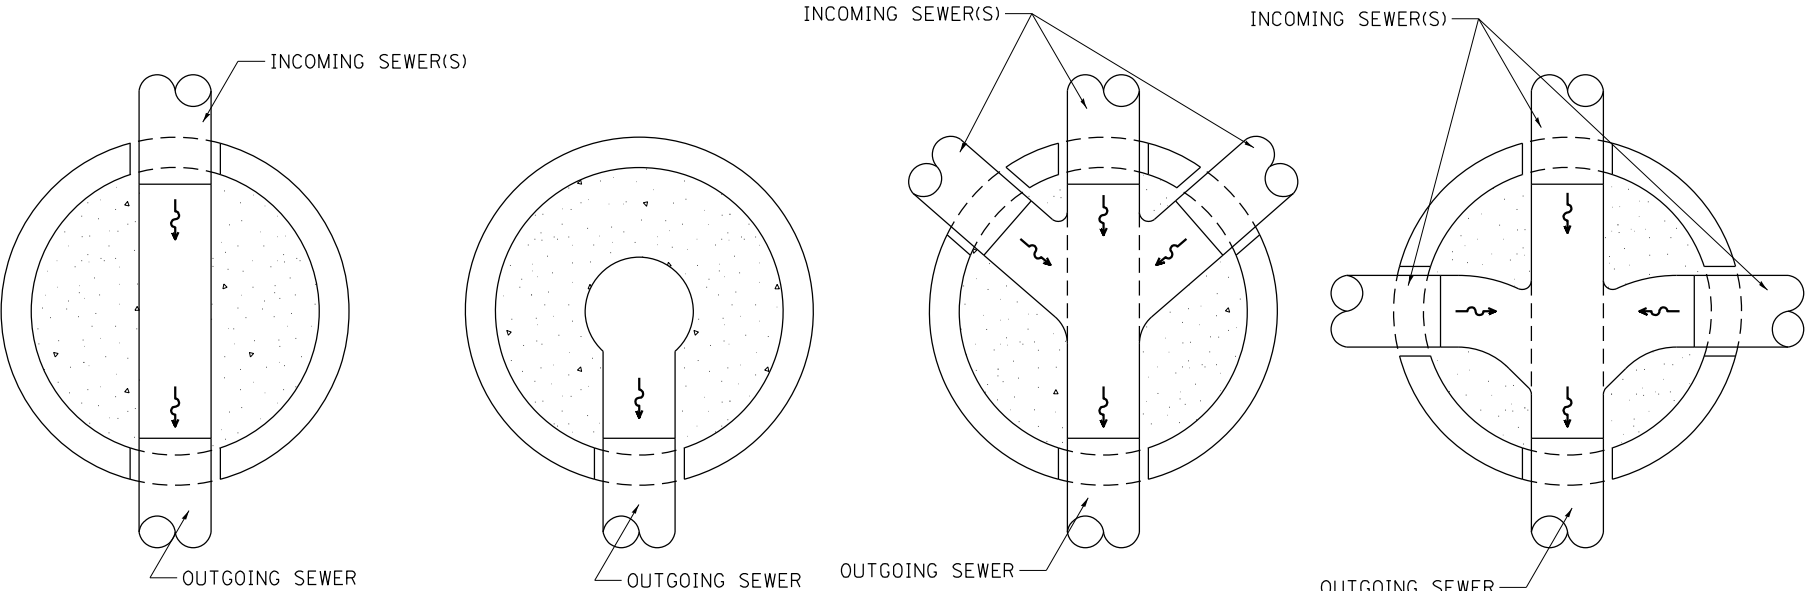

CONCRETE FILLET DETAILS
(Plan view of various layouts)



WILLETTTS HOFMANN
ASSOCIATES INC.
ENGINEERING ARCHITECTURE LAND SURVEYING
809 EAST 2ND STREET, DIXON, IL 61021-0507
TEL: 815-834-9001 FAX: 815-834-9001

USER NAME = mslick	DESIGNED - AMF	REVISED -
	DRAWN - TJA	REVISED -
PLOT SCALE = 480,0000 ' / ft.	CHECKED - GFS	REVISED -
PLOT DATE = 10/15/2021	DATE - 5/22/20	REVISED -

STATE OF ILLINOIS
DEPARTMENT OF TRANSPORTATION


IL RTE 84 /US 20
WATER AND SEWER UTILITY DETAILS

SHEET 2 OF 36 SHEETS

F.A.P. RTE.	SECTION	COUNTY	TOTAL SHEETS	SHEET NO.
301	29R-1	JO DAVIESS	679	372
CONTRACT NO. 64880				


ILLINOIS FED. AID PROJECT

SANITARY SEWER SERVICE DETAILS

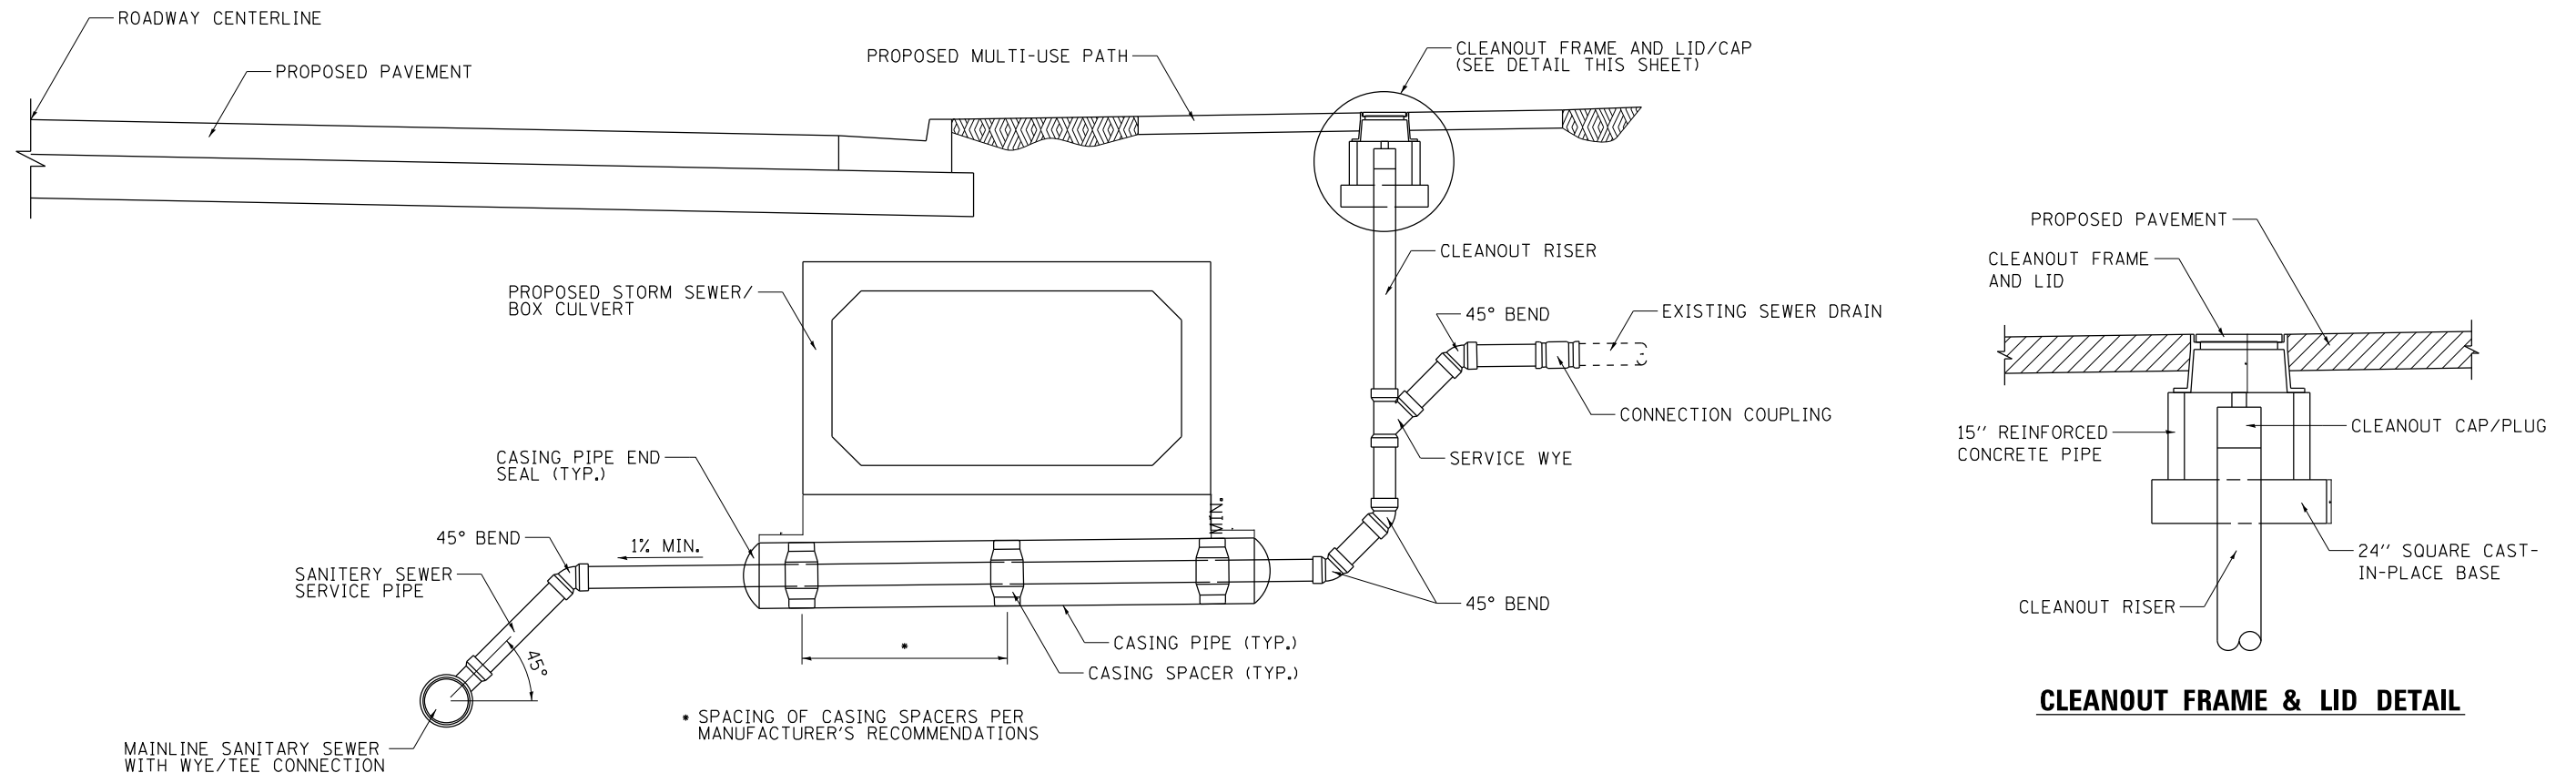

TYPICAL SANITARY SERVICE DETAIL

(Right side of IL 84/US 20 centerline)

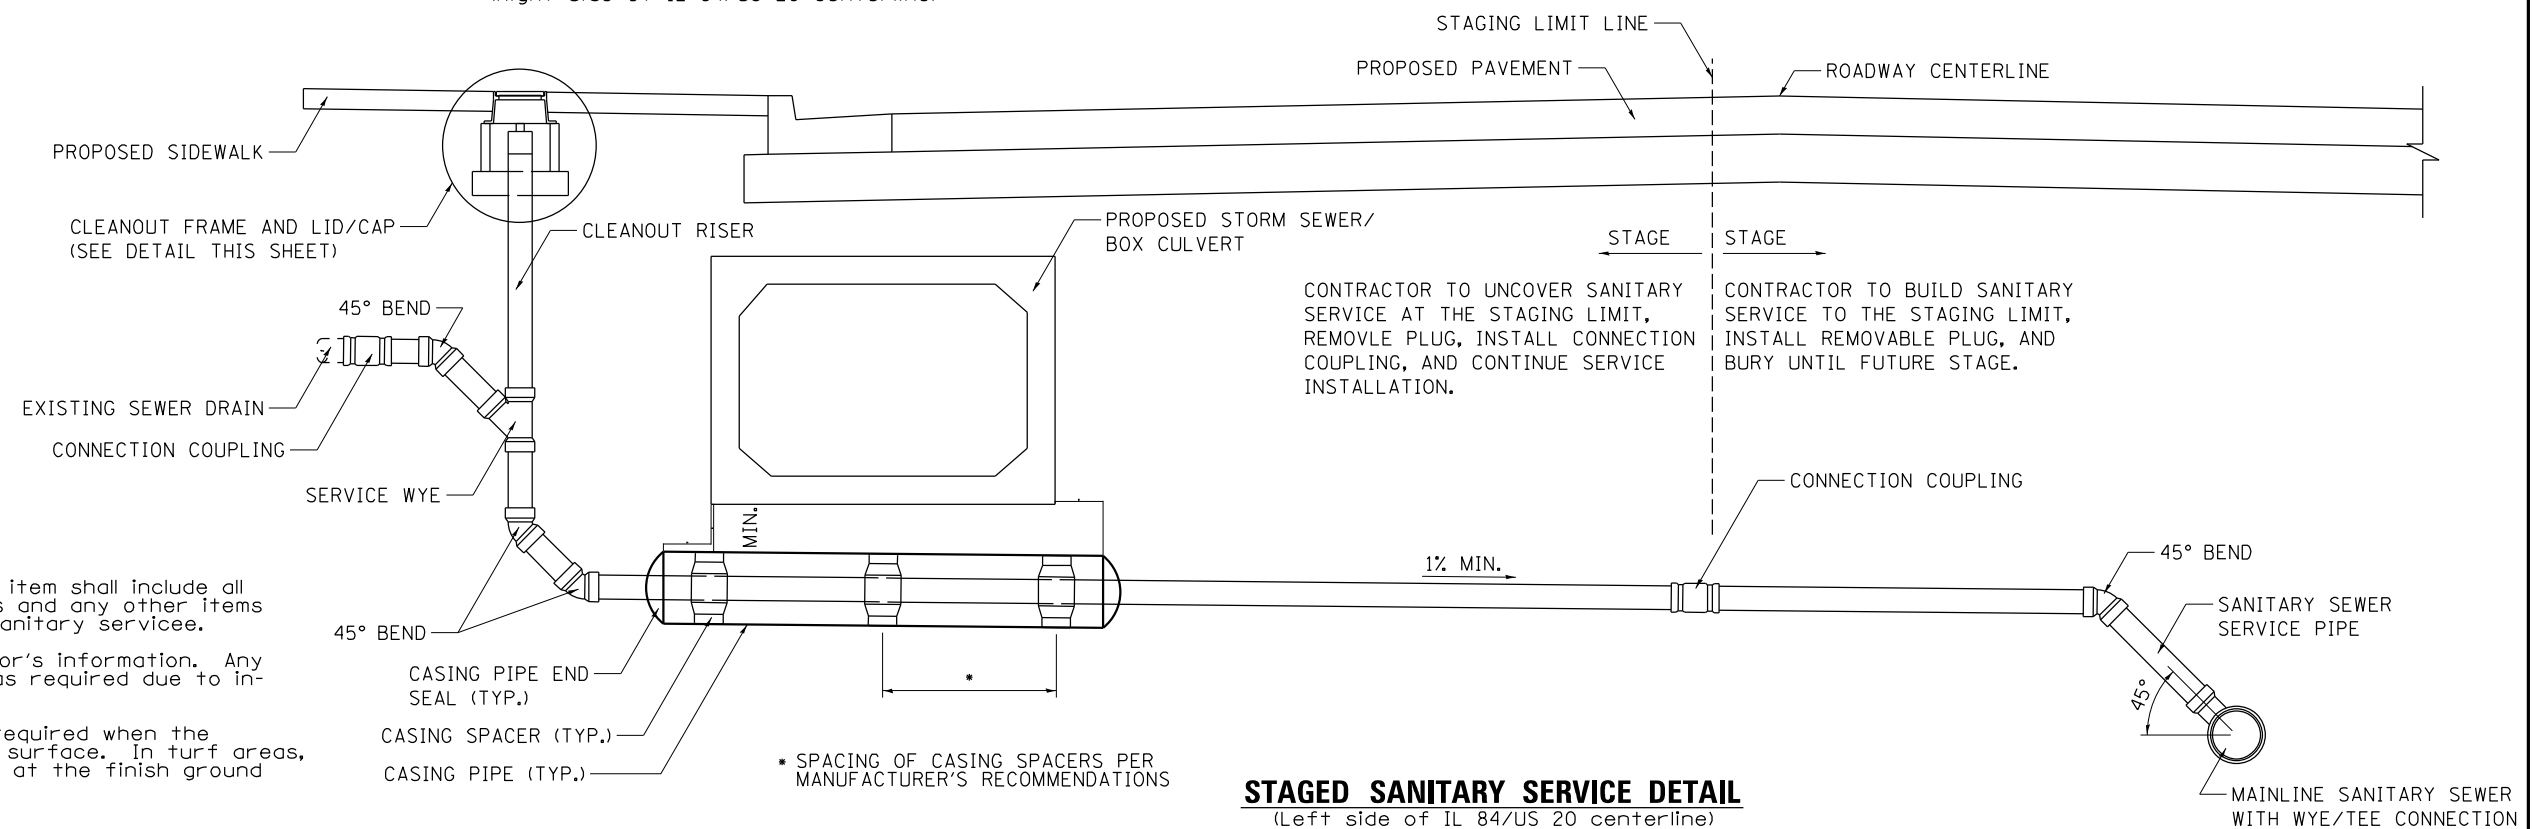

GENERAL NOTES



SANITARY SEWER SERVICE, COMPLETE pay item shall include all appurtenances shown in these details and any other items required for a complete, operating sanitary service.

Fittings shown are for the Contractor's information. Any additional fittings shall be provided as required due to in-field conditions.



Cleanout frame and lid shall only be required when the cleanout is to be located in a paved surface. In turf areas, the cleanout cap/plug shall terminate at the finish ground surface.

STAGED SANITARY SERVICE DETAIL
(Left side of IL 84/US 20 centerline)

TYPICAL WATER UTILITY DETAILS

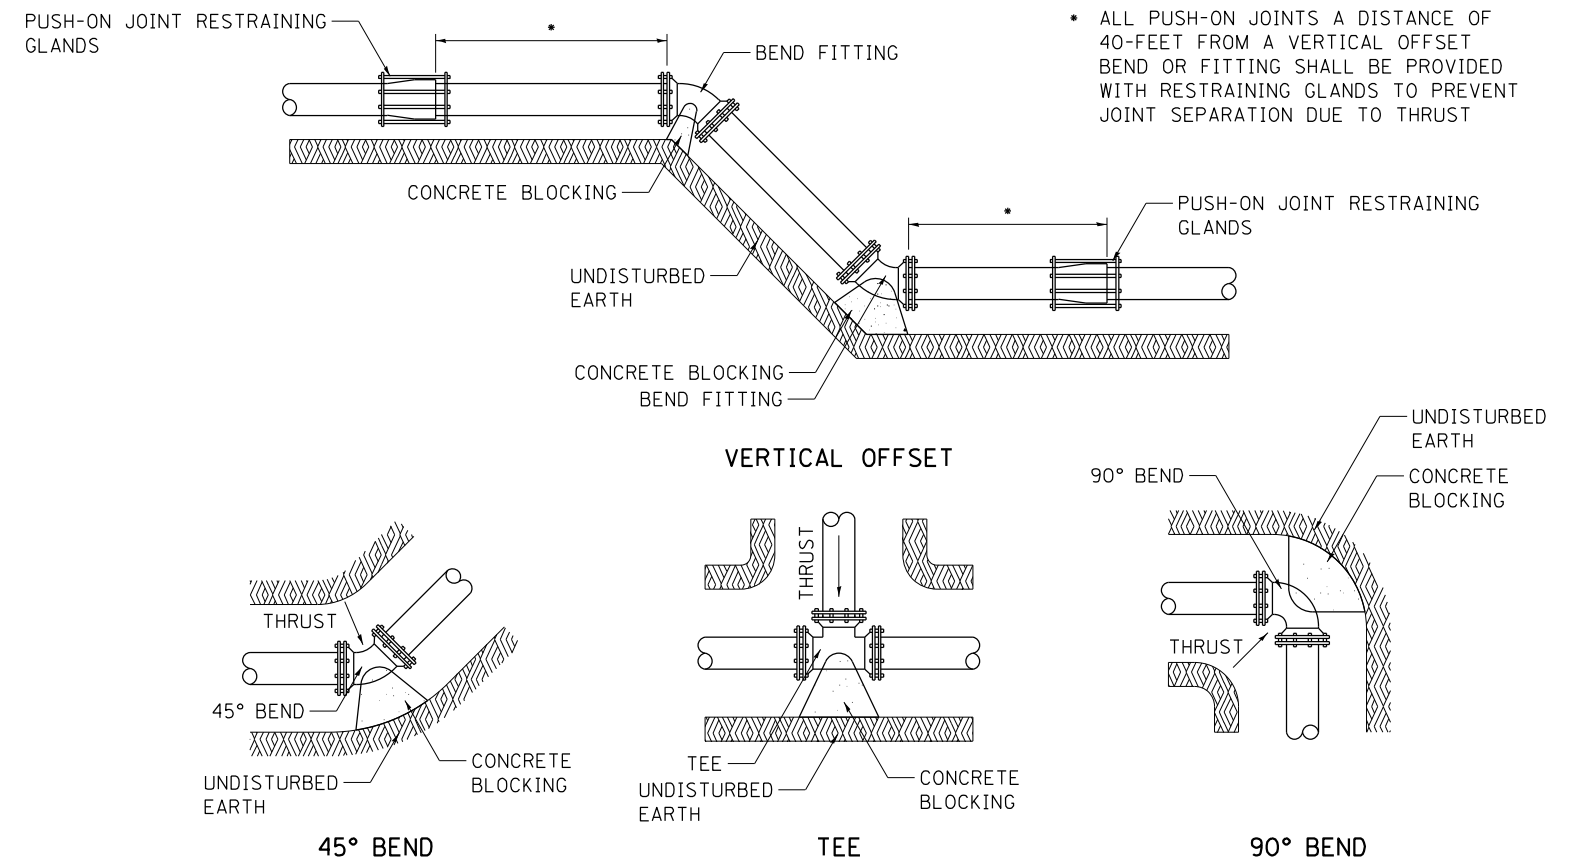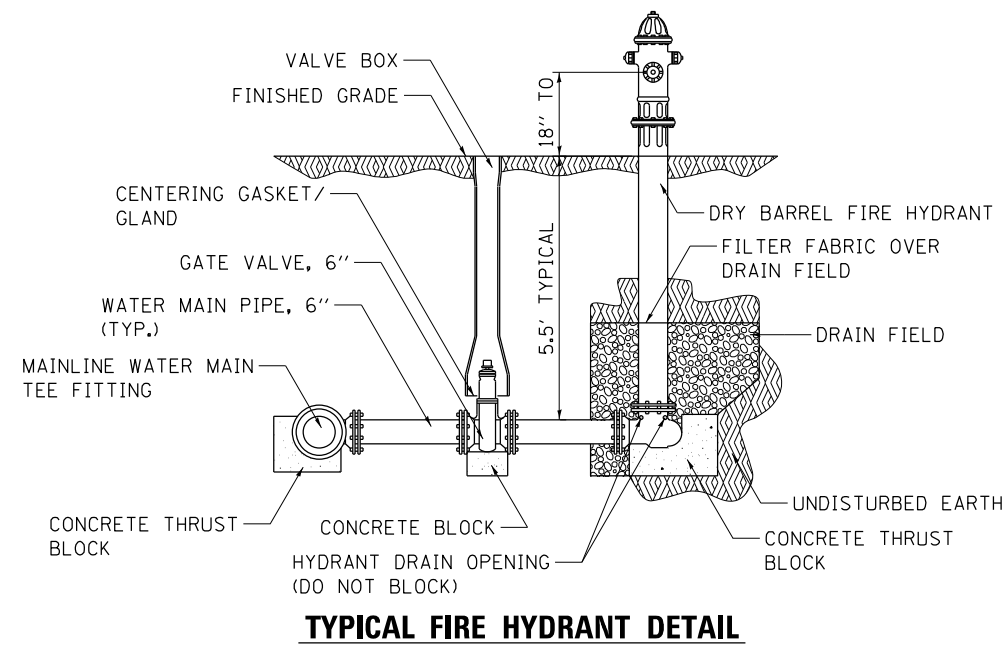


WATER MAIN FITTING BLOCKING & RESTRAINT

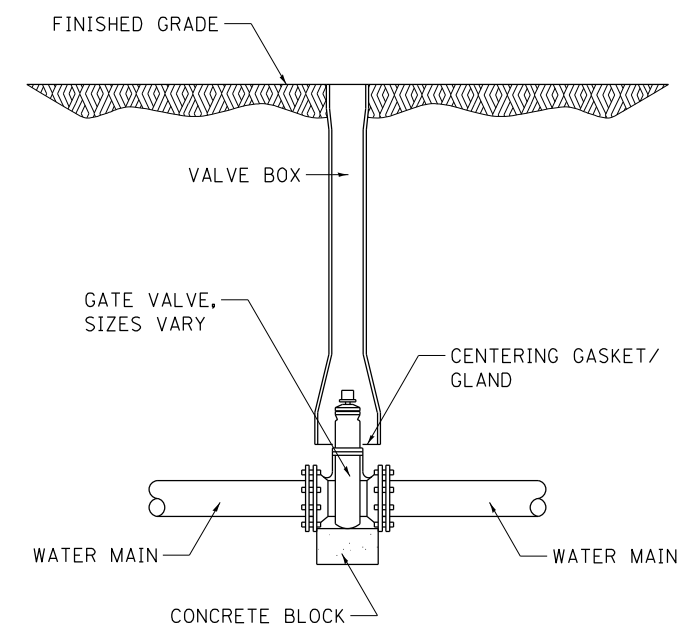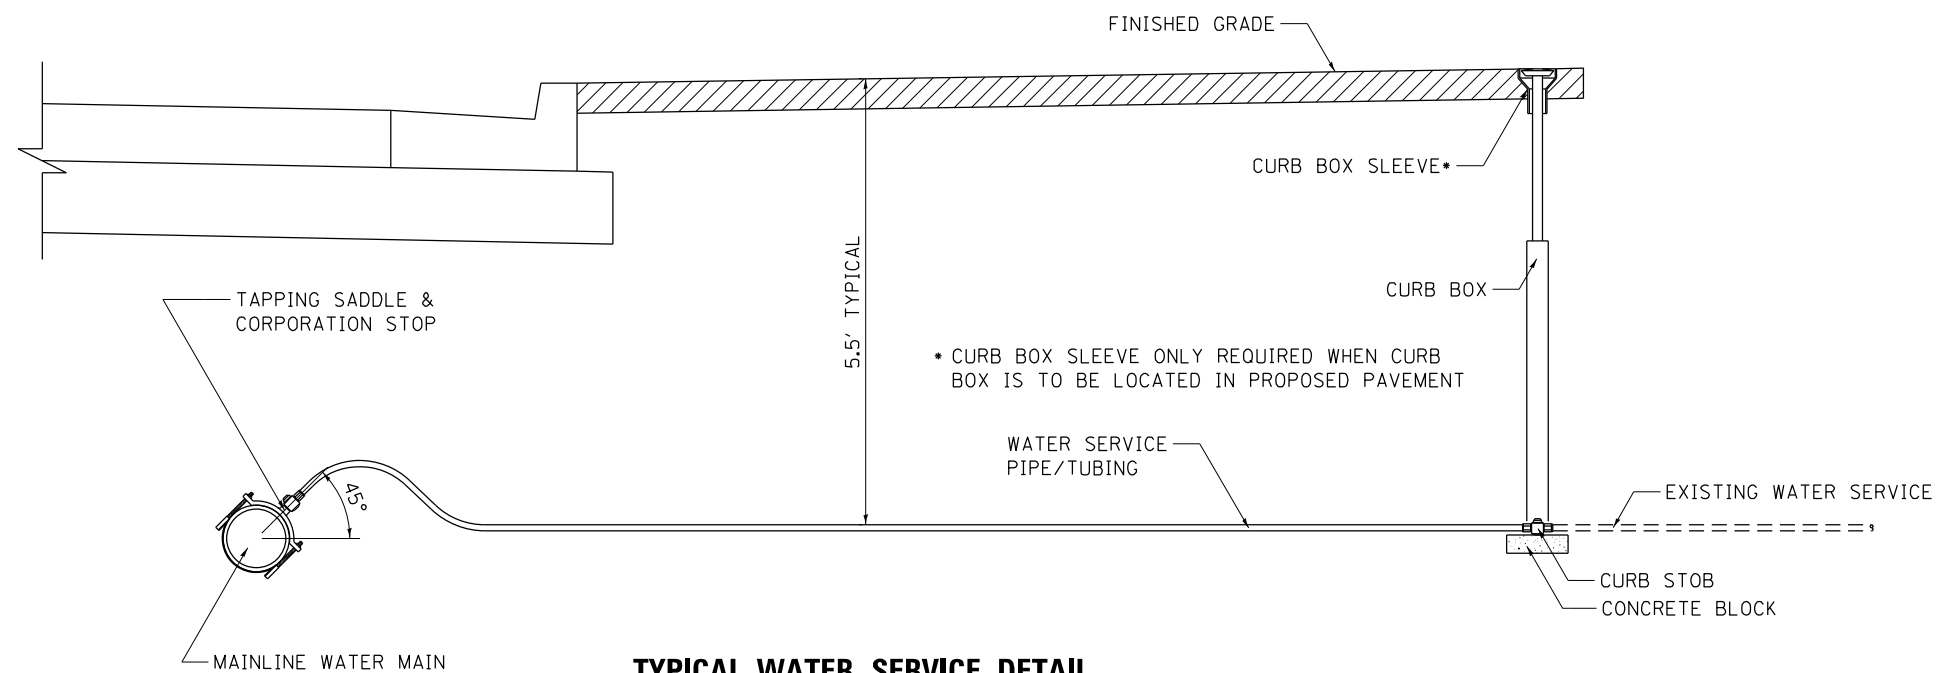

TYPICAL WATER VALVE DETAIL

WATER SERVICE DETAILS

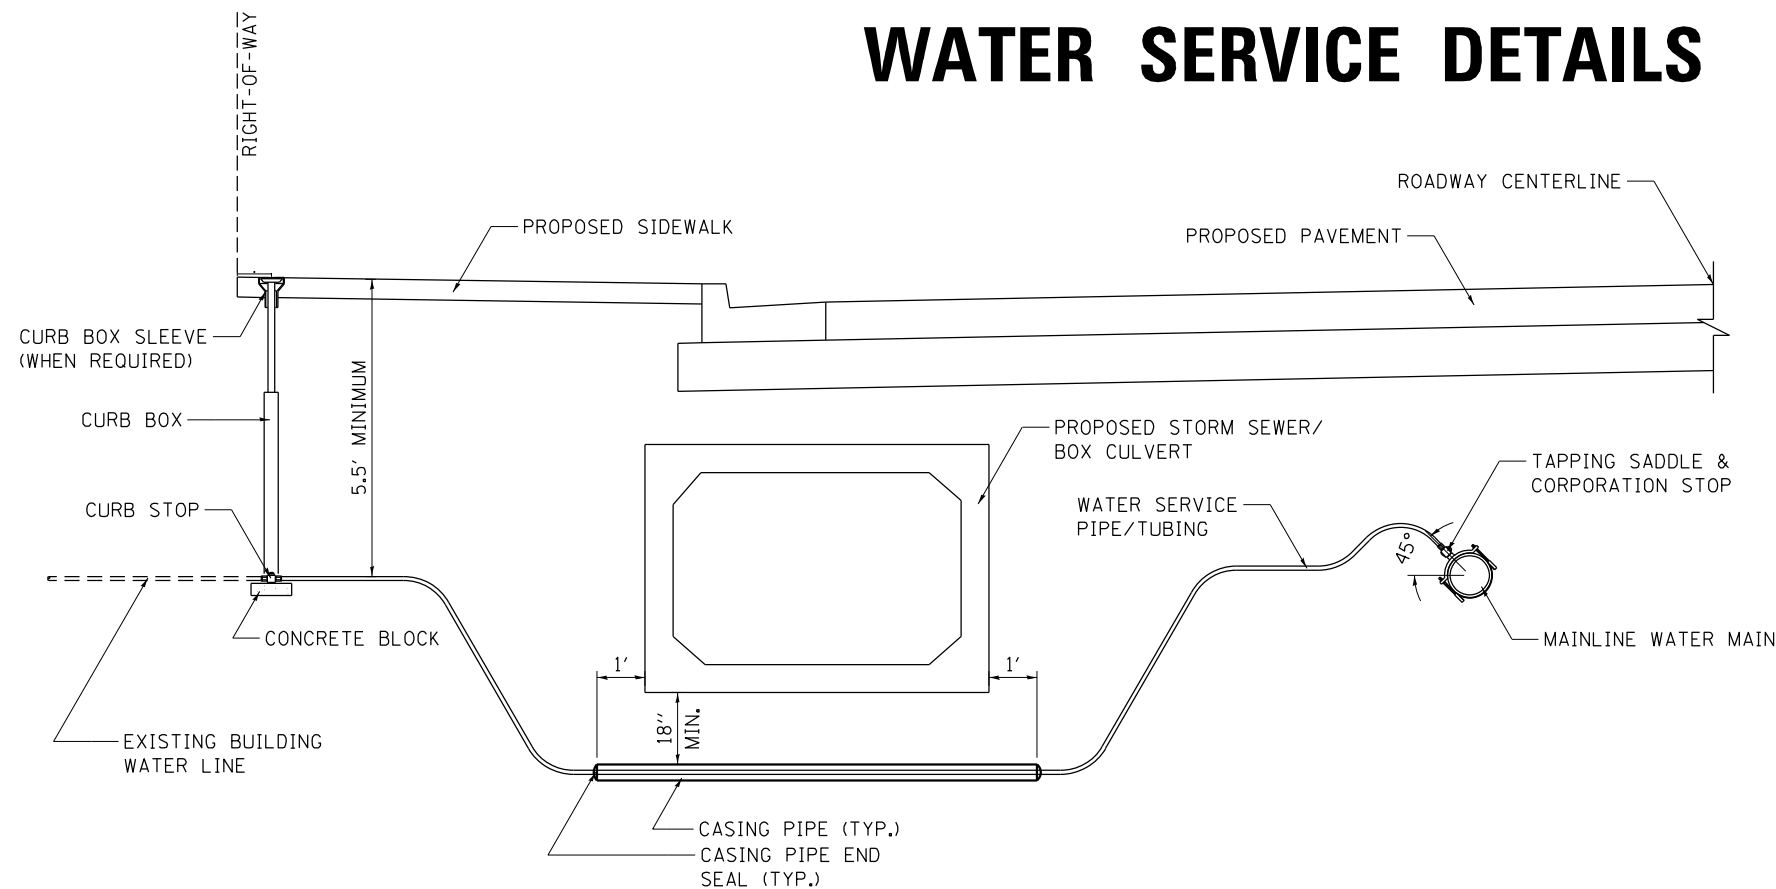


TYPICAL WATER SERVICE DETAIL
(Left side of IL 84/US 20 centerline)

GENERAL NOTES

WATER SERVICE, COMPLETE pay item shall include all appurtenances shown in these details and any other items required for a complete, operating water service.

Fittings shown are for the Contractor's information. Any additional fittings shall be provided as required due to in-field conditions.

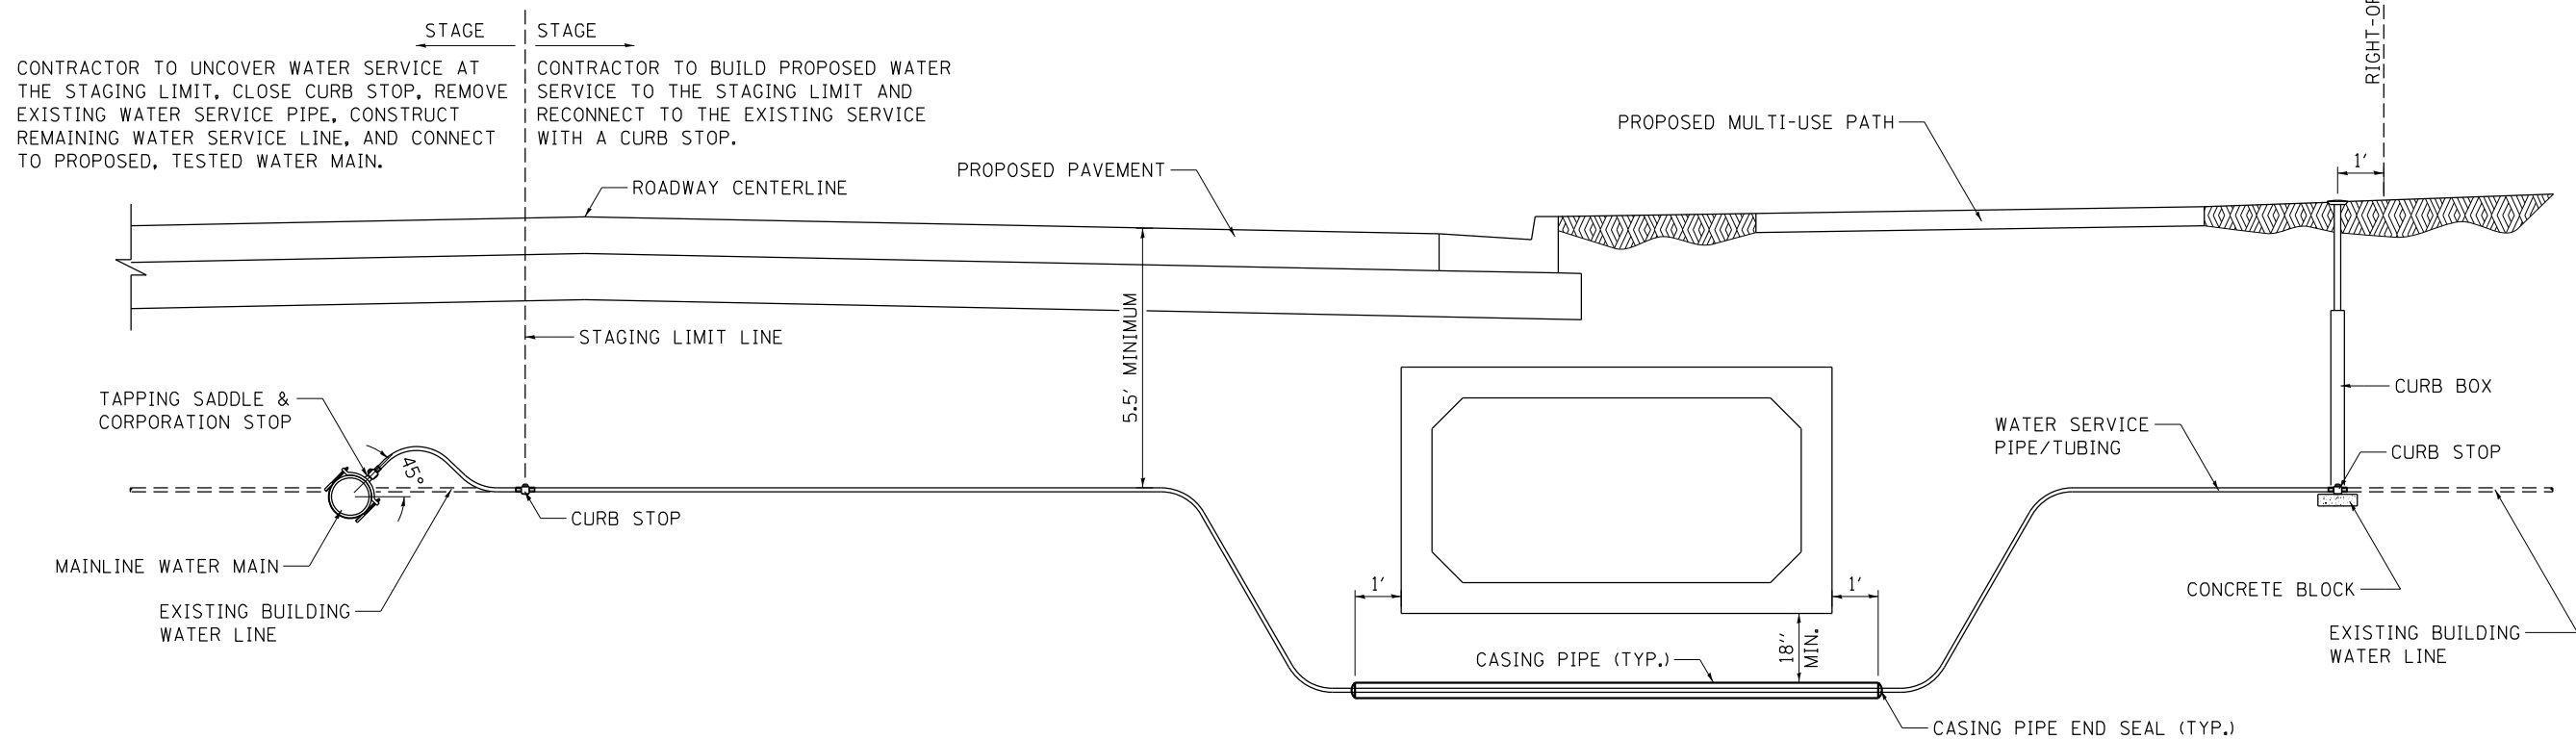

STAGED WATER SERVICE DETAIL
(Right side of IL 84/US 20 centerline)

MODEL: Default
FILE NAME: SURPROJECTS\2010\095D\10_IDOT_PT815\trans\29_Gallena_US_20\DESIGN\TRANSDETAILS.dgn



WILLETT HOFMANN
ASSOCIATES INC.
ENGINEERING ARCHITECTURE LAND SURVEYING
809 EAST 2ND STREET, DIXON, IL 61021-0507
TEL: 815-464-9001 FAX: 815-464-9001

USER NAME	= mslick
DESIGNED	- AMF
DRAWN	- TJA
PLOT SCALE	= 480,0000 ' / ft.
PLOT DATE	= 10/15/2021

REVISED	-
REVISED	-
REVISED	-
REVISED	-


STATE OF ILLINOIS
DEPARTMENT OF TRANSPORTATION

IL RTE 84 /US 20
WATER AND SEWER UTILITY DETAILS

SHEET 5 OF 36 SHEETS

F.A.P. RTE.	SECTION	COUNTY	TOTAL SHEETS	SHEET NO.
301	29R-1	JO DAVIESS	679	375
CONTRACT NO. 64880				
ILLINOIS FED. AID PROJECT				

FIRE HYDRANT AT STATION 1203+67, RT DETAIL

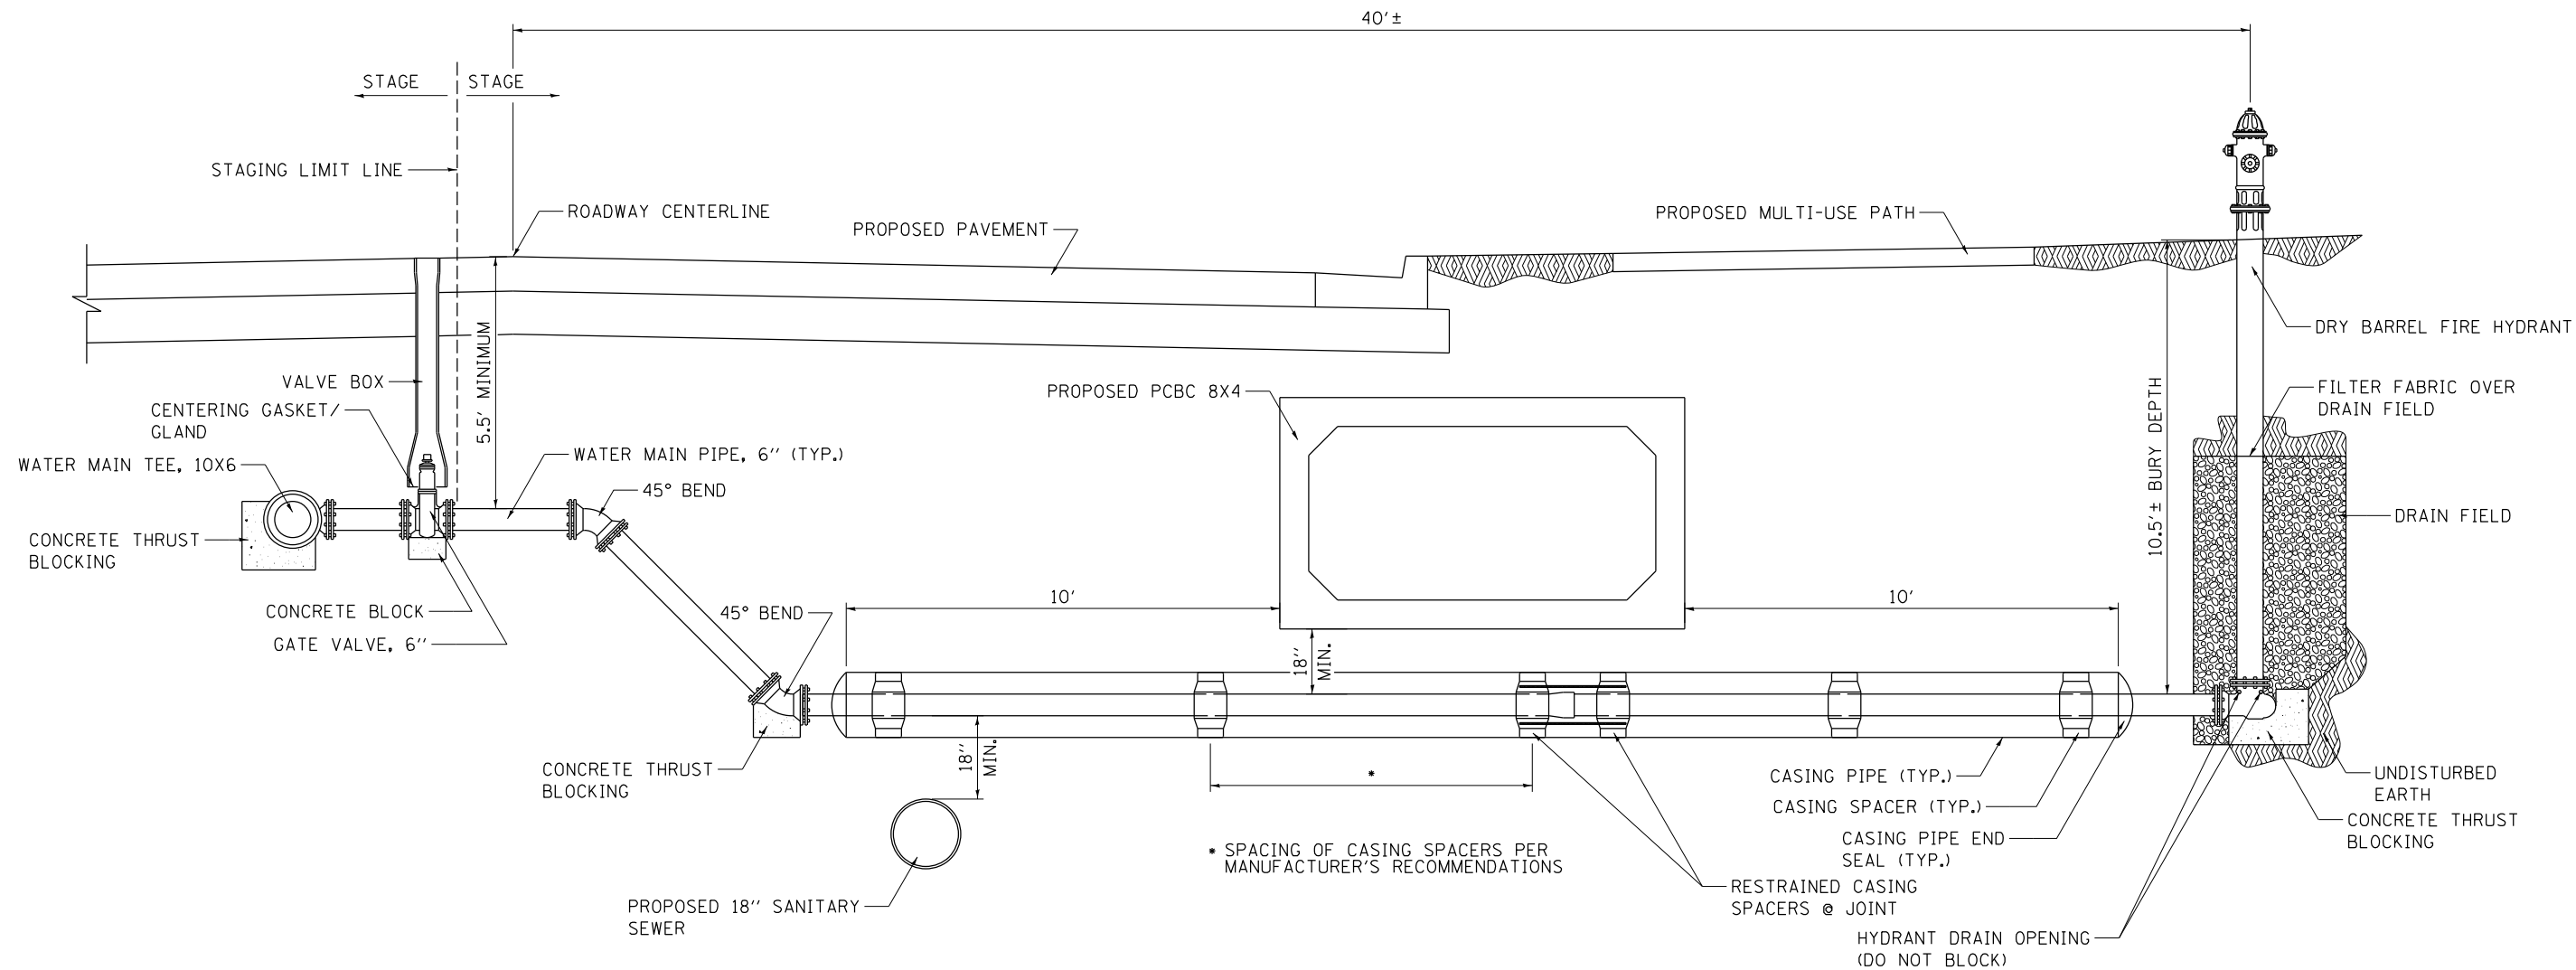

GENERAL NOTES

FIRE HYDRANT pay item shall include all necessary extension pieces and appurtenances to achieve the 10.5' bury depth of this fire hydrant as shown.

Fittings shown are for the Contractor's information. Any additional fittings shall be provided as required due to in-field conditions.

Refer to the WATER MAIN FITTING BLOCKING & RESTRAINT detail provided in the plans for additional water main blocking and restraint requirements for the vertical offset shown in this detail.

Due to the increased barrel length of the proposed hydrant, the hydrant drain field size shall be increased accordingly to allow for complete barrel draining upon shut off.

STAGED CONSTRUCTION NOTES

As part of the Stage 1 construction, the proposed hydrant, hydrant lead, casing pipe, casing spacers, and necessary fittings shall be constructed as shown to the Staging Limit Line. At the Staging Limit Line, the Contractor shall leave the hydrant lead as a plain end pipe and shall insert a removable plug. The hydrant shall be covered with a plastic bag for protection and to discourage any attempt at use until construction completion.

As part of the Stage 2 construction, the Contractor shall uncover the hydrant lead at the Staging Limit Line and shall remove the plug. The Contractor shall then install the hydrant isolation valve on the plain end of the hydrant lead and shall complete the connection to the main line water main. The hydrant isolation valve shall be closed until the water main has passed the requisite testing at which time the bag on the hydrant may be removed and the hydrant lead flushed.

MODEL: Default
FILE NAME: SUBPROJECTS\201\01\095D10_IDOT_RTE84US20DETAILS.dgn
DATE: 10/15/2021



WILLETTTS HOFMANN
ASSOCIATES INC.
ENGINEERING ARCHITECTURE LAND SURVEYING
809 EAST 2ND STREET, DIXON, IL 61021-0507
TEL: 815-894-9000 FAX: 815-894-9001

USER NAME	= mslick
DESIGNED	- AMF
DRAWN	- TJA
PLOT SCALE	= 480,0000' / ft.
PLOT DATE	= 10/15/2021

REVISED	-
REVISED	-
REVISED	-
REVISED	-


STATE OF ILLINOIS
DEPARTMENT OF TRANSPORTATION

IL RTE 84 /US 20
WATER AND SEWER UTILITY DETAILS

SHEET 6 OF 36 SHEETS

F.A.P. RTE.	SECTION	COUNTY	TOTAL SHEETS	SHEET NO.
301	29R-1	JO DAVIESS	679	376
CONTRACT NO. 64880				
ILLINOIS FED. AID PROJECT				


PRESSURE REDUCING VALVE VAULT DETAIL

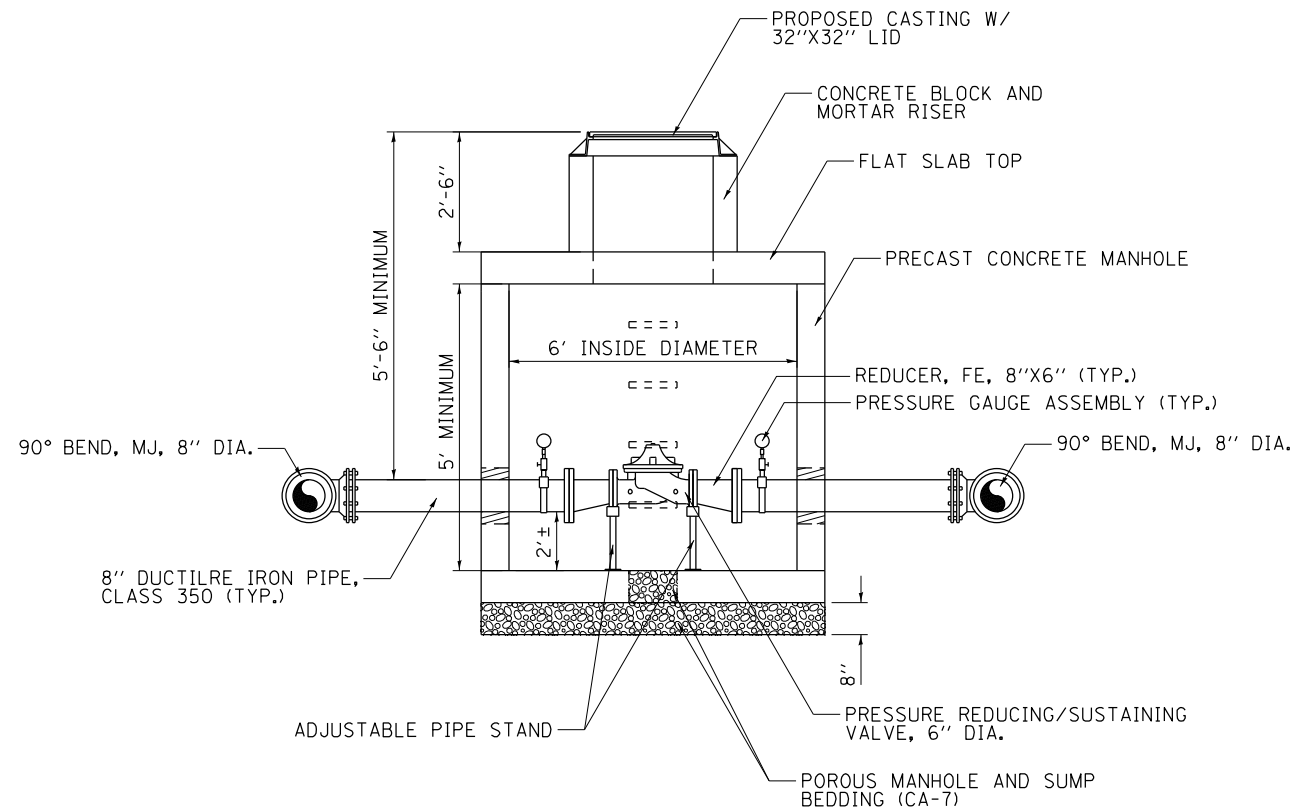

SECTION VIEW

GENERAL NOTES

- PRESSURE REDUCING VALVE VAULT pay item shall include all work shown to the limit identified on this detail. 8" water main connections upstream and downstream of vault shall be paid for with the WATER MAINS, 8" pay item.
- Fittings shown are for the Contractor's information. Any additional fittings shall be provided as required due to in-field conditions.
- Refer to the Special Provisions for additional product requirements for the items shown.
- Pressure gauge assembly shall consist of a tapping saddle with 3/4" FNPT connection, 3/4" brass nipple, 3/4" ball valve with tee-operator, 3/4" x 1/4" brass bushing, 1/4" brass nipple, 1/4" gauge snuffer, and pressure gauge. Refer to the Special Provisions for additional, specific product requirements.
- The vault isolation valves will not be opened until the installation of the pressure reducing/sustaining valve has been inspected and tested by a manufacturer certified technician. Valves will only be opened under the direct supervision of said technician, no exceptions. The City of Galena Water Department and Engineer shall be present during the testing and placing into service of the valve. The factory technician shall provide training on the operation and maintenance of the pressure reducing/sustaining valve at the time of certification.

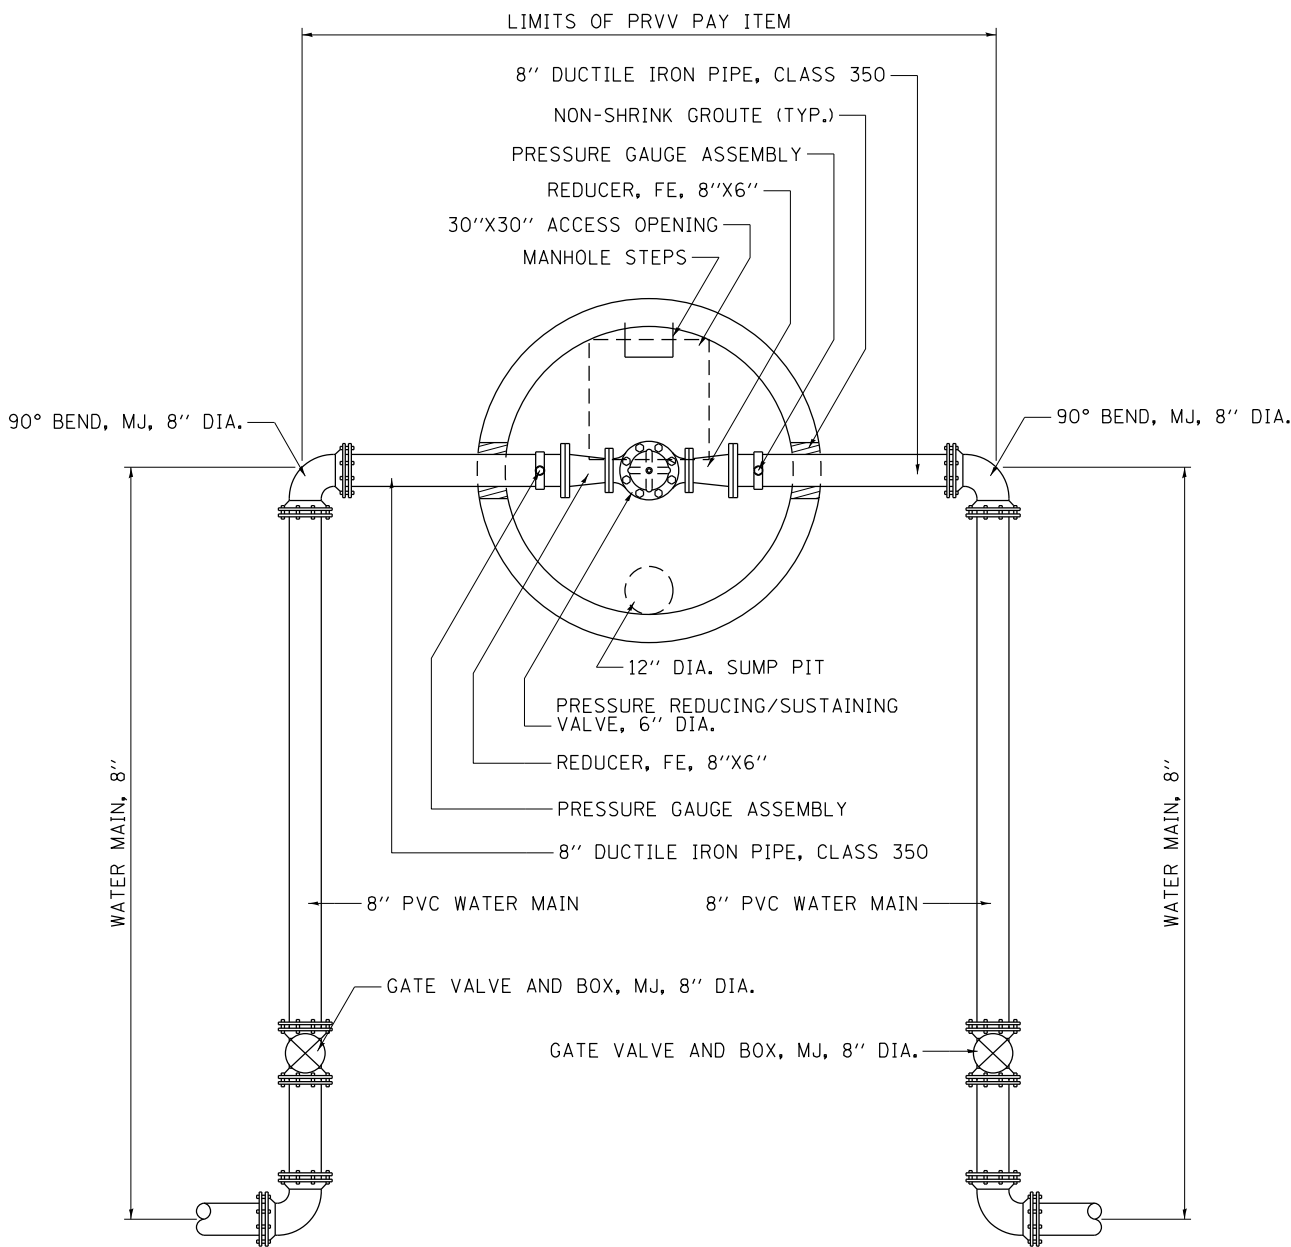

PLAN VIEW

MODEL: Default
FILE NAME: SURPROJECTS\201\01\095D10_IDOT_PTB151\plan29_Galena_ILS_20\DESIGN\TRANSDETAILS.dgn



WILLETT HOFMANN
ASSOCIATES INC.
ENGINEERING ARCHITECTURE LAND SURVEYING
80 EAST 2ND STREET, DIXON, IL 61021-0567
TEL: 815-934-9001 FAX: 815-934-9007

USER NAME = mslick	DESIGNED - AMF	REVISED -
	DRAWN - TJA	REVISED -
PLOT SCALE = 480,0000 ' / ft.	CHECKED - GFS	REVISED -
PLOT DATE = 10/15/2021	DATE - 5/22/20	REVISED -

STATE OF ILLINOIS
DEPARTMENT OF TRANSPORTATION

IL RTE 84 /US 20
WATER AND SEWER UTILITY DETAILS

SHEET 7 OF 36 SHEETS

F.A.P. RTE.	SECTION	COUNTY	TOTAL SHEETS	SHEET NO.
301	29R-1	JO DAVIESS	679	377
CONTRACT NO. 64880				
ILLINOIS FED. AID PROJECT				

VARIES

6" MIN
(TYP)

EXISTING PAVEMENT

VAR

5'

24"-66"
DIA


18"
(TYP)

TEMPORARY PAVEMENT

STORM SEWER




RIPRAP AT END SECTIONS

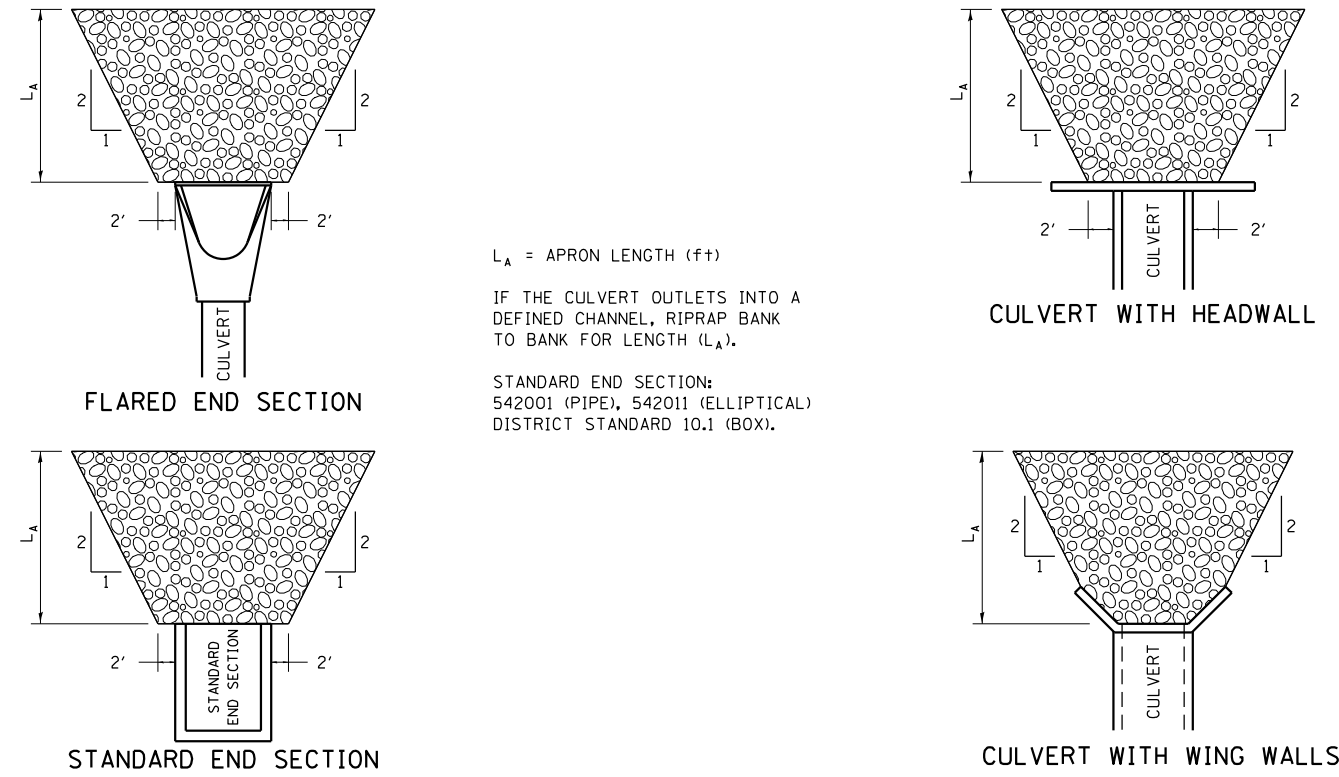

L_A = APRON LENGTH (ft)
IF THE CULVERT OUTLETS INTO A DEFINED CHANNEL, RIPRAP BANK TO BANK FOR LENGTH (L_A).
STANDARD END SECTION:
542001 (PIPE), 542011 (ELLIPTICAL)
DISTRICT STANDARD 10.1 (BOX).

RIPRAP AT END SECTIONS 19.4


PAVEMENT BREAKING DETAIL

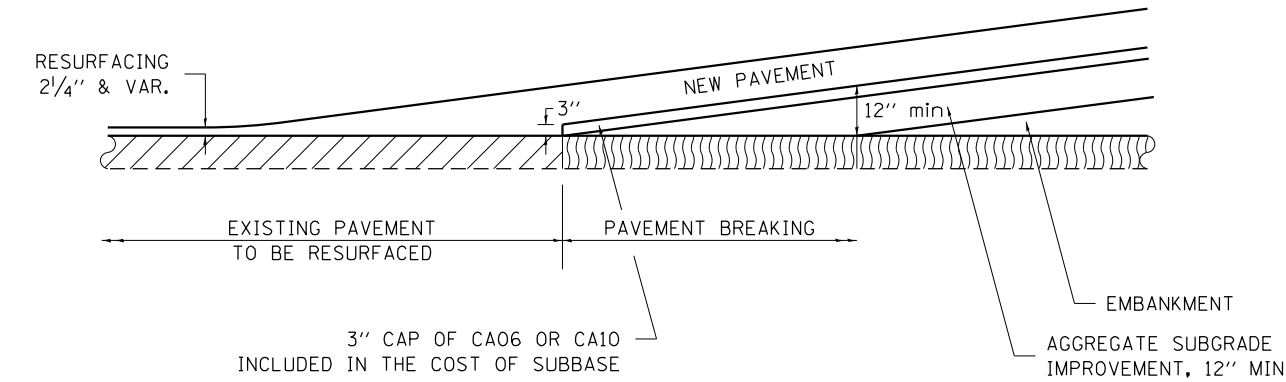

REVISED - 3-19-13

PAVEMENT BREAKING DETAIL 24.4

THRUST BLOCK DETAILS

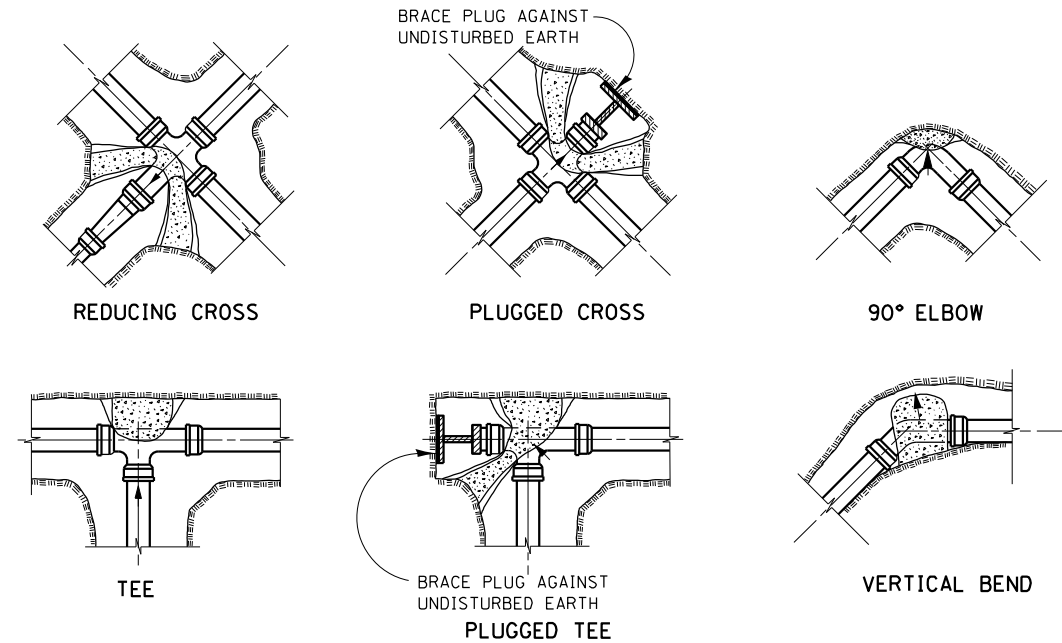


NOTES:
ALL BLOCKS TO BEAR AGAINST UNDISTURBED EARTH.
ARROWS INDICATE DIRECTION OF THRUST.
ALL BLOCKS TO BE CLASS SI CONCRETE.
ALL FITTINGS SHOWN IN PLAN EXCEPT VERTICAL BEND.

ALL DIMENSIONS ARE IN INCHES UNLESS OTHERWISE NOTED.

THRUST BLOCK DETAILS 34.4

SIDEWALK AND DRIVEWAY PAVEMENT PAY AREAS

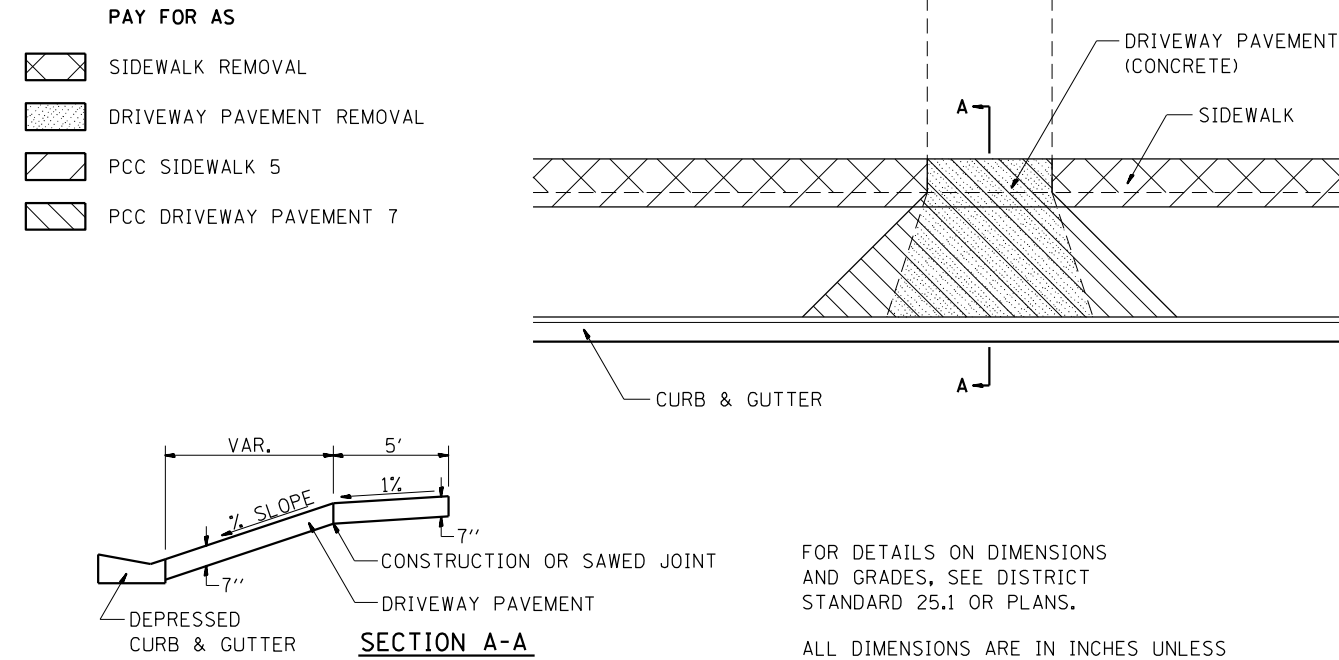

FOR DETAILS ON DIMENSIONS AND GRADES, SEE DISTRICT STANDARD 25.1 OR PLANS.

ALL DIMENSIONS ARE IN INCHES UNLESS OTHERWISE NOTED.

REVISED - 6-27-14
10-03-11

SIDEWALK AND DRIVEWAY PAVEMENT PAY AREAS 35.4

MODEL: Default
FILE NAME: S:\PROJECTS\2010\095D10_IDOT_PTB15\Drawings\29_Gallena_US_20\DESIGN\TRANSDETAILS.dgn
DATE: 10/15/2021



USER NAME	= mslick
DESIGNED	- AMF
DRAWN	- TJA
CHECKED	- GFS
DATE	- 5/22/20

REVISED	-
REVISED	-
REVISED	-
REVISED	-


STATE OF ILLINOIS
DEPARTMENT OF TRANSPORTATION

IL RTE 84 / US 20
REGION 2 / DISTRICT 2 STANDARDS

SHEET 9 OF 36 SHEETS

F.A.P. RTE.	SECTION	COUNTY	TOTAL SHEETS	SHEET NO.
301	29R-1	JO DAVIESS	679	379
CONTRACT NO. 64880				
ILLINOIS FED. AID PROJECT				

CONCRETE GUTTER, TYPE A (SPECIAL)

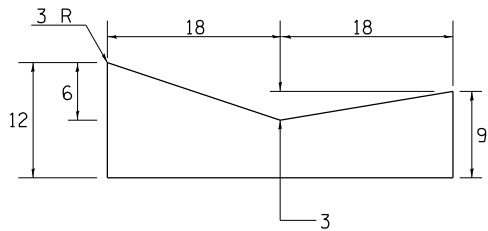

NOTES:


THIS WORK SHALL BE DONE IN ACCORDANCE WITH THIS DETAIL AND STANDARD 606101
THIS WORK SHALL BE PAID FOR AT THE CONTRACT UNIT PRICE PER FOOT FOR
CONCRETE GUTTER, TYPE A (SPECIAL).

ALL DIMENSIONS ARE IN INCHES UNLESS
OTHERWISE NOTED.

REVISED - 10-03-11

CONCRETE GUTTER, TYPE A (SPECIAL) 36.4

TYPICAL BENCHING
ON EXISTING EMBANKMENT

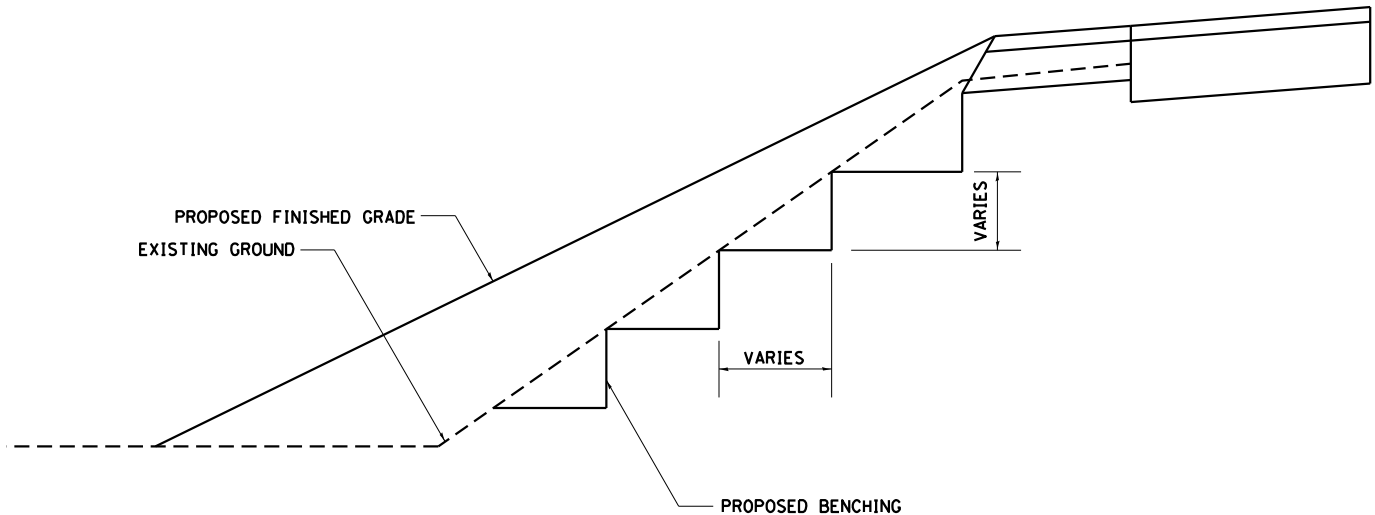

REVISED - 2-22-06

TYPICAL BENCHING ON EXISTING EMBANKMENT 50.4

Model: Default
File Name: S:\PROJECTS\2010\095D10_IDOT_PT1515\Item29_Gallus_US_20\DESIGN\TRANS\DETAILS.dgn
10/15/2021 10:03:11 AM



WILLETT HOFMANN
ASSOCIATES, INC.
ENGINEERING ARCHITECTURE LAND SURVEYING
809 EAST 2ND STREET, DIXON, IL 61021-0567
TEL: 815-849-9001 FAX: 815-849-9001

USER NAME	= mslick
PLOT SCALE	= 480,0000 ' / ft.
PLOT DATE	= 10/15/2021

DESIGNED -	AMF
DRAWN -	TJA
CHECKED -	GFS
DATE -	5/22/20

REVISED -	
REVISED -	
REVISED -	
REVISED -	


STATE OF ILLINOIS
DEPARTMENT OF TRANSPORTATION

IL RTE 84 / US 20
REGION 2 / DISTRICT 2 STANDARDS

SHEET 10 OF 36 SHEETS


F.A.P. RTE.	SECTION	COUNTY	TOTAL SHEETS	SHEET NO.
301	29R-1	JO DAVIESS	679	380
CONTRACT NO. 64880				
ILLINOIS FED. AID PROJECT				

DETAIL OF CONCRETE STEPS

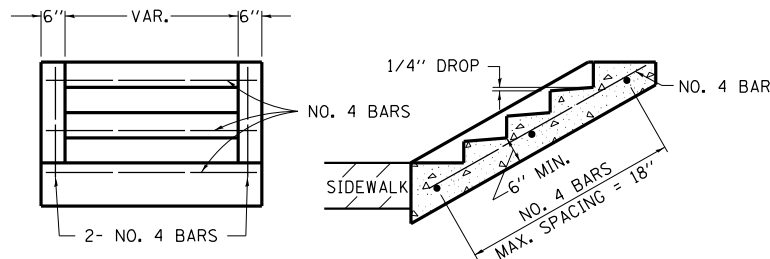

END ELEVATION

SECTION A-A

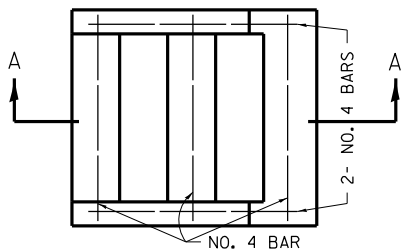

PLAN

SLOPE	TREAD	RISER
1:2	12"	6"
1:3	15"	5"
1:4	17"	4 1/4"

WHERE SLOPES FALL BETWEEN THOSE SHOWN IN THE TABLE ABOVE, THE STAIR RAIL SHOULD FIT THE SLOPE AND THE TREAD IN INCHES x THE RISER IN INCHES SHOULD BE BETWEEN 72 AND 78.

EXAMPLE:

FOR A 1:4 SLOPE USE y = RISER HEIGHT $4y^2 = 75"$. SOLVING $y^2 = \frac{75}{4}$, y = 4.3" (USE 4 1/4" FOR CONVENIENCE.) TREAD WOULD THEN BE 4 1/4" x 4 = 17"

COST OF REINFORCEMENT BARS SHALL BE PAID FOR AT THE CONTRACT UNIT PRICE PER LBS FOR REINFORCEMENT BARS.


CLASS SI CONCRETE SHALL BE USED THROUGHTOUT, WHICH SHALL BE PAID FOR AT THE CONTRACT UNIT PRICE PER CUBIC YARD FOR CONCRETE STEPS

ALL DIMENSIONS ARE IN INCHES UNLESS OTHERWISE NOTED.

DETAIL OF CONCRETE STEPS

71.4

INLETS, SPECIAL, NO. 3

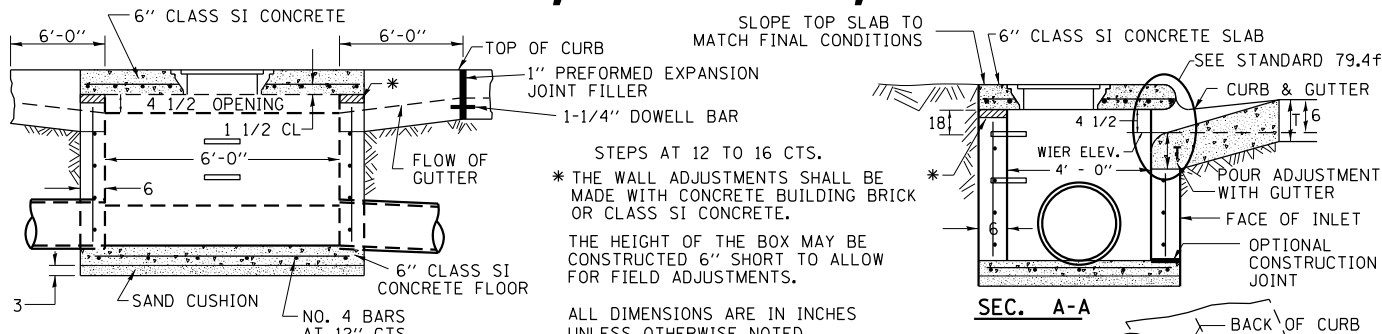

FRONT VIEW

SEC. A-A

TOP VIEW


SEE STANDARD 602701 FOR DETAILS OF STEPS. 1" PREFORMED EXPANSION JOINTS AS SHOWN SHALL BE PROVIDED ON EACH SIDE OF INLET.

CLASS SI CONCRETE OR PRECAST CONCRETE SHALL BE USED THROUGHOUT. THE SIDE WALLS MAY BE BUILT AS PRECAST SEGMENTAL SECTIONS. REINFORCEMENT FOR INLETS, SPECIAL, NO. 3 SHALL BE ACCORDING TO DISTRICT STANDARD 79.4g

NOTES

STEPS SHALL BE OMITTED WHEN DEPTH OF INLET IS LESS THAN 5 FOOT. THE INLET SHALL BE CAST IN PLACE OR PRECAST. EXCEPT AS NOTED HEREON INLETS, SPECIAL, NO. 3 SHALL BE CONSTRUCTED IN ACCORDANCE WITH SECTION 602 OF THE STANDARD SPECIFICATIONS. THE CONTRACT UNIT PRICE EACH FOR INLET SPECIAL NO. 3 SHALL INCLUDE THE COST OF FURNISHING AND INSTALLING THE FRAME, LID, REINFORCEMENT BARS, FLOOR AND TOP SLABS, CAST IRON STEPS (IF USED). THE CURB AND GUTTER WILL BE PAID FOR SEPARATELY AND WILL BE MEASURED THROUGH THE INLET. THE CURB AND GUTTER ADJACENT TO AND 6 FOOT ON EITHER SIDE OF THE INLET SHALL BE CONSTRUCTED AS SHOWN WITH NO ADDITIONAL COMPENSATION FOR THE TRANSITION. ALL PIPE UNDERDRAIN CONNECTIONS WHEN SPECIFIED SHALL BE DONE IN ACCORDANCE WITH ART. 601 OF THE STANDARD SPECIFICATIONS. THIS WORK WILL BE PAID FOR AT THE CONTRACT UNIT PRICE PER (FOOT) FOR PIPE UNDERDRAINS, TYPE 2 OR PIPE UNDERDRAINS (SPECIAL) OF THE DIAMETER SPECIFIED WHICH PRICE SHALL INCLUDE THE CA7 OR CA16 AND THE CONNECTION TO THE INLET.

LIGHT WEIGHT MANHOLE CASTING

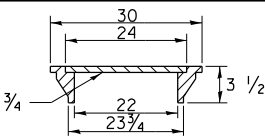

TOTAL WEIGHT 160 LBS.


REVISED - 1-05-16
REVISED - 8-27-13
REVISED - 10-03-11

** WHEN INLET IS CONSTRUCTED IN RETURN, THE TOP OF SLAB SHALL CONFORM TO THE RADIUS OF THE RETURN.

INLETS, SPECIAL, NO. 3

79.4

INLETS, SPECIAL, NO. 5

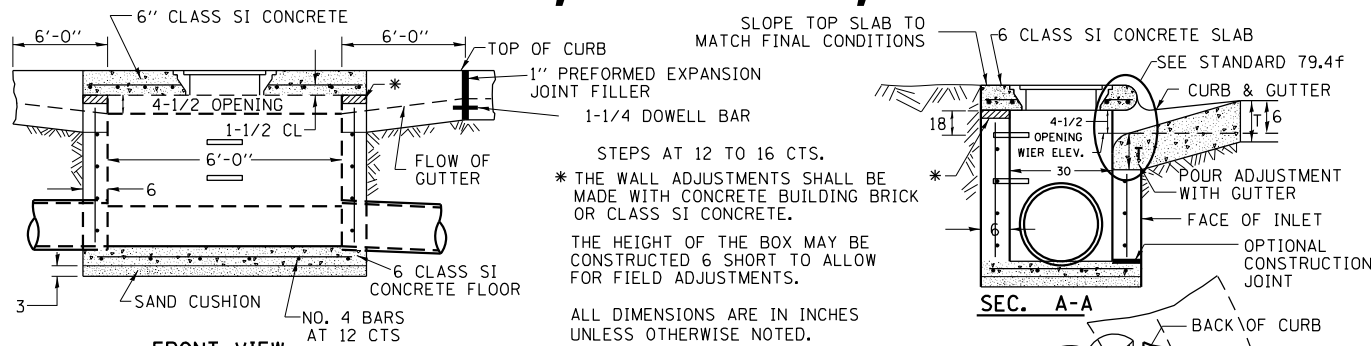

FRONT VIEW

SEC. A-A

SEC. A-A


TOP VIEW

SEE STANDARD 602701 FOR DETAILS OF STEPS. 1" PREFORMED EXPANSION JOINTS AS SHOWN SHALL BE PROVIDED ON EACH SIDE OF INLET. CLASS SI CONCRETE OR PRECAST CONCRETE SHALL BE USED THROUGHOUT. THE SIDE WALLS MAY BE BUILT AS PRECAST SEGMENTAL SECTIONS. REINFORCEMENT FOR INLETS, SPECIAL, NO. 5 SHALL BE ACCORDING TO DISTRICT STANDARD 79.4g

NOTES

STEPS SHALL BE OMITTED WHEN DEPTH OF INLET IS LESS THAN 5 FOOT. THE INLET SHALL BE CAST IN PLACE OR PRECAST. EXCEPT AS NOTED HEREON INLETS, SPECIAL, NO. 5 SHALL BE CONSTRUCTED IN ACCORDANCE WITH SECTION 602 OF THE STANDARD SPECIFICATIONS. THE CONTRACT UNIT PRICE EACH FOR INLET SPECIAL NO. 5 SHALL INCLUDE THE COST OF FURNISHING AND INSTALLING THE FRAME, LID, REINFORCEMENT BARS, FLOOR AND TOP SLABS, CAST IRON STEPS (IF USED). THE CURB AND GUTTER WILL BE PAID FOR SEPARATELY AND WILL BE MEASURED THROUGH THE INLET. THE CURB AND GUTTER ADJACENT TO AND 6 FOOT ON EITHER SIDE OF THE INLET SHALL BE CONSTRUCTED AS SHOWN WITH NO ADDITIONAL COMPENSATION FOR THE TRANSITION. ALL PIPE UNDERDRAIN CONNECTIONS WHEN SPECIFIED SHALL BE DONE IN ACCORDANCE WITH ART. 601 OF THE STANDARD SPECIFICATIONS. THIS WORK WILL BE PAID FOR AT THE CONTRACT UNIT PRICE PER (FOOT) FOR PIPE UNDERDRAINS, TYPE 2 OR PIPE UNDERDRAINS (SPECIAL) OF THE DIAMETER SPECIFIED WHICH PRICE SHALL INCLUDE THE CA7 OR CA16 AND THE CONNECTION TO THE INLET.

LIGHT WEIGHT MANHOLE CASTING

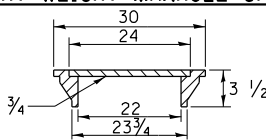


TOTAL WEIGHT 160 LBS.

REVISED - 1-05-16
REVISED - 8-27-13
REVISED - 10-04-11

INLETS, SPECIAL, NO. 5

79.4b

INLETS, SPECIAL, NO. 7

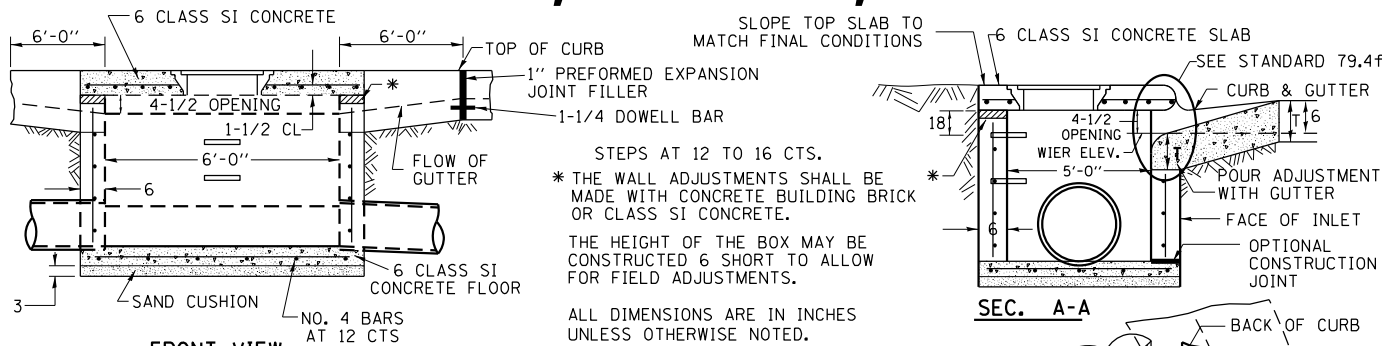

FRONT VIEW

SEC. A-A


TOP VIEW

SEE STANDARD 602701 FOR DETAILS OF STEPS. 1" PREFORMED EXPANSION JOINTS AS SHOWN SHALL BE PROVIDED ON EACH SIDE OF INLET. CLASS SI CONCRETE OR PRECAST CONCRETE SHALL BE USED THROUGHOUT. THE SIDE WALLS MAY BE BUILT AS PRECAST SEGMENTAL SECTIONS. REINFORCEMENT FOR INLETS, SPECIAL, NO. 7 SHALL BE ACCORDING TO DISTRICT STANDARD 79.4h

NOTES

STEPS SHALL BE OMITTED WHEN DEPTH OF INLET IS LESS THAN 5 FOOT. THE INLET SHALL BE CAST IN PLACE OR PRECAST. EXCEPT AS NOTED HEREON INLETS, SPECIAL, NO. 7 SHALL BE CONSTRUCTED IN ACCORDANCE WITH SECTION 602 OF THE STANDARD SPECIFICATIONS. THE CONTRACT UNIT PRICE EACH FOR INLET SPECIAL NO. 7 SHALL INCLUDE THE COST OF FURNISHING AND INSTALLING THE FRAME, LID, REINFORCEMENT BARS, FLOOR AND TOP SLABS, CAST IRON STEPS (IF USED). THE CURB AND GUTTER WILL BE PAID FOR SEPARATELY AND WILL BE MEASURED THROUGH THE INLET. THE CURB AND GUTTER ADJACENT TO AND 6 FOOT ON EITHER SIDE OF THE INLET SHALL BE CONSTRUCTED AS SHOWN WITH NO ADDITIONAL COMPENSATION FOR THE TRANSITION. ALL PIPE UNDERDRAIN CONNECTIONS WHEN SPECIFIED SHALL BE DONE IN ACCORDANCE WITH ART. 601 OF THE STANDARD SPECIFICATIONS. THIS WORK WILL BE PAID FOR AT THE CONTRACT UNIT PRICE PER (FOOT) FOR PIPE UNDERDRAINS, TYPE 2 OR PIPE UNDERDRAINS (SPECIAL) OF THE DIAMETER SPECIFIED WHICH PRICE SHALL INCLUDE THE CA7 OR CA16 AND THE CONNECTION TO THE INLET.

LIGHT WEIGHT MANHOLE CASTING

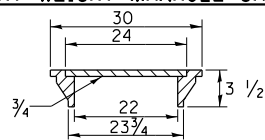

TOTAL WEIGHT 160 LBS.

REVISED - 1-05-16
REVISED - 8-27-12
REVISED - 10-05-11

** WHEN INLET IS CONSTRUCTED IN RETURN, THE TOP OF SLAB SHALL CONFORM TO THE RADIUS OF THE RETURN.

INLETS, SPECIAL, NO. 7

79.4d

MODEL: Defaul
FILE NAME: SUPPROJECTS\01\095D10_IDOT_RTE84\25\mnt39_Galena_US_20\DESIGN\TRANSDETAILS.dgn



USER NAME	= mslick
DESIGNED	- AMF
DRAWN	- TJA
PLOT SCALE	= 480,0000 ' / ft.
PLOT DATE	= 10/15/2021

REVISED	-
REVISED	-
REVISED	-
REVISED	-


STATE OF ILLINOIS
DEPARTMENT OF TRANSPORTATION

IL RTE 84 / US 20
REGION 2 / DISTRICT 2 STANDARDS

SHEET 11 OF 36 SHEETS

F.A.P. RTE.	SECTION	COUNTY	TOTAL SHEETS	SHEET NO.
301	29R-1	JO DAVIESS	679	381
CONTRACT NO. 64880				
ILLINOIS FED. AID PROJECT				


NOSE TYPE FOR INLET TOP SLAB

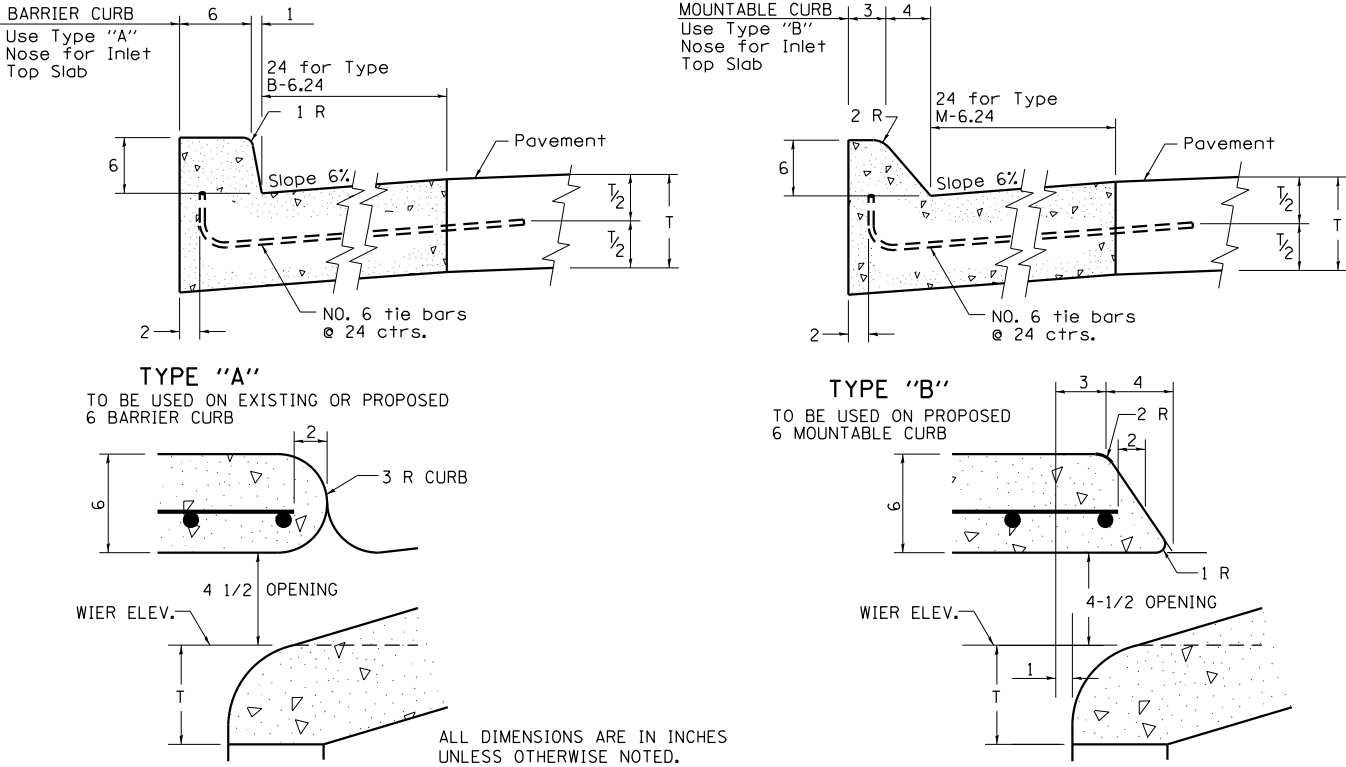

REVISED - 4-14-15
10-05-11

NOSE TYPE FOR INLET TOP SLAB 79.4f


INLETS, SPECIAL, NO. 3, 4, 5, 6 REINFORCEMENT DETAIL

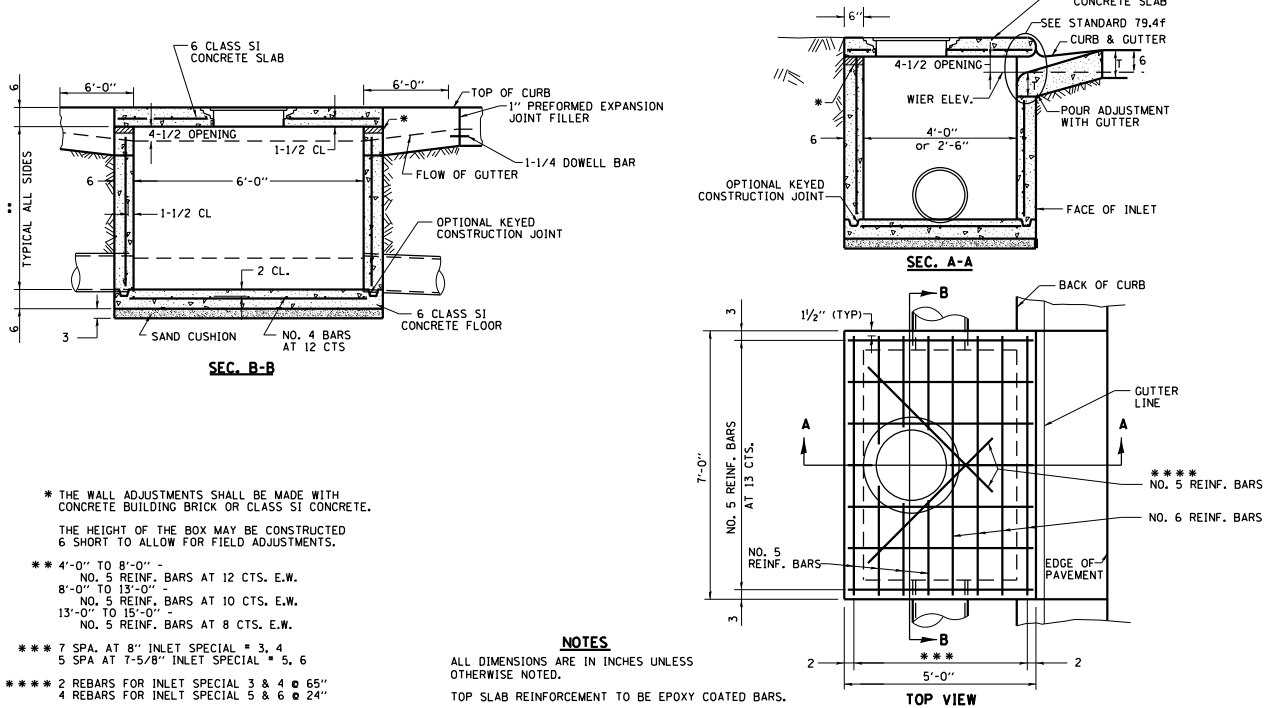

REVISED - 4-13-16
REVISED - 8-27-13
REVISED - 10-05-11

INLETS, SPECIAL, NO. 3, 4, 5, 6 REINFORCEMENT DETAIL 79.4g

DRAIN FOR AGGREGATE BASES IN URBAN AREAS

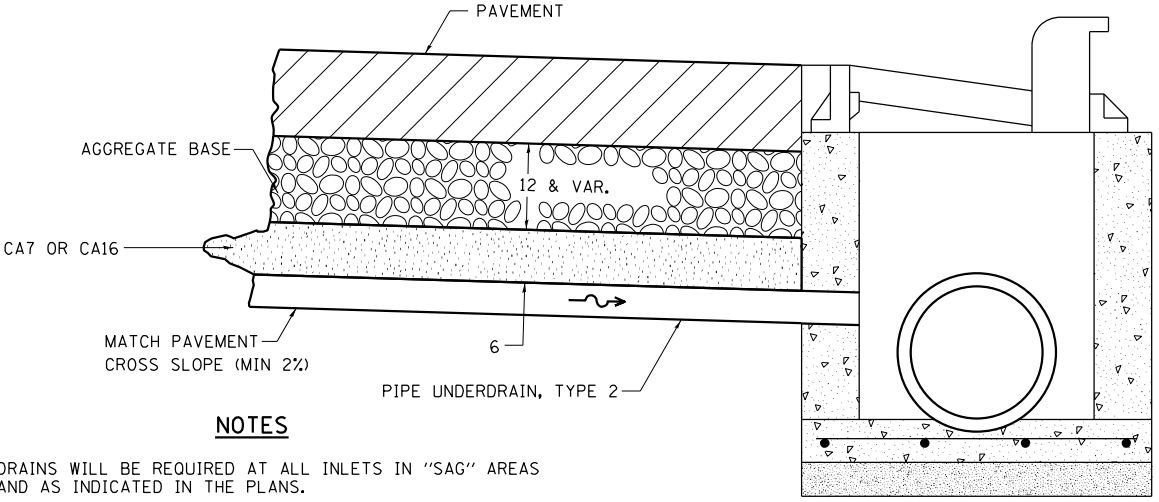

NOTES

DRAINS WILL BE REQUIRED AT ALL INLETS IN "SAG" AREAS AND AS INDICATED IN THE PLANS.

THIS WORK SHALL BE COMPLETED ACCORDING TO SECTION 601 OF THE STANDARD SPECIFICATIONS.


THIS WORK WILL BE PAID FOR AT THE CONTRACT UNIT PRICE PER FOOT FOR PIPE UNDERDRAINS, TYPE 2 OF THE DIAMETER SPECIFIED WHICH PRICE SHALL INCLUDE THE CA7 OR CA16 AND THE CONNECTION TO THE INLET.

ALL DIMENSIONS ARE IN INCHES UNLESS OTHERWISE NOTED.

REVISED - 1-05-16
REVISED - 10-05-11

DRAIN FOR AGGREGATE BASES IN URBAN AREAS 88.4

VANE DRAIN

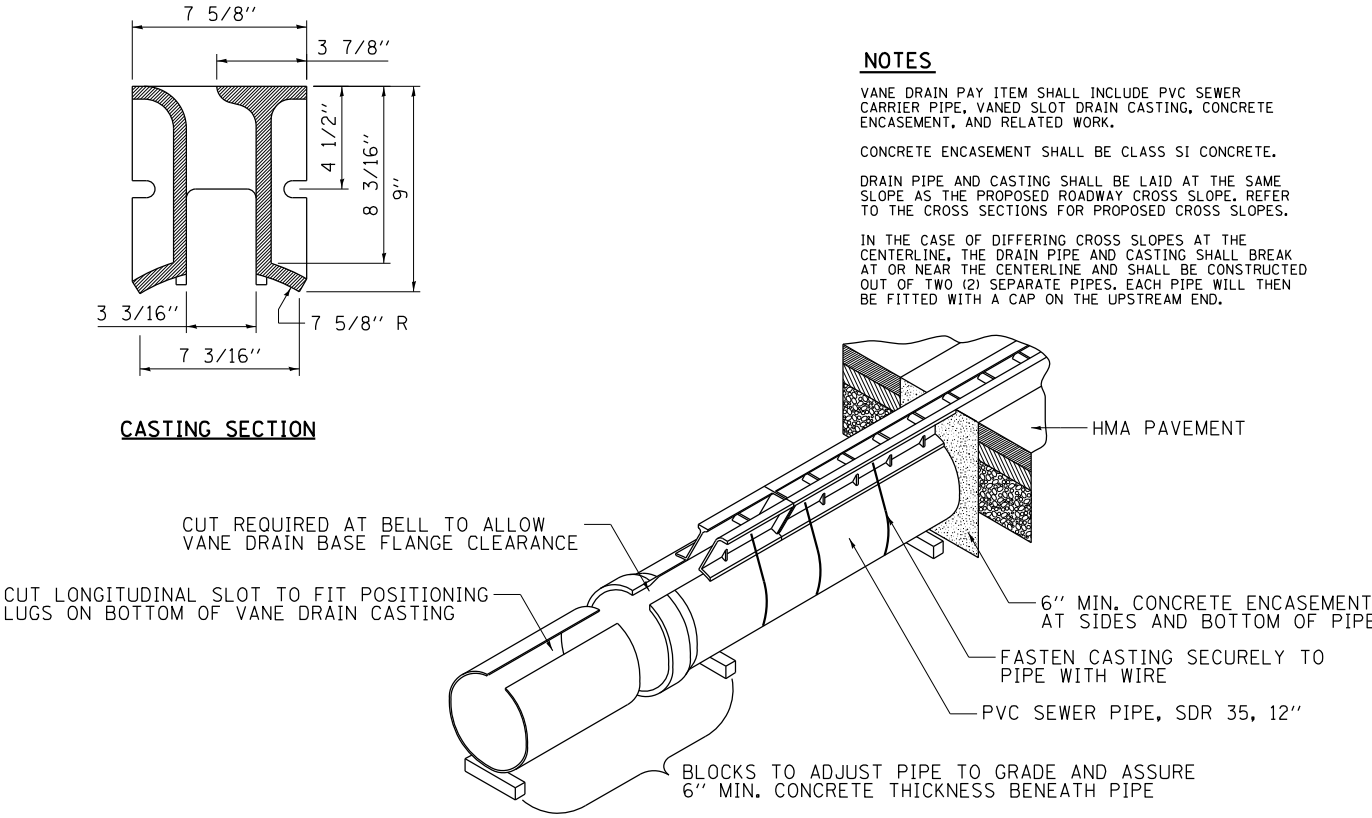

MODEL: Default
FILE NAME: SUPPROJETS20101095D10_IDOT-RTB151510m29_Gallena_US_200DESIGNTRANSDETAILS.dgn



USER NAME = mslick	DESIGNED - AMF	REVISED -
	DRAWN - TJA	REVISED -
PLOT SCALE = 480,0000' / ft.	CHECKED - GFS	REVISED -
PLOT DATE = 10/15/2021	DATE - 5/22/20	REVISED -


STATE OF ILLINOIS
DEPARTMENT OF TRANSPORTATION

IL RTE 84 / US 20
REGION 2 / DISTRICT 2 STANDARDS

SHEET 12 OF 36 SHEETS

F.A.P. RTE.	SECTION	COUNTY	TOTAL SHEETS	SHEET NO.
301	29R-1	JO DAVIESS	679	382
CONTRACT NO. 64880				
ILLINOIS FED. AID PROJECT				


FRAME AND GRATE
FOR INLETS, SPECIAL

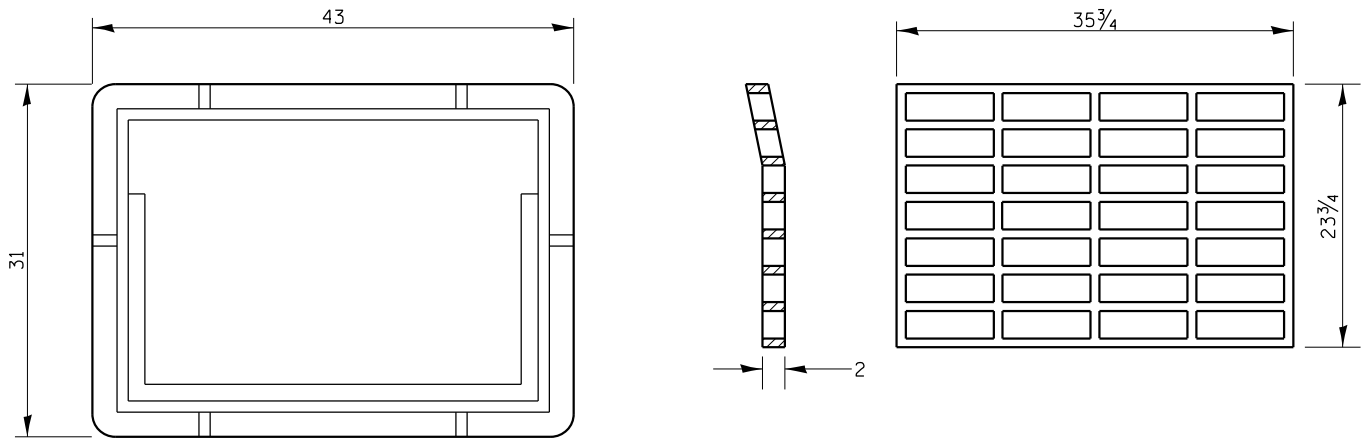

PLAN OF FRAME

PLAN OF GRATE *

* THIS GRATE TO BE USED WITHOUT CURB BOX WHEN INLET IS IN DRIVEWAY.

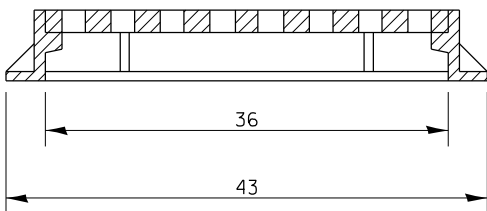


ALL DIMENSIONS ARE IN INCHES UNLESS OTHERWISE NOTED.

R-3290-A OR EQUIVALENT
APPROXIMATE WEIGHT OF CAST IRON FRAME & GRATE - 530 LBS.

REVISED - 4-14-15
REVISED - 6-27-14
REVISED - 10-14-11

FRAME AND GRATE FOR INLETS, SPECIAL 13.2d

STANDARD INLET FOR
CURB & GUTTER

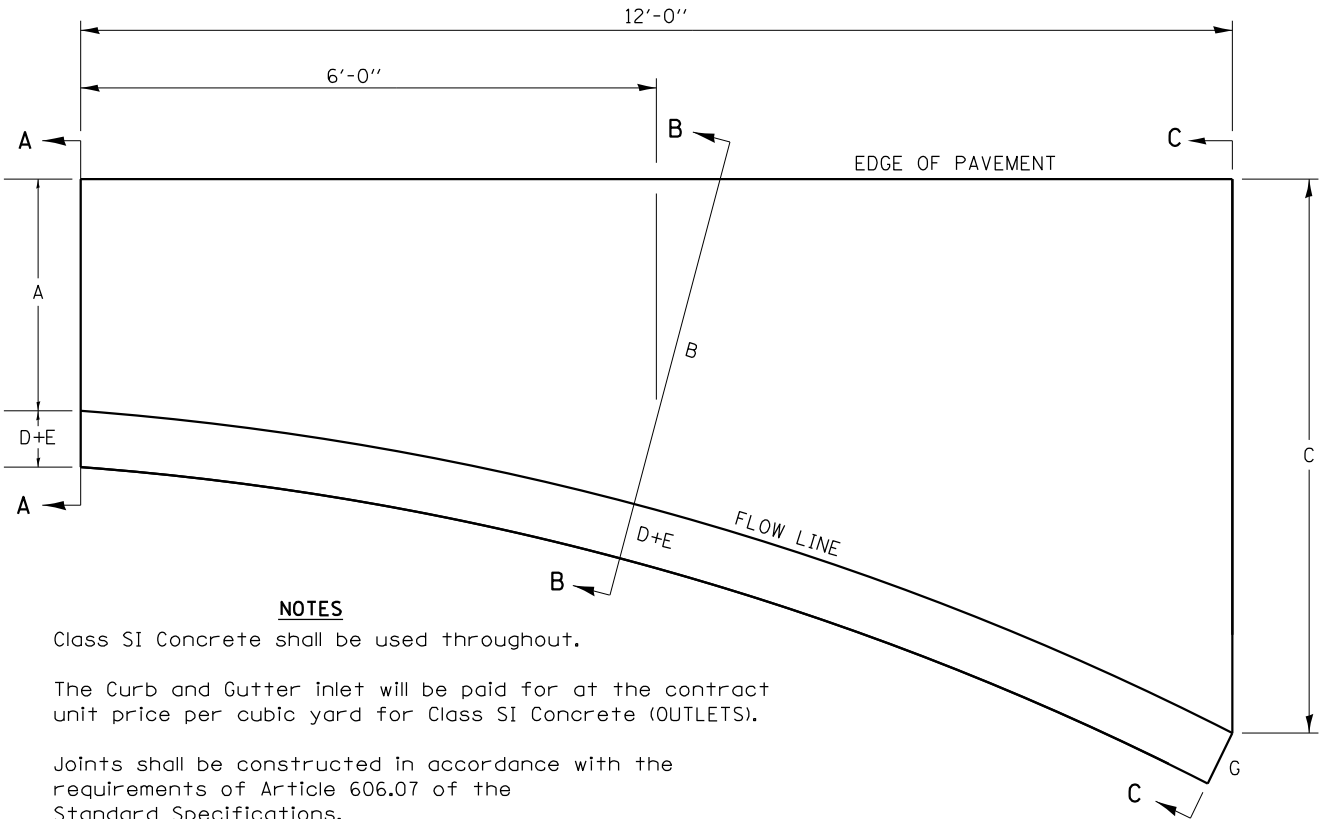

NOTES


Class SI Concrete shall be used throughout.

The Curb and Gutter inlet will be paid for at the contract unit price per cubic yard for Class SI Concrete (OUTLETS).


Joints shall be constructed in accordance with the requirements of Article 606.07 of the Standard Specifications.

When curb and gutter is constructed adjacent to flexible pavement, a 1" expansion joint shall be installed at construction joints.

All dimensions are in inches unless otherwise noted.

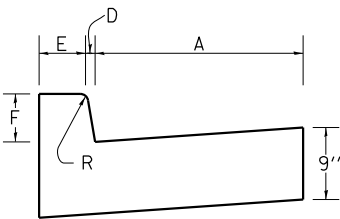


SECTION A-A

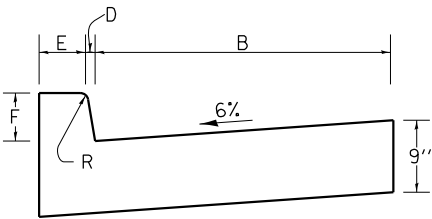

SECTION B-B

REVISED - 11-12-14
REVISED - 8-27-13
REVISED - 10-10-06

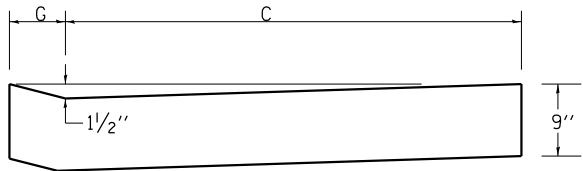

SECTION C-C

TYPE OF CURB & GUTTER	TABLE OF DIMENSIONS								CONCRETE QUANTITY A-A TO C-C (CU YDS)
	A	B	C	D	E	F	G	R	
B-6.06	6	15	4'	1	6	6	7	1	0.87
B-6.12	12	18.25	4'	1	6	6	7	1	0.95
B-6.18	18	27.25	4' 9"	1	6	6	7	1	1.18
B-6.24	24	32.4	4' 9"	1	6	6	7	1	1.30
M-4.06	6	17.8	3' 9"	4	3	4	7	3	0.75
M-4.12	12	18.25	4'	4	3	4	7	3	0.91
M-4.18	18	27.25	4' 9"	4	3	4	7	3	1.14
M-4.24	24	32.4	4' 9"	4	3	4	7	3	1.25
M-6.06	6	17.8	3' 9"	6	2	6	8	3	0.86
M-6.12	12	18.25	4'	6	2	6	8	2	0.96
M-6.18	18	27.25	4' 9"	6	2	6	8	2	1.20
M-6.24	24	32.4	4' 9"	6	2	6	8	2	1.30

STANDARD INLET FOR CURB & GUTTER

21.2

MODEL: Default
FILE NAME: S:\PROJECTS\2010\095D\10_IDOT_PTB15\Item29_Gallena_US_200DESIGNTRANSDETAILS.dgn
DATE: 10/15/2021



USER NAME = mslick	DESIGNED - AMF	REVISED -
DRAWN - TJA	REVISED -	
PLOT SCALE = 480,0000 ' / ft.	CHECKED - GFS	REVISED -
PLOT DATE = 10/15/2021	DATE - 5/22/20	REVISED -


STATE OF ILLINOIS
DEPARTMENT OF TRANSPORTATION

IL RTE 84 / US 20
REGION 2 / DISTRICT 2 STANDARDS

SHEET 14 OF 36 SHEETS

F.A.P. RTE.	SECTION	COUNTY	TOTAL SHEETS	SHEET NO.
301	29R-1	JO DAVIESS	679	384
CONTRACT NO. 64880				
ILLINOIS FED. AID PROJECT				

UNDERDRAIN FOR ACROSS ROAD (AR) CULVERTS

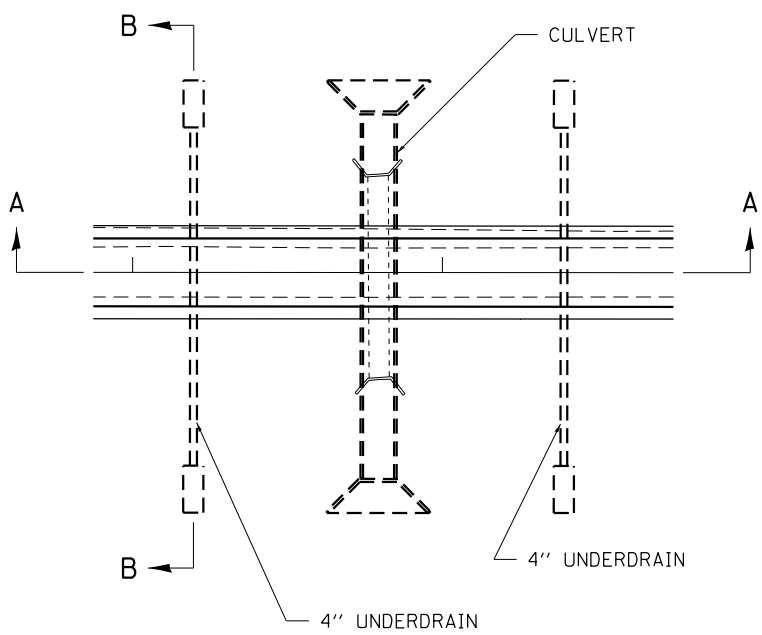

NOTES:

IN SAG CONDITIONS INSTALL PIPE UNDERDRAINS ON BOTH SIDES OF CULVERT.

ON HIGHWAY GRADES GREATER THAN 2% INSTALL PIPE UNDERDRAINS ON THE HIGH SIDE OF THE CULVERT.


THIS WORK SHALL BE COMPLETED ACCORDING TO SECTION 601 OF THE STANDARD SPECIFICATION.

THE UNDERDRAIN SHALL EXTEND UNTIL INTERSECTING WITH THE SIDE SLOPES. THE PIPES SHALL DRAIN INTO CONCRETE HEADWALLS. (SEE ARTICLE 601.05 OF THE STANDARD SPECIFICATIONS AND HIGHWAY STANDARDS 601101).

THE UNDERDRAIN SHALL BE A MINIMUM OF 12" BELOW THE EXISTING PAVEMENT.

THE TRENCH FOR THE UNDERDRAIN SHALL BE BACKFILLED WITH CA11 OR CA16.


THE TRENCH SHALL BE WRAPPED USING A FABRIC ENVELOPE MEETING THE REQUIREMENTS OF ARTICLE 1080.05 OF THE STANDARD SPECIFICATIONS. FABRIC ENCASING THE PIPE SHALL BE ELIMINATED.

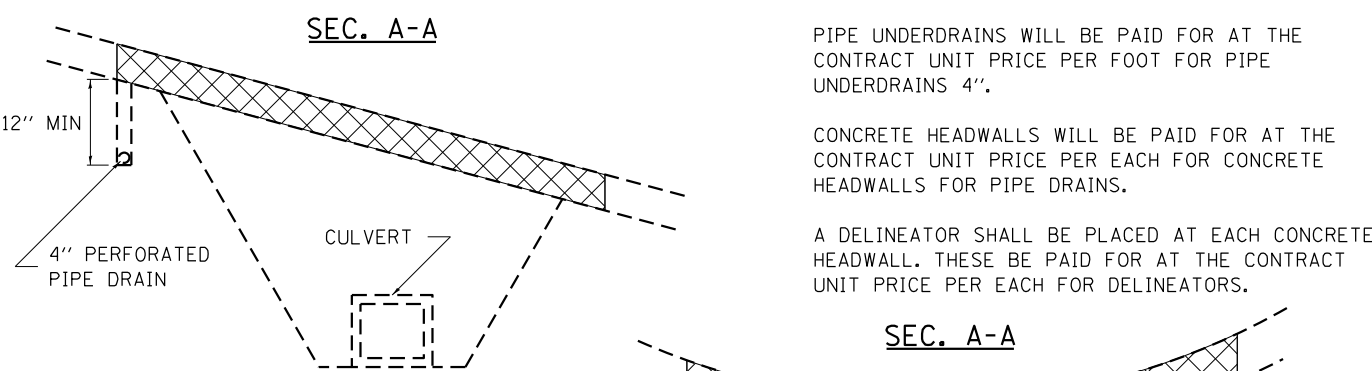

PIPE UNDERDRAINS WILL BE PAID FOR AT THE CONTRACT UNIT PRICE PER FOOT FOR PIPE UNDERDRAINS 4".

CONCRETE HEADWALLS WILL BE PAID FOR AT THE CONTRACT UNIT PRICE PER EACH FOR CONCRETE HEADWALLS FOR PIPE DRAINS.

A DELINEATOR SHALL BE PLACED AT EACH CONCRETE HEADWALL. THESE BE PAID FOR AT THE CONTRACT UNIT PRICE PER EACH FOR DELINEATORS.

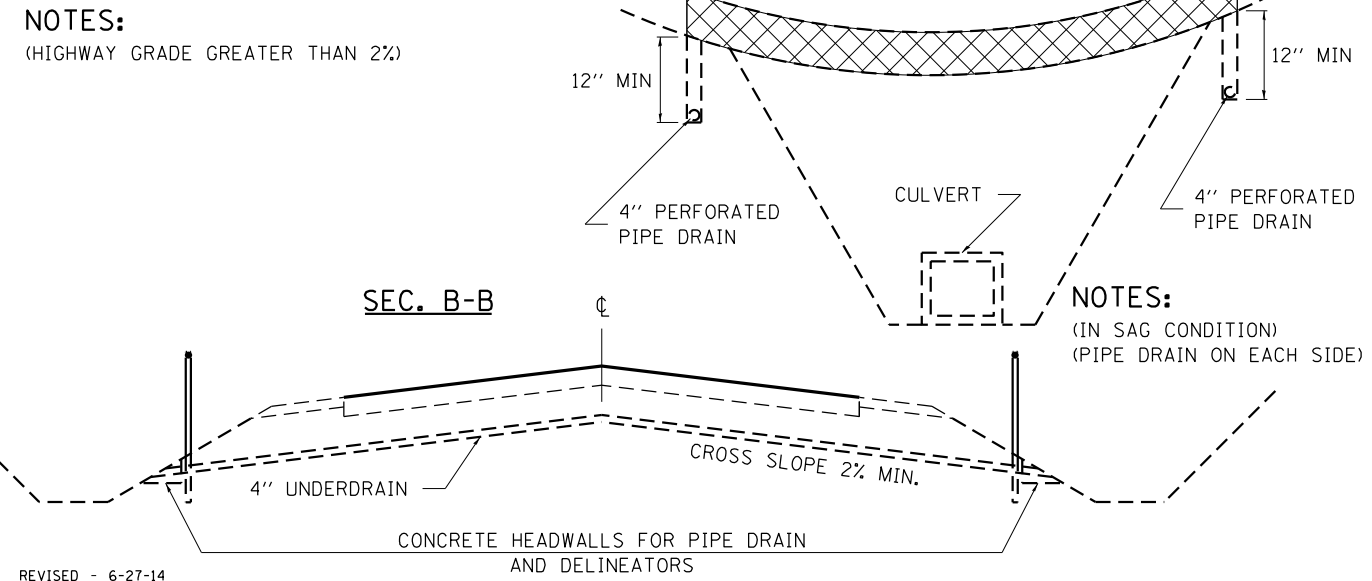


NOTES:

(IN SAG CONDITION)
(PIPE DRAIN ON EACH SIDE)

UNDERDRAIN FOR ACROSS ROAD (AR) CULVERTS

37.2

RESERVED PARKING SIGN DETAIL

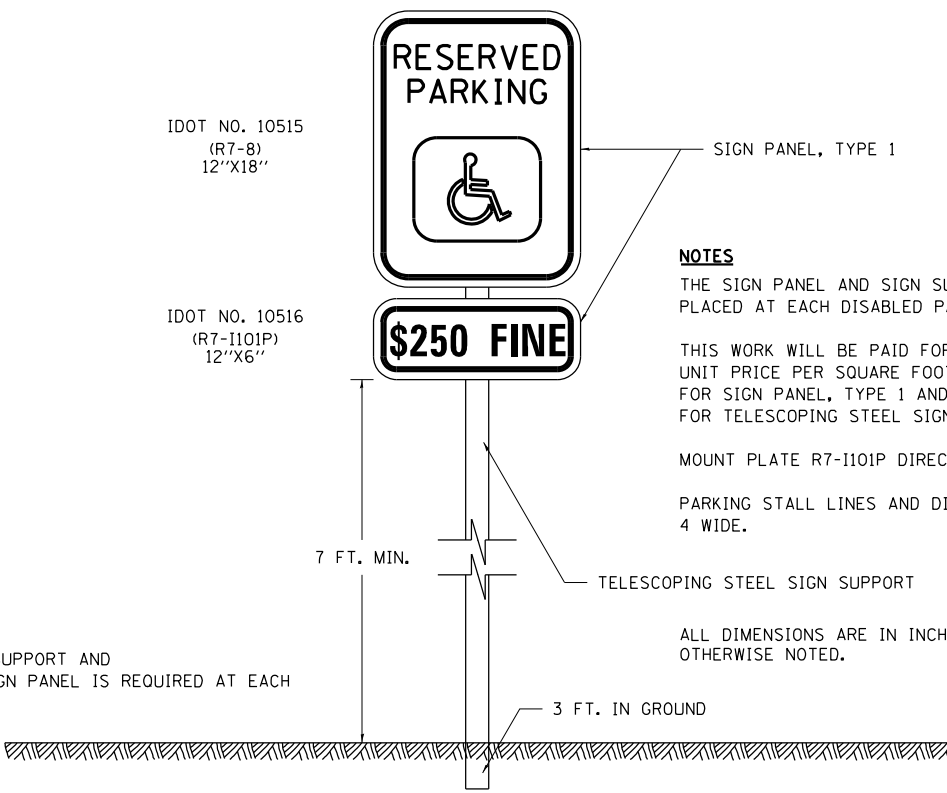

NOTES

THE SIGN PANEL AND SIGN SUPPORT SHALL BE PLACED AT EACH DISABLED PARKING STALL.

THIS WORK WILL BE PAID FOR AT THE CONTRACT UNIT PRICE PER SQUARE FOOT FOR SIGN PANEL, TYPE 1 AND PER FOOT FOR TELESCOPING STEEL SIGN SUPPORT.

MOUNT PLATE R7-1101P DIRECTLY BELOW SIGN R7-8.


PARKING STALL LINES AND DIAGONALS SHALL BE 4' WIDE.

ALL DIMENSIONS ARE IN INCHES UNLESS OTHERWISE NOTED.

QUANTITIES

12 FT. OF SIGN SUPPORT AND
2 SQ. FT. OF SIGN PANEL IS REQUIRED AT EACH LOCATION.

DISABLED PARKING STRIPING

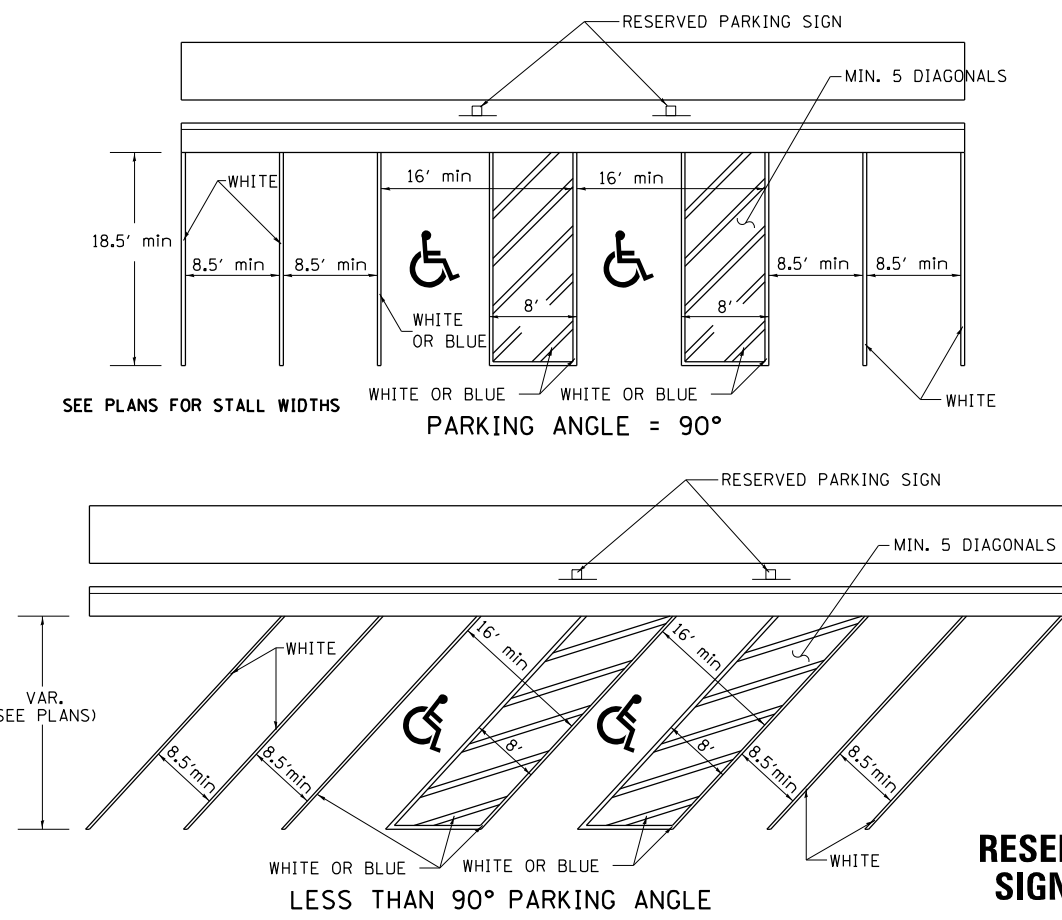

RESERVED PARKING SIGN DETAIL 44.2

REVISED - 4-19-18
REVISED - 1-05-16
REVISED - 6-27-14
REVISED - 10-14-11

STATE OF ILLINOIS
DEPARTMENT OF TRANSPORTATION

IL RTE 84 / US 20
REGION 2 / DISTRICT 2 STANDARDS

SHEET 15 OF 36 SHEETS

F.A.P. RTE.	SECTION	COUNTY	TOTAL SHEETS	SHEET NO.
301	29R-1	JO DAVIESS	679	385
CONTRACT NO. 64880				
ILLINOIS FED. AID PROJECT				


MODEL: Default
FILE NAME: SUPPORTS\PROJECTS\2010\095D10_IDOT_PT1515\Item29_Gallus_US_20\DESIGN\TRANSDETAILS.dgn




WILLETT HOFMANN
ASSOCIATES INC.
ENGINEERING ARCHITECTURE LAND SURVEYING
809 EAST 2ND STREET, DIXON, IL 61021-0567
TEL: 815-894-9000 FAX: 815-894-9001

USER NAME = mslick	DESIGNED - AMF	REVISED -
	DRAWN - TJA	REVISED -
PLOT SCALE = 480,0000' / ft.	CHECKED - GFS	REVISED -
PLOT DATE = 10/15/2021	DATE - 5/22/20	REVISED -


63.2

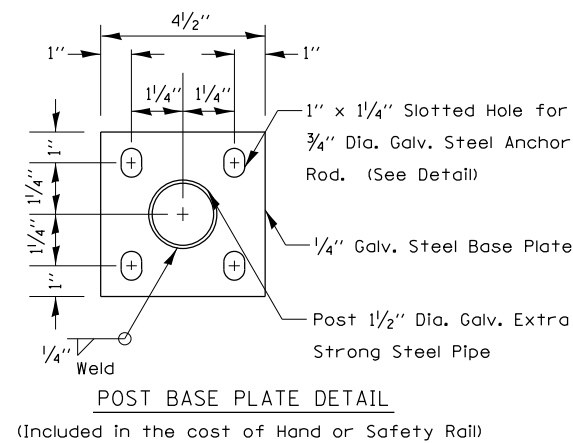

BOX CULVERT END SECTIONS

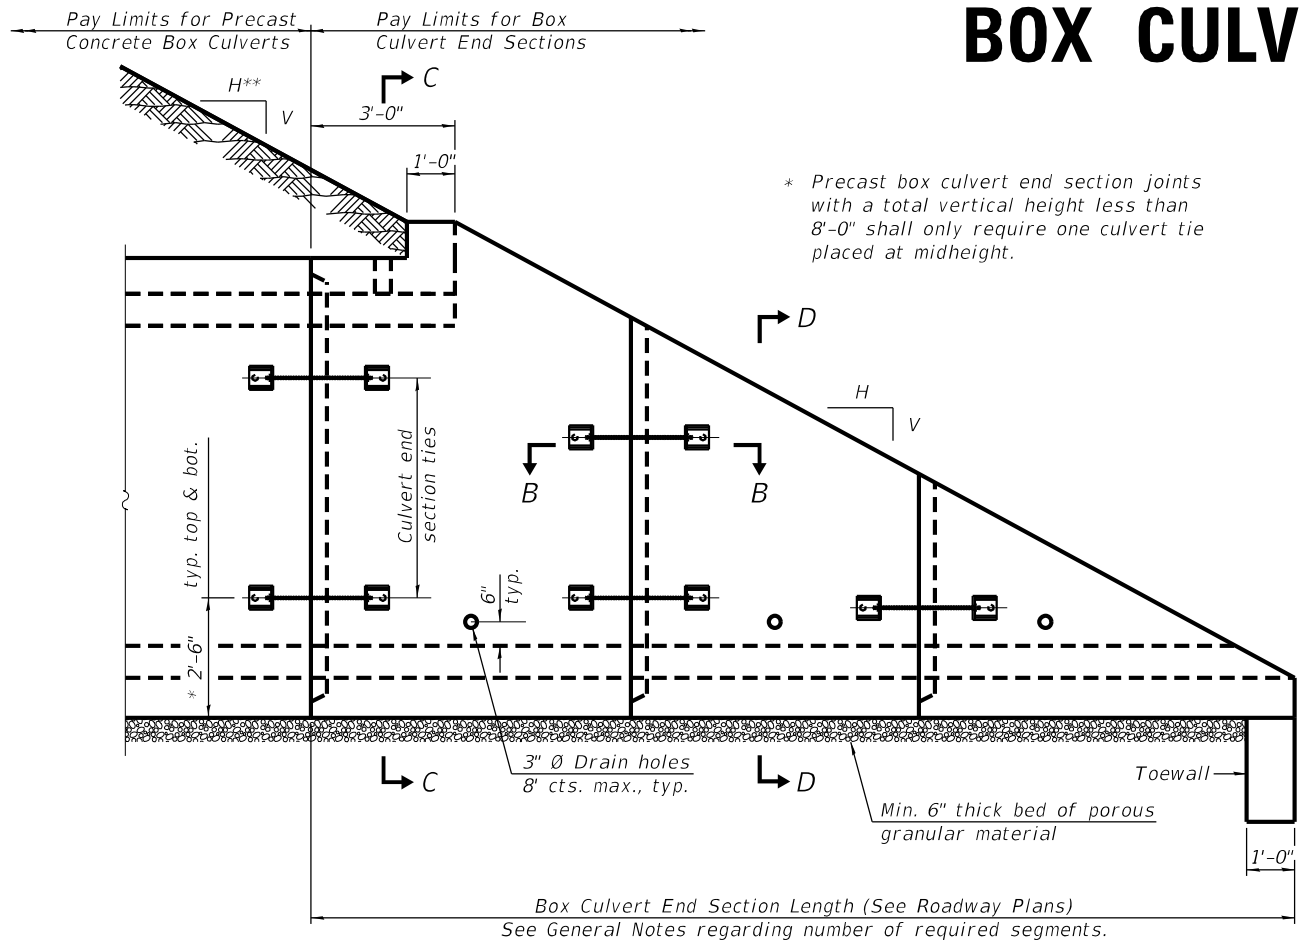


ELEVATION

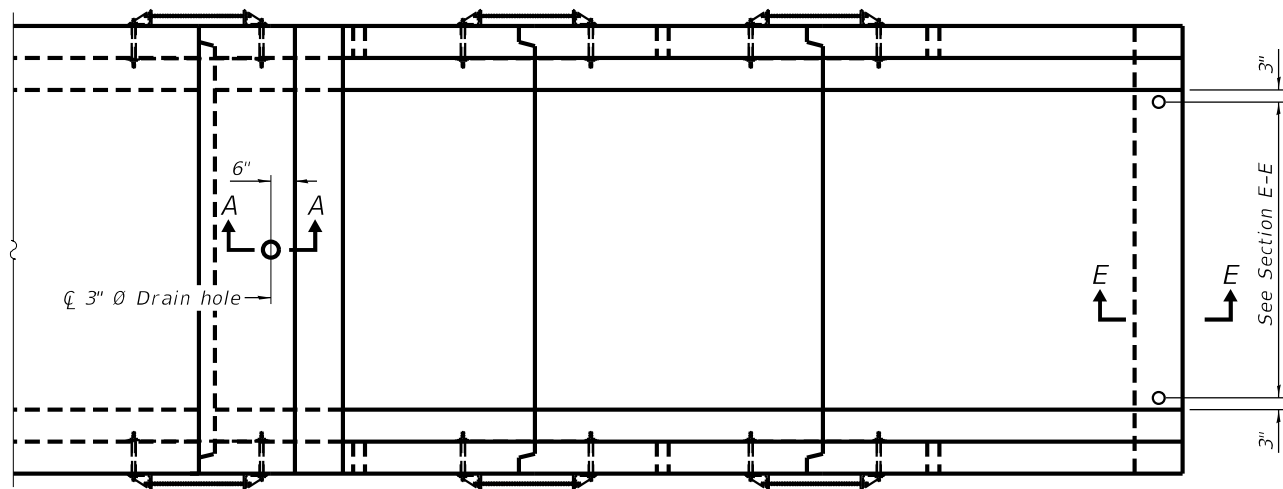


PLAN

REVISED - 1-10-18
REVISED - 1-05-16
REVISED - 5-09-14

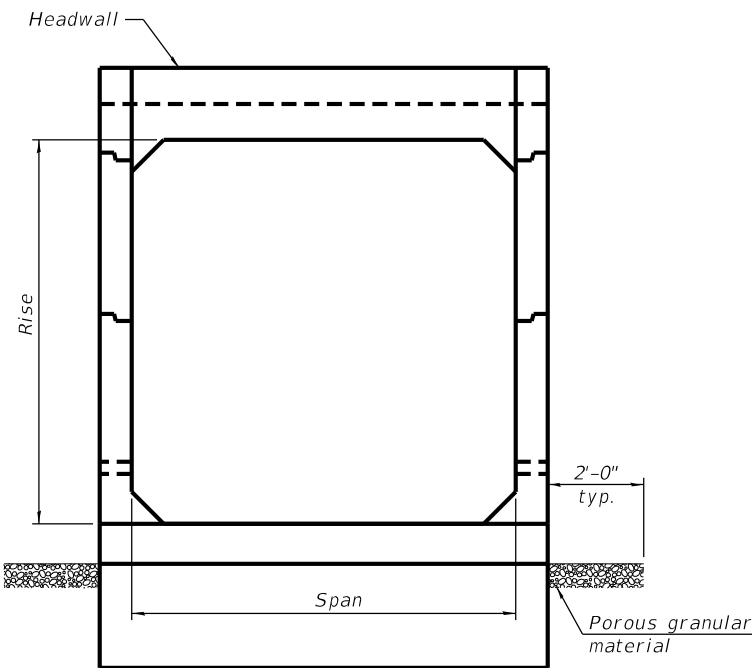

END VIEW

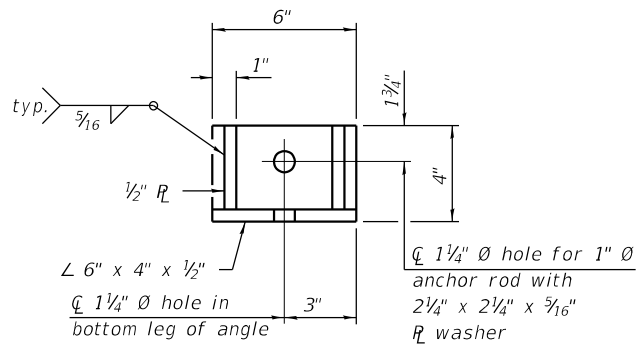

RESTRAINT ANGLE DETAIL

12" x 12" x 6" block of CA5, CA7, or CA11 coarse aggregate placed over drain opening. Block of aggregate shall be completely wrapped in nonwoven geotextile fabric.

Provide a double layer of 12" x 12" nonwoven geotextile fabric centered over the drain hole. Fabric shall be sealed to the concrete with mastic.

3" $\emptyset$ PVC drain cast with the concrete (Adjust location to clear reinforcement).

1/2" Square foam blockout around PVC drain (to be removed with formwork)

SECTION A-A

(All costs associated with furnishing and constructing the above drain detail will not be measured for payment but shall be included in the contract unit price for the associated work.) (Sheet 1 of 2)

GENERAL NOTES

Box Culvert End Sections shall be constructed according to the requirements of Section 540 of the Standard Specifications except as modified herein. This work will be measured for payment as each, with each end of each culvert being one each. End sections will be paid for at the contract unit price per each for Box Culvert End Sections of the culvert number specified.

Typical box section dimensions, materials, and reinforcement details for Box Culvert End Sections shall be according to the requirements of ASTM C 1577 as required for the design of the portion of the culvert within the limits of Precast Concrete Box Culverts except as modified herein.

Number of segments shown in Elevation is for example only. Length and number of precast box sections required to construct Box Culvert End Sections shall be determined by the Contractor.

** See roadway plans for embankment slope (V:H).


1" $\emptyset$ anchor rods for the culvert ties shall conform to the requirements of ASTM F1554, Grade 105. Structural steel for tie plate and restraint angle shall conform to the requirements of Article 1006.04 of the Standard Specifications. All components of the culvert tie detail shall be galvanized according to the requirements of AASHTO M 111 or M 232 as applicable. 2 1/4" x 2 1/4" x 5/16" plate washers shall be provided under each nut required for the anchor rods. Anchor rods connecting precast sections shall be brought to a snug tight condition followed by an additional 1/2 turn on one of the nuts for anchor rods installed in the walls. Match marks shall be provided on the bolt and nut to verify relative rotation between the bolt and the nut. Holes in the walls for the culvert tie assembly may be drilled using core bits in lieu of using formed holes.

All costs associated with furnishing and installing or constructing the toewall and culvert ties will not be measured for payment but shall be included in the contract unit price for Box Culvert End Sections of the culvert number specified.

Drain holes shall conform to the requirements of Article 503.11 of the Standard Specifications unless noted otherwise.

Nonwoven geotextile fabric shall conform to the requirements of Article 1080.01. The minimum weight of the fabric shall be 6 oz. / sq. yd..

For end sections with traversable pipe grate systems, see grate detail sheet for required modifications.

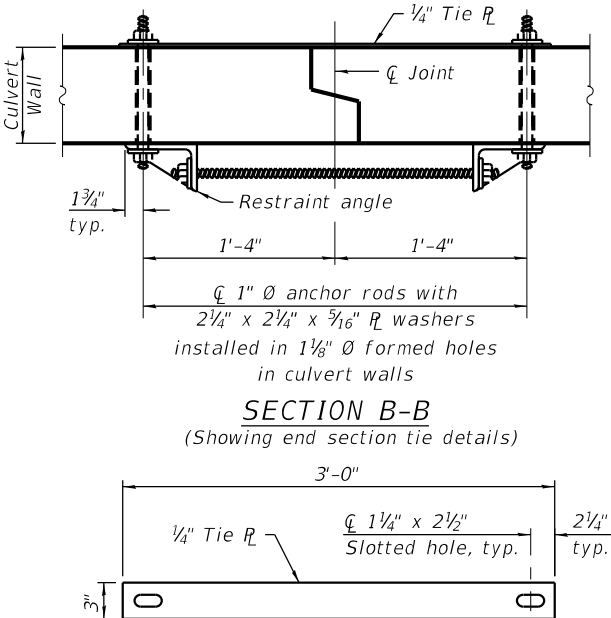

TIE PLATE DETAIL

SCB-TES

2-17-2017



USER NAME	= mslick
DESIGNED	- AMF
DRAWN	- TJA
PLOT SCALE	= 480,0000 ' / ft.
PLOT DATE	= 10/15/2021

DESIGNED	- AMF
DRAWN	- TJA
CHECKED	- GFS
DATE	- 5/22/20

REVISED	-
REVISED	-
REVISED	-
REVISED	-

STATE OF ILLINOIS
DEPARTMENT OF TRANSPORTATION

IL RTE 84 / US 20
REGION 2 / DISTRICT 2 STANDARDS




SHEET 17 OF 36 SHEETS

F.A.P. RTE.	SECTION	COUNTY	TOTAL SHEETS	SHEET NO.
301	29R-1	JO DAVIESS	679	387
CONTRACT NO. 64880				
ILLINOIS / FED. AID PROJECT				

BOX CULVERT END SECTIONS



SECTION C-C

   


HEADWALL ELEVATION

TOEWALL CONSTRUCTION SEQUENCE


1. Perform excavation and construct toewall.
2. Backfill according to the applicable paragraphs of Article 502.10 of the Standard Specifications and place bedding for precast box culvert end sections.
3. Set precast box culvert end section.
4. Drill and epoxy grout reinforcement in toewall in accordance with Section 584 of the Standard Specifications.
5. Pressure grout voids using non-shrink grout conforming to Section 1024 of the Standard Specifications.

* The Contractor may furnish a precast or cast-in-place toewall. The Contractor shall be responsible for the strength and stability of the precast toewall during handling. Additional lifting points may be required depending upon the length of the toewall or the Contractor may need to modify the design of the toewall for the proposed handling the method.

*** If soil conditions permit, the sides of the toewall may be poured directly against the soil. The clear cover on the sides of the toewall shall be increased to 3" by increasing the thickness of the toewall.

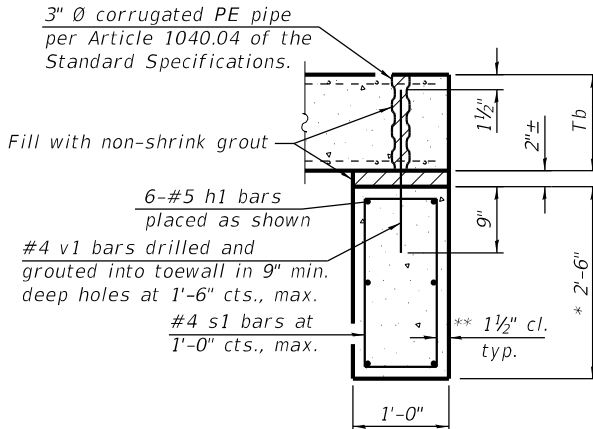

SECTION E-E

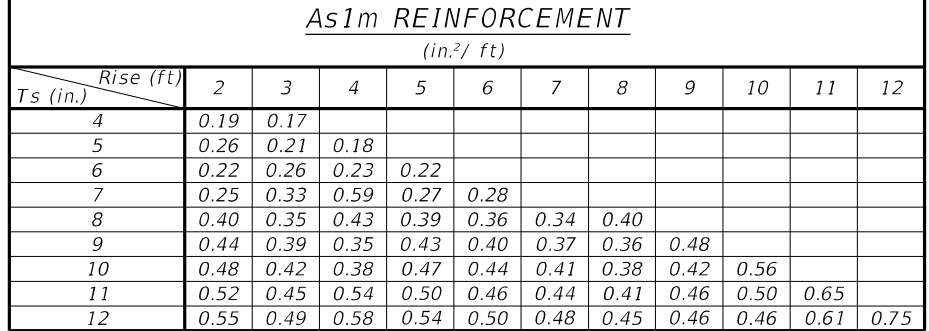

(As1m reinforcement based upon welded wire reinforcement conforming to AASHTO M 55 or M 221).

ℓ_1 DIMENSION


#3 bar = 2'-0"
#4 bar = 2'-8"
#5 bar = 3'-4"
#6 bar = 3'-11"

Notes


Alternate Section D-D is provided to allow the Contractor the option of casting the bottom slab of the end section first followed by construction of the sidewalls using conventional forming methods. Shop drawings that detail slab thickness and reinforcement layout shall be submitted to the Engineer for review and approval when using Alternate Section D-D.

The size and spacing of the v2 bars shall provide a minimum reinforcement area along each face of the walls (in.²/ft.) equal to 1.10*(As1m). v2 bars may consist of #3 thru #6 size reinforcement bars and the longitudinal spacing shall not exceed the lesser of the wall thickness or 8 inches.


Bonded construction joints shall be prepared according to Article 503.09 of the Standard Specifications.

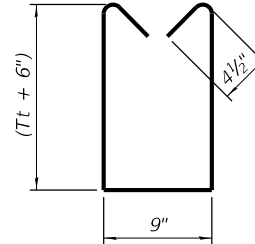

BAR .

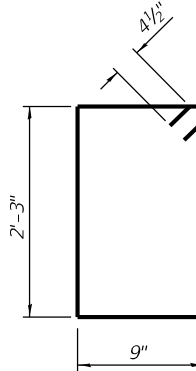

BAR S.

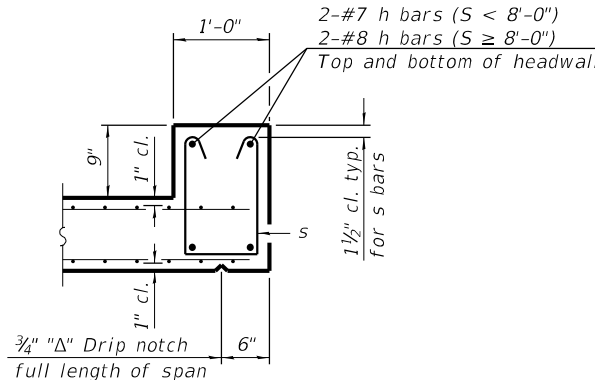

SECTION F-F

REVISED - 1-10-18
REVISED - 1-05-16
REVISED - 5-09-14

(Sheet 2 of 2)

MODEL: Default
FILE NAME: S:\PROJECTS\2010\1095D10 IDOT PTB15\Item29 Galena US 20\DESIGN\TRANS\DETAILS.dgn



The diagram illustrates a rural entrance profile approach. It shows a horizontal section with a 4% grade. A shoulder of 10' MIN is indicated. A vertical curve of 20' VC MIN is shown. The maximum grade percentages for different sections are listed as follows:

- +12% MAX. F.E.
- +10% MAX. P.E.
- +8% MAX. COMM.
- 12% MAX. F.E.
- 10% MAX. P.E.
- 8% MAX. COMM.

RURAL ENTRANCE PROFILE APPROACH




RURAL ENTRANCE PROFILE APPROACH



20.1

[illegible]





ENTRANCE APPROACHES – URBAN AREA

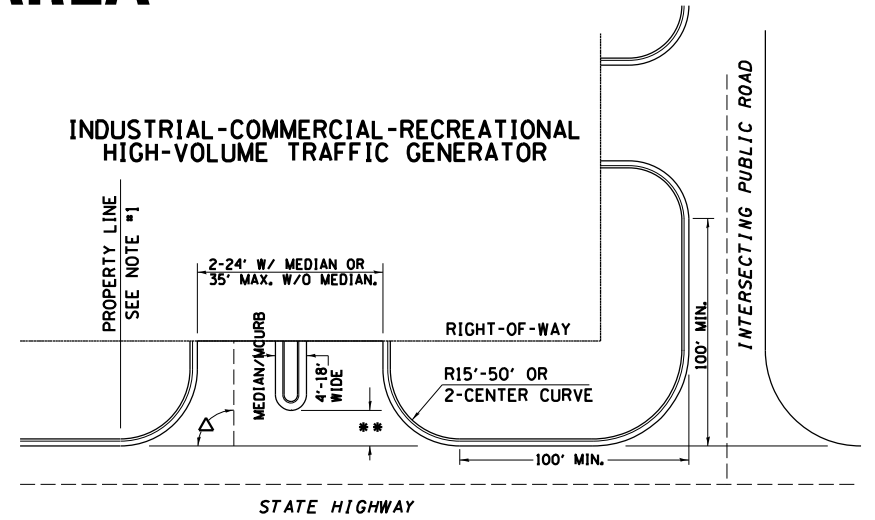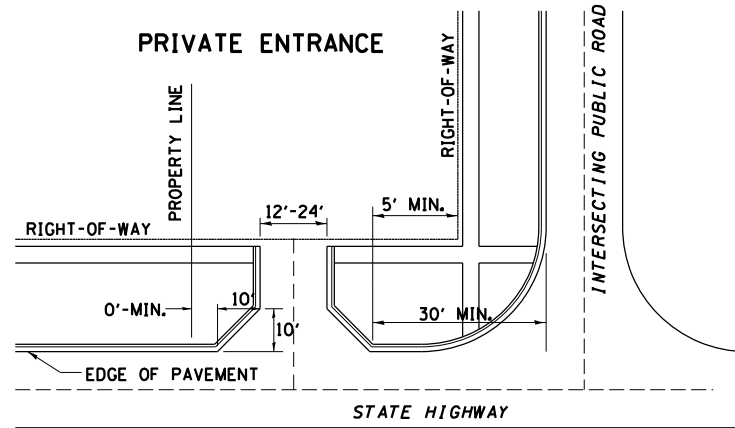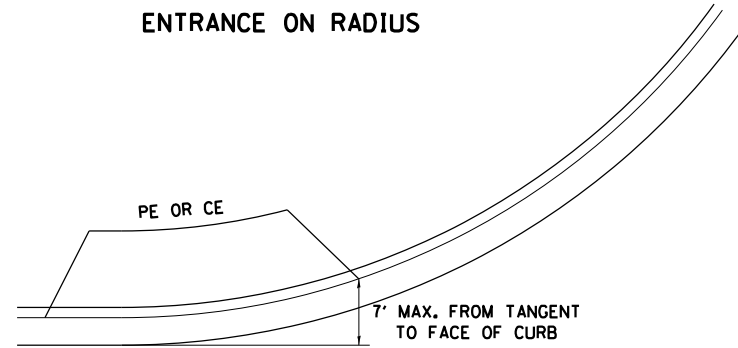




A MINIMUM OF 440 FEET SHALL BE MAINTAINED BETWEEN CENTER LINES OF ADJACENT DRIVEWAYS.
 Δ 90° DESIRABLE, 45° MIN. ANGLE PERMITTED ONLY FOR ONE-WAY DRIVEWAYS.
 60° MIN. ANGLE FOR TWO-WAY DRIVEWAYS.

NOTE: *1 ENCROACHMENT ON THE ADJACENT PROPERTY OWNER LAND
REQUIRES HIS OR HER WRITTEN APPROVAL.

** 4'-10' IF HIGHWAY CURBED.
 AT EDGE OF SHOULDER IF HIGHWAY UNCURBED.

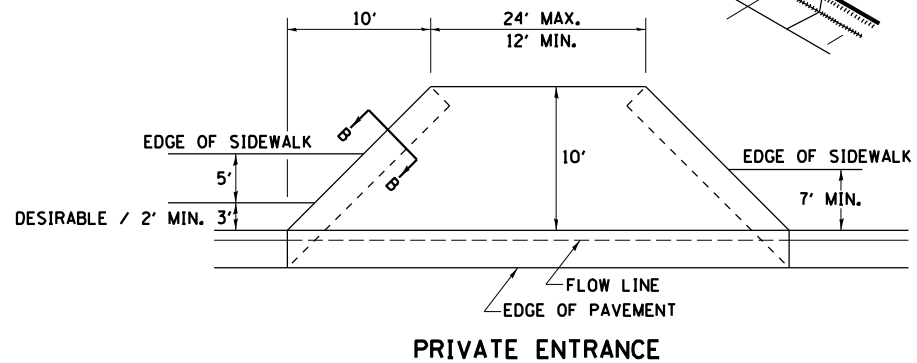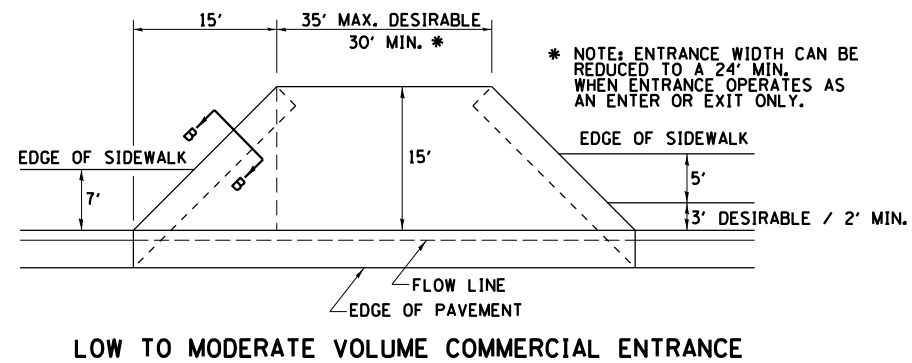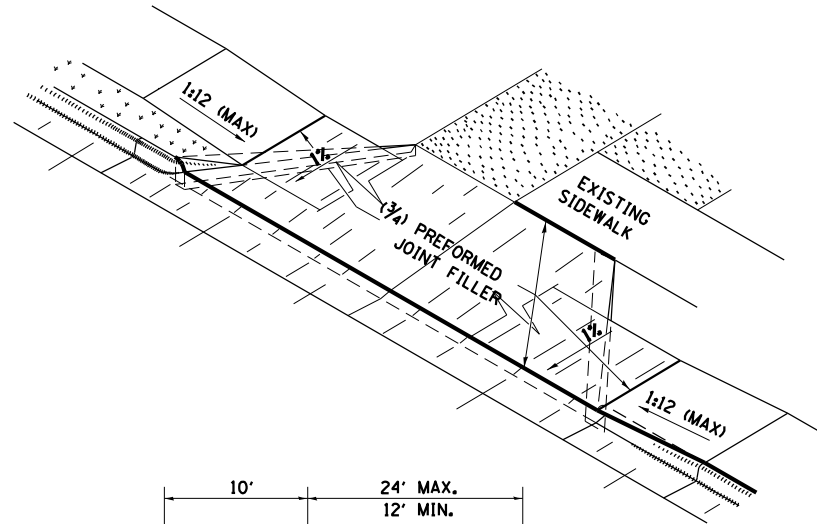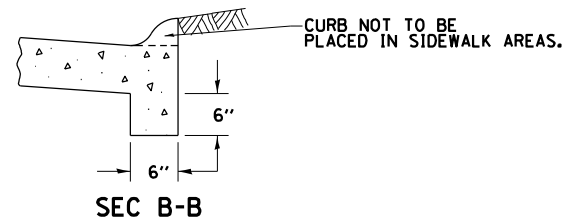


NOTE: CURVED ENTRANCE RETURNS MAY
BE USED FOR LOW TO MODERATE
VOLUME LOCATIONS WITH REVIEW ON
A CASE-BY-CASE BASIS.

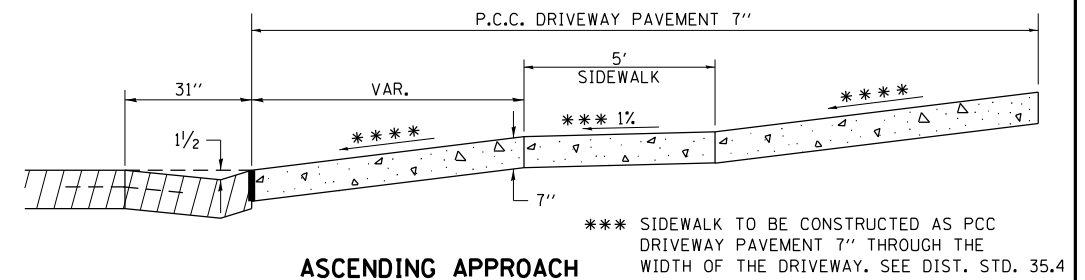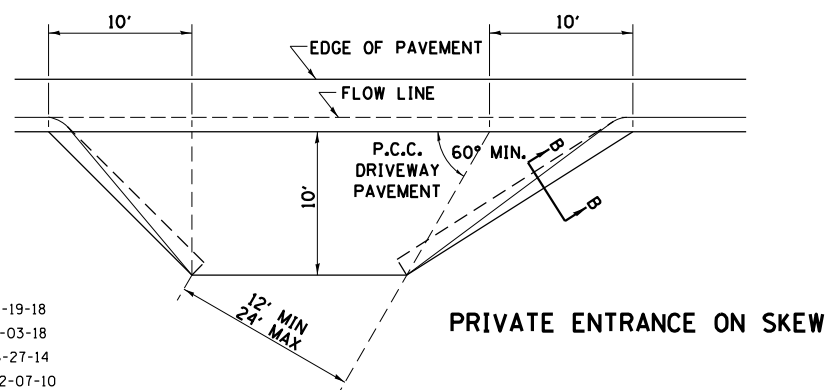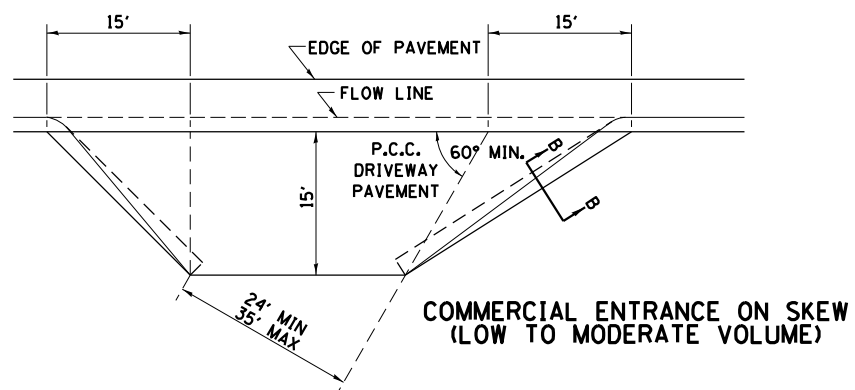


*** SIDEWALK TO BE CONSTRUCTED AS PCC
DRIVEWAY PAVEMENT 7" THROUGH THE
WIDTH OF THE DRIVEWAY. SEE DIST. STD. 35.4

***** 4.0% DESIRABLE
6.0% MAX. COMMERCIAL
8.0% MAX. NON-COMMERCIAL

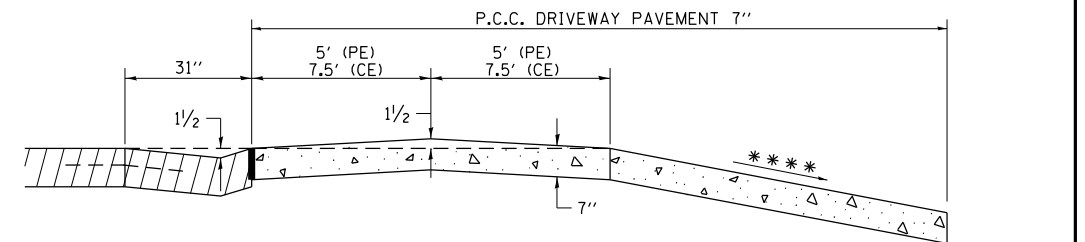

DESCENDING APPROACH (NO SIDEWALK)

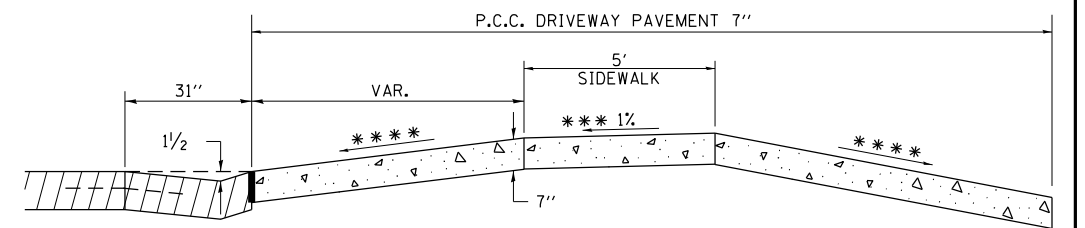

DESCENDING APPROACH (WITH SIDEWALK)

ENTRANCE APPROACHES – URBAN AREA




5.1

SEWER AND WATER MAIN CROSSINGS

THIS DETAIL IS FOR UNKNOWN UTILITIES UNLESS QUANTITIES ARE INCLUDED IN THE PLANS THE EXTRA WORK WILL BE PAID FOR IN ACCORDANCE WITH ARTICLE 109.04.

WHEN PROPOSED SEWER (OR WATER) IS LOCATED 10'-0" OR MORE FROM EXISTING WATER (OR SEWER) NO SPECIAL CONSTRUCTION REQUIRED.

WHEN PROPOSED SEWER (OR WATER) IS LOCATED LESS THAN 10'-0" FROM EXISTING WATER (OR SEWER) DETAILS BELOW SHALL APPLY.

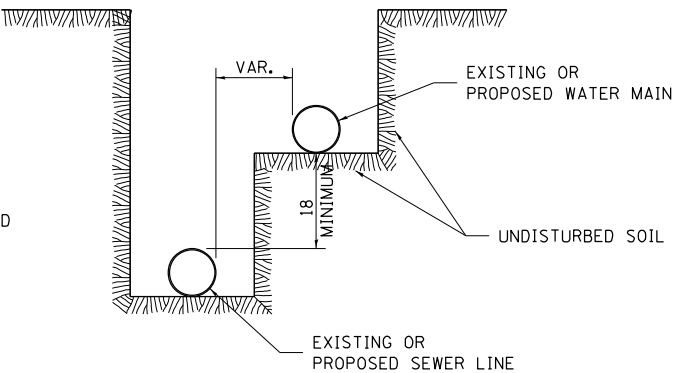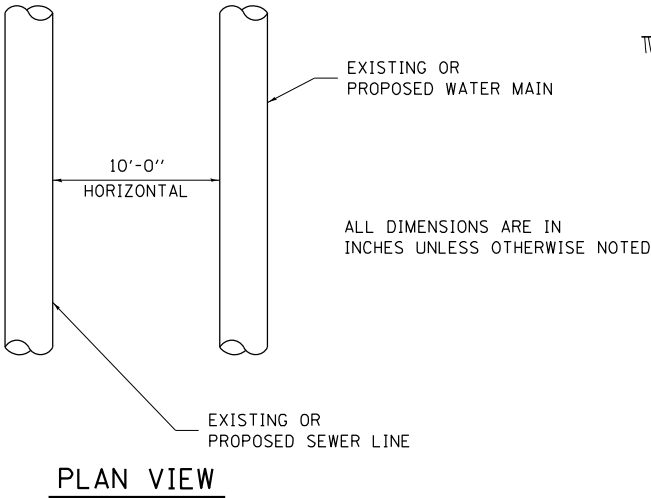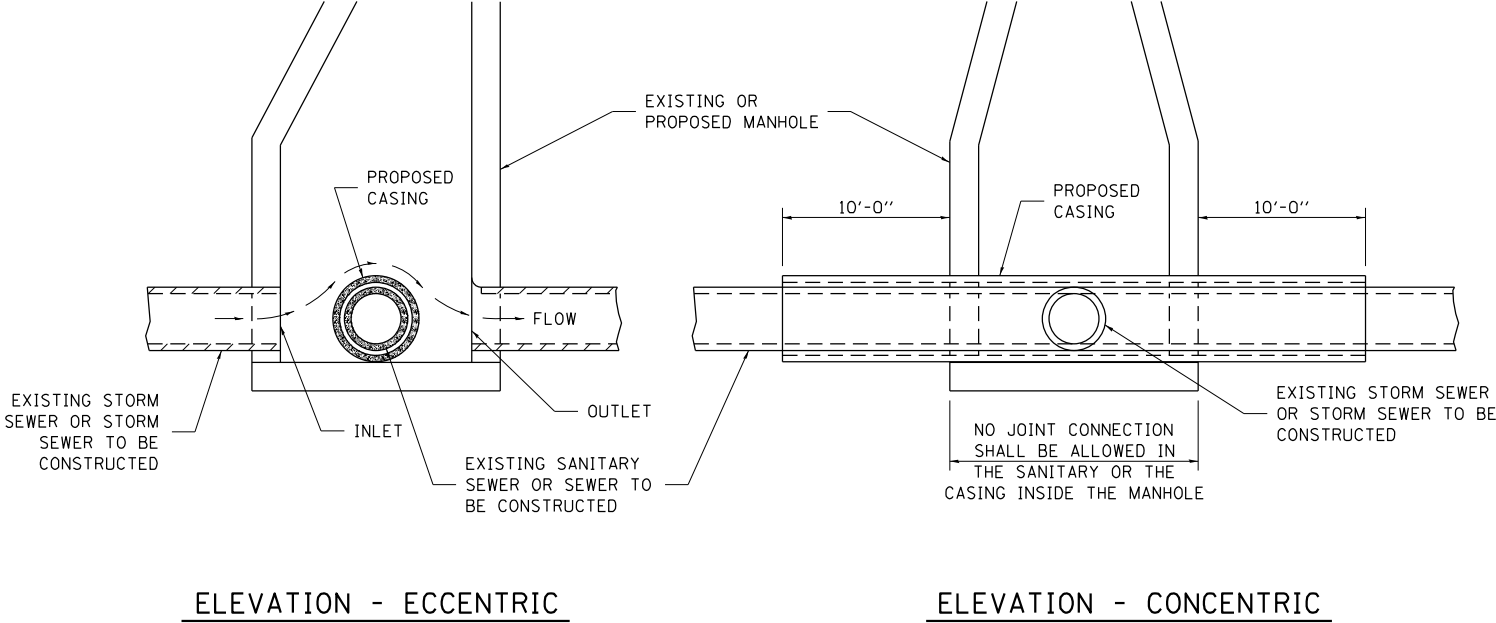


WATER AND SEWER HORIZONTAL SEPARATION REQUIREMENTS

CASING SHALL BE CAST IRON WITH AN INSIDE DIAMETER 2" LARGER IN DIAMETER THAN ENCASED PIPE OUTSIDE DIAMETER WITH BOTH ENDS OF CASING SEALED


AT GRADE CROSSING OF SANITARY AND STORM SEWER

ALL DIMENSIONS ARE IN INCHES UNLESS OTHERWISE NOTED

POINT LOADS SHALL NOT BE ALLOWED BETWEEN SEWER OR SEWER CASING AND WATER MAIN
PROVIDE ADEQUATE SUPPORT FOR EXISTING WATER MAIN TO PREVENT DAMAGE DUE TO SETTLEMENT OF SEWER TRENCH

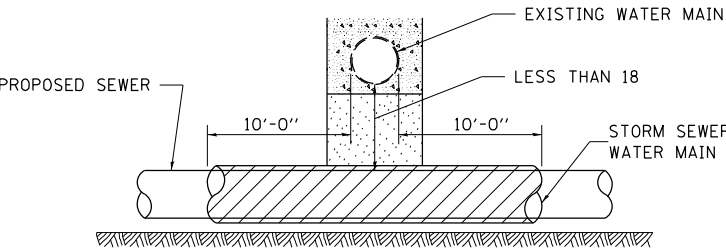


PROVIDE ADEQUATE SUPPORT FOR EXISTING WATER MAIN TO PREVENT DAMAGE DUE TO SETTLEMENT OF SEWER TRENCH
MAINTAIN 18 MINIMUM VERTICAL SEPARATION FOR 10 FT. HORIZONTALLY

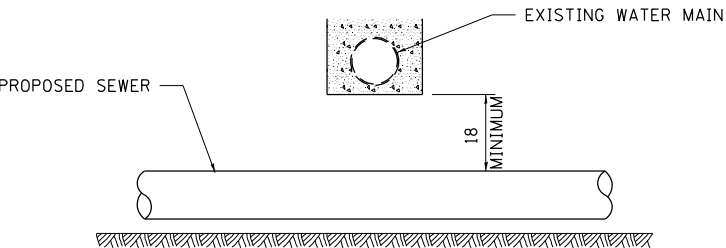

ALL DIMENSIONS ARE IN INCHES UNLESS OTHERWISE NOTED


PROPOSED SEWER LINE BELOW EXISTING WATER MAIN

PROVIDE ADEQUATE SUPPORT FOR EXISTING SEWER LINE TO PREVENT DAMAGE DUE TO SETTLEMENT
PLACE TRENCH BACKFILL FOR 10 FT. ON EITHER SIDE OF SEWER LINE

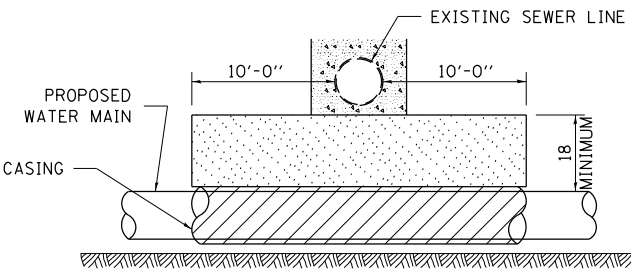

CASING SHALL BE CAST IRON WITH AN INSIDE DIAMETER 2" LARGER IN DIAMETER THAN ENCASED PIPE OUTSIDE DIAMETER WITH BOTH ENDS OF CASING SEALED


PROVIDE ADEQUATE SUPPORT FOR EXISTING WATER MAIN TO PREVENT DAMAGE DUE TO SETTLEMENT OF SEWER TRENCH
MAINTAIN 18 MINIMUM VERTICAL SEPARATION FOR 10 FT. HORIZONTALLY

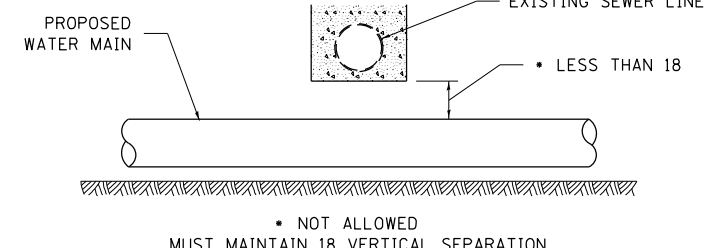

ALL DIMENSIONS ARE IN INCHES UNLESS OTHERWISE NOTED

PROPOSED WATER MAIN BELOW EXISTING SEWER LINE

POINT LOADS SHALL NOT BE ALLOWED BETWEEN WATER MAIN OR WATER MAIN CASING AND SEWER

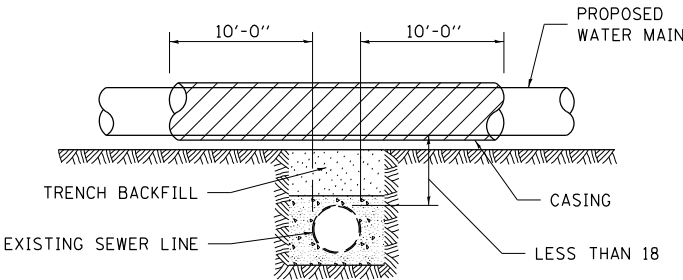


CASING SHALL BE CAST IRON WITH AN INSIDE DIAMETER 2" LARGER IN DIAMETER THAN ENCASED PIPE OUTSIDE DIAMETER WITH BOTH ENDS OF CASING SEALED

ALL DIMENSIONS ARE IN INCHES UNLESS OTHERWISE NOTED

PROPOSED WATER MAIN ABOVE EXISTING SEWER LINE

REVISED - 10-17-11

PROVIDE ADEQUATE SUPPORT FOR SEWER TO PREVENT SETTLING AND BREAKING THE WATER MAIN.

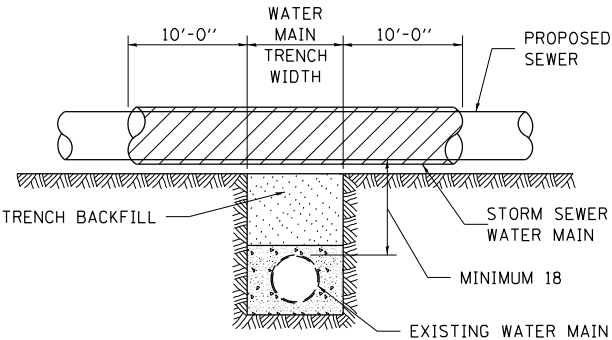

ALL DIMENSIONS ARE IN INCHES UNLESS OTHERWISE NOTED

EXISTING WATER MAIN BELOW PROPOSED SEWER LINE WITH MINIMUM 18 VERTICAL SEPARATION

SEWER AND WATER MAIN CROSSINGS

32.1

MODEL: Default
FILE NAME: SUPPROJECTS\2010\095D10_IDOT-PTB151\Item39_Gallus_US_20\DESIGN\TRANSDETAILS.dgn



USER NAME	= mslick
DESIGNED	- AMF
DRAWN	- TJA
PLOT SCALE	= 480,0000 ' / ft.
PLOT DATE	= 10/15/2021

CHECKED	- GFS
DATE	- 5/22/20

REVISED	-
REVISED	-
REVISED	-
REVISED	-

STATE OF ILLINOIS
DEPARTMENT OF TRANSPORTATION

IL RTE 84 / US 20
REGION 2 / DISTRICT 2 STANDARDS


SHEET 21 OF 36 SHEETS

F.A.P. RTE.	SECTION	COUNTY	TOTAL SHEETS	SHEET NO.
301	29R-1	JO DAVIESS	679	391
CONTRACT NO. 64880				
ILLINOIS FED. AID PROJECT				

CONCRETE COLLARS FOR PIPE OR BOX CULVERT EXTENSIONS

Bill of Materials

	h bar	U bar dimensions				U ₁ bar dimensions				REINF. BARS	EXPANSION BOLTS ¾"	CONCRETE COLLAR
	Quantity	X	Y	Length	Quantity	X	Z	Length	Quantity	LBS	EACH	Cu. Yds.
12" PIPE 472	2	1'-9"	1'-6"	4'-9"	4					15		0.43
12" PIPE 472A	2	1'-9"	1'-6"	4'-9"	4					15		0.43
1235+57 18"TEMP	3					2'-2"	1'-9"	5'-8"	4	18	4	0.50
12" PIPE 230	2	1'-9"	1'-6"	4'-9"	4					15		0.43
30" PIPE 434	4	3'-2"	2'-3"	7'-8"	4					21		0.90
All h bars 18 Long									Total	84	4	2.70

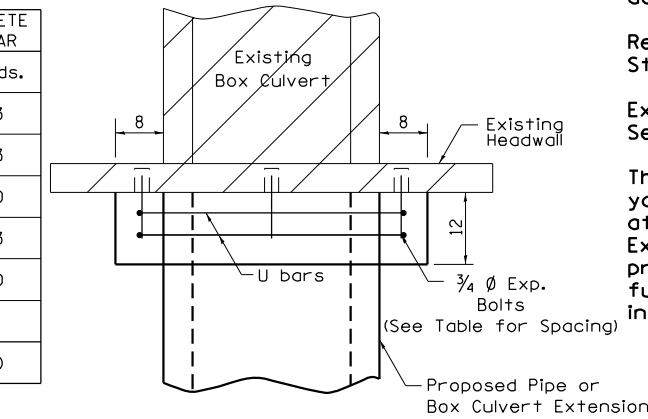


General Notes

Concrete Collars shall be constructed of Class SI Concrete in accordance with Section 503 of the Standard Specifications



Reinforcement bars shall conform to Section 508 of the Standard Specifications.

Expansion bolts shall be 3/4 Ø hooked bolts and shall conform to Section 540 of the Standard Specifications.


The concrete will be paid for at the contract unit price per cubic yard for CONCRETE COLLAR. Reinforcement will be paid for at the contract unit price per pound for REINFORCEMENT BARS. Expansion Bolts, when required, will be paid for at the contract unit price each for EXPANSION BOLTS 3/4 inch, which price shall include furnishing, drilling holes, and installing the expansion bolts complete in place. These bolts shall extend at least 9 inches into the new concrete.

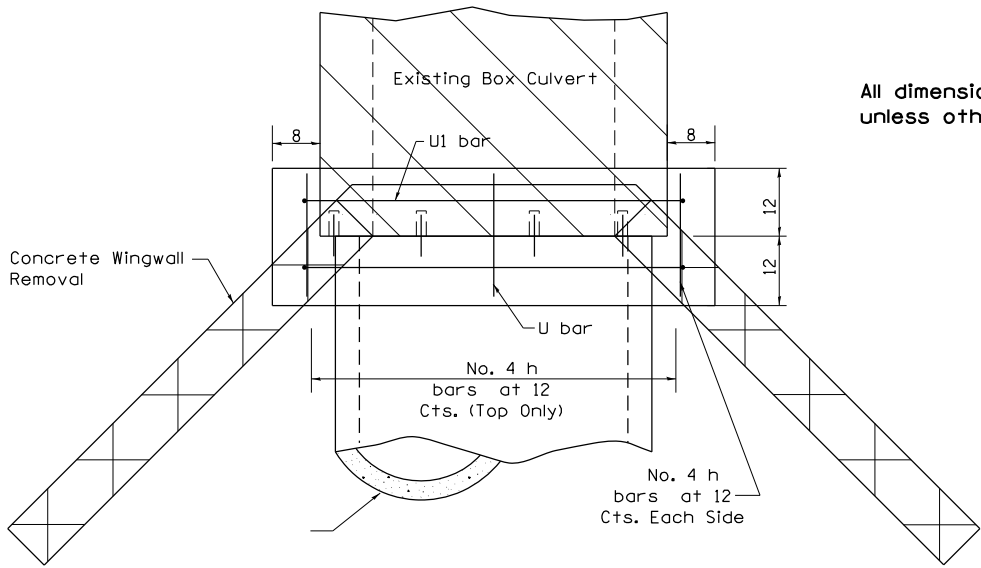

All dimensions are in inches unless otherwise noted.

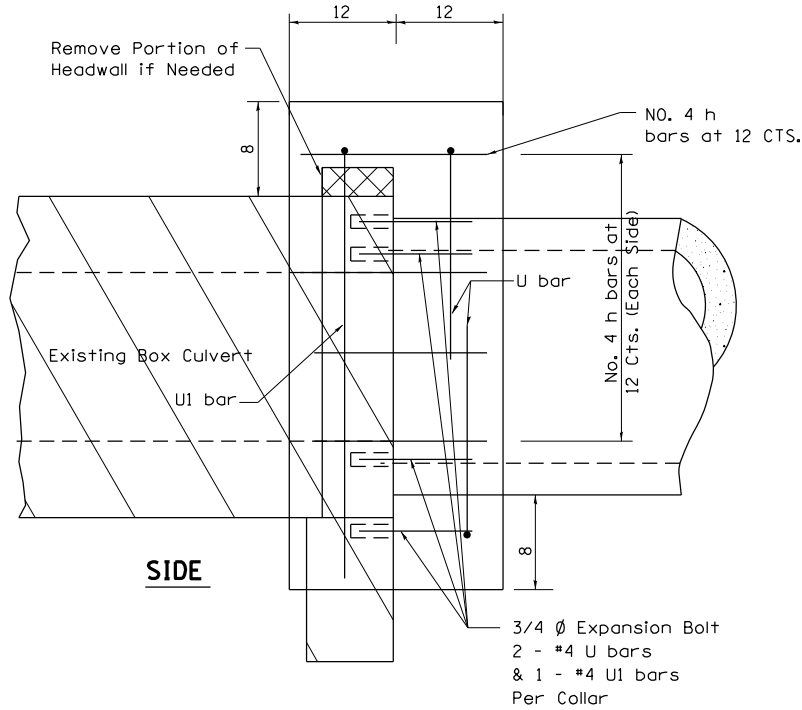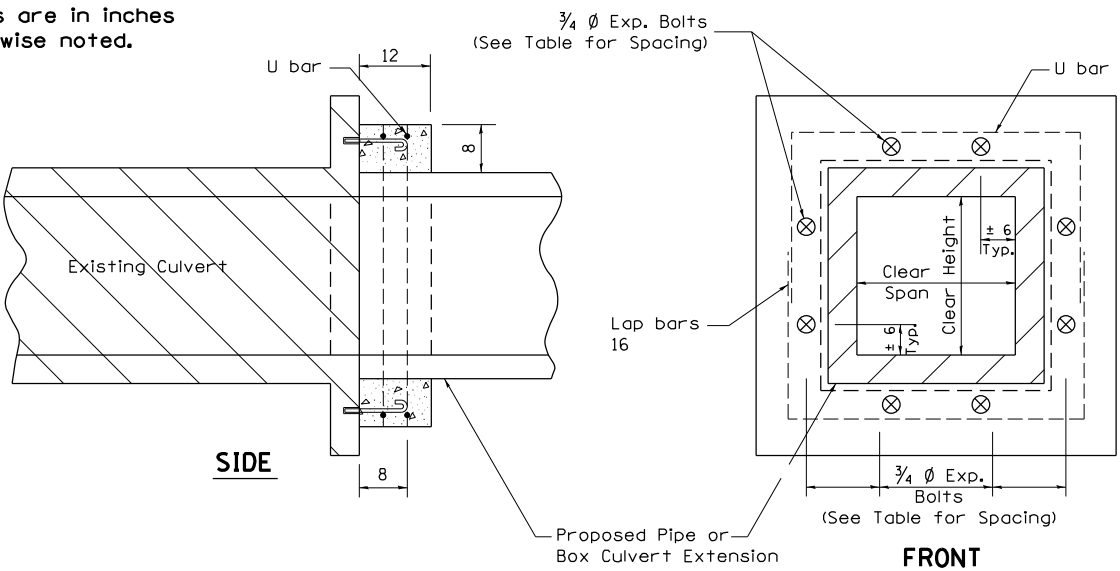

PLAN OF CULVERT WITH ANGLED WING WALLS

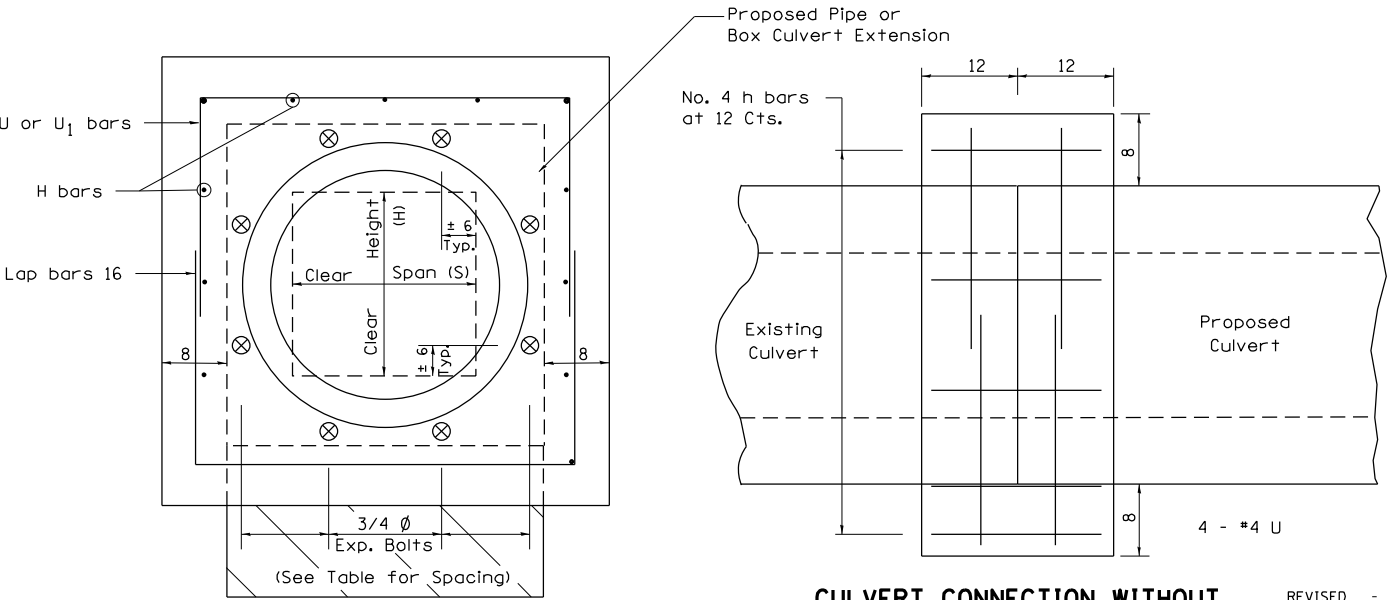

PLACEMENT DETAILS FOR EXPANSION BOLTS

H or S	NUMBER OF EXPANSION BOLTS REQUIRED PER SIDE			
	EXTENSIONS < 15'		EXTENSIONS > 15'	
	NUMBER *	SPACING	NUMBER *	SPACING
24	**	**	**	**
30	2	18	2	18
36	2	24	2	24
48	3	18	3	18
60	4	16	3	24
72	5	15	4	20
84	5	18	4	24
96	6	17	5	21
108	6	19	5	24
120	7	18	6	21
132	8	17	6	24
144	8	19	7	22

* Expansion bolts based on non-skewed culverts
** Minimum one expansion bolt at each corner

Example:
6' x 4' box culvert to be extended 18' at one end only.

From table find
6' side requires 4 - 3/4" Ø expansion bolts at 20" cts.
4' side requires 3 - 3/4" Ø expansion bolts at 18" cts.

Total Number required
(4+3)2 = 14 - 3/4" Ø expansion bolts.

CONCRETE COLLARS FOR PIPE OR BOX CULVERT EXTENSIONS

33.1

MODEL: Default
FILE NAME: SUBPROJECTS\2010\095D\10_IDOT_RTE84\20\DESIGN\TRANSDETAILS.dgn
DATE: 10/15/2011



USER NAME = mslick	DESIGNED - AMF	REVISED -
PLOT SCALE = 480,0000' / ft.	DRAWN - TJA	REVISED -
PLOT DATE = 10/15/2011	CHECKED - GFS	REVISED -
	DATE - 5/22/20	REVISED -

STATE OF ILLINOIS
DEPARTMENT OF TRANSPORTATION


IL RTE 84 / US 20
REGION 2 / DISTRICT 2 STANDARDS

SHEET 22 OF 36 SHEETS

F.A.P. RTE.	SECTION	COUNTY	TOTAL SHEETS	SHEET NO.
301	29R-1	JO DAVIess	679	392
CONTRACT NO. 64880				
ILLINOIS FED. AID PROJECT				

WORK ZONE SIGN DETAILS

ILLINOIS STANDARD G20-I100

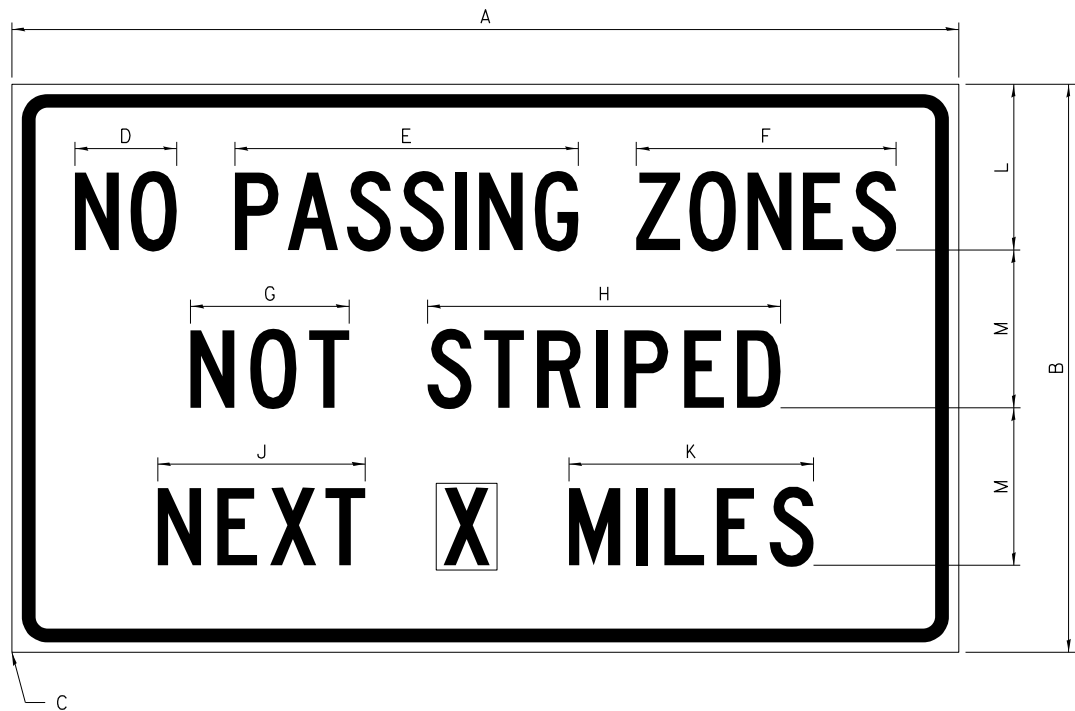

COLOR LEGEND AND BORDER BACKGROUND BLACK ORANGE NON-REFLECTORIZED REFLECTORIZED

SIGN SIZE	DIMENSIONS											
	A	B	C	D	E	F	G	H	J	K	L	M
60 x 36	60.00	36.00	2.25	6.4	21.80	16.40	10.00	22.40	13.20	15.50	10.50	10.00

SIGN SIZE	SERIES BY LINE			MARGIN	BORDER
	1	2	3		
60 x 36	5C	5C	5C	0.625	0.875

Sign not to scale

GENERAL NOTES


All work to furnish and install these signs shall be included in the cost of the specified traffic control standards and shall not be paid separately.

All Illinois Standard signs shall conform to the latest edition of the "Illinois Standard Highway Signs Book" in effect on the date of invitation for bids.

Signs shall meet the applicable portions of Sections 701 and 720 of the Standard Specifications.

All dimensions are in inches unless otherwise noted.

ILLINOIS STANDARD W8-I107

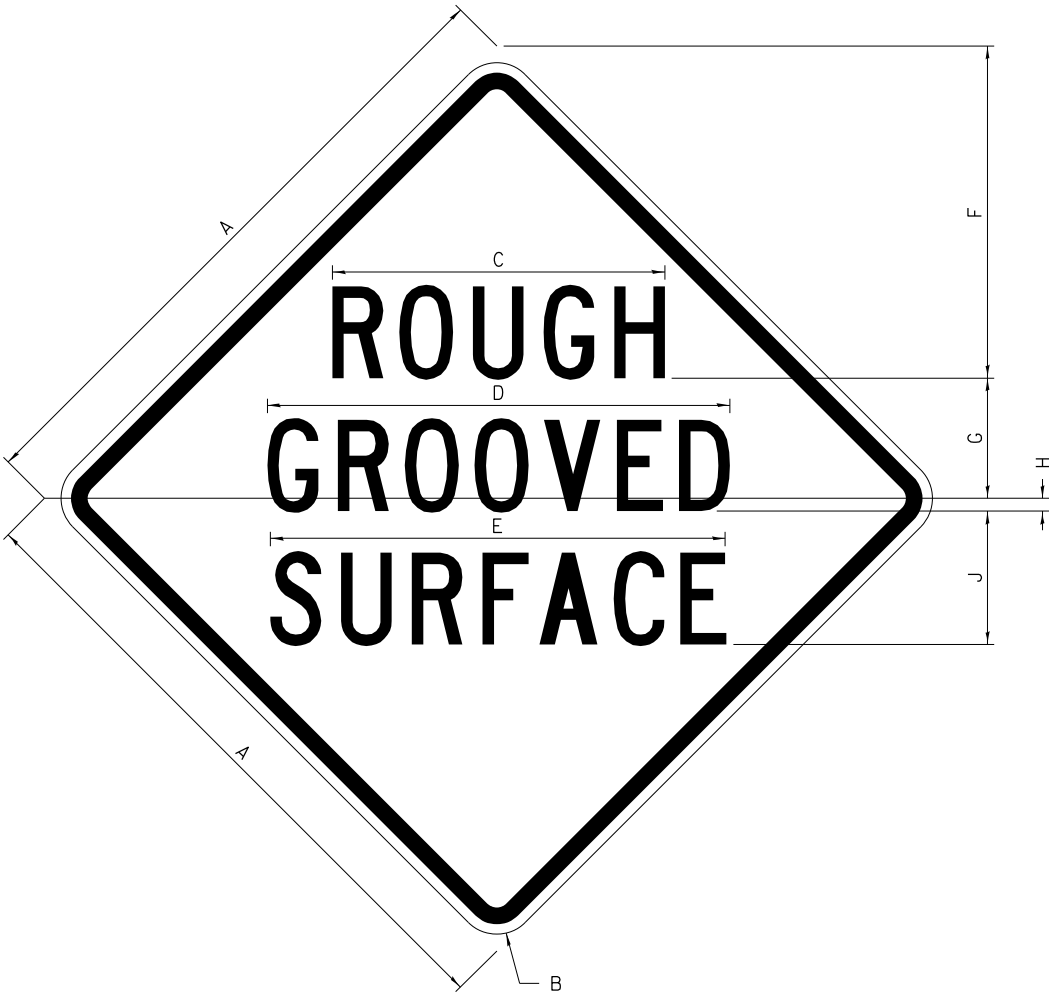

COLOR LEGEND AND BORDER BACKGROUND BLACK ORANGE NON-REFLECTORIZED REFLECTORIZED

SIGN SIZE	DIMENSIONS								
	A	B	C	D	E	F	G	H	J
48 x 48	48.00	3.00	25.00	34.80	34.20	24.94	9.00	1.00	10.00

SIGN SIZE	SERIES BY LINE			MARGIN	BORDER
	1	2	3		
48 x 48	7C	7C	7C	1.250	0.750

Sign not to scale

REVISED - 3-02-16

MODEL: Default
FILE NAME: SUPPROJETS20101095D10_IDOT_PTBI1516m29_Galena_US_200DESIGNTRANSDETAILS.dgn



WILLETT HOFMANN
ASSOCIATES INC.
ENGINEERING ARCHITECTURE LAND SURVEYING
809 EAST 2ND STREET, DIXON, IL 61021-0507
TEL: 815-834-9001 FAX: 815-834-9007

USER NAME = mslick	DESIGNED - AMF	REVISED -
	DRAWN - TJA	REVISED -
PLOT SCALE = 480,0000 ' / ft.	CHECKED - GFS	REVISED -
PLOT DATE = 10/15/2021	DATE - 5/22/20	REVISED -

STATE OF ILLINOIS
DEPARTMENT OF TRANSPORTATION


IL RTE 84 / US 20
REGION 2 / DISTRICT 2 STANDARDS

SHEET 23 OF 36 SHEETS

F.A.P. RTE.	SECTION	COUNTY	TOTAL SHEETS	SHEET NO.
301	29R-1	JO DAVIESS	679	393
CONTRACT NO. 64880				
ILLINOIS FED. AID PROJECT				

WORK ZONE SIGN DETAILS

ILLINOIS STANDARD W12-I102

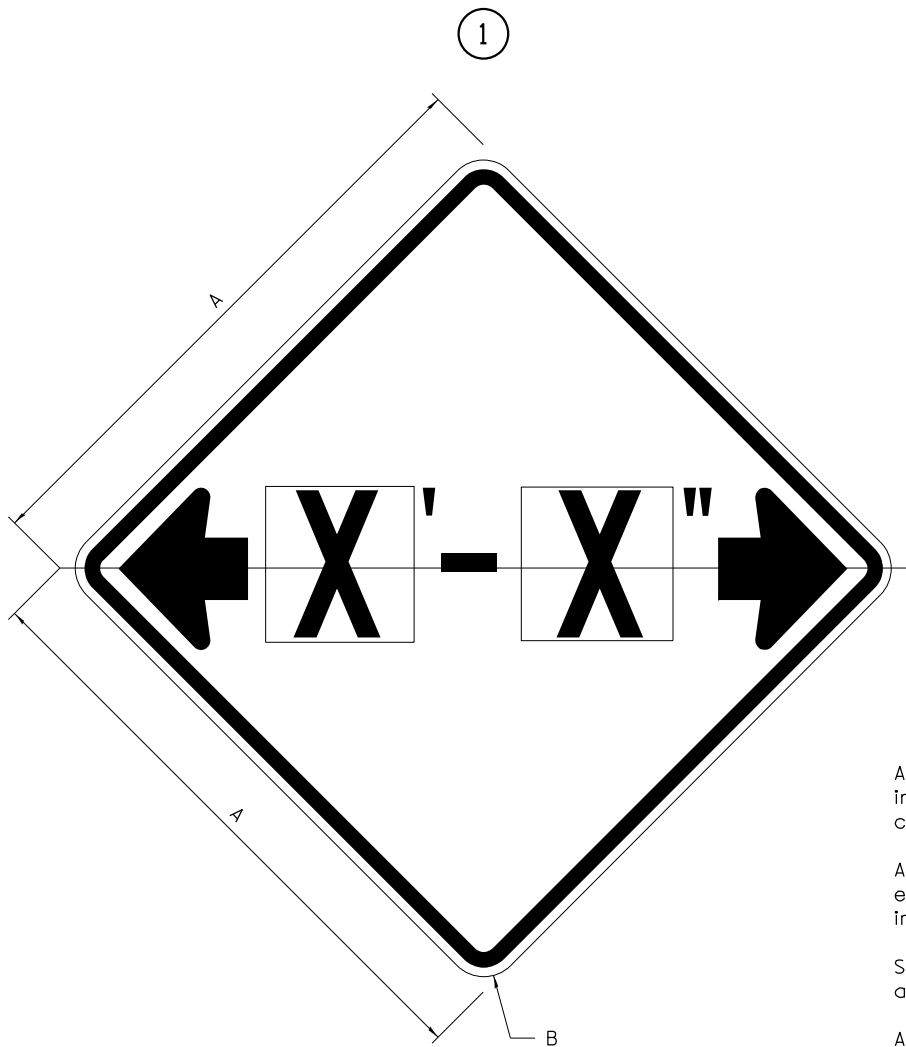

GENERAL NOTES

All work to furnish and install these signs shall be included in the cost of the specified traffic control standards and shall not be paid separately.

All Illinois Standard signs shall conform to the latest edition of the "Illinois Standard Highway Signs Book" in effect on the date of invitation for bids.

Signs shall meet the applicable portions of Sections 701 and 720 of the Standard Specifications.

All dimensions are in inches unless otherwise noted.

COLOR LEGEND AND BORDER BACKGROUND BLACK FL ORANGE NON-REFLECTORIZED REFLECTORIZED


SIGN SIZE	DIMENSIONS	
	A	B
48 x 48	48.00	3.00

1 Illinois Standard signs W12-I102 and W12-I103 shall be used as described in the special provisions.

SIGN SIZE	SERIES BY LINE	MARGIN	BORDER
	1		
48 x 48	12C	0.750	1.250

Sign not to scale

ILLINOIS STANDARD W12-I103

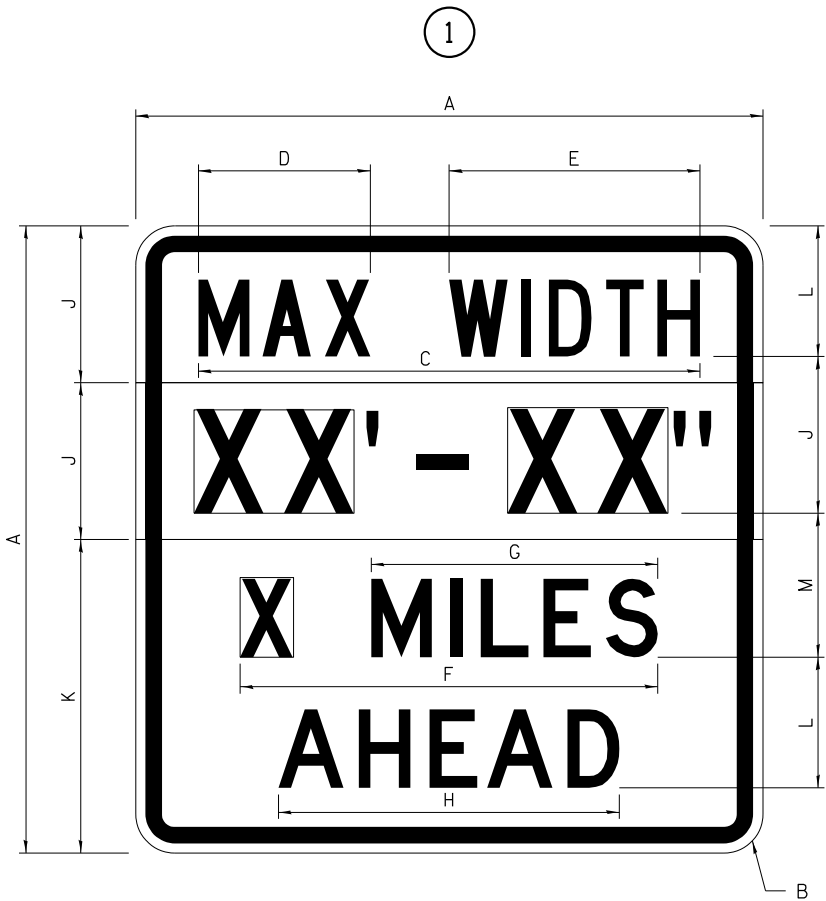

COLOR LEGEND AND BORDER BACKGROUND (WIDTH) BLACK WHITE FL ORANGE NON-REFLECTORIZED REFLECTORIZED REFLECTORIZED

SIGN SIZE	DIMENSIONS											
	A	B	C	D	E	F	G	H	J	K	L	M
48 x 48	48.00	3.00	38.40	13.20	19.20	32.00	22.00	26.20	12.00	24.00	10.00	11.00

SIGN SIZE	SERIES BY LINE				MARGIN	BORDER
	1	2	3	4		
48 x 48	6C	8D	6D	6D	0.750	1.250

Sign not to scale

XX'-XX'' WIDTH AND X MILES ARE VARIABLE TOP AND BOTTOM OF BACKGROUND WHITE

WORK ZONE SIGN DETAILS SHEET 2 OF 4 34.1

MODEL: Default
FILE NAME: S:\PROJECTS\201\01\095D\10_IDOT_PT115\15\10\29_Galena_US_20\DESIGN\TRANSDETAILS.dgn
DATE: 10/15/2021



USER NAME = mslick	DESIGNED - AMF	REVISED -
	DRAWN - TJA	REVISED -
PLOT SCALE = 480.0000' / ft.	CHECKED - GFS	REVISED -
PLOT DATE = 10/15/2021	DATE - 5/22/20	REVISED -

STATE OF ILLINOIS
DEPARTMENT OF TRANSPORTATION


IL RTE 84 / US 20
REGION 2 / DISTRICT 2 STANDARDS

SHEET 24 OF 36 SHEETS

F.A.P. RTE.	SECTION	COUNTY	TOTAL SHEETS	SHEET NO.
301	29R-1	JO DAVIESS	679	394
CONTRACT NO. 64880				
ILLINOIS FED. AID PROJECT				

WORK ZONE SIGN DETAILS

ROAD CLOSED TO OVERSIZED LOADS

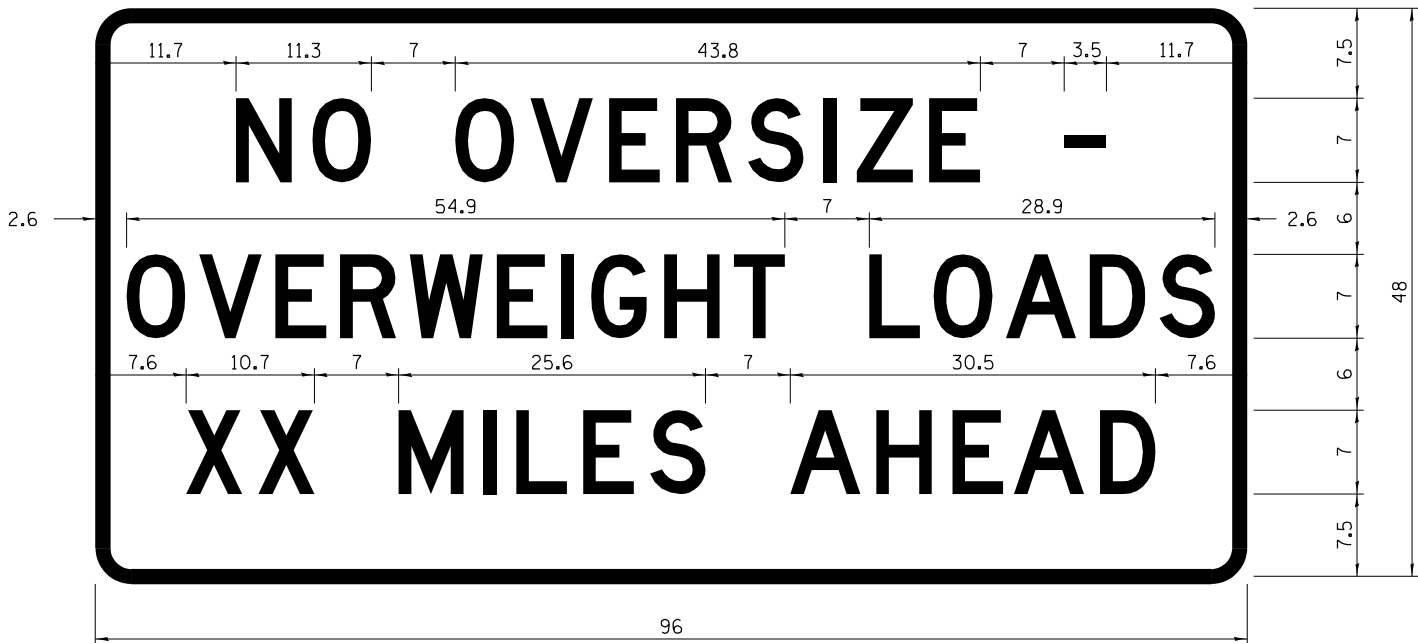

COLOR LEGEND AND BORDER BACKGROUND BLACK ORANGE NON-REFLECTORIZED REFLECTORIZED

Permit Loads - Loads Over 13 Feet; 3.0" Radius, 1.3" Border;
[NO OVERSIZE -] D; [OVERWEIGHT LOADS] D 85% spacing; [XX MILES AHEAD] D;
Table of letter and object lefts.

N	O	O	V	E	R	S	I	Z	E	-
11.7	18.1	30.0	36.2	42.8	48.4	54.4	60.7	63.5	69.5	80.8

O	V	E	R	W	E	I	G	H	T	L	O	A	D	S
2.6	8.6	15.0	20.4	26.2	33.4	38.8	41.3	47.4	53.2	64.5	69.9	75.9	82.9	88.7

X	X	M	I	L	E	S	A	H	E	A	D
7.6	13.6	25.3	32.3	35.1	40.6	46.2	57.9	65.1	71.4	76.6	83.7

Sign not to scale

STOP LINE SIGN FOR TEMPORARY SIGNALS



COLOR LEGEND AND BORDER BACKGROUND BLACK WHITE NON-REFLECTORIZED REFLECTORIZED

SIGN SIZE	SERIES BY LINE		
	1	2	3
24 x 24	4C	4C	4C

Sign not to scale

GENERAL NOTES

All work to furnish and install these signs shall be included in the cost of the specified traffic control standards and shall not be paid separately.

All Illinois Standard signs shall conform to the latest edition of the "Illinois Standard Highway Signs Book" in effect on the date of invitation for bids.

Signs shall meet the applicable portions of Sections 701 and 720 of the Standard Specifications.

All dimensions are in inches unless otherwise noted.


REVISED - 3-02-16

MODEL: Default
FILE NAME: S:\PROJECTS\2011\095D10 - IDOT-PTB151\Item29_Galena_US_20\DESIGN\TRANSDETAILS.dgn

ENTRANCE SIGN FOR USE
WITH TEMPORARY SIGNALS

WORK ZONE SIGN DETAILS

2

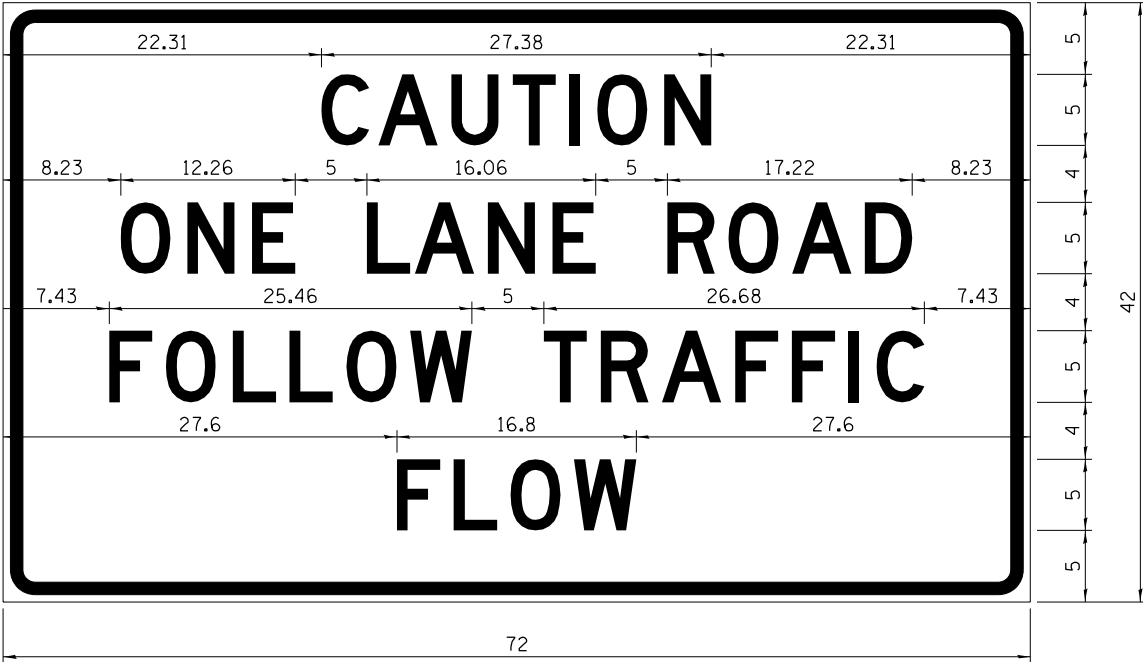

COLOR LEGEND AND BORDER BACKGROUND BLACK ORANGE NON-REFLECTORIZED REFLECTORIZED

2.25" Radius, 0.88" Border, 0.50" Indent;
[CAUTION] D; [ONE LANE ROAD] D;
[FOLLOW TRAFFIC] D; [FLOW] D

2 This sign shall be installed at entrances located between the temporary signals as shown in the staging plans.

Table Of Widths And Spaces

22.31	C	0.62	A	0.94	U	0.94	T	0.94	I	1.17	O	1.17	N	22.31
	3.36		4.18		3.36		3.04		0.78		3.52		3.36	

8.23	O	1.17	N	1.18	E
	3.51		3.36		3.04

5.00	L	0.31	A	0.94	N	1.17	E
	3.05		4.18		3.36		3.05

5.00	R	0.93	O	0.94	A	0.93	D	8.23
	3.36		3.52		4.18		3.36	

7.43	F	0.94	O	1.17	L	0.94	L	0.94	O	0.94	W	4.37
	3.04		3.52		3.04		3.05		3.51			

5.00	T	0.94	R	0.94	A	0.93	F	0.94	F	0.94	I	1.18	C	7.43
	3.05		3.36		4.18		3.05		3.04		0.78		3.35	

27.60	F	0.94	L	0.94	O	0.93	W	27.60
	3.05		3.04		3.52		4.38	

Sign not to scale



USER NAME = mslick	DESIGNED - AMF	REVISED -
	DRAWN - TJA	REVISED -
PLOT SCALE = 480,0000 ' / ft.	CHECKED - GFS	REVISED -
PLOT DATE = 10/15/2021	DATE - 5/22/20	REVISED -

STATE OF ILLINOIS
DEPARTMENT OF TRANSPORTATION

IL RTE 84 / US 20
REGION 2 / DISTRICT 2 STANDARDS

SHEET 26 OF 36 SHEETS

F.A.P. RTE.	SECTION	COUNTY	TOTAL SHEETS	SHEET NO.
301	29R-1	JO DAVIESS	679	396
CONTRACT NO. 64880				
ILLINOIS FED. AID PROJECT				

STAY IN YOUR LANE



COLOR LEGEND AND BORDER BACKGROUND BLACK ORANGE NON-REFLECTORIZED REFLECTORIZED

48.0" across sides 3.8" Radius, 1.0" Border, 0.6" Indent;
"STAY" E Mod; "IN YOUR" E Mod; "LANE" E Mod;

Table of Letter and Object Lefts

S	T	A	Y
20.7	26.8	31.6	38.0

I	N	Y	O	U	R
13.2	15.9	26.7	33.9	40.5	46.8

L	A	N	E
20.9	25.8	33.1	39.4


Sign not to scale

REVISED - 3-02-16

WORK ZONE SIGN DETAILS
SHEET 4 OF 4 34.1

TRAFFIC CONTROL FOR THREE LANE SECTION

CASE 1

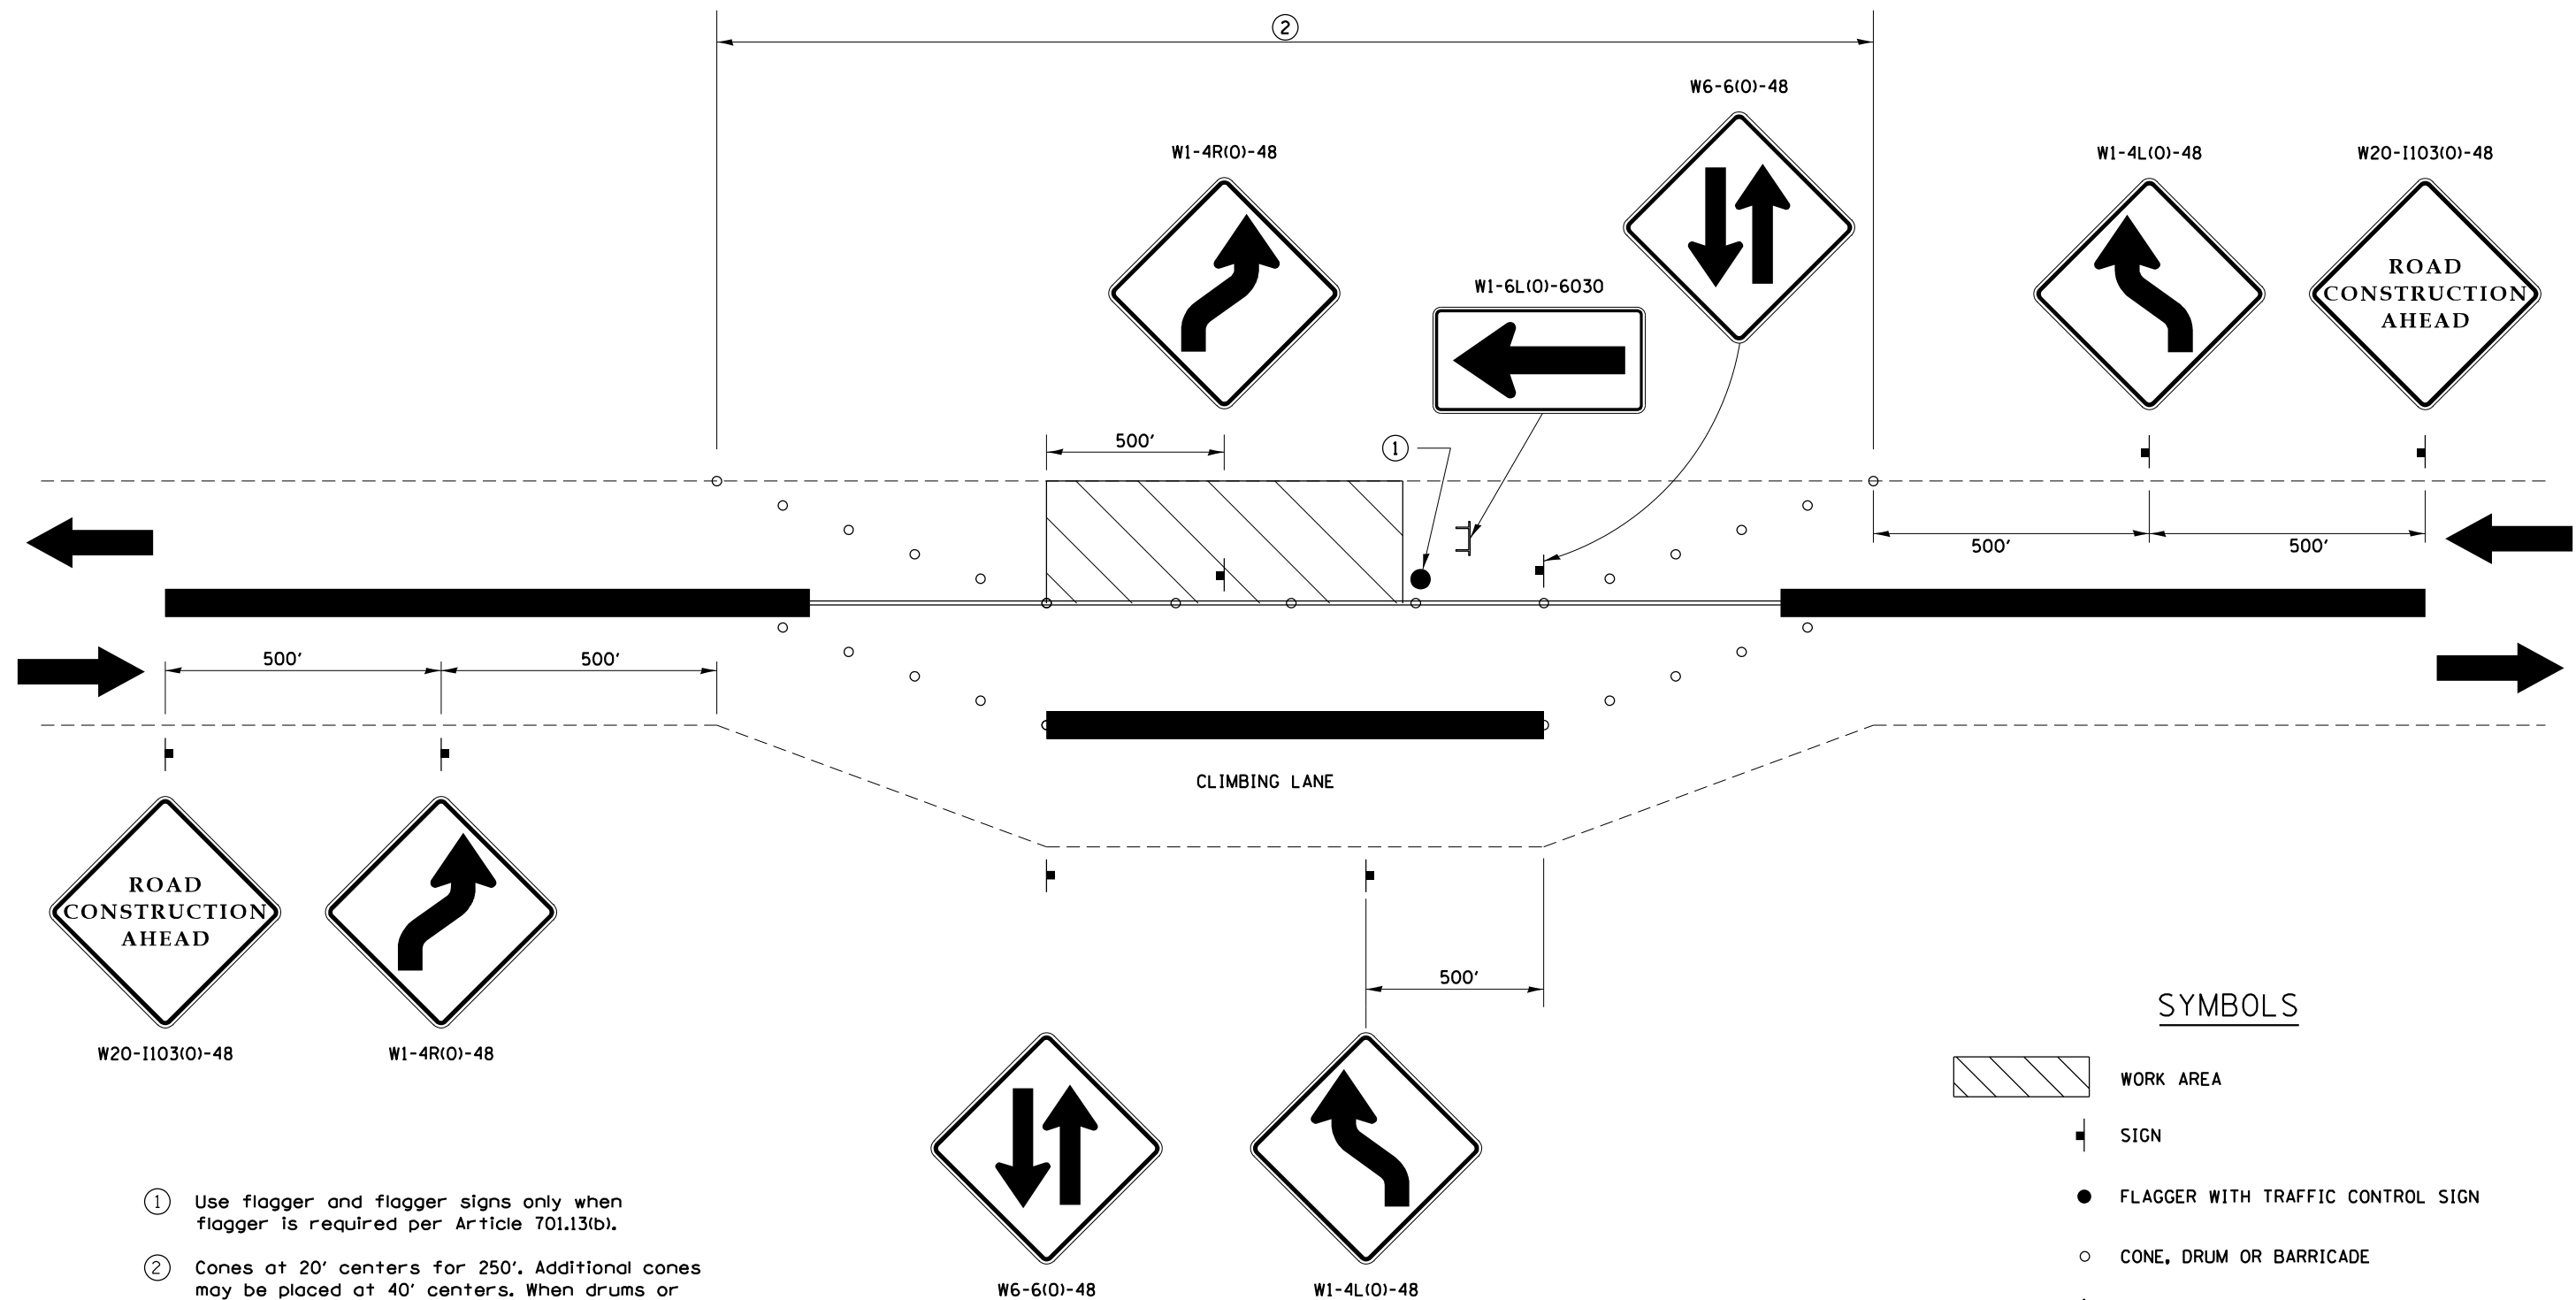

THIS TRAFFIC CONTROL DETAIL SHALL BE INCLUDED IN THE COST OF SPECIFIED TRAFFIC CONTROL STANDARDS OR ITEMS.

MODEL: Default
FILE NAME: S:\PROJECTS\2011\095D10_IDOT_RTE155\plan29_Galena_US_20\DESIGN\TRANSDETAILS.dgn



WILLETT HOFMANN
ASSOCIATES, INC.
ENGINEERING ARCHITECTURE LAND SURVEYING
809 EAST 2ND STREET, DIXON, IL 61021-0507
TEL: 815-849-9001 FAX: 815-849-9001

USER NAME	= mslick
DESIGNED	- AMF
DRAWN	- TJA
PLOT SCALE	= 480,0000 ' / ft.
DATE	- 5/22/20
REVISIONS	


REVISIONS	
REVISIONS	
REVISIONS	
REVISIONS	
REVISIONS	

STATE OF ILLINOIS
DEPARTMENT OF TRANSPORTATION

IL RTE 84 / US 20
REGION 2 / DISTRICT 2 STANDARDS
SHEET 27 OF 36 SHEETS


F.A.P. RTE.	SECTION	COUNTY	TOTAL SHEETS	SHEET NO.
301	29R-1	JO DAVIESS	679	397
CONTRACT NO. 64880				
ILLINOIS FED. AID PROJECT				

TRAFFIC CONTROL FOR THREE LANE SECTION
CASE 2

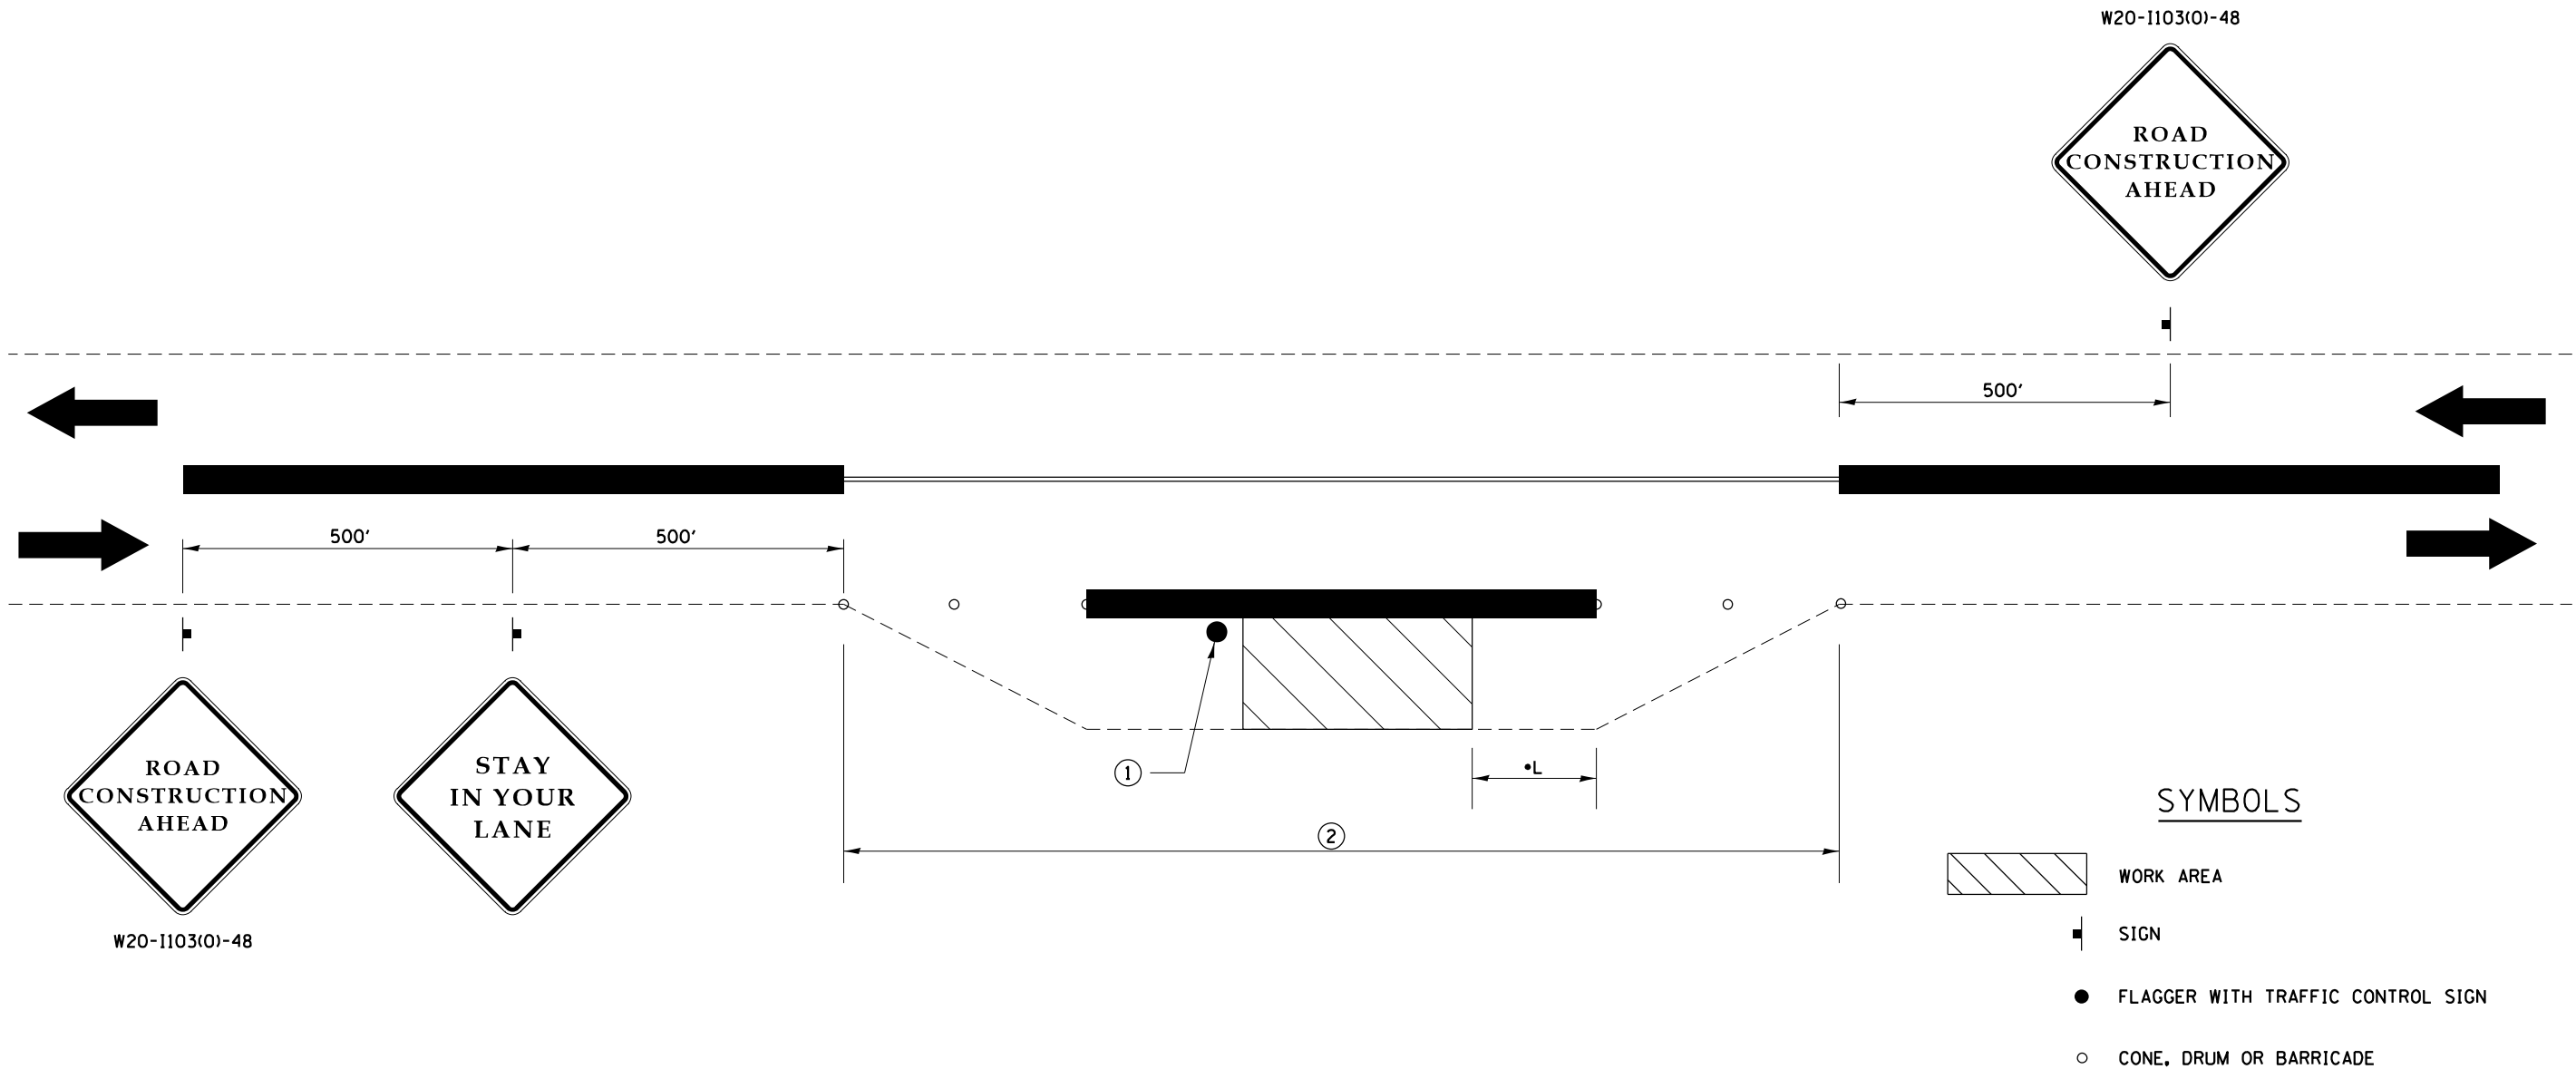

- ① Use flagger and flagger signs only when flagger is required per Article 701.13(b).
- ② Cones at 20' centers for 250'. Additional cones may be placed at 40' centers. When drums or type I or II barricades are used, the interval between devices may be doubled.

SYMBOLS

  WORK AREA

 SIGN

 FLAGGER WITH TRAFFIC CONTROL SIGN

 CONE, DRUM OR BARRICADE

THIS TRAFFIC CONTROL DETAIL SHALL BE INCLUDED IN THE COST OF SPECIFIED TRAFFIC CONTROL STANDARDS OR ITEMS.

* IF THE WORK ENDS WITHIN 2500 FEET OF THE TRANSITION WHEN THE SPEED IS > 40 MPH OR 1500 FEET FOR ALL OTHER SPEEDS, THE CLIMBING LANE SHALL REMAIN CLOSED AS SHOWN.

REVISED - 1-05-16
REVISED - 8-27-13
REVISED - 7-30-13

TRAFFIC CONTROL FOR THREE LANE SECTION

SHEET 2 OF 4 37.1

MODEL: Default
FILE NAME: S:\PROJECTS\2010\095D\10_IDOT_PT115\plan29_Gallena_US_20\DESIGN\TRANSDETAILS.dgn



WILLET HOFMANN
ASSOCIATES INC.
ENGINEERING ARCHITECTURE LAND SURVEYING
809 EAST 2ND STREET, DIXON, IL 61021-0507
TEL: 815-894-9001 FAX: 815-894-9001

USER NAME = mslick	DESIGNED - AMF	REVISED -
	DRAWN - TJA	REVISED -
PLOT SCALE = 480,0000' / ft.	CHECKED - GFS	REVISED -
PLOT DATE = 10/15/2021	DATE - 5/22/20	REVISED -

STATE OF ILLINOIS
DEPARTMENT OF TRANSPORTATION


IL RTE 84 / US 20
REGION 2 / DISTRICT 2 STANDARDS

SHEET 28 OF 36 SHEETS

F.A.P. RTE.	SECTION	COUNTY	TOTAL SHEETS	SHEET NO.
301	29R-1	JO DAVIESS	679	398
CONTRACT NO. 64880				
ILLINOIS FED. AID PROJECT				

TRAFFIC CONTROL FOR THREE LANE SECTION

CASE 3

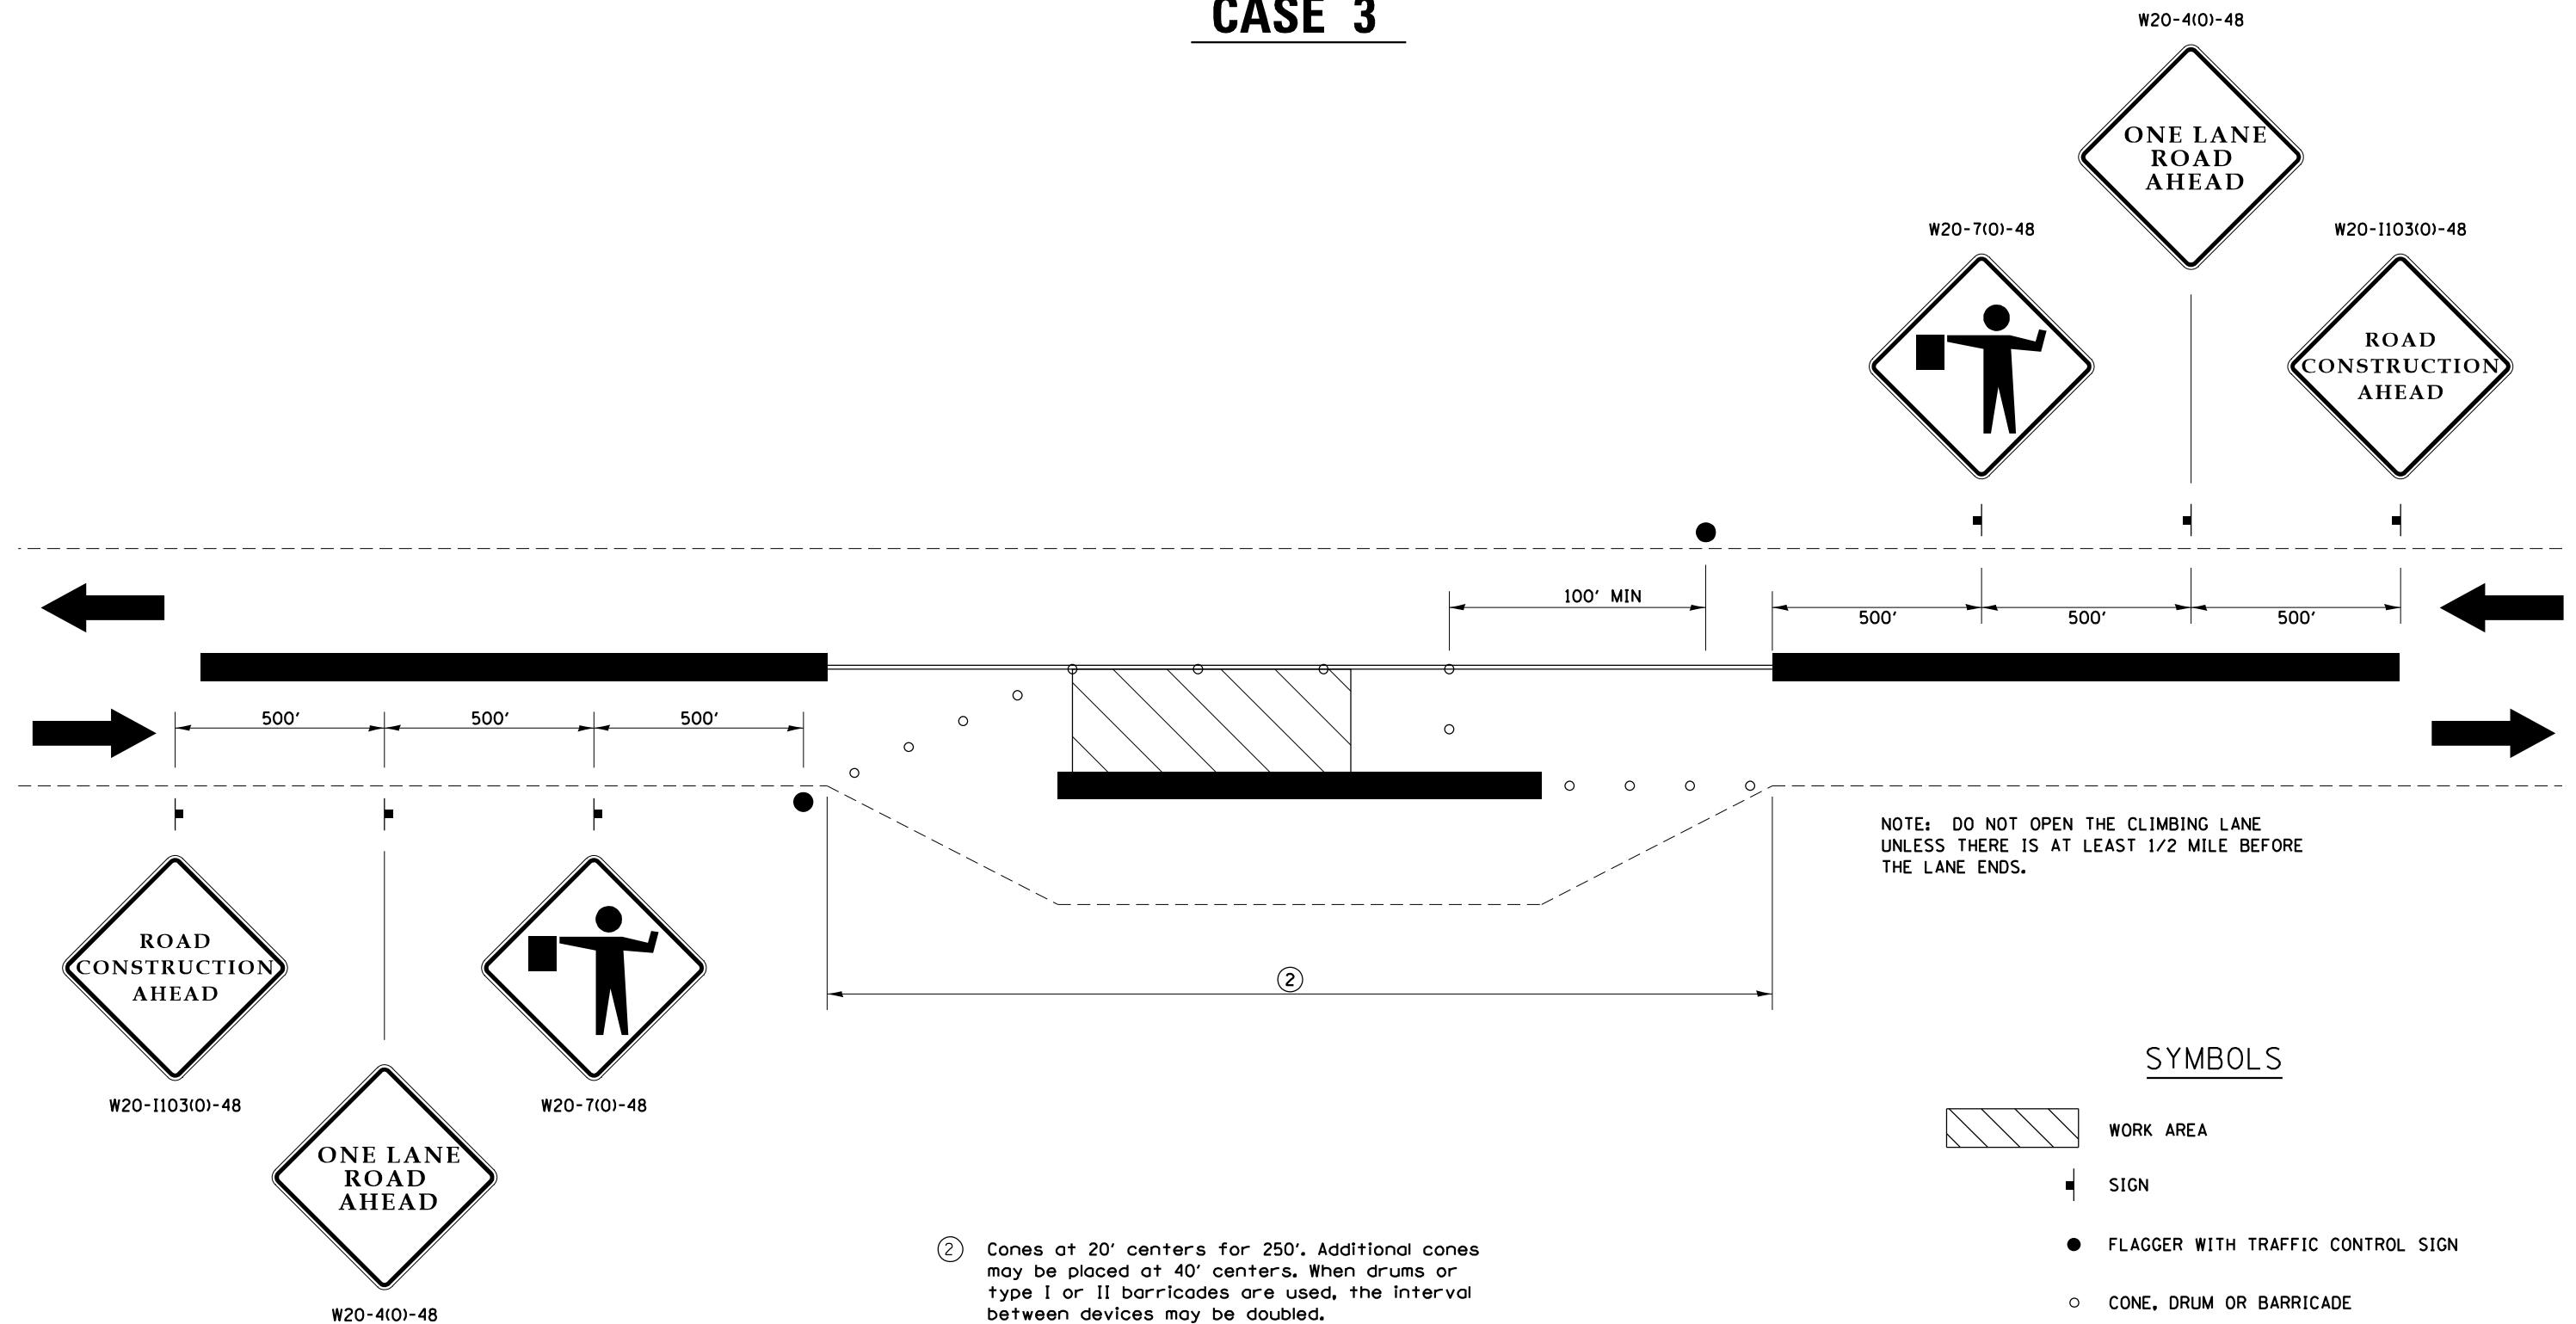

THIS TRAFFIC CONTROL DETAIL SHALL BE INCLUDED
IN THE COST OF SPECIFIED TRAFFIC CONTROL
STANDARDS OR ITEMS.

REVISED - 1-05-16
REVISED - 8-27-13
REVISED - 7-30-13

TRAFFIC CONTROL FOR THREE LANE SECTION

SHEET 3 OF 4

37.1


**STATE OF ILLINOIS
DEPARTMENT OF TRANSPORTATION**

IL RTE 84 / US 20
REGION 2 / DISTRICT 2 STANDARDS

SHEET 29 OF 36 SHEETS

F.A.P. RTE.	SECTION	COUNTY	TOTAL SHEETS	SHEET NO.
301	29R-1	JO DAVIESS	679	399
		CONTRACT NO. 64880		
ILLINOIS		FED. AID PROJECT		

TRAFFIC CONTROL FOR THREE LANE SECTION
CASE 4

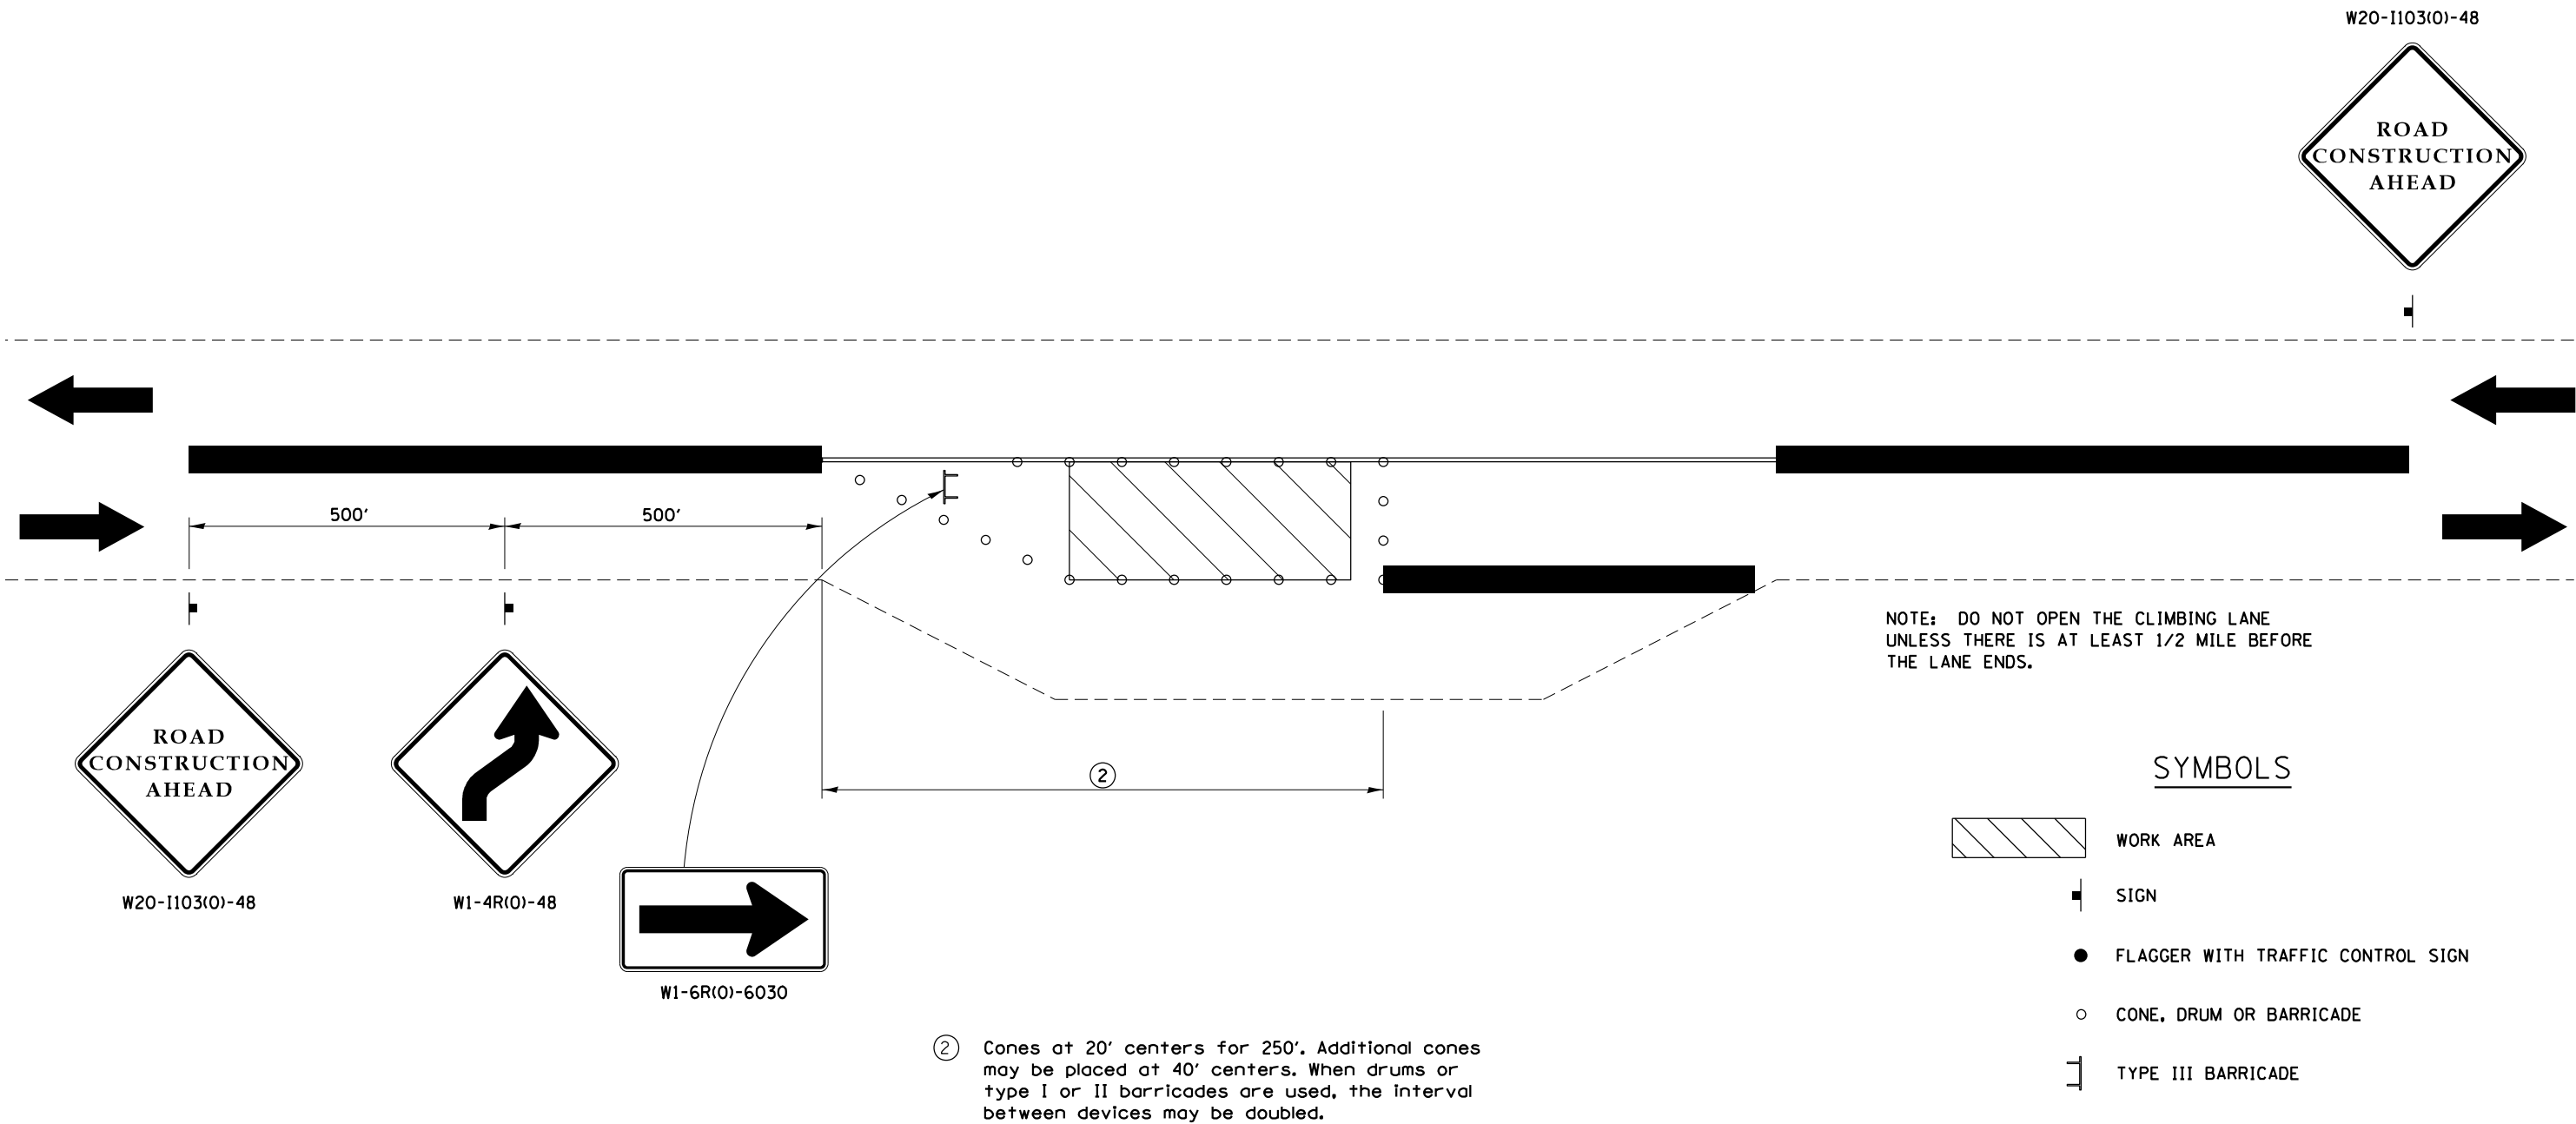

REVISED - 1-05-16
REVISED - 8-27-13
REVISED - 7-30-13

TRAFFIC CONTROL FOR THREE LANE SECTION

SHEET 4 OF 4

37.1

THIS TRAFFIC CONTROL DETAIL SHALL BE INCLUDED IN THE COST OF SPECIFIED TRAFFIC CONTROL STANDARDS OR ITEMS.

CASE 4 APPLIES WHEN NO WORKERS ARE PRESENT. WHEN WORKERS ARE PRESENT, TWO LANES SHALL BE CLOSED AND TRAFFIC CONTROL SHALL BE ACCORDING TO CASE 3.

MODEL: Default
FILE NAME: S:\PROJECTS\2010\095D10_IDOT_PT8151\095D10_Galena_US_20\DESIGN\TRANSDETAILS.dgn



USER NAME	= mslick
PLOT SCALE	= 480,0000 ' / ft.
PLOT DATE	= 10/15/2021

DESIGNED -	AMF
DRAWN -	TJA
CHECKED -	GFS
DATE -	5/22/20

REVISED -	
REVISED -	
REVISED -	
REVISED -	

STATE OF ILLINOIS
DEPARTMENT OF TRANSPORTATION

IL RTE 84 / US 20
REGION 2 / DISTRICT 2 STANDARDS

SHEET 30 OF 36 SHEETS

F.A.P. RTE.	SECTION	COUNTY	TOTAL SHEETS	SHEET NO.
301	29R-1	JO DAVIESS	679	400
CONTRACT NO. 64880				
ILLINOIS FED. AID PROJECT				