

STATE OF ILLINOIS
DEPARTMENT OF TRANSPORTATION
DIVISION OF HIGHWAYS

PROPOSED
HIGHWAY PLANS


F.A.P. 332 (IL ROUTE 1)
SECTION (3)BR
PROJECT: ACNHPP-0332 (122)
STRUCTURE REPLACEMENT
IROQUOIS COUNTY

C-93-010-08

INDEX OF SHEETS

- 1 COVER SHEET
- 2 HIGHWAY STANDARDS, GENERAL NOTES AND COMMITMENTS
- 3-7 SUMMARY OF QUANTITIES
- 8-12 TYPICAL SECTIONS
- 13-15 SCHEDULE OF QUANTITIES
- 16 ALIGNMENT AND BENCHMARKS
- 17 SURVEY TIES
- 18-23 PLAN & PROFILE SHEETS
- 24-30 STAGE CONSTRUCTION
- 31 EROSION CONTROL PLAN
- 32-65 BRIDGE PLANS S.N. 038-0219 (PR.)/ 038-0021 (EX.)
- 66-68 DETAILS
- 69-100 CROSS SECTIONS

FOR LIST OF STANDARDS, SEE SHEET NO. 2

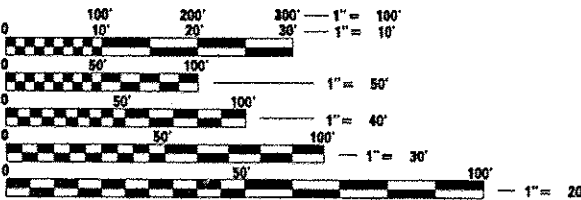


FULL SIZE PLANS HAVE BEEN PREPARED USING STANDARD ENGINEERING SCALES. REDUCED SIZED PLANS WILL NOT CONFORM TO STANDARD SCALES. IN MAKING MEASUREMENTS ON REDUCED PLANS, THE ABOVE SCALES MAY BE USED.

J.U.L.I.E.
JOINT UTILITY LOCATION INFORMATION FOR EXCAVATION
1-800-892-0123
OR 811

DISTRICT 3 NO. (815) 434-6131
PROJECT ENGINEER: JOE KANNEL, PE
UNIT CHIEF: MICHELE LINDEMANN, PE
CONTRACT NO. 66736


Farnsworth
GROUP, INC.
2709 McGraw Drive
Bloomington, Illinois 61704
309/663-8435, 309/663-1571 fax

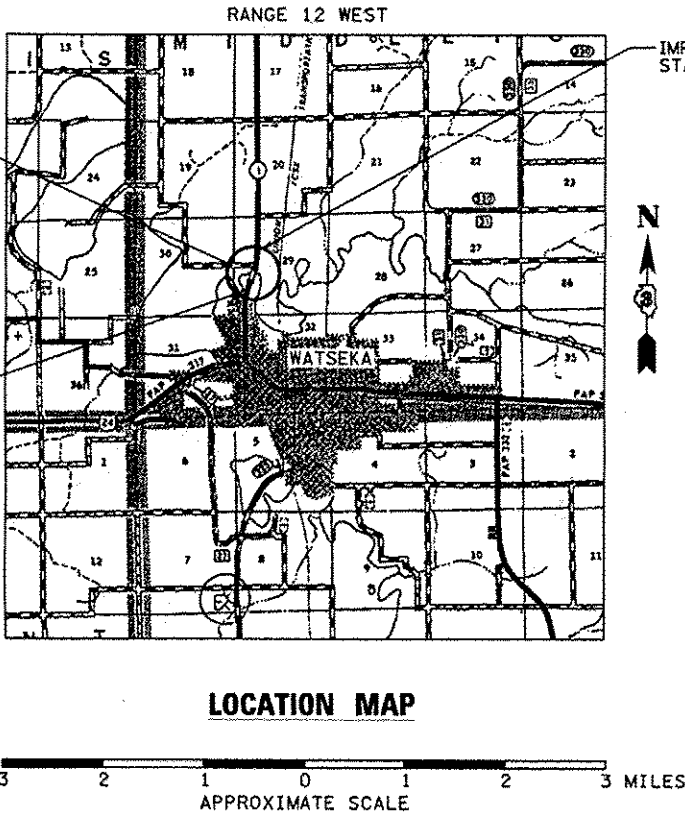

GROSS LENGTH = 2246.74 FT. = 0.426 MILE
NET LENGTH = 2246.74 FT. = 0.426 MILE

F.A.P. RTE.	SECTION	COUNTY	TOTAL SHEETS	SHEET NO.
332	(3)BR	IROQUOIS	100	1
ILLINOIS				CONTRACT NO. 66736

D-93-048-06 P-93-045-05

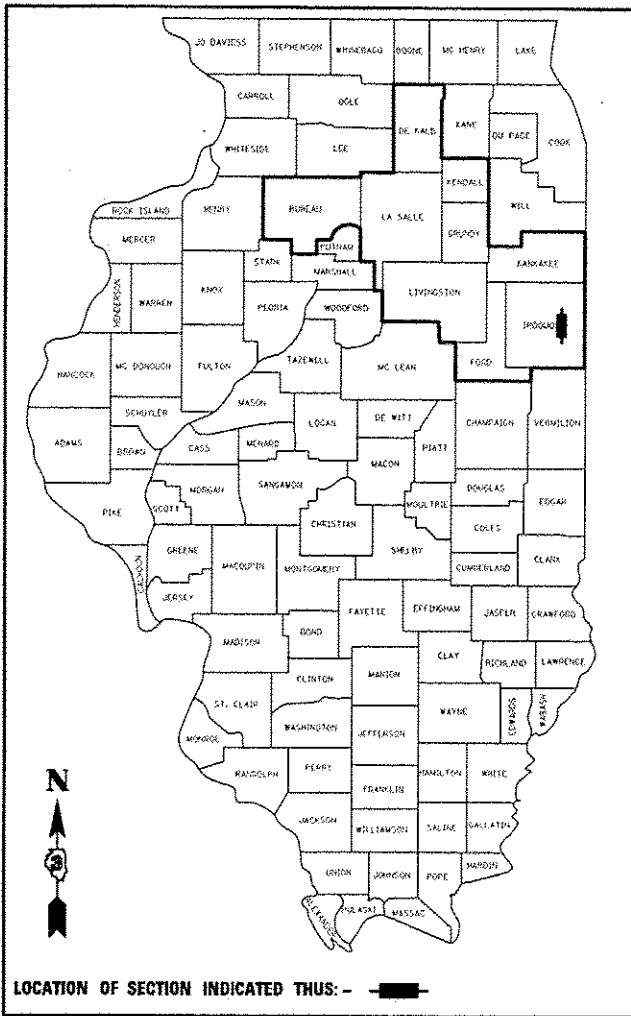

FUNCTIONAL CLASSIFICATION
RURAL OTHER PRINCIPAL ARTERIAL
2011 ADT=3300
2029 ADT=5800
P.V.=91% S.U.=3.5% M.U.=6.5%

STATE OF ILLINOIS
DEPARTMENT OF TRANSPORTATION
DIVISION OF HIGHWAYS
SUBMITTED 9-30-2014
Paul Lott, PE
DEPUTY DIRECTOR OF HIGHWAYS, REGION ENGINEER
Dec 18, 2014
Dino Baranzelli, PE
actg ENGINEER OF DESIGN AND ENVIRONMENT
Dec 18, 2014
Omer Osman, PE
DIRECTOR OF HIGHWAYS, CHIEF ENGINEER

MARK S. WYLIE
043716 REGISTERED PROFESSIONAL ENGINEER OF ILLINOIS
DATE 4/10/14
ILLINOIS PROFESSIONAL ENGINEER NO. 062-043716 EXPIRATION 11/30/15

PRINTED BY THE AUTHORITY
OF THE STATE OF ILLINOIS

HIGHWAY STANDARDS

000001-06	STANDARD SYMBOLS, ABBREVIATIONS AND PATTERNS
001001-02	AREAS OF REINFORCEMENT BARS
001006	DECIMAL OF AN INCH AND OF A FOOT
280001-07	TEMPORARY EROSION CONTROL SYSTEMS
406201-01	MAILBOX TURNOUT
420401-11	BRIDGE APPROACH PAVEMENT CONNECTOR
515001-03	NAME PLATE FOR BRIDGES
542301-03	PRECAST REINFORCED CONCRETE FLARED END SECTION
542401-01	METAL END SECTION FOR PIPE CULVERTS
601101-01	CONCRETE HEADWALL FOR PIPE DRAIN
609006-05	BRIDGE APPROACH PAVEMENT (DRAIN-DETAIL)
630001-10	STEEL PLATE BEAM GUARDRAIL
630201-06	PCC/HMA STABILIZATION AT STEEL PLATE BEAM GUARDRAIL
630301-06	SHOULDER WIDENING FOR TYPE I (SPECIAL) GUARDRAIL TERMINALS
631031-13	TRAFFIC BARRIER TERMINAL, TYPE 6
635006-03	REFLECTOR AND TERMINAL MARKER PLACEMENT
635011-02	REFLECTOR MARKER AND MOUNTING DETAILS
701001-02	OFF-RD OPERATIONS, 2L, 2W, MORE THAN 4.5m (15') AWAY
701006-05	OFF-RD OPERATIONS, 2L, 2W, 4.5 m (15') TO 600 m (24") FROM PAVEMENT EDGE
701011-04	OFF-RD MOVING OPERATIONS, 2L, 2W, DAY ONLY ≥
701201-04	LANE CLOSURE, 2L, 2W, DAY ONLY FOR SPEEDS 45 MPH
701301-04	LANE CLOSURE, 2L, 2W, SHORT TIME OPERATIONS ≥
701306-03	LANE CLOSURE, 2L, 2W, SLOW MOVING OPERATIONS DAY ONLY, FOR SPEEDS 45 MPH
701311-03	LANE CLOSURE 2L, 2W MOVING OPERATIONS-DAY ONLY
701321-13	LANE CLOSURE, 2L, 2W, BRIDGE REPAIR WITH BARRIER ≥
701326-04	LANE CLOSURE, 2L, 2W, PAVEMENT WIDENING, FOR SPEEDS 45 MPH
701901-04	TRAFFIC CONTROL DEVICES
704001-03	TEMPORARY CONCRETE BARRIER
780001-05	TYPICAL PAVEMENT MARKINGS
781001-03	TYPICAL APPLICATIONS RAISED REFLECTIVE PAVEMENT MARKERS

COMMITMENTS

NONE

GENERAL NOTES

THE THICKNESS OF HMA SHOWN ON THE PLANS IS THE NOMINAL THICKNESS. DEVIATIONS FROM THE NOMINAL THICKNESS WILL BE PERMITTED WHEN SUCH DEVIATIONS OCCUR DUE TO IRREGULARITIES IN THE EXISTING SURFACE OR BASE ON WHICH THE HMA IS PLACED.

STUMP REMOVAL SHALL BE INCLUDED IN THE EARTH EXCAVATION QUANTITY.

THE HMA SURFACE OF ALL MAILBOX TURNOUTS, PRIVATE ENTRANCES, COMMERCIAL ENTRANCES, AND SIDE ROADS SHALL BE MADE NEATLY, IN A WORKMANLIKE MANNER, AND SHALL ACCURATELY CONFORM TO THE SHAPES AND DIMENSIONS AS SHOWN ON THE PLAN DETAILS. IF REQUIRED BY THE ENGINEER, THE CONTRACTOR SHALL BE REQUIRED TO SAW CUT THE HMA SURFACE TO CONFORM TO THE SHAPES AND DIMENSIONS SHOWN ON THE PLAN DETAILS. THIS WORK SHALL BE INCLUDED IN THE COST OF THE HMA SURFACE.

EXCEPT AS NOTED ON THE PLANS, PAVEMENT GRADES SHOWN ARE AT THE TOP OF PAVEMENT SURFACES.

BEFORE ORDERING PIPE CULVERTS OR PIPE DRAINS, THE CONTRACTOR SHALL CONSULT THE ENGINEER FOR EXACT LENGTHS.

THE ENGINEER WILL BE THE SOLE JUDGE CONCERNING CURING TIME FOR THE VARIOUS HMA LIFTS.

FOR STABILIZATION, ALL TYPE III BARRICADES SHALL REQUIRE A MINIMUM OF FOUR SAND BAGS PER BARRICADE.

SEEDING SHALL NOT BE PERMITTED AT ANY TIME WHEN THE GROUND IS FROZEN, WET, OR IN AN UNTILLABLE CONDITION. LOCATIONS TO BE SEEDED WILL BE DETERMINED BY THE ENGINEER.

WHERE SECTION OR SUBSECTION MONUMENTS ARE ENCOUNTERED, THE ENGINEER SHALL BE NOTIFIED BEFORE SUCH MONUMENTS ARE REMOVED. THE CONTRACTOR SHALL PROTECT AND CAREFULLY PRESERVE ALL MONUMENTS UNTIL AN AUTHORIZED SURVEYOR OR AGENT HAS WITNESSED OR OTHERWISE REFERENCED THEIR LOCATION. THE CONTRACTOR SHALL BE RESPONSIBLE FOR HAVING AN AUTHORIZED SURVEYOR REESTABLISH ANY SECTION OR SUBSECTION MONUMENTS DESTROYED BY HIS OPERATIONS.

ONLY THOSE TREES DESIGNATED BY THE ENGINEER OR LISTED IN THE TREE REMOVAL SCHEDULE SHALL BE REMOVED. THE CONTRACTOR SHALL PROTECT ALL REMAINING TREES FROM DAMAGE DUE TO HIS OPERATIONS.

THE FINISHED EARTHWORK SHALL HAVE A VEGETATION SUSTAINING SOIL COVERING THE TOP FOUR INCHES IN AREAS TO BE SEEDED OR SODDED. THE VEGETATION SUSTAINING SOIL REQUIRED WILL NOT BE PAID FOR SEPARATELY BUT SHALL BE INCLUDED IN THE COST OF "FURNISHED EXCAVATION".

ON EXISTING PAVEMENT WHICH MAY BE SUPERELEVATED, THE NEW HMA PAVEMENT SHALL BE BUILT WITH THE SAME SUPERELEVATION UNLESS NEW SUPERELEVATION RATES ARE GIVEN ON THE PLANS.

ALL ELEVATIONS REFER TO U.S.G.S. MEAN SEA LEVEL DATUM.

ABANDONED UNDERGROUND UTILITIES THAT CONFLICT WITH CONSTRUCTION SHALL BE DISPOSED OF OUTSIDE THE LIMITS OF THE RIGHT OF WAY ACCORDING TO ARTICLE 202.03 OF THE STANDARD SPECIFICATIONS AND AS DIRECTED BY THE ENGINEER. THIS WORK WILL NOT BE PAID FOR SEPARATELY, BUT SHALL BE INCLUDED IN THE COST OF EARTH EXCAVATION.

ANY REFERENCE TO A STANDARD IN THESE PLANS SHALL BE INTERPRETED TO MEAN THE EDITION AS INDICATED BY THE SUBNUMBER SHOWN IN THE LIST OF STANDARDS INCLUDED IN THESE PLANS.


THE FOLLOWING RATES OF APPLICATION HAVE BEEN USED IN CALCULATING PLAN QUANTITIES:

GRANULAR MATERIALS	2.05	TONS / CU YD
HMA RESURFACING	112	LBS / SQ YD / IN
SHORT TERM PAVEMENT MARKING	10	FT / 100 FT OF APPLICATION
MIX FOR CRACKS, JTS & FLOWYS	0.0003	TONS / SQ YD
LEVEL BINDER (HAND METHOD)	0.0005	TONS / SQ YD
SUPPLEMENTAL WATERING	3	GAL / SQ YD / APPLICATION
CALCIUM CHLORIDE	2	LB / SQ YD / APPLICATION
AGGREGATE DITCH CHECKS	5	TONS AGGREGATE

THE CONTRACTOR SHALL CONTACT JULIE AT LEAST 48 HOURS PRIOR TO EXCAVATION TO DETERMINE WHICH UTILITIES ARE IN THE AREA.

MEMBERS OF JULIE KNOWN TO BE WITHIN THE LIMITS OF IMPROVEMENTS ARE:
- AT&T
- EASTERN ILLINI ELECTRIC COOPERATIVE

STATE OF ILLINOIS
DEPARTMENT OF TRANSPORTATION
DISTRICT THREE

 REVIEWED BY: 
DISTRICT STUDIES & PLANS ENGINEER

DATE: 9-30-14

EXAMINED BY: 
DISTRICT CONSTRUCTION ENGINEER


DISTRICT MATERIALS ENGINEER


DISTRICT OPERATIONS ENGINEER

CODE NO.	ITEM	UNIT	TOTAL QUANTITY	CONSTRUCTION CODE	
				ROADWAY	BRIDGE
				0004	0011
				RURAL	S.N. 038-0219
20100110	TREE REMOVAL (6 TO 15 UNITS DIAMETER)	UNIT	59	59	
20100210	TREE REMOVAL (OVER 15 UNITS DIAMETER)	UNIT	24	24	
20101000	TEMPORARY FENCE	FOOT	2, 325	2, 325	
20200100	EARTH EXCAVATION	CU YD	2, 010	2, 010	
20300100	CHANNEL EXCAVATION	CU YD	1, 930	1, 930	
20400800	FURNISHED EXCAVATION	CU YD	10, 225	10, 225	
20800150	TRENCH BACKFILL	CU YD	188	188	
* 25000300	SEEDING, CLASS 3	ACRE	4	4	
* 25000400	NITROGEN FERTILIZER NUTRIENT	POUND	361	361	
* 25000500	PHOSPHORUS FERTILIZER NUTRIENT	POUND	361	361	
* 25000600	POTASSIUM FERTILIZER NUTRIENT	POUND	361	361	
* 25100635	HEAVY DUTY EROSION CONTROL BLANKET	SQ YD	19, 359	19, 359	
* 28000250	TEMPORARY EROSION CONTROL SEEDING	POUND	1, 200	1, 200	
28000305	TEMPORARY DITCH CHECKS	FOOT	250	250	
28000400	PERIMETER EROSION BARRIER	FOOT	4, 785	4, 785	
28000500	INLET AND PIPE PROTECTION	EACH	2	2	
28100107	STONE RIPRAP, CLASS A4	SQ YD	2, 313		2, 313
28200200	FILTER FABRIC	SQ YD	2, 313		2, 313
31100910	SUBBASE GRANULAR MATERIAL, TYPE A 12"	SQ YD	2, 846	2, 846	
35100900	AGGREGATE BASE COURSE, TYPE A 10"	SQ YD	1, 177	1, 177	
35501320	HOT-MIX ASPHALT BASE COURSE, 9"	SQ YD	335	335	

21
* SPECIALTY ITEM

CODE NO.	ITEM	UNIT	TOTAL QUANTITY	CONSTRUCTION CODE	
				ROADWAY	BRIDGE
				0004	0011
				RURAL	S.N. 038-0219
35600712	HOT-MIX ASPHALT BASE COURSE WIDENING, 9"	SO YD	639	639	
40200900	AGGREGATE SURFACE COURSE, TYPE B	CU YD	55	55	
40600275	BITUMINOUS MATERIALS (PRIME COAT)	POUND	17,805	17,805	
40600625	LEVELING BINDER (MACHINE METHOD), N50	TON	42	42	
40600982	HOT-MIX ASPHALT SURFACE REMOVAL - BUTT JOINT	SO YD	408	408	
40600990	TEMPORARY RAMP	SO YD	200	200	
40603082	HOT-MIX ASPHALT BINDER COURSE, IL-19.0 FG, N50	TON	2,135	2,135	
40603310	HOT-MIX ASPHALT SURFACE COURSE, MIX "C", N50	TON	743	743	
42001430	BRIDGE APPROACH PAVEMENT CONNECTOR (FLEXIBLE)	SO YD	55	55	
44000100	PAVEMENT REMOVAL	SO YD	1,520	1,520	
44000158	HOT-MIX ASPHALT SURFACE REMOVAL, 2 1/4"	SO YD	1,000	1,000	
44004000	PAVED DITCH REMOVAL	FOOT	270	270	
44004250	PAVED SHOULDER REMOVAL	SO YD	510	510	
48101500	AGGREGATE SHOULDERS, TYPE B 6"	SO YD	385	385	
48203023	HOT-MIX ASPHALT SHOULDERS, 6 1/2"	SO YD	1,715	1,715	
48203033	HOT-MIX ASPHALT SHOULDERS, 9"	SO YD	1,970	1,970	
48203100	HOT-MIX ASPHALT SHOULDERS	TON	25	25	
50100100	REMOVAL OF EXISTING STRUCTURES	EACH	1		1
50105220	PIPE CULVERT REMOVAL	FOOT	266	266	
50200100	STRUCTURE EXCAVATION	CU YD	430		430
50200300	COFFERDAM EXCAVATION	CU YD	563		563
50201121	COFFERDAM (TYPE 2) (LOCATION - 1)	EACH	1		1

22

* SPECIALTY ITEM

 Farnsworth GROUP, INC. 7709 McGraw Drive Bloomington, Illinois 61704 309-663-6400, 309-663-1671 fax		DESIGNED - NAS/JJO	REVISED -	STATE OF ILLINOIS DEPARTMENT OF TRANSPORTATION	SUMMARY OF QUANTITIES					F.A.P RTE.	SECTION	COUNTY	TOTAL SHEETS	SHEET NO.	
		DRAWN - JJO/DRR	REVISED -		332	(3)BR	IRROQUOIS	100	4						
		CHECKED - MSW	REVISED -							CONTRACT NO. 66736					
		DATE - 04/10/14	REVISED -												
					SCALE:	SHEET	OF	SHEETS	STA.	TO STA.	ILLINOIS AND PROJECT				

CODE NO.	ITEM	UNIT	TOTAL QUANTITY	CONSTRUCTION CODE	
				ROADWAY	BRIDGE
				0004	0011
				RURAL	S.N. 038-0219
50201122	COFFERDAM (TYPE 2) (LOCATION - 2)	EACH	1		1
50300100	FLOOR DRAINS	EACH	44		44
50300225	CONCRETE STRUCTURES	CU YD	593.7		593.7
50300255	CONCRETE SUPERSTRUCTURE	CU YD	679		679
50300260	BRIDGE DECK GROOVING	SO YD	1,718		1,718
50300265	SEAL COAT CONCRETE	CU YD	122.6		122.6
50300280	CONCRETE ENCASEMENT	CU YD	9.8		9.8
50300300	PROTECTIVE COAT	SO YD	2,128		2,128
50401005	FURNISHING AND ERECTING PRECAST PRESTRESSED CONCRETE I-BEAMS, 48 IN.	FOOT	2,047		2,047
50800205	REINFORCEMENT BARS, EPOXY COATED	POUND	233,900		233,900
50800515	BAR SPLICERS	EACH	1,654		1,654
50800530	MECHANICAL SPLICERS	EACH	522		522
51201900	FURNISHING STEEL PILES HP14X89	FOOT	6,211		6,211
51202305	DRIVING PILES	FOOT	6,211		6,211
51203900	TEST PILE STEEL HP14X89	EACH	2		2
51500100	NAME PLATES	EACH	1		1
542A1903	PIPE CULVERTS, CLASS A, TYPE 3 18"	FOOT	214	214	
54213663	PRECAST REINFORCED CONCRETE FLARED END SECTIONS 18"	EACH	4	4	
59100100	GEOCOMPOSITE WALL DRAIN	SO YD	96		96
* 63000001	STEEL PLATE BEAM GUARDRAIL, TYPE A, 6 FOOT POSTS	FOOT	2,212.5	2,212.5	
* 63100085	TRAFFIC BARRIER TERMINAL, TYPE 6	EACH	4	4	
* 2.1	SPECIALTY ITEM				


 FARNSWORTH GROUP, INC. 2709 McGraw Drive Bloomington, Illinois 61704 508-983-4455, 308-983-1571 fax	DESIGNED - NAS/JJO	REVISED -	STATE OF ILLINOIS DEPARTMENT OF TRANSPORTATION	SUMMARY OF QUANTITIES				F.A.P. RTE.	SECTION	COUNTY	TOTAL SHEETS	SHEET NO.	CONTRACT NO. 66736
	DRAWN - JJO/DRR	REVISED -		332	131BR	IROQUOIS	100	5					
	CHECKED - MSW	REVISED -											
	DATE - 04/10/14	REVISED -											
				SCALE:	SHEET	OF	SHEETS	STA.	TO STA.	ILLINOIS FED. AID PROJECT			

CODE NO.	ITEM	UNIT	TOTAL QUANTITY	CONSTRUCTION CODE	
				ROADWAY	BRIDGE
				0004 RURAL	0011 S. N. 038-0219
* 63100167	TRAFFIC BARRIER TERMINAL, TYPE 1 (SPECIAL) TANGENT	EACH	4	4	
63200310	GUARDRAIL REMOVAL	FOOT	2,520	2,520	
* 66900200	NON-SPECIAL WASTE DISPOSAL	CU YD	215	215	
66700205	PERMANENT SURVEY MARKERS, TYPE 1	EACH	2	2	
* 66900450	SPECIAL WASTE PLANS AND REPORTS	L SUM	1	1	
67000400	ENGINEER'S FIELD OFFICE, TYPE A	CAL MO	6	6	
* 66900530	SOIL DISPOSAL ANALYSIS	EACH	1	1	
67100100	MOBILIZATION	L SUM	1	1	
70100405	TRAFFIC CONTROL AND PROTECTION, STANDARD 701321	EACH	1	1	
70100450	TRAFFIC CONTROL AND PROTECTION, STANDARD 701201	L SUM	1	1	
70100460	TRAFFIC CONTROL AND PROTECTION, STANDARD 701306	L SUM	1	1	
70100500	TRAFFIC CONTROL AND PROTECTION, STANDARD 701326	L SUM	1	1	
70103815	TRAFFIC CONTROL SURVEILLANCE	CAL DA	184	184	
70106500	TEMPORARY BRIDGE TRAFFIC SIGNALS	EACH	1	1	
70300100	SHORT TERM PAVEMENT MARKING	FOOT	680	680	
70300220	TEMPORARY PAVEMENT MARKING - LINE 4"	FOOT	4,950	4,950	
70300240	TEMPORARY PAVEMENT MARKING - LINE 6"	FOOT	640	640	
70301000	WORK ZONE PAVEMENT MARKING REMOVAL	SQ FT	4,606	4,606	
70400100	TEMPORARY CONCRETE BARRIER	FOOT	1,987.5	1,987.5	
70400200	RELOCATE TEMPORARY CONCRETE BARRIER	FOOT	1,987.5	1,987.5	
70600250	IMPACT ATTENUATORS, TEMPORARY (NON- REDIRECTIVE), TEST LEVEL 3	EACH	4	4	
70600350	IMPACT ATTENUATORS, RELOCATE (NON- REDIRECTIVE), TEST LEVEL 3	EACH	4	4	
* 78005110	EPOXY PAVEMENT MARKING - LINE 4"	FOOT	4,950	4,950	
* 78005130	EPOXY PAVEMENT MARKING - LINE 6"	FOOT	640	640	

* SPECIALTY ITEM

 Farnsworth GROUP, INC. 2169 McGraw Drive Bloomington, Illinois 61704 309/883-8436, 309/883-1511 fax	DESIGNED -	NAS/JJO	REVISED -	STATE OF ILLINOIS DEPARTMENT OF TRANSPORTATION	SUMMARY OF QUANTITIES						F.A.P. RTE.	SECTION	COUNTY	TOTAL SHEETS	SHEET NO.
	DRAWN -	JJO/DRR	REVISED -								332	(31BR	IRROQUOIS	100	6
	CHECKED -	MSW	REVISED -		CONTRACT NO. 66736										
	DATE -	04/10/14	REVISED -												
					SCALE:	SHEET	OF	SHEETS	STA.	TO STA.	ILLINOIS FED. AID PROJECT				


[illegible]

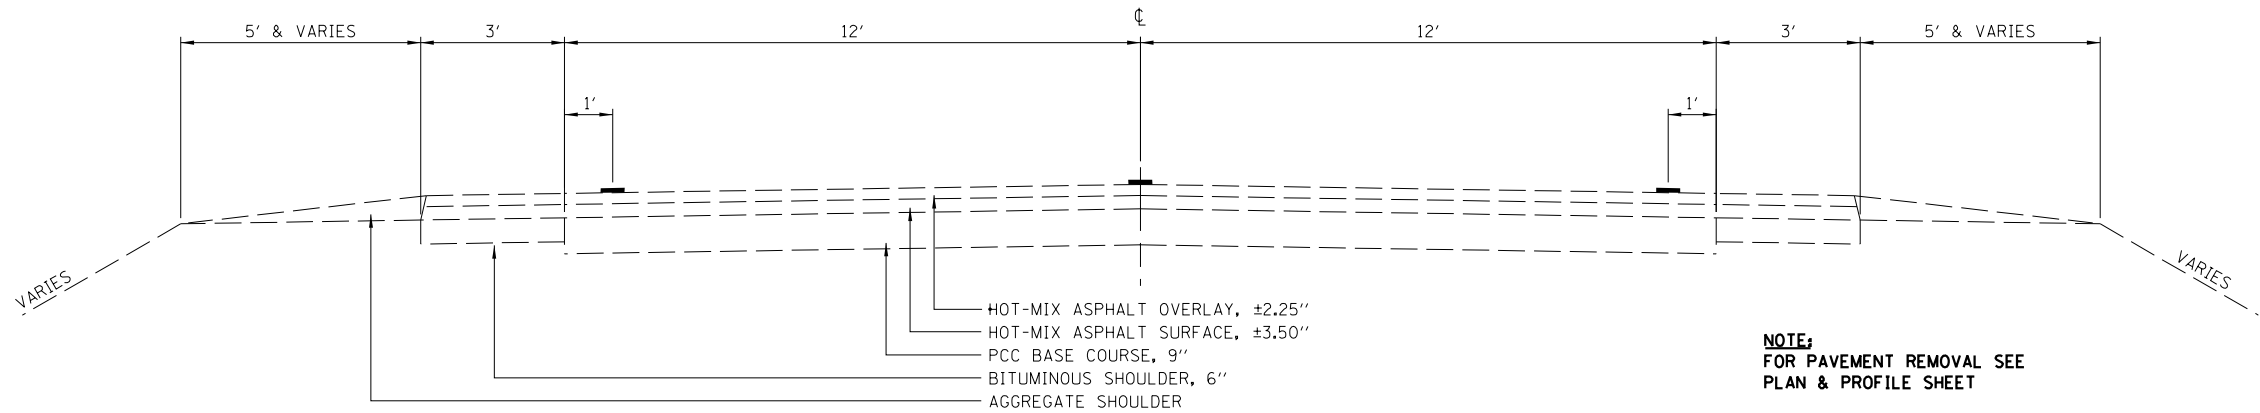

EXISTING TYPICAL CROSS SECTION

F.A.P. 332 (IL 1)

STA 15+75 TO STA 23+19.71±

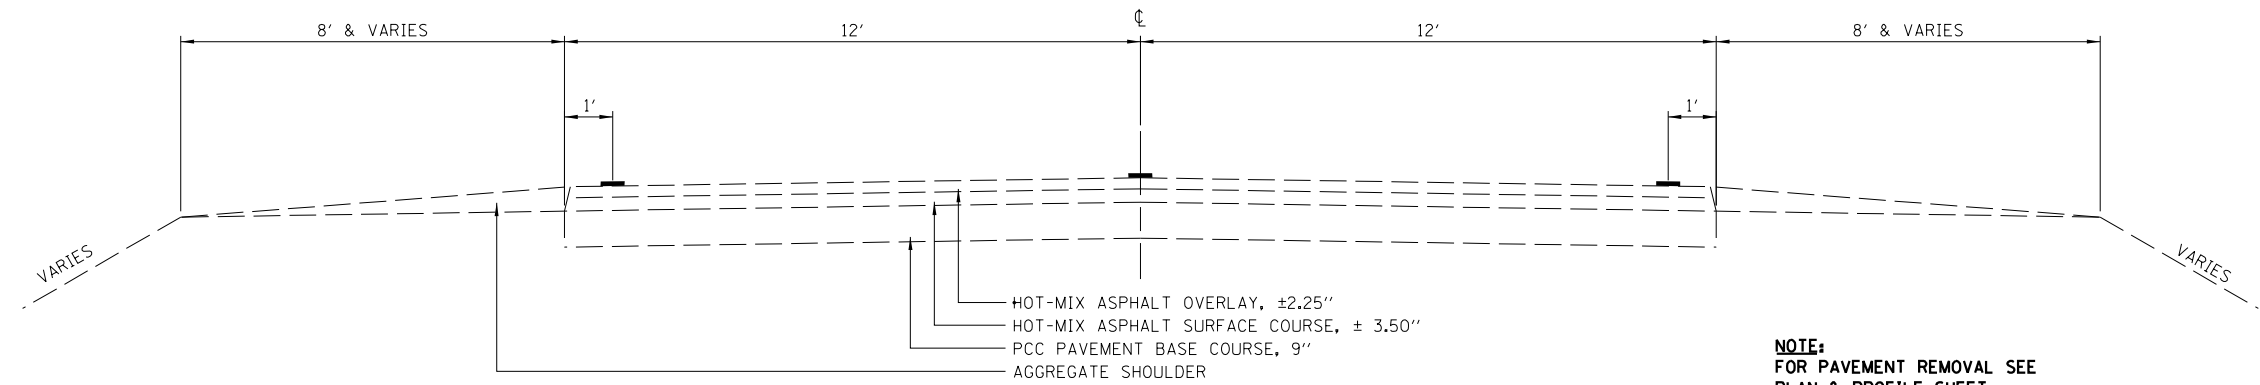


EXISTING TYPICAL CROSS SECTION

F.A.P. 332 (IL 1)

STA 27+06.29± TO STA 38+21.74

MIXTURES TABLE


	HMA BINDER/BASE COURSE	HMA SURFACE	HMA LEVEL BINDER	HMA TEMP	HMA SHOULDERS
PG GRADE	PG64-22	PG64-22	PG64-22	PG64-22	PG64-22
DESIGN AIR VOIDS	4.0% @ N50	4.0% @ N50	4.0% @ N50	4.0% @ N50	4.0% @ N50
MIXTURE COMPOSITION	IL-19.0 FG	IL 9.5	IL 9.5	IL 9.5	IL-19.0 FG
FRICTION AGGREGATE	-	MIXTURE C	-	-	-
DENSITY CONTROL METHOD	OCP CORES	OCP CORES	SATISFACTION OF THE ENGINEER	CORES	CORES

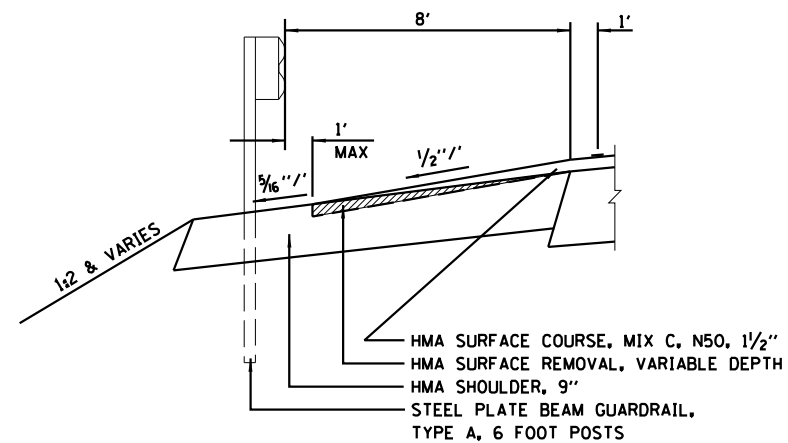

DETAIL AT GUARDRAIL

F.A.P. 332 (IL 1)


STA 21+23.50 LT TO STA 22+92.25 LT
STA 26+66.75 LT TO STA 37+85.50 LT

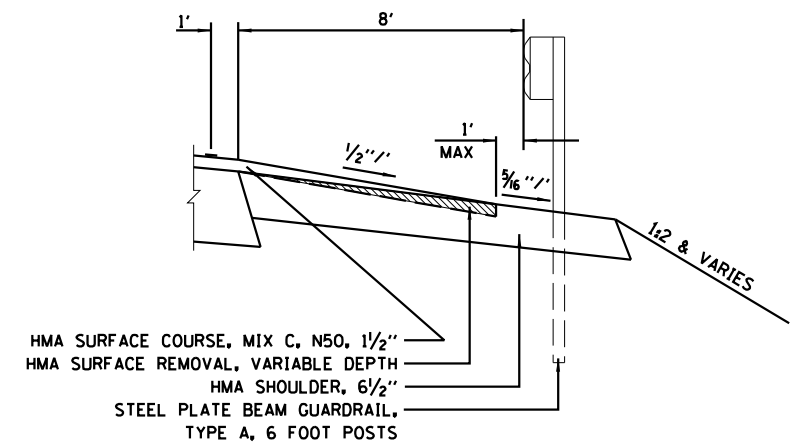

DETAIL AT GUARDRAIL

F.A.P. 332 (IL 1)


STA 21+21.50 RT TO STA 23+15.25 RT
STA 26+89.75 RT TO STA 37+96.00 RT

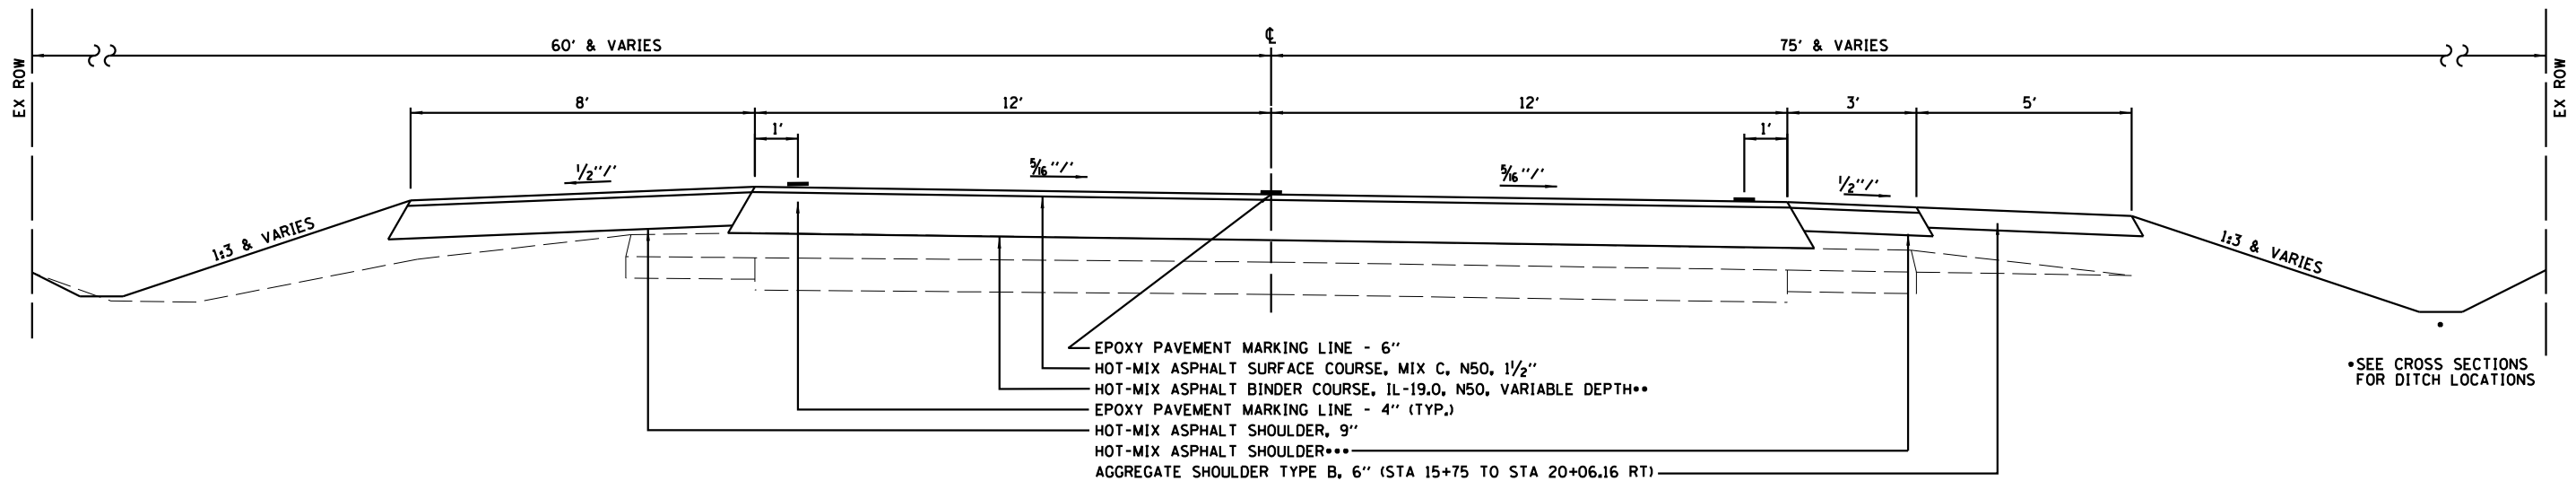

PROPOSED TYPICAL CROSS SECTION ①

F.A.P. 332 (IL 1)
STA 15+75 TO STA 18+20


**VARIABLE DEPTH FROM 2 1/4" AT STA 16+68 TO 11 1/4" AT STA 18+20
***VARIABLE DEPTH FROM 2 1/4" AT STA 15+75, RT TO 6 1/2" AT STA 17+40, RT
6 1/2" STA 17+40, RT TO STA 20+06.16, RT

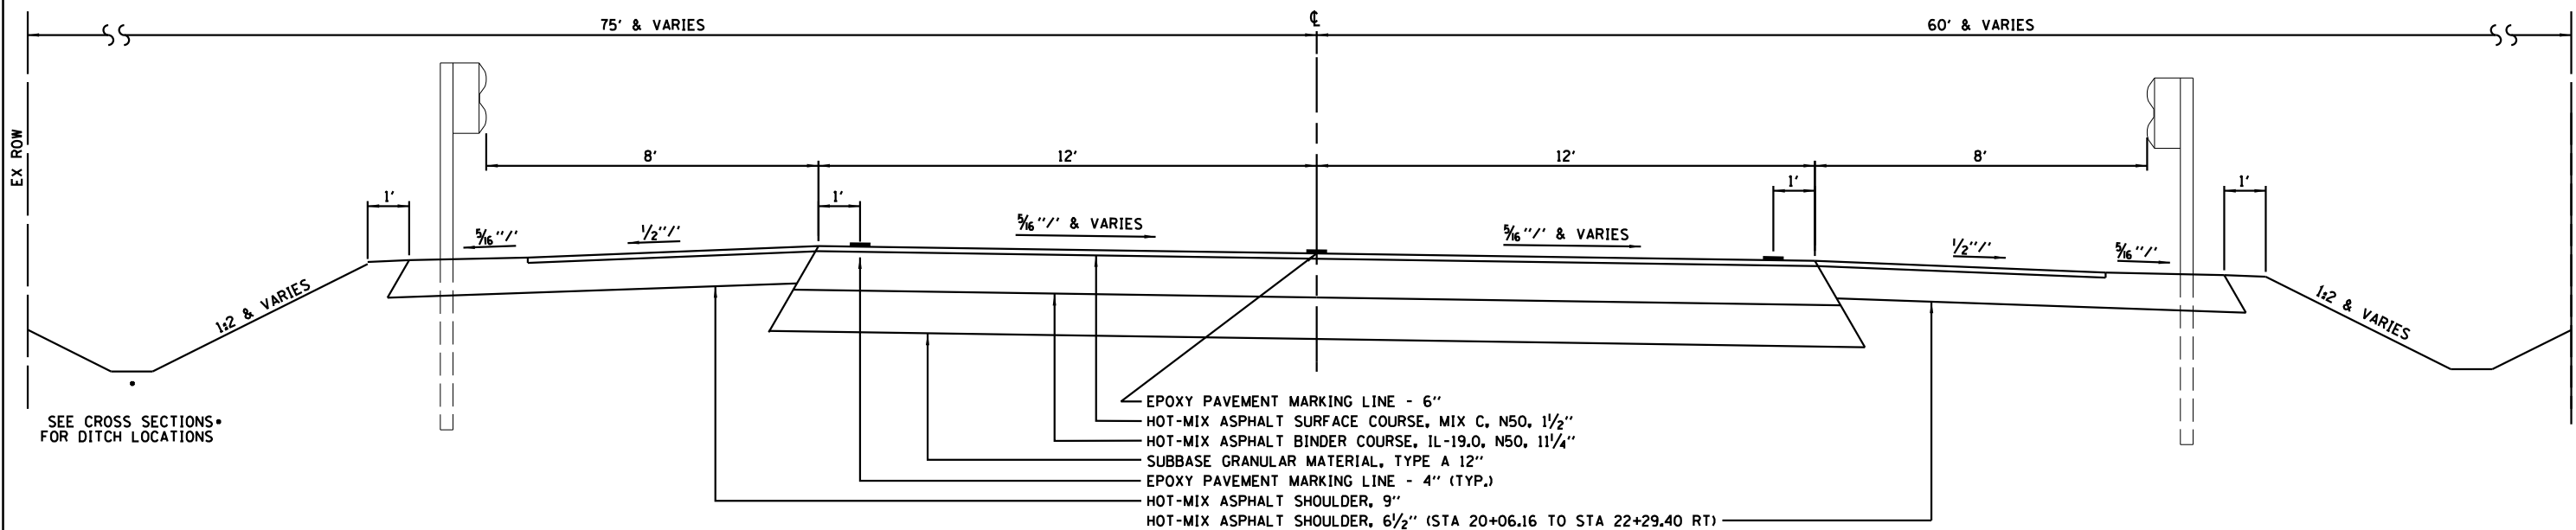

PROPOSED TYPICAL CROSS SECTION ②

F.A.P. 332 (IL 1)
STA 18+20 TO STA 22+29.40



PROPOSED S.E. TRANSITION DATA	
FULL S.E. (MATCH EX)	STA 15+75.00 TO STA 19+99.40
S.E. RUNOFF	STA 19+99.40 TO STA 21+89.40
TAN RUNOFF	STA 21+89.40 TO STA 22+29.40

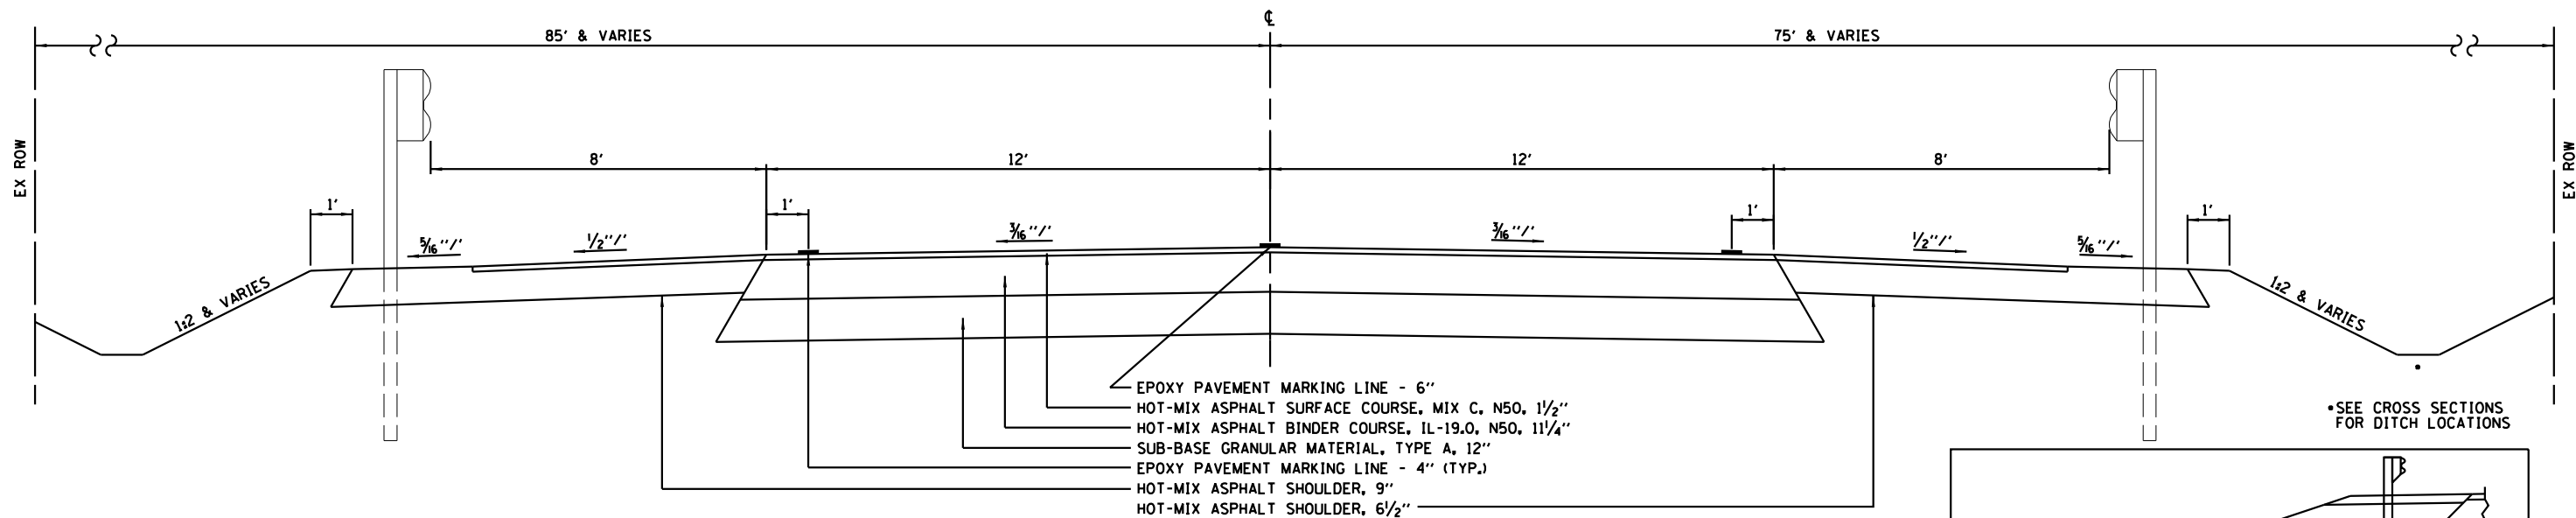

PROPOSED TYPICAL CROSS SECTION ③

F.A.P. 332 (IL 1)
STA 22+29.40 TO STA 22+88.00
STA 26+94.00 TO STA 29+06.60

SEE STATE STANDARD 420401
BRIDGE APPROACH PAVEMENT CONNECTOR
STA 22+82.00 TO STA 22+88.00
STA 26+94.00 TO STA 27+00.00

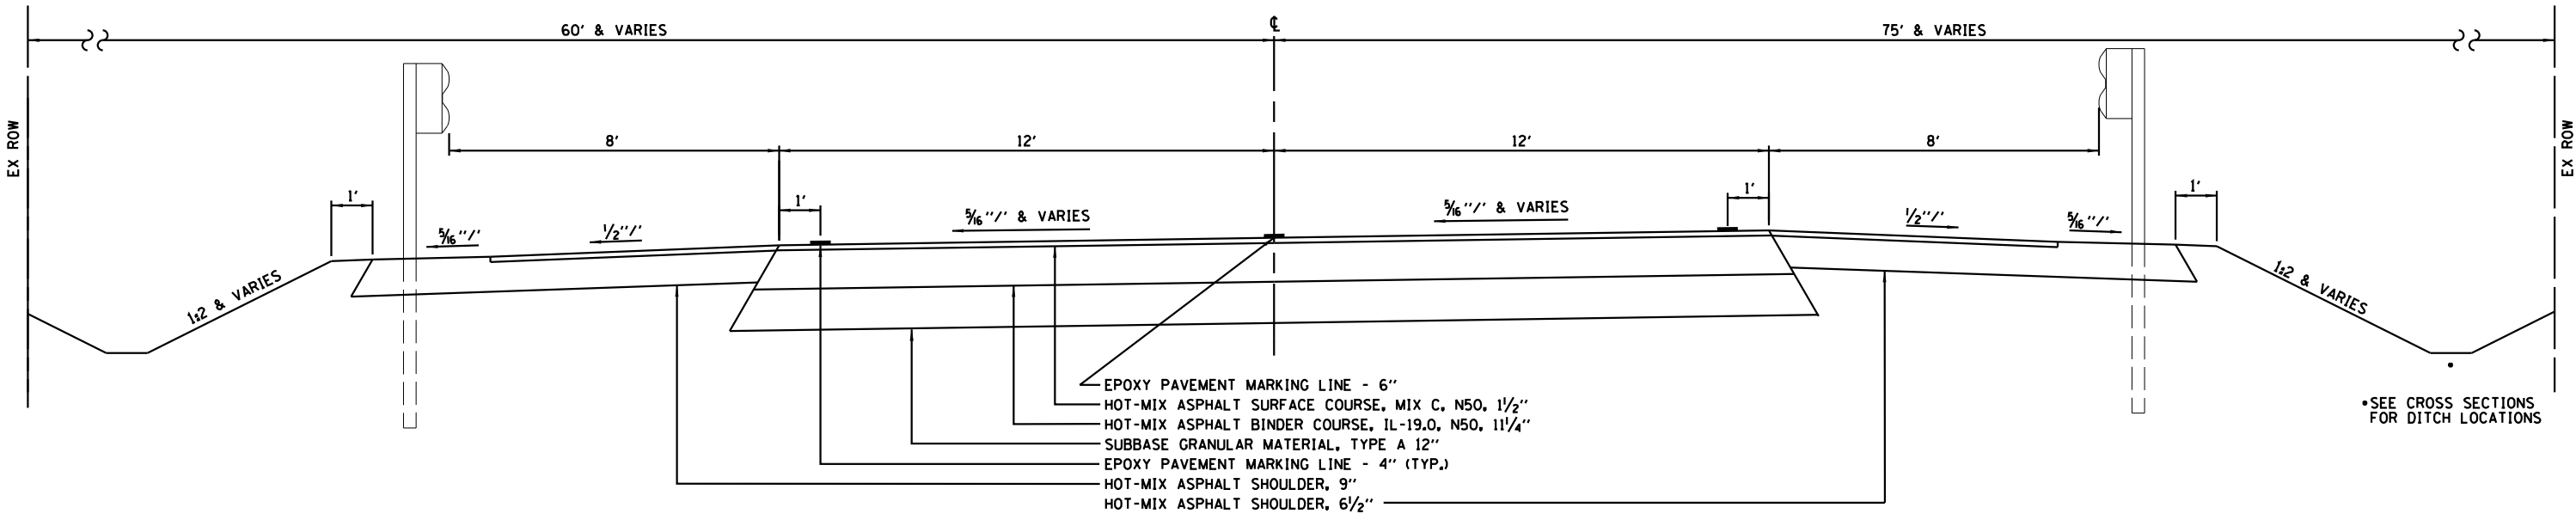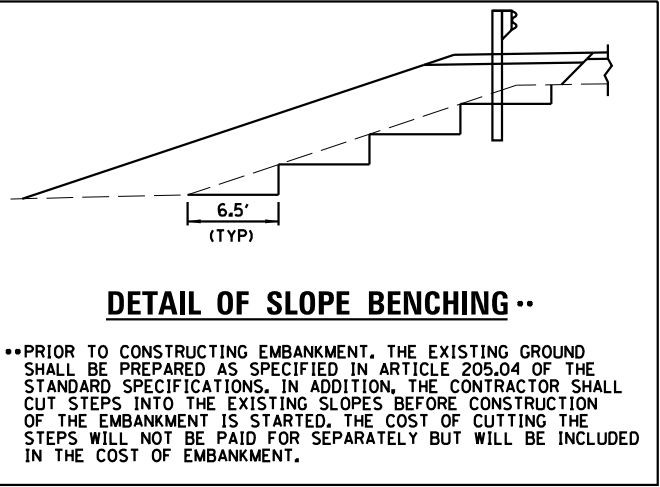

PROPOSED TYPICAL CROSS SECTION ④

F.A.P. 332 (IL 1)
STA 29+06.60 TO STA 31+70.00

PROPOSED S.E. TRANSITION DATA	
TAN RUNOFF	STA 29+06.60 TO STA 29+46.60
S.E. RUNOFF	STA 29+46.60 TO STA 31+36.60
FULL S.E. (MATCH EX)	STA 31+36.60 TO STA 34+50.00




DESIGNED -	NAS/JJO	REVISED -	
DRAWN -	JJO/DRR	REVISED -	
CHECKED -	MSW	REVISED -	
DATE -	04/10/14	REVISED -	

STATE OF ILLINOIS
DEPARTMENT OF TRANSPORTATION

TYPICAL SECTIONS

SCALE: SHEET OF SHEETS STA. TO STA.


F.A.P. RTE.	SECTION	COUNTY	TOTAL SHEETS	SHEET NO.
332	(3)BR	IROQUOIS	100	10
CONTRACT NO. 66736				
ILLINOIS FED. AID PROJECT				

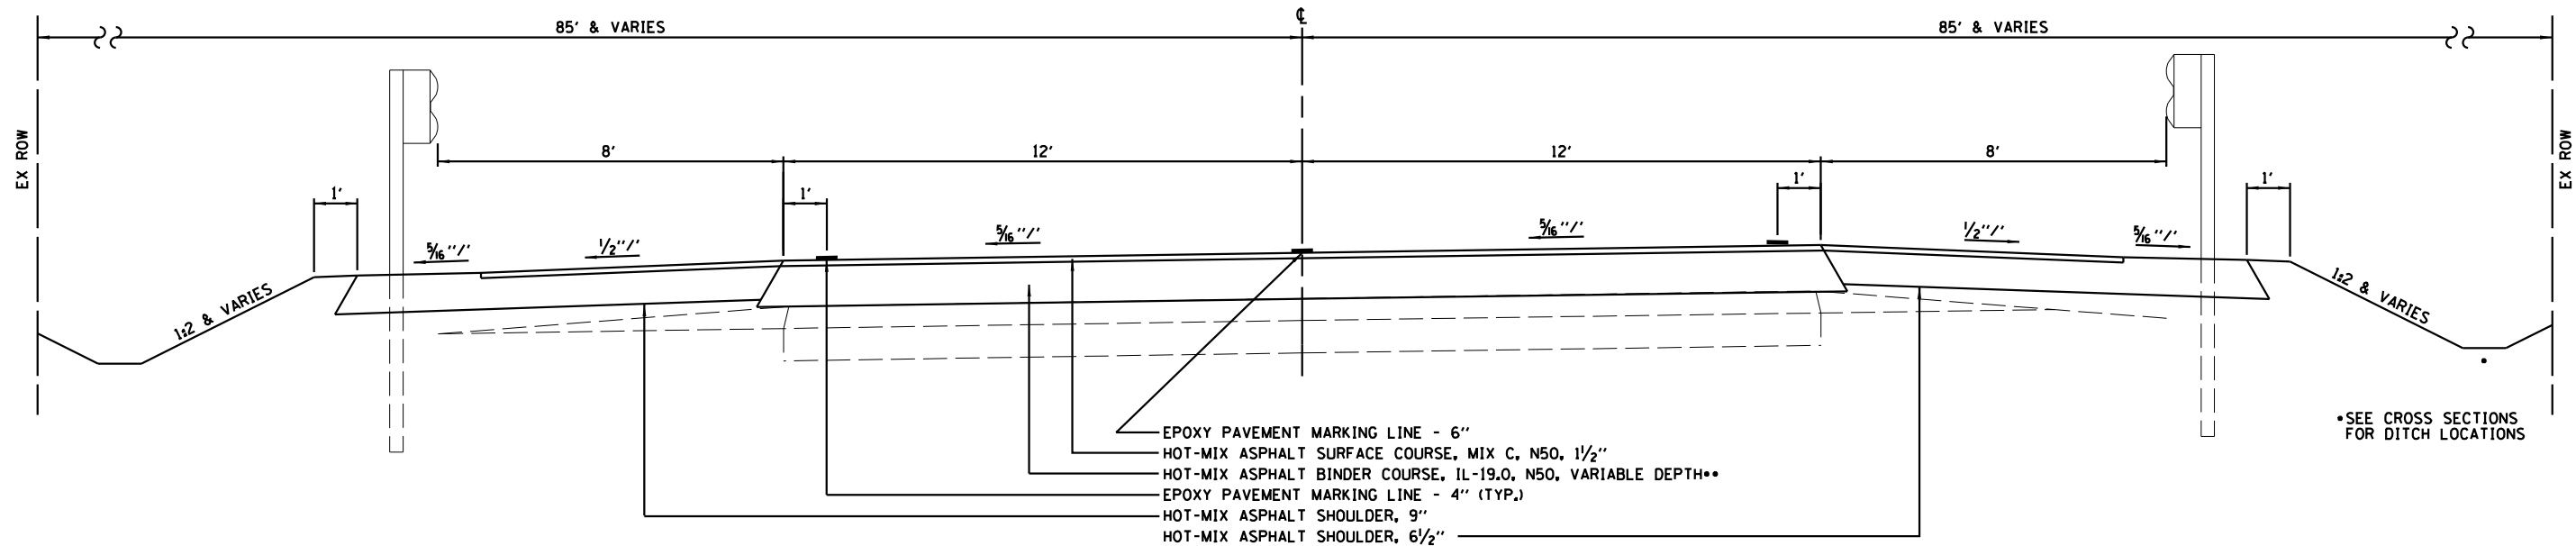

PROPOSED TYPICAL CROSS SECTION 5

F.A.P. 332 (IL 1)
STA 31+70.00 TO STA 34+50.00


**VARIABLE DEPTH FROM 1 1/4" AT STA 31+70 TO 2 1/4" AT STA 33+60

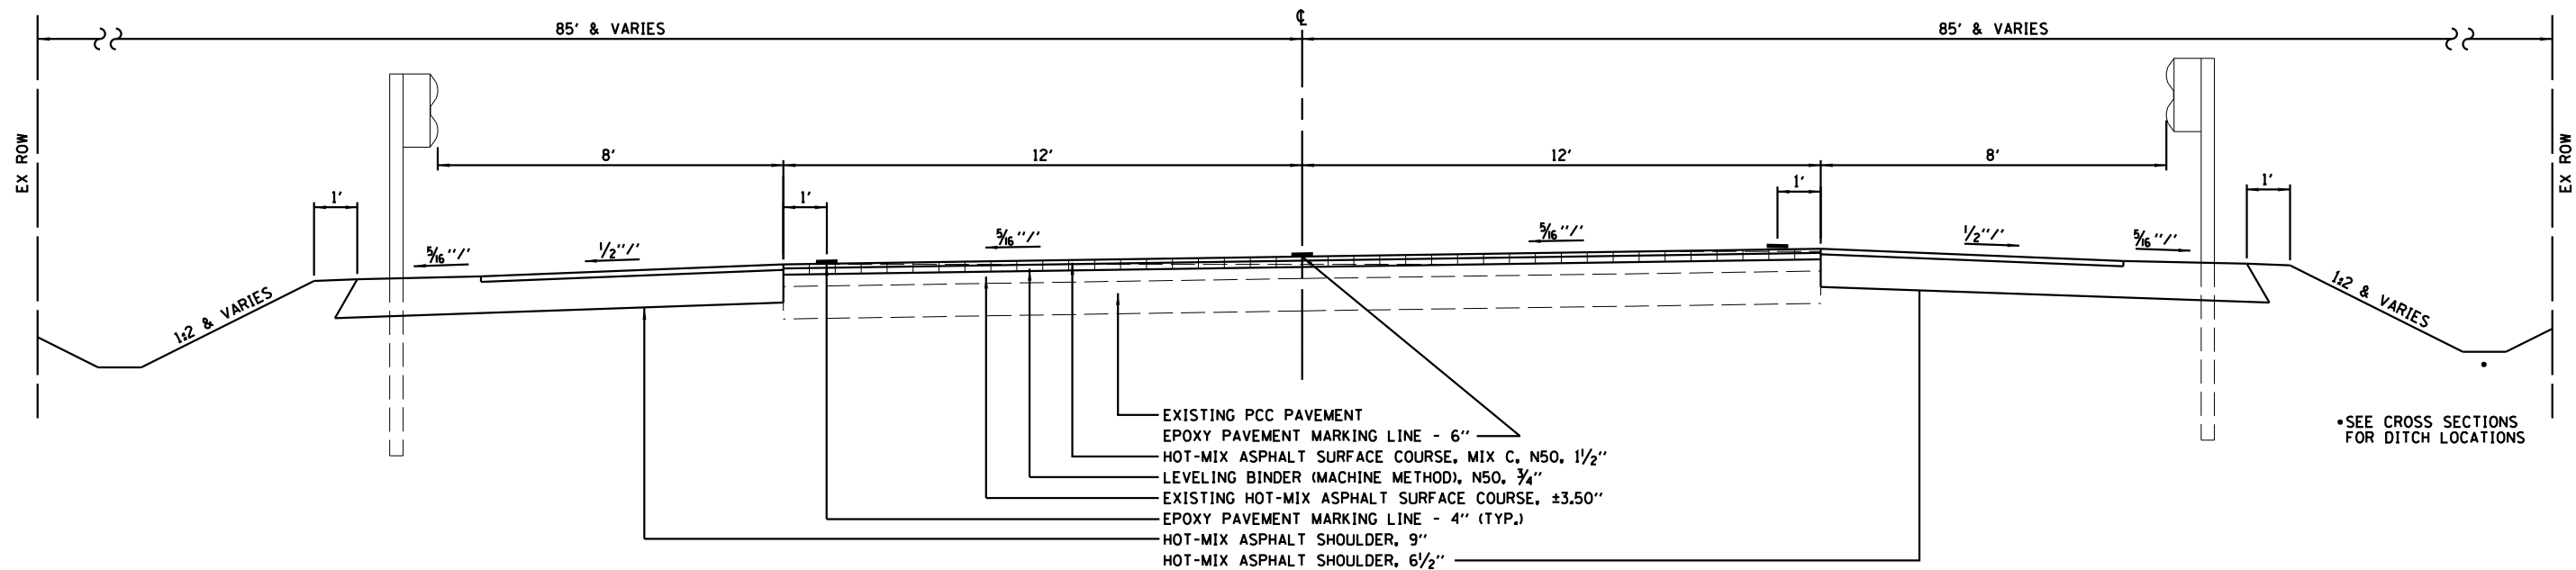


PROPOSED TYPICAL CROSS SECTION 6

F.A.P. 332 (IL 1)
STA 34+50.00 TO STA 38+24.83

HOT-MIX ASPHALT SURFACE REMOVAL, 2 1/4"

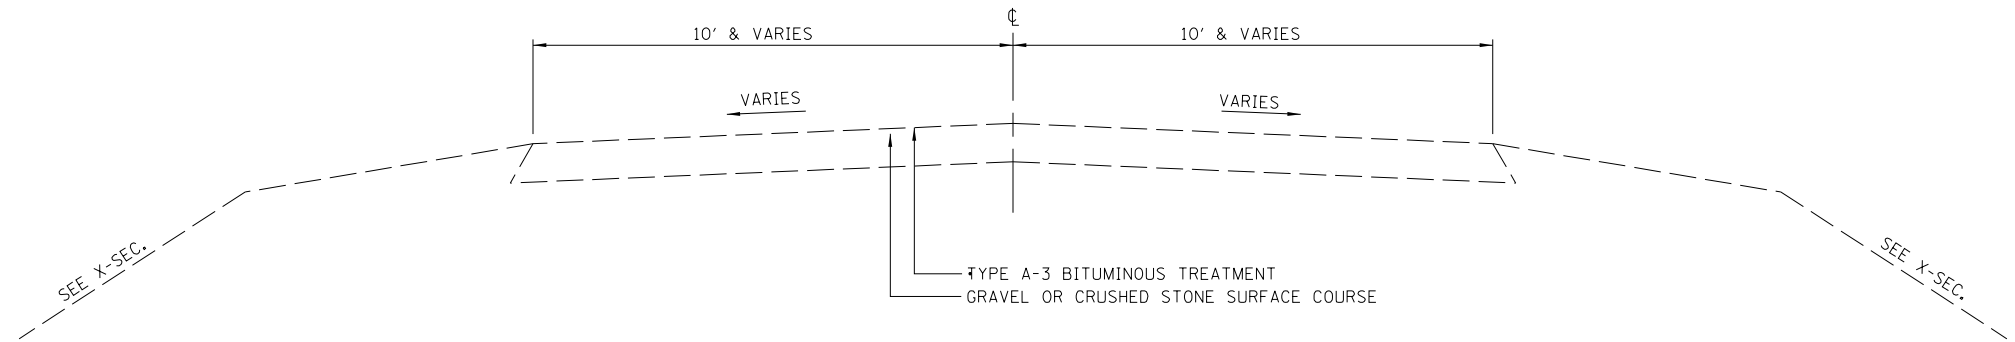

EXISTING TYPICAL CROSS SECTION
(T.R. 1950E)

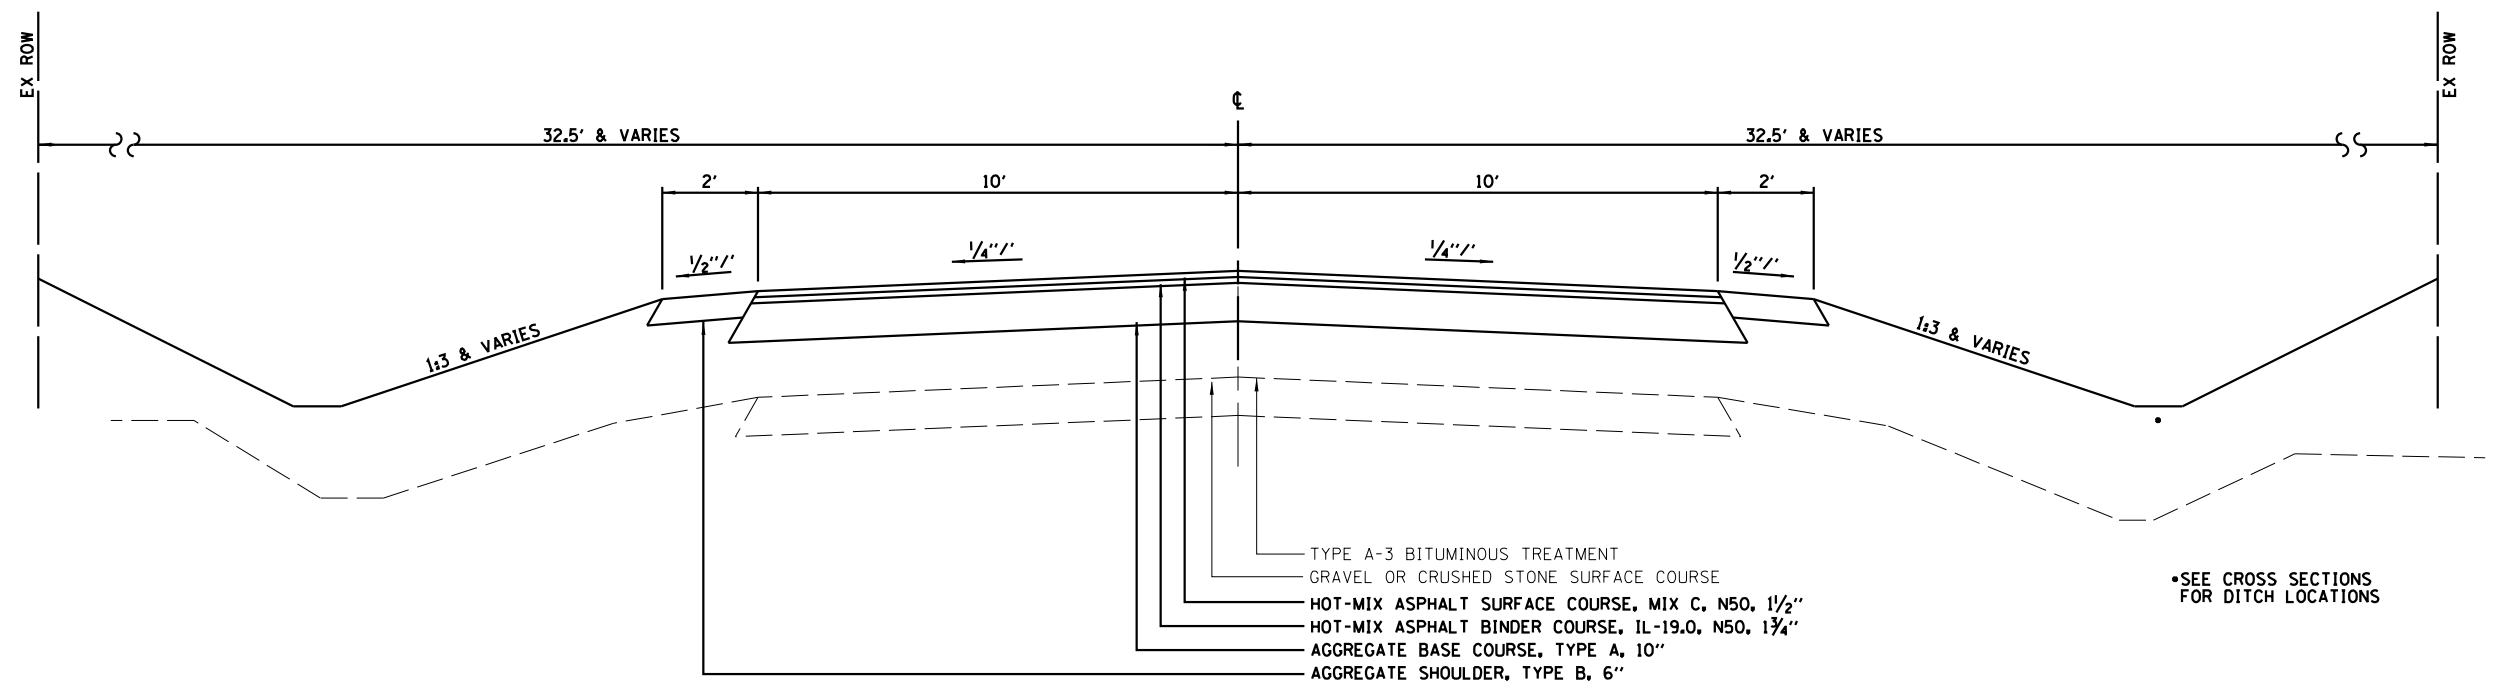

PROPOSED TYPICAL CROSS SECTION
(T.R. 1950E)

TREE REMOVAL		
LOCATION	TREE REM 6 TO 15 UNITS DIA	TREE REM OVER 15 UNITS DIA
	UNIT	UNIT
STA 24+18 RT	14	
STA 24+27 RT	6	
STA 33+67 LT	10	
STA 147+41 LT		24
STA 147+50 LT	9	
STA 147+90 LT	6	
STA 148+29 LT	14	
TOTAL	59	24

LOCATION	EARTH EXCAVATION	TOTAL EXCAVATION ADJUSTED FOR 25% SHRINKAGE	EMBANKMENT	BALANCE WASTE (+) SHORTAGE(-)
	CU YD	CU YD	CU YD	CU YD
STA 15+75.00 TO STA 38+24.83 STA 146+62.50 TO STA 150+00.00	2,010	1,510	11,735	-10,225

CHANNEL EXCAVATION	
LOCATION	CU YD
STRUCTURE NO. 038-0219	1,930
TOTAL	1,930

TRENCH BACKFILL	
LOCATION	CU YD
STA 19+92.00, 54' RT TO 54' LT	77
STA 21+02.48, 53' RT TO 53' LT	72
STA 21+96.50, 47' LT TO 48' RT	39
TOTAL	188

TEMPORARY FENCE	
LOCATION	FOOT
STA 24+75 TO STA 34+50 LT	975
STA 25+20 TO STA 38+25 RT	1,350
TOTAL	2,325

PERMANENT SURVEY MARKERS, TYPE I	
LOCATION	EACH
STA 20+62.40	1
STA 30+73.60	1
TOTAL	2

SEEDING / FERTILIZING						
LOCATION	SEEDING CLASS 3	NITROGEN FERTILIZER NUTRIENT	PHOSPHORUS FERTILIZER NUTRIENT	POTASSIUM FERTILIZER NUTRIENT	HEAVY DUTY EROSION CONTROL BLANKET	TEMP EROSION CONTROL SEED
	ACRE	POUND	POUND	POUND	SQ YD	POUND
STA 15+50 TO STA 20+00 RT	0.51	46	46	46	2,468	153
STA 15+75 TO STA 20+13 LT	0.38	34	34	34	1,839	114
STA 20+50 TO STA 23+25 LT	0.23	21	21	21	1,113	69
STA 21+00 TO STA 23+25 RT	0.18	16	16	16	871	54
STA 26+64 TO STA 38+25 LT	1.12	101	101	101	5,421	336
STA 27+00 TO STA 38+25 RT	1.05	95	95	95	5,082	315
STA 146+00 TO STA 149+50 LT	0.3	27	27	27	1,452	90
STA 146+62 TO STA 149+50 RT	0.23	21	21	21	1,113	69
TOTAL	4	361	361	361	19,359	1,200

DRAINAGE			
LOCATION	PIPE CULVERT REM	PIPE CULVERTS, CLASS A, T-3 18"	PRECAST REINF CONC FLARED END SECTIONS 18"
	FOOT	FOOT	EACH
STA 19+92.27 LT & RT	92	108	2
STA 21+02.48 LT & RT	94	106	2
STA 22+16.17 LT & RT	80		
TOTAL	266	214	4

PAVING MATERIALS														
LOCATION	SUBBASE GRAN MATL T-A 12"	AGG BASE CSE T-A 10"	HMA BASE CSE 9"	HMA BASE CSE WIDENING 9"	AGG SURF CSE T-B	BIT MATLS PRM CT	LEVEL BIND MACH METH N50	HMA BIND CSE IL-19.0 FG N50	HMA SURF CSE MIX "C" N50	BRIDGE APPROACH PVMT CONNECTOR (FLEXIBLE)	AGGREGATE SHLDS T-B 6"	HMA SHLDS 6 1/2"	HMA SHLDS 9"	HMA SHLDS
	SQ YD	SQ YD	SQ YD	SQ YD	CU YD	POUND	TON	TON	TON	SQ YD	SQ YD	SQ YD	SQ YD	TON
STA 14+45.00 TO STA 15+75.00 LT				58		13								
STA 14+45.00 TO STA 18+45.90 RT				134		30								
STA 15+75.00 TO STA 17+40.00 RT						12								25
STA 15+75.00 TO STA 19+99.00 LT						84							375	
STA 15+75.00 TO STA 20+06.16 RT											242			
STA 15+75.00 TO STA 22+88.00 LT & RT						1269			237					
STA 16+68.00 TO STA 18+20.00 LT & RT						1139		160						
STA 17+40.00 TO STA 20+24.88 RT						22						97		
STA 18+20.00 TO STA 22+88.00 LT & RT	1,411					3,537		825						
STA 18+45.90 TO STA 22+47.50 LT & RT			335			75								
STA 20+79.70 TO STA 23+30.03 RT						59						262		
STA 20+87.00 TO STA 23+05.54 LT						52							230	
STA 22+47.50 TO STA 23+47.00 RT				29		7								
STA 22+82.00 TO STA 22+88.00 LT & RT						74				27.5				
STA 26+51.41 TO STA 38+24.83 LT						307							1,365	
STA 26+76.40 TO STA 38+24.83 RT						305						1,356		
STA 26+93.00 TO STA 37+14.00 RT				418		94								
STA 26+94.00 TO STA 27+00.00 LT & RT						74				27.5				
STA 26+94.00 TO STA 31+70.00 LT & RT	1,435					3599		840						
STA 26+94.00 TO STA 34+50.00 LT & RT						1487			331					
STA 31+70.00 TO STA 33+60.00 LT & RT						1426		200						
STA 34+50.00 TO STA 38+24.83 LT & RT						736	42		84					
STA 146+62.50 TO STA 149+87.24 LT & RT		871				2610		85	70		143			
COMMERCIAL ENTRANCE STA 20+22 LT		306			55	794		25	21					
TOTAL	2,846	1,177	335	639	55	17,805	42	2,135	743	55	385	1,715	1,970	25

 Farnsworth GROUP, INC. 2709 McGraw Drive Bloomington, Illinois 61704 309/663-8435, 309/663-1571 fax	DESIGNED - NAS/JJO		REVISED -		STATE OF ILLINOIS DEPARTMENT OF TRANSPORTATION	SCHEDULE OF QUANTITIES					F.A.P RTE.	SECTION	COUNTY	TOTAL SHEETS	SHEET NO.
	DRAWN - JJO/DRR		REVISED -								332	(3)BR	IROQUOIS	100	13
	CHECKED - MSW		REVISED -			CONTRACT NO. 66736									
	DATE - 04/10/14		REVISED -			SCALE:	SHEET	OF	SHEETS	STA.	TO	STA.	ILLINOIS FED. AID PROJECT		

REMOVAL OF PAVING MATERIALS						
LOCATION	HMA SURF REM BUTT JT	PVMT REM	HMA SURF REM 2 1/4"	PAVED DITCH REM	PAVED SHLD REM	HMA SURF REM VARIABLE DEPTH
	SQ YD	SQ YD	SQ YD	FOOT	SQ YD	SQ YD
STA 15+75.00 TO STA 16+31.00 LT & RT	168					
STA 15+75.00 TO STA 23+40.00 LT & RT					510	
STA 18+20.00 TO STA 18+45.90 LT & RT		69				
STA 18+45.90 TO STA 21+20.00 LT & RT		731				
STA 19+20.00 TO STA 20+84.00 RT		160				
STA 21+07 TO STA 22+75 RT				167		
STA 21+21.50 TO STA 22+99.50 RT						138
STA 21+23.50 TO STA 22+76.25 LT						119
STA 21+70 TO STA 22+71 LT				103		
STA 26+82.25 TO STA 37+85.50 LT						858
STA 27+05.75 TO STA 37+96.00 RT						848
STA 29+60.00 TO STA 31+70.00 LT & RT		560				
STA 33+60.00 TO STA 34+50.00 LT & RT	240					
STA 34+50.00 TO STA 38+24.83 LT & RT			1,000			
TOTAL	408	1,520	1,000	270	510	1,963

GUARDRAIL				
LOCATION	SPBGR T-A 6 FT POSTS	TRAFFIC BARRIER TERMINAL T-6	TRAFFIC BARRIER TERMINAL T-1 SPL TANGENT	GUARDRAIL REM
	FOOT	EACH	EACH	FOOT
STA 21+21.50 TO STA 21+71.50 RT			1	
STA 21+23.50 TO STA 21+73.50 LT			1	
STA 21+71.50 TO STA 22+71.50 RT	100			
STA 21+73.50 TO STA 22+48.50 LT	75			
STA 21+84 TO STA 23+49 RT				165
STA 21+97 TO STA 23+33 LT				135
STA 22+48.50 TO STA 22+92.25 LT		1		
STA 22+71.50 TO STA 23+15.25 RT		1		
STA 26+66.75 TO STA 27+10.50 LT		1		
STA 26+78 TO STA 37+45 LT				1,120
STA 26+89.75 TO STA 27+33.50 RT		1		
STA 26+93 TO STA 37+92 RT				1,100
STA 27+10.50 TO STA 37+35.50 LT	1,025			
STA 27+33.50 TO STA 37+46.00 RT	1,012.5			
STA 37+35.50 TO STA 37+85.50 LT			1	
STA 37+46.00 TO STA 37+96.00 RT			1	
TOTAL	2,212.5	4	4	2,520

TEMPORARY PAVING MATERIALS			
LOCATION	TEMP RAMP	TEMP PVMT	TEMP PVMT REMOVAL
	SQ YD	SQ YD	SQ YD
STA 14+45.00 TO STA 21+20.00 RT			362
STA 19+20.00 TO STA 20+84.00 RT	160		
STA 29+60.00 TO STA 37+14.00 RT			251
STA 34+50.00 TO STA 34+57.50 LT & RT	20		
STA 38+17.33 TO STA 38+24.83 LT & RT	20		
STA 145+62.50 TO STA 149+87.24 LT		410	410
STA 145+52.50 TO STA 149+87.24 RT		438	438
COMMERCIAL ENTRANCE STA 20+22 LT			52
TOTAL	200	848	1,513

EROSION CONTROL			
LOCATION	TEMP DITCH CHECKS	PERIMETER EROSION BARRIER	INLET & PIPE PROTECTION
	FOOT	FOOT	EACH
STA 15+70 LT & RT		75	
STA 15+70 TO STA 19+50 LT & RT		762	
STA 16+50 LT & RT	20		
STA 18+00 LT & RT	20		
STA 19+50 LT & RT	20		
STA 19+50 TO STA 20+02.64 LT		60	
STA 19+50 TO STA 149+13 LT		72	
STA 19+92.27 60' LT			1
STA 20+51.86 TO STA 21+00 LT		54	
STA 21+00 TO STA 23+25 LT		227	
STA 21+02.48 58' LT			1
STA 21+25 LT & RT	20		
STA 21+50 TO STA 23+50 RT		202	
STA 22+00 LT & RT	20		
STA 22+75 LT & RT	20		
STA 24+75 TO STA 34+50 LT		975	
STA 25+20 TO STA 27+00 RT		188	
STA 26+75 LT	10		
STA 27+00 TO STA 38+25 RT		1,138	
STA 27+50 LT	10		
STA 29+00 LT	10		
STA 30+50 LT	10		
STA 32+00 LT	10		
STA 32+75 LT	10		
STA 33+50 LT	10		
STA 34+25 LT	10		
STA 34+50 TO STA 38+25 LT		370	
STA 38+25 LT & RT		30	
STA 145+70 TO STA 149+13 LT		339	
STA 146+00 LT	10		
STA 146+55 RT		18	
STA 146+55 TO STA 148+73.34 RT		219	
STA 147+50 LT	10		
STA 148+25 RT	10		
STA 148+73.34 TO STA 21+50 RT		56	
STA 149+00 LT & RT	20		
TOTAL	250	4,785	2

PAVEMENT MARKING					
LOCATION	SHORT TERM PM	TEMP PM - LINE 4"	TEMP PM - LINE 6"	EPOXY PM - LINE 4"	EPOXY PM - LINE 6"
	FOOT	FOOT	FOOT	FOOT	FOOT
STA 13+00 TO STA 38+24.83 CL	512		640		640
STA 13+00 TO STA 38+24.83 LT		2,525		2,525	
STA 13+00 TO STA 20+00 RT		700		700	
STA 15+75 TO STA 19+75 LT	40				
STA 21+00 TO STA 38+24.83 LT	64				
STA 21+00 TO STA 38+24.83 RT	64	1725		1,725	
TOTAL	680	4,950	640	4,950	640

REFLECTORS / MARKERS				
LOCATION	RAISED REF PVMT MARKER	GUARDRAIL MARKER T-A	TERMINAL MARKER - DIRECT APPLIED	RAISED REF PVMT MARKER REM
	EACH	EACH	EACH	EACH
STA 15+75 TO STA 38+24.83	30			30
STA 21+21.50 RT			1	
STA 21+21.50 TO STA 23+15.25 RT		4		
STA 21+23.50 LT			1	
STA 21+23.50 TO STA 22+92.25 LT		4		
STA 26+66.75 LT			1	
STA 26+66.75 TO STA 37+85.50 LT		15		
STA 26+89.75 RT			1	
STA 26+89.75 TO STA 37+96.00 RT		15		
TOTAL	30	38	4	30

TRAFFIC CONTROL BARRIERS		
LOCATION	TEMPORARY CONCRETE BARRIER	RELOCATE TEMPORARY CONCRETE BARRIER
	FOOT	FOOT
IL ROUTE 1, STAGE I		
STA 14+61 LT TO STA 15+49 RT	87.5	
STA 15+49 TO STA 19+79 RT	425	
STA 20+94 TO STA 34+74 RT	1387.5	
STA 34+74 RT TO STA 35+63 LT	87.5	
IL ROUTE 1, STAGE II		
STA 14+61 RT TO STA 15+49 LT		87.5
STA 15+49 LT TO STA 19+79 LT		425
STA 20+94 LT TO STA 34+74 LT		1387.5
STA 34+74 LT TO STA 35+63 RT		87.5
TOTAL	1,987.5	1,987.5

IMPACT ATTENUATORS		
LOCATION	IMPACT ATTENUATORS, TEMPORARY (NON-REDIRECTIVE), TEST LEVEL 3	IMPACT ATTENUATORS, RELOCATE (NON- REDIRECTIVE), TEST LEVEL 3
	EACH	EACH
IL ROUTE 1, STAGE I		
STA 14+61 LT	1	
STA 19+79 RT	1	
STA 20+94 RT	1	
STA 35+63 LT	1	
IL ROUTE 1, STAGE II		
STA 14+61 RT		1
STA 19+79 LT		1
STA 20+94 LT		1
STA 35+63 RT		1
TOTAL	4	4


WORK ZONE PAVEMENT MARKING REMOVAL	
LOCATION	SQ FT
IL ROUTE 1, STAGE I	
STA 13+58 TO STA 18+20 LT & RT	154
STA 14+45 TO STA 18+20 RT	125
STA 31+70 TO STA 37+14 RT	181
STA 31+70 TO STA 37+23 LT & RT	184
IL ROUTE 1, STAGE II	
STA 12+14.69 RT	24
STA 13+06 TO STA 19+79 LT & RT	224
STA 14+45 TO STA 19+79 LT	178
STA 20+94 TO STA 36+78 LT & RT	528
STA 21+82 TO STA 35+72 LT	463
STA 37+32.50 LT	24
IL ROUTE 1, STAGE III	
STA 13+00 TO STA 38+25 CL	491
STA 13+00 TO STA 38+25 LT	842
STA 13+00 TO STA 20+00 RT	233
STA 15+75 TO STA 19+75 LT	13
STA 21+00 TO STA 38+25 LT	21
STA 21+00 TO STA 38+25 RT	596
T.R. 1950E, STAGE I	
STA 145+40 TO STA 149+65 LT & RT	142
STA 149+49 RT	20
T.R. 1950E, STAGE II	
STA 145+40 TO STA 149+68 LT & RT	143
STA 149+64 LT	20
TOTAL	4,606

PROPOSED S.E. TRANSITION DATA	
FULL S.E. (MATCH EX)	STA 15+75.00 TO STA 19+99.40
S.E. RUNOFF	STA 19+99.40 TO STA 21+89.40
TAN RUNOUT	STA 21+89.40 TO STA 22+29.40

PROP. CURVE RTICL-1
PI STA. = 15+00.23
 Δ = 16° 59' 24" (RT)
D = 1° 30' 00"
R = 3,819.83'
T = 570.54'
L = 1,132.70'
E = 42.37'
e = 2.6%
T.R. = 40.0'
S.E. RUN = 190'
P.C. STA = 9+29.70
P.T. STA = 20+62.40

PROP. CURVE RTICL-2
PI STA. = 36+83.01
 Δ = 18° 07' 45" (LT)
D = 1° 30' 00"
R = 3,819.83'
T = 609.42'
L = 1,208.65'
E = 48.31'
e = 2.6%
T.R. = 40'
S.E. RUN = 190'
P.C. STA = 30+73.60
P.T. STA = 42+82.25


PROPOSED S.E. TRANSITION DATA	
TAN RUNOUT	STA 29+06.60 TO STA 29+46.60
S.E. RUNOFF	STA 29+46.60 TO STA 31+36.60
FULL S.E. (MATCH EX)	STA 31+36.60 TO STA 34+50.00

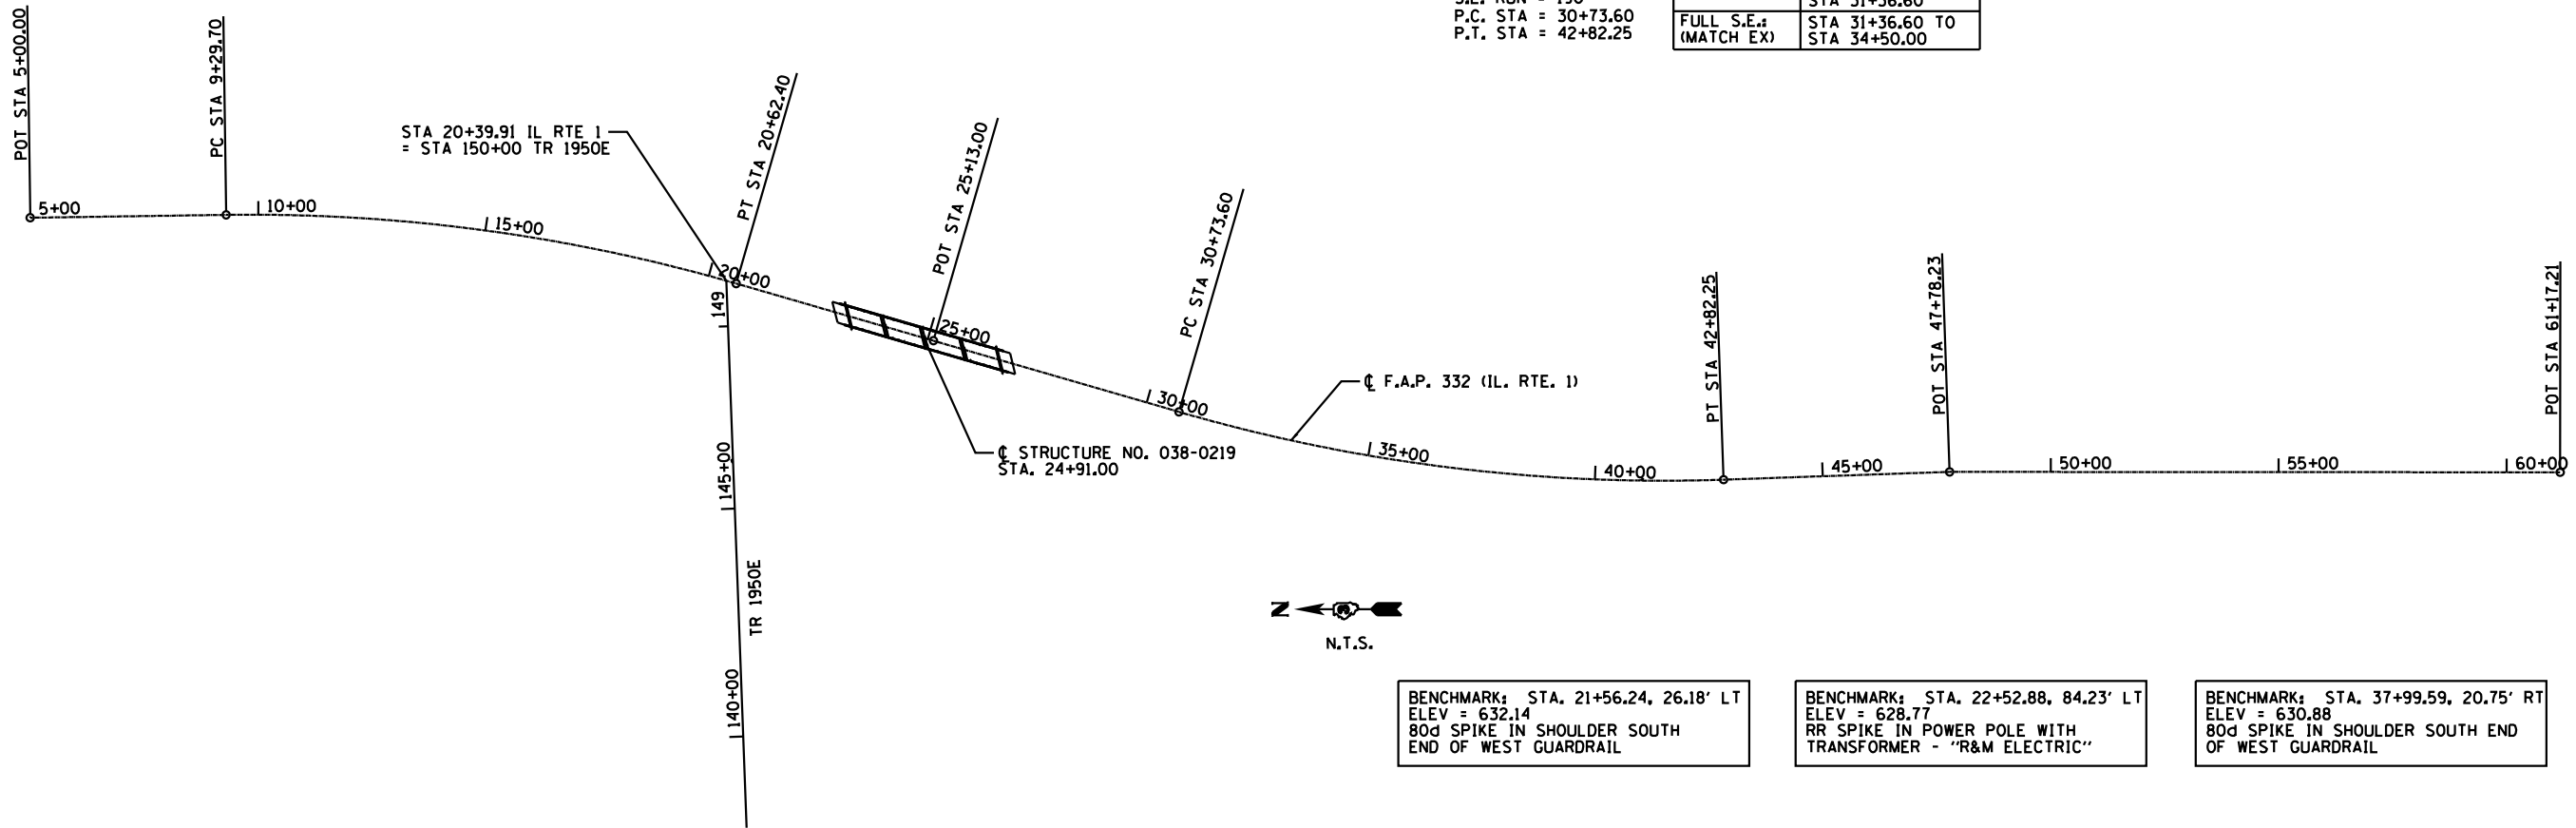


BENCHMARK: STA. 21+56.24, 26.18' LT
ELEV = 632.14
80d SPIKE IN SHOULDER SOUTH
END OF WEST GUARDRAIL

BENCHMARK: STA. 22+52.88, 84.23' LT
ELEV = 628.77
RR SPIKE IN POWER POLE WITH
TRANSFORMER - "R&M ELECTRIC"


BENCHMARK: STA. 37+99.59, 20.75' RT
ELEV = 630.88
80d SPIKE IN SHOULDER SOUTH END
OF WEST GUARDRAIL

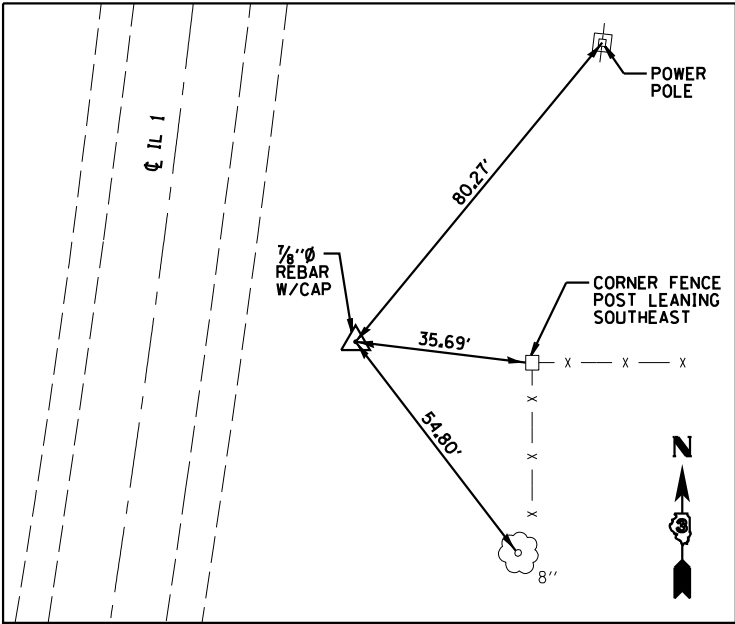


IL 1
P.I. CURVE #1
STA. 15+00.23, 42.37' RT
N=1504464.966
E=1147467.567

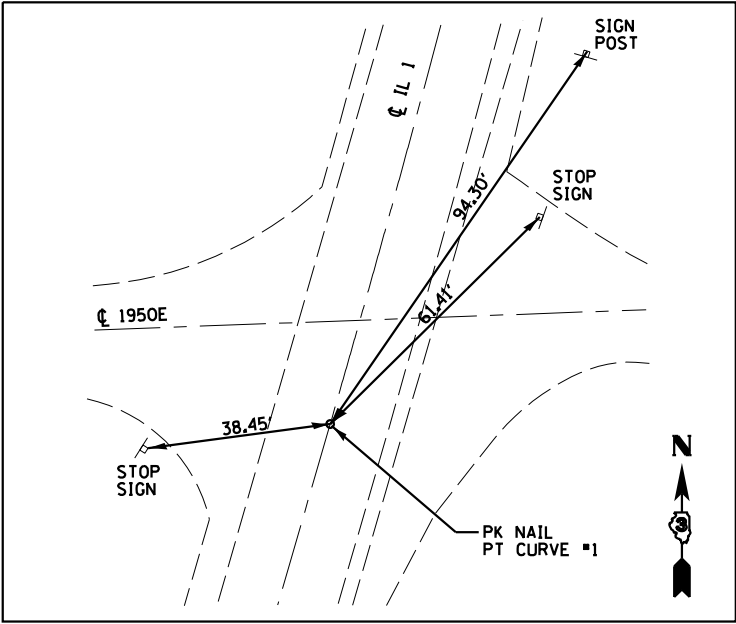


IL 1
P.T. CURVE #1
STA. 20+62.40, 0.00' LT
N=1503916.963
E=1147308.807

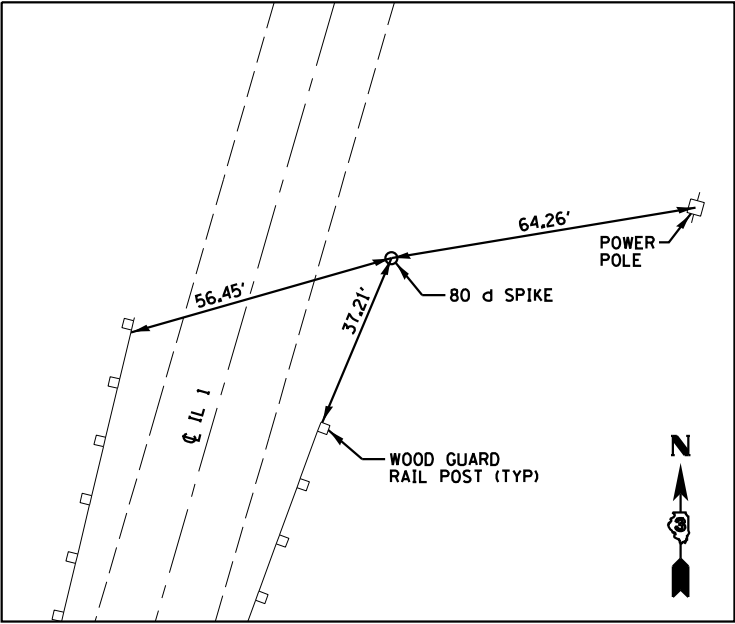


IL 1
BENCHMARK
STA. 21+56.24, 26.18' LT
N=1503819.523
E=1147307.860

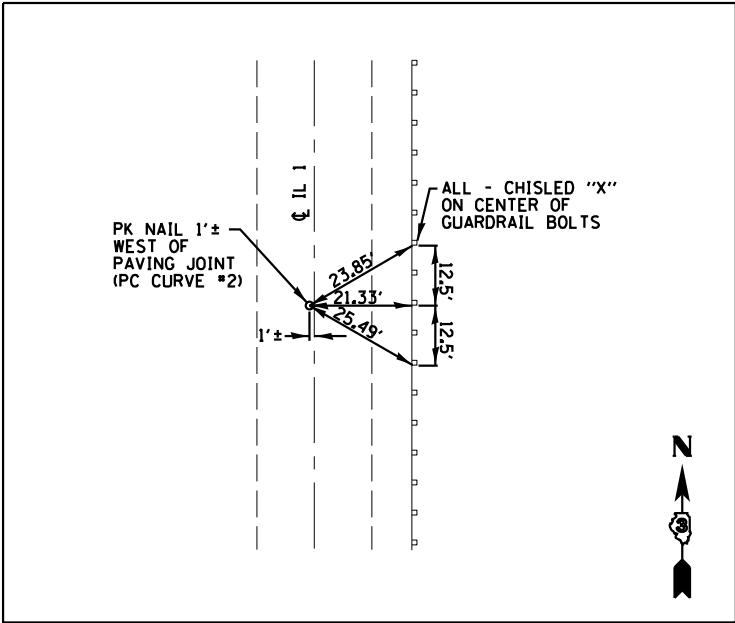

IL 1
P.C. CURVE #2
STA. 30+73.60, 1'± LT
N=1502945.702
E=1147027.426

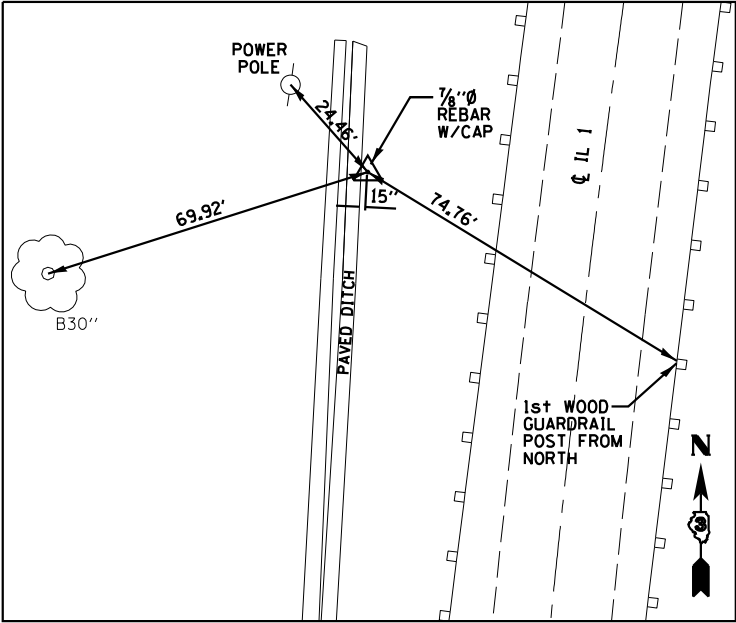



IL 1
P.I. CURVE #2
STA. 36+83.01, 48.31' LT
N=1502360.352
E=1146857.846

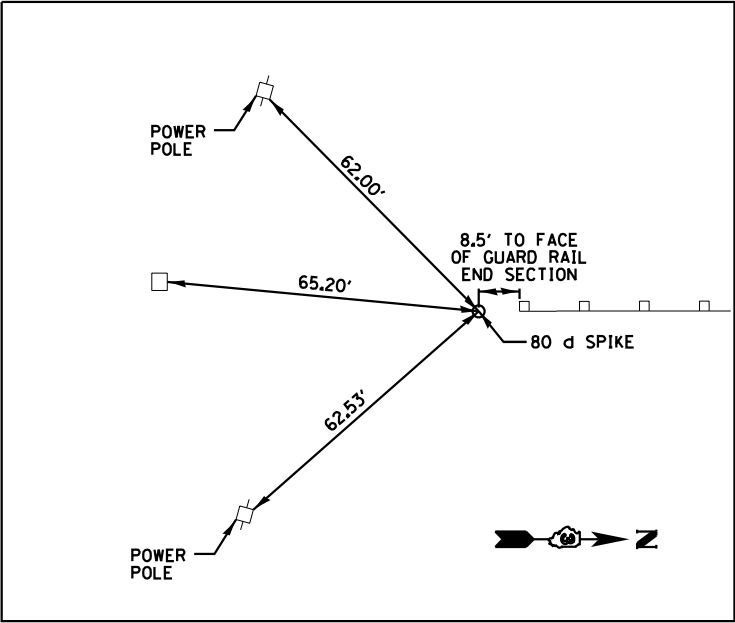

IL 1
BENCHMARK
STA. 37+99.59, 20.75' RT
N=1502235.331
E=1146872.031

PLAN	SURVEYED	BY	DATE
NOTE BOOK NO.	ALIGNED		
	CHECKED		
	FILE NAME		


PROFILE	SURVEYED	BY	DATE
NOTE BOOK NO.	GRADES		
	CHECKED		
	STRUCTURE		
	NOTATIONS		

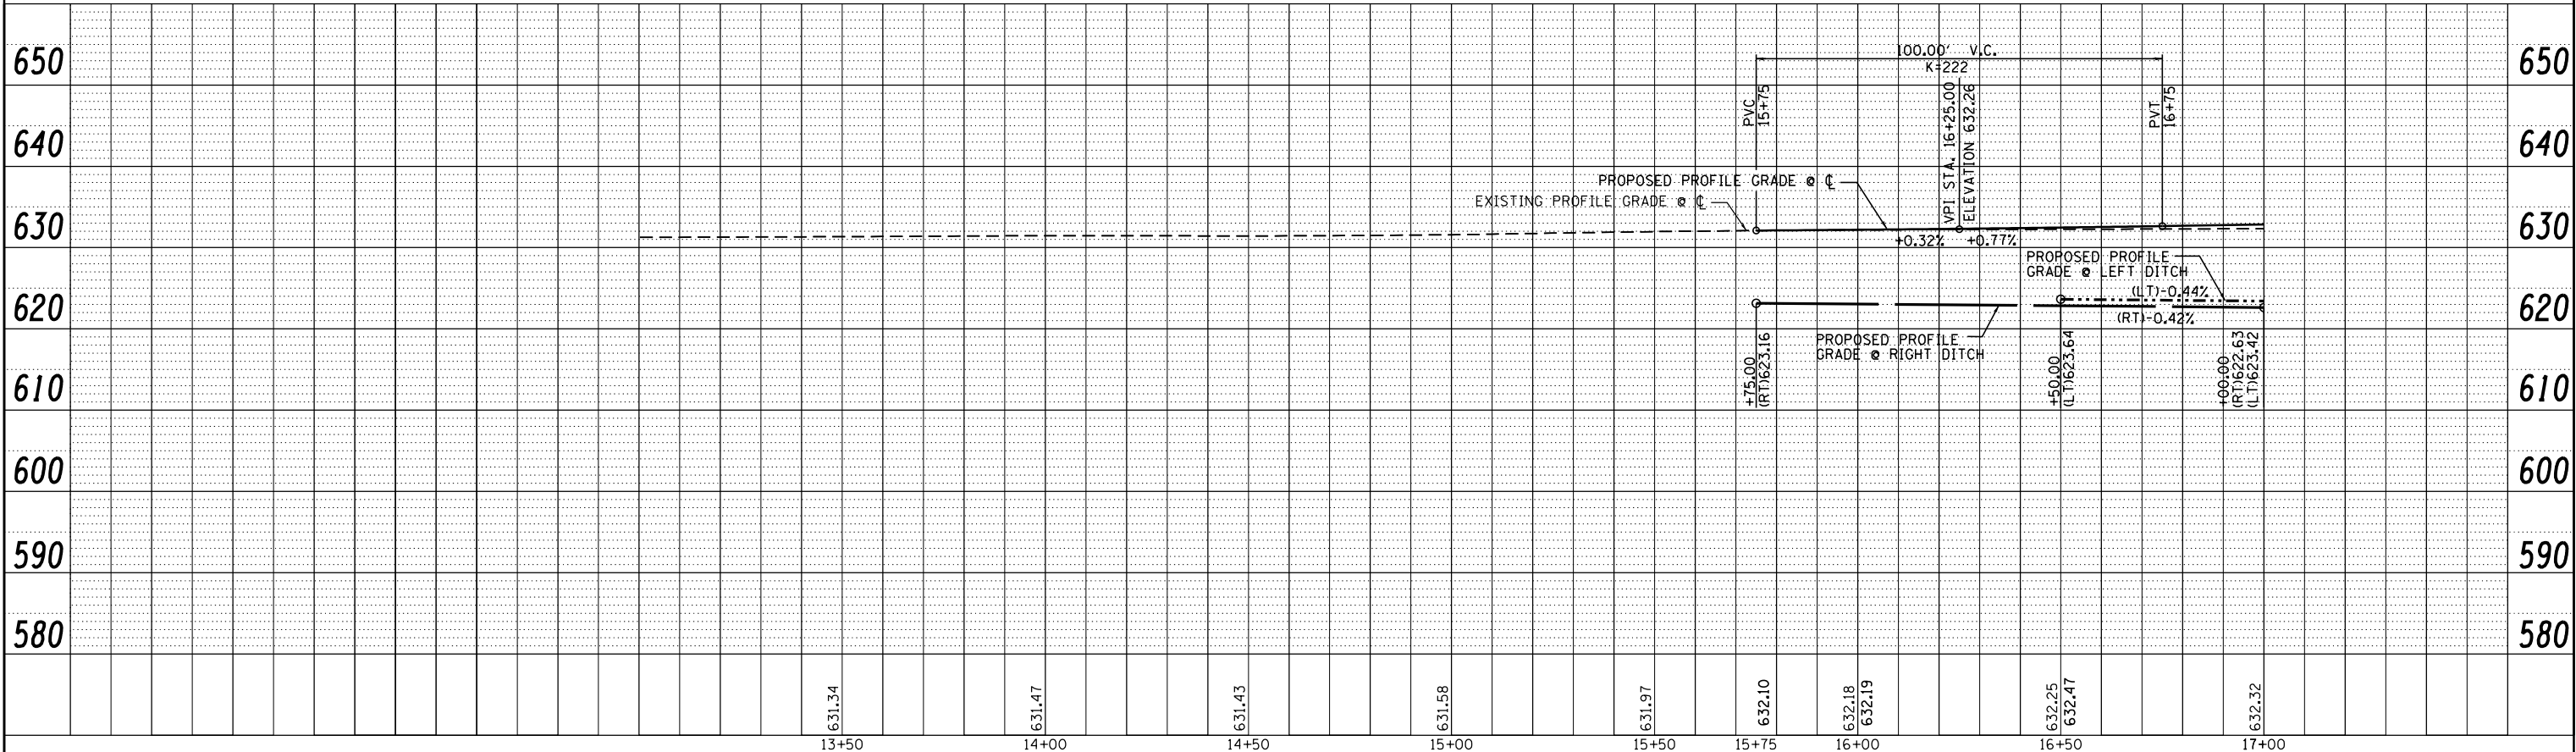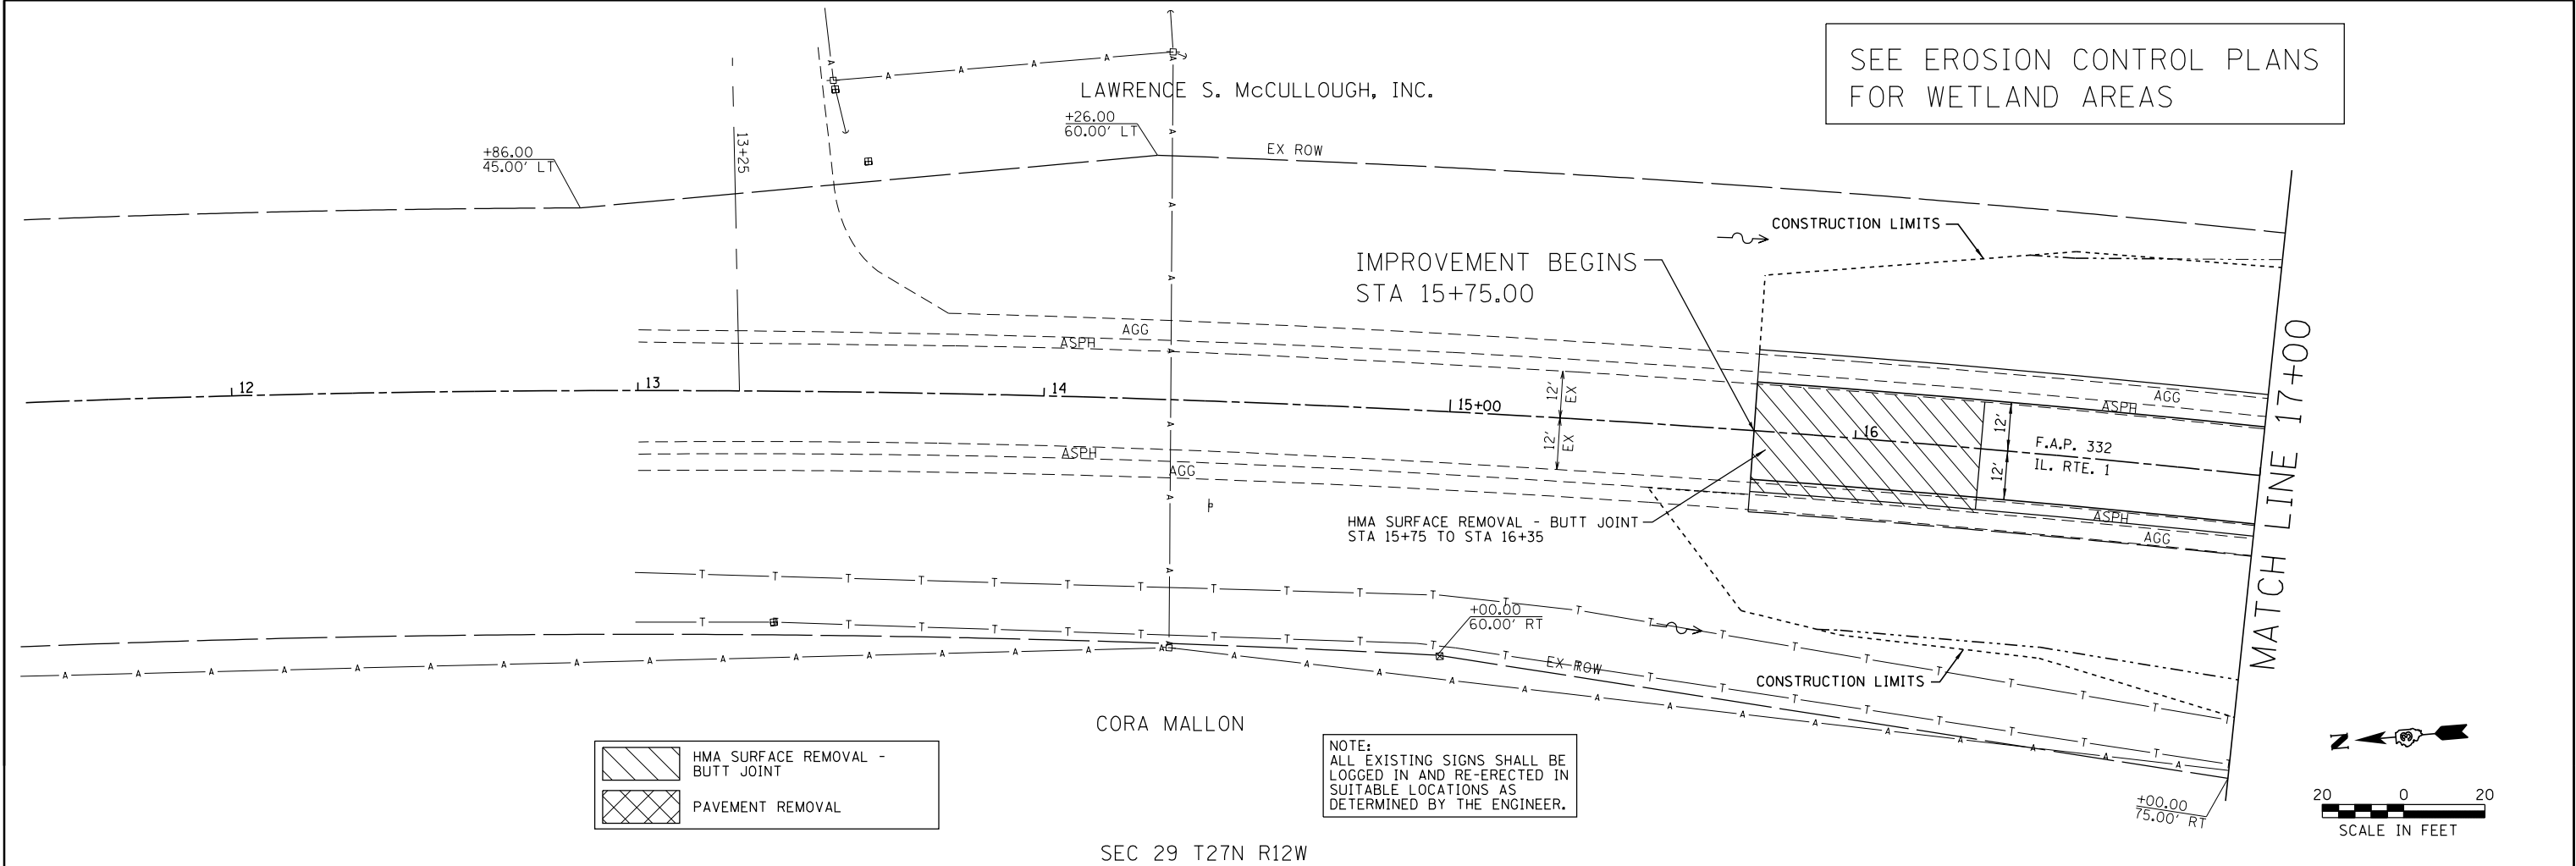


 Farnsworth GROUP, INC. 2709 McGraw Drive Bloomington, Illinois 61704 309/663-8435, 309/663-1571 fax		DESIGNED - JJO	REVISED -	STATE OF ILLINOIS DEPARTMENT OF TRANSPORTATION	IL ROUTE 1 PLAN & PROFILE					F.A.P. RTE.	SECTION	COUNTY	TOTAL SHEETS	SHEET NO.
		DRAWN - JJO	REVISED -							332	(3)BR	IROQUOIS	100	18
		CHECKED - MSW	REVISED -		SCALE:					SHEET NO. OF SHEETS STA. 13+50 TO STA. 17+00				
		DATE - 04/10/14	REVISED -											

PLAN	SURVEYED _____	BY _____	DATE _____
	PLOTTED _____ ALIGNMENT CHECKED _____ RT. OF WAY CHECKED _____ CADD FILE NAME _____		
NOTE BOOK			
NO. _____			


PROFILE	SURVEYED _____	BY _____	DATE _____
	PLOTTED _____		
NOTE BOOK	GRADES CHECKED _____		
	B.M. NOTED _____		
NO. _____	STRUCTURE NOTAT'NS CHK'D _____		

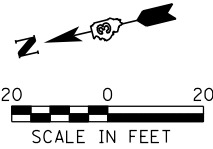[illegible]

PLAN	SURVEYED	BY	DATE
NOTE BOOK	ALIGNED		
NO.	CADD FILE NAME		

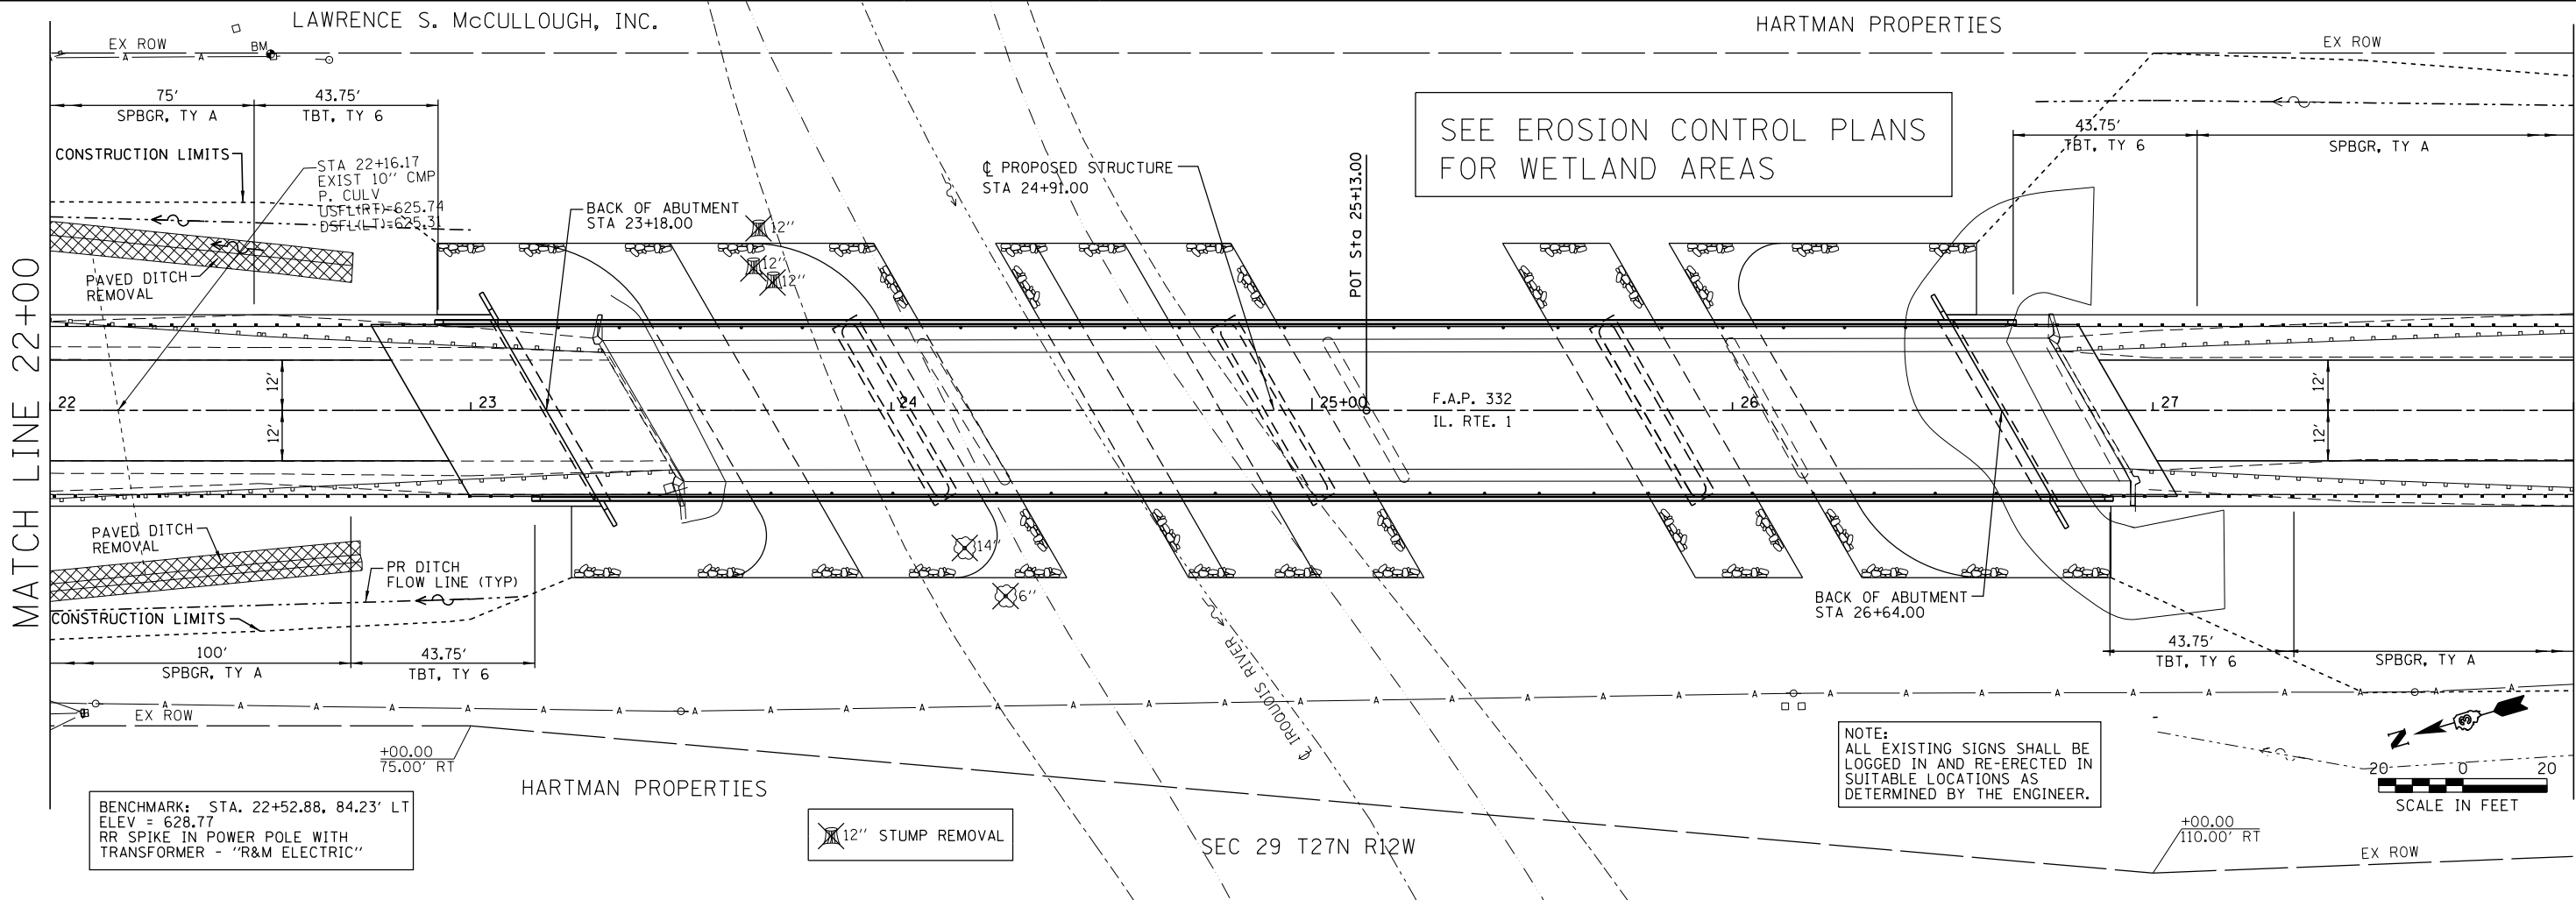

PROFILE	SURVEYED	BY	DATE
NOTE BOOK	GRADES CHECKED		
NO.	STRUCTURE NOTATIONS CHKD		

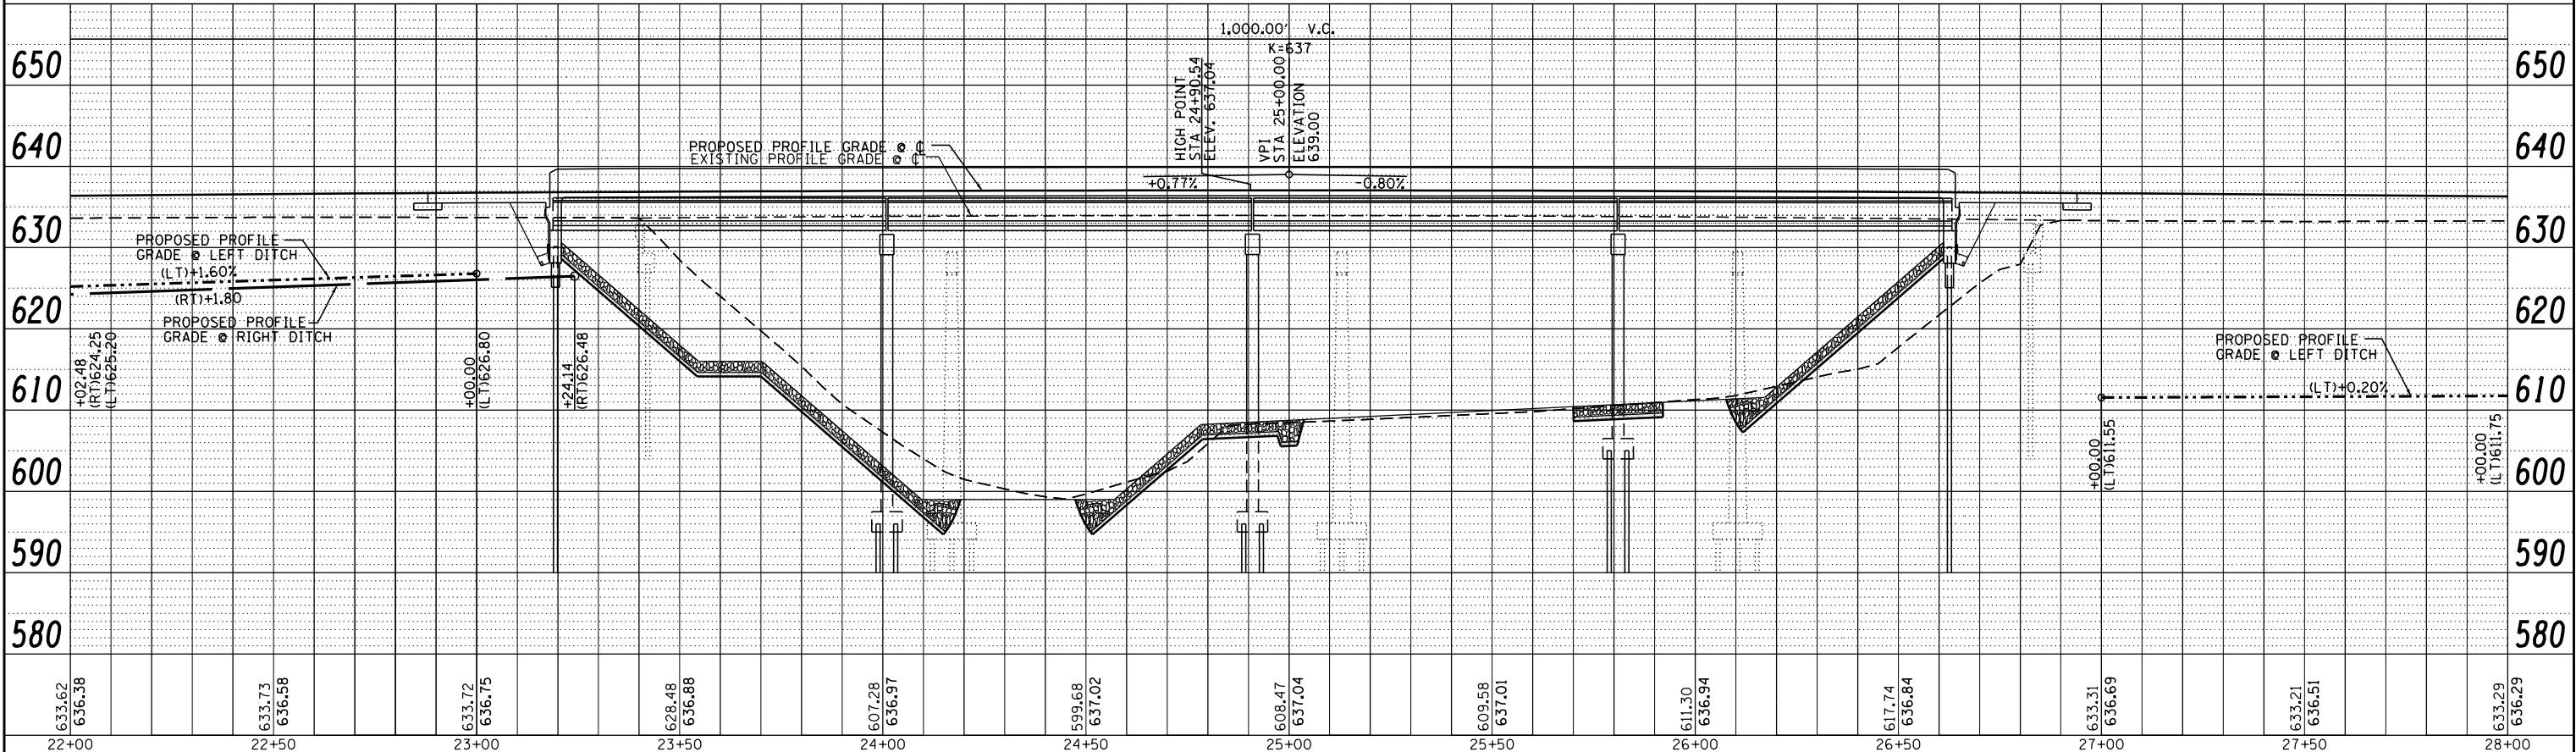

Farnsworth
GROUP, INC.
2709 McGraw Drive
Bloomington, Illinois 61704
309/663-8435, 309/663-1571 fax

DESIGNED - JJO	REVISED -
DRAWN - JJO	REVISED -
CHECKED - MSW	REVISED -
DATE - 04/10/14	REVISED -

STATE OF ILLINOIS
DEPARTMENT OF TRANSPORTATION



IL ROUTE 1
PLAN & PROFILE

SCALE: SHEET NO. OF SHEETS STA. 22+00 TO STA. 28+00

F.A.P. RTE. 332	SECTION (3)BR	COUNTY IROQUOIS	TOTAL SHEETS 100	SHEET NO. 20
CONTRACT NO. 66736			ILLINOIS FED. AID PROJECT	



PLAN	SURVEYED _____	BY _____	DATE _____
	PLOTTED _____		
NOTE BOOK	ALIGNMENT CHECKED _____		
	Rt. of Way Checked _____		
NO. _____	CADD FILE NAME _____		

PROFILE	SURVEYED _____	BY _____	DATE _____
	PLOTTED _____		
	GRADES CHECKED _____		
	B.M. NOTED _____		
NOTE BOOK _____	STRUCTURE NOTATIONS CHKD _____		
NO. _____			

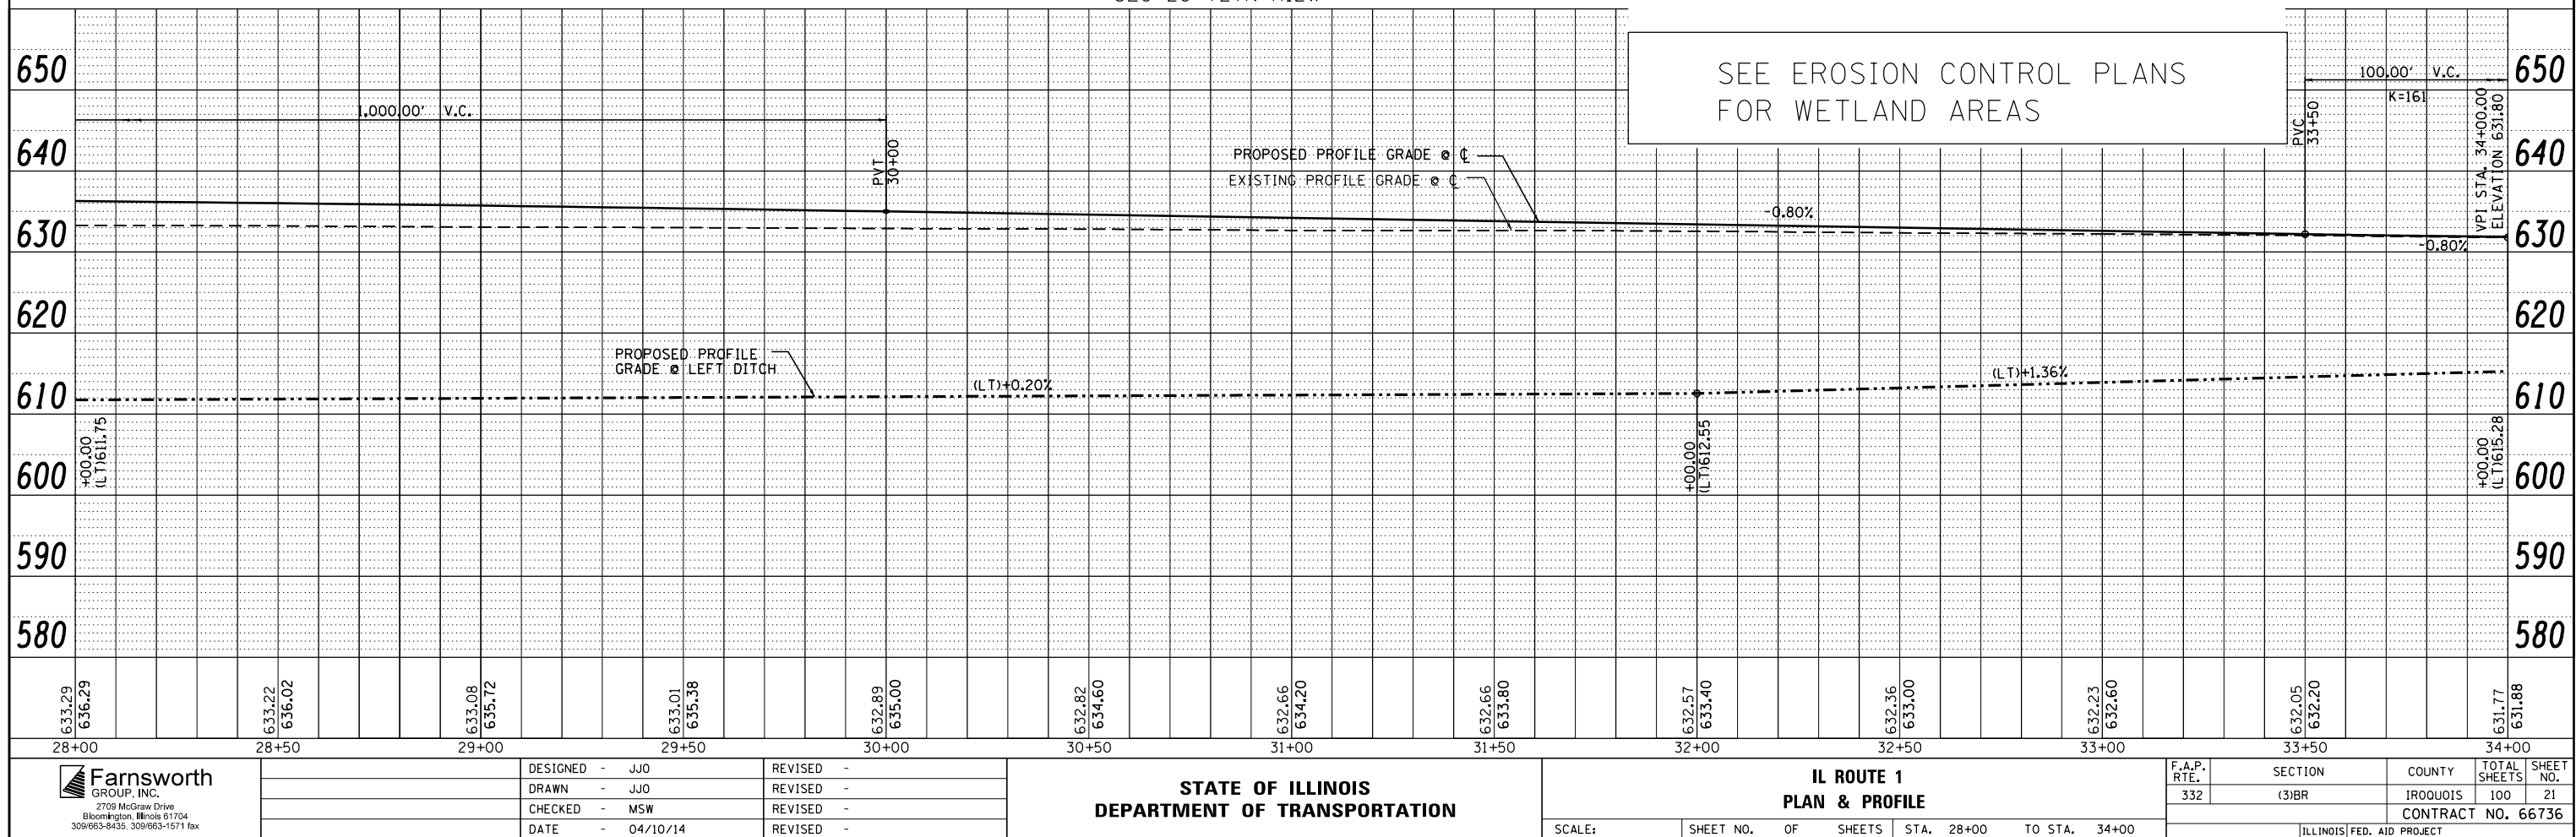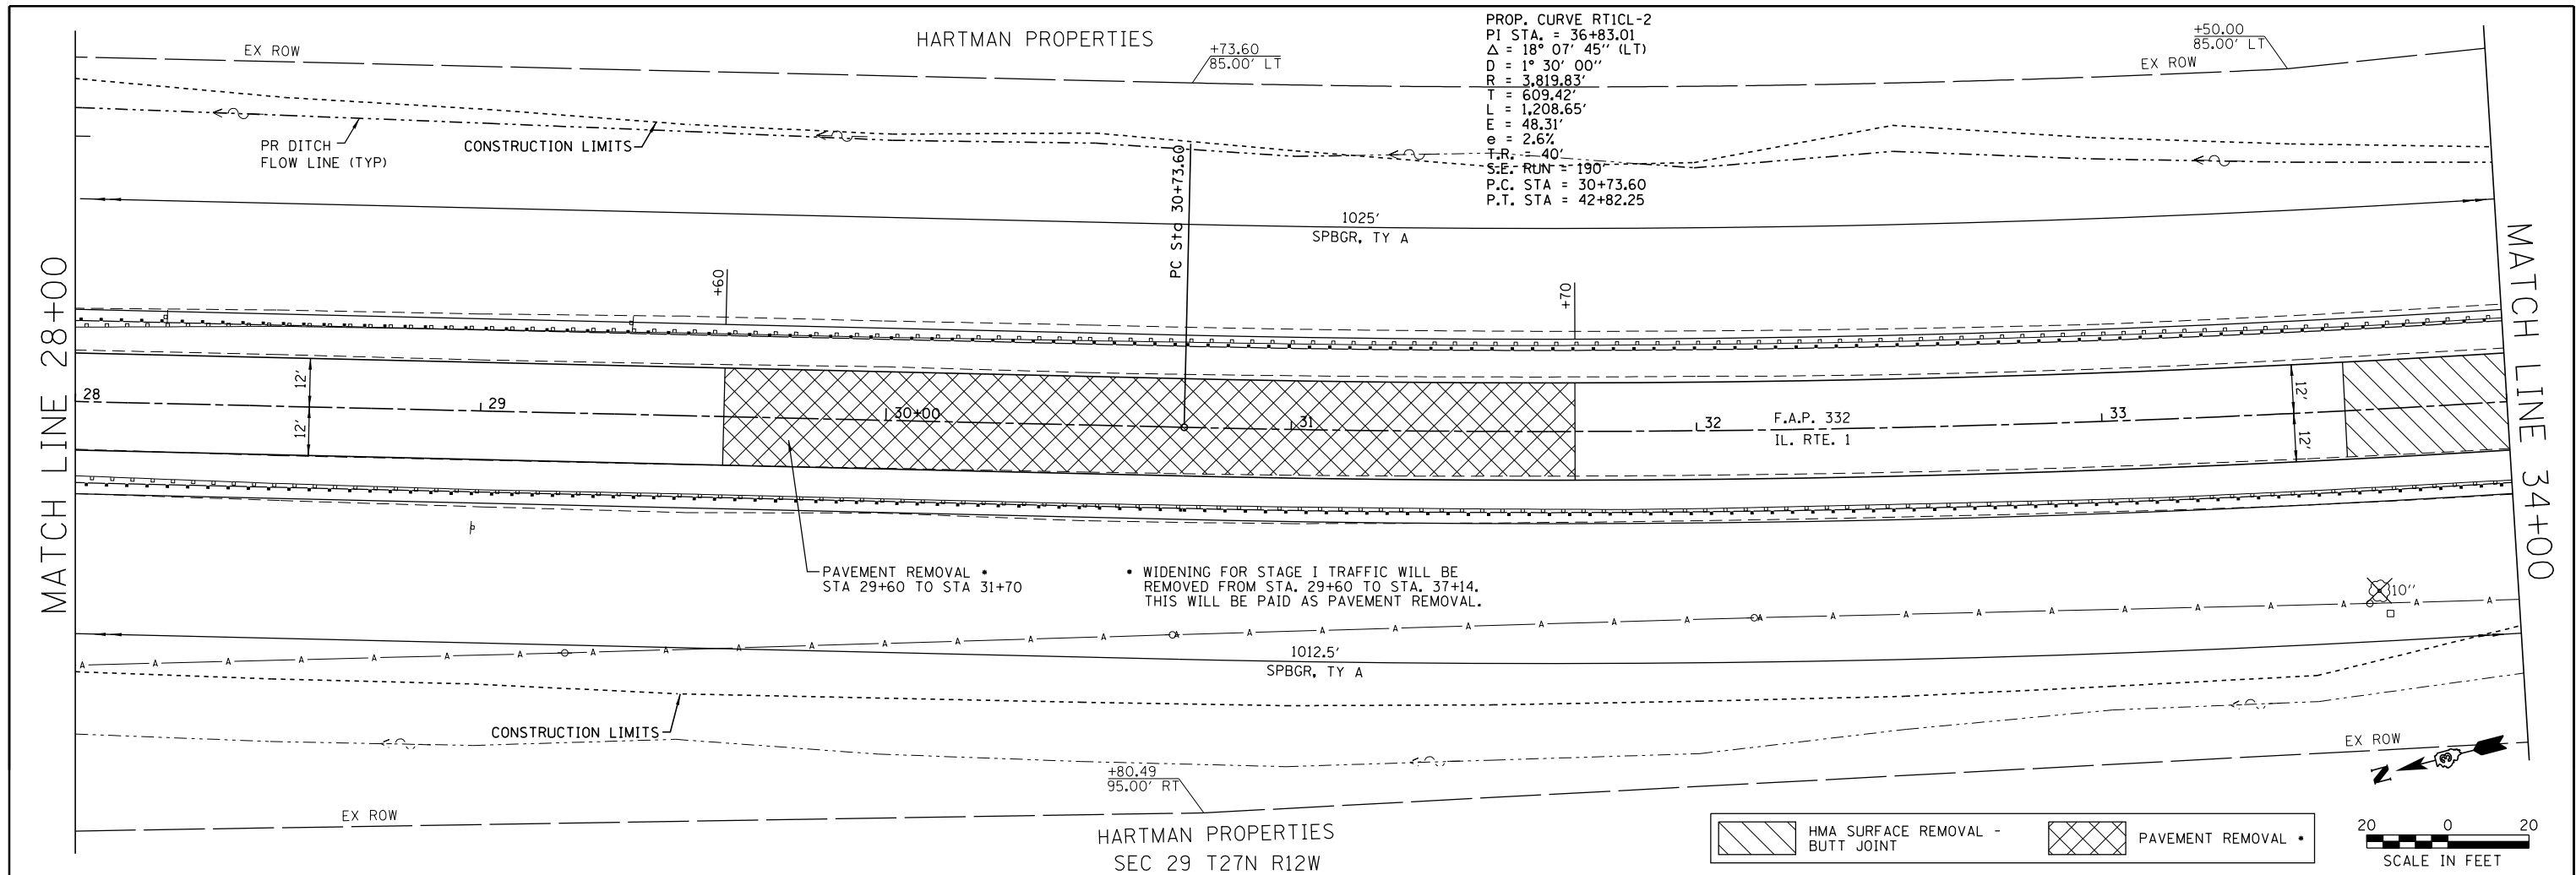

PLAN	SURVEYED	BY	DATE
NO.	ALIGNED		
	CHECKED		
	FILED		
	FILE NAME		

PROFILE	SURVEYED	BY	DATE
NO.	GRADES		
	CHECKED		
	STRUCTURE		
	NOTATIONS		

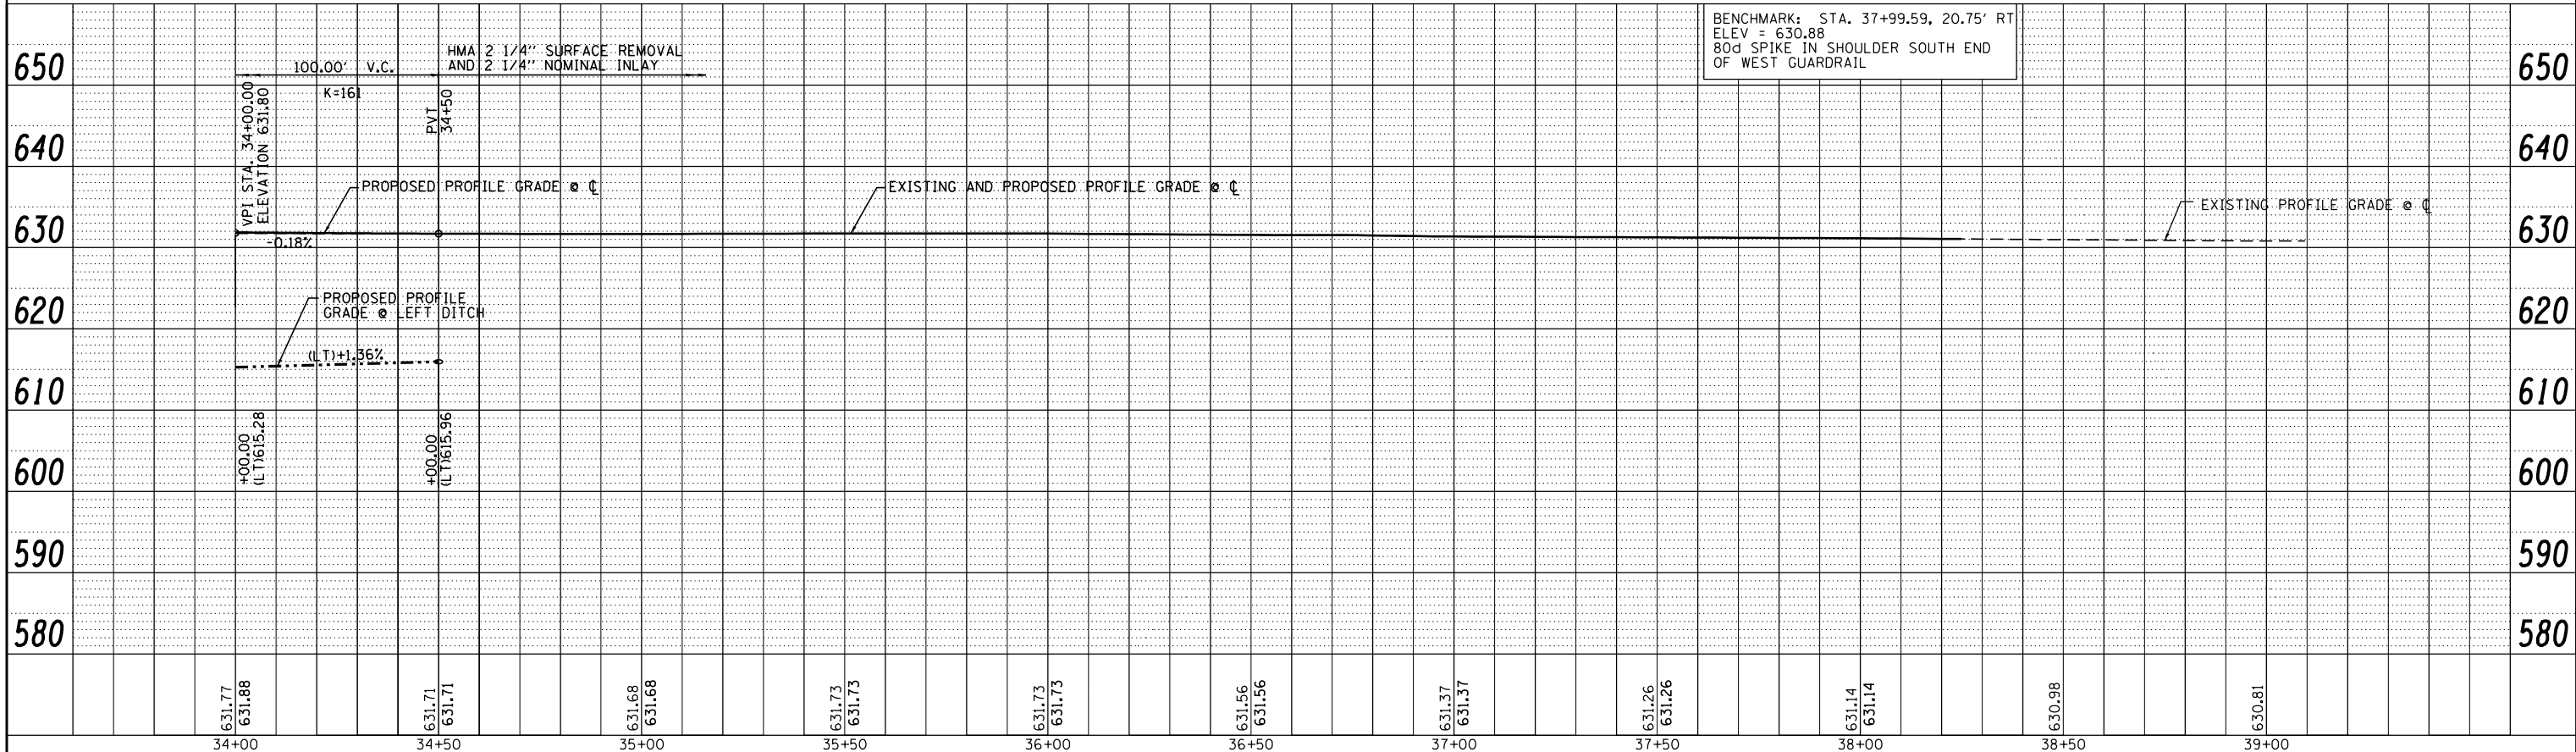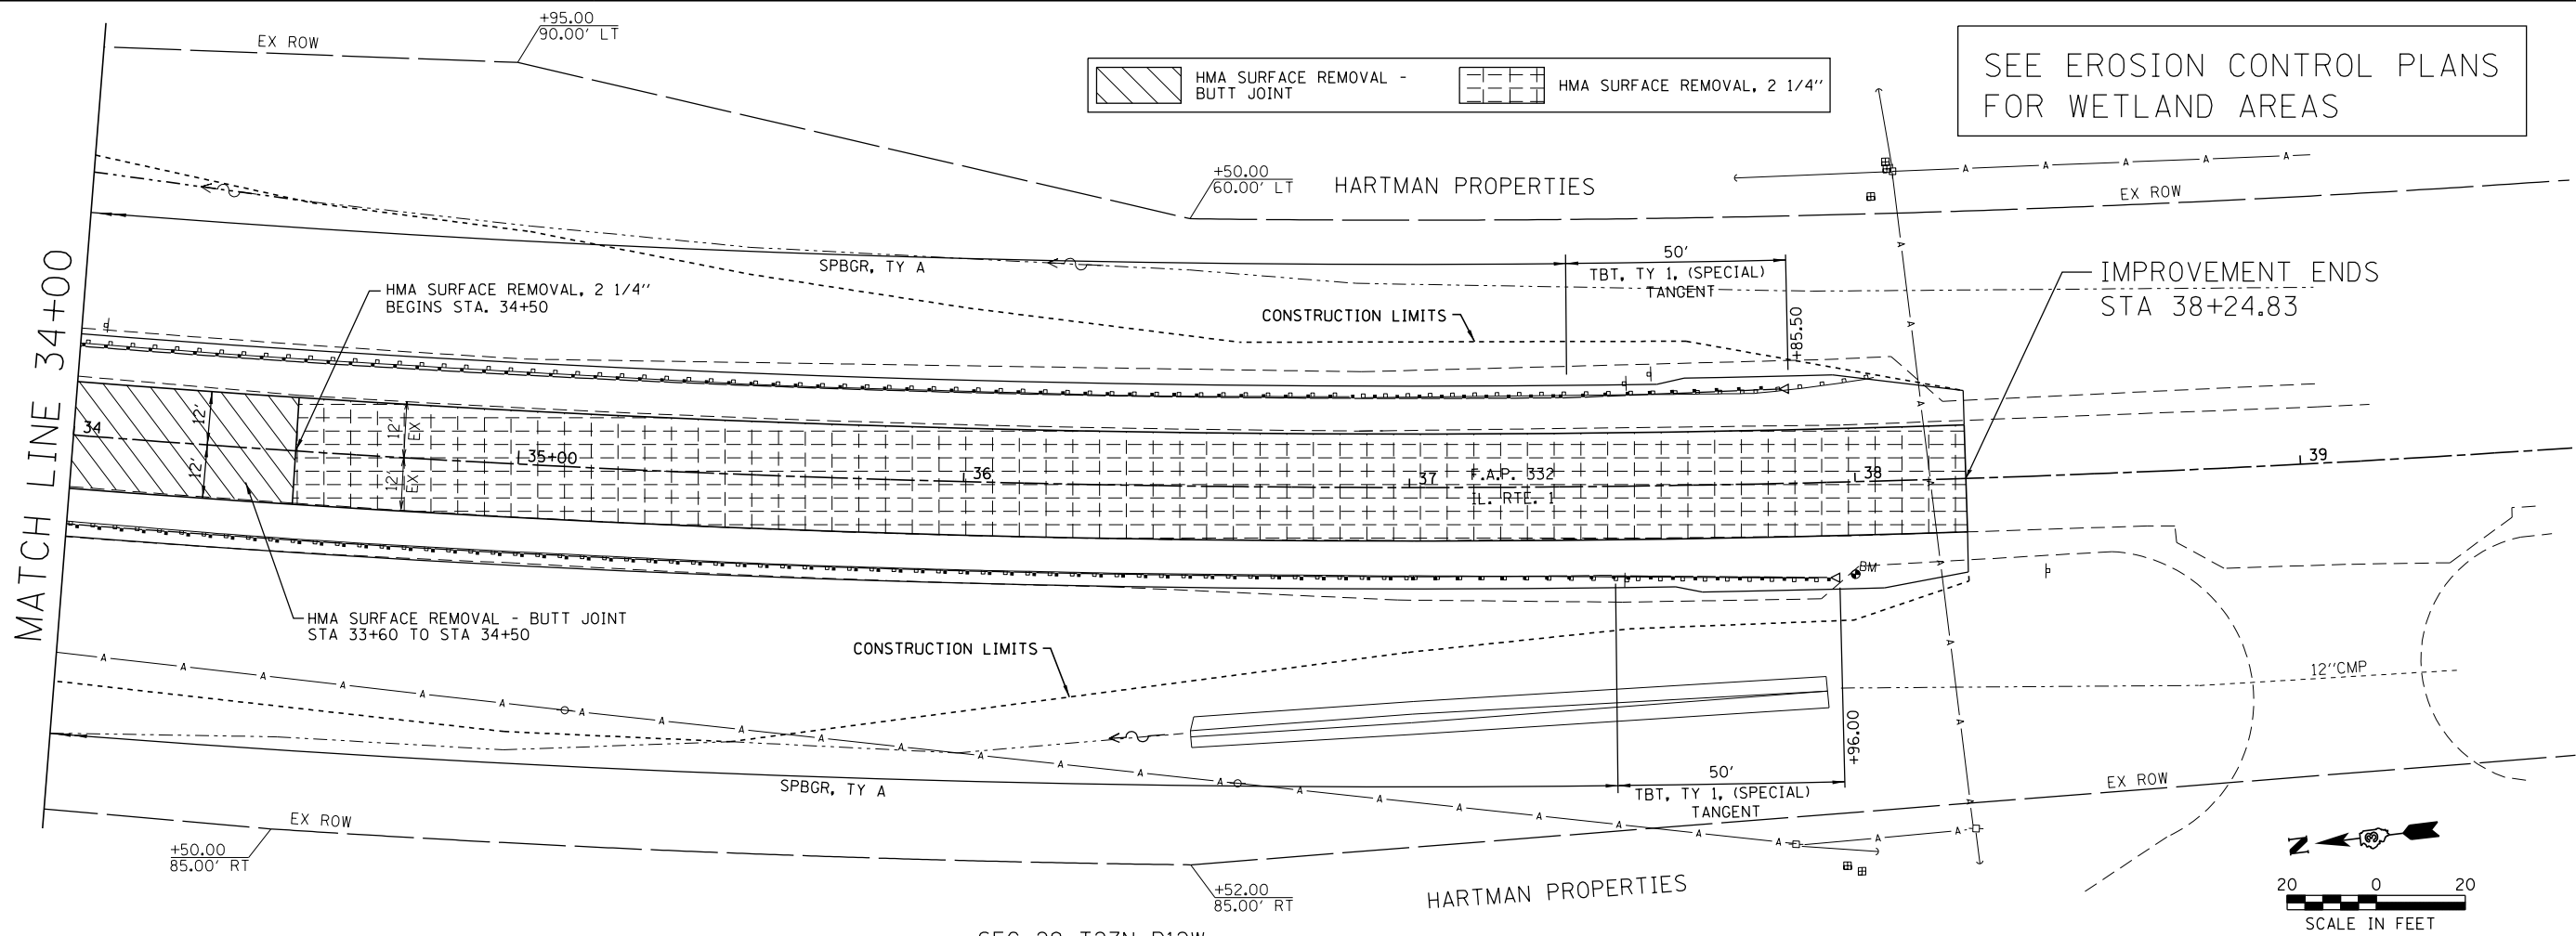

Farnsworth
GROUP, INC.
2709 McGraw Drive
Bloomington, Illinois 61704
309/663-8435, 309/663-1571 fax

DESIGNED -	JJO	REVISED -	
DRAWN -	JJO	REVISED -	
CHECKED -	MSW	REVISED -	
DATE -	04/10/14	REVISED -	

STATE OF ILLINOIS
DEPARTMENT OF TRANSPORTATION



IL ROUTE 1
PLAN & PROFILE

SCALE:	SHEET NO.	OF	SHEETS	STA. 34+00	TO STA. 39+00
--------	-----------	----	--------	------------	---------------

F.A.P. RTE.	SECTION	COUNTY	TOTAL SHEETS	SHEET NO.
332	(3)BR	IROQUOIS	100	22
CONTRACT NO. 66736				
ILLINOIS FED. AID PROJECT				

PLAN	SURVEYED	BY	DATE
NO.	ALIGNED		
	CHECKED		
	FILED		
	FILE NAME		

PROFILE	SURVEYED	BY	DATE
NO.	GRADES		
	CHECKED		
	STRUCTURE		
	NOTATIONS		

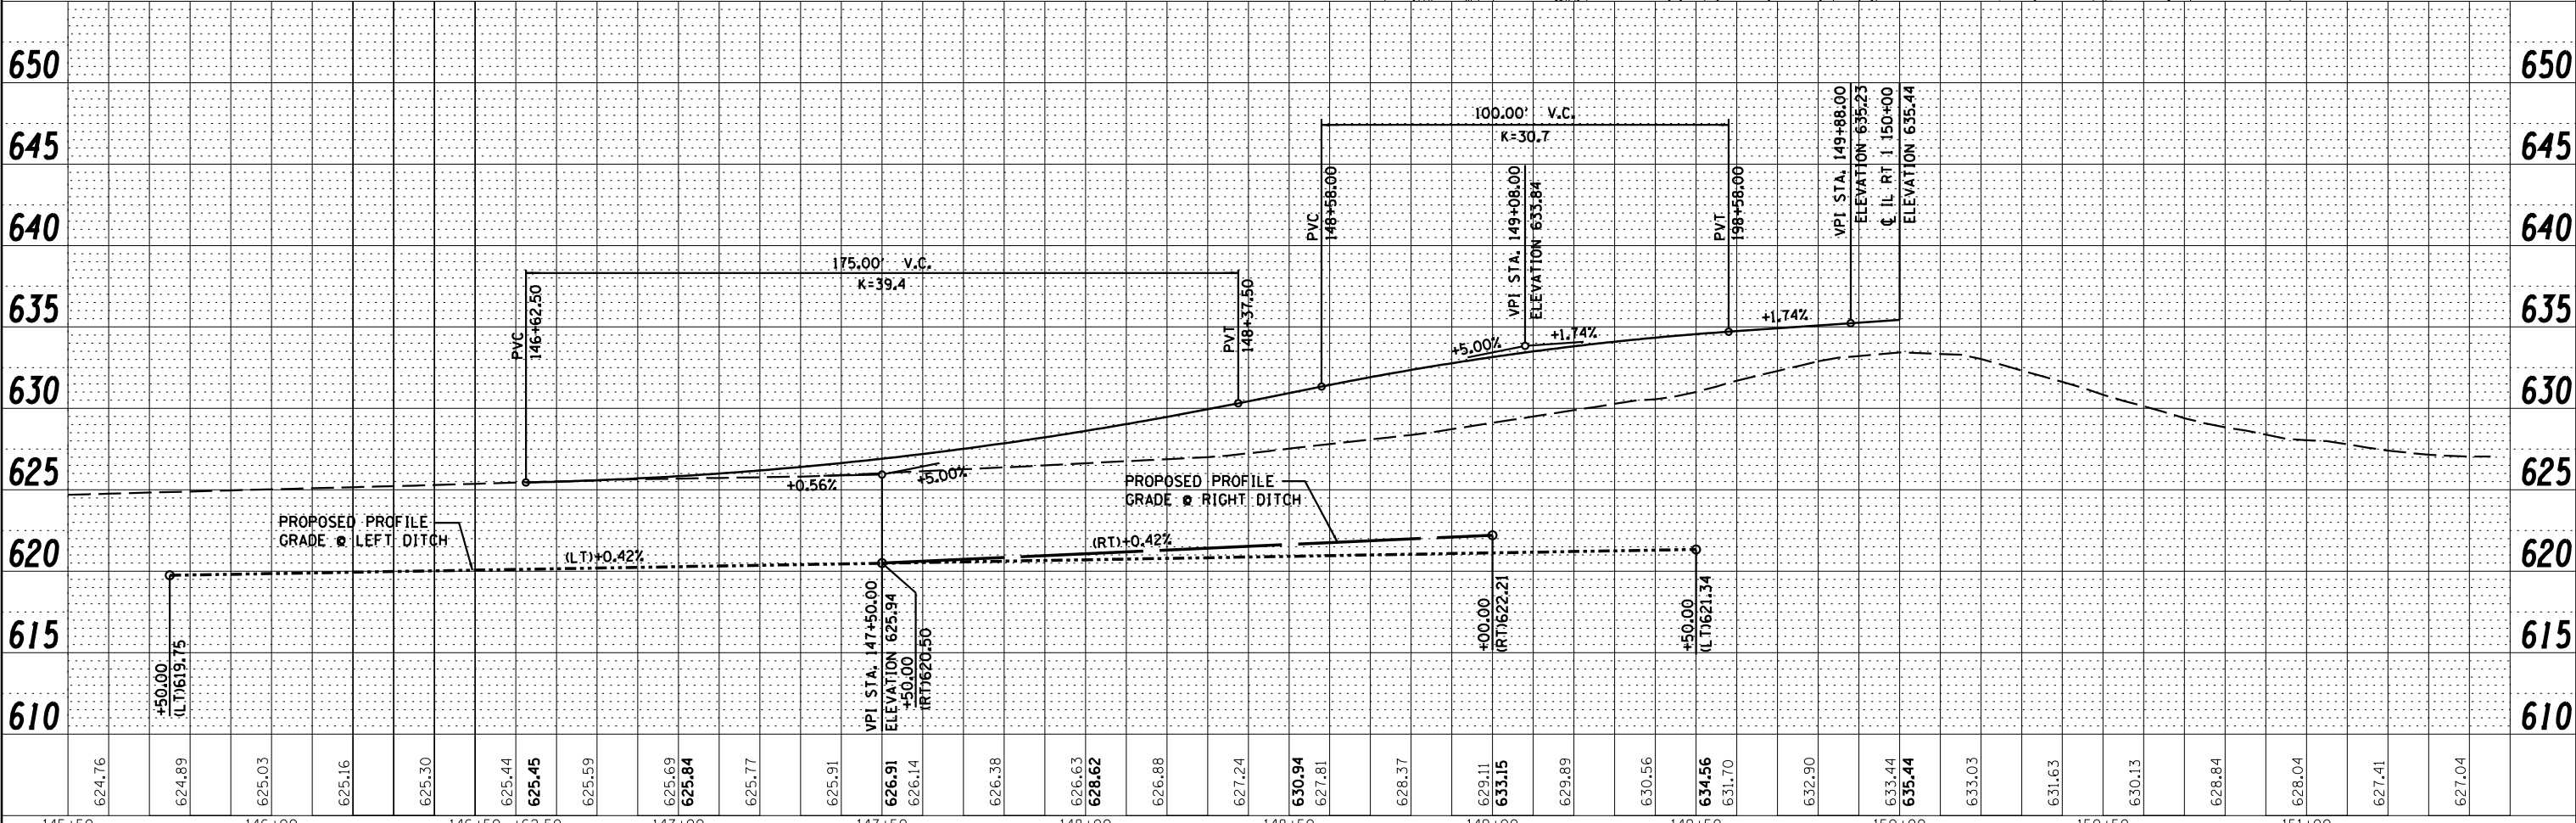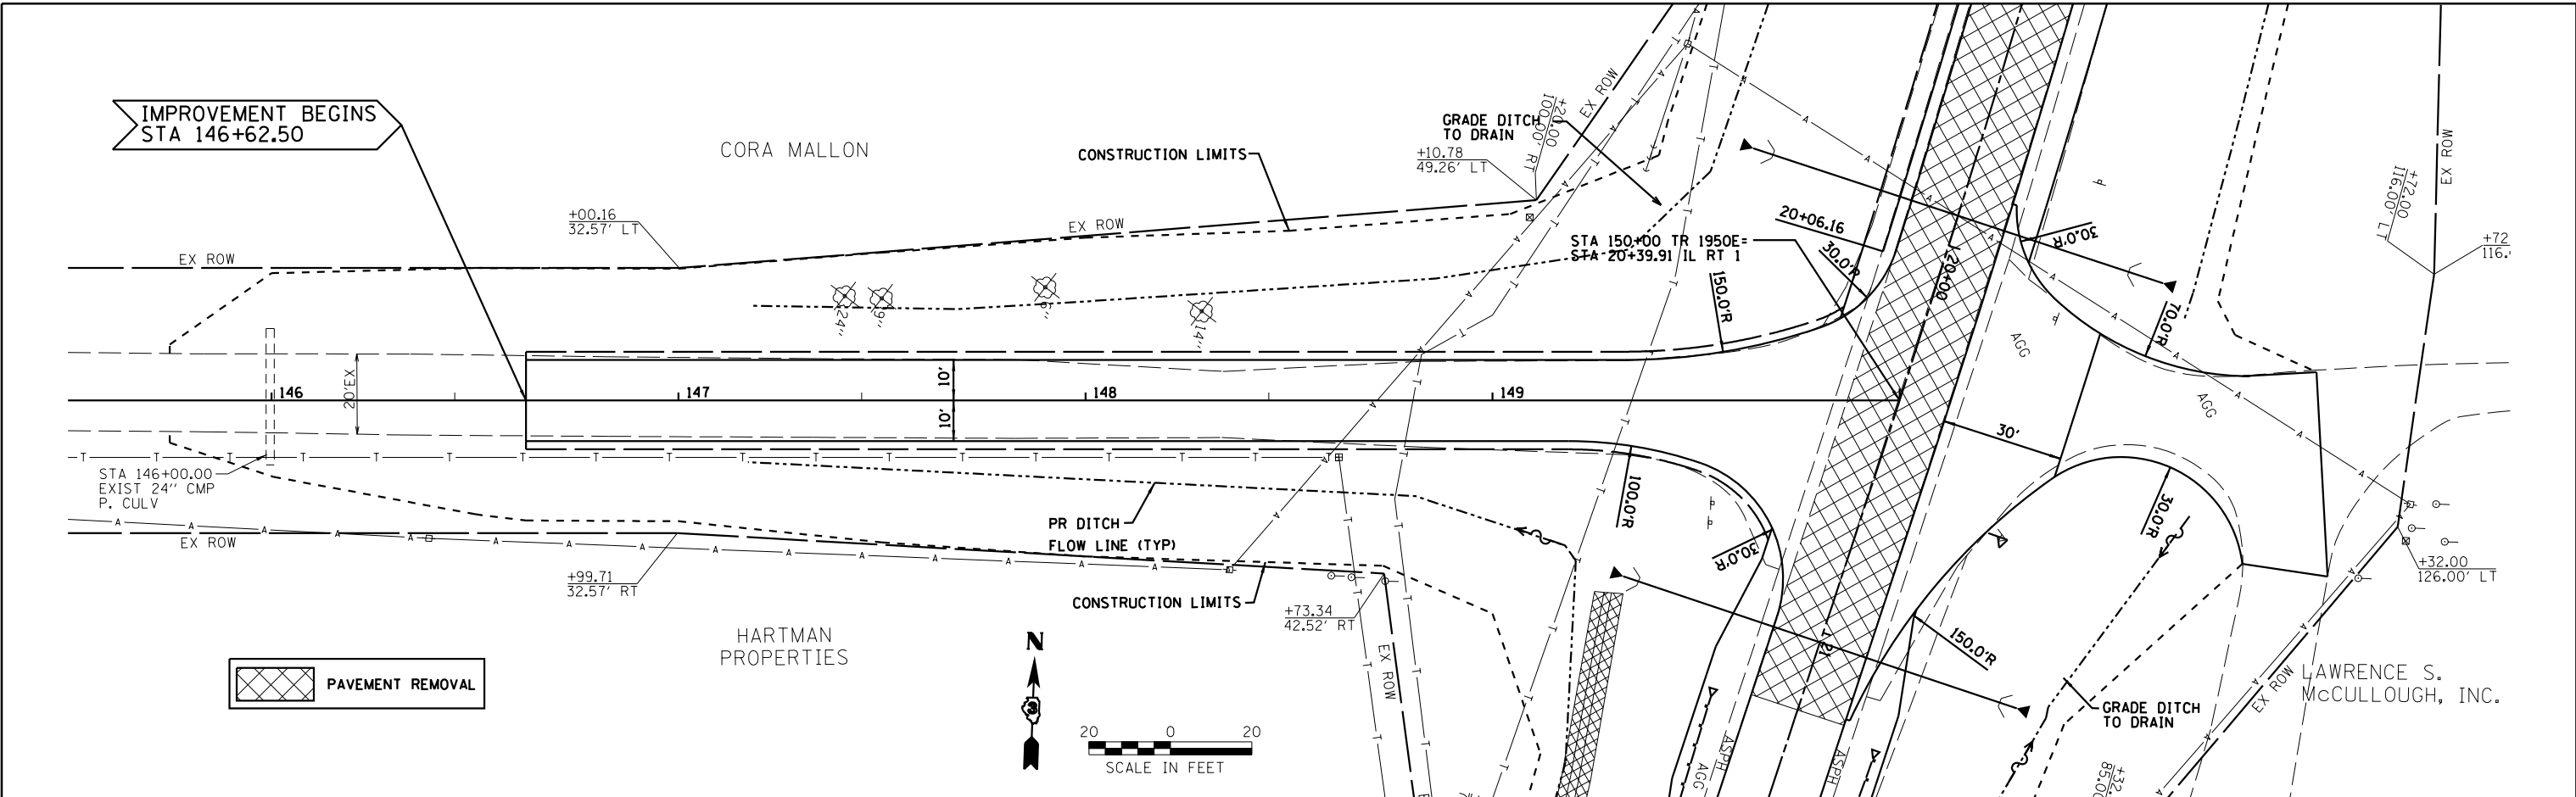



145+50		146+00		146+50		+62.50		147+00		147+50		148+00		148+50		149+00		149+50		150+00		150+50		151+00											
 Farnsworth GROUP, INC. 2709 McGraw Drive Bloomington, Illinois 61704 309/663-8435, 309/663-1571 fax				DESIGNED -		JJO		REVISED -				STATE OF ILLINOIS DEPARTMENT OF TRANSPORTATION												TR 1950E PLAN & PROFILE						F.A.P. RTE.	SECTION		COUNTY	TOTAL SHEETS	SHEET NO.
				DRAWN -		JJO		REVISED -		332	(3)BR																			IROQUOIS	100	23			
				CHECKED -		MSW		REVISED -		CONTRACT NO. 66736																									
				DATE -		04/10/14		REVISED -		SCALE:																				SHEET NO.		OF		SHEETS	

PRE-STAGE



1. PERFORM PIPE CULVERT REMOVAL AND REPLACEMENT AT STA 19+90.90 AND STA 21+02.50 UNDER TRAFFIC CONTROL AND PROTECTION STANDARD 701201 ONE LANE AT A TIME. COMPLETELY BACK FILL PIPE CULVERT TRENCHES AND PATCH WITH CLASS D PATCHES, TYPE III, 14 INCHES AT THE END OF WORK DAY AND OPEN TRAFFIC TO BOTH LANES.
2. PERFORM BASE COURSE WIDENING ON THE RIGHT SIDE OF IL RTE 1 FROM STA 14+45 TO STA 37+14 AND TEMPORARY WIDENING ON THE SOUTH SIDE OF TR 1950E STAGE I UNDER TRAFFIC CONTROL AND PROTECTION STANDARD 701326 PRIOR TO STAGE I MAINLINE.

STAGE I, IA, IB & IC

1. INSTALL TEMPORARY SIGNALS AND TEMPORARY CONCRETE BARRIER IN ACCORDANCE WITH TRAFFIC CONTROL AND PROTECTION STANDARD 701321. LEAVE A GAP IN TEMPORARY CONCRETE BARRIER FOR THE COMMERCIAL ENTRANCE AT LT STA 20+39 AS NOTED, AND DIVERT TRAFFIC TO THE WEST SIDE.
2. COMPLETE WORK UNDER STAGE IA INCLUDING WIDENING THE COMMERCIAL ENTRANCE AT LT STA 20+39 TO THE NORTH WHILE MAINTAINING TRAFFIC TO THE ENTRANCE ON THE SOUTH HALF OF THE ENTRANCE.
3. AFTER THE STAGE I WORK ON THE BRIDGE IS COMPLETED AND ALL STAGE IA ROAD WORK BETWEEN THE BRIDGE IS COMPLETED, CONSTRUCT THE STAGE IB PORTION OF THE COMMERCIAL ENTRANCE AND STAGE IB ROADWAY TO CONNECT TO THE BRIDGE. COMPLETE THE REMAINING STAGE IB WORK AND PREPARE FOR STAGE II WORK.
4. COMMERCIAL ENTRANCE TRAFFIC DIVERTED ACROSS BRIDGE DURING STAGE IC WILL BE GUIDED AROUND EAST END OF THE IMPACT ATTENUATOR LOCATED AT LT STA 35+63 USING FLAGMEN.

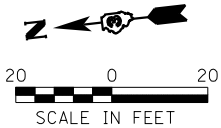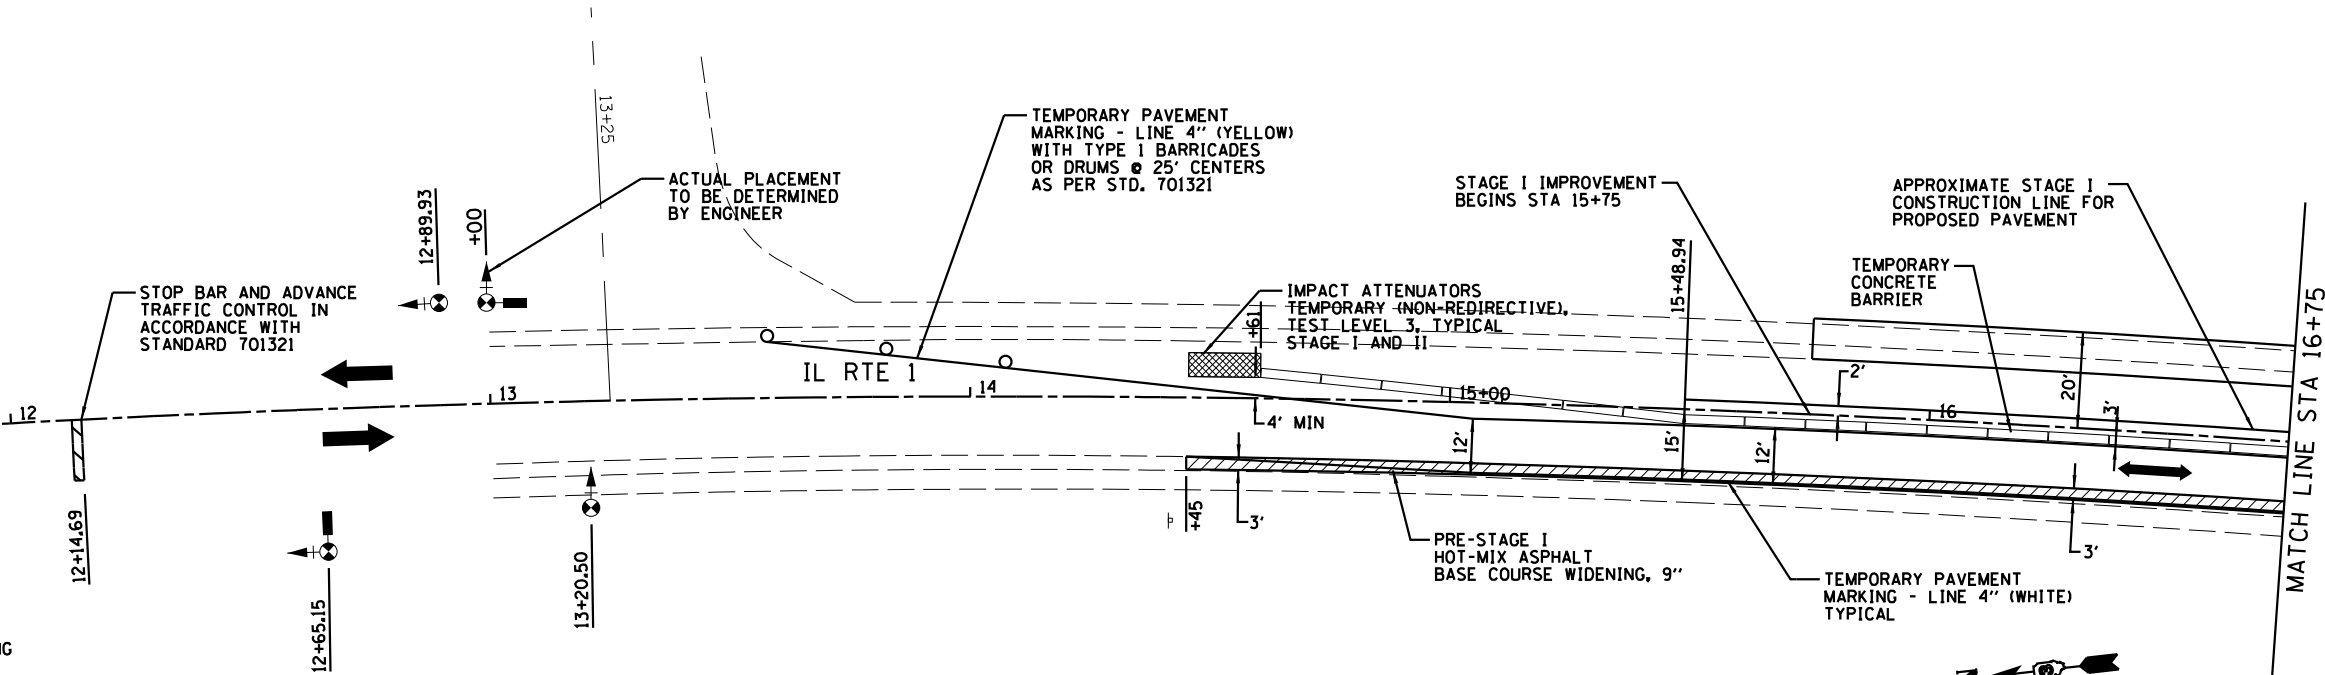

LEGEND			
	TEMPORARY CONCRETE BARRIER		IMPACT ATTENUATORS
	TRAFFIC SIGNAL WITH SIGNAL DIRECTION INDICATOR AND BACK PLATE		DRUM WITH STEADY BURNING LIGHT
	BARRICADE TYPE III		PAVEMENT REMOVAL
	MAINLINE TRAFFIC		HMA BASE COURSE WIDENING, 9"
	TC-26 MICROWAVE DETECTOR		HMA BASE COURSE, 9"
			AGGREGATE BASE COURSE, TYPE A, 10"

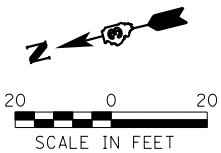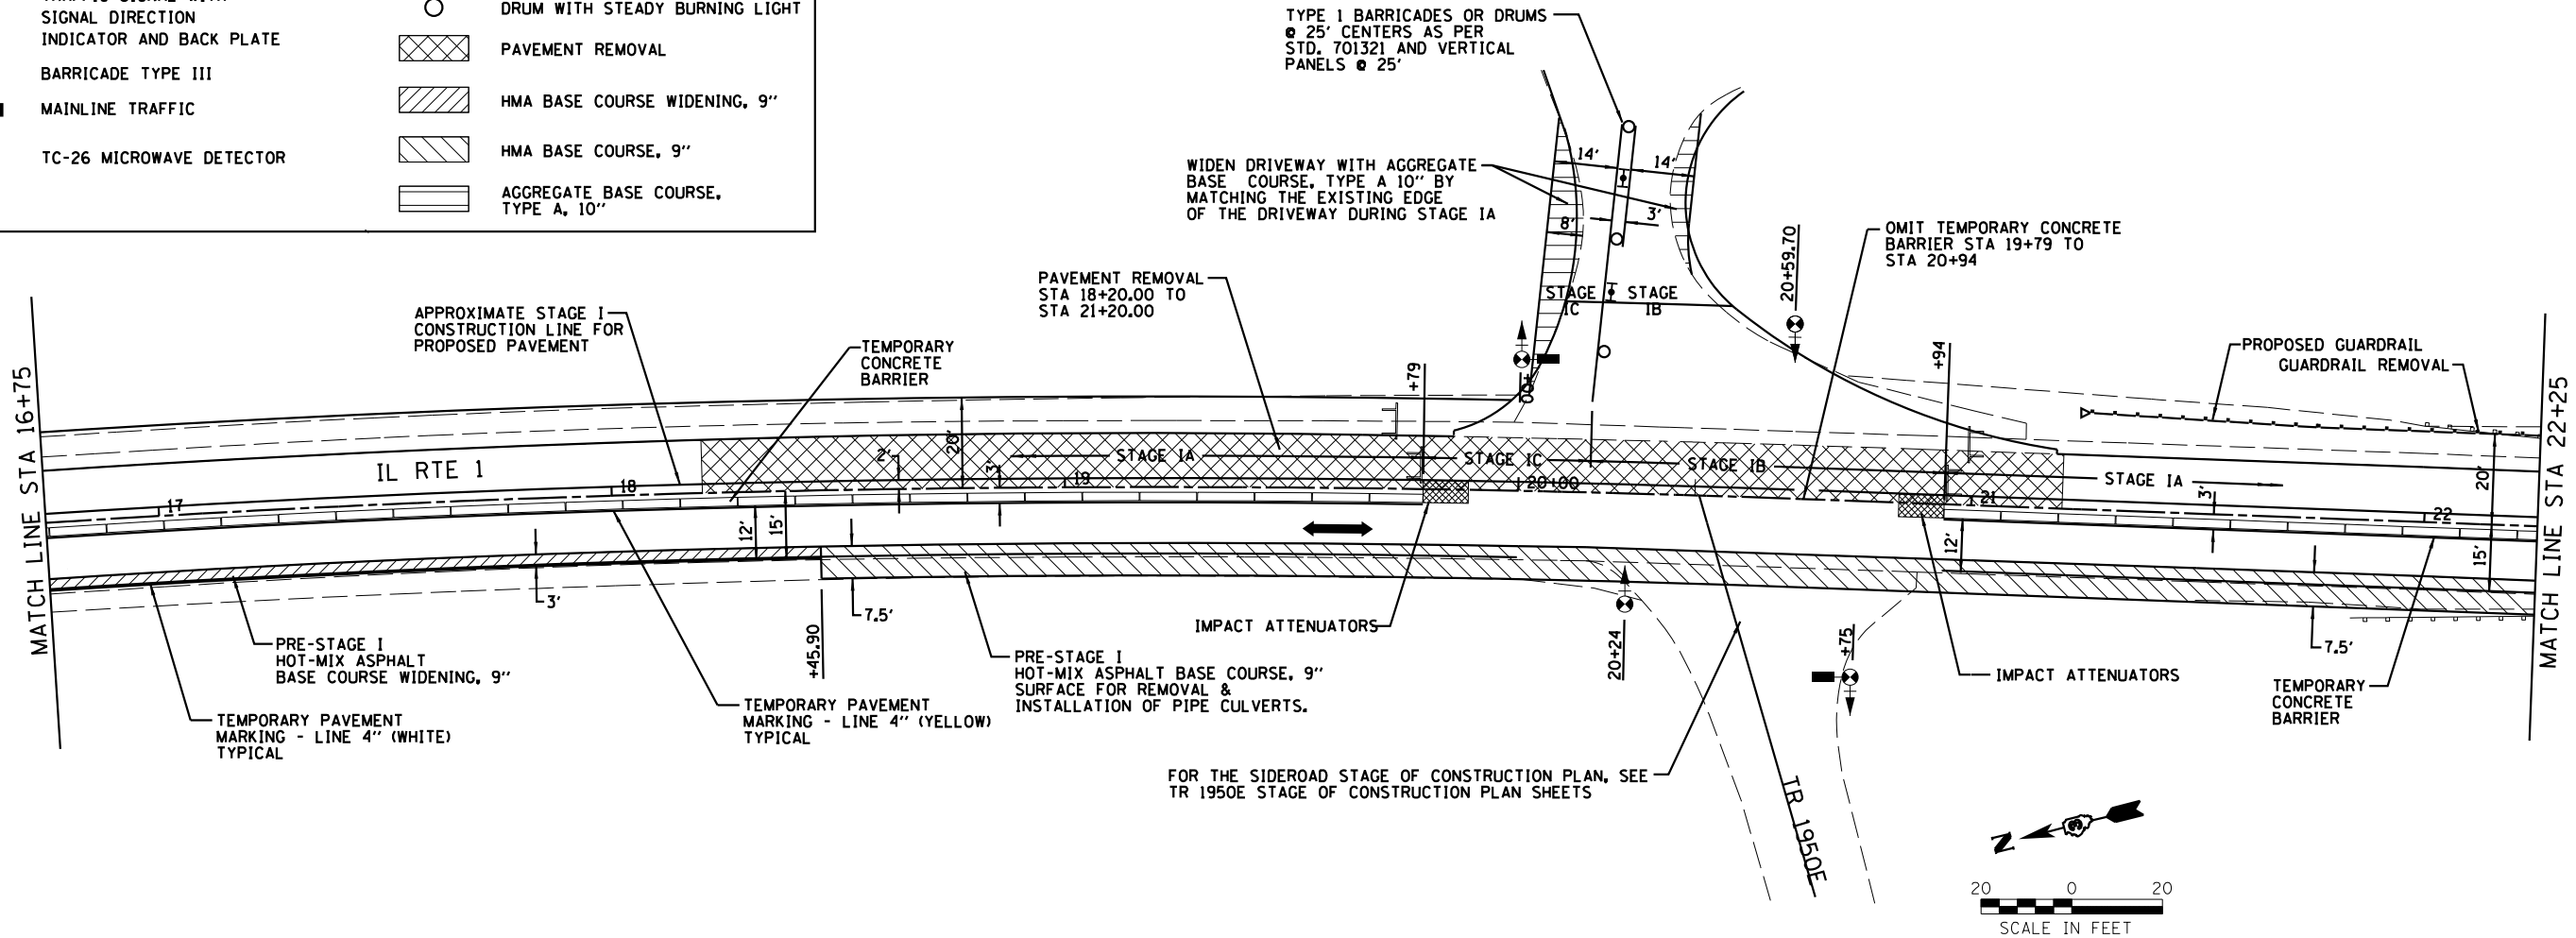

Farnsworth
GROUP, INC.
2709 McGraw Drive
Bloomington, Illinois 61704
309/663-8435, 309/663-1571 fax

DESIGNED - NAS/JJO
DRAWN - JJO/DRR
CHECKED - MSW
DATE - 04/10/14

REVISED -
REVISED -
REVISED -
REVISED -





STATE OF ILLINOIS
DEPARTMENT OF TRANSPORTATION

IL ROUTE 1
STAGE OF CONSTRUCTION - STAGE I

SCALE: SHEET OF SHEETS STA. TO STA.

F.A.P. RTE.	SECTION	COUNTY	TOTAL SHEETS	SHEET NO.
332	(3)BR	IROQUOIS	100	24
CONTRACT NO. 66736				

ILLINOIS FED. AID PROJECT

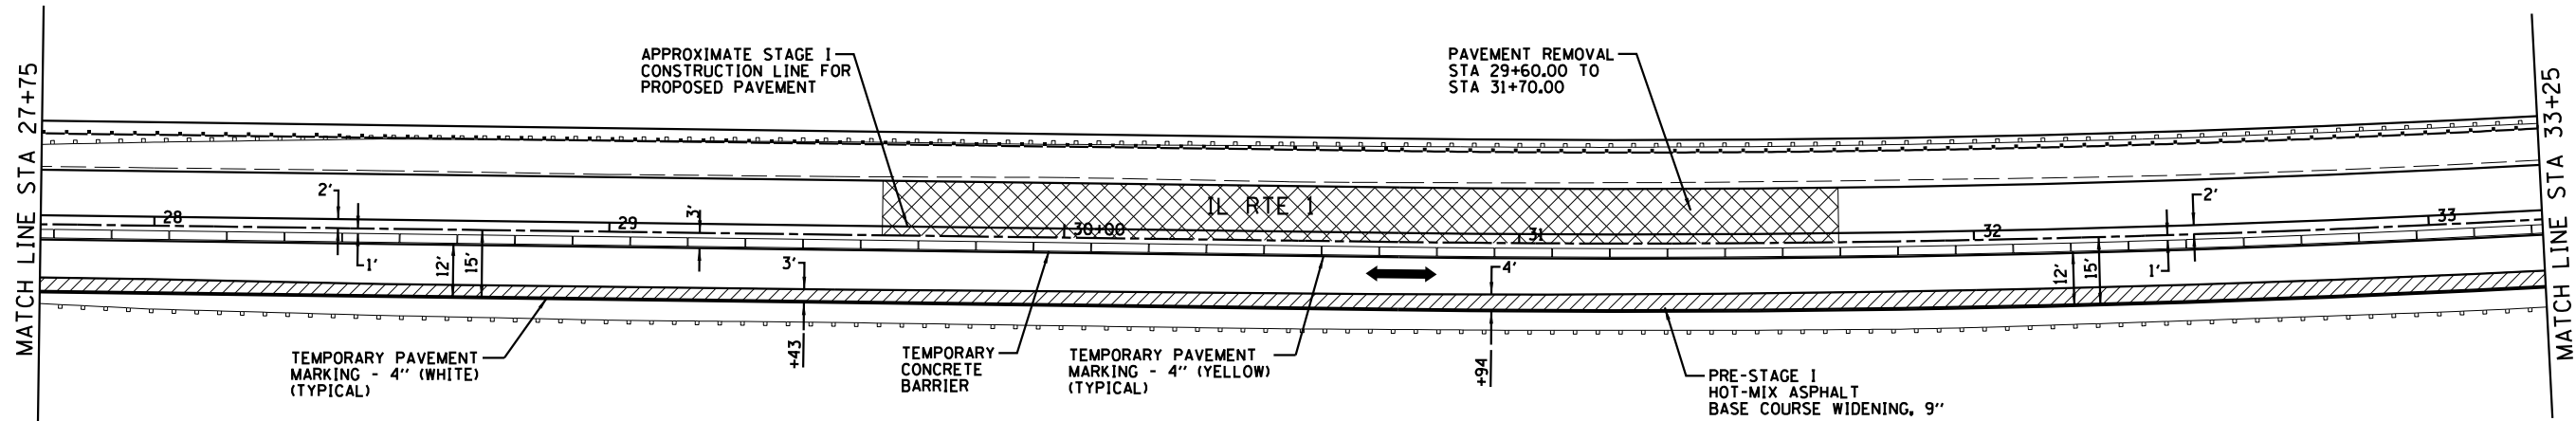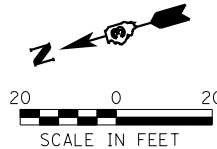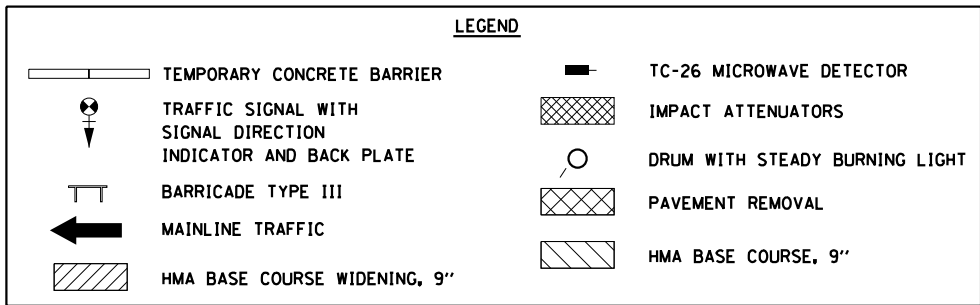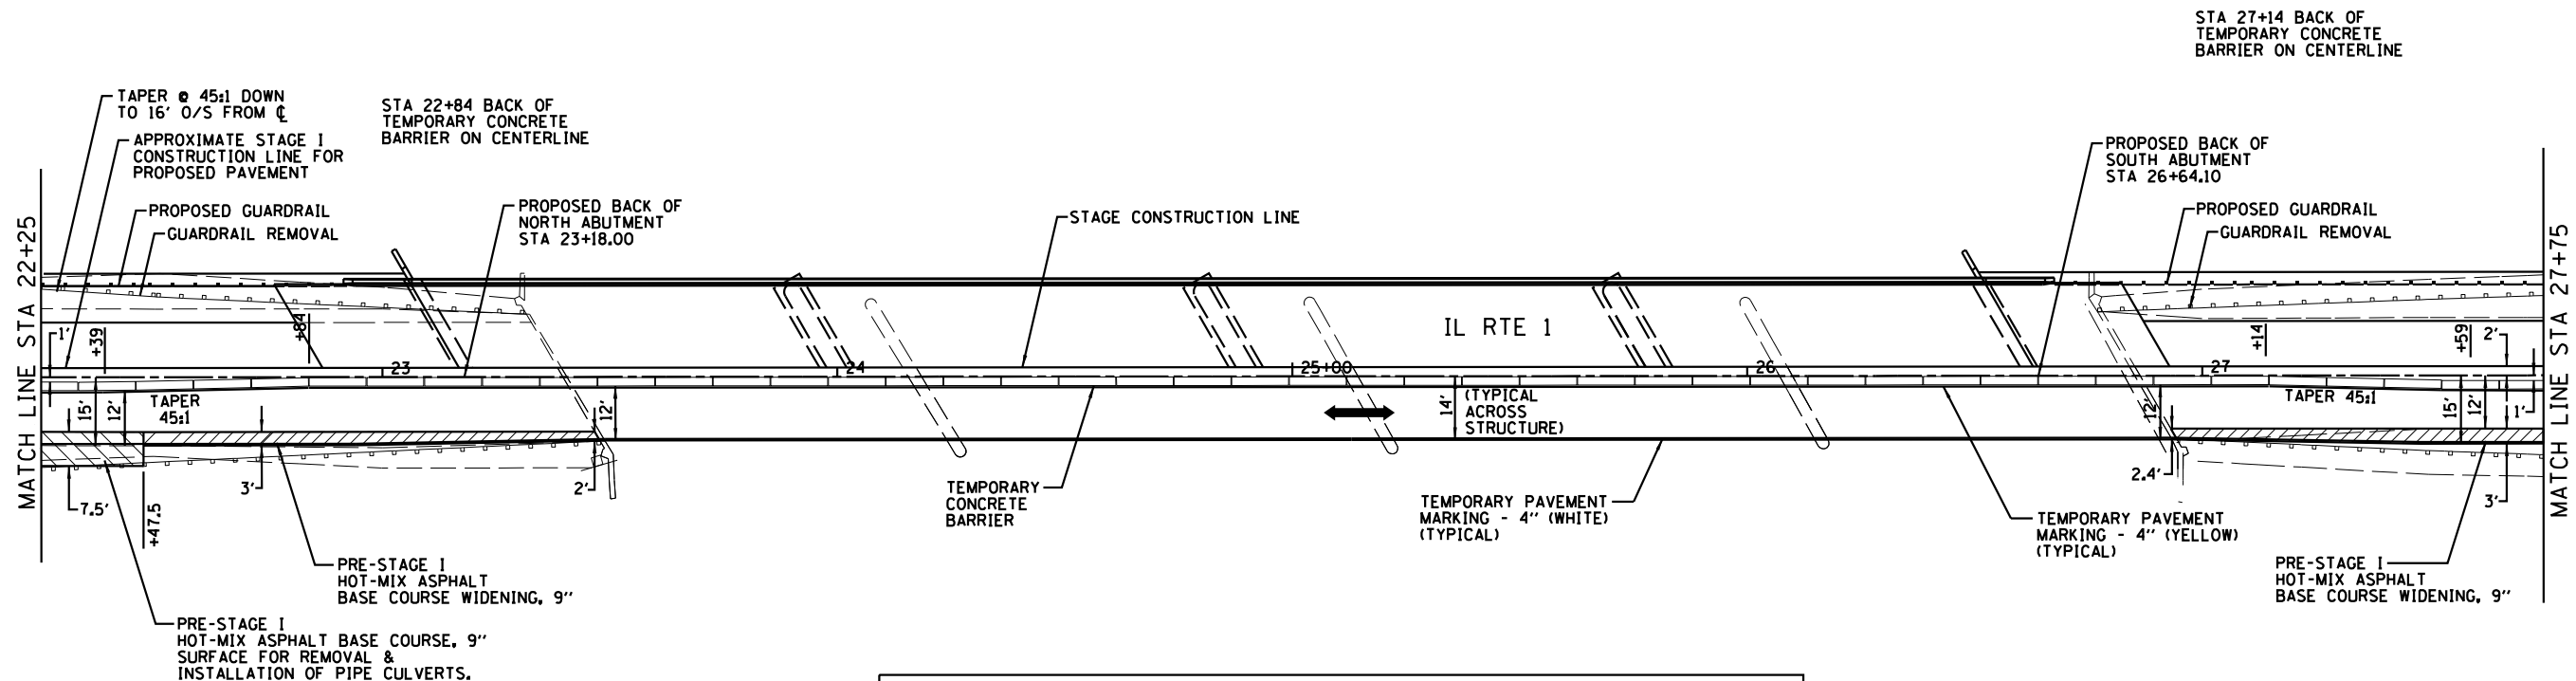


PRE-STAGE

1. PERFORM PIPE CULVERT REMOVAL AND REPLACEMENT AT STA 19+90.90 AND STA 21+02.50 UNDER TRAFFIC CONTROL AND PROTECTION STANDARD 701201 ONE LANE AT A TIME. COMPLETELY BACK FILL PIPE CULVERT TRENCHES AT THE END OF WORK DAY AND OPEN TRAFFIC TO BOTH LANES.
2. PERFORM BASE COURSE WIDENING ON THE RIGHT SIDE OF IL RTE 1 FROM STA 14+45 TO STA 37+14 AND TEMPORARY WIDENING ON THE SOUTH SIDE OF TR 1950E STAGE I UNDER TRAFFIC CONTROL AND PROTECTION STANDARD 701326 PRIOR TO STAGE I MAINLINE.

STAGE I, 1A, 1B & 1C

1. INSTALL TEMPORARY SIGNALS AND TEMPORARY CONCRETE BARRIER IN ACCORDANCE WITH TRAFFIC CONTROL AND PROTECTION STANDARD 701321. LEAVE A GAP IN TEMPORARY CONCRETE BARRIER FOR THE COMMERCIAL ENTRANCE AT LT STA 20+39 AS NOTED, AND DIVERT TRAFFIC TO THE WEST SIDE.
2. COMPLETE WORK UNDER STAGE 1A INCLUDING WIDENING THE COMMERCIAL ENTRANCE AT LT STA 20+39 TO THE NORTH WHILE MAINTAINING TRAFFIC TO THE ENTRANCE ON THE SOUTH HALF OF THE ENTRANCE.

3. AFTER THE STAGE I WORK ON THE BRIDGE IS COMPLETED AND ALL STAGE 1A ROAD WORK BETWEEN THE BRIDGE IS COMPLETED, CONSTRUCT THE STAGE 1B PORTION OF THE COMMERCIAL ENTRANCE AND STAGE 1B ROADWAY TO CONNECT TO THE BRIDGE. COMPLETE THE REMAINING STAGE 1B WORK AND PREPARE FOR STAGE II WORK.
4. COMMERCIAL ENTRANCE TRAFFIC DIVERTED ACROSS BRIDGE DURING STAGE 1C WILL BE GUIDED AROUND EAST END OF THE IMPACT ATTENUATOR LOCATED AT LT STA 35+63 USING FLAGMEN.

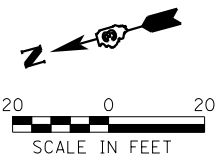

Farnsworth
GROUP, INC.
2709 McGraw Drive
Bloomington, Illinois 61704
309/663-8435, 309/663-1571 fax


DESIGNED -	NAS/JJO	REVISED -	
DRAWN -	JJO/DRR	REVISED -	
CHECKED -	MSW	REVISED -	
DATE -	04/10/14	REVISED -	

STATE OF ILLINOIS
DEPARTMENT OF TRANSPORTATION

IL ROUTE 1
STAGE OF CONSTRUCTION - STAGE I

SCALE: SHEET OF SHEETS STA. TO STA.

F.A.P. RTE.	SECTION	COUNTY	TOTAL SHEETS	SHEET NO.
332	(3)BR	IROQUOIS	100	25
CONTRACT NO. 66736				
ILLINOIS FED. AID PROJECT				

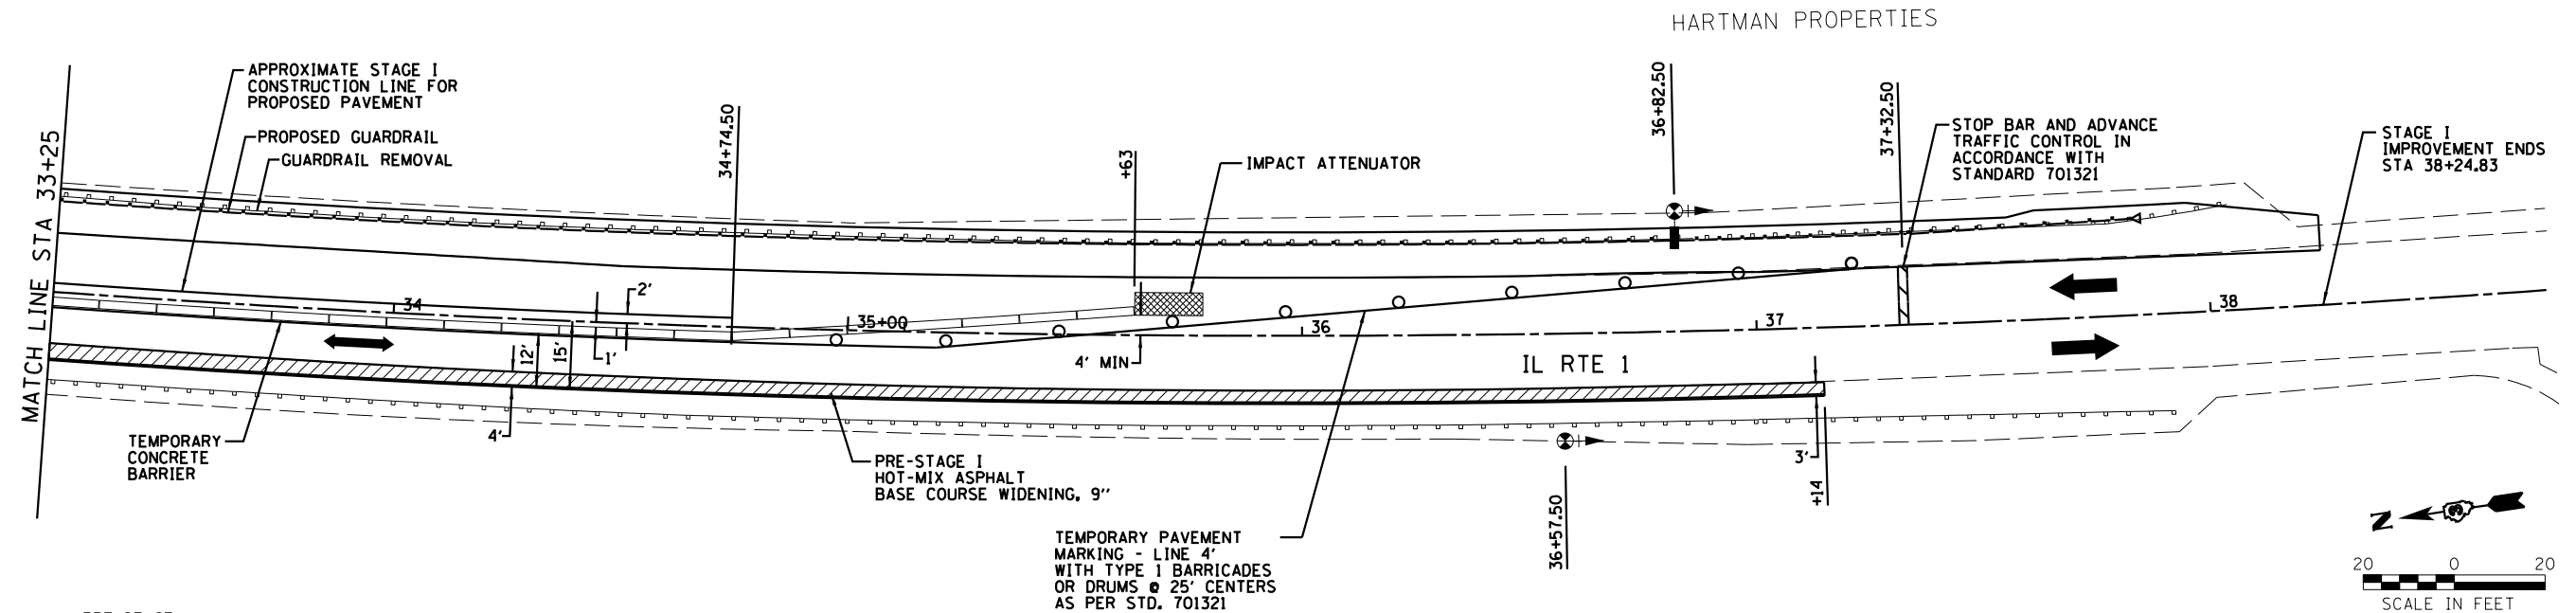

PRE-STAGE

1. PERFORM PIPE CULVERT REMOVAL AND REPLACEMENT AT STA 19+90.90 AND STA 21+02.50 UNDER TRAFFIC CONTROL AND PROTECTION STANDARD 701201 ONE LANE AT A TIME. COMPLETELY BACK FILL PIPE CULVERT TRENCHES AT THE END OF WORK DAY AND OPEN TRAFFIC TO BOTH LANES.
2. PERFORM BASE COURSE WIDENING ON THE RIGHT SIDE OF IL RTE 1 FROM STA 14+45 TO STA 37+14 AND TEMPORARY WIDENING ON THE SOUTH SIDE OF TR 1950E STAGE I UNDER TRAFFIC CONTROL AND PROTECTION STANDARD 701326 PRIOR TO STAGE I MAINLINE.

STAGE I, IA, IB & IC

1. INSTALL TEMPORARY SIGNALS AND TEMPORARY CONCRETE BARRIER IN ACCORDANCE WITH TRAFFIC CONTROL AND PROTECTION STANDARD 701321. LEAVE A GAP IN TEMPORARY CONCRETE BARRIER FOR THE COMMERCIAL ENTRANCE AT LT STA 20+39 AS NOTED, AND DIVERT TRAFFIC TO THE WEST SIDE.
2. COMPLETE WORK UNDER STAGE IA INCLUDING WIDENING THE COMMERCIAL ENTRANCE AT LT STA 20+39 TO THE NORTH WHILE MAINTAINING TRAFFIC TO THE ENTRANCE ON THE SOUTH HALF OF THE ENTRANCE.
3. AFTER THE STAGE I WORK ON THE BRIDGE IS COMPLETED AND ALL STAGE IA ROAD WORK BETWEEN THE BRIDGE IS COMPLETED, CONSTRUCT THE STAGE IB PORTION OF THE COMMERCIAL ENTRANCE AND STAGE IB ROADWAY TO CONNECT TO THE BRIDGE. COMPLETE THE REMAINING STAGE IB WORK AND PREPARE FOR STAGE II WORK.
4. COMMERCIAL ENTRANCE TRAFFIC DIVERTED ACROSS BRIDGE DURING STAGE IC WILL BE GUIDED AROUND EAST END OF THE IMPACT ATTENUATOR LOCATED AT LT STA 35+63 USING FLAGMEN.

LEGEND			
	TEMPORARY CONCRETE BARRIER		TC-26 MICROWAVE DETECTOR
	TRAFFIC SIGNAL WITH SIGNAL DIRECTION INDICATOR AND BACK PLATE		IMPACT ATTENUATORS
	BARRICADE TYPE III		DRUM WITH STEADY BURNING LIGHT
	MAINLINE TRAFFIC		PAVEMENT REMOVAL
	HMA BASE COURSE WIDENING, 9"		

STAGE II & IIA & IIB


1. MOVE TEMPORARY CONCRETE BARRIER TO STAGE II LOCATION IN ACCORDANCE WITH TRAFFIC CONTROL AND PROTECTION STANDARD 701321. LEAVE GAP IN TRAFFIC CONTROL BARRIER FOR TR 1950E AT RT STA 20+39 AS NOTED. WITH TEMPORARY CONCRETE BARRIER IN STAGE II LOCATION, SWITCH MAINLINE TRAFFIC OVER TO THE EAST SIDE.
2. AFTER STAGING SWITCH, COMPLETE TEMPORARY RAMP CONNECTION OF TR 1950E TO EAST LANE OF MAINLINE ACCORDING TO DETAIL A (SHEET 29). DURING CONSTRUCTION OF THE TEMPORARY RAMP CONNECTION, MAINTAIN ACCESS TO TR 1950E BY DIVERTING TRAFFIC SOUTH OVER EXISTING BRIDGE AND AROUND IMPACT ATTENUATORS LOCATED AT RT STA 35+63 USING FLAGMEN.
3. ONCE THE TEMPORARY RAMP CONNECTION WORK IS COMPLETED, MAINTAIN ACCESS TO TR 1950E BY DIVERTING TR 1950E TRAFFIC OVER TO NEWLY CONSTRUCTED EAST LANE OF MAINLINE. TR 1950E TRAFFIC WILL NOW UTILIZE INSTALLED TEMPORARY TRAFFIC SIGNALS.
4. COMPLETE WORK UNDER STAGE IIA WHILE MAINTAINING TRAFFIC TO TR 1950E ALONG THE NORTH HALF OF TR 1950E.
5. AFTER STAGE II WORK ON THE BRIDGE IS COMPLETED AND ALL STAGE IIA ROAD WORK IS COMPLETED, CONSTRUCT THE STAGE IIB ROADWAY PORTION UP TO THE TR 1950E TEMPORARY RAMP CONNECTION.
6. CONTINUE STAGE IIB ROADWAY WORK BY CORING THE SOUTH HALF OF THE TEMPORARY RAMP CONNECTION AND CONSTRUCTING PROPOSED MAINLINE PAVEMENT AND SHOULDER. MAINTAIN ACCESS TO TR 1950E FROM MAINLINE USING NORTH SIDE OF TR 1950E AND FLAGMEN.
7. COMPLETE STAGE IIB ROADWAY WORK BY CORING OUT THE NORTH HALF OF THE TEMPORARY RAMP CONNECTION AND CONSTRUCTING THE PROPOSED MAINLINE PAVEMENT AND SHOULDER. MAINTAIN ACCESS TO TR 1950E FROM MAINLINE USING SOUTH SIDE OF TR 1950E AND FLAGMEN.
8. PLACE TEMPORARY PAVEMENT MARKINGS AND REMOVE TEMPORARY CONCRETE BARRIERS AND TRAFFIC CONTROL.


STAGE III

1. COMPLETE HMA SURFACE COURSE ON MAINLINE PAVEMENT ACCORDING TO PROPOSED TYPICAL SECTIONS UNDER TRAFFIC CONTROL AND PROTECTION STANDARD 701201. ACCESS SHOULD BE PROVIDED AT ALL TIMES TO TR 1950E AND THE COMMERCIAL ENTRANCE.

LEGEND

	TEMPORARY CONCRETE BARRIER		TC-26 MICROWAVE DETECTOR
	TRAFFIC SIGNAL WITH SIGNAL DIRECTION INDICATOR AND BACK PLATE		IMPACT ATTENUATORS
	BARRICADE TYPE III		DRUM WITH STEADY BURNING LIGHT
	MAINLINE TRAFFIC		PAVEMENT REMOVAL
			HMA BASE COURSE WIDENING, 9'



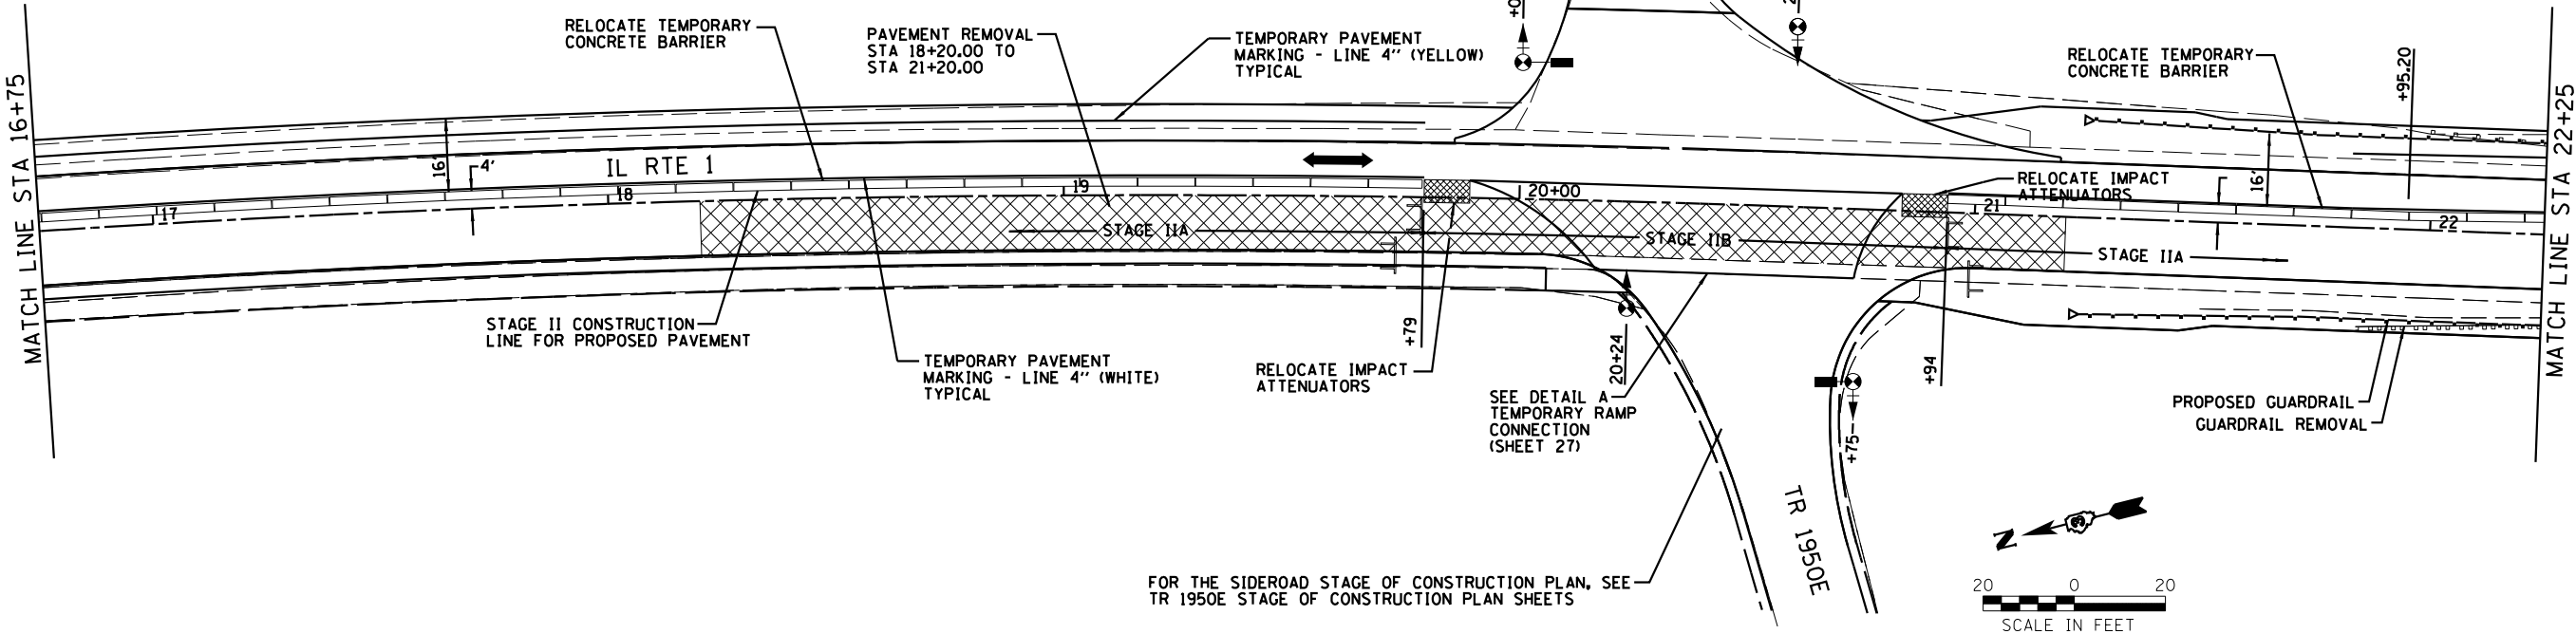


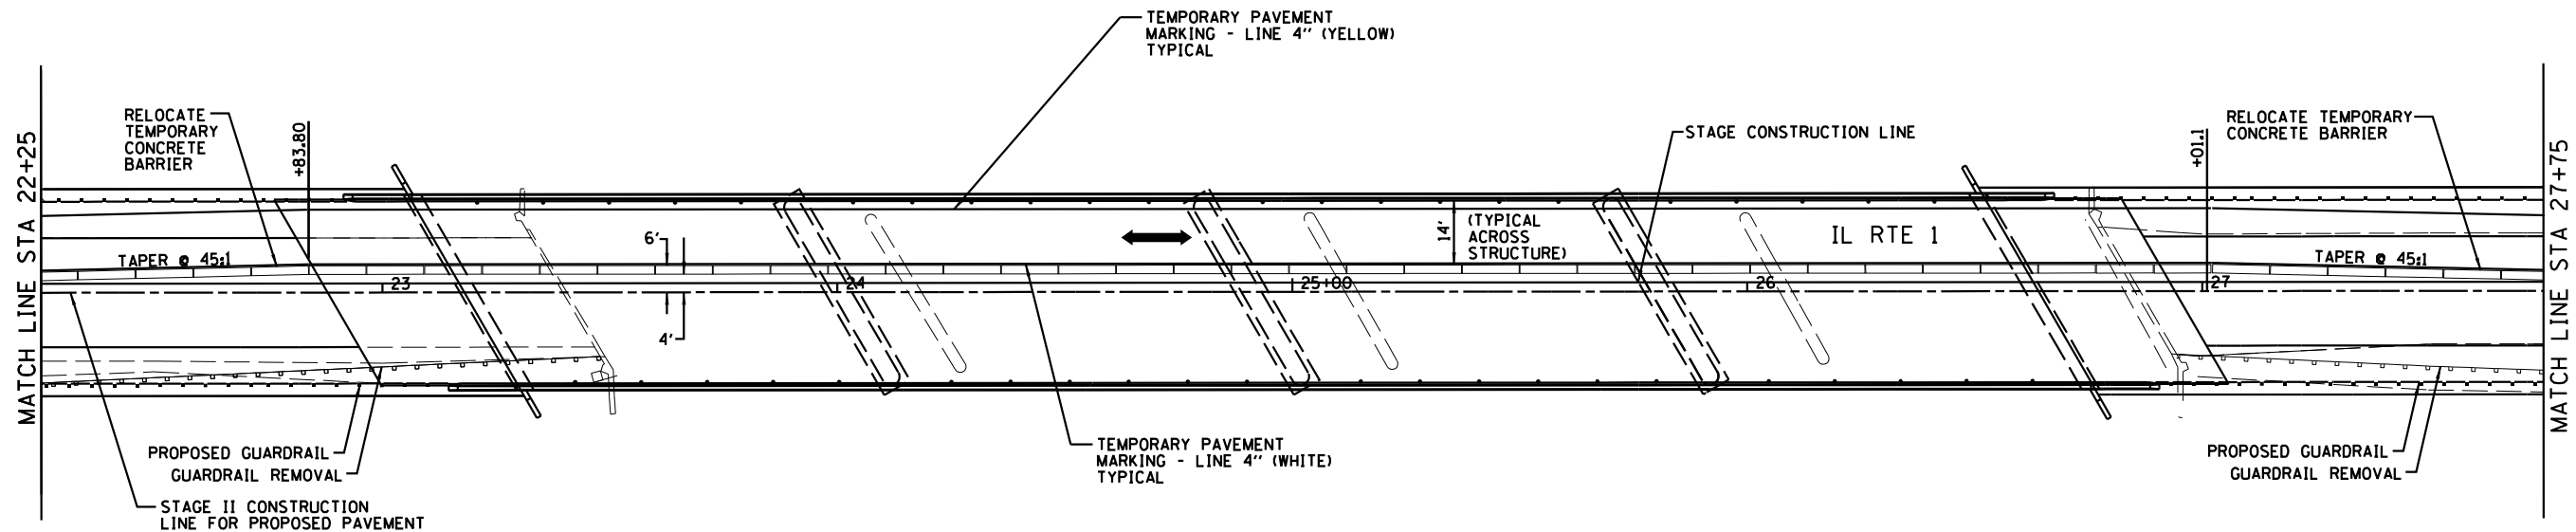

TEMPORARY CONCRETE BARRIER
 TRAFFIC SIGNAL WITH SIGNAL DIRECTION INDICATOR AND BACK PLATE
 BARRICADE TYPE III
 MAINLINE TRAFFIC

LEGEND

 TC-26 MICROWAVE DETECTOR
 IMPACT ATTENUATORS
 DRUM WITH STEADY BURNING LIGHT
 PAVEMENT REMOVAL

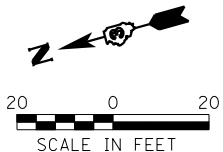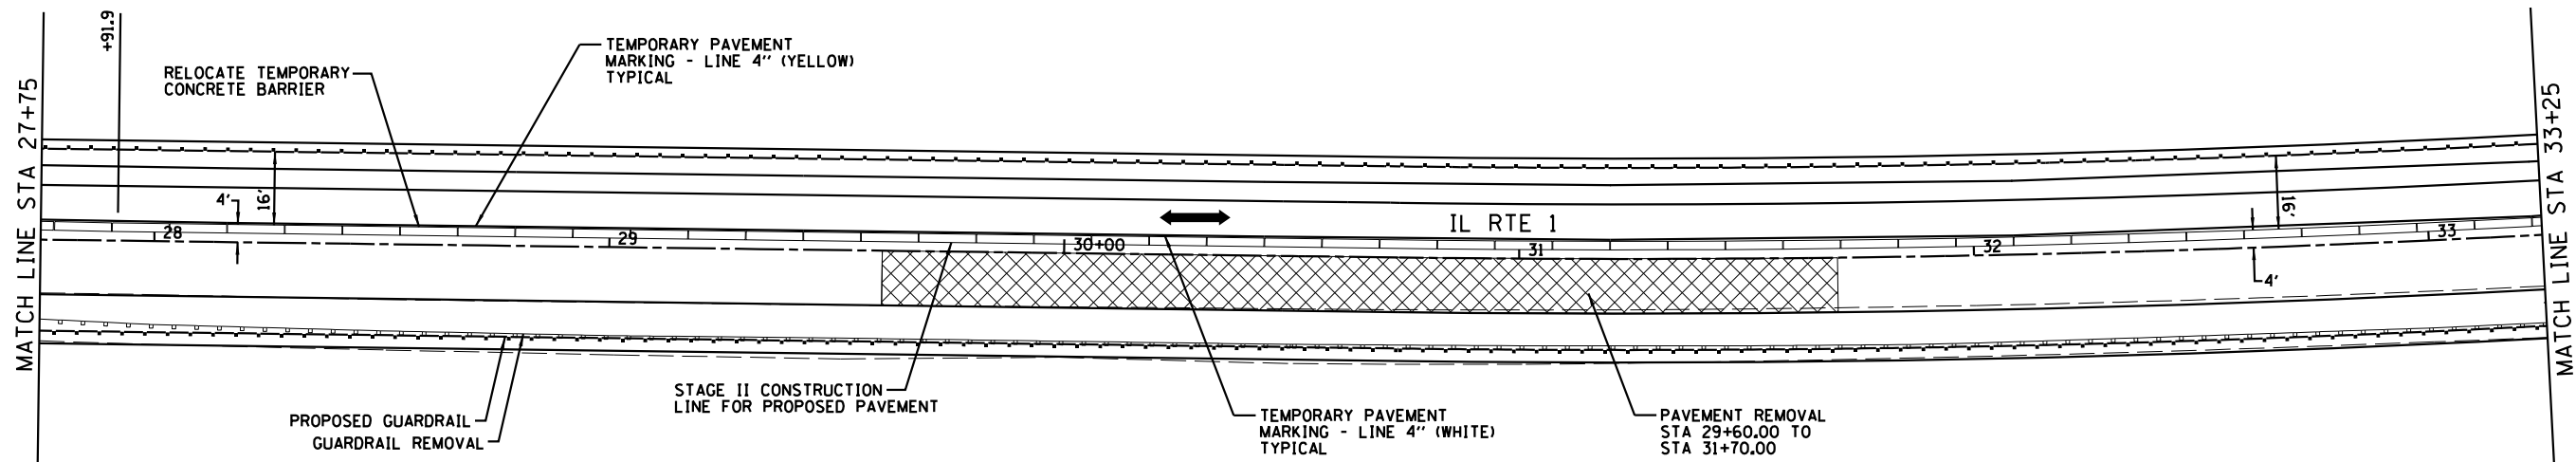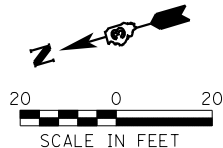

STAGE II & IIA & IIB

1. MOVE TEMPORARY CONCRETE BARRIER TO STAGE II LOCATION IN ACCORDANCE WITH TRAFFIC CONTROL AND PROTECTION STANDARD 701321. LEAVE GAP IN TRAFFIC CONTROL BARRIER FOR TR 1950E AT RT STA 20+39 AS NOTED. WITH TEMPORARY CONCRETE BARRIER IN STAGE II LOCATION, SWITCH MAINLINE TRAFFIC OVER TO THE EAST SIDE.
2. AFTER STAGING SWITCH, COMPLETE TEMPORARY RAMP CONNECTION OF TR 1950E TO EAST LANE OF MAINLINE ACCORDING TO DETAIL A (SHEET 29). DURING CONSTRUCTION OF THE TEMPORARY RAMP CONNECTION, MAINTAIN ACCESS TO TR 1950E BY DIVERTING TRAFFIC SOUTH OVER EXISTING BRIDGE AND AROUND IMPACT ATTENUATORS LOCATED AT RT STA 35+63 USING FLAGMEN.
3. ONCE THE TEMPORARY RAMP CONNECTION WORK IS COMPLETED, MAINTAIN ACCESS TO TR 1950E BY DIVERTING TR 1950E TRAFFIC OVER TO NEWLY CONSTRUCTED EAST LANE OF MAINLINE. TR 1950E TRAFFIC WILL NOW UTILIZE INSTALLED TEMPORARY TRAFFIC SIGNALS.
4. COMPLETE WORK UNDER STAGE IIA WHILE MAINTAINING TRAFFIC TO TR 1950E ALONG THE NORTH HALF OF TR 1950E.

5. AFTER STAGE II WORK ON THE BRIDGE IS COMPLETED AND ALL STAGE IIA ROAD WORK IS COMPLETED, CONSTRUCT THE STAGE IIB ROADWAY PORTION UP TO THE TR 1950E TEMPORARY RAMP CONNECTION.
6. CONTINUE STAGE IIB ROADWAY WORK BY CORING THE SOUTH HALF OF THE TEMPORARY RAMP CONNECTION AND CONSTRUCTING PROPOSED MAINLINE PAVEMENT AND SHOULDER. MAINTAIN ACCESS TO TR 1950E FROM MAINLINE USING NORTH SIDE OF TR 1950E AND FLAGMEN.
7. COMPLETE STAGE IIB ROADWAY WORK BY CORING OUT THE NORTH HALF OF THE TEMPORARY RAMP CONNECTION AND CONSTRUCTING THE PROPOSED MAINLINE PAVEMENT AND SHOULDER. MAINTAIN ACCESS TO TR 1950E FROM MAINLINE USING SOUTH SIDE OF TR 1950E AND FLAGMEN.
8. PLACE TEMPORARY PAVEMENT MARKINGS AND REMOVE TEMPORARY CONCRETE BARRIERS AND TRAFFIC CONTROL.

STAGE III

1. COMPLETE HMA SURFACE COURSE ON MAINLINE PAVEMENT ACCORDING TO PROPOSED TYPICAL SECTIONS UNDER TRAFFIC CONTROL AND PROTECTION STANDARD 701201. ACCESS SHOULD BE PROVIDED AT ALL TIMES TO TR 1950E AND THE COMMERCIAL ENTRANCE.





DESIGNED -	NAS/JJO	REVISED -	
DRAWN -	JJO/DRR	REVISED -	
CHECKED -	MSW	REVISED -	
DATE -	04/10/14	REVISED -	

STATE OF ILLINOIS
DEPARTMENT OF TRANSPORTATION

IL ROUTE 1
STAGE OF CONSTRUCTION - STAGE II

SCALE: SHEET OF SHEETS STA. TO STA.

F.A.P. RTE.	SECTION	COUNTY	TOTAL SHEETS	SHEET NO.
332	(3)BR	IROQUOIS	100	28
CONTRACT NO. 66736				
ILLINOIS FED. AID PROJECT				

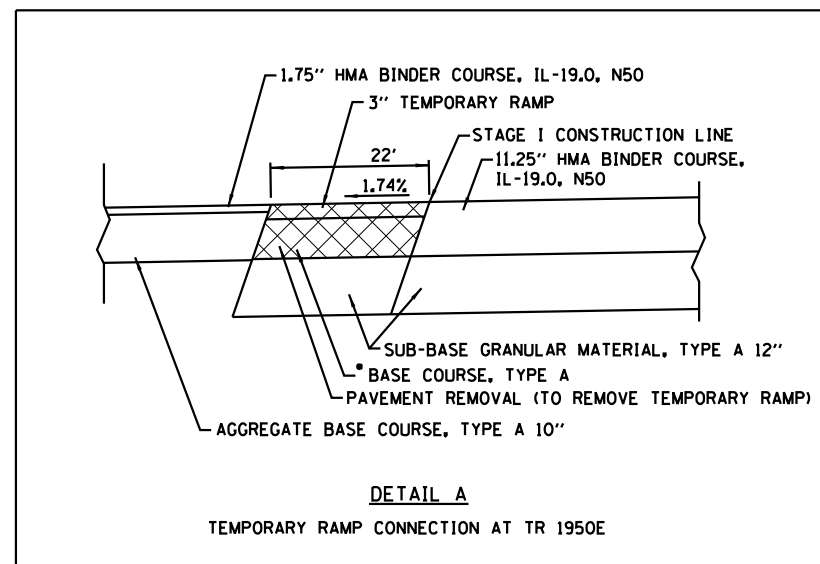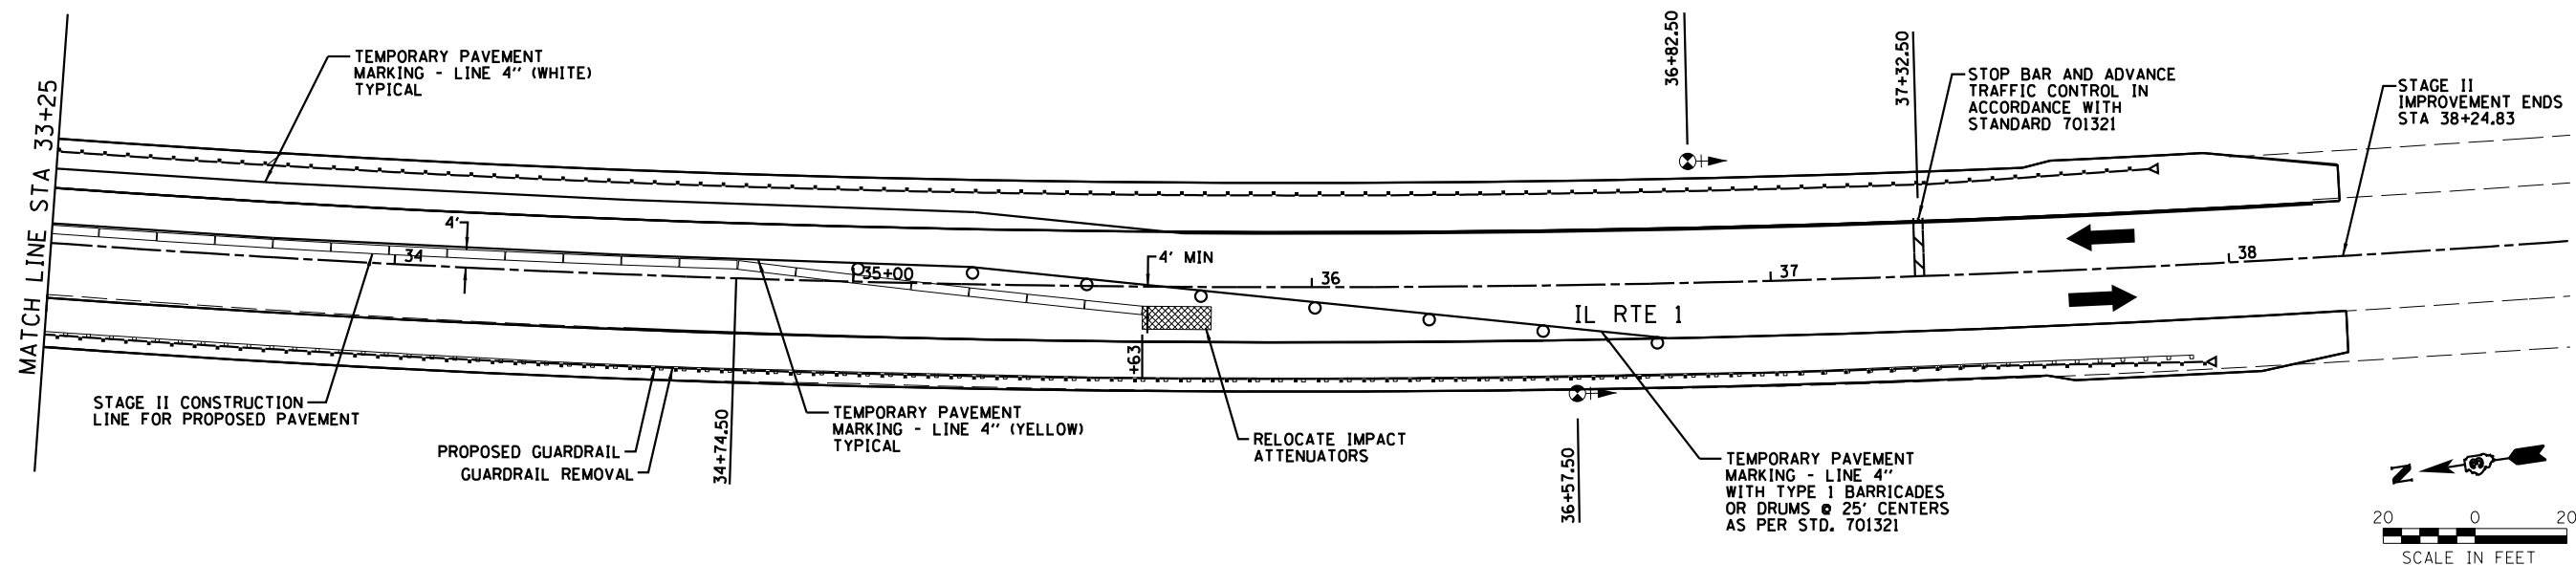

*COST INCLUDED WITH TEMPORARY RAMP

LEGEND			
	TEMPORARY CONCRETE BARRIER		TC-26 MICROWAVE DETECTOR
	TRAFFIC SIGNAL WITH SIGNAL DIRECTION INDICATOR AND BACK PLATE		IMPACT ATTENUATORS
	BARRICADE TYPE III		DRUM WITH STEADY BURNING LIGHT
	MAINLINE TRAFFIC		PAVEMENT REMOVAL

STAGE II & IIA & IIB

1. MOVE TEMPORARY CONCRETE BARRIER TO STAGE II LOCATION IN ACCORDANCE WITH TRAFFIC CONTROL AND PROTECTION STANDARD 701321. LEAVE GAP IN TRAFFIC CONTROL BARRIER FOR TR 1950E AT RT STA 20+39 AS NOTED. WITH TEMPORARY CONCRETE BARRIER IN STAGE II LOCATION, SWITCH MAINLINE TRAFFIC OVER TO THE EAST SIDE.
2. AFTER STAGING SWITCH, COMPLETE TEMPORARY RAMP CONNECTION OF TR 1950E TO EAST LANE OF MAINLINE ACCORDING TO DETAIL A. DURING CONSTRUCTION OF THE TEMPORARY RAMP CONNECTION, MAINTAIN ACCESS TO TR 1950E BY DIVERTING TRAFFIC SOUTH OVER EXISTING BRIDGE AND AROUND IMPACT ATTENUATORS LOCATED AT RT STA 35+63 USING FLAGMEN.
3. ONCE THE TEMPORARY RAMP CONNECTION WORK IS COMPLETED, MAINTAIN ACCESS TO TR 1950E BY DIVERTING TR 1950E TRAFFIC OVER TO NEWLY CONSTRUCTED EAST LANE OF MAINLINE. TR 1950E TRAFFIC WILL NOW UTILIZE INSTALLED TEMPORARY TRAFFIC SIGNALS.
4. COMPLETE WORK UNDER STAGE IIA WHILE MAINTAINING TRAFFIC TO TR 1950E ALONG THE NORTH HALF OF TR 1950E.
5. AFTER STAGE II WORK ON THE BRIDGE IS COMPLETED AND ALL STAGE IIA ROAD WORK IS COMPLETED, CONSTRUCT THE STAGE IIB ROADWAY PORTION UP TO THE TR 1950E TEMPORARY RAMP CONNECTION.
6. CONTINUE STAGE IIB ROADWAY WORK BY CORING THE SOUTH HALF OF THE TEMPORARY RAMP CONNECTION AND CONSTRUCTING PROPOSED MAINLINE PAVEMENT AND SHOULDER. MAINTAIN ACCESS TO TR 1950E FROM MAINLINE USING NORTH SIDE OF TR 1950E AND FLAGMEN.
7. COMPLETE STAGE IIB ROADWAY WORK BY CORING OUT THE NORTH HALF OF THE TEMPORARY RAMP CONNECTION AND CONSTRUCTING THE PROPOSED MAINLINE PAVEMENT AND SHOULDER. MAINTAIN ACCESS TO TR 1950E FROM MAINLINE USING SOUTH SIDE OF TR 1950E AND FLAGMEN.
8. PLACE TEMPORARY PAVEMENT MARKINGS AND REMOVE TEMPORARY CONCRETE BARRIERS AND TRAFFIC CONTROL.

STAGE III

1. COMPLETE HMA SURFACE COURSE ON MAINLINE ACCORDING TO PROPOSED TYPICAL SECTIONS UNDER TRAFFIC CONTROL AND PROTECTION STANDARD 701201. ACCESS SHOULD BE PROVIDED AT ALL TIMES TO TR 1950E AND THE COMMERCIAL ENTRANCE.

PRE-STAGE (ROADWAY)

1. CONSTRUCT TEMPORARY WIDENING (9" THICK) ON SOUTH SIDE OF TR 1950E, DURING THE MAINLINE PRE-STAGE.

STAGE I (TR 1950E)

1. INSTALL TRAFFIC CONTROL ACCORDING TO STAGE I PLANS AND DIVERT TRAFFIC ONTO SOUTH LANE OF TR 1950E AND TEMPORARY WIDENING.
2. CONSTRUCT PROPOSED NORTH SIDE OF PAVEMENT AND TEMPORARY WIDENING (9" THICK) AS SHOWN IN TR 1950E STAGE I CROSS SECTIONS.

3. CONSTRUCT TEMPORARY RAMP CONNECTION UP TO EAST LANE OF MAINLINE IMMEDIATELY AFTER MAINLINE TRAFFIC HAS BEEN SWITCHED TO THE EAST LANE OF MAINLINE. TEMPORARY RAMP CONNECTION PAVEMENT MUST BE COMPLETED THE SAME WORKING DAY.



STAGE II (TR 1950E)



1. MOVE TRAFFIC CONTROL TO LOCATIONS SHOWN ON STAGE II PLANS AND DIVERT TRAFFIC ONTO THE NEWLY CONSTRUCTED NORTH LANE AND TEMPORARY WIDENING. ALL WORK MUST BE PERFORMED THE SAME WORKING DAY AS COMPLETION OF TEMPORARY RAMP CONNECTION PAVEMENT.

2. REMOVE TEMPORARY WIDENING ON SOUTH SIDE OF EXISTING PAVEMENT AND CONSTRUCT THE PROPOSED SOUTH LANE OF PAVEMENT AS SHOWN IN TR 1950E STAGE II CROSS SECTIONS. REMOVAL INCLUDED IN EARTH EXCAVATION QUANTITIES.

STAGE III

1. DIVERT TRAFFIC ONTO NEWLY COMPLETED TR 1950E AFTER COMPLETION OF STAGE IIIB OF MAINLINE PAVEMENT.
2. REMOVE TEMPORARY WIDENING ON NORTH SIDE OF TR 1950E AND COMPLETE FINAL GRADING AND SHOULDERS ON NORTH SIDE OF TR 1950E AS SHOWN IN TR 1950E STAGE III CROSS SECTIONS. REMOVAL INCLUDED IN EARTH EXCAVATION QUANTITIES.

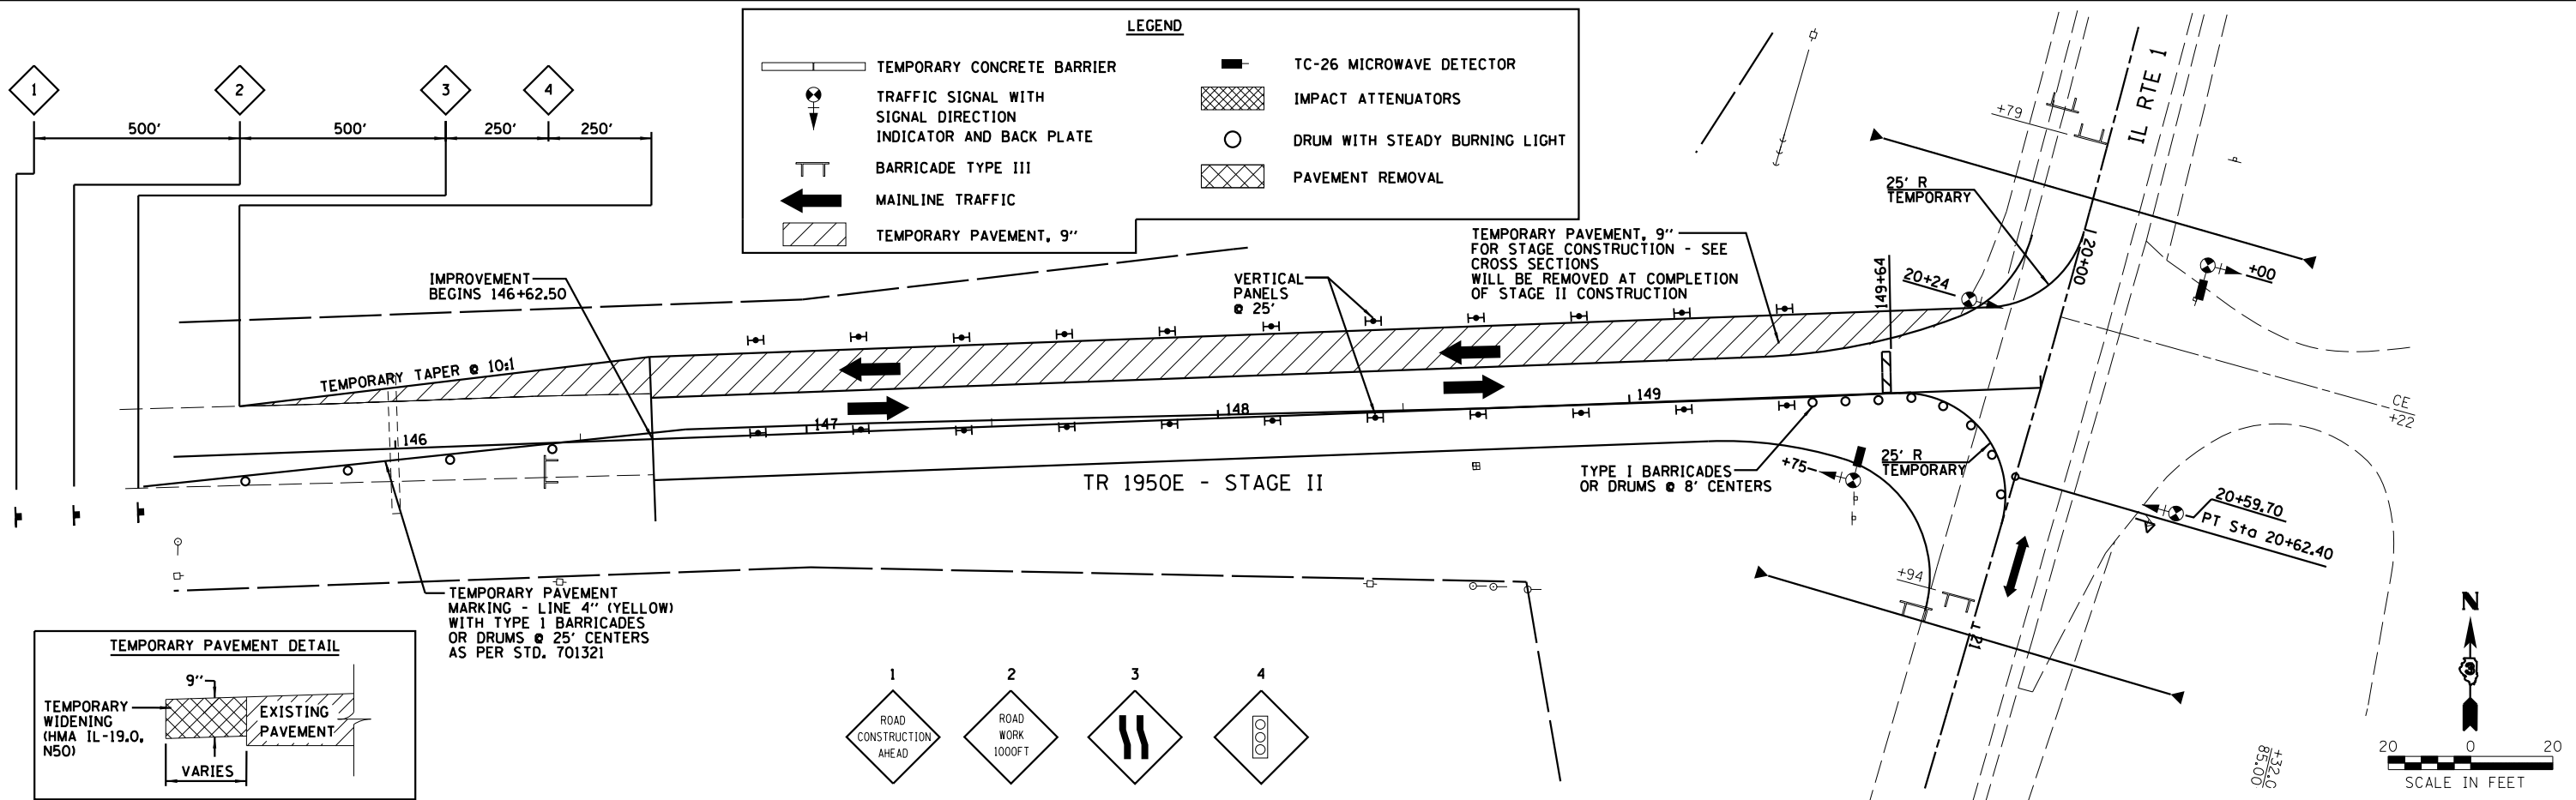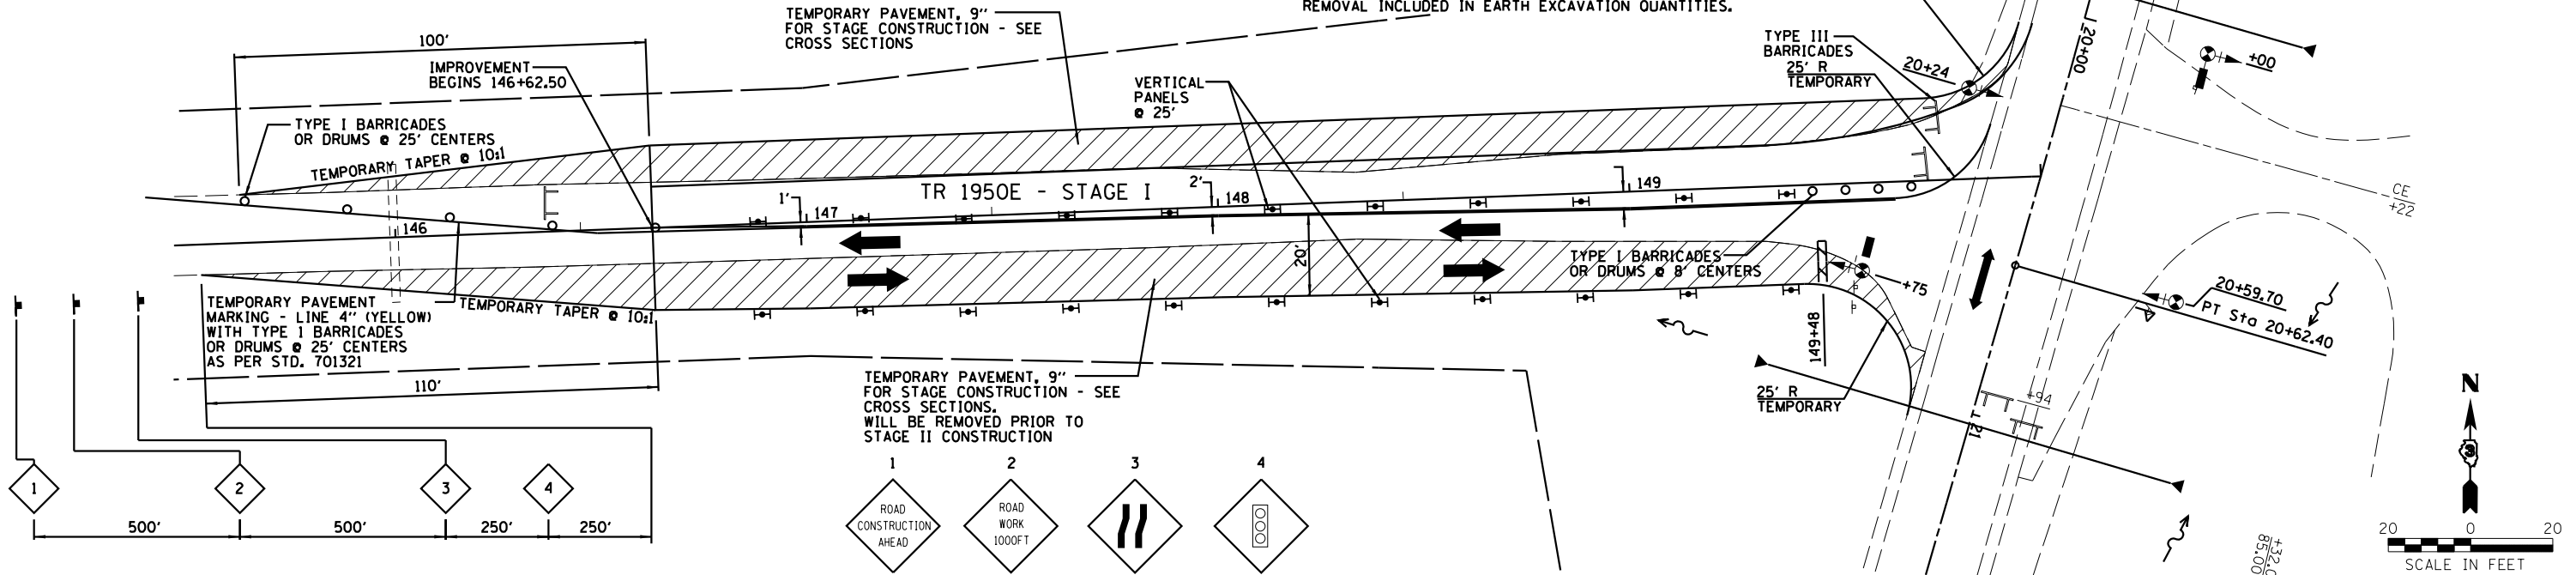

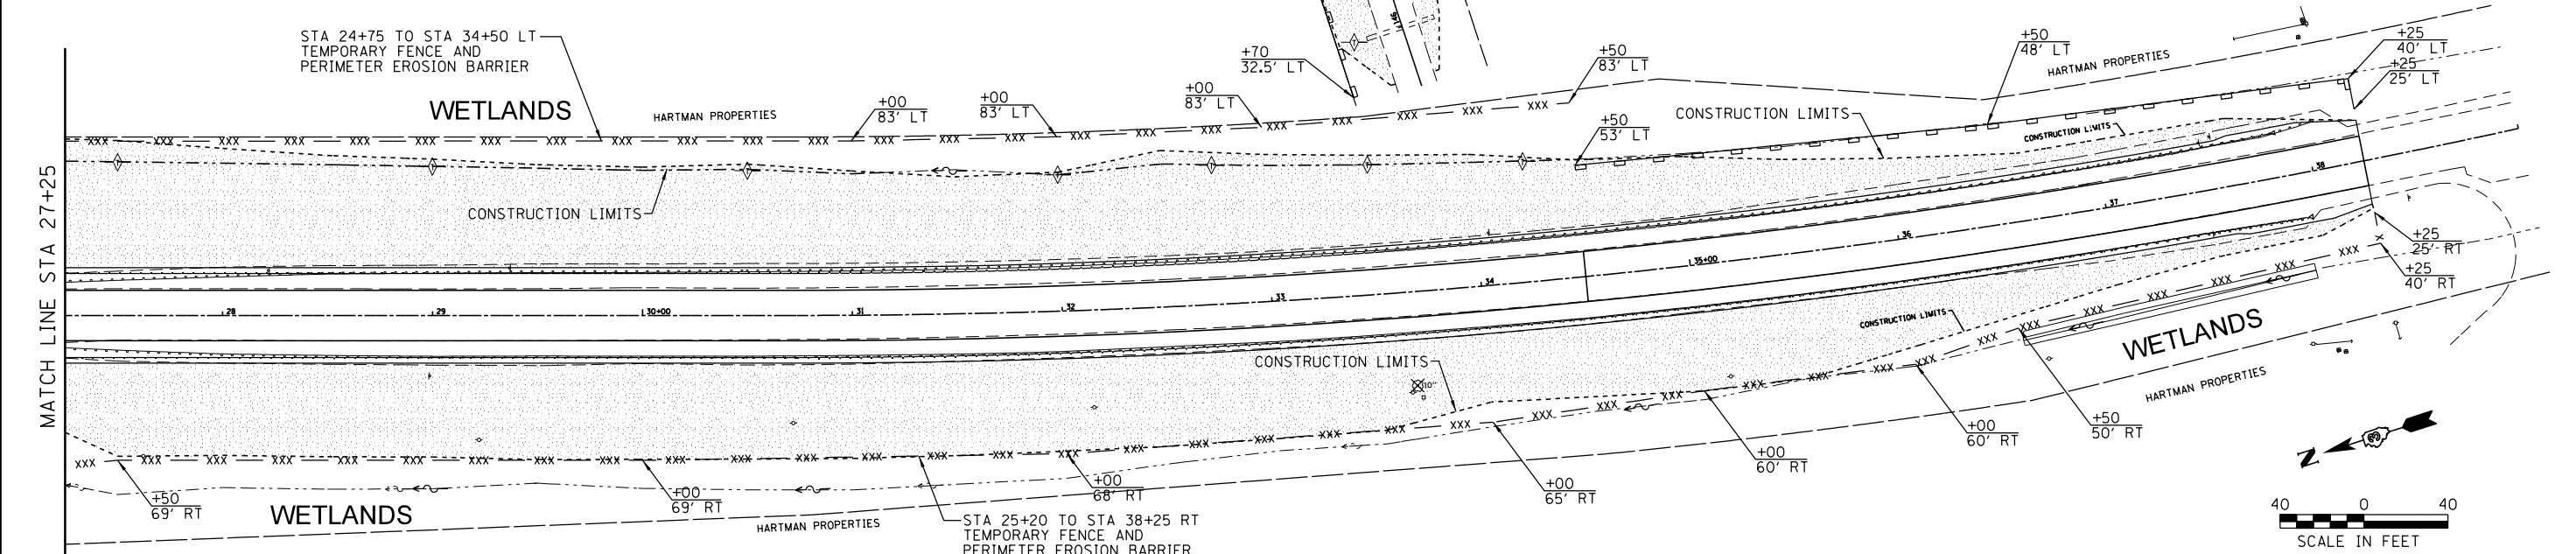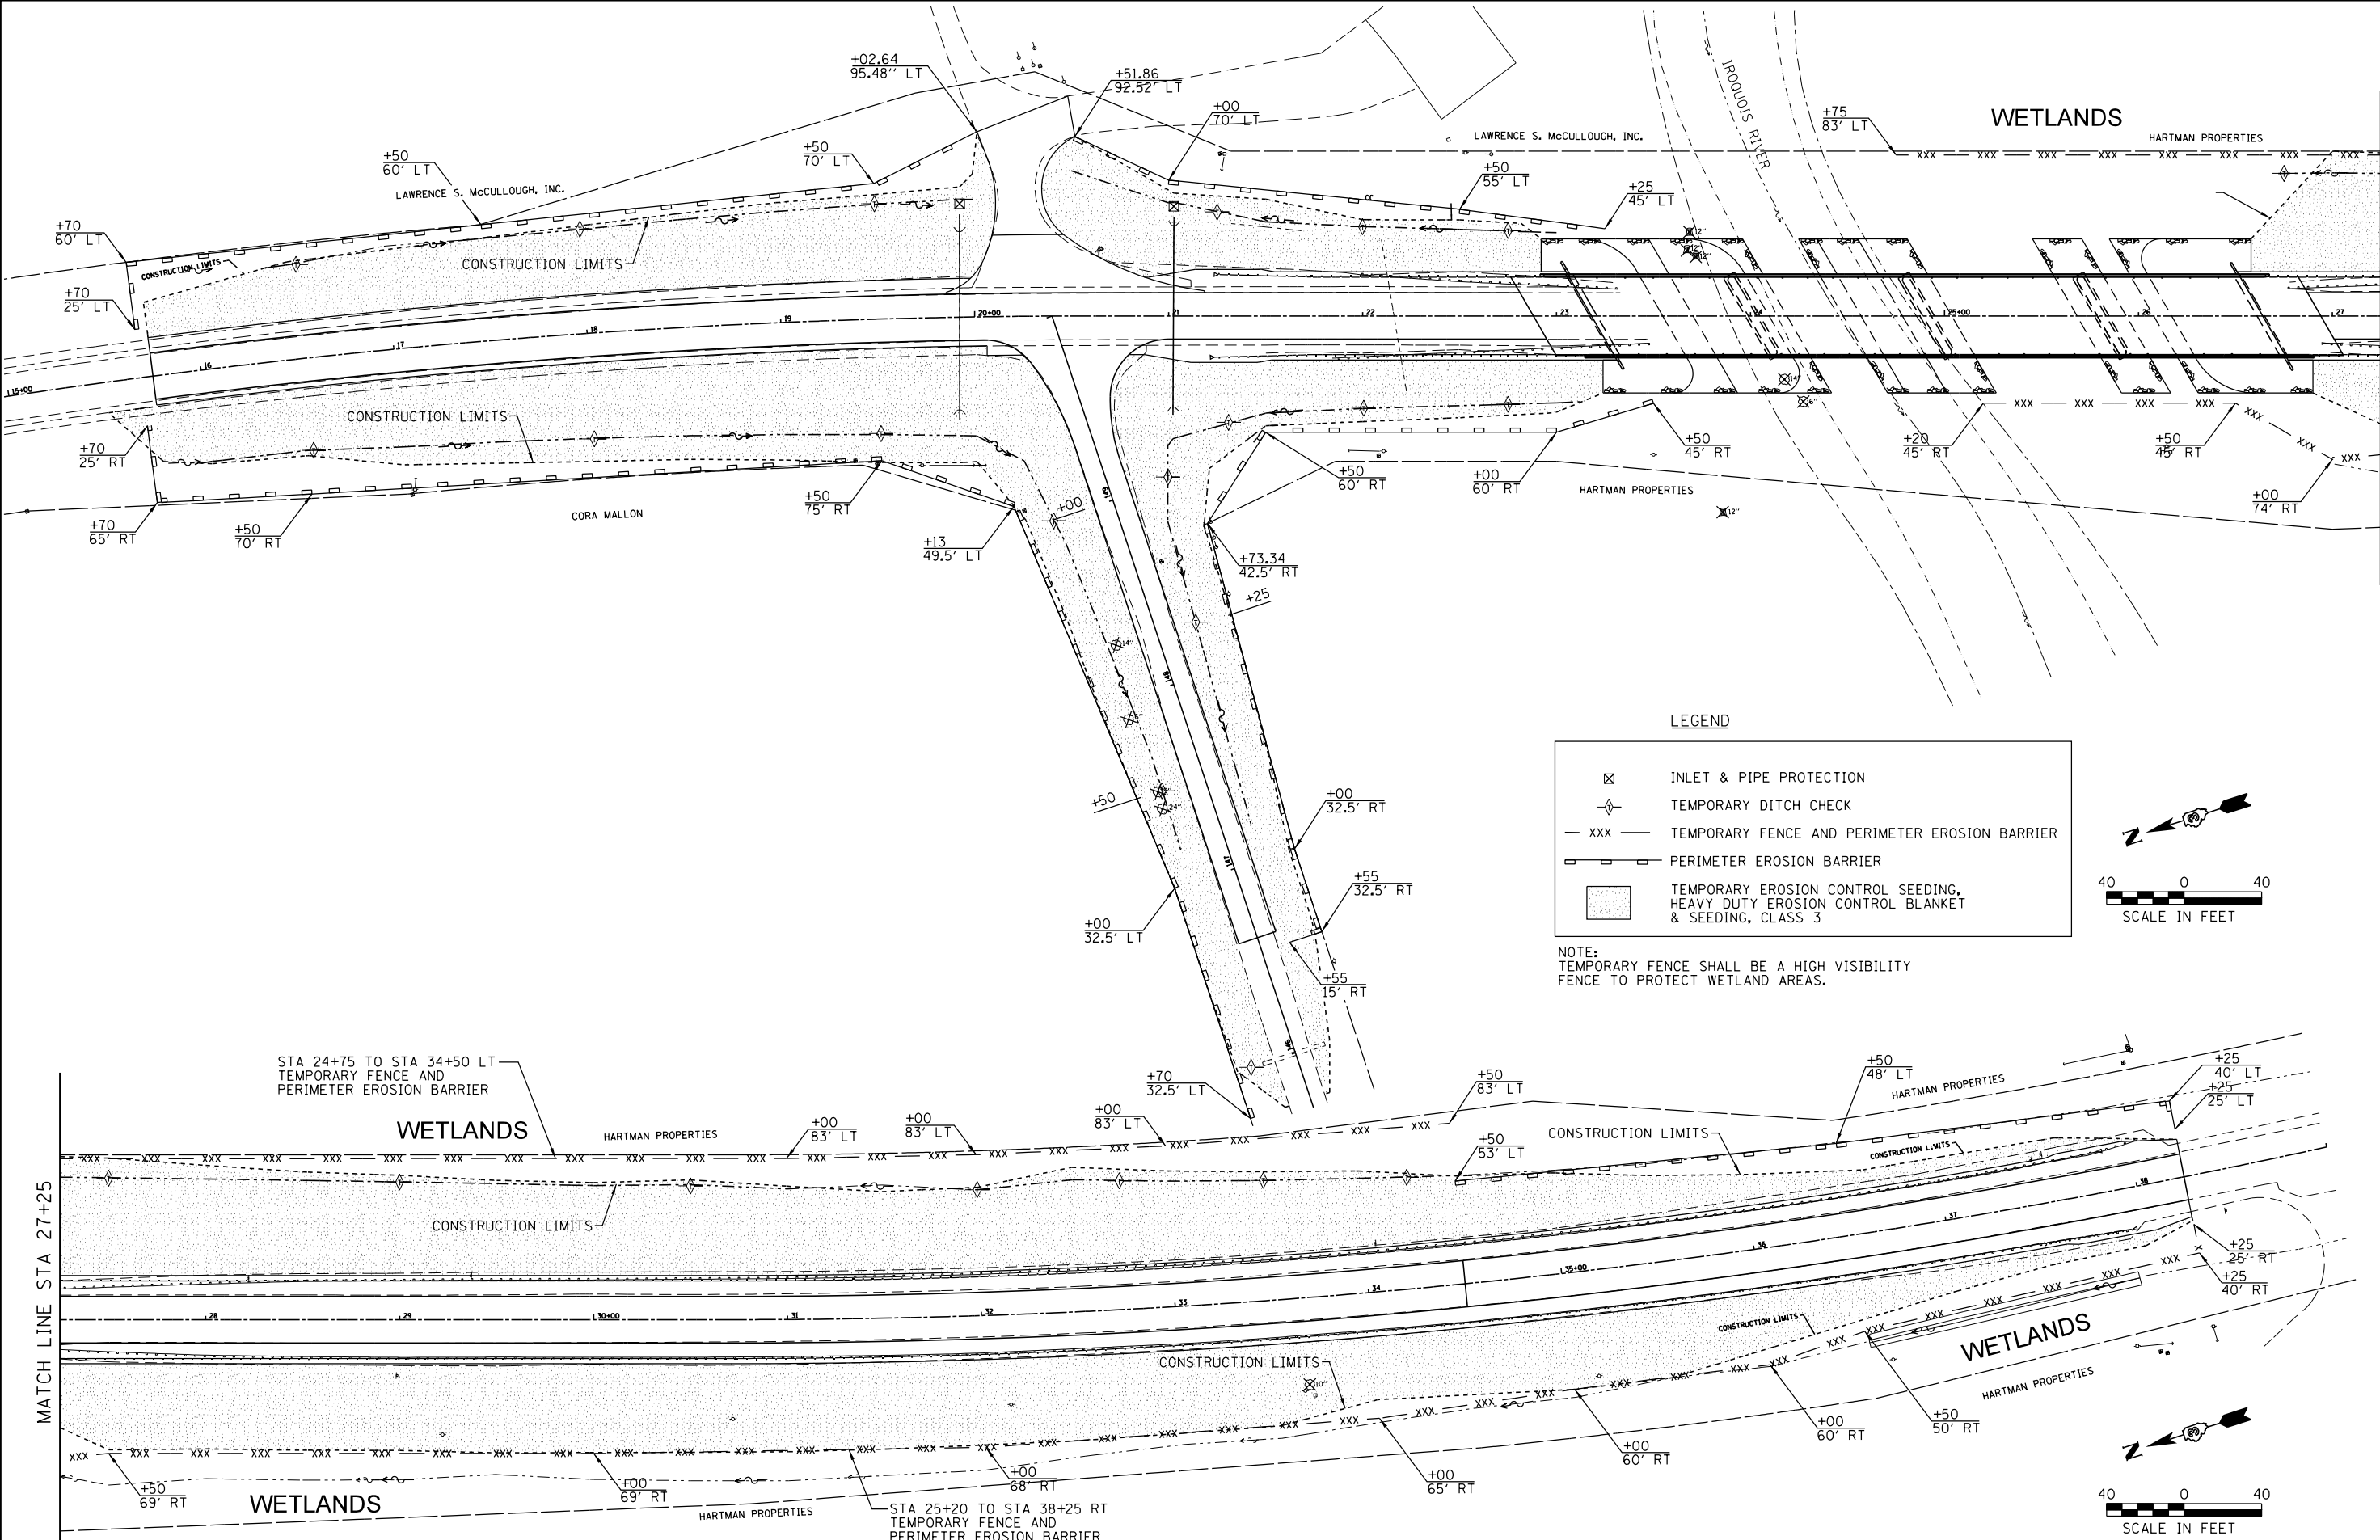

 Farnsworth GROUP, INC. 2709 McGraw Drive Bloomington, Illinois 61704 309/663-8435, 309/663-1571 fax	DESIGNED - NAS/JJO		REVISED -		STATE OF ILLINOIS DEPARTMENT OF TRANSPORTATION	EROSION CONTROL					F.A.P RTE.	SECTION	COUNTY	TOTAL SHEETS	SHEET NO.
	DRAWN - JJO/DRR		REVISED -								332	(3)BR	IR000U0IS	100	31
	CHECKED - MSW		REVISED -			CONTRACT NO. 66736									
	DATE - 04/10/14		REVISED -			ILLINOIS FED. AID PROJECT									
SCALE:		SHEET OF SHEETS		STA. TO STA.											

Benchmark: BM #2 Railroad spike in power pole, Station 22+52.88, 84.23' LT., Elevation 628.77.

Existing Structure: Structure No. 038-0021, built in 1956 as Section 3B-R & 3F-R. The superstructure consists of a continuous four span non-composite rolled steel beam bridge with a 6" concrete slab. The substructure consists of concrete pile bent abutments supported by steel piles and concrete solid wall pile bent piers supported by untreated timber piles. The back to back of abutments dimension measures 346'-7" and the out to out dimension measures 33'-8". The span lengths are 75'-0", 96'-0", 96'-0" and 75'-0" @ bearing to E bearing with a 30 degree right forward skew. One lane of traffic will be maintained utilizing stage construction.

Salvage: Existing steel railing, Type 2399. See Special Provision "Salvage Existing Bridge Rail".

WATERWAY INFORMATION

Drainage Area = 739.00 Sq. Mi.		Existing Low Grade Elev. 626.60 @ Sta. 74+46		Proposed Low Grade Elev. 626.60 @ Sta. 74+46	
Flood	Yr.	C.F.S.	Exist.	Prop.	Head - Ft.
Overtop	10	6758	4117	4254	626.3
Design	50	9488	4953	5181	629.6
Base	100	10,713	4953	5533	630.8
Max. Calc.	500	13,585	4953	5691	633.4


10 year velocity through Existing Structure = 1.60 fps
10 year velocity through Proposed Structure = 1.60 fps

DESIGN SCOUR ELEVATION TABLE


Design Scour Elevation (ft.)	North Abut.	Pier 1	Pier 2	Pier 3	South Abut.
	628.20	586.10	587.10	590.10	628.19

INDEX OF SHEETS

SHEET NO.	TITLE
B1	GENERAL PLAN AND ELEVATION
B2	GENERAL DATA
B3	FOOTING LAYOUT
B4	STAGE CONSTRUCTION DETAILS
B5	TEMPORARY CONCRETE BARRIER FOR STAGE CONSTRUCTION
B6-B9	TOP OF DECK ELEVATIONS
B10	TOP OF APPROACH SLAB ELEVATIONS
B11	SUPERSTRUCTURE
B12	SUPERSTRUCTURE DETAILS
B13	DIAPHRAGM DETAILS - NORTH ABUTMENT
B14	DIAPHRAGM DETAILS - SOUTH ABUTMENT
B15	DIAPHRAGM DETAILS - PIERS
B16-B17	BRIDGE APPROACH SLAB DETAILS
B18	FRAMING PLAN
B19	48" PPC I-BEAM (SPANS 1 & 4)
B20	48" PPC I-BEAM (SPANS 2 & 3)
B21	48" PPC I-BEAM DETAILS
B22	NORTH ABUTMENT
B23	SOUTH ABUTMENT
B24	PIER NO. 1
B25	PIER NO. 2
B26	PIER NO. 3
B27	PIER DETAILS
B28	HP PILE DETAILS
B29	BAR SPlicer ASSEMBLY AND MECHANICAL SPILDER DETAILS
B30	CONCRETE PARAPET SLIPFORMING OPTION
B31-B34	SOIL BORING LOGS

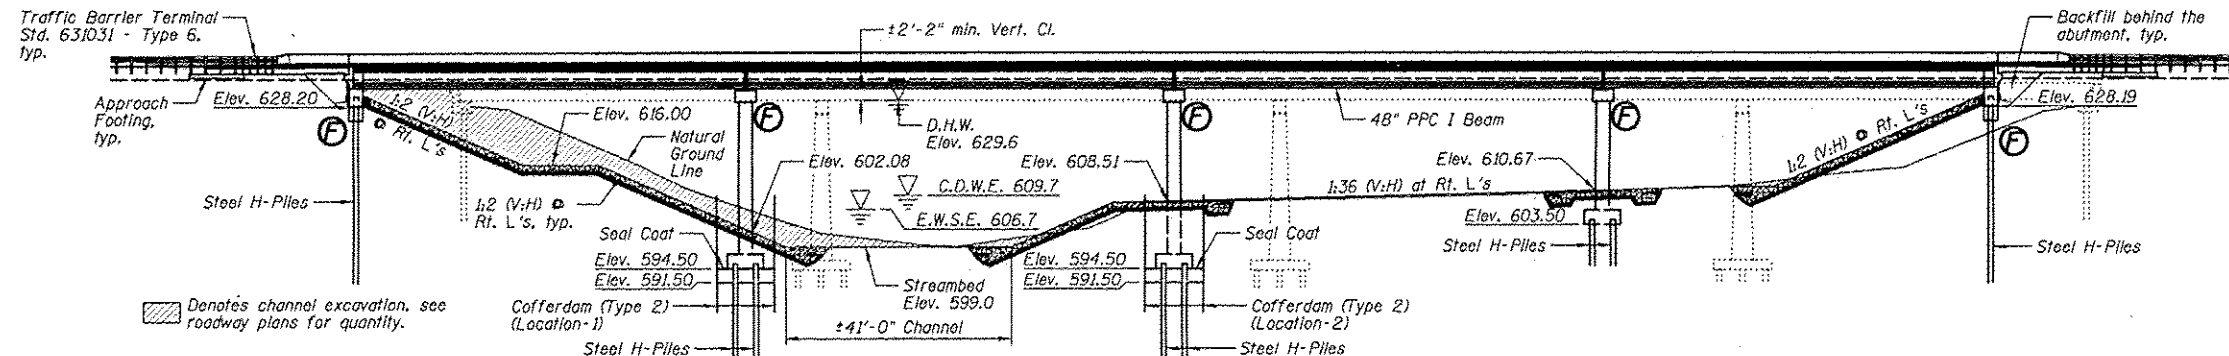


ELEVATION

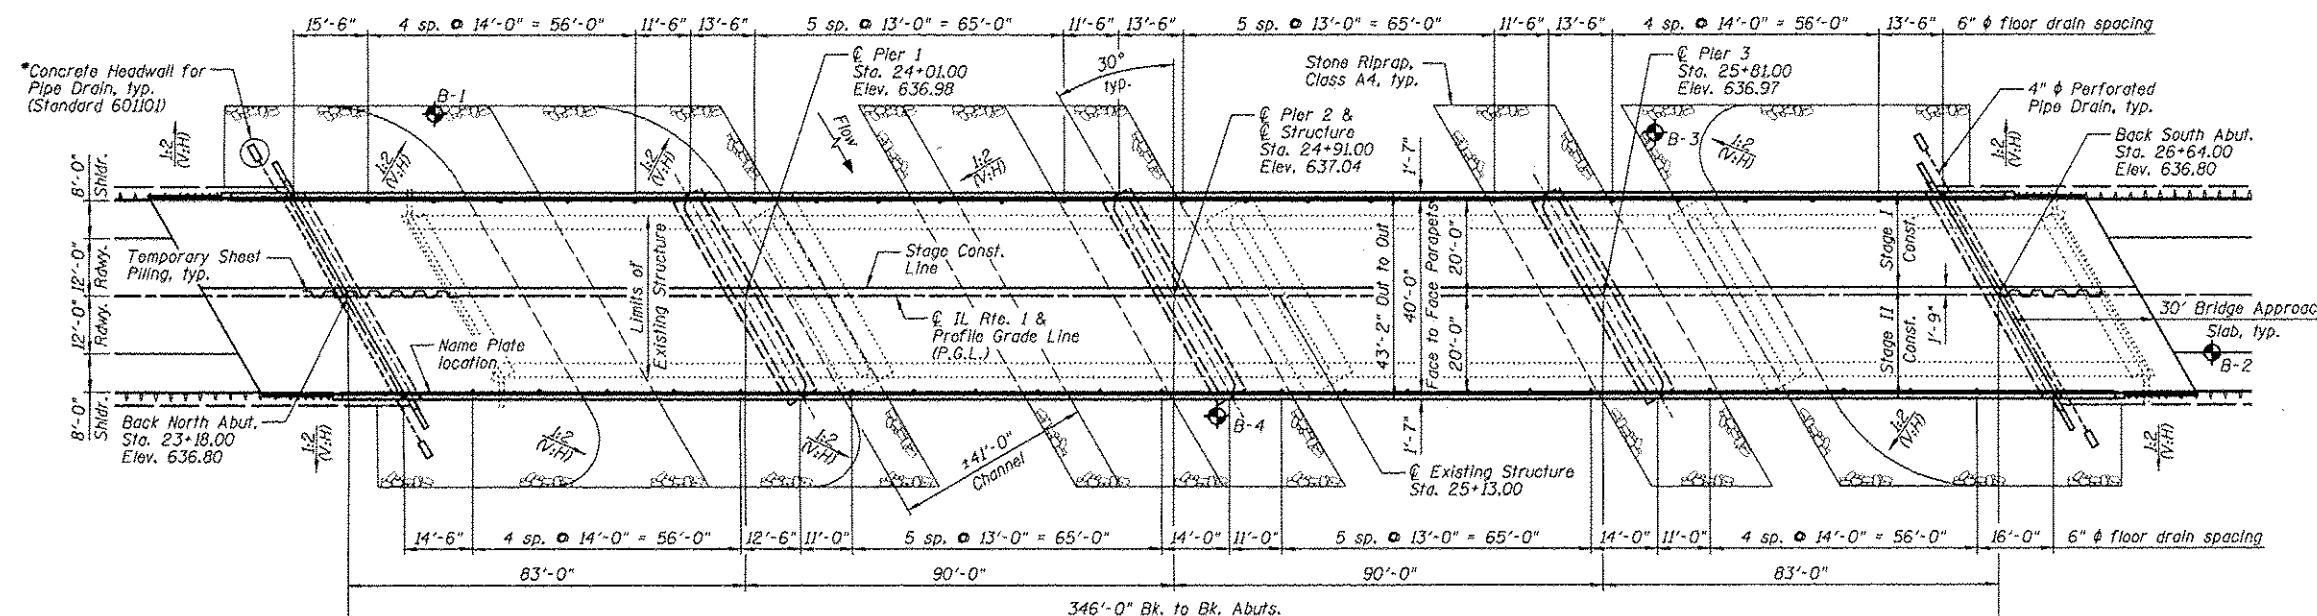

PLAN

*Included in the cost of Pipe Underdrains for Structures 4".

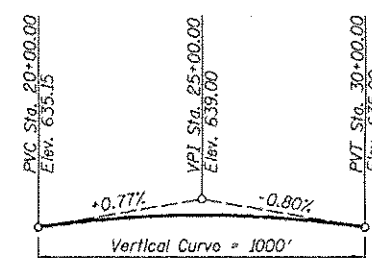


PROFILE GRADE

(Along E Roadway)

STATION 24+91.00
BUILT 20 BY
STATE OF ILLINOIS
F.A.P. RT. 332 SEC. (3)BR
LOADING HL-93
STRUCTURE NO. 038-0219

NAME PLATE

See Standard 515001

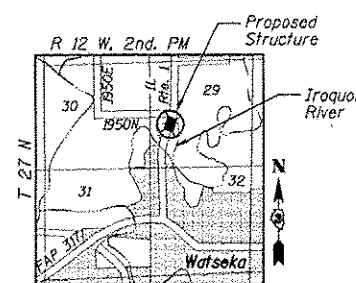

LOCATION SKETCH

APPROVED

For Structural Adequacy Only

Joseph M. Lowrance
Engineer of Bridges & Structures

GENERAL PLAN AND ELEVATION
IL ROUTE 1 OVER IROQUOIS RIVER
F.A.P. ROUTE 332 - SECTION (3)BR
IROQUOIS COUNTY
STATION 24+91.00
STRUCTURE NO. 038-0219

Farnsworth
GROUP, INC.
2700 McGraw Drive
Bloomington, Illinois 61704
309-663-6435, 309-663-1571 fax

DESIGNED - JML
CHECKED - MSW
DRAWN - DJM
CHECKED - MSW
DATE - 04/10/14

REVIS
REVIS
REVIS
REVIS

REVIS
REVIS
REVIS
REVIS

STATE OF ILLINOIS
DEPARTMENT OF TRANSPORTATION

GENERAL PLAN AND ELEVATION
STRUCTURE NO. 038-0219

SHEET NO. B1 OF 34 SHEETS


F.A.P. RTE.	SECTION	COUNTY	TOTAL SHEETS	SHEET NO.
332	(3)BR	IROQUOIS	100	32
CONTRACT NO. 66736				
ILLINOIS FED. AID PROJECT				

TOTAL BILL OF MATERIALS

ITEM	UNIT	SUPER	SUB	TOTAL
Stone Riprap, Class A4	Sq. Yd.		2,313	2,313
Filter Fabric	Sq. Yd.		2,313	2,313
Removal of Existing Structures	Each	1		1
Structure Excavation	Cu. Yd.		430	430
Cofferdam Excavation	Cu. Yd.		563	563
Cofferdam (Type 2) (Location - 1)	Each		1	1
Cofferdam (Type 2) (Location - 2)	Each		1	1
Floor Drains	Each	44		44
Concrete Structures	Cu. Yd.		593.7	593.7
Concrete Superstructure	Cu. Yd.	679.0		679.0
Bridge Deck Grooving	Sq. Yd.	1,718		1,718
Seal Coat Concrete	Cu. Yd.		122.6	122.6
Concrete Encasement	Cu. Yd.		9.8	9.8
Protective Coat	Sq. Yd.	2,128		2,128
Furnishing and Erecting Precast Prestressed Concrete I-Beams, 48 in.	Foot	2,047		2,047
Reinforcement Bars, Epoxy Coated	Pound	178,140	55,760	233,900
Bar Splicers	Each	1,430	224	1,654
Mechanical Splicers	Each		522	522
Furnishing Steel Piles HP14x89	Foot		6,211	6,211
Driving Piles	Foot		6,211	6,211
Test Pile Steel HP14x89	Each		2	2
Name Plates	Each	1		1
Geocomposite Wall Drain	Sq. Yd.		96	96
Temporary Sheet Piling	Sq. Ft.		866	866
Pipe Underdrains For Structures 4"	Foot		176	176
Granular Backfill for Structures	Cu. Yd.		192	192

GENERAL NOTES

- 1.) Reinforcement bars designated (E) shall be epoxy coated.
- 2.) The existing structural steel coating contains lead. The Contractor shall take appropriate precautions to deal with the presence of lead on this project.
- 3.) Layout of the slope protection system may be varied to suit ground conditions in the field as directed by the Engineer.
- 4.) Seal coat thickness design is based on the Estimated Water Surface Elevation (EWSE). Cofferdam design details and proposed changes in seal coat thickness shall be submitted to the Engineer for approval with the cofferdam design.
- 5.) The embankment configuration shown shall be the minimum that must be placed and compacted prior to construction of the abutments.

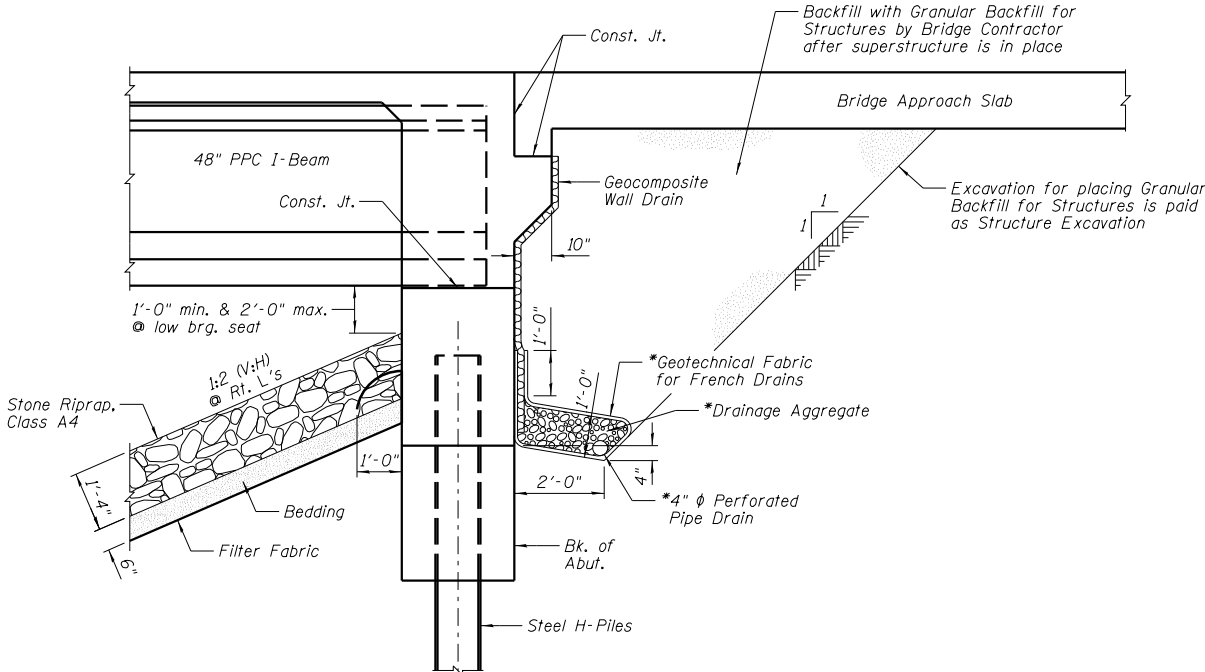


SECTION THRU SOUTH ABUTMEN

(Similar for North Abutment)

NOTE

- 1.) Horizontal dimensions @ Rt. L's to Abutment.
- 2.) *Included in the cost of Pipe Underdrains for Structures 4".
- 3.) All drainage system components shall extend to 2'-0" from the end of each wingwall except an outlet pipe shall extend until intersecting with the side slopes. The pipes shall drain into concrete headwalls. (See Article 601.05 of the Standard Specifications and Highway Standard 601101).

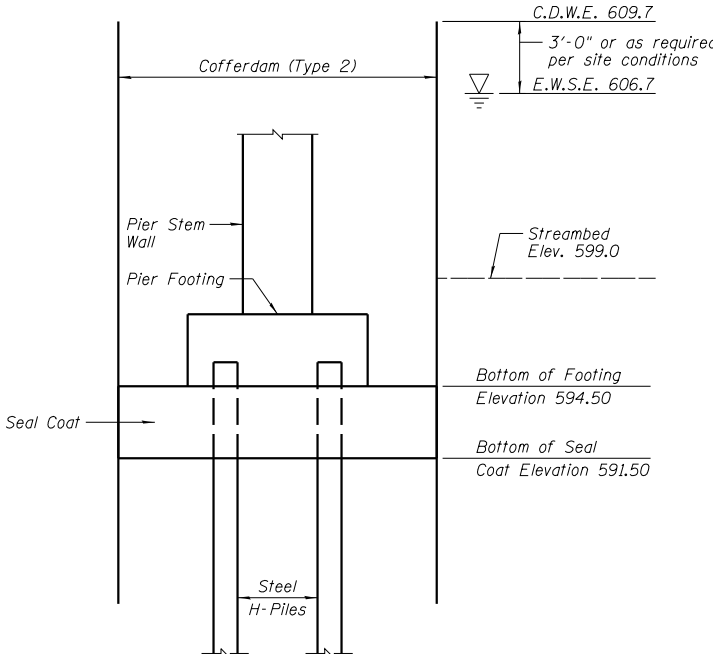

SEAL COAT SCHEMATIC

Farnsworth
GROUP, INC.
2709 McGraw Drive
Bloomington, Illinois 61704
309/663-8435, 309/663-1571 fax


	DESIGNED - JML	REVISED
	CHECKED - MSW	REVISED
	DRAWN - DJM	REVISED
DATE - 04/10/14	CHECKED - MSW	REVISED

STATE OF ILLINOIS
DEPARTMENT OF TRANSPORTATION

GENERAL DATA
STRUCTURE NO. 038-021

SHEET NO. B2 OF 34 SHEET

F.A.P. RTE.	SECTION	COUNTY	TOTAL SHEETS	SHEET NO.
332	(3)BR	IROQUOIS	100	33
		CONTRACT NO. 66736		
ILLINOIS		FED. AID PROJECT		

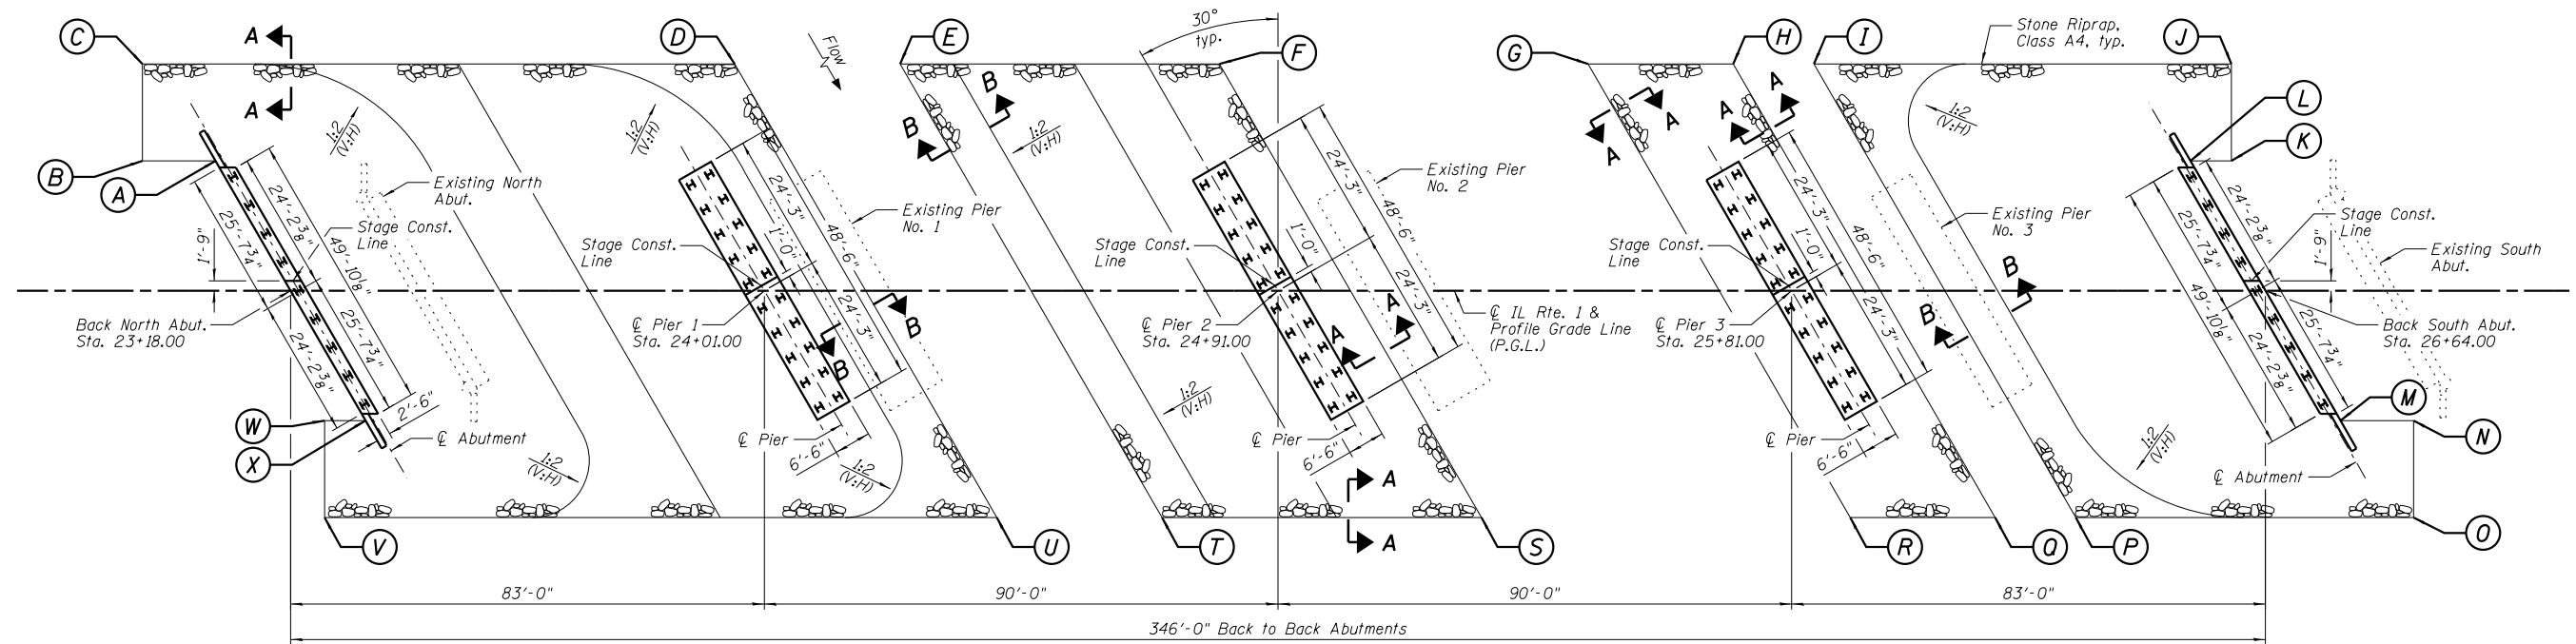

FOOTING LAYOUT PLAN

LEGEND


HP 14x89 Pile

STONE RIPRAP LOCATION


Location	Station	Offset Distance
A	23+05	23' LT.
B	22+92	23' LT.
C	22+92	40' LT.
D	23+96	40' LT.
E	24+25	40' LT.
F	24+81	40' LT.
G	25+45	40' LT.
H	25+71	40' LT.
I	25+85	40' LT.
J	26+58	40' LT.
K	26+58	23' LT.
L	26+51	23' LT.

Location	Station	Offset Distance
M	26+77	23' RT.
N	26+90	23' RT.
O	26+90	40' RT.
P	26+31	40' RT.
Q	26+17	40' RT.
R	25+91	40' RT.
S	25+27	40' RT.
T	24+71	40' RT.
U	24+42	40' RT.
V	23+24	40' RT.
W	23+24	23' RT.
X	23+31	23' RT.

Note: Stations and offsets for Stone Riprap, Class A4 are from the roadway centerline.

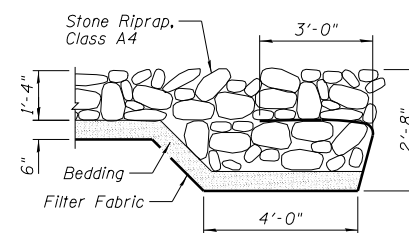


SECTION A-A

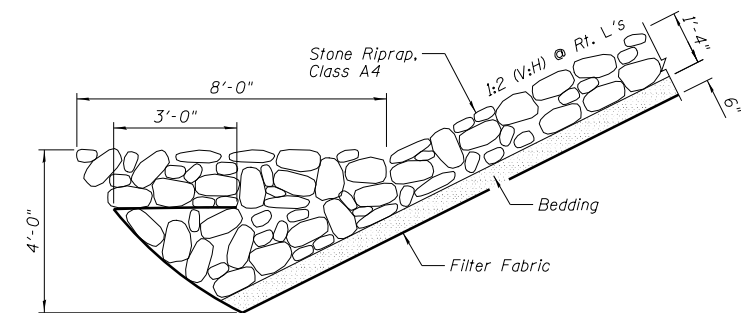


SECTION B-B


Existing Steel Bridge Rail (2399)
to be removed and salvaged.
Cost included with Removal of
Existing Structures.

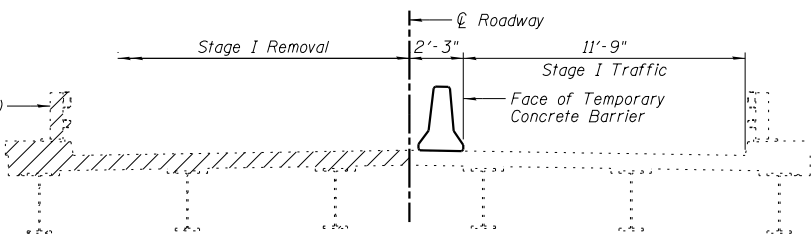


STAGE I REMOVAL
(Looking South @ $\odot$ of Bridge)

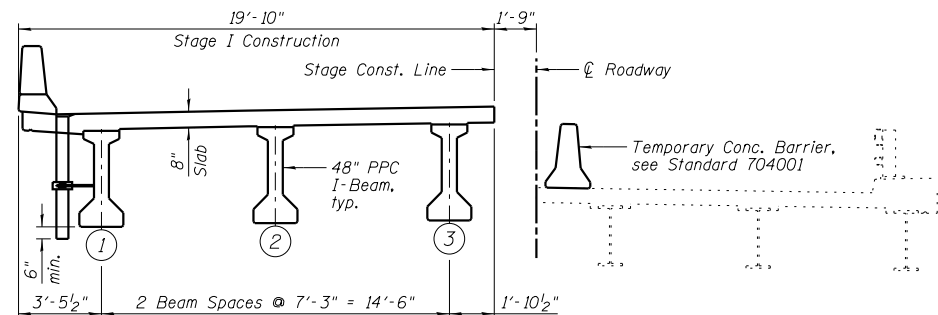


STAGE I CONSTRUCTION
(Looking South @ $\odot$ of Bridge)

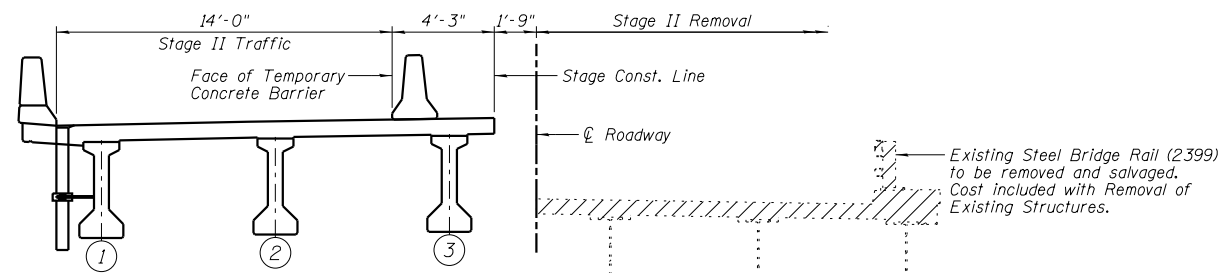

STAGE II REMOVAL
(Looking South @ $\odot$ of Bridge)

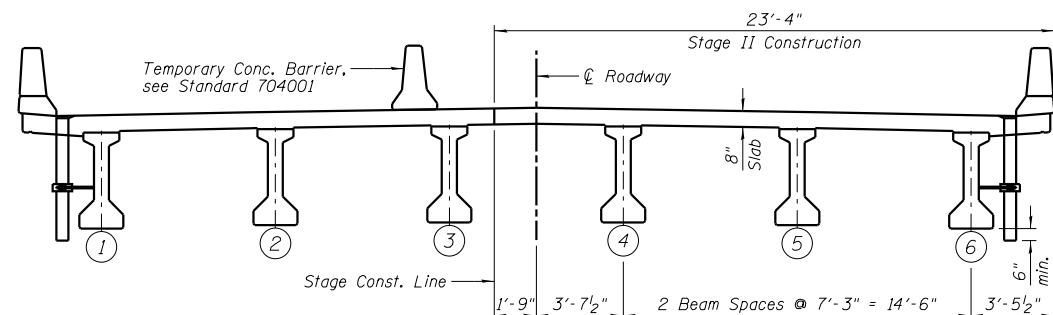


STAGE II CONSTRUCTION
(Looking South @ $\odot$ of Bridge)

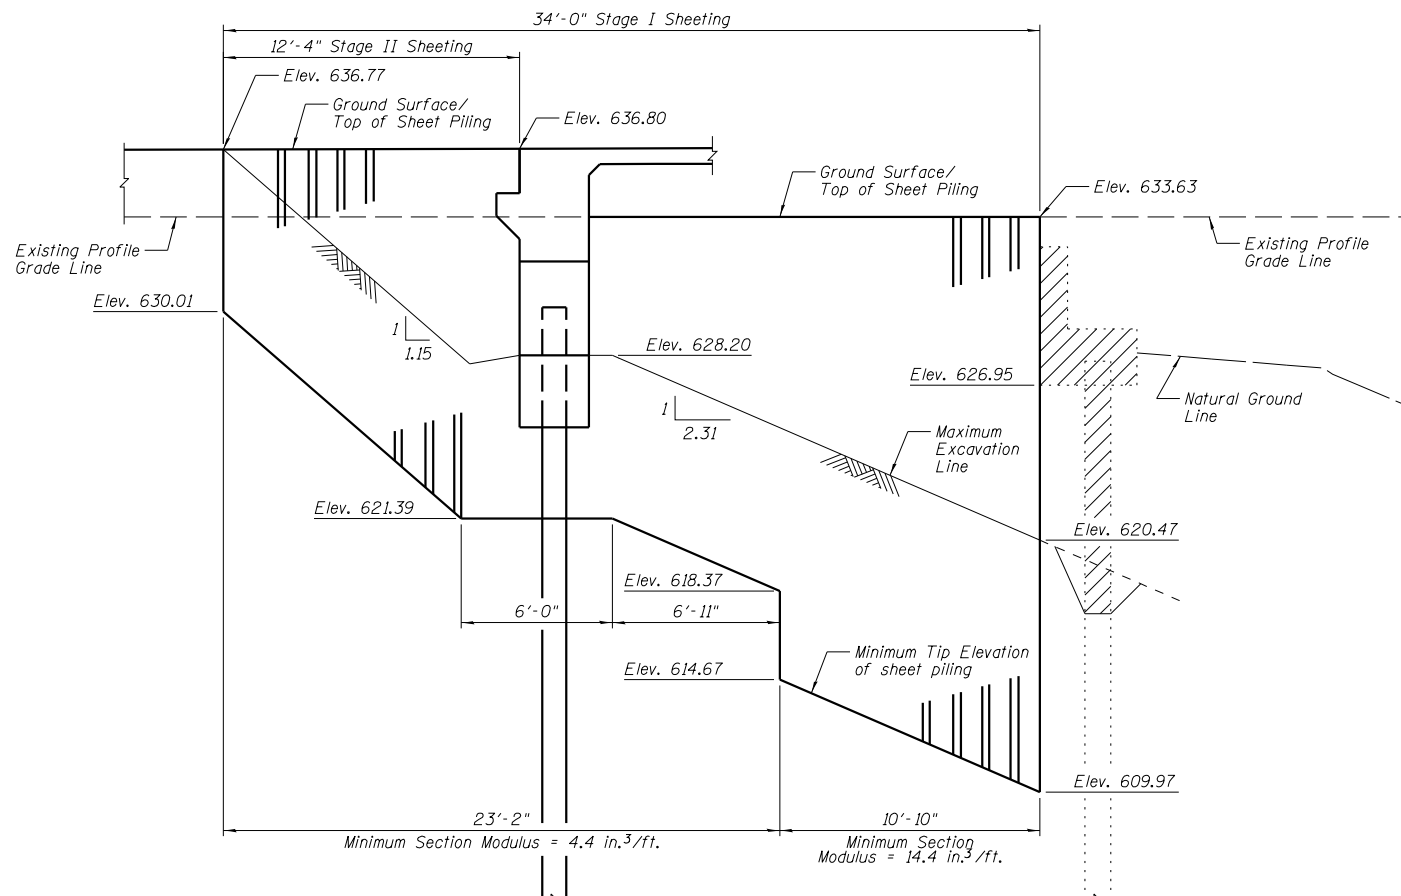

NORTH ABUTMENT TEMPORARY SHEET PILING

Note: If the Contractor chooses to alter the temporary cantilevered sheet piling design requirements shown on the plans, a design submittal including plan details and calculations will be required for review and acceptance by the Engineer.

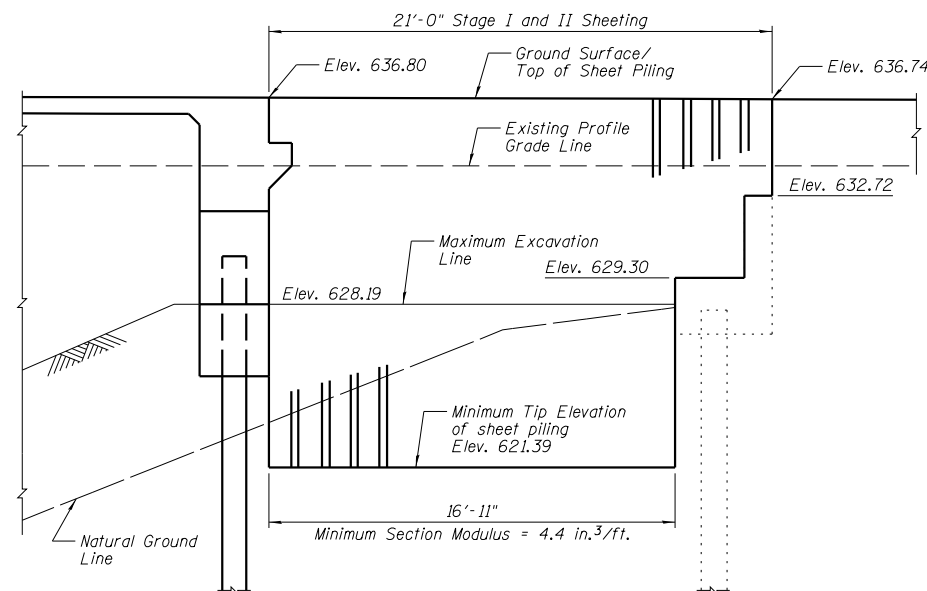

SOUTH ABUTMENT TEMPORARY SHEET PILING

Note: If the Contractor chooses to alter the temporary cantilevered sheet piling design requirements shown on the plans, a design submittal including plan details and calculations will be required for review and acceptance by the Engineer.


BILL OF MATERIAL

Item	Unit	Total
Temporary Sheet Piling	Sq. Ft.	866

NOTES:

- 1.) Removal of the existing bituminous wearing surface shall be included with Removal of Existing Structures.
- 2.) See Sheet B5 for Temporary Concrete Barrier (Standard 704001). See roadway plans for quantity.
- 3.) See Sheets B24-B27 for the Pier Stage Construction Line.

When "A" is 3'-6" or less, the temporary concrete barrier shall be anchored to the new slab according to Detail I or Detail II. No anchorage is required when "A" is greater than 3'-6".

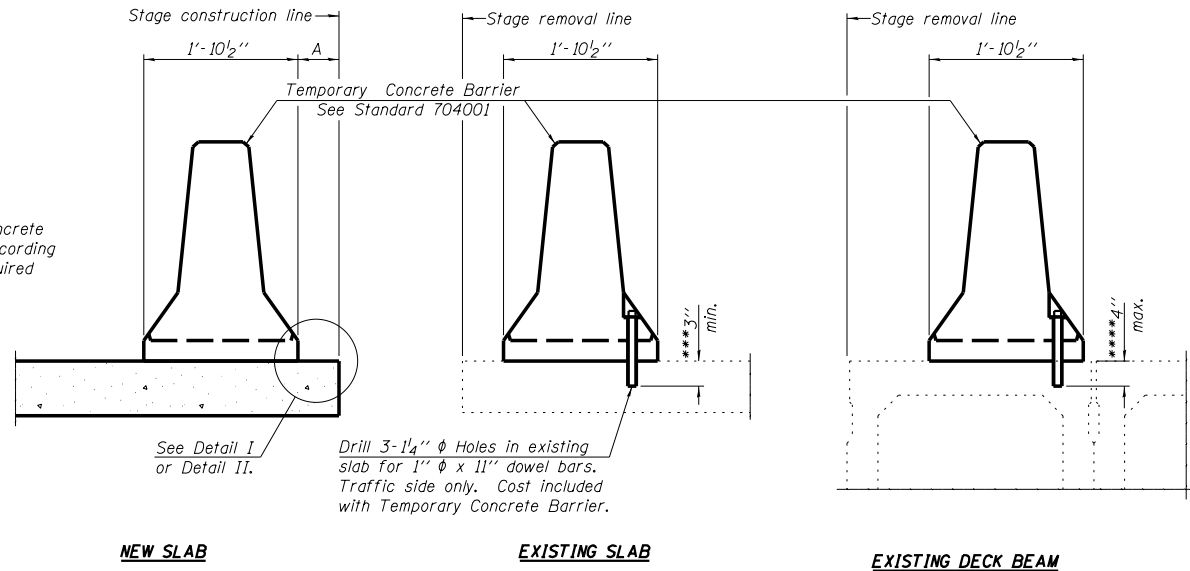

NOTES

Detail I - With Bar Splicer or Couplers:
Connect one (1) 1" x 7" x "W" steel $\bar{P}$ to the top layer of couplers with 2-5/8" ϕ bolts screwed to coupler at approximate $\bar{C}$ of each barrier panel.


Detail II - With Extended Reinforcement Bars:
Connect one (1) 1" x 7" x "W" steel $\bar{P}$ to the concrete slab or concrete wearing surface with 2-5/8" ϕ Expansion Anchors or cast in place inserts spaced between the top layer of reinforcement at approximate $\bar{C}$ of each barrier panel.

Cost of anchorage is included with Temporary Concrete Barrier. The 1" x 7" x "W" plate shall not be removed until stage II construction forms and all reinforcement bars are in place and the concrete is ready to be placed.


SECTIONS THRU SLAB OR DECK BEAM

*** Dimension shown is minimum required embedment into concrete.
If hot-mix asphalt wearing surface is present, minimum embedment shall be in addition to wearing surface depth.

**** If existing deck beam is to remain in place after stage construction, embedment shall only be into wearing surface and not into existing deck beam concrete.

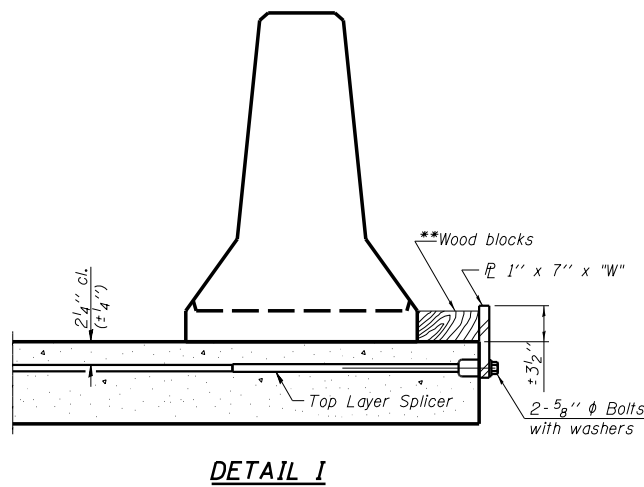


DETAIL I

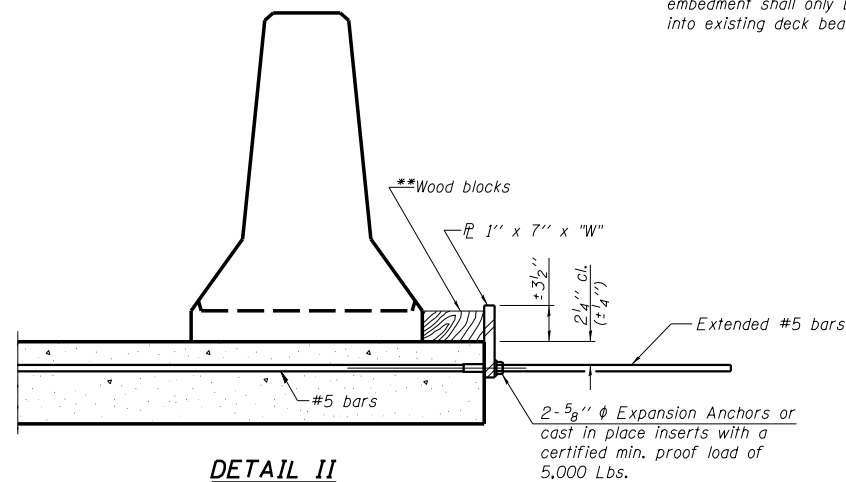

DETAIL II

** Wood blocks may be omitted when required to provide minimum stage traffic lane width. When the wood blocks are omitted, the concrete barrier shall be in direct contact with the steel retainer plate.

"W" = Top bars spacing + 4"

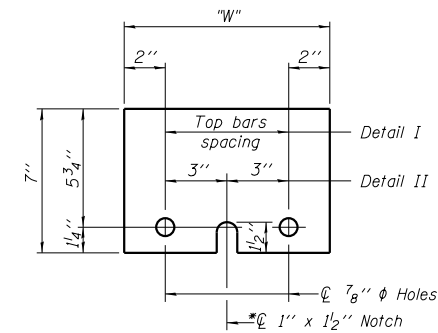

STEEL RETAINER $\bar{P}$ 1" x 7" x "W"

* Required only with Detail II

R-27

7-1-10

Farnsworth
GROUP, INC.
2709 McGraw Drive
Bloomington, Illinois 61704
309/663-8435, 309/663-1571 fax

DESIGNED - JML	REVISED
CHECKED - MSW	REVISED
DRAWN - DJM	REVISED
CHECKED - MSW	REVISED

STATE OF ILLINOIS
DEPARTMENT OF TRANSPORTATION

TEMPORARY CONCRETE BARRIER FOR STAGE CONSTRUCTION
STRUCTURE NO. 038-0219

SHEET NO. B5 OF 34 SHEETS

F.A.P. RTE.	SECTION	COUNTY	TOTAL SHEETS	SHEET NO.
332	(3)BR	IROQUOIS	100	36
CONTRACT NO. 66736				
ILLINOIS FED. AID PROJECT				

24-8052

BEAM 1

Location	Station	Offset	Theoretical Grade Elevations	Theoretical Grade Elevations Adjusted for Dead Load Deflection
Bk. of North Abut.	23+07.54	-18.13	636.46	636.46
℄ North Abut.	23+08.97	-18.13	636.46	636.46
A	23+18.97	-18.13	636.49	636.57
B	23+28.97	-18.13	636.52	636.65
C	23+38.97	-18.13	636.54	636.72
D	23+48.97	-18.13	636.57	636.76
E	23+58.97	-18.13	636.59	636.76
F	23+68.97	-18.13	636.61	636.74
G	23+78.97	-18.13	636.63	636.70
℄ North Brg.	23+89.54	-18.13	636.64	636.64
℄ Pier No. 1	23+90.54	-18.13	636.64	636.64
℄ South Brg.	23+91.54	-18.13	636.65	636.65
H	24+01.54	-18.13	636.66	636.75
I	24+11.54	-18.13	636.67	636.84
J	24+21.54	-18.13	636.69	636.91
K	24+31.54	-18.13	636.70	636.96
L	24+41.54	-18.13	636.70	636.96
M	24+51.54	-18.13	636.71	636.94
N	24+61.54	-18.13	636.72	636.88
O	24+71.54	-18.13	636.72	636.81
℄ North Brg.	24+79.54	-18.13	636.72	636.72
℄ Pier No. 2	24+80.54	-18.13	636.72	636.72
℄ South Brg.	24+81.54	-18.13	636.72	636.72
P	24+91.54	-18.13	636.72	636.81
Q	25+01.54	-18.13	636.72	636.89
R	25+11.54	-18.13	636.72	636.95
S	25+21.54	-18.13	636.72	636.98
T	25+31.54	-18.13	636.71	636.97
U	25+41.54	-18.13	636.70	636.93
V	25+51.54	-18.13	636.69	636.86
W	25+61.54	-18.13	636.68	636.77
℄ North Brg.	25+69.54	-18.13	636.67	636.67
℄ Pier No. 3	25+70.54	-18.13	636.67	636.67
℄ South Brg.	25+71.54	-18.13	636.67	636.67
X	25+81.54	-18.13	636.66	636.72
Y	25+91.54	-18.13	636.64	636.77
Z	26+01.54	-18.13	636.63	636.80
AA	26+11.54	-18.13	636.61	636.80
BB	26+21.54	-18.13	636.59	636.77
CC	26+31.54	-18.13	636.57	636.71
DD	26+41.54	-18.13	636.54	636.63
℄ South Abut.	26+52.10	-18.13	636.52	636.52
Bk. of South Abut.	26+53.54	-18.13	636.51	636.51

BEAM 2

Location	Station	Offset	Theoretical Grade Elevations	Theoretical Grade Elevations Adjusted for Dead Load Deflection
Bk. of North Abut.	23+11.72	-10.88	636.62	636.62
℄ North Abut.	23+13.16	-10.88	636.62	636.62
A	23+23.16	-10.88	636.65	636.72
B	23+33.16	-10.88	636.67	636.81
C	23+43.16	-10.88	636.70	636.88
D	23+53.16	-10.88	636.72	636.91
E	23+63.16	-10.88	636.74	636.92
F	23+73.16	-10.88	636.76	636.90
G	23+83.16	-10.88	636.78	636.85
℄ North Brg.	23+93.72	-10.88	636.79	636.79
℄ Pier No. 1	23+94.72	-10.88	636.80	636.80
℄ South Brg.	23+95.72	-10.88	636.80	636.80
H	24+05.72	-10.88	636.81	636.90
I	24+15.72	-10.88	636.82	636.99
J	24+25.72	-10.88	636.84	637.06
K	24+35.72	-10.88	636.84	637.10
L	24+45.72	-10.88	636.85	637.11
M	24+55.72	-10.88	636.86	637.09
N	24+65.72	-10.88	636.86	637.03
O	24+75.72	-10.88	636.87	636.95
℄ North Brg.	24+83.72	-10.88	636.87	636.87
℄ Pier No. 2	24+84.72	-10.88	636.87	636.87
℄ South Brg.	24+85.72	-10.88	636.87	636.87
P	24+95.72	-10.88	636.87	636.95
Q	25+05.72	-10.88	636.87	637.03
R	25+15.72	-10.88	636.86	637.09
S	25+25.72	-10.88	636.86	637.12
T	25+35.72	-10.88	636.85	637.11
U	25+45.72	-10.88	636.84	637.07
V	25+55.72	-10.88	636.83	637.00
W	25+65.72	-10.88	636.82	636.91
℄ North Brg.	25+73.72	-10.88	636.81	636.81
℄ Pier No. 3	25+74.72	-10.88	636.81	636.81
℄ South Brg.	25+75.72	-10.88	636.81	636.81
X	25+85.72	-10.88	636.80	636.86
Y	25+95.72	-10.88	636.78	636.91
Z	26+05.72	-10.88	636.76	636.94
AA	26+15.72	-10.88	636.75	636.94
BB	26+25.72	-10.88	636.72	636.91
CC	26+35.72	-10.88	636.70	636.85
DD	26+45.72	-10.88	636.68	636.76
℄ South Abut.	26+56.28	-10.88	636.65	636.65
Bk. of South Abut.	26+57.72	-10.88	636.65	636.65

BEAM 3

Location	Station	Offset	Theoretical Grade Elevations	Theoretical Grade Elevations Adjusted for Dead Load Deflection
Bk. of North Abut.	23+15.91	-3.63	636.74	636.74
℄ North Abut.	23+17.34	-3.63	636.75	636.75
A	23+27.34	-3.63	636.77	636.85
B	23+37.34	-3.63	636.80	636.93
C	23+47.34	-3.63	636.82	637.00
D	23+57.34	-3.63	636.84	637.04
E	23+67.34	-3.63	636.86	637.04
F	23+77.34	-3.63	636.88	637.02
G	23+87.34	-3.63	636.90	636.97
℄ North Brg.	23+97.91	-3.63	636.91	636.91
℄ Pier No. 1	23+98.91	-3.63	636.92	636.92
℄ South Brg.	23+99.91	-3.63	636.92	636.92
H	24+09.91	-3.63	636.93	637.01
I	24+19.91	-3.63	636.94	637.11
J	24+29.91	-3.63	636.95	637.18
K	24+39.91	-3.63	636.96	637.22
L	24+49.91	-3.63	636.97	637.23
M	24+59.91	-3.63	636.97	637.20
N	24+69.91	-3.63	636.98	637.15
O	24+79.91	-3.63	636.98	637.07
℄ North Brg.	24+87.91	-3.63	636.98	636.98
℄ Pier No. 2	24+88.91	-3.63	636.98	636.98
℄ South Brg.	24+89.91	-3.63	636.98	636.98
P	24+99.91	-3.63	636.98	637.07
Q	25+09.91	-3.63	636.98	637.15
R	25+19.91	-3.63	636.97	637.20
S	25+29.91	-3.63	636.97	637.23
T	25+39.91	-3.63	636.96	637.22
U	25+49.91	-3.63	636.95	637.18
V	25+59.91	-3.63	636.94	637.11
W	25+69.91	-3.63	636.93	637.02
℄ North Brg.	25+77.91	-3.63	636.92	636.92
℄ Pier No. 3	25+78.91	-3.63	636.92	636.92
℄ South Brg.	25+79.91	-3.63	636.92	636.92
X	25+89.91	-3.63	636.90	636.97
Y	25+99.91	-3.63	636.89	637.02
Z	26+09.91	-3.63	636.87	637.04
AA	26+19.91	-3.63	636.85	637.04
BB	26+29.91	-3.63	636.83	637.01
CC	26+39.91	-3.63	636.81	636.95
DD	26+49.91	-3.63	636.78	636.87
℄ South Abut.	26+60.47	-3.63	636.75	636.75
Bk. of South Abut.	26+61.91	-3.63	636.75	636.75

STAGE CONSTRUCTION LINE

Location	Station	Offset	Theoretical Grade Elevations	Theoretical Grade Elevations Adjusted for Dead Load Deflection
Bk. of North Abut.	23+16.99	-1.75	636.77	636.77
☉ North Abut.	23+18.43	-1.75	636.78	636.78
A	23+28.43	-1.75	636.80	636.88
B	23+38.43	-1.75	636.83	636.97
C	23+48.43	-1.75	636.85	637.03
D	23+58.43	-1.75	636.87	637.07
E	23+68.43	-1.75	636.89	637.07
F	23+78.43	-1.75	636.91	637.05
G	23+88.43	-1.75	636.93	637.01
☉ North Brg.	23+98.99	-1.75	636.95	636.95
☉ Pier No. 1	23+99.99	-1.75	636.95	636.95
☉ South Brg.	24+00.99	-1.75	636.95	636.95
H	24+10.99	-1.75	636.96	637.05
I	24+20.99	-1.75	636.97	637.14
J	24+30.99	-1.75	636.98	637.21
K	24+40.99	-1.75	636.99	637.25
L	24+50.99	-1.75	637.00	637.26
M	24+60.99	-1.75	637.00	637.23
N	24+70.99	-1.75	637.01	637.18
O	24+80.99	-1.75	637.01	637.10
☉ North Brg.	24+88.99	-1.75	637.01	637.01
☉ Pier No. 2	24+89.99	-1.75	637.01	637.01
☉ South Brg.	24+90.99	-1.75	637.01	637.01
P	25+00.99	-1.75	637.01	637.10
Q	25+10.99	-1.75	637.01	637.18
R	25+20.99	-1.75	637.00	637.23
S	25+30.99	-1.75	637.00	637.26
T	25+40.99	-1.75	636.99	637.25
U	25+50.99	-1.75	636.98	637.21
V	25+60.99	-1.75	636.97	637.14
W	25+70.99	-1.75	636.96	637.04
☉ North Brg.	25+78.99	-1.75	636.95	636.95
☉ Pier No. 3	25+79.99	-1.75	636.95	636.95
☉ South Brg.	25+80.99	-1.75	636.95	636.95
X	25+90.99	-1.75	636.93	637.00
Y	26+00.99	-1.75	636.91	637.04
Z	26+10.99	-1.75	636.90	637.07
AA	26+20.99	-1.75	636.88	637.07
BB	26+30.99	-1.75	636.86	637.04
CC	26+40.99	-1.75	636.83	636.98
DD	26+50.99	-1.75	636.81	636.89
☉ South Abut.	26+61.55	-1.75	636.78	636.78
Bk. of South Abut.	26+62.99	-1.75	636.78	636.78

☉ ROADWAY & PROFILE GRADE LINE

Location	Station	Offset	Theoretical Grade Elevations	Theoretical Grade Elevations Adjusted for Dead Load Deflection
Bk. of North Abut.	23+18.00	0.00	636.80	636.80
☉ North Abut.	23+19.44	0.00	636.81	636.81
A	23+29.44	0.00	636.83	636.91
B	23+39.44	0.00	636.86	637.00
C	23+49.44	0.00	636.88	637.06
D	23+59.44	0.00	636.90	637.10
E	23+69.44	0.00	636.92	637.10
F	23+79.44	0.00	636.94	637.08
G	23+89.44	0.00	636.96	637.03
☉ North Brg.	24+00.00	0.00	636.97	636.97
☉ Pier No. 1	24+01.00	0.00	636.98	636.98
☉ South Brg.	24+02.00	0.00	636.98	636.98
H	24+12.00	0.00	636.99	637.07
I	24+22.00	0.00	637.00	637.17
J	24+32.00	0.00	637.01	637.24
K	24+42.00	0.00	637.02	637.28
L	24+52.00	0.00	637.03	637.29
M	24+62.00	0.00	637.03	637.26
N	24+72.00	0.00	637.04	637.20
O	24+82.00	0.00	637.04	637.12
☉ North Brg.	24+90.00	0.00	637.04	637.04
☉ Pier No. 2	24+91.00	0.00	637.04	637.04
☉ South Brg.	24+92.00	0.00	637.04	637.04
P	25+02.00	0.00	637.04	637.12
Q	25+12.00	0.00	637.03	637.20
R	25+22.00	0.00	637.03	637.26
S	25+32.00	0.00	637.02	637.28
T	25+42.00	0.00	637.02	637.28
U	25+52.00	0.00	637.01	637.24
V	25+62.00	0.00	637.00	637.17
W	25+72.00	0.00	636.99	637.07
☉ North Brg.	25+80.00	0.00	636.98	636.98
☉ Pier No. 3	25+81.00	0.00	636.97	636.97
☉ South Brg.	25+82.00	0.00	636.97	636.97
X	25+92.00	0.00	636.96	637.02
Y	26+02.00	0.00	636.94	637.07
Z	26+12.00	0.00	636.92	637.09
AA	26+22.00	0.00	636.90	637.09
BB	26+32.00	0.00	636.88	637.06
CC	26+42.00	0.00	636.86	637.00
DD	26+52.00	0.00	636.83	636.92
☉ South Abut.	26+62.56	0.00	636.81	636.81
Bk. of South Abut.	26+64.00	0.00	636.80	636.80

BEAM 4

Location	Station	Offset	Theoretical Grade Elevations	Theoretical Grade Elevations Adjusted for Dead Load Deflection
Bk. of North Abut.	23+20.09	3.63	636.75	636.75
☉ North Abut.	23+21.53	3.63	636.76	636.76
A	23+31.53	3.63	636.78	636.86
B	23+41.53	3.63	636.81	636.94
C	23+51.53	3.63	636.83	637.01
D	23+61.53	3.63	636.85	637.04
E	23+71.53	3.63	636.87	637.05
F	23+81.53	3.63	636.89	637.02
G	23+91.53	3.63	636.90	636.98
☉ North Brg.	24+02.09	3.63	636.92	636.92
☉ Pier No. 1	24+03.09	3.63	636.92	636.92
☉ South Brg.	24+04.09	3.63	636.92	636.92
H	24+14.09	3.63	636.94	637.02
I	24+24.09	3.63	636.95	637.11
J	24+34.09	3.63	636.96	637.18
K	24+44.09	3.63	636.96	637.22
L	24+54.09	3.63	636.97	637.23
M	24+64.09	3.63	636.98	637.20
N	24+74.09	3.63	636.98	637.15
O	24+84.09	3.63	636.98	637.07
☉ North Brg.	24+92.09	3.63	636.98	636.98
☉ Pier No. 2	24+93.09	3.63	636.98	636.98
☉ South Brg.	24+94.09	3.63	636.98	636.98
P	25+04.09	3.63	636.98	637.07
Q	25+14.09	3.63	636.98	637.15
R	25+24.09	3.63	636.97	637.20
S	25+34.09	3.63	636.97	637.23
T	25+44.09	3.63	636.96	637.22
U	25+54.09	3.63	636.95	637.18
V	25+64.09	3.63	636.94	637.11
W	25+74.09	3.63	636.93	637.01
☉ North Brg.	25+82.09	3.63	636.92	636.92
☉ Pier No. 3	25+83.09	3.63	636.91	636.91
☉ South Brg.	25+84.09	3.63	636.91	636.91
X	25+94.09	3.63	636.90	636.96
Y	26+04.09	3.63	636.88	637.01
Z	26+14.09	3.63	636.86	637.03
AA	26+24.09	3.63	636.84	637.03
BB	26+34.09	3.63	636.82	637.00
CC	26+44.09	3.63	636.80	636.94
DD	26+54.09	3.63	636.77	636.86
☉ South Abut.	26+64.66	3.63	636.74	636.74
Bk. of South Abut.	26+66.09	3.63	636.74	636.74

BEAM 5

Location	Station	Offset	Theoretical Grade Elevations	Theoretical Grade Elevations Adjusted for Dead Load Deflection
Bk. of North Abut.	23+24.28	10.88	636.65	636.65
℄ North Abut.	23+25.72	10.88	636.66	636.66
A	23+35.72	10.88	636.68	636.75
B	23+45.72	10.88	636.70	636.84
C	23+55.72	10.88	636.73	636.90
D	23+65.72	10.88	636.75	636.94
E	23+75.72	10.88	636.76	636.94
F	23+85.72	10.88	636.78	636.92
G	23+95.72	10.88	636.80	636.87
℄ North Brg.	24+06.28	10.88	636.81	636.81
℄ Pier No. 1	24+07.28	10.88	636.81	636.81
℄ South Brg.	24+08.28	10.88	636.82	636.82
H	24+18.28	10.88	636.83	636.91
I	24+28.28	10.88	636.84	637.00
J	24+38.28	10.88	636.85	637.07
K	24+48.28	10.88	636.85	637.11
L	24+58.28	10.88	636.86	637.12
M	24+68.28	10.88	636.86	637.09
N	24+78.28	10.88	636.87	637.04
O	24+88.28	10.88	636.87	636.95
℄ North Brg.	24+96.28	10.88	636.87	636.87
℄ Pier No. 2	24+97.28	10.88	636.87	636.87
℄ South Brg.	24+98.28	10.88	636.87	636.87
P	25+08.28	10.88	636.87	636.95
Q	25+18.28	10.88	636.86	637.03
R	25+28.28	10.88	636.86	637.09
S	25+38.28	10.88	636.85	637.11
T	25+48.28	10.88	636.84	637.10
U	25+58.28	10.88	636.83	637.06
V	25+68.28	10.88	636.82	636.99
W	25+78.28	10.88	636.81	636.89
℄ North Brg.	25+86.28	10.88	636.80	636.80
℄ Pier No. 3	25+87.28	10.88	636.79	636.79
℄ South Brg.	25+88.28	10.88	636.79	636.79
X	25+98.28	10.88	636.78	636.84
Y	26+08.28	10.88	636.76	636.89
Z	26+18.28	10.88	636.74	636.91
AA	26+28.28	10.88	636.72	636.91
BB	26+38.28	10.88	636.70	636.88
CC	26+48.28	10.88	636.67	636.82
DD	26+58.28	10.88	636.65	636.73
℄ South Abut.	26+68.84	10.88	636.62	636.62
Bk. of South Abut.	26+70.28	10.88	636.61	636.61

BEAM 6

Location	Station	Offset	Theoretical Grade Elevations	Theoretical Grade Elevations Adjusted for Dead Load Deflection
Bk. of North Abut.	23+28.46	18.13	636.52	636.52
℄ North Abut.	23+29.90	18.13	636.52	636.52
A	23+39.90	18.13	636.55	636.62
B	23+49.90	18.13	636.57	636.70
C	23+59.90	18.13	636.59	636.77
D	23+69.90	18.13	636.61	636.80
E	23+79.90	18.13	636.63	636.80
F	23+89.90	18.13	636.64	636.78
G	23+99.90	18.13	636.66	636.73
℄ North Brg.	24+10.46	18.13	636.67	636.67
℄ Pier No. 1	24+11.46	18.13	636.67	636.67
℄ South Brg.	24+12.46	18.13	636.68	636.68
H	24+22.46	18.13	636.69	636.77
I	24+32.46	18.13	636.70	636.86
J	24+42.46	18.13	636.71	636.93
K	24+52.46	18.13	636.71	636.97
L	24+62.46	18.13	636.72	636.98
M	24+72.46	18.13	636.72	636.95
N	24+82.46	18.13	636.72	636.89
O	24+92.46	18.13	636.72	636.81
℄ North Brg.	25+00.46	18.13	636.72	636.72
℄ Pier No. 2	25+01.46	18.13	636.72	636.72
℄ South Brg.	25+02.46	18.13	636.72	636.72
P	25+12.46	18.13	636.72	636.80
Q	25+22.46	18.13	636.72	636.88
R	25+32.46	18.13	636.71	636.94
S	25+42.46	18.13	636.70	636.96
T	25+52.46	18.13	636.69	636.95
U	25+62.46	18.13	636.68	636.91
V	25+72.46	18.13	636.67	636.84
W	25+82.46	18.13	636.66	636.74
℄ North Brg.	25+90.46	18.13	636.64	636.64
℄ Pier No. 3	25+91.46	18.13	636.64	636.64
℄ South Brg.	25+92.46	18.13	636.64	636.64
X	26+02.46	18.13	636.62	636.69
Y	26+12.46	18.13	636.61	636.73
Z	26+22.46	18.13	636.59	636.76
AA	26+32.46	18.13	636.56	636.76
BB	26+42.46	18.13	636.54	636.72
CC	26+52.46	18.13	636.52	636.66
DD	26+62.46	18.13	636.49	636.58
℄ South Abut.	26+73.03	18.13	636.46	636.46
Bk. of South Abut.	26+74.46	18.13	636.46	636.46

EAST CURB LINE / EAST FACE OF PARAPET

Location	Station	Offset	Theoretical Grade Elevation
N. End of North Appr.	22+76.21	-20.42	636.32
A	22+86.21	-20.42	636.35
B	22+96.45	-20.00	636.39
S. End of North Appr.	23+06.45	-20.00	636.42

EAST EDGE OF PAVEMENT

Location	Station	Offset	Theoretical Grade Elevation
N. End of North Appr.	22+81.07	-12.00	636.51
A	22+91.07	-12.00	636.54
B	23+01.07	-12.00	636.57
S. End of North Appr.	23+11.07	-12.00	636.60

STAGE CONSTRUCTION LINE

Location	Station	Offset	Theoretical Grade Elevation
N. End of North Appr.	22+86.99	-1.75	636.69
A	22+96.99	-1.75	636.72
B	23+06.99	-1.75	636.75
S. End of North Appr.	23+16.99	-1.75	636.77

☐ ROADWAY & PROFILE GRADE LINE


Location	Station	Offset	Theoretical Grade Elevation
N. End of North Appr.	22+88.00	0.00	636.72
A	22+98.00	0.00	636.75
B	23+08.00	0.00	636.78
S. End of North Appr.	23+18.00	0.00	636.80

WEST EDGE OF PAVEMENT

Location	Station	Offset	Theoretical Grade Elevation
N. End of North Appr.	22+94.93	12.00	636.55
A	23+04.93	12.00	636.58
B	23+14.93	12.00	636.61
S. End of North Appr.	23+24.93	12.00	636.64

WEST CURB LINE / WEST FACE OF PARAPET

Location	Station	Offset	Theoretical Grade Elevation
N. End of North Appr.	22+99.79	20.42	636.39
A	23+09.79	20.42	636.42
B	23+19.55	20.00	636.45
S. End of North Appr.	23+29.55	20.00	636.48

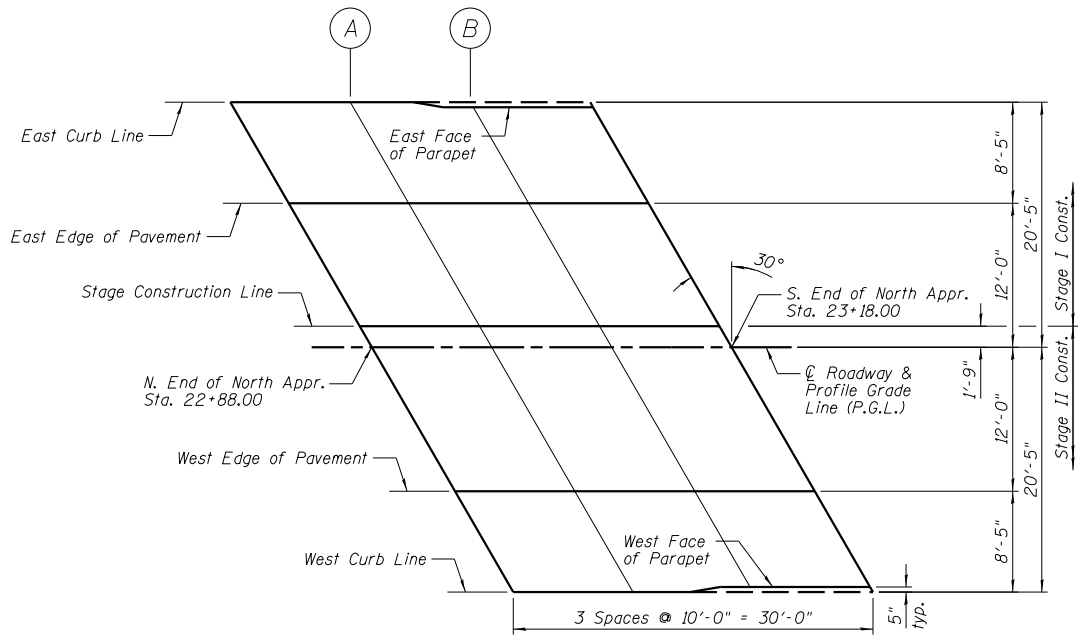

NORTH APPROACH PLAN

EAST CURB LINE / EAST FACE OF PARAPET

Location	Station	Offset	Theoretical Grade Elevation
N. End of South Appr.	26+52.45	-20.00	636.48
A	26+62.45	-20.00	636.45
B	26+72.21	-20.42	636.42
S. End of South Appr.	26+82.21	-20.42	636.39

EAST EDGE OF PAVEMENT

Location	Station	Offset	Theoretical Grade Elevation
N. End of South Appr.	26+57.07	-12.00	636.63
A	26+67.07	-12.00	636.61
B	26+77.07	-12.00	636.58
S. End of South Appr.	26+87.07	-12.00	636.55

STAGE CONSTRUCTION LINE

Location	Station	Offset	Theoretical Grade Elevation
N. End of South Appr.	26+62.99	-1.75	636.78
A	26+72.99	-1.75	636.75
B	26+82.99	-1.75	636.72
S. End of South Appr.	26+92.99	-1.75	636.69

☐ ROADWAY & PROFILE GRADE LINE


Location	Station	Offset	Theoretical Grade Elevation
N. End of South Appr.	26+64.00	0.00	636.80
A	26+74.00	0.00	636.77
B	26+84.00	0.00	636.74
S. End of South Appr.	26+94.00	0.00	636.71

WEST EDGE OF PAVEMENT



Location	Station	Offset	Theoretical Grade Elevation
N. End of South Appr.	26+70.93	12.00	636.60
A	26+80.93	12.00	636.57
B	26+90.93	12.00	636.54
S. End of South Appr.	27+00.93	12.00	636.50

WEST CURB LINE / WEST FACE OF PARAPET

Location	Station	Offset	Theoretical Grade Elevation
N. End of South Appr.	26+75.55	20.00	636.42
A	26+85.55	20.00	636.39
B	26+95.79	20.42	636.34
S. End of South Appr.	27+05.79	20.42	636.31

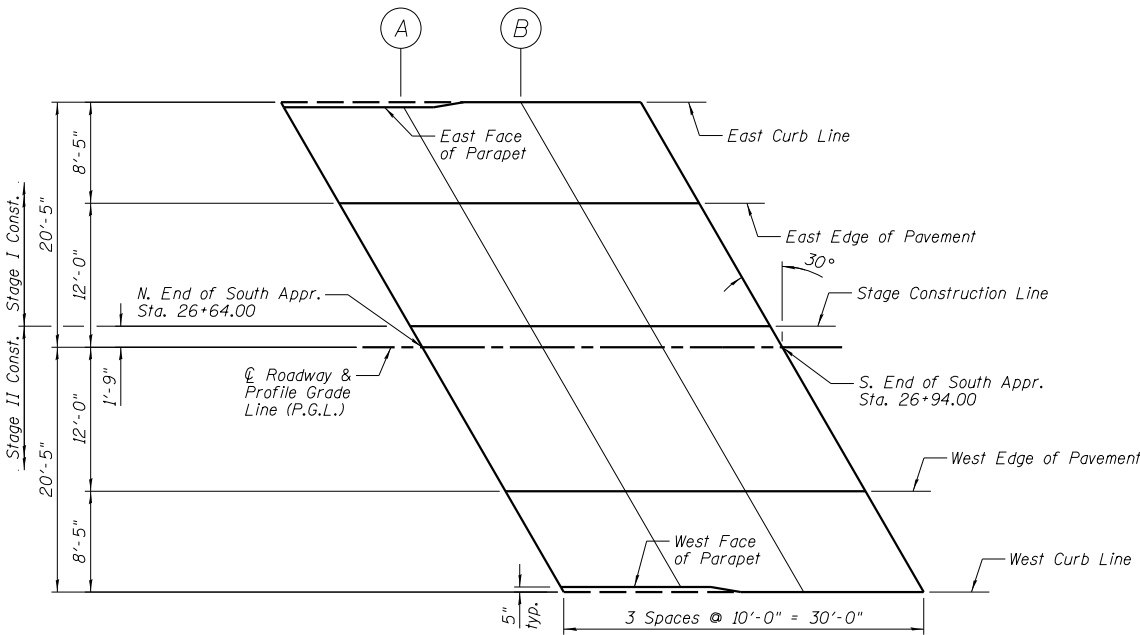

SOUTH APPROACH PLAN

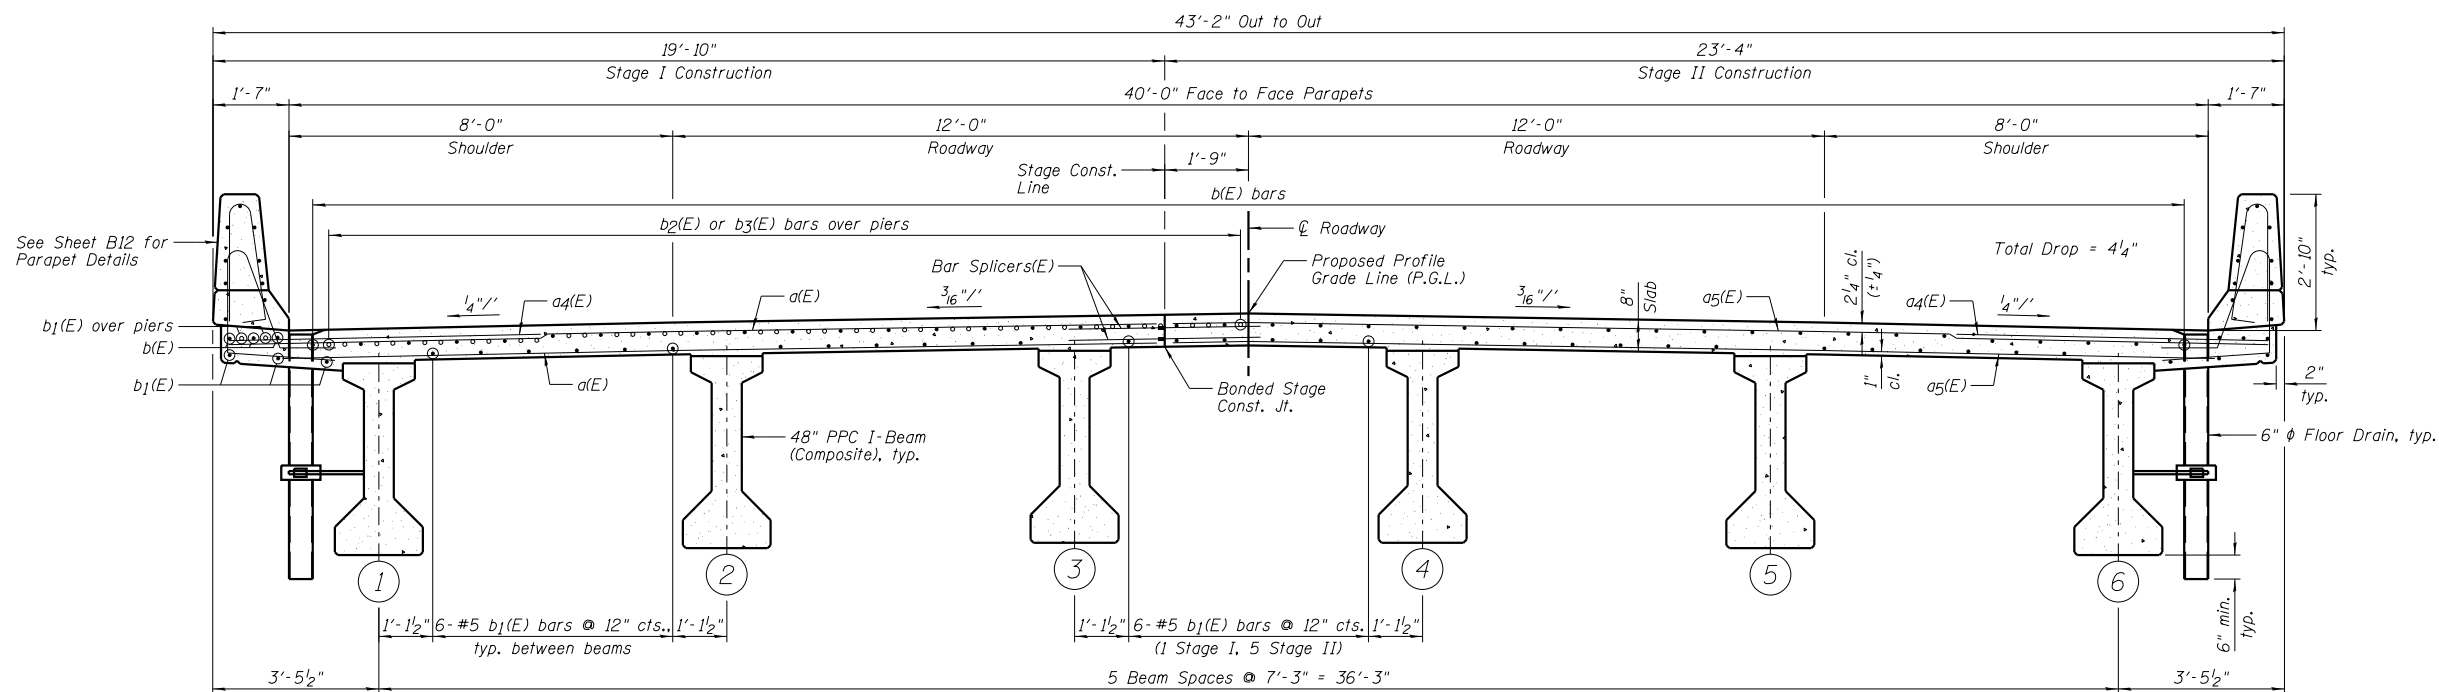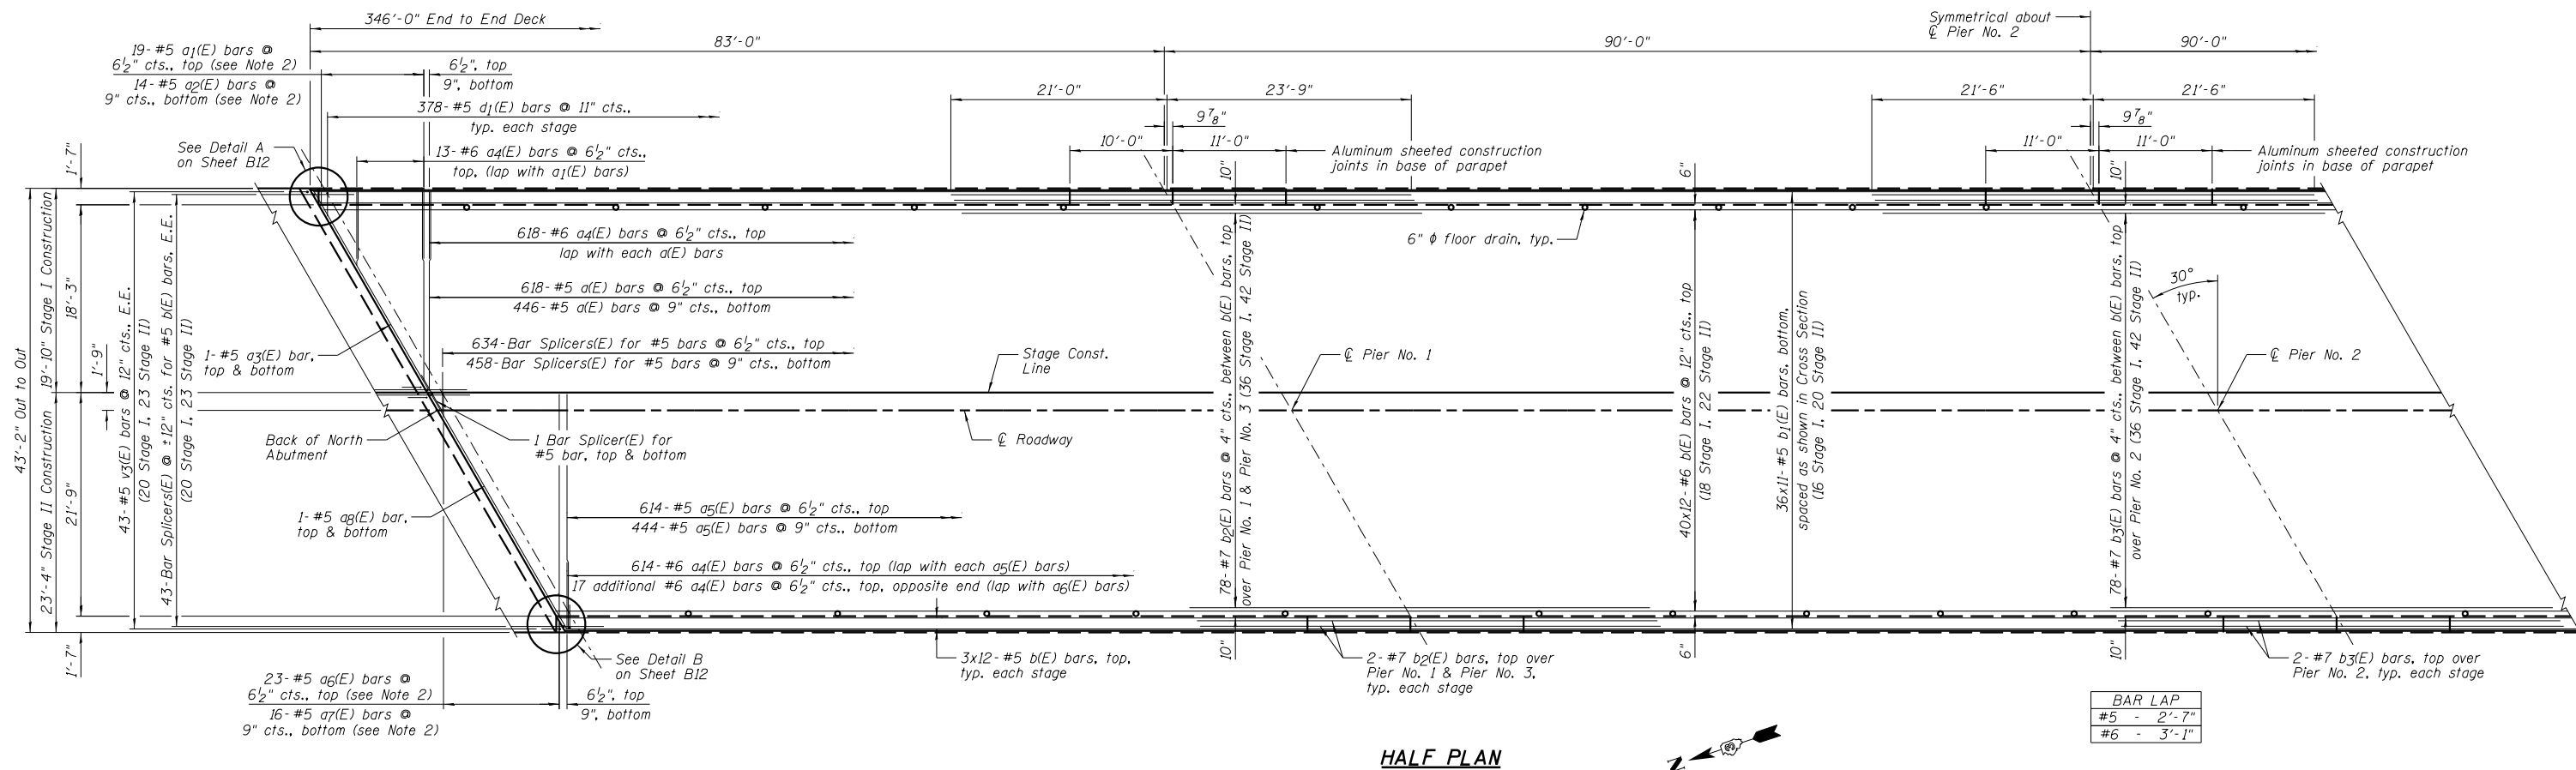



- NOTES:**
- 1.) See Sheet B12 for Superstructure Details and Bill of Material.
 - 2.) Order a1(E), a2(E), a6(E) & a7(E) bars full length. Cut according to Bar Cutting Diagram on Sheet B12. Use remainder of bars in opposite end of deck.
 - 3.) Bars indicated thus 3x12-#5 etc. indicates 3 lines of bars with 12 lengths per line.
 - 4.) E.E. denotes Each End.
 - 5.) See Sheet B29 for Bar Splicer Details.

**SUPERSTRUCTURE
BILL OF MATERIAL**

Bar	No.	Size	Length	Shape
a(E)	1064	#5	19'-4"	
a1(E)	19	#5	20'-3"	—
a2(E)	14	#5	19'-7"	—
a3(E)	4	#5	22'-4"	—
a4(E)	1262	#6	6'-6"	—
a5(E)	1058	#5	22'-10"	—
a6(E)	23	#5	24'-6"	—
a7(E)	16	#5	24'-0"	—
a8(E)	4	#5	26'-5"	—
b(E)	552	#6	31'-2"	—
b1(E)	396	#5	33'-9"	—
b2(E)	164	#7	44'-9"	—
b3(E)	82	#7	43'-0"	—
d(E)	756	#5	5'-7"	
d1(E)	756	#5	7'-10"	
e(E)	112	#4	17'-11"	—
e1(E)	12	#8	27'-8"	—
e2(E)	16	#4	19'-8"	—
e3(E)	4	#8	9'-8"	—
e4(E)	32	#4	9'-8"	—
e5(E)	8	#8	10'-8"	—
e6(E)	64	#4	10'-8"	—
e7(E)	112	#4	16'-8"	—
e8(E)	12	#8	26'-0"	—
e9(E)	16	#4	18'-5"	—
m(E)	10	#6	22'-6"	—
m1(E)	10	#6	26'-7"	—
m2(E)	12	#6	9'-9"	—
m3(E)	12	#6	11'-1"	—
m4(E)	32	#6	5'-11"	—
m5(E)	8	#6	4'-10"	—
m6(E)	4	#6	2'-7"	—
m7(E)	48	#4	7'-4"	—
m8(E)	12	#4	5'-6"	—
m9(E)	12	#8	4'-6"	
m10(E)	6	#8	3'-0"	
s1(E)	72	#4	12'-2"	
s2(E)	86	#5	7'-7"	
s5(E)	90	#4	12'-5"	
v3(E)	86	#5	3'-10"	
Item			Unit	Quantity
Concrete Superstructure			Cu. Yd.	546.4
Bridge Deck Grooving			Sq. Yd.	1461
Protective Coat			Sq. Yd.	1828
Reinforcement Bars, Epoxy Coated			Pound	143,420

INSIDE ELEVATION OF PARAPET


BAR LAP	
#4	2'-0"
#8	5'-2"

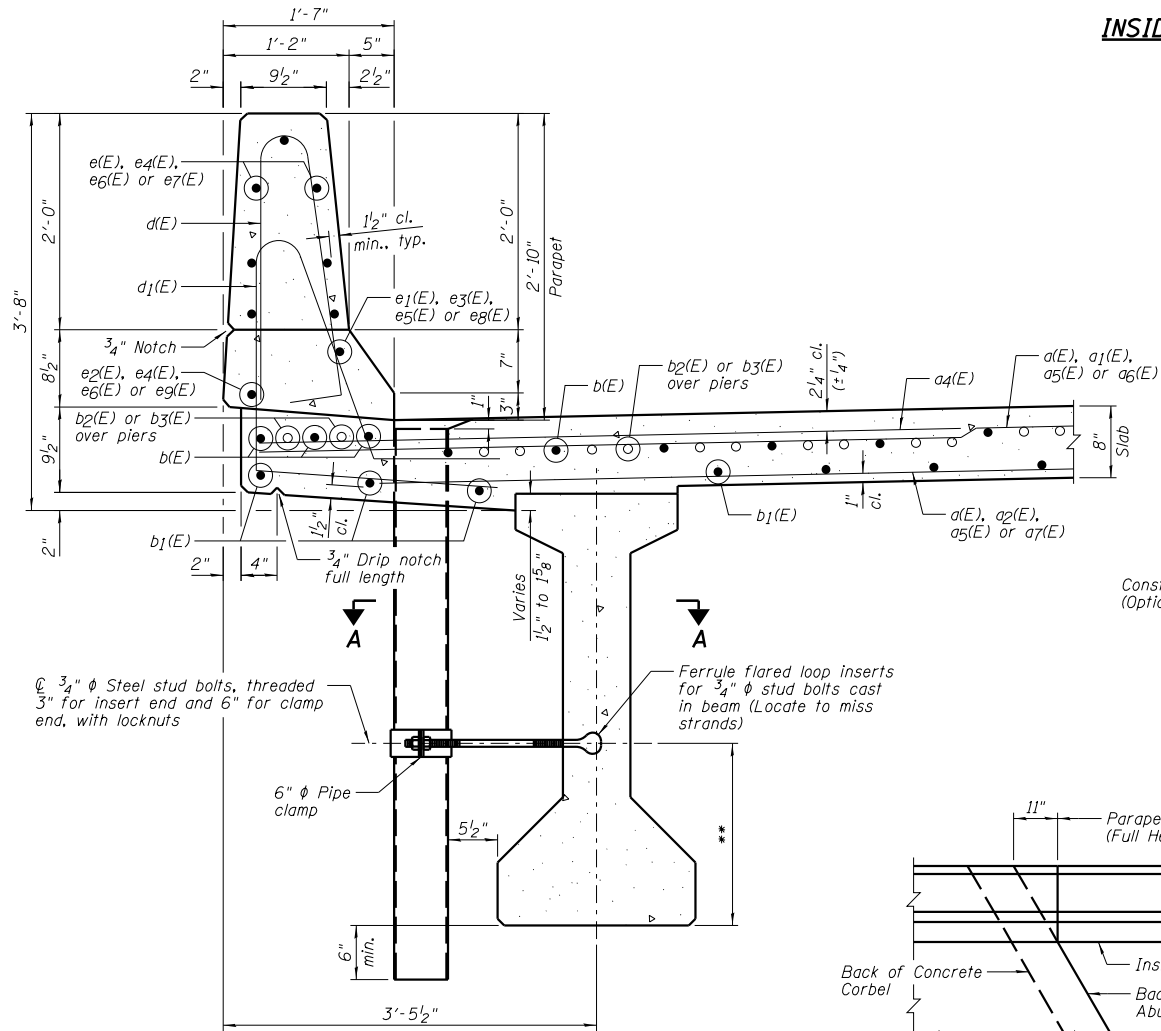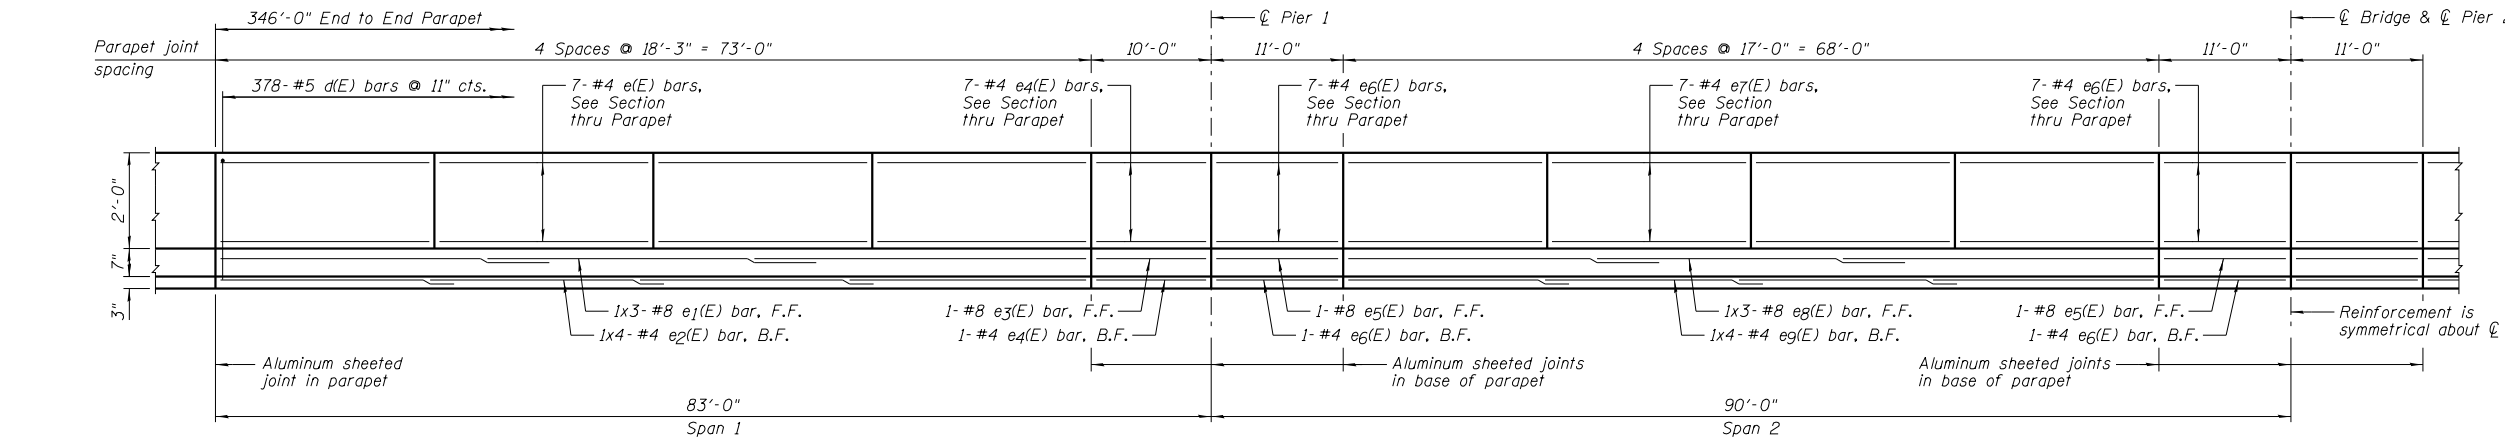


SECTION THRU PARAPET

**For insert locations, see Sheets B19 and B20.


PARAPET JOINT DETAILS

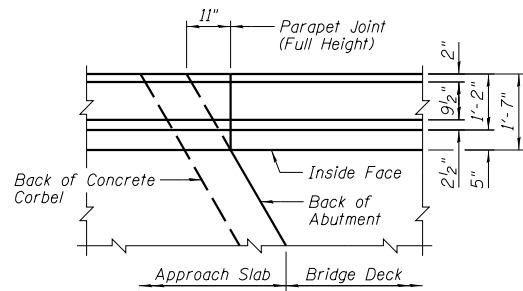


DETAIL A

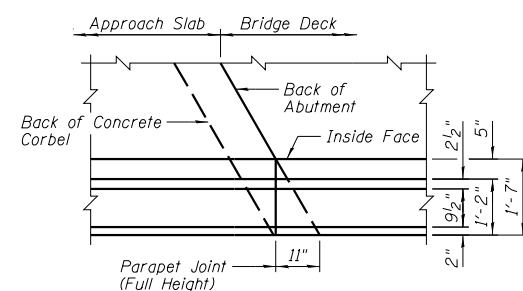

DETAIL B

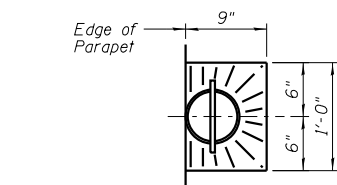


TOP PLAN

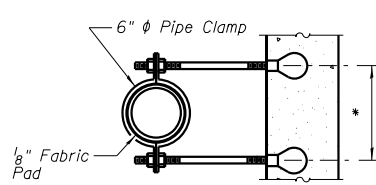


SECTION A-A

*Dimension as required by Pipe Clamp.

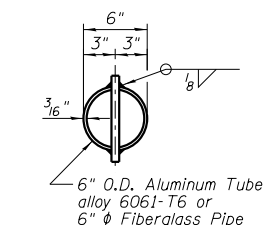


TOP PLAN

(Showing Aluminum Tube)

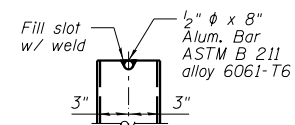

ALUMINUM TUBE

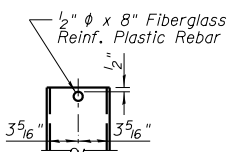


FIBERGLASS PIPE

Notes:
Fiberglass pipe shall conform to ASTM D2996, with short-time rupture strength hoop tensile stress of 30,000 p.s.i. minimum.
The exterior surfaces of the floor drains shall be coated or pigmented by the manufacturer with a color that matches the concrete.
The clamping device and inserts shall be galvanized according to AASHTO M 232. Cost of clamping device and galvanizing included with Floor Drains.


NOTES:

- 1.) Bars indicated thus 1x3-#5 etc. indicates 1 line of bars with 3 lengths per line.
- 2.) Inside Elevation of Parapet view is exaggerated vertically to show reinforcement.
- 3.) B.F. denotes Back Face and F.F. denotes Front Face.
- 4.) For location of Detail A and Detail B, see Sheet B11.
- 5.) See Sheet B29 for Bar Splicer Details.

BAR CUTTING DIAGRAM

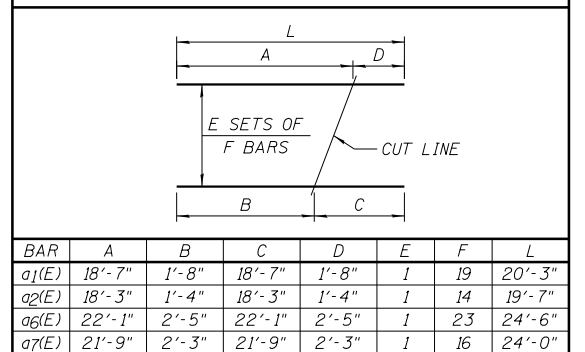


BAR	A	B	C	D	E	F	L
a1(E)	18'-7"	1'-8"	18'-7"	1'-8"	1	19	20'-3"
a2(E)	18'-3"	1'-4"	18'-3"	1'-4"	1	14	19'-7"
a6(E)	22'-1"	2'-5"	22'-1"	2'-5"	1	23	24'-6"
a7(E)	21'-9"	2'-3"	21'-9"	2'-3"	1	16	24'-0"

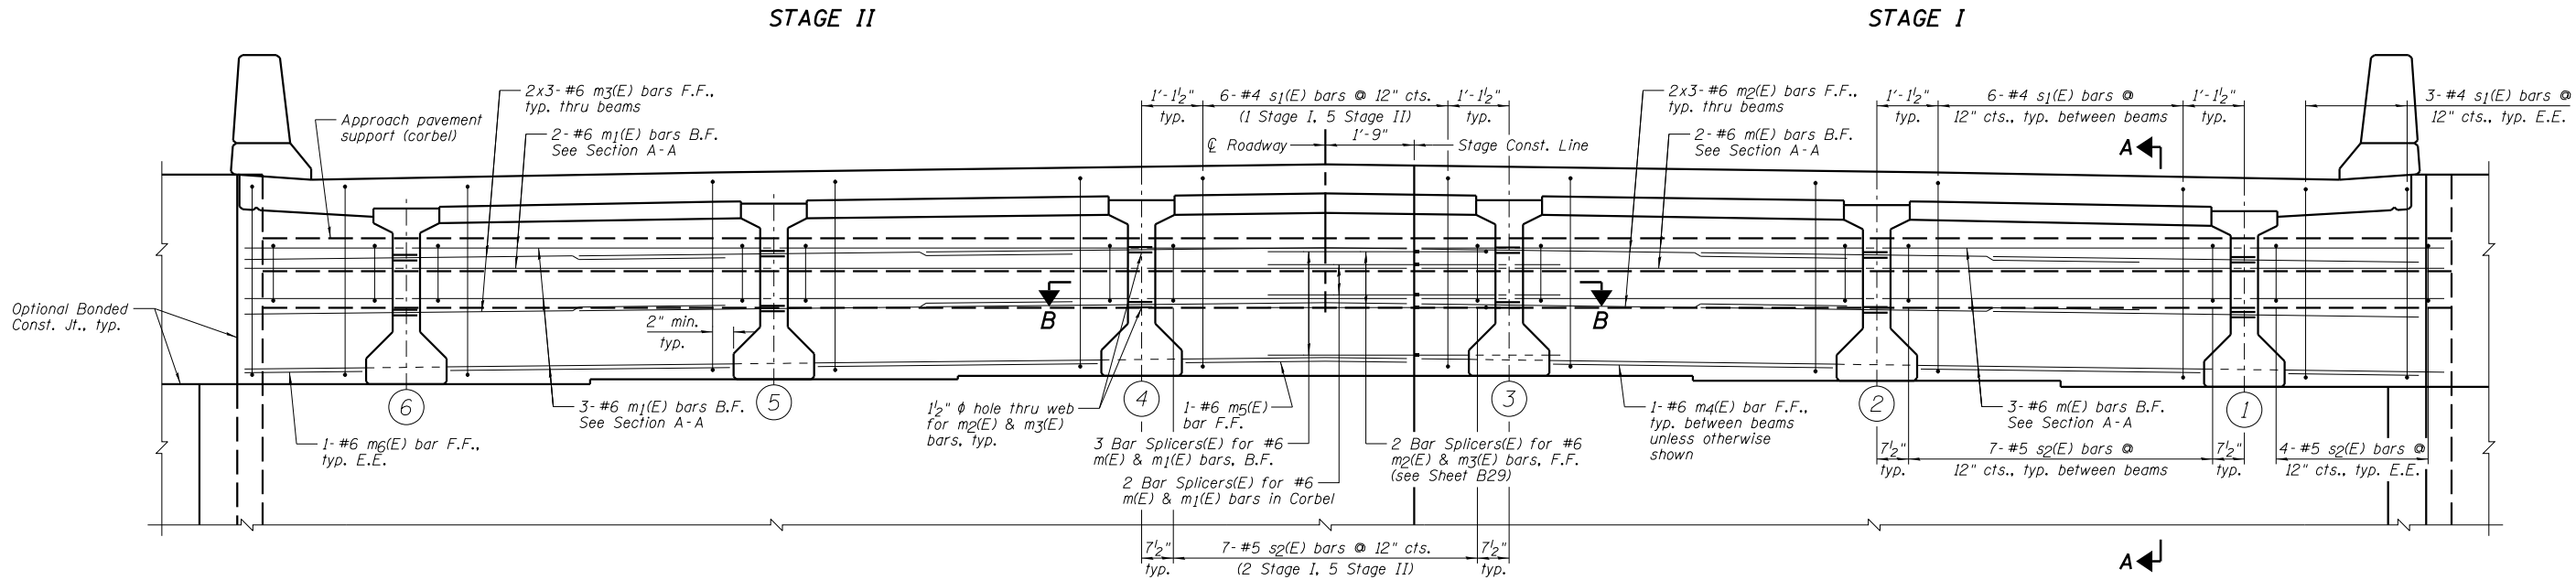


ELEVATION OF DIAPHRAGM AT NORTH ABUTMENT
(Looking North)

BAR LAP
#6 - 3'-4"

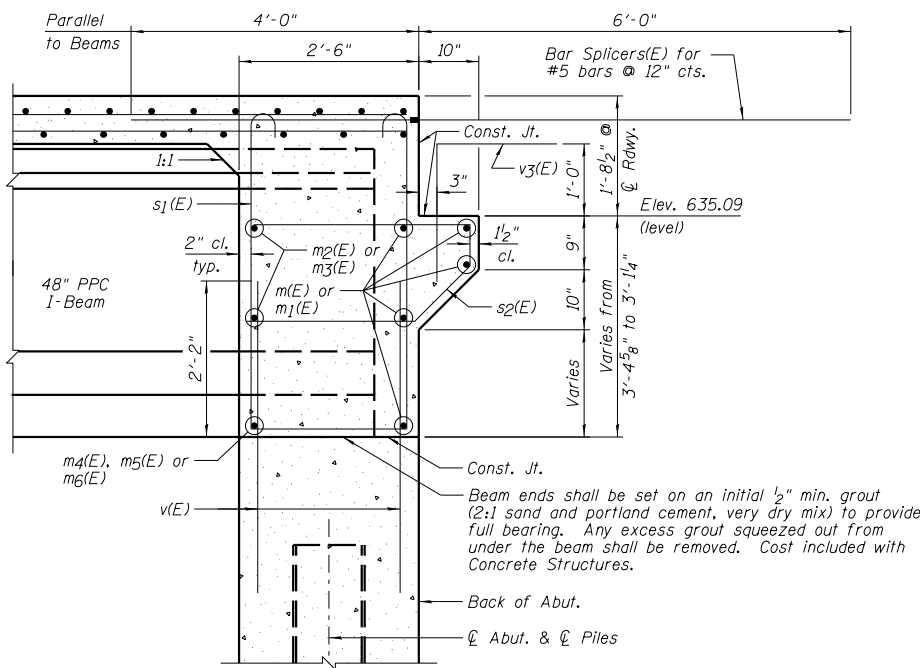

SECTION A-A


(Dimensions at right angles to abutment, except as shown)

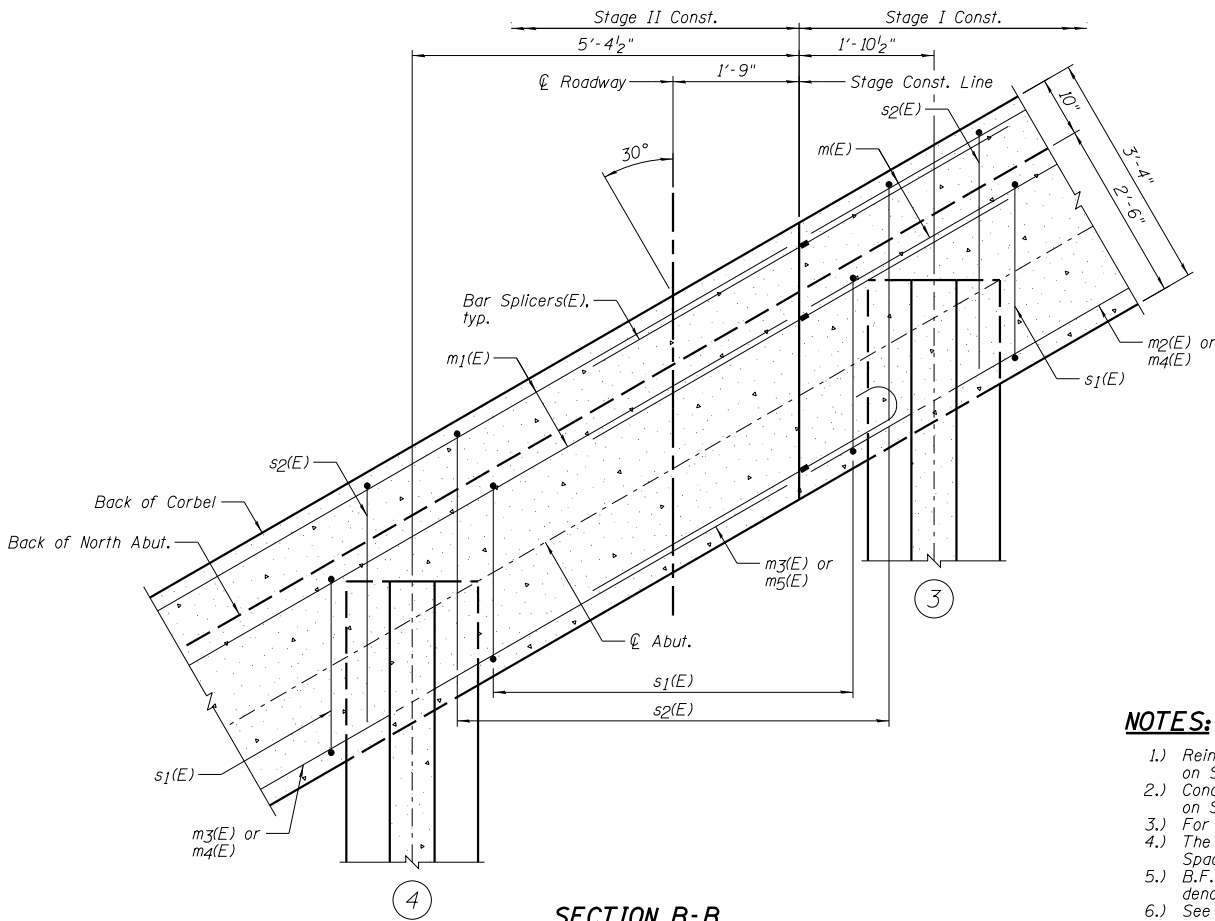

SECTION B-B


NOTES:

- 1.) Reinforcement bars in diaphragm are billed with Superstructure on Sheet B12.
- 2.) Concrete in diaphragm is included with Concrete Superstructure on Sheet B12.
- 3.) For details of bars s1(E), s2(E) and v3(E), see Sheet B12.
- 4.) The s1(E) and s2(E) bars shall be placed parallel to the beams. Spacing for these bars shall be at right angles to the beams.
- 5.) B.F. denotes Back Face, F.F. denotes Front Face and E.E. denotes Each End.
- 6.) See Sheet B29 for Bar Splicer Details.
- 7.) Bars indicated thus 2x3-#6 indicates 2 lines of bars with 3 lengths per line.

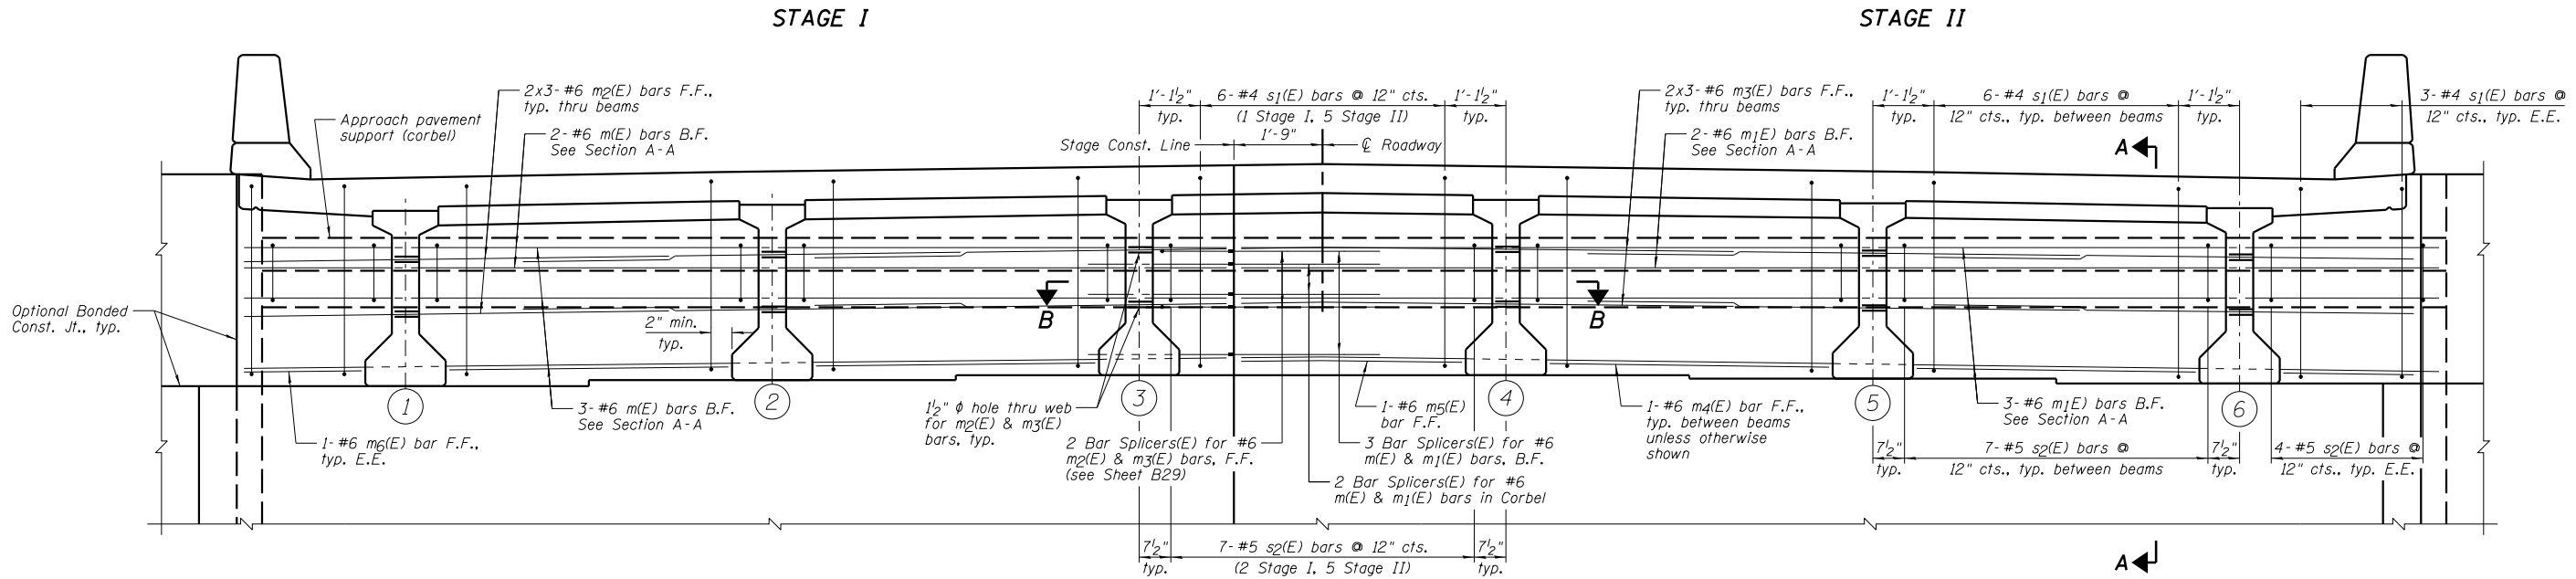


ELEVATION OF DIAPHRAGM AT SOUTH ABUTMENT
(Looking South)

BAR LAP	
#6	- 3'-4"

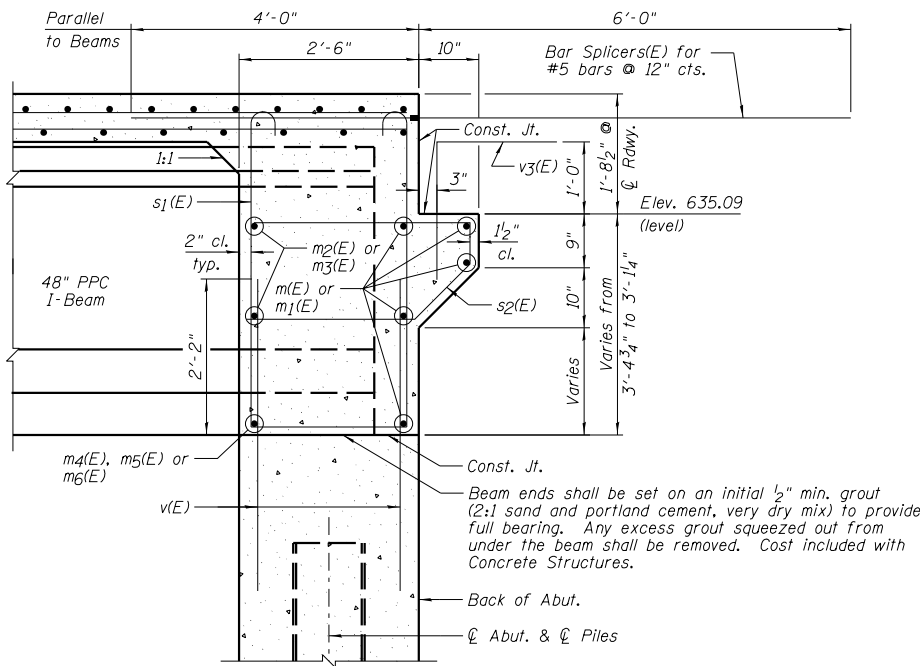

SECTION A-A

(Dimensions at right angles to abutment, except as shown)

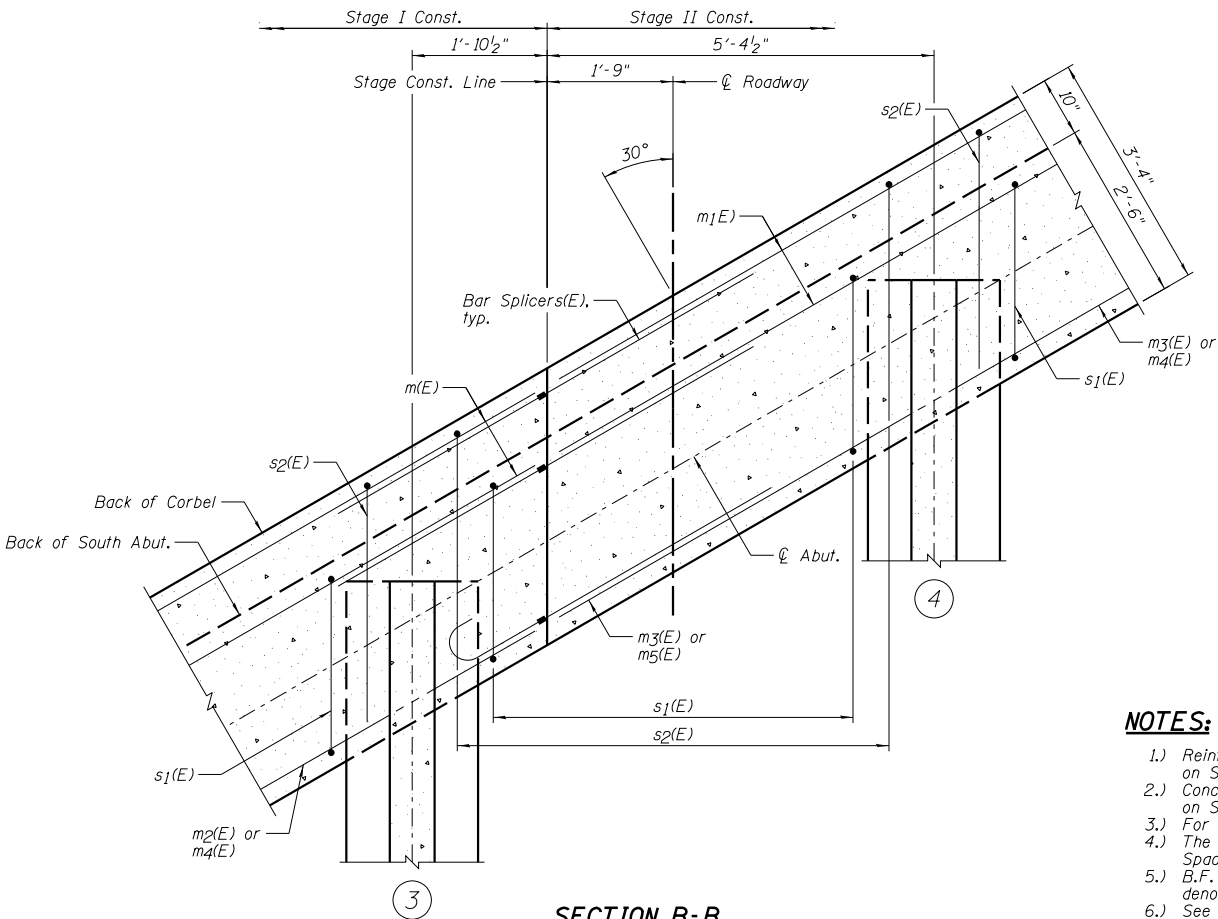






SECTION B-B

NOTES:

- 1.) Reinforcement bars in diaphragm are billed with Superstructure on Sheet B12.
- 2.) Concrete in diaphragm is included with Concrete Superstructure on Sheet B12.
- 3.) For details of bars s1(E), s2(E) and v3(E), see Sheet B12.
- 4.) The s1(E) and s2(E) bars shall be placed parallel to the beams. Spacing for these bars shall be at right angles to the beams.
- 5.) B.F. denotes Back Face, F.F. denotes Front Face and E.E. denotes Each End.
- 6.) See Sheet B29 for Bar Splicer Details.
- 7.) Bars indicated thus 2x3-#6 indicates 2 lines of bars with 3 lengths per line.


DESIGNED - JML	REVISED
CHECKED - MSW	REVISED
DRAWN - DJM	REVISED
CHECKED - MSW	REVISED
DATE - 04/10/14	

F.A.P. RTE.	SECTION	COUNTY	TOTAL SHEETS	SHEET NO.
332	(3)BR	IROQUOIS	100	45
CONTRACT NO. 66736				
ILLINOIS FED. AID PROJECT				

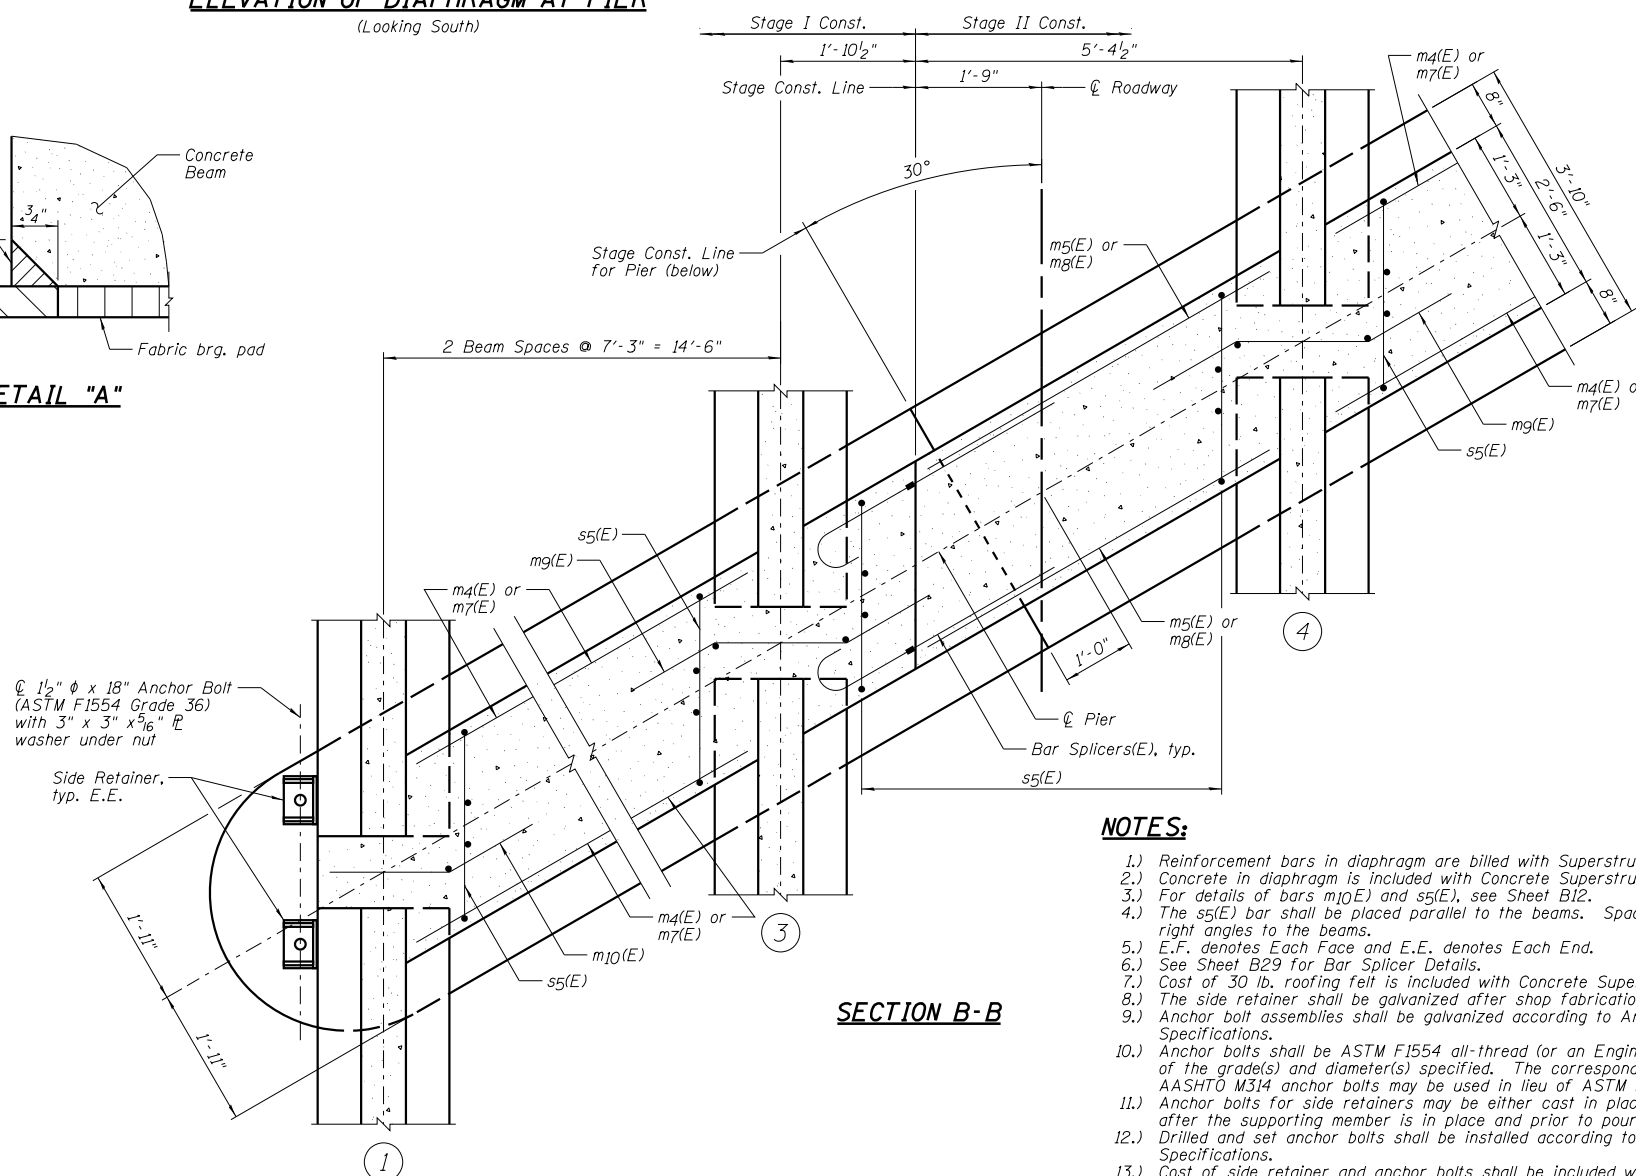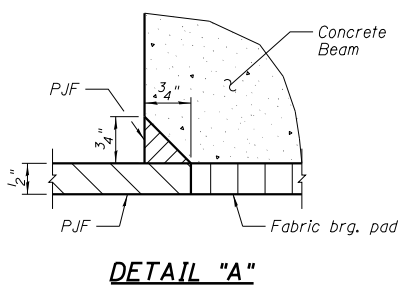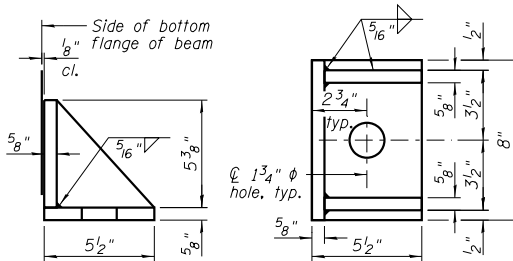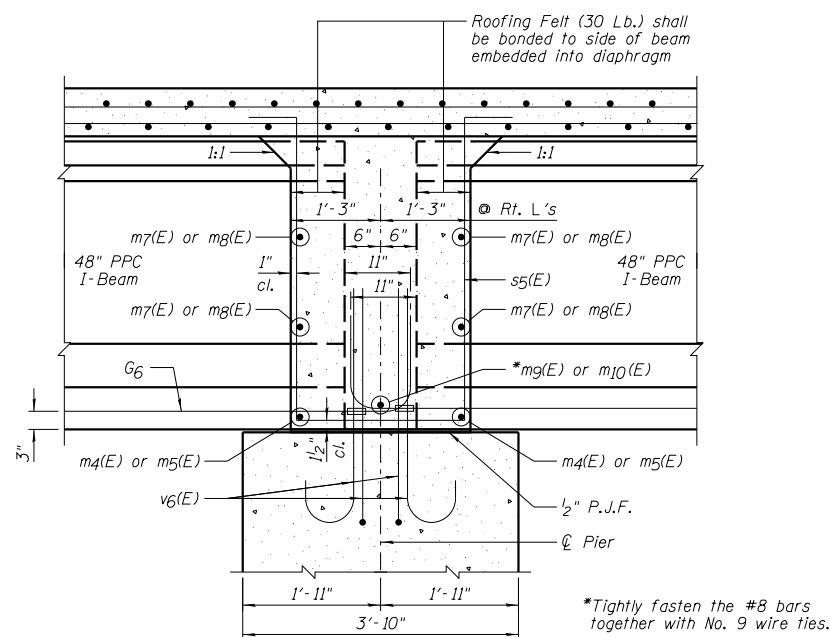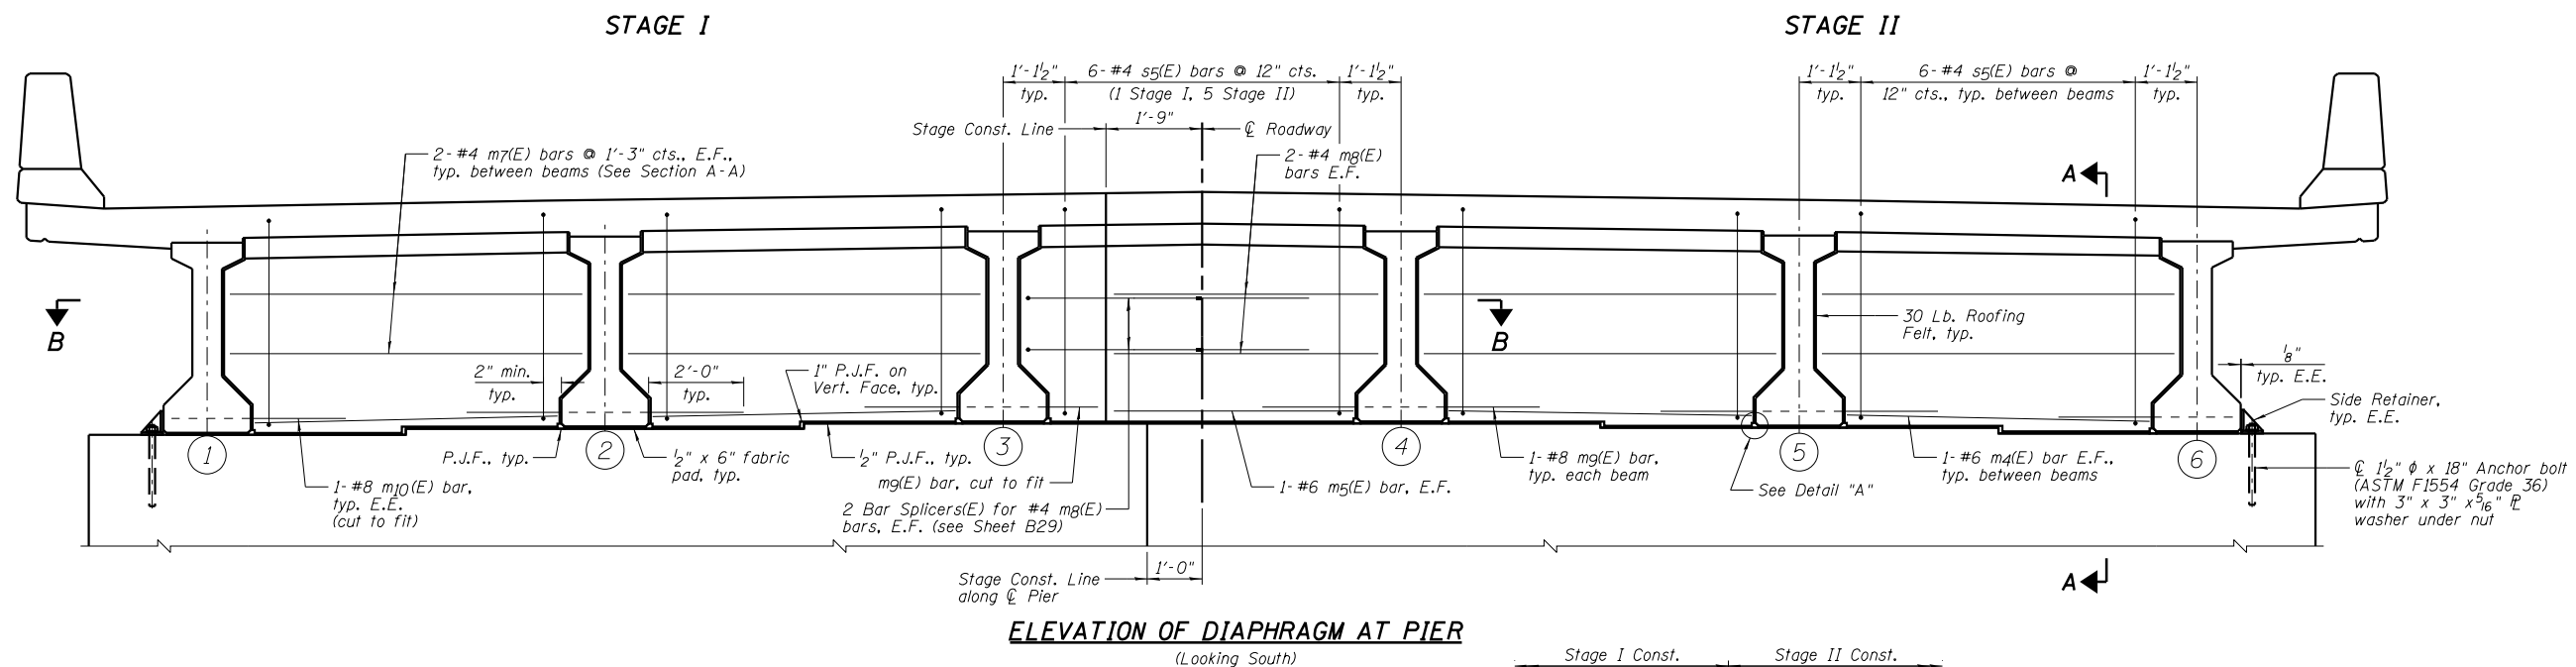


- NOTES:

- 1.) Reinforcement bars in diaphragm are billed with Superstructure on Sheet B12.
- 2.) Concrete in diaphragm is included with Concrete Superstructure on Sheet B12.
- 3.) For details of bars $m10(E)$ and $s5(E)$, see Sheet B12.
- 4.) The $s5(E)$ bar shall be placed parallel to the beams. Spacing for this bar shall be at right angles to the beams.
- 5.) E.F. denotes Each Face and E.E. denotes Each End.
- 6.) See Sheet B29 for Bar Splice Details.
- 7.) Cost of 30 lb. roofing felt is included with Concrete Superstructure.
- 8.) The side retainer shall be galvanized after shop fabrication according to AASHTO M 111.
- 9.) Anchor bolt assemblies shall be galvanized according to Article 1006.09 of the Standard Specifications.
- 10.) Anchor bolts shall be ASTM F1554 all-thread (or an Engineer-approved alternate material) of the grade(s) and diameter(s) specified. The corresponding specified grade of AASHTO M314 anchor bolts may be used in lieu of ASTM F1554.
- 11.) Anchor bolts for side retainers may be either cast in place or installed in holes drilled after the supporting member is in place and prior to pouring the deck.
- 12.) Drilled and set anchor bolts shall be installed according to Article 521.06 of the Standard Specifications.
- 13.) Cost of side retainer and anchor bolts shall be included with Concrete Structures.
- 14.) For P.J.F. Layout, see Sheet B18.
- 15.) For Anchor Bolt Layout, see Sheet B27.

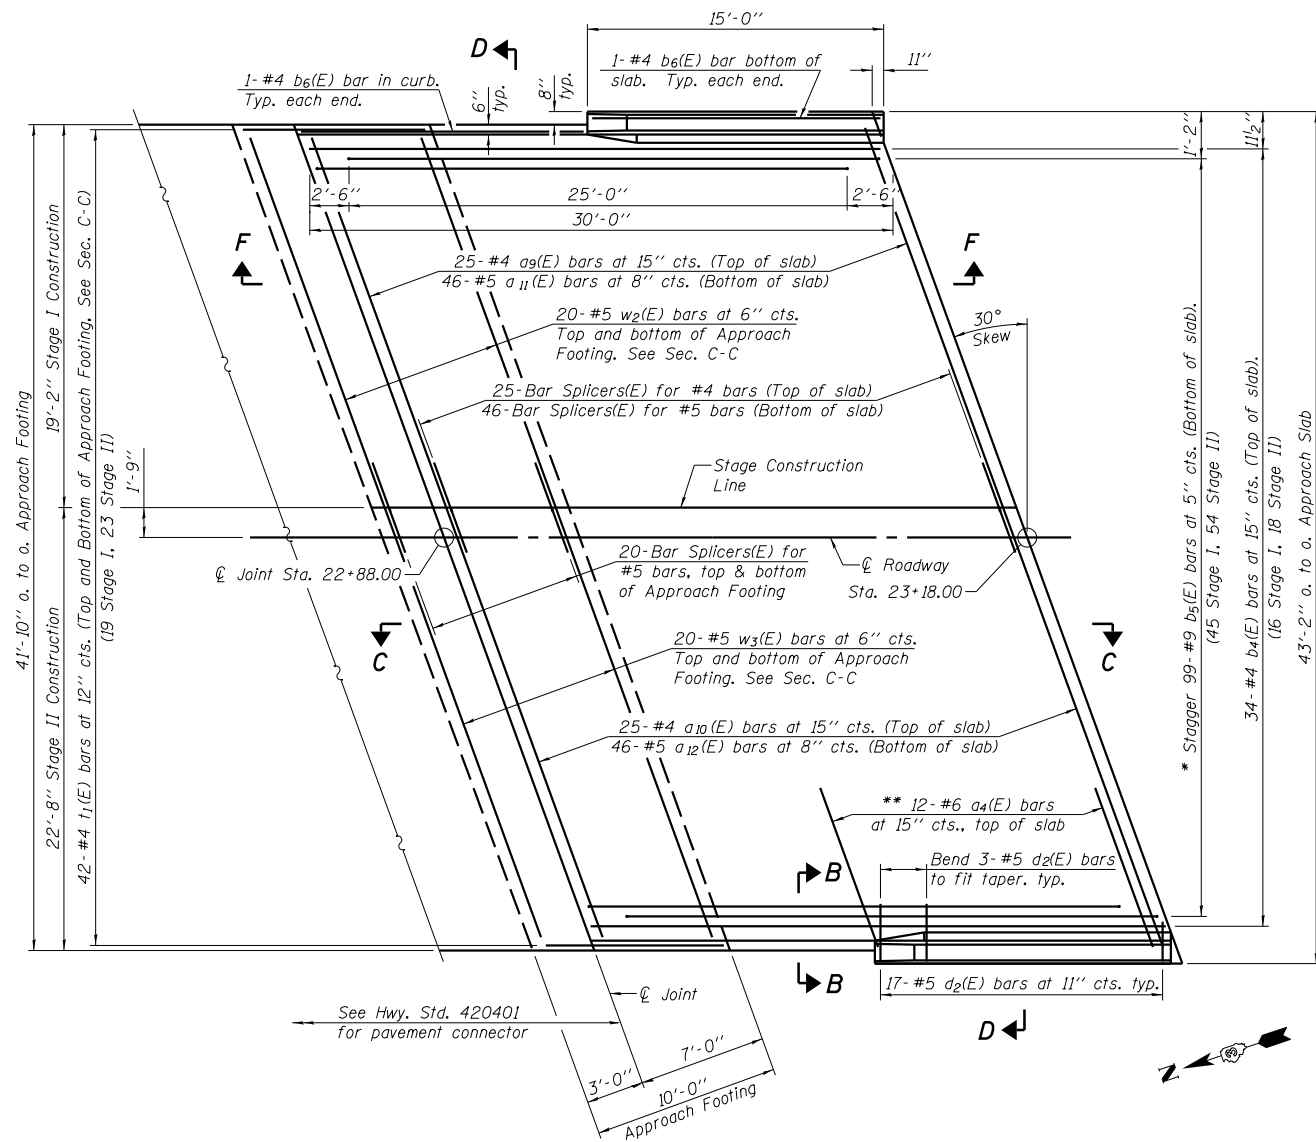


PLAN

* Tilt #9 b₅(E) bars as required to maintain clearance.
 ** Space between a₉(E) and a₁₀(E) bars, typ. each parapet.

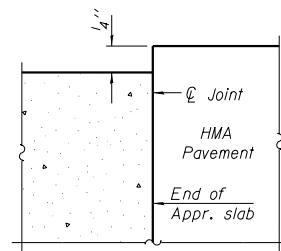


FLEXIBLE PAVEMENT

DETAIL A

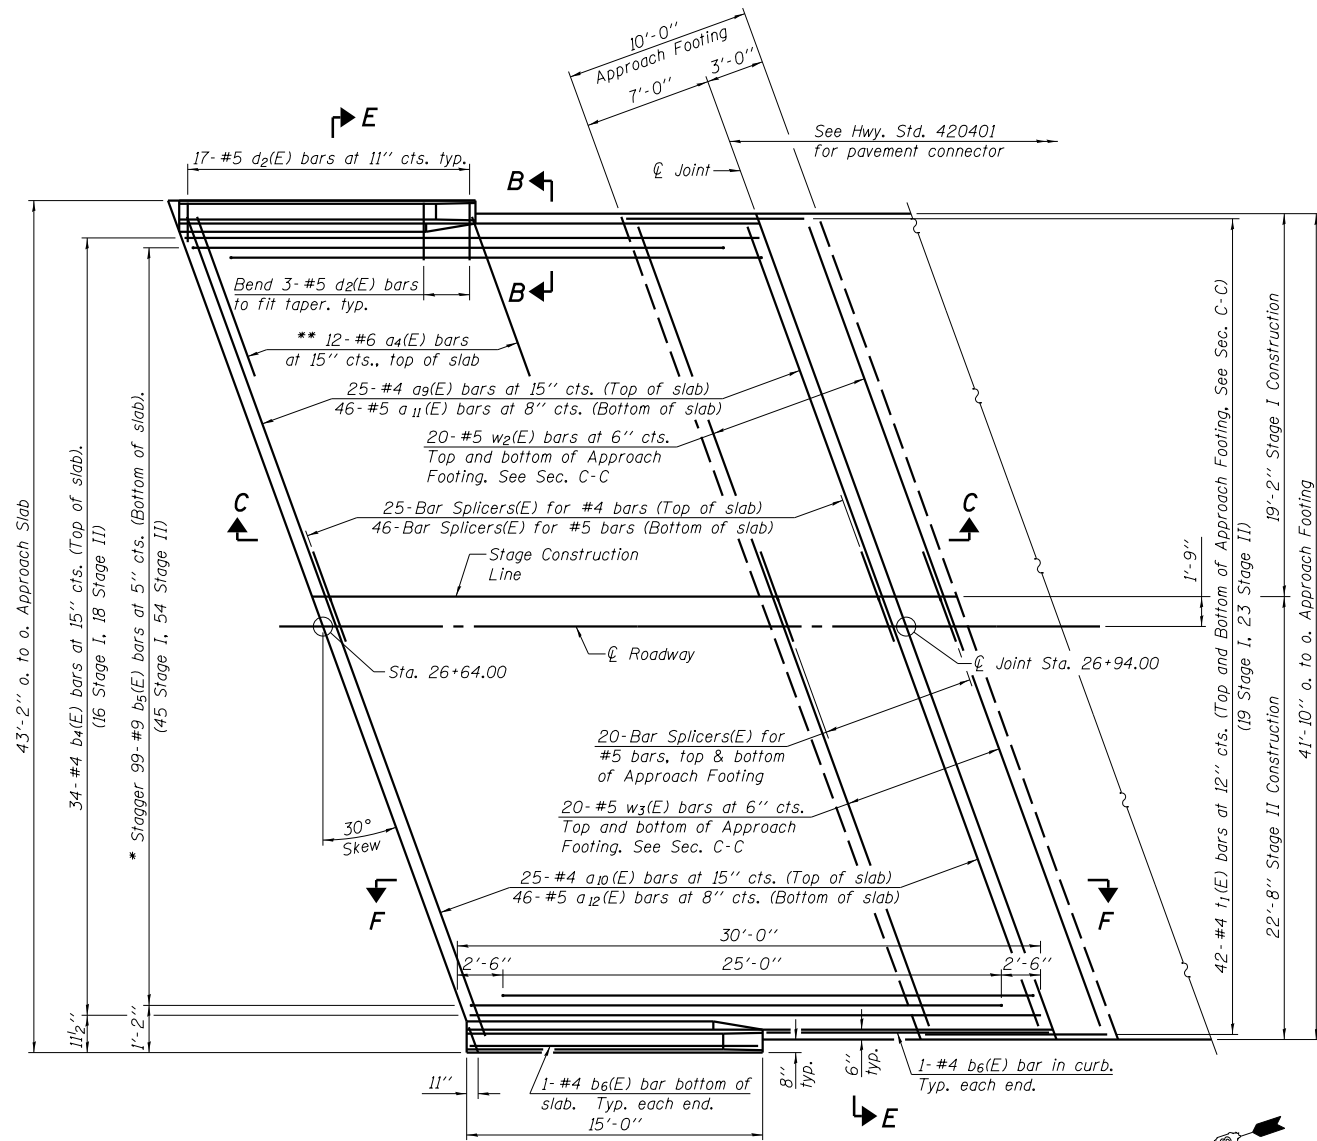


PLAN

* Tilt #9 b₅(E) bars as required to maintain clearance.
 ** Space between a₉(E) and a₁₀(E) bars, typ. each parapet.

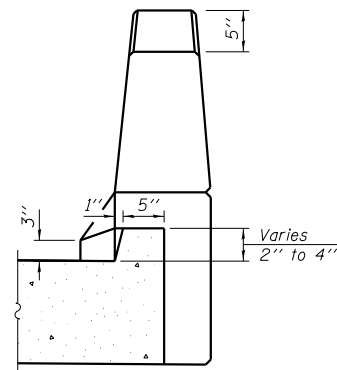









VIEW B-B

Notes:
 See Sheet B17 for Sections C-C, D-D & E-E and View F-F.
 a₉(E) thru a₁₂(E) bar spacings measured along C Rdwy.
 See Sheet B29 for Bar Splicer Details.

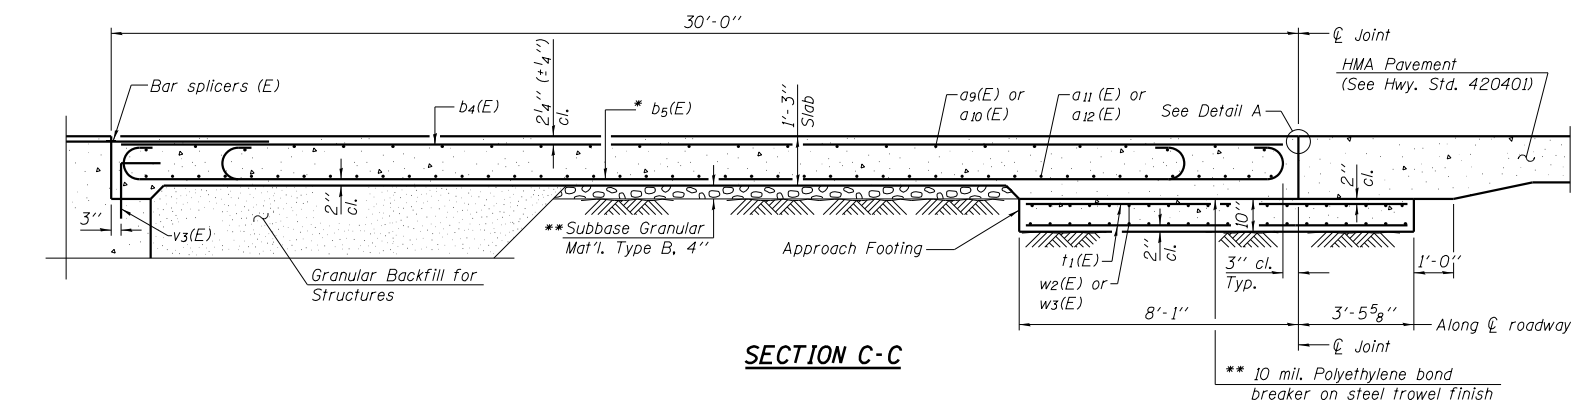






* Tilt #9 b₅(E) bars as required to maintain clearance.

** Cost included with Concrete Superstructure.

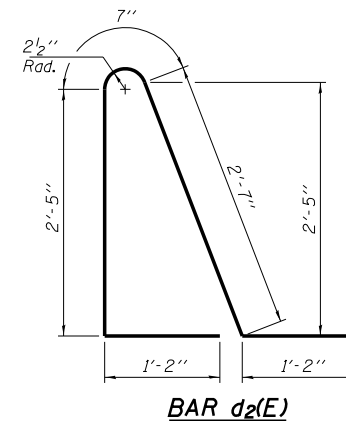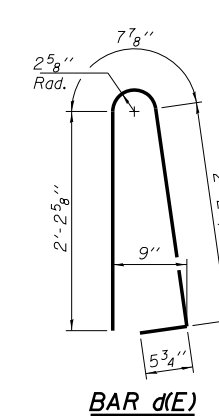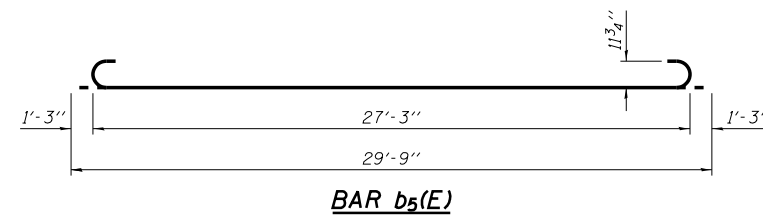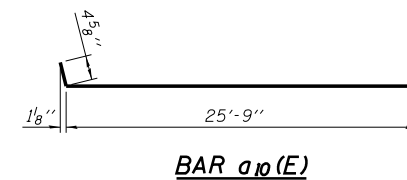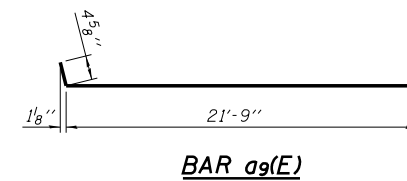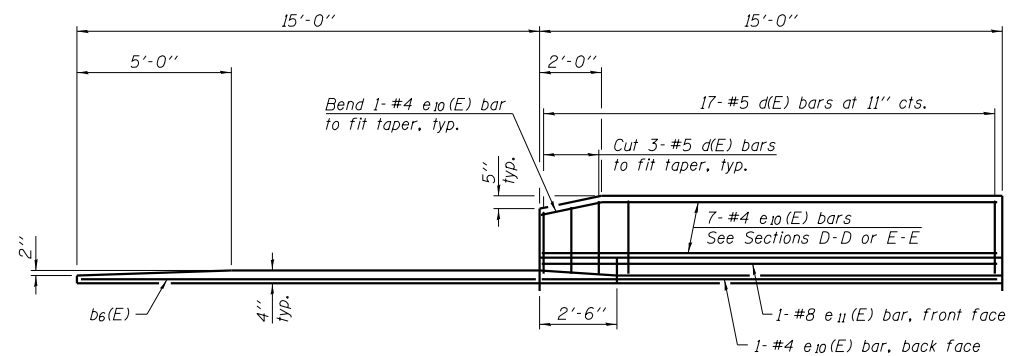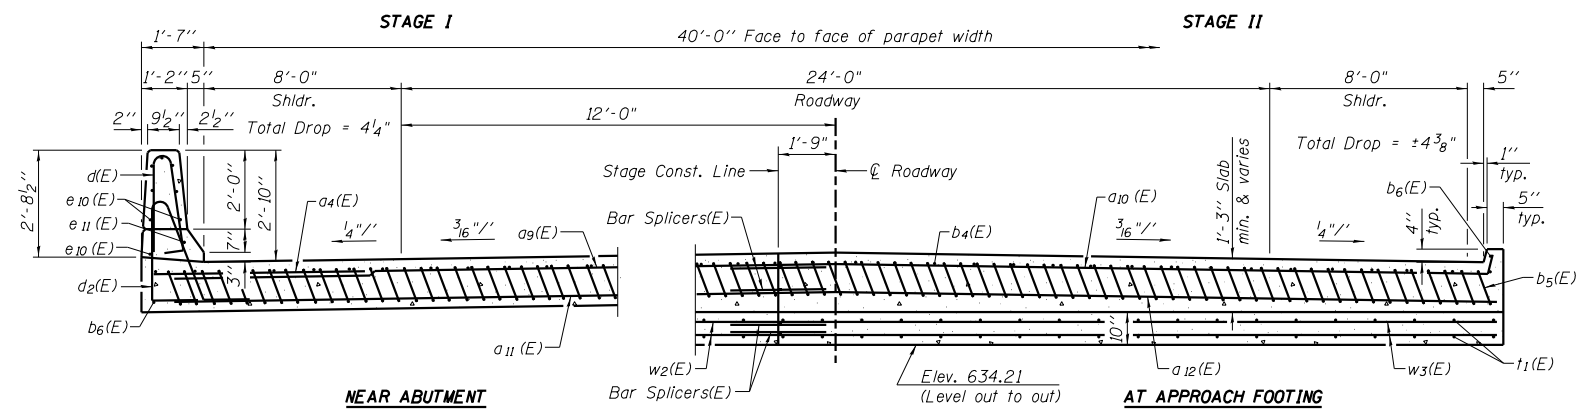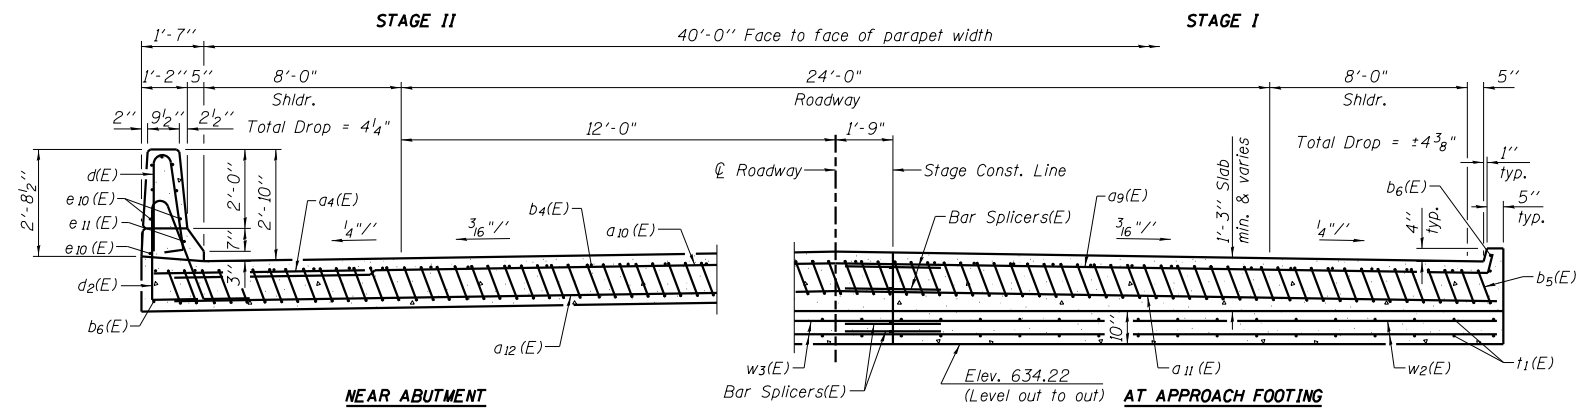

TWO APPROACHES
BILL OF MATERIAL

Bar	No.	Size	Length	Shape
a ₄ (E)	48	#6	6'-6"	_____
a ₉ (E)	50	#4	22'-2"	_____
a ₁₀ (E)	50	#4	26'-2"	_____
a ₁₁ (E)	92	#5	21'-7"	_____
a ₁₂ (E)	92	#5	25'-8"	_____
b ₄ (E)	68	#4	29'-8"	_____
b ₅ (E)	198	#9	29'-9"	_____
b ₆ (E)	8	#4	14'-8"	_____
d(E)	68	#5	5'-7"	_____
d ₂ (E)	68	#5	7'-11"	_____
e ₁₀ (E)	32	#4	14'-8"	_____
e ₁₁ (E)	4	#8	14'-8"	_____
t ₁ (E)	168	#4	11'-2"	_____
w ₂ (E)	80	#5	21'-9"	_____
w ₃ (E)	80	#5	25'-10"	_____
Concrete Superstructure			Cu. Yd.	132.6
Concrete Structures			Cu. Yd.	29.8
Bridge Deck Grooving			Sq. Yd.	257
Protective Coat			Sq. Yd.	300
Reinforcement Bars, Epoxy Coated			Pound	34,720

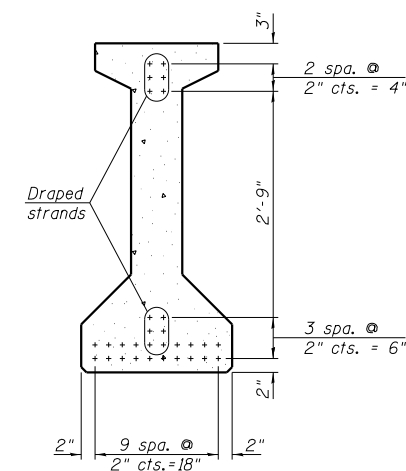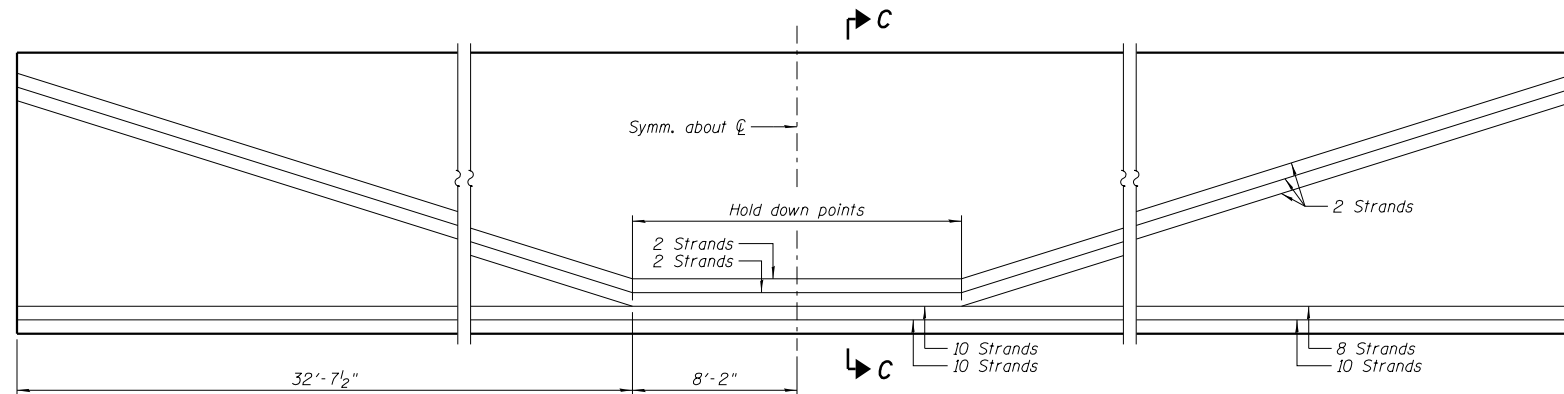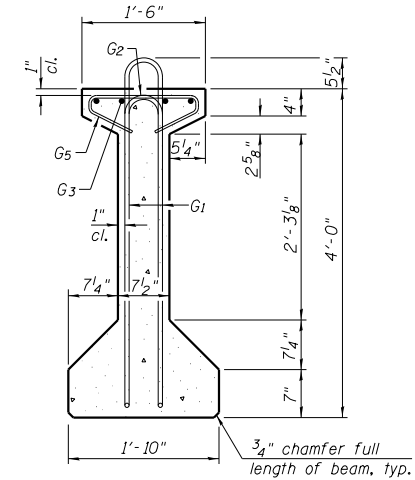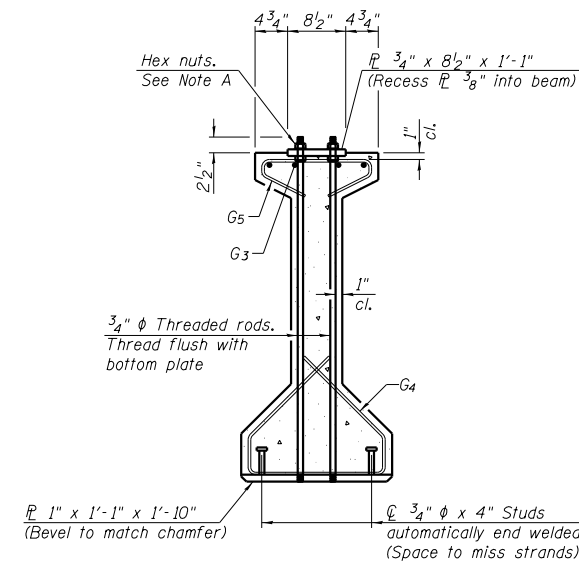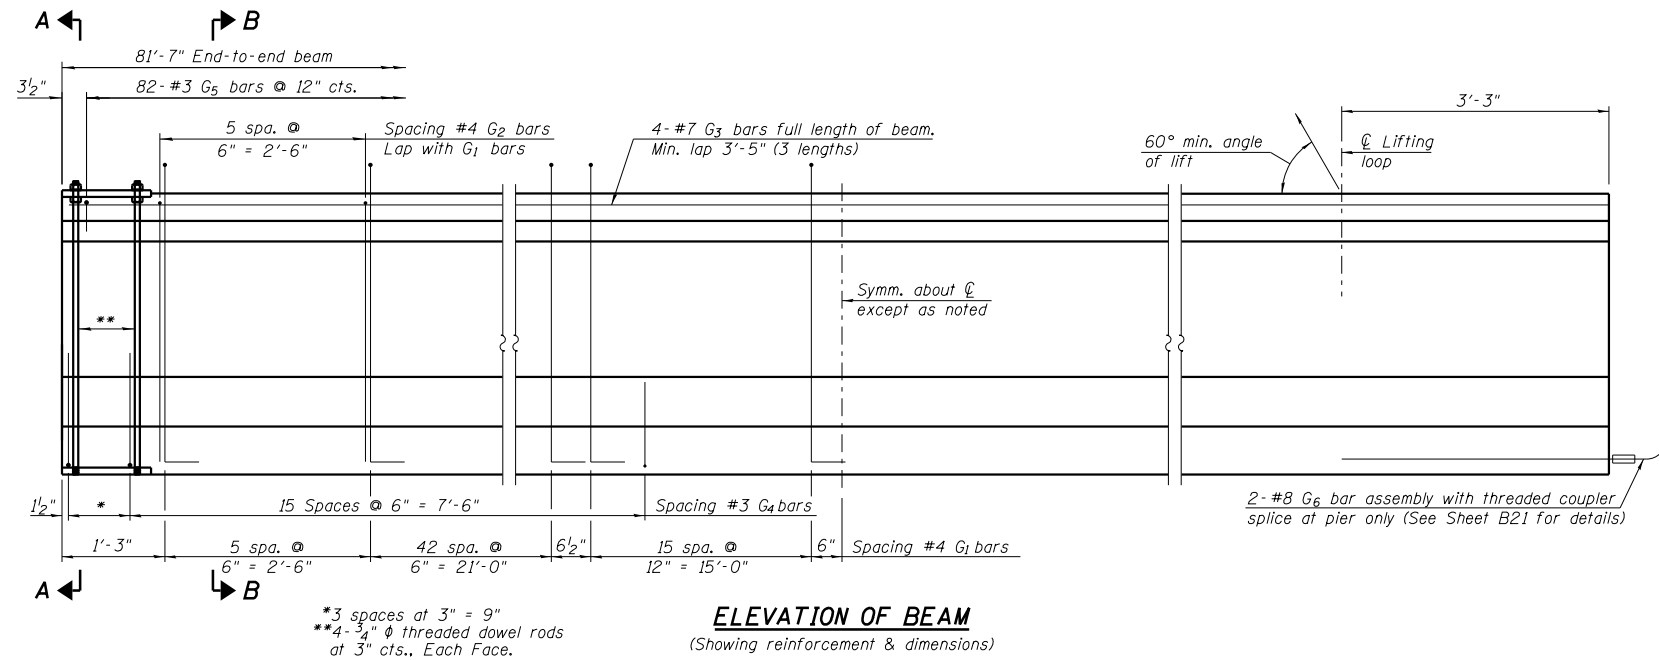


*****BAR LIST
ONE BEAM ONLY**

Bar	No.	Size	Length	Shape
G ₁	128	#4	9'-8"	U
G ₂	12	#4	7'-11"	U
G ₃	12	#7	29'-6"	U
G ₄	38	#3	5'-3"	U
G ₅	82	#3	2'-9"	U
G ₆	2	#8	6'-6"	U

***For information only

Notes:
See Sheet B21 for additional details and Bill of Material.
Required release strength, f'ci, shall be 6,000 psi.

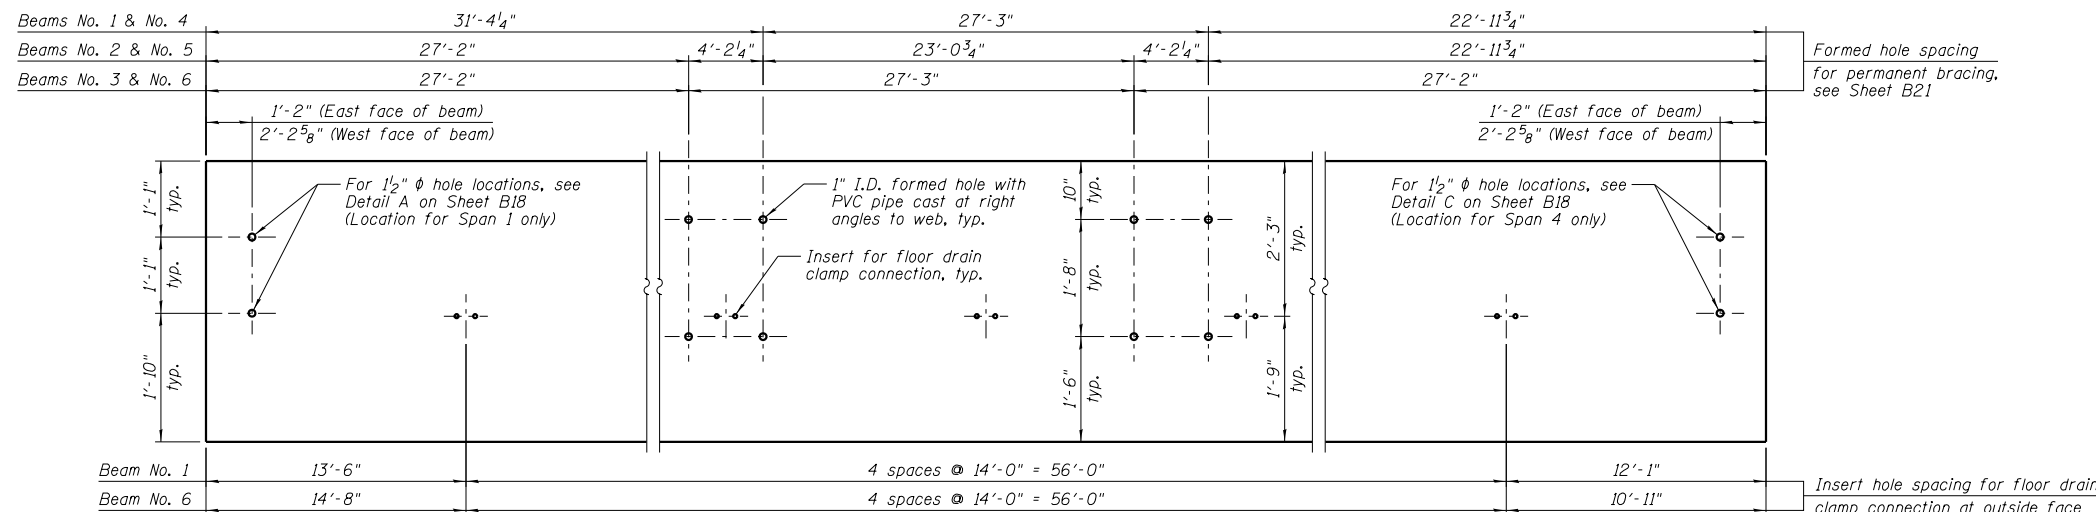

Farnsworth
GROUP, INC.
2709 McGraw Drive
Bloomington, Illinois 61704
309/663-8435, 309/663-1571 fax

DESIGNED - JML	REVISED
CHECKED - MSW	REVISED
DRAWN - DJM	REVISED
CHECKED - MSW	REVISED






**STATE OF ILLINOIS
DEPARTMENT OF TRANSPORTATION**

**48" PPC I-BEAM (SPANS 1 & 4)
STRUCTURE NO. 038-0219**

SHEET NO. B19 OF 34 SHEETS

F.A.P. RTE.	SECTION	COUNTY	TOTAL SHEETS	SHEET NO.
332	(3)BR	IROQUOIS	100	50
CONTRACT NO. 66736				

ILLINOIS FED. AID PROJECT

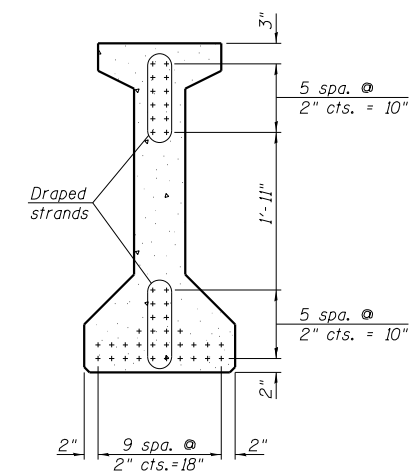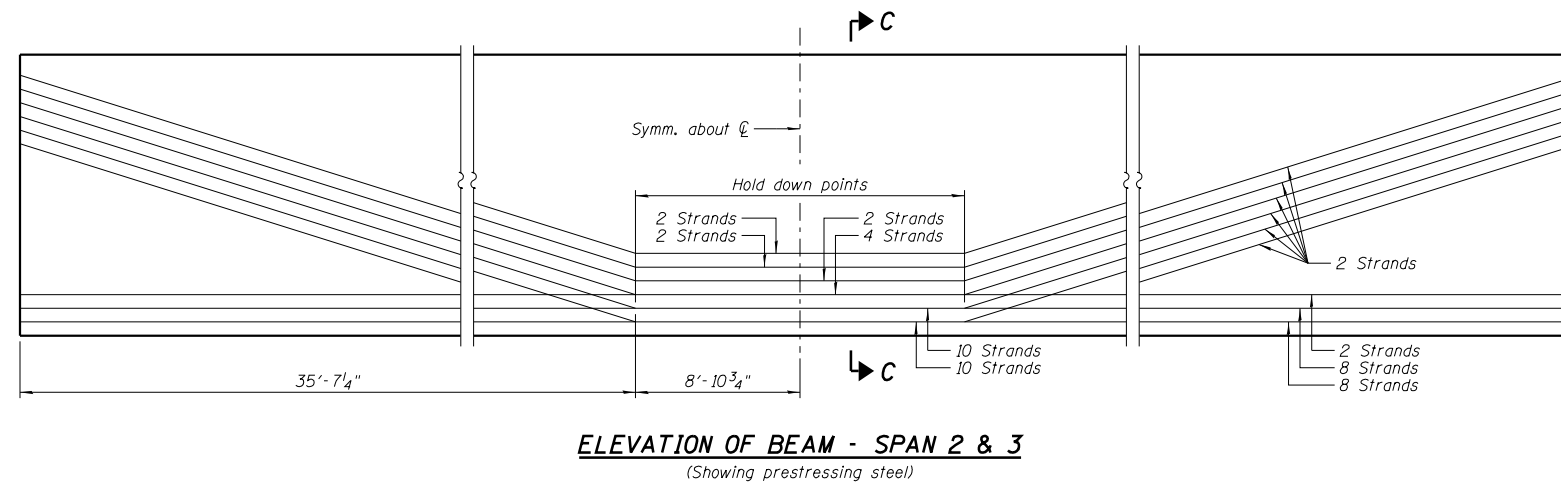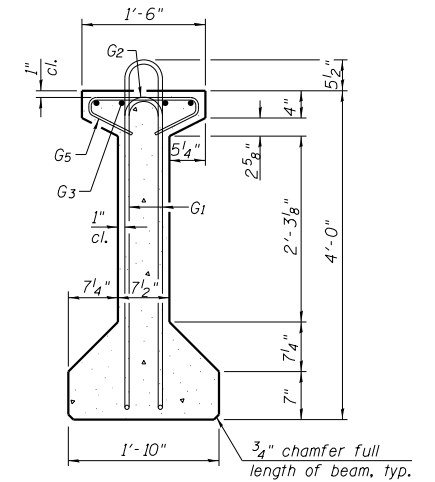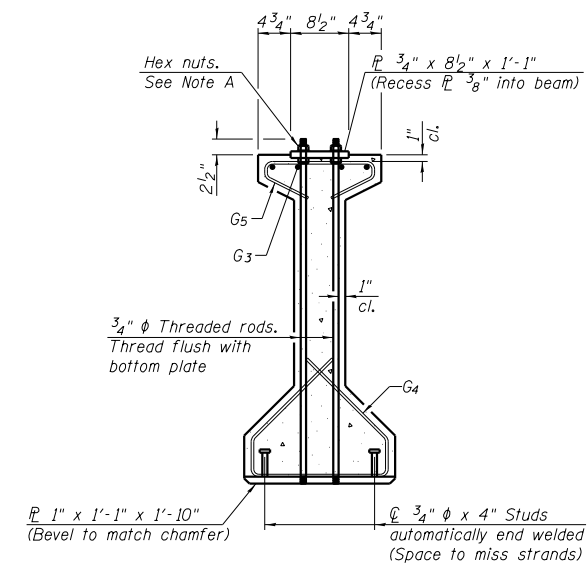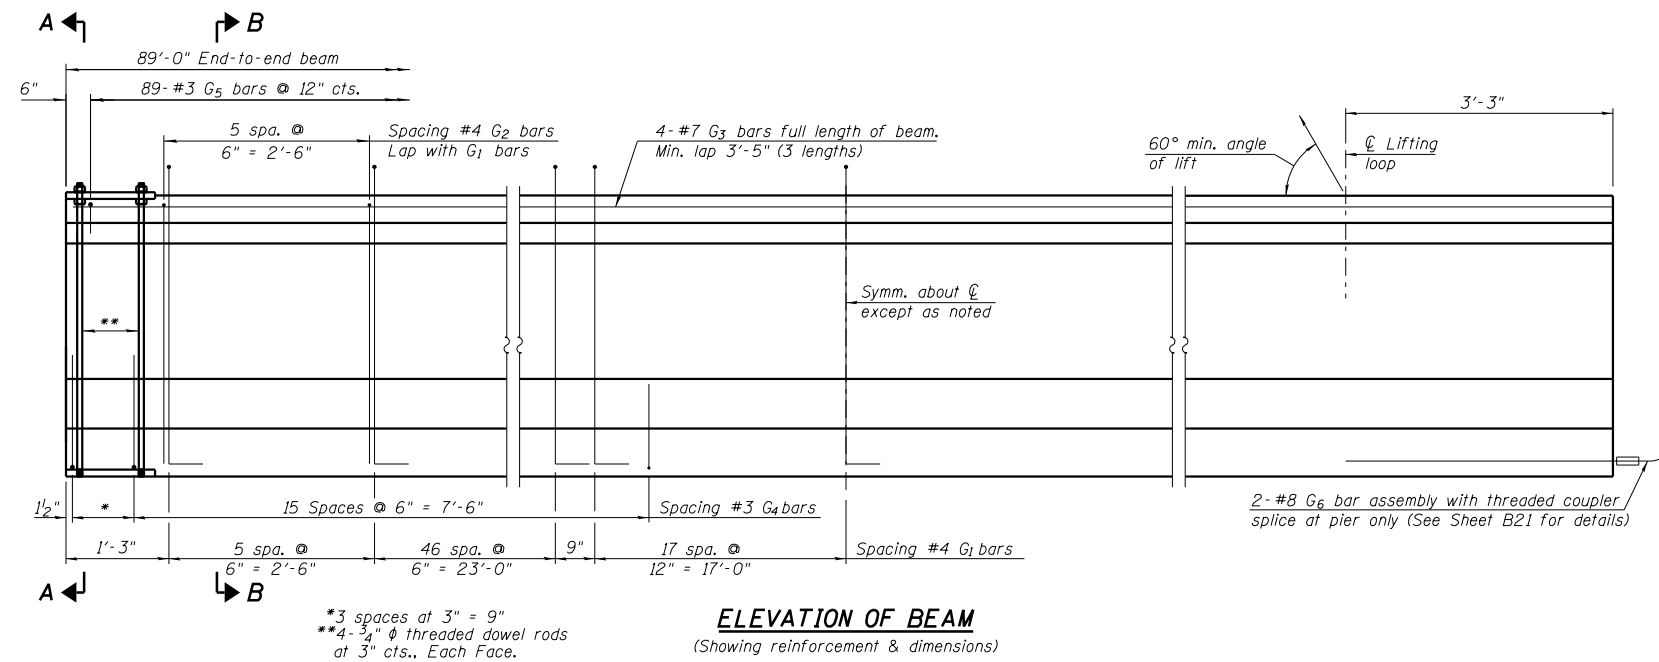



***BAR LIST
ONE BEAM ONLY

Bar	No.	Size	Length	Shape
G ₁	139	#4	9'-8"	∩L
G ₂	12	#4	7'-11"	∩
G ₃	12	#7	32'-0"	—
G ₄	38	#3	5'-3"	⌒
G ₅	89	#3	2'-9"	⌒
G ₆	4	#8	6'-6"	⌒


***For information only

Notes:
See Sheet B21 for additional details
and Bill of Material.
Required release strength, f'_{ci} , shall
be 6,000 psi.

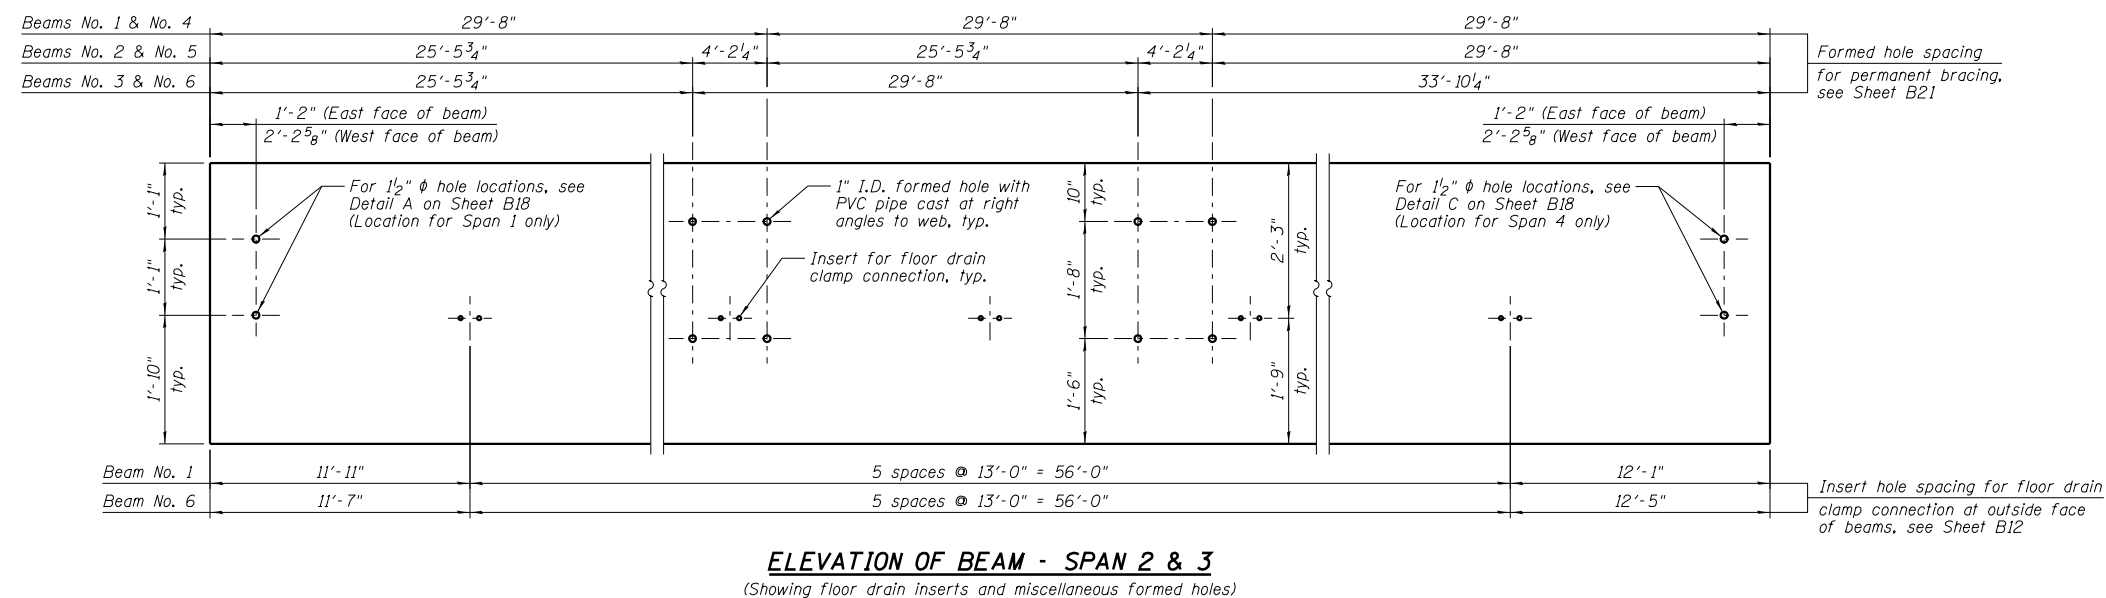


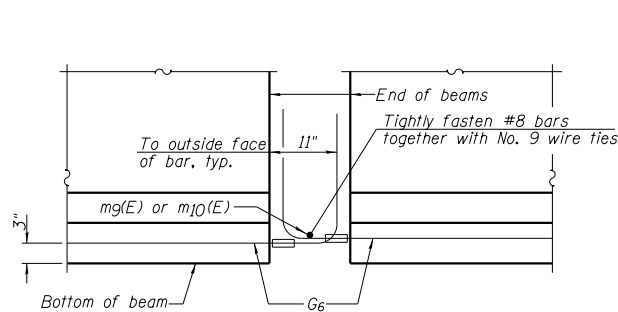


ELEVATION OF BEAM AT PIER

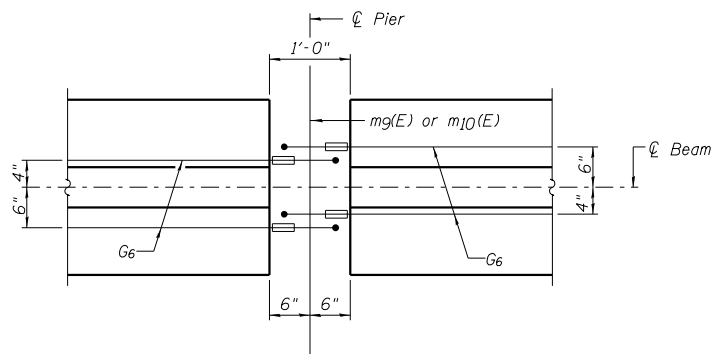

PLAN OF BEAM AT PIER

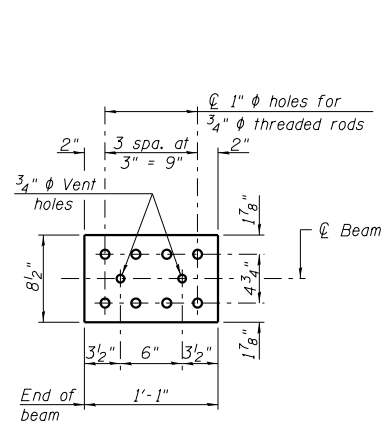


TOP PLATE

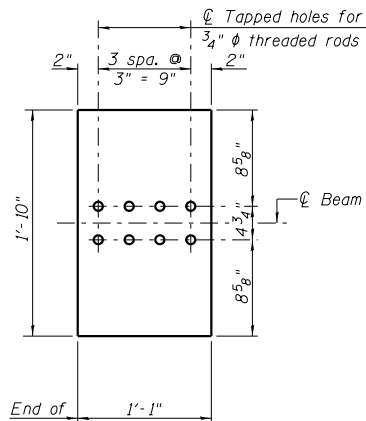


BOTTOM PLATE

(Showing threaded rods)

See bearing details for pintle hole locations when required.

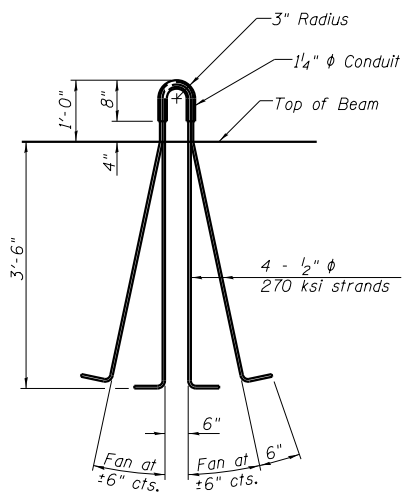


LIFTING LOOP DETAIL

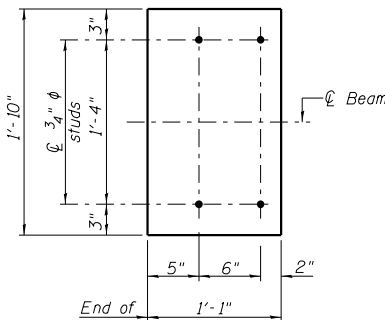


BOTTOM PLATE

(Showing studs)

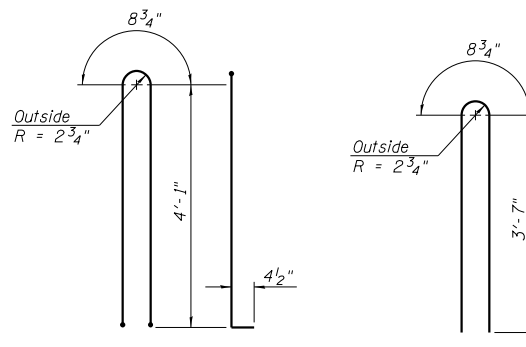


BAR G1


BAR G2

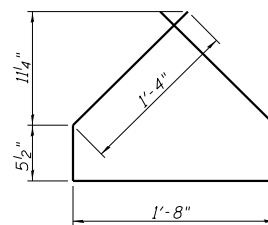

BAR G4

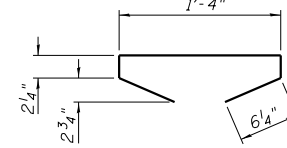


BAR G5

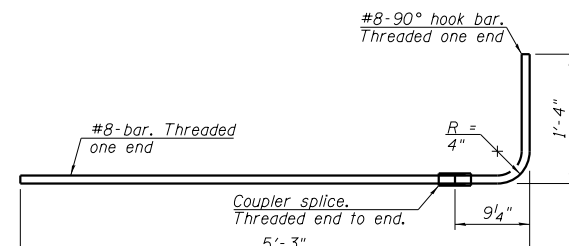


G6 BAR ASSEMBLY

*Fabricator shall locate to miss strands within permissible tolerances.

3/4 inch diameter A307 Bolts with lock nuts, typ. Bolts through the concrete web shall be tightened to snug tight only.

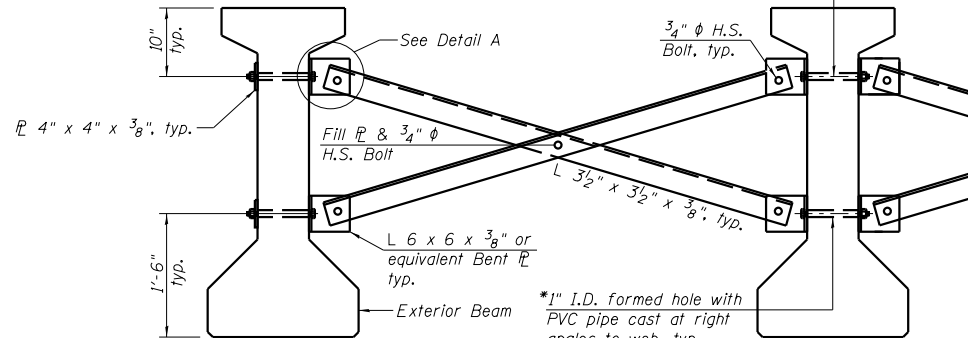

Notes:
All material for bracing shall be hot dip galvanized according to AASHTO M111 unless otherwise noted.
Two hardened washers are required for each set of oversized holes.
All holes shall be 1 1/2 inch diameter unless otherwise noted.
5/8 inch x 3 inch x 3 inch plate washers are required over all slotted holes.
All bolts shall be galvanized according to AASHTO M232.
Bracing shall be installed as beams are erected and tightened as soon as possible during erection.
Permanent bracing shall not be paid for separately, but shall be included in the cost of Furnishing and Erecting Precast Prestressed Concrete I-Beams.

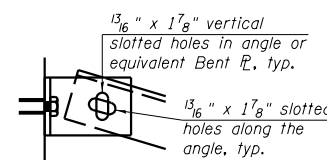


DETAIL A


PERMANENT BRACING DETAILS FOR 48" PPC I-BEAMS

BILL OF MATERIAL


Item	Unit	Total
Furnishing and Erecting Precast Prestressed Concrete I-Beams, 48"	Ft.	2,047

 


BAR	NO.	SIZE	LENGTH	SHAPE
h(E)	20	#5	9'-5"	=====
h ₁ (E)	28	#5	9'-11"	=====
p(E)	10	#7	22'-6"	=====
p ₁ (E)	10	#7	26'-7"	=====
s(E)	63	#4	11'-5"	
u(E)	8	#4	7'-6"	
u ₁ (E)	8	#6	11'-5"	
v(E)	91	#5	4'-4"	=====
v ₁ (E)	12	#5	8'-0"	=====
v ₂ (E)	10	#5	13'-4"	=====
ITEM			UNIT	QUANTITY
Structure Excavation			Cu. Yd.	142
Concrete Structures			Cu. Yd.	20.9
Concrete Encasement			Cu. Yd.	4.9
Reinforcement Bars, Epoxy Coated			Pound	2,770
Furnishing Steel Piles HP 14x89			Foot	918
Driving Piles			Foot	918
Geocomposite Wall Drain			Sq. Yd.	48
Pipe Underdrains for Structures 4"			Foot	88
Granular Backfill for Structures			Cu. Yd.	96

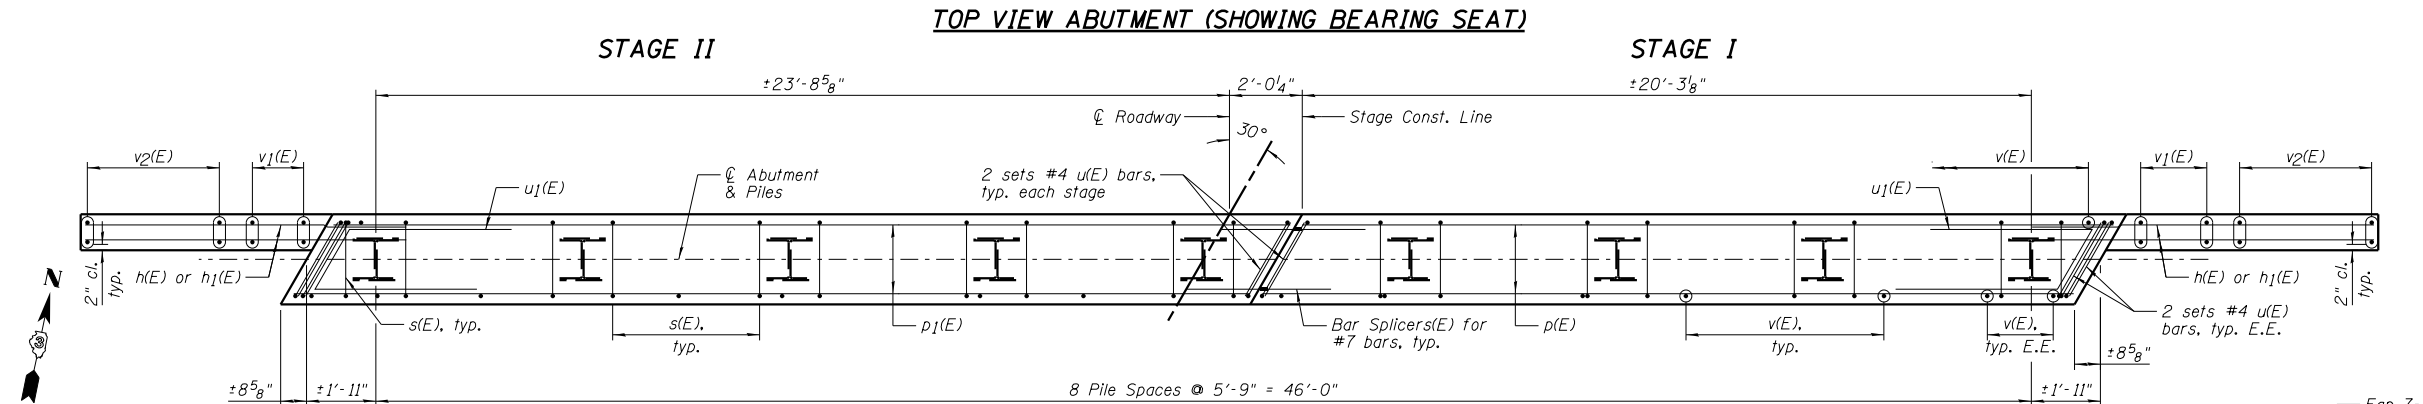


PLAN - PILE CAP

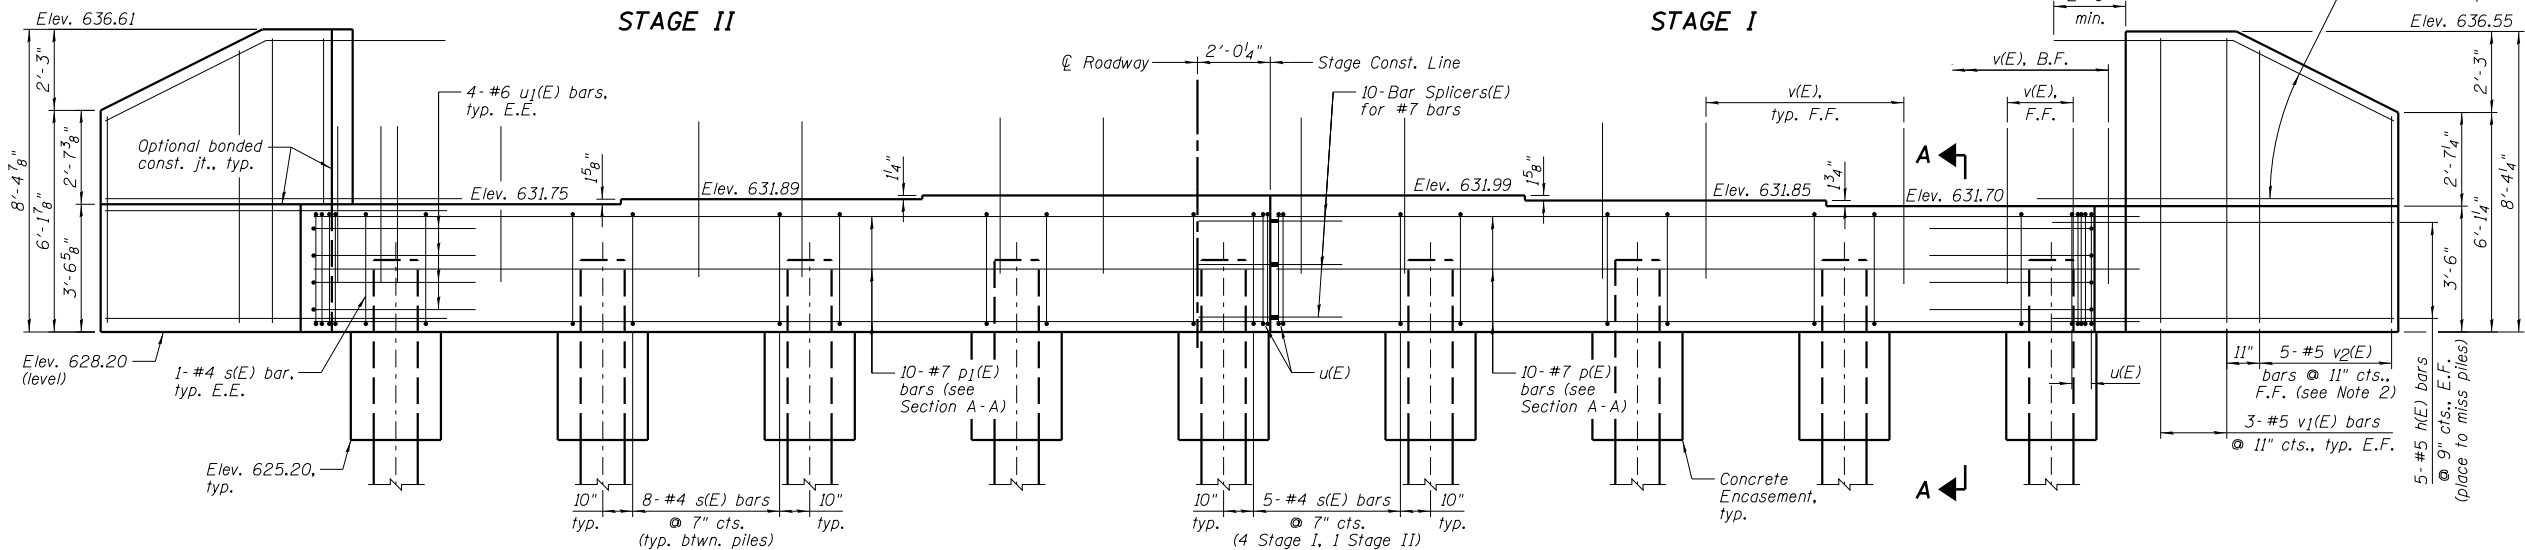


ELEVATION
(Looking North)

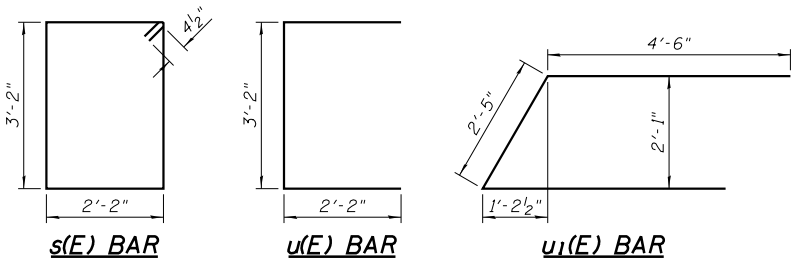

BAR CUTTING DIAGRAM

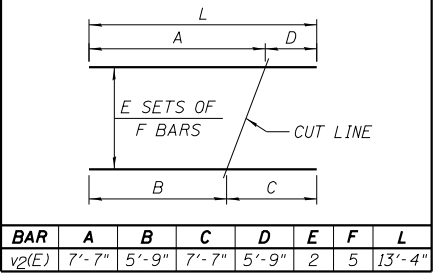


SECTION A - A

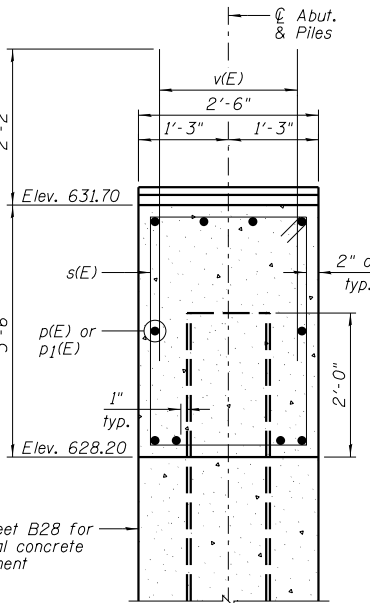


See Sheet B28 for —
individual concrete
encasement

<u>PILE DATA:</u>	
<i>Pile Type and Size</i>	Steel - HP14x89
<i>Nominal Required Bearing</i>	496 kips
<i>Factored Resistance Available</i>	273 kips
<i>Estimated Pile Length</i>	102 Feet
<i>Number of Production Piles</i>	9
<i>Number of Test Piles</i>	0

- ## NOTES:
- 1.) Pour steps monolithically with cap.
 - 2.) Order $v_2(E)$ bars full length, cut according to the Bar Cutting Diagram. Use remainder of bars in opposite face of wingwall.
 - 3.) E.F. denotes Each Face, B.F. denotes Back Face, F.F. denotes Front Face and E.E. denotes Each End.
 - 4.) See Sheet B29 for Bar Splicer Details.

 

ITEM	UNIT	QUANTITY
Structure Excavation	Cu. Yd.	142
Concrete Structures	Cu. Yd.	20.9
Concrete Encasement	Cu. Yd.	4.9
Reinforcement Bars, Epoxy Coated	Pound	2,770
Furnishing Steel Piles HP 14x89	Foot	728
Driving Piles	Foot	728
Test Pile Steel HP 14x89	Each	1
Geocomposite Wall Drain	Sq. Yd.	48
Pipe Underdrains for Structures 4"	Foot	88
Granular Backfill for Structures	Cu. Yd.	96

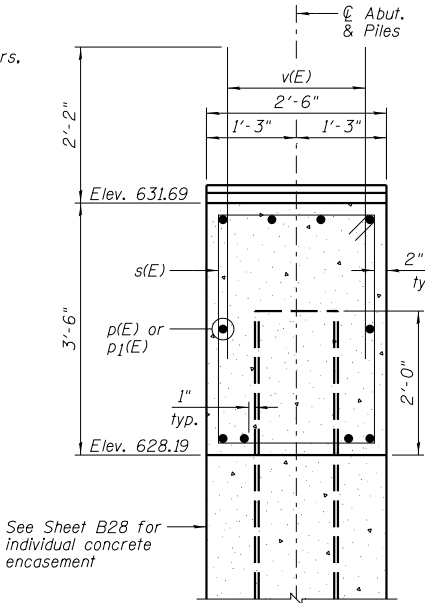


SECTION A - A

ELEVATION
(Looking South)

Diagram illustrating the dimensions of three reinforcement bars:


- $s(E)$ BAR:** A square bar with a vertical dimension of $3'-1''$ and a horizontal dimension of $2'-2''$.
- $u(E)$ BAR:** A U-shaped bar with a vertical leg of $3'-1''$ and a horizontal leg of $2'-2''$.
- $u_1(E)$ BAR:** A bent bar with a vertical leg of $2'-1''$, a horizontal leg of $4'-6''$, and a diagonal leg of $2'-5''$. The horizontal leg is offset from the vertical leg by $1'-2\frac{1}{2}''$.

BAR CUTTING DIAGRAM

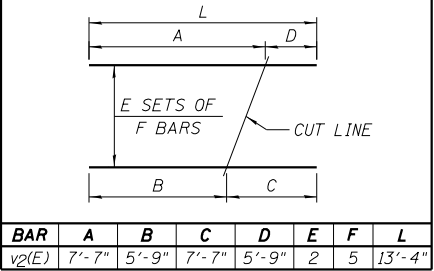


NOTES:


- 1.) Pour steps monolithically with cap.
- 2.) Order $v_2(E)$ bars full length, cut according to the Bar Cutting Diagram. Use remainder of bars in opposite face of wingwall.
- 3.) E.F. denotes Each Face, B.F. denotes Back Face, F.F. denotes Front Face and E.E. denotes Each End.
- 4.) See Sheet B29 for Bar Splicer Details.

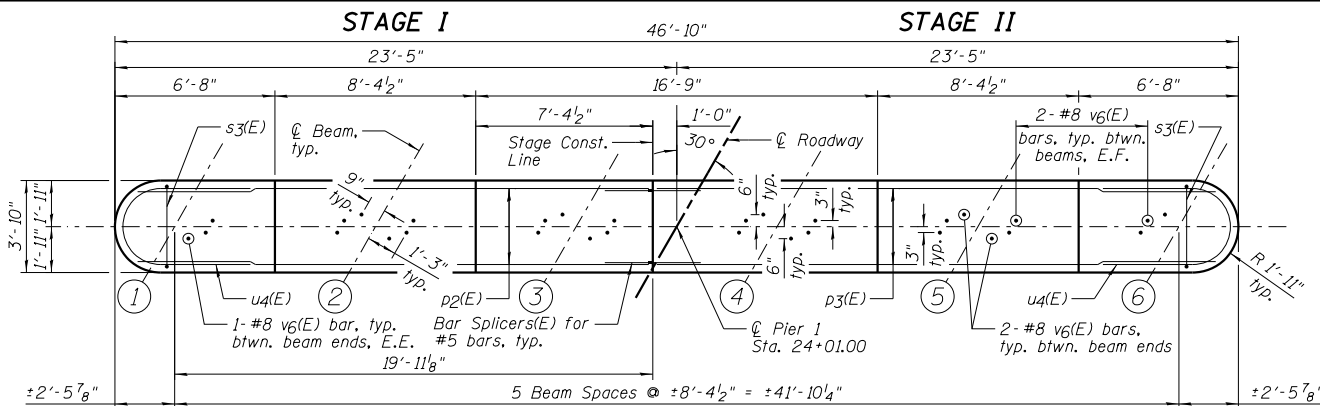

TOP PLAN

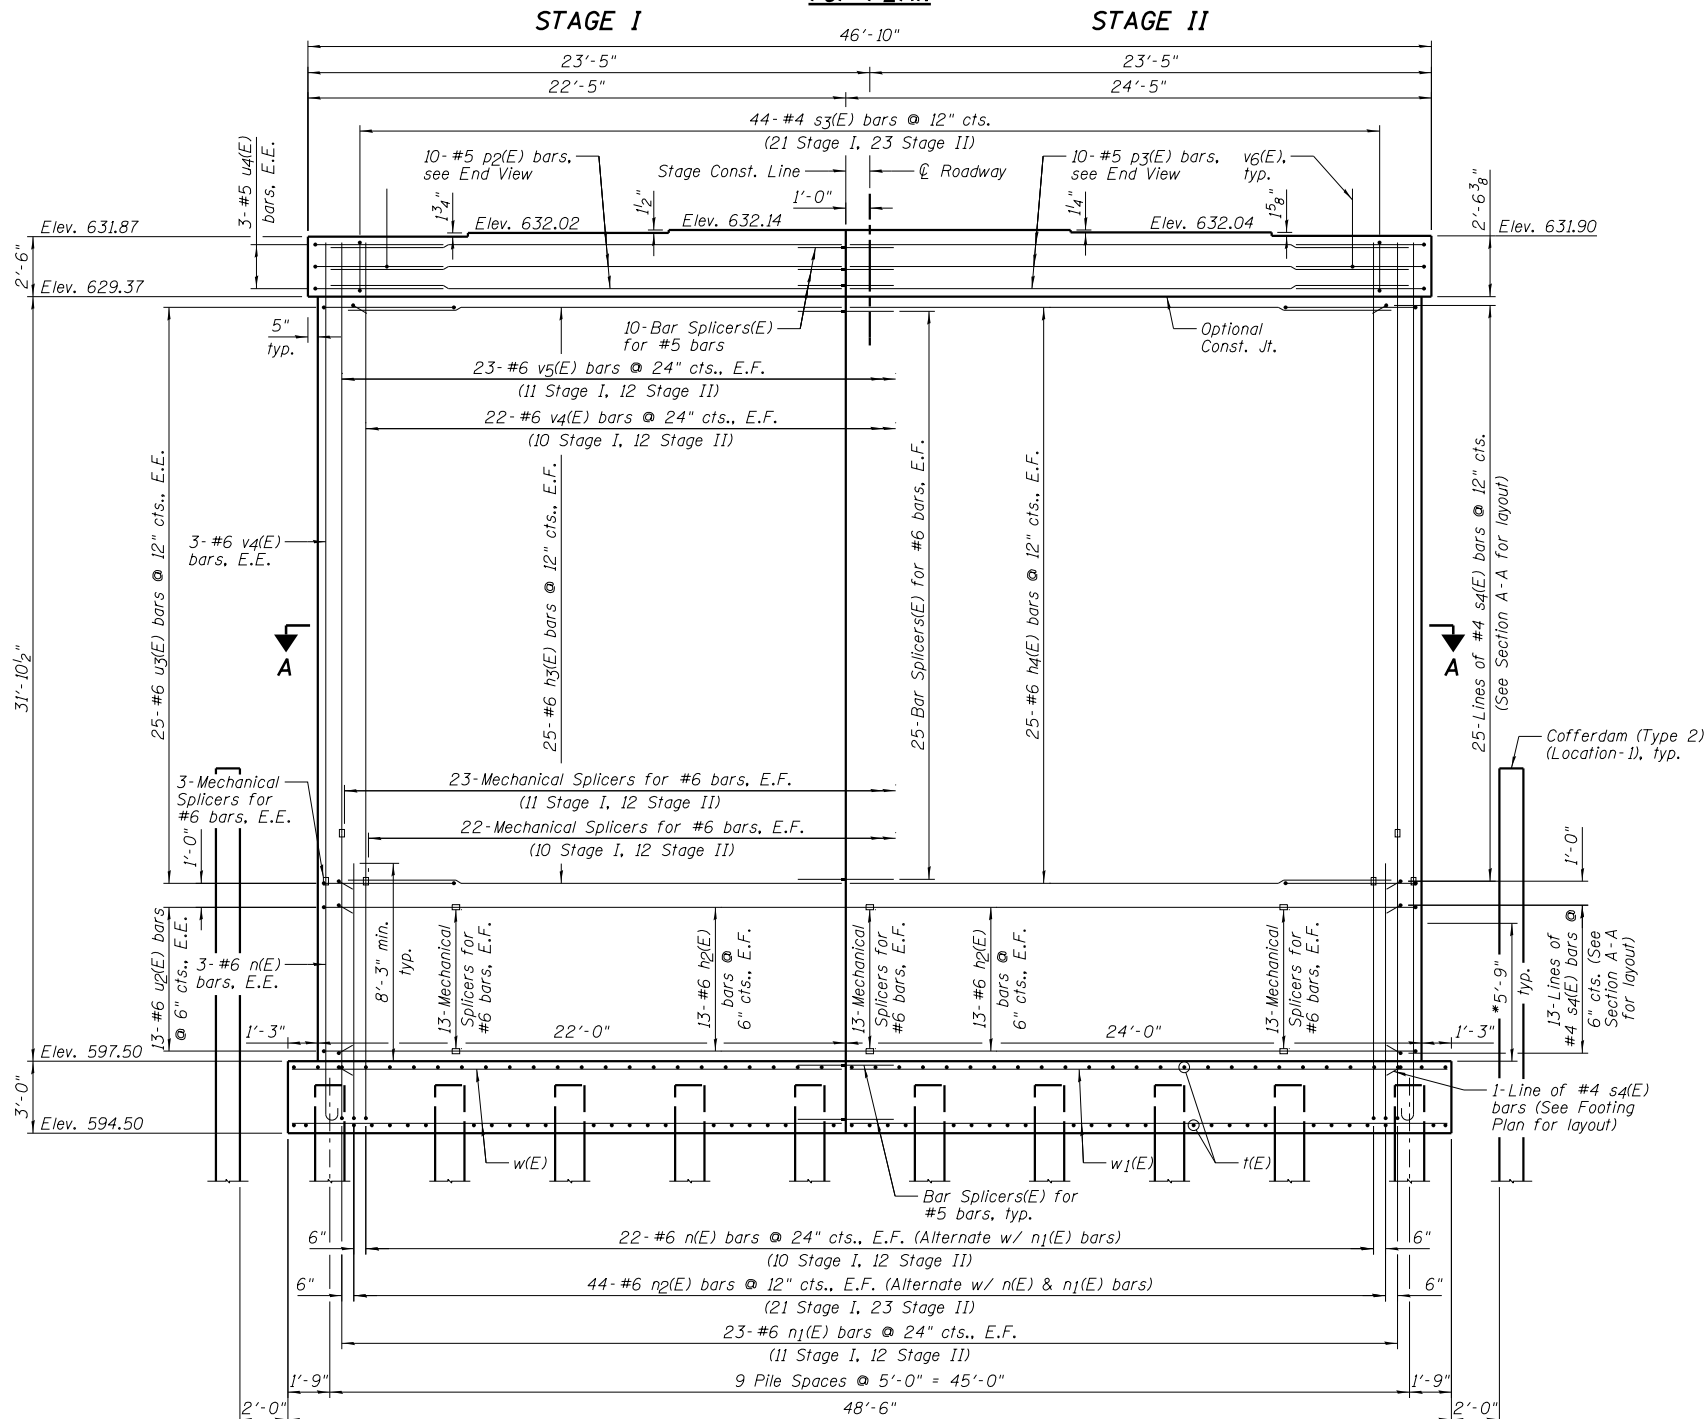

ELEVATION
(Looking South)

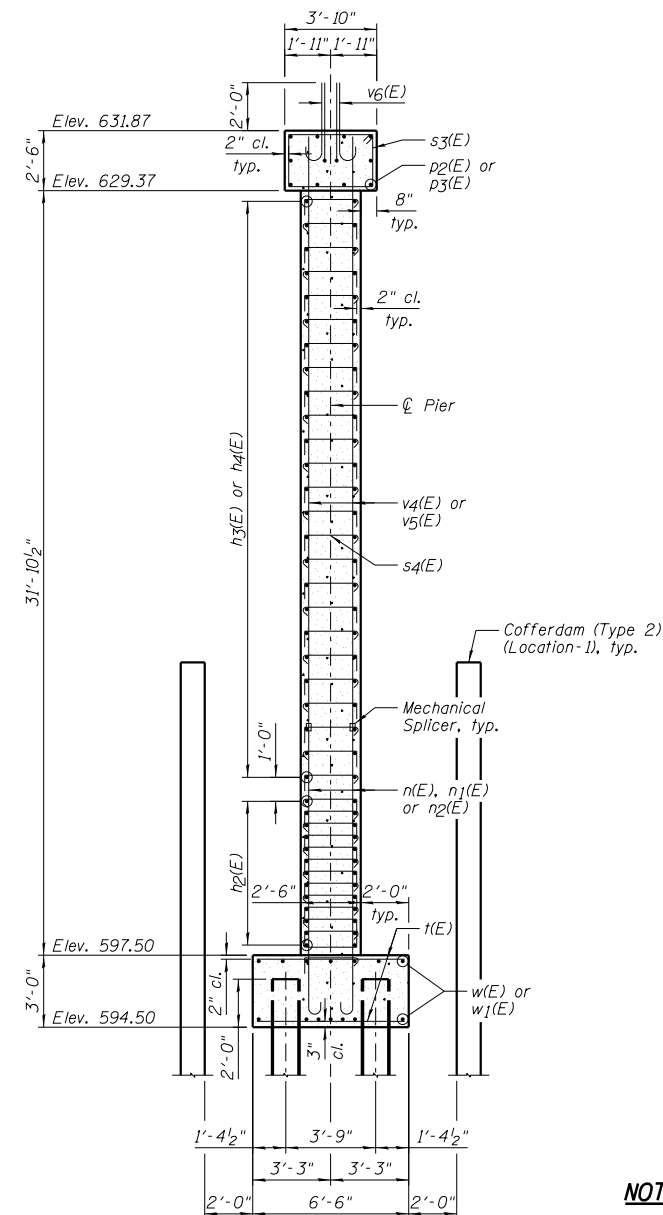

END VIEW

PIER NO. 1
BILL OF MATERIAL

Bar	No.	Size	Length	Shape
h2(E)	52	#6	17'-3"	—
h3(E)	50	#6	20'-7"	—
h4(E)	50	#6	22'-7"	—
n(E)	50	#6	10'-5"	C
n1(E)	46	#6	12'-5"	C
n2(E)	88	#6	11'-8"	C
p2(E)	10	#5	21'-3"	—
p3(E)	10	#5	23'-3"	—
s3(E)	44	#4	12'-1"	□
s4(E)	897	#4	3'-3"	—
t(E)	98	#6	6'-2"	—
u2(E)	26	#6	12'-3"	C
u3(E)	50	#6	14'-3"	C
u4(E)	6	#5	12'-7"	C
v4(E)	50	#6	26'-10"	—
v5(E)	46	#6	24'-10"	—
v6(E)	30	#8	4'-2"	C
w(E)	14	#5	22'-11"	—
w1(E)	14	#5	24'-11"	—
Item		Unit	Quantity	
Cofferdam Excavation		Cu. Yd.	216	
Concrete Structures		Cu. Yd.	186.6	
Reinforcement Bars, Epoxy Coated		Pound	17,840	
Furnishing Steel Piles HP14x89		Foot	1,425	
Driving Piles		Foot	1,425	
Test Pile Steel HP14x89		Each	1	

PILE DATA:

Pile Type and Size	Steel - HP14x89
Nominal Required Bearing	532 kips
Factored Resistance Available	282 kips
Estimated Pile Length	75 Feet
Number of Production Piles	19
Number of Test Piles	1

Note: Drive Test Pile under Stage I.

NOTES:

- 1.) Pour steps monolithically with cap.
- 2.) E.F. denotes Each Face and E.E. denotes Each End.
- 3.) See Sheet B27 for Section A-A, Footing Plan and details.
- 4.) See Sheet B29 for Bar Splicer Details.
- 5.) *Limits of plastic hinging region. Splicing of reinforcement will not be allowed in this region.
- 6.) Space reinforcement in caps to miss anchor bolts.

Farnsworth
GROUP, INC.
2709 McGraw Drive
Bloomington, Illinois 61704
309/663-8435, 309/663-1571 fax

DESIGNED - JML
CHECKED - MSW
DRAWN - DJM
DATE - 04/10/14

REVISED
REVISED
REVISED
REVISED

STATE OF ILLINOIS
DEPARTMENT OF TRANSPORTATION

PIER NO. 1
STRUCTURE NO. 038-0219

SHEET NO. B24 OF 34 SHEETS

F.A.P. RTE.	SECTION	COUNTY	TOTAL SHEETS	SHEET NO.
332	(3)BR	IROQUOIS	100	55
CONTRACT NO. 66736				

ILLINOIS FED. AID PROJECT

PIER NO. 2
BILL OF MATERIAL


Bar	No.	Size	Length	Shape
h2(E)	52	#6	17'-3"	
h3(E)	50	#6	20'-7"	
h4(E)	50	#6	22'-7"	
n(E)	50	#6	10'-5"	
n1(E)	46	#6	12'-5"	
n2(E)	88	#6	11'-8"	
p2(E)	10	#5	21'-3"	
p3(E)	10	#5	23'-3"	
s3(E)	44	#4	12'-1"	
s4(E)	897	#4	3'-3"	
t(E)	98	#6	6'-2"	
u2(E)	26	#6	12'-3"	
u3(E)	50	#6	14'-3"	
u4(E)	6	#5	12'-7"	
v4(E)	50	#6	26'-10"	
v5(E)	46	#6	24'-10"	
v6(E)	30	#8	4'-2"	
w(E)	14	#5	22'-11"	
w1(E)	14	#5	24'-11"	
Item		Unit	Quantity	
Cofferdam Excavation		Cu. Yd.	347	
Concrete Structures		Cu. Yd.	186.8	
Reinforcement Bars, Epoxy Coated		Pound	17,840	
Furnishing Steel Piles		Foot	1,460	
HP14x89		Foot	1,460	
Driving Piles		Foot	1,460	

PILE DATA:


Pile Type and Size	Steel - HP14x89
Nominal Required Bearing	490 kips
Factored Resistance Available	265 kips
Estimated Pile Length	73 Feet
Number of Production Piles	20
Number of Test Piles	0

NOTES:


- 1.) Pour steps monolithically with cap.
- 2.) E.F. denotes Each Face and E.E. denotes Each End.
- 3.) See Sheet B27 for Section A-A, Footing Plan and details.
- 4.) See Sheet B29 for Bar Splicer Details.
- 5.) *Limits of plastic hinging region. Splicing of reinforcement will not be allowed in this region.
- 6.) Space reinforcement in caps to miss anchor bolts.

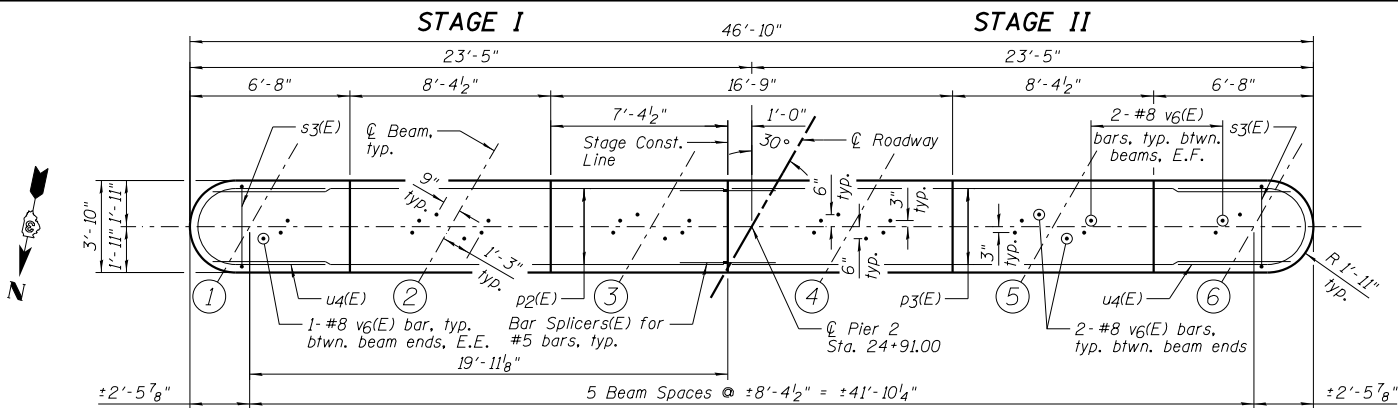

TOP PLAN

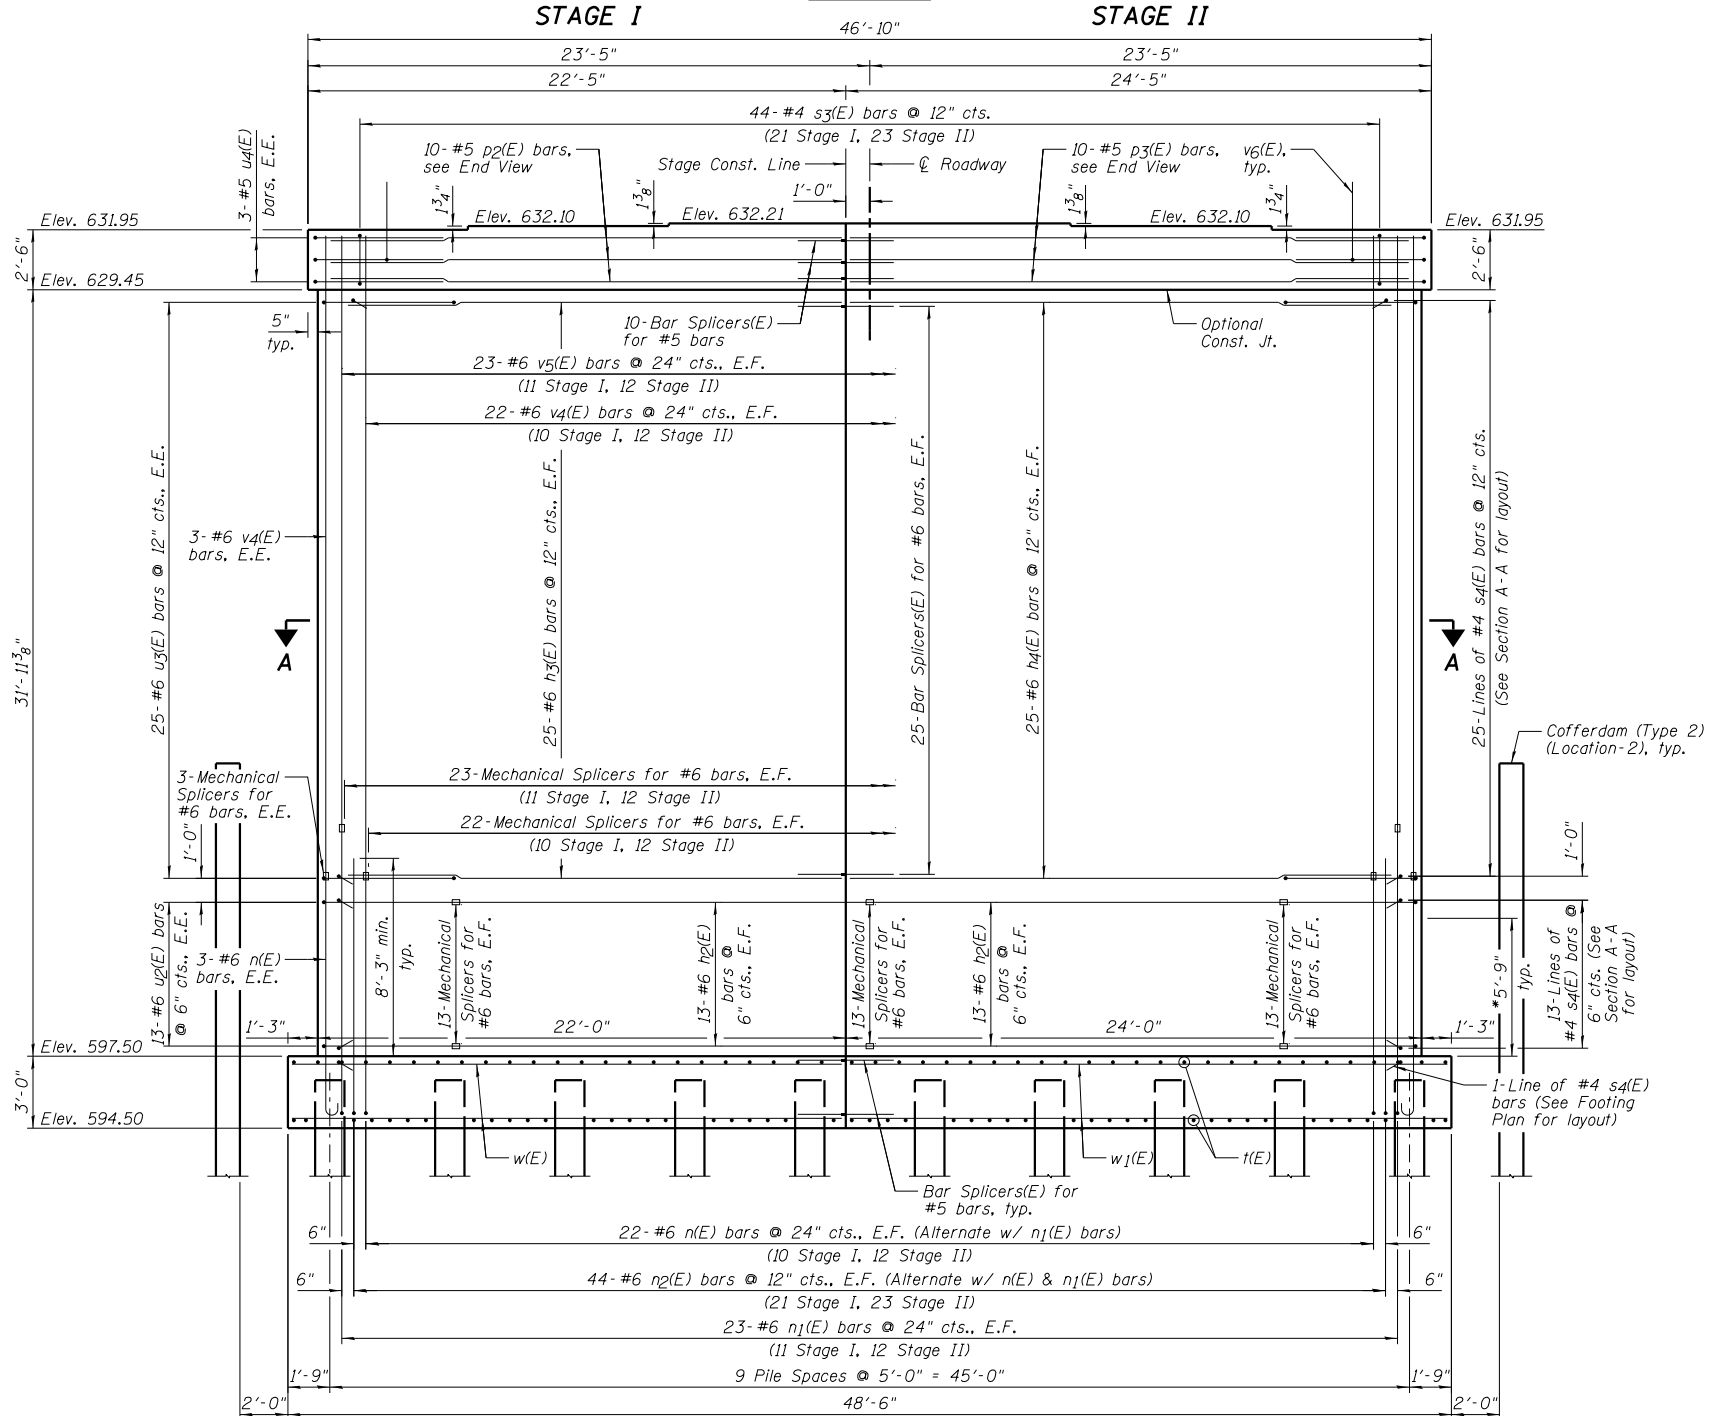

ELEVATION
(Looking South)

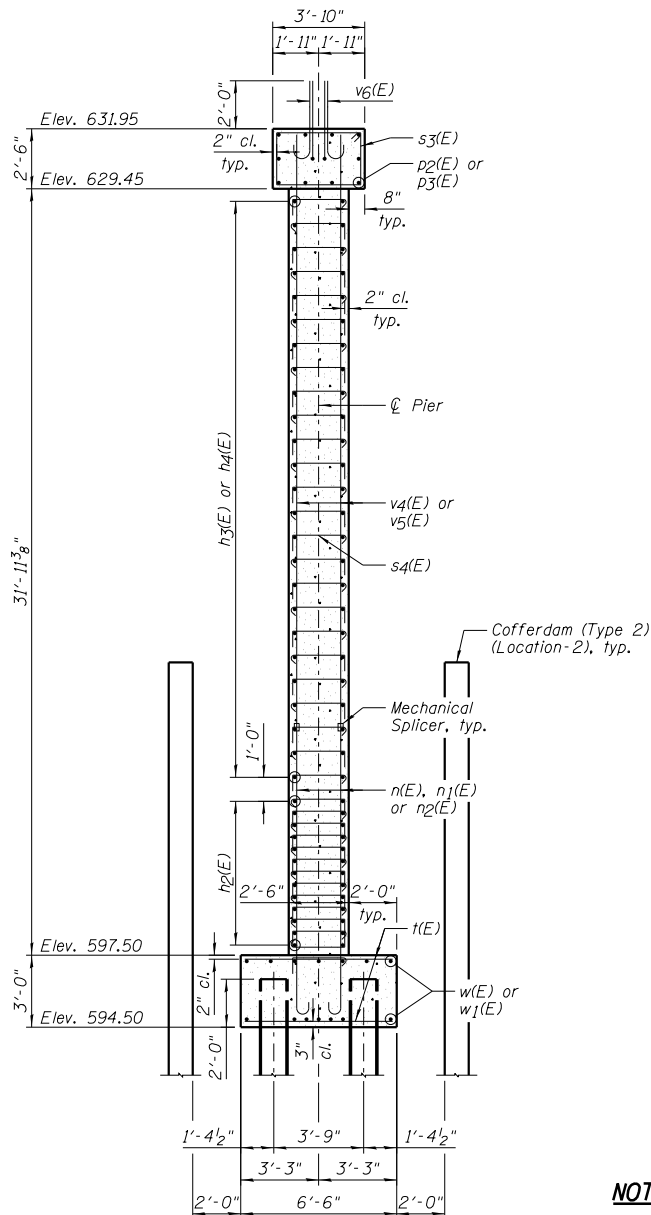

END VIEW

PIER NO. 2
STRUCTURE NO. 038-0219

SHEET NO. B25 OF 34 SHEETS

Farnsworth
GROUP, INC.
2709 McGraw Drive
Bloomington, Illinois 61704
309/663-8435, 309/663-1571 fax

DESIGNED - JML
CHECKED - MSW
DRAWN - DJM
DATE - 04/10/14

REVISED
REVISED
REVISED
REVISED

STATE OF ILLINOIS
DEPARTMENT OF TRANSPORTATION

F.A.P. RTE.	SECTION	COUNTY	TOTAL SHEETS	SHEET NO.
332	(3)BR	IROQUOIS	100	56
CONTRACT NO. 66736				


ILLINOIS FED. AID PROJECT

Bar	No.	Size	Length	Shape
h2(E)	52	#6	17'-3"	—
h3(E)	32	#6	20'-7"	—
h4(E)	32	#6	22'-7"	—
n(E)	50	#6	10'-5"	C
n1(E)	46	#6	12'-5"	C
n2(E)	88	#6	11'-8"	C
p2(E)	10	#5	21'-3"	—
p3(E)	10	#5	23'-3"	—
s3(E)	44	#4	12'-1"	□
s4(E)	690	#4	3'-3"	L
t(E)	98	#6	6'-2"	—
u2(E)	26	#6	12'-3"	C
u3(E)	32	#6	14'-3"	C
u4(E)	6	#5	12'-7"	C
v6(E)	30	#8	4'-2"	C
v7(E)	50	#6	17'-10"	—
v8(E)	46	#6	15'-10"	—
w(E)	14	#5	22'-11"	—
w1(E)	14	#5	24'-11"	—
Item			Unit	Quantity
Structure Excavation			Cu. Yd.	146
Concrete Structures			Cu. Yd.	148.7
Reinforcement Bars, Epoxy Coated			Pound	14,540
Furnishing Steel Piles HP14x89			Foot	1,680
Driving Piles			Foot	1,680


<i>Pile Type and Size</i>	<i>Steel - HP14x89</i>
<i>Nominal Required Bearing</i>	<i>495 kips</i>
<i>Factored Resistance Available</i>	<i>257 kips</i>
<i>Estimated Pile Length</i>	<i>84 Feet</i>
<i>Number of Production Piles</i>	<i>20</i>
<i>Number of Test Piles</i>	<i>0</i>

- 1.) Pour steps monolithically with cap.
- 2.) E.F. denotes Each Face and E.E. denotes Each End.
- 3.) See Sheet B27 for Section A-A, Footing Plan and details.
- 4.) See Sheet B29 for Bar Splicer Details.
- 5.) *Limits of plastic hinging region. Splicing of reinforcement will not be allowed in this region.
- 6.) Space reinforcement in caps to miss anchor bolts.



 

Bar	<i>a</i>	<i>b</i>	<i>c</i>	<i>d</i>
<i>n</i> (<i>E</i>)	10'-5"	9'-9"	8"	6"
<i>n</i> ₁ (<i>E</i>)	12'-5"	11'-9"	8"	6"
<i>n</i> ₂ (<i>E</i>)	11'-8"	11'-0"	8"	6"

 

8"
2'-2"
4"

Technical drawing of a U-shaped channel. The straight section is labeled $4'-5''$. The curved section has a radius labeled $R\ 1'-1''$ and an arc length labeled $3'-4\frac{7}{8}''$.

Technical drawing of a mechanical part. The part is a rectangle with a rounded right end. The width is 1'-0". The length is 4'-5". The radius of the rounded end is R 1'-1".

Technical drawing of a U-shaped part. The width is labeled as 3'-8". The radius of the bottom curve is labeled as R 1'-8". The height of the part is labeled as 5'-2 7/8".

STAGE I

STAGE II

48'-6"

23'-3"

25'-3"

9 Pile Spaces @ 5'-0" = 45'-0"

1'-9"

1'-6"

3'-6"

30°

Stage Const. Line

⊘ Roadway

1-#5 w(E) bar, bottom

14-Bar Splacers(E) for #5 bars

1-#5 w_l(E) bar, bottom

n(E), n_l(E) or n₂(E)

10 1/2" typ.

6'-6"

3'-9"

1'-4 1/2"

7-#5 w(E) bars @ 12" cts., top

1'-0" typ.

5-#5 w(E) bars @ 6" cts., bottom

5-#6 t(E) bars @ 9" cts., bottom (typ. between piles)

1-#5 w(E) bar, bottom

5-#6 t(E) bars @ 9" cts., bottom (1 Stage I, 4 Stage II)

2-#6 t(E) bars @ 6" cts., bottom, E.E.

1-#5 w_l(E) bar, bottom


23-#4 s₄(E) bars @ 24" cts. (11 Stage I, 12 Stage II)

49-#6 t(E) bars @ 12" cts., top (23 Stage I, 26 Stage II)

7-#5 w_l(E) bars @ 10" cts., top


5-#5 w_l(E) bars @ 6" cts., bottom

- 1.) E.E. denotes Each End.
- 2.) See Sheets B24 thru B26 for location of Section A-A.
- 3.) See Sheet B29 for Bar Splicer Details.

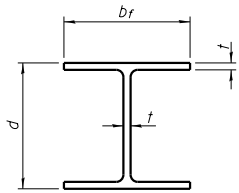


STEEL PILE TABLE

Designation	Depth d	Flange width br	Web and Flange thickness t	Encasement diameter A
HP 14x117	14 1/4"	14 7/8"	13/16"	30"
x102	14"	14 3/4"	11/16"	30"
x89	13 7/8"	14 3/4"	5/8"	30"
x73	13 5/8"	14 5/8"	1/2"	30"
HP 12x84	12 1/4"	12 1/4"	11/16"	24"
x74	12 1/8"	12 1/4"	5/8"	24"
x63	12"	12 1/8"	1/2"	24"
x53	11 3/4"	12"	7/16"	24"
HP 10x57	10"	10 1/4"	9/16"	24"
x42	9 3/4"	10 1/8"	7/16"	24"
HP 8x36	8"	8 1/8"	7/16"	18"

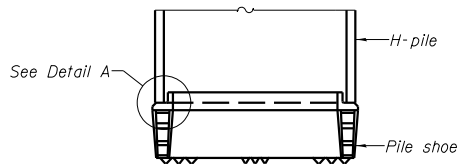


ELEVATION

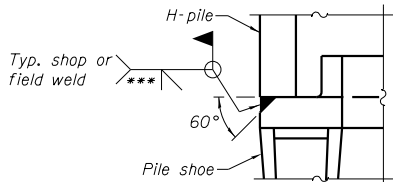


DETAIL A

H-PILE SHOE ATTACHMENT

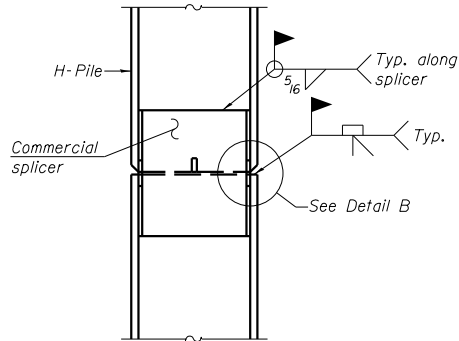


ELEVATION

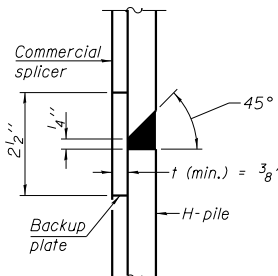


DETAIL "B"

WELDED COMMERCIAL SPLICE

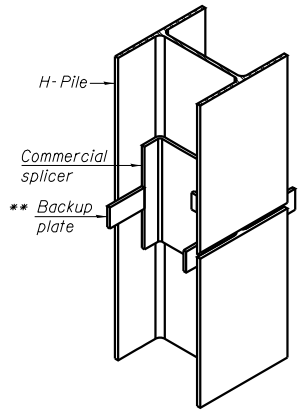

ISOMETRIC VIEW

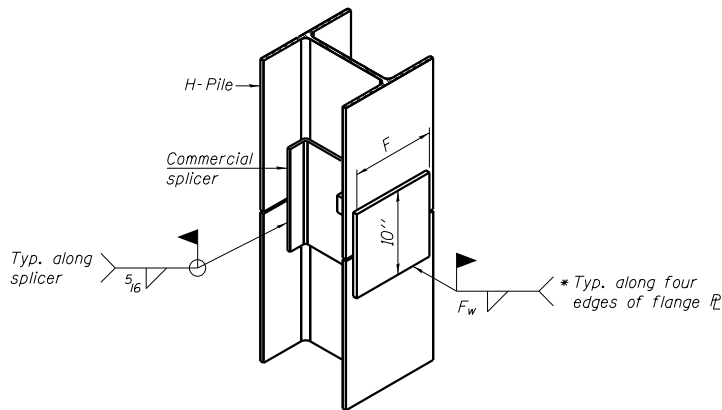


ISOMETRIC VIEW

WELDED COMMERCIAL SPLICE ALTERNATE

* Interrupt welds 1/4" from end of web and/or each flange.


** Remove portions of backup plates that extend outside the flanges.

*** Weld size per pile shoe manufacturer (5/16" min.).

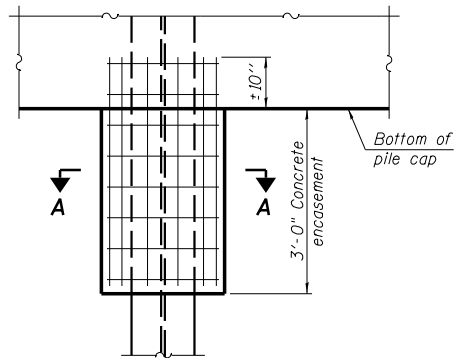


ELEVATION

PILE ENCASEMENT

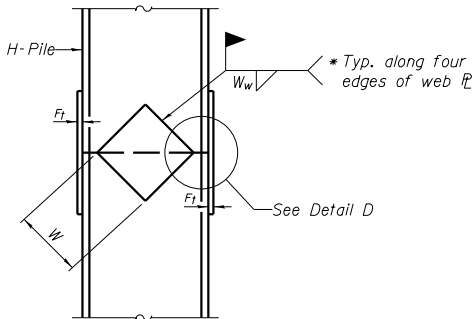


ELEVATION

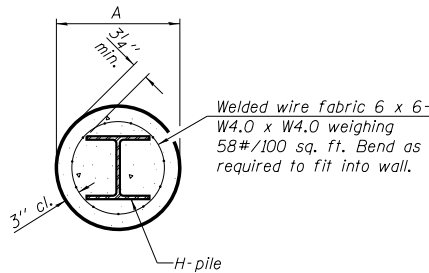


SECTION A-A

Note:
Forms for encasement may be omitted
when soil conditions permit.

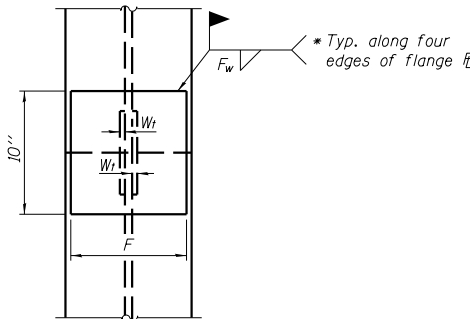

END VIEW

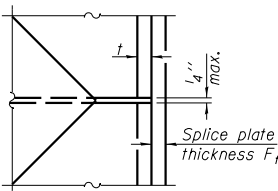

DETAIL D

WELDED PLATE FIELD SPLICE

Designation	F	F _t	F _w	W	W _t	W _w
HP 14x117	12 1/2"	1"	7/8"	7 3/4"	5 1/2"	1/2"
x102	12 1/2"	7/8"	3/4"	7 3/4"	5 1/2"	1/2"
x89	12 1/2"	3/4"	11/16"	7 3/4"	5 1/2"	1/2"
x73	12 1/2"	5/8"	9/16"	7 3/4"	5 1/2"	1/2"
HP 12x84	10"	7/8"	11/16"	6 1/2"	5 1/2"	1/2"
x74	10"	7/8"	11/16"	6 1/2"	5 1/2"	1/2"
x63	10"	5/8"	1/2"	6 1/2"	1/2"	3/8"
x53	10"	5/8"	1/2"	6 1/2"	1/2"	3/8"
HP 10x57	8"	3/4"	9/16"	5 1/4"	1/2"	3/8"
x42	8"	5/8"	9/16"	5 1/4"	1/2"	3/8"
HP 8x36	7"	5/8"	7/16"	4 1/4"	1/2"	3/8"

Note:
The steel H-piles shall be according to
AASHTO M270 Grade 50.

F-HP

1-27-12

Farnsworth
GROUP, INC.
2709 McGraw Drive
Bloomington, Illinois 61704
309/663-8435, 309/663-1571 fax


DESIGNED - JML	REVISED
CHECKED - MSW	REVISED
DRAWN - DJM	REVISED
CHECKED - MSW	REVISED

STATE OF ILLINOIS
DEPARTMENT OF TRANSPORTATION

HP PILE DETAILS
STRUCTURE NO. 038-0219

SHEET NO. B28 OF 34 SHEETS

F.A.P. RTE.	SECTION	COUNTY	TOTAL SHEETS	SHEET NO.
332	(3)BR	IROQUOIS	100	59
CONTRACT NO. 66736				
ILLINOIS FED. AID PROJECT				

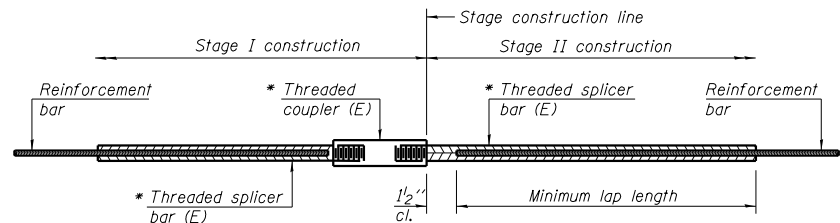

STANDARD BAR SPLICER ASSEMBLY

Minimum Lap Lengths						
Bar size to be spliced	Table 1	Table 2	Table 3	Table 4	Table 5	Table 6
3, 4	1'-5"	1'-11"	2'-1"	2'-4"	2'-7"	2'-11"
5	1'-9"	2'-5"	2'-7"	2'-11"	3'-3"	3'-8"
6	2'-1"	2'-11"	3'-1"	3'-6"	3'-10"	4'-5"
7	2'-9"	3'-10"	4'-2"	4'-8"	5'-2"	5'-10"
8	3'-8"	5'-1"	5'-5"	6'-2"	6'-9"	7'-8"
9	4'-7"	6'-5"	6'-10"	7'-9"	8'-7"	9'-8"

Table 1: Black bar, 0.8 Class C

Table 2: Black bar, Top bar lap, 0.8 Class C

Table 3: Epoxy bar, 0.8 Class C

Table 4: Epoxy bar, Top bar lap, 0.8 Class C


Table 5: Epoxy bar, Class C

Table 6: Epoxy bar, Top bar top, Class C

Threaded splicer bar length = min. lap length + 1 1/2" + thread length

* Epoxy not required on Bar Splicer Assembly components used in conjunction with black bars.

Location	Bar size	No. assemblies required	Table for minimum lap length
Top of Slab	#5	636	Table 3
Bottom of Slab	#5	460	Table 3
North Diaphragm	#6	5	Table 4
South Diaphragm	#6	5	Table 4
North Approach	#4	25	Table 4
North Approach	#5	86	Table 3
South Approach	#4	25	Table 4
South Approach	#5	86	Table 3
North Abutment	#7	10	Table 4
Pier No. 1	#5	24	Table 4
Pier No. 1	#6	50	Table 4
Pier No. 2	#5	24	Table 4
Pier No. 2	#6	50	Table 4
Pier No. 3	#5	24	Table 4
Pier No. 3	#6	32	Table 4
South Abutment	#7	10	Table 4

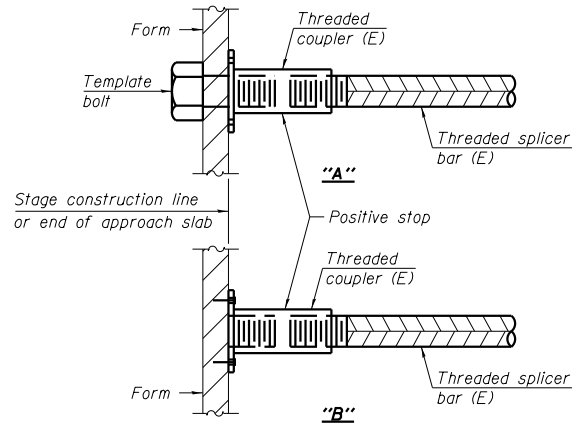


INSTALLATION AND SETTING METHODS

"A" : Set bar splicer assembly by means of a template bolt.


"B" : Set bar splicer assembly by nailing to wood forms or cementing to steel forms.

(E) : Indicates epoxy coating.

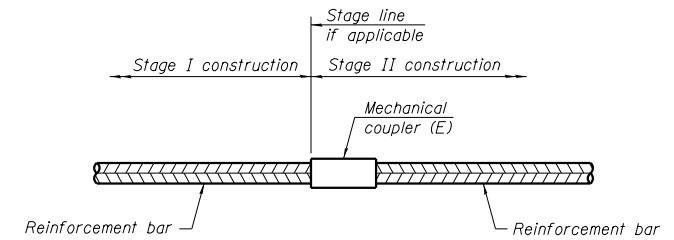


STANDARD MECHANICAL SPLICER

Location	Bar size	No. assemblies required
Pier No. 1	#6	174
Pier No. 2	#6	174
Pier No. 3	#6	174

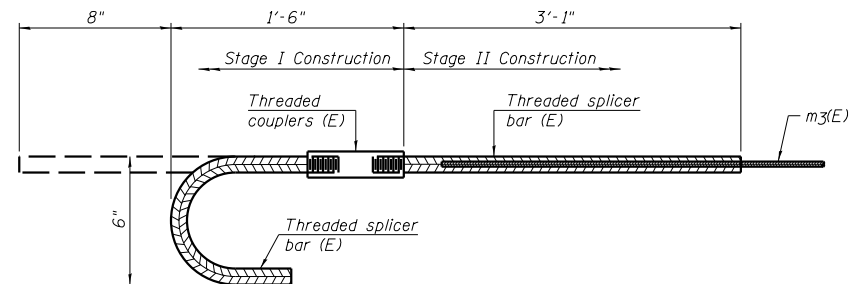


BAR SPLICER ASSEMBLY FOR #6 BAR IN ABUTMENT DIAPHRAGMS

No. required = 4

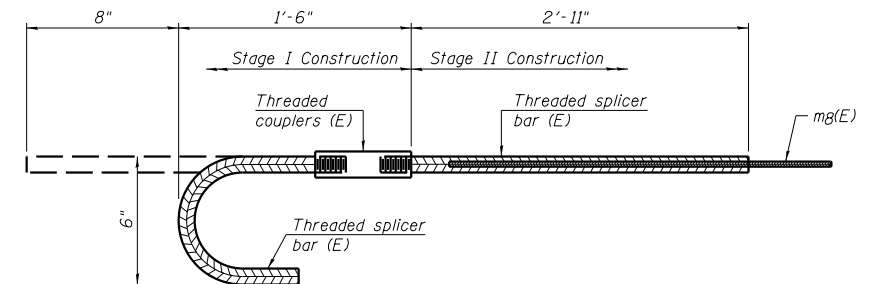

BAR SPLICER ASSEMBLY FOR #6 BAR IN PIER DIAPHRAGMS

No. required = 12

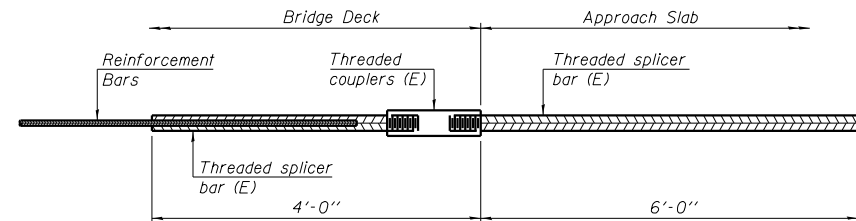

BAR SPLICER ASSEMBLY FOR #5 BAR ON INTEGRAL OR SEMI-INTEGRAL ABUTMENTS

No. required = 86


NOTES

Splicer bars shall be deformed with threaded ends and have a minimum 60 ksi yield strength.


All reinforcement shall be lapped and tied to the splicer bars.

Bar splicer assemblies shall be epoxy coated according to the requirements for reinforcement bars. See Section 508 of the Standard Specifications.

See approved list of bar splicer assemblies and mechanical splicers for alternatives.

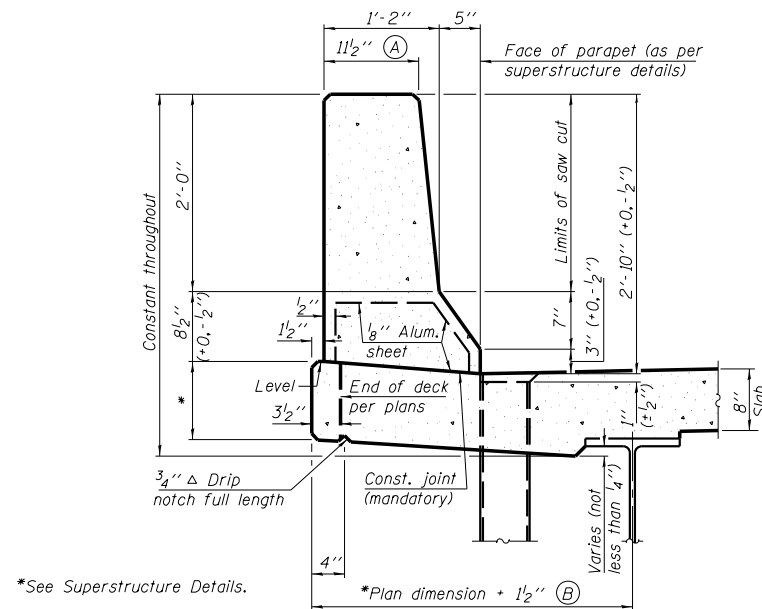

34" F SHAPE PARAPET SECTION
(Showing dimensions)

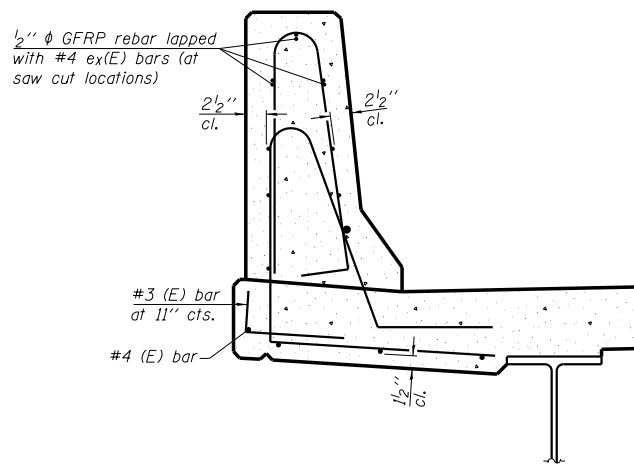



SECTION
(34" parapet shown - 42" parapet similar)
(Showing reinforcement clearances for slip forming and additional reinforcement bars)

GENERAL NOTES


All dimensions shall remain the same as shown on superstructure details, except dimensions A and B which are to be revised as shown to provide additional clearance. Additional concrete needed to revise dimension A and B = 0.0165 cu. yds./ft. for 34" parapet or = 0.0223 cu. yds./ft. for 42" parapet.

Place aluminum sheet in curb portion at and near piers. Full thickness saw cut at all joint locations in lieu of cork joint filler.


Steel superstructure shown. Other superstructure types similar.

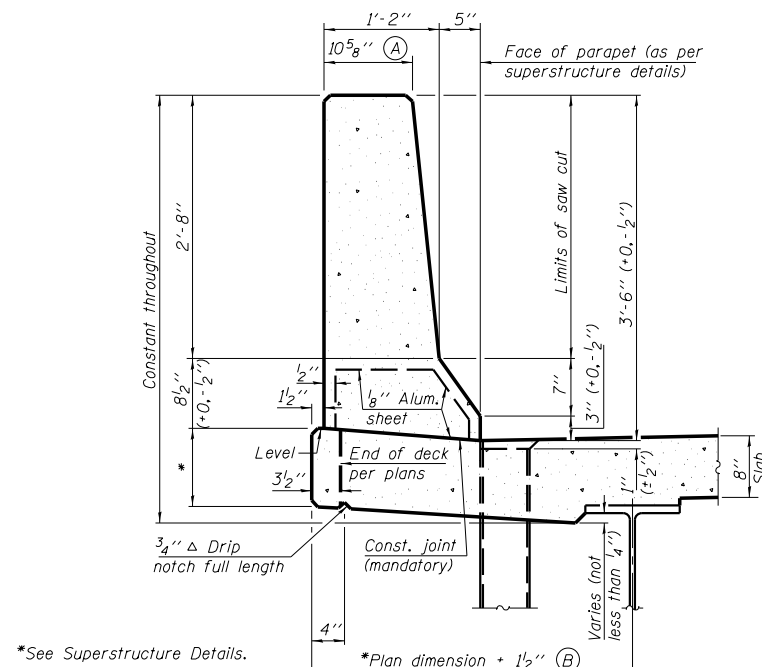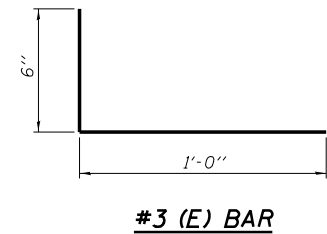


42" F SHAPE PARAPET SECTION
(Showing dimensions)

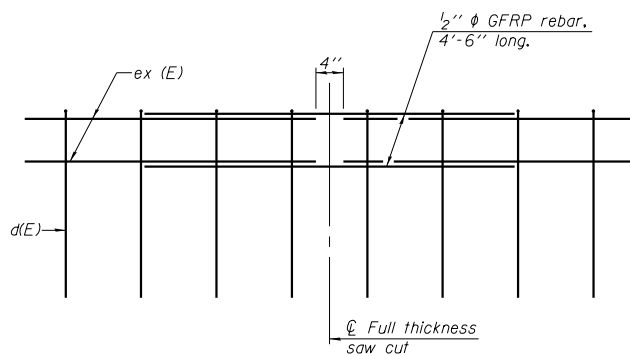

GFRP REBAR STIFFENING DETAIL
(Place as shown in parapet section at each parapet joint location.)

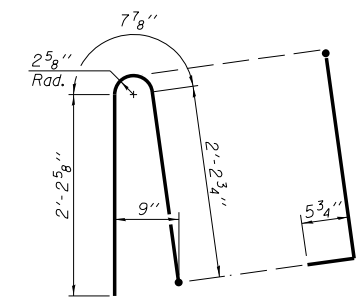

ALTERNATE BAR d(E)
(For 34" parapet when conduit is present)

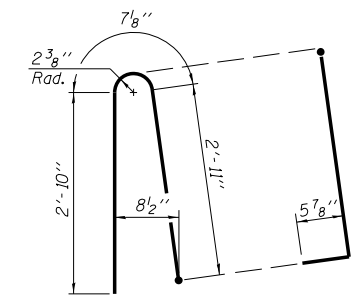

ALTERNATE BAR d(E)
(For 42" parapet when conduit is present)

SFP 34-42

8-16-12

Farnsworth GROUP, INC.
2709 McGraw Drive
Bloomington, Illinois 61704
309/663-8435, 309/663-1571 fax

DATE - 04/10/14

DESIGNED - JML	REVISED
CHECKED - MSW	REVISED
DRAWN - DJM	REVISED
CHECKED - MSW	REVISED

**STATE OF ILLINOIS
DEPARTMENT OF TRANSPORTATION**

**CONCRETE PARAPET SLIPFORMING OPTION
STRUCTURE NO. 038-0219**

SHEET NO. B30 OF 34 SHEETS

F.A.P. RTE.	SECTION	COUNTY	TOTAL SHEETS	SHEET NO.
332	(3)BR	IROQUOIS	100	61
CONTRACT NO. 66736				
ILLINOIS FED. AID PROJECT				

**Illinois Department
of Transportation**
Division of Highways
District #3, Ottawa

SOIL BORING LOG

Page 2 of 3

Date 9/23/05

ROUTE IL 1 DESCRIPTION IL 1 over Iroquois River LOGGED BY Larry Myers

SECTION 3-BR LOCATION IL 1: 6.9 mi S of US 52, SEC. 29, TWP. 27N, RNG. 12W, 2nd PM

COUNTY Iroquois DRILLING METHOD Hollow Stem Auger HAMMER TYPE CME automatic

STRUCT. NO. 038-0021
Station 25+13

BORING NO. #1: N About: E Slide
Station 23+36
Offset 39.00 ft Lt
Ground Surface Elev. 620.99 ft

D E P T H	B L O W S	U C S	M O I S T
H	Qu	(tsf)	(%)
1			
3	1.0	18.5	
4	B		
1			
4	1.6	20.6	
5	B		
-45			
2			
4	1.4	19.2	
6	B		
573.99			
2			
4	1.4	18.3	
7	B		
-50			
2			
5	1.5	18.0	
7	B		
2			
7	1.8	18.2	
8	B		
-55			
2			
5	1.4	12.3	
5	B		
3			
5	1.4	22.8	
7	B		
-60			

Surface Water Elev. 599.90 ft
Stream Bed Elev. _____ ft
Groundwater Elev.:
First Encounter _____ ft
Upon Completion 593.0 ft
After 48 Hrs. 606.5 ft

D E P T H	B L O W S	U C S	M O I S T
H	Qu	(tsf)	(%)
3			
6	1.6	18.9	
7	B		
558.99			
1			
3	1.0	33.3	
4	S		
-65			
1			
2	1.2	32.7	
4	S		
1			
4	1.5	33.9	
4	S		
-70			
1			
4	1.5	30.9	
4	S		
2			
2	1.2	26.9	
5	S		
546.99			
2			
5	1.5	22.5	
6	P		
543.99			
WR			
2	1.5	23.2	
2	P		
-80			

Stiff, gray, Silty Clay Loam Till
(continued)

Stiff, gray, Clay with minor sporadic
($<6"$ thick) layers of varved, Clay
from 67.5 ft to 73.5 ft

Stiff, gray, Clay/Silty Clay/Silt layers
with some varved, Clay

Stiff, gray, Silt with minor, Clay
Minor Silty Clay Till layers at 83.5'

WR- weight of rods

82.5-94': 1.5 P was estimated, high
blow count was due to Silt blow in

The Unconfined Compressive Strength (UCS) Failure Mode is indicated by (B-Bulge, S-Shear, P-Penetrometer)
The SPT (N value) is the sum of the last two blow values in each sampling zone (AASHTO T206)

BBS, from 137 (Rev. 8-99)



Illinois Department
of Transportation
Division of Highways
District #3, Ottawa

SOIL BORING LOG

Page 1 of 3

Date 9/27/05

ROUTE IL 1 DESCRIPTION IL 1 over Iroquois River LOGGED BY Larry Myers

SECTION 3-BR LOCATION IL 1: 6.9 mi S of US 52, SEC. 29, TWP. 27N, RNG. 12W, 2nd PM

COUNTY Iroquois DRILLING METHOD Hollow Stem Auger HAMMER TYPE CME automatic

STRUCT. NO. 038-0021
Station 25+13
BORING NO. #2: S Abut. W Side
Station 27+09
Offset 12.00ft Rt
Ground Surface Elev. 626.78 ft

DEPTH (ft)	BLOW (6")	UCS (tsf)	MOIST (%)	DESCRIPTION	DEPTH (ft)	BLOW (6")	UCS (tsf)	MOIST (%)
				Augered, bituminous, Sand & Gravel and brown, Sandy Clay Loam fill	4	2.0	19.0	
624.28					4	P		
				Very stiff, brown, Sandy Loam to Sandy Clay Loam fill	2			
	2				2	1.0	17.8	
	4	2.5	13.1		2	P		
	3							
621.78				Very stiff, gray black, Silty Clay fill	1			
	5				2	1.0	11.7	
	6	4.0	15.9		2	P		
	2			Very loose, brown, fine, Sand with layers of Silt and Loam	1			
	4	3.5	19.7		1		24.2	
	4				1			
	2			Very loose, gray, fine, Sand with minor layers of Silt and Organics (Wood), minor layers of course, Sand	1			
	3	2.5	21.6		1		29.9	
	4				1			
612.78				Stiff, green brown, Sandy Loam with layers of Sandy Clay Loam, fine, Sand and Loam, some unconsolidated layers	2			
	4	2.0	15.4		2		23.0	
	6				2			
	3			Medium, gray, Clay	2			
	4	1.5	15.7		2	0.5	33.9	
	3				2	S		
	2				2			
	3	1.0	16.2		4	0.8	31.9	
	3				5	S		
607.28				Very stiff, gray, Silty Clay	5			
					5			

The Unconfined Compressive Strength (UCS) Failure Mode is indicated by (B-Bulge, S-Shear, P-Penetrometer)
The SPT (N value) is the sum of the last two blow values in each sampling zone (AASHTO T206)
BBS, from 137 (Rev. 8-99)



Illinois Department
of Transportation
Division of Highways
District #3, Ottawa

SOIL BORING LOG

Page 2 of 3

Date 9/27/05

ROUTE IL 1 DESCRIPTION IL 1 over Iroquois River LOGGED BY Larry Myers

SECTION 3-BR LOCATION IL 1: 6.9 mi S of US 52, SEC. 29, TWP. 27N, RNG. 12W, 2nd PM

COUNTY Iroquois DRILLING METHOD Hollow Stem Auger HAMMER TYPE CME automatic

STRUCT. NO. 038-0021
Station 25+13
BORING NO. #2: S Abut. W Side
Station 27+09
Offset 12.00ft Rt
Ground Surface Elev. 626.78 ft

DEPTH (ft)	BLOW (6")	UCS (tsf)	MOIST (%)	DESCRIPTION	DEPTH (ft)	BLOW (6")	UCS (tsf)	MOIST (%)
				Very stiff, gray, Clay with minor Silt seams (continued)	2			
	4				4	1.8	20.5	
	5	2.4	23.5		6			
	7			Stiff, gray, Clay with some Silt seams				
584.78								
	4							
	5	1.2	29.3	Stiff, gray, Clay with minor Silt seams-somewhat varved				
	7							
581.78				Medium, gray, Silty Clay	1			
	2				3	1.4	33.1	
	3	0.9	25.2		4			
	3			Medium to stiff, gray, Silty Clay Loam/Clay Loam Till with pockets of course, Sand	1			
579.78					3	0.8	34.9	
	1				4			
	2	0.5	18.7		1			
	2			Medium to stiff, gray, Clay	2	0.9	33.7	
	4				3			
	2				1			
	4	1.3	18.5		2	0.9	32.0	
	4				3			
	2				1			
	4	0.8	19.7		2	1.0	37.2	
	4				4			
569.78				Stiff, gray, Silty Clay Till	1			
	3				3	1.3	32.1	
	5	1.4	22.2		5			
	8							

The Unconfined Compressive Strength (UCS) Failure Mode is indicated by (B-Bulge, S-Shear, P-Penetrometer)
The SPT (N value) is the sum of the last two blow values in each sampling zone (AASHTO T206)
BBS, from 137 (Rev. 8-99)



Illinois Department
of Transportation
Division of Highways
District #3, Ottawa

SOIL BORING LOG

Page 3 of 3

Date 9/27/05

ROUTE IL 1 DESCRIPTION IL 1 over Iroquois River LOGGED BY Larry Myers

SECTION 3-BR LOCATION IL 1: 6.9 mi S of US 52, SEC. 29, TWP. 27N, RNG. 12W, 2nd PM

COUNTY Iroquois DRILLING METHOD Hollow Stem Auger HAMMER TYPE CME automatic

STRUCT. NO. 038-0021
Station 25+13
BORING NO. #2: S Abut. W Side
Station 27+09
Offset 12.00ft Rt
Ground Surface Elev. 626.78 ft

DEPTH (ft)	BLOW (6")	UCS (tsf)	MOIST (%)	DESCRIPTION	DEPTH (ft)	BLOW (6")	UCS (tsf)	MOIST (%)
				Medium to stiff, gray, Clay (continued)	3			
	3	1.5	29.2		5			
	5			Stiff, gray, Silty Clay Till with layers of Silt and Clay, very stiff after 86'	2			
544.78					5	1.3	22.5	
	2				6			
	5							
	6							
	1							
	3	1.4	33.1					
	4							
	1			Medium to stiff, gray, Clay	1			
	3	0.8	34.9		3	0.9	33.7	
	4				1			
	1			Hard, gray, Silty Clay Loam/Silty Loam Till with Silt layers	3	>4.5	26.1	
	3				4	P		
	2							
	1							
	3	0.9	33.7					
	2							
	3							
	1							
	2	0.9	32.0					
	3							
	1							
	2	1.0	37.2					
	3							
	4							
538.78				Hard, gray, Silty Clay with Silt seams	15			
	3	1.3	32.1		30	7.8	15.6	
	5				32			
				End of Boring				
527.78								

The Unconfined Compressive Strength (UCS) Failure Mode is indicated by (B-Bulge, S-Shear, P-Penetrometer)
The SPT (N value) is the sum of the last two blow values in each sampling zone (AASHTO T206)
BBS, from 137 (Rev. 8-99)

Farnsworth
GROUP, INC.
2709 McGraw Drive
Bloomington, Illinois 61704
309/663-8435, 309/663-1571 fax

DESIGNED - JML	REVISED
CHECKED - MSW	REVISED
DRAWN - DJM	REVISED
CHECKED - MSW	REVISED

STATE OF ILLINOIS
DEPARTMENT OF TRANSPORTATION

SOIL BORING LOGS
STRUCTURE NO. 038-0219

SHEET NO. B32 OF 34 SHEETS

F.A.P. RTE.	SECTION	COUNTY	TOTAL SHEETS	SHEET NO.
332	(3)BR	IROQUOIS	100	63
CONTRACT NO. 66736				
ILLINOIS FED. AID PROJECT				



Illinois Department
of Transportation
Division of Highways
District #3, Ottawa

SOIL BORING LOG

Page 1 of 3

Date 10/13/05

ROUTE IL 1 DESCRIPTION IL 1 over Iroquois River LOGGED BY Larry Myers

SECTION 3-BR LOCATION IL 1: 6.9 mi S of US 52, SEC. 29, TWP. 27N, RNG. 12W, 2nd PM

COUNTY Iroquois DRILLING METHOD Hollow Stem Auger HAMMER TYPE CME automatic

STRUCT. NO.	038-0021	DEPTH	BLOW	UCS	MOIST	Surface Water Elev.	599.90	DEPTH	BLOW	UCS	MOIST
Station	25+13	H	S	Qu	T	Stream Bed Elev.		H	S	Qu	T
BORING NO.	#3: S Pier: E Side					Groundwater Elev.:					
Station	25+92					First Encounter	595.9				
Offset	34.00ft Lt					Upon Completion					
Ground Surface Elev.	605.35	ft	(ft)	(/6")	(tsf)	After		ft	(ft)	(/6")	(tsf)
Augered, brown, Silty clay						Very stiff, gray, Clay/Silty Clay with Silt seams (continued)					
603.35						593.85					
Stiff, brown, Silty Clay/Silty Loam						Stiff, gray, Clay/Silty Clay/Silt layers					
3						4					
3						5					
3						6					
3						1.7					
3						S					
3						24.6					
3						2					
3						25					
3						3					
3						1.1					
3						S					
3						18.4					
598.85						578.85					
Very loose, brown, fine to coarse, Sand with free water @ 9.5'						Stiff to medium, gray, Clay Till					
1						2					
2						3					
2						4					
2						1.4					
2						B					
2						21.5					
2						2					
2						30					
2						3					
2						1.4					
2						B					
2						23.0					
593.85											
Medium, brown, fine to coarse, Sand with layers of Silt						2					
3						3					
5						0.8					
7						S					
32.3						18.5					
591.35						4					
Very loose, brown, fine to coarse, Sand/Silty Clay/Silt layers with organic (trees)- backwater deposits						wh					
1						35					
1						2					
1						3					
1						0.6					
1						S					
1						24.6					
587.85						3					
Medium, gray, Clay, with layers of Silty Clay/Silty Clay Loam Till						4					
1						4					
2						1.2					
2						B					
25.3						19.4					
585.85						3					
20						40					

Illinois Department of Transportation
Division of Highways
District #3, Ottawa

SOIL BORING LOG

Page 2 of 3

Date 10/17/05

ROUTE IL 1 DESCRIPTION IL 1 over Iroquois River LOGGED BY Larry Myers

SECTION 3-BR LOCATION IL 1: 6.9 mi S of US 52, SEC. 29, TWP. 27N, RNG. 12W, 2nd PM

COUNTY Iroquois DRILLING METHOD Hollow Stem Auger HAMMER TYPE CME automatic

STRUCT. NO. 038-0021

Station 25+13

BORING NO. #4: C Pier, W Side

Station 25+00


Offset 25.00ft Rt

Ground Surface Elev. 604.99 ft

DEPTH (ft)	B L O W S (lb/ft)	U C S (tsf)	M O I S T (%)	Surface Water Elev. _____ ft Stream Bed Elev. _____ ft Groundwater Elev.: First Encounter _____ ft Upon Completion _____ ft After _____ Hrs. _____ ft	D E P T H (ft)	B L O W S (lb/ft)	U C S (tsf)	M O I S T (%)
	3	S		Stiff, gray, Silt and fine, Sand with minor Clay (continued)	5	P		
1					2			
2	1.5	34.6			3	1.5	27.7	
3	S							
2					5			
1	0.8	35.1			6		16.4	
3	S				9			
-45								
1				Hard, gray, brittle, Loam Till with Silt pockets	19			
2	0.7	33.6			35	>4.5	10.2	
3	S			Washed- 66.5 to 68" sample	42	P		
1					41			
2	0.9	35.6			100/3	>4.5	9.7	
3	S				-70	P		
1					100			
3	1.1	37.0			100/1	>4.5	8.8	
2	S							
1					100/4			
2	1.2	33.4			-75	>4.5	10.3	
4	S					P		
-55								
548.99					100/3			
Medium, gray, Silty Clay with pockets of Silt	2					>4.5	8.1	
3	0.7	25.1				P		
6	S							
546.49					17			
Stiff, gray, Silt and fine, Sand with minor Clay	1			Hard, gray, Silty Clay Loam Till with Silt and Clay pockets/layers	34	4.0	16.0	
3	1.5	26.0			-80			


The Unconfined Compressive Strength (UCS) Failure Mode is indicated by (B-Bulge, S-Shear, P-Penetrometer)
The SPT (N value) is the sum of the last two blow values in each sampling zone (AASHTO T206)

BBS, from 137 (Rev. 8-99)

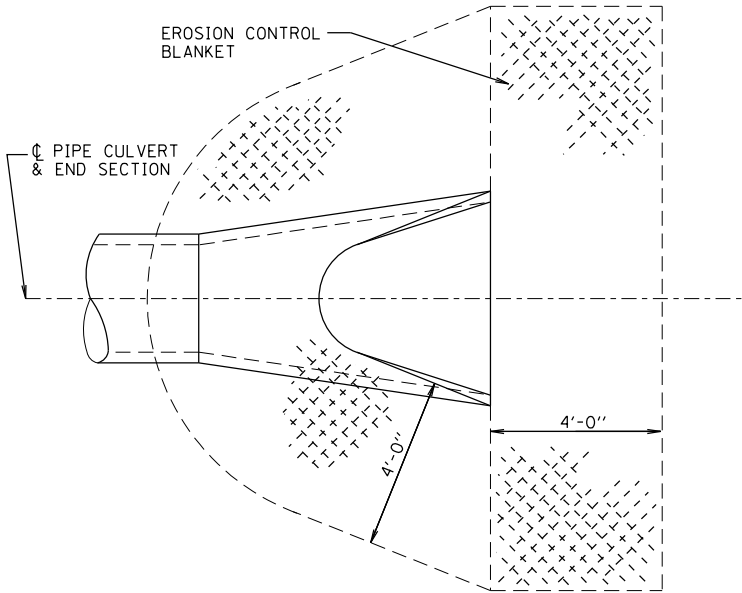

NOTES:
TO BE USED AT ALL END SECTIONS.
PRC FLARED END SECTION SHOWN.
TREATMENT SAME FOR OTHER END SECTIONS.

DETAIL OF EROSION CONTROL BLANKET
LINING AROUND END SECTION

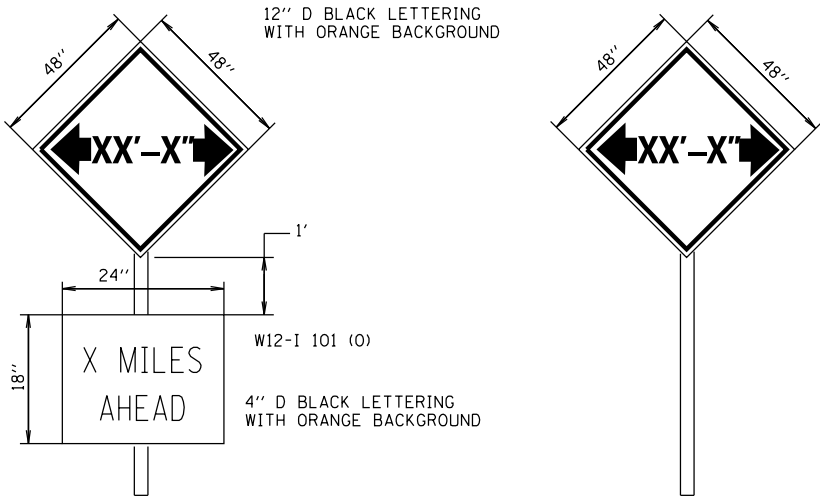

TO BE POST MOUNTED AS SHOWN ELSEWHERE IN THE PLANS.

THE ENGINEER WILL NOTIFY DISTRICT 3 BUREAU OF OPERATIONS
14 CALENDAR DAYS PRIOR TO INSTALLING ANY TRAFFIC CONTROL
DEVICES THAT WILL RESTRICT THE PAVEMENT WIDTH.


THE CONTRACTOR SHALL BE RESPONSIBLE FOR COORDINATING
WITH THE ENGINEER TO MEET THIS REQUIREMENT.

COST OF SUPPLYING, INSTALLING, MAINTAINING AND REMOVING
WIDTH RESTRICTION SIGNS SHALL BE INCLUDED IN THE COST
OF THE TRAFFIC CONTROL AND PROTECTION PAY ITEMS.

WIDTH RESTRICTION SIGNING DETAILS

SIGN POST LOCATIONS


- SOUTHWEST CORNER U.S. RTE. 52
AND IL RT 1.
 - NORTHEAST CORNER OF U.S. RTE. 24
AND IL. RTE. 1
 - STA. 12+00, RT. IL. RTE. 1
 - STA. 42+00, LT. IL. RTE. 1
- STAGE I - WIDTH RESTRICTION - 10'-6"
- STAGE II - WIDTH RESTRICTION - 12'-6"

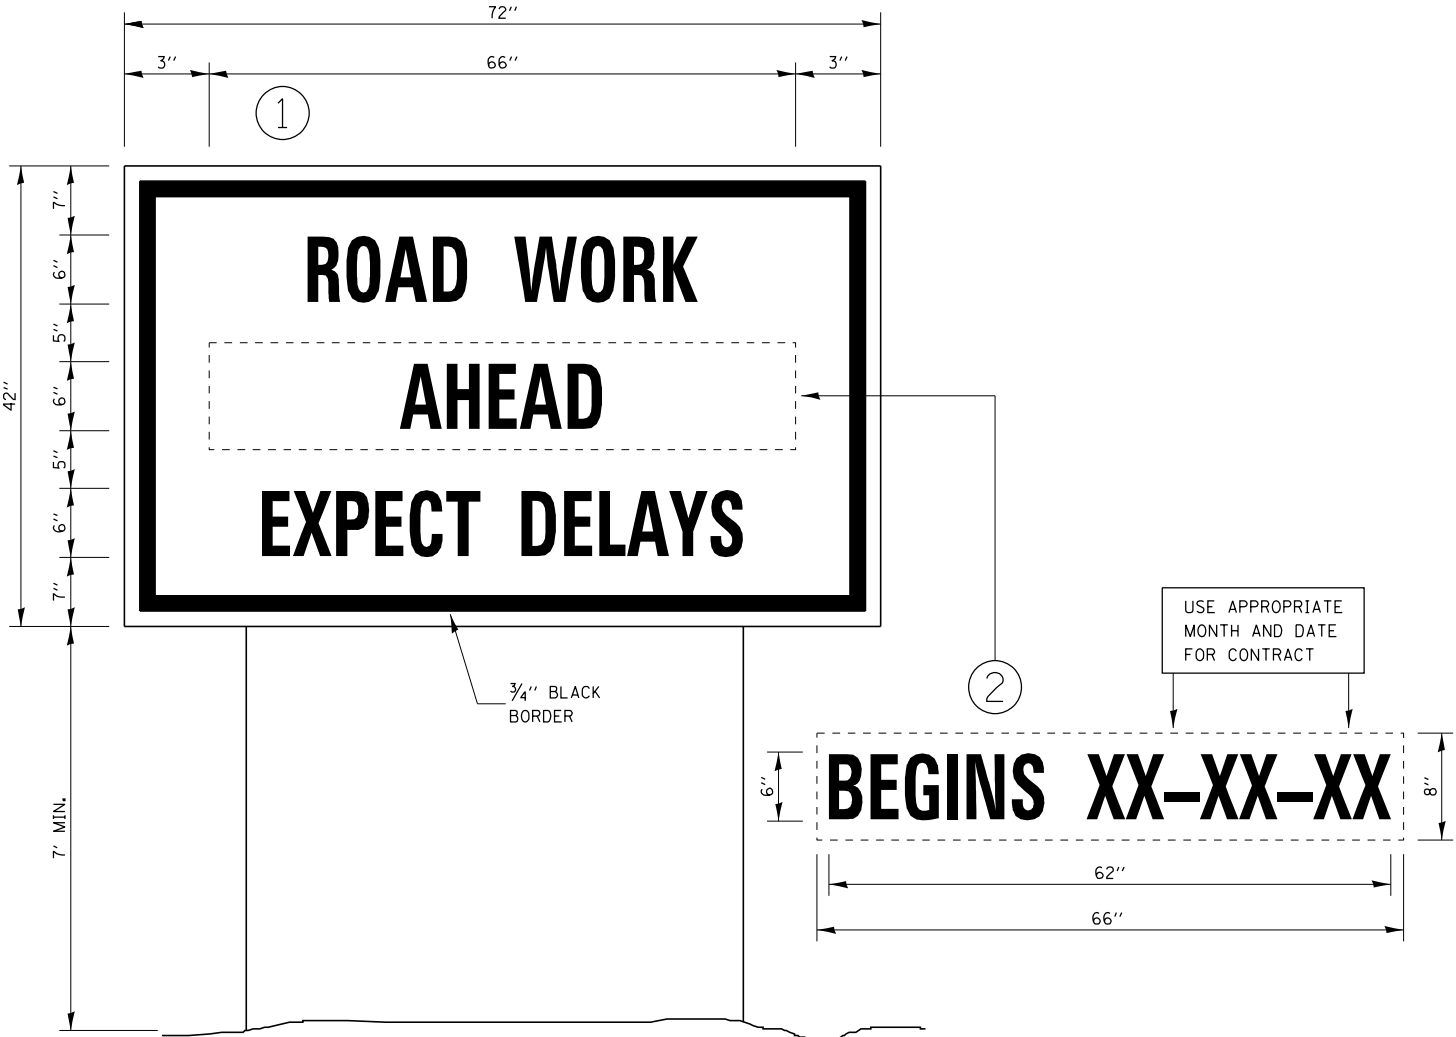


TEMPORARY INFORMATION SIGNING

NOTES:

- USE 6" D BLACK LETTERING ON FLOURESENT ORANGE BACKGROUND.
- ERECT SIGNS AT LOCATIONS IN ADVANCE OF THE "ROAD CONSTRUCTION AHEAD"
SIGNS AS DIRECTED BY THE ENGINEER.
- ERECT SIGN①WITH INSTALLED PANEL ②A MINIMUM OF ONE WEEK PRIOR TO
THE START OF THE LANE CLOSURE.
- REMOVE PANEL ②ON THAT DATE.
- SEE SPECIAL PROVISION "TEMPORARY INFORMATION SIGNING" FOR ADDITIONAL INFORMATION.
- WILL BE PAID FOR PER SQ FT AS "TEMPORARY INFORMATION SIGNING".
EACH SIGN = 21 SQ FT AND THE DATE PANEL ②WILL NOT BE MEASURED
SEPARATELY FOR PAYMENT.

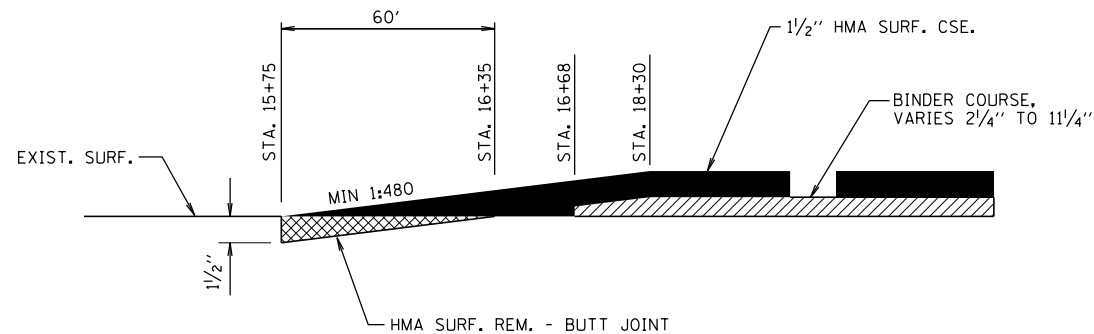


BEGINNING OF ROADWAY IMPROVEMENTS
STA. 15+75

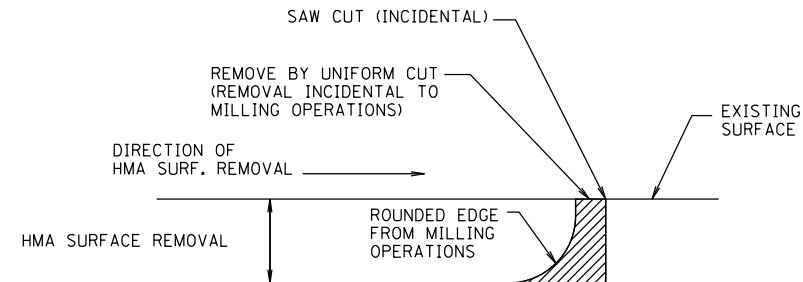


NOTE:
WHEN MILLING OPERATIONS PRODUCE A ROUNDED EDGE, THEN A SAW CUT SHALL BE USED TO MANUFACTURE A PERPENDICULAR EDGE AS SHOWN IN THE DETAIL. THE ENGINEER SHALL BE THE SOLE JUDGE CONCERNING THE USE OF THIS DETAIL

HMA DETAIL AT BUTT JOINTS


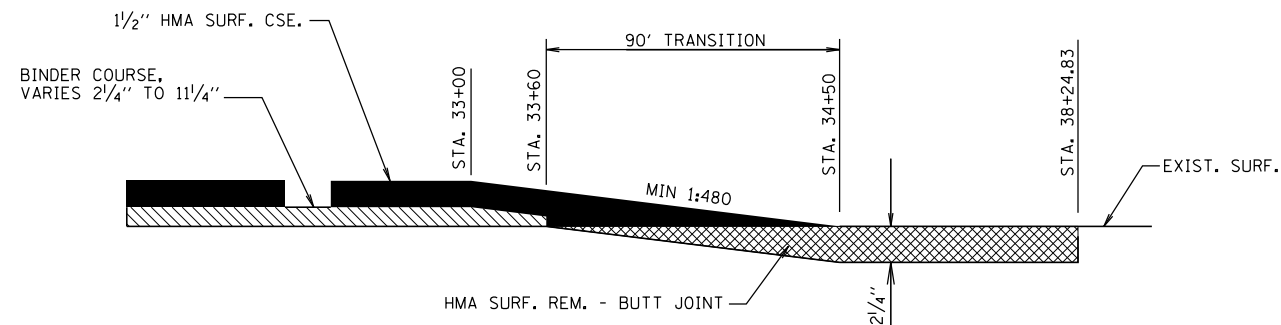


END OF ROADWAY IMPROVEMENTS
STA. 34+50

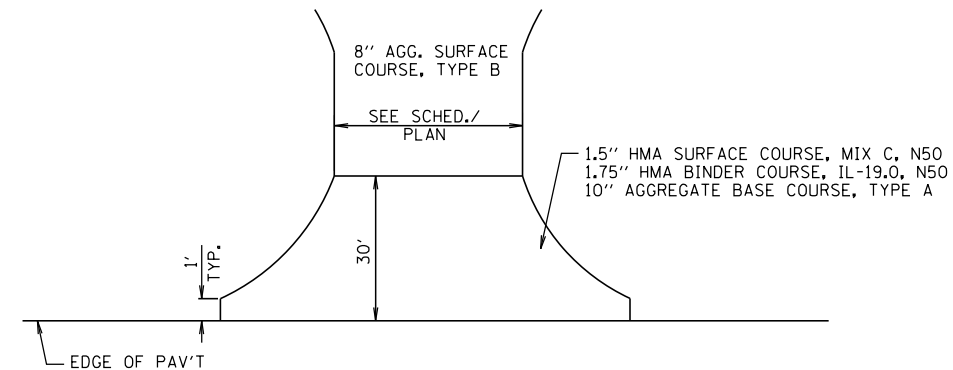


PROP. HMA SHLD. SHALL NOT BE CONSTRUCTED THRU HMA SIDEROADS.

PROPOSED COMMERCIAL ENTRANCE

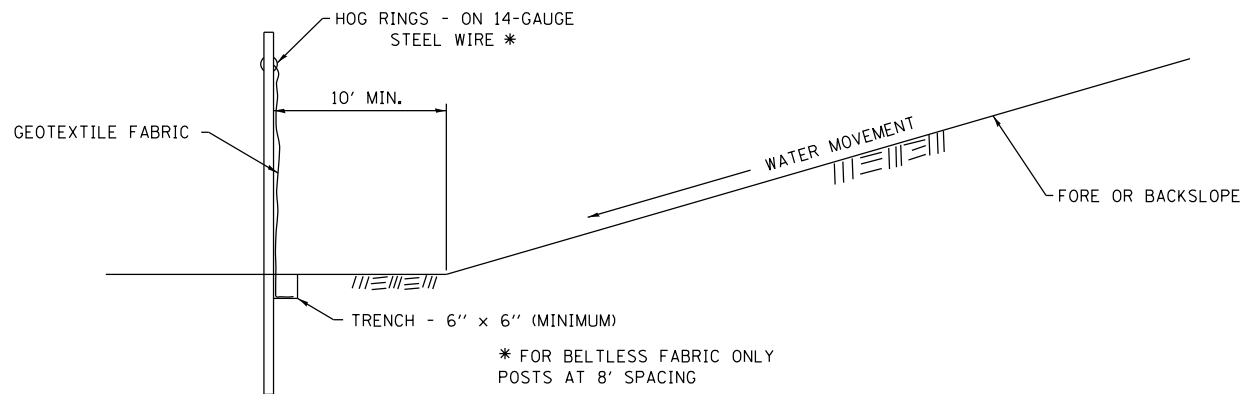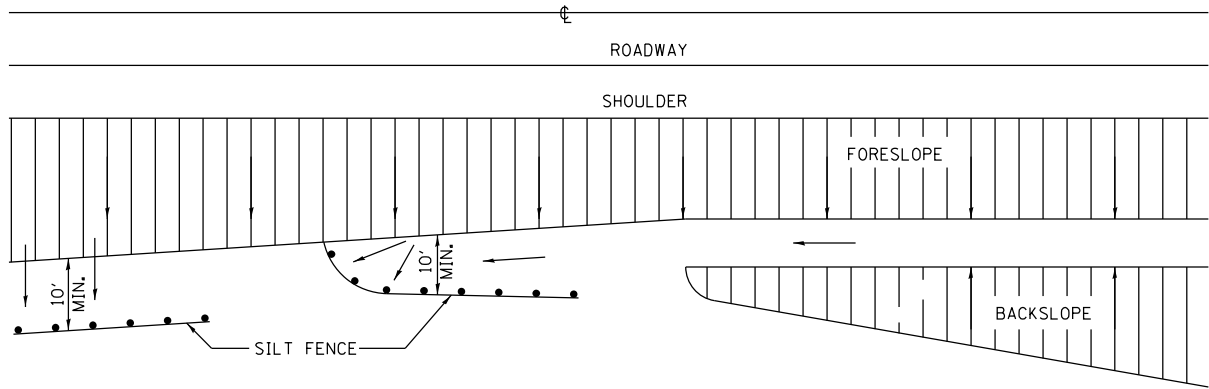


DETAILS OF SILT FENCE

EROSION CONTROL DETAILS
FOR SILT FENCE

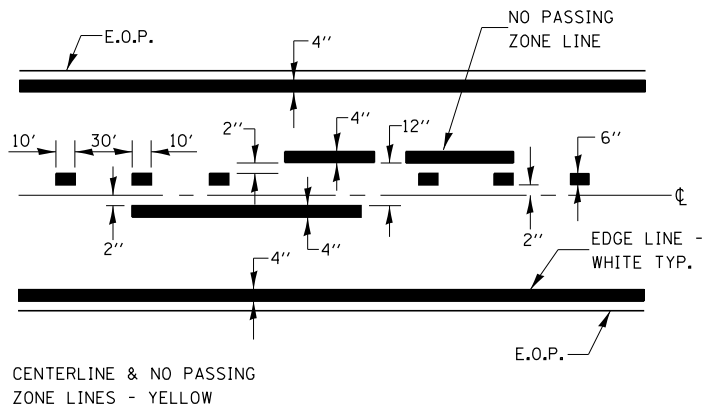

PAVEMENT MARKING

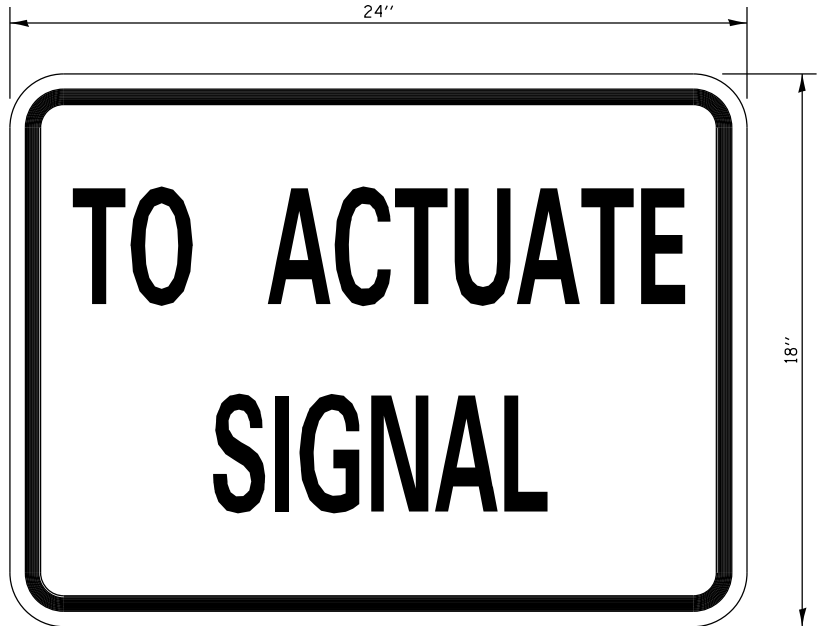

SIZE: 24" x 18"

4" CAPITAL LETTERS - BLACK


1/2" BORDER - BLACK

WHITE REFLECTIVE - TYPE B
ENGINEERING GRADE SHEETING


GENERAL NOTE:

THIS SIGN SHALL BE INSTALLED AT THE
STOP LINE AS DIRECTED BY THE ENGINEER.

STOP LINE SIGN FOR TEMPORARY SIGNALS

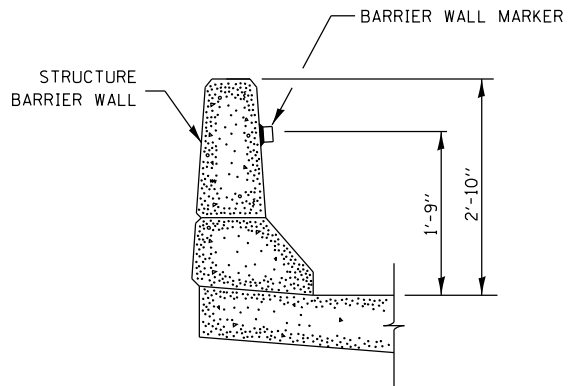


BARRIER WALL MARKER

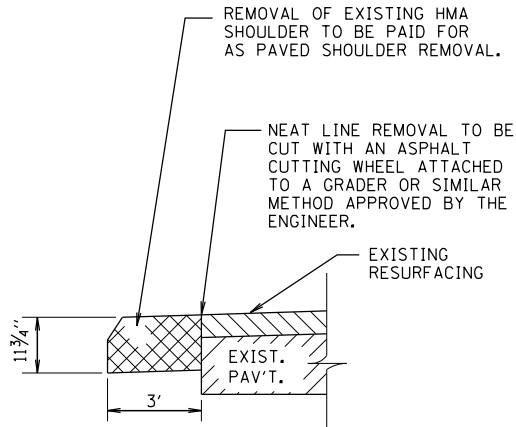

REMOVAL OF EXISTING
HMA SHOULDER

FINAL SURVEY NO.	SURVEYED PLOTTED NOTE BOOK	DATE	BY	DATE

ORIGINAL SURVEY NO.	SURVEYED PLOTTED NOTE BOOK	DATE	BY	DATE

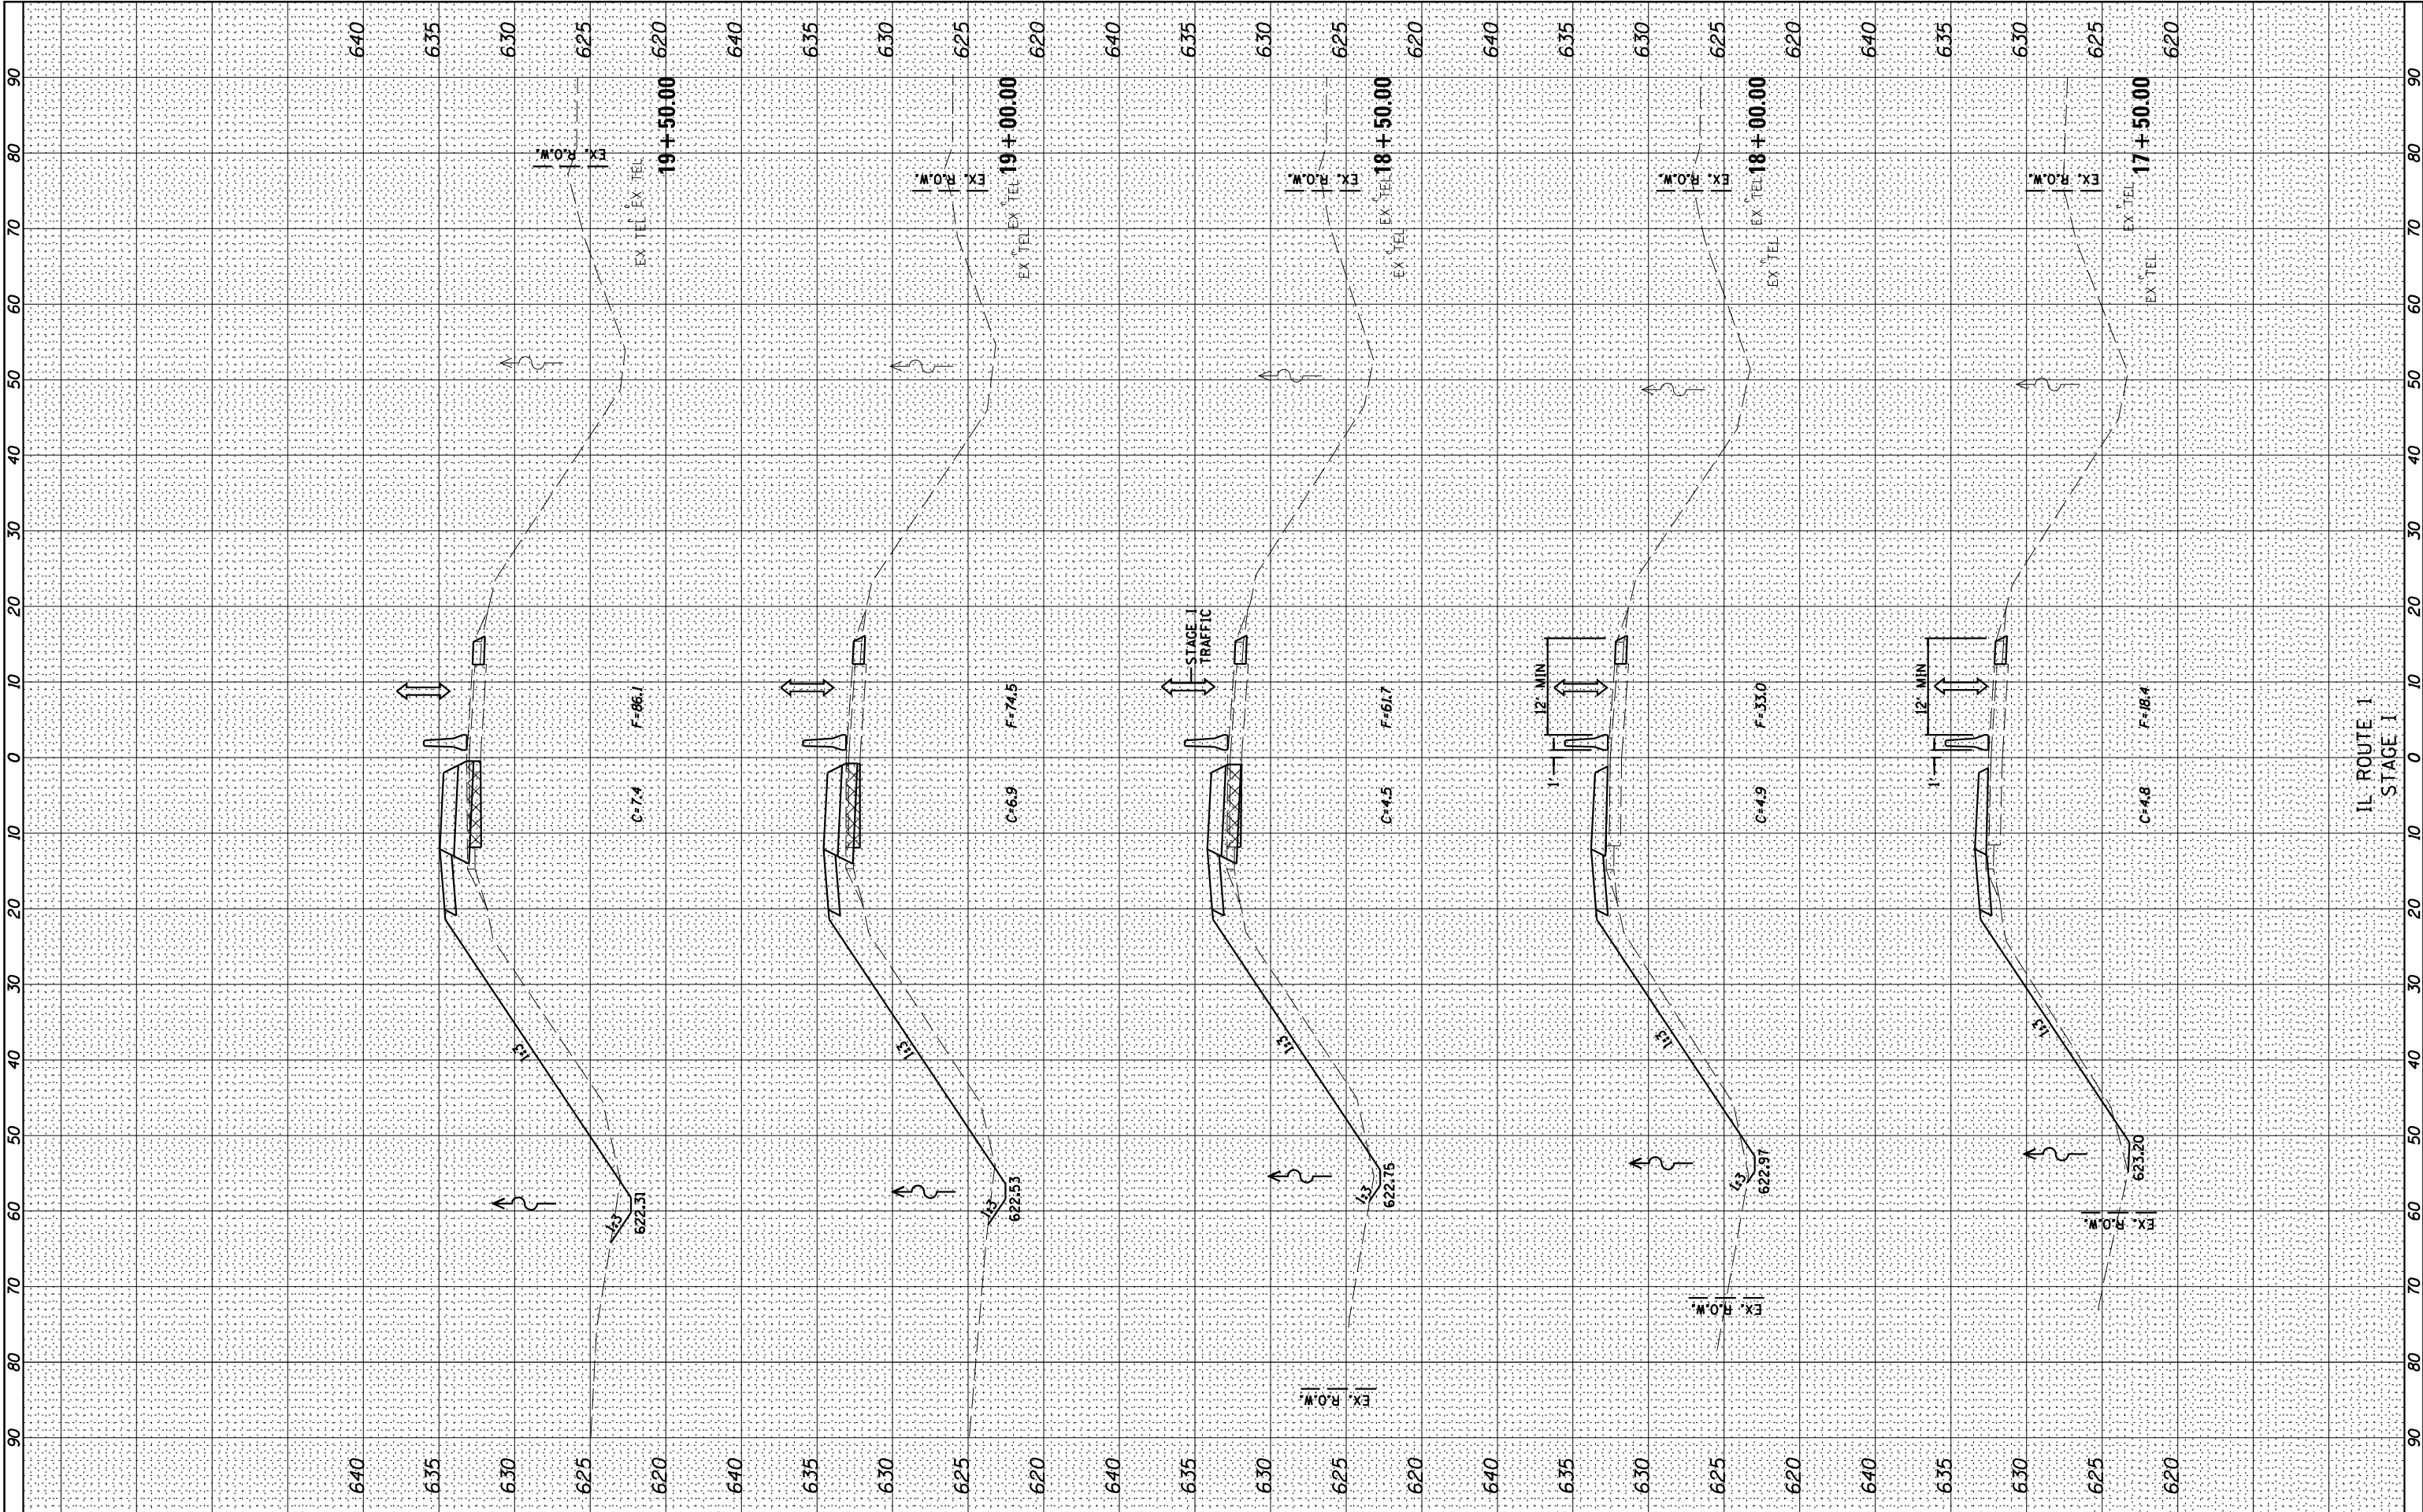

Farnsworth GROUP, INC.
2709 McGraw Drive
Bloomington, Illinois 61704
309/663-8435, 309/663-1571 fax

DESIGNED - JJO	REVISED -
DRAWN - JJO	REVISED -
CHECKED - MSW	REVISED -
DATE - 04/10/14	REVISED -

**STATE OF ILLINOIS
DEPARTMENT OF TRANSPORTATION**


**IL ROUTE 1
CROSS SECTIONS
STAGE 1**

SCALE: SHEET NO. OF SHEETS STA. 17+50.00 TO STA. 19+50.00

F.A.P. RTE. 332	SECTION (3)BR	COUNTY IROQUOIS	TOTAL SHEETS 100	SHEET NO. 70
CONTRACT NO. 66736				
ILLINOIS FED. AID PROJECT				

FINAL SURVEY NO.	SURVEYED PLOTTED NOTE BOOK AREAS CHECKED	BY	DATE

ORIGINAL SURVEY NO.	SURVEYED PLOTTED NOTE BOOK AREAS CHECKED	BY	DATE

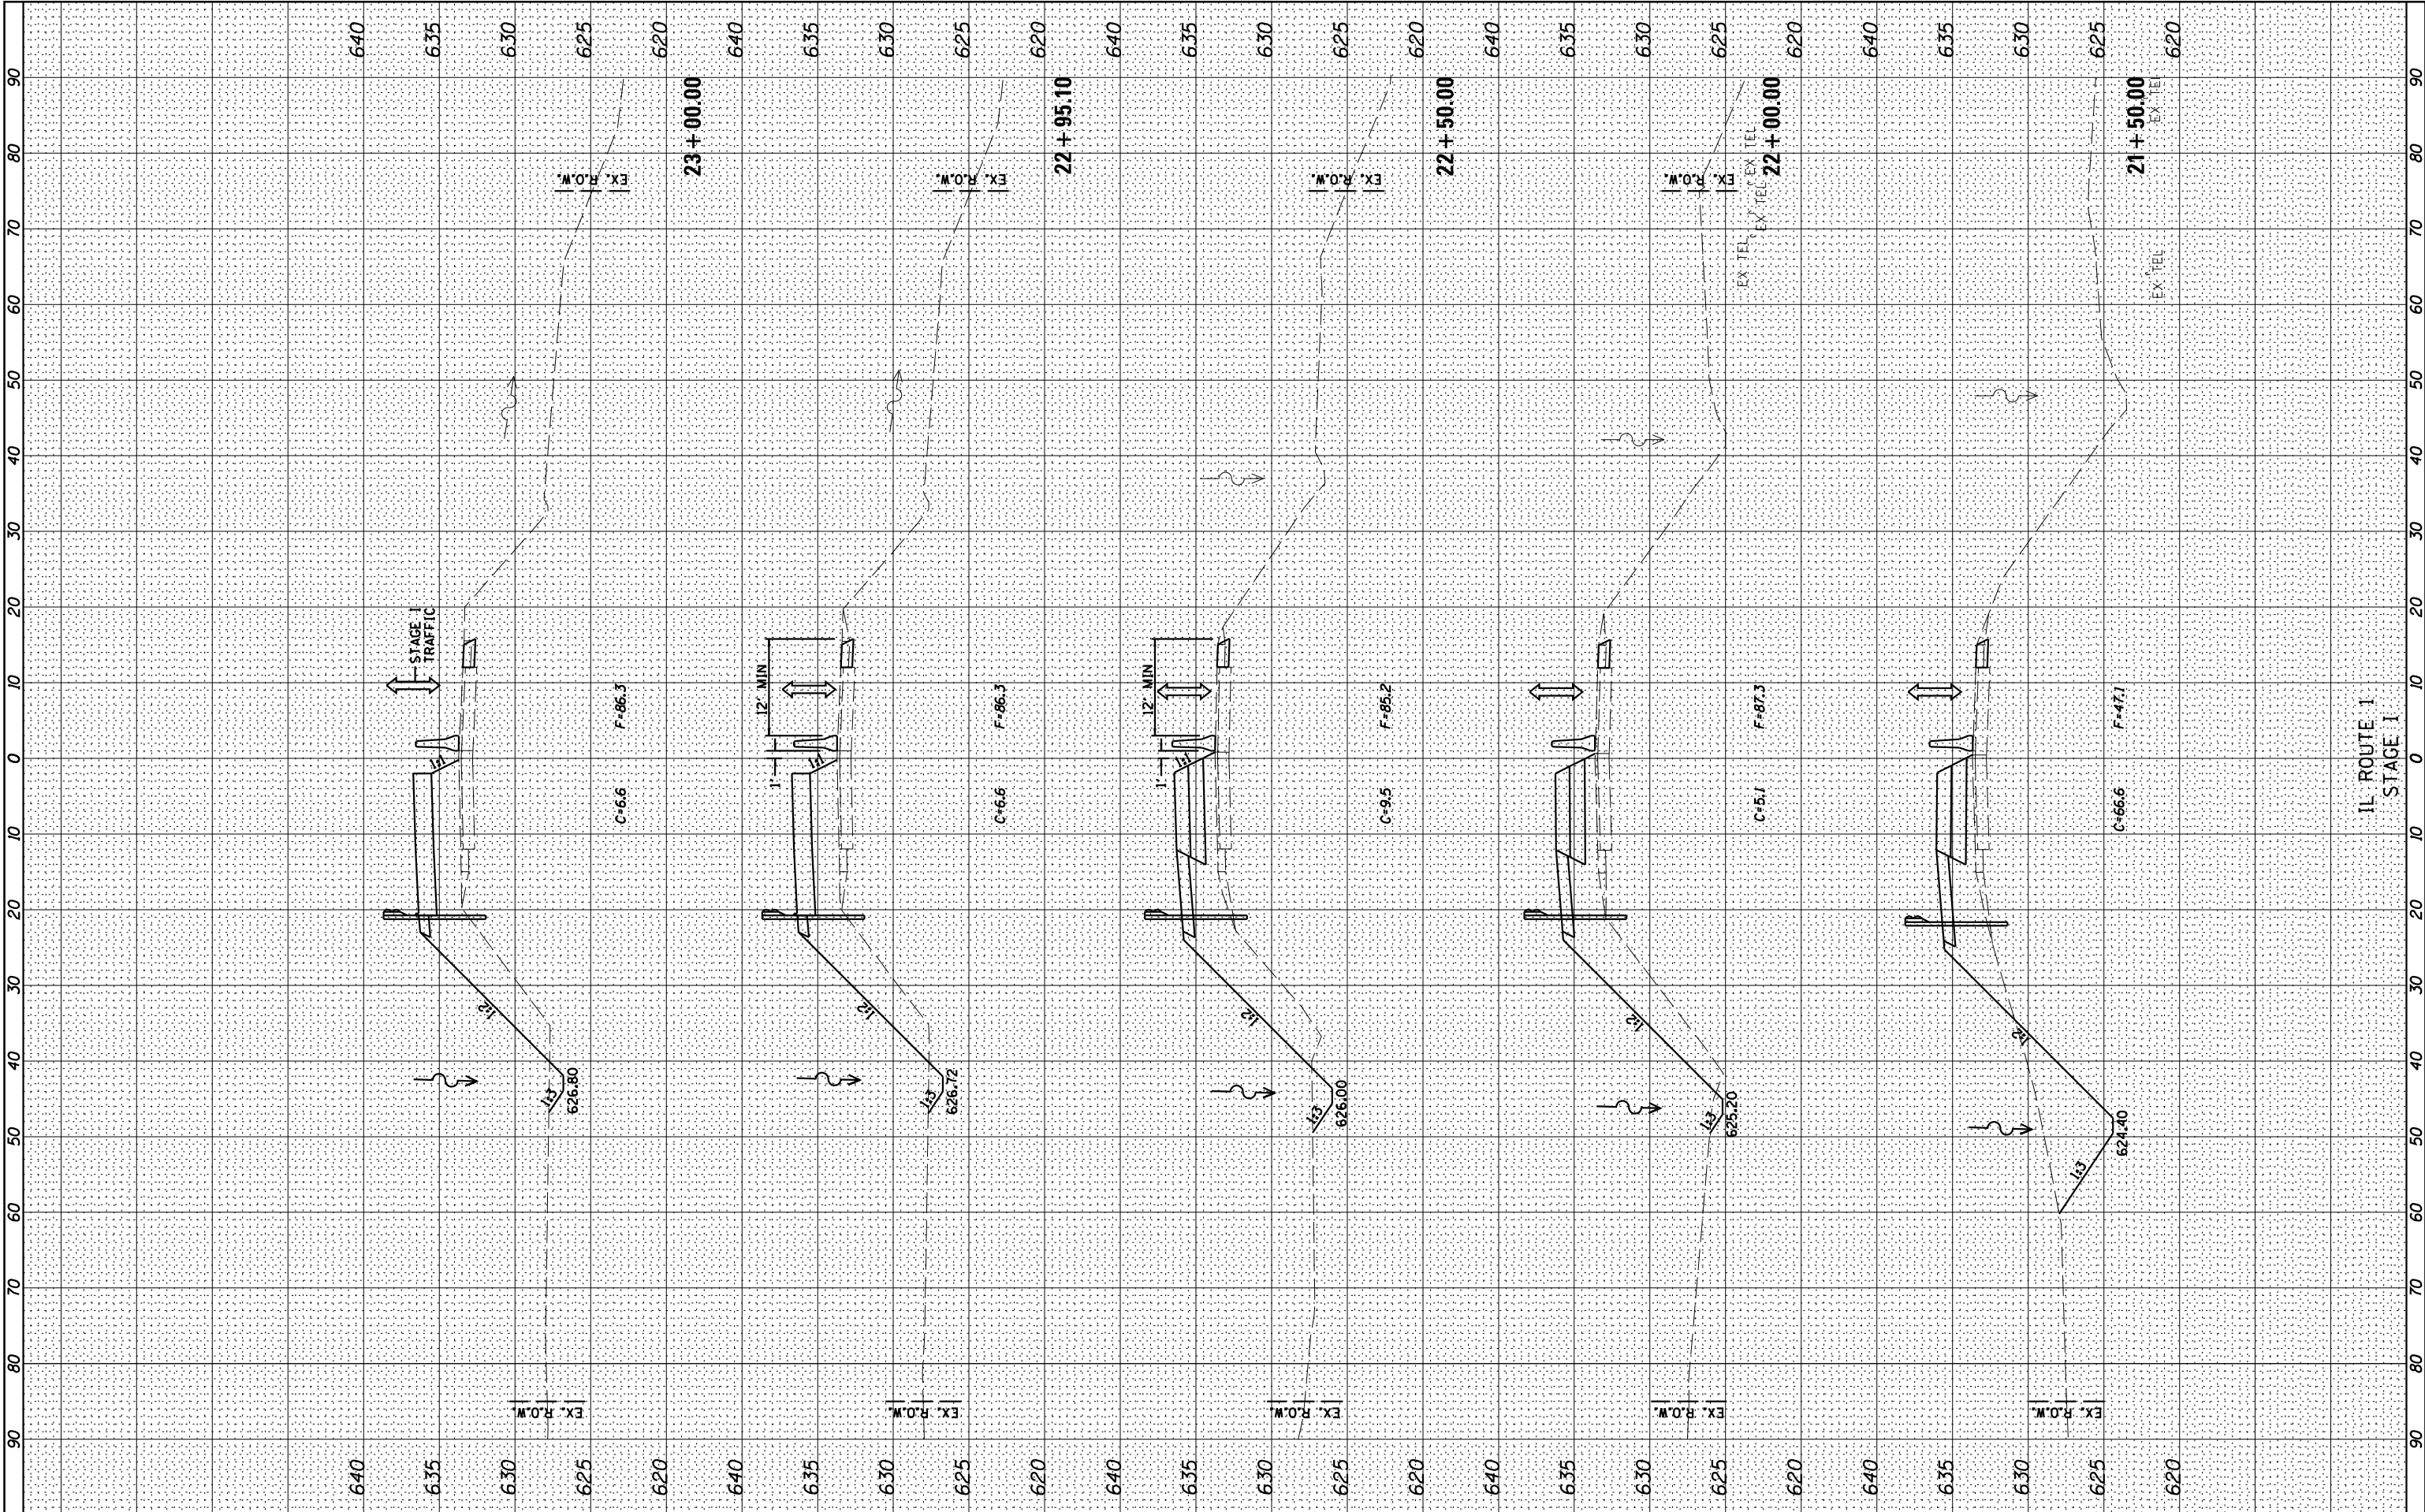



2709 McGraw Drive
Bloomington, Illinois 61704
309/663-8435, 309/663-1571 fax

DESIGNED - JJO	REVISED -
DRAWN - JJO	REVISED -
CHECKED - MSW	REVISED -
DATE - 04/10/14	REVISED -

**STATE OF ILLINOIS
DEPARTMENT OF TRANSPORTATION**


**IL ROUTE 1
CROSS SECTIONS
STAGE 1**

SCALE: SHEET NO. OF SHEETS STA. 21+50.00 TO STA. 23+00.00

F.A.P. RTE. 332	SECTION (3)BR	COUNTY IROQUOIS	TOTAL SHEETS 100	SHEET NO. 72
CONTRACT NO. 66736				
ILLINOIS FED. AID PROJECT				

FINAL SURVEY	NO.	SURVEYED PLOTTED NOTE BOOK AREAS CHECKED	BY	DATE

ORIGINAL SURVEY	NO.	SURVEYED PLOTTED NOTE BOOK AREAS CHECKED	BY	DATE

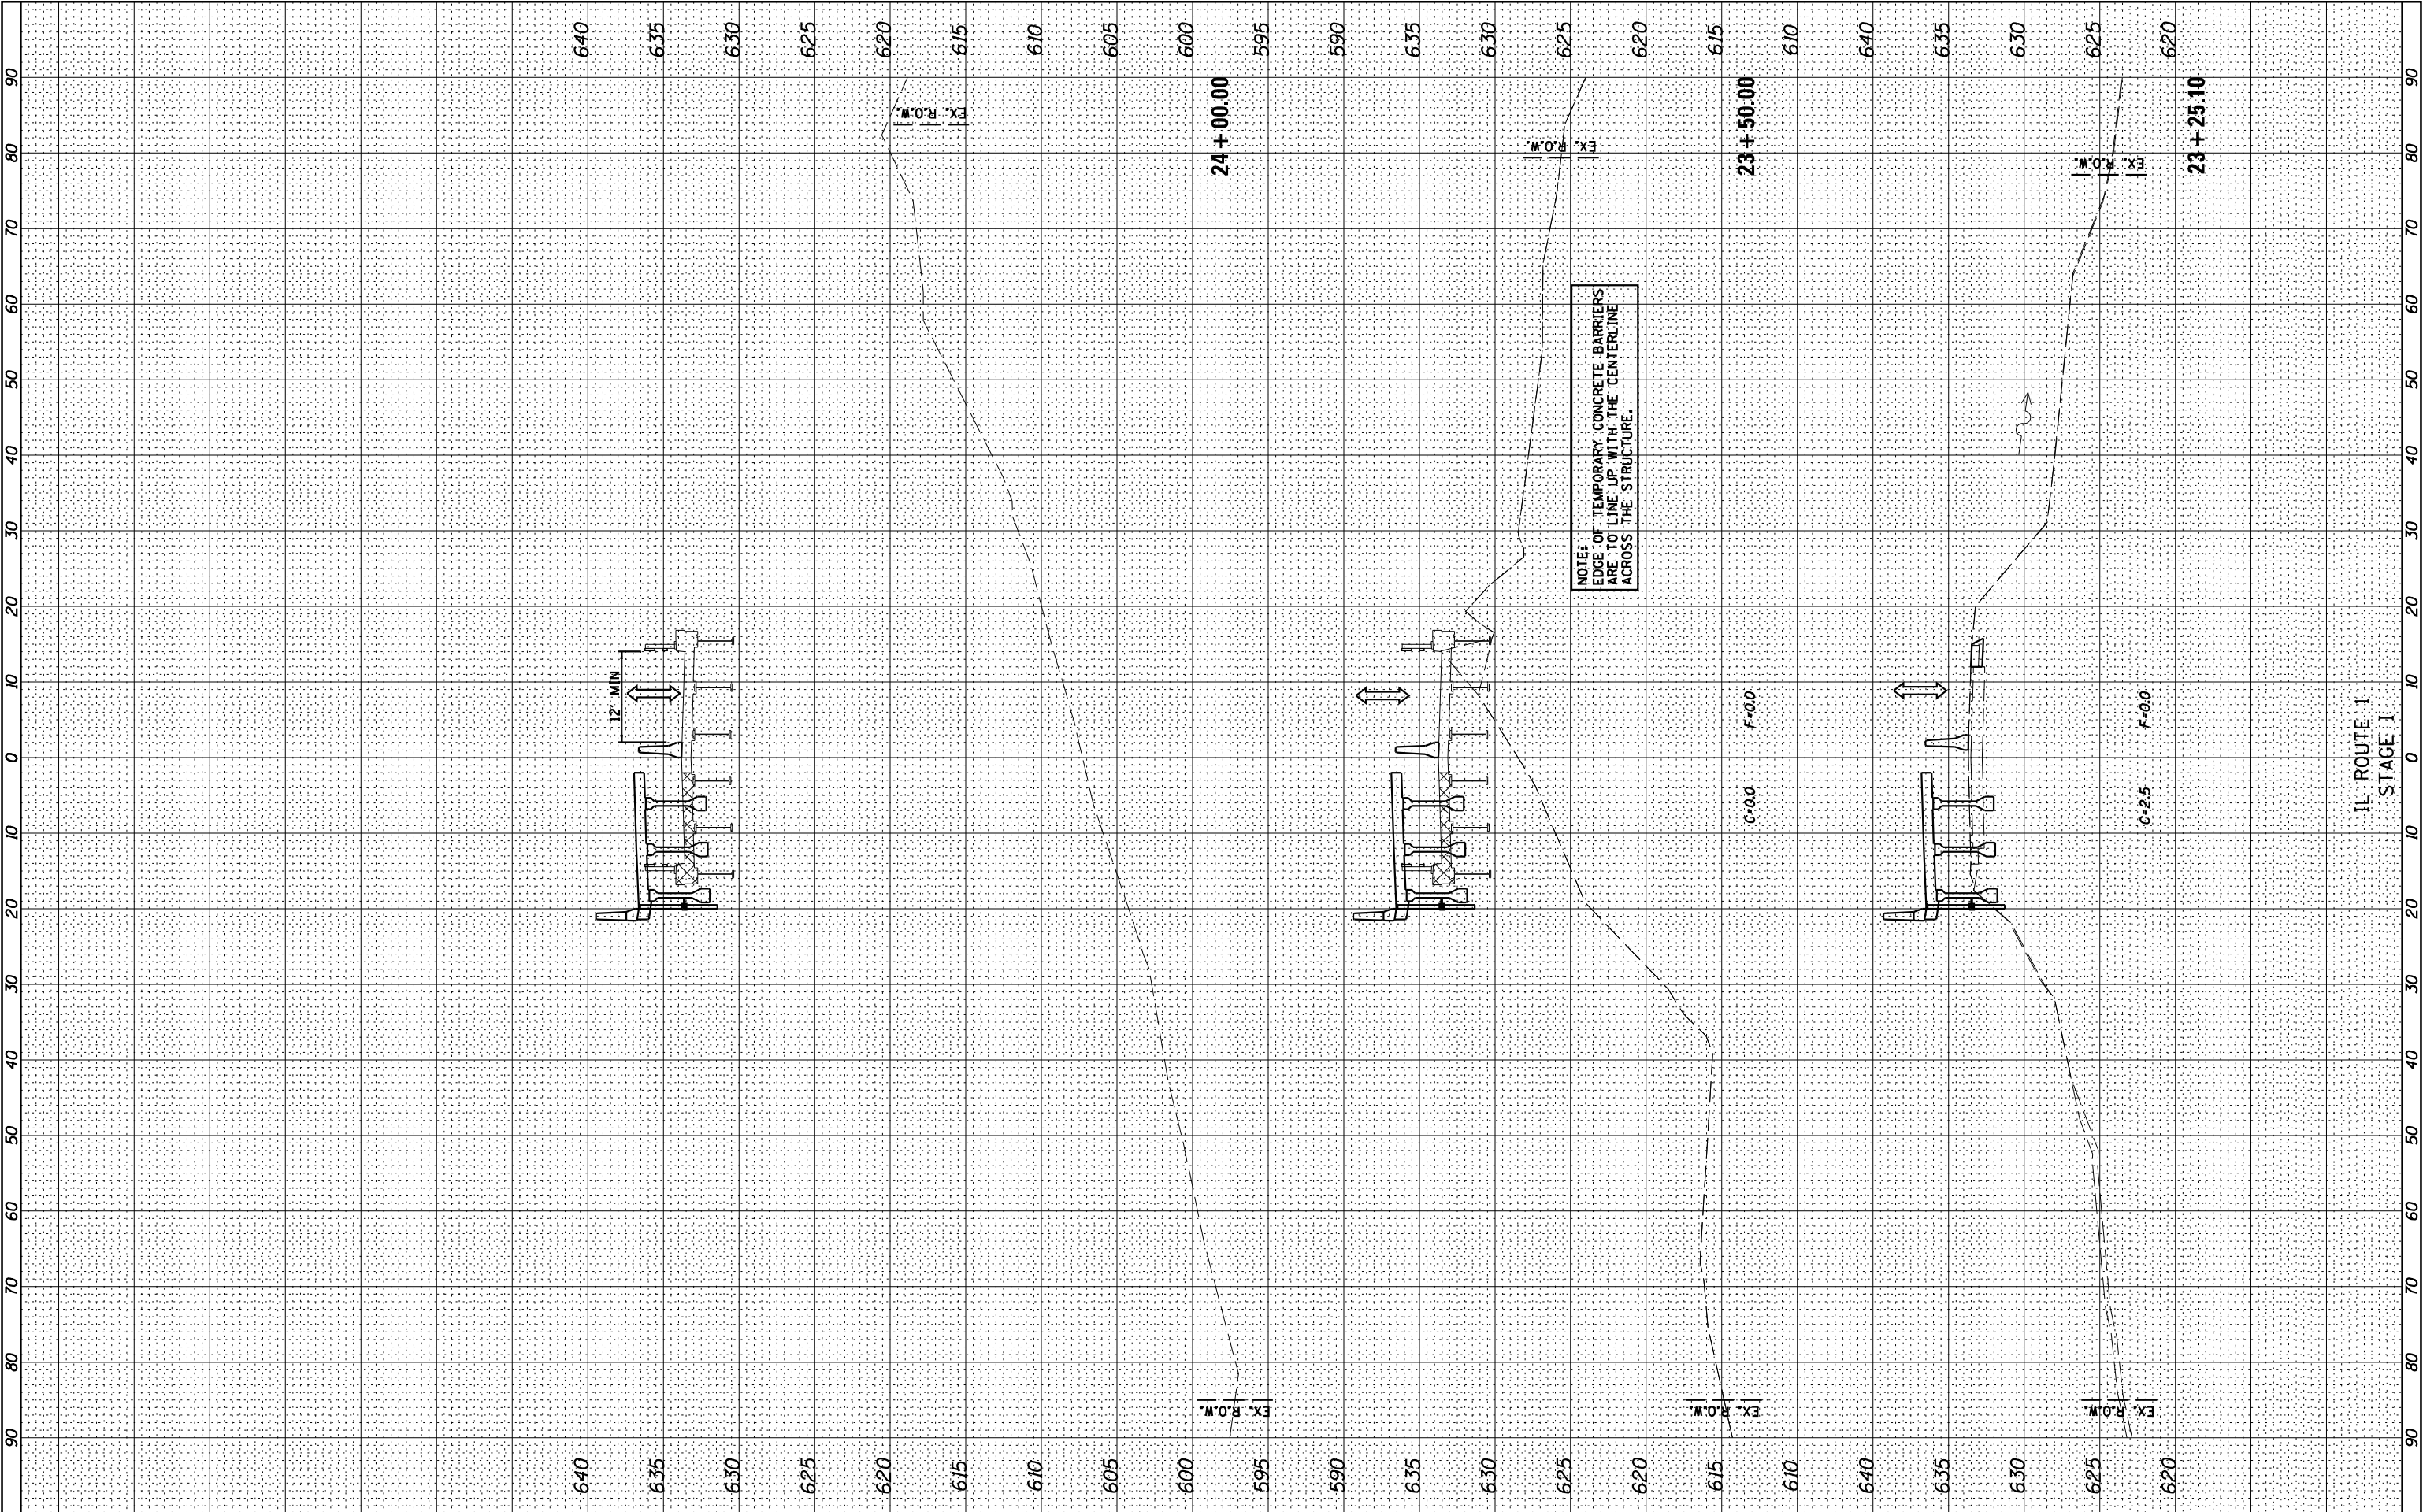

NOTE:
EDGE OF TEMPORARY CONCRETE BARRIERS
ARE TO LINE UP WITH THE CENTERLINE
ACROSS THE STRUCTURE.

Farnsworth
GROUP, INC.
2709 McGraw Drive
Bloomington, Illinois 61704
309/663-8435, 309/663-1571 fax

DESIGNED	-	JJO
DRAWN	-	JJO
CHECKED	-	MSW
DATE	-	04/10/14

REVISED	-
REVISED	-
REVISED	-
REVISED	-

STATE OF ILLINOIS
DEPARTMENT OF TRANSPORTATION

IL ROUTE 1
CROSS SECTIONS
STAGE I


SCALE: SHEET NO. OF SHEETS STA. 23+25.10 TO STA. 24+00.00

F.A.P. RTE.	SECTION	COUNTY	TOTAL SHEETS	SHEET NO.
332	(3)BR	IROQUOIS	100	73
CONTRACT NO. 66736				

ILLINOIS FED. AID PROJECT

FINAL SURVEY	SURVEYED PLOTTED NOTE BOOK	BY	DATE

ORIGINAL SURVEY	SURVEYED PLOTTED NOTE BOOK	BY	DATE

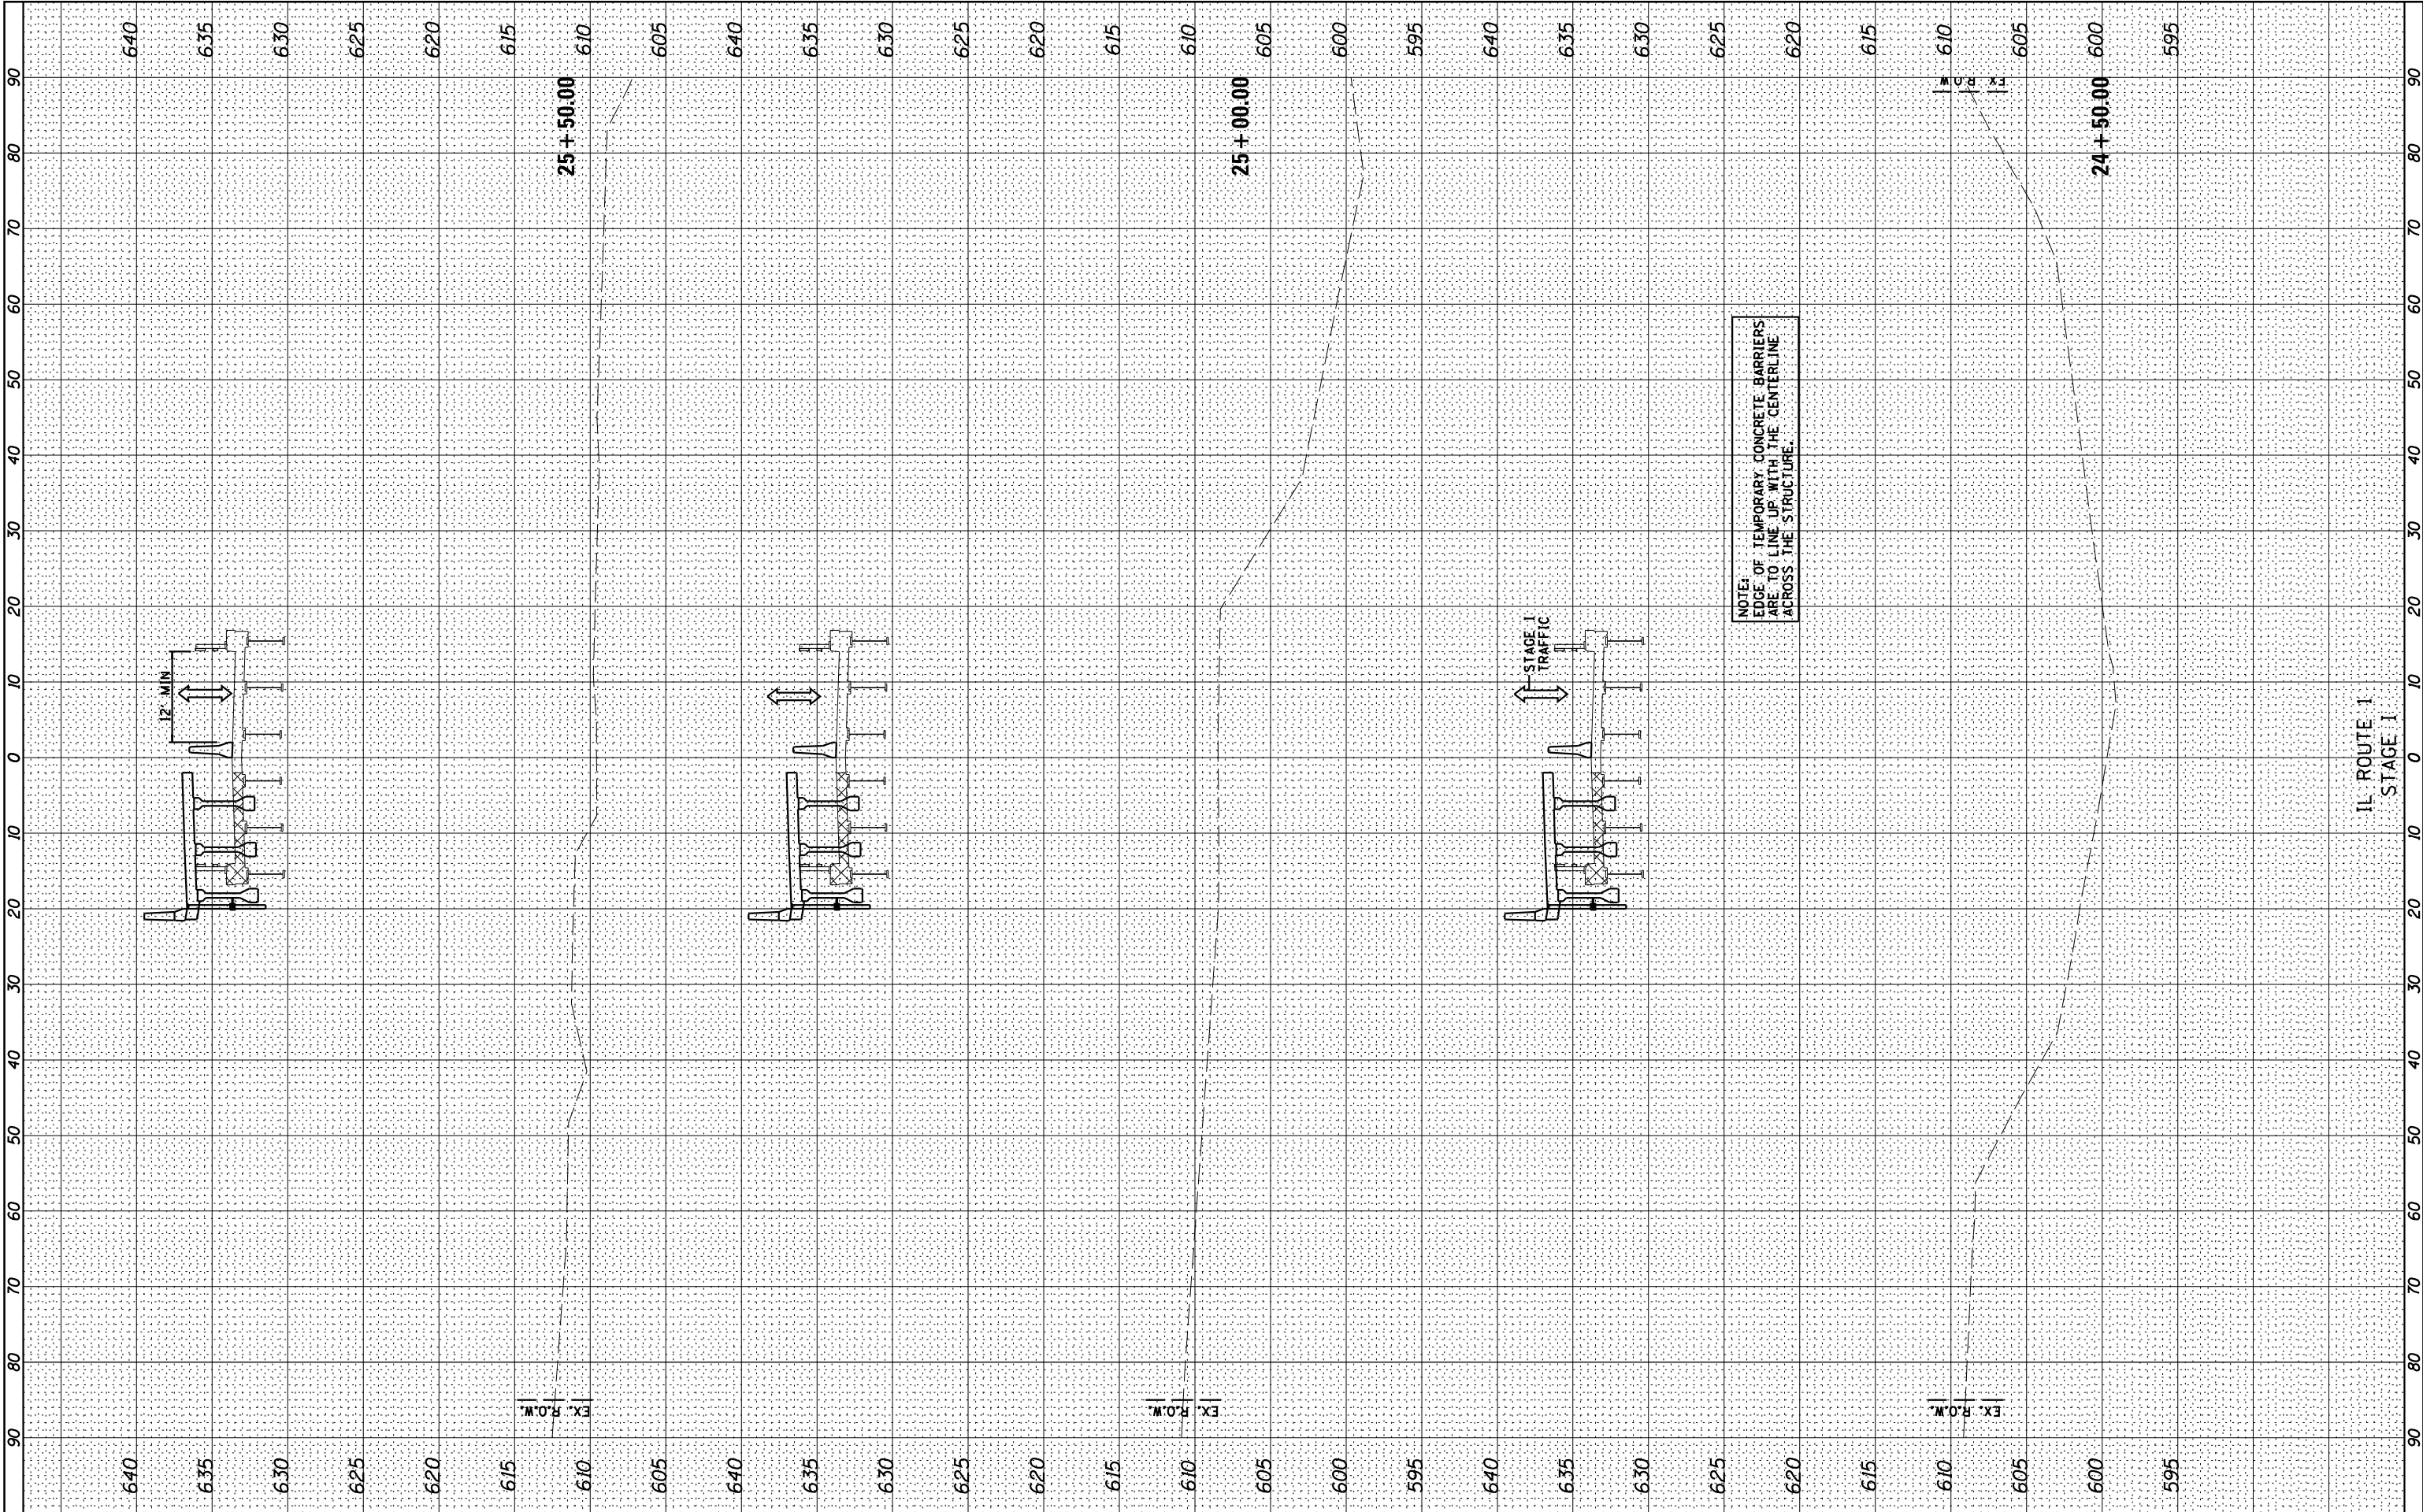

Farnsworth GROUP, INC.
2709 McGraw Drive
Bloomington, Illinois 61704
309/663-8435, 309/663-1571 fax

DESIGNED - JJ0	REVISED -
DRAWN - JJ0	REVISED -
CHECKED - MSW	REVISED -
DATE - 04/10/14	REVISED -

**STATE OF ILLINOIS
DEPARTMENT OF TRANSPORTATION**


**IL ROUTE 1
CROSS SECTIONS
STAGE I**

SCALE: SHEET NO. OF SHEETS STA. 24+50.00 TO STA. 25+50.00

F.A.P. RTE. 332	SECTION (3)BR	COUNTY IROQUOIS	TOTAL SHEETS 100	SHEET NO. 74
CONTRACT NO. 66736				
ILLINOIS FED. AID PROJECT				

FINAL SURVEY	SURVEYED PLOTTED	DATE
NO.	NO.	NO.


ORIGINAL SURVEY	SURVEYED PLOTTED	DATE
NO.	NO.	NO.

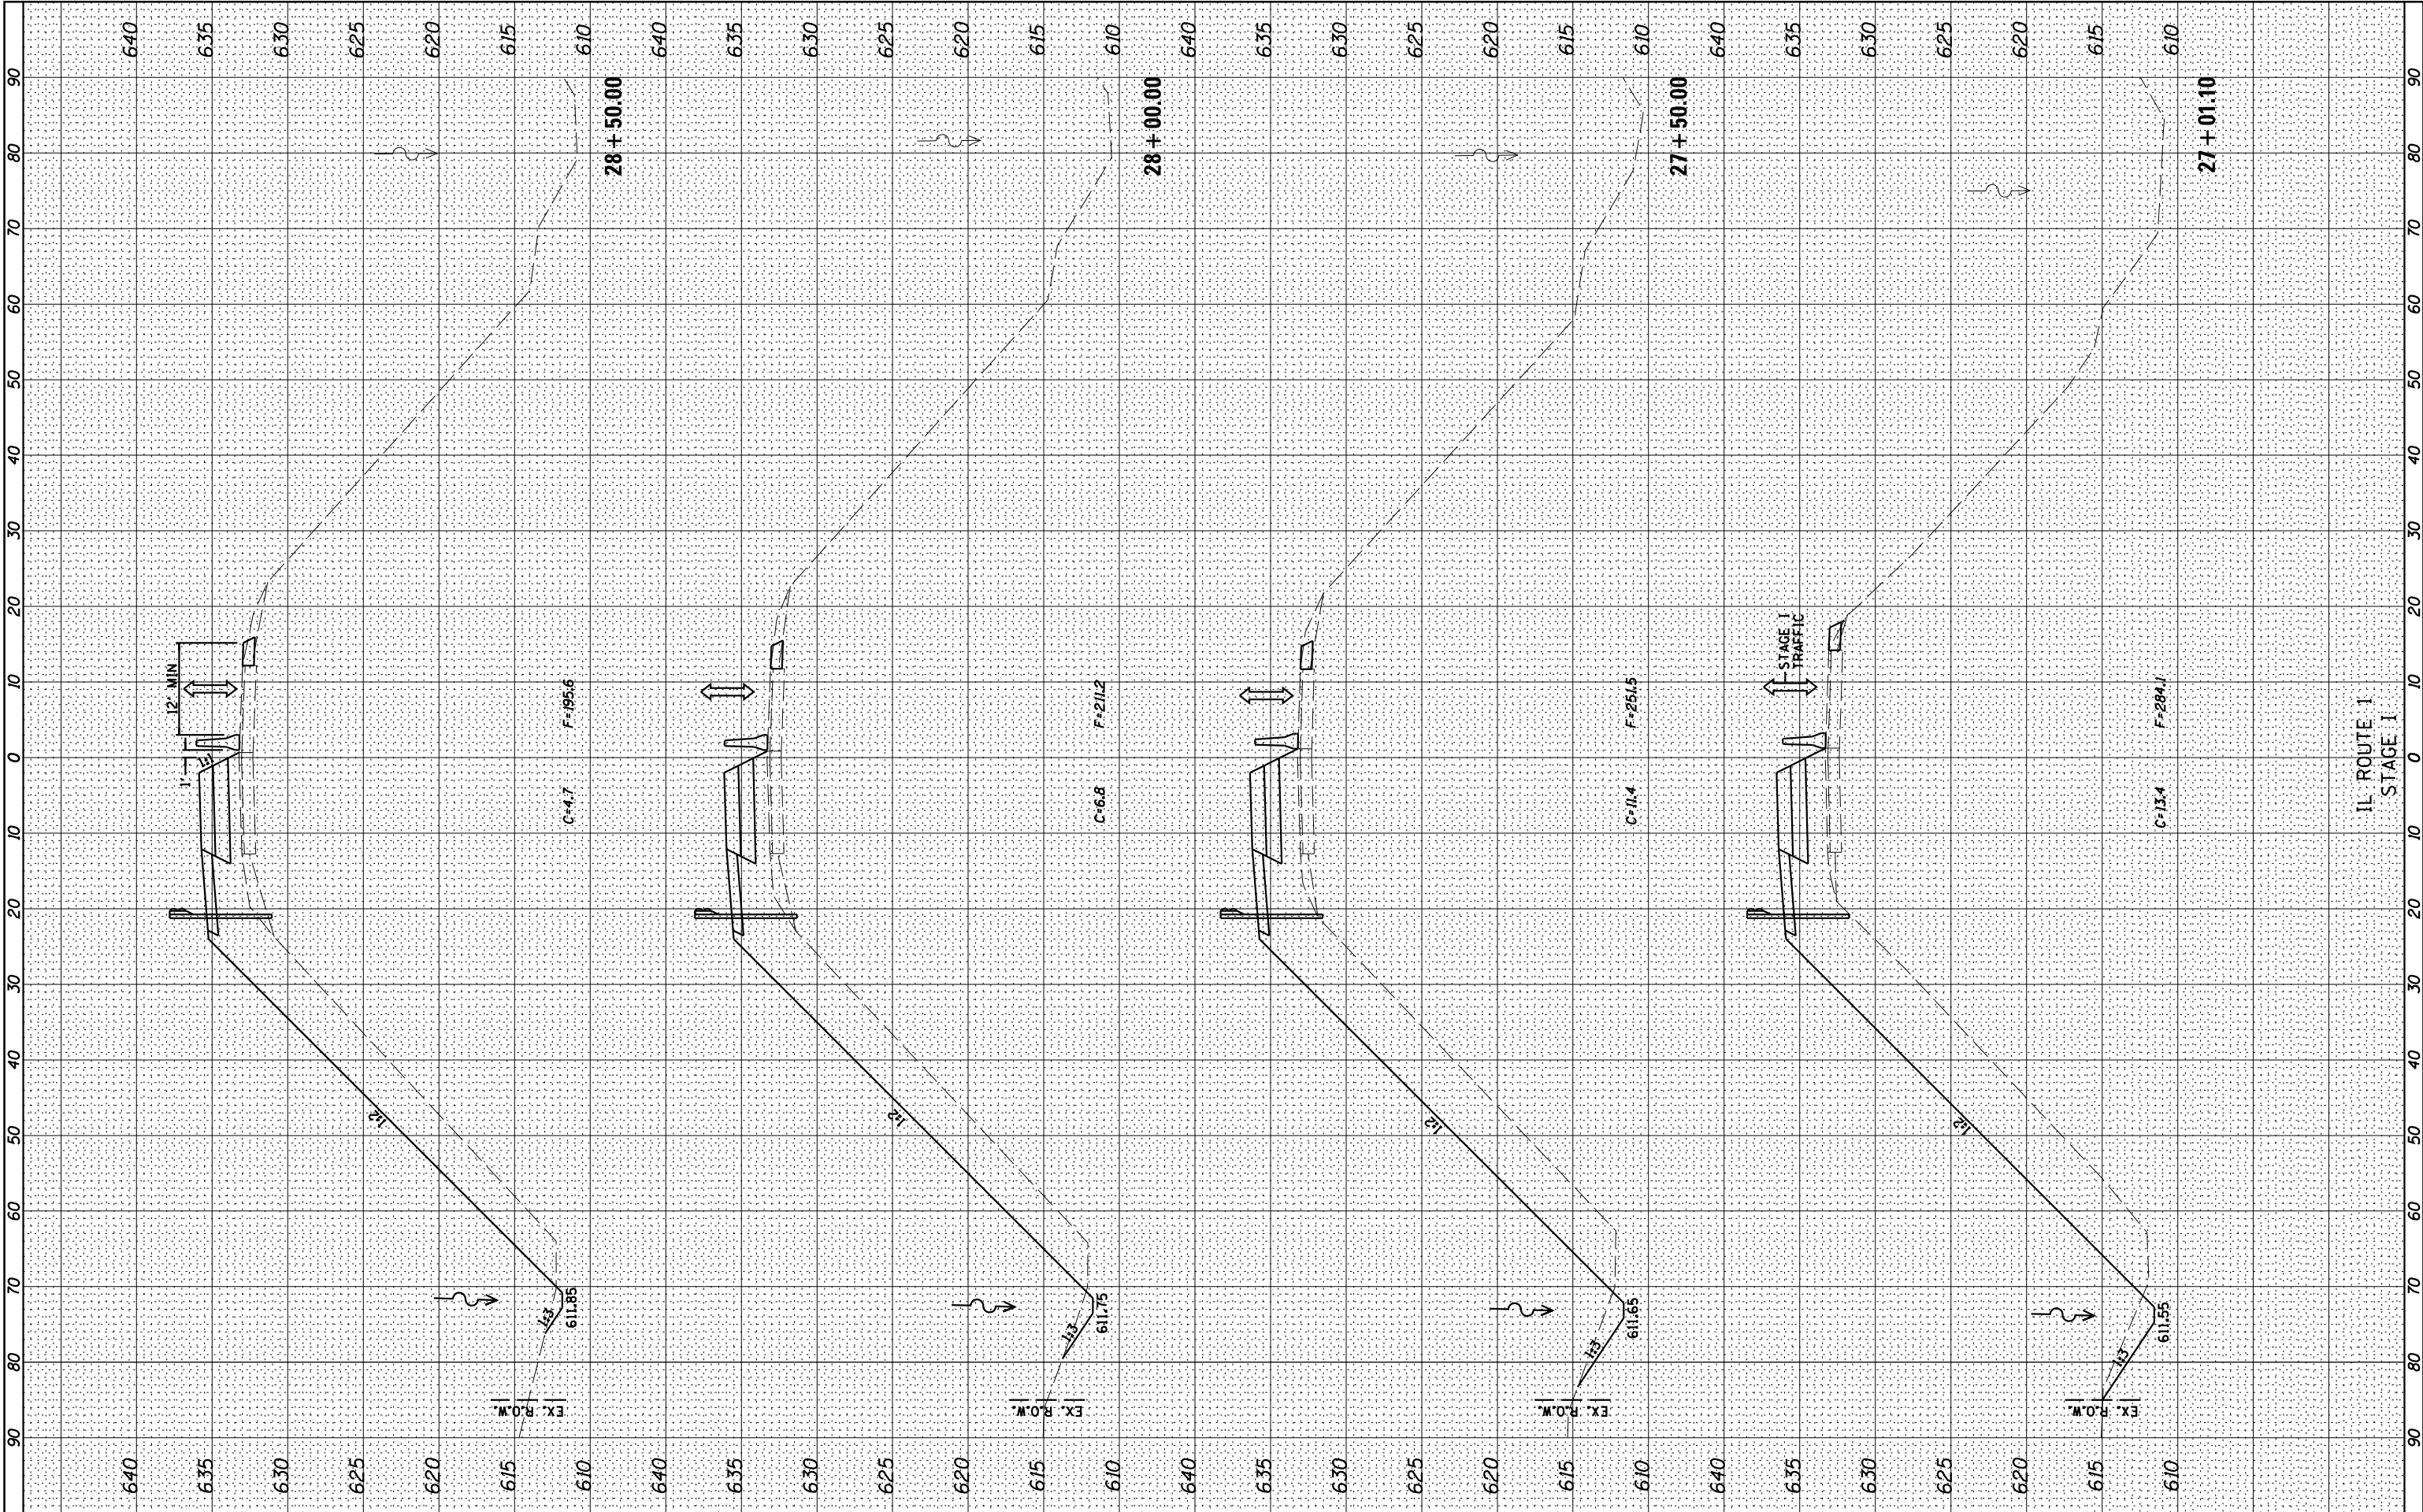

 Farnsworth GROUP, INC. 2709 McGraw Drive Bloomington, Illinois 61704 309/663-8435, 309/663-1571 fax		DESIGNED - JJO	REVISED -	STATE OF ILLINOIS DEPARTMENT OF TRANSPORTATION	IL ROUTE 1 CROSS SECTIONS STAGE I				F.A.P. RTE.	SECTION	COUNTY	TOTAL SHEETS	SHEET NO.
		DRAWN - JJO	REVISED -						332	(3)BR	IRROQUOIS	100	76
		CHECKED - MSW	REVISED -		CONTRACT NO. 66736								
		DATE - 04/10/14	REVISED -		SCALE:	SHEET NO.	OF	SHEETS	STA. 27+01.10	TO	STA. 28+50.00	ILLINOIS FED. AID PROJECT	

FINAL SURVEY	NO.	SURVEYED PLOTTED NOTE BOOK	BY	DATE


ORIGINAL SURVEY	NO.	SURVEYED PLOTTED NOTE BOOK	BY	DATE

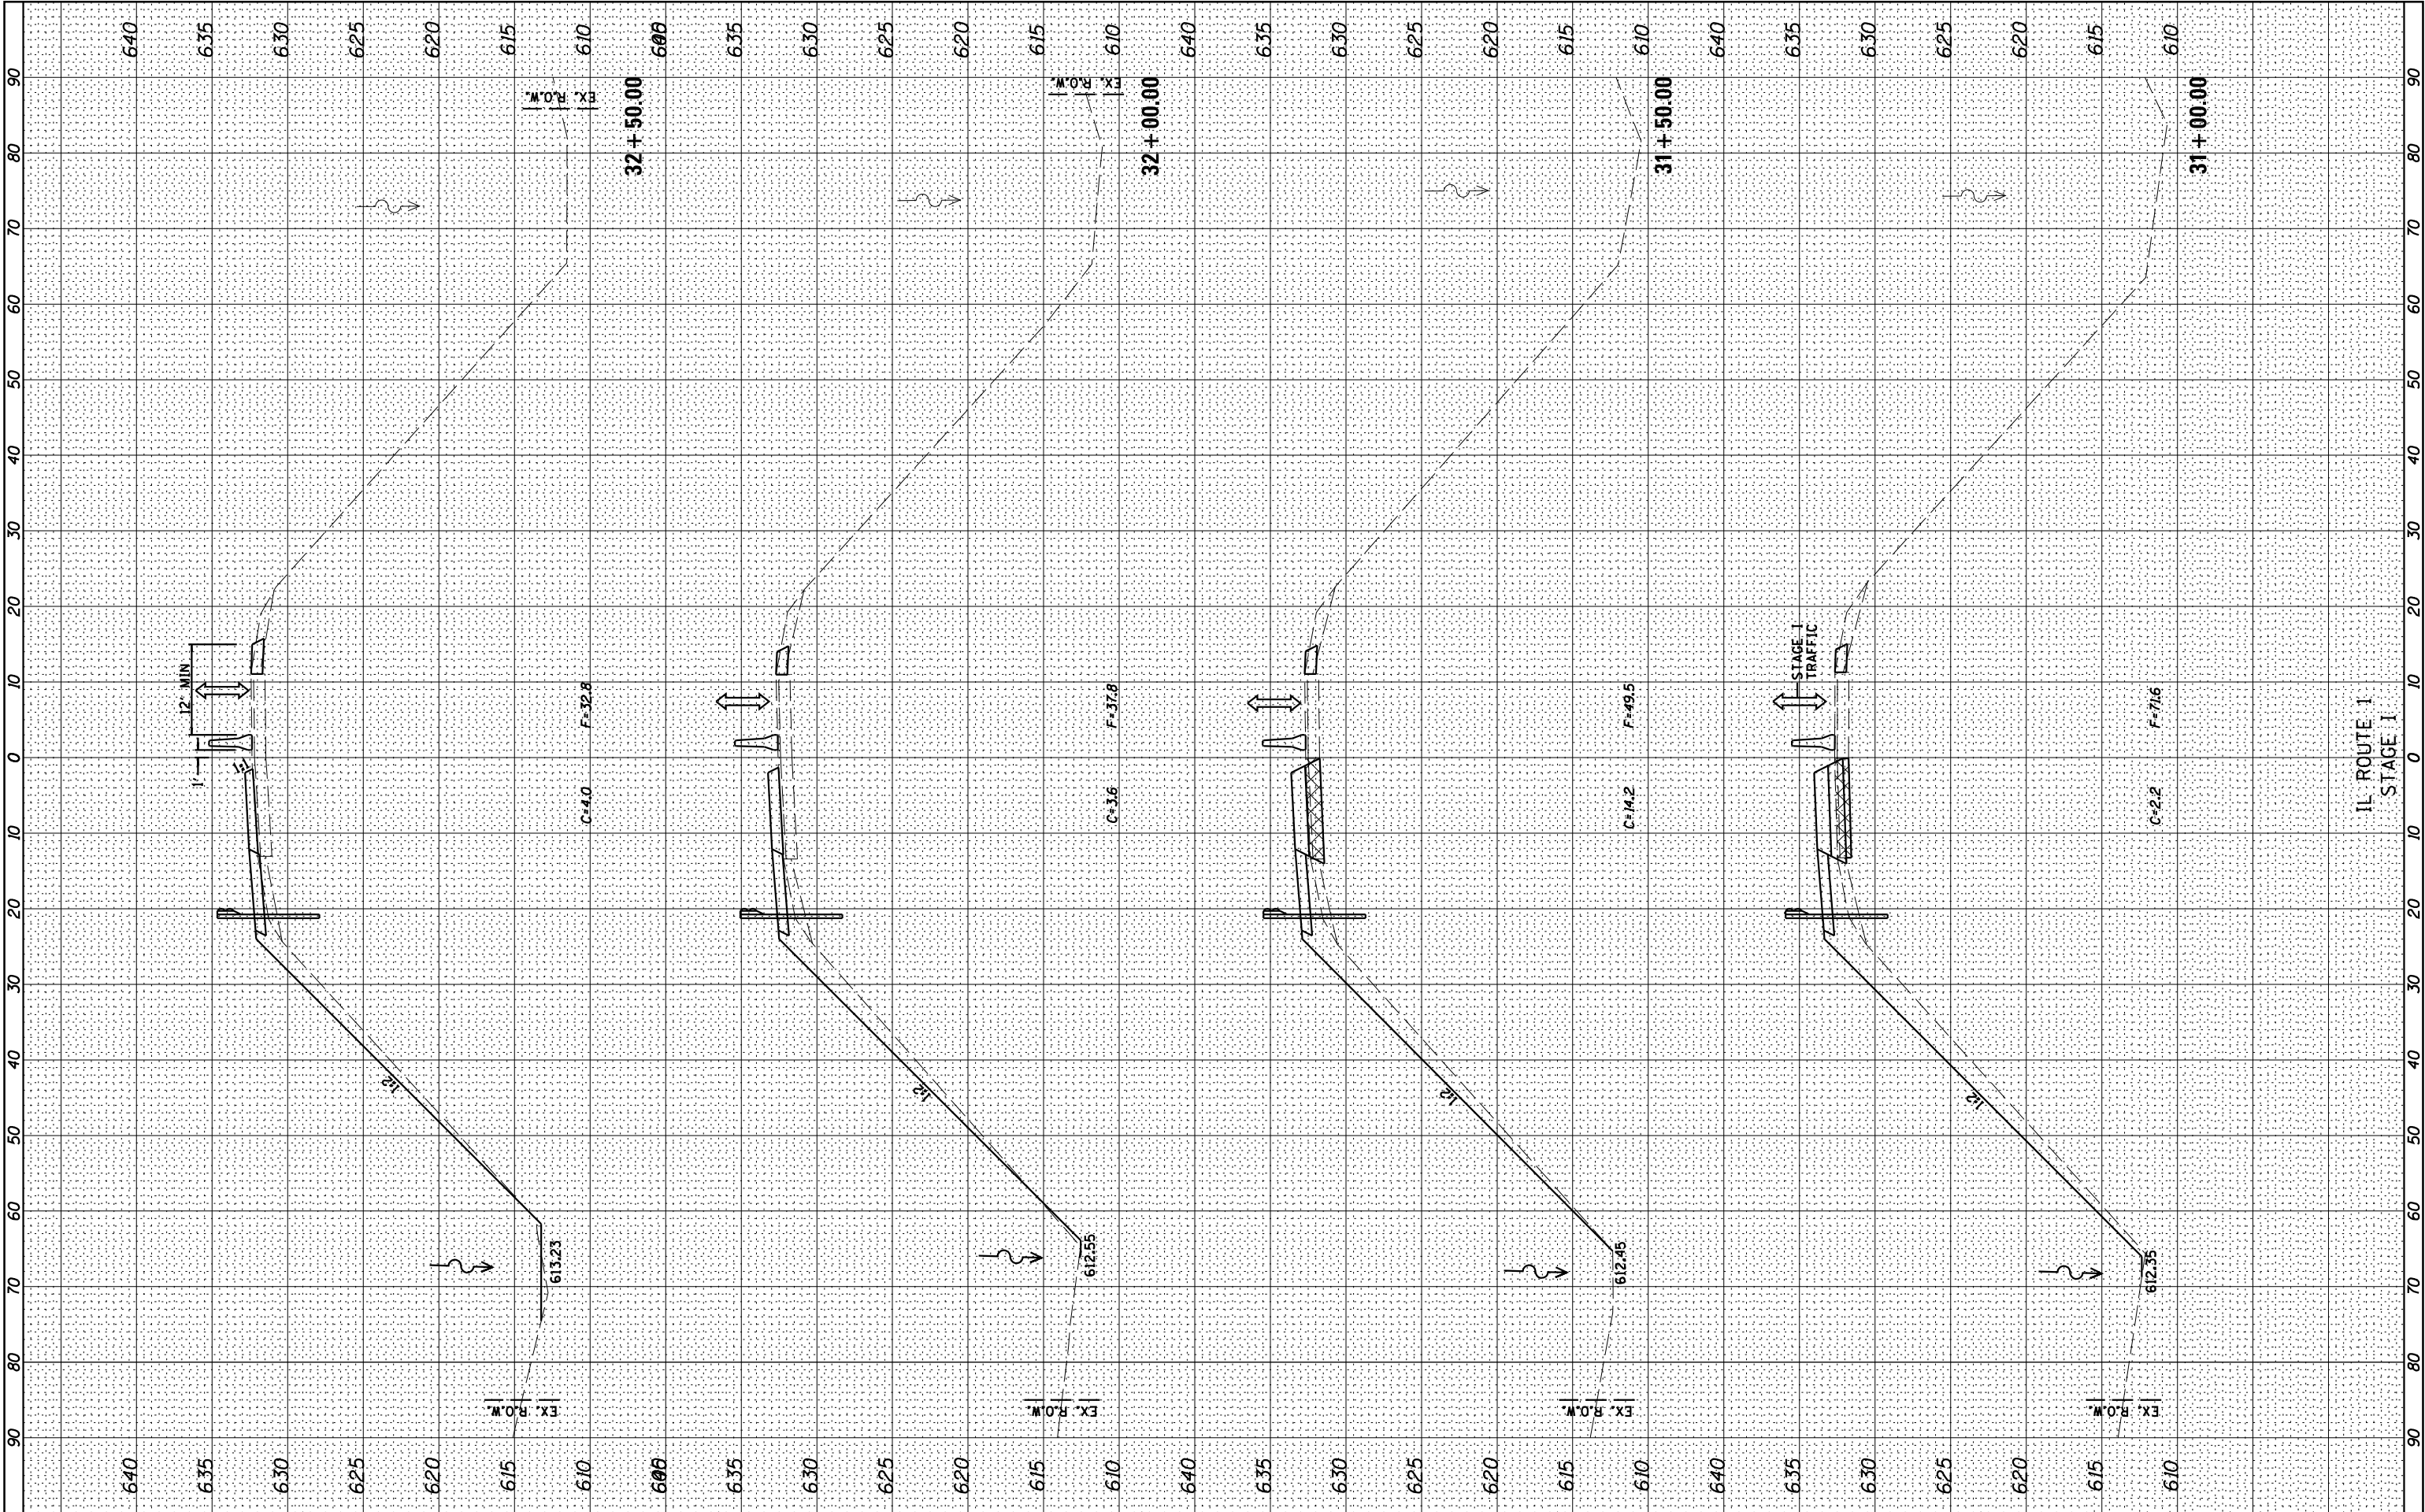

 Farnsworth GROUP, INC. 2709 McGraw Drive Bloomington, Illinois 61704 309/663-8435, 309/663-1571 fax		DESIGNED - JJ0	REVISED -	STATE OF ILLINOIS DEPARTMENT OF TRANSPORTATION	IL ROUTE 1 CROSS SECTIONS STAGE I				F.A.P. RTE.	SECTION	COUNTY	TOTAL SHEETS	SHEET NO.
		DRAWN - JJ0	REVISED -		332	(3)BR	IROQUOIS	100	78				
		CHECKED - MSW	REVISED -		CONTRACT NO. 66736								
		DATE - 04/10/14	REVISED -		SCALE:	SHEET NO.	OF	SHEETS	STA. 31+00.00	TO STA. 32+50.00	ILLINOIS FED. AID PROJECT		

FINAL SURVEY	SURVEYED PLOTTED	DATE
NO. _____	NOTE BOOK _____	BY _____
	TEMPLATE _____	
	AREAS _____	
	CHECKED _____	

ORIGINAL SURVEY	SURVEYED PLOTTED	DATE
NO. _____	NOTE BOOK _____	BY _____
	TEMPLATE _____	
	AREAS _____	
	CHECKED _____	

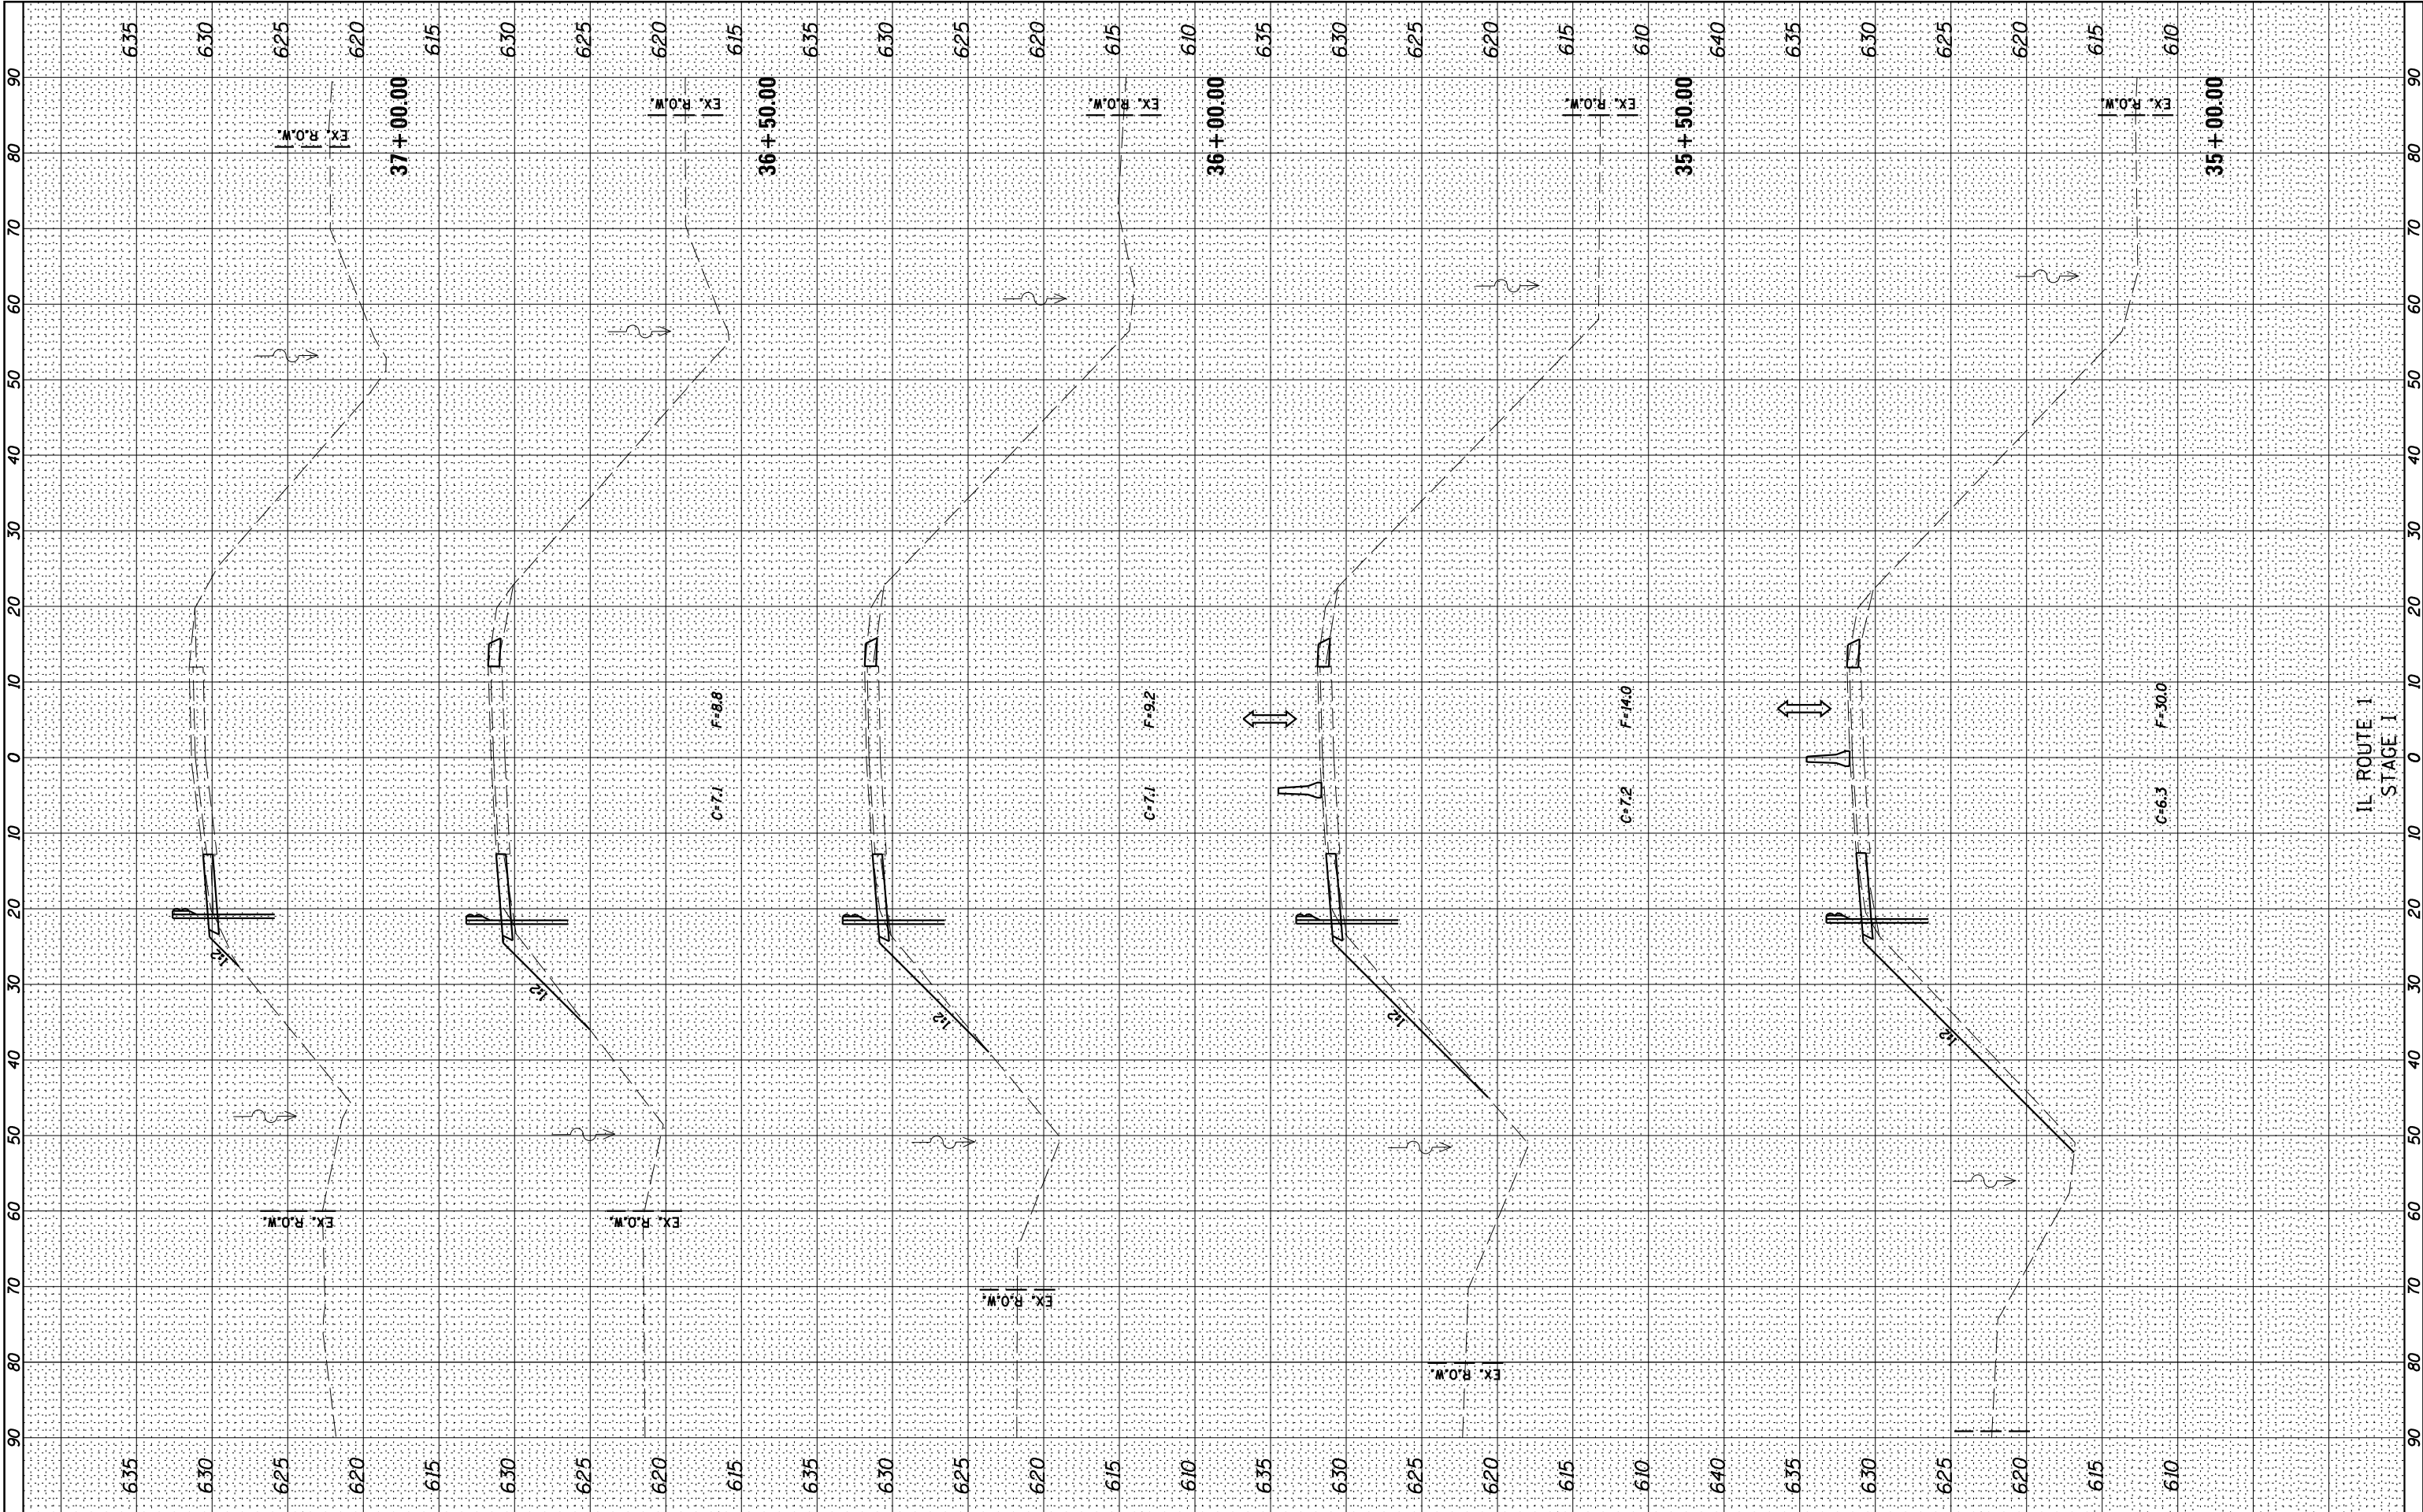

Farnsworth GROUP, INC.
2709 McGraw Drive
Bloomington, Illinois 61704
309/663-8435, 309/663-1571 fax

DESIGNED - JJO	REVISED -
DRAWN - JJO	REVISED -
CHECKED - MSW	REVISED -
DATE - 04/10/14	REVISED -

**STATE OF ILLINOIS
DEPARTMENT OF TRANSPORTATION**


**IL ROUTE 1
CROSS SECTIONS
STAGE I**

SCALE: SHEET NO. OF SHEETS STA. 35+00.00 TO STA. 37+00.00

F.A.P. RTE. 332	SECTION (3)BR	COUNTY IROQUOIS	TOTAL SHEETS 100	SHEET NO. 80
CONTRACT NO. 66736				
ILLINOIS FED. AID PROJECT				

FINAL SURVEY NO.	NO.	NOTE BOOK	SURVEYED PLOTTED AREAS CHECKED	BY	DATE

ORIGINAL SURVEY NO.	NO.	NOTE BOOK	SURVEYED PLOTTED AREAS CHECKED	BY	DATE

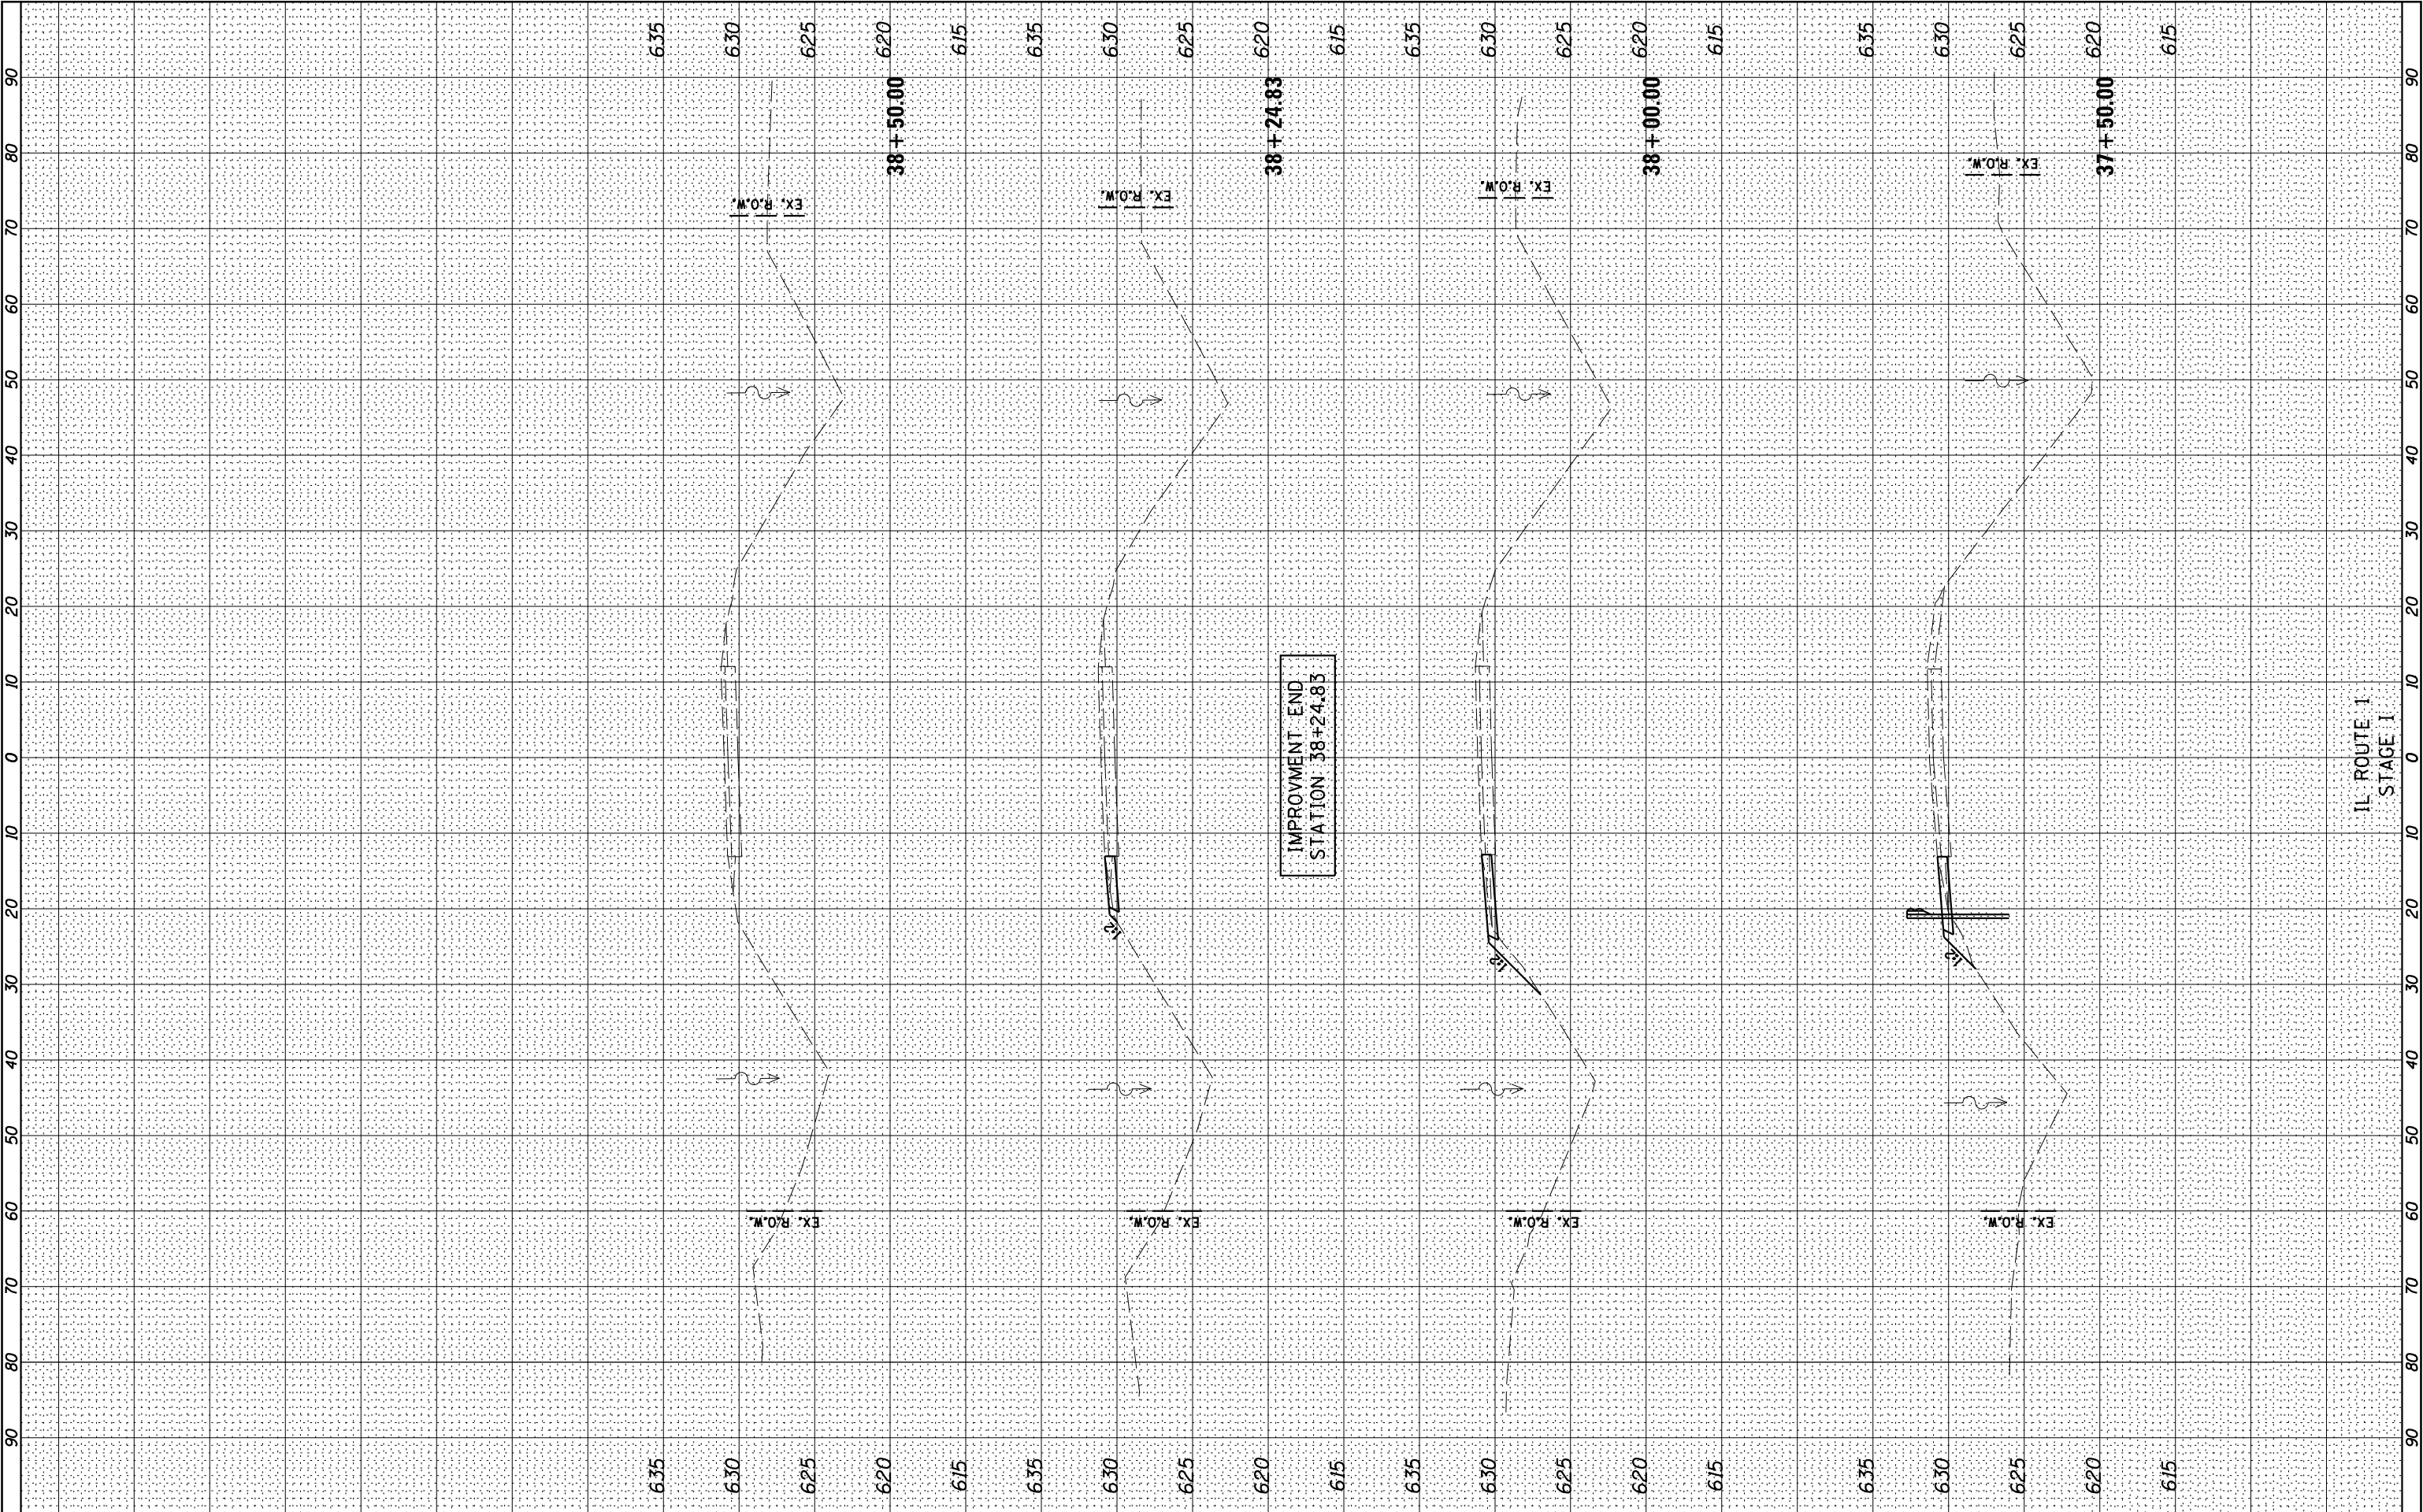

Farnsworth
GROUP, INC.
2709 McGraw Drive
Bloomington, Illinois 61704
309/663-8435, 309/663-1571 fax

DESIGNED	-	JJO
DRAWN	-	JJO
CHECKED	-	MSW
DATE	-	04/10/14

REVISED	-
REVISED	-
REVISED	-
REVISED	-

STATE OF ILLINOIS
DEPARTMENT OF TRANSPORTATION


IL ROUTE 1
CROSS SECTIONS
STAGE I

SCALE:	SHEET NO.	OF	SHEETS	STA. 37+50.00	TO STA. 38+50.00
--------	-----------	----	--------	---------------	------------------

F.A.P. RTE.	SECTION	COUNTY	TOTAL SHEETS	SHEET NO.
332	(3)BR	IROQUOIS	100	81
CONTRACT NO. 66736				
ILLINOIS FED. AID PROJECT				

FINAL SURVEY	SURVEYED PLOTTED NOTE BOOK	BY	DATE
NO.	AREAS CHECKED		


ORIGINAL SURVEY	SURVEYED PLOTTED NOTE BOOK	BY	DATE
NO.	AREAS CHECKED		

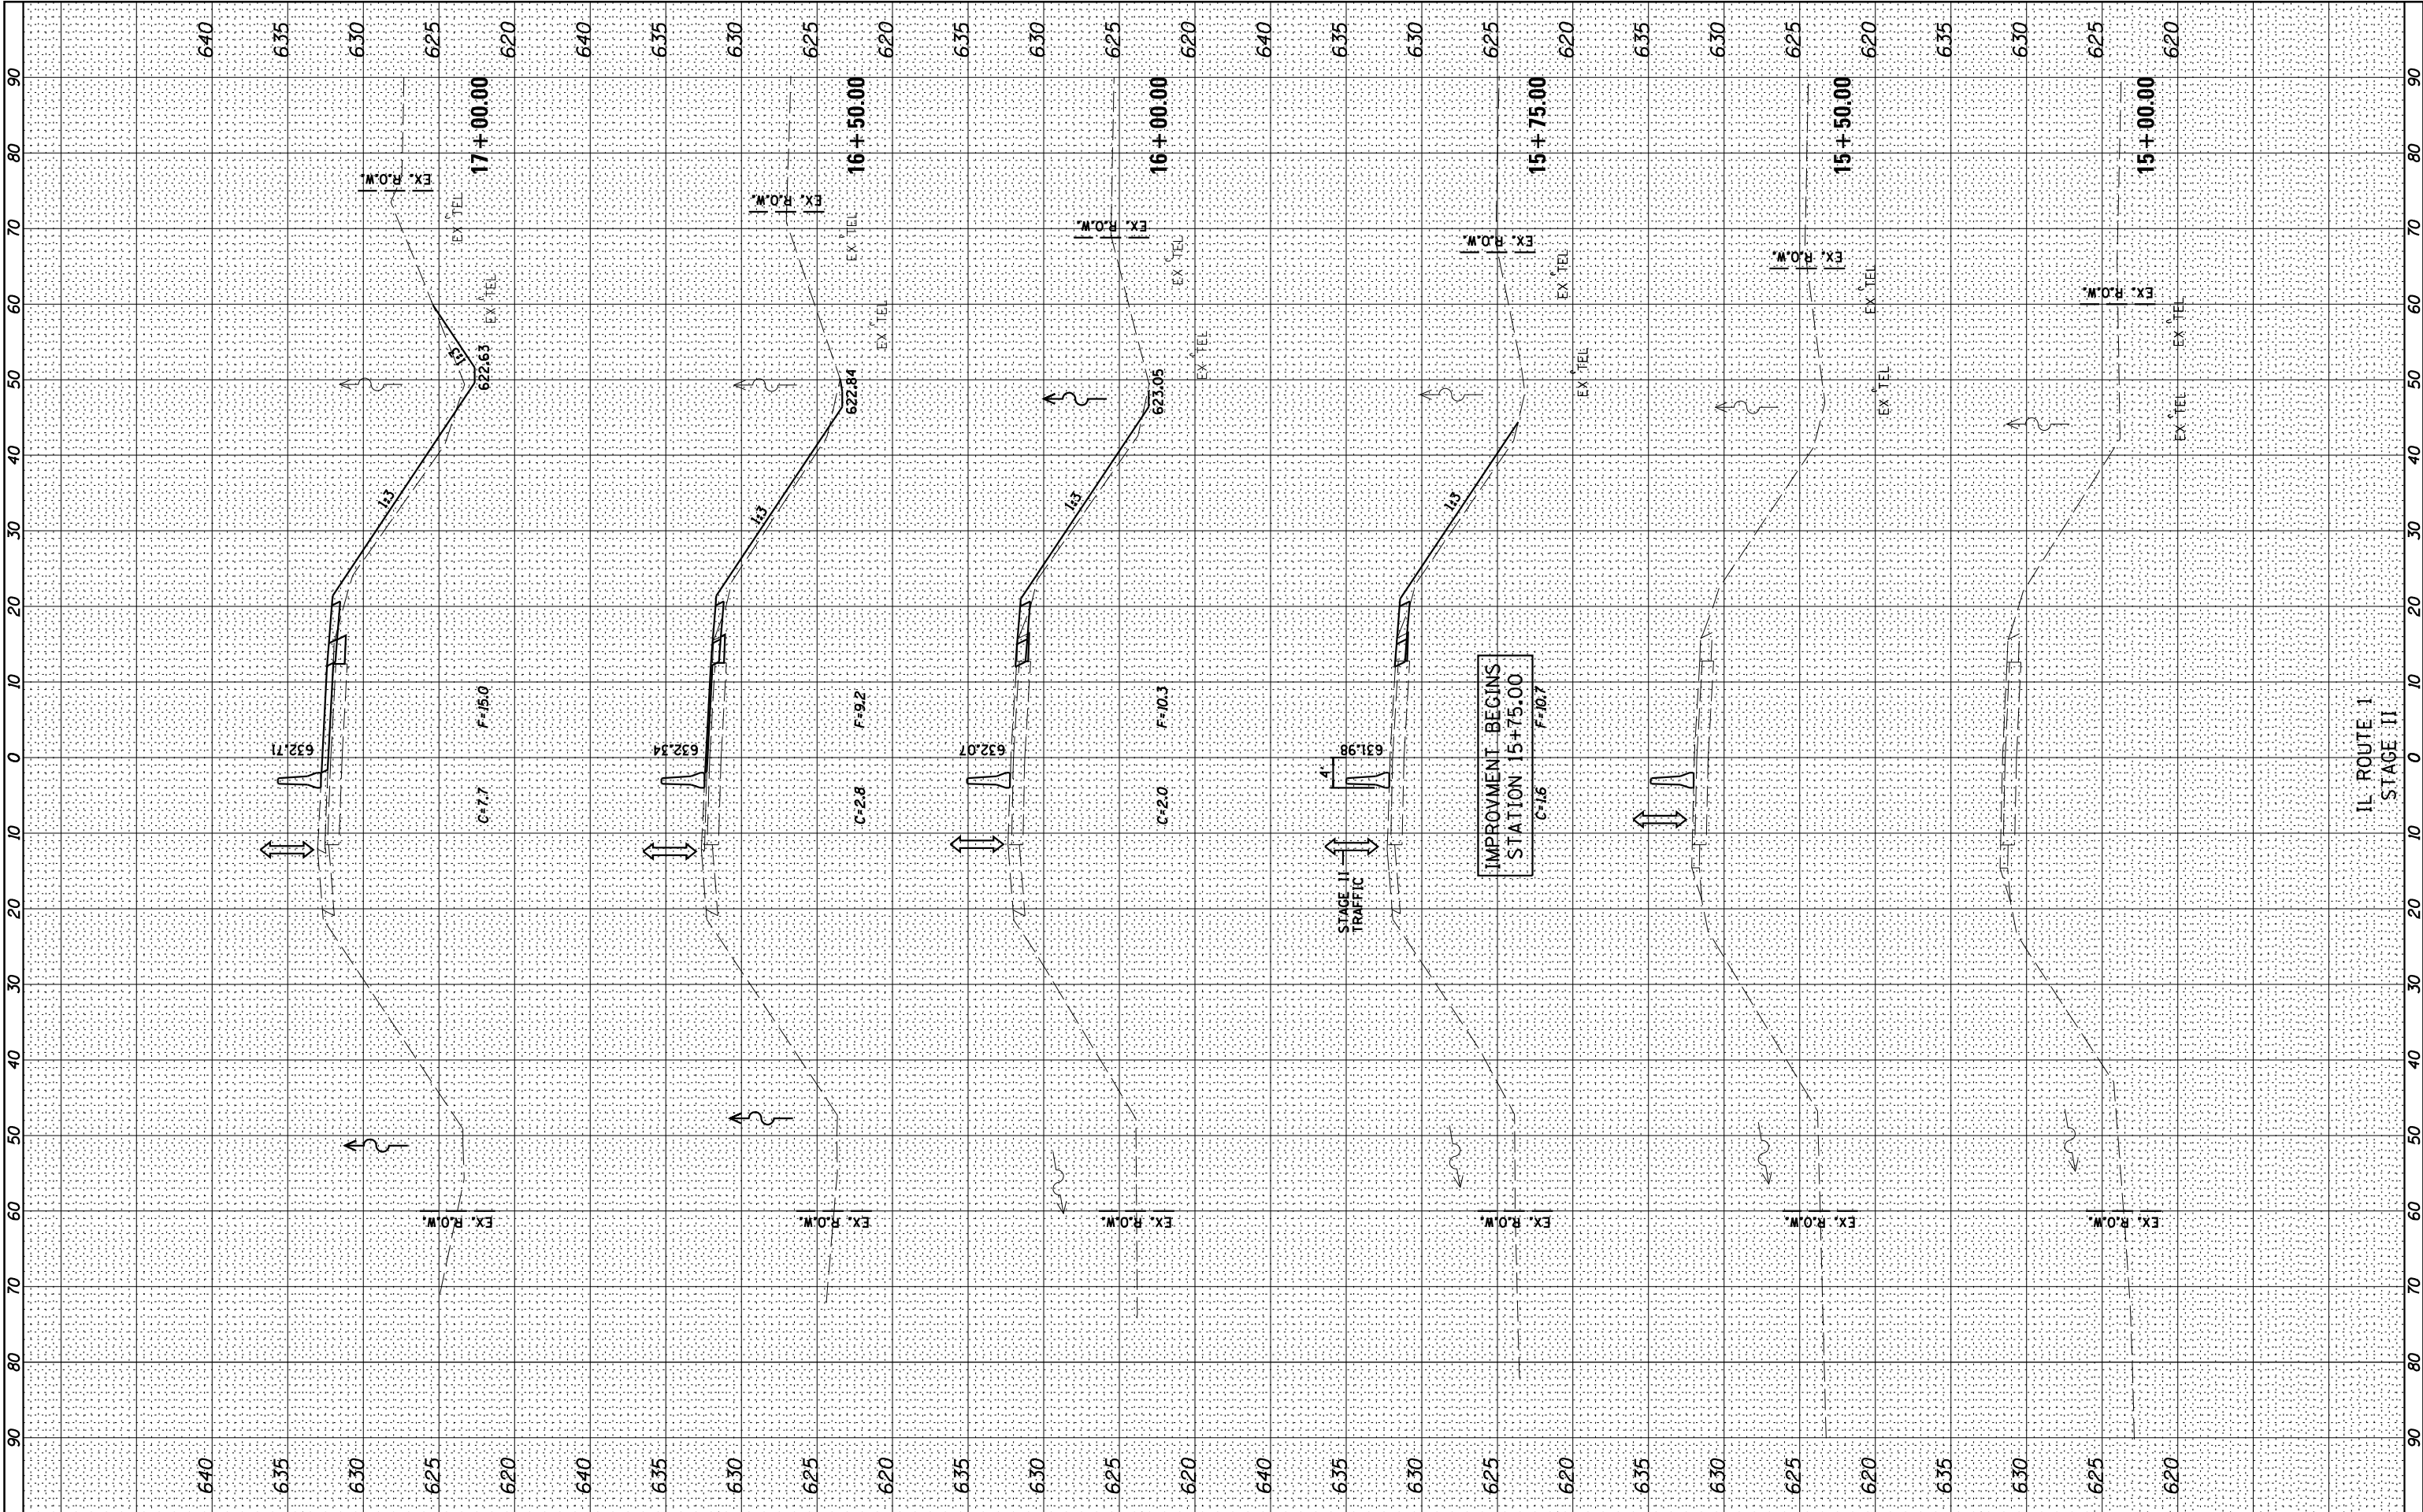

 Farnsworth GROUP, INC. 2709 McGraw Drive Bloomington, Illinois 61704 309/663-8435, 309/663-1571 fax		DESIGNED - JJO	REVISED -	STATE OF ILLINOIS DEPARTMENT OF TRANSPORTATION	IL ROUTE 1 CROSS SECTIONS STAGE II					F.A.P. RTE.	SECTION	COUNTY	TOTAL SHEETS	SHEET NO.
		DRAWN - JJO	REVISED -		332	(3)BR	IRROQUOIS	100	82					
		CHECKED - MSW	REVISED -		CONTRACT NO. 66736									
		DATE - 04/10/14	REVISED -		SCALE:	SHEET NO.	OF	SHEETS	STA. 15+00.00	TO STA. 17+00.00	ILLINOIS FED. AID PROJECT			

FINAL SURVEY	SURVEYED	BY	DATE
NO.	NOTE BOOK		
	PLOTTED		
	TEMPLATE		
	AREAS		
	CHECKED		

ORIGINAL SURVEY	SURVEYED	BY	DATE
NO.	NOTE BOOK		
	PLOTTED		
	TEMPLATE		
	AREAS		
	CHECKED		

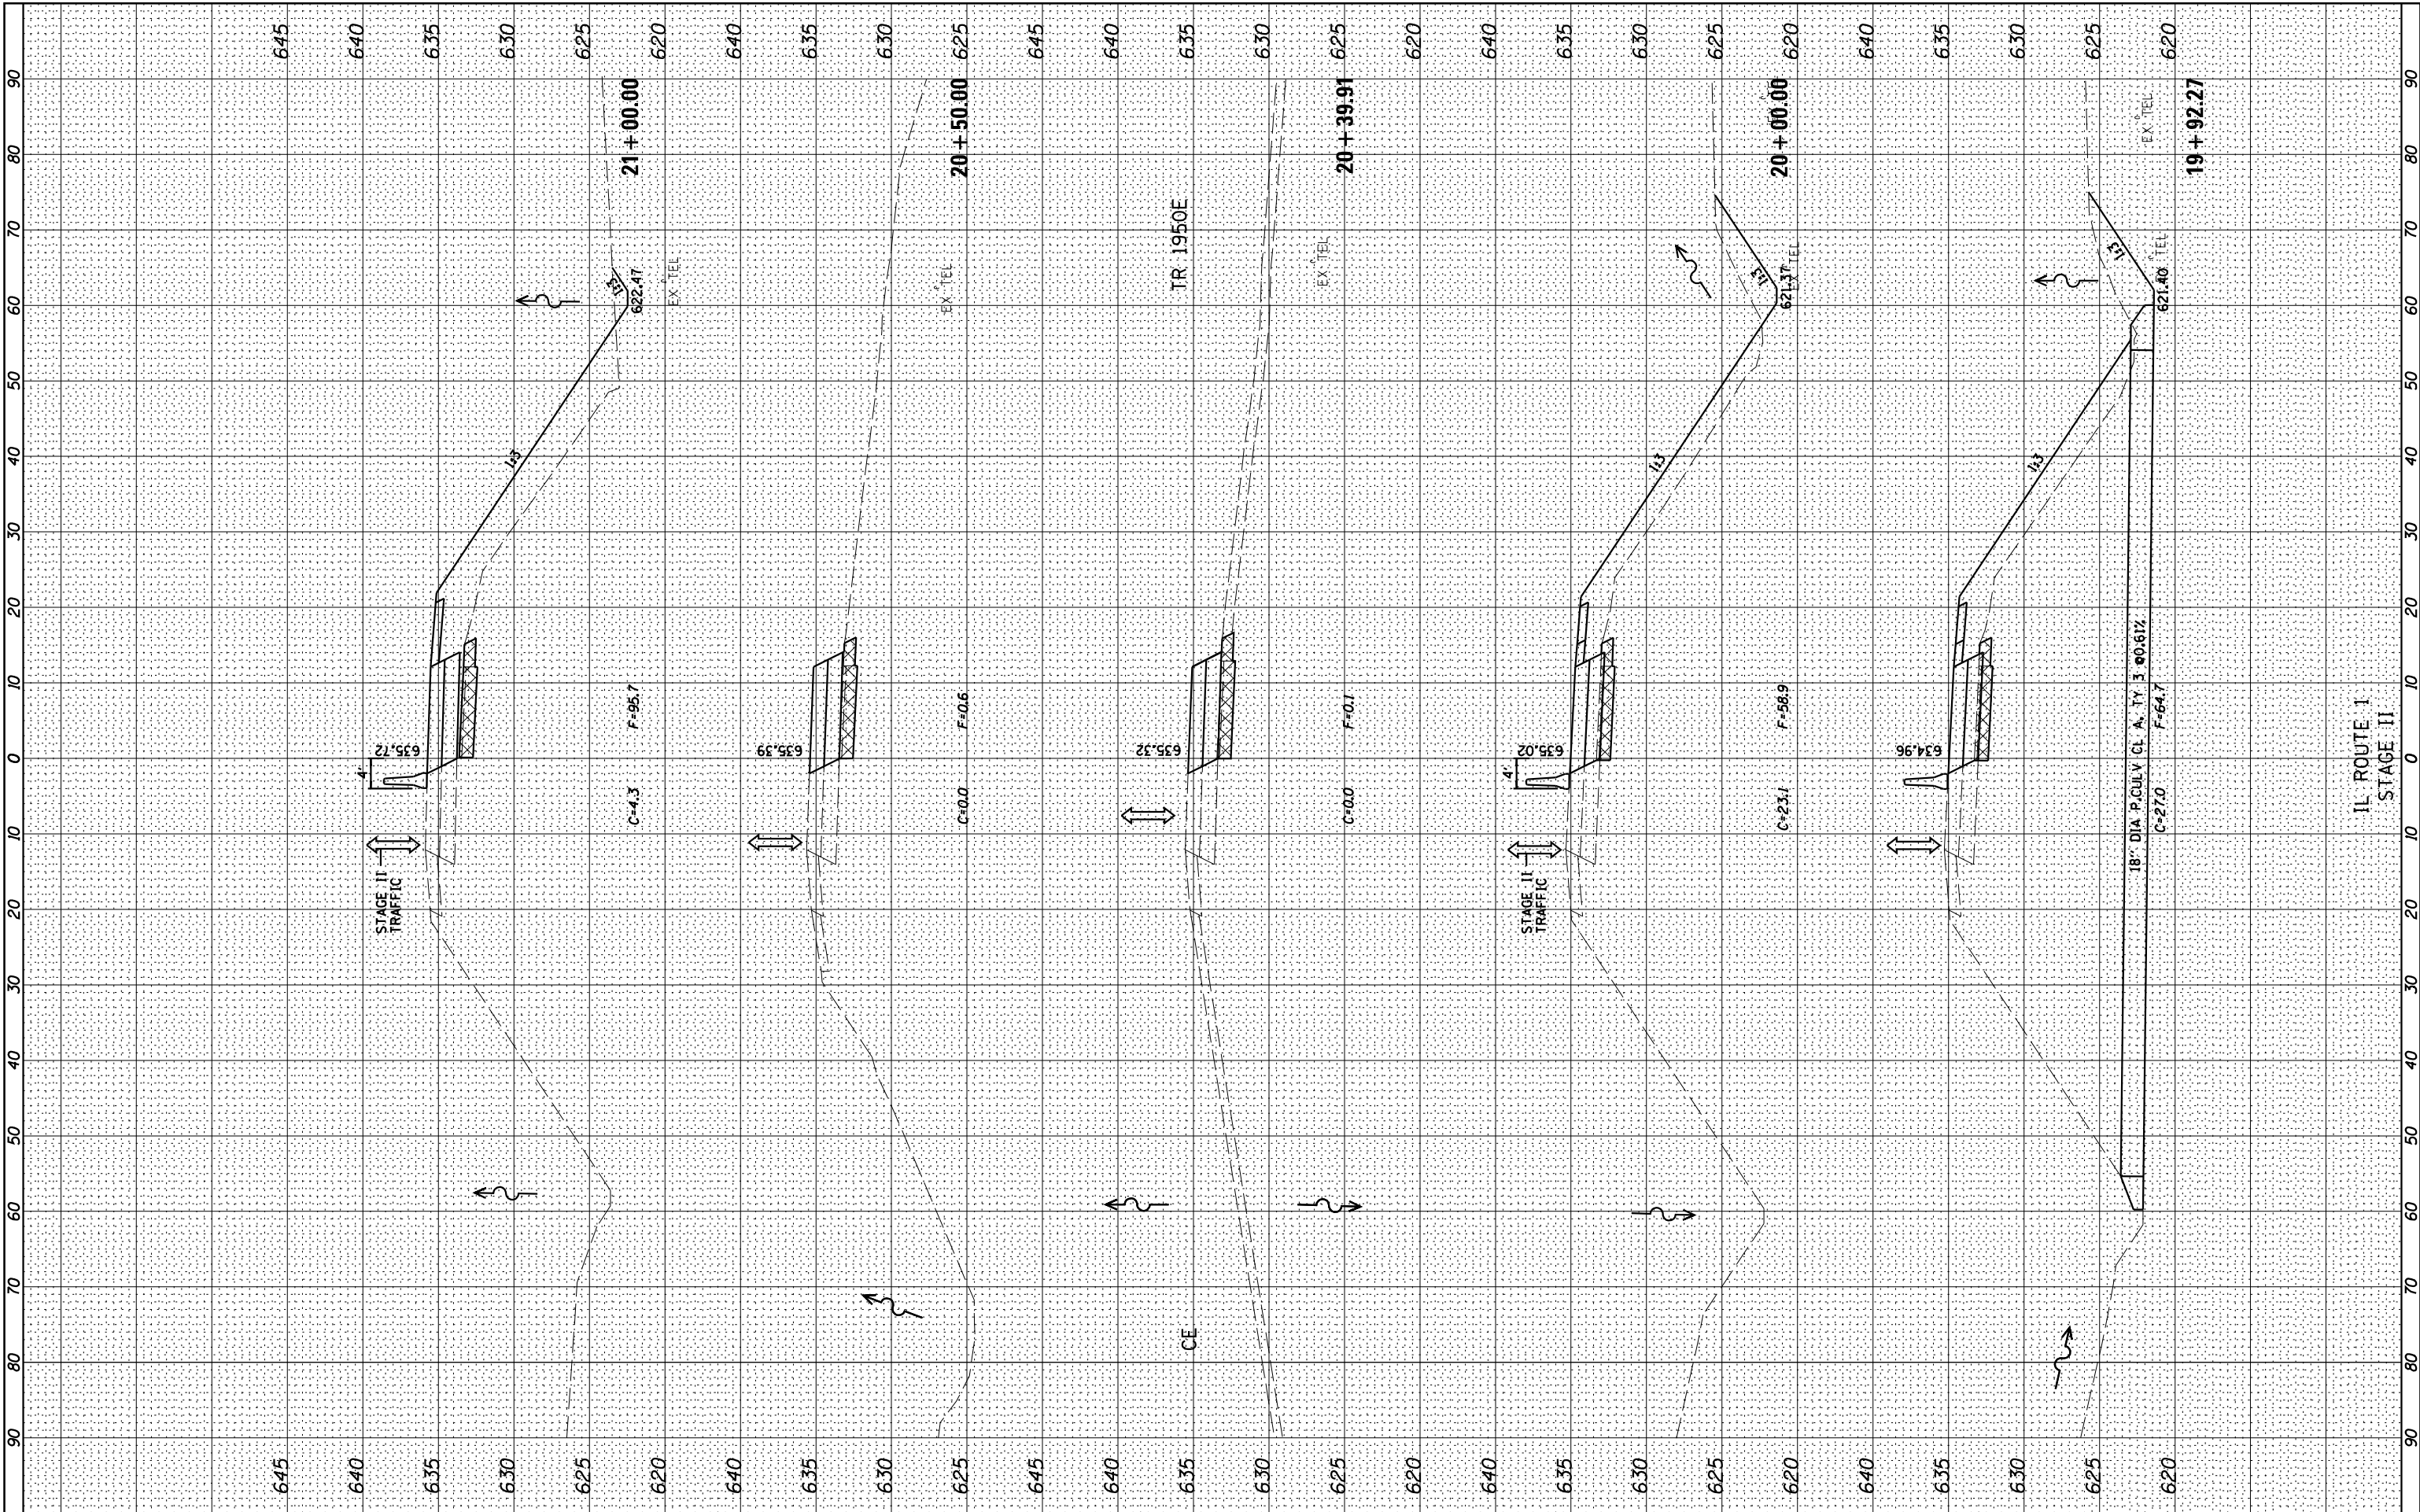

2709 McGraw Drive
Bloomington, Illinois 61704
309/663-8435, 309/663-1571 fax

DESIGNED	- JJ0	REVISED	-
DRAWN	- JJ0	REVISED	-
CHECKED	- MSW	REVISED	-
DATE	- 04/10/14	REVISED	-

STATE OF ILLINOIS
DEPARTMENT OF TRANSPORTATION


IL ROUTE 1
CROSS SECTIONS
STAGE II

SCALE: SHEET NO. OF SHEETS STA. 19+92.27 TO STA. 21+00.00

F.A.P. RTE.	SECTION	COUNTY	TOTAL SHEETS	SHEET NO.
332	(3)BR	IROQUOIS	100	84
CONTRACT NO. 66736				
ILLINOIS FED. AID PROJECT				

FINAL	SURVEYED	BY	DATE
SURVEY	PLOTTED		
NOTE BOOK	TEMPLATE		
NO.	AREAS	CHECKED	


ORIGINAL	SURVEYED	BY	DATE
SURVEY	PLOTTED		
NOTE BOOK	TEMPLATE		
NO.	AREAS	CHECKED	

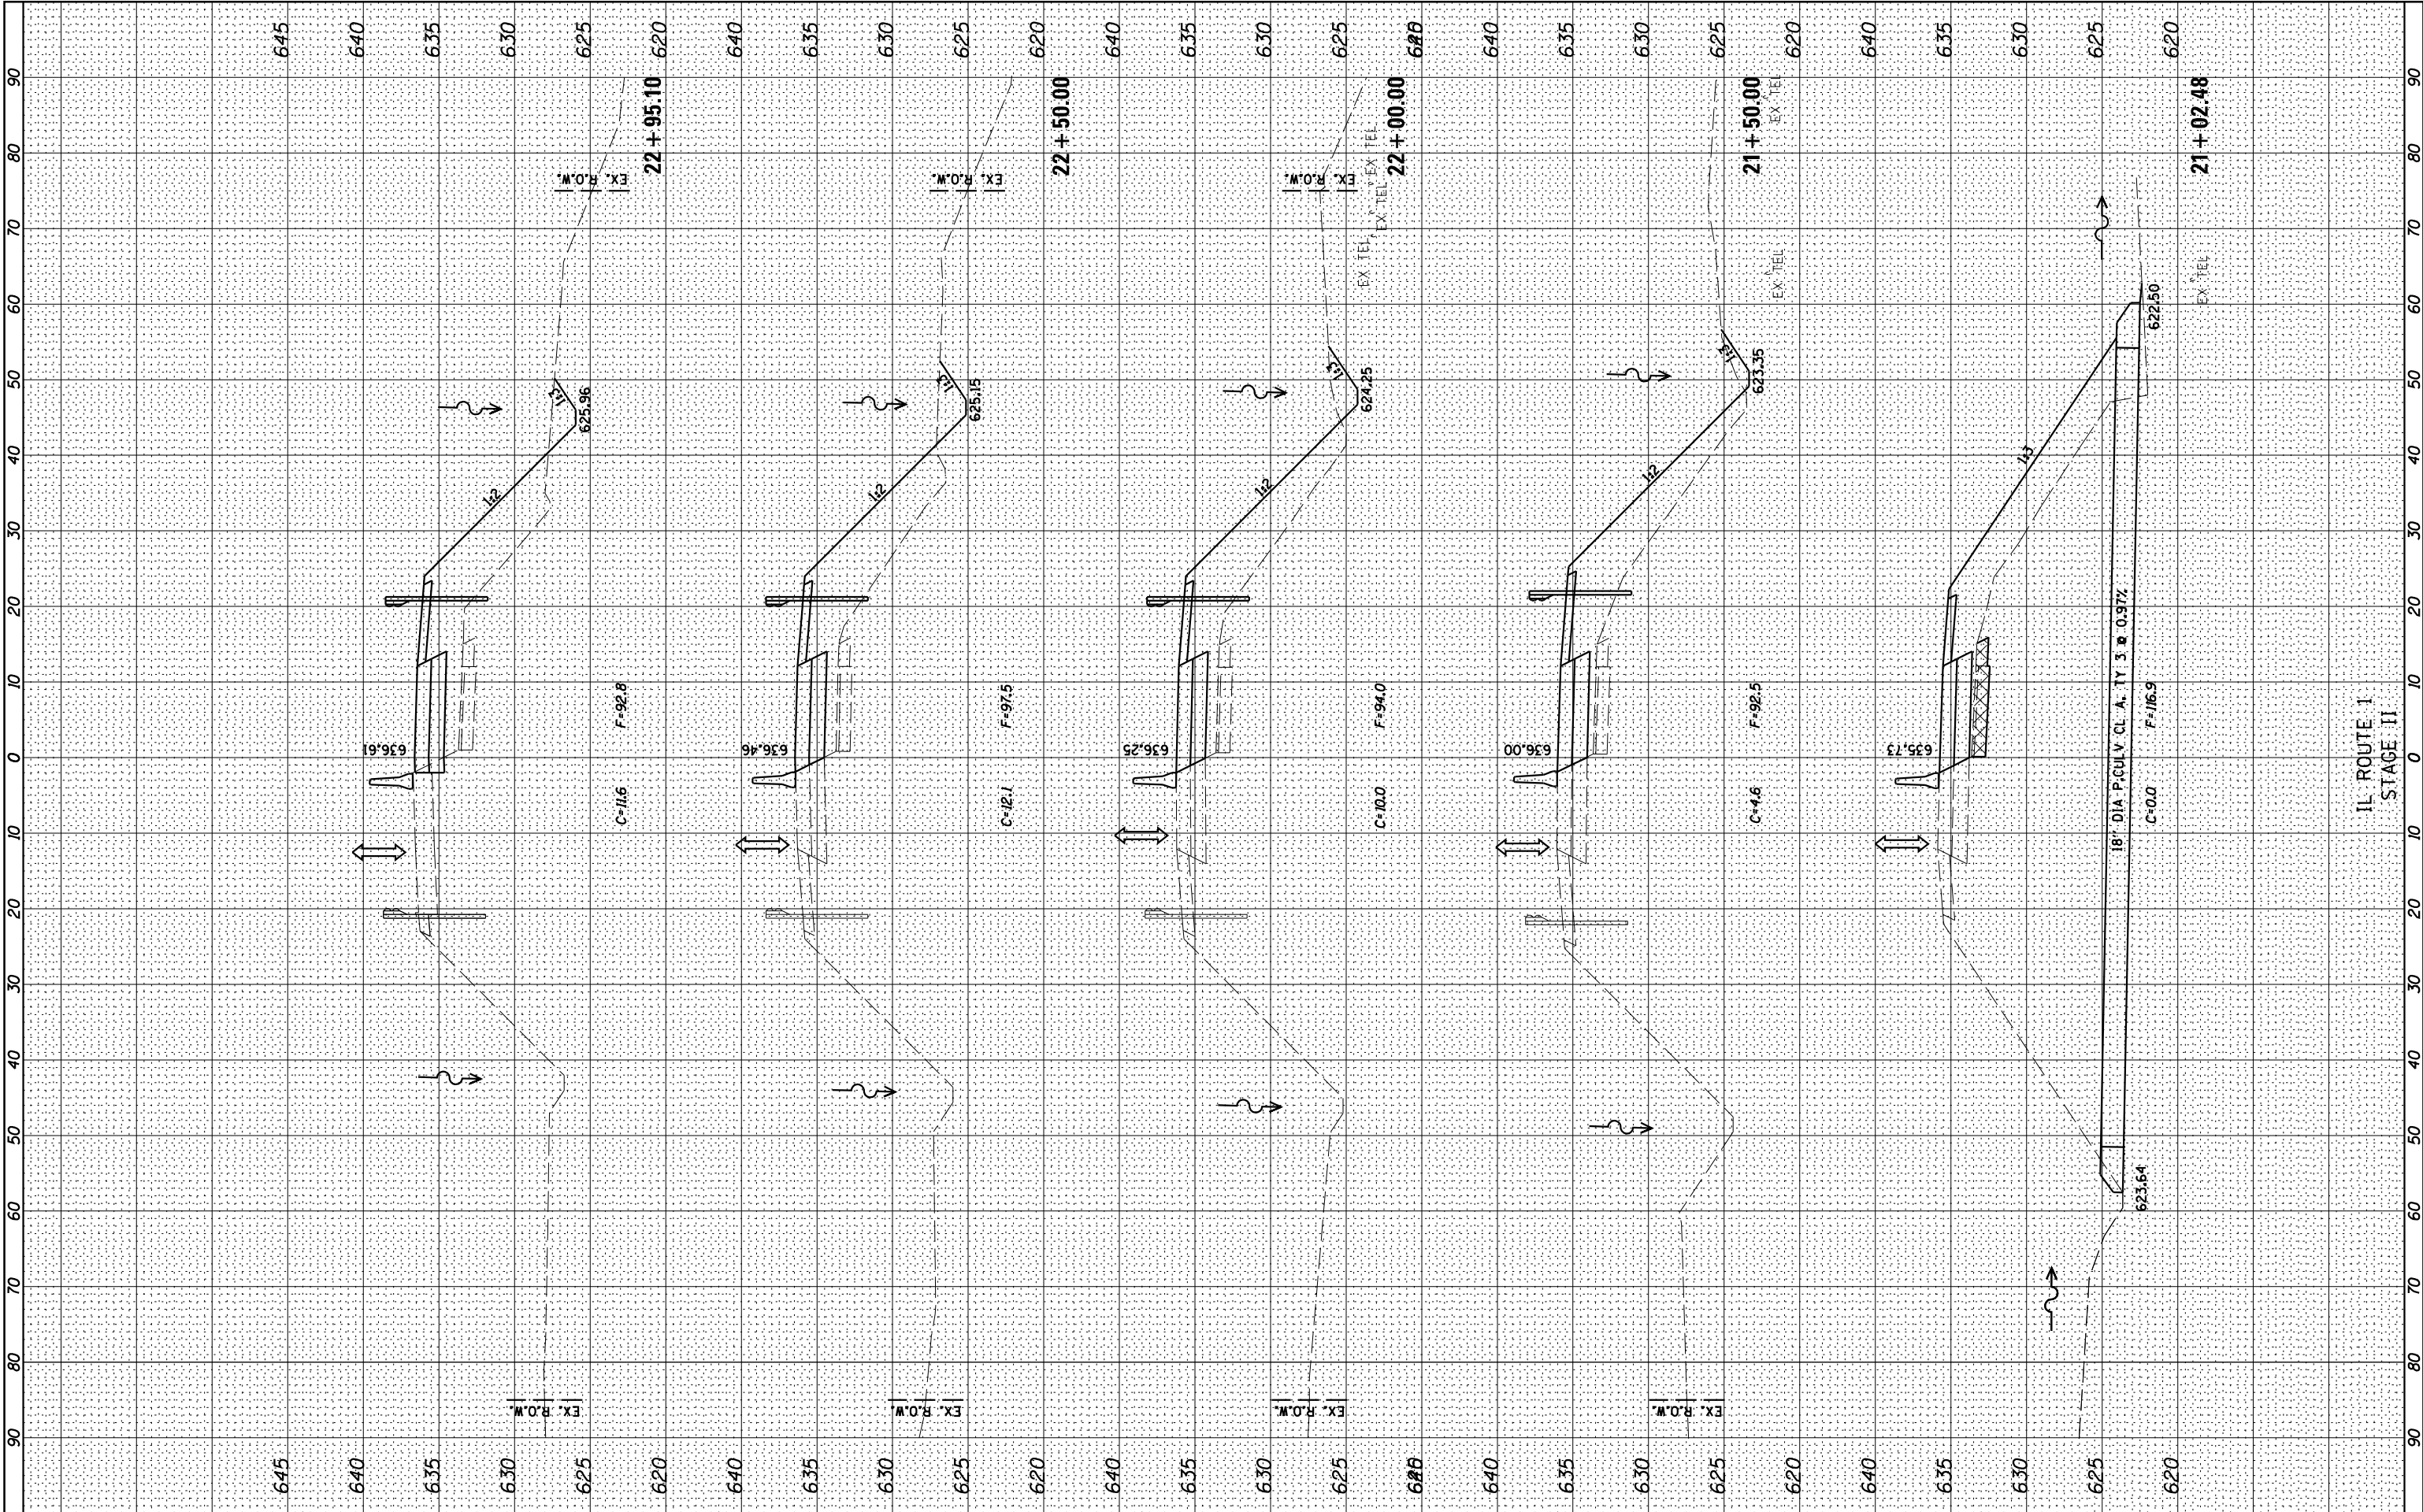

 Farnsworth GROUP, INC. 2709 McGraw Drive Bloomington, Illinois 61704 309/663-8435, 309/663-1571 fax		DESIGNED - JJO	REVISED -	STATE OF ILLINOIS DEPARTMENT OF TRANSPORTATION	IL ROUTE 1 CROSS SECTIONS STAGE II				F.A.P. RTE.	SECTION	COUNTY	TOTAL SHEETS	SHEET NO.
		DRAWN - JJO	REVISED -						332	(3)BR	IRROQUOIS	100	85
		CHECKED - MSW	REVISED -		CONTRACT NO. 66736								
		DATE - 04/10/14	REVISED -		SCALE:	SHEET NO.	OF	SHEETS	STA. 21+02.48	TO STA. 22+95.10	ILLINOIS FED. AID PROJECT		

FINAL	SURVEYED	BY	DATE
SURVEY	PLOTTED		
NOTE BOOK	TEMPLATE		
NO.	AREAS CHECKED		

ORIGINAL	SURVEYED	BY	DATE
SURVEY	PLOTTED		
NOTE BOOK	TEMPLATE		
NO.	AREAS CHECKED		

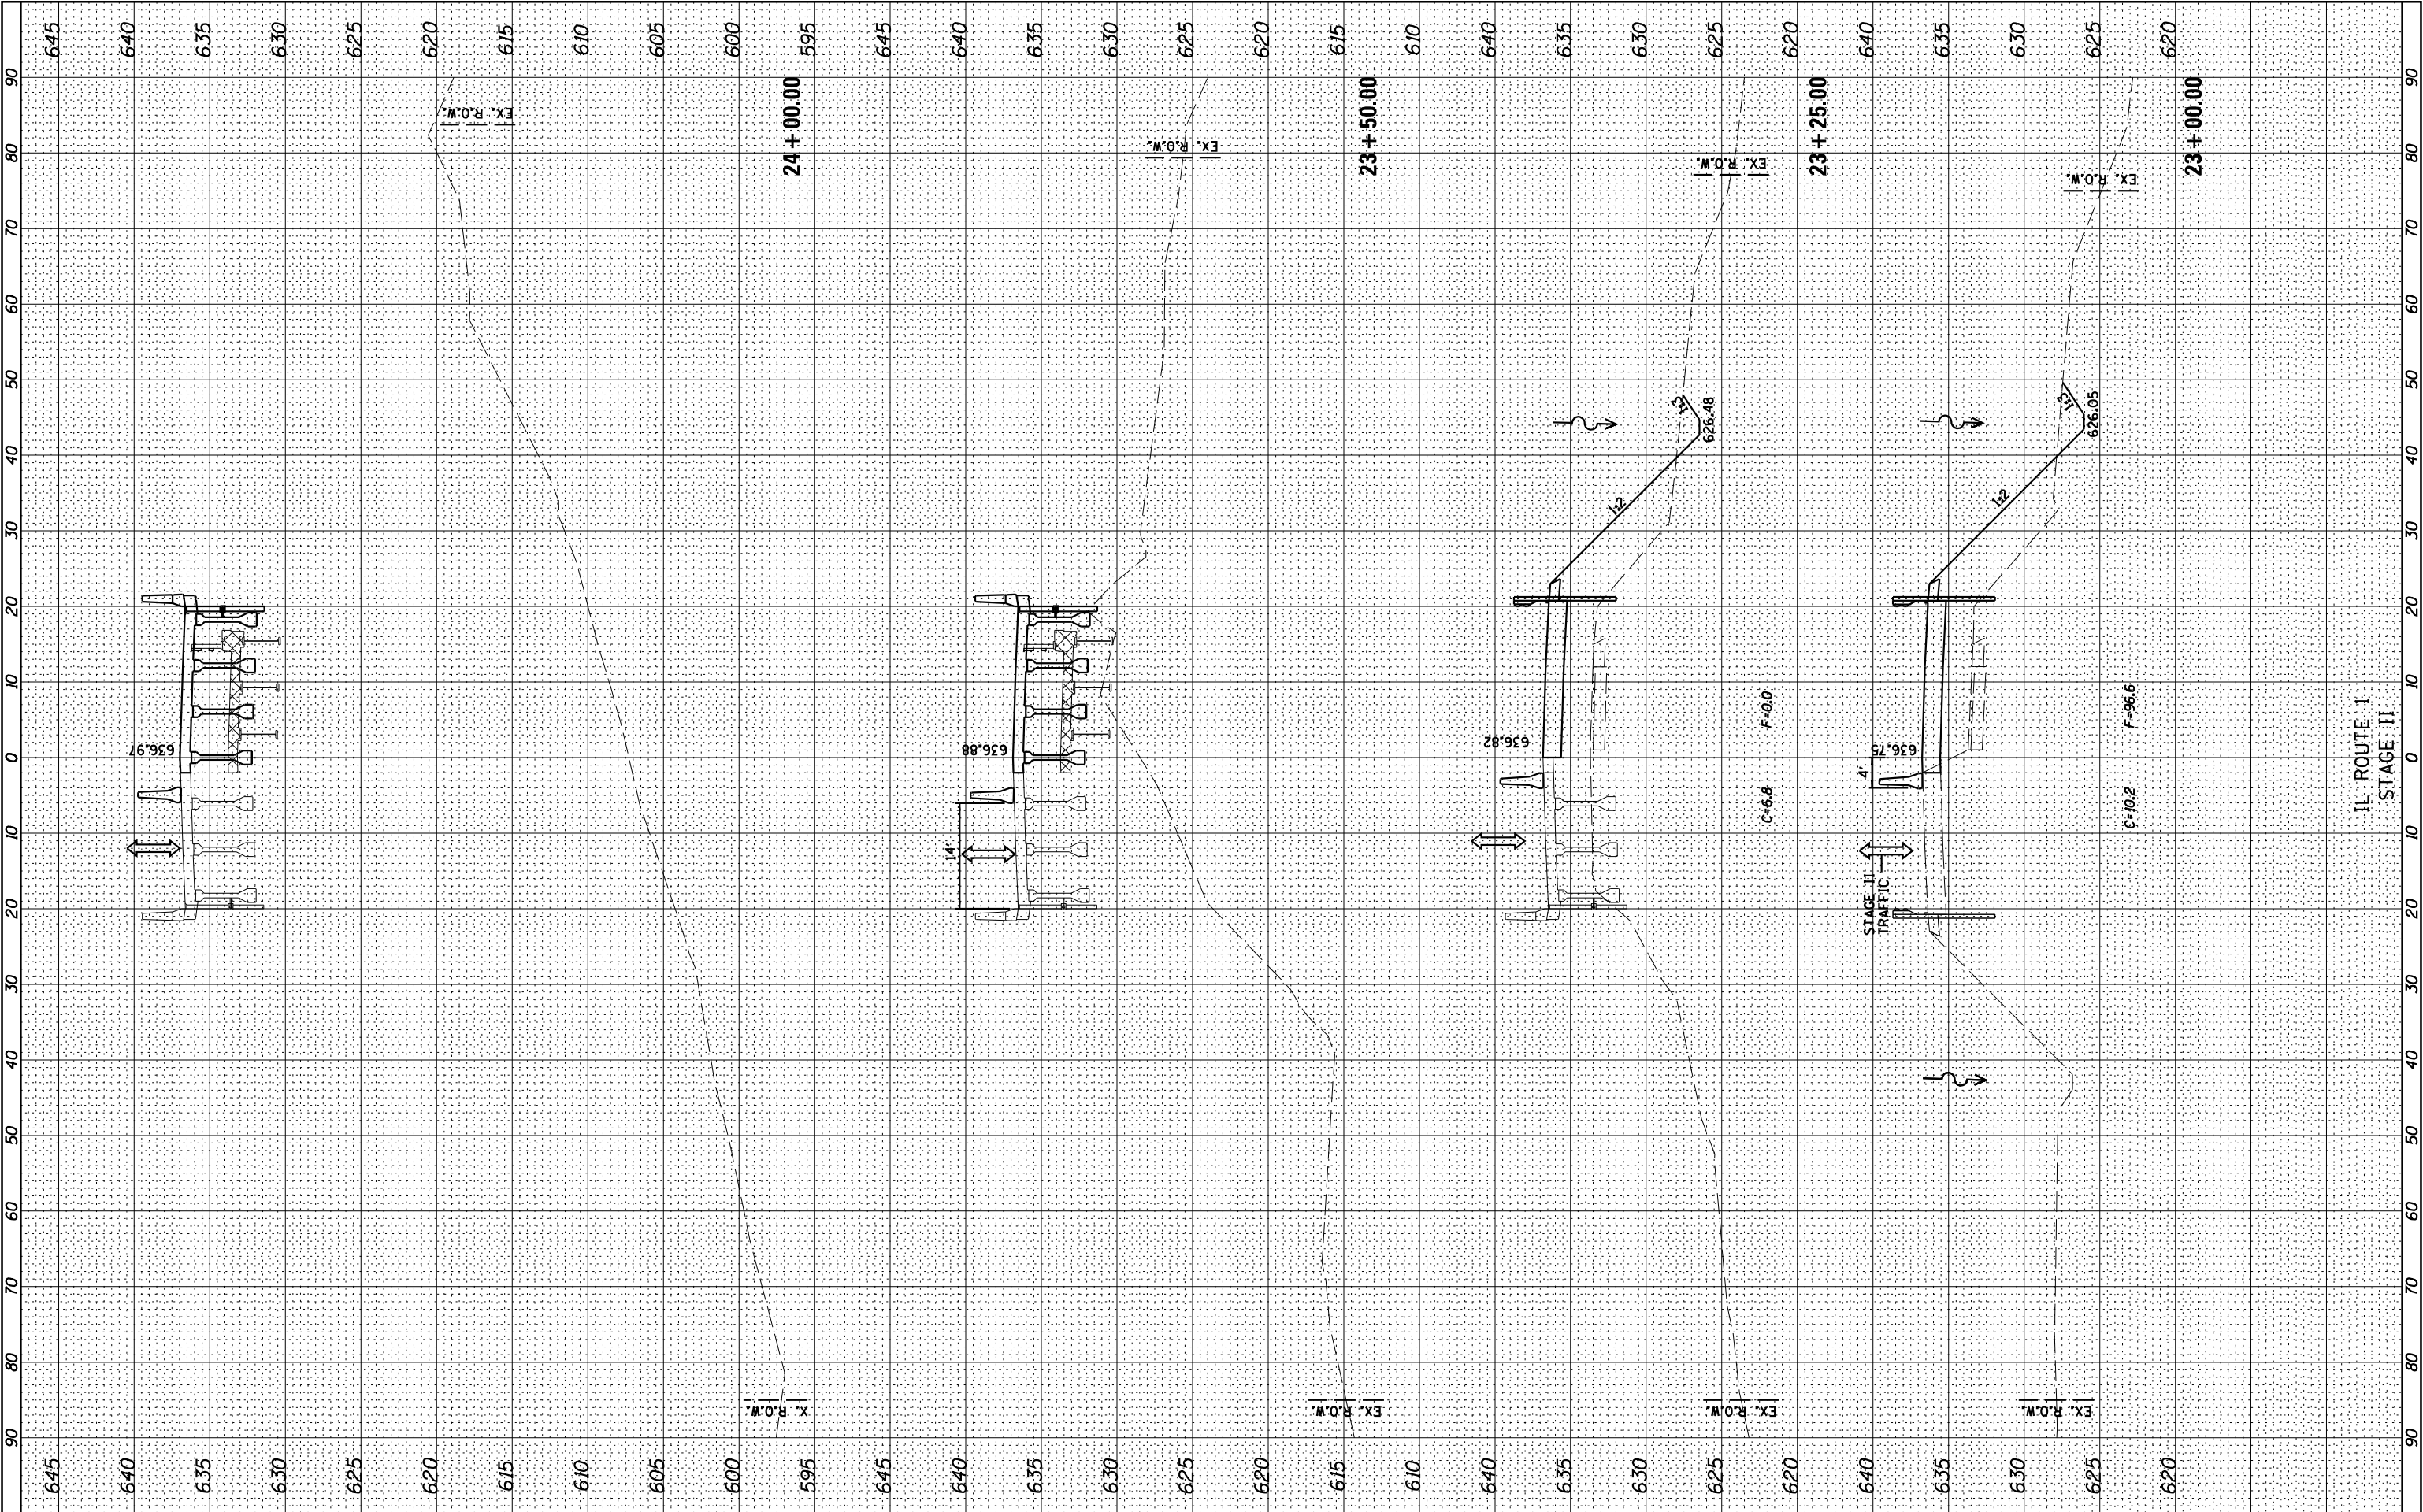

Farnsworth
GROUP, INC.
2709 McGraw Drive
Bloomington, Illinois 61704
309/663-8435, 309/663-1571 fax

DESIGNED	-	JJO
DRAWN	-	JJO
CHECKED	-	MSW
DATE	-	04/10/14

REVISED	-
REVISED	-
REVISED	-
REVISED	-

STATE OF ILLINOIS
DEPARTMENT OF TRANSPORTATION

IL ROUTE 1
CROSS SECTIONS
STAGE II


SCALE: SHEET NO. OF SHEETS STA. 23+00.00 TO STA. 24+00.00

F.A.P. RTE.	SECTION	COUNTY	TOTAL SHEETS	SHEET NO.
332	(3)BR	IROQUOIS	100	86
CONTRACT NO. 66736				

ILLINOIS FED. AID PROJECT

FINAL SURVEY	NO.	SURVEYED PLOTTED NOTE BOOK	DATE	BY	DATE


ORIGINAL SURVEY	NO.	SURVEYED PLOTTED NOTE BOOK	DATE	BY	DATE

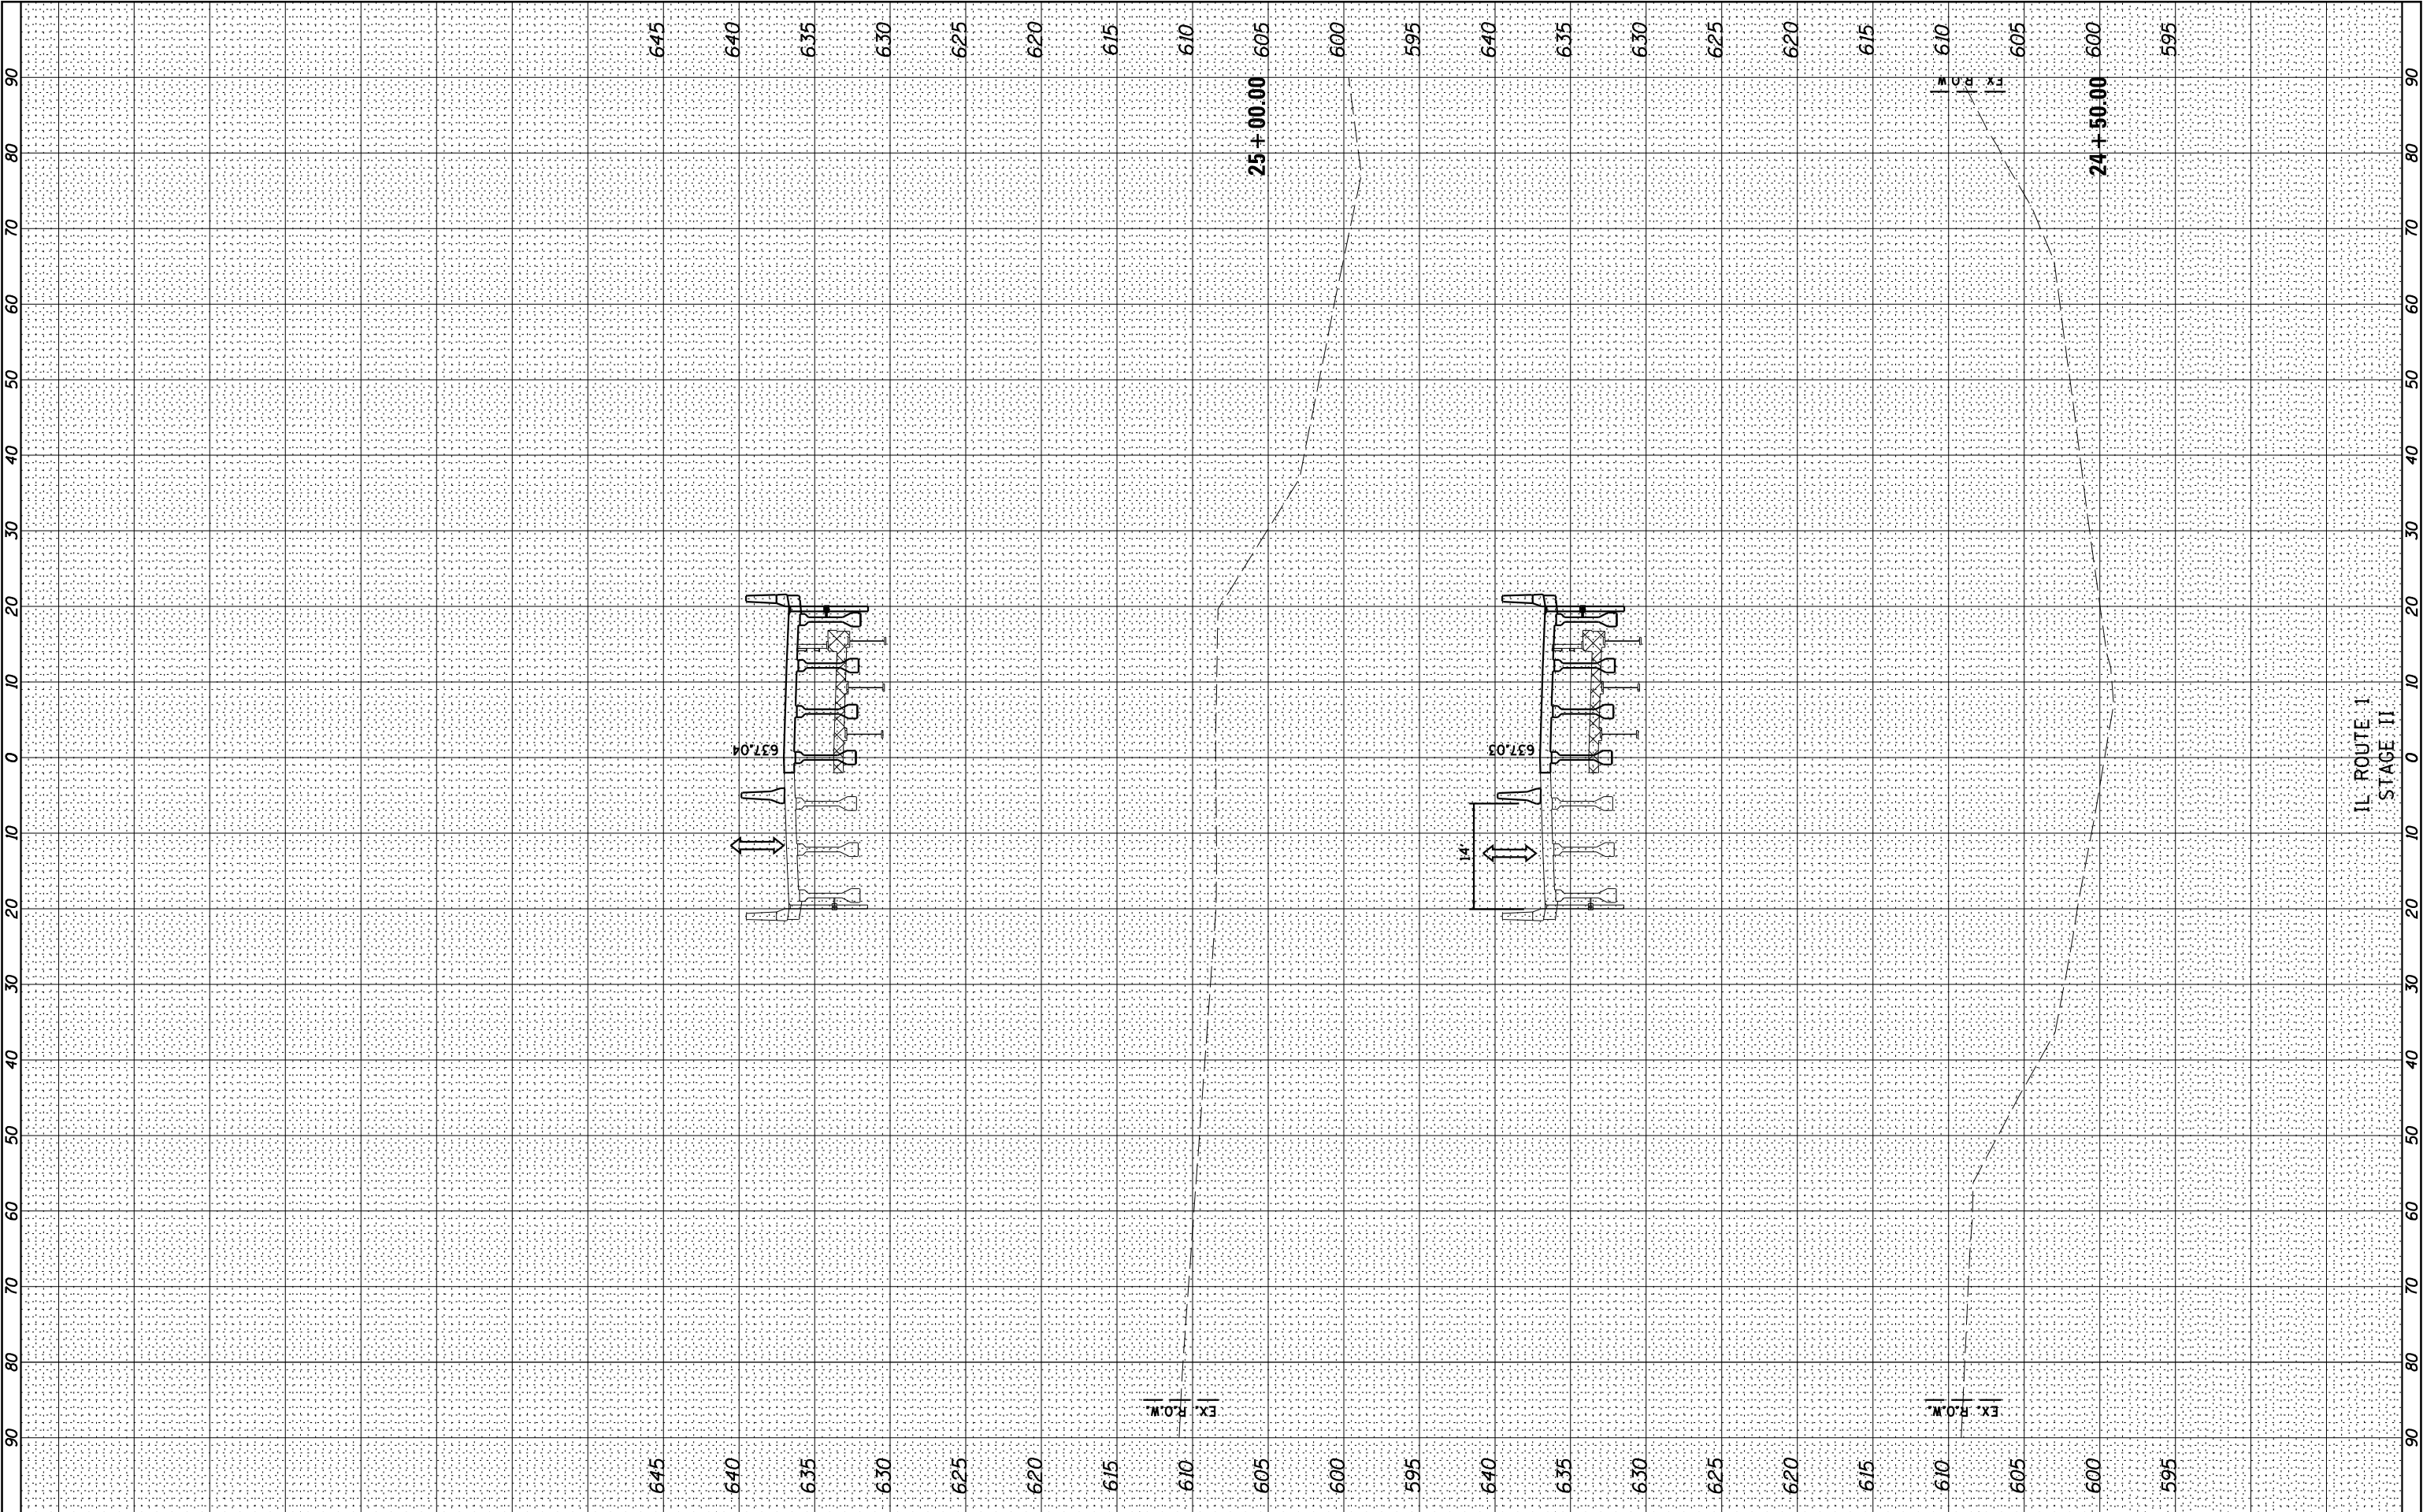

 Farnsworth GROUP, INC. 2709 McGraw Drive Bloomington, Illinois 61704 309/663-8435, 309/663-1571 fax		DESIGNED - JJ0	REVISED -	STATE OF ILLINOIS DEPARTMENT OF TRANSPORTATION	IL ROUTE 1 CROSS SECTIONS STAGE II		F.A.P. RTE. 332	SECTION (3)BR	COUNTY IROQUOIS	TOTAL SHEETS 100	SHEET NO. 87
		DRAWN - JJ0	REVISED -				CONTRACT NO. 66736				
		CHECKED - MSW	REVISED -								
		DATE - 04/10/14	REVISED -								
					SCALE:	SHEET NO. OF SHEETS	STA. 24+50.00 TO STA. 25+00.00	ILLINOIS FED. AID PROJECT			

FINAL SURVEY	NO.	BY		DATE	
		SURVEYED		PLOTTED	
		NOTE BOOK		TEMPLATE	
		AREAS CHECKED		AREAS CHECKED	


ORIGINAL SURVEY	NO.	BY		DATE	
		SURVEYED		PLOTTED	
		NOTE BOOK		TEMPLATE	
		AREAS CHECKED		AREAS CHECKED	

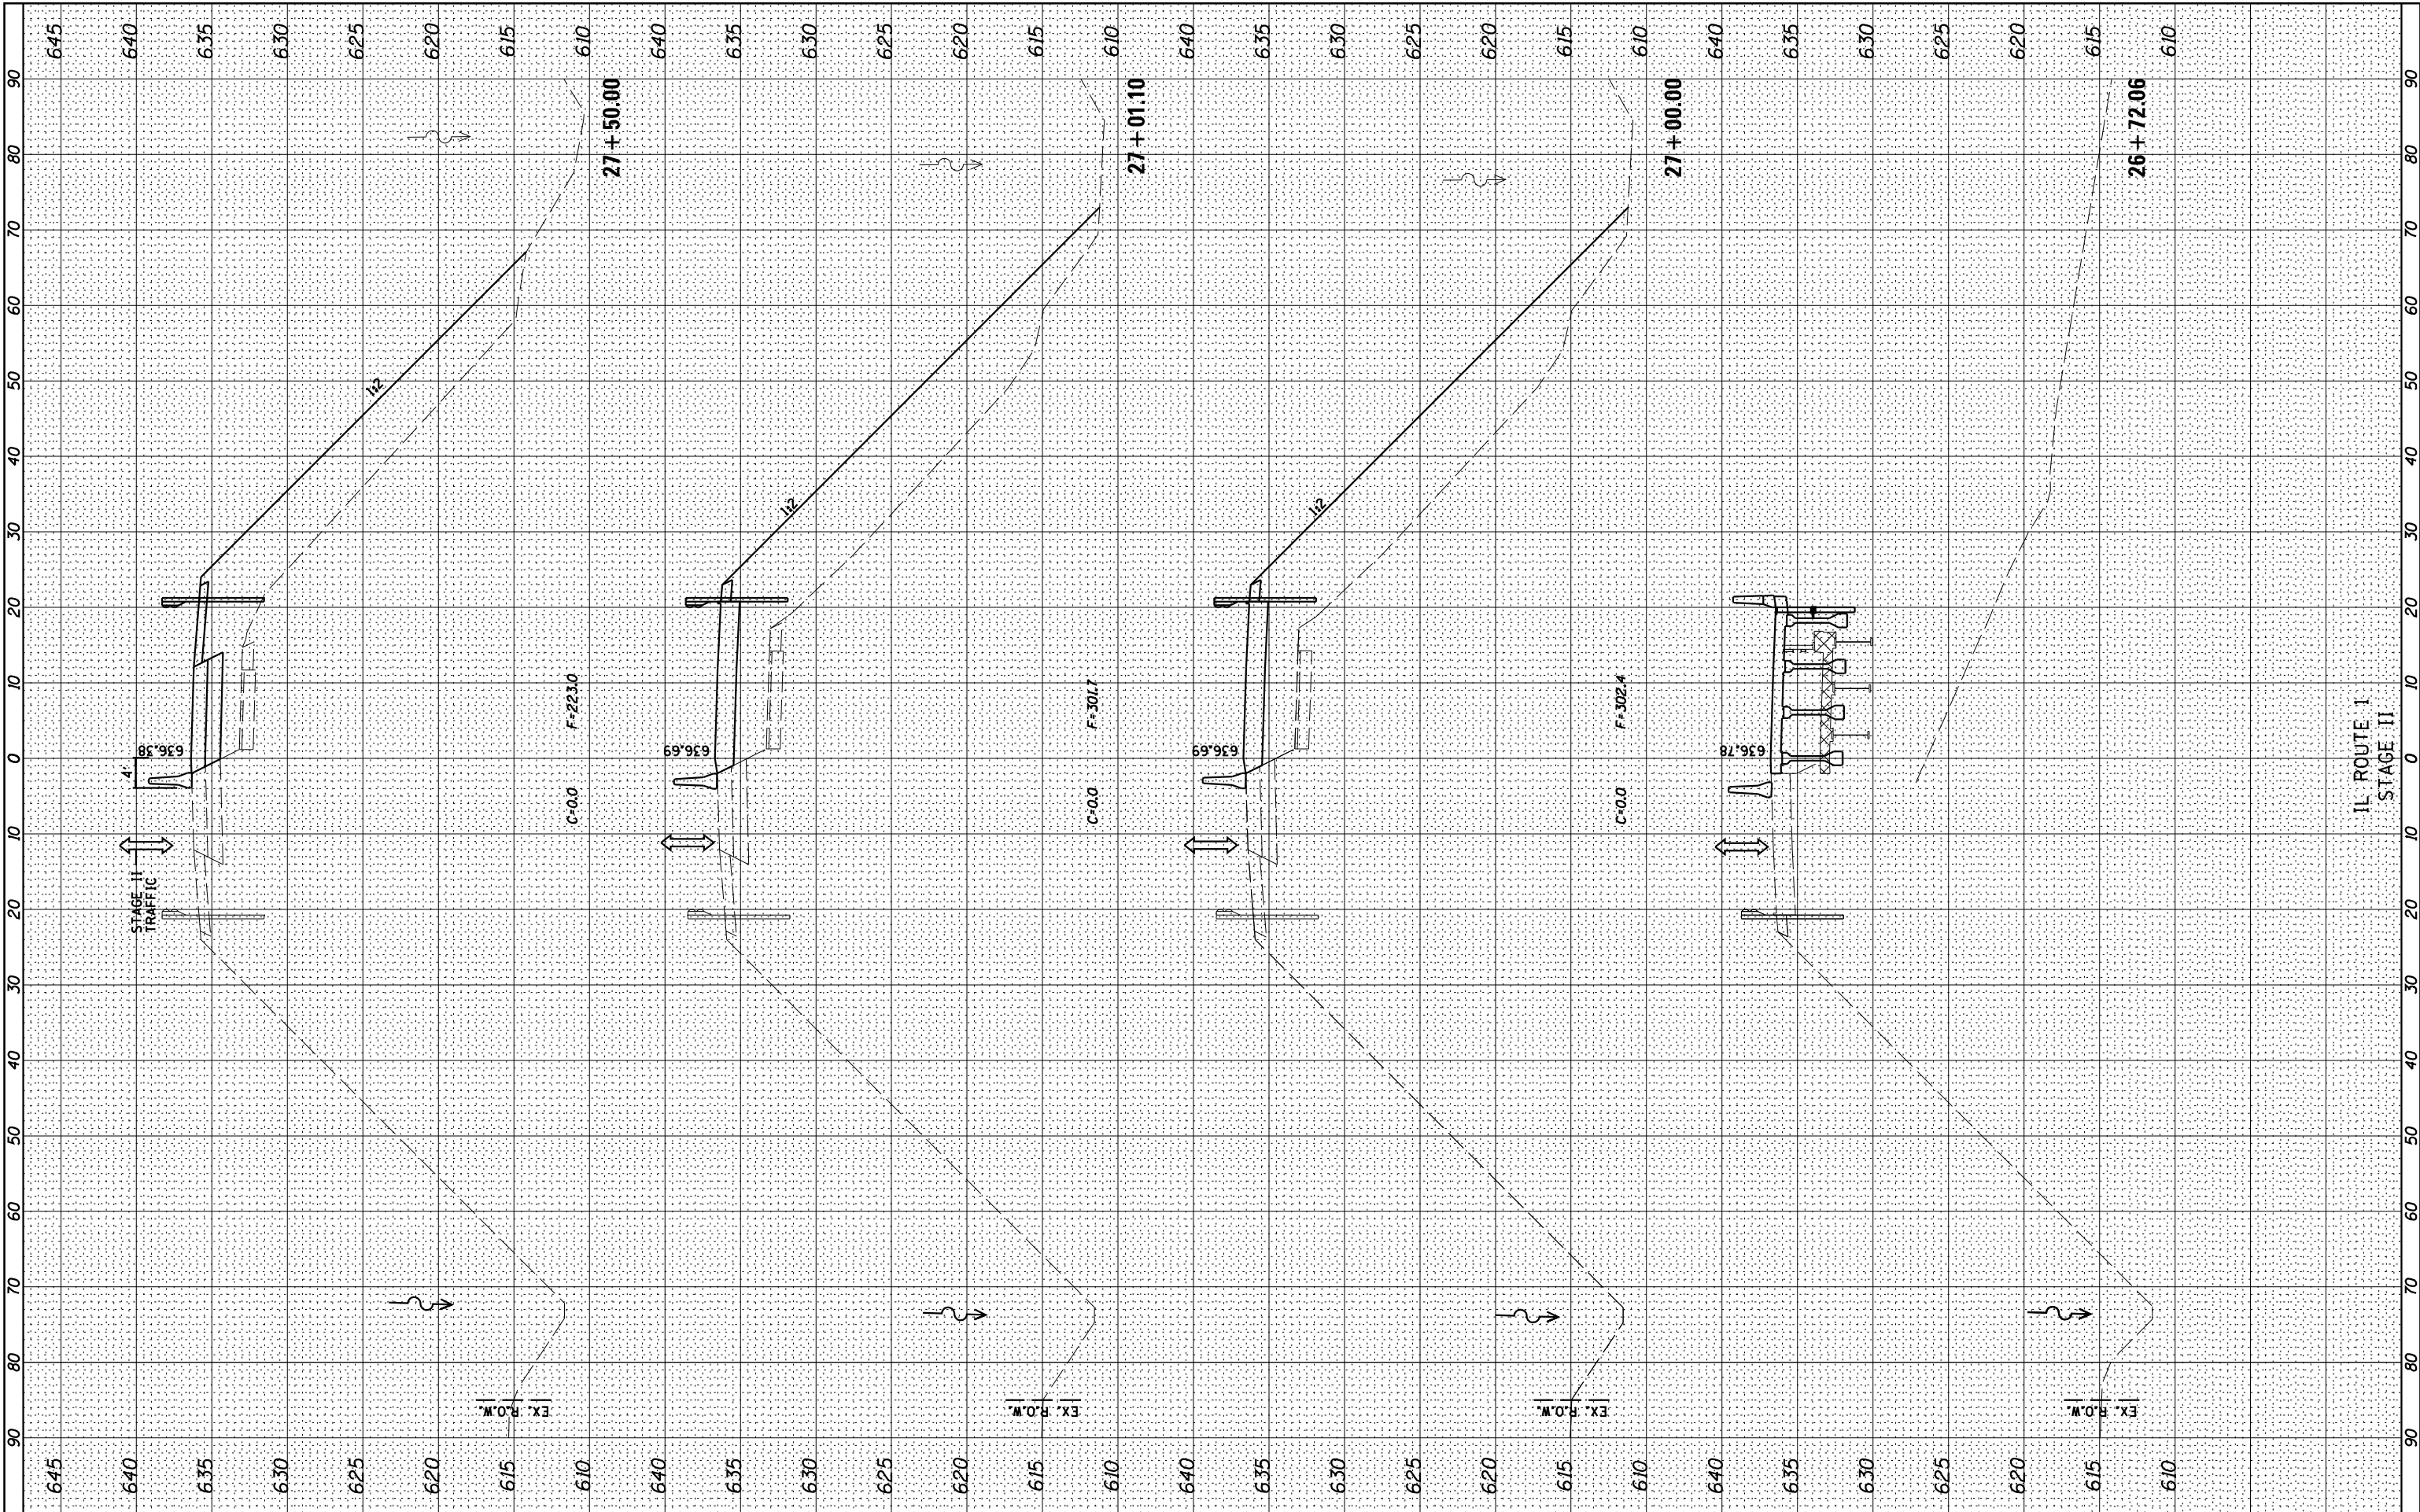

 Farnsworth GROUP, INC. 2709 McGraw Drive Bloomington, Illinois 61704 309/663-8435, 309/663-1571 fax	DESIGNED - JJ0		REVISED -	STATE OF ILLINOIS DEPARTMENT OF TRANSPORTATION	IL ROUTE 1 CROSS SECTIONS STAGE II				F.A.P. RTE.	SECTION	COUNTY	TOTAL SHEETS	SHEET NO.
	DRAWN - JJ0		REVISED -						332	(3)BR	IRROQUOIS	100	89
	CHECKED - MSW		REVISED -						CONTRACT NO. 66730				
	DATE - 04/10/14		REVISED -						ILLINOIS FED. AID PROJECT				
SCALE:		SHEET NO. OF SHEETS		STA. 26+72.06 TO STA. 27+50.00									

FINAL	SURVEYED	BY	DATE
SURVEY	PLOTTED		
NOTE BOOK	TEMPLATE		
NO.	AREAS CHECKED		

ORIGINAL	SURVEYED	BY	DATE
SURVEY	PLOTTED		
NOTE BOOK	TEMPLATE		
NO.	AREAS CHECKED		

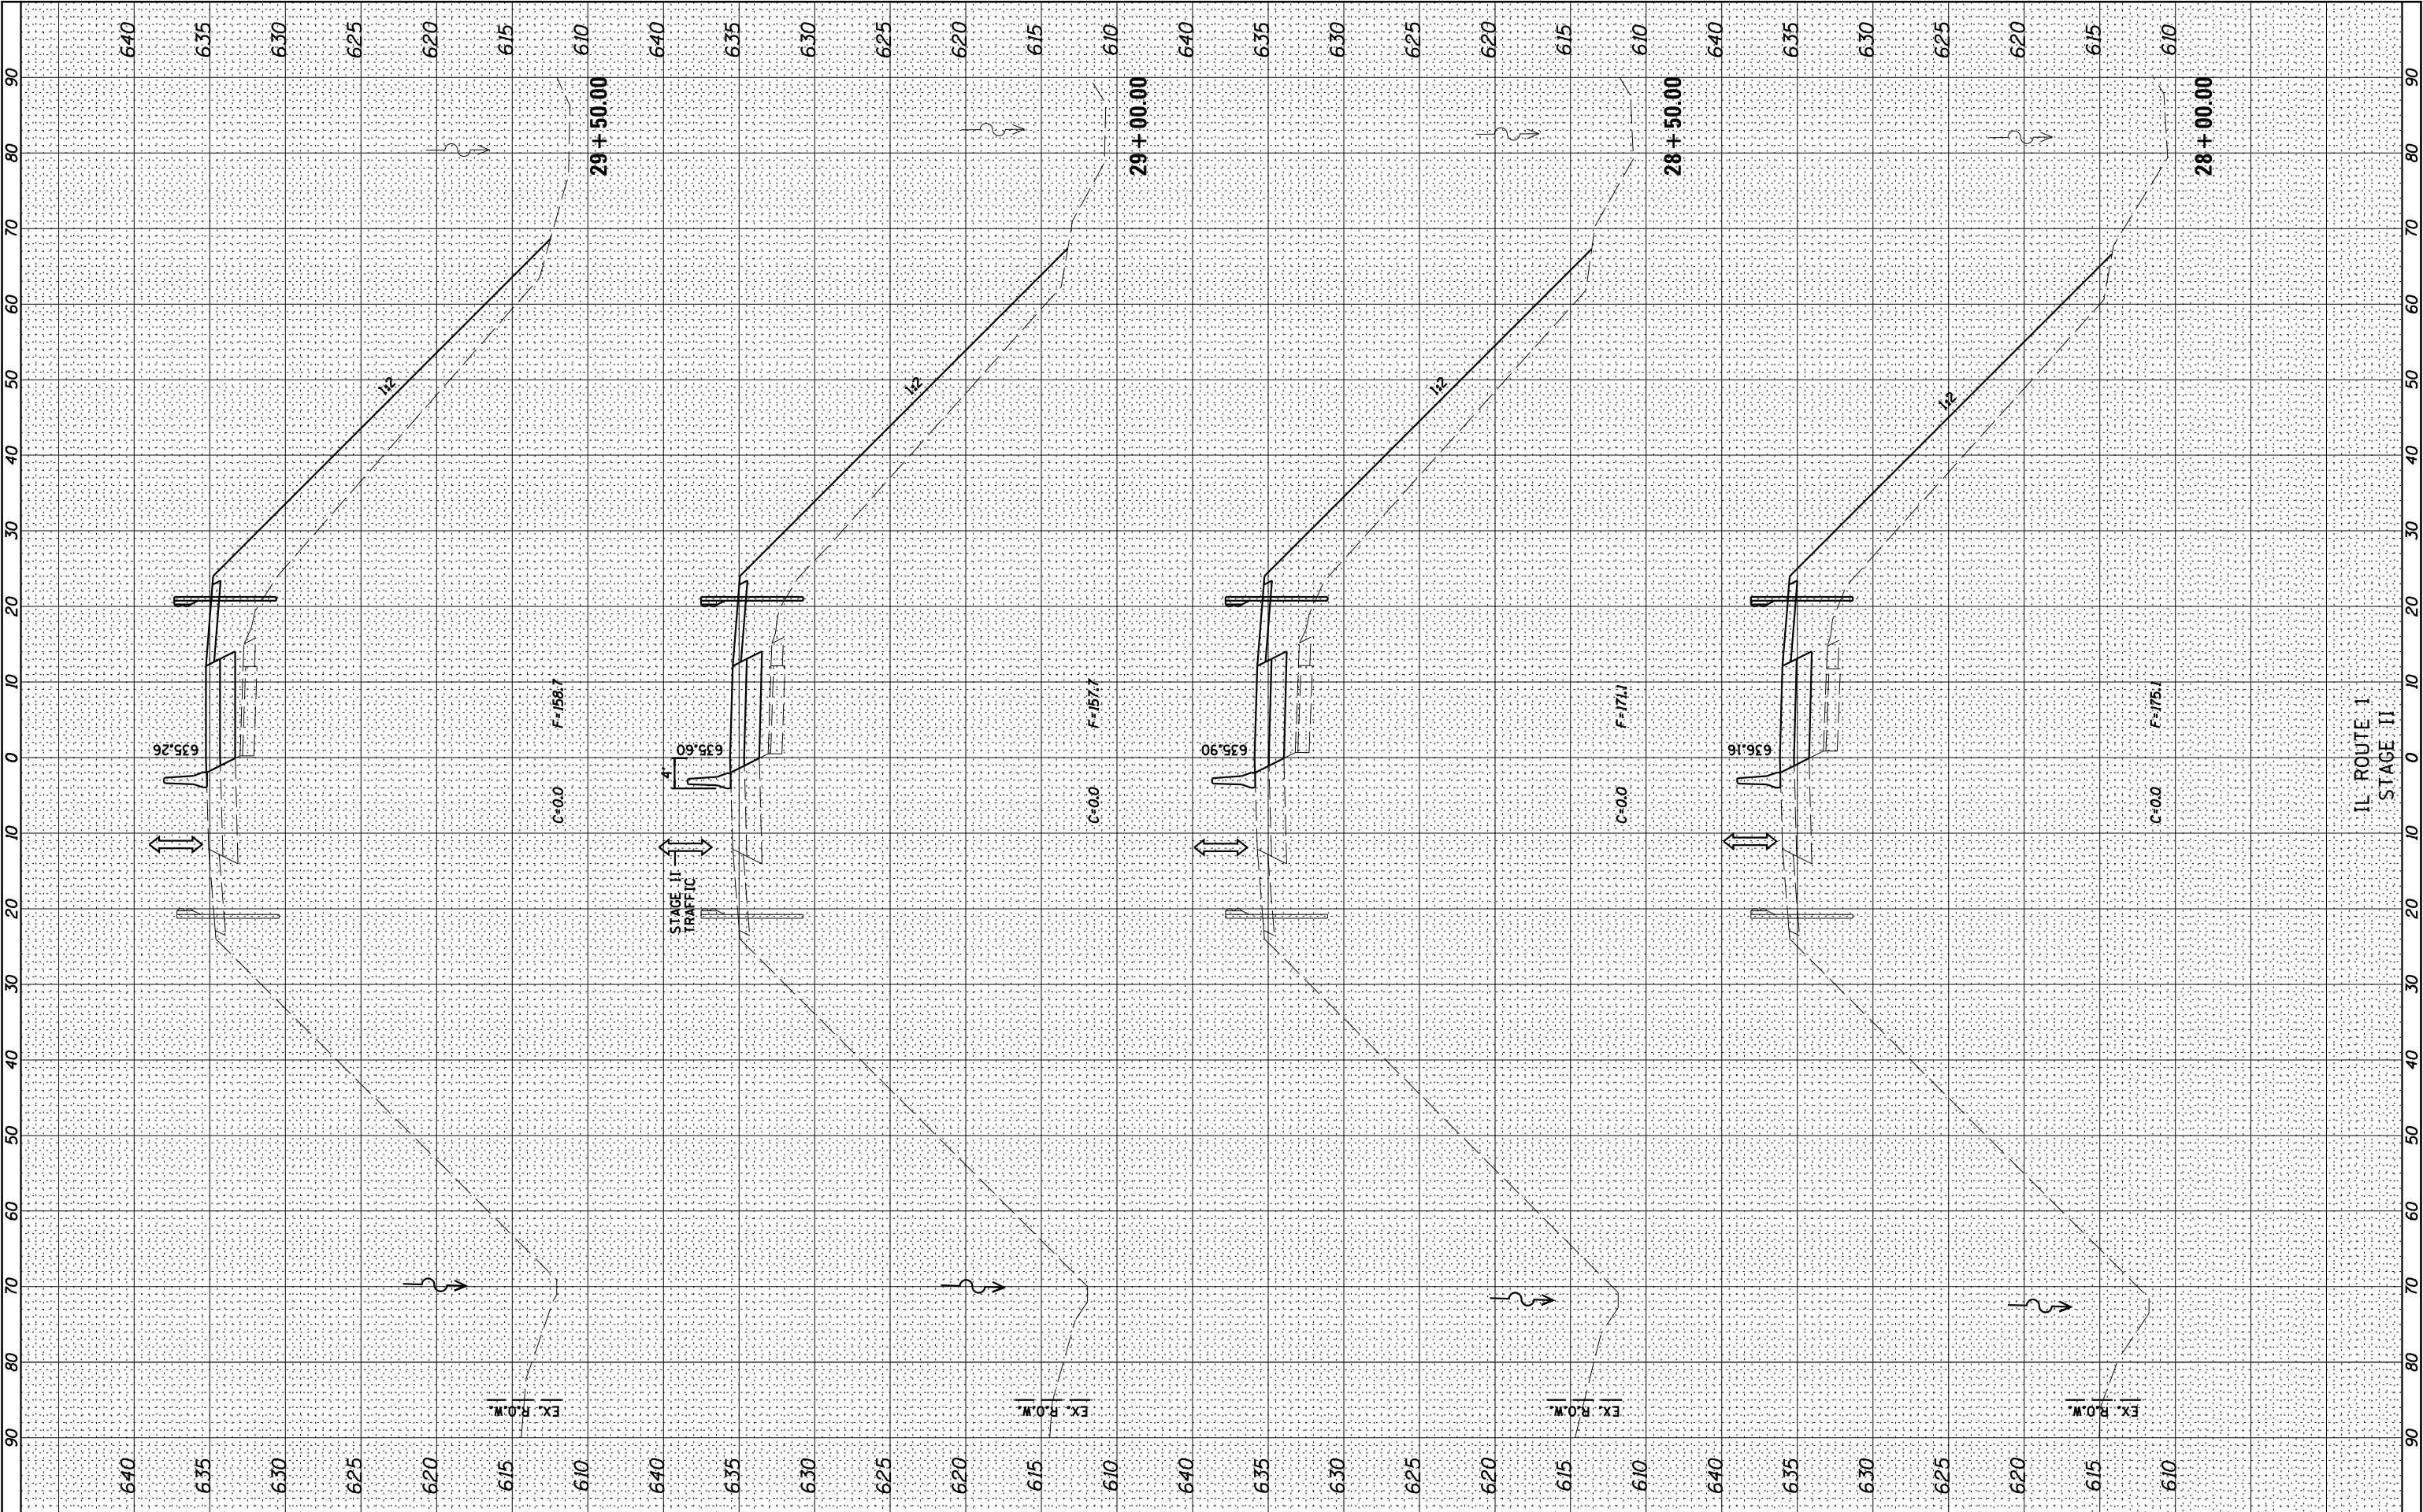

Farnsworth GROUP, INC.
2709 McGraw Drive
Bloomington, Illinois 61704
309/663-8435, 309/663-1571 fax

DESIGNED - JJO	REVISED -
DRAWN - JJO	REVISED -
CHECKED - MSW	REVISED -
DATE - 04/10/14	REVISED -

STATE OF ILLINOIS
DEPARTMENT OF TRANSPORTATION


IL ROUTE 1
CROSS SECTIONS
STAGE II

SCALE: SHEET NO. OF SHEETS STA. 28+00.00 TO STA. 29+50.00

F.A.P. RTE. 332	SECTION (3)BR	COUNTY IROQUOIS	TOTAL SHEETS 100	SHEET NO. 90
CONTRACT NO. 66736				
ILLINOIS FED. AID PROJECT				

FINAL SURVEY	NO.	BY		DATE	
		SURVEYED		PLOTTED	
		NOTE BOOK		TEMPLATE	
		AREAS CHECKED		AREAS CHECKED	

ORIGINAL SURVEY	NO.	BY		DATE	
		SURVEYED		PLOTTED	
		NOTE BOOK		TEMPLATE	
		AREAS CHECKED		AREAS CHECKED	

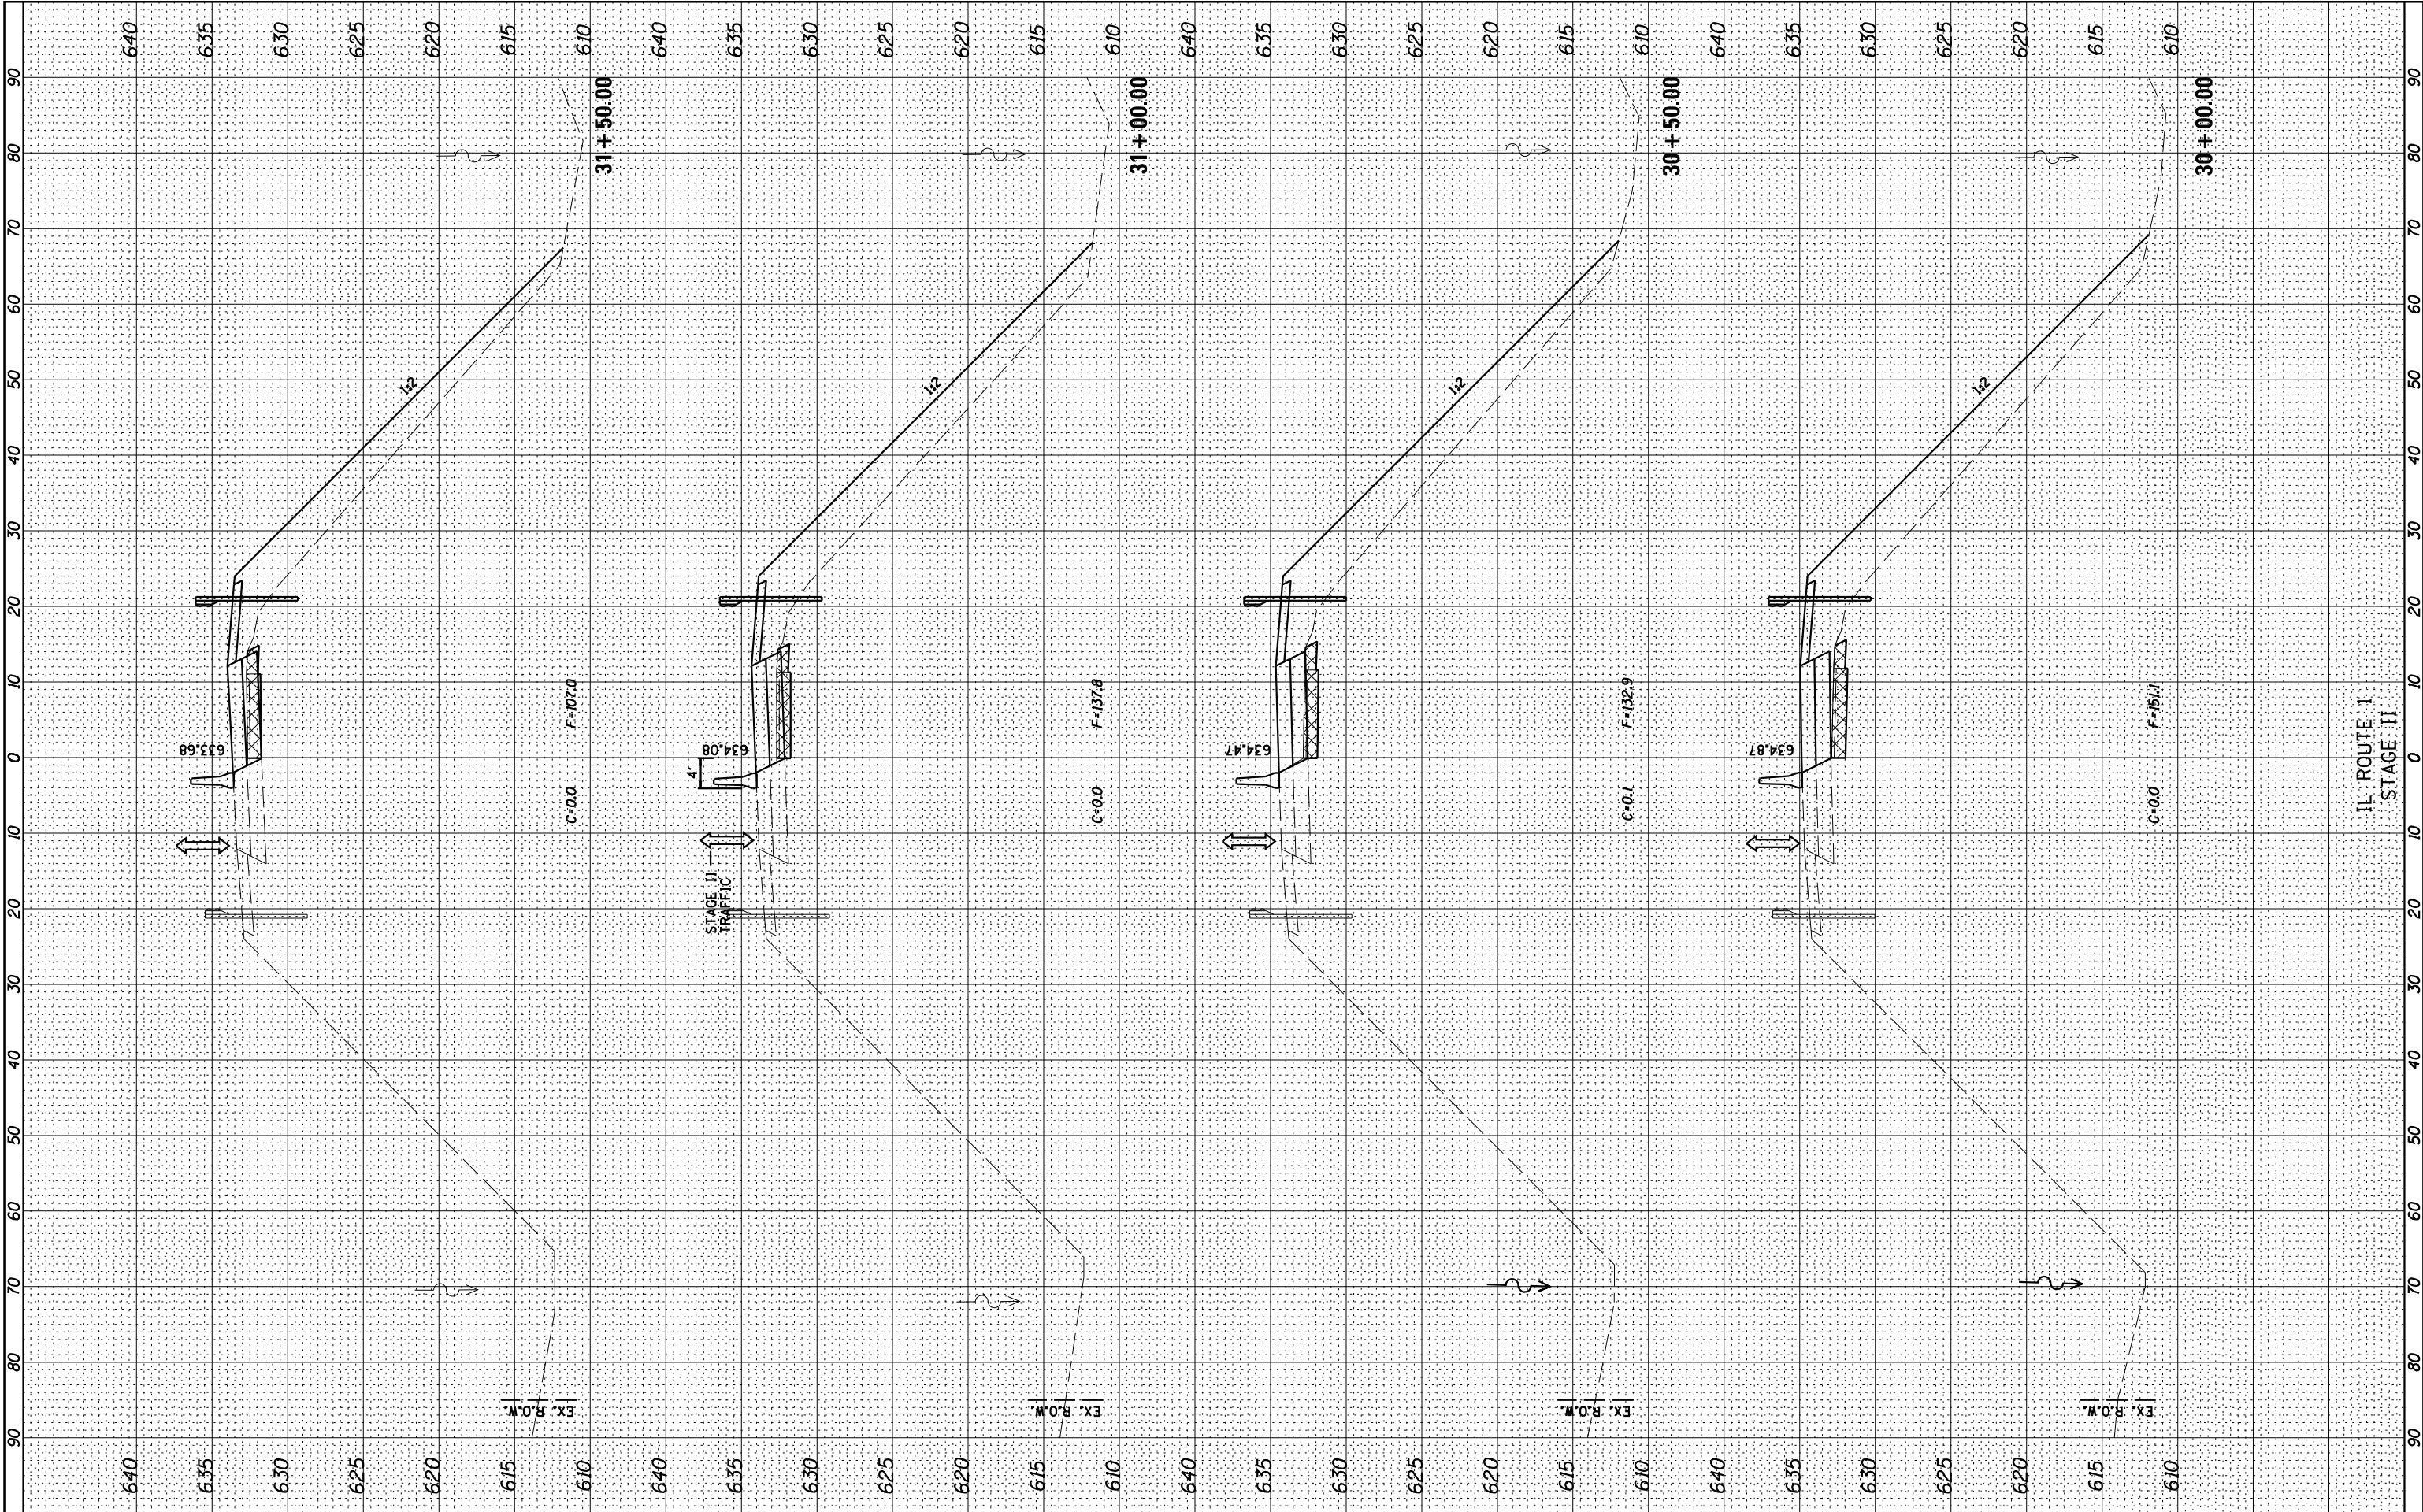

2709 McGraw Drive
Bloomington, Illinois 61704
309/663-8435, 309/663-1571 fax

DESIGNED	- JJ0	REVISED	-
DRAWN	- JJ0	REVISED	-
CHECKED	- MSW	REVISED	-
DATE	- 04/10/14	REVISED	-

STATE OF ILLINOIS
DEPARTMENT OF TRANSPORTATION


IL ROUTE 1
CROSS SECTIONS
STAGE II

SCALE: SHEET NO. OF SHEETS STA. 30+00.00 TO STA. 31+50.00

F.A.P. RTE.	SECTION	COUNTY	TOTAL SHEETS	SHEET NO.
332	(3)BR	IROQUOIS	100	91
CONTRACT NO. 66736				
ILLINOIS FED. AID PROJECT				

FINAL SURVEY	SURVEYED	BY	DATE
NO.	NO.		
NOTE BOOK	PLOTTED		
AREAS	TEMPLATE		
CHECKED	AREAS		

ORIGINAL SURVEY	SURVEYED	BY	DATE
NO.	NO.		
NOTE BOOK	PLOTTED		
AREAS	TEMPLATE		
CHECKED	AREAS		

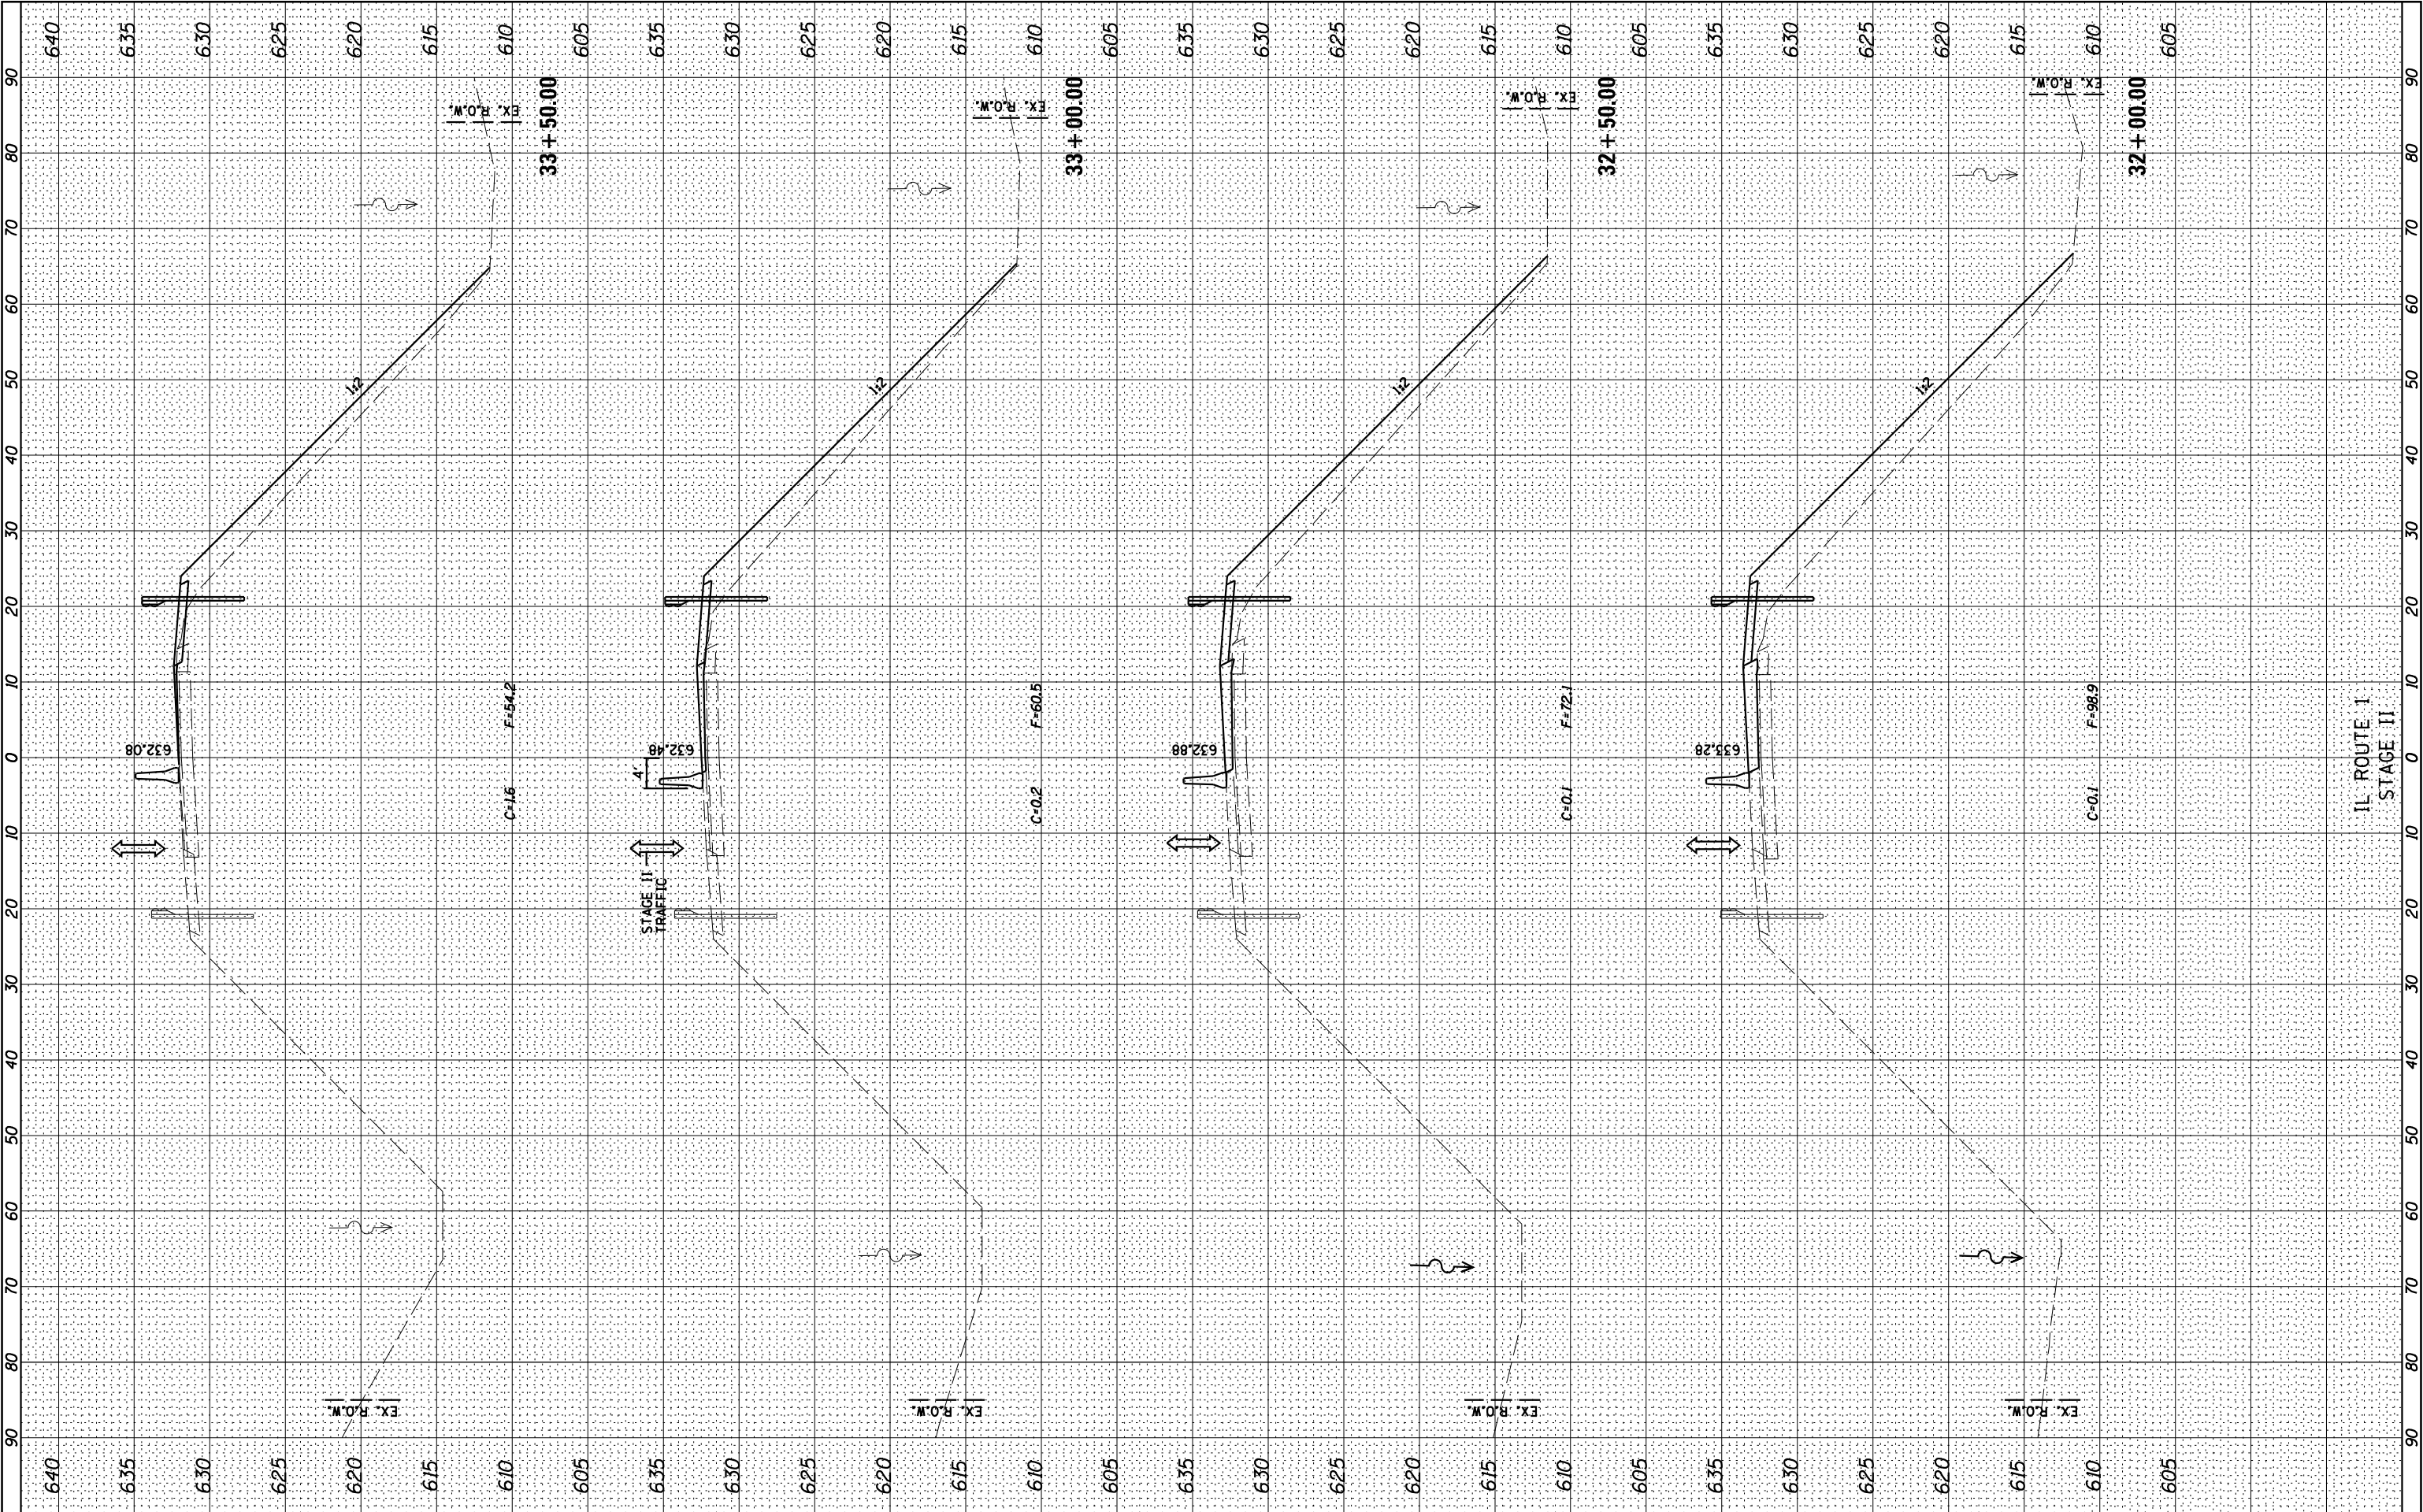

Farnsworth
GROUP, INC.
2709 McGraw Drive
Bloomington, Illinois 61704
309/663-8435, 309/663-1571 fax

DESIGNED	-	JJO
DRAWN	-	JJO
CHECKED	-	MSW
DATE	-	04/10/14

REVISED	-
REVISED	-
REVISED	-
REVISED	-

STATE OF ILLINOIS
DEPARTMENT OF TRANSPORTATION

IL ROUTE 1
CROSS SECTIONS
STAGE II


SCALE: SHEET NO. OF SHEETS STA. 32+00.00 TO STA. 33+50.00

F.A.P. RTE.	SECTION	COUNTY	TOTAL SHEETS	SHEET NO.
332	(3)BR	IROQUOIS	100	92
CONTRACT NO. 66736				

ILLINOIS FED. AID PROJECT

FINAL SURVEY NO.	SURVEYED NOTE BOOK	PLOTTED TEMPLATE	DATE

ORIGINAL SURVEY NO.	SURVEYED NOTE BOOK	PLOTTED TEMPLATE	DATE

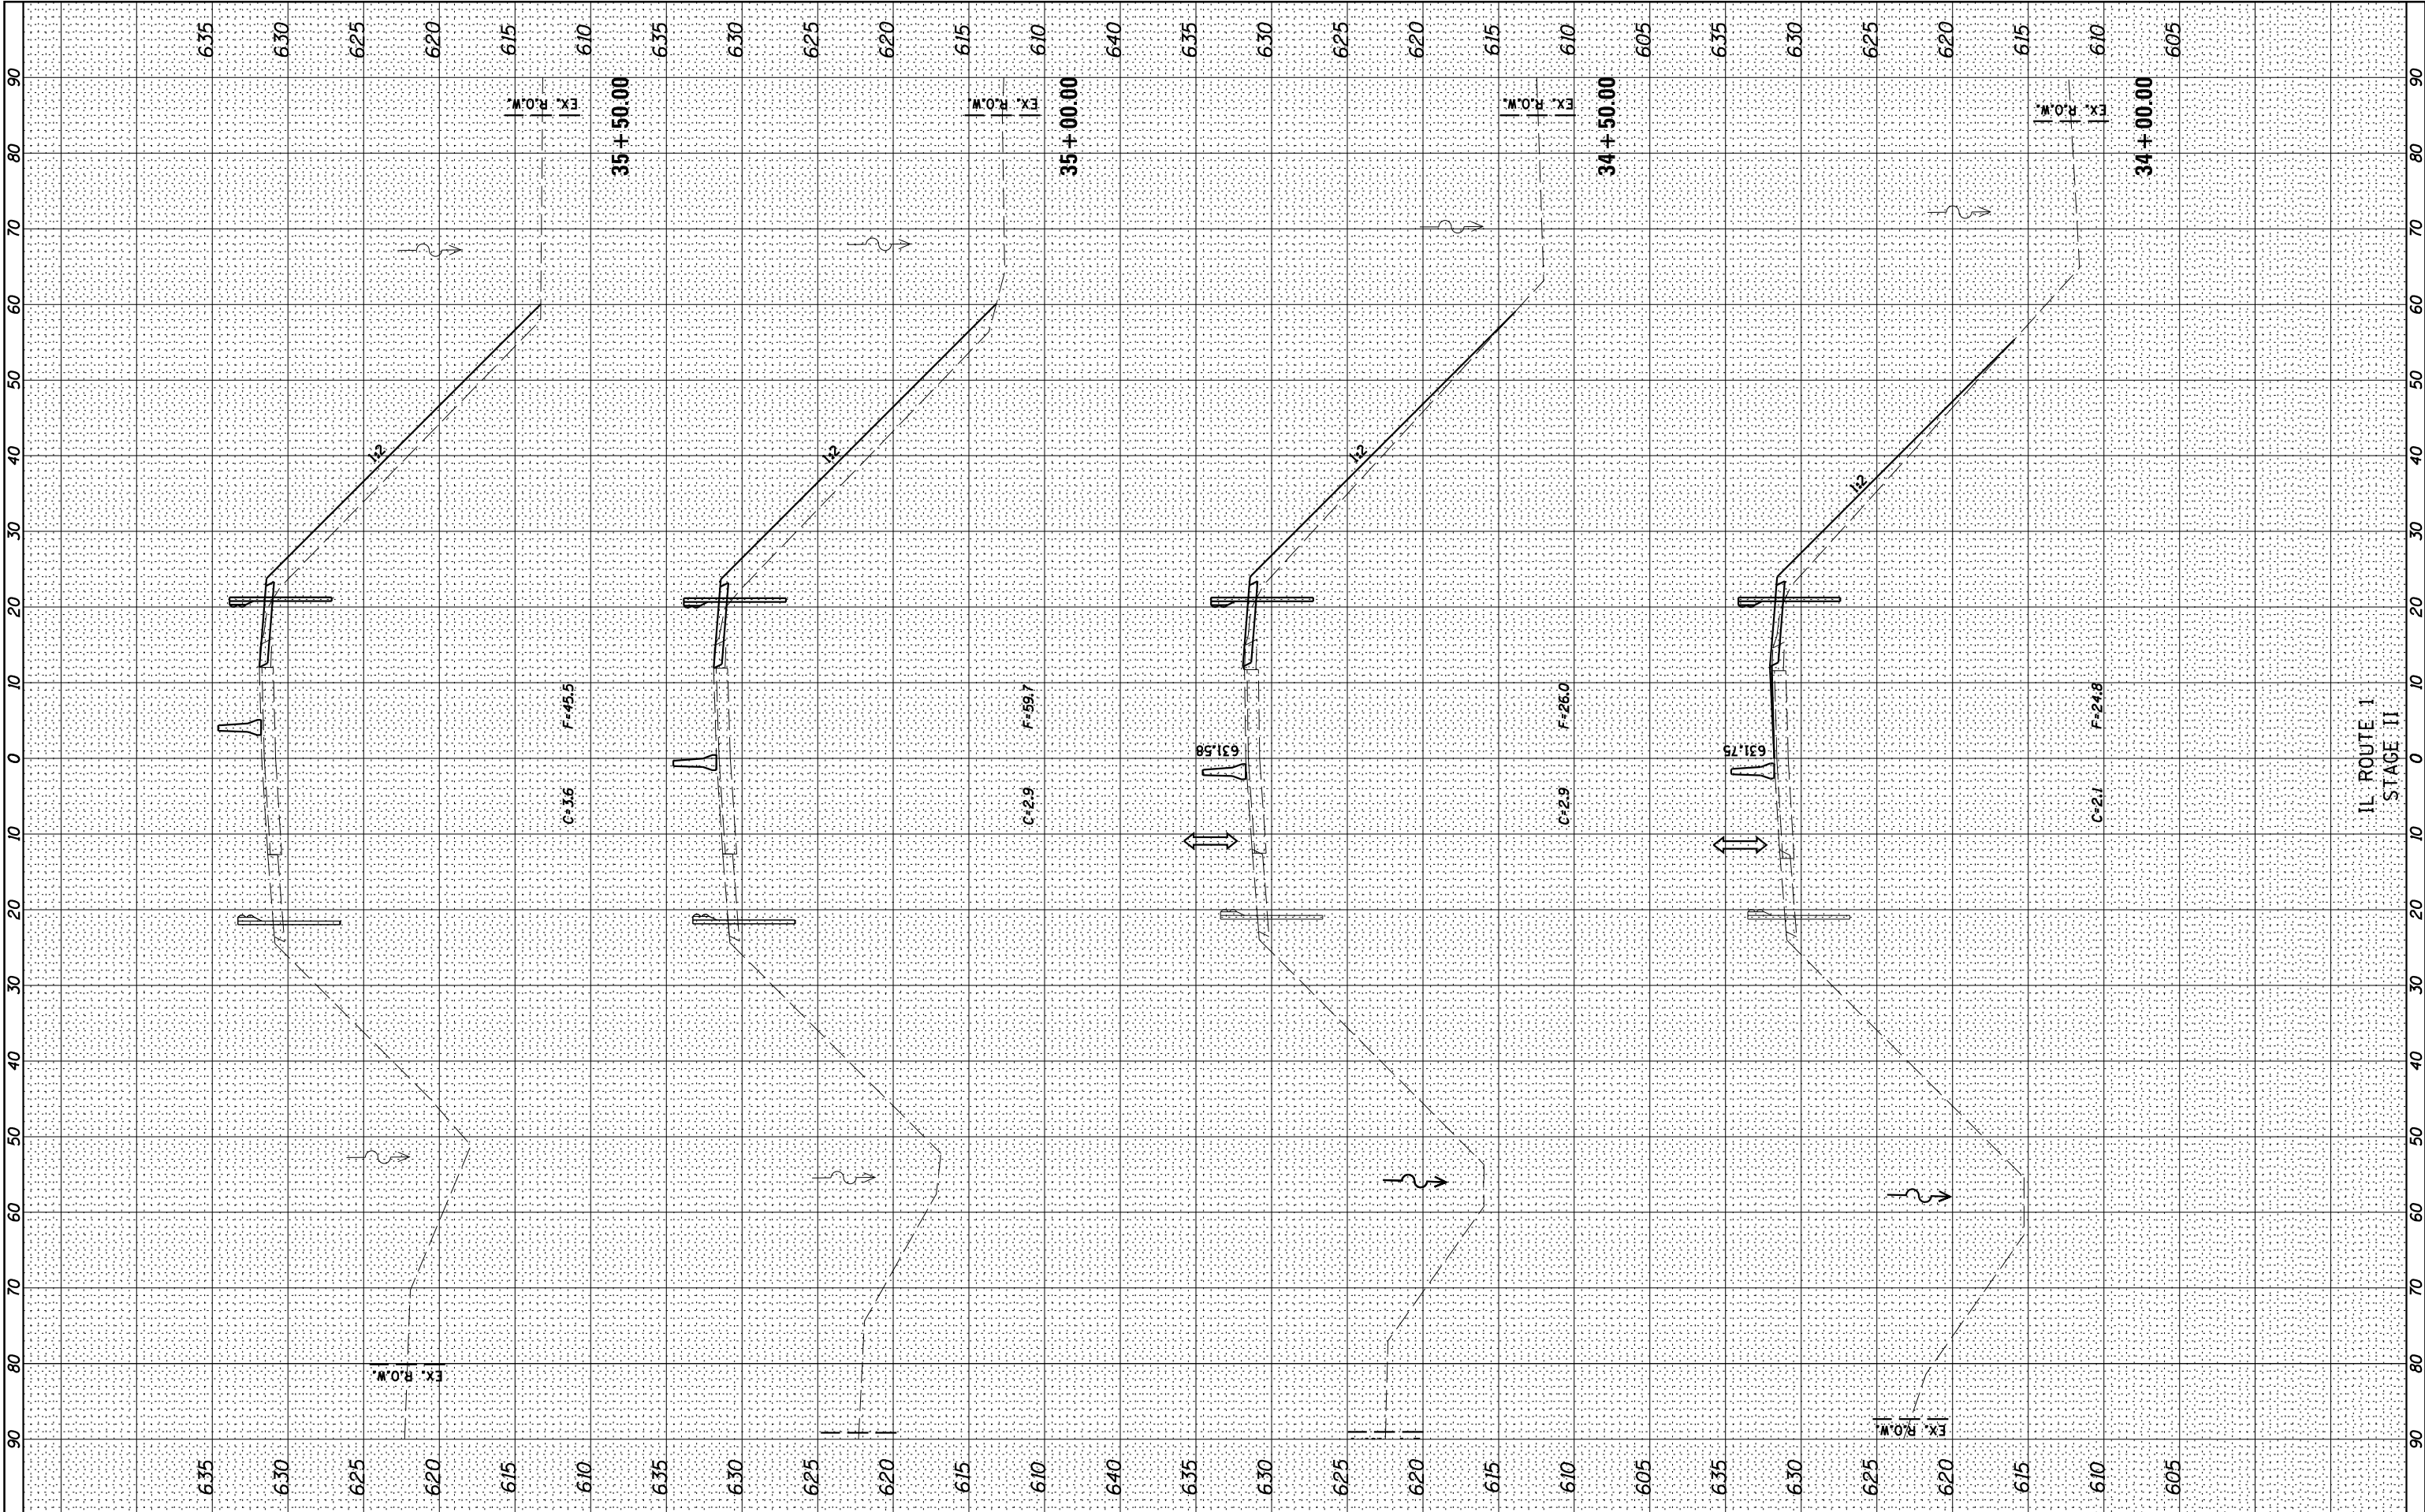



2709 McGraw Drive
Bloomington, Illinois 61704
309/663-8435, 309/663-1571 fax

DESIGNED - JJ0	REVISED -
DRAWN - JJ0	REVISED -
CHECKED - MSW	REVISED -
DATE - 04/10/14	REVISED -

**STATE OF ILLINOIS
DEPARTMENT OF TRANSPORTATION**


**IL ROUTE 1
CROSS SECTIONS
STAGE II**

SCALE: SHEET NO. OF SHEETS STA. 34+00.00 TO STA. 35+50.00

F.A.P. RTE. 332	SECTION (3)BR	COUNTY IROQUOIS	TOTAL SHEETS 100	SHEET NO. 93
CONTRACT NO. 66736				
ILLINOIS FED. AID PROJECT				

FINAL SURVEY	NO.	BY		DATE	
		SURVEYED		PLOTTED	
		NOTE BOOK		TEMPLATE	
		AREAS		CHECKED	


ORIGINAL SURVEY	NO.	BY		DATE	
		SURVEYED		PLOTTED	
		NOTE BOOK		TEMPLATE	
		AREAS		CHECKED	

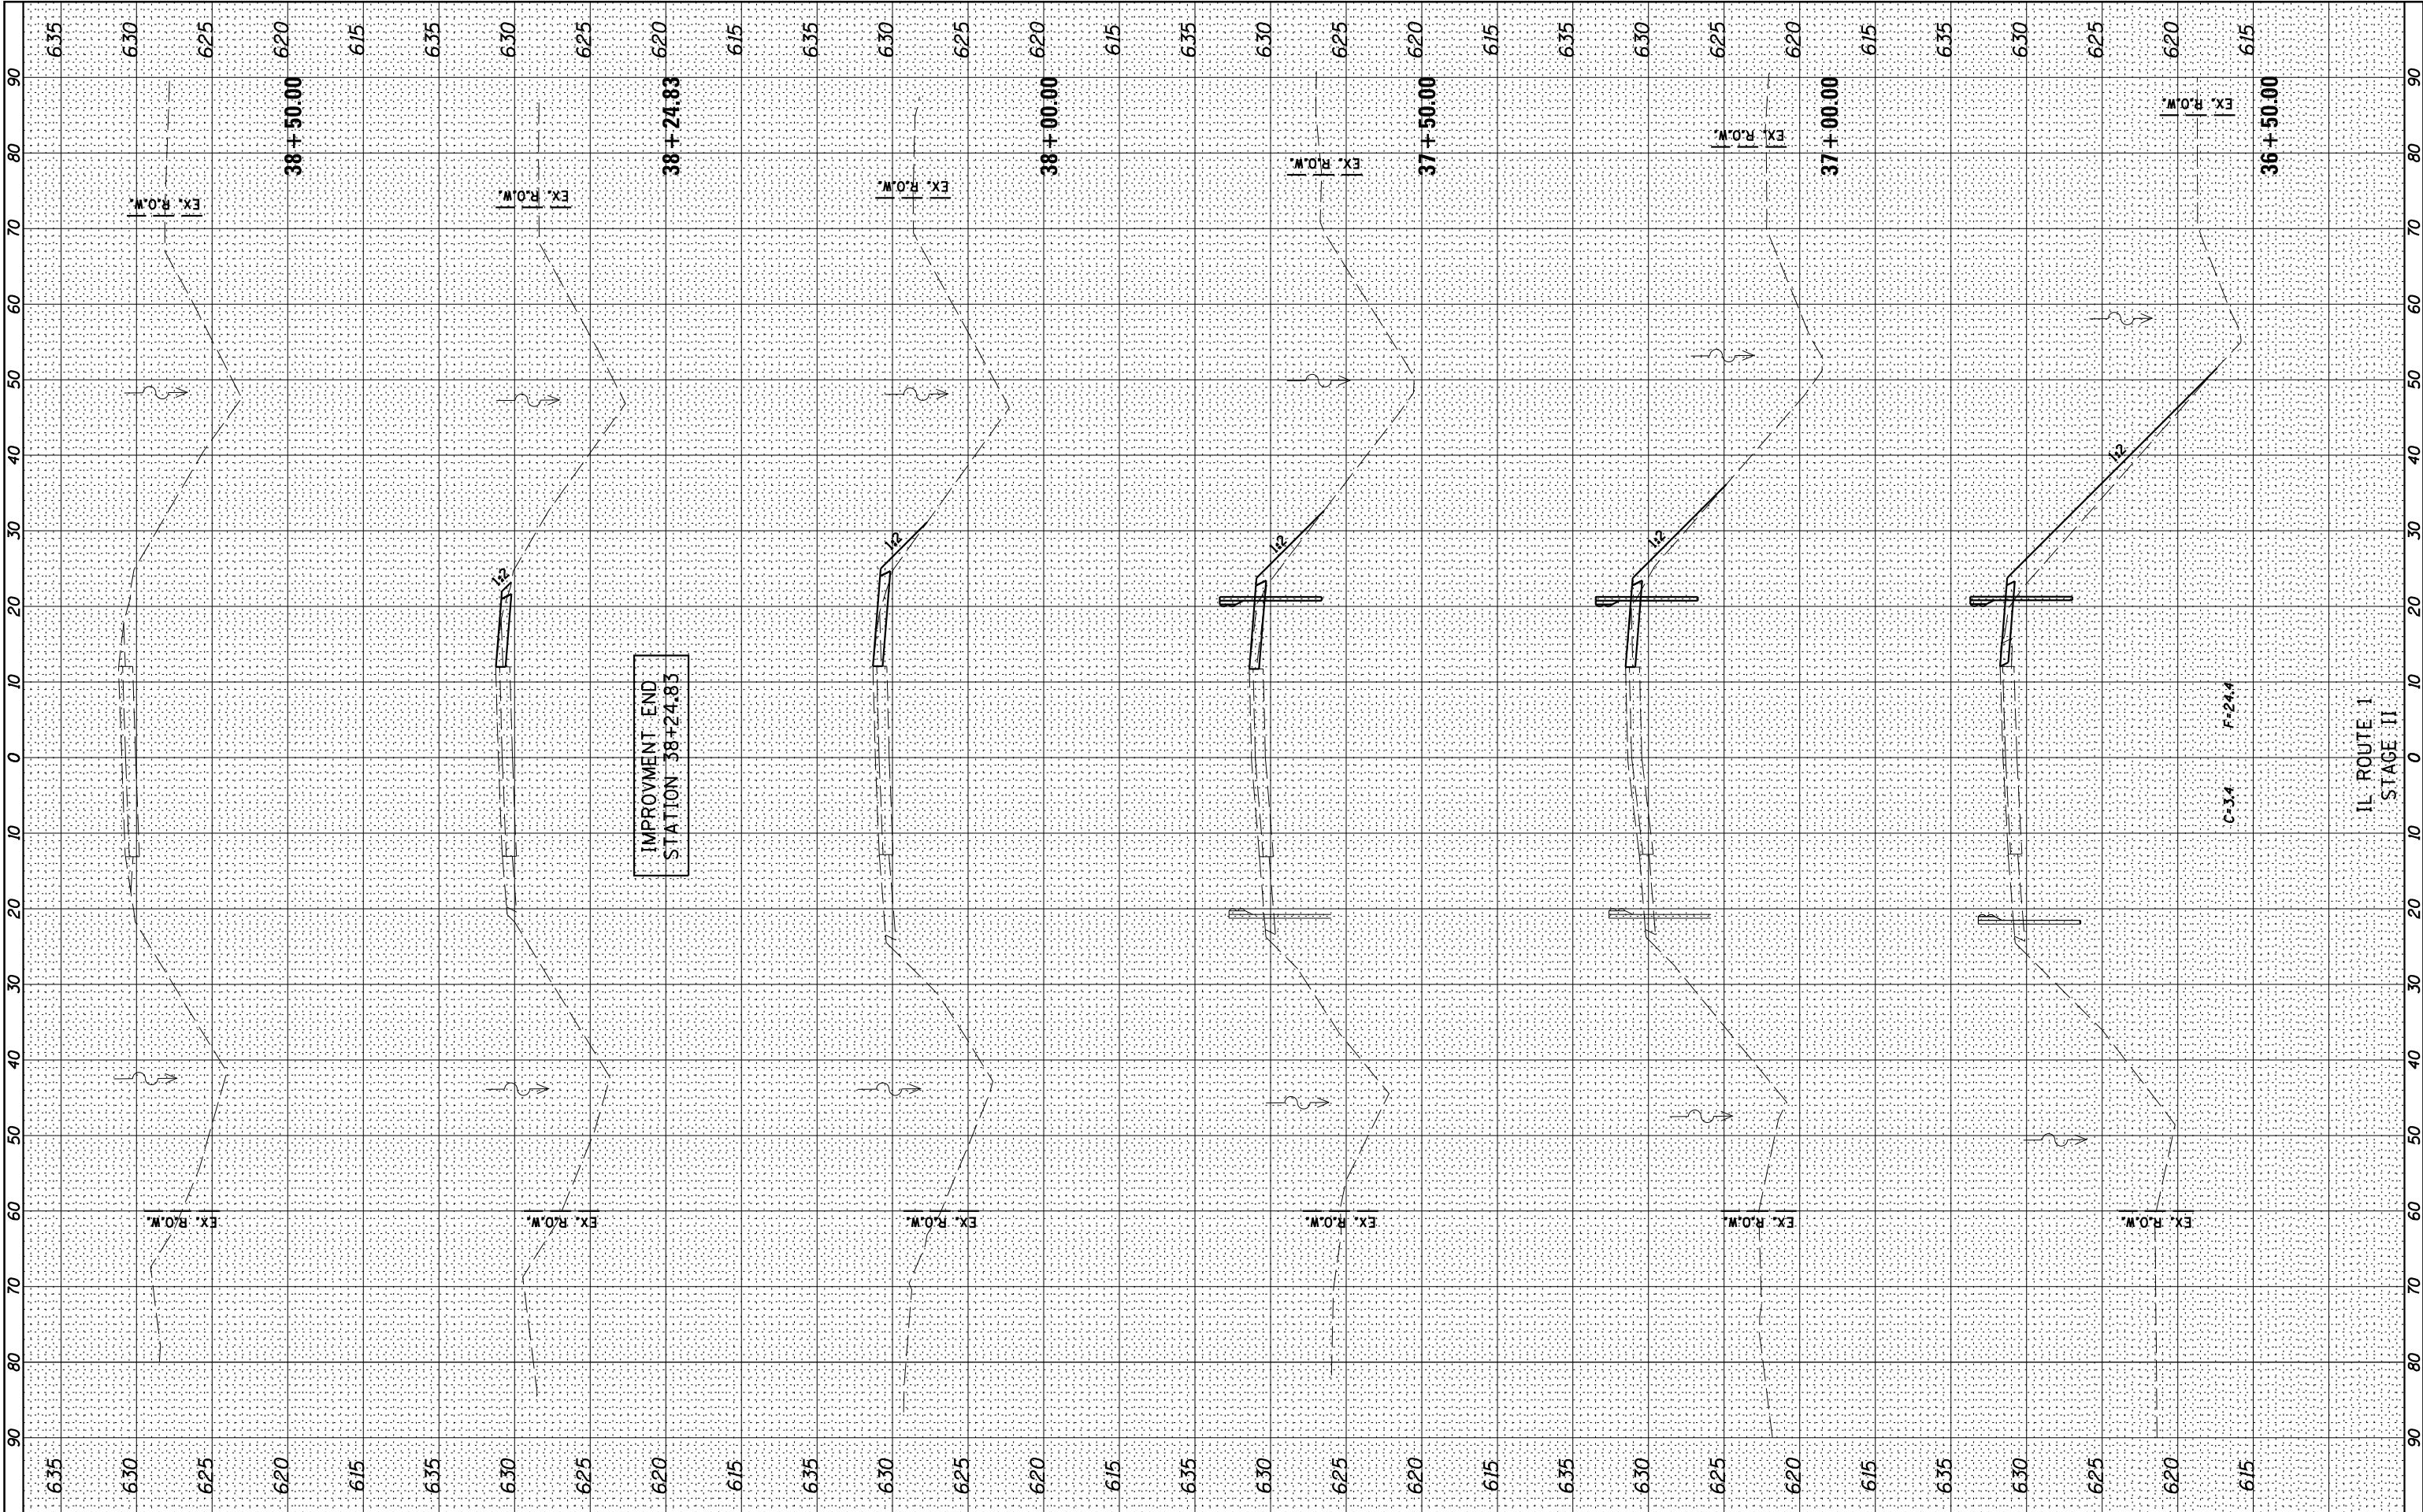

 Farnsworth GROUP, INC. 2709 McGraw Drive Bloomington, Illinois 61704 309/663-8435, 309/663-1571 fax		DESIGNED - JJO	REVISED -	STATE OF ILLINOIS DEPARTMENT OF TRANSPORTATION	IL ROUTE 1 CROSS SECTIONS STAGE II				F.A.P. RTE.	SECTION	COUNTY	TOTAL SHEETS	SHEET NO.
		DRAWN - JJO	REVISED -		332	(3)BR	IRROQUOIS	100	94				
		CHECKED - MSW	REVISED -		CONTRACT NO. 66736								
		DATE - 04/10/14	REVISED -		SCALE:	SHEET NO.	OF	SHEETS	STA. 36+50.00	TO	STA. 38+50.00		
					ILLINOIS FED. AID PROJECT								

FINAL SURVEY	NO.	SURVEYED PLOTTED NOTE BOOK AREAS CHECKED	BY	DATE

ORIGINAL SURVEY	NO.	SURVEYED PLOTTED NOTE BOOK AREAS CHECKED	BY	DATE

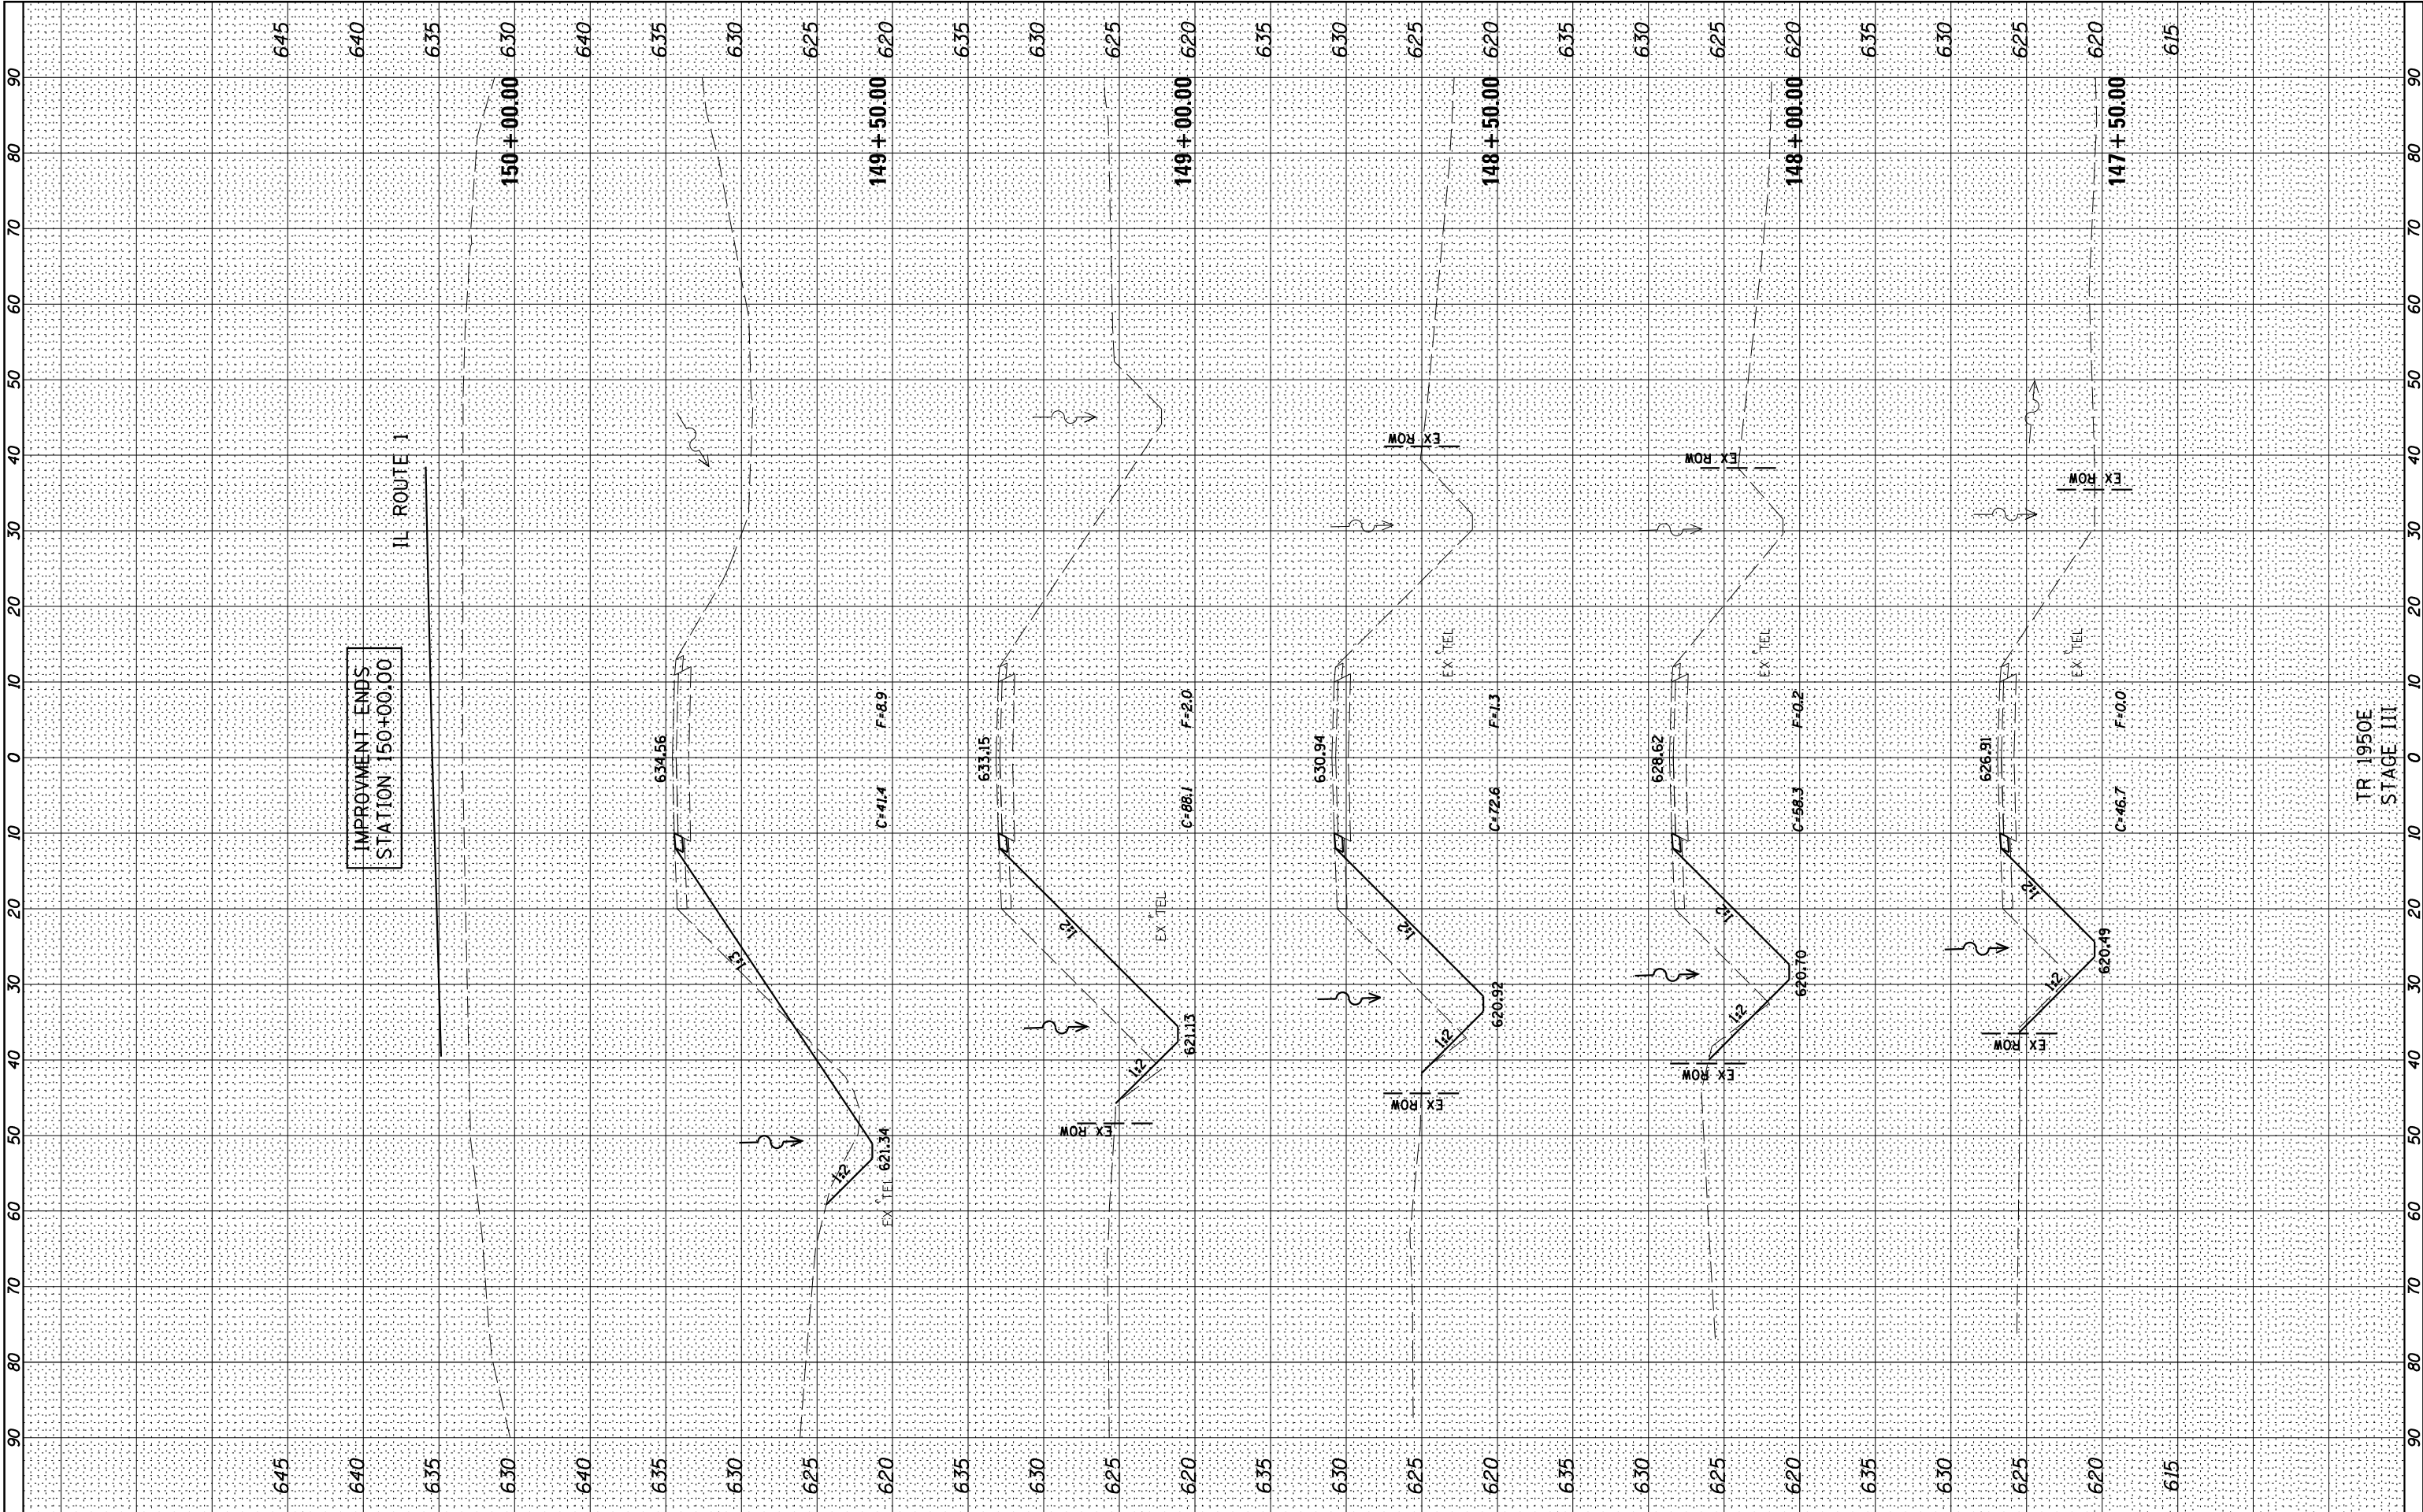

Farnsworth
GROUP, INC.
2709 McGraw Drive
Bloomington, Illinois 61704
309/663-8435, 309/663-1571 fax

DESIGNED	-	JJO
DRAWN	-	JJO
CHECKED	-	MSW
DATE	-	04/10/14

REVISED	-
REVISED	-
REVISED	-
REVISED	-

**STATE OF ILLINOIS
DEPARTMENT OF TRANSPORTATION**

**TR 1950E
CROSS SECTIONS
STAGE III**

SCALE: SHEET NO. OF SHEETS STA. 147+50.00 TO STA. 150+00.00

F.A.P. RTE.	SECTION	COUNTY	TOTAL SHEETS	SHEET NO.
332	(3)BR	IROQUOIS	100	100
CONTRACT NO. 66736				

ILLINOIS FED. AID PROJECT