



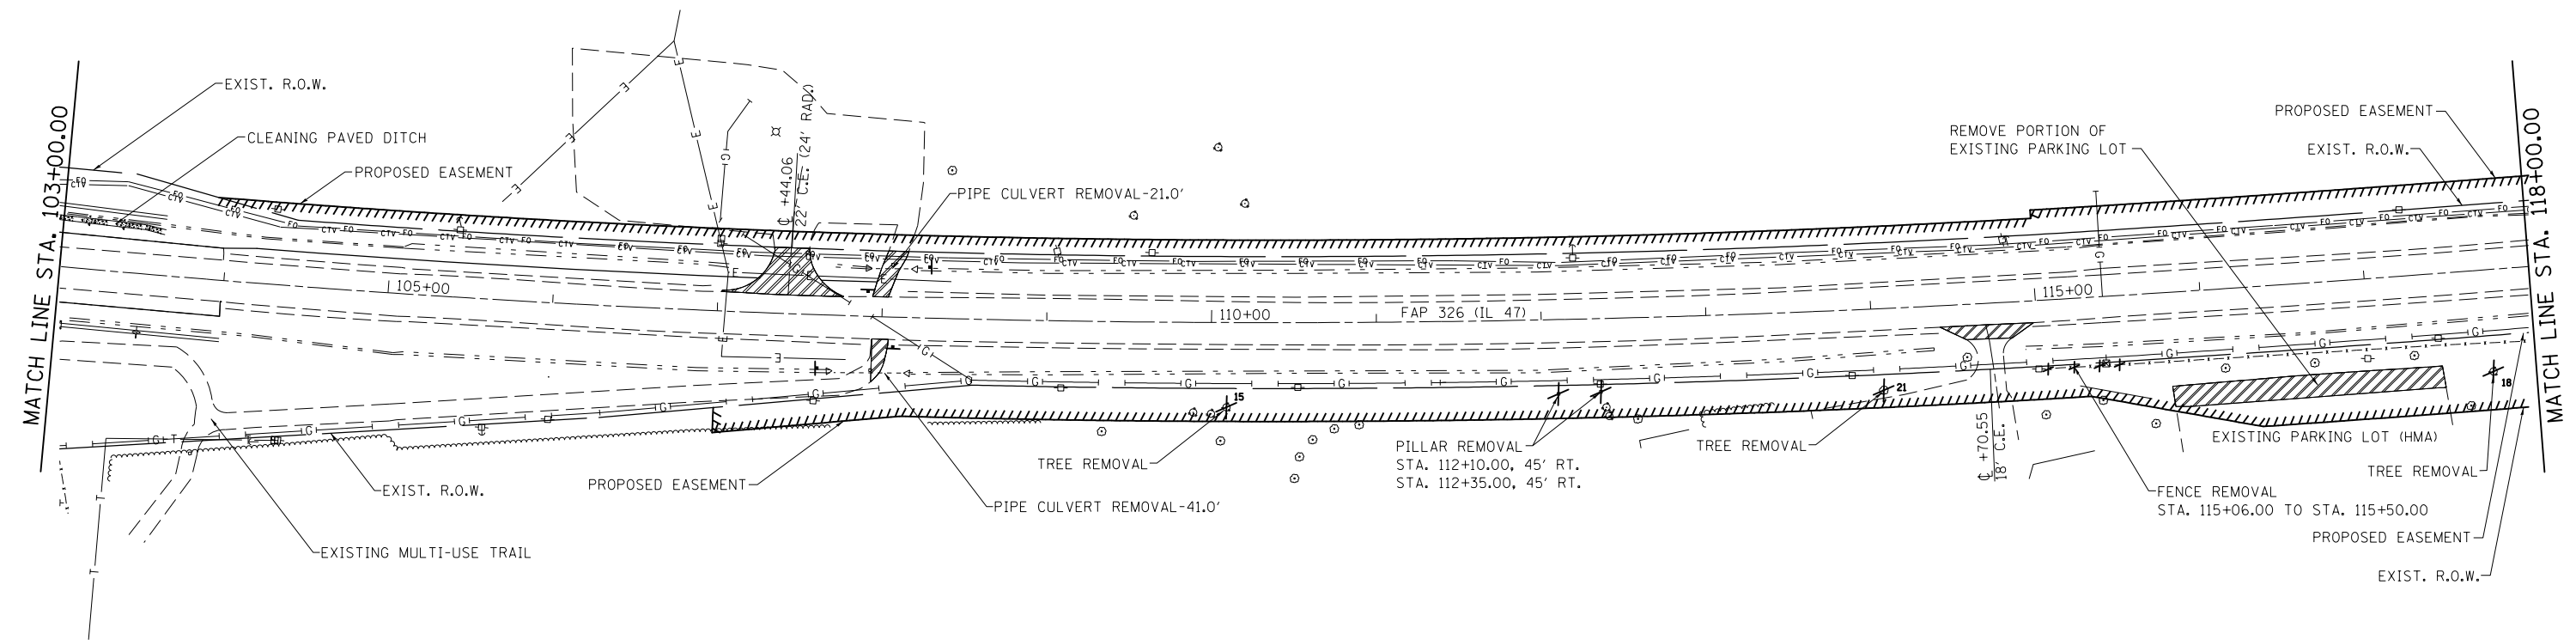


 = PAVEMENT REMOVAL
OR DRIVEWAY PAVEMENT REMOVAL



 = HMA SURFACE REMOVAL - BUTT JOINT

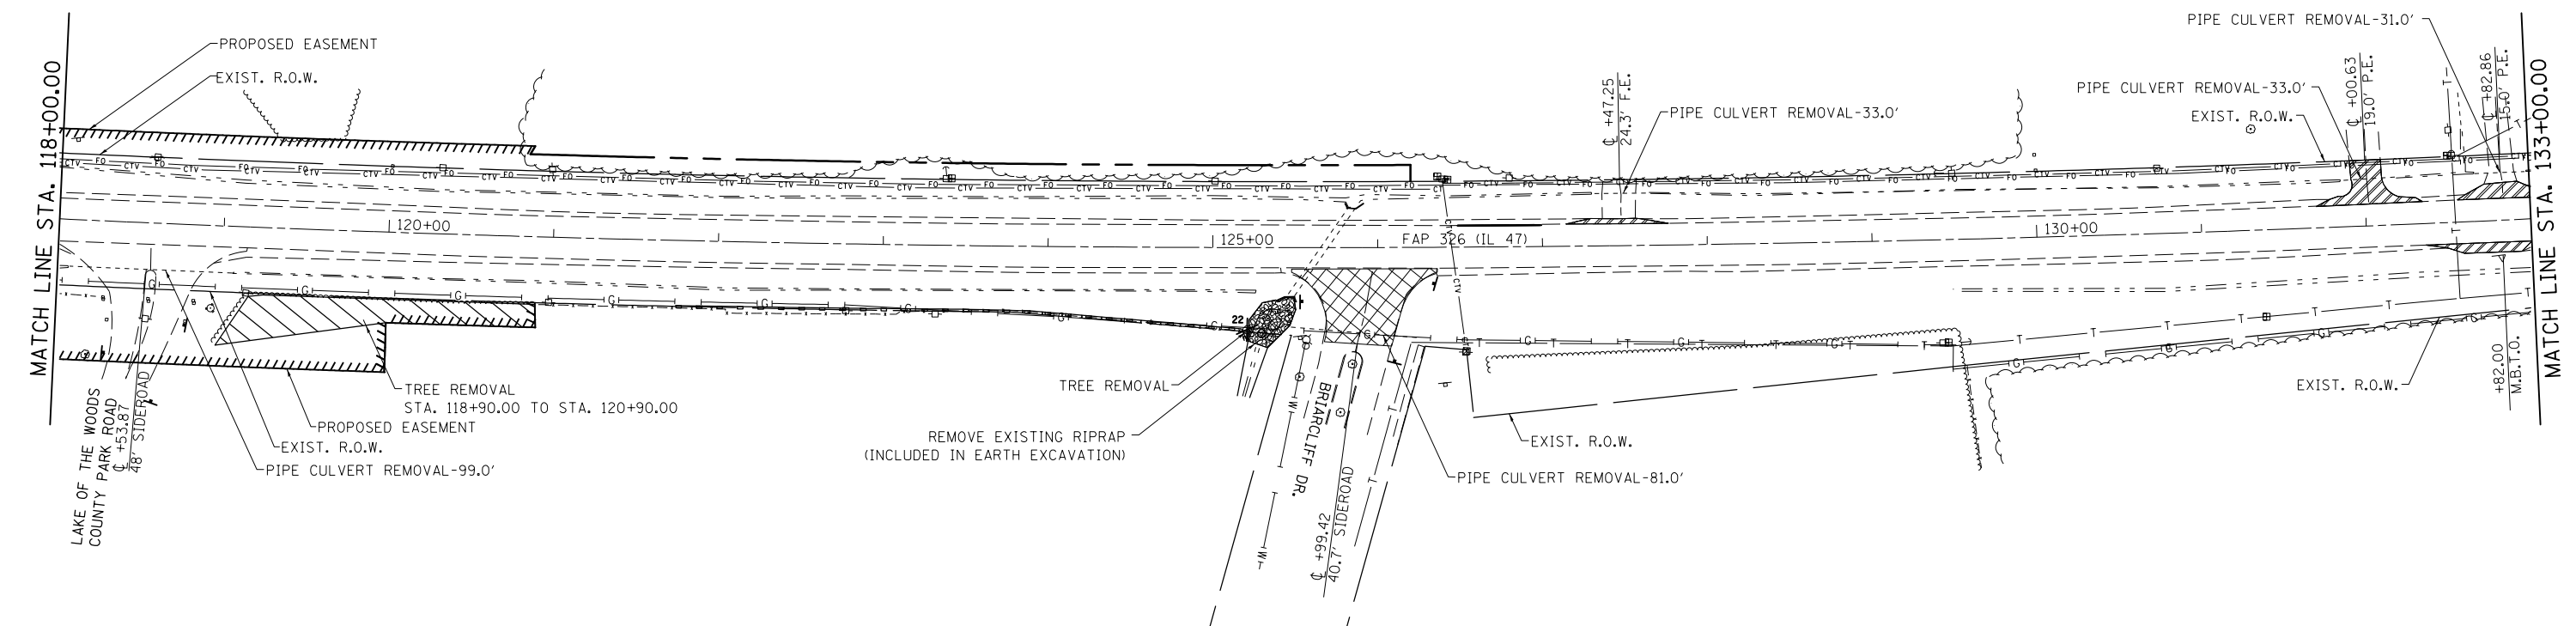



FILE NAME =	USER NAME = ceerlockbm	DESIGNED -	REVISED -	STATE OF ILLINOIS DEPARTMENT OF TRANSPORTATION	REMOVAL DETAIL F.A.P. 326 (IL 47)				F.A.P. RTE.	SECTION	COUNTY	TOTAL SHEETS	SHEET NO.
c:\pwork\pwwdot\ceerlockbm\d0187612\0570844-shr-Removal Details.50.dgn		DRAWN -	REVISED -		326	136RS-3, CR & (10-4)RS-1	CHAMPAIGN	474	101				
	PLOT SCALE = 100.0000' / in.	CHECKED -	REVISED -		CONTRACT NO. 70844								
#MODELNAME\$	PLOT DATE = 10/10/2014	DATE -	REVISED -		SCALE: 1"=50'	SHEET 02	OF 16 SHEETS	STA. 103+00.00	TO STA. 133+00.00	ILLINOIS FED. AID PROJECT			

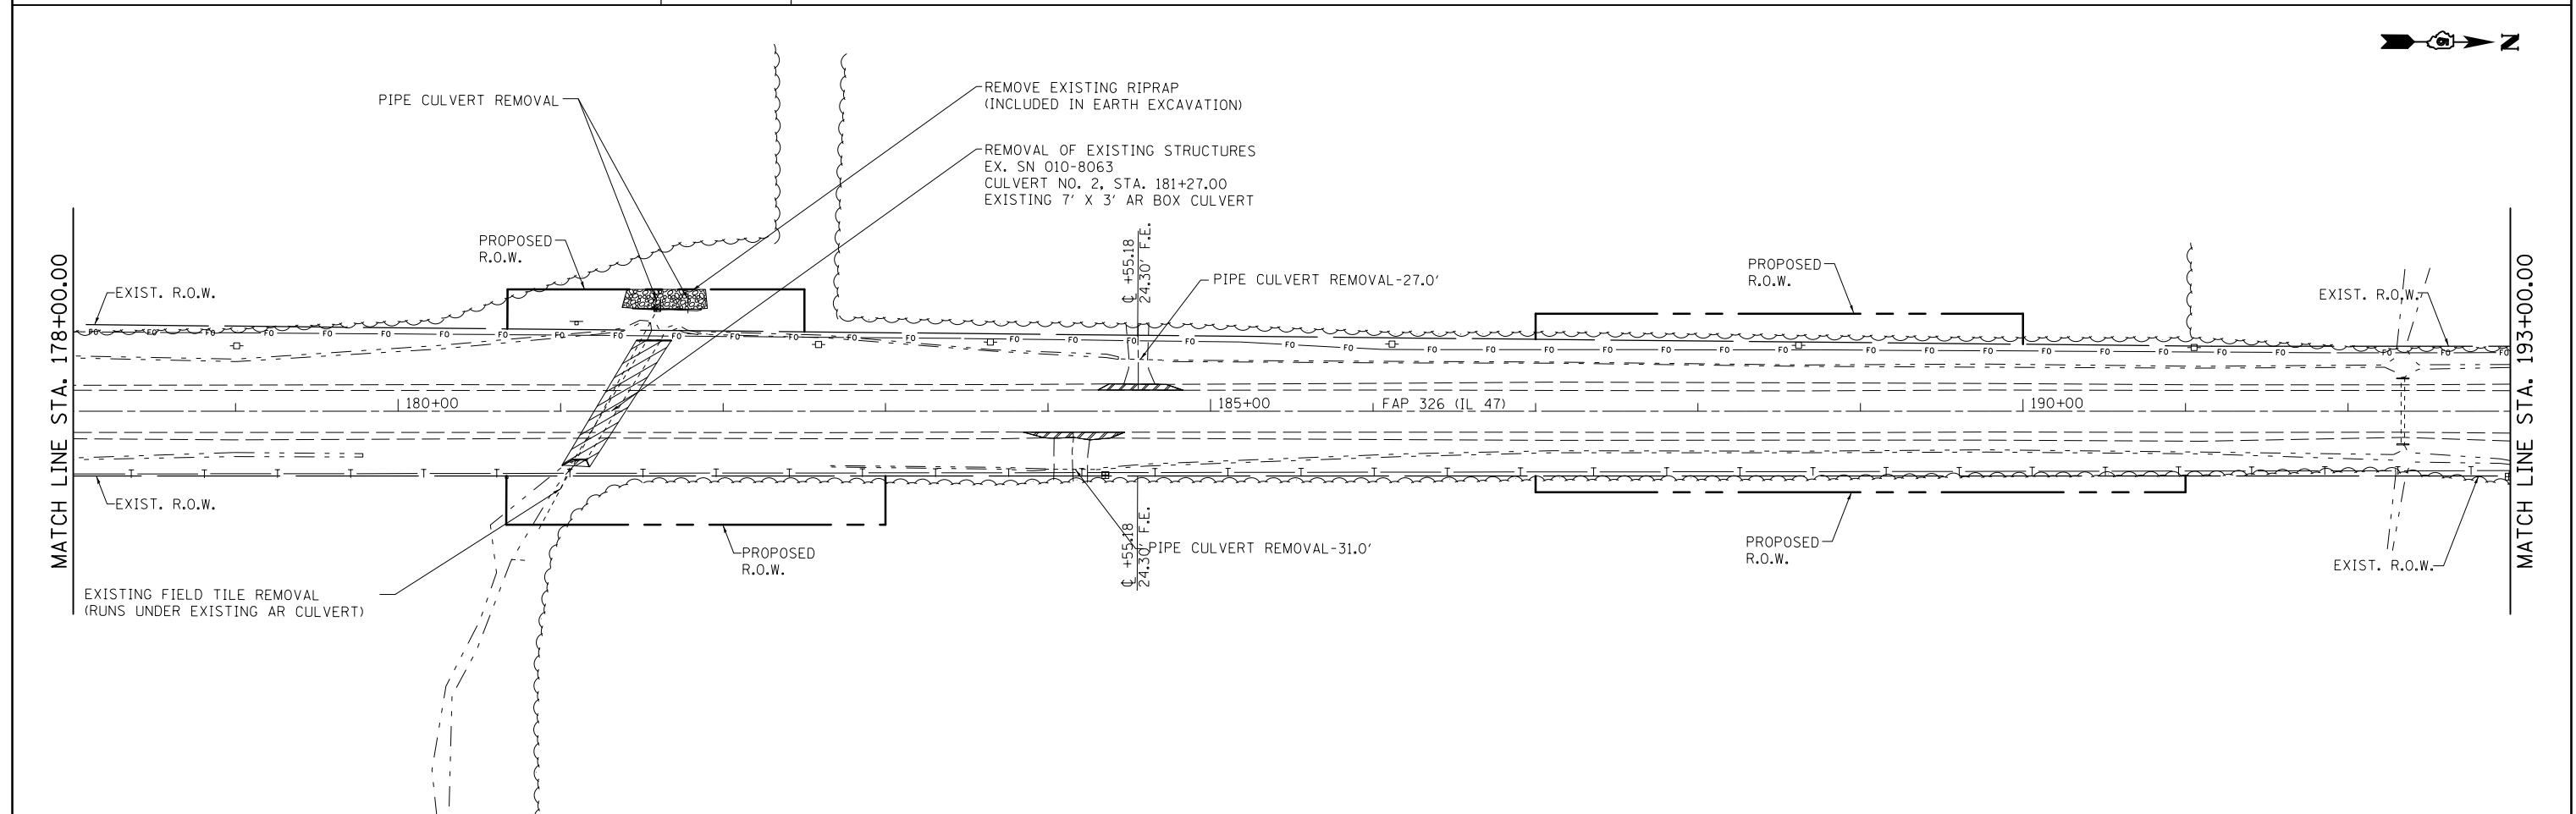


FILE NAME =	USER NAME = ceorlockbm	DESIGNED -	REVISED -	STATE OF ILLINOIS DEPARTMENT OF TRANSPORTATION	REMOVAL DETAIL F.A.P. 326 (IL 47)					F.A.P. RTE.	SECTION	COUNTY	TOTAL SHEETS	SHEET NO.
c:\pw\work\psidot\ceorlockbm\d0187612\0570844-sht-Removal Details.50.dgn		DRAWN -	REVISED -		326	136RS-3, CR & (10-4)RS-1	CHAMPAIGN	474	103					
	PLOT SCALE = 100.0000 ' / in.	CHECKED -	REVISED -		CONTRACT NO. 70844									
MODELNAME	PLOT DATE = 10/10/2014	DATE -	REVISED -		SCALE: 1"=50'	SHEET 04	OF 16 SHEETS	STA.163+00.00	TO STA.193+00.00	ILLINOIS FED. AID PROJECT				

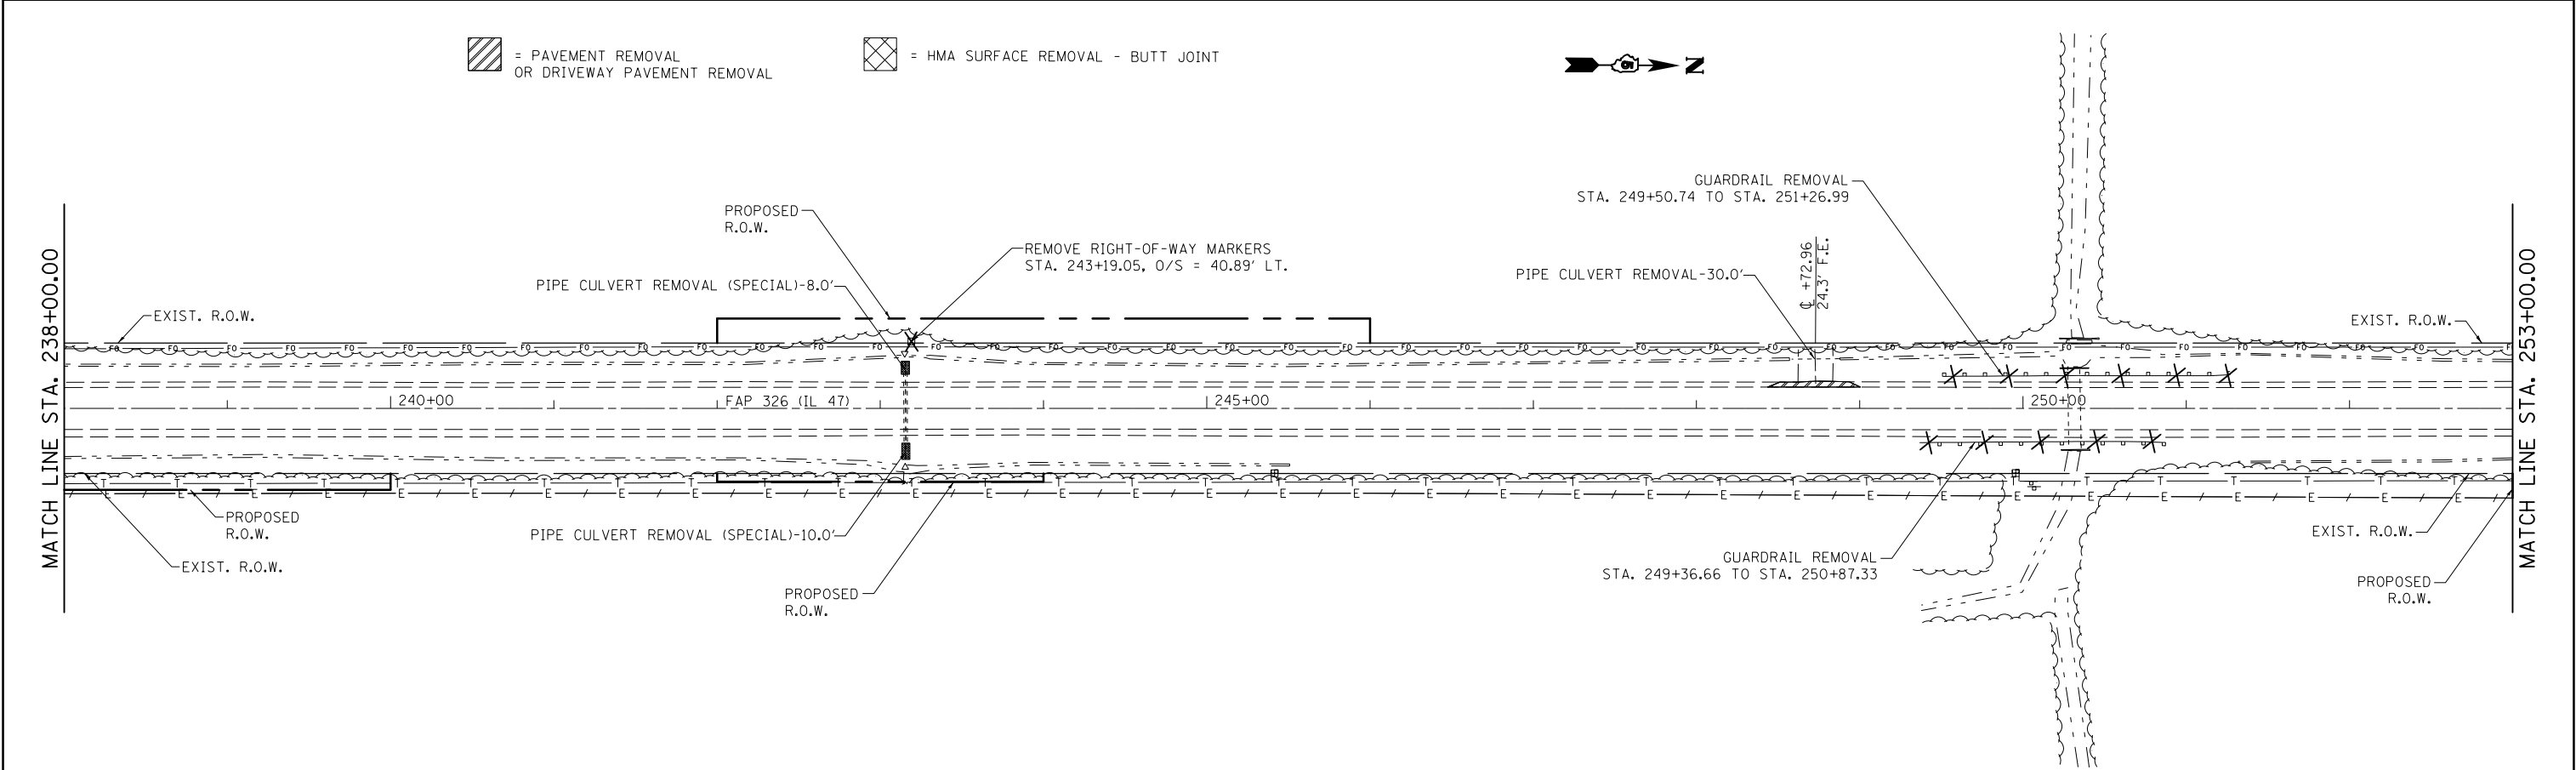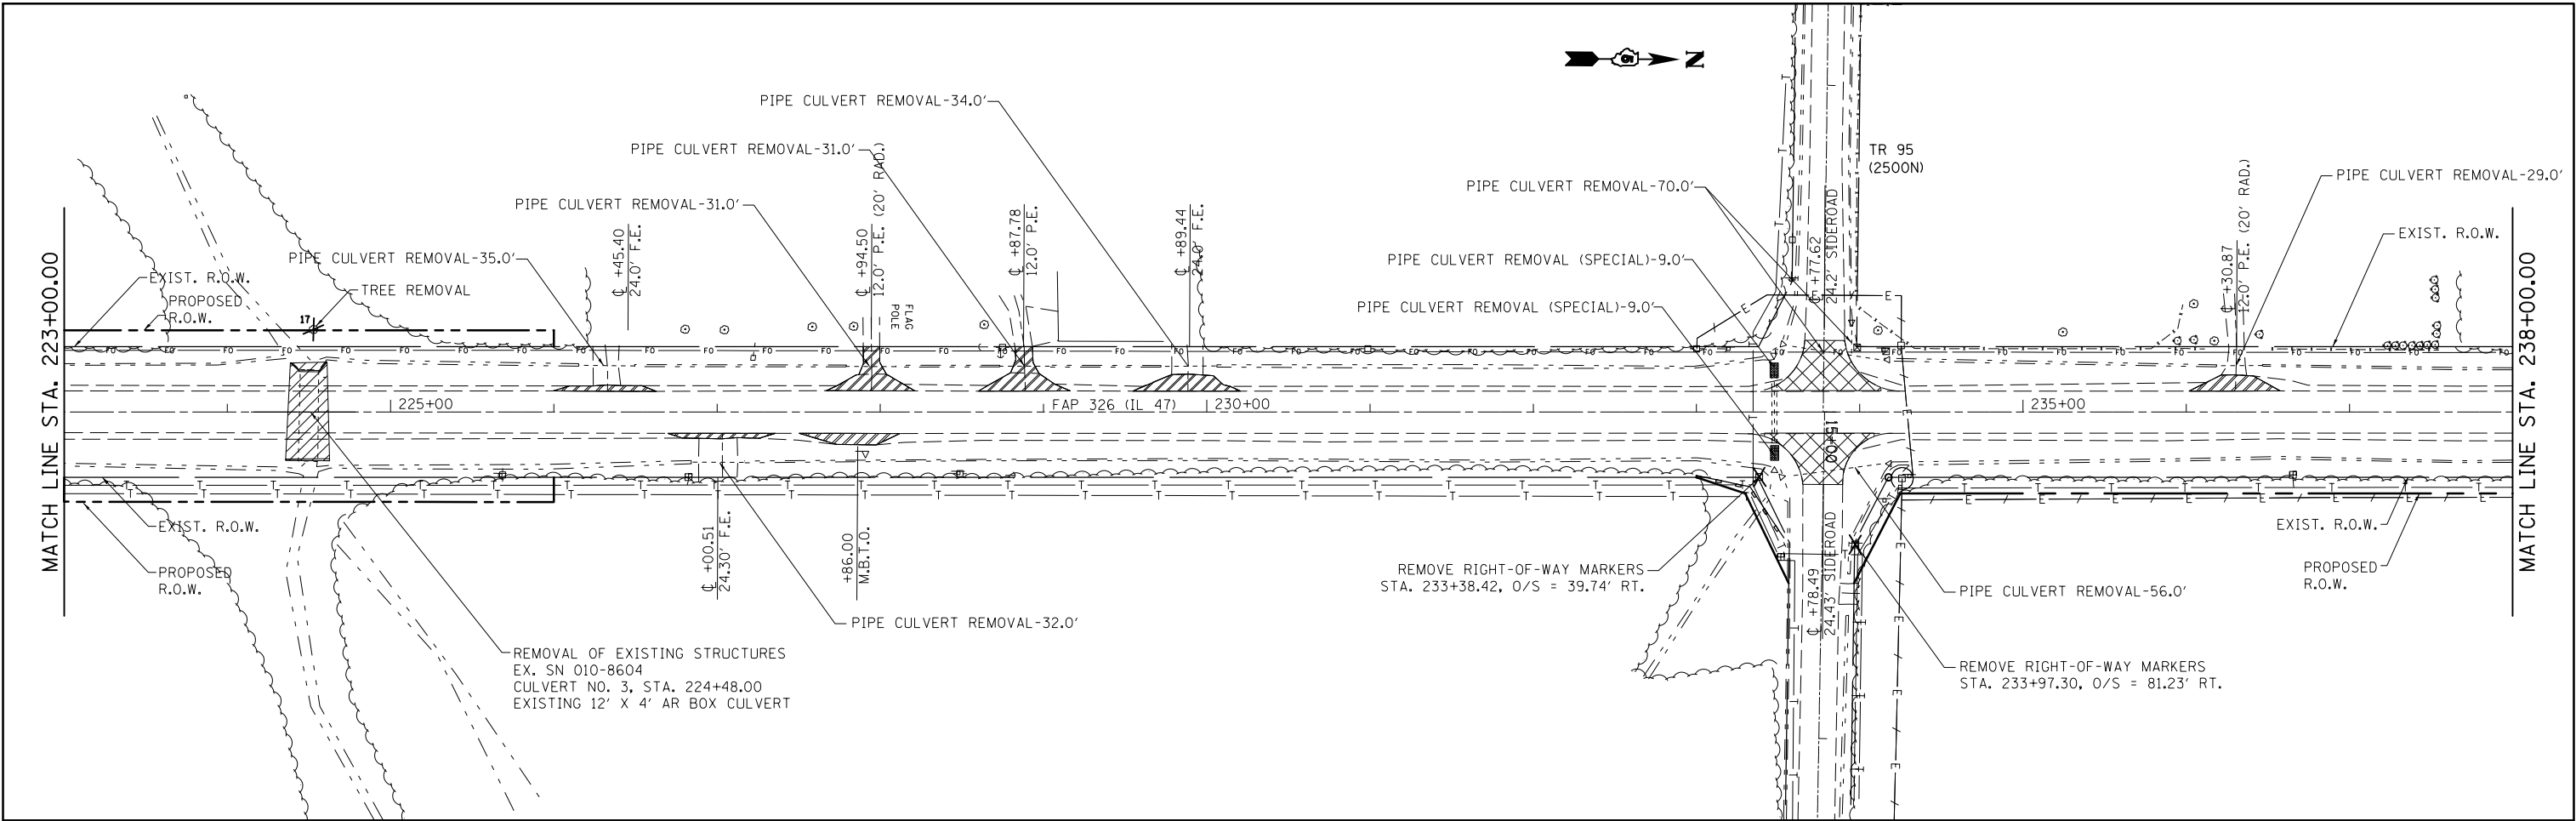

FILE NAME = c:\pwork\pwidot\cearlockbm\d0187612\0570844-shr-Removal Details.50.dgn	USER NAME = cearlockbm	DESIGNED -	REVISED -	STATE OF ILLINOIS DEPARTMENT OF TRANSPORTATION	REMOVAL DETAIL F.A.P. 326 (IL 47)				F.A.P. RTE.	SECTION	COUNTY	TOTAL SHEETS	SHEET NO.	
		DRAWN -	REVISED -						326	136RS-3, CR & (10-4)RS-1	CHAMPAIGN	474	105	
		PLOT SCALE = 100.0000' / in.	CHECKED -		REVISED -	SCALE: 1"=50'		SHEET 06 OF 16 SHEETS		STA. 223+00.00 TO STA. 253+00.00		CONTRACT NO. 70844		
	#MODELNAME#	PLOT DATE = 10/10/2014	DATE -		REVISED -	ILLINOIS FED. AID PROJECT								

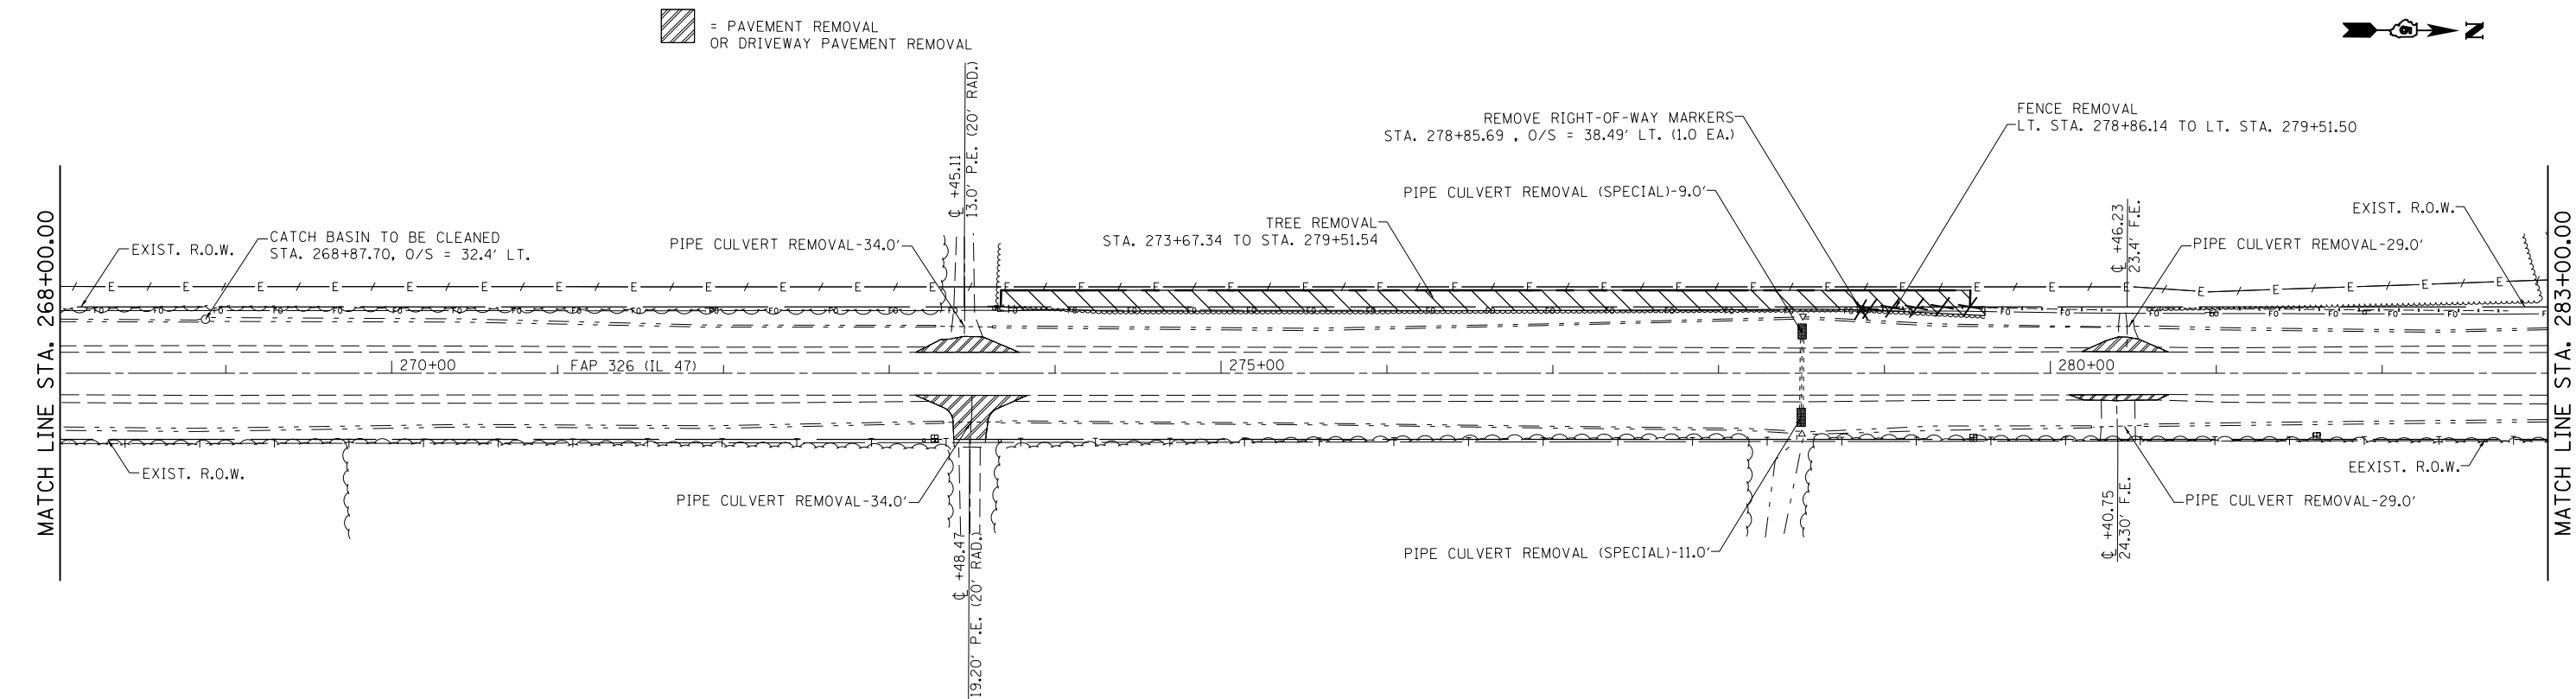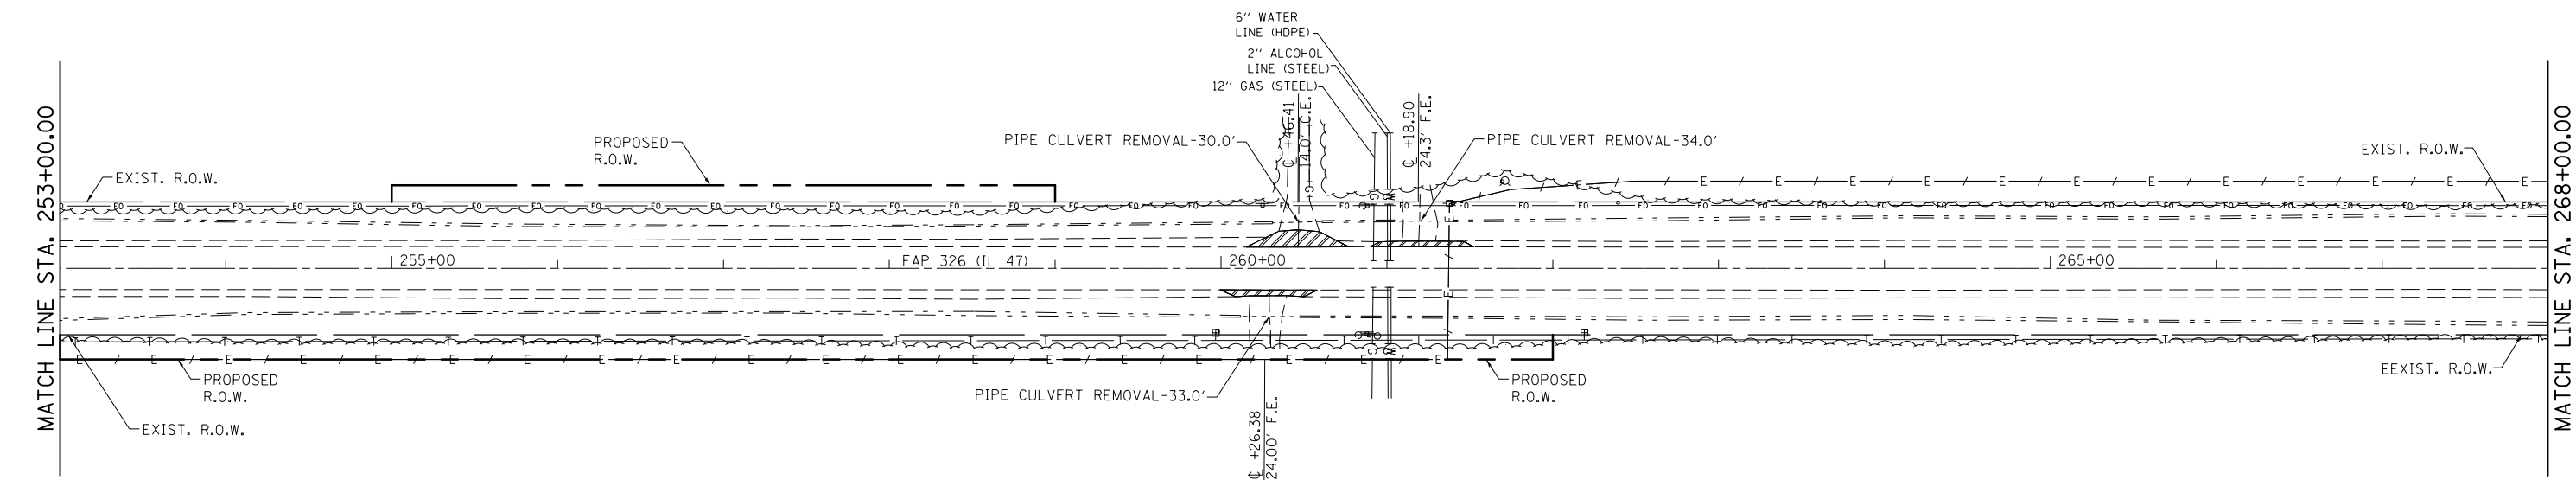

FILE NAME =	USER NAME = cearlockbm	DESIGNED -	REVISED -	STATE OF ILLINOIS DEPARTMENT OF TRANSPORTATION	REMOVAL DETAIL F.A.P. 326 (IL 47)		F.A.P. RTE.	SECTION	COUNTY	TOTAL SHEETS	SHEET NO.
c:\pwork\pwork\cearlockbm\d0187612\0570844-shr-Removal Details.50.dgn	PLOT SCALE = 100.0000' / in.	DRAWN -	REVISED -				326	136RS-3, CR & (10-4)RS-1	CHAMPAIGN	474	106
MODELNAME	PLOT DATE = 10/10/2014	CHECKED -	REVISED -		SCALE: 1"=50'		CONTRACT NO. 70844				
		DATE -	REVISED -		SHEET 07 OF 16 SHEETS		STA. 253+00.00 TO STA. 283+00.00				ILLINOIS FED. AID PROJECT


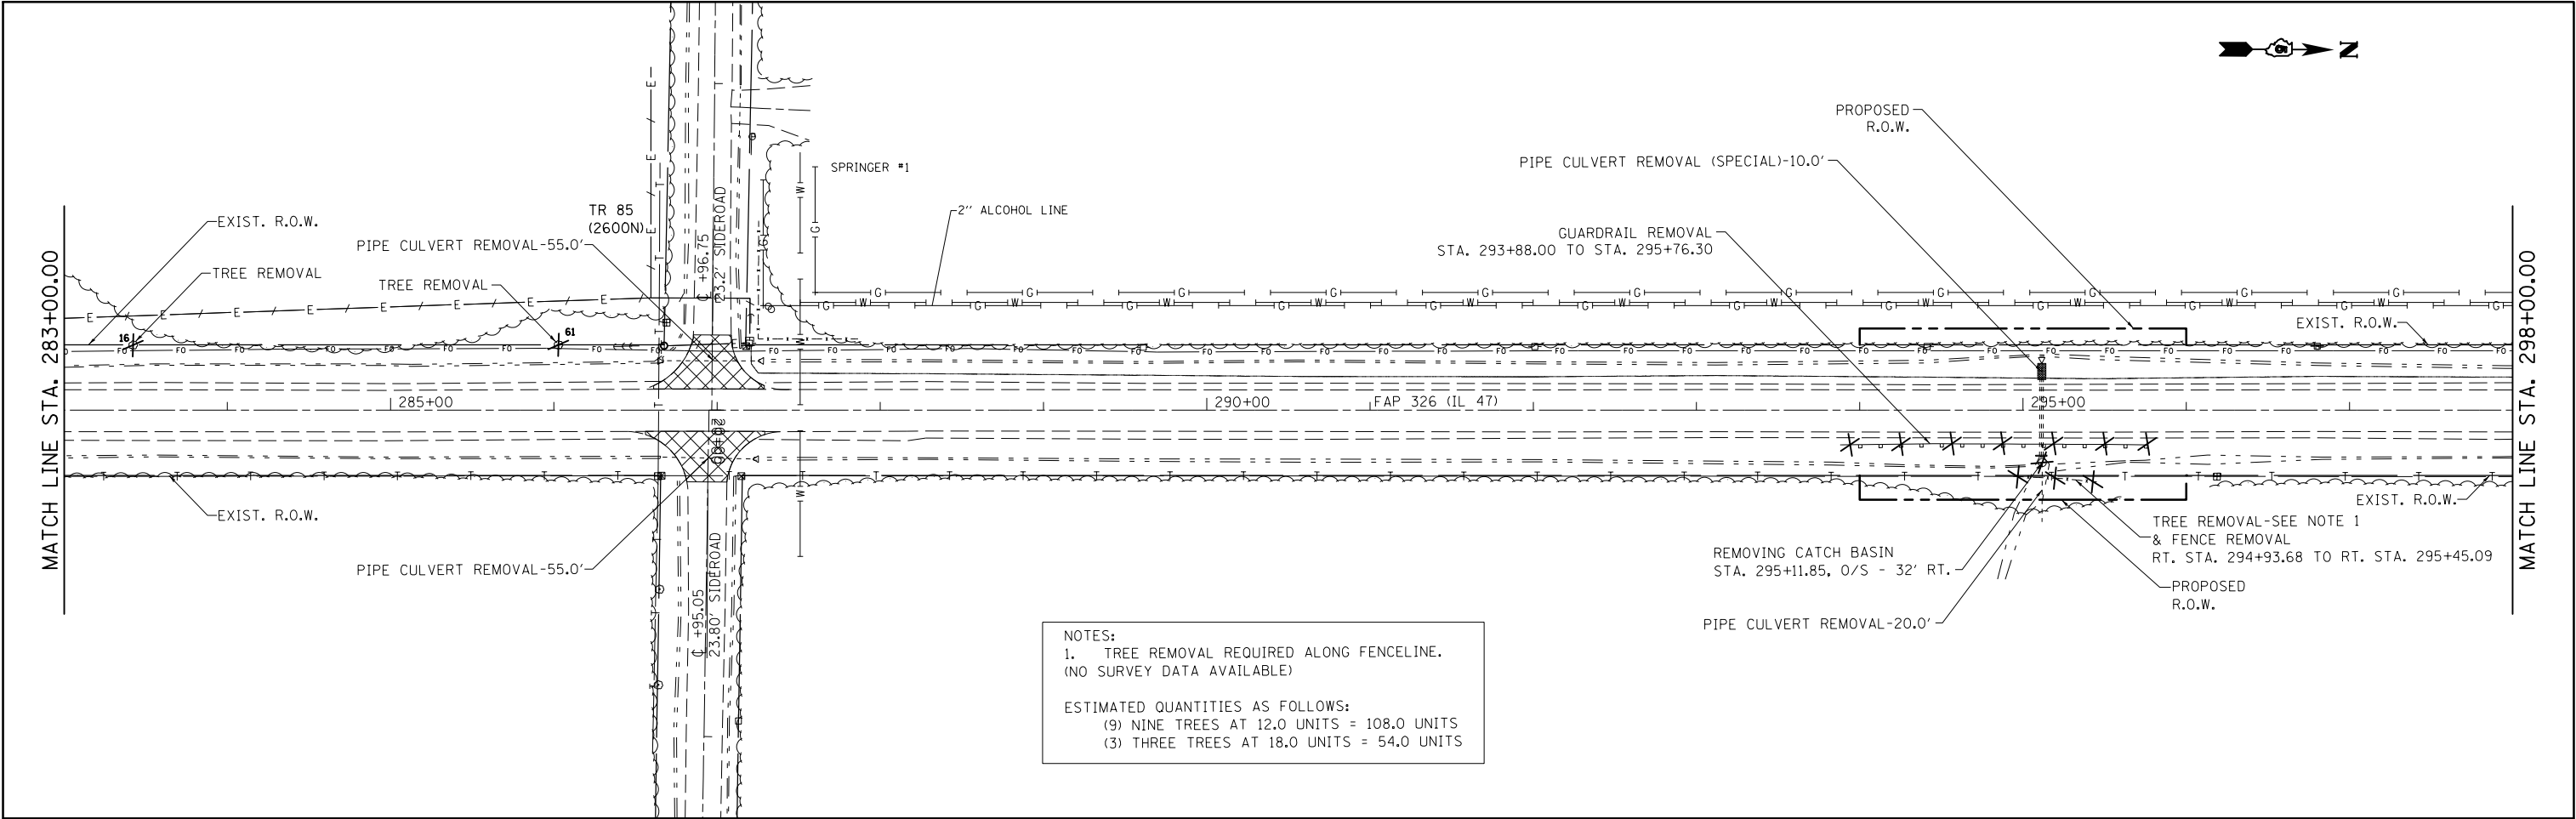


NOTES:
1. TREE REMOVAL REQUIRED ALONG FENCELINE.
(NO SURVEY DATA AVAILABLE)



ESTIMATED QUANTITIES AS FOLLOWS:
(9) NINE TREES AT 12.0 UNITS = 108.0 UNITS
(3) THREE TREES AT 18.0 UNITS = 54.0 UNITS





FILE NAME = c:\pwork\pwidot\clearlockbm\d0187612\0570844-shr-Removal Details.50.dgn	USER NAME = clearlockbm	DESIGNED -	REVISED -	STATE OF ILLINOIS DEPARTMENT OF TRANSPORTATION	REMOVAL DETAIL F.A.P. 326 (IL 47)				F.A.P. RTE.	SECTION	COUNTY	TOTAL SHEETS	SHEET NO.
		DRAWN -	REVISED -						326	136RS-3, CR & (10-4)RS-1	CHAMPAIGN	474	107
		PLOT SCALE = 100.0000' / in.	CHECKED -						CONTRACT NO. 70844				
		PLOT DATE = 10/10/2014	DATE -						REVISED -	ILLINOIS FED. AID PROJECT			
MODELNAME					SCALE: 1"=50'	SHEET 08	OF 16	SHEETS	STA. 283+00.00	TO STA. 313+00.00			

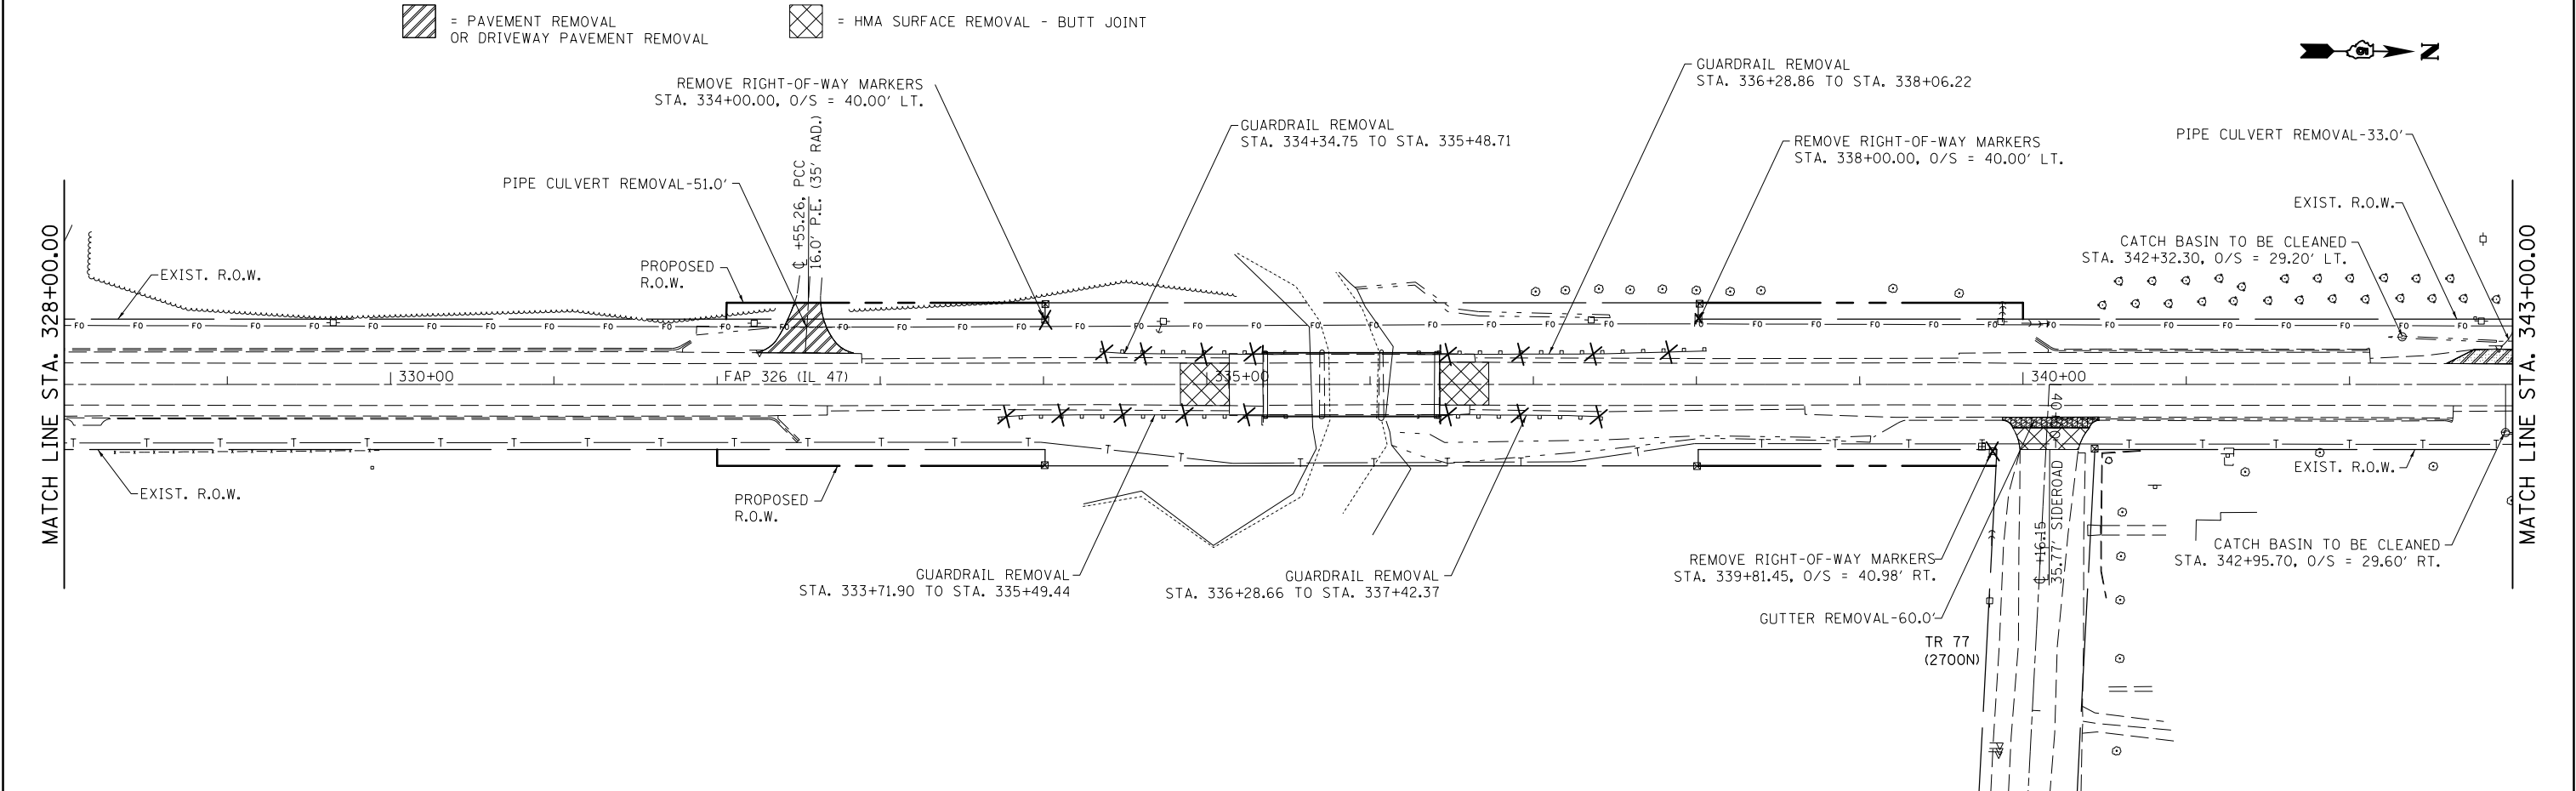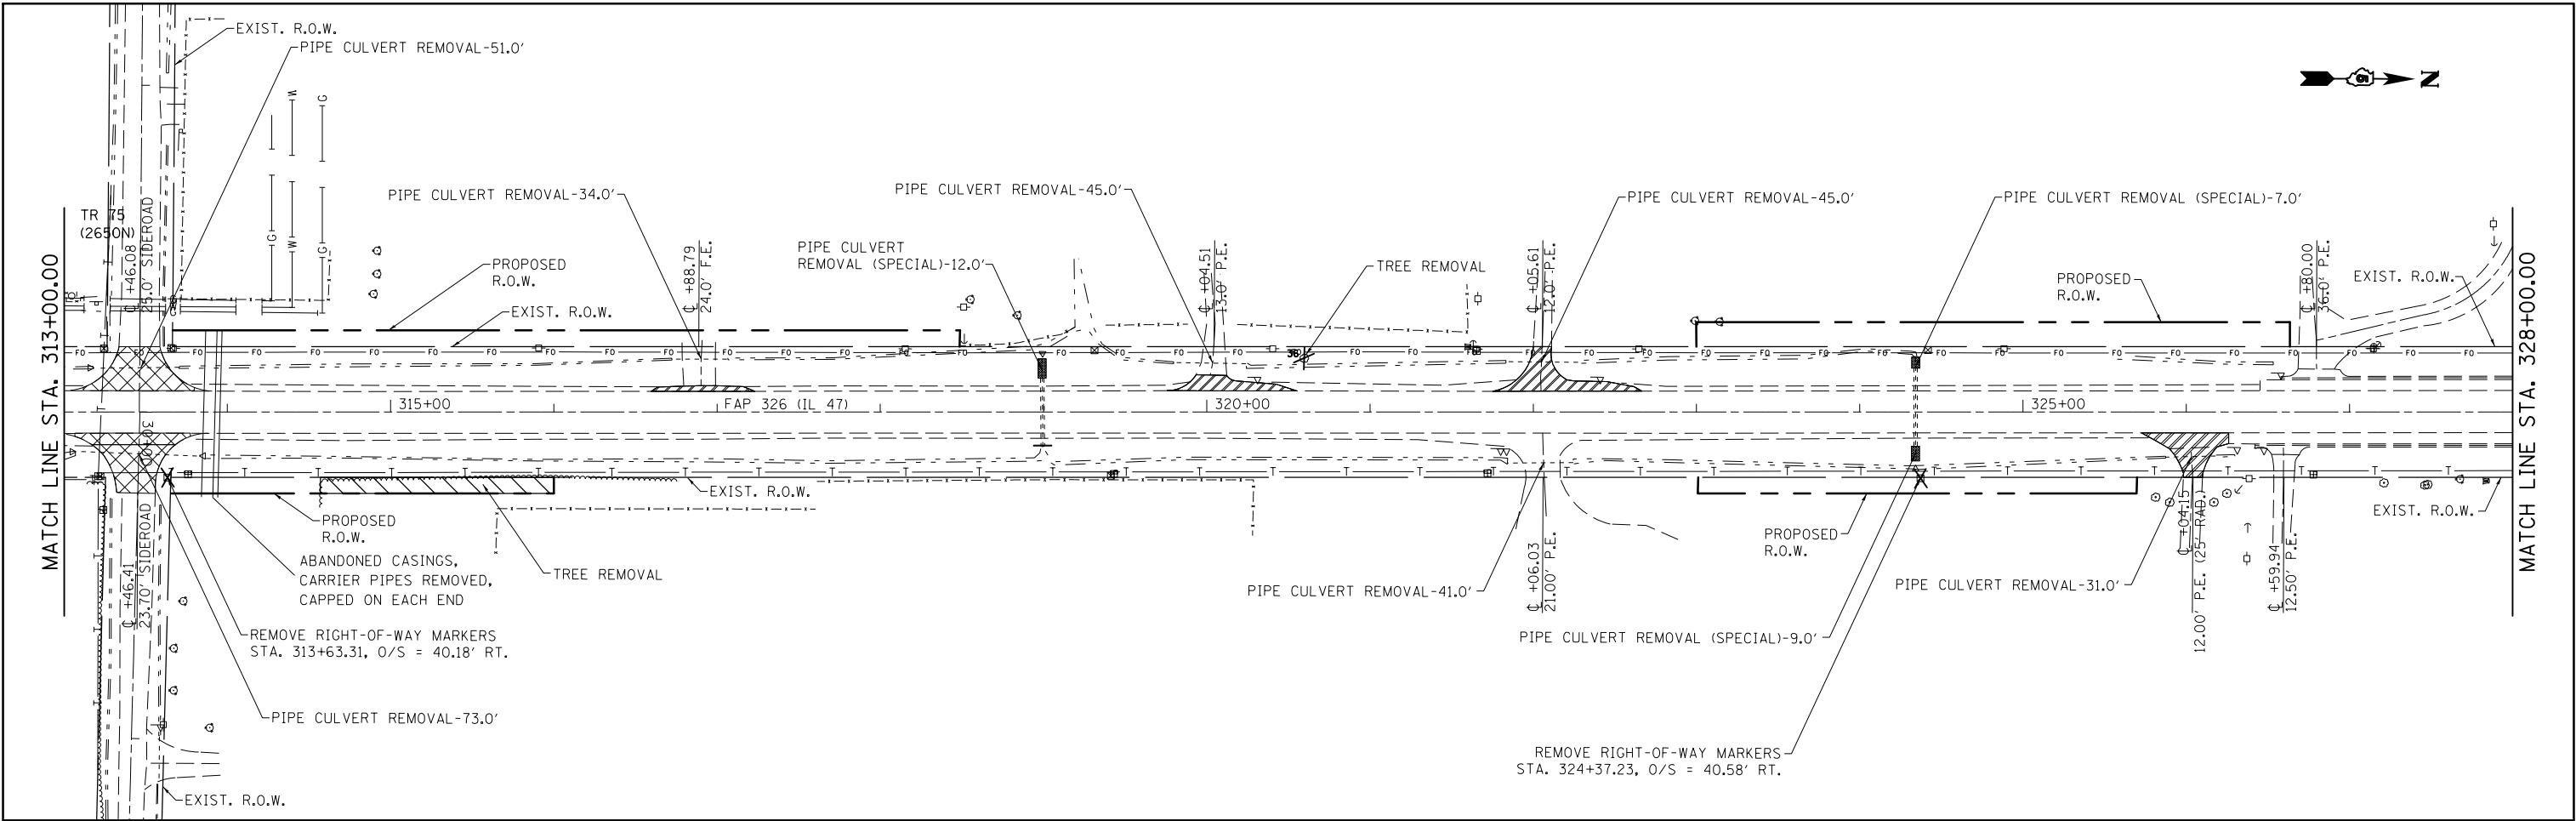



FILE NAME = c:\pw\work\p\widot\cearlockbm\d0187612\0970844-shr-Removal Details.50.dgn	USER NAME = cealockbm	DESIGNED -	REVISED -	STATE OF ILLINOIS DEPARTMENT OF TRANSPORTATION	REMOVAL DETAIL F.A.P. 326 (IL 47)					F.A.P. RTE.	SECTION	COUNTY	TOTAL SHEETS	SHEET NO.	
		DRAWN -	REVISED -							326	136RS-3, CR & (10-4)RS-1	CHAMPAIGN	474	108	
		PLOT SCALE = 100.0000' / in.	CHECKED -							REVISED -	CONTRACT NO. 70844				
		PLOT DATE = 10/10/2014	DATE -							REVISED -	ILLINOIS FED. AID PROJECT				
MODELNAME					SCALE: 1"=50'	SHEET 09	OF 16	SHEETS	STA. 313+00.00	TO STA. 343+00.00					

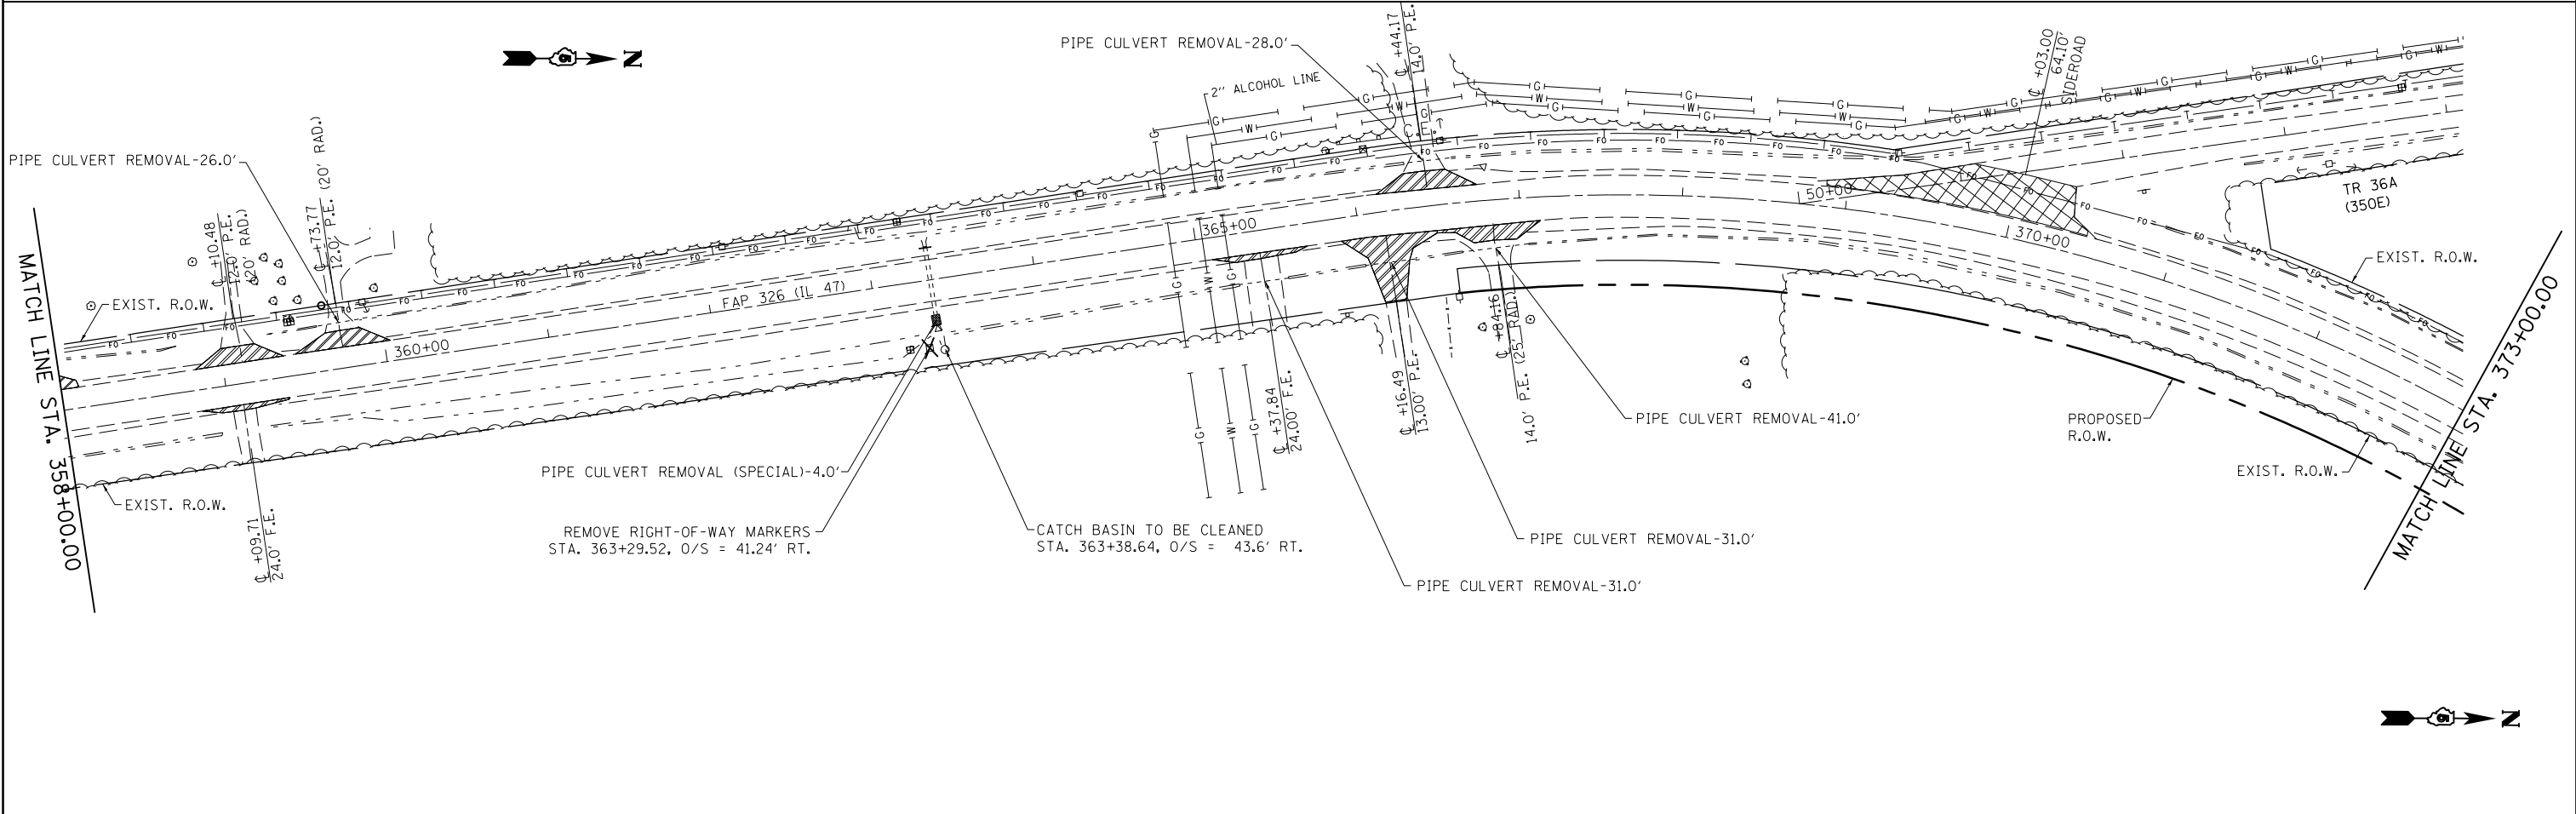
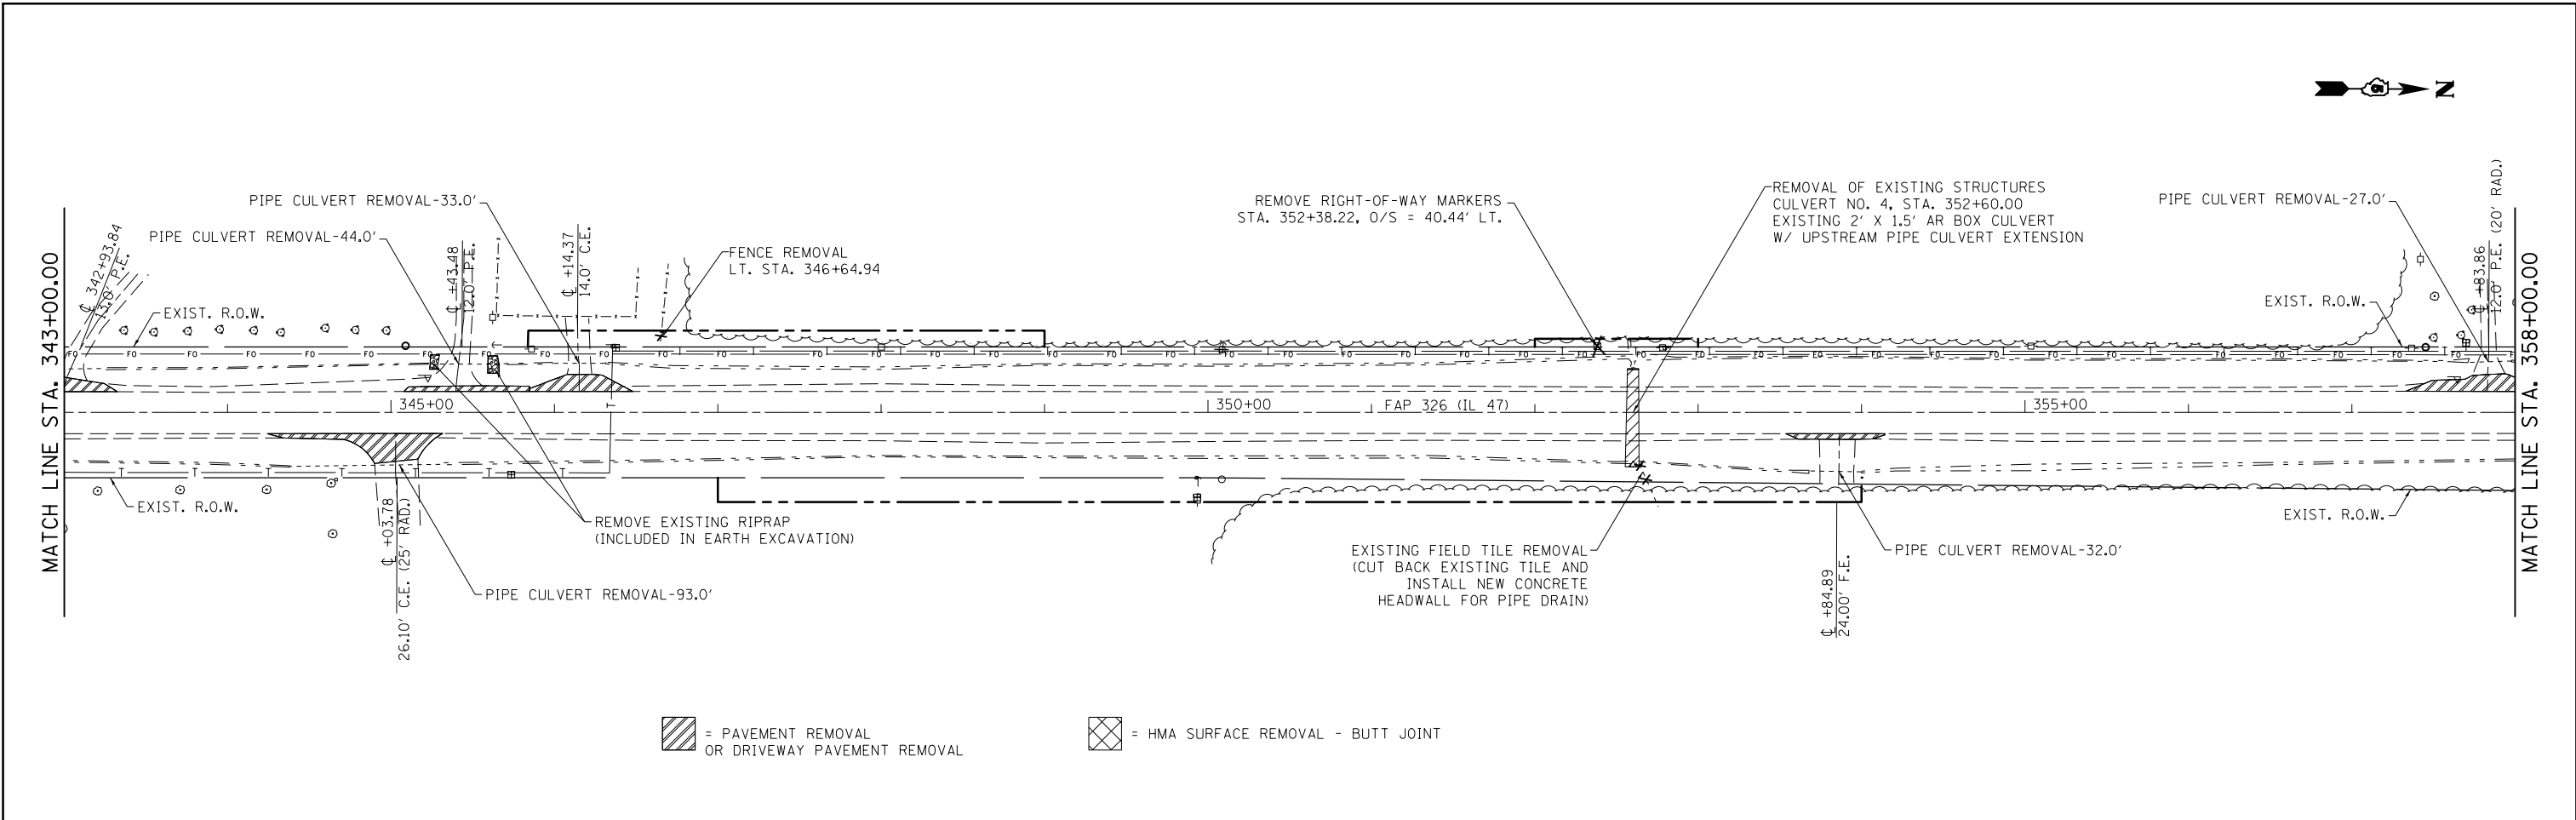


FILE NAME =	USER NAME = cearlockbm	DESIGNED -	REVISED -	STATE OF ILLINOIS DEPARTMENT OF TRANSPORTATION	REMOVAL DETAIL F.A.P. 326 (IL 47)				F.A.P. RTE.	SECTION	COUNTY	TOTAL SHEETS	SHEET NO.
c:\pw\work\pwidthot\cearlockbm\d0187612\0570844-shr-Removal Details.50.dgn		DRAWN -	REVISED -						326	136RS-3, CR & (10-4)RS-1	CHAMPAIGN	474	109
	PLOT SCALE = 100.0000' / in.	CHECKED -	REVISED -		CONTRACT NO. 70844								
#MODELNAME\$	PLOT DATE = 10/10/2014	DATE -	REVISED -										
					SCALE: 1"=50'	SHEET 10	OF 16	SHEETS	STA. 343+00.00	TO STA. 373+00.00	ILLINOIS FED. AID PROJECT		

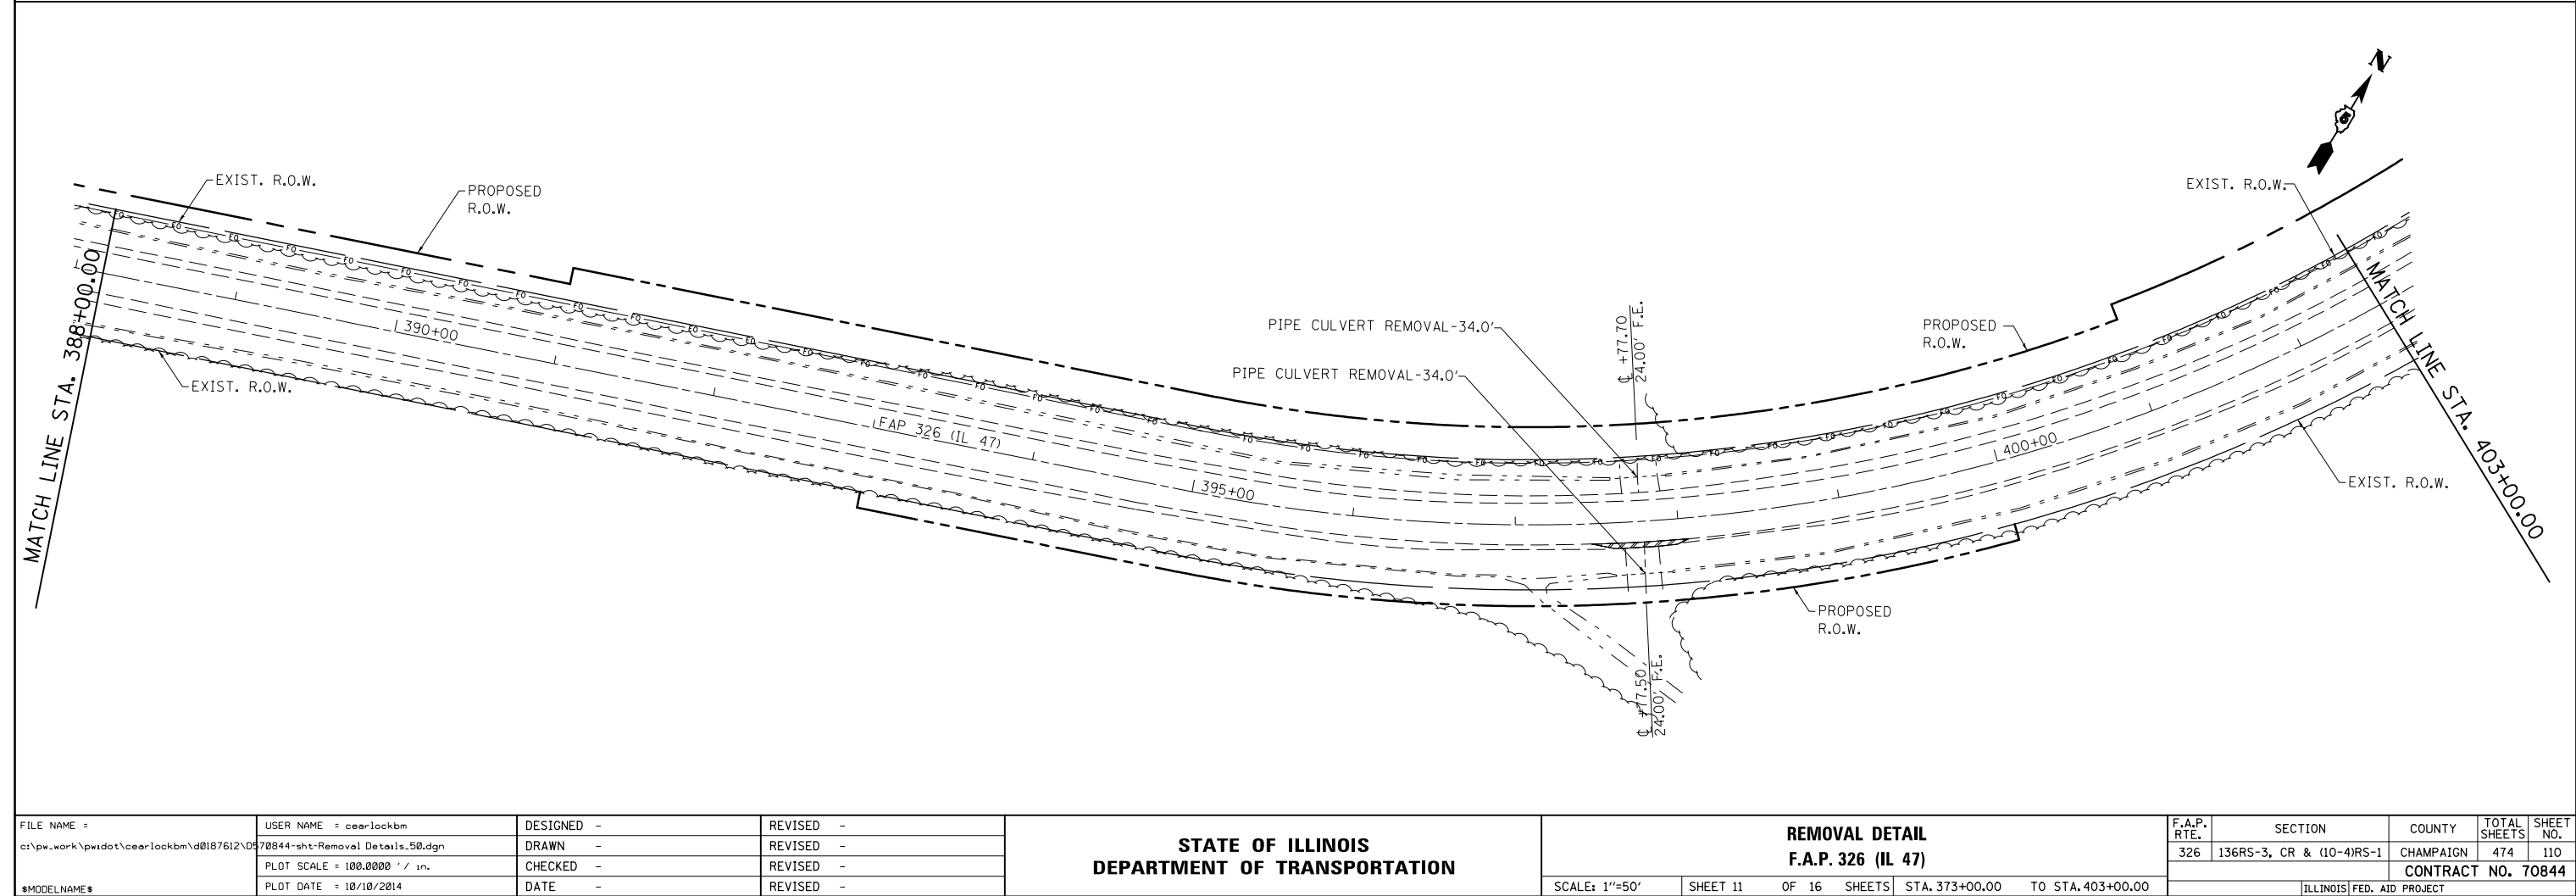
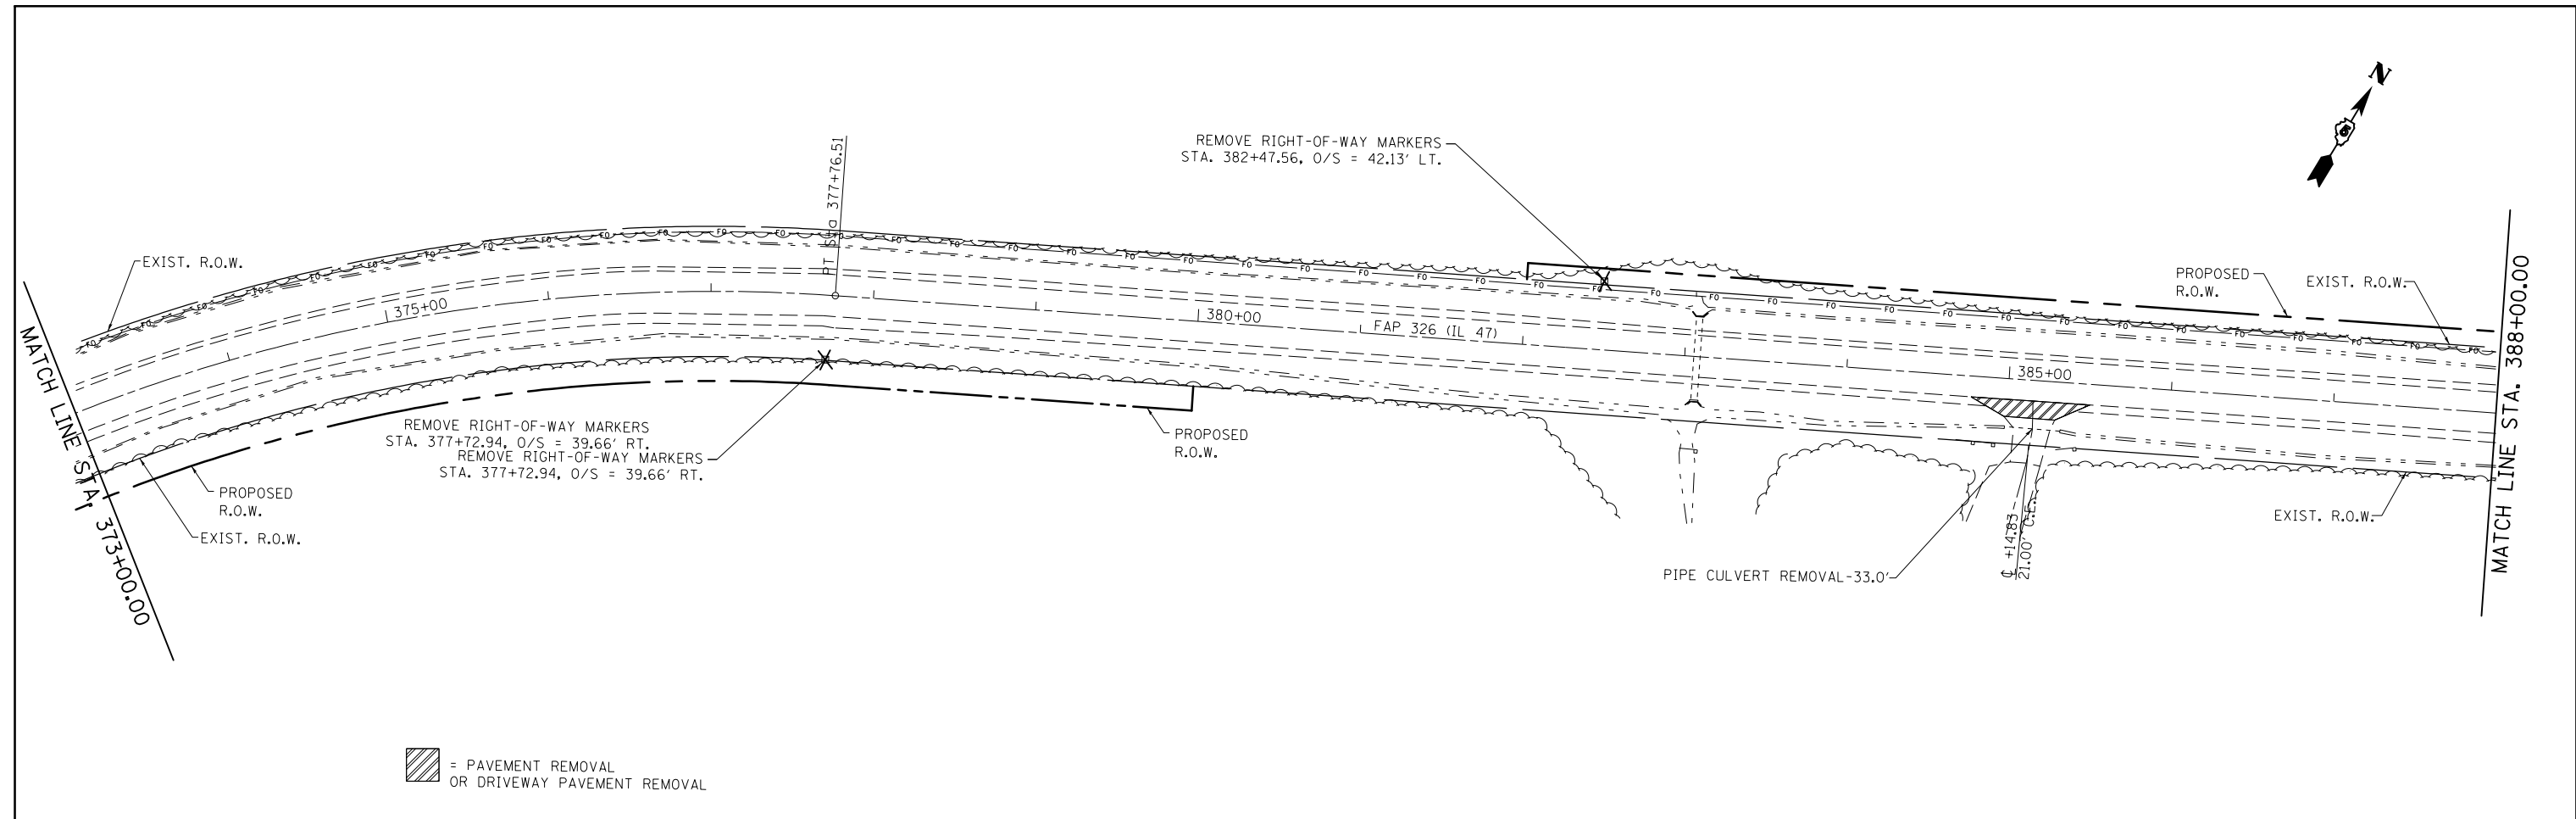


FILE NAME =	USER NAME = cearlockbm	DESIGNED -	REVISED -	STATE OF ILLINOIS DEPARTMENT OF TRANSPORTATION	REMOVAL DETAIL F.A.P. 326 (IL 47)				F.A.P. RTE.	SECTION	COUNTY	TOTAL SHEETS	SHEET NO.
c:\pw_work\pwwork\cearlockbm\d0187612\0570844-shr-Removal Details.50.dgn		DRAWN -	REVISED -						326	136RS-3, CR & (10-4)RS-1	CHAMPAIGN	474	110
	PLOT SCALE = 100.0000' / in.	CHECKED -	REVISED -		CONTRACT NO. 70844								
	PLOT DATE = 10/10/2014	DATE -	REVISED -		ILLINOIS FED. AID PROJECT								
MODELNAME					SCALE: 1"=50'	SHEET 11	OF 16	SHEETS	STA. 373+00.00	TO STA. 403+00.00			

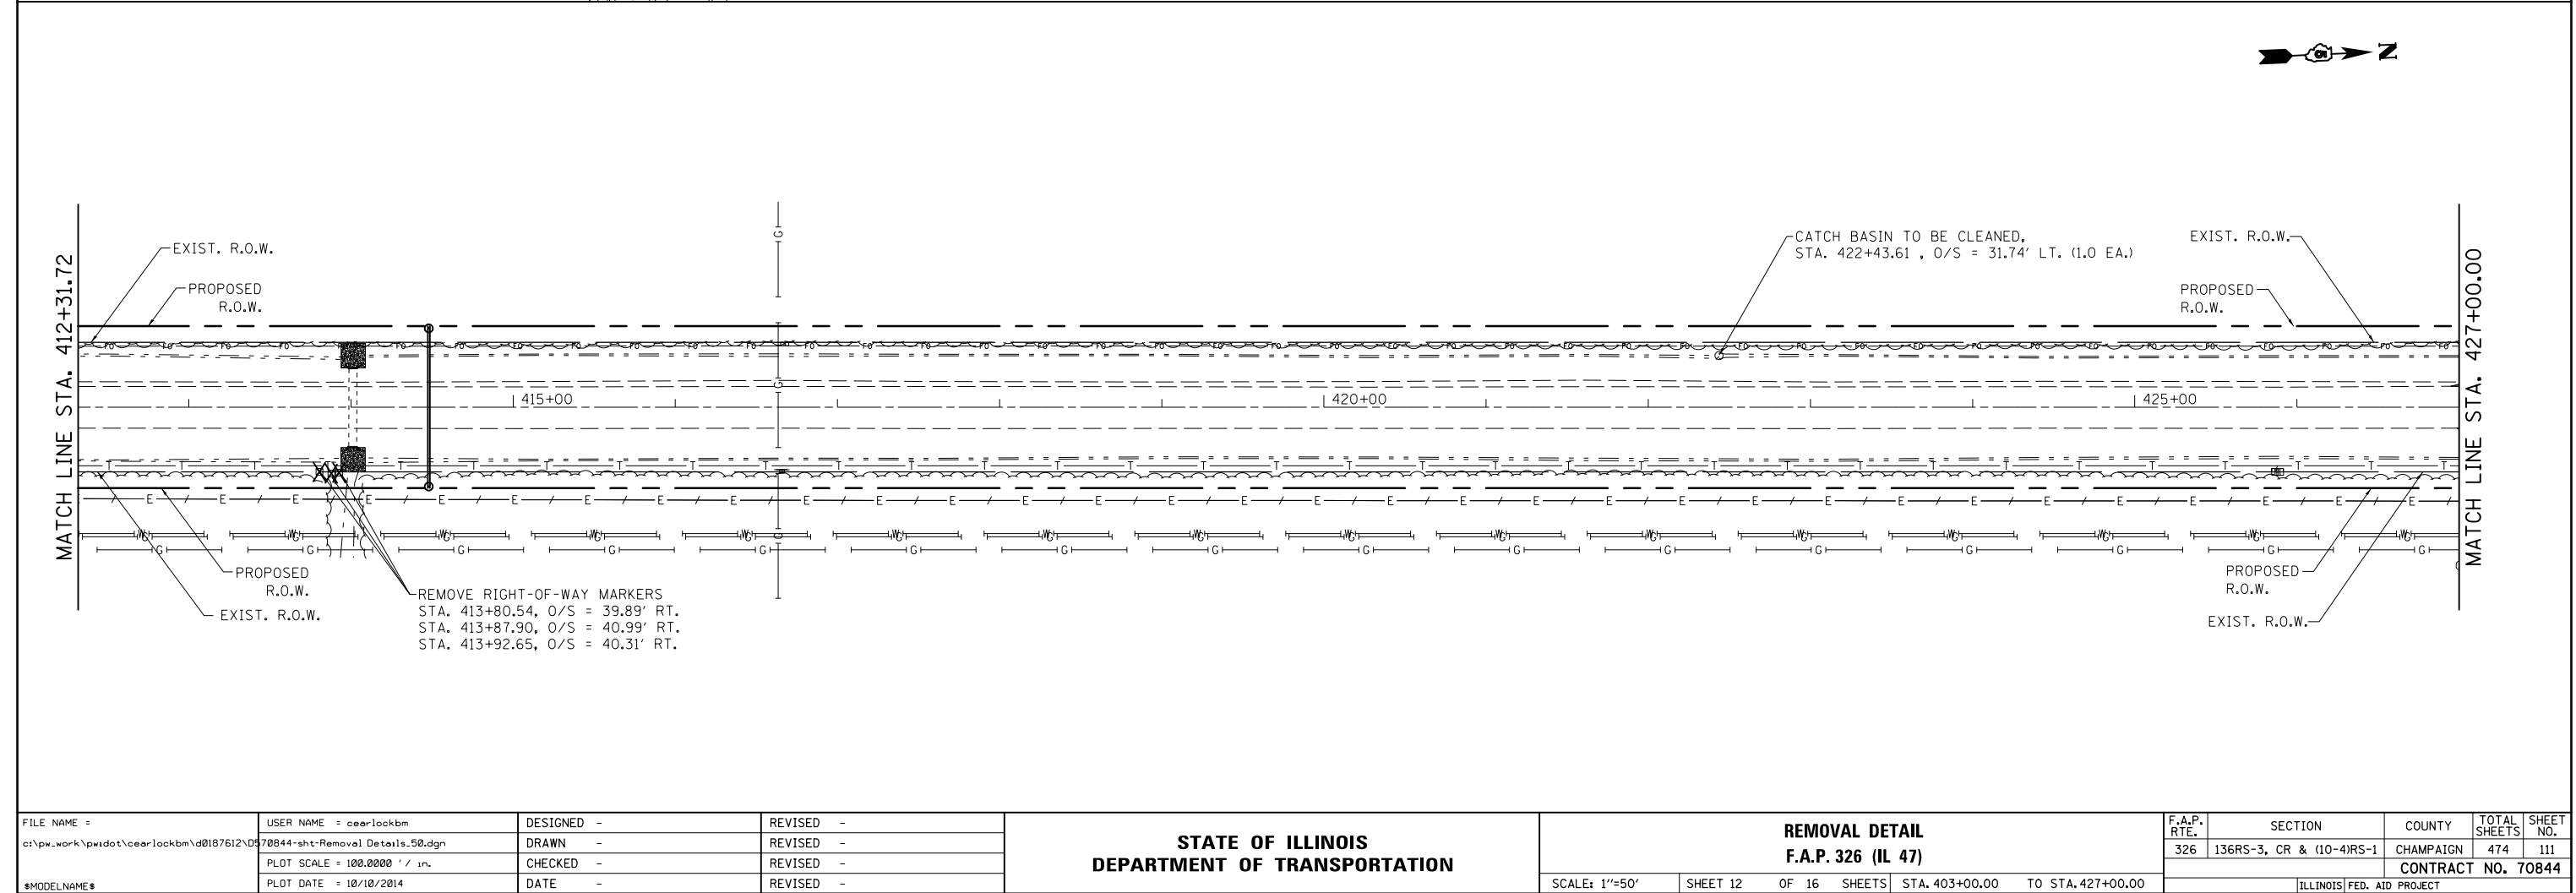
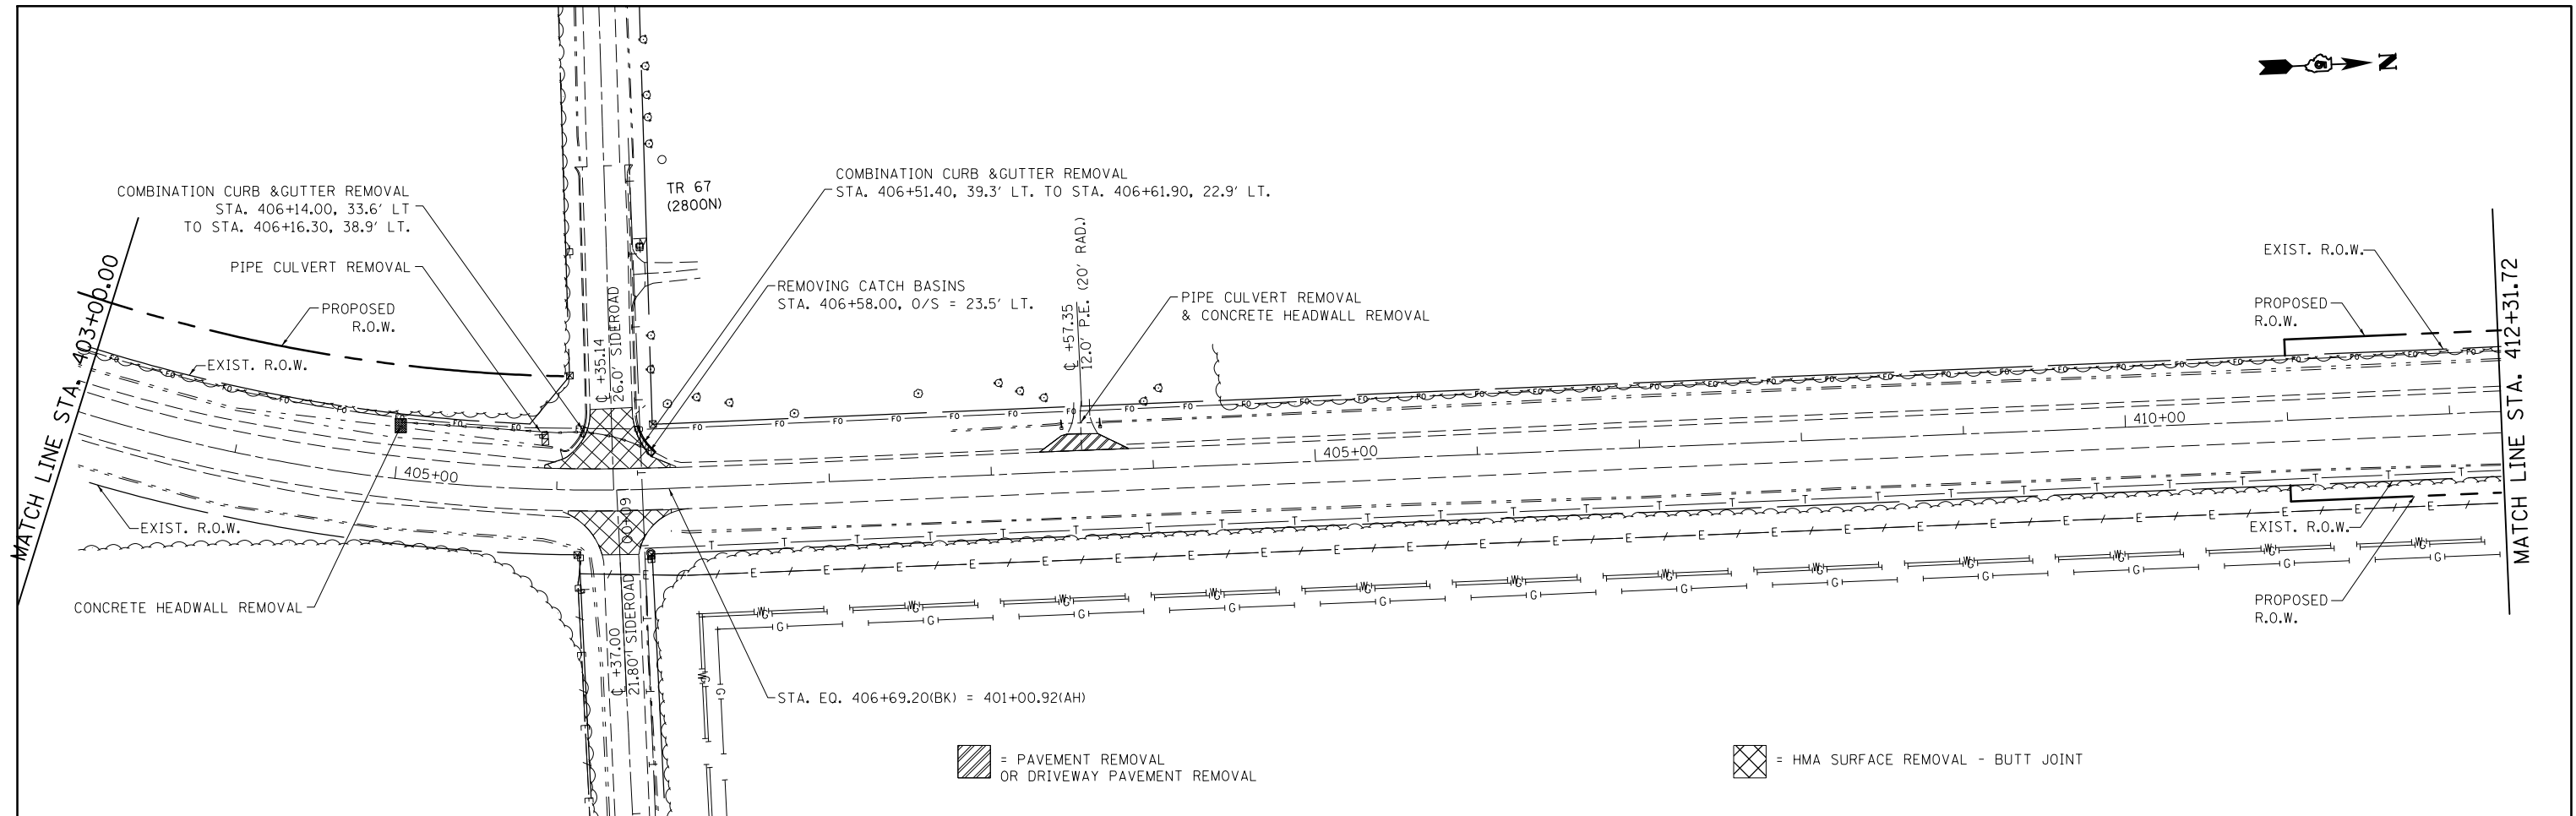


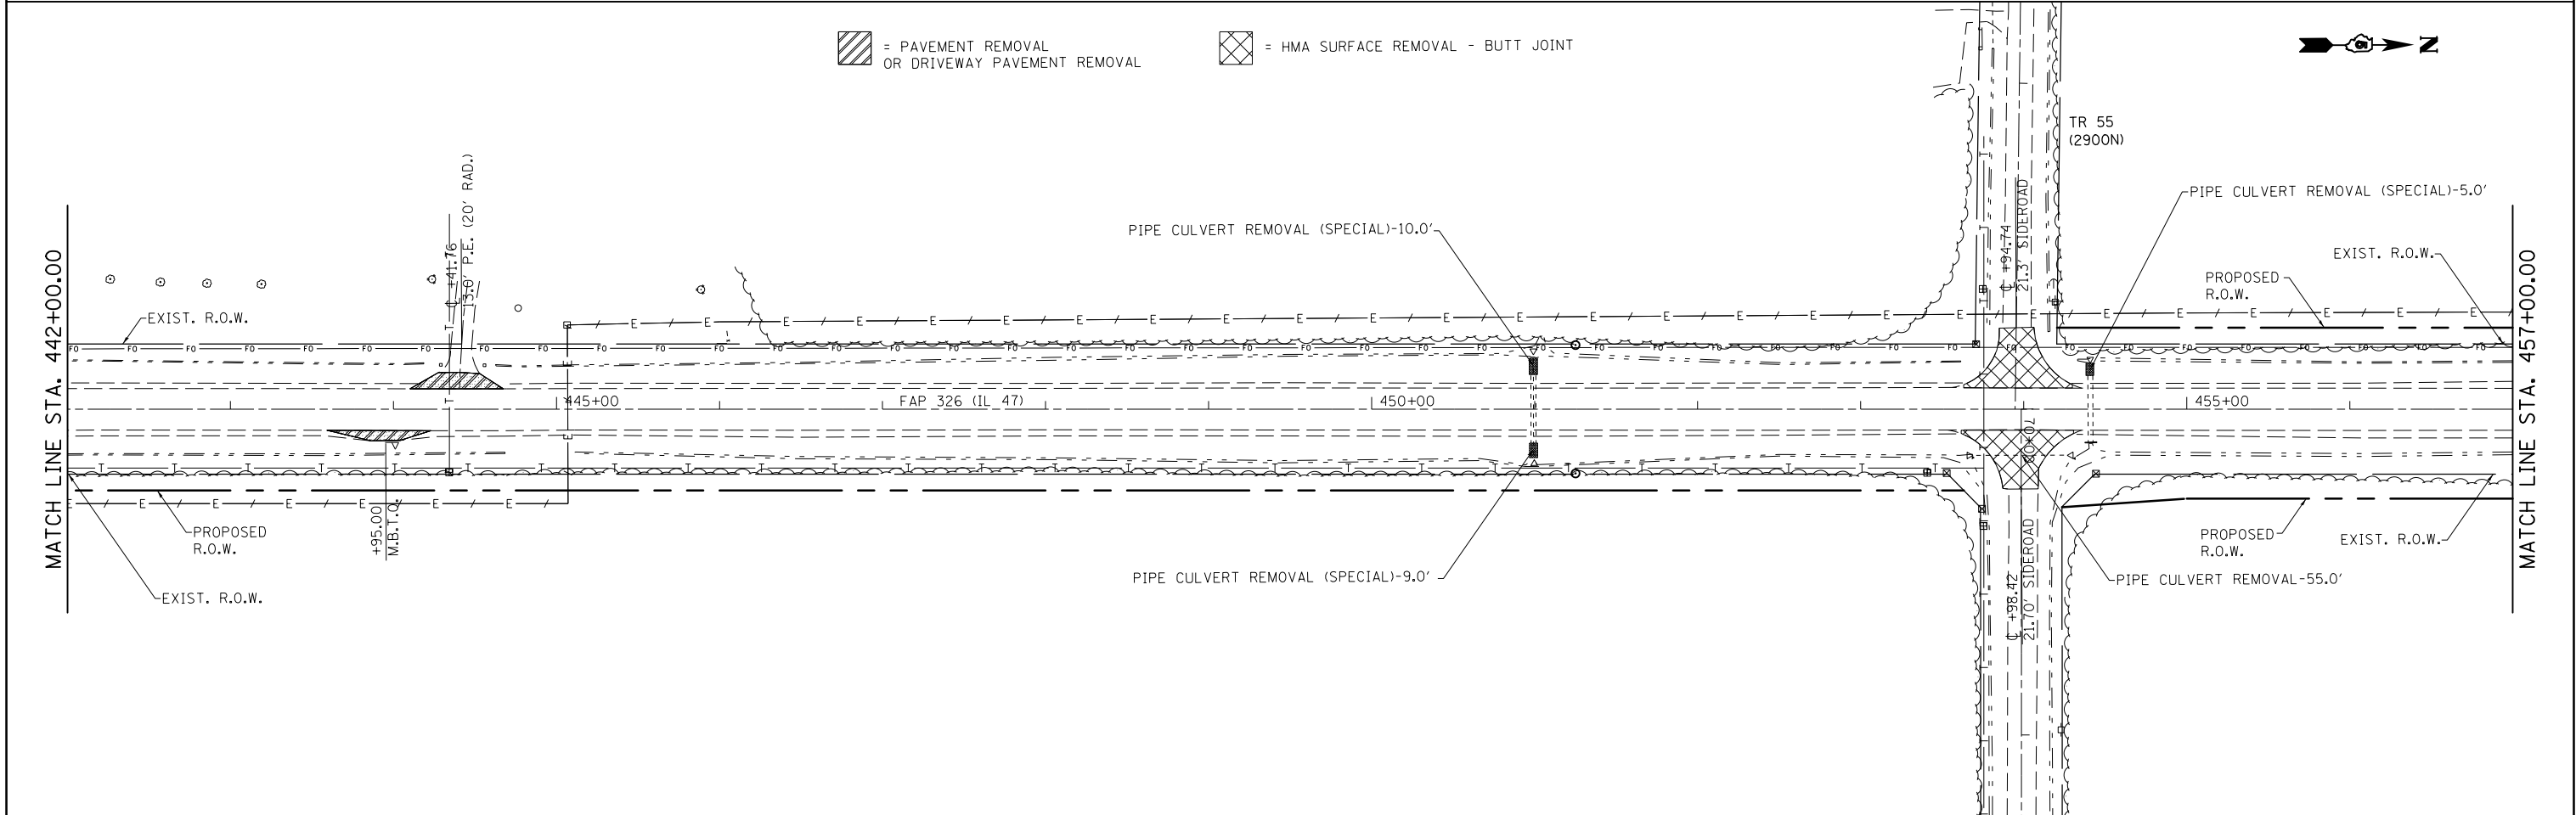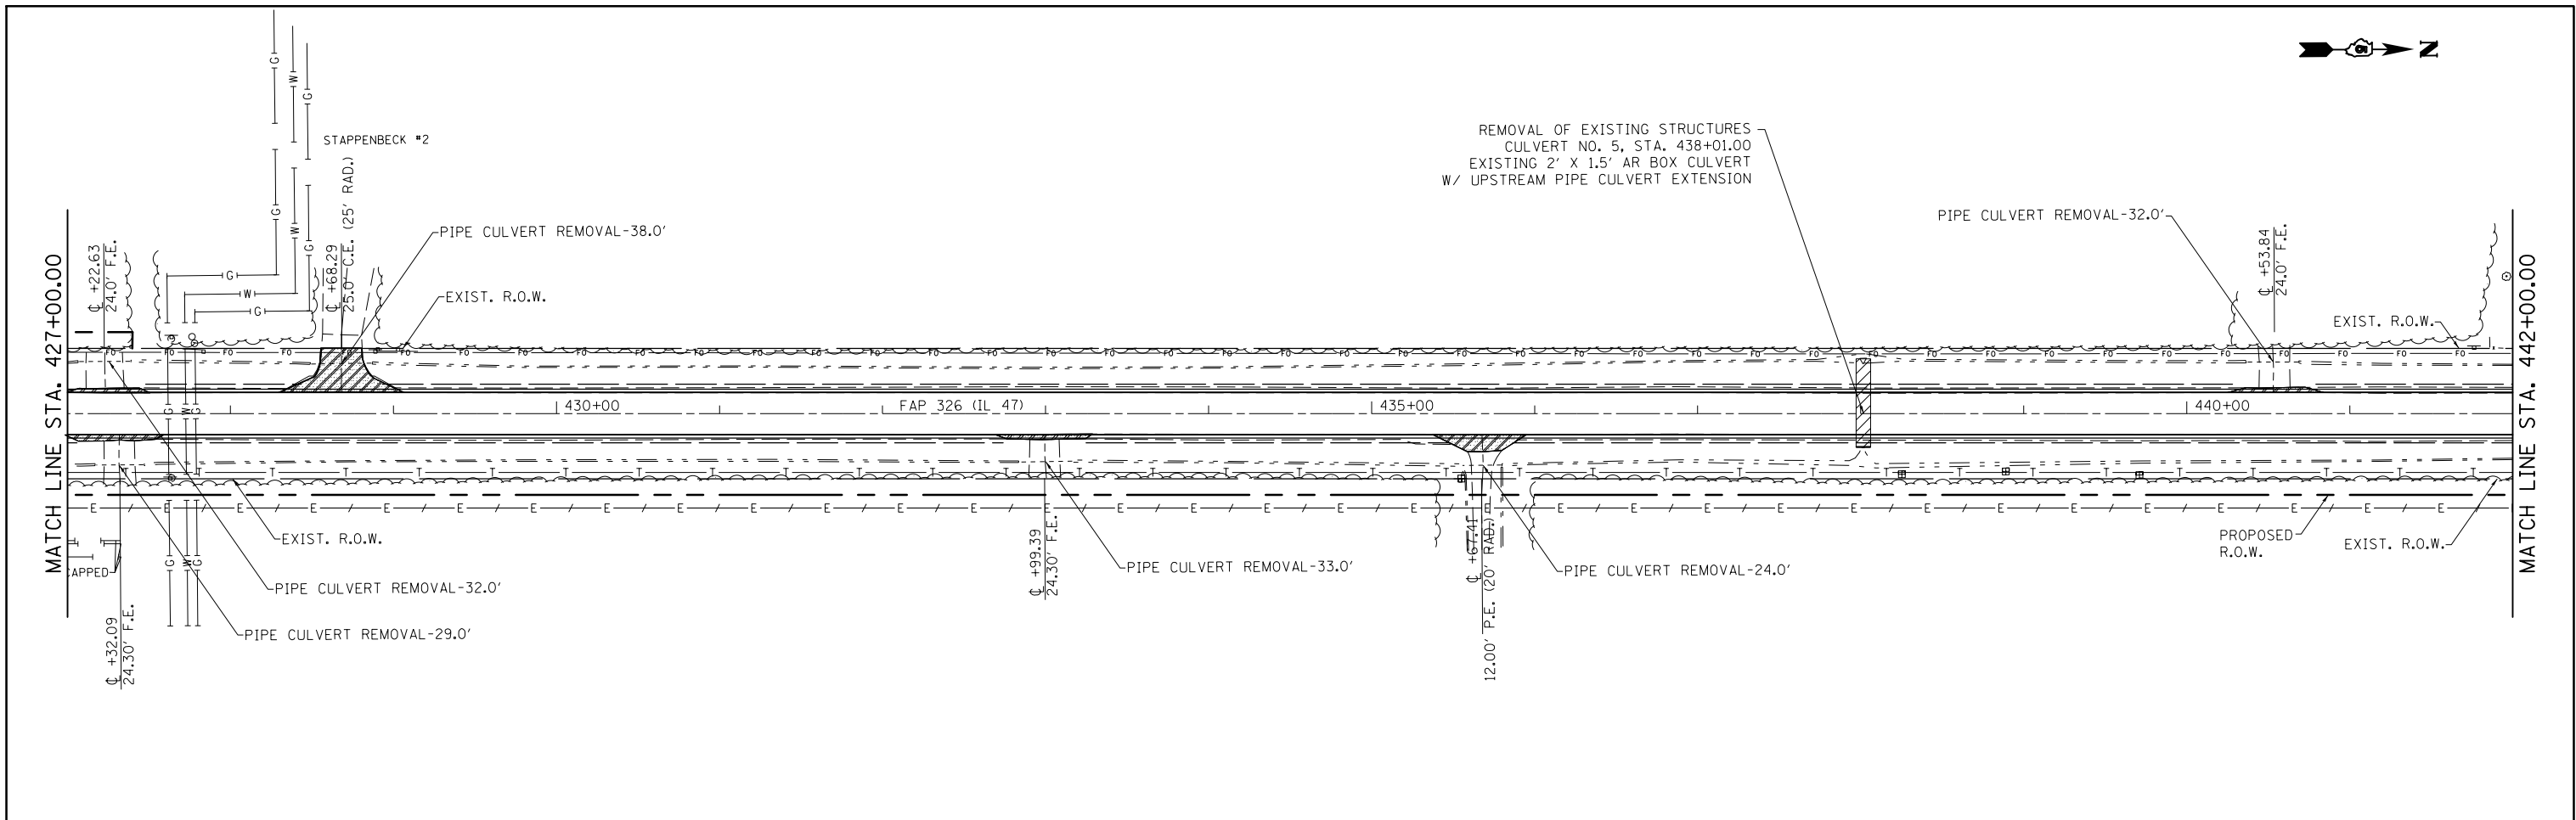


FILE NAME = c:\pw_work\pwwidot\cearlockbm\d0187612\0570844-shr-Removal Details.50.dgn	USER NAME = cearlockbm	DESIGNED -	REVISED -	STATE OF ILLINOIS DEPARTMENT OF TRANSPORTATION	REMOVAL DETAIL F.A.P. 326 (IL 47)				F.A.P. RTE.	SECTION	COUNTY	TOTAL SHEETS	SHEET NO.
		DRAWN -	REVISED -						326	136RS-3, CR & (10-4)RS-1	CHAMPAIGN	474	112
		PLOT SCALE = 100.0000' / in.	CHECKED -		REVISED -	CONTRACT NO. 70844							
	MODELNAME	PLOT DATE = 10/10/2014	DATE -		REVISED -	SCALE: 1"=50'	SHEET 13	OF 16	SHEETS	STA. 427+00.00	TO STA. 457+00.00	ILLINOIS FED. AID PROJECT	

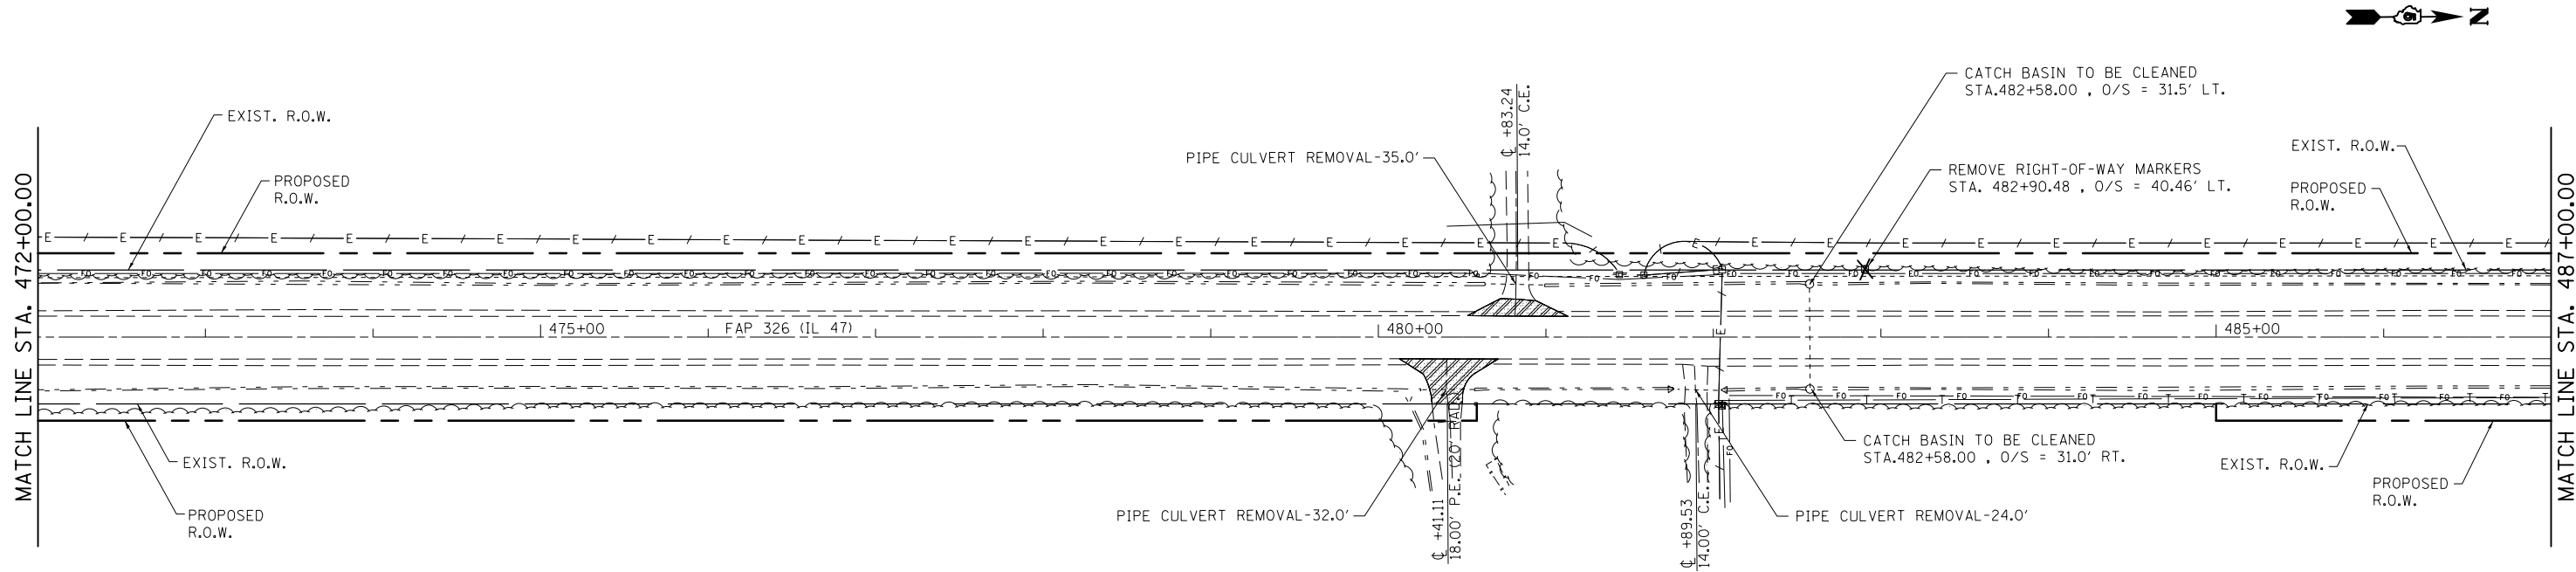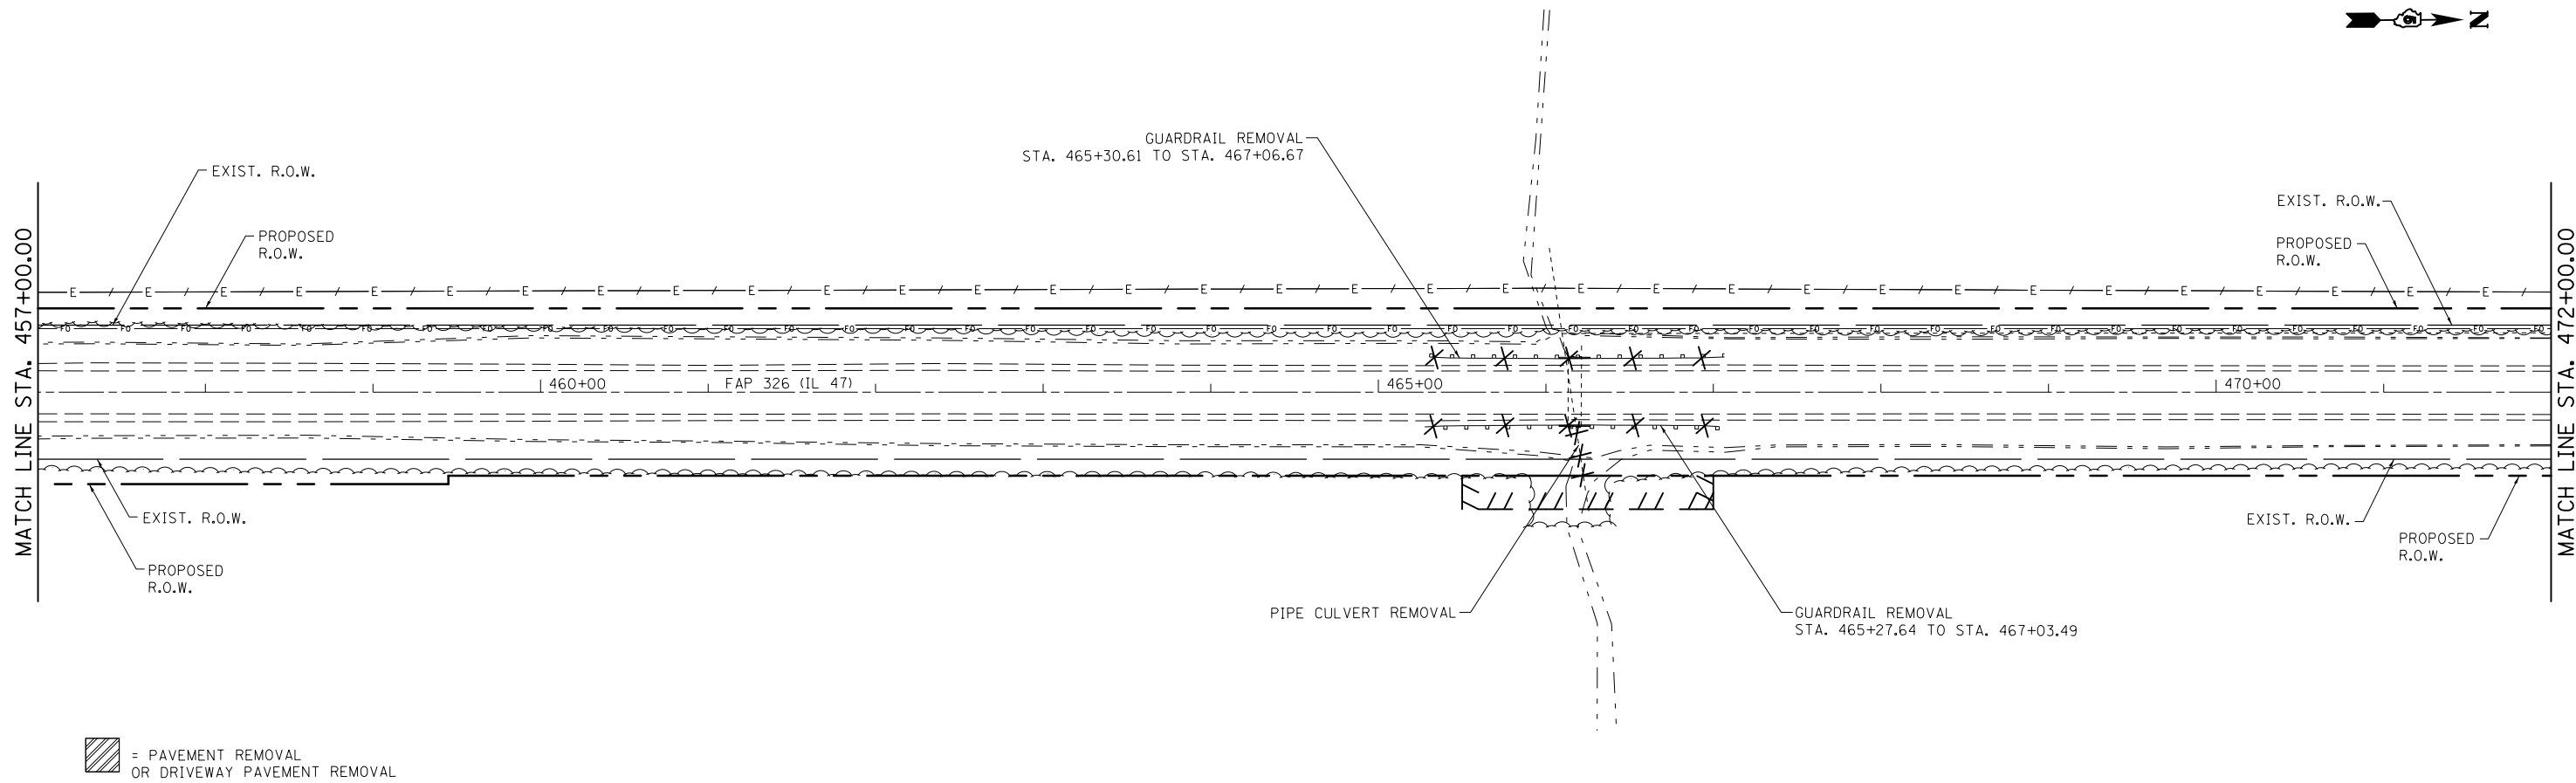

FILE NAME =	USER NAME = cearlockbm	DESIGNED -	REVISED -	STATE OF ILLINOIS DEPARTMENT OF TRANSPORTATION	REMOVAL DETAIL F.A.P. 326 (IL 47)				F.A.P. RTE.	SECTION	COUNTY	TOTAL SHEETS	SHEET NO.
c:\pw\work\pwidth\cearlockbm\d0187612\0570844-shr-Removal Details.50.dgn		DRAWN -	REVISED -						326	136RS-3, CR & (10-4)RS-1	CHAMPAIGN	474	113
	PLOT SCALE = 100.0000 ' / in.	CHECKED -	REVISED -		CONTRACT NO. 70844								
#MODELNAME#	PLOT DATE = 10/10/2014	DATE -	REVISED -										
					SCALE: 1"=50'	SHEET 14	OF 16	SHEETS	STA. 457+00.00	TO STA. 487+00.00.	ILLINOIS FED. AID PROJECT		

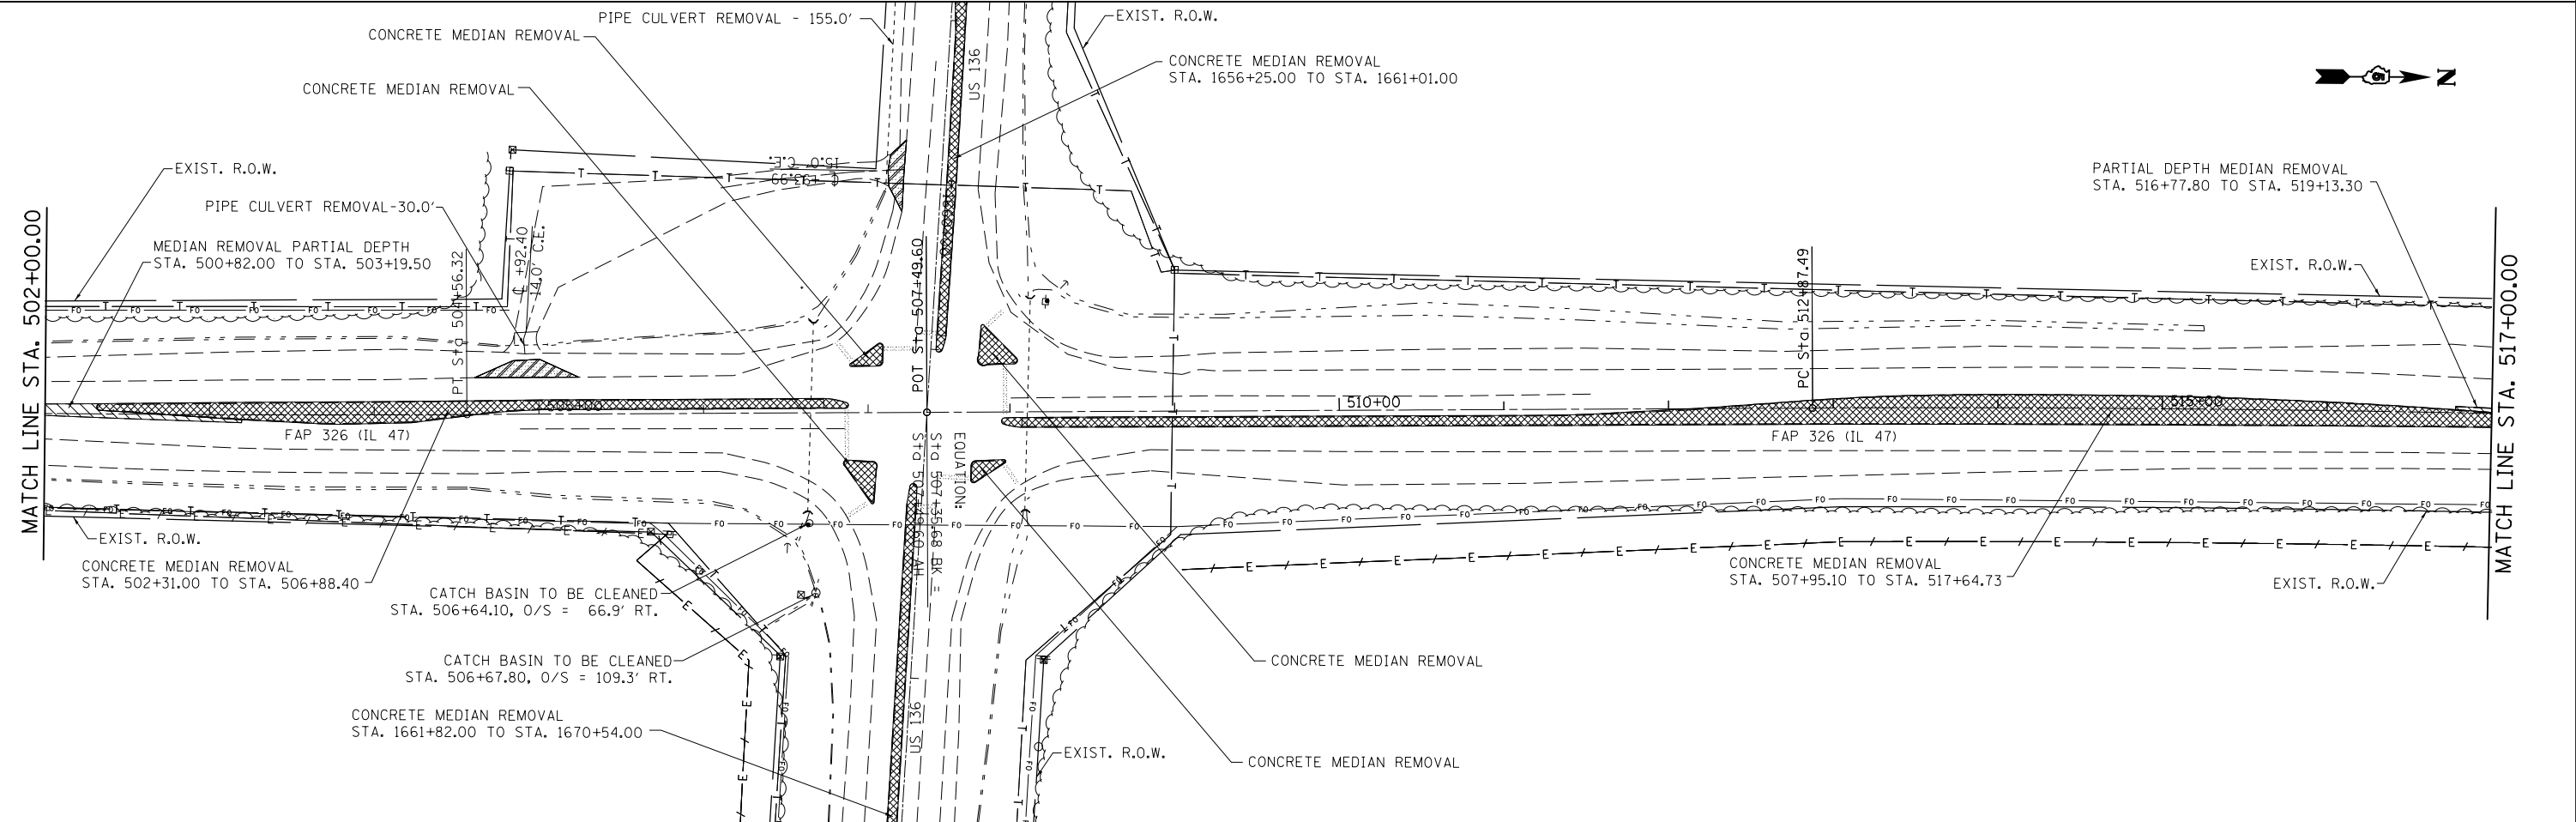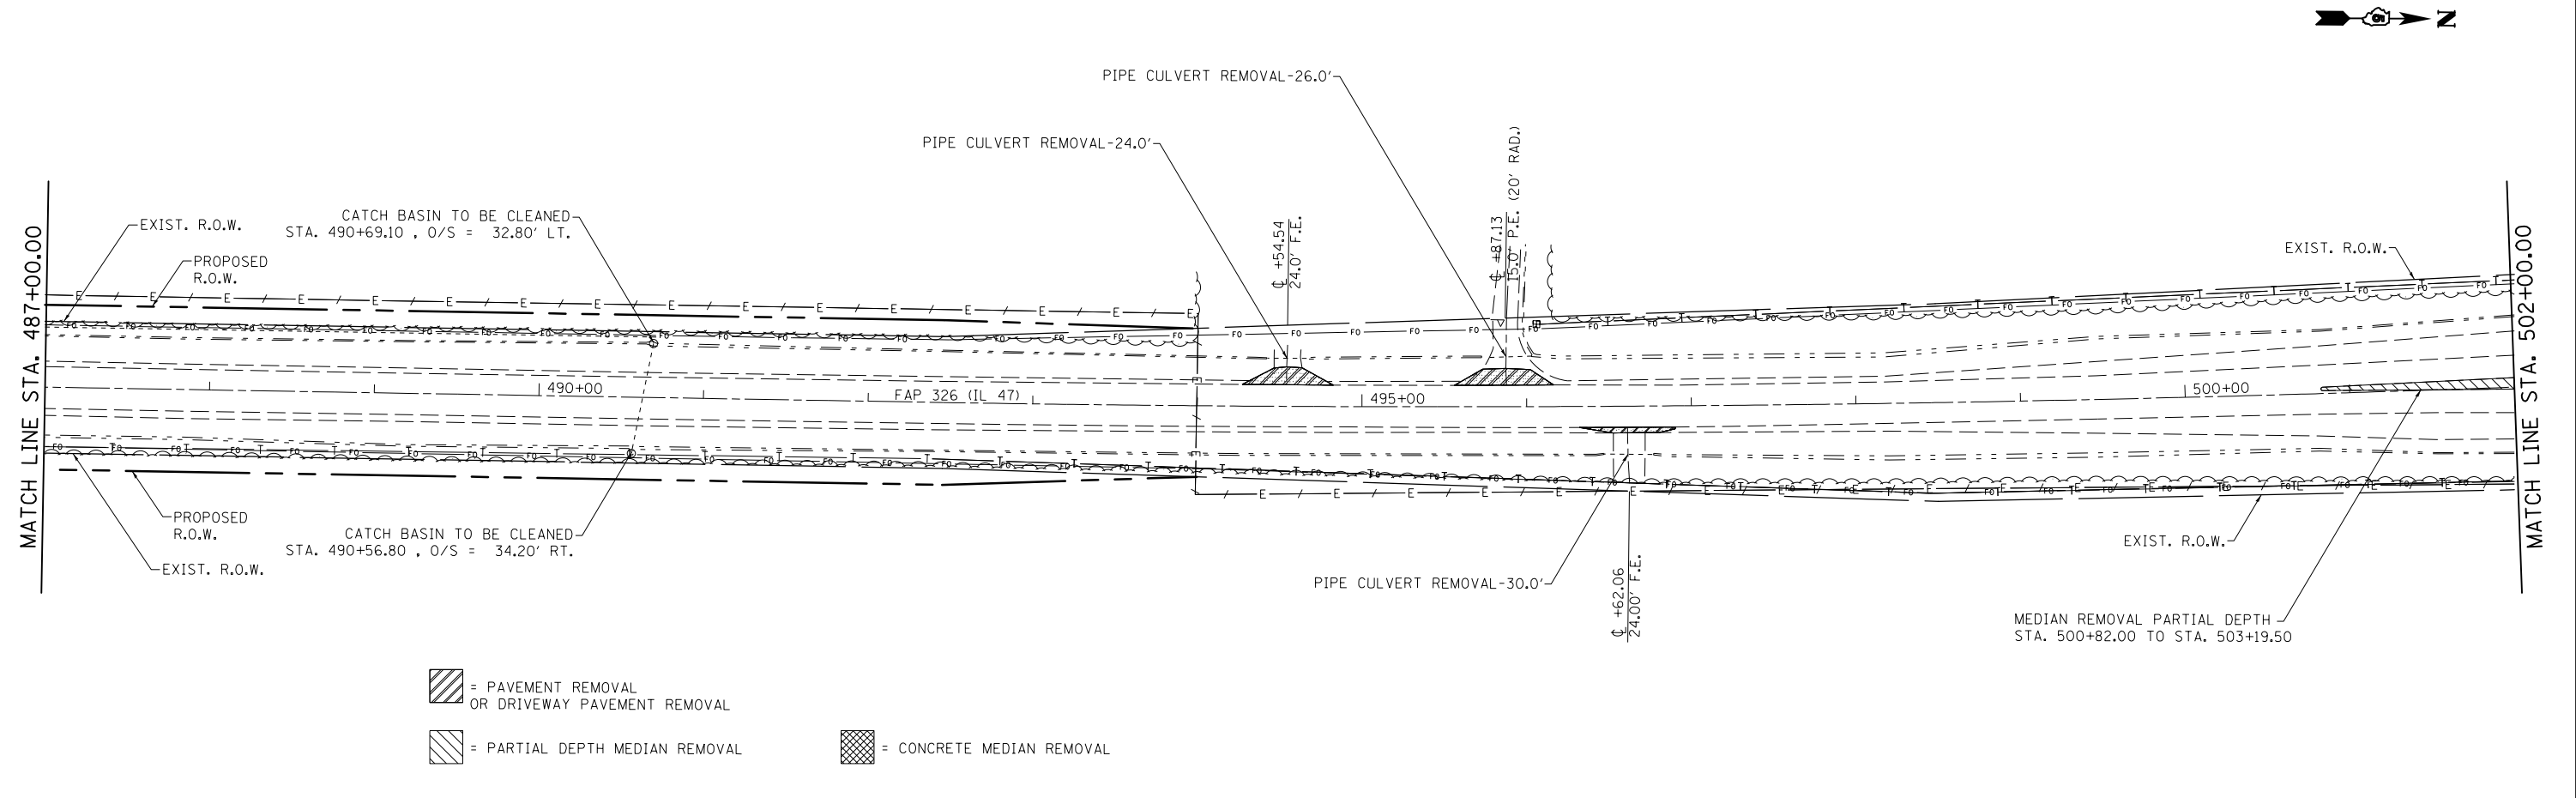

FILE NAME =	USER NAME = ceerlockbm	DESIGNED -	REVISED -	STATE OF ILLINOIS DEPARTMENT OF TRANSPORTATION	REMOVAL DETAIL F.A.P. 326 (IL 47)				F.A.P. RTE.	SECTION	COUNTY	TOTAL SHEETS	SHEET NO.
c:\pw\work\psidot\ceerlockbm\d0187612\0570844-shr-Removal Details.50.dgn		DRAWN -	REVISED -						326	136RS-3, CR & (10-4)RS-1	CHAMPAIGN	474	114
	PLOT SCALE = 100.0000 ' / in.	CHECKED -	REVISED -		CONTRACT NO. 70844								
	PLOT DATE = 10/10/2014	DATE -	REVISED -										
#MODELNAME#													
					SCALE: 1"=50'	SHEET 15	OF 16	SHEETS	STA. 487+00.00	TO	STA. 517+00.00		
					ILLINOIS FED. AID PROJECT								

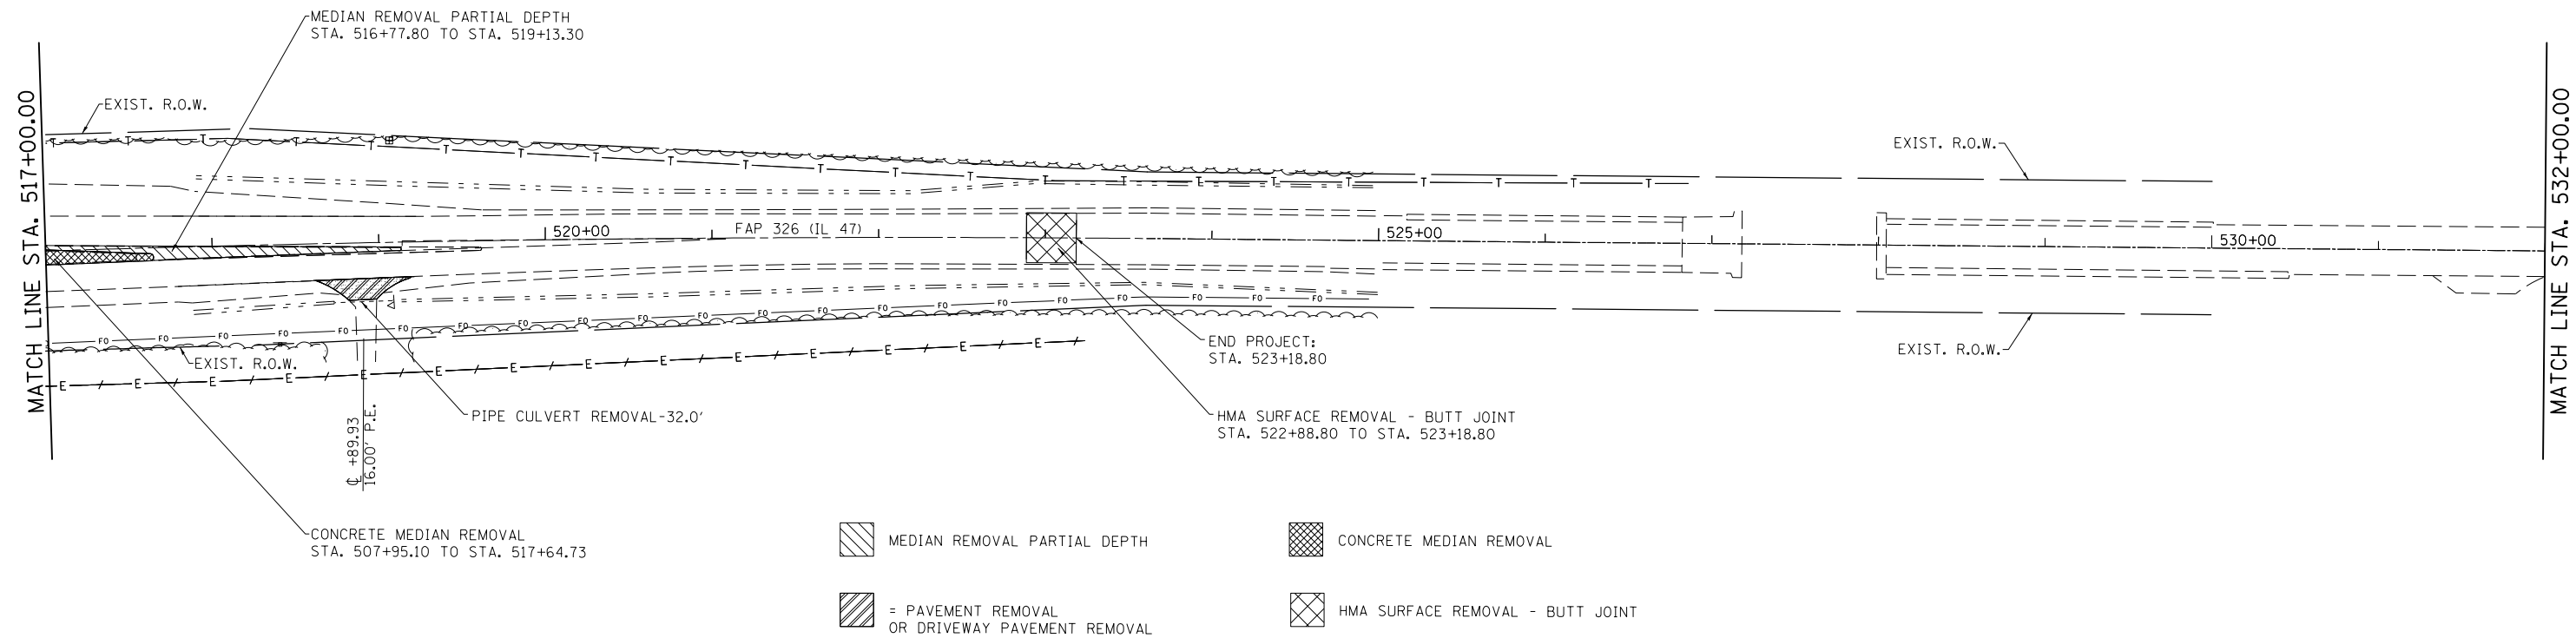

FILE NAME =	USER NAME = cearlockbm	DESIGNED -	REVISED -	STATE OF ILLINOIS DEPARTMENT OF TRANSPORTATION	REMOVAL DETAIL F.A.P. 326 (IL 47)				F.A.P. RTE.	SECTION	COUNTY	TOTAL SHEETS	SHEET NO.
c:\pw\work\p\idot\cearlockbm\d0187612\0570844-sht-Removal Details.50.dgn		DRAWN -	REVISED -						326	136RS-3, CR & (10-4)RS-1	CHAMPAIGN	474	115
	PLOT SCALE = 100.0000 ' / in.	CHECKED -	REVISED -		CONTRACT NO. 70844								
MODELNAME	PLOT DATE = 10/10/2014	DATE -	REVISED -		SCALE: 1"=50'	SHEET 16	OF 16	SHEETS	STA. 517+00.00	TO STA. 532+00.00	ILLINOIS FED. AID PROJECT		



BEG. US 136 ROAD WORK:
STA. 1651+00.00

EXIST. R.O.W.

PIPE CULVERT REMOVAL-28.0'

CONCRETE MEDIAN REMOVAL
STA. 1656+25.00 TO STA. 1661+01.00

CONCRETE MEDIAN REMOVAL
STA. 507+95.10 TO STA. 517+64.73

CONCRETE MEDIAN REMOVAL

CONCRETE MEDIAN REMOVAL

CONCRETE MEDIAN REMOVAL
STA. 1661+82.00 TO STA. 1670+54.00

EXIST. R.O.W.

1650+00

US 136

1655+00

1660+00

US 136

HMA SURFACE REMOVAL - BUTT JOINT
STA. 1651+00.00 TO STA. 1651+30.00

EXIST. R.O.W.

PIPE CULVERT REMOVAL-26.0'

24.0' F.E.
12.0' P.E.
+90.78
+91.33

PIPE CULVERT REMOVAL-155.0'

PARTIAL DEPTH MEDIAN REMOVAL
STA. 1654+76.00 TO STA. 1657+12.70.

CONCRETE MEDIAN REMOVAL

CONCRETE MEDIAN REMOVAL
STA. 502+31.00 TO STA. 506+88.40

 = PARTIAL DEPTH MEDIAN REMOVAL

 = CONCRETE MEDIAN REMOVAL

 = PAVEMENT REMOVAL
OR DRIVEWAY PAVEMENT REMOVAL

 = HMA SURFACE REMOVAL - BUTT JOINT

FAP 326 (1L 4T)
14.0' C.E.



EXIST. R.O.W.

END US 136 ROAD WORK:
STA. 1674+00.00

EXIST. R.O.W.

1665+00

1670+00

1675+00

EXIST. R.O.W.

EXIST. R.O.W.

PARTIAL DEPTH MEDIAN REMOVAL
STA. 1669+65.60 TO STA. 1672+04.90

HMA SURFACE REMOVAL - BUTT JOINT
STA. 1673+70.00 TO STA. 1674+00.00

PIPE CULVERT REMOVAL-31.0'

CONCRETE MEDIAN REMOVAL
STA. 1661+82.00 TO STA. 1670.54.00

+101.47
16.0' P.E. (25' RAD.)

+10.60
28.0' P.E.

FILE NAME = c:\pw_work\pwidot\cearlockbm\d0187612\0570844-shr-Removal Details.50.dgn	USER NAME = cearlockbm	DESIGNED -	REVISED -
	70844-shr-Removal Details.50.dgn	DRAWN -	REVISED -
	PLOT SCALE = 100.0000' / in.	CHECKED -	REVISED -
	PLOT DATE = 10/10/2014	DATE -	REVISED -


STATE OF ILLINOIS
DEPARTMENT OF TRANSPORTATION

REMOVAL DETAILS
US 136

SCALE: 1"=50' SHEET 01 OF 01 SHEETS STA. 1650+00.00 TO STA. 1678+00.00

F.A.P. RTE.	SECTION	COUNTY	TOTAL SHEETS	SHEET NO.
326	136RS-3, CR & (10-4)RS-1	CHAMPAIGN	474	116
CONTRACT NO. 70844				
ILLINOIS FED. AID PROJECT				

NOTE:
SEE ALIGNMENTS, ALIGNMENT TIES AND BENCHMARKS
SHEETS FOR EAST SIDE TRAIL - I LAYOUT INFORMATION.

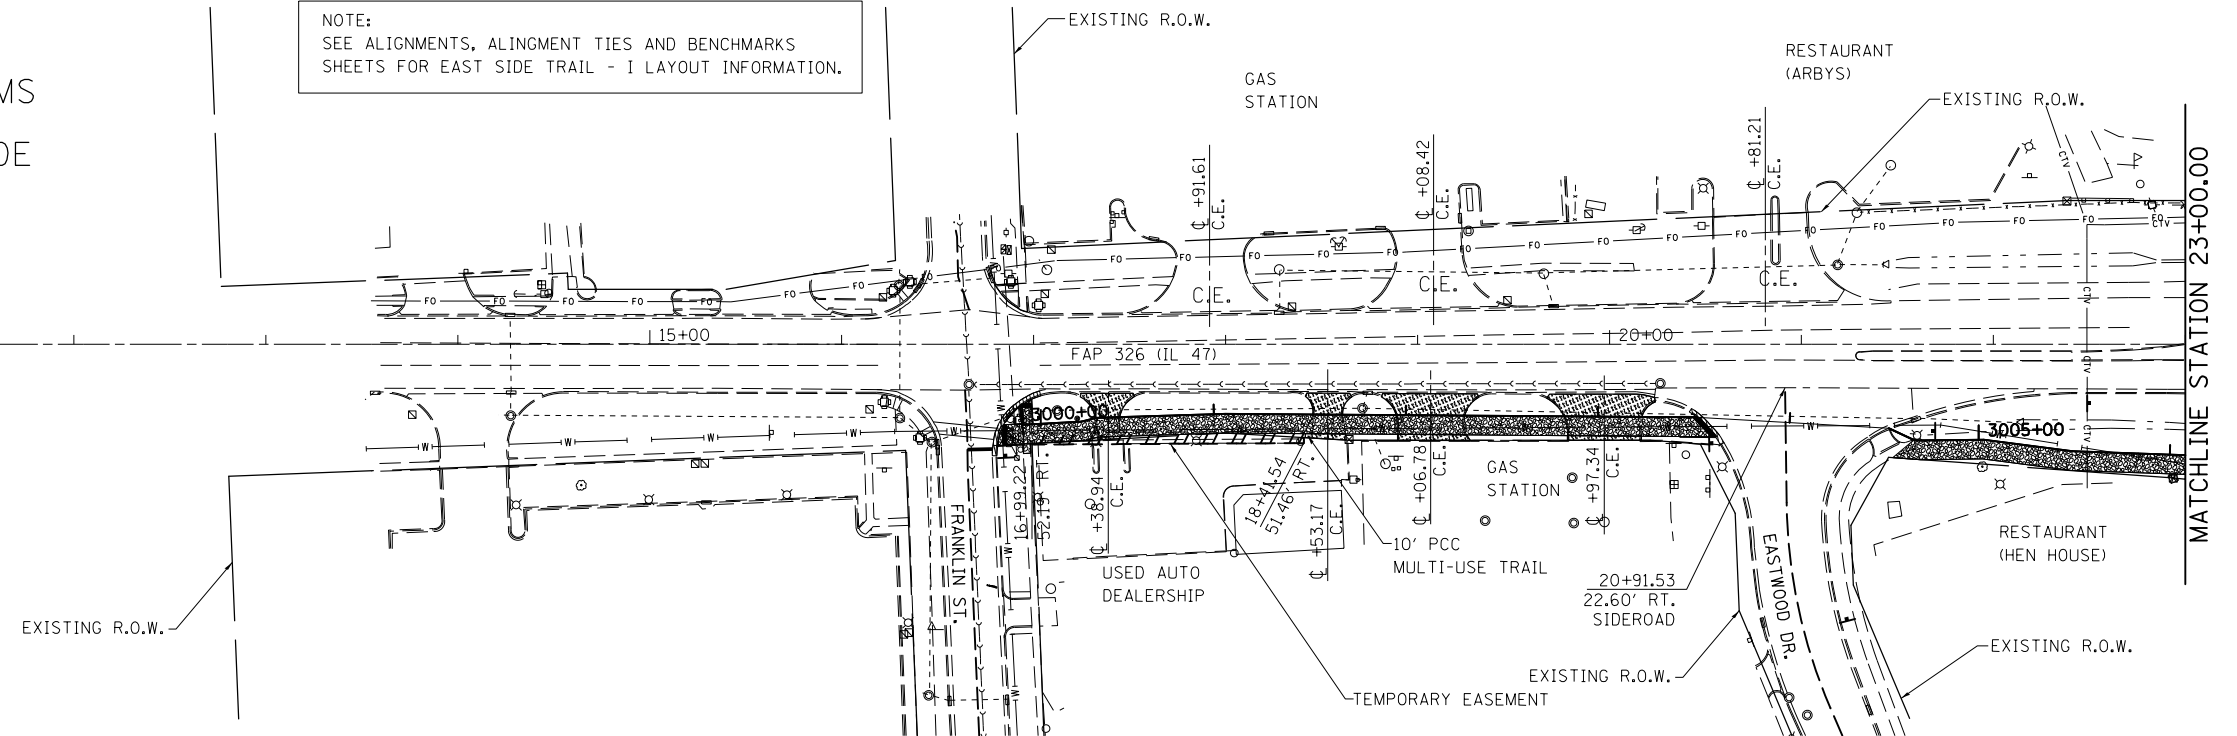


SEC. 15, T. 20N, R. 7E OF 3RD P.M.

NO PROPOSED ROADWAY WORK IN THIS AREA.
(SEE PROPOSED TRAIL - I
PLAN AND PROFILE SHEETS FOR TRAIL DATA)

FILE NAME =	USER NAME = ceorlockbm	DESIGNED - MLB	REVISED -	STATE OF ILLINOIS DEPARTMENT OF TRANSPORTATION	PLAN & PROFILE SHEET IL 47			F.A.P. RTE.	SECTION	COUNTY	TOTAL SHEETS	SHEET NO.
c:\pwwork\pwwork\ceorlockbm\d0187612\570844-sht-plnprf50.dgn	DRAWN - MLB	REVISED -	326					136RS-3, CR & (10-4)RS	CHAMPAIGN	474	117	
PLOT SCALE = 100.0000' / in.	CHECKED -	REVISED -	CONTRACT NO. 70844									
PLOT DATE = 10/10/2014	DATE -	REVISED -										
				SCALE: 1"=50'	SHEET NO. 1 OF 32 SHEETS	STA. 08+00.00 TO STA. 23+00.00		ILLINOIS FED. AID PROJECT				



PLAN	SURVEYED	BY	DATE
NO.	PLOTTED		
NOTE BOOK	ALIGNED		
	CHECKED		
	FILED		
	FILE NAME		

PROFILE	SURVEYED	BY	DATE
NO.	PLOTTED		
NOTE BOOK	GRADES		
	CHECKED		
	STRUCTURE		
	NOTATION		

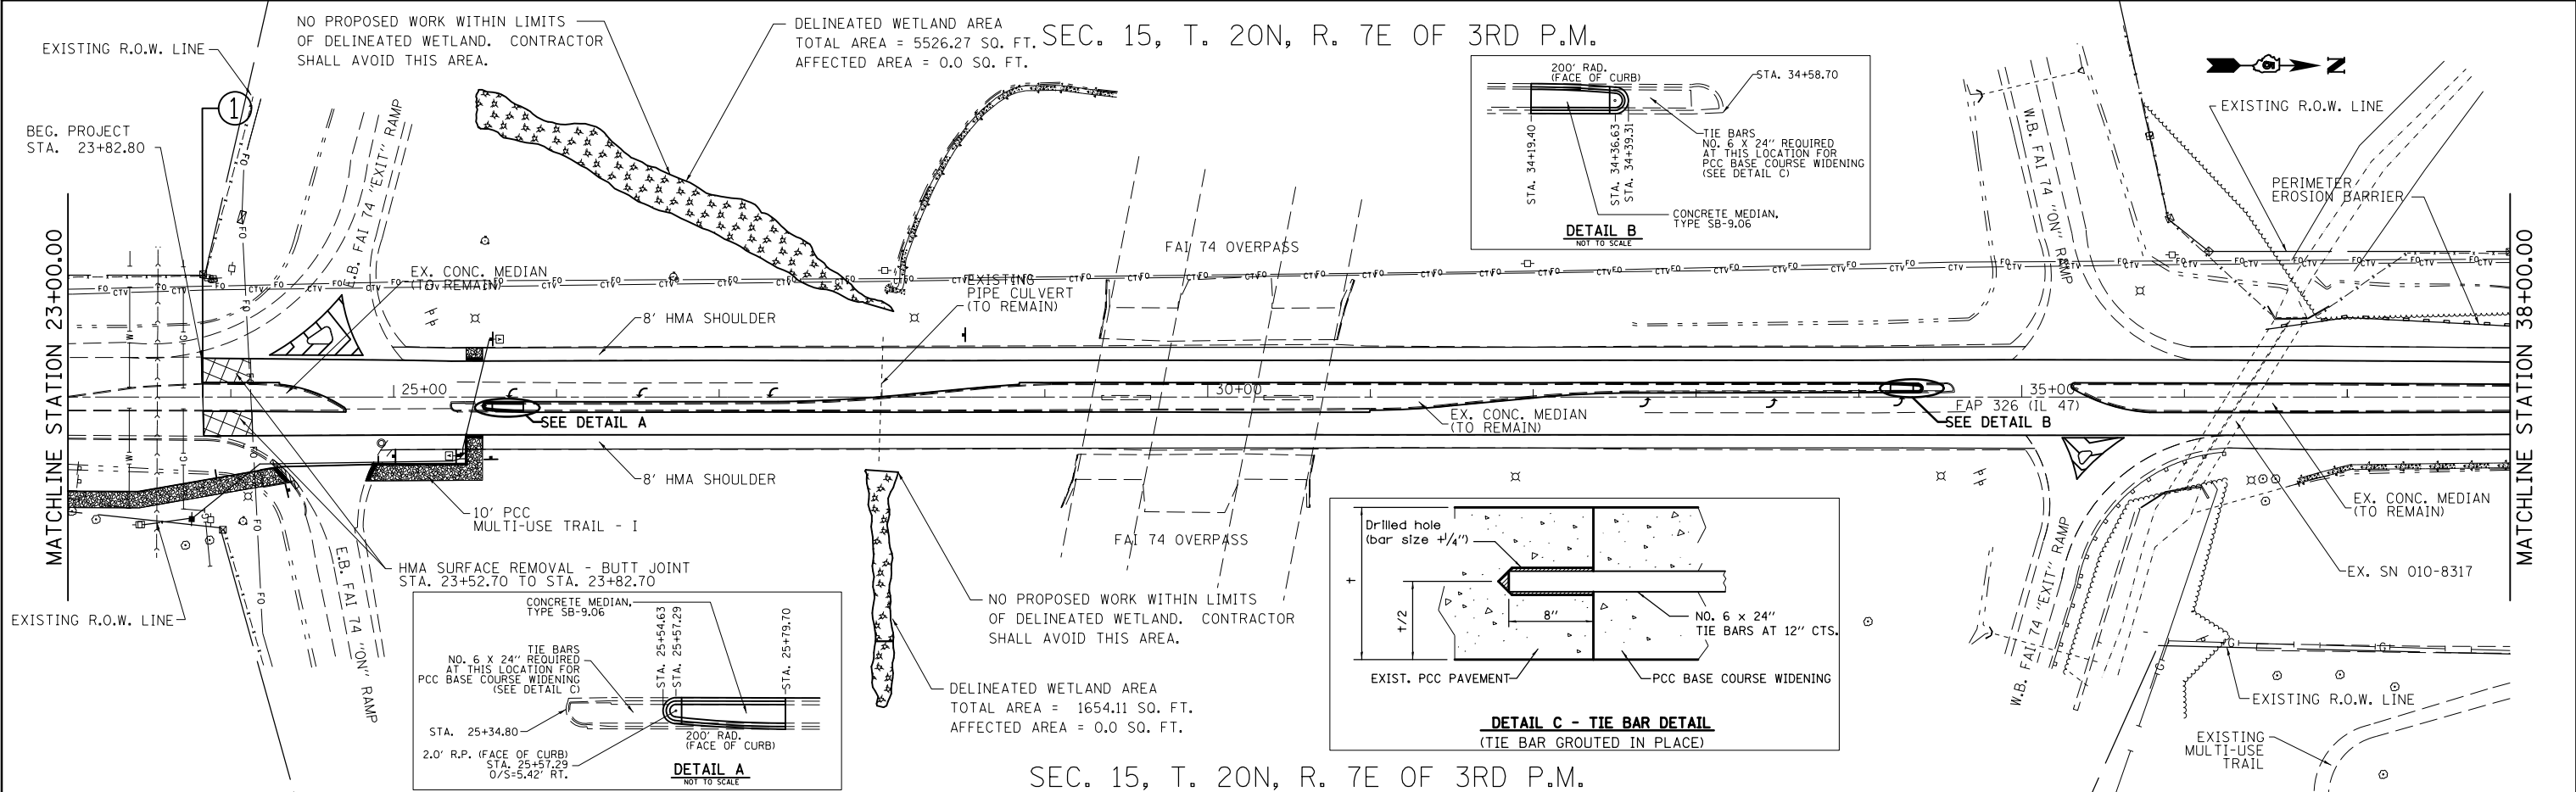

INLAY HMA IN THIS AREA
PROPOSED IL 47 PROFILE TO MATCH EXISTING PROFILE.

FILE NAME =	USER NAME = ceorlockbm	DESIGNED -	MLB	REVISED -		PLAN & PROFILE SHEET IL 47			F.A.P. RTE.	SECTION	COUNTY	TOTAL SHEETS	SHEET NO.
c:\pwork\pwork\ceorlockbm\d0187612\0578844-sht-plnprf50.dgn		DRAWN -	MLB	REVISED -					326	136RS-3, CR & (10-4)RS	CHAMPAIGN	474	118
PLOT SCALE = 100.0000' / 1"		CHECKED -		REVISED -					CONTRACT NO. 70844				
PLOT DATE = 10/10/2014		DATE -		REVISED -					ILLINOIS FED. AID PROJECT				
STATE OF ILLINOIS DEPARTMENT OF TRANSPORTATION						SCALE: 1"=50'	SHEET NO. 2 OF 32 SHEETS	STA. 23+00.00 TO STA. 38+00.00					

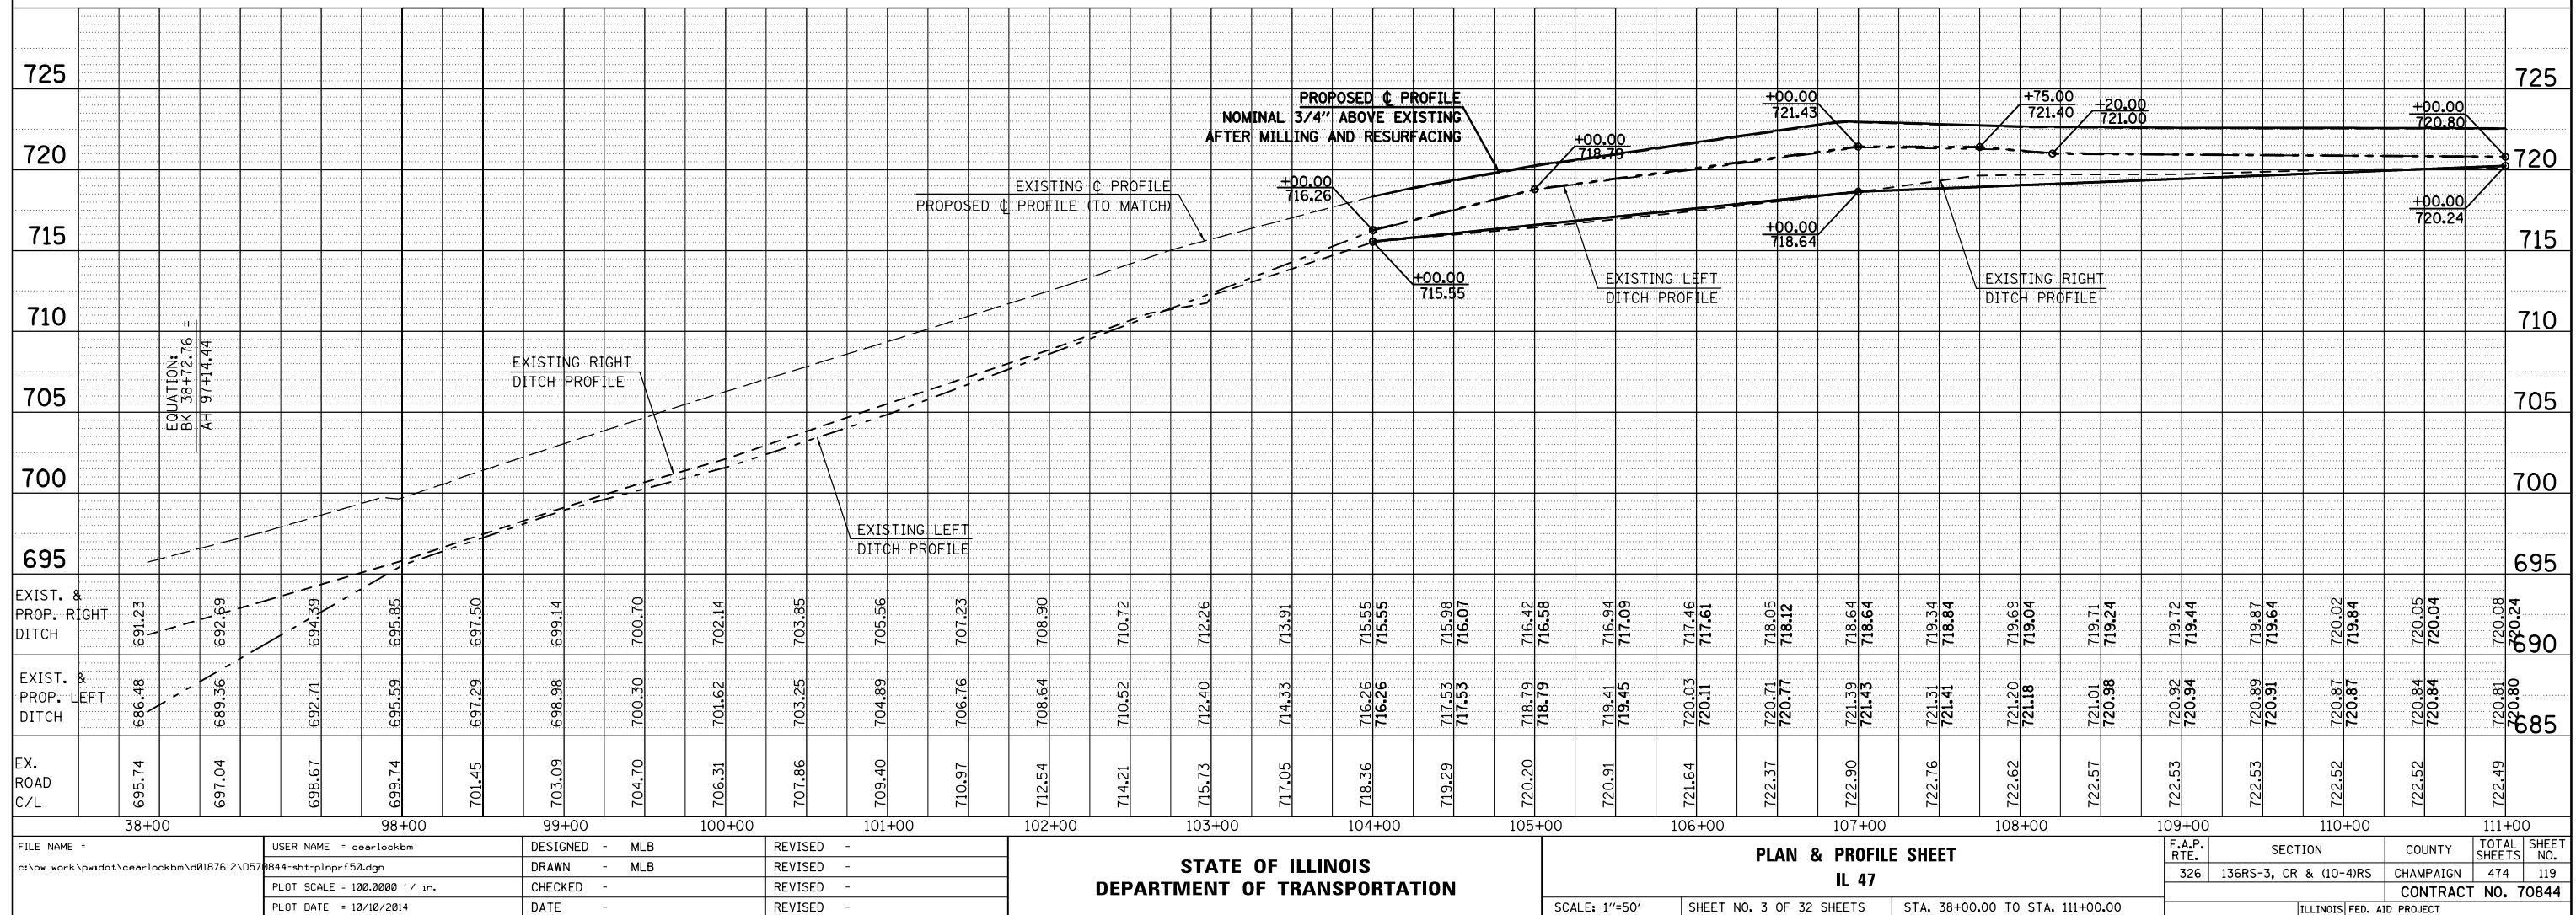 

PLAN	SURVEYED	BY	DATE
NOTE BOOK	PLOTTED		
NO.	CHECKED		
	FILE NAME		

PROFILE	SURVEYED	BY	DATE
NOTE BOOK	PLOTTED		
NO.	CHECKED		
	STRUCTURE NOTATIONS CHKD		

EXIST. CURVE CURV133
PI STA. = 106+31.61
 $\Delta = 13^\circ 05' 28''$ (LT)
D = 0° 43' 00"
R = 7,993.33'
T = 917.17'
L = 1,826.36'
E = 52.45'
e = -----
T.R. = -----
S.E. RUN = -----
P.C. STA. = 97+14.44
P.T. STA. = 115+40.80



◇ = TEMPORARY DITCH CHECK

⊠ = TEMPORARY INLET AND PIPE PROTECTION

▨ = INCIDENTAL HOT-MIX ASPHALT SURFACING


▩ = AGGREGATE SURFACE COURSE, TYPE B

SEC. 10 T. 20N, R. 7E OF 3RD P.M.

STRUCTURE TABLE						
STR. NO.	DESCRIPTION	STATION	O/S	RIM ELEVATION	INVERT IN	INVERT OUT
1	INLET, TYPE B	120+75.00	20.5' RT.	717.05	715.00	713.81
2	INLET, TYPE B	122+00.00	20.5' RT.	714.80	711.20	711.14
3	INLET, TYPE B	123+00.00	20.5' RT.	713.00	709.09	709.03
4	INLET, TYPE B	124+00.00	20.5' RT.	711.71	706.98	706.92
5	INLET, TYPE B	124+75.00	20.5' RT.	711.25	706.45	706.39


NOTE: SEE SCHEDULE OF QUANTITY SHEETS FOR STORM SEWER SIZES AND LENGTHS.

EXIST. CURVE CURV113
PI STA. = 129+38.64
 $\Delta = 9^\circ 55' 12''$ (LT)
D = 0° 21' 21"
R = 16,106.90'
T = 1,397.85'
L = 2,788.70'
E = 60.54'
e = -----
T.R. = -----
S.E. RUN = -----
P.C. STA. = 115+40.80
P.T. STA. = 143+29.50

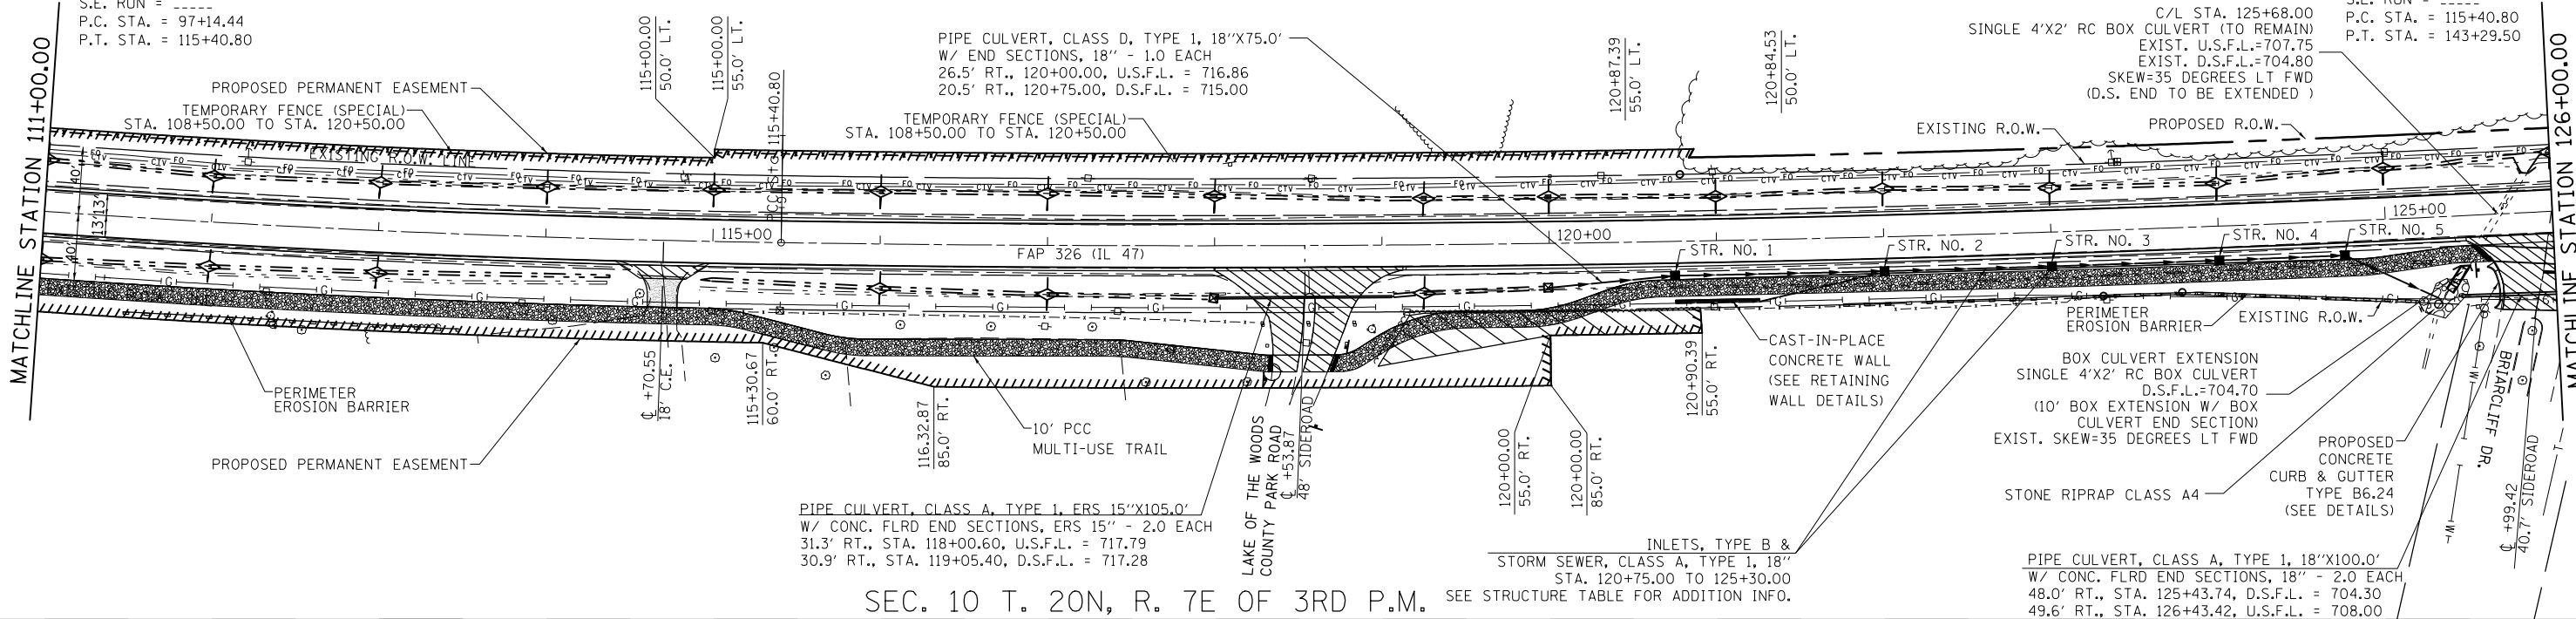

SEC. 10 T. 20N, R. 7E OF 3RD P.M.

SEE STRUCTURE TABLE FOR ADDITION INFO.

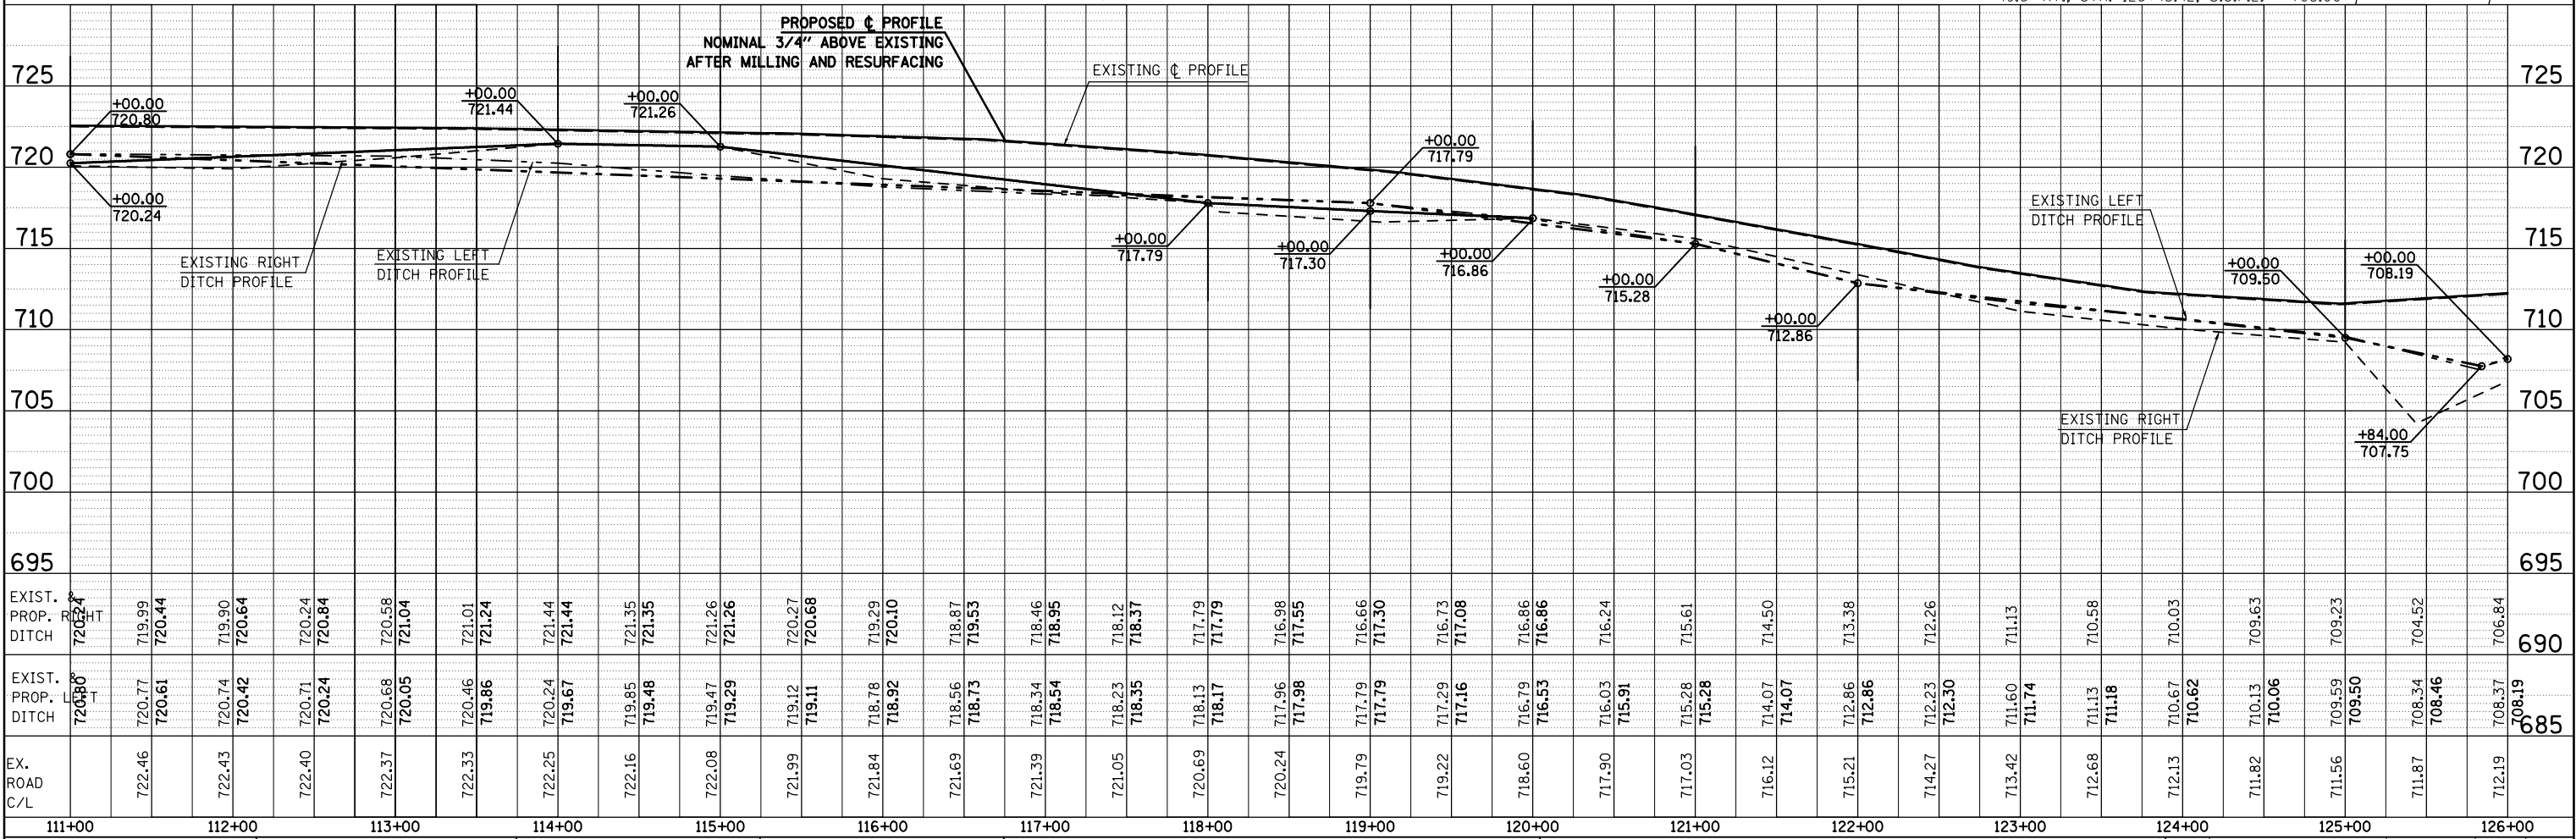

FILE NAME =		USER NAME = cealockbm		DESIGNED - MLB		REVISED -		STATE OF ILLINOIS		PLAN & PROFILE SHEET		F.A.P. RTE.		SECTION		COUNTY		TOTAL SHEETS		SHEET NO.	
c:\pwork\pwork\cealockbm\d0187612\0578844-sht-plnprf50.dgn				DRAWN - MLB		REVISED -		DEPARTMENT OF TRANSPORTATION		IL 47		326		136RS-3, CR & (10-4)RS		CHAMPAIGN		474		120	
PLOT SCALE = 100.0000' / 1"		PLOT DATE = 10/10/2014		CHECKED -		REVISED -				SCALE: 1"=50'		SHEET NO. 4 OF 32 SHEETS		STA. 111+00.00 TO STA. 126+00.00						CONTRACT NO. 70844	
				DATE -		REVISED -														ILLINOIS FED. AID PROJECT	

PLAN	SURVEYED	BY	DATE
NOTE BOOK	ALIGNED		
NO.	CADD FILE NAME		

PROFILE	SURVEYED	BY	DATE
NOTE BOOK	GRADES CHECKED		
NO.	STRUCTURE NOTATIONS CHKD		

EXIST. CURVE CURV113
PI STA. = 129+38.64
 $\Delta = 9^\circ 55' 12''$ (LT)
 $D = 0^\circ 21' 21''$
 $R = 16,106.90'$
 $T = 1,397.85'$
 $L = 2,788.70'$
 $E = 60.54'$
 $\theta =$ -----
T.R. = -----
S.E. RUN = -----
P.C. STA. = 115+40.80
P.T. STA. = 143+29.50


PIPE CULVERT, CLASS D, TYPE 1, 15"x40.0"
WITH END SECTIONS, 15" - 2.0 EACH
30.0' LT., STA. 132+62.86, D.S.F.L. = 720.70
30.0' LT., STA. 133+02.86, U.S.F.L. = 721.10

PIPE CULVERT, CLASS D, TYPE 1, 15"x40.0"
WITH END SECTIONS, 15" - 2.0 EACH
30.0' LT., STA. 131+80.63, D.S.F.L. = 719.61
30.0' LT., STA. 132+20.63, U.S.F.L. = 720.01


PIPE CULVERT, CLASS D, TYPE 1, 18"x40.0"
WITH END SECTIONS, 18" - 2.0 EACH
30.0' LT., STA. 127+27.25, D.S.F.L. = 711.66
30.0' LT., STA. 127+67.25, U.S.F.L. = 712.08

SEC. 10, T. 20N, R. 7E OF 3RD P.M.

- = INCIDENTAL HOT-MIX ASPHALT SURFACING
 = AGGREGATE SURFACE COURSE, TYPE B
 = TEMPORARY DITCH CHECK
 = TEMPORARY INLET AND PIPE PROTECTION

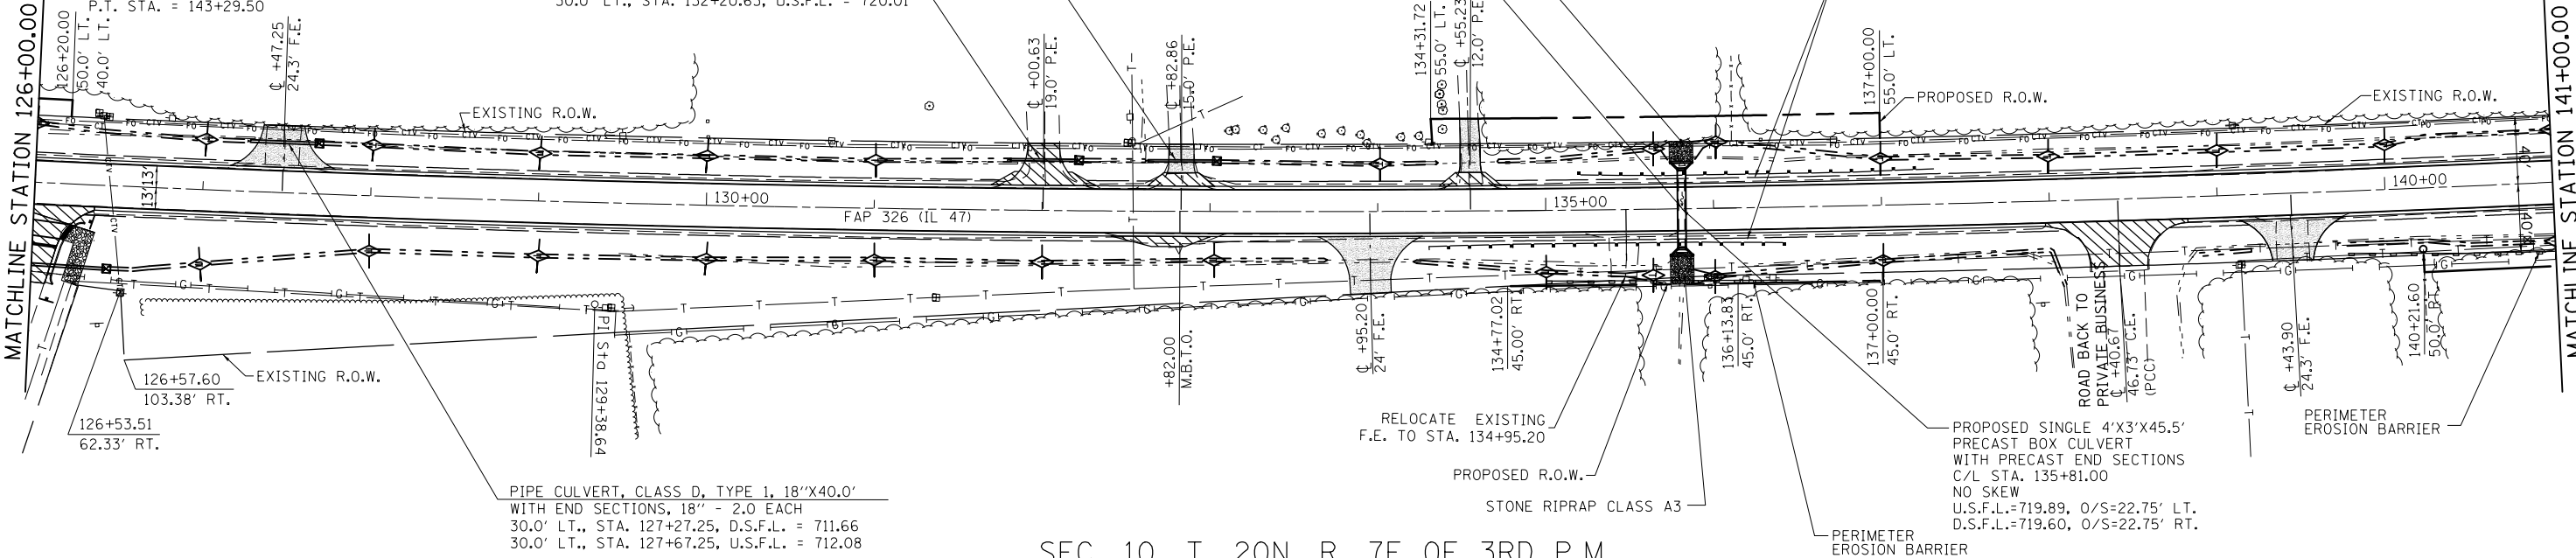



SEC. 10, T. 20N, R. 7E OF 3RD P.M.

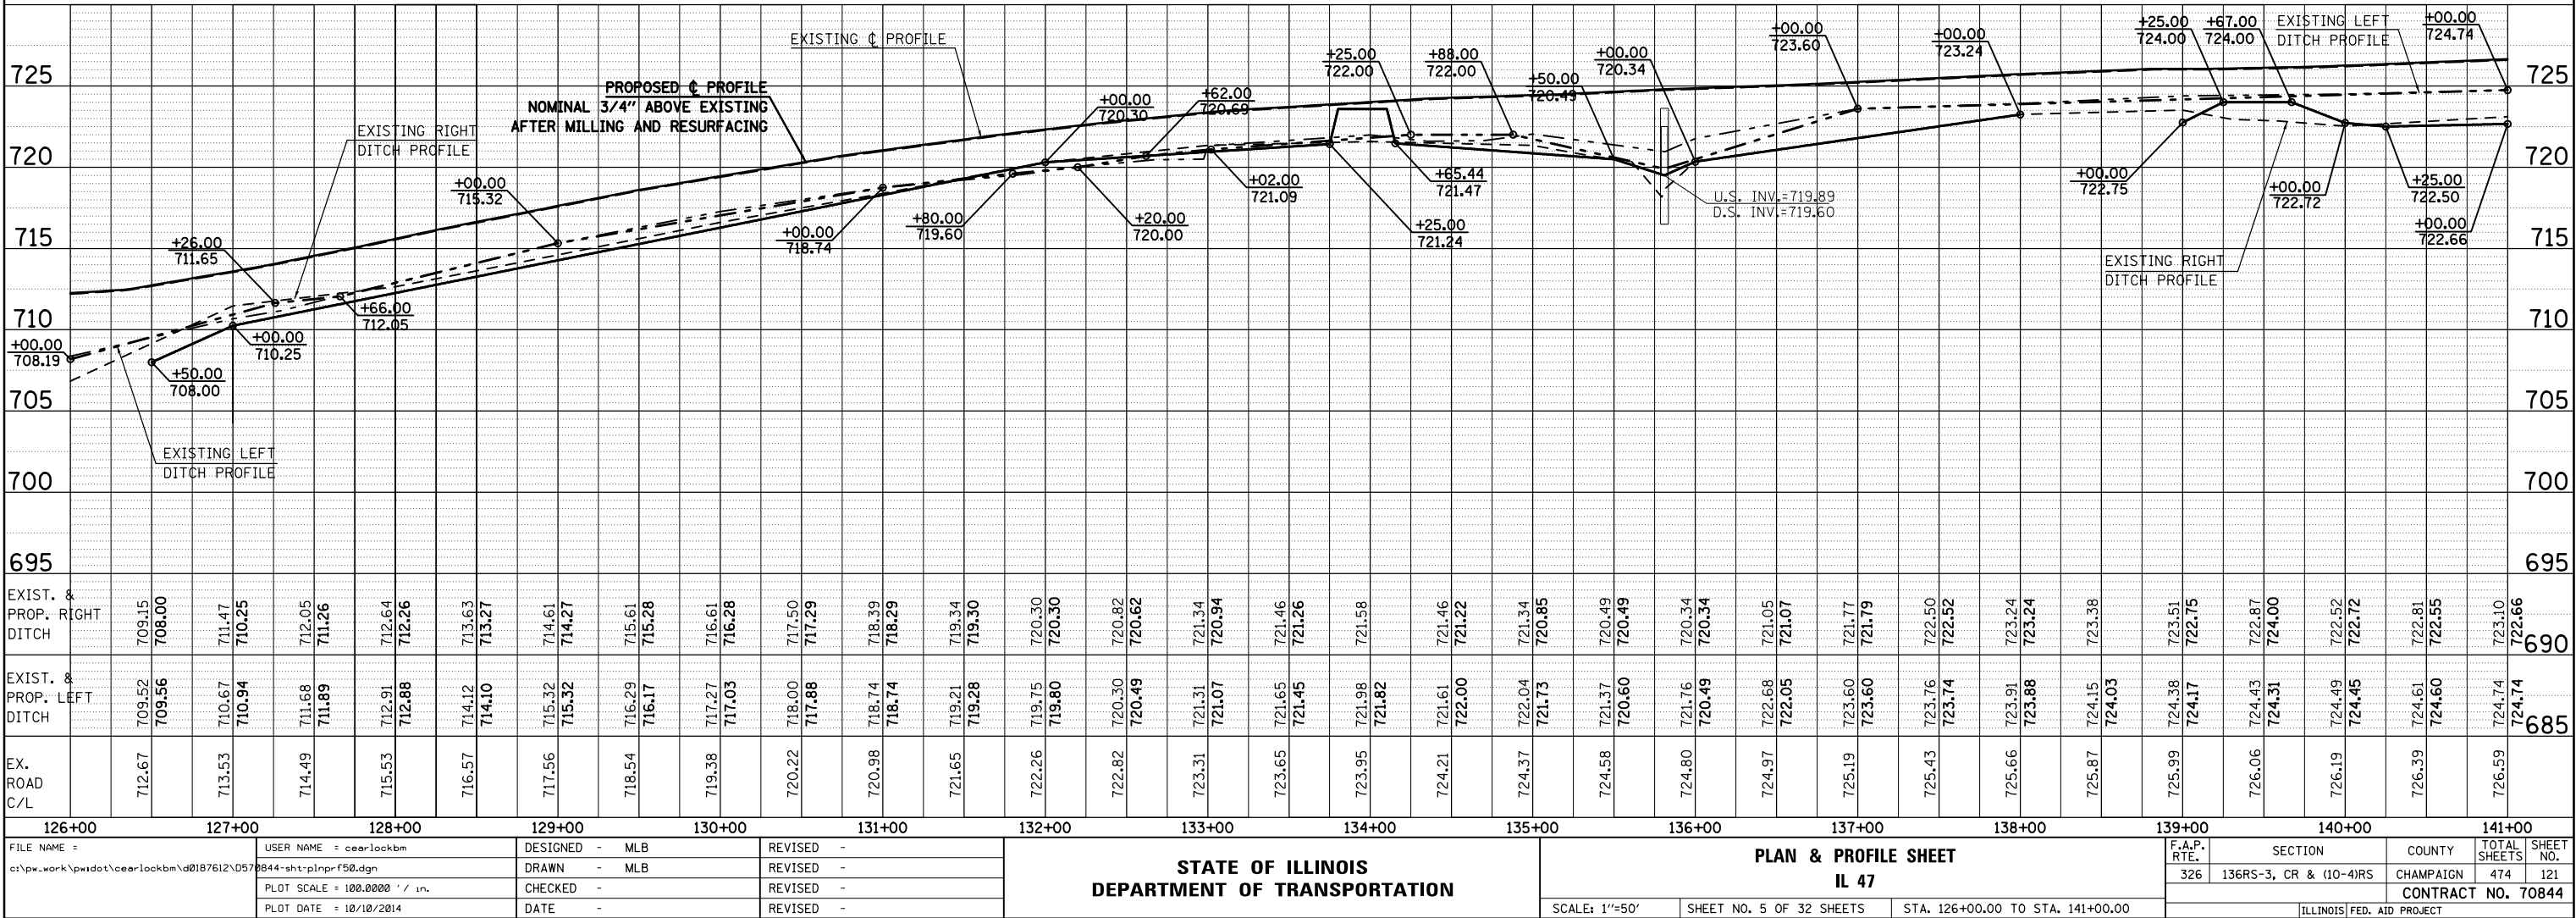

FILE NAME	USER NAME	DESIGNED	REVISED	PLAN & PROFILE SHEET		F.A.P. RTE.	SECTION	COUNTY	TOTAL SHEETS	SHEET NO.
c:\pwork\pwork\cearlockbm\d0187612\0578844-sht-plnprf50.dgn	cearlockbm	MLB	-	IL 47		326	136RS-3, CR & (10-4)RS	CHAMPAIGN	474	121
PLOT SCALE = 100.0000' / 1 in.				SCALE: 1"=50'		SHEET NO. 5 OF 32 SHEETS		CONTRACT NO. 70844		
PLOT DATE = 10/10/2014						STA. 126+00.00 TO STA. 141+00.00		ILLINOIS FED. AID PROJECT		

PLAN	SURVEYED	BY	DATE
NO.	FILE NAME		

PROFILE	SURVEYED	BY	DATE
NO.	NOTATIONS CHKD		

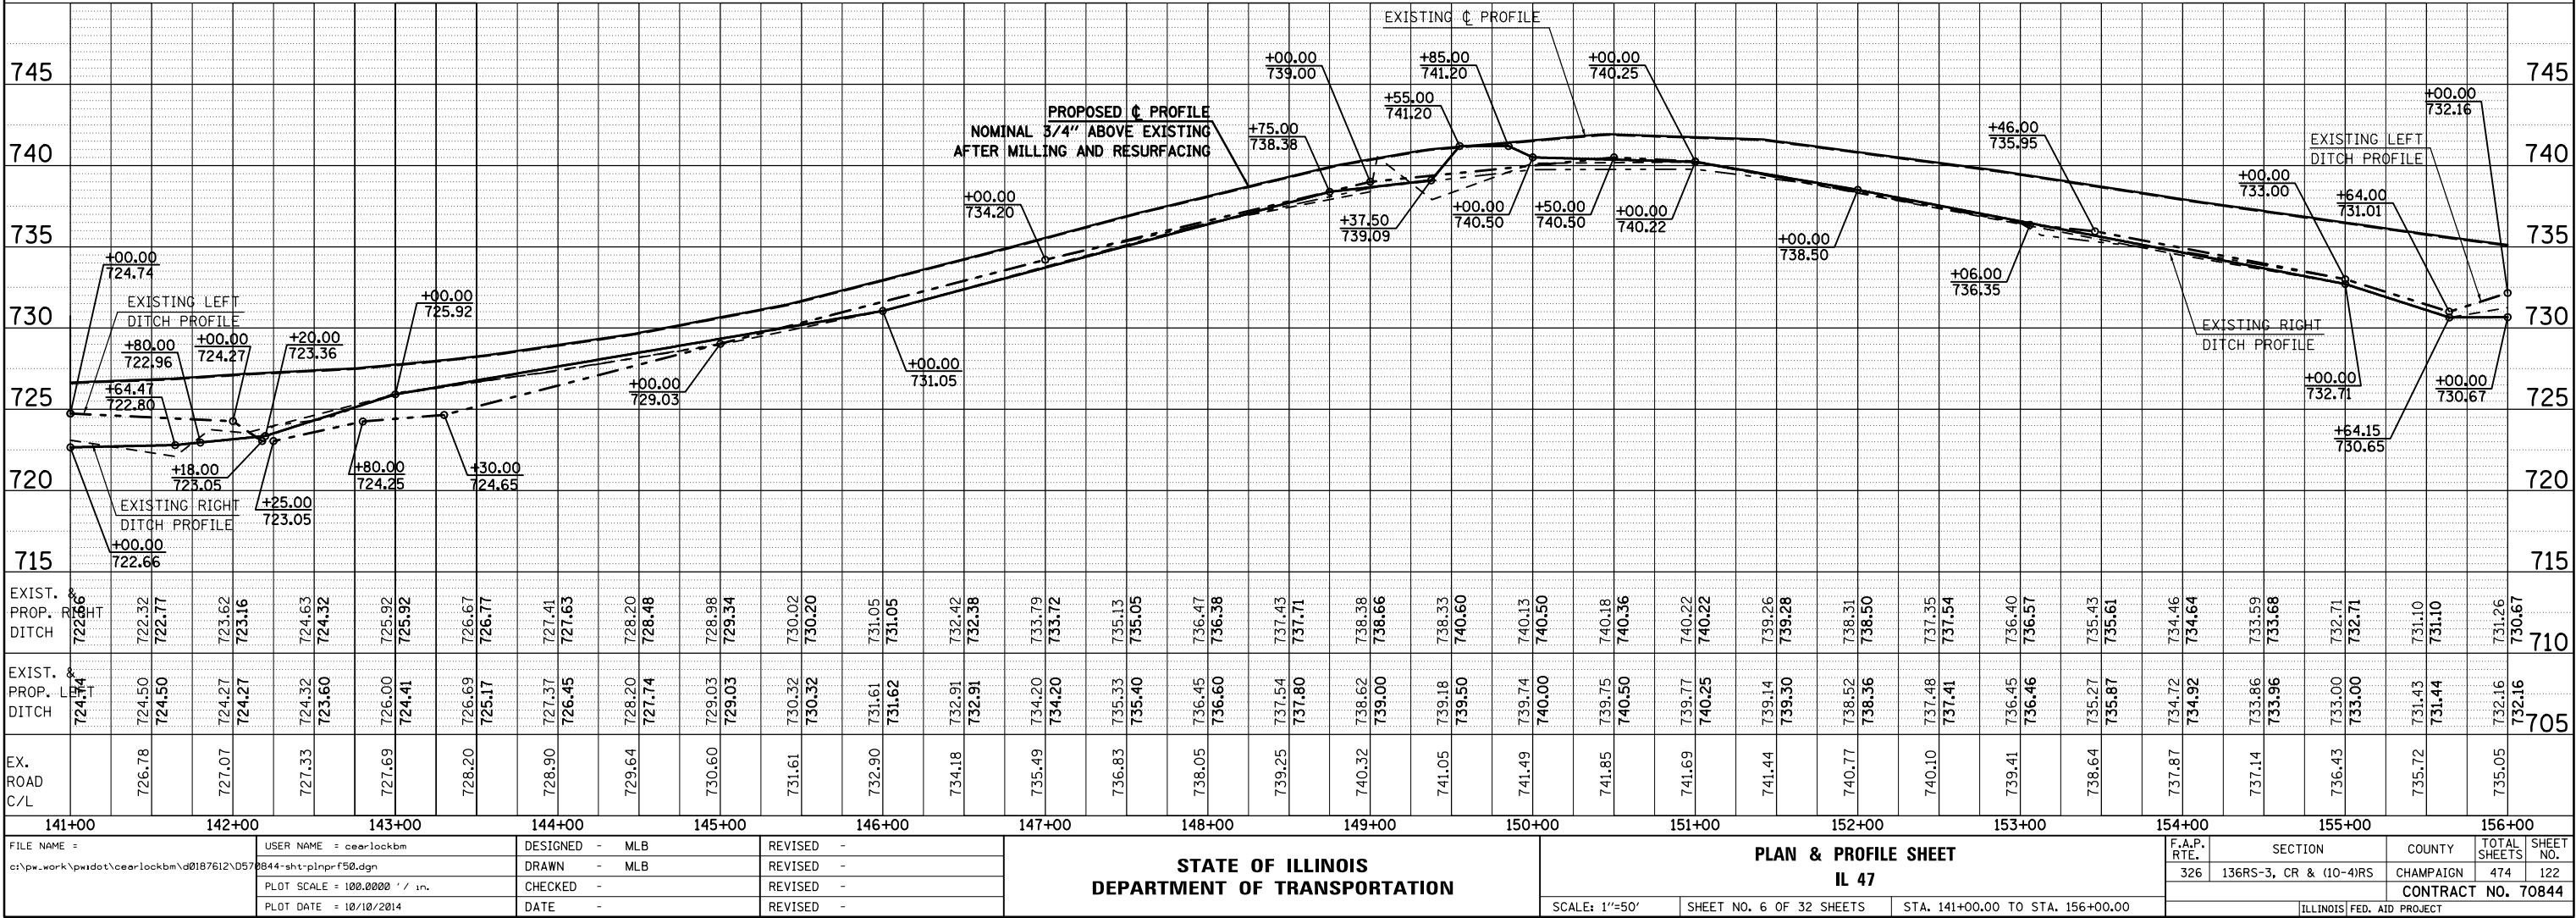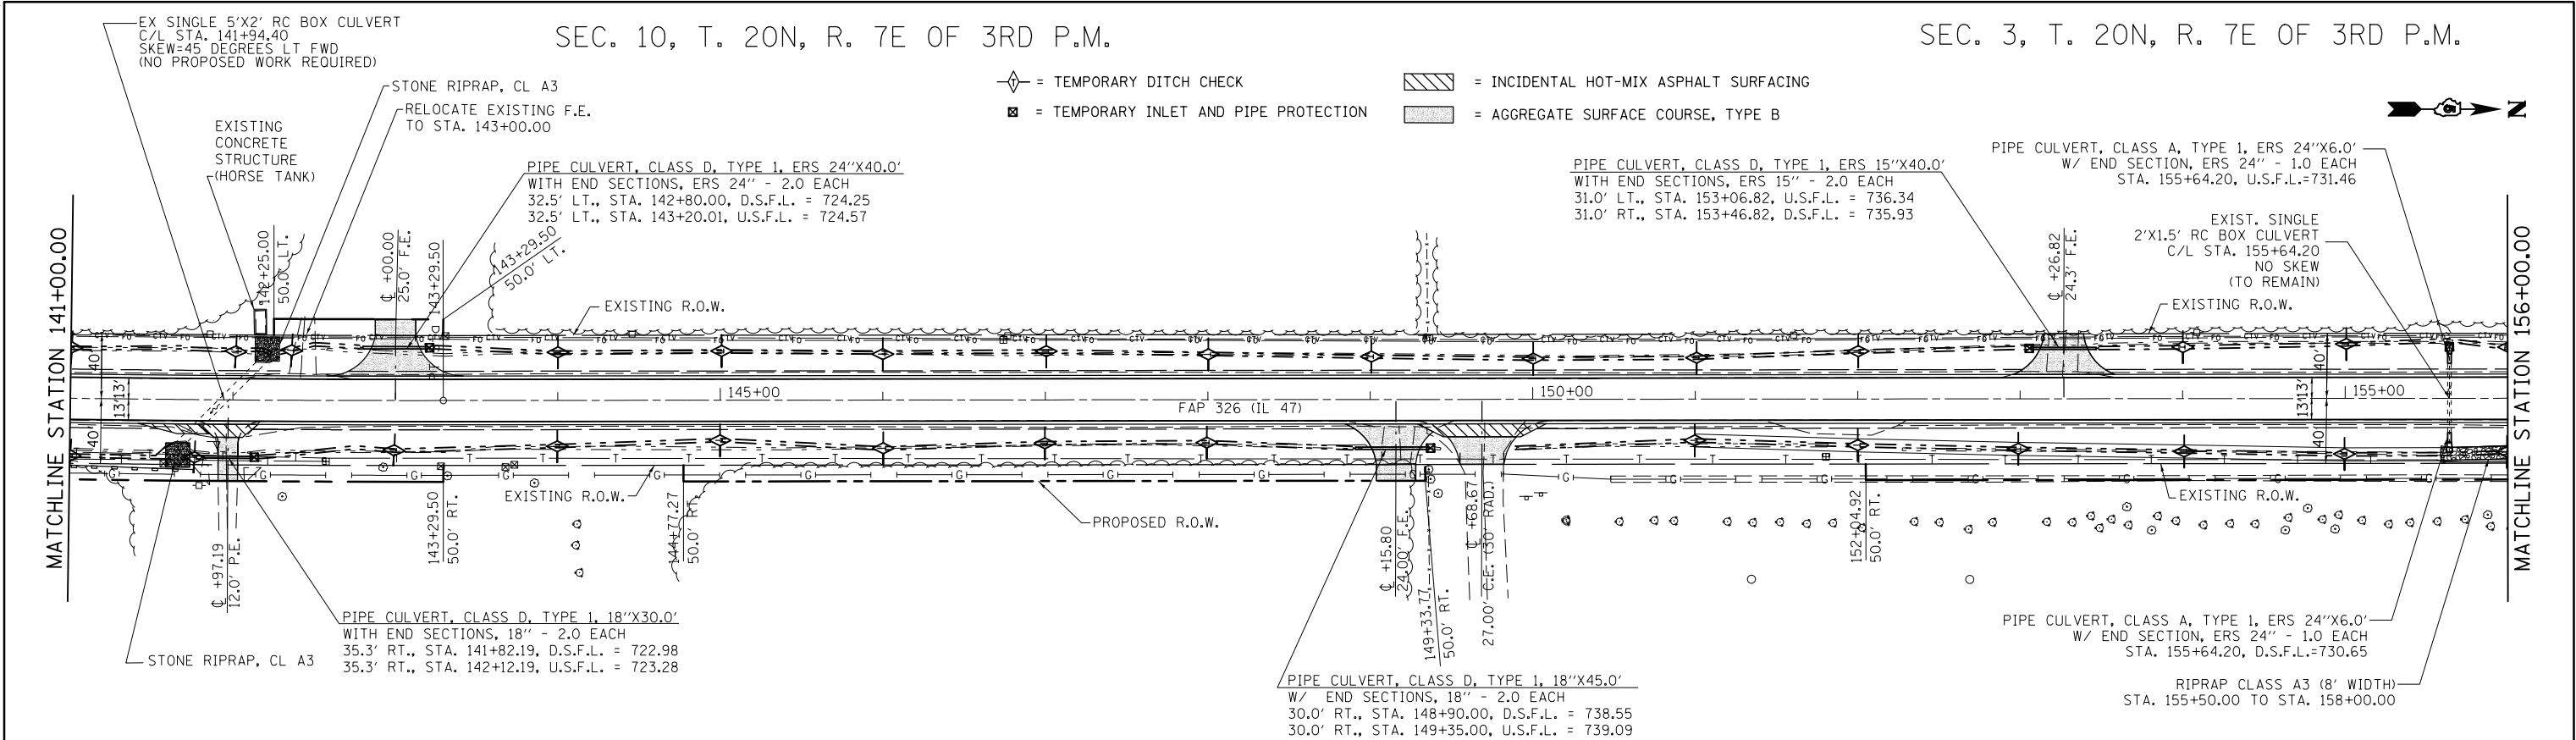


SEC. 3, T. 20N, R. 7E OF 3RD P.M.

◇ = TEMPORARY DITCH CHECK
□ = TEMPORARY INLET AND PIPE PROTECTION

▨ = INCIDENTAL HOT-MIX ASPHALT SURFACING
▨ = AGGREGATE SURFACE COURSE, TYPE B
▨ = PCC DRIVEWAY PAVEMENT




PLAN	SURVEYED	BY	DATE
	PLOTTED		
	ALIGNED		
	CHECKED		
	FILED		
NOTE BOOK			
NO.			

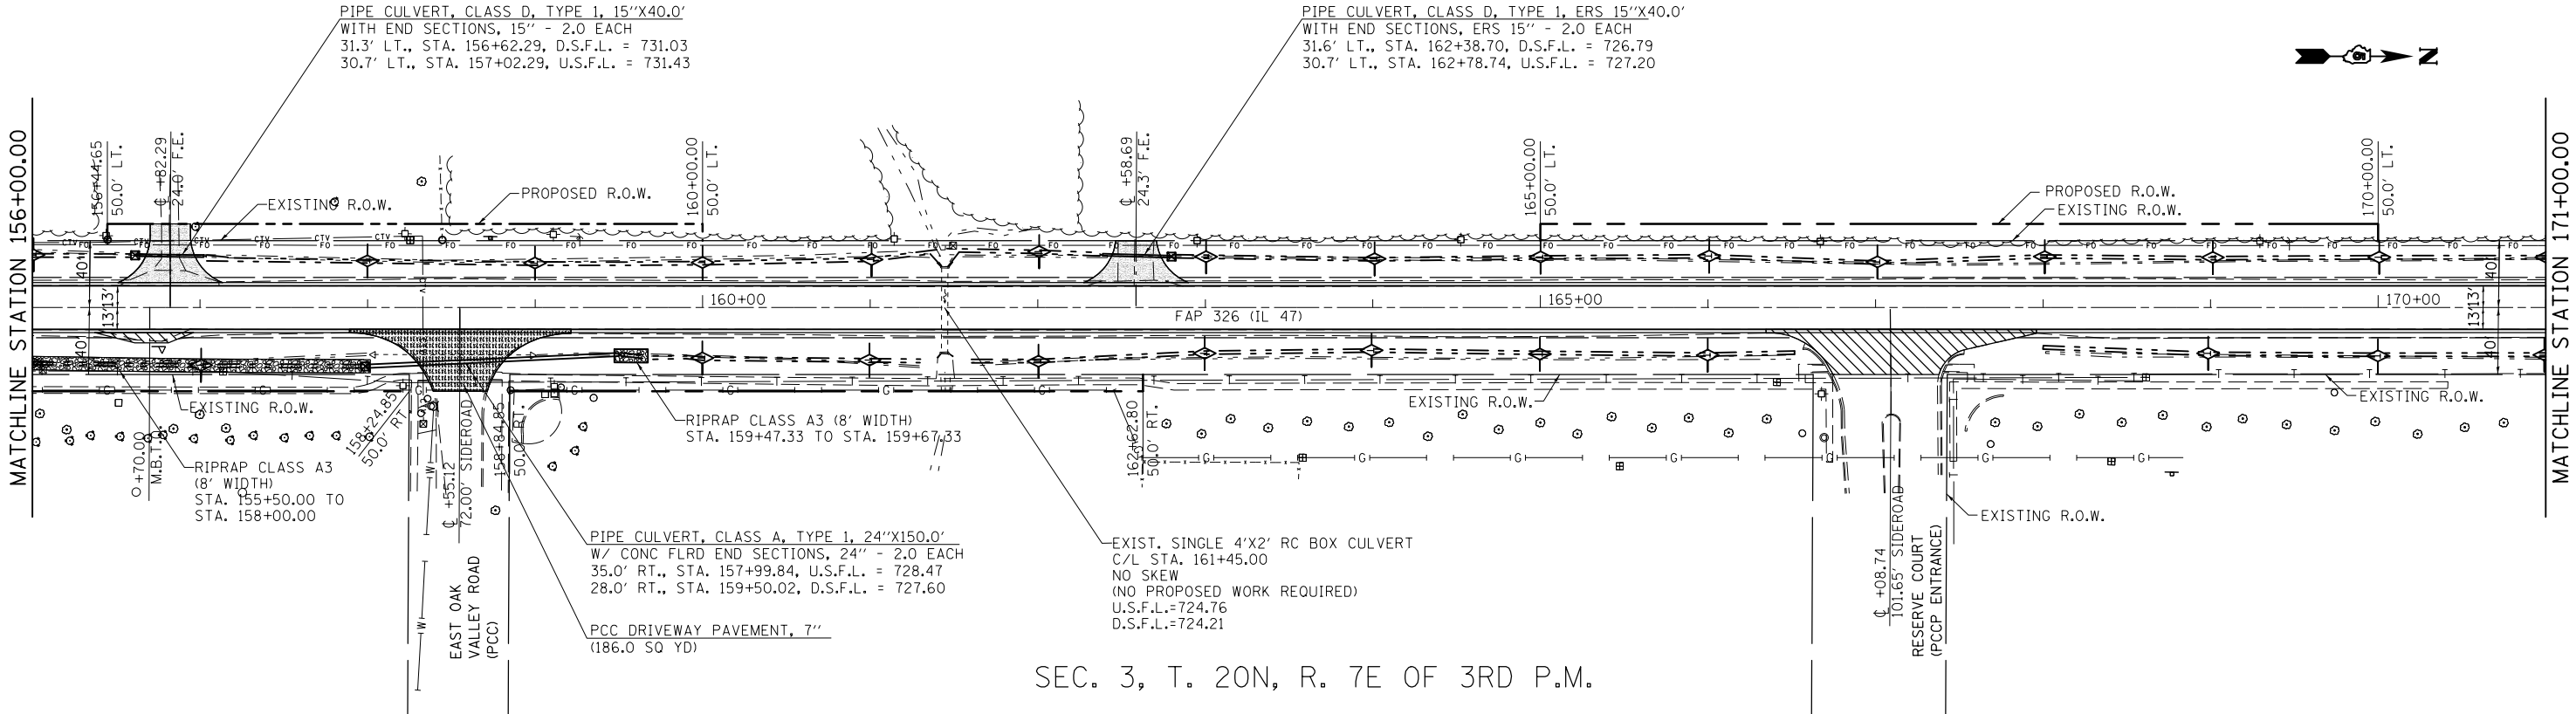

SEC. 3, T. 20N, R. 7E OF 3RD P.M.

PROFILE	SURVEYED	BY	DATE
	PLOTTED		
	GRADES		
	CHECKED		
	STRUCTURE		
	NOTATIONS		
NOTE BOOK			
NO.			

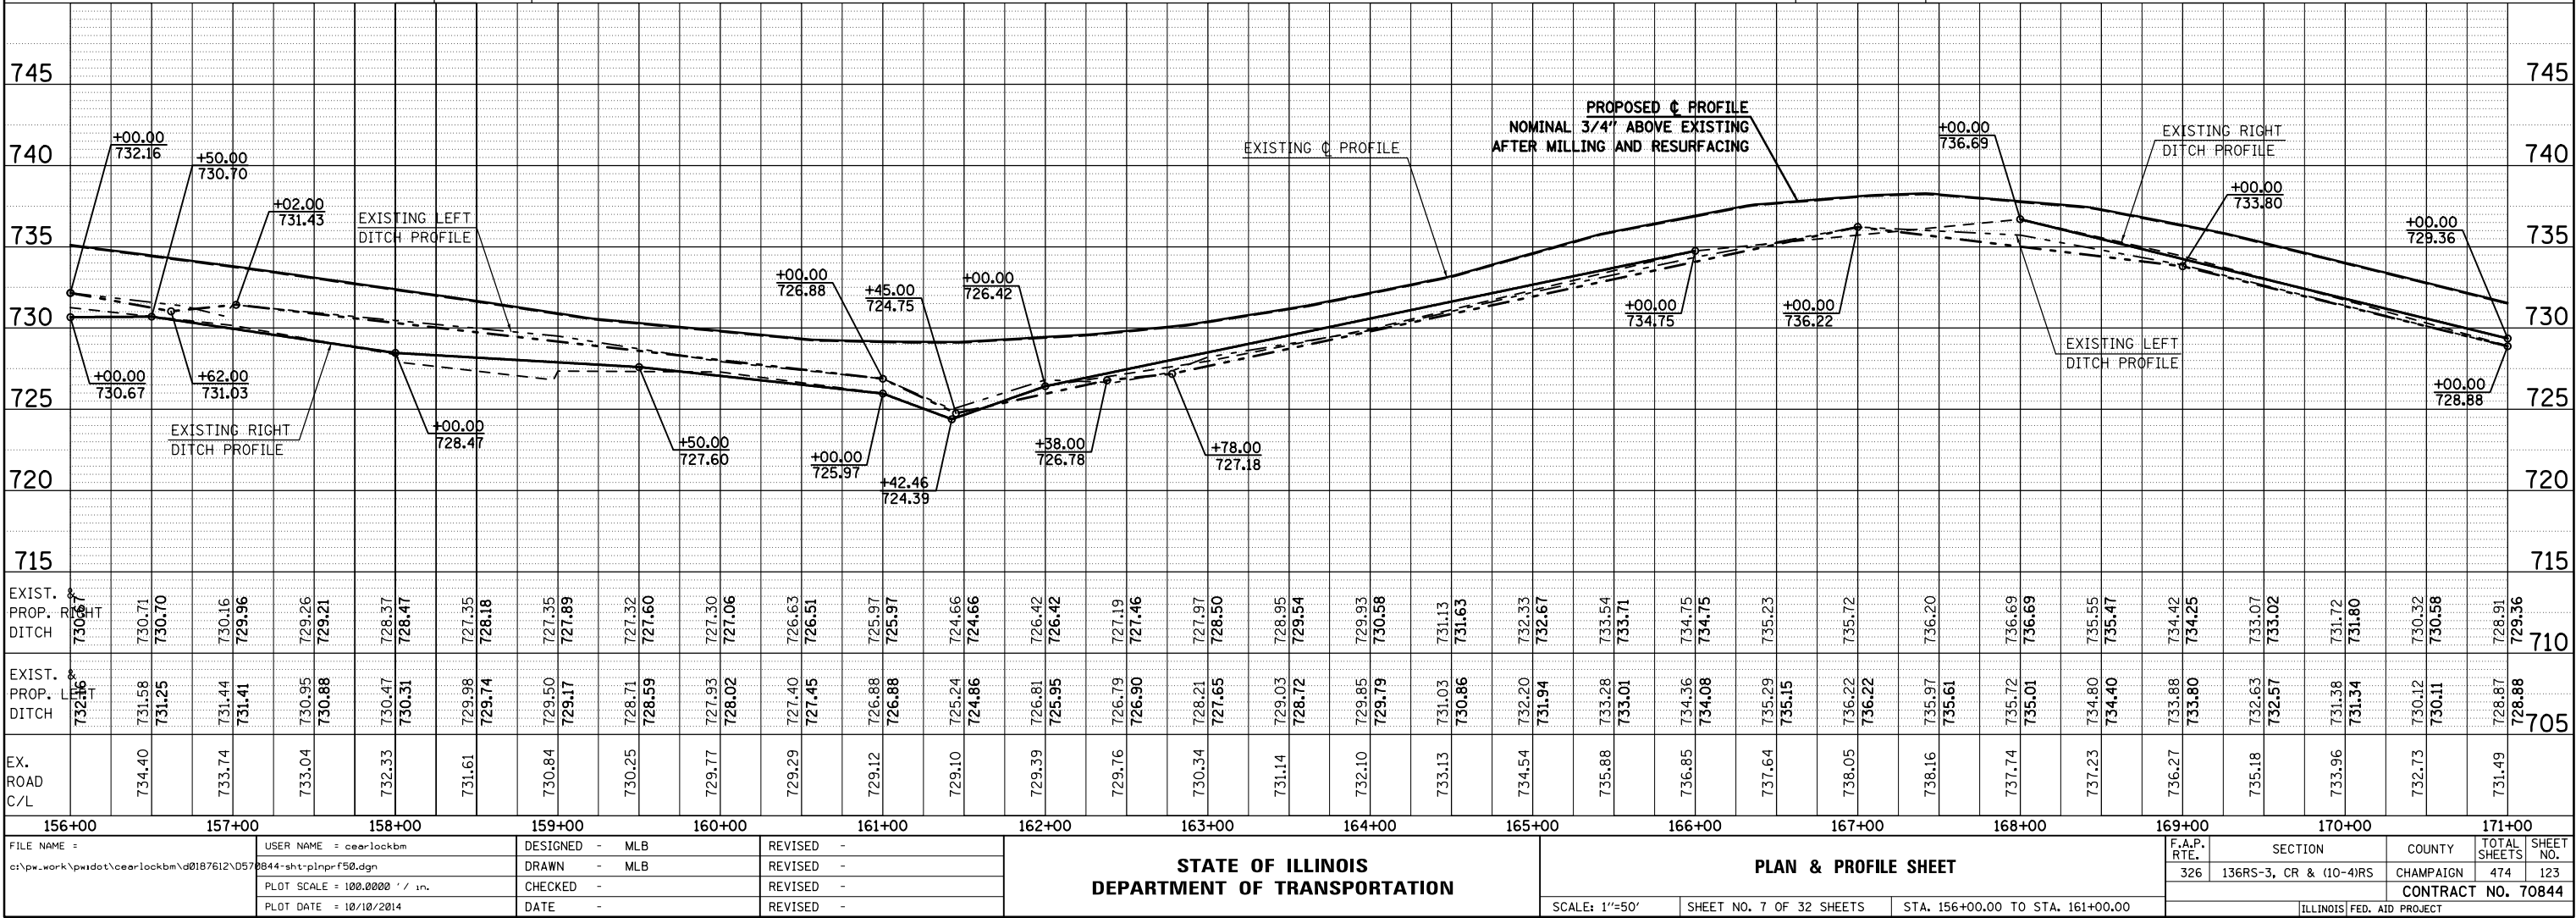


STATE OF ILLINOIS
DEPARTMENT OF TRANSPORTATION

PLAN & PROFILE SHEET

SCALE: 1"=50' SHEET NO. 7 OF 32 SHEETS STA. 156+00.00 TO STA. 161+00.00

F.A.P. RTE.	SECTION	COUNTY	TOTAL SHEETS	SHEET NO.
326	136RS-3, CR & (10-4)RS	CHAMPAIGN	474	123
CONTRACT NO. 70844				
ILLINOIS FED. AID PROJECT				

PROFILE	SURVEYED _____	BY _____	DATE _____
	PLOTTED _____		
	GRADES CHECKED _____		
	B.M. NOTED _____		
	STRUCTURE NOTATIONS CHECKED _____		

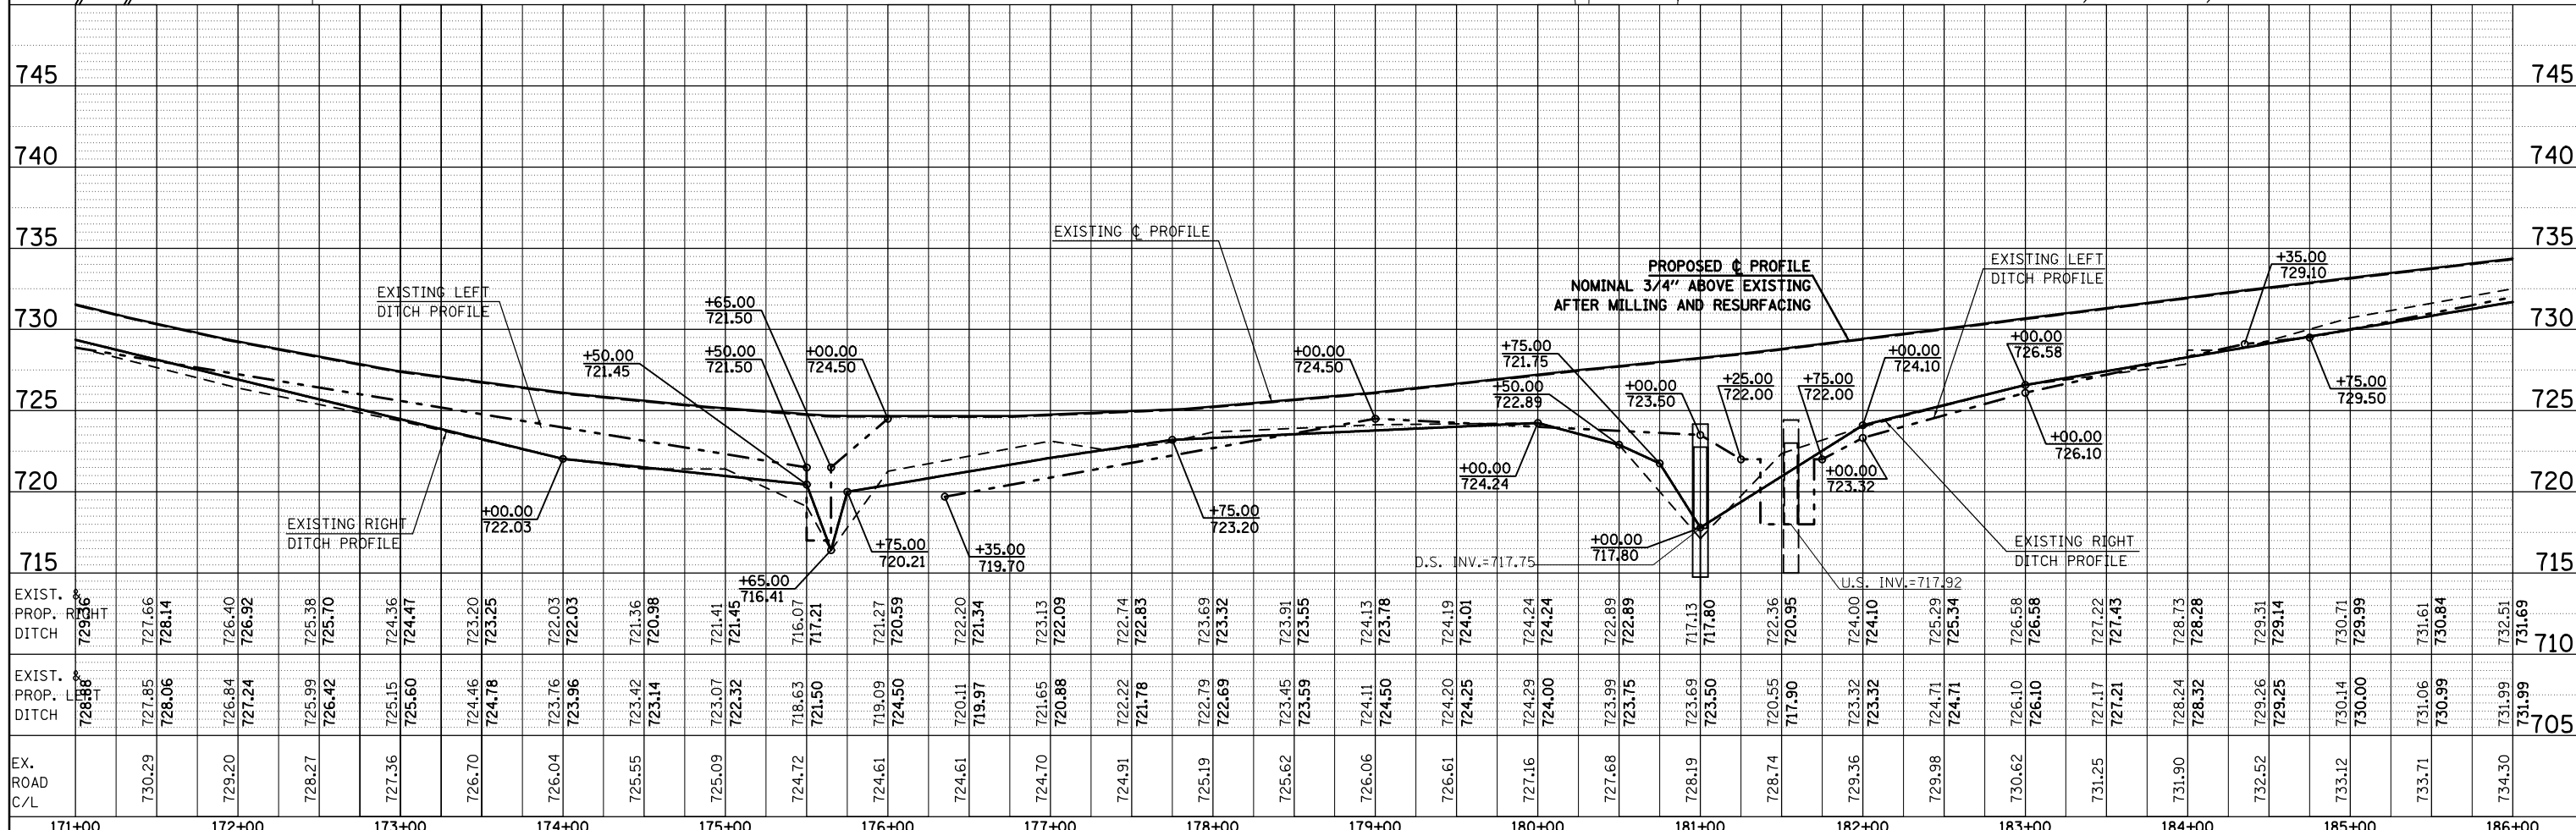

FILE NAME =	USER NAME = ceorlockbm	DESIGNED - MLB	REVISED -	STATE OF ILLINOIS DEPARTMENT OF TRANSPORTATION	PLAN & PROFILE SHEET						F.A.P. RTE.	SECTION	COUNTY	TOTAL SHEETS	SHEET NO.
ci:\pw_work\pwidot\ceorlockbm\d0187612\057844-sht-plnpr50.dgn	DRAWN - MLB	REVISED -				326	136RS-3, CR & (10-4)RS	CHAMPAIGN	474	124					
PLOT SCALE = 100.0000' / in.	CHECKED -	REVISED -	CONTRACT NO. 70844												
PLOT DATE = 10/10/2014	DATE -	REVISED -	ILLINOIS FED. AID PROJECT												
SCALE: 1"=50'			SHEET NO. 8 OF 32 SHEETS			STA. 171+00.00 TO STA. 186+00.00									

PLAN	SURVEYED	BY	DATE
NO.	PLOTTED		
NOTE BOOK	ALIGNED		
	CHECKED		
	FILE NAME		



PROFILE	SURVEYED	BY	DATE
NO.	PLOTTED		
NOTE BOOK	GRADES CHECKED		
	STRUCTURE NOTATIONS CHK'D		

-  = TEMPORARY DITCH CHECK


 = TEMPORARY INLET AND PIPE PROTECTION
-  = INCIDENTAL HOT-MIX ASPHALT SURFACING

 = AGGREGATE SURFACE COURSE, TYPE B

SEC. 34, T. 21N, R. 7E OF 3RD P.M.

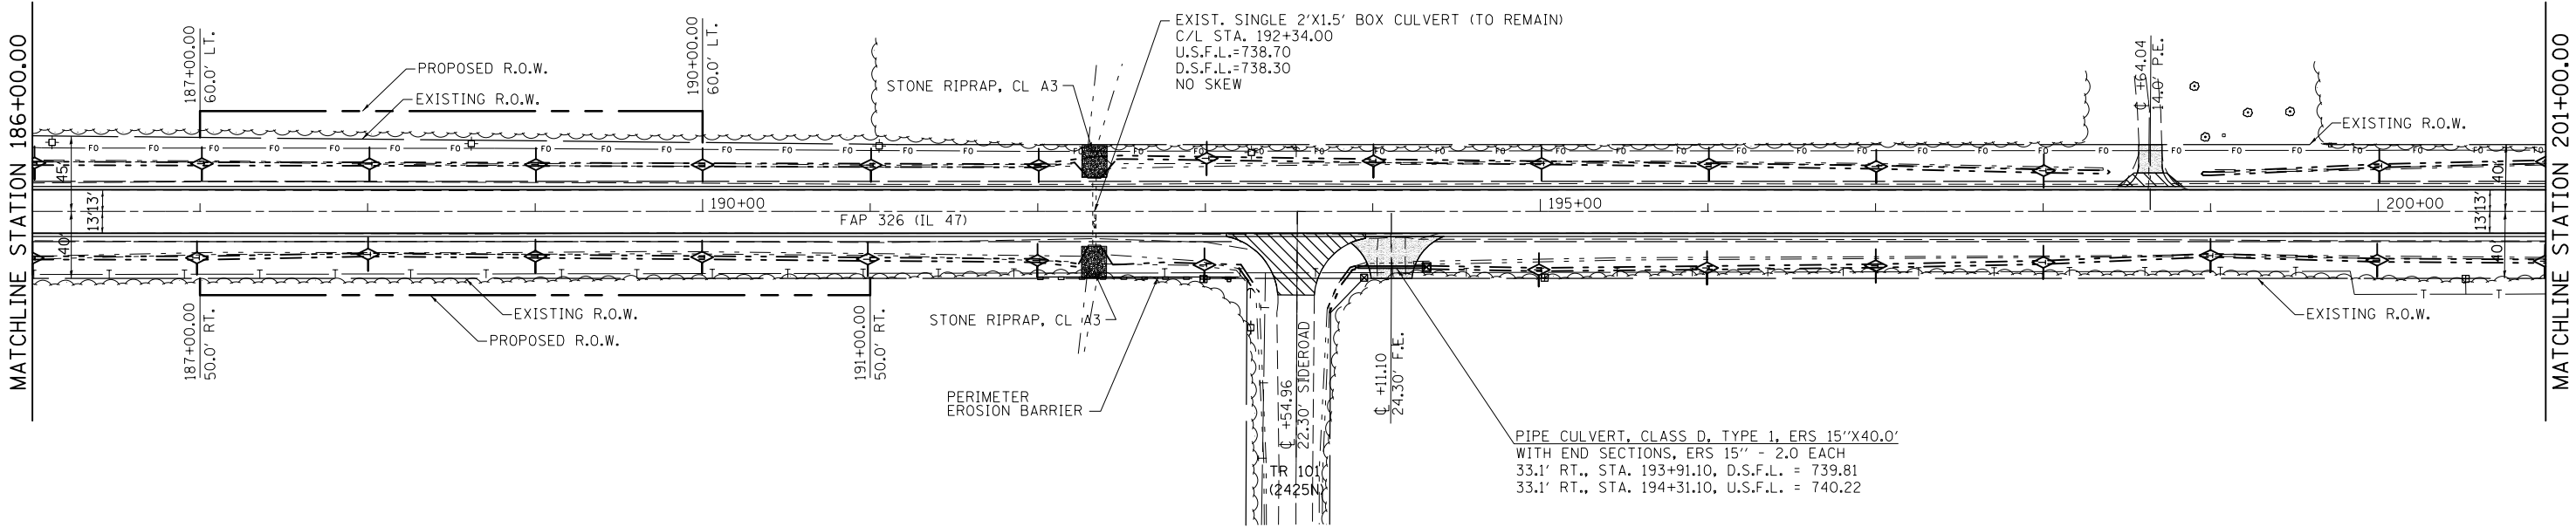 

SEC. 34, T. 21N, R. 7E OF 3RD P.M.

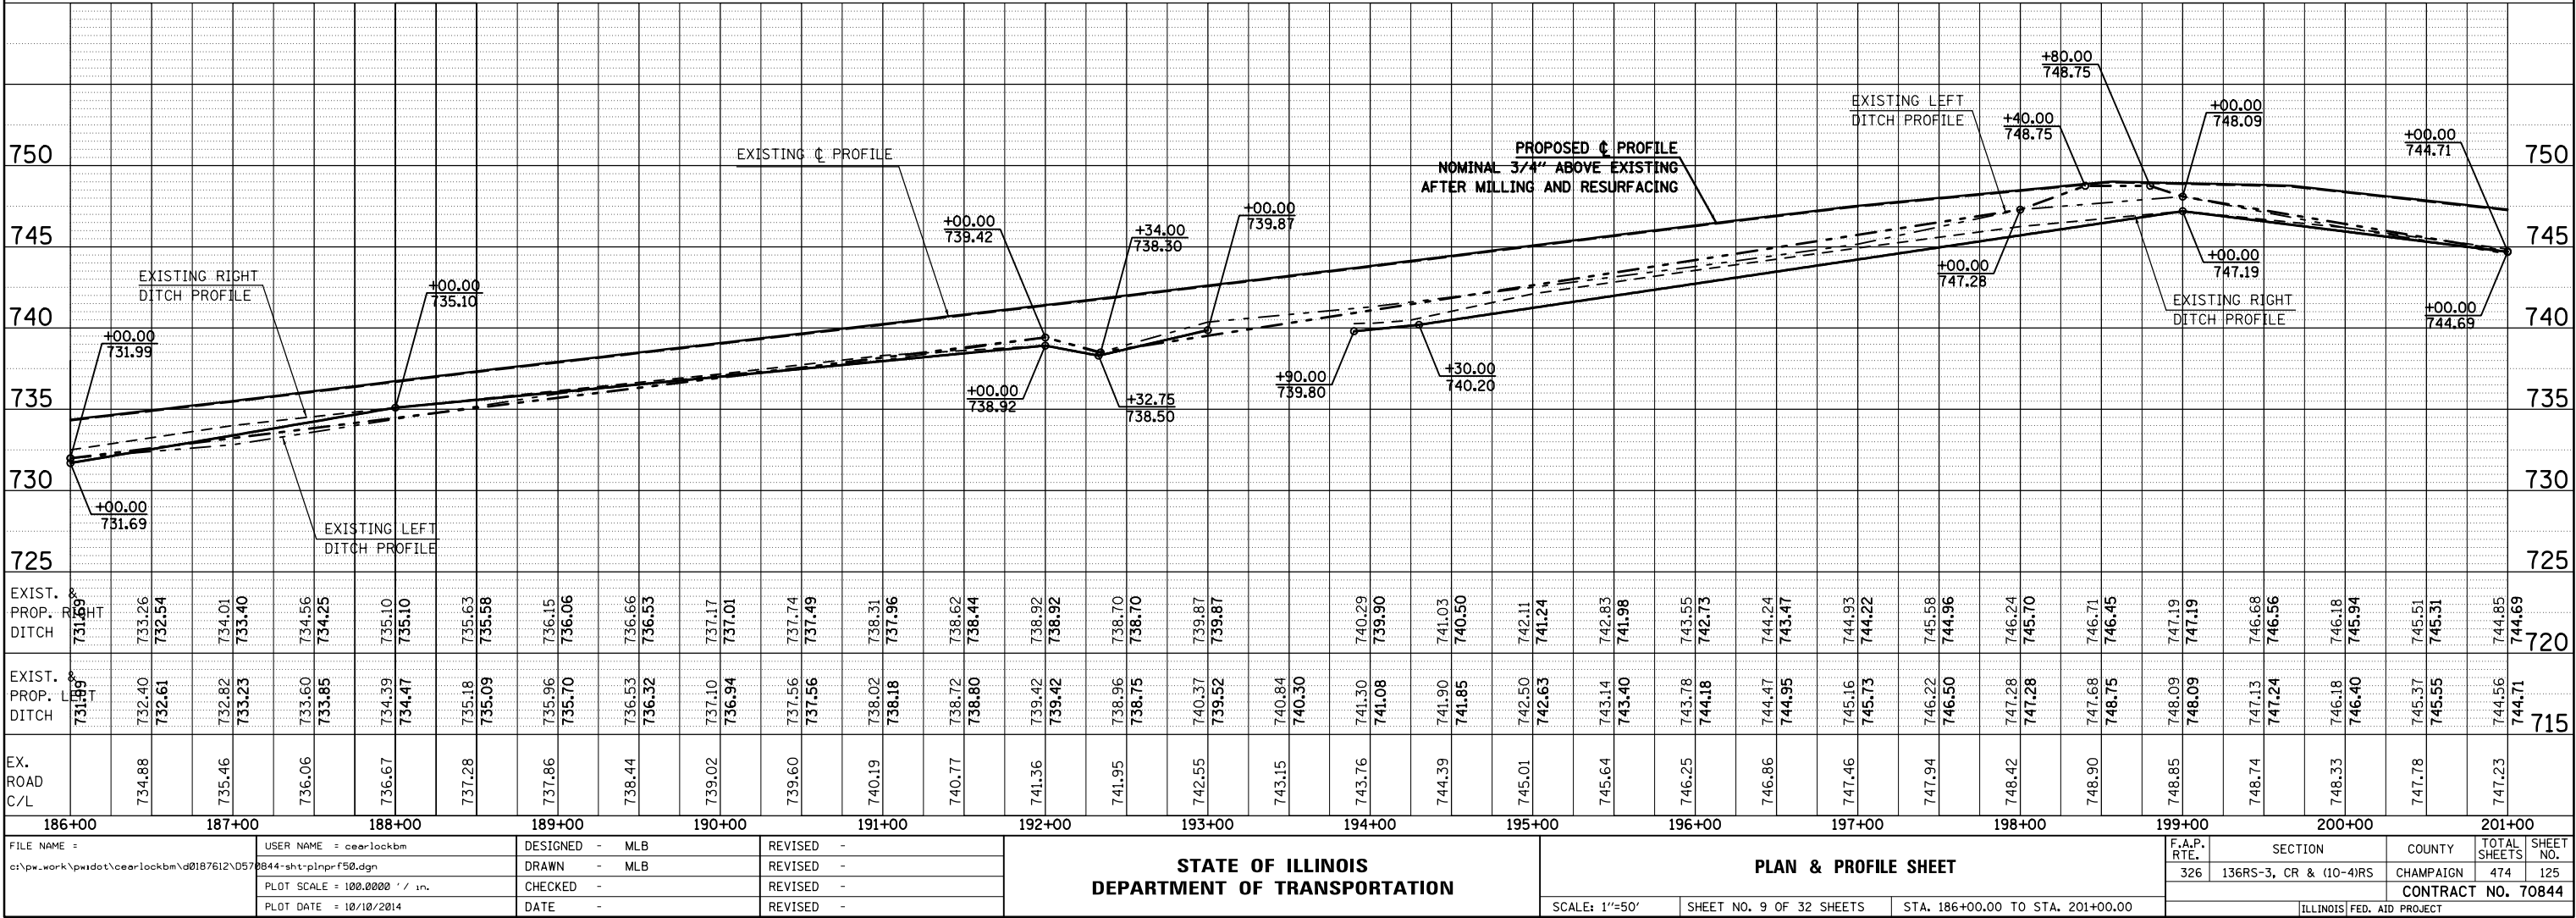


SEC. 34, T. 21N, R. 7E OF 3RD P.M.



- = TEMPORARY DITCH CHECK
- = TEMPORARY INLET AND PIPE PROTECTION
- = INCIDENTAL HOT-MIX ASPHALT SURFACING
- = AGGREGATE SURFACE COURSE, TYPE B

PLAN	SURVEYED	BY	DATE
NO.	FILE NAME		


MATCHLINE STATION 201+00.00

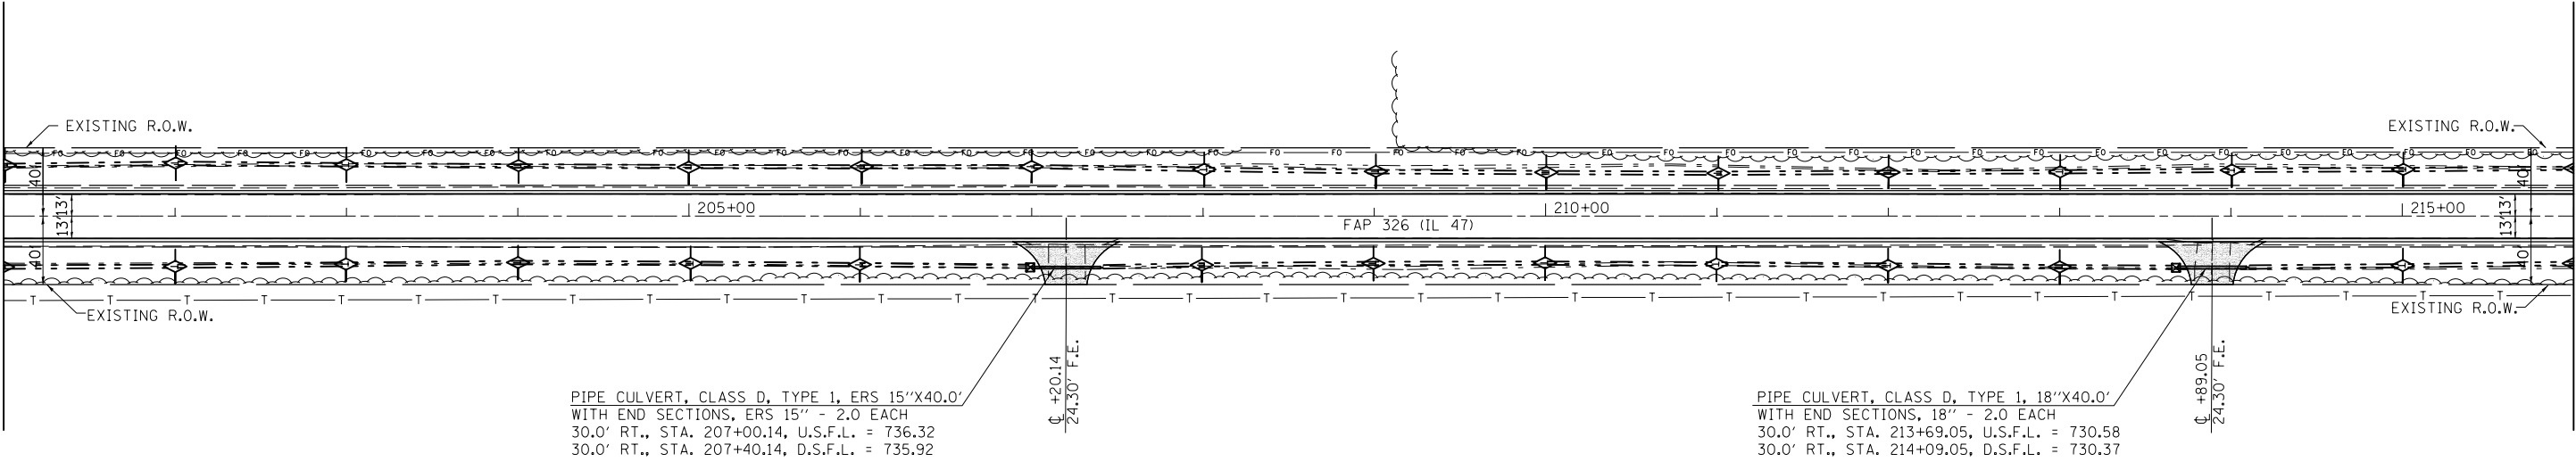

MATCHLINE STATION 216+00.00

SEC. 34, T. 21N, R. 7E OF 3RD P.M.


PROFILE	SURVEYED	BY	DATE
NO.	NOTATIONS		

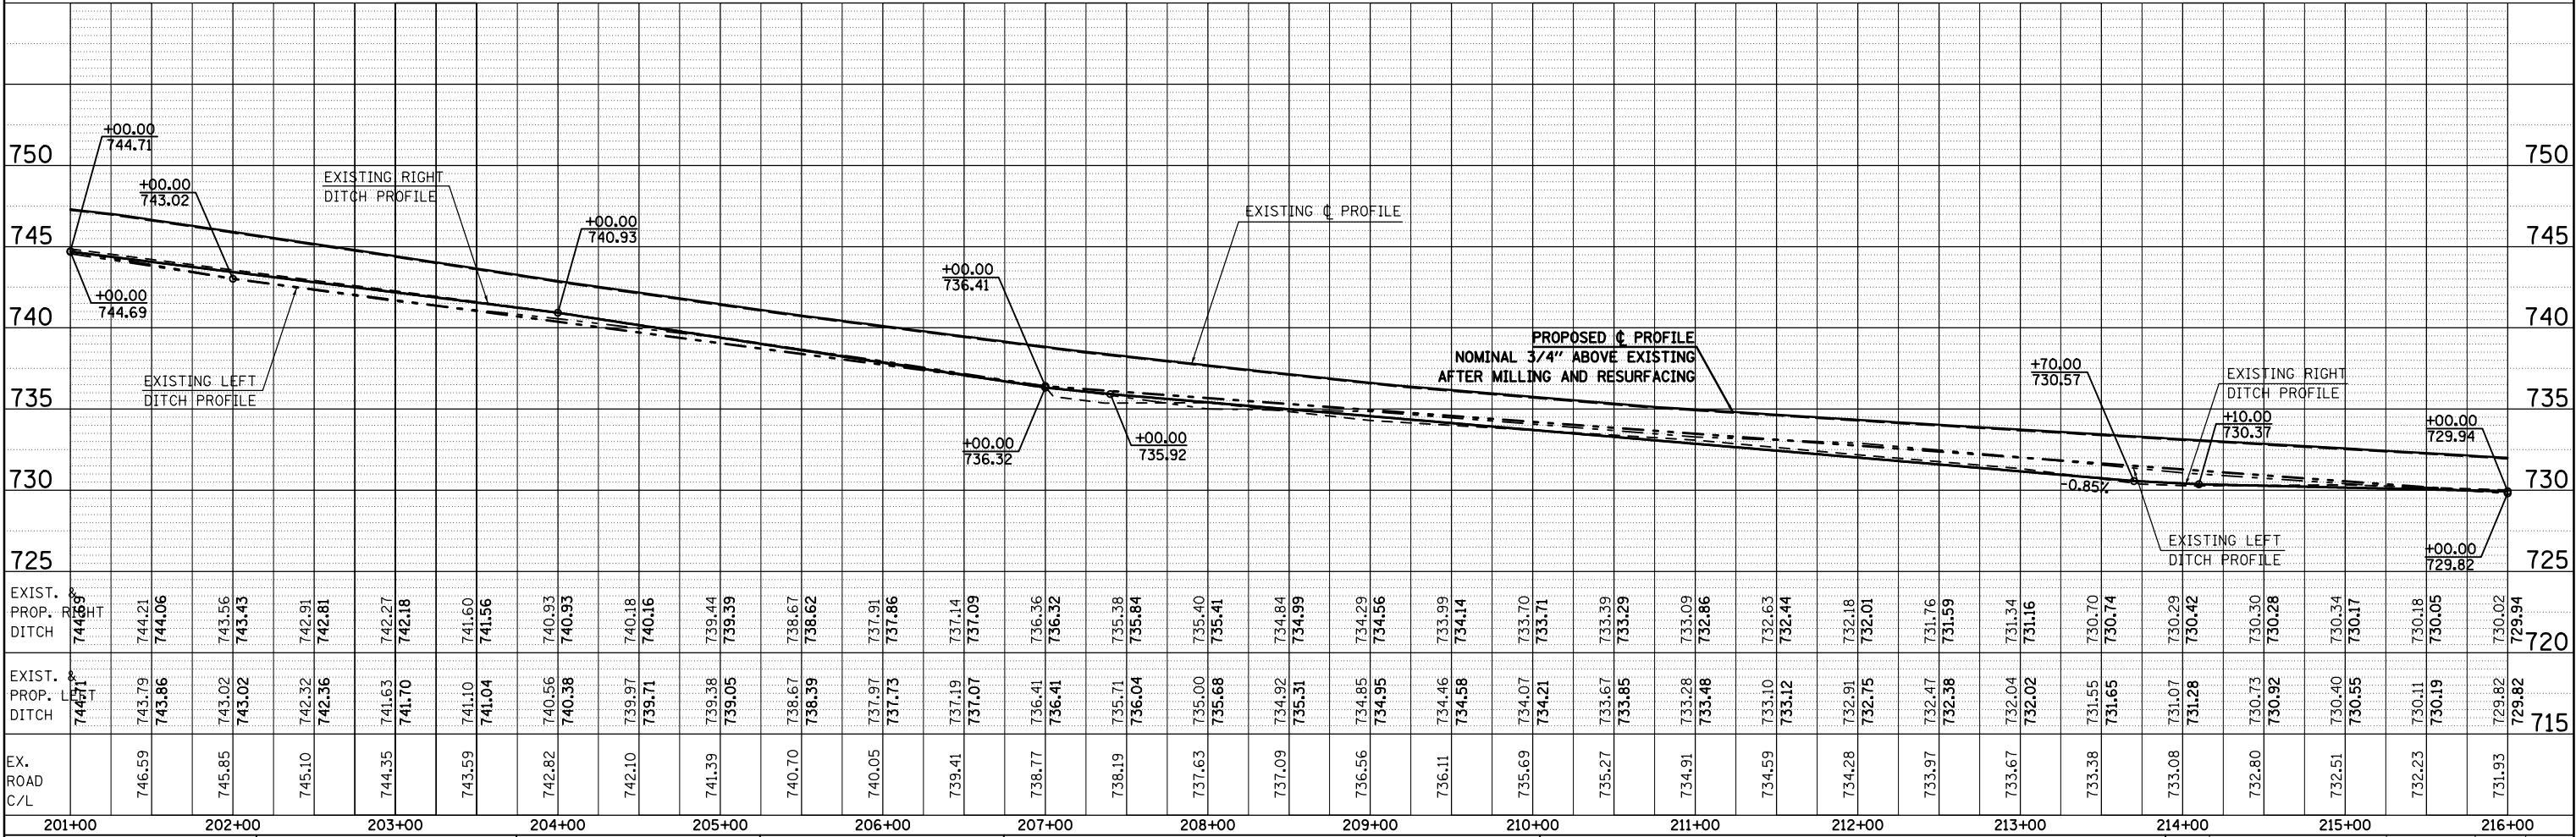


FILE NAME =	USER NAME = cealockbm	DESIGNED - MLB	REVISED -	STATE OF ILLINOIS DEPARTMENT OF TRANSPORTATION	PLAN & PROFILE SHEET			F.A.P. RTE.	SECTION	COUNTY	TOTAL SHEETS	SHEET NO.
c:\pwork\pwork\cealockbm\d0187612\0578844-sht-plnprf50.dgn		DRAWN - MLB	REVISED -		SCALE: 1"=50'			326	136RS-3, CR & (10-4)RS	CHAMPAIGN	474	126
PLOT SCALE = 100.0000' / in.		CHECKED -	REVISED -		SHEET NO. 10 OF 32 SHEETS			CONTRACT NO. 70844				
PLOT DATE = 10/10/2014		DATE -	REVISED -		STA. 201+00.00 TO STA. 216+00.00			ILLINOIS FED. AID PROJECT				

◇ = TEMPORARY DITCH CHECK
 ☒ = TEMPORARY INLET AND PIPE PROTECTION
 [Hatched] = INCIDENTAL HOT-MIX ASPHALT SURFACING
 [Stippled] = AGGREGATE SURFACE COURSE, TYPE B

SEC. 34, T. 21N, R. 7E OF 3RD P.M.

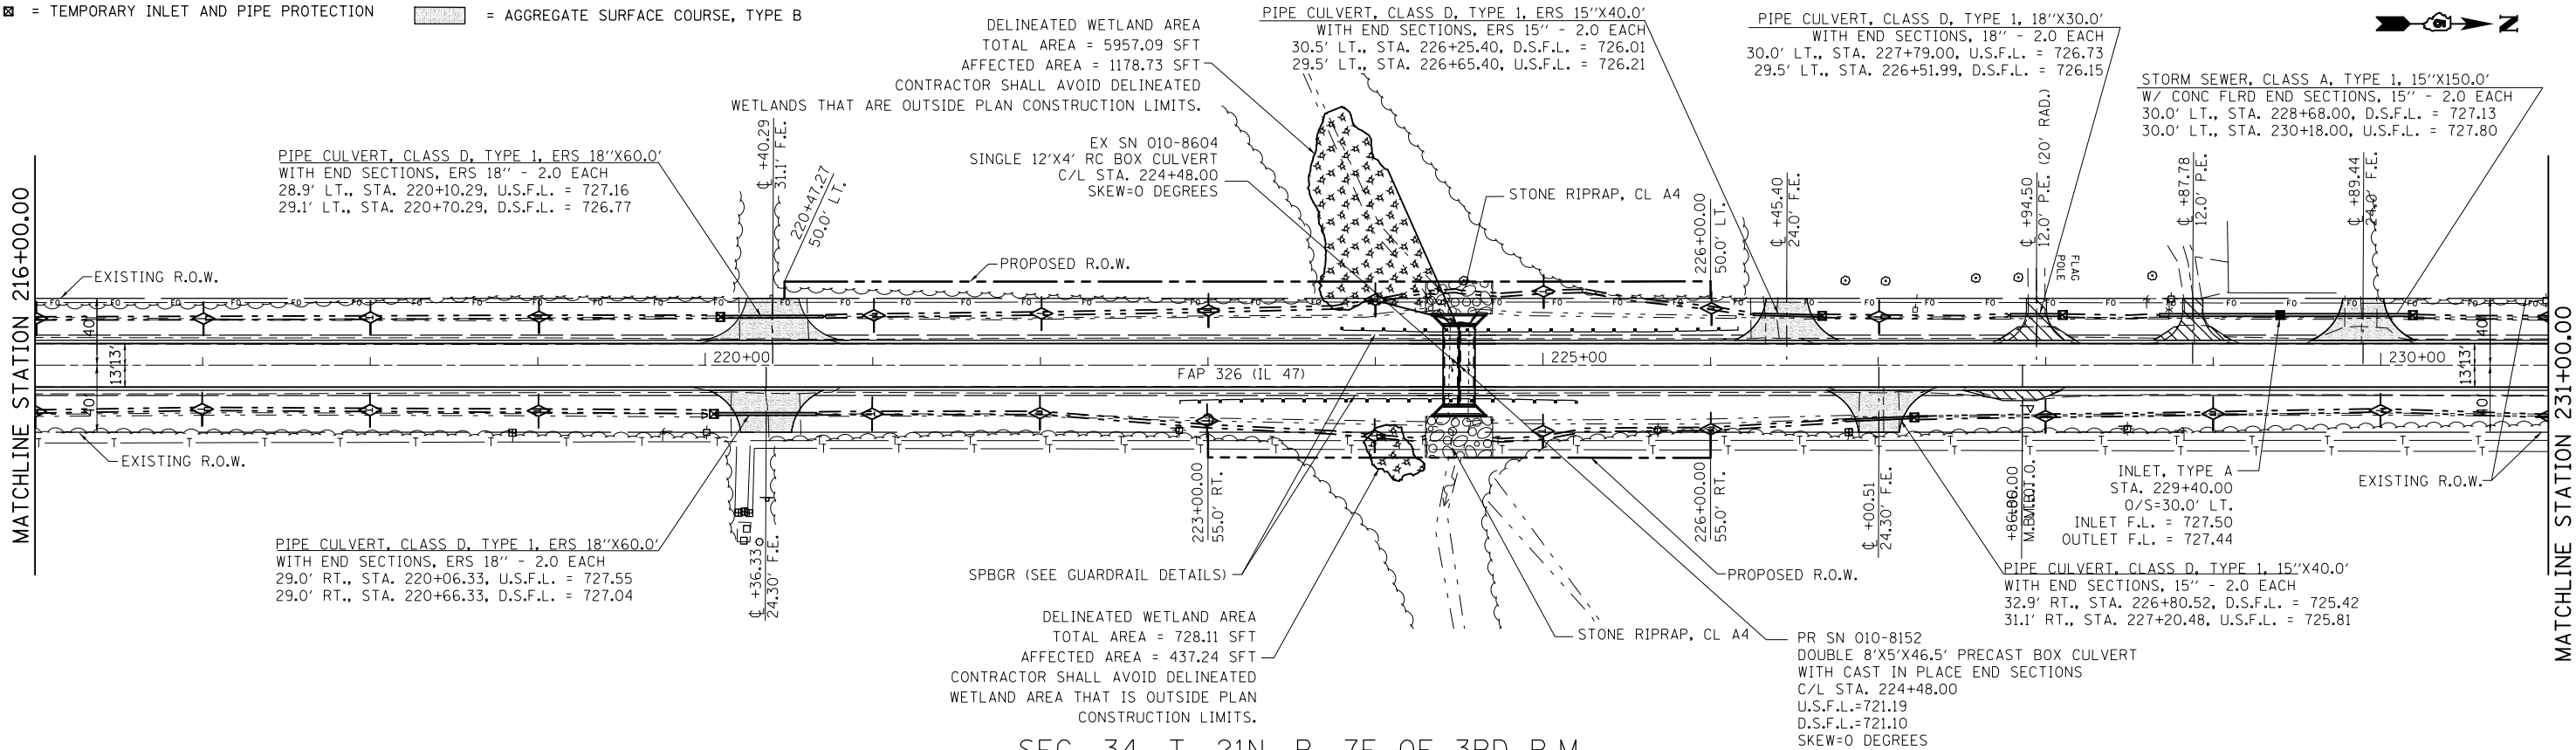

SEC. 34, T. 21N, R. 7E OF 3RD P.M.

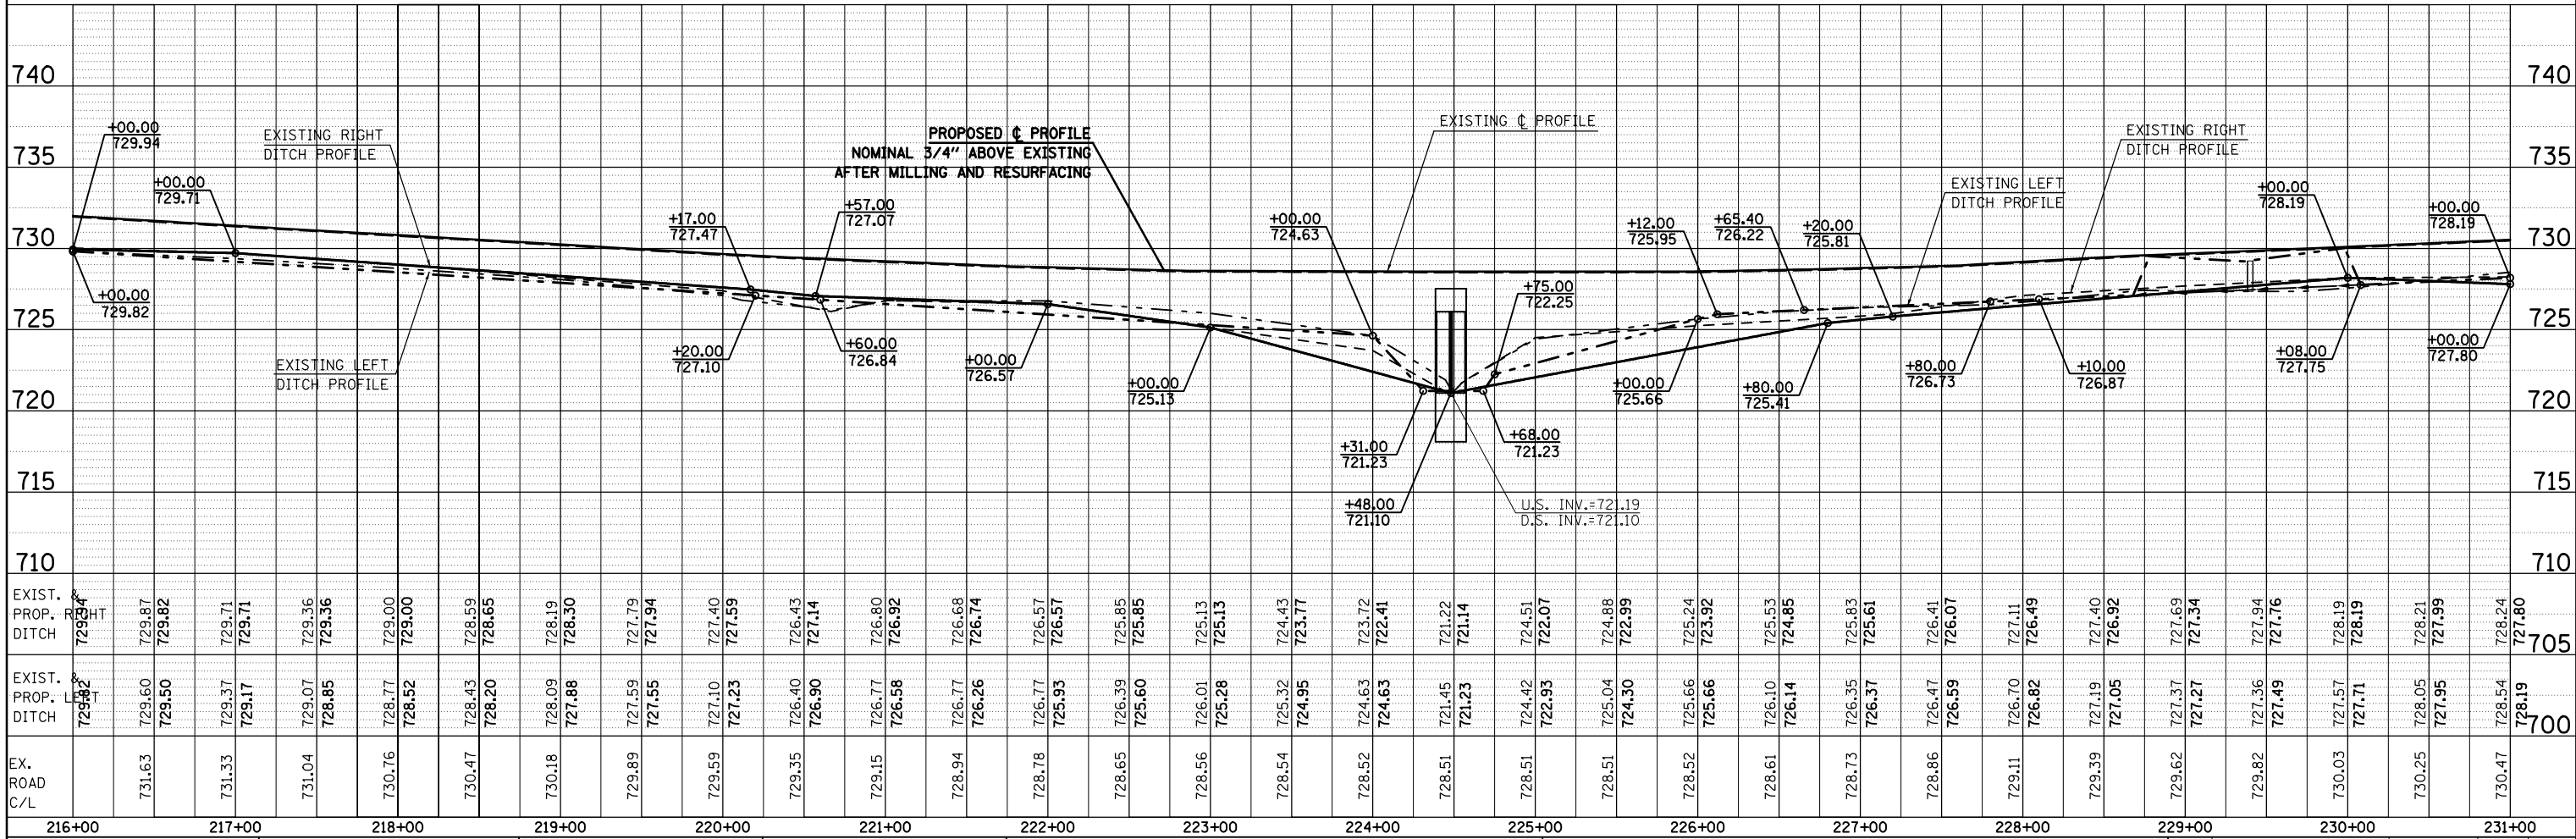

STATE OF ILLINOIS
DEPARTMENT OF TRANSPORTATION

PLAN & PROFILE SHEET



SCALE: 1"=50' SHEET NO. 11 OF 32 SHEETS STA. 216+00.00 TO STA. 231+00.00

F.A.P. RTE.	SECTION	COUNTY	TOTAL SHEETS	SHEET NO.
326	136RS-3, CR & (10-4)RS	CHAMPAIGN	474	127
CONTRACT NO. 70844				

ILLINOIS FED. AID PROJECT

 = TEMPORARY DITCH CHECK
 = INCIDENTAL HOT-MIX ASPHALT SURFACING

 = TEMPORARY INLET AND PIPE PROTECTION
 = AGGREGATE SURFACE COURSE, TYPE B

  

PLAN	SURVEYED	BY	DATE
NOTE BOOK	PLOTTED		
NO.	FILE NAME		

PROFILE	SURVEYED	BY	DATE
NOTE BOOK	GRADES CHECKED		
NO.	STRUCTURE NOTATIONS CHKD		

PIPE CULVERT, CLASS D, TYPE 1, ERS 15"x40.0'
WITH END SECTIONS, ERS 15" - 2.0 EACH
31.1' LT., STA. 248+52.98, U.S.F.L. = 729.33
32.9' LT., STA. 248+92.94, D.S.F.L. = 729.13

PIPE CULVERT, CLASS D, TYPE 1, ERS 15"x30.0'
WITH END SECTIONS, ERS 15" - 2.0 EACH
29.0' LT., STA. 260+31.41, D.S.F.L. = 737.84
29.0' LT., STA. 260+61.41, U.S.F.L. = 737.99

PIPE CULVERT, CLASS D, TYPE 1, 18"x40.0'
WITH END SECTIONS, 18" - 2.0 EACH
28.0' RT., STA. 260+06.38, D.S.F.L. = 737.77
28.0' RT., STA. 260+46.38, U.S.F.L. = 737.97


STONE RIPRAP, CL A4

EX. SN 010-8062, SINGLE 8'X5' RC BOX CULVERT (TO REMAIN)
C/L STA. 250+31.00
NO SKEW
U.S.F.L.=725.80
D.S.F.L.=725.42
ADJUST HEADWALL ELEVATIONS (SEE HEADWALL DETAIL)

6" WATER
LINE (HDPE)
2" ALCOHOL
LINE (STEEL)
12" GAS (STEEL)

SEC. 27, T. 21N, R. 7E OF 3RD P.M.

SEC. 27, T. 21N, R. 7E OF 3RD P.M.

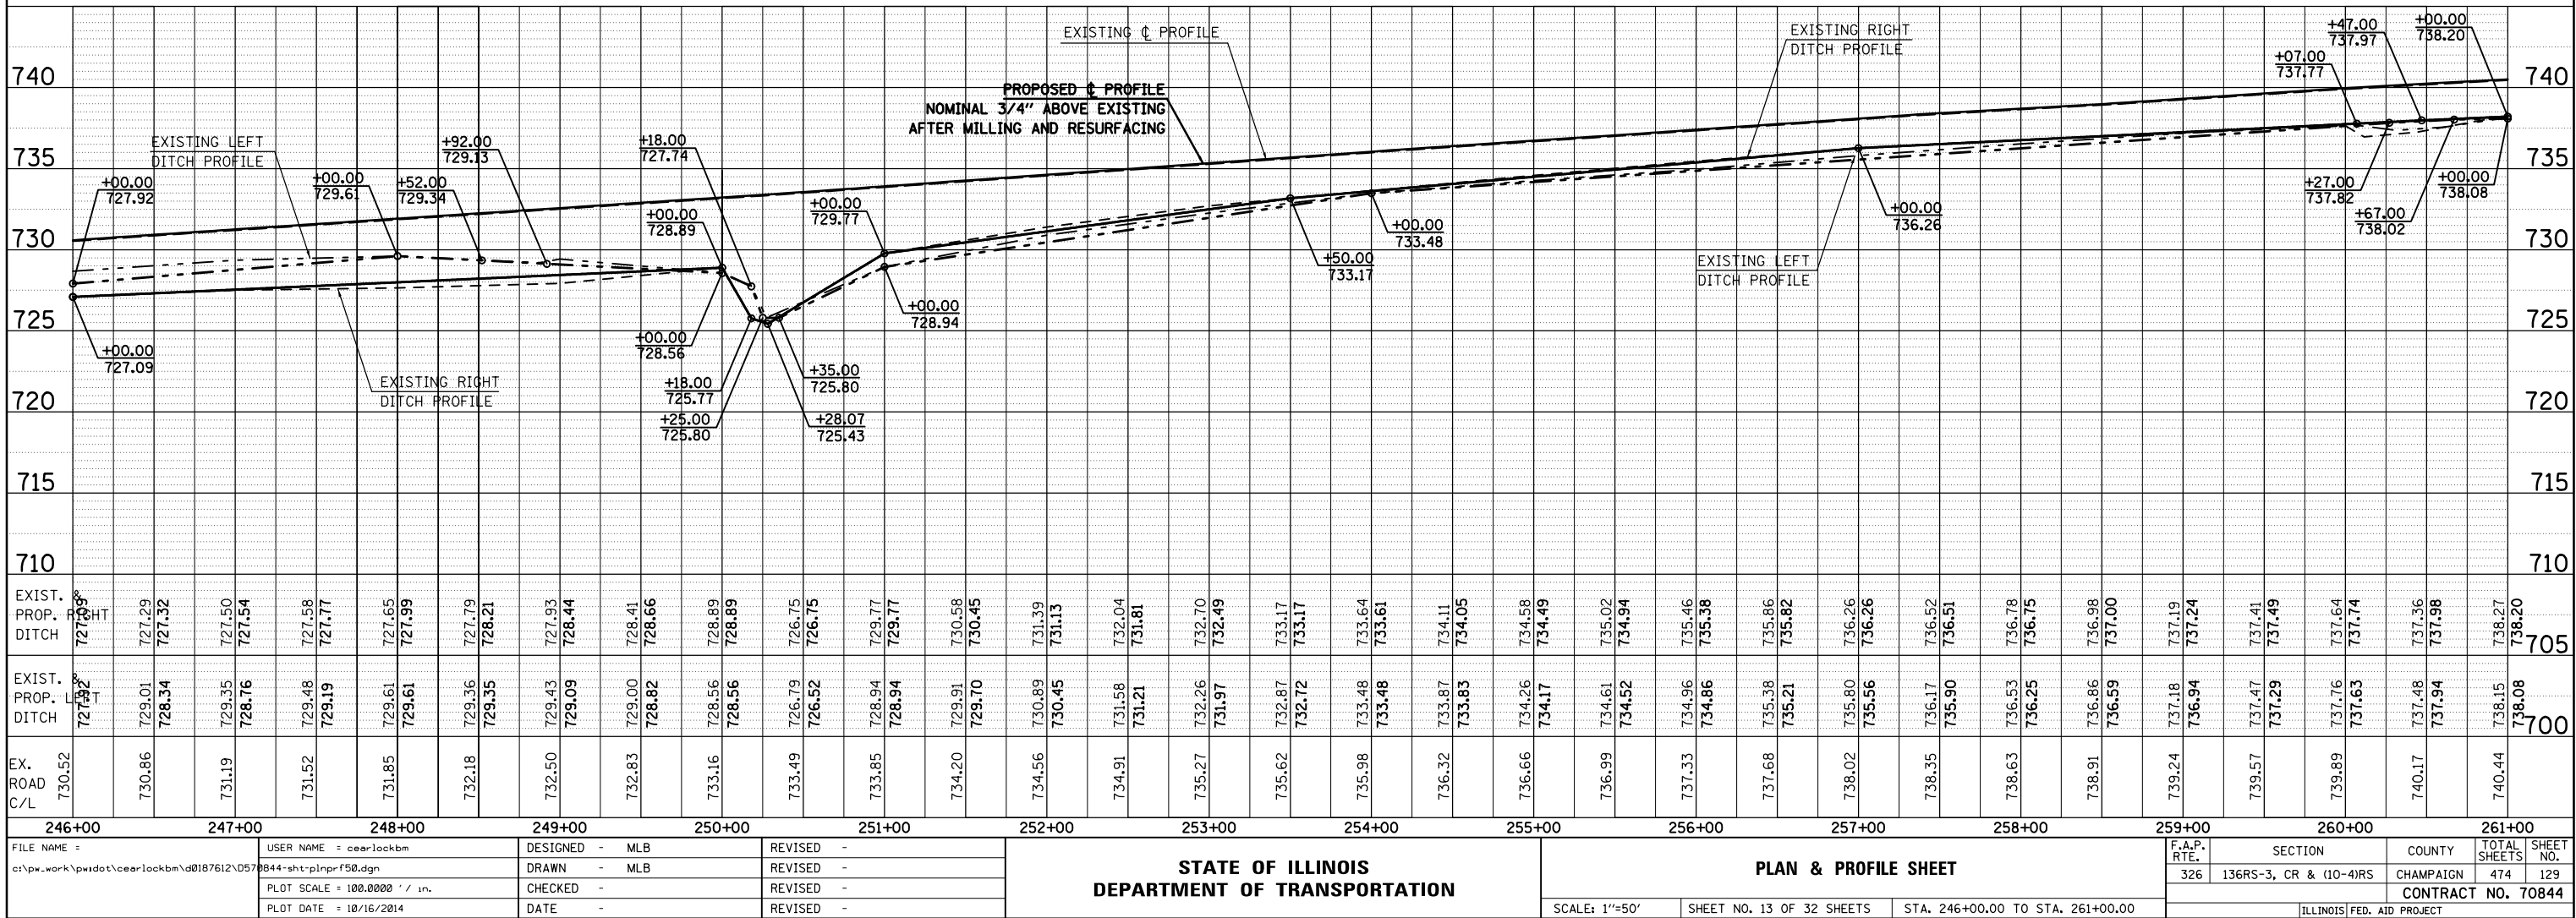

STATE OF ILLINOIS
DEPARTMENT OF TRANSPORTATION

PLAN & PROFILE SHEET

SCALE: 1"=50' SHEET NO. 13 OF 32 SHEETS STA. 246+00.00 TO STA. 261+00.00

F.A.P. RTE.	SECTION	COUNTY	TOTAL SHEETS	SHEET NO.
326	136RS-3, CR & (10-4)RS	CHAMPAIGN	474	129
CONTRACT NO. 70844				
ILLINOIS FED. AID PROJECT				

PLAN	SURVEYED PLOTTED	CHECKED FILE NAME	BY	DATE
NOTE BOOK NO.				


PROFILE	SURVEYED PLOTTED	CHECKED NOTATIONS CHKD	BY	DATE
NOTE BOOK NO.				

SEC. 27, T. 21N, R. 7E OF 3RD P.M.


-  = TEMPORARY DITCH CHECK

 = TEMPORARY INLET AND PIPE PROTECTION
-  = INCIDENTAL HOT-MIX ASPHALT SURFACING

 = AGGREGATE SURFACE COURSE, TYPE B

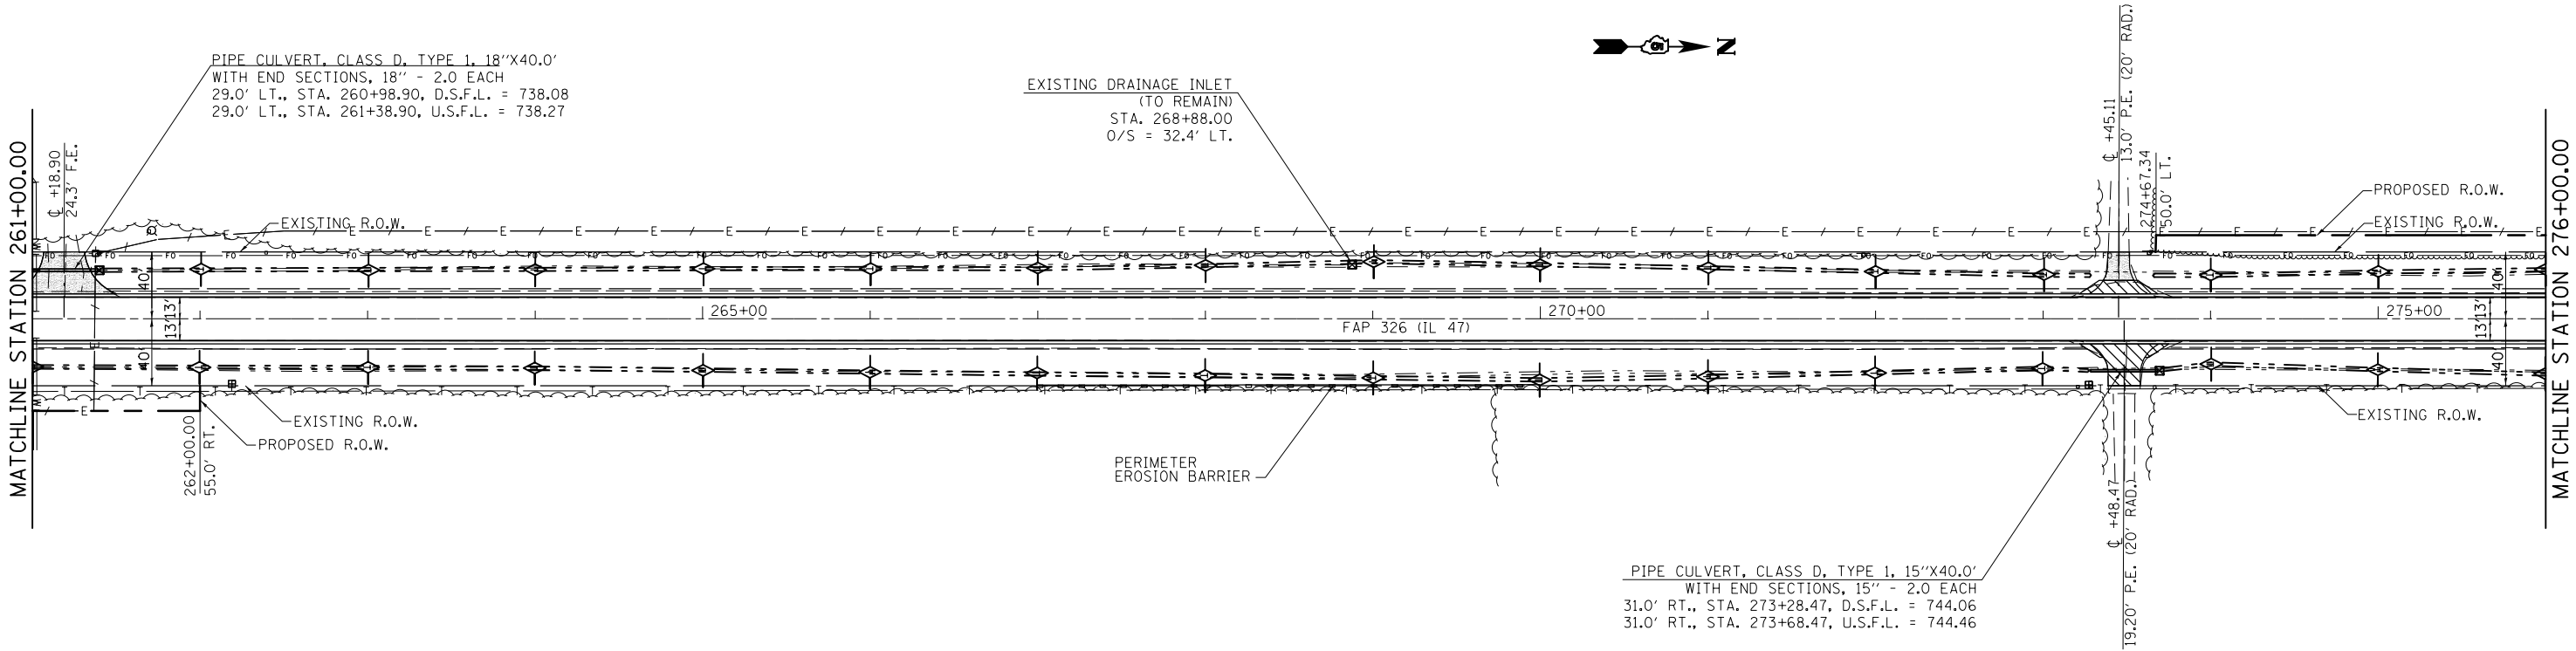


SEC. 27, T. 21N, R. 7E OF 3RD P.M.

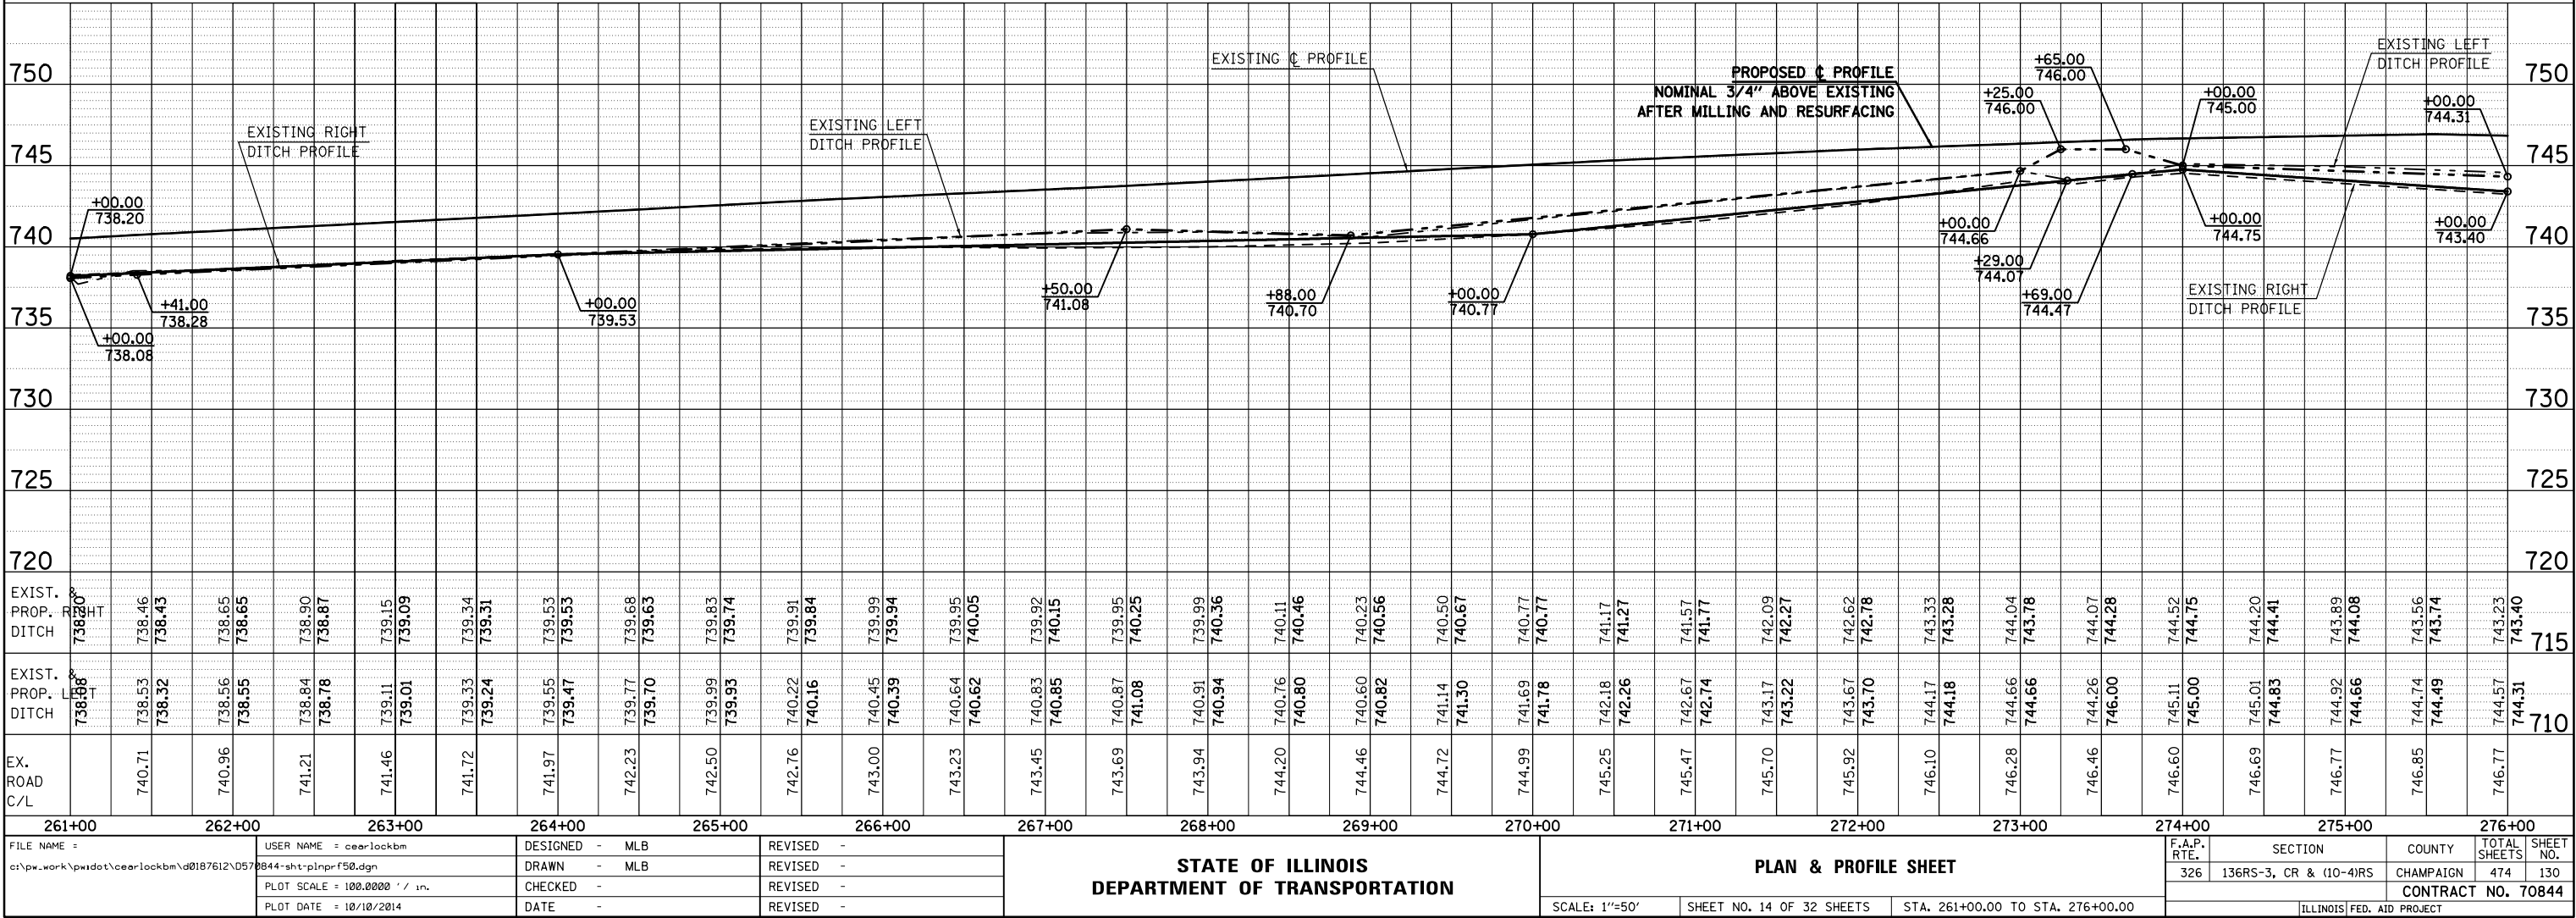

SEC. 27, T. 21N, R. 7E OF 3RD P.M.

SEC. 22, T. 21N, R. 7E OF 3RD P.M.


PLAN	SURVEYED	BY	DATE
	ALIGNED		
	CHECKED		
	FILED		
	NO.		

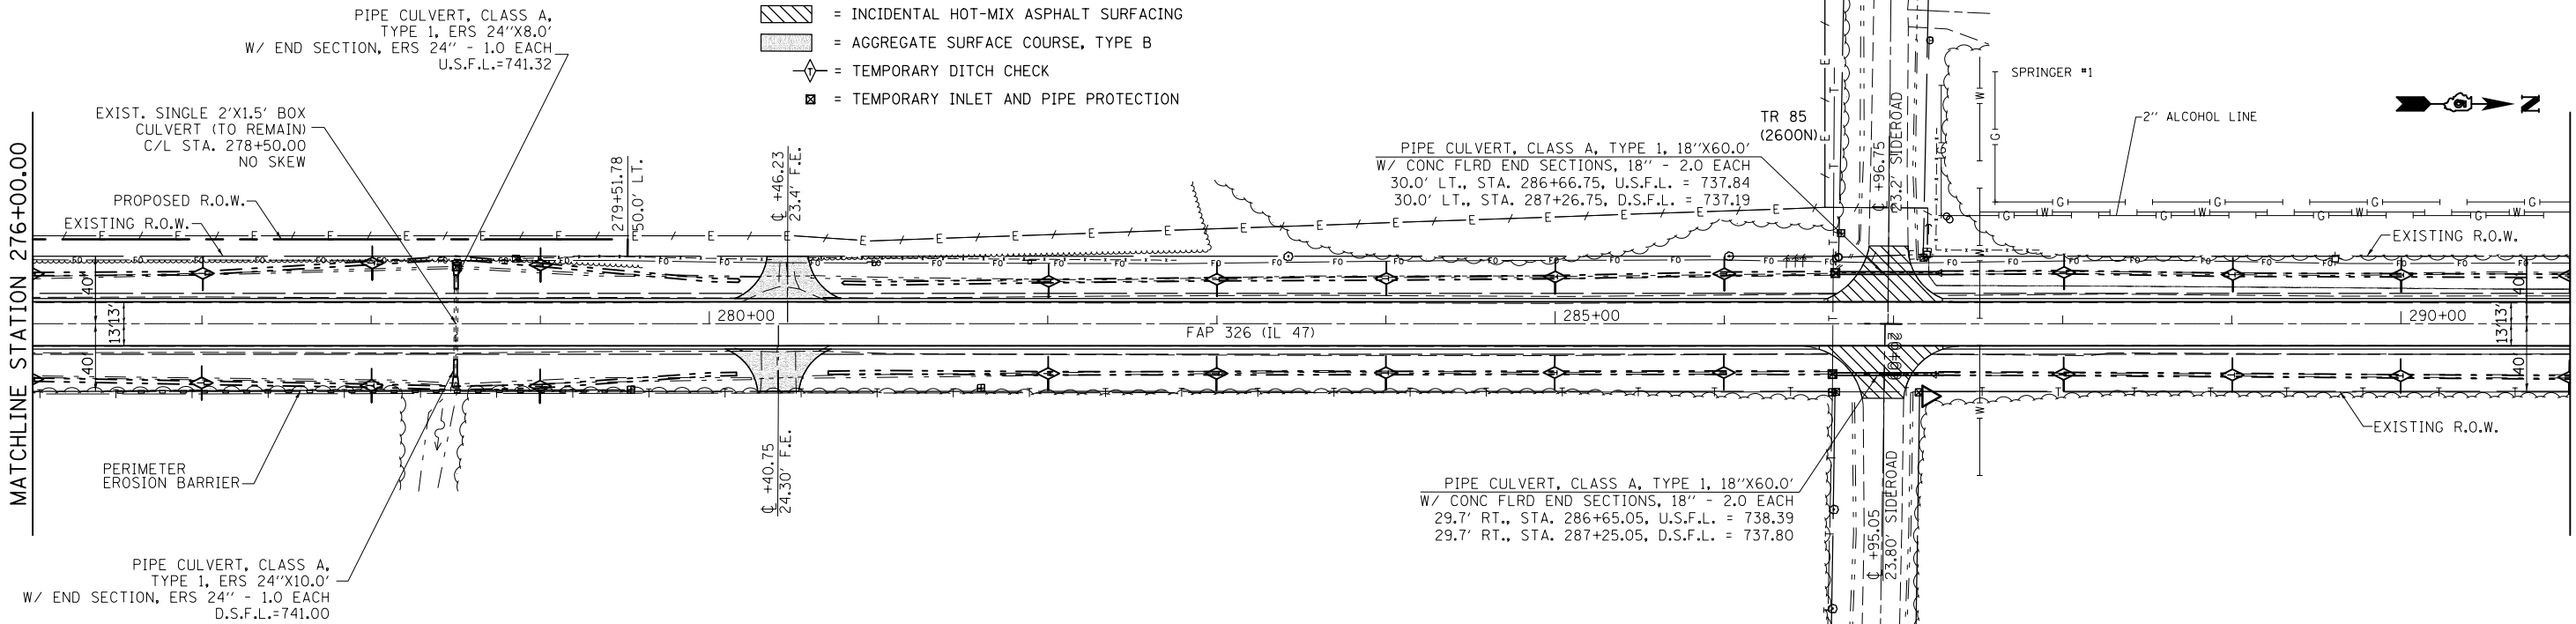

SEC. 27, T. 21N, R. 7E OF 3RD P.M.

SEC. 22, T. 21N, R. 7E OF 3RD P.M.

PROFILE	SURVEYED	BY	DATE
	GRADES		
	CHECKED		
	STRUCTURE		
	NOTATIONS		
	CHKD		

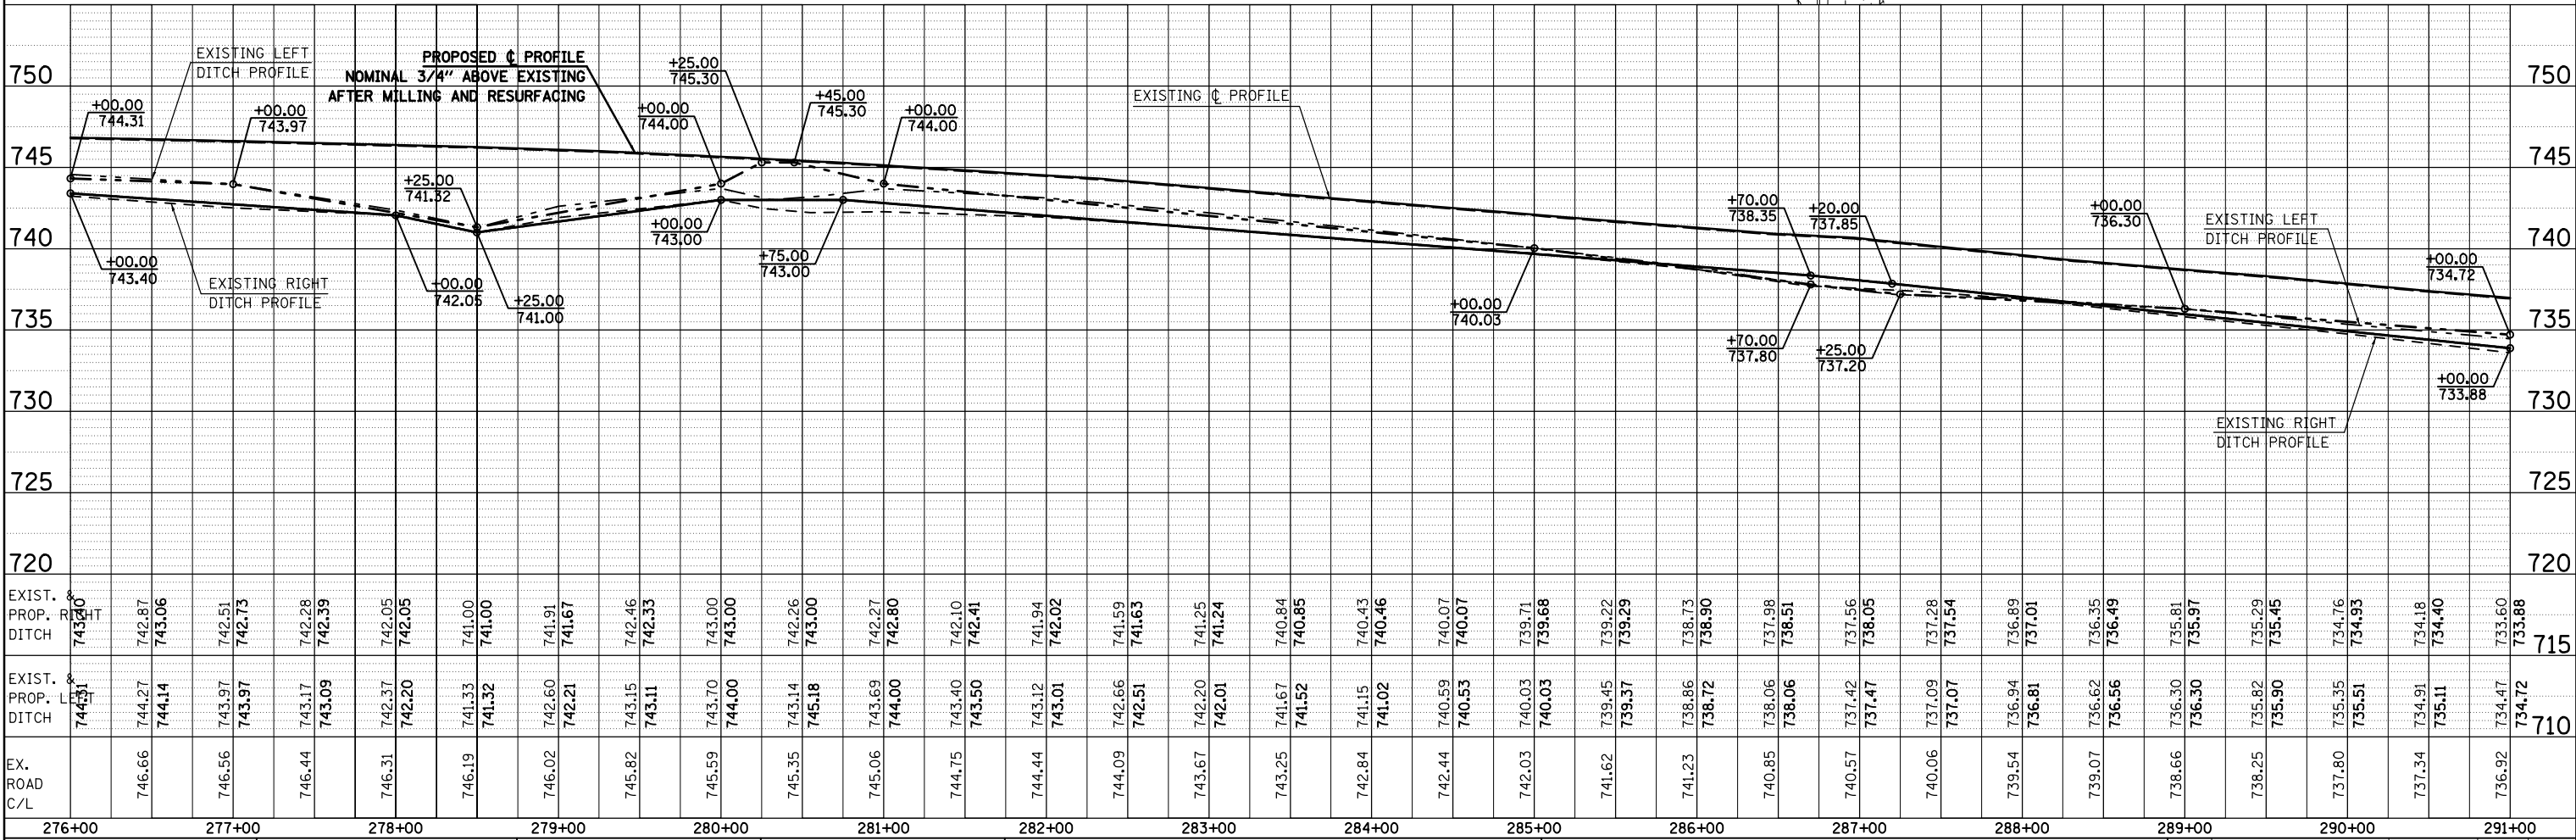

FILE NAME =	USER NAME = cearlockbm	DESIGNED -	MLB	REVISED -	
c:\pwork\pwork\cearlockbm\d0187612\0578844-sht-plnprf50.dgn		DRAWN -	MLB	REVISED -	
	PLOT SCALE = 100.0000' / 1"	CHECKED -		REVISED -	
	PLOT DATE = 10/10/2014	DATE -		REVISED -	

STATE OF ILLINOIS
DEPARTMENT OF TRANSPORTATION

PLAN & PROFILE SHEET

SCALE: 1"=50'
SHEET NO. 15 OF 32 SHEETS
STA. 276+00.00 TO STA. 291+00.00

F.A.P. RTE.
326

SECTION
136RS-3, CR & (10-4)RS

COUNTY
CHAMPAIGN


TOTAL SHEETS
474

SHEET NO.
131


CONTRACT NO. 70844



ILLINOIS FED. AID PROJECT

 = TEMPORARY DITCH CHECK = INCIDENTAL HOT-MIX ASPHALT SURFACING
 = TEMPORARY INLET AND PIPE PROTECTION = AGGREGATE SURFACE COURSE, TYPE B

 


PROFILE NOTE BOOK NO. _____	SURVEYED _____	BY _____ DATE _____
	PLOTTED _____	
	GRADES CHECKED _____	
	B.M. NOTED _____	
	STRUCTURE NOTATIONS CHECKED _____	

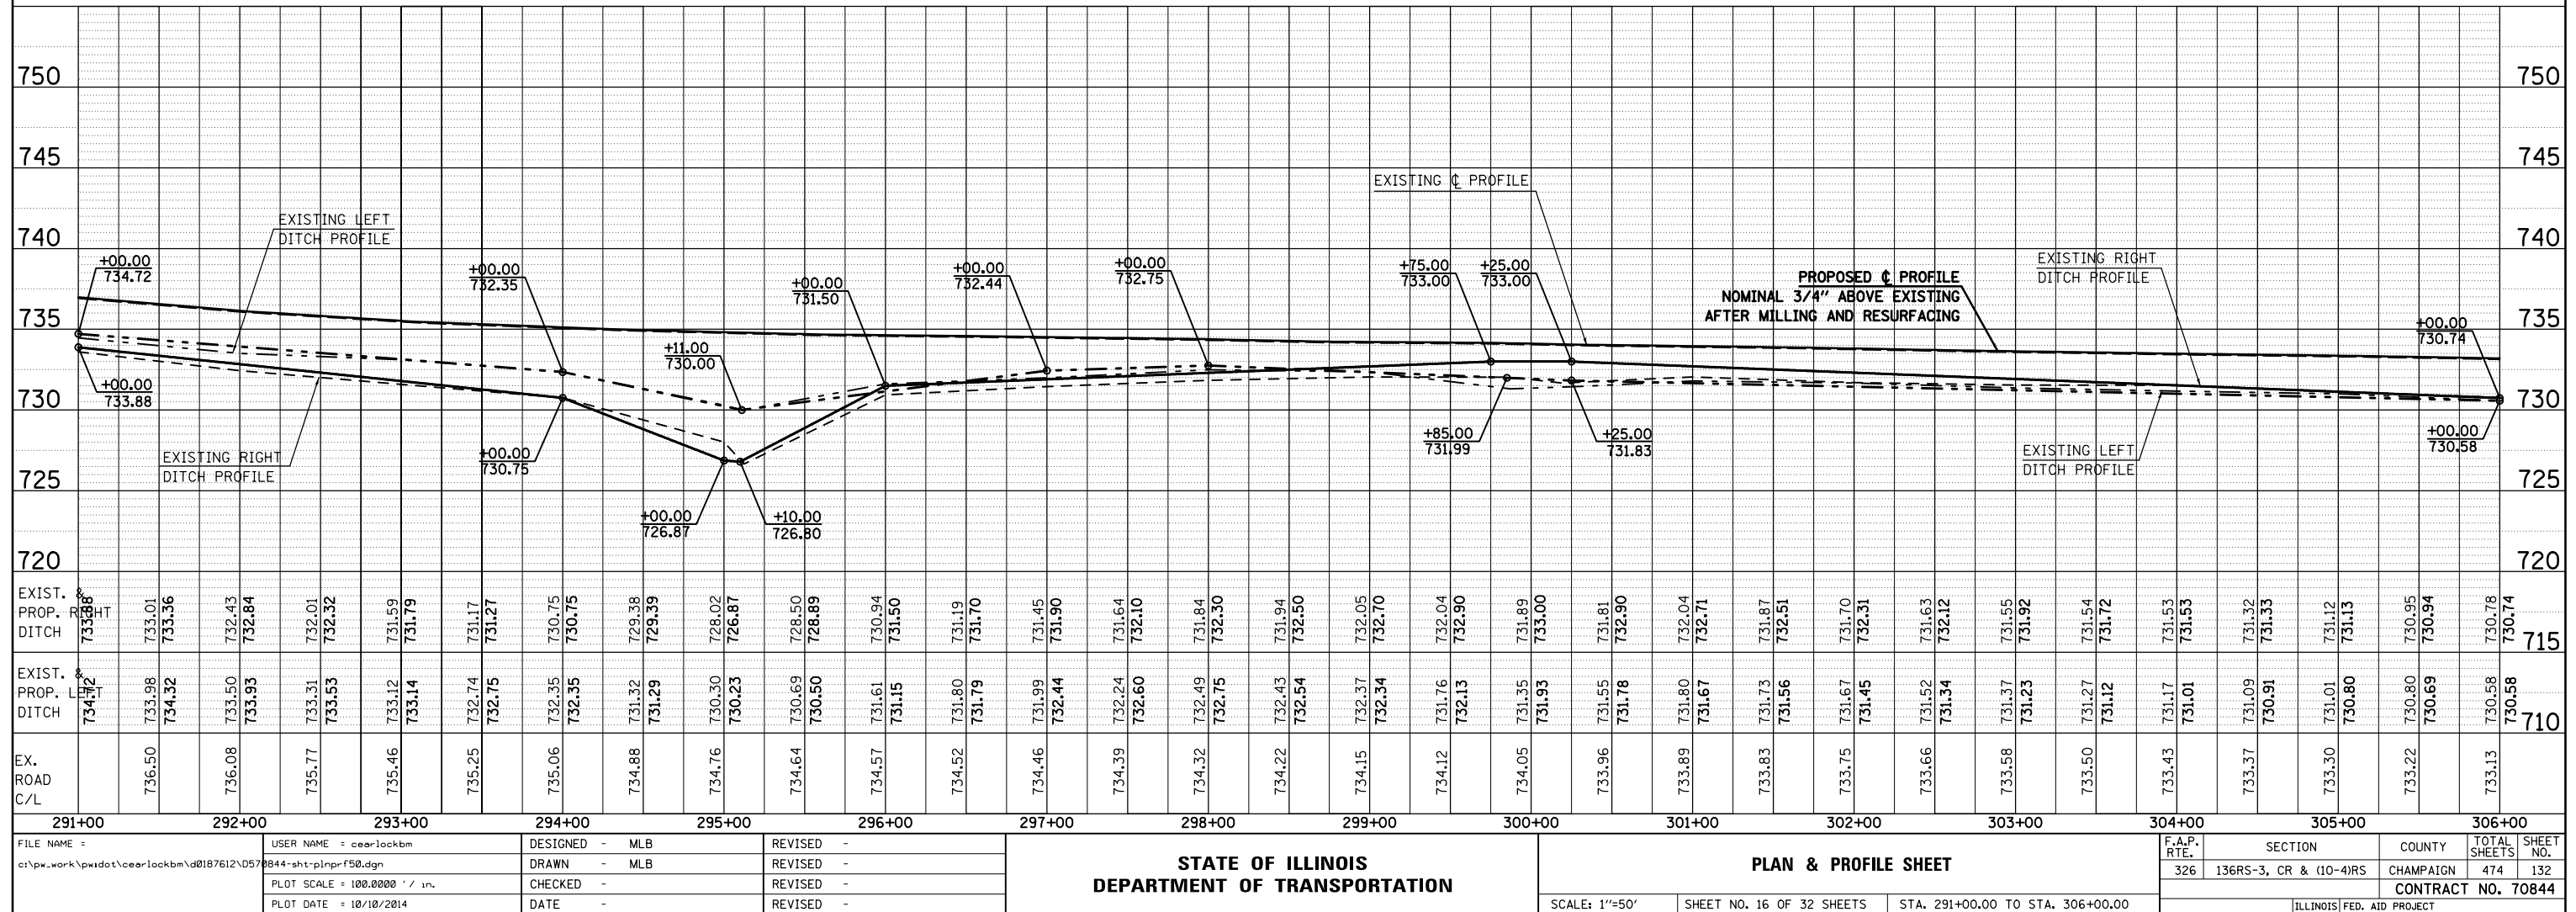

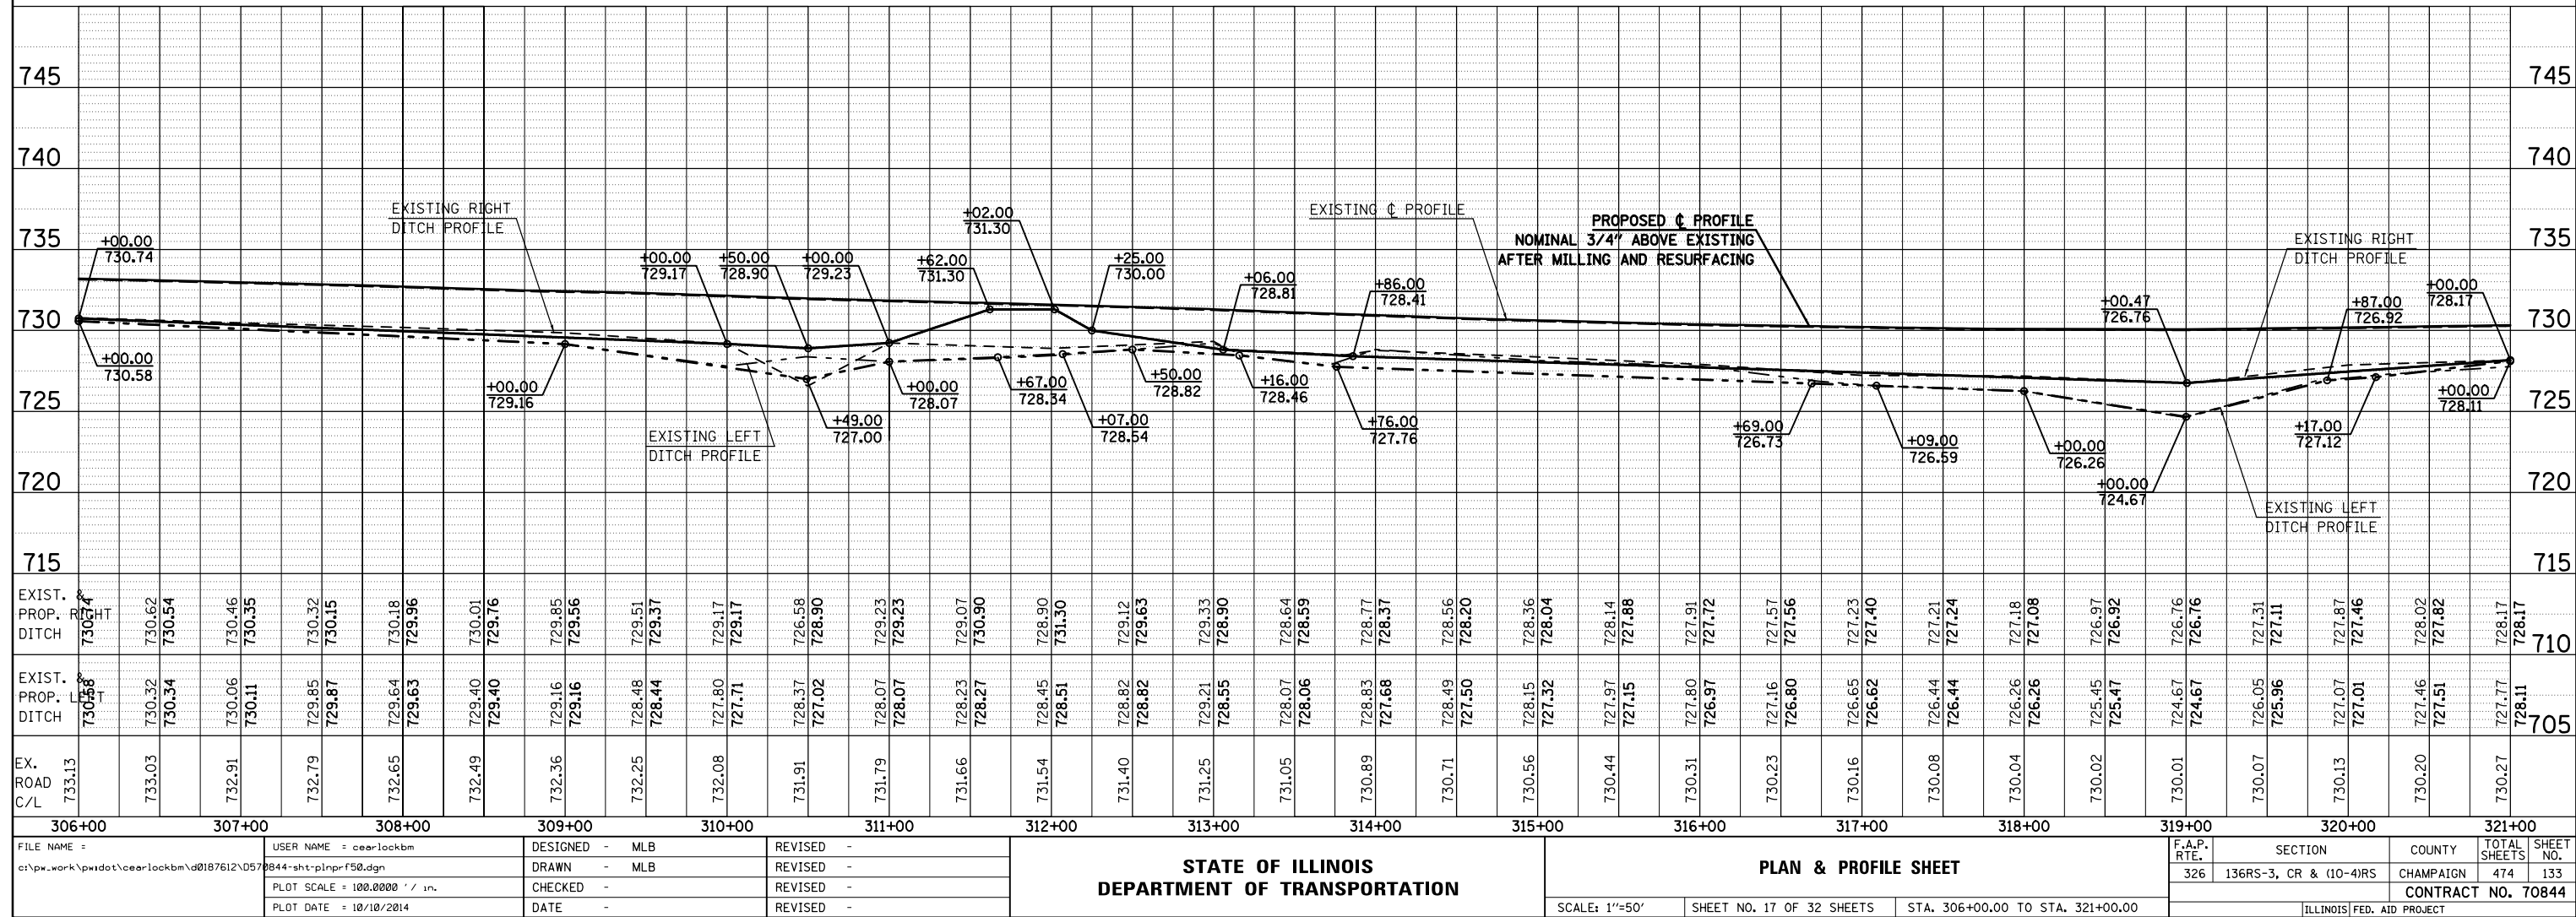 

PROFILE		BY	DATE
SURVEYED _____			
PLOTTED _____			
GRADES CHECKED _____			
B.M. NOTED _____			
STRUCTURE NOTED AS CHK'D _____			
NO. _____			

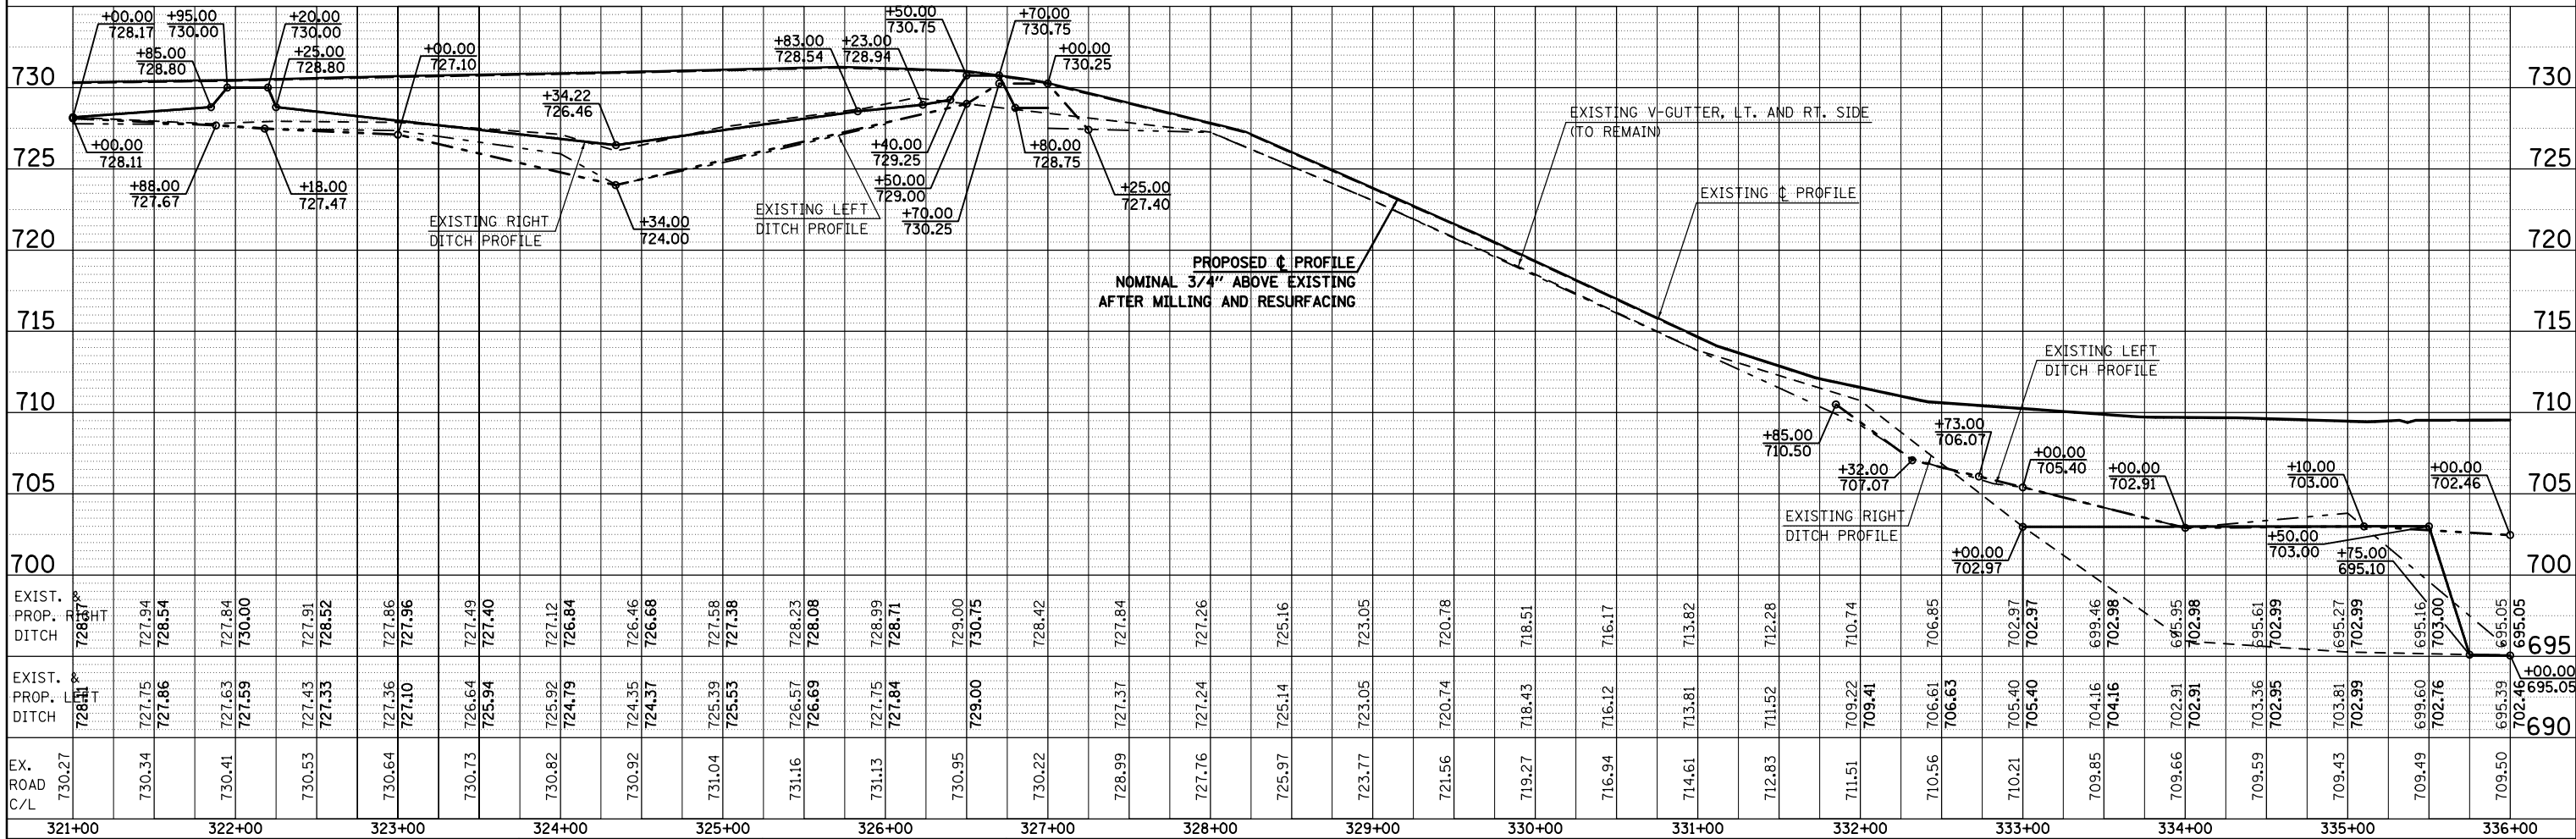

FILE NAME =	USER NAME = ceerlockbm	DESIGNED - MLB	REVISED -	STATE OF ILLINOIS DEPARTMENT OF TRANSPORTATION	PLAN & PROFILE SHEET				F.A.P. RTE.	SECTION	COUNTY	TOTAL SHEETS	SHEET NO.
c:\pw_work\p\idot\ceerlockbm\d0187612\0570844-sht-plnprf50.dgn		DRAWN - MLB	REVISED -						326	136RS-3, CR & (10-4)RS	CHAMPAIGN	474	134
PLOT SCALE = 100.0000' / in.		CHECKED -	REVISED -		CONTRACT NO. 70844								
PLOT DATE = 10/10/2014		DATE -	REVISED -		ILLINOIS FED. AID PROJECT								
					SCALE: 1"=50'	SHEET NO. 18 OF 32 SHEETS	STA. 321+00.00 TO STA. 336+00.00						

PIPE CULVERT, CLASS D, TYPE 1, 15"X40.0'
WITH END SECTIONS, 15' - 2.0 EACH
29.2' LT., STA. 345+23.48, D.S.F.L. = 723.35
29.0' LT., STA. 345+63.47, U.S.F.L. = 723.73


 = AGGREGATE SURFACE COURSE, TYPE B

 = TEMPORARY DITCH CHECK


☒ = TEMPORARY INLET AND PIPE PROTECTION




PIPE CULVERT, CLASS D, TYPE 1, 15"X40.0'
WITH END SECTIONS, 15" - 2.0 EACH
30.0' LT., STA. 345+94.37, D.S.F.L. = 723.89
30.0' LT., STA. 346+34.37, U.S.F.L. = 724.08

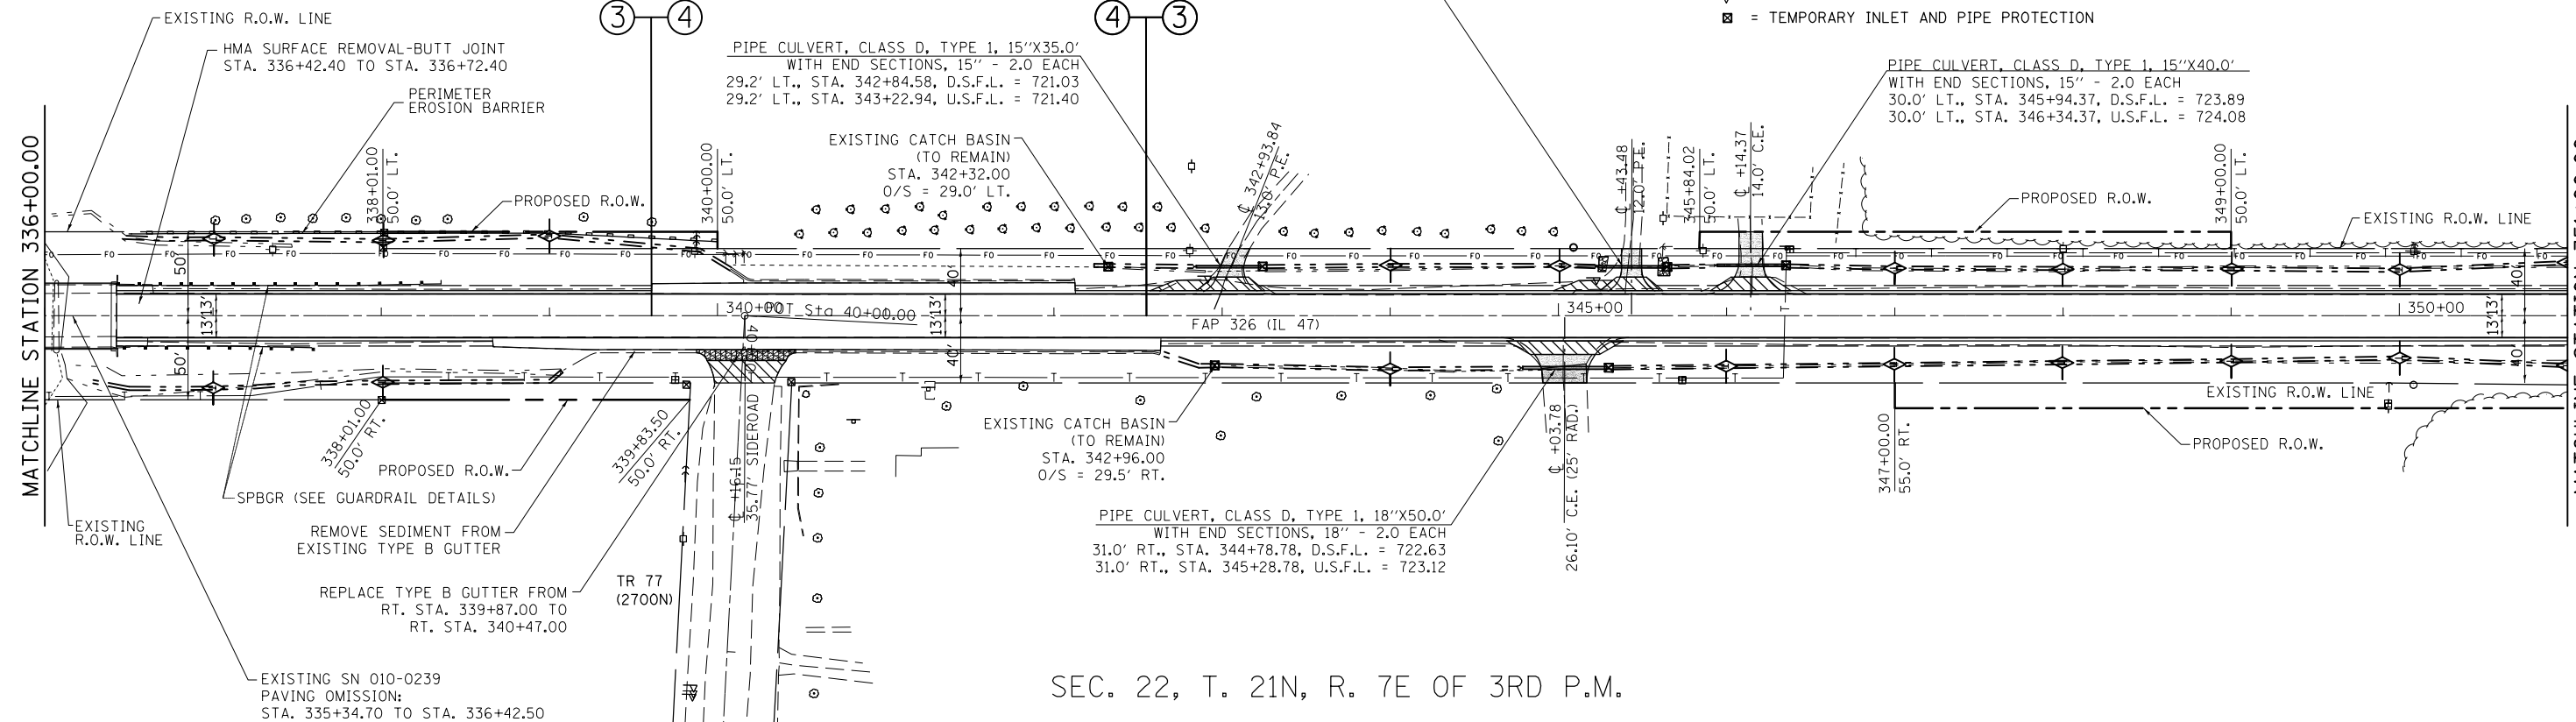

SEC. 22, T. 21N, R. 7E OF 3RD P.M.

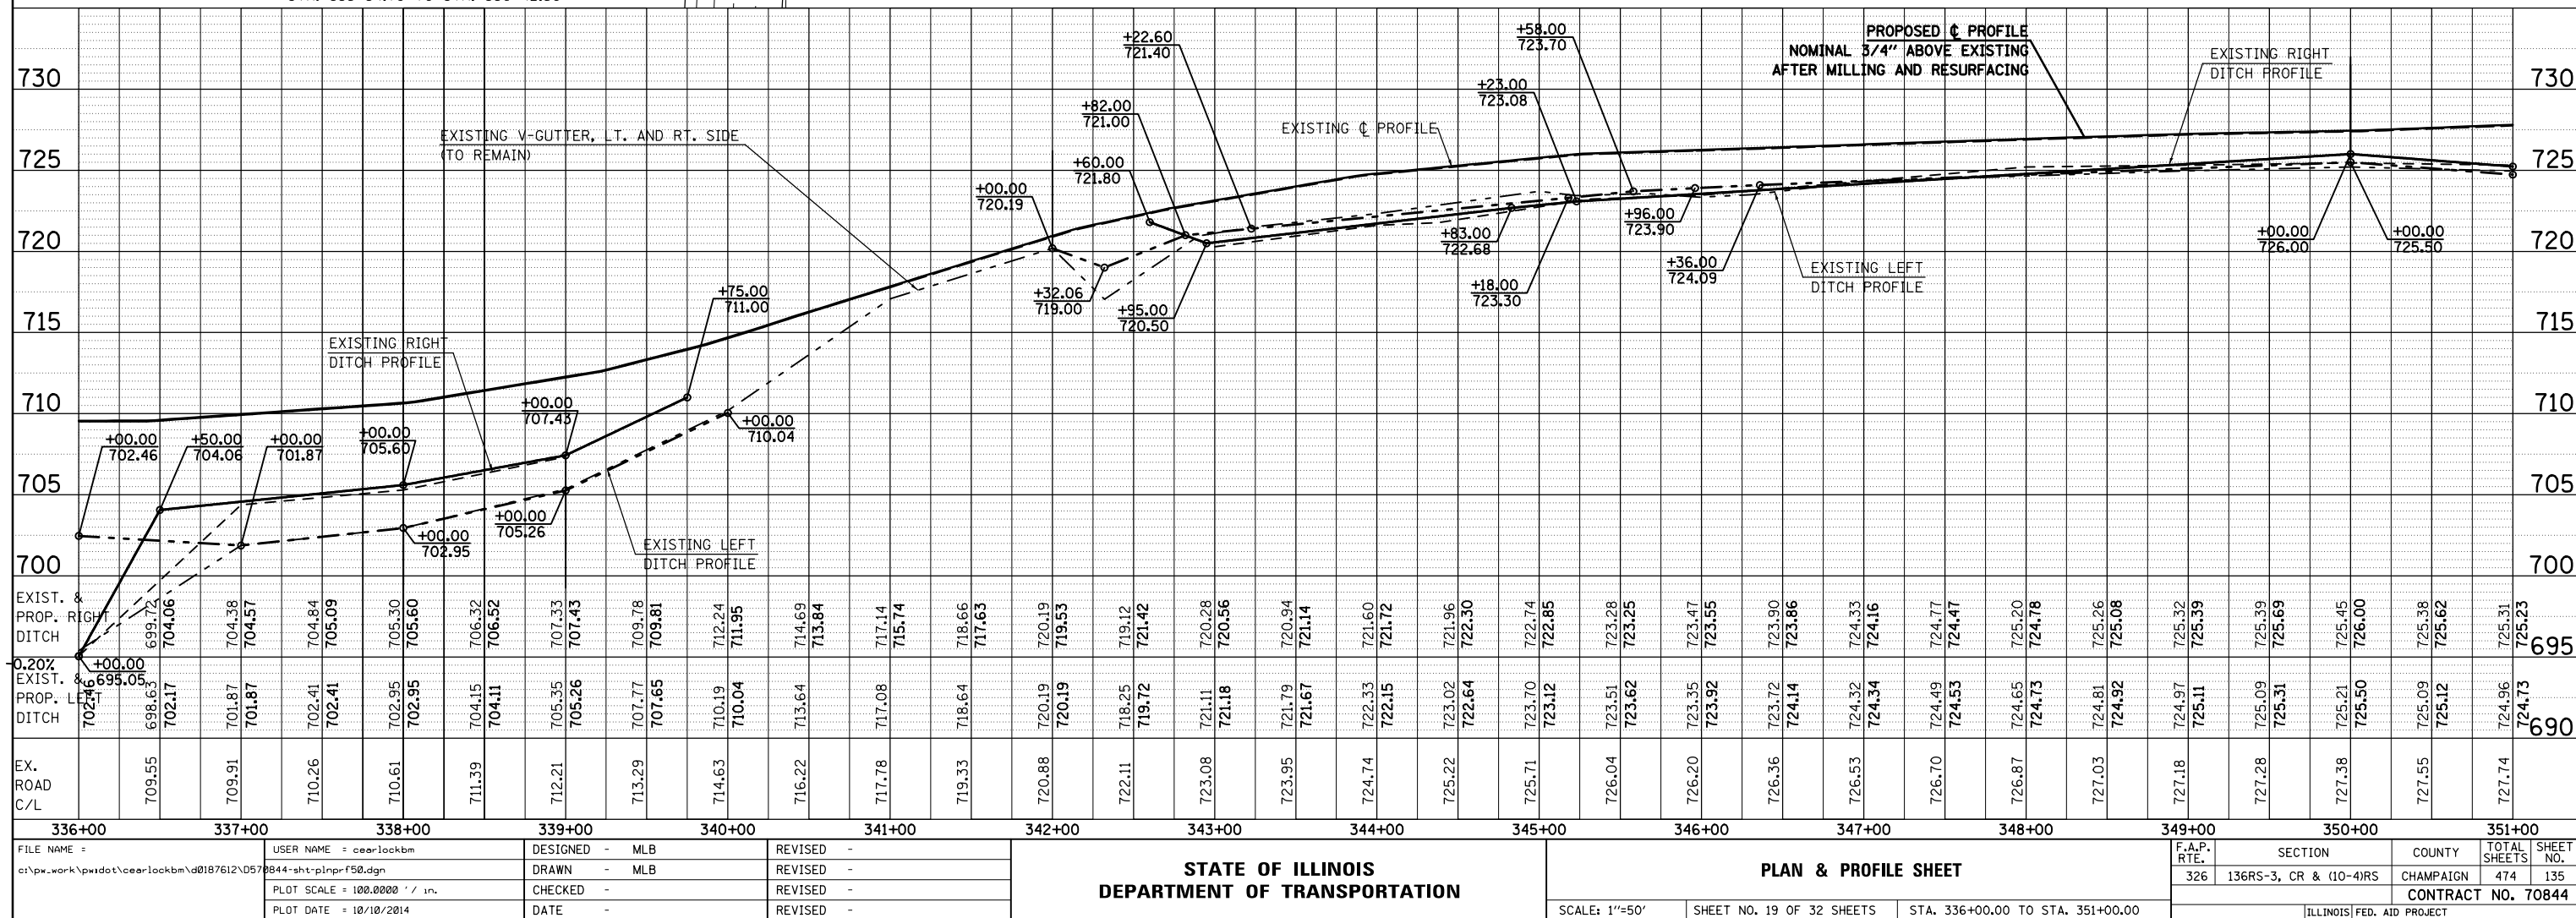

EXIST. SINGLE 2'X1.5' BOX
CULVERT (TO REMAIN)
C/L STA. 363+36.00
NO SKEW

 


740																						740									
735																						735									
730																						730									
725																						725									
720																						720									
715																						715									
710																						710									
EXIST. PROP. RIGHT DITCH																						705									
EXIST. PROP. LEFT DITCH																						700									
EX. ROAD C/L																															
351+00		352+00 353+00 354+00 355+00 356+00 357+00 358+00 359+00 360+00 361+00 362+00 363+00 364+00 365+00 366+00																													
FILE NAME =		USER NAME = ceorlockbm		DESIGNED - MLB		REVISED -		STATE OF ILLINOIS DEPARTMENT OF TRANSPORTATION												PLAN & PROFILE SHEET				F.A.P. RTE.		SECTION		COUNTY		TOTAL SHEET NO.	
c:\pwwork\pwwork\ceorlockbm\d0187612\0578844-sht-plnprf50.dgn		DRAWN - MLB		REVISED -		326																		136RS-3, CR & (10-4)RS		CHAMPAIGN		474		136	
PLOT SCALE = 100.0000' / 1in.		CHECKED -		REVISED -																											
PLOT DATE = 10/10/2014		DATE -		REVISED -																											
								SCALE: 1"=50'												SHEET NO. 20 OF 32 SHEETS		STA. 351+00.00 TO STA. 366+00.00				ILLINOIS FED. AID PROJECT					

SCALE: 1"=50'	SHEET NO. 20 OF 32 SHEETS	STA. 351+00.00 TO STA. 366+00.00
---------------	---------------------------	----------------------------------

F.A.P. RTE.	SECTION	COUNTY	TOTAL SHEETS	SHEET NO.
326	136RS-3, CR & (10-4)RS	CHAMPAIGN	474	136
		CONTRACT NO. 70844		
ILLINOIS		FED. AID PROJECT		


PROFILE		BY	DATE
	SURVEYED _____		
	PLOTTED _____		
	GRADES CHECKED _____		
	B.M. NOTED _____		
	STRUCTURE NOTED AS CHK'D _____		
	NO. _____		

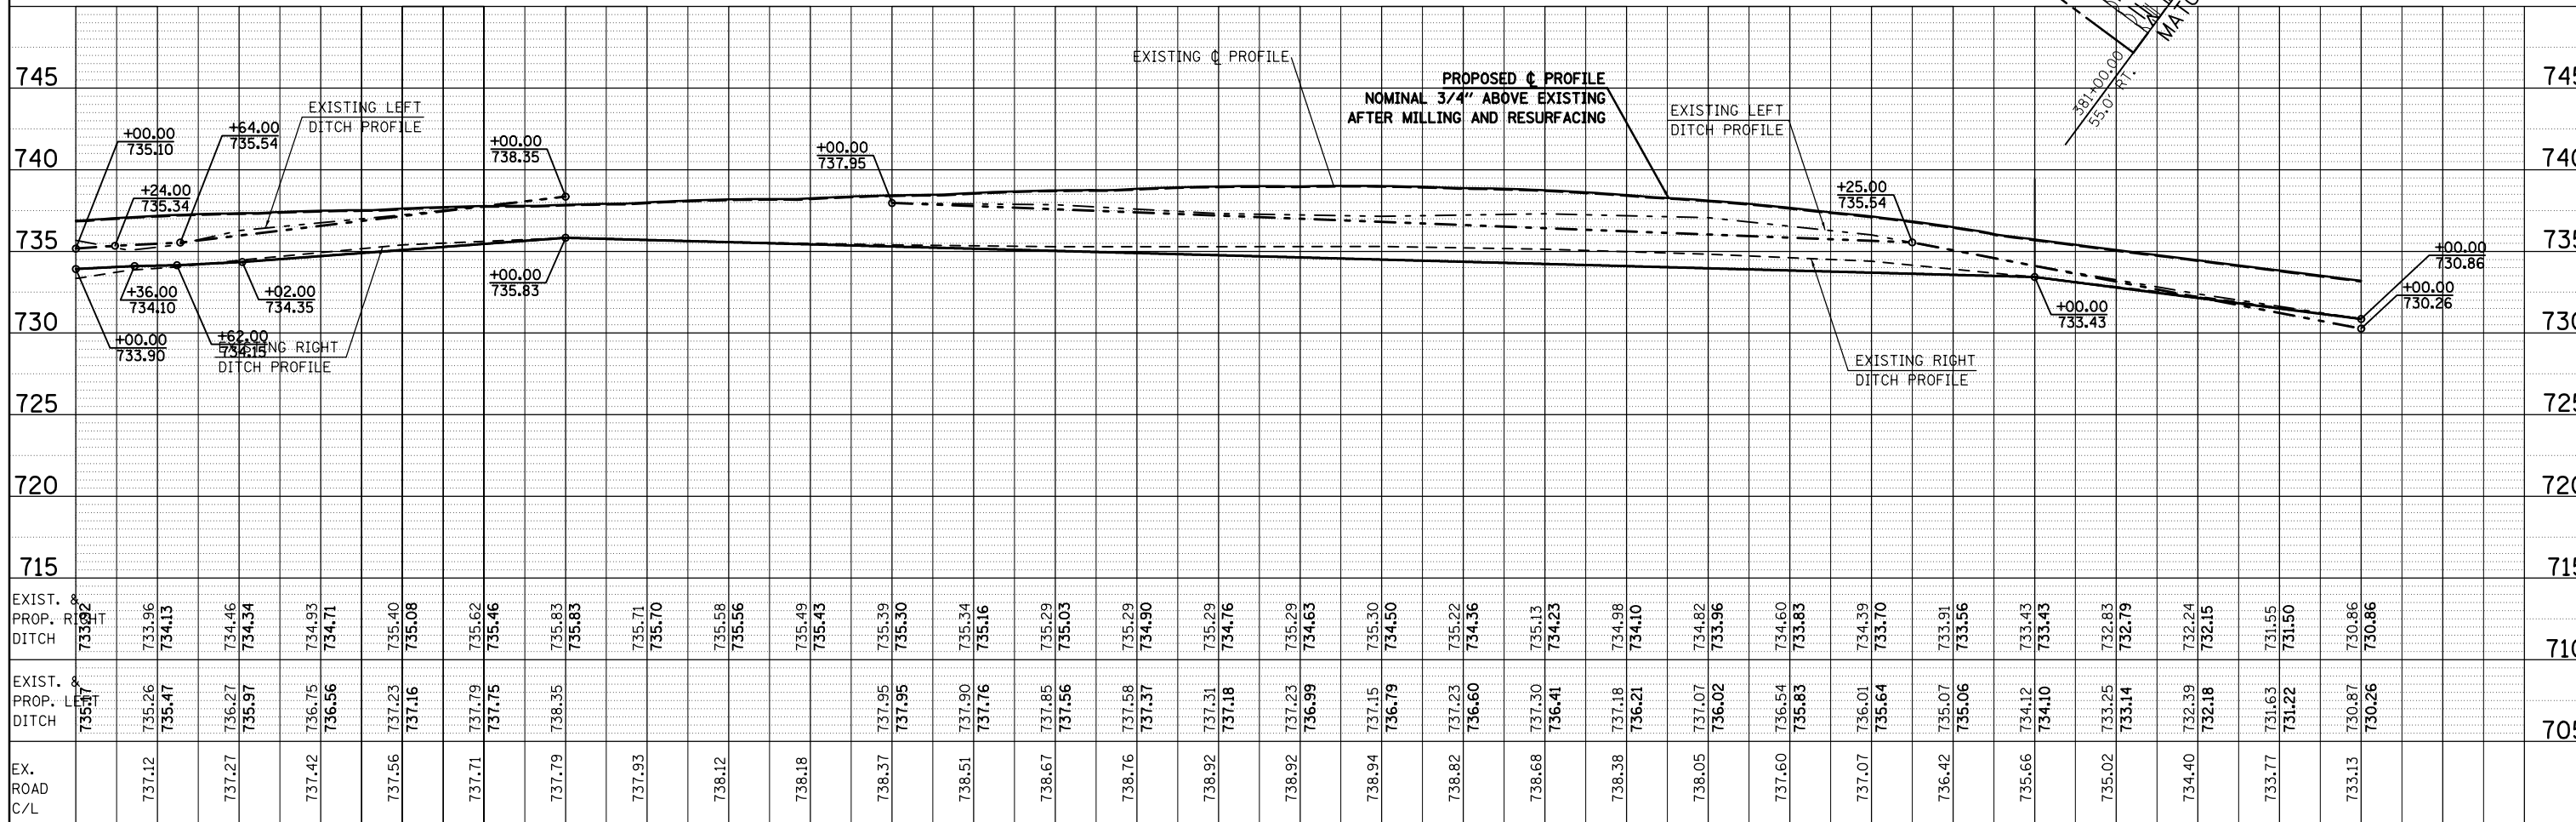


366+00		367+00		368+00		369+00		370+00		371+00		372+00		373+00		374+00		375+00		376+00		377+00		378+00		379+00		380+00	
FILE NAME =		USER NAME = ceorlockbm		DESIGNED - MLB		REVISED -		STATE OF ILLINOIS DEPARTMENT OF TRANSPORTATION										PLAN & PROFILE SHEET						F.A.P. RTE.	SECTION		COUNTY	TOTAL SHEETS	SHEET NO.
c:\pwwork\pwwork\ceorlockbm\d0187612\05790844-sht-plnprf50.dgn		DRAWN - MLB		REVISED -		326	136RS-3, CR & (10-4)RS																	CHAMPAIGN	474	137			
PLOT SCALE = 100.0000 ' / 1in.		CHECKED -		REVISED -		CONTRACT NO. 70844																							
PLOT DATE = 10/10/2014		DATE -		REVISED -		SCALE: 1"=50'												SHEET NO. 21 OF 32 SHEETS		STA. 366+00.00 TO STA. 380+00.00						ILLINOIS FED. AID PROJECT			

⬠ = TEMPORARY DITCH CHECK
⬠ = TEMPORARY INLET AND PIPE PROTECTION
▨ = INCIDENTAL HOT-MIX ASPHALT SURFACING
▨ = AGGREGATE SURFACE COURSE, TYPE B

SEC. 15, T. 21N, R. 7E OF 3RD P.M.

 


PLAN	SURVEYED	BY	DATE
NOTE BOOK	ALIGNED		
NO.	FILE NAME		

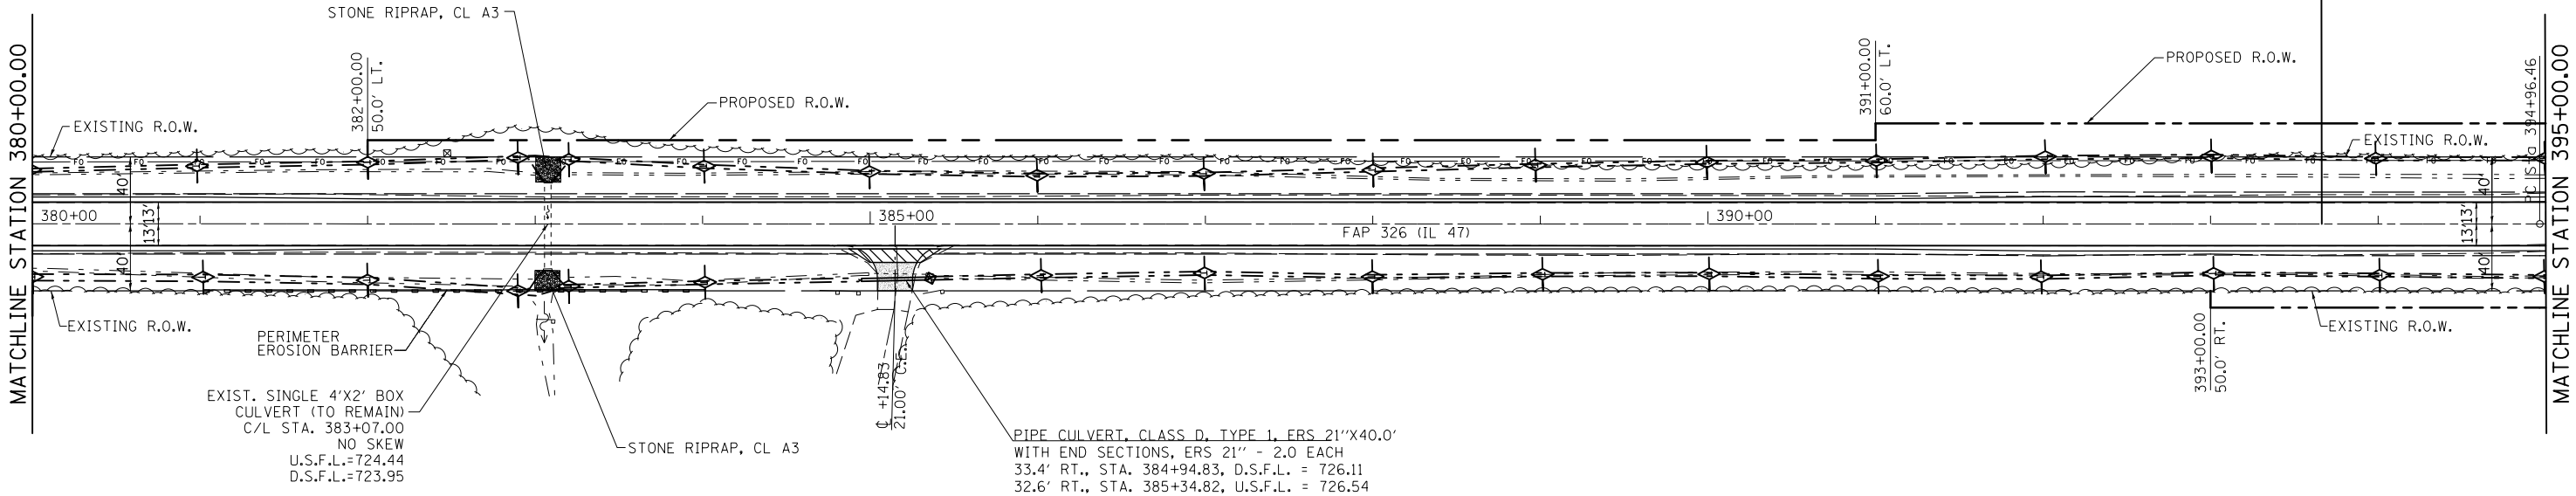


SEC. 15, T. 21N, R. 7E OF 3RD P.M.

PROFILE	SURVEYED	BY	DATE
NOTE BOOK	GRADES CHECKED		
NO.	STRUCTURE NOTATIONS CHKD		

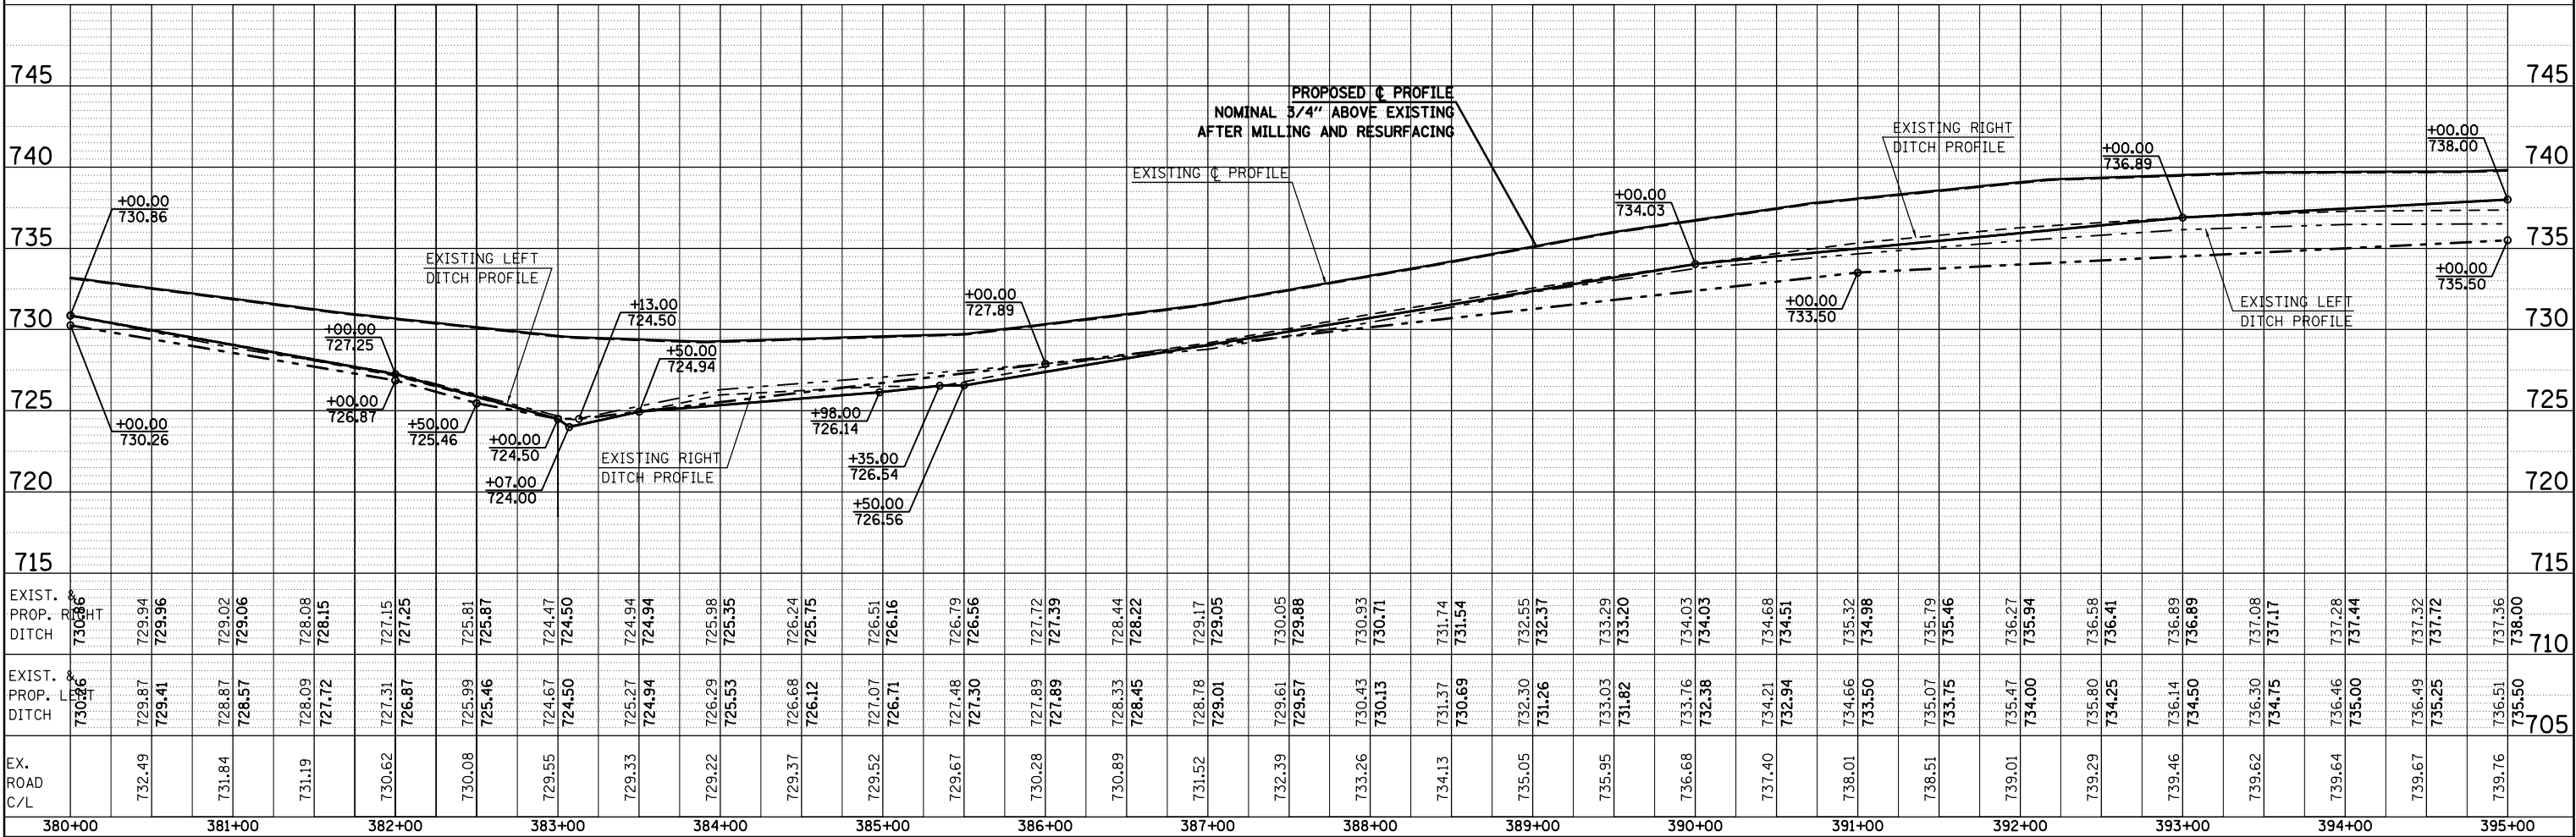

FILE NAME =	USER NAME = ceorlockbm	DESIGNED - MLB	REVISED -	STATE OF ILLINOIS DEPARTMENT OF TRANSPORTATION	PLAN & PROFILE SHEET			F.A.P. RTE.	SECTION	COUNTY	TOTAL SHEETS	SHEET NO.
c:\pw-work\pwidot\ceorlockbm\d0187612\0578844-sht-plnprf50.dgn	DRAWN - MLB	REVISED -	326					136RS-3, CR & (10-4)RS	CHAMPAIGN	474	138	
PLOT SCALE = 100.0000 ' / in.	CHECKED -	REVISED -	CONTRACT NO. 70844									
PLOT DATE = 10/10/2014	DATE -	REVISED -	SCALE: 1"=50'		SHEET NO. 22 OF 32 SHEETS	STA. 380+00.00 TO STA. 395+00.00	ILLINOIS FED. AID PROJECT					


PROFILE		SURVEYED _____		BY _____		DATE _____	
		PLOTED _____					
NOTE BOOK _____		GRADES CHECKED _____					
NO. _____		B.M. NOTED _____					
		STRUCTURE NOTATIONS CHECKED _____					

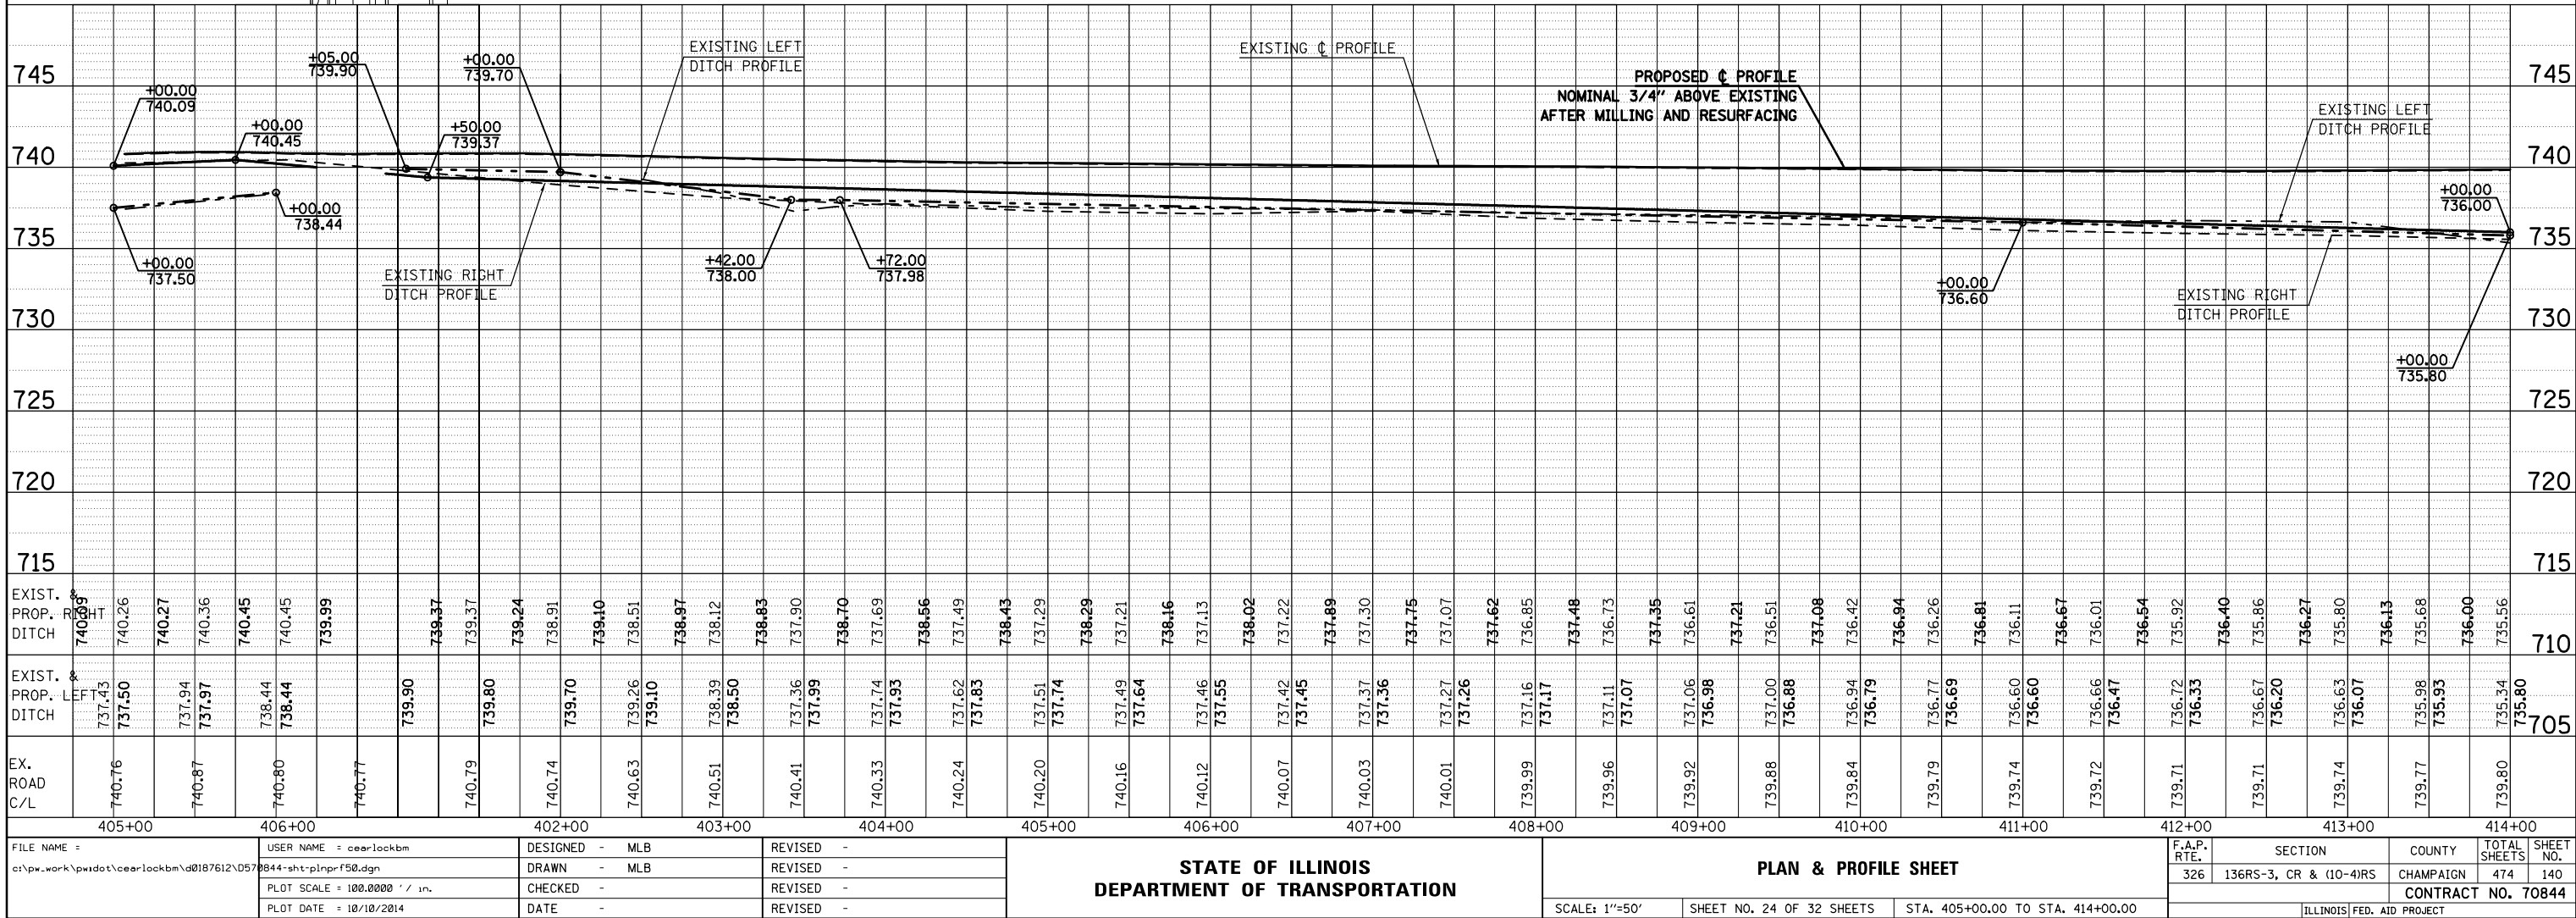

PLAN	SURVEYED	BY	DATE
NOTE BOOK NO.	ALIGNED		
	CHECKED		
	FILED		
	FILE NAME		

PROFILE	SURVEYED	BY	DATE
NOTE BOOK NO.	GRADES		
	CHECKED		
	STRUCTURE		
	NOTATIONS		
	CHKD		

EXIST. PROP. R.O.W. DITCH	736.00	735.73	736.07	735.90	735.90	736.14	735.96	736.21	736.02	736.29	736.04	736.36	736.07	736.43	736.25	736.50	736.43	736.58	736.67	736.65	736.91	736.72	736.92	736.79	736.93	736.87	736.96	736.94	737.01	736.99	737.01	736.99	737.08	736.99	737.16	736.91	737.23	736.83	737.30	737.02	737.37	737.20	737.45	737.29	737.52	737.38	737.59	737.39	737.66	737.40	737.74	737.44	737.81	737.93	738.21	737.49	737.88	737.69	738.15	737.87	738.42	738.00	738.69	738.14	738.96
EXIST. PROP. L. DITCH	735.90	736.05	735.87	736.39	735.94	736.63	735.01	736.86	736.08	736.29	737.03	736.16	737.19	736.23	737.11	736.30	737.03	736.37	736.94	736.44	736.85	736.51	736.98	736.58	737.11	736.65	737.12	736.72	737.13	736.80	737.13	737.13	737.13	737.12	737.25	737.01	737.38	737.13	737.77	737.24	738.16	737.36	738.33	737.47	738.50	737.59	738.49	737.70	738.47	737.81	738.34	737.93	738.21	738.04	737.60	738.31	738.24	738.77	737.82	741.00	738.86	739.88			
EX. ROAD C/L		739.82		739.85		739.90		739.97		740.03		740.08		740.11		740.18		740.25		740.32		740.36		740.40		740.43		740.46		740.48		740.53		740.58		740.64		740.69		740.74		740.80		740.84		740.88		740.91		740.96		741.02		741.06		741.11		741.15		741.20					

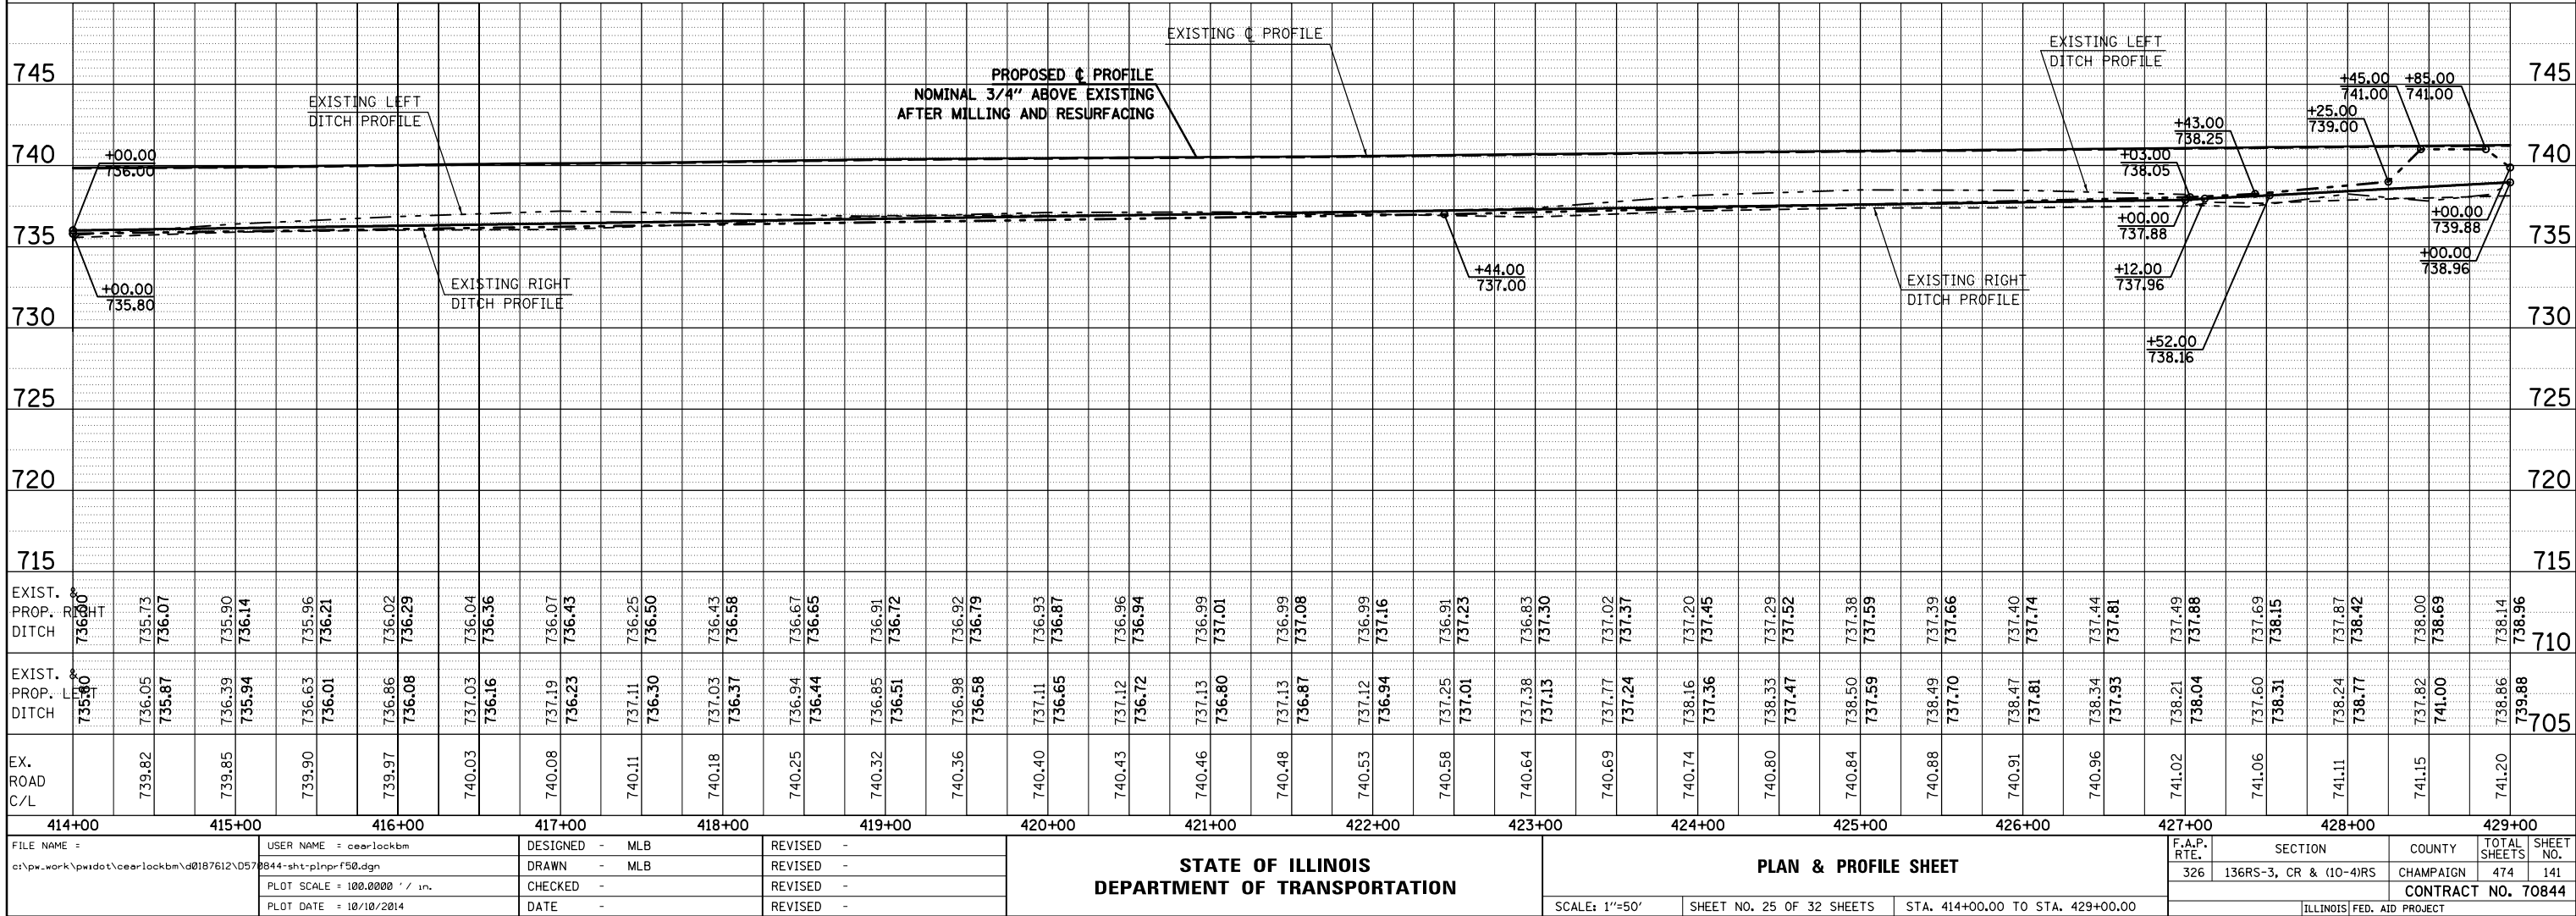

STATE OF ILLINOIS
DEPARTMENT OF TRANSPORTATION

PLAN & PROFILE SHEET

SCALE: 1"=50' SHEET NO. 25 OF 32 SHEETS STA. 414+00.00 TO STA. 429+00.00

F.A.P. RTE.	SECTION	COUNTY	TOTAL SHEETS	SHEET NO.
326	136RS-3, CR & (10-4)RS	CHAMPAIGN	474	141
CONTRACT NO. 70844				
ILLINOIS FED. AID PROJECT				

MATCHLINE STATION 429+00.00

PROPOSED R.O.W.

PR SINGLE 4'X2'X39.0'
PRECAST BOX CULVERT
WITH CAST IN PLACE END SECTIONS
C/L STA. 438+01.00
NO SKEW
U.S.F.L.=737.51
D.S.F.L.=737.30


[illegible]

SCALE: 1"=50'	SHEET NO. 26 OF 32 SHEETS	STA. 429+00.00 TO STA. 444+00.00
---------------	---------------------------	----------------------------------

F.A.P. RTE.	SECTION	COUNTY	TOTAL SHEETS	SHEET NO.
326	136RS-3, CR & (10-4)RS	CHAMPAIGN	474	142
		CONTRACT NO. 70844		
ILLINOIS		FED. AID PROJECT		

ILLINOIS	FED. AID PROJECT
----------	------------------

PROFILE		BY	DATE
SURVEYED _____			
PLOTTED _____			
GRADES CHECKED _____			
B.M. NOTED _____			
STRUCTURE NOTED AS CHK'D _____			
NO. _____			

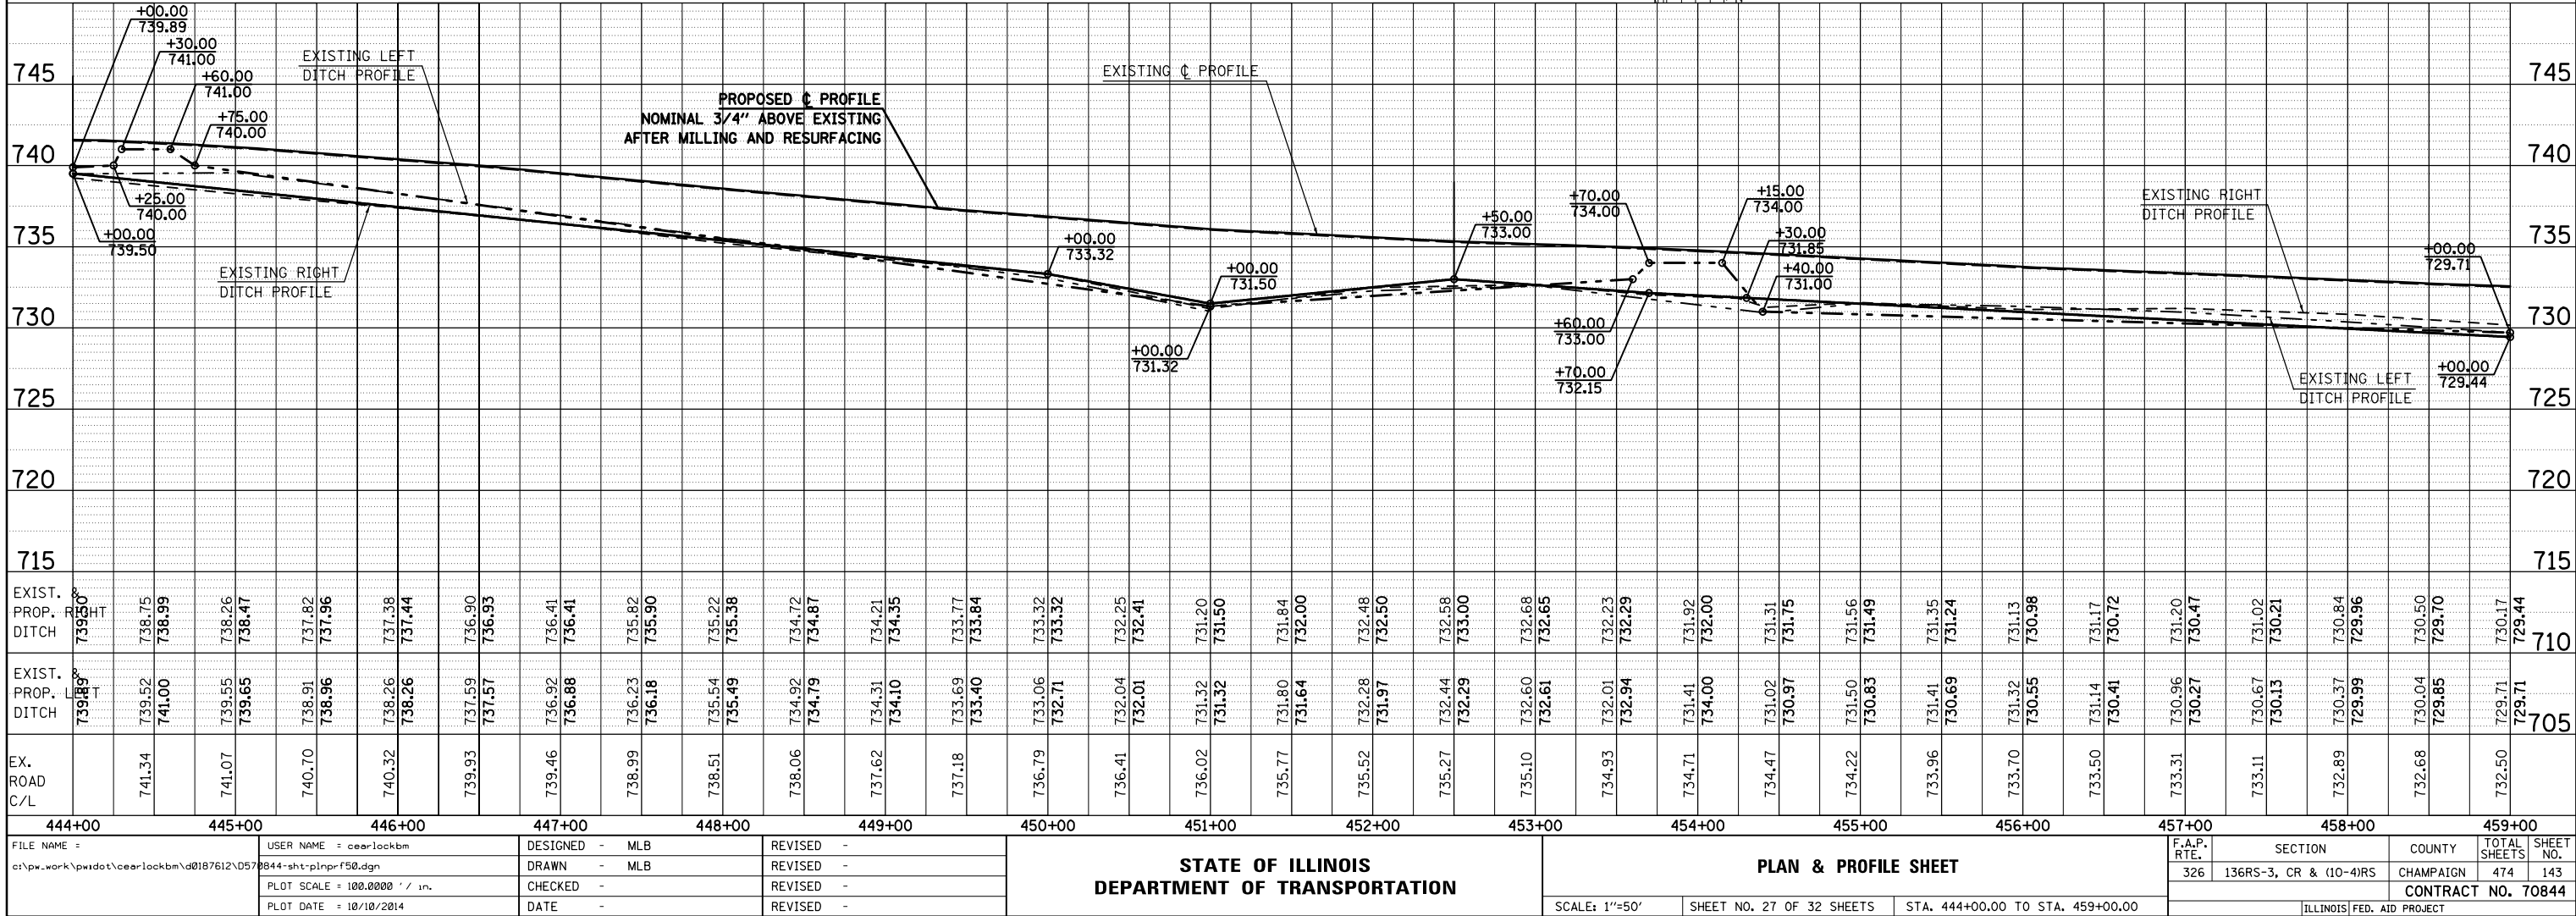




MATCHLINE STATION 459+00.00

[illegible]

• NOTE: ACTUAL STATIONS AND OFFSETS OF PROPOSED DRAINAGE STRUCTURES ARE SUBJECT TO CHANGE BASED ON EXISTING FIELD TILE LOCATIONS OBTAINED FROM EXPLORATORY TRENCH OPERATIONS.

SEC. 2, T. 21N, R. 7E OF 3RD P.M.

 


FILE NAME =	USER NAME = ceerlockbm	DESIGNED - MLB	REVISED -	STATE OF ILLINOIS DEPARTMENT OF TRANSPORTATION	PLAN & PROFILE SHEET					P.A.P. R.T.E.	SECTION	COUNTY	TOTAL SHEETS	SHEET NO.
c:\pwwork\pwwid\ceerlockbm\d0187612\0570844-sht-plnprf50.dgn	DRAWN - MLB	REVISED -	REVISED -							326	136RS-3, CR & (10-4)RS	CHAMPAIGN	474	144
PLOT SCALE = 100.0000' / in.	CHECKED -	REVISED -			CONTRACT NO. 70844									
PLOT DATE = 11/18/2014	DATE -	REVISED -			SCALE: 1"=50'	SHEET NO. 28 OF 32 SHEETS	STA.	TO STA.		ILLINOIS FED. AID PROJECT				

-  = INCIDENTAL HOT-MIX ASPHALT SURFACING
 = AGGREGATE SURFACE COURSE, TYPE B
 = TEMPORARY DITCH CHECK
 = TEMPORARY INLET AND PIPE PROTECTION

SEC. 3, T. 21N, R. 7E OF 3RD P.M.




PLAN	SURVEYED	BY	DATE
NO.	FILE NAME		
NOTE BOOK	FILE NAME		
NO.	FILE NAME		

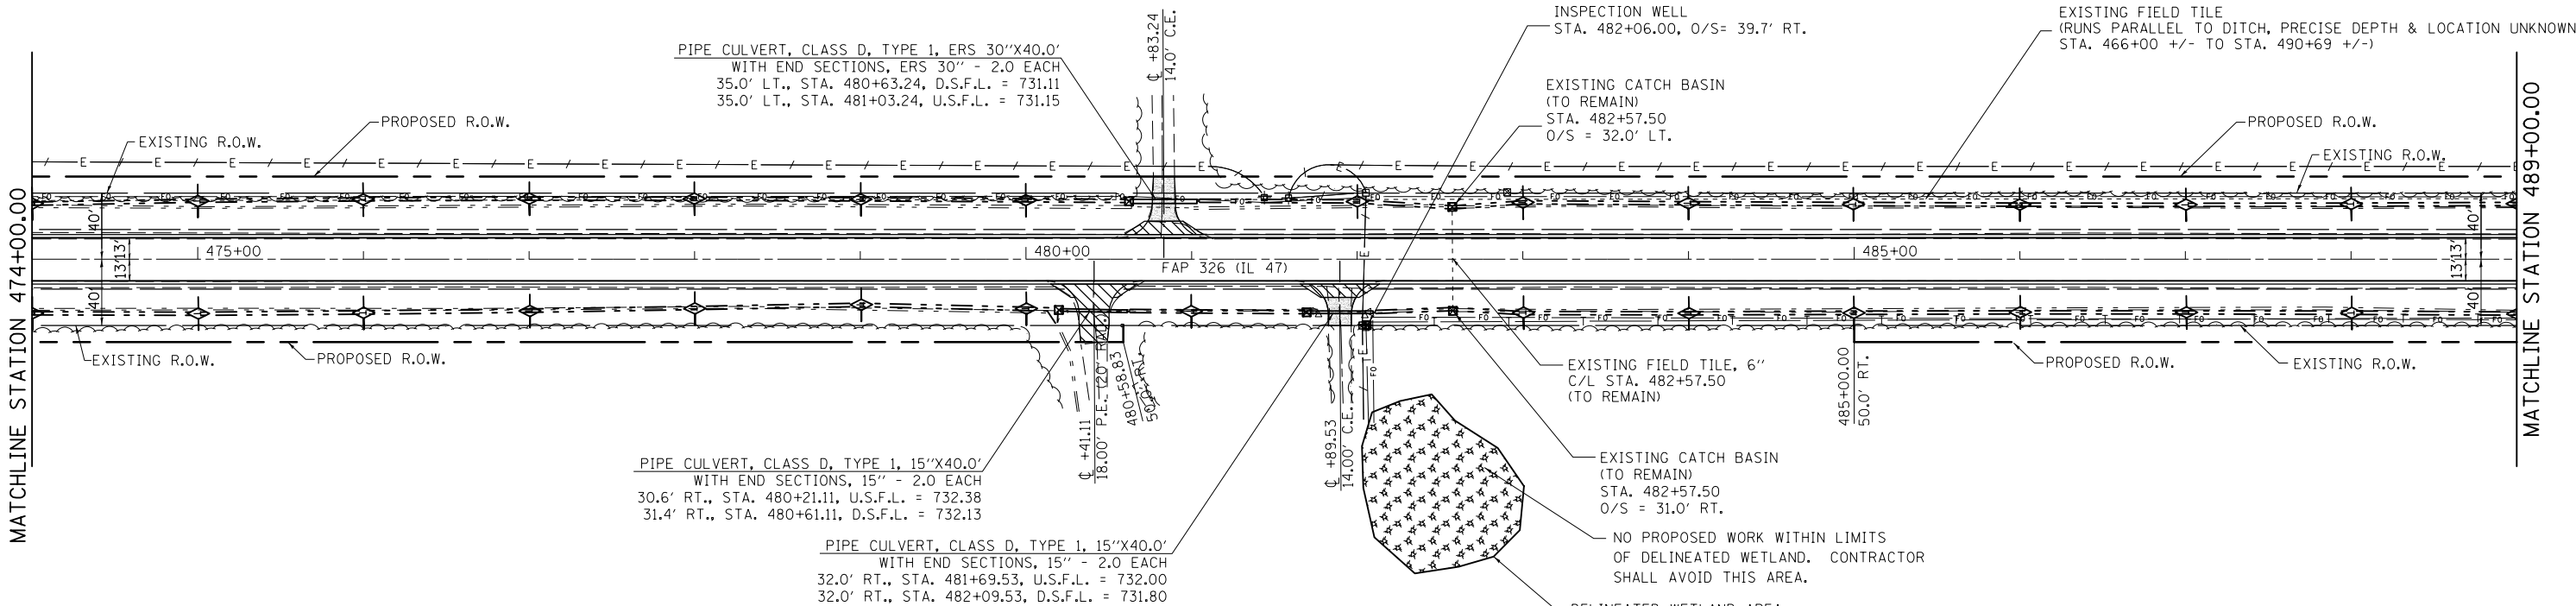

SEC. 2, T. 21N, R. 7E OF 3RD P.M.

PROFILE	SURVEYED	BY	DATE
NO.	FILE NAME		
NOTE BOOK	FILE NAME		
NO.	FILE NAME		

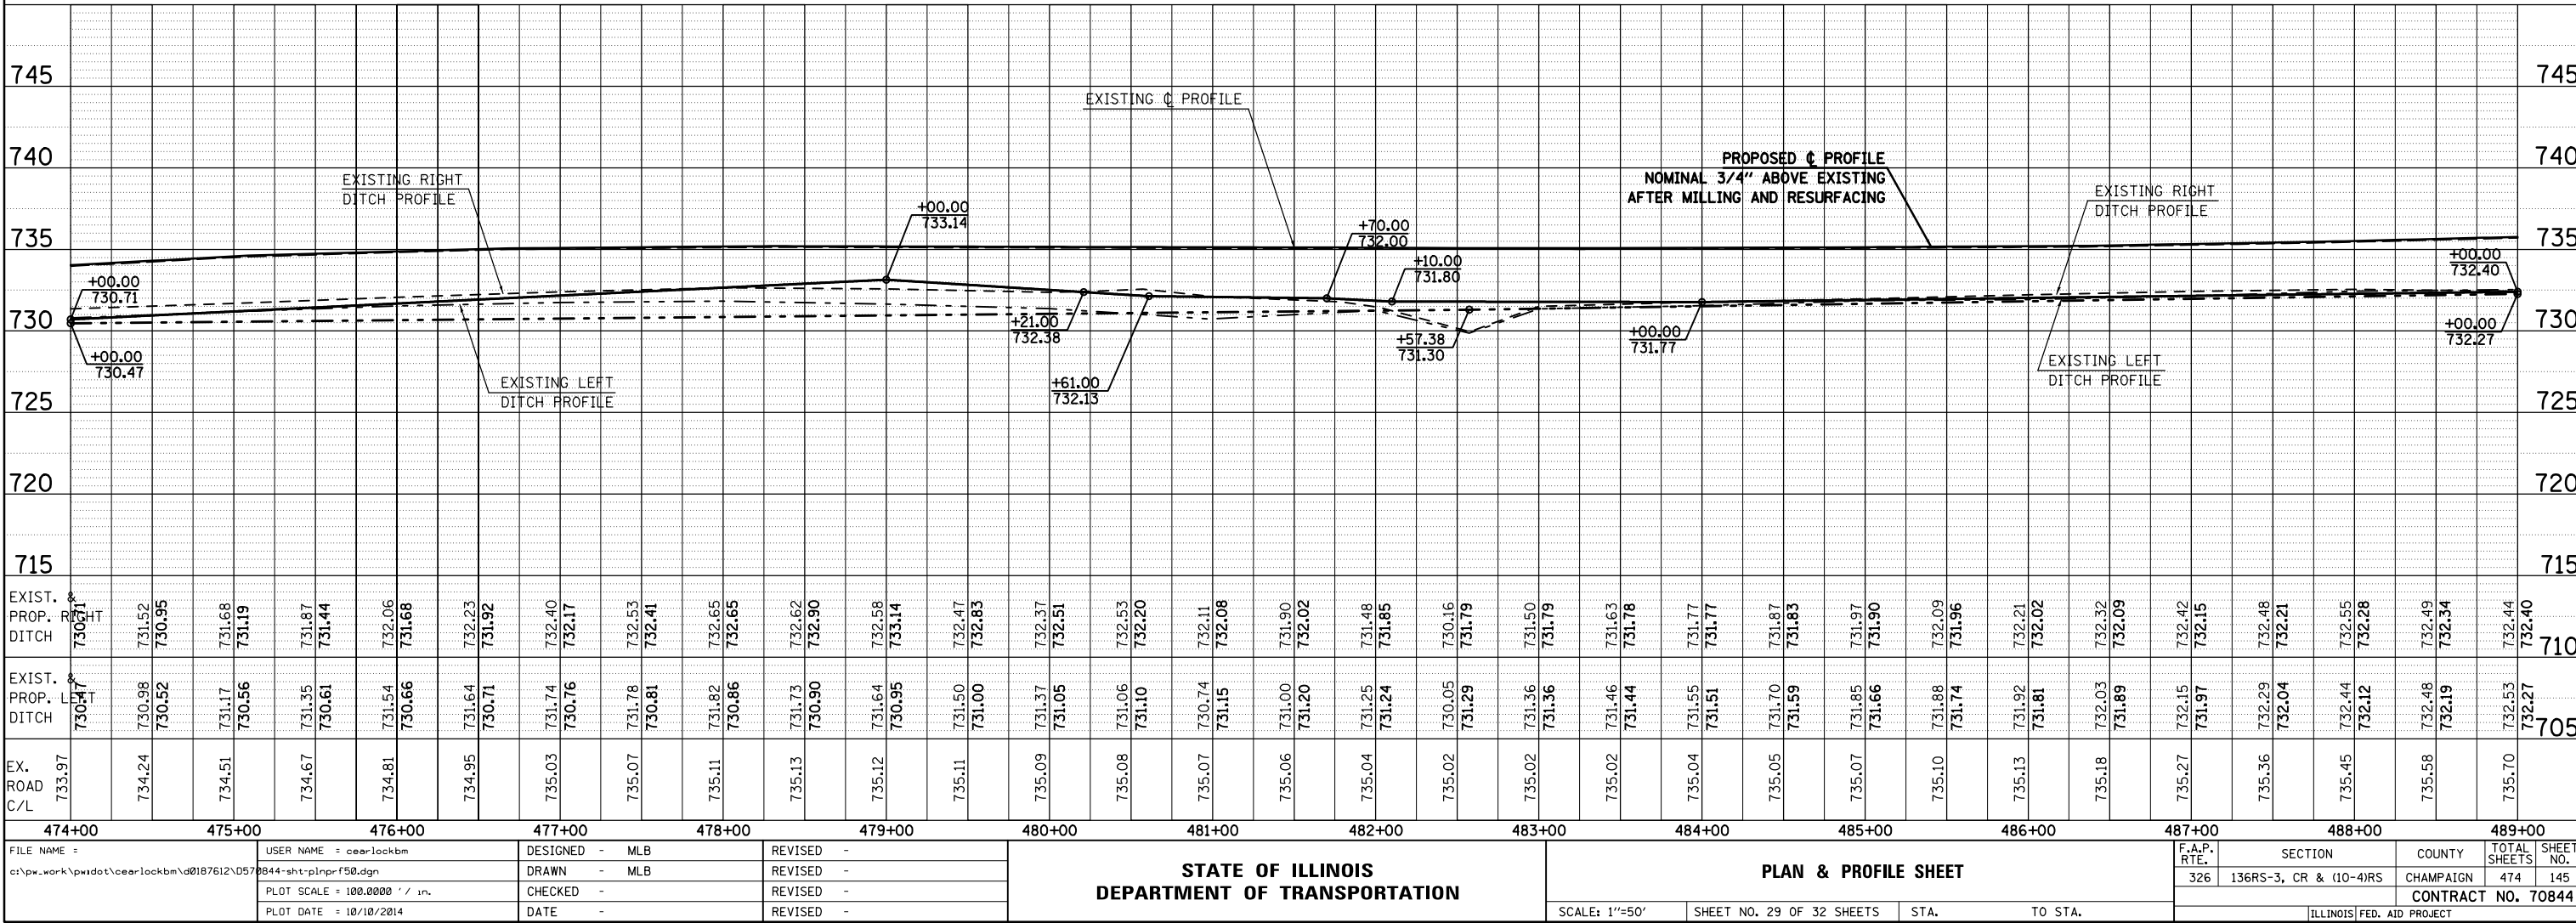


FILE NAME =	USER NAME = cearlockbm	DESIGNED - MLB	REVISED -	STATE OF ILLINOIS DEPARTMENT OF TRANSPORTATION	PLAN & PROFILE SHEET			F.A.P. RTE.	SECTION	COUNTY	TOTAL SHEETS	SHEET NO.
c:\pw-work\pwwidot\cearlockbm\d0187612\0578844-sht-plnprf50.dgn		DRAWN - MLB	REVISED -					326	136RS-3, CR & (10-4)RS	CHAMPAIGN	474	145
PLOT SCALE = 100.0000' / 1in.		CHECKED -	REVISED -		CONTRACT NO. 70844							
PLOT DATE = 10/10/2014		DATE -	REVISED -		ILLINOIS FED. AID PROJECT							
					SCALE: 1"=50'	SHEET NO. 29 OF 32 SHEETS	STA.	TO STA.				


```

EXIST. CURVE CURV58
PI STA. = 498+51.25
Δ = 3° 54' 32" (LT)
D = 0° 19' 22"
R = 17,745.34'
T = 605.54'
L = 1,210.62'
E = 10.33'
e = -----
T.R. = -----
S.E. RUN = -----
P.C. STA. = 492+45.70
P.T. STA. = 504+56.32

```

 

PROFILE NOTE BOOK NO. _____	SURVEYED _____	BY _____ DATE _____
	PLOTTED _____	
	GRADES CHECKED _____	
	B.M. NOTED _____	
	STRUCTURE NOTATIONS CHECKED _____	

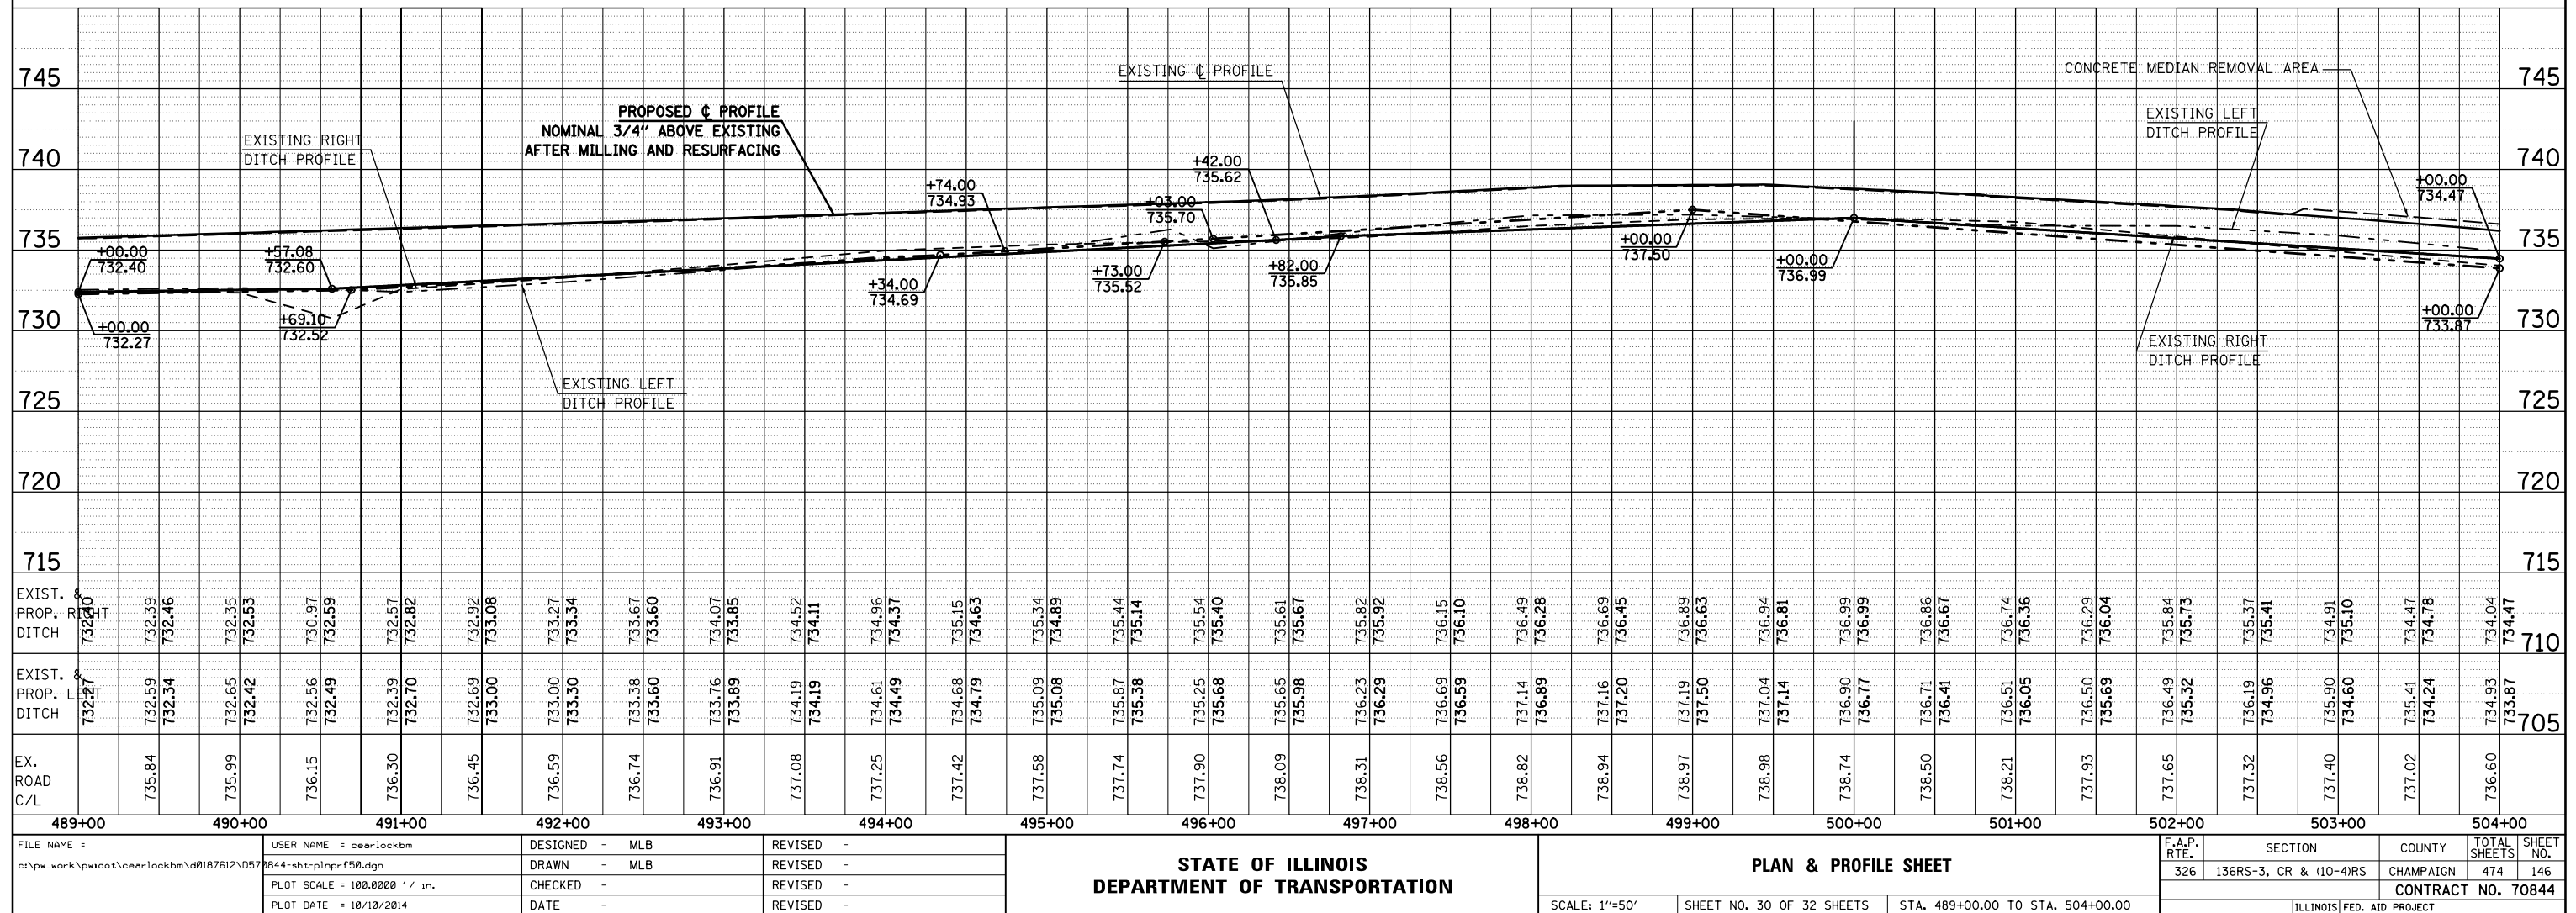

SEC. 3, T. 21N, R. 7E OF 3RD P.M.

PIPE CULVERT, CLASS D, TYPE 1, ERS 15"x160.0'
WITH END SECTIONS, ERS 15" - 2.0 EACH
35.3' RT., STA. 1660+10.09 (US 136), U.S.F.L. = 731.90
35.5' RT., STA. 1658+50.09 (US 136), D.S.F.L. = 731.10

EXISTING R.O.W.
EXISTING CATCH BASIN (TO REMAIN)
STA. 506+64.00
O/S = 67.0' RT.

EXISTING R.O.W.
EXISTING CATCH BASIN (TO REMAIN)
STA. 506+68.00
O/S = 109.0' RT.

PIPE CULVERT, CLASS D, TYPE 1, ERS 15"x30.0'
WITH END SECTIONS, ERS 15" - 2.0 EACH
41.8' LT., STA. 504+77.40, U.S.F.L. = 733.33
42.2' LT., STA. 505+07.40, D.S.F.L. = 733.19

EXISTING R.O.W.
EXISTING PIPE CULVERT (TO REMAIN)
STA. EQUATION (IL 47):
STA. 507+35.68 (BK) = STA. 507+49.60 (AH)

EXISTING TILE RISER (TO REMAIN)
STA. 508+16.00
O/S = 203.0'

SEC. 34, T. 22N, R. 7E OF 3RD P.M.

NOTES:
1. SEE R.O.W. PLANS FOR EXISTING R.O.W. STATION AND OFFSET INFORMATION.
2. SEE INTERSECTION DETAILS FOR ADDITIONAL PLAN DETAILS.

AGGREGATE SHOULDERS, TYPE B, VARIABLE WIDTH
LT. STA. 508+66.00 TO LT. STA. 517+30.00

AGGREGATE SHOULDERS, TYPE B, VARIABLE WIDTH
RT. STA. 508+75.00 TO RT. STA. 517+30.00


EXIST. CURVE CURV75
PI STA. = 518+24.33
 Δ = 3° 45' 39" (RT)
D = 0° 21' 01"
R = 16,351.78'
T = 536.84'
L = 1,073.29'
E = 8.81'
e = ----
T.R. = ----
S.E. RUN = ----
P.C. STA. = 512+87.49
P.T. STA. = 523+60.79

PIPE CULVERT, CLASS D, TYPE 1, 18"x40.0'
WITH END SECTIONS, 18" - 2.0 EACH
27.6' RT., STA. 518+69.93, U.S.F.L. = 733.76
27.6' RT., STA. 519.09.93, D.S.F.L. = 733.55

- /// = PCC BASE COURSE WIDENING
- /// = INCIDENTAL HOT-MIX ASPHALT SURFACING
- = AGGREGATE SURFACE COURSE, TYPE B
- = AGGREGATE SHOULDERS, TYPE B
- ◇ = TEMPORARY DITCH CHECK
- = TEMPORARY INLET AND PIPE PROTECTION
- ① = RIPRAP CLASS A3 (TYP.) - 6.7 SQ. YD.

SEC. 2, T. 21N, R. 7E OF 3RD P.M.

SEC. 35, T. 22N, R. 7E OF 3RD P.M.

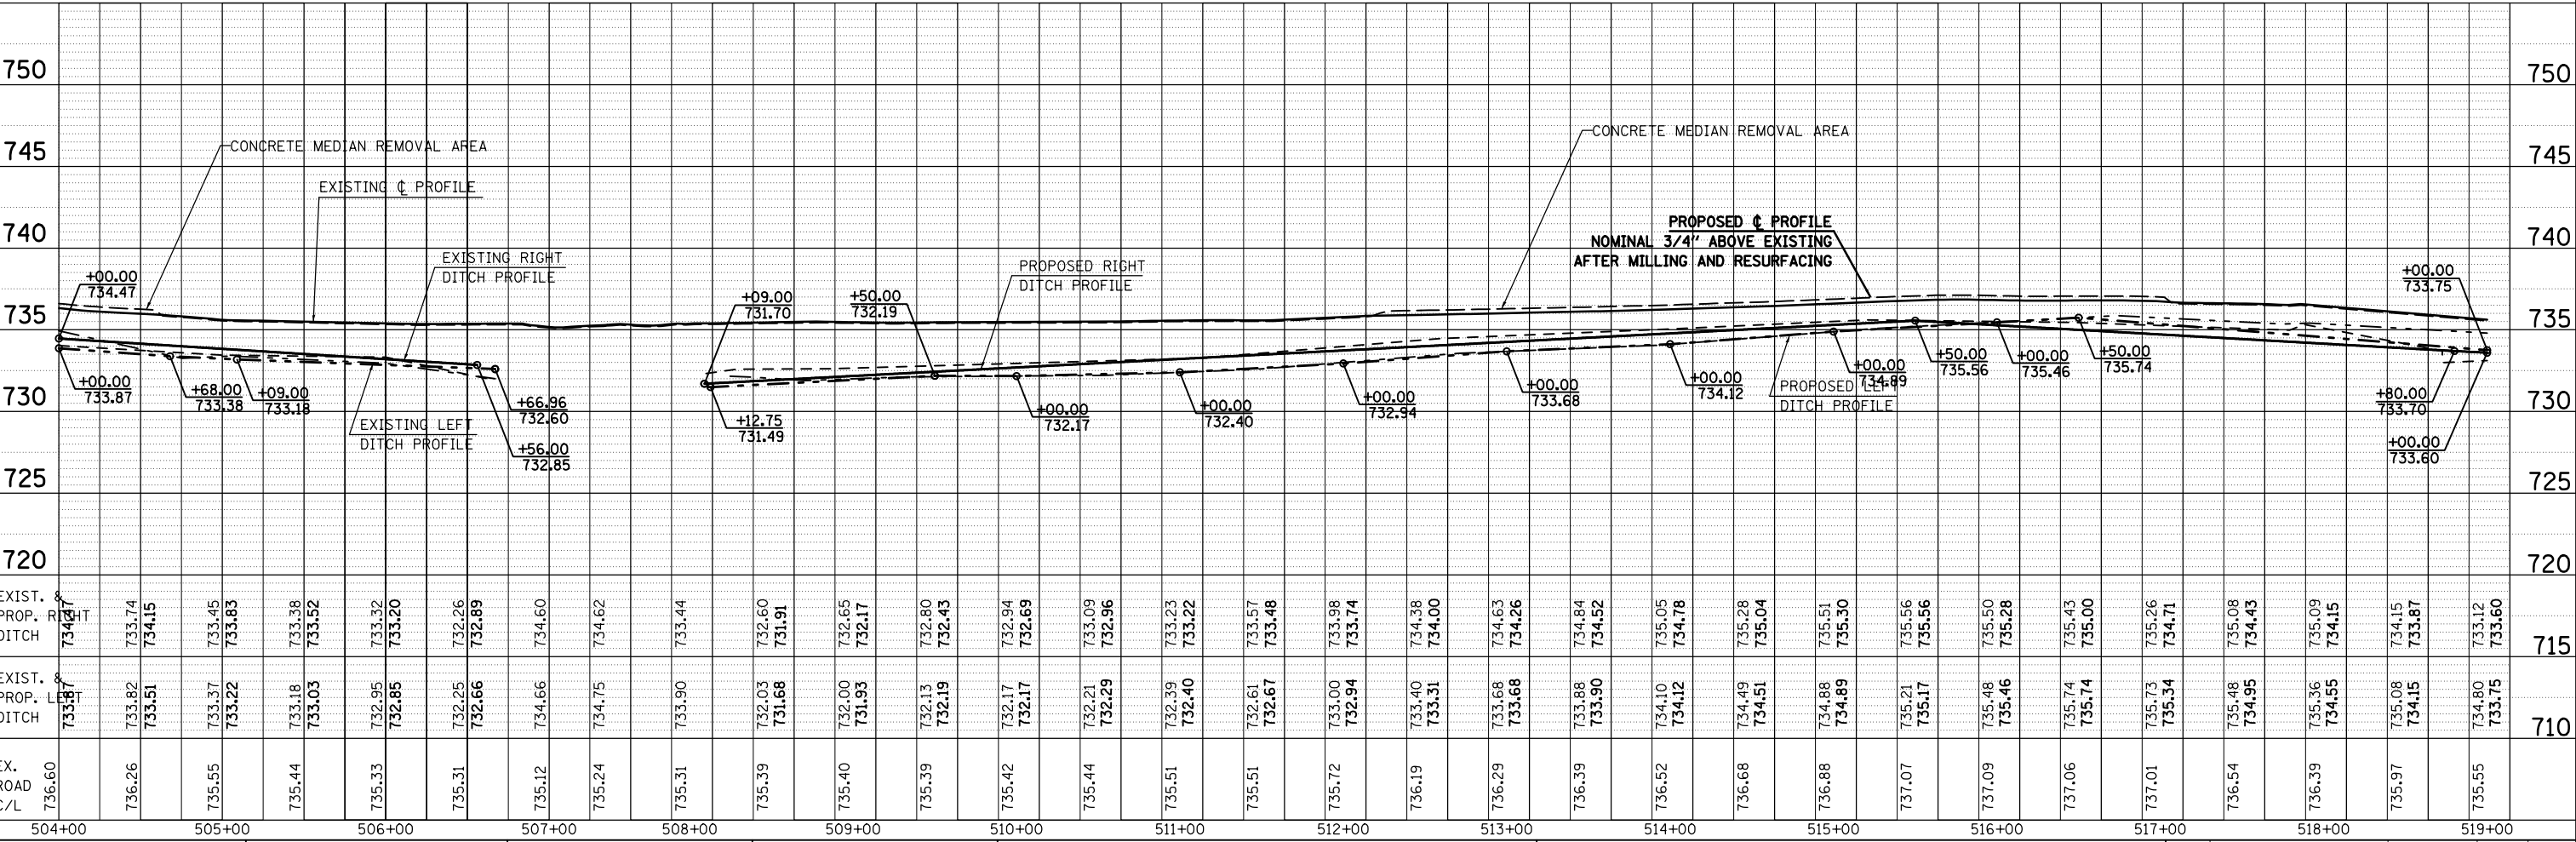

FILE NAME =	USER NAME = cealockbm	DESIGNED - MLB	REVISED -
c:\pwork\pwork\cealockbm\d0187612\0578844-sht-plnprf50.dgn		DRAWN - MLB	REVISED -
PLOT SCALE = 100.0000' / 1"		CHECKED -	REVISED -
PLOT DATE = 10/10/2014		DATE -	REVISED -

STATE OF ILLINOIS
DEPARTMENT OF TRANSPORTATION

PLAN & PROFILE SHEET


SCALE: 1"=50'
SHEET NO. 31 OF 32 SHEETS
STA. 504+00.00 TO STA. 519+00.00

F.A.P. RTE.	SECTION	COUNTY	TOTAL SHEETS	SHEET NO.
326	136RS-3, CR & (10-4)RS	CHAMPAIGN	474	147
CONTRACT NO. 70844				
ILLINOIS FED. AID PROJECT				

PLAN	SURVEYED _____	BY _____	DATE _____
NOTE BOOK	ALIGNED _____		
NO. _____	PT. OF WAY CHECKED _____		
	CADD FILE NAME _____		

- HMA SURFACE REMOVAL-BUTT JOINT
STA. 522+88.70 TO STA. 523+18.70

PROFILE		SURVIVED _____	BY _____	DATE _____
		PLOTTED _____		
NOTE BOOK		GRADES CHECKED _____		
		B.M. NOTED _____		
NO. _____		STRUCTURE NOTED _____		

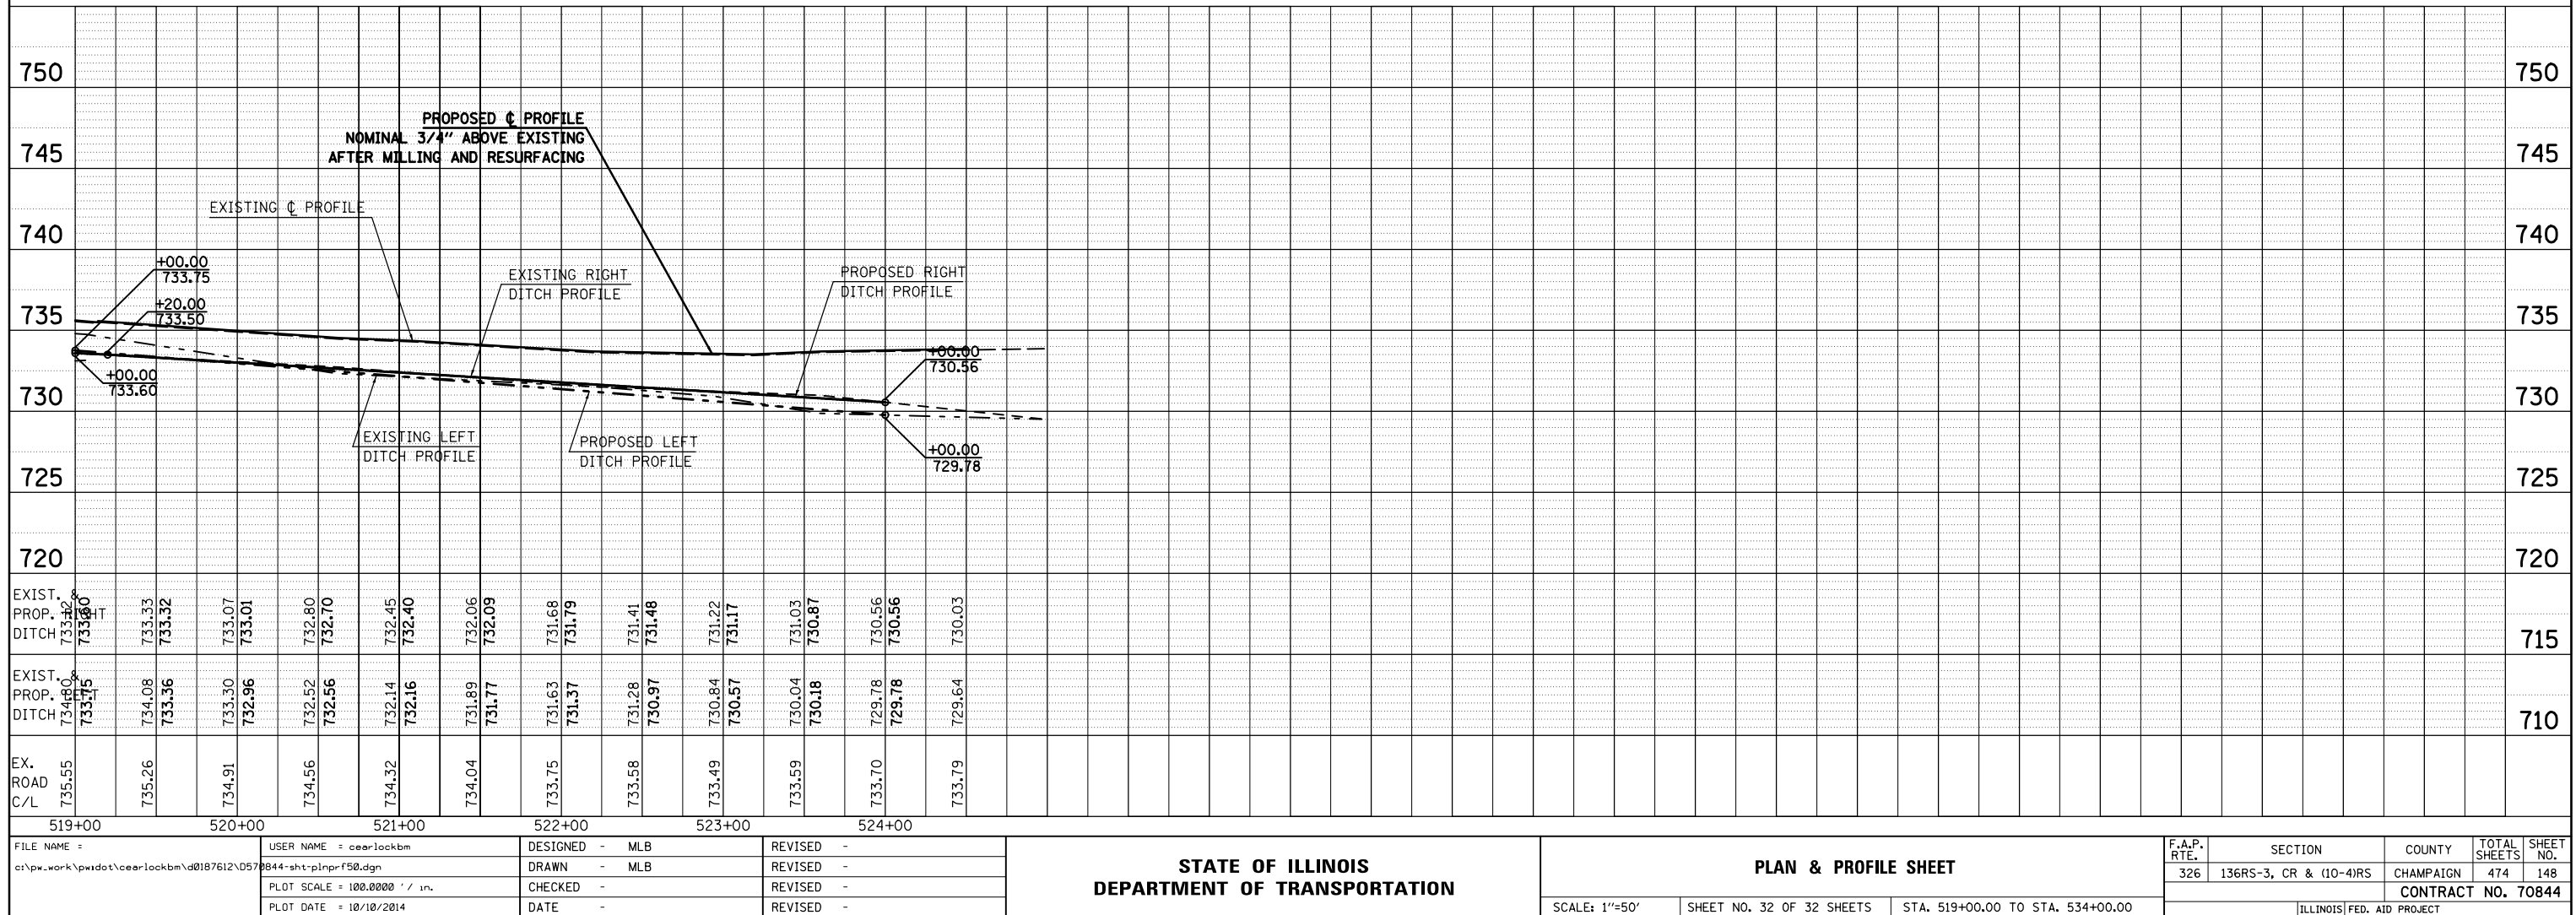


PLAN	SURVEYED	BY	DATE
NOTE BOOK	ALIGNED		
	CHECKED		
	FILE NAME		


PROFILE	SURVEYED	BY	DATE
NOTE BOOK	GRADES		
	CHECKED		
	STRUCTURE		
	NOTATIONS		

SEC. 35, T. 22N, R. 7E OF 3RD P.M.

MATCHLINE STATION 1662+00.00

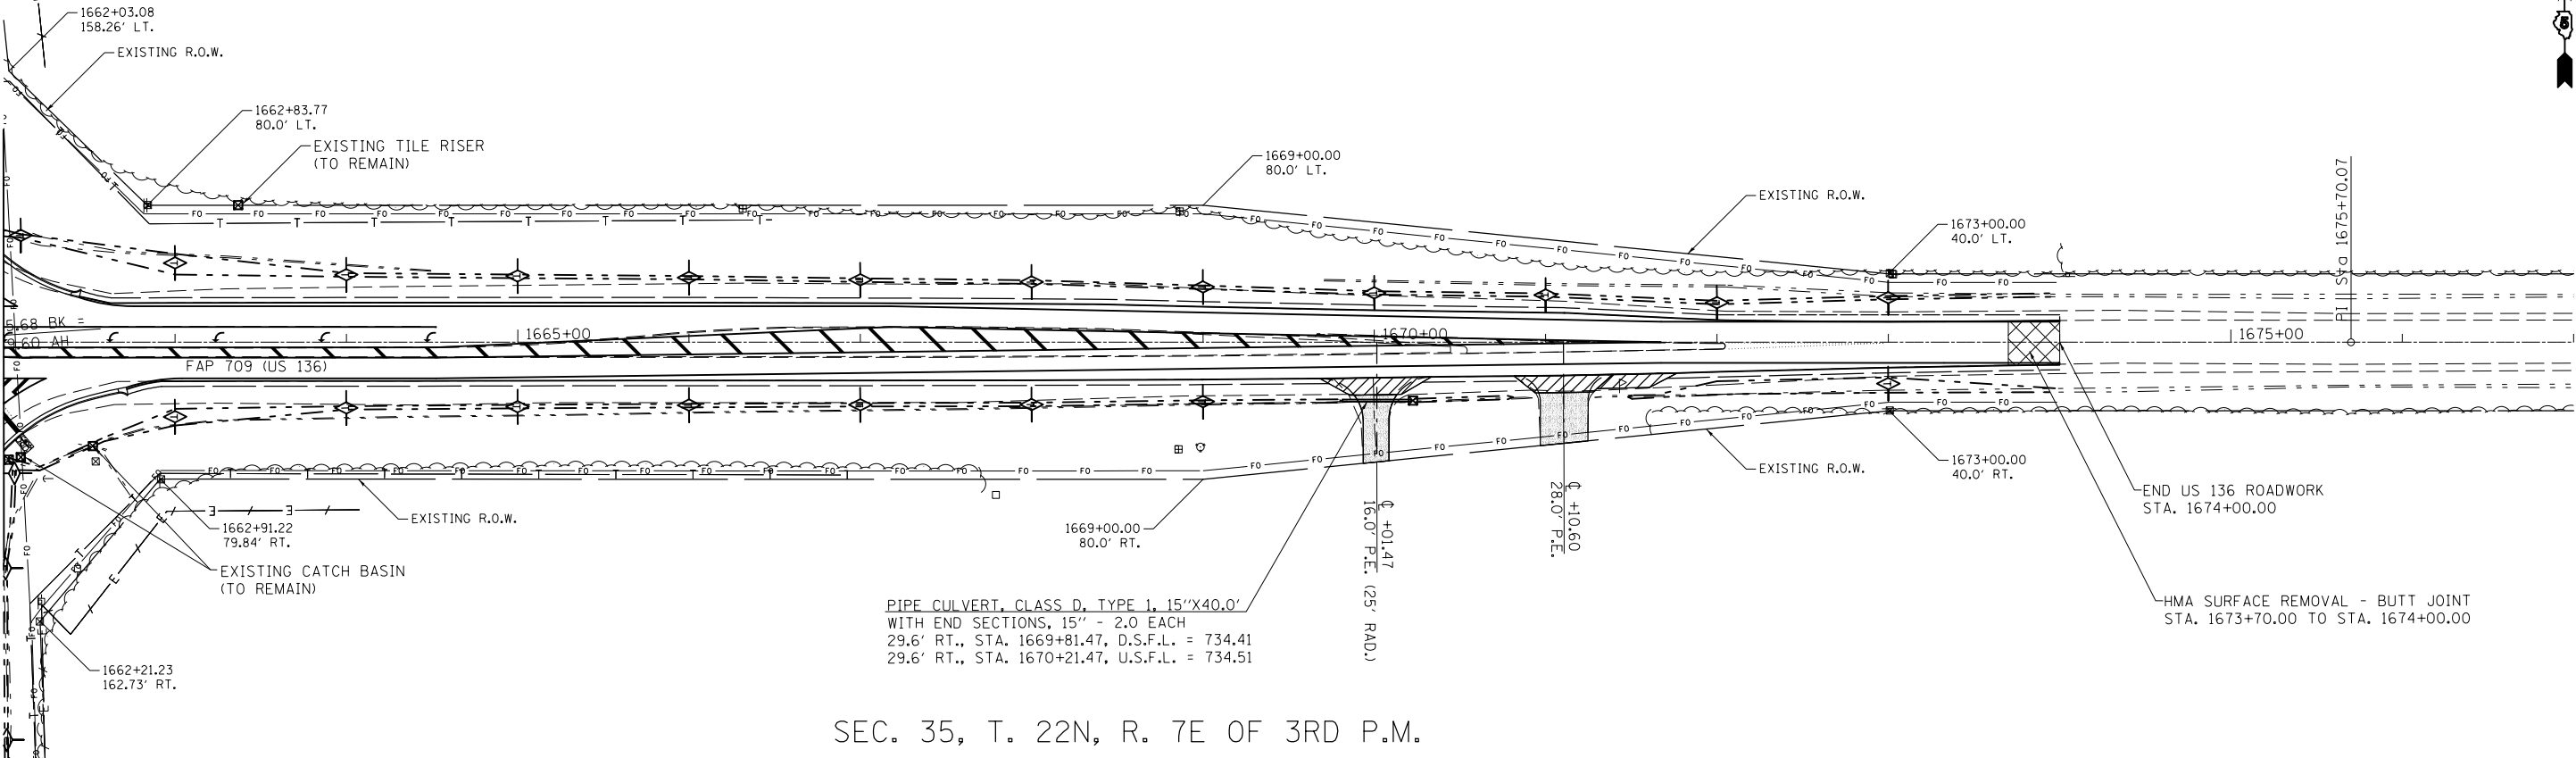

SEC. 35, T. 22N, R. 7E OF 3RD P.M.

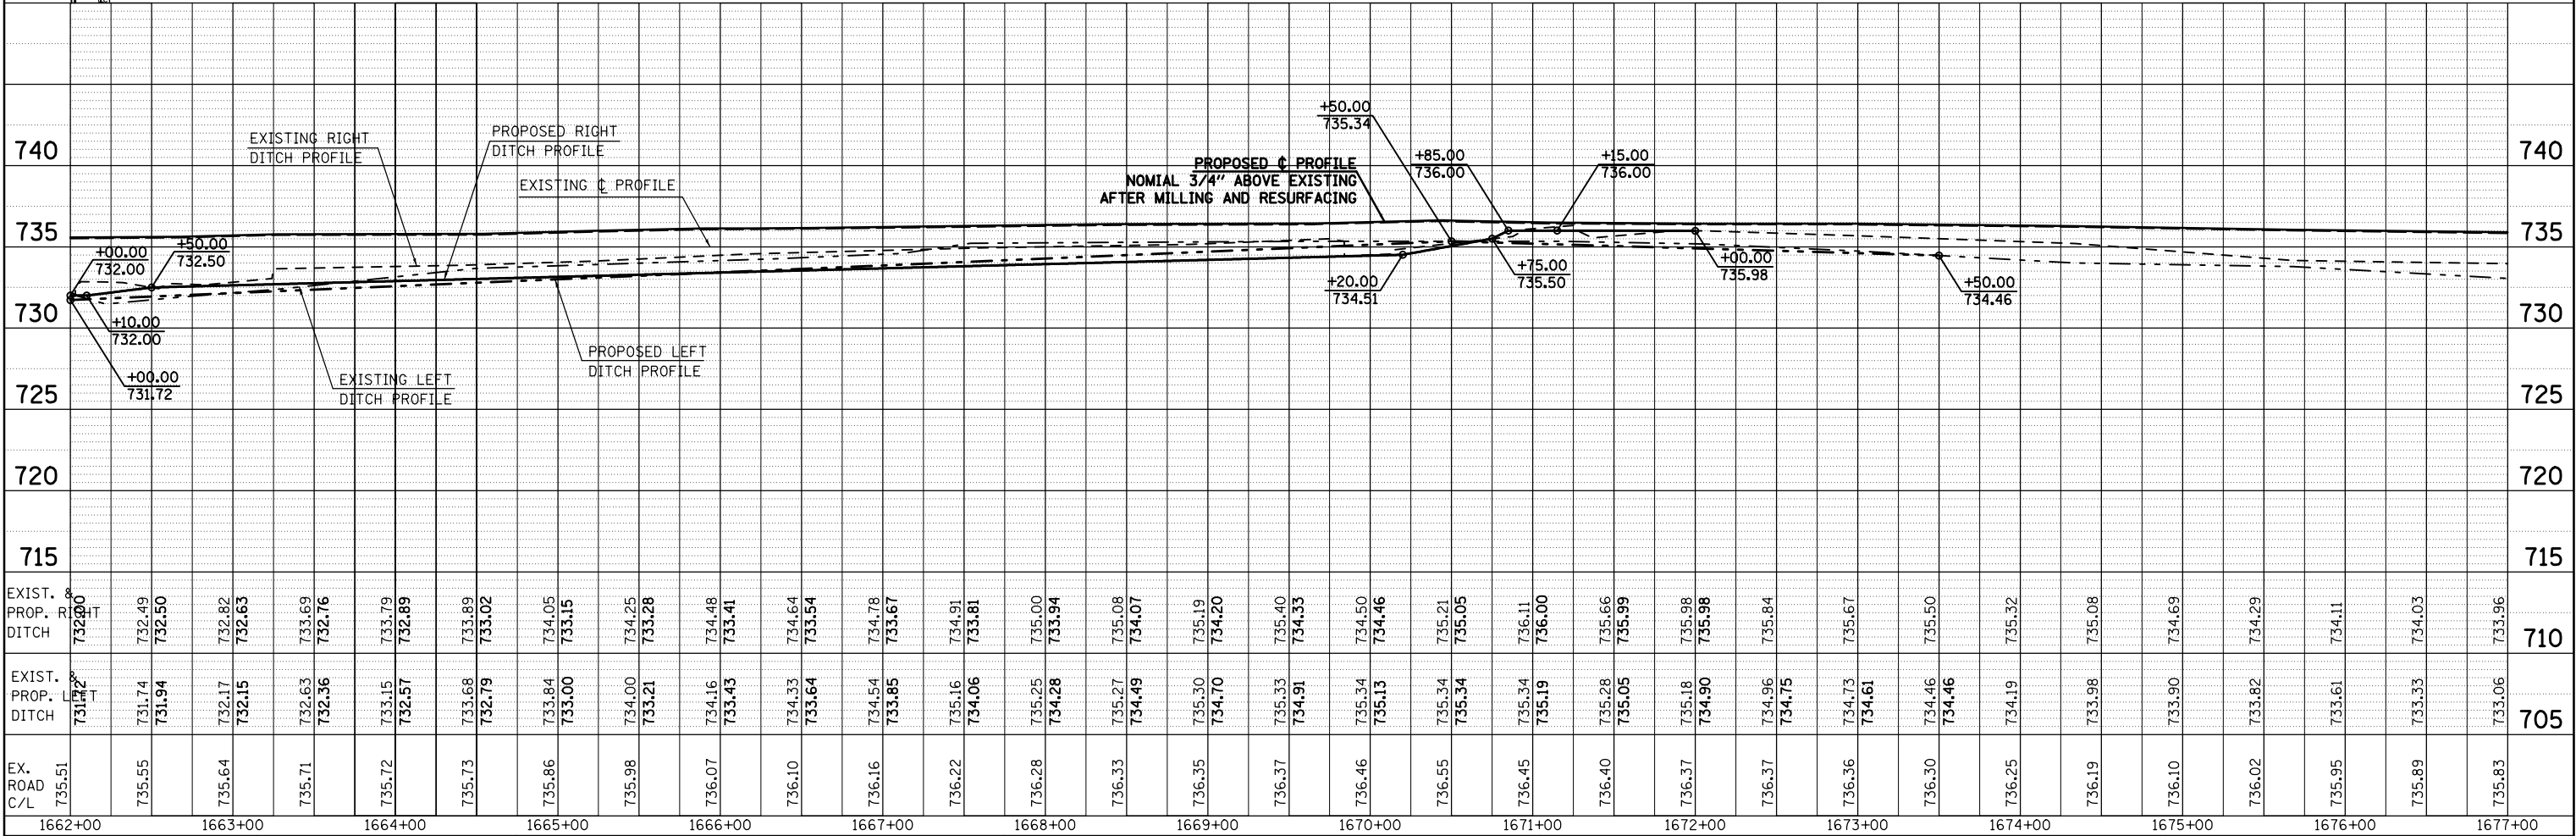

FILE NAME =		USER NAME = cealockbm		DESIGNED -		REVISED -	
c:\pwork\pwork\cealockbm\d0187612\0578844-sht-plnprf_US136.dgn				DRAWN -		REVISED -	
#MODELNAME#		PLOT SCALE = 100.0000' / in.		CHECKED -		REVISED -	
		PLOT DATE = 10/10/2014		DATE -		REVISED -	


STATE OF ILLINOIS DEPARTMENT OF TRANSPORTATION				PLAN & PROFILE SHEET US 136			
SCALE: 1" = 50'		SHEET 02 OF 02 SHEETS		STA. 1662+00 TO STA. 1677+00		ILLINOIS FED. AID PROJECT	

F.A.P. RTE.	SECTION	COUNTY	TOTAL SHEETS	SHEET NO.
326	136RS-3, CR & (10-4)RS	CHAMPAIGN	474	150
CONTRACT NO. 70844				

PLAN	SURVEYED	BY	DATE
NOTE BOOK	PLOTTED		
NO.	CHECKED		
	FILE NAME		

PROFILE	SURVEYED	BY	DATE
NOTE BOOK	PLOTTED		
NO.	CHECKED		
	STRUCTURE		
	NOTATIONS		



LOCATION	TRAIL - I (CHAIN PT.)	IL 47 STA.	IL 47 O/S	COORESPONDING TRAIL - I STA.
1	BC9	16+94.25	RT. 41.84	3000+00.00
2	BC10	17+24.94	RT. 40.18	3000+30.73
3	BC11	17+32.46	RT. 38.28	3000+38.49
4	BC12	18+00.00	RT. 36.13	3001+06.07
5	BC13	20+45.66	RT. 38.01	3003+51.73
6	BC14	21+45.57	RT. 43.67	3004+51.81
7	BC15	21+58.54	RT. 49.75	3004+66.13
8	BC16	21+62.31	RT. 50.02	3004+69.91
9	BC17	21+94.99	RT. 49.63	3005+02.59
10	BC18	22+41.14	RT. 55.70	3005+49.14
11	BC19	23+05.34	RT. 57.84	3006+13.37
12	BC20	23+43.14	RT. 58.01	3006+51.17
13	BC21	24+31.25	RT. 42.67	3007+40.60
14	BC22	24+86.96	RT. 41.37	3007+96.34
15	BC23	25+44.65	RT. 41.14	3008+54.02
16	BC24	25+44.63	RT. 23.15	3008+72.01

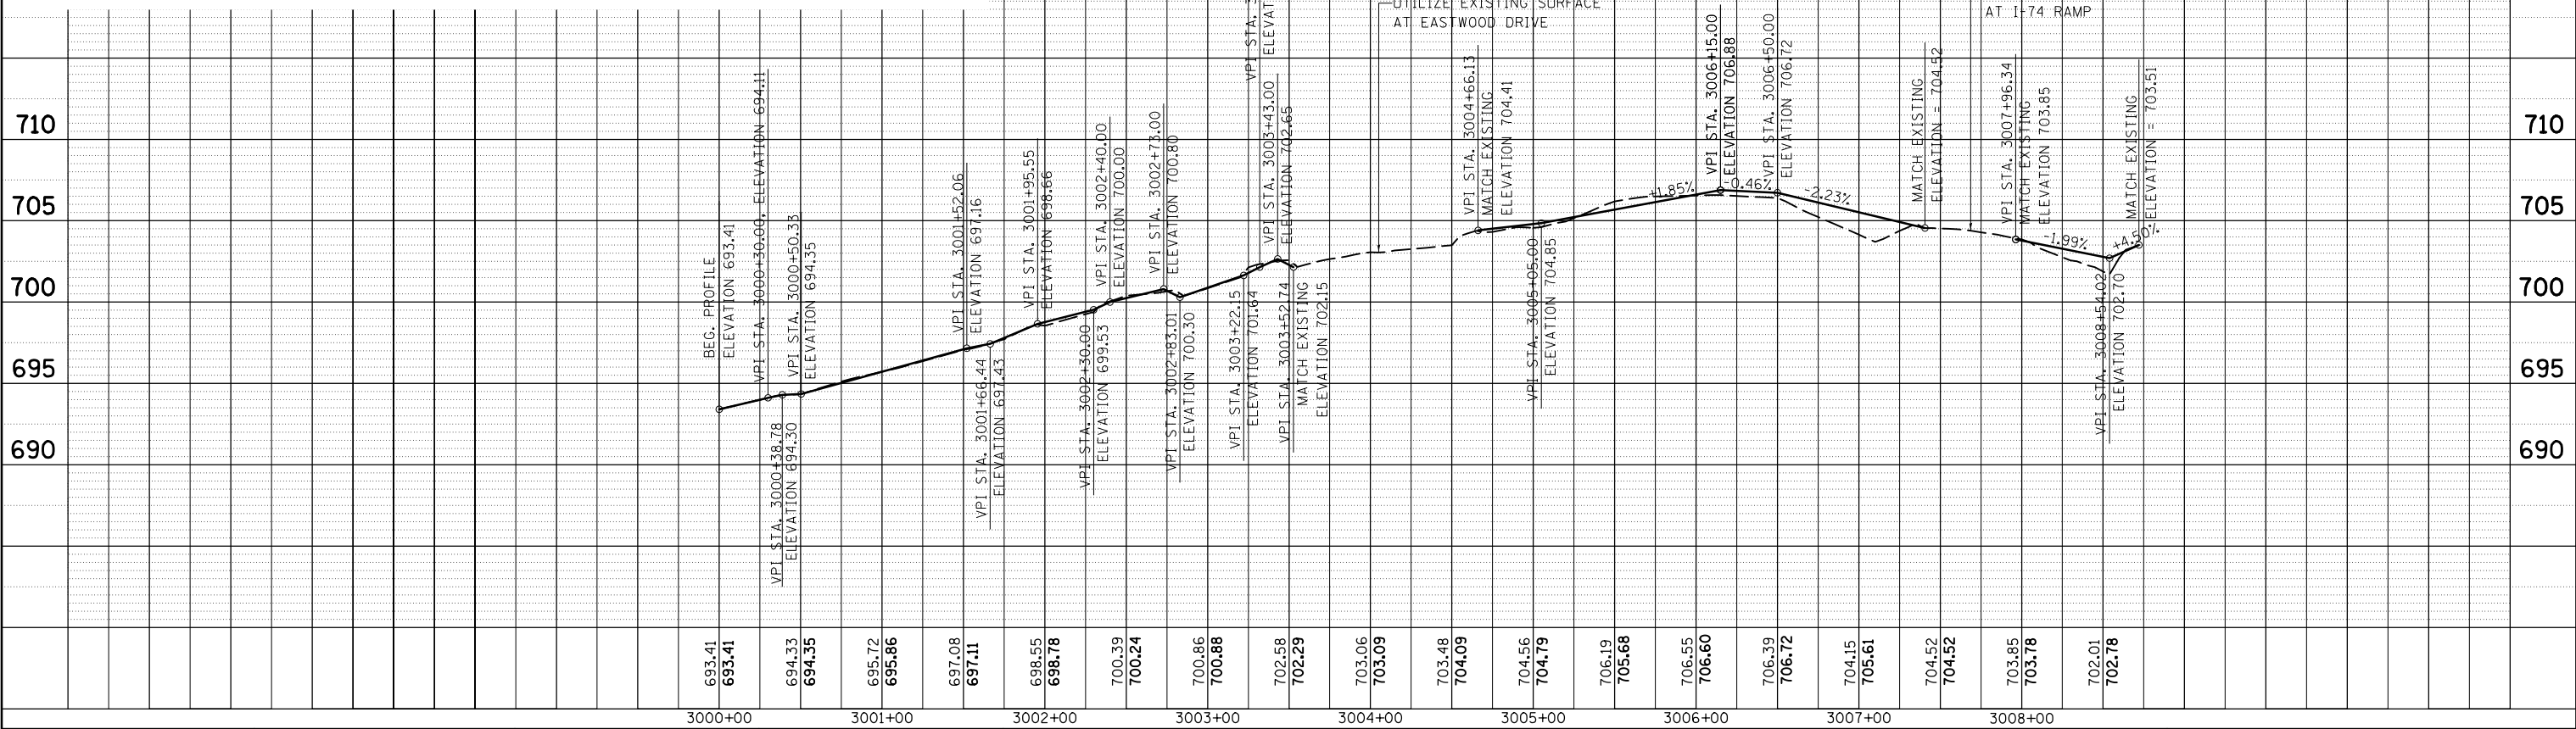

FILE NAME =	USER NAME = ceorlockbm	DESIGNED -	REVISED -	PLAN AND PROFILE				F.A.P. RTE.	SECTION	COUNTY	TOTAL SHEETS	SHEET NO.
c:\pwork\pwork\ceorlockbm\d0187612\0578844-sht-plnprf-bike trail (east side).dgn		DRAWN -	REVISED -	MULTI-USE TRAIL - I				326	136RS-3, CR & (10-4)RS-1	CHAMPAIGN	474	151
\$MODELNAME\$	PLOT SCALE = 100.0000' / in.	CHECKED -	REVISED -	SCALE: 1" = 50'				CONTRACT NO. 70844		ILLINOIS FED. AID PROJECT		
	PLOT DATE = 10/10/2014	DATE -	REVISED -	SHEET 1 OF 1 SHEETS				STA. ---- TO STA. ----				



PLAN	SURVEYED	BY	DATE
NOTE BOOK NO.	ALIGNED		
	CHECKED		
	FILE NAME		

PROFILE	SURVEYED	BY	DATE
NOTE BOOK NO.	GRADES		
	CHECKED		
	STRUCTURE		
	NOTATIONS		

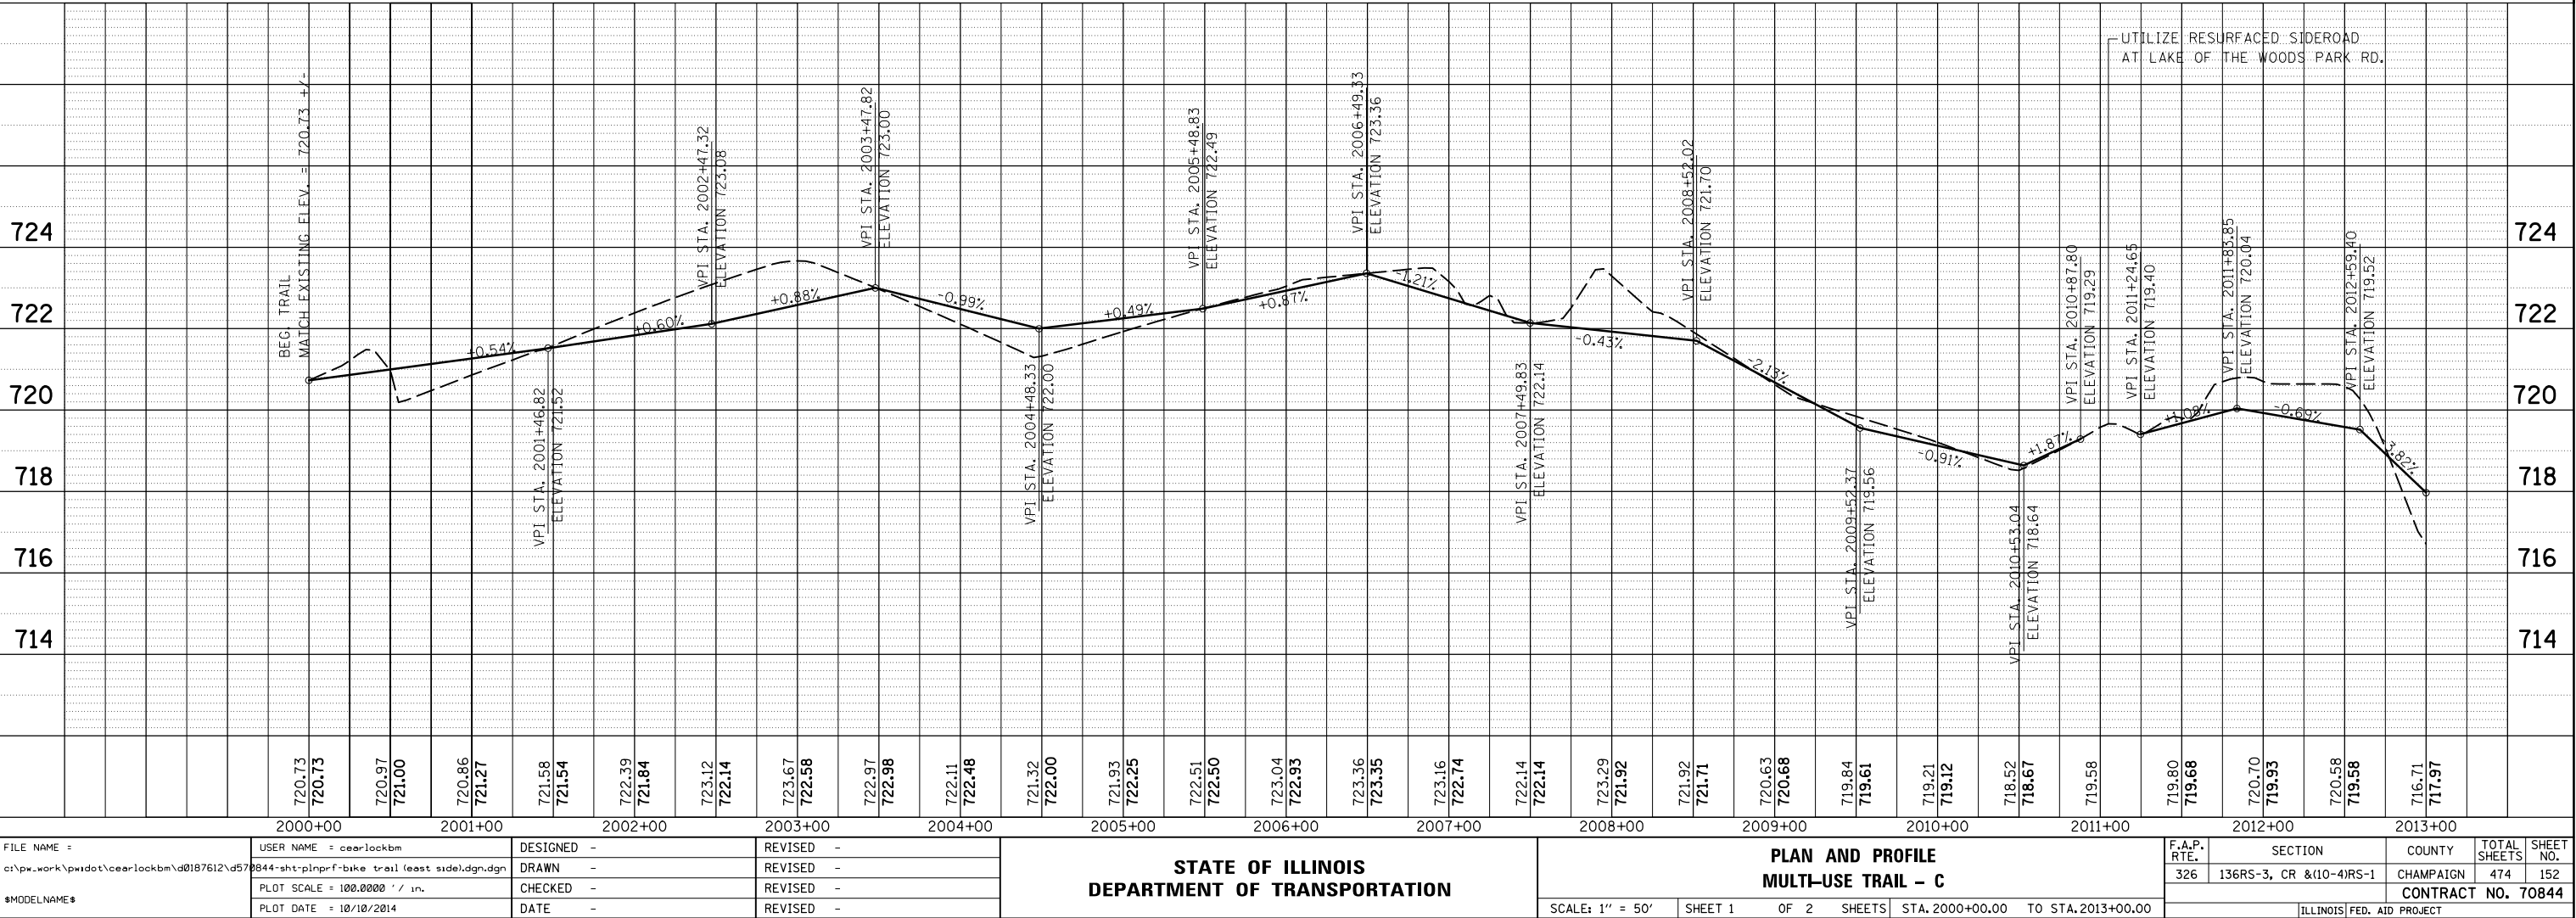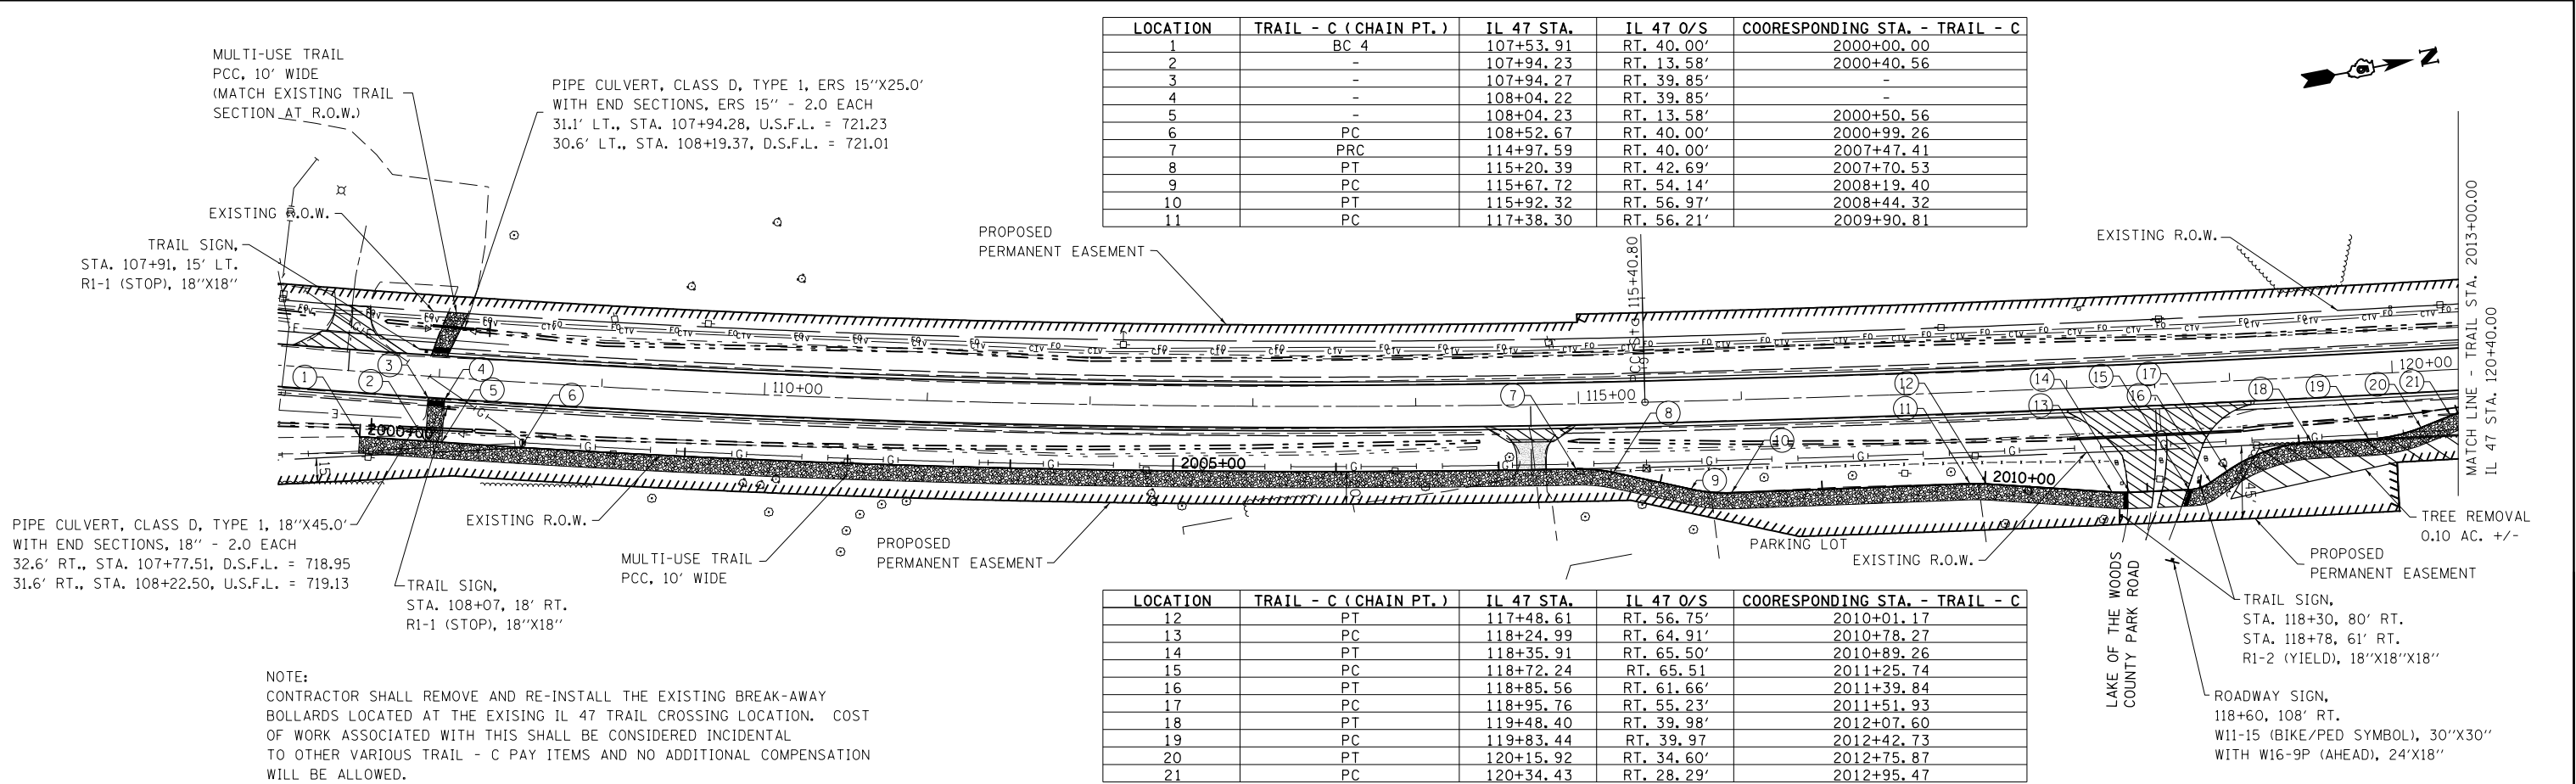

PROFILE		BY	DATE
SURVEYED _____			
PLOTTED _____			
GRADES CHECKED _____			
B.M. NOTED _____			
STRUCTURE NOTED AS CHK'D _____			
NO. _____			

NOTE: SEE PLAN AND PROFILE - IL 47 SHEETS FOR PROPOSED STRUCTURE TABLE AND DATA.

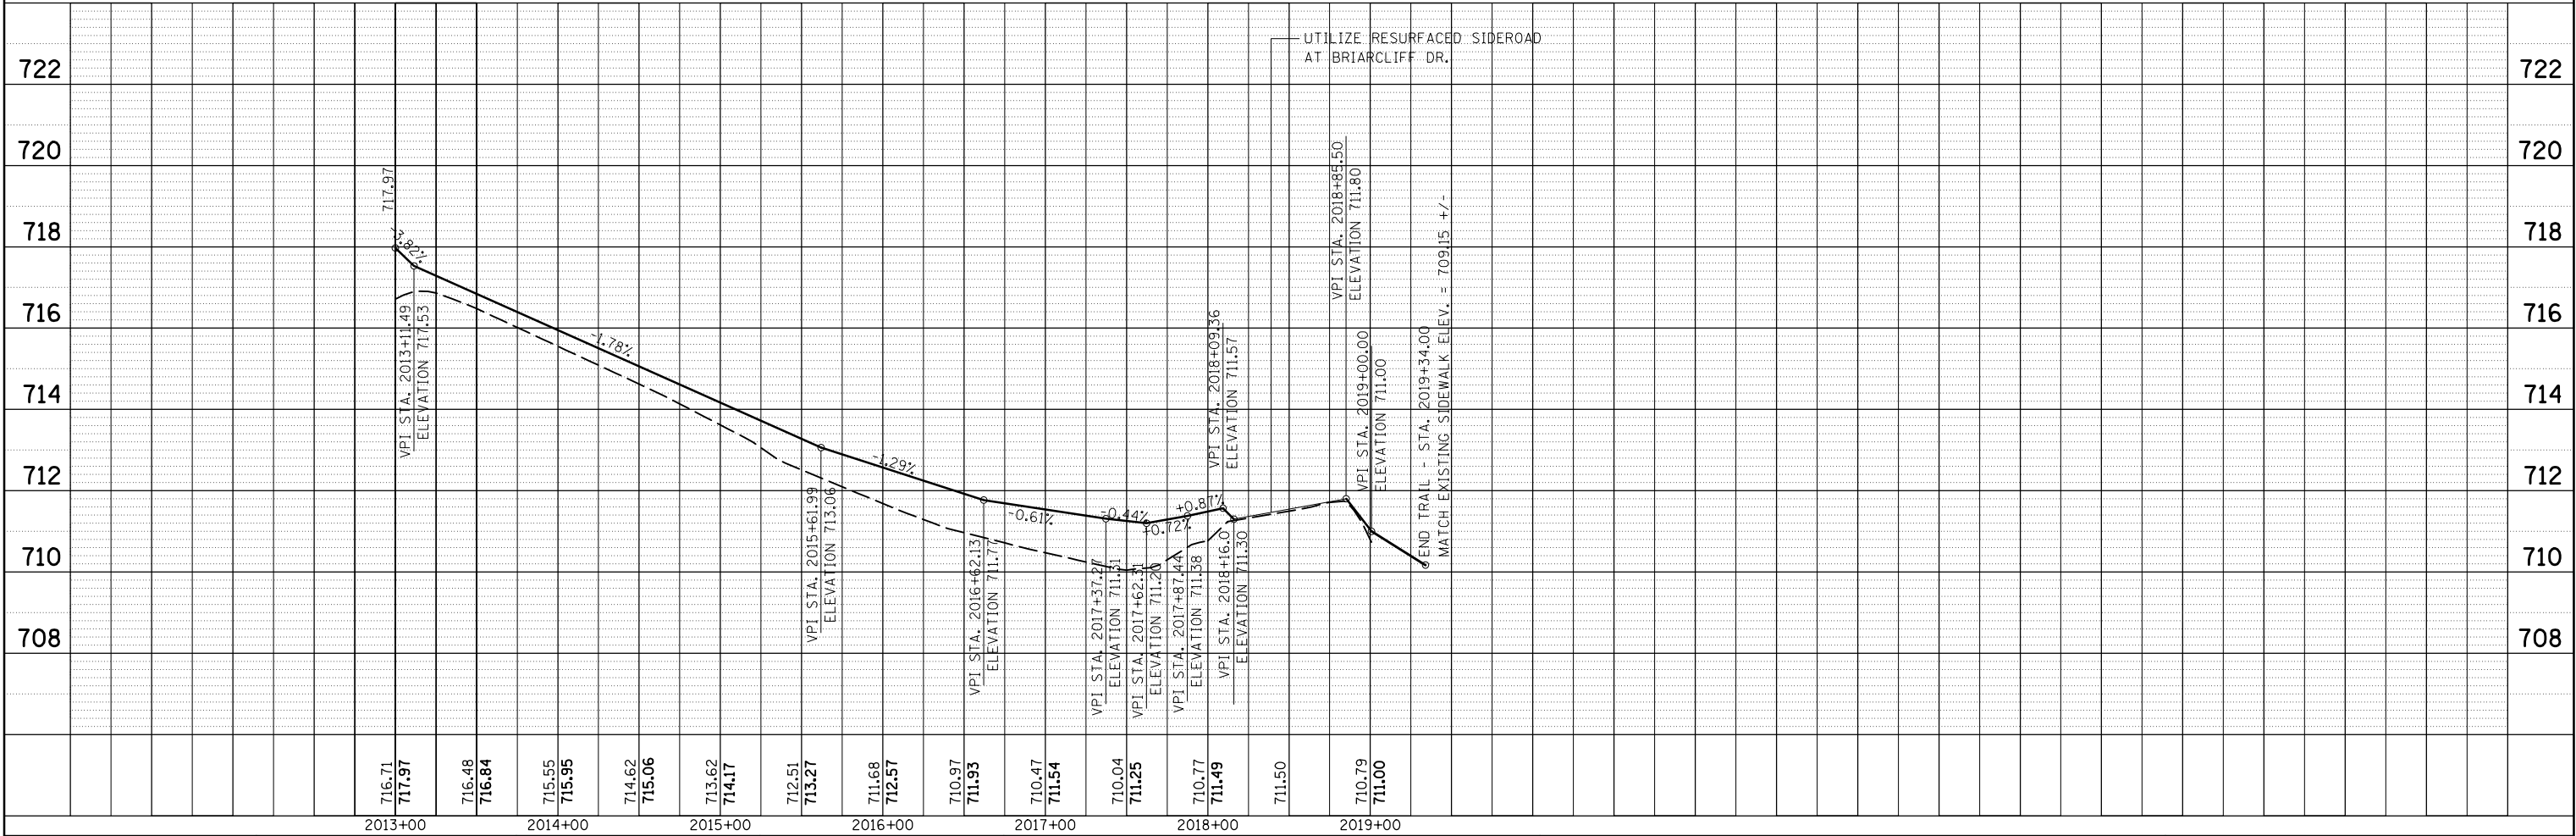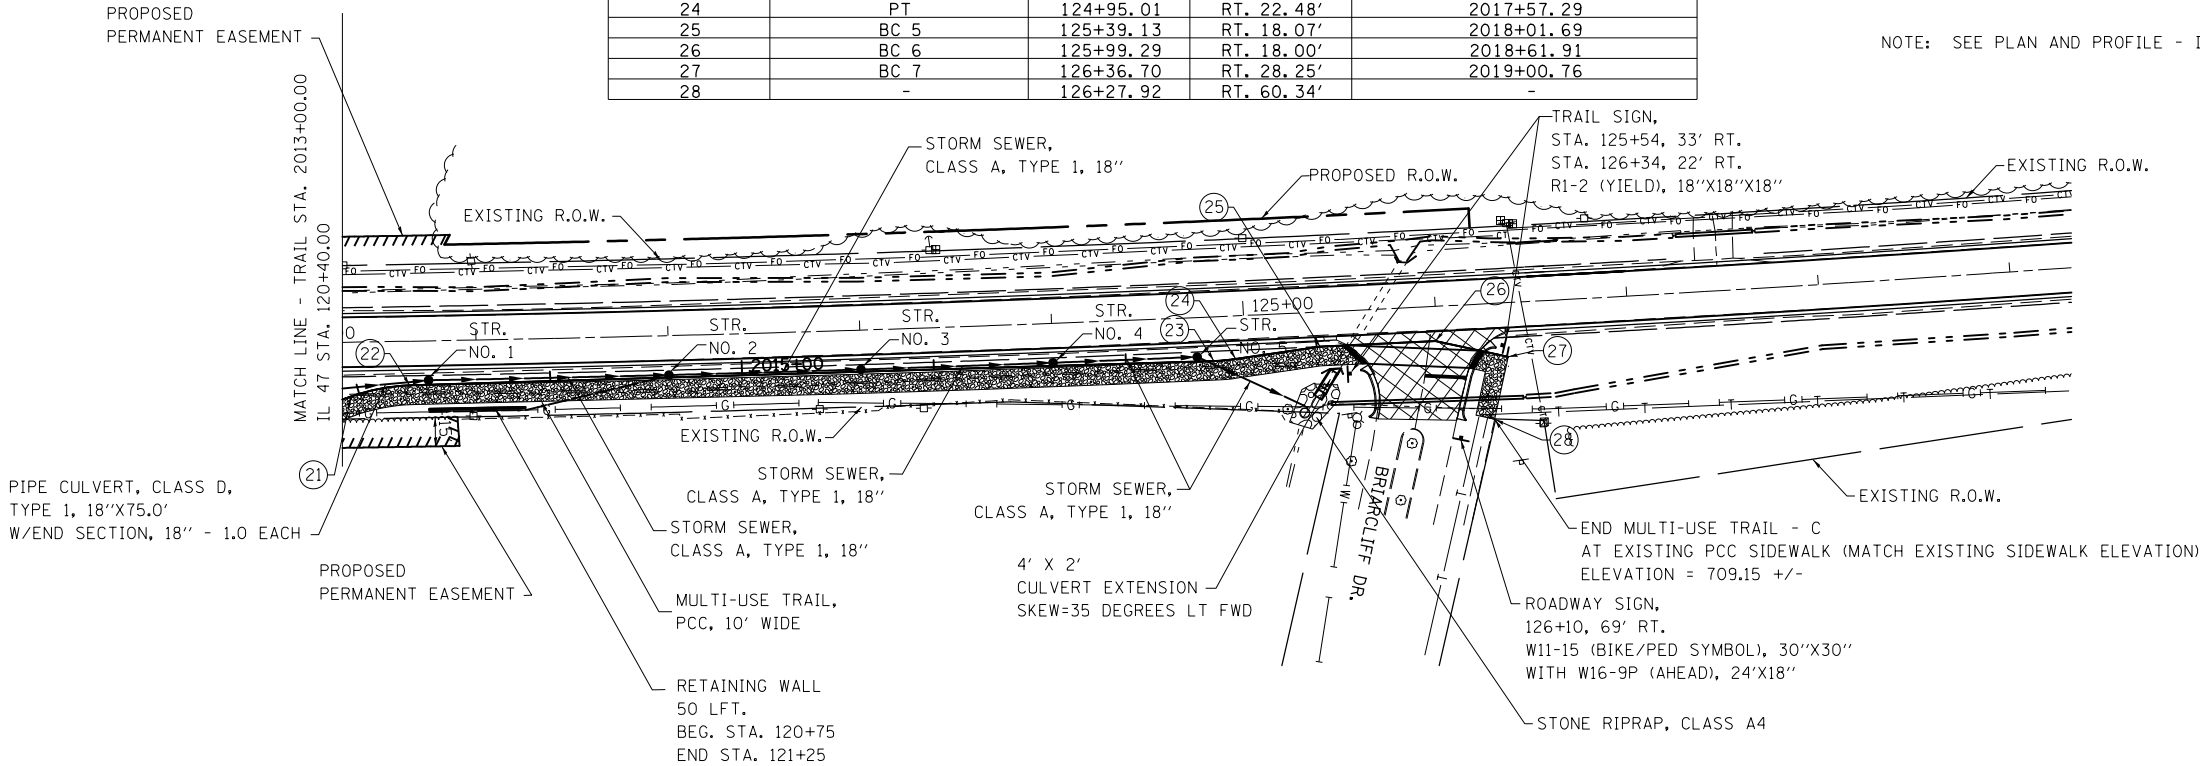

FILE NAME =	USER NAME = cearlackbm	DESIGNED -	REVISED -	STATE OF ILLINOIS DEPARTMENT OF TRANSPORTATION	PLAN AND PROFILE MULTI-USE TRAIL - C				F.A.P. R.T.E.	SECTION	COUNTY	TOTAL SHEETS	SHEET NO.
c:\pwwork\pwidth\cearlackbm\d0187612\d57	0844-sht-plnprf-bike trail (east side).dgn	DRAWN -	REVISED -		326	136RS-3, CR & (10-4)RS-1	CHAMPAIGN	474	153				
	PLOT SCALE = 100.0000 ' / in.	CHECKED -	REVISED -		CONTRACT NO. 70844								
\$MODELNAME\$	PLOT DATE = 10/10/2014	DATE -	REVISED -										
				SCALE: 1" = 50'	SHEET 2	OF 2	SHEETS	STA. 2013+00.00	TO STA. 2019+34.00	ILLINOIS FED. AID PROJECT			


STATE OF ILLINOIS
DEPARTMENT OF TRANSPORTATION
DIVISION OF HIGHWAYS
RIGHT OF WAY PLANS
FOR PROPOSED
FEDERAL AID HIGHWAY

FAP 326 (IL 47)
SECTION 136RS-3, CR & (10-4)RS-1
JOB R-95-077-10
CHAMPAIGN COUNTY



THIS IS TO CERTIFY THAT THIS IS A TRUE AND CORRECT
SET OF RIGHT OF WAY PLANS MADE UNDER MY DIRECTION
FOR THE DIVISION OF HIGHWAYS, STATE OF ILLINOIS.

ILLINOIS PROFESSIONAL LAND SURVEYOR NO. 3135 DATE
LICENSE EXPIRES 11/30/14

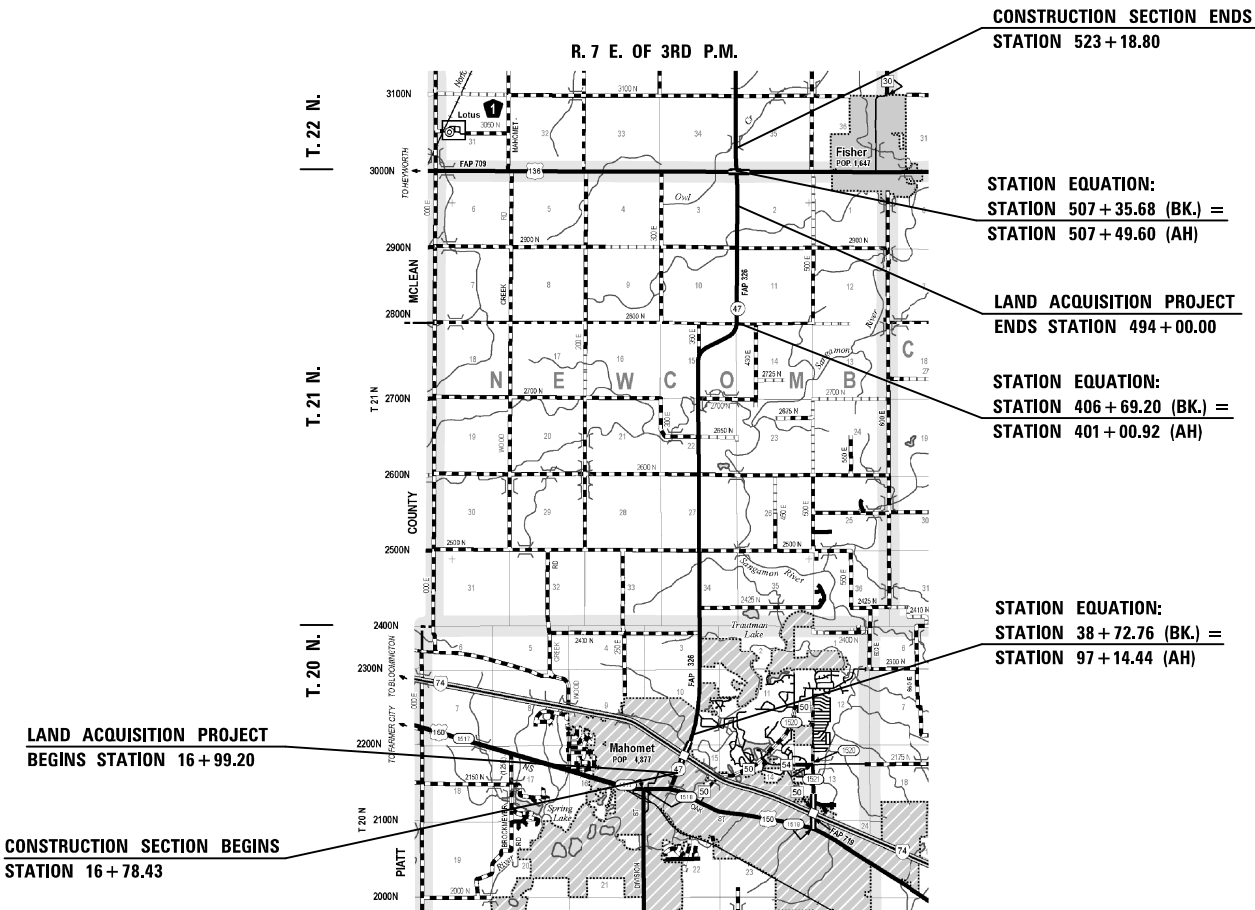


LENGTH OF LAND ACQUISITION PROJECT = 42427 LIN. FT. = 8.035 MILES

ROUTE	SECTION	COUNTY	TOTAL SHEETS	SHEET NO.
FAP 326 (IL 47)	136RS-3, CR & (10-4)RS-1	CHAMPAIGN	16	1
F.H.W.A. REG.		ILLINOIS	PROJECT	

CONTRACT NO. 70844

REGION 3 / DISTRICT 5

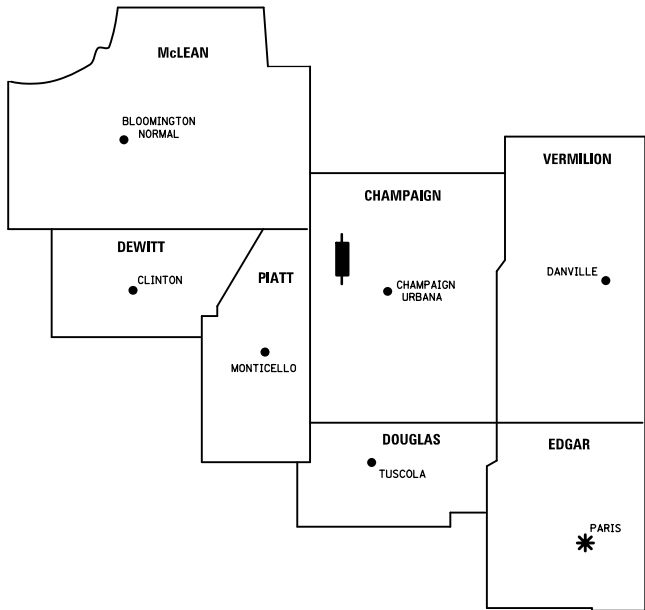

* DISTRICT HEADQUARTERS
PROJECT LOCATION

STATE OF ILLINOIS
DEPARTMENT OF TRANSPORTATION
DIVISION OF HIGHWAYS

SUBMITTED _____ 20____

EXAMINED _____ 20____

PASSED _____ 20____


KENSIL A. GARNETT, P.E.
ACTING DEPUTY DIRECTOR OF HIGHWAYS
REGION 3 ENGINEER

DISTRICT CHIEF OF PLATS & PLANS

ACTING DISTRICT LAND ACQUISITION ENGINEER

TOTAL SHEETS	SHEET NO.
474	154

BY	DATE
R.O.W. PLAT	NOTEBOOK NO.

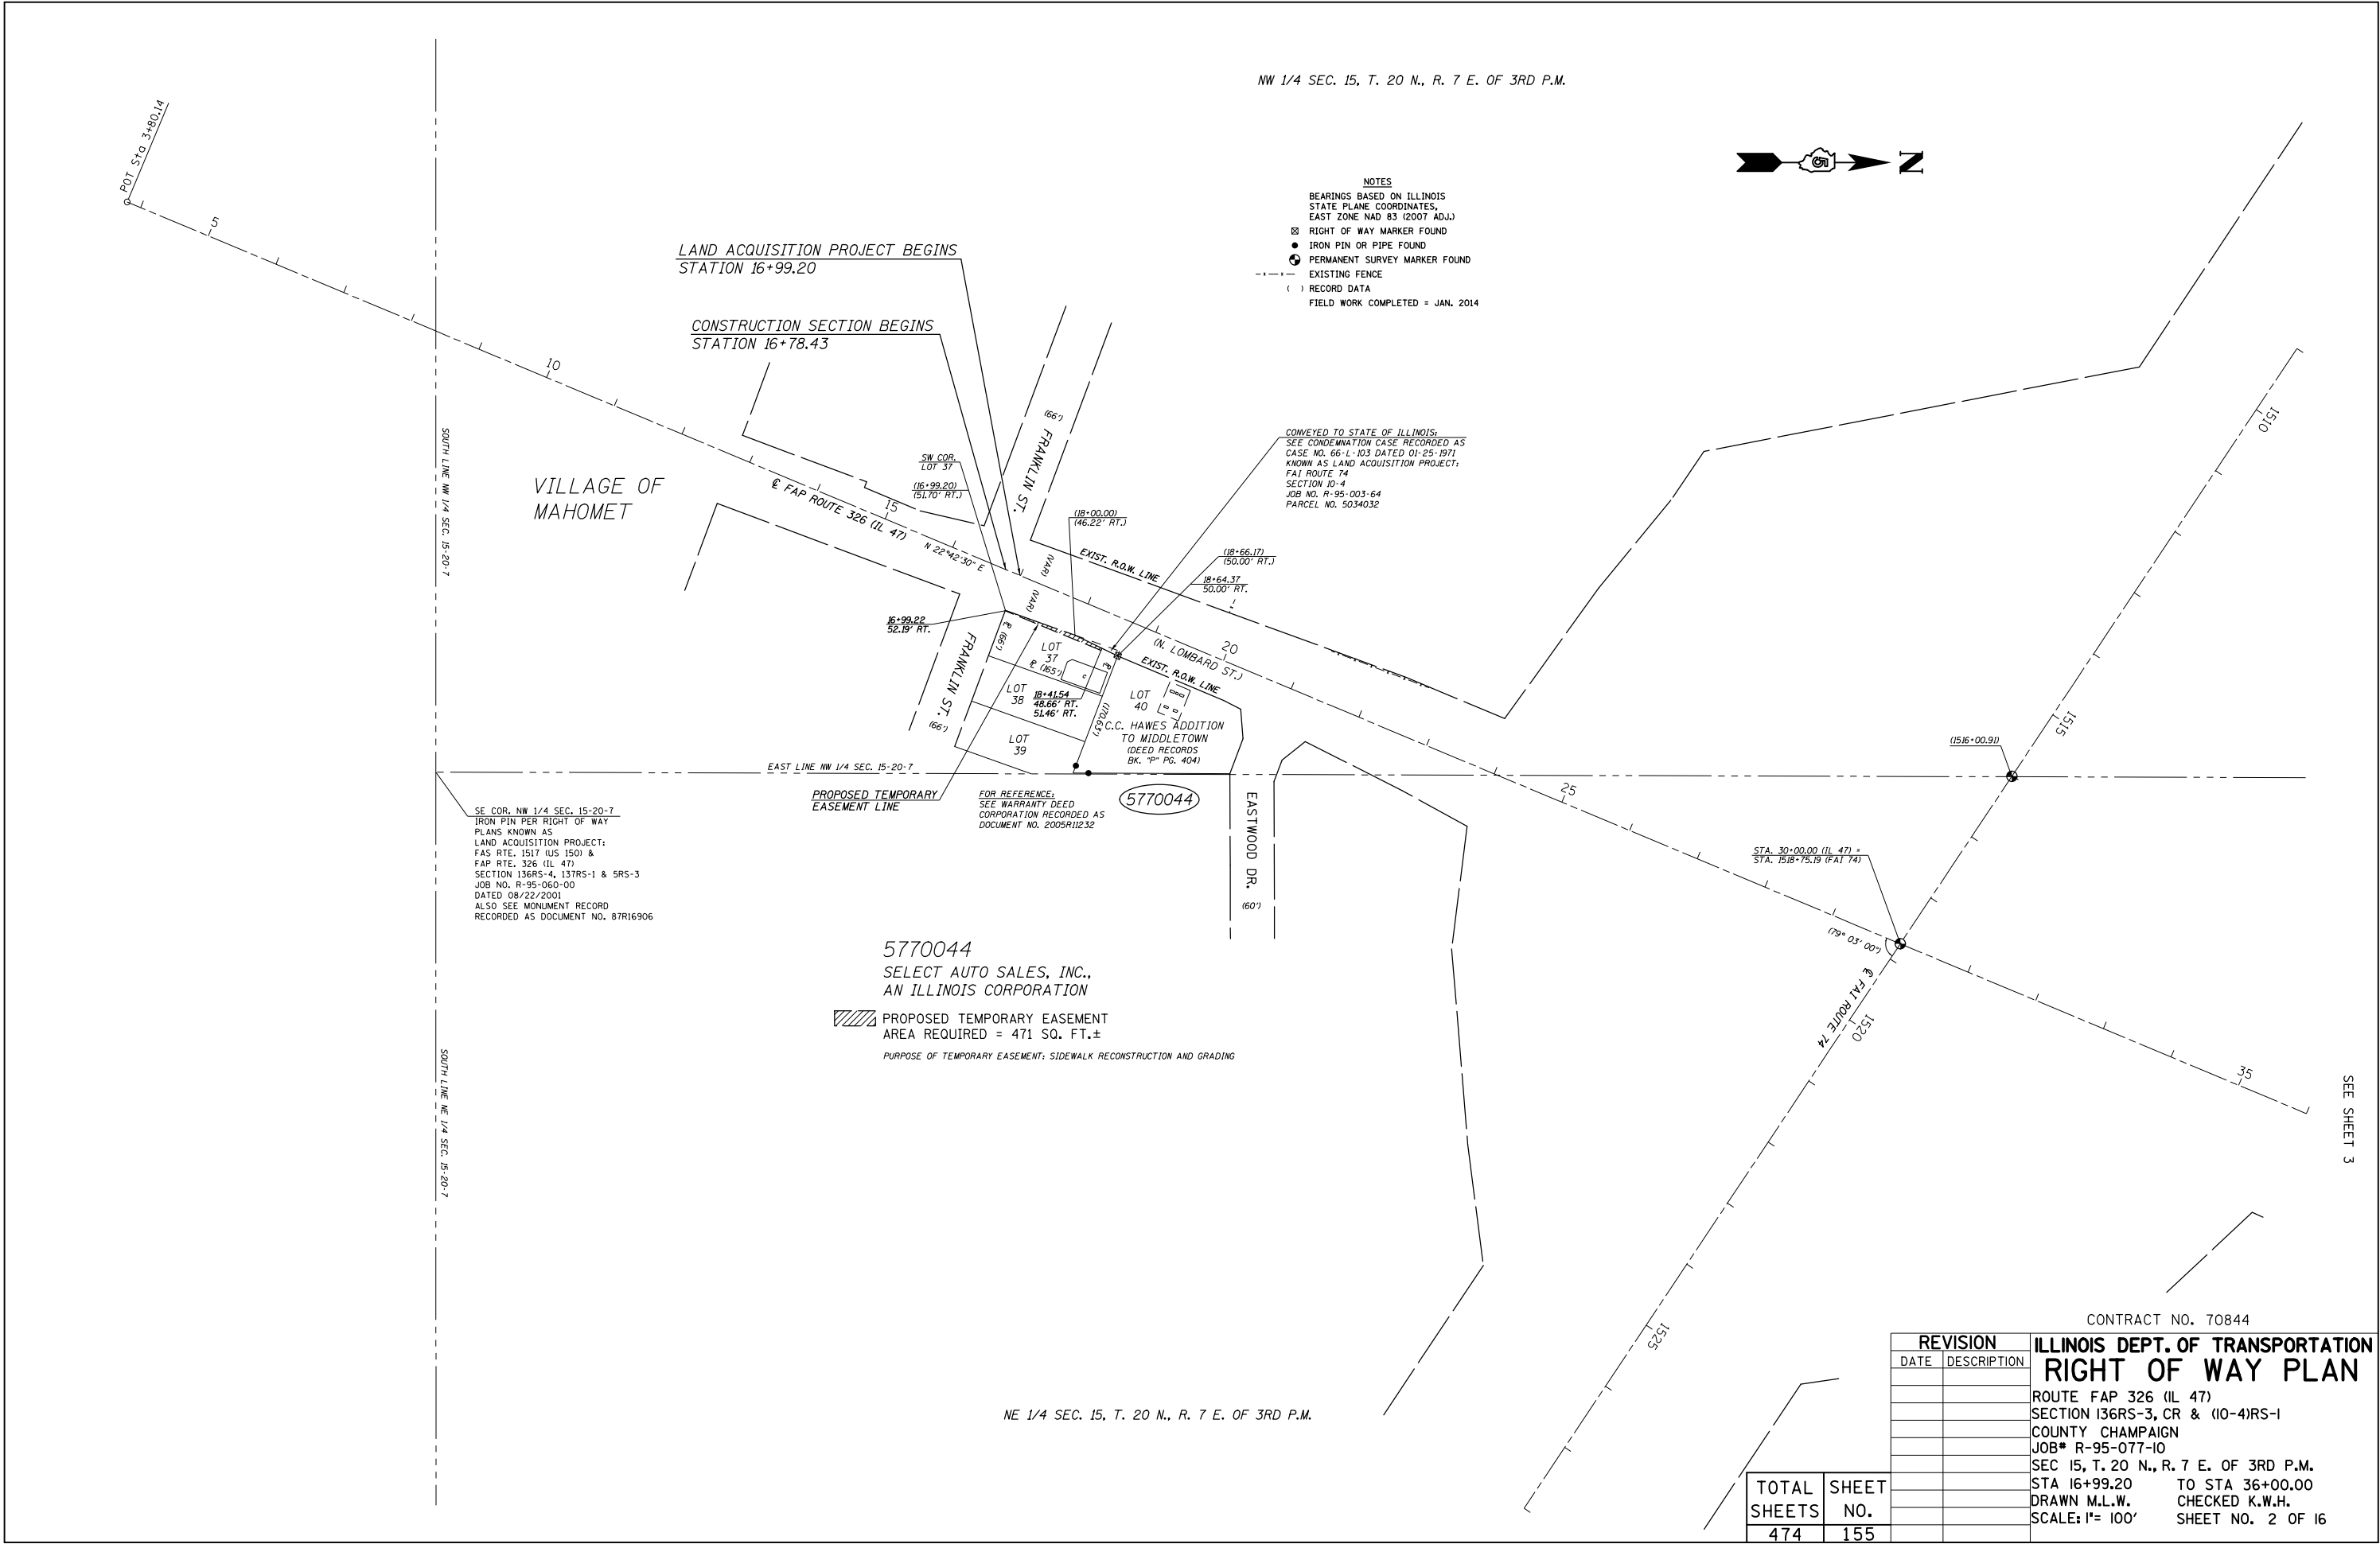

SEE SHEET 3



NOTES
BEARINGS BASED ON ILLINOIS
STATE PLANE COORDINATES,
EAST ZONE NAD 83 (2007 ADJ.)
RIGHT OF WAY MARKER FOUND
IRON PIN OR PIPE FOUND
IDOT VAULT FOUND
FENCE POST FOUND
EXISTING FENCE
RECORD DATA
FIELD WORK COMPLETED = SEPT. 2013

NE 1/4 SEC. 10, T. 20 N., R. 7 E. OF 3RD P.M.

NW COR. NE 1/4
SEC. 10-20-7
FOUND ROTTEN POST
SET IN CONCRETE 1'
BELOW SURFACE
PER MONUMENT RECORD
BK. 1381 PG. 112 AS
DOCUMENT NO. 84R18131
(FOUND IP W/ IDOH CAP SET
AS WITNESS CORNER)

SE 1/4 SEC. 3, T. 20 N., R. 7 E. OF 3RD P.M.

5770002

JOSEPH M. SIEGMAN
FAMILY LIMITED PARTNERSHIP

TOTAL ROW AREA REQUIRED = 0.184 AC.±
TRACT "A" ROW AREA REQUIRED = 0.123 AC.±
TRACT "B" ROW AREA REQUIRED = 0.061 AC.±
ESTIMATED REMAINING AREA = 53.716 AC.±

5770003

JANICE KAY MEIER, AS TRUSTEE OF THE JANICE KAY MEIER
REVOCABLE TRUST UNDER AGREEMENT DATED JULY 7, 2014,
AS TO AN UNDIVIDED 1/2 INTEREST; AND DONALD L. MEIER,
AS TRUSTEE OF THE DONALD L. MEIER REVOCABLE TRUST
UNDER AGREEMENT DATED JULY 15, 2014, AS TO AN
UNDIVIDED 1/2 INTEREST

TOTAL ROW AREA REQUIRED = 0.255 AC.±
TRACT "A" ROW AREA REQUIRED = 0.140 AC.±
TRACT "B" ROW AREA REQUIRED = 0.115 AC.±
TOTAL AREA IN EXISTING ROW = 0.200 AC.±
TRACT "A" AREA IN EXISTING ROW = 0.109 AC.±
TRACT "B" AREA IN EXISTING ROW = 0.091 AC.±
TOTAL NET ROW AREA REQUIRED = 0.055 AC.±
TRACT "A" NET ROW AREA REQUIRED = 0.031 AC.±
TRACT "B" NET ROW AREA REQUIRED = 0.024 AC.±
ESTIMATED REMAINING AREA = 79.745 AC.±




5770010

MAHOMET LAND COMPANY,
AN ILLINOIS CORPORATION

TOTAL ROW AREA TO BE DONATED = 0.229 AC.±
TRACT "A" ROW AREA TO BE DONATED = 0.142 AC.±
TRACT "B" ROW AREA TO BE DONATED = 0.087 AC.±
(CONTINUED ON SHEET 5)

BY	DATE	R.O.W. PLAT	NOTEBOOK NO.

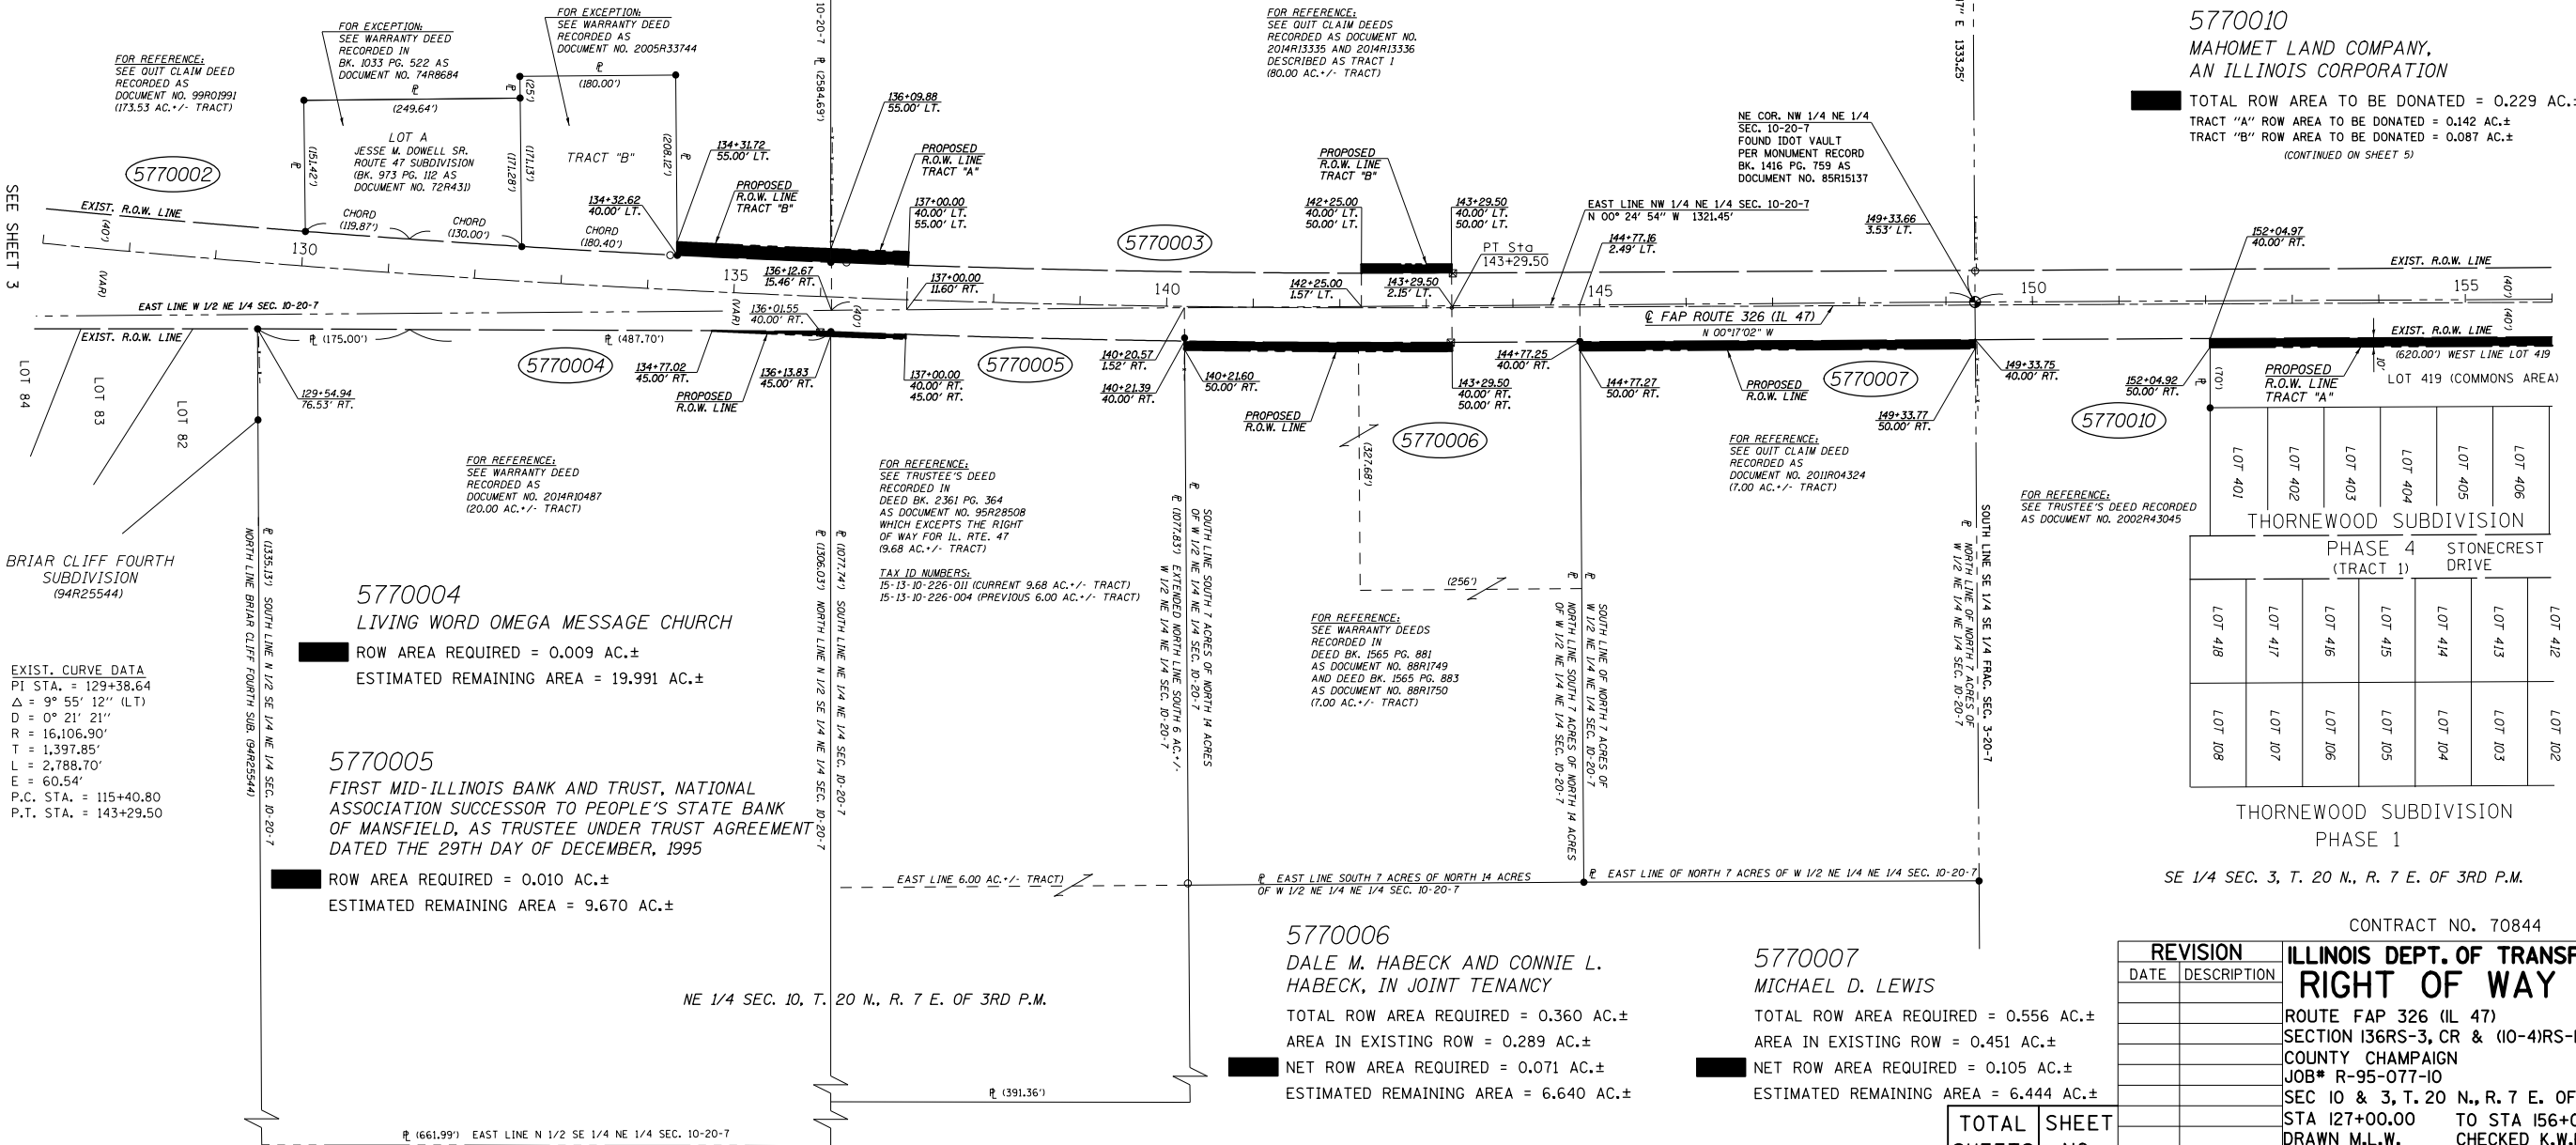

EXIST. CURVE DATA
PI STA. = 129+38.64
Δ = 9° 55' 12" (LT)
D = 0° 21' 21"
R = 16,106.90'
T = 1,397.85'
L = 2,788.70'
E = 60.54'
P.C. STA. = 115+40.80
P.T. STA. = 143+29.50

5770004

LIVING WORD OMEGA MESSAGE CHURCH

ROW AREA REQUIRED = 0.009 AC.±
ESTIMATED REMAINING AREA = 19.991 AC.±

5770005

FIRST MID-ILLINOIS BANK AND TRUST, NATIONAL
ASSOCIATION SUCCESSOR TO PEOPLE'S STATE BANK
OF MANSFIELD, AS TRUSTEE UNDER TRUST AGREEMENT
DATED THE 29TH DAY OF DECEMBER, 1995

ROW AREA REQUIRED = 0.010 AC.±
ESTIMATED REMAINING AREA = 9.670 AC.±

5770006

DALE M. HABECK AND CONNIE L.
HABECK, IN JOINT TENANCY

TOTAL ROW AREA REQUIRED = 0.360 AC.±
AREA IN EXISTING ROW = 0.289 AC.±
NET ROW AREA REQUIRED = 0.071 AC.±
ESTIMATED REMAINING AREA = 6.640 AC.±

5770007

MICHAEL D. LEWIS

TOTAL ROW AREA REQUIRED = 0.556 AC.±
AREA IN EXISTING ROW = 0.451 AC.±
NET ROW AREA REQUIRED = 0.105 AC.±
ESTIMATED REMAINING AREA = 6.444 AC.±

TOTAL SHEETS	SHEET NO.
474	157

CONTRACT NO. 70844

REVISION		ILLINOIS DEPT. OF TRANSPORTATION RIGHT OF WAY PLAN
DATE	DESCRIPTION	
		ROUTE FAP 326 (IL 47)
		SECTION 136RS-3, CR & (10-4)RS-1
		COUNTY CHAMPAIGN
		JOB# R-95-077-10
		SEC 10 & 3, T. 20 N., R. 7 E. OF 3RD P.M.
		STA 127+00.00 TO STA 156+00.00
		DRAWN M.L.W. CHECKED K.W.H.
		SCALE: 1"= 100' SHEET NO. 4 OF 16

SEE SHEET 5

SEE SHEET 3

NOTES
BEARINGS BASED ON ILLINOIS
STATE PLANE COORDINATES,
EAST ZONE NAD 83 (2007 ADJ.)
☒ RIGHT OF WAY MARKER FOUND
● IRON PIN OR PIPE FOUND
○ FENCE POST FOUND
() RECORD DATA
FIELD WORK COMPLETED = SEPT. 2013

NW COR. SW 1/4
SEC. 34-21-7
FOUND IRON PIN
W/ CAP *1470
PER MONUMENT RECORD
BK. 1345 PG. 670 AS
DOCUMENT NO. 83R21782

NW 1/4 SEC. 34, T. 21 N., R. 7 E. OF 3RD P.M.



FOR REFERENCE:
SEE DEED OF INDEPENDENT
ADMINISTRATOR RECORDED
AS DOCUMENT NO. 2001R02933
(82.78 AC. +/- TRACT)

FOR REFERENCE:
SEE WARRANTY DEEDS RECORDED
AS DOCUMENT NO. 2003R11669
AND DOCUMENT NO. 2003R11670

PROPOSED
R.O.W. LINE
TRACT "B"

(15.11 AC. +/- TRACT)

(29.67 AC. +/- TRACT)

EAST LINE W 1/2 SEC. 34-21-7
N 00° 06' 29" E 5311.16'

Ⓢ F&P ROUTE 326 (IL 47)
N 00°17'02" W

EXIST. R.O.W. LINE

EXIST. R.O.W. LINE

FOR REFERENCE:
SEE WARRANTY DEED
RECORDED IN
DEED BK. 1348 PG. 554
[40.00 AC. +/- TRACT (TAX MAP)]
[39.488 AC. +/- TRACT (ACTUAL)]

5770013

DELMER C. CASTOR AND GAYE A.
CASTOR, IN JOINT TENANCY

TOTAL ROW AREA REQUIRED = 1.336 AC.±
TRACT "A" ROW AREA REQUIRED = 0.576 AC.±
TRACT "B" ROW AREA REQUIRED = 0.760 AC.±
TOTAL AREA IN EXISTING ROW = 1.083 AC.±
TRACT "A" AREA IN EXISTING ROW = 0.415 AC.±
TRACT "B" AREA IN EXISTING ROW = 0.668 AC.±

TOTAL NET ROW AREA REQUIRED = 0.253 AC.±
TRACT "A" NET ROW AREA REQUIRED = 0.161 AC.±
TRACT "B" NET ROW AREA REQUIRED = 0.092 AC.±

ESTIMATED REMAINING AREA = 38.152 AC.±
(CONTINUED ON SHEET 5)

NE 1/4 SEC. 34, T. 21 N., R. 7 E. OF 3RD P.M.

CONTRACT NO. 70844

REVISION	
DATE	DESCRIPTION

ILLINOIS DEPT. OF TRANSPORTATION
RIGHT OF WAY PLAN

ROUTE F&P 326 (IL 47)
SECTION I36RS-3, CR & (10-4)RS-1
COUNTY CHAMPAIGN
JOB# R-95-077-10
SEC 34, T. 21N., R. 7 E. OF 3RD P.M.
STA 186+00.00 TO STA 217+00.00
DRAWN M.L.W. CHECKED K.W.H.
SCALE: 1"= 100' SHEET NO. 6 OF 16

TOTAL SHEETS	SHEET NO.
474	159

BY	DATE	R.O.W. PLAT	NOTEBOOK NO.

SEE SHEET 7

SEE SHEET 5

BY	DATE				
R.O.W. PLAT					
NO.					

NOTES
BEARINGS BASED ON ILLINOIS
STATE PLANE COORDINATES,
EAST ZONE NAD 83 (2007 ADJ.)
● IRON PIN OR PIPE FOUND
○ MAG NAIL FOUND
○ FENCE POST FOUND
- - - EXISTING FENCE
() RECORD DATA
FIELD WORK COMPLETED = SEPT. 2013

SW 1/4 SEC. 27, T. 21 N., R. 7 E. OF 3RD P.M.

NW COR. SW 1/4
SEC. 27-21-7
FOUND IRON ROD
PER MONUMENT RECORD
DOCUMENT NO. 2004R00285
ALSO SEE MONUMENT RECORD
DOCUMENT NO. 96R34863

NW 1/4 SEC. 27, T. 21 N., R. 7 E. OF 3RD P.M.



FOR REFERENCE:
SEE WARRANTY DEED
RECORDED IN
DEED BK. 1853 PG. 337
AS DOCUMENT NO. 89R17144
(77.84 AC. +/- TRACT)

NE COR. SW 1/4
SEC. 27-21-7
FOUND MAG NAIL
PER MONUMENT RECORD
DOCUMENT NO. 2010R27785

5770019
HUNSINGER ENTERPRISES, INC.

TOTAL ROW AREA REQUIRED = 0.424 AC.±
AREA IN EXISTING ROW = 0.290 AC.±
NET ROW AREA REQUIRED = 0.134 AC.±
ESTIMATED REMAINING AREA = 5.846 AC.±
(CONTINUED ON SHEET 9)

FOR REFERENCE:
SEE TRUSTEE'S DEED RECORDED AS
DOCUMENT NO. 2010R24479 AND
WARRANTY DEEDS RECORDED AS
DOCUMENT NO. 2010R24480 AND 2010R24481
AND TWO UNRECORDED PLAT OF SURVEYS
BY HDC ENGINEERING, INC. DATED 8/22/1997
AND 9/13/2010

TRACT B
(6.270 AC. +/- TRACT)

TRACT E
(40.270 AC. +/- TRACT)

5770018
FRANCIS T. KAMERER

TOTAL ROW AREA REQUIRED = 1.366 AC.±
AREA IN EXISTING ROW = 1.056 AC.±
NET ROW AREA REQUIRED = 0.310 AC.±
ESTIMATED REMAINING AREA = 154.554 AC.±

SE 1/4 SEC. 27, T. 21 N., R. 7 E. OF 3RD P.M.

NE COR. SE 1/4
SEC. 27-21-7
SEE MONUMENT RECORDS
2001R00468, 97R11744 AND
91R21837

NE 1/4 SEC. 27, T. 21 N., R. 7 E. OF 3RD P.M.

CONTRACT NO. 70844


REVISION		ILLINOIS DEPT. OF TRANSPORTATION RIGHT OF WAY PLAN
DATE	DESCRIPTION	
		ROUTE FAP 326 (IL 47)
		SECTION 136RS-3, CR & (10-4)RS-1
		COUNTY CHAMPAIGN
		JOB# R-95-077-10
		SEC 27, T. 21N., R. 7 E. OF 3RD P.M.
		STA 248+00.00 TO STA 279+00.00
		DRAWN M.L.W. CHECKED K.W.H.
		SCALE: 1"= 100' SHEET NO. 8 OF 16

TOTAL SHEETS	SHEET NO.
474	161


SEE SHEET 9


SEE SHEET 7

BY	DATE				
R.O.W. PLAT					
NOTEBOOK NO.					

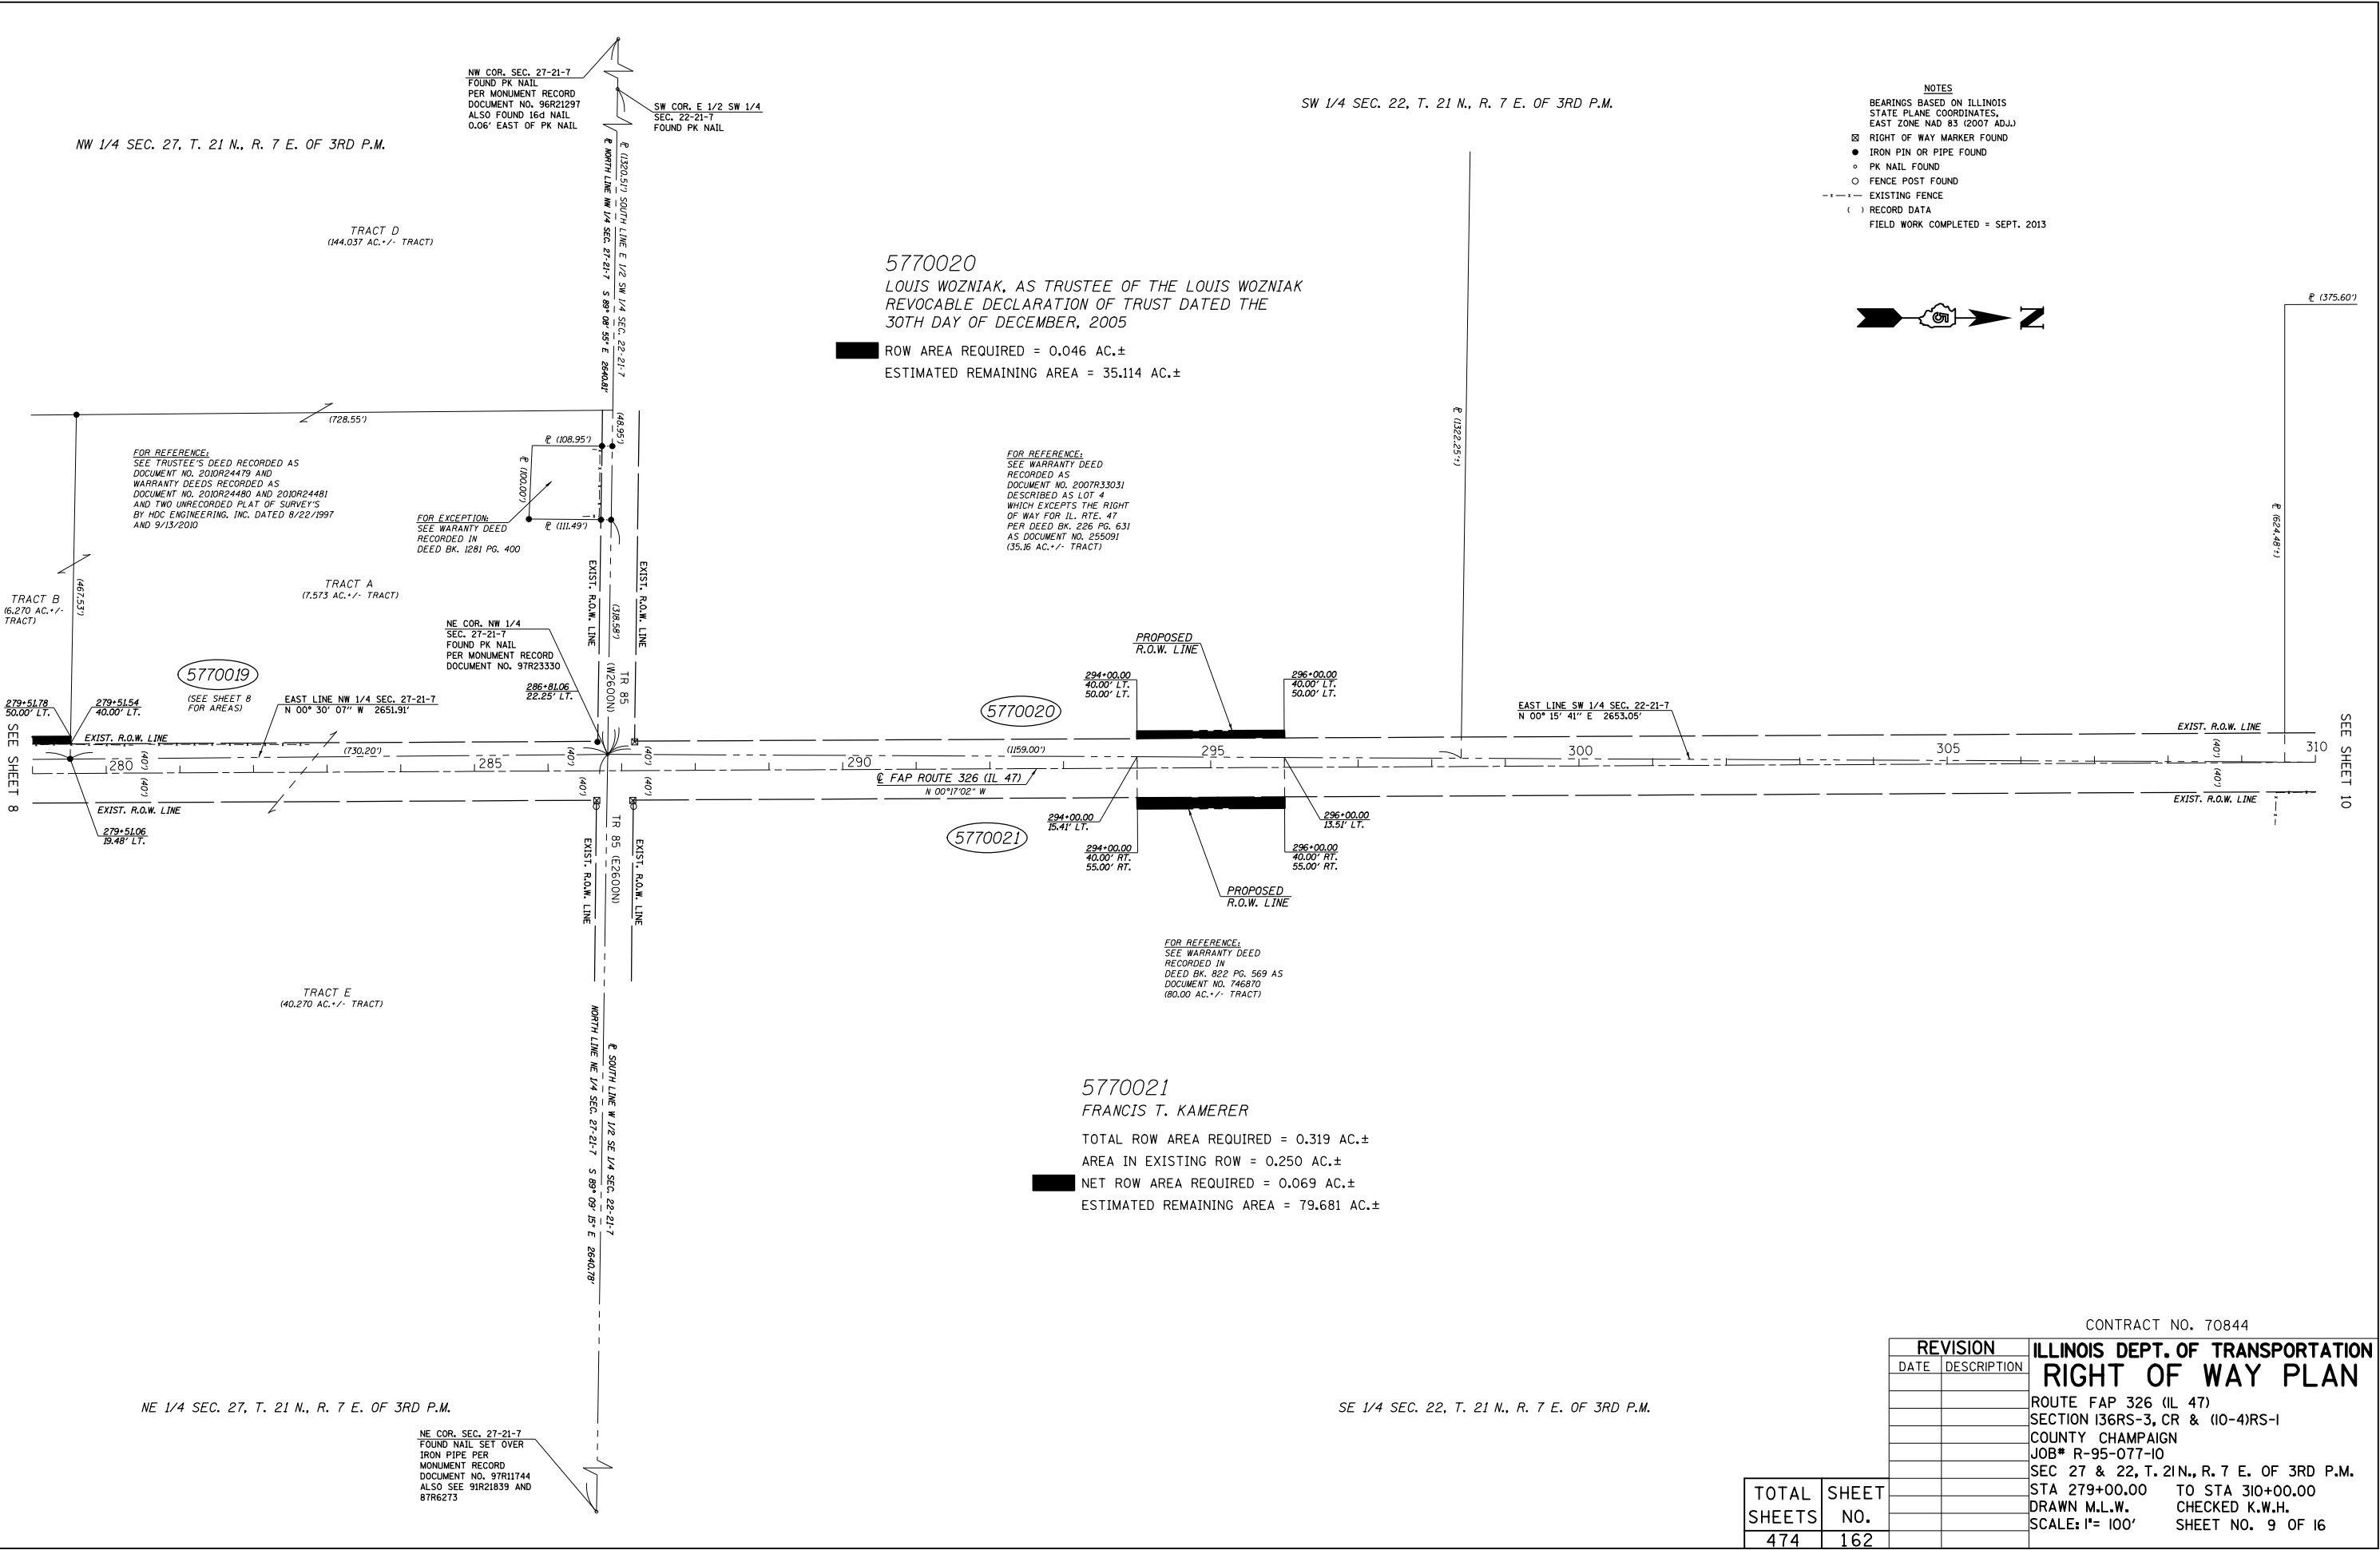

DATE	BY	R.O.W. PLAT	NOTEBOOK NO.

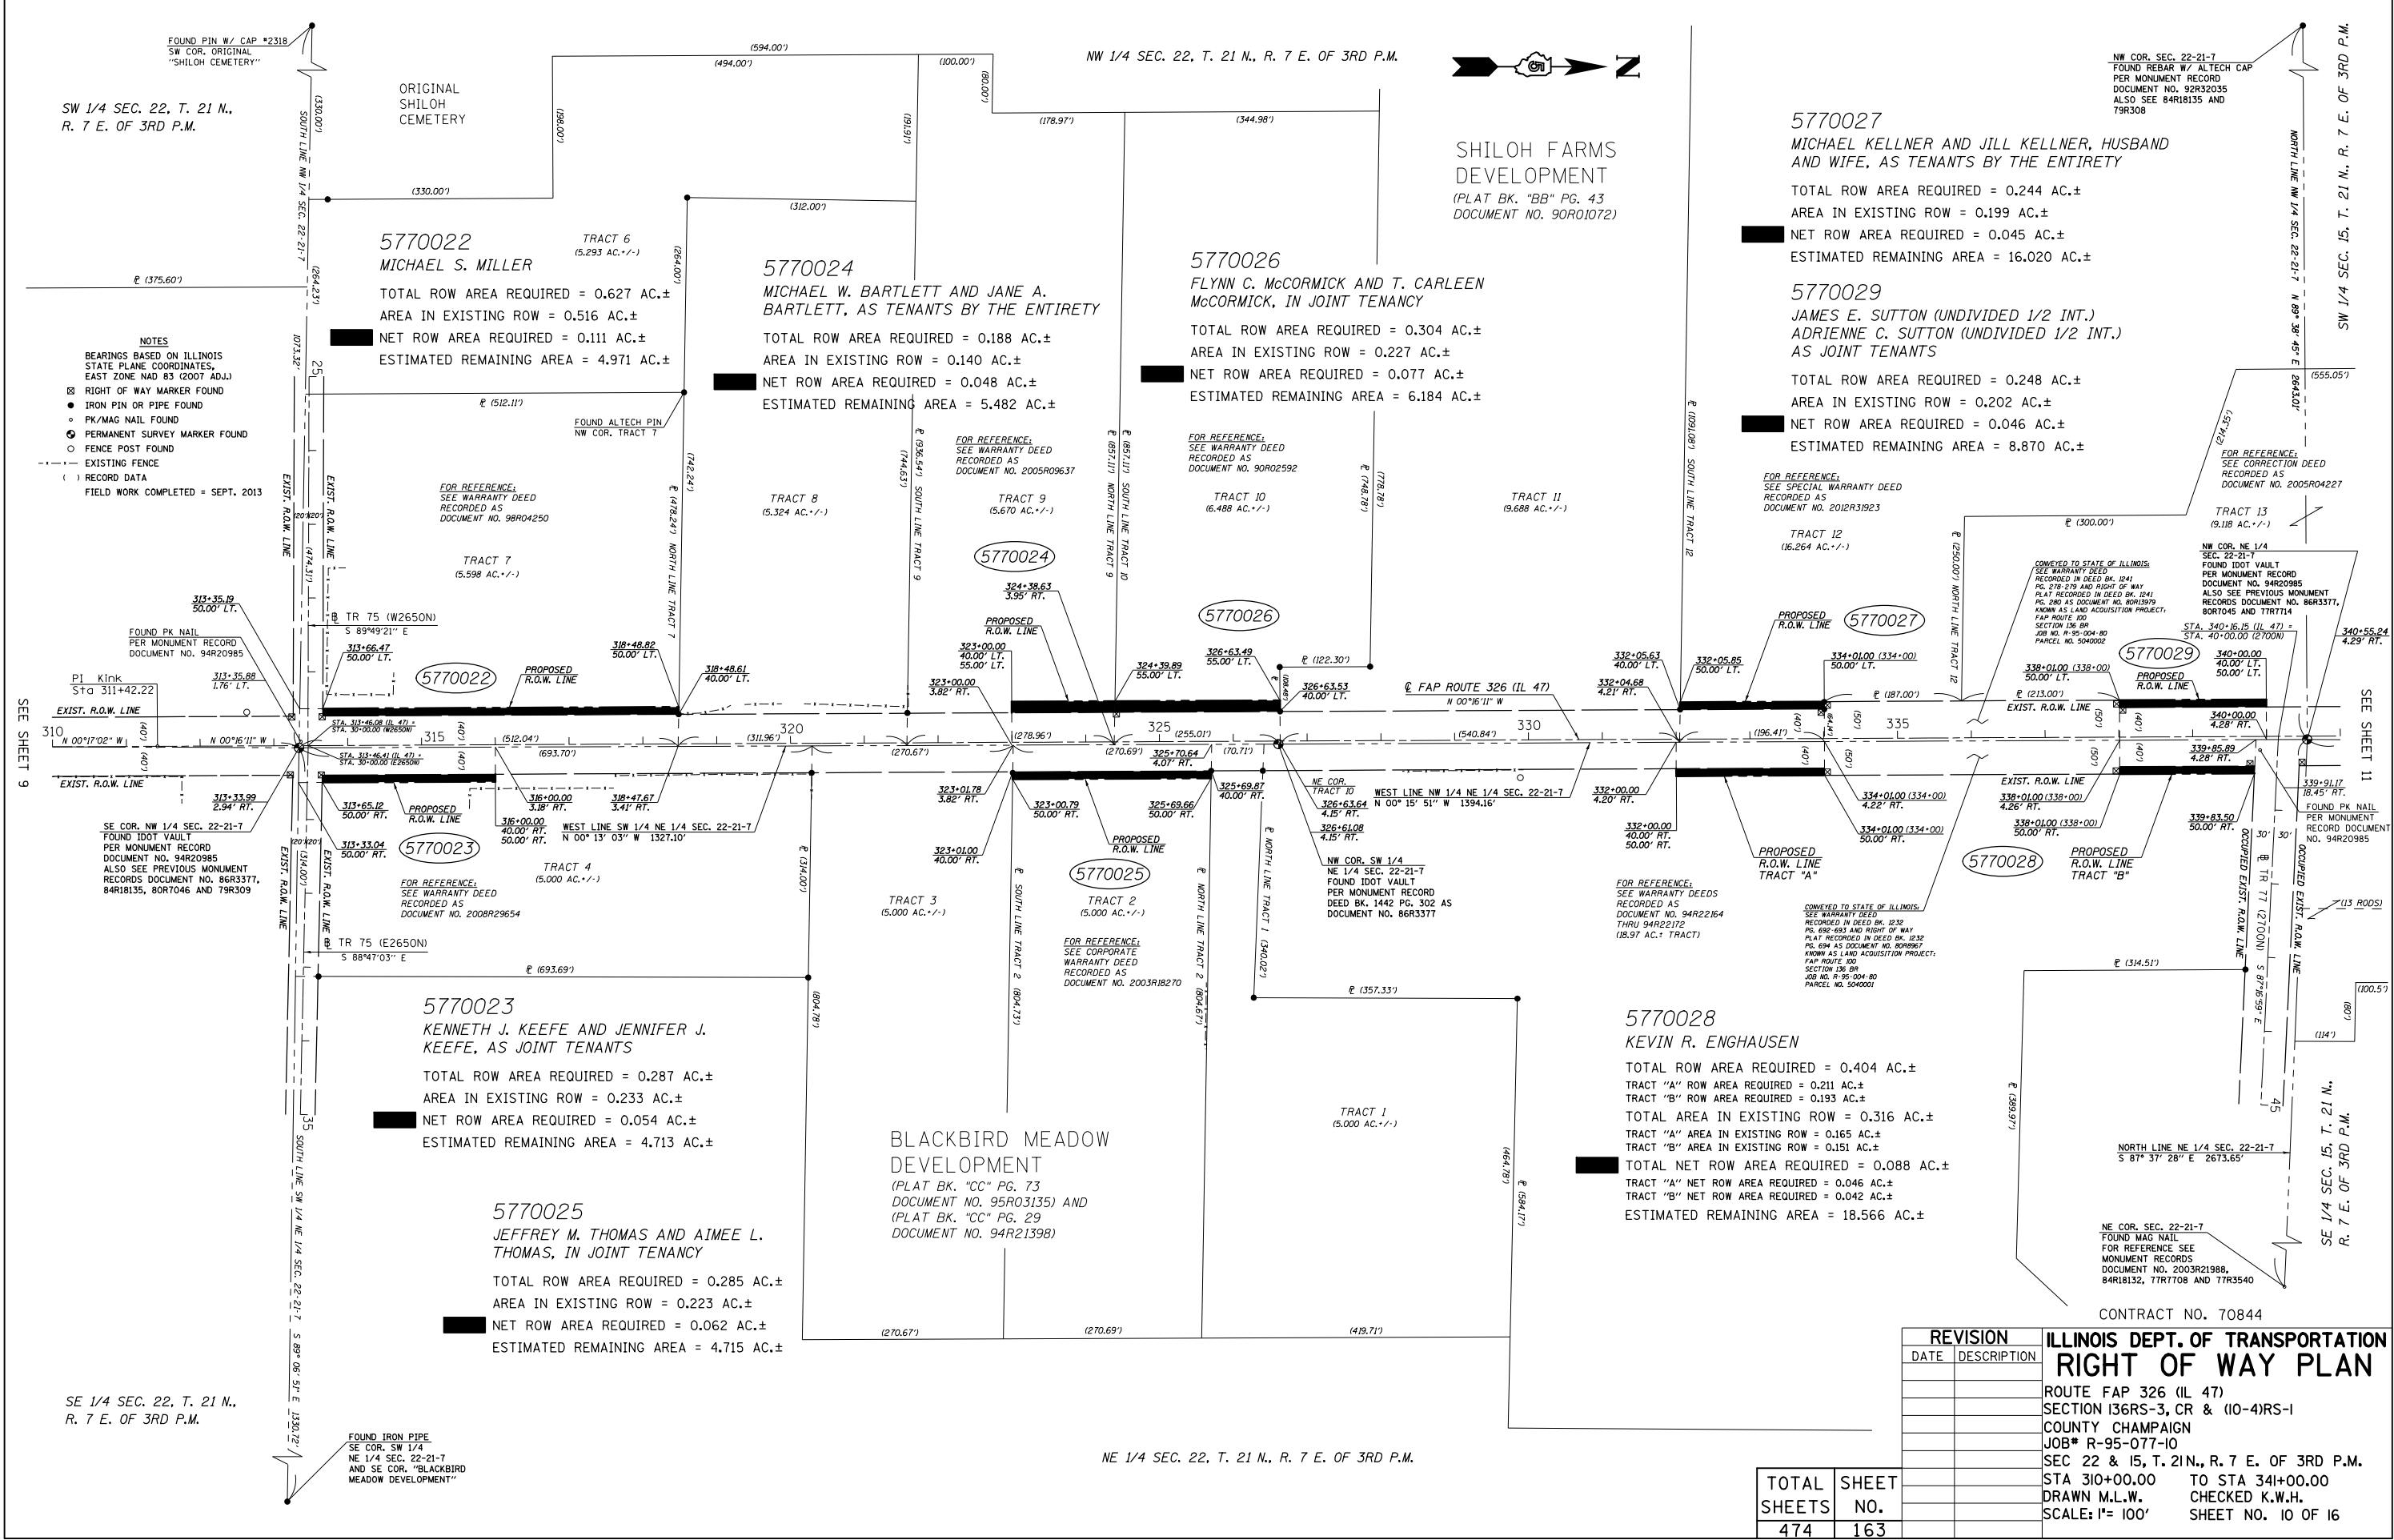

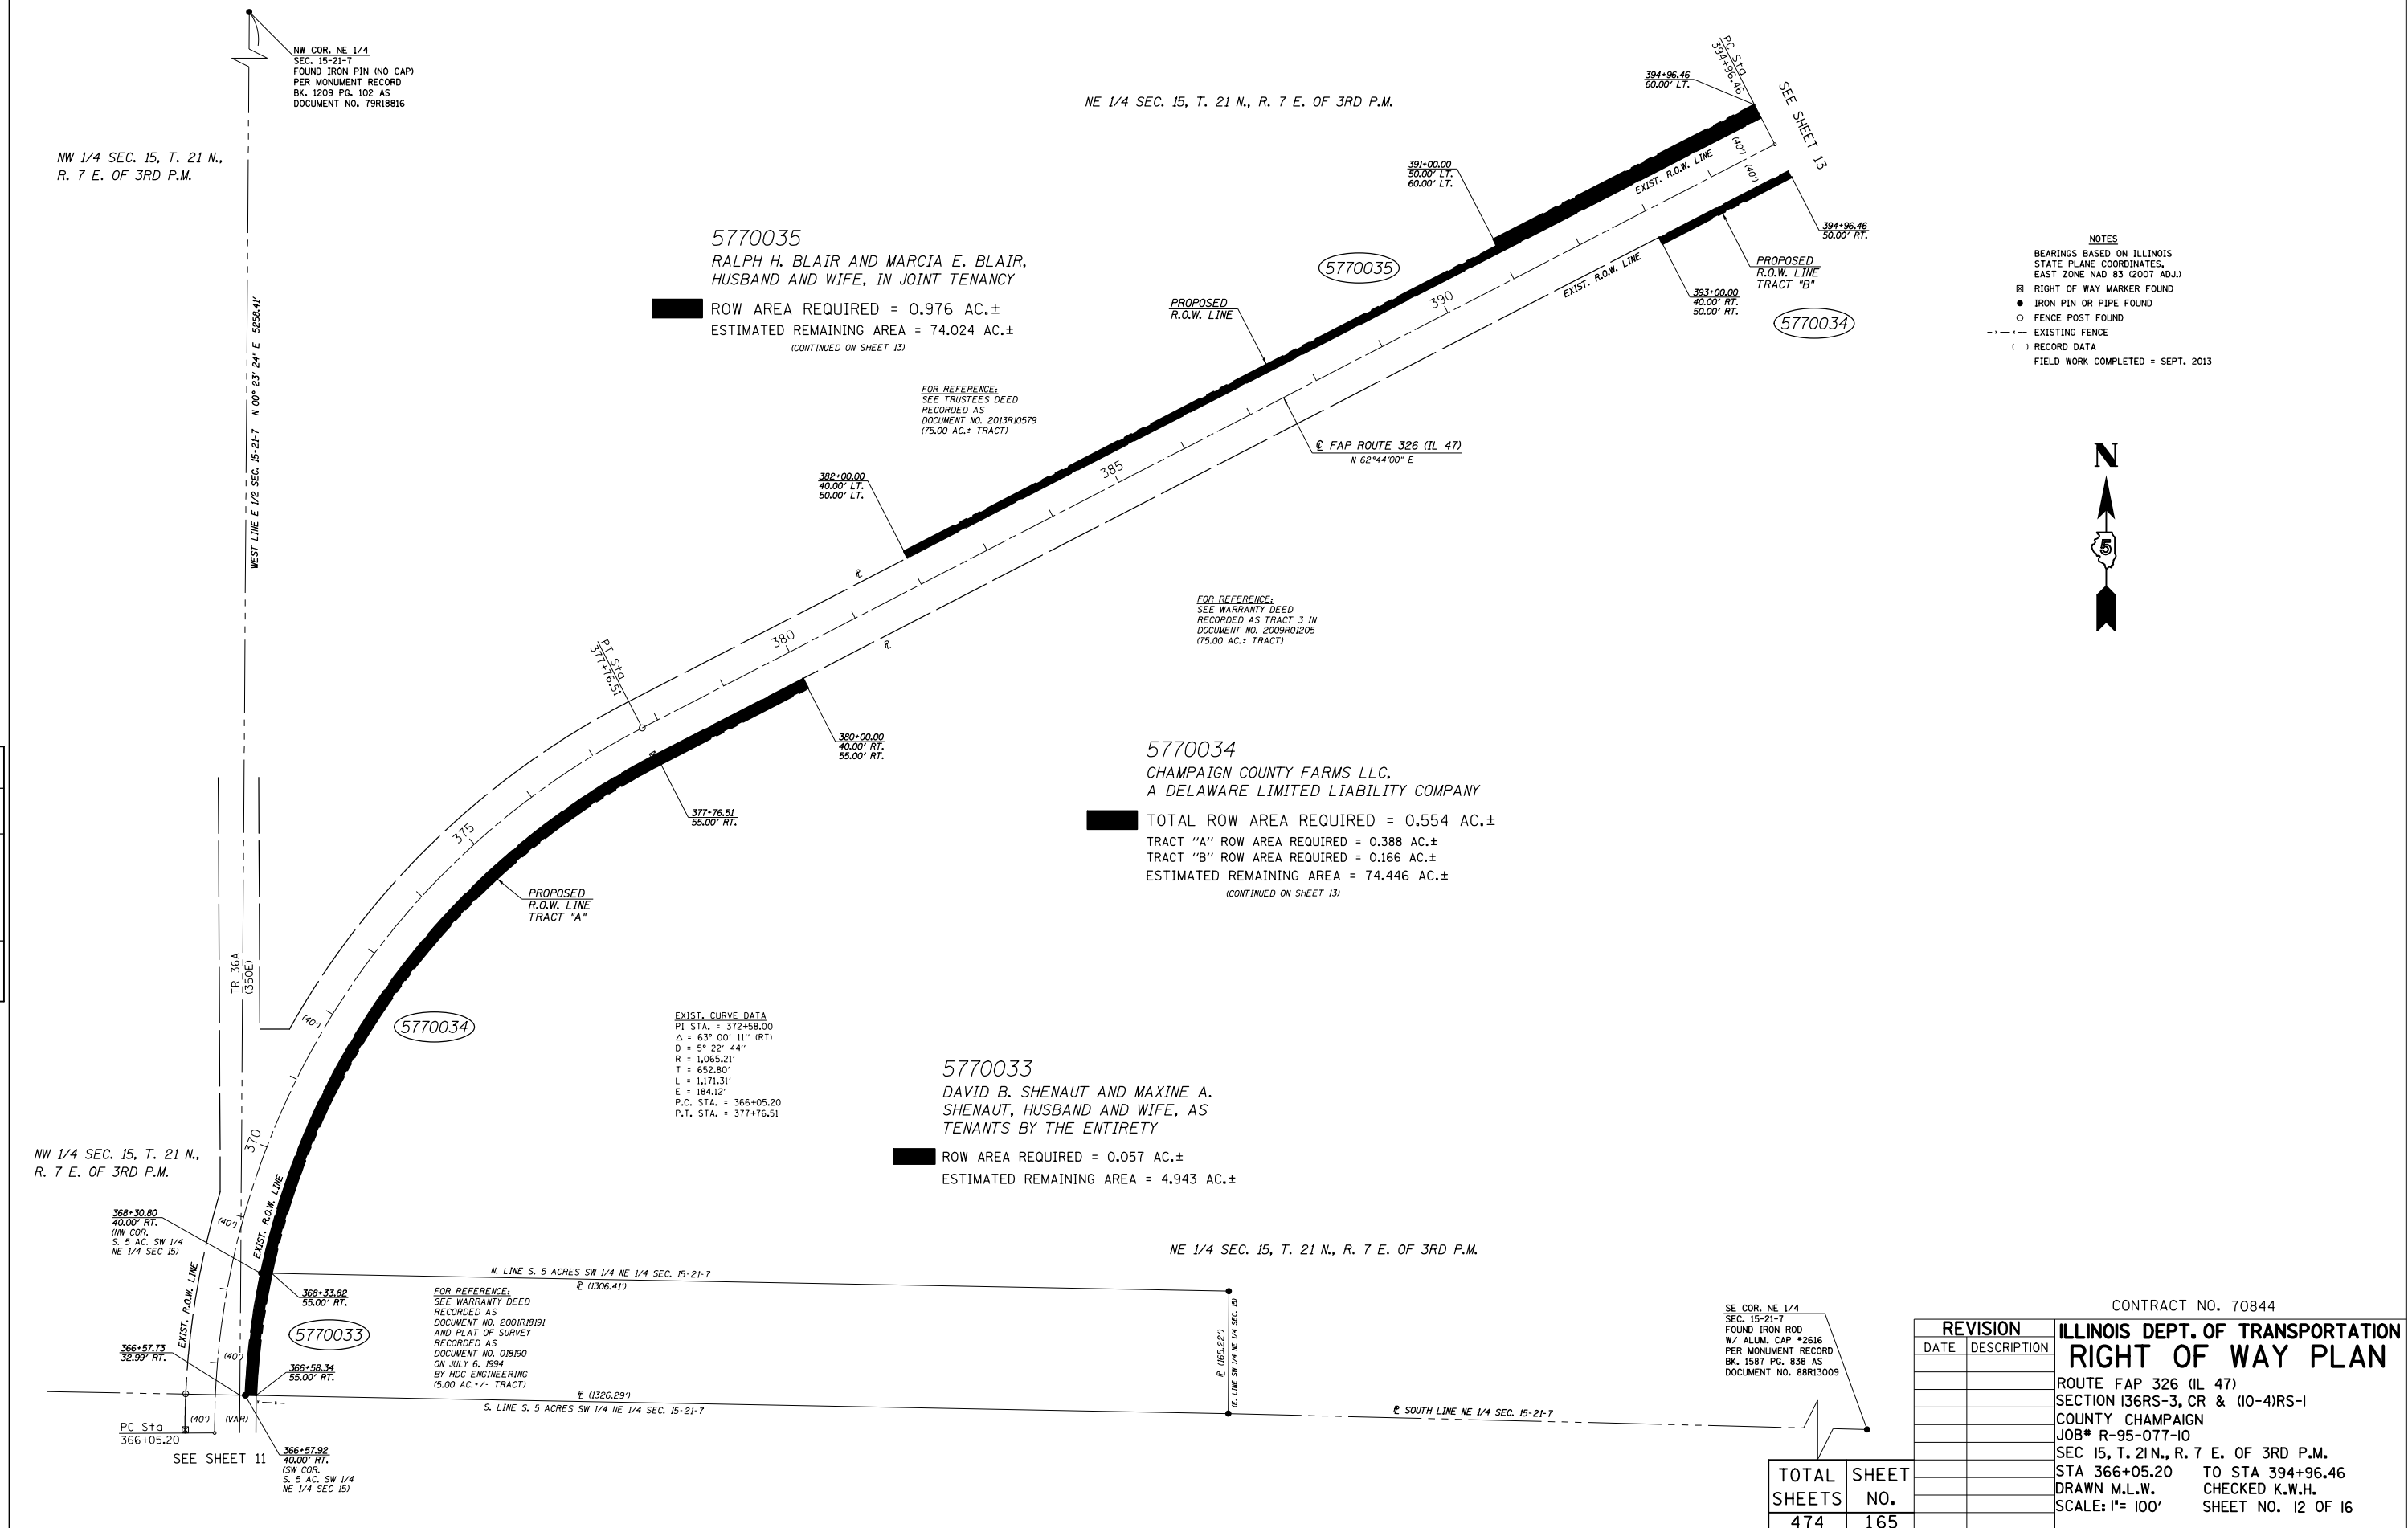

SE 1/4 SEC. 10, T. 21 N., R. 7 E. OF 3RD P.M.

NOTES

BEARINGS BASED ON ILLINOIS
STATE PLANE COORDINATES,
EAST ZONE NAD 83 (2007 ADJ.)

☒ RIGHT OF WAY MARKER FOUND

● IRON PIN OR PIPE FOUND

○ COTTON SPINDLE FOUND

⊙ PERMANENT SURVEY MARKER FOUND

() RECORD DATA

FIELD WORK COMPLETED = SEPT. 2013



5770036

MICHEL E. WACHSTETTER AND NORMAN L.
WACHSTETTER, AS JOINT TENANTS

TOTAL ROW AREA REQUIRED = 2.271 AC.±

AREA IN EXISTING ROW = 1.895 AC.±

NET ROW AREA REQUIRED = 0.376 AC.±

(CONTINUED ON SHEET 14)

FOR REFERENCE:
SEE WARRANTY DEED
RECORDED AS
DOCUMENT NO. 2011R07940
(77.00 AC.± TRACT)

(5770036)

5770038
(SEE SHEET 14
FOR AREAS)

FOR REFERENCE:
SEE TRUSTEE'S DEED
RECORDED AS
DOCUMENT NO. 2013R13579
(240.00 AC.: TRACT)

5770037

CAROL A. NELSON

TOTAL ROW AREA REQUIRED = 0.269 AC.±

AREA IN EXISTING ROW = 0.234 AC.±

NET ROW AREA REQUIRED = 0.035 AC.±

ESTIMATED REMAINING AREA = 39.731 AC.±

CONTRACT NO. 70844

[illegible]

ILLINOIS DEPT. OF TRANSPORTATION RIGHT OF WAY PLAN

ROUTE FAP 326 (IL 47)
SECTION 136RS-3, CR & (10-4)RS-I
COUNTY CHAMPAIGN
JOB# R-95-077-I-0
SEC 15, 14, 10 & 11, T. 21N., R. 7 E. OF 3RD P.M.
STA 394+96.46 TO STA 422+00.00
DRAWN M.L.W. CHECKED K.W.H.
SCALE: 1"= 100' SHEET NO. 13 OF 16

TOTAL SHEETS	SHEET NO.
474	166


NW 1/4 SEC. 14, T. 21 N., R. 7 E. OF 3RD P.M.

SW 1/4 SEC. 11, T. 21 N., R. 7 E. OF 3RD P.M.


NE COR. NW1/4
SEC. 14-21-7
FOUND COTTON SPINDLE
FOR REFERENCE SEE
MONUMENT RECORDS
DOCUMENT NO. 84R18132
AND 77R7709

R.O.W. PLAT		BY	DATE
NOTEBOOK NO.			

DATE	
BY	
R.O.W. PLAT	NO.

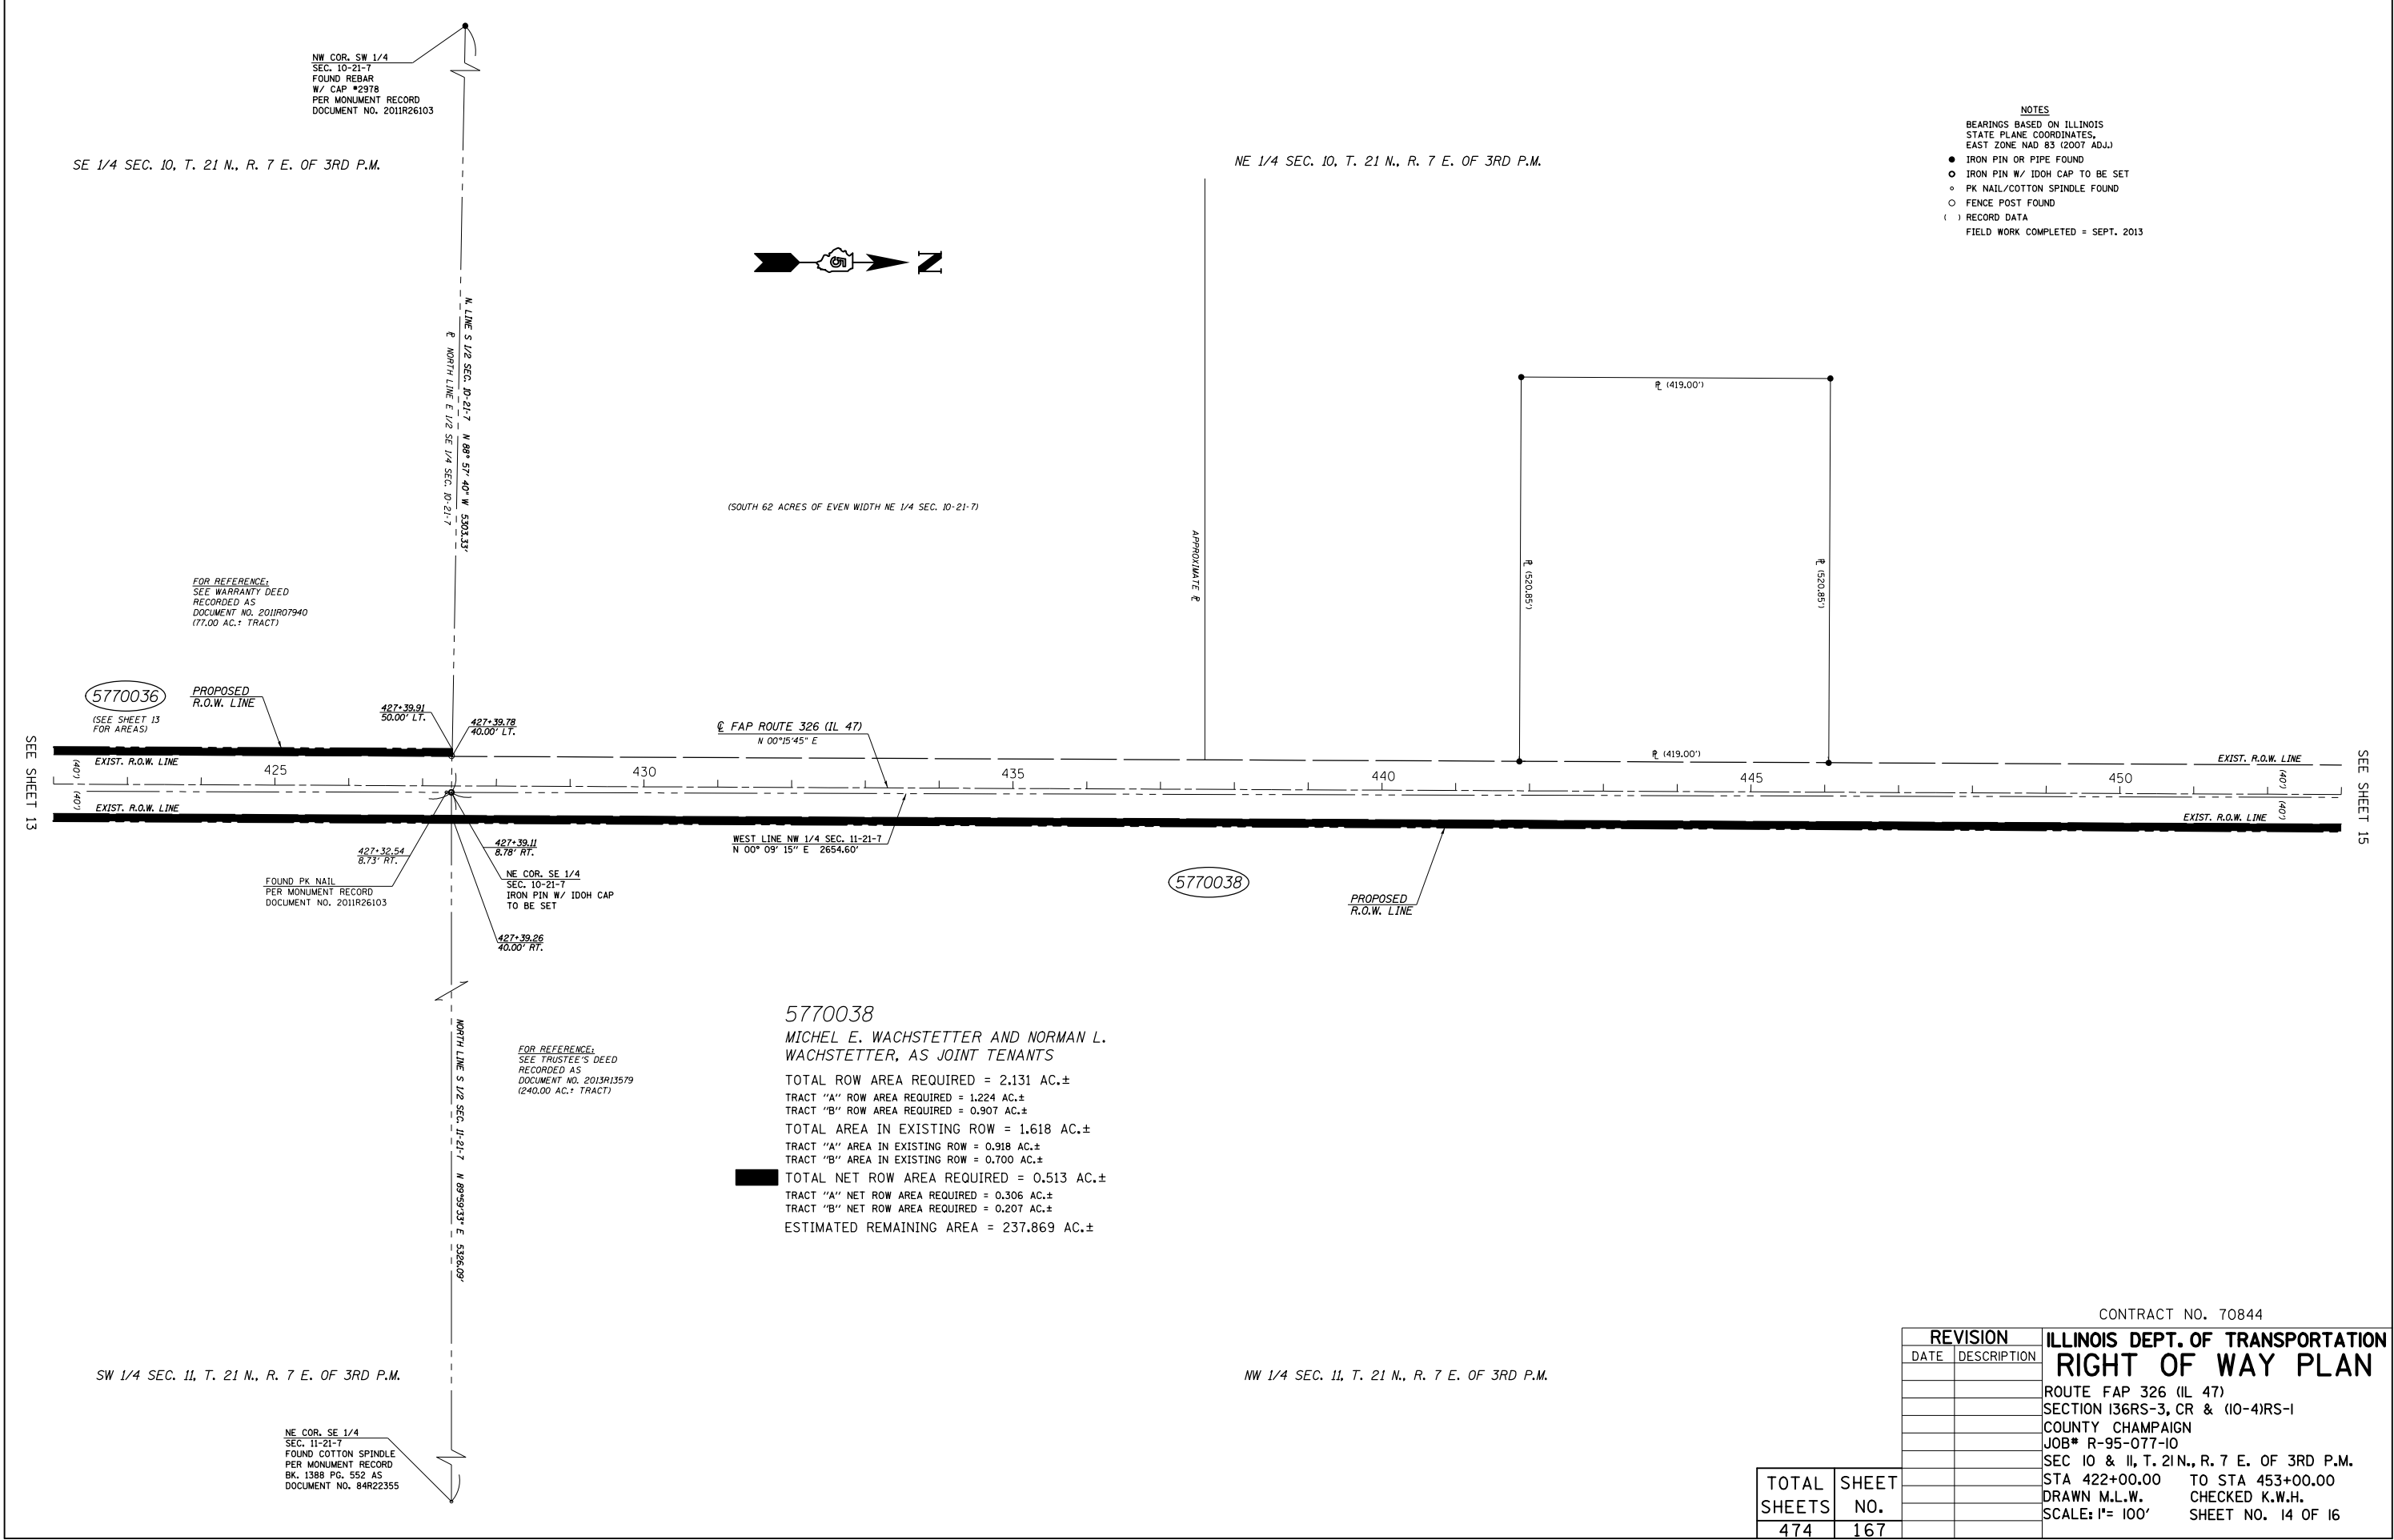

BY	DATE	R.O.W. PLAT	NOTEBOOK NO.

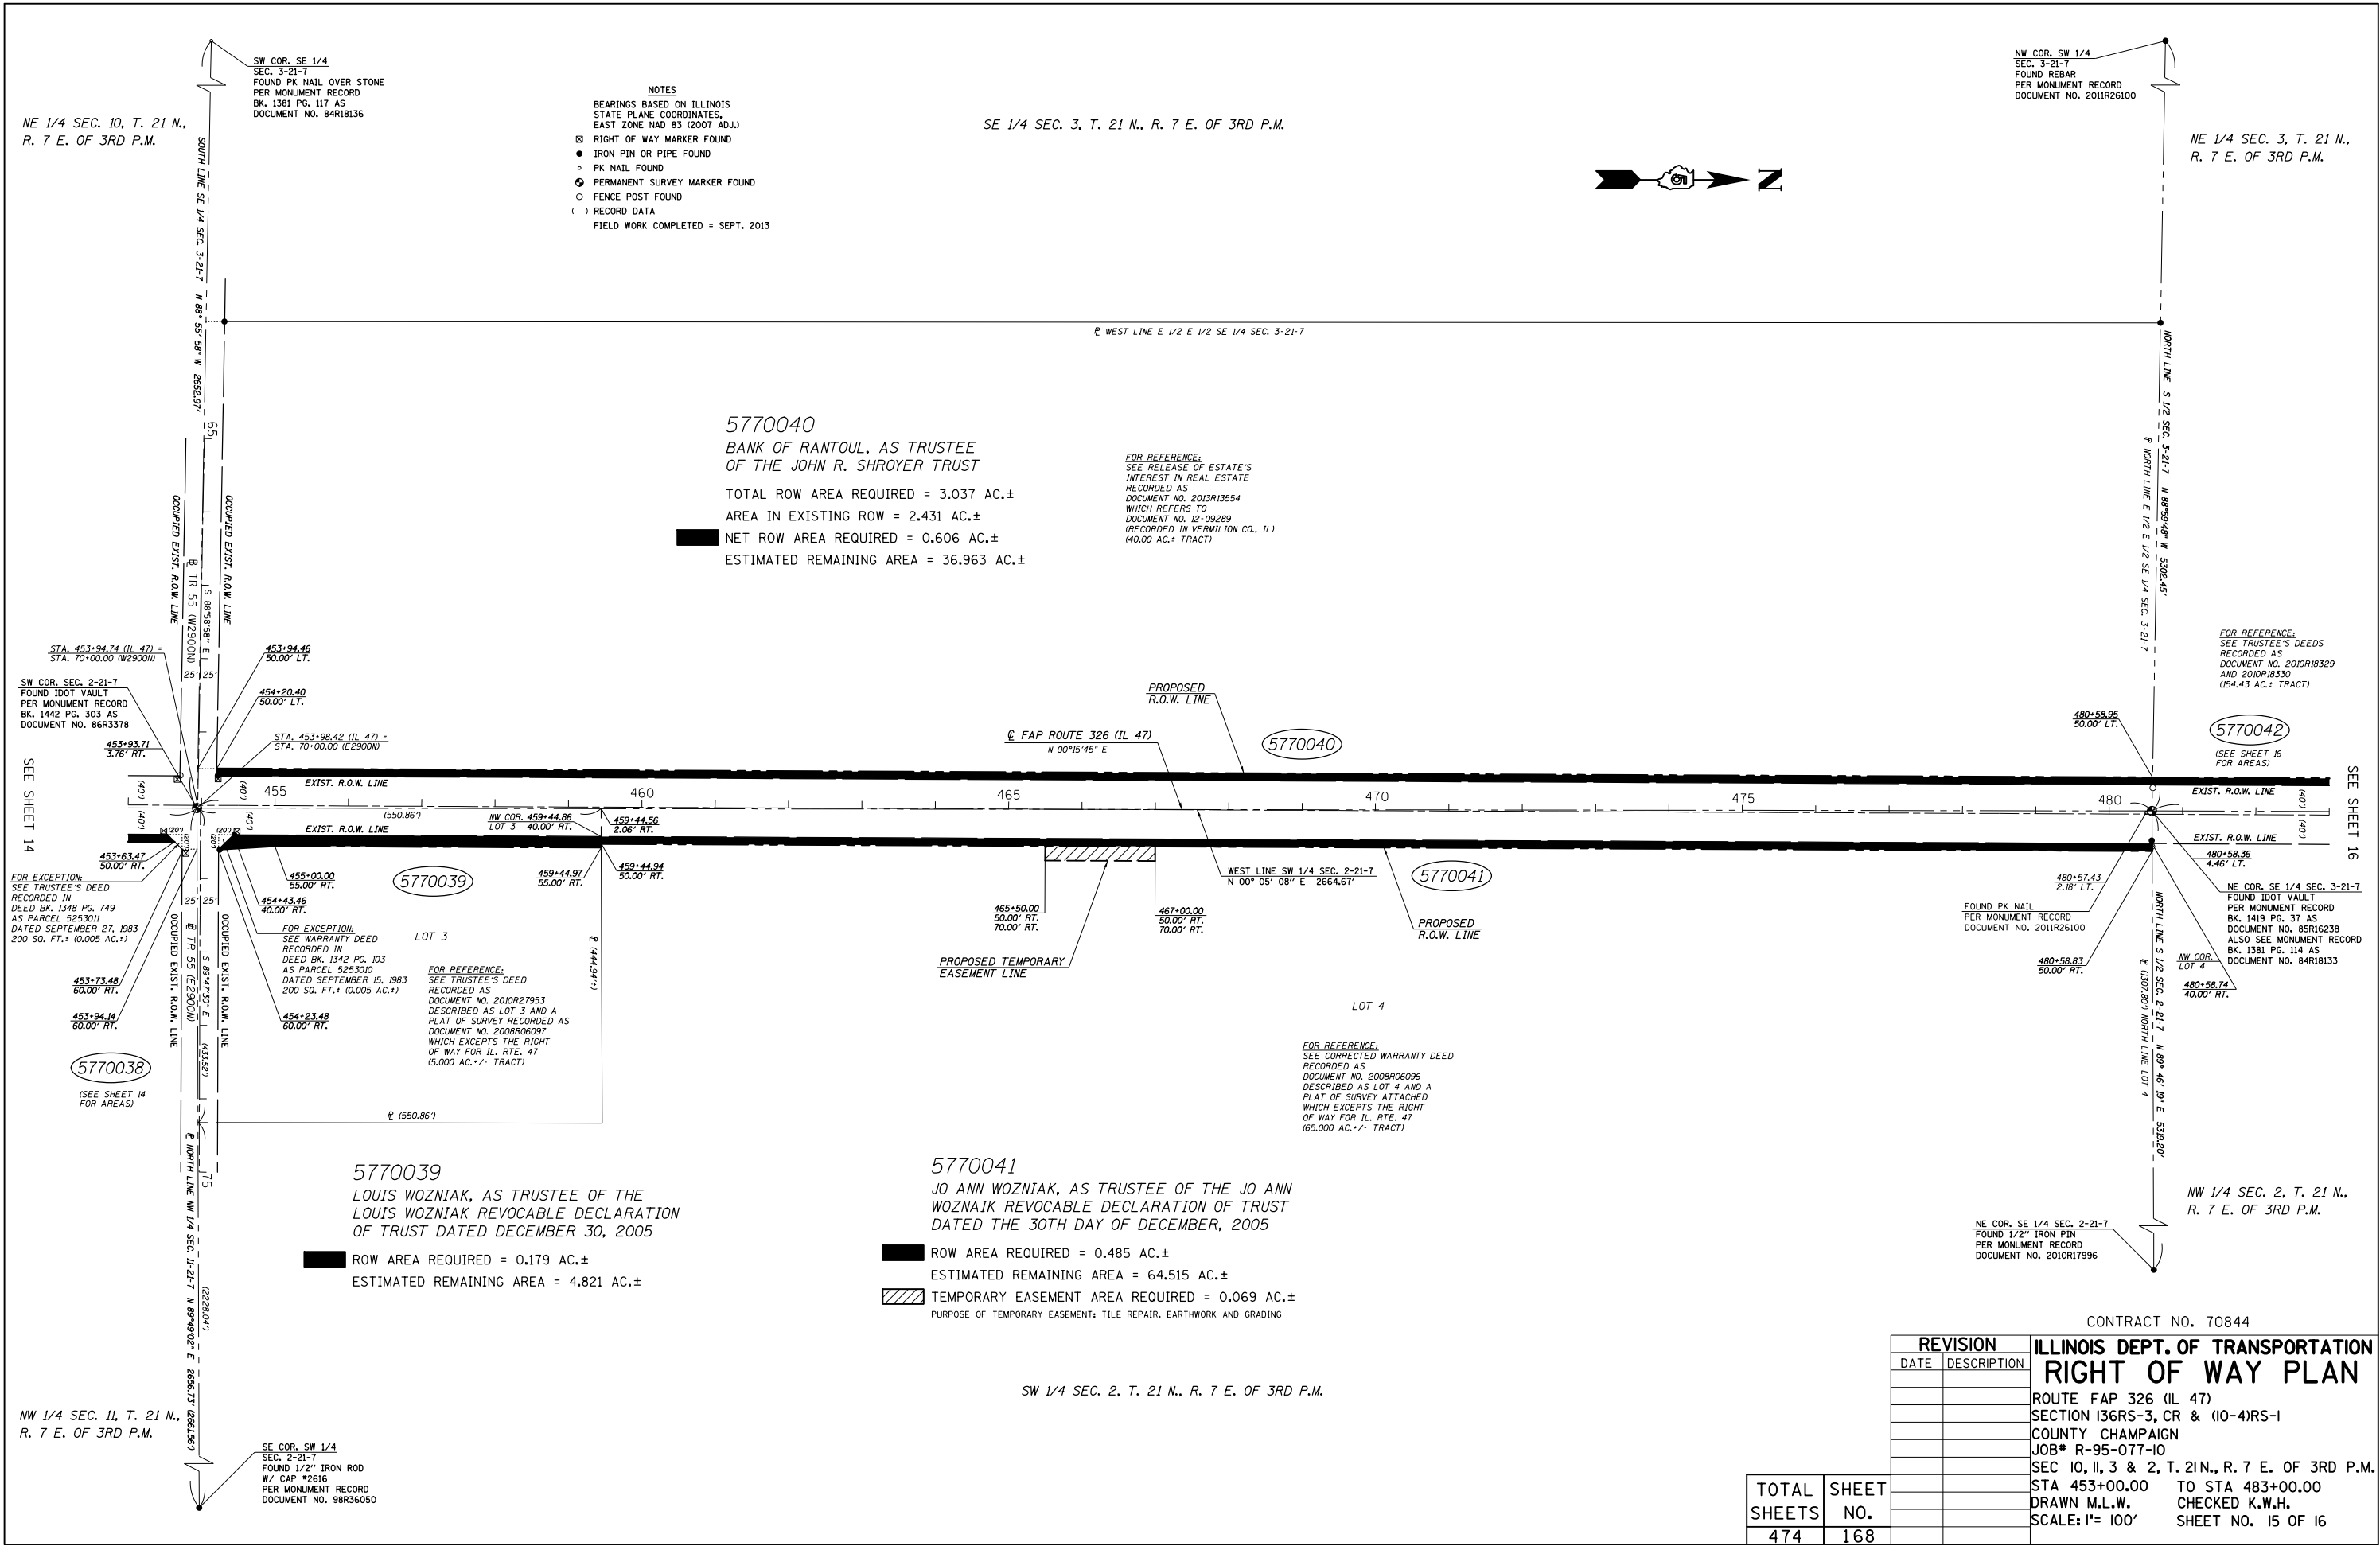

NE 1/4 SEC. 3, T. 21 N., R. 7 E. OF 3RD P.M.

- NOTES
- BEARINGS BASED ON ILLINOIS STATE PLANE COORDINATES, EAST ZONE NAD 83 (2007 ADJ.)
 - RIGHT OF WAY MARKER FOUND
 - IRON PIN OR PIPE FOUND
 - PK NAIL FOUND
 - RECORD DATA
- FIELD WORK COMPLETED = SEPT. 2013



5770042

JOHN S. NELSON AND CAROL A. NELSON, HUSBAND AND WIFE, TENANTS IN COMMON

TOTAL ROW AREA REQUIRED = 1.237 AC.±
AREA IN EXISTING ROW = 0.947 AC.±
NET ROW AREA REQUIRED = 0.290 AC.±
ESTIMATED REMAINING AREA = 153.193 AC.±

FOR REFERENCE:
SEE TRUSTEE'S DEEDS
RECORDED AS
DOCUMENT NO. 2010R18329
AND 2010R18330
(154.43 AC.± TRACT)

SEE PLAT OF SURVEY
RECORDED IN
DEED BK. 952 PG. 466
(0.385 AC.± TRACT)

CONVEYED TO STATE OF ILLINOIS:
SEE WARRANTY DEED RECORDED IN
DEED BK. 933, PG. 202-203 AND RIGHT
OF WAY PLAT RECORDED IN
DEED BK. 933 PG. 204 KNOWN AS
LAND ACQUISITION PROJECT:
SBI ROUTE 119
SECTION 104.105W&RS
JOB NO. R-95-002-69
PARCEL NO. 5029001

FOR REFERENCE:
SEE SBI ROUTE 119
SECTION 104.105W&RS
BUILT IN 1970

LAND ACQUISITION PROJECT ENDS
STATION 494+00.00

FOR REFERENCE:
SEE DEED IN TRUST
RECORDED AS
DOCUMENT NO. 98R33175
(114.79 AC.± TRACT)

5770043

DELMAR D. CROOKS AND PHYLLIS A. CROOKS, AND THEIR SUCCESSORS IN TRUST, AS TRUSTEES OF THE DELMAR D. CROOKS TRUST DATED OCTOBER 29, 1998

TOTAL ROW AREA REQUIRED = 0.969 AC.±
AREA IN EXISTING ROW = 0.780 AC.±
NET ROW AREA REQUIRED = 0.189 AC.±
ESTIMATED REMAINING AREA = 113.821 AC.±

NW 1/4 SEC. 2, T. 21 N., R. 7 E. OF 3RD P.M.

BY	DATE	R.O.W. PLAT	NOTEBOOK NO.

SEE SHEET 15

TOTAL SHEETS
474

SHEET NO.
169

REVISION	
DATE	DESCRIPTION

ILLINOIS DEPT. OF TRANSPORTATION
RIGHT OF WAY PLAN

ROUTE FAP 326 (IL 47)
SECTION 136RS-3, CR & (10-4)RS-1
COUNTY CHAMPAIGN
JOB# R-95-077-10
SEC 2 & 3, T. 21N., R. 7 E. OF 3RD P.M.
STA 483+00.00 TO STA 494+00.00
DRAWN M.L.W. CHECKED K.W.H.
SCALE: 1"= 100' SHEET NO. 16 OF 16


CONTRACT NO. 70844

TRAFFIC SIGNAL MODERNIZATION

FAP 326 (IL 47)

&

FRANKLIN ST.

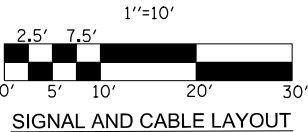

3' EXIST COND PVC 5"
PULL: 1 NO. 14 2C, 1 NO. 14 5C;
2 NO. 14 7C; 1 NO. 20 3C
ADD: 1 NO. 14 2C, SIG.; 1 NO. 14 5C, SIG.;
2 NO. 14 7C, SIG.; 1 NO. 20, 3C, TS;
1 NO. 6 1C, GROUND

106' EXIST COND PVC 3"
PULL: 1 NO. 14 2C, 1 NO. 14 5C;
2 NO. 14 7C; 1 NO. 20 3C
ADD: 1 NO. 14 2C, SIG.; 1 NO. 14 5C, SIG.;
2 NO. 14 7C, SIG.; 1 NO. 20, 3C, TS;
1 NO. 6 1C, GROUND

1 NO. 6 1C, GROUND

C.E.

C.E.

FAP 326 (IL 47)

17+00

FAP 326 (IL 47)

BILL OF MATERIALS

IL 47 & Franklin St.

ITEM	UNIT	QUANTITY
UNDERGROUND CONDUIT, PVC, 2 1/2" DIA.	FOOT	7
ELECTRIC CABLE IN CONDUIT, SIGNAL NO. 14 2C	FOOT	151
ELECTRIC CABLE IN CONDUIT, SIGNAL NO. 14 5C	FOOT	158
ELECTRIC CABLE IN CONDUIT, SIGNAL NO. 14 7C	FOOT	315
ELECTRIC CABLE IN CONDUIT, EQUIPMENT GROUNDING CONDUCTOR	FOOT	148
CONCRETE FOUNDATION, TYPE A	FOOT	3
PEDESTRIAN PUSH-BUTTON	EACH	2
RELOCATE EXISTING TRAFFIC SIGNAL EQUIPMENT	EACH	1
REMOVE ELECTRIC CABLE FROM CONDUIT	FOOT	793
REMOVE EXISTING CONCRETE FOUNDATION	EACH	1
ELECTRIC CABLE IN CONDUIT NO. 20 3/C, TWISTED, SHIELDED	FOOT	161

FRANKLIN ST.

RELOCATE EXISTING TRAFFIC
SIGNAL EQUIPMENT = 1 EA.

7' UG CONDUIT, PVC 2 1/2"
1 NO. 14 2C, SIG.; 1 NO. 14 5C, SIG.;
2 NO. 14 7C, SIG.; 1 NO. 20 3C, TS;
1 NO. 6 1C, GROUND

Sta. 16+86.2; 53.8' RT.
CONC. FDN. TY. A
RELOCATE EXIST TRAF SIG EQUIP

LEGEND

- EXISTING SIGNAL HEAD AND POST
- EXISTING HANDHOLE
- EXISTING SERVICE INSTALLATION POLE
- EXISTING PEDESTRIAN SIGNAL HEAD
- EXISTING CONDUIT
- PROPOSED EMERGENCY VEHICLE PREEMPTION
- PROPOSED SIGNAL HEAD AND POST
- PROPOSED PEDESTRIAN SIGNAL HEAD
- PROPOSED PEDESTRIAN PUSHBUTTON

FILE NAME =	USER NAME = cearlockbm	DESIGNED -	REVISED -
ct:\pw_work\pwidot\cearlockbm\d0187612\70844_signals - flashers.dgn		DRAWN -	REVISED -
	PLOT SCALE = 20.0000' / in.	CHECKED -	REVISED -
\$MODELNAME\$	PLOT DATE = 10/10/2014	DATE -	REVISED -

STATE OF ILLINOIS
DEPARTMENT OF TRANSPORTATION

TRAFFIC SIGNAL MODERNIZATION DETAIL (FRANKLIN ST.)
MULTI-USE TRAIL - I

SCALE: ----- SHEET 1 OF 1 SHEETS STA. ----- TO STA. -----


F.A.P. RTE.	SECTION	COUNTY	TOTAL SHEETS	SHEET NO.
326	136RS-3, CR & (10-4)RS-1	CHAMPAIGN	474	170
CONTRACT NO. 70844				
ILLINOIS FED. AID PROJECT				

BILL OF MATERIALS

IL 47 & I-74 Eastbound Ramps

ITEM	UNIT	QUANTITY
SERVICE INSTALLATION, TYPE A	EACH	1
HANDHOLE	EACH	1
UNDERGROUND CONDUIT, PVC, 1 1/2" DIA.	FOOT	253
FLASHER CONTROLLER	EACH	1
CONDUIT ATTACHED TO STRUCTURE, 1 1/2" DIA., GALVANIZED STEEL	FOOT	24
ELECTRIC CABLE IN CONDUIT, SIGNAL NO. 14 2C	FOOT	96
ELECTRIC CABLE IN CONDUIT, SIGNAL NO. 14 3C	FOOT	206
SIGNAL HEAD, POLYCARBONATE, LED, 1-FACE, 1-SECTION, POST MOUNT EACH		2

POST MOUNTED FLASHING BEACON

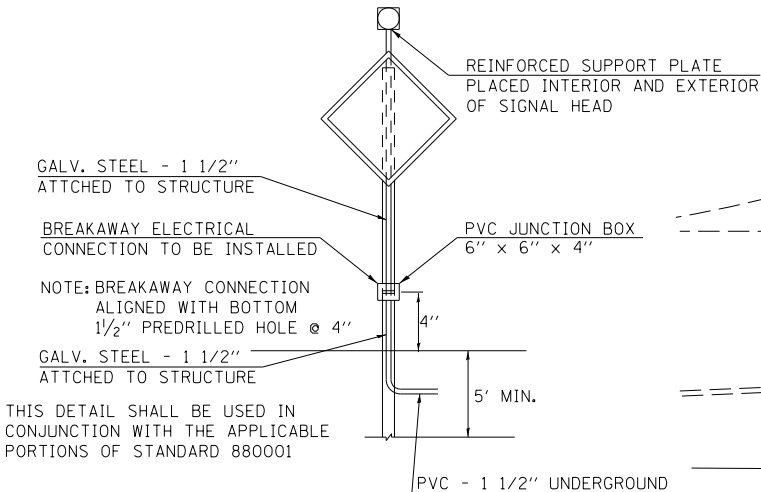



SIGN SUPPORT INSTALLED PER SECTION 730 OF STD. SPECS.

FLASHING BEACON INSTALLATION


FAP 326 (IL 47)

&

I-74 EASTBOUND RAMPS

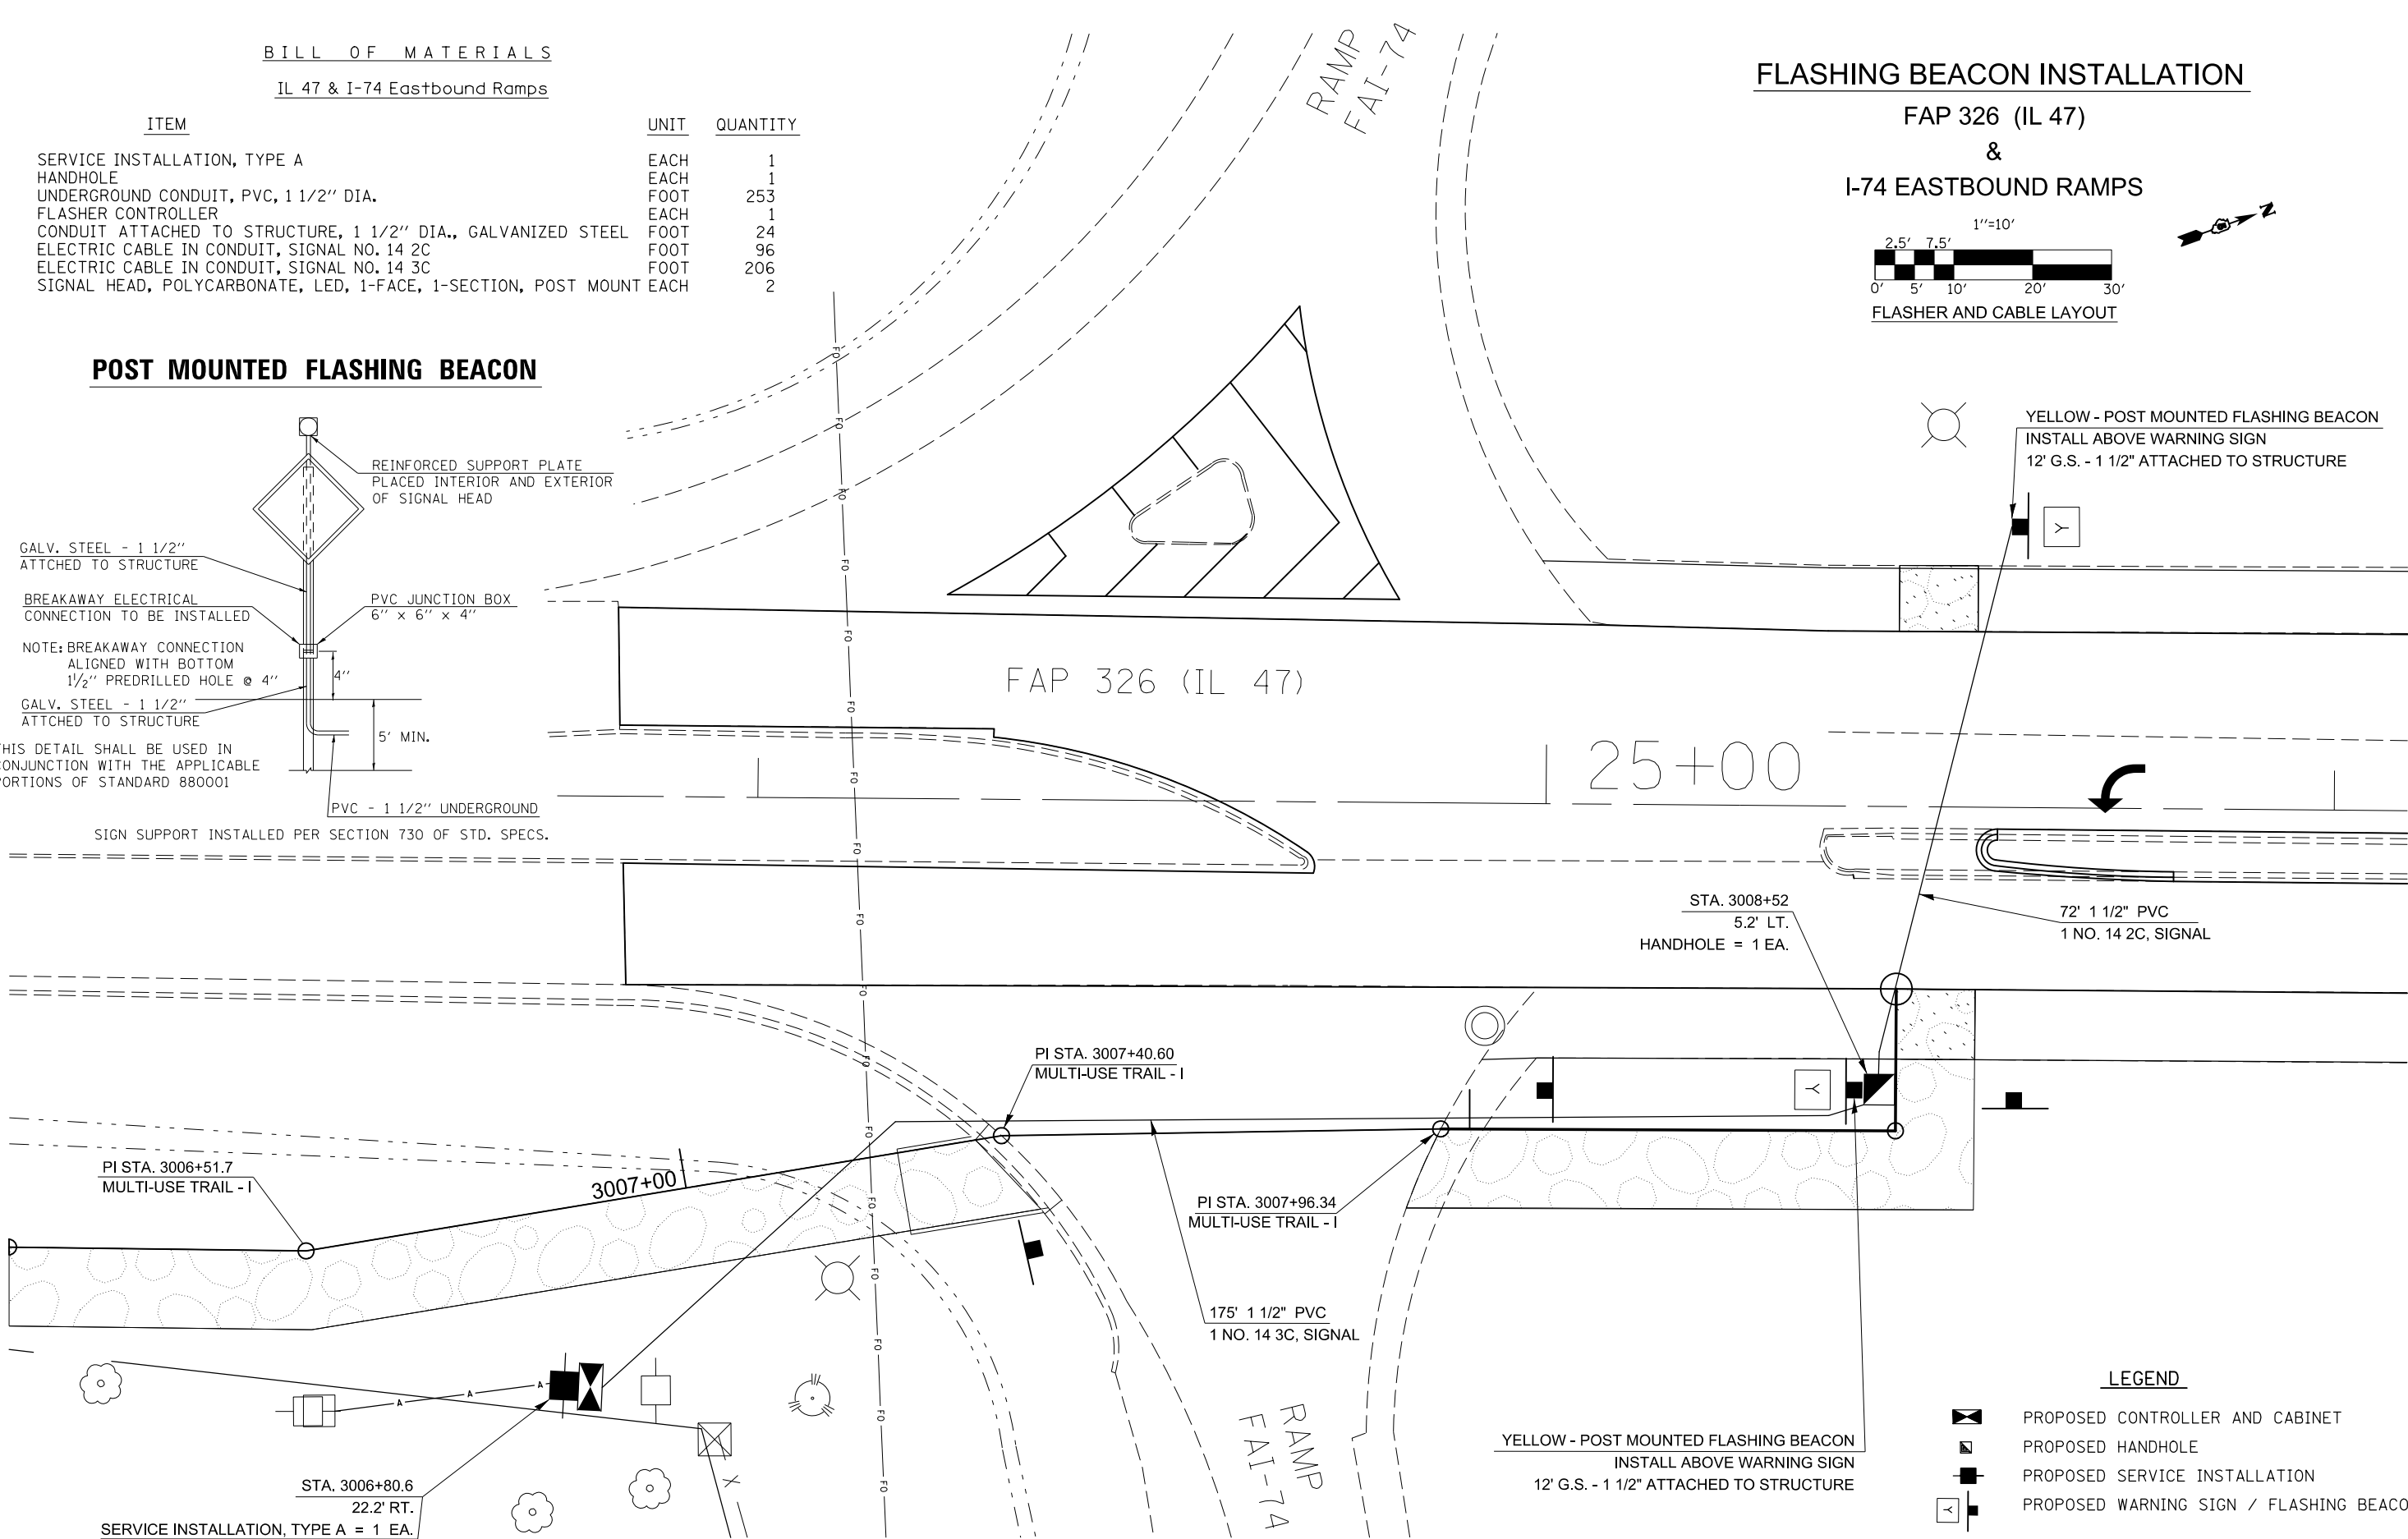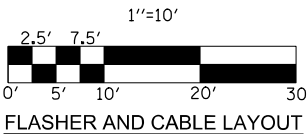

FILE NAME =	USER NAME =	DESIGNED -	REVISED -	STATE OF ILLINOIS DEPARTMENT OF TRANSPORTATION	FLASHING BEACON DETAILS MULTI-USE TRAIL - I		F.A.P. RTE.	SECTION	COUNTY	TOTAL SHEETS	SHEET NO.
ct:\pw\work\p\id\dot\cearlockbm\d0187612\70844 signals - flashers.dgn		DRAWN -	REVISED -				326	136RS-3, CR & (10-4)RS-1	CHAMPAIGN	474	171
\$MODELNAME\$	PLOT SCALE = 20.0007 ' / in.	CHECKED -	REVISED -				CONTRACT NO. 70844				
	PLOT DATE = 10/10/2014	DATE -	REVISED -				ILLINOIS FED. AID PROJECT				

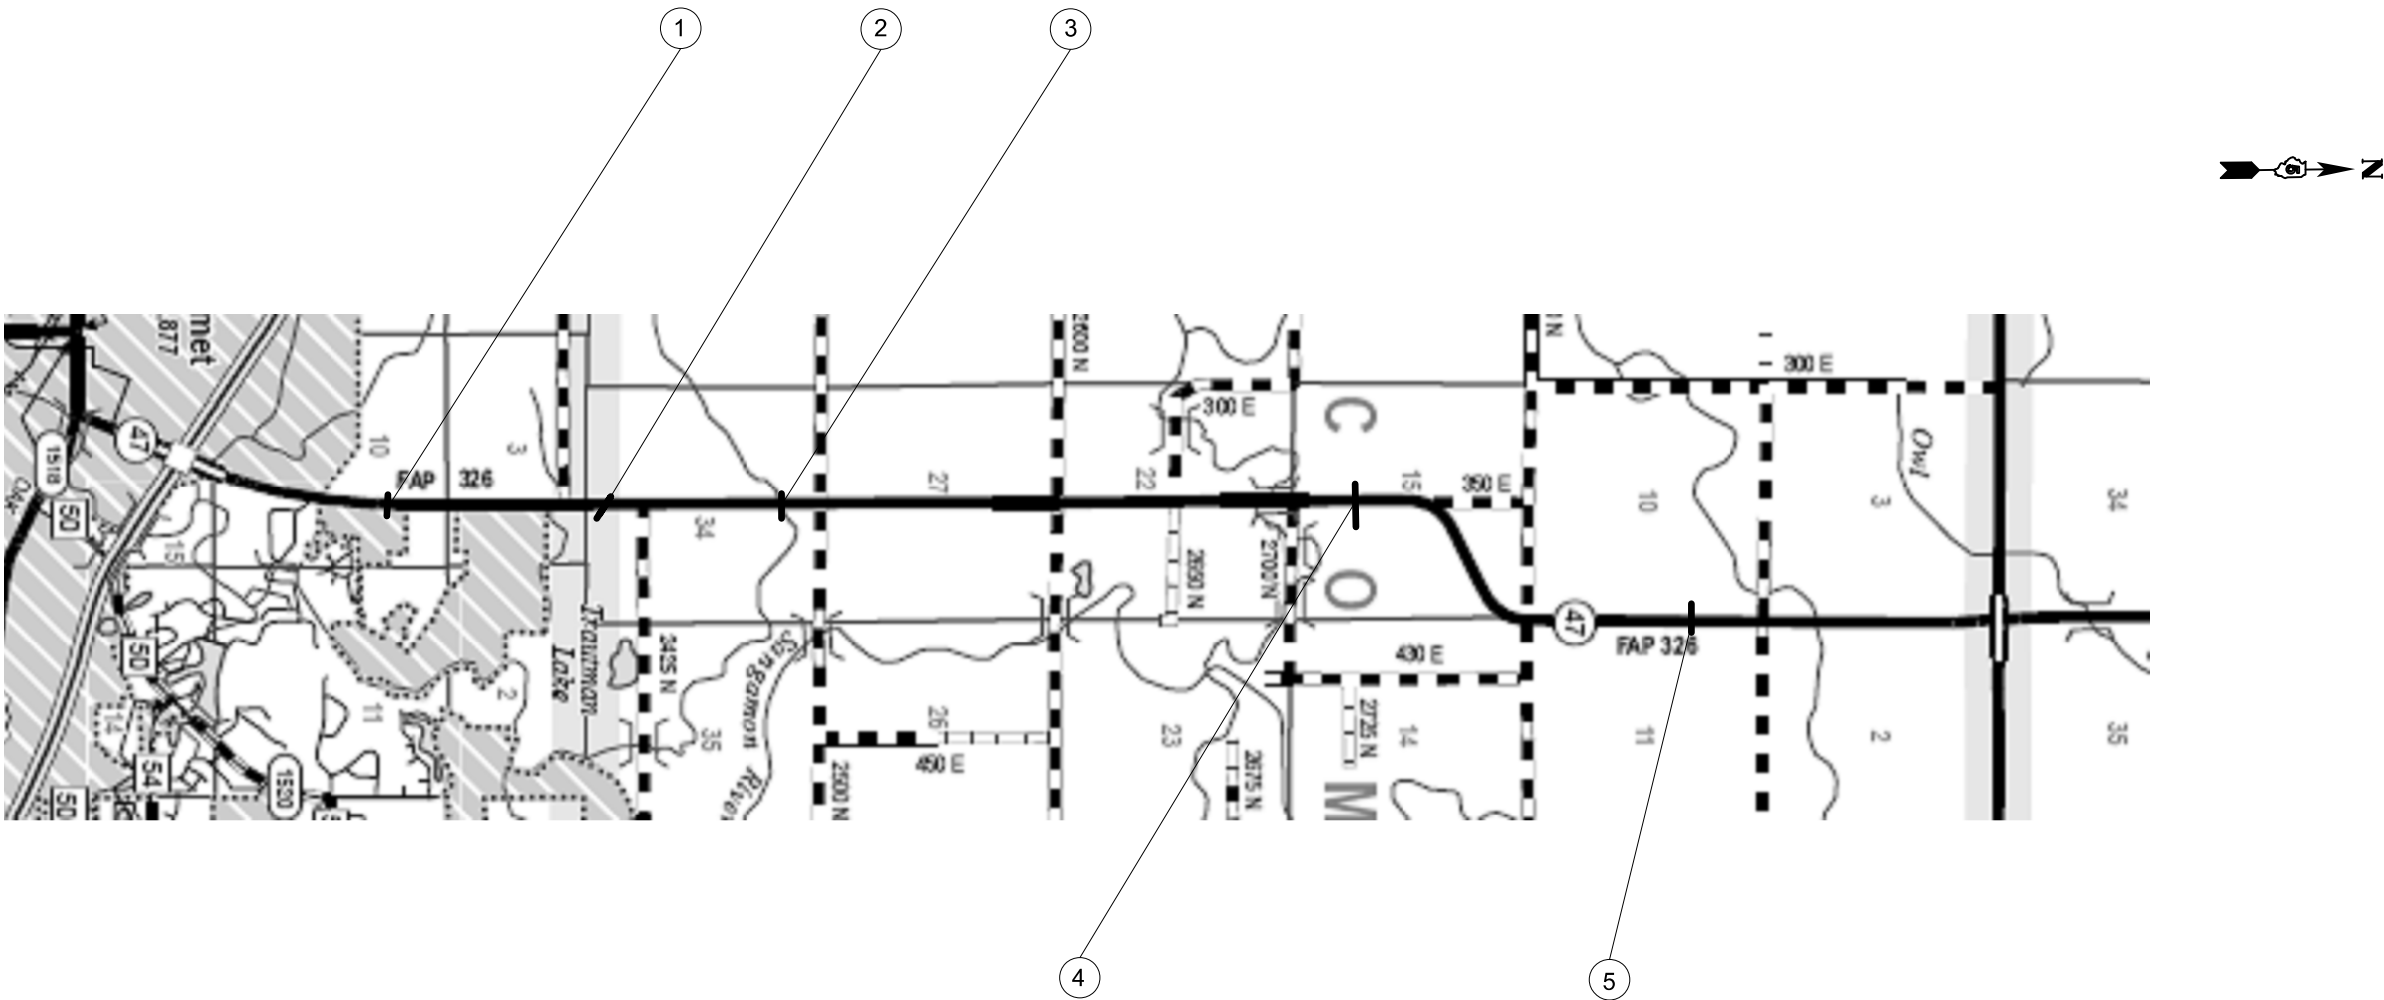

① STATION 135+81.00 (SLD 13.39)
EXISTING - 2' x 1.5' RC BOX CULVERT
PROPOSED - SINGLE 4' X 3' PCC BOX CULVERT

② STATION 181+27.00
EXISTING (SN 010-8063) - 7' X 3' RC BOX CULVERT
PROPOSED (SN 010-8151) - SINGLE 8' X 5' PCC BOX CULVERT
(SKEW = 30 DEGREES LT. FWD.)

③ STATION 224+48.00
EXISTING (SN 010-8604) - 12' X 4' RC BOX CULVERT
PROPOSED (SN 010-8152) - DOUBLE 8' X 5' PCC BOX CULVERT

④ STATION 352+60.00 (SLD 9.30)
EXISTING - 2' X 1.5' RC BOX CULVERT
PROPOSED - SINGLE 3' X 3' PCC BOX CULVERT

⑤ STATION 438+01.00 (SLD 7.57)
EXISTING - 2' X 1.5' RC BOX CULVERT
PROPOSED - 4' X 2' PCC BOX CULVERT

NOTES:


1. ADDITIONAL AR CULVERTS EXIST WITHIN THE PROJECT LIMITS. THOSE NOT CALLED OUT ON THIS SCHEDULE WILL NOT BE REPLACED AS PART OF THIS PROJECT (SEE SHEET NO. 6 FOR AN INVENTORIED STRUCTURES TABLE).
2. SEVERAL OF THE EXISTING AR CULVERTS WILL GET NEW PIPE CULVERT EXTENSIONS. SEE PLAN AND PROFILES AND SCHEDULE OF PLAN PAY ITEMS FOR LOCATION AND EXTENSION INFORMATION.

FILE NAME =	USER NAME = cearlockbm	DESIGNED -	REVISED -	STATE OF ILLINOIS DEPARTMENT OF TRANSPORTATION	A.R. CULVERT LOCATION MAP			F.A.P. RTE.	SECTION	COUNTY	TOTAL SHEETS	SHEET NO.
c:\pw\work\p\idot\cearlockbm\d0187612\05	70844-Culvert Schedule Map.dgn	DRAWN -	REVISED -					326	136RS-3, CR & (10-4)RS-1	CHAMPAIGN	474	172
\$MODELNAME\$	PLOT SCALE = 200.0000' / in.	CHECKED -	REVISED -		SCALE: N/A SHEET 1 OF 1 SHEETS STA. ---- TO STA. ----			CONTRACT NO. 70844				
	PLOT DATE = 10/10/2014	DATE -	REVISED -					ILLINOIS FED. AID PROJECT				

FOR INFORMATION ONLY

GENERAL NOTES:





1. THIS AS-BUILT SHEET WAS PROVIDED TO GIVE ADDITIONAL AS-BUILT INFORMATION FOR THE EXISTING 4'X2' AR BOX CULVERT LOCATED AT STA. 125+67.00. THIS CULVERT SHALL RECEIVE A 10' EXTENSION AT THE DOWNSTREAM END TO ACCOMMODATE THE NEW MULTI-USE TRAIL-C.
2. FOR ADDITIONAL DETAIL SEE DISTRICT 5 DETAIL NO. 5400AAAA - BOX CULVERT EXTENSION DETAIL AS WELL AS DISTRICT 5 DETAIL NO. 5400IAAA - BOX CULVERT END SECTION (PRECAST OPTION).
3. EXISTING AR BOX CULVERT HAS A SKEW OF 35 DEGREES LT. FWD.
4. COST ASSOCIATED WITH THE EXCAVATION FOR THIS AR BOX CULVERT EXTENSION SHALL BE CONSIDERED INCIDENTAL TO BOX CULVERT END SECTIONS, CULVERT NO. 6 PAY ITEM.

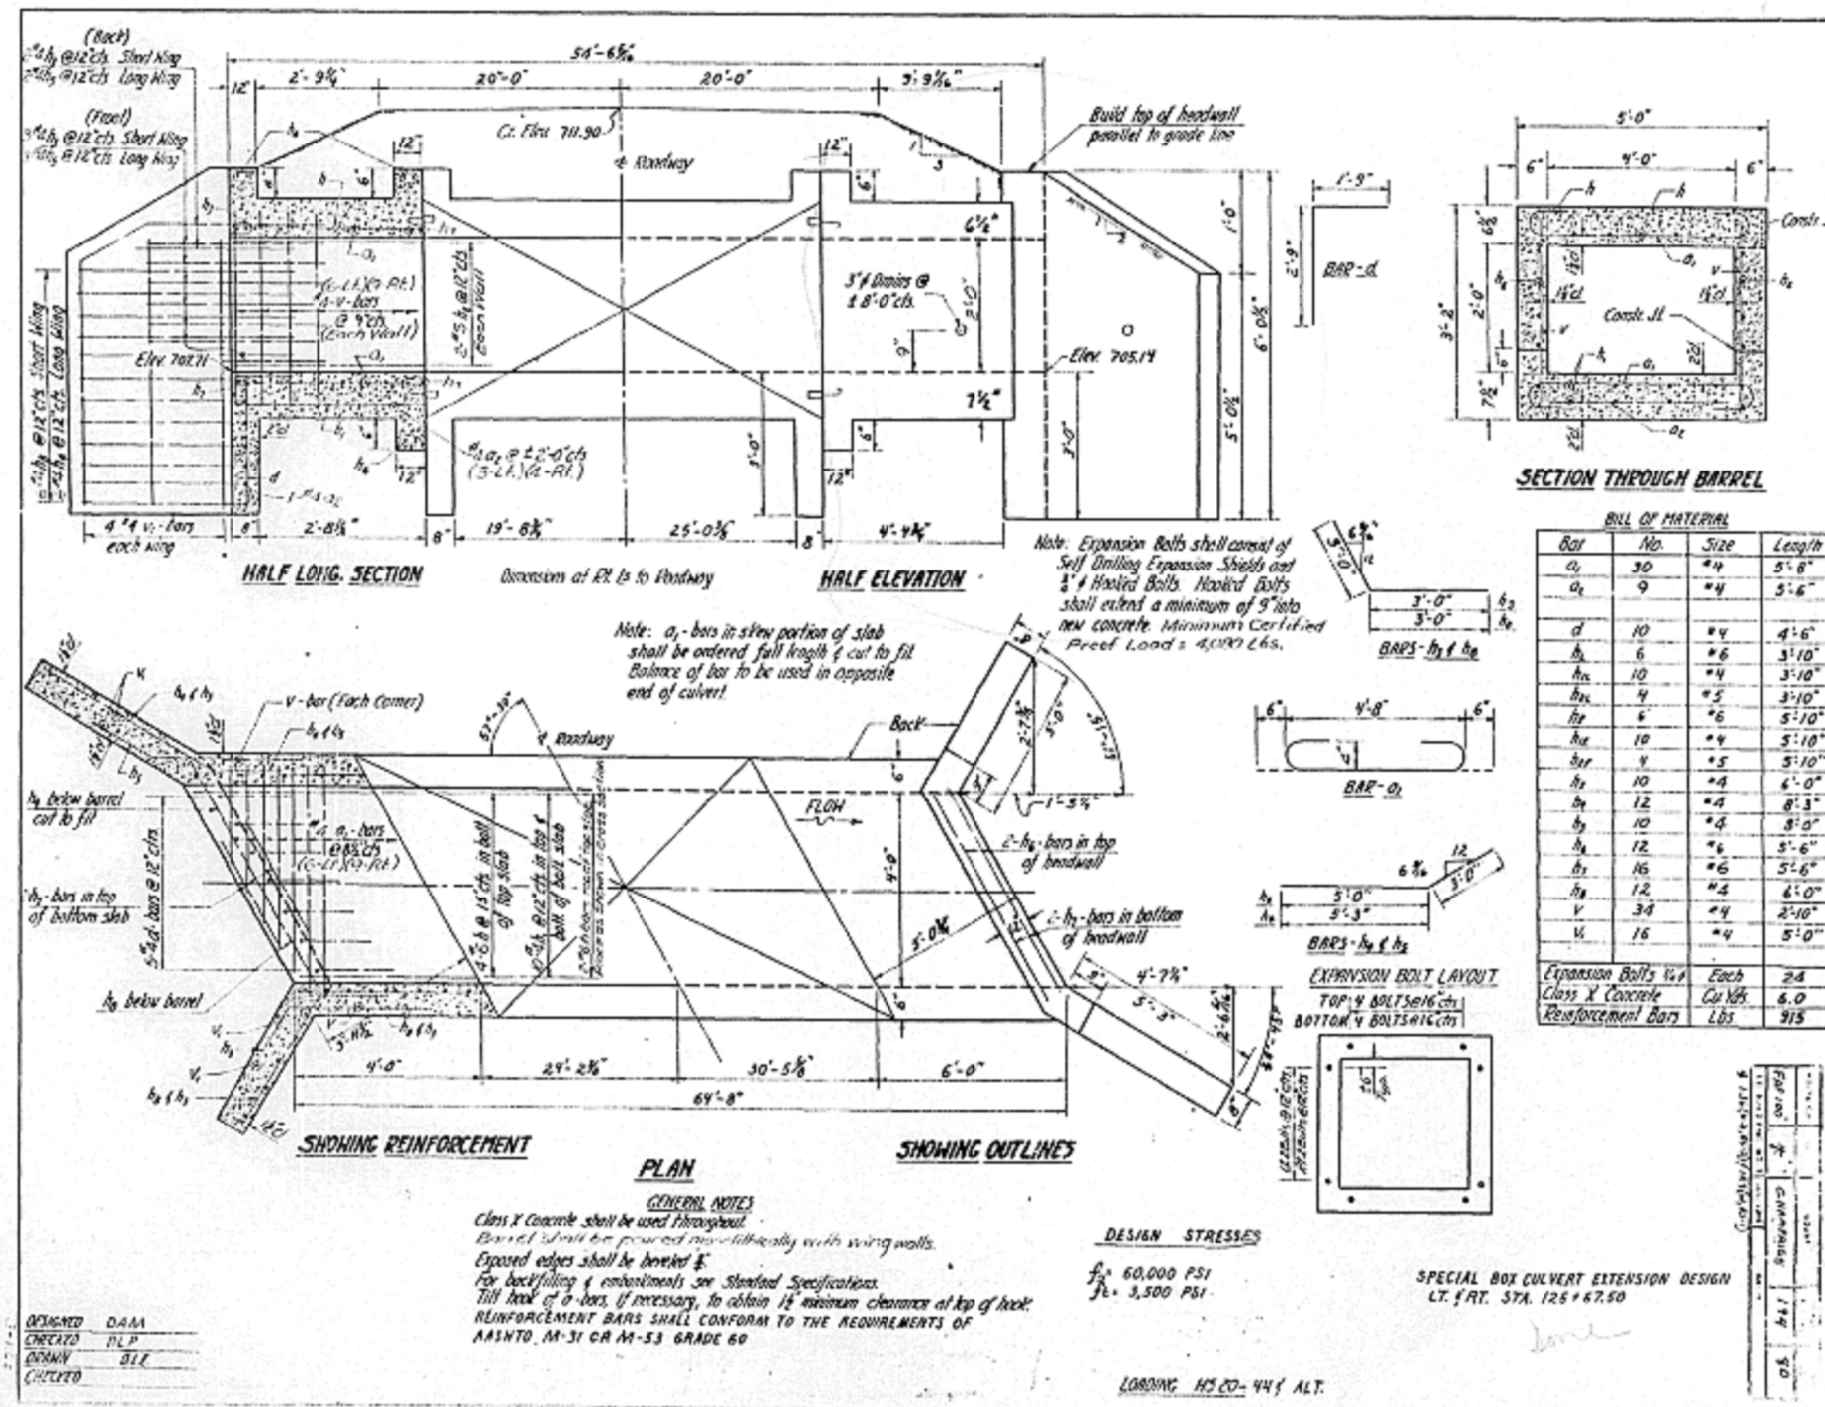

BILL OF MATERIAL			
Bar	No.	Size	Length
a ₁	30	#4	5'-6"
a ₂	9	#4	5'-6"
d	10	#4	4'-6"
b ₁	6	#6	3'-10"
b ₂	10	#4	3'-10"
b ₃	4	#5	3'-10"
b ₄	6	#6	3'-10"
b ₅	10	#4	3'-10"
b ₆	4	#5	3'-10"
b ₇	10	#4	6'-0"
b ₈	12	#4	8'-3"
b ₉	10	#4	8'-0"
b ₁₀	12	#6	5'-6"
b ₁₁	16	#6	5'-6"
b ₁₂	12	#4	6'-0"
v	34	#4	2'-10"
v ₁	16	#4	5'-0"
Expansion Bolts 1/2"		Each	24
Class II Concrete		Cu'ds	6.0
Reinforcement Bars		Lbs	915

CULVERT EXTENSION DESIGN
TA. 126+67.50

FILE NAME =	USER NAME =	DESIGNED -	REVISED	STATE OF ILLINOIS DEPARTMENT OF TRANSPORTATION	AS BUILT – CONCRETE BOX CULVERT EXISTING AR CULVERT AT STA. 125 + 67.50	F.A.P. RTE.	SECTION	COUNTY	TOTAL SHEETS	SHEET NO.	
		CHECKED -	REVISED			326	136RS-3, CR & (10-4)RS-1	CHAMPAIGN	474	173	
	PLOT SCALE =	DRAWN -	REVISED			CONTRACT NO. 70844					
	PLOT DATE =	CHECKED -	REVISED			SHEET NO. 01 OF 01 SHEETS					
	ILLINOIS FED. AID PROJECT										

 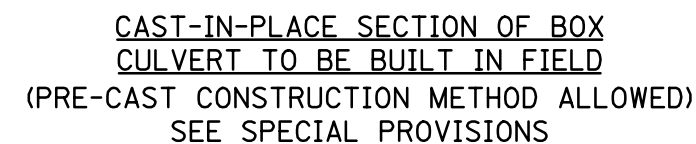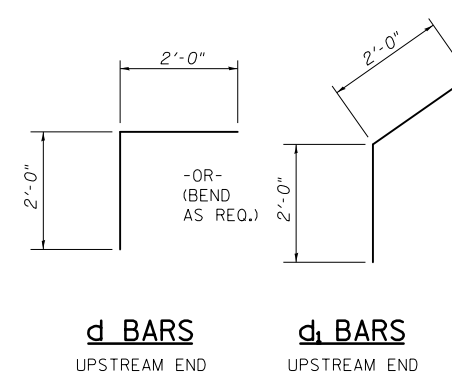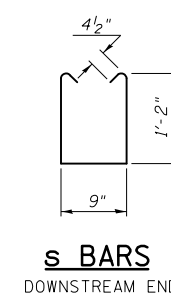


ALT. SECTION A-A

TOEWALL CONSTRUCTION SEQUENCE

1. Perform excavation and construct toewall.
2. Backfill accordingly and prepare bedding for box culvert end sections.
3. Construct remainder of box culvert end section.



Note: If soil conditions permit, the toewall may be poured monolithically with the bottom slab of the end section using Alt. Section A-A subject to approval from the Engineer.

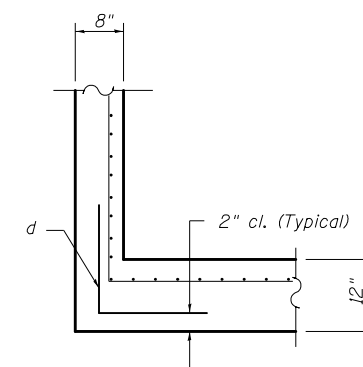


SECTION G-G

CORNER OF UPSTREAM DROP STRUCTURE

FILE NAME =	USER NAME =	DESIGNED -	REVISED	STATE OF ILLINOIS DEPARTMENT OF TRANSPORTATION	CONCRETE BOX CULVERT APRON END SECTION DETAILS, CULVERT NO. 2	F.A.P. RTE.	SECTION	COUNTY	TOTAL SHEETS	SHEET NO.	
		CHECKED -	REVISED			326	136RS-3, CR & (10-4)RS-1	CHAMPAIGN	474	177	
	PLOT SCALE =	DRAWN -	REVISED			SHEET NO. 04 OF 07 SHEETS					
	PLOT DATE =	CHECKED -	REVISED								
							ILLINOIS FED. AID PROJECT				
						CONTRACT NO. 70844					

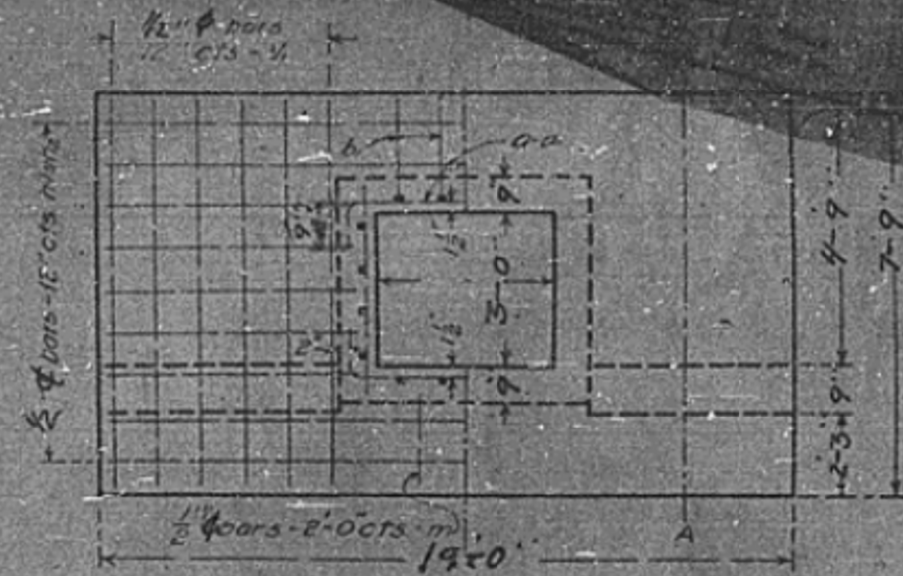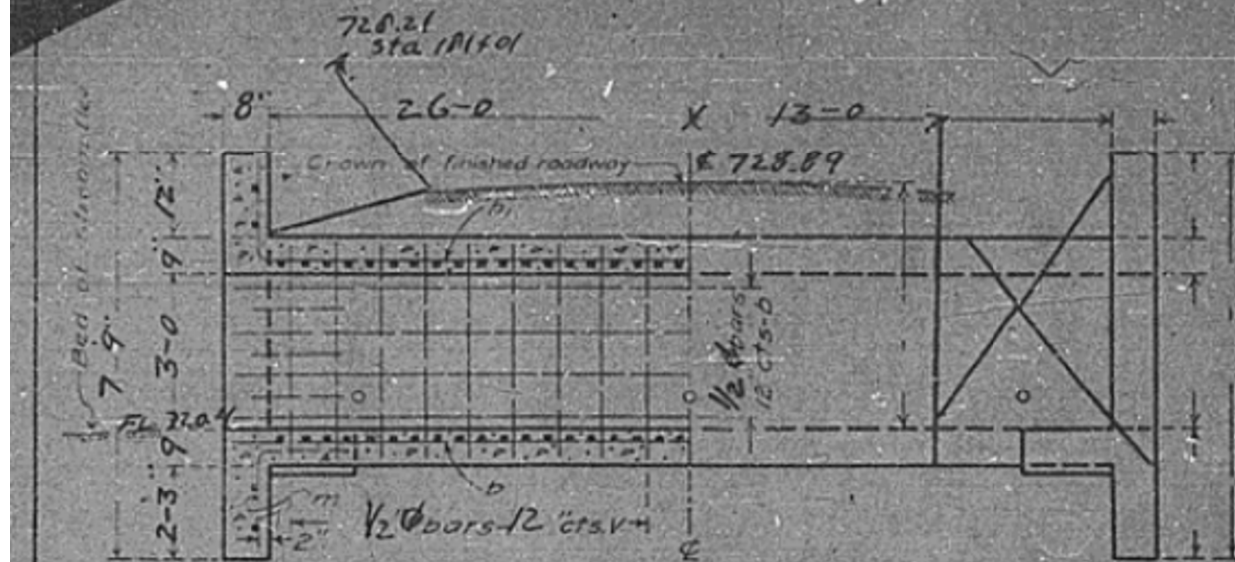

SHOWING REINFORCEMENT SHOWING OUTLINES

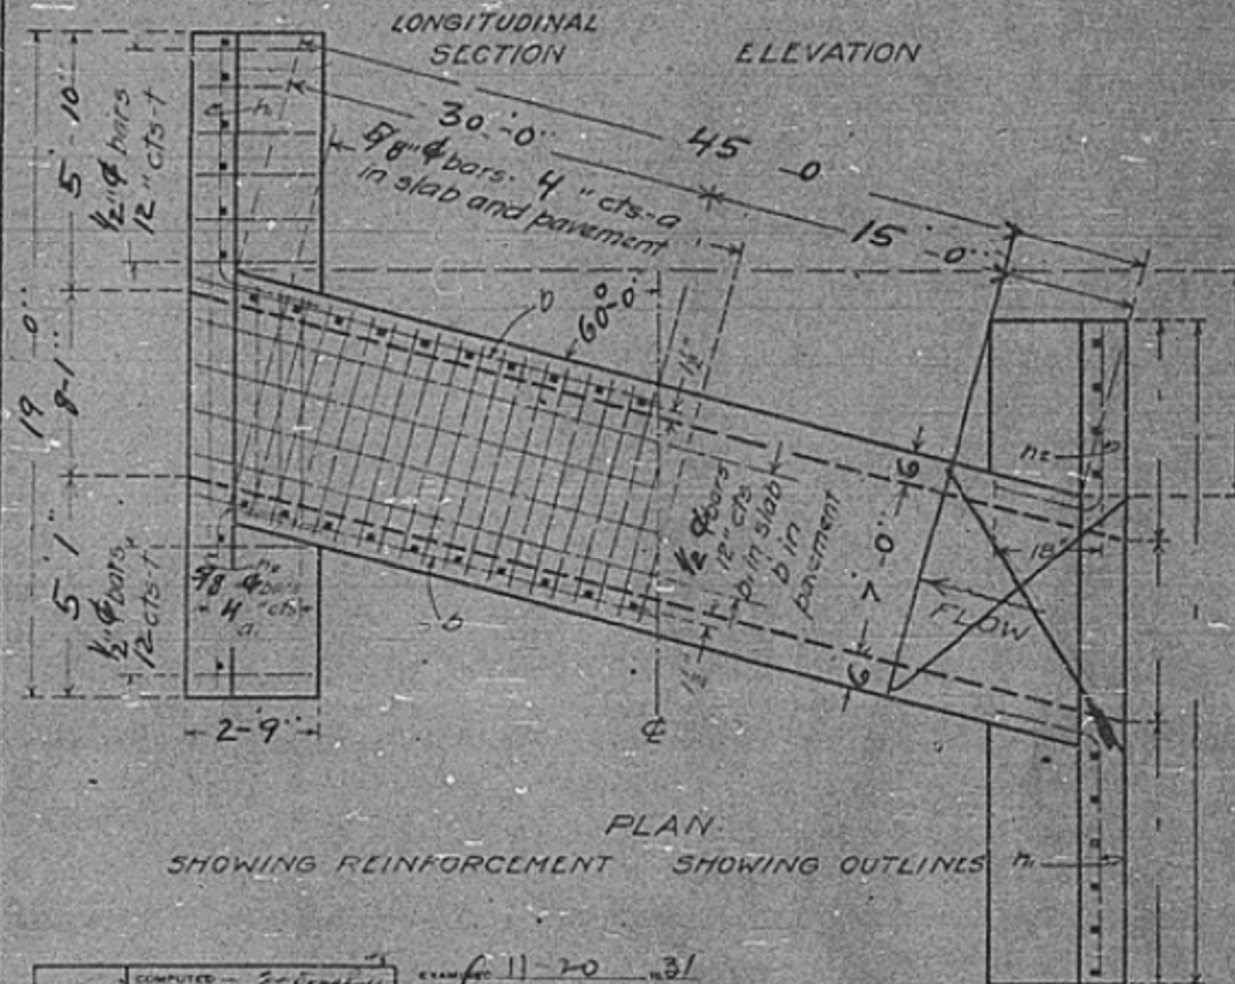

PLAN:
SHOWING REINFORCEMENT SHOWING OUTLINES



SECTION A-A

BILL OF MATERIAL

Baro	No	Size	Length
V	90	1/20	4-3
V ₁	10	1/20	7-6
V ₂	5	1/20	10-6
V ₃	3	1/20	7-3
V ₄	3	1/20	5-9
a	244	5/80	9-3
a ₁	52	5/80	10-3
b	24	1/20	24-0
b ₁	16	1/20	24-6
c	10	1/20	3-3
m	4	1/20	5-0

Steel-Lbs.	3990
Concrete-Cu. Yds.	29.8

Class ~~A~~ concrete to be used throughout. Proportions 1: ~~2~~ 4. Use #11 bars in downstream headwall only.

SPECIAL CULVERT EXT.

SBI AT 47, Com. Sec 136

Champaign Co

Sta 181+16

1118

STANDARD	COMPUTED	<i>3-10-68</i>
	CHECKED	<i>John Hillman</i>
	DRAWN	<i>1/24</i>
	CHECKED	<i>2/24</i>
SPECIAL	ASSEMBLED	<i>LPG</i>
	CHECKED	<i>JM</i>

exam/SC 11-20 103/

G. J. Buch

PASSED 

APPROVED *[Signature]*


Note - Steel of old culvert
to be tied in with new steel

SBI AT 47, Com. Sec 136

Champaign Co

Sta 181+16

1118

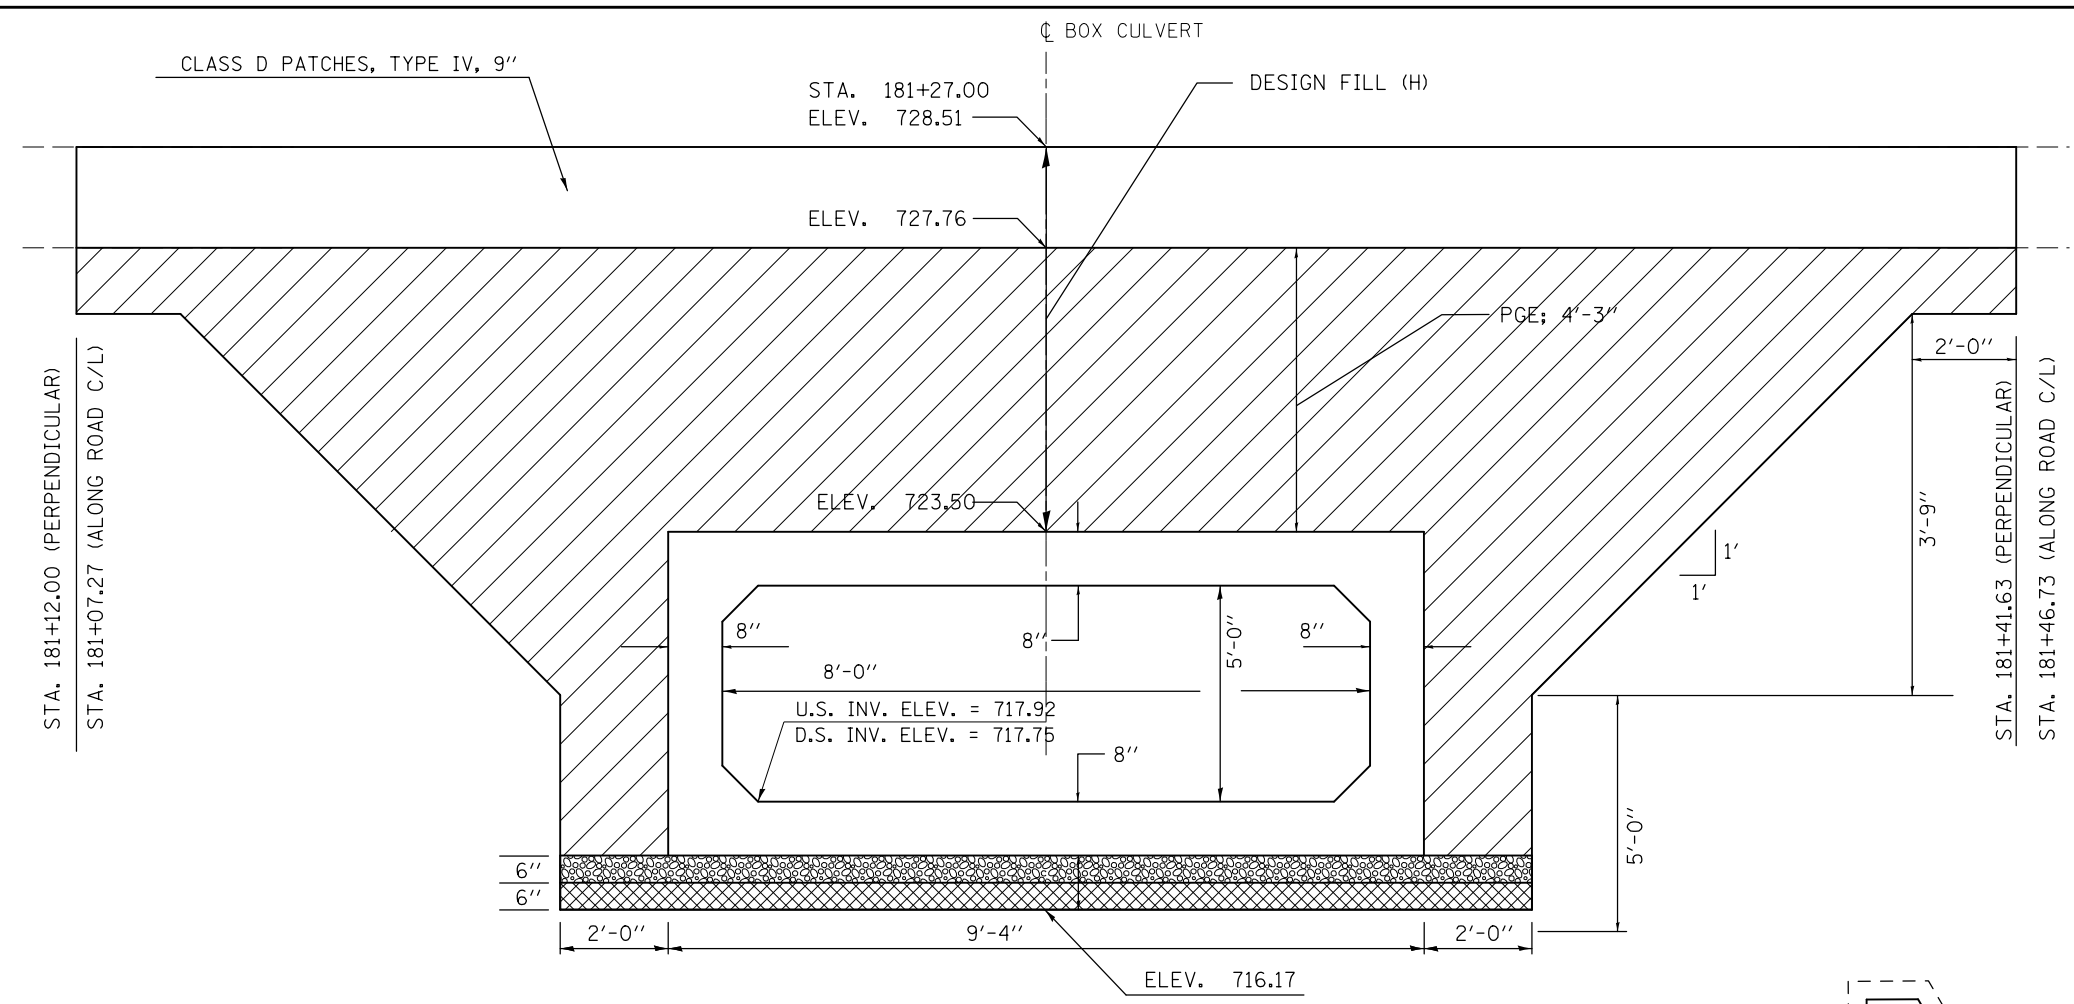

POROUS GRANULAR EMBANKMENT

POROUS GRANULAR EMBANKMENT SHALL
EXTEND 2 FT. BEYOND THE
AGGREGATE SHOULDER

THE WORK SHOWN IN THE DETAIL SHALL BE
PERFORMED IN ACCORDANCE WITH THE
APPLICABLE PORTIONS OF ARTICLE 207 AND
ARTICLE 540 OF THE STANDARD SPECIFICATIONS.

THIS WORK SHALL BE PAID FOR AT THE
CONTRACT UNIT PRICE PER CUBIC YARD
FOR POROUS GRANULAR EMBANKMENT.

THE AREA TO BE EXCAVATED FOR THE PROPOSED
BOX CULVERT SHALL NOT BE MEASURED FOR PAYMENT.
THE COST OF THE EXCAVATION SHALL BE INCLUDED
IN THE COST OF PRECAST CONCRETE BOX CULVERTS.

STONE RIPRAP, CLASS A1

STONE RIPRAP, CLASS A1 SHALL BE USED DUE TO
UNSTABLE SOIL CONDITIONS

THE WORK SHOWN IN THE DETAIL SHALL BE
PERFORMED IN ACCORDANCE WITH APPLICABLE
PORTIONS OF SECTION 281 OF THE STANDARD
SPECIFICATIONS.

THIS WORK SHALL BE PAID FOR AT THE CONTRACT
UNIT PRICE PER TON FOR STONE RIPRAP, CLASS A1.


THE EXCAVATION AND REMOVAL OF THE UNSUITABLE
MATERIAL WILL NOT BE PAID FOR SEPARATELY, BUT
SHALL BE INCLUDED WITH THE PAY ITEM
FOR STONE RIPRAP, CLASS A1.

DRAWING NOT TO SCALE

BILL OF MATERIAL

Item	Unit	Total
POROUS GRANULAR EMBANKMENT	CU YD	223.0
STONE RIPRAP, CLASS A1	TON	54.0


LEGEND	
	POROUS GRANULAR EMBANKMENT (CA-6)
	POROUS GRANULAR MATERIAL (CA-7) (6'') INCLUDED WITH PRECAST BOX CULVERT
	STONE RIPRAP, CLASS A1

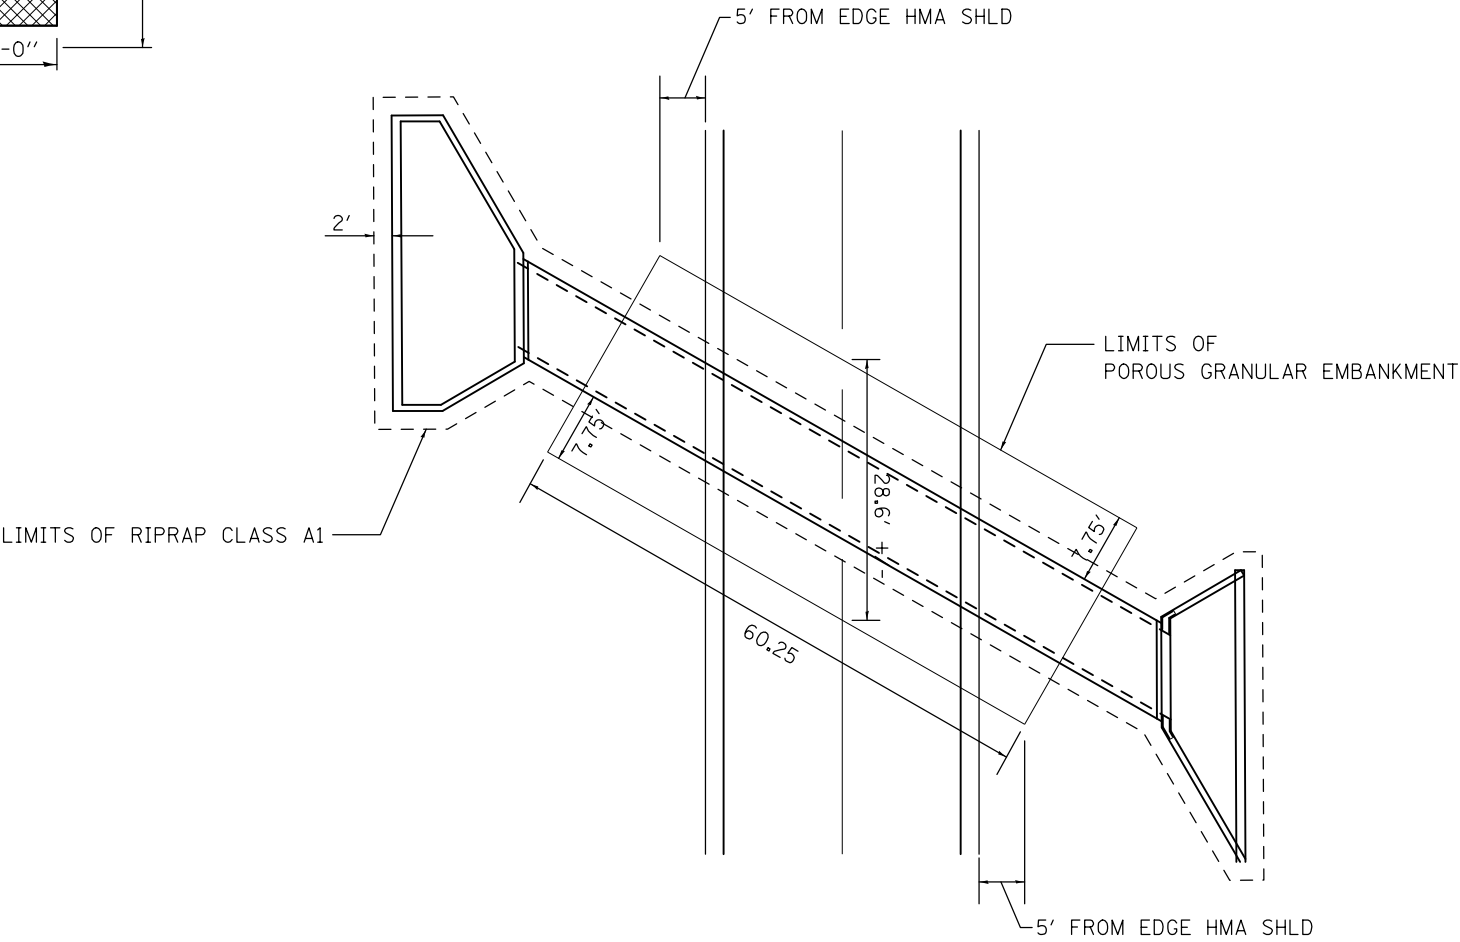

TYPICAL STAGING DETAILS CULVERT NO. 2

STAGE I

DRAWING NOT TO SCALE.

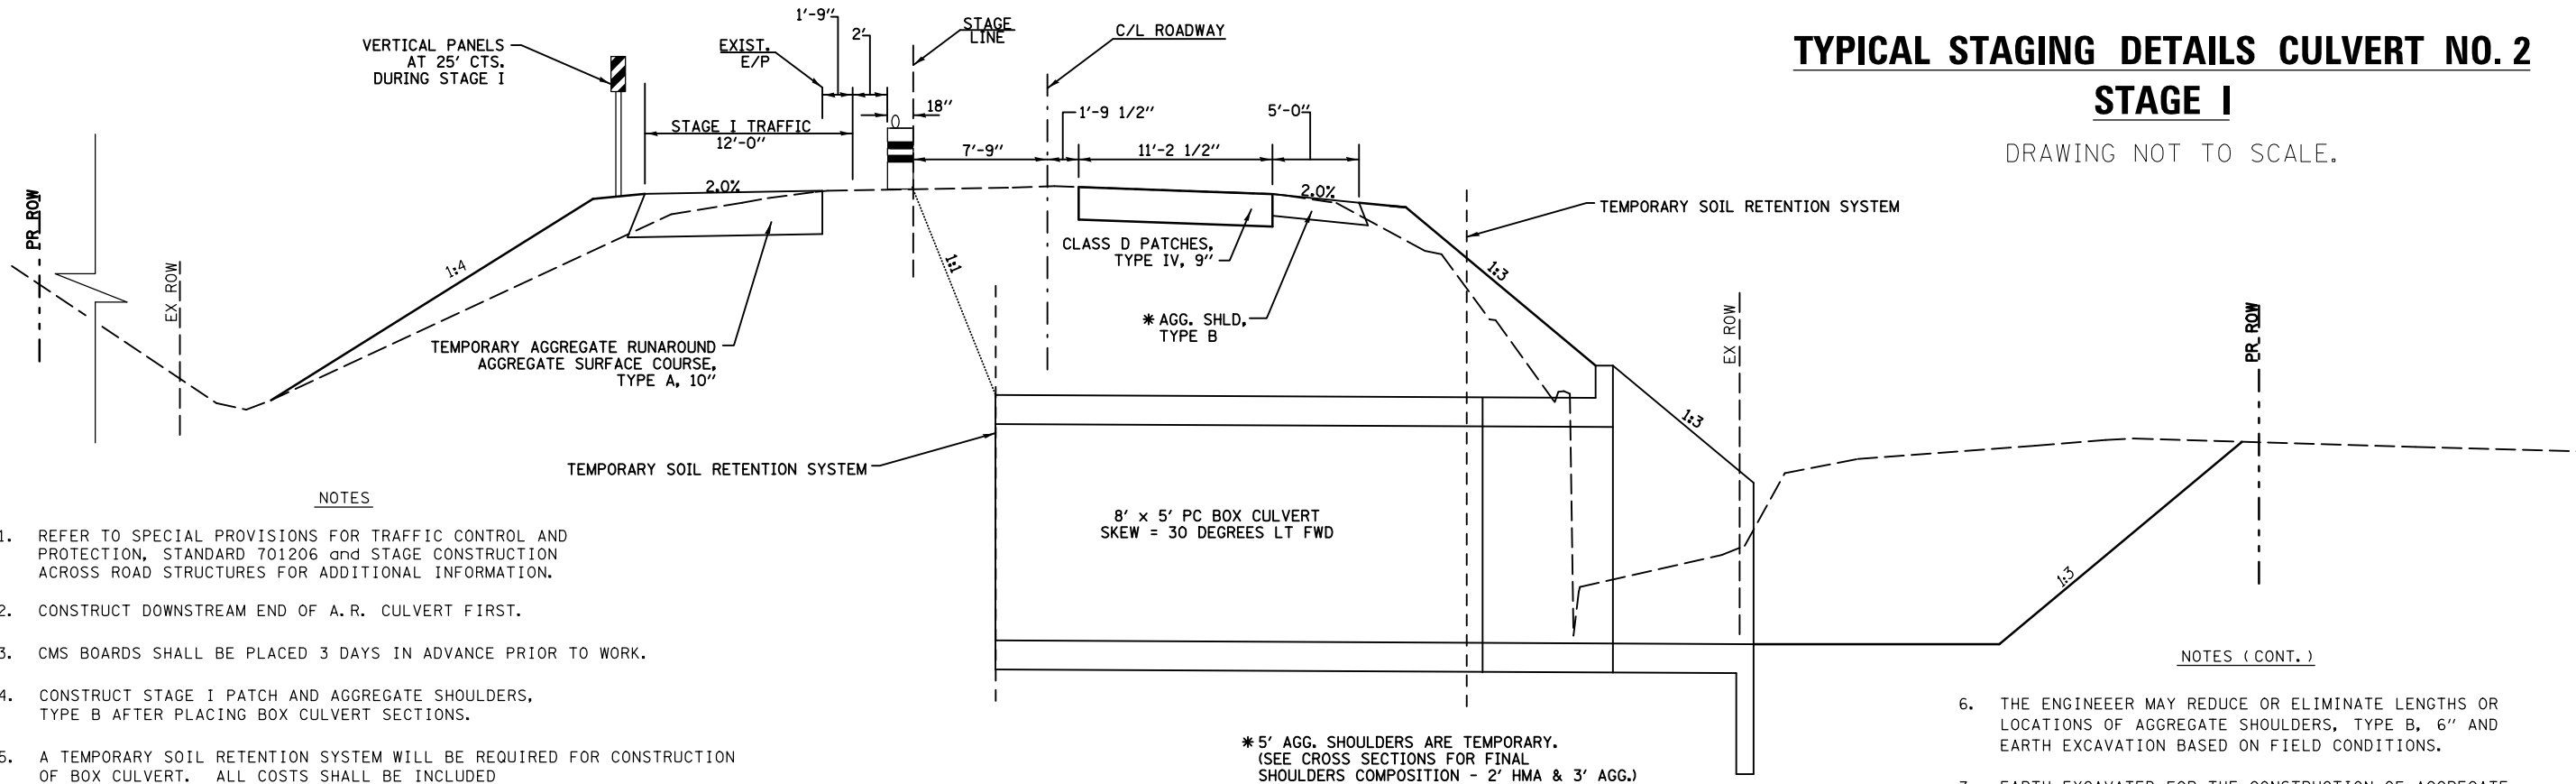

NOTES

1. REFER TO SPECIAL PROVISIONS FOR TRAFFIC CONTROL AND PROTECTION, STANDARD 701206 and STAGE CONSTRUCTION ACROSS ROAD STRUCTURES FOR ADDITIONAL INFORMATION.
2. CONSTRUCT DOWNSTREAM END OF A.R. CULVERT FIRST.
3. CMS BOARDS SHALL BE PLACED 3 DAYS IN ADVANCE PRIOR TO WORK.
4. CONSTRUCT STAGE I PATCH AND AGGREGATE SHOULDERS, TYPE B AFTER PLACING BOX CULVERT SECTIONS.
5. A TEMPORARY SOIL RETENTION SYSTEM WILL BE REQUIRED FOR CONSTRUCTION OF BOX CULVERT. ALL COSTS SHALL BE INCLUDED IN THE CONTRACT UNIT PRICE FOR TEMPORARY SOIL RETENTION SYSTEM.

NOTES (CONT.)


6. THE ENGINEER MAY REDUCE OR ELIMINATE LENGTHS OR LOCATIONS OF AGGREGATE SHOULDERS, TYPE B, 6" AND EARTH EXCAVATION BASED ON FIELD CONDITIONS.
7. EARTH EXCAVATED FOR THE CONSTRUCTION OF AGGREGATE SHOULDERS, TYPE B, 6" SHALL BE DEPOSITED AND GRADED TO SMOOTH THE FORESLOPES. THIS EXCAVATED EARTH WILL BE INCLUDED IN THE FINAL CROSS-SECTION VOLUMES FOR EARTHWORK BALANCE/WASTE CALCULATIONS.
8. AGGREGATE SHOULDERS, TYPE B, 6" AND AGGREGATE SURFACE COURSE, TYPE A FOR TEMPORARY AGGREGATE RUNAROUND REQUIRED FOR STAGE I MAY BE COMPLETED AT ANY TIME PRIOR TO STAGE I. AGGREGATE SHOULDERS, TYPE B, 6" FOR STAGE II SHALL NOT BE COMPLETED UNTIL THE HALF-WIDTH CULVERT FROM STAGE I HAS BEEN CONSTRUCTED.
9. STAGE I WIDENING INCLUDING AGGREGATE SURFACE COURSE, TYPE A FOR TEMPORARY AGGREGATE RUNAROUND AND AGGREGATE SHOULDERS, TYPE B, 6" FOR STAGE TRAFFIC SHALL NOT BE PAID FOR SEPARATELY BUT SHALL BE CONSIDERED INCIDENTAL TO THE VARIOUS EARTHWORK PAY ITEMS ASSOCIATED WITH THE PROJECT.
10. REPLACE PREVIOUSLY CONSTRUCTED AGGREGATE SHOULDERS, TYPE B, 6" AS NEEDED WHEN PLACING FINAL AGGREGATE SHOULDERS, TYPE B.

A. R. CULVERT LOCATION	TRAFFIC CONTROL STANDARD	ESTIMATED TIME	CHANGEABLE MESSAGE SIGNS
STA. 181+27.00	701206	2 Day - 24 hrs. - Non-Stop (2) - 12 hr. Day Shift (2) - 12 hr. Night Shift	2 EACH AT 4.0 CAL DAY + 3.0 CAL DAY IN ADVANCE = 11.0 CAL DAY


TYPICAL STAGING DETAILS CULVERT NO. 2

STAGE II

DRAWING NOT TO SCALE.

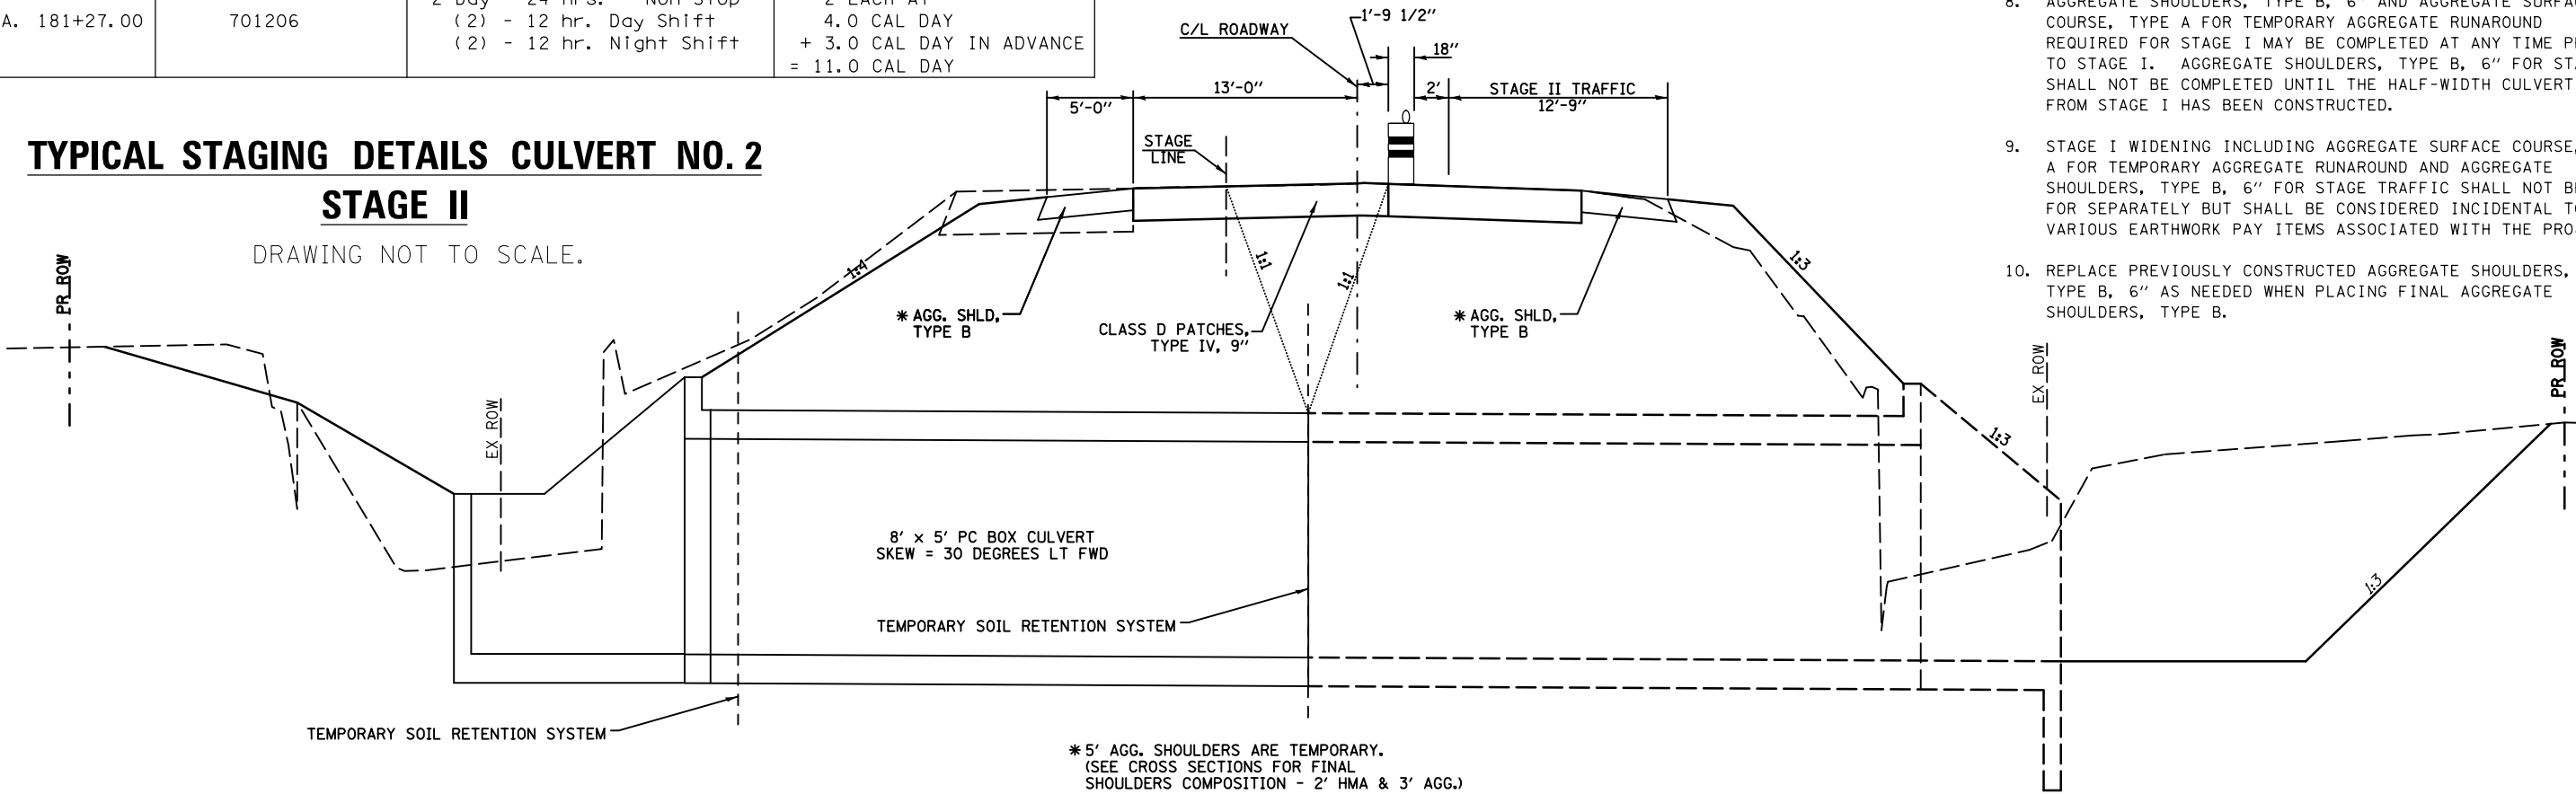

FILE NAME =	USER NAME =	DESIGNED -	REVISED	STATE OF ILLINOIS DEPARTMENT OF TRANSPORTATION	STAGING DETAILS S.N. 010-8151, CULVERT NO. 2	F.A.P. RTE.	SECTION	COUNTY	TOTAL SHEETS	SHEET NO.
		CHECKED -	REVISED			326	136RS-3, CR & (10-4)RS-1	CHAMPAIGN	474	180
	PLOT SCALE =	DRAWN -	REVISED			CONTRACT NO. 70844				
	PLOT DATE =	CHECKED -	REVISED			ILLINOIS FED. AID PROJECT				
	SHEET NO. 07 OF 07 SHEETS									

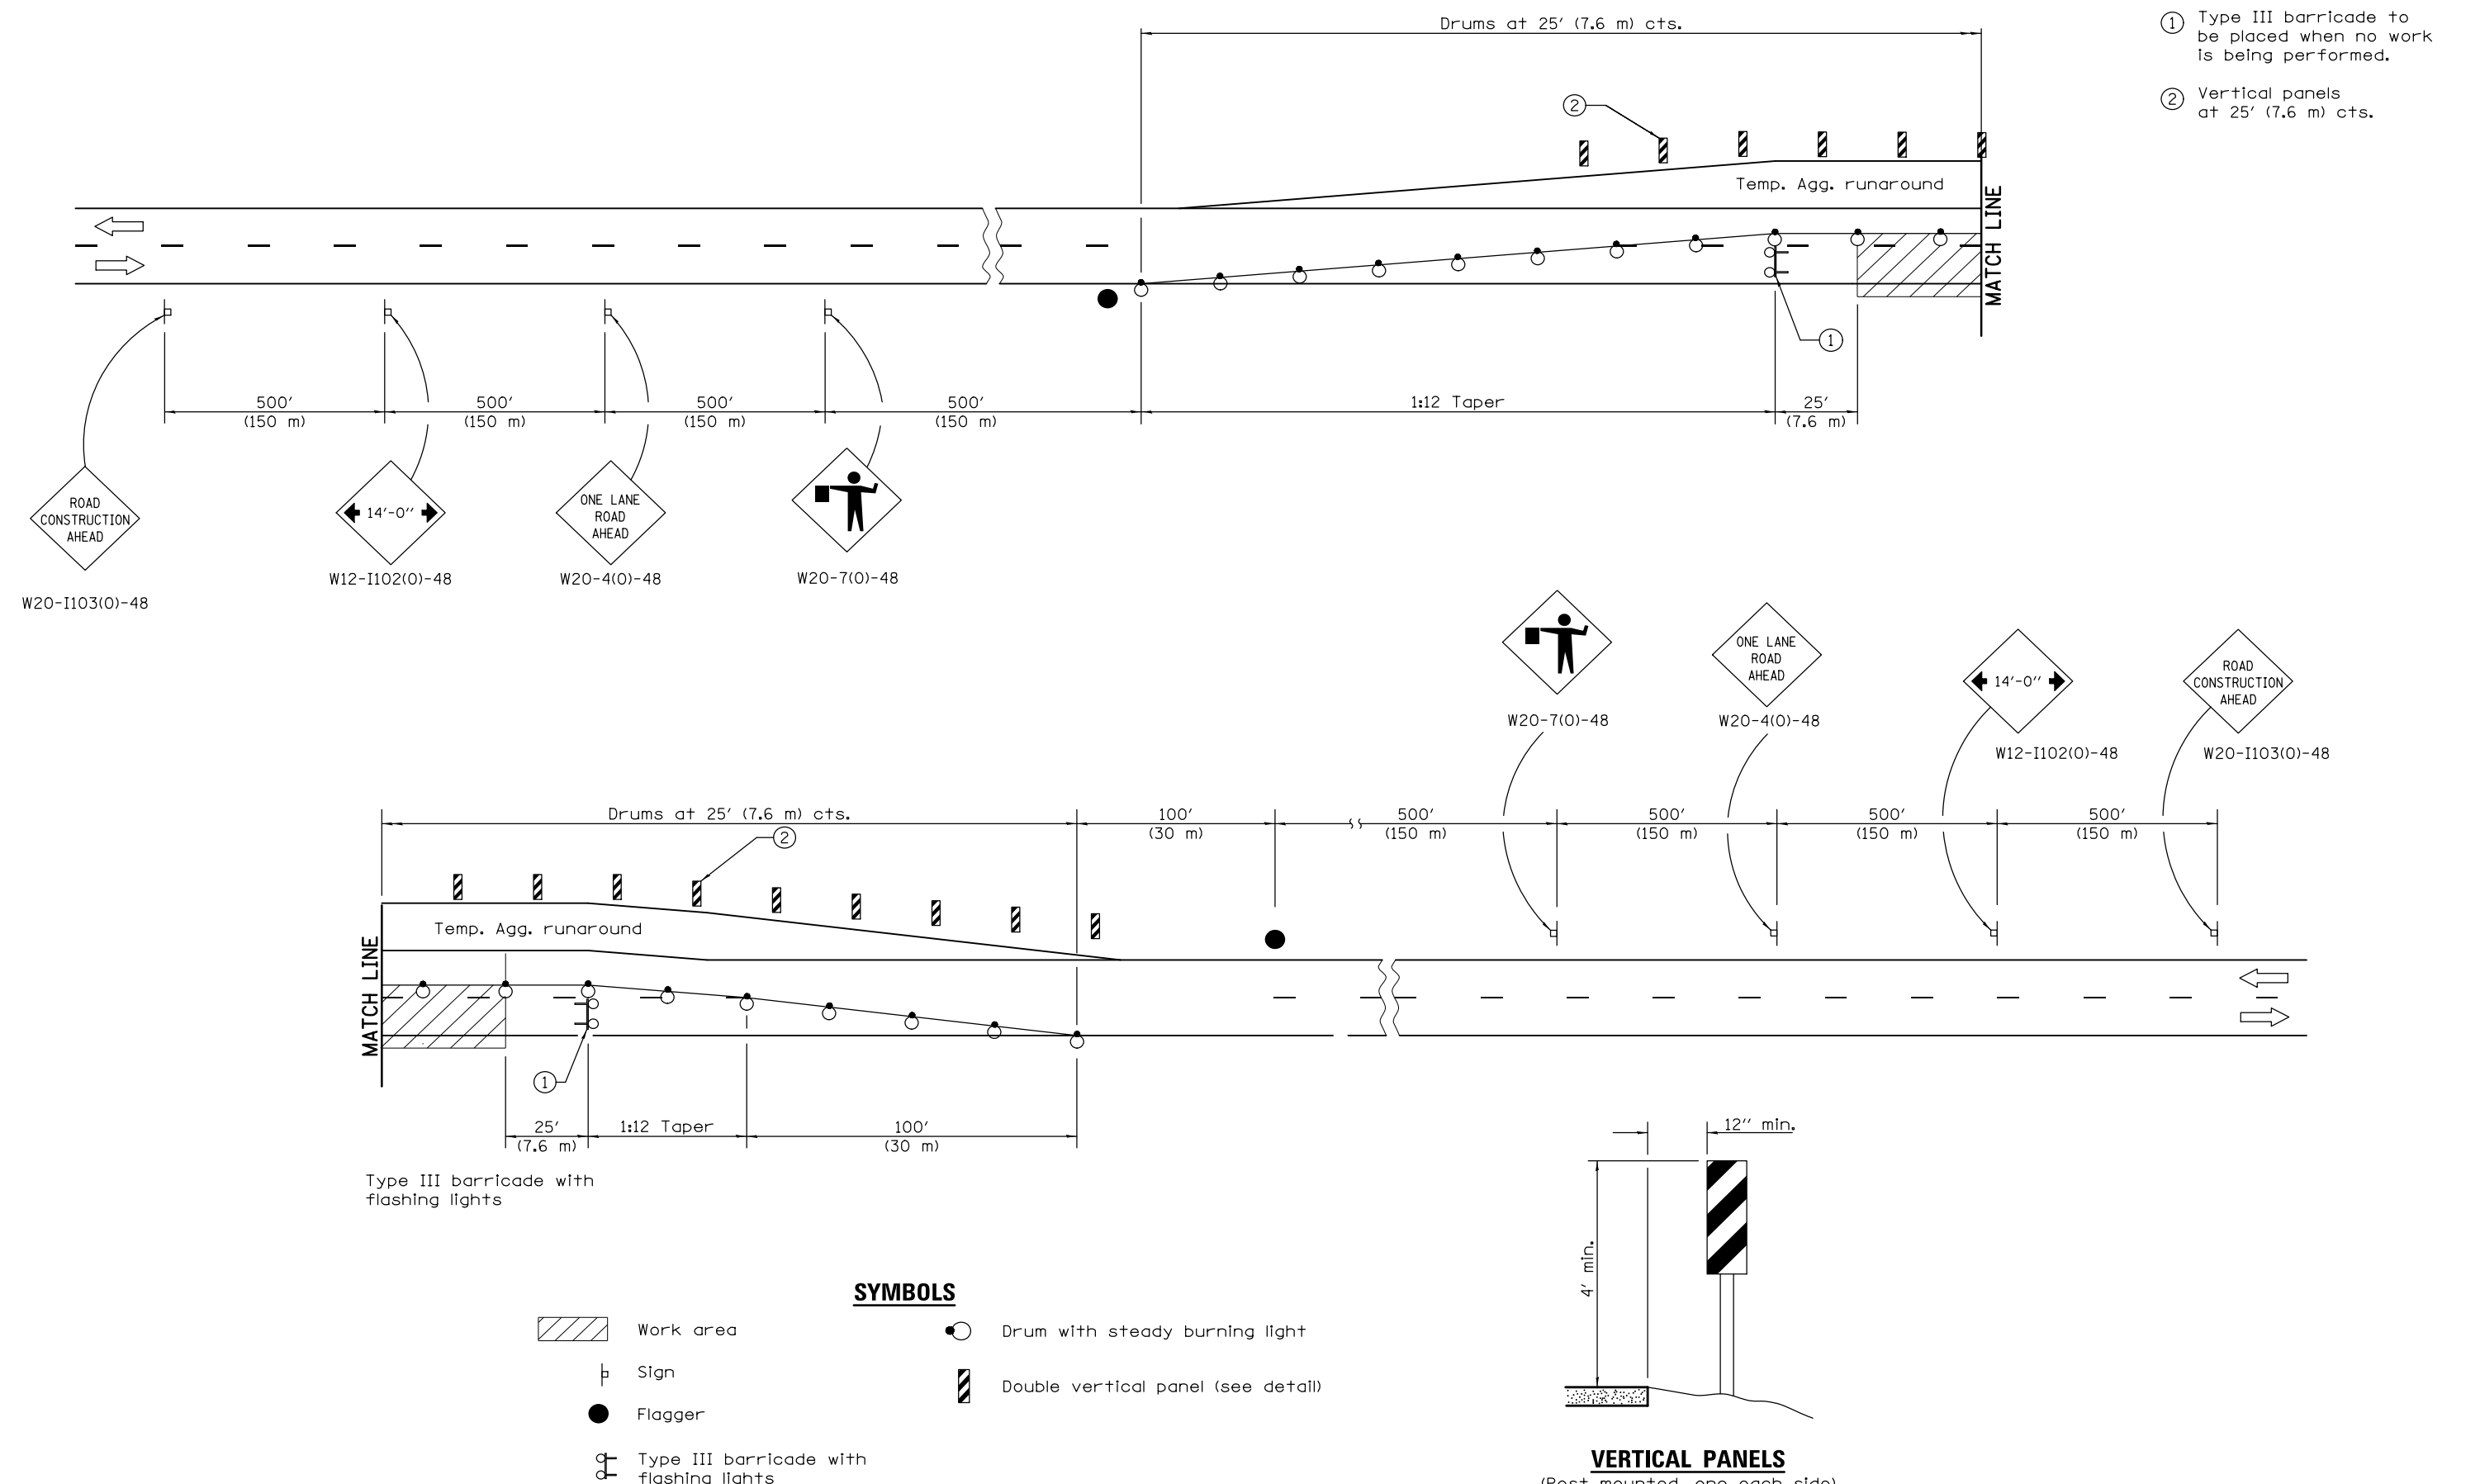

- ① Type III barricade to be placed when no work is being performed.
- ② Vertical panels at 25' (7.6 m) cts.

SYMBOLS

- Work area
- Sign
- Flagger
- Type III barricade with flashing lights
- Drum with steady burning light
- Double vertical panel (see detail)


VERTICAL PANELS

(Post mounted, one each side)

FILE NAME = c:\pwork\pwork\cearlockbm\d0187612\0570844-sht-culvert.details.dgn	USER NAME = cearlockbm		DESIGNED BMC	REVISED -	STATE OF ILLINOIS DEPARTMENT OF TRANSPORTATION	TRAFFIC CONTROL FOR SHORT TERM RUNAROUND SN 010-8151, STA. 181 + 27.00				F.A.P. RTE.	SECTION	COUNTY	TOTAL SHEETS	SHEET NO.
	DRAWN BMC		70844-sht-culvert.details.dgn	REVISED -						326	136RS-3, CR & (10-4)RS-1	Champaign	474	182
	PLOT SCALE = 40.0000' / in.		CHECKED -	REVISED -		CONTRACT NO. 70844				ILLINOIS FED. AID PROJECT				
	PLOT DATE = 10/10/2014		DATE -	REVISED -		SCALE: N/A	SHEET 01	OF 01	SHEETS	STA. ----	TO STA. ----			


Benchmark: Top of SW corner of existing SN 010-8604, BM4875-10 - Chisled Square, Elev. = 727.22 (NAVD 88)

Existing Structure: SN 010-8604, 12' x 4' RC Box Culvert

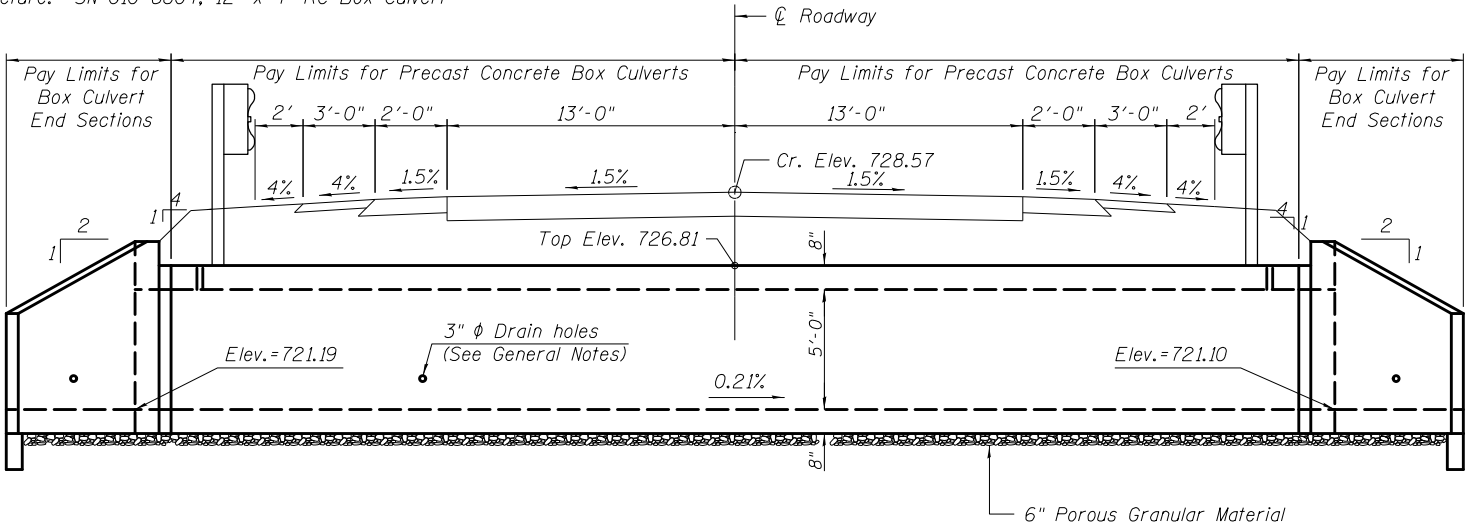

NOTE: A TEMPORARY SOIL RETENTION SYSTEM MAY BE REQUIRED FOR CONSTRUCTION OF BOX CULVERT END SECTIONS. IF ELECTED FOR USE, ALL COSTS SHALL BE INCLUDED IN THE CONTRACT UNIT PRICE FOR BOX CULVERT END SECTIONS.

ELEVATION

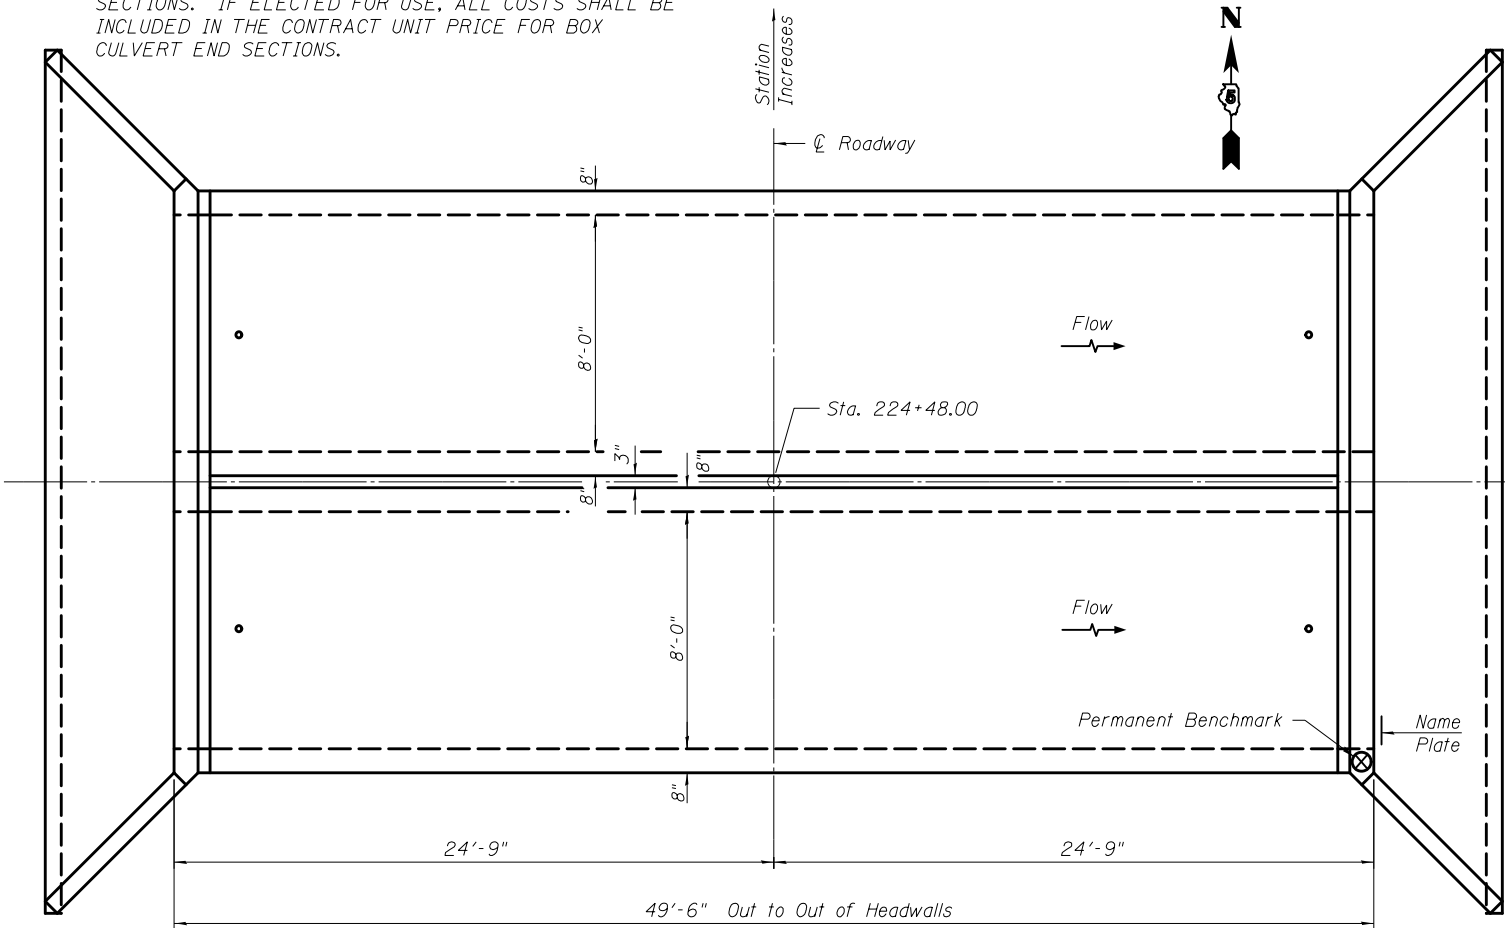

PLAN

WATERWAY INFORMATION

Drainage Area = 1.16 mi. ²		Proposed Low Grade Elev. = 728.508 ft @ Sta. 224+48							
Flood	Freq.	Q	Opening Sq. Ft.		Natural H.W.E.	Head - Ft.		Headwater Elevation	
	Yr.	C.F.S.	Existing	Proposed		Existing	Proposed	Existing	Proposed
	10	337	48	80				726.94	725.44
Design	50	562	48	80				Over	726.68
Base	100	664	48	80				Over	727.69
Overtopping									
Max. Calc.	500	917	48	80				Over	Over

DESIGN SCOUR ELEVATION TABLE

Design Scour Elevation (ft.)	Upstream	Downstream
	718.19	718.10

INDEX OF SHEETS

- General Plan and Elevation
- 3. Precast Concrete Box Culvert Apron End Section Details
- 5. As-Built Drawings
- Porous Granular Embankment Details
- Typical Staging Detail


GENERAL NOTES

The design fill height for this box is 1.76' feet. The precast box culvert sections shall conform to the requirements of ASTM C 1577.

Drain holes shall be provided on exterior culvert walls for each precast box segment with a clear rise greater than 3 ft. The drain hole shall be located within 1/3 of the clear rise of the box culvert, shall not intercept the haunch, and shall conform to the requirements of Article 503.11 of the Standard Specification.

The 6 in. thick layer of porous granular material required for the precast concrete box culvert per Art. 540.06 of the Standard Specifications shall also apply to the end sections. Cost of the porous granular material will not be paid for separately but shall be included in the unit price of the work for which it is required.


Nonwoven geotextile fabric shall conform to the requirements of Art. 1080.01 of the Standard Specifications. The minimum weight of the fabric shall be 6 ounces per square yard.

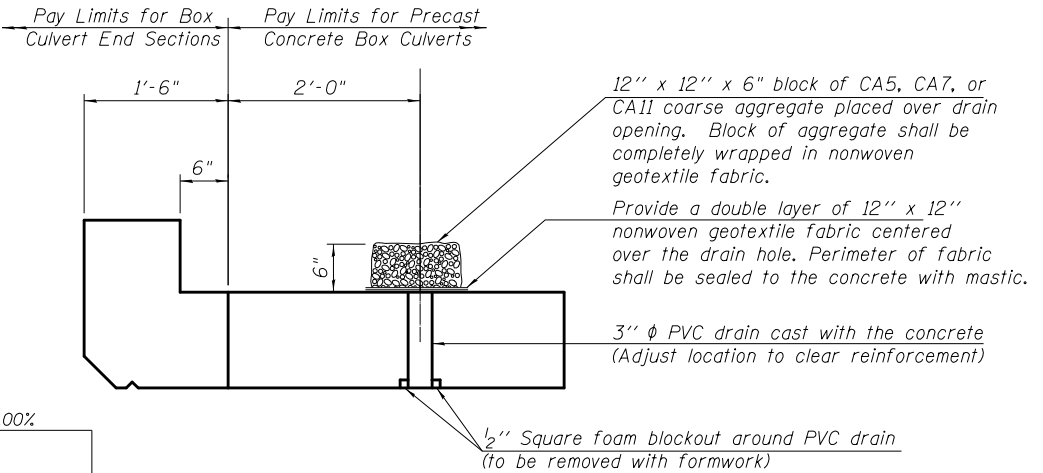

DRAIN DETAIL

(All costs associated with furnishing and constructing the above drain details will not be measured for payment but shall be included in the contract unit price for the box culvert.)

PROFILE GRADE

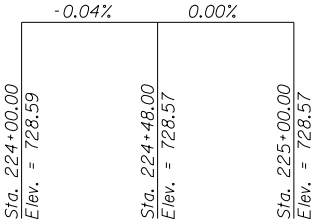

DESIGN SPECIFICATIONS

2012 AASHTO LRFD Bridge Design Specifications
6th Edition

LOADING HL-93

DESIGN STRESSES

PRECAST UNITS

f'c = 5,000 psi
fy = 65,000 psi (Welded Wire Fabric)

FIELD UNITS

f'c = 3,500 psi
fy = 65,000 psi (Welded Wire Fabric)

PR SN 010-8152
STA. 224+48.00


TOTAL BILL OF MATERIAL

ITEM	UNIT	TOTAL
REMOVAL OF EXISTING STRUCTURES	EACH	1
NAME PLATES	EACH	1
BOX CULVERT END SECTIONS, CULVERT NO. 3	EACH	2
PRECAST CONCRETE BOX CULVERTS, 8' X 5'	FOOT	93.0
PERMANENT BENCH MARKS	EACH	1
STONE RIPRAP CLASS A1	TON	47.0
POROUS GRANULAR EMBANKMENT	CU YD	123.0

STATION 224+48.00
BUILT 201_ BY
STATE OF ILLINOIS
F.A.P. 326 RT. IL 47
SEC. 136RS-3, CR&(10-4)RS-1
LOADING HL-93
STR. NO. 010-8152

NAME PLATE

See Std. 515001

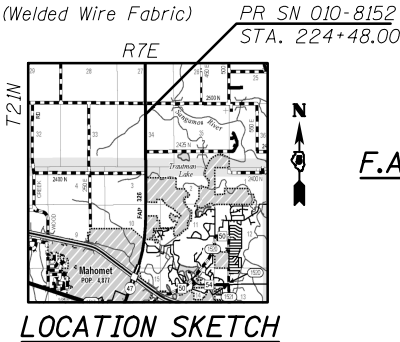

GENERAL PLAN AND ELEVATION
DOUBLE 8' X 5' PRECAST BOX CULVERT
F.A.P. 326 RTE. IL 47 SEC. 136RS-3,CR&(10-4)RS-1
CHAMPAIGN COUNTY
STATION 224+48.00
S.N. 010-8152

USER NAME =	DESIGNED -	REVISED
FILE NAME =	CHECKED -	REVISED
PLOT SCALE =	DRAWN -	REVISED
PLOT DATE =	CHECKED -	REVISED

STATE OF ILLINOIS
DEPARTMENT OF TRANSPORTATION

STA. 224 + 48.00 PROPOSED SN 010-8152
BOX CULVERT NO. 3

SHEET NO. 01 OF 07 SHEETS

F.A.P. RTE.	SECTION	COUNTY	TOTAL SHEETS	SHEET NO.
326	136RS-3, CR & (10-4)RS-1	CHAMPAIGN	474	183
CONTRACT NO. 70844				

ILLINOIS FED. AID PROJECT

GENERAL NOTES

Box Culvert End Sections shall be constructed according to the requirements of Section 540 of the Standard Specifications except as modified herein. End sections will be paid for at the contract unit price per each for Box Culvert End Sections.

Box section dimensions, materials, and reinforcement details for Box Culvert End Sections shall be according to the requirements for ASTM C 1577 as required for the design of the portion of the culvert within the limits of Precast Concrete Box Culverts except as modified herein.

Details for Double Cell Box Culvert shown. Details for Triple Cell Box Culvert similar.

The details contained herein are for constructing the end sections using cast-in-place (CIP) construction. The Contractor may propose to furnish the end sections using precast construction methods and the end sections may consist of multiple precast concrete segments. The Contractor shall be responsible for determining all details associated with the precast option including any strengthening or stiffening provisions necessary for handling the precast segments. Conceptual details followed by shop drawings and design calculations sealed by an Illinois Licensed Structural Engineer shall be submitted to the Engineer for review and approval. Elements of the precast option shall at a minimum result in the same wingwall geometry and not have a thickness less than that detailed herein. The option to construct the end sections using precast construction methods shall be at no additional charge.

Shop drawings that detail slab thickness and reinforcement layout for the Box Culvert End Sections shall be provided to the Engineer for review and approval. Reinforcement bars not detailed herein shall be detailed with a clear distance at the end of the reinforcement not less than 1/2" nor more than 2".

The contractor may use reinforcement bars in lieu of welded wire fabric (WWF). Reinforcement bars shall be limited to the sizes of #3 through #5 bars, a maximum spacing of the lesser of 8" or the member thickness, and shall result in an area of reinforcement equal to or greater than that provided by the WWF. Minimum lap lengths detailed herein are applicable to WWF and reinforcement bars.


Reinforcement (circumferential and longitudinal) in the precast concrete box culvert segments immediately adjacent to the box culvert end sections that is being lapped with the end section reinforcement shall not be less than that required by ASTM C 1577 for the design fill height or the reinforcement detailed for the end section, whichever is greater.

Reinforcement bars shall conform to the requirements of ASTM A 706 Gr 60. Reinforcement bars designated (E) shall be epoxy coated.


Class SI concrete shall be used for construction of the end section.

Bonded construction joints shall be prepared according to Article 503.09 of the Standard Specifications.


One drain hole shall be provided in each wingwall for end sections of box culverts having an opening with a clear rise greater than 3 ft. The drain hole shall be located within 1/3 of the clear rise of the box culvert and shall conform to the requirements of Article 503.11 of the Standard Specifications.

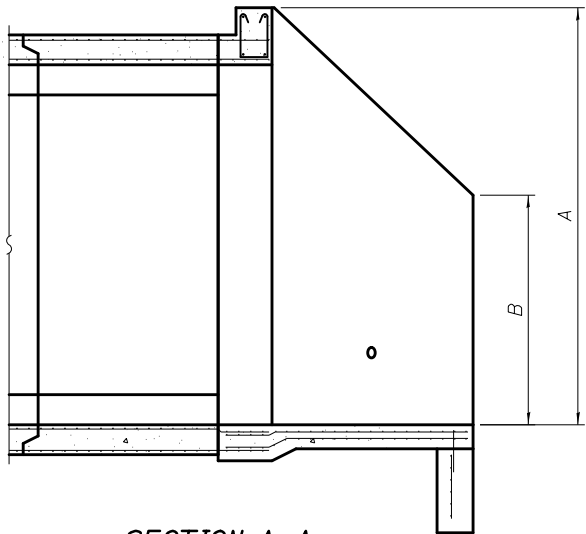

SECTION A-A

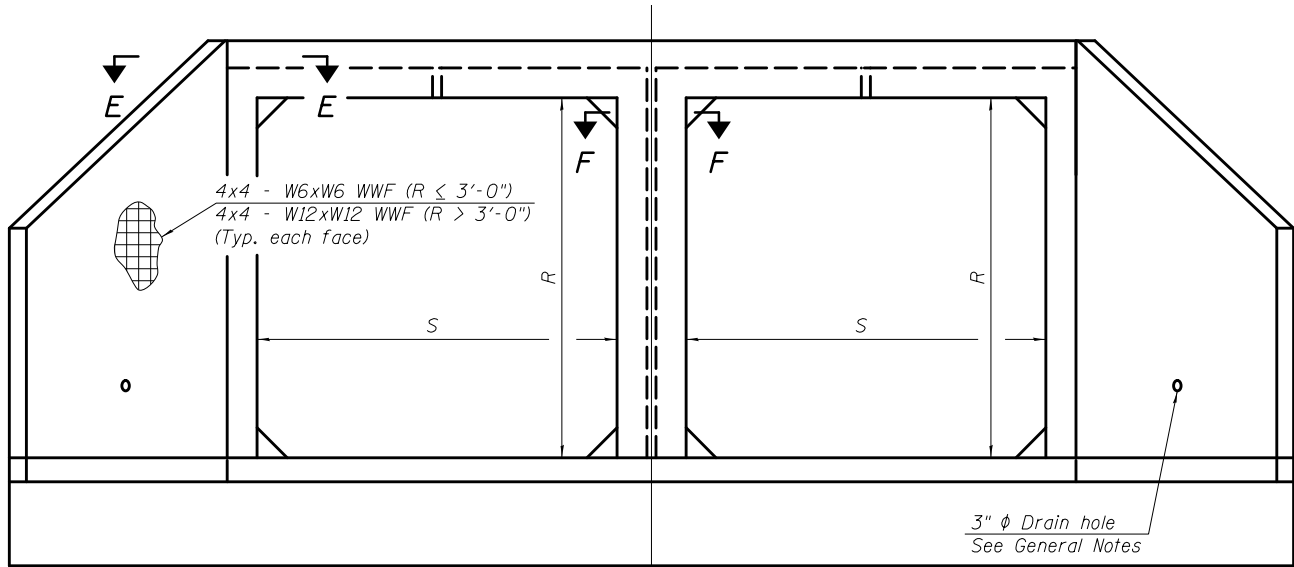


END VIEW

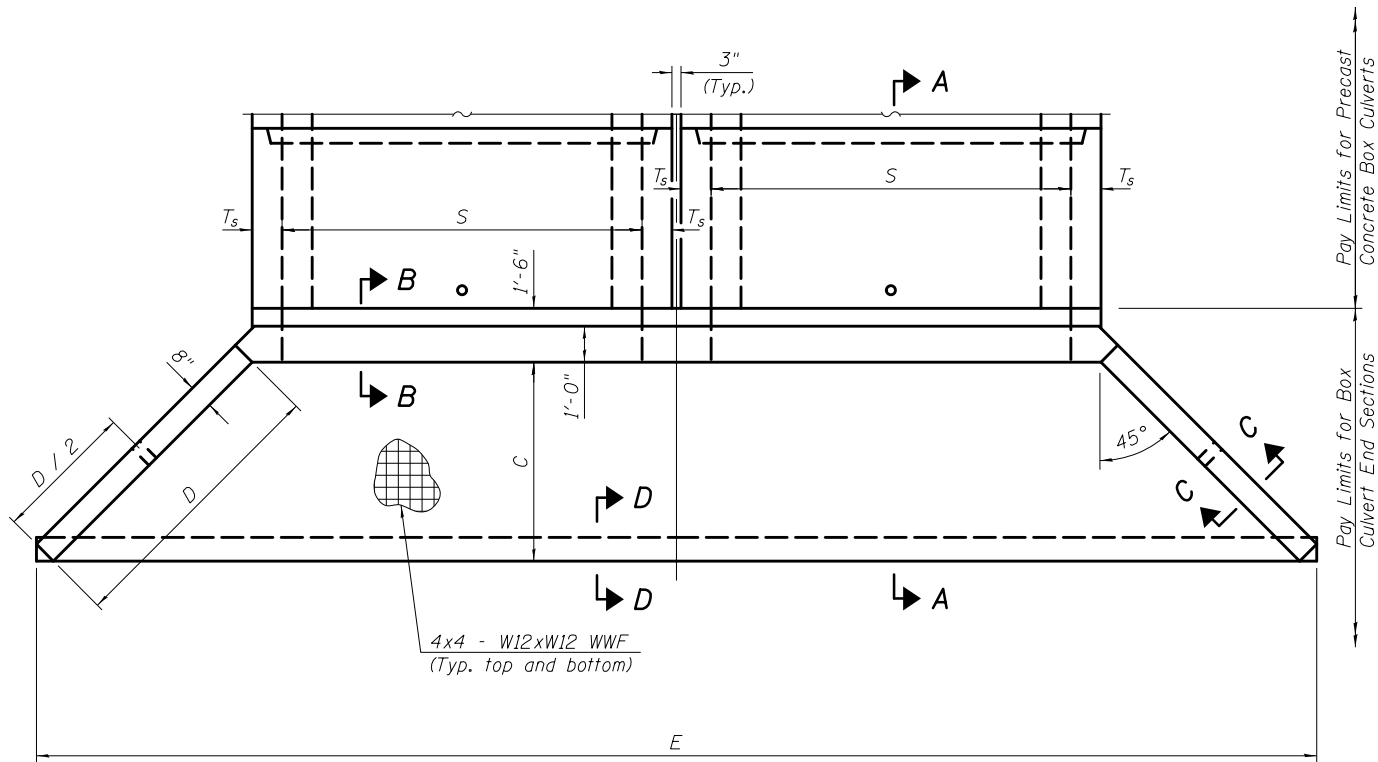

PLAN


APRON END SECTION DIMENSIONS

Span (S)	Rise (R)	T _t , T _b , & T _s	A	B	C	D	Double Cell		Triple Cell	
							E	Concrete Cu. Yd.	E	Concrete Cu. Yd.
7'-0"	4'-0"	8"	5'-5"	3'-3"	4'-11 ³ / ₈ "	7'-0"	27'-9 ¹ / ₈ "	9.5		
7'-0"	5'-0"	8"	6'-5"	3'-9"	5'-11 ³ / ₈ "	8'-5"	29'-9 ¹ / ₈ "	11.2		
7'-0"	6'-0"	8"	7'-5"	4'-3"	6'-11 ¹ / ₂ "	9'-10"	31'-9 ¹ / ₄ "	13.1		
8'-0"	2'-0"	8"	3'-5"	2'-3"	2'-11 ³ / ₈ "	4'-2"	25'-9"	7.1		
8'-0"	3'-0"	8"	4'-5"	2'-9"	3'-11 ³ / ₈ "	5'-7"	27'-9 ¹ / ₈ "	8.6		
8'-0"	4'-0"	8"	5'-5"	3'-3"	4'-11 ³ / ₈ "	7'-0"	29'-9 ¹ / ₈ "	10.2		
8'-0"	5'-0"	8"	6'-5"	3'-9"	5'-11 ³ / ₈ "	8'-5"	31'-9 ¹ / ₈ "	11.9		
8'-0"	6'-0"	8"	7'-5"	4'-3"	6'-11 ¹ / ₂ "	9'-10"	33'-9 ¹ / ₄ "	13.8		
9'-0"	5'-0"	9"	6'-6"	3'-9"	6'-0 ⁷ / ₈ "	8'-7"	34'-4"	13.2	45'-1"	17.6
9'-0"	6'-0"	9"	7'-6"	4'-3"	7'-0 ⁵ / ₈ "	9'-11"	36'-2 ⁵ / ₈ "	15.1	46'-11 ⁵ / ₈ "	19.8
10'-0"	2'-0"	10"	3'-7"	2'-4"	3'-1 ¹ / ₂ "	4'-5"	30'-9 ¹ / ₄ "	9.2	42'-8 ¹ / ₄ "	13.0
10'-0"	3'-0"	10"	4'-7"	2'-10"	4'-1 ¹ / ₂ "	5'-10"	32'-9 ¹ / ₄ "	10.8	44'-8 ¹ / ₄ "	15.0
10'-0"	5'-0"	10"	6'-7"	3'-10"	6'-1 ¹ / ₂ "	8'-8"	36'-9 ³ / ₈ "	14.5	48'-8 ³ / ₈ "	19.5
10'-0"	6'-0"	10"	7'-7"	4'-4"	7'-1 ¹ / ₂ "	10'-1"	38'-9 ³ / ₈ "	16.6	50'-8 ³ / ₈ "	22.0
11'-0"	4'-0"	11"	5'-8"	3'-4"	5'-2 ³ / ₄ "	7'-4"	37'-2 ³ / ₄ "	13.9	50'-3 ³ / ₄ "	19.1
11'-0"	6'-0"	11"	7'-8"	4'-4"	7'-2 ¹ / ₄ "	10'-2"	41'-2 ⁷ / ₈ "	18.1	54'-3 ⁷ / ₈ "	24.2
12'-0"	2'-0"	12"	3'-9"	2'-5"	3'-3 ⁵ / ₈ "	4'-8"	35'-9 ¹ / ₂ "	11.6	50'-0 ¹ / ₂ "	16.5
12'-0"	3'-0"	12"	4'-9"	2'-11"	4'-3 ⁵ / ₈ "	6'-1"	37'-9 ¹ / ₂ "	13.4	52'-0 ¹ / ₂ "	18.8
12'-0"	4'-0"	12"	5'-9"	3'-5"	5'-3 ⁵ / ₈ "	7'-6"	39'-9 ⁵ / ₈ "	15.4	54'-0 ⁵ / ₈ "	21.2
12'-0"	6'-0"	12"	7'-9"	4'-5"	7'-3 ⁵ / ₈ "	10'-4"	43'-9 ⁵ / ₈ "	19.8	58'-0 ⁵ / ₈ "	26.6

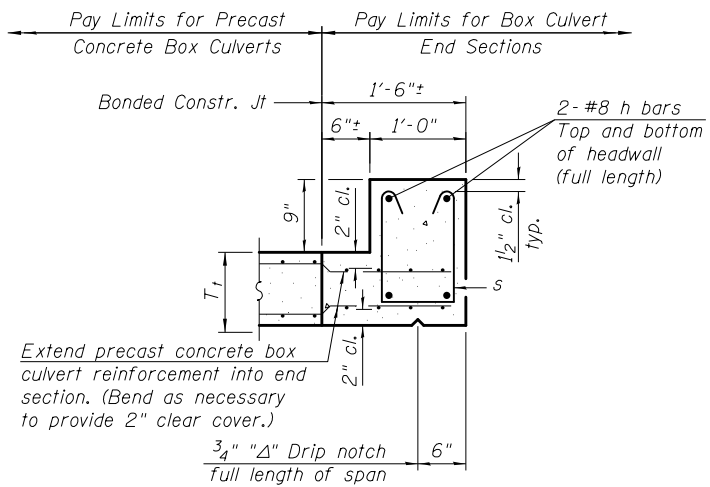


SECTION B-B

(Top slab at downstream end)

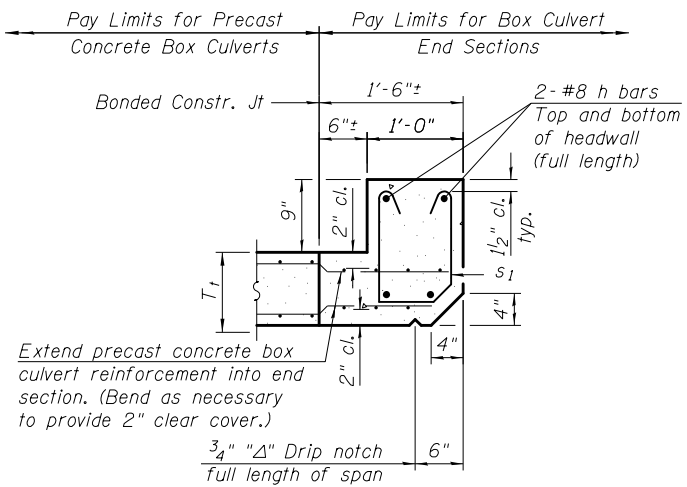


SECTION B-B

(Top slab at upstream end)

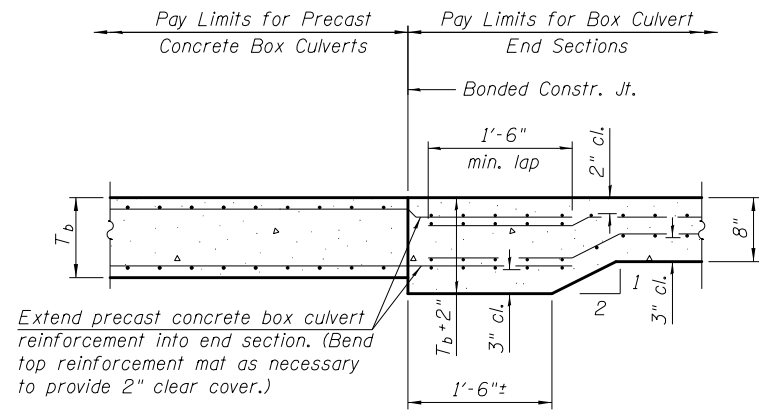


SECTION B-B


(Bottom slab)

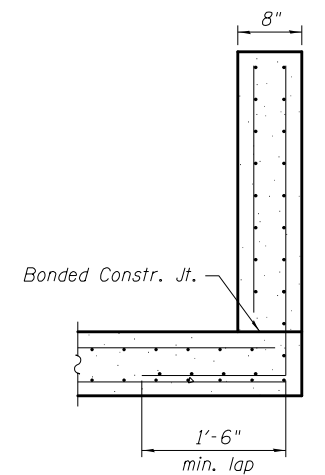


SECTION C-C

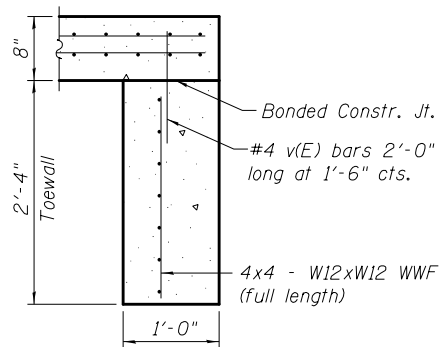


SECTION D-D

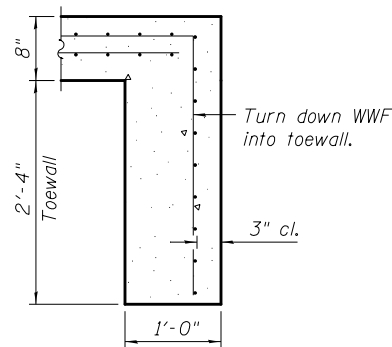

ALT. SECTION D-D

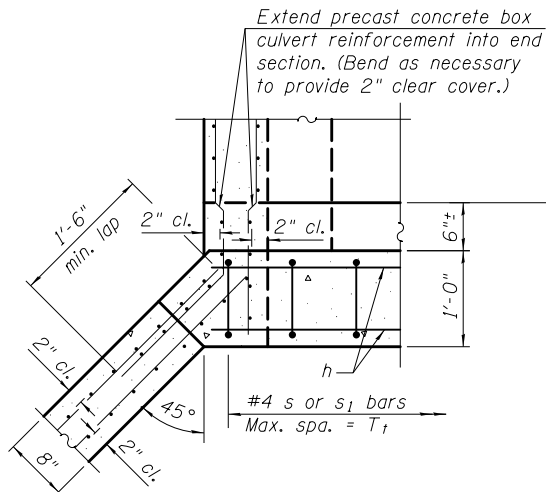

SECTION E-E

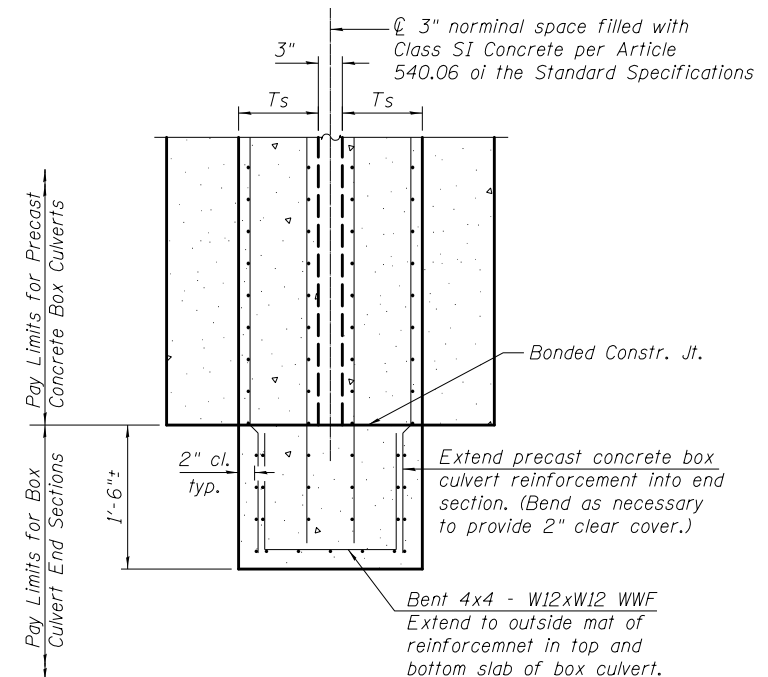


SECTION F-F

TOEWALL CONSTRUCTION SEQUENCE


1. Perform excavation and construct toewall.
2. Backfill accordingly and prepare bedding for box culvert end sections.
3. Construct remainder of box culvert end section.

Note:

If soil conditions permit, the toewall may be poured monolithically with the bottom slab of the end section using Alt. Section D-D subject to approval from the Engineer.

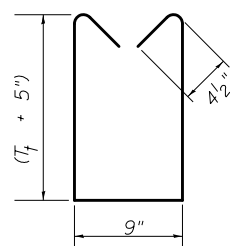

BAR s

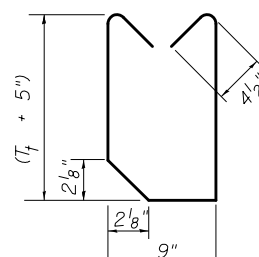


BAR s₁

BILL OF MATERIAL

For Information Only
(One End Section)

Item	Unit	Total
Concrete Box Culverts	Cu. Yd.	13.0
Reinforcement Bars	Pound	310.0
Welded Wire Fabric	Sq. Ft.	738.0

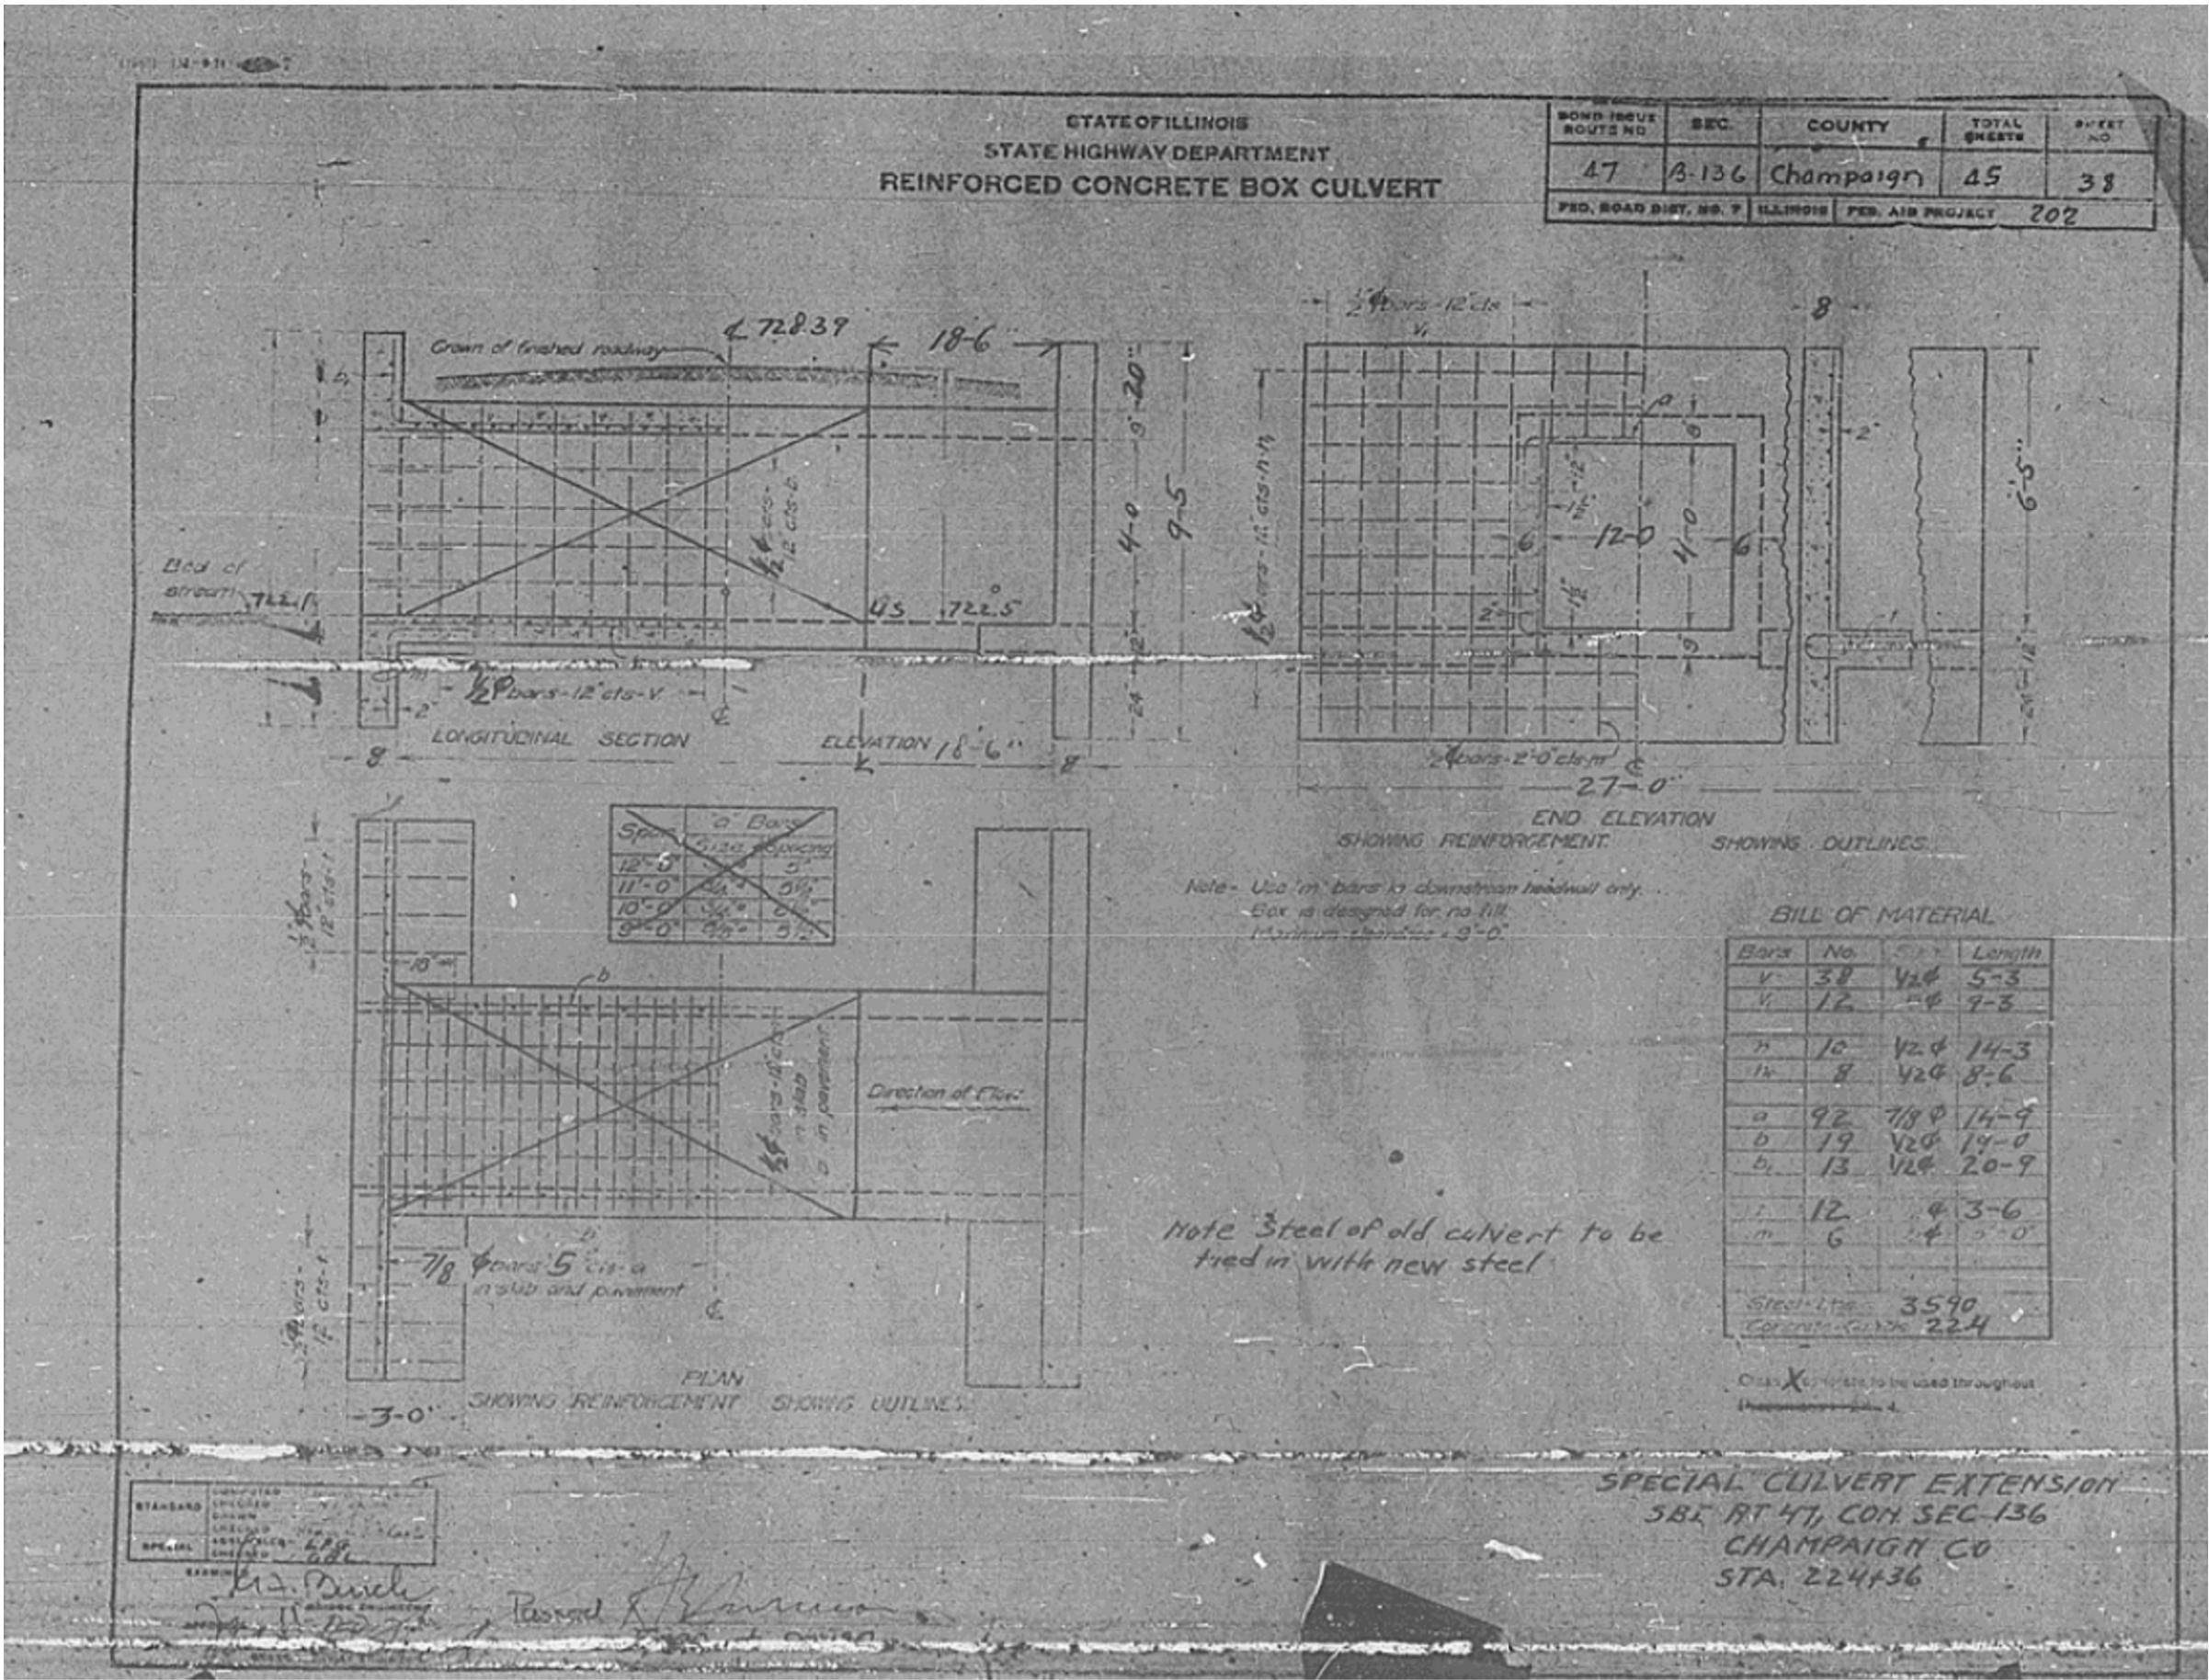

FOR INFORMATION ONLY

FILE NAME =	USER NAME =	DESIGNED -	REVISED
		CHECKED -	REVISED
	PLOT SCALE =	DRAWN -	REVISED
	PLOT DATE =	CHECKED -	REVISED

STATE OF ILLINOIS
DEPARTMENT OF TRANSPORTATION

AS BUILT - CONCRETE BOX CULVERT
EXISTING SN 010-8064


SHEET NO. 04 OF 07 SHEETS

F.A.P. RTE.	SECTION	COUNTY	TOTAL SHEETS	SHEET NO.
326	136RS-3, CR & (10-4)RS-1	CHAMPAIGN	474	186
CONTRACT NO. 70844				
ILLINOIS FED. AID PROJECT				

COUNTY
HAMPAIGN
CONTRACT
PROJECT



F.A.P. RTE.	SECTION	COUNTY	TOTAL SHEETS	SHEET NO.
326	136RS-3, CR & (10-4)RS-1	CHAMPAIGN	474	187
		CONTRACT NO. 70844		
ILLINOIS		FED. AID PROJECT		

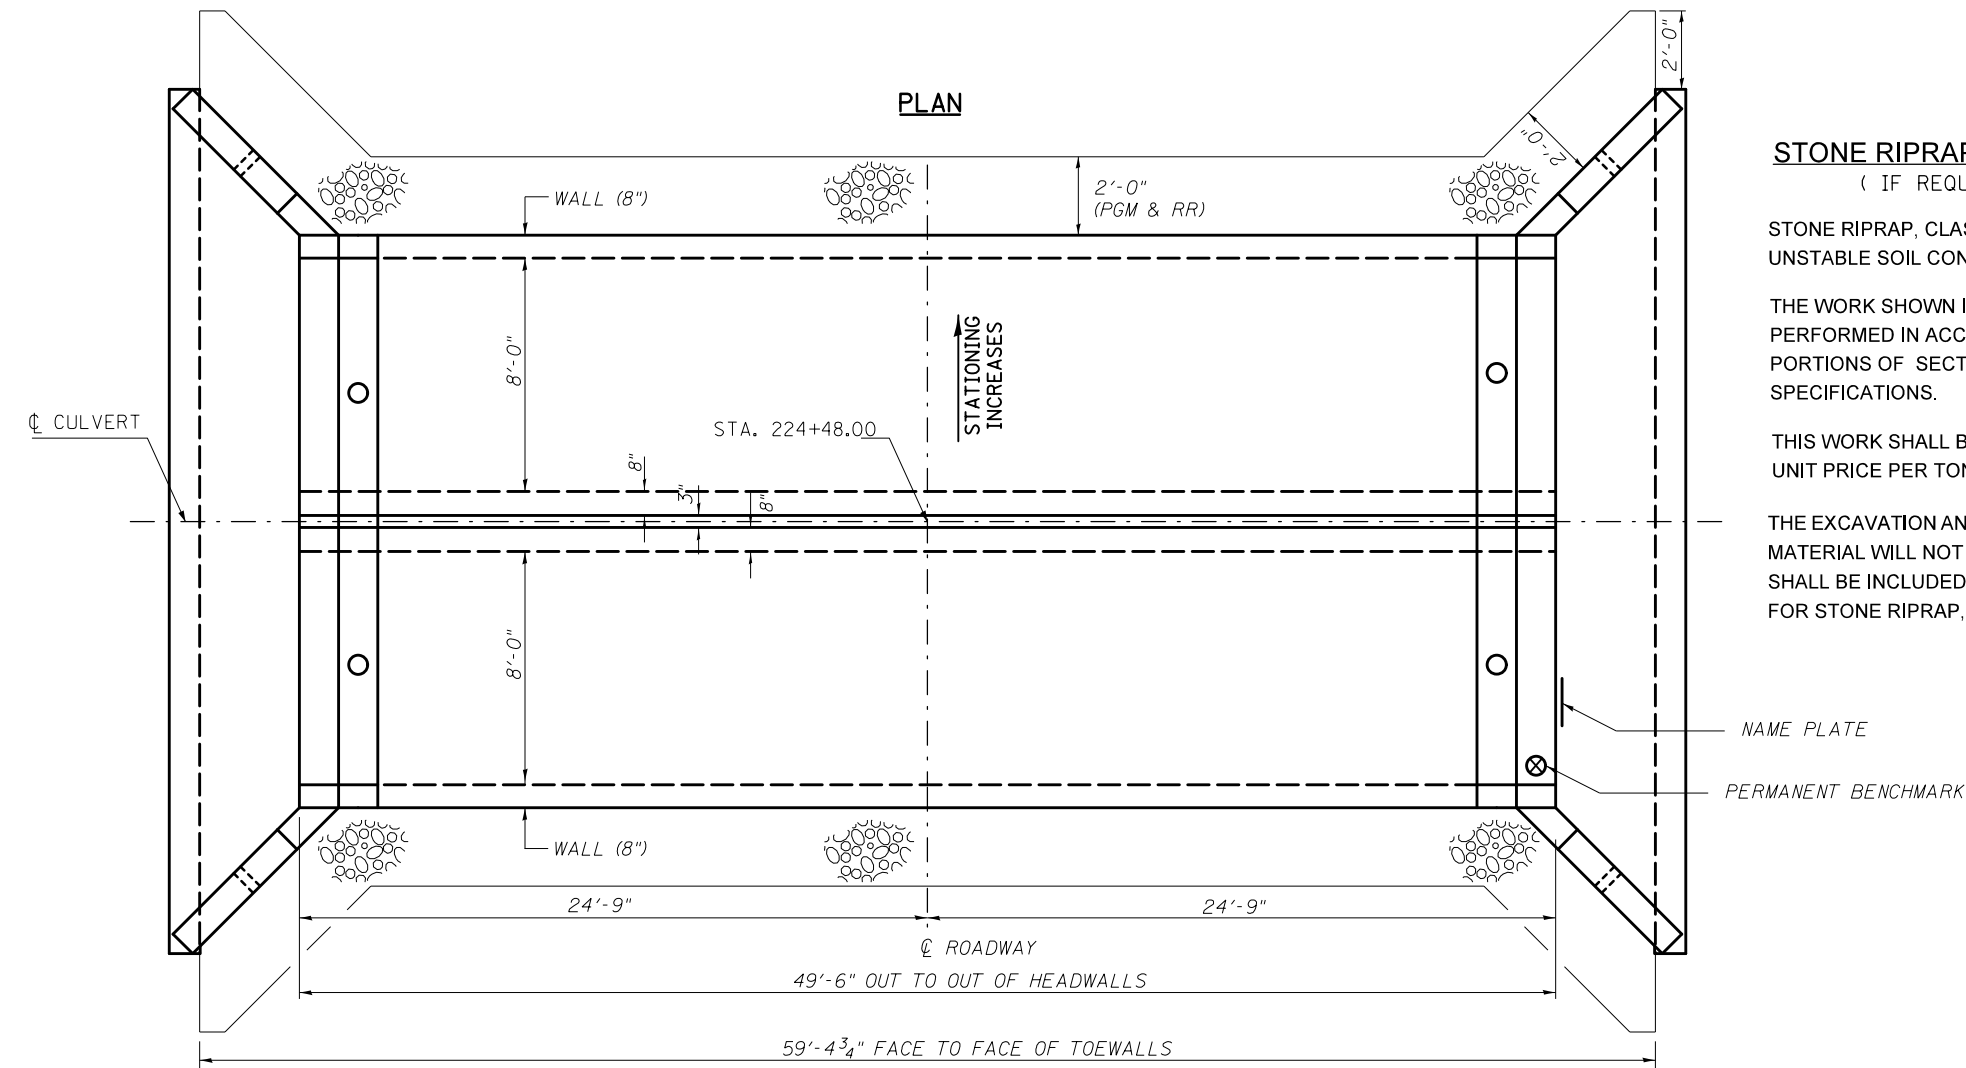

STONE RIPRAP, CLASS A1
(IF REQUIRED)

STONE RIPRAP, CLASS A1 SHALL BE USED DUE TO UNSTABLE SOIL CONDITIONS

THE WORK SHOWN IN THE DETAIL SHALL BE PERFORMED IN ACCORDANCE WITH APPLICABLE PORTIONS OF SECTION 281 OF THE STANDARD SPECIFICATIONS.

THIS WORK SHALL BE PAID FOR AT THE CONTRACT UNIT PRICE PER TON FOR STONE RIPRAP, CLASS A1.

THE EXCAVATION AND REMOVAL OF THE UNSUITABLE MATERIAL WILL NOT BE PAID FOR SEPARATELY, BUT SHALL BE INCLUDED WITH THE PAY ITEM FOR STONE RIPRAP, CLASS A1.

POROUS GRANULAR EMBANKMENT

POROUS GRANULAR EMBANKMENT SHALL EXTEND 2 FT. BEYOND THE AGGREGATE SHOULDER

THE WORK SHOWN IN THE DETAIL SHALL BE PERFORMED IN ACCORDANCE WITH THE APPLICABLE PORTIONS OF ARTICLE 207 AND ARTICLE 540 OF THE STANDARD SPECIFICATIONS.


THIS WORK SHALL BE PAID FOR AT THE CONTRACT UNIT PRICE PER CUBIC YARD FOR POROUS GRANULAR EMBANKMENT.

THE AREA TO BE EXCAVATED FOR THE PROPOSED BOX CULVERT SHALL NOT BE MEASURED FOR PAYMENT. THE COST OF THE EXCAVATION SHALL BE INCLUDED IN THE COST OF PRECAST CONCRETE BOX CULVERTS.

BILL OF MATERIAL


Item	Unit	Total
POROUS GRANULAR EMBANKMENT	CU YD	92.0
STONE RIPRAP, CLASS A1	TON	141.0

LEGEND	
	POROUS GRANULAR EMBANKMENT (CA-6)
	POROUS GRANULAR MATERIAL (CA-7) (6'') INCLUDED WITH PRECAST BOX CULVERT
	STONE RIPRAP, CLASS A1

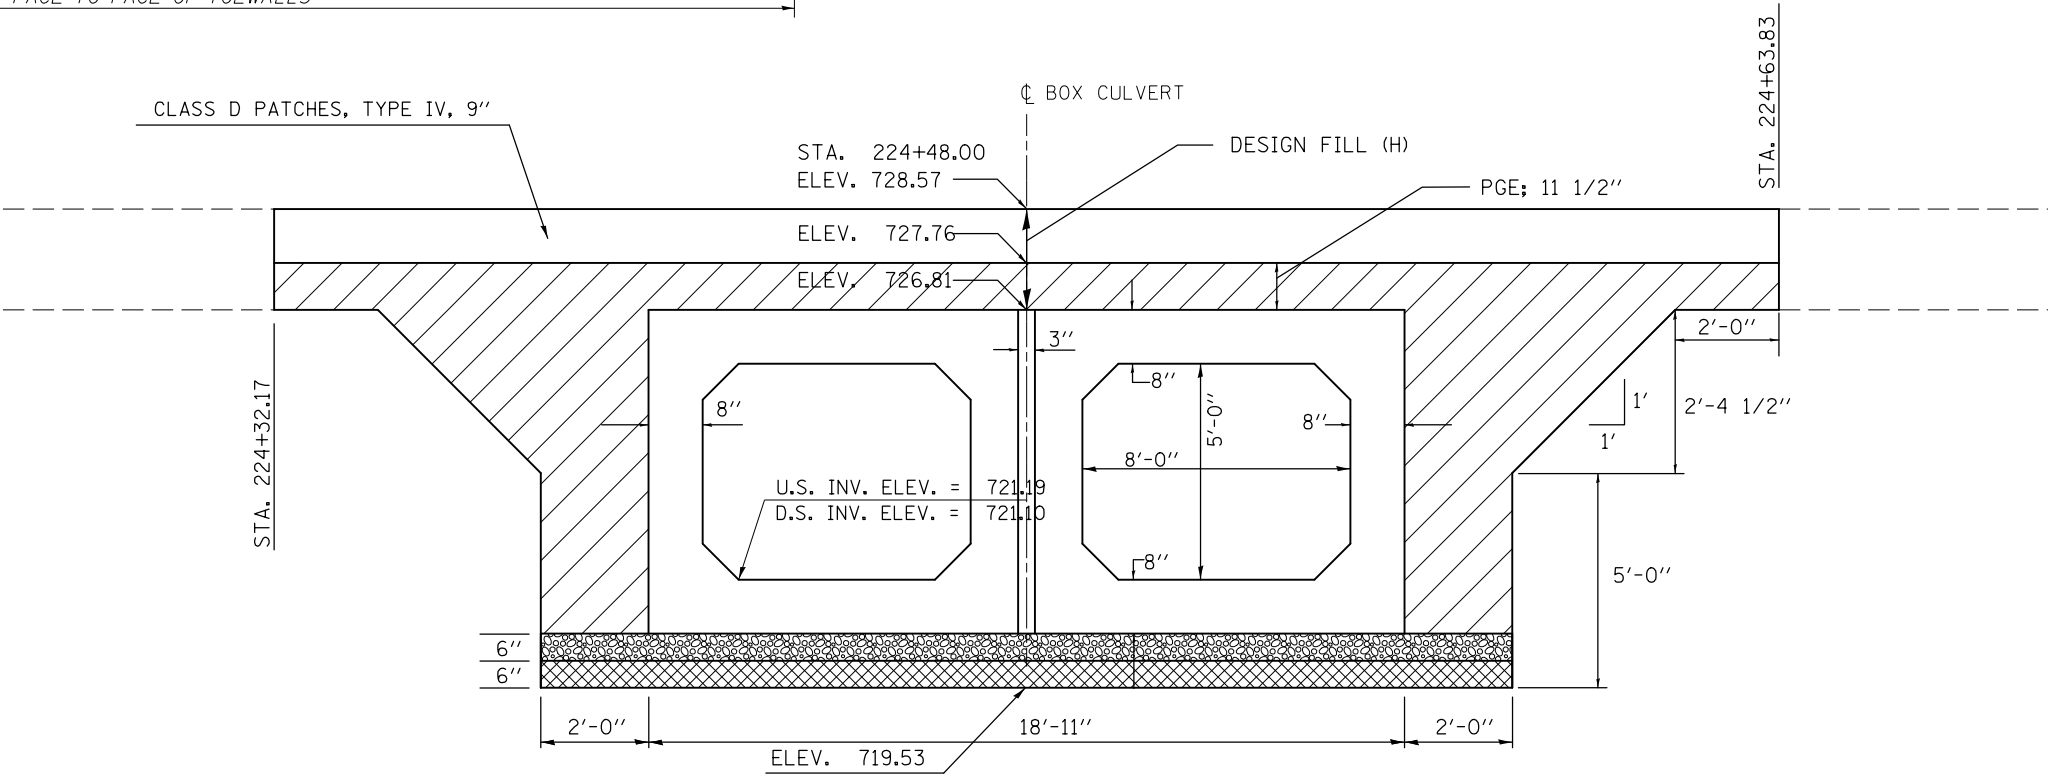

TYPICAL STAGING DETAILS CULVERT NO. 3

STAGE I

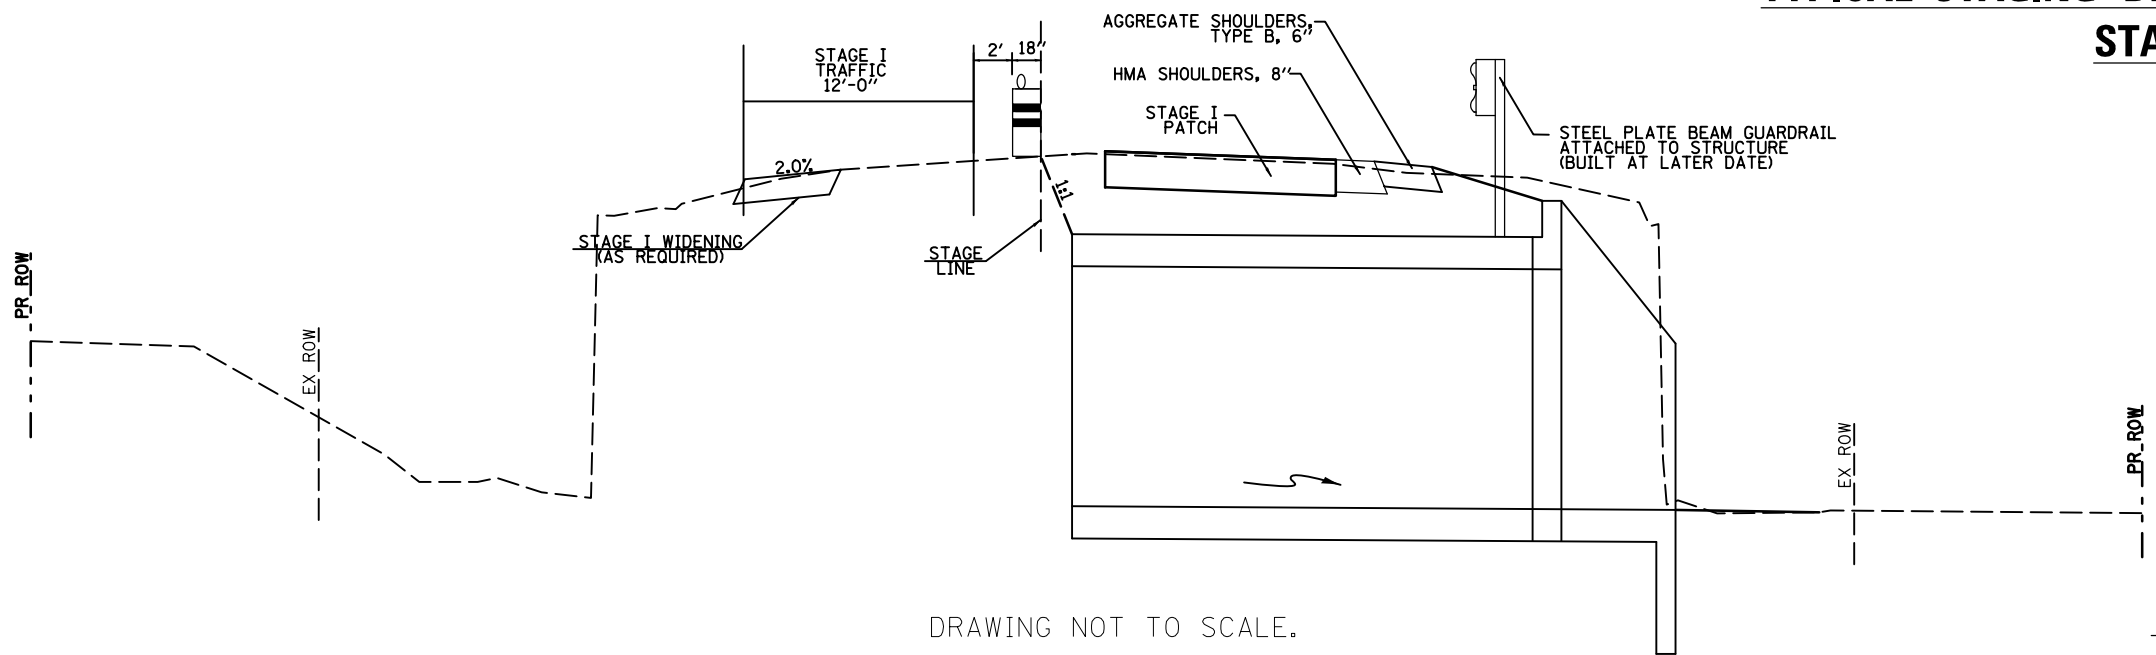

DRAWING NOT TO SCALE.


NOTES

1. REFER TO SPECIAL PROVISIONS FOR TRAFFIC CONTROL AND PROTECTION, STANDARD 701206 and STAGE CONSTRUCTION ACROSS ROAD STRUCTURES FOR ADDITIONAL INFORMATION.
2. CONSTRUCT DOWNSTREAM END OF A.R. CULVERT FIRST.
3. CMS BOARDS SHALL BE PLACED 3 DAYS IN ADVANCE PRIOR TO WORK.
4. CONSTRUCT STAGE I WIDENING AND AGGREGATE SHOULDERS, TYPE B AFTER PLACING BOX CULVERT SECTIONS.
5. STAGE I WIDENING SHALL NOT BE PAID FOR SEPARATELY BUT SHALL BE CONSIDERED INCIDENTAL TO THE VARIOUS EARTHWORK PAY ITEMS ASSOCIATED WITH THE PROJECT.

A.R. CULVERT LOCATION	TRAFFIC CONTROL STANDARD	ESTIMATED TIME	CHANGEABLE MESSAGE SIGNS
STA. 224+48.00	701206	2 Day - 48 hrs. - Non-Stop (2) - 12 hr. Day Shift (2) - 12 hr. Night Shift	2 EACH AT 4.0 CAL DAY + 3.0 CAL DAY IN ADVANCE = 7.0 CAL DAY

TYPICAL STAGING DETAILS CULVERT NO. 3


STAGE II

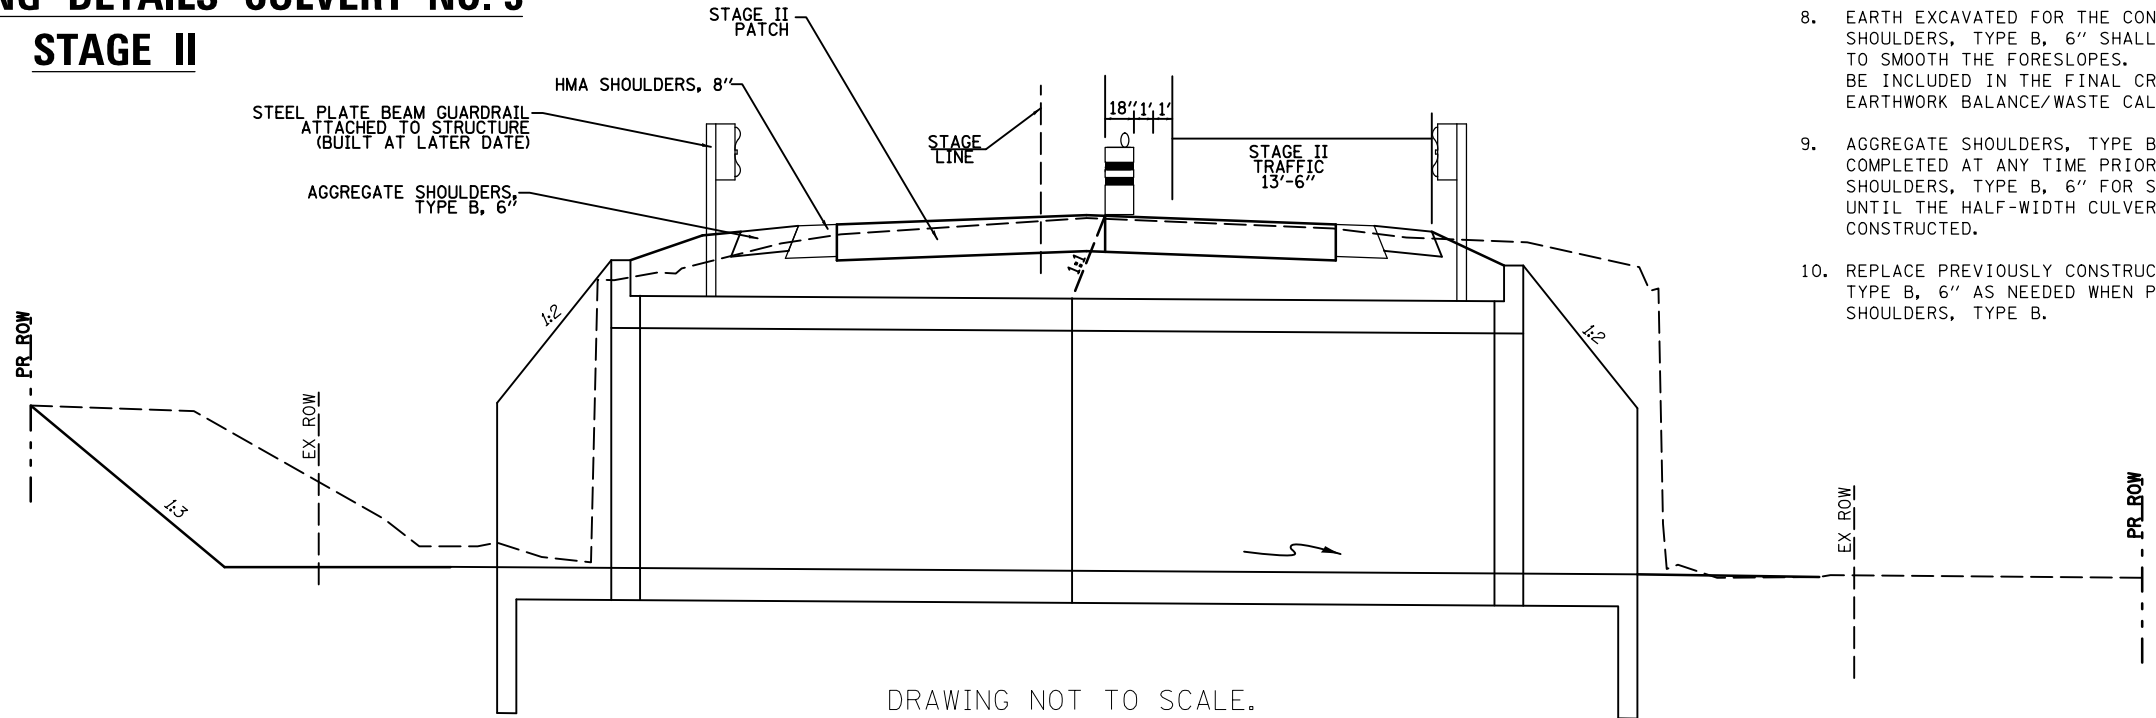

DRAWING NOT TO SCALE.


6. A TEMPORARY SOIL RETENTION SYSTEM MAY BE REQUIRED FOR CONSTRUCTION OF BOX CULVERT END SECTIONS. IF ELECTED FOR USE, ALL COSTS SHALL BE INCLUDED IN THE CONTRACT UNIT PRICE FOR BOX CULVERT END SECTIONS.
7. THE ENGINEER MAY REDUCE OR ELIMINATE LENGTHS OR LOCATIONS OF AGGREGATE SHOULDERS, TYPE B, 6" AND EARTH EXCAVATION BASED ON FIELD CONDITIONS.
8. EARTH EXCAVATED FOR THE CONSTRUCTION OF AGGREGATE SHOULDERS, TYPE B, 6" SHALL BE DEPOSITED AND GRADED TO SMOOTH THE FORESLOPES. THIS EXCAVATED EARTH WILL BE INCLUDED IN THE FINAL CROSS-SECTION VOLUMES FOR EARTHWORK BALANCE/WASTE CALCULATIONS.
9. AGGREGATE SHOULDERS, TYPE B, 6" FOR STAGE I MAY BE COMPLETED AT ANY TIME PRIOR TO STAGE I. AGGREGATE SHOULDERS, TYPE B, 6" FOR STAGE II SHALL NOT BE COMPLETED UNTIL THE HALF-WIDTH CULVERT FROM STAGE I HAS BEEN CONSTRUCTED.
10. REPLACE PREVIOUSLY CONSTRUCTED AGGREGATE SHOULDERS, TYPE B, 6" AS NEEDED WHEN PLACING FINAL AGGREGATE SHOULDERS, TYPE B.

TRANSITION DETAIL
BEGINING OF PROJECT – STATION 23 + 82.80

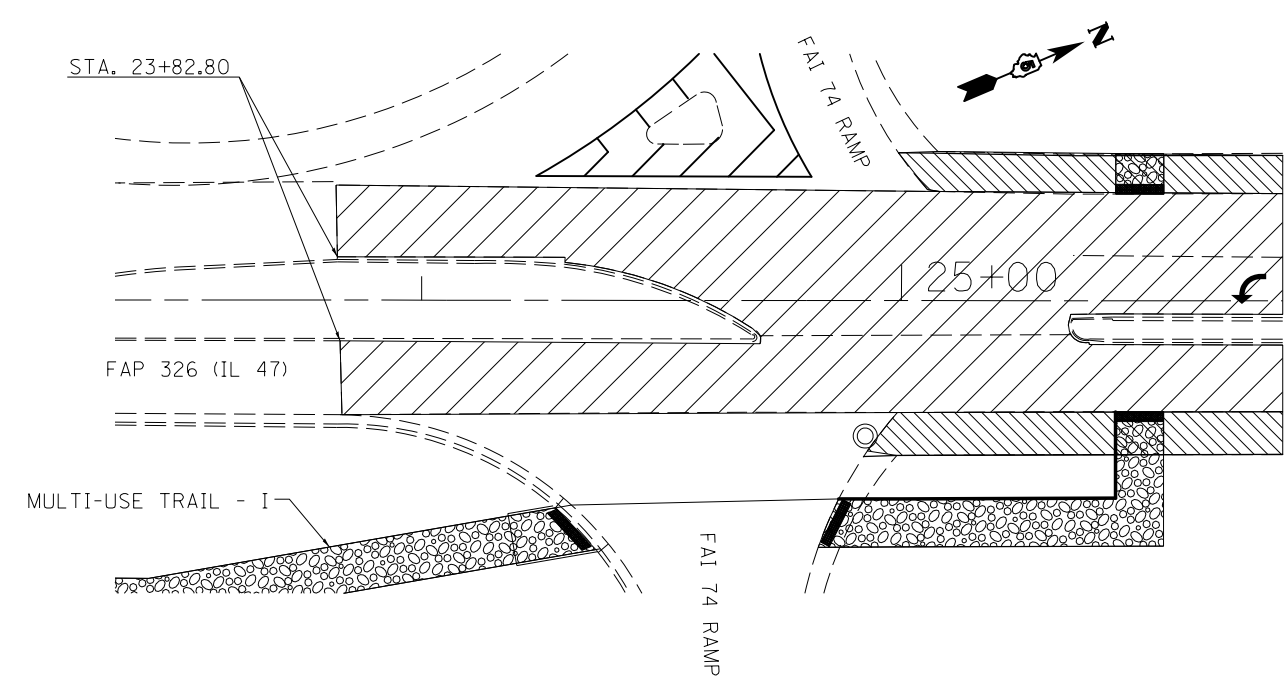


PLAN

- [Hatched pattern] = HOT-MIX ASPHALT SURFACE REMOVAL, 1 1/2"
- [Diagonal lines] = HOT-MIX ASPHALT SURFACE REMOVAL, 2 1/4"

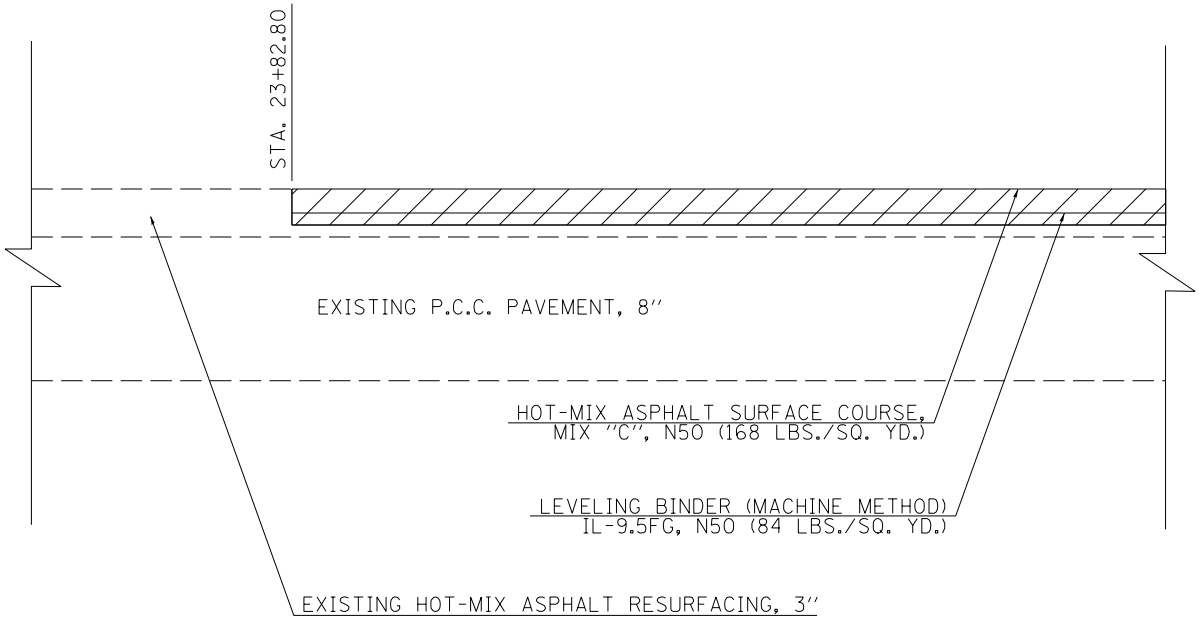


PROFILE

TRANSITION DETAIL
INLAY AREA TRANSITION – STATION 104 + 00.00

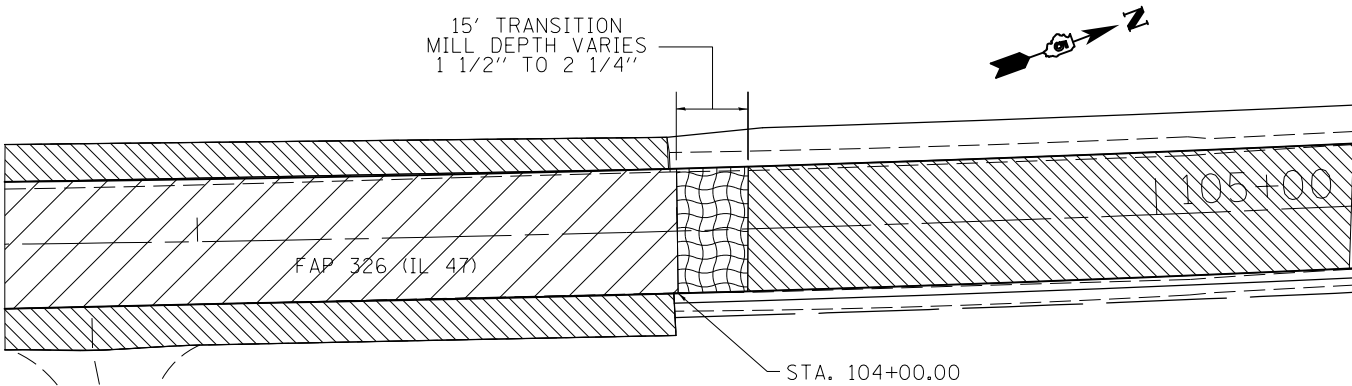

PLAN


- [Hatched pattern] = HOT-MIX ASPHALT SURFACE REMOVAL, 1 1/2"
- [Diagonal lines] = HOT-MIX ASPHALT SURFACE REMOVAL, 2 1/4"
- [Wavy pattern] = HOT-MIX ASPHALT SURFACE REMOVAL, 2 1/4" ACTUAL DEPTH TRANSITIONS FROM 2 1/4" TO 1 1/2"

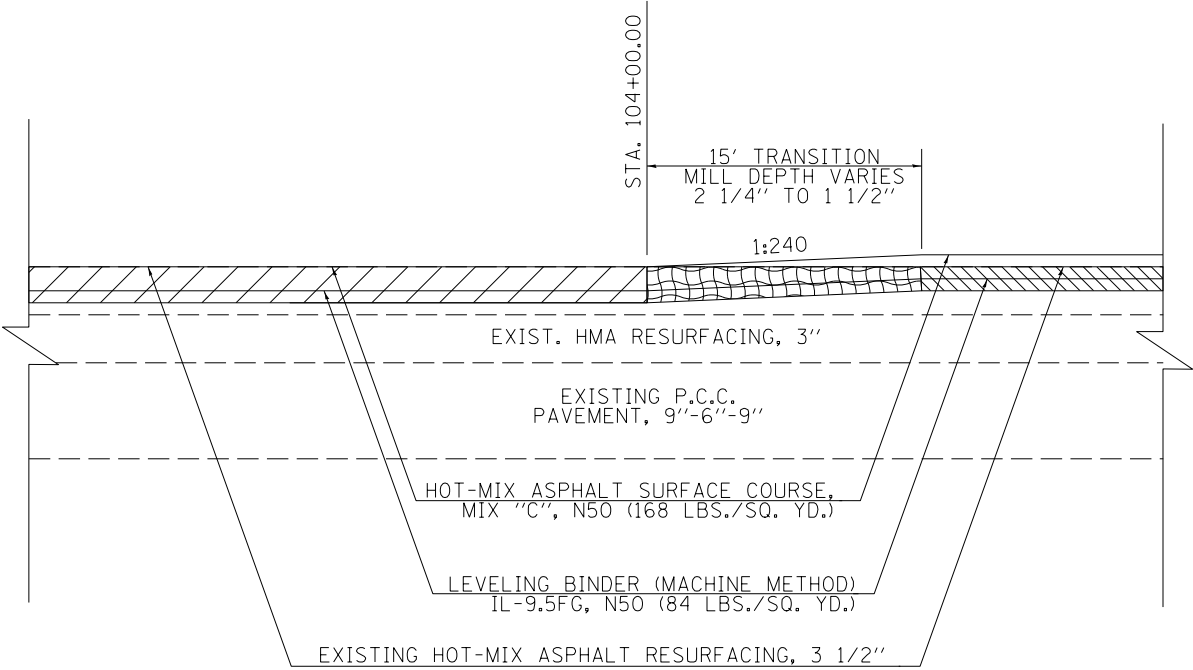

PROFILE


FILE NAME :		USER NAME = cearlockbm		DESIGNED -		REVISED -		STATE OF ILLINOIS DEPARTMENT OF TRANSPORTATION										TRANSITION DETAILS										F.A.P. RTE.	SECTION			COUNTY		TOTAL SHEETS		SHEET NO.	
c:\pw\work\pwork\cearlockbm\d0187612\05		70844-sht-details.dgn		DRAWN -		REVISED -												IL 47										326	136RS-3, CR & (10-4)RS-1			CHAMPAIGN		474		190	
\$MODELNAME\$				PLOT SCALE = 40.0000 ' / in.		CHECKED -												REVISED -																CONTRACT NO.		70844	
		PLOT DATE = 10/10/2014		DATE -		REVISED -												SCALE: N/A										SHEET 01		OF 04 SHEETS		STA. ----		TO STA.----		ILLINOIS FED. AID PROJECT	

TRANSITION DETAIL
INLAY AREA TRANSITION – STATION 326 + 35.00

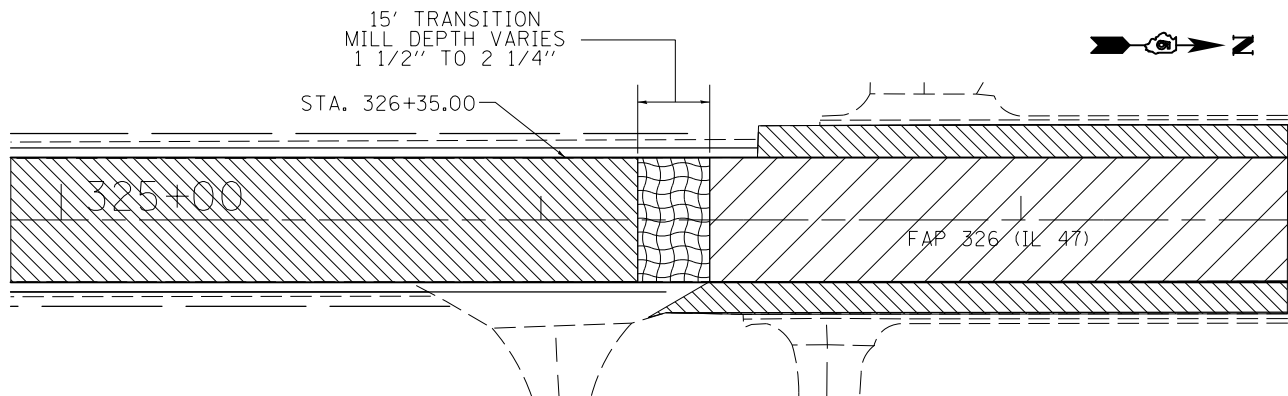


PLAN

- = HOT-MIX ASPHALT SURFACE REMOVAL, 1 1/2"
- = HOT-MIX ASPHALT SURFACE REMOVAL, 2 1/4"
- = HOT-MIX ASPHALT SURFACE REMOVAL, 2 1/4" ACTUAL DEPTH TRANSITIONS FROM 2 1/4" TO 1 1/2"

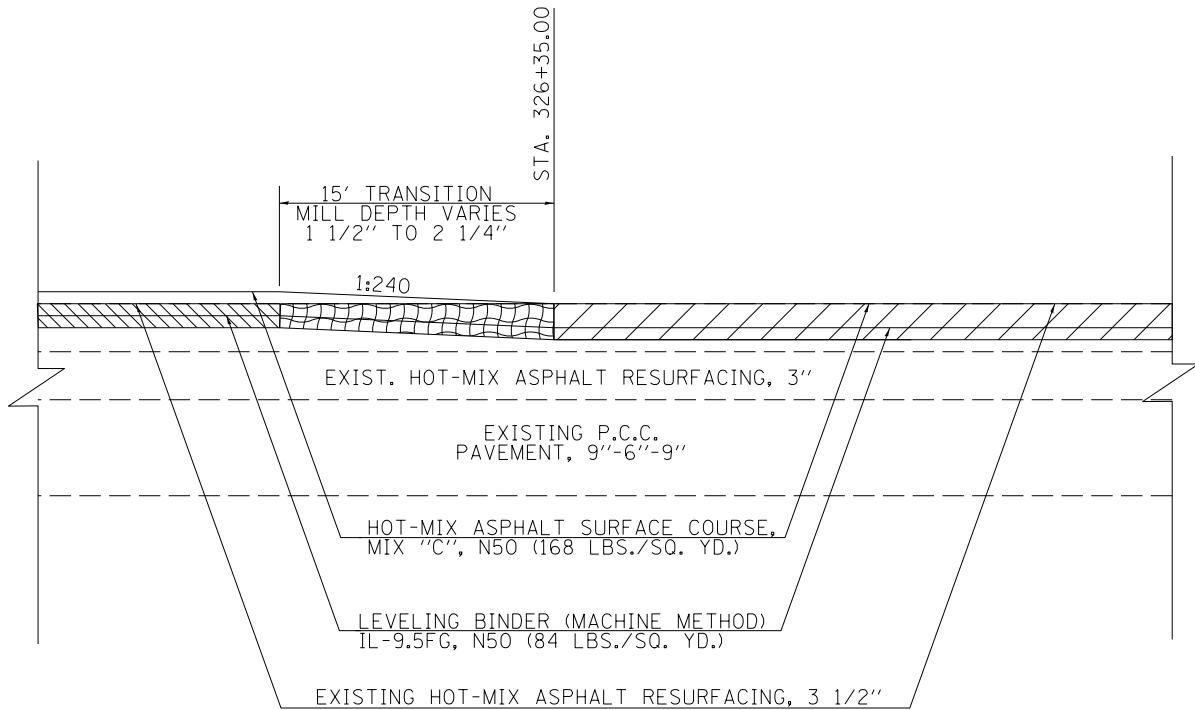


PROFILE

TRANSITION DETAIL
INLAY AREA TRANSITION – STATION 332 + 88.50

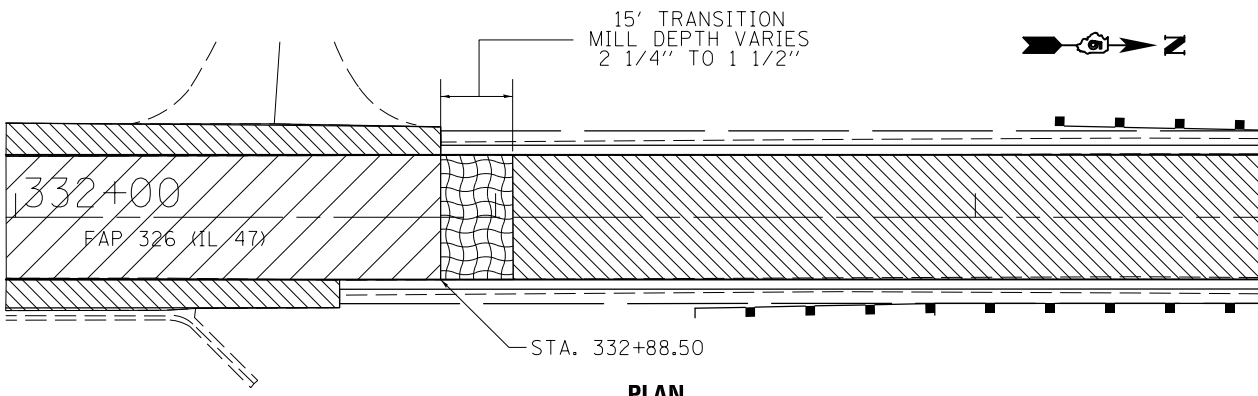

PLAN

- = HOT-MIX ASPHALT SURFACE REMOVAL, 1 1/2"
- = HOT-MIX ASPHALT SURFACE REMOVAL, 2 1/4"
- = HOT-MIX ASPHALT SURFACE REMOVAL, 2 1/4" ACTUAL DEPTH TRANSITIONS FROM 2 1/4" TO 1 1/2"

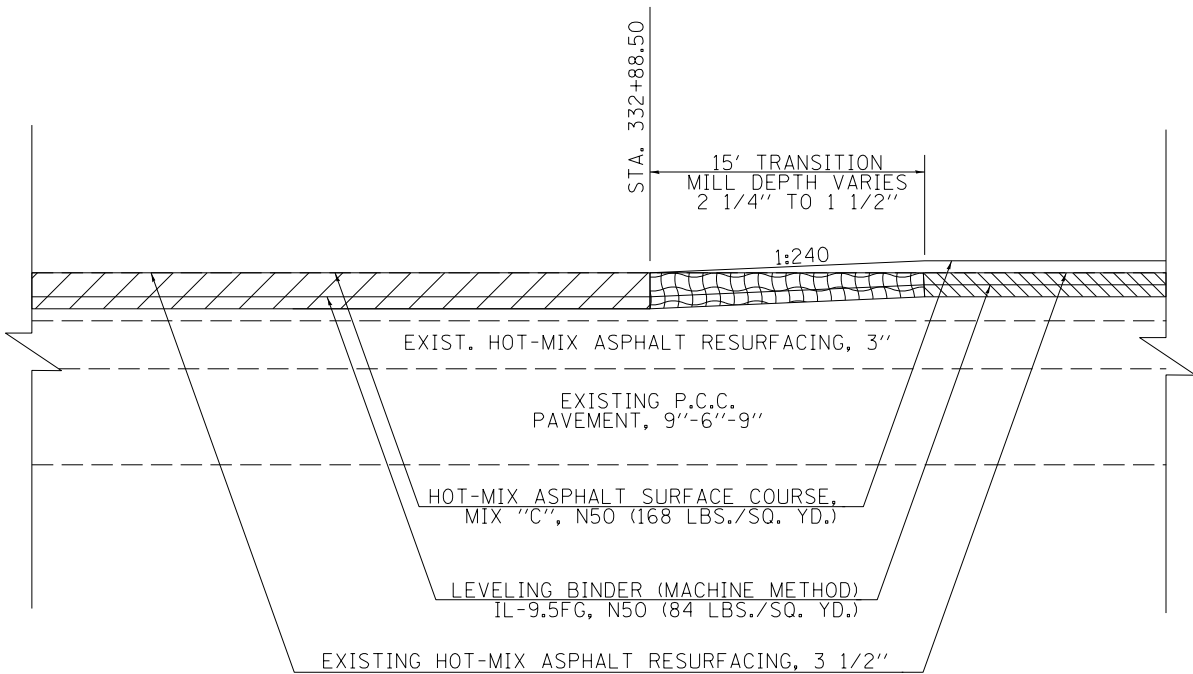

PROFILE

FILE NAME =	USER NAME = cearlockbm	DESIGNED -	REVISED -
c:\pwork\pwork\cearlockbm\d0187612\0570844-sht-details.dgn		DRAWN -	REVISED -
	PLOT SCALE = 40.0000' / in.	CHECKED -	REVISED -
\$MODELNAME\$	PLOT DATE = 10/10/2014	DATE -	REVISED -


STATE OF ILLINOIS
DEPARTMENT OF TRANSPORTATION

TRANSITION DETAILS
IL 47

SCALE: N/A SHEET 02 OF 04 SHEETS STA. ---- TO STA. ----


F.A.P. RTE.	SECTION	COUNTY	TOTAL SHEETS	SHEET NO.
326	136RS-3, CR & (10-4)RS-1	CHAMPAIGN	474	191
CONTRACT NO. 70844				
ILLINOIS FED. AID PROJECT				

TRANSITION DETAIL
INLAY AREA TRANSITION – STATION 338 + 66.00

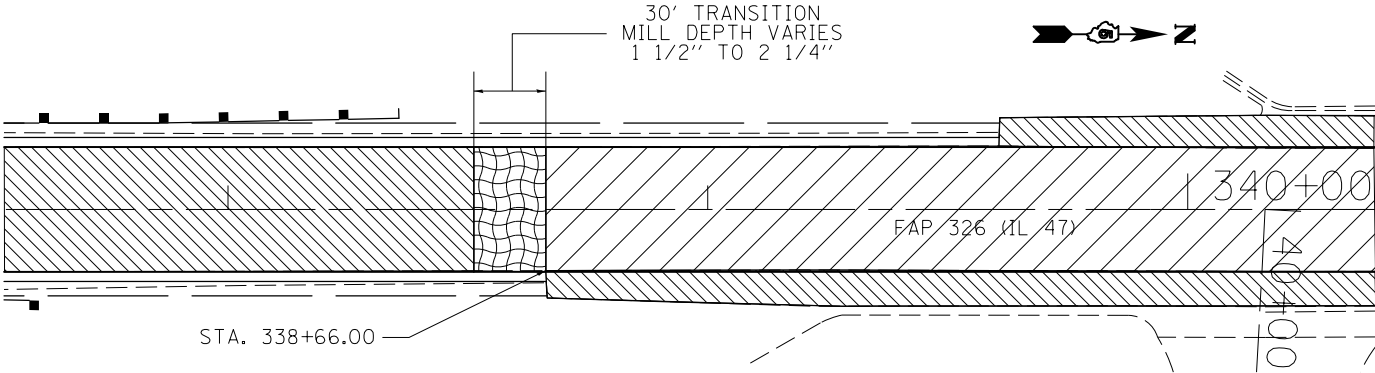


PLAN

- [Hatched pattern] = HOT-MIX ASPHALT SURFACE REMOVAL, 1 1/2"
- [Diagonal lines] = HOT-MIX ASPHALT SURFACE REMOVAL, 2 1/4"
- [Wavy pattern] = HOT-MIX ASPHALT SURFACE REMOVAL, 2 1/4" ACTUAL DEPTH TRANSITIONS FROM 2 1/4" TO 1 1/2"

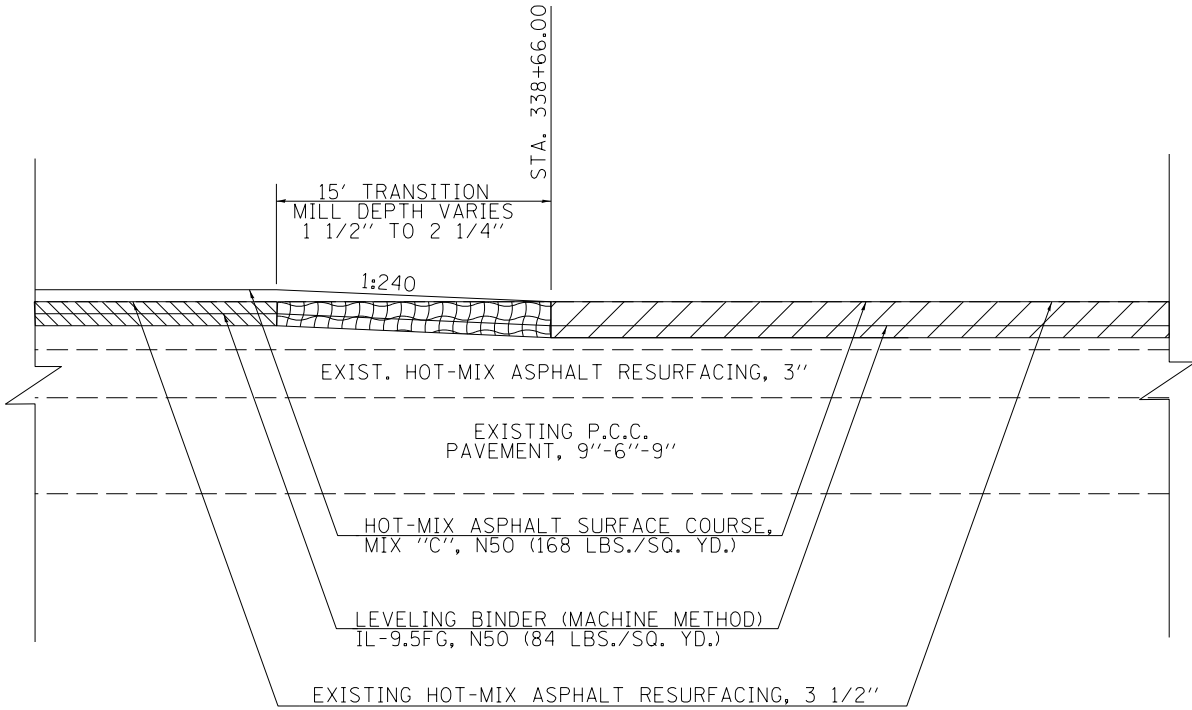


PROFILE

TRANSITION DETAIL
INLAY AREA TRANSITION – STATION 342 + 64.00

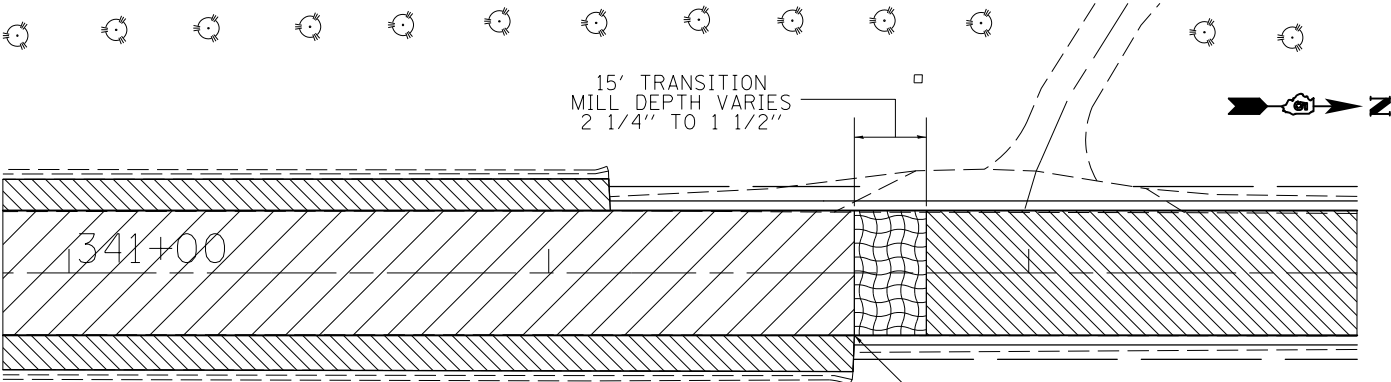

PLAN


- [Hatched pattern] = HOT-MIX ASPHALT SURFACE REMOVAL, 1 1/2"
- [Diagonal lines] = HOT-MIX ASPHALT SURFACE REMOVAL, 2 1/4"
- [Wavy pattern] = HOT-MIX ASPHALT SURFACE REMOVAL, 2 1/4" ACTUAL DEPTH TRANSITIONS FROM 2 1/4" TO 1 1/2"

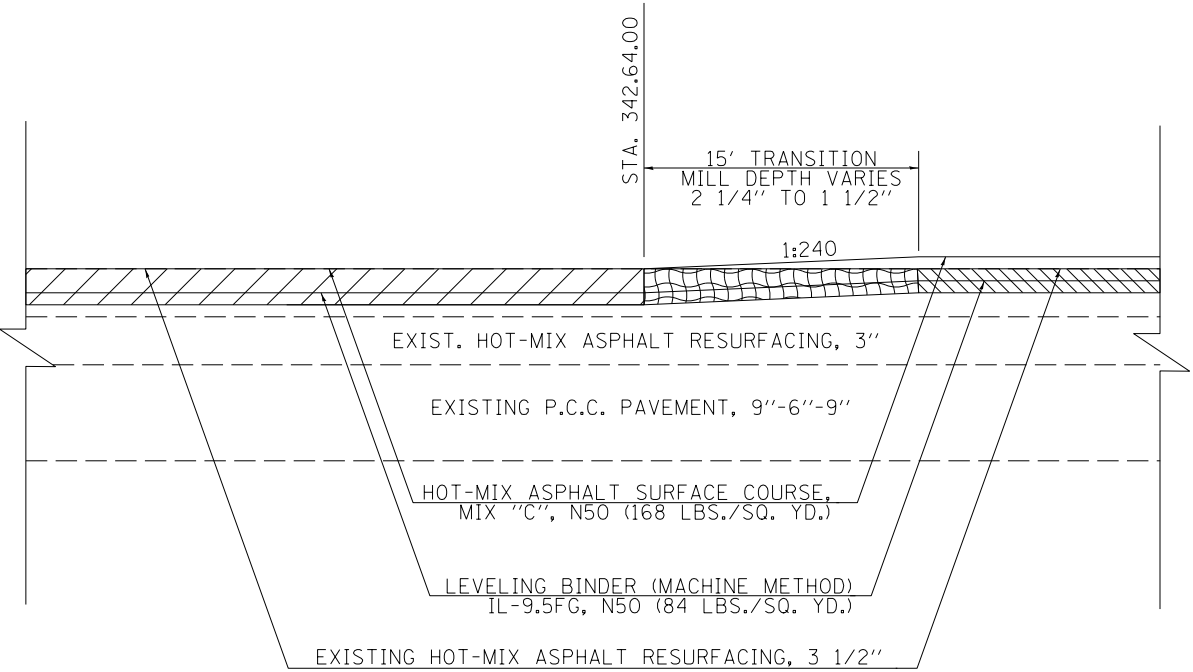


PROFILE

FILE NAME =	USER NAME = cearlockbm	DESIGNED -	REVISED -	STATE OF ILLINOIS DEPARTMENT OF TRANSPORTATION	TRANSITION DETAILS				F.A.P. RTE.	SECTION	COUNTY	TOTAL SHEETS	SHEET NO.
c:\pw\work\p\dot\cearlockbm\d0187612\0570844-sht-details.dgn		DRAWN -	REVISED -		IL 47				326	136RS-3, CR & (10-4)RS-1	CHAMPAIGN	474	192
	PLOT SCALE = 40.0000 ' / in.	CHECKED -	REVISED -						CONTRACT NO. 70844				
\$MODELNAME\$	PLOT DATE = 10/10/2014	DATE -	REVISED -		SCALE: N/A SHEET 03 OF 04 SHEETS STA. ---- TO STA. ----				ILLINOIS FED. AID PROJECT				

TRANSITION DETAIL
END OF PROJECT – STATION 523+18.70

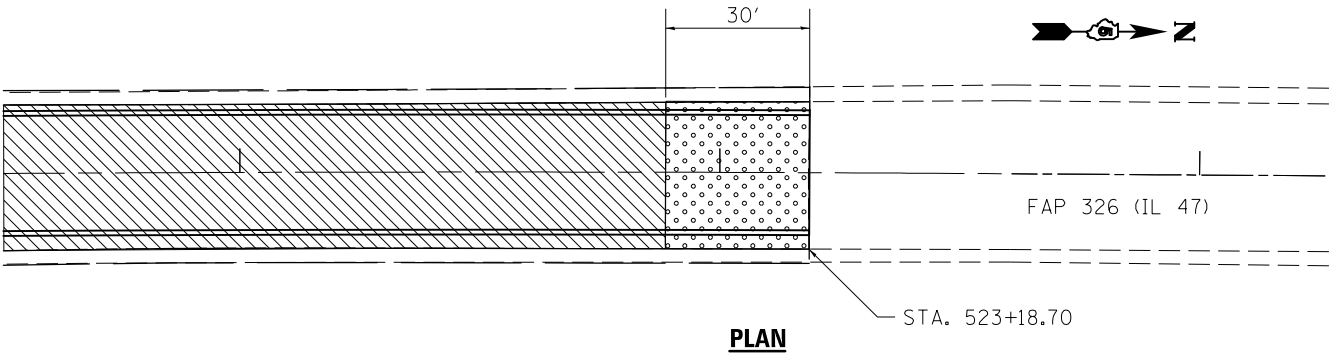


-  = HOT-MIX ASPHALT SURFACE REMOVAL, 1 1/2"
-  = HOT-MIX ASPHALT SURFACE REMOVAL - BUTT JOINT

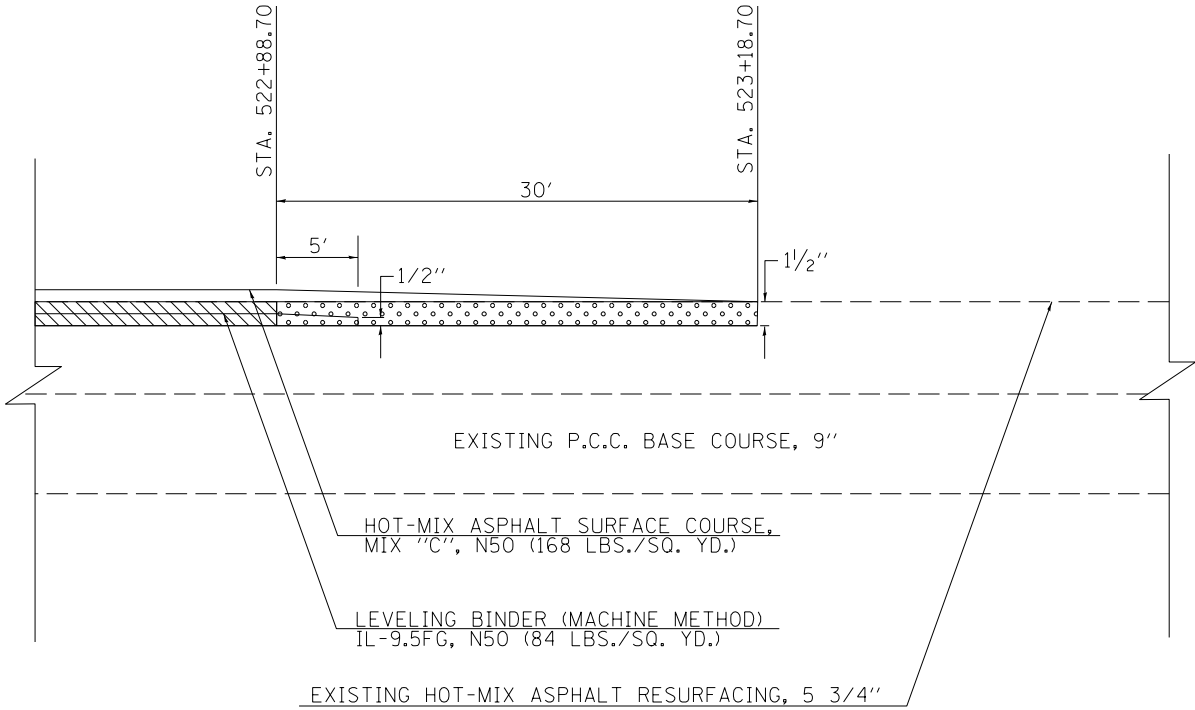


PROFILE

FILE NAME = c:\pw_work\pwork\cearlockbm\d0187612\0570844-sht-details.dgn \$MODELNAME\$	USER NAME = cearlockbm	DESIGNED -	REVISED -	STATE OF ILLINOIS DEPARTMENT OF TRANSPORTATION	TRANSITION DETAILS IL 47		F.A.P. RTE.	SECTION	COUNTY	TOTAL SHEETS	SHEET NO.
		DRAWN -	REVISED -				326	136RS-3, CR & (10-4)RS-1	CHAMPAIGN	474	193
		PLOT SCALE = 40.0000 ' / in.	CHECKED -				REVISED -	CONTRACT NO. 70844			
		PLOT DATE = 10/10/2014	DATE -				REVISED -	ILLINOIS FED. AID PROJECT			
				SCALE: N/A	SHEET 04	OF 04 SHEETS	STA. ----	TO STA. ----			


TRANSITION DETAIL
BEGINNING OF US 136 PAVING – STATION 1651 + 00.00

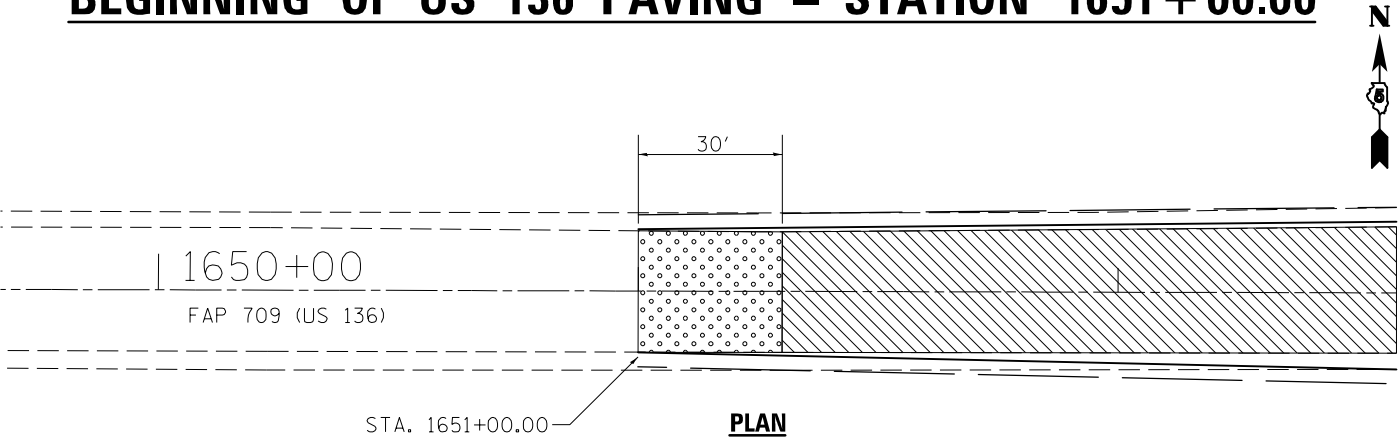


-  = HOT-MIX ASPHALT SURFACE REMOVAL, 1 1/2"
-  = HOT-MIX ASPHALT SURFACE REMOVAL - BUTT JOINT

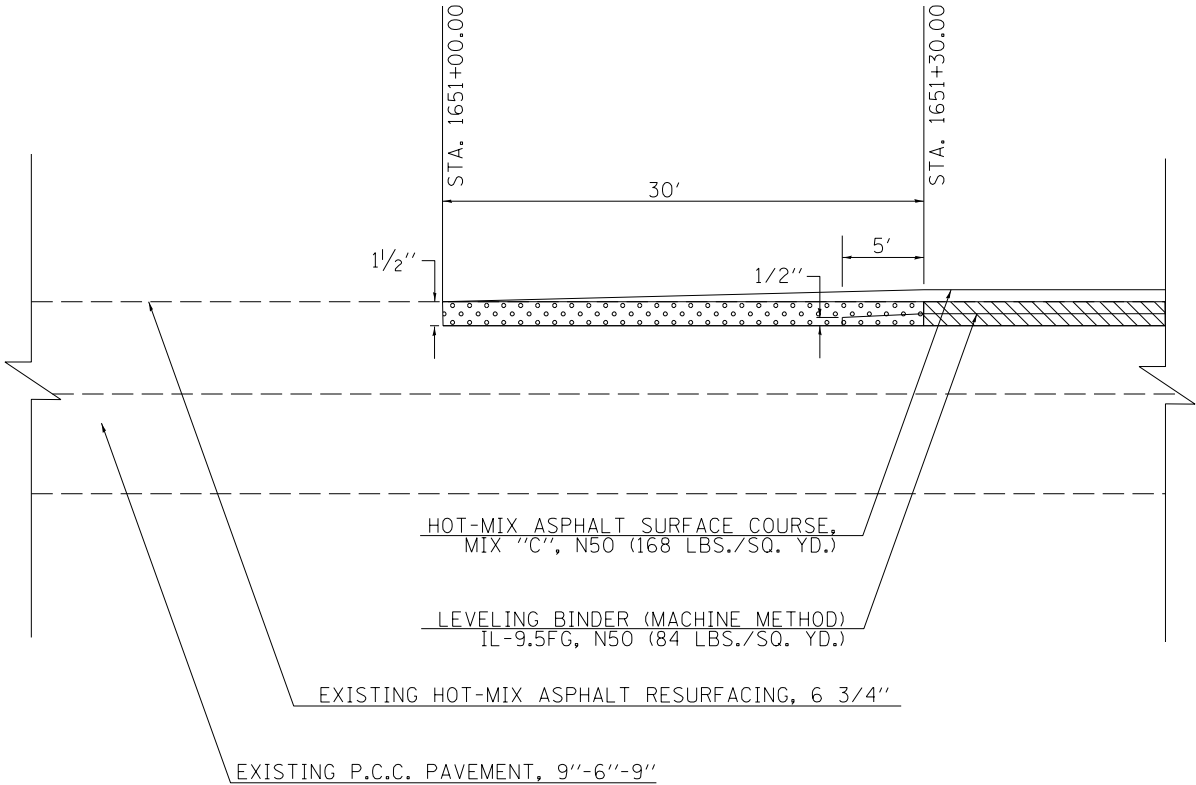

TRANSITION DETAIL
END OF US 136 PAVING – STATION 1674 + 00.00

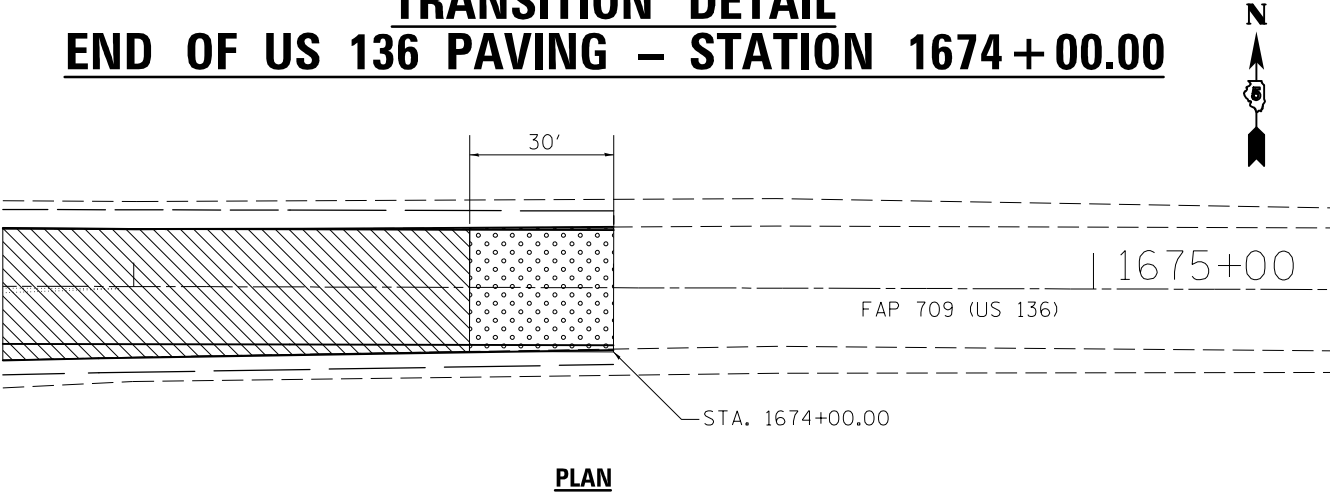

-  = HOT-MIX ASPHALT SURFACE REMOVAL, 1 1/2"
-  = HOT-MIX ASPHALT SURFACE REMOVAL - BUTT JOINT

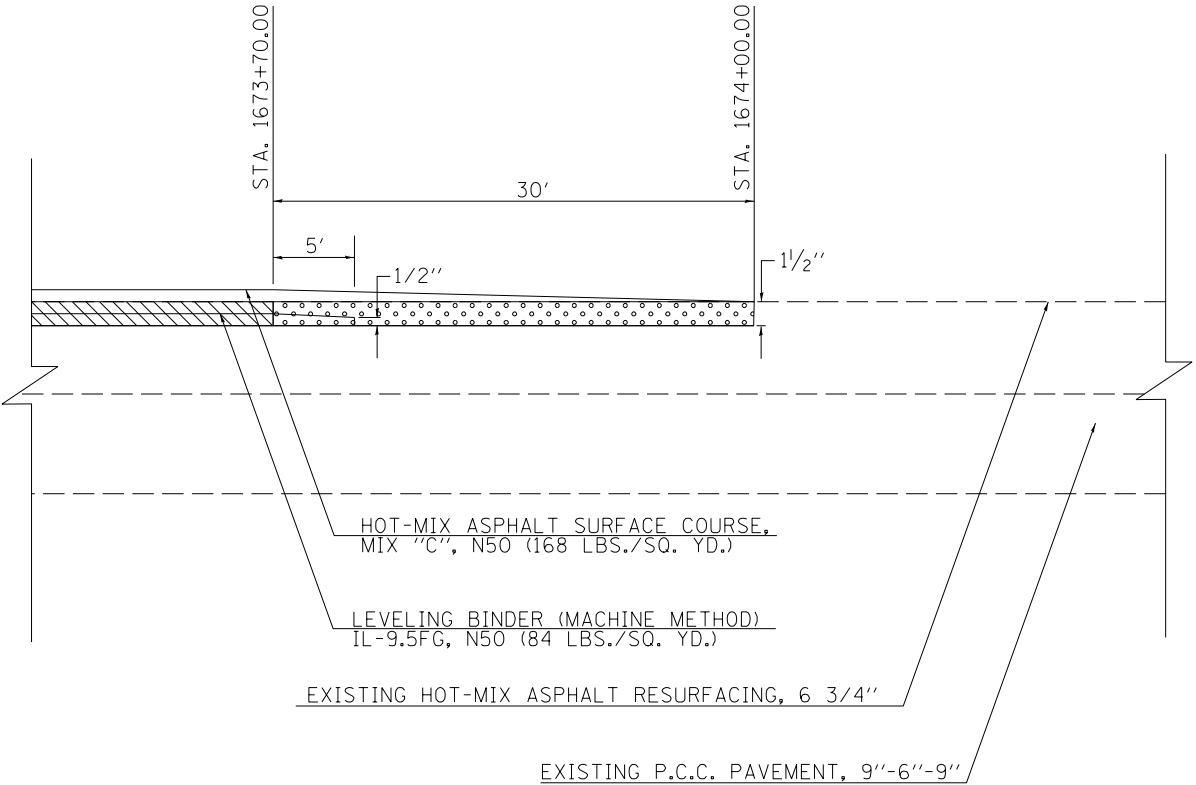

FILE NAME =	USER NAME = cealockbm	DESIGNED -	REVISED -
ci:\pw\work\p\idot\cealockbm\d0187612\0570844-sht-details.dgn		DRAWN -	REVISED -
	PLOT SCALE = 40.0000 ' / in.	CHECKED -	REVISED -
\$MODELNAME\$	PLOT DATE = 10/10/2014	DATE -	REVISED -

STATE OF ILLINOIS
DEPARTMENT OF TRANSPORTATION

TRANSITION DETAILS			
US 136			
SCALE:	N/A	SHEET 01	OF 01 SHEETS
STA. ----		TO STA. ----	

F.A.P. RTE.	SECTION	COUNTY	TOTAL SHEETS	SHEET NO.
326	136RS-3, CR & (10-4)RS-1	CHAMPAIGN	474	194
CONTRACT NO. 70844				
ILLINOIS FED. AID PROJECT				

DETAIL NOTES


1. SHOULDER WIDENING FOR TYPE 1 (SPECIAL) TERMINALS SHALL BE CONSTRUCTED PRIOR TO CONSTRUCTION OF NEW GUARDRAIL.
2. NO ROCK, STONES, MILLINGS, OR BROKEN CONCRETE SHALL BE PERMITTED WITHIN A VERTICLE DISTANCE OF 12" FROM THE SURFACE OF THE FINISHED GRADE OF THE SHOULDER WIDENING.
3. SHOULDER WIDENING FOR THE TYPE 1 (SPECIAL) TERMINALS SHALL NOT BE PAID FOR SEPARATELY BUT SHALL BE INCLUDED IN THE COST FOR THE VARIOUS EARTHWORK PAYITEMS. NO ADDITIONAL COMPENSATION SHALL BE ALLOWED.



= INCIDENTAL HMA



= AGGREGATE SURFACE COURSE, TYPE B

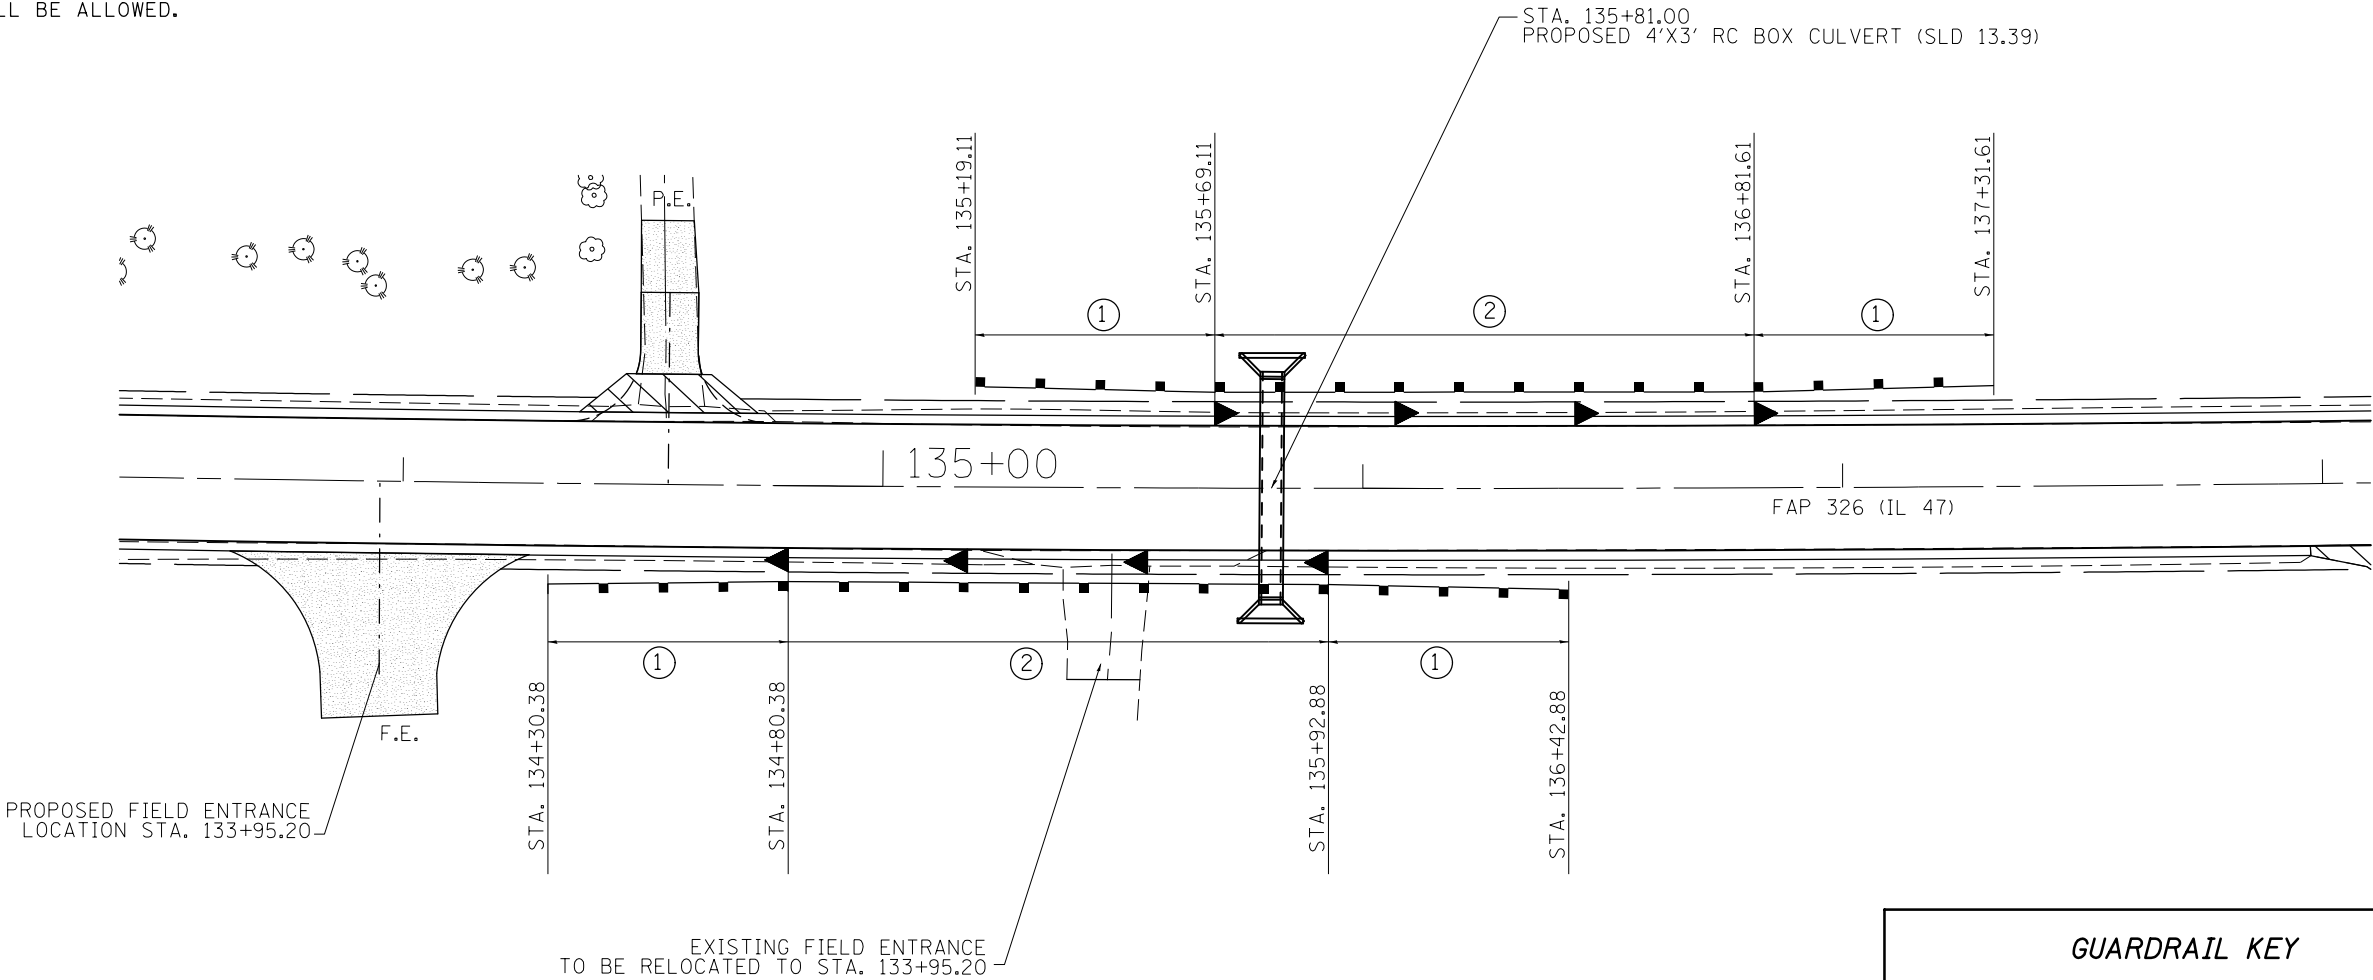

GUARDRAIL KEY

- ① TRAFFIC BARRIER TERMINAL, TYPE 1 (SPECIAL), TANGENT
- ② STEEL PLATE BEAM GUARDRAIL, TYPE A 6' POST SPACING
- ③ STEEL PLATE BEAM GUARDRAIL ATTACHED TO STRUCTURE
- ④ STEEL PLATE BEAM GUARDRAIL, TYPE B
- ◀ REFLECTOR MARKERS, TYPE A

FILE NAME = c:\pw\work\p\idot\cearlockbm\d0187612\0870844-sht-details.dgn	USER NAME = cearlockbm		DESIGNED BMC	REVISED - ----	STATE OF ILLINOIS DEPARTMENT OF TRANSPORTATION	GUARDRAIL DETAILS			F.A.P. RTE.	SECTION	COUNTY	TOTAL SHEETS	SHEET NO.
	DRAWN BMC			REVISED - ----					326	136RS-3, CR & (10-4)RS-1	CHAMPAIGN	474	195
	PLOT SCALE = 40.0000' / in.		CHECKED -	REVISED -		SCALE: N/A SHEET NO. 01 OF 07 SHEETS STA. ---- TO STA. ----			CONTRACT NO. 70844				
	PLOT DATE = 10/10/2014		DATE -	REVISED -					FED. ROAD DIST. NO. ILLINOIS FED. AID PROJECT				

DETAIL NOTES

1. SHOULDER WIDENING FOR TYPE 1 (SPECIAL) TERMINALS SHALL BE CONSTRUCTED PRIOR TO CONSTRUCTION OF NEW GUARDRAIL.
2. NO ROCK, STONES, MILLINGS, OR BROKEN CONCRETE SHALL BE PERMITTED WITHIN A VERTICLE DISTANCE OF 12" FROM THE SURFACE OF THE FINISHED GRADE OF THE SHOULDER WIDENING.
3. SHOULDER WIDENING FOR THE TYPE 1 (SPECIAL) TERMINALS SHALL NOT BE PAID FOR SEPARATELY BUT SHALL BE INCLUDED IN THE COST FOR THE VARIOUS EARTHWORK PAYITEMS. NO ADDITIONAL COMPENSATION SHALL BE ALLOWED.



= INCIDENTAL HMA




= AGGREGATE SURFACE COURSE, TYPE B



MISCELLANEOUS NOTES:

1. EXISTING SIDEROAD RADIUS = 32.5' (SW QUAD.)
2. SHORT RADIUS GUARDRAIL RADIUS = 29.5' +/-

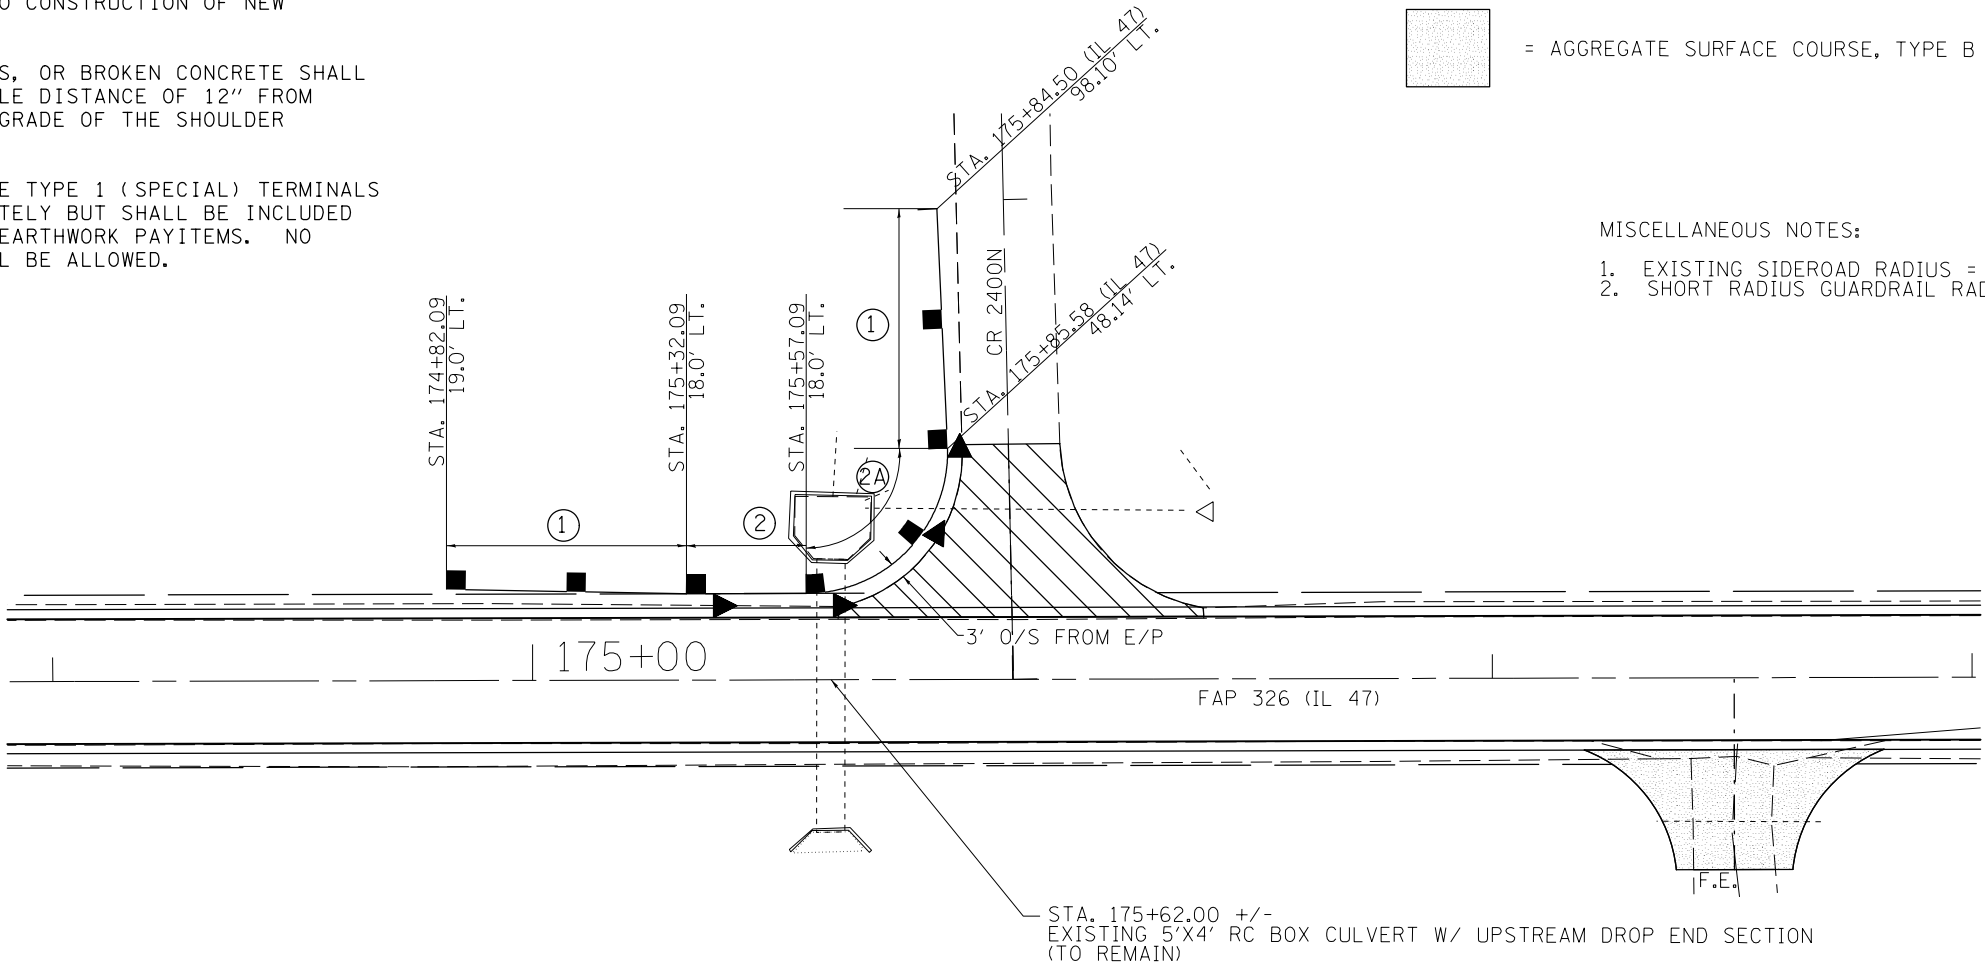

GUARDRAIL KEY

- ① TRAFFIC BARRIER TERMINAL, TYPE 1 (SPECIAL), TANGENT
- ② STEEL PLATE BEAM GUARDRAIL, TYPE A 6' POST SPACING
- ②A STEEL PLATE BEAM GUARDRAIL, (SHORT RADIUS)
- ③ STEEL PLATE BEAM GUARDRAIL ATTACHED TO STRUCTURE
- ◀ REFLECTOR MARKERS, TYPE A

FILE NAME = c:\pwork\pwork\cearlockbm\d0187612\0570844-sht-details.dgn	USER NAME = cearlockbm	DESIGNED BMC	REVISED - ----
	70844-sht-details.dgn	DRAWN BMC	REVISED - ----
	PLOT SCALE = 40.0000' / in.	CHECKED -	REVISED -
	PLOT DATE = 10/10/2014	DATE -	REVISED -

STATE OF ILLINOIS
DEPARTMENT OF TRANSPORTATION

GUARDRAIL DETAILS

SCALE: N/A SHEET NO. 02 OF 07 SHEETS STA. ----- TO STA. -----


F.A.P. RTE.	SECTION	COUNTY	TOTAL SHEETS	SHEET NO.
326	136RS-3, CR & (10-4)RS-1	CHAMPAIGN	474	196
CONTRACT NO. 70844				
FED. ROAD DIST. NO. ILLINOIS FED. AID PROJECT				

DETAIL NOTES

1. SHOULDER WIDENING FOR TYPE 1 (SPECIAL) TERMINALS SHALL BE CONSTRUCTED PRIOR TO CONSTRUCTION OF NEW GUARDRAIL.
2. NO ROCK, STONES, MILLINGS, OR BROKEN CONCRETE SHALL BE PERMITTED WITHIN A VERTICLE DISTANCE OF 12" FROM THE SURFACE OF THE FINISHED GRADE OF THE SHOULDER WIDENING.
3. SHOULDER WIDENING FOR THE TYPE 1 (SPECIAL) TERMINALS SHALL NOT BE PAID FOR SEPARATELY BUT SHALL BE INCLUDED IN THE COST FOR THE VARIOUS EARTHWORK PAYITEMS. NO ADDITIONAL COMPENSATION SHALL BE ALLOWED.

= INCIDENTAL HMA

= AGGREGATE SURFACE COURSE, TYPE B

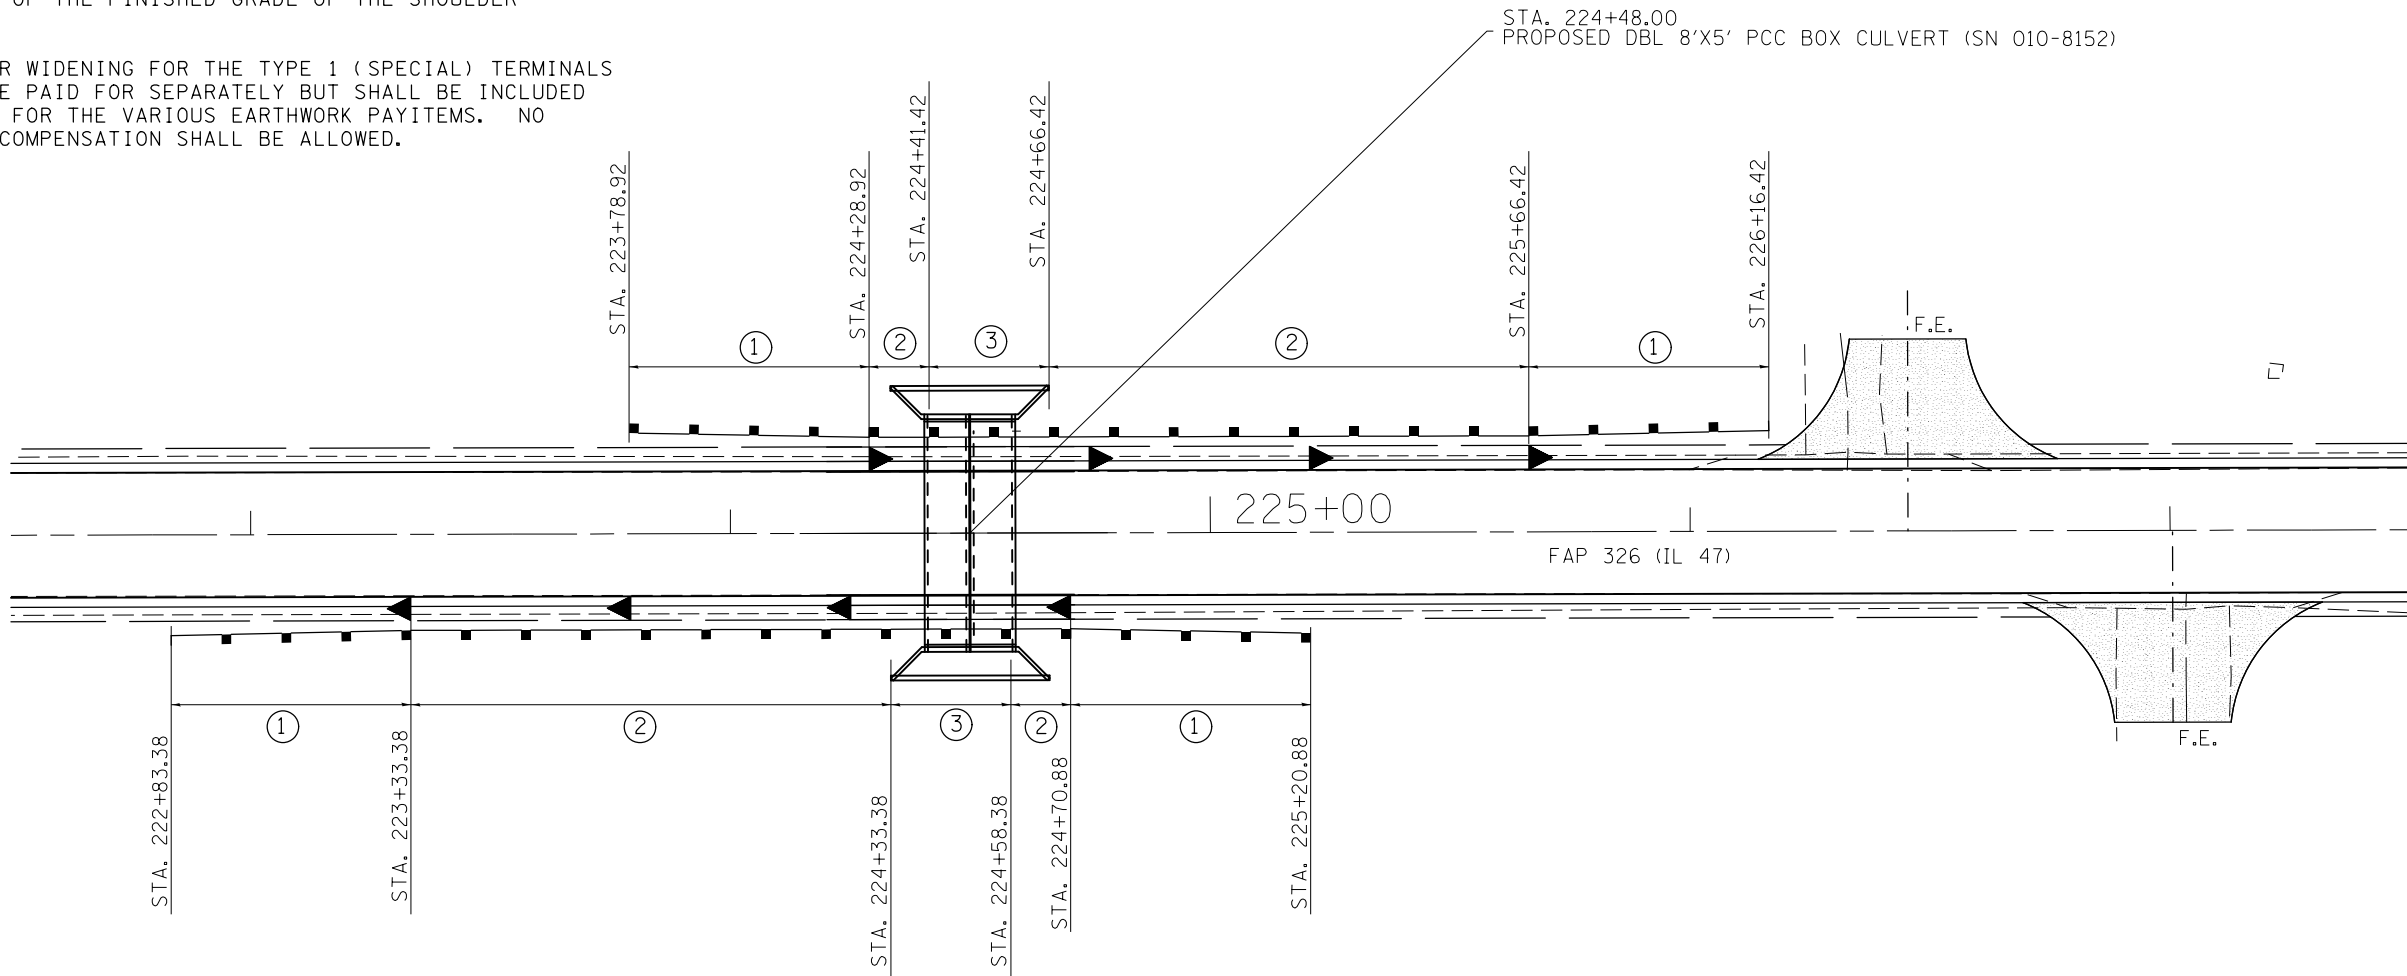

GUARDRAIL KEY


- ① *TRAFFIC BARRIER TERMINAL,
TYPE 1 (SPECIAL), TANGENT*
- ② *STEEL PLATE BEAM GUARDRAIL, TYPE A
6' POST SPACING*
- ③ *STEEL PLATE BEAM GUARDRAIL
ATTACHED TO STRUCTURE*
- ◀ *REFLECTOR MARKERS, TYPE A*

FILE NAME =	USER NAME = cearlockbm	DESIGNED BMC	REVISED - -----	STATE OF ILLINOIS DEPARTMENT OF TRANSPORTATION	GUARDRAIL DETAILS				F.A.P. RTE.	SECTION	COUNTY	TOTAL SHEETS	SHEET NO.
c:\pw\work\pwidth\cearlockbm\d0187612\0570844-sht-details.dgn	DRAWN BMC	REVISED - -----	326						136RS-3, CR & (10-4)RS-1	CHAMPAIGN	474	197	
PLOT SCALE = 40.0000' / in.	CHECKED -	REVISED -	CONTRACT NO. 70844										
PLOT DATE = 10/10/2014	DATE -	REVISED -											
					SCALE: N/A	SHEET NO. 03 OF 07 SHEETS	STA. ----- TO STA. -----	FED. ROAD DIST. NO.	ILLINOIS FED. AID PROJECT				

DETAIL NOTES

1. SHOULDER WIDENING FOR TYPE 1 (SPECIAL) TERMINALS SHALL BE CONSTRUCTED PRIOR TO CONSTRUCTION OF NEW GUARDRAIL.
2. NO ROCK, STONES, MILLINGS, OR BROKEN CONCRETE SHALL BE PERMITTED WITHIN A VERTICLE DISTANCE OF 12" FROM THE SURFACE OF THE FINISHED GRADE OF THE SHOULDER WIDENING.
3. SHOULDER WIDENING FOR THE TYPE 1 (SPECIAL) TERMINALS SHALL NOT BE PAID FOR SEPARATELY BUT SHALL BE INCLUDED IN THE COST FOR THE VARIOUS EARTHWORK PAYITEMS. NO ADDITIONAL COMPENSATION SHALL BE ALLOWED.

- = INCIDENTAL HMA
- = AGGREGATE SURFACE COURSE, TYPE B

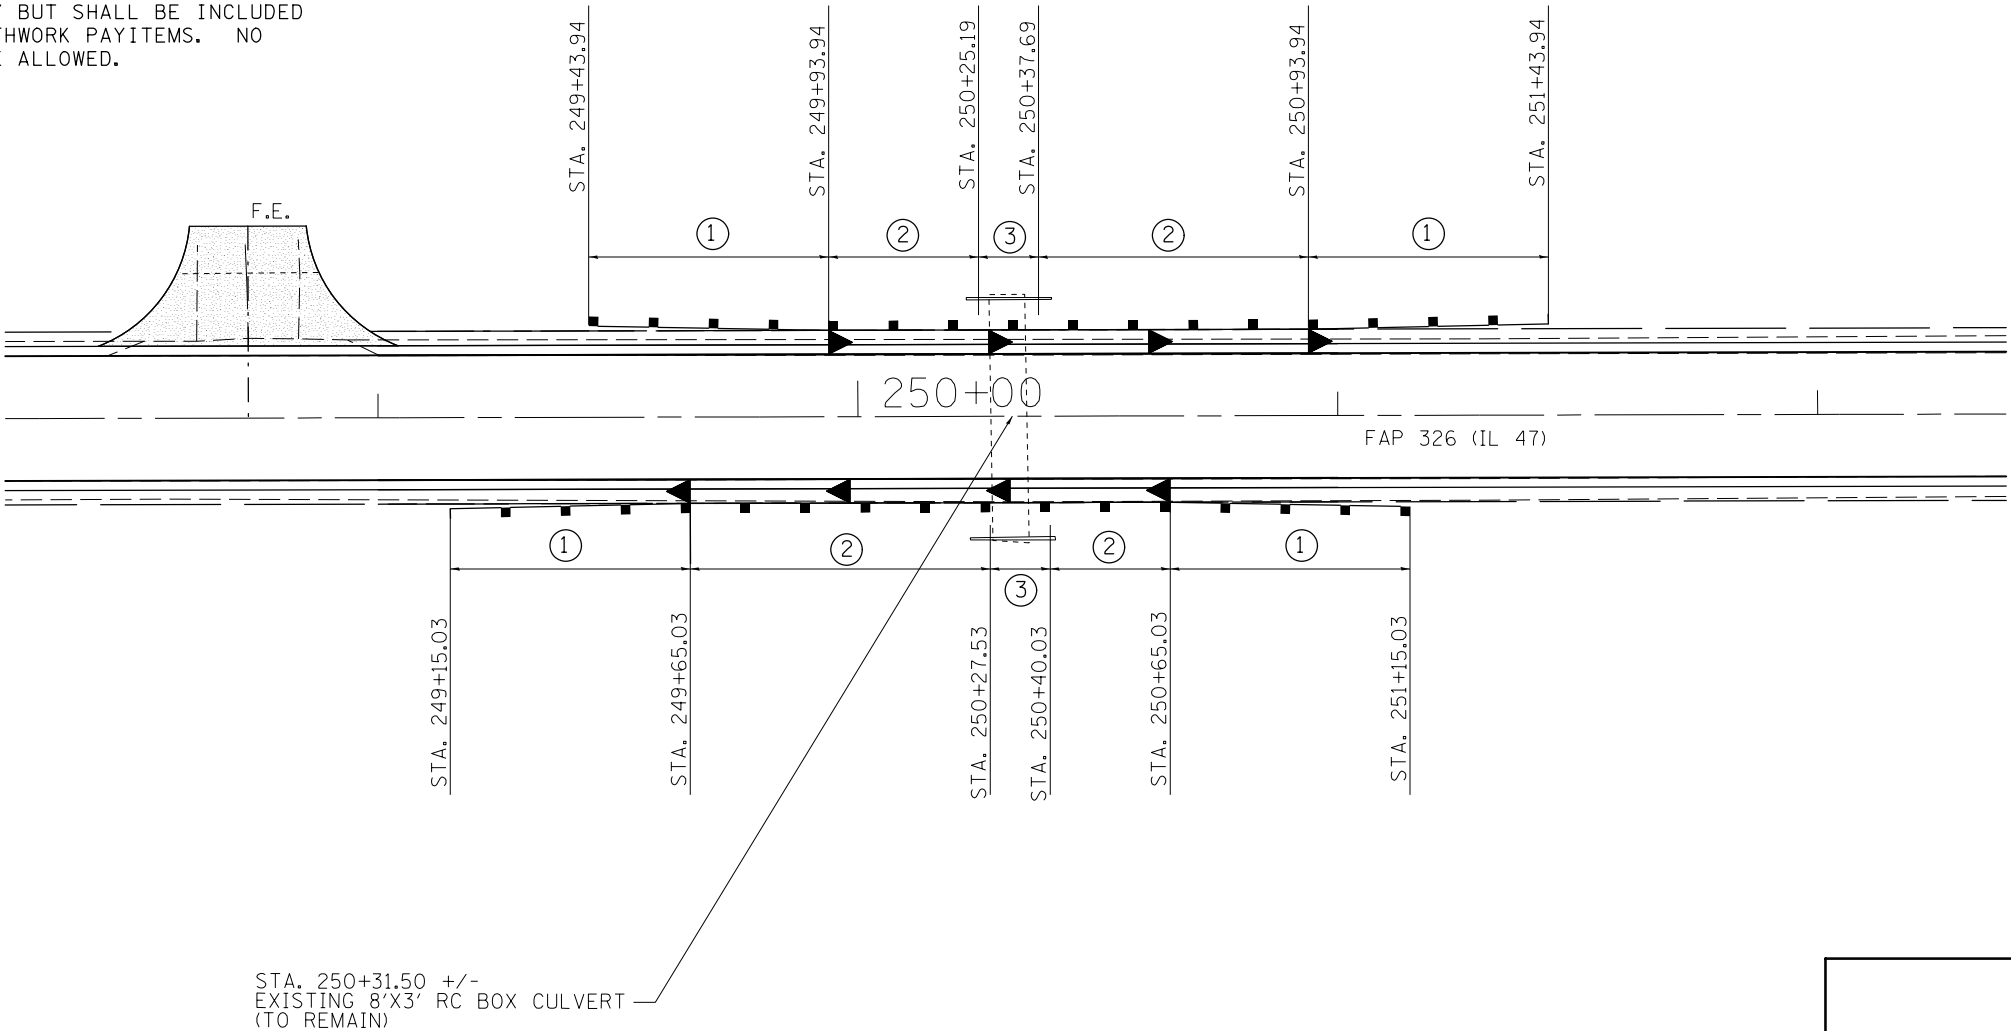


GUARDRAIL KEY	
①	TRAFFIC BARRIER TERMINAL, TYPE 1 (SPECIAL), TANGENT
②	STEEL PLATE BEAM GUARDRAIL, TYPE A 6' POST SPACING
③	STEEL PLATE BEAM GUARDRAIL ATTACHED TO STRUCTURE
◀	REFLECTOR MARKERS, TYPE A

FILE NAME = c:\pwork\pwork\cearlockbm\d0187612\0844-sht-details.dgn	USER NAME = cearlockbm		DESIGNED BMC	REVISED - ----	STATE OF ILLINOIS DEPARTMENT OF TRANSPORTATION	GUARDRAIL DETAILS			F.A.P. RTE.	SECTION	COUNTY	TOTAL SHEETS	SHEET NO.
	70844-sht-details.dgn		DRAWN BMC	REVISED - ----					326	136RS-3, CR & (10-4)RS-1	CHAMPAIGN	474	198
	PLOT SCALE = 40.0000' / in.		CHECKED -	REVISED -					CONTRACT NO. 70844				
	PLOT DATE = 10/10/2014		DATE -	REVISED -		SCALE: N/A	SHEET NO. 04 OF 07 SHEETS	STA. ---- TO STA. ----	FED. ROAD DIST. NO.	ILLINOIS	FED. AID PROJECT		

DETAIL NOTES

1. SHOULDER WIDENING FOR TYPE 1 (SPECIAL) TERMINALS SHALL BE CONSTRUCTED PRIOR TO CONSTRUCTION OF NEW GUARDRAIL.
2. NO ROCK, STONES, MILLINGS, OR BROKEN CONCRETE SHALL BE PERMITTED WITHIN A VERTICLE DISTANCE OF 12" FROM THE SURFACE OF THE FINISHED GRADE OF THE SHOULDER WIDENING.
3. SHOULDER WIDENING FOR THE TYPE 1 (SPECIAL) TERMINALS SHALL NOT BE PAID FOR SEPARATELY BUT SHALL BE INCLUDED IN THE COST FOR THE VARIOUS EARTHWORK PAYITEMS. NO ADDITIONAL COMPENSATION SHALL BE ALLOWED.

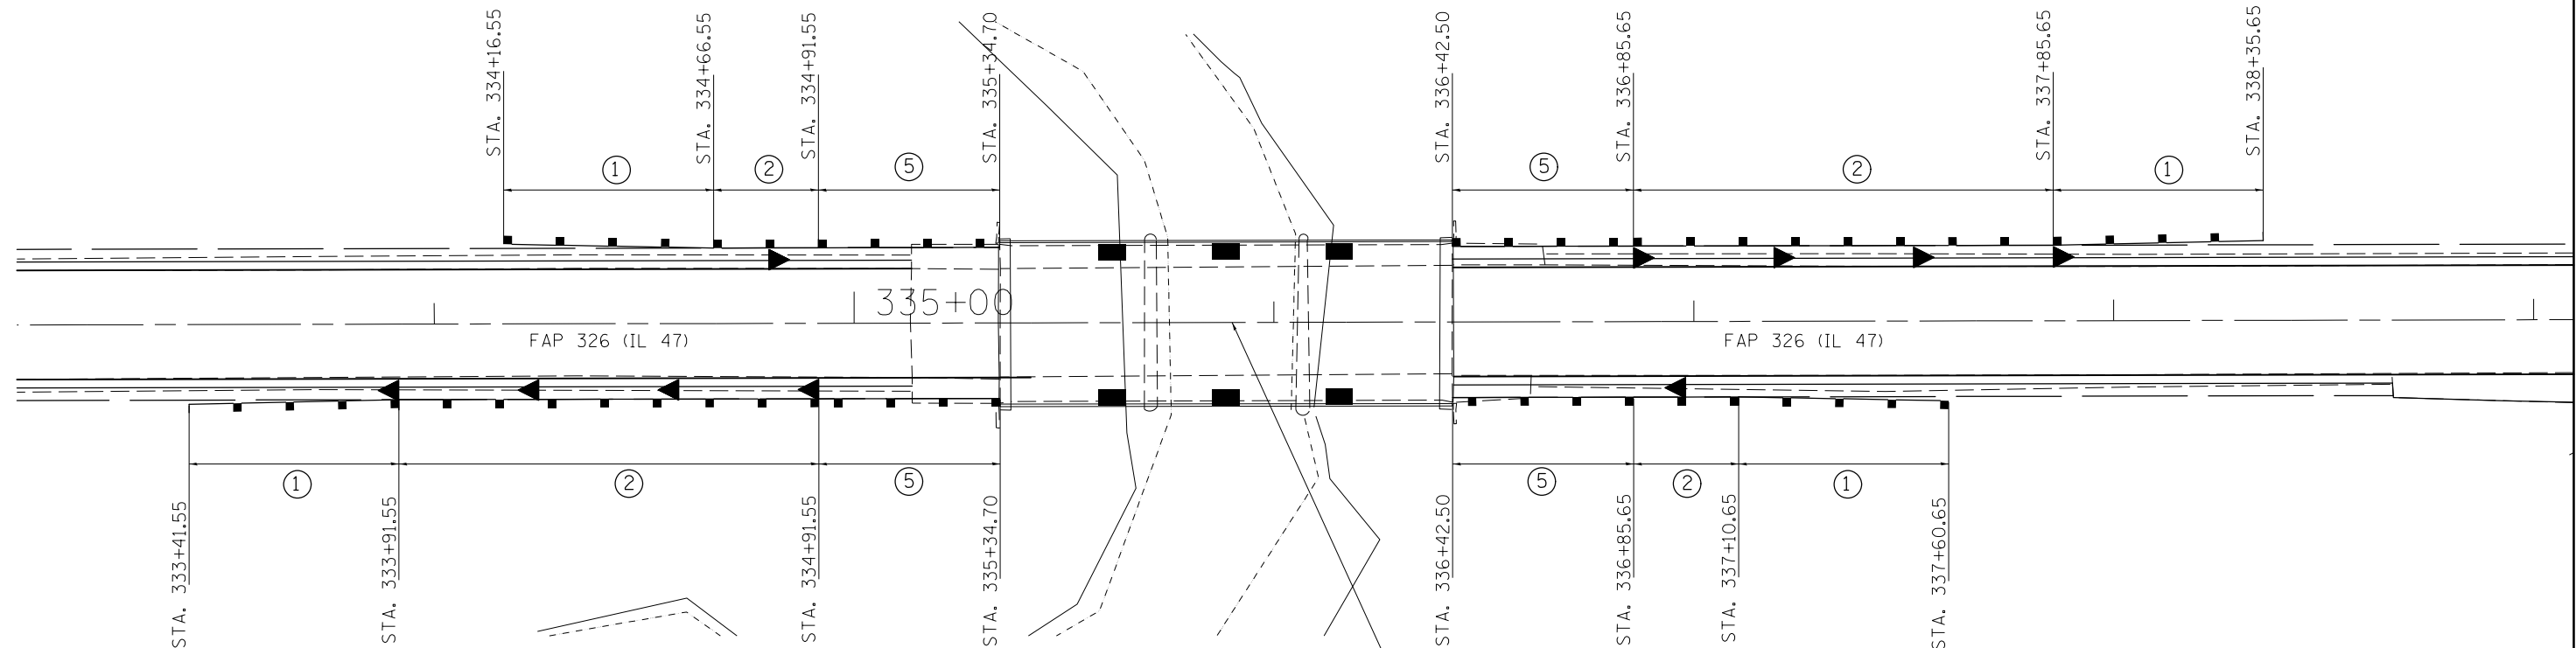

STA. 335+87.80
EXISTING P.P.C. DECK
BEAM STRUCTURE (SN 010-0239)
(TO REMAIN)

GUARDRAIL KEY

- ① *TRAFFIC BARRIER TERMINAL,
TYPE 1 (SPECIAL), TANGENT*
- ② *STEEL PLATE BEAM GUARDRAIL, TYPE A
6' POST SPACING*
- ③ *STEEL PLATE BEAM GUARDRAIL
ATTACHED TO STRUCTURE*
- ④ *STEEL PLATE BEAM GUARDRAIL, TYPE B*
- ⑤ *TRAFFIC BARRIER TERMINAL,
TYPE 6*
- ◀ *REFLECTOR MARKERS, TYPE A*
- *REFLECTOR MARKERS, TYPE B & C*


FILE NAME =	USER NAME = ceerlockbm	DESIGNED BMC	REVISED - ----	STATE OF ILLINOIS DEPARTMENT OF TRANSPORTATION	GUARDRAIL DETAILS					F.A.P. RTE.	SECTION	COUNTY	TOTAL SHEETS	SHEET NO.
c:\pw\work\psidot\ceerlockbm\d0187612\0970844-sht-details.dgn		DRAWN BMC	REVISED - ----		326	136RS-3, CR & (10-4)RS-1	CHAMPAIGN	474	199					
	PLOT SCALE = 40.0000' / 1in.	CHECKED -	REVISED -		CONTRACT NO. 70844									
	PLOT DATE = 10/10/2014	DATE	REVISED -		SCALE: N/A	SHEET NO. 05 OF 07 SHEETS	STA. ----- TO STA. -----	FED. ROAD DIST. NO.	ILLINOIS FED. AID PROJECT					

DETAIL NOTES

1. SHOULDER WIDENING FOR TYPE 1 (SPECIAL) TERMINALS SHALL BE CONSTRUCTED PRIOR TO CONSTRUCTION OF NEW GUARDRAIL.
2. NO ROCK, STONES, MILLINGS, OR BROKEN CONCRETE SHALL BE PERMITTED WITHIN A VERTICLE DISTANCE OF 12" FROM THE SURFACE OF THE FINISHED GRADE OF THE SHOULDER WIDENING.
3. SHOULDER WIDENING FOR THE TYPE 1 (SPECIAL) TERMINALS SHALL NOT BE PAID FOR SEPARATELY BUT SHALL BE INCLUDED IN THE COST FOR THE VARIOUS EARTHWORK PAYITEMS. NO ADDITIONAL COMPENSATION SHALL BE ALLOWED.

= INCIDENTAL HMA

= AGGREGATE SURFACE COURSE, TYPE B

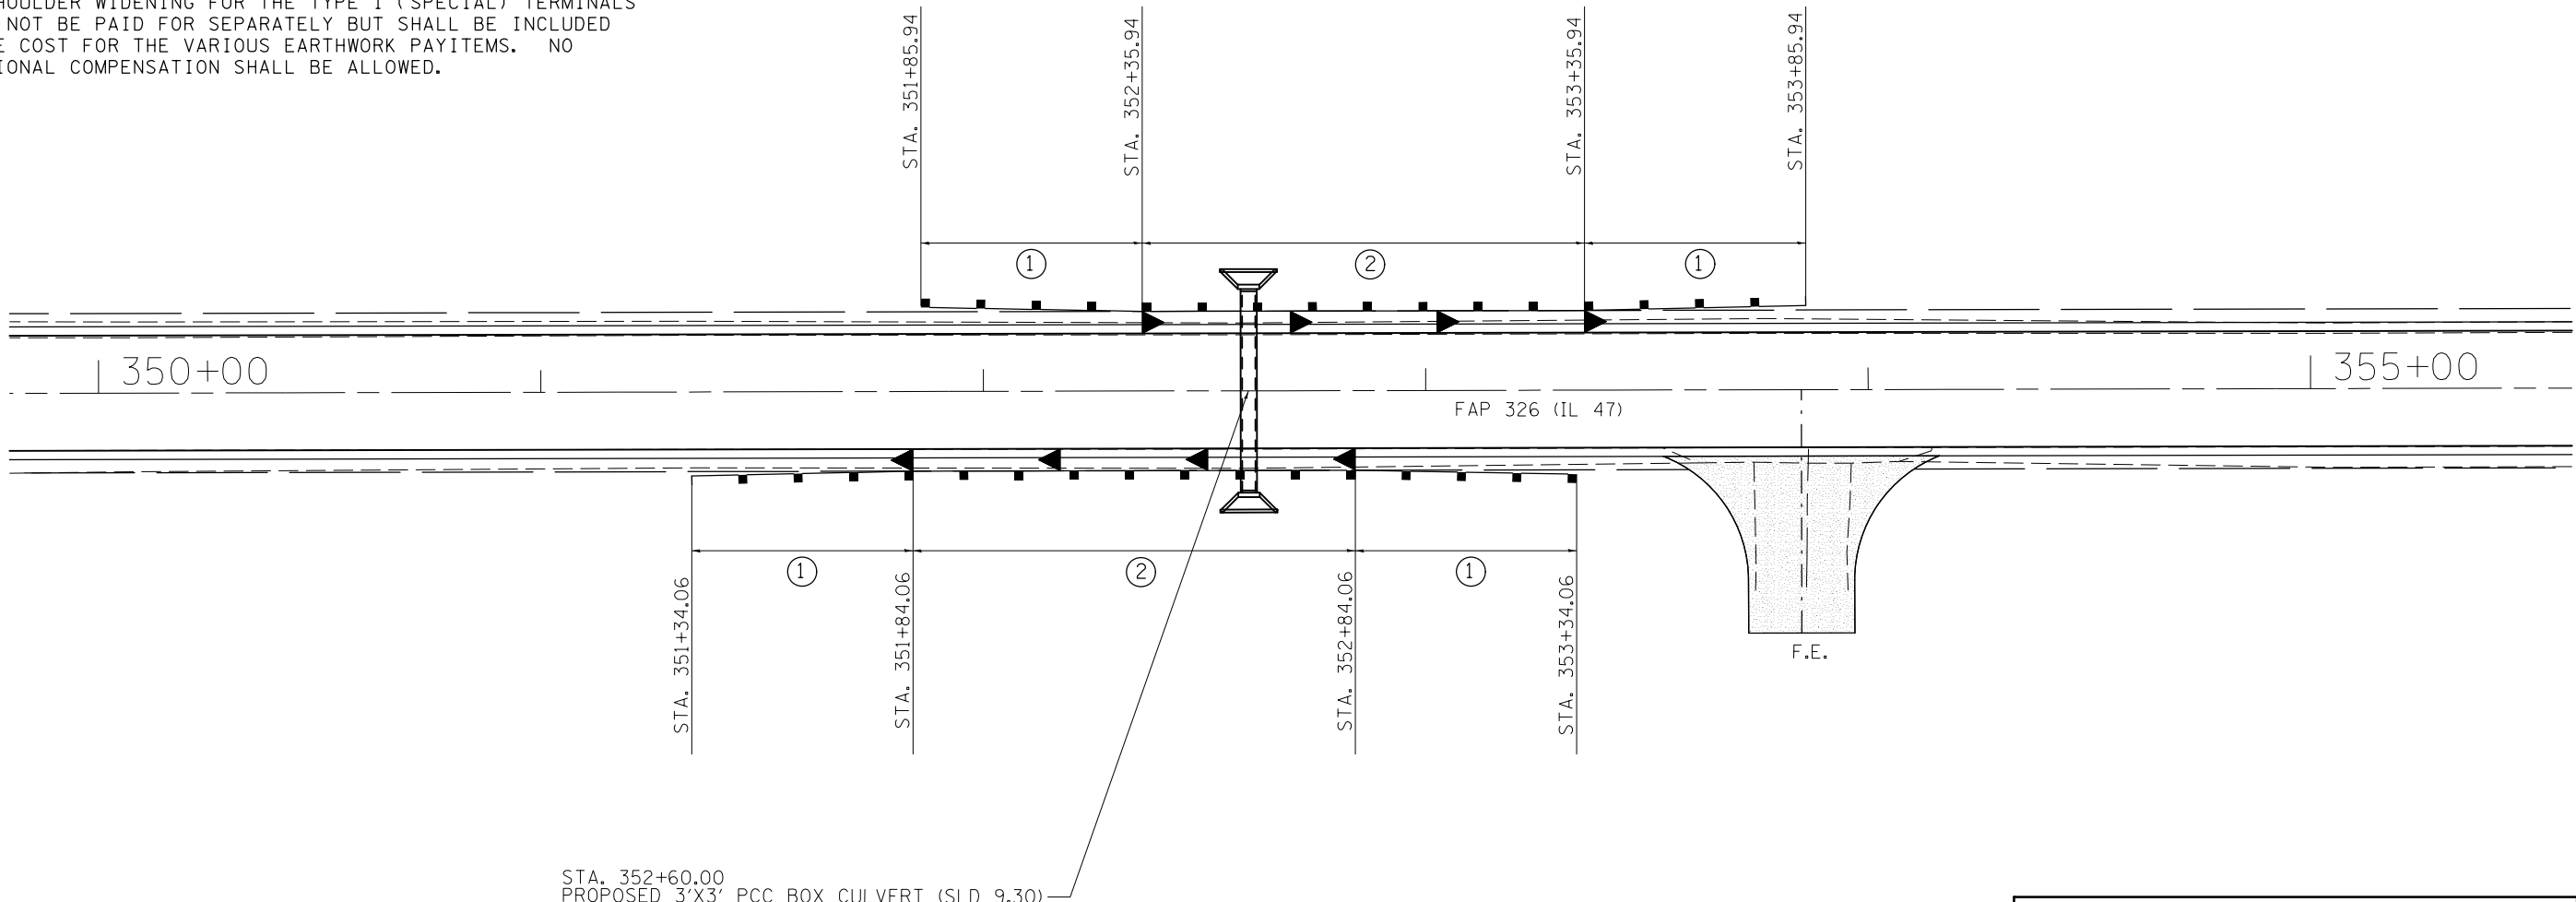

GUARDRAIL KEY

- ① *TRAFFIC BARRIER TERMINAL, TYPE 1 (SPECIAL), TANGENT*
- ② *STEEL PLATE BEAM GUARDRAIL, TYPE A 6' POST SPACING*
- ◀ *REFLECTOR MARKERS, TYPE A*

FILE NAME =	USER NAME = cearlockbm	DESIGNED BMC	REVISED - ----	STATE OF ILLINOIS DEPARTMENT OF TRANSPORTATION	GUARDRAIL DETAILS					F.A.P. RTE.	SECTION	COUNTY	TOTAL SHEETS	SHEET NO.
c:\pw_work\pwidot\cearlockbm\d0187612\0570844-sht-details.dgn		DRAWN BMC	REVISED - ----		326	136RS-3, CR & (10-4)RS-1	CHAMPAIGN	474	200					
	PLOT SCALE = 40.0000' / in.	CHECKED -	REVISED -							CONTRACT NO. 70844				
	PLOT DATE = 10/10/2014	DATE -	REVISED -											
					SCALE: N/A	SHEET NO. 06 OF 07 SHEETS		STA. ----- TO STA. -----		FED. ROAD DIST. NO. ILLINOIS FED. AID PROJECT				