


F.A.P. RTE.	SECTION	COUNTY	TOTAL SHEETS	SHEET NO.
786	(109) BR	LASALLE	351	101
STA. 153+00.00		TO STA. 154+00.00		
FED. ROAD DIST. NO.		ILLINOIS	FED. AID PROJECT	

DUPONT ROAD STAGE I - PHASE 2

FINAL SURVEY	SURVEYED	BY	DATE
	PLOTTED		
	TEMPLATE		
	AREAS		

ORIGINAL SURVEY		BY	DATE
SURVEYED			
PLOTTED			
TEMPLATE			
AREAS			

```
PLOT DATE = 10/4/2007
FILE NAME = $FILE$
PLOT SCALE = $SCALE$
USER NAME = project
```

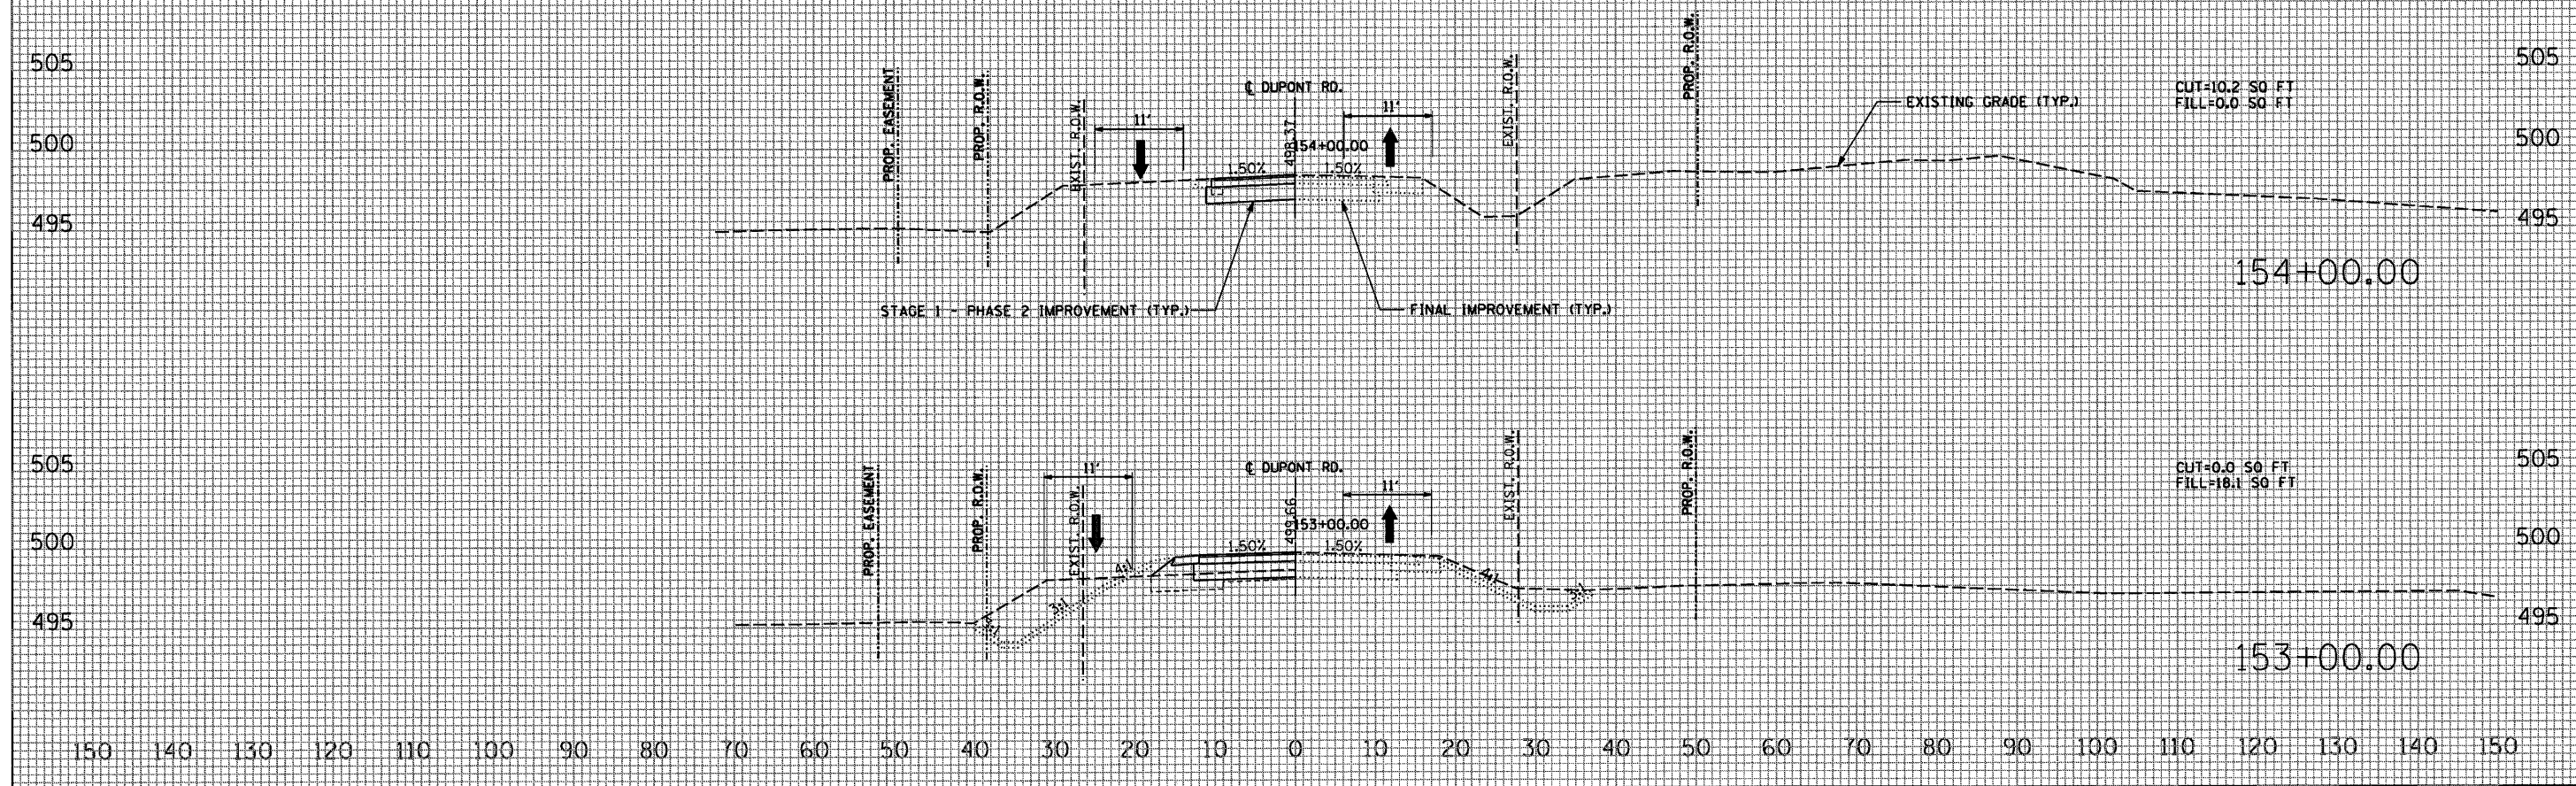




F.A.P. RTE.	SECTION	COUNTY	TOTAL SHEETS	SHEET NO.
786	(109) BR	LASALLE	351	102
STA. 64+34.45		TO STA. 65+65.91		
FED. ROAD DIST. NO.		ILLINOIS FED. AID PROJECT		

ILLINOIS ROUTE 170 NORTH STAGE II - PHASE 1

FINAL	SURVEY	DATE
NO.	BOOK	
	NOTE	
	BOOK	
	PLotted	
	Template	
	Areas	
	Checked	

ORIGINAL	SURVEY	DATE
NO.	BOOK	
	NOTE	
	BOOK	
	PLotted	
	Template	
	Areas	
	Checked	

PLOT DATE = 10/11/2007
FILE NAME = #FILE#
PLOT SCALE = #SCALE#
USER NAME = project

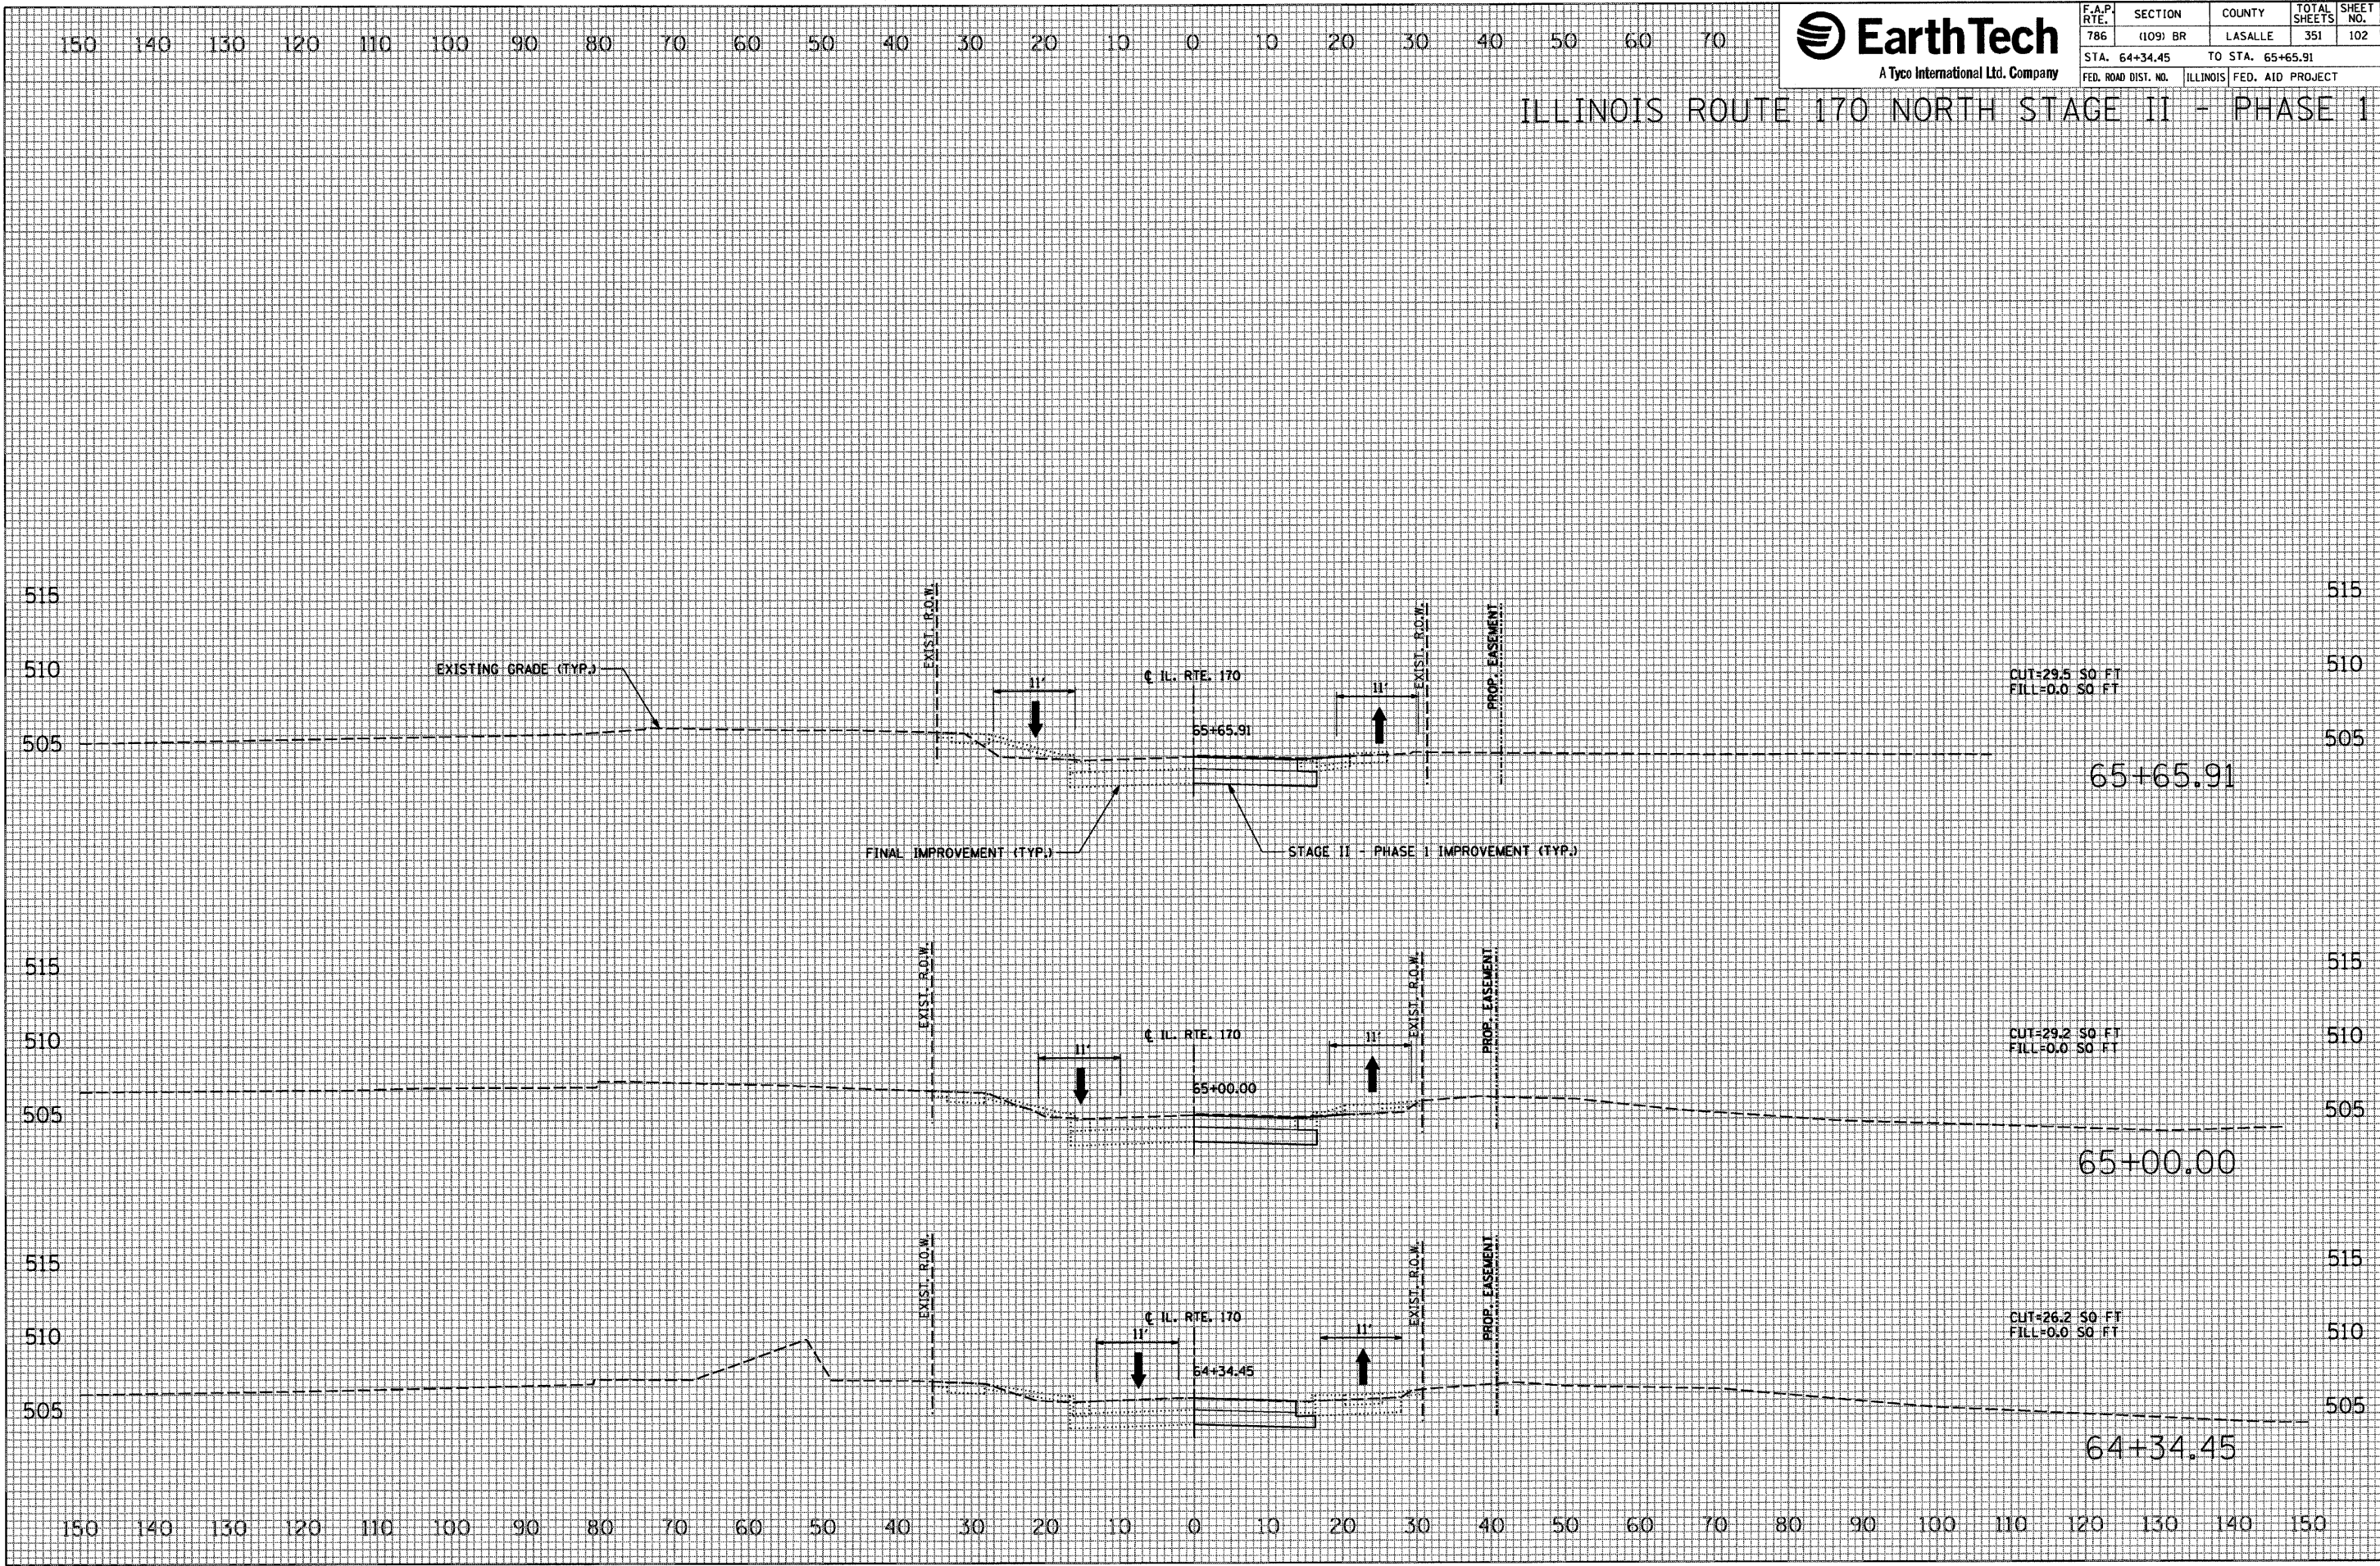




F.A.P. RTE.	SECTION	COUNTY	TOTAL SHEETS	SHEET NO.
786	(109) BR	LASALLE	351	103
STA. 88+92.51			TO STA. 89+00.00	
FED. ROAD DIST. NO.			ILLINOIS FED. AID PROJECT	

ILLINOIS ROUTE 170 SOUTH STAGE II - PHASE 1

FINAL	DATE
SURVEY	BY
NOTE BOOK	
NO.	
REVISIONS	
PLOTTED	
TEMPLATE	
AREAS	
CHECKED	



ORIGINAL	DATE
SURVEY	BY
NOTE BOOK	
NO.	
REVISIONS	
PLOTTED	
TEMPLATE	
AREAS	
CHECKED	

PLOT DATE = 10/4/2007
FILE NAME = #FILEL8
PLOT SCALE = #SDALE8
USER NAME = project

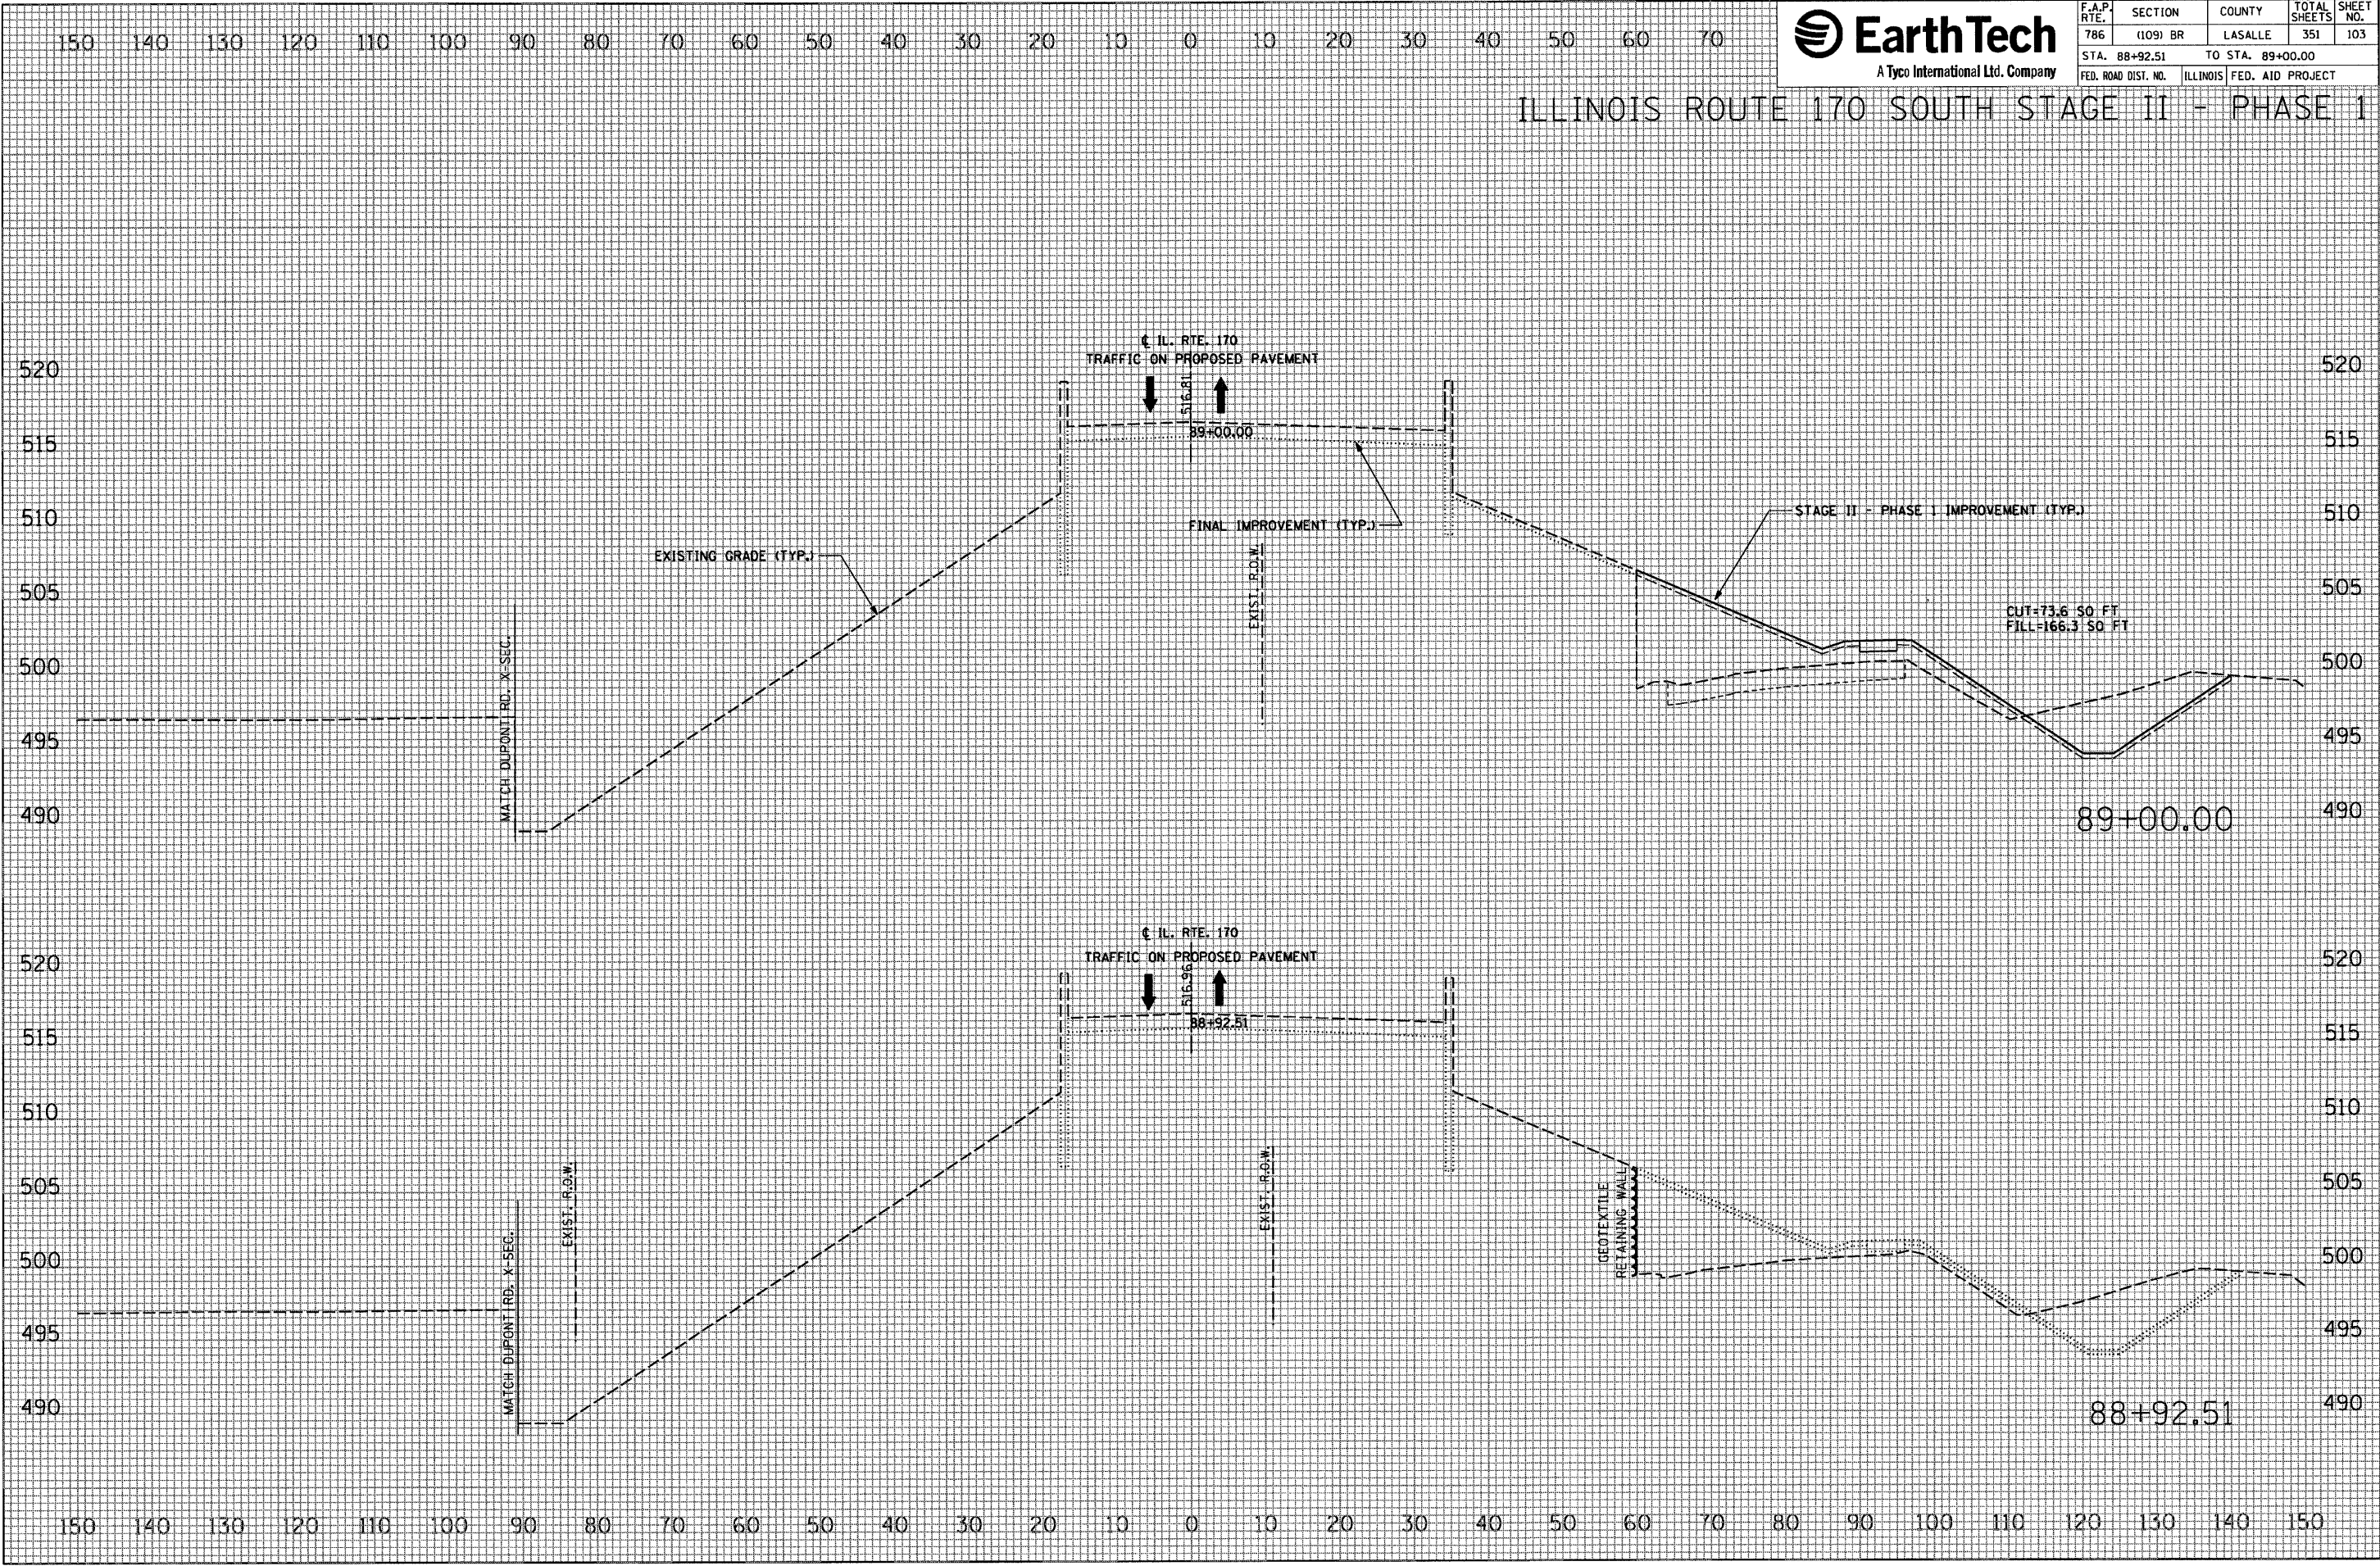

F.A.P. RTE.	SECTION	COUNTY	TOTAL SHEETS	SHEET NO.
786	(109) BR	LASALLE	351	104
STA. 89+27.19 TO STA. 90+00.00				
FED. ROAD DIST. NO.		ILLINOIS	FED. AID PROJECT	


FINAL SURVEY	BY	DATE
NOTED		
PLOTTED		
TEMPLATE		
AREAS		
ADJUSTED		
REVIEWED		

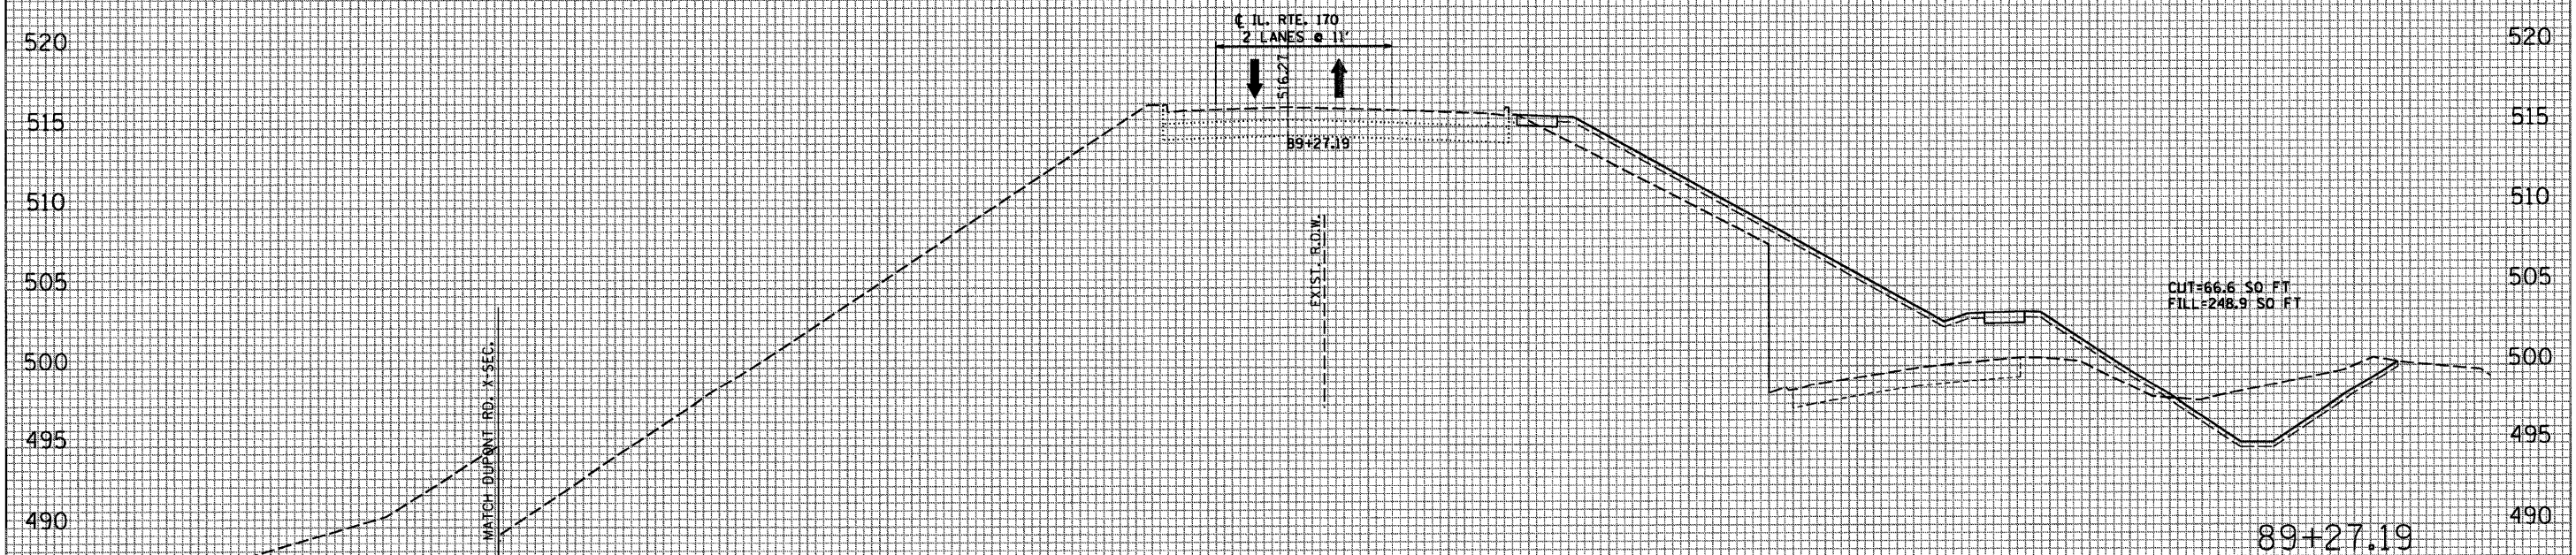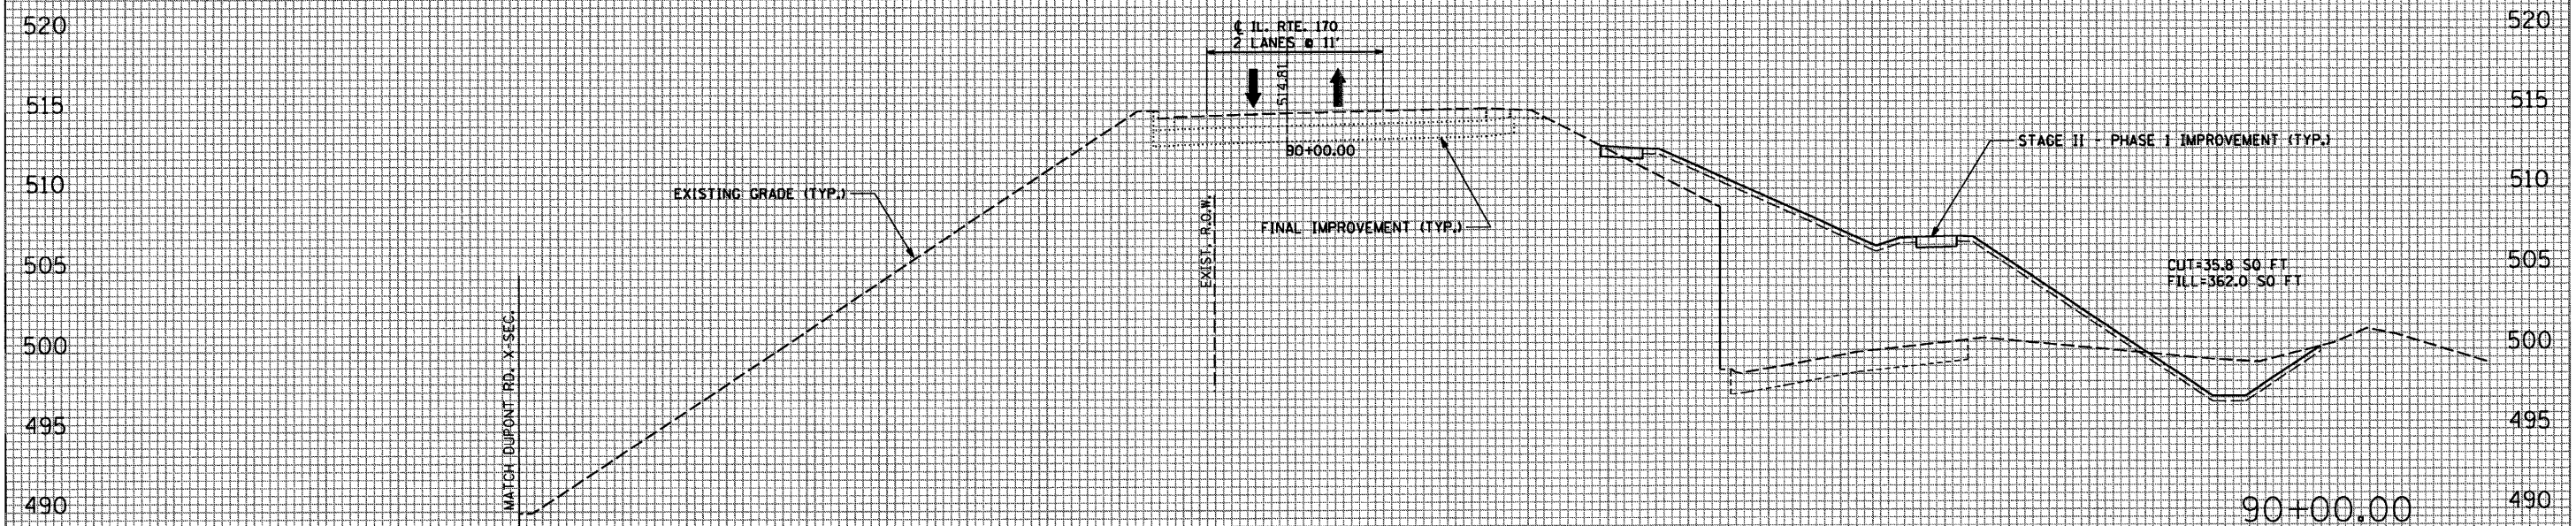

```
PLOT DATE = 10/4/2007
FILE NAME = $FILE$
PLOT SCALE = $SCALE$
USER NAME = project
```


F.A.P. RTE.	SECTION	COUNTY	TOTAL SHEETS	SHEET NO.
786	(109) BR	LASALLE	351	105
STA. 90+43.24 TO STA. 91+00.00				
FED. ROAD DIST. NO.	ILLINOIS	FED. AID PROJECT		

ILLINOIS ROUTE 170 SOUTH STAGE II - PHASE 1

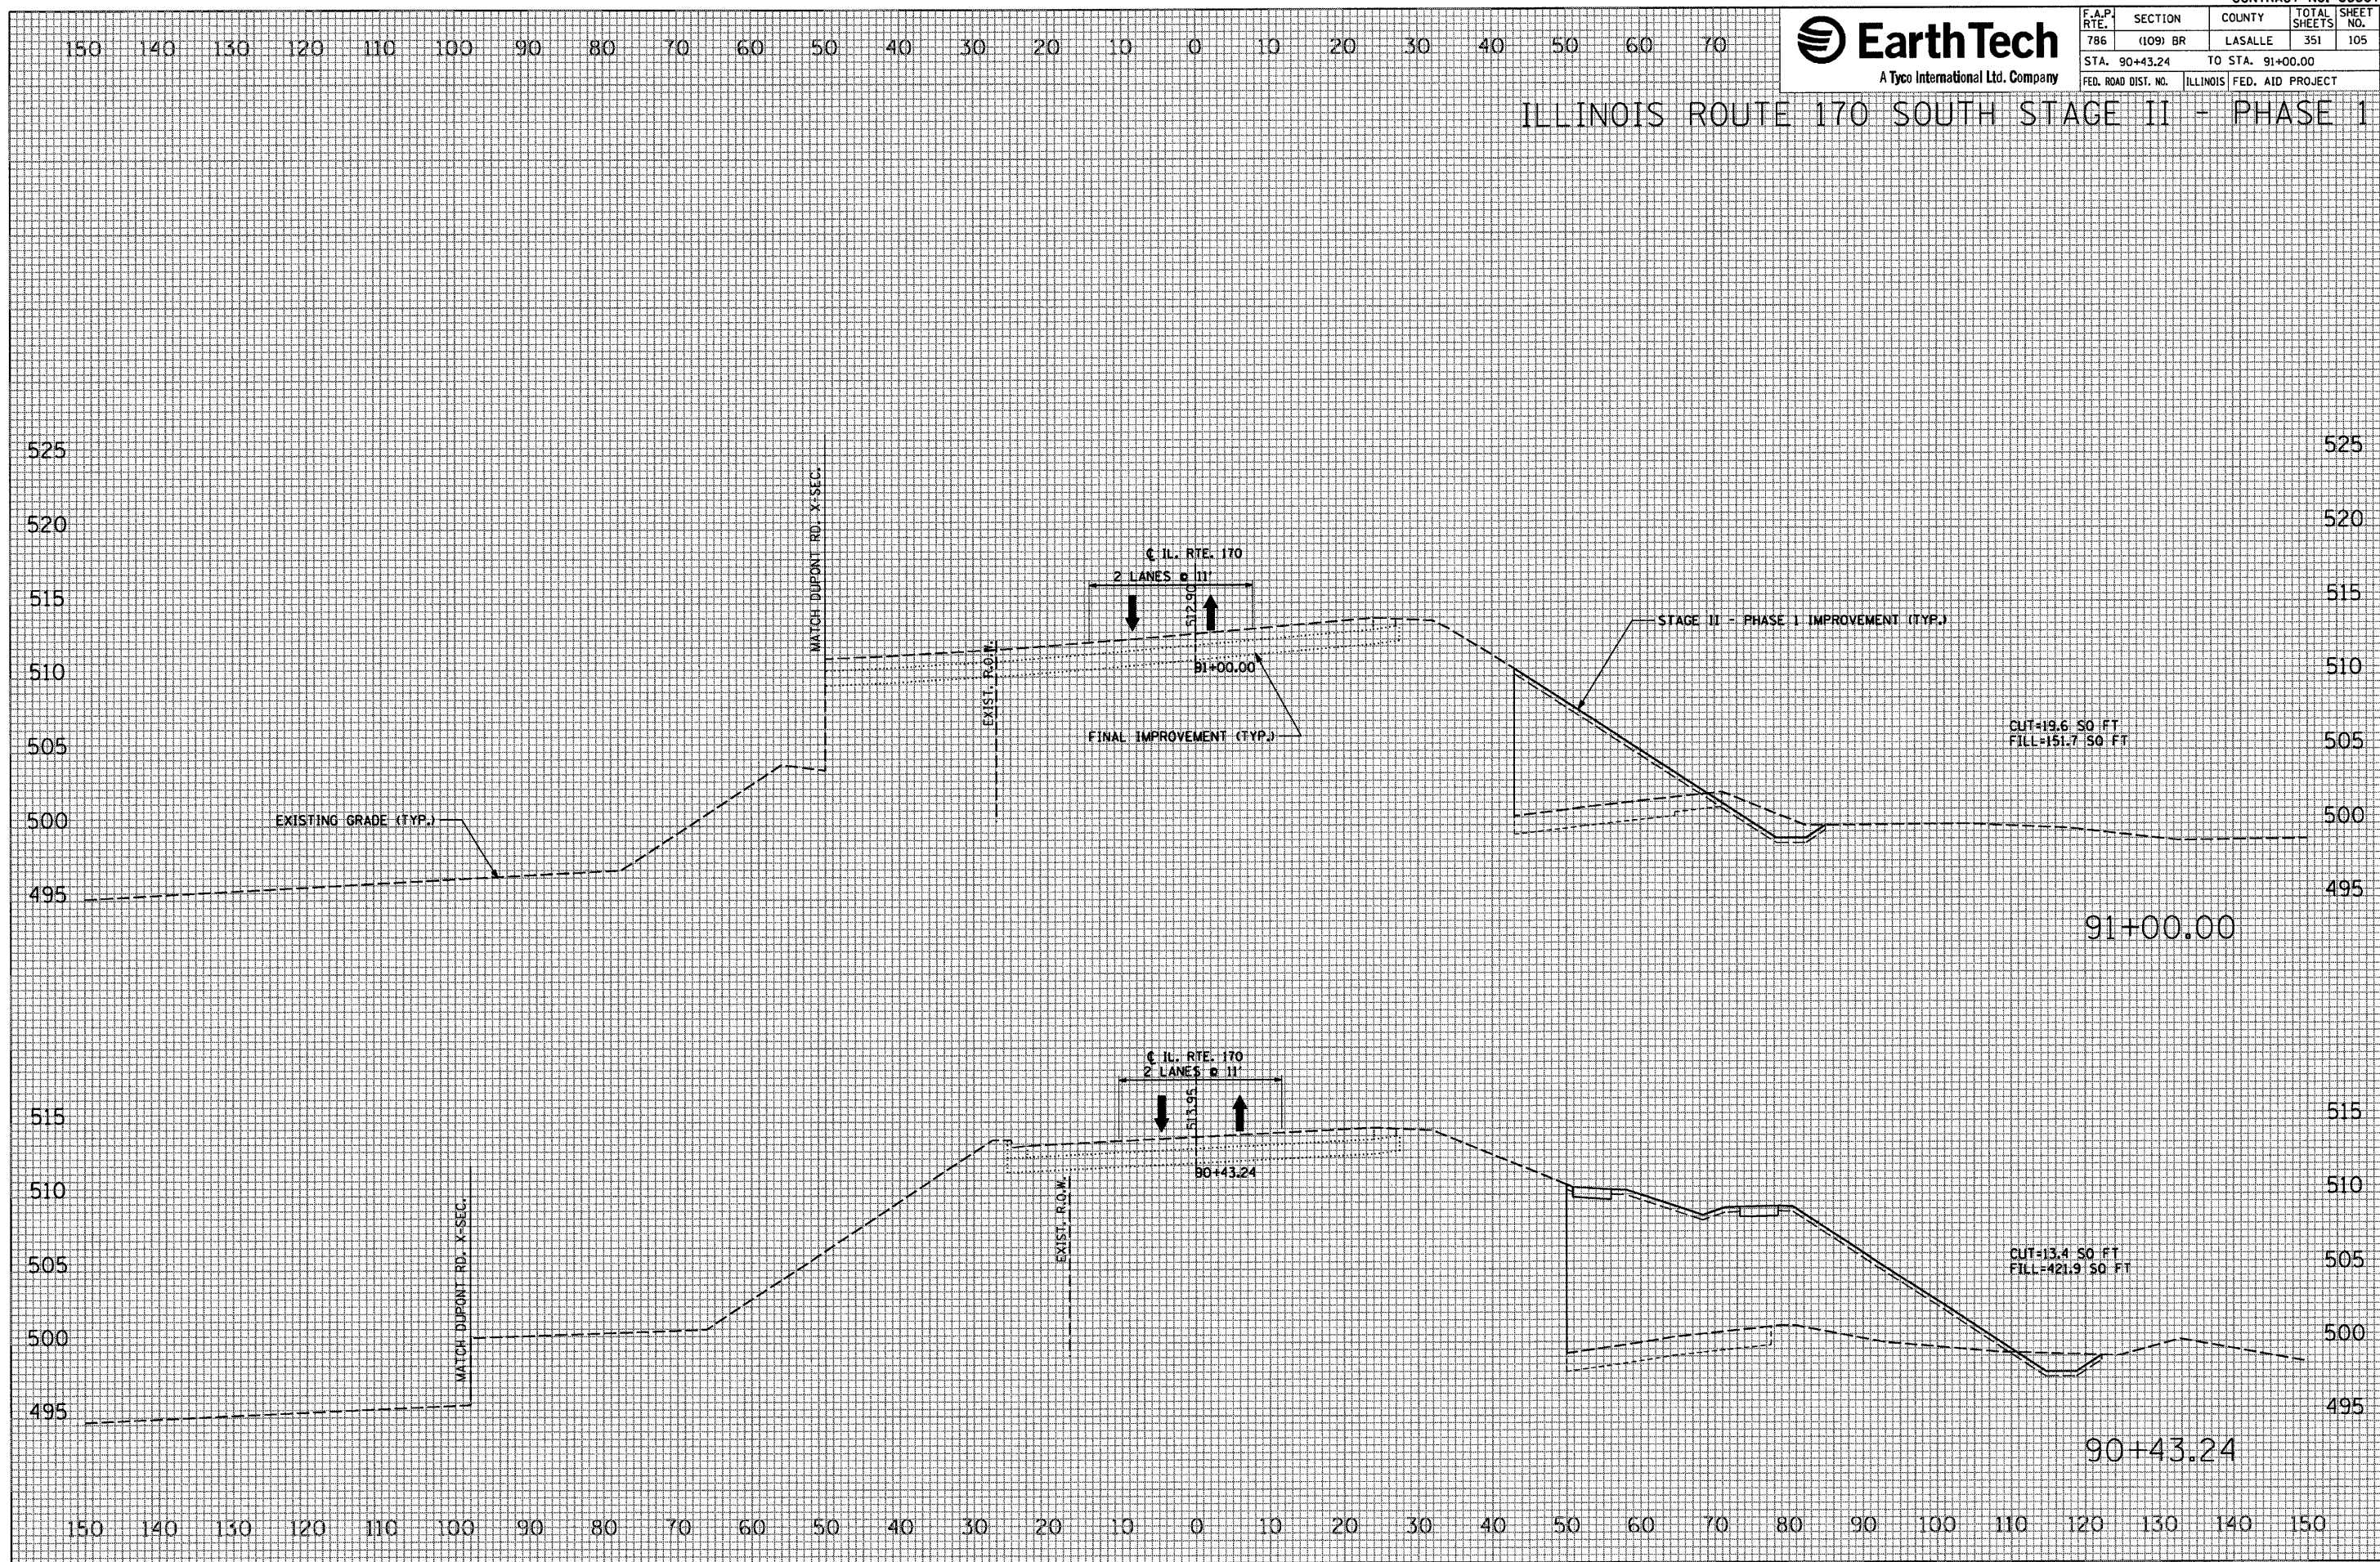


FINAL SURVEY	SURVEYED	BY	DATE
NOTE BOOK	PLOTTED		
	TEMPLATE		
	AREAS		
	AREAS CHECKED		

ORIGINAL		BY	DATE
SURVEY			
PLOTTED			
TEMPLATE			
AREAS			
NOTE BOOK			

```
PLOT DATE = 10/4/2007
FILE NAME = $FILE$
PLOT SCALE = $SCALE$
USER NAME = project
```


F.A.P. RTE.	SECTION	COUNTY	TOTAL SHEETS	SHEET NO.
786	(109) BR	LASALLE	351	106
STA. 92+00.00		TO STA. 94+00.00		
FED. ROAD DIST. NO.	ILLINOIS	FED. AID PROJECT		

ILLINOIS ROUTE 170 SOUTH STAGE II - PHASE 1

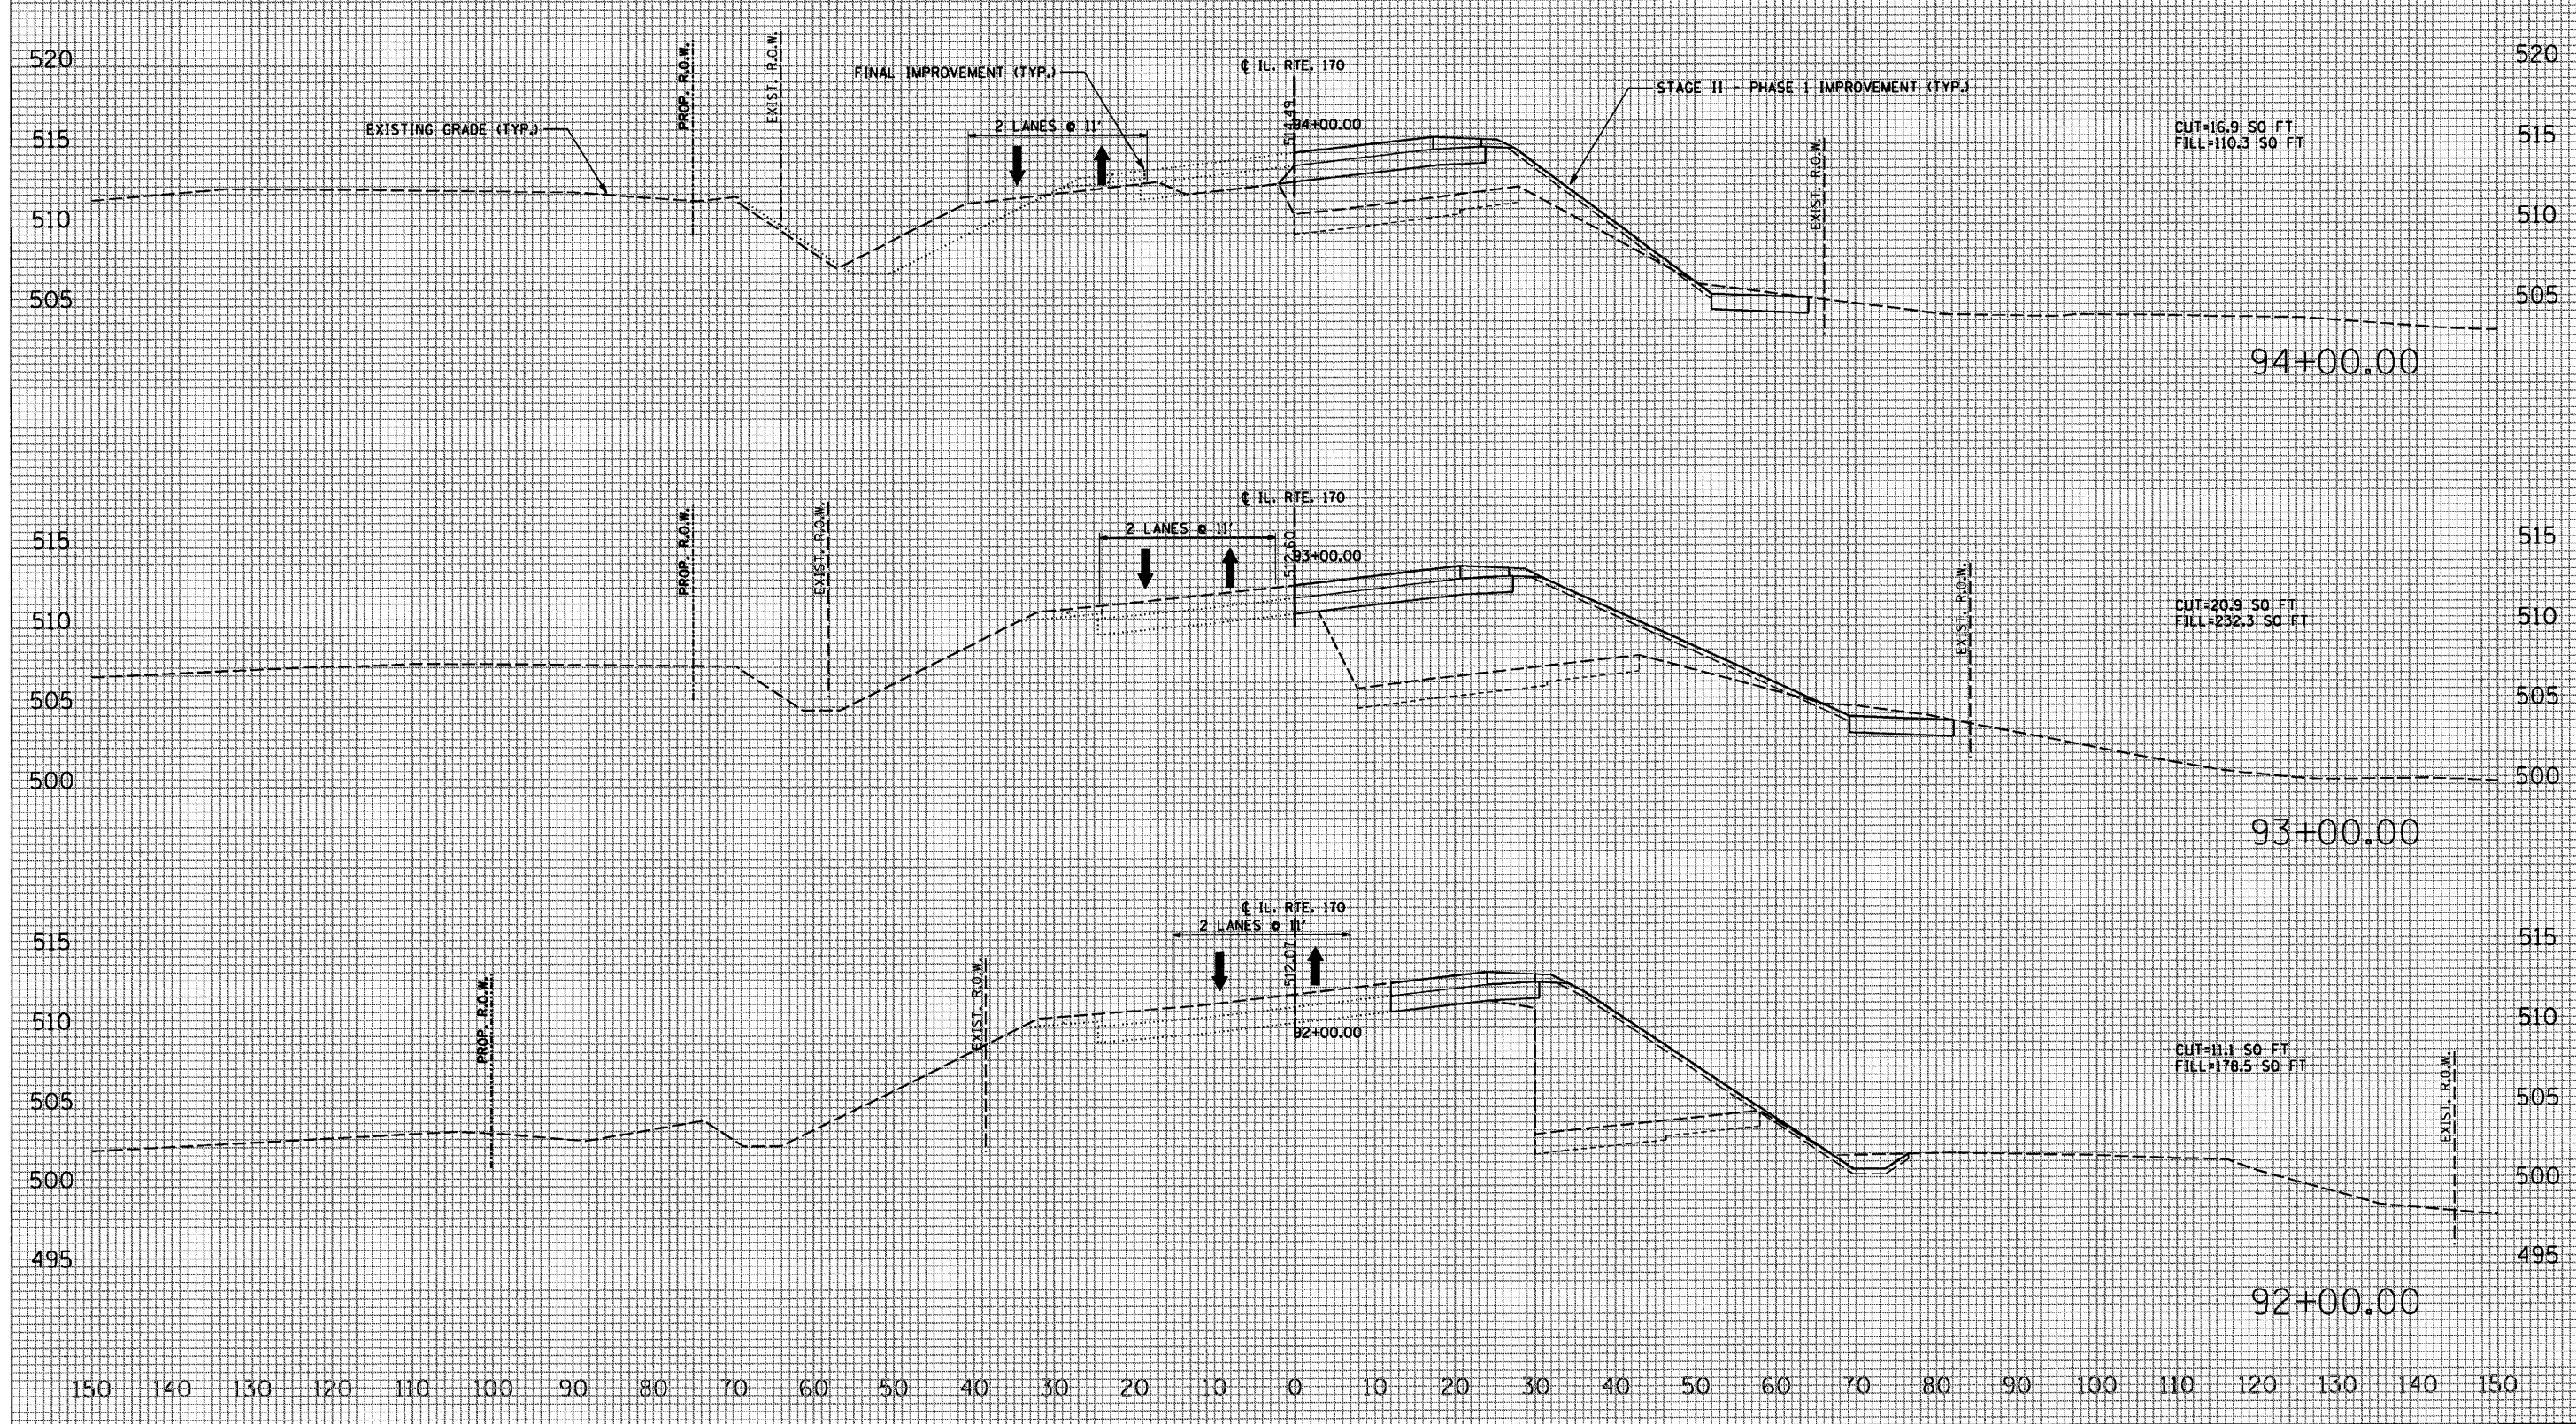

FINAL SURVEY	SURVEYED	BY	DATE
	PLOTTED _____ TEMPLATE _____ AREAS _____ AREAS MEASURED _____		


ORIGINAL SURVEY	BY	DATE
NOTE BOOK	SURVEYED	
	PLOTTED	
	TEMPLATE	
	AREAS	
	FILED	

```
PLOT DATE = 10/4/2007
FILE NAME = $FILE$
PLOT SCALE = $SCALE$
USER NAME = project
```


F.A.P. RTE.	SECTION	COUNTY	TOTAL SHEETS	SHEET NO.
786	(109) BR	LASALLE	351	107
STA. 95+00.00 TO STA. 96+00.00				
FED. ROAD DIST. NO.	ILLINOIS	FED. AID PROJECT		

ILLINOIS ROUTE 170 SOUTH STAGE II - PHASE 1

FINAL SURVEY		BY	DATE
NOTE BOOK	SURVEYED		
	PLOTTED		
	TEMPLATE		
	AREAS		
	AREAS - CHECKED		

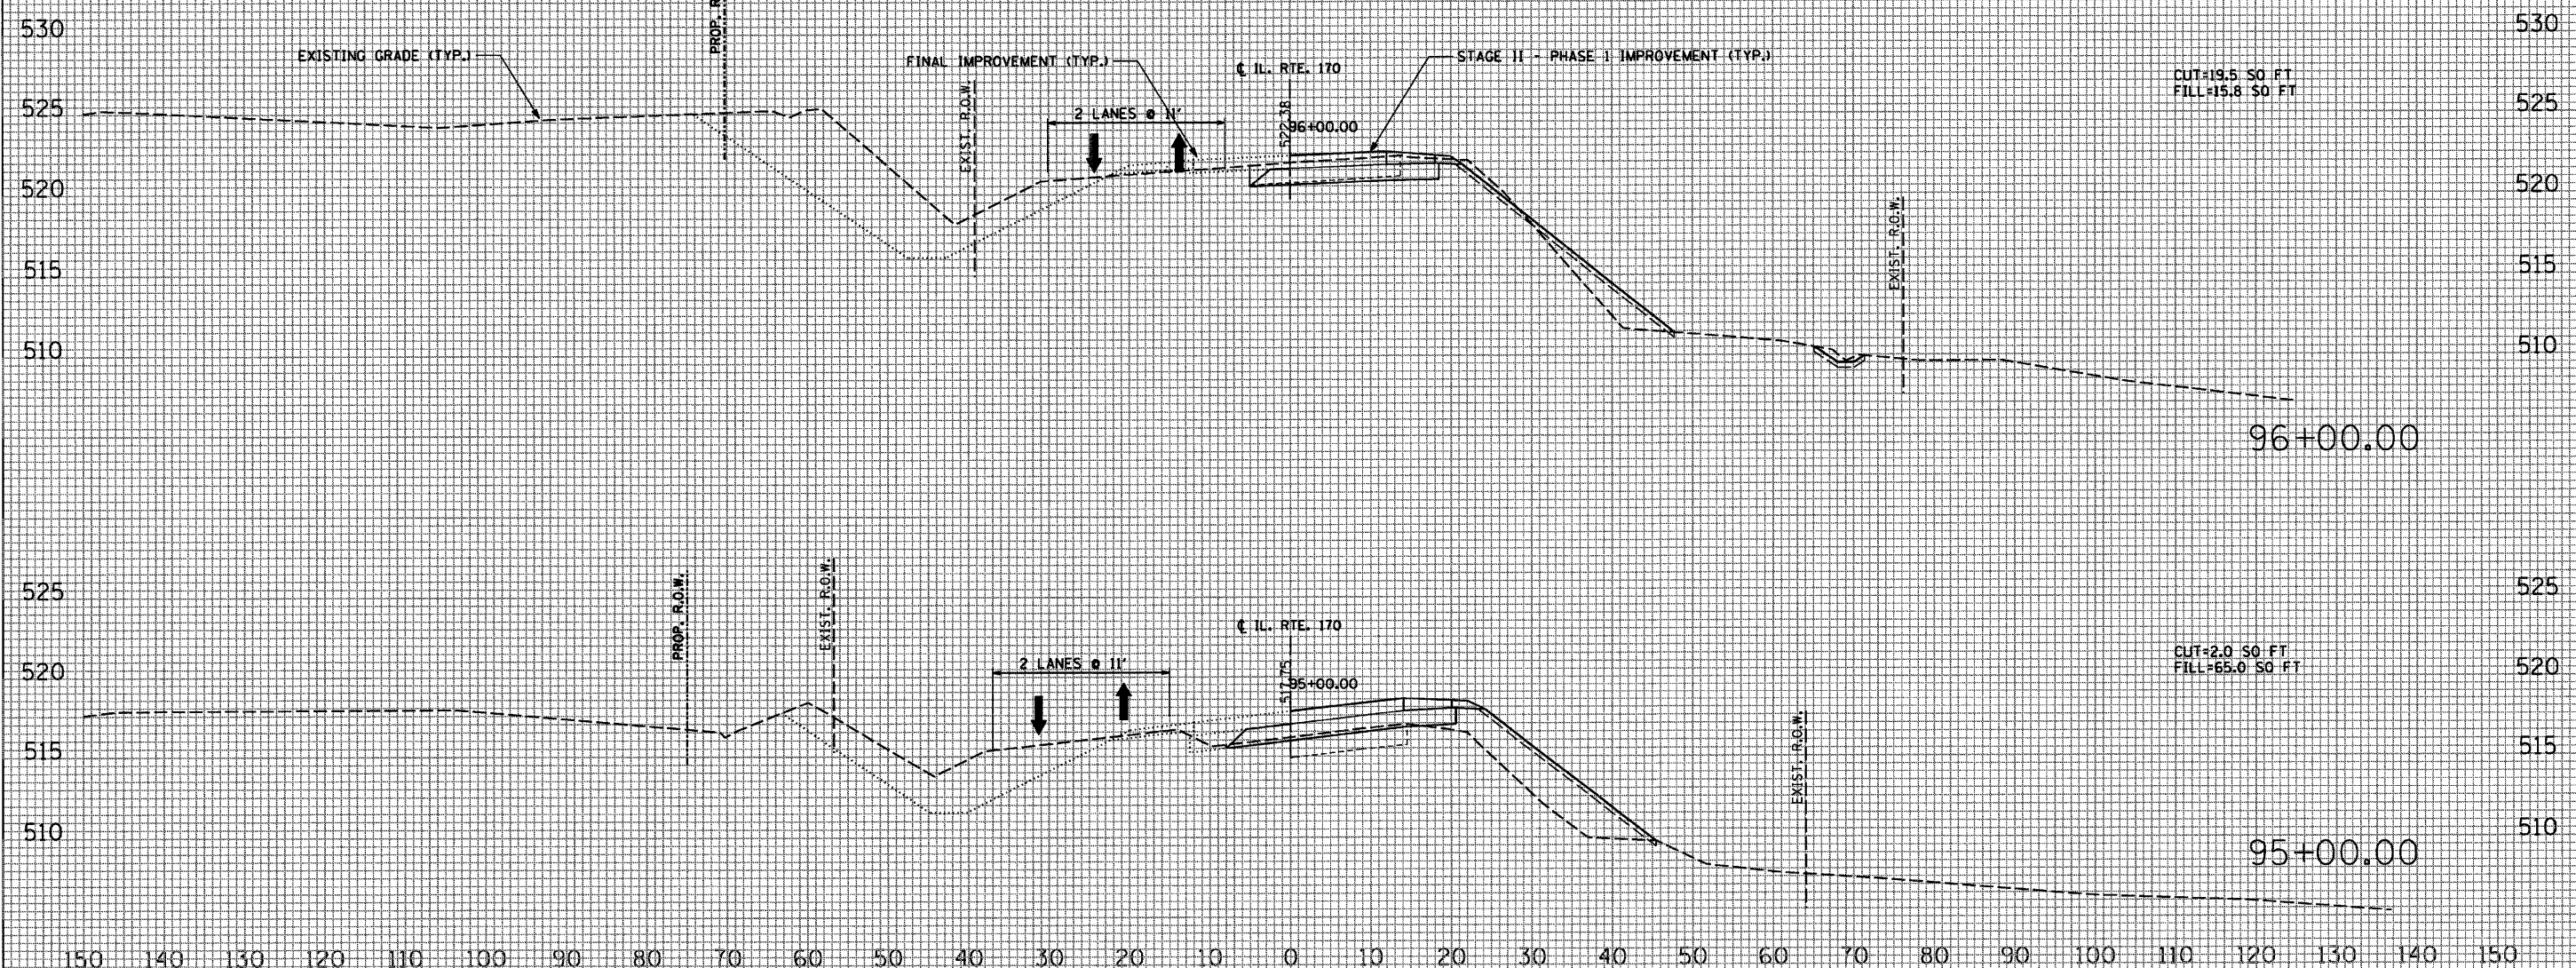


ORIGINAL SURVEY	BY	DATE	SURVEYED
			PLOTTED
			TEMPLATE
			AREAS
NOTE BOOK			2014-2015

```
PLOT DATE = 10/4/2007
FILE NAME = $FILE$
PLOT SCALE = $SCALE$
USER NAME = project
```


F.A.P. RTE.	SECTION	COUNTY	TOTAL SHEETS	SHEET NO.
786	(109) BR	LASALLE	351	108
STA. 96+50.00		TO STA. 96+85.00		
FED. ROAD DIST. NO.	ILLINOIS	FED. AID	PROJECT	

ILLINOIS ROUTE 170 SOUTH STAGE II - PHASE 1

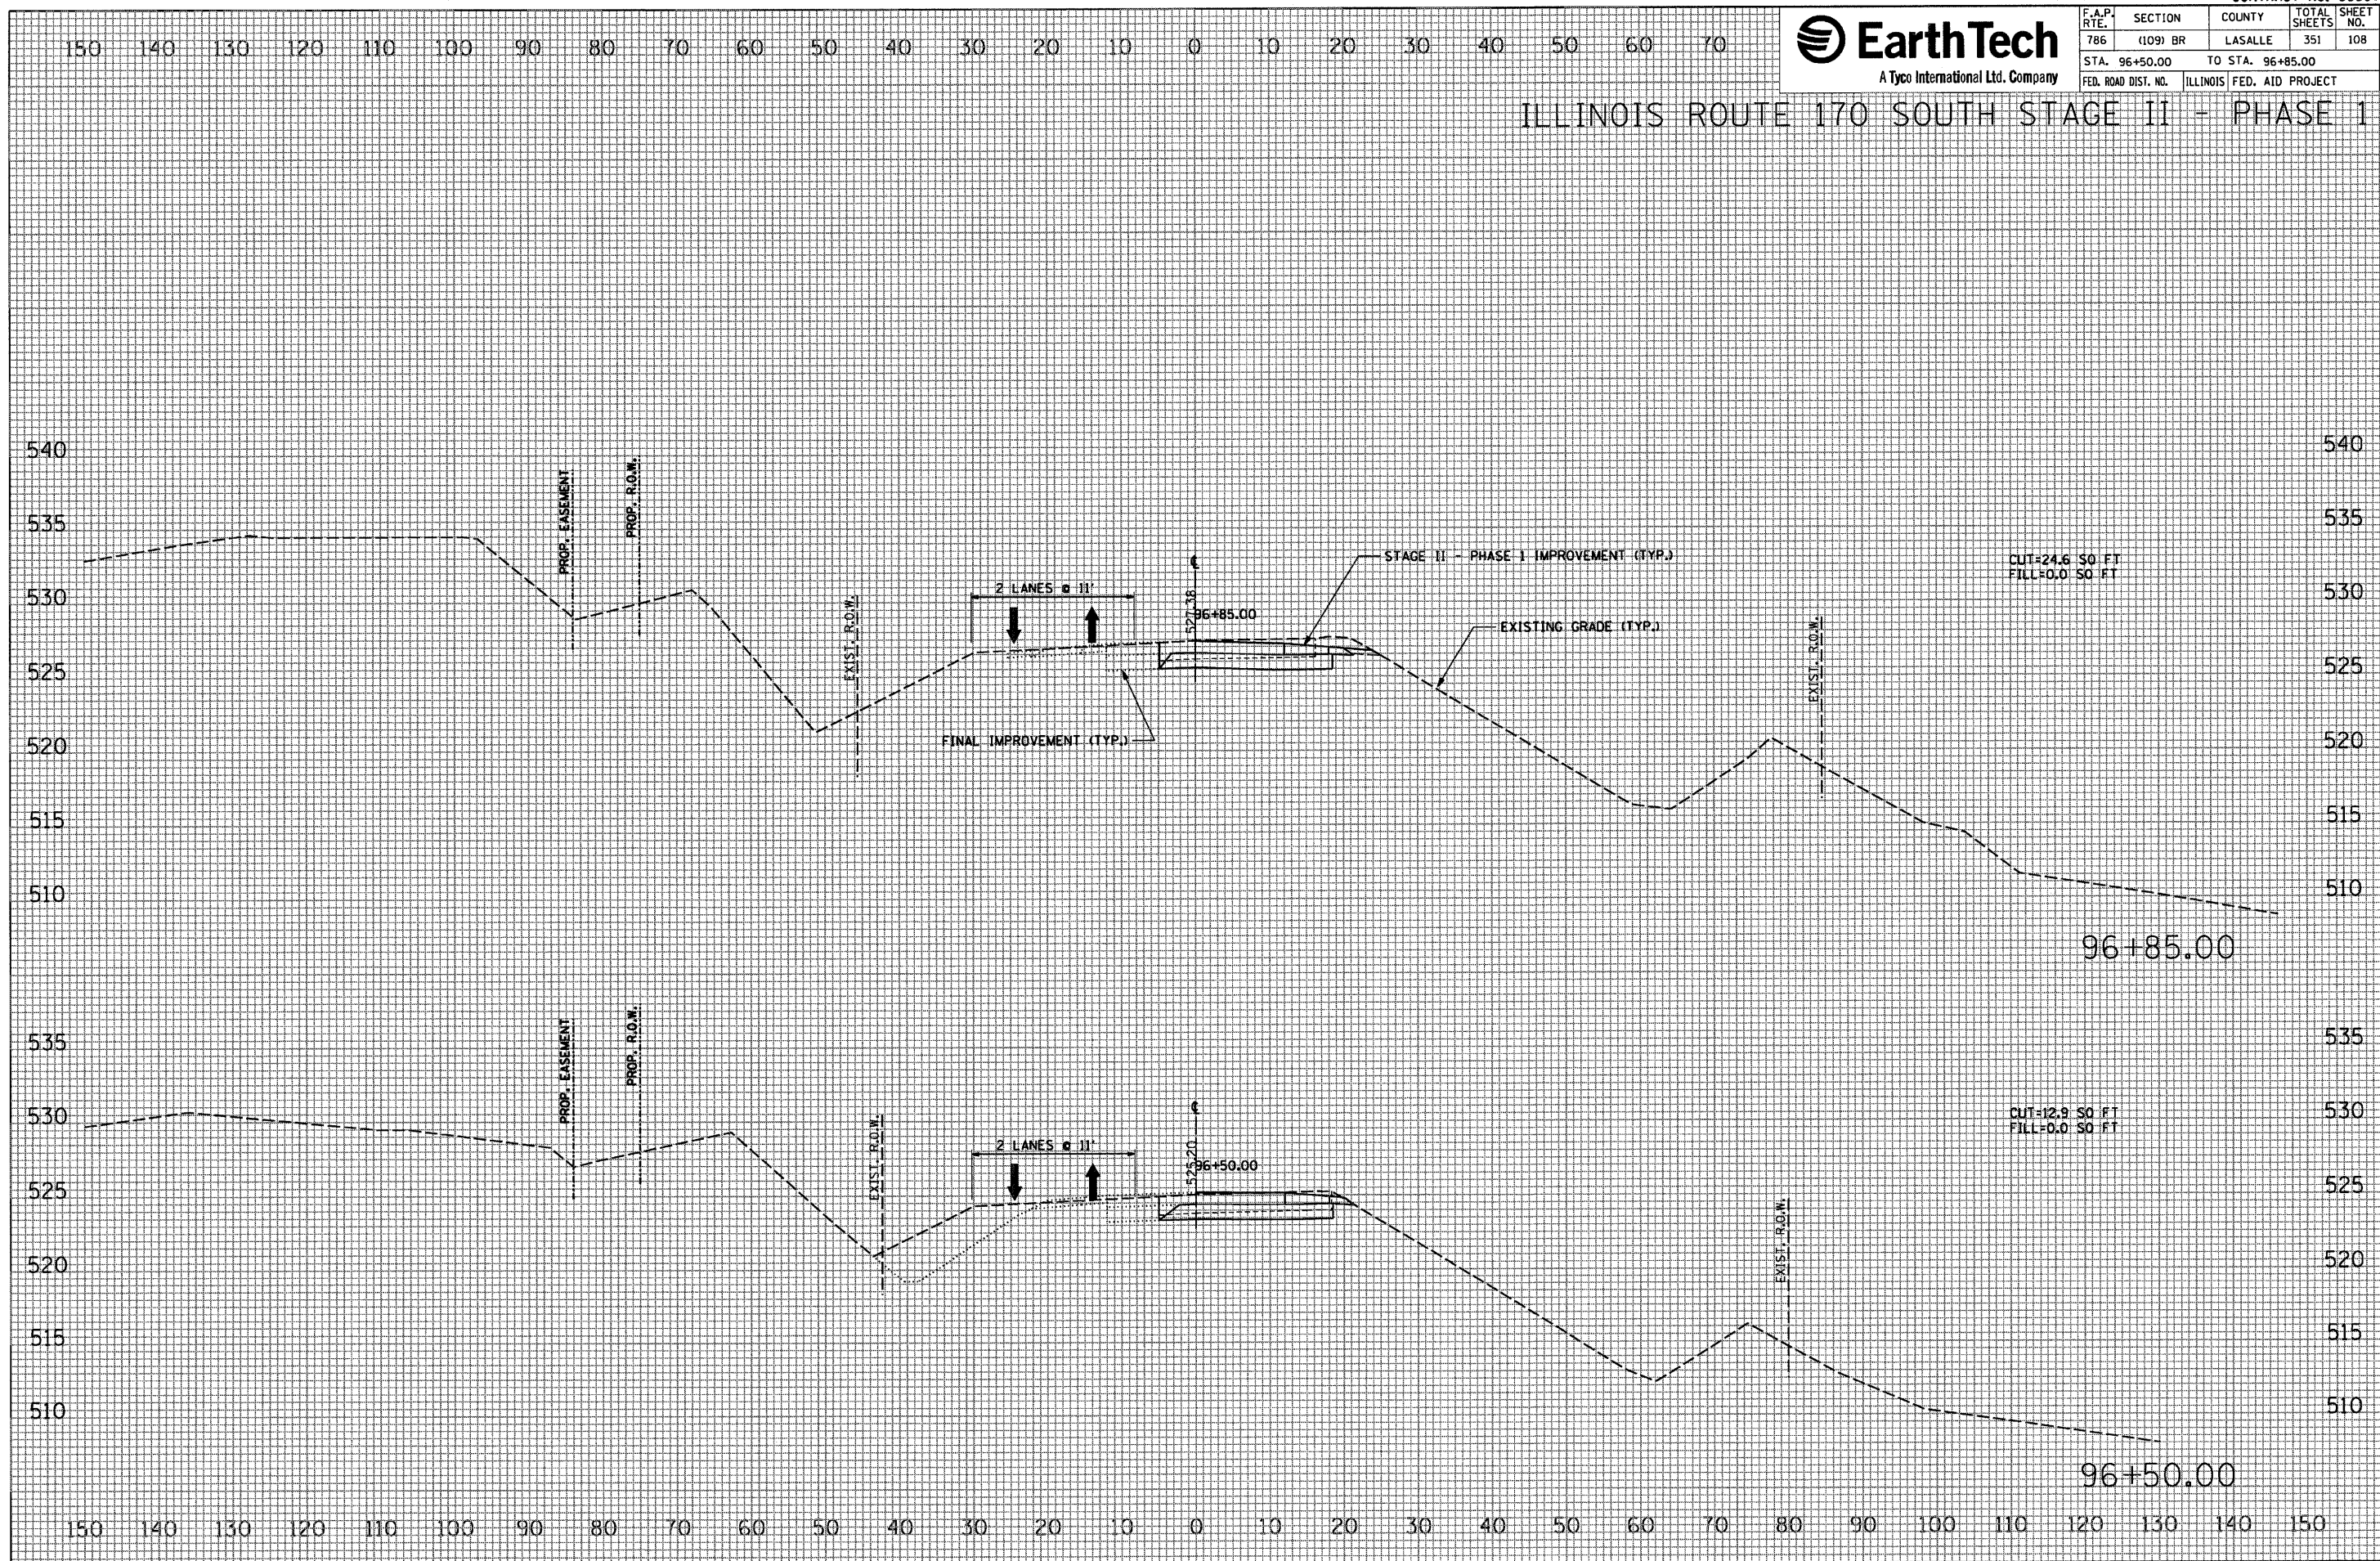


FINAL SURVEY	SURVEYED	BY	DATE
	PLOTTED		
	TEMPLATE		
	AREAS		
	AREAS CHECKED		

ORIGINAL SURVEY	BY	DATE
SURVEYED		
PLOTTED		
TEMPLATE		
AREAS		

```
PLOT DATE = 10/4/2007
FILE NAME = $FILE$
PLOT SCALE = $SCALE$
USER NAME = project
```


F.A.P. RTE.	SECTION	COUNTY	TOTAL SHEETS	SHEET NO.
786	(109) BR	LASALLE	351	109
STA. 97+00.00		TO STA. 97+49.49		
FED. ROAD DIST. NO.	ILLINOIS	FED. AID PROJECT		

ILLINOIS ROUTE 170 SOUTH STAGE II - PHASE 1

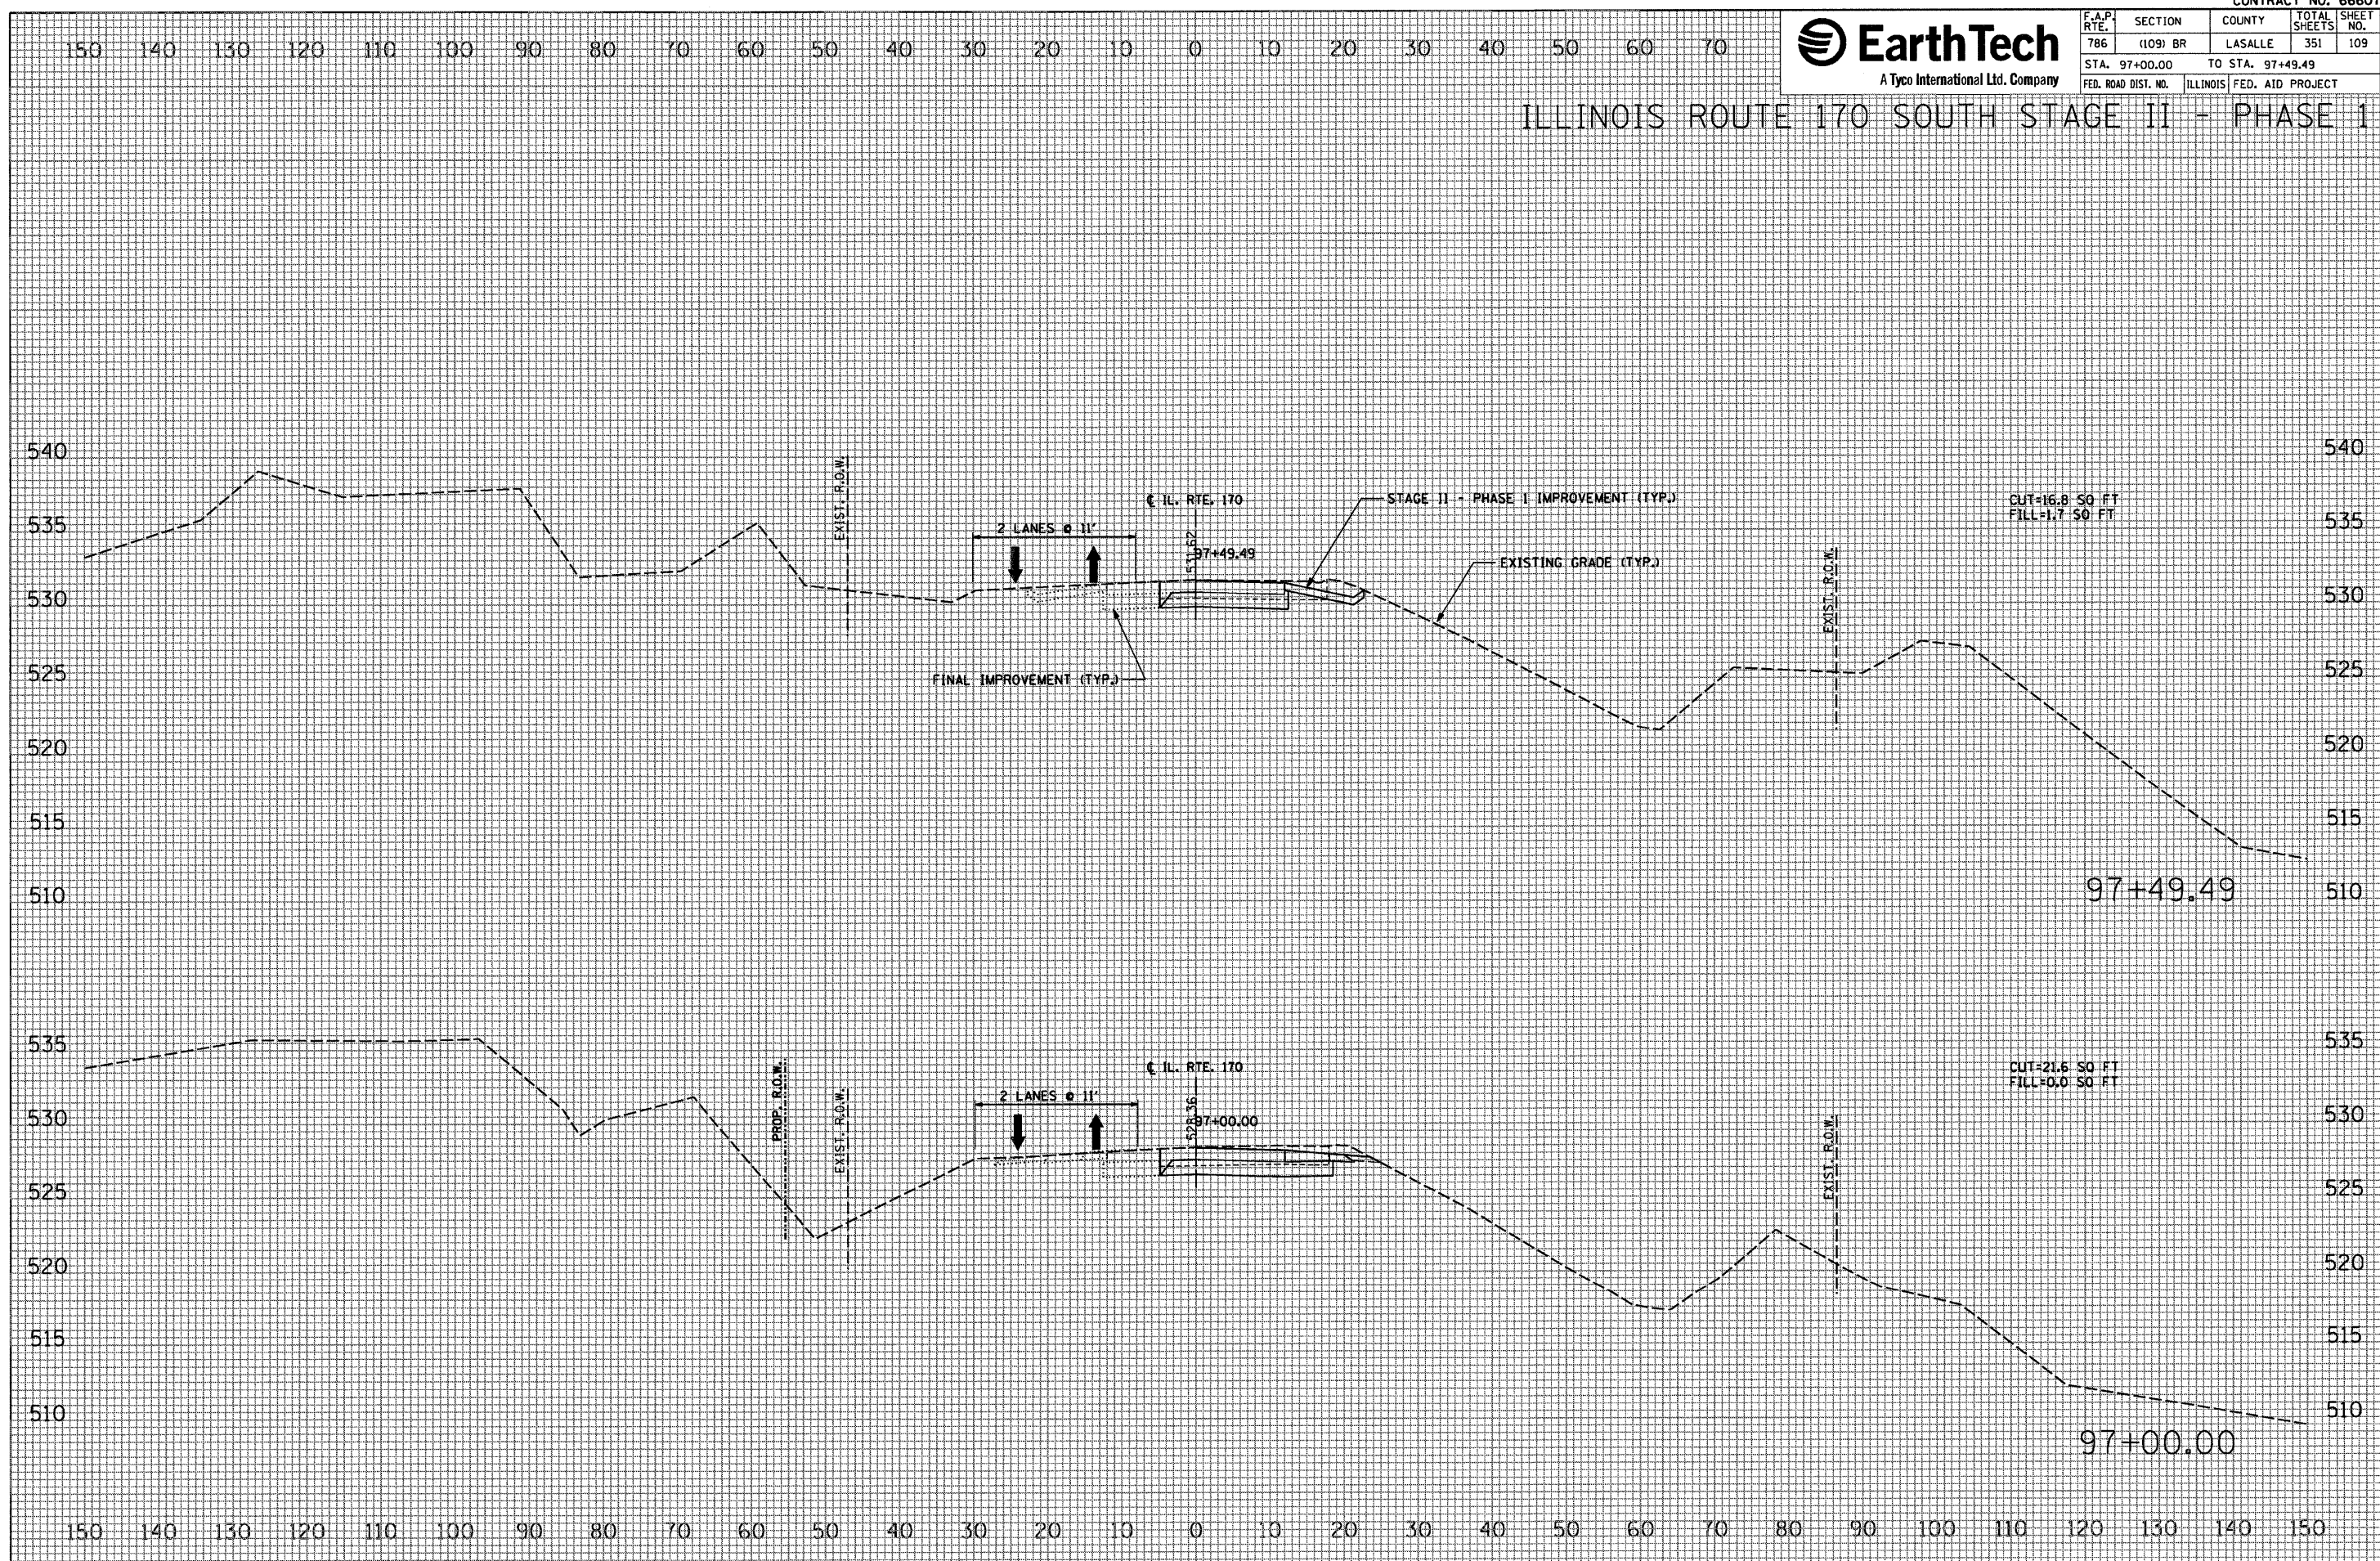

FINAL SURVEY	SURVEYED	BY	DATE
	PLOTTED		
NOTE BOOK	TEMPLATE		
	AREAS		

ORIGINAL SURVEY	BY	DATE	SURVEYED
			PLOTTED
			TEMPLATE
			AREAS
NOTE BOOK			

```
PLOT DATE = 10/4/2007
FILE NAME = $FILEL$
PLOT SCALE = $SCALE$
USER NAME = project
```





F.A.P. RTE.	SECTION	COUNTY	TOTAL SHEETS	SHEET NO.
786	(109) BR	LASALLE	351	110
STA. 97+73.55		TO STA. 98+00.00		
FED. ROAD DIST. NO.		ILLINOIS	FED. AID PROJECT	

ILLINOIS ROUTE 170 SOUTH STAGE II - PHASE 1

FINAL SURVEY	DATE
NOTE BOOK	BY
NO.	
REVISIONS	
PLOTTED	
TEMPLATE	
AREAS	
CHECKED	

ORIGINAL SURVEY	DATE
NOTE BOOK	BY
NO.	
REVISIONS	
PLOTTED	
TEMPLATE	
AREAS	
CHECKED	

PLOT DATE = 10/1/2007
FILE NAME = #FILEL8
PLOT SCALE = #SCALE8
USER NAME = Project

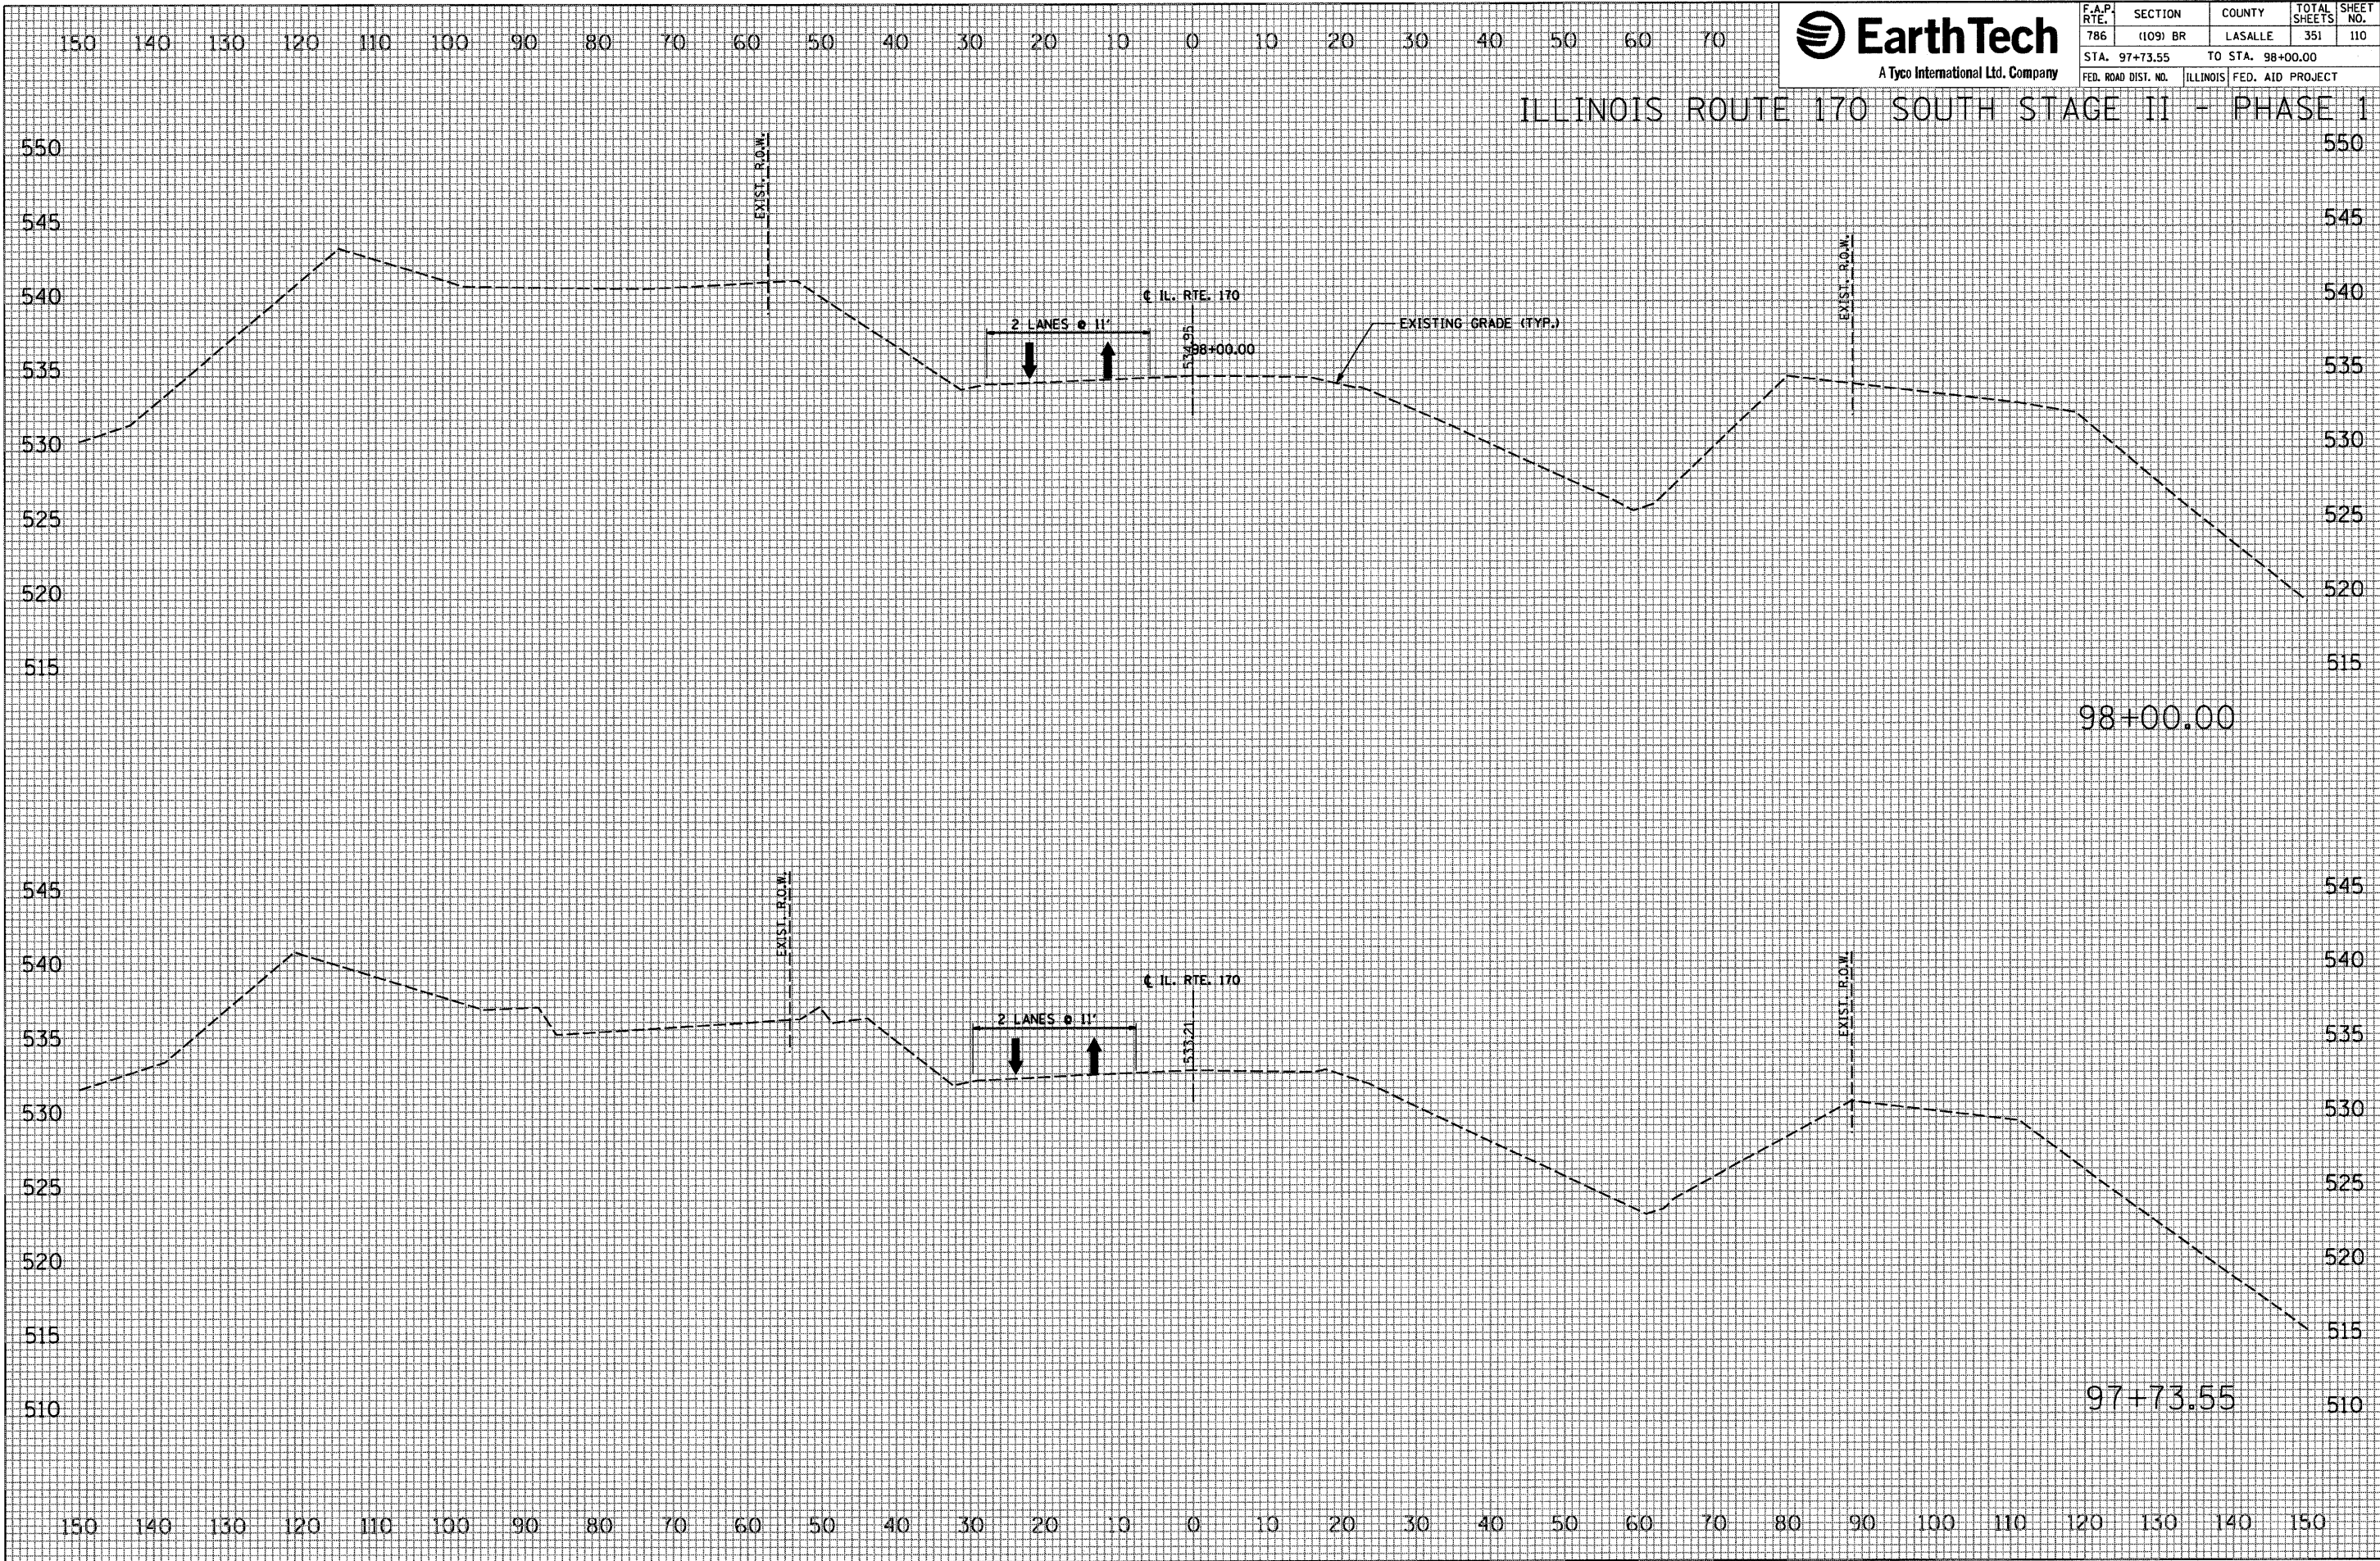




CONTRACT NO. 66607				
F.A.P. RTE.	SECTION	COUNTY	TOTAL SHEETS	SHEET NO.
786	(109) BR	LASALLE	351	111
STA. 99+00.00		TO STA. 99+00.00		
FED. ROAD DIST. NO.	ILLINOIS	FED. AID PROJECT		

ILLINOIS ROUTE 170 SOUTH STAGE II - PHASE 1

FINAL SURVEY	SURVEYED	BY	DATE
NOTE BOOK	PLOTTED		
NO.	TEMPLATE		
	AREAS CHECKED		

ORIGINAL SURVEY	SURVEYED	BY	DATE
NOTE BOOK	PLOTTED		
NO.	TEMPLATE		
	AREAS CHECKED		

PLOT DATE = 10/1/2007
FILE NAME = #FILEL8
PLOT SCALE = #SCALE8
USER NAME = prjnet

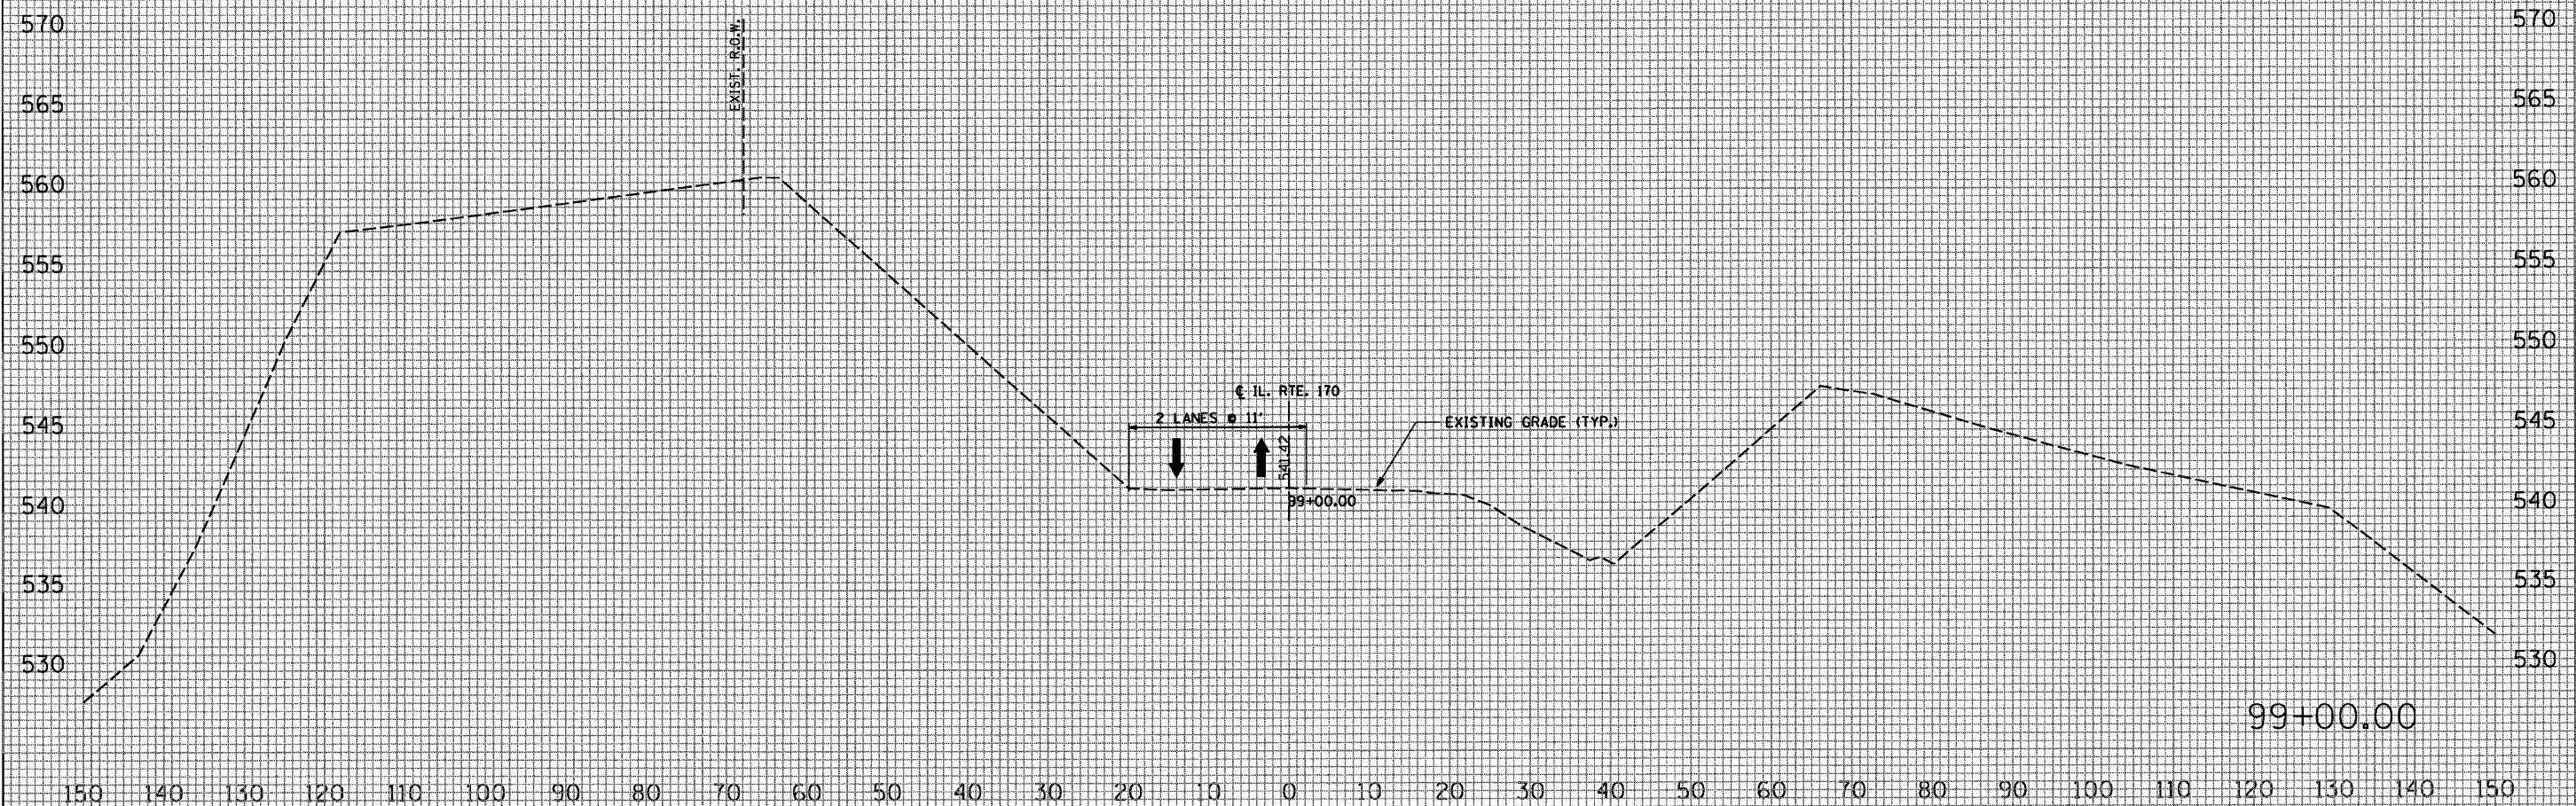




F.A.P. RTE.	SECTION	COUNTY	TOTAL SHEETS	SHEET NO.
786	(109) BR	LASALLE	351	112
STA. 100+00.00		TO STA. 100+00.00		
FED. ROAD DIST. NO.		ILLINOIS	FED. AID PROJECT	

ILLINOIS ROUTE 170 SOUTH STAGE II - PHASE 1

DATE	BY	SURVEY	NO.
		NOTED	
		PLANNED	
		DESIGNED	
		CHECKED	


DATE	BY	ORIGINAL	NO.
		NOTED	
		PLANNED	
		DESIGNED	
		CHECKED	

PLOT DATE = 10/11/2007
FILE NAME = #FILE#
PLOT SCALE = #SCALE#
USER NAME = project

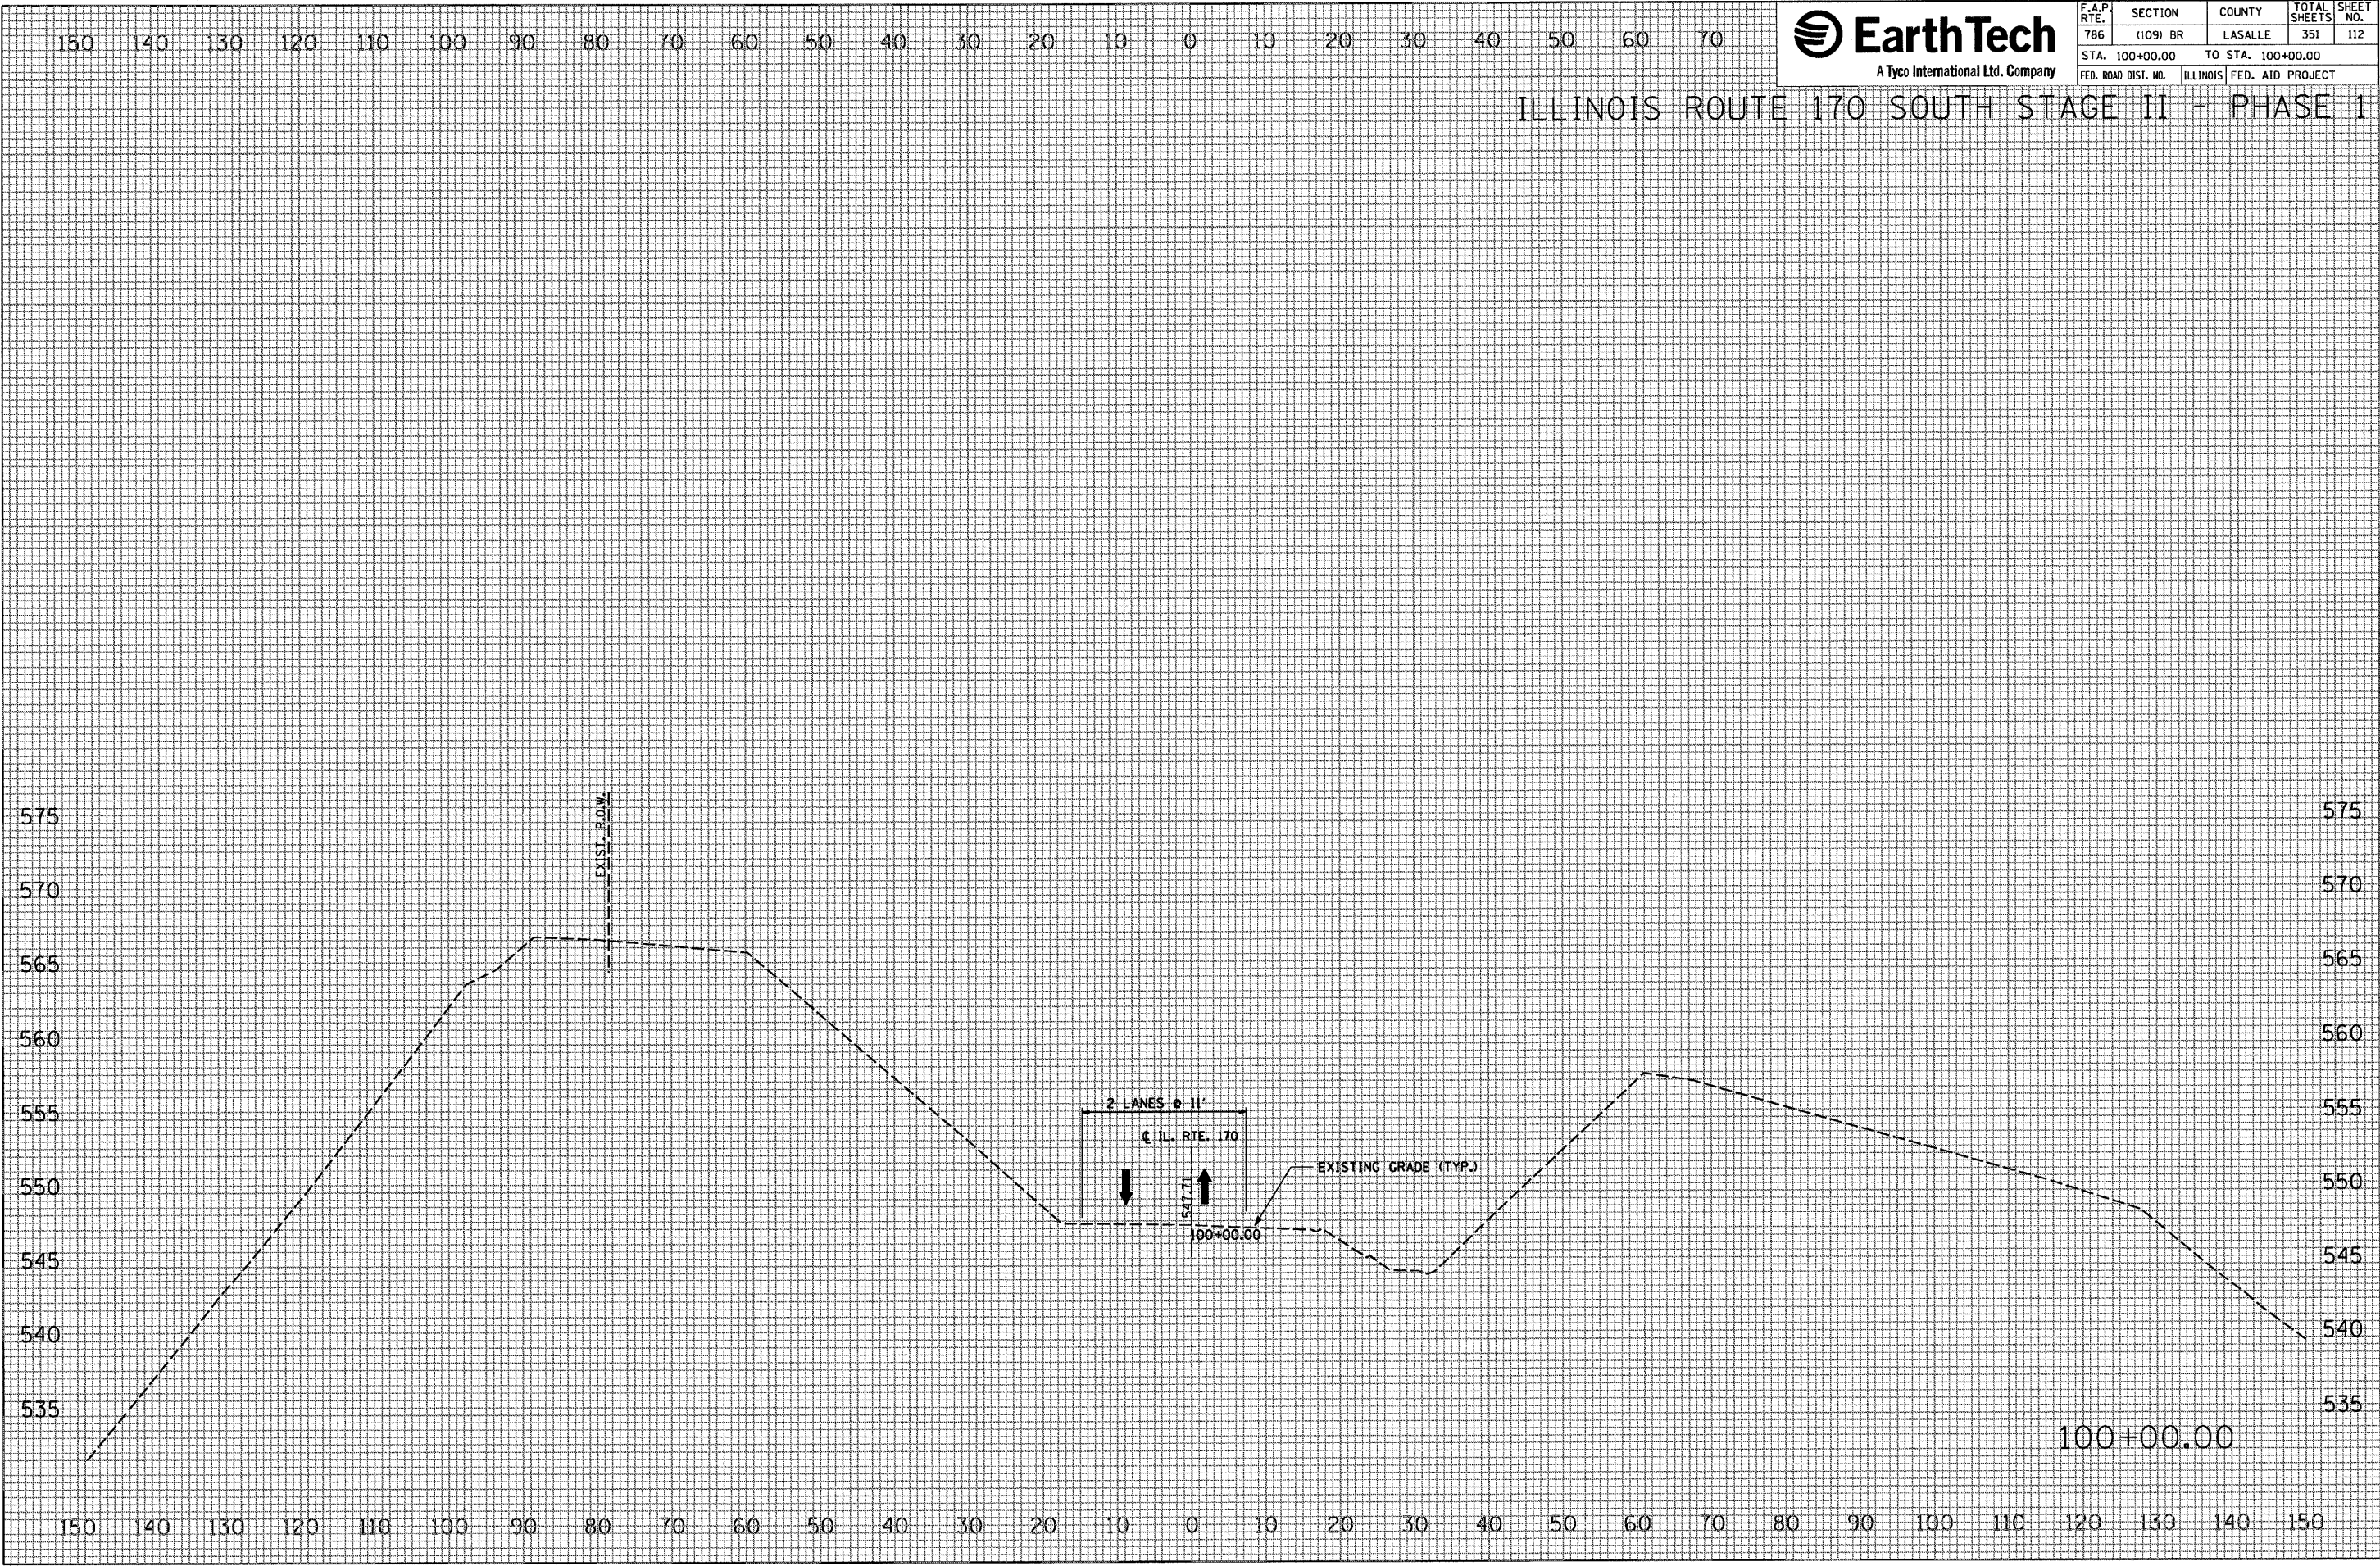

F.A.P. RTE.	SECTION	COUNTY	TOTAL SHEETS	SHEET NO.
786	(109) BR	LASALLE	351	113
STA. 148+00.00 TO STA. 150+00.00				
FED. ROAD DIST. NO. ILLINOIS FED. AID PROJECT				

DUPONT ROAD STAGE II - PHASE 1

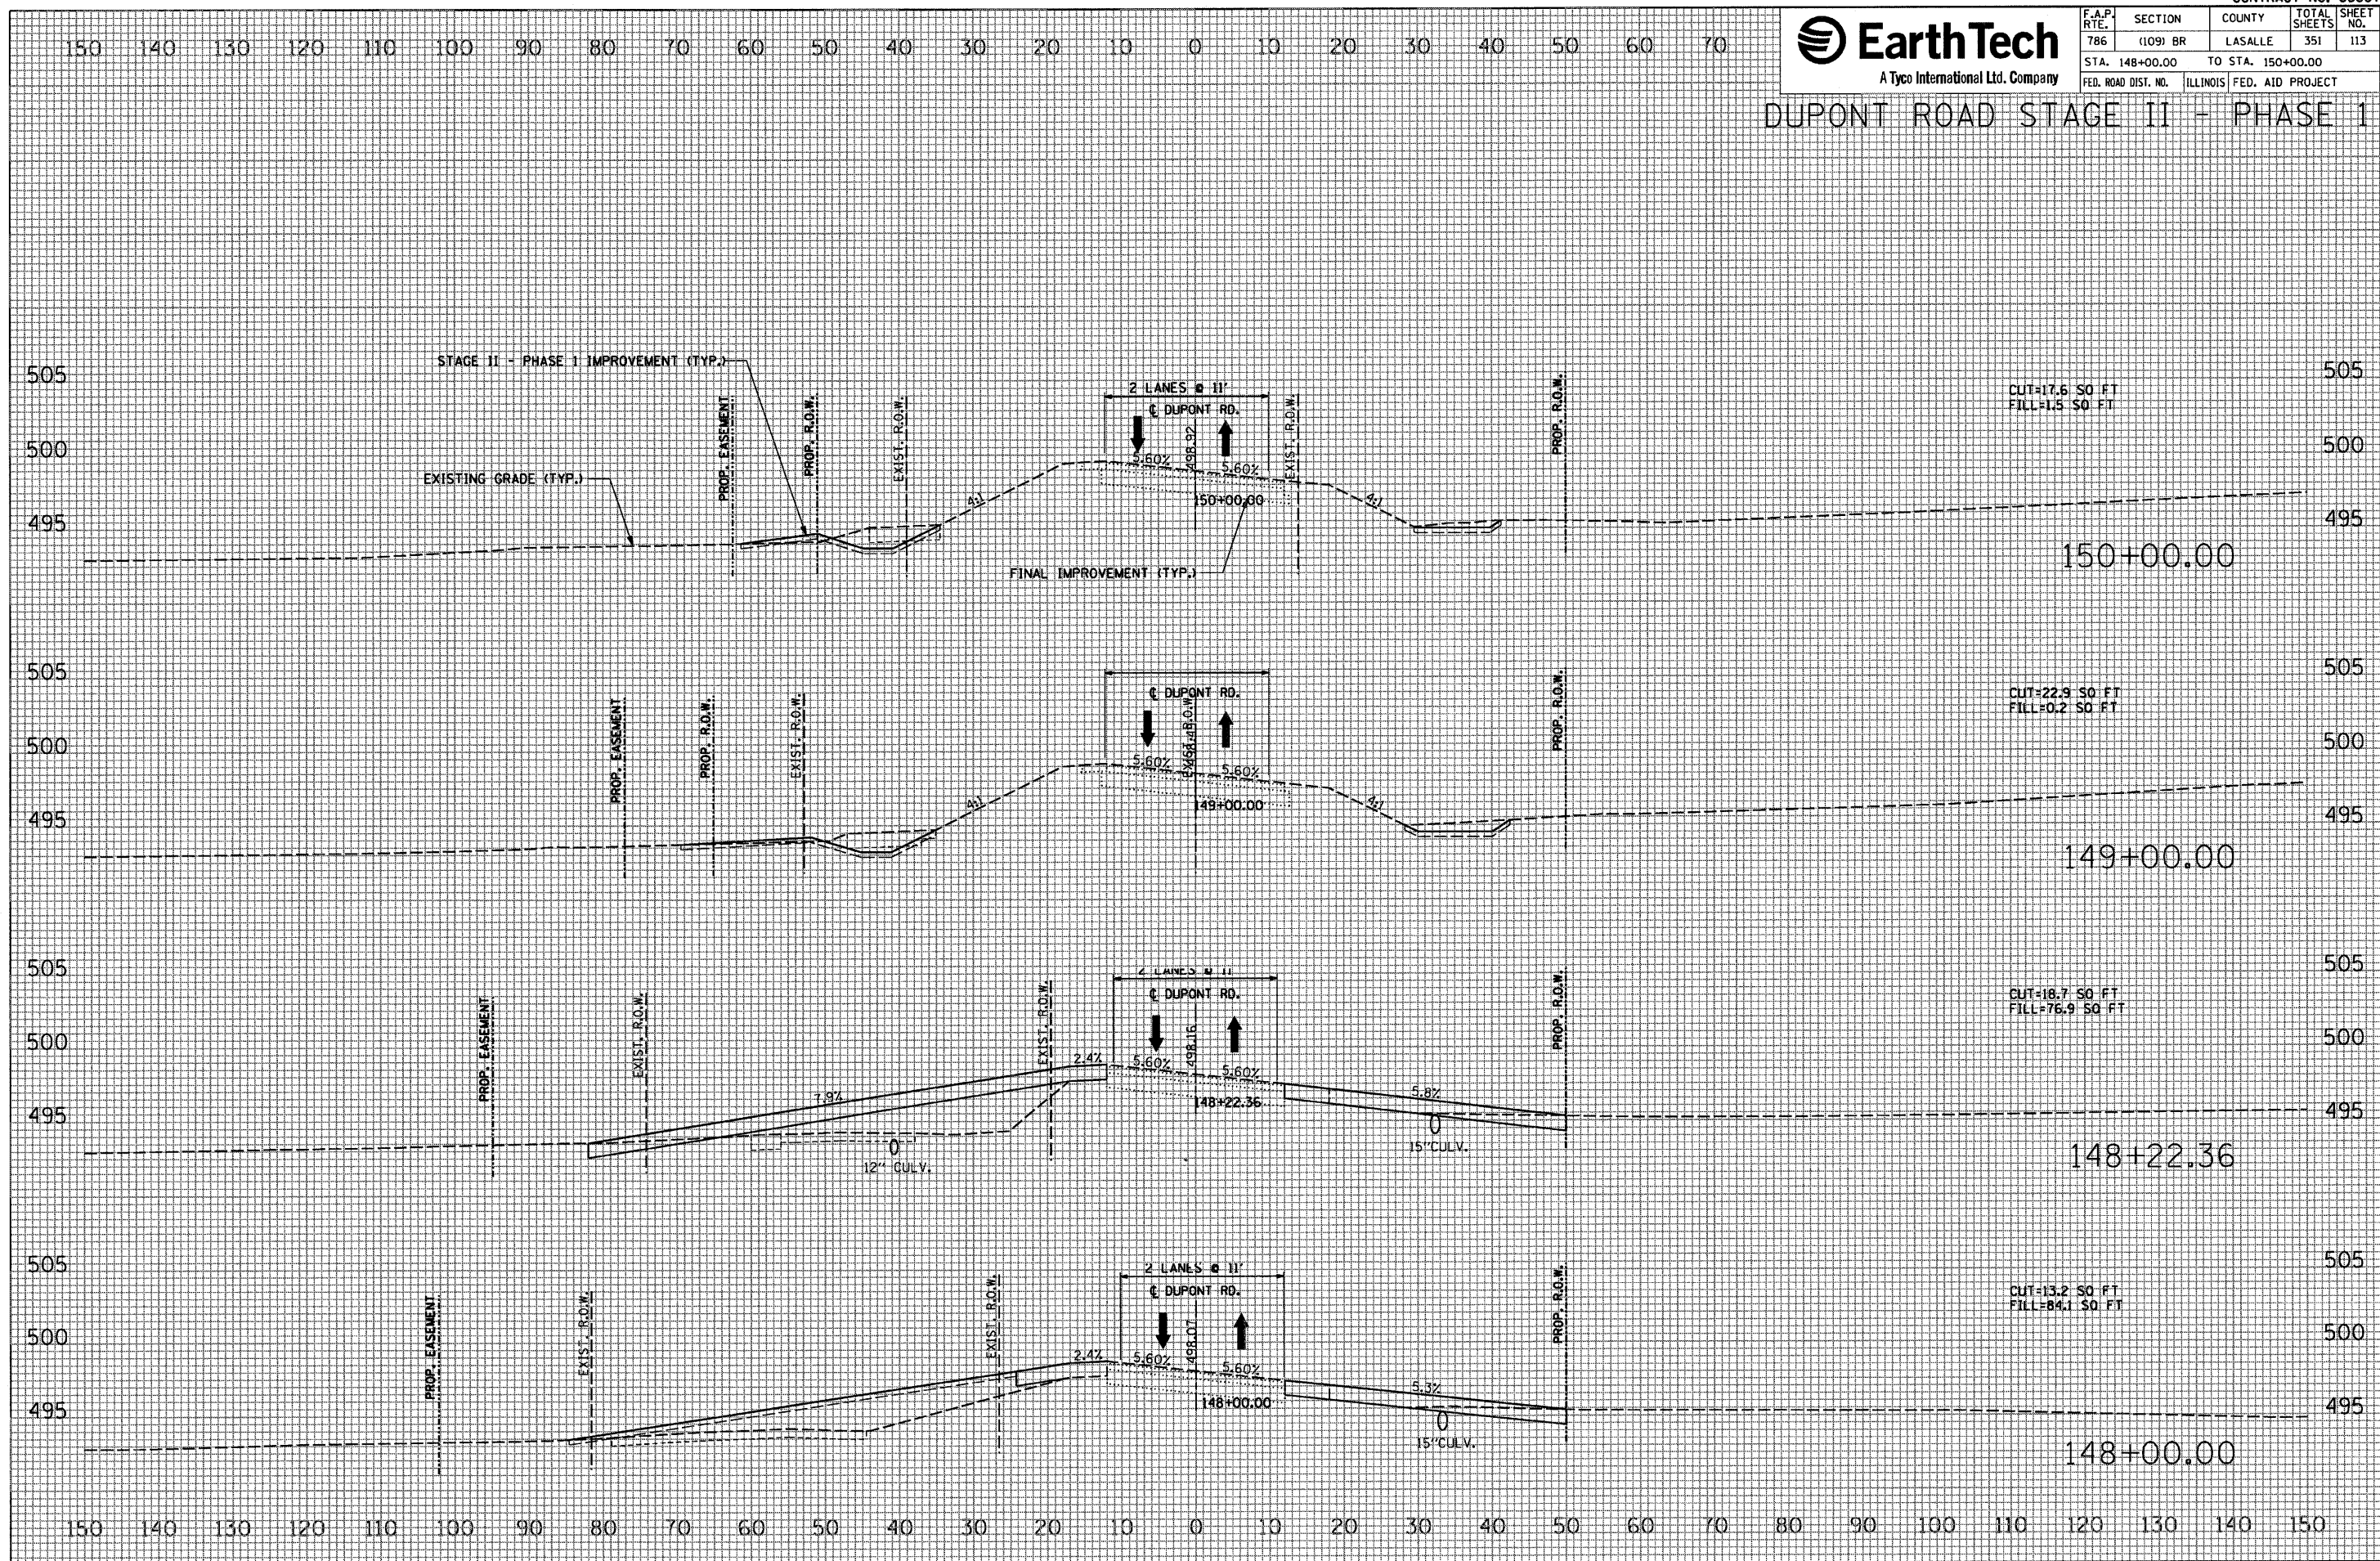


FINAL SURVEY	SURVEYED	BY	DATE
	PLOTTED _____ TEMPLATE _____ AREAS _____ AREAS CHECKED _____		

ORIGINAL SURVEY		BY	DATE
	SURVEYED		
	PLOTTED		
	TEMPLATE		
	AREAS		
	AREAS MEASURED		

```
PLOT DATE = 10/4/2007
FILE NAME = $FILE$
PLOT SCALE = $SCALE$
USER NAME = project
```


F.A.P. RTE.	SECTION	COUNTY	TOTAL SHEETS	SHEET NO.
786	(109) BR	LASALLE	351	114
STA. 151+00.00 TO STA. 153+00.00				
FED. ROAD DIST. NO.	ILLINOIS	FED. AID PROJECT		

DUPONT ROAD STAGE II - PHASE 1

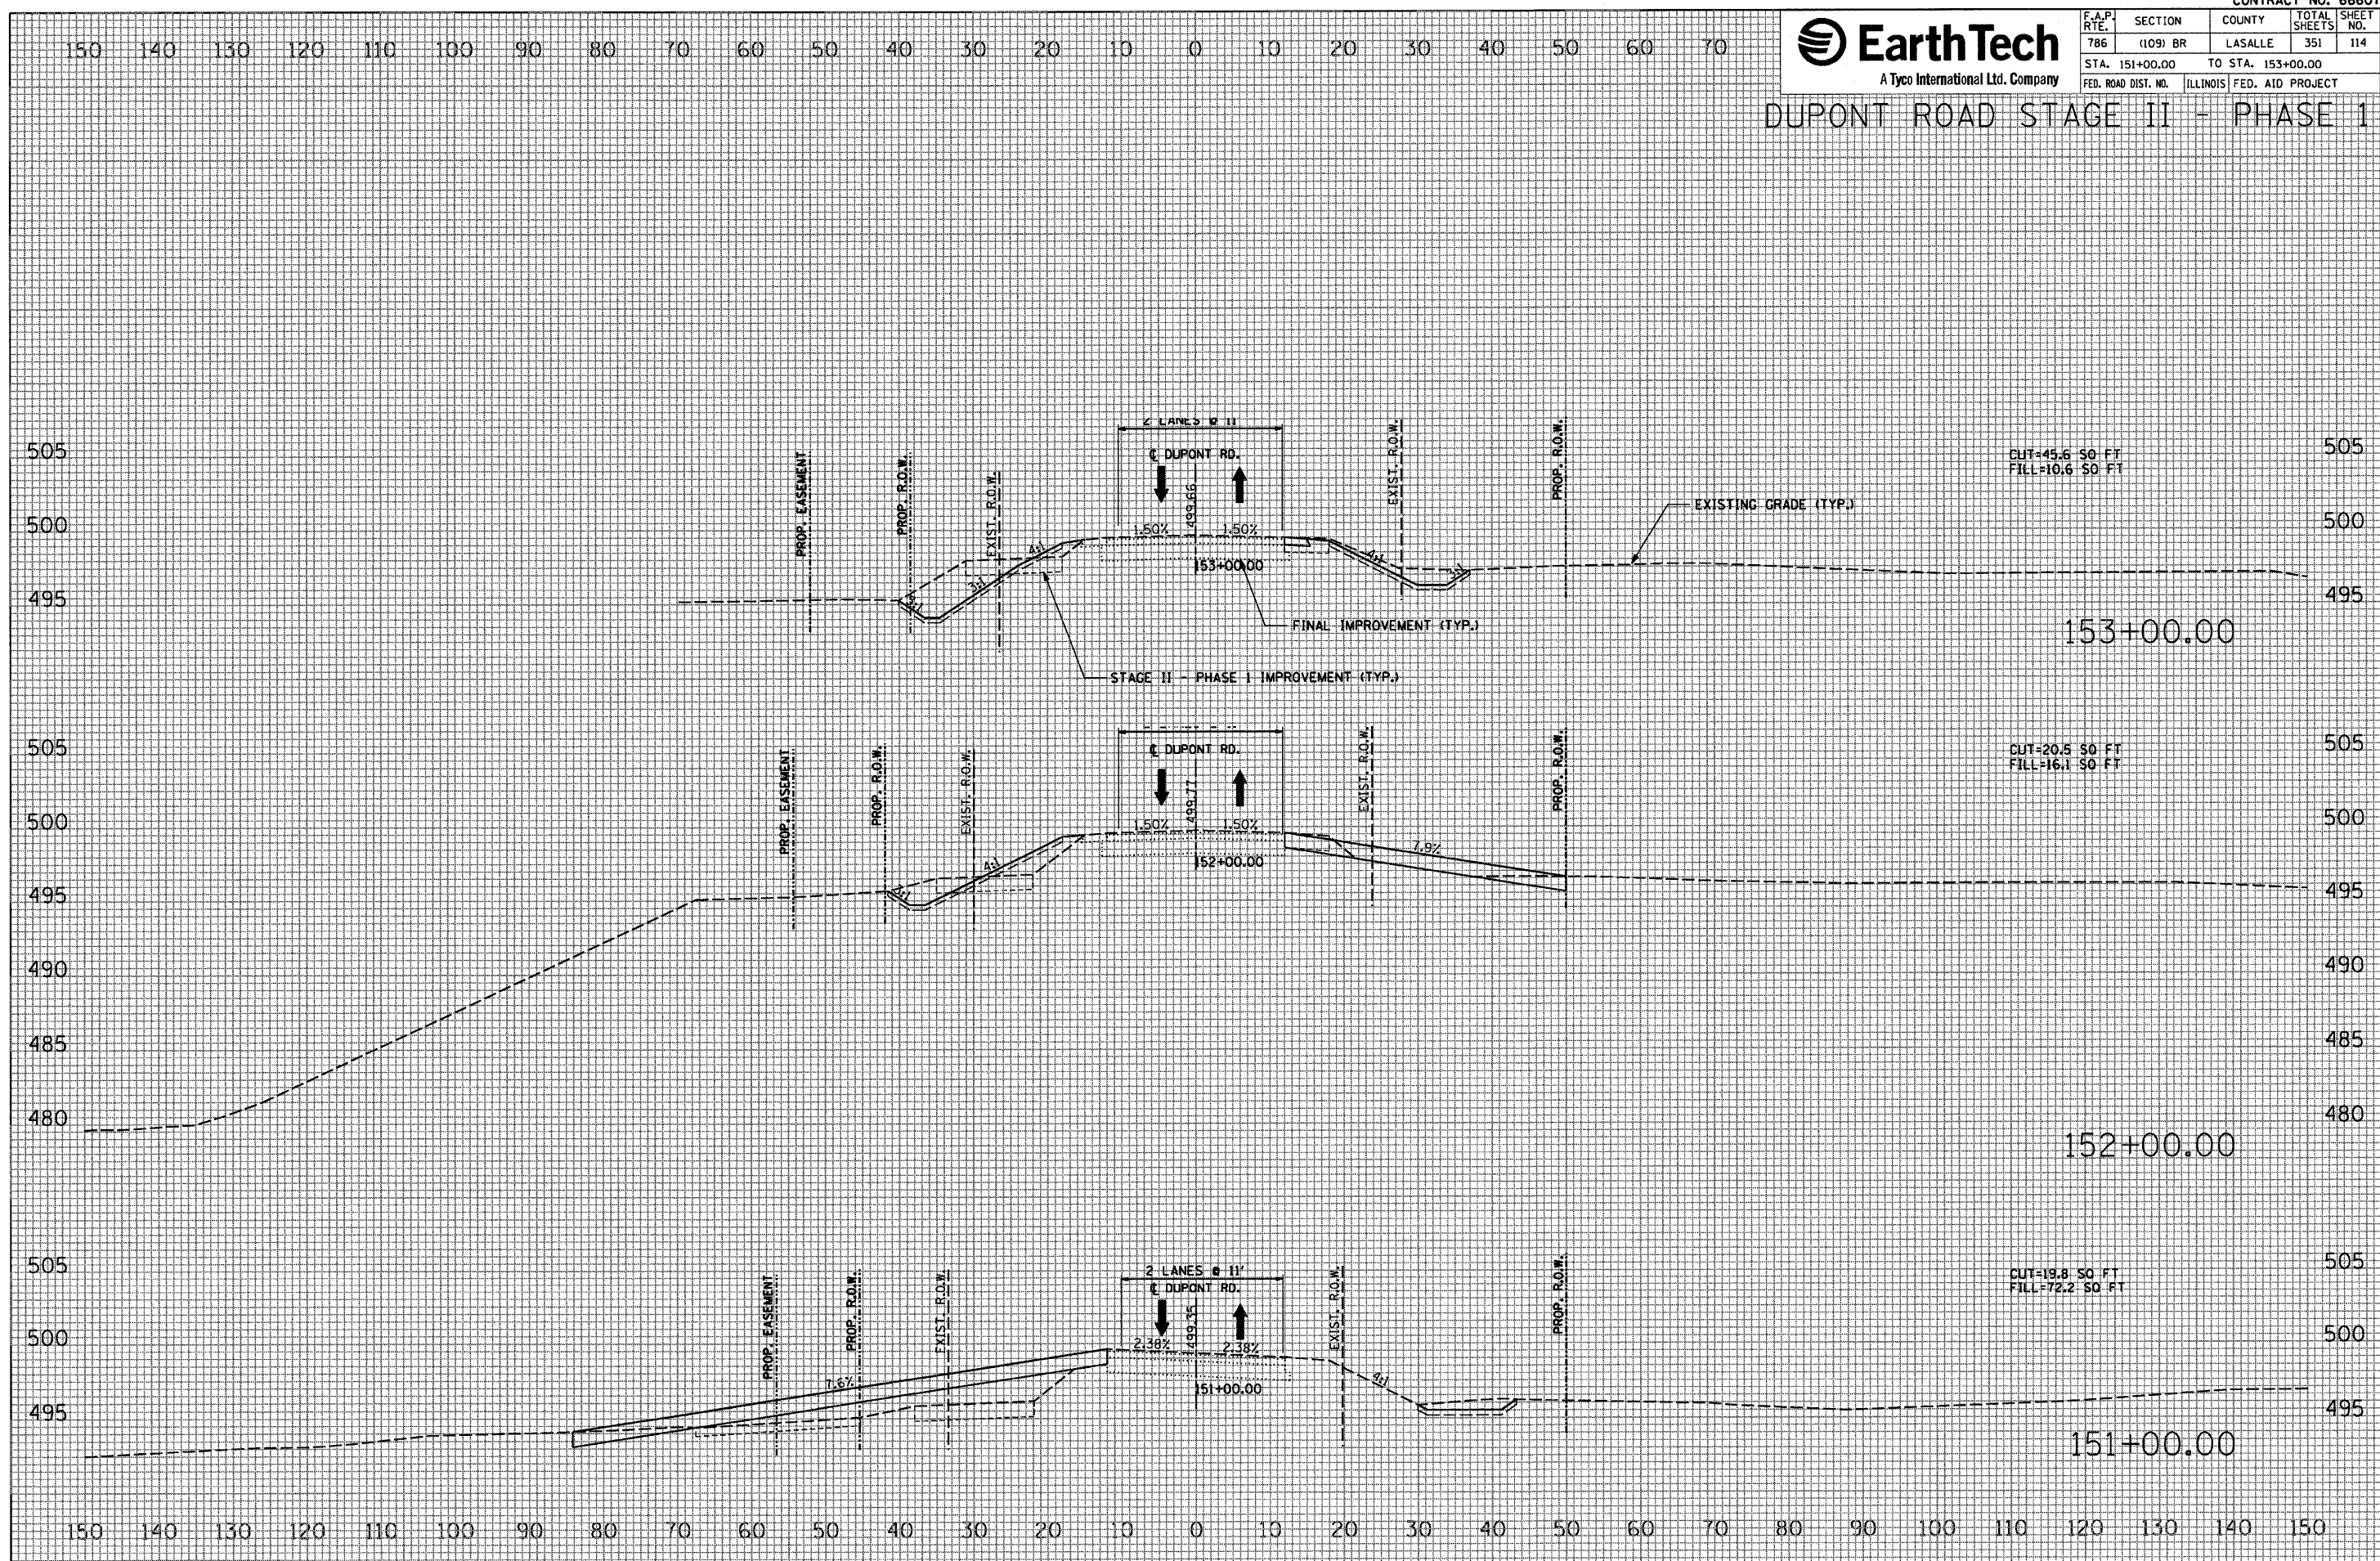

FINAL SURVEY		BY	DATE
NOTE BOOK	SURVEYED		
	PLOTTED		
	TEMPLATE		
	AREAS		

ORIGINAL SURVEY	SURVEYED	BY	DATE
	PLOTTED		
	TEMPLATE		
	AREAS		

```
PLOT DATE = 10/4/2007
FILE NAME = $FILEL$
PLOT SCALE = $SCALE$
USER NAME = project
```



F.A.P. RTE.	SECTION	COUNTY	TOTAL SHEETS	SHEET NO.
786	(109) BR	LASALLE	351	115
STA. 154+00.00 TO STA. 154+00.00				
FFD. ROAD DIST. NO. ILLINOIS FFD. AID PROJECT				

DUPONT ROAD STAGE II - PHASE 1

FINAL SURVEY	BY	DATE	SURVEYED
			PLOTTED
			TEMPLATE
			AREAS
			NOTE BOOK


ORIGINAL SURVEY		BY	DATE
SURVEYED _____			
PLOTTED _____			
TEMPLATE _____			
AREAS _____			

```
PLOT DATE = 10/4/2007
FILE NAME = $FILEL$
PLOT SCALE = $SCALE$
USER NAME = project
```

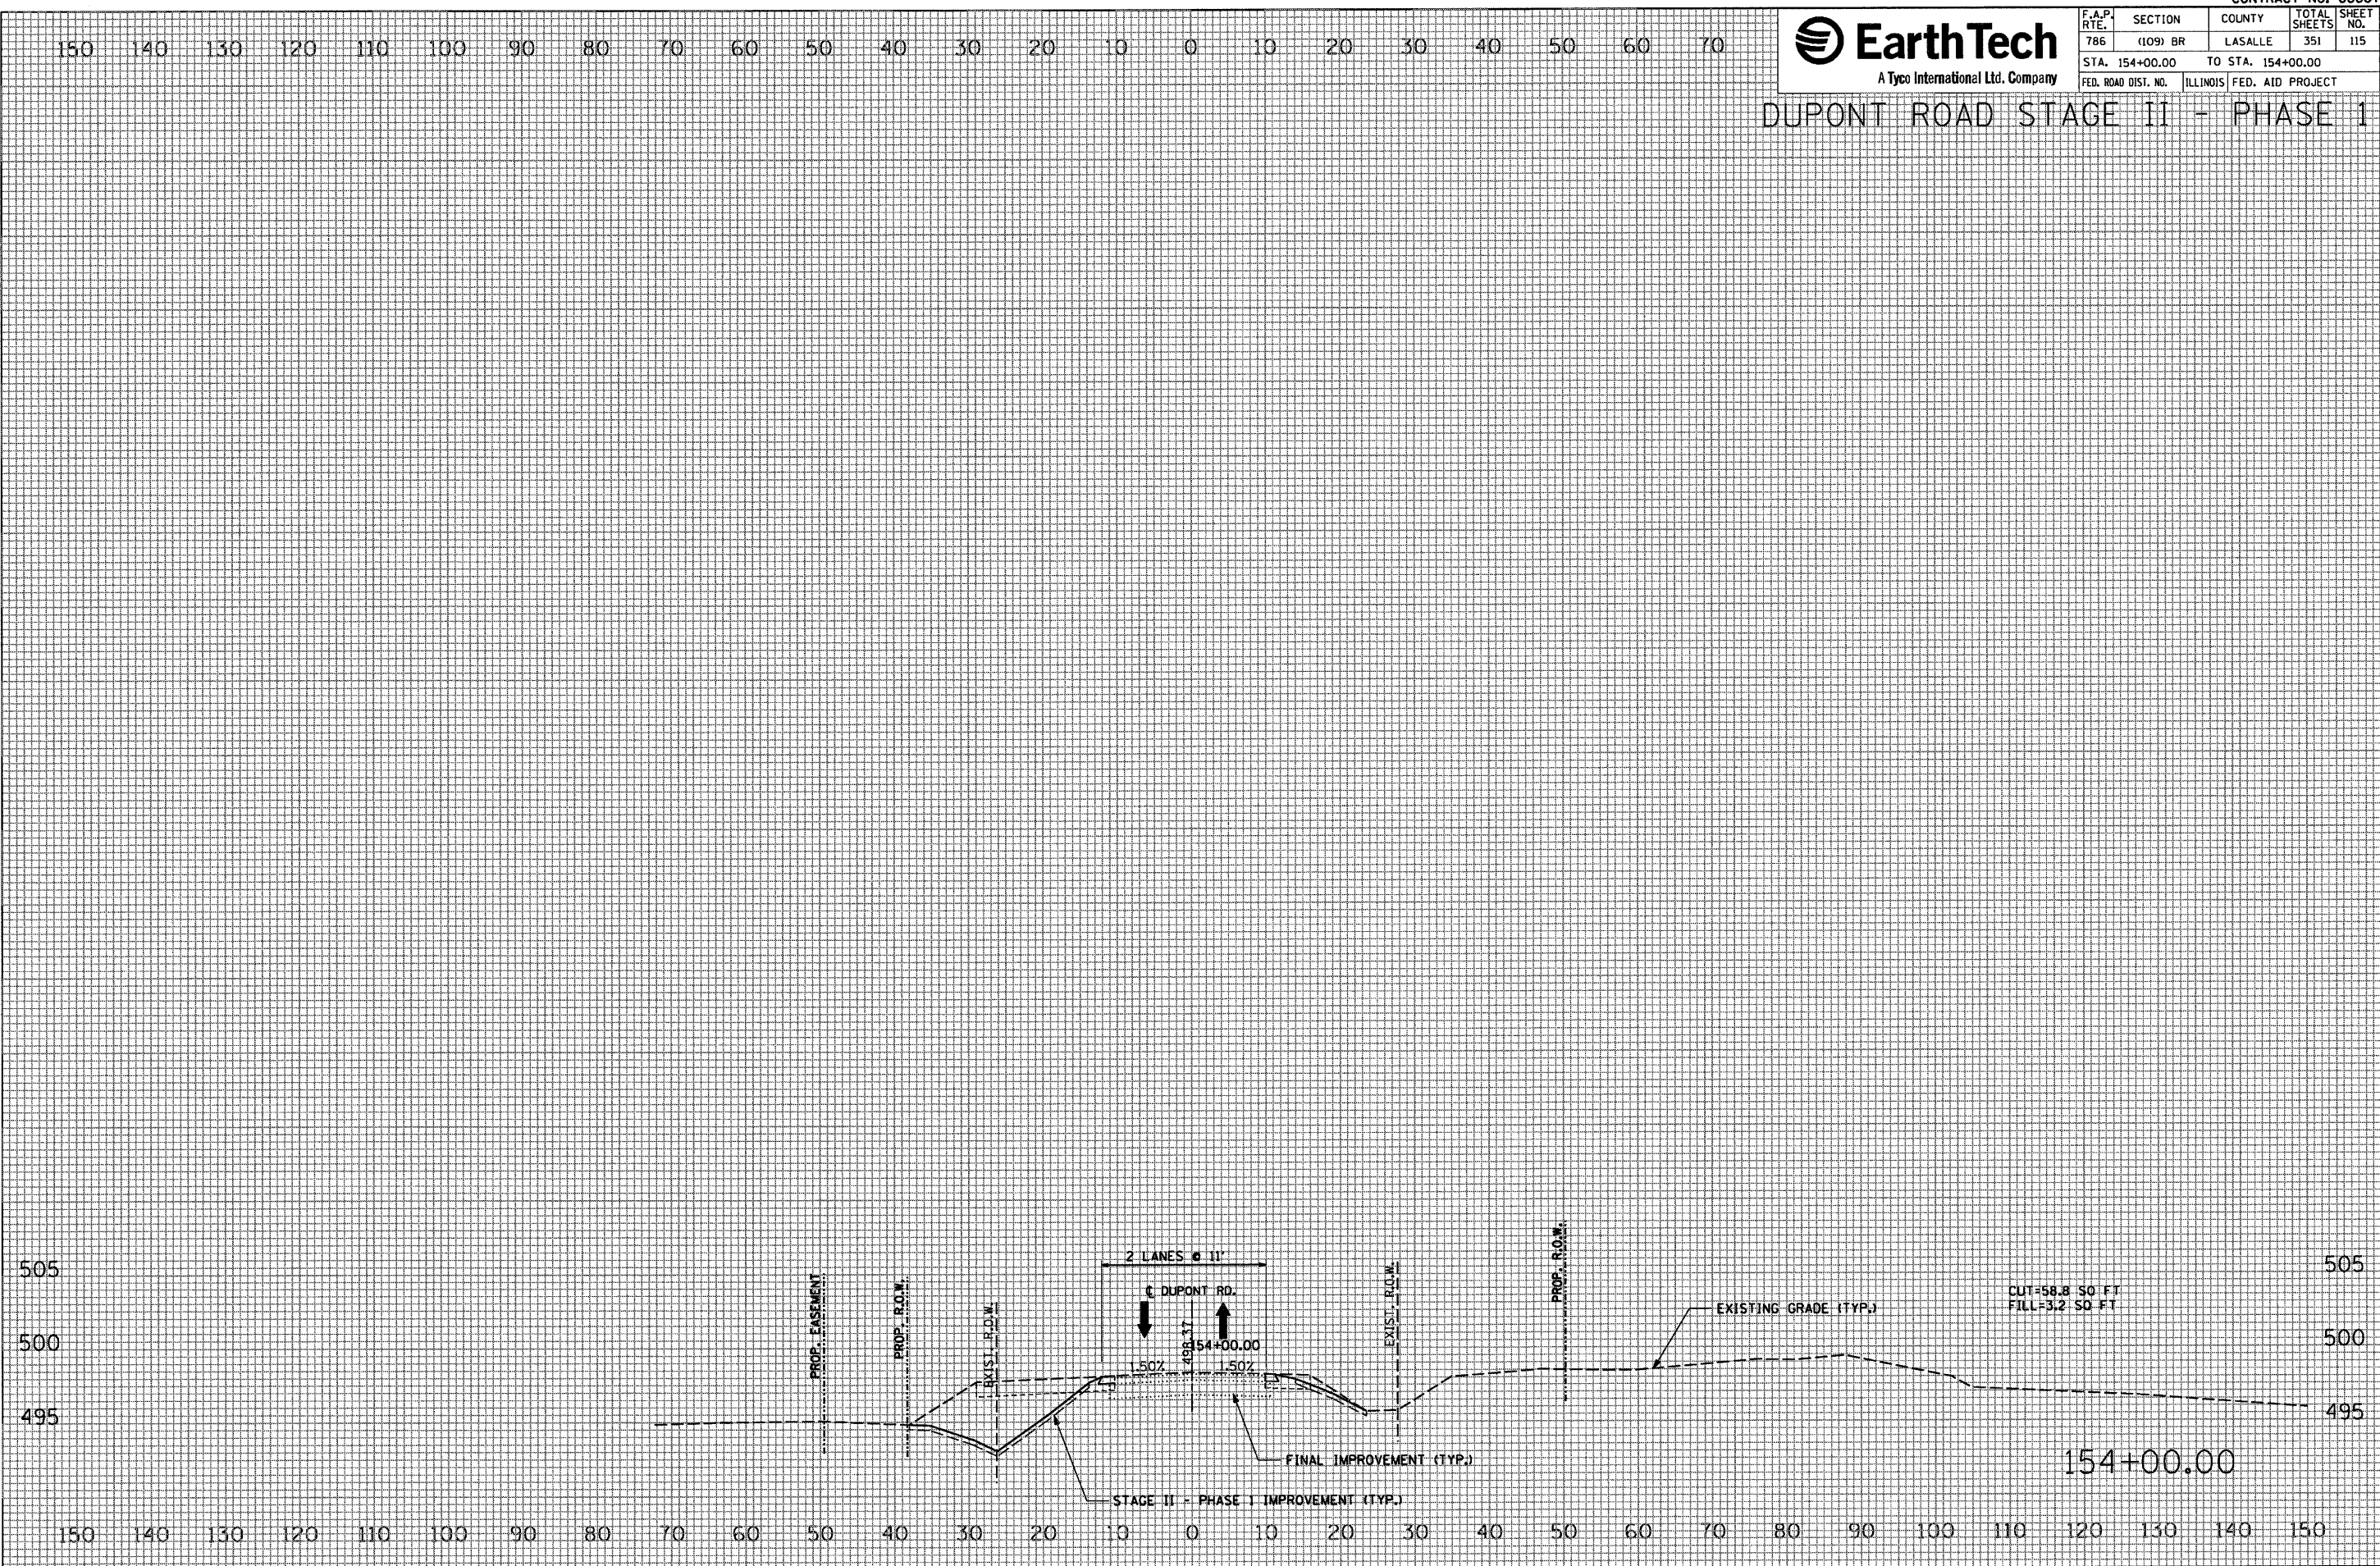




F.A.P. RTE.	SECTION	COUNTY	TOTAL SHEETS	SHEET NO.
786	(109) BR	LASALLE	351	116
STA. 17+50.00		TO STA. 18+50.00		
FED. ROAD DIST. NO.	ILLINOIS	FED. AID PROJECT		

RIVER ROAD STAGE II - PHASE 1

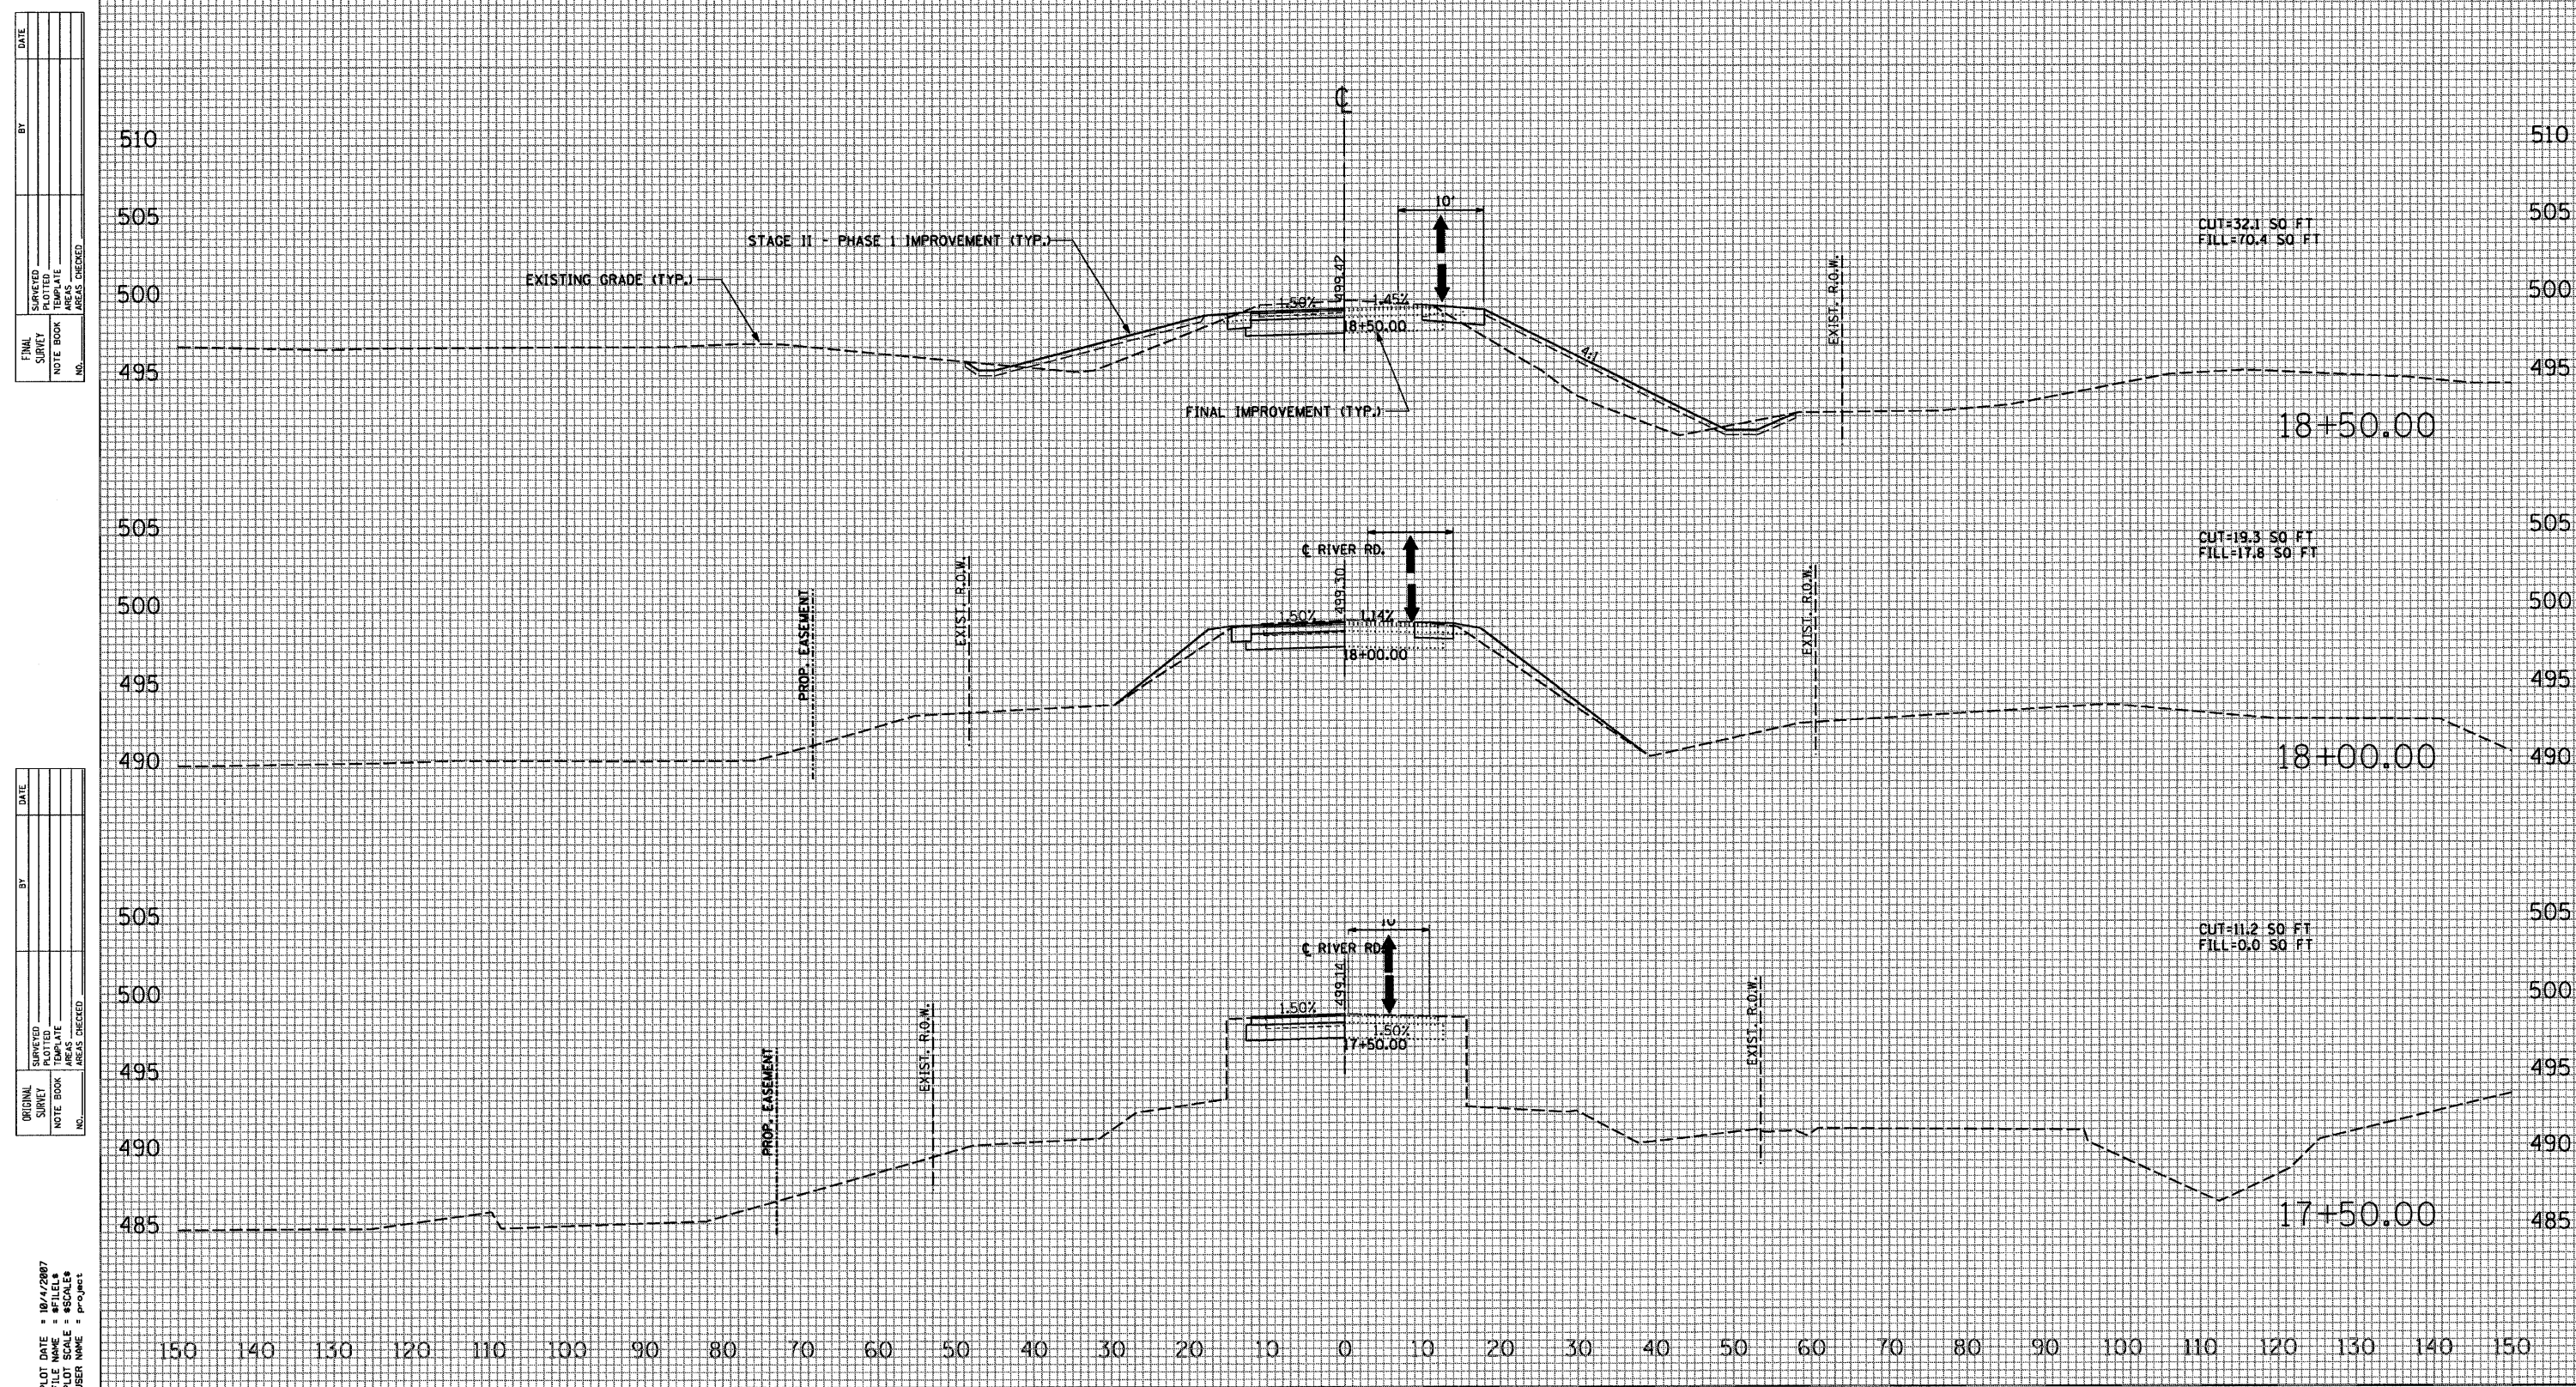

F.A.P. RTE.	SECTION	COUNTY	TOTAL SHEETS	SHEET NO.
786	(109) BR	LASALLE	351	117
STA. 19+00.00		TO STA. 19+40.00		
FED. ROAD DIST. NO.	ILLINOIS	FED. AID PROJECT		


FINAL SURVEY	BY _____		DATE _____
	SURVEYED _____		
	PLOTTED _____		
	TEMPLATE _____		
	AREAS _____		
NO. _____	AREAS CHECKED _____		NO. _____

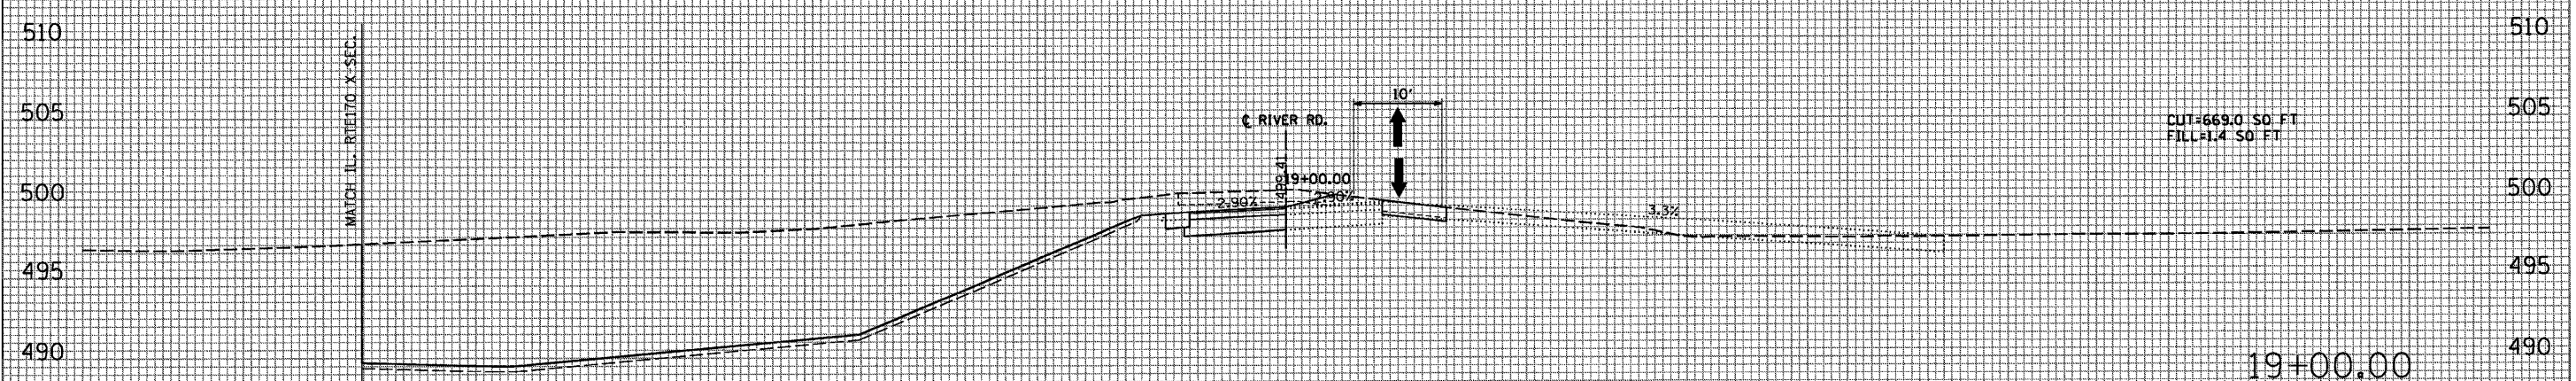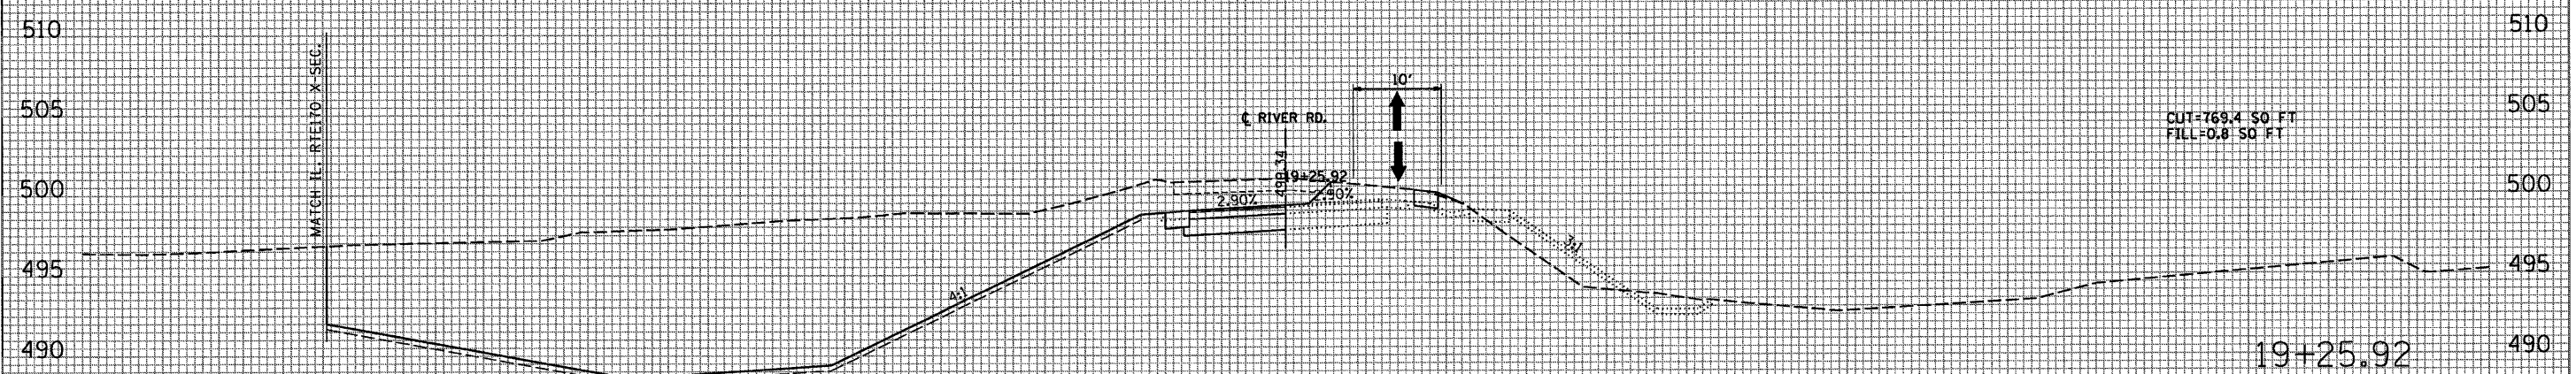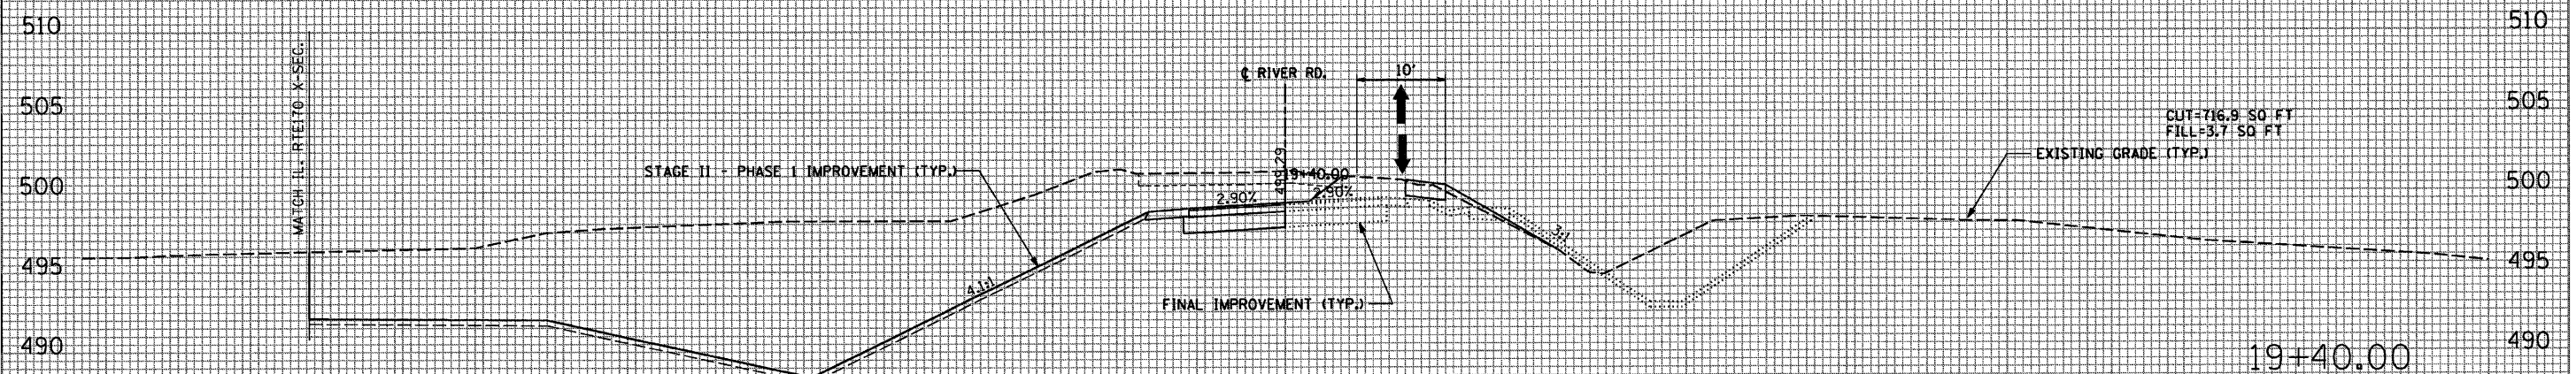

```
PLOT DATE = 10/4/2007
FILE NAME = $FILES$
PLOT SCALE = $SCALE$
USER NAME = project
```


F.A.P. RTE.	SECTION	COUNTY	TOTAL SHEETS	SHEET NO.
786	(109) BR	LASALLE	351	119
STA. 21+00.00 TO STA. 22+00.00				
FED. ROAD DIST. NO.	ILLINOIS	FED. AID PROJECT		

RIVER ROAD STAGE II - PHASE 1

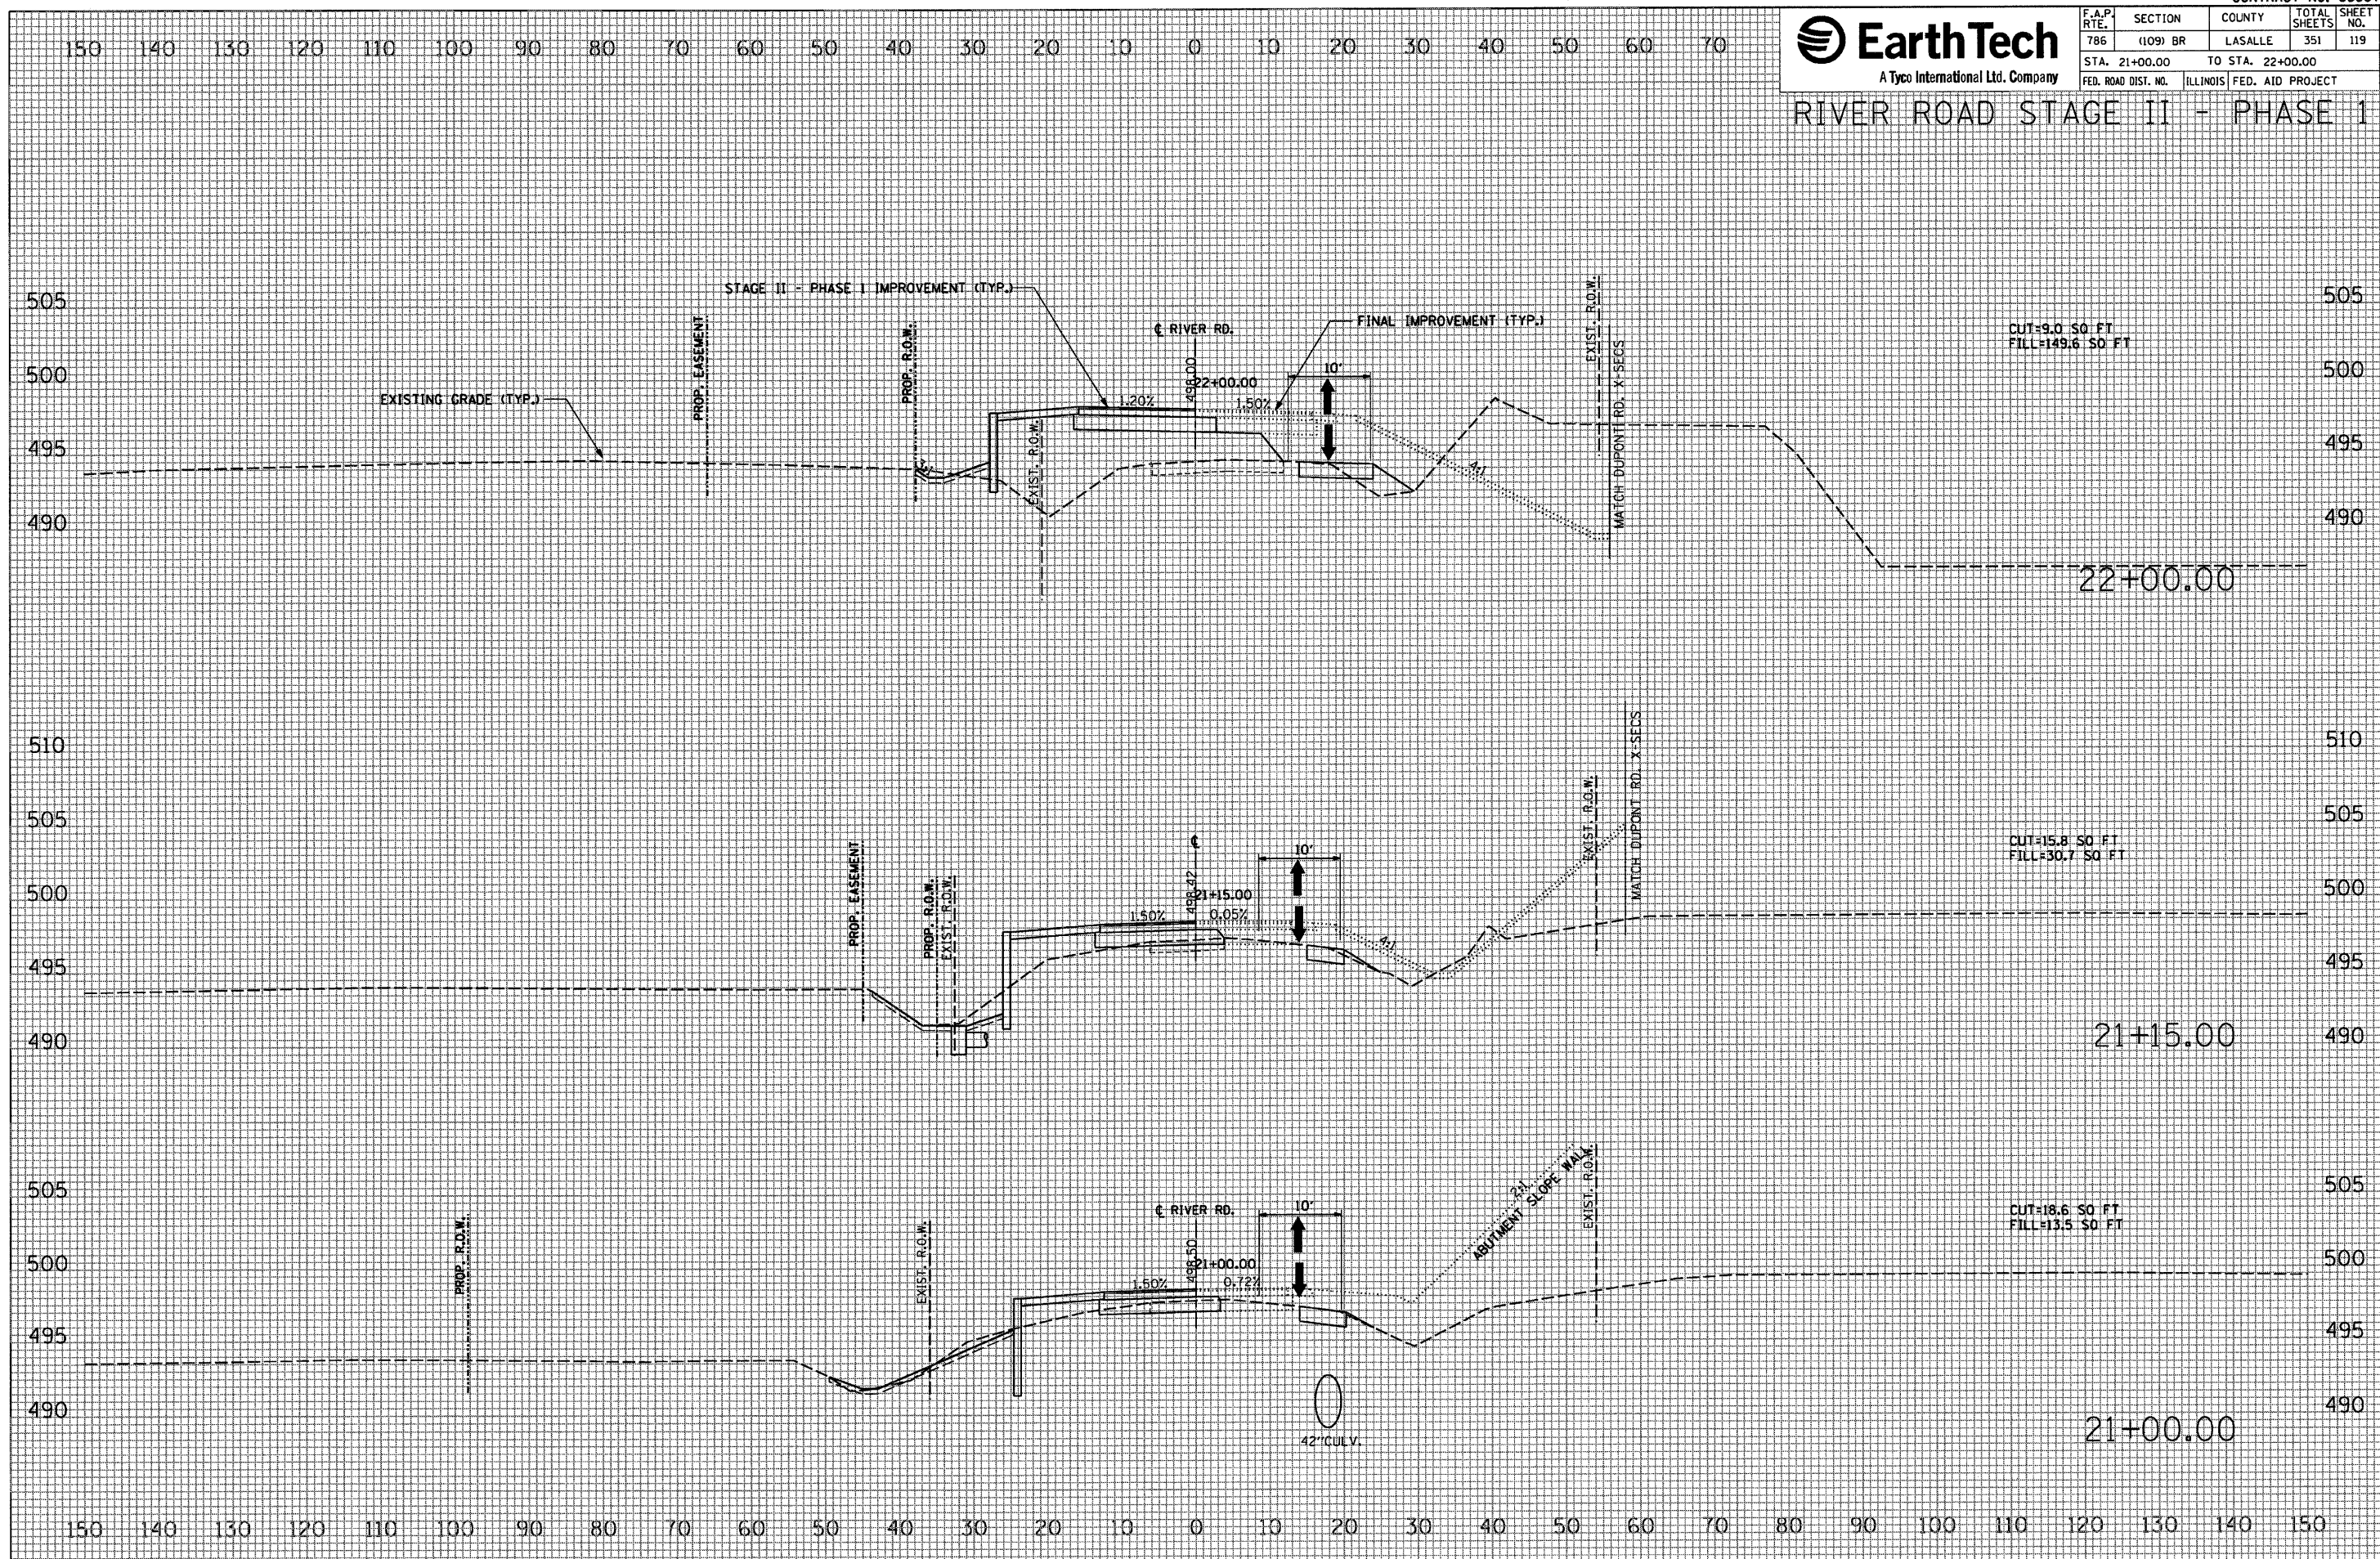


FINAL SURVEY	SURVEYED PLOTTED TEMPLATE AREAS	BY	DATE

ORIGINAL SURVEY		BY _____	DATE _____
SURVEYED PLOTTED		_____	_____
TEMPLATE		_____	_____
AREAS		_____	_____

```
PLOT DATE = 10/4/2007
FILE NAME = $FILE$
PLOT SCALE = $SCALE$
USER NAME = project
```


F.A.P. RTE.	SECTION	COUNTY	TOTAL SHEETS	SHEET NO.
786	(109) BR	LASALLE	351	120
STA. 23+00.00 TO STA. 23+80.00				
FED. ROAD DIST. NO.	ILLINOIS	FED. AID PROJECT		

RIVER ROAD STAGE II - PHASE 1

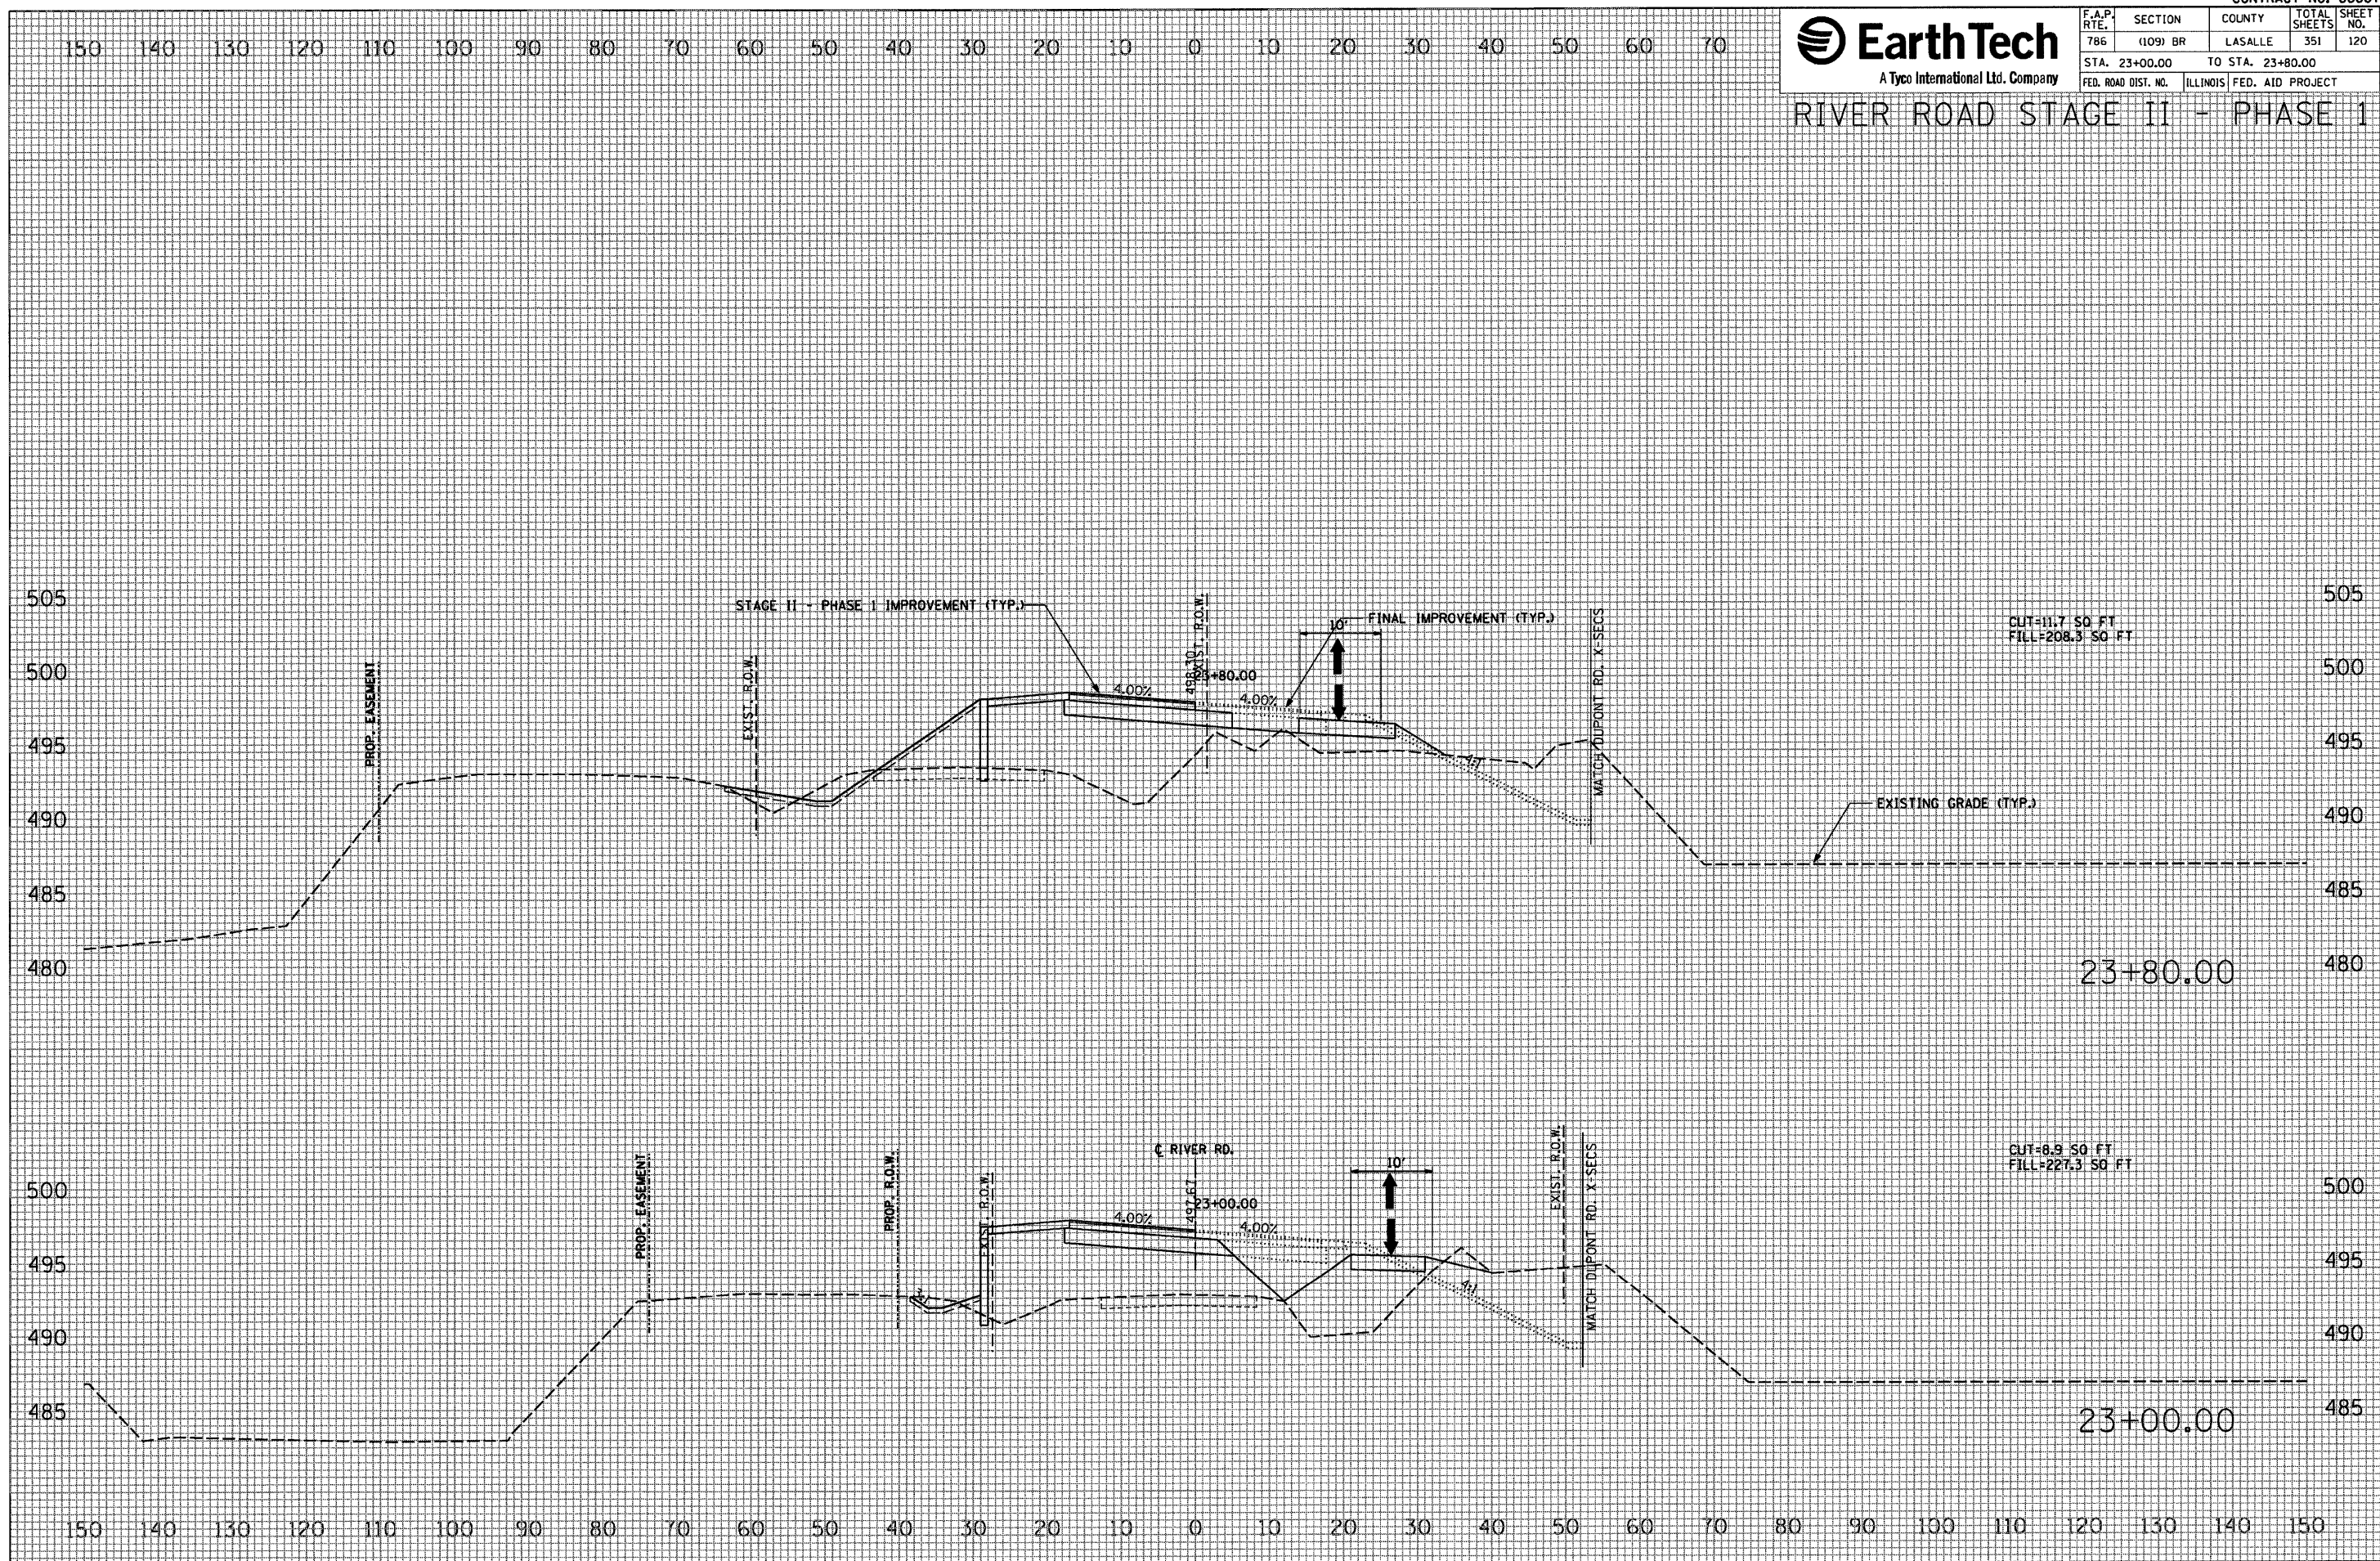

FINAL SURVEY		BY	DATE
NOTE BOOK	SURVEYED		
	PLOTTED		
	TEMPLATE		
	AREAS		

ORIGINAL SURVEY	BY	DATE
NOTE BOOK	SURVEYED	
	PLOTTED	
	TEMPLATE	
	AREAS	

```
PLOT DATE = 10/4/2007
FILE NAME = $FILE$
PLOT SCALE = $SCALE$
USER NAME = project
```





F.A.P. RTE.	SECTION	COUNTY	TOTAL SHEETS	SHEET NO.
786	(109) BR	LASALLE	351	121
STA. 24+00.00 TO STA. 24+00.00			ILLINOIS FED. AID PROJECT	

RIVER ROAD STAGE II - PHASE 1

FINAL SURVEY NOTE BOOK NO.	DESIGNED	BY	DATE
	PLOTTED		
	TEMPLATE		
	AREAS		
	CHECKED		


ORIGINAL SURVEY NOTE BOOK NO.	DESIGNED	BY	DATE
	PLOTTED		
	TEMPLATE		
	AREAS		
	CHECKED		

PLOT DATE = 10/1/2007
FILE NAME = #FILE#
PLOT SCALE = #SCALE#
USER NAME = Project

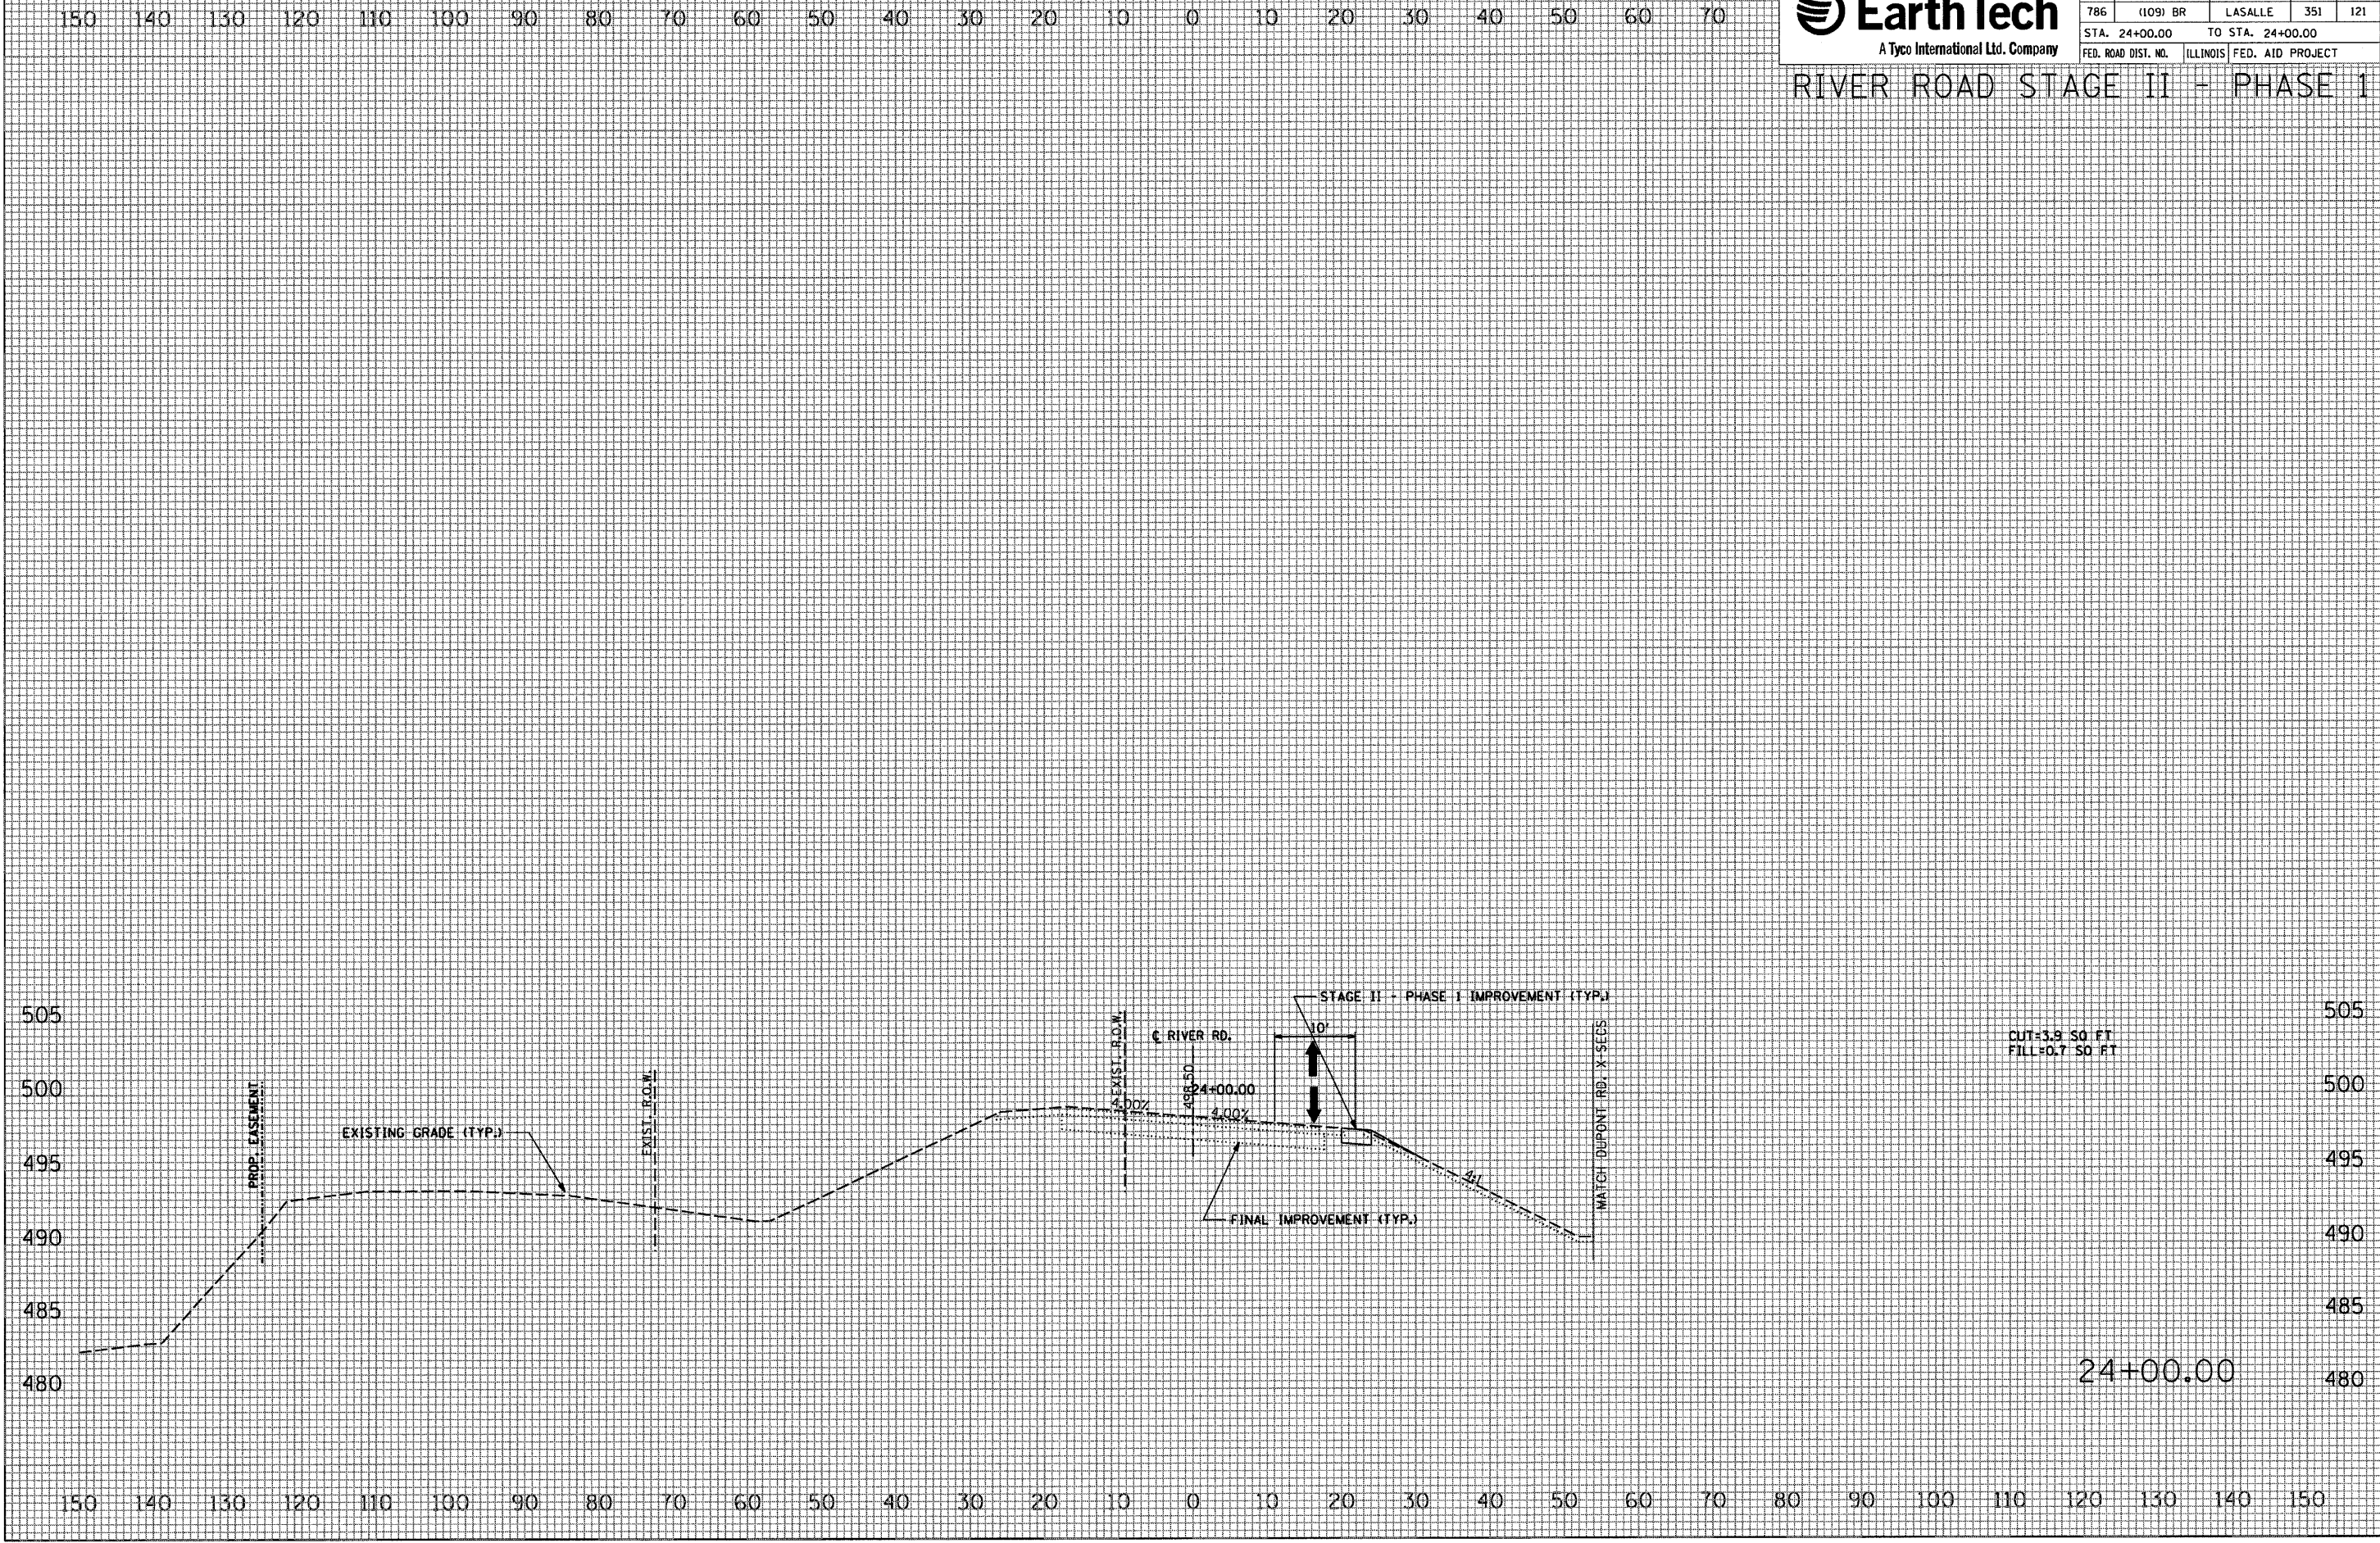

F.A.P. RTE.	SECTION	COUNTY	TOTAL SHEETS	SHEET NO.
786	(109) BR	LASALLE	351	122
STA. 62+41.06 TO STA. 65+00.00				
FED. ROAD DIST. NO. ILLINOIS FED. AID PROJECT				

ILLINOIS ROUTE 170 NORTH STAGE II - PHASE 2

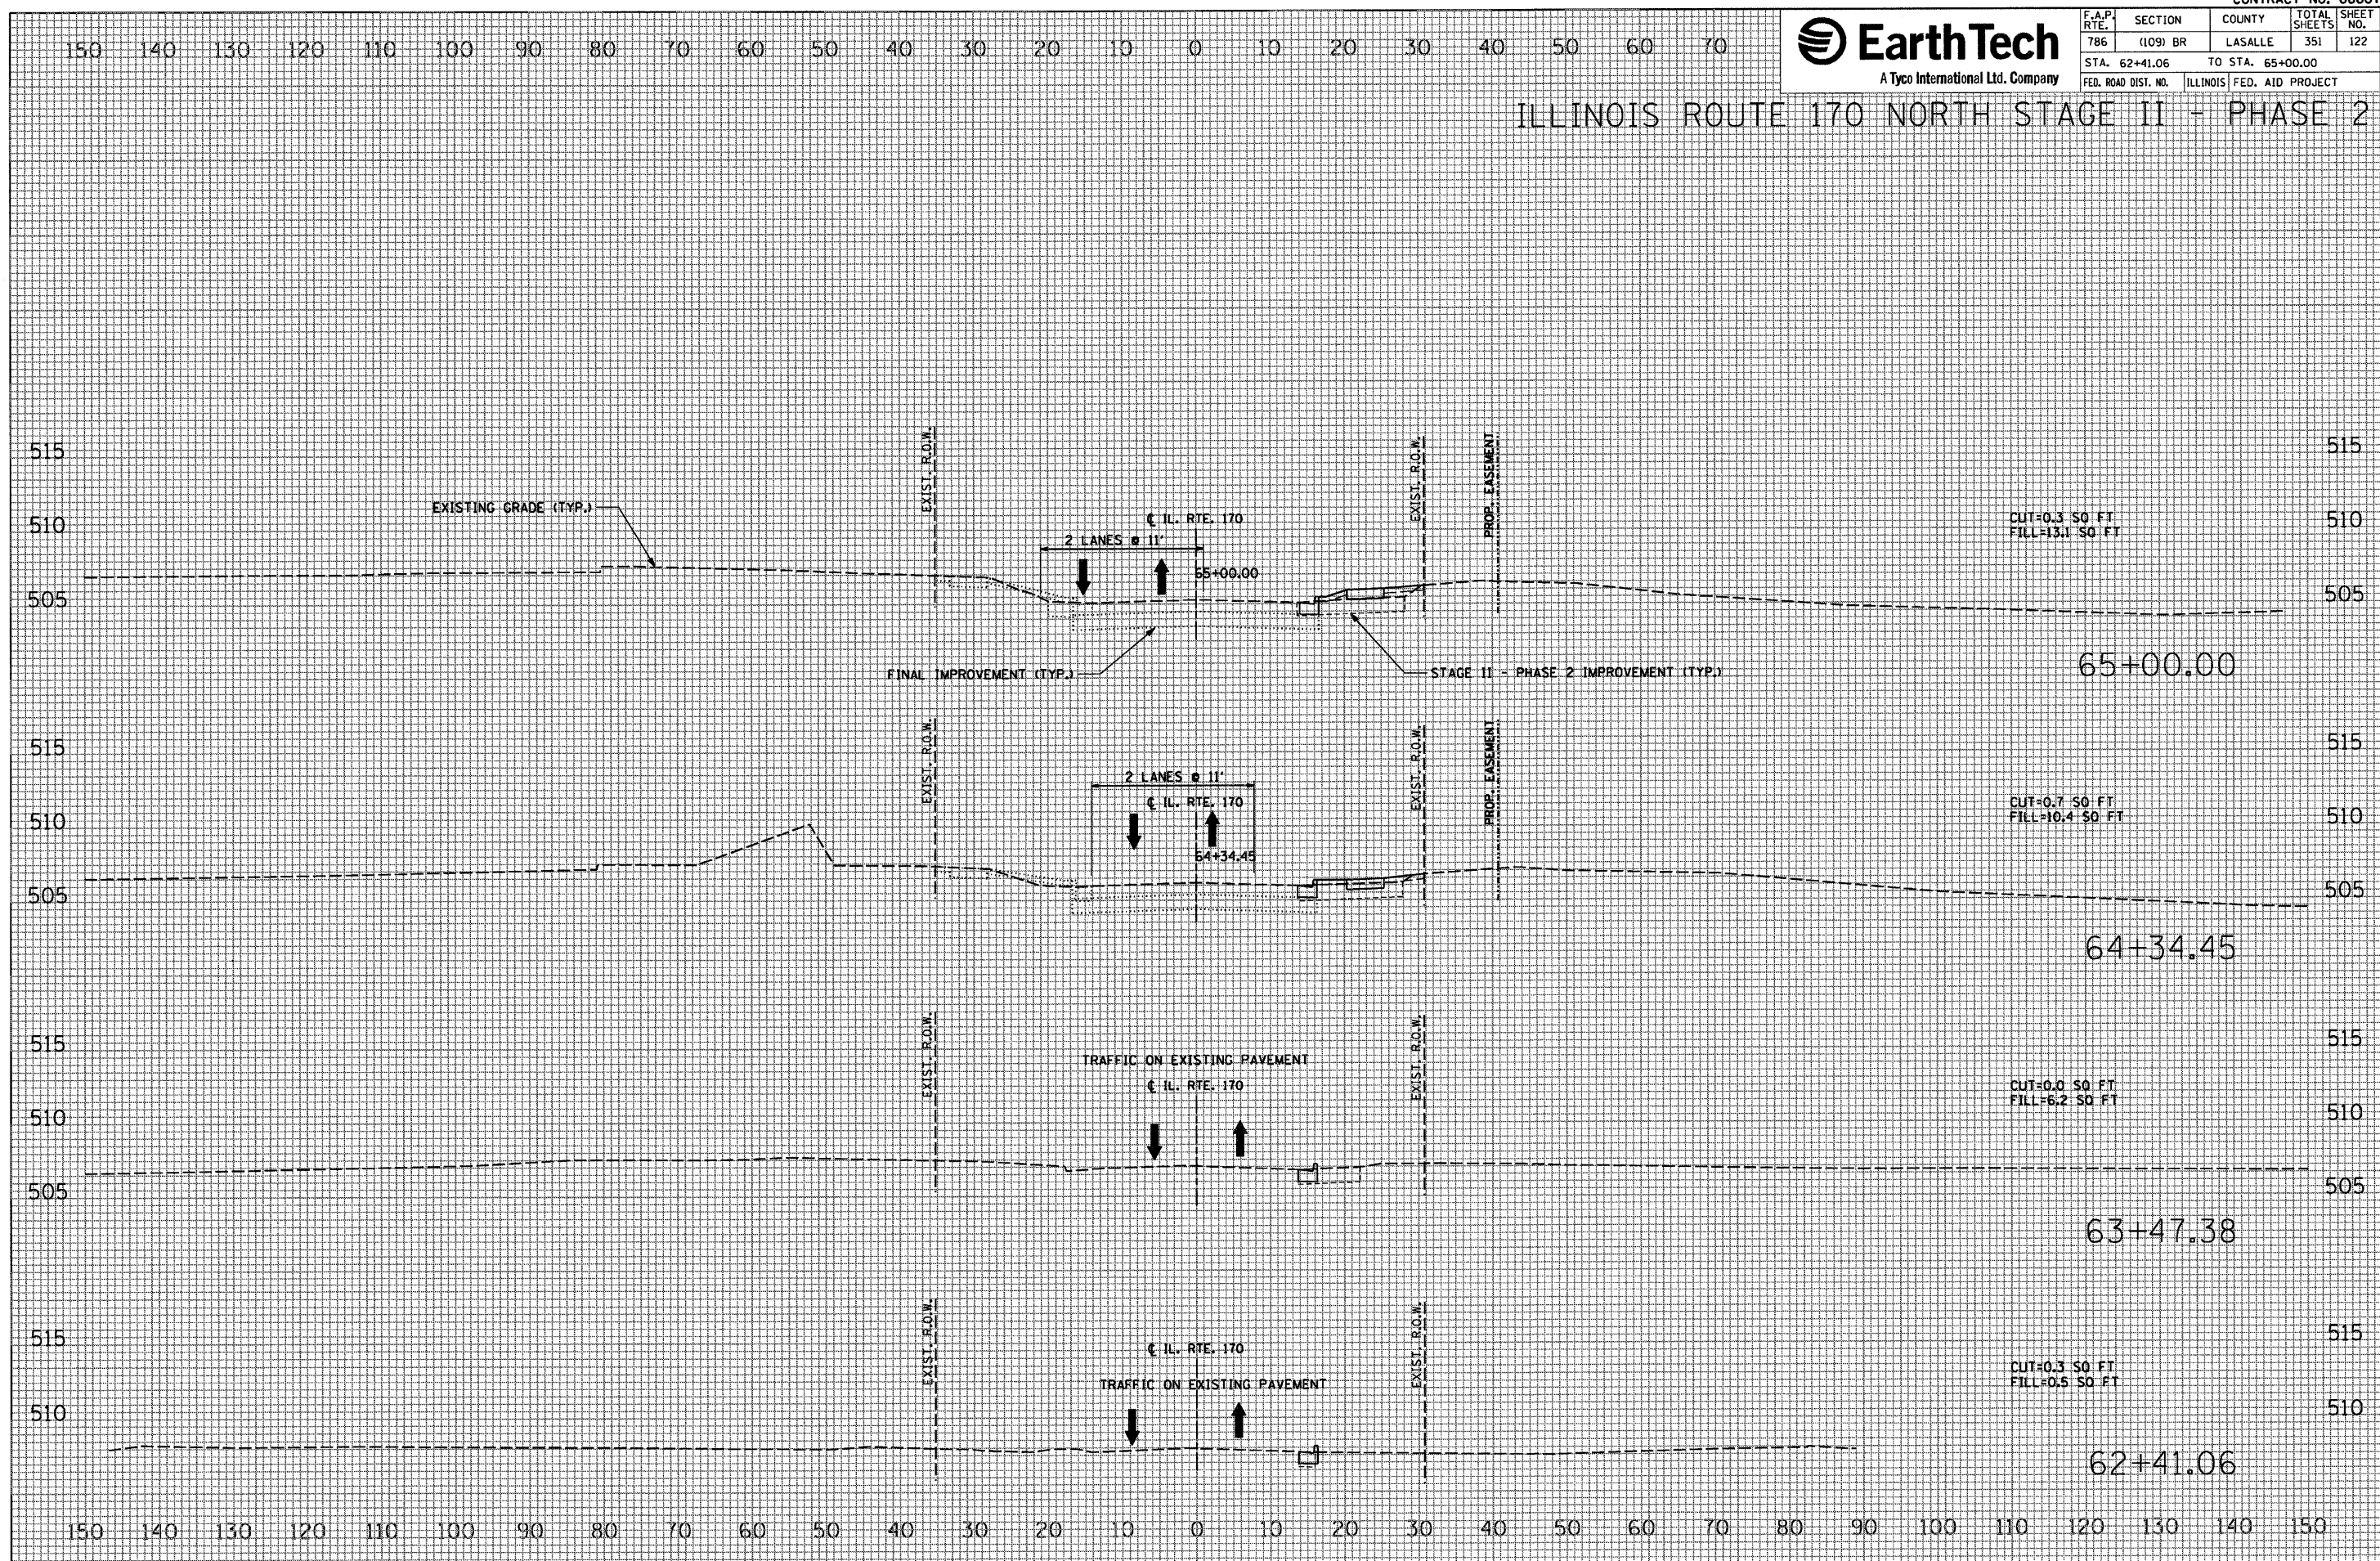

FINAL SURVEY		BY	DATE
NOTE BOOK	SURVEYED		
	PLOTTED		
	TEMPLATE		
	AREAS		
	AREAS ADJUSTED		

ORIGINAL		BY	DATE
SURVEY			
PLOTTED			
TEMPLATE			
NOTE BOOK			
AREAS			

```
PLOT DATE = 10/4/2007
FILE NAME = $FILE$
PLOT SCALE = $SCALE$
USER NAME = project
```


F.A.P. RTE.	SECTION	COUNTY	TOTAL SHEETS	SHEET NO.
786	(109) BR	LASALLE	351	123
STA. 65+65.91 TO STA. 67+13.32				
FED. ROAD DIST. NO.		ILLINOIS	FED. AID PROJECT	

ILLINOIS ROUTE 170 NORTH STAGE II - PHASE 2







FINAL SURVEY	BY	DATE	SURVEYED
			PLOTTED
			TEMPLATE
			AREAS
NOTE BOOK			

ORIGINAL SURVEY	SURVEYED	BY	DATE
	PLOTTED		
	TEMPLATE		
	AREAS		
NOTE BOOK			

```
PLOT DATE = 10/4/2007
FILE NAME = $FILE$
PLOT SCALE = $SCALE$
USER NAME = project
```


F.A.P. RTE.	SECTION	COUNTY	TOTAL SHEETS	SHEET NO.
786	(109) BR	LASALLE	351	124
STA. 67+62.59		TO STA. 68+98.37		
FED. ROAD DIST. NO.	ILLINOIS	FED. AID PROJECT		

	BY	DATE
SURVEYED _____		
PLOTTED _____		
TEMPLATE _____		
AREAS _____		
REMARKS _____ NOT RECORDED.		

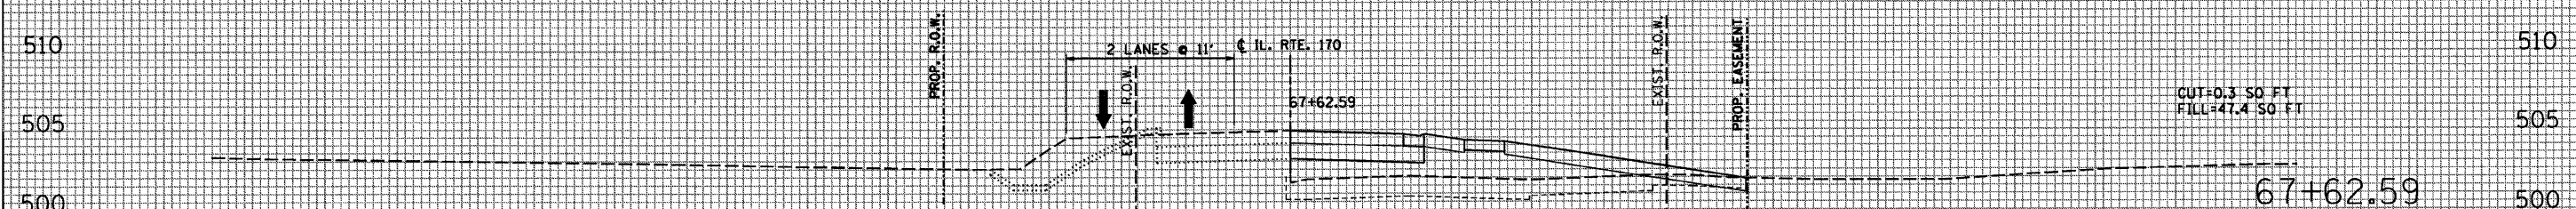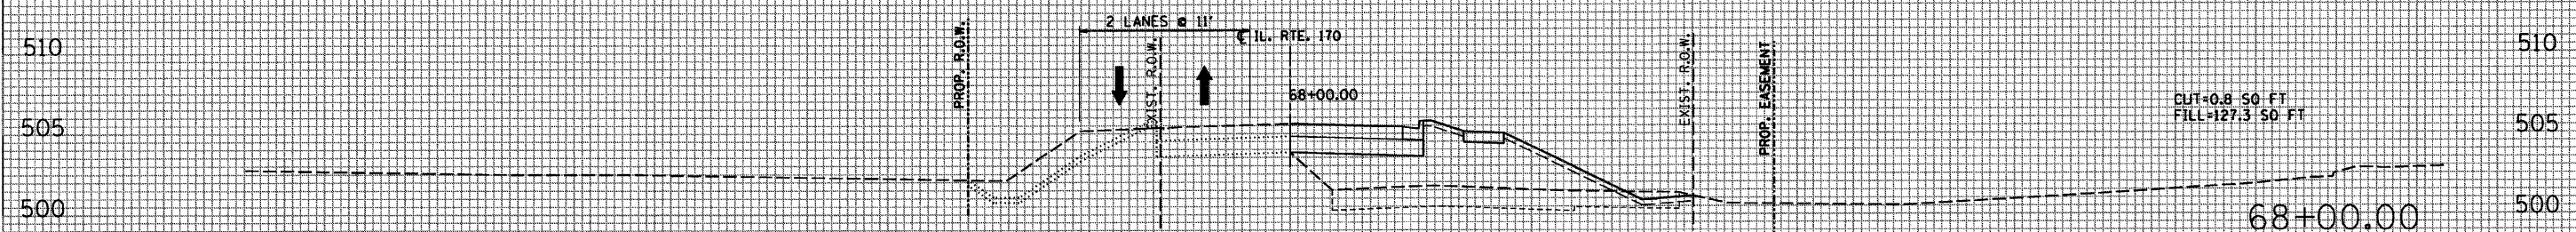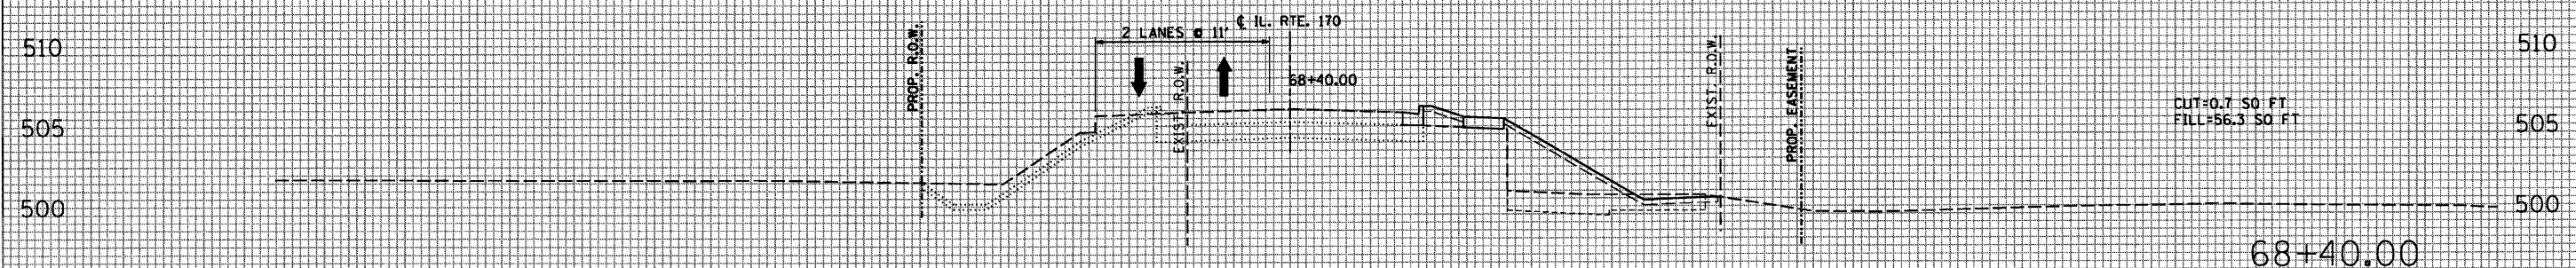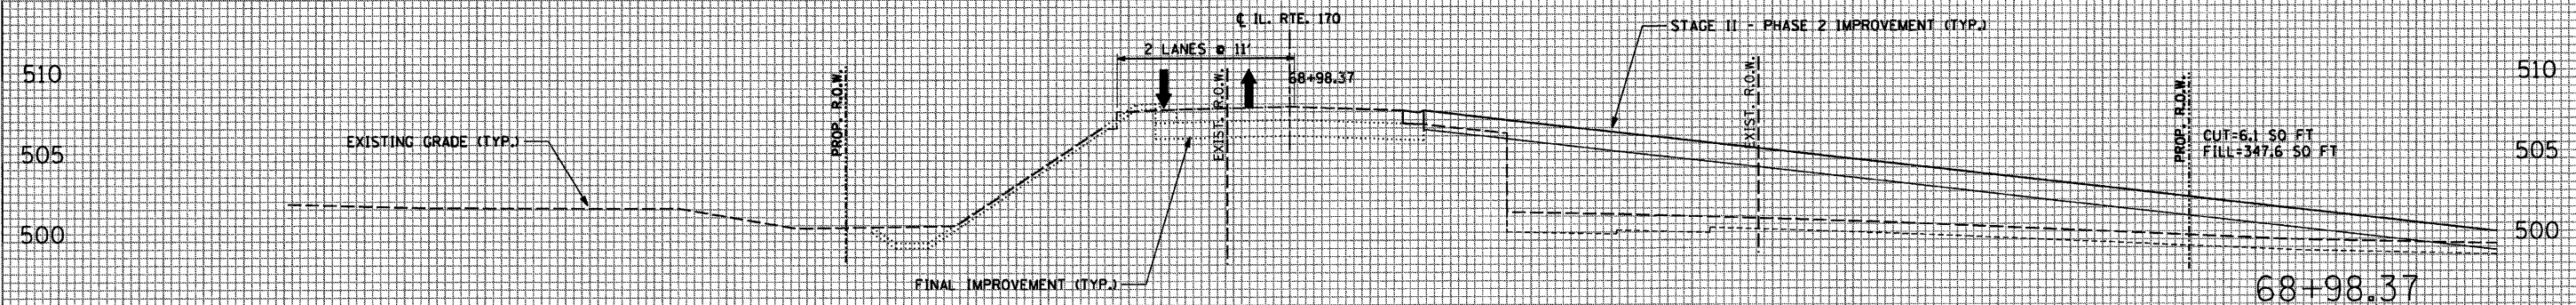


ORIGINAL SURVEY NOTE BOOK	SURVEYED	BY	DATE
	PLOTTED		
	TEMPLATE		
	AREAS		
	PLANIMETER		

```
PLOT DATE = 10/4/2007
FILE NAME = $FILE$
PLOT SCALE = $SCALE$
USER NAME = project
```


F.A.P. RTE.	SECTION	COUNTY	TOTAL SHEETS	SHEET NO.
786	(109) BR	LASALLE	351	125
STA. 69+00.00 TO STA. 70+00.00				
FED. ROAD DIST. NO.	ILLINOIS	FED. AID PROJECT		

ILLINOIS ROUTE 170 NORTH STAGE II - PHASE 2

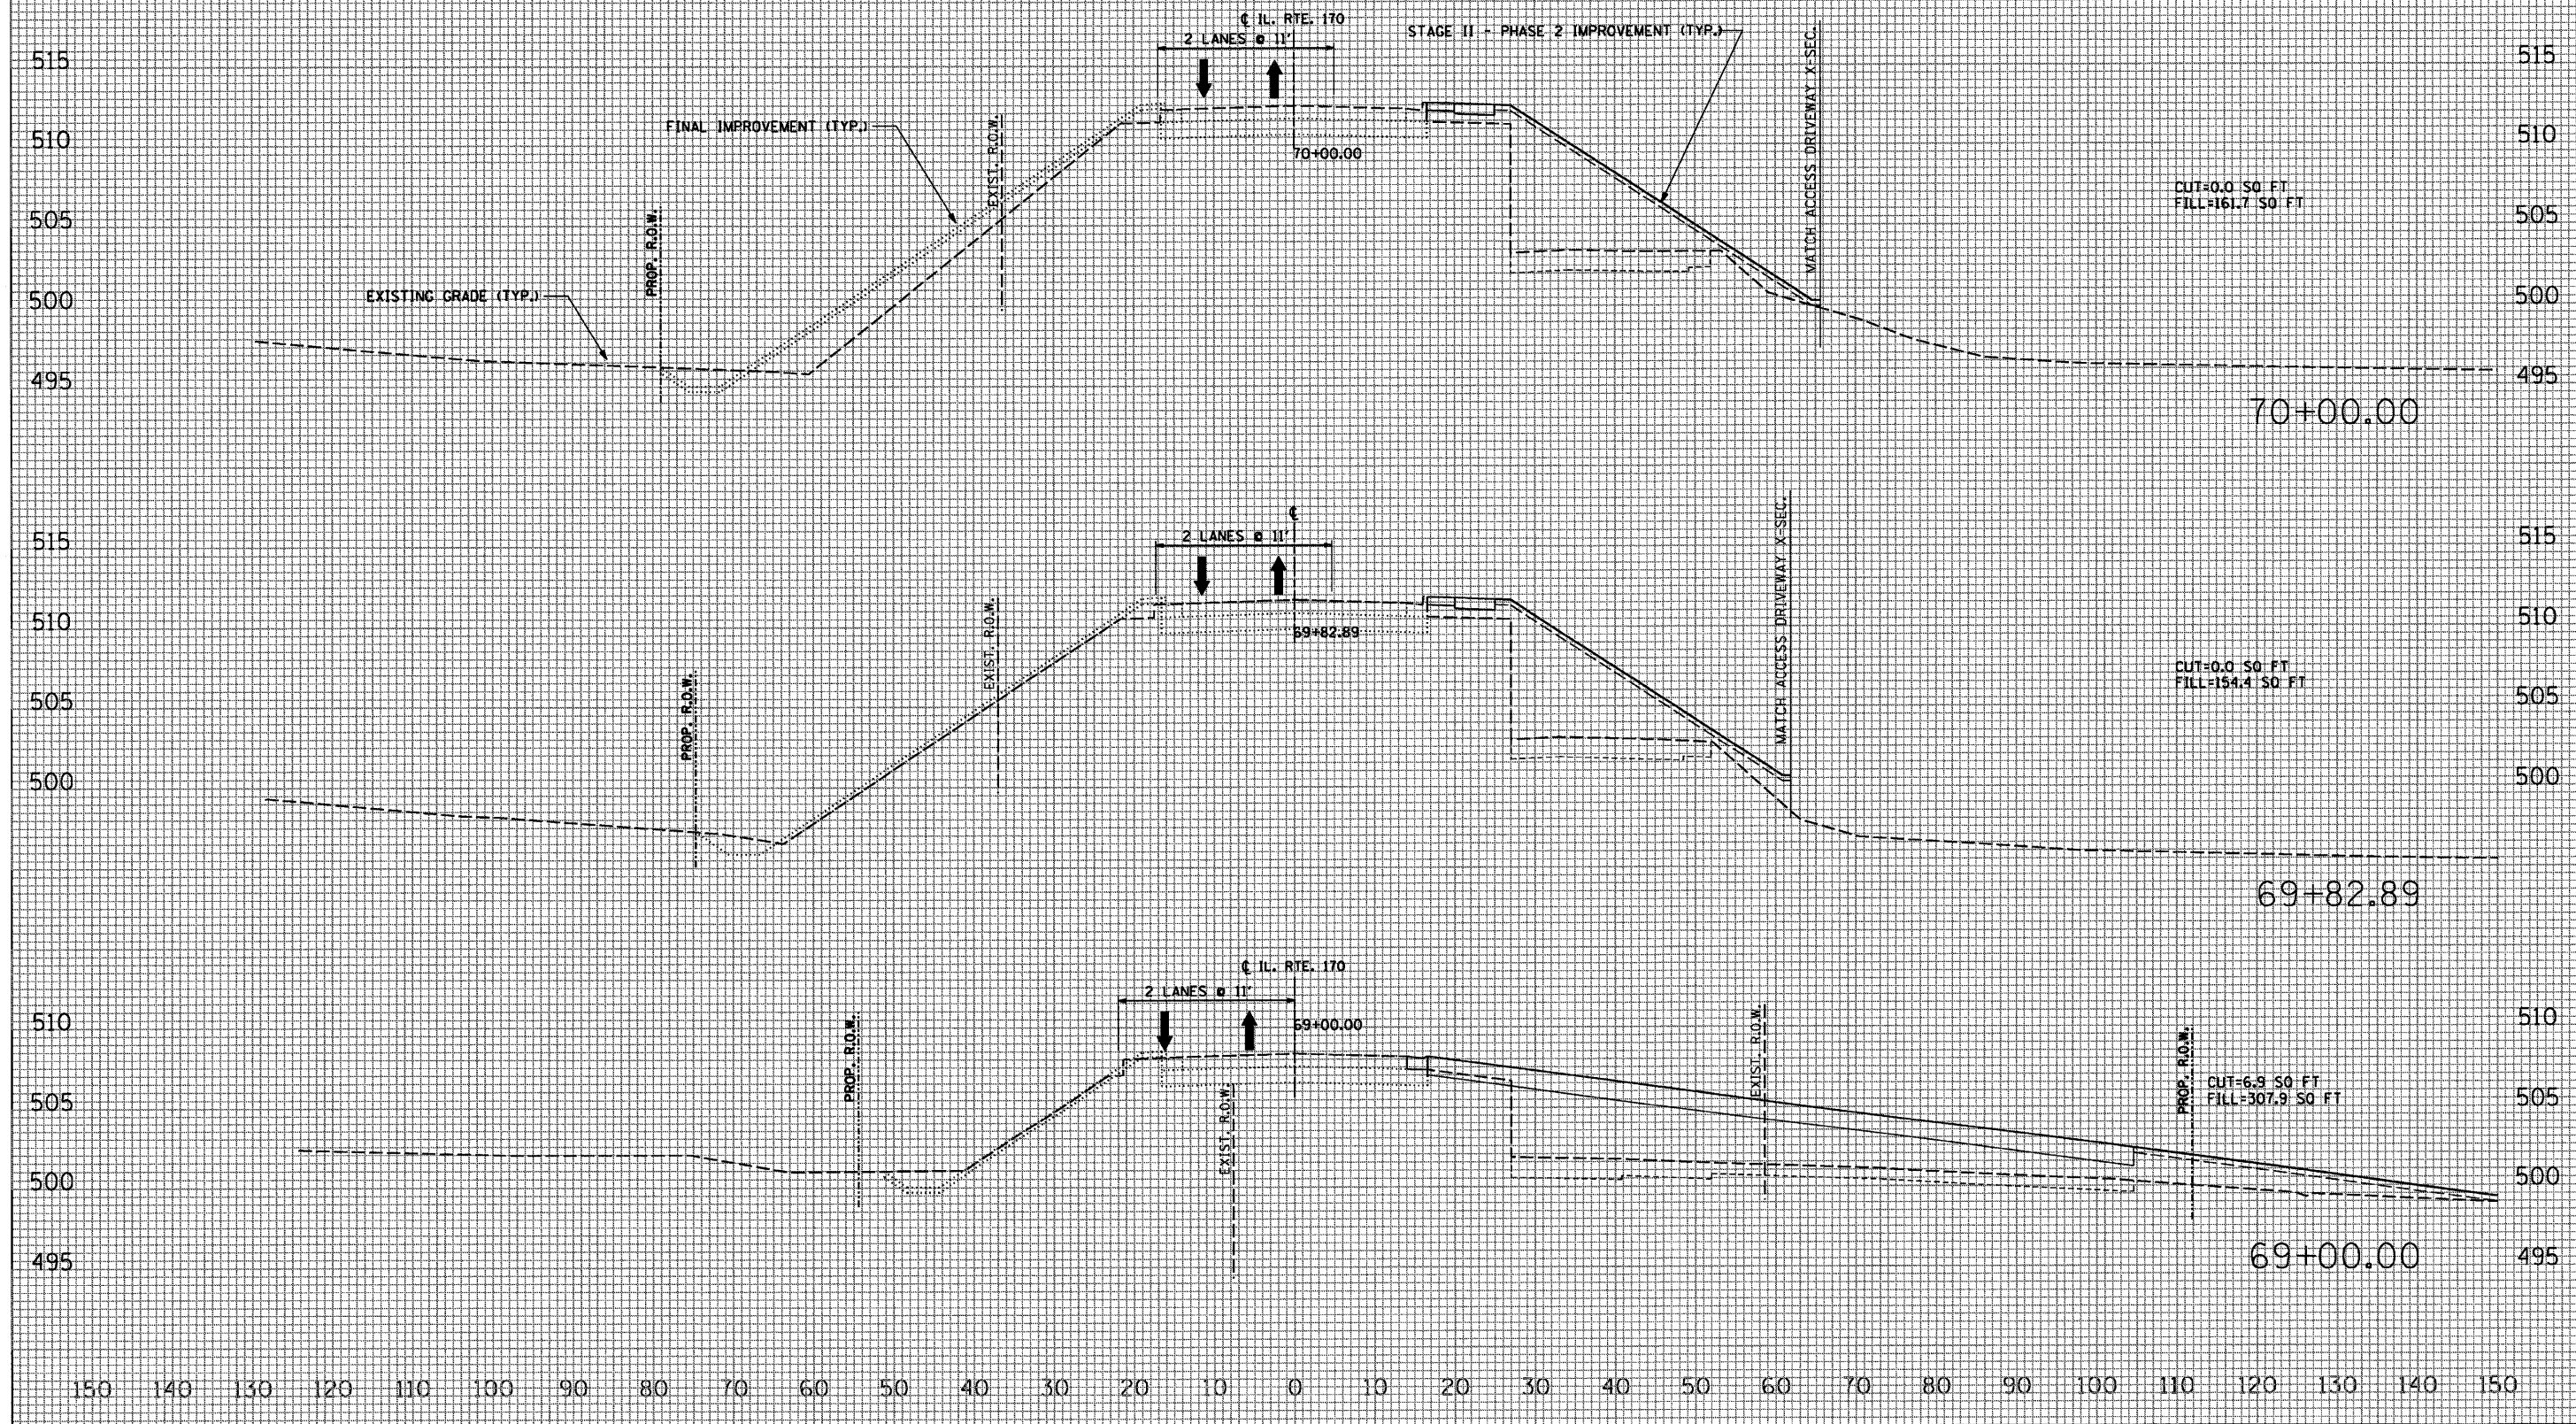



FINAL SURVEY		BY	DATE
NOTE BOOK			
SURVEYED _____			
PLOTTED _____			
TEMPLATE _____			
AREAS _____			
AREAS CHECKED _____			

ORIGINAL SURVEY			
NOTE BOOK			
	SURVEYED	BY	DATE
	PLOTTED		
	TEMPLATE		
	AREAS		
	ADJUSTMENTS		

```
PLOT DATE = 10/4/2007
FILE NAME = $FILEL$
PLOT SCALE = $SCALE$
USER NAME = project
```


F.A.P. RTE.	SECTION	COUNTY	TOTAL SHEETS	SHEET NO.
786	(109) BR	LASALLE	351	126
STA. 70+83.74 TO STA. 71+00.00				
FED. ROAD DIST. NO.		ILLINOIS	FED. AID PROJECT	


FINAL SURVEY	BY	DATE
SURVEYED		
PLOTTED		
TEMPLATE		
AREAS		
AREAS CHECKED		
NO.		

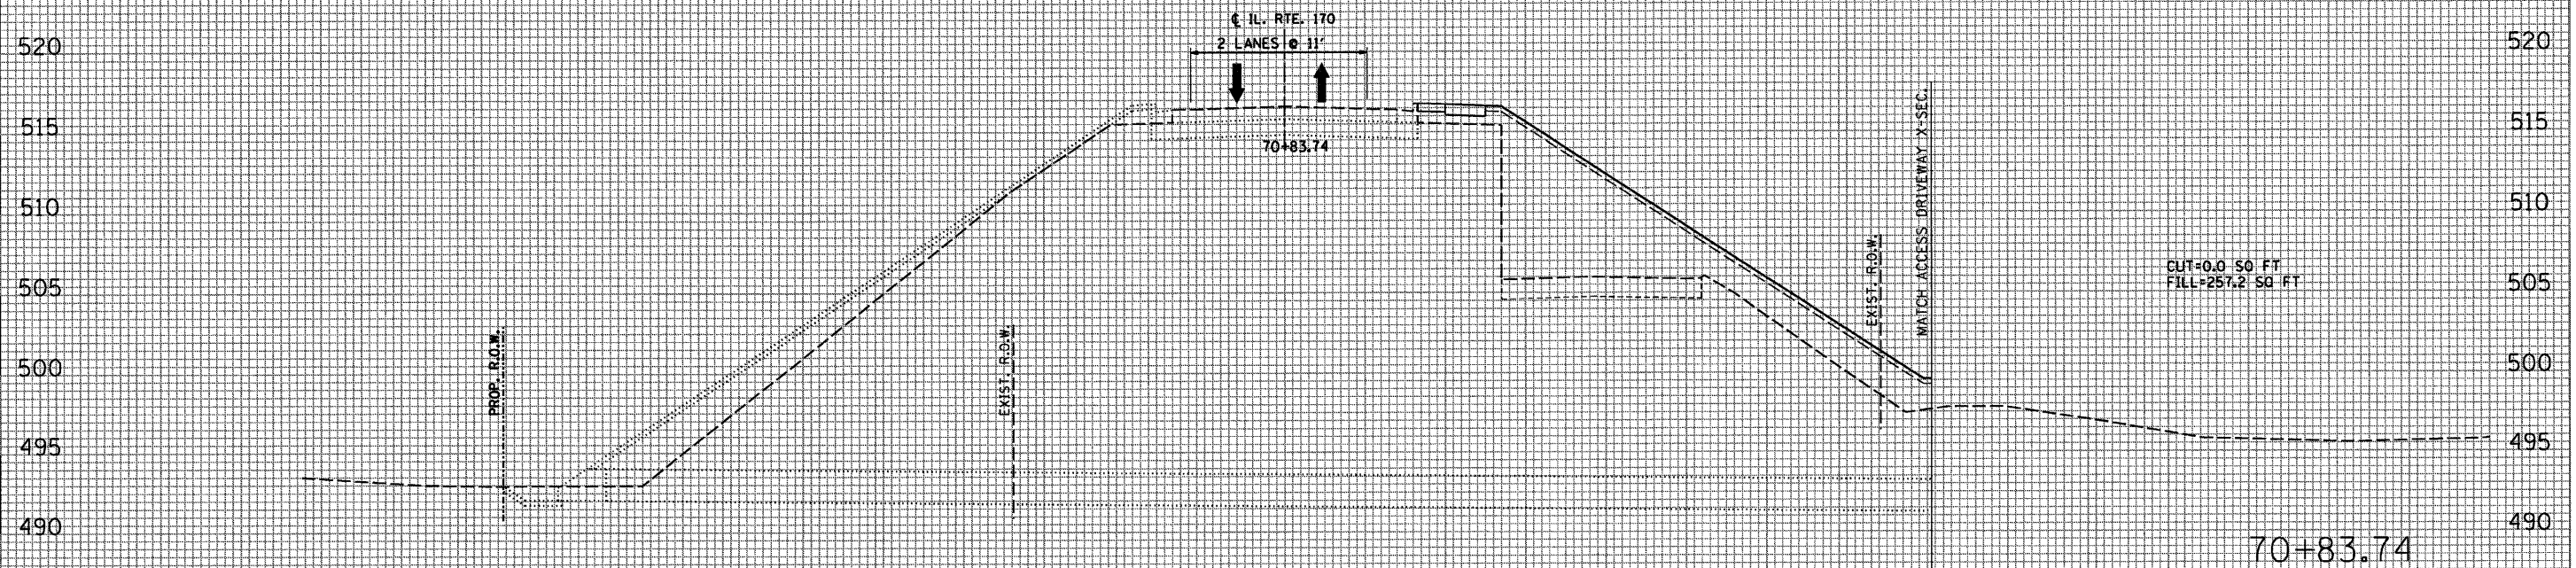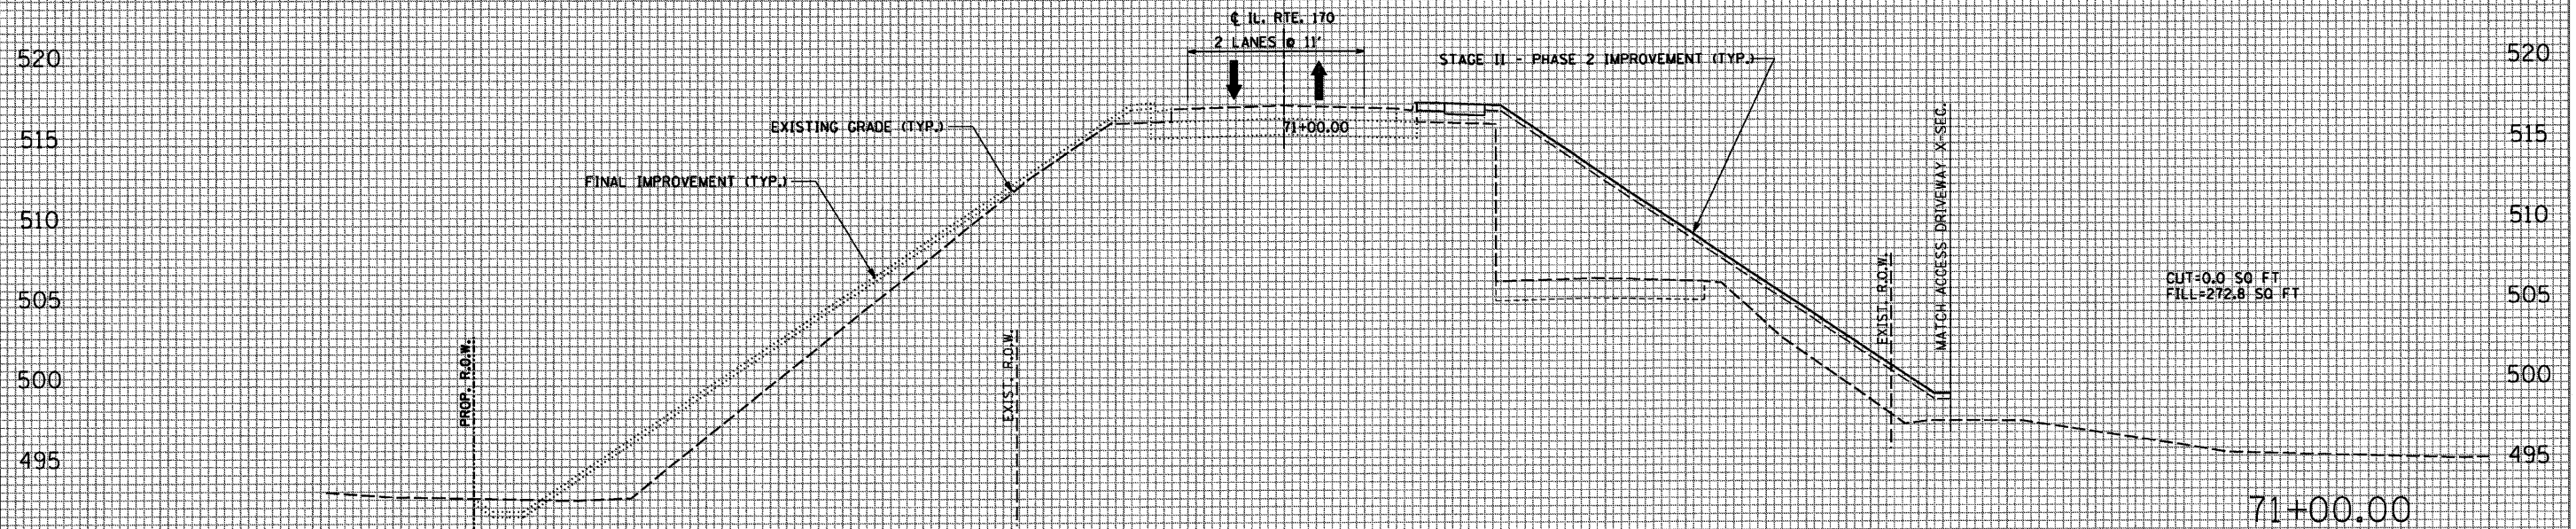

```
PLOT DATE = 10/4/2007
FILE NAME = $FILE$
PLOT SCALE = $SCALE$
USER NAME = project
```


F.A.P. RTE.	SECTION	COUNTY	TOTAL SHEETS	SHEET NO.
786	(109) BR	LASALLE	351	127
STA. 71+64.00		TO STA. 71+98.67		
FED. ROAD DIST. NO.		ILLINOIS	FED. AID PROJECT	

ILLINOIS ROUTE 170 NORTH STAGE II - PHASE 2

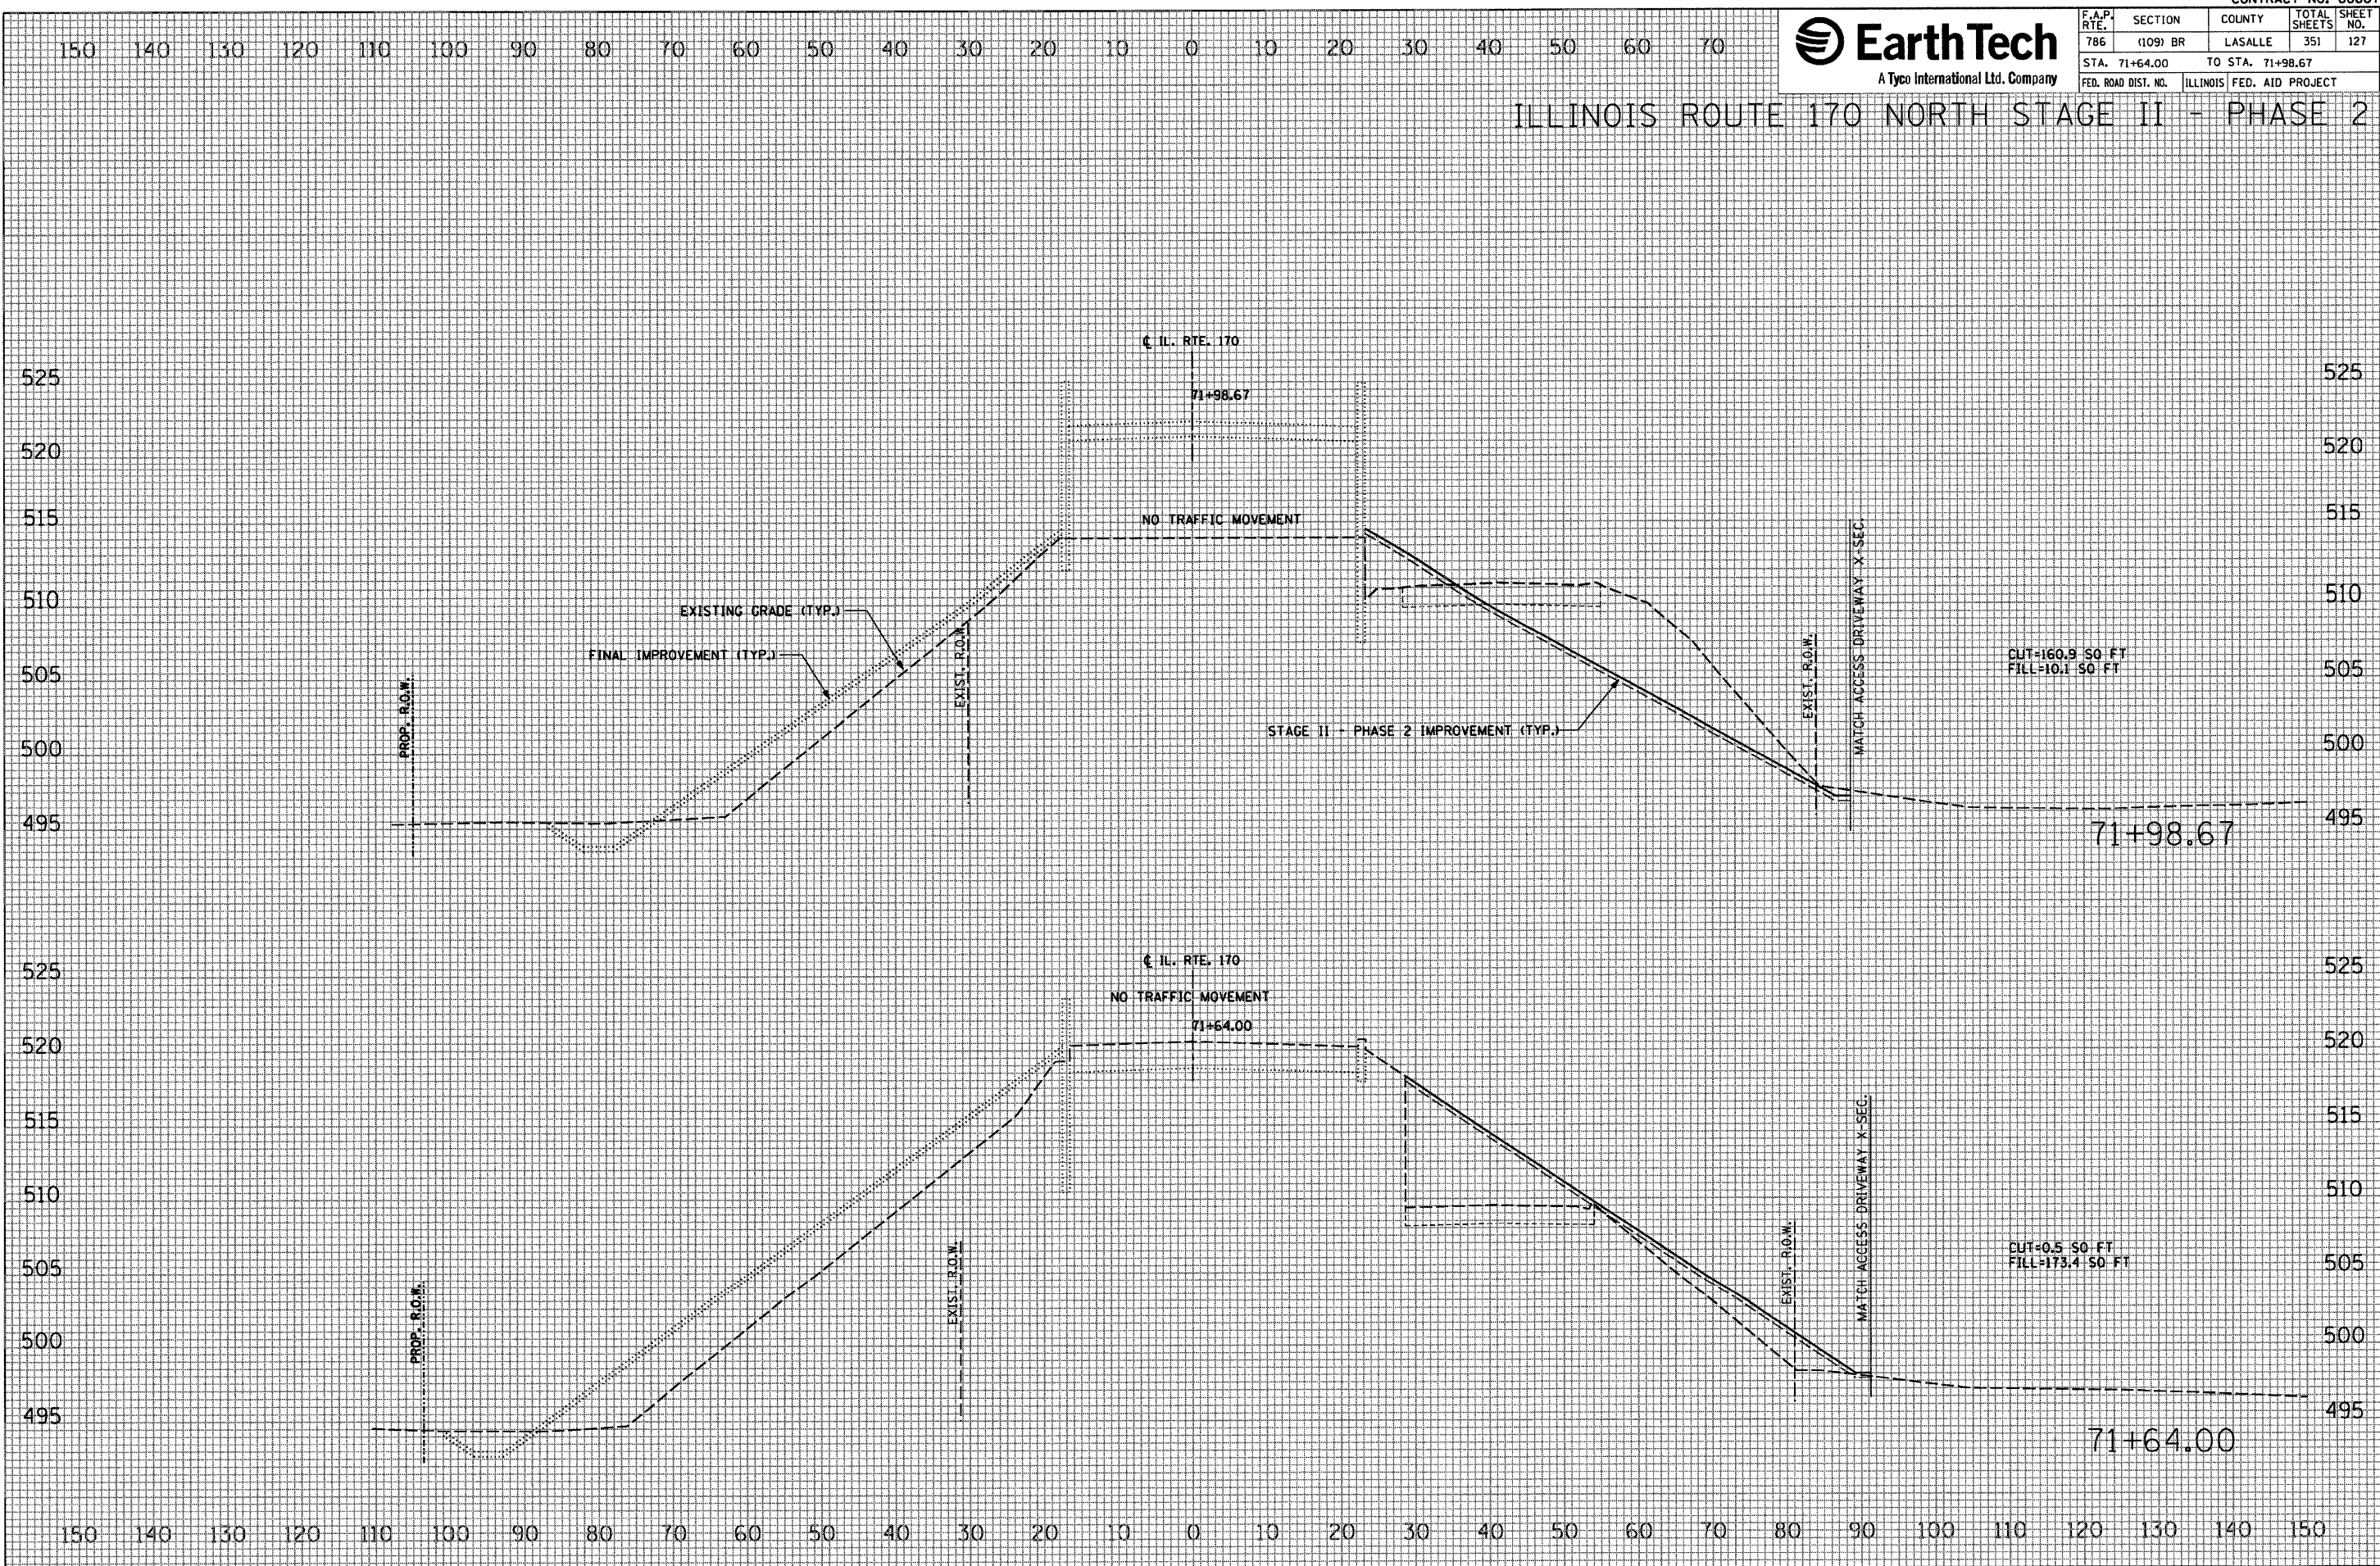

NO.	FINAL SURVEY	BY	DATE
	SURVEYED		
	PLOTTED		
	TEMPLATE		
	AREAS		
	AREAS ADJUSTED		

ORIGINAL		BY	DATE
SURVEYED			
PLOTTED			
TEMPLATE			
NOTE BOOK			
AREAS			
FILED			
DATE			

```
PLOT DATE = 10/4/2007
FILE NAME = $FILE$
PLOT SCALE = $SCALE$
USER NAME = project
```



F.A.P. RTE.	SECTION	COUNTY	TOTAL SHEETS	SHEET NO.
786	(109) BR	LASALLE	351	128
STA. 72+00.00 TO STA. 73+00.00				
FED. ROAD DIST. NO.	ILLINOIS	FED. AID PROJECT		

ILLINOIS ROUTE 170 NORTH STAGE II - PHASE 2

FINAL SURVEY	SURVEYED PLOTTED TEMPLATE	BY	DATE
NOTE BOOK	AREAS		
	AREAS CHECKED		

ORIGINAL SURVEY			BY	DATE
NOTE BOOK	SURVEYED			
	PLOTTED			
	TEMPLATE			
	AREAS			
	ADJUSTMENTS			

```
PLOT DATE = 10/4/2007
FILE NAME = $FILE$
PLOT SCALE = $SCALE$
USER NAME = project
```

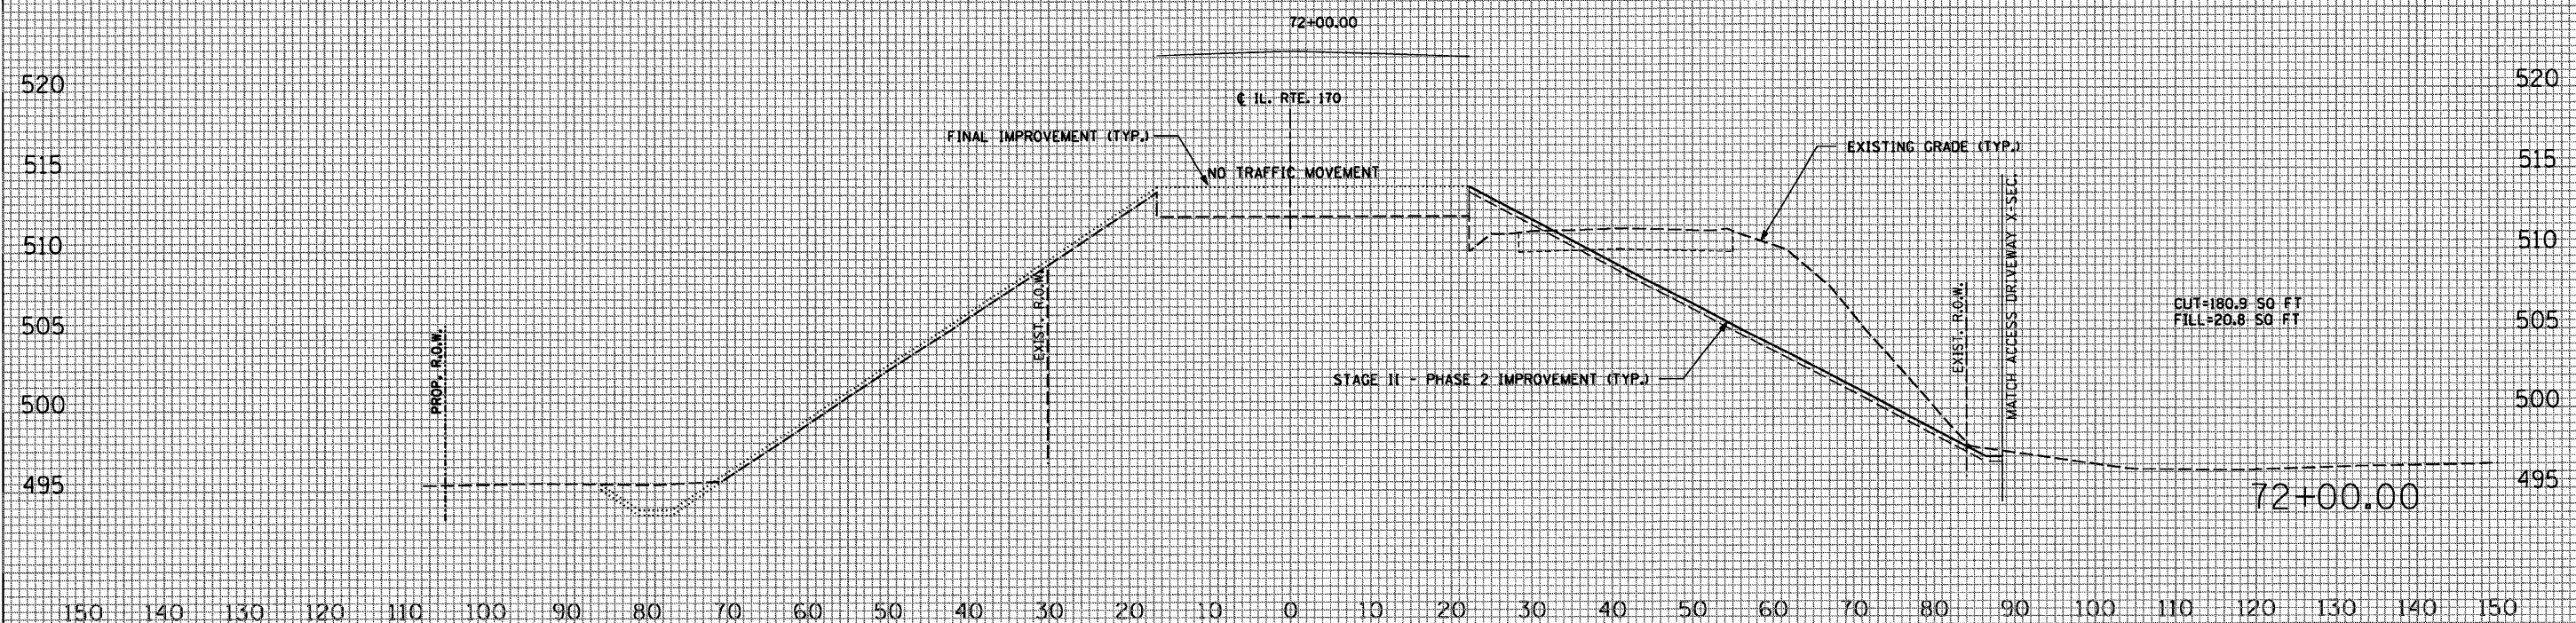




F.A.P. RTE.	SECTION	COUNTY	TOTAL SHEETS	SHEET NO.
786	(109) BR	LASALLE	351	129
STA. 1+50.00		TO STA. 1+91.88		
FED. ROAD DIST. NO.		ILLINOIS FED. AID PROJECT		

ACCESS DRIVEWAY STAGE II - PHASE 2

FINAL SURVEY	DATE
SURVEYED	BY
PLOTTED	
TEMPLATE	
AREAS	
AREAS CHECKED	
NO.	


ORIGINAL SURVEY	DATE
SURVEYED	BY
PLOTTED	
TEMPLATE	
AREAS	
AREAS CHECKED	
NO.	

PLOT DATE = 10/14/2007
FILE NAME = #FILE16
PLOT SCALE = #SCALE6
USER NAME = Project

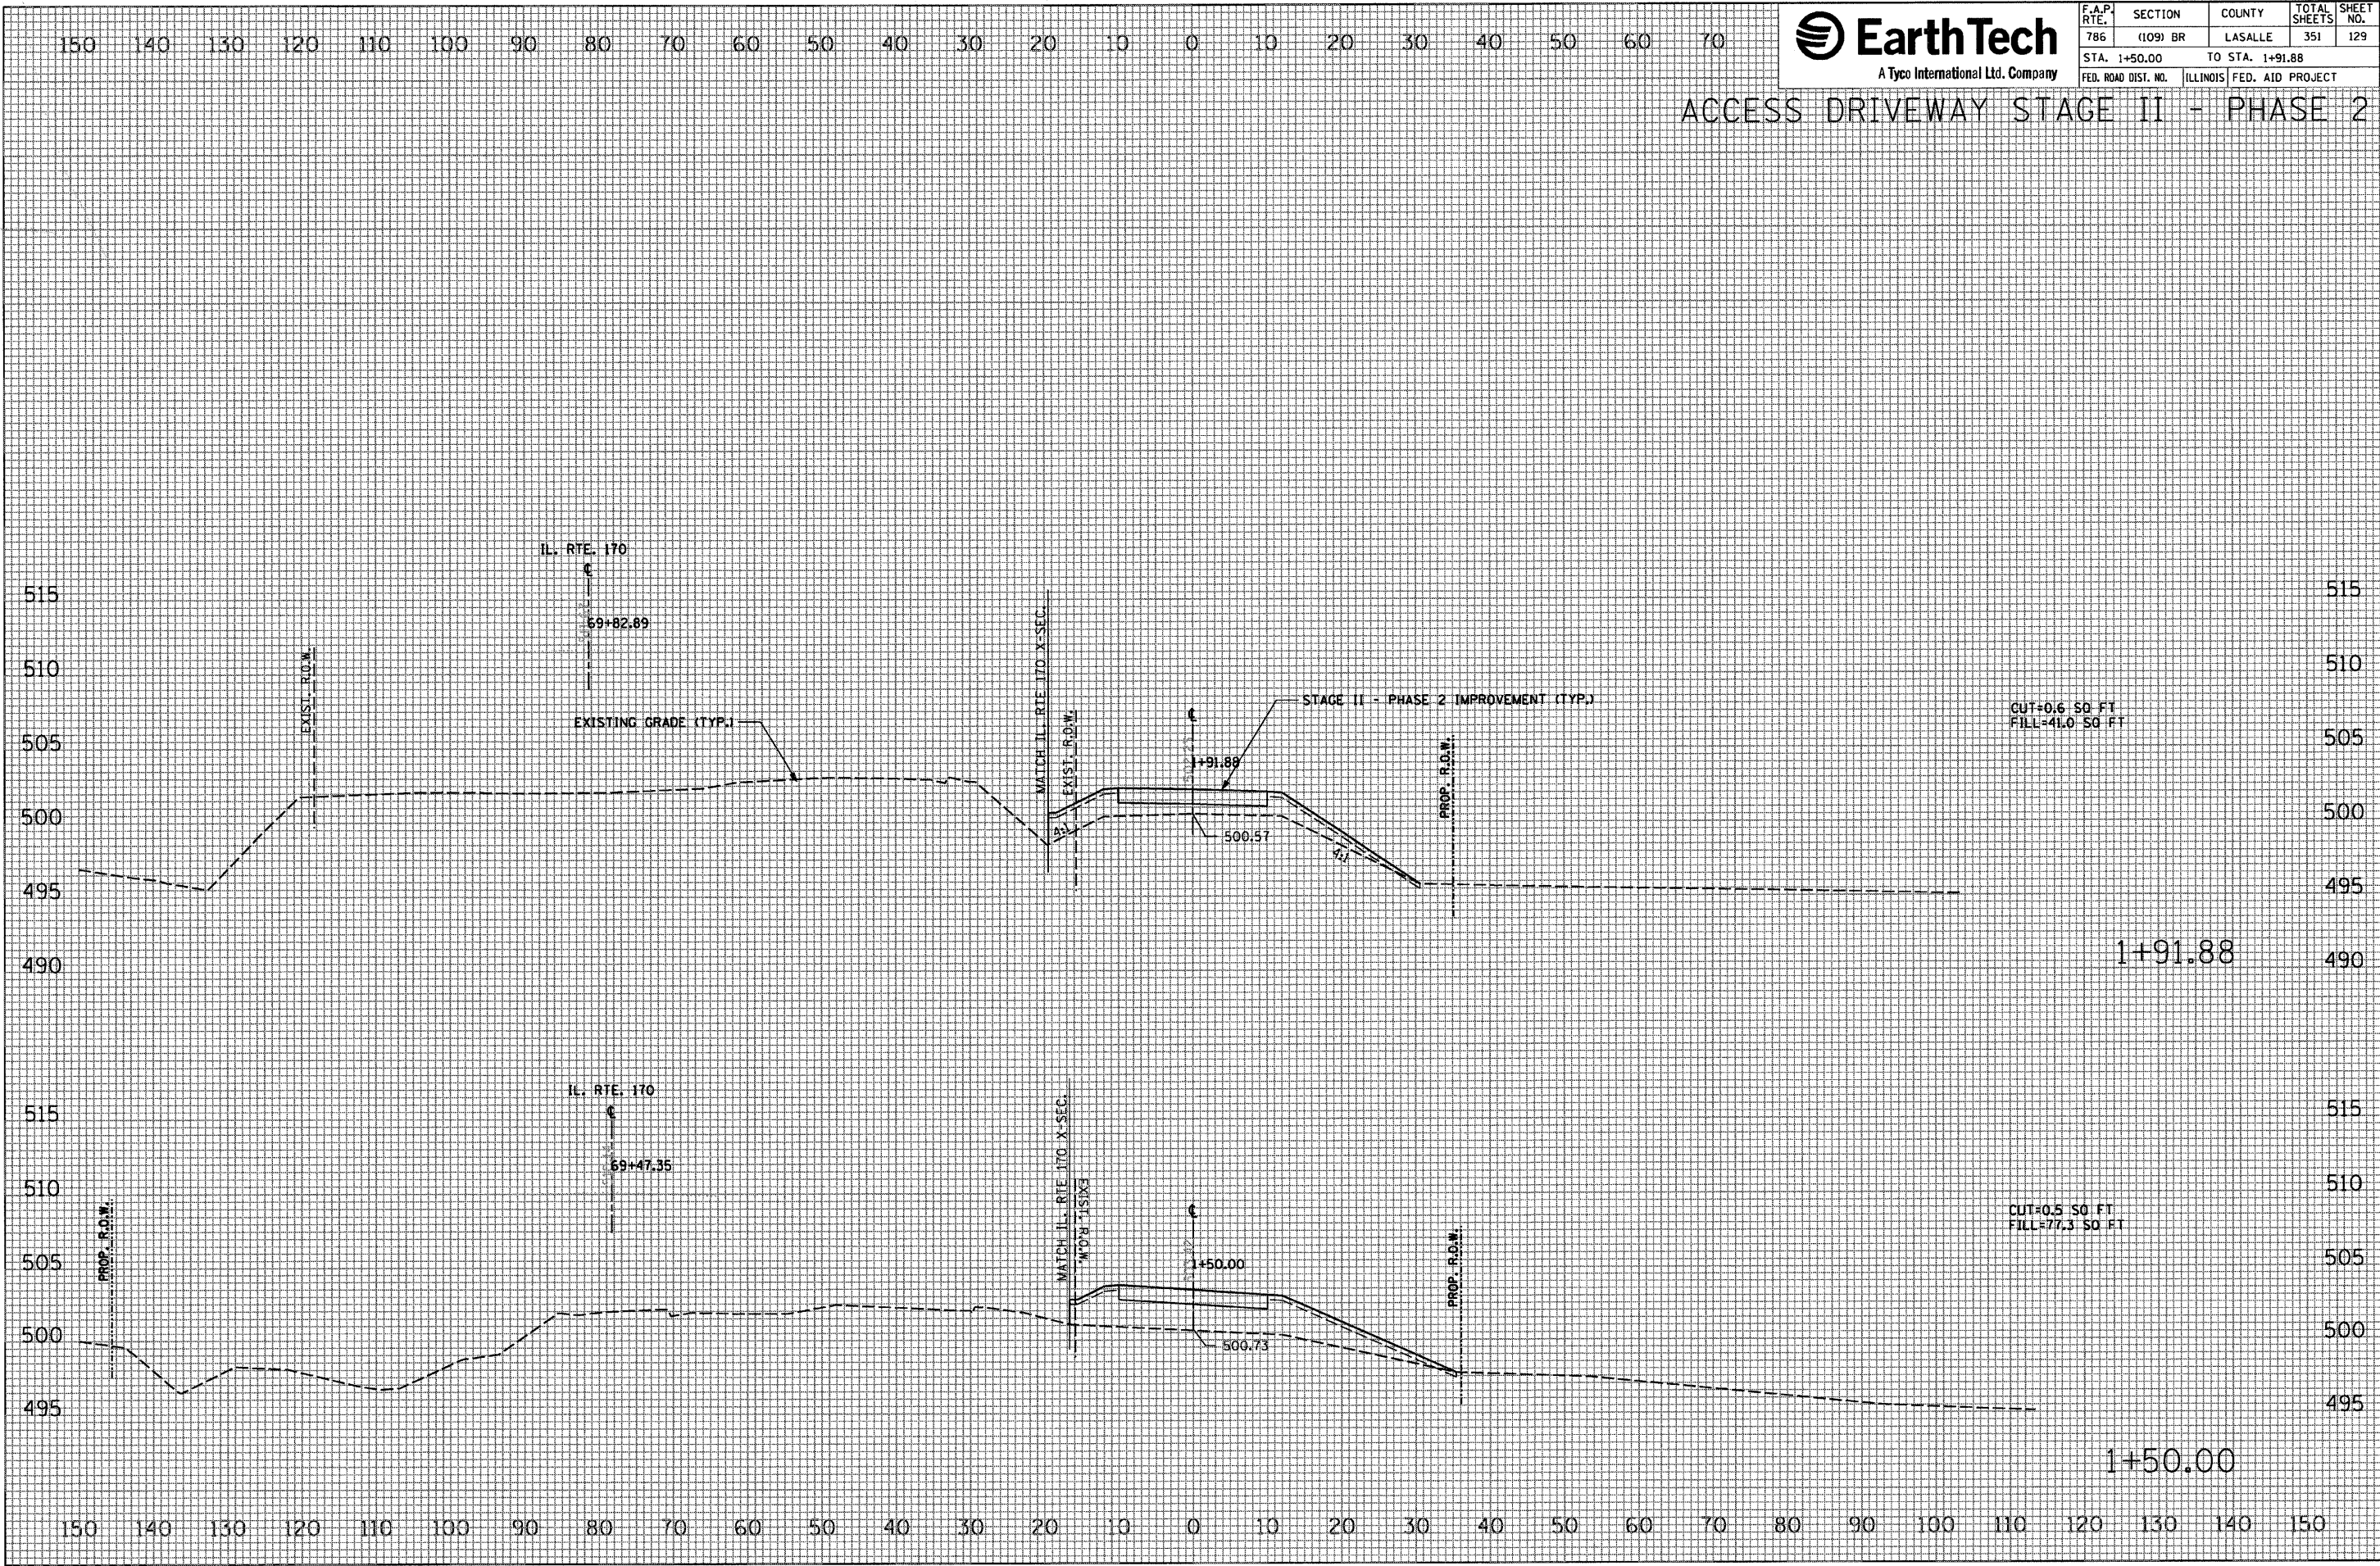

F.A.P. RTE.	SECTION	COUNTY	TOTAL SHEETS	SHEET NO.
786	(109) BR	LASALLE	351	130
STA. 2+00.00 TO STA. 2+15.42				
FED. ROAD DIST. NO.	ILLINOIS	FED. AID PROJECT		

ACCESS DRIVEWAY STAGE II - PHASE 2

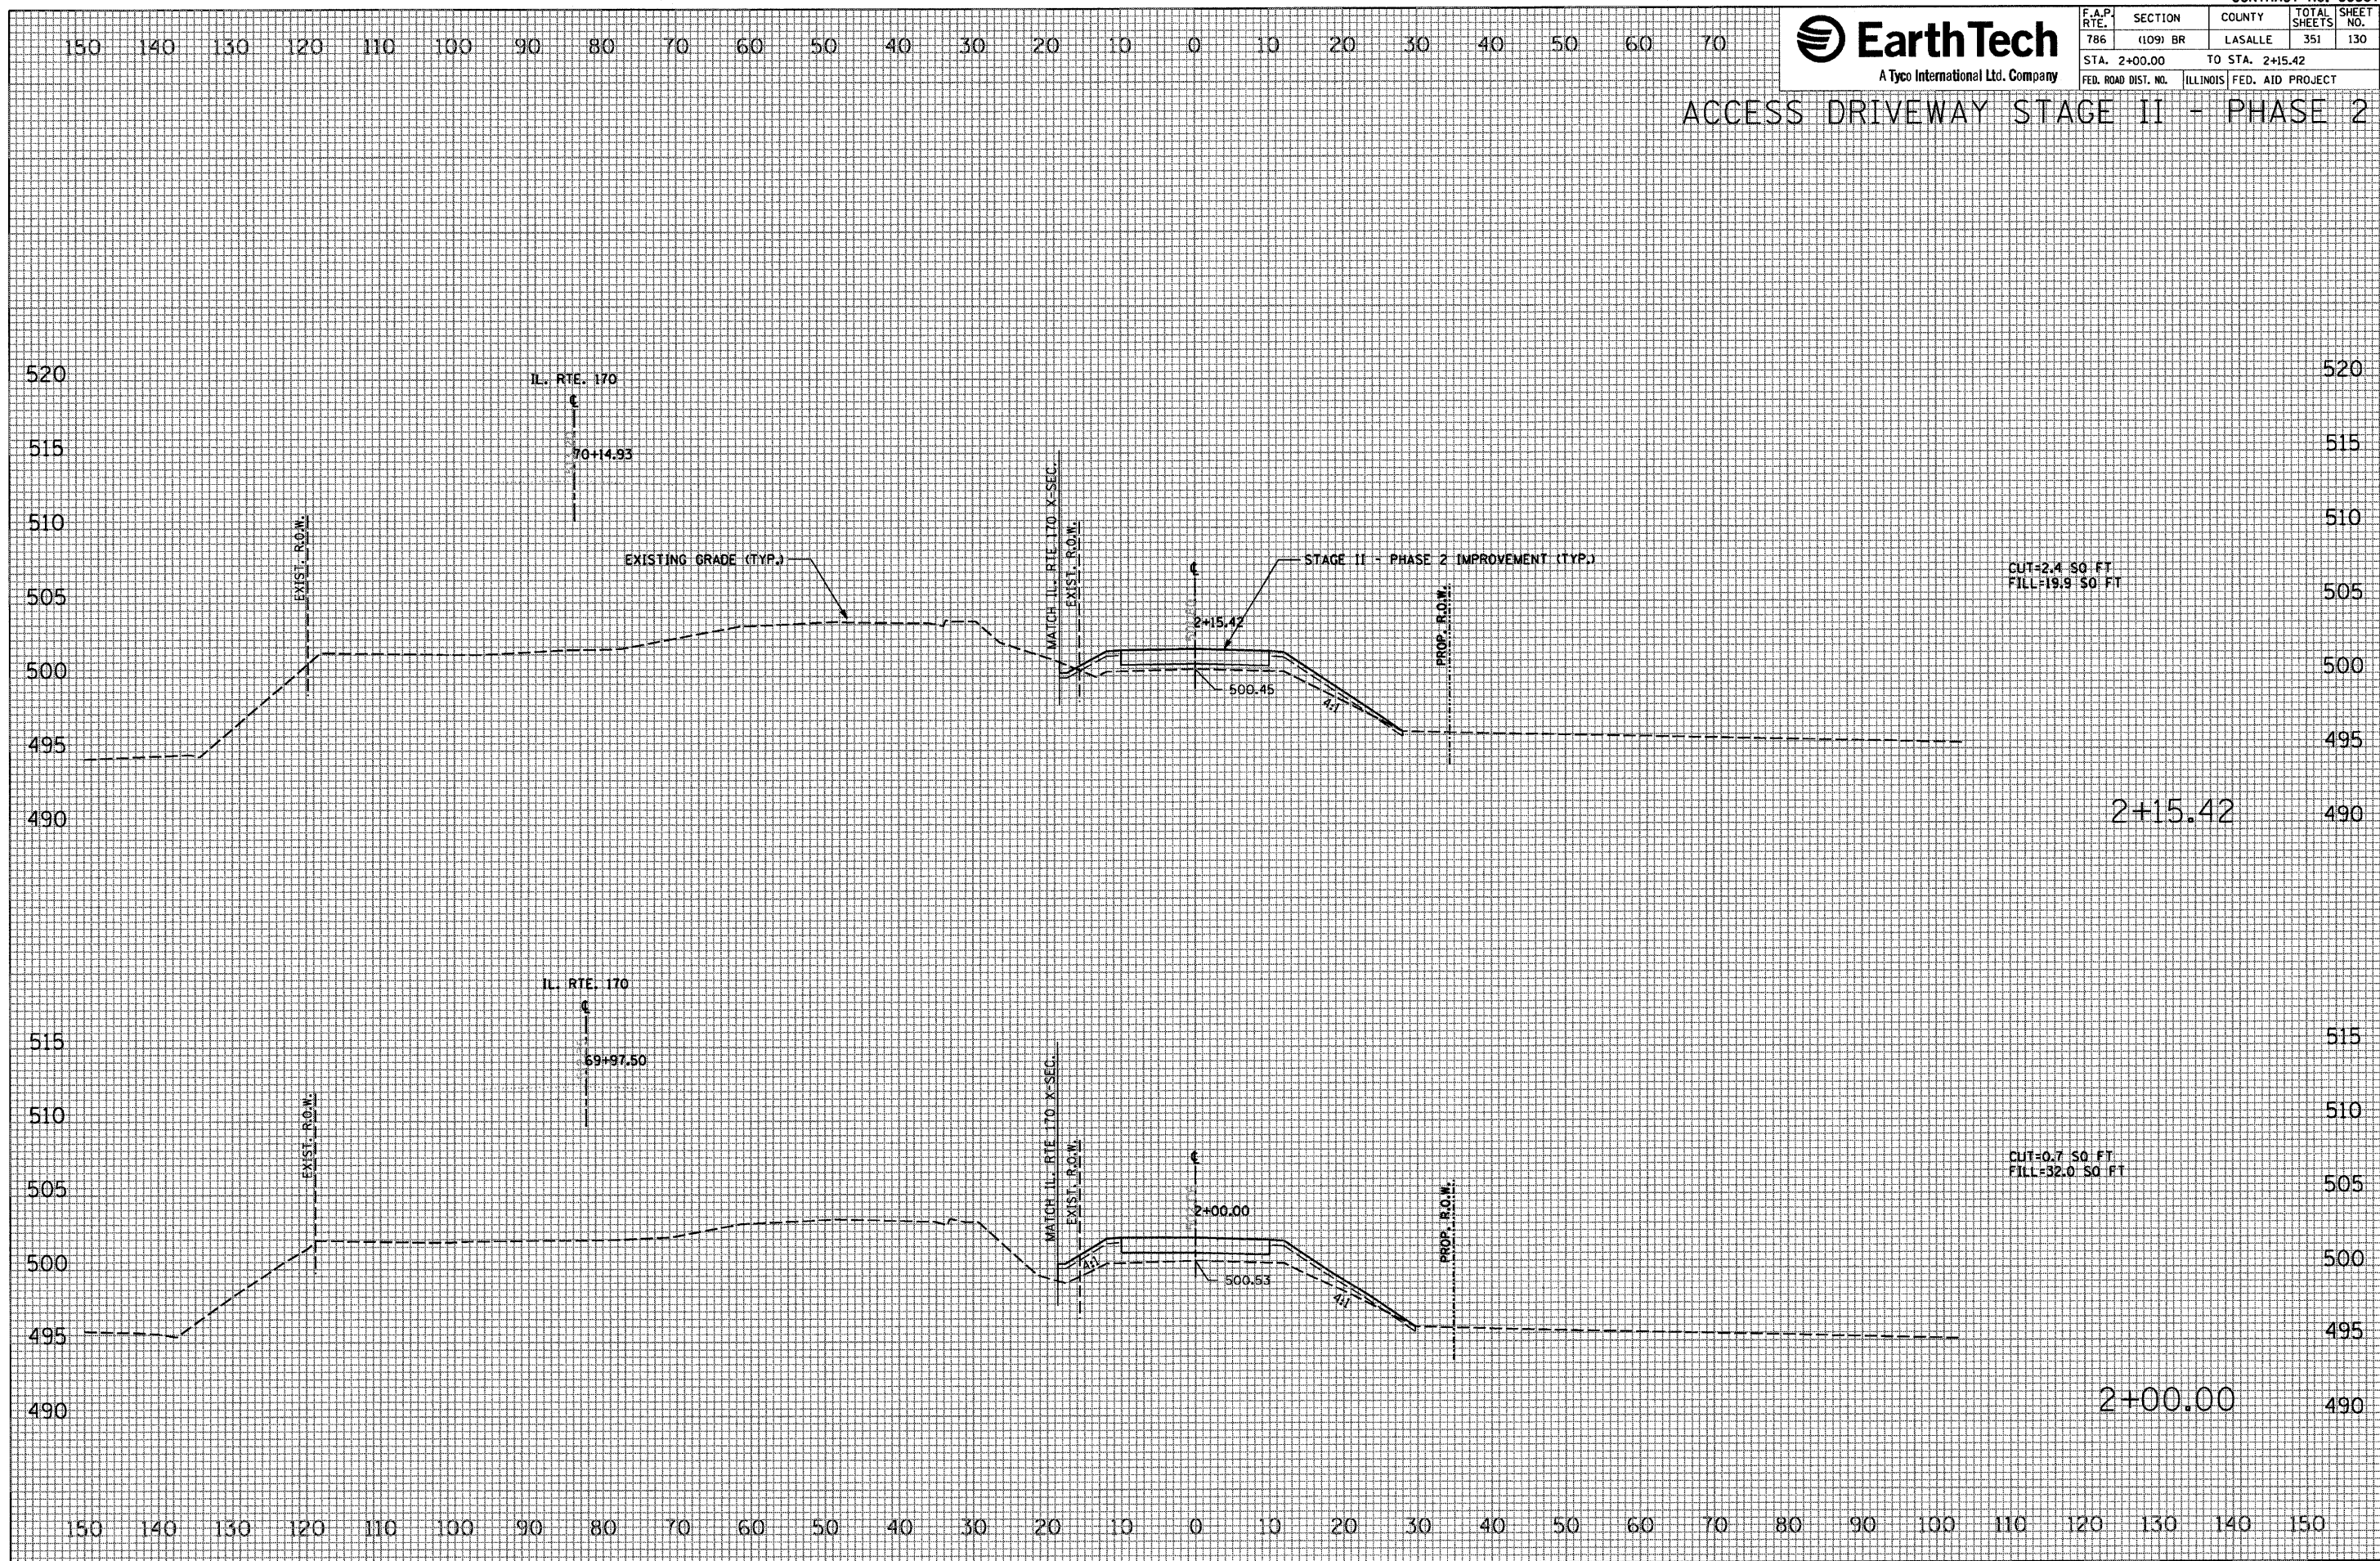

FINAL SURVEY NOTE BOOK	SURVEYED	BY	DATE
	PLOTTED		
	TEMPLATE		
	AREAS		

ORIGINAL SURVEY	BY _____	DATE _____
SURVEYED		
PLOTTED		
TEMPLATE		
NOTE BOOK		
AREAS		



```

PLOT DATE = 10/4/2007
FILE NAME = $FILE$
PLOT SCALE = $SCALE$
USER NAME = project

```


F.A.P. RTE.	SECTION	COUNTY	TOTAL SHEETS	SHEET NO.
786	(109) BR	LASALLE	351	131
STA. 2+94.22		TO STA. 3+00.00		
FED. ROAD DIST. NO.	ILLINOIS	FED. AID PROJECT		


FINAL SURVEY	BY	DATE	SURVEYED
			PLOTTED
			TEMPLATE
			AREAS

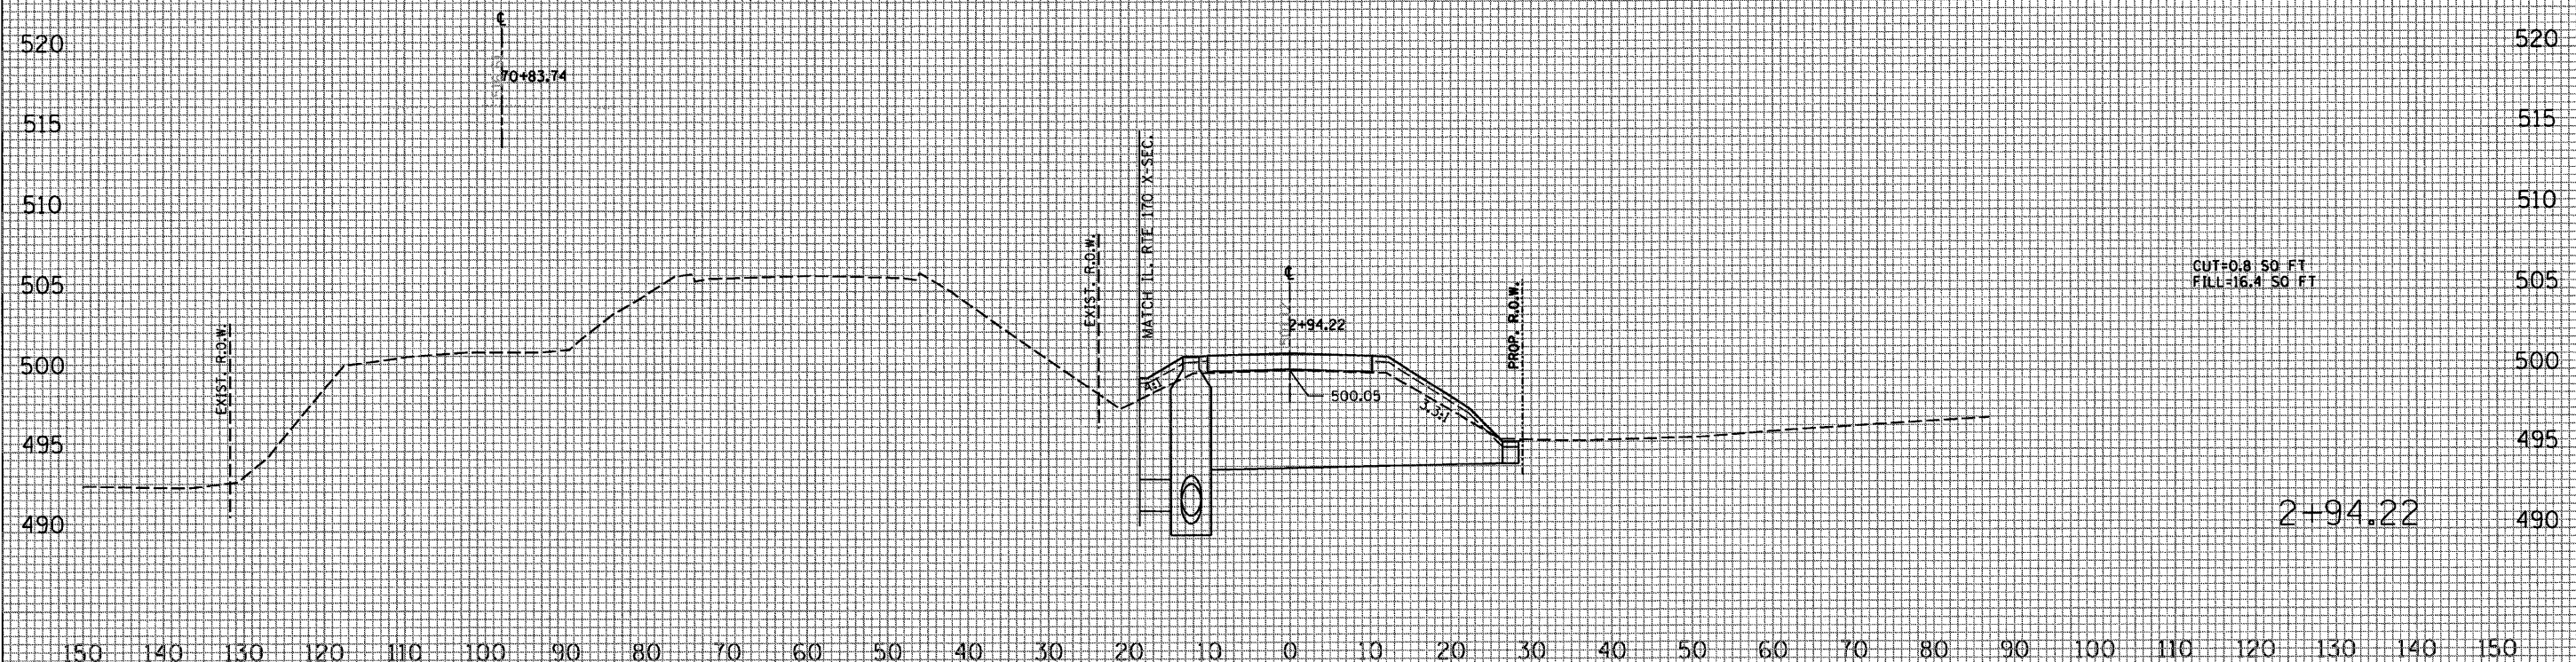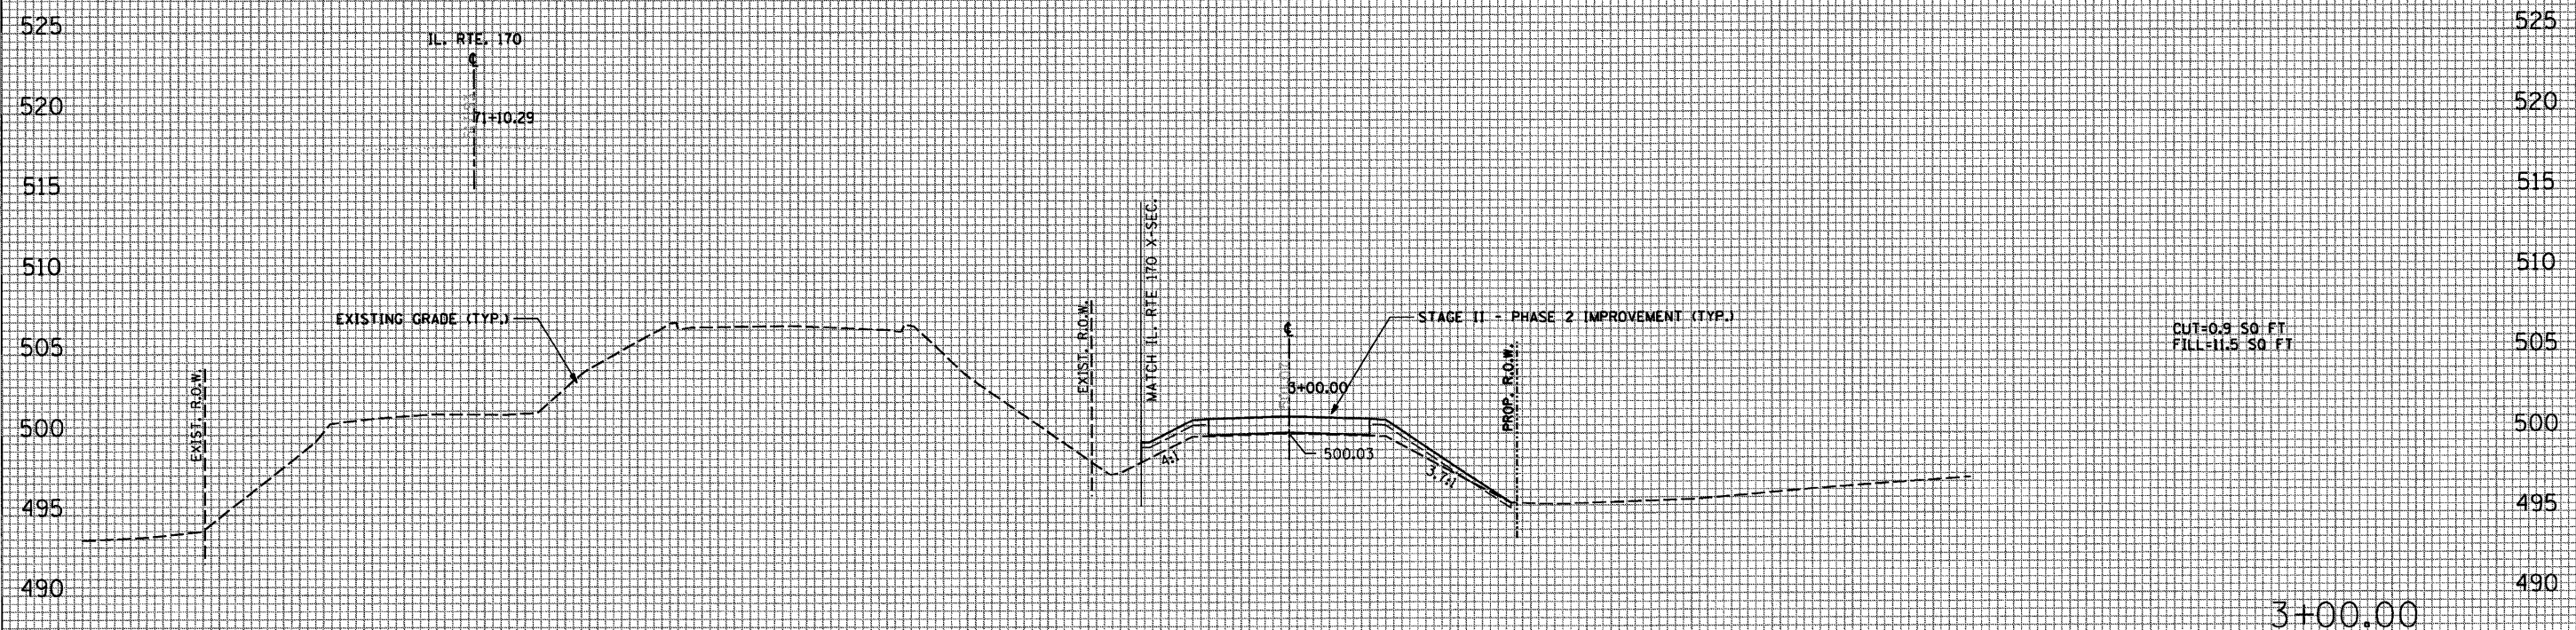

```
PLOT DATE = 10/4/2007
FILE NAME = $FILE$
PLOT SCALE = $SCALE$
USER NAME = project
```


F.A.P. RTE.	SECTION	COUNTY	TOTAL SHEETS	SHEET NO.
786	(109) BR	LASALLE	351	132
STA. 3+55.00 TO STA. 4+00.00				
FED. ROAD DIST. NO. ILLINOIS FED. AID PROJECT				

4+00.00

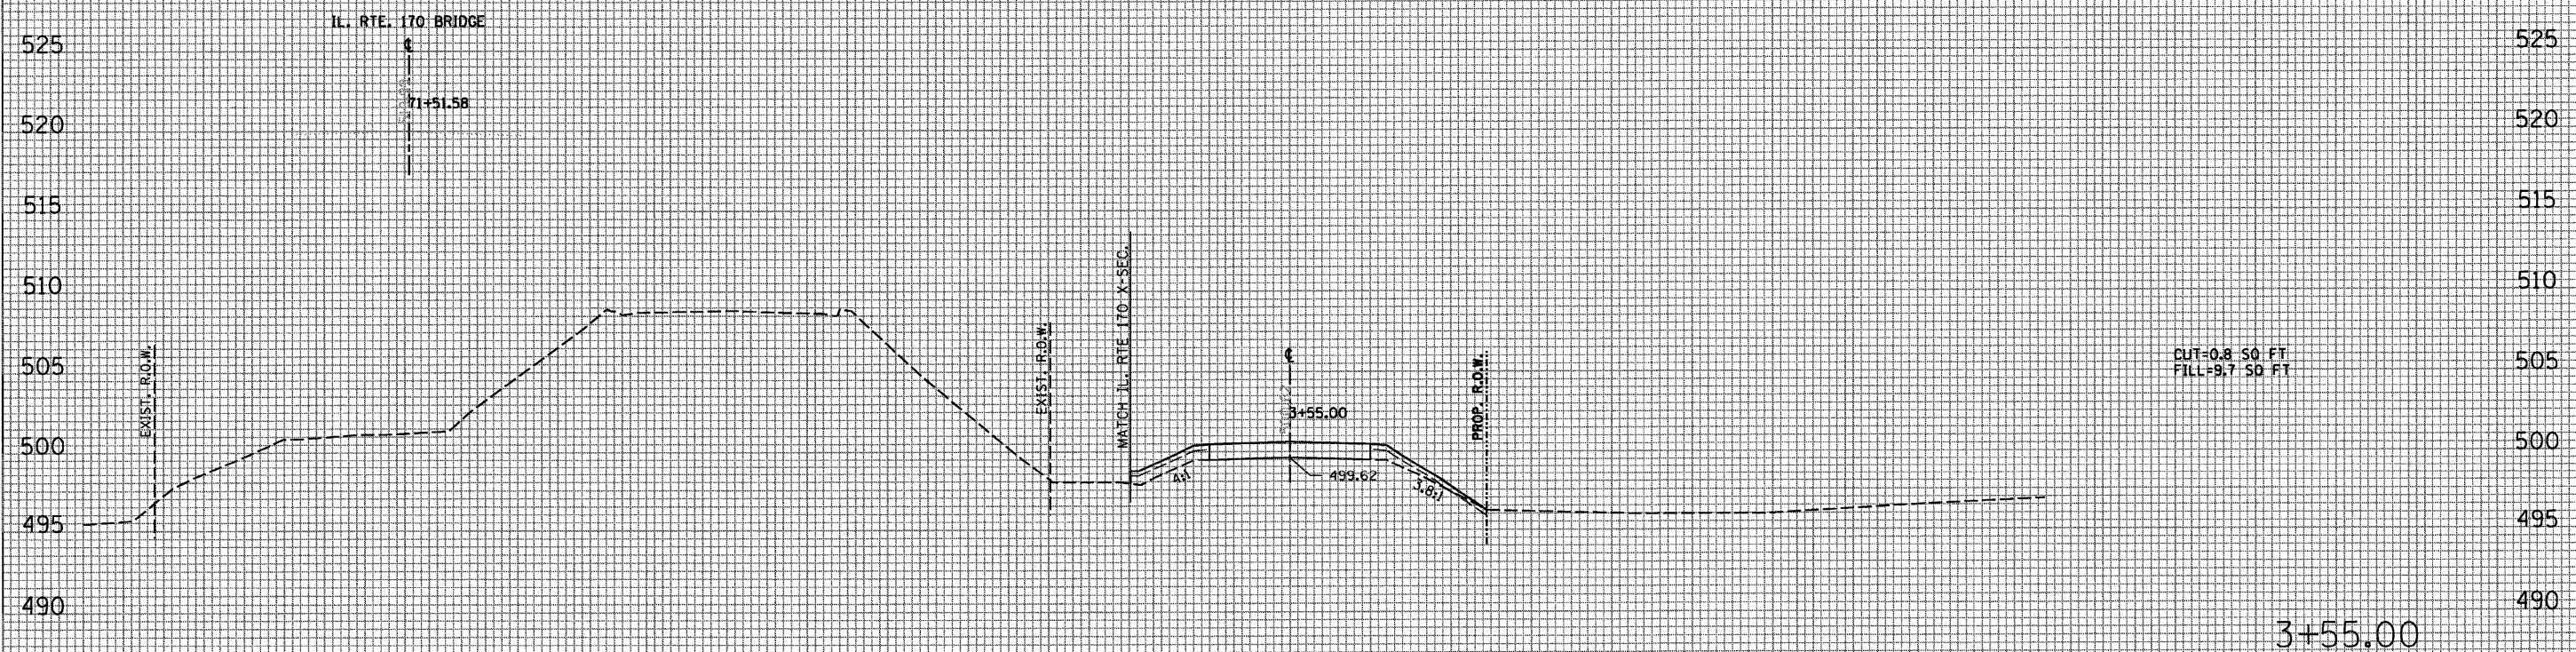
$$3 + 55.00$$

FINAL SURVEY	SURVEYED _____	BY _____	DATE _____
	PLOTTED _____ TEMPLATE _____ AREAS _____ AREAS CHECKED _____		

ORIGINAL SURVEY	SURVEYED	BY	DATE
	PLOTTED _____ TEMPLATE _____ AREAS _____ AREAS RECALCULATED _____		
NOTE BOOK			

```
PLOT DATE = 10/4/2007
FILE NAME = $FILE$
PLOT SCALE = $SCALE$
USER NAME = project
```



F.A.P. RTE.	SECTION	COUNTY	TOTAL SHEETS	SHEET NO.
786	(109) BR	LASALLE	351	133
STA. 4+61.84		TO STA. 4+61.84		
FED. ROAD DIST. NO.	ILLINOIS	FED. AID PROJECT		

ACCESS DRIVEWAY STAGE II - PHASE 2

FINAL SURVEY	SURVEYED	BY	DATE
NOTE BOOK	PLOTTED		
	TEMPLATE		
	AREAS		
	AREAS MEASURED		

ORIGINAL SURVEY	BY	DATE	SURVEYED
			PLOTTED
			TEMPLATE
			AREAS

```
PLOT DATE = 10/4/2007
FILE NAME = $FILE$
PLOT SCALE = $SCALE$
USER NAME = project
```

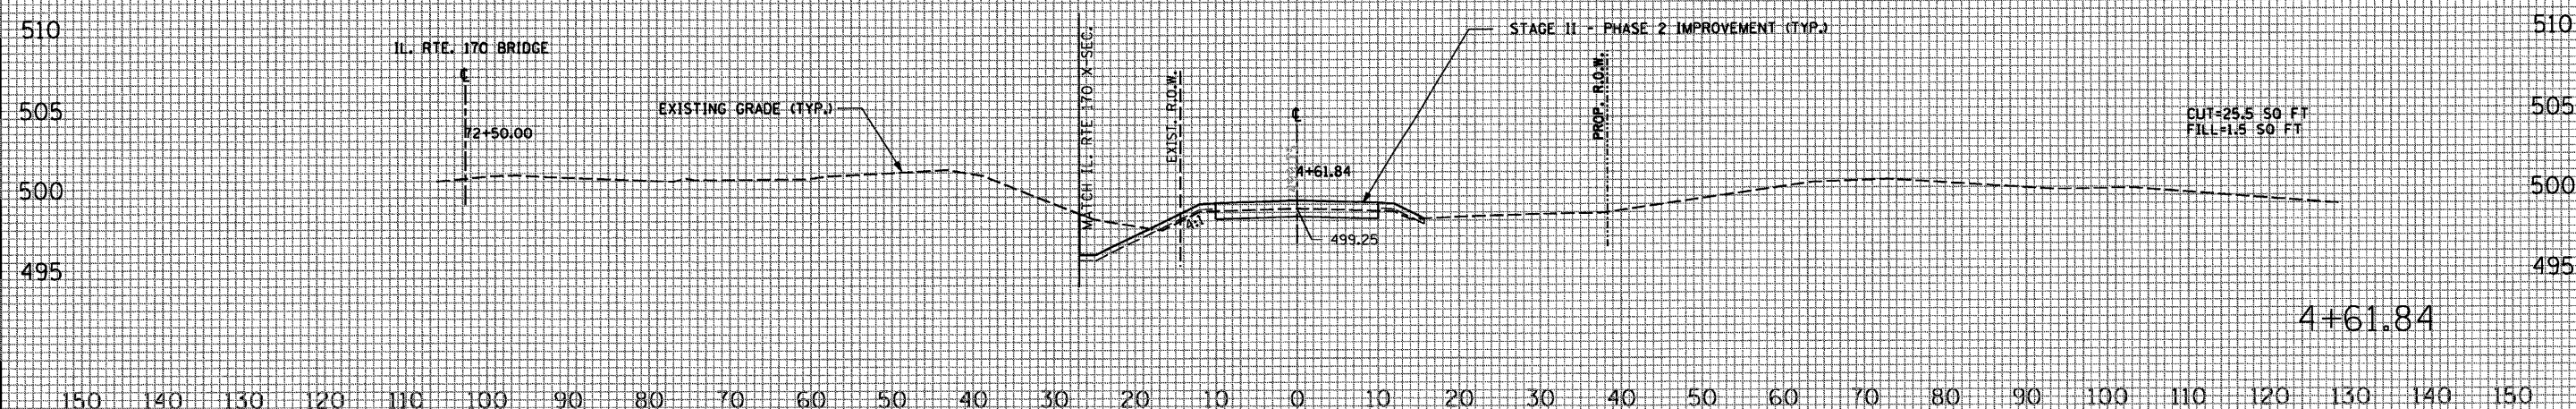

F.A.P. RTE.	SECTION	COUNTY	TOTAL SHEETS	SHEET NO.
786	(109) BR	LASALLE	351	134
STA. 88+92.51		TO STA. 95+00.00		
FED. ROAD DIST. NO.	ILLINOIS	FED. AID PROJECT		

The image displays three cross-sections of Illinois Route 170, showing existing and proposed grades, right-of-way (R.O.W.) lines, and proposed improvements. The horizontal axis represents stationing from 150 to 70 on the left and 0 to 70 on the right. The vertical axis represents elevation in feet, ranging from 490 to 525.

Top Cross-Section: Shows the existing grade (dashed line) and the proposed improvement (solid line). The improvement includes a 11' wide section. The centerline of the improvement is labeled "CL IL. RTE. 170" and "95+00.00". The existing R.O.W. is marked on the right, and the proposed R.O.W. is marked on the left.

Middle Cross-Section: Shows the existing grade (dashed line) and the proposed improvement (solid line). The improvement includes a 11' wide section. The centerline of the improvement is labeled "CL IL. RTE. 170" and "94+00.00". The existing R.O.W. is marked on the right, and the proposed R.O.W. is marked on the left.

Bottom Cross-Section: Shows the existing grade (dashed line) and the proposed improvement (solid line). The improvement includes a 3-lane section with 12' lanes. The centerline of the improvement is labeled "CL IL. RTE. 170" and "88+92.51". The existing R.O.W. is marked on the right, and the proposed R.O.W. is marked on the left. A "GEOTEXTILE RETAINING WALL" is shown on the right side of the improvement.

FINAL SURVEY	BY	DATE	SURVEYED
			PLOTTED
NOTE BOOK	BY	DATE	TEMPLATE
			AREAS
			AREAS RECOVERED

ORIGINAL	BY _____ DATE _____
SURVEY	
PLOTTED	
TEMPLATE	
AREAS	

```
PLOT DATE = 10/4/2007
FILE NAME = $FILE$
PLOT SCALE = $SCALE$
USER NAME = project
```





F.A.P. RTE.	SECTION	COUNTY	TOTAL SHEETS	SHEET NO.
786	(109) BR	LASALLE	351	135
STA. 96+00.00 TO STA. 96+50.00				
FED. ROAD DIST. NO. ILLINOIS FED. AID PROJECT				

ILLINOIS ROUTE 170 SOUTH STAGE II - PHASE 2

FINAL SURVEY	DATE
BY	
DESIGNED PLOTTER	
NOTE BOOK	
AREAS CHECKED	

ORIGINAL SURVEY	DATE
BY	
DESIGNED PLOTTER	
NOTE BOOK	
AREAS CHECKED	

PLOT DATE = 10/4/2007
FILE NAME = 0FILEL6
PLOT SCALE = 0SCALE0
USER NAME = 0project

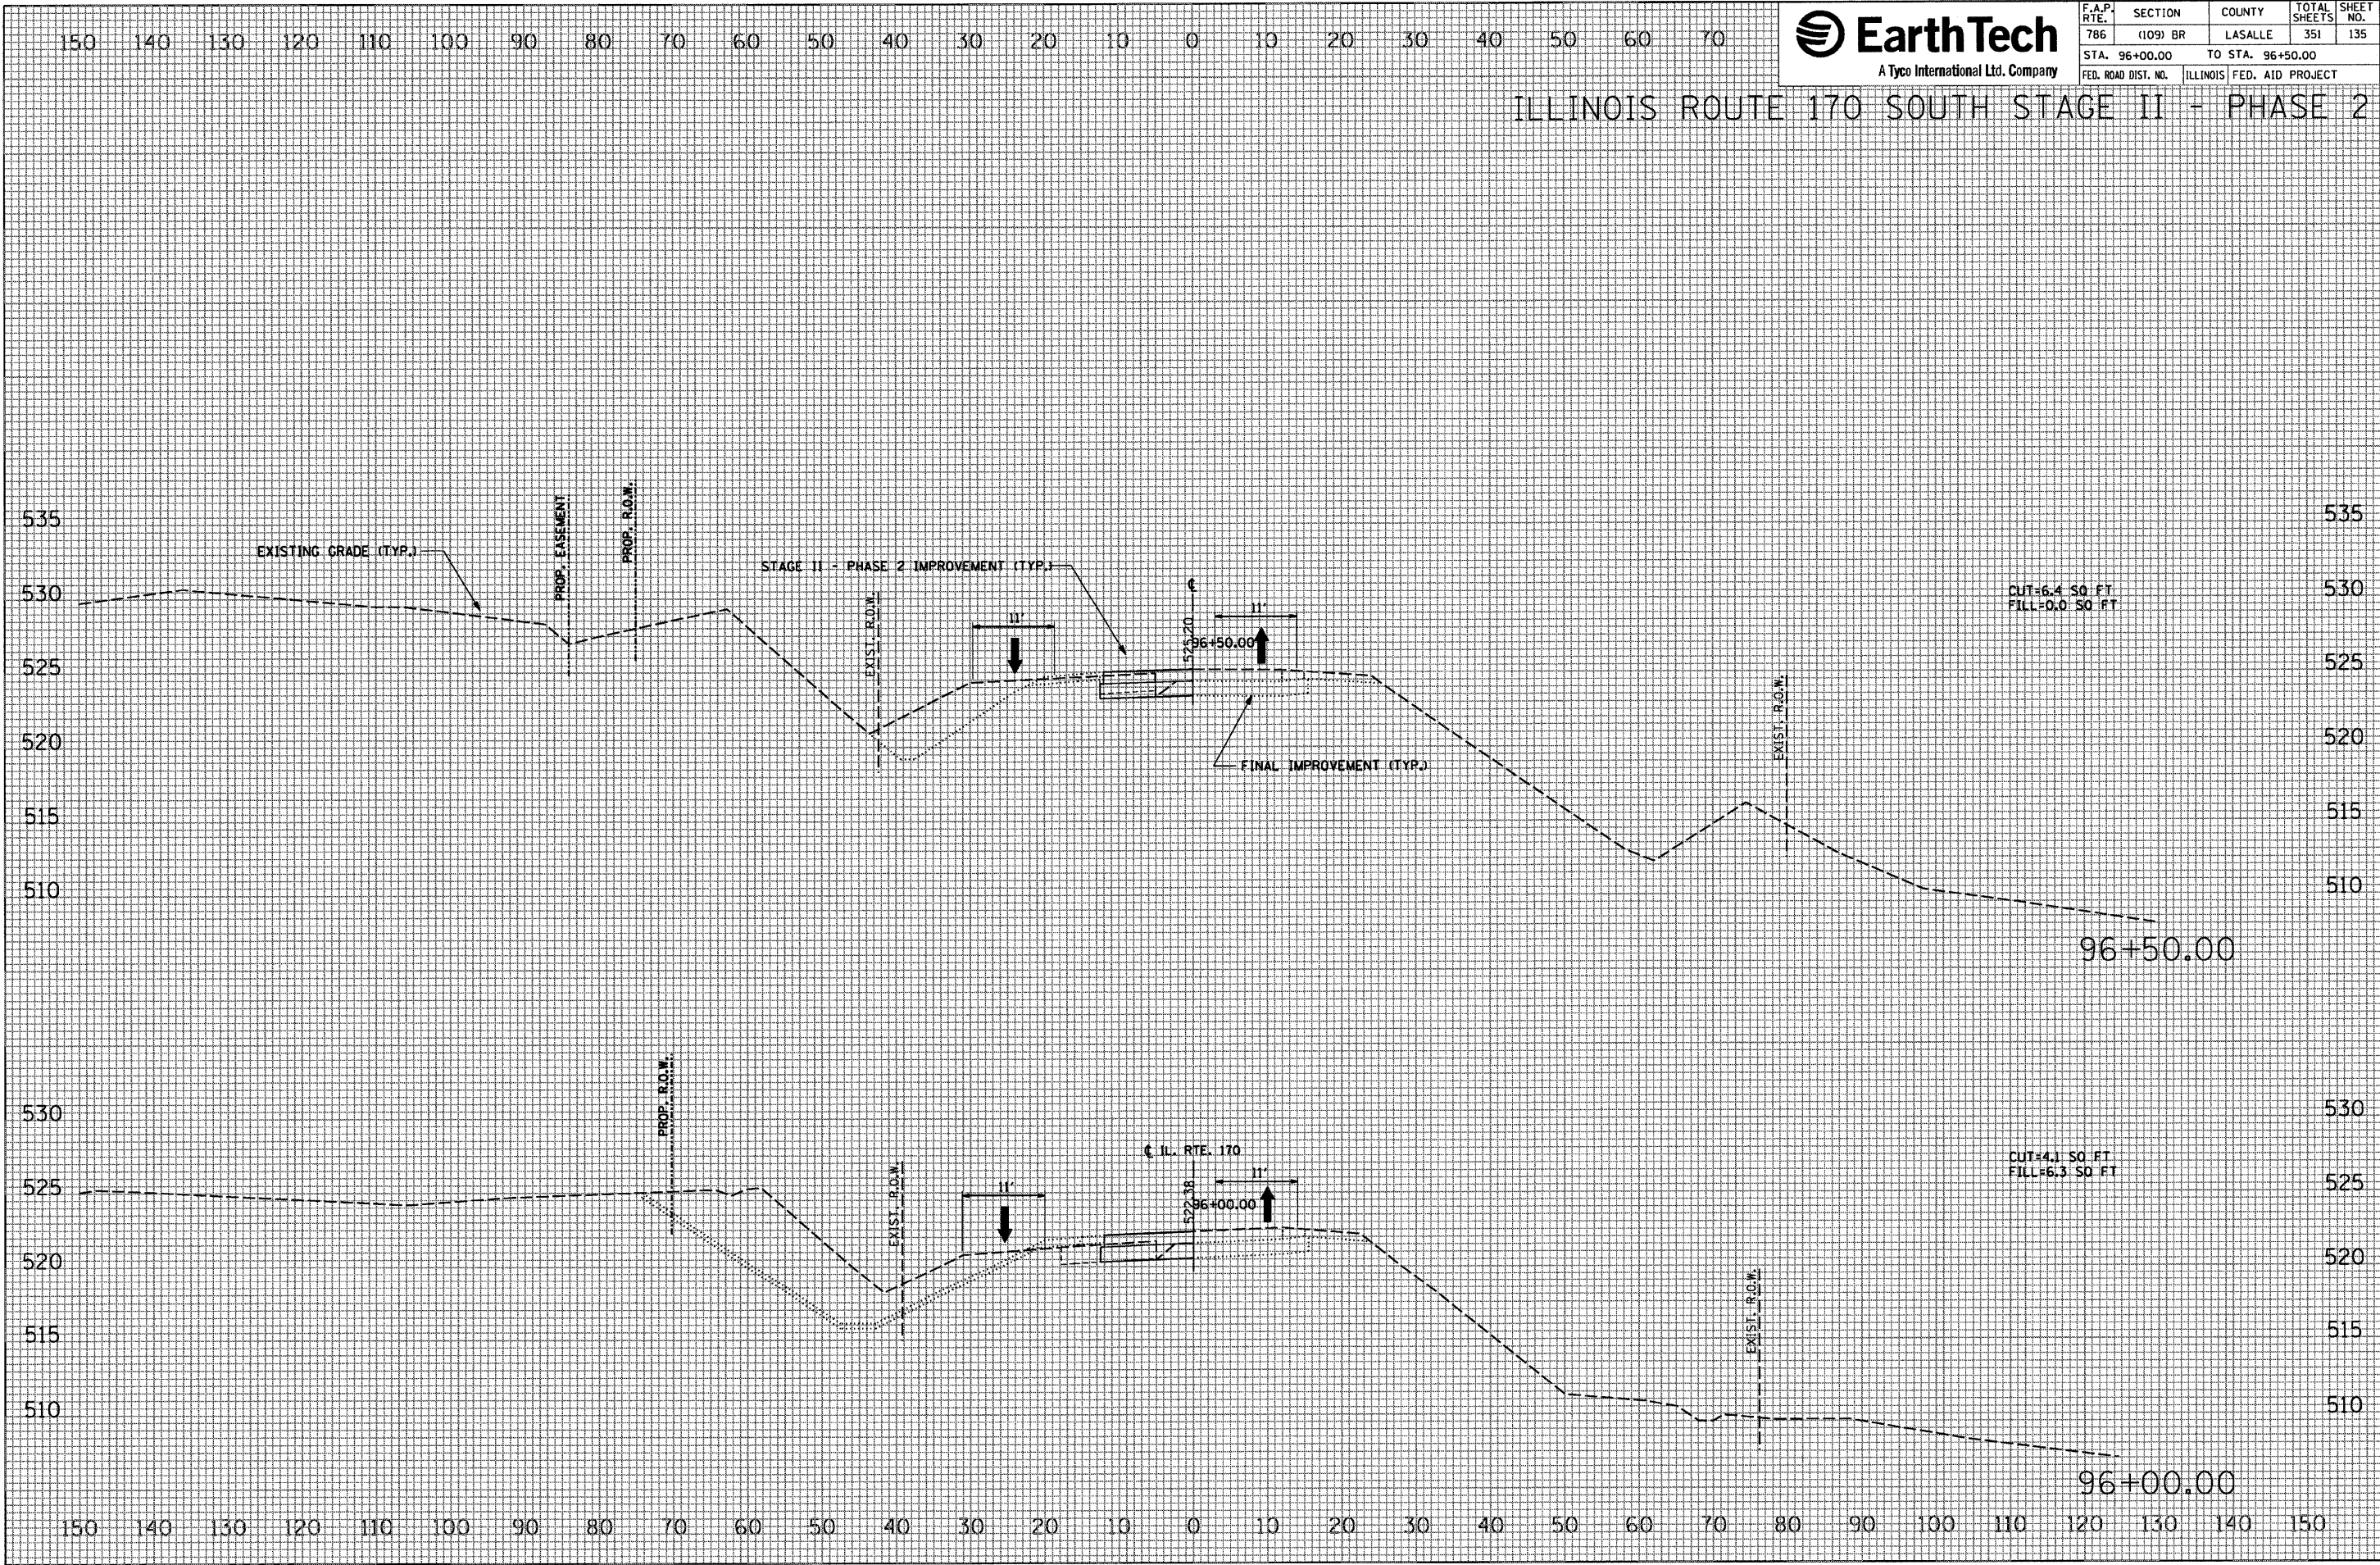




F.A.P. RTE.	SECTION	COUNTY	TOTAL SHEETS	SHEET NO.
786	(109) BR	LASALLE	351	136
STA. 96+85.00 TO STA. 97+00.00			ILLINOIS FED. AID PROJECT	

ILLINOIS ROUTE 170 SOUTH STAGE II - PHASE 2

FINAL SURVEY	SUPERSEDED	DATE
NOTE BOOK	PLOTTED	BY
NO.	TEMPLATE	
	AREAS CHECKED	

ORIGINAL SURVEY	SUPERSEDED	DATE
NOTE BOOK	PLOTTED	BY
NO.	TEMPLATE	
	AREAS CHECKED	

PLOT DATE = 10/1/2007
FILE NAME = #FILEL6
PLOT SCALE = #SCALE6
USER NAME = project

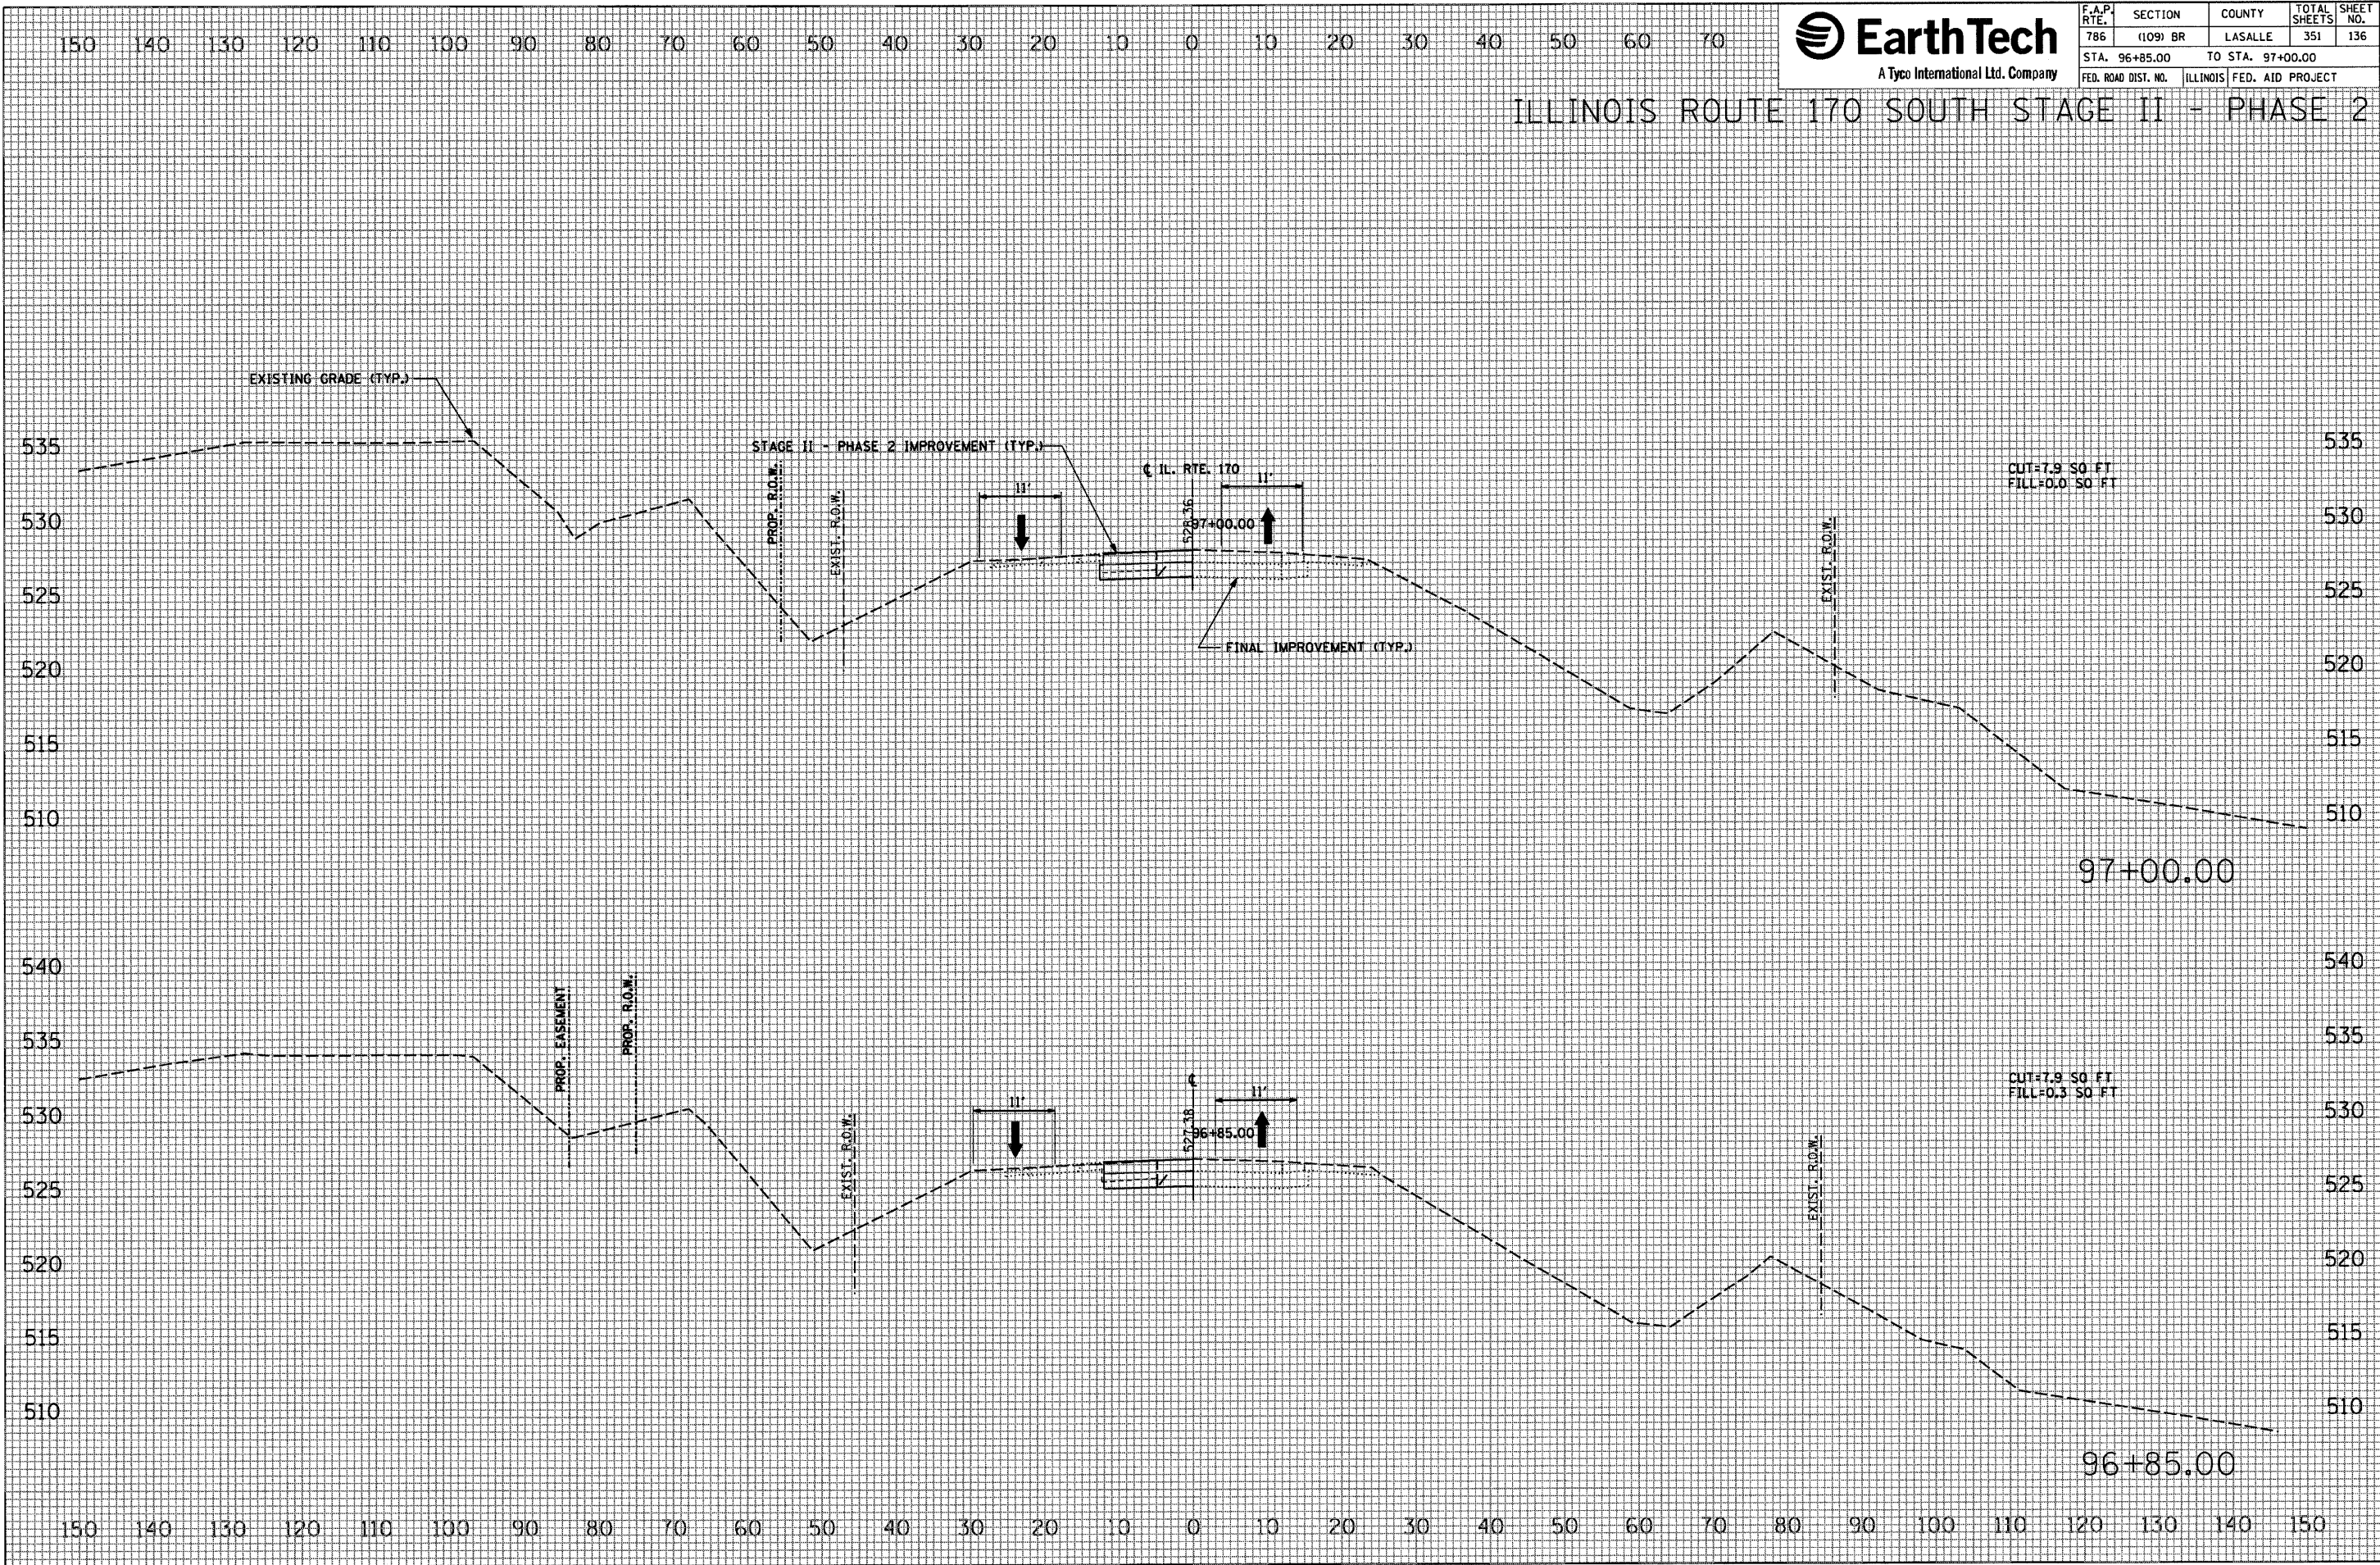




F.A.P. RTE.	SECTION	COUNTY	TOTAL SHEETS	SHEET NO.
786	(109) BR	LASALLE	351	137
STA. 97+49.49		TO STA. 97+49.49		
FED. ROAD DIST. NO.		ILLINOIS	FED. AID	PROJECT

ILLINOIS ROUTE 170 SOUTH STAGE II - PHASE 2

FINAL SURVEY	SURVEYED PLOTTED	DATE
NOTE BOOK	TEMPLATE	
NO.	AREAS CHECKED	


ORIGINAL SURVEY	SURVEYED PLOTTED	DATE
NOTE BOOK	TEMPLATE	
NO.	AREAS CHECKED	

PLOT DATE = 10/1/2007
FILE NAME = 87LE1.s
PLOT SCALE = 875000
USER NAME = project

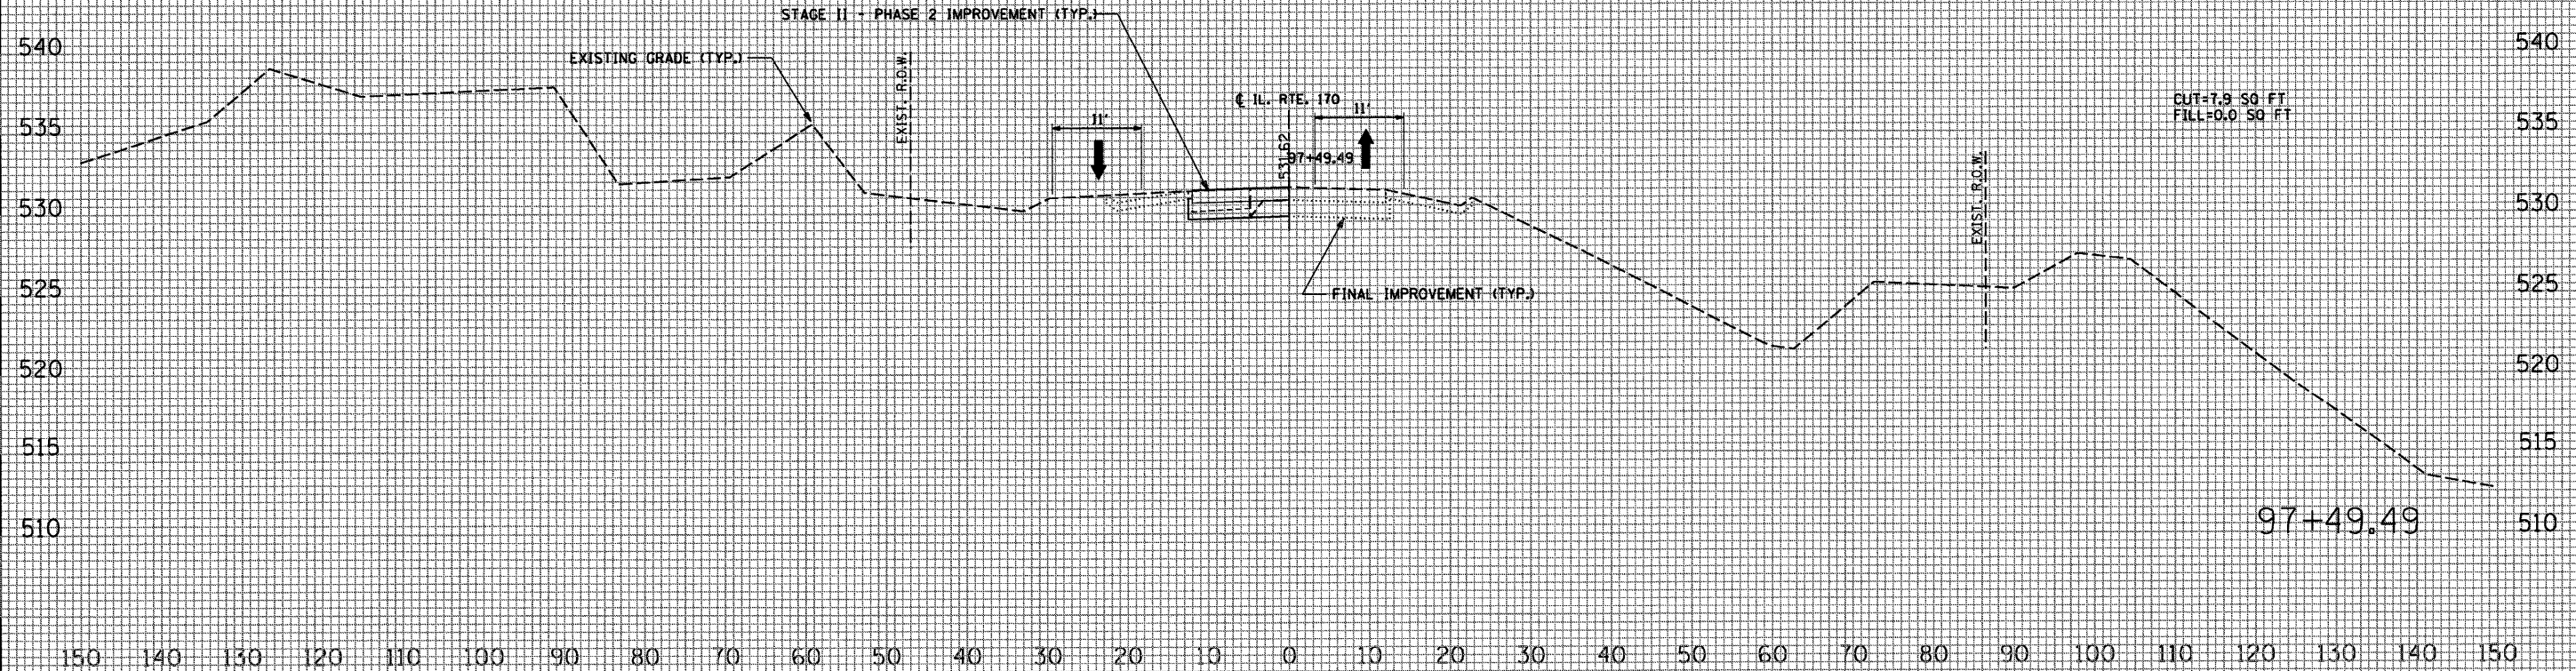

F.A.P. RTE.	SECTION	COUNTY	TOTAL SHEETS	SHEET NO.
786	(109) BR	LASALLE	351	138
STA. 17+50.00 TO STA. 18+50.00				
FFD. ROAD DIST. NO. ILLINOIS FFD. AID PROJECT				

RIVER ROAD STAGE II - PHASE 2

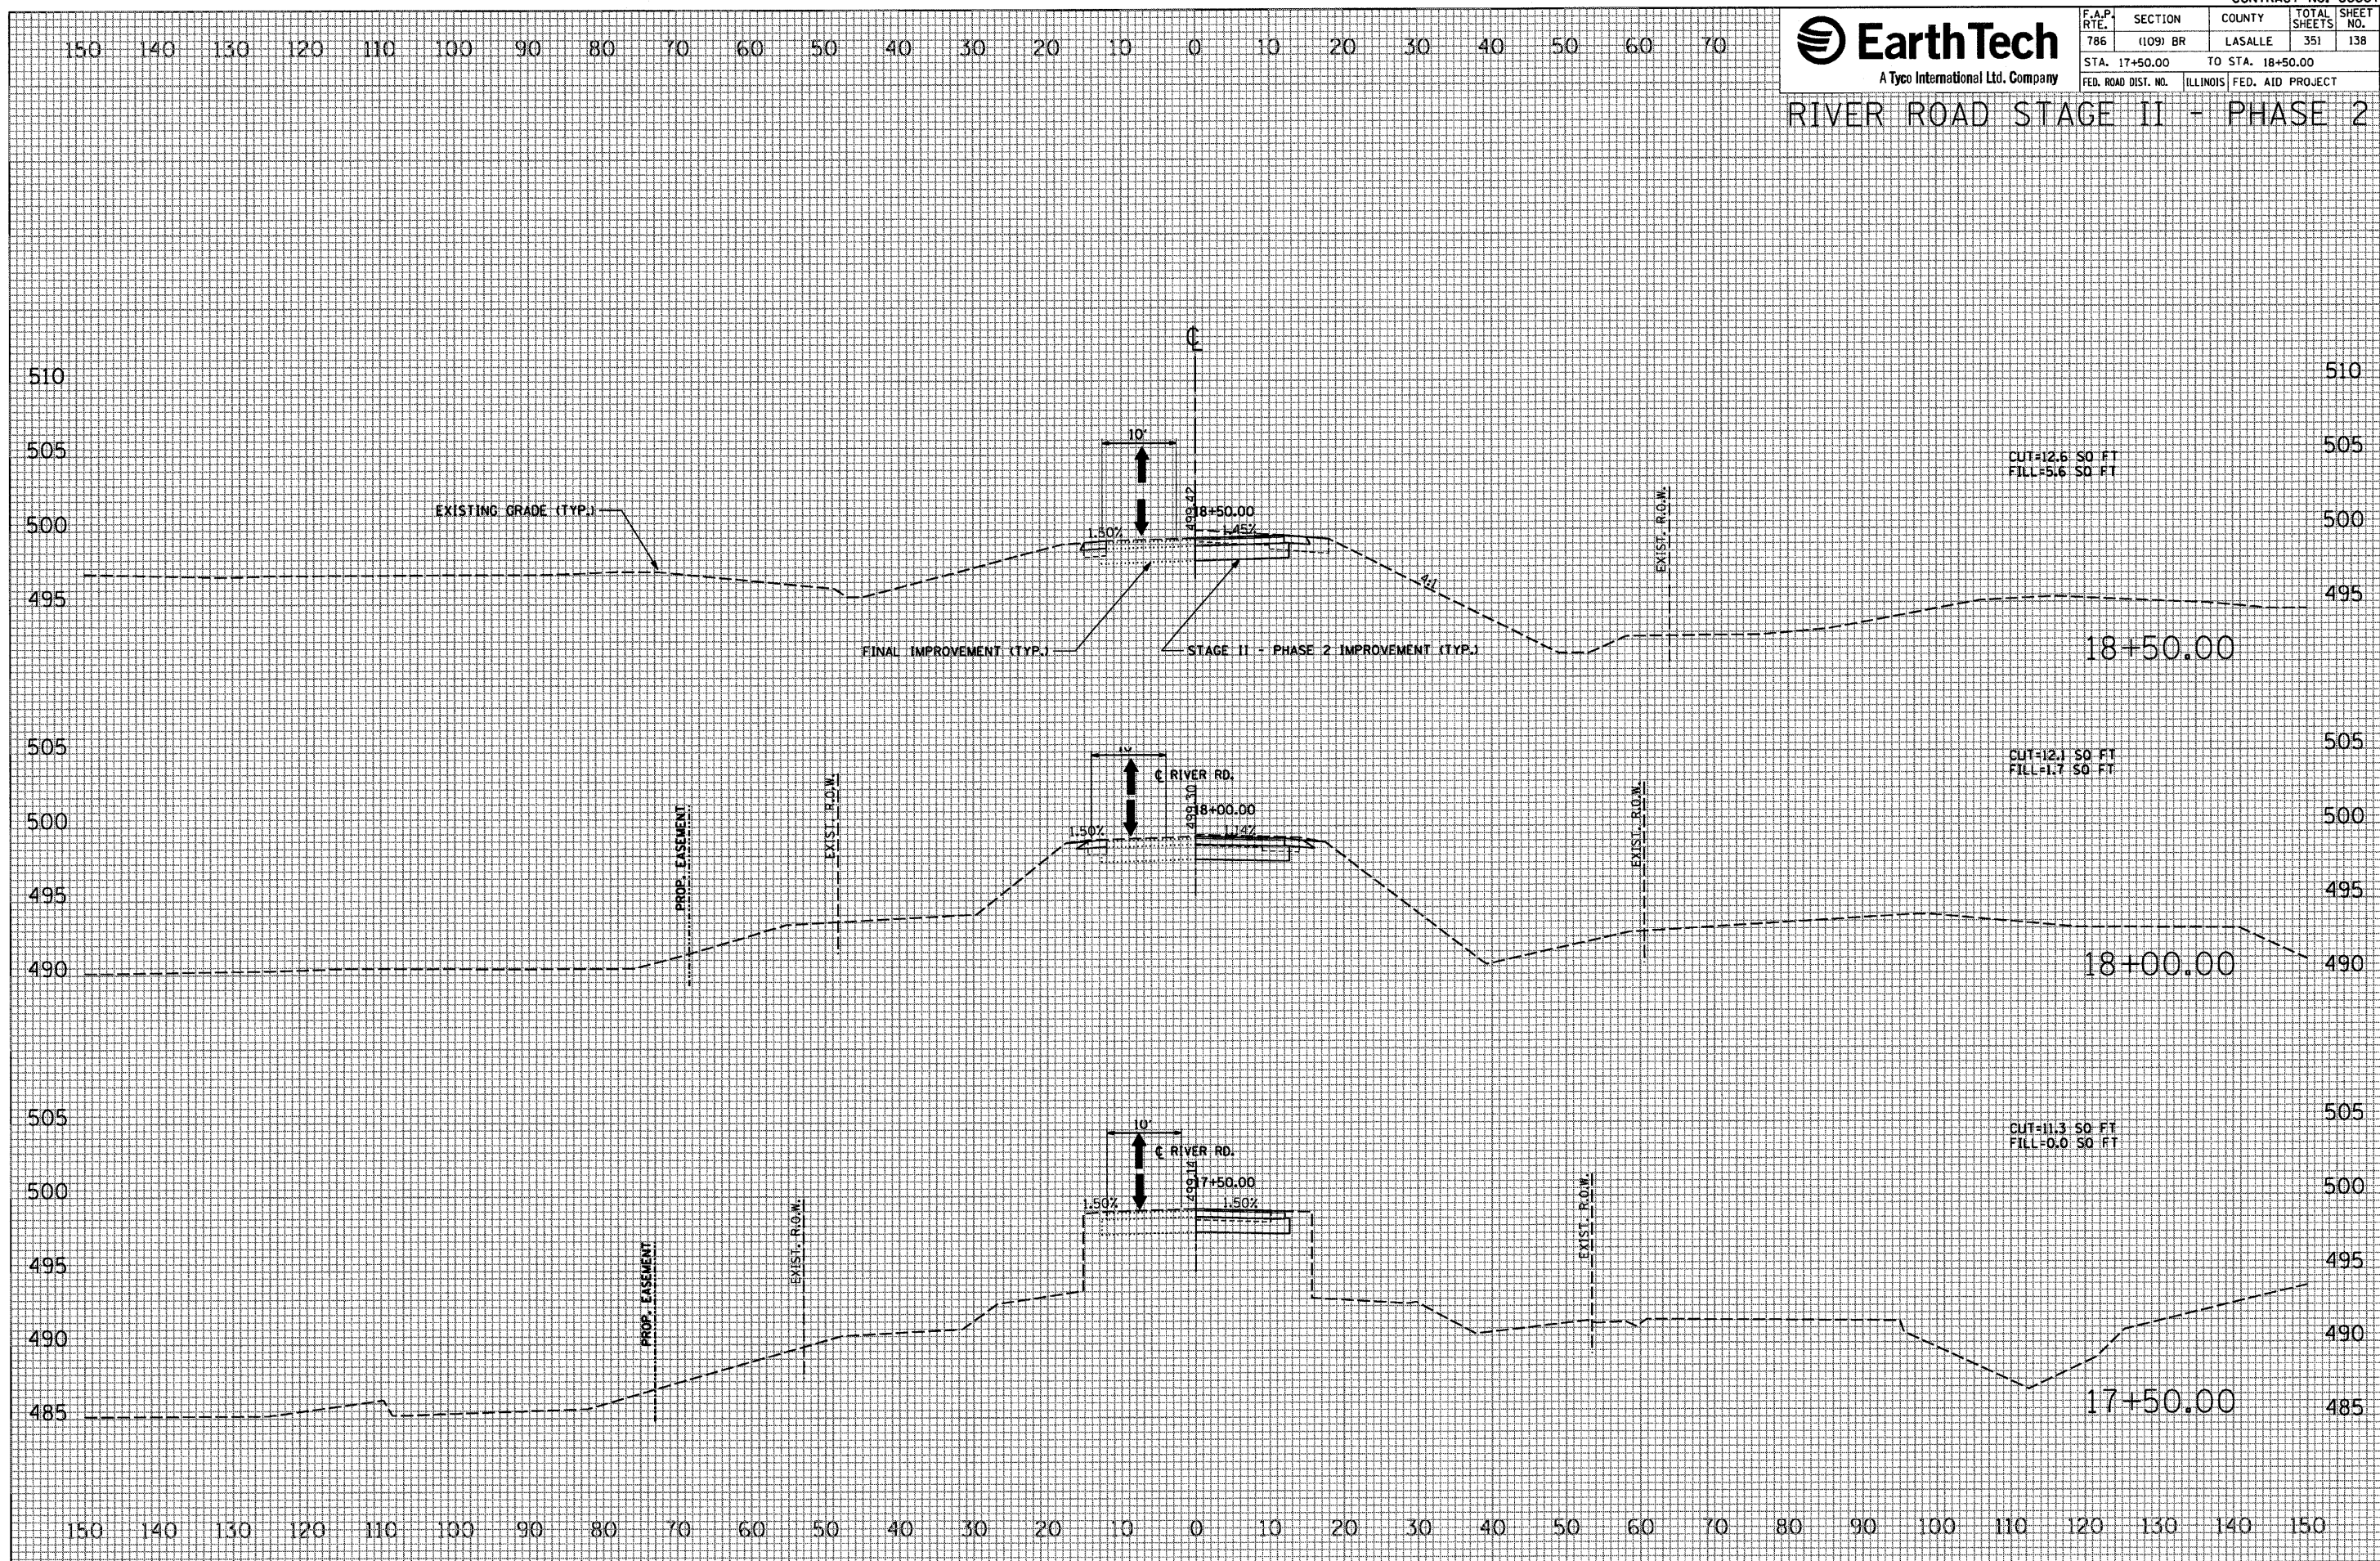


FINAL SURVEY	SURVEYED PLOTTED TEMPLATE AREAS	BY	DATE
NOTE BOOK			

ORIGINAL SURVEY			
	SURVEYED	BY	DATE
	PLOTTED		
	TEMPLATE		
	AREAS		

```
PLOT DATE = 10/4/2007
FILE NAME = $FILEL$
PLOT SCALE = $SCALE$
USER NAME = project
```


F.A.P. RTE.	SECTION	COUNTY	TOTAL SHEETS	SHEET NO.
786	(109) BR	LASALLE	351	139
STA. 19+00.00 TO STA. 19+40.00				
FED. ROAD DIST. NO.	ILLINOIS	FED. AID PROJECT		

RIVER ROAD STAGE II - PHASE 2

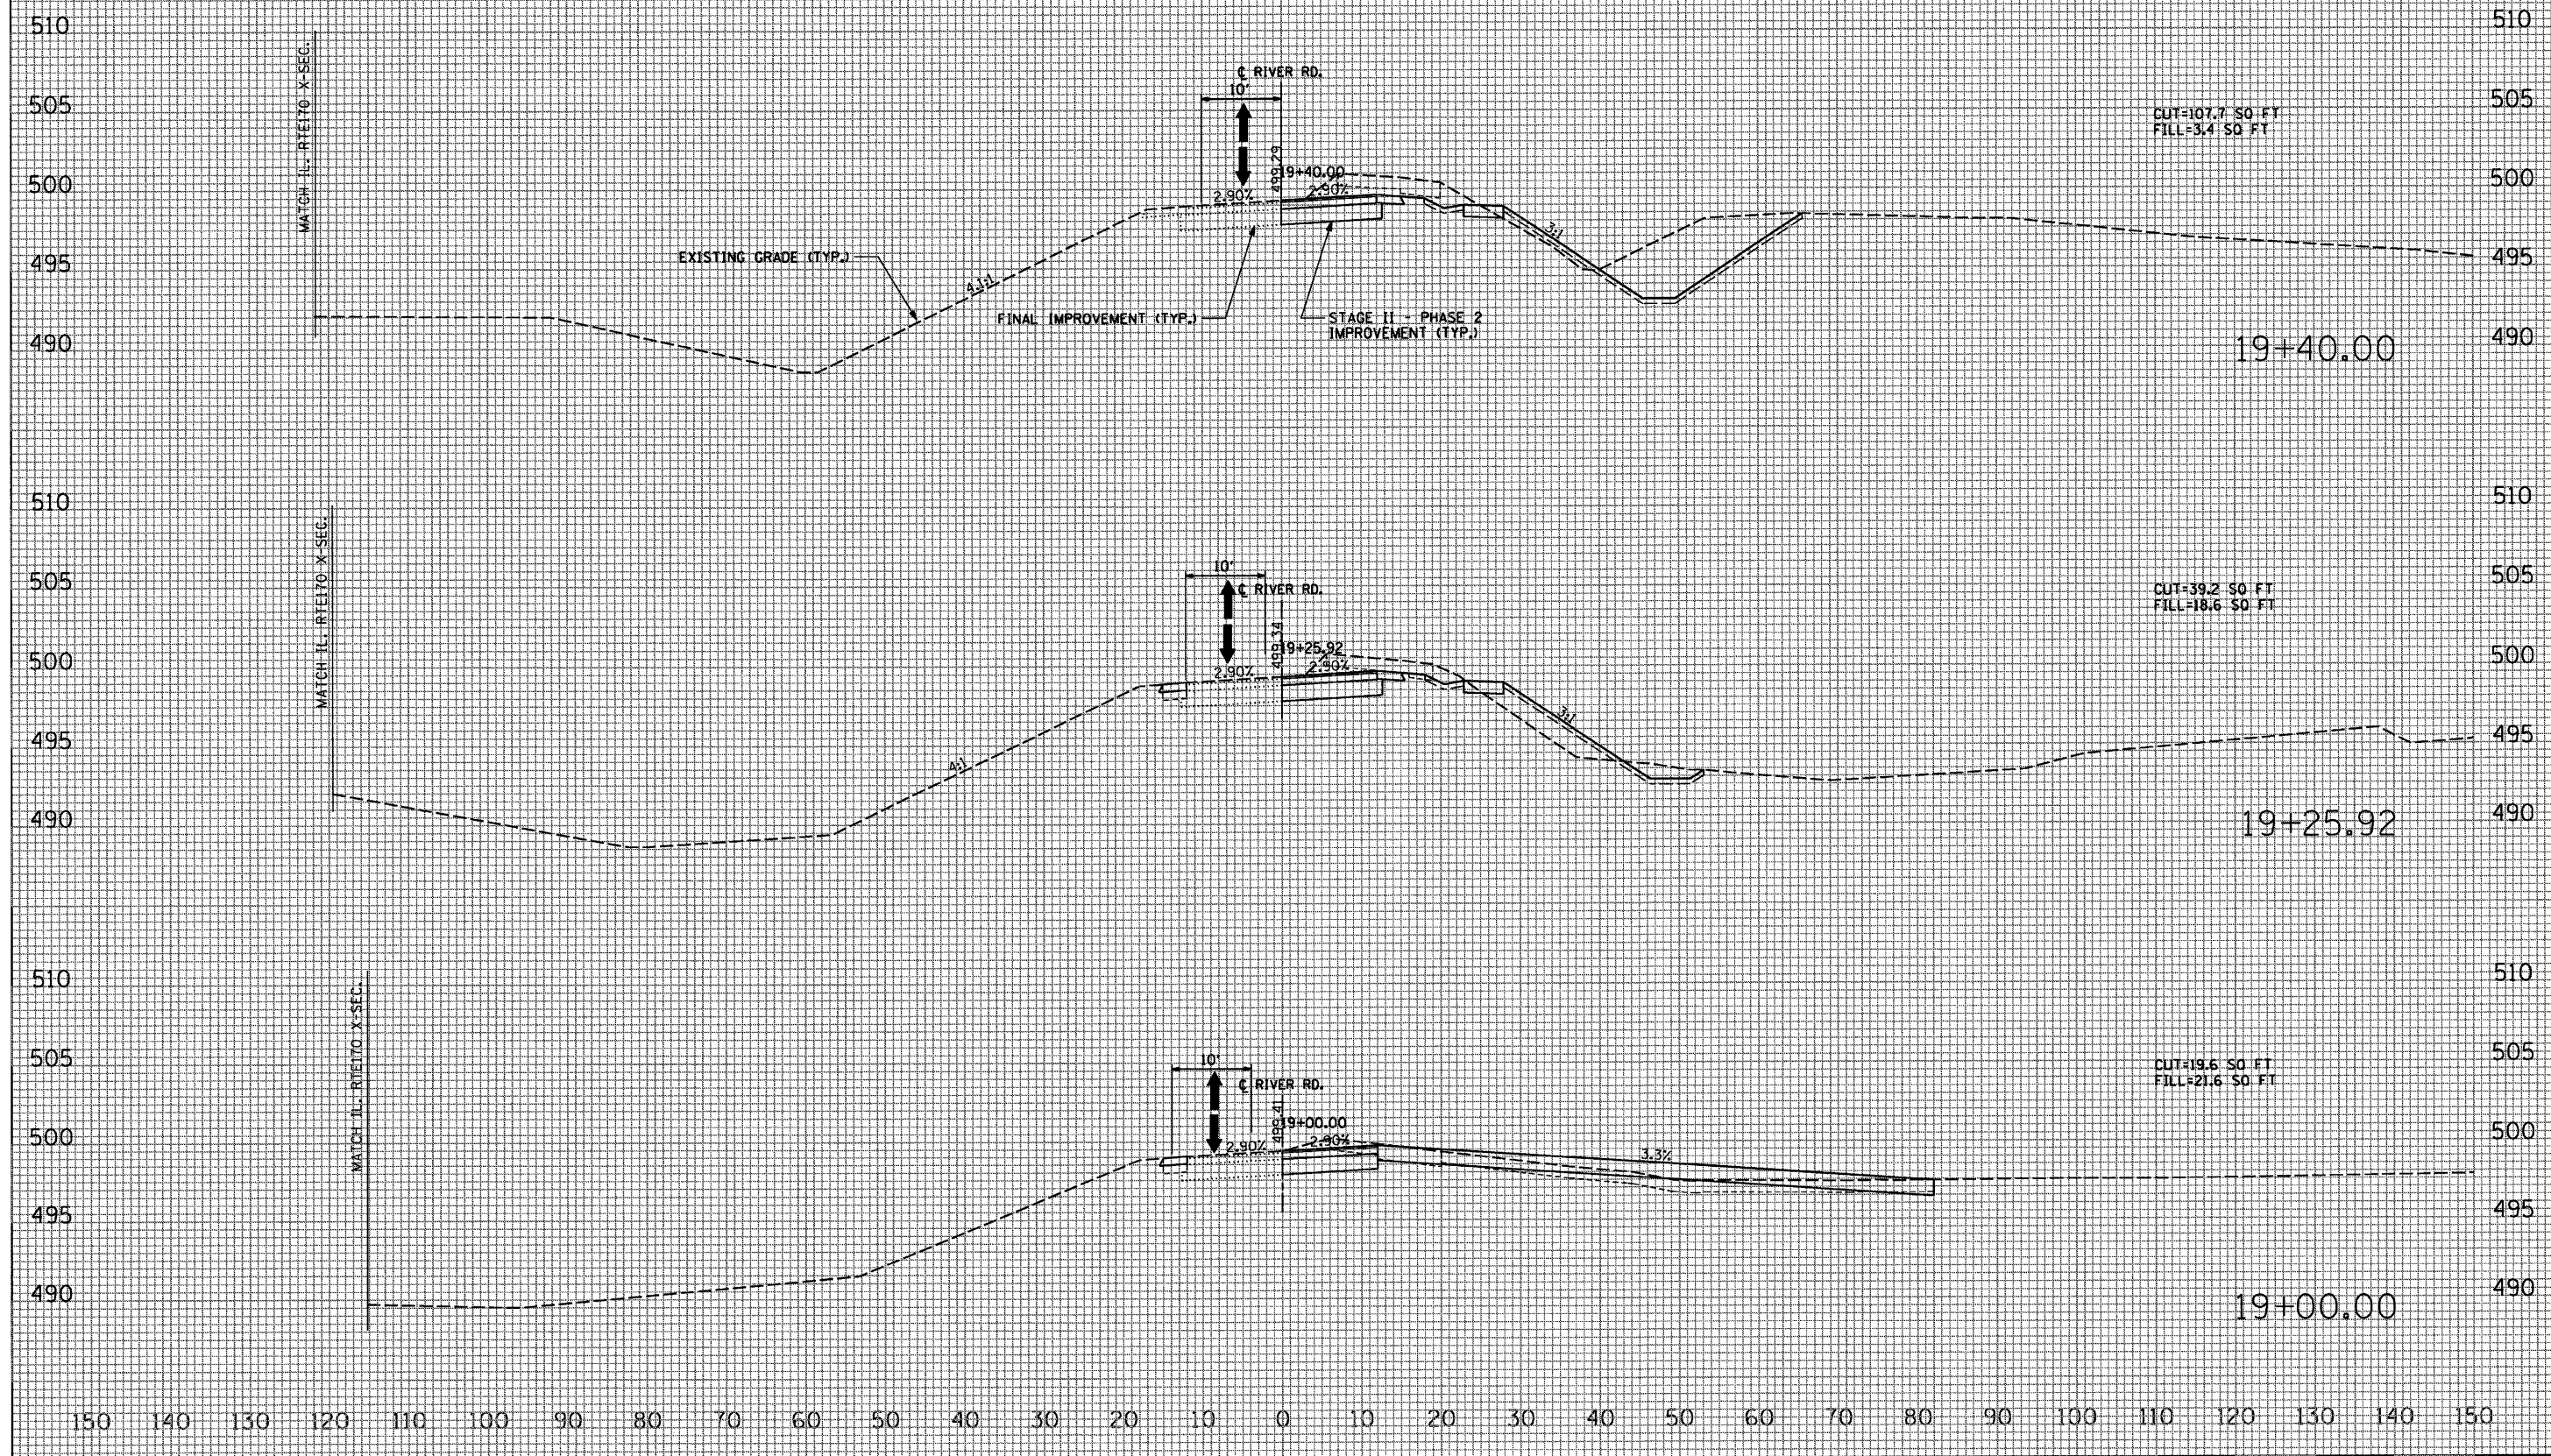




FINAL SURVEY	SURVEYED		BY	DATE
	PLOTTED			
	TEMPLATE			
	AREAS			
NOTE BOOK				

ORIGINAL SURVEY NOTE BOOK	SURVEYED	BY	DATE
	PLOTTED		
	TEMPLATE		
	AREAS		

```
PLOT DATE = 10/4/2007
FILE NAME = $FILEL$
PLOT SCALE = $SCALE$
USER NAME = project
```


F.A.P. RTE.	SECTION	COUNTY	TOTAL SHEETS	SHEET NO.
786	(109) BR	LASALLE	351	140
STA. 19+50.00 TO STA. 20+50.00				
FED. ROAD DIST. NO.		ILLINOIS	FED. AID PROJECT	

FINAL SURVEY NOTE BOOK	BY _____		DATE _____
	SURVEYED _____		
	PLOTTED _____		
	TEMPLATE _____		
	AREAS _____		
NO. _____	AREAS CHECKED _____		


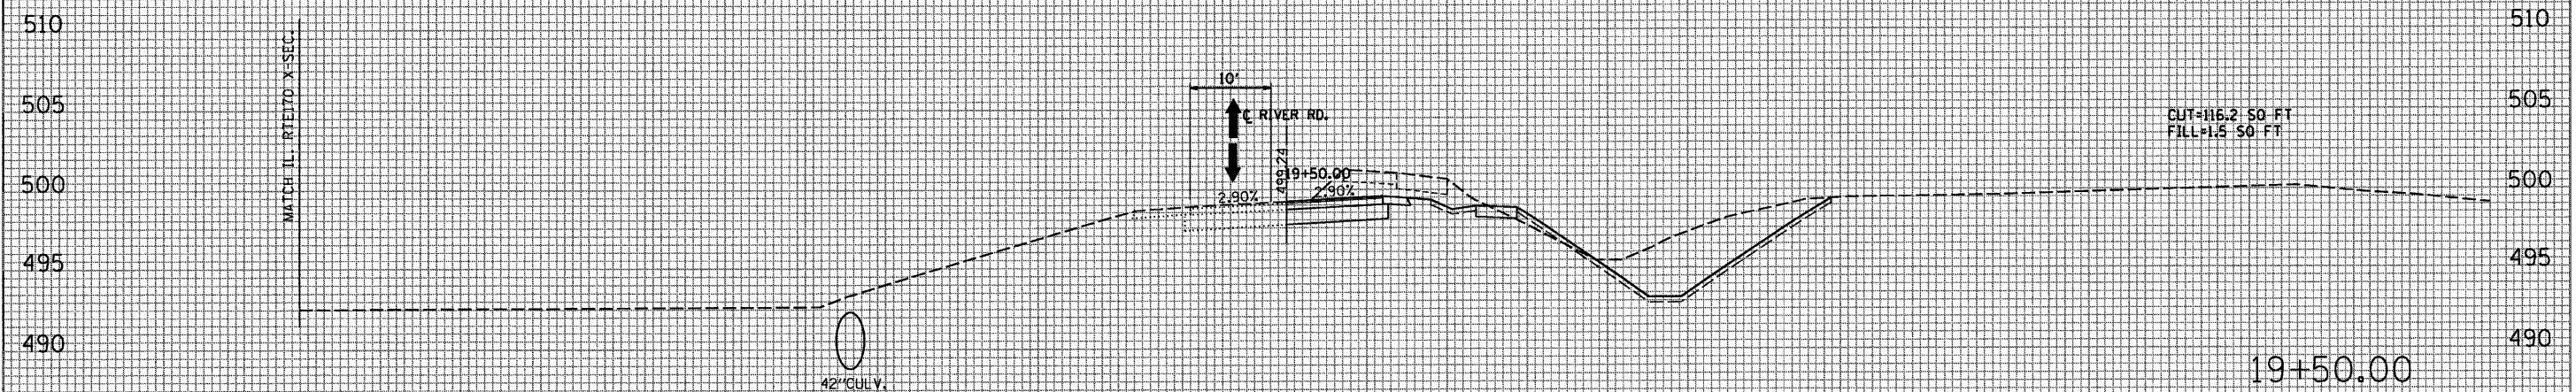
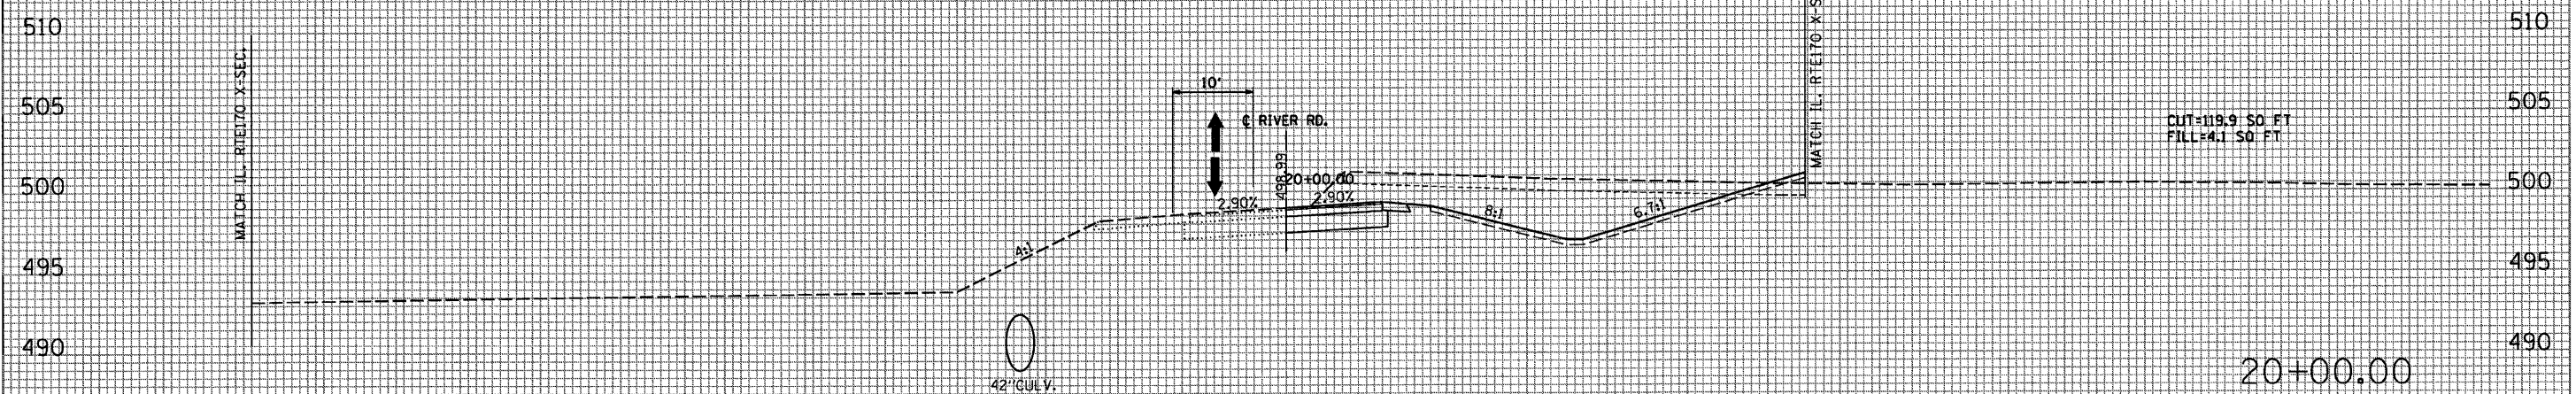
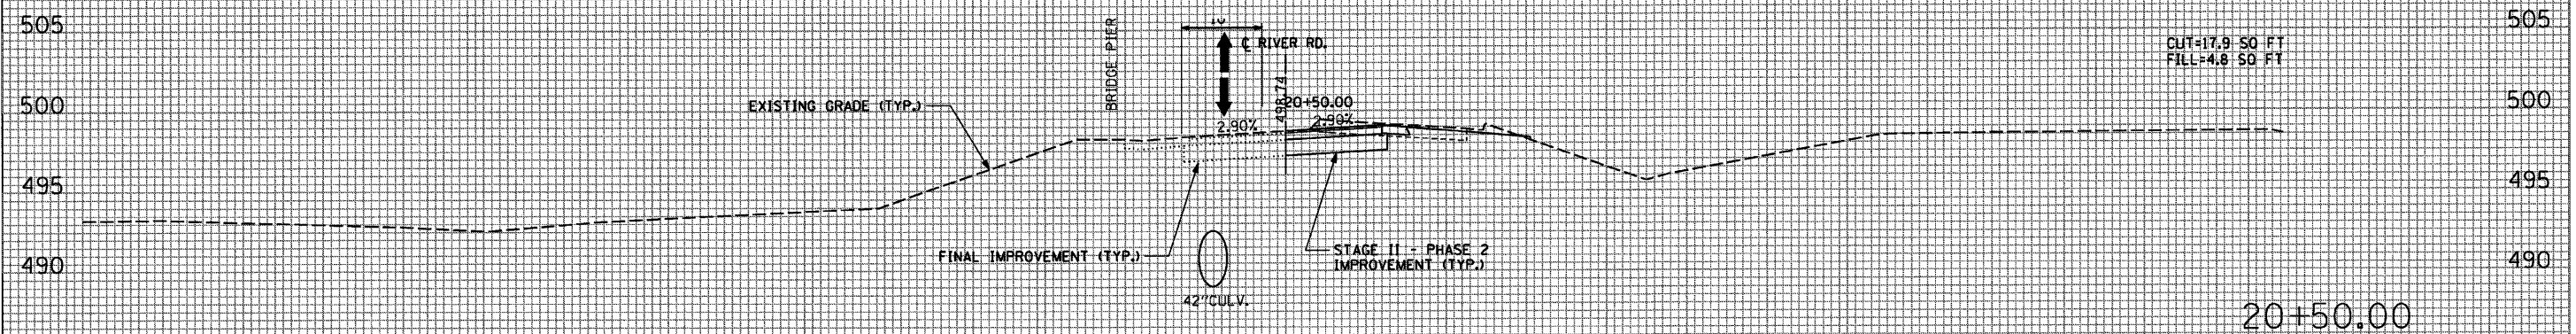


ORIGINAL	SURVEYED	BY	DATE
	SURVEY		
	PLOTTED		
	TEMPLATE		
	NOTE BOOK		
	NO.		
	AREAS CHECKED		

```
PLOT DATE = 10/4/2007
FILE NAME = $FILE$
PLOT SCALE = $SCALE$
USER NAME = project
```


F.A.P. RTE.	SECTION	COUNTY	TOTAL SHEETS	SHEET NO.
786	(109) BR	LASALLE	351	141
STA. 21+00.00 TO STA. 22+00.00				
FED. ROAD DIST. NO.		ILLINOIS	FED. AID PROJECT	

FINAL SURVEY	SURVEYED _____	BY _____	DATE _____
	PLOTTED _____		
	TEMPLATE _____		
	AREAS _____		
NO. _____	AREAS CHECKED _____		

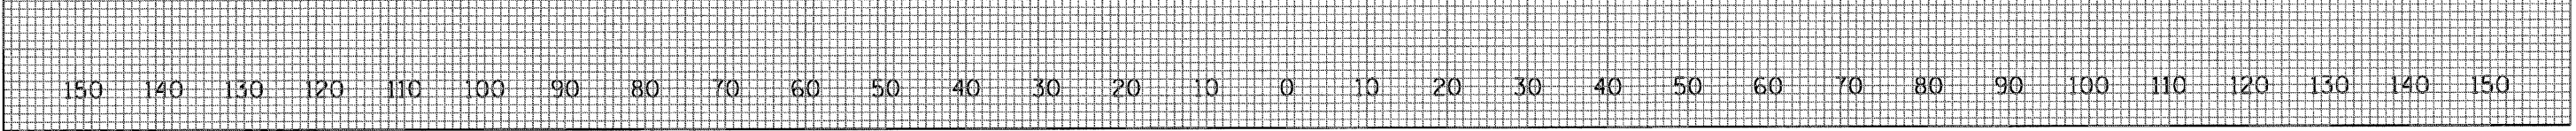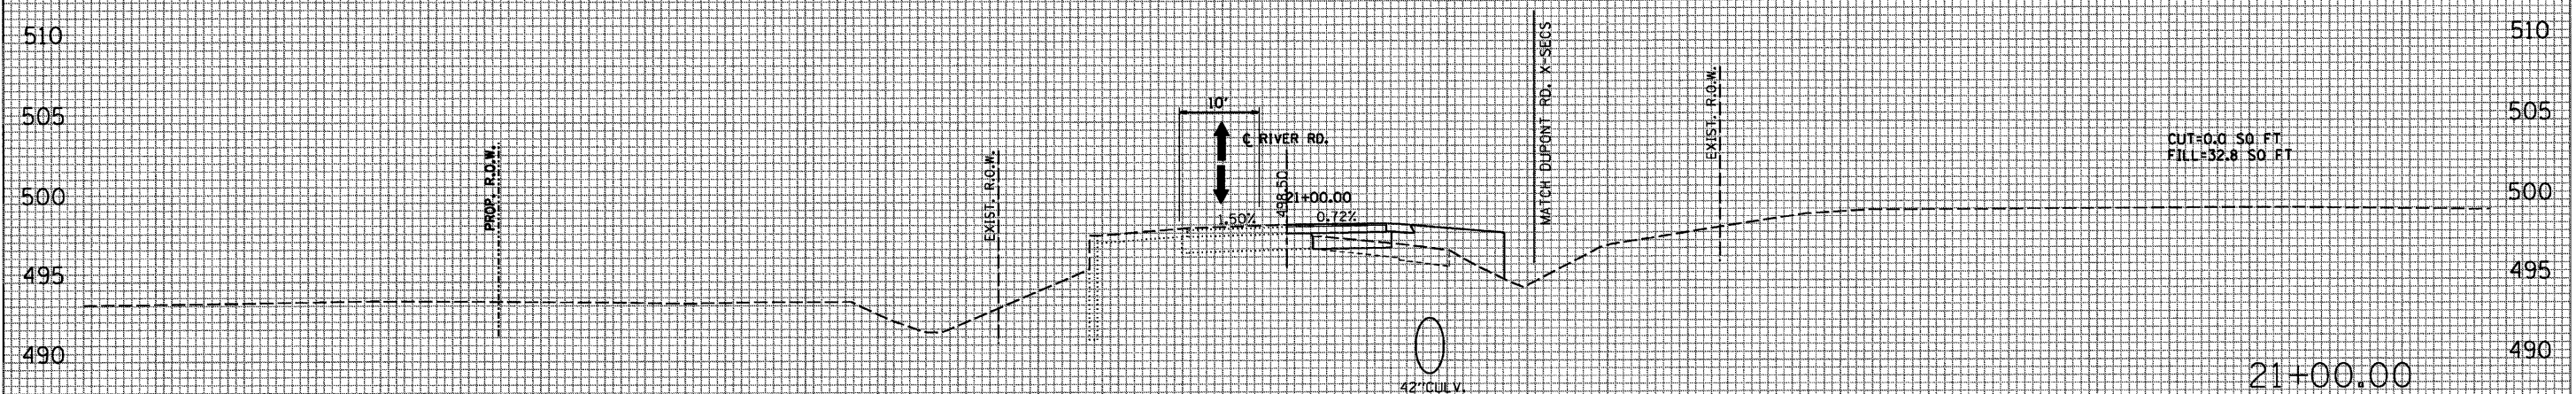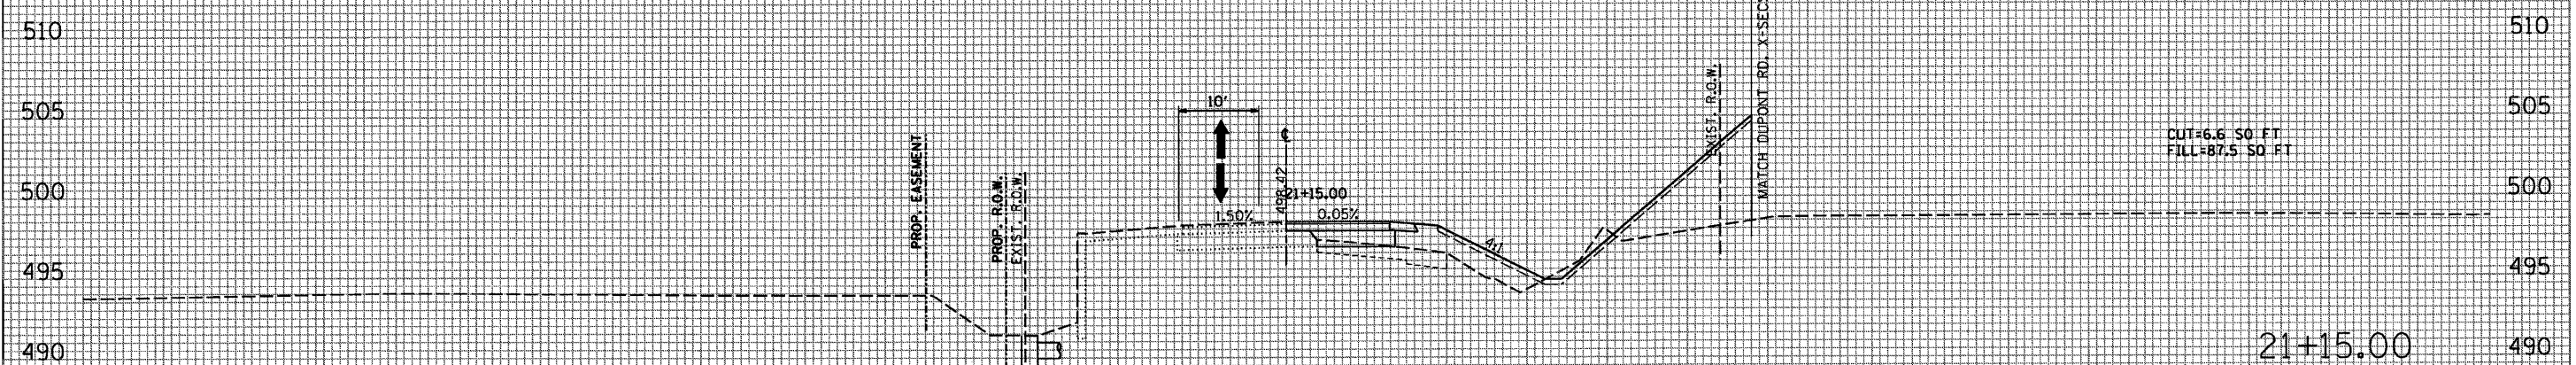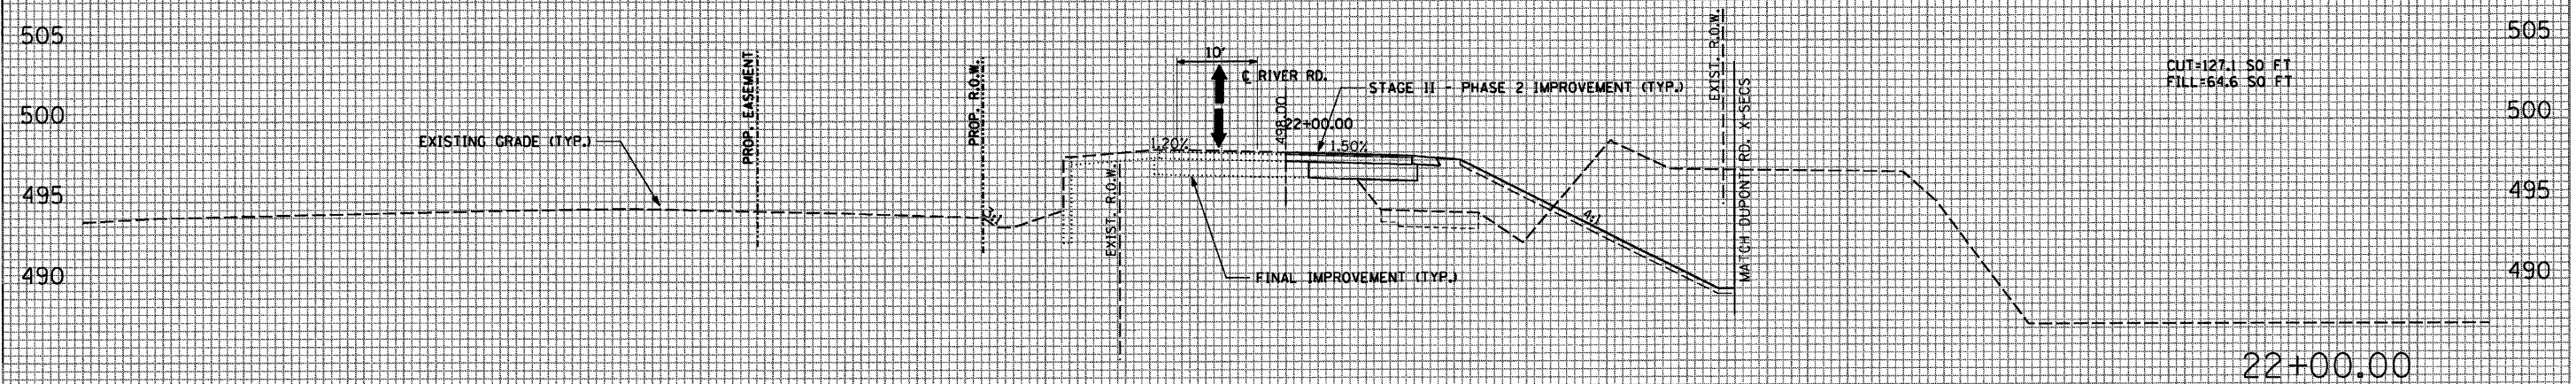


ORIGINAL SURVEY					
NOTE BOOK	SURVEYED _____		BY _____		DATE _____
	PLOTTED _____				
	TEMPLATE _____				
	AREAS _____				
NO. _____	AREAS CHECKED _____				

```
PLOT DATE = 10/4/2007
FILE NAME = $FILES$
PLOT SCALE = $Scales$
USER NAME = project
```


F.A.P. RTE.	SECTION	COUNTY	TOTAL SHEETS	SHEET NO.
786	(109) BR	LASALLE	351	142
STA. 23+00.00 TO STA. 23+80.00				
FED. ROAD DIST. NO.	ILLINOIS	FED. AID PROJECT		

RIVER ROAD STAGE II - PHASE 2

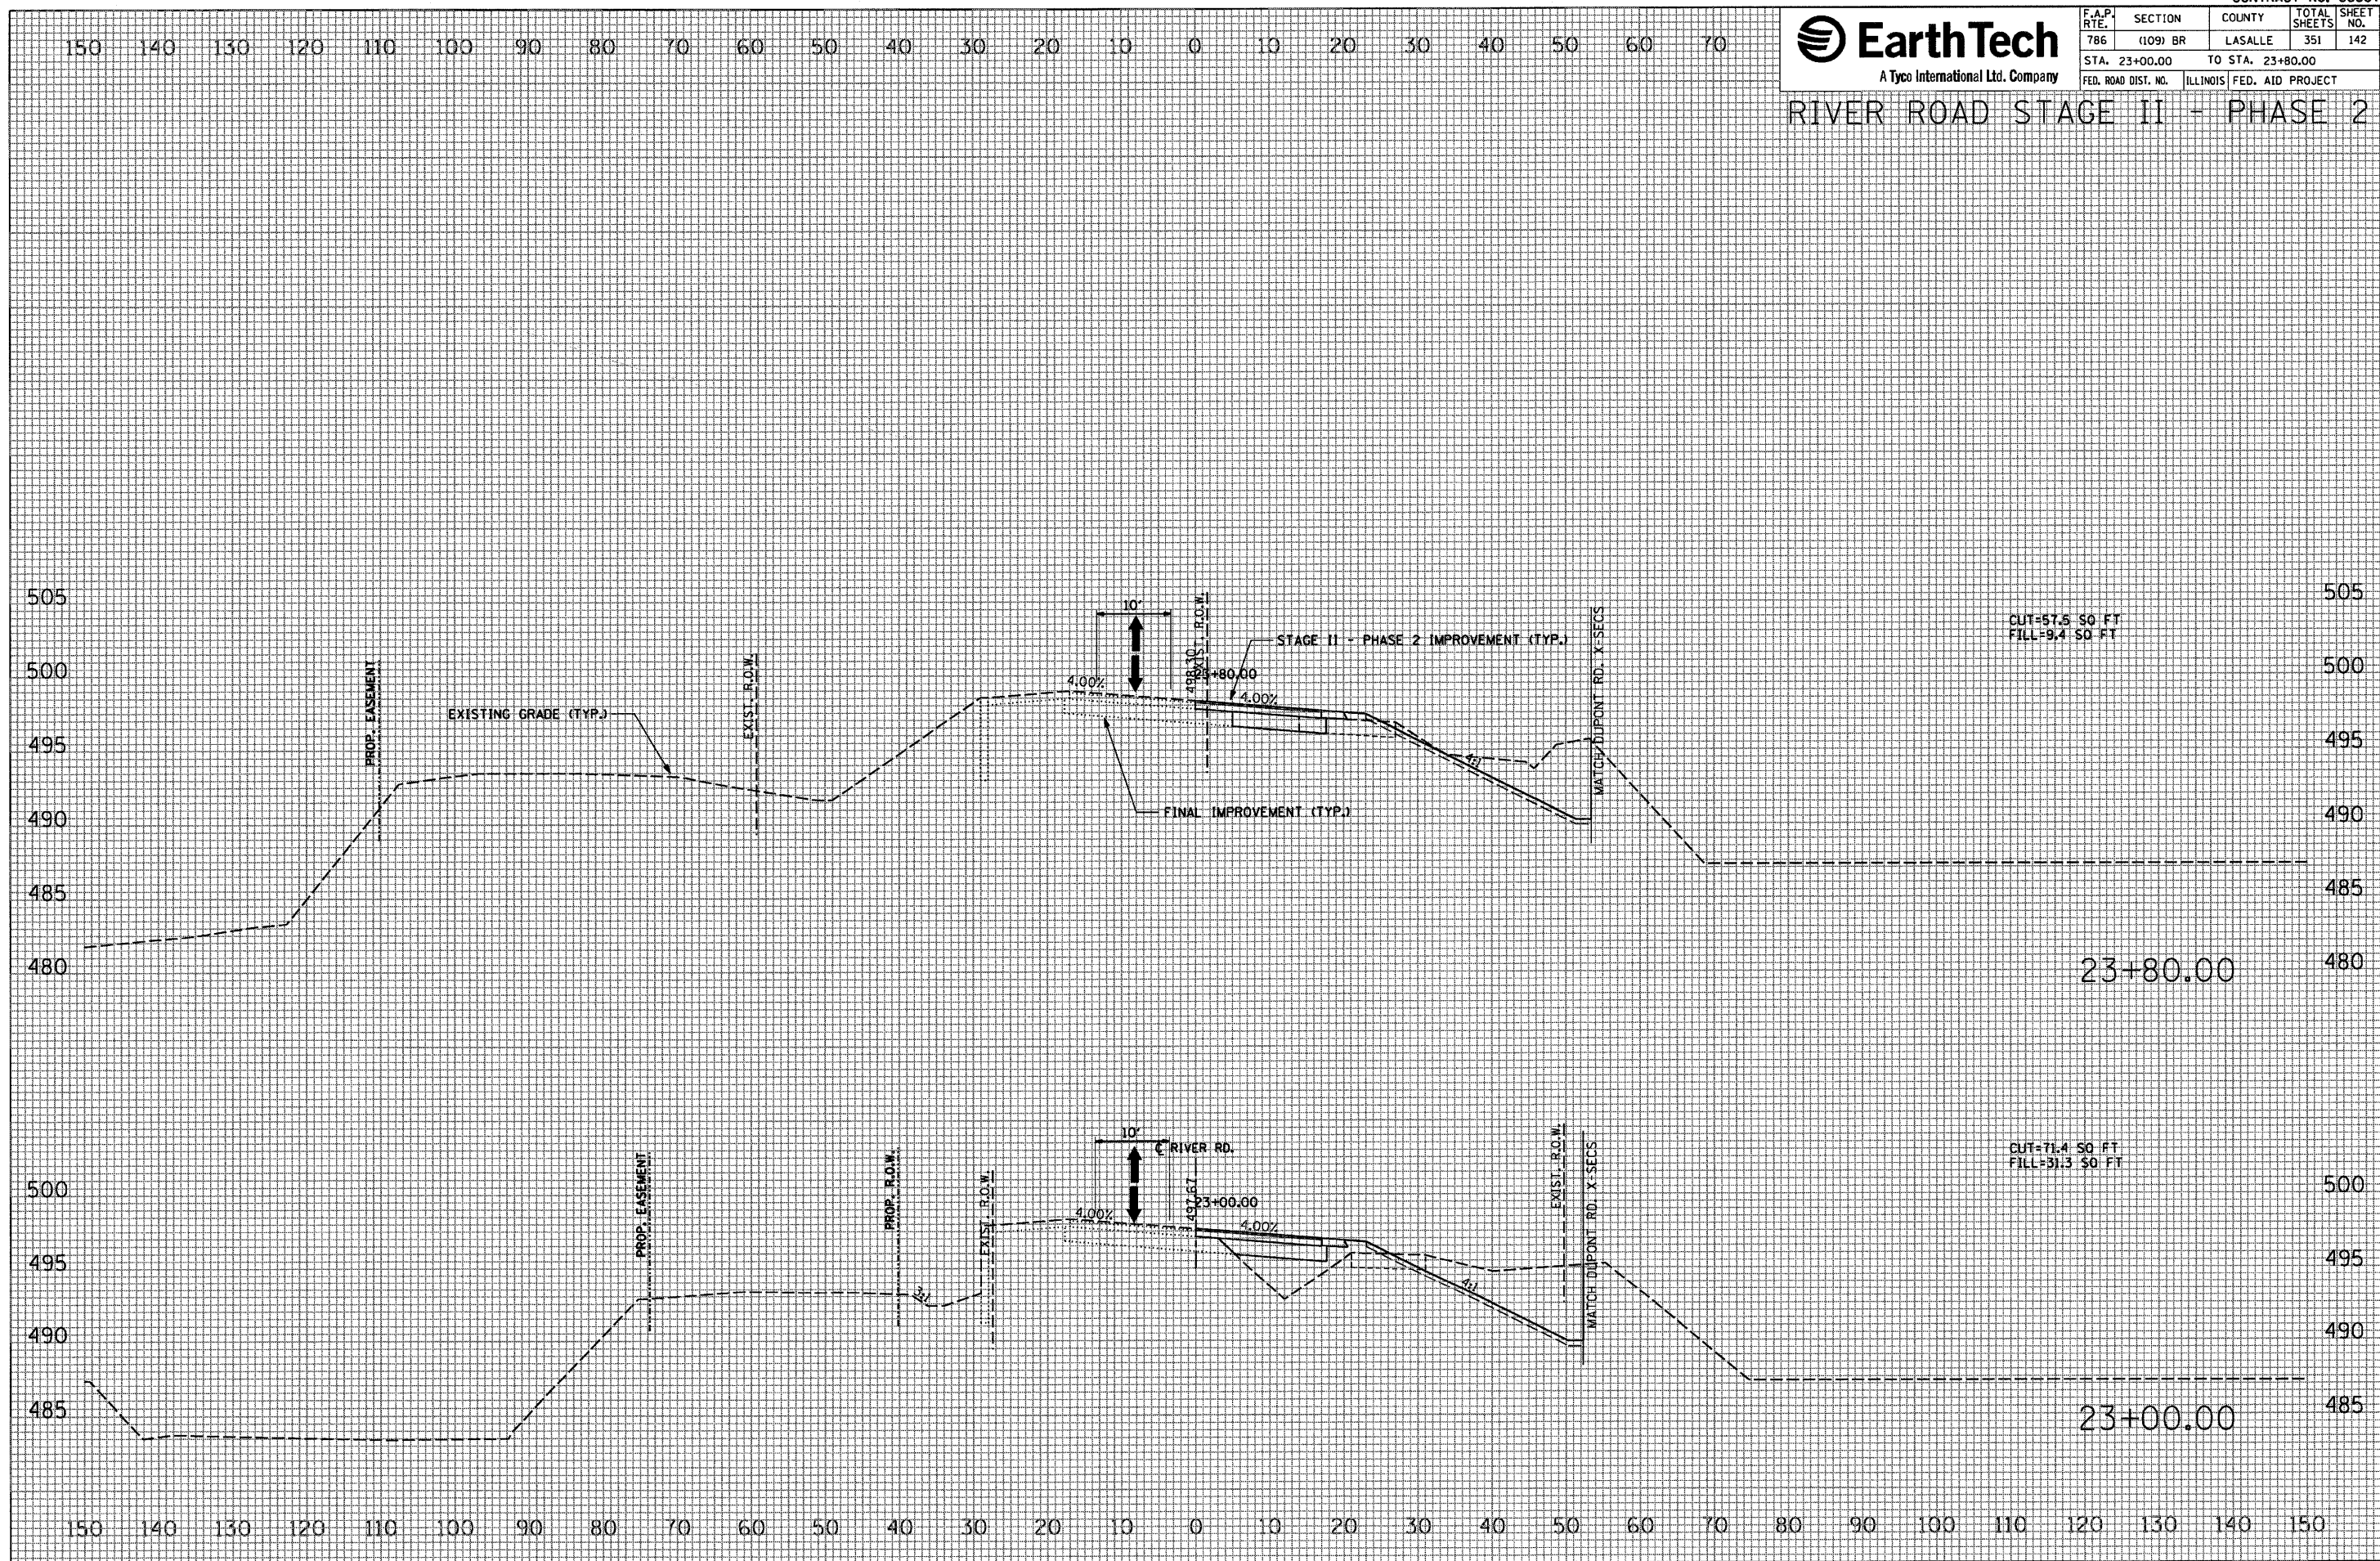

FINAL SURVEY	SURVEYED _____	BY _____	DATE _____
	PLOTTED _____		
	TEMPLATE _____		
	AREAS _____		
	AREAS CHECKED _____		

ORIGINAL SURVEY	SURVEYED PLOTTED TEMPLATE AREAS	BY	DATE
NOTE BOOK			

```
PLOT DATE = 10/4/2007
FILE NAME = $FILE$
PLOT SCALE = $SCALE$
USER NAME = project
```





F.A.P. RTE.	SECTION	COUNTY	TOTAL SHEETS	SHEET NO.
786	(109) BR	LASALLE	351	143
STA. 24+00.00		TO STA. 24+00.00		
FED. ROAD DIST. NO.		ILLINOIS	FED. AID PROJECT	

RIVER ROAD STAGE II - PHASE 2

FINAL SURVEY	DATE
NOTE BOOK	BY
NO.	
SURVEY	
PLOTTED	
TEMPLATE	
AREAS	
CHECKED	

ORIGINAL SURVEY	DATE
NOTE BOOK	BY
NO.	
SURVEY	
PLOTTED	
TEMPLATE	
AREAS	
CHECKED	

PLOT DATE = 10/1/2007
FILE NAME = #FILEL*
PLOT SCALE = #SCALE*
USER NAME = Project

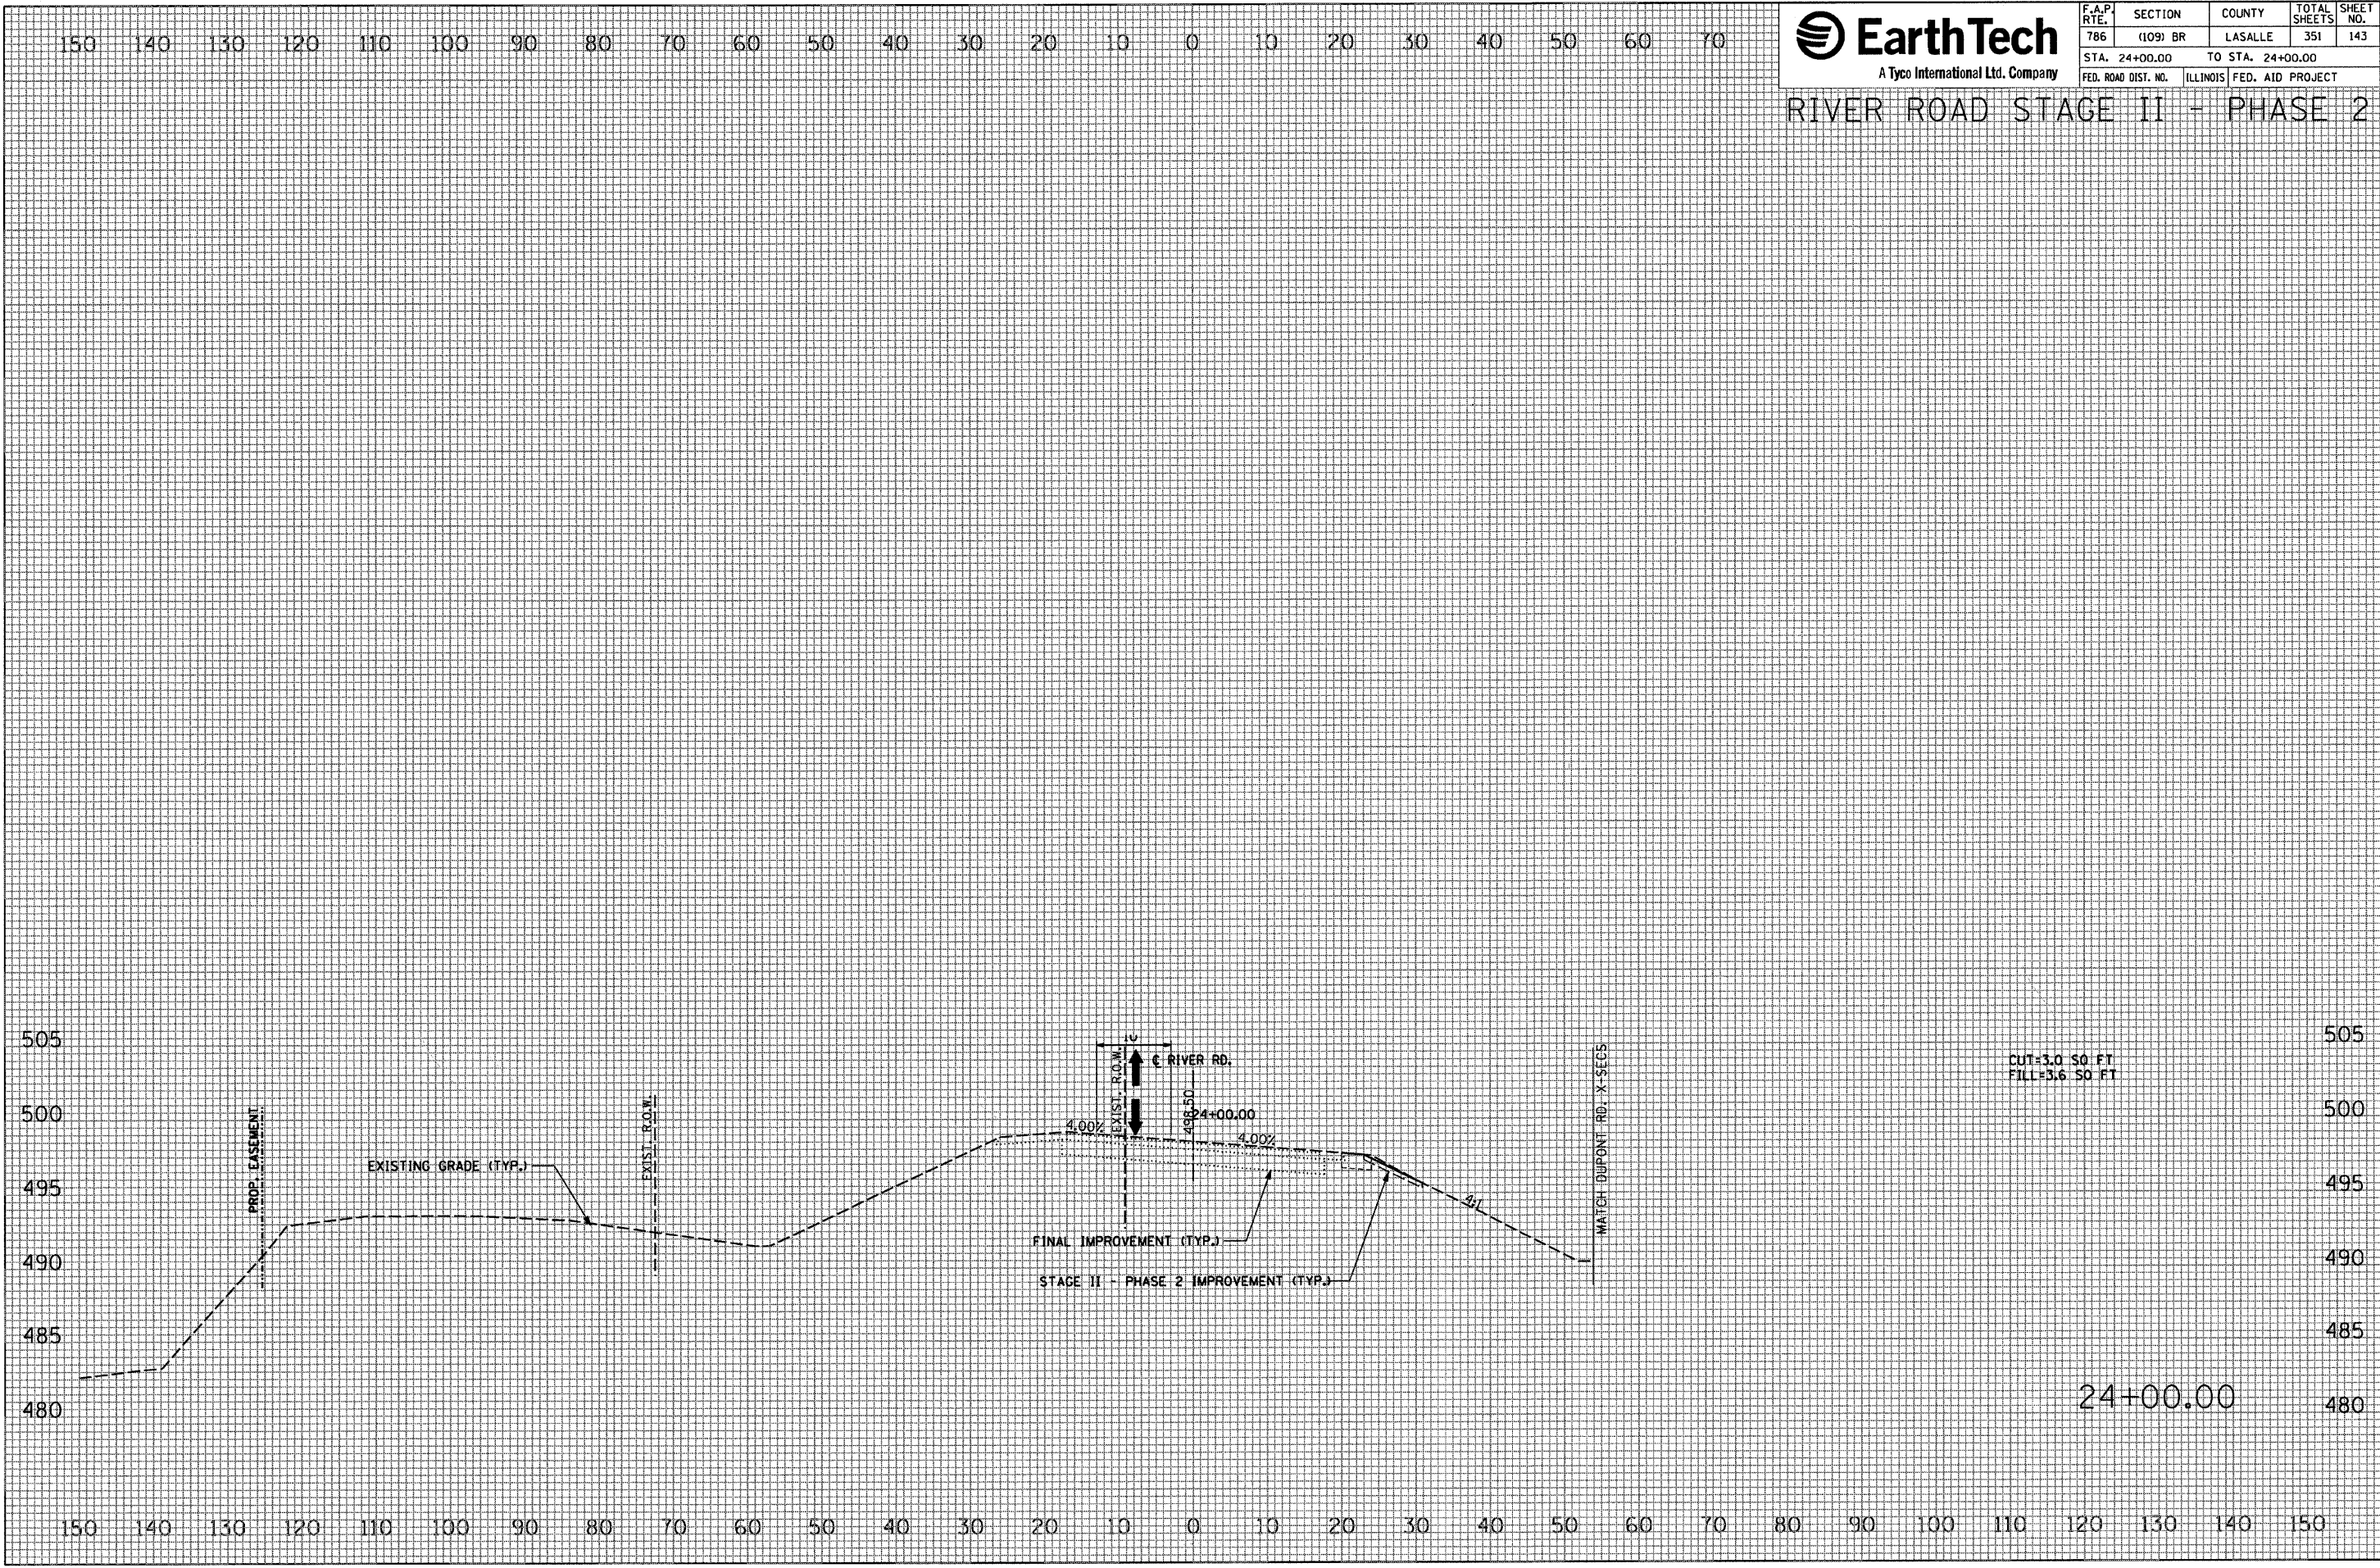




F.A.P. RTE.	SECTION	COUNTY	TOTAL SHEETS	SHEET NO.
786	(109) BR	LASALLE	351	144
STA. 63+47.38 TO STA. 65+65.91			ILLINOIS FED. AID PROJECT	

ILLINOIS ROUTE 170 NORTH STAGE III - PHASE 1

DATE	BY	SURVEY	NO.
		NO. BOOK	
		NOTE BOOK	
		AREAS CHECKED	

DATE	BY	SURVEY	NO.
		NO. BOOK	
		NOTE BOOK	
		AREAS CHECKED	

PLOT DATE = 10/14/2007
FILE NAME = #FILEL8
PLOT SCALE = #SCALE4
USER NAME = Project

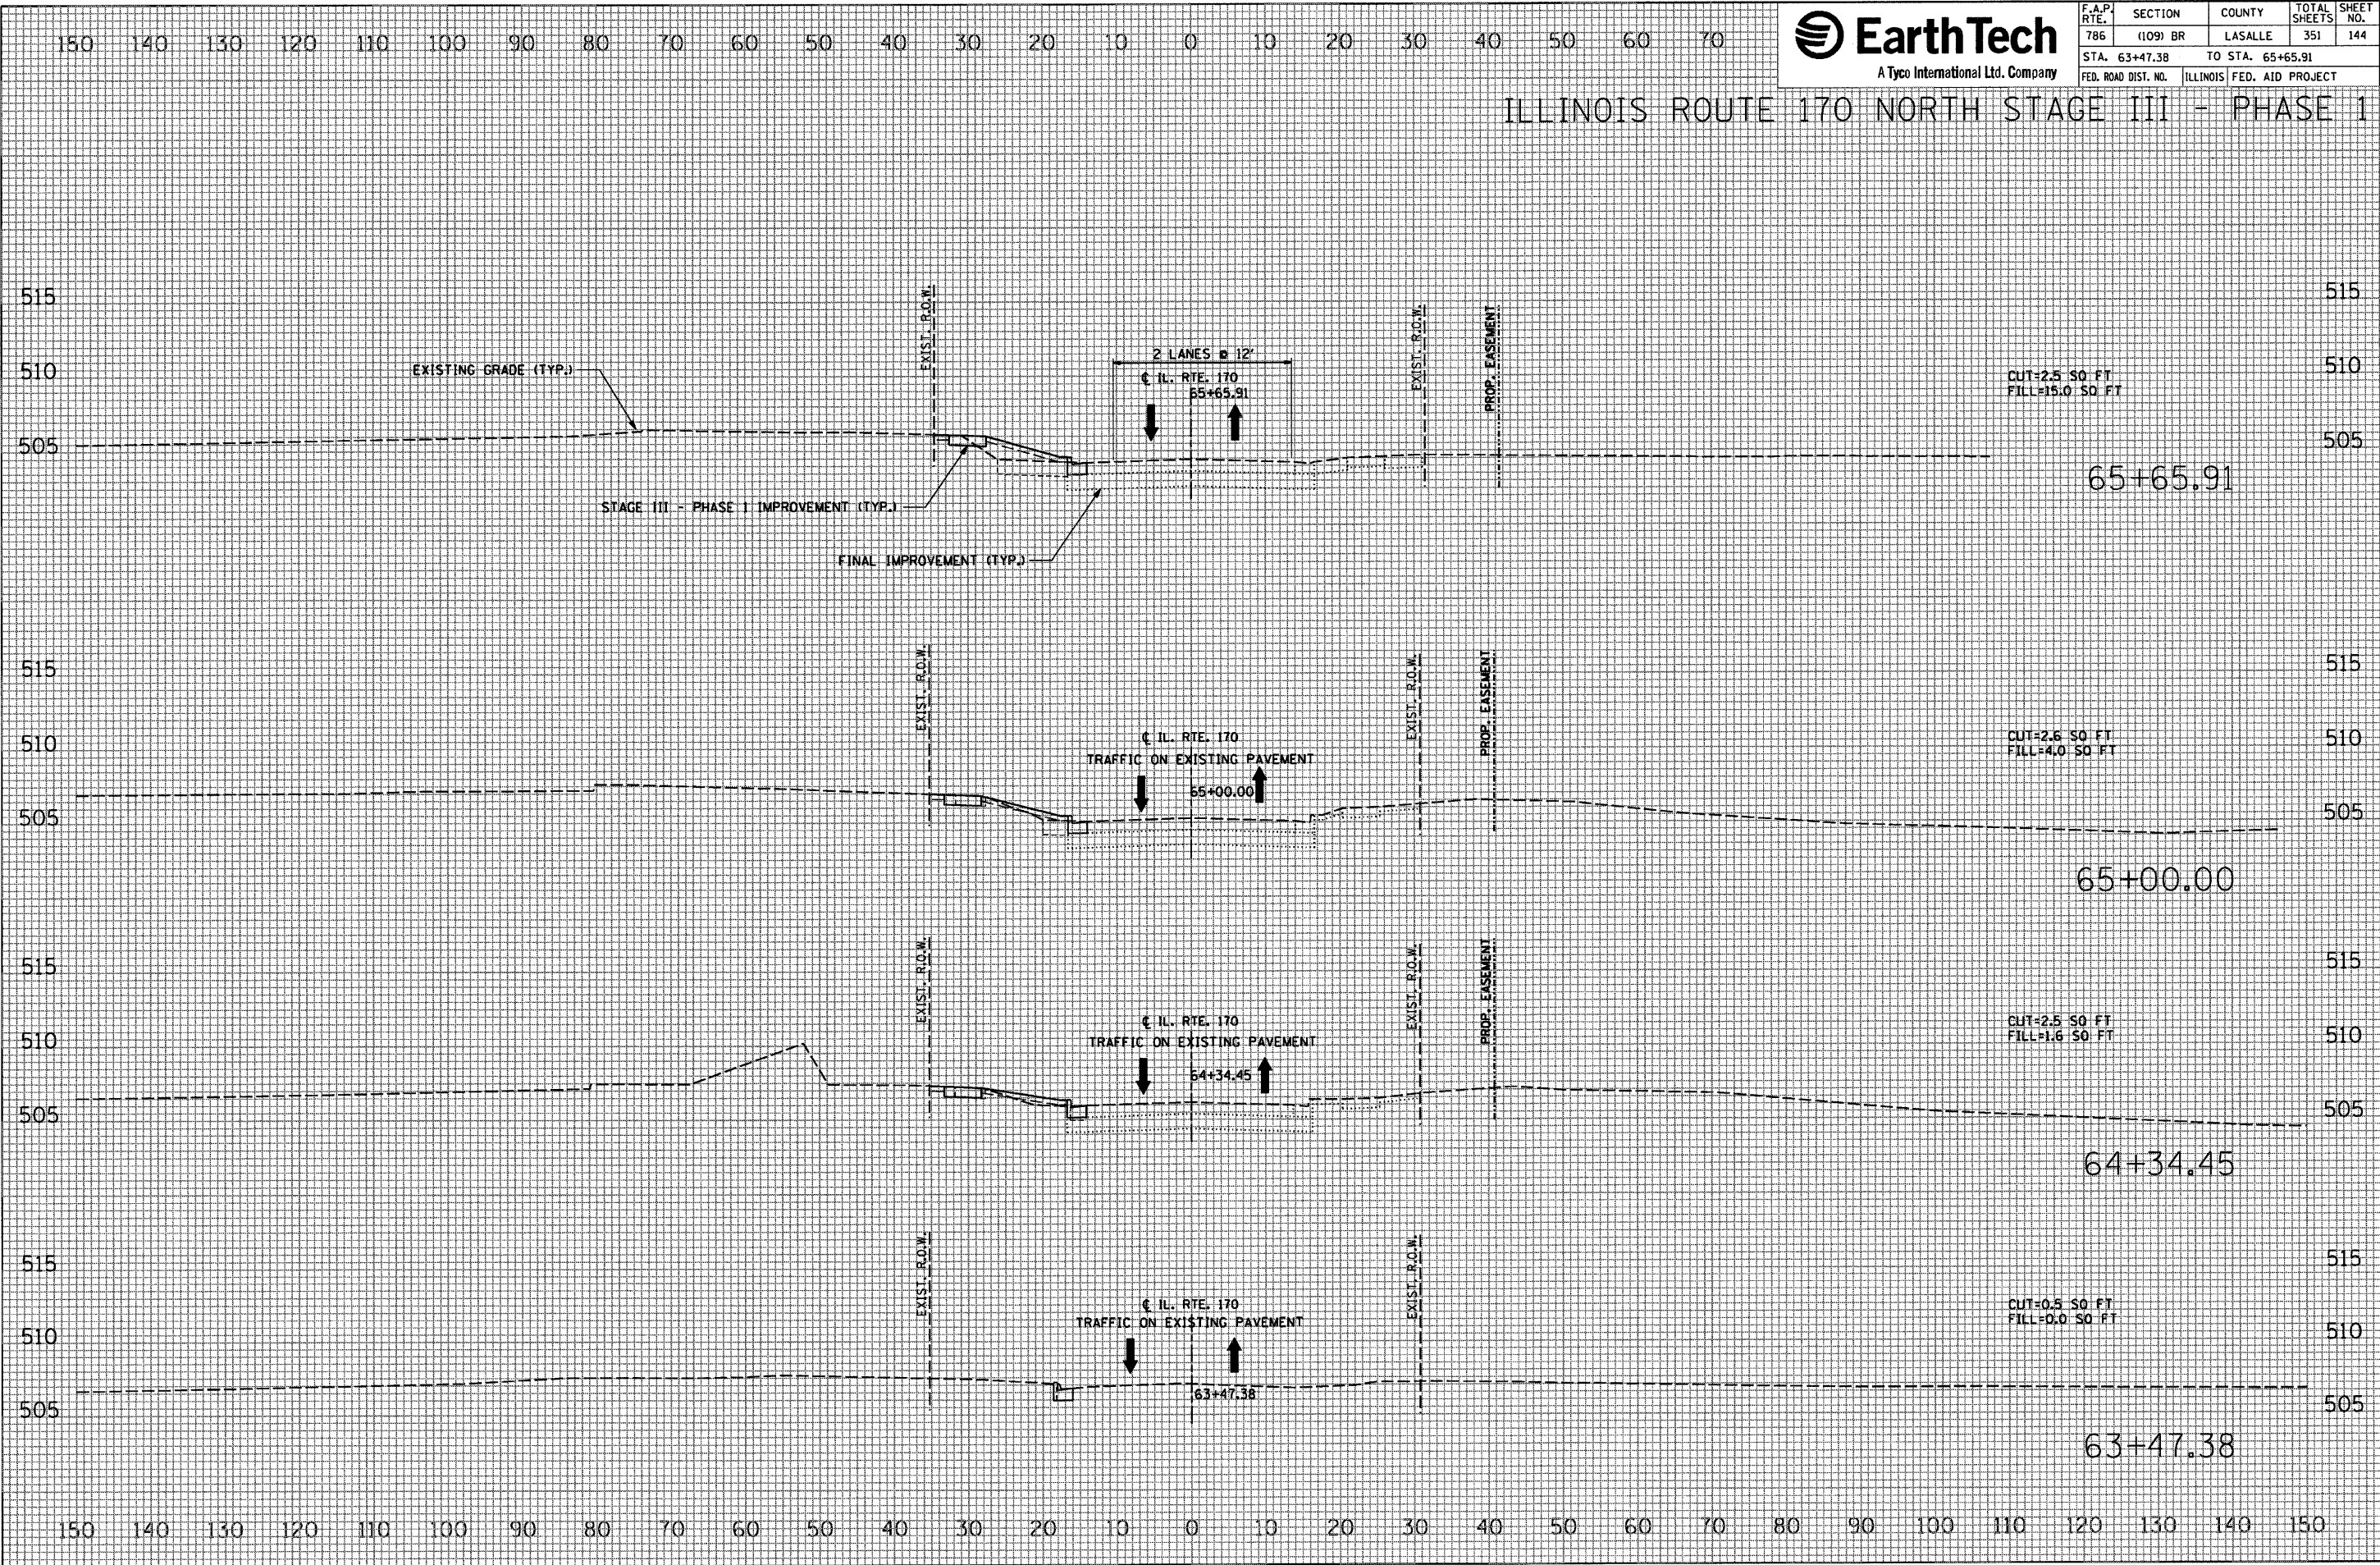




F.A.P. RTE.	SECTION	COUNTY	TOTAL SHEETS	SHEET NO.
786	(109) BR	LASALLE	351	145
STA. 66+00.00 TO STA. 67+62.59			ILLINOIS FED. AID PROJECT	

ILLINOIS ROUTE 170 NORTH STAGE III - PHASE 1

DATE	BY	REVIEWED	DATE
		PLOTTED	
		TEMPLATE	
		AREAS CHECKED	
NO.			

DATE	BY	REVIEWED	DATE
		PLOTTED	
		TEMPLATE	
		AREAS CHECKED	
NO.			

PLOT DATE = 10/17/2007
FILE NAME = #FILE1.s
PLOT SCALE = #SCALE.s
USER NAME = prjmet

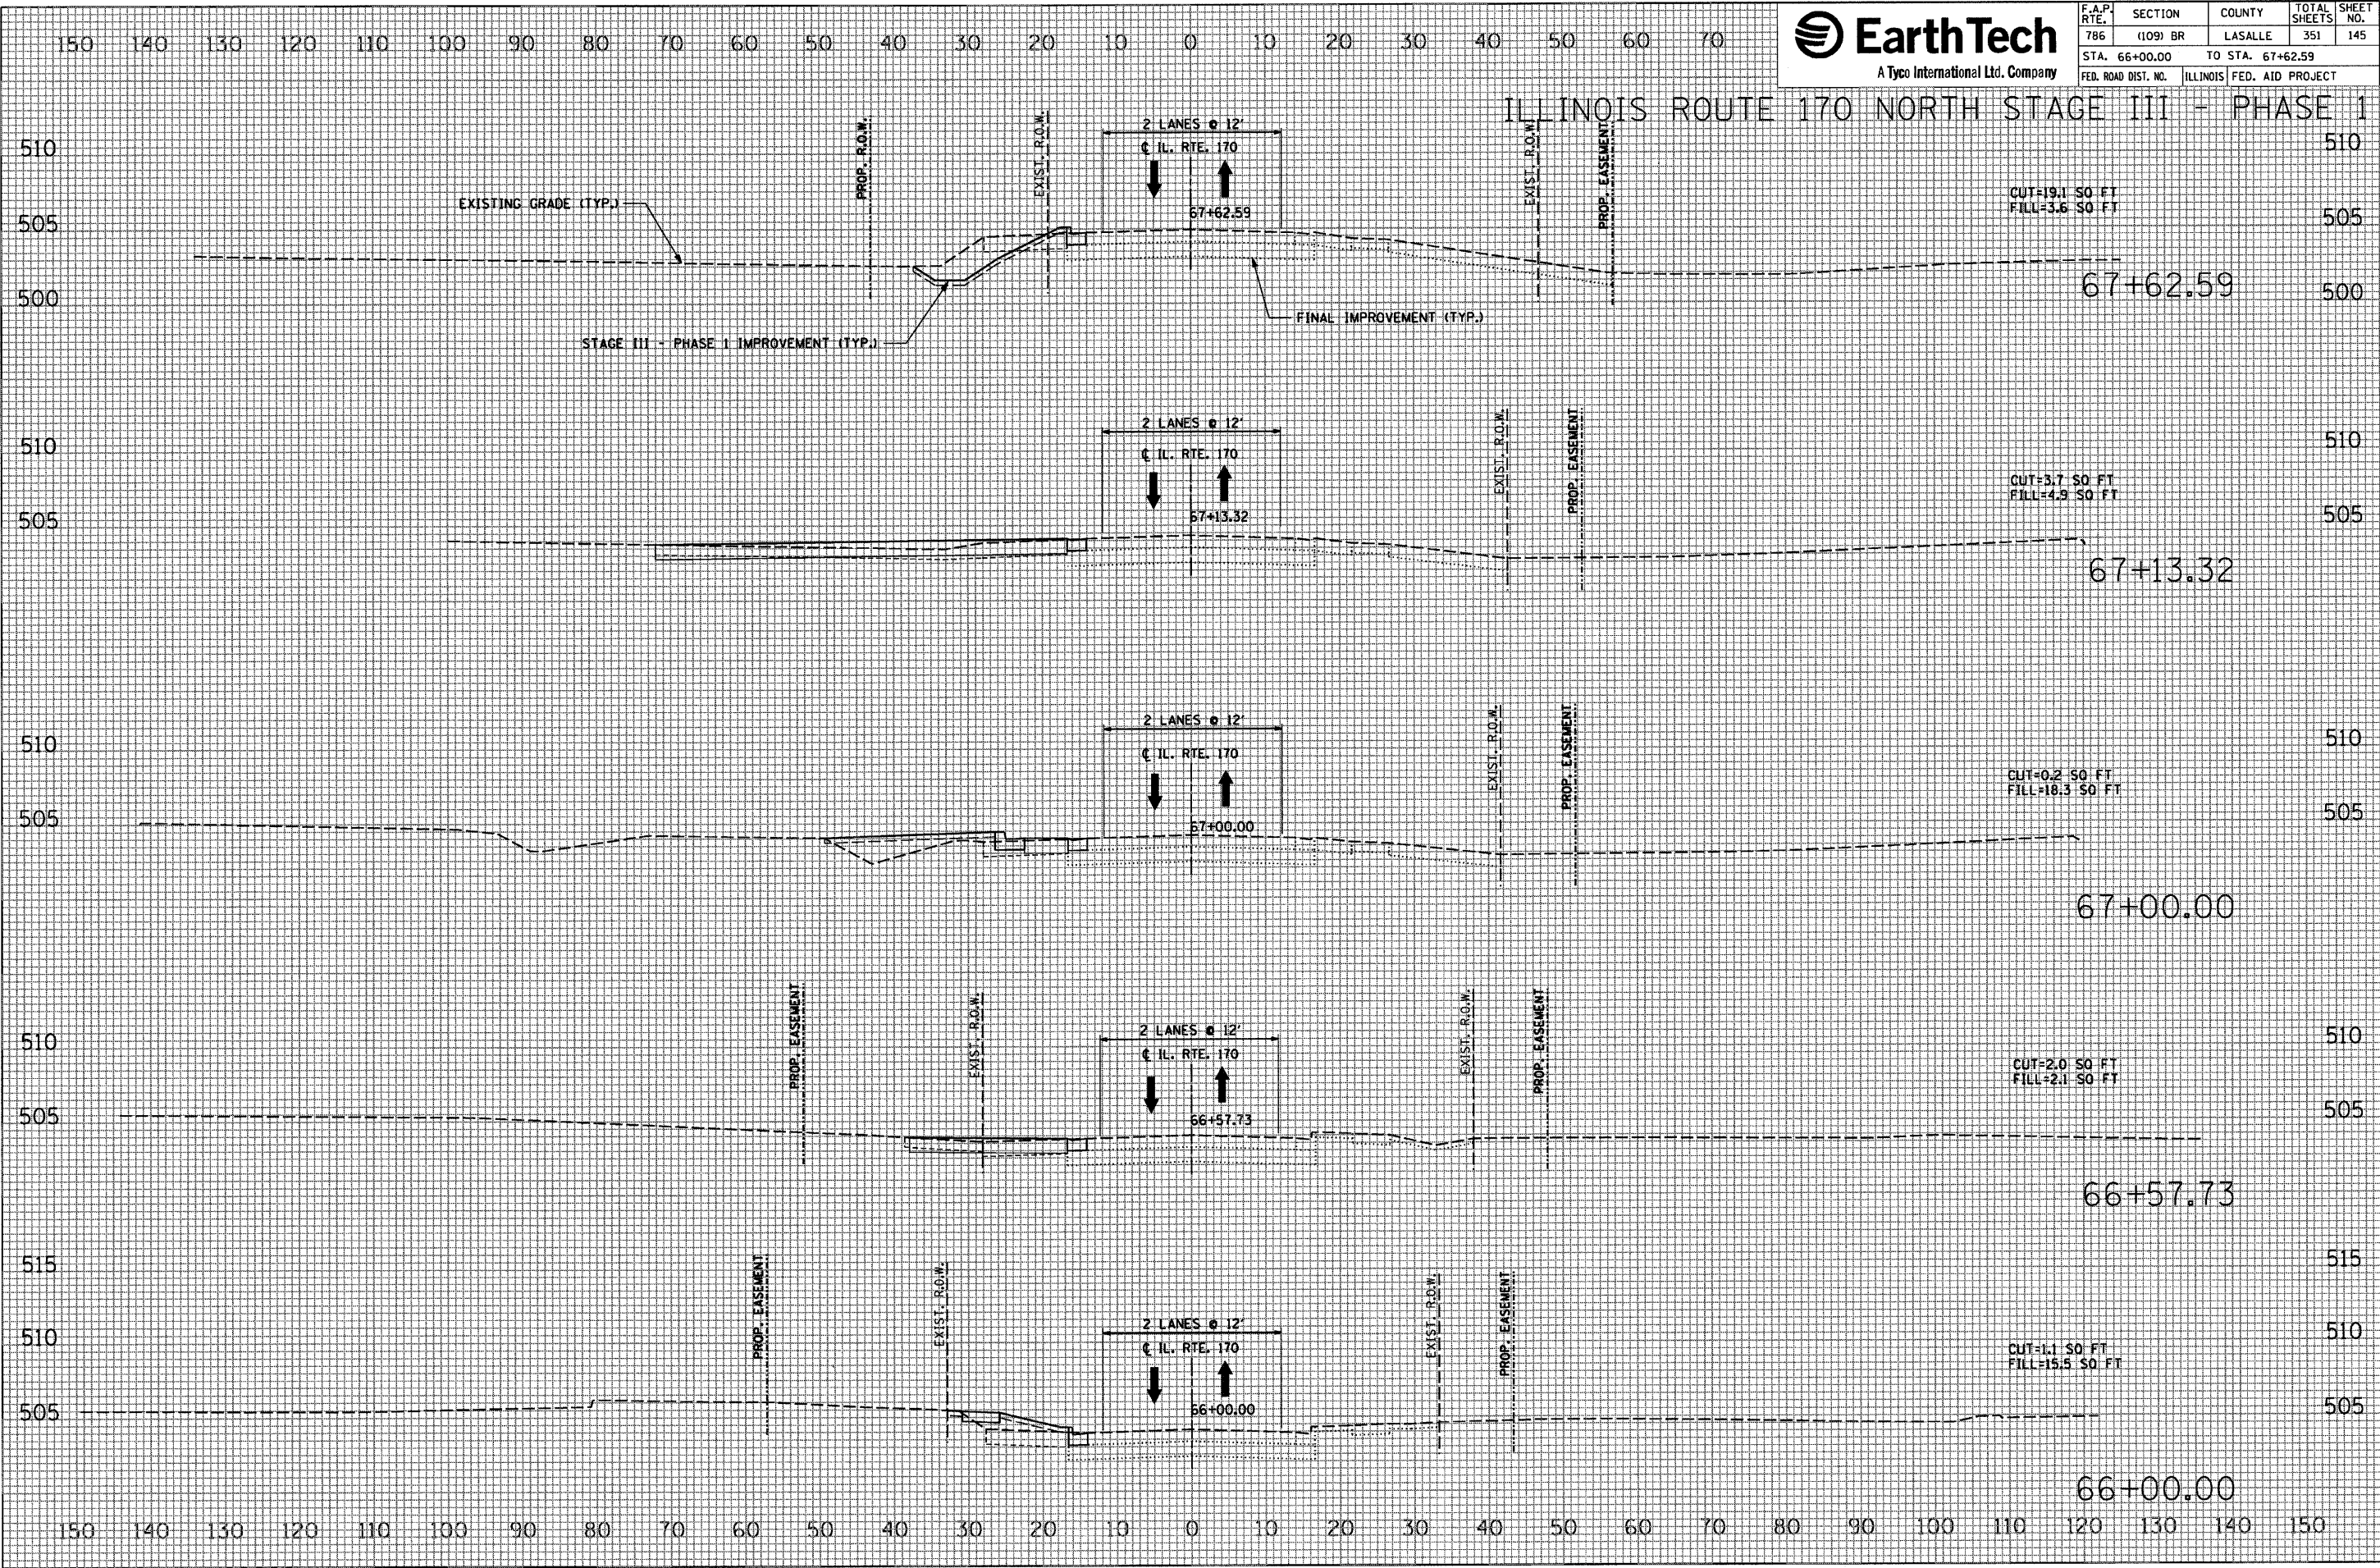

F.A.P. RTE.	SECTION	COUNTY	TOTAL SHEETS	SHEET NO.
786	(109) BR	LASALLE	351	146
STA. 68+00.00		TO STA. 69+00.00		
FED. ROAD DIST. NO.		ILLINOIS	FED. AID PROJECT	

The image displays four cross-section diagrams of a road improvement project for a 2-lane, 12-foot wide road. The diagrams show the existing grade, the proposed improvement, and the final improvement. The diagrams are labeled with stationing: 69+00.00, 68+98.37, 68+40.00, and 68+00.00. 

Key features and labels in the diagrams include:

- EXISTING GRADE (TYP.)**: The current ground level.
- STAGE III - PHASE I IMPROVEMENT (TYP.)**: The proposed improvement for the first stage.
- FINAL IMPROVEMENT (TYP.)**: The final proposed road profile.
- 2 LANES @ 12'**: The proposed road width.
- CL. RTE. 170**: The centerline of the road.
- PROP. R.O.W.**: Proposed Right of Way.
- EXIST. R.O.W.**: Existing Right of Way.
- PROP. EASEMENT**: Proposed easement area.
- CUT=10.3 SO FT** and **FILL=6.8 SO FT** (for 69+00.00).
- CUT=10.8 SO FT** and **FILL=6.7 SO FT** (for 68+98.37).
- CUT=23.5 SO FT** and **FILL=3.6 SO FT** (for 68+40.00).
- CUT=23.4 SO FT** and **FILL=3.6 SO FT** (for 68+00.00).

The diagrams are plotted on a grid with a vertical axis showing elevation (500 to 510 feet) and a horizontal axis showing stationing (150 to 0 to 150 feet).


FINAL SURVEY	BY	DATE	SURVEYED
			PLOTTED
			TEMPLATE
			AREAS
			AREAS CHECKED

ORIGINAL SURVEY			
NOTE BOOK			
	SURVEYED	BY	DATE
	PLOTTED		
	TEMPLATE		
	AREAS		
	DATE		

```
PLOT DATE = 10/4/2007
FILE NAME = $FILE$
PLOT SCALE = $SCALE$
USER NAME = project
```


F.A.P. RTE.	SECTION	COUNTY	TOTAL SHEETS	SHEET NO.
786	(109) BR	LASALLE	351	147
STA. 69+82.89		TO STA. 70+83.74		
FED. ROAD DIST. NO.	ILLINOIS	FED. AID PROJECT		

ILLINOIS ROUTE 170 NORTH STAGE III - PHASE 1

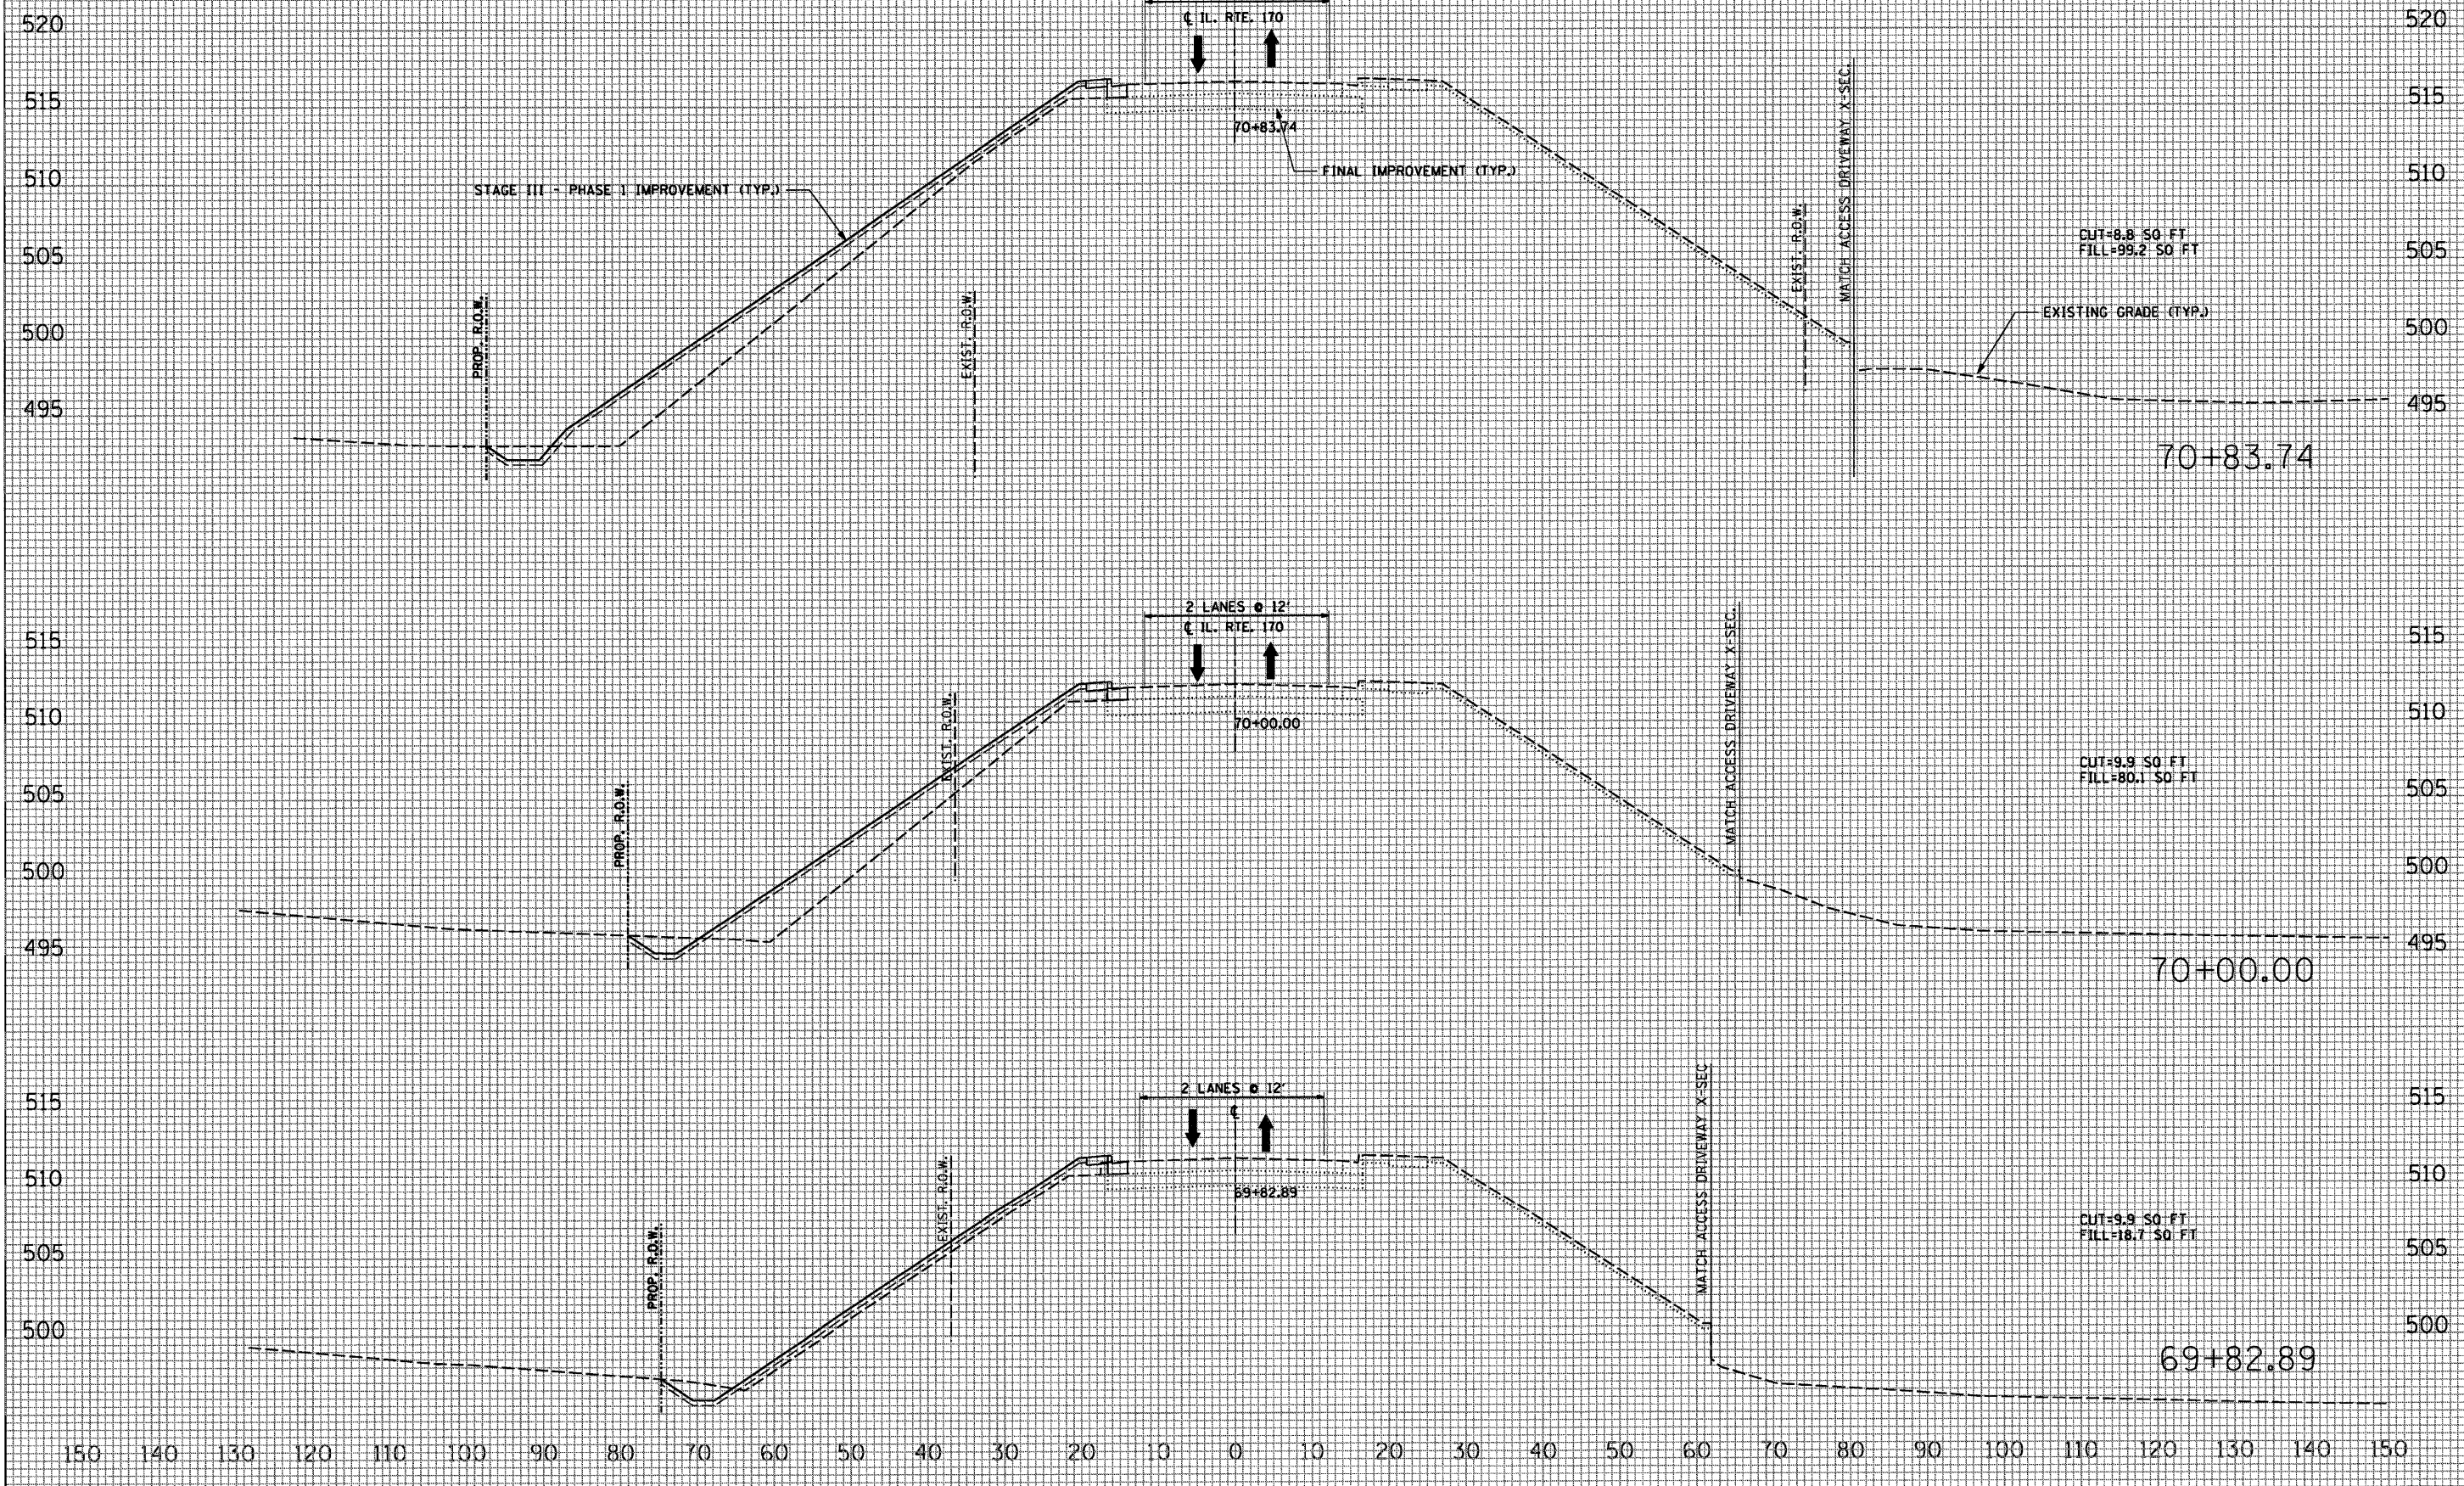


FINAL SURVEY		BY	DATE
NOTE BOOK	SURVEYED		
	PLOTTED		
	TEMPLATE		
	AREAS		
	AREAS CHANGED		

ORIGINAL SURVEY		BY	DATE
NOTE BOOK			

```
PLOT DATE = 10/4/2007
FILE NAME = $FILE$
PLOT SCALE = $SCALE$
USER NAME = project
```


F.A.P. RTE.	SECTION	COUNTY	TOTAL SHEETS	SHEET NO.
786	(109) BR	LASALLE	351	148
STA. 71+00.00 TO STA. 71+64.00				
FED. ROAD DIST. NO.	ILLINOIS	FED. AID PROJECT		

ILLINOIS ROUTE 170 NORTH STAGE III - PHASE 1

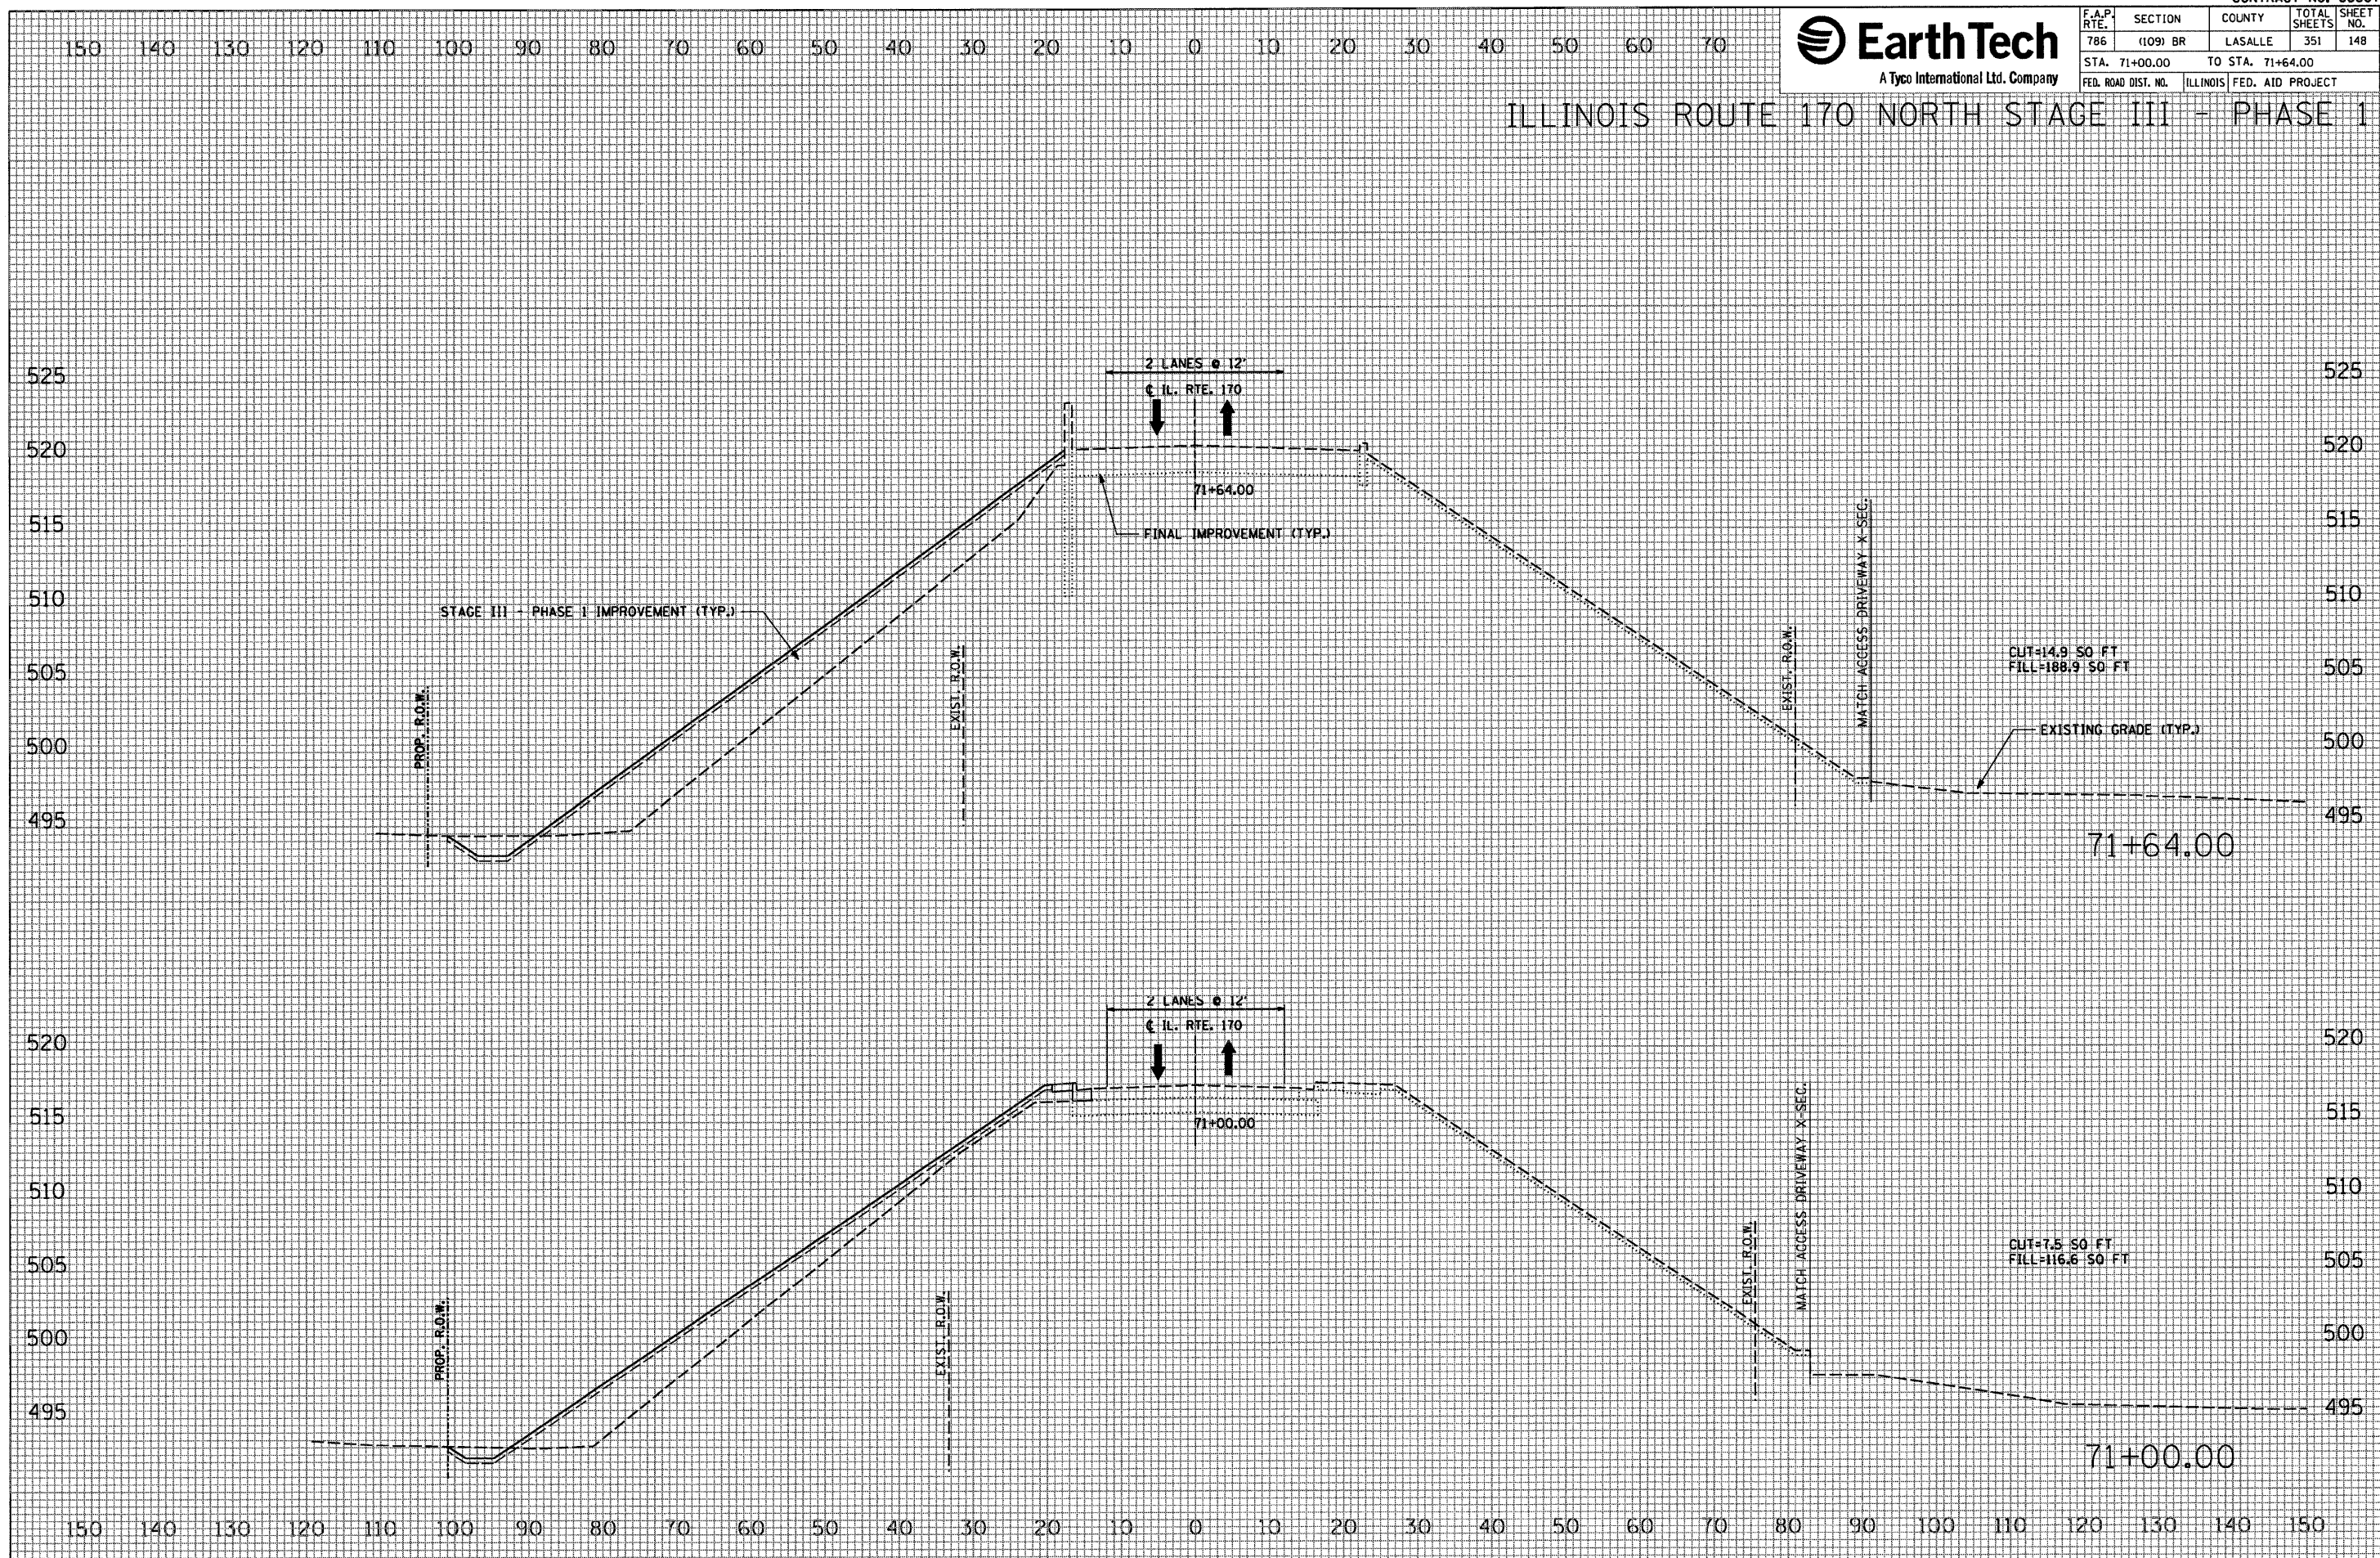


FINAL SURVEY	BY	DATE	SURVEYED
			PLOTTED
			TEMPLATE
			AREAS
NOTE BOOK			

ORIGINAL SURVEY		BY	DATE
SURVEYED			
PLOTTED			
TEMPLATE			
NOTE BOOK			
AREAS			

```
PLOT DATE = 10/4/2007
FILE NAME = $FILE$
PLOT SCALE = $SCALE$
USER NAME = project
```


F.A.P. RTE.	SECTION	COUNTY	TOTAL SHEETS	SHEET NO.
786	(109) BR	LASALLE	351	149
STA. 71+98.67 TO STA. 72+00.00				
FFD. ROAD DIST. NO. ILLINOIS FFD. AID PROJECT				

ILLINOIS ROUTE 170 NORTH STAGE III - PHASE 1

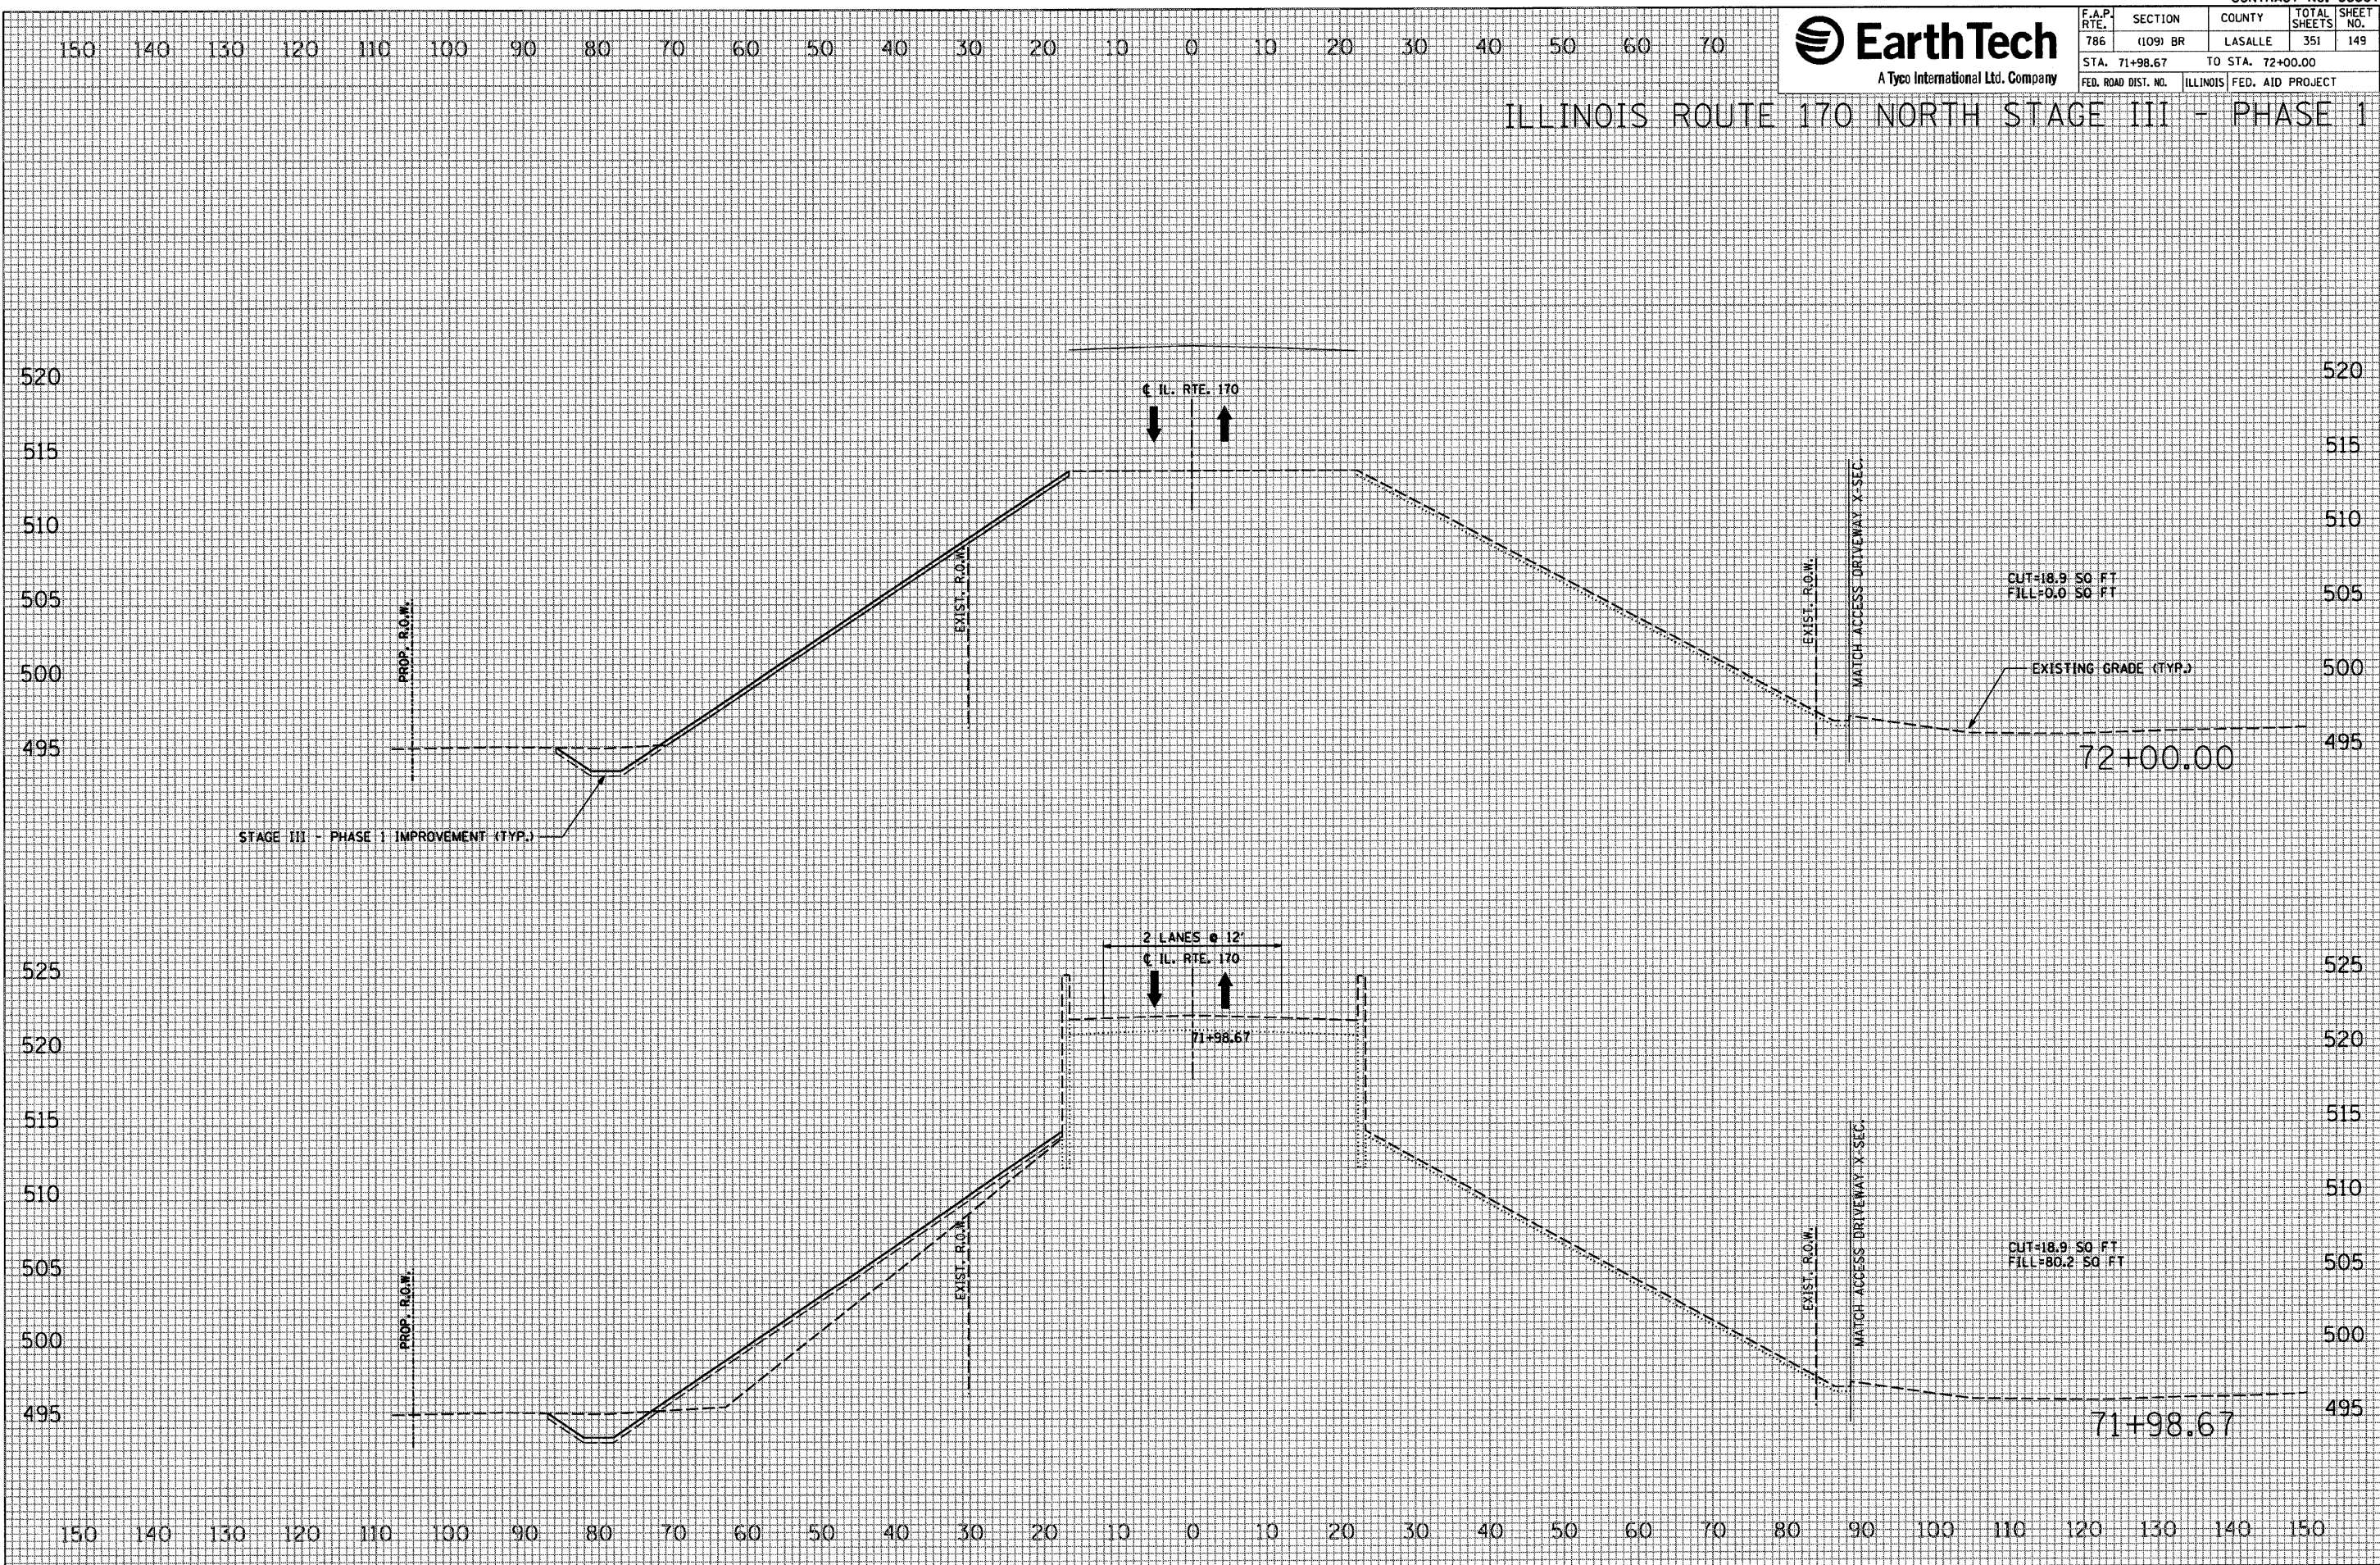

FINAL SURVEY			
	SURVEYED		
	PLOTTED		
	TEMPLATE		
NOTE BOOK	AREAS		
		BY	DATE

ORIGINAL SURVEY		BY	DATE
NOTE BOOK			

```
PLOT DATE = 10/4/2007
FILE NAME = $FILE$
PLOT SCALE = $SCALE$
USER NAME = project
```




CONTRACT NO. 66607


F.A.P. RTE.	SECTION	COUNTY	TOTAL SHEETS	SHEET NO.
786	(109) BR	LASALLE	351	150
STA. 88+92.51		TO STA. 89+00.00		
FED. ROAD DIST. NO.		ILLINOIS FED. AID PROJECT		

ILLINOIS ROUTE 170 SOUTH STAGE III - PHASE 1

DATE	BY	FINAL SURVEY	SURVEYED PLOT	TEMP. DATE	AREAS CHECKED
		NO.			

DATE	BY	ORIGINAL SURVEY	SURVEYED PLOT	TEMP. DATE	AREAS CHECKED
		NO.			

PLOT DATE = 10/17/2007
FILE NAME = #FILE#
PLOT SCALE = #SCALE#
USER NAME = project

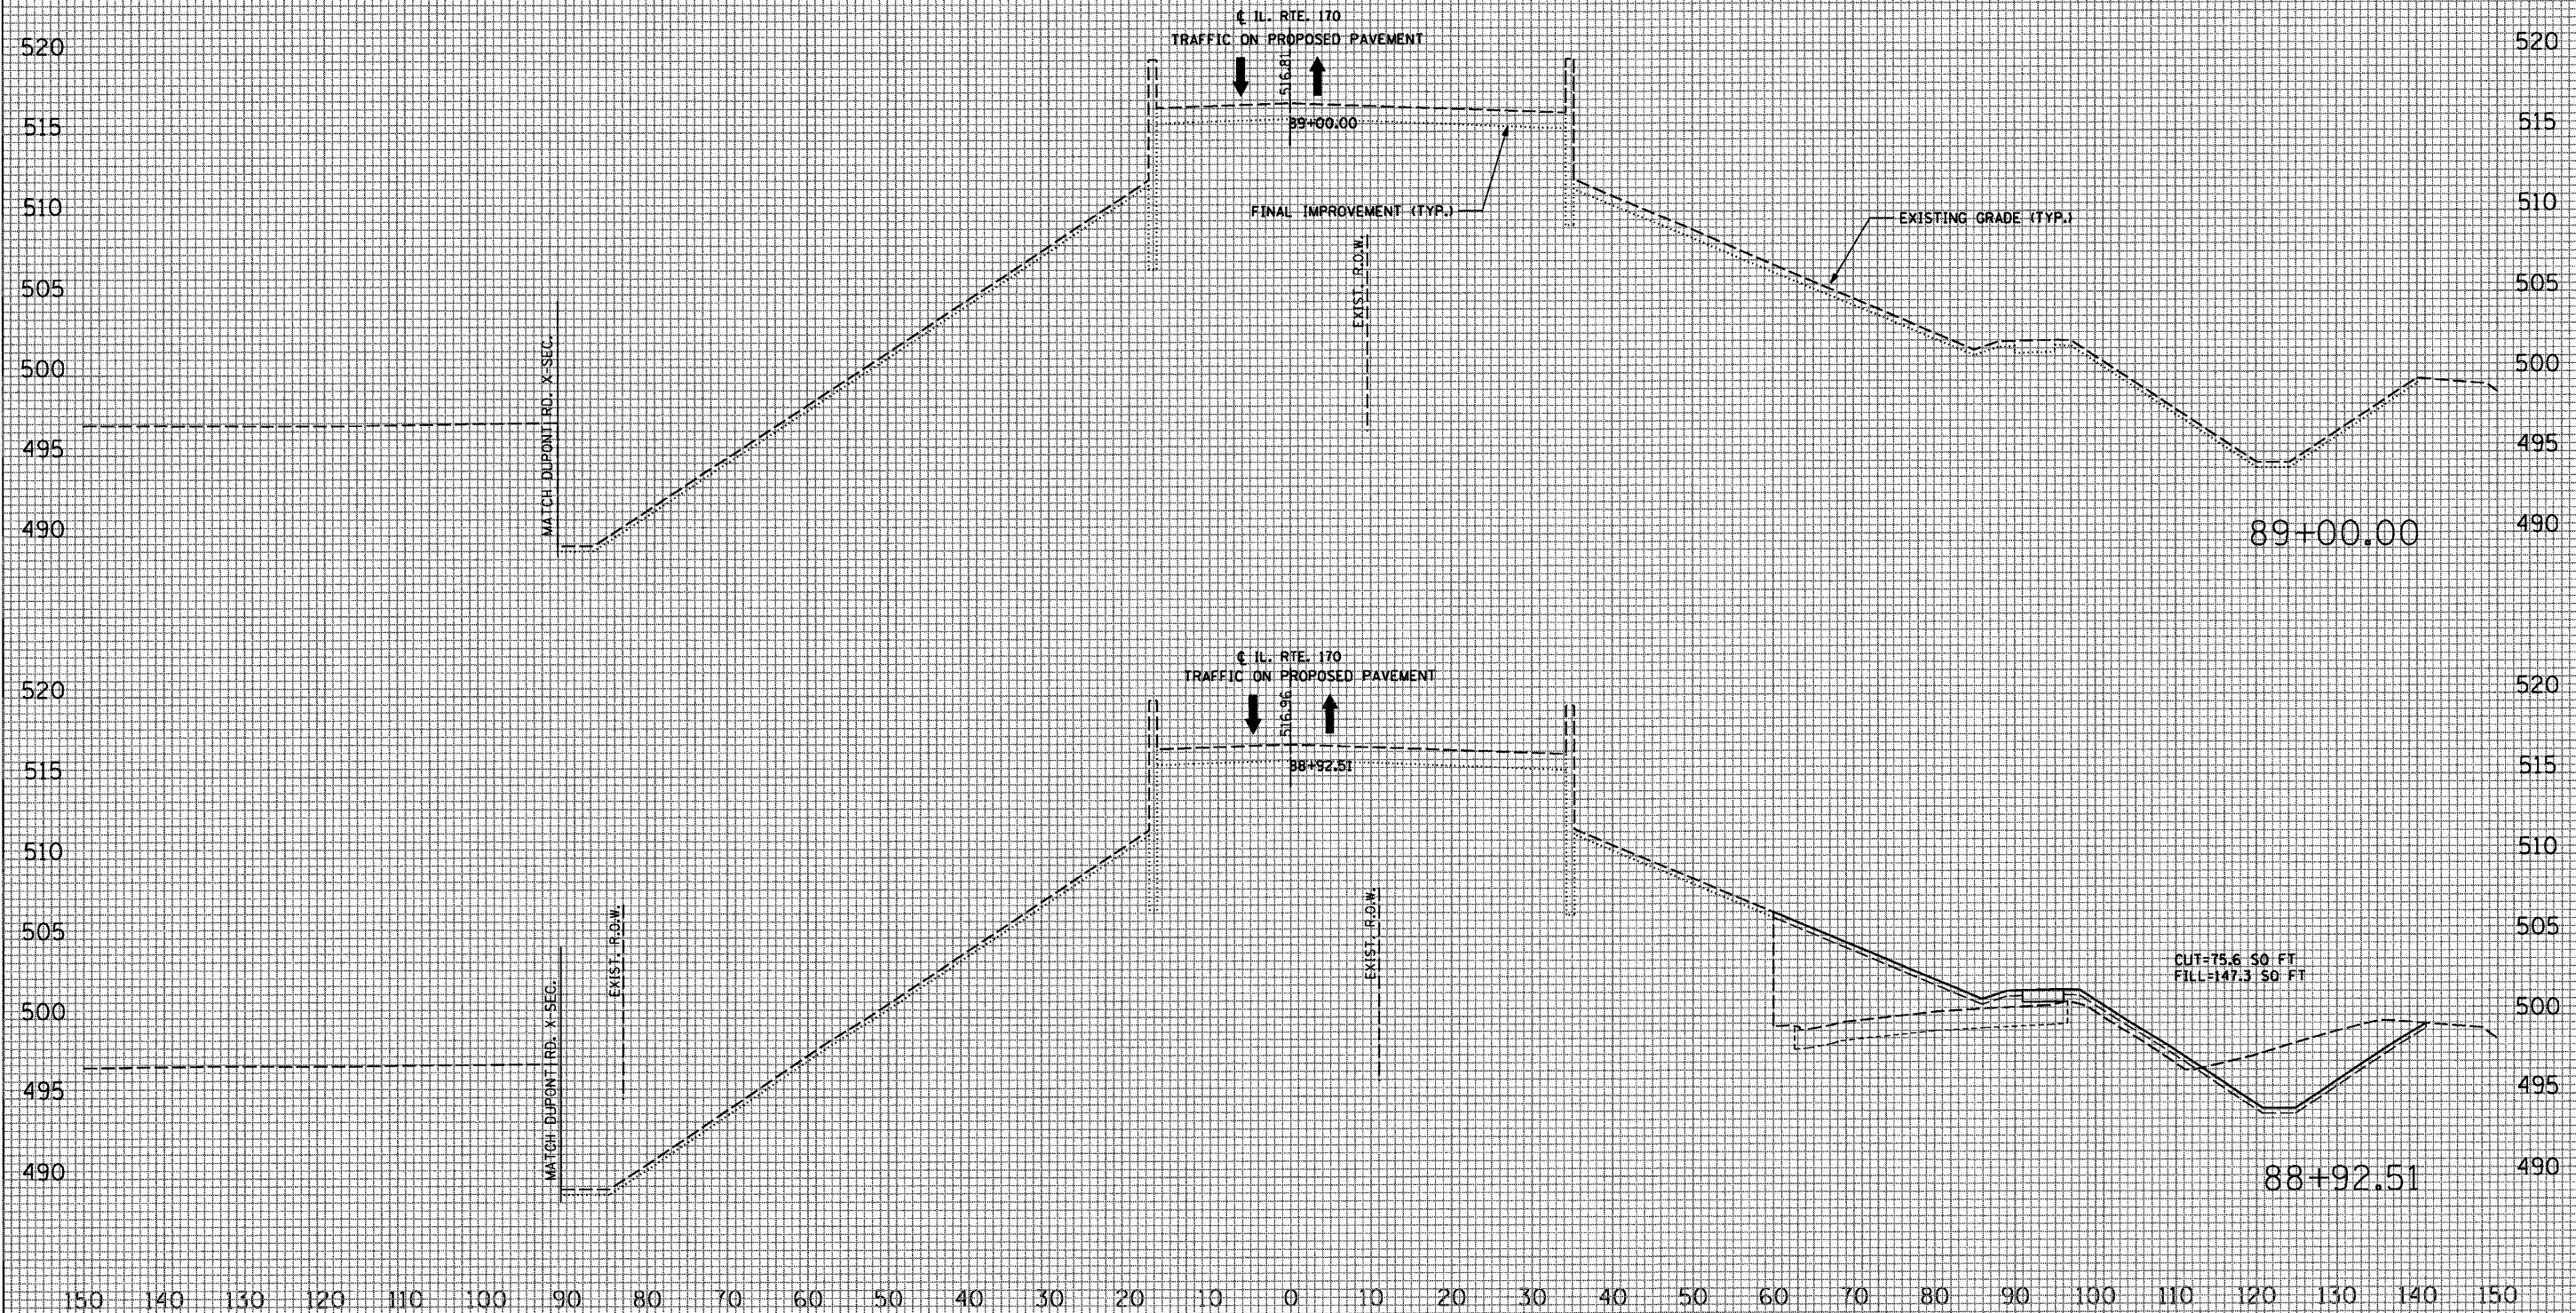

F.A.P. RTE.	SECTION	COUNTY	TOTAL SHEETS	SHEET NO.
786	(109) BR	LASALLE	351	151
STA. 94+00.00 TO STA. 96+00.00				
FED. ROAD DIST. NO.		ILLINOIS	FED. AID PROJECT	

The image displays three cross-section diagrams of a road improvement project, showing the existing grade (TYP.), the proposed grade (TYP.), and the final improvement (TYP.). The diagrams are labeled with stationing: 96+00.00, 95+00.00, and 94+00.00. The vertical axis represents elevation in feet, ranging from 505 to 530. The horizontal axis represents distance in feet, ranging from 150 to 150 on both sides of the centerline (0).

Key features and labels include:

- EXISTING GRADE (TYP.):** The dashed line representing the current ground level.
- PROPOSED GRADE (TYP.):** The solid line representing the planned road surface.
- FINAL IMPROVEMENT (TYP.):** The dotted line representing the final proposed grade.
- STAGE III - PHASE I IMPROVEMENT (TYP.):** The line representing the improvement stage shown.
- TRAFFIC ON PROPOSED PAVEMENT:** Indicated by arrows pointing up and down from the centerline.
- CL. RTE. 170:** The centerline of the existing route.
- CUT/FILL VOLUMES:**
 - At 96+00.00: CUT=121.8 SQ. FT, FILL=8.0 SQ. FT.
 - At 95+00.00: CUT=82.2 SQ. FT, FILL=6.0 SQ. FT.
 - At 94+00.00: CUT=35.3 SQ. FT, FILL=10.2 SQ. FT.
- PROPOSED R.O.W. (Right of Way):** Indicated by vertical dashed lines.
- EXIST. R.O.W. (Existing Right of Way):** Indicated by vertical dashed lines.


FINAL SURVEY		BY	DATE
NOTE BOOK	SURVEYED _____		
	PLOTTED _____		
	TEMPLATE _____		
	AREAS _____		
	AREAS CHECKED _____		

ORIGINAL SURVEY			
	SURVEYED	BY	DATE
	PLOTTED		
	TEMPLATE		
	AREAS		
	BY: [Signature]		

```
PLOT DATE = 10/4/2007
FILE NAME = $FILE$
PLOT SCALE = $SCALE$
USER NAME = project
```


F.A.P. RTE.	SECTION	COUNTY	TOTAL SHEETS	SHEET NO.
786	(109) BR	LASALLE	351	152
STA. 96+50.00		TO STA. 96+85.00		
FED. ROAD DIST. NO.	ILLINOIS	FED. AID PROJECT		

ILLINOIS ROUTE 170 SOUTH STAGE III - PHASE 1

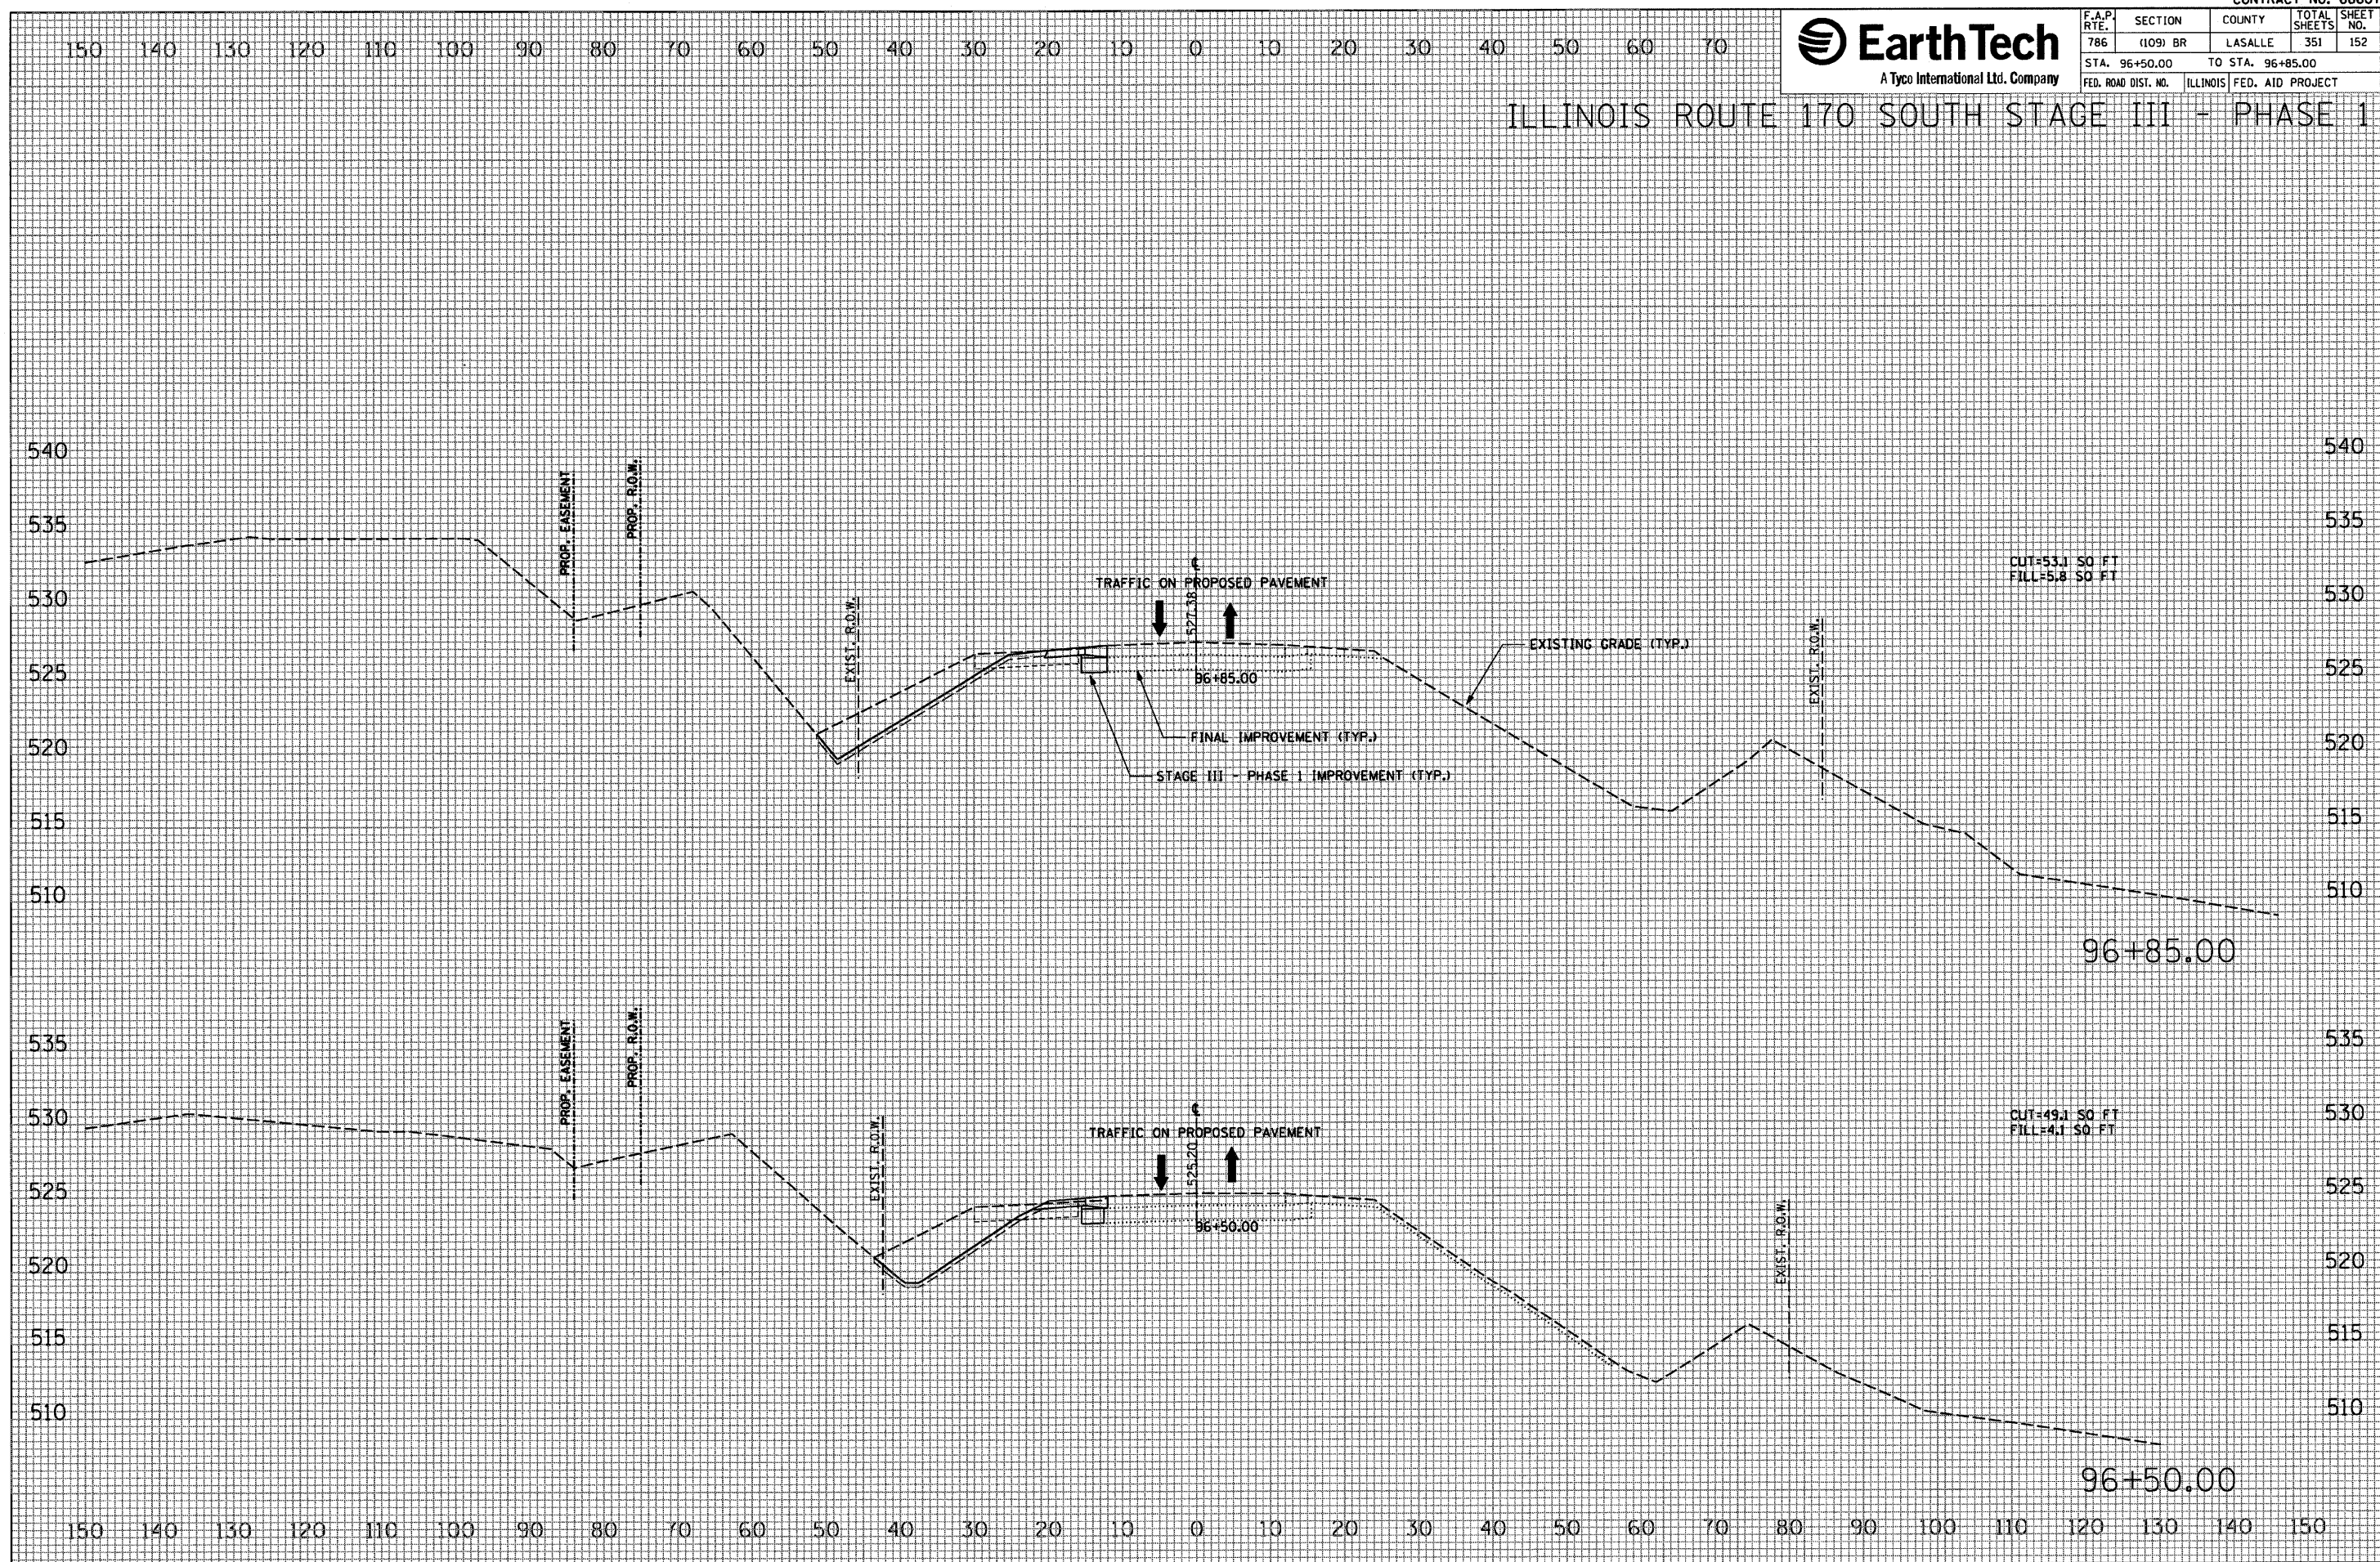

FINAL SURVEY	SURVEYED		BY	DATE
	PLOTTED			
	TEMPLATE			
	AREAS			
NOTE BOOK				

ORIGINAL SURVEY		BY	DATE
NOTE BOOK			SURVEYED _____
			PLOTTED _____
			TEMPLATE _____
			AREAS _____

```
PLOT DATE = 10/4/2007
FILE NAME = $FILE$
PLOT SCALE = $SCALE$
USER NAME = project
```





F.A.P. RTE.	SECTION	COUNTY	TOTAL SHEETS	SHEET NO.
786	(109) BR	LASALLE	351	153
STA. 97+00.00 TO STA. 97+49.49				
FED. ROAD DIST. NO.		ILLINOIS	FED. AID PROJECT	

ILLINOIS ROUTE 170 SOUTH STAGE III - PHASE 1

FINAL SURVEY	DATE
REVIEWED	BY
NOTED	
NO.	

ORIGINAL SURVEY	DATE
REVIEWED	BY
NOTED	
NO.	

PLOT DATE = 10/4/2007
FILE NAME = #FILEL*
PLOT SCALE = #SCALE*
USER NAME = project

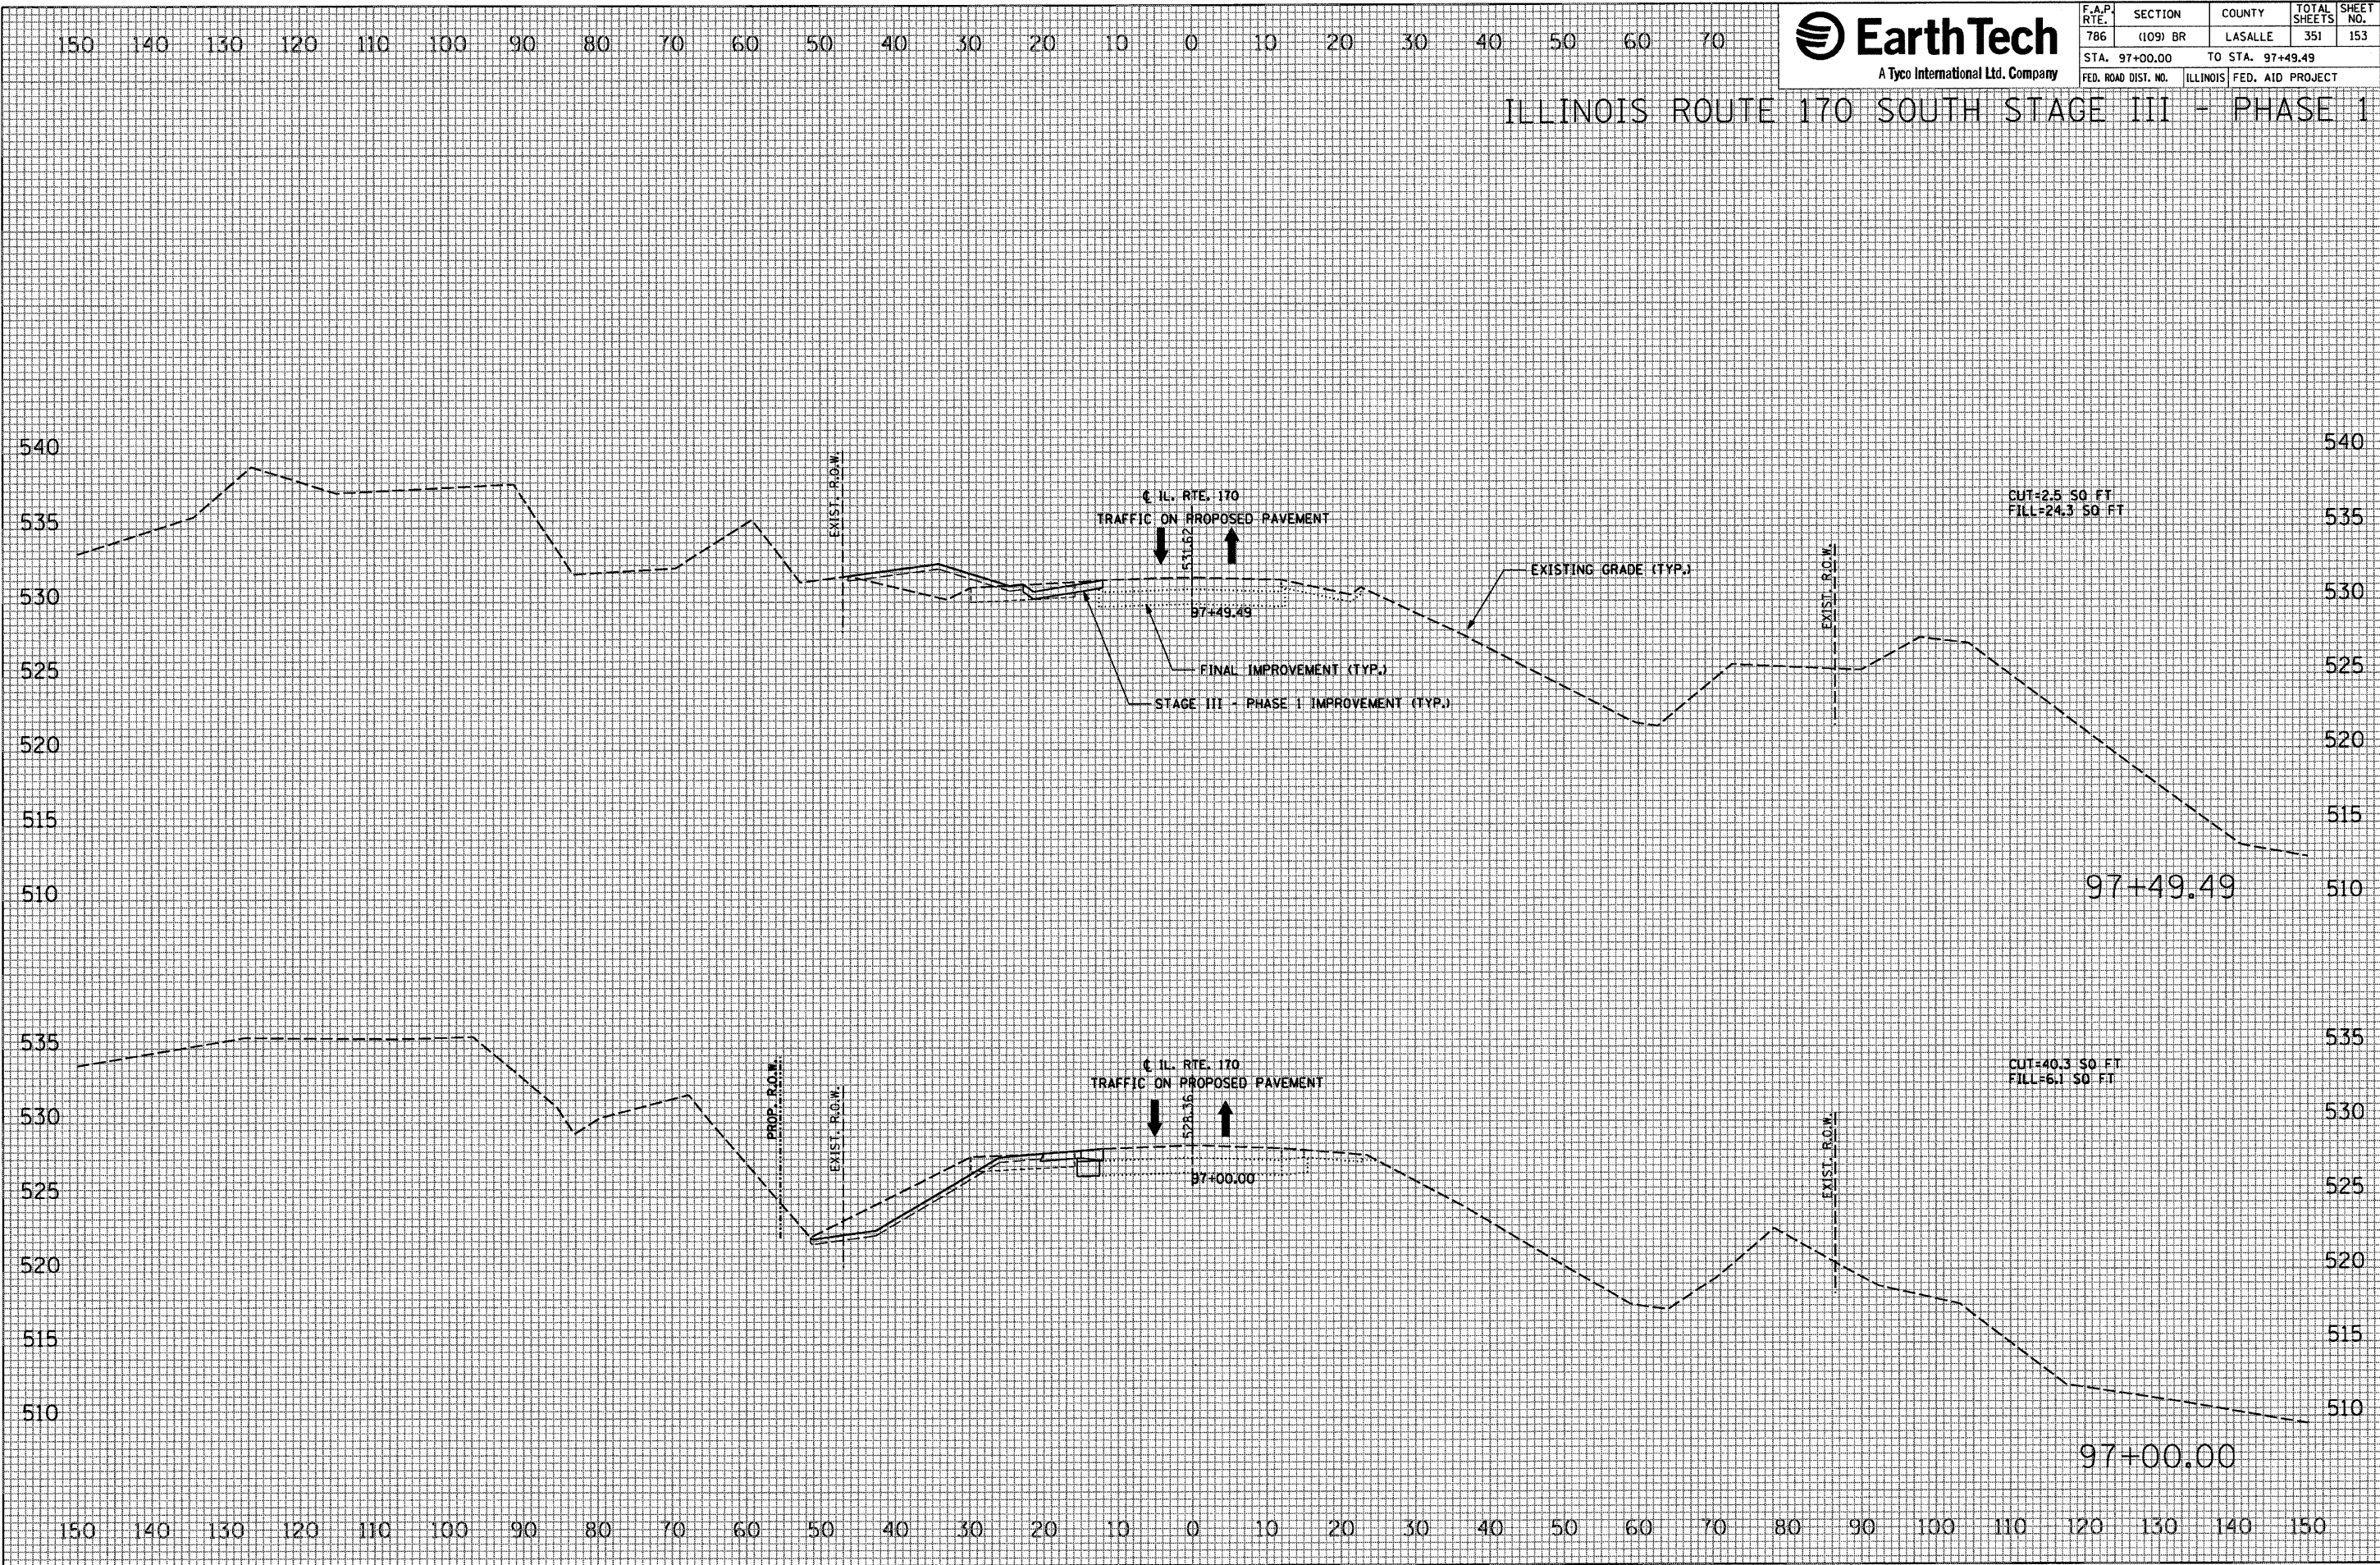

F.A.P. RTE.	SECTION	COUNTY	TOTAL SHEETS	SHEET NO.
786	(109) BR	LASALLE	351	154
STA. 97+73.55 TO STA. 98+00.00				
FED. ROAD DIST. NO.	ILLINOIS	FED. AID PROJECT		

The image displays two cross-section diagrams of a road project, likely for a bridge or overpass. The diagrams show the existing ground profile (dashed line) and the proposed road grade (solid line). The horizontal axis represents the stationing of the road, with the centerline (CL) of IL. RTE. 170 marked at 98+00.00 for the top section and 97+73.55 for the bottom section. The vertical axis shows elevation in feet, ranging from 510 to 550.

Top Diagram (Station 98+00.00):

- Existing Grade (TYP.):** The dashed line shows the existing ground profile.
- Stage III - Phase 1 Improvement (TYP.):** The solid line shows the proposed road grade.
- Traffic on Proposed Pavement:** Indicated by two arrows pointing towards the centerline.
- Cut/Fill Volumes:** CUT=1.5 SQ. FT, FILL=47.4 SQ. FT.

Bottom Diagram (Station 97+73.55):

- Existing Grade (TYP.):** The dashed line shows the existing ground profile.
- Stage III - Phase 1 Improvement (TYP.):** The solid line shows the proposed road grade.
- Traffic on Proposed Pavement:** Indicated by two arrows pointing towards the centerline.
- Cut/Fill Volumes:** CUT=1.9 SQ. FT, FILL=25.1 SQ. FT.

FINAL SURVEY	BY	DATE
NOTED		
PLOTTED		
TEMPLATE		
AREAS		
AREAS CHECKED		

ORIGINAL SURVEY			
NOTE BOOK			
	SURVEYED	BY	DATE
	PLOTTED		
	TEMPLATE		
	AREAS		
	DESCRIPTION		

```
PLOT DATE = 10/4/2007
FILE NAME = $FILE$
PLOT SCALE = $SCALE$
USER NAME = project
```





F.A.P. RTE.	SECTION	COUNTY	TOTAL SHEETS	SHEET NO.
786	(109) BR	LASALLE	351	155
STA. 99+00.00		TO STA. 99+00.00		
FED. ROAD DIST. NO.		ILLINOIS	FED. AID PROJECT	

ILLINOIS ROUTE 170 SOUTH STAGE III - PHASE 1

FINAL SURVEY NOTE BOOK NO.	CHECKED PLOTTER TEMPLATE AREAS CHECKED	BY	DATE


ORIGINAL SURVEY NOTE BOOK NO.	CHECKED PLOTTER TEMPLATE AREAS CHECKED	BY	DATE

PLOT DATE = 10/11/2007
FILE NAME = #FILE#
PLOT SCALE = #SCALE#
USER NAME = #PROJECT#

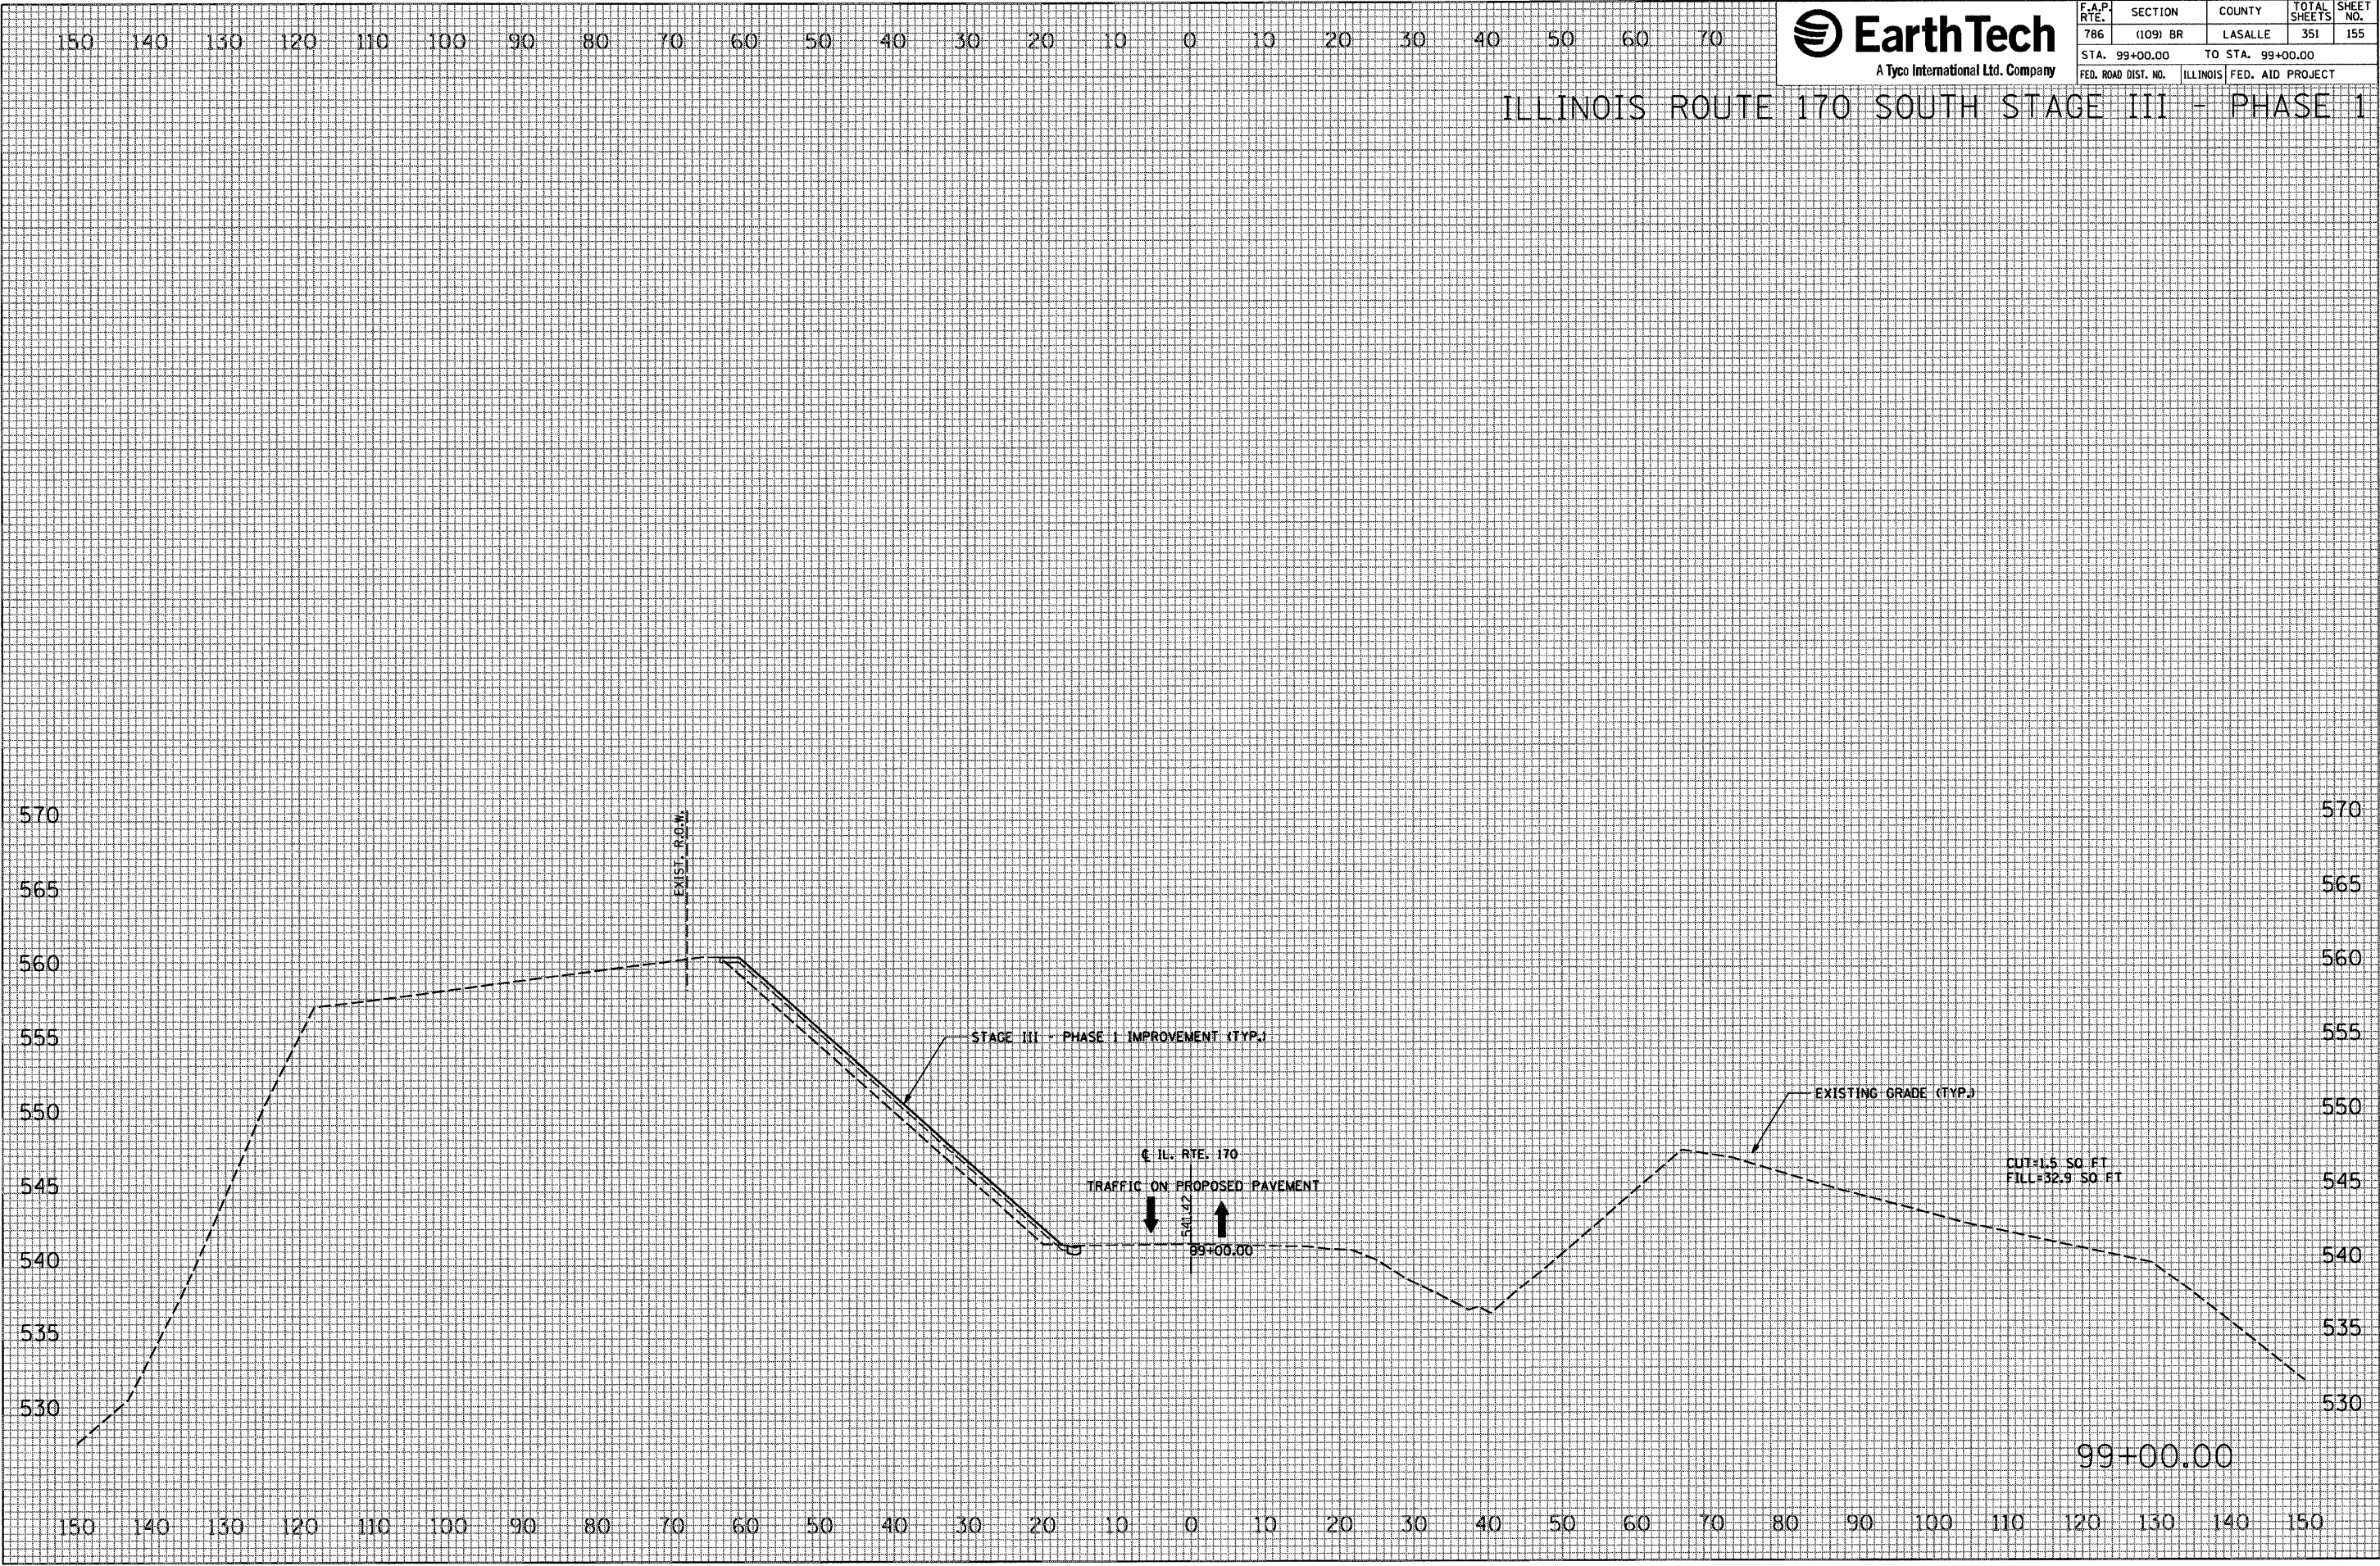

F.A.P. RTE.	SECTION	COUNTY	TOTAL SHEETS	SHEET NO.
786	(109) BR	LASALLE	351	156
STA. 100+00.00 TO STA. 100+00.00				
FED. ROAD DIST. NO.	ILLINOIS	FED. AID PROJECT		

ILLINOIS ROUTE 170 SOUTH STAGE III - PHASE 1

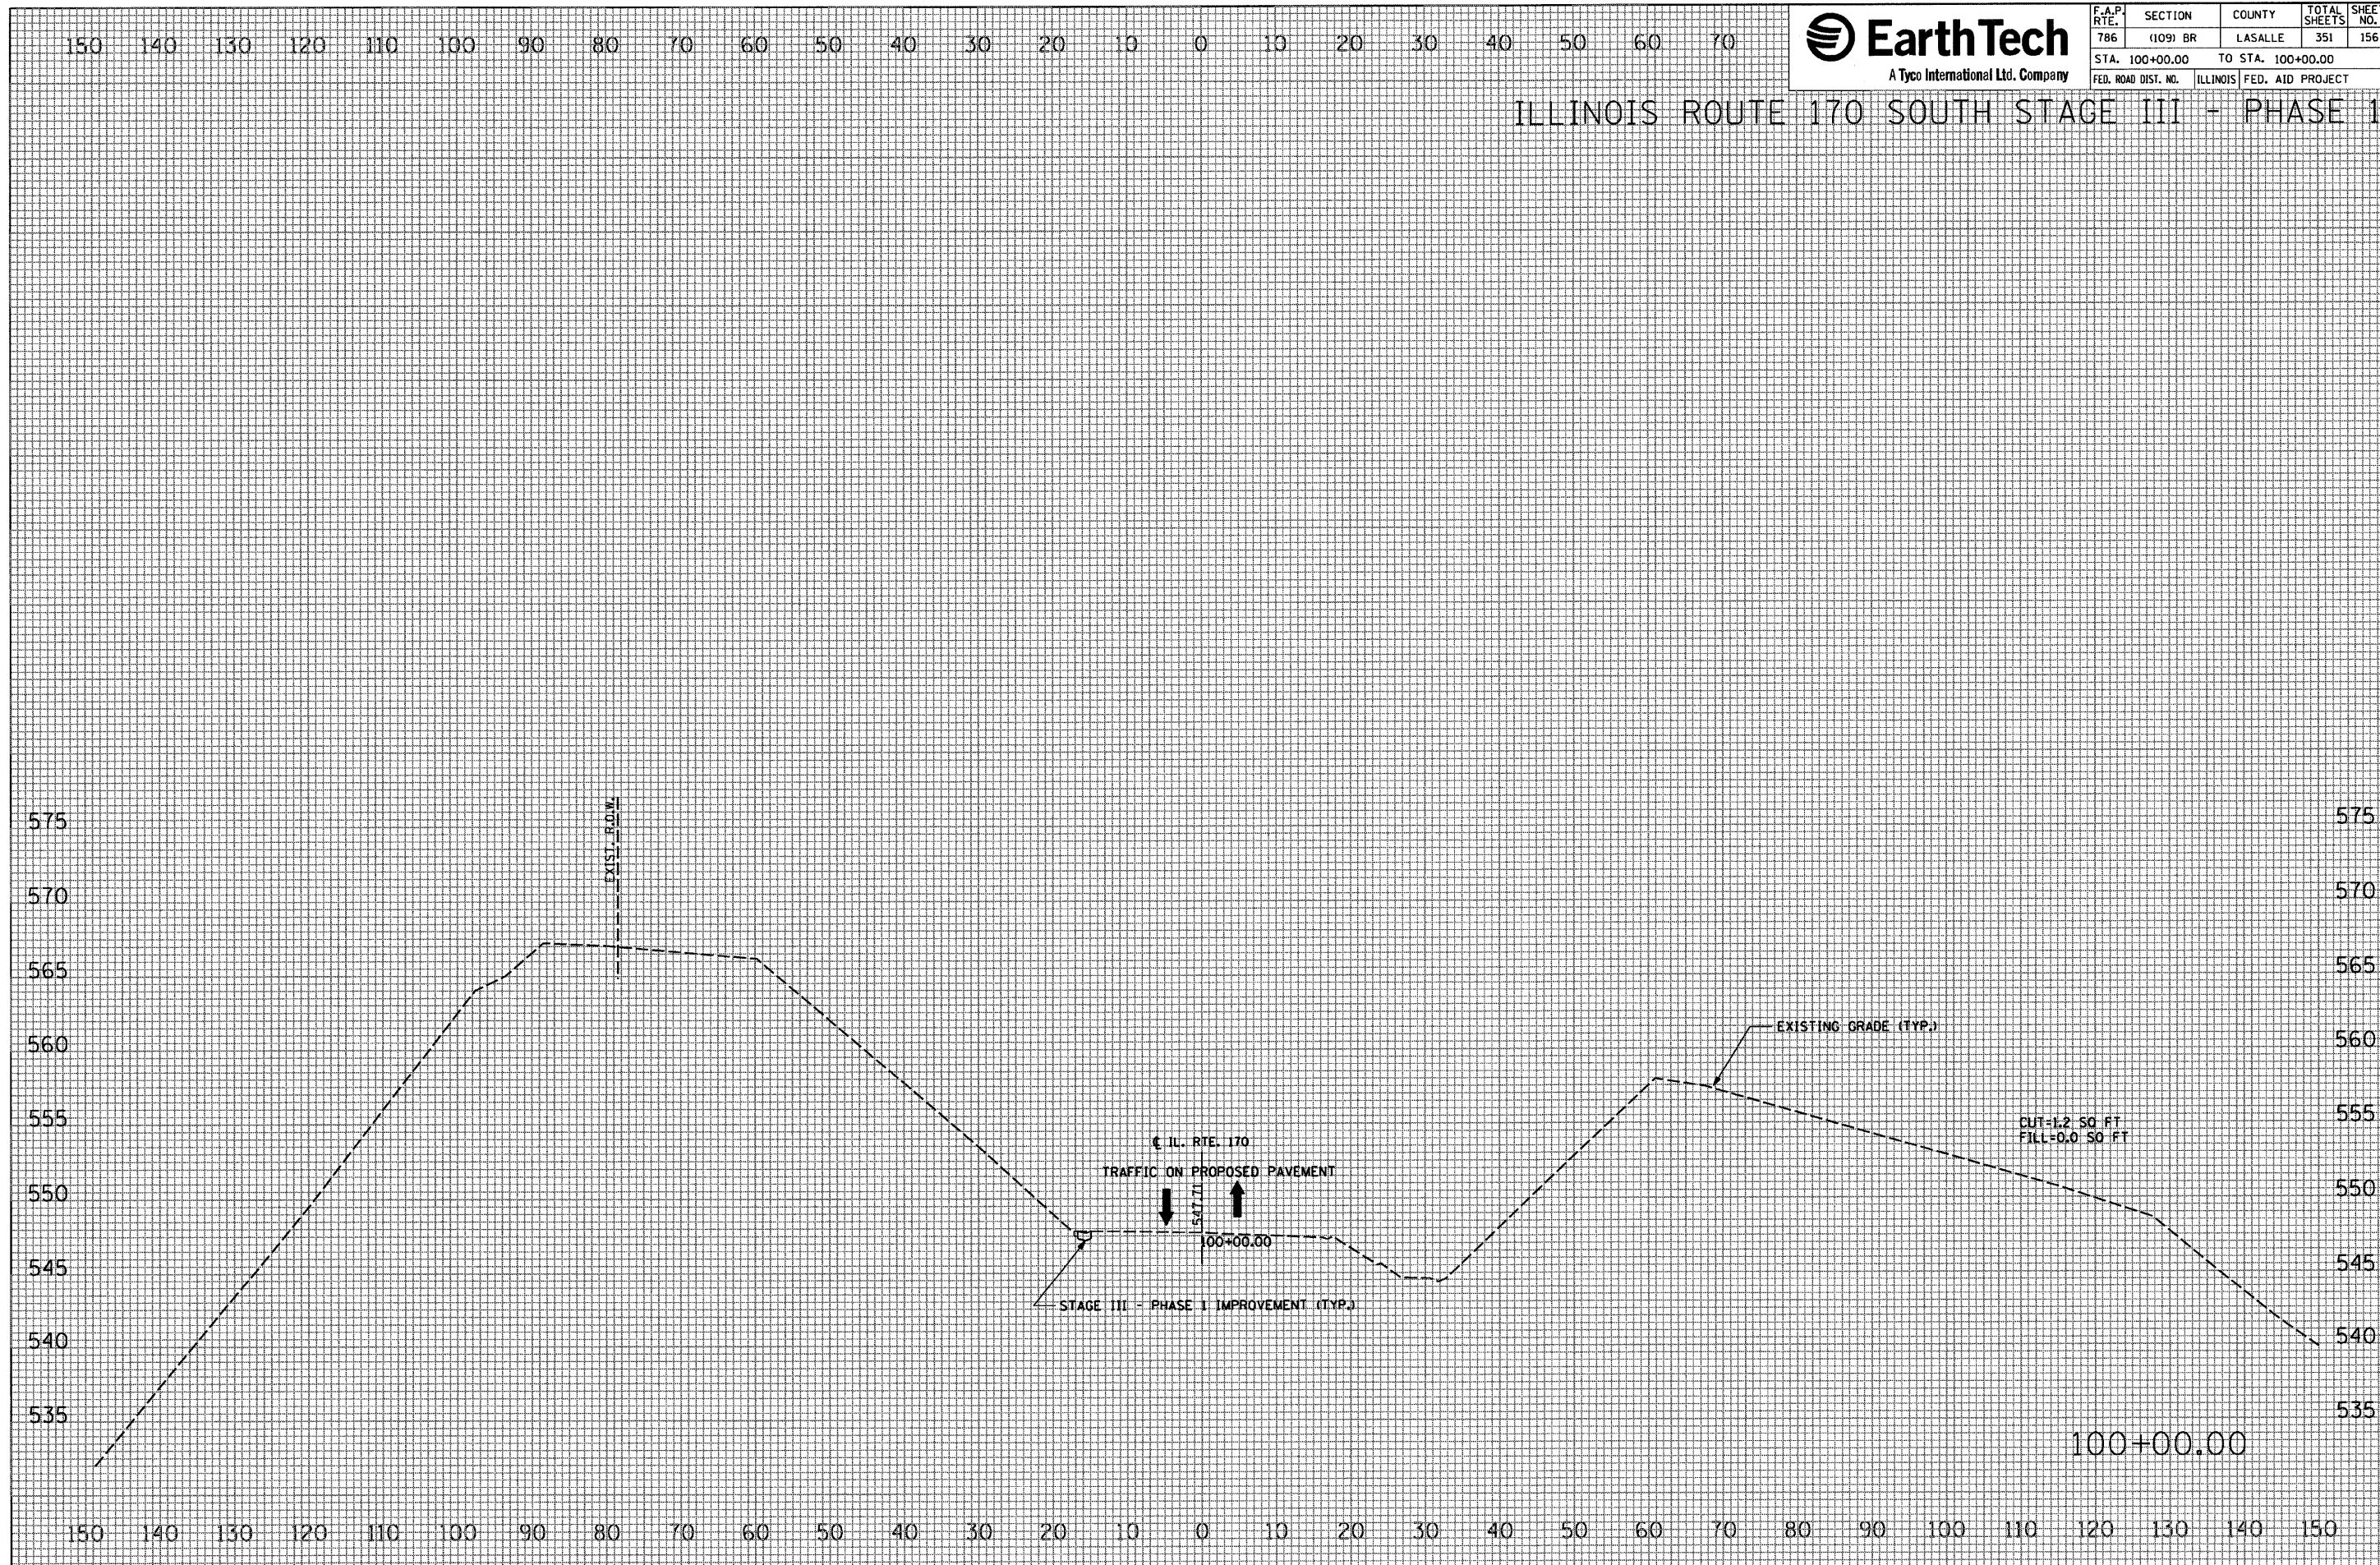


FINAL SURVEY		BY	DATE
NOTE BOOK			

ORIGINAL SURVEY			
NOTE BOOK	SURVEYED _____	BY _____	DATE _____
	PLOTTED _____		
	TEMPLATE _____		
	AREAS _____		

```
PLOT DATE = 10/4/2007
FILE NAME = $FILE$
PLOT SCALE = $SCALE$
USER NAME = project
```


F.A.P. RTE.	SECTION	COUNTY	TOTAL SHEETS	SHEE NO.
786	(109) BR	LASALLE	351	157
STA. 82+26.91		TO STA. 83+00.00		
FED. ROAD DIST. NO.	ILLINOIS	FED. AID PROJECT		

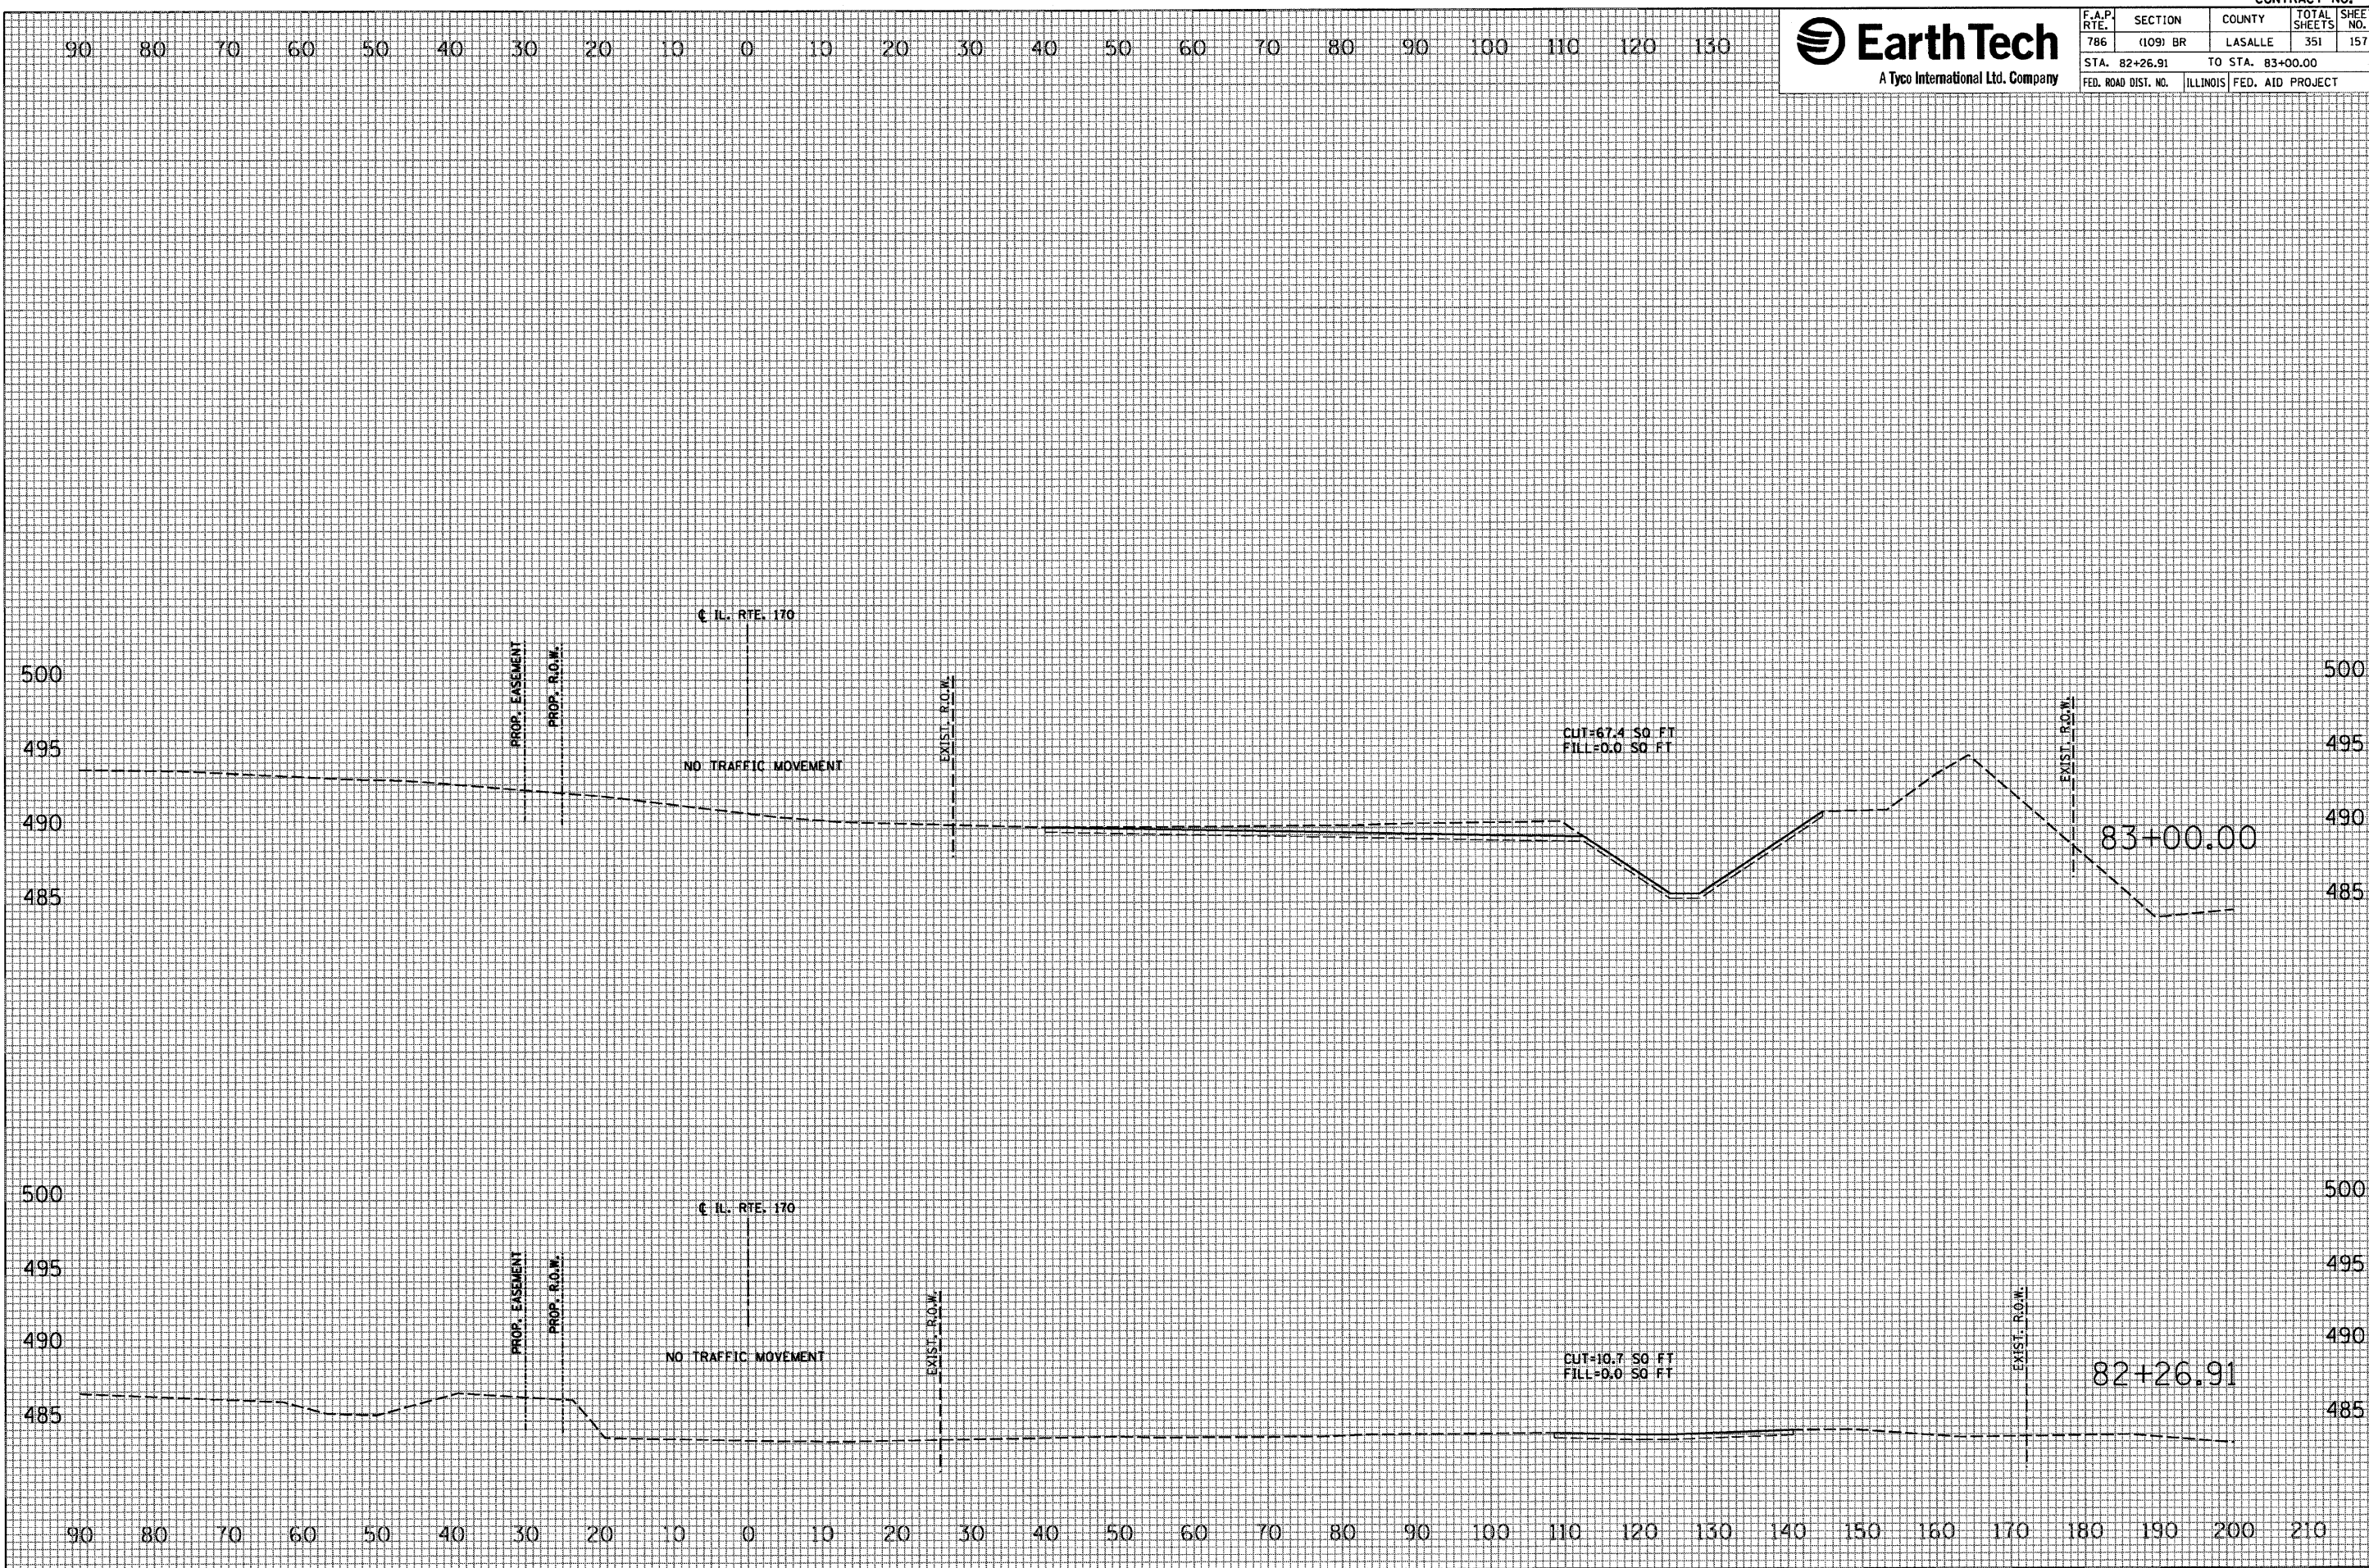


FINAL SURVEY	SURVEYED	BY	DATE
	PLOTTED TEMPLATE AREAS AREAS RECOVERED		

ORIGINAL				
SURVEY			BY	DATE
PLOTTED				
TEMPLATE				
AREAS				

```
PLOT DATE = 10/4/2007
FILE NAME = $FILE$
PLOT SCALE = $SCALE$
USER NAME = project
```


F.A.P. RTE.	SECTION	COUNTY	TOTAL SHEETS	SHEET NO.
786	(109) BR	LASALLE	351	158
STA. 84+00.00		TO STA. 85+00.00		
FED. ROAD DIST. NO.	ILLINOIS	FED. AID PROJECT		

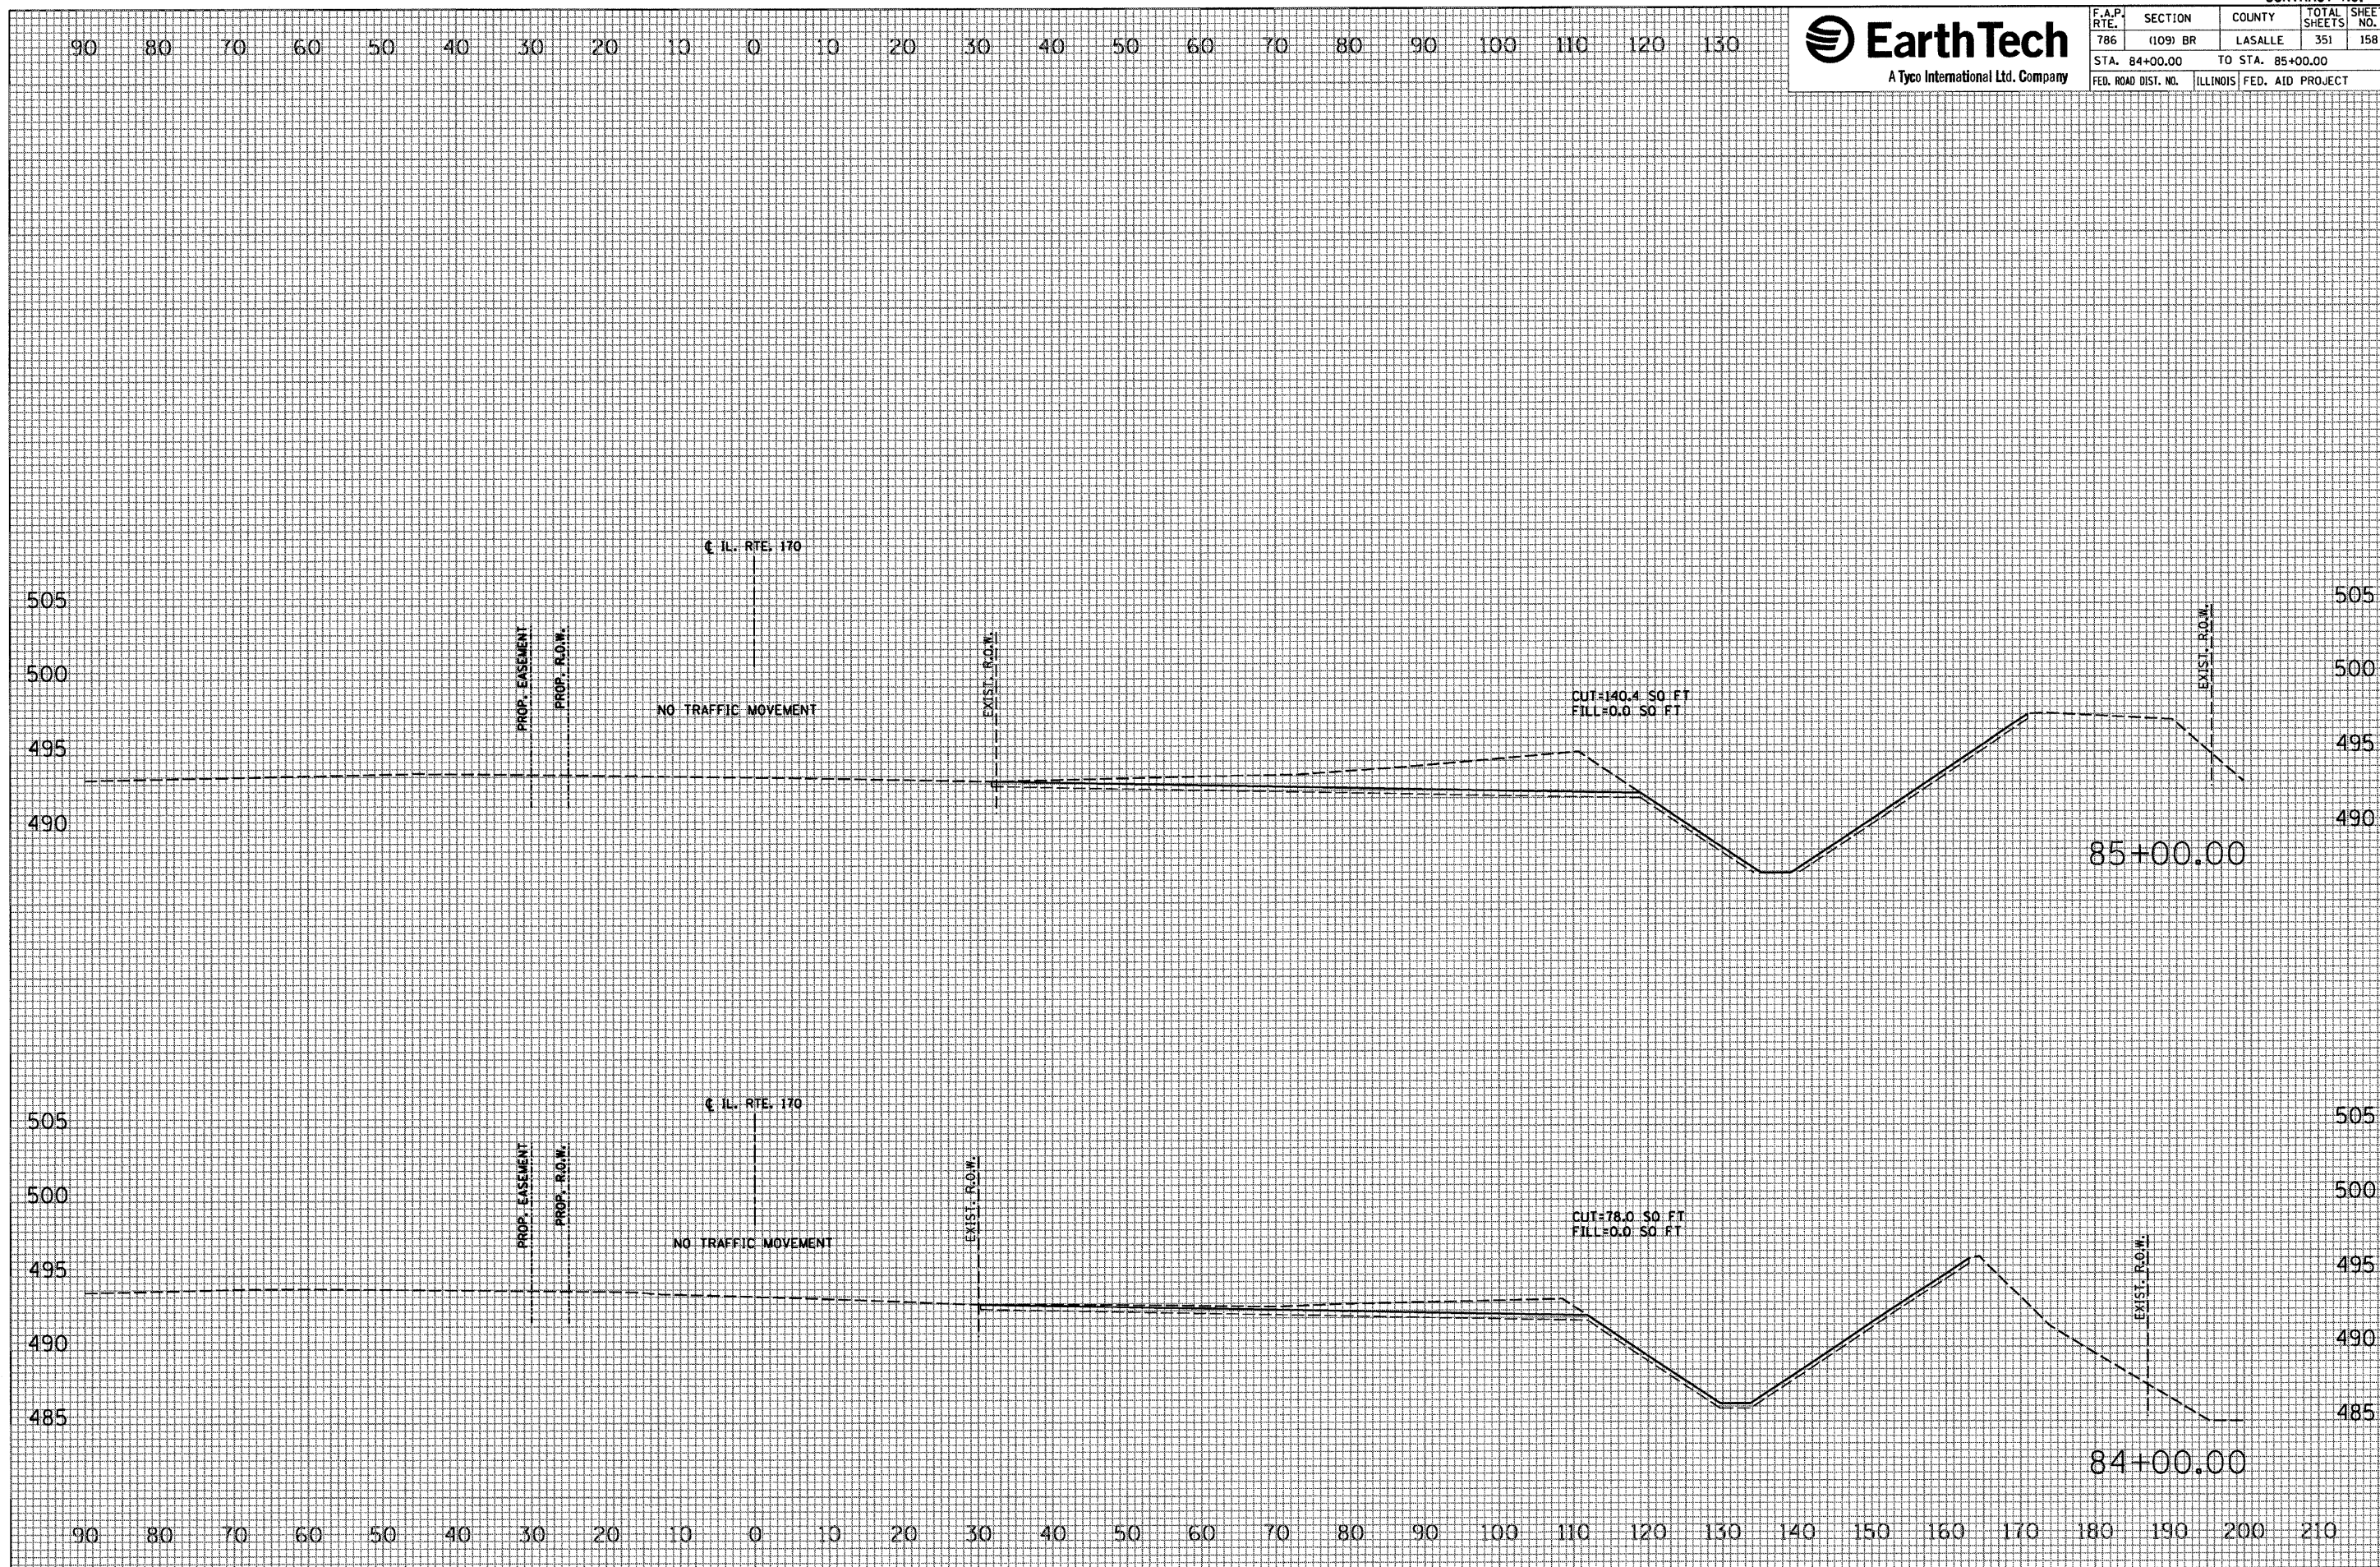

FINAL SURVEY	SURVEYED	BY	DATE
	PLOTTED _____ TEMPLATE _____ AREAS _____ AREAS CHECKED _____		

ORIGINAL		BY	DATE
SURVEY	SURVEYED		
BOOK	PLOTTED		
	TEMPLATE		
	AREAS		
	AREAS INDEXED		

```
PLOT DATE = 10/4/2007
FILE NAME = $FILE$
PLOT SCALE = $SCALE$
USER NAME = project
```





CONTRACT NO.				
F.A.P. RTE.	SECTION	COUNTY	TOTAL SHEETS	SHEET NO.
786	(109) BR	LASALLE	351	159
STA. 86+00.00 TO STA. 87+00.00				
FED. ROAD DIST. NO.		ILLINOIS	FED. AID PROJECT	

FINAL SURVEY	REVISIONS	DATE
NOTE BOOK	PLotted	
	TEMPLATE	
	AREAS CHECKED	

ORIGINAL SURVEY	REVISIONS	DATE
NOTE BOOK	PLotted	
	TEMPLATE	
	AREAS CHECKED	

PLOT DATE = 10/11/2007
FILE NAME = #FILEL9
PLOT SCALE = #SCALE4
USER NAME = project

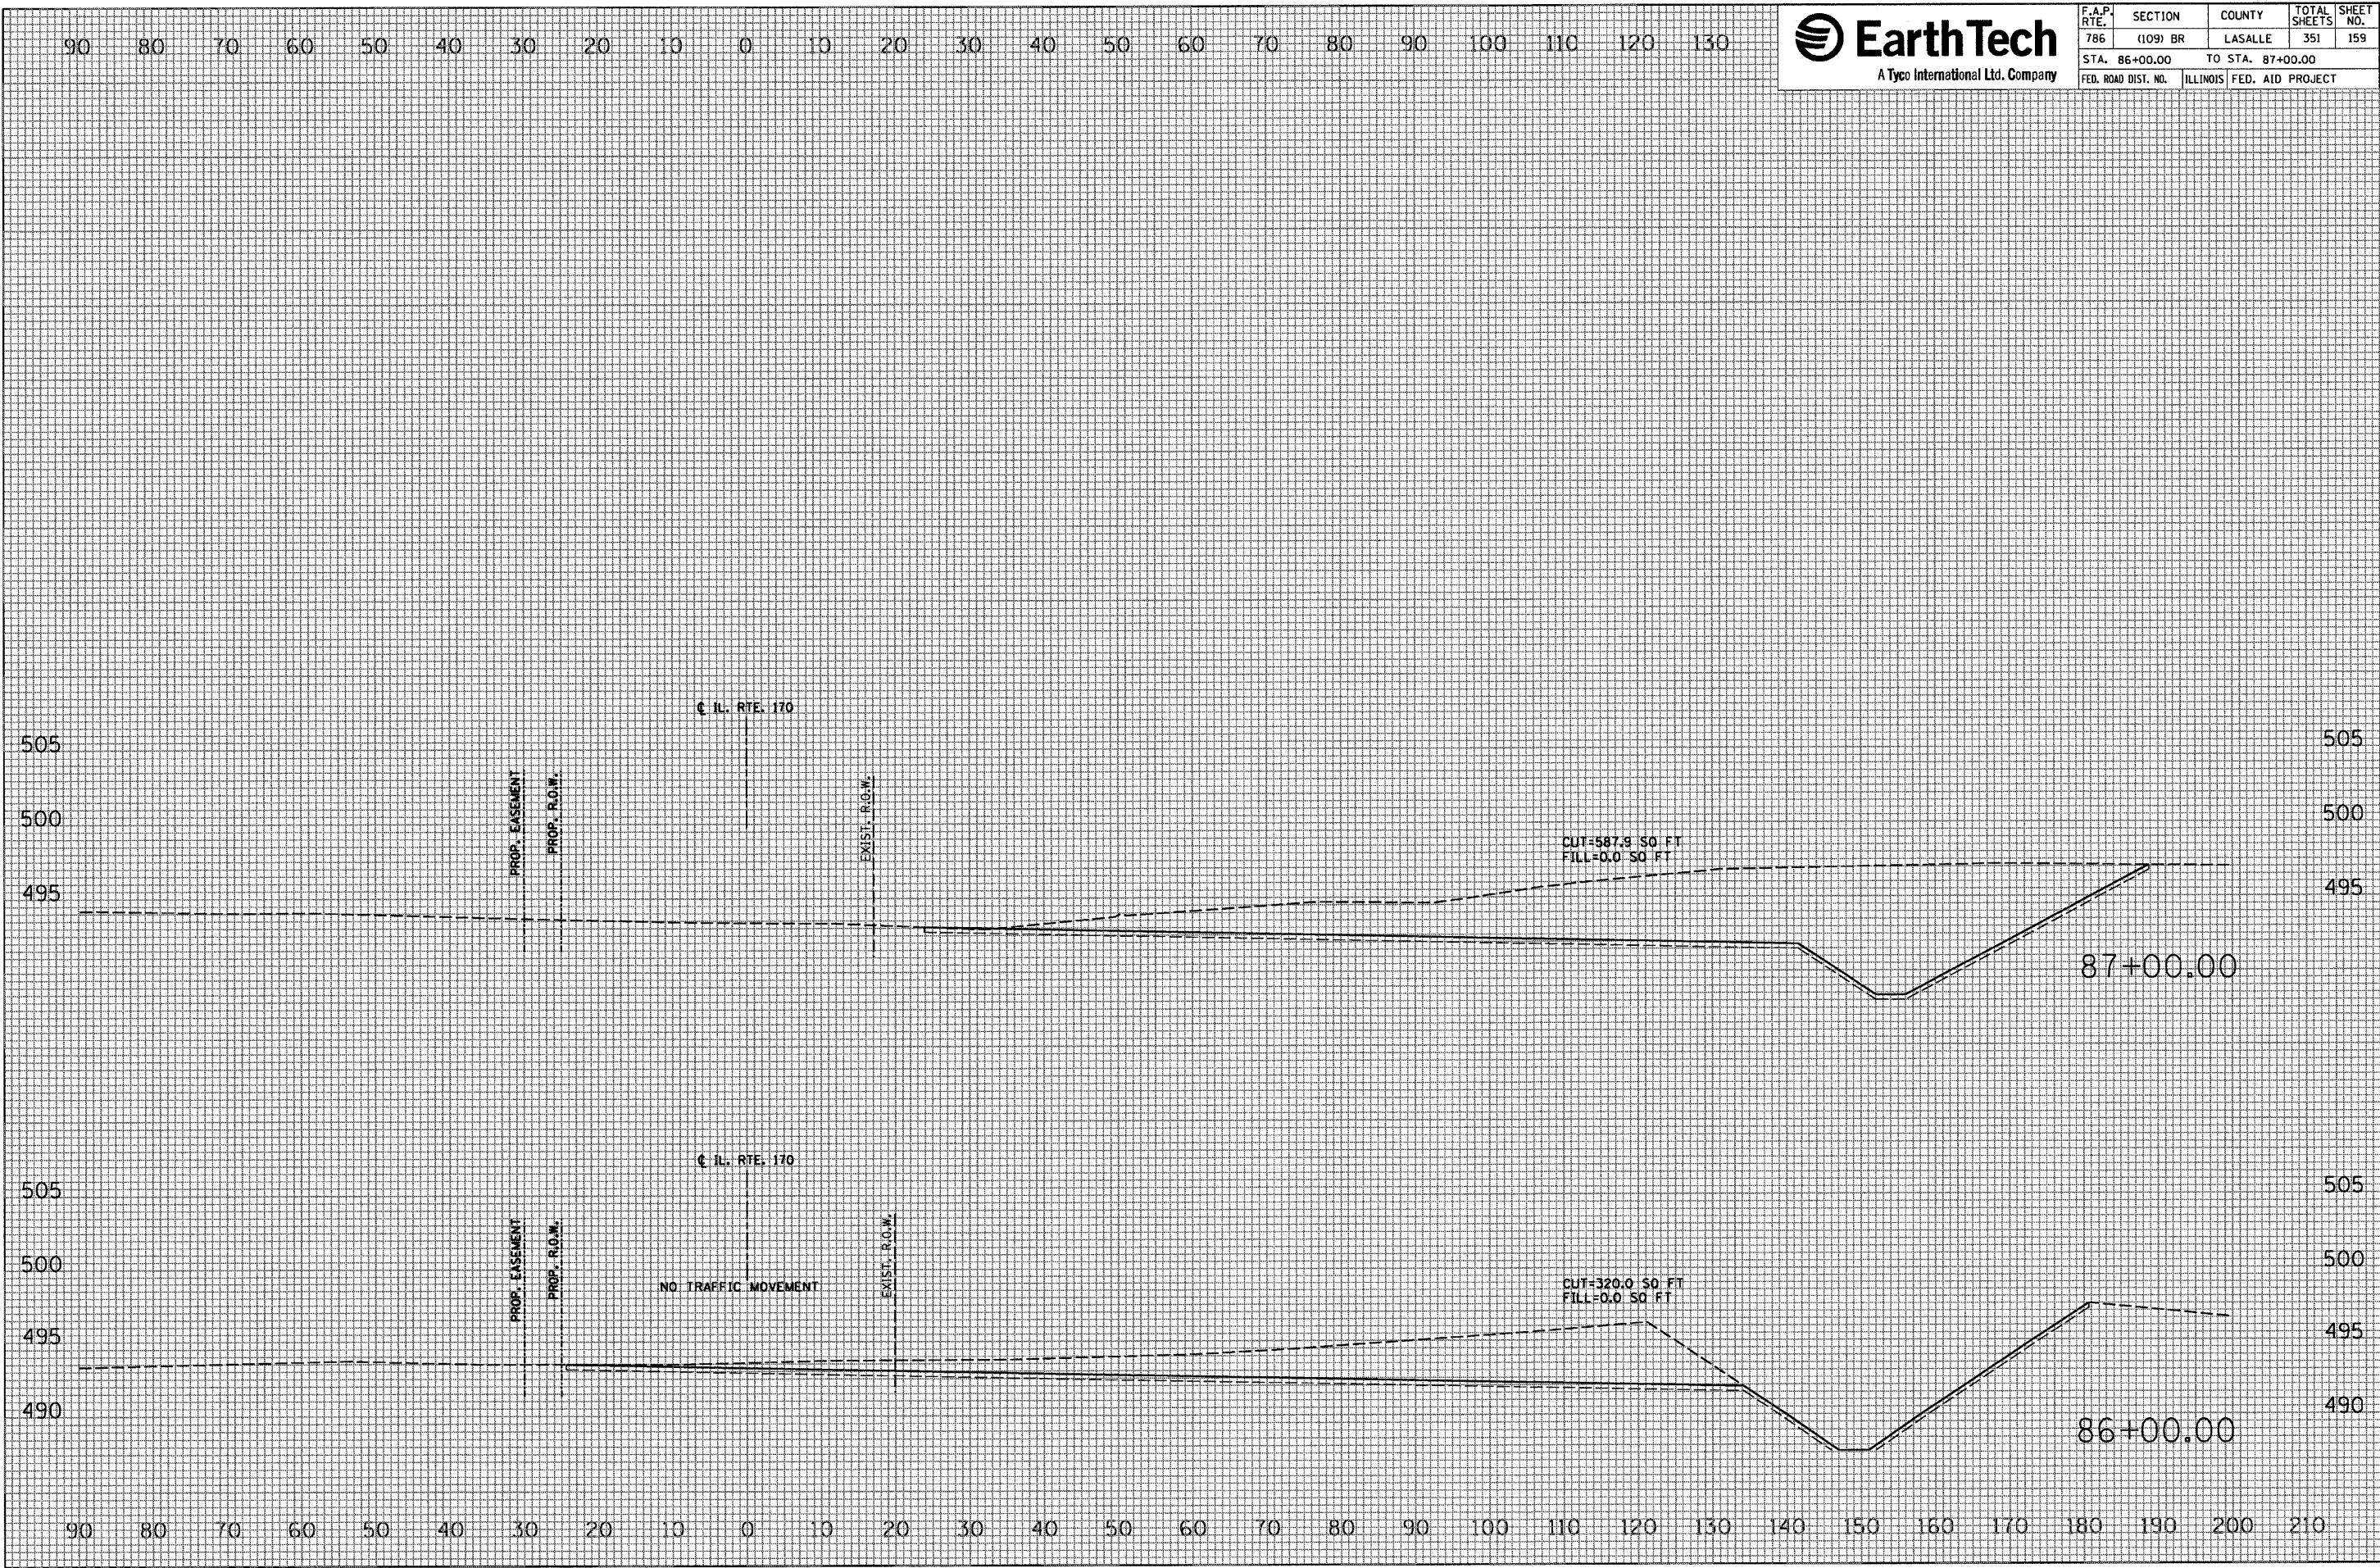

PLOT DATE = Oct 26, 2007 - 11:01:26 AM
FILE NAME = c:\p\projects\map05762\consult\phase 2\excavation\11.dgn
PLOT SCALE = 1/8"=1'-0"
USER NAME = schwenk

IL. RTE. 170 - END AREAS - STAGE 1 PHASE 1		
Excavation volumes adjusted by 25% shrinkage factor		
STATION	Cut End Areas (sq. ft.)	Fill End Areas (sq. ft.)
IL. RTE. 170 (NORTH) - STAGE 1 PHASE 1		
69+82.89	0.07	22.63
70+00.00	0.00	169.43
70+83.74	0.00	1062.47
71+00.00	0.00	1161.42
71+64.00	0.00	1303.74
71+98.67	0.00	777.98
72+00.00	0.00	738.16
72+24.00	0.00	0.00
ACCESS DRIVEWAY - STAGE 1 PHASE 1		
1+50.00	0.00	71.88
1+91.88	0.00	149.40
2+00.00	0.00	129.26
2+15.42	0.00	93.09
2+94.22	0.00	104.56
3+00.00	0.00	107.71
3+55.00	0.00	83.39
4+00.00	0.00	82.82
4+61.84	0.00	25.16
5+00.00	0.00	25.08
5+41.10	0.00	18.48
6+00.00	0.00	33.28
IL. RTE. 170 (SOUTH) - STAGE 1 PHASE 1		
82+26.91	3.83	0
83+00.00	100.52	0
84+00.00	219.93	0
85+00.00	296.60	0
86+00.00	307.57	0
88+65.00	41.00	235
88+92.51	148.32	1461.3
89+00.00	148.32	1461.3
89+97.51	135.26	1444.45
89+00.00	90.87	1601.18
89+06.76	90.87	1601.18
89+27.19	90.87	1601.18
90+00.00	0.00	1684.37
90+43.24	0.00	1767.15
91+00.00	5.30	891.73
92+00.00	28.91	541.58
93+00.00	58.55	178.4
94+00.00	98.39	103.25
95+00.00	0.00	29.61
96+00.00	3.57	32.44
96+50.00	1.07	77
96+85.00	11.15	38.52
97+00.00	9.83	27.41
97+49.49	44.22	0.45
97+73.55	39.32	0.32
98+00.00	95.74	0.35
99+00.00	48.81	0.62
100+00.00	0.00	0.84
DUPONT ROAD - STAGE 1 PHASE 1		
140+50.00	0.00	908.14
141+00.00	328.12	1980.72
142+00.00	63.78	2282.53
143+00.00	26.62	2179.72
143+45.87	0.49	1740.83
144+00.00	124.65	364.7
145+00.00	142.15	125.7
146+00.00	116.30	41.45
147+00.00	65.13	58.81
148+00.00	0.00	88.11
148+22.36	2.40	74.65
149+00.00	6.45	101.36
150+00.00	4.23	109.51
151+00.00	1.81	95.88
152+00.00	4.08	61.55
153+00.00	5.71	65.76
154+00.00	18.47	48.61
154+00.00	2.38	54.2
156+27.60	2.38	0
RIVER ROAD - STAGE 1 PHASE 1		
24+00.00	54.65	128.12
24+92.12	180.66	375.58
25+45.00	51.55	851.65
TEMPORARY DITCH (SOUTH) - STAGE 1 PHASE 1		

IL. RTE. 170 - END AREAS - STAGE 1 PHASE 2		
Excavation volumes adjusted by 25% shrinkage factor		
STATION	Cut End Areas (sq. ft.)	Fill End Areas (sq. ft.)
IL. RTE. 170 (NORTH) - STAGE 1 PHASE 2		
62+41.06	0.00	0.67
63+47.38	8.30	1.87
64+34.45	21.56	0.63
65+00.00	30.29	0.61
65+65.91	34.65	1.99
66+00.00	41.84	0.57
66+57.73	18.44	1.89
67+00.00	15.13	13.16
67+13.32	5.47	11.27
67+62.59	6.21	44.70
68+00.00	13.21	72.05
68+40.00	11.20	222.84
68+98.37	3.85	352.01
69+00.00	3.78	352.03
69+82.89	3.76	592.78
70+00.00	2.85	445.92
70+83.74	1.04	219.81
71+00.00	1.00	187.44
71+64.00	0.44	50.14
71+98.67	0.36	0.00
DUPONT ROAD - STAGE 1 PHASE 2		
149+00.00	0.00	69.81
150+00.00	0.00	72.12
151+00.00	0.00	35.41
152+00.00	0.00	33.11
153+00.00	0.00	18.11
154+00.00	10.21	0.00

IL. RTE. 170 - END AREAS - STAGE 2 PHASE 1		
Excavation volumes adjusted by 25% shrinkage factor		
STATION	Cut End Areas (sq. ft.)	Fill End Areas (sq. ft.)
IL. RTE. 170 (NORTH) - STAGE 2 PHASE 1		
64+34.45	26.21	0.00
65+00.00	29.17	0.00
65+65.91	29.50	0.00
IL. RTE. 170 (SOUTH) - STAGE 2 PHASE 1		
89+00.00	73.59	166.25
89+27.19	66.62	248.95
90+00.00	35.78	362.00
90+43.24	13.43	421.93
91+00.00	19.55	151.69
92+00.00	11.14	178.50
93+00.00	20.93	232.26
94+00.00	16.90	110.26
95+00.00	1.95	64.99
96+00.00	19.53	15.82
96+50.00	12.92	0.00
96+85.00	24.64	0.00
97+00.00	21.63	0.00
97+49.49	16.77	1.68
DUPONT ROAD - STAGE 2 PHASE 1		
148+00.00	13.15	84.12
148+22.36	18.71	76.89
149+00.00	22.95	0.22
150+00.00	17.60	1.51
151+00.00	19.78	72.18
152+00.00	20.48	16.09
153+00.00	45.65	10.59
154+00.00	58.78	3.20
154+00.00	52.50	2.38
156+27.60	0.00	2.38
RIVER ROAD - STAGE 2 PHASE 1		
17+50.00	11.18	0.00
18+00.00	19.26	17.77
18+50.00	32.15	70.41
19+00.00	669.00	1.40
19+25.92	769.35	0.77
19+40.00	716.87	3.69
19+50.00	535.01	1.17
20+00.00	919.34	0.53
20+50.00	114.35	0.97
21+00.00	18.57	13.50
21+15.00	15.79	30.72
22+00.00	9.02	149.55
23+00.00	8.93	227.26
23+80.00	11.65	208.32
24+00.00	3.90	0.70

IL. RTE. 170 - END AREAS - STAGE 2 PHASE 2		
Excavation volumes adjusted by 25% shrinkage factor		
STATION	Cut End Areas (sq. ft.)	Fill End Areas (sq. ft.)
IL. RTE. 170 (NORTH) - STAGE 2 PHASE 2		
62+41.06	0.30	0.47
63+47.38	0.00	6.21
64+34.45	0.70	10.41
65+00.00	0.28	13.13
65+65.91	2.01	3.21
66+00.00	2.18	14.34
66+57.73	0.64	32.92
67+00.00	1.37	38.17
67+13.32	1.36	46.57
67+62.59	0.28	47.43
68+00.00	0.81	127.28
68+40.00	0.67	56.25
68+98.37	6.12	347.61
69+00.00	6.92	307.93
69+82.89	0.00	154.44
70+00.00	0.00	161.69
70+83.74	0.00	257.20
71+00.00	0.00	272.83
71+64.00	0.52	173.45
71+80.67	0.00	239.45
71+93.67	0.00	10.13
71+98.67	160.87	10.13
72+00.00	180.90	20.79
72+24.00	415.00	122.00
72+50.00	63.58	0.00
IL. RTE. 170 (NORTH - UNDER BRIDGE) - STAGE 2 PHASE 2		
72+50.00		
73+00.00		
73+50.00		
74+00.00		
74+50.00		
75+00.00		
75+50.00		
76+00.00		
76+50.00		
ACCESS DRIVEWAY - STAGE 2 PHASE 2		
1+50.00	0.49	77.34
1+91.88	0.64	41.02
2+00.00	0.66	32.02
2+15.42	2.42	19.91
2+94.22	0.39	16.42
3+00.00	0.87	11.51
3+55.00	0.79	9.69
4+00.00	3.05	14.57
4+61.84	25.48	1.49
RIVER ROAD - STAGE 2 PHASE 2		
17+50.00	11.34	0.00
18+00.00	12.05	1.68
18+50.00	12.57	5.57
19+00.00	19.60	21.65
19+25.92	39.16	18.65
19+40.00	107.67	3.42
19+50.00	116.16	1.50
20+00.00	119.87	4.09
20+50.00	17.88	4.79
21+00.00	0.00	32.61
21+15.00	6.64	87.46
22+00.00	127.12	64.57
23+00.00	71.37	31.29
23+80.00	57.53	9.38
24+00.00	2.97	3.57
IL. RTE. 170 (SOUTH) - STAGE 2 PHASE 2		
94+00.00	2.76	0.00
95+00.00	8.91	0.88
96+00.00	4.09	6.25
96+50.00	6.41	0.00
96+85.00	7.89	0.34
97+00.00	7.86	0.00
97+49.49	7.93	0.00



CONTRACT NO. 66607				
F.A.P. RTE.	SECTION	COUNTY	TOTAL SHEETS	SHEET NO.
786	(109) BR	LASALLE	351	160
STA.		TO STA.		
FED. ROAD DIST. NO.		ILLINOIS	FED. AID	PROJECT

IL. RTE. 170 - END AREAS - STAGE 3 PHASE 1		
Excavation volumes adjusted by 25% shrinkage factor		
STATION	Cut End Areas (sq. ft.)	Fill End Areas (sq. ft.)
IL. RTE. 170 (NORTH) - STAGE 3 PHASE 1		
63+47.38	0.45	0.00
64+34.45	2.55	1.63
65+00.00	2.62	3.97
65+65.91	2.50	15.02
66+00.00	1.08	15.49
66+57.73	2.04	2.11
67+00.00	0.19	18.25
67+13.32	3.72	4.94
67+62.59	19.12	3.63
68+00.00	23.36	3.62
68+40.00	23.52	3.62
68+98.37	10.78	6.89
69+00.00	10.25	6.85
69+82.89	9.94	18.68
70+00.00	9.87	80.11
70+83.74	8.77	99.22
71+00.00	7.49	116.56
71+64.00	14.95	188.87
71+80.67	0.00	216.57
71+93.67	0.00	80.22
71+98.67	18.90	80.22
72+00.00	18.88	0.00
IL. RTE. 170 (SOUTH) - STAGE 3 PHASE 1		
82+26.91	10.71	0
83+00.00	67.36	0
84+00.00	77.97	0
85+00.00	140.38	0
86+00.00	320.01	0
87+00.00	587.90	0
88+65.00	117.00	0.00
88+92.51	75.56	147.32
94+00.00	35.34	10.19
95+00.00	82.17	6.00
96+00.00	121.83	8.04
96+50.00	49.08	4.11
96+85.00	53.06	5.78
97+00.00	40.27	6.13
97+49.49	2.51	24.31
97+73.55	1.87	25.06
98+00.00	1.51	47.41
99+00.00	1.51	32.86
100+00.00	1.17	0.00
TEMPORARY DITCH (SOUTH) - STAGE 3 PHASE 1		

REVISIONS	
NAME	DATE



ILLINOIS DEPARTMENT OF TRANSPORTATION

MOT CROSS-SECTIONS
EARTHWORK END AREAS

SCALE: N.T.S.
DATE OCTOBER, 2007



DRAWN BY REB
CHECKED BY MXF

F.A.P. RTE.	SECTION	COUNTY	TOTAL SHEETS	SHEET NO.
786	(109) BR	LASALLE	351	161
STA. 61+50		TO STA. 100+00		
FED. ROAD DIST. NO.		ILLINOIS	FED. AID PROJECT	

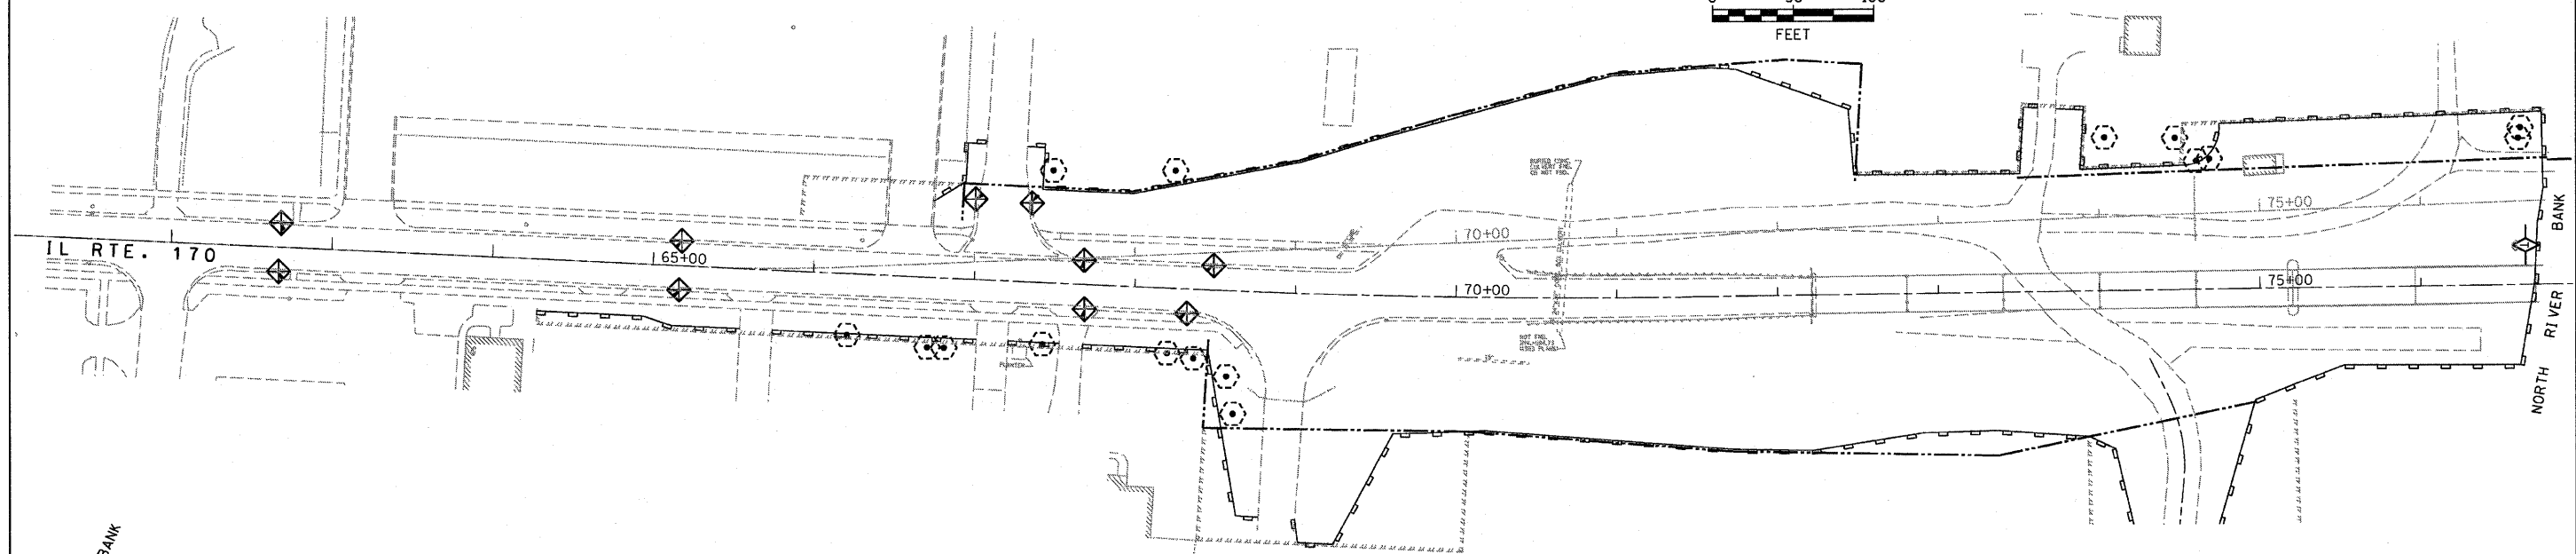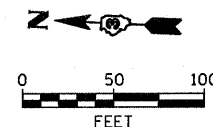

EROSION CONTROL AND SEDIMENT CONTROL NOTES:

1. THE CONTRACTOR SHALL BE REQUIRED TO INSTALL TEMPORARY EROSION CONTROL MEASURES IN ACCORDANCE WITH THIS PLAN AND AS DIRECTED BY THE ENGINEER TO PROVIDE A STORMWATER POLLUTION PREVENTION PLAN FOR COMPLIANCE WITH THE NATIONAL POLLUTANT DISCHARGE ELIMINATION SYSTEM (NPDES) PROGRAM OF THE FEDERAL CLEAN WATER ACT.
2. THE PURPOSE OF THIS PLAN IS TO MINIMIZE EROSION AND SEDIMENT DAMAGE TO THE ILLINOIS RIVER AND SENSITIVE ENVIRONMENTAL RESOURCES AND TO ELIMINATE SEDIMENTS FROM ENTERING AND LEAVING THE CONSTRUCTION ZONE BY UTILIZING PROPER TEMPORARY EROSION CONTROL SYSTEMS AND PROVIDING GROUND COVER AFTER EACH MAJOR CONSTRUCTION PHASE.
3. CERTAIN ITEMS, AS SHOWN IN THIS PLAN AND REFERENCED BY THE LEGEND, SHALL BE PLACED BY THE CONTRACTOR AT THE BEGINNING OF CONSTRUCTION. OTHER ITEMS SHALL BE PLACED BY THE CONTRACTOR AS DIRECTED BY THE ENGINEER ON A CASE BY CASE BASIS RESULTING FROM THE CONTRACTOR'S SEQUENCE OF ACTIVITIES, TIME OF YEAR, AND FORECASTED WEATHER CONDITIONS.
4. THE CONTRACTOR SHALL CONSTRUCT PERMANENT EROSION CONTROL SYSTEMS AND SEEDING AS SOON AS POSSIBLE OR AS DIRECTED BY THE ENGINEER, TO REDUCE THE AMOUNT OF AREA SUSCEPTIBLE TO EROSION AND REDUCE THE AMOUNT OF TEMPORARY EROSION CONTROL SYSTEMS AND TEMPORARY SEEDING NECESSARY. THE ENGINEER WILL DETERMINE IF ANY TEMPORARY EROSION CONTROL ITEMS SHOWN IN THE PLANS CAN BE DELETED, THE PROPER METHOD OF INSTALLATION, AND IF ANY ADDITIONAL TEMPORARY EROSION CONTROL MEASURES SHALL BE REQUIRED WHICH ARE NOT INCLUDED IN THIS PLAN. THE CONTRACTOR SHALL PERFORM ALL WORK AS DIRECTED BY THE ENGINEER IN ACCORDANCE WITH IDOT STANDARD 280001.

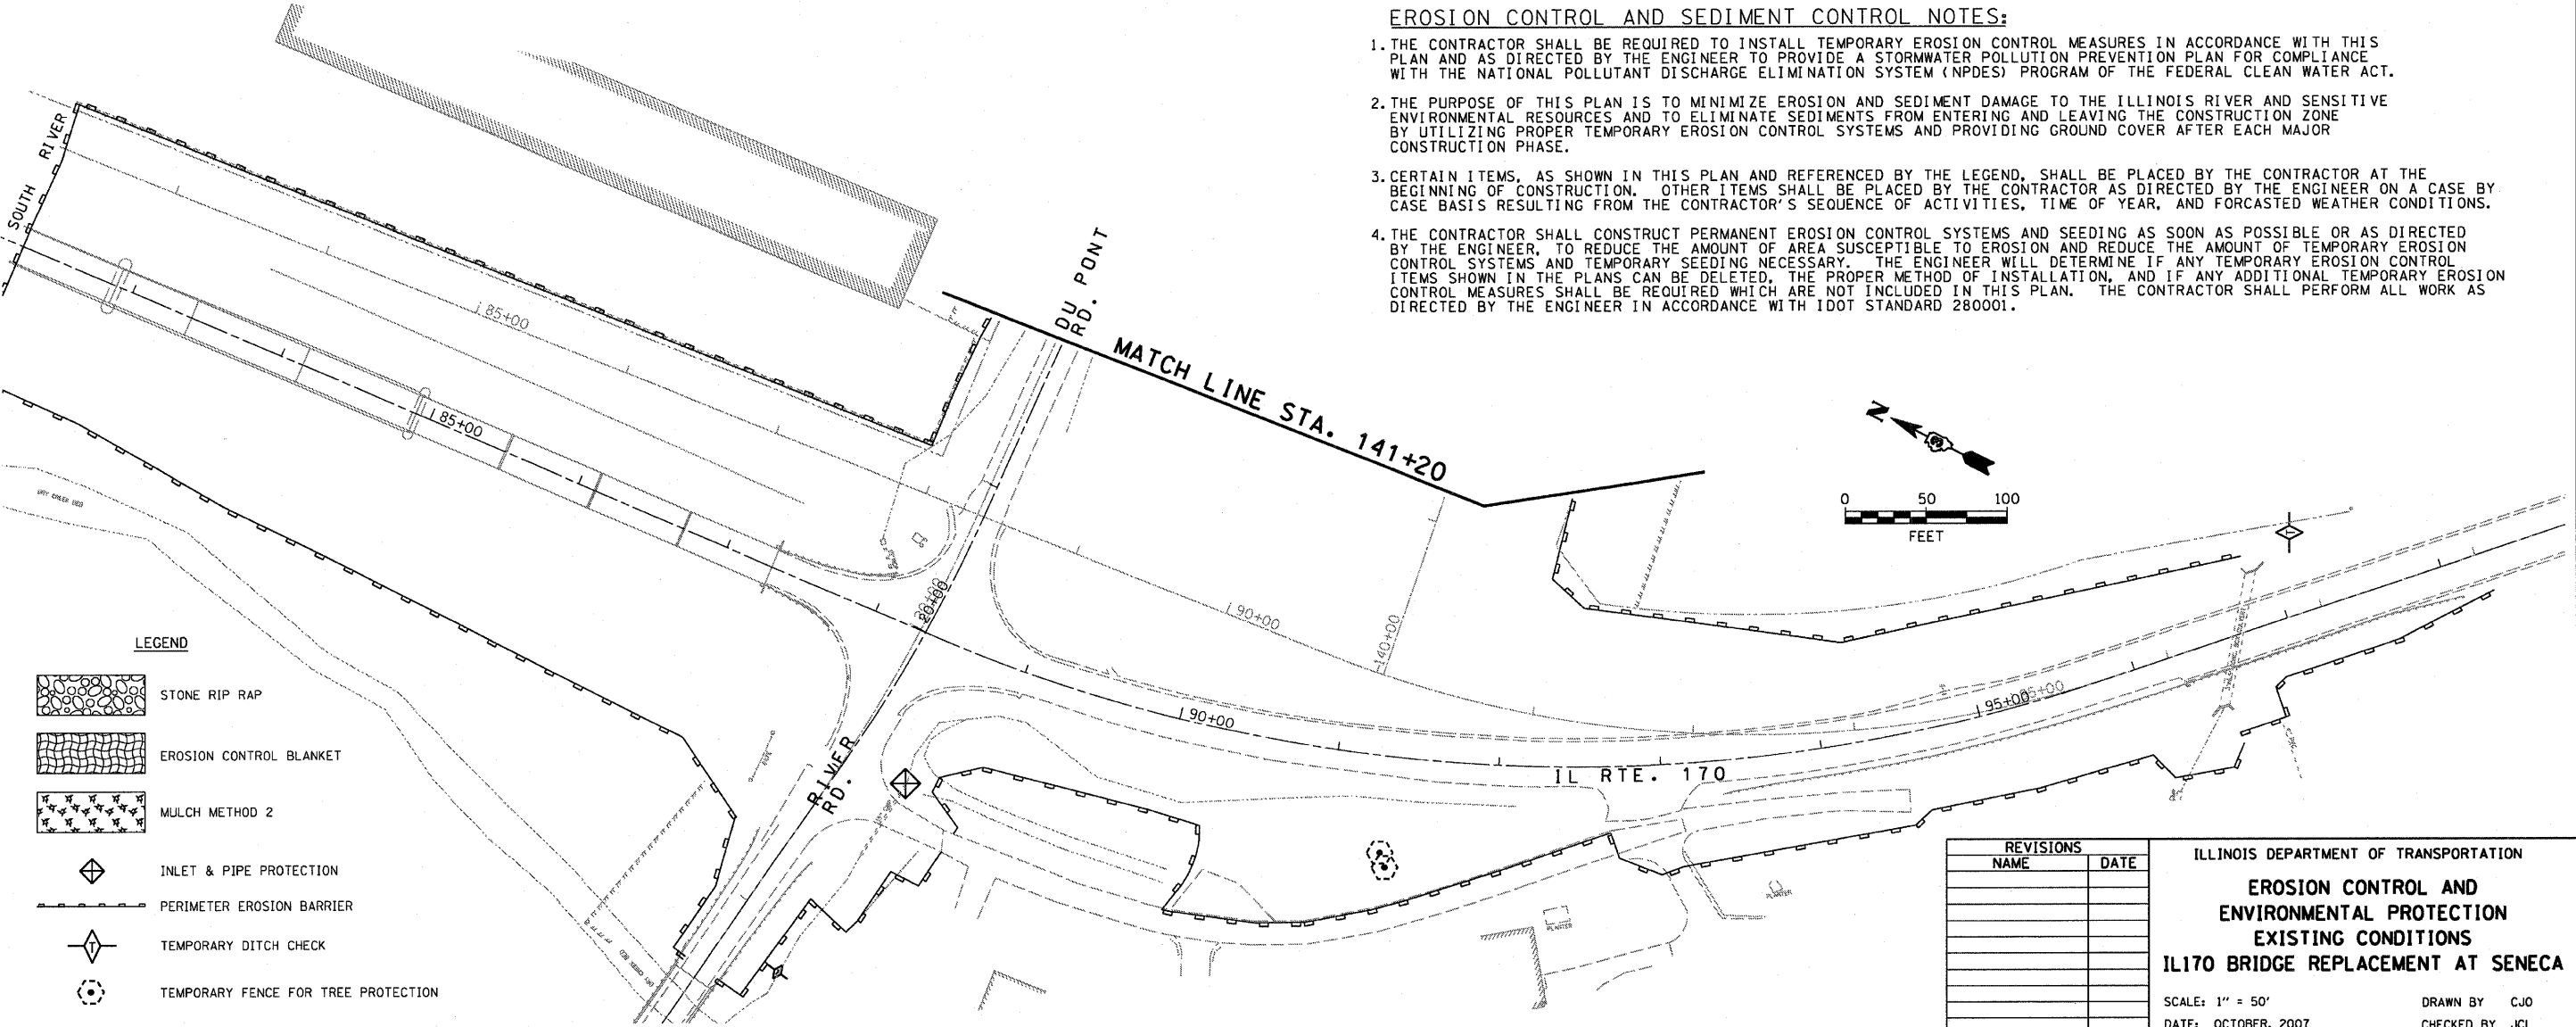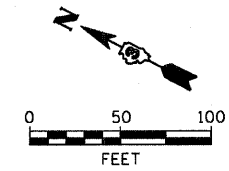

LEGEND

- STONE RIP RAP
- EROSION CONTROL BLANKET
- MULCH METHOD 2
- INLET & PIPE PROTECTION
- PERIMETER EROSION BARRIER
- TEMPORARY DITCH CHECK
- TEMPORARY FENCE FOR TREE PROTECTION



REVISIONS	
NAME	DATE

ILLINOIS DEPARTMENT OF TRANSPORTATION
**EROSION CONTROL AND ENVIRONMENTAL PROTECTION
EXISTING CONDITIONS
IL170 BRIDGE REPLACEMENT AT SENECA**
SCALE: 1" = 50'
DATE: OCTOBER, 2007
DRAWN BY: CJO
CHECKED BY: JCL

PLOT DATE = 10/14/2007
PLOT SCALE = 1" = 50'
PLOT SCALE = 1" = 50'
USER NAME = PROJECT



F.A.P. RTE.	SECTION	COUNTY	TOTAL SHEETS	SHEET NO.
786	(109) BR	LASALLE	351	162
STA. 61+50		TO STA. 100+00		
FED. ROAD DIST. NO.		ILLINOIS	FED. AID PROJECT	

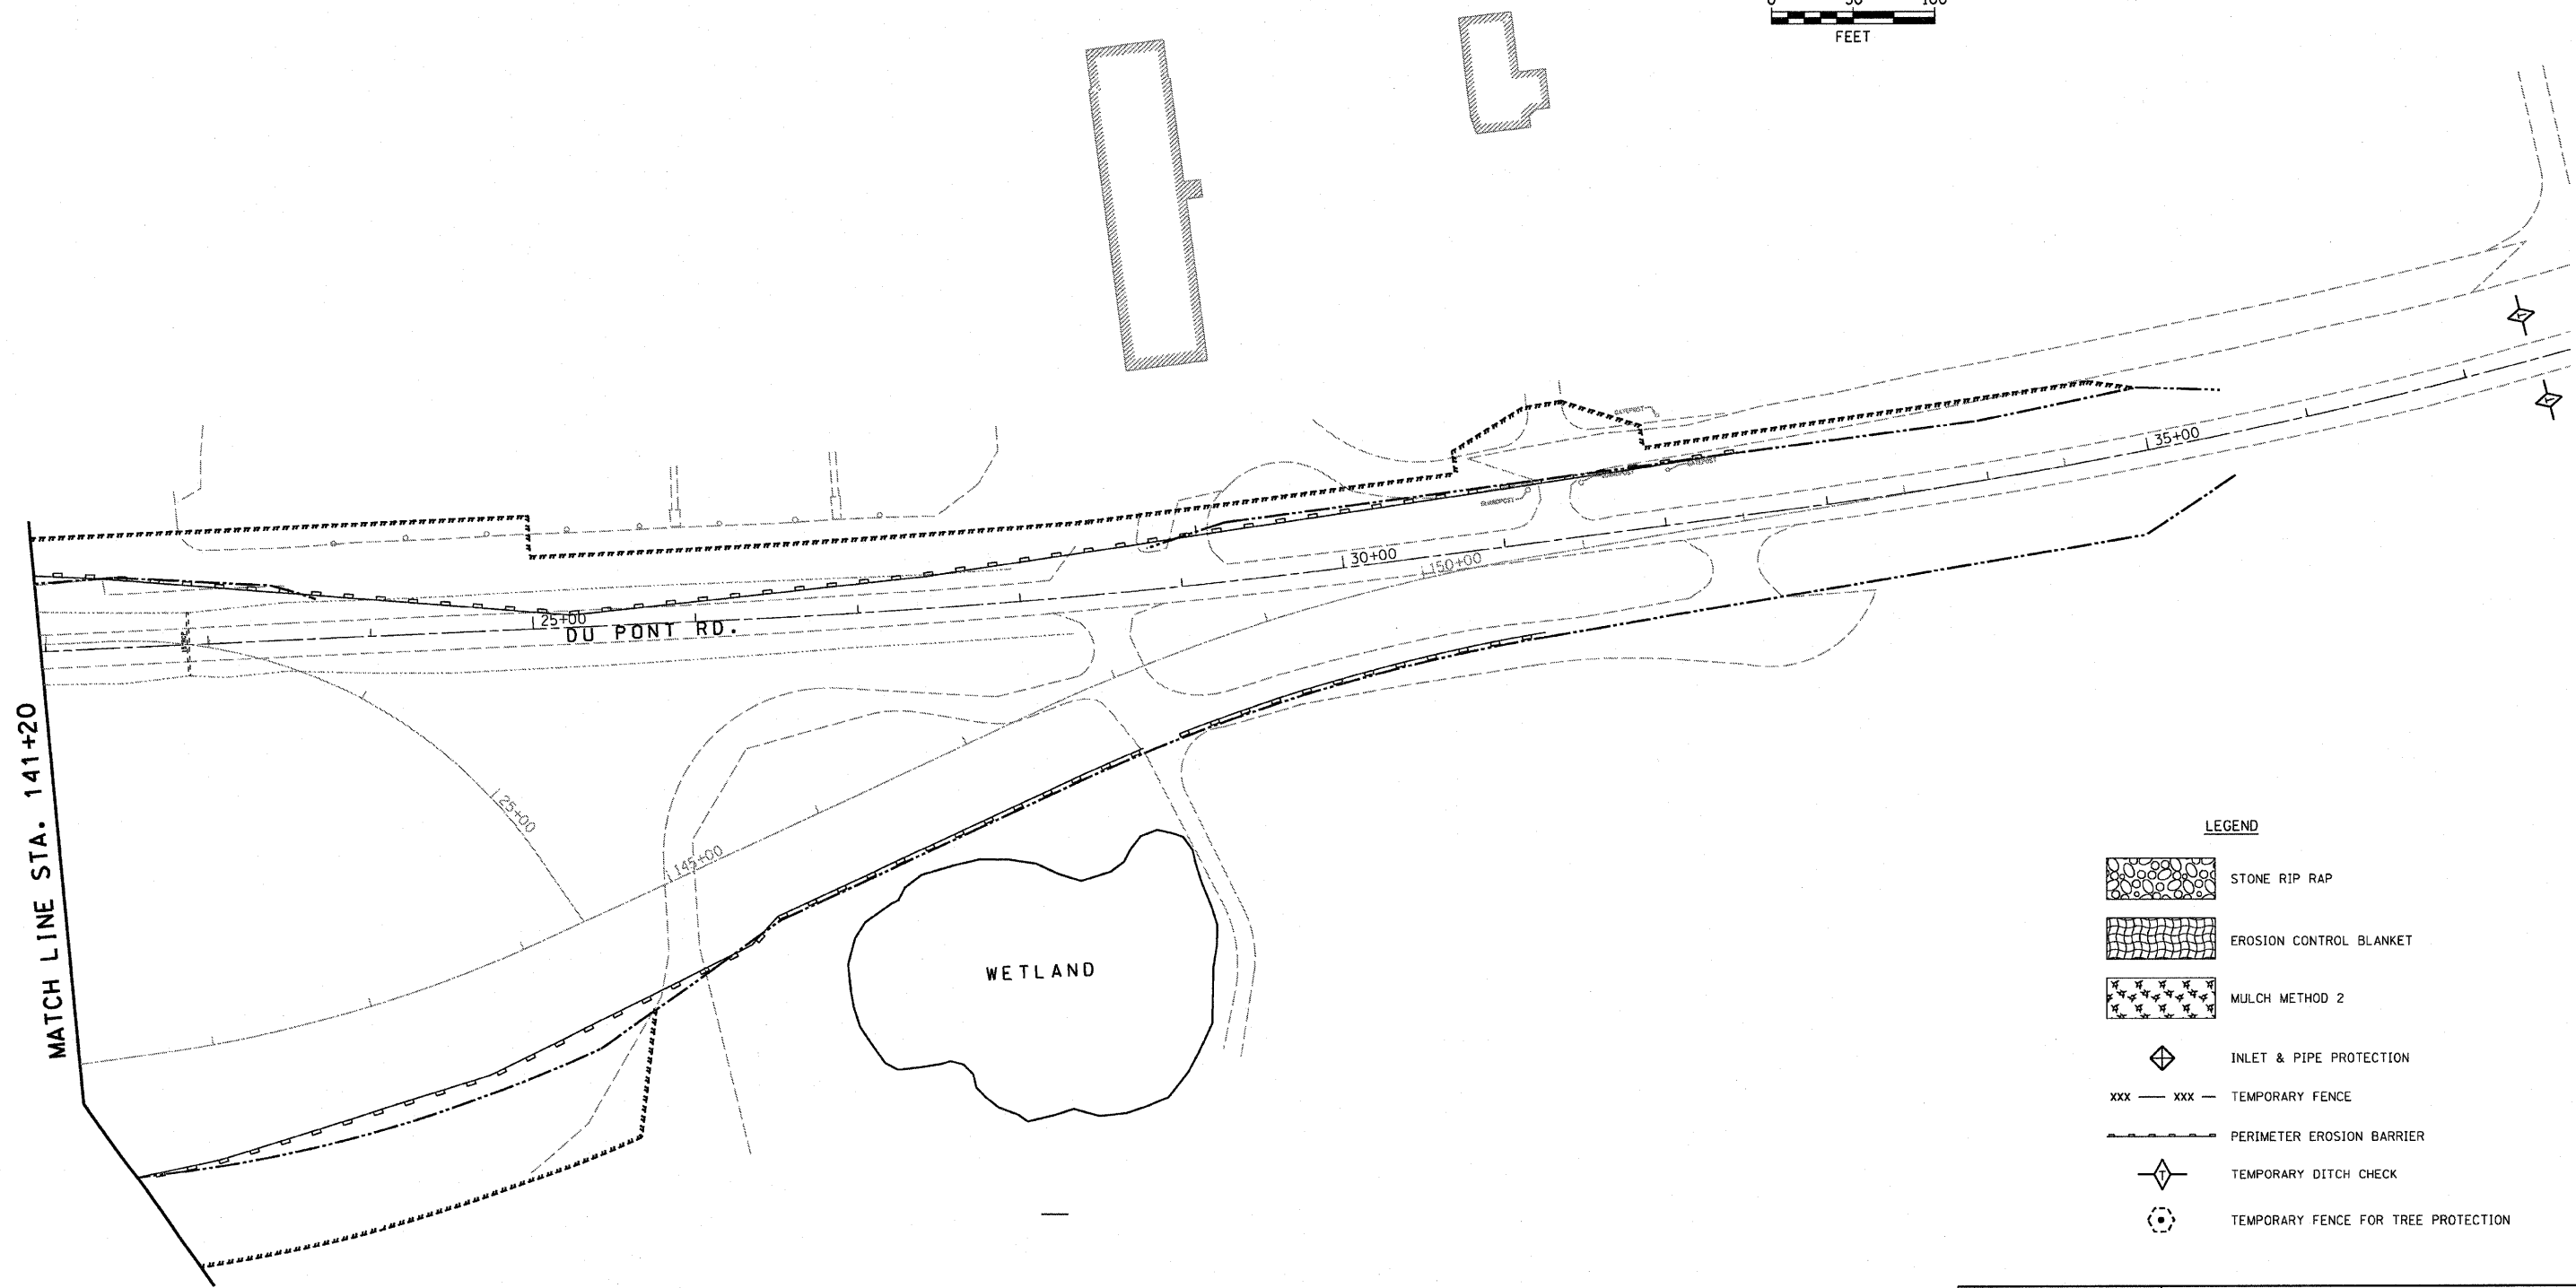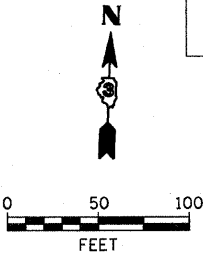

LEGEND



- STONE RIP RAP
- EROSION CONTROL BLANKET
- MULCH METHOD 2
- INLET & PIPE PROTECTION
- TEMPORARY FENCE
- PERIMETER EROSION BARRIER
- TEMPORARY DITCH CHECK
- TEMPORARY FENCE FOR TREE PROTECTION

REVISIONS	
NAME	DATE

ILLINOIS DEPARTMENT OF TRANSPORTATION
EROSION CONTROL AND
ENVIRONMENTAL PROTECTION
EXISTING CONDITIONS
IL 170 BRIDGE REPLACEMENT AT SENECA

SCALE: 1" = 50'
DATE: OCTOBER, 2007
DRAWN BY: CJO
CHECKED BY: JCL


F.A.P. RTE.	SECTION	COUNTY	TOTAL SHEETS	SHEET NO.
786	(109) BR	LASALLE	351	163
STA. 61+50		TO STA. 100+00		
FED. ROAD DIST. NO.		ILLINOIS	FED. AID PROJECT	

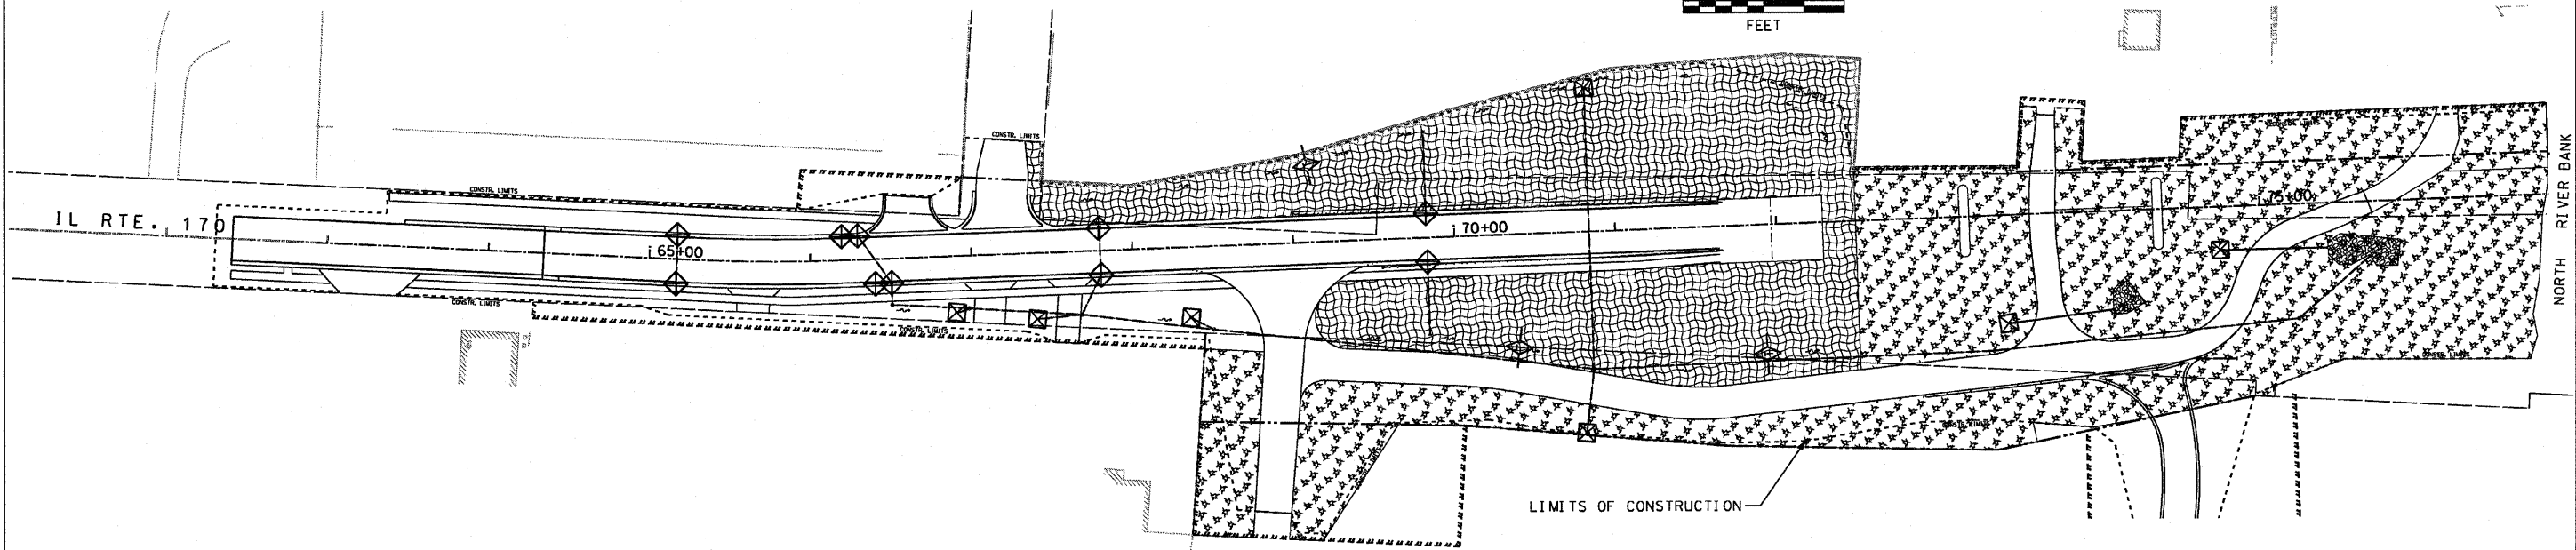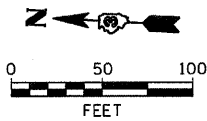

ENVIRONMENTAL REMEDIATION :

SEE SPECIAL PROVISION FOR "SPECIAL WASTE WORKING CONDITIONS"

CODE	ITEM DESCRIPTION	UNIT	TOTAL QUANTITY
25100115	MULCH METHOD 2	ACRE	8.5
25100630	EROSION CONTROL BLANKET	SO YD	25,975
28000300	TEMPORARY DITCH CHECKS	EACH	38
28000400	PERIMETER EROSION BARRIER	FOOT	8,113
28000500	INLET & PIPE PROTECTION	EACH	12

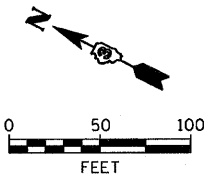

LEGEND



- STONE RIP RAP
- EROSION CONTROL BLANKET
- MULCH METHOD 2
- INLET & PIPE PROTECTION
- PERIMETER EROSION BARRIER
- TEMPORARY DITCH CHECK
- TEMPORARY FENCE FOR TREE PROTECTION

PLOT DATE = 10/11/2007
PLOT TIME = 11:11:11
PLOT SCALE = 1"=50'
USER NAME = project

REVISIONS	
NAME	DATE

ILLINOIS DEPARTMENT OF TRANSPORTATION
**EROSION CONTROL AND
ENVIRONMENTAL PROTECTION
PROPOSED CONDITIONS
IL170 BRIDGE REPLACEMENT AT SENECA**
SCALE: 1" = 50'
DATE: OCTOBER, 2007
DRAWN BY: CJO
CHECKED BY: JCL

CONTRACT NO. 66607				
F.A.P. RTE.	SECTION	COUNTY	TOTAL SHEETS	SHEET NO.
786	(109) BR	LASALLE	351	164
STA. 61+50		TO STA. 100+00		
FED. ROAD DIST. NO.		ILLINOIS	FED. AID	PROJECT

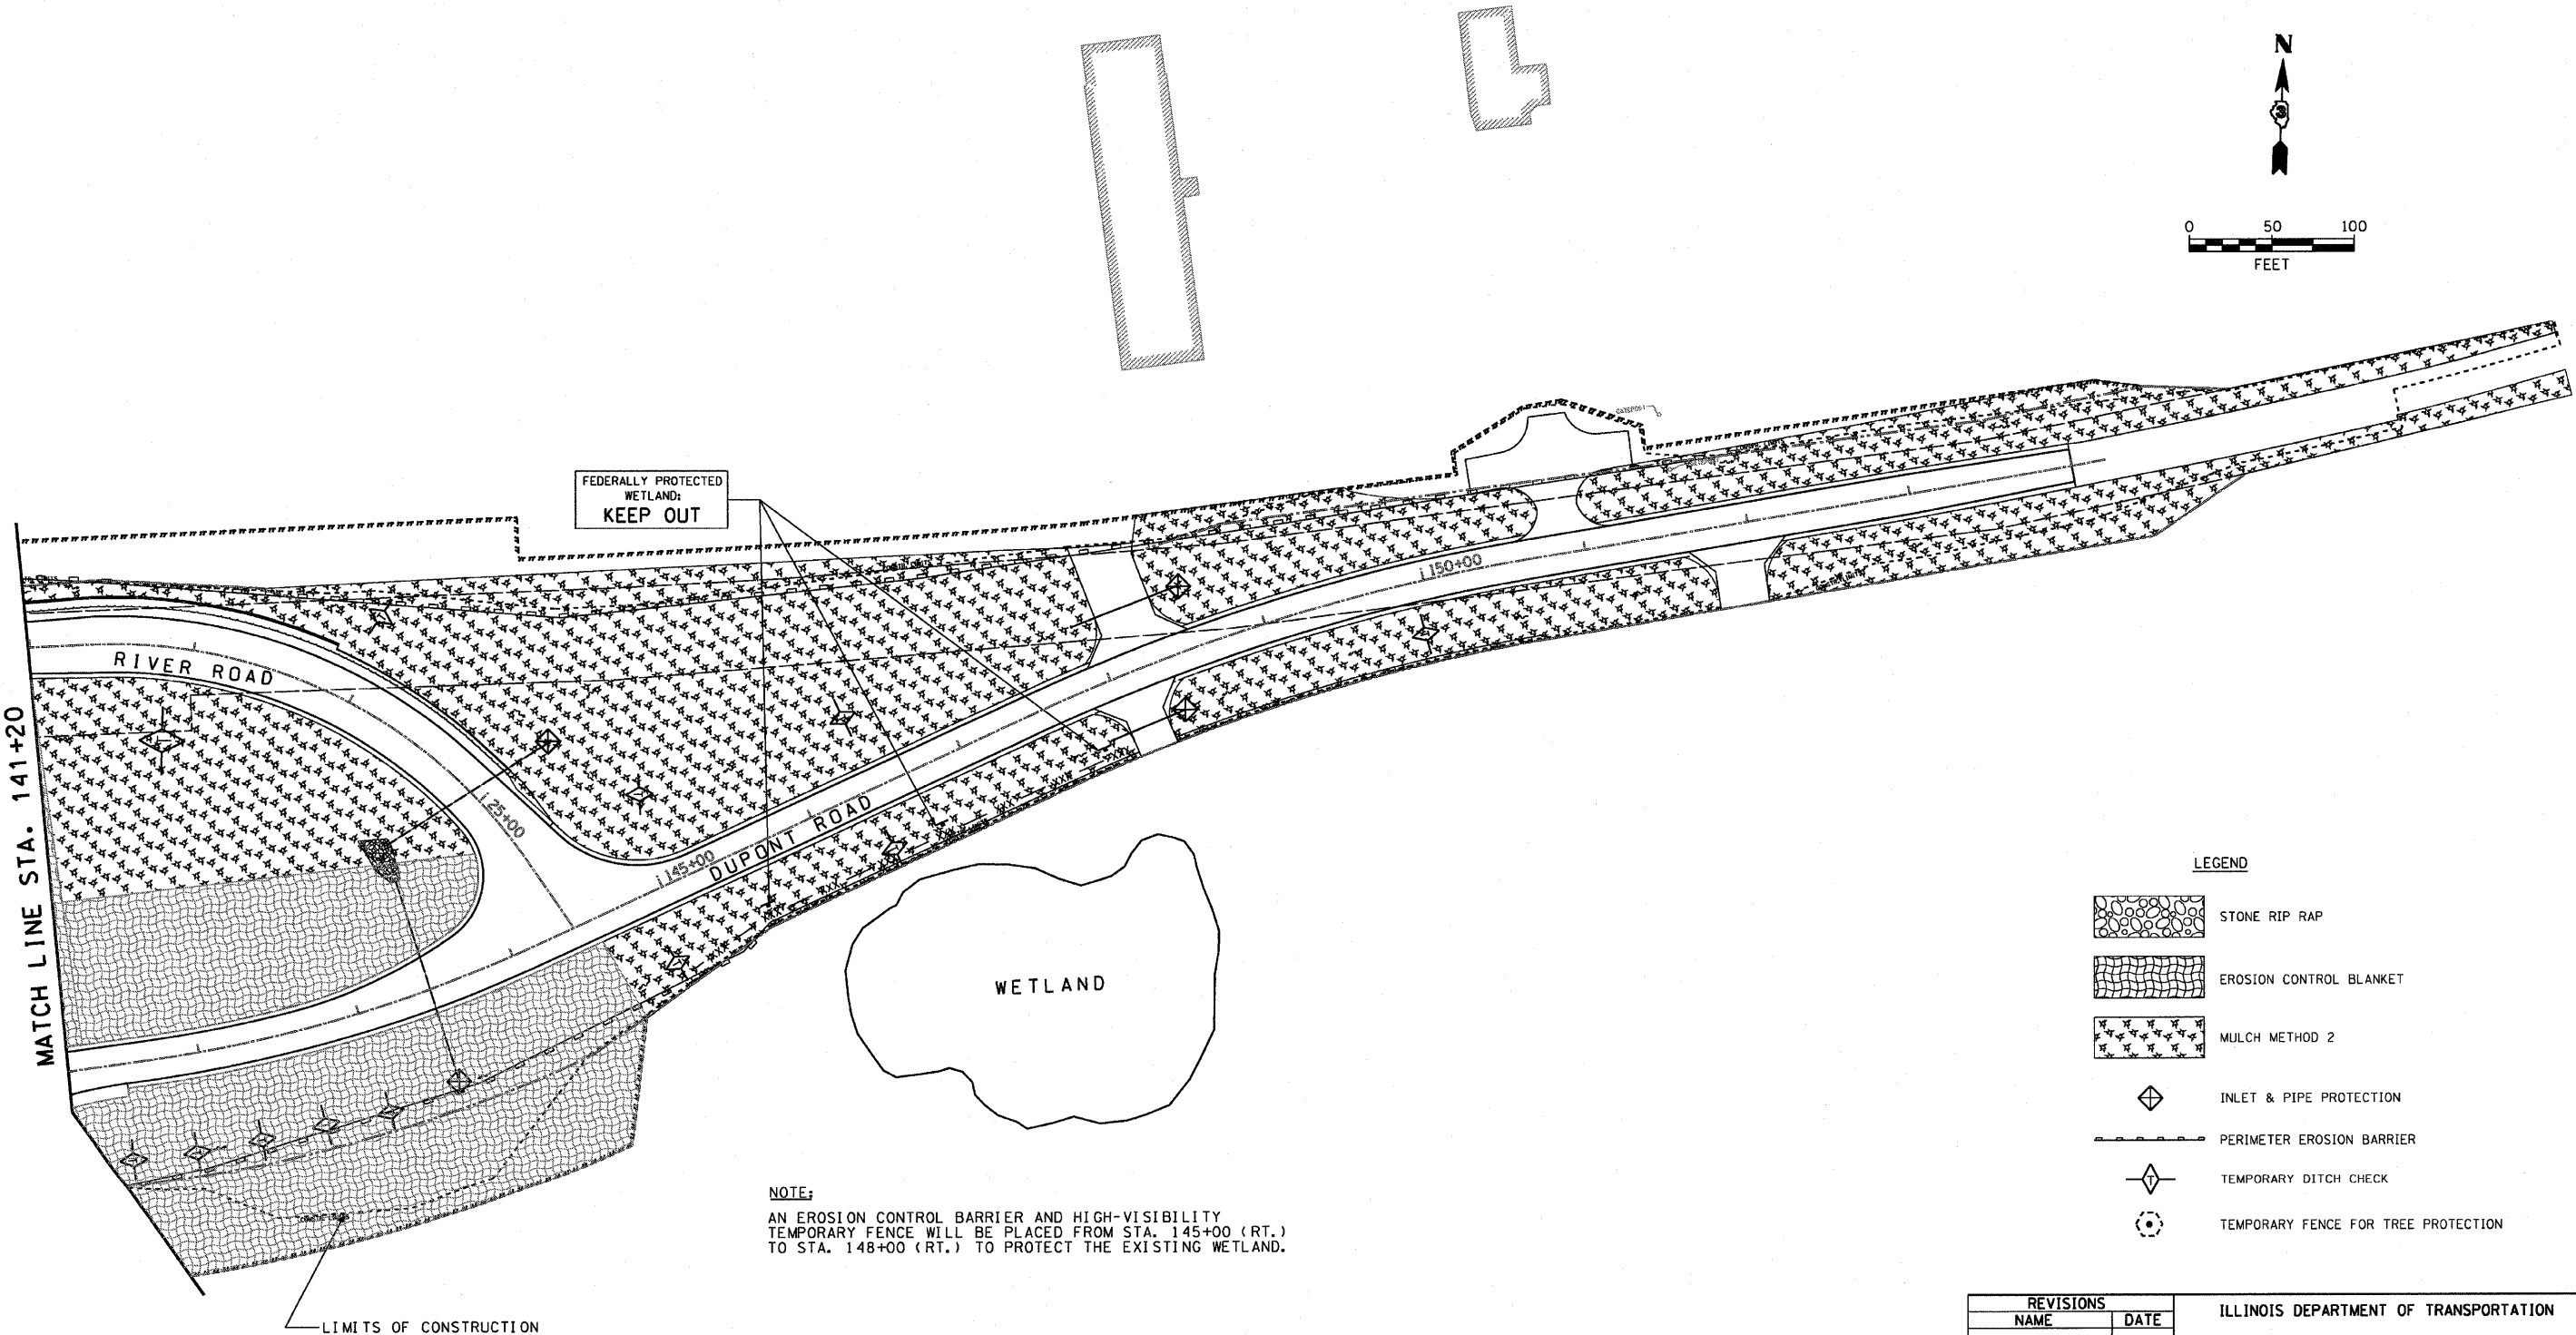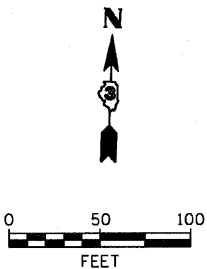

NOTE:
AN EROSION CONTROL BARRIER AND HIGH-VISIBILITY TEMPORARY FENCE WILL BE PLACED FROM STA. 145+00 (RT.) TO STA. 148+00 (RT.) TO PROTECT THE EXISTING WETLAND.

LEGEND

- STONE RIP RAP
- EROSION CONTROL BLANKET
- MULCH METHOD 2
- INLET & PIPE PROTECTION
- PERIMETER EROSION BARRIER
- TEMPORARY DITCH CHECK
- TEMPORARY FENCE FOR TREE PROTECTION

REVISIONS	
NAME	DATE

ILLINOIS DEPARTMENT OF TRANSPORTATION
**EROSION CONTROL AND ENVIRONMENTAL PROTECTION
PROPOSED CONDITIONS
IL170 BRIDGE REPLACEMENT AT SENECA**
SCALE: 1" = 50'
DATE: OCTOBER, 2007
DRAWN BY: CJO
CHECKED BY: JCL

PARCEL 3SA0006**SENECA COMMUNITY CONSOLIDATED
GRADE SCHOOL DISTRICT NO. 170**

TOTAL HOLDING = 12.269 AC.±
 TEMPORARY EASEMENT = 0.056 AC.± (2,445 SQ. FT.)
 PURPOSE: DRIVEWAY RECONSTRUCTION, SHAPING & GRADING

FROM NW COR. SW 1/4 SEC. 25-33-5 TO P.O.B.

6-TE	NW COR. SW 1/4 TO 1	S.2°17'19"E.	502.73'
	1 TO P.O.B. 6-TE	N.80°33'31"E.	33.00'
VAC	NW COR. SW 1/4 TO 1	S.2°17'19"E.	502.73'
7	NW COR. SW 1/4 TO 4	S.2°17'19"E.	552.73'
7-TE & 8-TE	NW COR. SW 1/4 TO 5	S.2°17'19"E.	1157.05'
	5 TO 6	N.88°10'54"E.	89.27'
8	NW COR. SW 1/4 TO 5	S.2°17'19"E.	1157.05'
9	NW COR. SW 1/4 TO 17	S.2°17'19"E.	1357.06'
9-TE	NW COR. SW 1/4 TO 17	S.2°17'19"E.	1357.06'
	17 TO 16	N.88°10'54"E.	106.36'

PARCEL 3SA0007**JAMES E. CLAGGETT, et al.**

TOTAL HOLDING = 6.029 AC.±
 TOTAL R.O.W. REQUIRED = 1.453 AC.±
 AREA IN EXIST. R.O.W. = 0.878 AC.±
 NET R.O.W. REQUIRED = 0.565 AC.±
 REMAINDER = 4.566 AC.±
 TEMPORARY EASEMENT = 0.011 AC.± (482 SQ. FT.)
 PURPOSE: DRIVEWAY RECONSTRUCTION, SHAPING & GRADING

PT. TO PT.	BEARING	DIST.
6	N.5°22'04"W.	100.82'
7	N.88°14'47"E.	4.75'
8	S.5°24'40"E.	100.82'
9	S.88°10'54"W.	4.83'

PARCEL 3SA0008**JAMES E. CLAGGETT, et ux.**


TOTAL HOLDING = 1.247 AC.±
 TOTAL R.O.W. REQUIRED = 0.449 AC.± (19,563 SQ. FT.)
 AREA IN EXIST. R.O.W. = 0.366 AC.± (15,957 SQ. FT.)
 NET R.O.W. REQUIRED = 0.083 AC.± (3,606 SQ. FT.)
 REMAINDER = 0.798 AC.±
 TEMPORARY EASEMENT = 0.140 AC.± (6,115 SQ. FT.)
 PURPOSE: DRIVEWAY RECONSTRUCTION, SHAPING & GRADING

PT. TO PT.	BEARING	DIST.
6	N.88°10'54"E.	69.11'
10	S.2°45'37"E.	39.50'
11	S.87°38'50"W.	60.21'
12	S.7°06'59"E.	60.20'
13	N.88°10'54"E.	25.11'
14	S.7°06'59"E.	100.43'
15	S.88°10'54"W.	30.75'
16	N.7°10'13"W.	200.88'

PARCEL 3SA0009**THE SENECA BOAT CLUB**

TOTAL HOLDING = 1.155 AC.±
 TOTAL R.O.W. REQUIRED = 0.328 AC.± (14,267 SQ. FT.)
 AREA IN EXIST. R.O.W. = 0.217 AC.± (9,461 SQ. FT.)
 NET R.O.W. REQUIRED = 0.111 AC.± (4,806 SQ. FT.)
 REMAINDER = 0.827 AC.±
 TEMPORARY EASEMENT = 0.089 AC.± (3,887 SQ. FT.)
 PURPOSE: DRIVEWAY RECONSTRUCTION, SHAPING & GRADING

PT. TO PT.	BEARING	DIST.
16	N.88°10'54"E.	30.75'
15	S.7°06'59"E.	125.81'
18	S.82°58'17"W.	30.50'
19	N.7°10'13"W.	128.60'

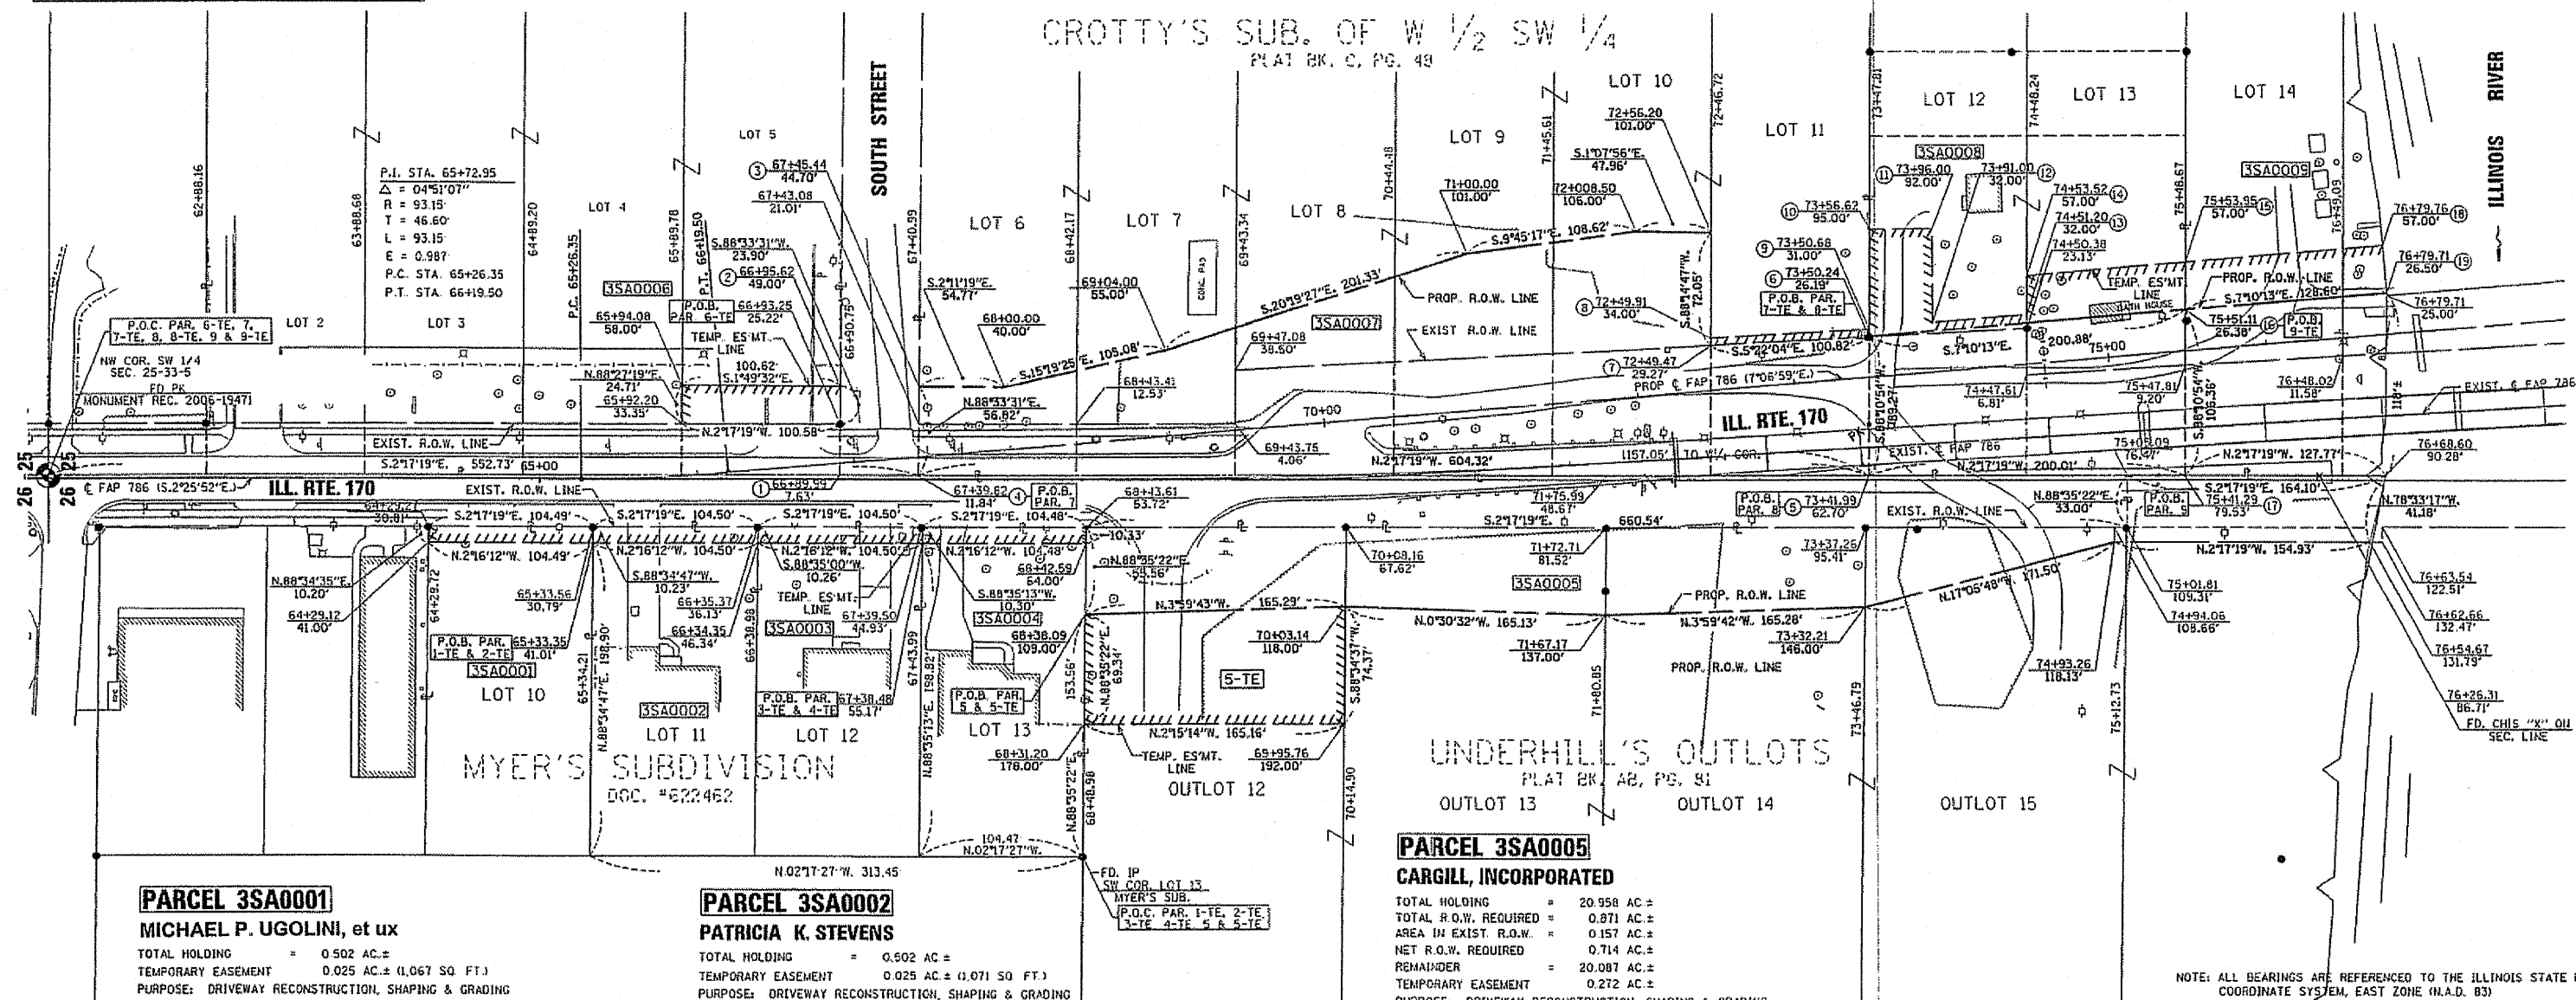

I VINCENT D. BRANDOW, HEREBY CERTIFY THAT I AM A PROFESSIONAL LAND SURVEYOR OF THE STATE OF ILLINOIS, THAT THE SURVEY OF PROPOSED F.A.P. 786 (ILLINOIS 170) WAS MADE BY REHWICK & ASSOCIATES, INC. UNDER MY DIRECTION, AND THAT THE SURVEY IS TRUE AND COMPLETE AS SHOWN TO THE BEST OF MY KNOWLEDGE AND BELIEF, THAT ALL MONUMENTS AND MARKS ARE OF THE CHARACTER AND OCCUPY THE POSITION SHOWN THEREON, AND ARE SUFFICIENT TO ENABLE THE SURVEY TO BE RETRACED, THIS PROFESSIONAL SERVICE CONFORMS TO THE CURRENT ILLINOIS MINIMUM STANDARDS FOR A BOUNDARY SURVEY.

DATE:

SURVEY BOOK NO.

ILLINOIS PROFESSIONAL LAND SURVEYOR
NO. 2655

11-30-08

RIGHT OF WAY PLANS

ROUTE	FAP 786 (ILL. 170)
SECTION	1098R
PROJECT	ILLINOIS RIVER BRIDGE AT SENECA
COUNTY	LASALLE
JOB NUMBER	R-93-012-02
STATION	64+00 TO 77+00



SW 1/4 SEC. 25, T. 33 N., R. 5 E. OF 3RD P.M.

T. 33 N., R. 5 E. OF 3RD P.M.

PARCEL 3SA0011 DED
GRUNDY BANK, TRUSTEE - TRUST NO. 1420
SEE SHEET 3 OF 3
FOR AREAS

PARCEL 3SA0010
JOHN A. CUNNINGHAM
TOTAL HOLDING = 10.104 AC ±
TEMPORARY EASEMENT = 0.052 AC ± (2,247 SQ. FT.)
PURPOSE: SHAPING & GRADING

FROM SE COR. SEC. 26-33-5 TO P.O.B. 10-TE
S. 89°20'29"W. 10.74'

PT. TO PT.	BEARING	DIST.
21	22	S. 89°20'29"W. 33.42'
22	23	N. 78°44'56"W. 88.07'
23	24	N. 5°53'22"E. 19.55'
24	25	S. 78°49'50"E. 119.53'
25	20	S. 2°46'47"E. 13.10'

VINCENT D. BRANDOW, HEREBY CERTIFY THAT I AM A PROFESSIONAL LAND SURVEYOR OF THE STATE OF ILLINOIS, THAT THE SURVEY OF PROPOSED F.A.P. 786 (ILLINOIS 170) WAS MADE BY RENWICK & ASSOCIATES, INC. UNDER MY DIRECTION, AND THAT THE SURVEY IS TRUE AND COMPLETE AS SHOWN TO THE BEST OF MY KNOWLEDGE AND BELIEF, THAT ALL MONUMENTS AND MARKS ARE OF THE CHARACTER AND OCCUPY THE POSITION SHOWN THEREON, AND ARE SUFFICIENT TO ENABLE THE SURVEY TO BE RETRACED. THIS PROFESSIONAL SERVICE CONFORMS TO THE CURRENT ILLINOIS MINIMUM STANDARDS FOR A BOUNDARY SURVEY.

DATE:

ILLINOIS PROFESSIONAL LAND SURVEYOR
NO. 2655

SURVEY BOOK NO.


11-30-08

SE 1/4 SEC. 26, T. 33 N., R. 5 E. OF 3RD P.M.

NE 1/4 SEC. 35,
T. 33 N., R. 5 E. OF 3RD P.M.

NOTE: ALL BEARINGS ARE REFERENCED TO THE ILLINOIS STATE PLANE
COORDINATE SYSTEM, EAST ZONE (N.A.D. 83)

SCALE 1" = 50'

 

RIGHT OF WAY PLANS

ROUTE	FAP 786 (ILL 170)
SECTION	109BR
PROJECT	ILLINOIS RIVER BRIDGE AT SENICA
COUNTY	LASALLE
JOB NUMBER	R-93-012-02
STATION	78+00 TO 94+00




F.A.P. RTE.	SECTION	COUNTY	TOTAL SHEETS	SHEET NO.
786	(109) BR	LASALLE	351	168
STA. 61+50		TO STA. 100+00		
FED. ROAD DIST. NO.		ILLINOIS FED. AID PROJECT		



NOTES:

1. THE LOCATION OF THE LONGITUDINAL CONSTRUCTION JOINTS MAY VARY, DEPENDING ON THE STAGE CONSTRUCTION OF THE PAVEMENT.
2. SIDE STREET PAVEMENT JOINTS SHALL LINE UP WITH THE CONTRACTION AND CONSTRUCTION JOINTS ON THE MAINLINE PAVEMENT TO AVOID MID-PANEL CRACKING.

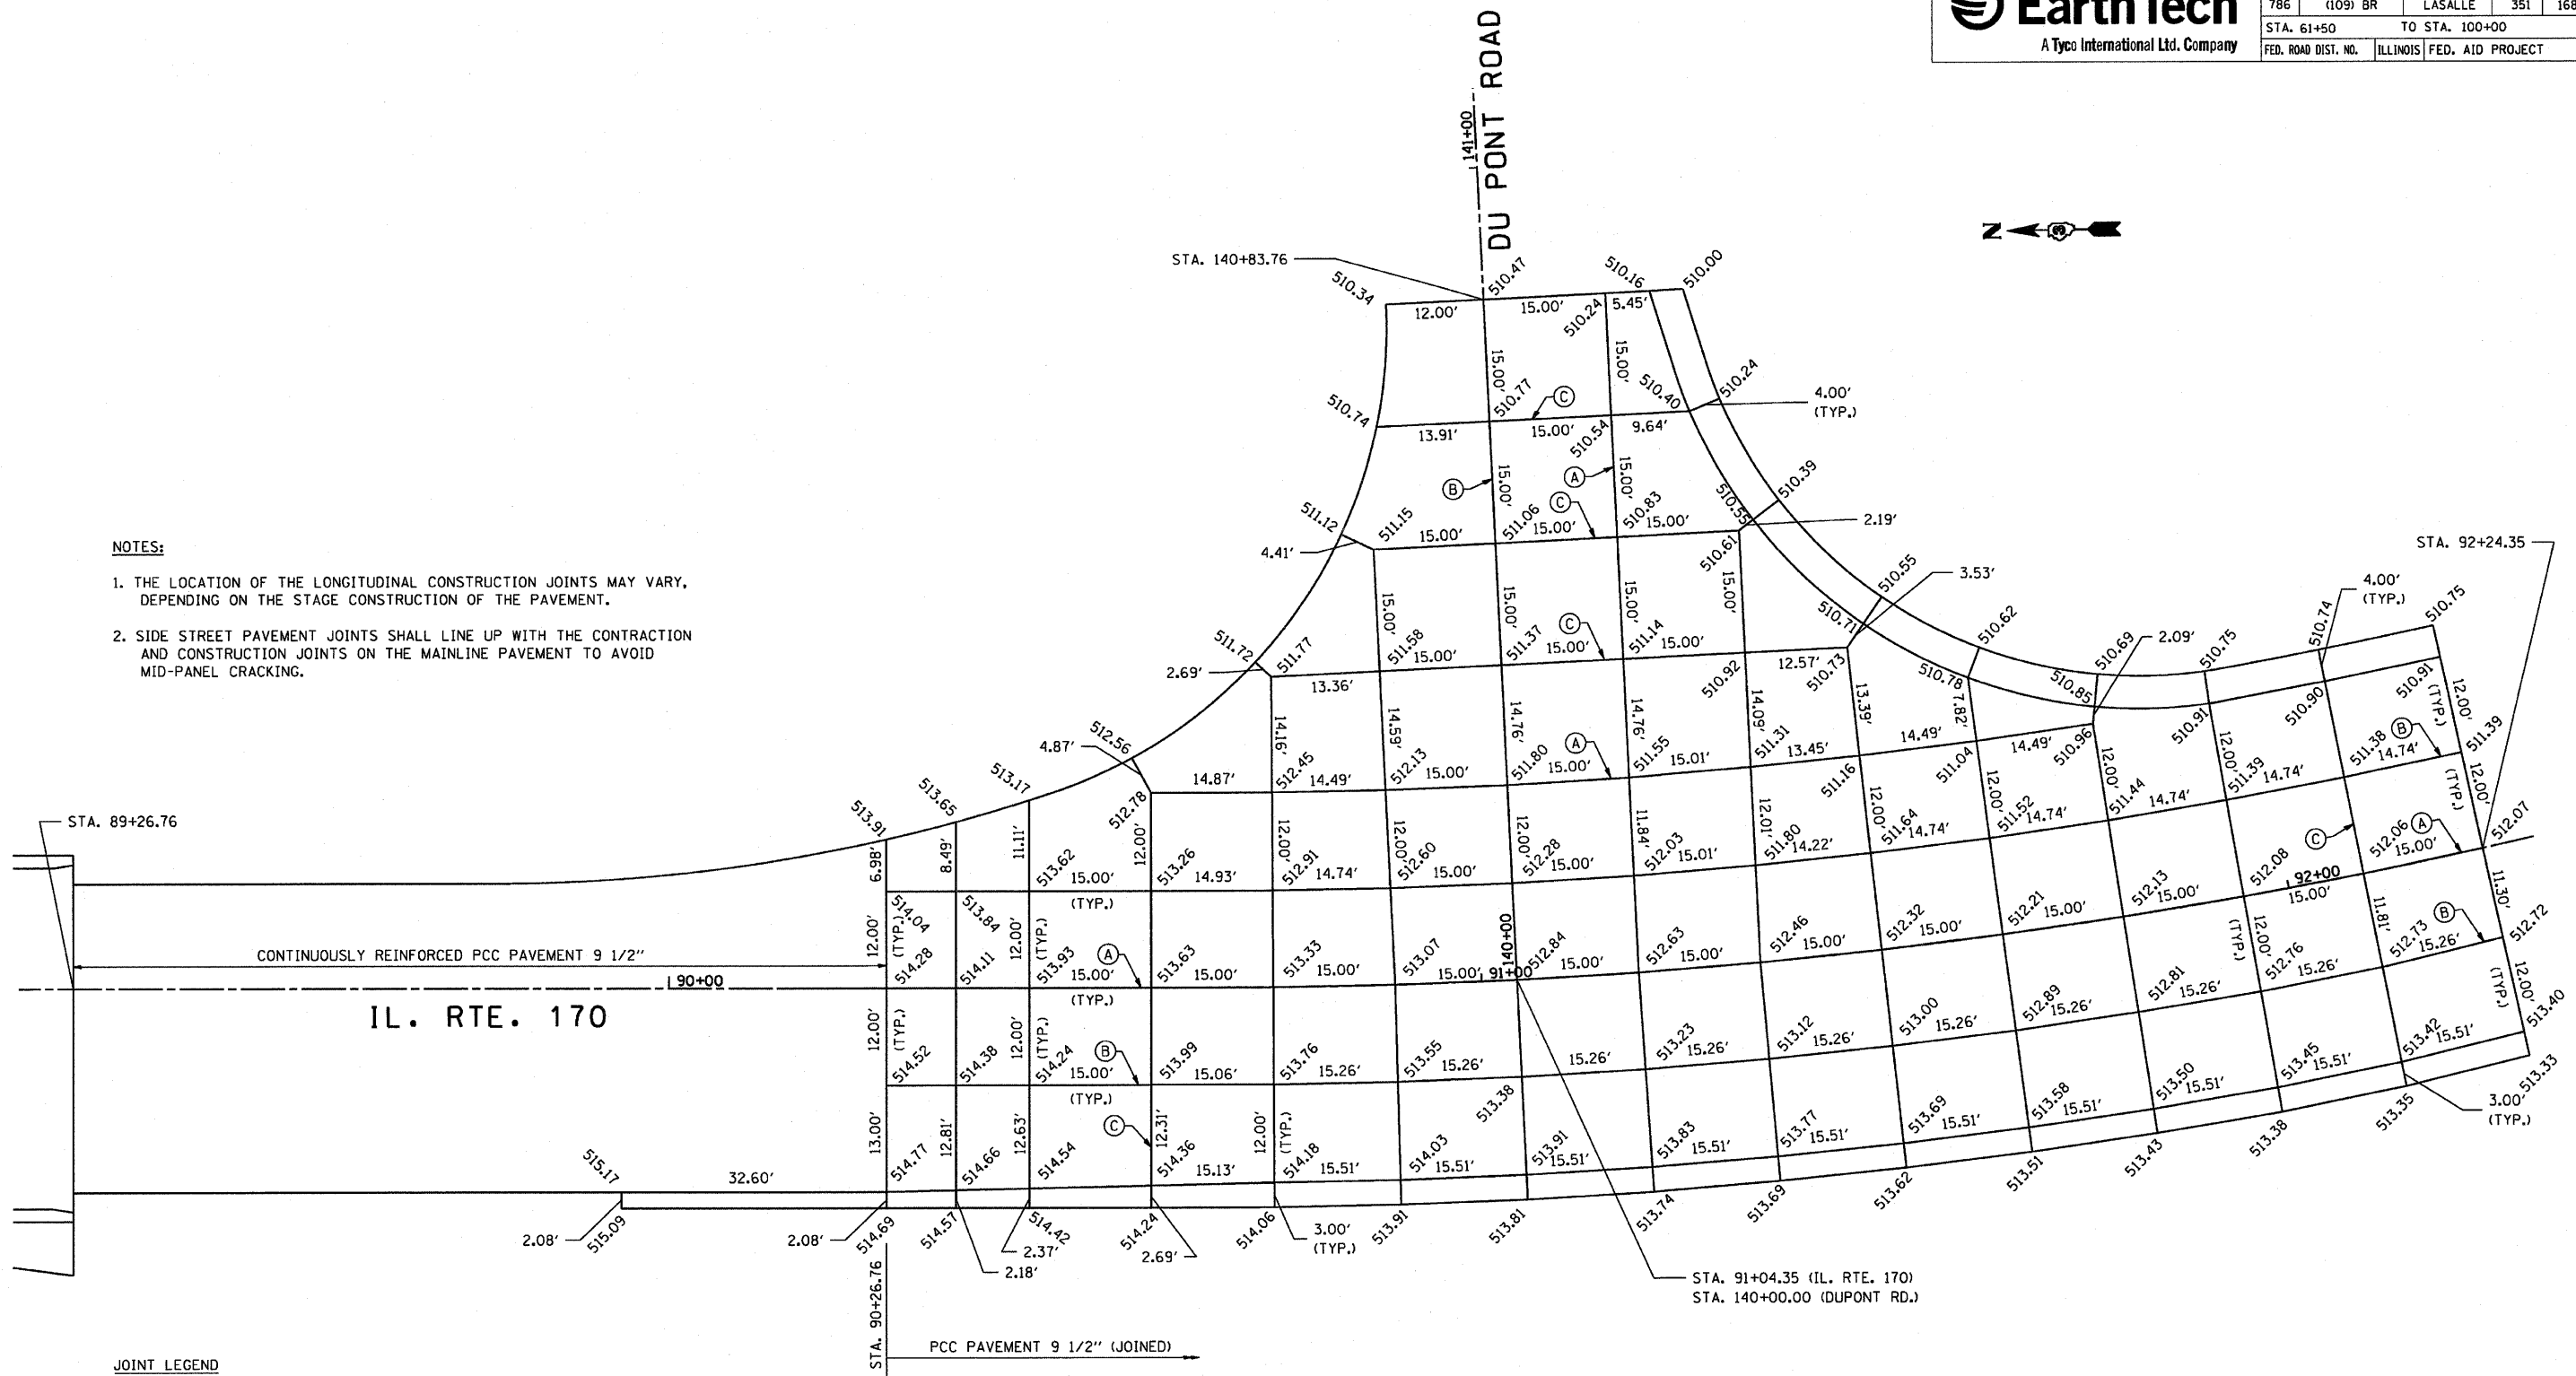

JOINT LEGEND

- (A) LONGITUDINAL CONSTRUCTION JOINT WITH 24" GROUTED-IN-PLACE NO. 6 TIE BARS AT 24" CENTERS
- (B) SAWED LONGITUDINAL JOINT WITH 30" NO. 6 TIE BARS AT 30" CENTERS
- (C) SAWED TRANSVERSE CONTRACTION JOINT WITH 18" DOWEL BARS AT 12" CENTERS

REVISIONS	
NAME	DATE

ILLINOIS DEPARTMENT OF TRANSPORTATION

**INTERSECTION GRADING
AND JOINT PLAN
IL 170 AND DU PONT ROAD**


SCALE: 1" = 10'
DATE: OCTOBER, 2007

DRAWN BY CJO
CHECKED BY JCL



A Tyco International Ltd. Company

F.A.P. RTE.	SECTION	COUNTY	TOTAL SHEETS	SHEET NO.
786	(109) BR	LASALLE	351	169
STA. 61+50		TO STA. 67+00		
FED. ROAD DIST. NO.		ILLINOIS	FED. AID PROJECT	

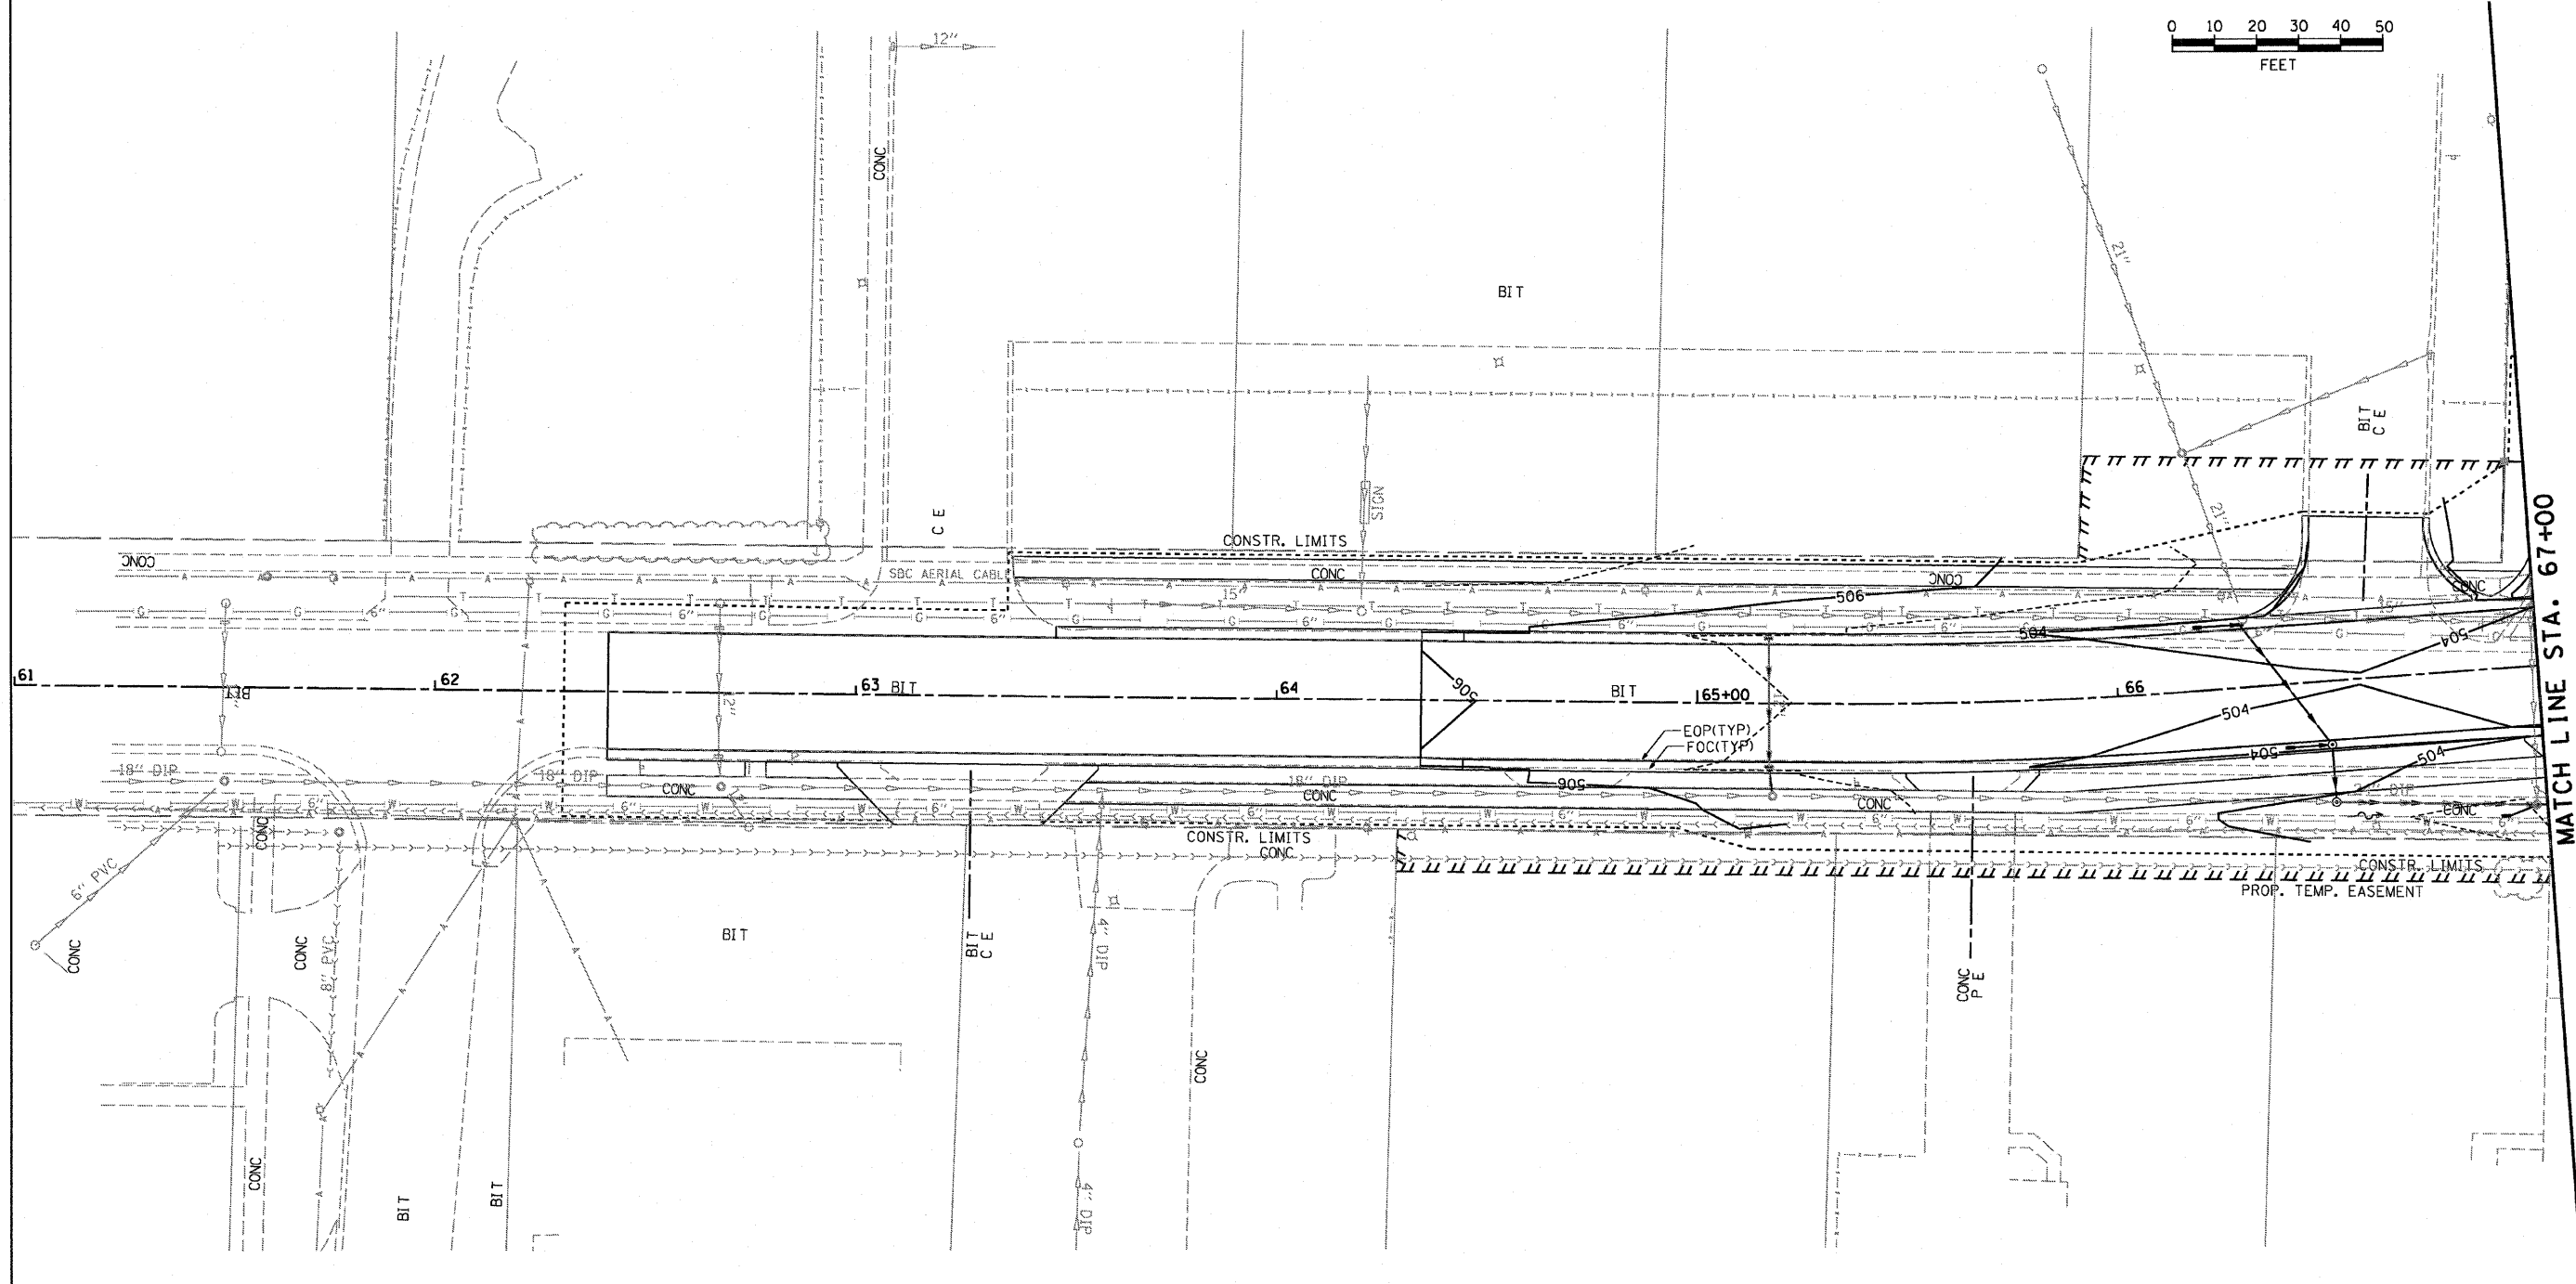

REVISIONS	
NAME	DATE

ILLINOIS DEPARTMENT OF TRANSPORTATION

**GRADING PLAN
STA. 61+50 TO STA. 67+00**


SCALE: 1" = 20'
DATE: OCTOBER, 2007

DRAWN BY CJO
CHECKED BY JCL

PLOT DATE = 10/17/2007
PLOT SCALE = 1" = 20'
PLOT SCALE = 1" = 20'
USER NAME = project




F.A.P. RTE.	SECTION	COUNTY	TOTAL SHEETS	SHEET NO.
786	(109) BR	LASALLE	351	170
STA. 67+00		TO STA. 72+50		
FED. ROAD DIST. NO.		ILLINOIS	FED. AID PROJECT	

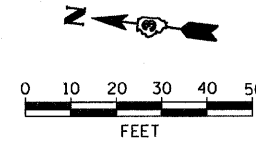

MATCH LINE STA. 67+00

MATCH LINE STA. 72+50

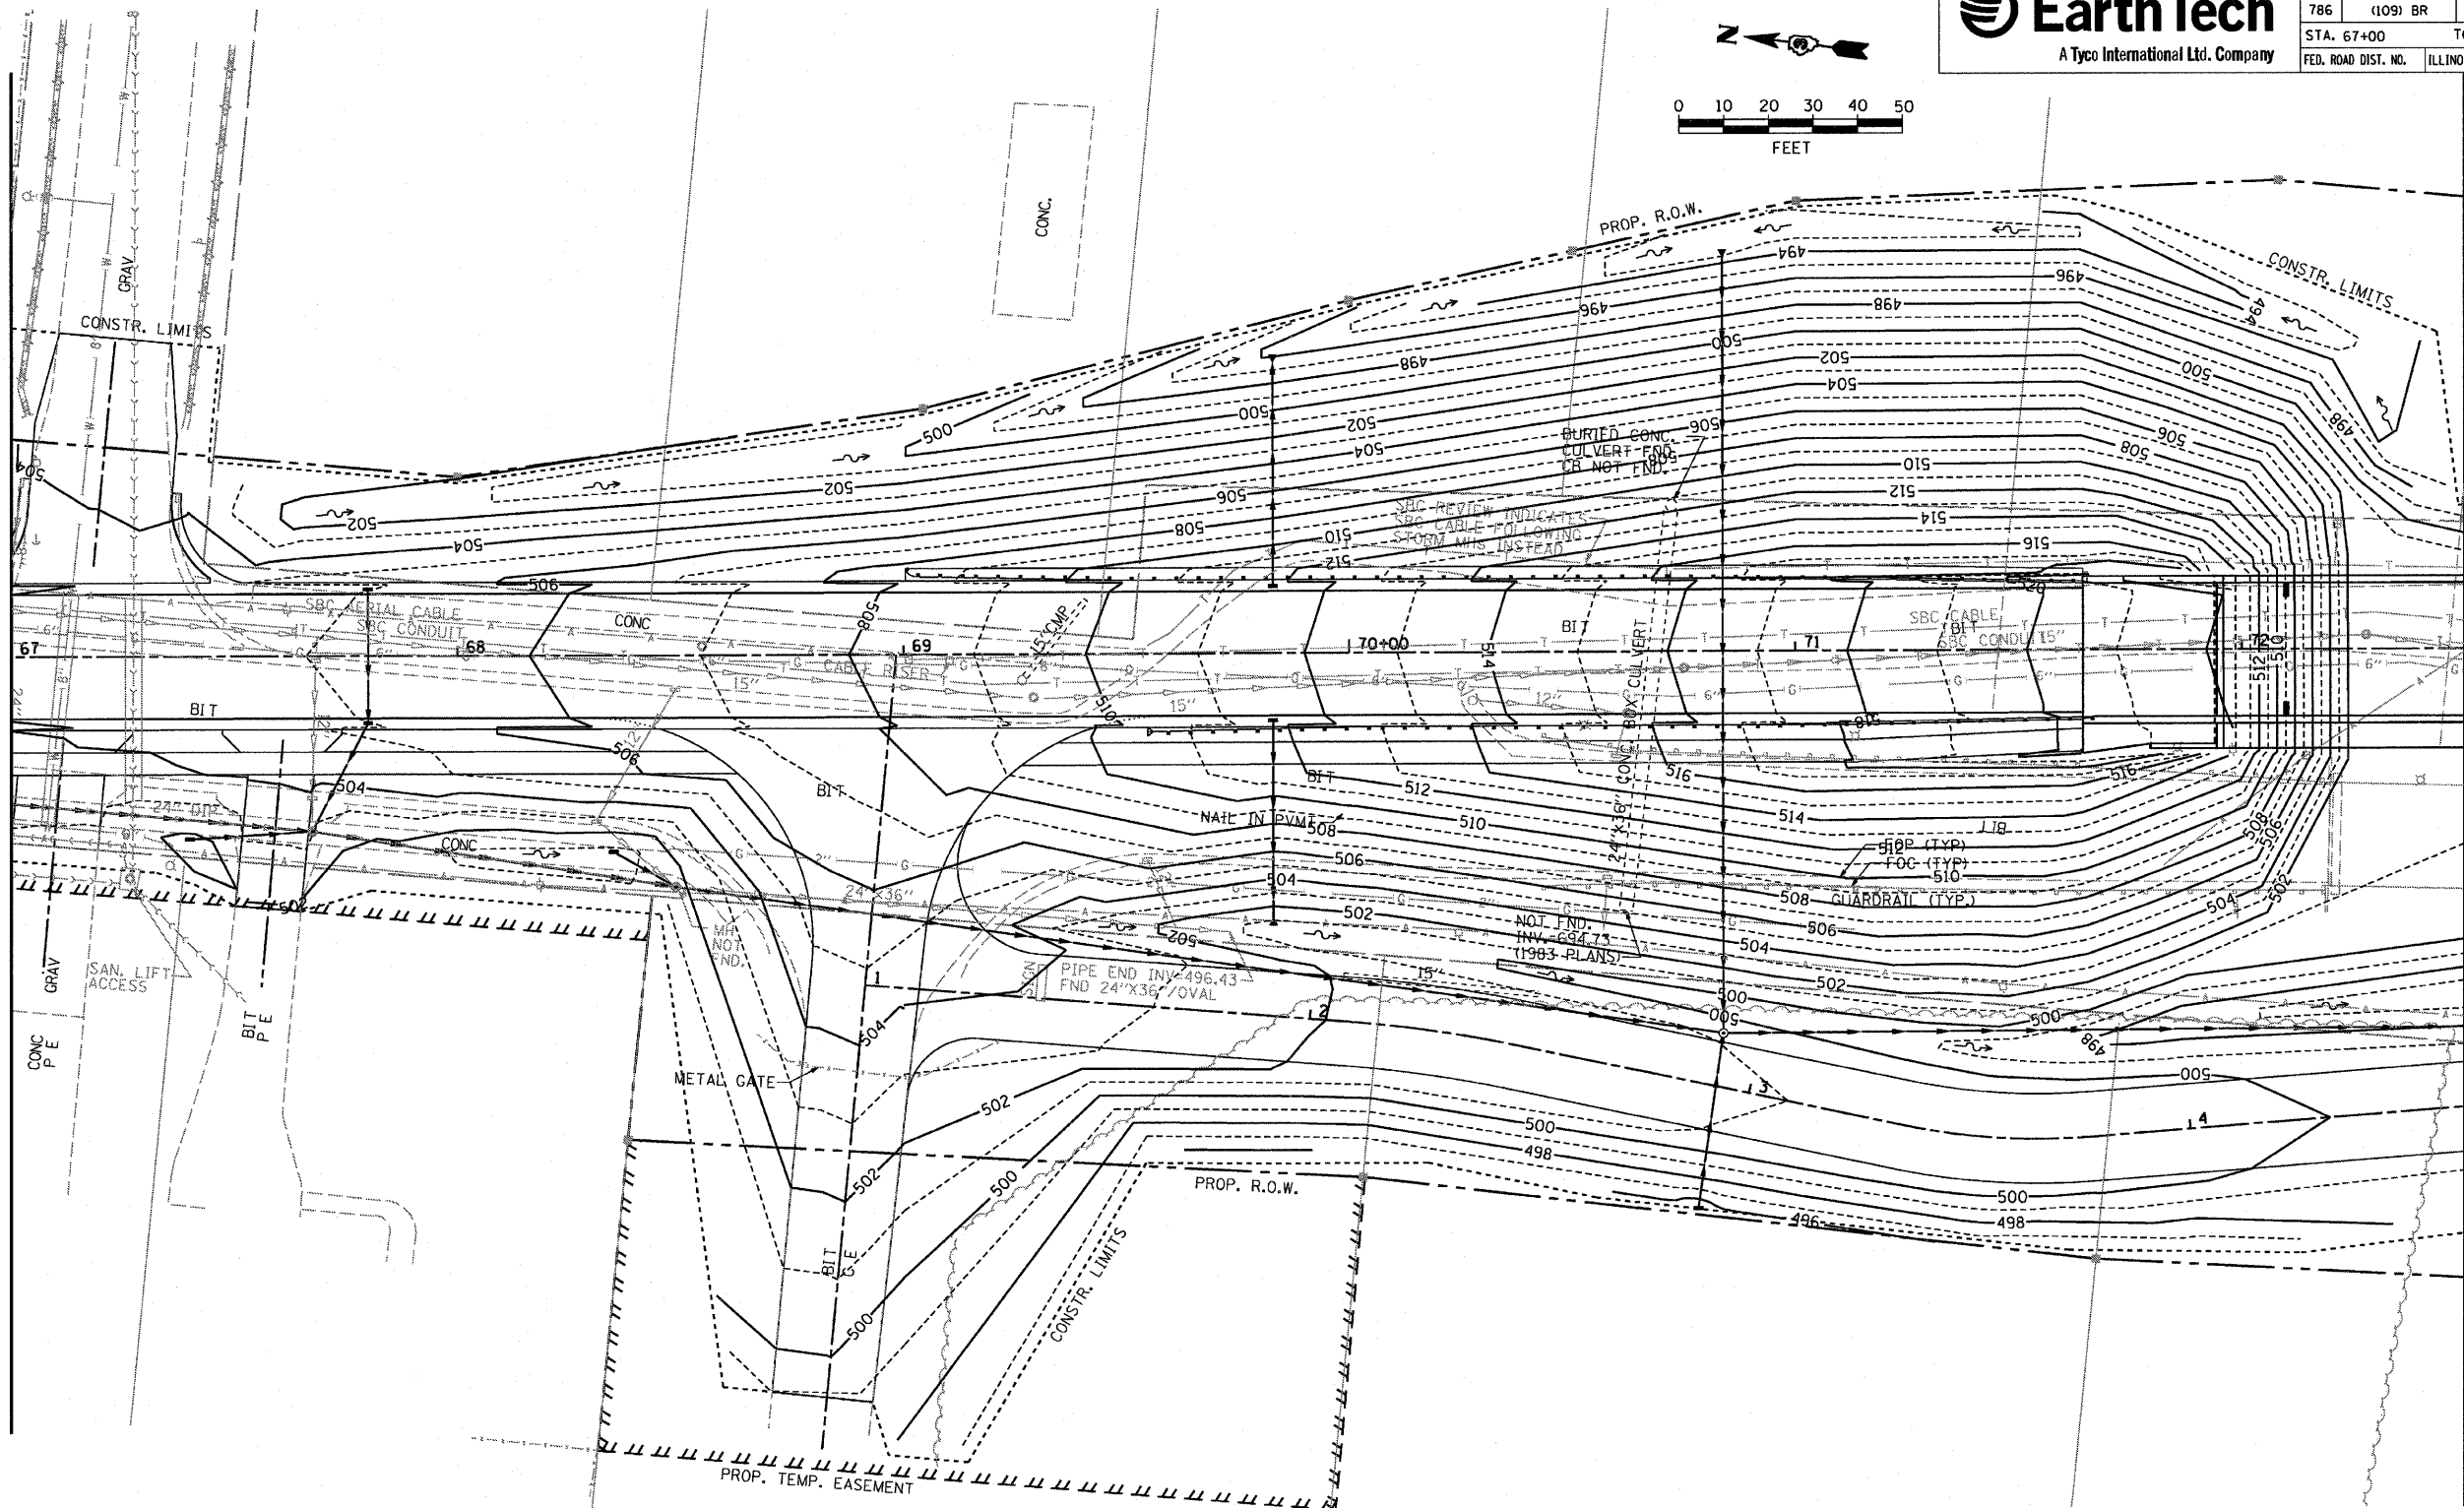

PLOT DATE = 10/4/2007
PLOT SCALE = 1\"/>


REVISIONS		ILLINOIS DEPARTMENT OF TRANSPORTATION	
NAME	DATE		
		GRADING PLAN STA. 67+00 TO STA. 72+50	
		SCALE: 1" = 20'	DRAWN BY CJO
		DATE: OCTOBER, 2007	CHECKED BY JCL



F.A.P. RTE.	SECTION	COUNTY	TOTAL SHEETS	SHEET NO.
786	(109) BR	LASALLE	351	171
STA. 72+50		TO STA. 78+00		
FED. ROAD DIST. NO.		ILLINOIS	FED. AID PROJECT	



MATCH LINE STA. 72+50

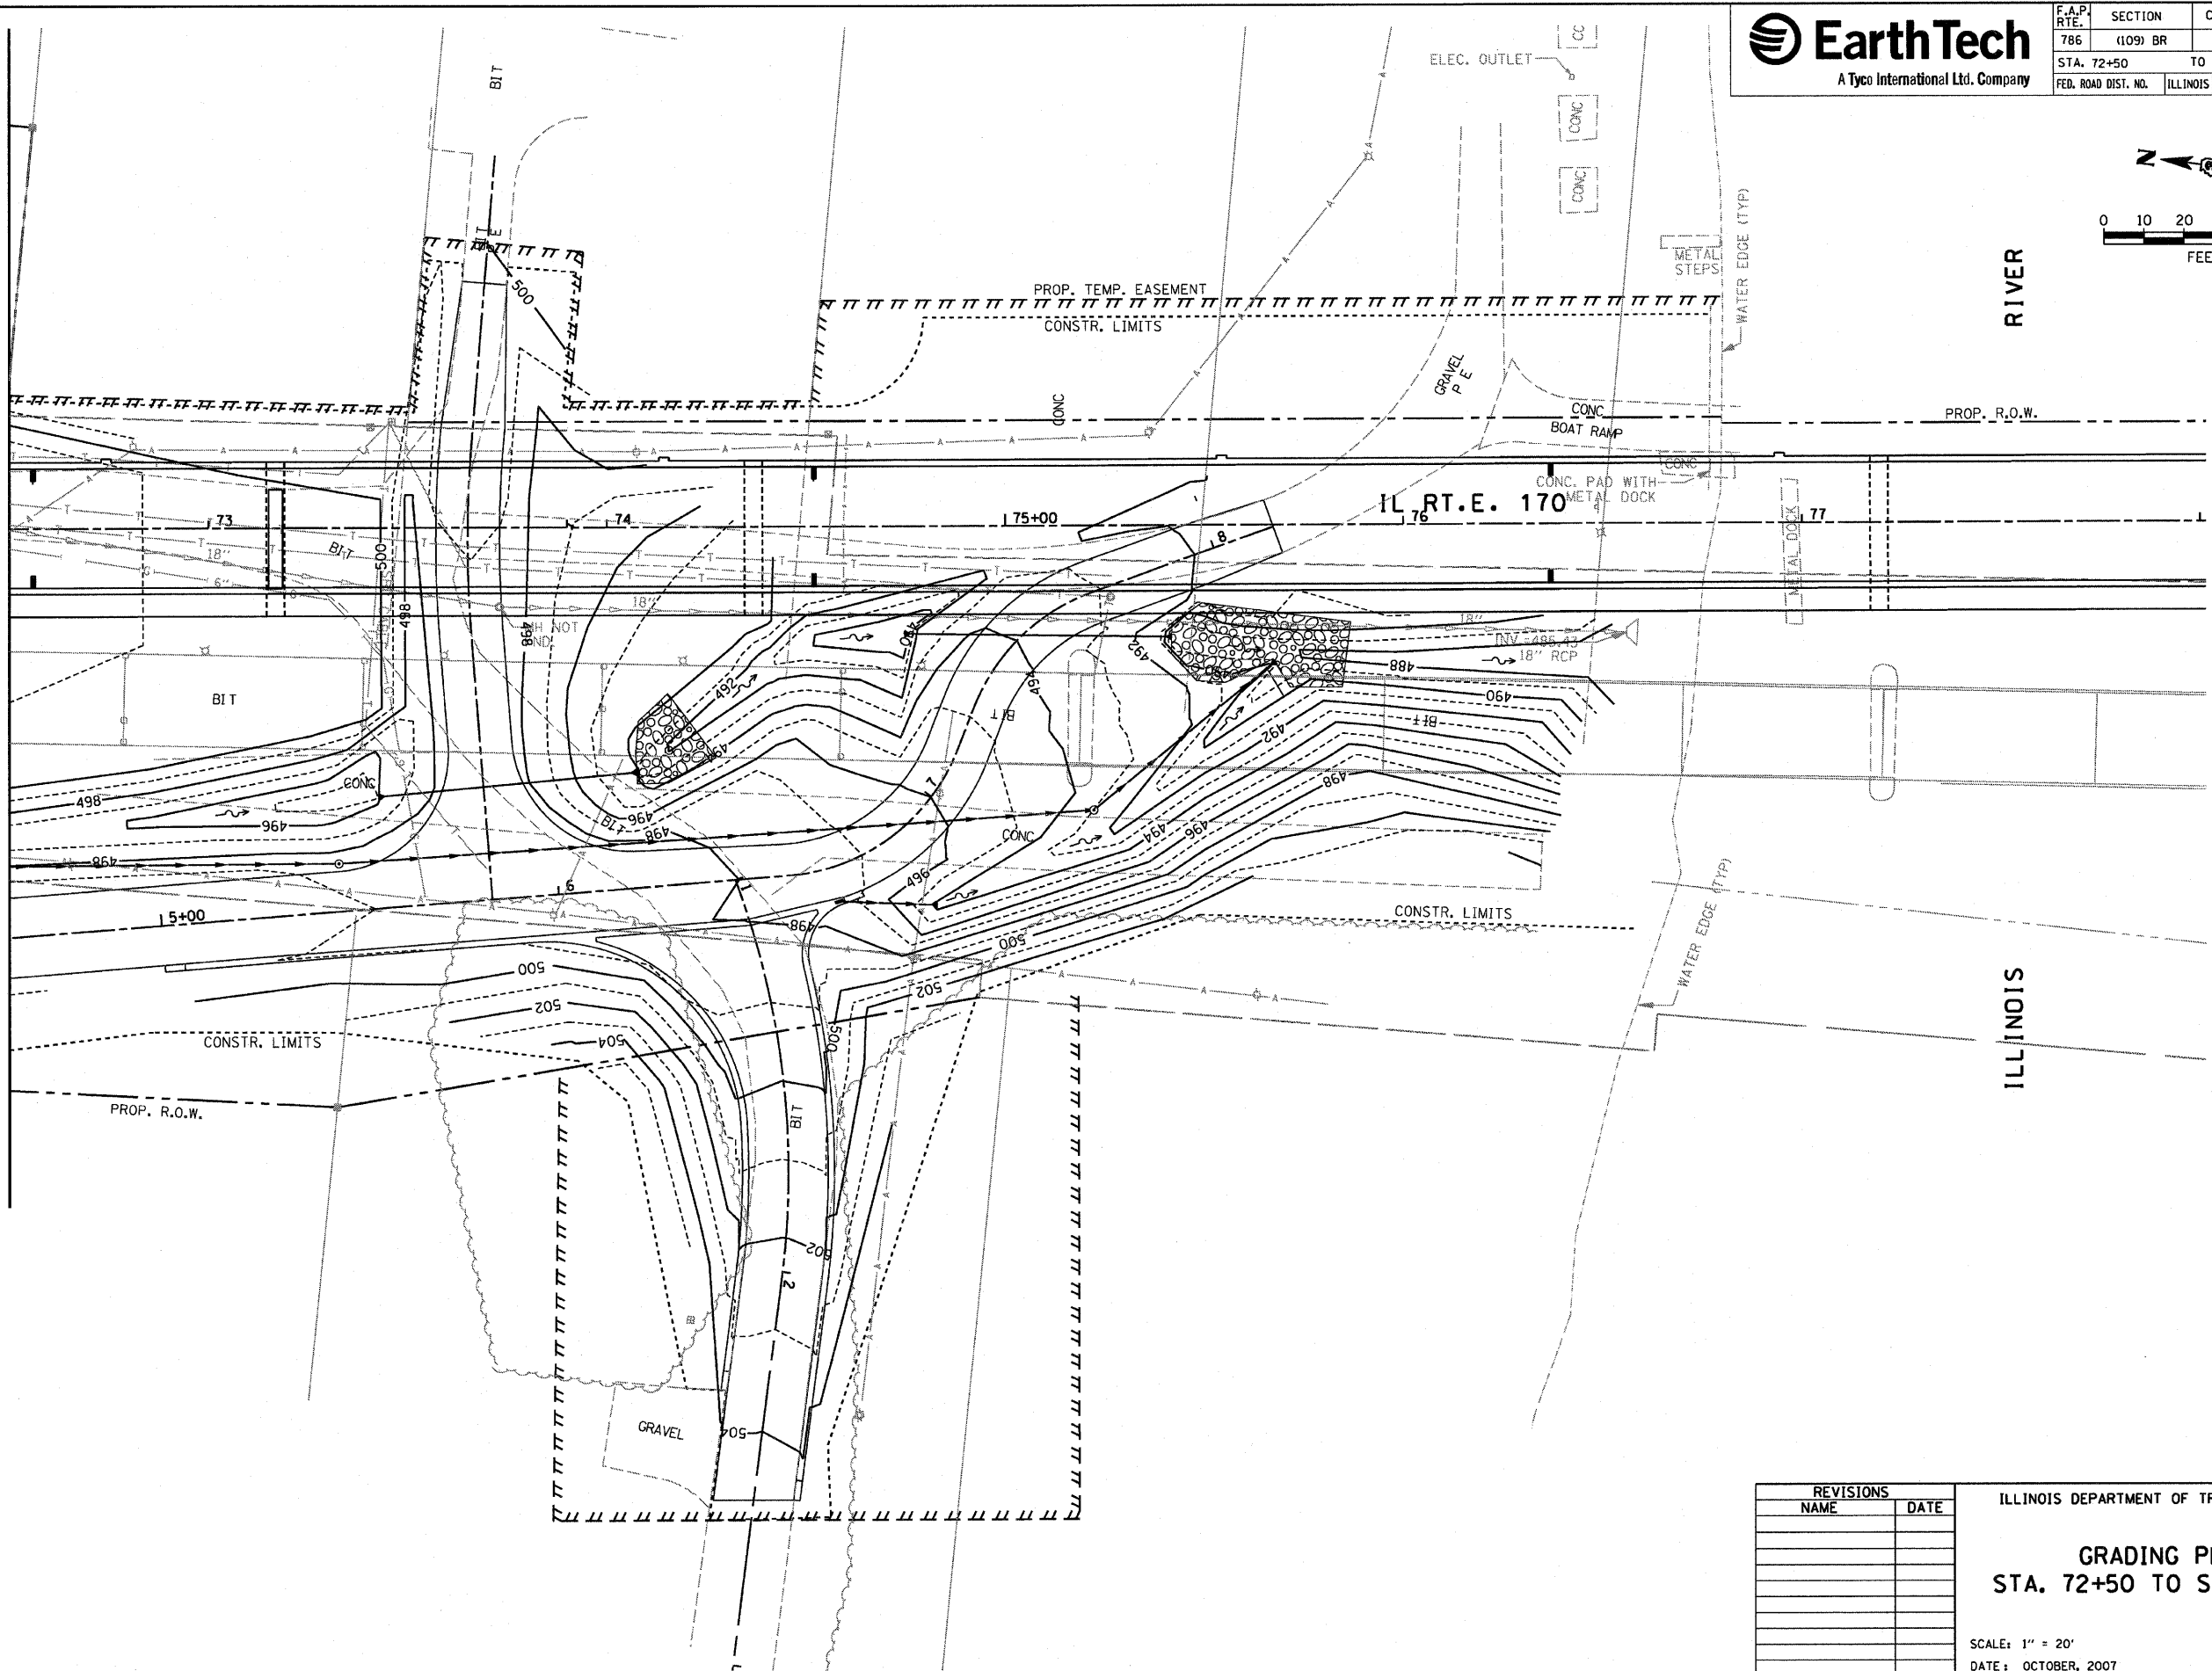

REVISIONS	
NAME	DATE

ILLINOIS DEPARTMENT OF TRANSPORTATION



GRADING PLAN
STA. 72+50 TO STA. 78+00

SCALE: 1" = 20'
DATE: OCTOBER, 2007

DRAWN BY CJO
CHECKED BY JCL



F.A.P. RTE.	SECTION	COUNTY	TOTAL SHEETS	SHEET NO.
786	(109) BR	LASALLE	351	172
STA. 83+50 TO STA. 89+00			ILLINOIS FED. AID PROJECT	

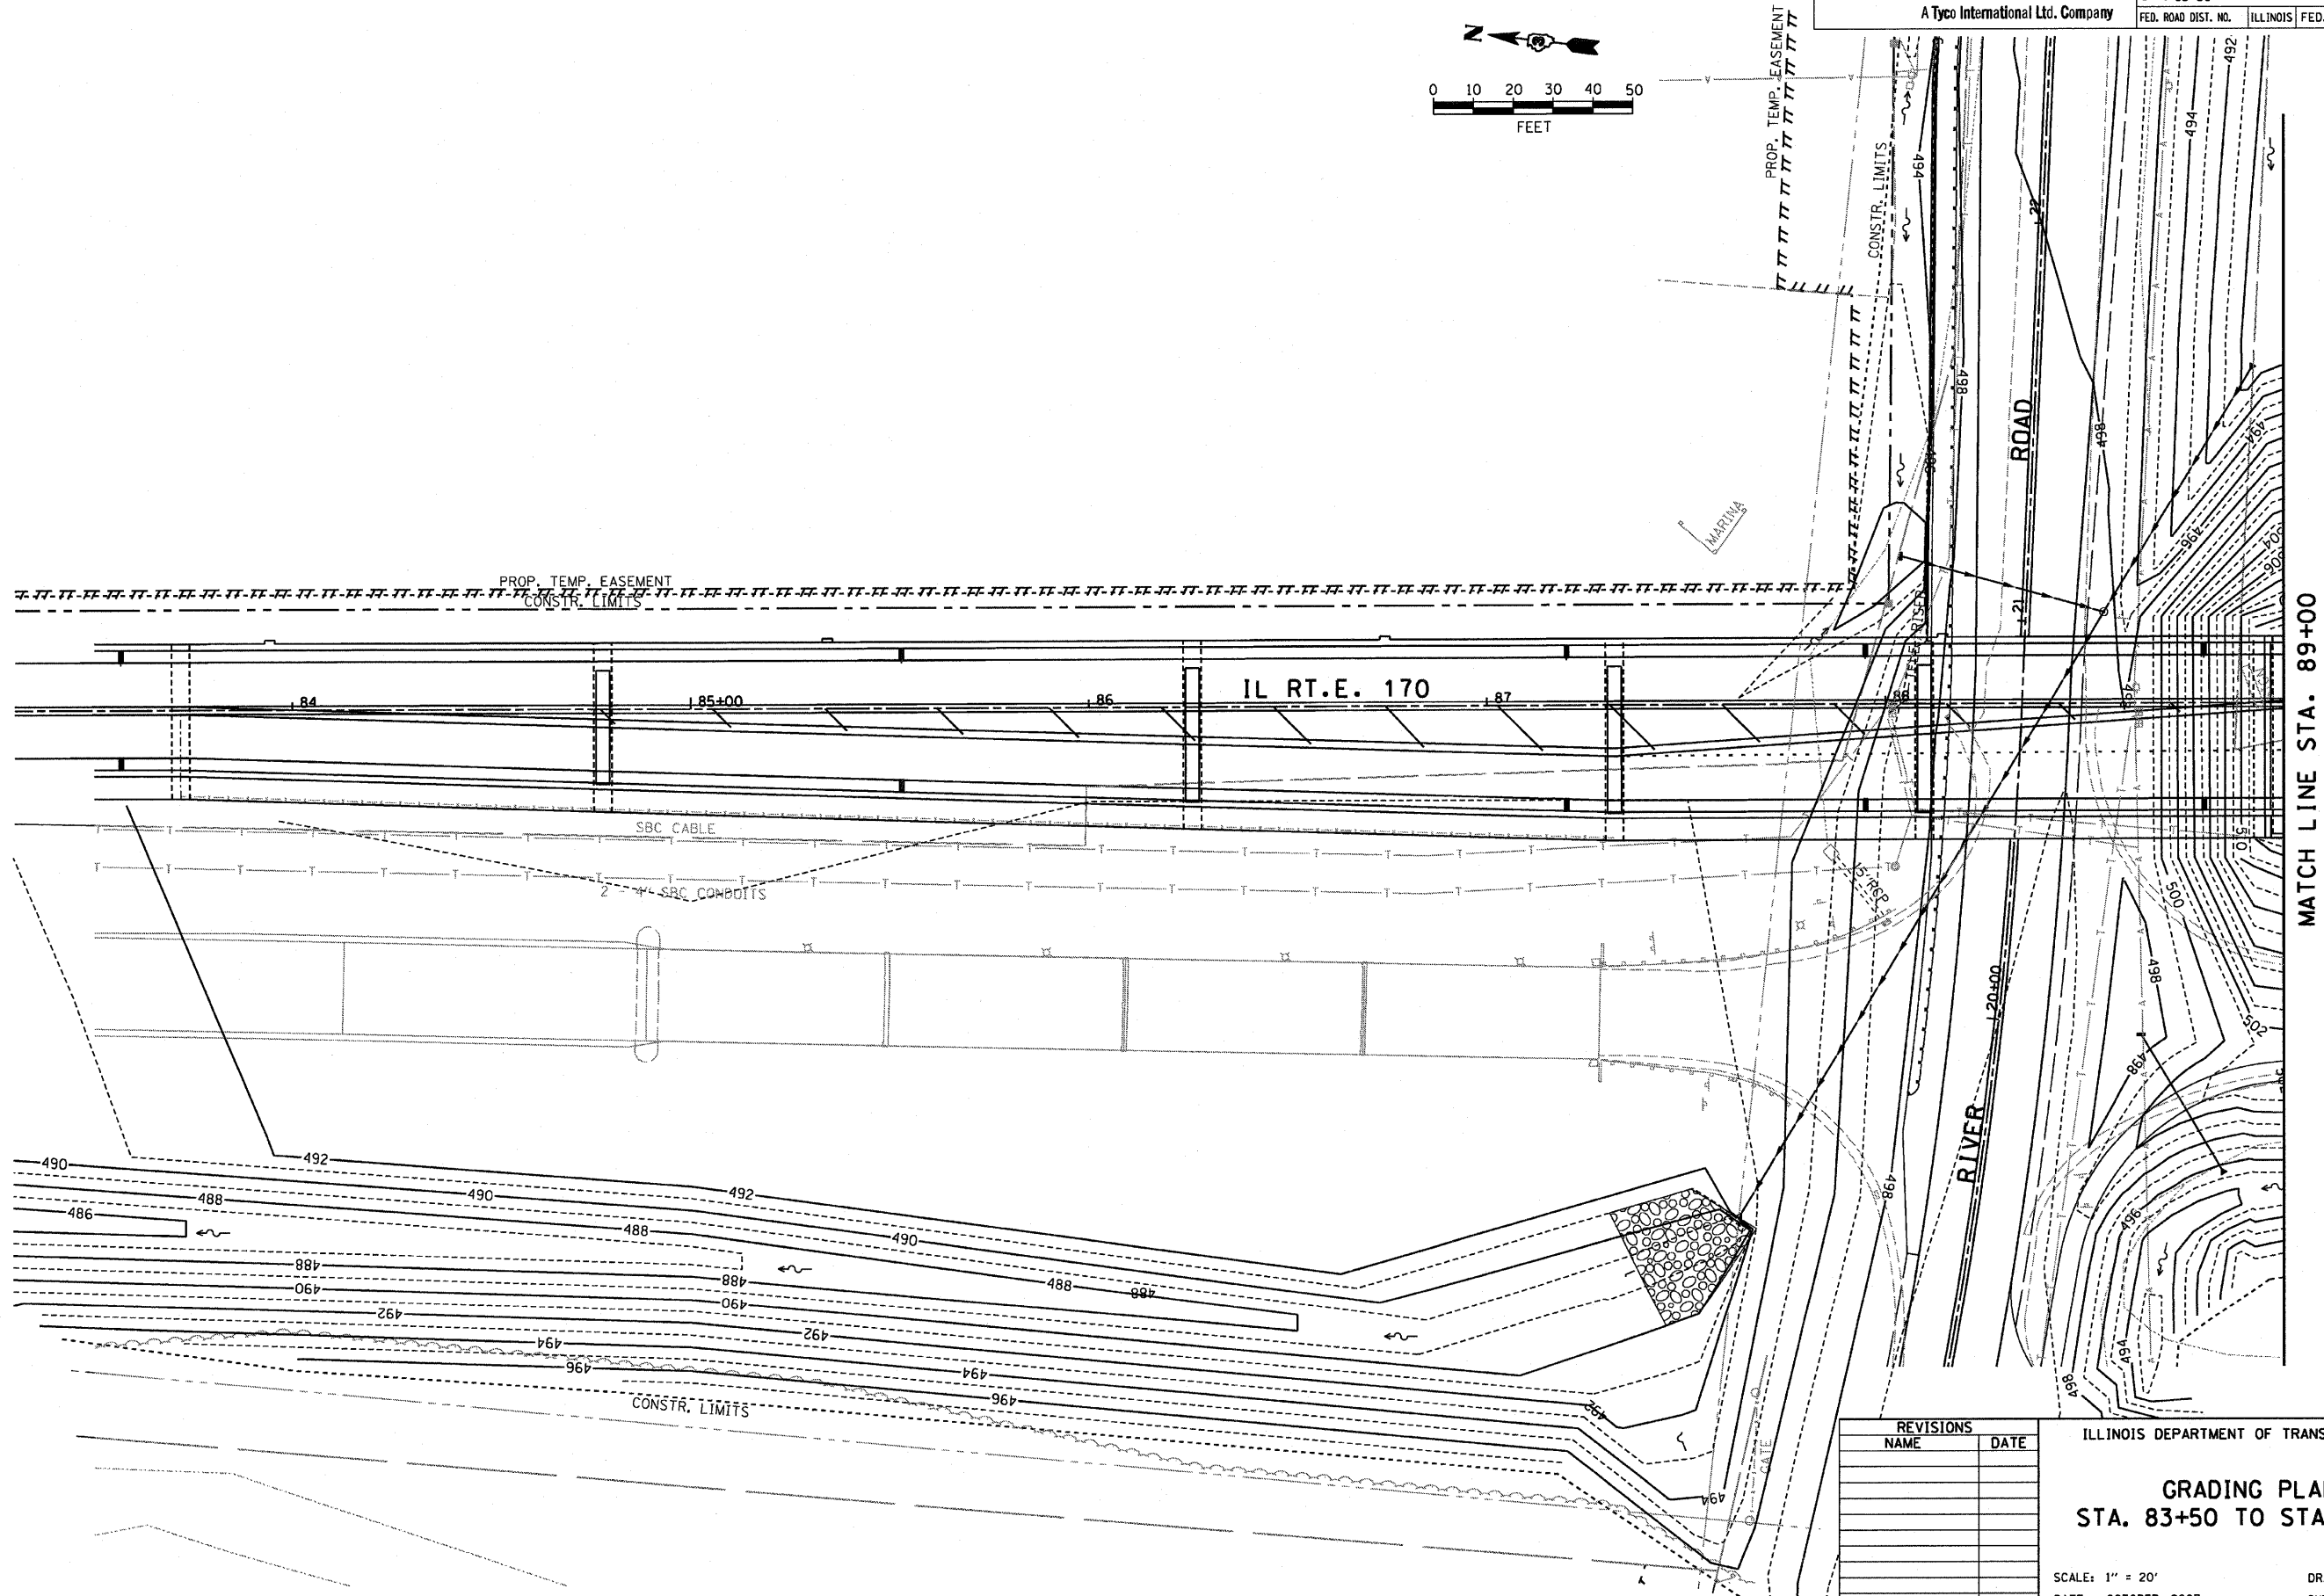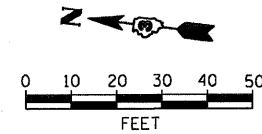

MATCH LINE STA. 89+00

REVISIONS	
NAME	DATE

ILLINOIS DEPARTMENT OF TRANSPORTATION


**GRADING PLAN
STA. 83+50 TO STA. 89+00**

SCALE: 1" = 20'
DATE: OCTOBER, 2007
DRAWN BY: CJO
CHECKED BY: JCL

PLOT DATE = 10/17/2007
PLOT SCALE = 1" = 20'
PLOT SCALE = 1" = 20'
USER NAME = project




F.A.P. RTE.	SECTION	COUNTY	TOTAL SHEETS	SHEET NO.
786	(109) BR	LASALLE	351	173
STA. 89+00		TO STA. 94+50		
FED. ROAD DIST. NO.		ILLINOIS	FED. AID PROJECT	

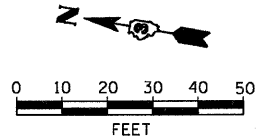

MATCH LINE STA. 89+00

MATCH LINE STA. 94+50

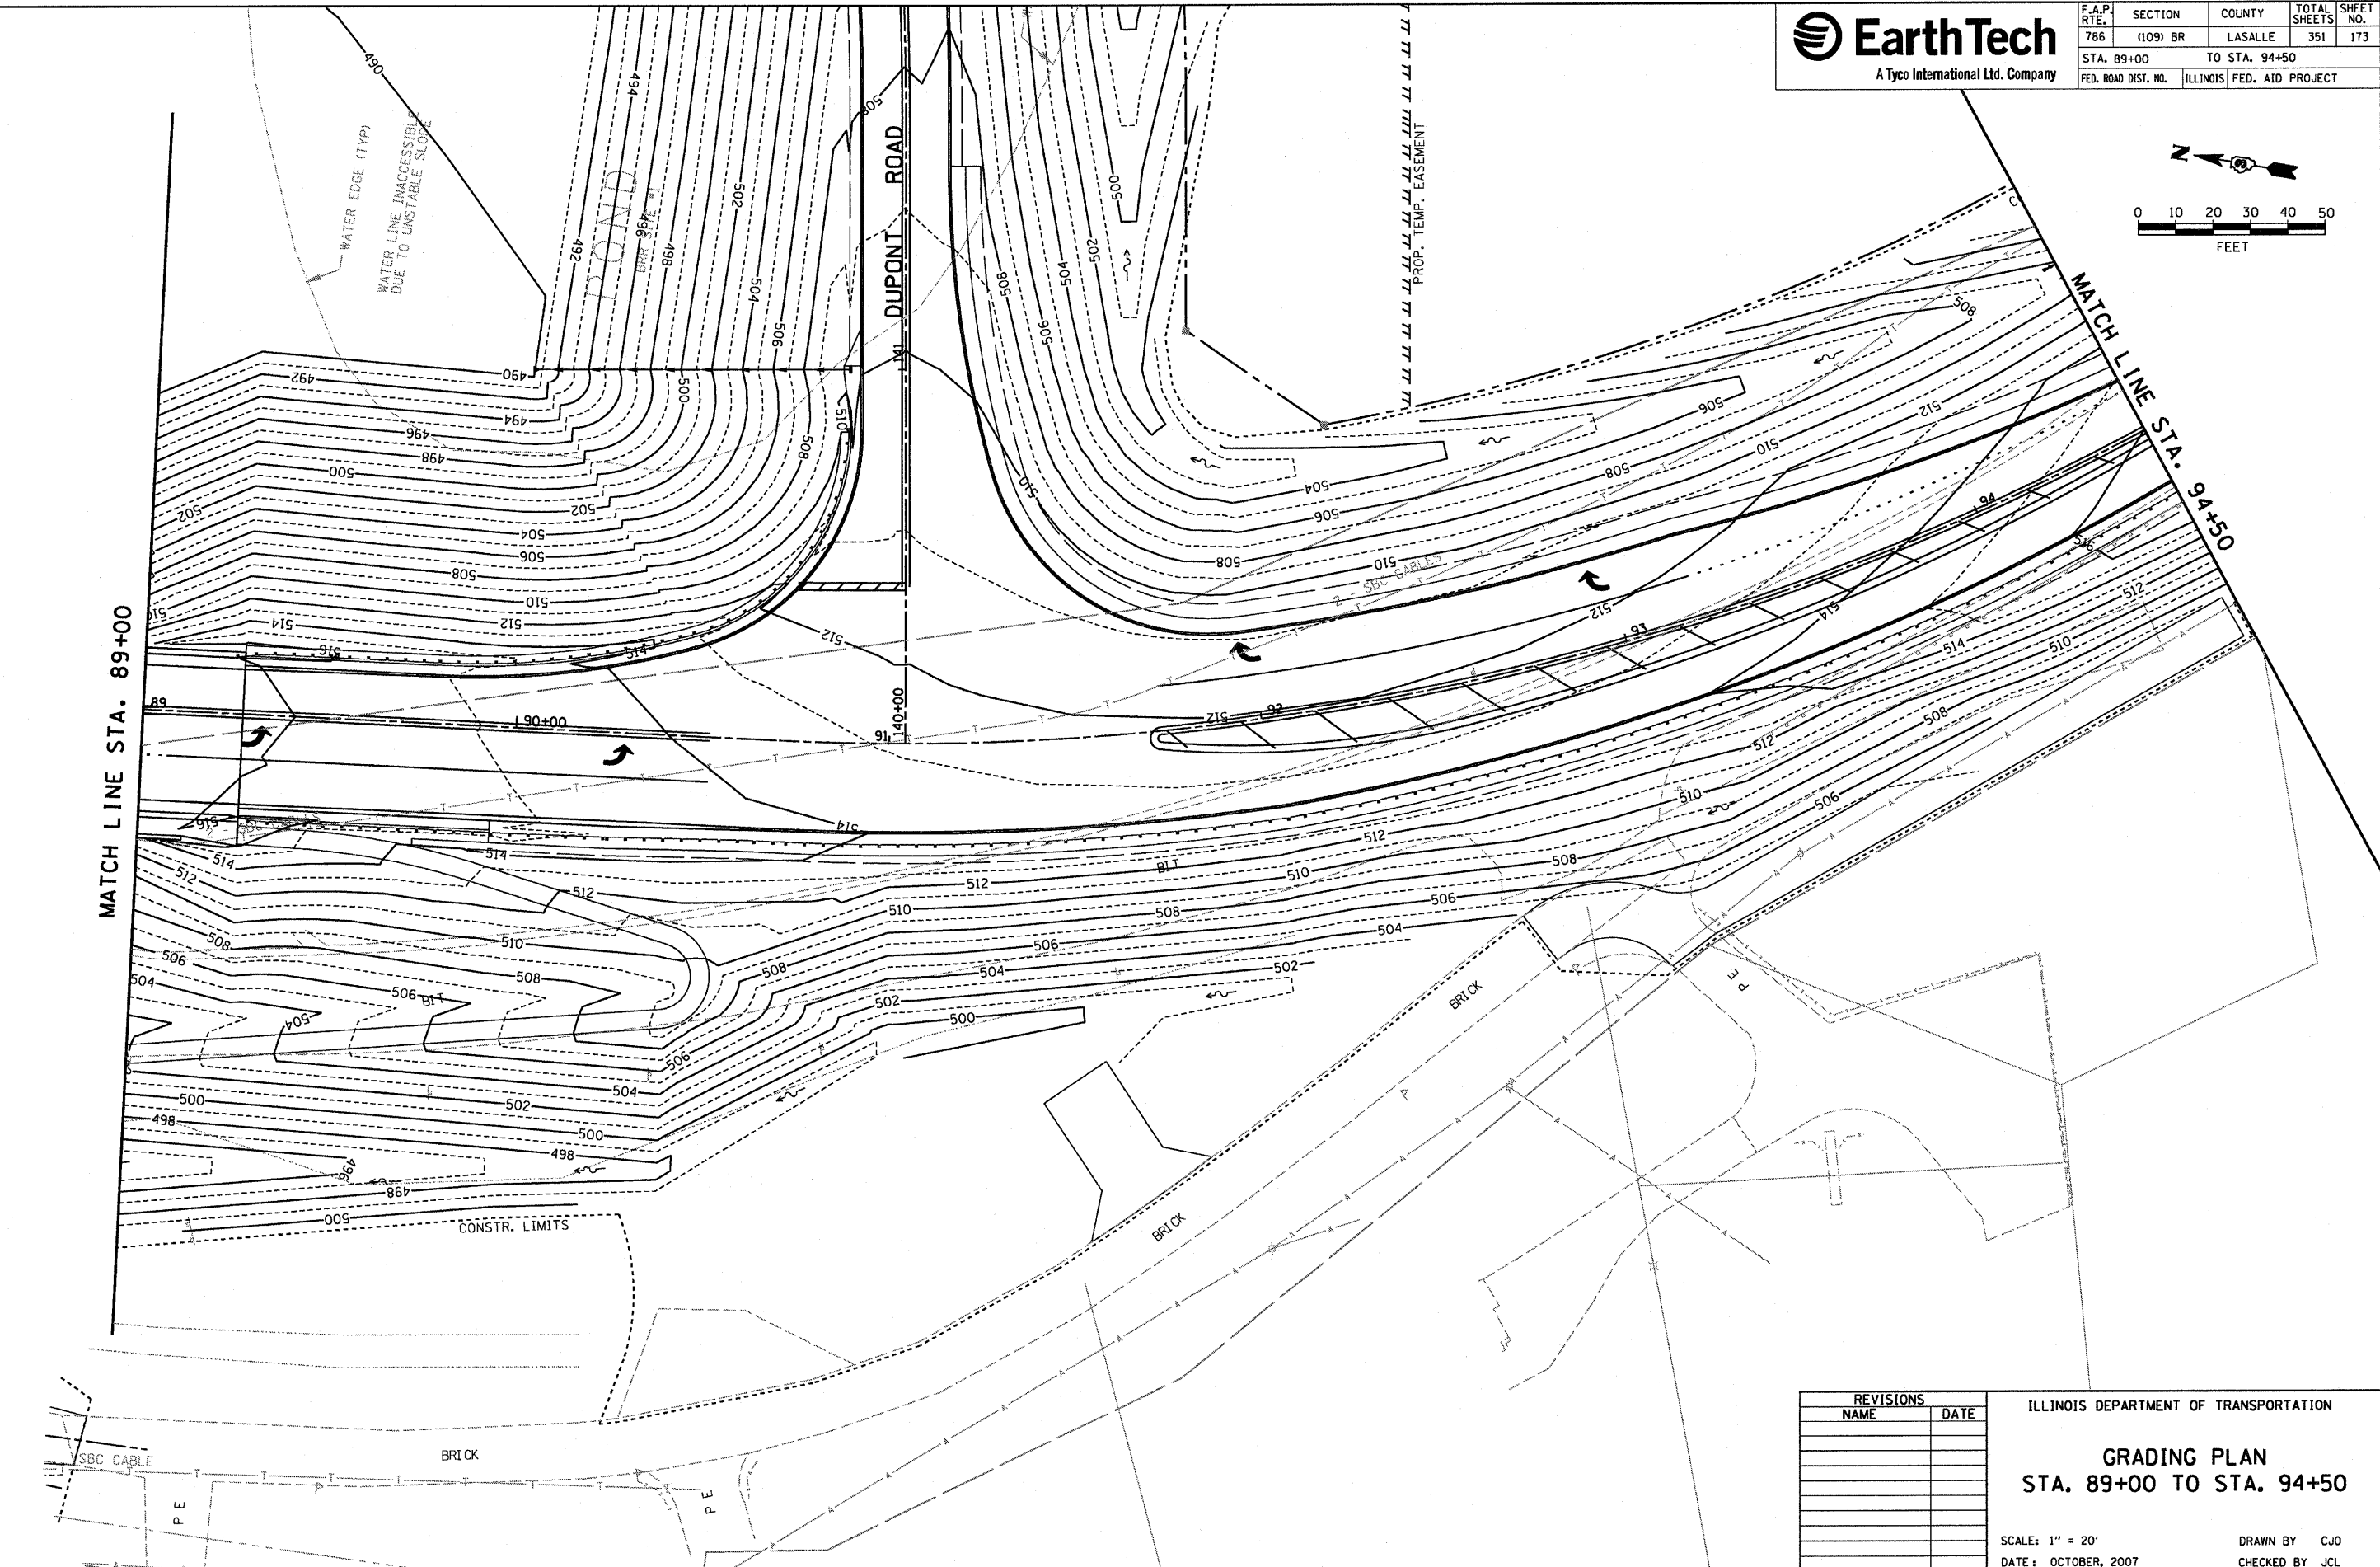

PLOT DATE = 10/17/2007
PLOT SCALE = 1" = 20'
USER NAME = project

REVISIONS	
NAME	DATE



ILLINOIS DEPARTMENT OF TRANSPORTATION

GRADING PLAN
STA. 89+00 TO STA. 94+50

SCALE: 1" = 20'
DATE: OCTOBER, 2007

DRAWN BY CJO
CHECKED BY JCL

F.A.P. RTE.	SECTION	COUNTY	TOTAL SHEETS	SHEET NO.
786	(109) BR	LASALLE	351	175
STA. 140+00		TO STA. 145+00		
FED. ROAD DIST. NO.		ILLINOIS	FED. AID PROJECT	

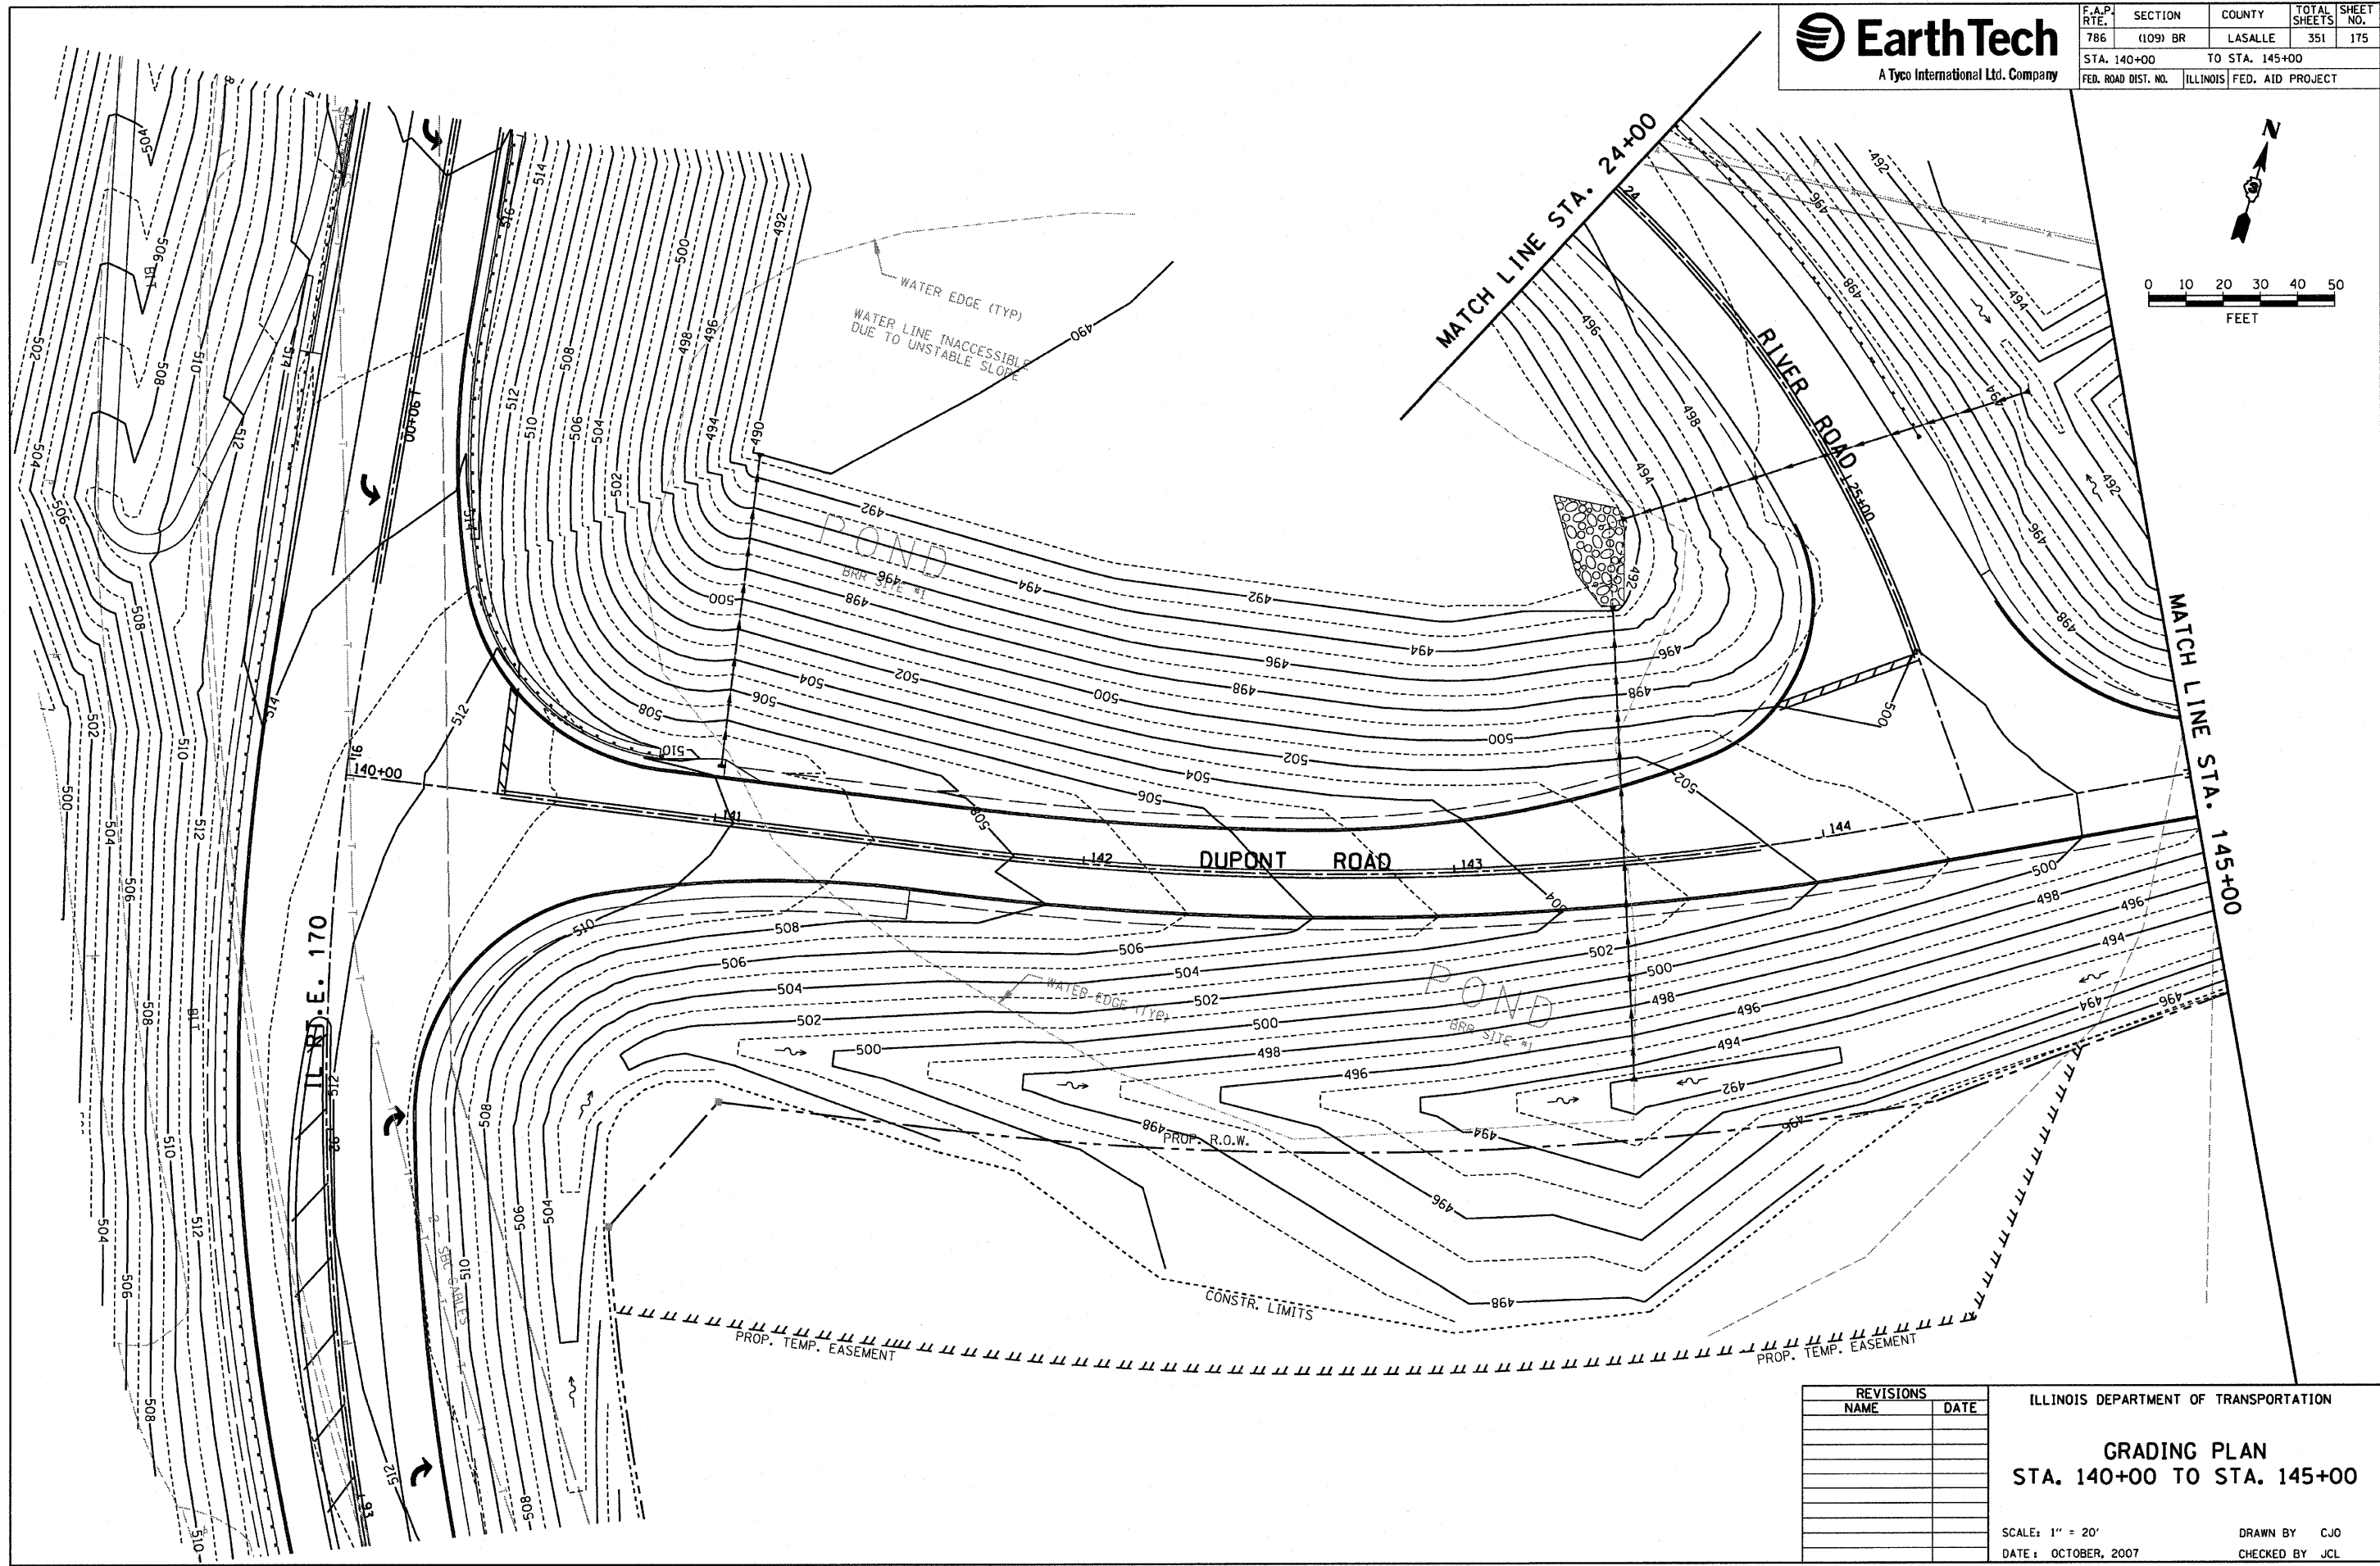 

PLOT DATE = 10/17/2007
PLOT SCALE = 1" = 20'
USER NAME = project



REVISIONS	
NAME	DATE

ILLINOIS DEPARTMENT OF TRANSPORTATION

GRADING PLAN
STA. 140+00 TO STA. 145+00

SCALE: 1" = 20'
DATE: OCTOBER, 2007

DRAWN BY CJO
CHECKED BY JCL

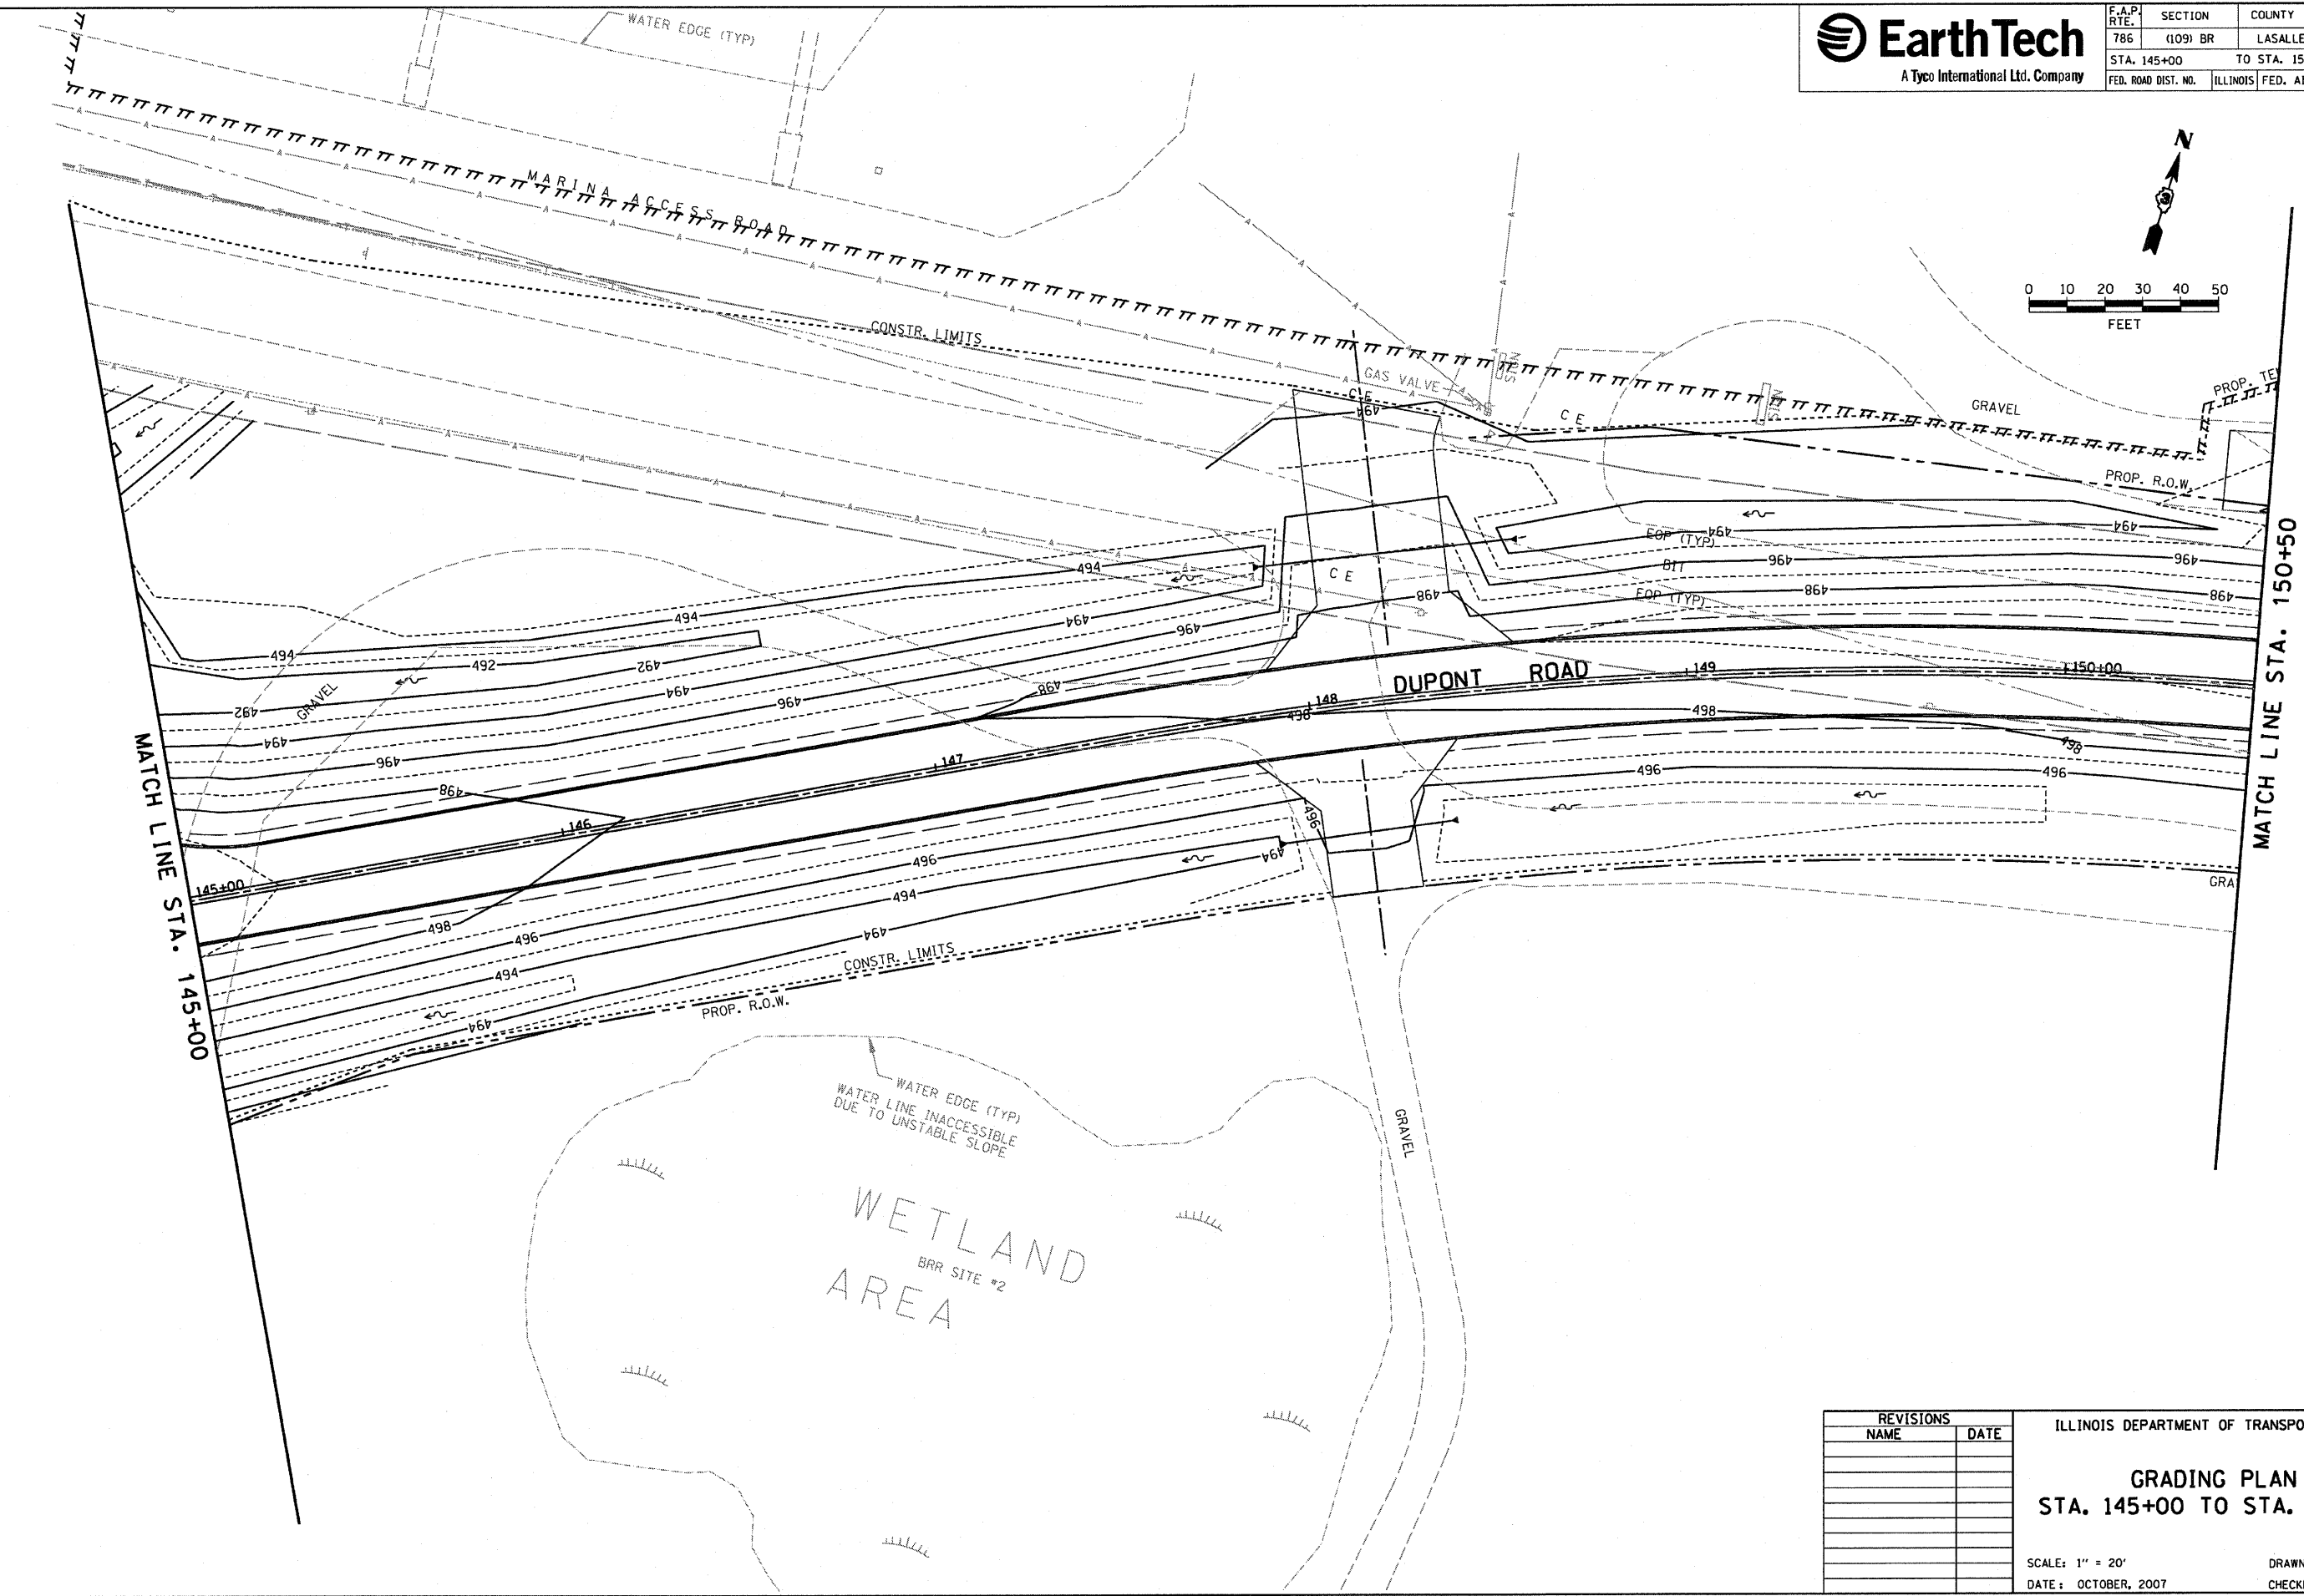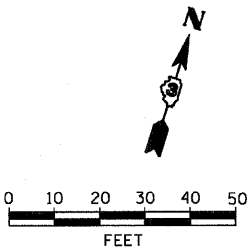

REVISIONS	
NAME	DATE

ILLINOIS DEPARTMENT OF TRANSPORTATION

GRADING PLAN
STA. 145+00 TO STA. 150+50



SCALE: 1" = 20'
DATE: OCTOBER, 2007

DRAWN BY CJO
CHECKED BY JCL

PLOT DATE = 10/4/2007
PLOT SCALE = 1" = 20'
PLOT SCALE = 1" = 20'
USER NAME = Project



F.A.P. RTE.	SECTION	COUNTY	TOTAL SHEETS	SHEET NO.
786	(109) BR	LASALLE	351	177
STA. 150+50		TO STA. 156+00		
FED. ROAD DIST. NO.		ILLINOIS	FED. AID PROJECT	

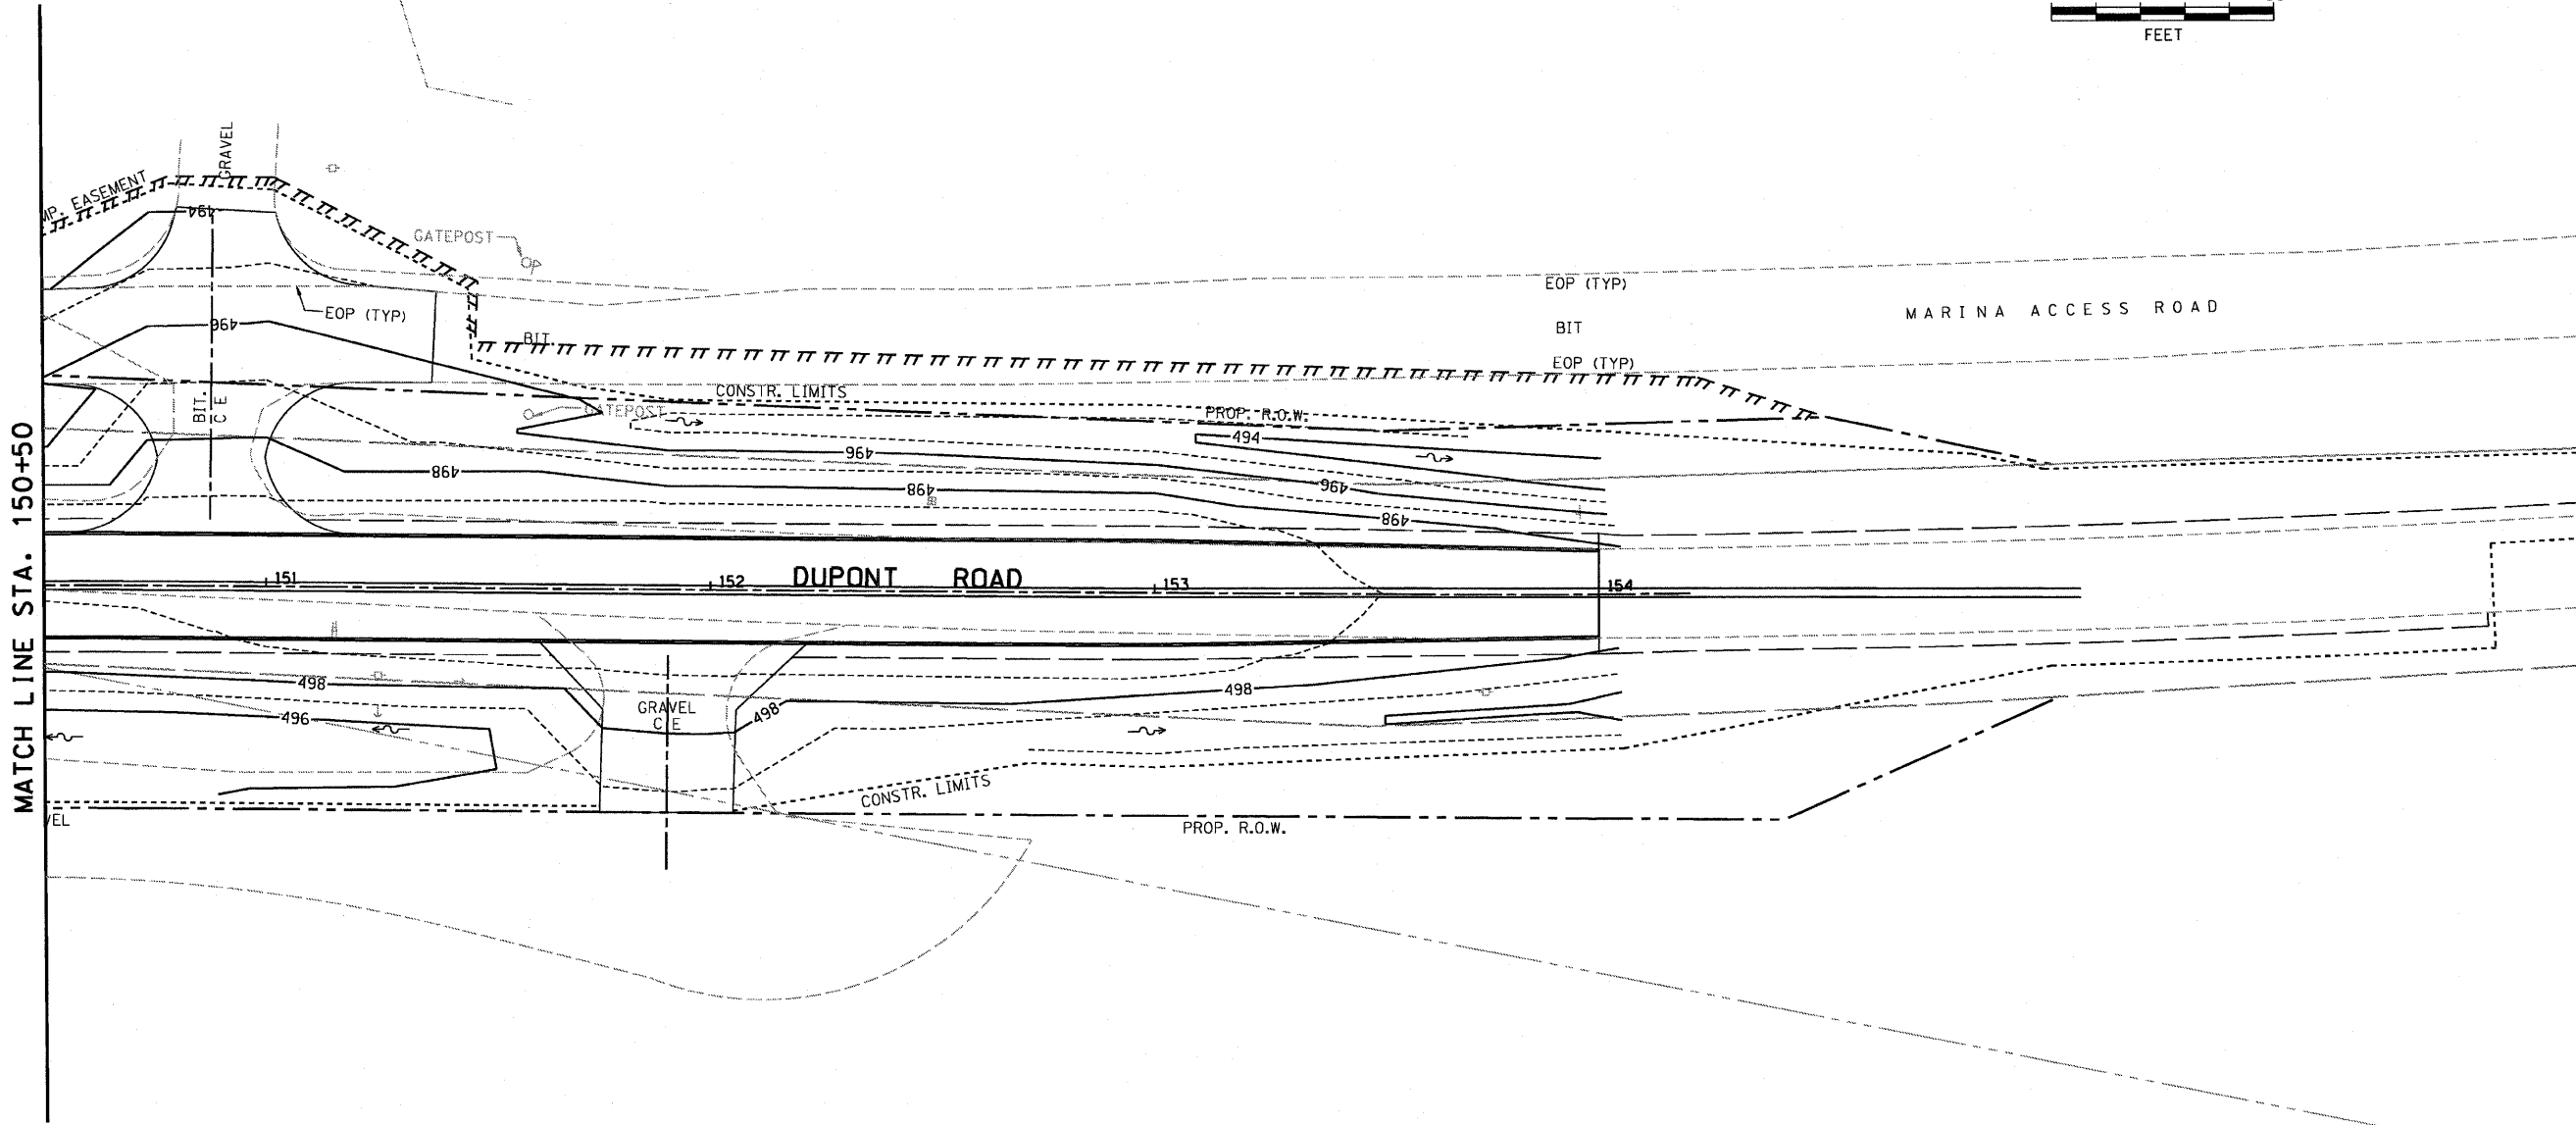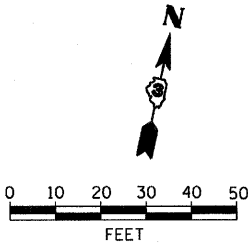

REVISIONS	
NAME	DATE

ILLINOIS DEPARTMENT OF TRANSPORTATION


GRADING PLAN
STA. 150+50 TO STA. 156+00

SCALE: 1" = 20'
DATE: OCTOBER, 2007

DRAWN BY CJO
CHECKED BY JCL



F.A.P. RTE.	SECTION	COUNTY	TOTAL SHEETS	SHEET NO.
786	(109) BR	LASALLE	351	179
STA. 61+50		TO STA. 100+00		
FED. ROAD DIST. NO.		ILLINOIS	FED. AID PROJECT	

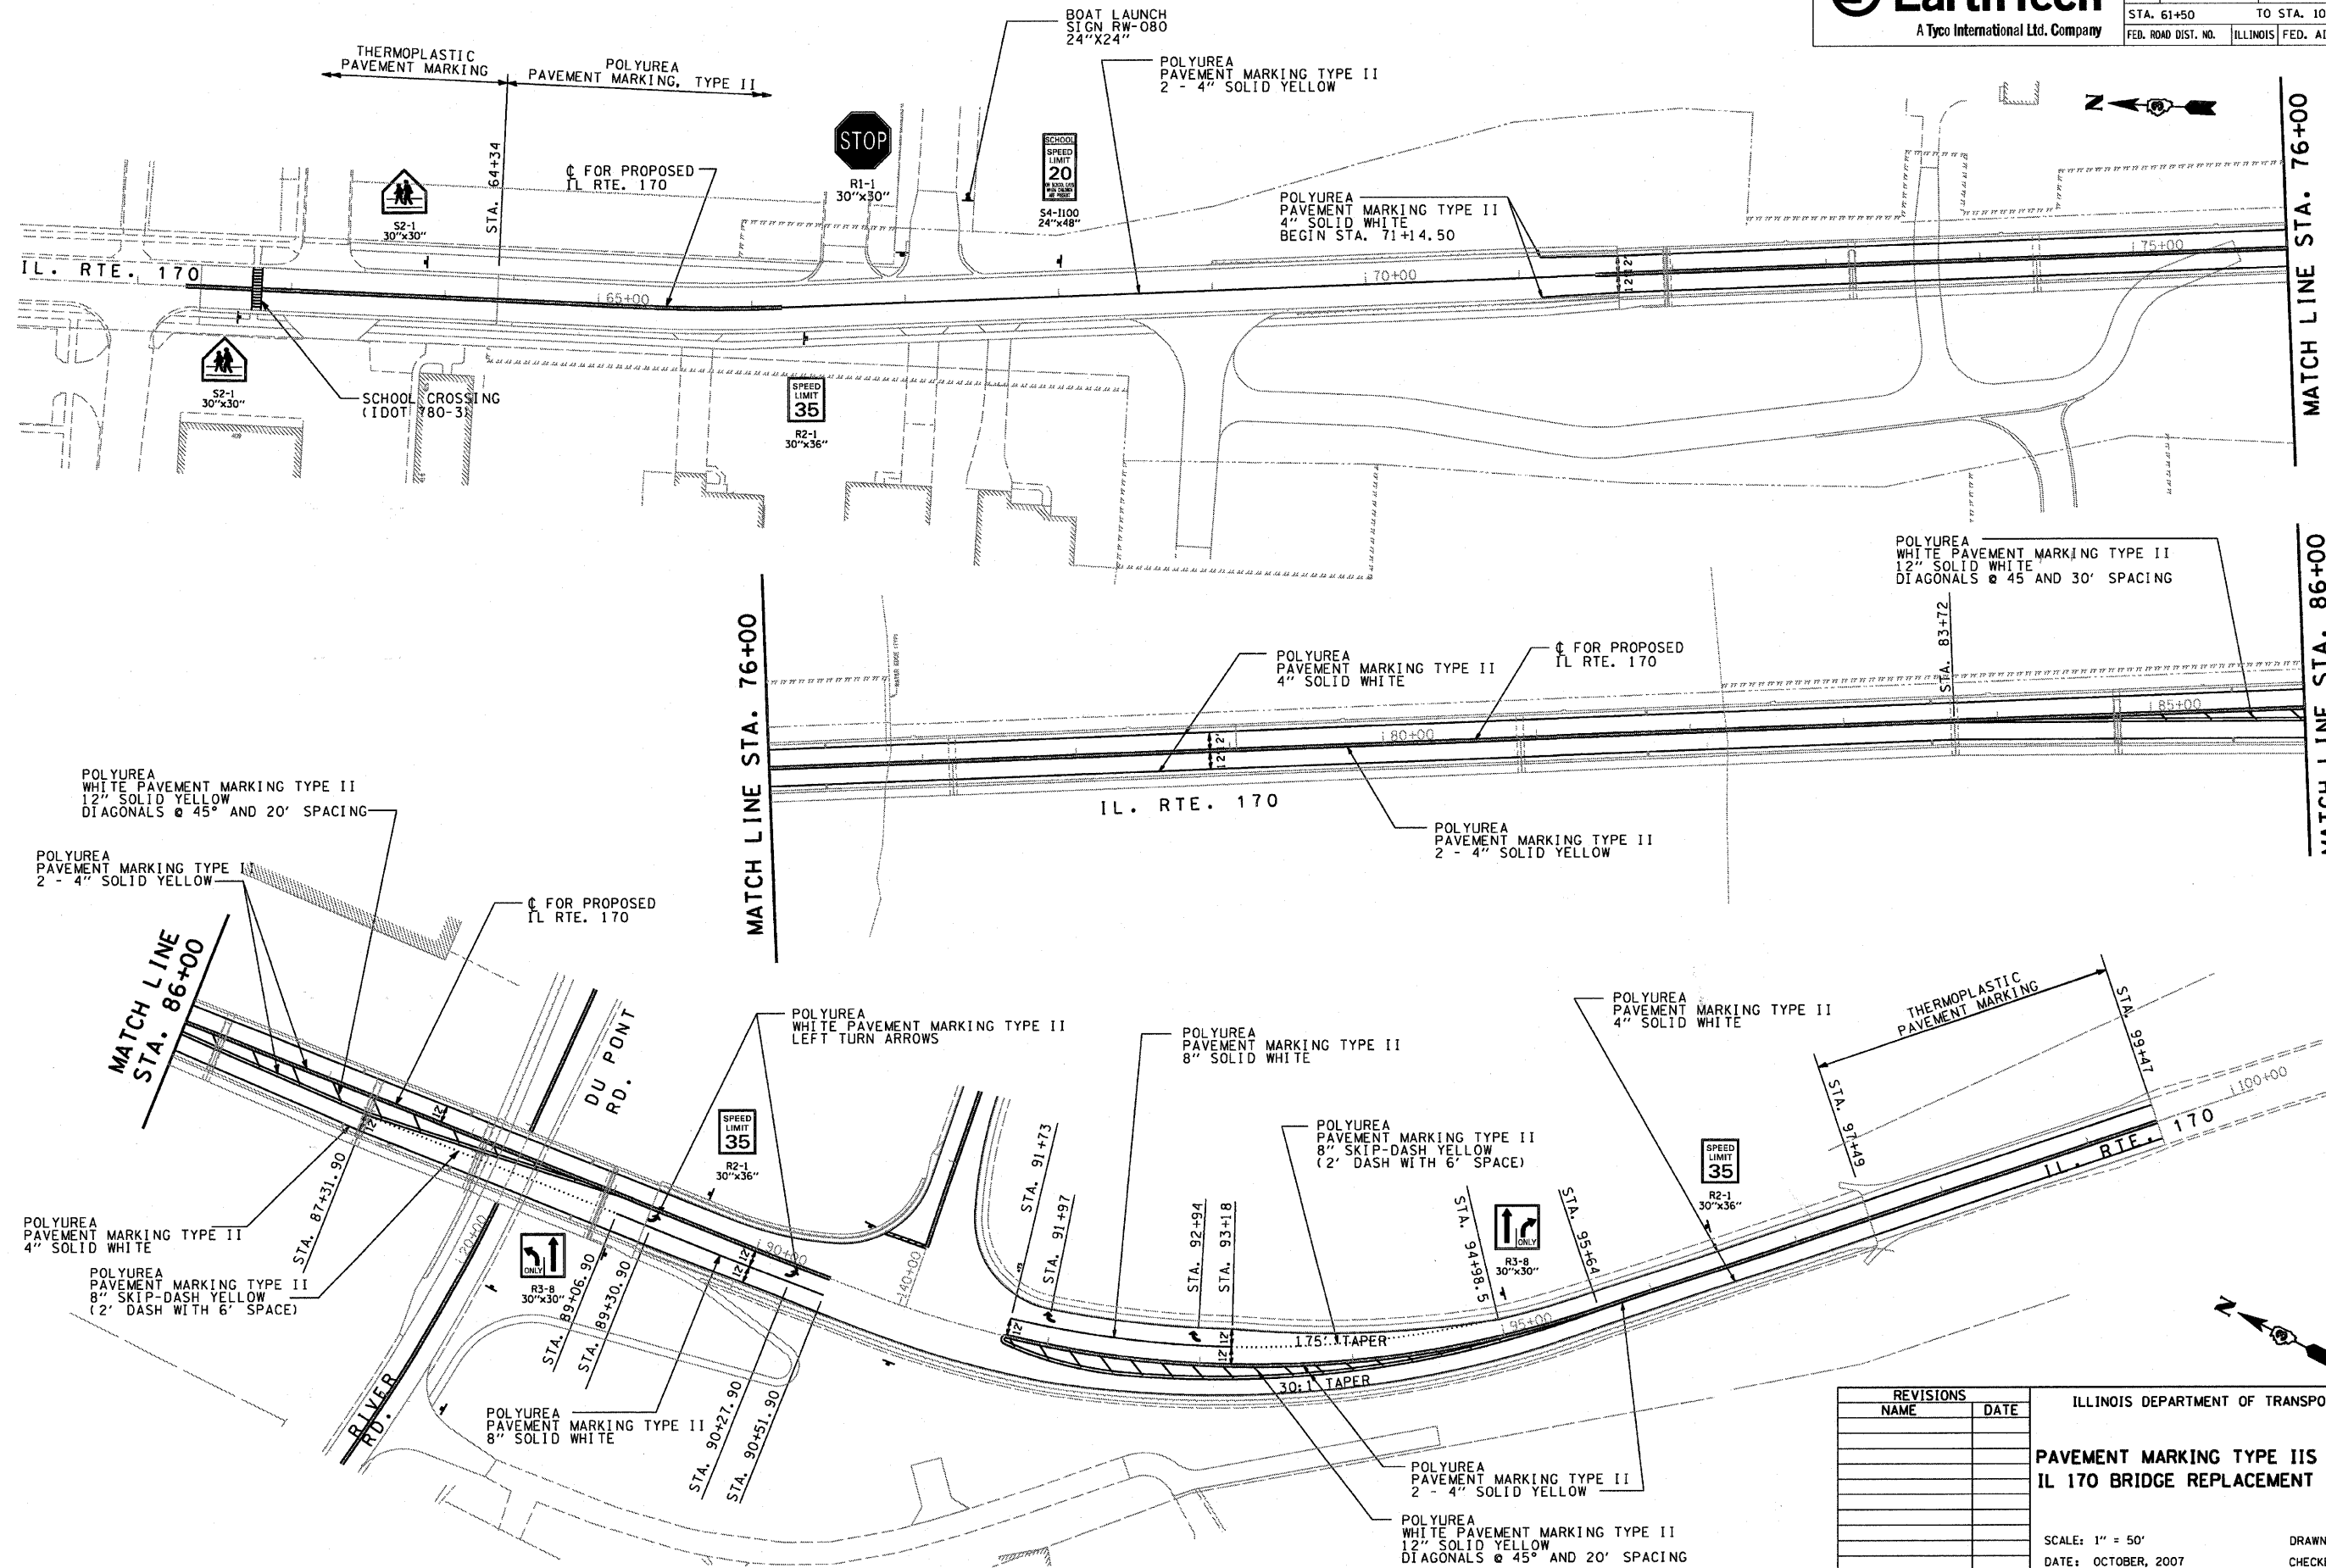


PLOT DATE = 10/11/2007
FILE NAME = 8171179
PLOT SCALE = 1/4" = 100'
USER NAME = prjnet

REVISIONS		ILLINOIS DEPARTMENT OF TRANSPORTATION	
NAME	DATE	PAVEMENT MARKING TYPE IIS & SIGNAGE IL 170 BRIDGE REPLACEMENT AT SENECA	
		SCALE: 1" = 50'	
		DATE: OCTOBER, 2007	
		DRAWN BY CJO	
		CHECKED BY JCL	



F.A.P. RTE.	SECTION	COUNTY	TOTAL SHEETS	SHEET NO.
786	(109) BR	LASALLE	351	180
STA. 61+50		TO STA. 100+00		
FED. ROAD DIST. NO.		ILLINOIS	FED. AID PROJECT	

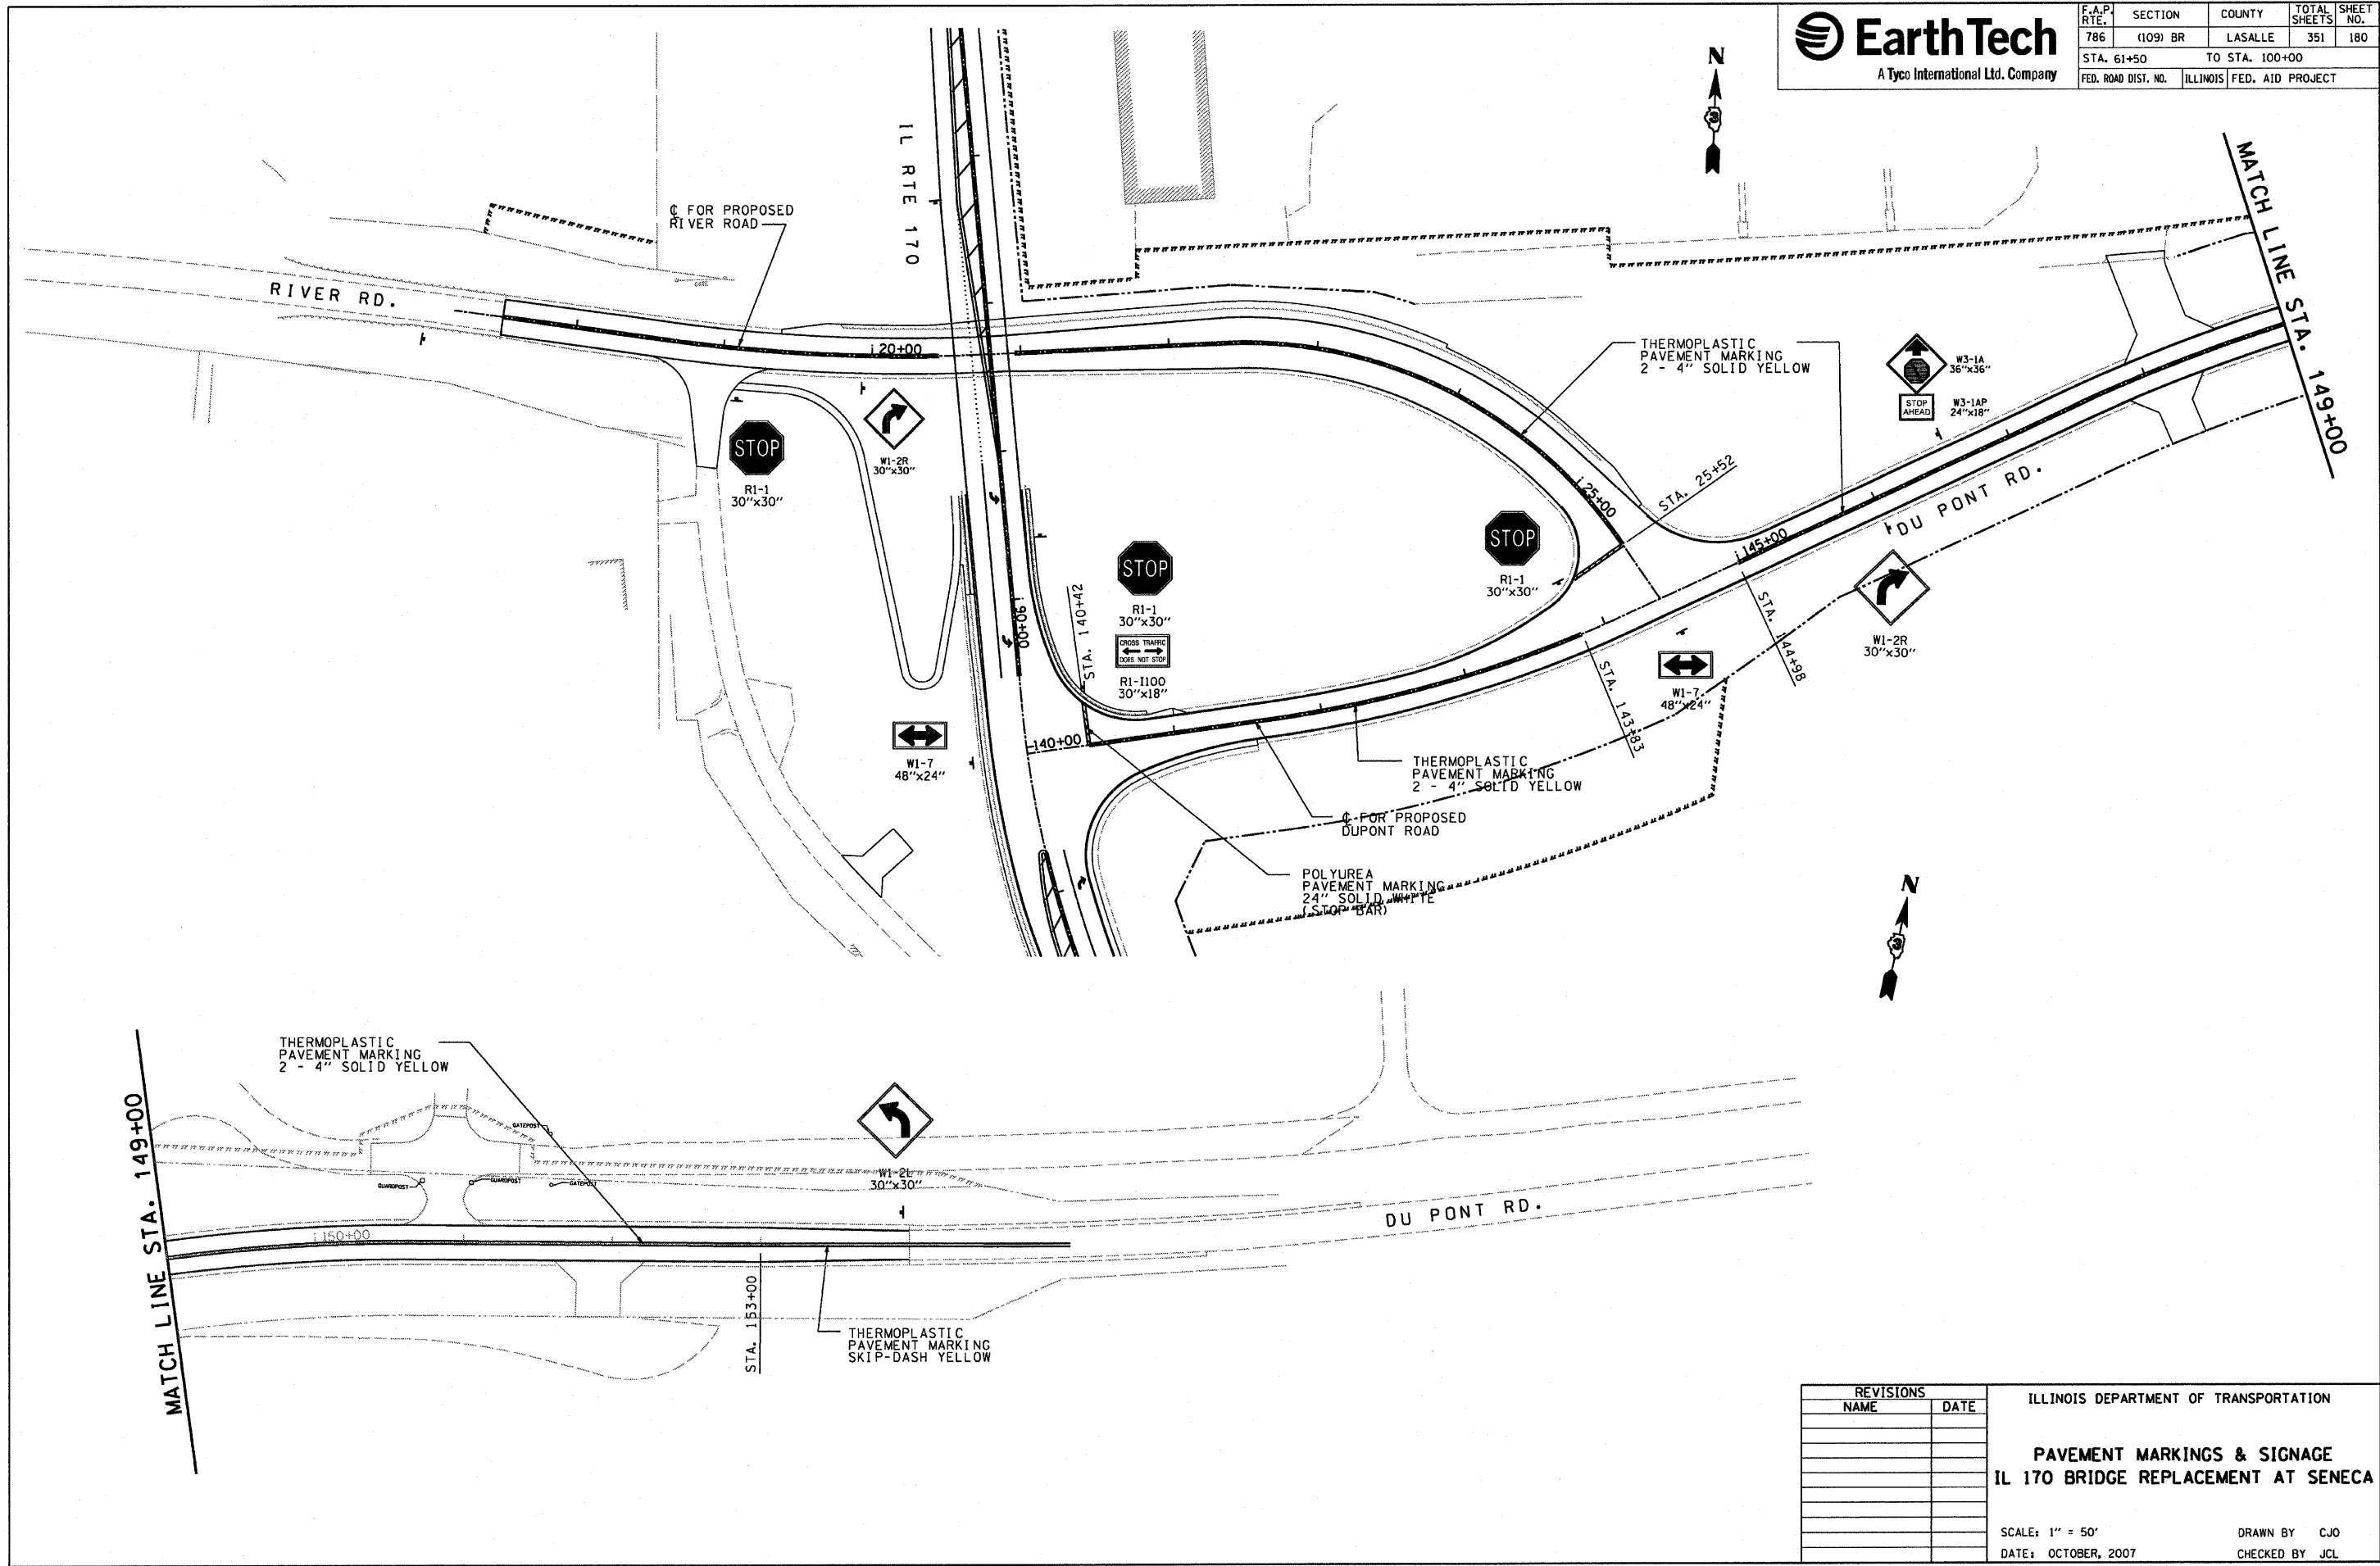


REVISIONS		ILLINOIS DEPARTMENT OF TRANSPORTATION	
NAME	DATE	PAVEMENT MARKINGS & SIGNAGE	
		IL 170 BRIDGE REPLACEMENT AT SENECA	
		SCALE: 1" = 50'	
		DATE: OCTOBER, 2007	
		DRAWN BY CJO	
		CHECKED BY JCL	

PLOT DATE = 10/11/2007
FILE NAME = 10/11/2007
PLOT SCALE = 1/8"=1'-0"
USER NAME = jcl



F.A.P. RTE.	SECTION	COUNTY	TOTAL SHEETS	SHEET NO.
786	(109) BR	LASALLE	351	181
STA. 61+50		TO STA. 100+00		
FED. ROAD DIST. NO.		ILLINOIS	FED. AID PROJECT	

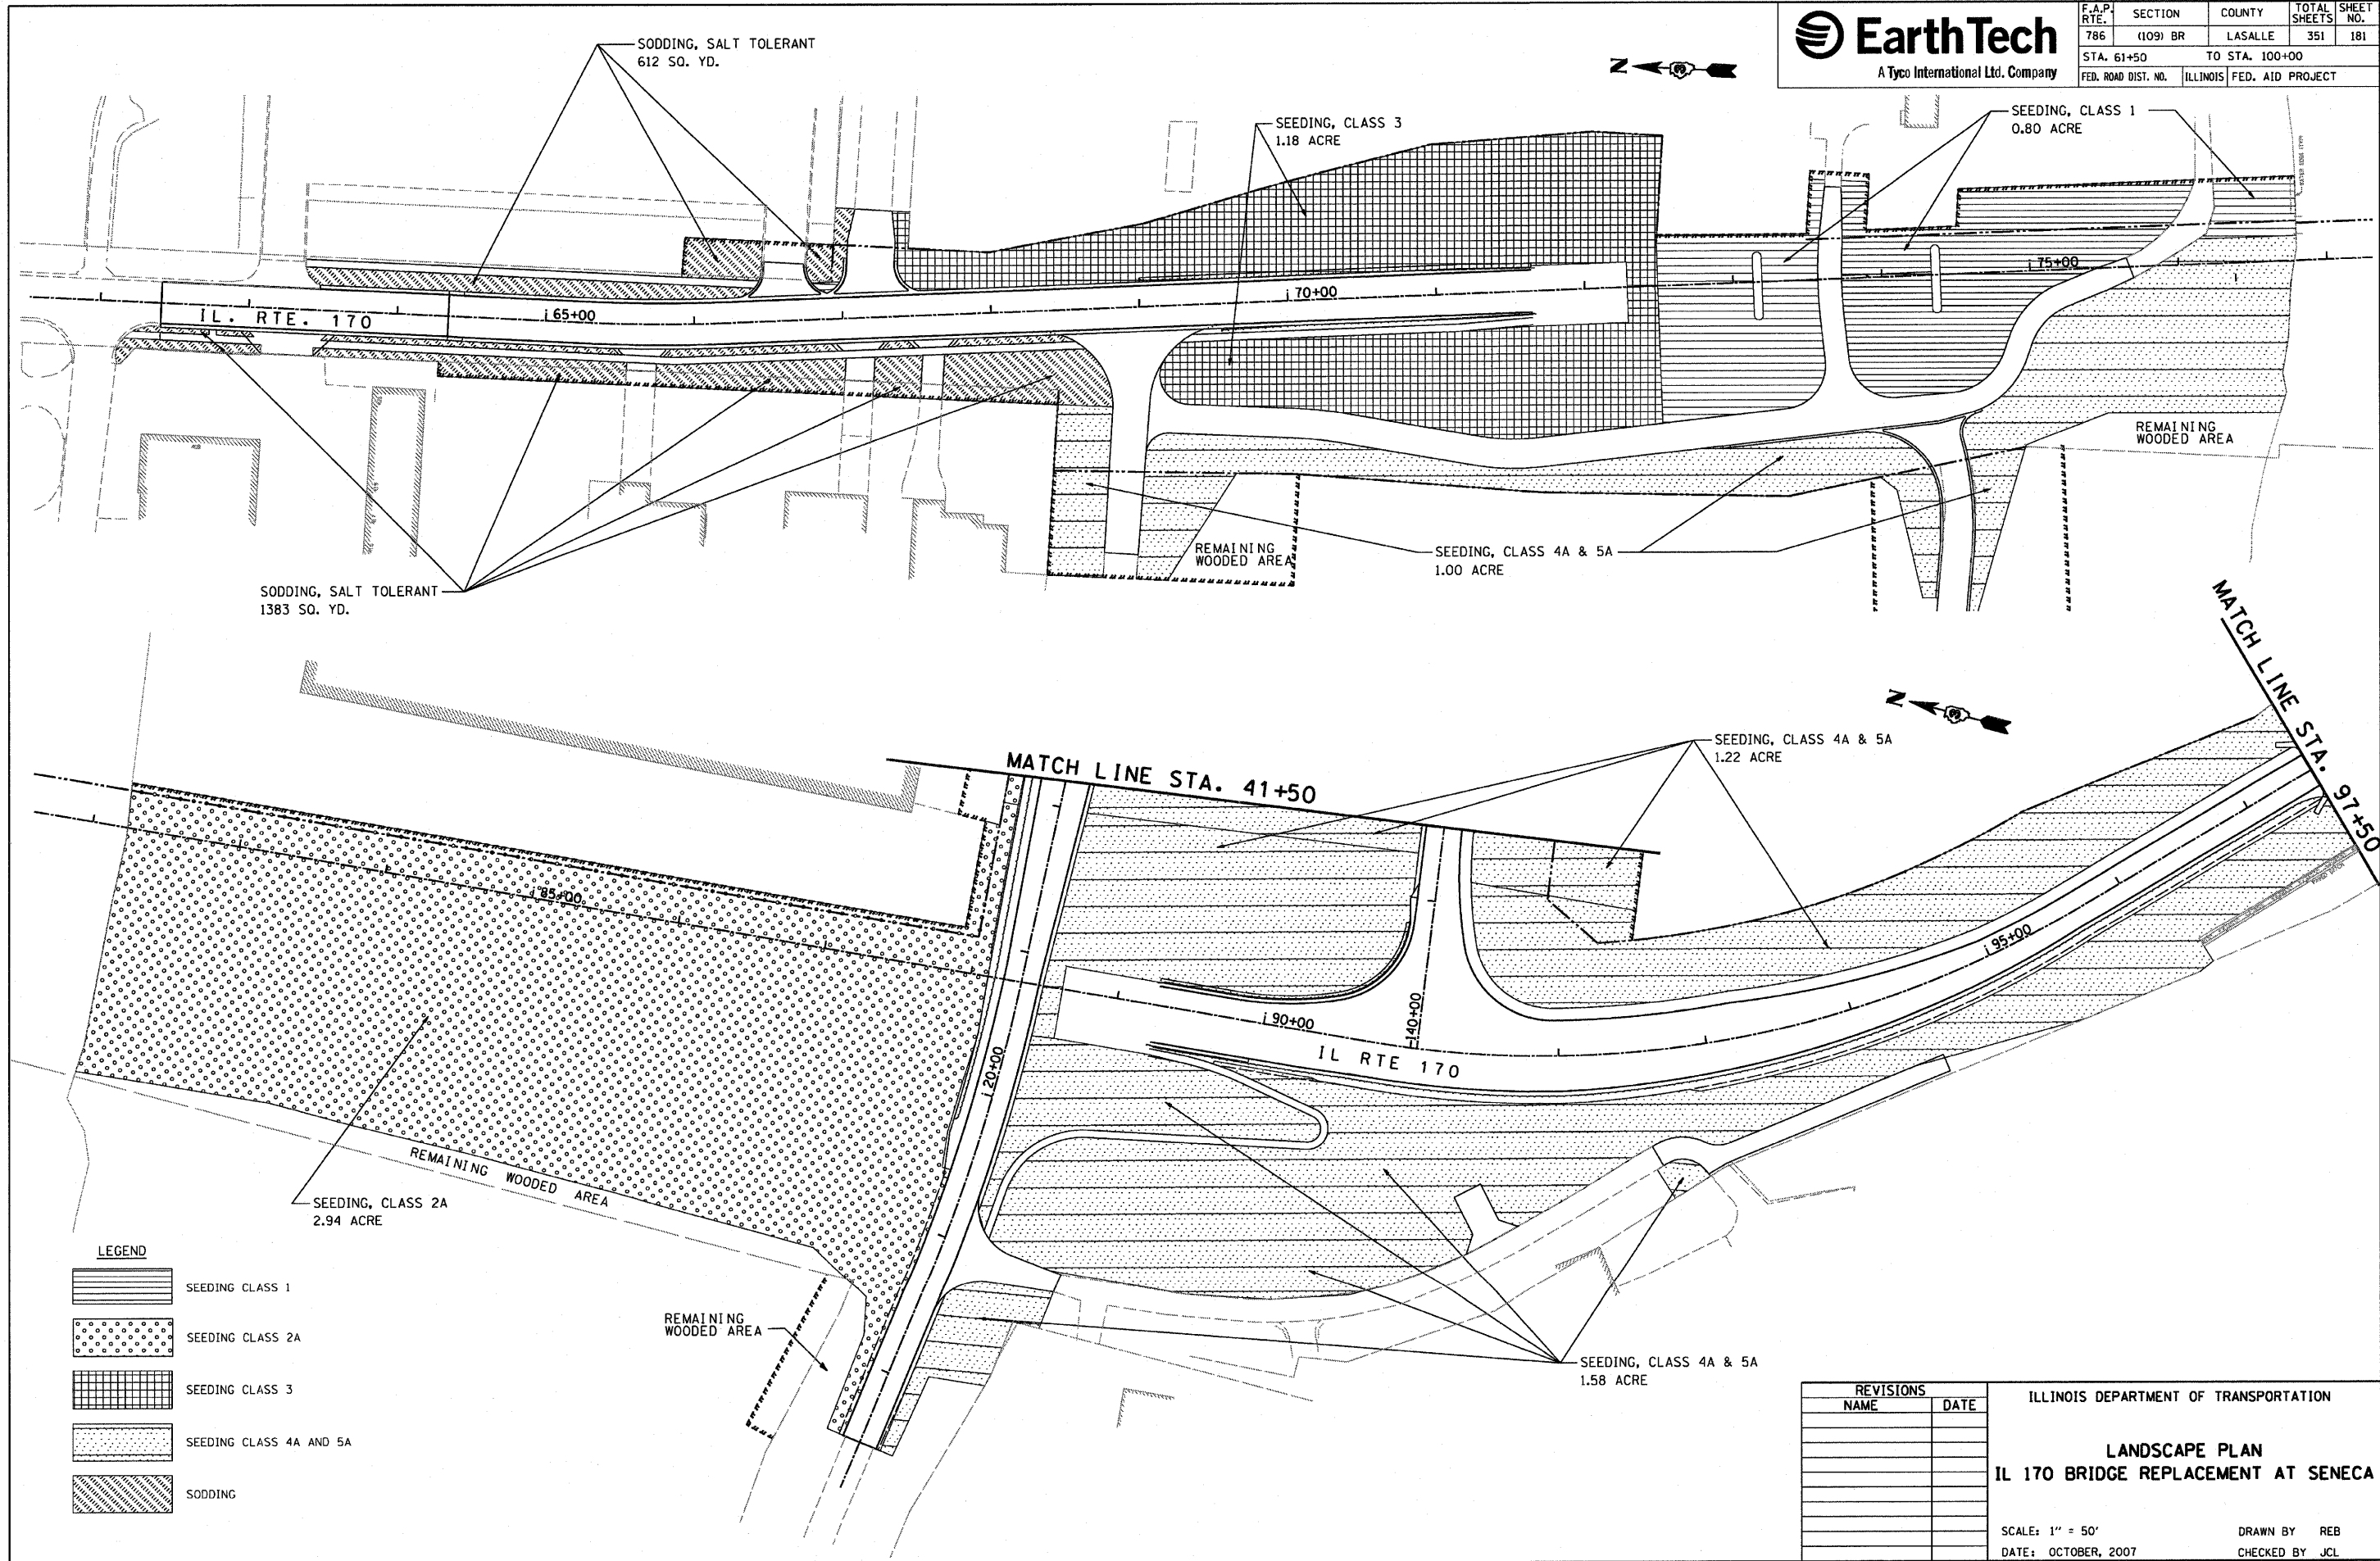

LEGEND

[Pattern]	SEEDING CLASS 1
[Pattern]	SEEDING CLASS 2A
[Pattern]	SEEDING CLASS 3
[Pattern]	SEEDING CLASS 4A AND 5A
[Pattern]	SODDING

REVISIONS	
NAME	DATE

ILLINOIS DEPARTMENT OF TRANSPORTATION

LANDSCAPE PLAN

IL 170 BRIDGE REPLACEMENT AT SENECA


SCALE: 1" = 50'

DATE: OCTOBER, 2007

DRAWN BY: REB

CHECKED BY: JCL

PLOT DATE = 10/1/2007
FILE NAME = 171111
PLOT SCALE = 1" = 50'
USER NAME = project

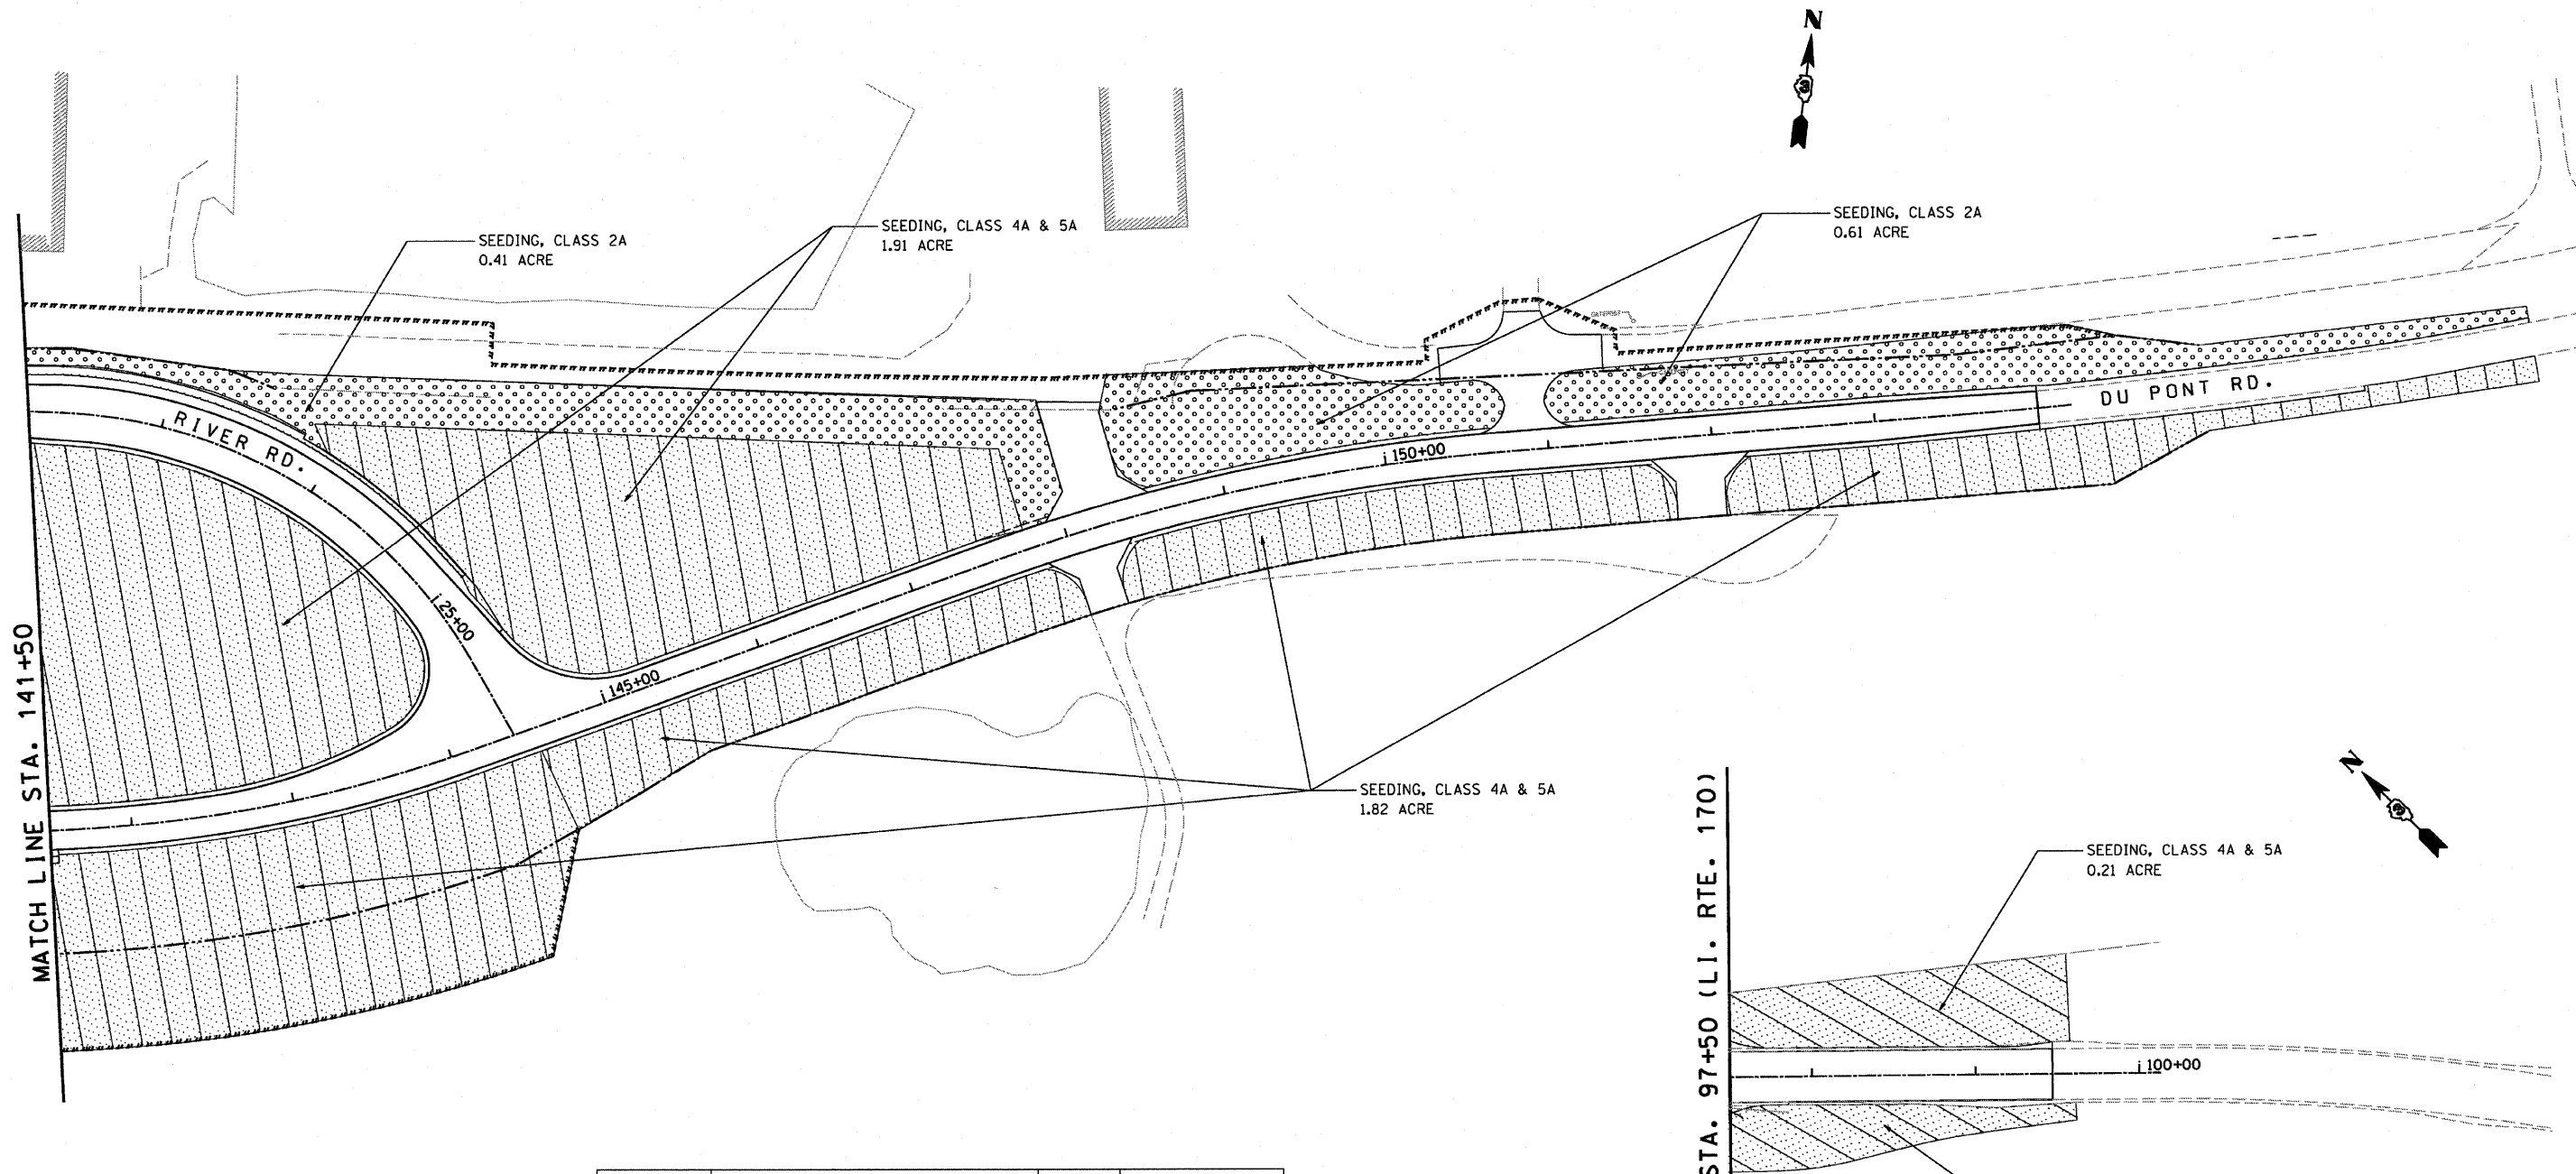

LEGEND

	SEEDING CLASS 1
	SEEDING CLASS 2A
	SEEDING CLASS 3
	SEEDING CLASS 4A AND 5A
	SODDING, SALT TOLERANT

CODE	ITEM DESCRIPTION	UNIT	TOTAL QUANTITY
25000100	SEEDING, CLASS 1	ACRE	0.80
25000210	SEEDING, CLASS 2A	ACRE	3.96
25000300	SEEDING CLASS 3	ACRE	1.18
25000312	SEEDING CLASS 4A	ACRE	7.87
25000322	SEEDING CLASS 5A	ACRE	7.87
25000400	NITROGEN FERTILIZER NUTRIENT	POUND	1976
25000500	PHOSPHORUS FERTILIZER NUTRIENT	POUND	1976
25000600	POTASSIUM FERTILIZER NUTRIENT	POUND	1976
25200110	SODDING, SALT TOLERANT	SQ YD	1995

NOTE: ALL SEEDING AREAS TO BE COVERED WITH MULCH, METHOD 2.
(SEE EROSION CONTROL PLANS).

REVISIONS	
NAME	DATE

ILLINOIS DEPARTMENT OF TRANSPORTATION

LANDSCAPE PLAN
IL 170 BRIDGE REPLACEMENT AT SENECA

SCALE: 1" = 50'
DATE: OCTOBER, 2007

DRAWN BY REB
CHECKED BY JCL




A Tyco International Ltd. Company

F.A.P. RTE.	SECTION	COUNTY	TOTAL SHEETS	SHEET NO.
786	(109) BR	LASALLE	351	183
STA. 61+50		TO STA. 100+00		
FED. ROAD DIST. NO.		ILLINOIS		FED. AID PROJECT

NOTES:

1. STRUCTURE MOUNTED POLE AND LIGHTING UNITS TO REMAIN IN OPERATION DURING CONSTRUCTION OF NEW BRIDGE. REMOVAL OF EXISTING LIGHTING UNIT, NO SALVAGE WHEN BRIDGE IS REMOVED. DEMOLITION STRUCTURE LIGHTING UNITS INCLUDING CONDUIT AND WIRING SHALL BE REMOVED WITH BRIDGE STRUCTURE.
2. STRUCTURE MOUNTED NAVIGATION LIGHTING UNITS TO REMAIN IN OPERATION DURING CONSTRUCTION OF NEW BRIDGE. REMOVAL OF NAVIGATION OBSTRUCTION WARNING LIGHT SYSTEM SHALL BE PAID LUMP SUM WHEN BRIDGE IS REMOVED.
3. GRADE MOUNTED LIGHTING UNITS SHALL BE REMOVED. PAYMENT SHALL BE PER UNIT EACH, COMPLETE WITH FOUNDATION. (NO SALVAGE).
4. RELOCATE NAVIGATION AND LIGHTING CONTROLLERS. MOUNT CONTROLLERS TO BRIDGE GUARD RAIL. RECONNECT WIRING AT BASE OF EXISTING POLE UNILET T FITTING TO MAINTAIN FED TO LIGHTING, AND NAVIGATION LIGHTING UNITS
5. TEMPORARY ELECTRICAL SERVICE SHALL BE PROVIDED AND MAINTAINED TO RELOCATED BRIDGE LIGHTING CONTROLLERS SERVING NAVIGATION AND LIGHTING UNITS. SEE TEMPORARY ELECTRICAL SERVICE INSTALLATION DETAIL. REMOVAL OF TEMPORARY ELECTRIC SERVICE INSTALLATION REQUIRED AT TIME OF BRIDGE DEMOLITION.
6. EXISTING LIGHTING CONTROLLER SHALL BE REMOVED AND RELOCATED TO BRIDGE GUARD RAIL.
7. AERIAL CABLE, 3-1/C NO. 4 WITH MESSENGER WIRE.
8. REMOVE ELECTRICAL SERVICE INSTALLATION.

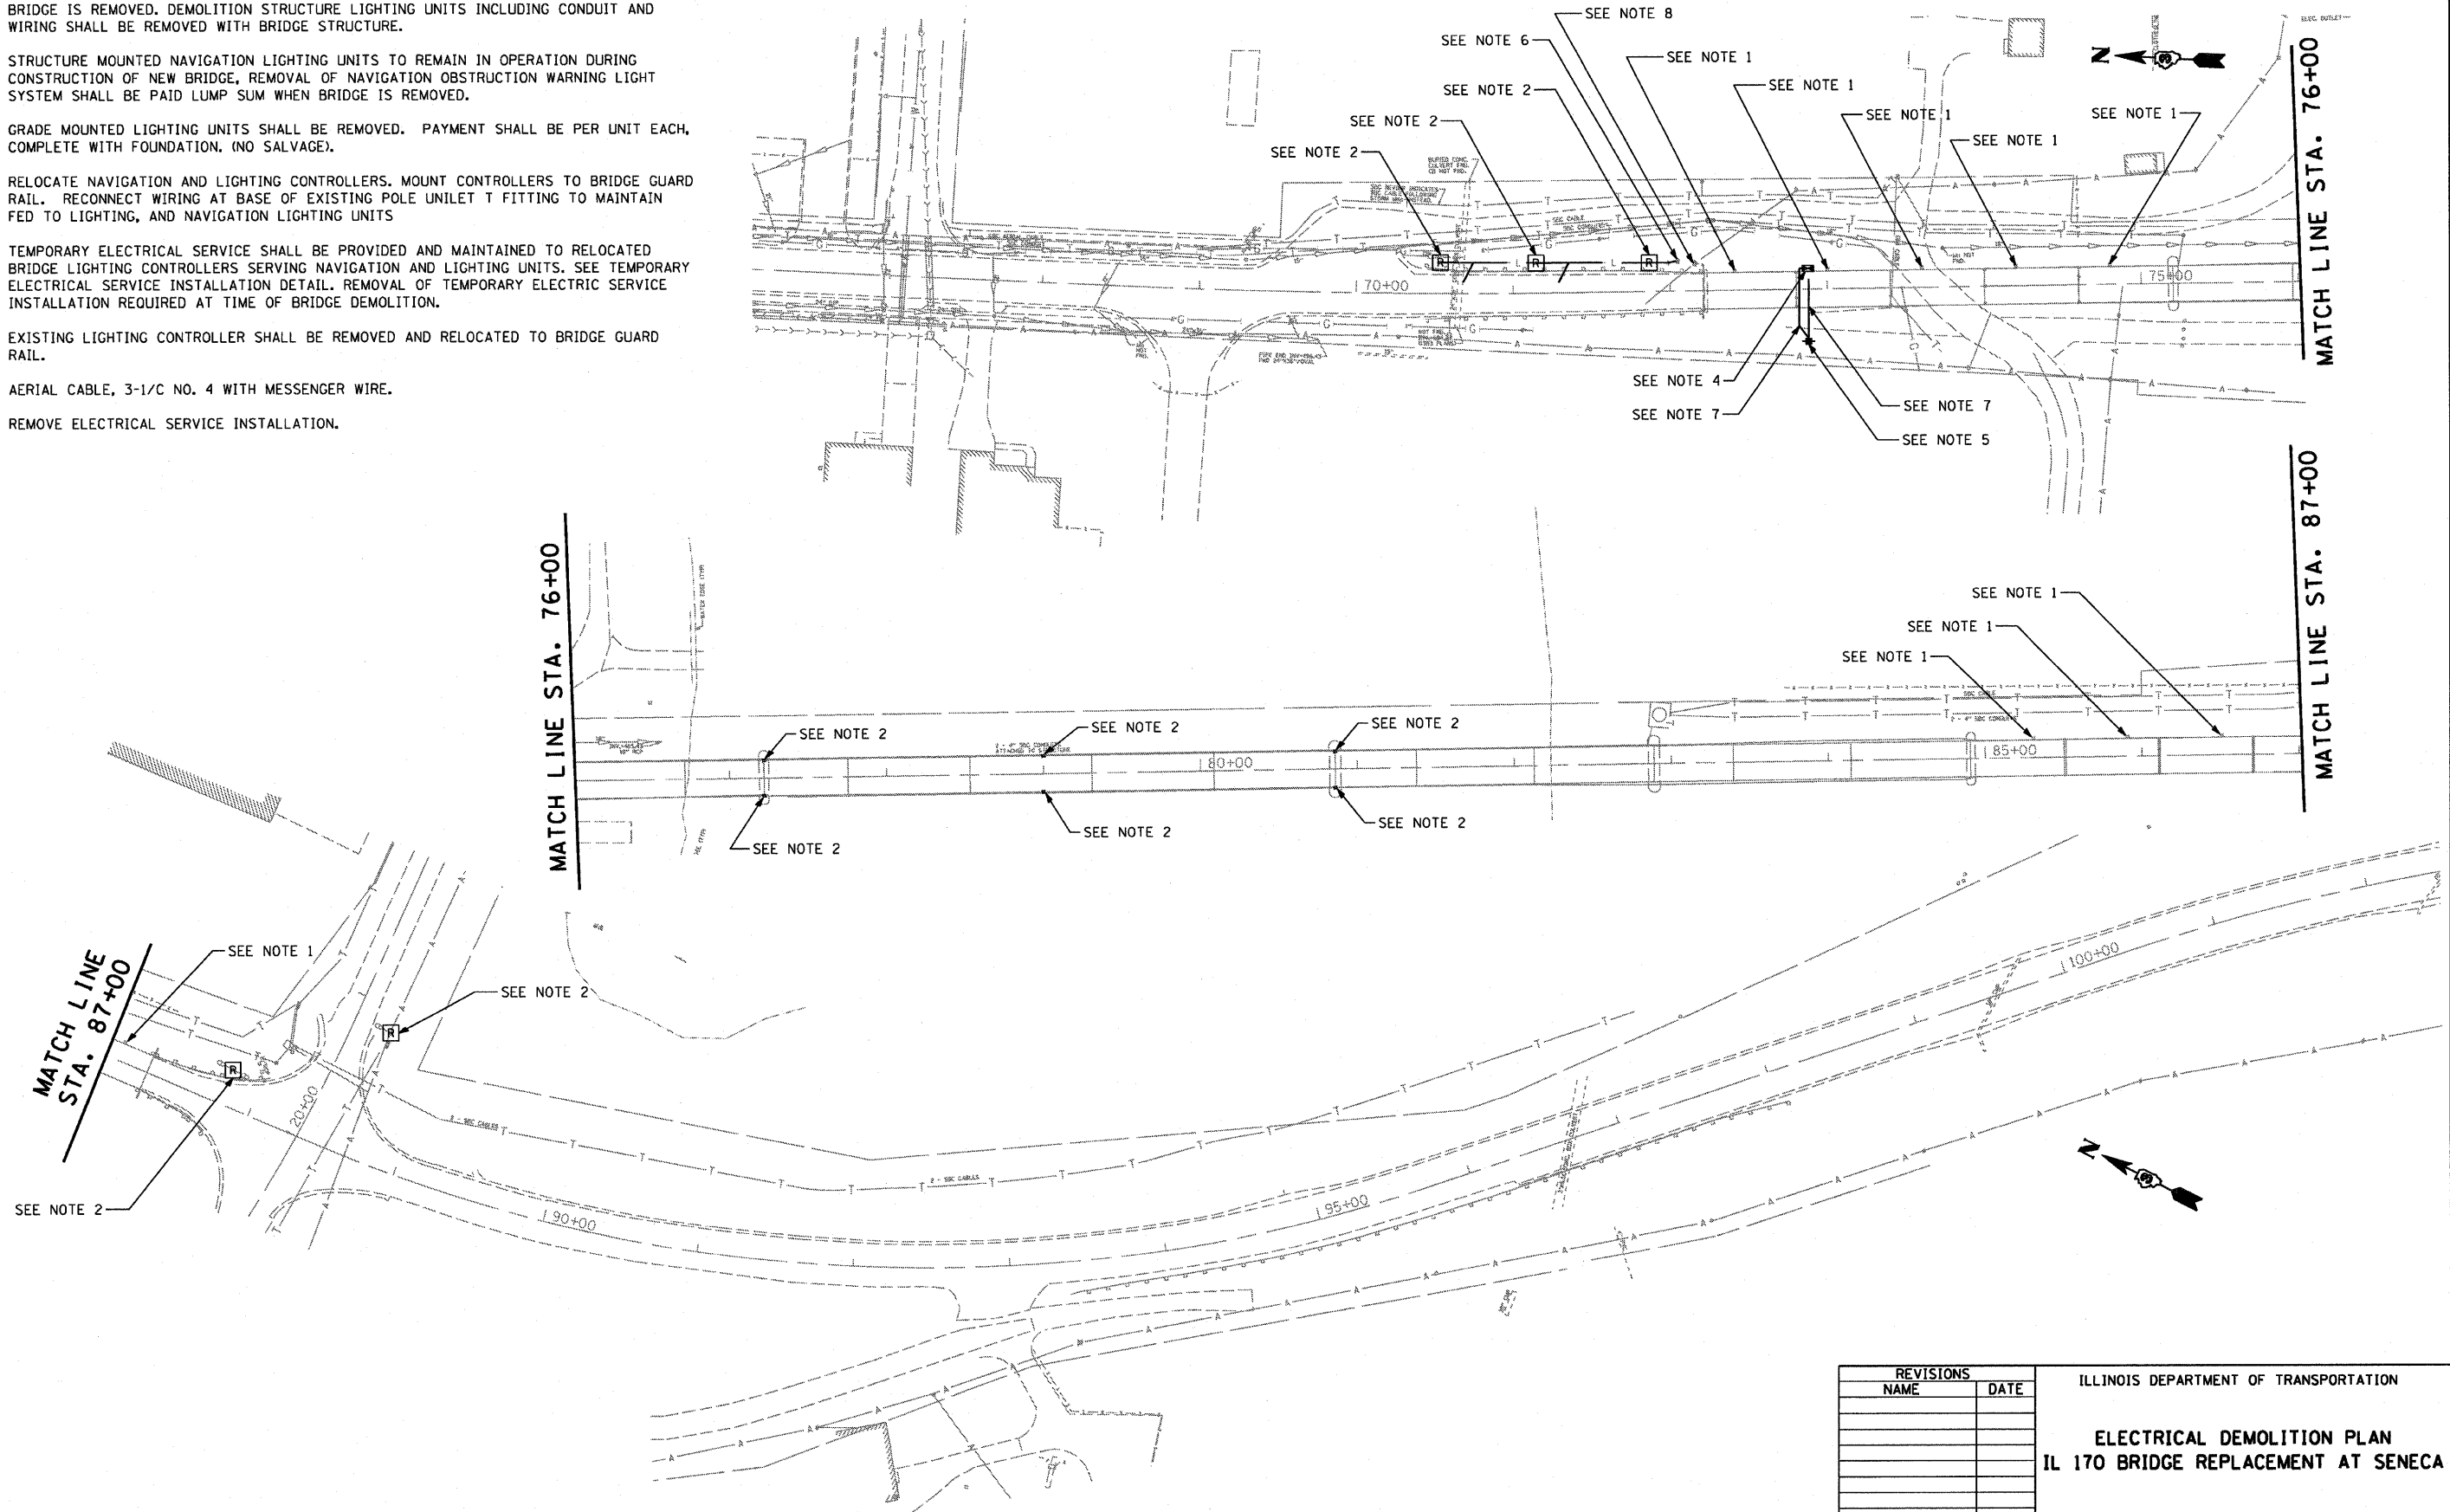

REVISIONS	
NAME	DATE

ILLINOIS DEPARTMENT OF TRANSPORTATION


**ELECTRICAL DEMOLITION PLAN
IL 170 BRIDGE REPLACEMENT AT SENECA**

SCALE: 1" = 50'
DATE: OCTOBER, 2007

DRAWN BY CJO
CHECKED BY JCL



CONTRACT NO. 66607				
F.A.P. RTE.	SECTION	COUNTY	TOTAL SHEETS	SHEET NO.
786	(109) BR	LASALLE	351	184
STA. 61+50		TO STA. 100+00		
FED. ROAD DIST. NO.		ILLINOIS FED. AID PROJECT		

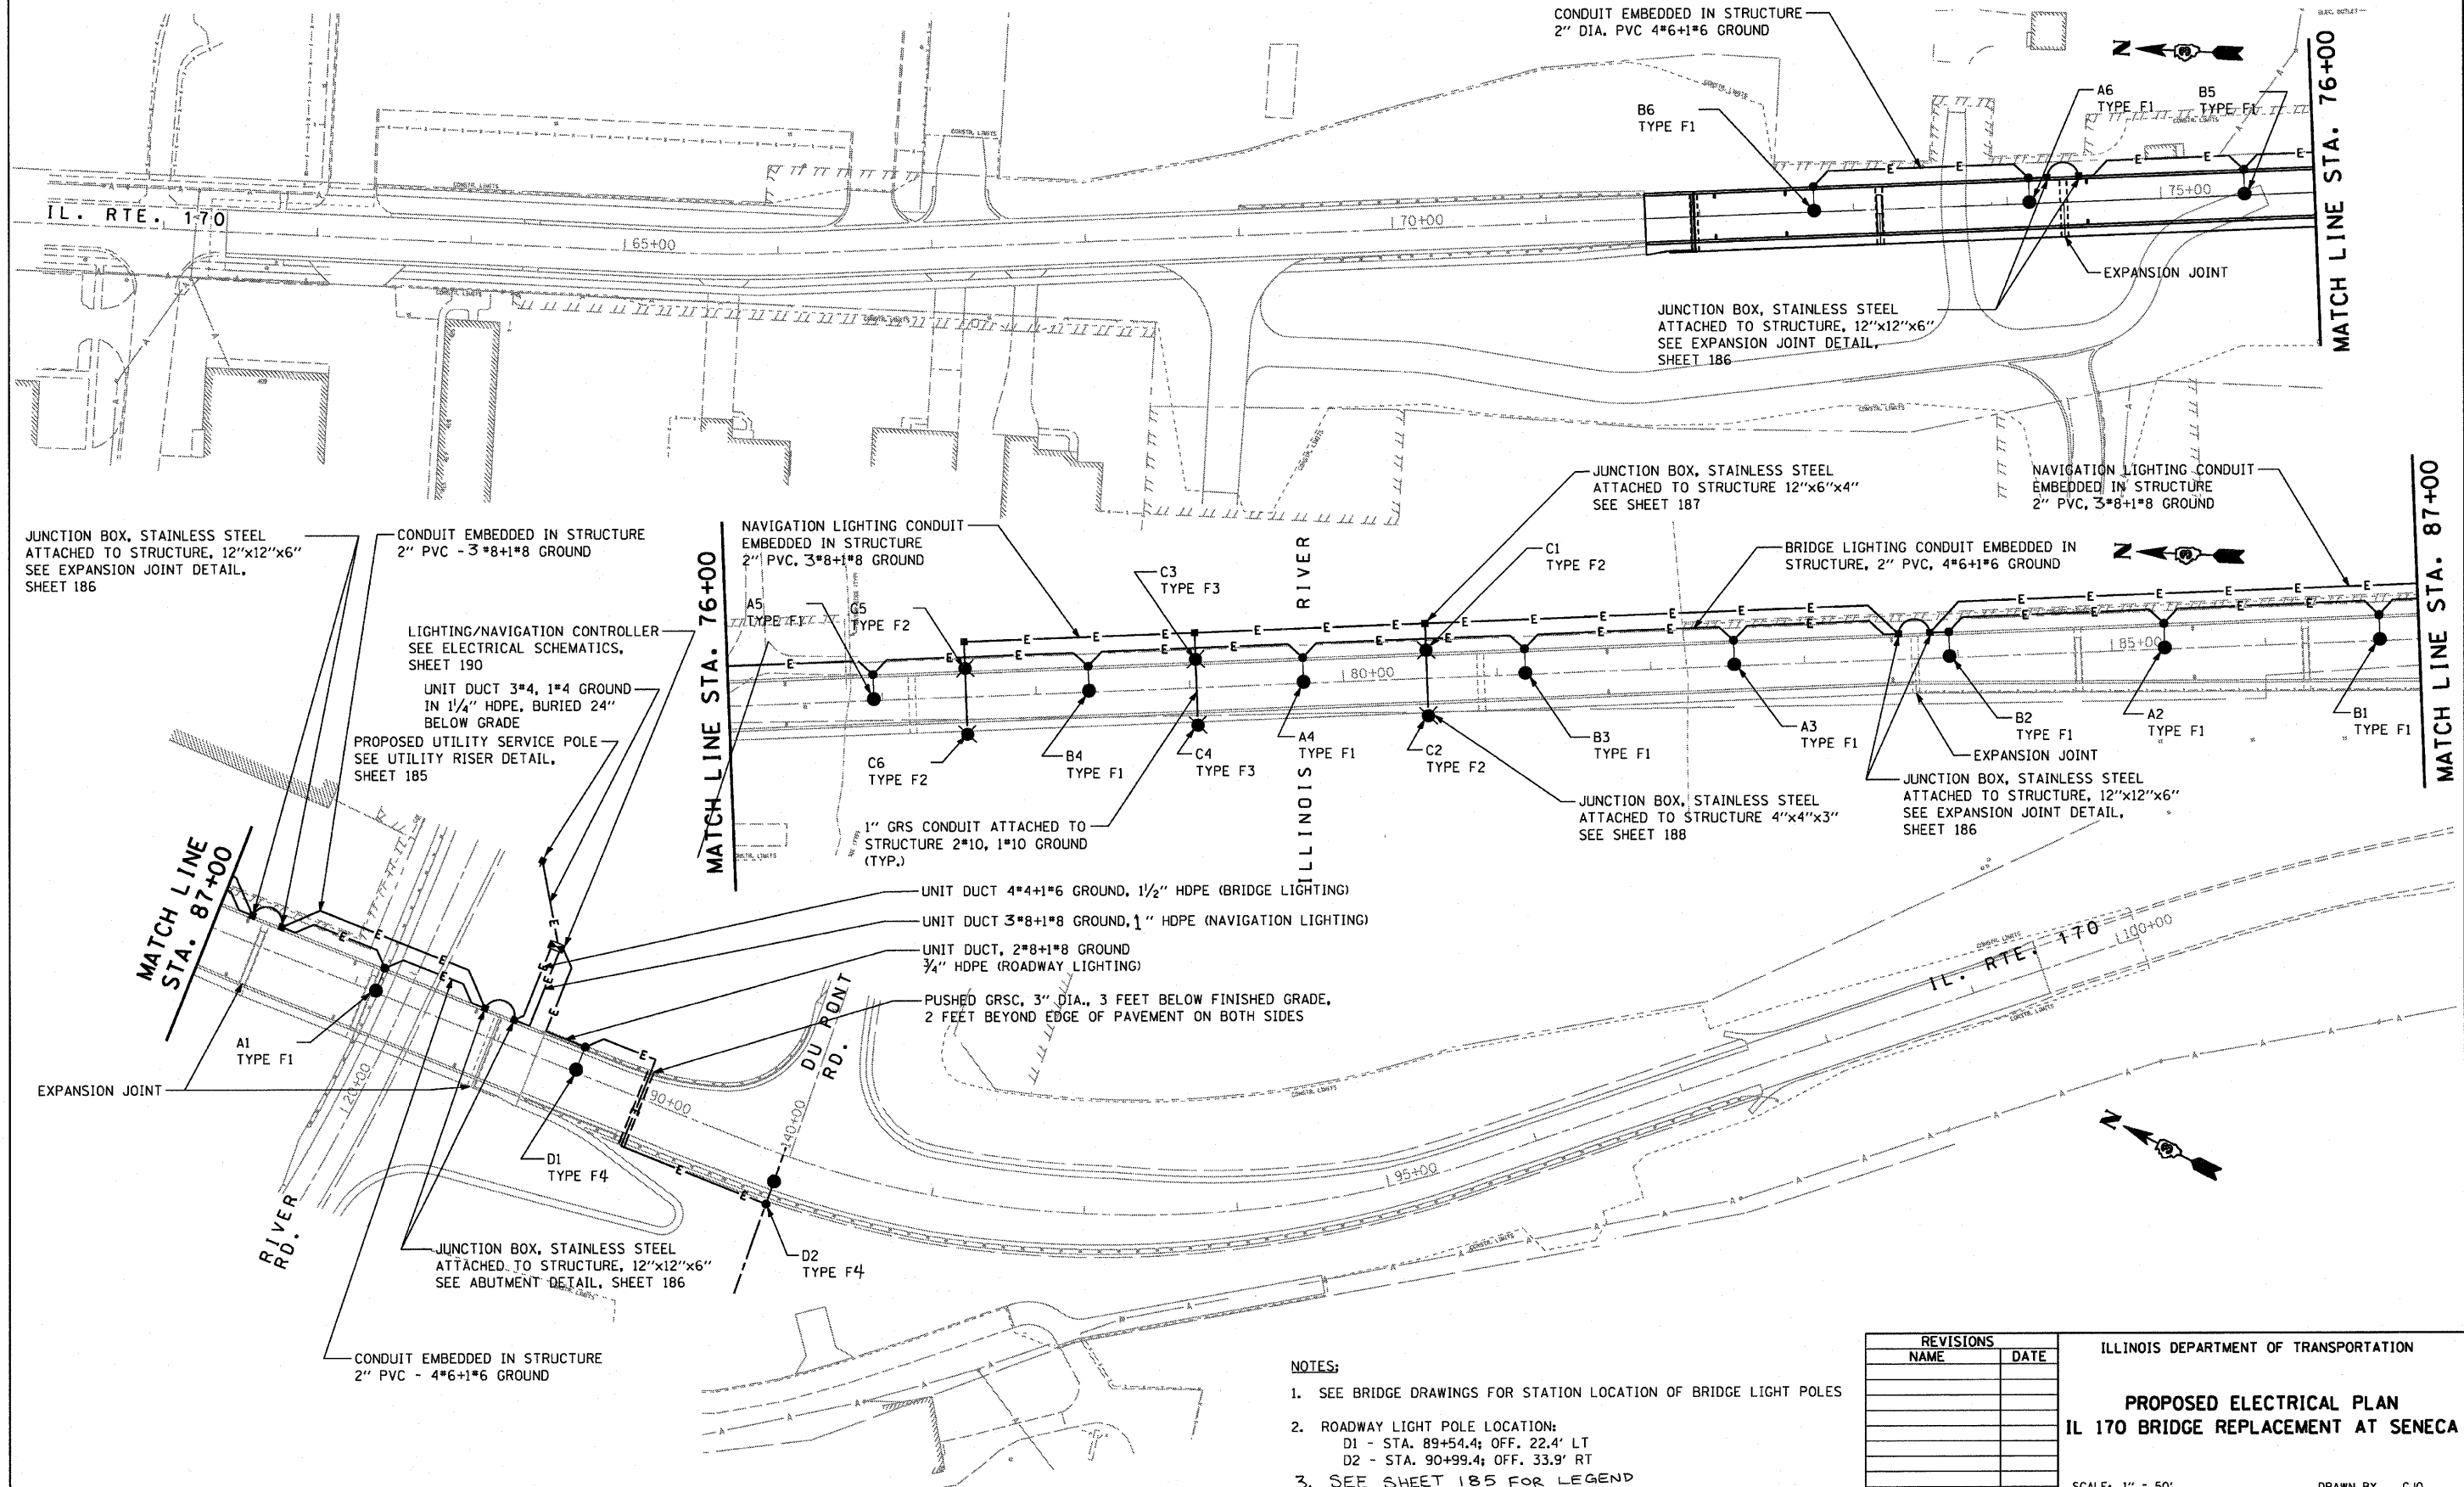

- NOTES:
- SEE BRIDGE DRAWINGS FOR STATION LOCATION OF BRIDGE LIGHT POLES
 - ROADWAY LIGHT POLE LOCATION:
D1 - STA. 89+54.4; OFF. 22.4' LT
D2 - STA. 90+99.4; OFF. 33.9' RT
 - SEE SHEET 185 FOR LEGEND



REVISIONS		ILLINOIS DEPARTMENT OF TRANSPORTATION	
NAME	DATE	PROPOSED ELECTRICAL PLAN IL 170 BRIDGE REPLACEMENT AT SENECA	
		SCALE: 1" = 50'	
		DATE: OCTOBER, 2007	
		DRAWN BY: CJO	
		CHECKED BY: JCL	

PLOT DATE = 10/11/2007
PLOT SCALE = 1" = 50'
USER NAME = project

F.A.P. RTE.	SECTION	COUNTY	TOTAL SHEETS	SHEET NO.
786	(109) BR	LASALLE	351	185
STA.		TO STA.		
FED. ROAD DIST. NO.		ILLINOIS FED. AID PROJECT		



ELECTRICAL LEGEND

- PROPOSED LIGHT POLE
- ✱ PROPOSED NAVIGATION LIGHT
- ⊗ EXISTING LIGHT POLE
- PROPOSED JUNCTION BOX
- ⊠ EXISTING LIGHTING CONTROLLER
- ⊡ PROPOSED LIGHTING CONTROLLER
- E— PROPOSED ELECTRIC CONDUCTOR CIRCUITING
- T— EXISTING TELEPHONE UTILITY
- A— EXISTING AERIAL CONDUCTORS
- EXISTING UTILITY POLE
- PROPOSED UTILITY POLE
- ===== CONDUIT SLEEVE AS INDICATED

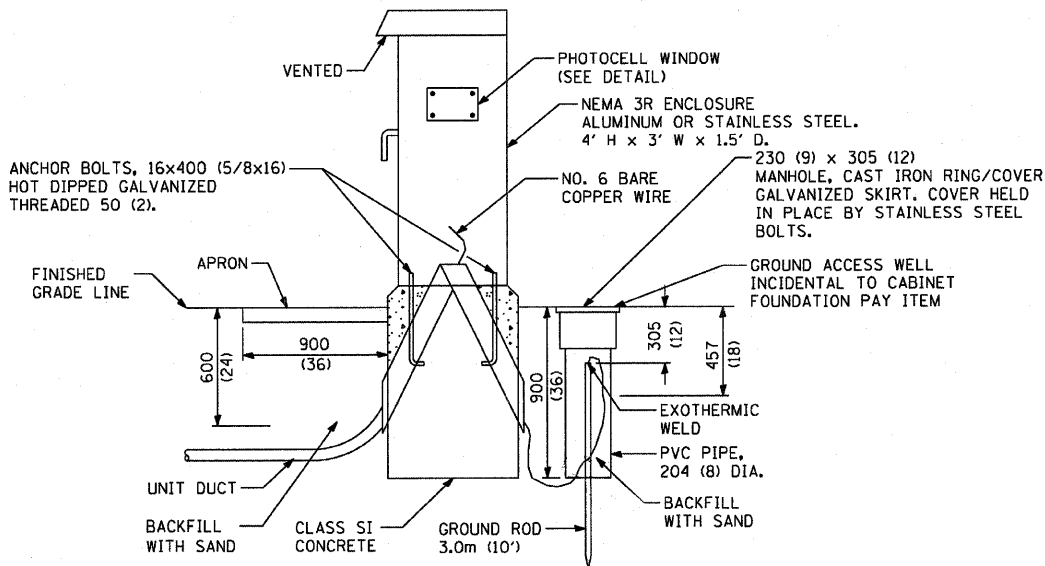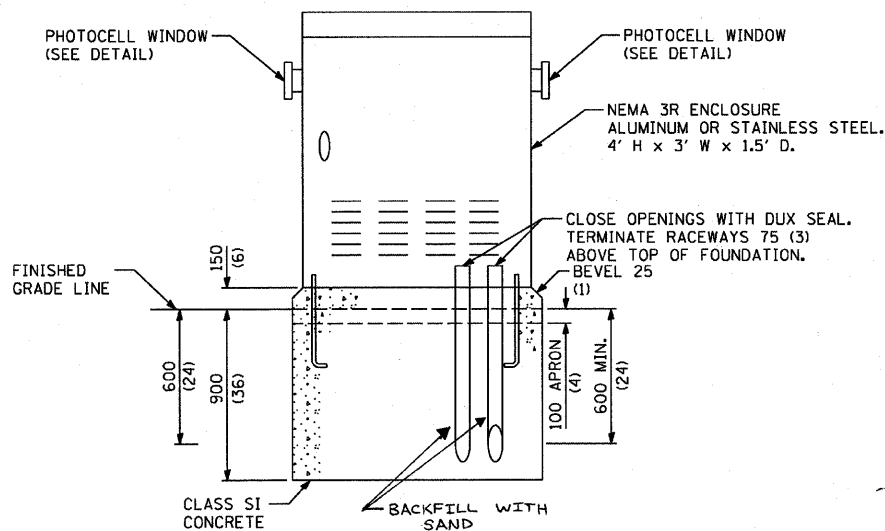

CONTROL CABINET AND FOUNDATION DETAIL
(TYPE D)


NOTE: ALL DIMENSIONS ON THIS DRAWING ARE IN MILLIMETERS (INCHES) UNLESS OTHERWISE INDICATED.

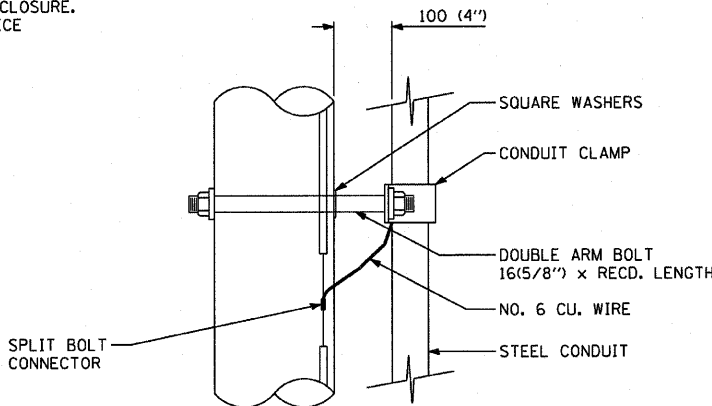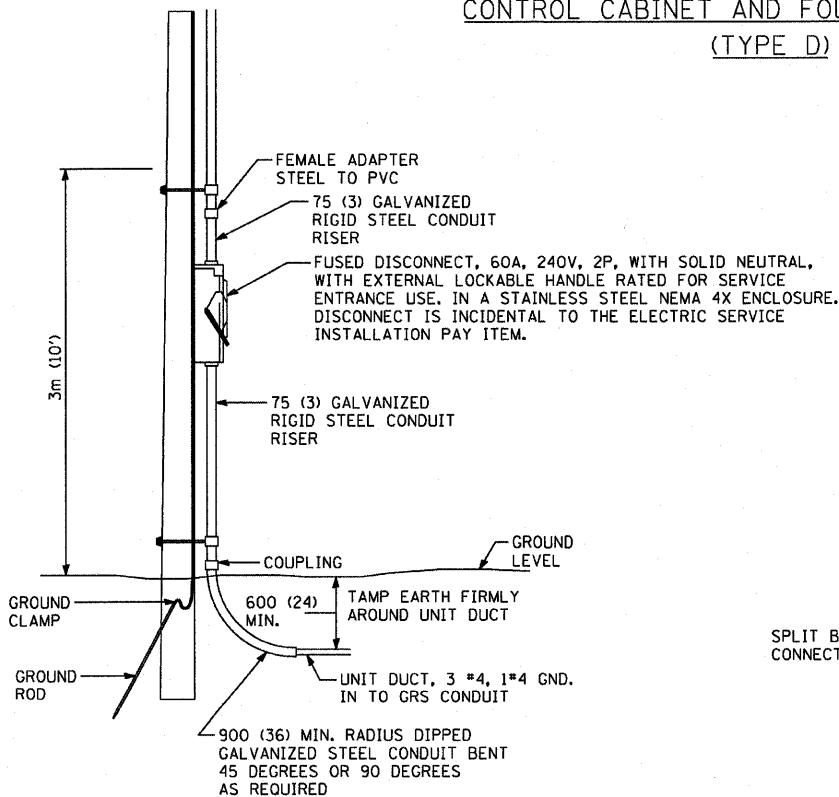


NOTES:

1. INSTALL CONDUIT FROM FUSED DISCONNECT TO APPROXIMATELY 3m (10') UP THE POLE AS SHOWN. ILLINOIS POWER COMPANY TO INSTALL ALL GROUNDING EQUIPMENT ON RISER POLE.
2. CONSULT WITH LOCAL ILLINOIS POWER OFFICE BEFORE CONSTRUCTION.
3. PHOTOCELLS MAY ALSO BE MOUNTED EXTERNAL ON RIGID PIPE RISERS OR ON THE CUSTOMER SERVICE POLE AS APPROVED BY THE ENGINEER TO PREVENT VANDALISM

UTILITY RISER DETAIL

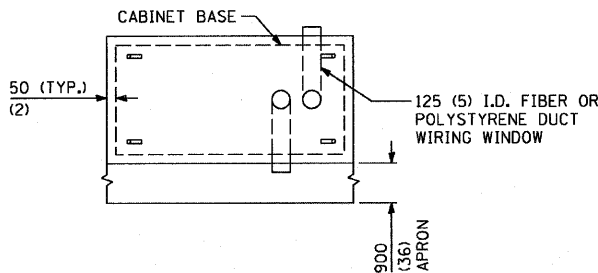

CONTROL CABINET FOUNDATION
TOP VIEW

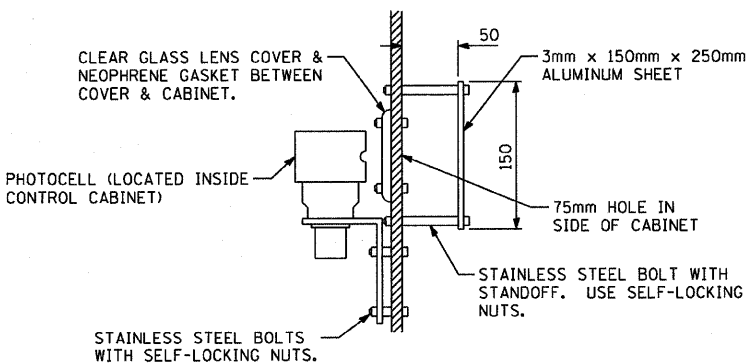

PHOTOCELL DETAIL


REVISIONS	
NAME	DATE

ILLINOIS DEPARTMENT OF TRANSPORTATION


ELECTRICAL DETAILS
IL 170 BRIDGE REPLACEMENT AT SENECA

SCALE: 1" = 50'
DATE: OCTOBER, 2007


DRAWN BY CJO
CHECKED BY JCL

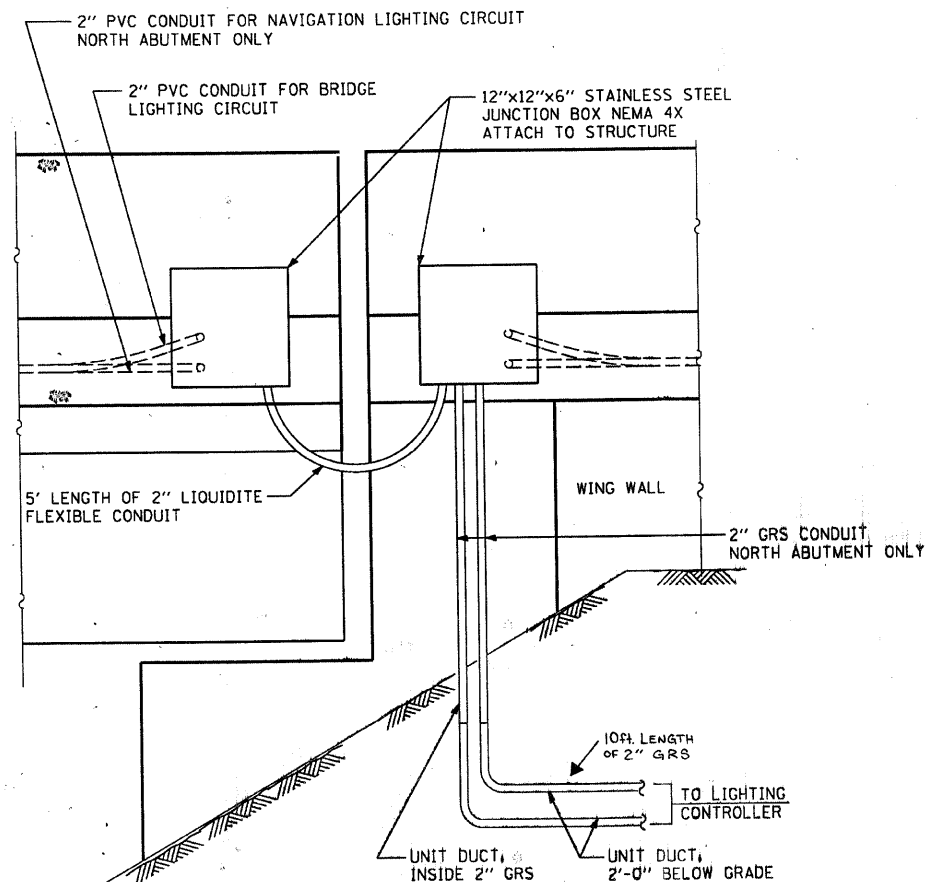

ABUTMENT DETAIL

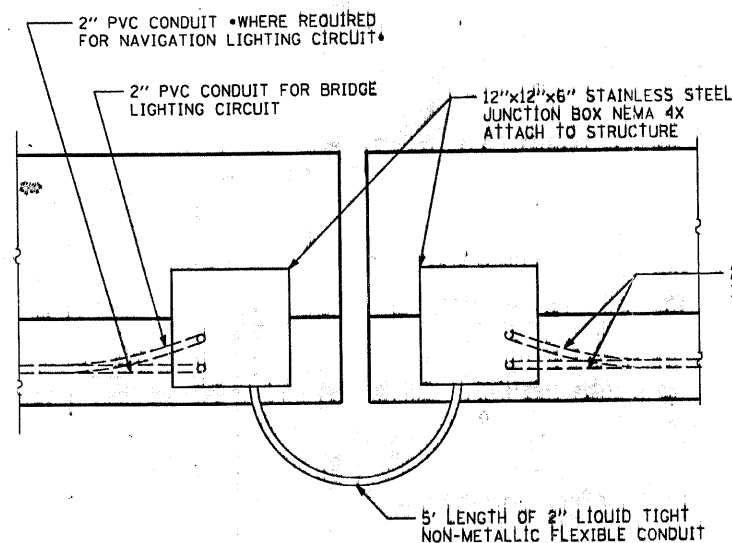


BRIDGE EXPANSION JOINT DETAIL

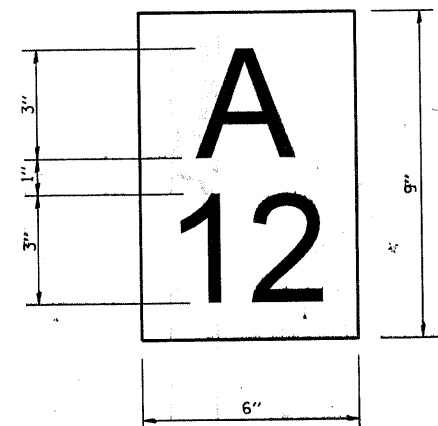

NOTES:



1. CONTRACTOR SHALL FURNISH AND INSTALL LIGHT POLE IDENTIFICATION ON EACH LIGHT POLE AS SHOWN ABOVE. IDENTIFICATION IS INCIDENTAL TO THE LIGHT POLE'S PAY ITEM. POLES SHALL BE IDENTIFIED AS LABELED ON ELECTRICAL PLAN SHEETS, AND AS APPROVED BY THE ENGINEER.
2. NUMERALS SHALL BE SERIES "D", BLACK, SCREENED ON SILVER-WHITE TYPE B PRESSURE SENSITIVE REFLECTIVE SHEETING.
3. IDENTIFICATION SHALL BE APPLIED APPROXIMATELY 6'-7" ABOVE THE ADJACENT PAVEMENT, AND AS NOTED IN THE STANDARD SPECIFICATIONS.

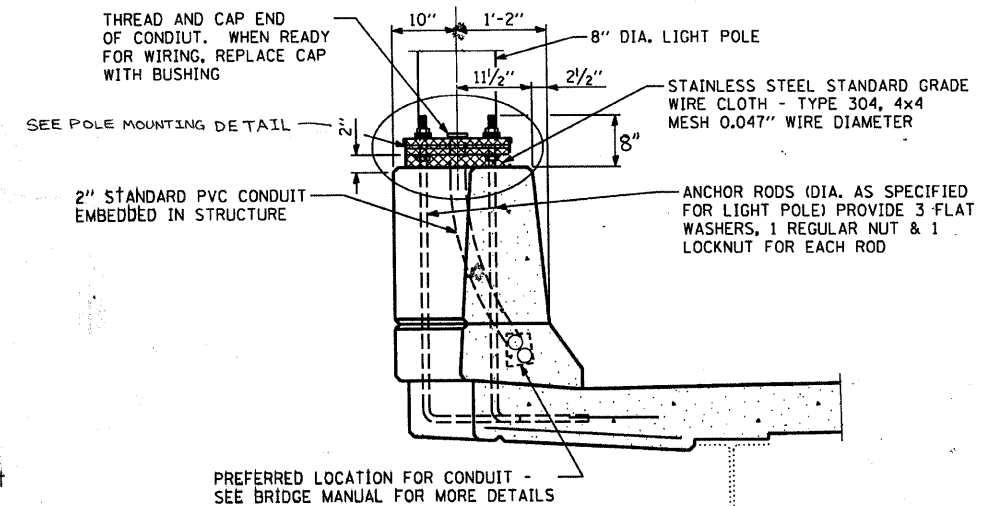


SECTION A-A

Pole Mounted on Bridge Parapet Detail

8/31/2006

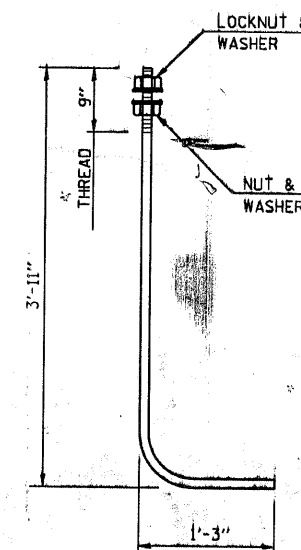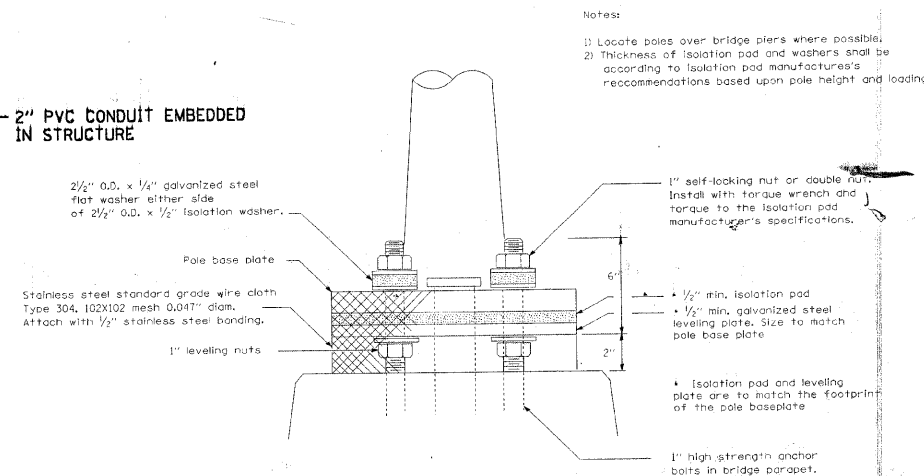

LIGHT POLE ANCHOR BOLT DETAIL

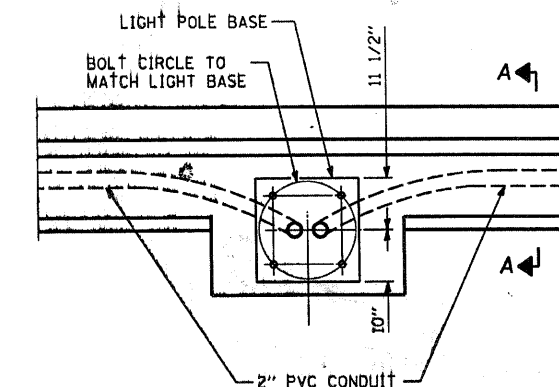

DETAILS OF LIGHT POLE MOUNTED ON CONCRETE PARAPET
N.T.S.

REVISIONS	
NAME	DATE

ILLINOIS DEPARTMENT OF TRANSPORTATION

ELECTRICAL DETAILS
IL 170 BRIDGE REPLACEMENT AT SENECA

SCALE:
DATE: OCTOBER, 2007

DRAWN BY CJO
CHECKED BY JCL


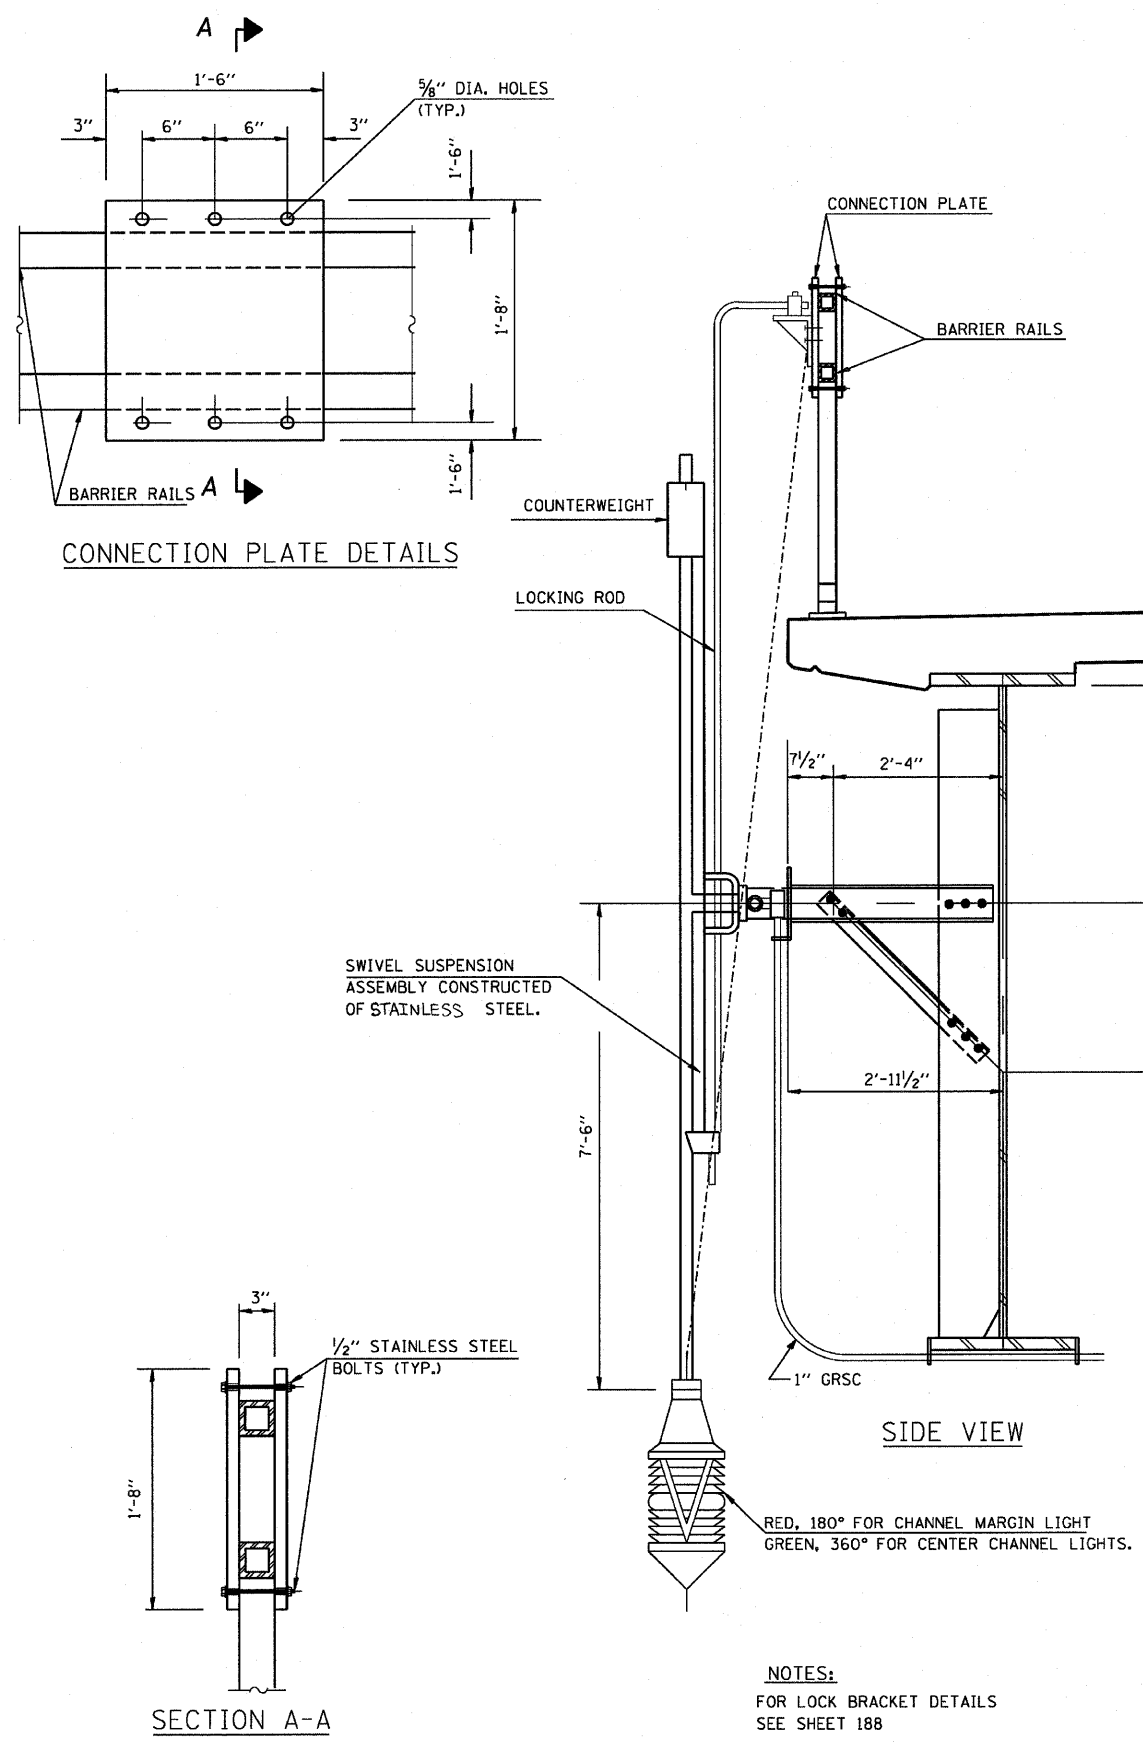



PLATE RING MOUNTED WITH 1/2" ANHOR BOLTS INCLUDED IN NAVIGATION LIGHT PAY ITEM.

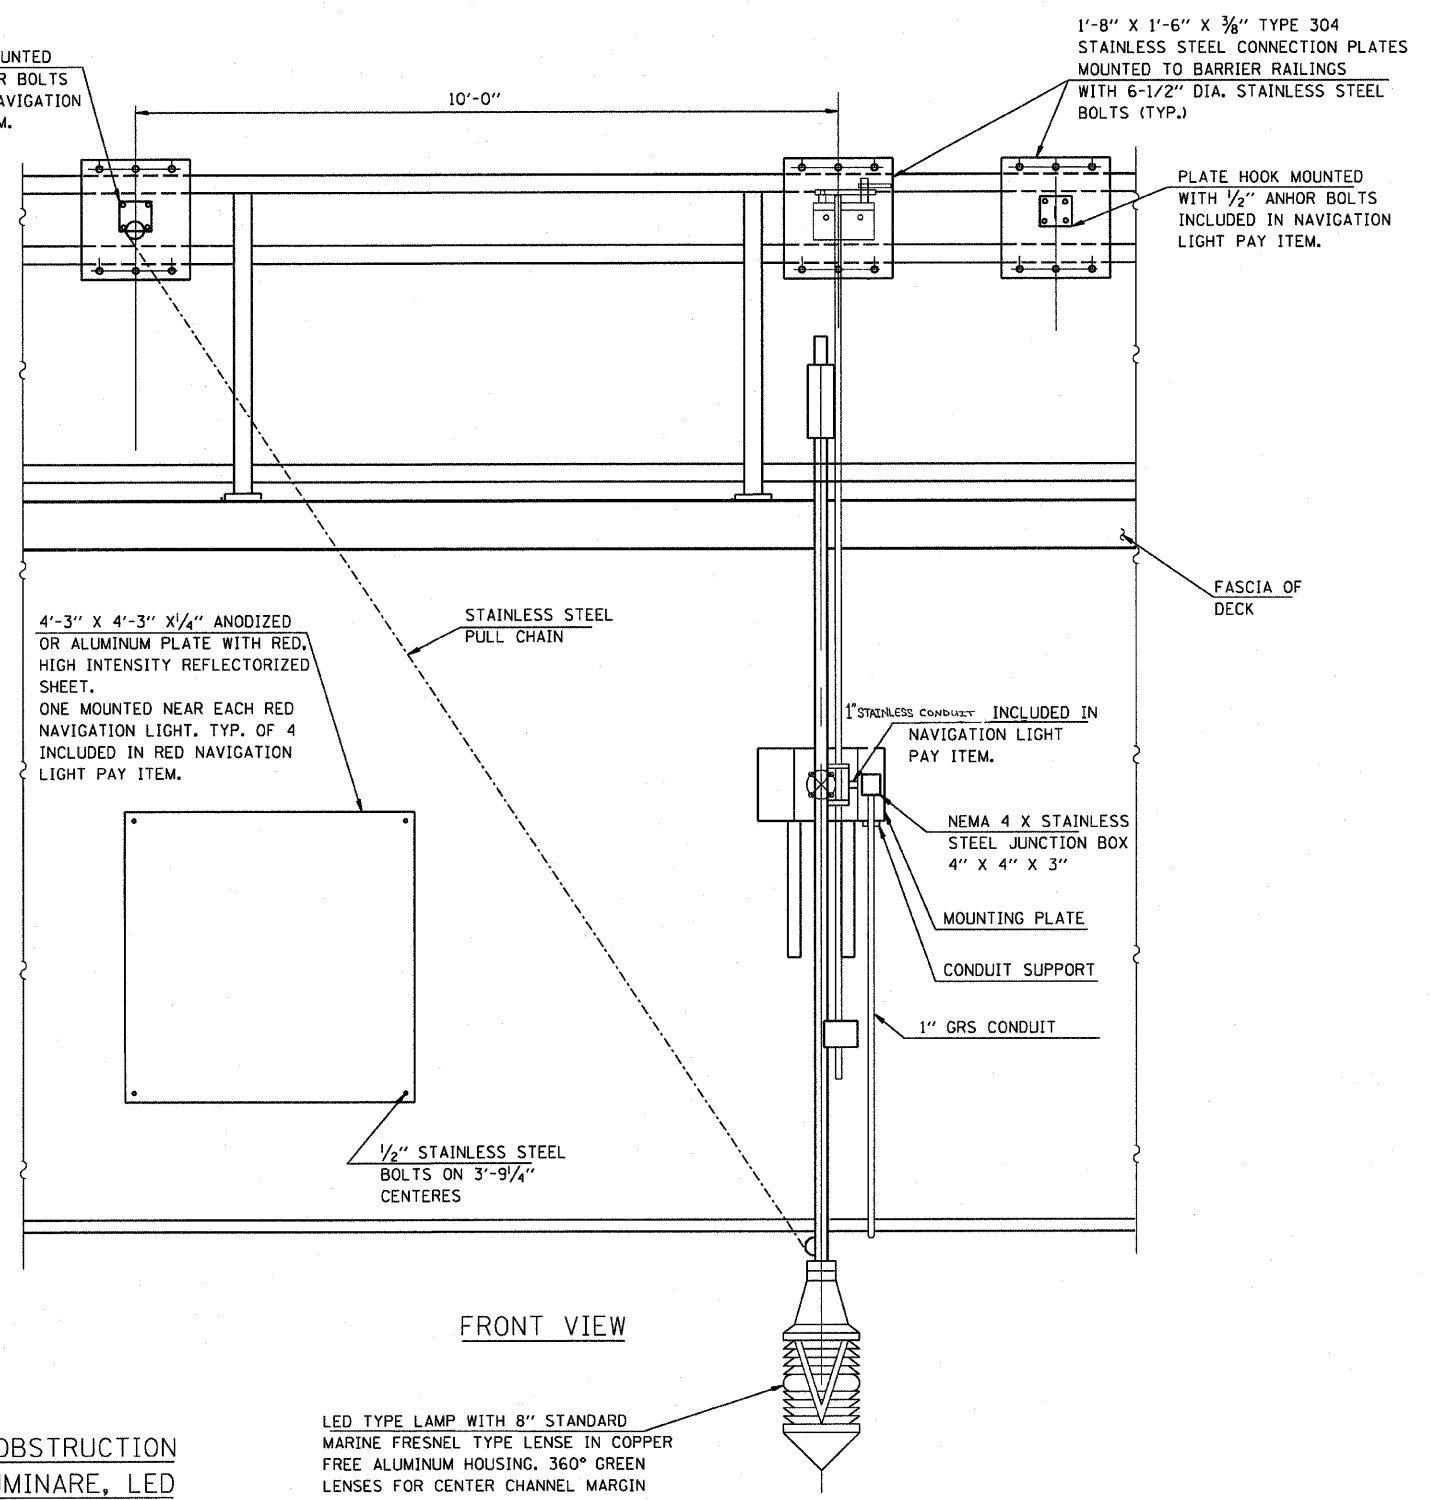


**WATERWAY OBSTRUCTION
WARNING LUMINAIRE, LED
WEST SIDE OF BRIDGE
(TYP. OF 3)**

NOTES:
FOR LOCK BRACKET DETAILS
SEE SHEET 188


REVISIONS		ILLINOIS DEPARTMENT OF TRANSPORTATION	
NAME	DATE	ELECTRICAL DETAILS	
		IL 170 BRIDGE REPLACEMENT AT SENECA	
		SCALE: 1" = 50'	
		DATE: OCTOBER, 2007	
		DRAWN BY CJO	
		CHECKED BY JCL	

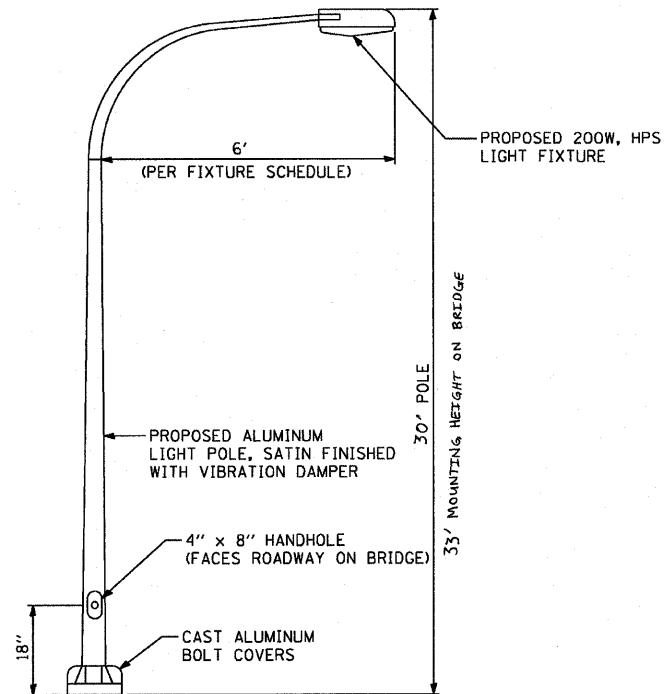

LIGHT POLE DETAIL

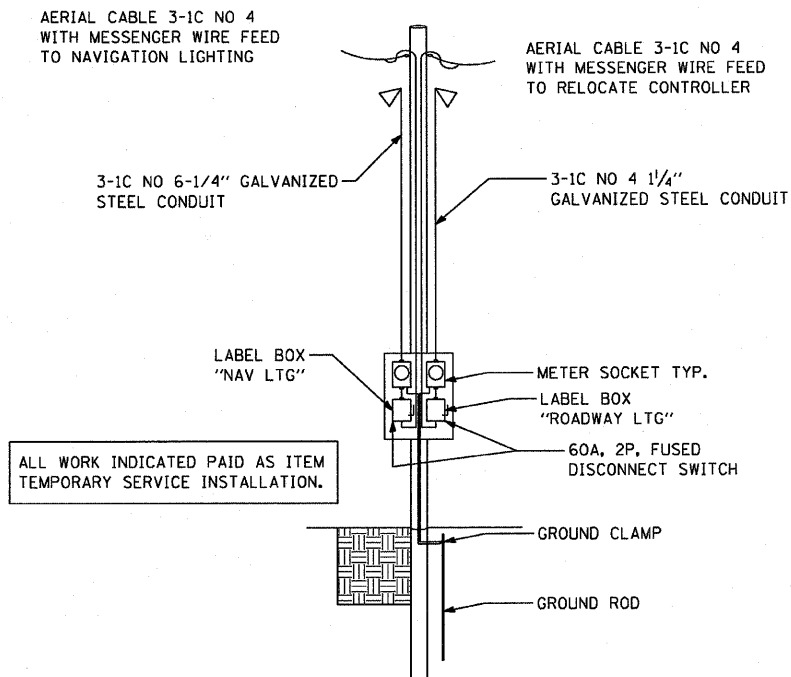

TEMPORARY SERVICE DETAIL

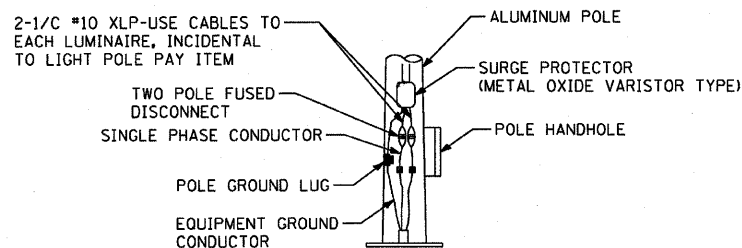


POLE BASE WIRING


NOTES:

ACCESSORIES AND POLE WIRING ARE TO BE INCIDENTAL TO COST OF THE LUMINAIRE PAY ITEM.


LIGHT FIXTURE SCHEDULE						
ID	TYPE	BULB	VOLTS	DESCRIPTION	DAVIT ARM	MTG. HT.
A1 - 6 B1 - 6	F1	250W HPS S66VA-200	240	IES TYPE III-S-C, FLAT GLASS LENS	6'	30'
C3,4	F3	44 Cd - GREEN	120	CHANNEL MARKER, 360 DEGREE SINGLE LENS, LED TYPE	NA	NA
C1,2,5,6	F2	46 Cd - RED	120	CHANNEL MARKER, 180 DEGREE SINGLE LENS, LED TYPE	NA	NA
D1,2	F4	250W HPS S66VA-200	240	IES TYPE III-S-C, FLAT GLASS LENS	6'	30'

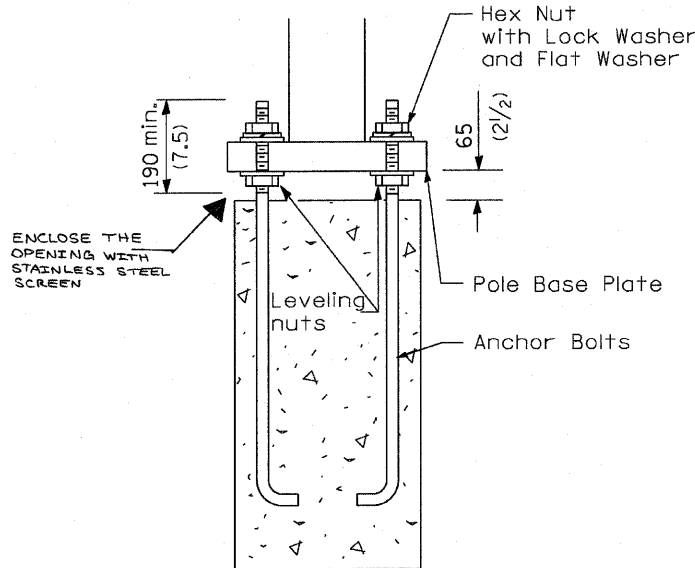

POLE MOUNTING DETAIL

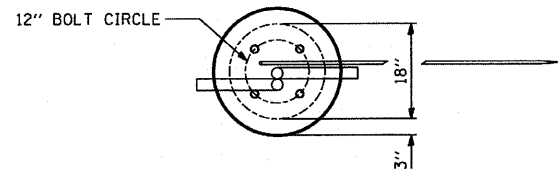

TOP VIEW

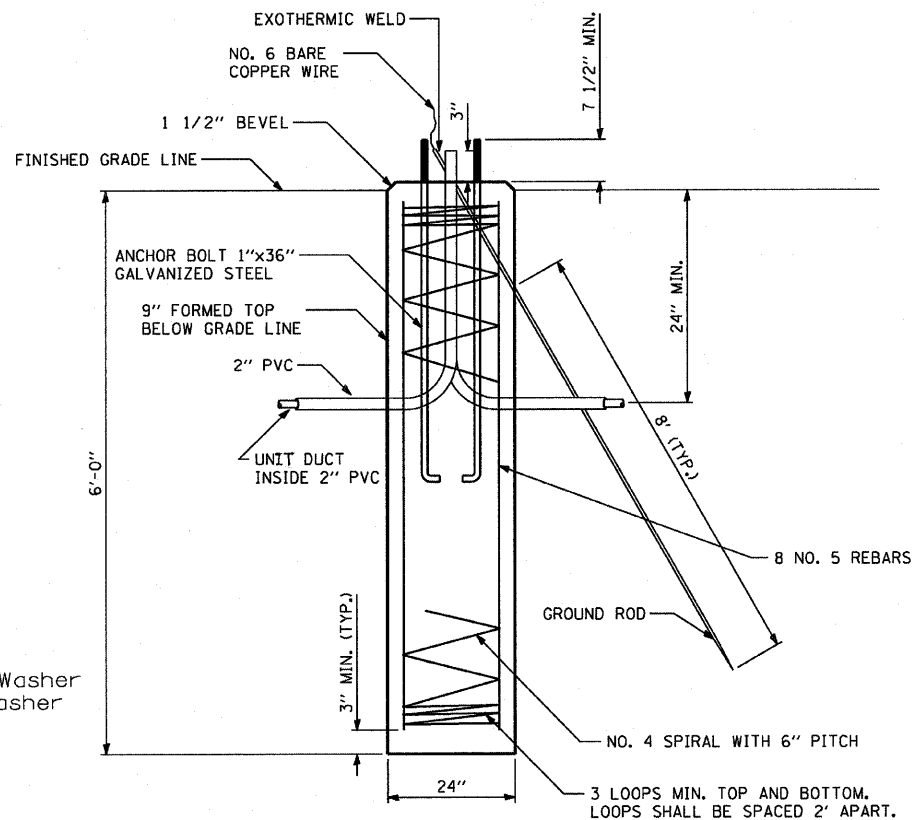

ROADWAY POLE FOUNDATION


REVISIONS	
NAME	DATE

ILLINOIS DEPARTMENT OF TRANSPORTATION

ELECTRICAL DETAILS
IL 170 BRIDGE REPLACEMENT AT SENECA

SCALE: 1" = 50'
DATE: OCTOBER, 2007

DRAWN BY CJO
CHECKED BY JCL

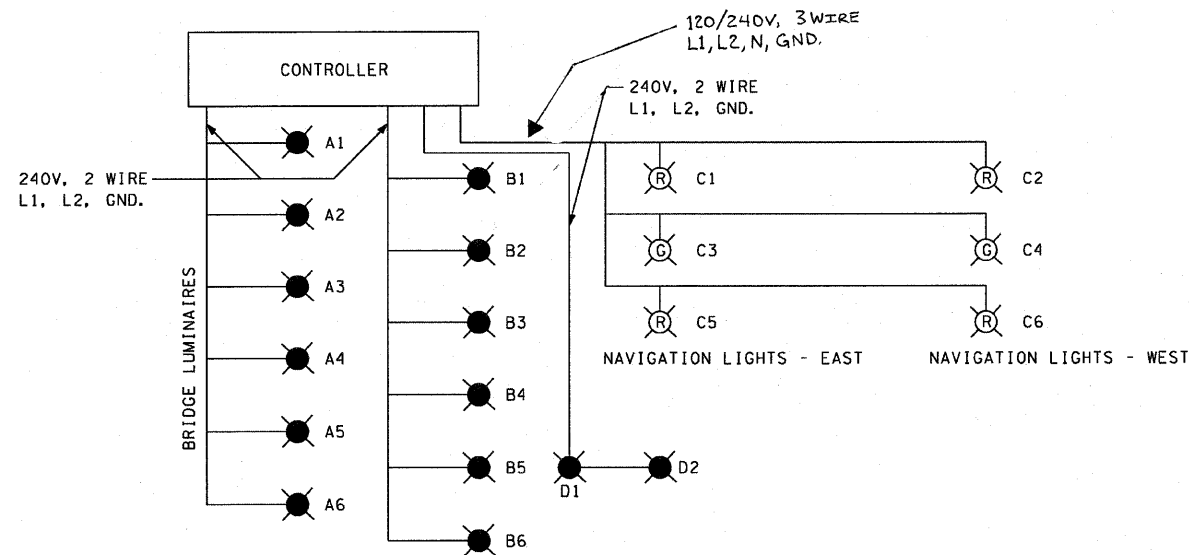

POWER REQUIREMENTS

CONTROLLER #1:	
SERVICE - 120/240 V, 1 PHASE, 3W, 60A	
CIRCUIT A	6x250W = 1500W
CIRCUIT B	6x250W = 1500W
CIRCUIT C	6x15W = 90W
CIRCUIT D	2x250W = 500W
TOTAL LOAD	3590 WATTS


ILLINOIS DEPARTMENT OF TRANSPORTATION LUMINAIRE PERFORMANCE TABLE		
GIVEN CONDITIONS		
ROADWAY DATA:	Pavement Width	12 FT
	Number Of Lanes	2
	Median Width	n/a FT
	IES Surface Classification	R3
LIGHT POLE DATA:	Q-Zero Value	.07
	Mounting Height	33 FT
LUMINAIRE DATA:	Mast Arm Length	6 FT
	Pole Set-Back From Edge Of Pavement	5 FT
LAYOUT DATA:	Lamp Type	HPS
	Lamp Lumens	28000
	IES Vertical Distribution	M
	IES Control Of Distribution	C
	IES Lateral Distribution	3
	Total Light Loss Factor	0.684
PERFORMANCE REQUIREMENTS	Spacing	140 FT
	Configuration	1 side
	Luminaire Overhang Over Edge Of Pavement Lane	1 FT

NOTE: Variations from the above specified IES distribution pattern may be requested and acceptance of variations will be subject to review by the Engineer based on how well the performance requirements are met.


PERFORMANCE REQUIREMENTS		
NOTE: These performance requirements shall be the minimum acceptable standards of photometric performance for the luminaire, based on the given conditions listed above.		
ILLUMINATION:	Average Horizontal Illumination, (E_{avg})	0.9 Lux
	Uniformity Ratio, (E_{min}/E_{max})	3.0
LUMINANCE:	Average Luminance, (L_{avg})	0.6 Cd/m ²
	Uniformity Ratios: (L_{min}/L_{max})	3.5
	Maximum Veiling Luminance Ratio, (L_{v}/L_{min})	6.0
Maximum Veiling Luminance Ratio, (L_{v}/L_{min})		0.3

NOTES:

- H-O-A SWITCH WITH ENGRAVED NAMEPLATE AS DETAILED.
- PHOTOCELL WITH INTEGRAL SURGE SUPPRESSOR.
- CONTACTOR, 30A, 2P, 120V COIL, ELECTRICALLY HELD.
- CIRCUIT BREAKER 20A, 2P, 240V, INCLUDE 2 SPARE.
- CIRCUIT BREAKER 20A, 1P, 120 V.
- MAIN CIRCUIT BREAKER, 60A, 2P, 240V.
- MAIN CIRCUIT BREAKER, 30A, 2P, 240V.
- CONTACTOR, 100A, 2P, 120V COIL, ELECTRICALLY HELD.
- SURGE ARRESTER.
- NAVIGATION PHOTOCELL WITH U.S. COAST GUARD APPROVED SETTINGS.

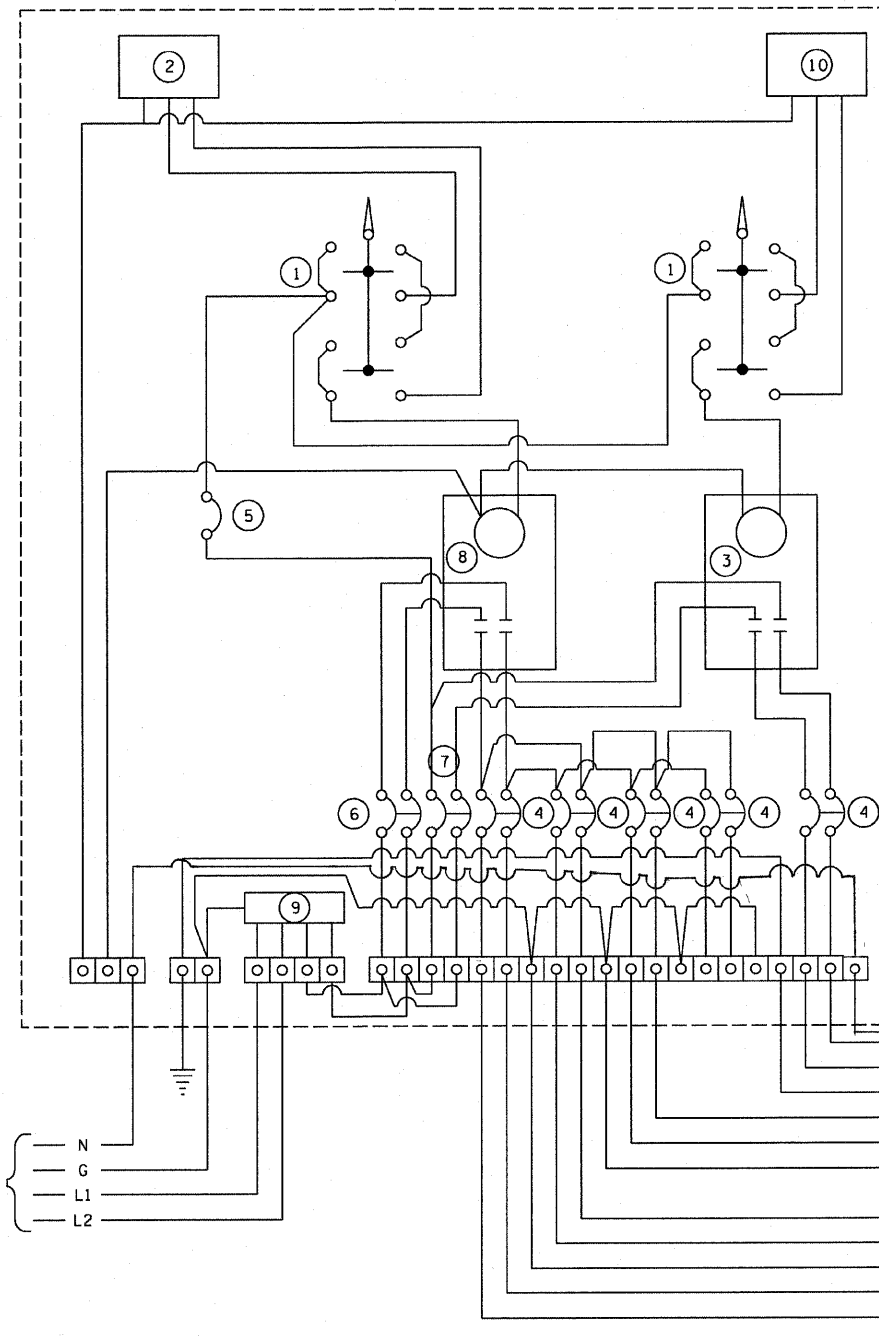

WIRING DIAGRAM

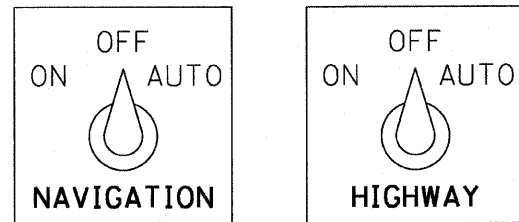

SWITCH NAMEPLATES

GENERAL NOTES:

WIRING SHALL BE PANEL BOARD FASHION. ALL BENDS SHALL BE RIGHT ANGLES. ALL RUNS SHALL BE VERTICAL OR PARALLEL TO PANEL BOARD. WIRES SHALL BE GROUPED OR LACED.

ALL CONTROL INSTALLATION COMPONENTS SHALL BE U.L. LISTED.

LABEL EQUIPMENT GROUND AND NEUTRAL.

LOCATE SERVICE POLE AND CONTROL INSTALLATION ADJACENT TO R.O.W. LINE WITH A MINIMUM DISTANCE OF 30' FROM THE EDGE OF PAVEMENT. EXACT LOCATION SHALL BE ESTABLISHED BY THE ENGINEER.

THE UNDERGROUND SERVICE ENTRANCE WIRING SHALL NO EXCEED 150'. TOTAL AERIAL AND UNDERGROUND SERVICE BETWEEN THE CONTROL INSTALLATION AND PRIMARY TRANSFORMER SHALL NOT EXCEED 250'.

RACEWAYS SHALL TERMINATE 3" ABOVE TOP OF CONCRETE FOUNDATION.

NAVIGATION LIGHTING C1 - C6

ROADWAY FIXTURES D1 - D2

TO LIGHT FIXTURES ON BRIDGE A1, B1 THRU A6, B6


REVISIONS	
NAME	DATE

ILLINOIS DEPARTMENT OF TRANSPORTATION

ELECTRICAL SCHEMATICS
IL 170 BRIDGE REPLACEMENT AT SENECA

SCALE: 1" = 50'
DATE: OCTOBER, 2007

DRAWN BY CJO
CHECKED BY JCL

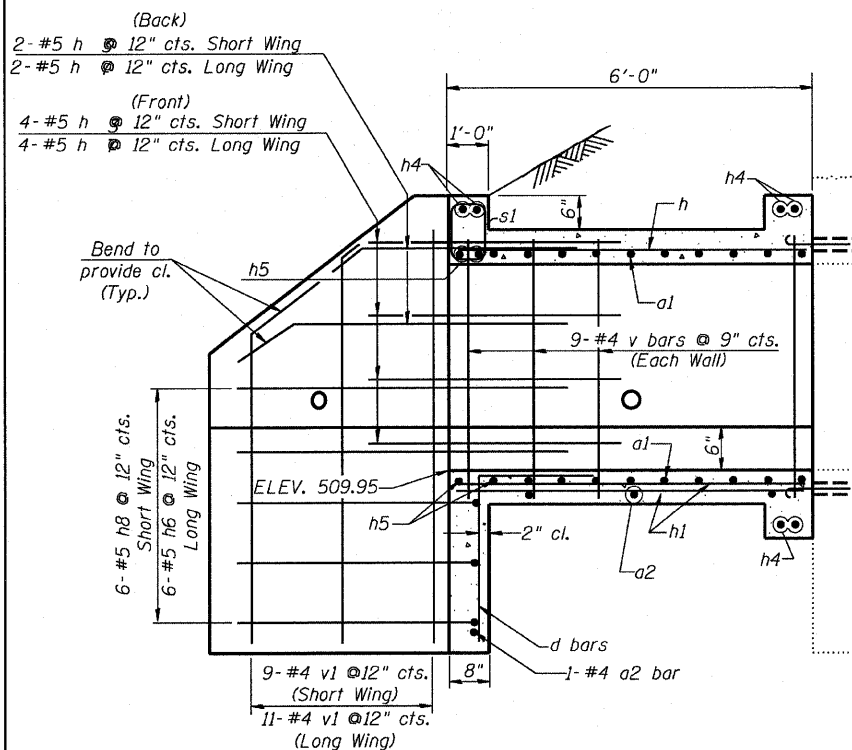

Existing Structure: None.

STATE OF ILLINOIS
DEPARTMENT OF TRANSPORTATION

F.A.P. ROUTE NO.	SECTION	COUNTY	TOTAL SHEETS	SHEET NO.	SHEET NO. 1 6 SHEETS
786	109 BR	La Salle	351	192	
FED. ROAD DIST. NO. 7		ILLINOIS	FED. AID PROJECT-		

Contract #66607

INDEX OF SHEETS

1. General Plan
2. General Data
3. Panels A, B & C
4. Panels D, E & F
5. Panels G, H & I
6. Panels J & K


DESIGN SPECIFICATIONS

2002 AASHTO

DESIGN STRESSES

FIELD UNITS

$f'_c = 3,500 \text{ psi}$
 $f_y = 60,000 \text{ psi (Reinforcement)}$

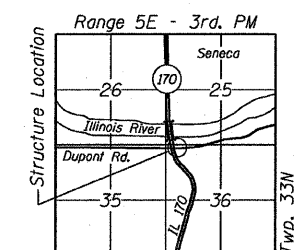


LOCATION SKETCH



Michael T. Haley
Licensed Structural Engineer
State of Illinois No. 81-5991
Expires 11/30/2008


10-5-07
Date

GENERAL PLAN
RETAINING WALL
RIVER ROAD
SECTION 109 BR
LA SALLE COUNTY

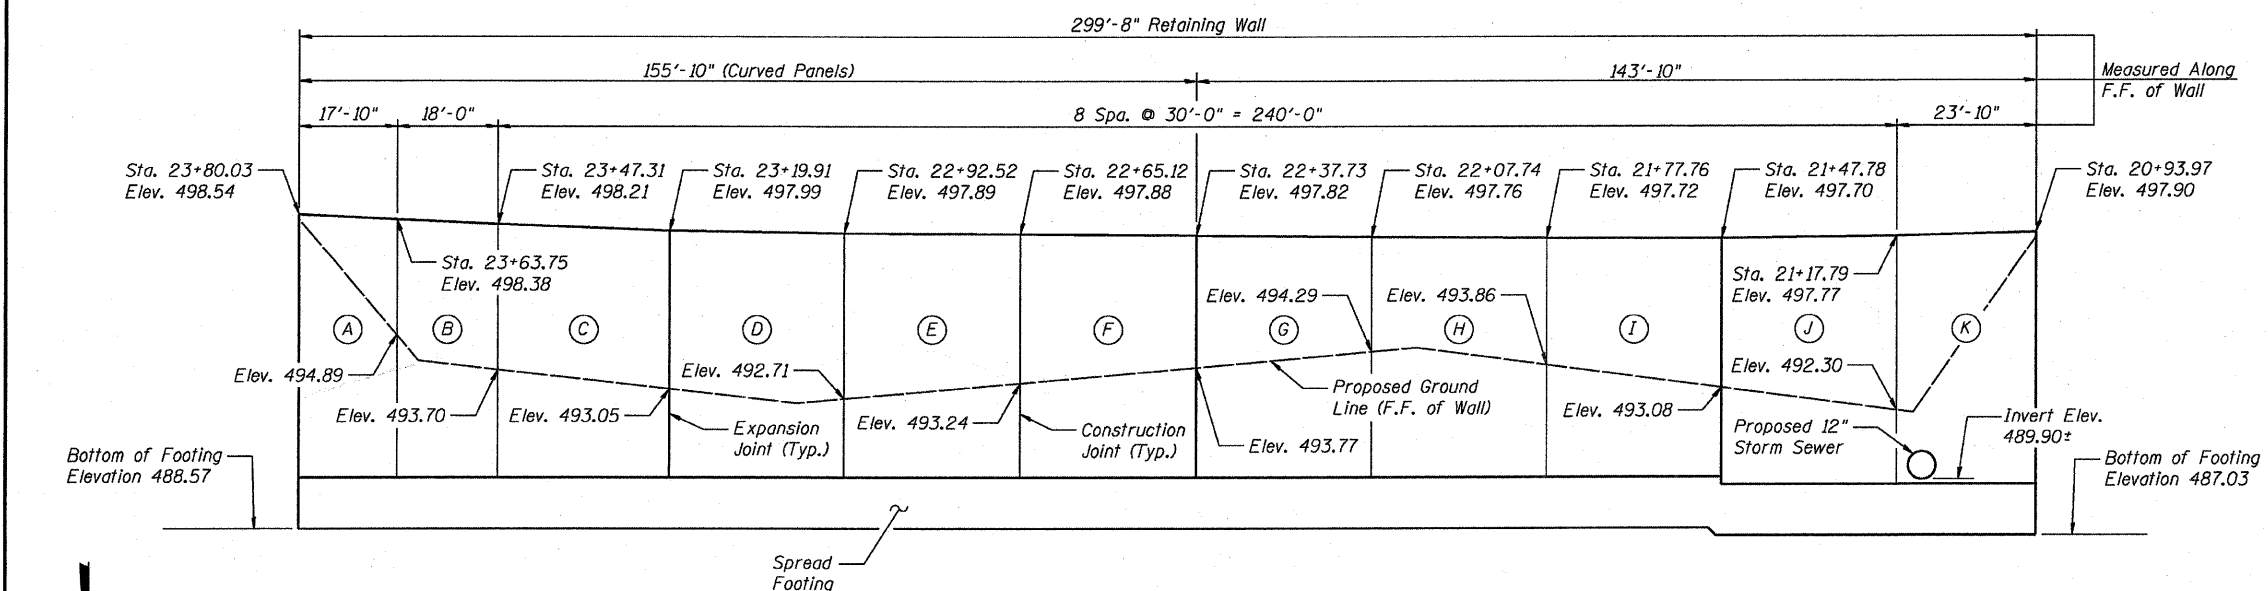

ELEVATION

(Looking South @ F.F. of wall)

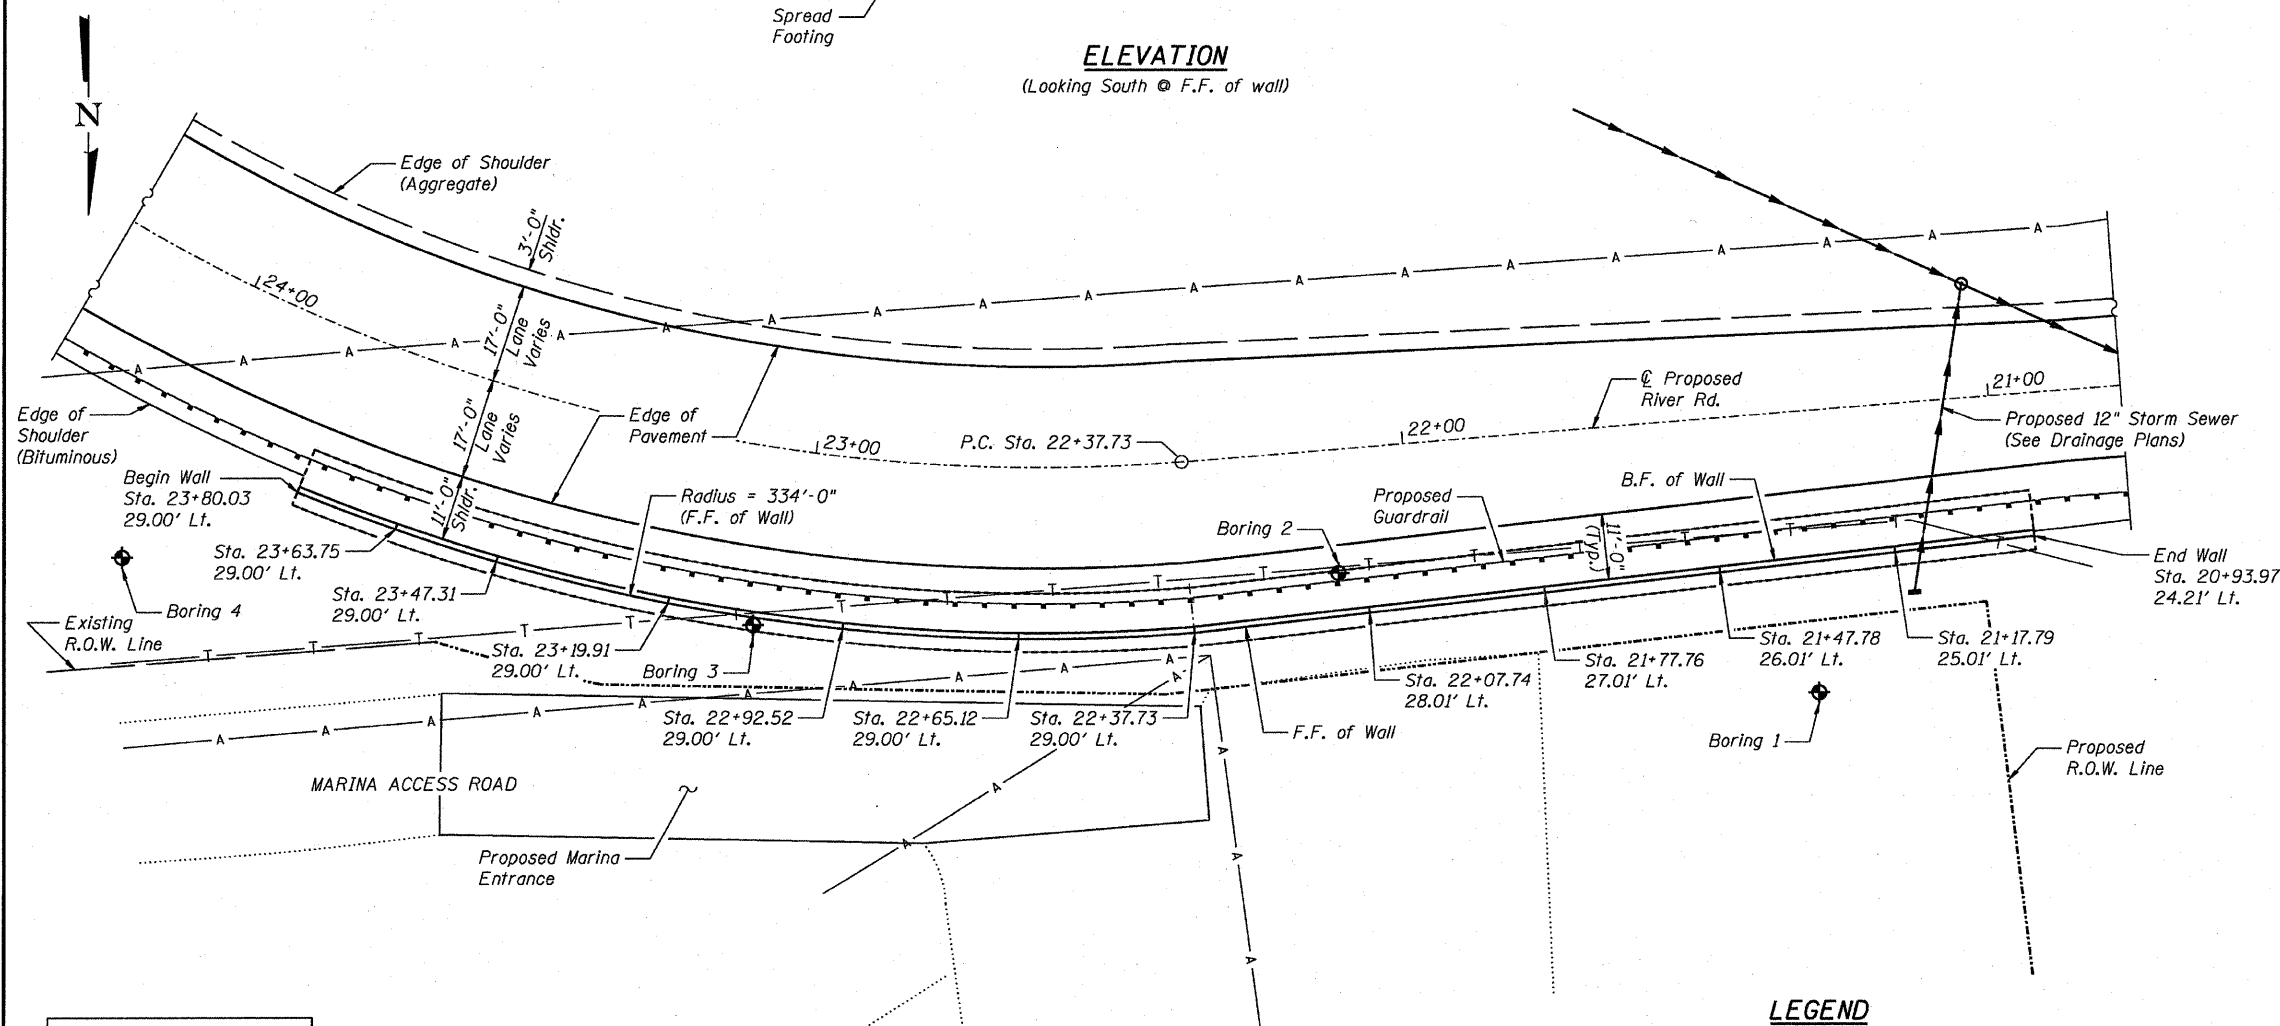

PLAN

Note:
Offsets are measured from the C of
proposed River Rd. to the front face
of wall.

LEGEND

- T ——— Telephone
 ——— A ——— Aerial Elec.
 ———→——→ Storm Sewer
 ◆ Soil Borings
 F.F. - Front Face
 B.F. - Back Face
 E.F. - Each Face


DESIGNED	JVR
CHECKED	DLS
DRAWN	JVR
CHECKED	DLS



LIN ENGINEERING, LTD.
Consulting Engineers
Chatham, Illinois

Reinforcement bars shall conform to the requirements of ASTM A 706 Gr 60 (IL Modified). See Special Provisions.
Reinforcement bars designated (E) shall be epoxy coated.
All exposed concrete edges shall have a $\frac{3}{4}$ " chamfer, except where shown otherwise. Chamfer on vertical edges shall be continued a minimum of one foot below finished ground level.

<u>TOTAL BILL OF MATERIAL</u>		
<i>ITEM</i>	<i>UNIT</i>	<i>TOTAL</i>
<i>Structure Excavation</i>	<i>Cu. Yd.</i>	<i>704</i>
<i>Porous Granular Embankment</i>	<i>Cu. Yd.</i>	<i>78</i>
<i>Porous Granular Embankment (Special)</i>	<i>Cu. Yd.</i>	<i>162</i>
<i>Concrete Structures</i>	<i>Cu. Yd.</i>	<i>280.4</i>
<i>Reinforcement Bars, Epoxy Coated</i>	<i>Pound</i>	<i>16860</i>
<i>Geocomposite Wall Drain</i>	<i>Sq. Yd.</i>	<i>122</i>

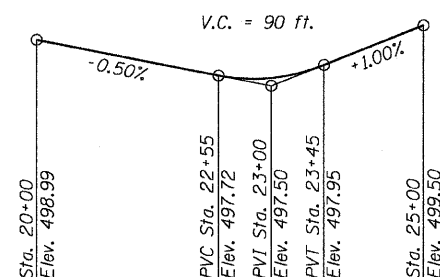


(along & Proposed River Rd.)

$\Delta = 57^{\circ} 51' 18''$ (RT)
 $D = 18^{\circ} 47' 08''$
 $T = 168.56'$
 $L = 307.98'$
 $E = 43.48'$
 $R = 305.00'$
S.E. = See S.E. Transition Diagram
P.C. = Sta. 22+37.73
P.T. = Sta. 25+45.70
P.I. = Sta. 24+06.29


DESIGNED	JVR
CHECKED	DLS
DRAWN	JVR
CHECKED	DLS

F.A.P. ROUTE NO.	SECTION	COUNTY	TOTAL SHEETS	SHEET NO.
786	109 BR	La Salle	351	193
FED. ROAD DIST. NO. 7		ILLINOIS	FED. AID PROJECT-	


Contract #66607

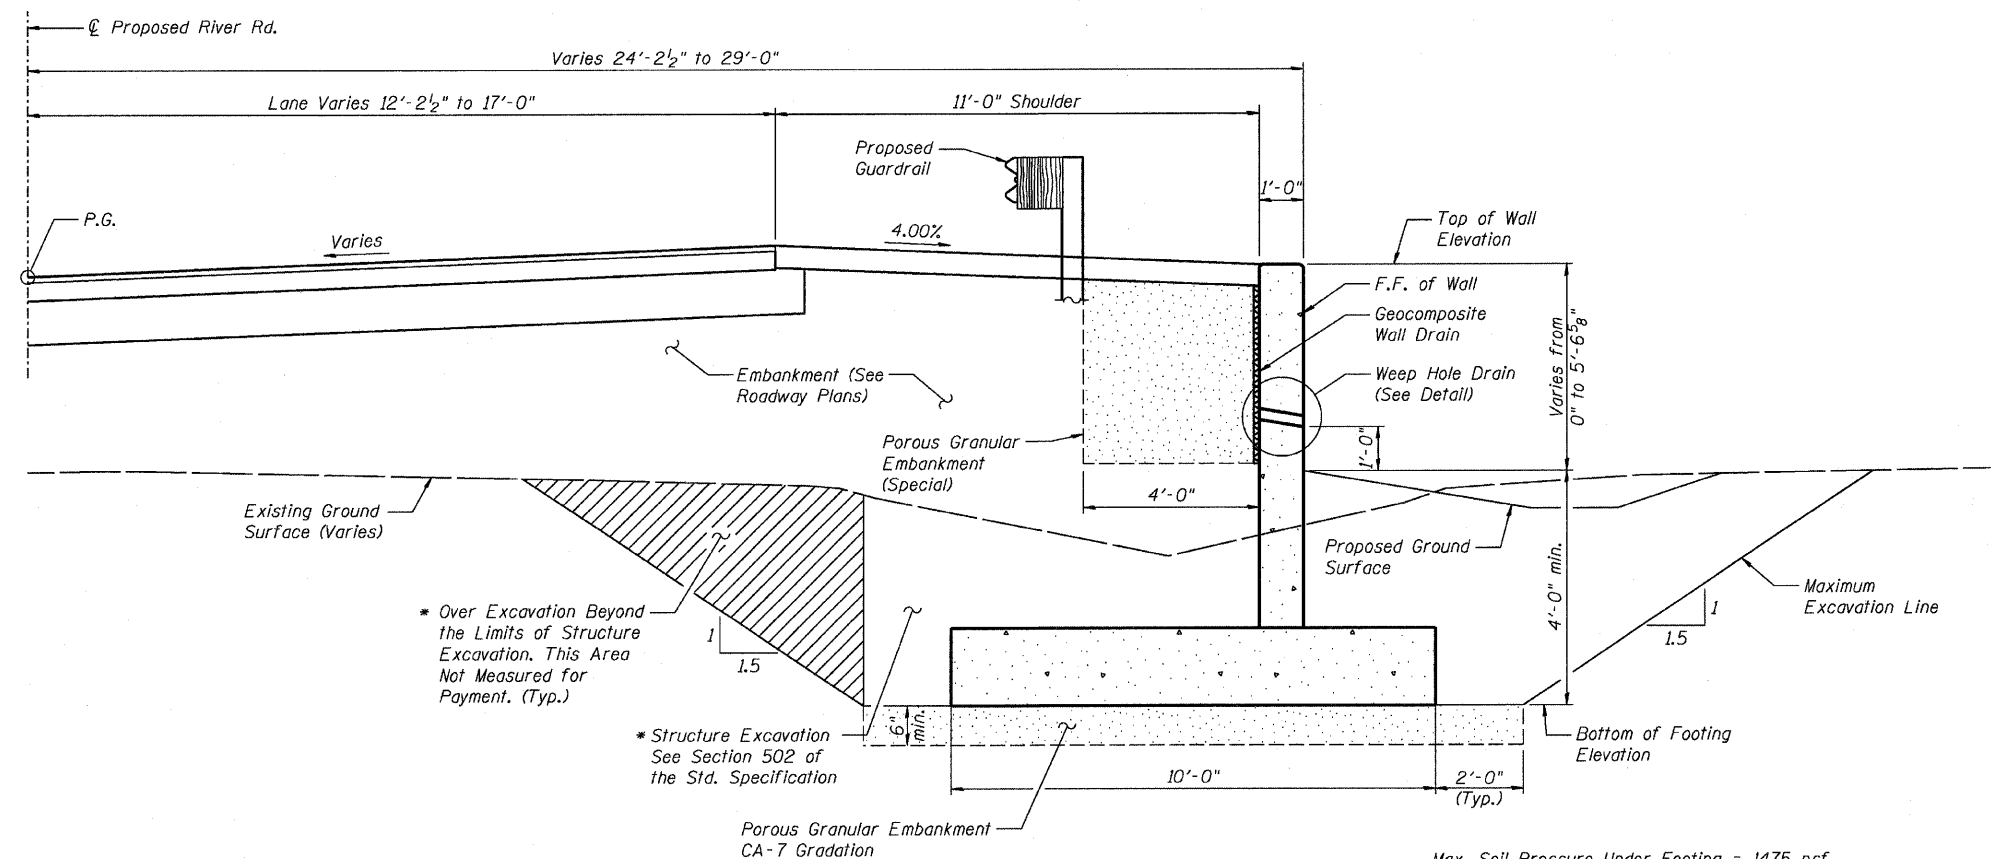

(Looking West)

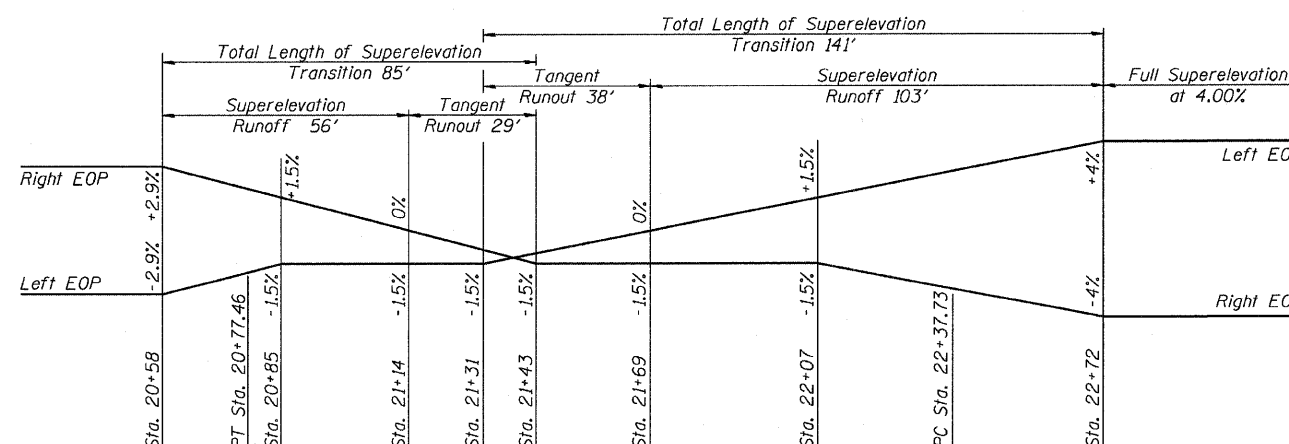

SUPERELEVATION TRANSITION DIAGRAM

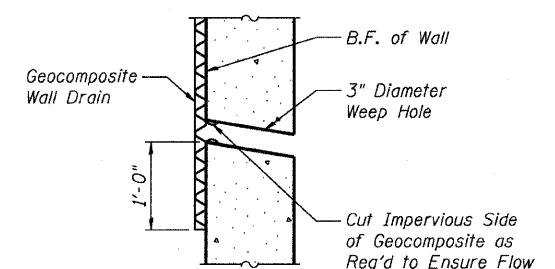


WEEP HOLE DRAIN DETAIL

GENERAL DATA
RETAINING WALL
RIVER ROAD
SECTION 109 BR
LA SALLE COUNTY




STATE OF ILLINOIS
DEPARTMENT OF TRANSPORTATION

F.A.P. ROUTE NO.	SECTION	COUNTY	TOTAL SHEETS	SHEET NO.	SHEET NO. 3
786	109 BR	La Salle	351	194	6 SHEETS
FED. ROAD DIST. NO. 7 ILLINOIS FED. AID PROJECT-					
Contract #66607					

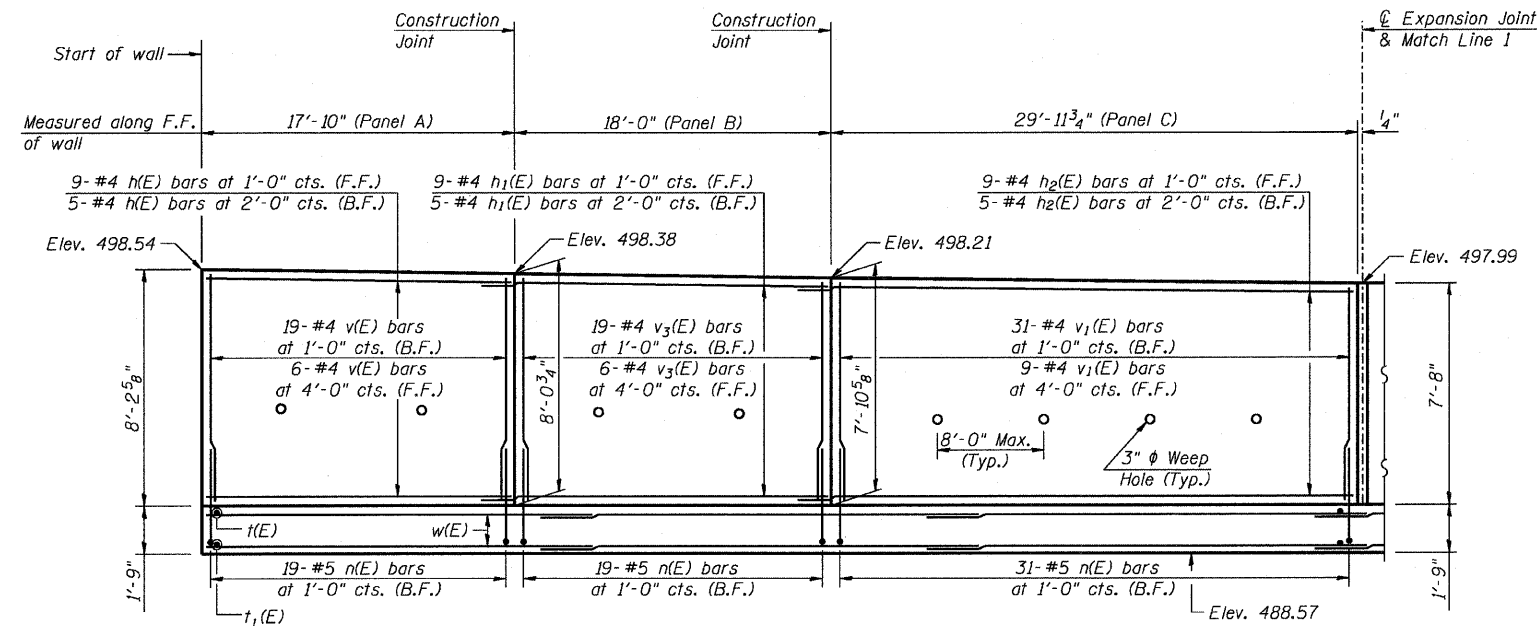


ELEVATION OF PANELS A TO C
(Front Face of Wall)

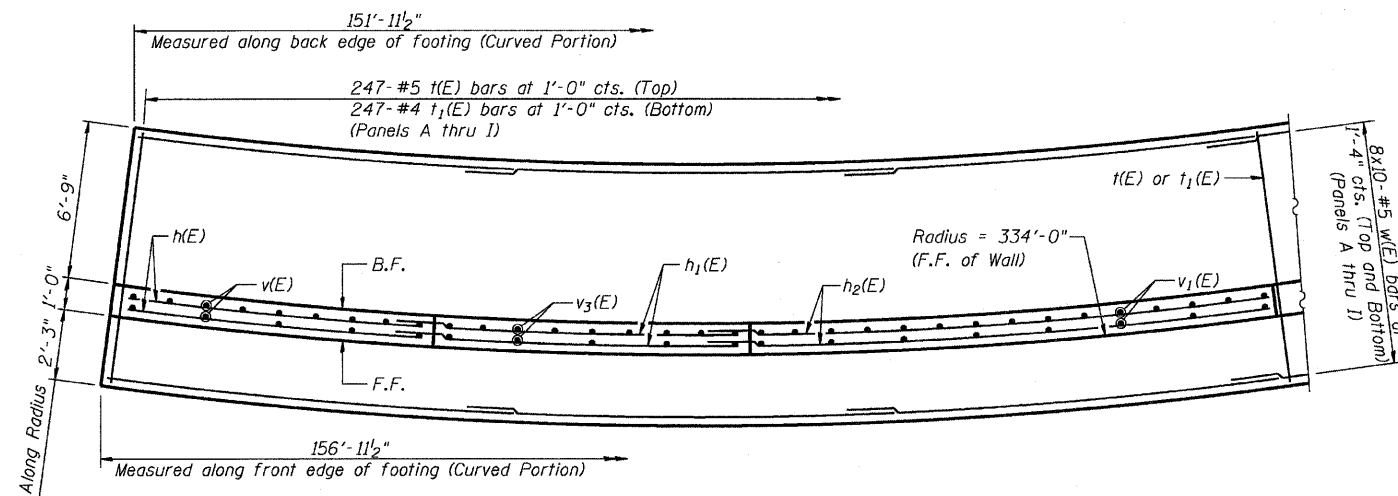

FOOTING PLAN OF PANELS A TO C

MIN BAR LAP

#4 Bars= 1'-8"
#5 Bars= 2'-2"

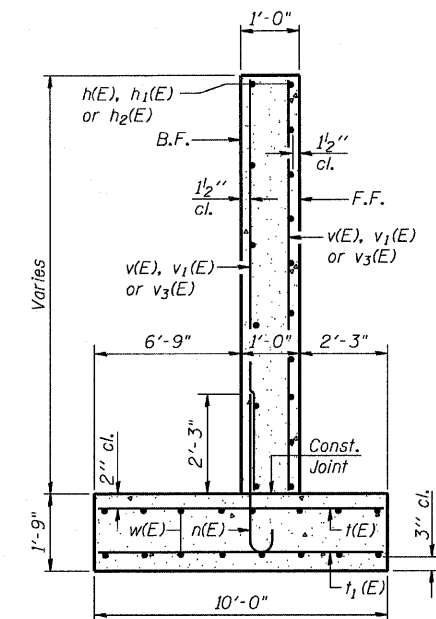

SECTION THRU WALL

Notes:
Bend w(E), h(E), h1(E) and h2(E) bars to match curve.
Bars indicated thus 8x10-#5, etc., indicates 8 lines of bars with 10 lengths of #5 bars per line.
See Sheet 6 of 6 for Joint Details, Bar Bends and Bar List.

DESIGNED	JVR
CHECKED	DLS
DRAWN	JVR
CHECKED	DLS



E LIN ENGINEERING, LTD.
Consulting Engineers
Chatham, Illinois

PANELS A, B & C
RETAINING WALL
RIVER ROAD
SECTION 109 BR
LA SALLE COUNTY

STATE OF ILLINOIS
DEPARTMENT OF TRANSPORTATION

F.A.P. ROUTE NO.	SECTION	COUNTY	TOTAL SHEETS	SHEET NO.	SHEET NO. 5
786	109 BR	La Salle	351	196	6 SHEETS
FED. ROAD DIST. NO. 7		ILLINOIS	FED. AID PROJECT-		

Contract #66607

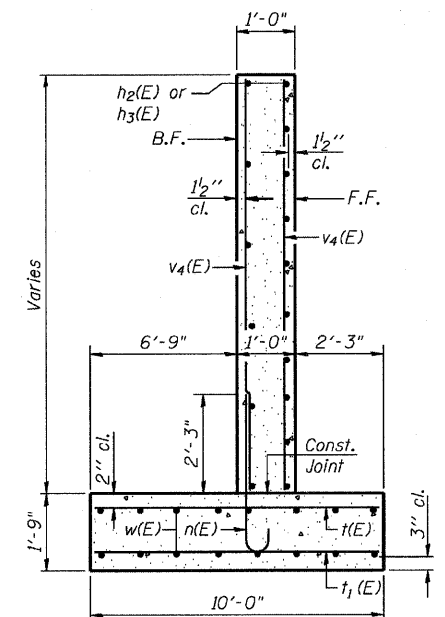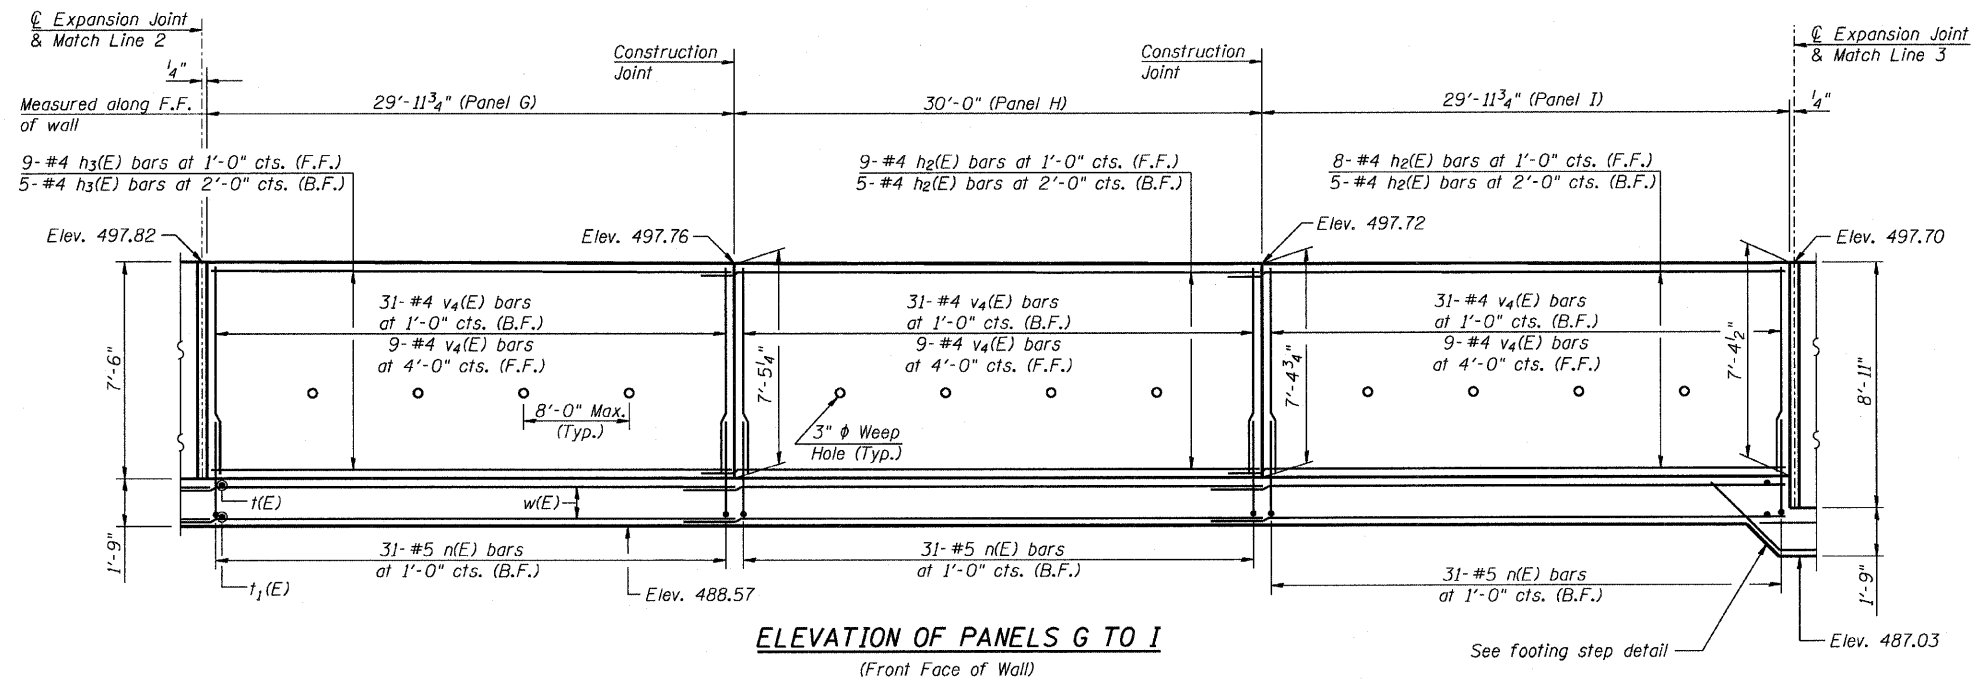


SECTION THRU WALL

MIN BAR LAP

#4 Bars= 1'-8"

#5 Bars= 2'-2"

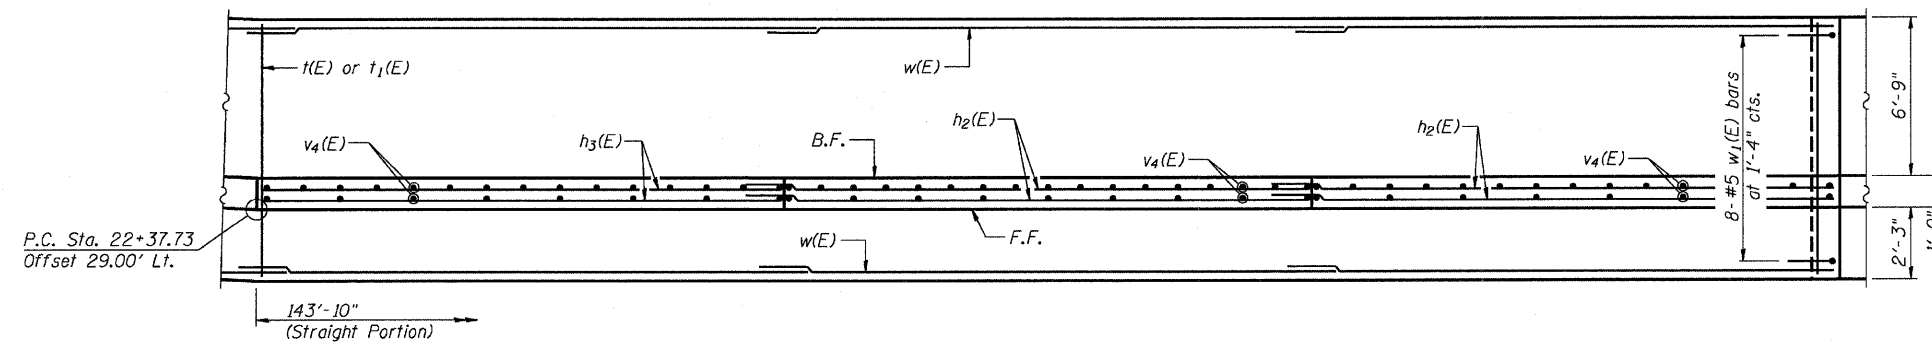

Note:
See Sheet 6 of 6 for Joint Details, Bar Bends and Bar List.

DESIGNED	JVR
CHECKED	DLS
DRAWN	JVR
CHECKED	DLS

E LIN ENGINEERING, LTD.
Consulting Engineers
Chatham, Illinois


PANELS G, H & I
RETAINING WALL
RIVER ROAD
SECTION 109 BR
LA SALLE COUNTY

STATE OF ILLINOIS
DEPARTMENT OF TRANSPORTATION


F.A.P. ROUTE NO.	SECTION	COUNTY	TOTAL SHEETS	SHEET NO.
786	109 BR	La Salle	351	197
FED. ROAD DIST. NO. 7	ILLINOIS	FED. AID PROJECT		

Contract #66607


SHEET NO. 6
6 SHEETS

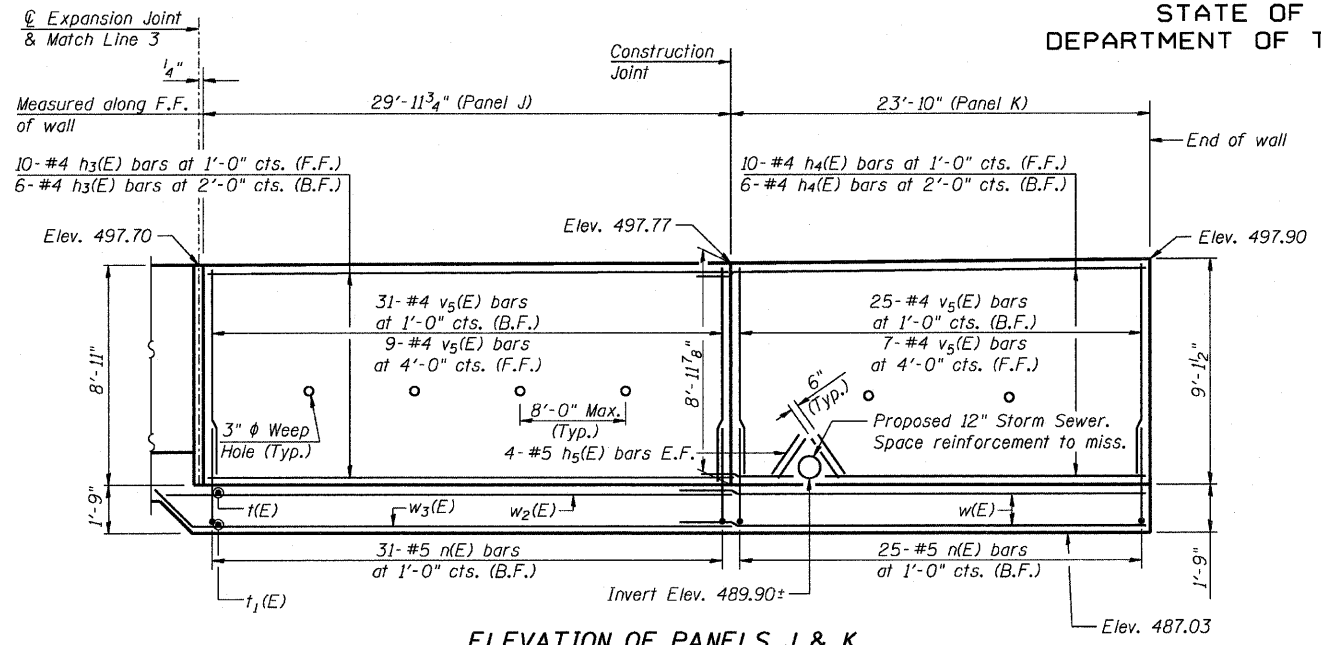


ELEVATION OF PANELS J & K
(Front Face of Wall)

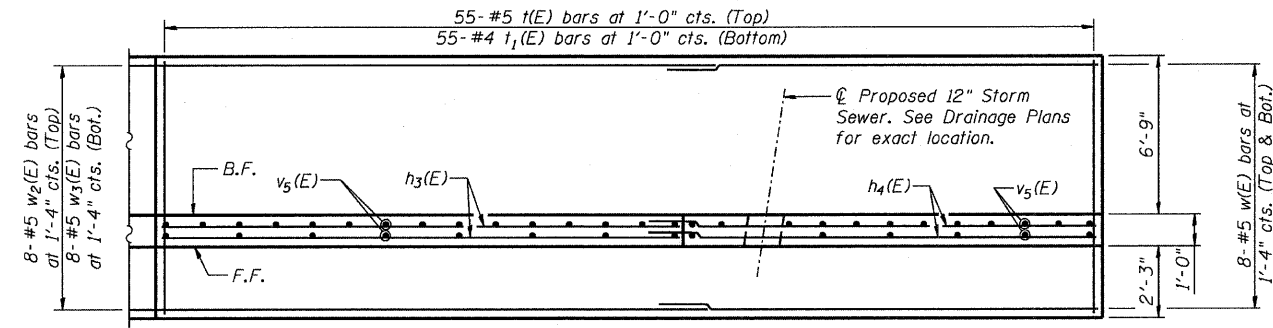


FOOTING PLAN OF PANELS J & K

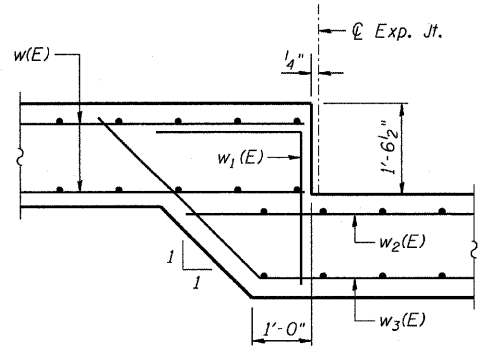


FOOTING STEP DETAIL

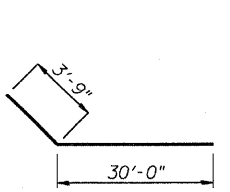


BAR w3(E)

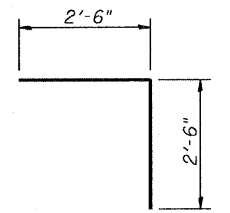

BAR w1(E)

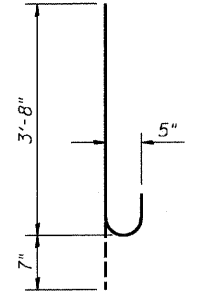


BAR n(E)

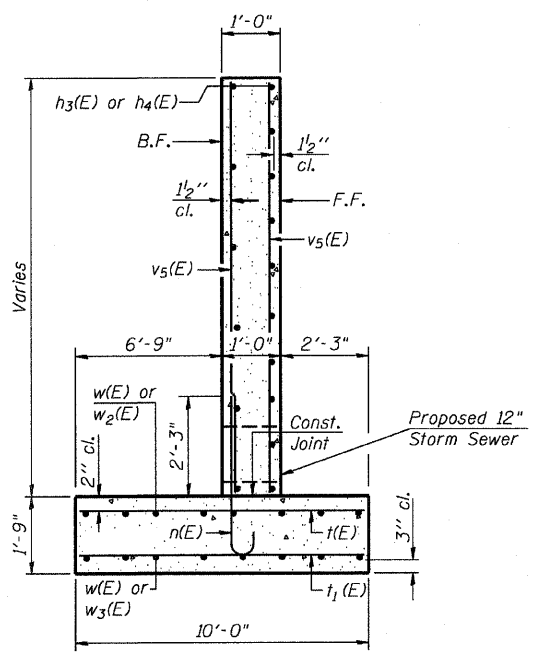

SECTION THRU WALL

MIN BAR LAP

#4 Bars= 1'-8"
#5 Bars= 2'-2"

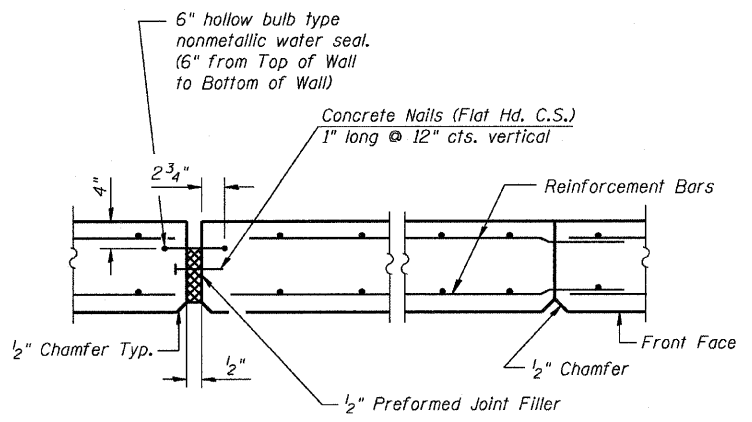

EXPANSION JOINT

CONSTRUCTION JOINT

WALL JOINT DETAIL

**PANELS J & K
RETAINING WALL
RIVER ROAD
SECTION 109 BR
LA SALLE COUNTY**

E LIN ENGINEERING, LTD.
Consulting Engineers
Chatham, Illinois

DESIGNED	JVR
CHECKED	DLS
DRAWN	JVR
CHECKED	DLS

SOIL BORING LOG # 1 & 2
FOR RETAINING WALL
LA SALLE COUNTY,
SECTION 109 BR

SOIL BORING LOG # 3 & 4
FOR RETAINING WALL
ILLINOIS RIVER AT SENECA
LA SALLE COUNTY,
SECTION 109 BR

For Approach Parapets only


Bar	No.	Size	Length	Shape
d(E)	70	#5	5'-7"	
d ₁ (E)	70	#5	9'-8"	
e(E)	16	#4	3'-0"	
e ₁ (E)	2	#8	2'-5"	
Reinforcement Bars, Epoxy Coated			Pound	1615
Concrete			Cu. Yds.	7

Reinforcement bars designated (E) shall be epoxy coated.

Bars indicated thus 1 x -#5 etc. indicates 1 line of bars with lengths per line.



*Cost of additional bars to be included in the cost Bridge Approach Pavement Special

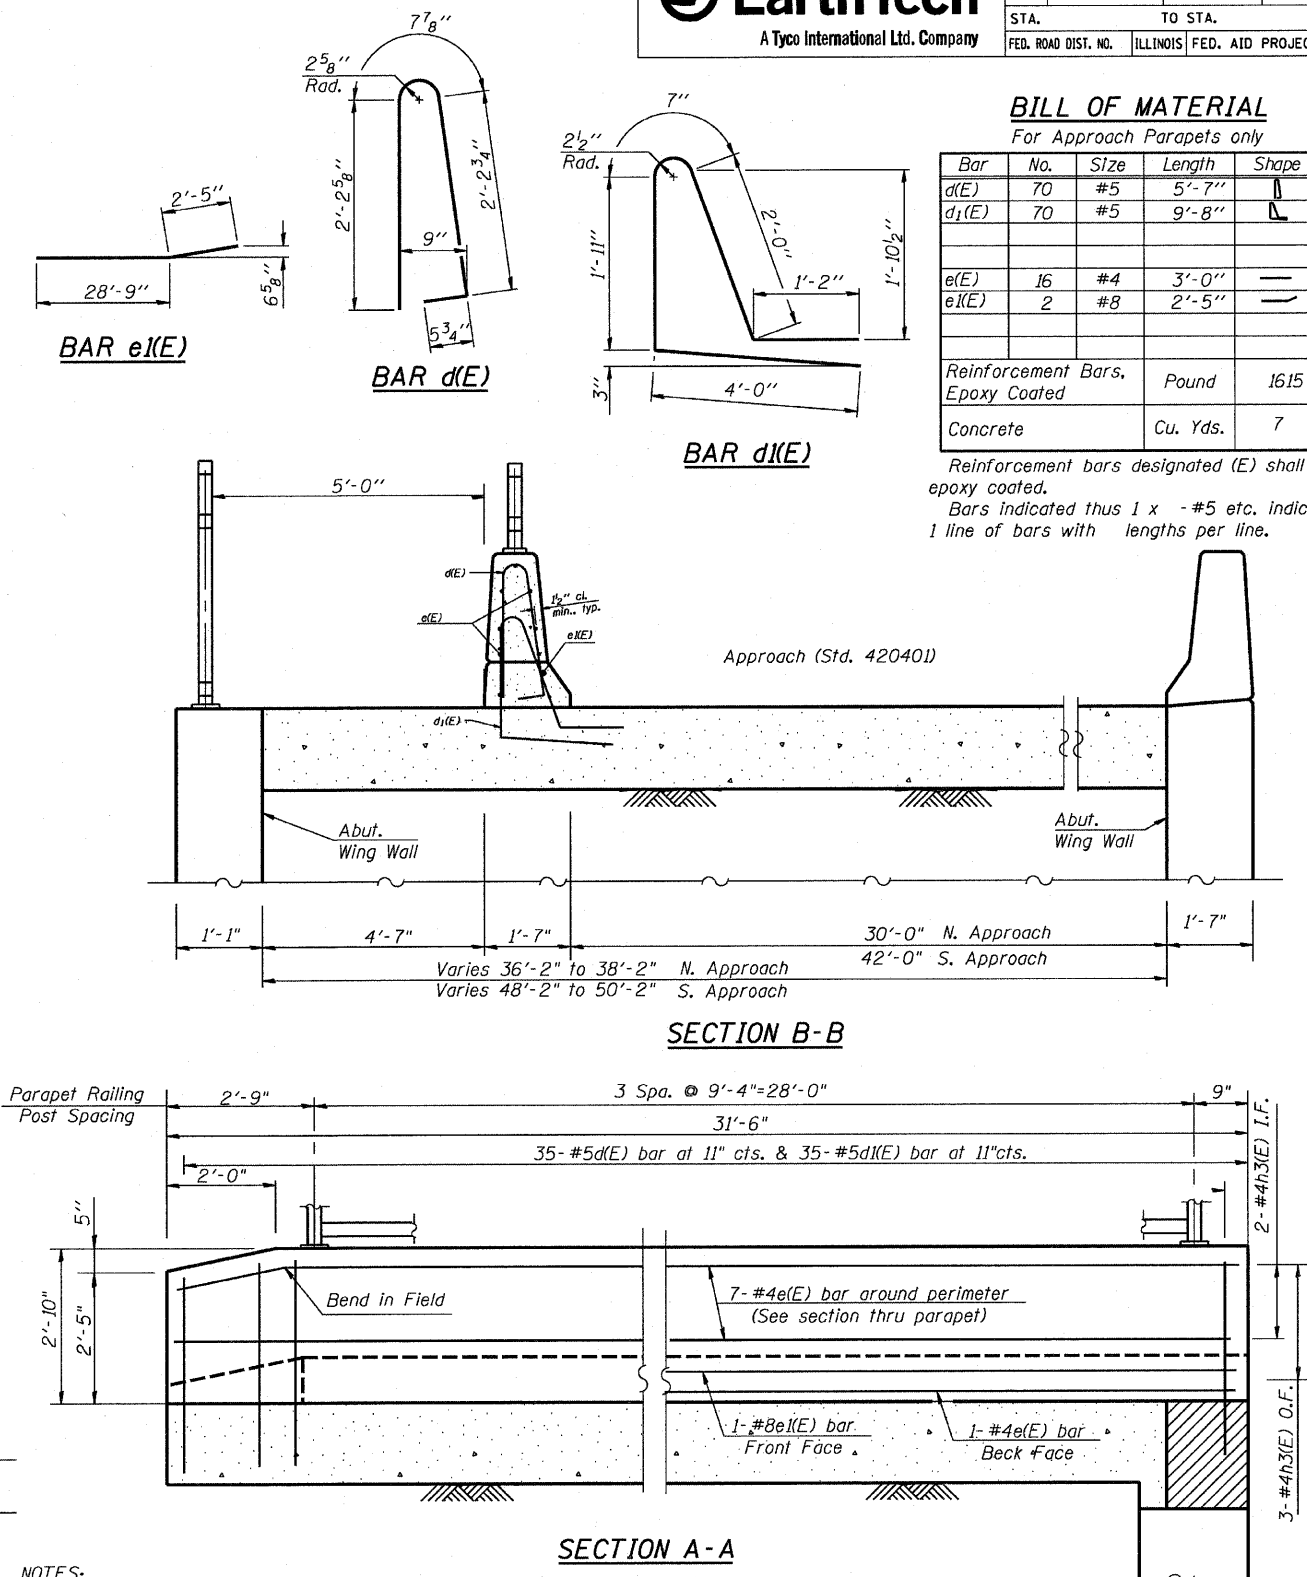[illegible]

BRIDGE APPROACH PAVEMENT SPECIAL

SCALE:
DATE: JUNE 29, 2007

DRAWN BY JHR
CHECKED BY RJC

STATE OF ILLINOIS
DEPARTMENT OF TRANSPORTATION

ROUTE NO.	SECTION	COUNTY	TOTAL SHEETS	SHEET NO.	SHEET NO. 1
FAP 786 (IL 170)		LASALLE	351	200	1 SHEETS
FED. ROAD DIST. NO. 7		ILLINOIS	FED. AID PROJECT		


Contract Number: 66607

GENERAL NOTES



Fasteners shall be high strength bolts. Bolts $\frac{7}{8}$ " ϕ , open holes $\frac{15}{16}$ " ϕ , unless otherwise noted.

Plan dimensions and details relative to existing plans are subject to routine variations. The Contractor shall field verify existing dimensions and details affecting new construction and make necessary approved adjustments prior to construction or ordering of materials. Such variations shall not be cause for additional compensation for a change in scope of the work, however, the Contractor will be paid for the quantity actually furnished based upon the unit price bid for the work.

The existing structural steel coating contains lead. The Contractor shall take appropriate precautions to deal with the presence of lead on this project.

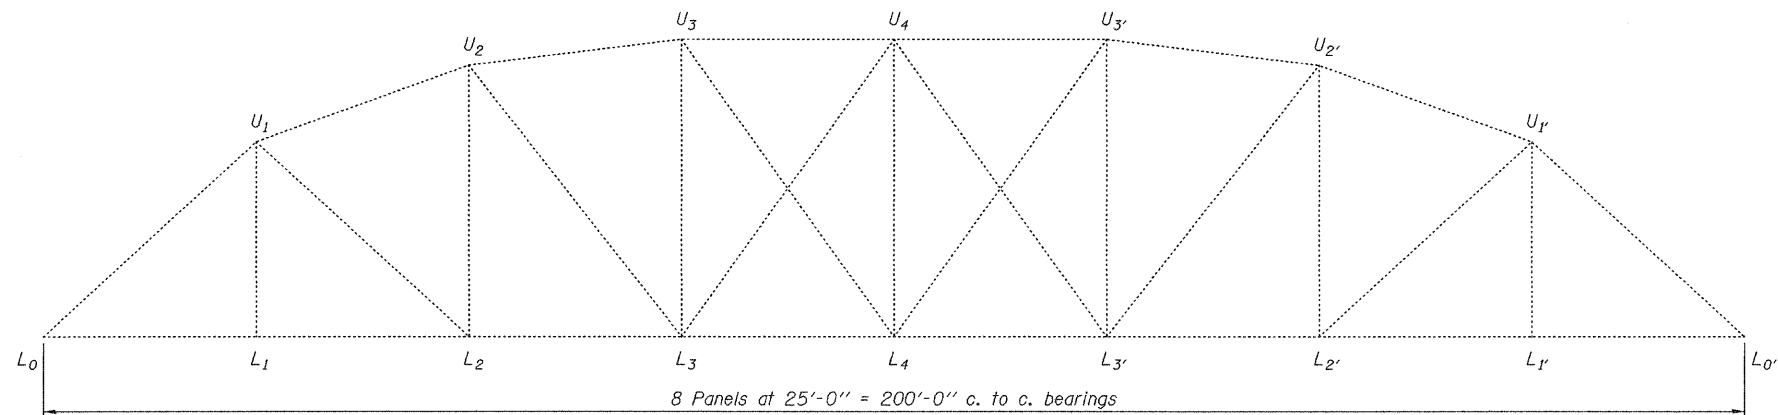

ELEVATION, SPAN 6
(Looking East)

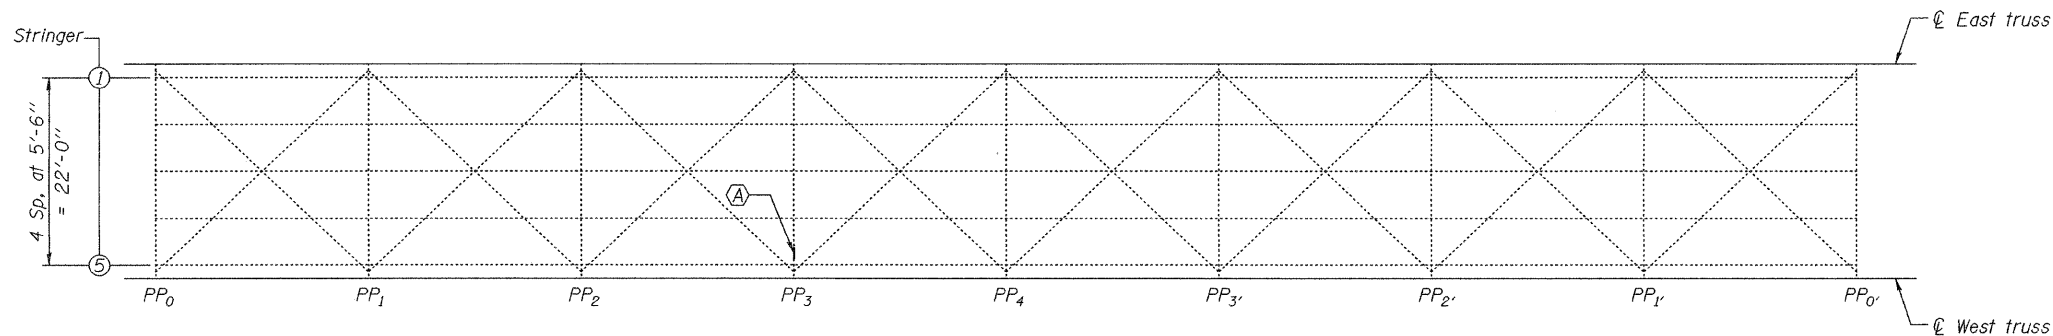 

FRAMING PLAN, SPAN 6

(A) - Repair cracked weld at floorbeam cover plate

Note A:
The Contractor shall grind cracked weld ($\pm 15'$) parallel to the direction of the existing weld and not perpendicular to the weld. Ground surfaces shall be inspected for cracks using dye penetrant or magnetic particle testing prior to initiating bolting. Area should be thoroughly cleaned to remove any existing pack rust. Apply sealant compatible with structural steel before bolting cover plate to bottom flange. All labor, materials and traffic control required to complete the work as indicated on this sheet will be paid for at the contract unit price L. Sum for Structural Steel Repair.

TOTAL BILL OF MATERIAL


ITEM	UNIT	QUANTITY
Structural Steel Repair	L. Sum	1

DESIGNED	Victor H. Veliz
CHECKED	John Balva
DRAWN	balva
CHECKED	VHV

NOVEMBER 6, 2007
EXAMINED *[Signature]*
ENGINEER OF STRUCTURAL SERVICES
PASSED *[Signature]*
ENGINEER OF BRIDGES AND STRUCTURES



EXPIRES 11-30-2008

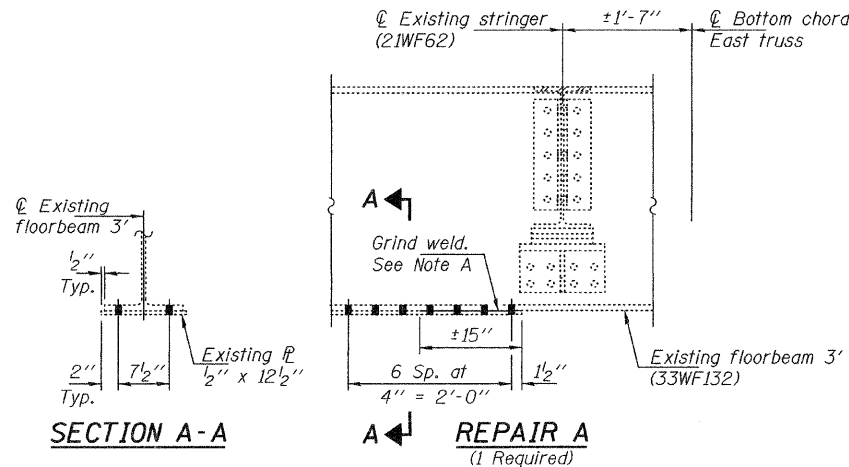

BRIDGE REPAIRS
FAP 786 (IL 170)
LASALLE COUNTY
SN 050-0070