

F.A.P. R.T.E.	SECTION	COUNTY	TOTAL SHEETS	SHEET NO.
343	FAP 343 22 CULVERT	COOK	67	1
CONTRACT NO. 62R73				

FOR INDEX OF SHEETS, SEE SHEET NO. 2

IMPROVEMENT IS LOCATED
IN THE VILLAGE OF PALATINE

TRAFFIC DATA
2021 ADT = 21,500
POSTED SPEED LIMIT = 40 MPH - 45 MPH
FUNCTIONAL CLASS = OTHER PRINCIPAL ARTERIAL



ORION ENGINEERS, PLLC
EXPIRES 11-30-2025

Luca Janulis
SIGNATURE

12/09/2024
DATE



ORION ENGINEERS, PLLC
EXPIRES 11-30-2025

Amber M. Seiden
SIGNATURE

12/09/2024
DATE



PERALTE CLARK LLC
EXPIRES 11-30-2025

Andrea S. O'Brien
SIGNATURE

12/09/2024
DATE



ENVIRONMENTAL DESIGN
INTERNATIONAL, INC.
EXPIRES 11-30-2025

William J. Cussen
SIGNATURE


12/09/2024
DATE



GSG CONSULTANTS, INC.
EXPIRES 11-30-2025

William J. Cussen
SIGNATURE

12/09/2024
DATE

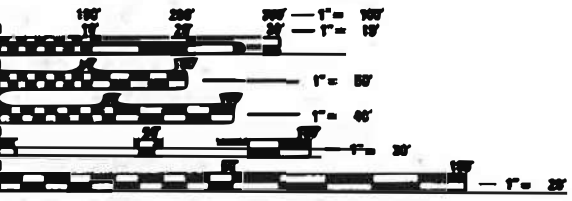

FULL SIZE PLANS HAVE BEEN PREPARED USING STANDARD ENGINEERING SCALES. REDUCED SIZED PLANS WILL NOT CONFORM TO STANDARD SCALES IN MAKING MEASUREMENTS ON REDUCED PLANS. THE ABOVE SCALES MAY BE USED.

J.U.L.I.E.
JOINT UTILITY LOCATION INFORMATION FOR EXCAVATORS
1-800-892-6123
OR 811


PROJECT MANAGER: PRAVEEN KAINI, P.E. (847)705-4237

CONTRACT NO. 62R73

STATE OF ILLINOIS
DEPARTMENT OF TRANSPORTATION

**PROPOSED
HIGHWAY PLANS**

ROUTE FAP 343A
SECTION FAP 343 22 CULVERT
PROJECT NHPP-N4ZL(479)
CULVERT REPLACEMENT
COOK COUNTY

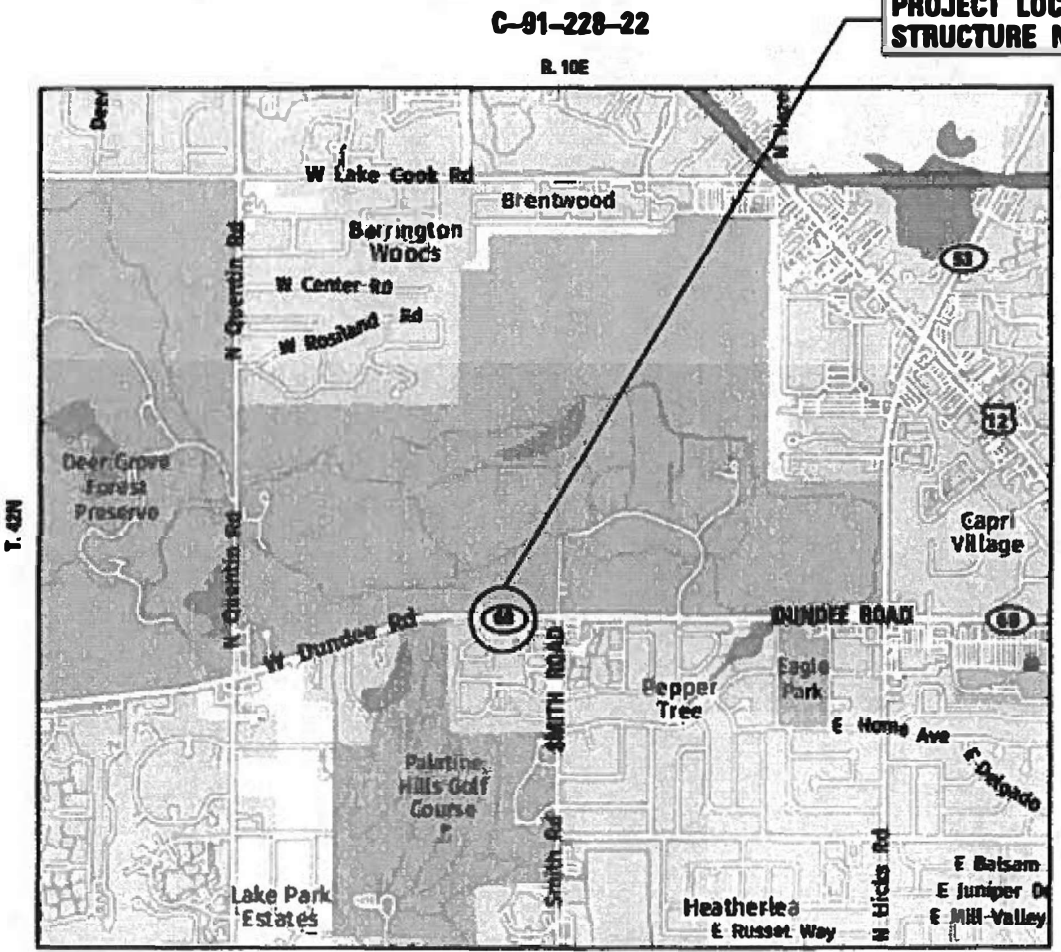

LOCATION MAP
GROSS LENGTH = 2430 FT. = 0.46 MILE
NET LENGTH = 2430 FT. = 0.46 MILE







ORION
ENGINEERS



Peralte-
Clark LLC

 

EDI
Environmental Design International, Inc.
Civil, Survey, Geotechnical and Construction Inspection Services
20 W. SCHWAB STREET, SUITE 100, CHICAGO, IL 60609
PH: (312) 545-1400 FAX: (312) 545-0222 www.ediinc.com

 

GSG
GSG CONSULTANTS, INC.
200 S. MICHIGAN AVE., SUITE 1000, CHICAGO, IL 60604
TEL: (312) 467-1000 FAX: (312) 467-1001 www.gsg-consultants.com

STATE OF ILLINOIS
DEPARTMENT OF TRANSPORTATION

SUBMITTED Dec 12, 2024
Joseph R. ... IR
REGIONAL ENGINEER

January 31, 2025
Scott A. ...
ENGINEER OF DESIGN AND ENVIRONMENT

January 31, 2025
Praveen Kaini
DIRECTOR OF HIGHWAYS PROJECT IMPLEMENTATION

**PRINTED BY THE AUTHORITY
OF THE STATE OF ILLINOIS**

MODEL: Default
FILE: \\nortc-cs\users\arabian\orion\engineering\ees\c.com\Orion Admin - 2021008 - IDOT FFB 199-013 (2)\Work Order #5 (62873)\CADD\CAD Sheets\ID12873-shr-generate.dgn

INDEX OF SHEETS

1	COVER SHEET
2	INDEX OF SHEETS, HIGHWAY STANDARDS, AND GENERAL NOTES
3-5	SUMMARY OF QUANTITIES
6-7	TYPICAL SECTIONS
8-10	ALIGNMENT AND TIES
11-12	REMOVAL PLAN
13-14	ROADWAY PLAN AND PROFILE
15-21	MAINTENANCE OF TRAFFIC
22-23	EROSION CONTROL PLAN
24-28	DRAINAGE PLAN
29-33	PLAT OF HIGHWAYS
34-35	PAVEMENT MARKING PLAN
36	INTERSECTION DETAILS
37-38	LANDSCAPING PLAN
39	EXISTING TRAFFIC SIGNAL PLAN
40-53	STRUCTURE PLANS
54-62	DISTRICT STANDARDS
63-67	CROSS SECTIONS

HIGHWAY STANDARDS

000001-08	STANDARD SYMBOLS, ABBREVIATIONS, AND PATTERNS
001001-02	AREAS OF REINFORCEMENT BARS
353001-05	PCC BASE COURSE WITH HMA BINDER AND SURFACE COURSES
524301-03	PRECAST REINFORCED CONCRETE FLARED END SECTION
602001-02	CATCH BASIN, TYPE A
602016-02	CATCH BASIN, TYPE D
602301-04	INLET, TYPE A
602401-07	PRECAST MANHOLE, TYPE A, 4' DIAMETER
602402-03	PRECAST MANHOLE, TYPE A, 5' DIAMETER
602601-06	PRECAST REINFORCED CONCRETE FLAT SLAB TOP
630106-02	LONG-SPAN GUARDRAIL OVER CULVERT
602701-02	MANHOLE STEPS
604001-05	FRAME AND LIDS, TYPE 1
604036-03	GRATE TYPE 8
604086-05	FRAME AND GRATE, TYPE 23
604901-05	FRAME AND GRATE, TYPE 24
606001-08	CONCRETE CURB TYPE B AND COMBINATION CONCRETE CURB AND GUTTER
630001-12	STEEL PLATE BEAM GUARDRAIL
701001-02	OFF-RD OPERATIONS, 2L, 2W, MORE THAN 15' (4.5 M) AWAY
701006-05	OFF-RD OPERATIONS, 2L, 2W, 15' (4.5 M) TO 24" (600 MM) FROM PAVEMENT EDGE
701301-04	LANE CLOSURE, 2L, 2W, SHORT TIME OPERATIONS
701311-03	LANE CLOSURE, 2L, 2W, MOVING OPERATIONS - DAY ONLY
701501-06	URBAN LANE CLOSURE, 2L, 2W, UNDIVIDED
701502-09	URBAN LANE, 2L, 2W, WITH BIDIRECTIONAL LEFT TURN LANE
701701-10	URBAN LANE CLOSURE, MULTILANE INTERSECTION
701801-06	SIDEWALK, CORNER OR CROSSWALK CLOSURE
701901-09	TRAFFIC CONTROL DEVICES
704001-08	TEMPORARY CONCRETE BARRIER
782006-01	GUARDRAIL AND BARRIER WALL REFLECTOR MOUNTING DETAILS

IDOT DISTRICT STANDARD DETAILS

BD-02	DRIVEWAY DETAILS DISTANCE BETWEEN ROW AND FACE OF CURB < 15' (4.5m)
BD-07	DETAIL OF STORM SEWER CONNECTION TO EXISTING SEWER
BD-24	CURB OR CURB AND GUTTER REMOVAL AND REPLACEMENT DETAIL
BD-32	BUTT JOINT AND HMA TAPER DETAILS
TC-10	TRAFFIC CONTROL AND PROTECTION FOR SIDE ROADS, INTERSECTIONS, AND DRIVEWAYS
TC-11	TYPICAL APPLICATIONS RAISED REFLECTIVE PAVEMENT MARKERS (SNOW-PLOW RESISTANT)
TC-13	DISTRICT ONE TYPICAL PAVEMENT MARKINGS
TC-22	DISTRICT ONE ARTERIAL ROAD INFORMATION SIGN
TC-26	DRIVEWAY ENTRANCE SIGNING

GENERAL NOTES

- THE CONTRACTOR WILL NOT BE ALLOWED TO SET UP A YARD OR FIELD OFFICE ON STATE PROPERTY WITHOUT WRITTEN PERMISSION FROM THE DEPARTMENT.
- ALL MILLED SURFACES SHALL BE A UNIFORM CROSS SLOPE PER LANE AND FREE OF RIDGES BETWEEN PASSES. ANY DEVIATIONS SHALL BE CORRECTED AT NO COST TO THE DEPARTMENT.
- LOCATION OF COMBINATION CONCRETE CURB AND GUTTER REMOVAL AND REPLACEMENT WILL BE DETERMINED IN THE FIELD BY THE ENGINEER.
- TEN (10) FOOT TRANSITIONS SHALL BE USED TO MATCH THE PROPOSED CURB AND GUTTER AND MEDIAN ITEMS OF WORK TO EXISTING CURBS AND GUTTER AND MEDIANS IN THE FIELD, UNLESS OTHERWISE SHOWN.
- SIDEWALK REMOVAL AND P.C.C. SIDEWALK 5" LOCATIONS SHALL BE DETERMINED BY THE ENGINEER.
- DRAINAGE ADJUSTMENT OR RECONSTRUCTION LOCATIONS WILL BE DETERMINED IN THE FIELD BY THE ENGINEER.
- IT SHALL BE THE CONTRACTOR'S RESPONSIBILITY TO VERIFY ALL DIMENSIONS AND CONDITIONS EXISTING IN THE FIELD PRIOR TO CONSTRUCTION AND ORDERING OF MATERIALS.
- STORM SEWER CONSTRUCTED UNDER THE ROADWAY SHALL BE BACKFILLED ACCORDING TO METHOD 1 OF ARTICLE 550.07 OF THE STANDARD SPECIFICATIONS.
- THE CONTRACTOR SHALL BE REQUIRED TO KEEP A RECORD OF THE LOCATIONS OF PLATED STRUCTURES BY STATION AND OFFSET LEFT OR RIGHT OF THE CENTERLINE OF PAVEMENT.
- THE CONTRACTOR SHALL BE REQUIRED TO KEEP A RECORD OF THE LOCATIONS OF THE BURIED STRUCTURES ACCORDING TO THE STATION AND DISTANCE LEFT OR RIGHT OF THE CENTERLINE OF PAVEMENT. UPON COMPLETION OF THE WORK, THE CONTRACTOR SHALL DELIVIER THE RECORD TO THE ENGINEER.
- EXISTING BROKEN FRAMES AND LIDS SHALL BE REMOVED AND DISPOSED OF BY THE CONTRACTOR AND SHALL BE REPLACED AS DIRECTED BY THE ENGINEER. REPLACEMENT FRAMES AND LIDS WILL BE PAID FOR ACCORDING TO ARTICLE 109.04 OF THE STANDARD SPECIFICATIONS UNLESS A SEPARATE PAY ITEM HAS BEEN PROVIDED.
- THE CONTRACTOR SHALL CONTACT KALPANA KANNAN-HOSADURGA, THE DISTRICT ONE TRAFFIC CONTROL SUPERVISOR, AT KALPANA.KANNAN-HOSADURGA@ILLINOIS.GOV A MINIMUM OF 72 HOURS IN ADVANCE OF BEGINNING WORK.
- TWO WEEKS PRIOR TO THE PLACEMENT OF PERMANENT PAVEMENT MARKINGS, THE ENGINEER SHALL CONTACT MR. FADI SULTAN, AREA TRAFFIC FIELD ENGINEER, AT FADI.SULTAN@ILLINOIS.GOV.
- THE CONTRACTOR WILL NOT BE ALLOWED TO PROCEED WITH ANY PLANTING WORK UNTIL ALL UTILITY OWNERS FIELD LOCATE THEIR FACILITIES WHICH MAY INTERFERE WITH CONSTRUCTION OPERATIONS.
- THE ACTUAL LOCATION OF PROPOSED LANDSCAPING WILL BE ADJUSTED IN THE FIELD TO AVOID UTILITIES.
- INTERSEEDING, CLASS 1A IS TO BE USED TO RENOVATE AREAS WHERE EXISTING TURF IS IN POOR CONDITION. EXACT LOCATIONS WILL BE DETERMINED DURING CONSTRUCTION BY THE ENGINEER.
- UNDERBRUSH OR DEBRIS AT PLANTING LOCATIONS SHALL BE REMOVED AND DISPOSED OF ACCORDING TO SECTION 201 OF THE STANDARD SPECIFICATIONS. THIS WORK WILL NOT BE PAID FOR SEPARATELY, BUT THE COSTS SHALL BE CONSIDERED AS INCLUDED IN THE CONTRACT UNIT PRICES FOR THE CONSTRUCTION ITEMS INVOLVED, AND NO ADDITIONAL COMPENSATION WILL BE ALLOWED.
- THIS PROJECT REQUIRES A US ARMY CORPS OF ENGINEERS (USACE) 404 PERMIT THAT WILL BE SECURED BY THE DEPARTMENT. AS A CONDITION OF THIS PERMIT, THE CONTRACTOR WILL NEED TO SUBMIT AN IN-STREAM WORK PLAN TO THE DEPARTMENT FOR APPROVAL. GUIDELINES ON ACCEPTABLE IN-STREAM WORK TECHNIQUES CAN BE FOUND ON THE USACE WEBSITE. THE USACE DEFINES AND DETERMINES IN-STREAM WORK. THE COST OF ALL MATERIALS AND LABOR NECESSARY TO COMPLY WITH THE ABOVE PROVISIONS TO PREPARE AND IMPLEMENT AN IN-STREAM WORK PLAN WILL NOT BE PAID FOR SEPARATELY, BUT SHALL BE CONSIDERED AS INCLUDED IN THE UNIT BID PRICES OF THE CONTRACT AND NO ADDITIONAL COMPENSATION WILL BE ALLOWED.
- NO FERTILIZER NUTRIENTS SHALL BE UTILIZED FOR IDOT SEEDING.
- THE AGGREGATE GRADATION FOR THE AGGREGATE SUBGRADE IMPROVEMENT 12" LOWER LIFT SHALL BE CS1 OR RR1.
- THE RESIDENT ENGINEER WILL CONTACT THE FOREST PRESERVE DISTRICT OF COOK COUNTY PRIOR TO THE START OF CONSTRUCTION TO INFORM THEM OF THE INITIATION OF CONSTRUCTION ACTIVITIES NEAR THEIR PROPERTIES.
- AGGREGATE SUBGRADE IMPROVEMENT (CU YD) SHOULD BE USED TO REPLACE UNSUITABLE SOILS BELOW THE IMPROVED SUBGRADE LAYER. THE ACTUAL NEED FOR REMOVAL AND REPLACEMENT SHOULD BE DETERMINED IN THE FIELD AT THE TIME OF CONSTRUCTION BY THE GEOTECHNICAL ENGINEER OR SOILS INSPECTOR. ALL POTENTIALLY UNSUITABLE SOILS SHALL BE TESTED WITH A CONE PENETROMETER AND TREATED IN ACCORDANCE WITH ARTICLE 301.04 OF THE STANDARD SPECIFICATIONS AND UNDERCUT GUIDELINES IN THE IDOT SUBGRADE STABILITY MANUAL. GEOTECHNICAL FABRIC FOR GROUND STABILIZATION (SQ YD) SHALL BE PLACED AT THE BASE OF THE UNDERCUT OR AS DIRECTED BY THE GEOTECHNICAL ENGINEER OR SOILS INSPECTOR. NOMINAL QUANTITIES OF AGGREGATE SUBGRADE IMPROVEMENT (CU YD) AND GEOTECHNICAL FABRIC FOR GROUND STABILIZATION (SQ YD) WERE INCLUDED. ANY MATERIAL NOT NEEDED FOR UNDERCUT REPLACEMENT SHALL BE DELETED FROM THE CONTRACT WITH NO EXTRA COMPENSATION TO THE CONTRACTOR.
- THE DEPARTMENT HAS NOT OBTAINED ANY PERMITS FOR OFFSITE BORROW, WASTE, USE (BWU) AREAS. PRIOR TO WORKING IN BWU AREAS, IF THE CONTRACTOR CHOOSES TO USE ACTIVITIES REQUIRING PERMITS IT IS THE CONTRACTOR'S RESPONSIBILITY TO SECURE THE PROPER PERMITS. IN ADDITION TO THE BORROW REVIEW (BDE 2289) and USE/WASTE REVIEW (BDE 2290) SUBMITTALS, THE CONTRACTOR SHALL SUBMIT AN EROSION AND SEDIMENT CONTROL (ESC) PLAN FOR EVERY BWU SITE TO THE DEPARTMENT FOR ACCEPTANCE. GUIDELINES FOR ACCEPTABLE BWU PRACTICES CAN BE FOUND IN SECTION II.G.1 AND 2 of the SWPPP. THE COST OF ALL MATERIALS AND LABOR NECESSARY TO COMPLY WITH THE ABOVE PROVISIONS TO PREPARE AND IMPLEMENT ESC PLANS WILL NOT BE PAID FOR SEPARATELY, BUT SHALL BE CONSIDERED AS INCLUDED IN THE UNIT BID PRICES OF THE CONTRACT AND NO ADDITIONAL COMPENSATION WILL BE ALLOWED.

HMA MIXTURE REQUIREMENTS

MIXTURE TYPE	AIR VOIDS @ NDES	QUALITY MANAGEMENT PROGRAM (QMP)
PAVEMENT RESURFACING		
POLYMERIZED HMA SURFACE COURSE, MIX "E", IL-9.5, N70; 2"	4% AT 70 GYR.	QC/QA
PAVEMENT RECONSTRUCTION OR PAVEMENT WIDENING		
POLYMERIZED HMA SURFACE COURSE, MIX "E", IL-9.5, N70; 2"	4% AT 70 GYR.	QC/QA
HMA BASE COURSE (HMA BINDER IL-19MM); 8"	4% AT 90 GYR.	QC/QA
HMA BASE COURSE WIDENING (HMA BINDER IL-19MM); 8"	4% AT 90 GYR.	QC/QA
TEMPORARY PAVEMENT		
HMA BINDER COURSE, IL-19.0, N70; 8"	4% AT 70 GYR.	QC/QA
HMA SURFACE COURSE, IL-9.5, MIX "D", N70; 2"	4% AT 70 GYR.	QC/QA
DRIVEWAYS		
HOT-MIX ASPHALT SURFACE COURSE, IL-9.5, MIX "D", N50; 2"	4% AT 50 GYR.	QC/QA
HMA BINDER COURSE, IL-19.0, N50; 6"	4% AT 50 GYR.	QC/QA
CLASS D PATCHES (SPECIAL)		
HOT-MIX ASPHALT SURFACE COURSE, IL-9.5, MIX "D", N70; 2"	4% AT 70 GYR.	QC/QA
HMA BINDER COURSE, IL-19.0, N70; 8"	4% AT 70 GYR.	QC/QA
DESIGNATIONS: QUALITY CONTROL/QUALITY ASSURANCE (QC/QA), QUALITY CONTROL FOR PERFORMANCE (QCP), OR PAY FOR PERFORMANCE (PPF).		

- THE UNIT WEIGHT USED TO CALCULATE ALL HOT-MIX ASPHALT SURFACE MIXTURE QUANTITIES IS 112 LBS/SQYD/IN.
- THE "AC TYPE" FOR POLYMERIZED HMA MIXES SHALL BE "SBS/SBR PG 76-22" AND FOR NON-POLYMERIZED HMA THE "AC TYPE" SHALL BE "PG 64-22" UNLESS MODIFIED BY RECLAIMED MATERIALS SPECIFICATIONS.



USER NAME = aseiber	DESIGNED - MBC	REVISED - _____
	DRAWN - MBC	REVISED - _____
PLOT SCALE = 2,0000 ' / in.	CHECKED - LJ	REVISED - _____
PLOT DATE = 1/10/2025	DATE - 10/28/2022	REVISED - _____

STATE OF ILLINOIS
DEPARTMENT OF TRANSPORTATION

INDEX OF SHEETS, HIGHWAY STANDARDS AND GENERAL NOTES
F.A.P ROUTE 343 (IL 68) OVER SALT CREEK

SCALE: _____ SHEET 1 OF 1 SHEETS STA. _____ TO STA. _____

F.A.P. RTE.	SECTION	COUNTY	TOTAL SHEETS	SHEET NO.
343	FAP 343 22 CULVERT	COOK	67	2
CONTRACT NO. 62R73				
ILLINOIS FED. AID PROJECT				

MODEL: Default
FILE: Model_CulvertPlansForContractors.dgn
ORION Admin - 2021008 - IDOT PFB - IDOT PFB - 199-013 (2)Work Order #5 (62R73)ICADD/CAD Sheets/D162R73-ent-500-01.dgn

				CONSTR. CODE
				80% FEDERAL 20% STATE
				BOX CULVERT
CODE NO.	ITEM	UNIT	TOTAL QUANTITY	0004
				URBAN
20101100	TREE TRUNK PROTECTION	EACH	20	20
20200100	EARTH EXCAVATION	CU YD	632	632
50200450	REMOVAL AND DISPOSAL OF UNSUITABLE MATERIAL FOR STRUCTURES	CU YD	149	149
20400800	FURNISHED EXCAVATION	CU YD	1006	1006
20800150	TRENCH BACKFILL	CU YD	1532	1532
21001000	GEOTECHNICAL FABRIC FOR GROUND STABILIZATION	SQ YD	761	761
21101505	TOPSOIL EXCAVATION AND PLACEMENT	CU YD	987	987
25000110	SEEDING, CLASS 1A	ACRE	1	1
28000305	TEMPORARY DITCH CHECKS	FOOT	64	64
28000400	PERIMETER EROSION BARRIER	FOOT	3411	3411
28000510	INLET FILTERS	EACH	13	13
28100107	STONE RIPRAP, CLASS A4	SQ YD	63	63
28200200	FILTER FABRIC	SQ YD	63	63
30300001	AGGREGATE SUBGRADE IMPROVEMENT	CU YD	254	254
30300112	AGGREGATE SUBGRADE IMPROVEMENT 12"	SQ YD	3043	3043
31101200	SUBBASE GRANULAR MATERIAL, TYPE B 4"	SQ YD	771	771
35101598	AGGREGATE BASE COURSE, TYPE B 3"	SQ YD	819	819
35501308	HOT-MIX ASPHALT BASE COURSE, 6"	SQ YD	90	90
35501316	HOT-MIX ASPHALT BASE COURSE, 8"	SQ YD	1427	1427
35600708	HOT-MIX ASPHALT BASE COURSE WIDENING, 8"	SQ YD	309	309
40600290	BITUMINOUS MATERIALS (TACK COAT)	POUND	2972	2972
40600370	LONGITUDINAL JOINT SEALANT	FOOT	1479	1479
40600400	MIXTURE FOR CRACKS, JOINTS, AND FLANGEWAYS	TON	80	80
40600982	HOT-MIX ASPHALT SURFACE REMOVAL - BUTT JOINT	SQ YD	212	212
40604060	HOT-MIX ASPHALT SURFACE COURSE, IL-9.5, MIX "D", N50	TON	11	11
40604172	POLYMERIZED HOT-MIX ASPHALT SURFACE COURSE, IL-9.5, MIX "E", N70	TON	740	740
42400200	PORTLAND CEMENT CONCRETE SIDEWALK 5 INCH	SQ FT	7137	7137
42400800	DETECTABLE WARNINGS	SQ FT	45	45

				CONSTR. CODE	
				80% FEDERAL 20% STATE	
					BOX CULVERT
					0004
CODE NO.	ITEM	UNIT	TOTAL QUANTITY	URBAN	
44000100	PAVEMENT REMOVAL	SQ YD	2312	2312	
44000157	HOT-MIX ASPHALT SURFACE REMOVAL, 2"	SQ YD	4641	4641	
44000200	DRIVEWAY PAVEMENT REMOVAL	SQ YD	218	218	
44000300	CURB REMOVAL	FOOT	46	46	
44000500	COMBINATION CURB AND GUTTER REMOVAL	FOOT	1040	1040	
44000600	SIDEWALK REMOVAL	SQ FT	114	114	
44003100	MEDIAN REMOVAL	SQ FT	85	85	
44213200	SAW CUTS	FOOT	67	67	
50100200	REMOVAL OF EXISTING STRUCTURES	L SUM	1	1	
50104400	CONCRETE HEADWALL REMOVAL	EACH	2	2	
50105220	PIPE CULVERT REMOVAL	FOOT	185	185	
50200100	STRUCTURE EXCAVATION	CU YD	331	331	
50500505	STUD SHEAR CONNECTORS	EACH	450	450	
50800205	REINFORCEMENT BARS, EPOXY COATED	POUND	33,060	33,060	
50800515	BAR SPLICERS	EACH	74	74	
50901750	PARAPET RAILING	FOOT	191	191	
51500100	NAME PLATES	EACH	1	1	
52200020	TEMPORARY SOIL RETENTION SYSTEM	SQ FT	697	697	
52200100	FURNISHING SOLDIER PILES (HP SECTION)	FOOT	791.5	791.5	
52200150	DRIVING SOLDIER PILES	FOOT	579.5	579.5	
52200250	UNTREATED TIMBER LAGGING	SQ FT	1357	1357	
50300225	CONCRETE STRUCTURES	CU YD	75.3	75.3	
54003000	CONCRETE BOX CULVERTS	CU YD	114.8	114.8	
54213657	PRECAST REINFORCED CONCRETE FLARED END SECTIONS 12"	EACH	1	1	
54213660	PRECAST REINFORCED CONCRETE FLARED END SECTIONS 15"	EACH	1	1	
54213681	PRECAST REINFORCED CONCRETE FLARED END SECTIONS 36"	EACH	1	1	
550A0050	STORM SEWERS, CLASS A, TYPE 1 12"	FOOT	266	266	
550A0070	STORM SEWERS, CLASS A, TYPE 1 15"	FOOT	226	226	

* SPECIALTY ITEM



USER NAME = aseiber	DESIGNED - MBC	REVISED -
	DRAWN - MBC	REVISED -
PLOT SCALE = 100.0000 ' / in.	CHECKED - LJ	REVISED -
PLOT DATE = 12/12/2024	DATE - 12/16/2022	REVISED -

STATE OF ILLINOIS
DEPARTMENT OF TRANSPORTATION

SUMMARY OF QUANTITIES
F.A.P. ROUTE 343 (IL 68) OVER SALT CREEK

SCALE: SHEET OF SHEETS STA. TO STA.

F.A.P. RTE.	SECTION	COUNTY	TOTAL SHEETS	SHEET NO.
343	FAP 343 22 CULVERT	COOK	67	3
CONTRACT NO. 62R73				
ILLINOIS FED. AID PROJECT				

MODEL: Default
FILE: \\MARL-CLUSTERS\lanbenfor\enr\engineering\c\com\Orion Admin - 2021008 - IDOT RTB - 199-013 (2)\Work Order #5 (62R73)\CADD\CAD Sheets\ID162R73-ink-500-02.dgn

CODE NO.	ITEM	UNIT	TOTAL QUANTITY	CONSTR. CODE
				80% FEDERAL 20% STATE
				BOX CULVERT
				0004 URBAN
550A0090	STORM SEWERS, CLASS A, TYPE 1 18"	FOOT	63	63
550A0120	STORM SEWERS, CLASS A, TYPE 1 24"	FOOT	344	344
550A0140	STORM SEWERS, CLASS A, TYPE 1 30"	FOOT	351	351
550A0160	STORM SEWERS, CLASS A, TYPE 1 36"	FOOT	200	200
550A0340	STORM SEWERS, CLASS A, TYPE 2 12"	FOOT	102	102
550A0360	STORM SEWERS, CLASS A, TYPE 2 15"	FOOT	137	137
550A0450	STORM SEWERS, CLASS A, TYPE 2 36"	FOOT	271	271
550B0160	STORM SEWERS, CLASS B, TYPE 1 36"	FOOT	92	92
55100500	STORM SEWER REMOVAL 12"	FOOT	188	188
55100700	STORM SEWER REMOVAL 15"	FOOT	464	464
58600101	GRANULAR BACKFILL FOR STRUCTURES	CU YD	233	233
58700300	CONCRETE SEALER	SQ FT	1695	1695
59100100	GEOCOMPOSITE WALL DRAIN	SQ YD	151	151
60146304	PIPE UNDERDRAINS FOR STRUCTURES 4"	FOOT	176	176
60201205	CATCH BASINS, TYPE A, 4'-DIAMETER, TYPE 12 FRAME AND GRATE	EACH	7	7
60201340	CATCH BASINS, TYPE A, 4'-DIAMETER, TYPE 24 FRAME AND GRATE	EACH	6	6
60210500	CATCH BASINS, TYPE D, 3'-DIAMETER, TYPE 1 FRAME, OPEN LID	EACH	1	1
60218300	MANHOLES, TYPE A, 4'-DIAMETER, TYPE 1 FRAME, OPEN LID	EACH	2	2
60218400	MANHOLES, TYPE A, 4'-DIAMETER, TYPE 1 FRAME, CLOSED LID	EACH	6	6
60221000	MANHOLES, TYPE A, 5'-DIAMETER, TYPE 1 FRAME, OPEN LID	EACH	3	3
60221100	MANHOLES, TYPE A, 5'-DIAMETER, TYPE 1 FRAME, CLOSED LID	EACH	5	5
60236900	INLETS, TYPE A, TYPE 12 FRAME AND GRATE	EACH	5	5
60237470	INLETS, TYPE A, TYPE 24 FRAME AND GRATE	EACH	1	1
60260100	INLETS TO BE ADJUSTED	EACH	2	2
60300305	FRAMES AND LIDS TO BE ADJUSTED	EACH	2	2
60406000	FRAMES AND LIDS, TYPE 1, OPEN LID	EACH	2	2
60406001	FRAMES AND LIDS, TYPE 1,ADA COMPLIANT, OPEN LID	EACH	2	2
60406100	FRAMES AND LIDS, TYPE 1, CLOSED LID	EACH	2	2

* INDICATES SPECIALTY ITEM



USER NAME = aseiber	DESIGNED - MBC	REVISED -
	DRAWN - MBC	REVISED -
PLOT SCALE = 100.0000 ' / in.	CHECKED - LJ	REVISED +
PLOT DATE = 12/12/2024	DATE - 12/16/2022	REVISED +

STATE OF ILLINOIS
DEPARTMENT OF TRANSPORTATION

SUMMARY OF QUANTITIES
F.A.P.ROUTE 343 (IL 68) OVER SALT CREEK

SCALE: SHEET OF SHEETS STA. TO STA.

F.A.P. RTE.	SECTION	COUNTY	TOTAL SHEETS	SHEET NO.
343	FAP 343 22 CULVERT	COOK	67	4
CONTRACT NO. 62R73				
ILLINOIS FED. AID PROJECT				

CODE NO.	ITEM	UNIT	TOTAL QUANTITY	CONSTR. CODE
				80% FEDERAL 20% STATE
				BOX CULVERT
				0004 URBAN
60500050	REMOVING CATCH BASINS	EACH	8	8
60600605	CONCRETE CURB, TYPE B	FOOT	8	8
60603800	COMBINATION CONCRETE CURB AND GUTTER, TYPE B-6.12	FOOT	894	894
60605000	COMBINATION CONCRETE CURB AND GUTTER, TYPE B-6.24	FOOT	1012	1012
63000001	STEEL PLATE BEAM GUARDRAIL, TYPE A, 6 FOOT POSTS	FOOT	458	458
63000360	LONG-SPAN GUARDRAIL OVER CULVERT, 18 FT 9 IN SPAN	FOOT	44	44
63100169	TRAFFIC BARRIER TERMINAL, TYPE 1 (SPECIAL) FLARED	EACH	2	2
63200310	GUARDRAIL REMOVAL	FOOT	538	538
67100100	MOBILIZATION	L SUM	1	1
* 66900200	NON-SPECIAL WASTE DISPOSAL	CU YD	280	280
* 66900530	SOIL DISPOSAL ANALYSIS	EACH	3	3
* 66901001	REGULATED SUBSTANCES PRE-CONSTRUCTION PLAN	L SUM	1	1
* 66901003	REGULATED SUBSTANCES FINAL CONSTRUCTION REPORT	L SUM	1	1
* 66901006	REGULATED SUBSTANCES MONITORING	CAL DA	20	20
70103815	TRAFFIC CONTROL SURVEILLANCE	CAL DA	105	105
70107025	CHANGEABLE MESSAGE SIGN	CAL DA	180	180
70300100	SHORT TERM PAVEMENT MARKING	FOOT	11527	11527
70300150	SHORT TERM PAVEMENT MARKING REMOVAL	SQ FT	8931	8931
70307120	TEMPORARY PAVEMENT MARKING - LINE 4" - TYPE IV TAPE	FOOT	13935	13935
70400100	TEMPORARY CONCRETE BARRIER	FOOT	710	710
70400125	PINNING TEMPORARY CONCRETE BARRIER	EACH	264	264
70400200	RELOCATE TEMPORARY CONCRETE BARRIER	FOOT	617	617
70600260	IMPACT ATTENUATORS, TEMPORARY (FULLY REDIRECTIVE, NARROW), TEST LEVEL 3	EACH	4	4
70600332	IMPACT ATTENUATORS, RELOCATE (FULLY REDIRECTIVE, NARROW), TEST LEVEL 3	EACH	4	4
72400500	RELOCATE SIGN PANEL ASSEMBLY - TYPE A	EACH	1	1
72400600	RELOCATE SIGN PANEL ASSEMBLY - TYPE B	EACH	1	1
* 78000100	THERMOPLASTIC PAVEMENT MARKING - LETTERS AND SYMBOLS	SQ FT	37	37
* 78000200	THERMOPLASTIC PAVEMENT MARKING - LINE 4"	FOOT	10544	10544

MODEL: Default
FILE: \\ORION\CLUSTERS\ashebenforcentengreessic.com\Orion Admin - 2021008 - IDOT PFB 199-013 (2)Work Order #5 (62R73)\CADD\CAD Sheets\ID162R73-sht-500-03.dgn

				CONSTR. CODE	
				80% FEDERAL 20% STATE	
	CODE NO.	ITEM	UNIT	TOTAL QUANTITY	BOX CULVERT
					0004
					URBAN
*	78000400	THERMOPLASTIC PAVEMENT MARKING - LINE 6"	FOOT	329	329
*	78000600	THERMOPLASTIC PAVEMENT MARKING - LINE 12"	FOOT	517	517
*	78000650	THERMOPLASTIC PAVEMENT MARKING - LINE 24"	FOOT	27	27
	78100100	RAISED REFLECTIVE PAVEMENT MARKER	EACH	68	68
	78300200	RAISED REFLECTIVE PAVEMENT MARKER REMOVAL	EACH	68	68
	78300201	PAVEMENT MARKING REMOVAL - GRINDING	SQ FT	2432	2432
	78300202	PAVEMENT MARKING REMOVAL - WATER BLASTING	SQ FT	991	991
*	89502376	REBUILD EXISTING HANDHOLE	EACH	2	2
	X2010400	STUMP REMOVAL ONLY	UNIT	252	252
	X2502024	SEEDING, CLASS 4B (MODIFIED)	ACRE	0.25	0.25
	X2510635	HEAVY DUTY EROSION CONTROL BLANKET (SPECIAL)	SQ YD	68	68
	X2511630	EROSION CONTROL BLANKET (SPECIAL)	SQ YD	7238	7238
	X4421768	CLASS D PATCHES, TYPE IV, 10 INCH (SPECIAL)	SQ YD	49	49
	X4810200	AGGREGATE SHOULDER REMOVAL	CU YD	29	29
	X5427602	REMOVE EXISTING FLARED END SECTION	EACH	10	10
	X5021512	COFFERDAM (TYPE 1) (IN-STREAM WETLAND WORK)	EACH	2	2
	X5810103	MEMBRANE WATERPROOFING SYSTEM FOR BURIED STRUCTURES	SQ YD	106	106
	X6700407	ENGINEER'S FIELD OFFICE, TYPE A (D1)	CAL MO	12	12
	X7010216	TRAFFIC CONTROL AND PROTECTION, (SPECIAL)	L SUM	1	1
	X7830050	RAISED REFLECTIVE PAVEMENT MARKER, REFLECTOR REMOVAL	EACH	29	29
*	X7830052	RAISED REFLECTIVE PAVEMENT MARKER, REFLECTOR REPLACEMENT	EACH	29	29
*	X8860105	DETECTOR LOOP REPLACEMENT	FOOT	40	40
	Z0013798	CONSTRUCTION LAYOUT	L SUM	1	1
	Z0030850	TEMPORARY INFORMATION SIGNING	SQ FT	52	52
	Z0054400	ROCK FILL	CU YD	149	149
	Z0062456	TEMPORARY PAVEMENT	SQ YD	1307	1307
Ø	Z0076600	TRAINEES	HOURL	500	500
Ø	Z0076604	TRAINEES - TRAINING PROGRAM GRADUATE	HOURL	500	500
	70300221	TEMPORARY PAVEMENT MARKING - LINE 4"- PAINT	FOOT	10695	10695

* INDICATES SPECIALTY ITEM



USER NAME = aseiber	DESIGNED - MBC	REVISED -
	DRAWN - MBC	REVISED -
PLOT SCALE = 100.0000 ' / in.	CHECKED - LJ	REVISED +
PLOT DATE = 12/12/2024	DATE - 12/16/2022	REVISED +

STATE OF ILLINOIS
DEPARTMENT OF TRANSPORTATION

SCALE: SHEET OF SHEETS STA. TO STA.

F.A.P. ROUTE 343 (IL 68) OVER SALT CREEK

F.A.P. RTE.	SECTION	COUNTY	TOTAL SHEETS	SHEET NO.
343	FAP 343 22 CULVERT	COOK	67	5
			CONTRACT NO. 62R73	
			ILLINOIS FED. AID PROJECT	

Ø 0042


REV-SEP

MODEL: Default
FILE NAME: 23-1-0001 IDOT 199 Item 13 Phase II, Vorious (Orion)05 Dundee Road Culvert50_Design(CAD)Sheet50_62R73-shldrtp_sections.dgn

- ① EXISTING BITUMINOUS SURFACE, 11" & VARIES
② EXISTING PCC PAVEMENT, ±8"
③ EXISTING STABILIZED SUB-BASE
④ EXISTING AGGREGATE SHOULDER
⑤ EXISTING GUARDRAIL
⑥ EXISTING SIDEWALK


 REMOVAL ITEMS

- NOTES:
- EXISTING B-6.12 CC&G AT THE FOLLOWING STATIONS: 18+27 TO 22+75 RT
 - EXISTING GUARDRAIL AT THE FOLLOWING STATIONS: 24+18 TO 26+94 LT, 23+72 TO 26+35 RT
 - EXISTING SIDEWALK AT THE FOLLOWING STATIONS: 18+27 TO 22+75 RT
 - NO AGGREGATE SHOULDER AT THE FOLLOWING STATIONS: 18+27 TO 23+96 RT

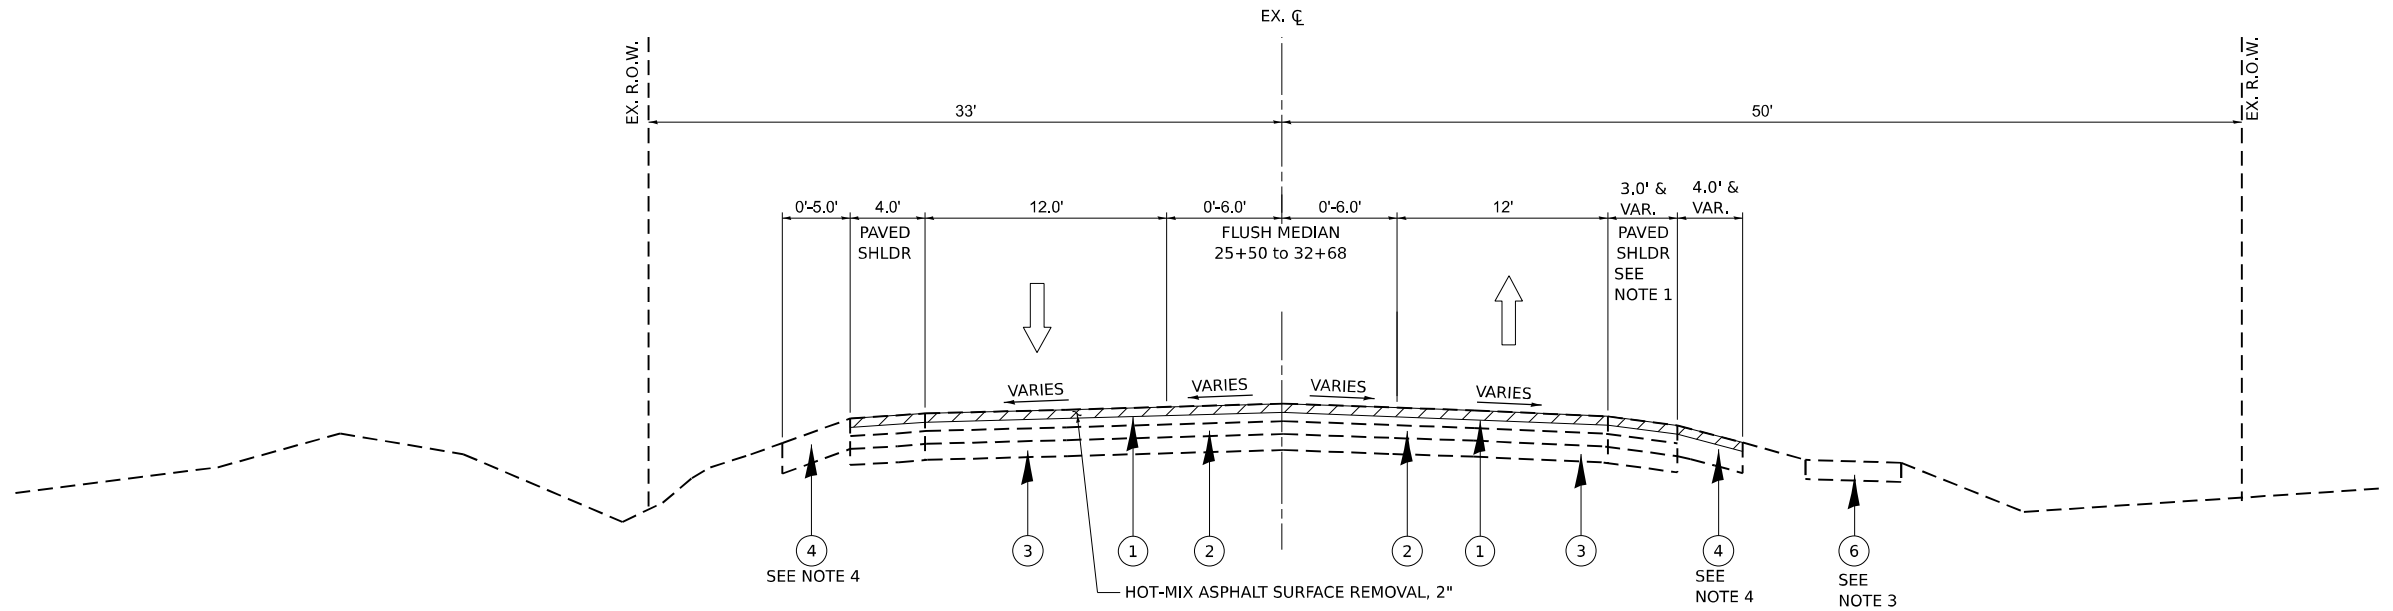

IL 68 (WEST DUNDEE ROAD)

STA 18+27 to 23+60
STA 27+78 TO 33+06

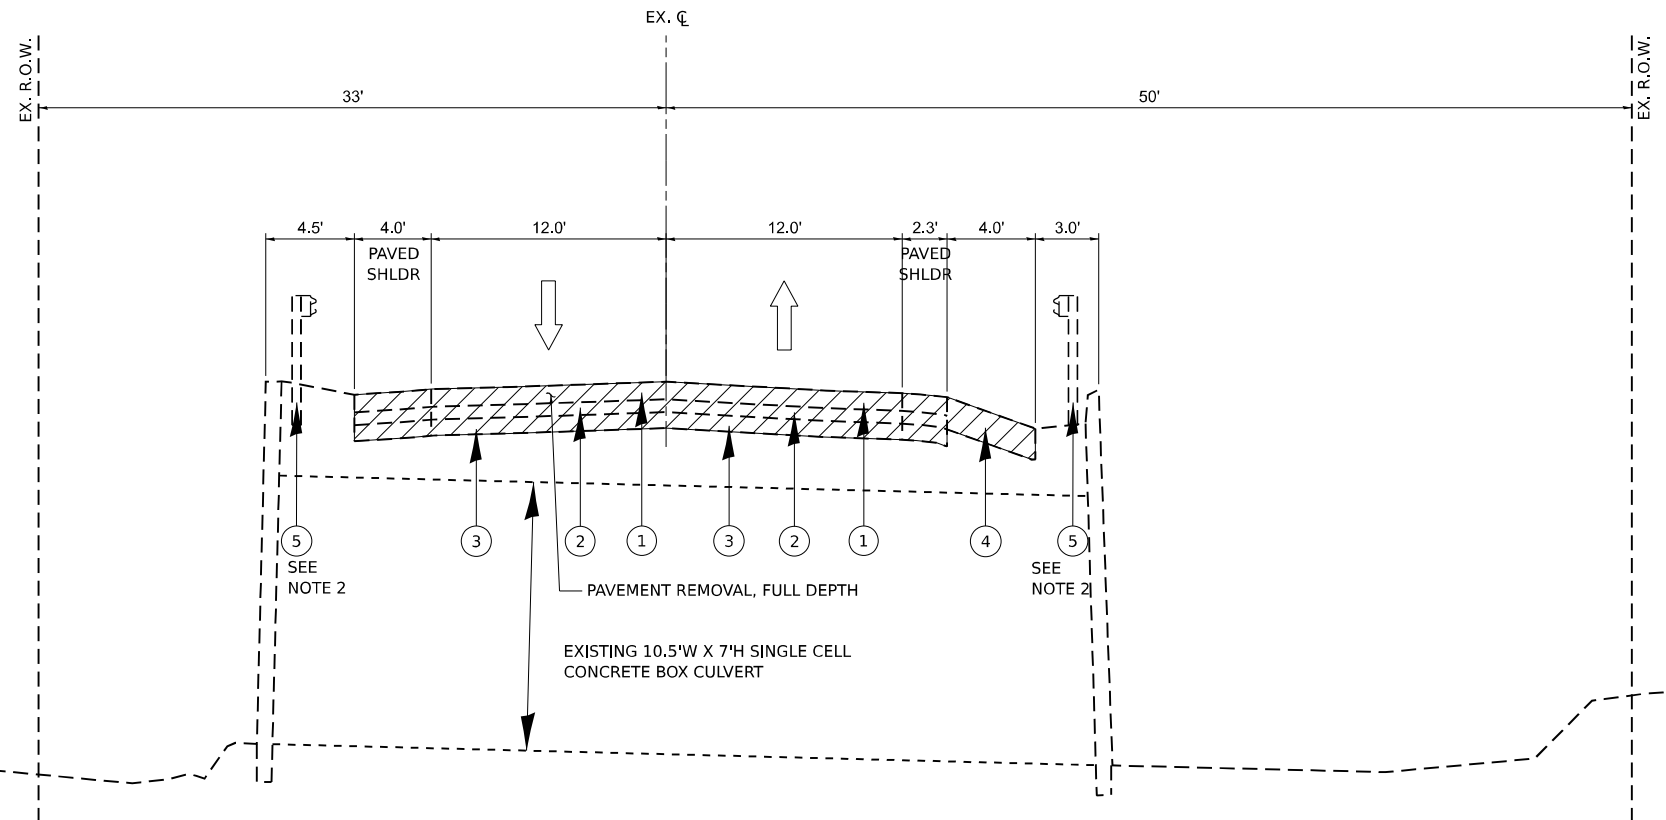

IL 68 (WEST DUNDEE ROAD)

AT SALT CREEK

STA 23+60 TO 27+78




USER NAME = akshar.pate1	DESIGNED - MJ	REVISED -
DRAWN - MT	REVISED -	
PLOT SCALE = 10,000 ' / in.	CHECKED - JC	REVISED -
PLOT DATE = 12/11/2024	DATE - 12/09/2022	REVISED -

**STATE OF ILLINOIS
DEPARTMENT OF TRANSPORTATION**

**EXISTING TYPICAL SECTIONS
F.A.P. ROUTE 343 (IL 68) OVER SALT CREEK**



SCALE: NTS SHEET 1 OF 1 SHEETS STA. TO STA.

F.A.P. RTE.	SECTION	COUNTY	TOTAL SHEETS	SHEET NO.
343	FAP 343 22 CULVERT	COOK	67	6
CONTRACT NO. 62R73				
ILLINOIS FED. AID PROJECT				

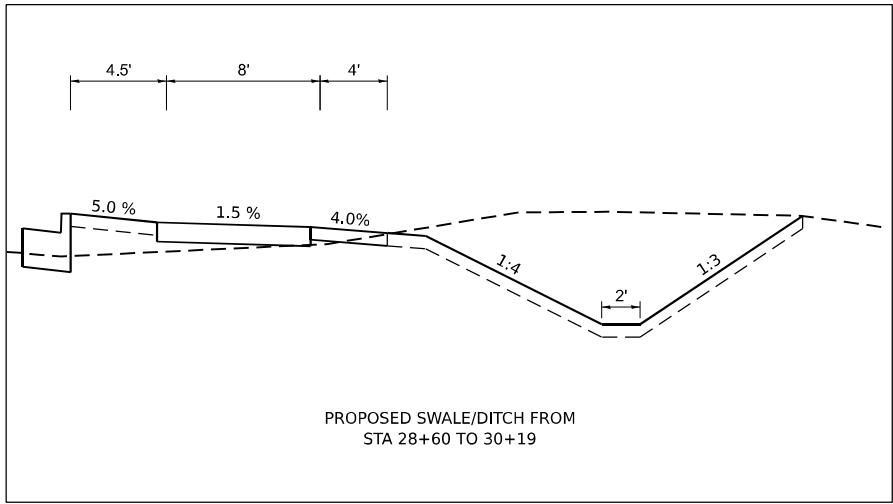


- 1 POLYMERIZED HOT-MIX ASPHALT SURFACE COURSE, IL-9.5, MIX "E", N70 2"
- 2 COMBINATION CONCRETE CURB & GUTTER, TYPE B-6.24
- 3 PCC SIDEWALK, 5"
- 4 HOT-MIX ASPHALT BASE COURSE WIDENING, 8"
- 5 PROPOSED PARKWAY RESTORATION
- 6 PROPOSED BICYCLE RAILING, 1'-3"
- 7 PROPOSED RETAINING WALL
- 8 PROPOSED GUARDRAIL
- 9 PROPOSED CONCRETE PARAPET 3'-3"
- 10 AGGREGATE BASE COURSE, TYPE B, 3"
- 11 HOT-MIX ASPHALT BASE COURSE, 8"
- 12 AGGREGATE SUBGRADE IMPROVEMENT, 12"
- 13 SUITABLE BACKFILL MATERIAL

- NOTES:
1. NO PROPOSED PROTECTION FROM STATION:
- 23+70 TO 24+10 LT
 - SEE DETAIL A
- PROPOSED GUARDRAIL FROM STATIONS:
- 24+10 TO 25+05 LT
 - 25+49 TO 28+24 LT
- PROPOSED LONG-SPAN GUARDRAIL OVER CULVERT FROM STATION:
- 25+05 TO 25+49 LT
2. PROPOSED 8' WIDE SIDEWALK FROM STATION:
- 23+42 TO 32+34 RT
- EXISTING SIDEWALK TO REMAIN FROM STATION:
- 13+80 TO 22+75 RT
- SIDEWALK REPLACEMENT FOR ADA RAMP IMPROVEMENTS FROM STATION:
- 22+76 TO 23+00 RT
 - SEE ROADWAY PLANS FOR DETAILS
3. PROPOSED B6-12 C&G FROM STATIONS:
- 18+27 TO 23+01 RT
 - 32+64 TO 32+72 RT
4. THE LONGITUDINAL JOINT SEALANT SHALL BE PLACED UNDER THE P HMA SC, IL-9.5, MIX "E", N70.

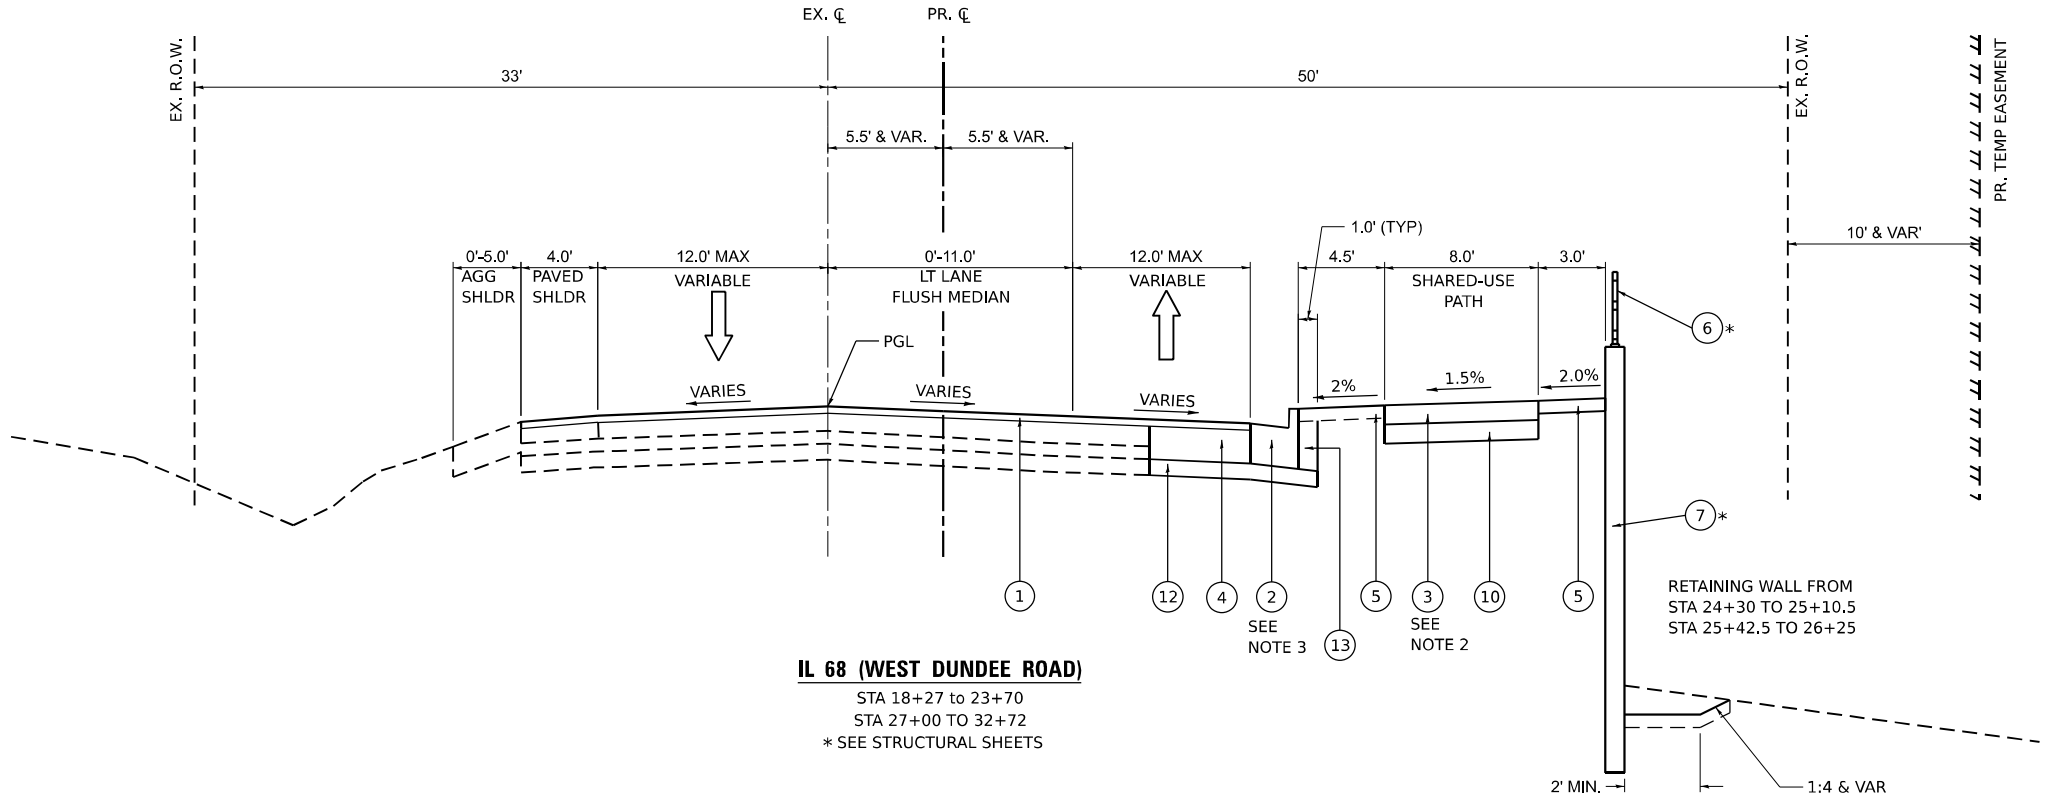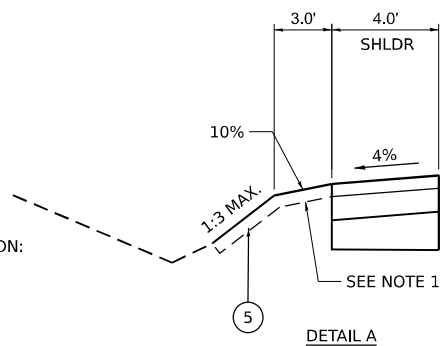

IL 68 (WEST DUNDEE ROAD)
STA 18+27 to 23+70
STA 27+00 TO 32+72
* SEE STRUCTURAL SHEETS

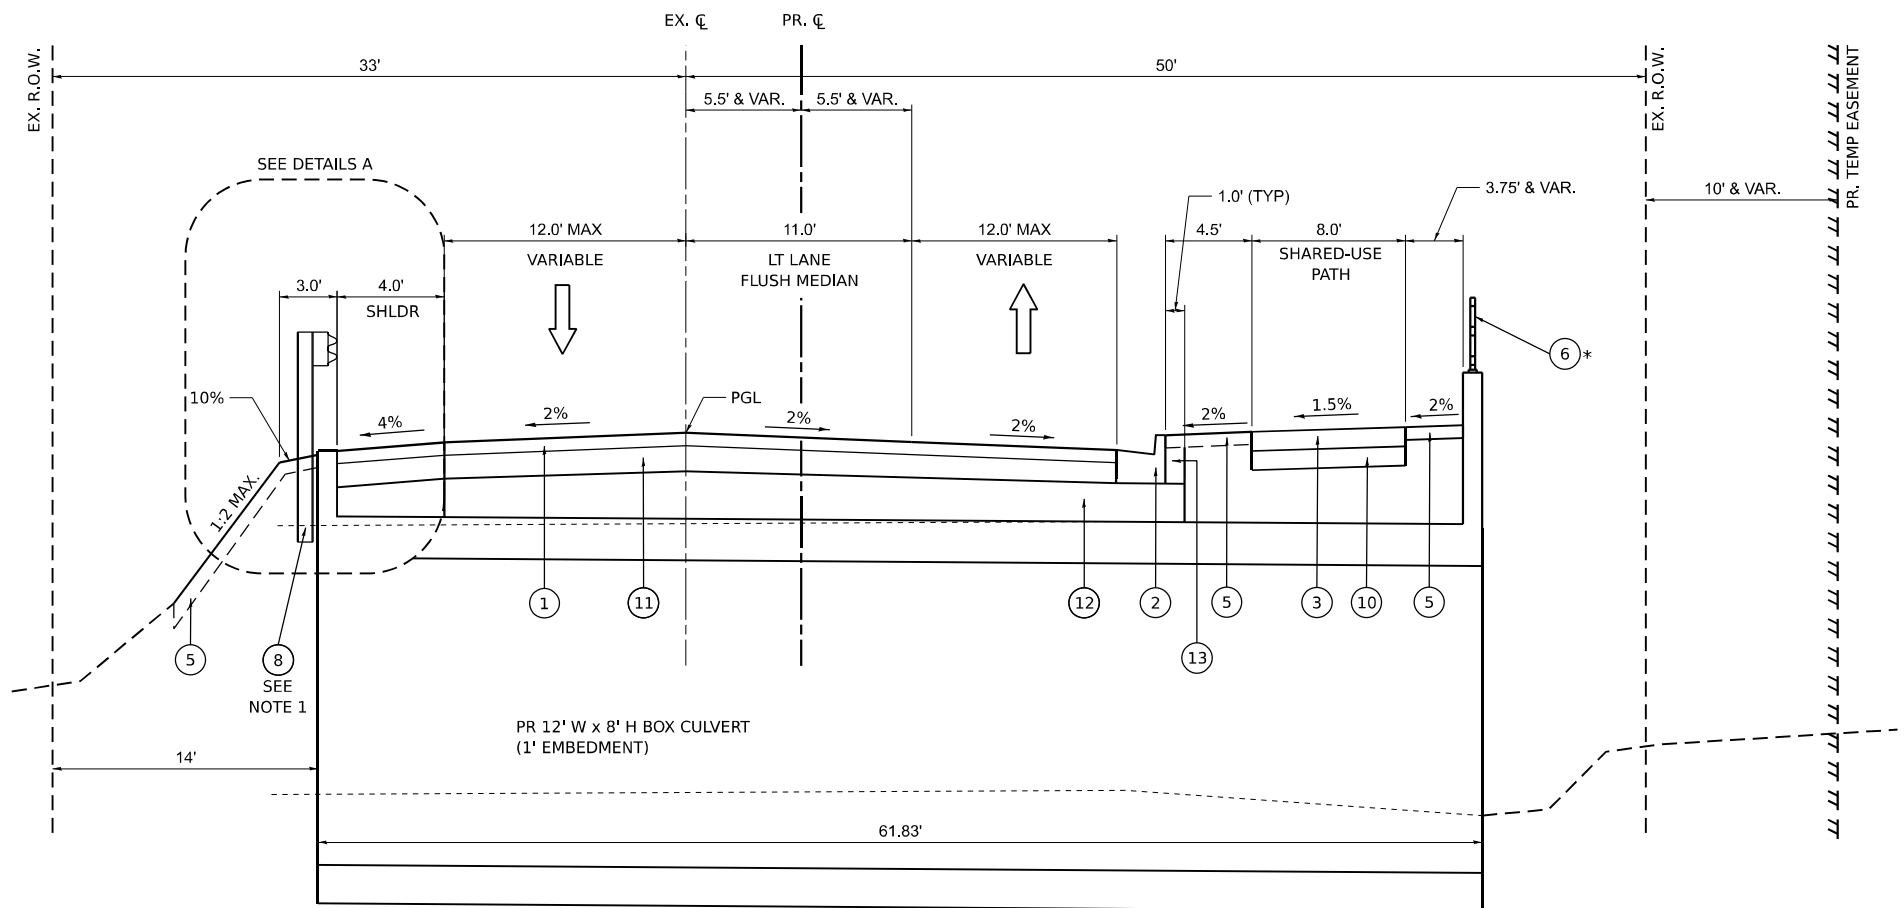

IL 68 (WEST DUNDEE ROAD) AT SALT CREEK
STA 23+70 TO 27+00
* SEE STRUCTURAL SHEETS

MODEL: Default
FILE NAME: 23-001-0001 IDOT 199 Item 13 Phase II: Vertical (Orion)05: Divide Road Culvert50: DesignCAD:Sheet50:62R73-shd-rp sections.dgn






USER NAME	= akshar.pate1	DESIGNED	- MJ	REVISED	-
DRAWN	- MT	REVIS	-	REVIS	-
PLOT SCALE	= 10,000 ' / in.	CHECKED	- JC	REVIS	-
PLOT DATE	= 1/9/2025	DATE	- 12/09/2022	REVIS	-

STATE OF ILLINOIS
DEPARTMENT OF TRANSPORTATION


PROPOSED TYPICAL SECTIONS
F.A.P. ROUTE 343 (IL 68) OVER SALT CREEK

SCALE: NTS SHEET 1 OF 1 SHEETS STA. TO STA.

F.A.P. RTE.	SECTION	COUNTY	TOTAL SHEETS	SHEET NO.
343	FAP 343 22 CULVERT	COOK	67	7
CONTRACT NO. 62R73				
ILLINOIS FED. AID PROJECT				

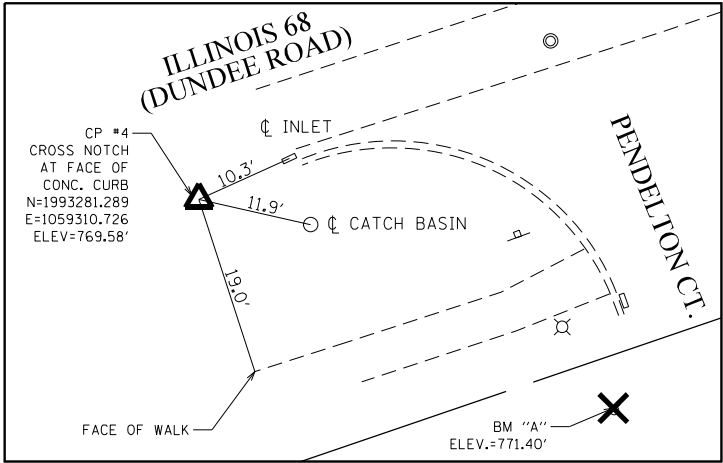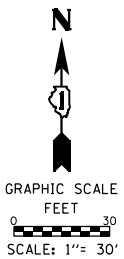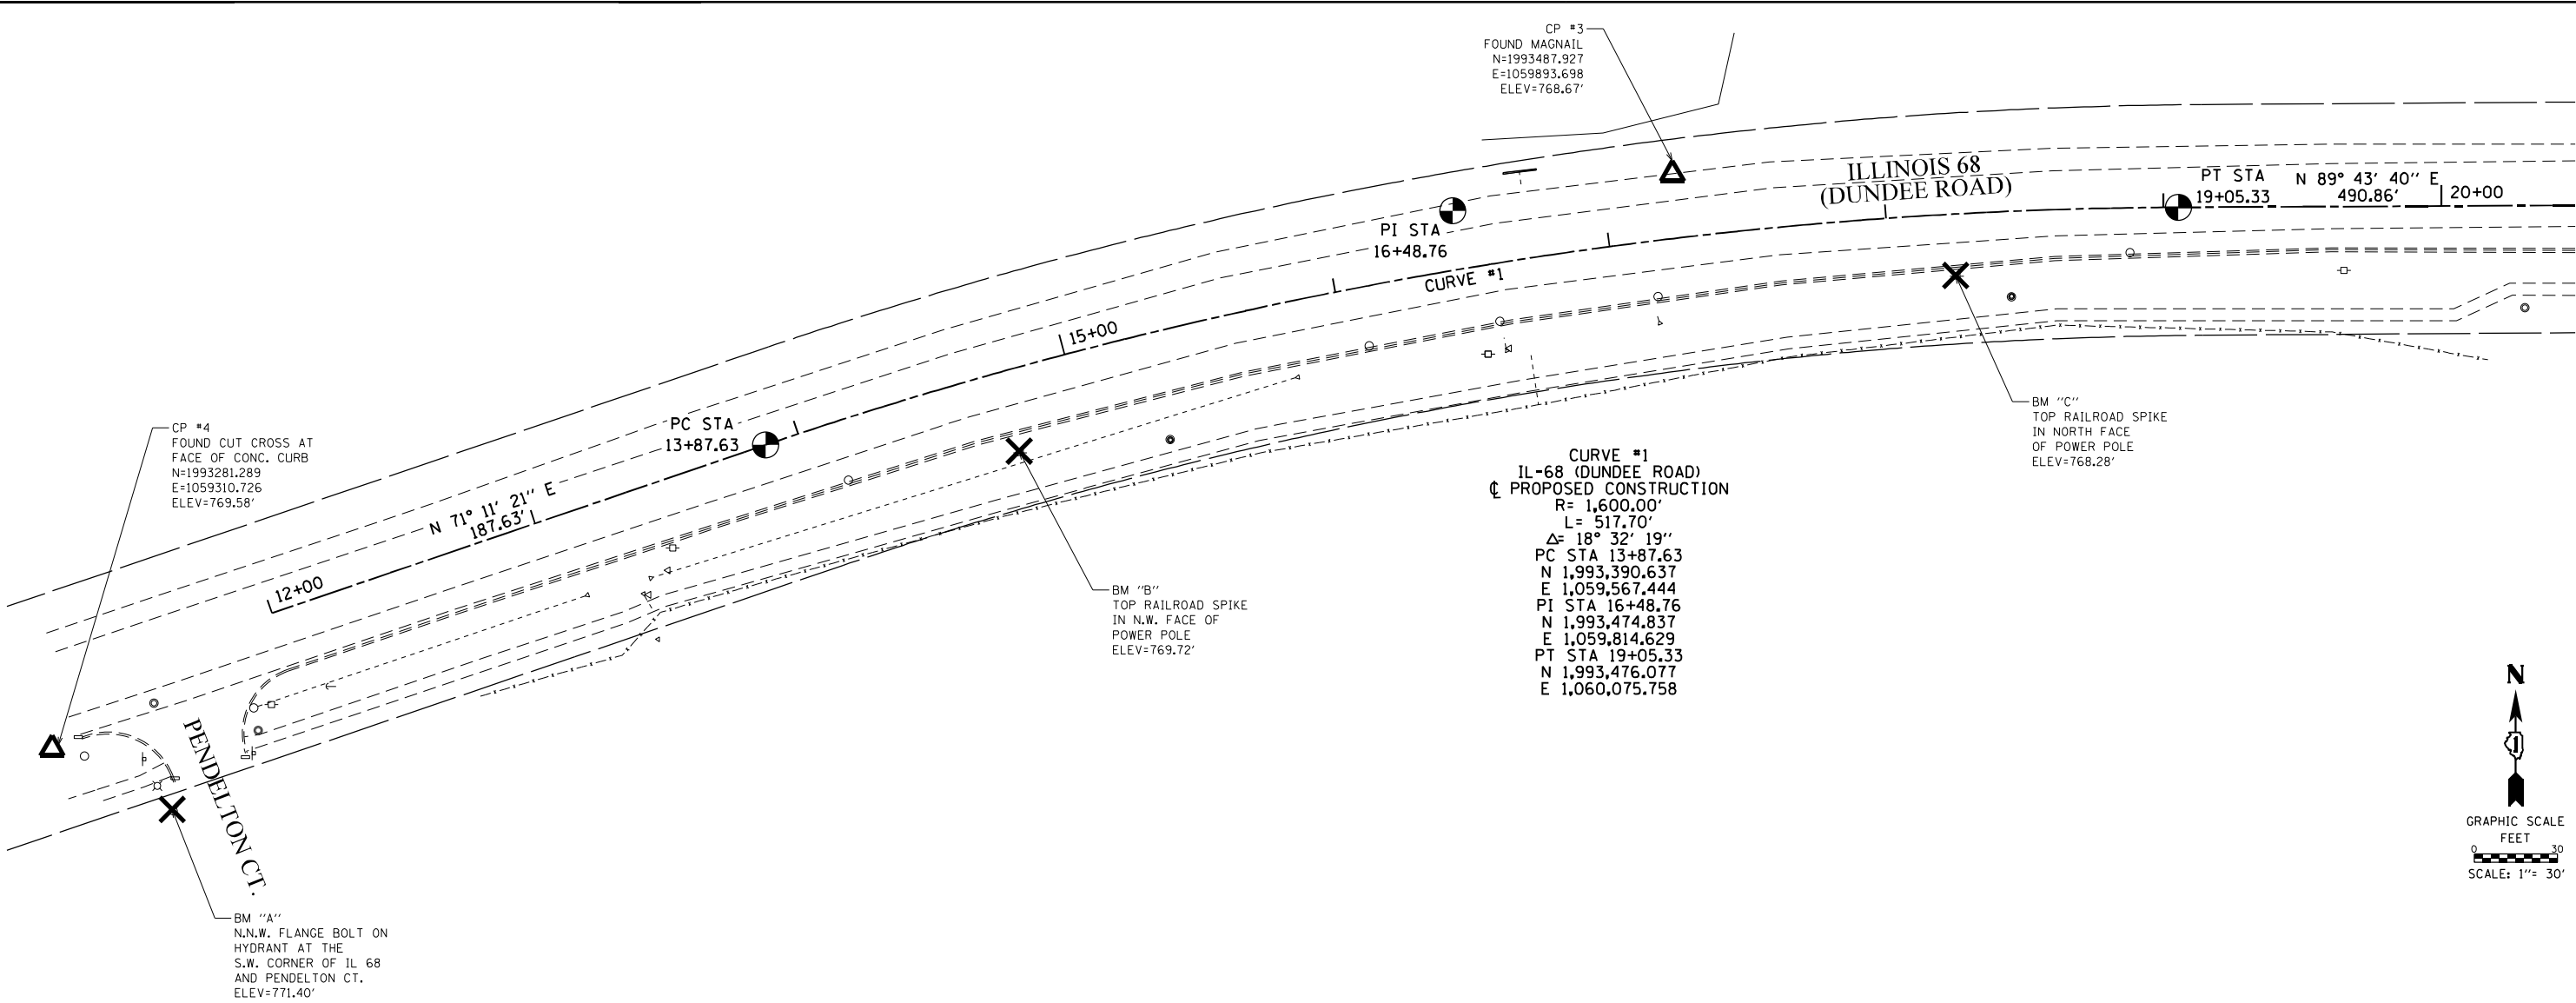

CONTROL POINT #4
FOUND CUT "X"

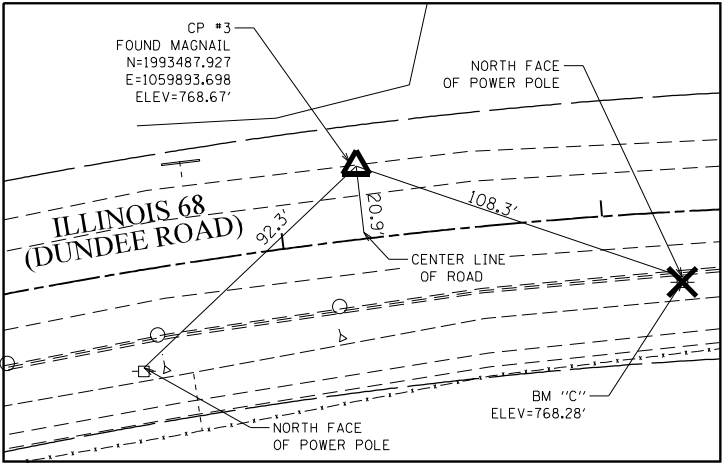

CONTROL POINT #3
FOUND MAGNAIL

ALIGNMENT STATION TABLE

ILLINOIS 68 (DUNDEE ROAD)			
STATION	NORTHING	EASTING	DESCRIPTION
12+00	1,993,330.136	1,059,389.836	START
13+87.63	1,993,390.637	1,059,567.444	CURVE #1 PC
16+48.76	1,993,474.837	1,059,814.629	CURVE #1 PI
19+05.33	1,993,476.077	1,060,075.758	CURVE #1 PT
23+96.19	1,993,478.409	1,060,566.612	PI
33+59.20	1,993,480.913	1,061,529.623	END

PTB 199-013 WO #5
EDI PROJECT 1980.005



Environmental Design International inc.
Civil, Survey, Environmental and Construction Inspection Services
33 W. MONROE STREET, SUITE 1825, CHICAGO, IL 60603
Ph. (312) 345-1400 Fax (312) 345-0529
www.edesignil.com MBE/WBE/DBE

Excellence. Dedication. Innovation.

F.A.P. RTE.	SECTION	COUNTY	TOTAL SHEETS	SHEET NO.
343	FAP 343 22 CULVERT	COOK	67	8
CONTRACT NO. 62R73				
ILLINOIS FED. AID PROJECT				






USER NAME = aseiber	DESIGNED - JJS	REVISED -
	DRAWN - JJS	REVISED -
PLOT SCALE = 60,0000' +/- in.	CHECKED - KAN	REVISED -
PLOT DATE = 12/12/2024	DATE - 01/26/2024	REVISED -


STATE OF ILLINOIS
DEPARTMENT OF TRANSPORTATION

ALIGNMENT & TIES			
F.A.P. ROUTE 343 (IL 68) OVER SALT CREEK			
SCALE: 1" = 30'	SHEET 1 OF 3 SHEETS	STA. 12+00.00	TO STA. 33+59.20

MODEL: Default
FILE: \\usdc-cv\users\jase@edesigninc.com\Drawings\2021\008 - IDOT PTB 199-013 (2)\Work Order #5 (62R73)\CADD\CADD Sheets\ID62R73-4-H-ATE3.dgn

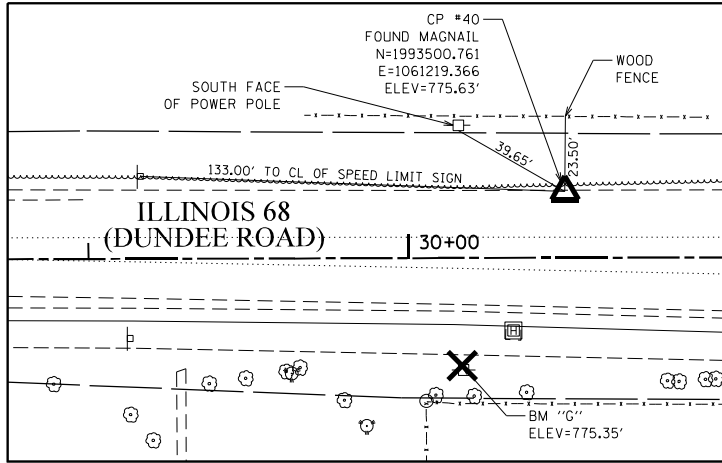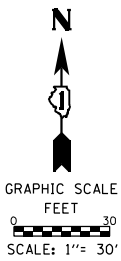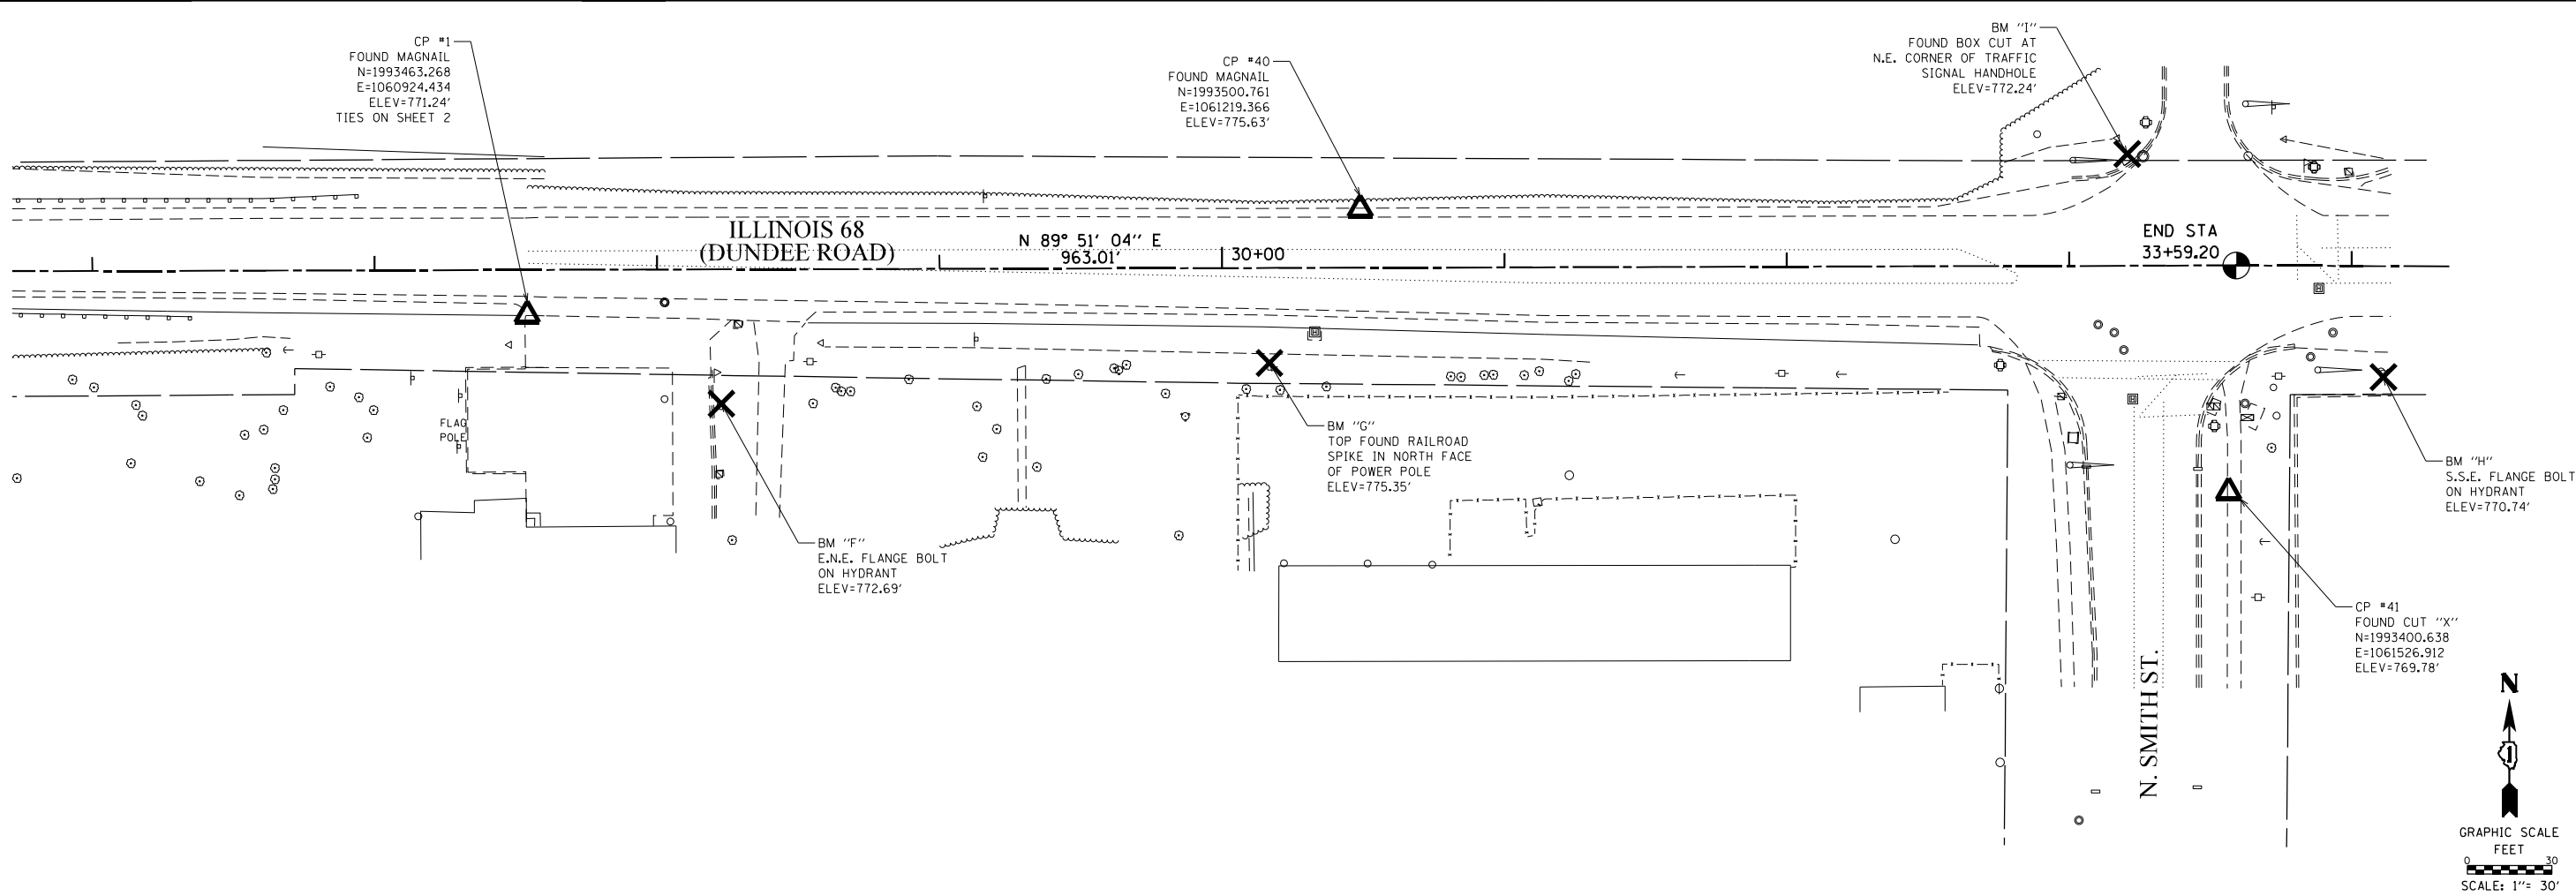

CONTROL POINT #40
FOUND MAGNAIL

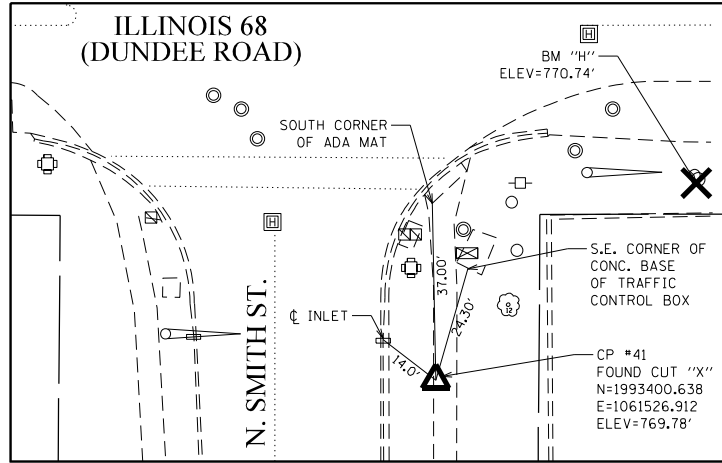

CONTROL POINT #41
FOUND CUT "X"

ALIGNMENT STATION TABLE

ILLINOIS 68 (DUNDEE ROAD)			
STATION	NORTHING	EASTING	DESCRIPTION
12+00	1,993,330.136	1,059,389.836	START
13+87.63	1,993,390.637	1,059,567.444	CURVE #1 PC
16+48.76	1,993,474.837	1,059,814.629	CURVE #1 PI
19+05.33	1,993,476.077	1,060,075.758	CURVE #1 PT
23+96.19	1,993,478.409	1,060,566.612	PI
33+59.20	1,993,480.913	1,061,529.623	END

PTB 199-013 WO #5
EDI PROJECT 1980.005



Environmental Design International Inc.
Civil, Survey, Environmental and Construction Inspection Services
33 W. MONROE STREET, SUITE 1825, CHICAGO, IL 60603
Ph. (312) 345-1400 Fax (312) 345-0529
www.edesigninc.com MBE/WBE/DBE

Excellence. Dedication. Innovation.



USER NAME = aseiber	DESIGNED - JJS	REVISED -
PLOT SCALE = 60,0000' / in.	DRAWN - JJS	REVISED -
PLOT DATE = 12/12/2024	CHECKED - KAN	REVISED -
	DATE - 01/26/2024	REVISED -

STATE OF ILLINOIS
DEPARTMENT OF TRANSPORTATION

ALIGNMENT & TIES
F.A.P. ROUTE 343 (IL 68) OVER SALT CREEK

SCALE: 1" = 30' SHEET 3 OF 3 SHEETS STA. 12+00.00 TO STA. 33+59.20

F.A.P. RTE.	SECTION	COUNTY	TOTAL SHEETS	SHEET NO.
343	FAP 343 22 CULVERT	COOK	67	10
CONTRACT NO. 62R73				
ILLINOIS FED. AID PROJECT				

MODEL: Default
FILE NAME: 23-03-1-0001 IDOT 199 Item 13 Phase II, Voribus (Orion)\05_Dundee Road Culvert\50_Design\CAD\Sheets\0 62R73-sht-removal-01.dgn



USER NAME	= akshar.pate1
PLOT SCALE	= 100,000 * / in.
PLOT DATE	= 12/11/2024

DESIGNED	-	MJ
DRAWN	-	AP
CHECKED	-	JC
DATE	-	12/09/2022

REVISED	-
REVISED	-
REVISED	-
REVISED	-

STATE OF ILLINOIS
DEPARTMENT OF TRANSPORTATION

REMOVAL PLANS
F.A.P. ROUTE 343 (IL 68) OVER SALT CREEK

SCALE: 1"=50'

SHEET 1 OF 2 SHEETS STA. 12+60 TO STA. 20+00


F.A.P. RTE.	SECTION	COUNTY	TOTAL SHEETS	SHEET NO.
343	FAP 343 22 CULVERT	COOK	67	11
CONTRACT NO. 62R73				
ILLINOIS FED. AID PROJECT				

LEGEND

	SIDEWALK REMOVAL
	AGGREGATE SHOULDER REMOVAL
	HOT-MIX ASPHALT SURFACE REMOVAL, 2"
	PAVEMENT REMOVAL
	DRIVEWAY PAVEMENT REMOVAL
	EARTH EXCAVATION
	MEDIAN REMOVAL
	CURB OR CURB & GUTTER REMOVAL
	TREE TRUNK PROTECTION
	REMOVAL ITEM



NOTE:

SEE DRAINAGE REMOVAL SHEETS FOR DETAILS
ON DRAINAGE REMOVAL ITEMS.

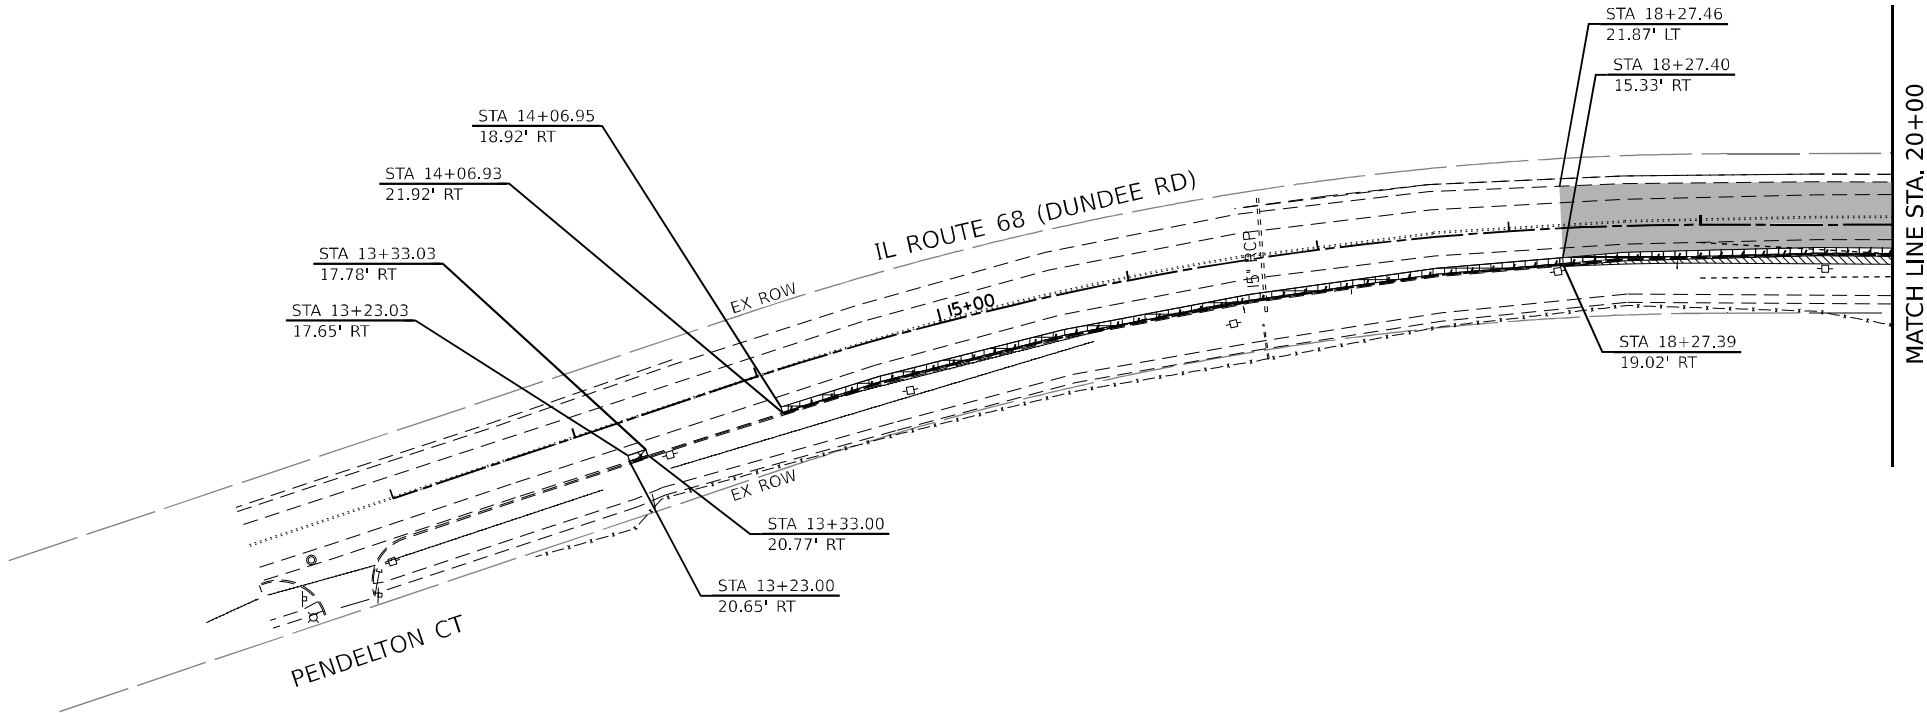

- LEGEND**
- SIDEWALK REMOVAL
 - AGGREGATE SHOULDER REMOVAL
 - HOT-MIX ASPHALT SURFACE REMOVAL, 2"
 - PAVEMENT REMOVAL
 - DRIVEWAY PAVEMENT REMOVAL
 - EARTH EXCAVATION
 - MEDIAN REMOVAL
 - CURB OR CURB & GUTTER REMOVAL
 - TREE TRUNK PROTECTION
 - REMOVAL ITEM

NOTE:
SEE DRAINAGE REMOVAL SHEETS FOR DETAILS
ON DRAINAGE REMOVAL ITEMS.

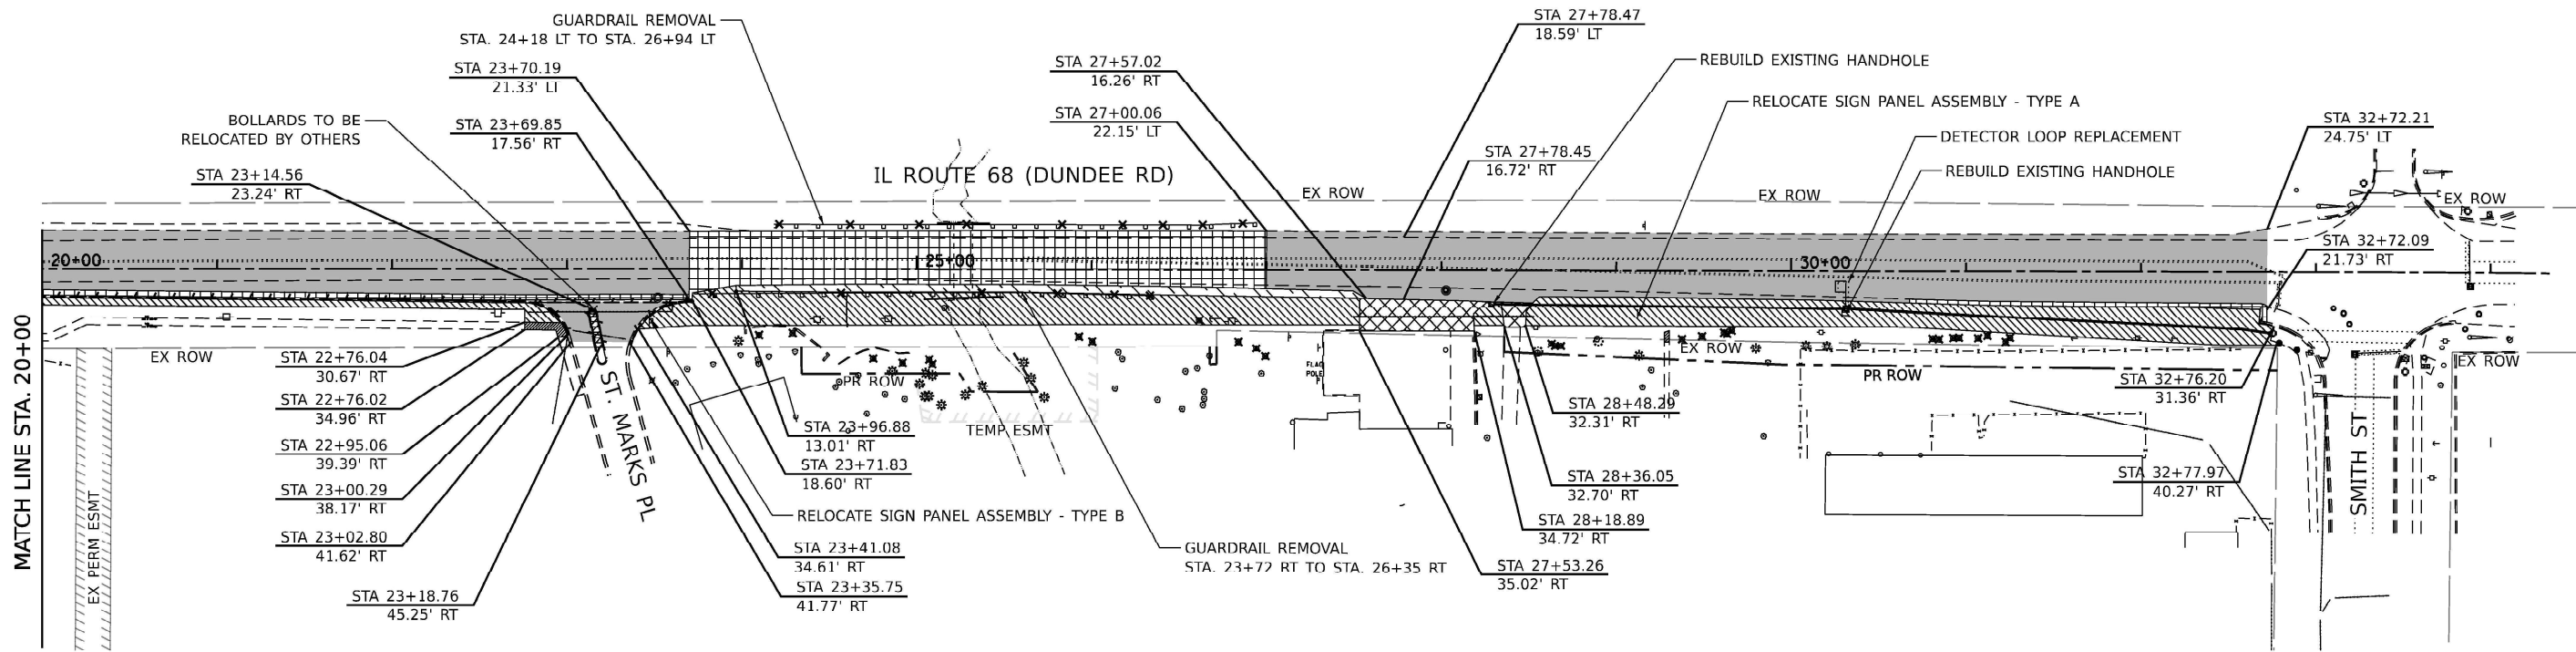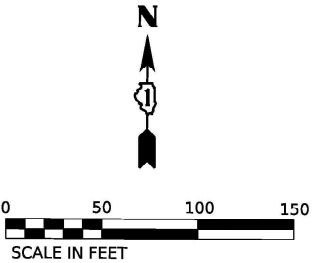

TREE #	STATION	OFFSET	X2010400 - STUMP REMOVAL ONLY (UNIT)	NOTES
1	24+10	37.88' RT	8	
2	24+29	36.78' RT	6	
3	24+75	51.25' RT	6	
4	24+92	53.80' RT	6	
5	25+07	51.76' RT	6	
6	25+09	54.45' RT	6	
7	25+92	38.44' RT	8	
8	26+00	41.21' RT	8	
9	26+62	29.05' RT	8	
10	26+84	41.19' RT	8	
11	26+94	44.94' RT	12	
12	27+00	49.52' RT	12	
13	28+63	41.97' RT	8	
14	28+65	43.28' RT	8	MULTI-STEM
15	28+68	43.27' RT	8	
16	29+38	39.07' RT	32	
17	29+49	39.28' RT	6	
18	29+62	35.40' RT	6	
19	29+63	35.98' RT	10	
20	29+66	34.14' RT	8	
21	30+01	30.54' RT	16	MULTI-STEM
22	30+85	38.78' RT	8	
23	30+93	38.10' RT	6	
24	30+96	37.98' RT	8	
25	31+07	38.21' RT	6	
26	31+12	36.80' RT	8	
27	31+23	40.25' RT	10	MULTI-STEM
28	31+25	37.87' RT	10	
TOTAL			252	




USER NAME = akshar.patel	DESIGNED - MJ	REVISED -
	DRAWN - AP	REVISED -
PLOT SCALE = 100.000 ' / in.	CHECKED - JC	REVISED -
PLOT DATE = 12/11/2024	DATE - 12/09/2022	REVISED -

STATE OF ILLINOIS
DEPARTMENT OF TRANSPORTATION



REMOVAL PLANS
F.A.P. ROUTE 343 (IL 68) OVER SALT CREEK

SCALE: 1"=50' SHEET 2 OF 2 SHEETS STA. 20+00 TO STA. 32+65

F.A.P. RTE.	SECTION	COUNTY	TOTAL SHEETS	SHEET NO.
343	FAP 343 22 CULVERT	COOK	67	12
CONTRACT NO. 62R73				
ILLINOIS FED. AID PROJECT				

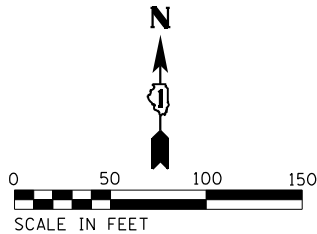

* OUTSIDE OF RESURFACING LIMITS RESTORATION OF PAVEMENT ADJACENT TO CURB AND GUTTER REQUIRED AS PART OF STORM SEWER REMOVAL/REPLACEMENT SHALL BE INCLUDED IN STORM SEWERS, CLASS A, TYPE I 12"

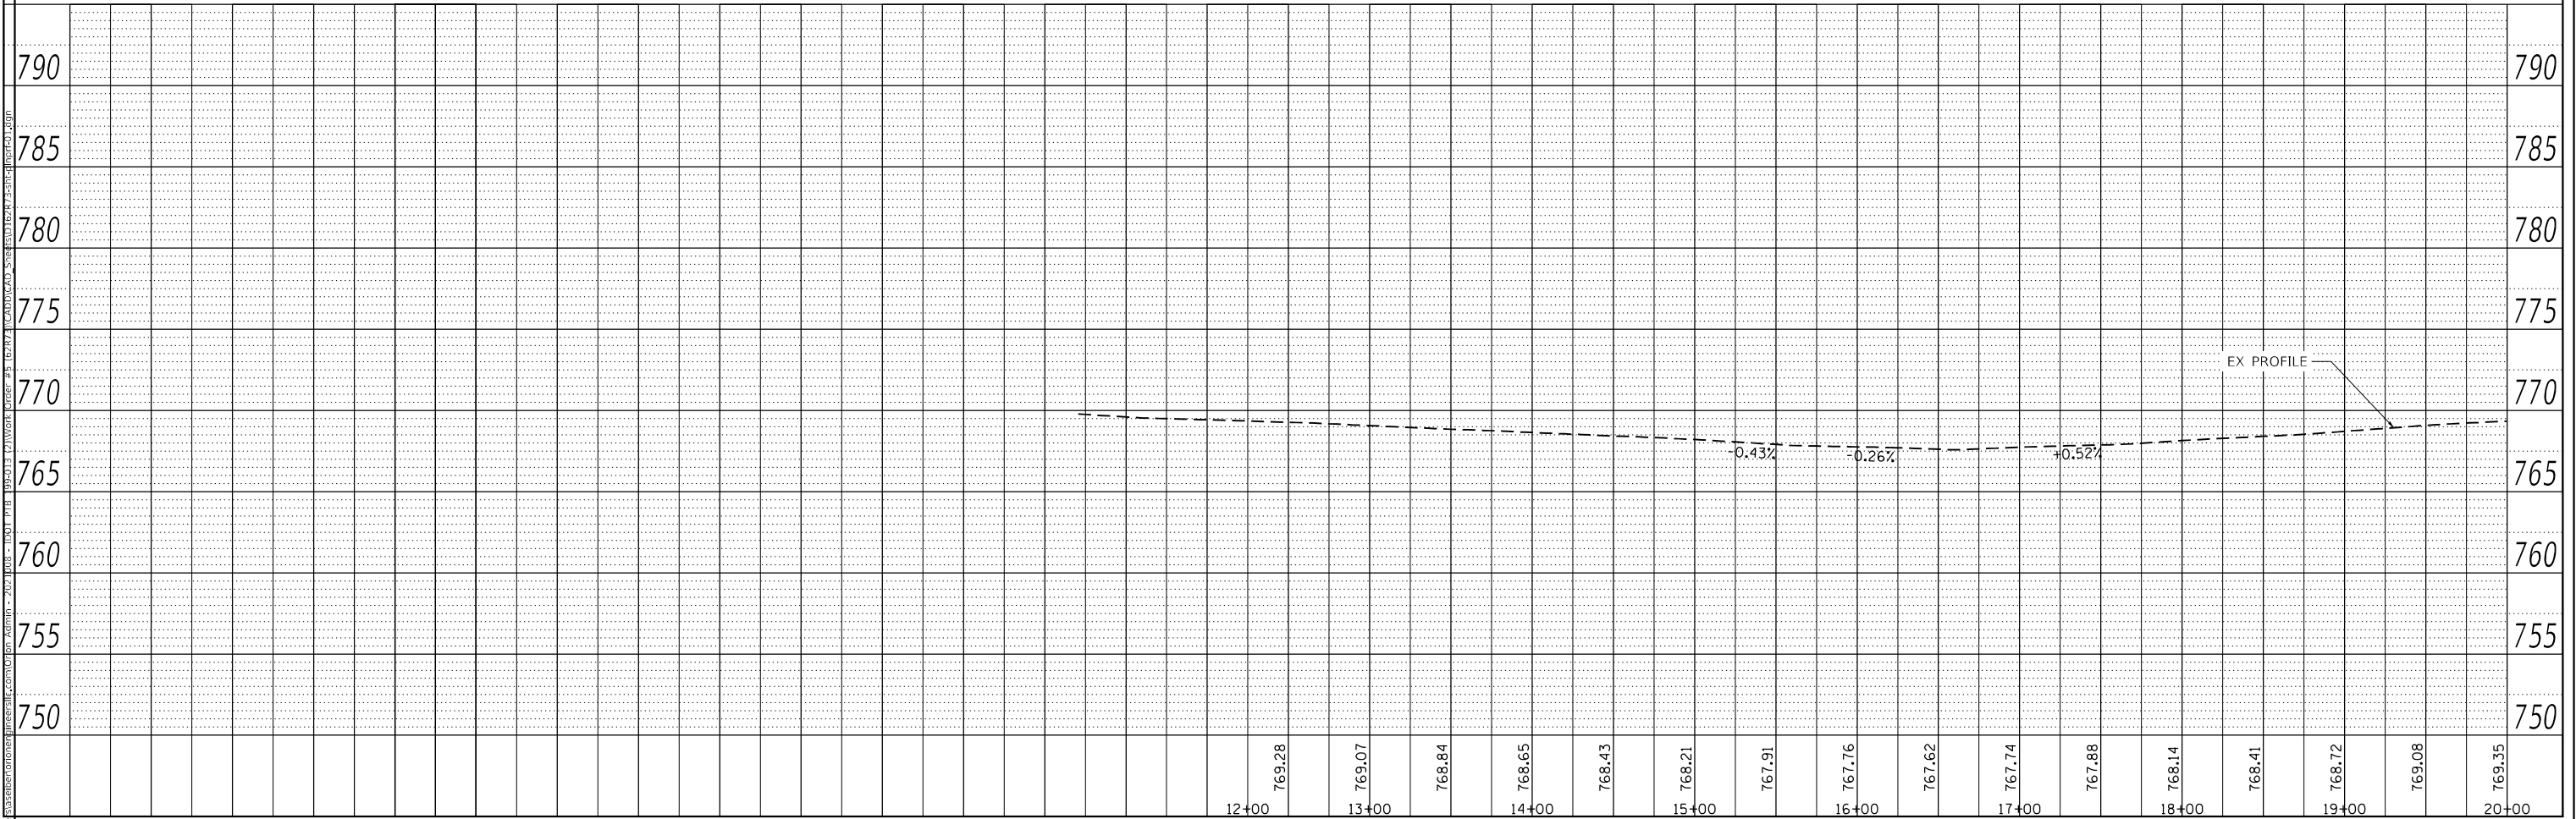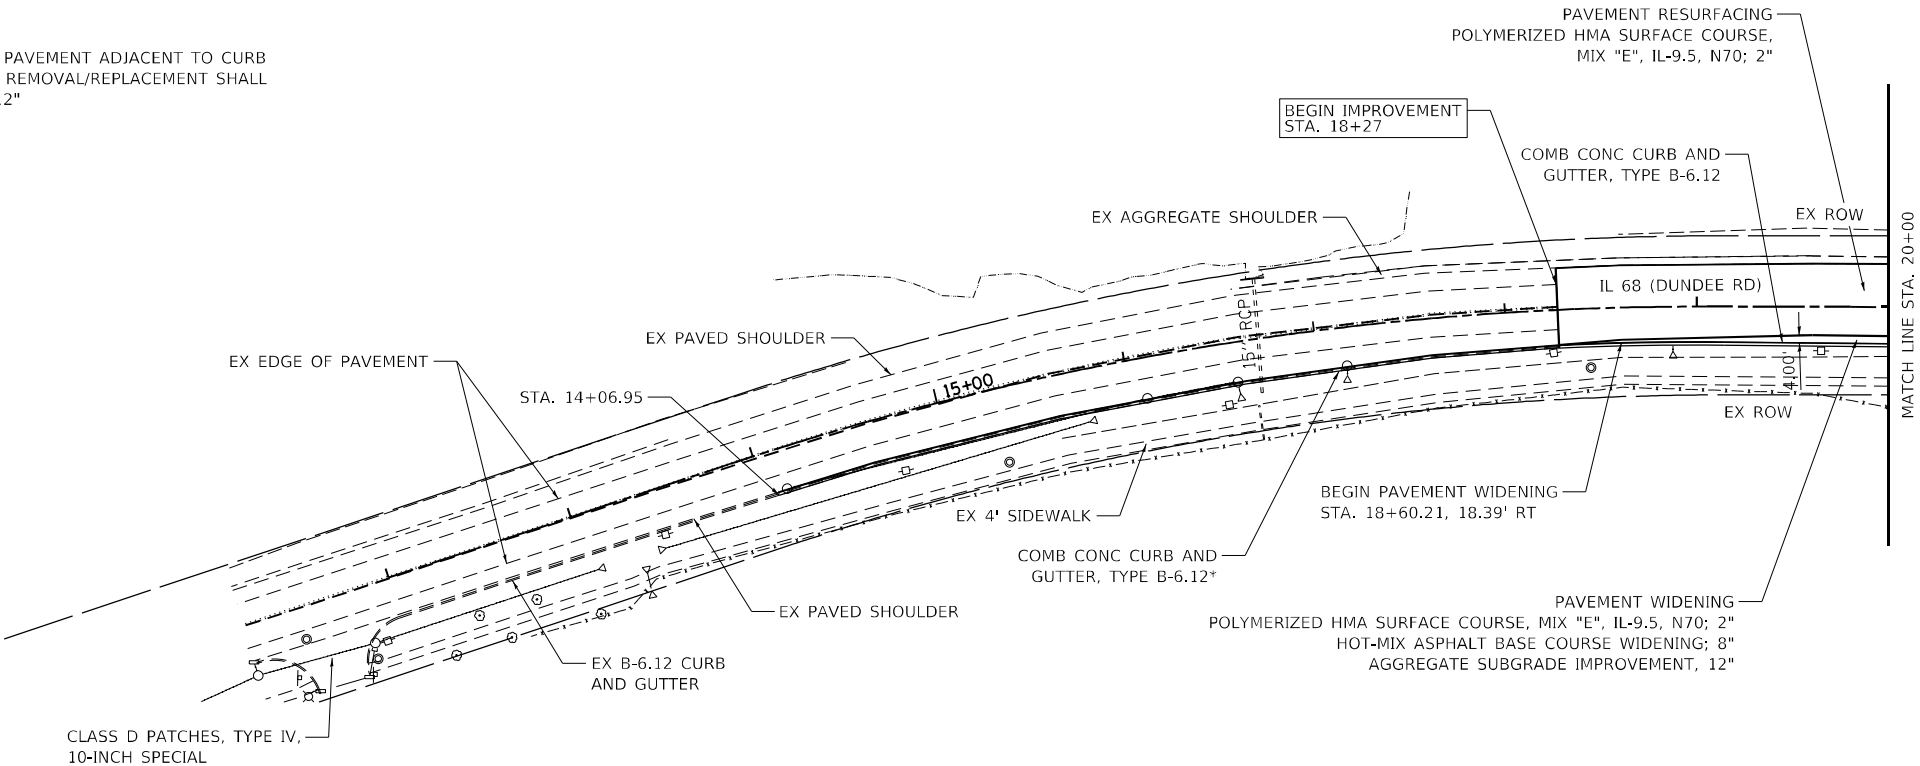

MODEL: Default
FILE: 3433_Culvert.dwg



USER NAME = aseiber
PLOT SCALE = 100,0000 ' / in.
PLOT DATE = 12/12/2024

DESIGNED - MBC
DRAWN - MBC
CHECKED - LJ
DATE - 12/16/2022



REVISED -
REVISED -
REVISED -
REVISED -

STATE OF ILLINOIS
DEPARTMENT OF TRANSPORTATION

ROADWAY PLAN AND PROFILE
F.A.P. ROUTE 343 (IL 68) OVER SALT CREEK

SCALE: SHEET OF 1 SHEETS STA. TO STA.

F.A.P. RTE.	SECTION	COUNTY	TOTAL SHEETS	SHEET NO.
343	FAP 343 22 CULVERT	COOK	67	13
CONTRACT NO. 62R73				
		ILLINOIS	FED. AID PROJECT	

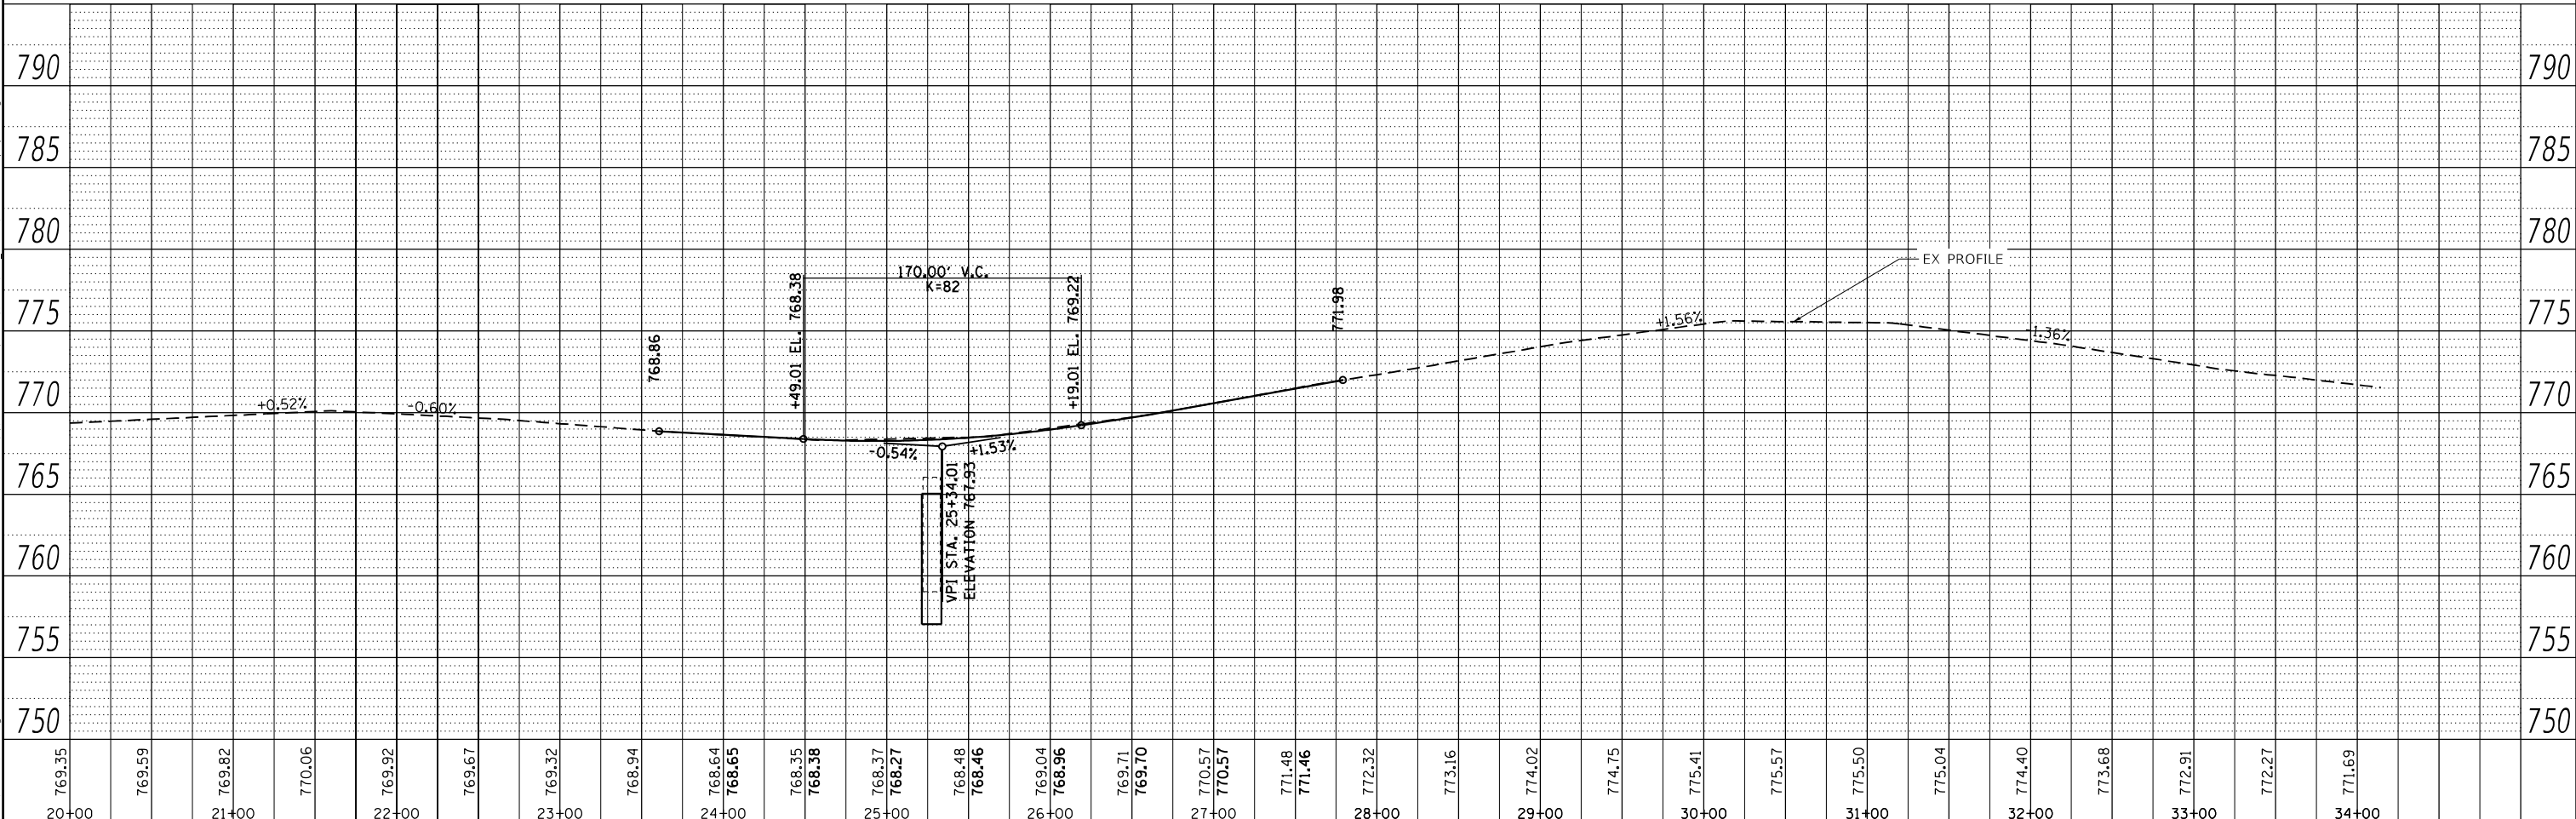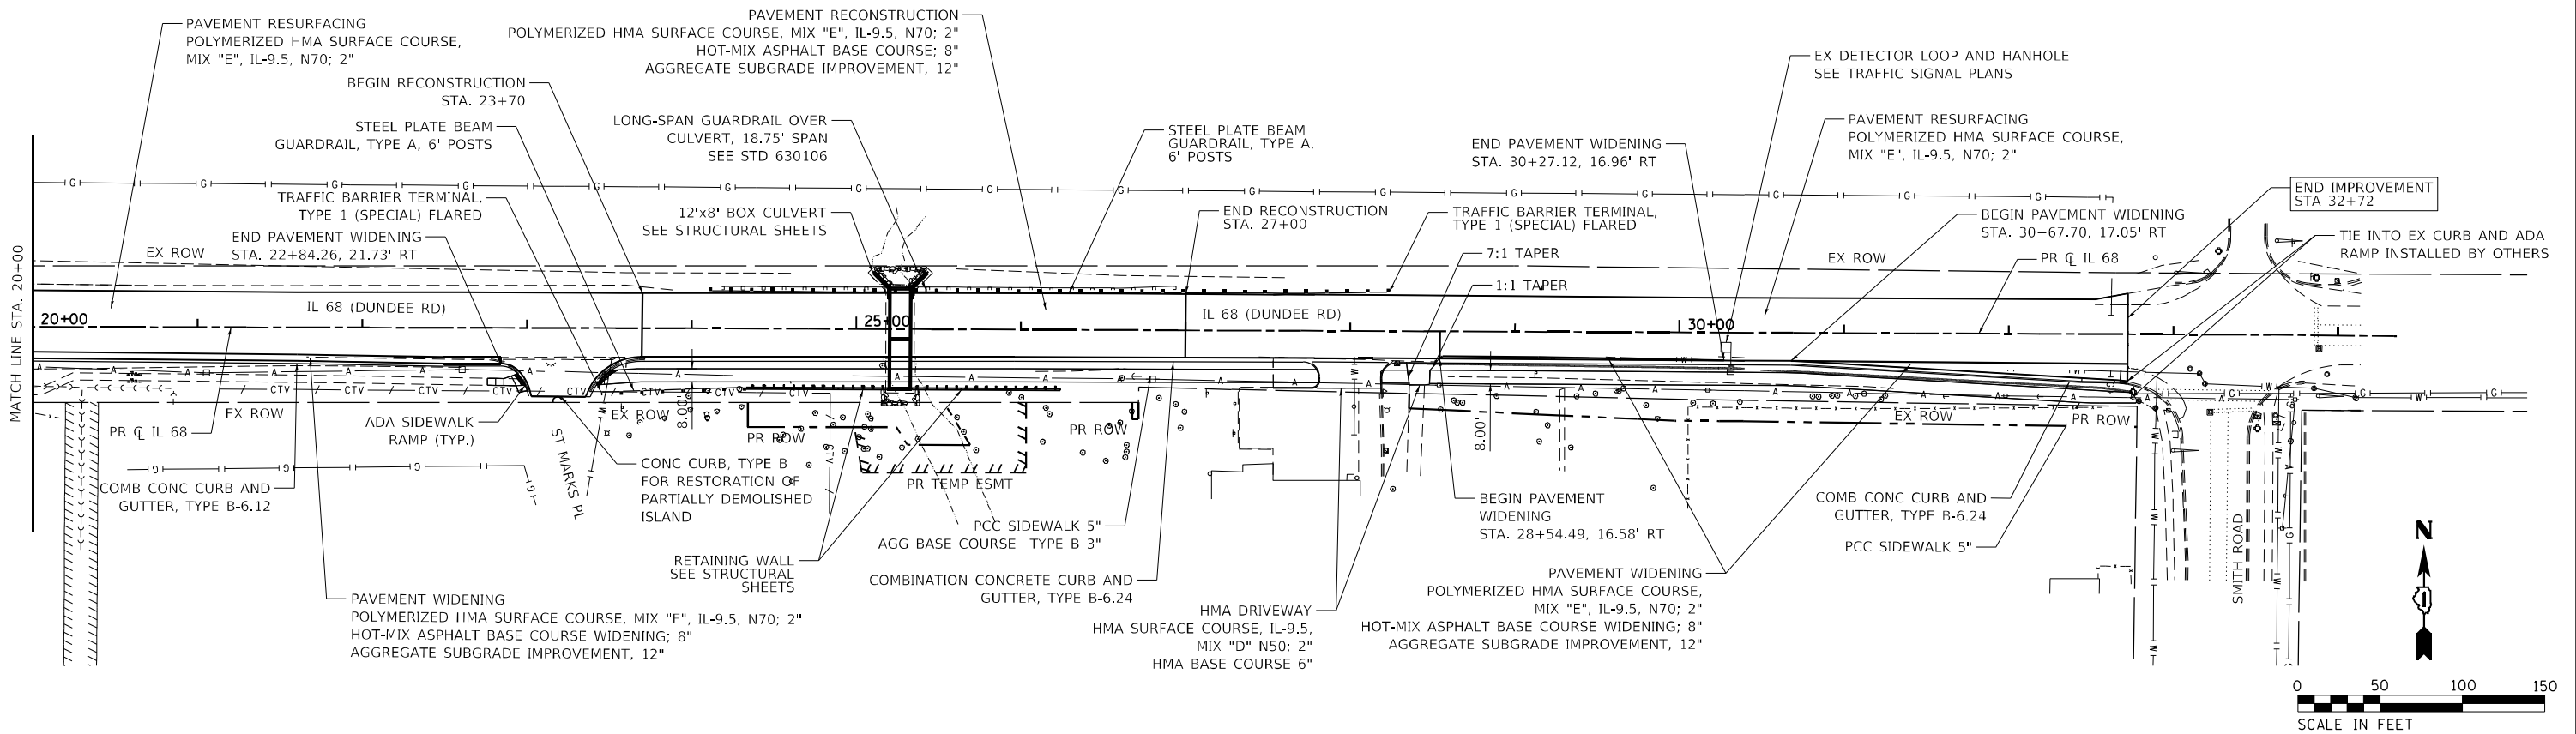

MODEL: Default
FILE: \\hpc-cs\users\arabian\orion\proj\62r73\cadd\cadd_sheets\01\62r73-sh\sheet02.dgn
Admin - 20211008 - IDOT FBE 199-013 (2)\Work_Order_#5 (62R73)\CADD\CADD_Sheets\01\62r73-sh\sheet02.dgn



USER NAME = aseiber	DESIGNED - MBC	REVISED -
	DRAWN - MBC	REVISED -
PLOT SCALE = 100,0000' / in.	CHECKED - LJ	REVISED -
PLOT DATE = 12/12/2024	DATE - 12/16/2022	REVISED -

STATE OF ILLINOIS
DEPARTMENT OF TRANSPORTATION

ROADWAY PLAN AND PROFILE
F.A.P. ROUTE 343 (IL 68) OVER SALT CREEK

SCALE: SHEET 2 OF 2 SHEETS STA. TO STA.

F.A.P. RTE.	SECTION	COUNTY	TOTAL SHEETS	SHEET NO.
343	FAP 343 22 CULVERT	COOK	67	14
CONTRACT NO. 62R73				
		ILLINOIS	FED. AID PROJECT	

MAINTENANCE OF TRAFFIC GENERAL NOTES

1. THE MAINTENANCE OF TRAFFIC PLANS SHALL SERVE AS A GUIDE FOR THE SAFE DIVERSION OF TRAFFIC DURING THE EXECUTION OF THIS CONTRACT. THE CONTRACTOR MAY MODIFY THE MAINTENANCE OF TRAFFIC PLANS TO MEET CONSTRUCTION NEEDS BUT NOT AT THE EXPENSE OF PUBLIC SAFETY OR CONVENIENCE. ANY CHANGES TO THE TRAFFIC CONTROL PLANS SHALL BE SUBMITTED TO THE ENGINEER FOR APPROVAL.
2. ALL TRAFFIC CONTROL DEVICES SHALL BE REFLECTORIZED PRIOR TO INSTALLATION AND CLEANED AS SPECIFIED IN THE TRAFFIC CONTROL SPECIAL PROVISIONS OR AS DIRECTED BY THE ENGINEER.
3. THE TYPE III BARRICADES ARE TO BE PLACED IN ACCORDANCE WITH STANDARD 701901 UNLESS AUTHORIZED BY THE ENGINEER TO USE AN ALTERNATE ARRANGEMENT.
4. EXISTING SIGNS WITHIN THE LIMITS OF TRAFFIC CONTROL WHICH ARE OBSTRUCTED BY OR OTHERWISE INTERFERED WITH BY CONSTRUCTION OPERATIONS OF DESIGNATED TRAFFIC CONTROL, SHALL BE COVERED OR REMOVED BY THE CONTRACTOR UNLESS SPECIFIED IN THE PLANS OR WHEN DIRECTED BY THE ENGINEER. THIS WORK SHALL BE AS SPECIFIED IN ARTICLE 107.25 OF THE STANDARD SPECIFICATIONS.
5. CONTRACTOR SHALL REMOVE OR COVER W21-1 (WORKERS PRESENT) AND W20-7 (FLAGGER) SIGNS WHEN WORKERS ARE NOT PRESENT OR IF THE SIGN IS NOT APPLICABLE.
6. BARRICADES THAT MUST BE PLACED IN EXCAVATED AREAS SHALL HAVE LEG EXTENSIONS INSTALLED SUCH THAT THE TOP OF THE BARRICADE IS IN COMPLIANCE WITH THE HEIGHT REQUIREMENTS OF STANDARD 701901.
7. TYPE I OR TYPE II BARRICADES WITH TWO-WAY FLASHING LIGHTS SHALL BE REQUIRED AT ALL OPEN TRENCHES, EXCAVATIONS, OPEN OR EXPOSED SEWER STRUCTURES, TRANSVERSE PAVEMENT JOINTS, MATERIALS OR EQUIPMENT WITHIN THE RIGHT-OF-WAY (NUMBER AND SPACING DEPENDS ON THE CONDITIONS); AND AT LOCATIONS DESIGNATED BY THE ENGINEER OR LOCAL LAW ENFORCEMENT AGENCIES.
8. A MAINTENANCE OF TRAFFIC PLAN SHALL BE SUBMITTED TO THE DISTRICT ONE ARTERIALS TRAFFIC CONTROL SUPERVISOR 14 DAYS IN ADVANCE OF ANY STAGE CHANGES. THE MAINTENANCE OF TRAFFIC PLAN SHALL INCLUDE, BUT NOT BE LIMITED TO: FULL ROADWAY CLOSURES, DETOURS, SHOULDER CLOSURES, EXISTING GEOMETRICS, AND EQUIPMENT AND MATERIAL LOCATION.
9. REMOVE ANY EXISTING PAVEMENT MARKINGS AND RAISED REFLECTIVE PAVEMENT MARKING REFLECTIONS, AS REQUIRED, IF IN CONFLICT WITH THE TEMPORARY PAVEMENT MARKINGS FOR TRAFFIC CONTROL AND PROTECTION AS SHOWN ON THE PLANS.
- 10.THE FURNISHING, INSTALLATION, RELOCATION, COVERING, AND REMOVAL OF ALL TRAFFIC CONTROL DEVICES SHOWN ON THESE MAINTENANCE OF TRAFFIC PLANS AND ON THE APPLICABLE IDOT TRAFFIC CONTROL STANDARDS SHALL BE PAID FOR UNDER THE PAY ITEM "TRAFFIC CONTROL AND PROTECTION, (SPECIAL)".
- 11.CHANGEABLE MESSAGE SIGNS SHALL BE INSTALLED TWO WEEKS PRIOR TO ALL TRAFFIC STAGE CHANGE EVENTS ON EACH APPROACH OF THE EFFECTED ROADWAY TO WARN MOTORISTS OF THE UPCOMING EVENT. THE SIGNS SHALL BE REMOVED TWO WEEKS THEREAFTER UNLESS THE SIGNS ARE NEEDED AGAIN FOR A SUBSEQUENT FUTURE EVENT THAT WILL OCCUR WITHIN 2 WEEKS ON THE SAME APPROACH OF THE EFFECTED ROADWAY. THE SIGN LOCATIONS SHALL BE DETERMINED BY THE ENGINEER.
- 12.DROP-OFFS ADJACENT TO THE TRAVEL LANE SHALL BE KEPT TO A MINIMUM. PROTECTION OF THE DROP-OFF SHALL BE ACCORDING TO THE IDOT BUREAU OF SAFETY PROGRAMS AND ENGINEERING, SAFETY ENGINEERING POLICY MEMORANDUM 4-21. DROP-OFFS GREATER THAN OR EQUAL TO 12" AT LOCATIONS WHERE THE DROP-OFF IS LOCATED WITHIN 8 FT OF THE EDGE OF THE TRAVEL LANE SHALL BE BACKFILLED IN ACCORDANCE WITH TABLE 2, CONDITION II OF THE SAFETY 4-21 POLICY. THE CONTRACTOR SHALL BE RESPONSIBLE FOR ENSURING THAT THE DROP-OFF AREAS MEET THE OFFSET, HEIGHT, AND DURATION REQUIREMENTS TO USE BARRICADES AT THE END OF EACH WORKDAY. THIS MAY REQUIRE THE CONTRACTOR TO REPLACE OR PLACE SUFFICIENT MATERIAL IN THE EXCAVATION TO REDUCE THE DROP-OFF TO BE COMPLIANT WITH THE REQUIREMENTS FOR USE OF BARRICADES. NO ADDITIONAL COMPENSATION SHALL BE ALLOWED TO COMPLY WITH THIS REQUIREMENT. WHERE TEMPORARY CONCRETE BARRIER IS PROVIDED, THIS REQUIREMENT IS NULLIFIED.

SUGGEST SEQUENCE OF OPERATIONS

STAGE 1


1. SHIFT TWO WAY TRAFFIC TO THE NORTH ON IL 68 WHILE SOUTH SIDE OF IL 68 IS BEING BUILT.
2. PLACE TEMPORARY PAVEMENT SOUTH OF PROPOSED SOUTHERN EDGE OF PAVEMENT IN ORDER TO MAINTAIN TWO LANES OF TRAFFIC DURING STAGE 2.

STAGE 2


1. SHIFT TWO WAY TRAFFIC TO THE NEWLY BUILT SOUTH SIDE OF IL 68.
2. PROCEED WITH CONSTRUCTION ON THE NORTH SIDE OF IL 68.

STAGE 3


1. REMOVAL OF TEMPORARY PAVEMENT, FINAL SURFACING, GUARDRAIL INSTALLATION, PERMANENT PAVEMENT MARKINGS, AND CONSTRUCTION OF SHARED USE PATH TO BE DONE USING DAILY LANE CLOSURES WITH FLAGGERS WHILE MAINTAINING A SINGLE LANE IN EACH DIRECTION.

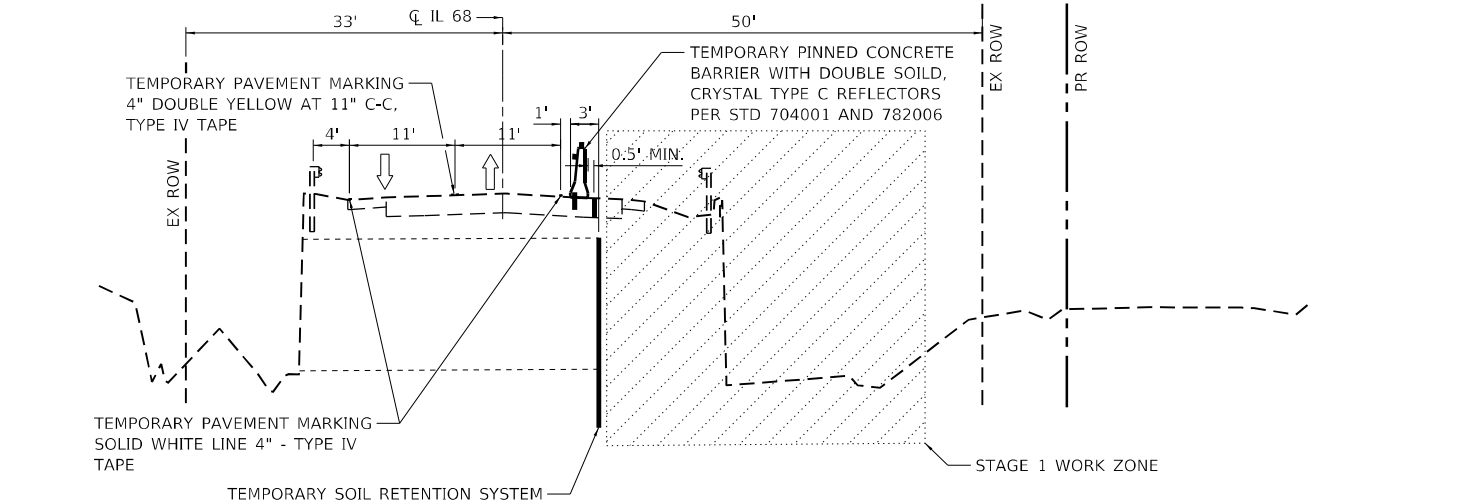

MOT TYPICAL SECTION – STAGE 1

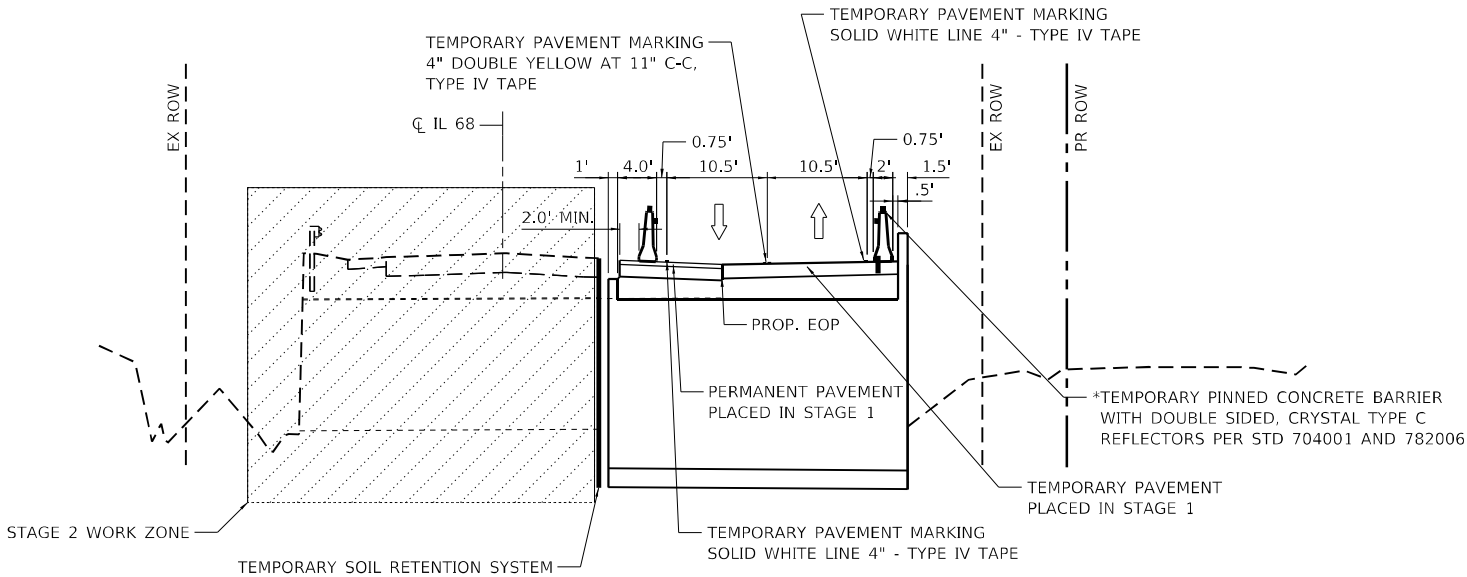

MOT TYPICAL SECTION – STAGE 2

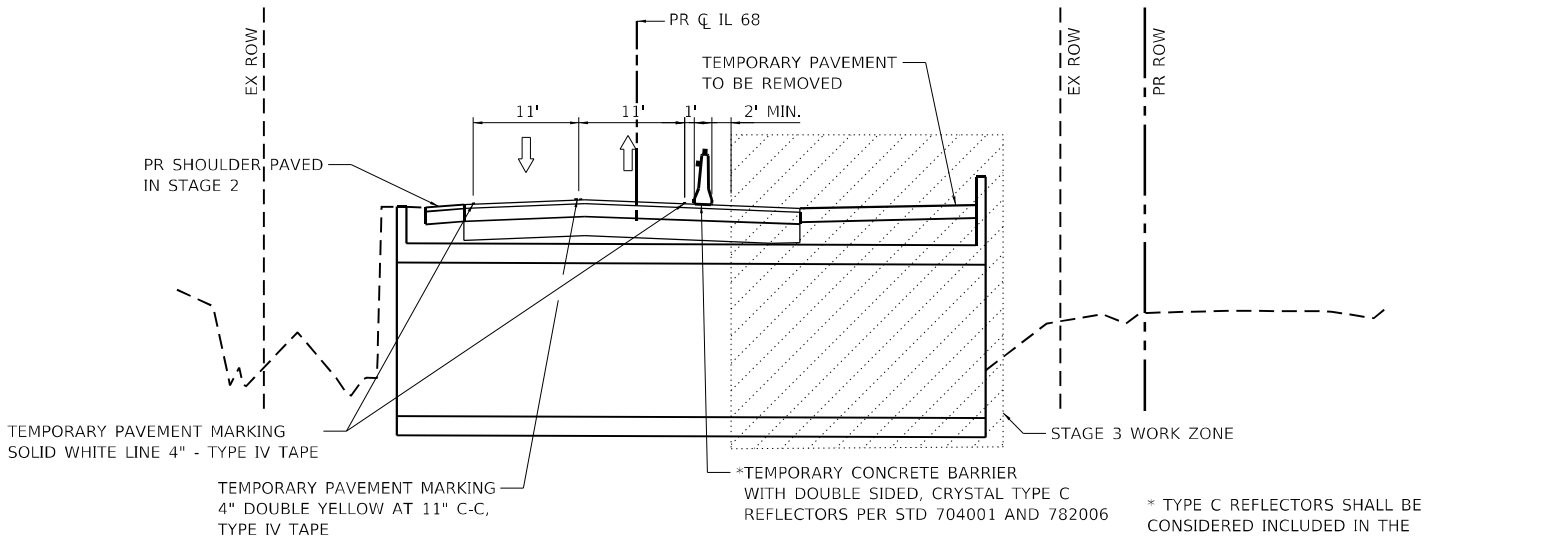

MOT TYPICAL SECTION – STAGE 3

* TYPE C REFLECTORS SHALL BE CONSIDERED INCLUDED IN THE COST OF TEMPORARY CONCRETE BARRIER.

MODEL Default
FILE Name: C:\Users\jarellan\OneDrive\freeesllc.com\Orion Admin - 2021008 - IDOT FTR 199-013 (2)\Work Order #5 (62R73)\CADD\CAD Sheets\ID62R73-shr-dt-plgnotes.dgn





USER NAME = aseiber	DESIGNED - MBC	REVISED -
	DRAWN - MBC	REVISED -
PLOT SCALE = 2,0000 ' / in.	CHECKED - LJ	REVISED -
PLOT DATE = 1/16/2025	DATE - 12/16/2022	REVISED -

STATE OF ILLINOIS
DEPARTMENT OF TRANSPORTATION

CONSTRUCTION STAGING NOTES AND TYPICAL SECTIONS			
F.A.P. ROUTE 343 (IL 68) OVER SALT CREEK			
SCALE:	SHEET 1 OF 7 SHEETS	STA.	TO STA.

F.A.P. RTE.	SECTION	COUNTY	TOTAL SHEETS	SHEET NO.
343	FAP 343 22 CULVERT	COOK	67	15
CONTRACT NO. 62R73				
ILLINOIS FED. AID PROJECT				

DESIGN DATA
POSTED SPEED: 45 MPH
WORK ZONE SPEED LIMIT: 40 MPH

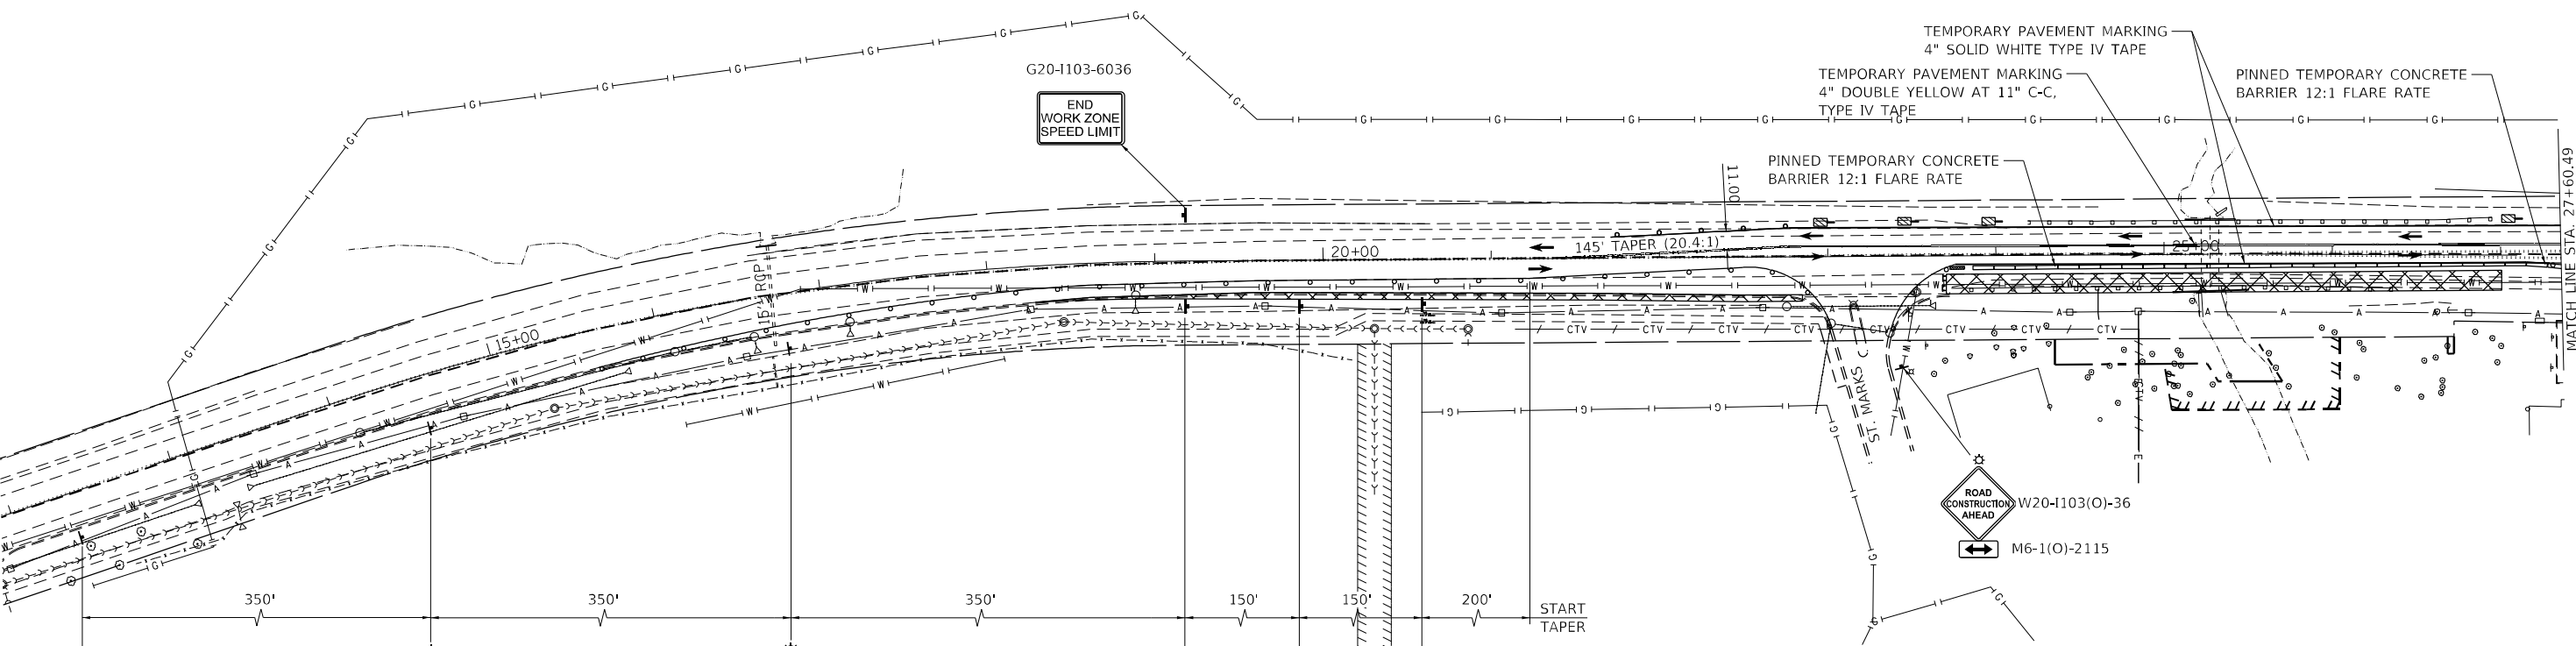 

ROAD WORK
AHEAD
EXPECT DELAYS
PER TC-22

ROAD
CONSTRUCTION
AHEAD
W20-I103(O)-48

RIGHT
SHOULDER
CLOSED
W21-5a(O)-48

WORK
ZONE
SPEED
LIMIT
40
PHOTO
ENFORCED
\$250 FINE
MINIMUM
W21-I5(O)-3618
R2-1-3648
R10-I108p-3618
R2-I106p-3618


RIGHT
TURN
AHEAD
W24-1(O)-48

WORK
ZONE
AHEAD
W21-1(O)-48
(REMOVE OR COVER
WHEN NOT PRESENT)

ROAD
CONSTRUCTION
AHEAD
W20-I103(O)-36
M6-1(O)-2115

LEGEND

- TRAFFIC SIGN
- WORK AREA
- IMPACT ATTENUATOR
- TYPE III BARRICADE WITH FLASHING LIGHTS
- TEMPORARY CONCRETE BARRIER WITH DOUBLE SIDED, CRYSTAL TYPE C REFLECTORS PER STD. 704001 AND 782006
- TYPE II BARRICADE OR DRUM (50' C-C ON TANGENTS, 25' C-C ON TAPERS, AND 10' C-C ON RADII)
- DIRECTION OF TRAFFIC
- DOUBLE VERTICAL PANEL (50' C-C ON TANGENTS AND 25' C-C ON TAPERS) PER STD. 701901-08

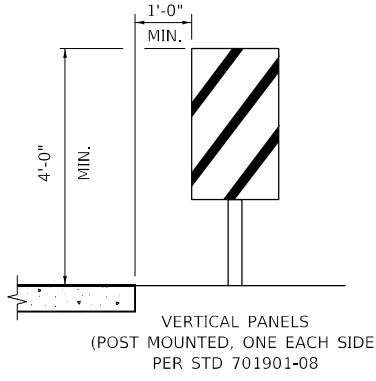

USER NAME = aseiber	DESIGNED - MBC	REVISED -
	DRAWN - MBC	REVISED -
PLOT SCALE = 100,000 ' / in.	CHECKED - LJ	REVISED -
PLOT DATE = 1/10/2025	DATE - 12/16/2022	REVISED -



STATE OF ILLINOIS
DEPARTMENT OF TRANSPORTATION

MAINTENANCE OF TRAFFIC – STAGE I
F.A.P. ROUTE 343 (IL 68) OVER SALT CREEK

SCALE: SHEET 2 OF 7 SHEETS STA. TO STA.

F.A.P. RTE.	SECTION	COUNTY	TOTAL SHEETS	SHEET NO.
343	FAP 343 22 CULVERT	COOK	67	16
CONTRACT NO. 62R73				
ILLINOIS FED. AID PROJECT				

DESIGN DATA
POSTED SPEED: 45 MPH
WORK ZONE SPEED LIMIT: 40 MPH

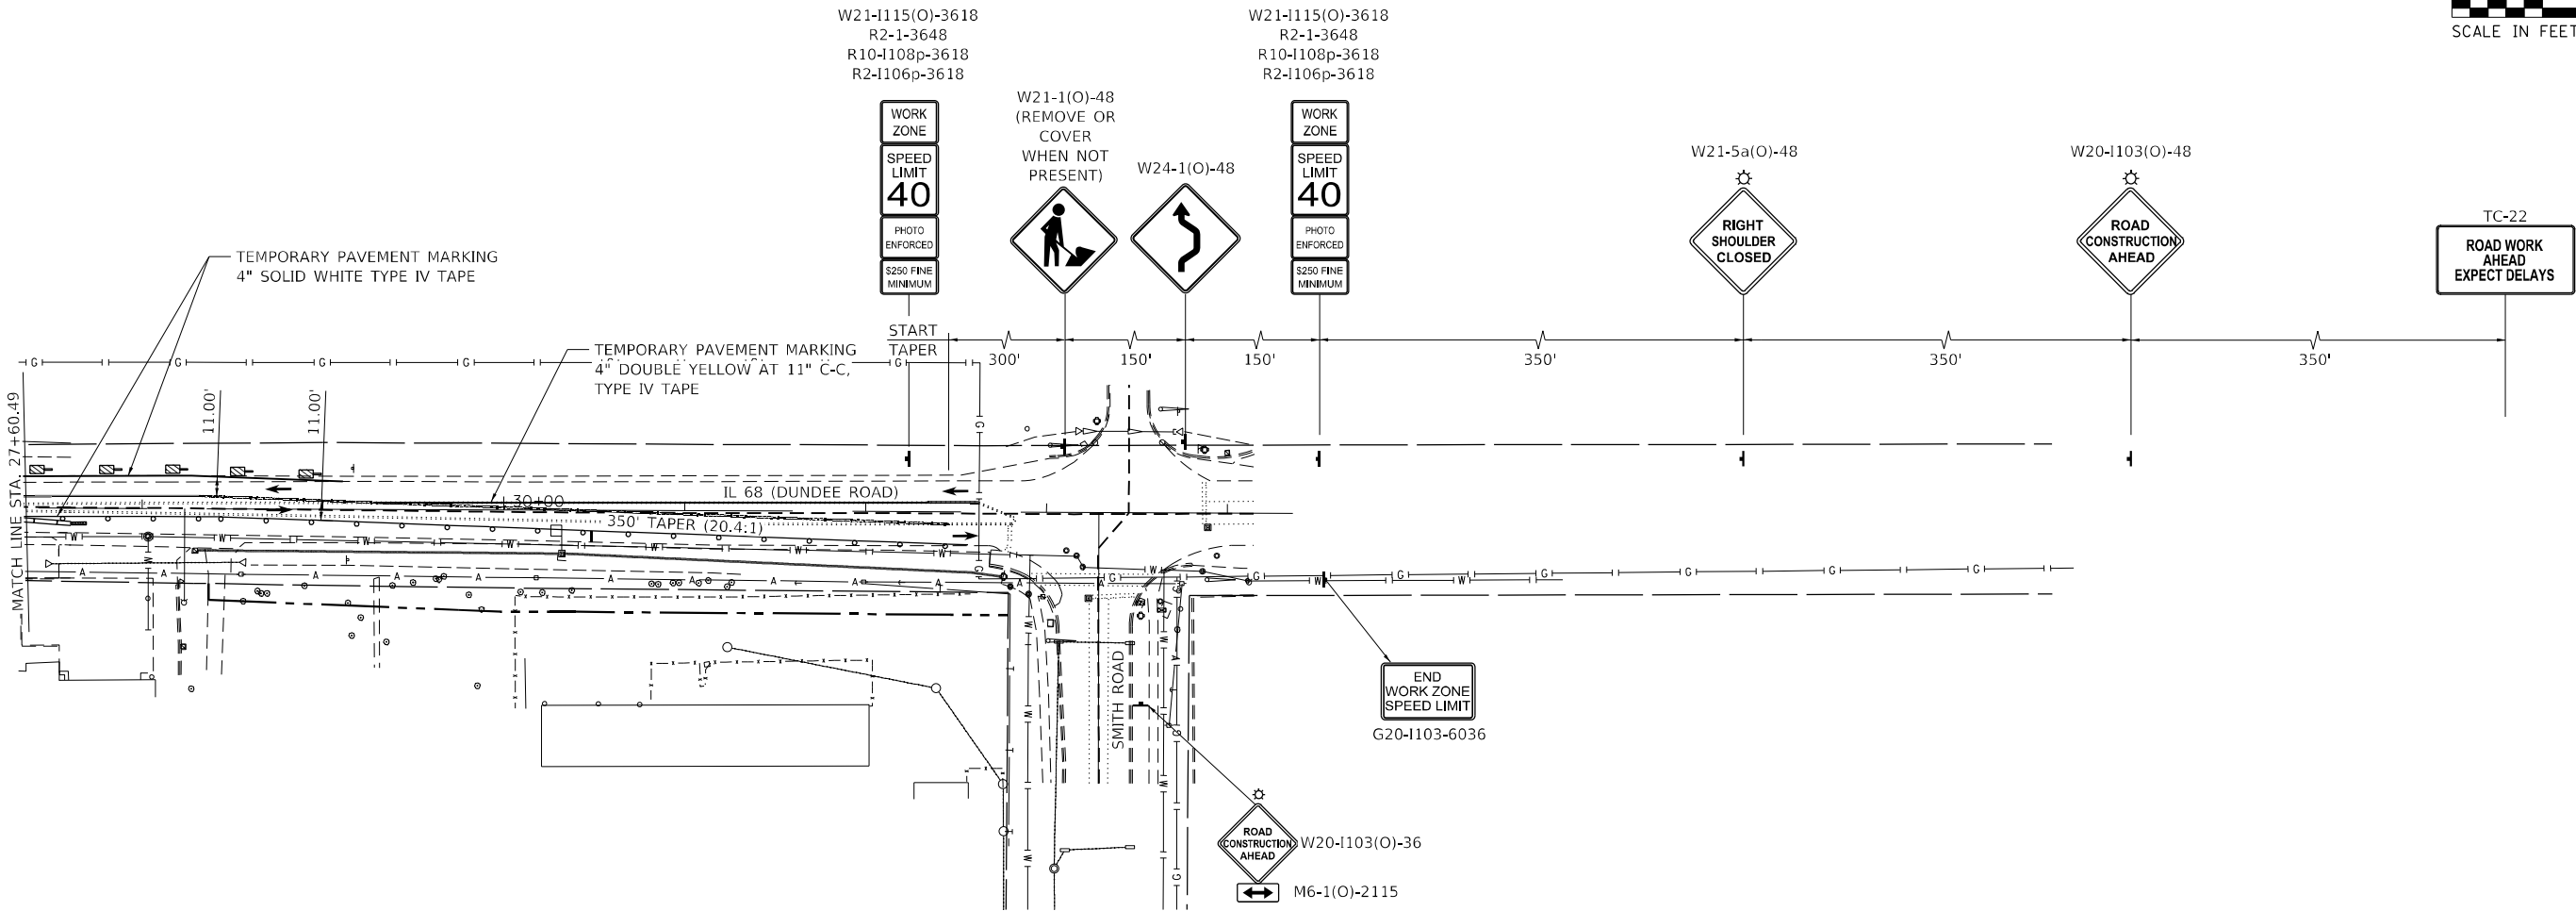 

LEGEND

- TRAFFIC SIGN
- WORK AREA
- IMPACT ATTENUATOR
- TYPE III BARRICADE WITH FLASHING LIGHTS
- TEMPORARY CONCRETE BARRIER WITH DOUBLE SIDED, CRYSTAL TYPE C REFLECTORS PER STD. 704001 AND 782006
- TYPE II BARRICADE OR DRUM (50' C-C ON TANGENTS, 25' C-C ON TAPERS, AND 10' C-C ON RADII)
- DIRECTION OF TRAFFIC
- DOUBLE VERTICAL PANEL (50' C-C ON TANGENTS AND 25' C-C ON TAPERS) PER STD. 701901-08



USER NAME = aseiber	DESIGNED - MBC	REVISED -
	DRAWN - MBC	REVISED -
PLOT SCALE = 100,0000 ' / in.	CHECKED - LJ	REVISED -
PLOT DATE = 1/10/2025	DATE - 12/16/2022	REVISED -



STATE OF ILLINOIS
DEPARTMENT OF TRANSPORTATION

MAINTENANCE OF TRAFFIC – STAGE I
F.A.P. ROUTE 343 (IL 68) OVER SALT CREEK

SCALE: SHEET 3 OF 7 SHEETS STA. TO STA.

F.A.P. RTE.	SECTION	COUNTY	TOTAL SHEETS	SHEET NO.
343	FAP 343 22 CULVERT	COOK	67	17
CONTRACT NO. 62R73				
ILLINOIS FED. AID PROJECT				

DESIGN DATA
POSTED SPEED: 45 MPH
WORK ZONE SPEED LIMIT: 40 MPH

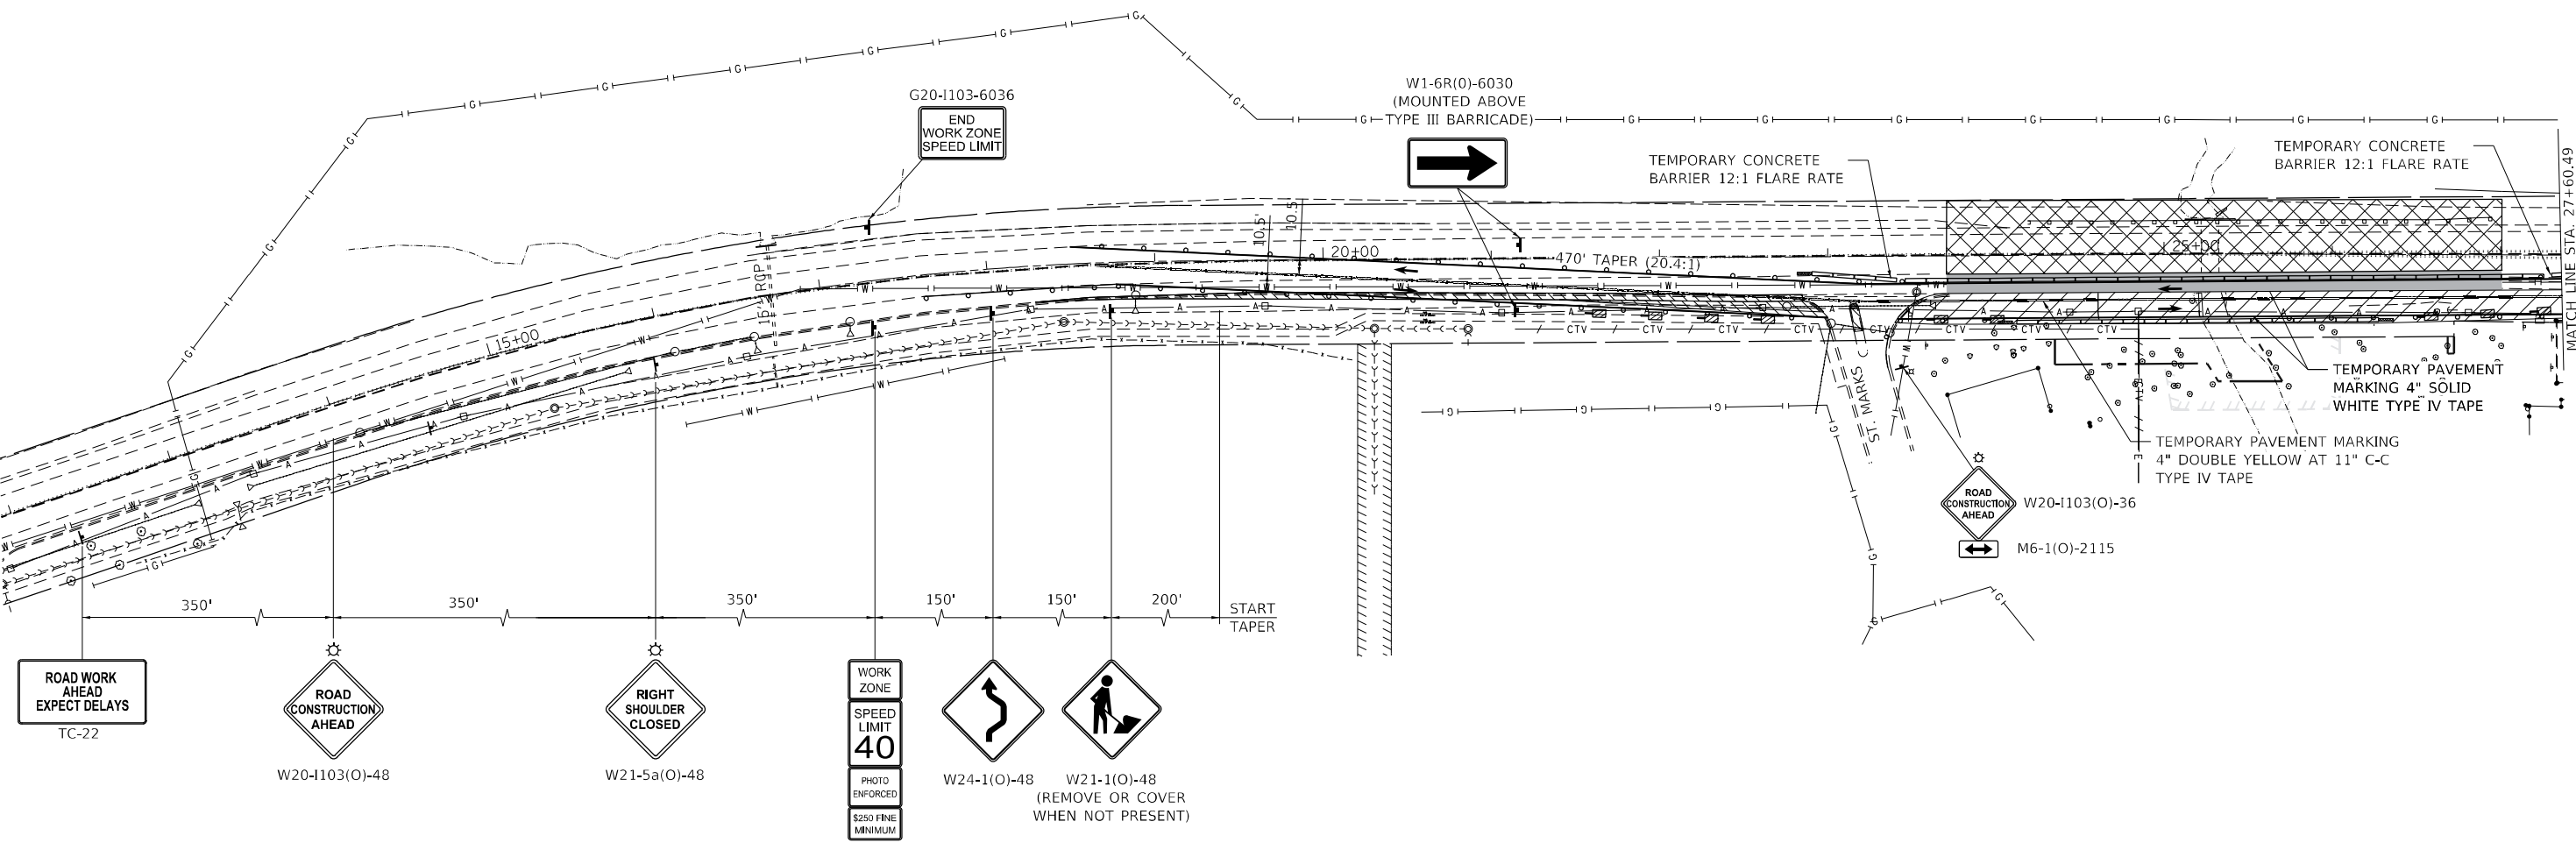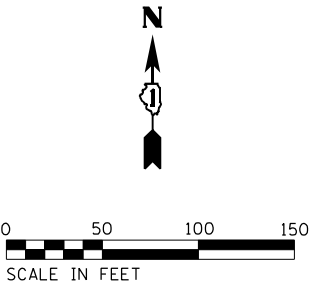

LEGEND

- TRAFFIC SIGN
- WORK AREA
- IMPACT ATTENUATOR
- TYPE III BARRICADE WITH FLASHING LIGHTS
- TEMPORARY CONCRETE BARRIER WITH DOUBLE SIDED, CRYSTAL TYPE C REFLECTORS PER STD. 704001 AND 782006
- TYPE II BARRICADE OR DRUM (50' C-C ON TANGENTS, 25' C-C ON TAPERS, AND 10' C-C ON RADII)
- TEMPORARY PAVEMENT PLACED IN STAGE 1
- PERMANENT PAVEMENT PLACED IN STAGE 1
- DIRECTION OF TRAFFIC
- DOUBLE VERTICAL PANEL (50' C-C ON TANGENTS AND 25' C-C ON TAPERS) PER STD. 701901-08



USER NAME = aseiber	DESIGNED - MBC	REVISED -
	DRAWN - MBC	REVISED -
PLOT SCALE = 100,0000 ' / in.	CHECKED - LJ	REVISED -
PLOT DATE = 1/10/2025	DATE - 12/16/2022	REVISED -


STATE OF ILLINOIS
DEPARTMENT OF TRANSPORTATION

MAINTENANCE OF TRAFFIC – STAGE II
F.A.P. ROUTE 343 (IL 68) OVER SALT CREEK

SCALE: SHEET 4 OF 7 SHEETS STA. TO STA.

F.A.P. RTE.	SECTION	COUNTY	TOTAL SHEETS	SHEET NO.
343	FAP 343 22 CULVERT	COOK	67	18
CONTRACT NO. 62R73				
ILLINOIS FED. AID PROJECT				

DESIGN DATA
POSTED SPEED: 45 MPH
WORK ZONE SPEED LIMIT: 40 MPH

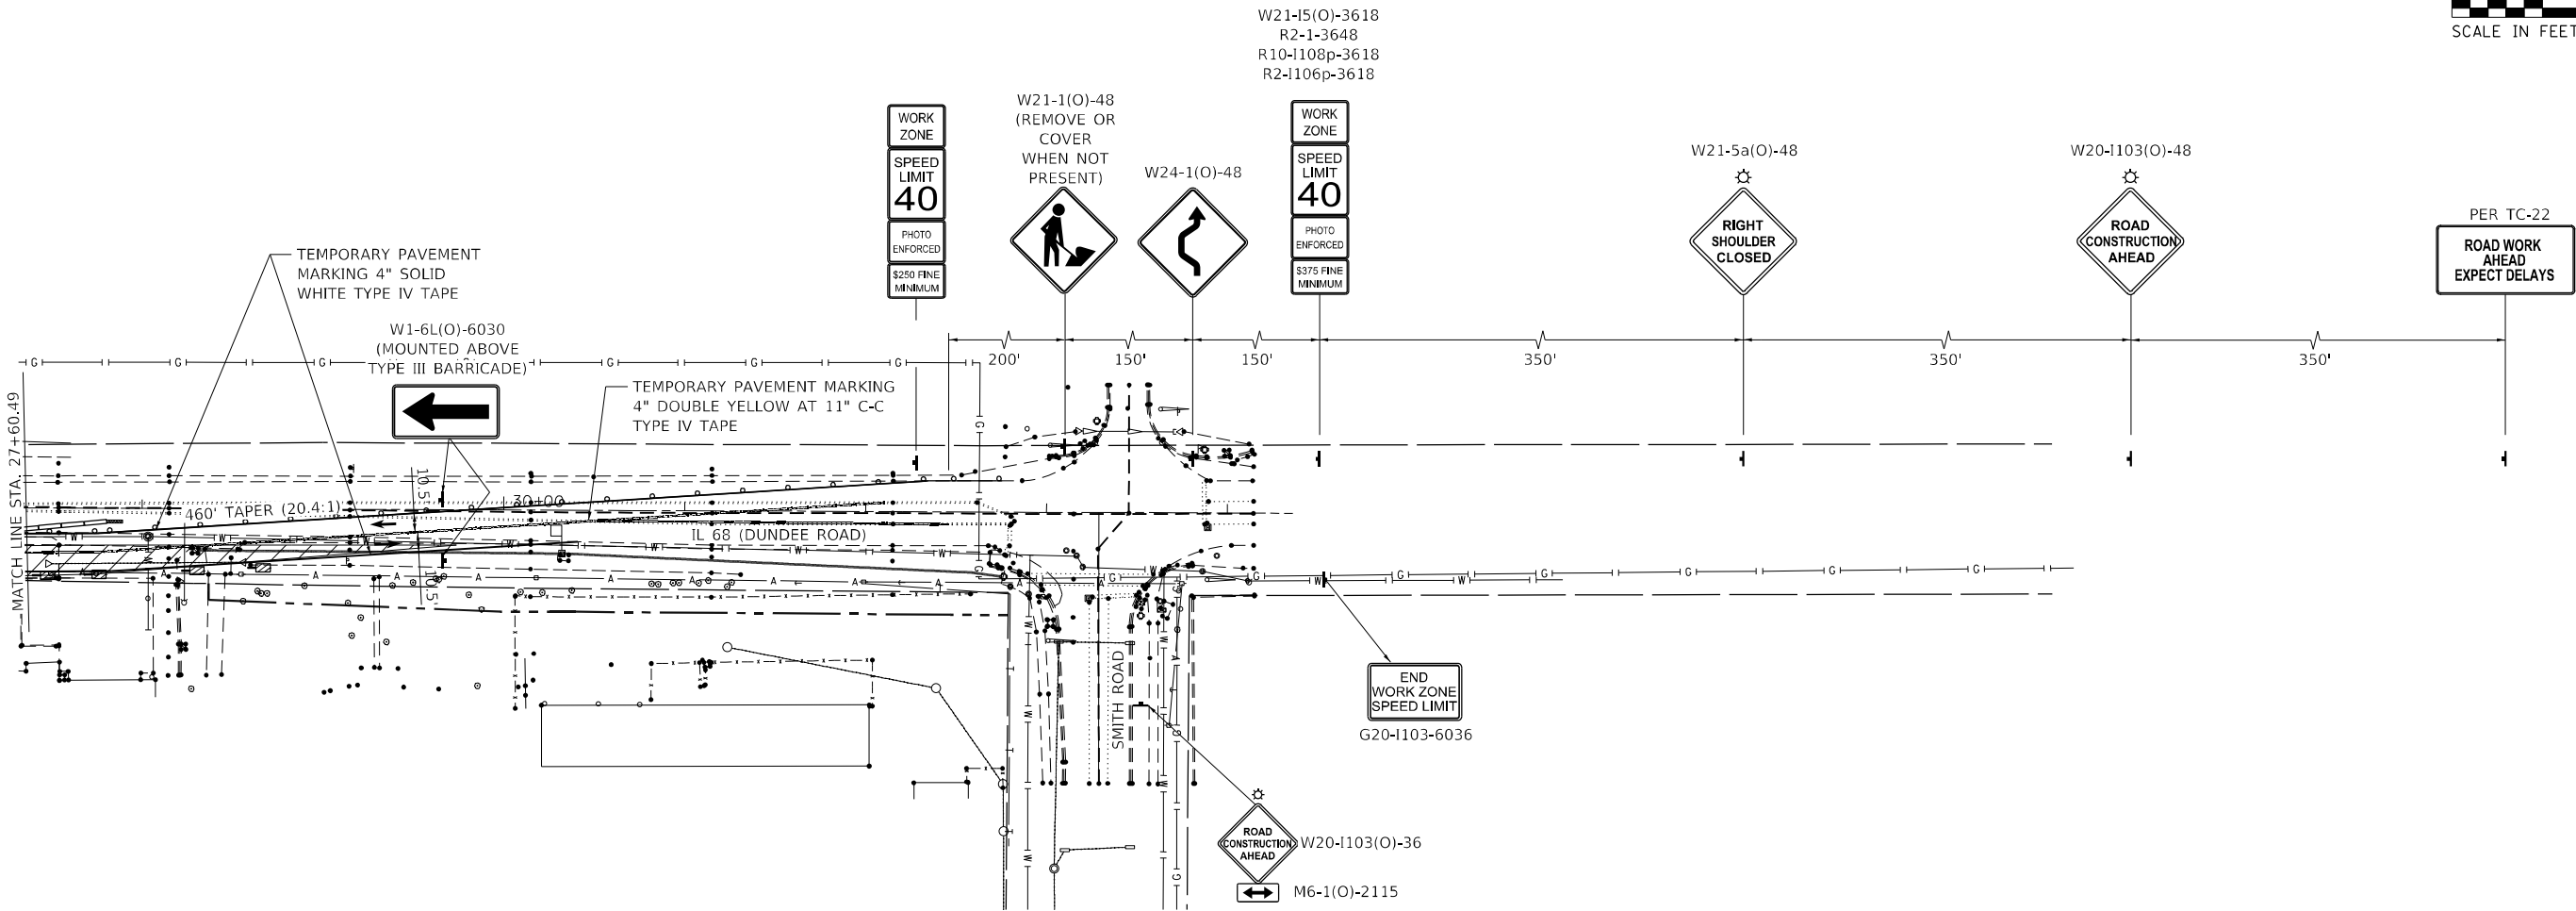

LEGEND

- TRAFFIC SIGN
- WORK AREA
- IMPACT ATTENUATOR
- TYPE III BARRICADE WITH FLASHING LIGHTS
- TEMPORARY CONCRETE BARRIER WITH DOUBLE SIDED, CRYSTAL TYPE C REFLECTORS PER STD. 704001 AND 782006
- TYPE II BARRICADE OR DRUM (50' C-C ON TANGENTS, 25' C-C ON TAPERS, AND 10' C-C ON RADII)
- TEMPORARY PAVEMENT PLACED IN STAGE 1
- PERMANENT PAVEMENT PLACED IN STAGE 1
- DIRECTION OF TRAFFIC
- DOUBLE VERTICAL PANEL (50' C-C ON TANGENTS AND 25' C-C ON TAPERS) PER STD. 701901-08



USER NAME = aseiber	DESIGNED - MBC	REVISED -
	DRAWN - MBC	REVISED -
PLOT SCALE = 100,0000 ' / in.	CHECKED - LJ	REVISED -
PLOT DATE = 1/14/2025	DATE - 12/16/2022	REVISED -



STATE OF ILLINOIS
DEPARTMENT OF TRANSPORTATION

MAINTENANCE OF TRAFFIC – STAGE II
F.A.P. ROUTE 343 (IL 68) OVER SALT CREEK

SCALE: SHEET 5 OF 7 SHEETS STA. TO STA.

F.A.P. RTE.	SECTION	COUNTY	TOTAL SHEETS	SHEET NO.
343	FAP 343 22 CULVERT	COOK	67	19
CONTRACT NO. 62R73				
ILLINOIS FED. AID PROJECT				

DESIGN DATA
POSTED SPEED: 45 MPH
WORK ZONE SPEED LIMIT: 40 MPH

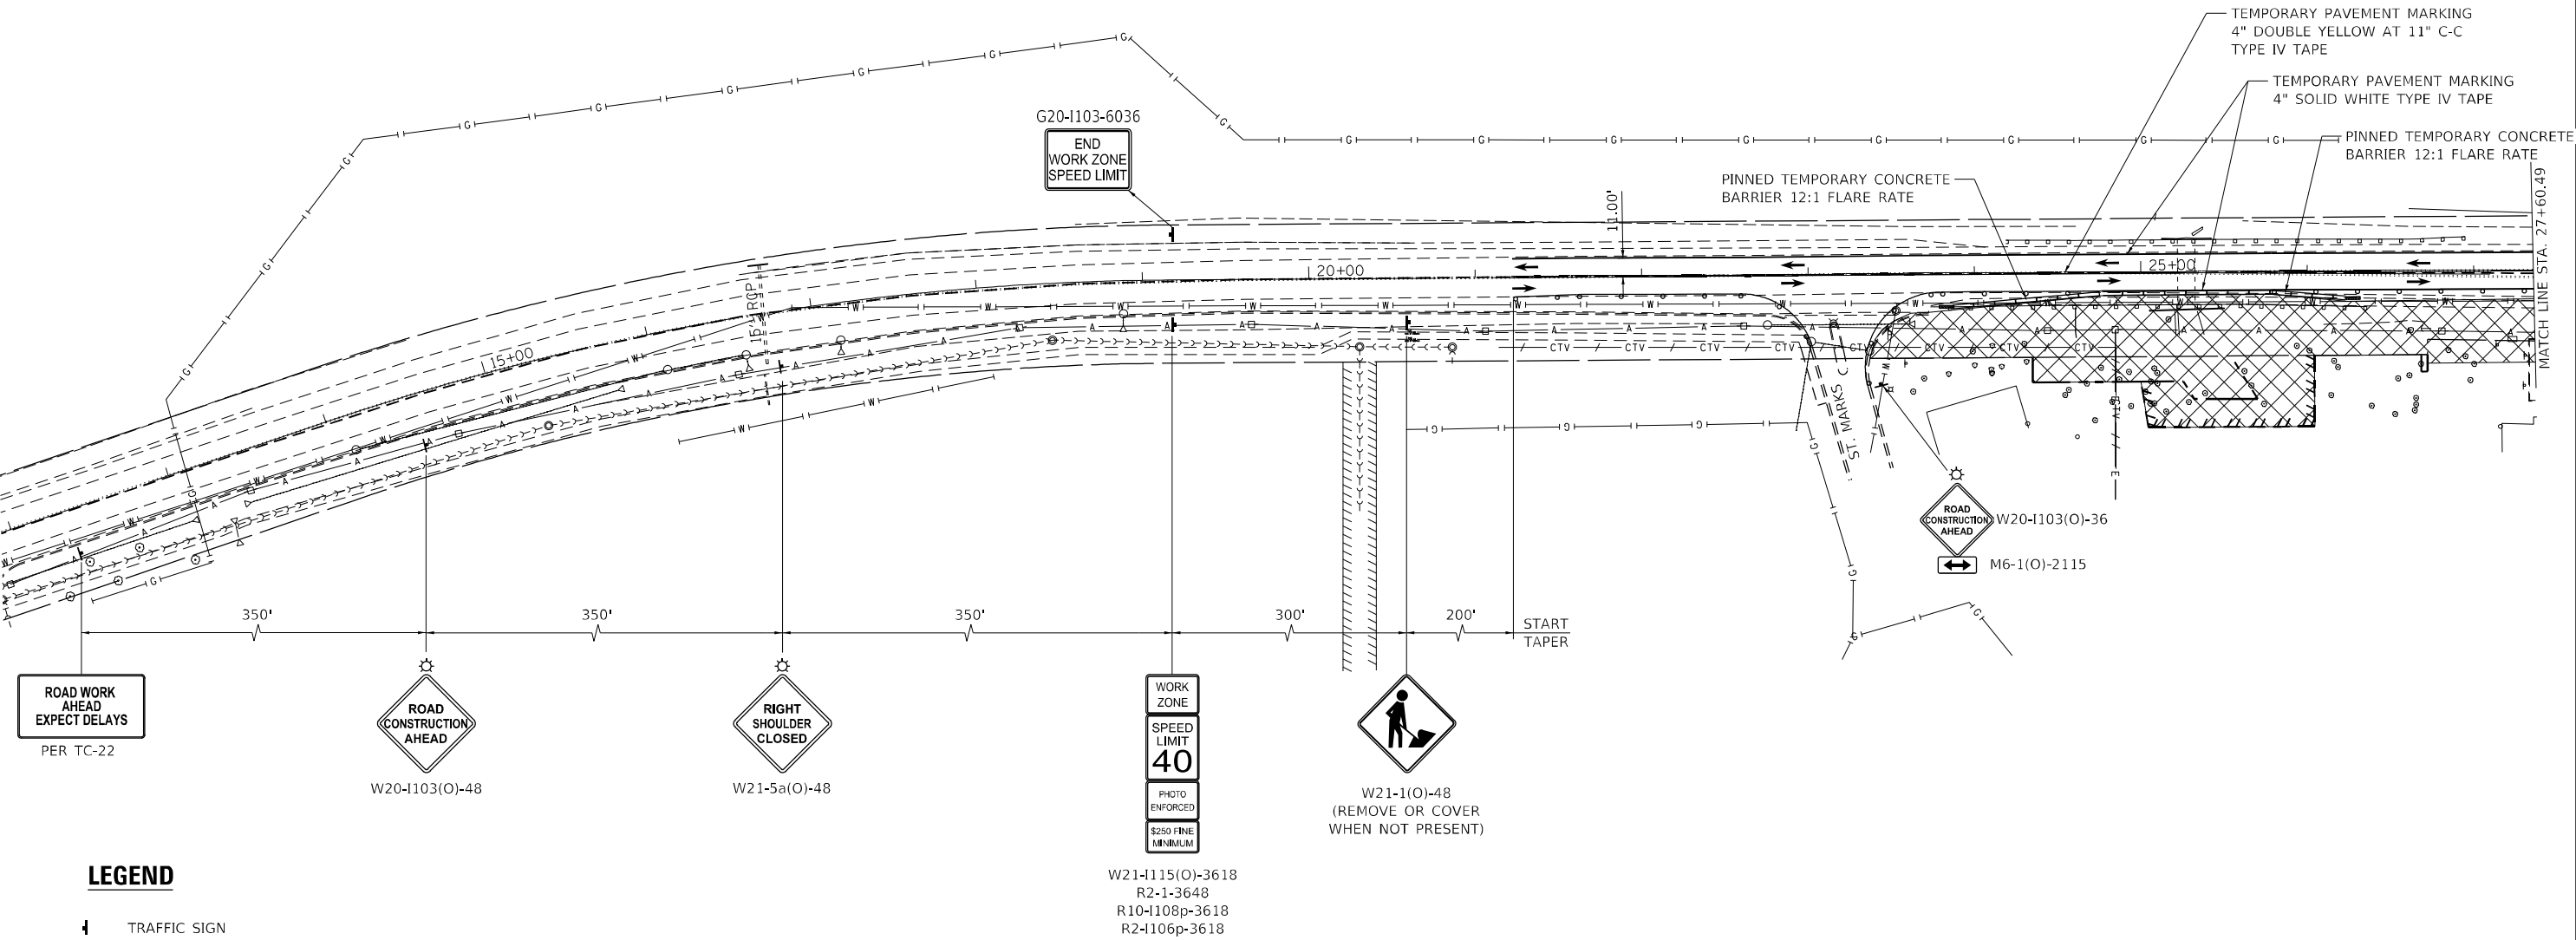 

LEGEND

- TRAFFIC SIGN
- WORK AREA
- IMPACT ATTENUATOR
- TYPE III BARRICADE WITH FLASHING LIGHTS
- TEMPORARY CONCRETE BARRIER WITH DOUBLE SIDED, CRYSTAL TYPE C REFLECTORS PER STD. 704001 AND 782006
- TYPE II BARRICADE OR DRUM (50' C-C ON TANGENTS, 25' C-C ON TAPERS, AND 10' C-C ON RADII)
- DIRECTION OF TRAFFIC



USER NAME = aseiber	DESIGNED - MBC	REVISED -
	DRAWN - MBC	REVISED -
PLOT SCALE = 100,0000 ' / in.	CHECKED - LJ	REVISED -
PLOT DATE = 1/10/2025	DATE - 12/16/2022	REVISED -


STATE OF ILLINOIS
DEPARTMENT OF TRANSPORTATION

MAINTENANCE OF TRAFFIC – STAGE III
F.A.P. ROUTE 343 (IL 68) OVER SALT CREEK

SCALE: SHEET 6 OF 7 SHEETS STA. TO STA.

F.A.P. RTE.	SECTION	COUNTY	TOTAL SHEETS	SHEET NO.
343	FAP 343 22 CULVERT	COOK	67	20
CONTRACT NO. 62R73				
ILLINOIS FED. AID PROJECT				

DESIGN DATA
POSTED SPEED: 45 MPH
WORK ZONE SPEED LIMIT: 40 MPH

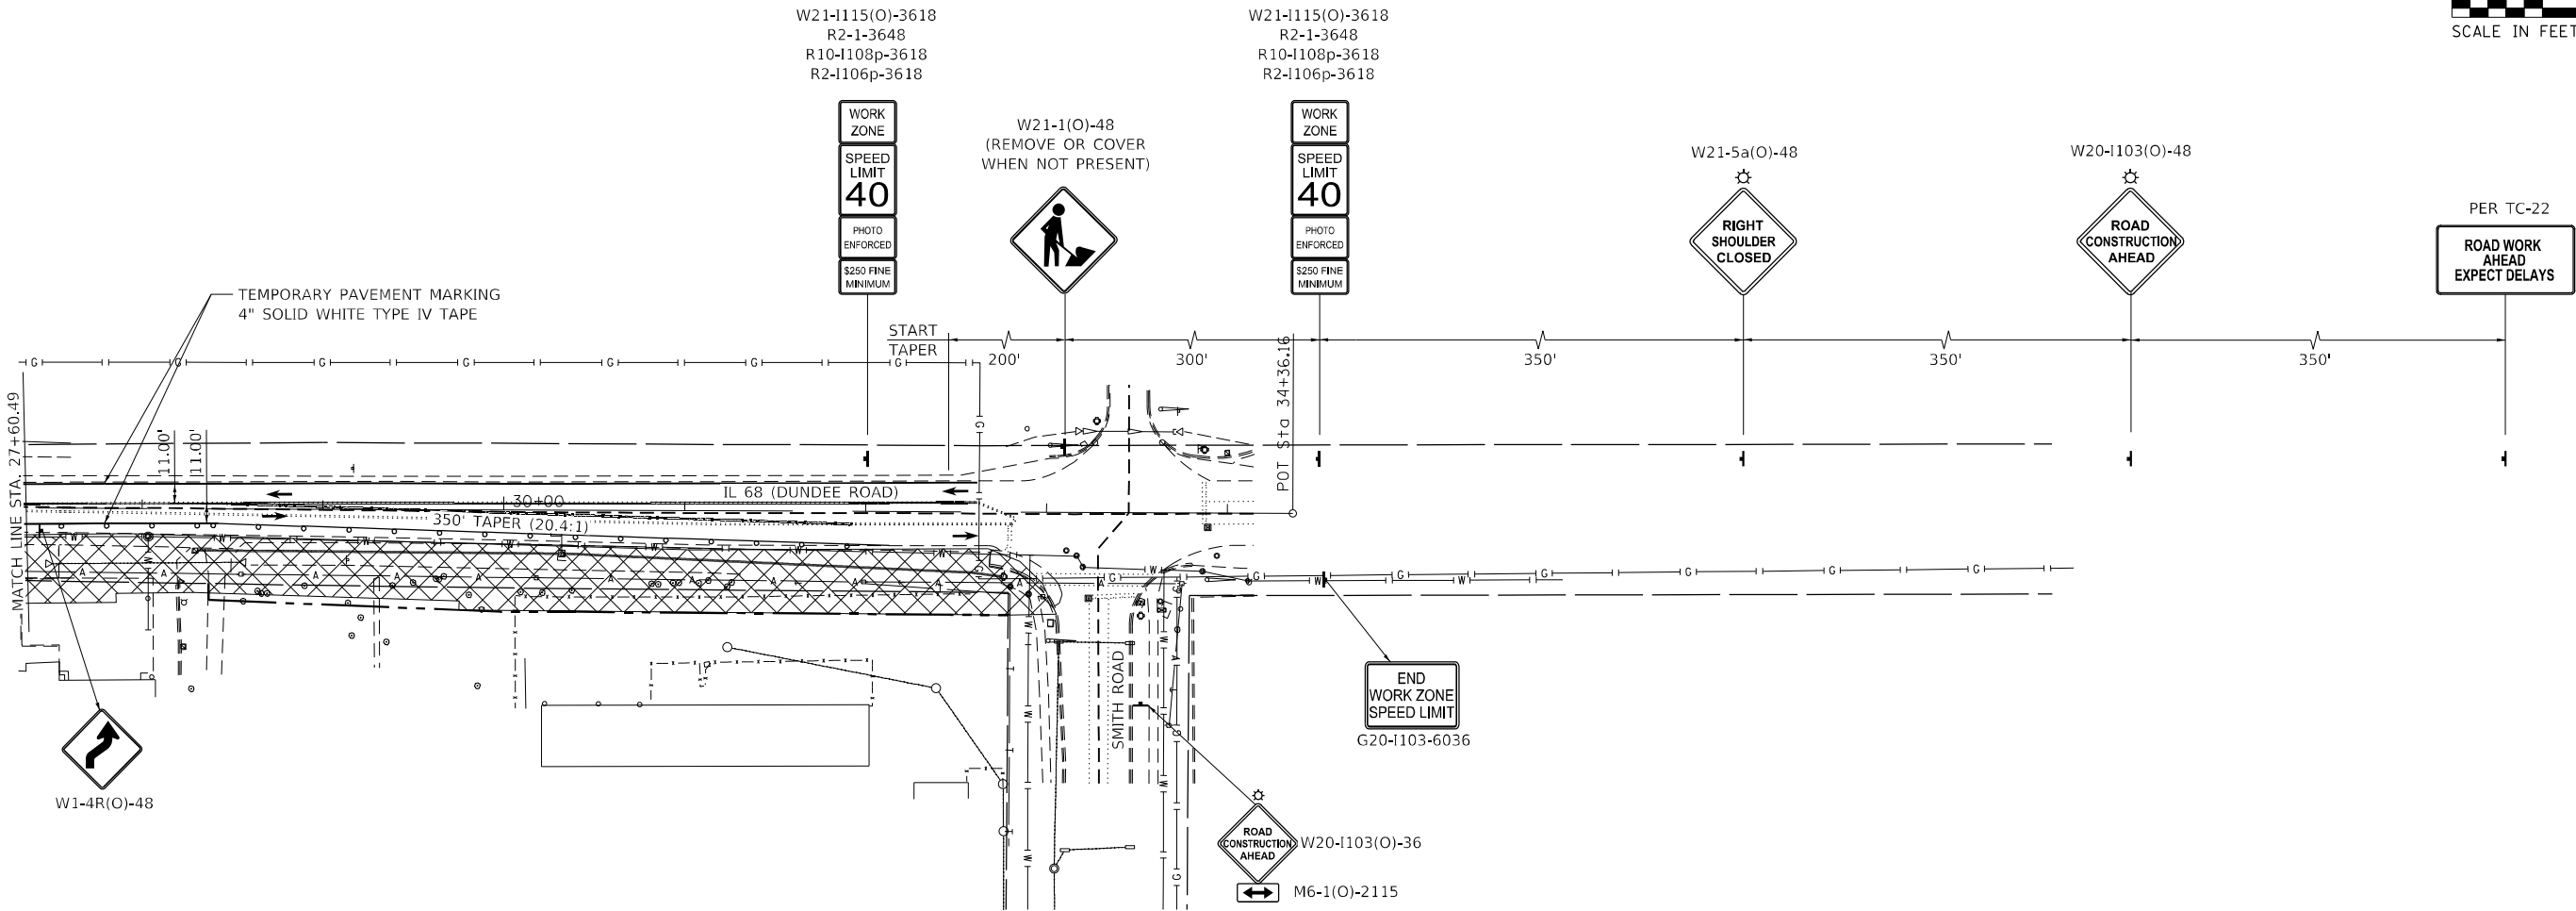

LEGEND

- TRAFFIC SIGN
- WORK AREA
- IMPACT ATTENUATOR
- TYPE III BARRICADE WITH FLASHING LIGHTS
- TEMPORARY CONCRETE BARRIER WITH DOUBLE SIDED, CRYSTAL TYPE C REFLECTORS PER STD. 704001 AND 782006
- TYPE II BARRICADE OR DRUM (50' C-C ON TANGENTS, 25' C-C ON TAPERS, AND 10' C-C ON RADII)
- DIRECTION OF TRAFFIC



USER NAME = aseiber	DESIGNED - MBC	REVISED -
	DRAWN - MBC	REVISED -
PLOT SCALE = 100,000 ' / in.	CHECKED - LJ	REVISED -
PLOT DATE = 1/10/2025	DATE - 12/16/2022	REVISED -

STATE OF ILLINOIS
DEPARTMENT OF TRANSPORTATION



MAINTENANCE OF TRAFFIC – STAGE III
F.A.P. ROUTE 343 (IL 68) OVER SALT CREEK

SCALE: SHEET 7 OF 7 SHEETS STA. TO STA.

F.A.P. RTE.	SECTION	COUNTY	TOTAL SHEETS	SHEET NO.
343	FAP 343 22 CULVERT	COOK	67	21
CONTRACT NO. 62R73				
ILLINOIS FED. AID PROJECT				

EROSION CONTROL NOTES

1. ALL EROSION AND SEDIMENT CONTROL MEASURES WILL BE MAINTAINED IN ACCORDANCE WITH THE IDOT EROSION AND SEDIMENT CONTROL FIELD GUIDE FOR CONSTRUCTION INSPECTION AND IDOT'S BEST MANAGEMENT PRACTICES-MAINTENANCE GUIDE:
HTTP://WWW.IDOT.ILLINOIS.GOV/TRANSPORTATION-SYSTEM/ENVIRONMENTAL/STORM-WATER-MANAGEMENT-PROGRAM/EROSION-AND-SEDIMENT-CONTROL.
2. ALL TEMPORARY EROSION AND SEDIMENT CONTROL MEASURES MUST BE MAINTAINED AND REPAIRED AS NEEDED. THE CONTRACTOR SHALL BE ULTIMATELY RESPONSIBLE FOR MAINTENANCE REPAIR.
3. THE CONTRACTOR SHALL CHECK ALL EROSION AND SEDIMENT CONTROL MEASURES WEEKLY AND AFTER EACH RAINFALL 1/2 INCH OR GREATER IN A 24 HOUR PERIOD, OR EQUIVALENT SNOWFALL. ADDITIONALLY DURING WINTER MONTHS, ALL MEASURES SHOULD BE CHECKED BY THE CONTRACTOR AFTER EACH SIGNIFICANT SNOW MELT.
4. THE CONTRACTOR SHALL PROVIDE THE RESIDENT ENGINEER A PLAN TO ENSURE THAT A STABILIZED FLOW LINE WILL BE PROVIDED DURING STORM SEWER CONSTRUCTION. THE USE OF A STABILIZED FLOW LINE BETWEEN INSTALLED STORM SEWER AND OPEN DISTURBANCE WILL REDUCE THE POTENTIAL FOR THE OFFSITE DISCHARGE OF SEDIMENT-BEARING WATERS, ESPECIALLY WHEN RAIN IS FORECASTED, SO THAT FLOW WILL NOT ERODE. LACK OF APPROVED PLAN OR FAILURE TO COMPLY WILL RESULT IN AN ESC DEFICIENCY DEDUCTION.
5. ANY LOOSE MATERIAL DEPOSITED IN THE FLOW LINE OF DRAINAGE STRUCTURES, WHICH OBSTRUCTS THE NATURAL FLOW OF WATER, SHALL BE REMOVED AT THE CLOSE OF EACH WORKING DAY. PRIOR TO ACCEPTANCE OF THE IMPROVEMENT, ALL DRAINAGE STRUCTURES SHALL BE FREE OF DIRT AND DEBRIS.
6. TEMPORARY OR PERMANENT STABILIZATION SHALL BE INITIATED IMMEDIATELY UPON COMPLETION OF DISTURBANCE OR IF THE WORK AREA IS TO BE LEFT UNDISTURBED FOR 14 DAYS OR MORE.
7. UNDER NO CIRCUMSTANCES SHALL THE CONTRACTOR PROLONG FINAL GRADING AND SHAPING SO THAT THE ENTIRE PROJECT CAN BE PERMANENTLY SEEDED AT ONE TIME.
8. EROSION CONTROL ITEMS ARE CONSIDERED TO BE A HIGH PRIORITY ON THIS CONTRACT. THE CONTRACTOR IS RESPONSIBLE FOR INSTALLATION OF ANY ADDITIONAL EROSION CONTROL MEASURES NECESSARY TO PREVENT EROSION AND SEDIMENTATION AS DETERMINED BY THE RESIDENT ENGINEER.
9. "WETLANDS NO INTRUSION" SIGNAGE SHOULD ALSO BE PROVIDED AT THE BOUNDARY OF ALL UN-IMPACTED WETLANDS AND/OR WOUS. INCLUDE TEMPORARY FENCING AND WETLAND SIGNAGE WITHIN THE EROSION AND SEDIMENT CONTROL STRATEGY.

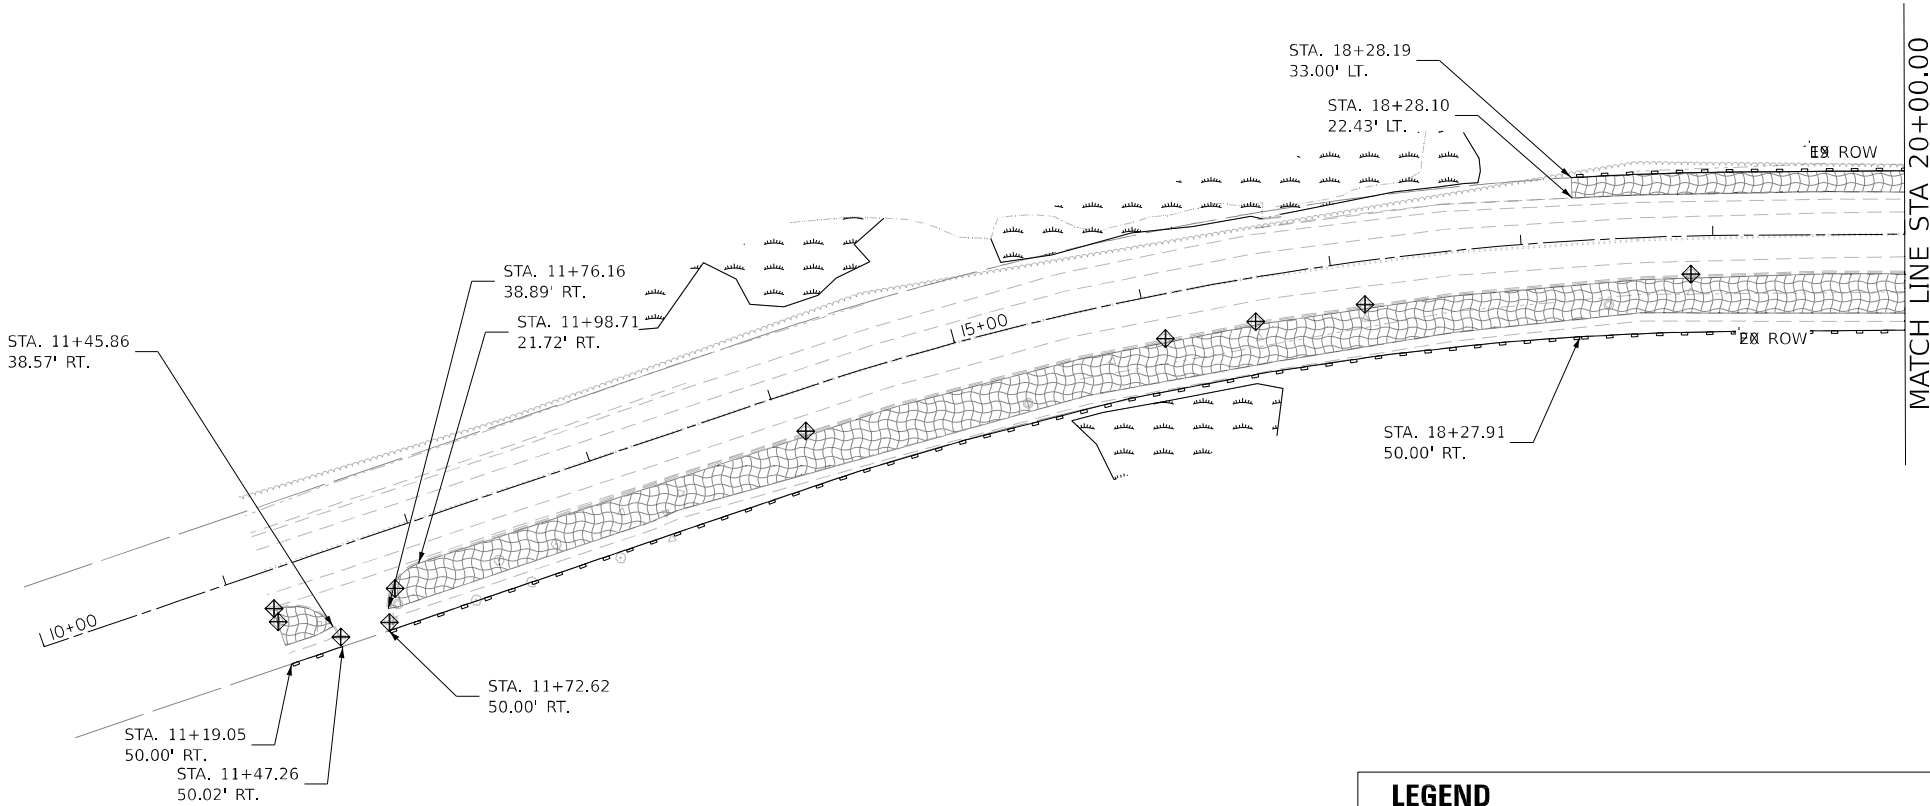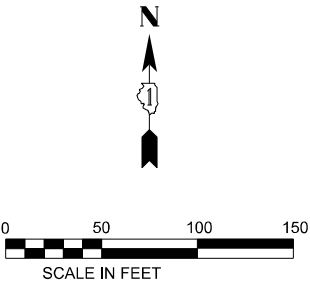

- LEGEND
- EROSION CONTROL BLANKET (SPECIAL)
- HEAVY DUTY EROSION CONTROL BLANKET (SPECIAL)
- WETLANDS
- PERIMETER EROSION BARRIER
- INLET FILTERS
- TEMPORARY DITCH CHECKS
- TREE TRUNK PROTECTION

STATE OF ILLINOIS
DEPARTMENT OF TRANSPORTATION



EROSION CONTROL PLAN
F.A.P ROUTE 343 (IL 58) OVER SALT CREEK

SCALE: 1:50 SHEET 10 OF 2 SHEETS STA. TO STA.

F.A.P RTE.	SECTION	COUNTY	TOTAL SHEETS	SHEET NO.
343	FAP 343 OVER CULVERT	COOK	22	22
CONTRACT NO. 162R73				
		ILLINOIS	FED. AID PROJECT	

USER NAME	per	DESIGNED -	7/1	REVISED -	
		DRAWN -	7/1	REVISED -	1
		CHECKED -	8/8	REVISED -	2
PLOT DATE	8/8/2025	DATE -	8/8	REVISED -	3

NOTE: SEE EROSION CONTROL PLAN SHEET 1 FOR EROSION CONTROL NOTES

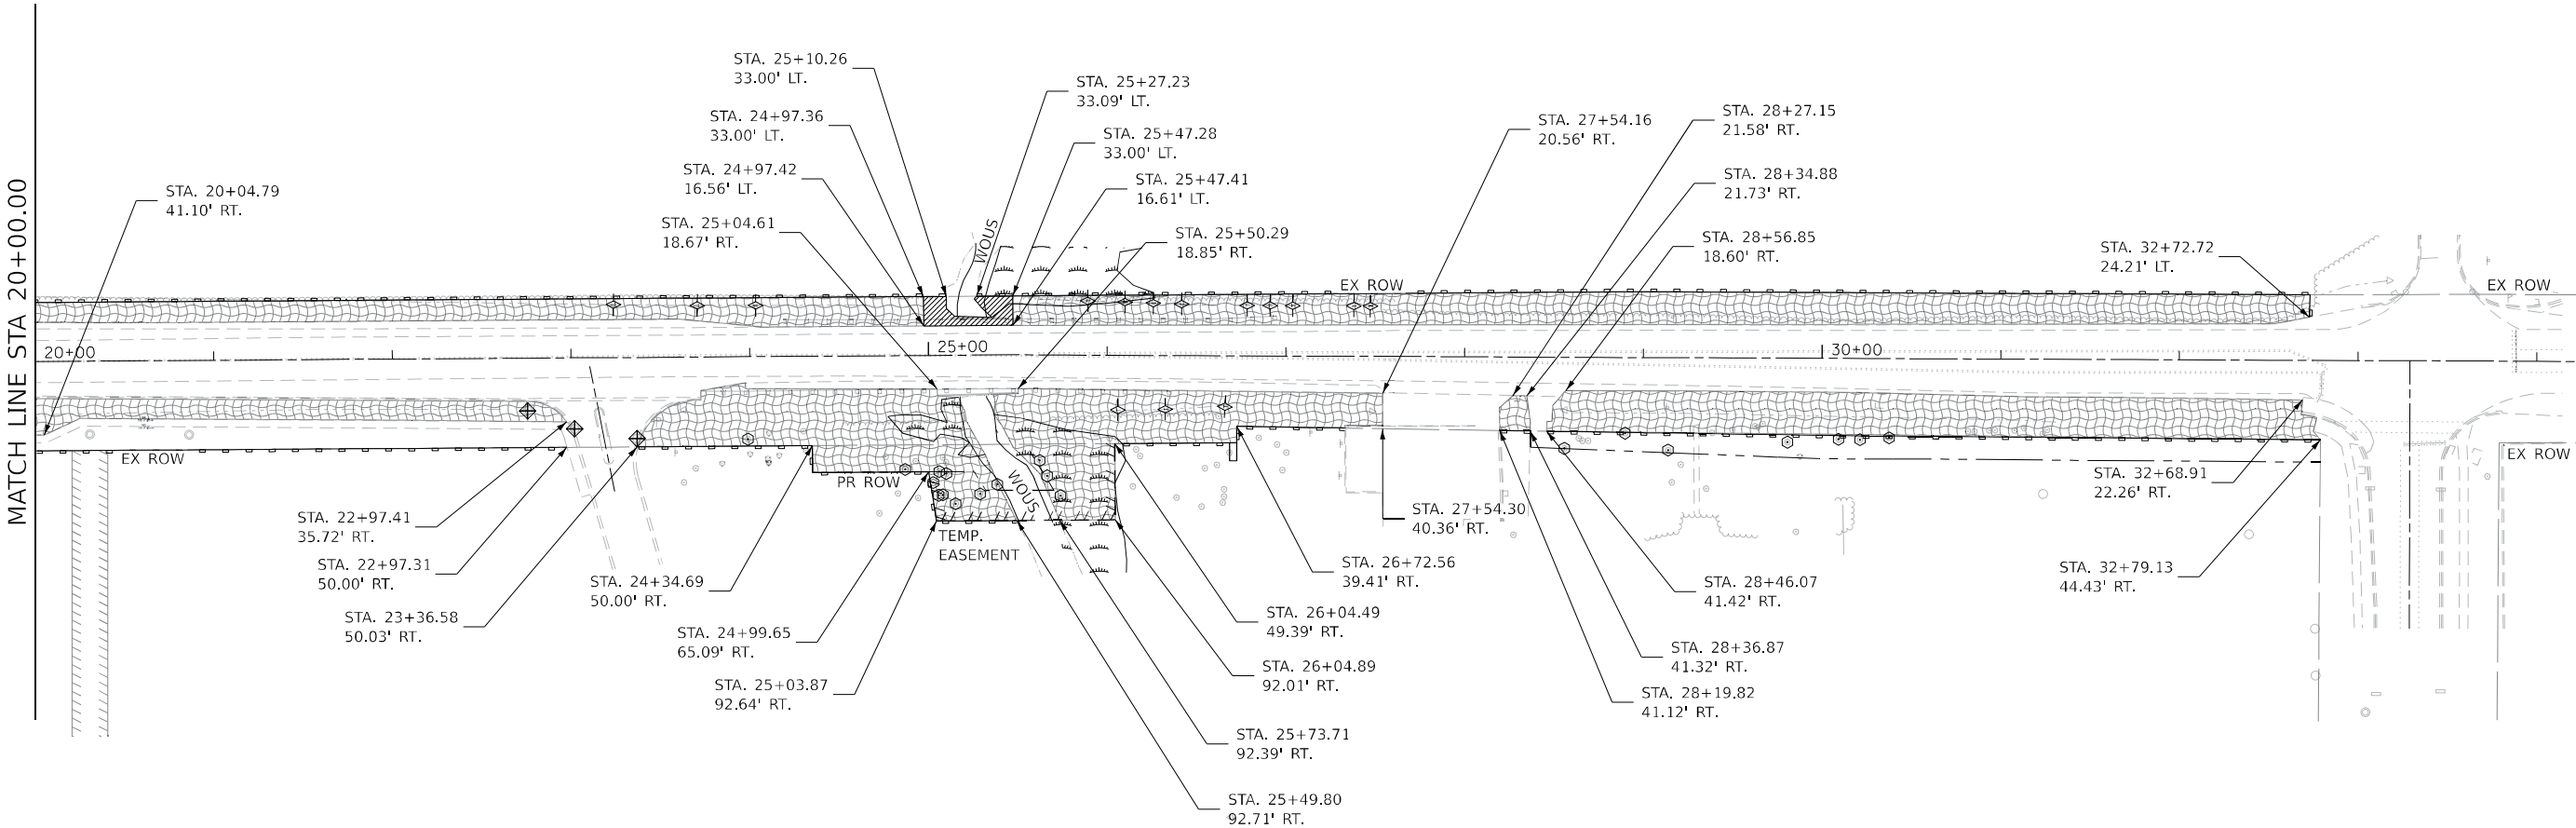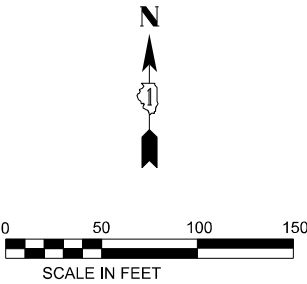

LEGEND

-  EROSION CONTROL BLANKET (SPECIAL)
-  HEAVY DUTY EROSION CONTROL BLANKET (SPECIAL)
-  WETLANDS
-  PERIMETER EROSION BARRIER
-  INLET FILTERS
-  TEMPORARY DITCH CHECKS
-  TREE TRUNK PROTECTION

MODEL: Default
FILE NAME: T:\Illinois DOT\Orion Engineers_199-013\Work Order #5 - IL 68 at Salt Creek\Civil\CADD\Bases Files\62R73-GSG-border.dgn





USER NAME = tharper	DESIGNED - TH	REVISED -
	DRAWN - TH	REVISED -
	CHECKED -	REVISED -
PLOT DATE = 1/9/2025	DATE -	REVISED -

STATE OF ILLINOIS
DEPARTMENT OF TRANSPORTATION

**EROSION CONTROL PLAN
F.A.P ROUTE 343 (IL 68) OVER SALT CREEK**

SCALE: 1:50 SHEET 2 OF 2 SHEETS STA. TO STA.

F.A.P. RTE.	SECTION	COUNTY	TOTAL SHEETS	SHEET NO.
343	FAP 343 22 CULVERT	COOK	67	23
CONTRACT NO. 62R73				
		ILLINOIS	FED. AID PROJECT	

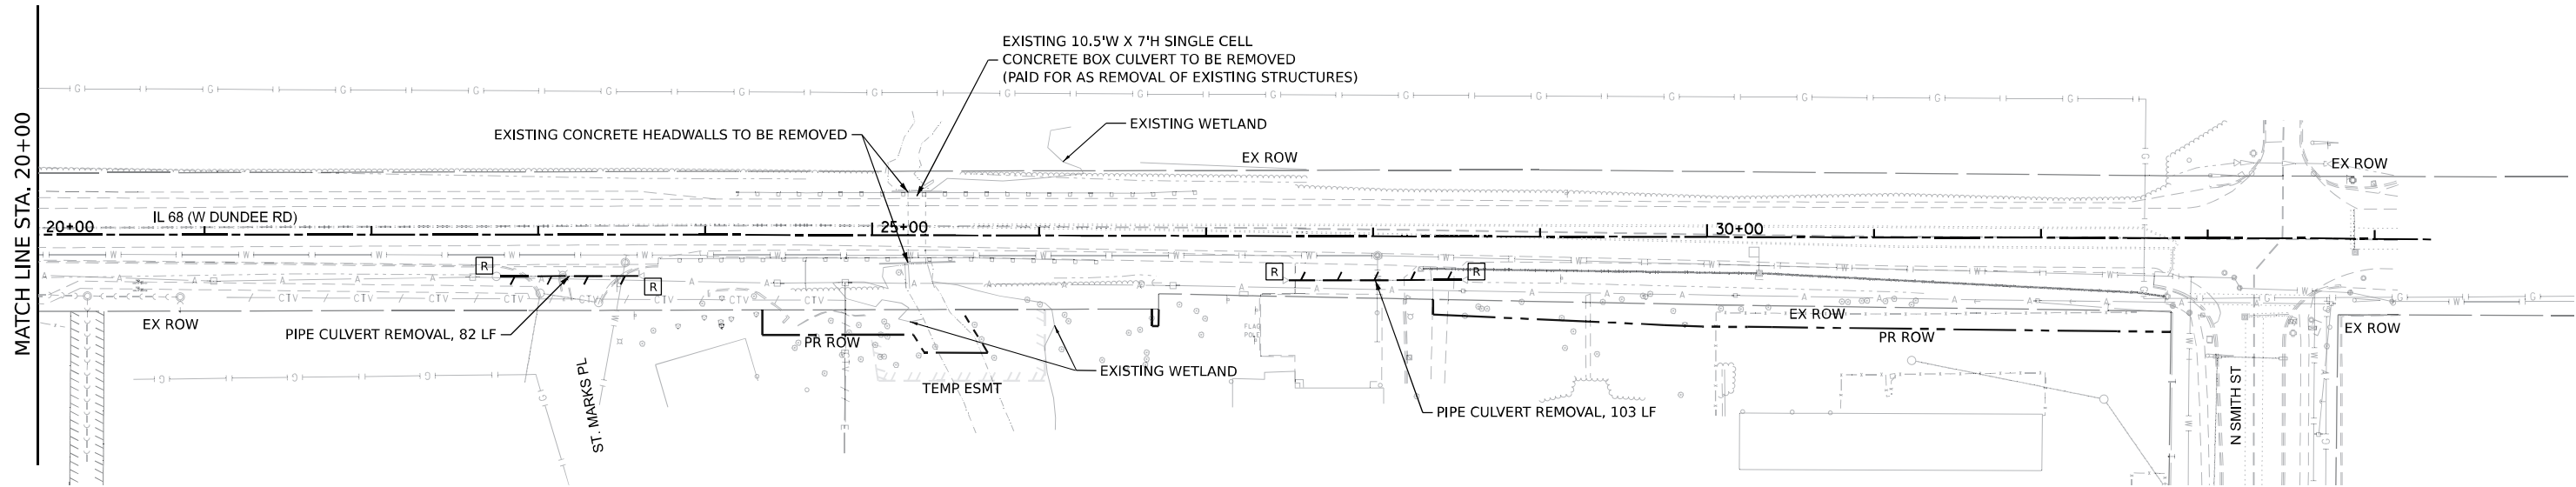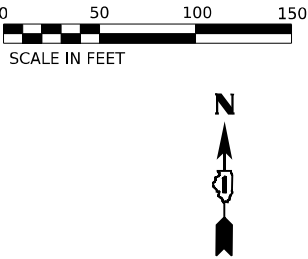

LEGEND

- >—> EXISTING STORM SEWER
- EXISTING CATCH BASIN
- EXISTING INLET
- △ EXISTING FLARED END SECTION
- EXISTING MANHOLE
- DRAINAGE STRUCTURE TO BE REMOVED
- / — STORM SEWER REMOVAL

MODEL: Default
FILE NAME: 2022-09-01 IDOT 199 Item 13 Phase II Vorious (Orion)05 Dundee Road Culvert50_DesignCAD3Sheet50_62R73-sheddrainage_removal02.dgn



USER NAME = akshar.pate1	DESIGNED - MJ	REVISED -
	DRAWN - MT	REVISED -
PLOT SCALE = 100,000 * / in.	CHECKED - AO	REVISED -
PLOT DATE = 1/9/2025	DATE - 12/09/2022	REVISED -

STATE OF ILLINOIS
DEPARTMENT OF TRANSPORTATION

DRAINAGE REMOVAL PLAN
F.A.P. ROUTE 343 (IL 68) OVER SALT CREEK



SCALE: 1"=50' SHEET 2 OF 2 SHEETS STA. 20+00 TO STA. 34+00

F.A.P. RTE.	SECTION	COUNTY	TOTAL SHEETS	SHEET NO.
343	FAP 343 22 CULVERT	COOK	67	25
CONTRACT NO. 62R73				
ILLINOIS FED. AID PROJECT				

MODEL Default
FILE Name: 23-03-L0001 IDOT 199 Item 13 Phase II Vorious (Orion)05_Divide Road Culvert50_Design(CAD)Sheets(D 62R73-sht-drainage-schedule.dgn

STRUCT NUMBER	STATION	OFFSET	RIM ELEV.	NORTH INVERT ELEV.	EAST INVERT ELEV.	SOUTH INVERT ELEV.	WEST INVERT ELEV.	STRUCTURE TYPE
S01	11+19.54	26.96' RT	769.47	-	764.94	-	-	MANHOLES, TYPE A, 4'-DIAMETER, TYPE 1 FRAME, CLOSED LID
S02	11+82.76	30.16' RT	769.12	-	764.19	-	764.69	MANHOLES, TYPE A, 4'-DIAMETER, TYPE 1 FRAME, CLOSED LID
S03	13+28.00	21.64' RT	768.22	-	-	764.72	-	CATCH BASINS, TYPE A, 4'-DIAMETER, TYPE 12 FRAME AND GRATE
S05	13+28.22	29.78' RT	768.00	764.68	763.68	-	763.68	MANHOLES, TYPE A, 4'-DIAMETER, TYPE 1 FRAME, CLOSED LID
S06	14+12.00	22.68' RT	767.53	-	-	764.45	-	CATCH BASINS, TYPE A, 4'-DIAMETER, TYPE 12 FRAME AND GRATE
S07	14+11.89	32.42' RT	767.50	764.39	763.39	-	763.39	MANHOLES, TYPE A, 4'-DIAMETER, TYPE 1 FRAME, OPEN LID
S08	16+00.00	21.90' RT	766.40	-	-	-	764.33	INLETS, TYPE A, TYPE 12 FRAME AND GRATE
S09	15+30.00	22.69' RT	767.00	-	764.03	764.03	-	CATCH BASINS, TYPE A, 4'-DIAMETER, TYPE 12 FRAME AND GRATE
S10	15+29.88	30.11' RT	767.00	763.99	762.49	-	762.99	MANHOLES, TYPE A, 5'-DIAMETER, TYPE 1 FRAME, CLOSED LID
S11	16+49.00	21.34' RT	766.48	-	763.63	-	-	INLETS, TYPE A, TYPE 12 FRAME AND GRATE
S12	16+65.00	21.03' RT	766.48	-	-	-	763.63	INLETS, TYPE A, TYPE 12 FRAME AND GRATE
S13	16+57.00	21.84' RT	766.46	-	763.59	763.59	763.59	CATCH BASINS, TYPE A, 4'-DIAMETER, TYPE 12 FRAME AND GRATE
S14	16+66.10	33.18' RT	766.15	-	763.59	-	-	CATCH BASINS, TYPE A, 4'-DIAMETER, TYPE 1 FRAME, OPEN LID
S15	16+57.04	29.30' RT	766.53	763.55	762.05	763.55	762.05	MANHOLES, TYPE A, 5'-DIAMETER, TYPE 1 FRAME, CLOSED LID
S16	17+87.00	19.26' RT	766.96	-	-	-	763.82	INLETS, TYPE A, TYPE 12 FRAME AND GRATE
S17	17+15.00	21.54' RT	766.58	-	763.51	763.51	-	CATCH BASINS, TYPE A, 4'-DIAMETER, TYPE 12 FRAME AND GRATE
S18	17+15.23	29.71' RT	766.35	763.46	761.96	-	761.96	MANHOLES, TYPE A, 5'-DIAMETER, TYPE 1 FRAME, OPEN LID
S19	18+43.51	23.76' RT	766.50	-	761.77	-	761.77	MANHOLES, TYPE A, 5'-DIAMETER, TYPE 1 FRAME, CLOSED LID
S20	19+37.00	18.68' RT	768.19	-	-	-	763.46	INLETS, TYPE A, TYPE 12 FRAME AND GRATE
S21	18+87.00	19.44' RT	767.50	-	763.24	763.24	-	CATCH BASINS, TYPE A, 4'-DIAMETER, TYPE 12 FRAME AND GRATE
S22	18+87.39	24.89' RT	766.90	763.21	761.21	-	761.71	MANHOLES, TYPE A, 5'-DIAMETER, TYPE 1 FRAME, OPEN LID
S23	20+87.67	24.92' RT	770.10	-	761.01	-	761.01	MANHOLES, TYPE A, 5'-DIAMETER, TYPE 1 FRAME, CLOSED LID
S24	22+81.85	22.73' RT	768.36	-	-	762.85	-	CATCH BASINS, TYPE A, 4'-DIAMETER, TYPE 12 FRAME AND GRATE
S25	22+74.85	24.86' RT	768.84	762.82	760.82	-	760.82	MANHOLES, TYPE A, 5'-DIAMETER, TYPE 1 FRAME, OPEN LID
S26	25+02.00	18.06' RT	767.80	-	-	-	763.27	INLETS, TYPE A, TYPE 24 FRAME AND GRATE
S27	24+94.00	19.10' RT	767.80	-	763.23	-	763.23	CATCH BASINS, TYPE A, 4'-DIAMETER, TYPE 24 FRAME AND GRATE
S28	24+86.00	19.13' RT	767.80	-	763.19	-	762.94	CATCH BASINS, TYPE A, 4'-DIAMETER, TYPE 24 FRAME AND GRATE
S29	23+72.19	22.70' RT	769.00	-	762.56	762.56	-	MANHOLES, TYPE A, 4'-DIAMETER, TYPE 1 FRAME, CLOSED LID
S30	23+57.94	39.68' RT	768.83	762.49	760.74	-	760.74	MANHOLES, TYPE A, 5'-DIAMETER, TYPE 1 FRAME, CLOSED LID
S31	24+48.29	40.48' RT	-	-	-	-	760.65	PRECAST REINFORCED CONCRETE FLARED END SECTIONS 36"
S32	28+50.00	18.57' RT	772.65	-	-	768.68	-	CATCH BASINS, TYPE A, 4'-DIAMETER, TYPE 24 FRAME AND GRATE
S33	28+59.03	34.79' RT	771.98	768.68	-	-	-	CATCH BASINS, TYPE D, 3'-DIAMETER, TYPE 1 FRAME, OPEN LID
S34	28+50.00	27.44' RT	772.75	768.63	-	768.63	768.38	MANHOLES, TYPE A, 4'-DIAMETER, TYPE 1 FRAME, CLOSED LID
S35	27+50.00	18.46' RT	770.76	-	-	768.17	-	CATCH BASINS, TYPE A, 4'-DIAMETER, TYPE 24 FRAME AND GRATE
S36	27+50.09	26.92' RT	770.99	768.13	767.88	-	767.88	MANHOLES, TYPE A, 4'-DIAMETER, TYPE 1 FRAME, CLOSED LID
S37	26+50.00	18.59' RT	769.25	-	-	767.68	-	CATCH BASINS, TYPE A, 4'-DIAMETER, TYPE 24 FRAME AND GRATE
S38	26+50.09	27.06' RT	769.53	767.38	767.38	-	767.38	MANHOLES, TYPE A, 4'-DIAMETER, TYPE 1 FRAME, CLOSED LID
S39	26+27.48	38.55' RT	-	-	767.24	-	-	PRECAST REINFORCED CONCRETE FLARED END SECTIONS 15"
S40	32+56.39	28.96' RT	773.00	-	-	769.06	-	CATCH BASINS, TYPE A, 4'-DIAMETER, TYPE 24 FRAME AND GRATE
S41	32+56.40	44.29' RT	-	769.00	-	-	-	PRECAST REINFORCED CONCRETE FLARED END SECTIONS 12"

PIPE NUMBER	FROM STRUCTURE	TO STRUCTURE	LENGTH (LF)	PIPE SLOPE (FT/FT)	STRUCTURE TYPE	WMQP
P01	S01	S02	63	0.0040	STORM SEWERS, CLASS A, TYPE 1 18"	X
P02	S02	S05	145	0.0035	STORM SEWERS, CLASS A, TYPE 1 24"	
P03	S03	S05	10	0.0045	STORM SEWERS, CLASS A, TYPE 1 12"	
P05	S05	S07	83	0.0035	STORM SEWERS, CLASS A, TYPE 1 24"	
P06	S06	S07	12	0.0054	STORM SEWERS, CLASS A, TYPE 1 12"	
P07	S07	S10	116	0.0035	STORM SEWERS, CLASS A, TYPE 1 24"	
P08	S08	S09	70	0.0044	STORM SEWERS, CLASS A, TYPE 1 12"	
P09	S09	S10	10	0.0046	STORM SEWERS, CLASS A, TYPE 1 12"	
P10	S10	S15	125	0.0035	STORM SEWERS, CLASS A, TYPE 1 30"	
P11	S11	S13	9	0.0052	STORM SEWERS, CLASS A, TYPE 1 12"	
P12	S12	S13	9	0.0050	STORM SEWERS, CLASS A, TYPE 1 12"	
P13	S13	S15	10	0.0047	STORM SEWERS, CLASS A, TYPE 1 12"	
P14	S14	S15	11	0.0059	STORM SEWERS, CLASS A, TYPE 1 12"	
P15	S15	S18	57	0.0016	STORM SEWERS, CLASS A, TYPE 1 30"	
P16	S16	S17	72	0.0044	STORM SEWERS, CLASS A, TYPE 1 12"	
P17	S17	S18	11	0.0051	STORM SEWERS, CLASS A, TYPE 1 12"	
P18	S18	S19	126	0.0015	STORM SEWERS, CLASS A, TYPE 1 30"	
P19	S19	S22	43	0.0014	STORM SEWERS, CLASS A, TYPE 1 30"	
P20	S20	S21	51	0.0045	STORM SEWERS, CLASS A, TYPE 2 12"	
P21	S21	S22	7	0.0049	STORM SEWERS, CLASS A, TYPE 1 12"	
P22	S22	S23	200	0.0010	STORM SEWERS, CLASS A, TYPE 1 36"	
P23	S23	S25	187	0.0010	STORM SEWERS, CLASS A, TYPE 2 36"	
P24	S24	S25	8	0.0036	STORM SEWERS, CLASS A, TYPE 2 12"	
P25	S25	S30	84	0.0009	STORM SEWERS, CLASS A, TYPE 2 36"	X
P26	S26	S27	9	0.0047	STORM SEWERS, CLASS A, TYPE 2 12"	
P27	S27	S28	10	0.0051	STORM SEWERS, CLASS A, TYPE 2 12"	
P28	S28	S29	115	0.0033	STORM SEWERS, CLASS A, TYPE 2 15"	
P29	S29	S30	22	0.0032	STORM SEWERS, CLASS A, TYPE 2 15"	
P30	S30	S31	92	0.0010	STORM SEWERS, CLASS B, TYPE 1 36"	
P32	S32	S34	11	0.0050	STORM SEWERS, CLASS A, TYPE 2 12"	
P33	S33	S34	13	0.0054	STORM SEWERS, CLASS A, TYPE 2 12"	
P34	S34	S36	100	0.0050	STORM SEWERS, CLASS A, TYPE 1 15"	X
P35	S35	S36	11	0.0045	STORM SEWERS, CLASS A, TYPE 1 12"	
P36	S36	S38	100	0.0050	STORM SEWERS, CLASS A, TYPE 1 15"	
P37	S37	S38	11	0.0052	STORM SEWERS, CLASS A, TYPE 1 12"	
P38	S38	S39	26	0.0055	STORM SEWERS, CLASS A, TYPE 1 15"	
P40	S40	S41	13	0.0045	STORM SEWERS, CLASS A, TYPE 1 12"	X

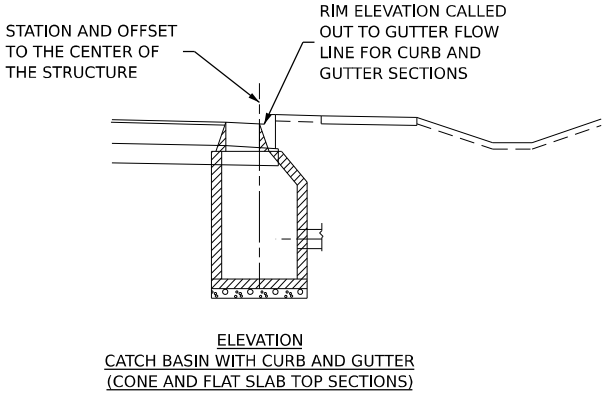
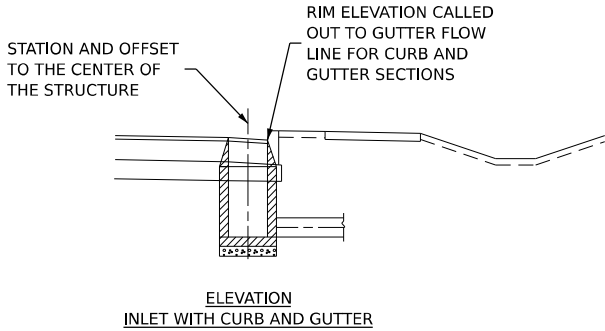


USER NAME = akshar.pateI	DESIGNED - MJ	REVISED -
	DRAWN - MT	REVISED -
PLOT SCALE = 100,000 * / in.	CHECKED - AO	REVISED -
PLOT DATE = 12/11/2024	DATE - 12/09/2022	REVISED -

STATE OF ILLINOIS
DEPARTMENT OF TRANSPORTATION


DRAINAGE SCHEDULE			
F.A.P. ROUTE 343 (IL 68) OVER SALT CREEK			
SCALE:	SHEET 1	OF 1	SHEETS
	STA.		TO STA.

F.A.P. RTE.	SECTION	COUNTY	TOTAL SHEETS	SHEET NO.
343	FAP 343 22 CULVERT	COOK	67	26
CONTRACT NO. 62R73				
ILLINOIS FED. AID PROJECT				

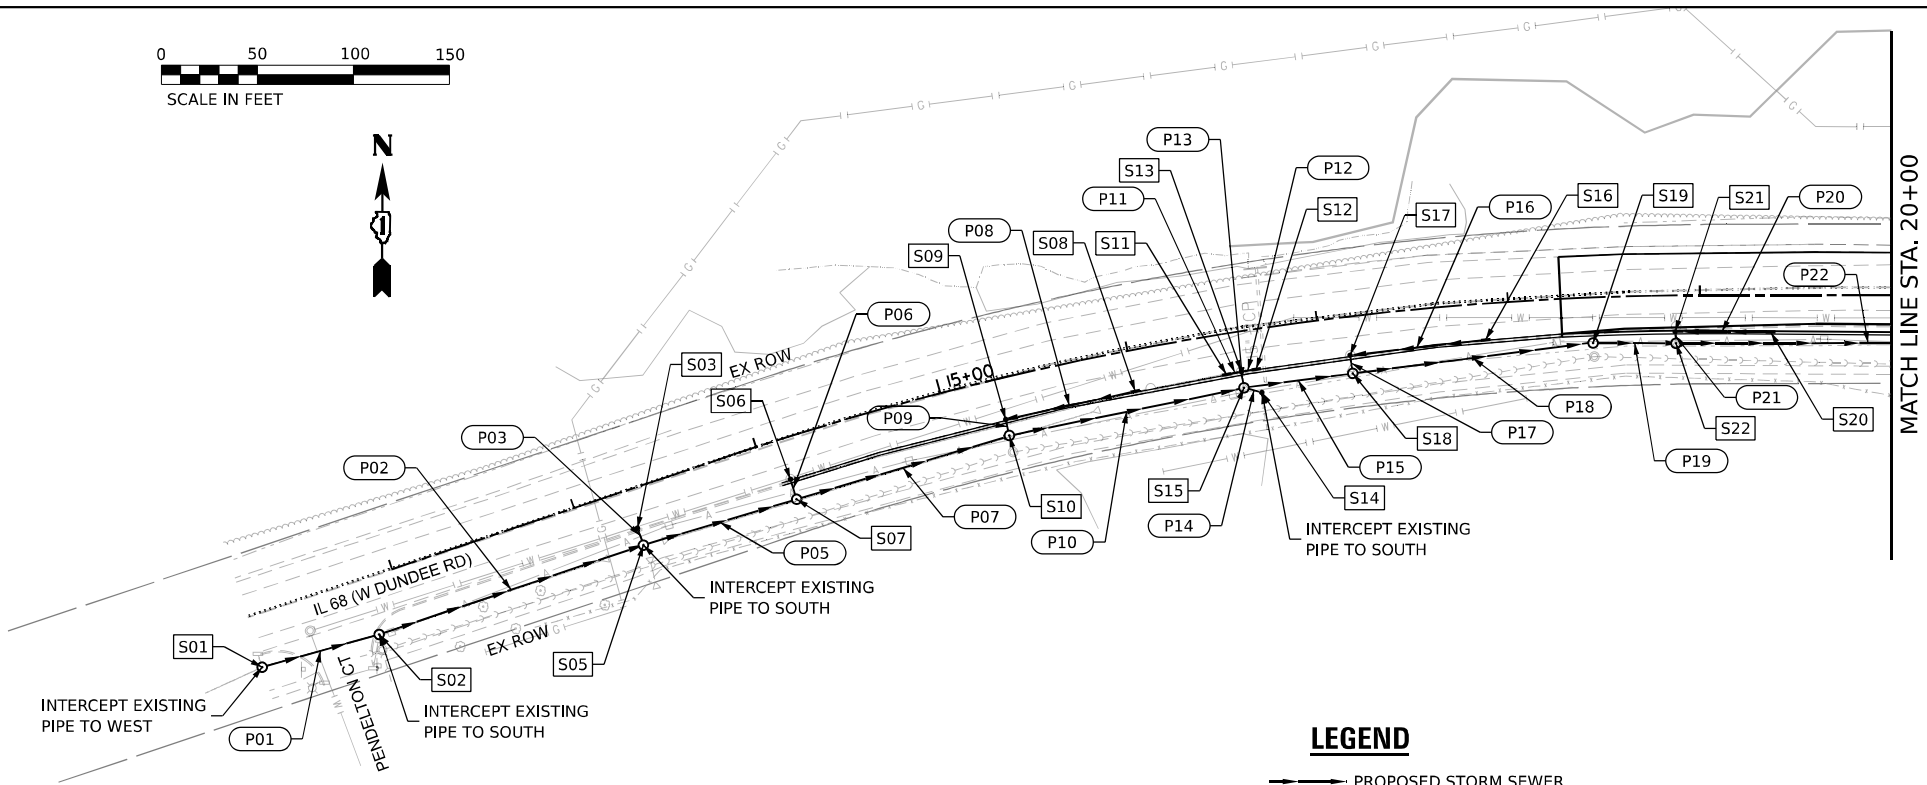 

LEGEND

- PROPOSED STORM SEWER
- PROPOSED CATCH BASIN
- PROPOSED INLET
- ▲ PROPOSED FLARED END SECTION
- PROPOSED MANHOLE

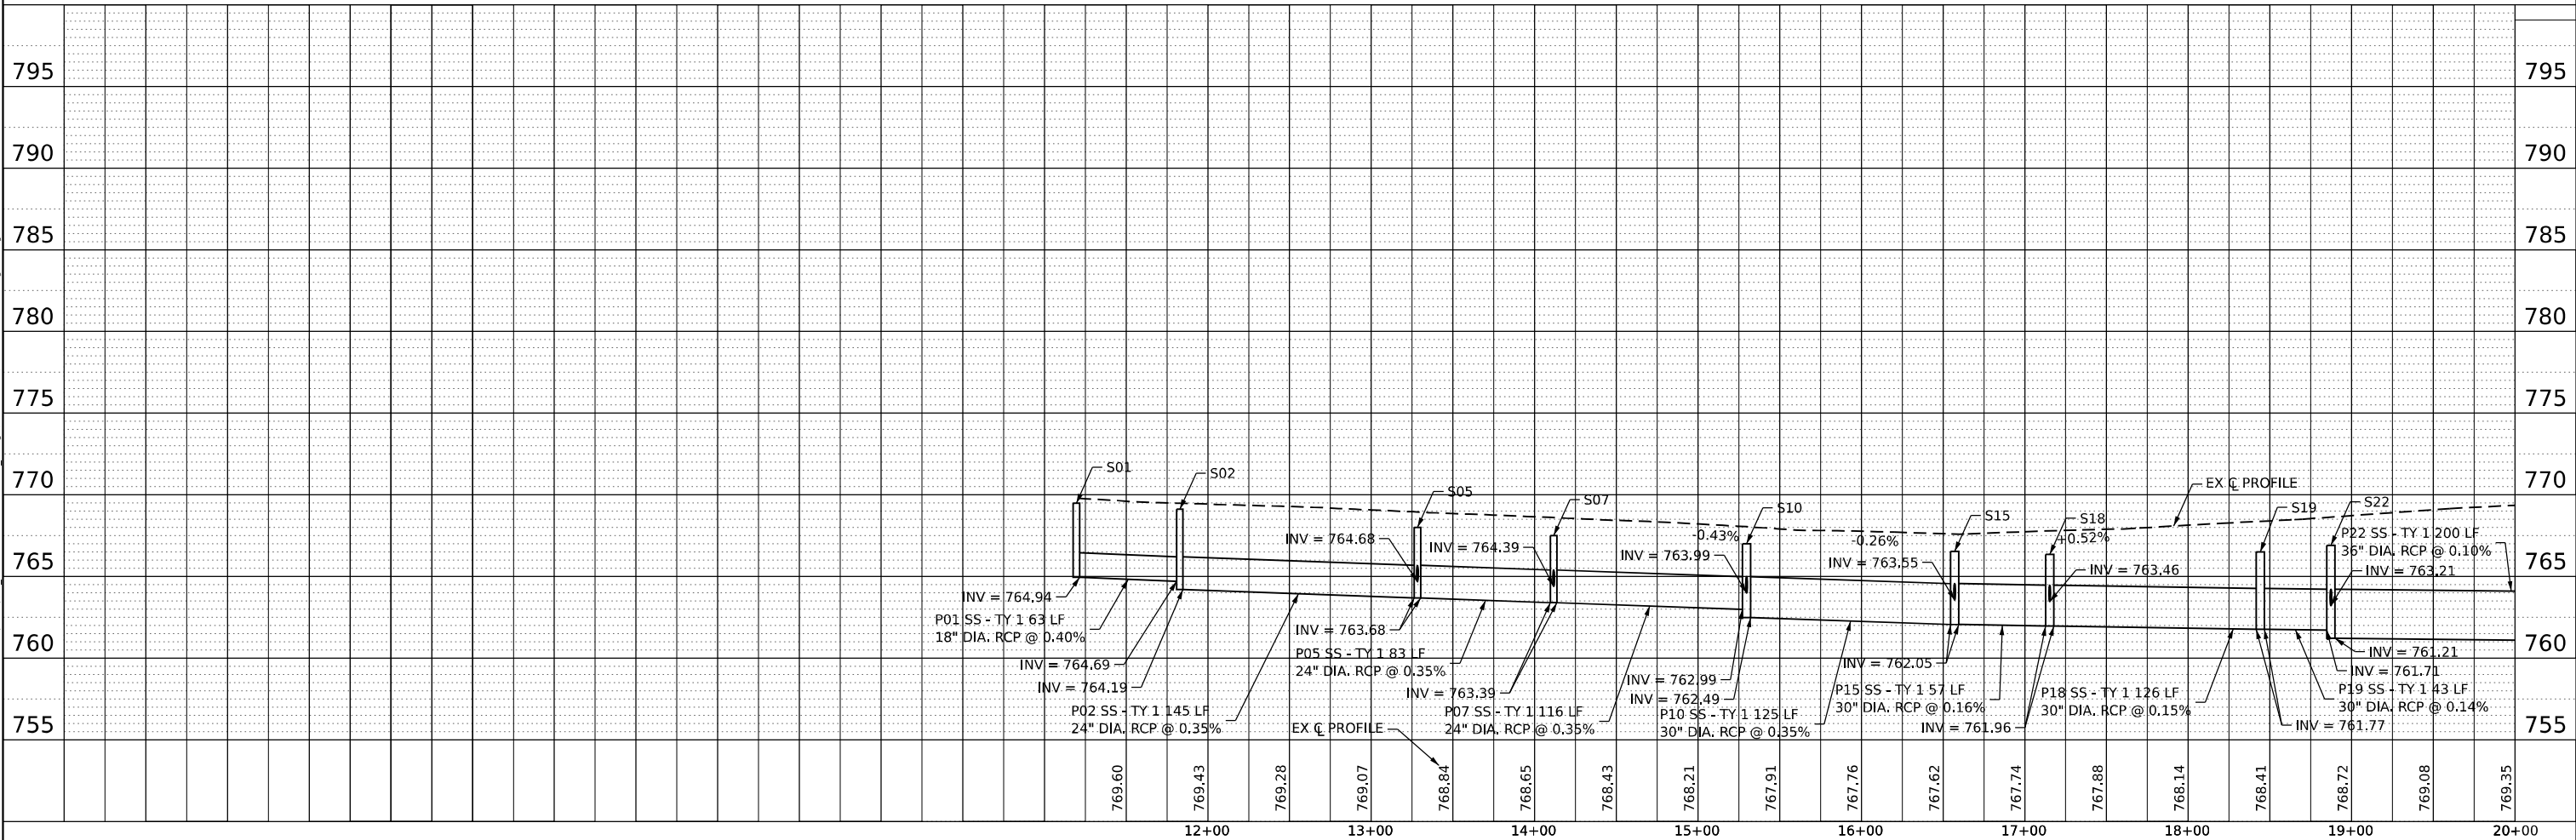

USER NAME = akshar.patel
PLOT SCALE = 100,000' / in.
PLOT DATE = 12/11/2024

DESIGNED - MJ
DRAWN - MT
CHECKED - AO
DATE - 12/09/2022

REVISED -
REVISED -
REVISED -
REVISED -

STATE OF ILLINOIS
DEPARTMENT OF TRANSPORTATION

PROPOSED DRAINAGE PLAN
F.A.P. ROUTE 343 (IL 68) OVER SALT CREEK

SCALE: 1"=50' SHEET 1 OF 2 SHEETS STA. 12+00 TO STA. 20+00


F.A.P. RTE.	SECTION	COUNTY	TOTAL SHEETS	SHEET NO.
343	FAP 343 22 CULVERT	COOK	67	27
CONTRACT NO. 62R73				
ILLINOIS FED. AID PROJECT				

PART OF THE NW1/4 OF SECTION 10, TWP. 42 N., R. 10 E. OF THE 3RD. P.M., IN COOK COUNTY, ILLINOIS.

LEGEND



- SECTION / QUARTER SECTION LINE
- PLATTED LOT LINES
- PROPERTY (DEED) LINE
- APPL APPARENT PROPERTY LINE
- EXISTING CENTERLINE
- PROPOSED CENTERLINE
- EXISTING RIGHT OF WAY LINE
- PROPOSED RIGHT OF WAY LINE
- EXISTING EASEMENT
- PROPOSED EASEMENT
- EXISTING ACCESS CONTROL LINE
- PROPOSED ACCESS CONTROL LINE
- MEASURED DIMENSION
- COMPUTED DIMENSION
- RECORDED DIMENSION
- EXISTING BUILDING

 

BEARINGS ARE REFERENCED TO THE ILLINOIS STATE PLANE COORDINATE SYSTEM, NAD83 (2011 ADJUSTMENT), EAST ZONE.

- IRON PIPE OR ROD FOUND
 - CUT CROSS FOUND OR SET
 - STAKING OF PROPOSED RIGHT OF WAY. SET DIVISION OF HIGHWAYS SURVEY MARKER TO MONUMENT THE POSITION SHOWN. IDENTIFIED BY INSCRIPTION DATA AND SURVEYORS REGISTRATION NUMBER.
 - STAKING OF PROPOSED RIGHT OF WAY IN CULTIVATED AREAS. BURIED 5/8 INCH METAL ROD 20 INCHES BELOW GROUND TO MARK FUTURE SURVEY MARKER POSITION IDENTIFIED BY COLORED PLASTIC CAP BEARING SURVEYORS REGISTRATION NUMBER.
 - PERMANENT SURVEY MARKER, I.D.O.T. STANDARD 667101.02 (TO BE SET BY OTHERS)
 - RIGHT OF WAY STAKING PROPOSED TO BE SET
- SURVEY NOTES:
- ALL DIMENSIONS ARE MEASURED UNLESS OTHERWISE SPECIFIED.
 - BEARING, DISTANCES, AND COORDINATES SHOWN HEREON REFERENCE THE ILLINOIS STATE PLANE COORDINATE SYSTEM, EAST ZONE, NORTH AMERICAN DATUM OF 1983 (2011 ADJUSTMENT) "GRID".
 - ALL MEASURED AND CALCULATED DISTANCES ARE "GRID". NOT "GROUND". TO OBTAIN GROUND DISTANCES, DIVIDE GRID DISTANCES SHOWN BY THE COMBINATION FACTOR OF 0.99998221.
 - AREAS SHOWN ON THIS PLAT ARE "GROUND".
 - FIELD SURVEY COMPLETED ON JUNE 29, 2021.
- STATE OF ILLINOIS)
COUNTY OF COOK)

THIS IS TO CERTIFY THAT WE, DB STERLIN CONSULTANTS, INC. AN ILLINOIS PROFESSIONAL DESIGN FIRM LAND SURVEYING CORPORATION, NUMBER 104 001909, HAVE SURVEYED THE PLAT OF HIGHWAYS SHOWN HEREON IN SECTION 10, TOWNSHIP 42 NORTH, RANGE 10 EAST OF THE THIRD PRINCIPAL MERIDIAN, COOK COUNTY, ILLINOIS THAT THE SURVEY IS TRUE AND COMPLETE AS SHOWN TO THE BEST OF MY KNOWLEDGE AND BELIEF, THAT THE PLAT CORRECTLY REPRESENTS SAID SURVEY, THAT ALL MONUMENTS FOUND AND ESTABLISHED ARE OF PERMANENT QUALITY AND OCCUPY THE POSITIONS SHOWN THEREON AND THAT THE MONUMENTS ARE SUFFICIENT TO ENABLE THE SURVEY TO BE RETRACED, MADE FOR THE DEPARTMENT OF TRANSPORTATION, STATE OF ILLINOIS.

DATED AT CHICAGO, ILLINOIS THIS 16TH DAY OF AUGUST, 2021 A.D.

ILLINOIS PROFESSIONAL LAND SURVEYOR NO. 35-3134
LICENSE EXPIRATION DATE: NOV. 30, 2022

THIS PROFESSIONAL SERVICE CONFORMS TO THE CURRENT ILLINOIS MINIMUM STANDARDS FOR A BOUNDARY SURVEY.



DB STERLIN CONSULTANTS, INC.
123 N. WACKER DRIVE SUITE 2000
CHICAGO, ILLINOIS 60606
TEL. (312)857-1006 FAX. (312)857-1056

PLAT OF HIGHWAYS
STATE OF ILLINOIS
DEPARTMENT OF TRANSPORTATION
ILLINOIS ROUTE 68

LIMITS: PENDELTON CT. TO SMITH RD. COUNTY: COOK
SECTION: STA. 20+00 TO STA. 26+72.65 JOB NO.: R-90-005-17
SCALE: 1"=60' SHEET 2 OF 6 SHEETS

BUREAU OF LAND ACQUISITION
201 WEST CENTER COURT
SCHAUMBURG, ILLINOIS 60196

IDOT USE ONLY

REVISION DATE: / / REVISION MADE BY:

PART OF THE NE1/4 OF SECTION 10, TWP. 42 N., R. 10 E. OF THE 3RD. P.M., IN COOK COUNTY, ILLINOIS.

LEGEND



SECTION
CORNER



QUARTER
SECTION
CORNER



GRAPHIC SCALE
FEET
SCALE: 1"= 30'

- SECTION / QUARTER SECTION LINE
PLATTED LOT LINES
PROPERTY (DEED) LINE
APPROVED PROPERTY LINE
EXISTING CENTERLINE
PROPOSED CENTERLINE
EXISTING RIGHT OF WAY LINE
PROPOSED RIGHT OF WAY LINE
EXISTING EASEMENT
PROPOSED EASEMENT
EXISTING ACCESS CONTROL LINE
PROPOSED ACCESS CONTROL LINE
MEASURED DIMENSION
COMPUTED DIMENSION
RECORDED DIMENSION
EXISTING BUILDING

BEARINGS ARE REFERENCED TO THE ILLINOIS STATE PLANE
COORDINATE SYSTEM, NAD83 (2011 ADJUSTMENT), EAST ZONE.

- IRON PIPE OR ROD FOUND
CUT CROSS FOUND OR SET
STAKING OF PROPOSED RIGHT OF WAY. SET DIVISION OF HIGHWAYS SURVEY MARKER TO MONUMENT THE POSITION SHOWN. IDENTIFIED BY INSCRIPTION DATA AND SURVEYORS REGISTRATION NUMBER.
STAKING OF PROPOSED RIGHT OF WAY IN CULTIVATED AREAS. BURIED 5/8 INCH METAL ROD 20 INCHES BELOW GROUND TO MARK FUTURE SURVEY MARKER POSITION IDENTIFIED BY COLORED PLASTIC CAP BEARING SURVEYORS REGISTRATION NUMBER.
PERMANENT SURVEY MARKER, I.D.O.T. STANDARD 667101.02 (TO BE SET BY OTHERS)
RIGHT OF WAY STAKING PROPOSED TO BE SET

SURVEY NOTES:

1. ALL DIMENSIONS ARE MEASURED UNLESS OTHERWISE SPECIFIED.
2. BEARING, DISTANCES, AND COORDINATES SHOWN HEREON REFERENCE THE ILLINOIS STATE PLANE COORDINATE SYSTEM, EAST ZONE, NORTH AMERICAN DATUM OF 1983 (2011 ADJUSTMENT) "GRID".
3. ALL MEASURED AND CALCULATED DISTANCES ARE "GRID" NOT "GROUND". TO OBTAIN GROUND DISTANCES, DIVIDE GRID DISTANCES SHOWN BY THE COMBINATION FACTOR OF 0.99998221.
4. AREAS SHOWN ON THIS PLAT ARE "GROUND".
5. FIELD SURVEY COMPLETED ON JUNE 29, 2021.

STATE OF ILLINOIS)

ISS

COUNTY OF COOK)

THIS IS TO CERTIFY THAT WE, DB STERLIN CONSULTANTS, INC. AN ILLINOIS PROFESSIONAL DESIGN FIRM LAND SURVEYING CORPORATION, NUMBER 104 001909, HAVE SURVEYED THE PLAT OF HIGHWAYS SHOWN HEREON IN SECTION 10, TOWNSHIP 42 NORTH, RANGE 10 EAST OF THE THIRD PRINCIPAL MERIDIAN, COOK COUNTY, ILLINOIS THAT THE SURVEY IS TRUE AND COMPLETE AS SHOWN TO THE BEST OF MY KNOWLEDGE AND BELIEF, THAT THE PLAT CORRECTLY REPRESENTS SAID SURVEY, THAT ALL MONUMENTS FOUND AND ESTABLISHED ARE OF PERMANENT QUALITY AND OCCUPY THE POSITIONS SHOWN THEREON AND THAT THE MONUMENTS ARE SUFFICIENT TO ENABLE THE SURVEY TO BE RETRACED, MADE FOR THE DEPARTMENT OF TRANSPORTATION, STATE OF ILLINOIS.

DATED AT CHICAGO, ILLINOIS THIS 16TH DAY OF AUGUST, 2021 A.D.

Thomas J. Calbreath

ILLINOIS PROFESSIONAL LAND SURVEYOR NO. 35-3134
LICENSE EXPIRATION DATE: NOV. 30, 2022

THIS PROFESSIONAL SERVICE CONFORMS TO THE CURRENT
ILLINOIS MINIMUM STANDARDS FOR A BOUNDARY SURVEY.



DB STERLIN CONSULTANTS, INC.
123 N. WACKER DRIVE SUITE 2000
CHICAGO, ILLINOIS 60606
TEL. (312)857-1006 FAX. (312)857-1056

PLAT OF HIGHWAYS
STATE OF ILLINOIS
DEPARTMENT OF TRANSPORTATION
ILLINOIS ROUTE 68

LIMITS: PENDELTON CT. TO SMITH RD. COUNTY: COOK
SECTION: JOB NO.: R-90-005-17
STA. 20+00 TO STA. 26+72.65
SCALE: 1"=30' SHEET 3 OF 6 SHEETS

BUREAU OF LAND ACQUISITION
201 WEST CENTER COURT
SCHAUMBURG, ILLINOIS 60196

IDOT USE ONLY

REVISION DATE: / / REVISION MADE BY: _____

PROJECT COORDINATES
Illinois State Plane, East Zone, NAD 83 (2011)

COORDINATE TABLE				
PT. #	STATION	OFFSET	NORTHING	EASTING
1	24+34.69	50.03 RT	1993433.54	1060604.78
2	24+36.03	65.03 RT	1993418.55	1060606.23
3	24+34.69	60.26 RT	1993423.31	1060604.85
4	25+25.05	65.03 RT	1993419.15	1060695.24
5	25+31.58	75.69 RT	1993408.53	1060701.84
6	25+70.56	75.7 RT	1993408.54	1060739.99
7	25+54.64	50.33 RT	1993433.97	1060724.18
8	24+99.65	65.12 RT	1993418.89	1060669.84
9	25+03.87	92.67 RT	1993391.37	1060674.25
10	26+04.89	92.05 RT	1993392.05	1060774.25
11	26+04.42	49.94 RT	1993434.15	1060773.97
12	26+68.75	49.44 RT	1993434.39	1060838.29
13	26+72.61	49.41 RT	1993434.40	1060842.15
14	26+72.65	58.77 RT	1993425.04	1060842.16
15	26+68.84	58.84 RT	1993424.99	1060838.35

PARCEL NUMBER	TOTAL HOLDINGS ACRES	PART TAKEN ACRES	AREA IN EXISTING R.O.W. ACRES	REMAINDER AREA ACRES	EASEMENT		PARCEL INDEX NUMBER
					ACRES	AREA SQUARE FEET	
OMV0001-A OMV0001-B OMV0001TE	3.112	A= 0.051 B= 0.001 36 SQ. FT.	N/A	3.060		N/A N/A N/A	02-10-228-079 02-10-228-082 02-10-228-083

SEE SHEET 2

SEE SHEET 4

SEE SHEET 6
FOR TOTAL HOLDING

S.T. MARKS PLACE

WELLINGTON PARK SUBDIVISION
REC. ON 10/01/1993 AS
DOC. NO. 93-786629, AND THE
AMENDED PLAT OF WELLINGTON PARK,
REC. ON 3/16/1994 AS
DOC. NO. 94-238072

LEGEND

SECTION
CORNER

QUARTER SECTION CORNER



GRAPHIC SCALE
FEET
0 20
SCALE: 1" = 20'

	SECTION /	QUARTER SECTION LINE
		PLATTED LOT LINES
		PROPERTY (DEED) LINE
		APPARENT PROPERTY LINE
		EXISTING CENTERLINE
		PROPOSED CENTERLINE
		EXISTING RIGHT OF WAY LINE
		PROPOSED RIGHT OF WAY LINE
		EXISTING EASEMENT
		PROPOSED EASEMENT
		EXISTING ACCESS CONTROL LINE
		PROPOSED ACCESS CONTROL LINE
		MEASURED DIMENSION
		COMPUTED DIMENSION
		RECORDED DIMENSION
		EXISTING BUILDING

IRON PIPE OR ROD FOUND	⊕ "MAG" NAIL SET
CUT CROSS FOUND OR SET	○ 5 / 8" REBAR SET

STAKING OF PROPOSED RIGHT OF WAY. SET DIVISION OF HIGHWAYS SURVEY
MARKER TO MONUMENT THE POSITION SHOWN. IDENTIFIED BY INSCRIPTION
DATA AND SURVEYORS REGISTRATION NUMBER.

BURIED 5/8 INCH METAL ROD 20 INCHES BELOW GROUND TO MARK FUTURE SURVEY MARKER POSITION IDENTIFIED BY COLORED PLASTIC CAP BEARING SURVEYORS REGISTRATION NUMBER.

PERMANENT SURVEY MARKER, I.D.O.T. STANDARD 667101.02 (TO BE SET BY OTHERS)
RIGHT OF WAY STAKING PROPOSED TO BE SET

SURVEY NOTES:

1. ALL DIMENSIONS ARE MEASURED UNLESS OTHERWISE SPECIFIED.
2. BEARING, DISTANCES, AND COORDINATES SHOWN HEREON REFERENCE THE ILLINOIS STATE PLANE COORDINATE SYSTEM, EAST ZONE, NORTH AMERICAN DATUM OF 1983 (2011 ADJUSTMENT) "GRID".
3. ALL MEASURED AND CALCULATED DISTANCES ARE "GRID" NOT "GROUND". TO OBTAIN GROUND DISTANCES, DIVIDE GRID DISTANCES SHOWN BY THE COMBINATION FACTOR OF 0.99998221.
4. AREAS SHOWN ON THIS PLAT ARE "GROUND".
5. FIELD SURVEY COMPLETED ON JUNE 29, 2021.

STATE OF ILLINOIS)
)
COUNTY OF COOK)

THIS IS TO CERTIFY THAT WE, DB STERLIN CONSULTANTS, INC. AN ILLINOIS PROFESSIONAL DESIGN FIRM LAND SURVEYING CORPORATION, NUMBER 184-001098, HAVE SURVEYED THE PLAT OF HIGHWAYS SHOWN HEREON IN SECTION 10, TOWNSHIP 42 NORTH, RANGE 10 EAST OF THE THIRD PRINCIPAL MERIDIAN, COOK COUNTY, ILLINOIS THAT THE SURVEY IS TRUE AND COMPLETE AS SHOWN TO THE BEST OF MY KNOWLEDGE AND BELIEF, THAT THE PLAT CORRECTLY REPRESENTS SAID SURVEY, THAT ALL MONUMENTS FOUND AND ESTABLISHED ARE OF PERMANENT QUALITY AND OCCUPY THE POSITIONS SHOWN THEREON AND THAT THE MONUMENTS ARE SUFFICIENT TO ENABLE THE SURVEY TO BE REINFORCED, MADE FOR THE DEPARTMENT OF TRANSPORTATION, STATE OF ILLINOIS.

DATED AT CHICAGO, ILLINOIS THIS 16TH DAY OF AUGUST, 2021 A.D.

_____ *James J. Lusk*

ILLINOIS PROFESSIONAL LAND SURVEYOR NO. 35-3134
LICENSE EXPIRATION DATE: NOV. 30, 2022

THIS PROFESSIONAL SERVICE CONFORMS TO THE CURRENT
ILLINOIS MINIMUM STANDARDS FOR A BOUNDARY SURVEY.



DB STERLIN CONSULTANTS, INC.
123 N. WACKER DRIVE SUITE 2000
CHICAGO, ILLINOIS 60606
TEL. (312)857-1006 FAX. (312)857-1056

PLAT OF HIGHWAYS

**STATE OF ILLINOIS
DEPARTMENT OF TRANSPORTATION
ILLINOIS ROUTE 68**

LIMITS: PENDELTON CT. TO SMITH RD. COUNTY: COOK
SECTION: JOB NO.: R-90-005-17
STA. 26+50 TO STA. 30+00
SCALE: 1"=20' SHEET 4 OF 6 SHEET

**BUREAU OF LAND ACQUISITION
201 WEST CENTER COURT
SCHAUMBURG, ILLINOIS 60196**

PROJECT COORDINATES
Illinois State Plane, East Zone, NAD 83 (2011)


COORDINATE TABLE				
PT. #	STATION	OFFSET	NORTHING	EASTING
14	26+72.65	58.77 RT	19933425.04	1060842.16
16	26+72.56	39.45 RT	1993444.00	1060842.15
18	27+29.36	57.81 RT	19933425.76	1060698.87
19	27+29.05	40.14 RT	19933443.51	1060698.65
20	28+28.02	41.34 RT	1993443.93	1060998.21
21	28+28.74	50.12 RT	1993443.03	1060998.25
22	28+36.98	50.41 RT	1993432.70	1061006.51
23	28+36.91	41.44 RT	1993441.80	1061006.51
24	30+06.40	43.36 RT	1993439.25	1061176.01
25	30+06.52	56.37 RT	1993426.24	1061176.06
26	29+98.78	56.18 RT	1993426.26	1061168.29
27	29+75.38	55.36 RT	1993427.18	1061144.90

PARCEL NUMBER	TOTAL HOLDINGS ACRES	PART TAKEN ACRES	AREA IN EXISTING R.O.W. ACRES	REMAINDER AREA ACRES	EASEMENT	AREA	PARCEL INDEX NUMBER
					ACRES	SQUARE FEET	
0MV0002-A	0.843	A = 0.024	N/A	0.817	N/A	N/A	02-10-200-007
0MV0002-B		B = 0.002			N/A	N/A	
		B = 30 FT.					
0MV0003	0.528	0.044	N/A	0.484	N/A	N/A	02-10-200-009

REVISION DATE: __/__/__ REVISION MADE BY: _____

PART OF THE NE1/4 OF SECTION 10, TWP. 42 N., R. 10 E. OF THE 3RD. P.M., IN COOK COUNTY, ILLINOIS.

LEGEND

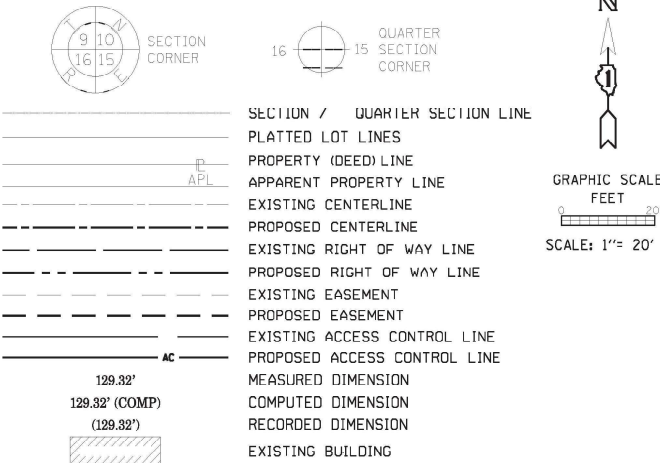

BEARINGS ARE REFERENCED TO THE ILLINOIS STATE PLANE COORDINATE SYSTEM, NAD83 (2011 ADJUSTMENT), EAST ZONE.

- IRON PIPE OR ROD FOUND
- ⊕ 'MAG' NAIL SET
- + CUT CROSS FOUND OR SET
- 5 / 8" REBAR SET
- STAKING OF PROPOSED RIGHT OF WAY. SET DIVISION OF HIGHWAYS SURVEY
- M STAKING OF PROPOSED RIGHT OF WAY IN CULTIVATED AREAS.

PERMANENT SURVEY MARKER, I.D.O.T. STANDARD 667101.02 (TO BE SET BY OTHERS)

RIGHT OF WAY STAKING PROPOSED TO BE SET

- SURVEY NOTES:
1. ALL DIMENSIONS ARE MEASURED UNLESS OTHERWISE SPECIFIED.
2. BEARING, DISTANCES, AND COORDINATES SHOWN HEREON REFERENCE THE ILLINOIS STATE PLANE COORDINATE SYSTEM, EAST ZONE, NORTH AMERICAN DATUM OF 1983 (2011 ADJUSTMENT) "GRID".
3. ALL MEASURED AND CALCULATED DISTANCES ARE "GRID" NOT "GROUND". TO OBTAIN GROUND DISTANCES, DIVIDE GRID DISTANCES SHOWN BY THE COMBINATION FACTOR OF 0.99998221.
4. AREAS SHOWN ON THIS PLAT ARE "GROUND".
5. FIELD SURVEY COMPLETED ON JUNE 29, 2021.

STATE OF ILLINOIS)

COUNTY OF COOK)

THIS IS TO CERTIFY THAT WE, DB STERLIN CONSULTANTS, INC., AN ILLINOIS PROFESSIONAL DESIGN FIRM LAND SURVEYING CORPORATION, NUMBER 184-001909, HAVE SURVEYED THE PLAT OF HIGHWAYS SHOWN HEREON IN SECTION 10, TOWNSHIP 42 NORTH, RANGE 10 EAST OF THE THIRD PRINCIPAL MERIDIAN, COOK COUNTY, ILLINOIS THAT THE SURVEY IS TRUE AND COMPLETE AS SHOWN TO THE BEST OF MY KNOWLEDGE AND BELIEF, THAT THE PLAT CORRECTLY REPRESENTS SAID SURVEY, THAT ALL MONUMENTS FOUND AND ESTABLISHED ARE OF PERMANENT QUALITY AND OCCUPY THE POSITIONS SHOWN THEREON AND THAT THE MONUMENTS ARE SUFFICIENT TO ENABLE THE SURVEY TO BE RETRACED, MADE FOR THE DEPARTMENT OF TRANSPORTATION, STATE OF ILLINOIS.

DATED AT CHICAGO, ILLINOIS THIS 16TH DAY OF AUGUST, 2021 A.D.

ILLINOIS PROFESSIONAL LAND SURVEYOR NO. 35 3134

LICENSE EXPIRATION DATE: NOV. 30, 2022

THIS PROFESSIONAL SERVICE CONFORMS TO THE CURRENT ILLINOIS MINIMUM STANDARDS FOR A BOUNDARY SURVEY.

DBS

DB STERLIN CONSULTANTS, INC.

123 N. WACKER DRIVE SUITE 2000

CHICAGO, ILLINOIS 60606

TEL. (312)857-1006 FAX. (312)857-1056

PLAT OF HIGHWAYS

STATE OF ILLINOIS

DEPARTMENT OF TRANSPORTATION

ILLINOIS ROUTE 68

LIMITS: PENDELTON CT. TO SMITH RD. COUNTY: COOK

SECTION: JOB NO.: R-90-005-17

STA. 30+00 TO STA. 33+00

SCALE: 1"=20' SHEET 5 OF 6 SHEETS

BUREAU OF LAND ACQUISITION

201 WEST CENTER COURT

SCHAUMBURG, ILLINOIS 60196


PARCEL NUMBER	TOTAL HOLDINGS ACRES	PART TAKEN ACRES	AREA IN EXISTING R.O.W. ACRES	REMAINDER AREA ACRES	EASEMENT ACRES	AREA SQUARE FEET	PARCEL INDEX NUMBER
OMV0004	0.338	0.076	N/A	0.262	N/A	N/A	02-10-209-015

PROJECT COORDINATES						
Illinois State Plane, East Zone, NAD 83 (2011)						
COORDINATE TABLE						
PT. #	STATION	OFFSET	NORTHING	EASTING		
24	33+06.40	43.36 RT	1993439.25	1061176.01		
25	33+06.52	56.37 RT	1993426.24	1061176.06		
28	32+76.51	44.74 RT	1993436.85	1061446.09		
29	32+76.54	57.20 RT	1993424.39	1061446.07		

REVISION DATE: / / REVISION MADE BY:

PART OF THE NE1/4 OF SECTION 10, TWP. 42 N., R. 10 E. OF THE 3RD. P.M., IN COOK COUNTY, ILLINOIS.

LEGEND

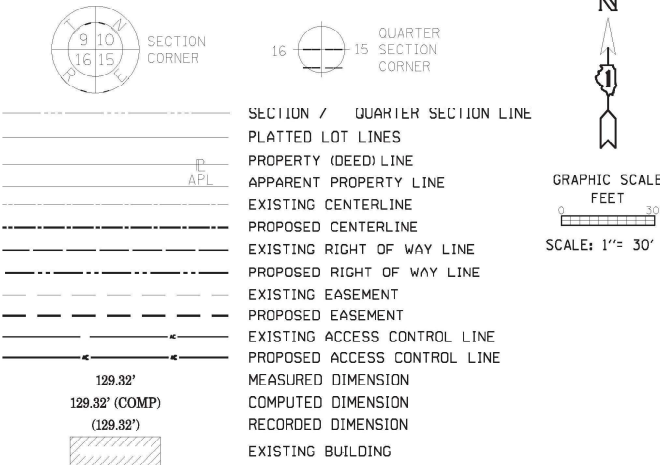

BEARINGS ARE REFERENCED TO THE ILLINOIS STATE PLANE COORDINATE SYSTEM, NAD83 (2011 ADJUSTMENT), EAST ZONE.

- IRON PIPE OR ROD FOUND
- CUT CROSS FOUND OR SET
- STAKING OF PROPOSED RIGHT OF WAY. SET DIVISION OF HIGHWAYS SURVEY MARKER TO MONUMENT THE POSITION SHOWN, IDENTIFIED BY INSCRIPTION DATA AND SURVEYORS REGISTRATION NUMBER.
- STAKING OF PROPOSED RIGHT OF WAY IN CULTIVATED AREAS. BURIED 5/8 INCH METAL ROD 20 INCHES BELOW GROUND TO MARK FUTURE SURVEY MARKER POSITION IDENTIFIED BY COLORED PLASTIC CAP BEARING SURVEYORS REGISTRATION NUMBER.
- PERMANENT SURVEY MARKER, I.D.O.T. STANDARD 667101.02 (TO BE SET BY OTHERS)
- RIGHT OF WAY STAKING PROPOSED TO BE SET

- SURVEY NOTES:
- ALL DIMENSIONS ARE MEASURED UNLESS OTHERWISE SPECIFIED.
 - BEARING, DISTANCES, AND COORDINATES SHOWN HEREON REFERENCE THE ILLINOIS STATE PLANE COORDINATE SYSTEM, EAST ZONE, NORTH AMERICAN DATUM OF 1983 (2011 ADJUSTMENT) "GRID".
 - ALL MEASURED AND CALCULATED DISTANCES ARE "GRID" NOT "GROUND". TO OBTAIN GROUND DISTANCES, DIVIDE GRID DISTANCES SHOWN BY THE COMBINATION FACTOR OF 0.99998221.
 - AREAS SHOWN ON THIS PLAT ARE "GROUND".
 - FIELD SURVEY COMPLETED ON JUNE 29, 2021.

STATE OF ILLINOIS)
COUNTY OF COOK)

THIS IS TO CERTIFY THAT WE, DB STERLIN CONSULTANTS, INC. AN ILLINOIS PROFESSIONAL DESIGN FIRM LAND SURVEYING CORPORATION, NUMBER 184-001909, HAVE SURVEYED THE PLAT OF HIGHWAYS SHOWN HEREON IN SECTION 10, TOWNSHIP 42 NORTH, RANGE 10 EAST OF THE THIRD PRINCIPAL MERIDIAN, COOK COUNTY, ILLINOIS THAT THE SURVEY IS TRUE AND COMPLETE AS SHOWN TO THE BEST OF MY KNOWLEDGE AND BELIEF, THAT THE PLAT CORRECTLY REPRESENTS SAID SURVEY, THAT ALL MONUMENTS FOUND AND ESTABLISHED ARE OF PERMANENT QUALITY AND OCCUPY THE POSITIONS SHOWN THEREON AND THAT THE MONUMENTS ARE SUFFICIENT TO ENABLE THE SURVEY TO BE RETRACED, MADE FOR THE DEPARTMENT OF TRANSPORTATION, STATE OF ILLINOIS.

DATED AT CHICAGO, ILLINOIS THIS 16TH DAY OF AUGUST, 2021 A.D.

ILLINOIS PROFESSIONAL LAND SURVEYOR NO. 35-3134
LICENSE EXPIRATION DATE: NOV. 30, 2022

THIS PROFESSIONAL SERVICE CONFORMS TO THE CURRENT ILLINOIS MINIMUM STANDARDS FOR A BOUNDARY SURVEY.



DB STERLIN CONSULTANTS, INC.
123 N. WACKER DRIVE SUITE 2000
CHICAGO, ILLINOIS 60606
TEL. (312)857-1006 FAX. (312)857-1056

PLAT OF HIGHWAYS
STATE OF ILLINOIS
DEPARTMENT OF TRANSPORTATION
ILLINOIS ROUTE 68



LIMITS: PENDELTON CT. TO SMITH RD. COUNTY: COOK
SECTION: STA. N/A TO STA. N/A JOB NO.: R-90-005-17
SCALE: 1"=30' SHEET 6 OF 6 SHEETS

BUREAU OF LAND ACQUISITION
201 WEST CENTER COURT
SCHAUMBURG, ILLINOIS 60196

REVISION DATE: / / REVISION MADE BY:

NOTES

THE RESIDENT ENGINEER SHALL CONTACT MR. FADI SULTAN, AREA TRAFFIC FIELD ENGINEER, AT FADI.SULTAN@ILLINOIS.GOV A MINIMUM OF TWO (2) WEEKS PRIOR TO THE PLACEMENT OF PERMANENT PAVEMENT MARKINGS.

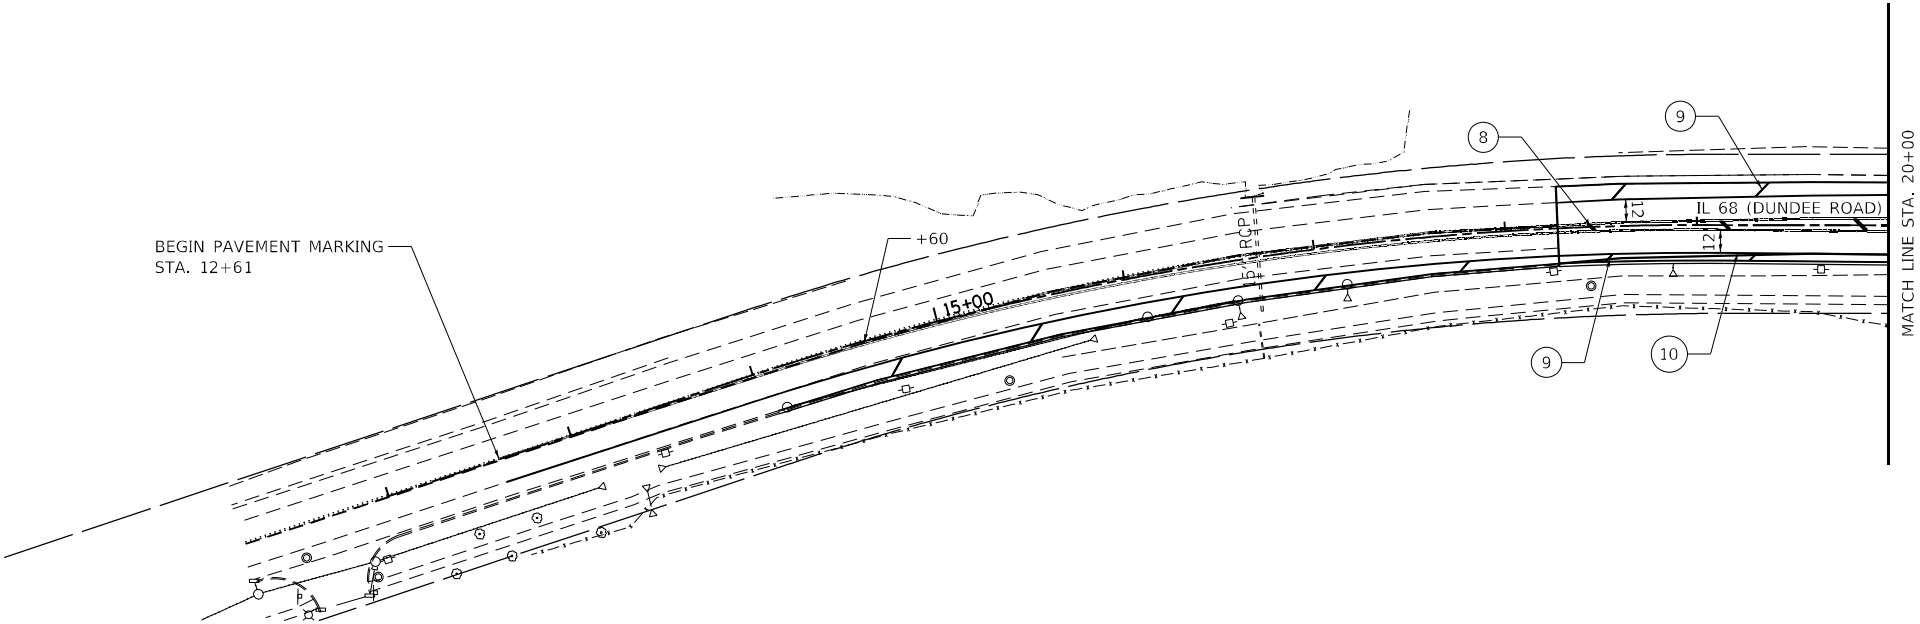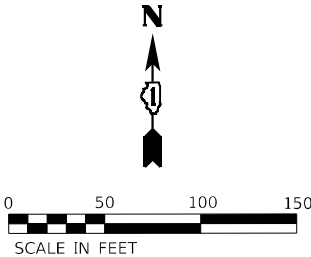

LEGEND

- 1 THERMOPLASTIC PAVEMENT MARKING - LINE 4" DOUBLE YELLOW @ 11" C-C - MEDIAN PAVEMENT MARKING
- 2 THERMOPLASTIC PAVEMENT MARKING - LINE 24" WHITE SOLID - STOP BAR
- 3 THERMOPLASTIC PAVEMENT MARKING - LINE 12" WHITE SOLID LINE - @ 3' CTS CROSSWALK MARKING
- 4 THERMOPLASTIC PAVEMENT MARKING - LINE 6" WHITE SOLID LINE - CROSSWALK MARKING
- 5 THERMOPLASTIC PAVEMENT MARKING - LINE 6" WHITE SOLID LINE
- 6 THERMOPLASTIC PAVEMENT MARKING - LETTERS AND SYMBOLS
- 7 THERMOPLASTIC PAVEMENT MARKING - LINE 6" - SKIP 6' DASH 2' WHITE
- 8 THERMOPLASTIC PAVEMENT MARKING - LINE 12" YELLOW SOLID LINE - AT 75' CTS. MEDIAN DIAGONAL MARKING
- 9 THERMOPLASTIC PAVEMENT MARKING - LINE 12" WHITE SOLID LINE - AT 75' CTS. SHOULDER DIAGONAL MARKING
- 10 THERMOPLASTIC PAVEMENT MARKING - LINE 4" WHITE SOLID LINE
- ◆ RAISED REFLECTIVE PAVEMENT MARKERS (SEE TC-11 FOR SPACING AND DETAILS)

LOCATION	STATION	STATION	78000100	78000200	78000400	78000600	78000650	TYPE
			SYMBOLS	LINE 4"	LINE 6"	LINE 12"	LINE 24"	
IL 68 (DUNDEE ROAD)	12+61	32+78		7,167				DOUBLE SOLID YELLOW
IL 68 (DUNDEE ROAD)	18+45	32+78				242		SOLID YELLOW
IL 68 (DUNDEE ROAD)	12+61	32+78		3,377	115	158		SOLID WHITE
IL 68 (DUNDEE ROAD)	24+75	26+18			36			SKIP DASH WHITE
IL 68 (DUNDEE ROAD)	24+34	24+66	37					LETTERS AND SYMBOLS
IL 68 (DUNDEE ROAD)	22+97	23+46			178	117	15	SOLID WHITE
IL 68 (DUNDEE ROAD)	32+78	32+78					12	SOLID WHITE
		TOTAL	37	10,544	329	517	27	



USER NAME = aseiber	DESIGNED - MBC	REVISED -
	DRAWN - MBC	REVISED -
PLOT SCALE = 100,0000 ' / in.	CHECKED - LJ	REVISED -
PLOT DATE = 1/16/2025	DATE - 12/16/2022	REVISED -



STATE OF ILLINOIS
DEPARTMENT OF TRANSPORTATION

PAVEMENT MARKING DETAILS			
F.A.P. ROUTE 343 (IL 68) OVER SALT CREEK			
SCALE:	SHEET 1 OF 2 SHEETS	STA.	TO STA.

F.A.P. RTE.	SECTION	COUNTY	TOTAL SHEETS	SHEET NO.
343	FAP 343 22 CULVERT	COOK	67	34
CONTRACT NO. 62R73				
		ILLINOIS	FED. AID PROJECT	

NOTES

THE RESIDENT ENGINEER SHALL CONTACT MR. FADI SULTAN, AREA TRAFFIC FIELD ENGINEER, AT FADI.SULTAN@ILLINOIS.GOV A MINIMUM OF TWO (2) WEEKS PRIOR TO THE PLACEMENT OF PERMANENT PAVEMENT MARKINGS.

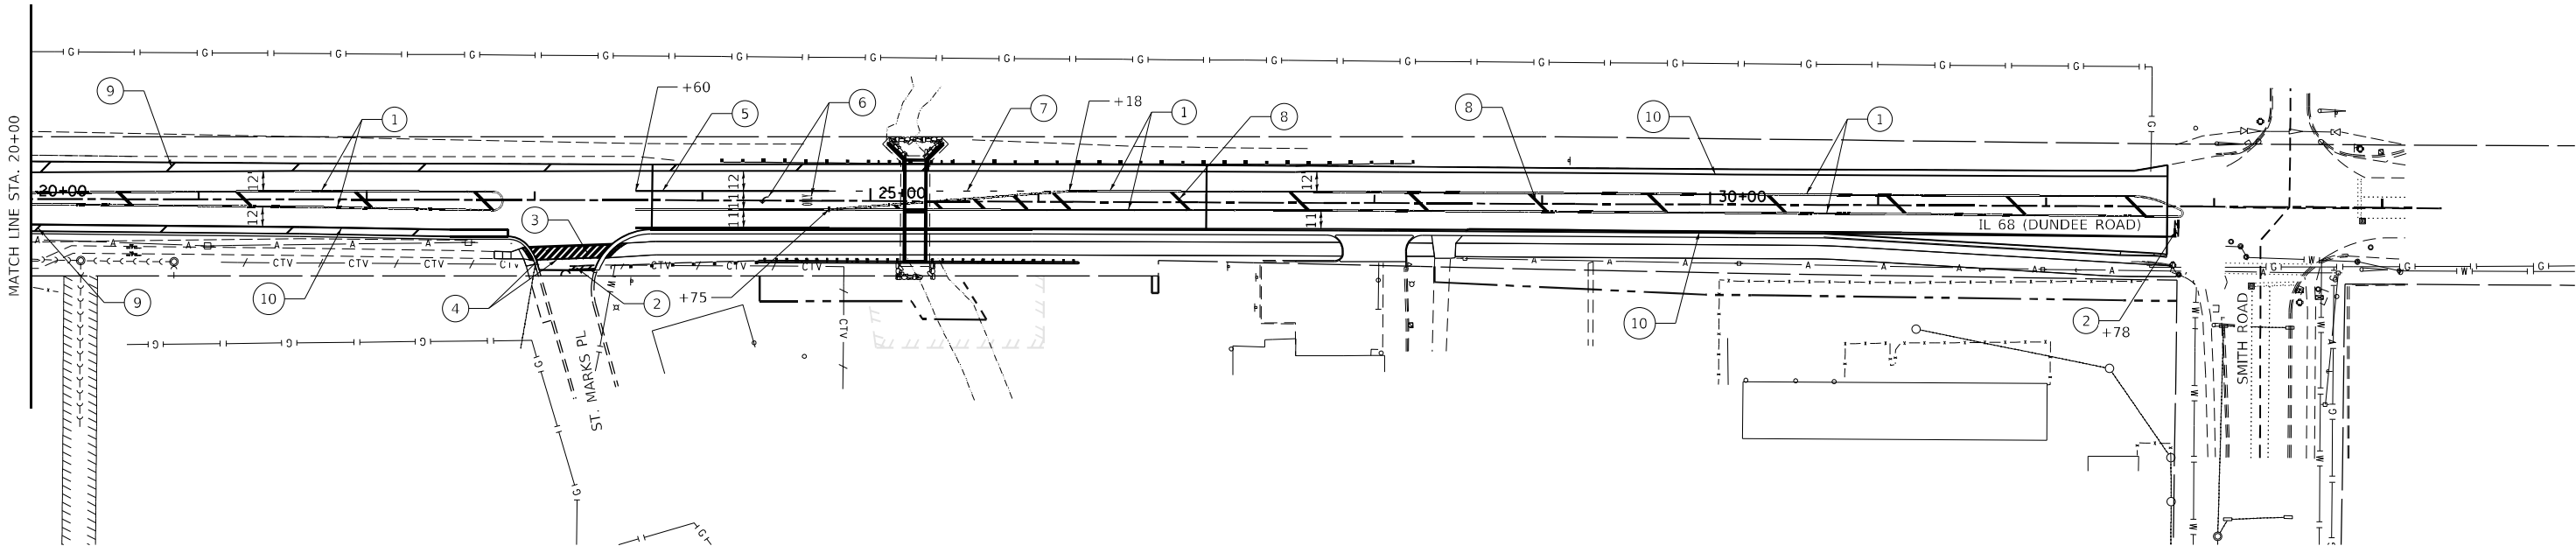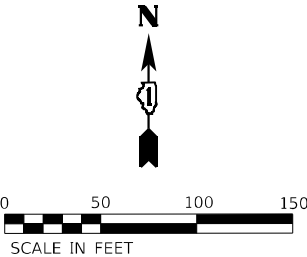

LEGEND

- 1 THERMOPLASTIC PAVEMENT MARKING - LINE 4" DOUBLE YELLOW @ 11" C-C - MEDIAN PAVEMENT MARKING
- 2 THERMOPLASTIC PAVEMENT MARKING - LINE 24" WHITE SOLID - STOP BAR
- 3 THERMOPLASTIC PAVEMENT MARKING - LINE 12" WHITE SOLID LINE - @ 3' CTS CROSSWALK MARKING
- 4 THERMOPLASTIC PAVEMENT MARKING - LINE 6" WHITE SOLID LINE - CROSSWALK MARKING
- 5 THERMOPLASTIC PAVEMENT MARKING - LINE 6" WHITE SOLID LINE
- 6 THERMOPLASTIC PAVEMENT MARKING - LETTERS AND SYMBOLS
- 7 THERMOPLASTIC PAVEMENT MARKING - LINE 6" - SKIP 6' DASH 2' WHITE
- 8 THERMOPLASTIC PAVEMENT MARKING - LINE 12" YELLOW SOLID LINE - AT 75' CTS. MEDIAN DIAGONAL MARKING
- 9 THERMOPLASTIC PAVEMENT MARKING - LINE 12" WHITE SOLID LINE - AT 75' CTS. SHOULDER DIAGONAL MARKING
- 10 THERMOPLASTIC PAVEMENT MARKING - LINE 4" WHITE SOLID LINE
- ◆ RAISED REFLECTIVE PAVEMENT MARKERS (SEE TC-11 FOR SPACING AND DETAILS)



USER NAME = aseiber	DESIGNED - MBC	REVISED -
	DRAWN - MBC	REVISED -
PLOT SCALE = 100,0000 ' / in.	CHECKED - LJ	REVISED -
PLOT DATE = 1/16/2025	DATE - 12/16/2022	REVISED -


STATE OF ILLINOIS
DEPARTMENT OF TRANSPORTATION

PAVEMENT MARKING DETAILS
F.A.P. ROUTE 343 (IL 68) OVER SALT CREEK

SCALE: SHEET 2 OF 2 SHEETS STA. TO STA.

F.A.P. RTE.	SECTION	COUNTY	TOTAL SHEETS	SHEET NO.
343	FAP 343 22 CULVERT	COOK	67	35
CONTRACT NO. 62R73				
ILLINOIS FED. AID PROJECT				

IL 68 (DUNDEE RD)

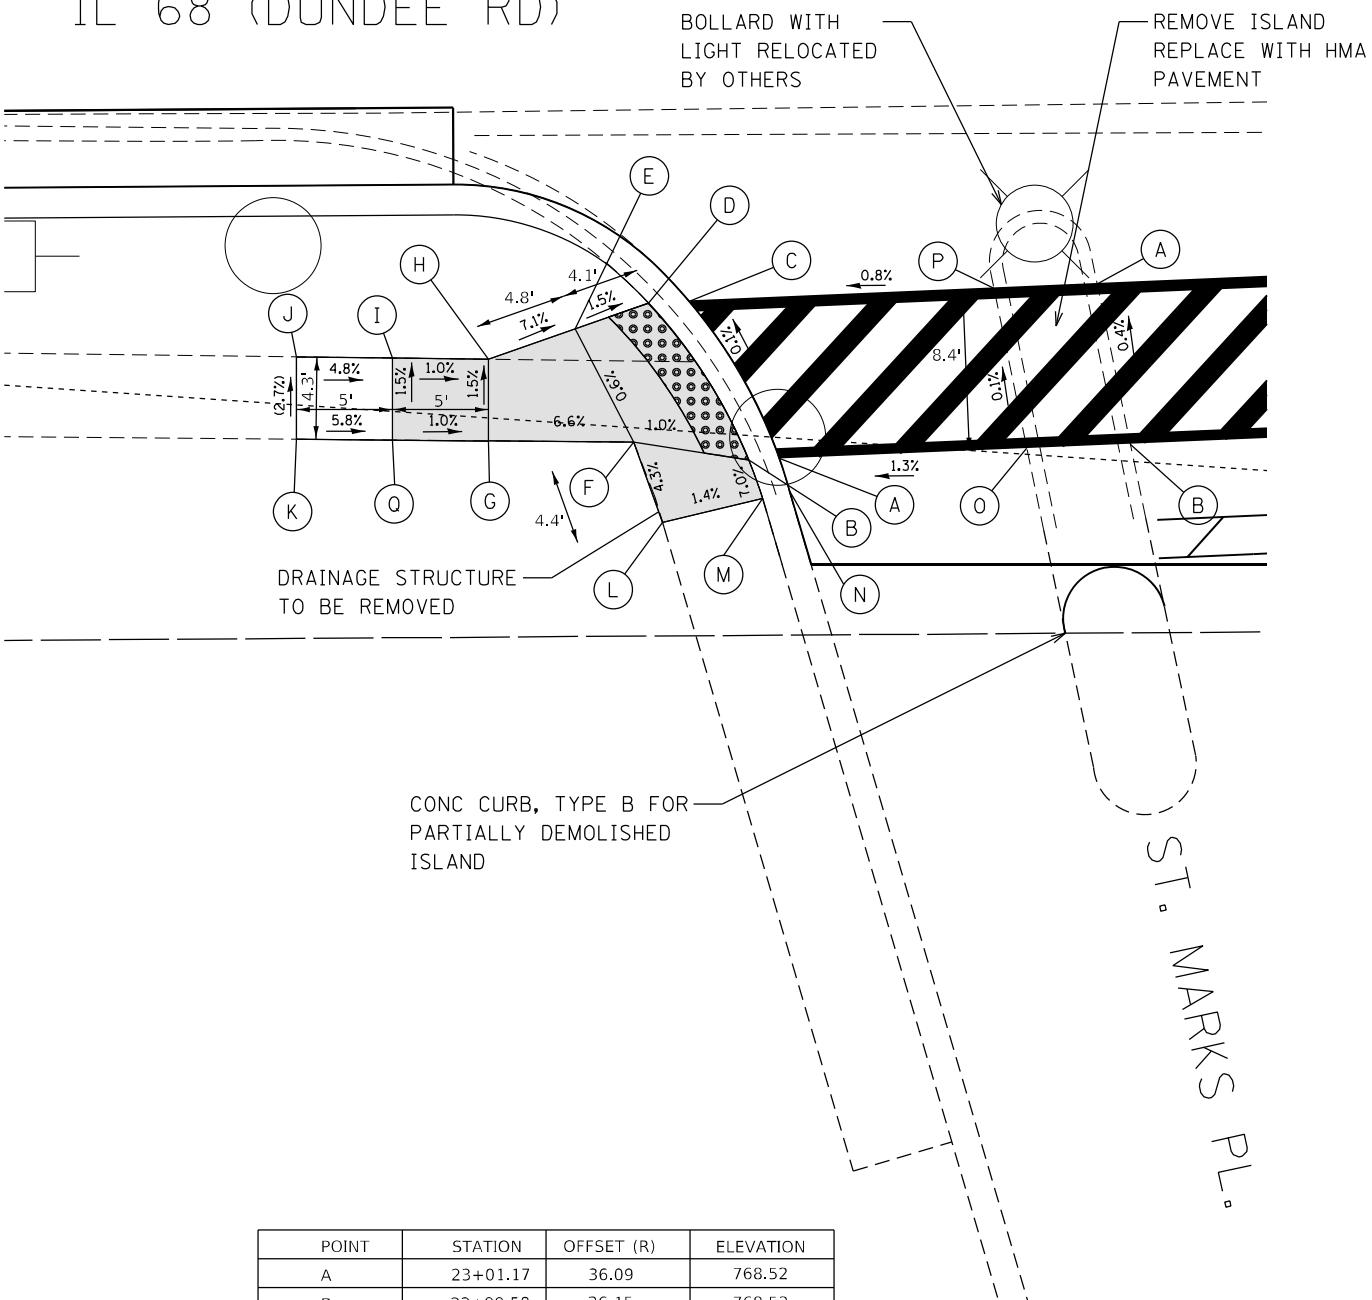

POINT	STATION	OFFSET (R)	ELEVATION
A	23+01.17	36.09	768.52
B	22+99.58	36.15	768.53
C	22+96.52	27.87	768.55
D	22+94.40	27.95	768.54
E	22+90.56	29.27	768.60
F	22+93.59	35.19	768.56
G	22+86.02	35.09	769.01
H	22+86.04	30.84	768.94
I	22+81.04	30.75	768.99
J	22+76.04	30.67	(769.23)
K	22+76.02	34.94	(769.35)
L	22+95.06	39.39	(768.75)
M	23+00.29	38.17	(768.68)
N	23+01.69	37.75	(768.52)
O	23+14.05	35.60	768.68
P	23+12.38	27.27	768.67
Q	22+81.02	35.03	769.06

LEGEND

xx.xx'

EXISTING LENGTH

—

PROPOSED SIDE CURB

()

EXISTING ELEVATION/SLOPE



PROPOSED SIDEWALK




DETECTABLE WARNINGS





SIDEWALK REMOVAL
REPLACE W/TOPSOIL & SOD

IL 68 (DUNDEE RD)

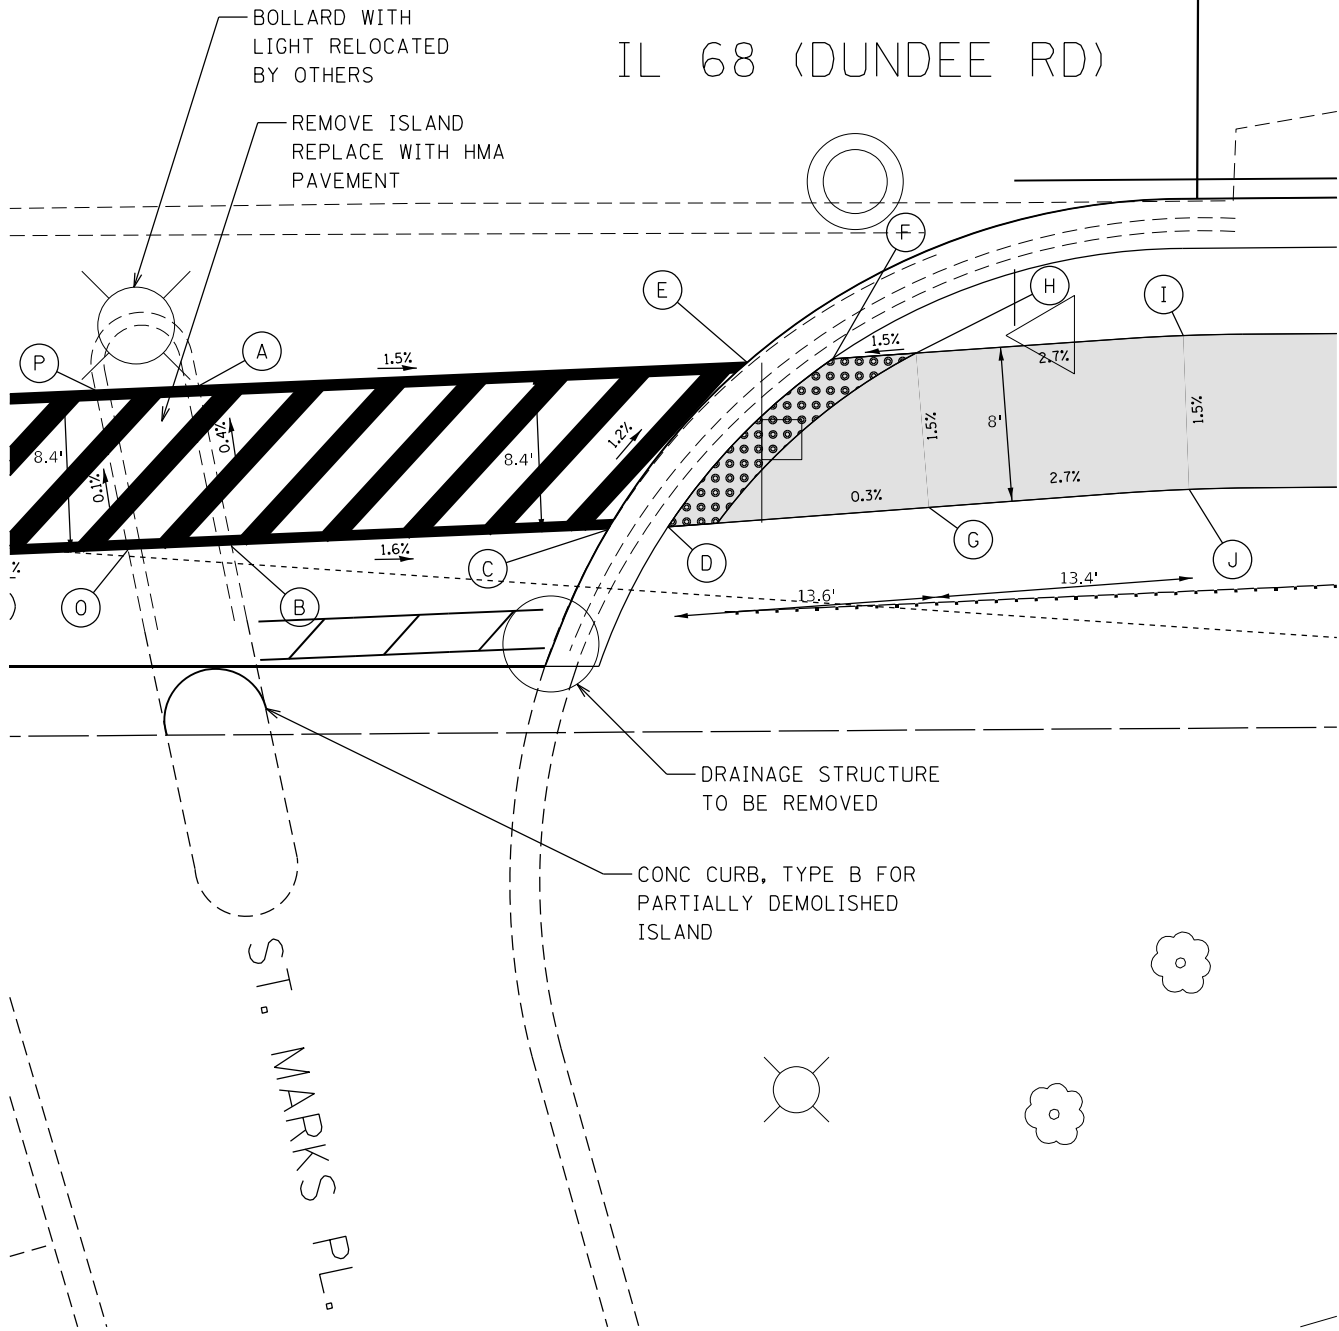

POINT	STATION	OFFSET (R)	ELEVATION
A	23+17.77	27.06	(768.77)
B	23+19.44	35.41	(768.80)
C	23+39.05	34.65	768.49
D	23+42.18	34.53	768.49
E	23+46.45	26.00	768.35
F	23+50.81	25.81	768.35
G	23+55.78	33.57	768.53
H	23+55.17	25.53	768.41
I	23+69.07	24.69	768.78
J	23+69.35	32.69	768.90

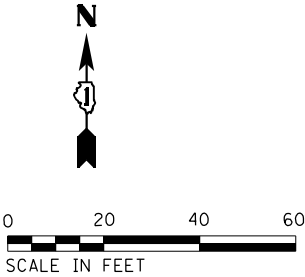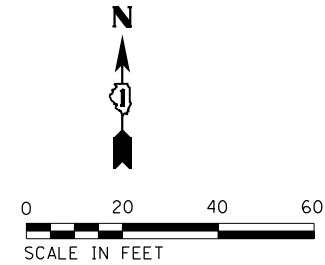

USER NAME	= aselber	DESIGNED -	MBC	REVISED -	
		DRAWN -	MBC	REVISED -	
PLOT SCALE	= 10,0000 * / in.	CHECKED -	LJ	REVISED -	
PLOT DATE	= 1/16/2025	DATE	= 12/16/2022	REVISED -	

STATE OF ILLINOIS
DEPARTMENT OF TRANSPORTATION

INTERSECTION DETAILS
F.A.P. ROUTE 343 (IL 68) OVER SALT CREEK

SCALE: SHEET 1 OF 1 SHEETS STA. TO STA.

F.A.P. RTE.	SECTION	COUNTY	TOTAL SHEETS	SHEET NO.
343	FAP 343 22 CULVERT	COOK	67	36
CONTRACT NO. 62R73				
ILLINOIS FED. AID PROJECT				

MODEL: Default
FILE NAME: T:\Illinois DOT\Ordon Engineers_199-013\Work Order #15 - IL 68 at Salt Creek\Civil\CADD\Bases Files\162R73-GSG-border.dgn



USER NAME	= tharper	DESIGNED -	TH	REVISED -	
		DRAWN -	TH	REVISED -	
		CHECKED -		REVISED -	
PLOT DATE	= 12/4/2024	DATE -		REVISED -	

STATE OF ILLINOIS
DEPARTMENT OF TRANSPORTATION



LANDSCAPING PLAN
F.A.P ROUTE 343 (IL 68) OVER SALT CREEK



SCALE: 1:50 SHEET 1 OF 2 SHEETS STA. TO STA.

LEGEND

- SEEDING, CLASS 1A
TOPSOIL EXCAVATION AND PLACEMENT
- SEEDING, CLASS 4B (MODIFIED)
TOPSOIL EXCAVATION AND PLACEMENT
- STONE RIPRAP, CLASS A4

F.A.P. RTE.	SECTION	COUNTY	TOTAL SHEETS	SHEET NO.
343	FAP 343 22 CULVERT	COOK	67	37
CONTRACT NO. 62R73				
		ILLINOIS	FED. AID PROJECT	

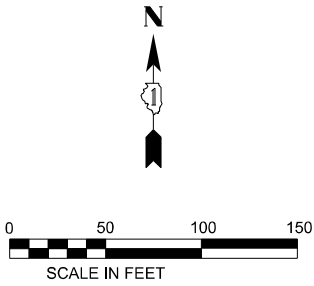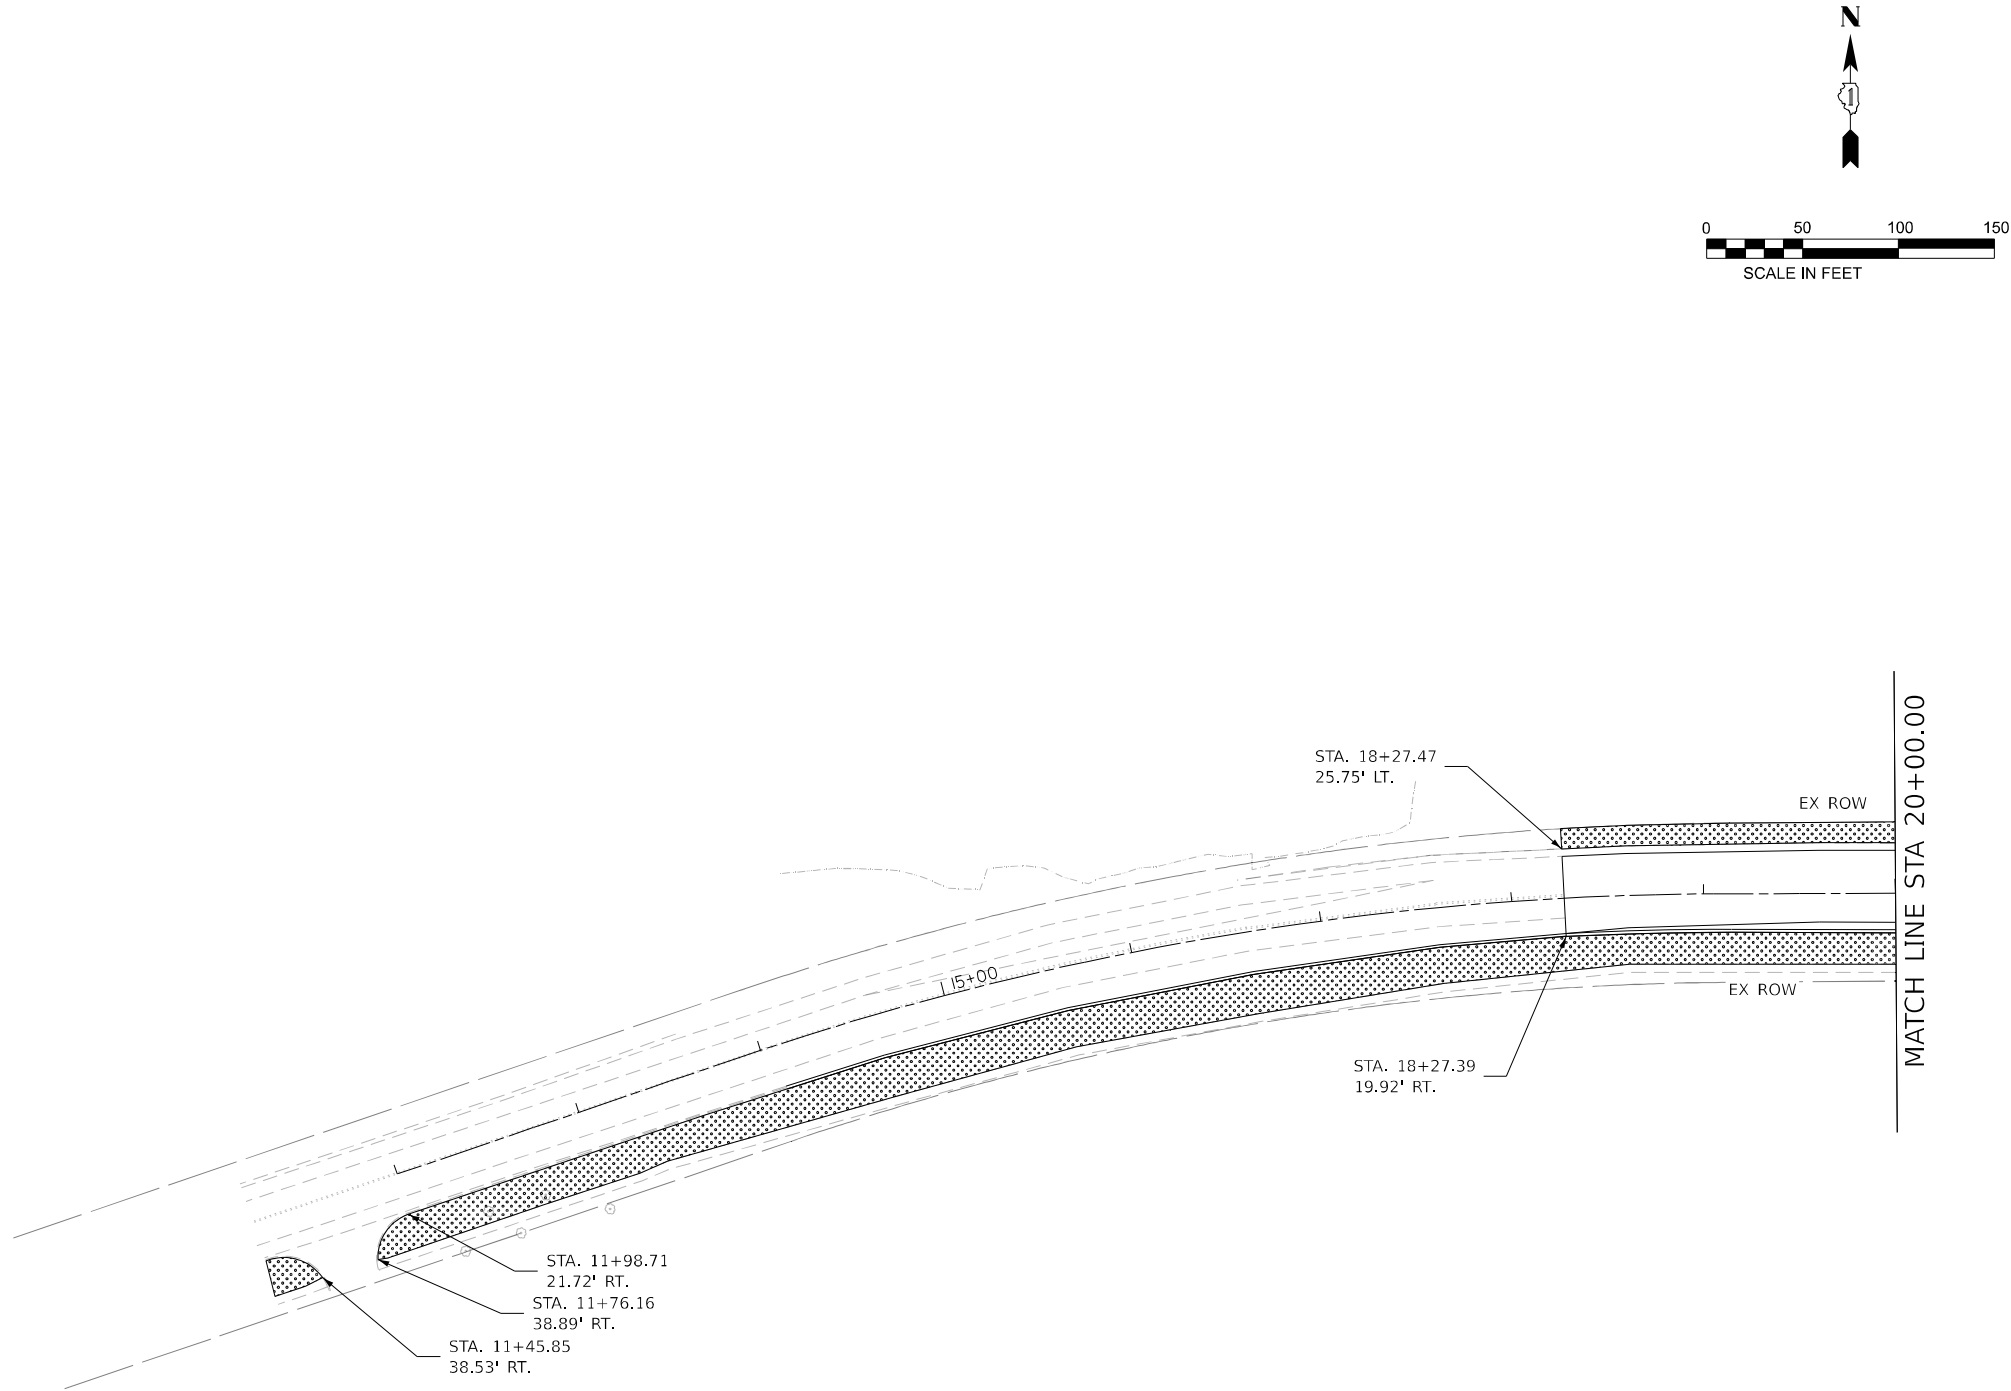

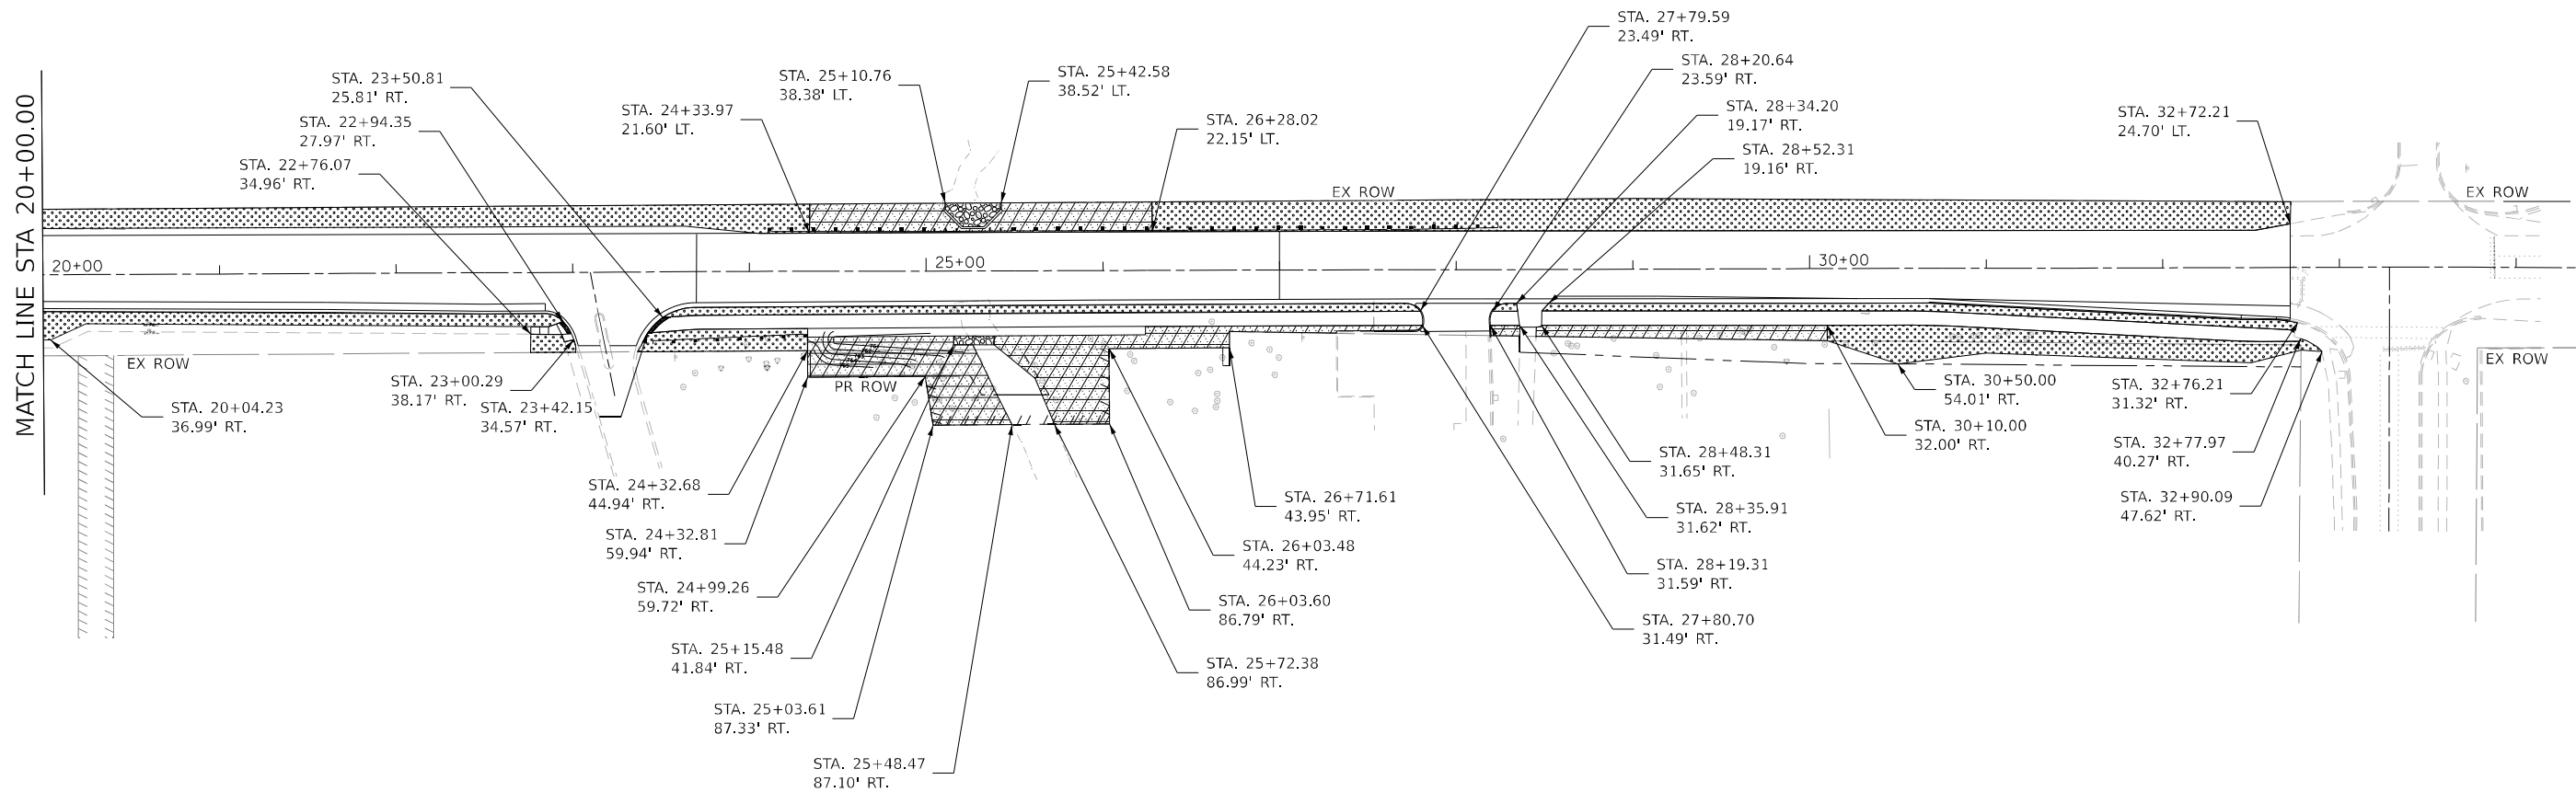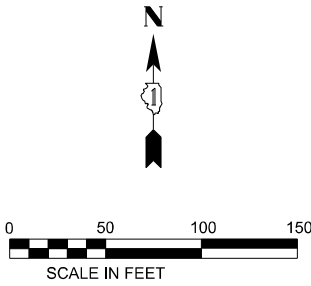

LEGEND

- SEEDING, CLASS 1A
TOPSOIL EXCAVATION AND PLACEMENT
- SEEDING, CLASS 4B (MODIFIED)
TOPSOIL EXCAVATION AND PLACEMENT
- STONE RIPRAP, CLASS A4

STATE OF ILLINOIS
DEPARTMENT OF TRANSPORTATION

LANDSCAPING PLAN
F.A.P ROUTE 343 (IL 68) OVER SALT CREEK

F.A.P. RTE.	SECTION	COUNTY	TOTAL SHEETS	SHEET NO.
343	FAP 343 22 CULVERT	COOK	67	38
CONTRACT NO. 62R73				
		ILLINOIS	FED. AID PROJECT	

SCALE: 1:50 SHEET 2 OF 2 SHEETS STA. TO STA.

MODEL: Default
FILE NAME: T:\Illinois DOT\Ordn Engineers_199-013\Work Order #5 - IL 68 at Salt Creek\Civil\CADD\Bases Files\62R73-GSG-border.dgn


GSG CONSULTANTS, INC.
735 E. REMINGTON RD. SCHANESBURG, IL 60173
TEL: 815.394.2800 | WWW.GSGCONSULTANTS.COM

USER NAME = tharper	DESIGNED - TH	REVISED -
	DRAWN - TH	REVISED -
	CHECKED -	REVISED -
PLOT DATE = 12/4/2024	DATE -	REVISED -

WORK SHALL MEET THE REQUIREMENTS OF THE SPECIAL PROVISION, "TRAFFIC SIGNAL SPECIFICATIONS FOR DETECTOR LOOP REPLACEMENT AND/OR INSTALLATION ON ROADWAY GRINDING, RESURFACING AND PATCHING OPERATIONS". SPECIAL ATTENTION MUST BE MADE TO THE SECTIONS "INSPECTION OF CONSTRUCTION" AND "DETECTOR LOOP REPLACEMENT" FOR INSTALLATION AND INSPECTION REQUIREMENTS. LOOP REPLACEMENT WORK THAT DOES NOT MEET THE CONTRACT REQUIREMENTS SHALL NOT BE PAID. WORK NECESSARY TO COMPLETE THE LOOP REPLACEMENT WORK MAY BE ASSIGNED BY THE ENGINEER TO IDOT'S ELECTRICAL MAINTENANCE CONTRACTOR (EMC); ALL RELATED COSTS WILL BE THE RESPONSIBILITY OF THE CONTRACTOR.

TRAFFIC SIGNAL LEGEND

	PROPOSED	EXISTING
SIGNAL HEAD WITH BACKPLATE		
SIGNAL HEAD		
GALVANIZED STEEL CONDUIT IN TRENCH OR PUSHED		
DETECTOR LOOP		
VEHICLE DETECTOR, NON COMPENSATED MAGNETIC TYPE		
RACEWAY FOR MAGNETIC DETECTOR, TYPE I OR TYPE II		

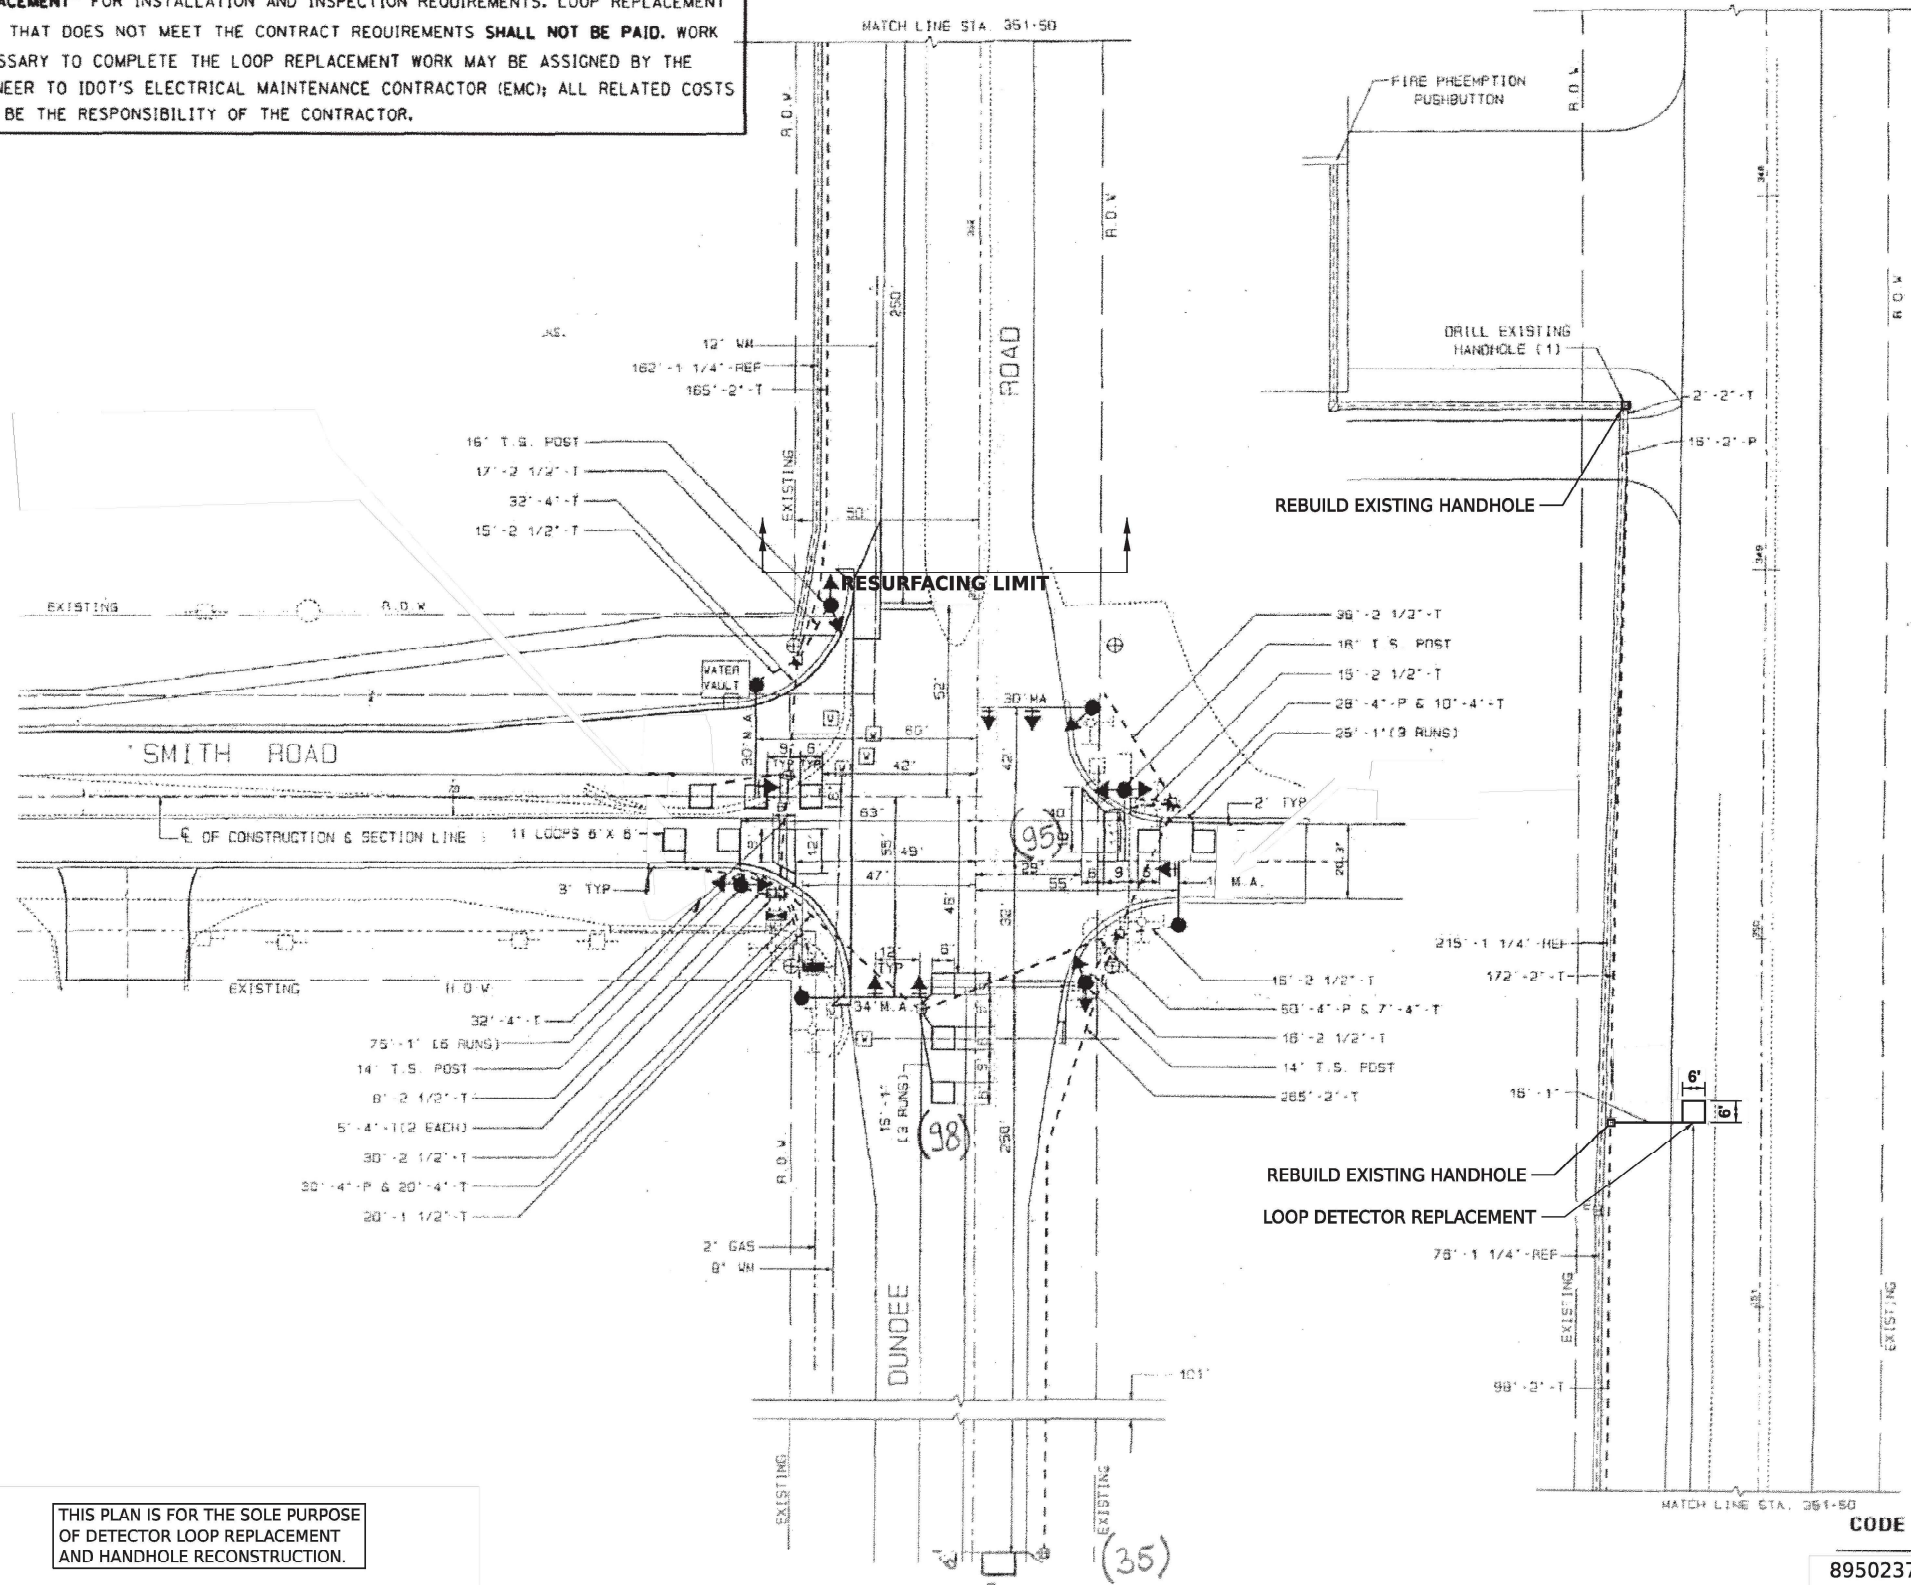

THIS PLAN IS FOR THE SOLE PURPOSE OF DETECTOR LOOP REPLACEMENT AND HANDHOLE RECONSTRUCTION.

REPLACE ALL DETECTOR LOOPS AS SHOWN (WITHIN THE RESURFACING LIMITS)

CODE	QUANTITY	UNIT	ITEM
89502376	2	EACH	REBUILD EXISTING HANDHOLE
X8860105	40	FOOT	DETECTOR LOOP REPLACEMENT

FILE NAME : DetectorLoop.dgn	USER NAME : pociechal	DESIGNED : DRAWN : CHECKED : DATE :	REVISED : REVISED : REVISED : REVISED :
PLOT SCALE : 40.0000' / in.		PLOT DATE : 1/23/2012	

STATE OF ILLINOIS
DEPARTMENT OF TRANSPORTATION

DISTRICT ONE - DETECTOR LOOP REPLACEMENT
IL RTE 68 (DUNDEE RD) AT SMITH RD

F.A.P. RTE:	SECTION	COUNTY	TOTAL SHEETS	SHEET NO.
343	FAP 343 22 CULVERT	COOK	67	39
CONTRACT NO. 60T02				



USER NAME : akshar.patel	DESIGNED : DRAWN : CHECKED : DATE :	REVISED : REVISED : REVISED : REVISED :
PLOT SCALE : 100.000' / in.		PLOT DATE : 1/9/2025

STATE OF ILLINOIS
DEPARTMENT OF TRANSPORTATION

EXISTING TRAFFIC SIGNAL PLAN
F.A.P. ROUTE 343 (IL 68) OVER SALT CREEK

F.A.P. RTE:	SECTION	COUNTY	TOTAL SHEETS	SHEET NO.
343	FAP 343 22 CULVERT	COOK	67	39
CONTRACT NO. 62R73				

MODEL: Default
FILE NAME: 2/23/2000 IDOT 199 Item 13 Phase II Verbiar (Orion)US Dundee Road Culvert50 DesignCADSheetsD162R73.dwg record drawing 35.dgn
DetectorLoop.dgn 1/23/2012 1:42:54 PM User:pociechal

1/24/2025 7:33:17 PM

MODEL: Default
FILE NAME: C:\Users\jasebet\orionengineersllc.com\Orion Admin - 2021008 - IDOT PTB 199-013 (2)\Work Order #5 (62R73)\CADD\CAD_Sheets\016-2302-62R73-002-gendata.dgn

GENERAL NOTES

Concrete Sealer shall be applied to all exposed surface of the wall and shall extend 1'-0" minimum below finished grade.

Reinforcement bars designated (E) shall be epoxy coated.

It shall be the responsibility of the Contractor to divert flow during construction in order to keep construction areas free of water. The method of water diversion shall be subject to the approval of the Engineer and shall be included in the cost of Concrete Box Culverts.

The Contractor is responsible for the design and performance of the lagging using no less than a 3" nominal rough-sawn thickness and timber with an allowable bending stress of 1000 psi.

Gecomposite Wall Drain shall be according to Section 591 of the Standard Specifications, except that concrete nails shall not be used in areas where it overlaps Membrane Waterproofing System for Burried Structures.

Precast alternative shall not be allowed.

All structural steel shall be in accordance with AASHTO M270 Grade 50, unless otherwise noted.

No field welding is permitted except as specified in the contract documents.

A cantilevered sheet piling design does not appear feasible and additional members or other retention systems may be necessary. The Contractor shall submit a temporary soil retention system design including plan details and calculations for review and acceptance by the Engineer.

Layout of the slope protection system may be varied to suit ground conditions in the field as directed by the Engineer.

The limits and quantities of removal and replacement shown are based on the boring data and may be modified by the District Geotechnical and Field Engineers for variable subsurface conditions encountered in the field.

The Rockfill shall be capped with 6 in. of CA-7 and satisfy the Standard Specifications unless otherwise indicated in the Special Provisions. The cost of the capping material shall be included in the pay item for Rockfill.


INDEX OF SHEETS

- S1 General Plan and Elevation
- S2 General Data
- S3 Typical Wall and Longitudinal Sections
- S4 Stage Construction Details
- S5 Culvert Details I
- S6 Culvert Details II
- S7 West Retaining Wall Plan and Elevation
- S8 East Retaining Wall Plan and Elevation
- S9 Retaining Wall Details
- S10 Parapet Railing Details I
- S11 Parapet Railing Details II
- S12 Bar Splicer Assembly and Mechanical Splicer Details
- S13 Soil Boring Logs I
- S14 Soil Boring Logs II

STA. 25+26.65
BUILT 20xx BY
STATE OF ILLINOIS
FAP RT. 343 SEC. FAP 343 22 CULVERT
HL-93 LOADING
STR. NO. 016-2302

NAME PLATE

See Std. 515001

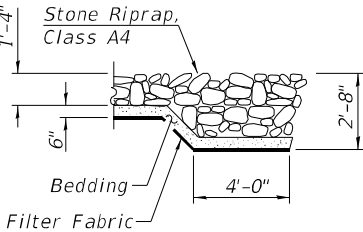

SECTION A-A


TOTAL BILL OF MATERIAL

DESCRIPTION	UNITS	QUANTITY
REMOVAL AND DISPOSAL OF UNSUITABLE MATERIAL FOR STRUCTURES	CU YD	149
STONE RIPRAP, CLASS A4	SQ YD	63
FILTER FABRIC	SQ YD	63
REMOVAL OF EXISTING STRUCTURES	L SUM	1
STRUCTURE EXCAVATION	CU YD	46
STUD SHEAR CONNECTORS	EACH	450
REINFORCEMENT BARS, EPOXY COATED	POUND	33,060
BAR SPLICERS	EACH	74
PARAPET RAILING	FOOT	191
NAME PLATES	EACH	1
TEMPORARY SOIL RETENTION SYSTEM	SQ FT	697
FURNISHING SOILDER PILES (HP SECTION)	FOOT	791.5
DRIVING SOLDIER PILES	FOOT	579.5
UNTREATED TIMBER LAGGING	SQ FT	1,357
CONCRETE STRUCTURES	CU YD	75.3
CONCRETE BOX CULVERTS	CU YD	114.8
GRANULAR BACKFILL FOR STRUCTURES	CU YD	233
CONCRETE SEALER	SQ FT	1,695
GEOCOMPOSITE WALL DRAIN	SQ YD	151
PIPE UNDERDRAINS FOR STRUCTURES 4"	FOOT	176
MEMBRANE WATERPROOFING SYSTEM FOR BURIED STRUCTURES	SQ YD	106
ROCK FILL	CU YD	149


WATERWAY INFORMATION

Drainage Area = 2.8 sq. mi.		Low Grade Elev. 768.26 @ Sta. 24+93							
Flood	Freq. Yr.	Q C.F.S.	Opening Ft²		Nat. H.W.E.	Head - Ft.		Headwater El.	
			Exist.	Prop.		Exist.	Prop.	Exist.	Prop.
	10	62	13.4	27.4	760.3	0.5	0.0	760.8	760.3
Design	50	163	24.3	39.7	761.4	1.0	0.2	762.4	761.6
Base	100	232	29.2	45.4	761.8	1.4	0.3	763.2	762.1
Overtopping									
Max. Calc.	500	400	38.2	55.7	762.7	2.4	0.8	765.1	763.5

10-Year Velocity through Existing Structure = 5 ft/s
10-Year Velocity through Proposed Structure = 2 ft/s
2-Year Flow Rate = 32 ft³/s

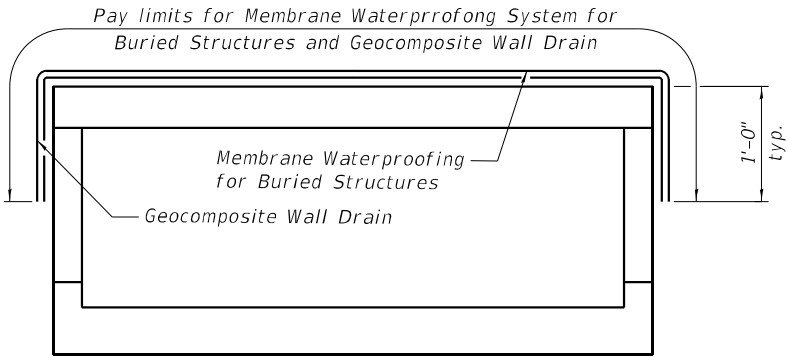

MEMBRANE WATERPROOFING SYSTEM

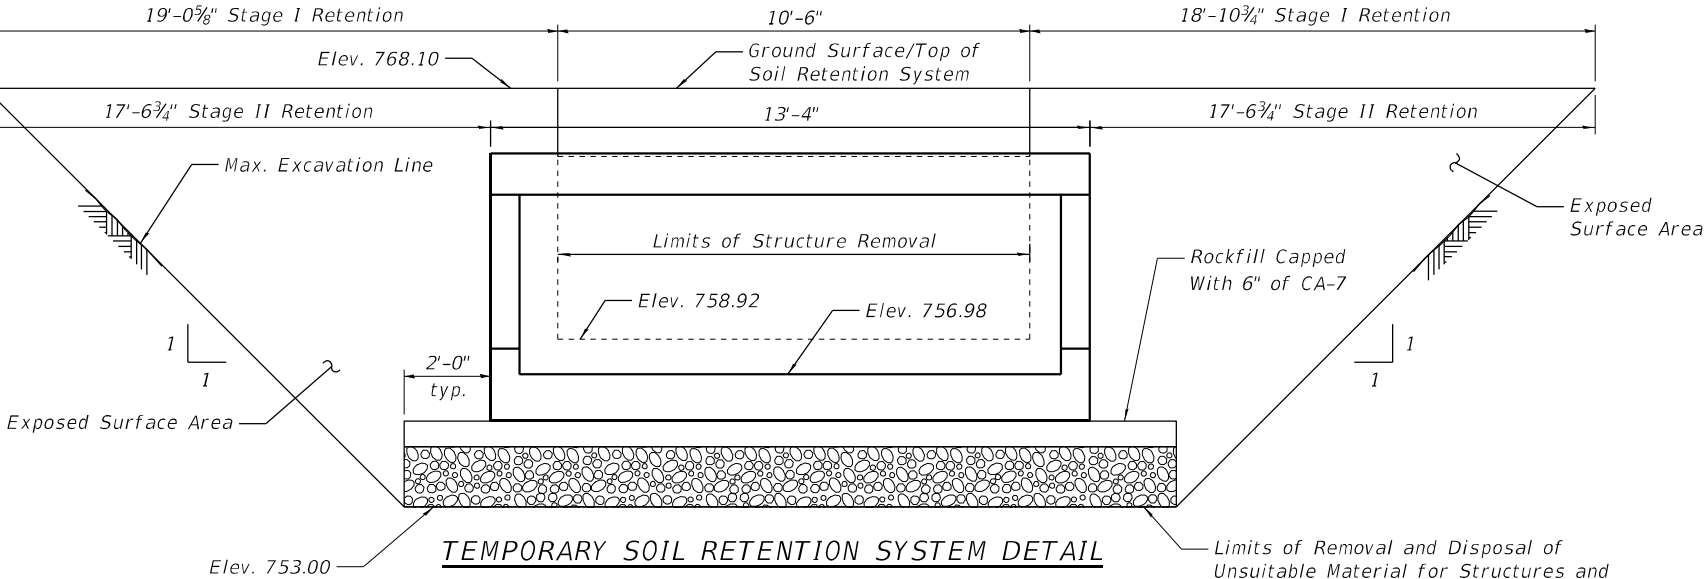

TEMPORARY SOIL RETENTION SYSTEM DETAIL



USER NAME =	RBASSIM	DESIGNED -	LJ	REVISED -	
		DRAWN -	MBC	REVISED -	
PLOT SCALE =		CHECKED -	LJ	REVISED -	
PLOT DATE =	1/27/2025 1:23:31 PM	DATE -	12/16/2022	REVISED -	


STATE OF ILLINOIS
DEPARTMENT OF TRANSPORTATION

GENERAL DATA
STRUCTURE NO. 016-2302

SHEET S2 OF S14 SHEETS


F.A.P. RTE.	SECTION	COUNTY	TOTAL SHEETS	SHEET NO.
343	FAP 343 22 CULVERT	COOK	67	41
CONTRACT NO. 62R73				
ILLINOIS FED. AID PROJECT				

MODEL: Default
FILE NAME: C:\Users\jase\OneDrive\Engineering\Illinois\Orion Admin - 2021008 - IDOT PTB 199-013 (2)\Work Order #5 (62R73)\CADD\CAD_Sheets\016-2302-62R73-004-stageconstruction.dgn

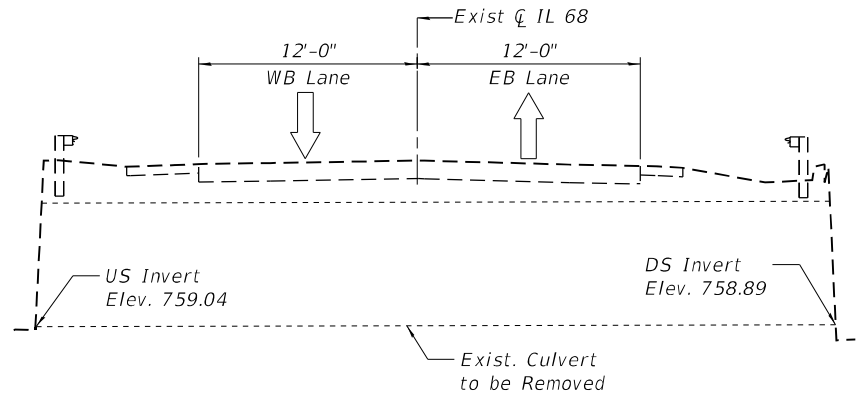


EXISTING
(Looking East)


Notes:
See Roadway Plans for Stage 3 Construction and additional details.

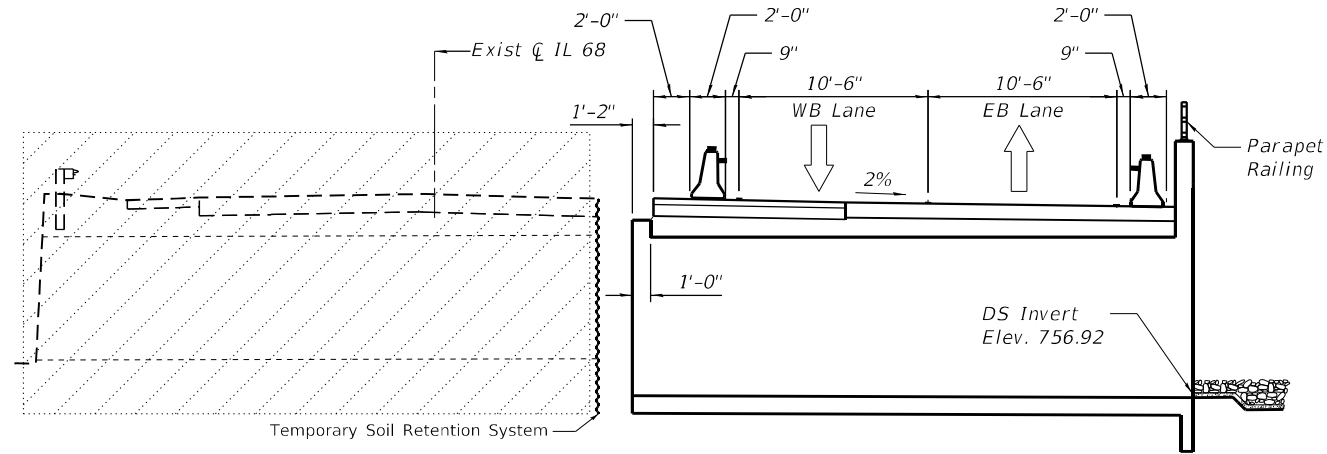


STAGE 2 REMOVAL
(Looking East)

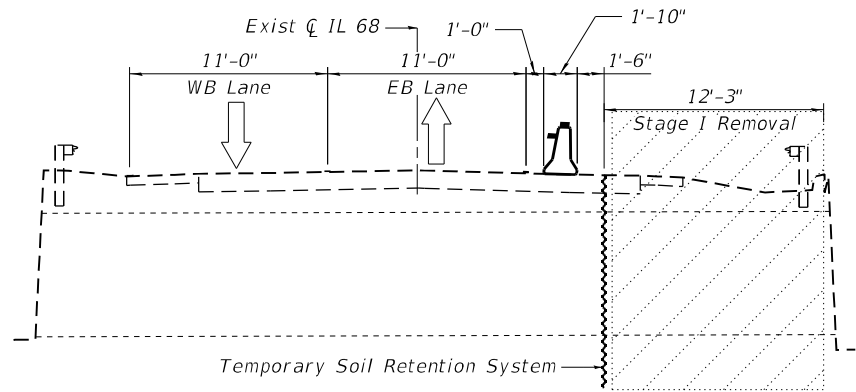


STAGE 1 REMOVAL
(Looking East)

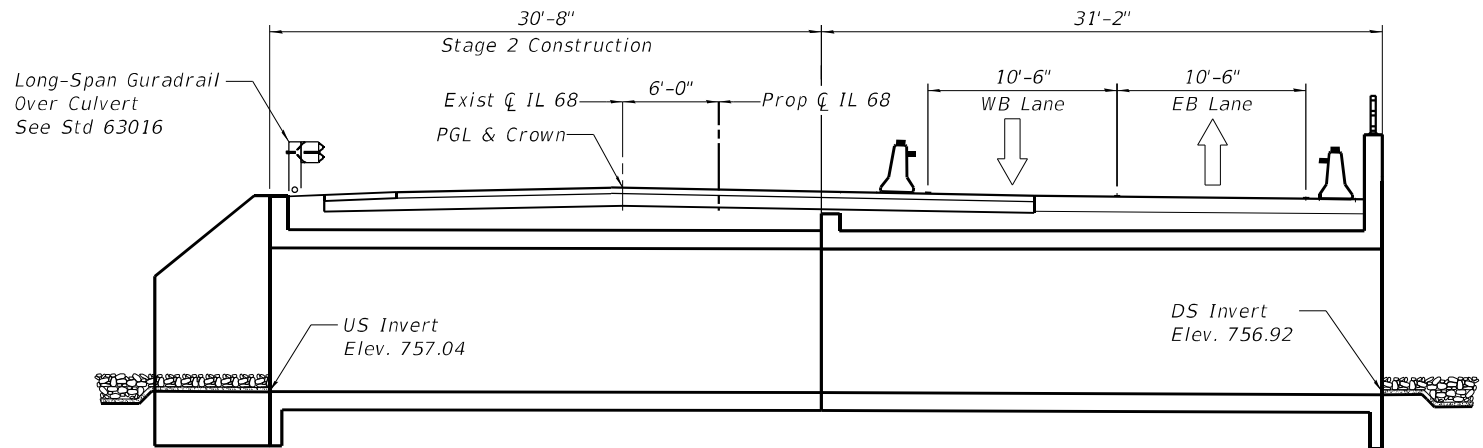

STAGE 2 CONSTRUCTION
(Looking East)

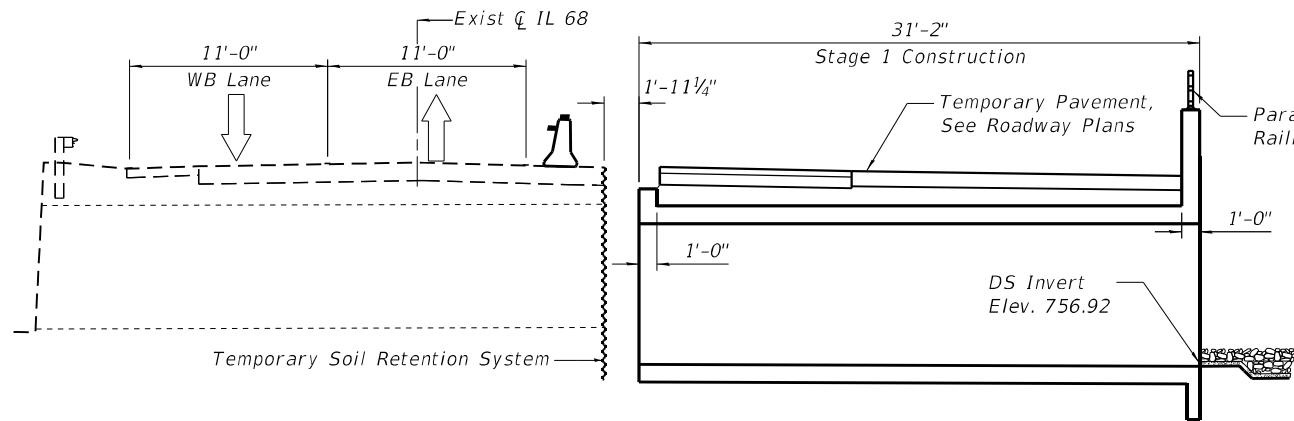

STAGE 1 CONSTRUCTION
(Looking East)

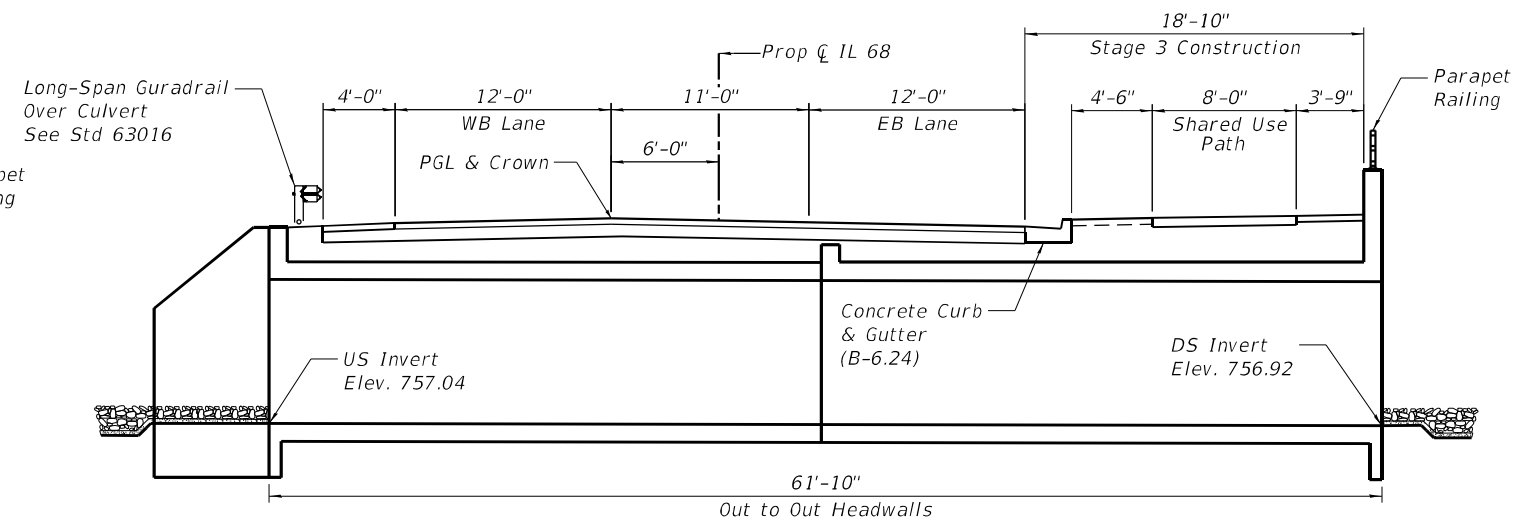

FINAL
(Looking East)



USER NAME =	RBASSIM	DESIGNED -	LJ	REVISED -	
		DRAWN -	MBC	REVISED -	
PLOT SCALE =		CHECKED -	LJ	REVISED -	
PLOT DATE =	1/24/2025 8:09:45 PM	DATE -	12/16/2022	REVISED -	



STATE OF ILLINOIS
DEPARTMENT OF TRANSPORTATION

STAGE CONSTRUCTION DETAILS
STRUCTURE NO. 016-2302


SHEET S4 OF S14 SHEETS

F.A.P. RTE.	SECTION	COUNTY	TOTAL SHEETS	SHEET NO.
343	FAP 343 22 CULVERT	COOK	67	43
CONTRACT NO. 62R73				
ILLINOIS FED. AID PROJECT				

MODEL: Default
FILE NAME: C:\Users\jasebert\OneDrive\Engineering\Illinois\016-2302-62R73-005-culvert\p1nel.dgn
2021008 • IDOT PTB 199-013 (2)\Work Order #5 (62R73)\CADD\CAD_Sheets\016-2302-62R73-005-culvert\p1nel.dgn

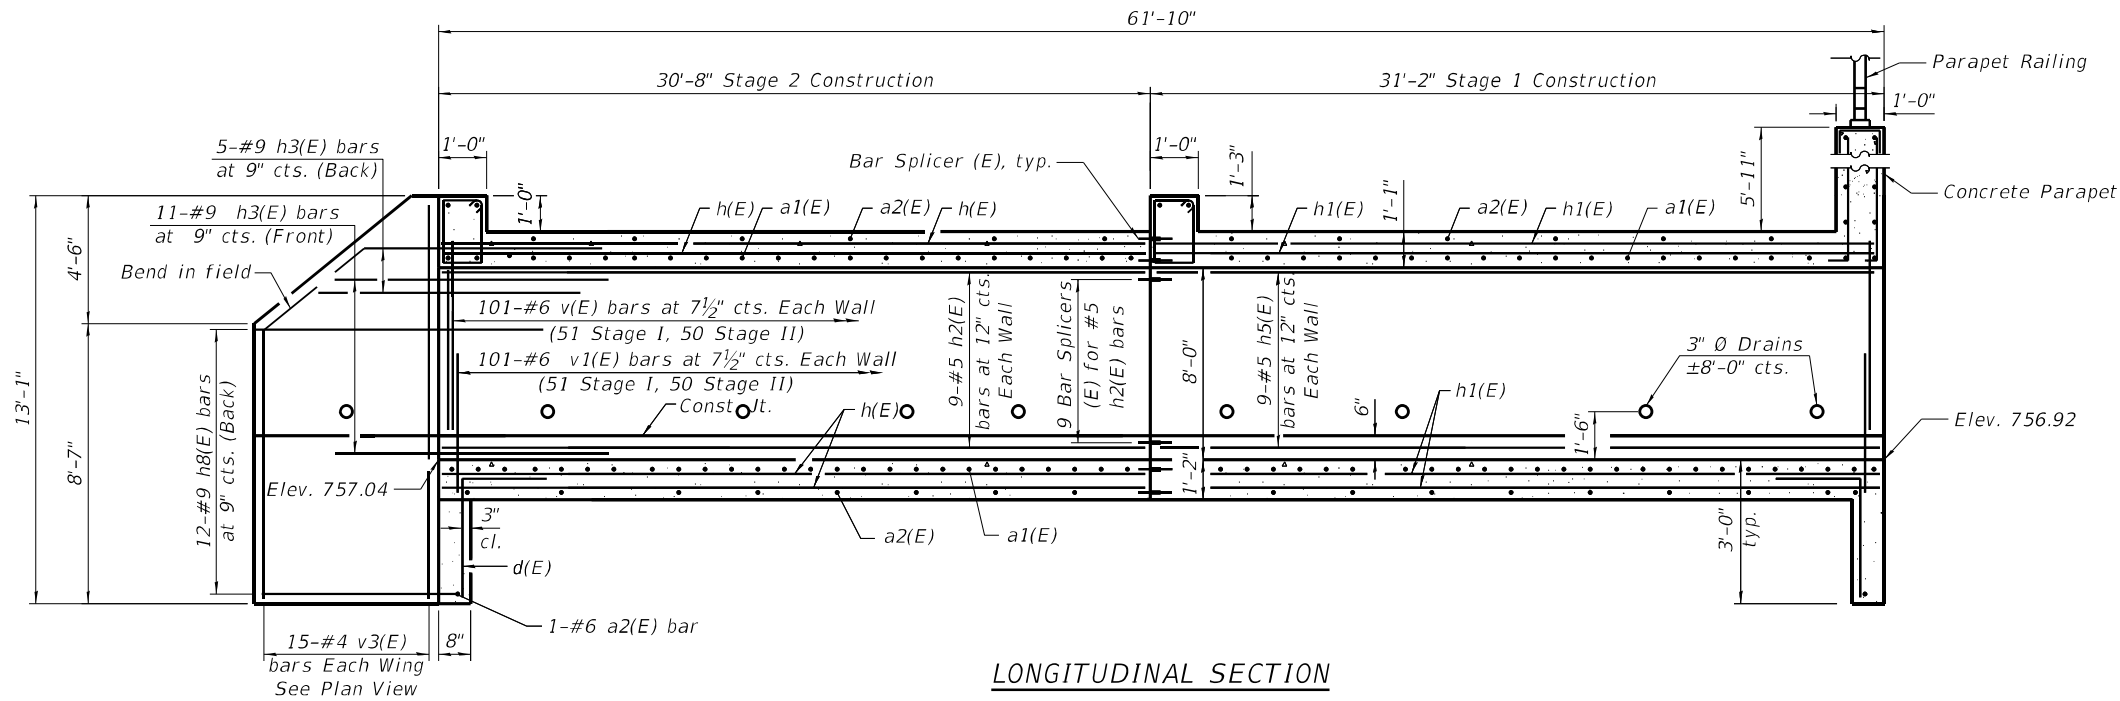 

LONGITUDINAL SECTION

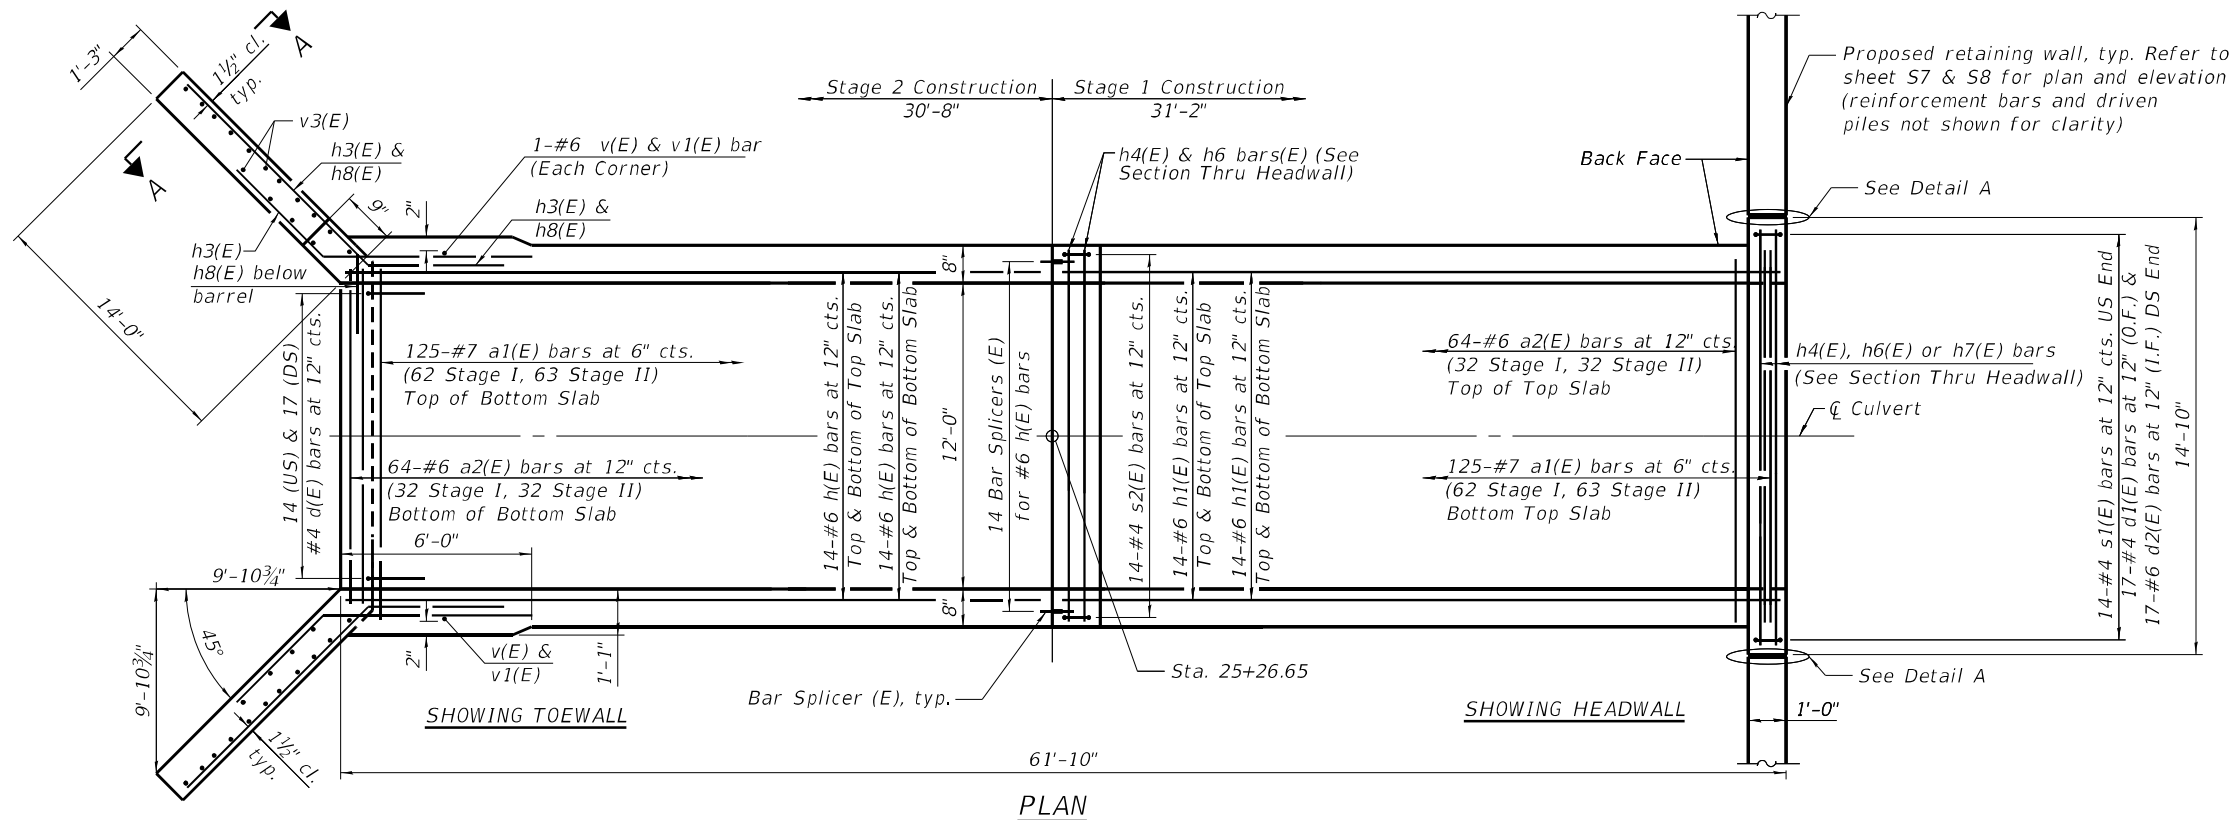

PLAN

Notes:

A distance of half the length of the wingwall but not less than six feet of the barrel shall be poured monolithically with the wingwalls.

Bars indicated thus 12 x 4-#5 etc. indicates 12 lines of bars with 4 lengths per line.

At the Contractor's option, a longer v1 bar may be ordered to replace the v bar. No reduction in quantities shall be made for this substitution.

See Sheet S6 for Section Thru Barrel, Section Thru Headwall, Section A-A, Detail A, bar details and Bill of Material.



USER NAME =	RBASSIM	DESIGNED -	LJ	REVISED -	
		DRAWN -	MBC	REVISED -	
PLOT SCALE =		CHECKED -	LJ	REVISED -	
PLOT DATE =	1/27/2025 12:57:35 PM	DATE -	12/16/2022	REVISED -	


STATE OF ILLINOIS
DEPARTMENT OF TRANSPORTATION

CULVERT DETAILS I
STRUCTURE NO. 016-2302


SHEET S5 OF S14 SHEETS

F.A.P. RTE.	SECTION	COUNTY	TOTAL SHEETS	SHEET NO.
343	FAP 343 22 CULVERT	COOK	67	44
CONTRACT NO. 62R73				
ILLINOIS FED. AID PROJECT				


MODEL: Default
FILE NAME: C:\Users\jase\OneDrive\Engineering\Illinois\Orion Admin - 2021008 - IDOT PTB 199-013 (2)\Work Order #5 (62R73)\CADD\CAD_Sheets\016-2302-62R73-006-culvertdetail.dgn
1/27/2025 1:07:58 PM

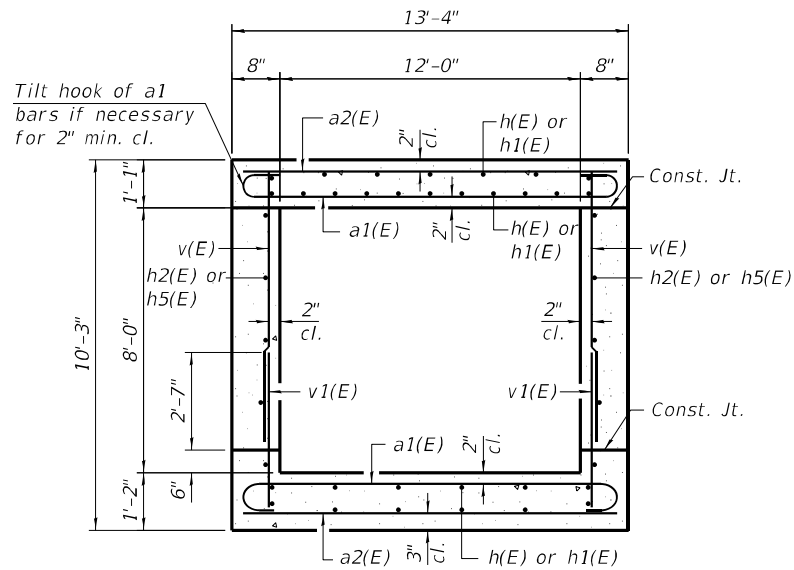

SECTION THRU BARREL

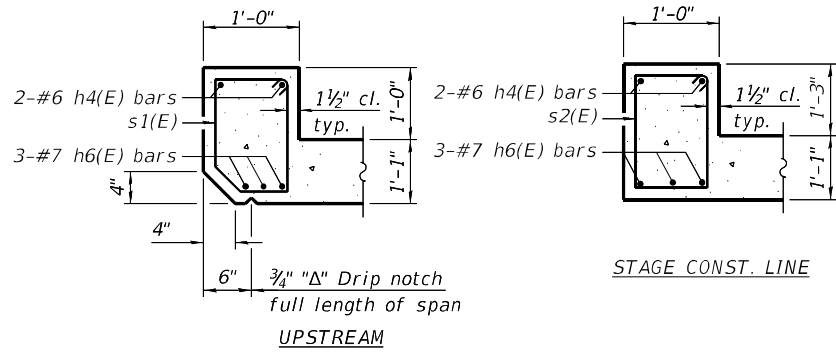


SECTION THRU HEADWALL

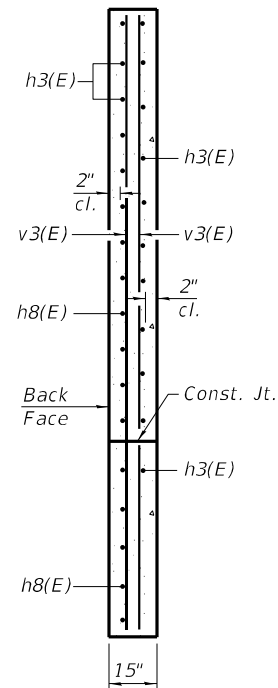

SECTION A-A

BILL OF MATERIAL


Bar	No.	Size	Length	Shape
a1(E)	250	#7	14'-8"	
a2(E)	130	#6	13'-0"	
d(E)	31	#4	4'-5"	
d1(E)	17	#4	7'-4"	
d2(E)	17	#6	7'-8"	
d3(E)	6	#4	2'-3"	
h(E)	56	#6	30'-4"	
h1(E)	56	#6	30'-10"	
h2(E)	18	#5	30'-4"	
h3(E)	32	#9	8'-0"	
h4(E)	4	#6	13'-0"	
h5(E)	18	#5	30'-10"	
h6(E)	6	#7	13'-0"	
h7(E)	10	#5	14'-6"	
h8(E)	24	#9	16'-6"	
s1(E)	14	#4	5'-7"	
s2(E)	14	#4	6'-3"	
v(E)	202	#6	8'-3"	
v1(E)	202	#6	4'-3"	
v3(E)	30	#4	12'-8"	
Concrete Box Culverts			Cu. Yd.	114.8
Reinforcement Bars			Pound	23,470

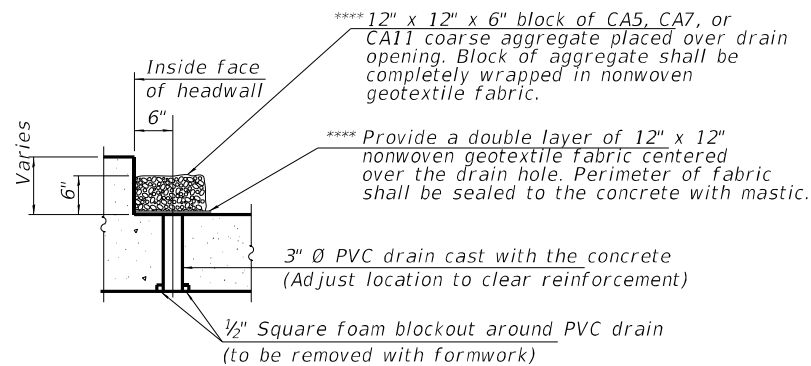


DRAIN DETAIL

(All costs associated with furnishing and constructing the above drain detail will not be measured for payment but shall be included in the contract unit price for the associated work.)


**** Nonwoven geotextile fabric shall conform to the requirements of Article 1080.01 of the Standard Specifications. The minimum weight of the fabric shall be 6 ounces per square yard.

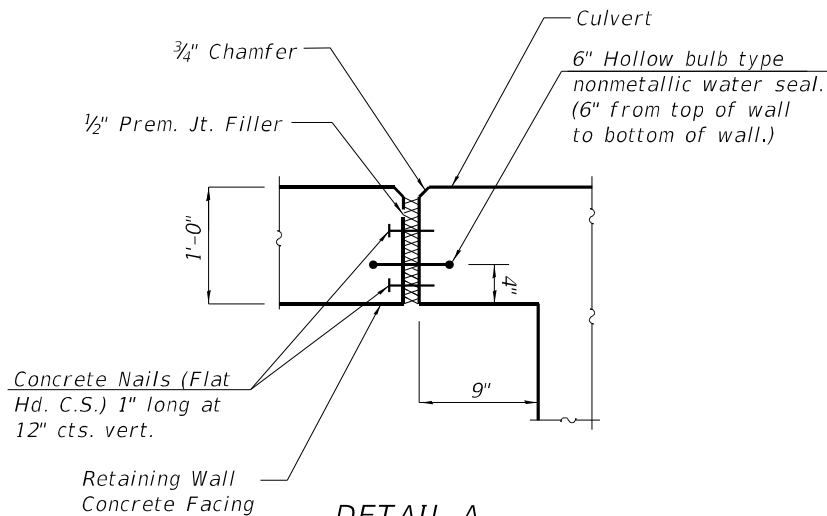


DETAIL A

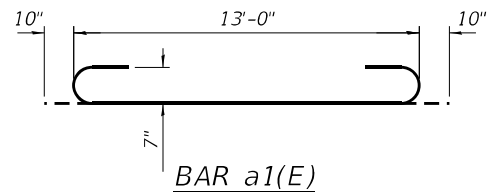


BAR a1(E)

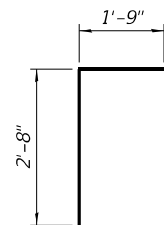


BAR d(E)

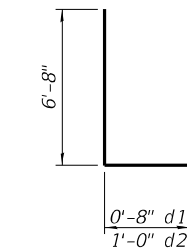


BAR d1(E) & d2(E)

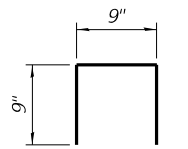


BAR d3(E)

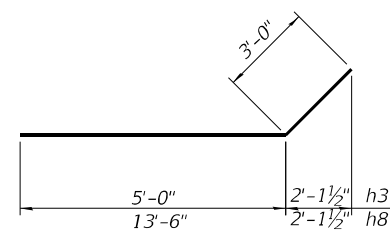

BAR h3(E) and h8(E)

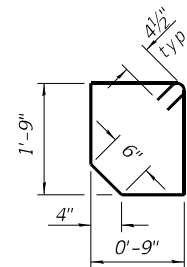

BAR s1(E)

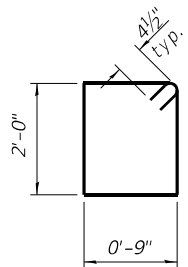

BAR s2(E)



USER NAME =	RBASSIM	DESIGNED -	LJ	REVISED -	
		DRAWN -	MBC	REVISED -	
PLOT SCALE =		CHECKED -	LJ	REVISED -	
PLOT DATE =	1/27/2025 1:07:58 PM	DATE -	12/16/2022	REVISED -	



STATE OF ILLINOIS
DEPARTMENT OF TRANSPORTATION

CULVERT DETAILS II
STRUCTURE NO. 016-2302

SHEET S6 OF S14 SHEETS

F.A.P. RTE.	SECTION	COUNTY	TOTAL SHEETS	SHEET NO.
343	FAP 343 22 CULVERT	COOK	67	45
CONTRACT NO. 62R73				
ILLINOIS FED. AID PROJECT				

MODEL: Default
FILE NAME: C:\Users\jasebet\orionengineersllc.com\Orion Admin - 2021008 - IDOT PTB 199-013 (2)\Work Order # 5 (62R73)\CADD\CAD_Sheets\016-2302-62R73-007-retwall-west.dgn

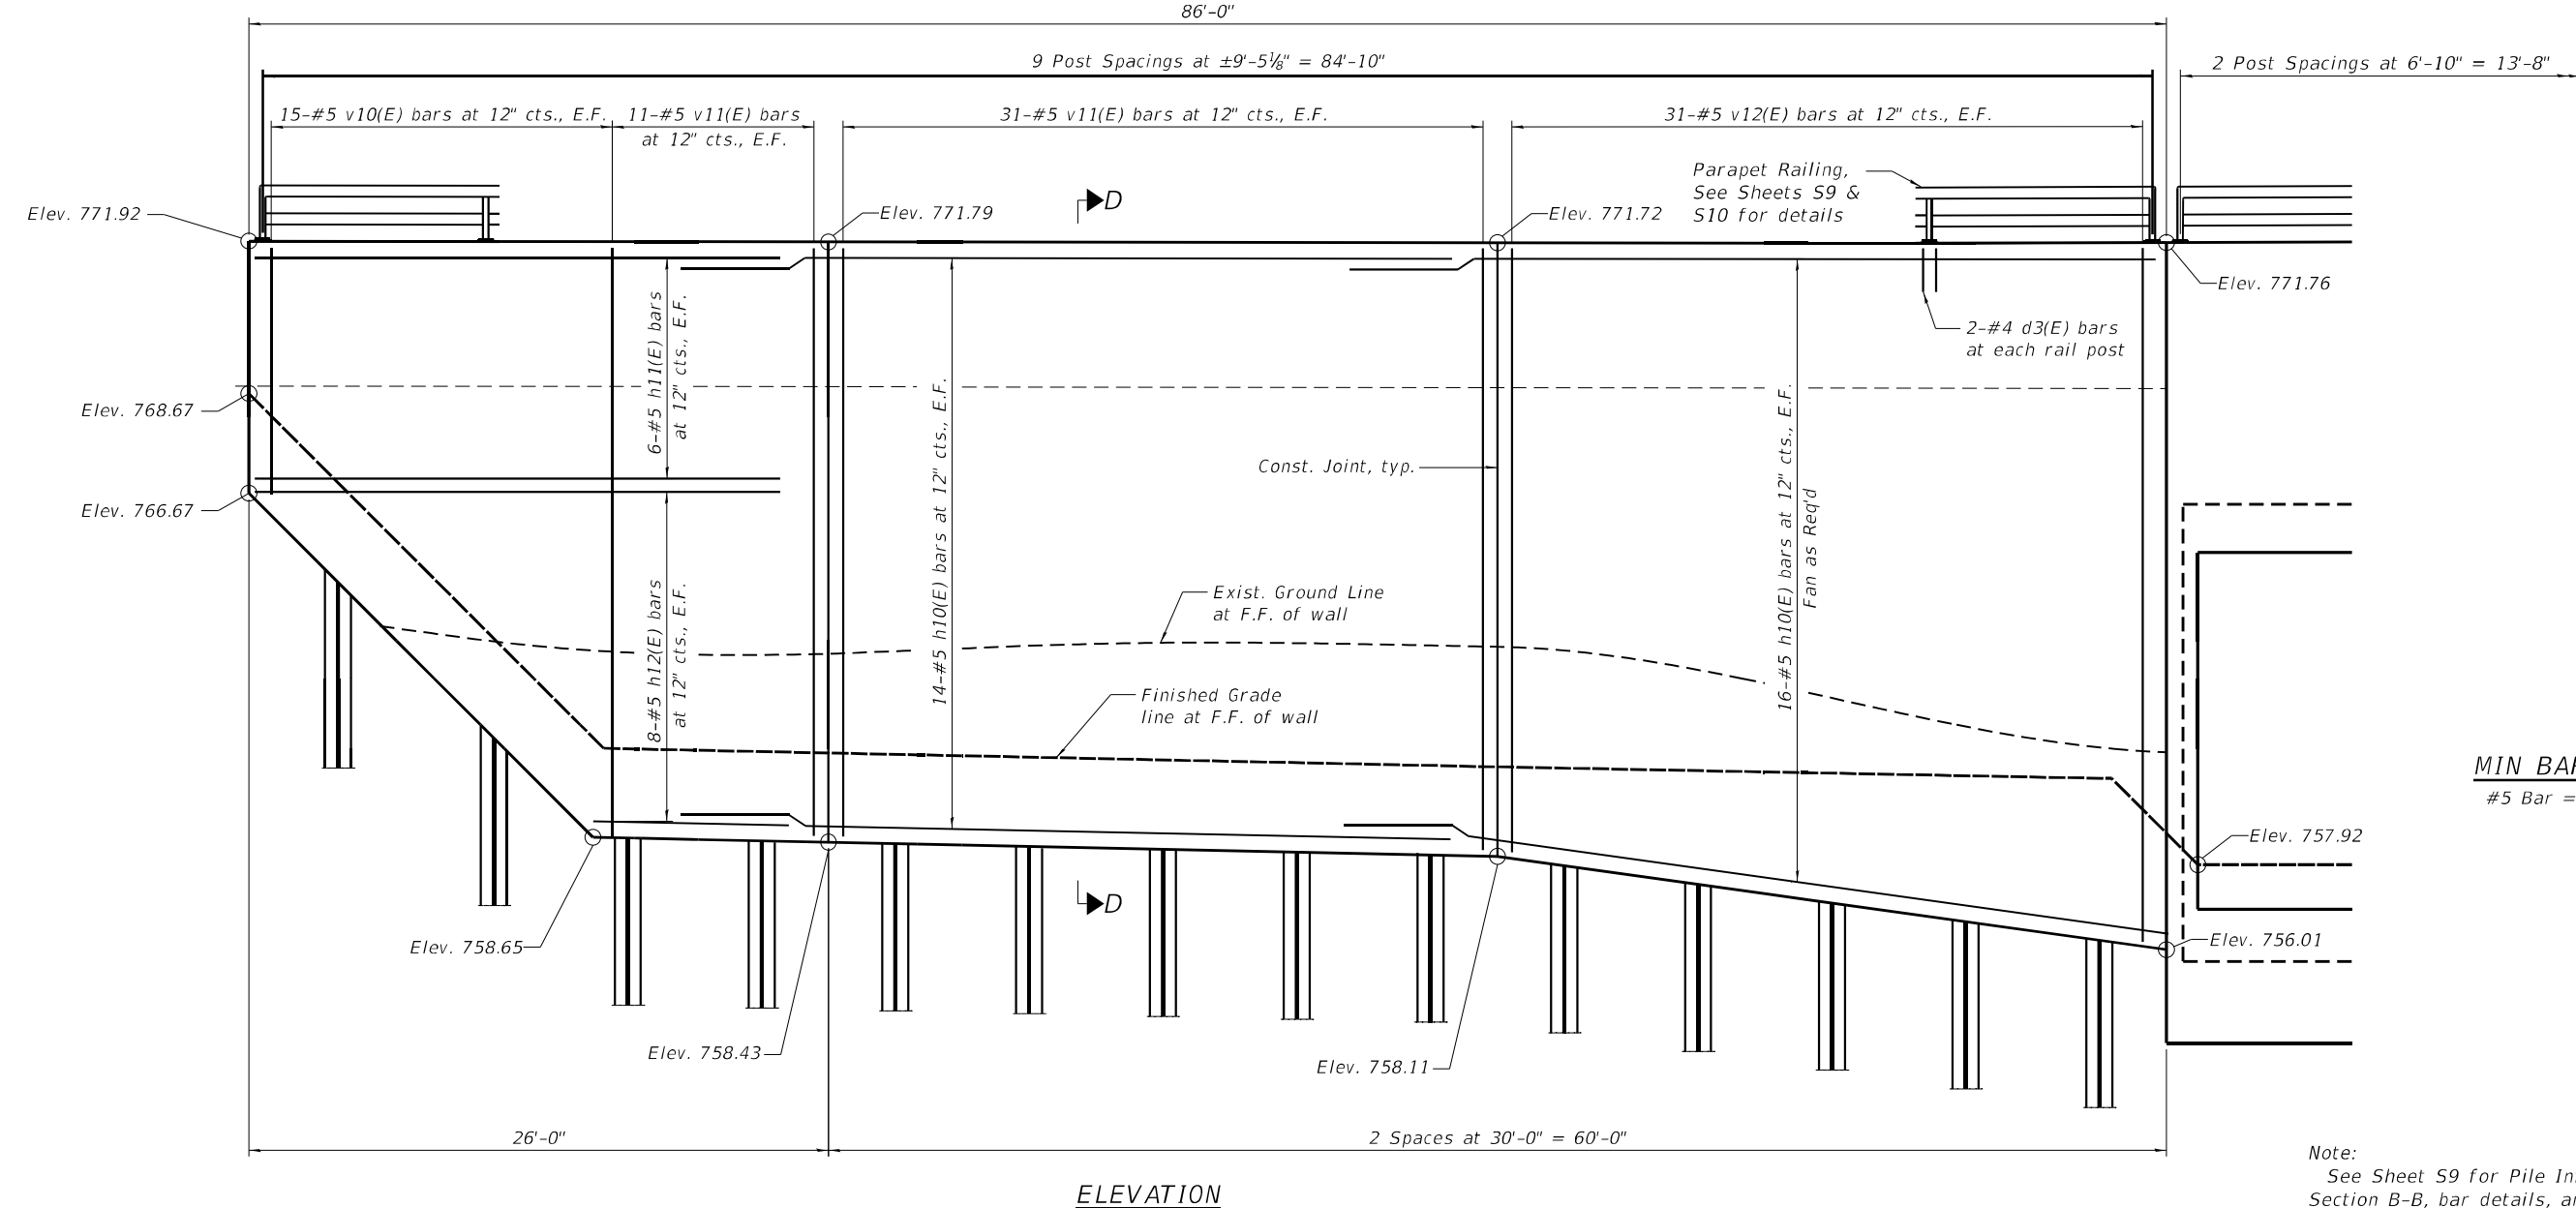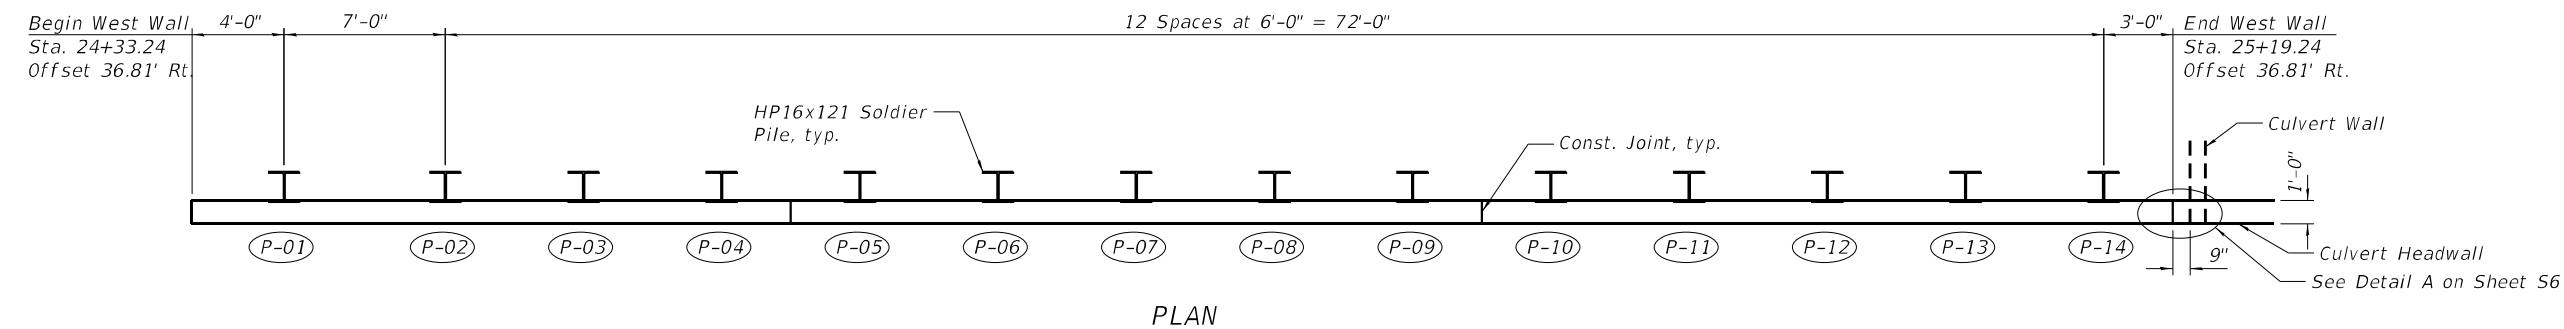

MIN BAR LAP
#5 Bar = 2'-7"

Note:
See Sheet S9 for Pile Information Table,
Section B-B, bar details, and Bill of Material.




USER NAME =	RBASSIM	DESIGNED -	LJ	REVISED -	
		DRAWN -	MBG	REVISED -	
PLOT SCALE =		CHECKED -	LJ	REVISED -	
PLOT DATE =	1/28/2025 3:08:35 PM	DATE -	12/16/2022	REVISED -	

STATE OF ILLINOIS
DEPARTMENT OF TRANSPORTATION

WEST RETAINING WALL PLAN AND ELEVATION
STRUCTURE NO. 016-2302


SHEET 57 OF 514 SHEETS

F.A.P. RTE.	SECTION	COUNTY	TOTAL SHEETS	SHEET NO.
343	FAP 343 22 CULVERT	COOK	67	46
CONTRACT NO. 62R73				
ILLINOIS FED. AID PROJECT				

 


MODEL: Default
FILE NAME: C:\Users\assibert\OneDrive\Orion Admin - 2021008 - IDOT PTB 199-013 (2)\Work Order #5 (62R73)\CADD\CAD Sheets\016-2202-62R73-008-retailwalbeast.dgn



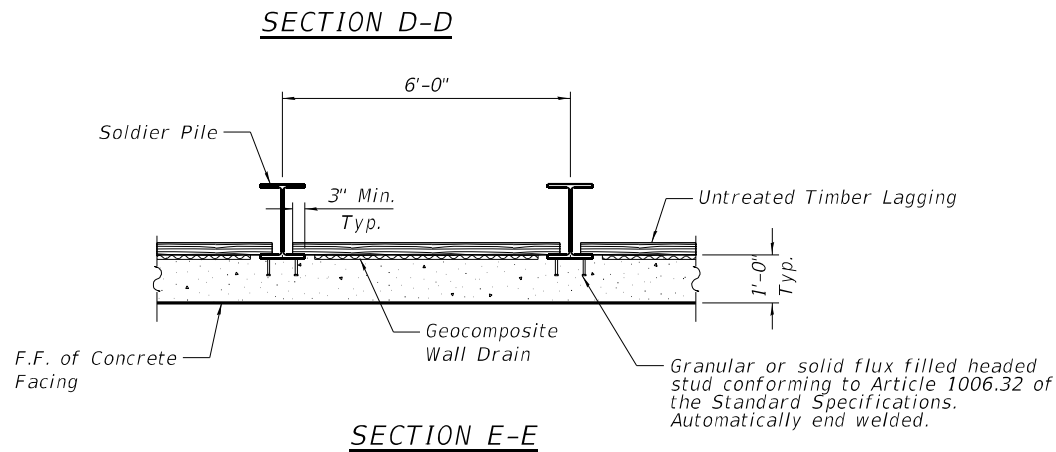

SOLDIER PILE WALL CONSTRUCTION SEQUENCE


1. Construct concrete box culvert.
2. Drive soldier piles (may be completed prior to completing construction of box culvert).
3. Install timber lagging and geocomposite wall drain.
4. Place and compact backfill behind retaining wall to top of timber lagging.
5. Install shear stud connectors.
6. Place reinforcement and form concrete wall face.
7. Cast concrete wall facing.
8. Place remainder of backfill to proposed ground surface elevations on both sides of wall (backfill front side of wall as much as possible before backfilling is completed).

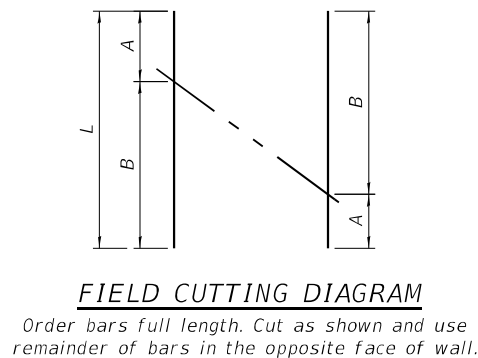

Notes:

In order to minimize excessive deflection and/or stresses in the soldier piles, compaction equipment used within 4 ft of the back face of the timber lagging shall be limited to lightweight mechanical tampers, rollers, or vibratory systems.


The Contractor is responsible for the design and performance of the timber lagging using no less than a 3 inch nominal rough-sawn thickness and timber with a minimum allowable bending stress of 1000 psi.

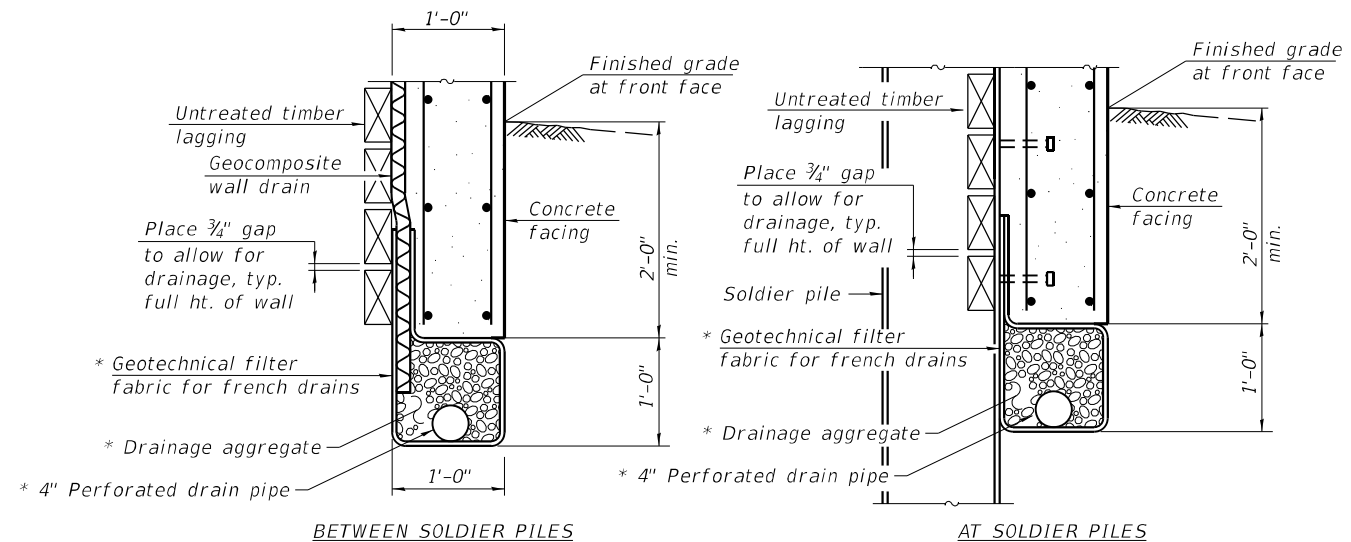


UNDERDRAIN DETAILS
FOR SOLDIER PILE WALLS

* Included in the cost of Pipe Underdrains for Structures.


MODEL: Default
FILE NAME: C:\Users\jase\Documents\Orion\Orion Admin - 2021008 - IDOT PTB 199-013 (2)\Work Order #5 (62R73)\CADD\CAD_Sheets\016-2302-62R73-010-raillingdet1.dgn

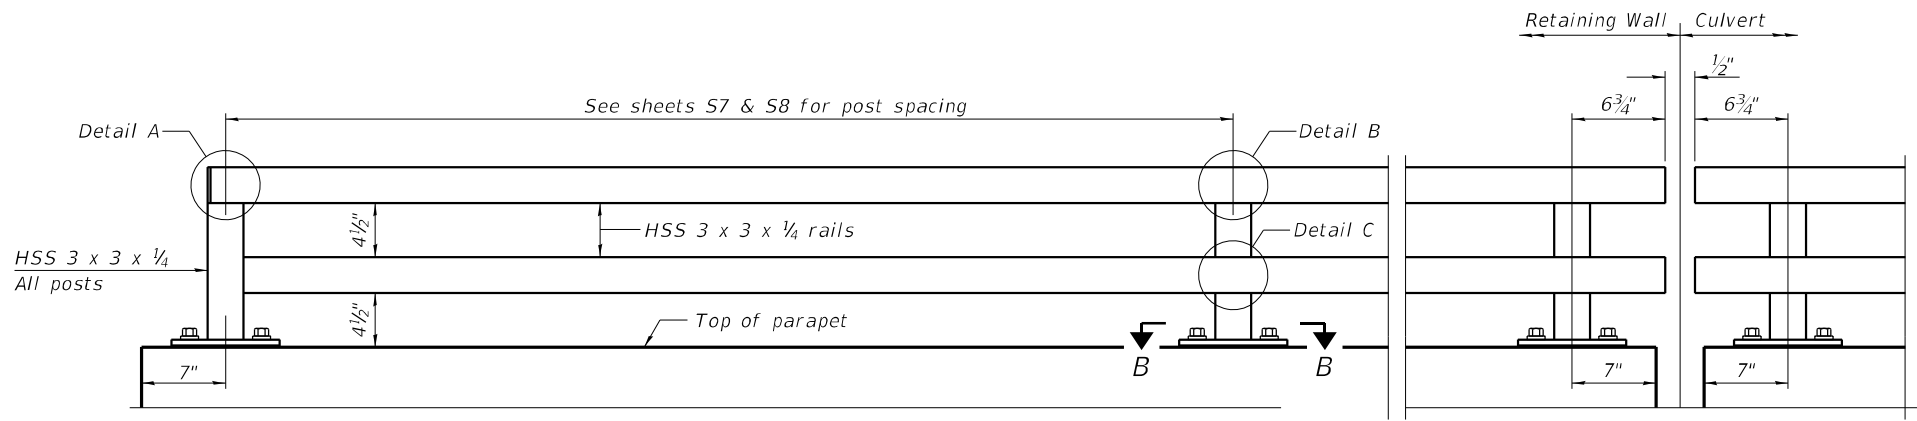


ELEVATION PARAPET RAILING
(Inside face)

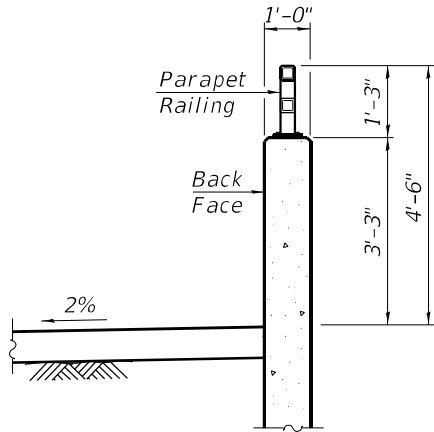


SECTION THRU WALL

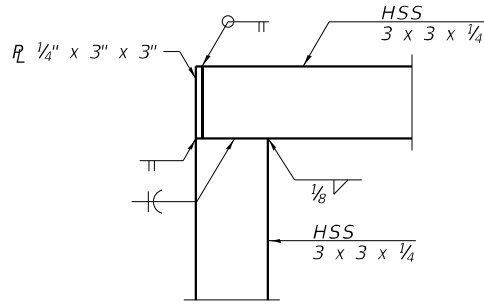

DETAIL A

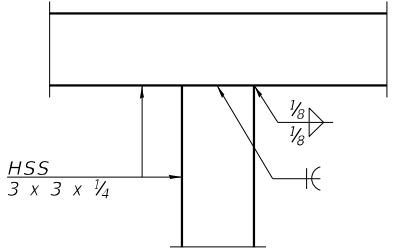

DETAIL B

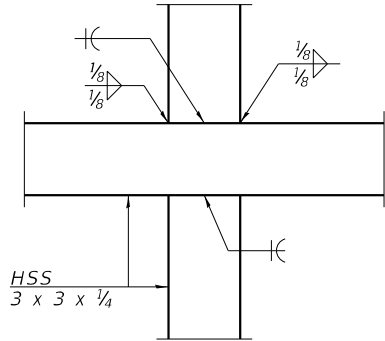


DETAIL C

RAILING CRITERIA


MASH 2016 Test Level	4
Parapet Railing Weight (plf)	25
Bicycle Railing Weight (plf)	50
Max Post Spacing	10'-0"

(Sheet 1 of 2)

	USER NAME = RBASSIM			DESIGNED - LJ	REVISED -	STATE OF ILLINOIS DEPARTMENT OF TRANSPORTATION	PARAPET RAILING DETAILS I STRUCTURE NO. 016-2302			F.A.P. RTE.	SECTION	COUNTY	TOTAL SHEETS	SHEET NO.
	DRAWN - MBC			CHECKED - LJ	REVISED -		SHEET S10 OF S14 SHEETS			343	FAP 343 22 CULVERT	COOK	67	49
	PLOT SCALE =			DATE - 12/16/2022	REVISED -					CONTRACT NO. 62R73				
	PLOT DATE = 1/24/2025 7:13:58 PM									ILLINOIS FED. AID PROJECT				

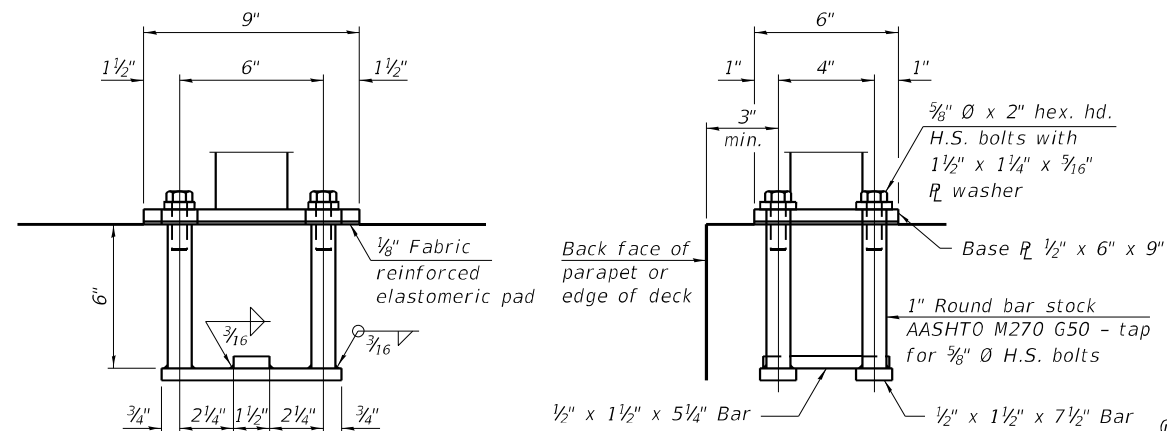

In lieu of the cast-in-place anchor device shown, the Contractor has the option of drilling and setting $\frac{3}{8}$ " $\varnothing$ fully threaded anchor rods with the same plate washers as specified above and heavy hex lock nuts according to Article 509.06 of the Standard Specifications. Embedment shall be according to the manufacturer's specifications.

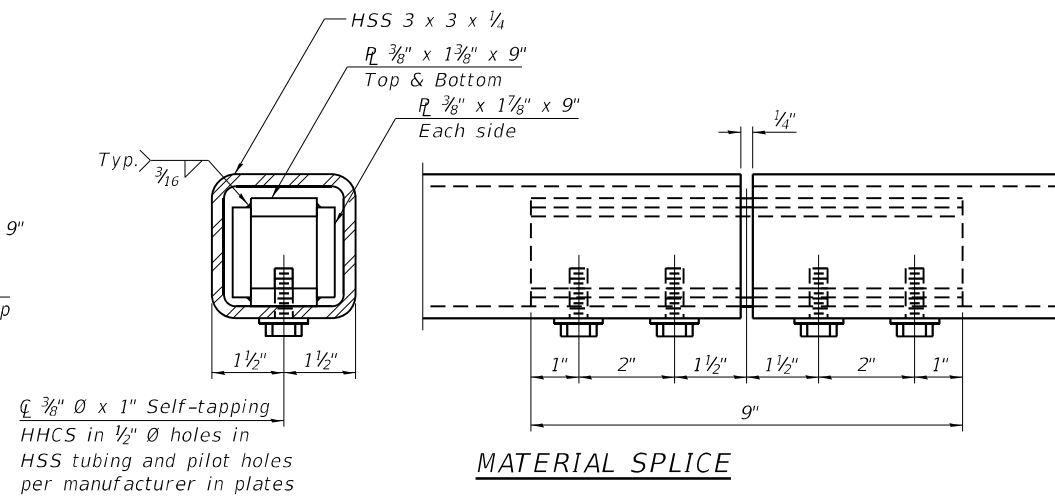

Notes:

Place reinforcement bars to miss anchor rod locations.

CVN testing is not required for the HSS tubing used in the Bicycle Railing.

All HSS tubing used for the Parapet Railing shall be CVN tested according to Article 1006.34(b) of the Standard Specifications.

All HSS tubing used for the Parapet Railing shall be ASTM A500 grade C.

All base plates used for the Paraper Railing shall be AASHTO M270 grade 50.


All heavy hex nuts shall be according to ASTM A 563 grade DH.

All fully threaded anchor rods shall be ASTM F1554 grade 105.

The post base plate shall be fastened to the curb snug tight and given an additional $\frac{1}{8}$ turn.


Rail splice inserts may be built out of bent plates of the same thicknesses and outside geometry limits as the 4 plate rail splice inserts shown.

When the contract specifies a galvanized railing, all steel rail elements shall be galvanized according to Article 509.05 of the Standard Specifications. When the contract specifies a painted railing, all posts, rail, splices, anchor devices and plates of the railing shall be painted according to the paint system for railings as specified in the General Notes.

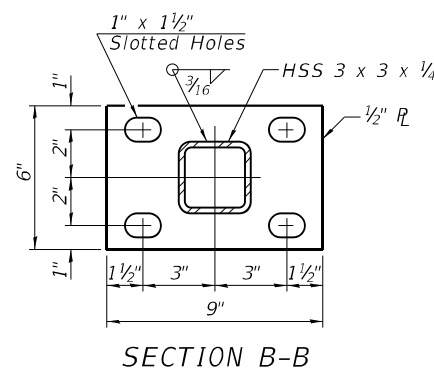

Item	Unit	Quantity
Parapet Railing	Foot	191

MODEL: Default
FILE NAME: C:\Users\jasselbet\orionengineersllc.com\Orion Admin - 2021008 - IDOT PTB 199-013 (2)\Work Order #5 (62R73)\CADD\CAD_Sheets\016-2302-62R73-012-bar-splicer.dgn

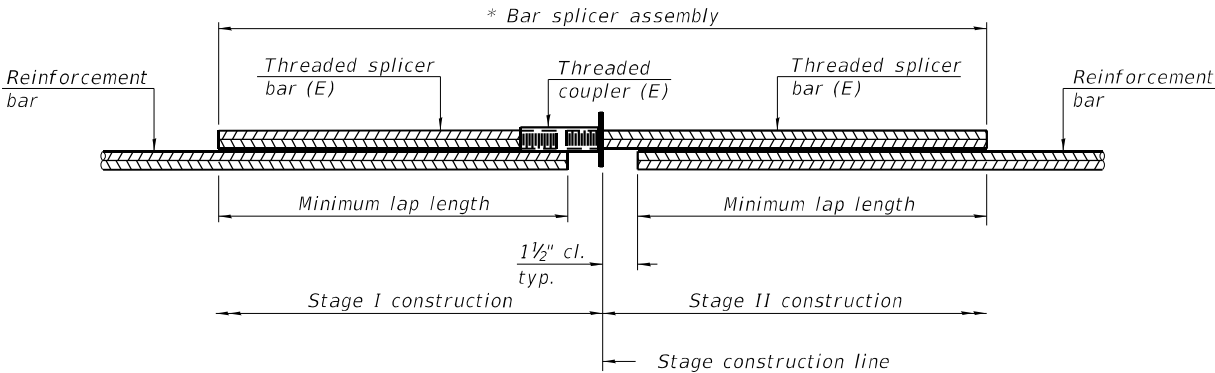


STANDARD BAR SPLICER ASSEMBLY PLAN

Only bar splicer assemblies as presented on the approved QPL list may be used.

Threaded splicer bar length = min. lap length + 1 1/2" + thread length


* Epoxy not required on Bar Splicer Assembly components used in conjunction with black bars.

Location	Bar size	No. assemblies required	Minimum lap length
Culvert T/slab	#6	28	4'-0"
Culvert Bslab	#6	28	4'-0"
Culvert Wall	#5	18	3'-4"

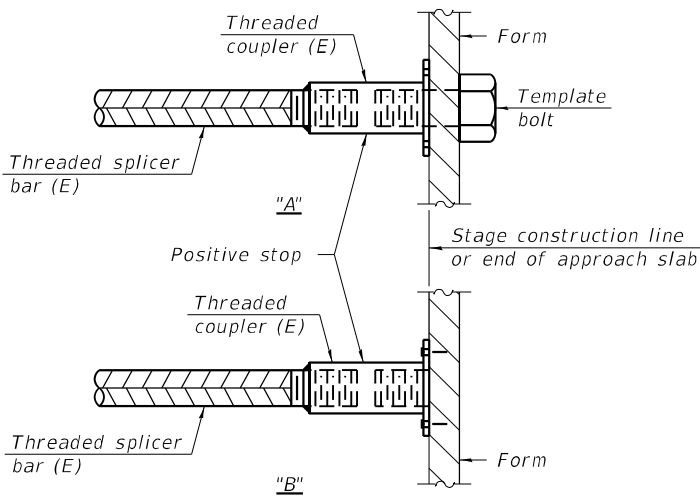

INSTALLATION AND SETTING METHODS

"A" : Set bar splicer assembly by means of a template bolt.
"B" : Set bar splicer assembly by nailing to wood forms or cementing to steel forms.
(E) : Indicates epoxy coating.

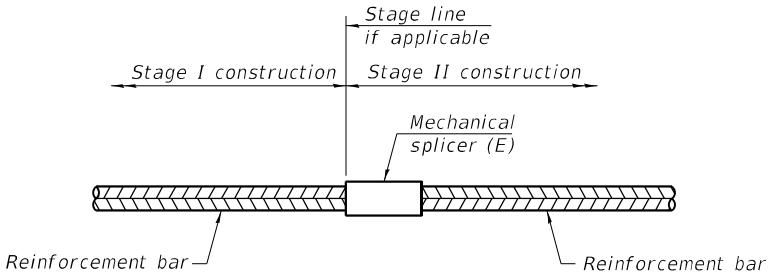

STANDARD MECHANICAL SPLICER

Location	Bar size	No. assemblies required

Notes:
Splicer bars shall be deformed with threaded ends and have a minimum 60 ksi yield strength.
All reinforcement shall be lapped and tied to the splicer bars.
Bar splicer assemblies shall be epoxy coated according to the requirements for reinforcement bars. See Section 508 of the Standard Specifications.
See approved list of bar splicer assemblies and mechanical splicers for alternatives.

BSD-1

5-15-2023



USER NAME =	RBASSIM	DESIGNED -	LJ	REVISED -	_____
		DRAWN -	MBC	REVISED -	_____
PLOT SCALE =		CHECKED -	LJ	REVISED -	_____
PLOT DATE =	1/27/2025 1:15:10 PM	DATE -	12/16/2022	REVISED -	_____

STATE OF ILLINOIS
DEPARTMENT OF TRANSPORTATION

BAR SPLICER ASSEMBLY AND MECHANICAL SPLICER DETAILS
STRUCTURE NO.016-2302

SHEET S12 OF S14 SHEETS

F.A.P. RTE.	SECTION	COUNTY	TOTAL SHEETS	SHEET NO.
343	FAP 343 22 CULVERT	COOK	67	51
CONTRACT NO. 62R73				
ILLINOIS FED. AID PROJECT				

MODEL: Default
FILE NAME: C:\Users\jase\Documents\Orion Admin - 2021008 - DOT PTB 139-013 (2)Work Order #5 (62R73)\CADD\CAD_Sheets\016-2302-62R73-013-soilboring1.dgn



Illinois Department of Transportation
Division of Highways
DSG Consultants, Inc.

SOIL BORING LOG

Page 1 of 1

Date 7/29/22

ROUTE	Illinois Route 68	DESCRIPTION	Culvert and Retaining Walls	LOGGED BY	AA
SECTION	LOCATION IL 68 at Salt Creek, SEC. , TWP. , RNG. , Latitude , Longitude				
COUNTY	Cook	DRILLING METHOD	HSA	HAMMER TYPE	AUTO
STRUCT. NO.	016-2302	DEP	B	U	M
Station		T	L	C	O
		H	W	S	I
BORING NO.	CB-1	S	Qu	T	
Station	25+50.73				
Offset	17.70ft LT				
Ground Surface Elev.	768.15 ft	(ft)	(/6")	(tsf)	(%)
Surface Water Elev.	N/A ft				
Stream Bed Elev.	N/A ft				
Groundwater Elev.:					
First Encounter	None ft				
Upon Completion	N/A ft				
After	Hrs. N/A ft	(ft)	(/6")	(tsf)	(%)
6 inches of Asphalt 767.65					
Brown and Black, Moist 747.15					
FILL: SILTY CLAY, trace asphalt, trace gravel, trace sand					
3					
4 1.8 17					
4					
2					
3 2.5 21					
4 P					
2					
2 2.5 18					
3 P					
8/4"					
- 37					
-10					
Concrete Slab encountered					
756.65					
1					
1 0.5 31					
2 P					
1					
2 0.8 27					
4 B					
3					
4 1.7 21					
5 B					
3					
3 2.7 22					
5 B					
-20					

The Unconfined Compressive Strength (UCS) Failure Mode is indicated by (B-Bulge, S-Shear, P-Penetrometer)
The SPT (N value) is the sum of the last two blow values in each sampling zone (AASHTO T206)
BBS, form 137 (Rev. 8-99)



Illinois Department of Transportation
Division of Highways
DSG Consultants, Inc.

SOIL BORING LOG

Page 1 of 1

Date 7/28/22

ROUTE	Illinois Route 68	DESCRIPTION	Culvert and Retaining Walls	LOGGED BY	AA
SECTION	LOCATION IL 68 at Salt Creek, SEC. , TWP. , RNG. , Latitude , Longitude				
COUNTY	Cook	DRILLING METHOD	HSA	HAMMER TYPE	AUTO
STRUCT. NO.	016-2302	DEP	B	U	M
Station		T	L	C	O
		H	W	S	I
BORING NO.	CB-2	S	Qu	T	
Station	25+42.34				
Offset	3.44ft RT				
Ground Surface Elev.	767.94 ft	(ft)	(/6")	(tsf)	(%)
Surface Water Elev.	N/A ft				
Stream Bed Elev.	N/A ft				
Groundwater Elev.:					
First Encounter	None ft				
Upon Completion	N/A ft				
After	Hrs. N/A ft	(ft)	(/6")	(tsf)	(%)
6 inches of Asphalt 767.44					
2 inches of brown Sand subbase 767.28					
Black and Brown, Moist to Very Moist					
FILL: SILTY CLAY, trace gravel, little sand					
3					
4 3.1 22					
5 B					
2					
2 1.5 29					
3 B					
-5					
Cobbles at 3.5 feet					
2					
2 1.5 29					
3 B					
-5					
1					
3 1.5 29					
5 B					
1					
2 0.8 29					
4 B					
-10					
Dark Gray, Moist to Very Moist					
FILL: SILTY CLAY, trace organics, trace gravel, trace sand					
758.94					
1					
2 3.3 23					
5 B					
2					
4 2.3 20					
5 B					
-15					
751.94					
2					
3 2.3 20					
5 B					
2					
3 2.5 18					
5 B					
-20					

The Unconfined Compressive Strength (UCS) Failure Mode is indicated by (B-Bulge, S-Shear, P-Penetrometer)
The SPT (N value) is the sum of the last two blow values in each sampling zone (AASHTO T206)
BBS, form 137 (Rev. 8-99)



Illinois Department of Transportation
Division of Highways
DSG Consultants, Inc.

SOIL BORING LOG

Page 1 of 1

Date 7/28/22

ROUTE	Illinois Route 68	DESCRIPTION	Culvert and Retaining Walls	LOGGED BY	AA
SECTION	LOCATION IL 68 at Salt Creek, SEC. , TWP. , RNG. , Latitude , Longitude				
COUNTY	Cook	DRILLING METHOD	HSA	HAMMER TYPE	AUTO
STRUCT. NO.	016-2302	DEP	B	U	M
Station		T	L	C	O
		H	W	S	I
BORING NO.	RWB-1	S	Qu	T	
Station	24+50.39				
Offset	2.69ft LT				
Ground Surface Elev.	768.19 ft	(ft)	(/6")	(tsf)	(%)
Surface Water Elev.	N/A ft				
Stream Bed Elev.	N/A ft				
Groundwater Elev.:					
First Encounter	None ft				
Upon Completion	N/A ft				
After	Hrs. N/A ft	(ft)	(/6")	(tsf)	(%)
6 inches of Asphalt 767.69					
2 inches of Sand subbase 767.53					
Black and Brown, Moist					
FILL: SILTY CLAY, trace gravel, little sand					
6					
4 3.3 11					
6 B					
3					
3 2.9 20					
6 B					
-5					
Stiff to Hard					
Brown and Gray, Moist					
FILL: SILTY CLAY, trace gravel, trace sand (CL/ML)					
764.19					
3					
4 5.2 19					
7 B					
3					
4 2.1 19					
5 B					
-10					
4					
5 4.6 20					
10 B					
3					
5 1.9 19					
8 B					
-15					
752.69					
2					
3 1.5 19					
5 B					
2					
3 1.7 21					
4 B					
-20					

The Unconfined Compressive Strength (UCS) Failure Mode is indicated by (B-Bulge, S-Shear, P-Penetrometer)
The SPT (N value) is the sum of the last two blow values in each sampling zone (AASHTO T206)
BBS, form 137 (Rev. 8-99)



USER NAME =	RBASSIM	DESIGNED -	LJ	REVISED -	
		DRAWN -	MBC	REVISED -	
PLOT SCALE =		CHECKED -	LJ	REVISED -	
PLOT DATE =	1/24/2025 7:13:59 PM	DATE -	12/16/2022	REVISED -	

STATE OF ILLINOIS
DEPARTMENT OF TRANSPORTATION

SOIL BORING LOGS I
STRUCTURE NO. 016-2302

SHEET S13 OF S14 SHEETS

F.A.P. RTE.	SECTION	COUNTY	TOTAL SHEETS	SHEET NO.
343	FAP 343 22 CULVERT	COOK	67	52
CONTRACT NO. 62R/3		ILLINOIS FED. AID PROJECT		

MODEL: Default
FILE NAME: C:\Users\jase\Documents\Orion Admin - 2021008 - DOT PTB 139-013 (2)Work Order #5 (62R73)\CADD\CAD_Sheets\016-2302-62R73-014-soilboring2.dgn



Illinois Department of Transportation
Division of Highways
DSG Consultants, Inc.

SOIL BORING LOG

Page 1 of 1

Date 7/26/22

ROUTE	Illinois Route 68	DESCRIPTION	Culvert and Retaining Walls	LOGGED BY	AA
SECTION	LOCATION IL 68 at Salt Creek, SEC. , TWP. , RNG. , Latitude , Longitude				
COUNTY	Cook	DRILLING METHOD	HSA	HAMMER TYPE	AUTO
STRUCT. NO.	016-2302	DEPTWHS	UOIST	Surface Water Elev.	N/A ft
Station		THS	Qu	Stream Bed Elev.	N/A ft
BORING NO.	RWB-2			Groundwater Elev.:	
Station	24+96.77			First Encounter	None ft
Offset	0.17R LT			Upon Completion	N/A ft
Ground Surface Elev.	768.20	ft (ft) (/6") (tsf) (%)		After	Hrs. N/A ft (ft) (/6") (tsf) (%)
6 inches of Asphalt	767.70			Stiff to Very Stiff	
2 inches of Sand subbase	767.54			Gray, Moist	
Black and Brown, Moist		5		SILTY CLAY, trace gravel (CL/ML)	2
FILL: SILTY CLAY, little gravel, little sand		5	2.3 B	(continued)	4 2.9 B 18
					6
		3			3
		4	1.0 B		4 2.7 B 17
		6			6
		-5			
				End of Boring	743.20 -25
Stiff to Very Stiff	762.20	3			
Brown and Gray, Moist		5	2.7 B		18
SILTY CLAY, trace gravel, trace sand (CL/ML)		6			
		3			
		4	1.9 B		22
		4			
		-10			-30
		5			
Stiff to Very Stiff	756.70	6	3.1 B		18
Gray, Moist		9			
SILTY CLAY, trace gravel (CL/ML)					
		3			
		5	2.9 B		18
		7			
		-15			-35
		3			
		3	1.0 B		20
		5			
		2			
		4	2.7 B		16
		6			
		-20			-40

The Unconfined Compressive Strength (UCS) Failure Mode is indicated by (B-Bulge, S-Shear, P-Penetrometer)
The SPT (N value) is the sum of the last two blow values in each sampling zone (AASHTO T206)
BBS, form 137 (Rev. 8-99)



Illinois Department of Transportation
Division of Highways
DSG Consultants, Inc.

SOIL BORING LOG

Page 1 of 1

Date 7/26/22

ROUTE	Illinois Route 68	DESCRIPTION	Culvert and Retaining Walls	LOGGED BY	AA
SECTION	LOCATION IL 68 at Salt Creek, SEC. , TWP. , RNG. , Latitude , Longitude				
COUNTY	Cook	DRILLING METHOD	HSA	HAMMER TYPE	AUTO
STRUCT. NO.	016-2302	DEPTWHS	UOIST	Surface Water Elev.	N/A ft
Station		THS	Qu	Stream Bed Elev.	N/A ft
BORING NO.	RWB-3			Groundwater Elev.:	
Station	25+79.49			First Encounter	None ft
Offset	0.59R LT			Upon Completion	N/A ft
Ground Surface Elev.	768.21	ft (ft) (/6") (tsf) (%)		After	Hrs. N/A ft (ft) (/6") (tsf) (%)
6 inches of Asphalt	767.71			Very Stiff	
2 inches of Sand subbase	767.55			Gray, Moist to Very Moist	
Black, Brown and Dark Gray, Moist		6		SILTY CLAY, trace gravel (CL/ML)	2
FILL: SILTY CLAY, trace gravel, trace sand		4	3.1 B	(continued)	5 2.3 B 19
		3			6
		2			
		2	1.3 B		26
		2			
		-5			-25
				End of Boring	743.21 -25
		2			
		2	0.8 B		32
		2			
		2			
		2	2.1 B		26
		3			
		-10			-30
Medium Stiff to Stiff	757.21	2			
Brown and Gray, Moist to Very Moist		2	1.5 B		25
Moist		3			
SILTY CLAY, trace gravel, trace sand (CL/ML)					
		1			
		2	0.8 B		31
		4			
		-15			-35
Very Stiff	753.21	2			
Gray, Moist to Very Moist		3	2.3 B		21
SILTY CLAY, trace gravel (CL/ML)		5			
		2			
		5	2.5 B		20
		5			
		-20			-40

The Unconfined Compressive Strength (UCS) Failure Mode is indicated by (B-Bulge, S-Shear, P-Penetrometer)
The SPT (N value) is the sum of the last two blow values in each sampling zone (AASHTO T206)
BBS, form 137 (Rev. 8-99)



Illinois Department of Transportation
Division of Highways
DSG Consultants, Inc.

SOIL BORING LOG

Page 1 of 1

Date 7/29/22

ROUTE	Illinois Route 68	DESCRIPTION	Culvert and Retaining Walls	LOGGED BY	AA
SECTION	LOCATION IL 68 at Salt Creek, SEC. , TWP. , RNG. , Latitude , Longitude				
COUNTY	Cook	DRILLING METHOD	HSA	HAMMER TYPE	AUTO
STRUCT. NO.	016-2302	DEPTWHS	UOIST	Surface Water Elev.	N/A ft
Station		THS	Qu	Stream Bed Elev.	N/A ft
BORING NO.	RWB-4			Groundwater Elev.:	
Station	26+36.13			First Encounter	None ft
Offset	10.62R RT			Upon Completion	N/A ft
Ground Surface Elev.	769.06	ft (ft) (/6") (tsf) (%)		After	Hrs. N/A ft (ft) (/6") (tsf) (%)
6 inches of Asphalt	768.56			Very Stiff	
2 inches of Sand subbase	768.40			Gray, Moist	
Dark Gray, Brown and Black, Moist		10		SILTY CLAY, trace gravel (CL/ML)	3
FILL: SILTY CLAY, trace gravel, little sand		5	3.5 B	(continued)	4 2.9 B 20
		5			6
		2			
		4	2.7 B		21
		5			
		-5			-25
				End of Boring	744.06 -25
Hard	763.06	4			
Brown and Gray, Moist		7	5.6 B		19
SILTY CLAY, trace gravel, trace sand (CL/ML)		9			
		4			
		8	7.7 B		18
		12			
		-10			-30
		3			
		6	4.2 B		22
		9			
		3			
		6	6.0 B		20
		8			
		-15			-35
Very Stiff	753.06	2			
Gray, Moist		4	2.9 B		20
SILTY CLAY, trace gravel (CL/ML)		5			
		2			
		4	2.3 B		19
		6			
		-20			-40

The Unconfined Compressive Strength (UCS) Failure Mode is indicated by (B-Bulge, S-Shear, P-Penetrometer)
The SPT (N value) is the sum of the last two blow values in each sampling zone (AASHTO T206)
BBS, form 137 (Rev. 8-99)



USER NAME =	RBASSIM	DESIGNED -	LJ	REVISED -	
		DRAWN -	MBC	REVISED -	
PLOT SCALE =		CHECKED -	LJ	REVISED -	
PLOT DATE =	1/24/2025 7:14:02 PM	DATE -	12/16/2022	REVISED -	



**STATE OF ILLINOIS
DEPARTMENT OF TRANSPORTATION**

**SOIL BORING LOGS II
STRUCTURE NO. 016-2302**

SHEET S14 OF S14 SHEETS

F.A.P. RTE.	SECTION	COUNTY	TOTAL SHEETS	SHEET NO.
343	FAP 343 22 CULVERT	COOK	67	53
		CONTRACT NO.	62R / 3	
		ILLINOIS	FED. AID PROJECT	

MODEL: Default
FILE NAME: C:\Users\aseiber\OneDrive\Engineering\Illinois\2021\DOT 77B 199-013 (2)\Work Order #5 (628723)\CADD\CAD Sheets\06R73-5-ft-602.dgn
DATE: 12/16/2022

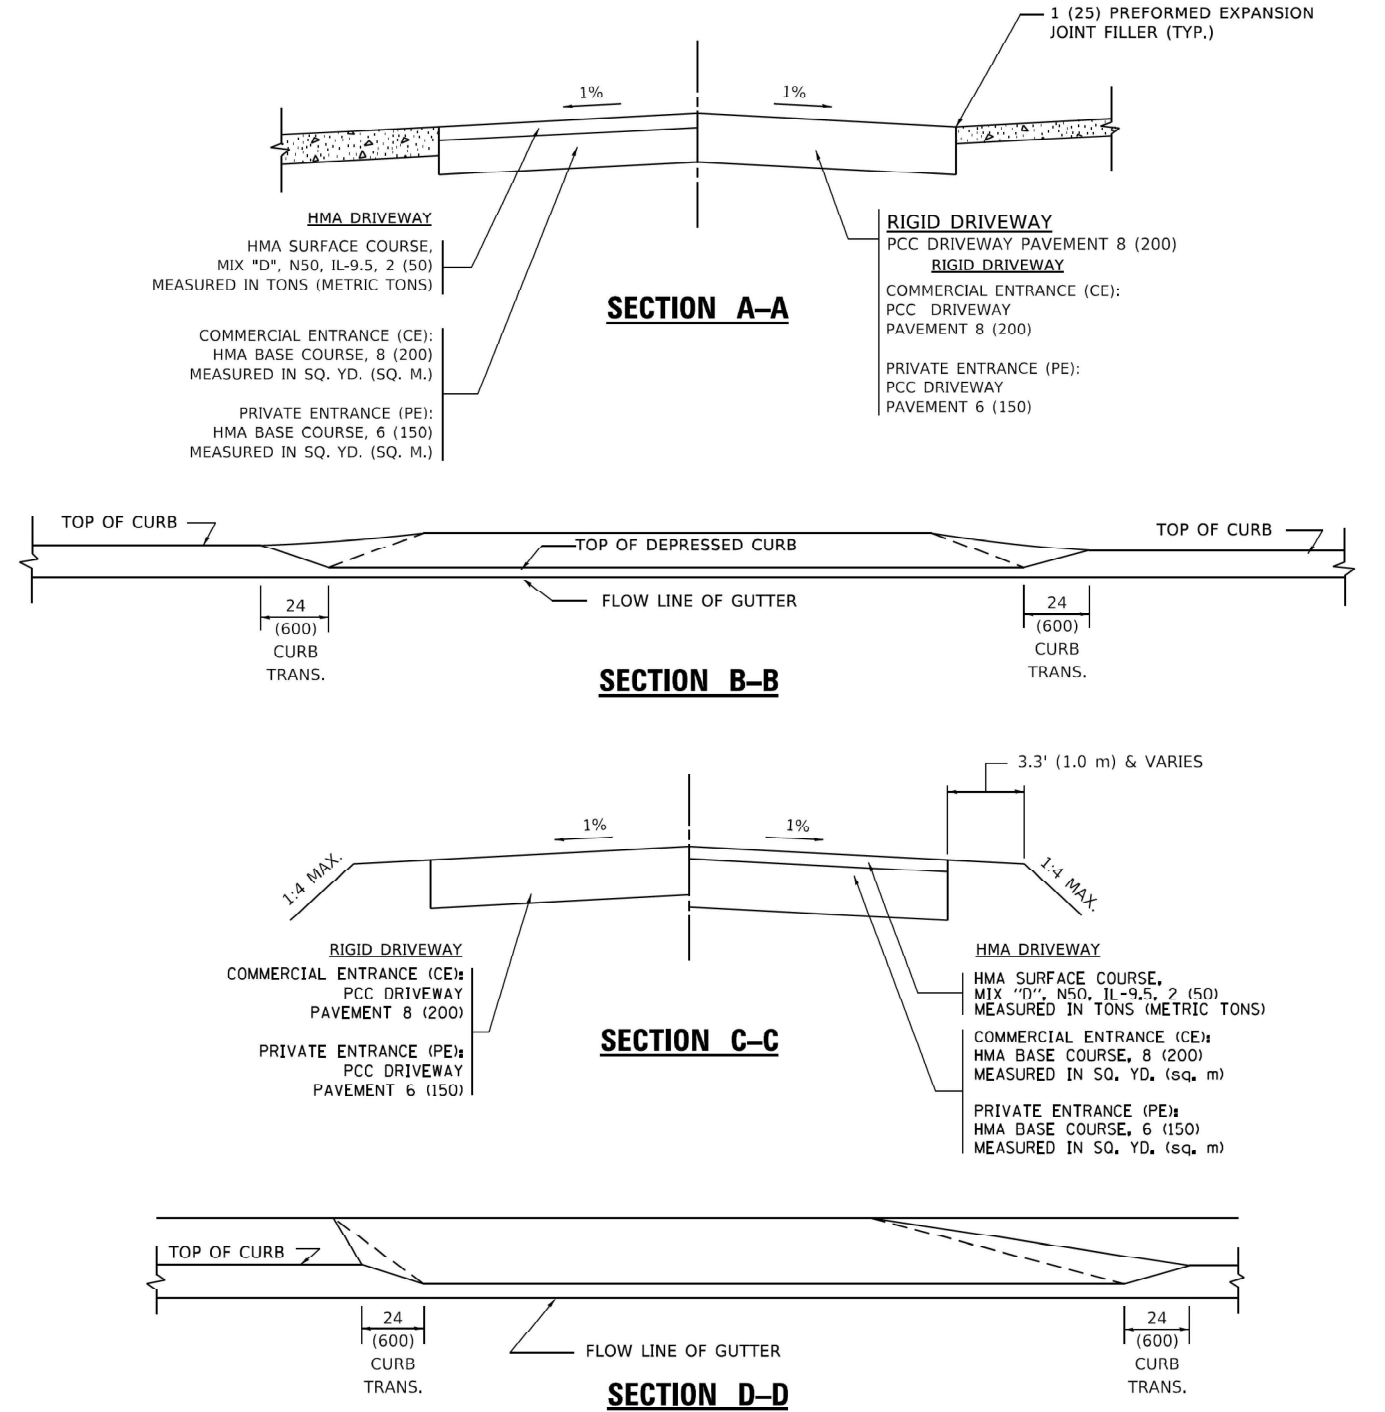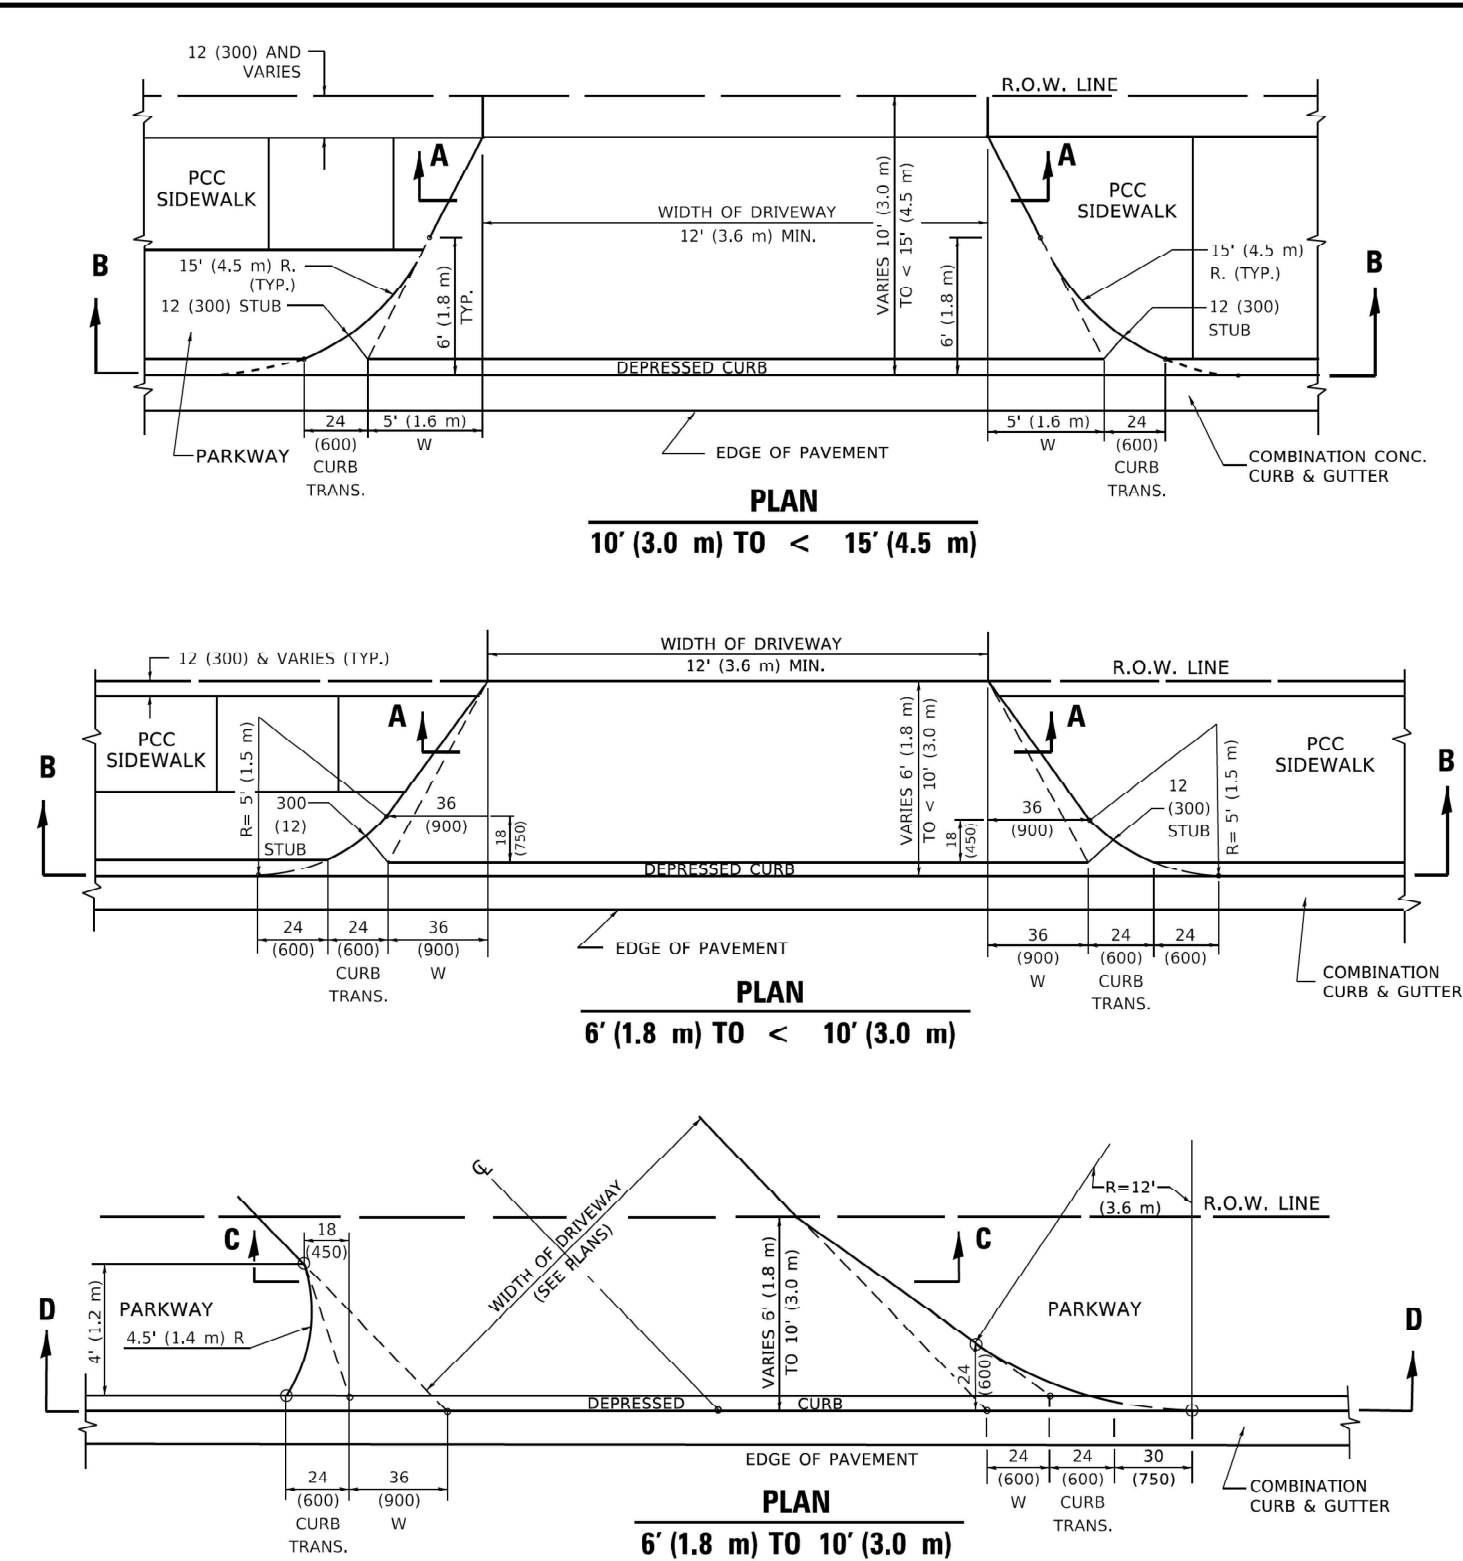

GENERAL NOTES

- DRIVEWAY SLOPES, LOCATIONS, & GEOMETRIC LAYOUT SHALL BE IN ACCORDANCE WITH THE LATEST EDITION OF THE "HANDBOOK FOR POLICY ON PERMITS FOR ACCESS DRIVEWAYS TO STATE HIGHWAYS". FOR FURTHER LAYOUT REQUIREMENTS, REFER TO ILLUSTRATION 10 IN THE PERMIT HANDBOOK. WHERE SIDEWALKS EXIST, DRIVEWAYS SHALL BE REPLACED WITH RIGID PAVEMENT. WHERE NO SIDEWALKS EXIST, DRIVEWAYS SHALL BE REPLACED IN KIND. SIDEWALK CROSS SLOPE THRU DRIVEWAY AREA TO BE A MAXIMUM OF 1:50.
- WHEN THE DISTANCE BETWEEN R.O.W. AND THE BACK OF CURB IS EQUAL TO OR LESS THAN 8' (2.4 m), THE PCC SIDEWALK SHALL EXTEND TO THE BACK OF CURB.
- "W" VARIES FROM 36 (900) TO 5' (1.5 m) PROPORTIONAL TO THE LENGTH (L), FROM 6' (1.8 m) TO 10' (3 m).

ALL DIMENSIONS ARE IN INCHES (MILLIMETERS)
UNLESS OTHERWISE NOTED.




USER NAME = aseiber	DESIGNED - MBC	REVISED -
DRAWN - MBC	REVISED -	
PLOT SCALE = 0.1667' / in.	CHECKED - LJ	REVISED -
PLOT DATE = 12/12/2024	DATE - 12/16/2022	REVISED -

STATE OF ILLINOIS
DEPARTMENT OF TRANSPORTATION

DRIVEWAY DETAILS
DISTANCE BETWEEN ROW AND FACE OF CURB < 15'(4.5m)




SCALE: N.T.S. SHEET 1 OF 1 SHEETS STA. TO STA.

F.A.P. RTE.	SECTION	COUNTY	TOTAL SHEETS	SHEET NO.
343	FAP 343 22 CULVERT	COOK	67	54
BD400-02 (BD-02)		CONTRACT NO. 62R73		
ILLINOIS		FED. AID PROJECT		

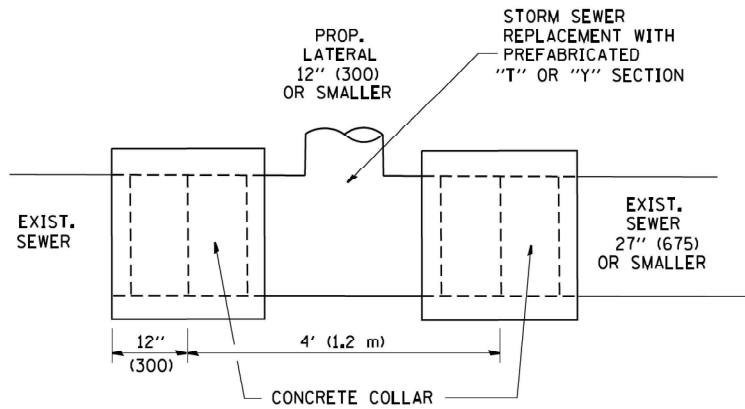


DETAIL "A"

LATERAL CONNECTION TO EXISTING SEWER
OF 27" (675) OR SMALLER

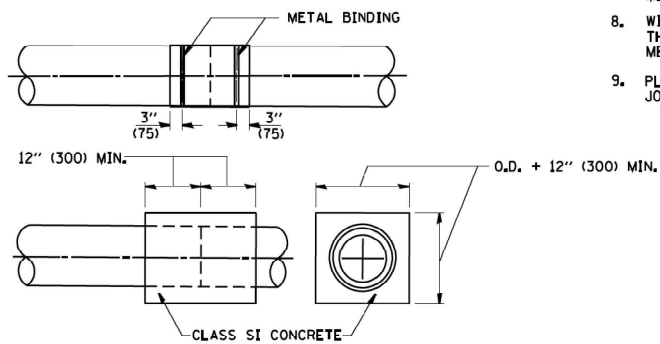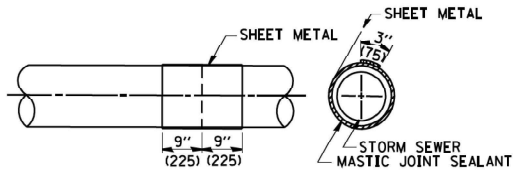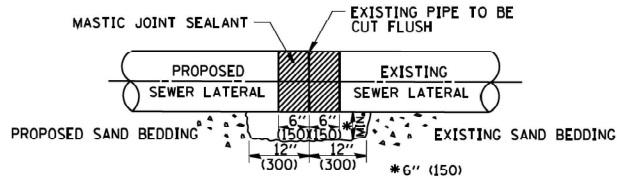

DETAIL "B"

CLASS SI CONCRETE COLLAR

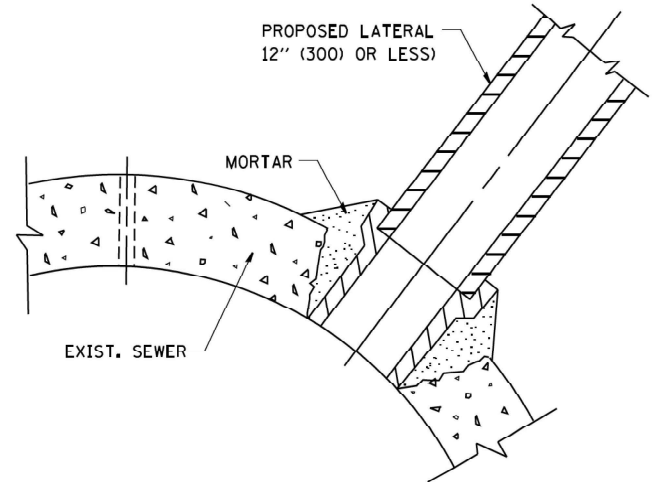

DETAIL "C"

PROPOSED LATERAL
CONNECTION TO EXISTING SEWER
OF 30" (750) OR LARGER

NOTES

MATERIAL

MATERIAL USED FOR THE TEE OR WYE SECTION SHALL BE COMPATIBLE WITH THE EXISTING STORM SEWER OR THE PROPOSED STORM SEWER.

CONSTRUCTION METHODS

- THIS WORK SHALL BE CONSTRUCTED IN CONFORMANCE WITH THE APPLICABLE PORTIONS OF SECTION 550 OF THE STANDARD SPECIFICATIONS.
- CONNECTION TO AN EXISTING STORM SEWER SHALL BE BY EITHER OF THE FOLLOWING METHODS:
 - PROPOSED STORM SEWER CONNECTION TO EXISTING SEWER OF 27" (675) OR SMALLER SEE DETAIL "A" AND "B".
 - PROPOSED STORM SEWER CONNECTION TO EXISTING SEWER OF 30" (750) OR LARGER SEE DETAIL "C".

IF THE EXISTING SEWER PIPE IS CRACKED, BROKEN OR OTHERWISE DAMAGED BY THE CONTRACTOR IN MAKING THE CIRCULAR OPENING, THE CONTRACTOR SHALL REPLACE THAT SECTION OF PIPE WITH PIPE EQUAL AND SIMILAR IN ALL RESPECTS TO THE PIPE IN THE EXISTING SEWER, IN A CAREFUL WORKMANLIKE MANNER, WITHOUT EXTRA COMPENSATION.

GENERAL

CARE MUST BE TAKEN TO PREVENT DEBRIS FROM ENTERING THE SEWER. ALL DEBRIS WHICH ENTERS THE SEWER MUST BE REMOVED. THE SEWER MUST BE LEFT CLEAN AND UNOBSTRUCTED UPON COMPLETION OF THE CONTRACT.

CARE MUST BE TAKEN TO PREVENT ANY PART OF THE NEW PIPE CONNECTION FROM PROJECTING INTO THE EXISTING SEWER.

BASIS OF PAYMENT

TEE OR WYE CONNECTIONS SHALL BE PAID FOR AT THE CONTRACT UNIT PRICE EACH FOR STORM SEWER TEE OR WYE OF THE TYPE AND SIZE SPECIFIED IN THE PLANS. THIS PRICE SHALL INCLUDE ALL EXCAVATION OF THE TRENCH, REMOVAL OF THE EXISTING STORM SEWER, FURNISHING AND INSTALLING THE SPECIFIED TEE OR WYE SECTION, FURNISHING AND INSTALLING THE REQUIRED CONCRETE COLLAR, AND ALL OTHER MATERIAL NECESSARY TO COMPLETE THIS WORK AS SHOWN AND SPECIFIED.

REMOVAL AND REINSTALLATION OF EXISTING STORM SEWER ADJACENT TO THE PROPOSED TEE OR WYE SECTION, FOR THE PURPOSE OF FACILITATING THE INSTALLATION OF THE TEE OR WYE SECTION, WILL NOT BE PAID FOR SEPARATELY BUT SHALL BE INCLUDED IN THE UNIT PRICE BID FOR THE WORK.

TRENCH BACKFILL, EXCAVATION IN ROCK AND REMOVAL AND REPLACEMENT OF UNSUITABLE MATERIAL BELOW PLAN BEDDING GRADE WILL BE PAID FOR SEPARATELY.

CONCRETE COLLAR FOR CONNECTING A PROPOSED STORM SEWER TO AN EXISTING STORM SEWER WILL NOT BE PAID FOR SEPARATELY BUT SHALL BE INCLUDED IN THE COST OF THE PROPOSED STORM SEWER.

ALL DIMENSIONS ARE IN INCHES (MILLIMETERS) UNLESS OTHERWISE SHOWN.




USER NAME = aseiber	DESIGNED - MBC	REVISED -
	DRAWN - MBC	REVISED -
PLOT SCALE = 0.1667' / in.	CHECKED - LJ	REVISED -
PLOT DATE = 12/12/2024	DATE - 12/16/2022	REVISED -

STATE OF ILLINOIS
DEPARTMENT OF TRANSPORTATION

DETAIL OF STORM SEWER
CONNECTION TO EXISTING SEWER

SCALE: N.T.S. SHEET 1 OF 1 SHEETS STA. TO STA.

F.A.P. RTE.	SECTION	COUNTY	TOTAL SHEETS	SHEET NO.
343	FAP 343 22 CULVERT	COOK	67	55
BD500-01 (BD-7)		CONTRACT NO. 62R73		
ILLINOIS		FED. AID PROJECT		

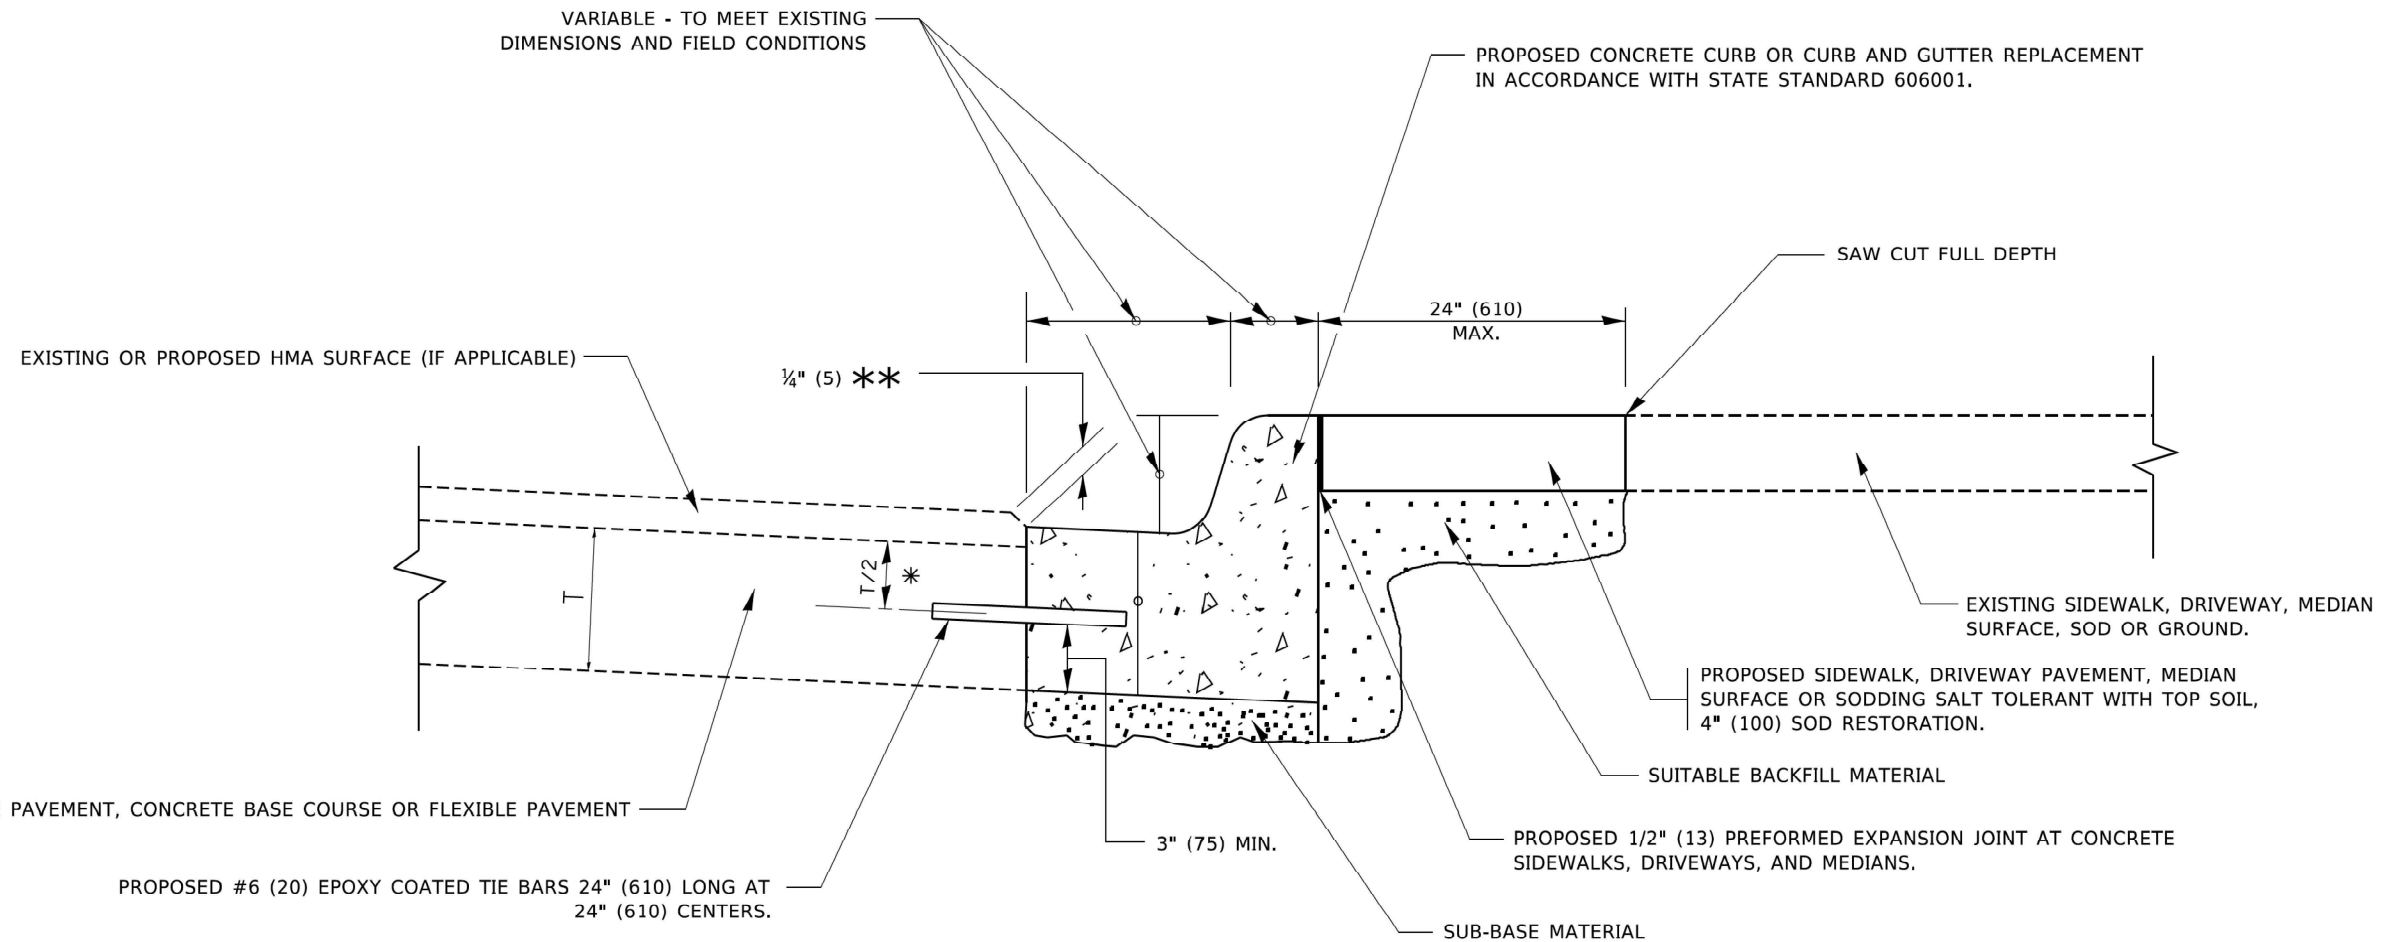

- ✱ 3" (75) MINIMUM FROM TOP AND BOTTOM OF THE CONCRETE PAVEMENT OR BASE COURSE.
- ✱✱ IF THE FINAL SURFACE OF THE PAVEMENT IS CONCRETE, THE GUTTER IS TO BE FLUSH WITH THE PAVEMENT.

CURB OR CURB AND GUTTER REMOVAL AND REPLACEMENT

ALL DIMENSIONS ARE IN INCHES (MILLIMETERS)
UNLESS OTHERWISE SHOWN.

Model: Default
File Name: C:\Users\aseiber\OneDrive\engineering\Orion Admin - 202108 - IDOT P7B 199-013 (2)\Work Order #5 (62R73)\CADD\CAD Sheets\ID 62R73-5-1-2024.dgn




USER NAME = aseiber	DESIGNED - MBC	REVISED -
	DRAWN - MBC	REVISED -
PLOT SCALE = 0.1667' / in.	CHECKED - LJ	REVISED -
PLOT DATE = 12/12/2024	DATE - 12/16/2022	REVISED -

STATE OF ILLINOIS
DEPARTMENT OF TRANSPORTATION

CURB OR CURB AND GUTTER
REMOVAL AND REPLACEMENT


SCALE: N.T.S. SHEET 1 OF 1 SHEETS STA. TO STA.

F.A.P. RTE.	SECTION	COUNTY	TOTAL SHEETS	SHEET NO.
343	FAP 343 22 CULVERT	COOK	67	56
BD600-06 BD-24		CONTRACT NO. 62R73		
ILLINOIS		FED. AID PROJECT		

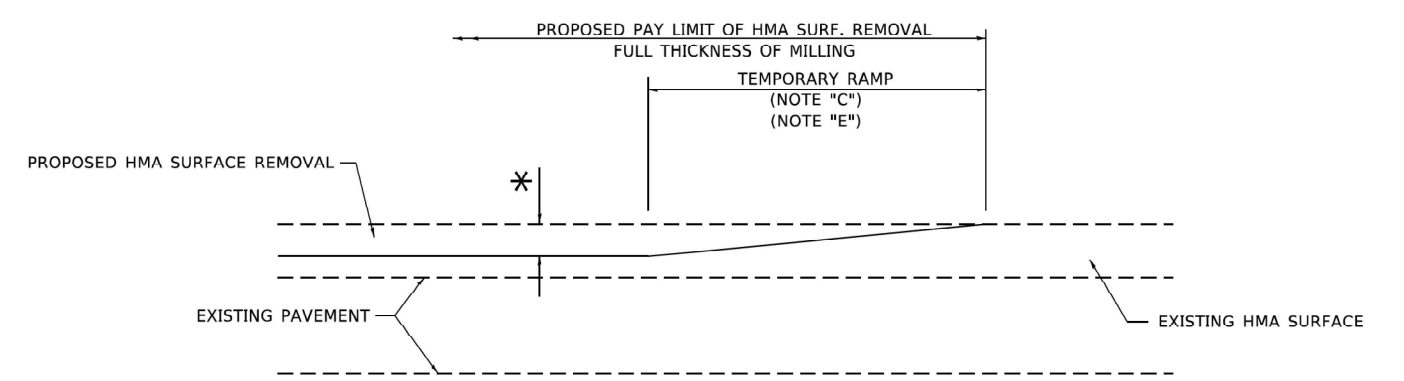

MILLED TEMPORARY RAMP
(FOR BUTT JOINT AND HMA TAPER SEE DETAIL BELOW)


OPTION 1

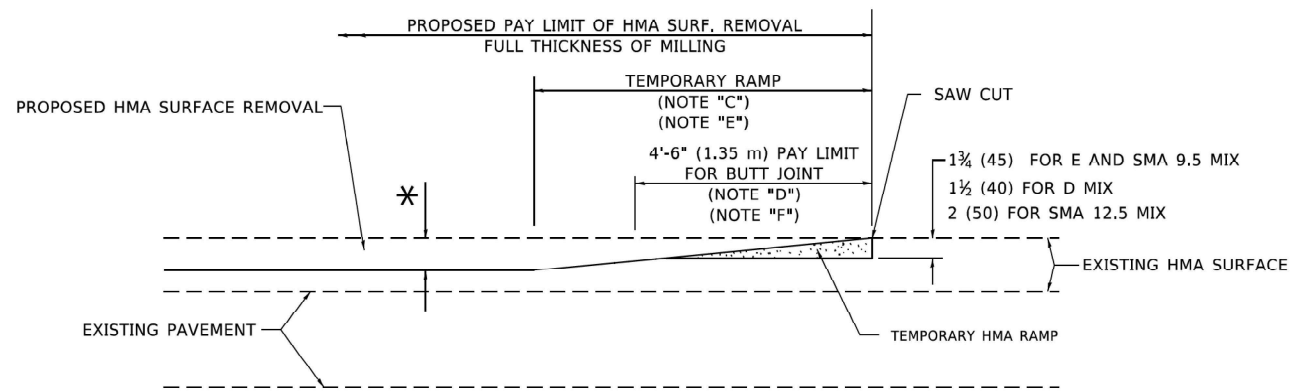

HMA CONSTRUCTED TEMPORARY RAMP
(FOR BUTT JOINT AND HMA TAPER SEE DETAIL BELOW)


OPTION 2

TYPICAL TEMPORARY RAMP

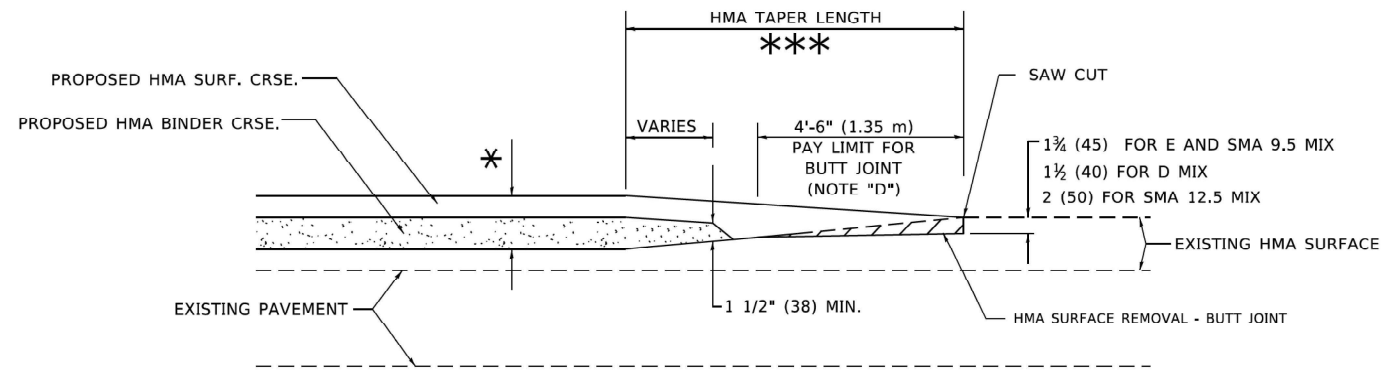


BUTT JOINT AND
HMA TAPER

TYPICAL BUTT JOINT AND HMA TAPER
FOR MILLING AND RESURFACING

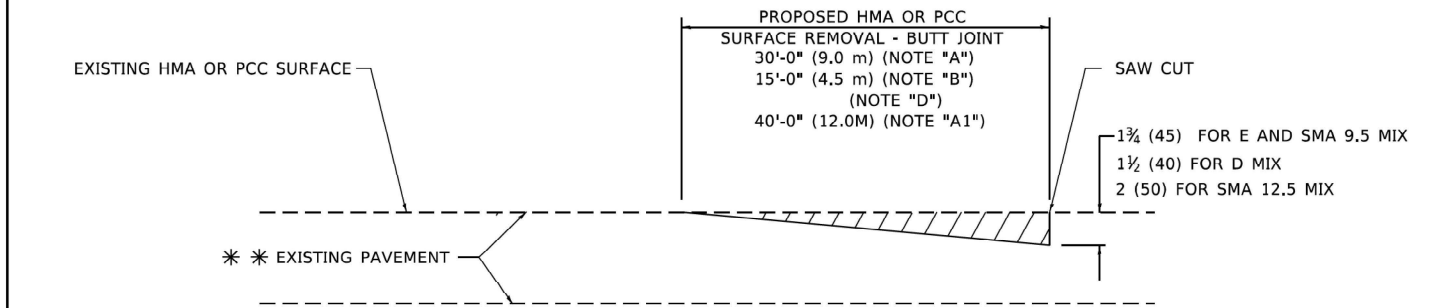

BUTT JOINT DETAIL

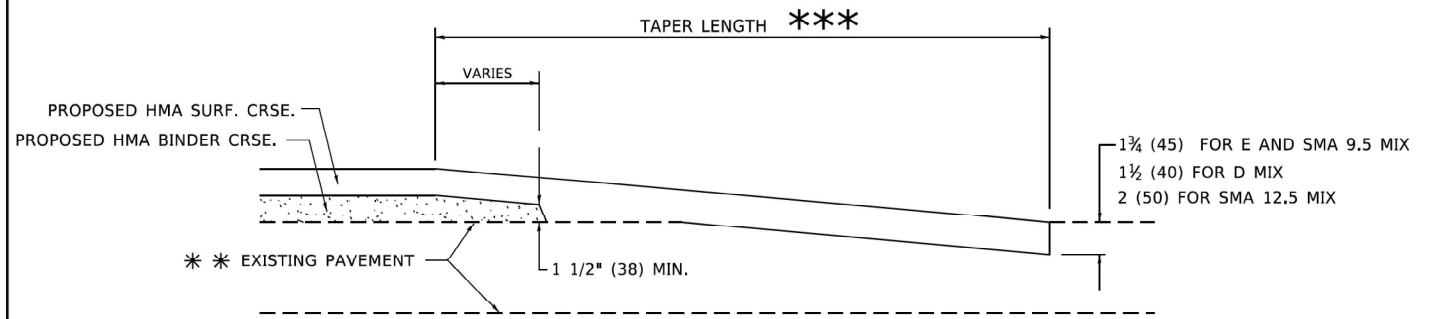

HMA TAPER DETAIL

TYPICAL BUTT JOINT AND HMA TAPER
FOR RESURFACING ONLY

** PC CONCRETE, HMA OR HMA RESURFACED PAVEMENT.

GENERAL NOTES

- A. MAINLINE ARTERIAL ROADWAYS AND MAJOR SIDE ROADS.
- A1. INTERSTATES
- B. MINOR SIDE ROADS.
- C. THE TEMP. RAMP SHALL BE CONSTRUCTED IMMEDIATELY UPON REMOVAL OF THE EXISTING HMA SURFACE.
- D. THE BUTT JOINT SHALL BE CONSTRUCTED IMMEDIATELY PRIOR TO PLACING THE PROPOSED HMA COURSES.
- E. TAPER THE TEMP. RAMP AT A RATE OF 3' - 4" (1.02m) PER 1 INCH (25 mm) OF MILLING THICKNESS.
* SEE TYPICAL SECTIONS FOR MILLING THICKNESS.
- F. SEE ARTICLE 406.08 AND 406.14 OF THE STANDARD SPECIFICATIONS FOR "HMA AND/OR PCC SURFACE REMOVAL, BUTT JOINT".
*** 20'-0" (6.1 m) PER 1 (25) RESURFACING (NOTE "A")
10'-0" (3.0 m) PER 1 (25) RESURFACING (NOTE "B")

BASIS OF PAYMENT

- 1. THE BUTT JOINT WILL BE PAID FOR AT THE CONTRACT UNIT PRICE PER SQUARE YARD (SQUARE METER) FOR "HOT-MIX ASPHALT SURFACE REMOVAL - BUTT JOINT" OR FOR "PORTLAND CEMENT CONCRETE SURFACE REMOVAL- BUTT JOINT".
- 2. THE TEMPORARY RAMP AND SAW CUT SHALL BE INCLUDED IN THE UNIT COST FOR HMA OR PCC SURFACE REMOVAL-BUTT JOINT.

ALL DIMENSIONS ARE IN INCHES (MILLIMETERS) UNLESS OTHERWISE SHOWN.

MODEL: Default
FILE NAME: C:\Users\aseiber\OneDrive\Engineering\Illinois\2021\DOT 199-013 (2)\Work Order #5 (62R73)\CADD\CAD Sheets\DOT 199-013-032.dgn
DATE: 12/16/2022
DRAWN: MBC
CHECKED: LJ
PLOT DATE: 12/12/2024




USER NAME = aseiber	DESIGNED - MBC	REVISED -
	DRAWN - MBC	REVISED -
PLOT SCALE = 0.1667' / in.	CHECKED - LJ	REVISED -
PLOT DATE = 12/12/2024	DATE - 12/16/2022	REVISED -

STATE OF ILLINOIS
DEPARTMENT OF TRANSPORTATION

ARTERIAL ROAD
HMA TAPER DETAILS


SCALE: N.T.S. SHEET 1 OF 1 SHEETS STA. TO STA.

F.A.P. RTE.	SECTION	COUNTY	TOTAL SHEETS	SHEET NO.
343	FAP 343 22 CULVERT	COOK	67	57
BD400-05 BD-32		CONTRACT NO. 62R73		
ILLINOIS		FED. AID PROJECT		

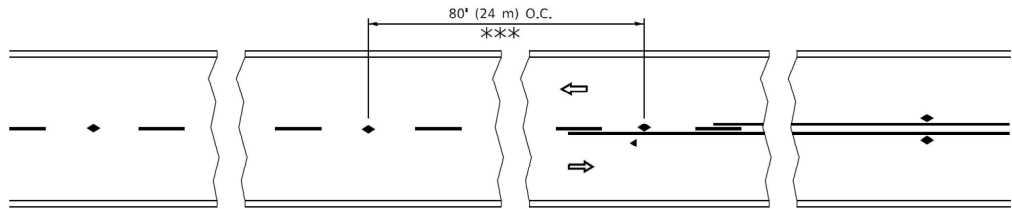


*** REDUCE TO 40' (12 m) O.C. ON CURVES WITH POSTED OR ADVISORY SPEED 45 M.P.H. (70 km/h) OR LESS.


TWO-LANE/TWO-WAY

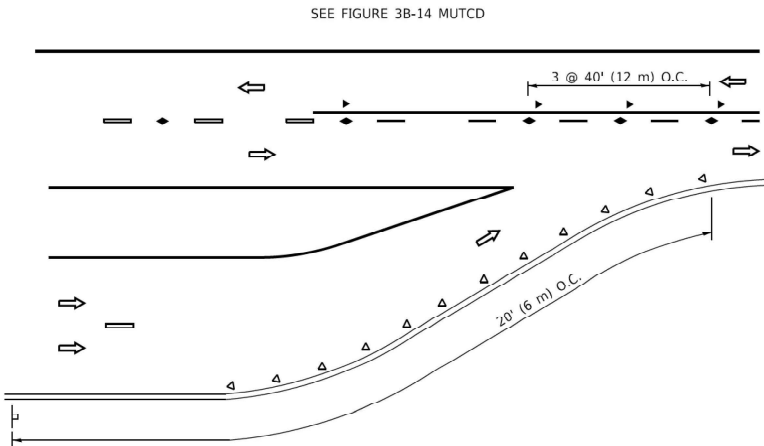


LANE REDUCTION TRANSITION

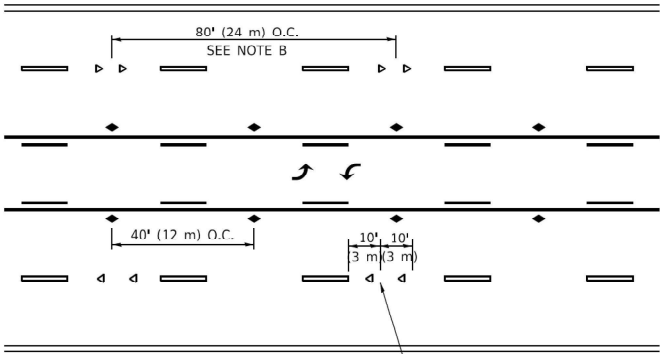

TWO-WAY LEFT TURN

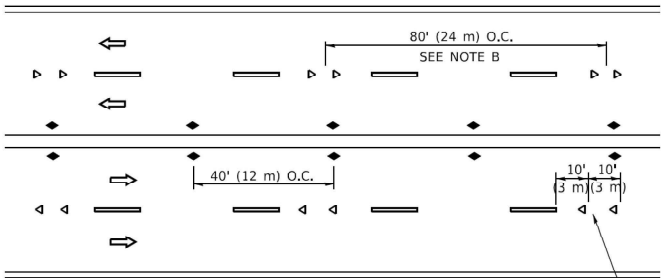

MULTI-LANE/UNDIVIDED

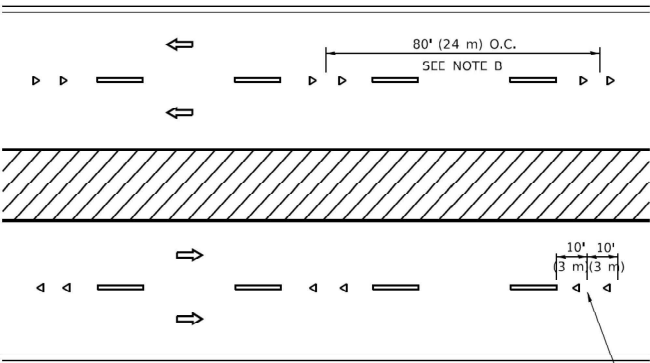

MULTI-LANE/DIVIDED

GENERAL NOTES

1. MARKERS USED WITH DASHED LINES SHALL BE CENTERED IN THE GAP BETWEEN SEGMENTS.
2. MARKERS USED ADJACENT TO SOLID LINES SHALL BE OFFSET 2 TO 3 (50 TO 75) TOWARD TRAFFIC AS SHOWN.
3. MARKERS THROUGH TANGENTS LESS THAN 500' (150 m) IN LENGTH BETWEEN CURVES SHALL BE INSTALLED AT THE LESSER OF THE TWO CURVE SPACINGS.
4. MARKERS ARE TO BE USED ADJACENT TO BOTH SOLID WHITE LINES IN DUAL LEFT TURN LANES

LANE MARKER NOTES



- A. USE DOUBLE LANE LINE MARKERS SPACED AS SHOWN.
- B. REDUCE TO 40' (12 m) O.C. ON CURVES WHERE ADVISORY SPEEDS ARE 10 M.P.H (20 km/h) LOWER THAN POSTED SPEEDS.

SYMBOLS

- YELLOW STRIPE
- WHITE STRIPE
- ◀ ONE-WAY AMBER MARKER
- ◀ ONE-WAY CRYSTAL MARKER (W/O)
- ◆ TWO-WAY AMBER MARKER

DESIGN NOTES

1. DOUBLE LANE LINE MARKERS SHALL BE USED UNLESS SPECIFIED OTHERWISE.
2. EXCEPT AS SHOWN ON THE LANE REDUCTION TRANSITION AND FREEWAY EXIT RAMP DETAIL, MARKERS ARE NOT TO BE SPECIFIED ON RIGHT EDGE LINES.
3. THE EXACT MARKER LIMITS, SPACING, AND COLOR SHALL BE INCLUDED IN THE PLANS WHEN STANDARD SPECIFICATIONS ARE NOT BEING USED.
4. MARKERS SHOULD NOT BE USED ALONGSIDE CURBS EXCEPT FOR EXTREMELY SHORT SECTIONS OF CURBS WHERE NOT MORE THAN TWO MARKERS WOULD BE INVOLVED.

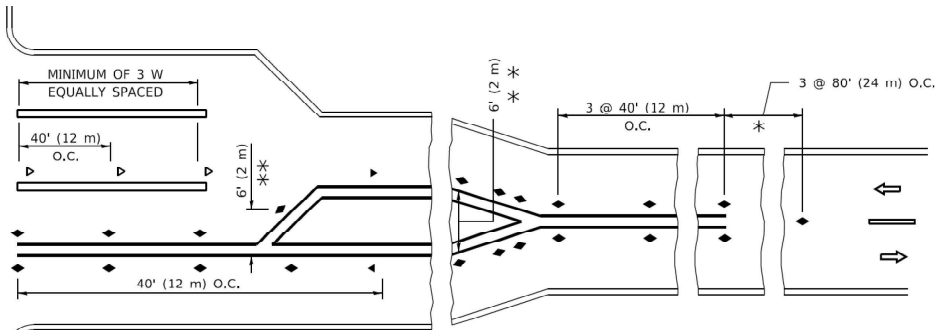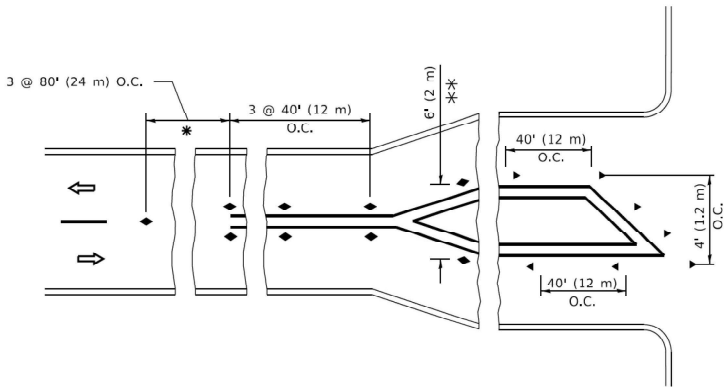

* SEE TWO-LANE/TWO-WAY WHERE MARKERS CONTINUE
** WHERE THE MEDIAN WIDTH IS 6' (2 m) OR LESS USE TWO-WAY MARKERS.

TURN LANES

All dimensions are in inches (millimeters) unless otherwise shown.



USER NAME = aseiber	DESIGNED - MBC	REVISED -
DRAWN - MBC	REVISED -	
PLOT SCALE = 0.1667' / in.	CHECKED - LJ	REVISED -
PLOT DATE = 12/12/2024	DATE - 12/16/2022	REVISED -


STATE OF ILLINOIS
DEPARTMENT OF TRANSPORTATION

RAISED REFLECTIVE PAVEMENT MARKERS
(SLOW - PLOW RESISTANCE)


SCALE: N.T.S SHEET 1 OF 1 SHEETS STA. TO STA.

F.A.P. RTE.	SECTION	COUNTY	TOTAL SHEETS	SHEET NO.
343	FAP 343 22 CULVERT	COOK	67	59
TC-11		CONTRACT NO. 62R73		
ILLINOIS		FED. AID PROJECT		


MODEL: Default
FILE: D:\Users\aseiber\OneDrive\Engineering\Illinois\2021\DOT\199-013 (2)\Work Order #5 (52873)\CADD\CAD Sheets\DOT\199-013.dgn
Model Admin - 2021\DOT - 199-013 (2)\Work Order #5 (52873)\CADD\CAD Sheets\DOT\199-013.dgn

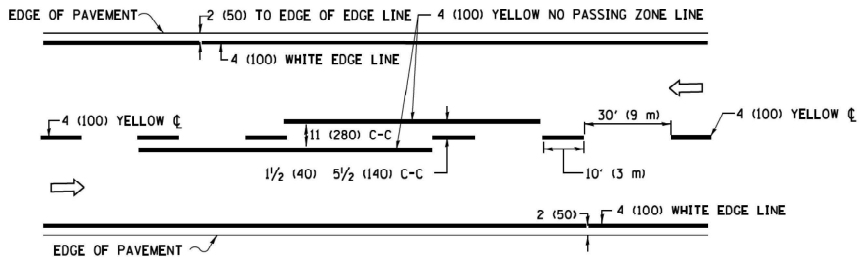

2-LANE ROADWAY


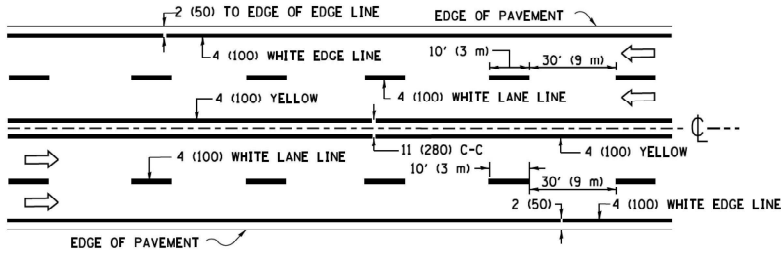


MULTI-LANE UNDIVIDED

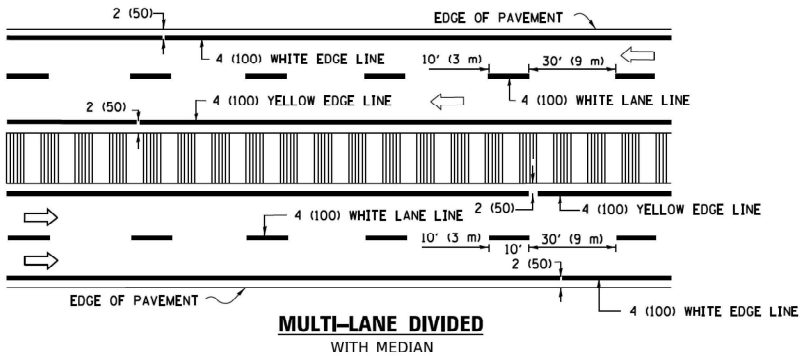


MULTI-LANE DIVIDED
WITH MEDIAN

TYPICAL LANE AND EDGE LINE MARKING

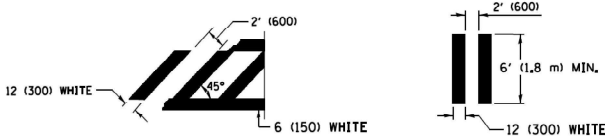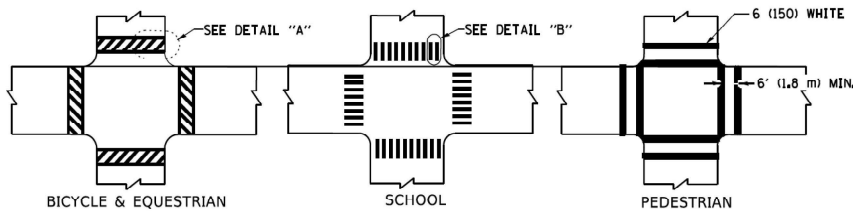


DETAIL "A"

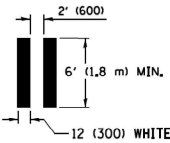


DETAIL "B"

TYPICAL CROSSWALK MARKING

* MARKINGS SHALL BE INSTALLED PARALLEL TO THE CENTERLINE OF THE ROAD WHICH IT CROSSES

 


4' (1.2 m) WIDE MEDIANS ONLY

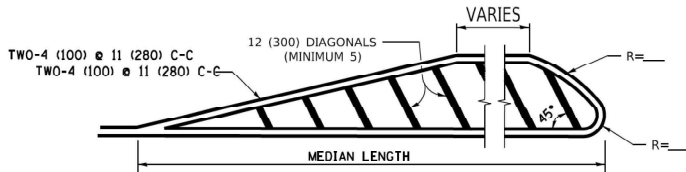


FOR MEDIAN LENGTHS WHERE DIAGONAL SPACING CANNOT BE ATTAINED, USE 5 (FIVE) EQUALLY SPACED DIAGONAL LINES.

DIAGONAL LINE SPACING: 50' (15 m) C-C (LESS THAN 30MPH (50 km/h))
75' (25 m) C-C 30MPH (50 km/h) TO 45MPH (70 km/h))
150' (45 m) C-C (MORE THAN 45MPH (70 km/h))

MEDIANS OVER 4' (1.2 m) WIDE

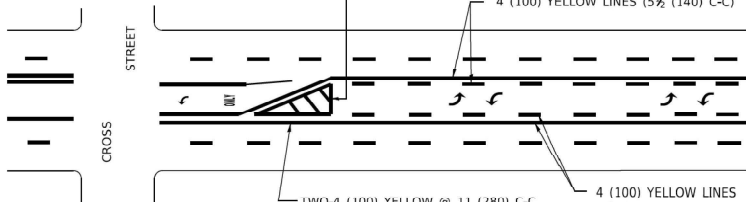


A MINIMUM OF TWO PAIRS OF TURN ARROWS SHALL BE USED, WHITE IN COLOR. ADDITIONAL PAIRS SHALL BE PLACED AT 200' (60 m) TO 300' (90 m) INTERVALS.

 

MEDIAN WITH TWO-WAY LEFT TURN LANE

TYPICAL PAINTED MEDIAN MARKING

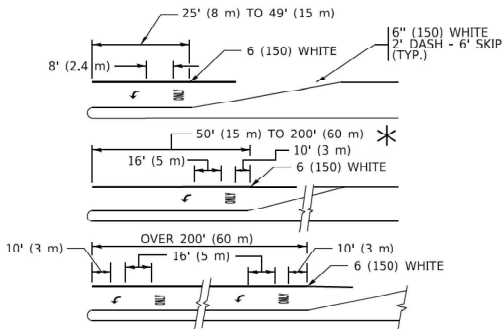


FULL SIZE LETTERS 8' (2.4 m) AND ARROWS SHALL BE USED.
AREA = 15.6 SQ. FT. (1.5 m²) ONLY AREA = 20.8 SQ. FT. (1.9 m²)


* TURN LANES IN EXCESS OF 400' (120 m) IN LENGTH MAY HAVE AN ADDITIONAL SET OF ARROW - "ONLY" INSTALLED MIDWAY BETWEEN THE OTHER TWO SETS OF ARROW - "ONLY".

TYPICAL LEFT (OR RIGHT) TURN LANE

TYPICAL TURN LANE MARKING

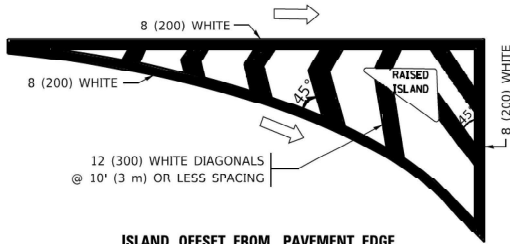


ISLAND OFFSET FROM PAVEMENT EDGE

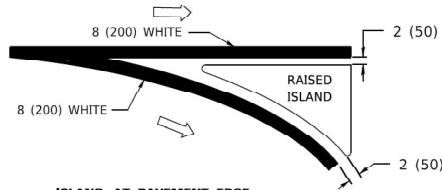


ISLAND AT PAVEMENT EDGE

TYPICAL ISLAND MARKING

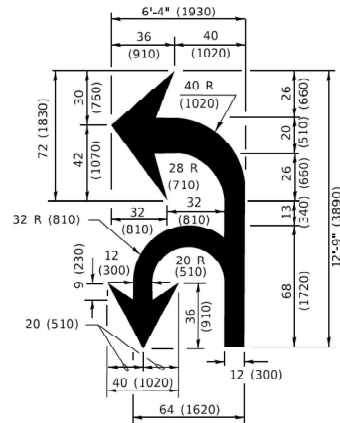

COMBINATION
LEFT AND U-TURN

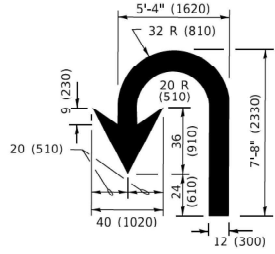

U-TURN

LANE REDUCTION TRANSITION

* LANE REDUCTION ARROWS REQUIRED AT SPEEDS OF 45 MPH OR GREATER OR WHEN SPECIFIED IN PLANS.

D(FT)	SPEED LIMIT
345	30
425	35
500	40
580	45
665	50
750	55

TYPE OF MARKING	WIDTH OF LINE	PATTERN	COLOR	SPACING / REMARKS
CENTERLINE ON 2 LANE PAVEMENT	4 (100)	SKIP-DASH	YELLOW	10' (3 m) LINE WITH 30' (9 m) SPACE
CENTERLINE ON MULTI-LANE UNDIVIDED PAVEMENT	2 @ 4 (100)	SOLID	YELLOW	11 (280) C-C
NO PASSING ZONE LINES: FOR ONE DIRECTION FOR BOTH DIRECTIONS	4 (100) 2 @ 4 (100)	SOLID SOLID	YELLOW YELLOW	5 1/2 (140) C-C FROM SKIP-DASH CENTERLINE 11 (280) C-C OMIT SKIP-DASH CENTERLINE BETWEEN
LANE LINES	4 (100) 5 (125) ON FREEWAYS	SKIP-DASH SKIP-DASH	WHITE WHITE	10' (3 m) LINE WITH 30' (9 m) SPACE
DOTTED LINES (EXTENSIONS OF CENTER, LANE OR TURN LANE MARKINGS)	SAME AS LINE BEING EXTENDED	SKIP-DASH	SAME AS LINE BEING EXTENDED	2' (600) LINE WITH 6' (1.8 m) SPACE
EDGE LINES	4 (100)	SOLID	YELLOW-LEFT WHITE-RIGHT	OUTLINE MEDIANS IN YELLOW
TURN LANE MARKINGS	6 (150) LINE: FULL SIZE LETTERS & SYMBOLS (8' (2.4m))	SOLID	WHITE	SEE TYPICAL TURN LANE MARKING DETAIL
TWO WAY LEFT TURN MARKING	2 @ 4 (100) EACH DIRECTION 8' (2.4m) LEFT ARROW	SKIP-DASH AND SOLID IN PAIRS	YELLOW WHITE	10' (3 m) LINE WITH 30' (9 m) SPACE FOR SKIP-DASH; 5 1/2 (140) C-C BETWEEN SOLID LINE AND SKIP-DASH LINE SEE TYPICAL TWO-WAY LEFT TURN MARKING DETAIL
CROSSWALK LINES (PEDESTRIAN) A. DIAGONALS (BIKE & EQUESTRIAN) B. LONGITUDINAL BARS (SCHOOL)	2 @ 6 (150) 2' (600) APART @ 45° 12 (300) @ 90°	SOLID SOLID	WHITE WHITE WHITE	NOT LESS THAN 6' (1.8 m) APART 2' (600) APART SEE TYPICAL CROSSWALK MARKING DETAILS.
STOP LINES	24 (600)	SOLID	WHITE	PLACE 4' (1.2 m) IN ADVANCE OF AND PARALLEL TO CROSSWALK, IF PRESENT. OTHERWISE, PLACE AT DESIRED STOPPING POINT. PARALLEL TO CROSSROAD CENTERLINE, WHERE POSSIBLE
PAINTED MEDIANS	2 @ 4 (100) WITH 12 (300) DIAGONALS @ 45° NO DIAGONALS USED FOR 4' (1.2 m) WIDE MEDIANS	SOLID	YELLOW: TWO WAY TRAFFIC WHITE: ONE WAY TRAFFIC	11 (280) C-C FOR THE DOUBLE LINE SEE TYPICAL PAINTED MEDIAN MARKING.
GORE MARKING AND CHANNELIZING LINES	8 (200) WITH 12 (300) DIAGONALS @ 45°	SOLID	WHITE	DIAGONALS: 15' (4.5 m) C-C (LESS THAN 30MPH (50 km/h)) 20' (6 m) C-C 30MPH (50 km/h) TO 45MPH (70 km/h)) 30' (9 m) C-C (OVER 45MPH (70 km/h))
RAILROAD CROSSING	24 (600) TRANSVERSE LINES: "RR" IS 6' (1.8 m) LETTERS: 16 (400) LINE FOR "X"	SOLID	WHITE	SEE STATE STANDARD 780001 AREA OF: *R*=3.6 SQ. FT. (0.33 m ²) EACH *X*=54.0 SQ. FT. (5.0 m ²)
SHOULDER DIAGONALS (REQUIRED FOR SHOULDERS ≥ 8')	12 (300) @ 45°	SOLID	WHITE - RIGHT YELLOW - LEFT	50' (15 m) C-C (LESS THAN 30MPH (50 km/h)) 75' (25 m) C-C (30 MPH (50 km/h) TO 45MPH (70 km/h)) 150' (45 m) C-C (OVER 45MPH (70 km/h))
U TURN ARROW	SEE DETAIL	SOLID	WHITE	16.3 SF
2 ARROW COMBINATION LEFT AND U TURN	SEE DETAIL	SOLID	WHITE	30.4 SF

FOR FURTHER DETAILS ON PAVEMENT MARKING REFER TO STANDARD SPECIFICATIONS FOR ROAD AND BRIDGE CONSTRUCTION AND STATE STANDARD 780001.

All dimensions are in inches (millimeters) unless otherwise shown.




USER NAME = aseiber	DESIGNED - MBC	REVISED -
	DRAWN - MBC	REVISED -
PLOT SCALE = 0.1667' / in.	CHECKED - LJ	REVISED -
PLOT DATE = 12/12/2024	DATE - 12/16/2022	REVISED -

STATE OF ILLINOIS
DEPARTMENT OF TRANSPORTATION

DISTRICT ONE
TYPICAL PAVEMENT MARKINGS

SCALE: N.T.S. SHEET 1 OF 1 SHEETS STA. TO STA.

F.A.P. RTE.	SECTION	COUNTY	TOTAL SHEETS	SHEET NO.
343	FAP 343 22 CULVERT	COOK	67	60
TC-13		CONTRACT NO. 62R73		
ILLINOIS		FED. AID PROJECT		

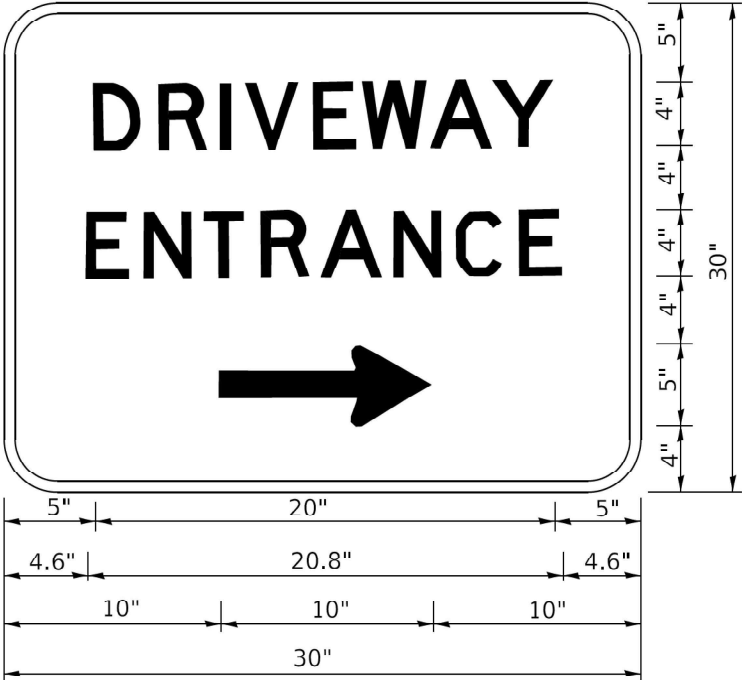

3.0" RADIUS, 0.5" BORDER, WHITE ON GREEN; REFLECTORIZED
"DRIVEWAY" D; "ENTRANCE" D; STANDARD ARROW CUSTOM 12.0" x 5.0"

- NOTES:
- 1. HALF OF THE SIGNS WILL REQUIRE A LEFT HAND FACING ARROW.
 - 2. TWO SIGNS SHALL BE USED AT EACH COMMERCIAL ENTRANCE PLACED BACK-TO-BACK: ONE WITH A RIGHT HAND ARROW (SHOWN) SHALL BE PLACED ON THE NEAR RIGHT SIDE THE DRIVEWAY AND ONE WITH A LEFT HAND ARROW SHALL BE PLACED ON THE FAR LEFT SIDE OF THE DRIVEWAY.
 - 3. SIGNS TO BE PAID FOR AS ITEM "TEMPORARY INFORMATION SIGNING".

Model: Default
File Name: C:\Users\aseiber\OneDrive\Documents\Orion Admin - 202108 - IDOT PFB 199-013 (2)\Work Order #5 (62R73)\CADD\CD Sheets\DR73-5-1tc-c26.dgn



USER NAME = aseiber	DESIGNED - MBC	REVISED -
	DRAWN - MBC	REVISED -
PLOT SCALE = 0.1667' / in.	CHECKED - LJ	REVISED -
PLOT DATE = 12/12/2024	DATE - 12/16/2022	REVISED -

STATE OF ILLINOIS
DEPARTMENT OF TRANSPORTATION

DRIVEWAY ENTRANCE SIGNING

SCALE: N.T.S. SHEET 1 OF 1 SHEETS STA. TO STA.

F.A.P. RTE.	SECTION	COUNTY	TOTAL SHEETS	SHEET NO.
343	FAP 343 22 CULVERT	COOK	67	62
TC-26		CONTRACT NO. 62R73		
ILLINOIS		FED. AID PROJECT		

ORIGINAL SURVEY		SURVEYED		BY		DATE	
NO.	NOTE BOOK	PLOTTED	TEMPLATE	AREAS	CHECKED	NO.	AREAS

ORIGINAL SURVEY		SURVEYED		BY		DATE	
NO.	NOTE BOOK	PLOTTED	TEMPLATE	AREAS	CHECKED	NO.	AREAS

MODEL Default
FILE NAME: C:\Users\aseiber\orion\eng\resaltc.com\Orion Admin - 2021008 - DOT P18 194013 (2)Work Order #5 62R73\CADD\CAD Sheets\62R73-sh-cs-e01.dgn



USER NAME	= aseiber
PLOT SCALE	= 20,0000 * / in.
PLOT DATE	= 12/12/2024

DESIGNED	-	MBC
DRAWN	-	MBC
CHECKED	-	LJ
DATE	-	12/16/2022


REVISED	-	_____
REVISED	-	_____
REVISED	-	_____
REVISED	-	_____

STATE OF ILLINOIS
DEPARTMENT OF TRANSPORTATION

CROSS SECTIONS
F.A.P. ROUTE 343 (IL 68) OVER SALT CREEK

SCALE: _____ SHEET 1 OF 5 SHEETS STA. _____ TO STA. _____

F.A.P. RTE.	SECTION	COUNTY	TOTAL SHEETS	SHEET NO.
343	FAP 343 22 CULVERT	COOK	67	63
CONTRACT NO. 62R73				
ILLINOIS FED. AID PROJECT				

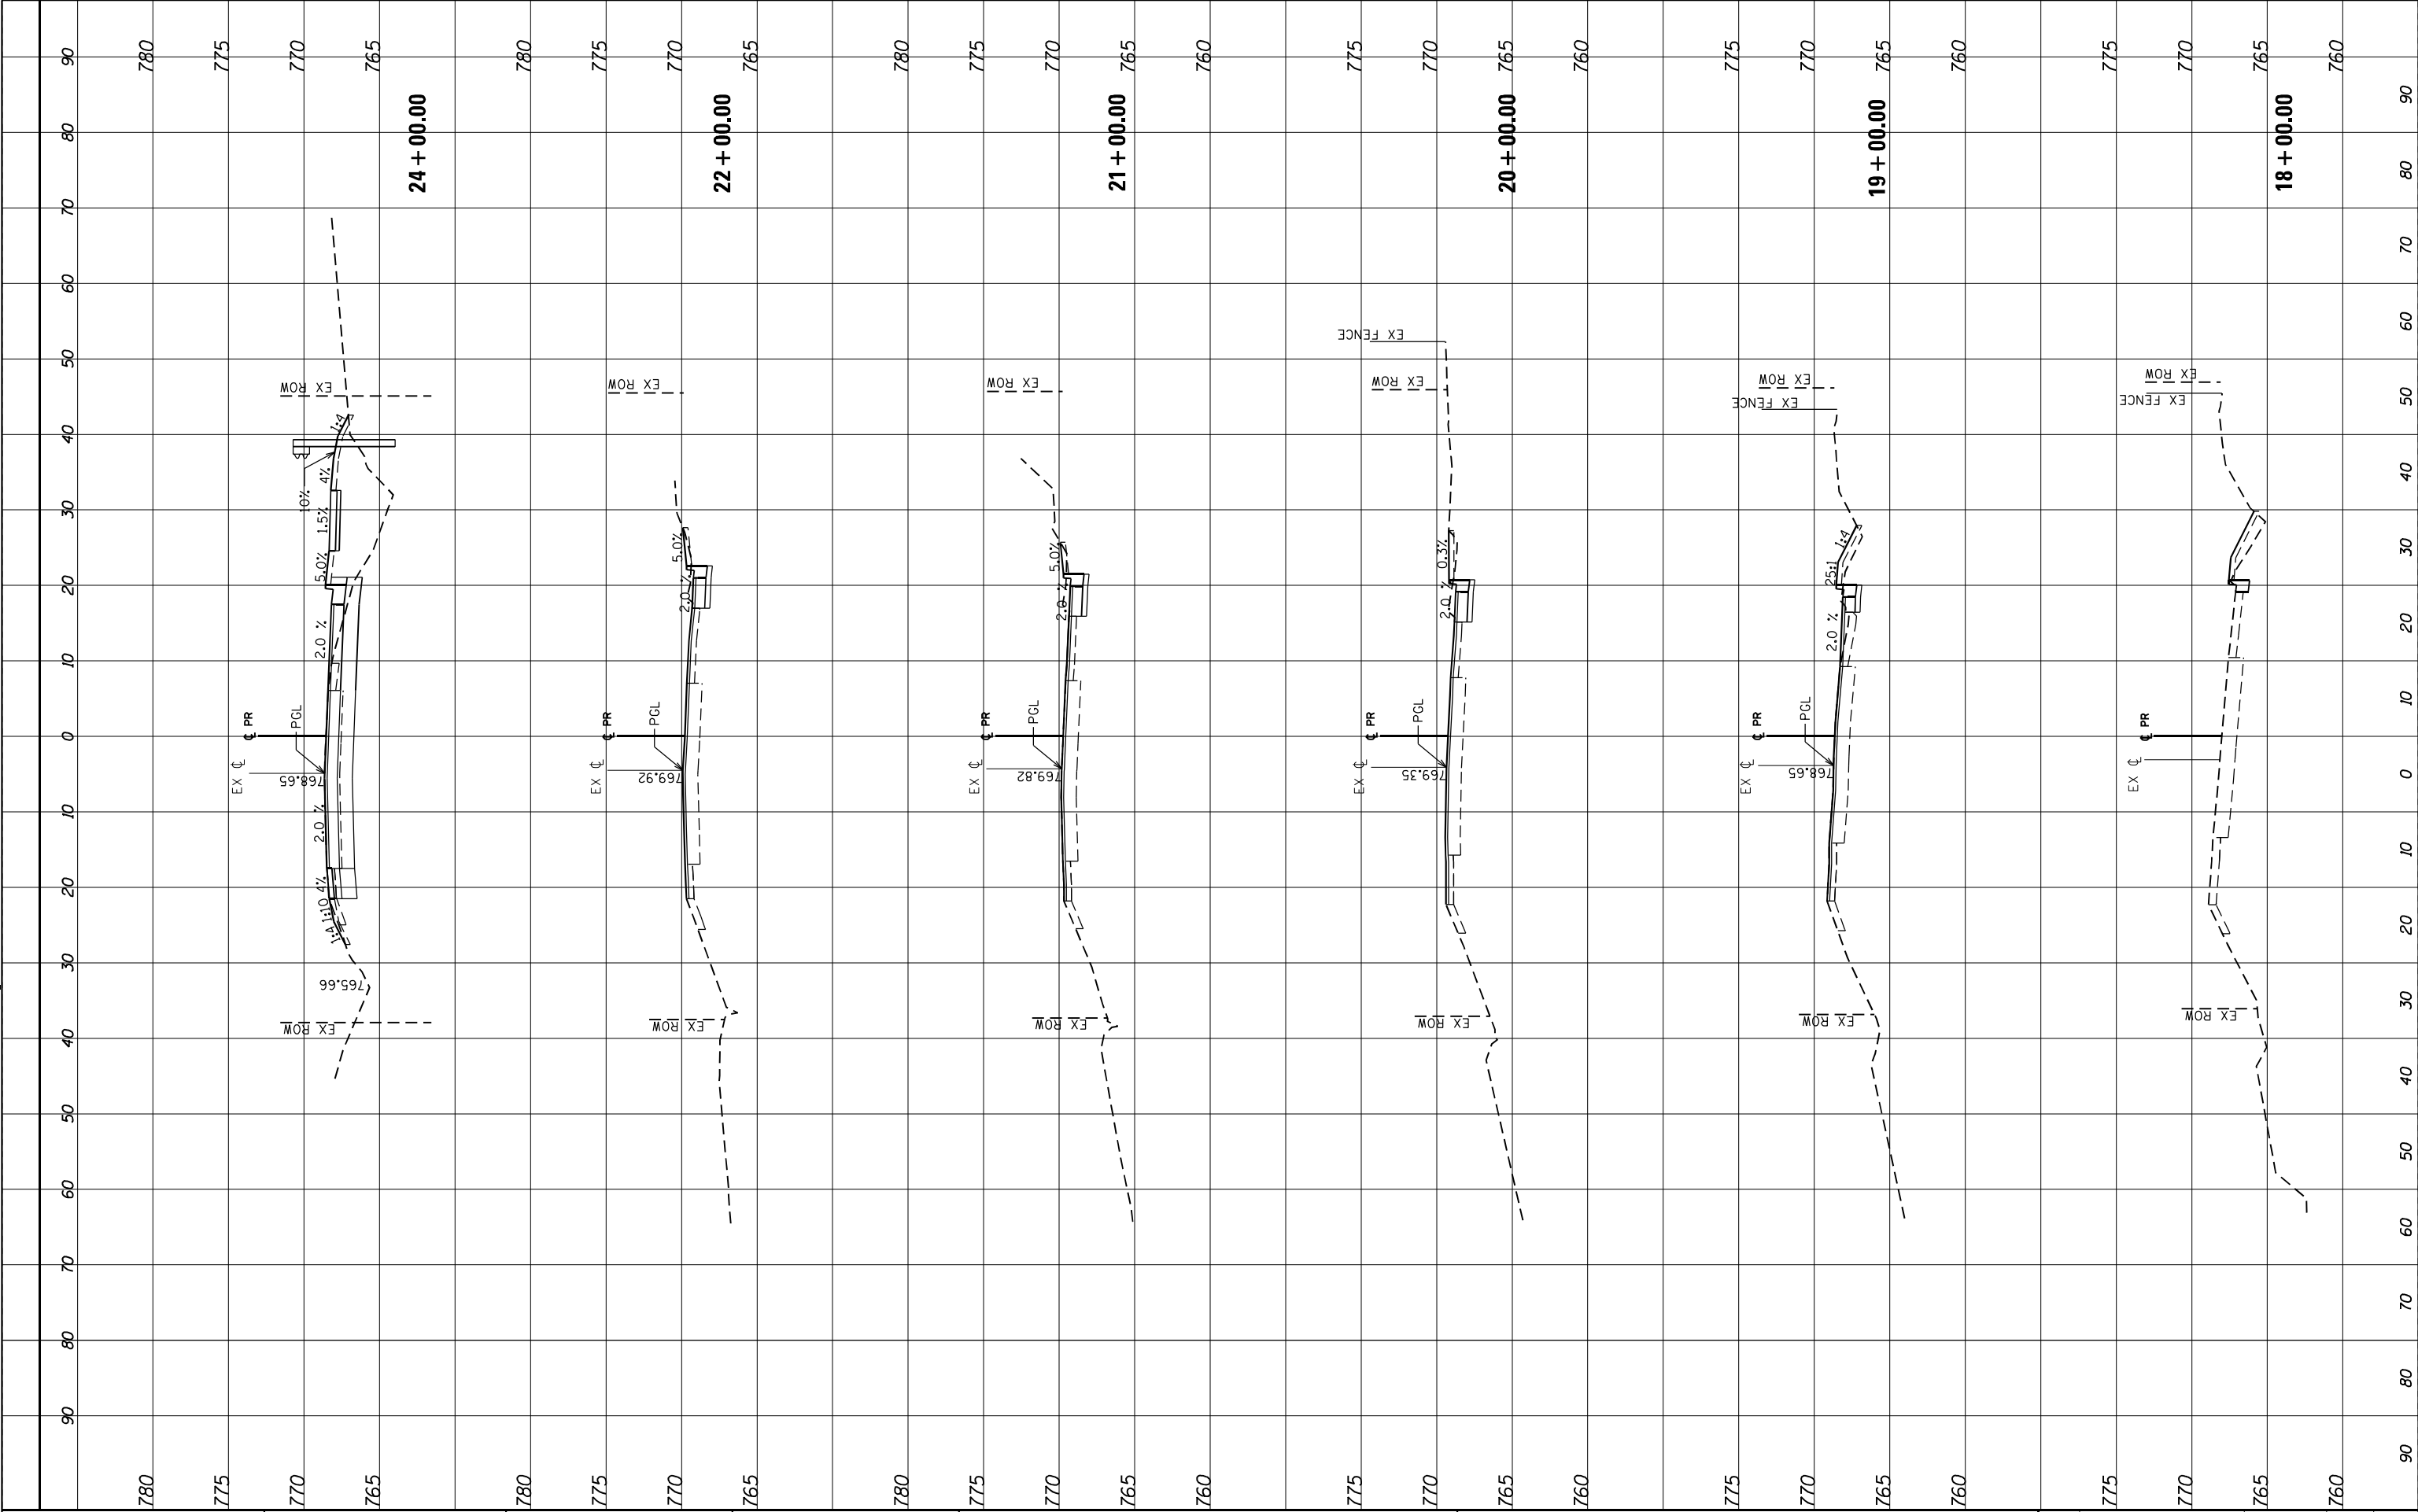

FINL SURVEY NOTE BOOK NO.	DATE	
	BY	DATE
NO.	DATE	
	BY	DATE

ORIGINAL SURVEY NOTE BOOK NO.	DATE	
	BY	DATE
NO.	DATE	
	BY	DATE

MODEL Default
FILE NAME: C:\Users\aseiber\one\one\resaltc.com\Orion Admin - 2021008 - DOT P18 194013 (2)Work Order #5 62R73\CADD\CAD Sheets\0162R73-sh-cv-01.dgn




USER NAME = aseiber	DESIGNED - MBC	REVISED - _____
	DRAWN - MBC	REVISED - _____
PLOT SCALE = 20,0000' = 1 in.	CHECKED - LJ	REVISED - _____
PLOT DATE = 12/12/2024	DATE - 12/16/2022	REVISED - _____

STATE OF ILLINOIS
DEPARTMENT OF TRANSPORTATION

CROSS SECTIONS
F.A.P. ROUTE 343 (IL 68) OVER SALT CREEK

SCALE: _____ SHEET 3 OF 3 SHEETS STA. _____ TO STA. _____

F.A.P. RTE.	SECTION	COUNTY	TOTAL SHEETS	SHEET NO.
343	FAP 343 22 CULVERT	COOK	67	<u>65</u>
CONTRACT NO. 62R73				
ILLINOIS FED. AID PROJECT				

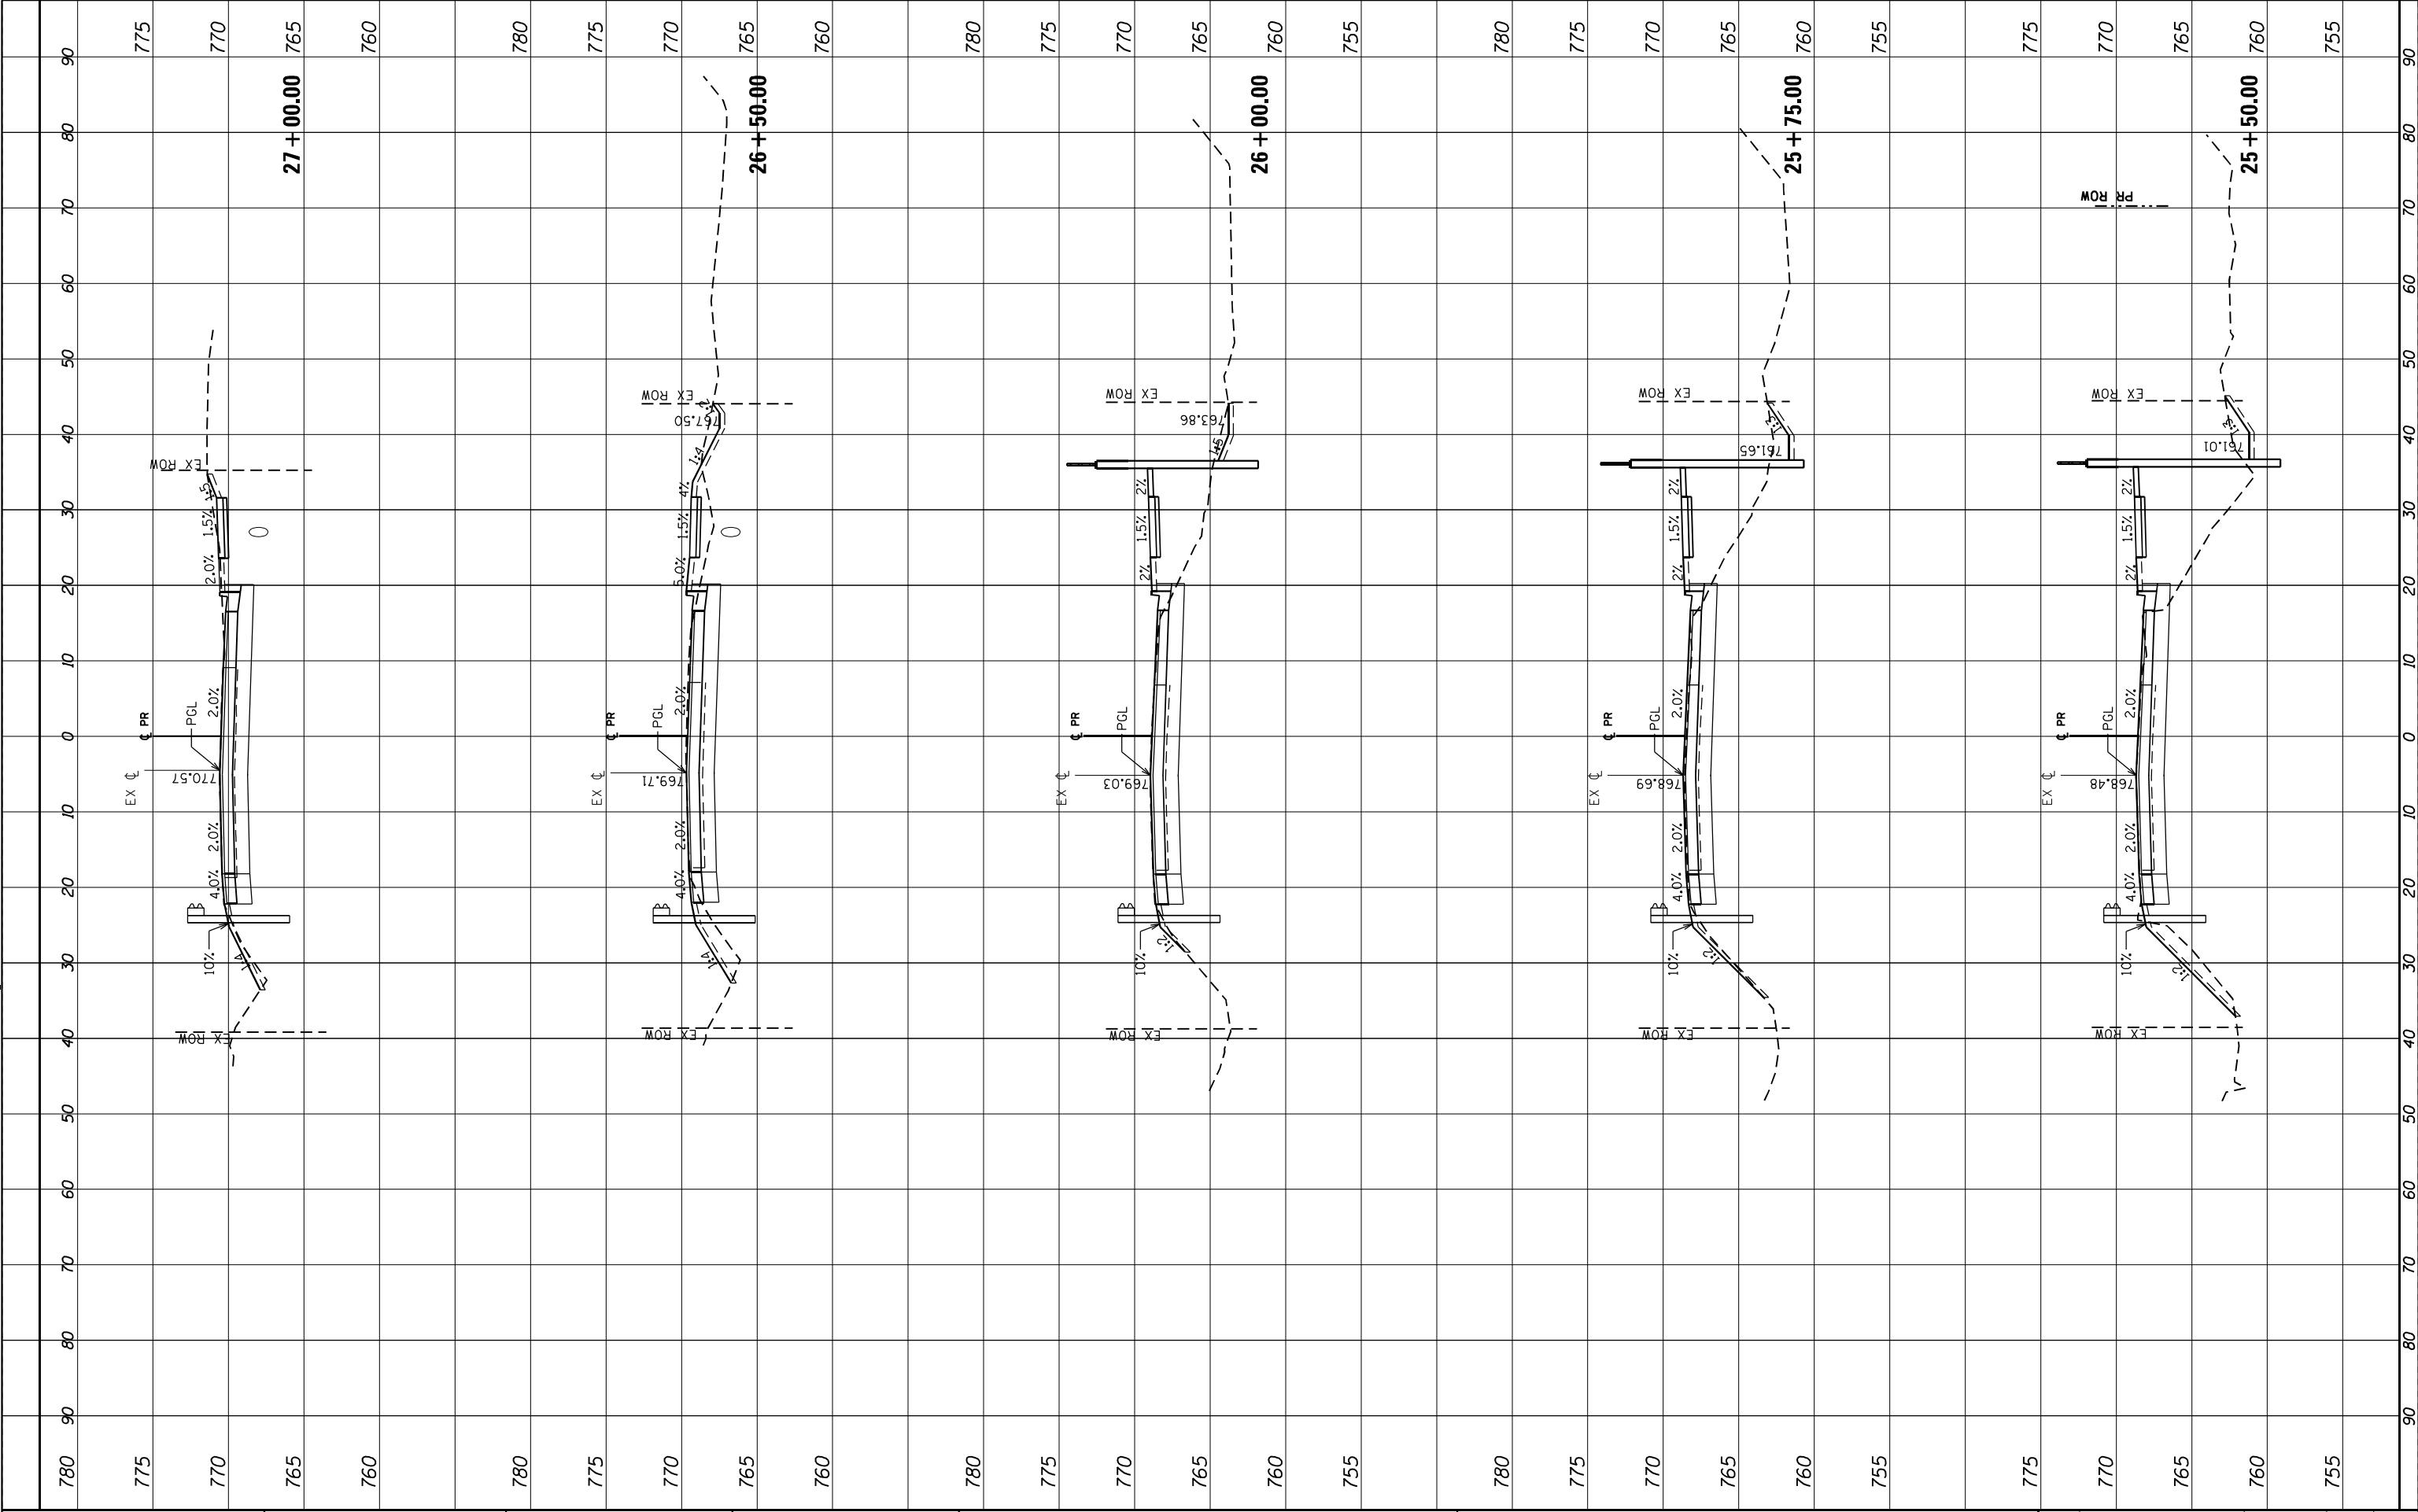

FINL SURVEY NOTE BOOK NO.	SURVEYED PLOTTED TEMPLATE AREAS CHECKED	BY	DATE

ORIGINAL SURVEY NOTE BOOK NO.	SURVEYED PLOTTED TEMPLATE AREAS CHECKED	BY	DATE

MODEL Default
FILE NAME: C:\Users\aseibler\orion\eng\resaltc.com\Orion Admin - 2021008 - 0001 P18 1994013 (2)Work Order #5 62R73\CADD\CAD Sheets\62R73-sht-ks-e01.dgn



USER NAME	= aseibler
PLOT SCALE	= 20,0000 * / in.
PLOT DATE	= 12/12/2024

DESIGNED	-	MBC
DRAWN	-	MBC
CHECKED	-	LJ
DATE	-	12/16/2022


REVISED	-	_____
REVISED	-	_____
REVISED	-	_____
REVISED	-	_____

STATE OF ILLINOIS
DEPARTMENT OF TRANSPORTATION

CROSS SECTIONS
F.A.P. ROUTE 343 (IL 68) OVER SALT CREEK

SCALE: _____ SHEET 4 OF 5 SHEETS STA. _____ TO STA. _____


F.A.P. RTE.	SECTION	COUNTY	TOTAL SHEETS	SHEET NO.
343	FAP 343 22 CULVERT	COOK	67	<u>66</u>
CONTRACT NO. 62R73				
ILLINOIS FED. AID PROJECT				

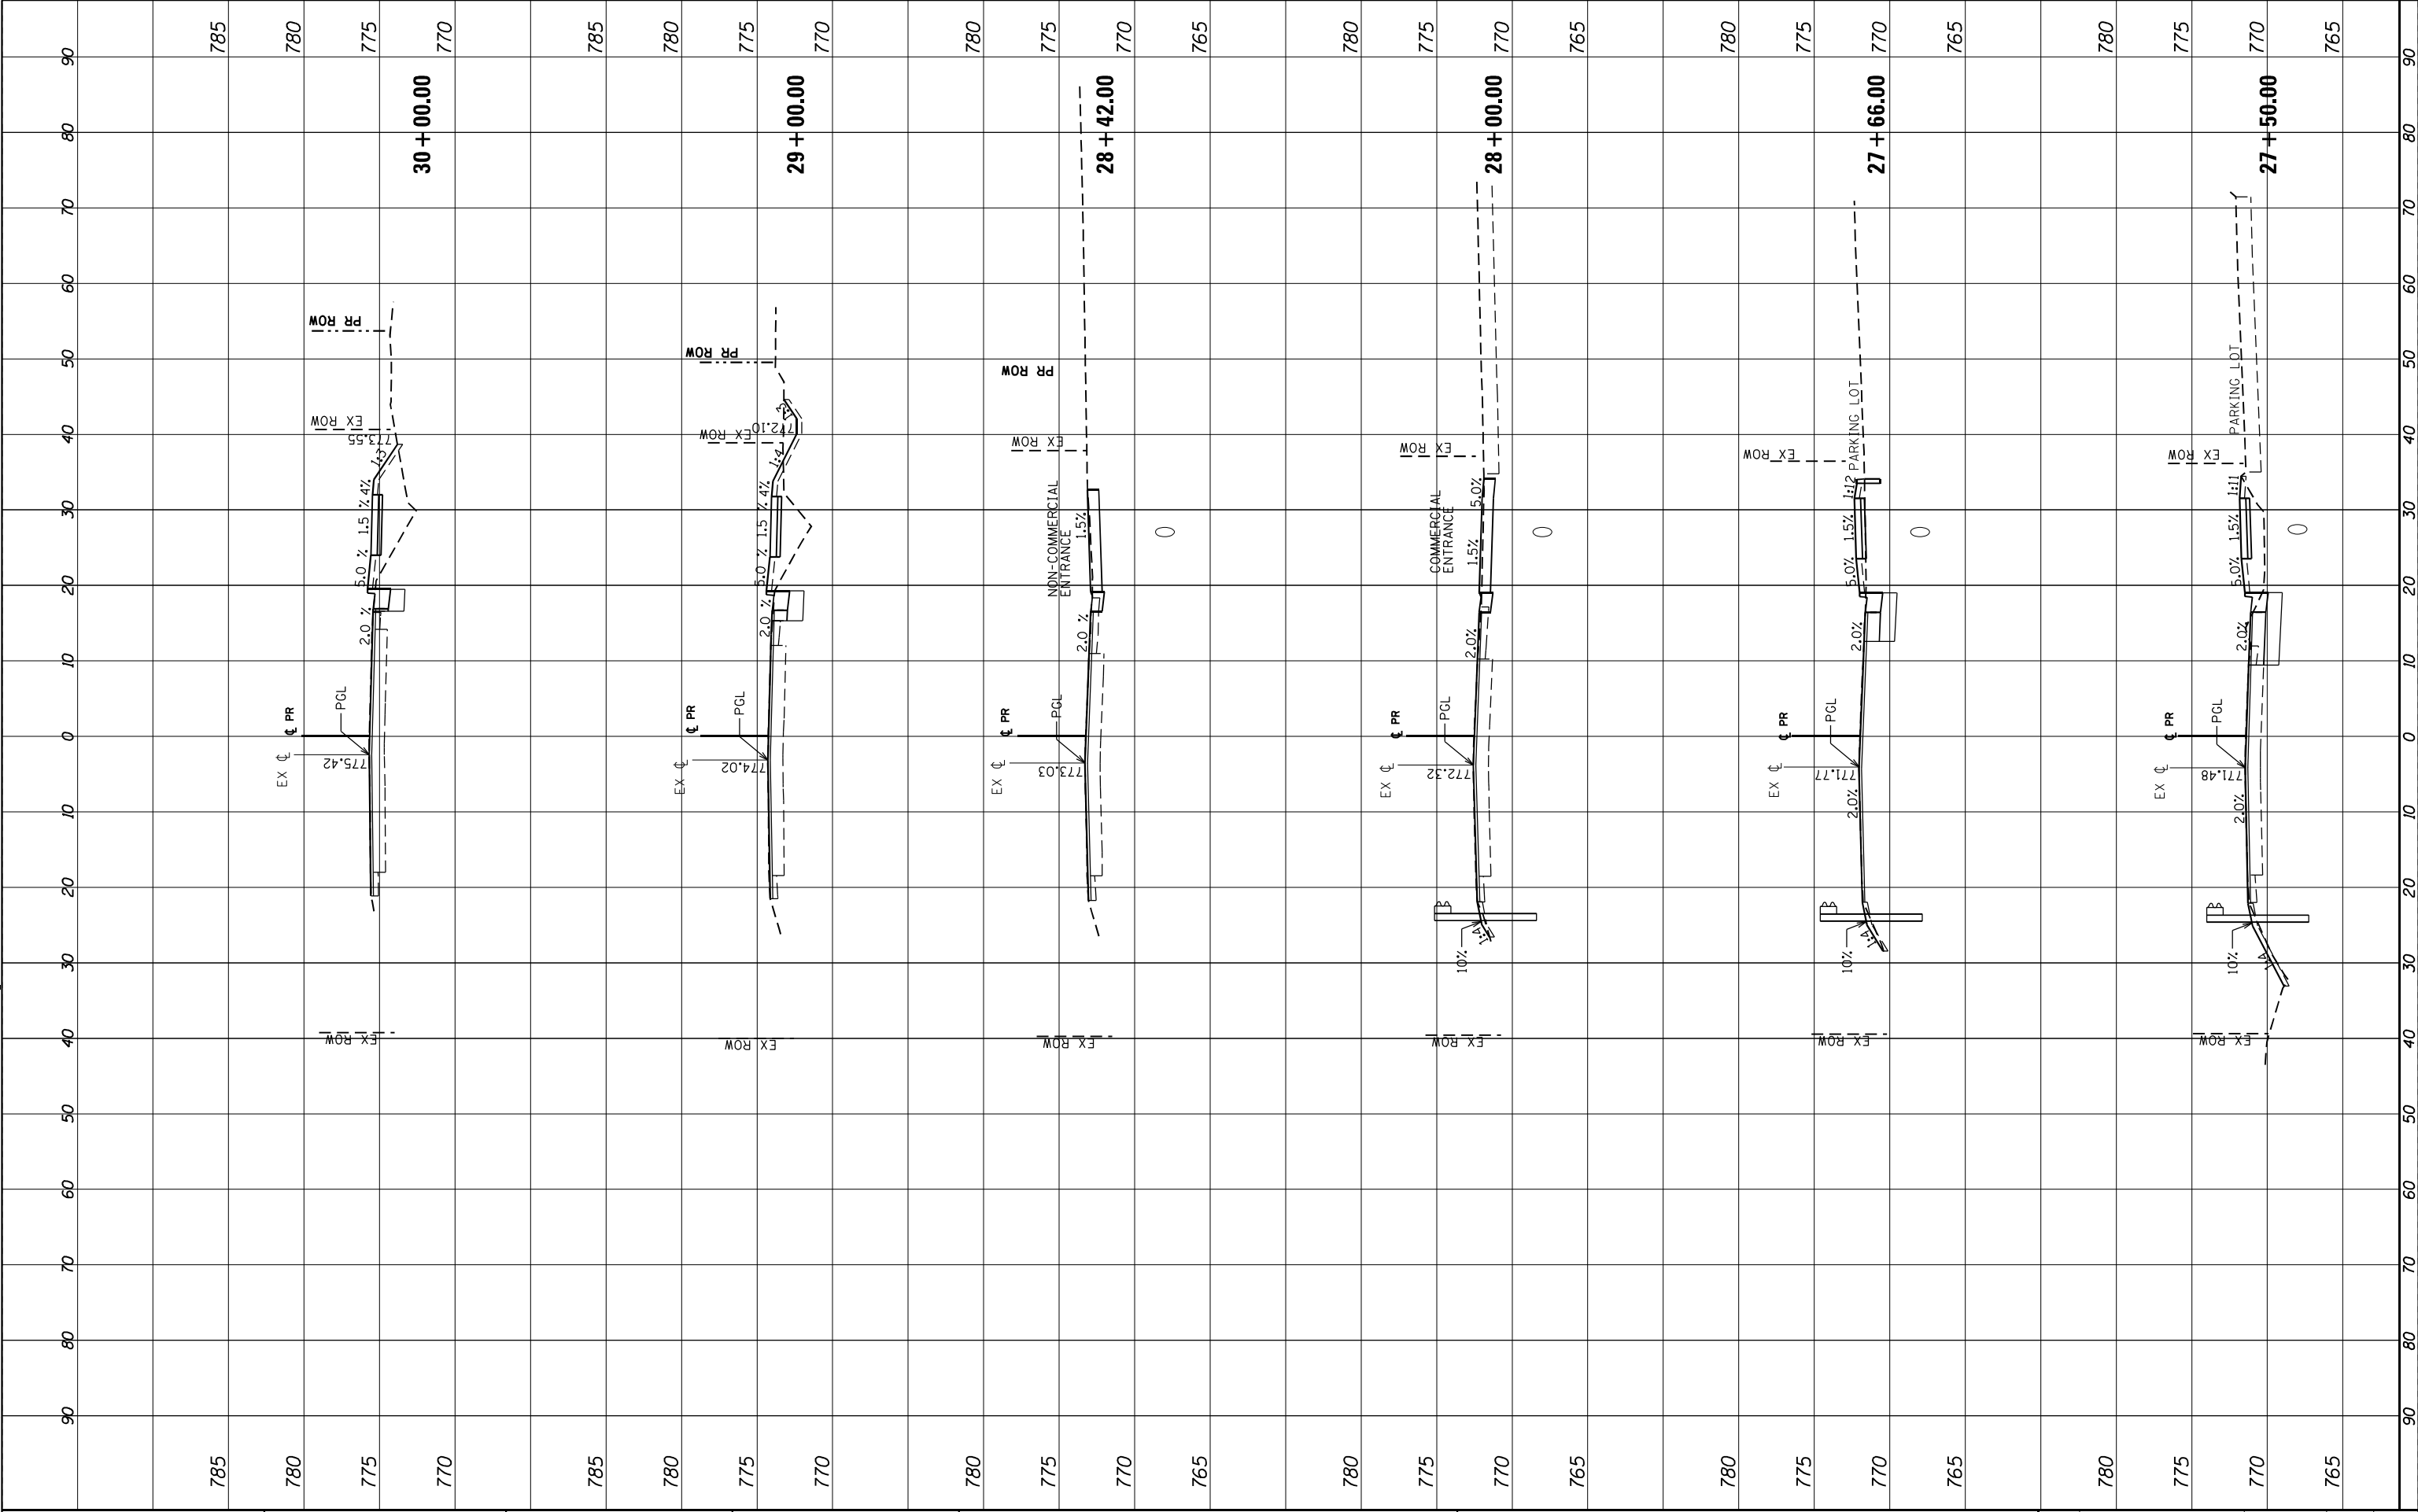

FINL SURVEY NOTE BOOK NO.	SURVEYED PLOTTED TEMPLATE AREAS CHECKED	BY	DATE

ORIGINAL SURVEY NOTE BOOK NO.	SURVEYED PLOTTED TEMPLATE AREAS CHECKED	BY	DATE

MODEL Default
FILE NAME: C:\Users\aseibet\onepointeng\resaltc.com\Orion Admin - 2021003 - DOT P18 1994013 (2)Work Order #5 62R73\CADD\CAD Sheets\012R73-sh1-ss-01.dgn

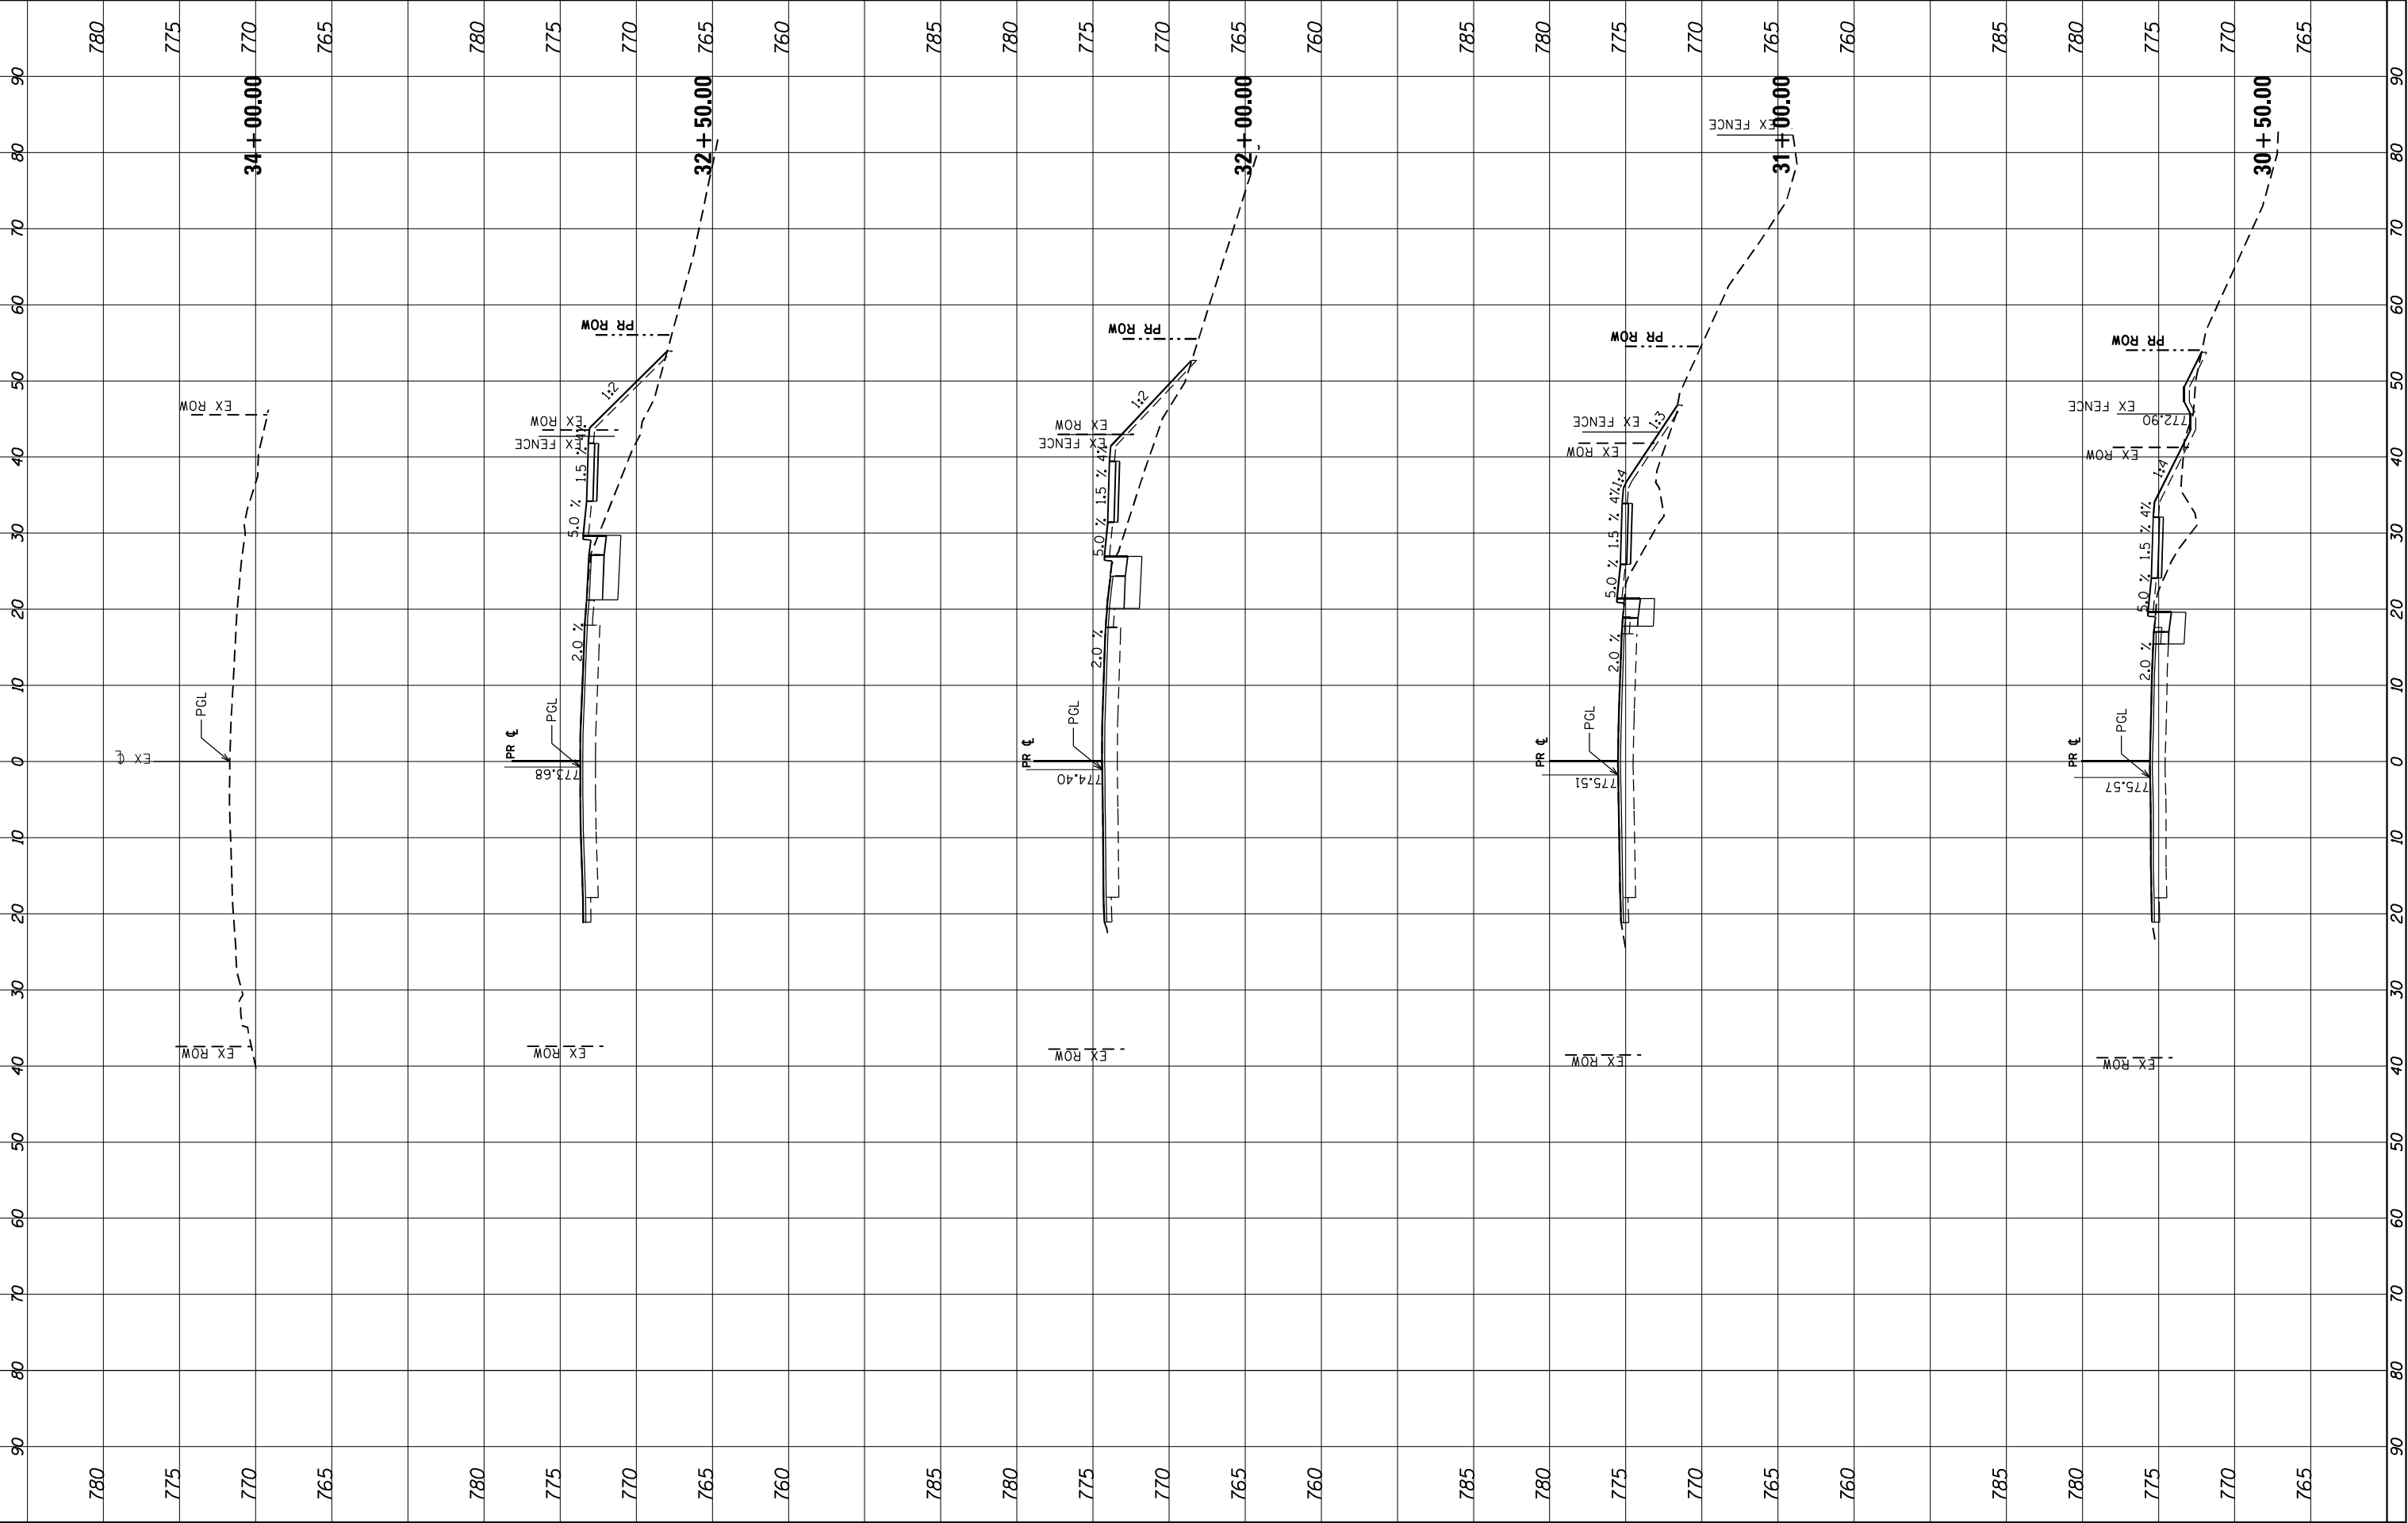

USER NAME = aseibet	DESIGNED - MBC	REvised - _____
	DRAWN - MBC	REvised - _____
PLOT SCALE = 20,0000 * / in.	CHECKED - LJ	REvised - _____
PLOT DATE = 12/12/2024	DATE - 12/16/2022	REvised - _____

STATE OF ILLINOIS
DEPARTMENT OF TRANSPORTATION

CROSS SECTIONS			
F.A.P. ROUTE 343 (IL 68) OVER SALT CREEK			
SCALE: _____	SHEET 5 OF 5 SHEETS	STA. _____	TO STA. _____

F.A.P. RTE.	SECTION	COUNTY	TOTAL SHEETS	SHEET NO.
343	FAP 343 22 CULVERT	COOK	67	67
CONTRACT NO. 62R73				
ILLINOIS FED. AID PROJECT				