
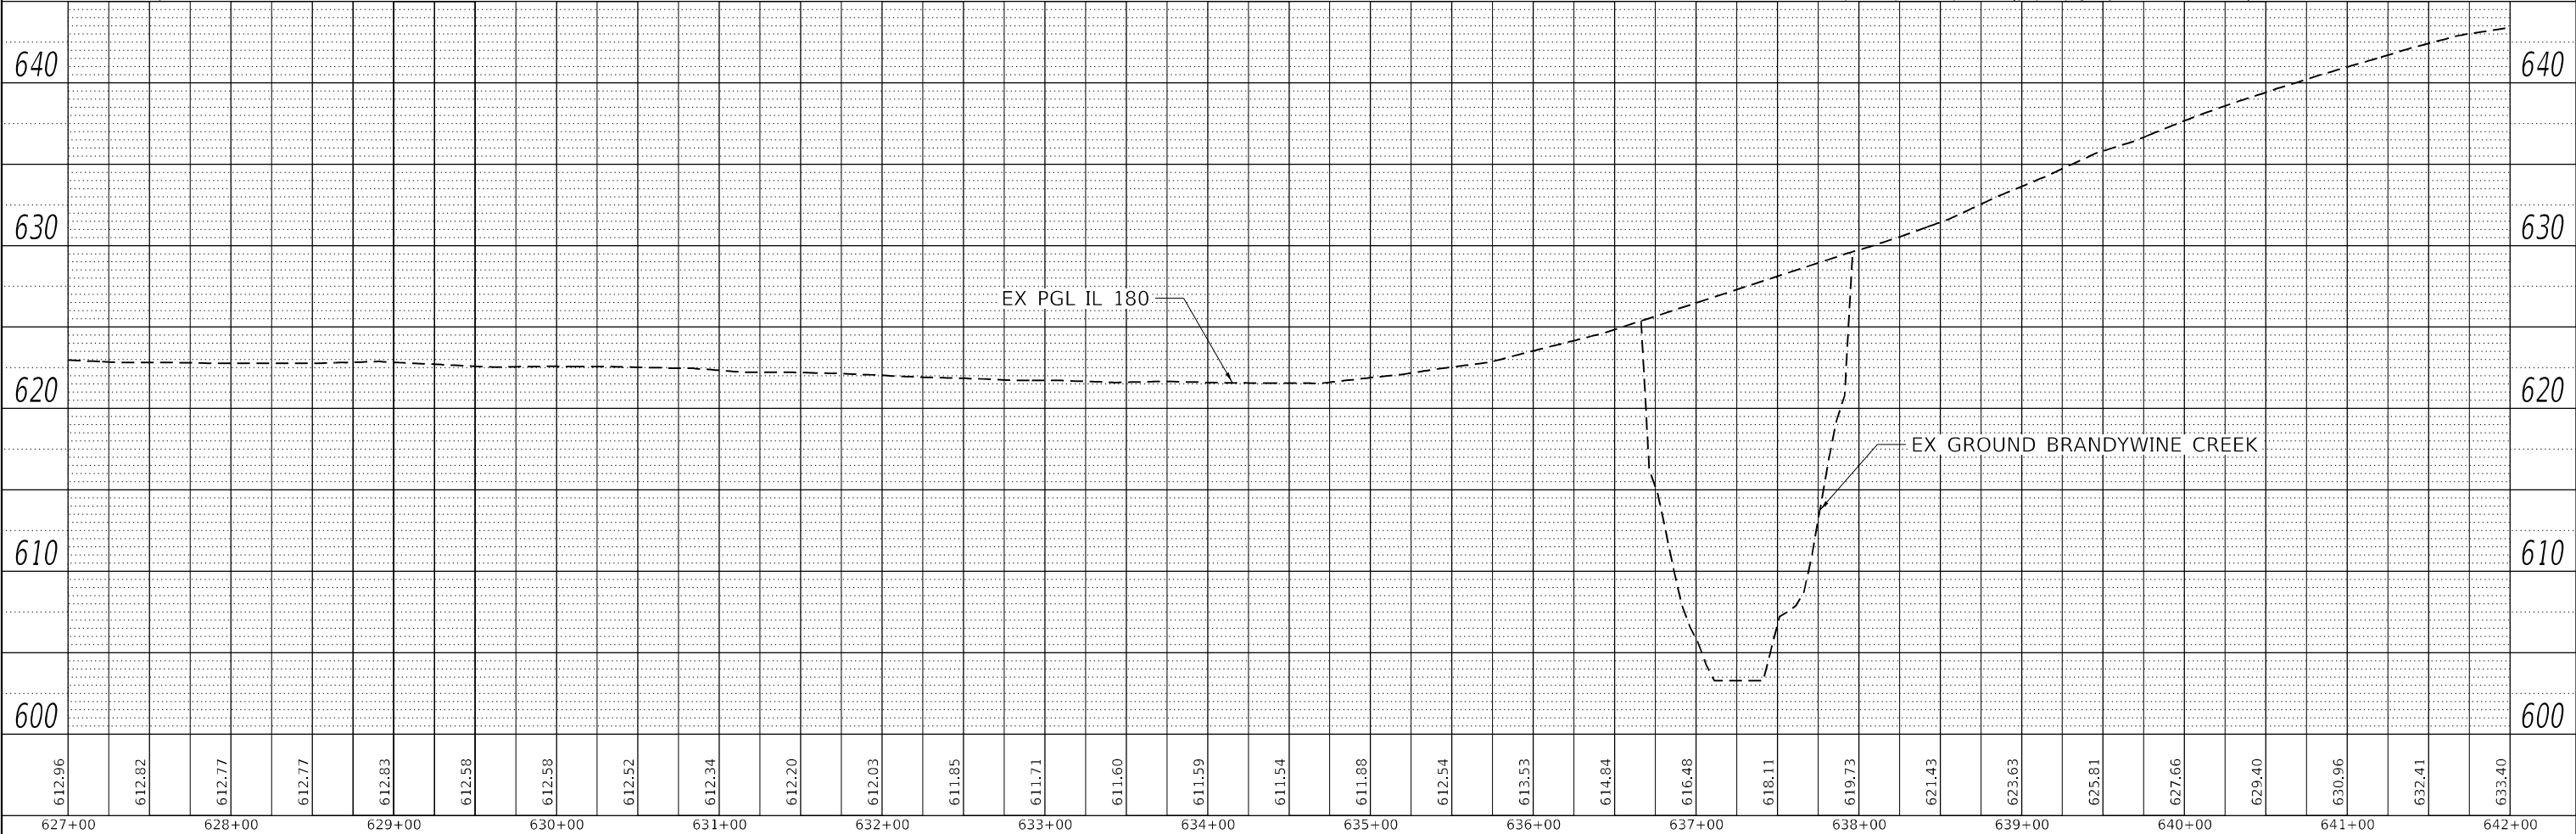


PLAN	SURVEYED	BY	DATE
NO.	PLOTTED		
	ALIGNMENT CHECKED		
	STRUCTURE NOTATION CHWD		
	CADD FILE NAME		

PROFILE	SURVEYED	BY	DATE
NO.	PLOTTED		
	GRADES CHECKED		
	STRUCTURE NOTATION CHWD		
	CADD FILE NAME		

DATE PLOTTED = 12/18/2024 10:48:32 AM
PEN TABLE = 0021484.07.tbl
PLOT CONFIG = C:\PLOT\plcfig
MODEL \$MODELNAME\$
FILE NAME: N:\PROJ\0021484.07\CADD\SSM\ProposedPlan\168E50-imp026.dgn

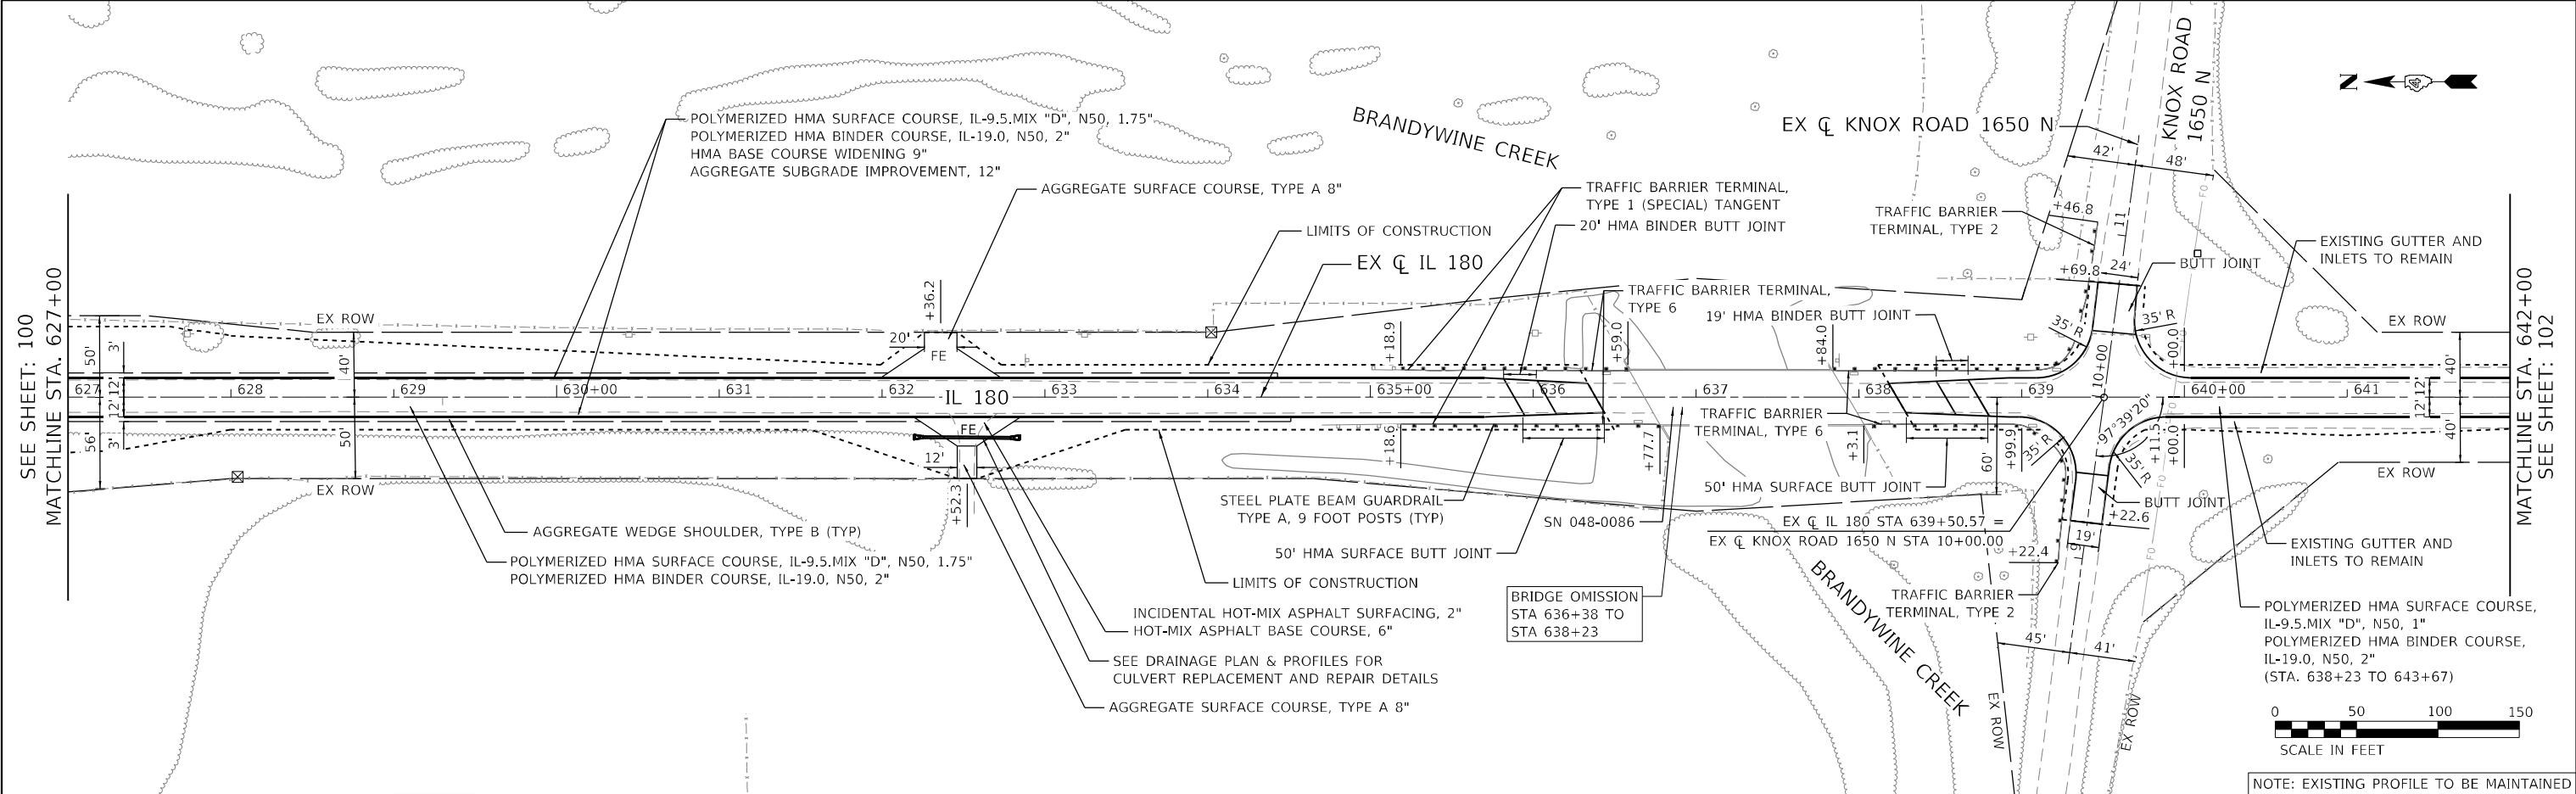

USER NAME = Roadway	DESIGNED - AEC	REVISED -
	DRAWN - AMS	REVISED -
PLOT SCALE = 100,0000' / in.	CHECKED - NDF	REVISED -
PLOT DATE = 12/18/2024	DATE - 12/18/2024	REVISED -

STATE OF ILLINOIS
DEPARTMENT OF TRANSPORTATION

IL 180 WIDENING AND RESURFACING
PROPOSED PLAN AND PROFILE

SCALE: 1" = 50' SHEET 26 OF 39 SHEETS STA. 627+00 TO STA. 642+00

F.A.S. RTE.	SECTION	COUNTY	TOTAL SHEETS	SHEET NO.
1195		KNOX	409	101
110RS-5:(111,112,108X-1)W,RS-3		CONTRACT NO.		68E50
ILLINOIS		FED. AID PROJECT		

PROFILE	SURVEYED _____	BY _____	DATE _____
	PLOTTED _____		
NOTE BOOK _____	GRADES CHECKED _____		
	R.M., NOTED _____		
NO. _____	STRUCTURE NOTATIONS CHK'D _____		

SEE SHEET: 101
MATCHLINE STA. 642+00




NOTE: EXISTING PROFILE TO BE MAINTAINED



PROFILE	SURVEYED _____	BY _____	DATE _____
	PLOTTED _____		
NOTE BOOK _____	GRADES CHECKED _____		
NO. _____	B.M., NOTED _____		
	STRUCTURE NOTATIONS CHK'D _____		

SEE SHEET: 102
MATCHLINE STA. 656+00

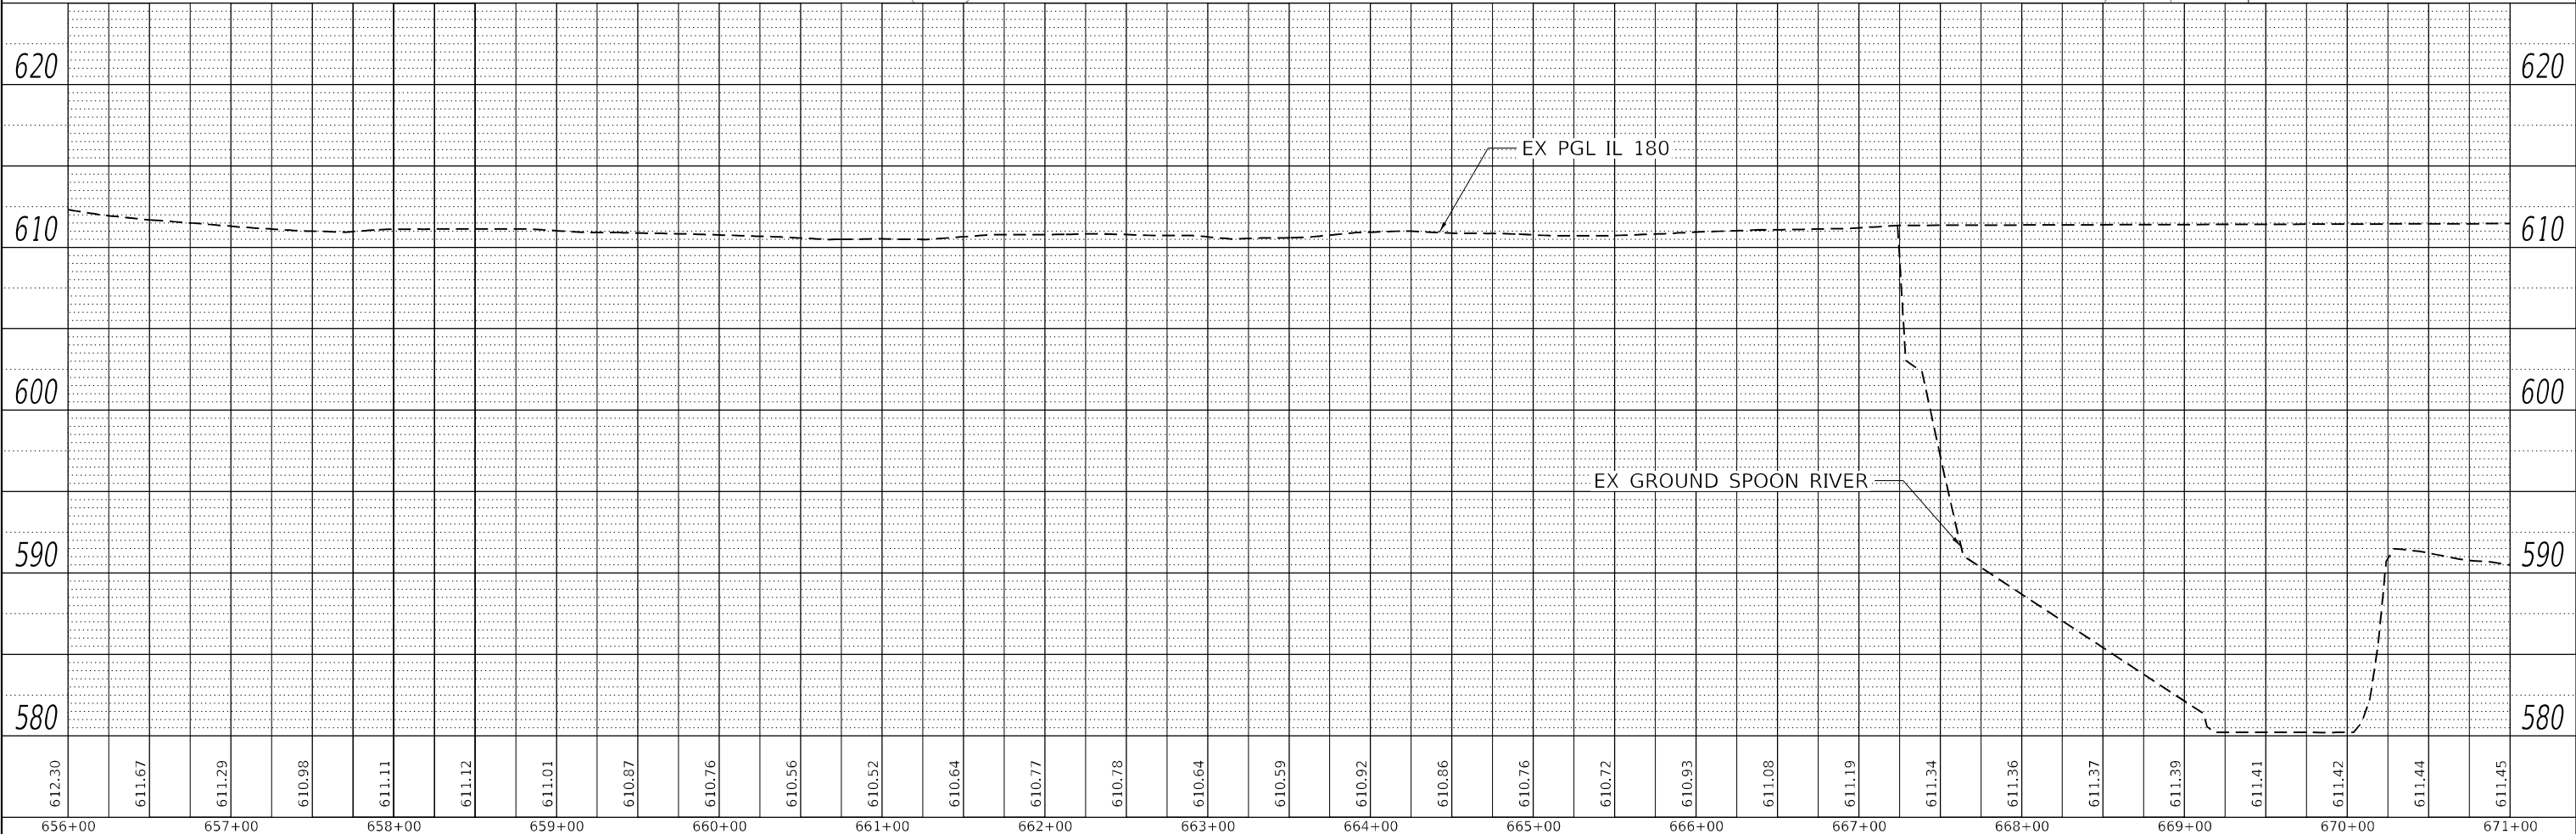


 8725 W. Higgins Rd, Ste 600, Chicago, IL 60631 P 773.775.4009 www.ciorba.com	USER NAME = Roadway	DESIGNED - AEC	REVISED -	STATE OF ILLINOIS DEPARTMENT OF TRANSPORTATION	IL 180 WIDENING AND RESURFACING PROPOSED PLAN AND PROFILE					F.A.S. RTE.	SECTION	COUNTY	TOTAL SHEETS	SHEET NO.
	PLOT SCALE = 100,0000' / in.	DRAWN - AMS	REVISED -							1195	+	KNOX	409	103
	PLOT DATE = 12/18/2024	CHECKED - NDF	REVISED -		+	110R5-5;(111,112,108X-1)W.R5-3					CONTRACT NO.	68E50		
	DATE = 12/18/2024	REVISD -	REVISD -		SCALE: 1" = 50'		SHEET 28	OF 39 SHEETS	STA. 656+00	TO STA. 671+00	ILLINOIS FED. AID PROJECT			

PLAN	SURVEYED	BY	DATE
NOTE BOOK NO.	ALIGNED CHECKED		
	PLOTTED		
	CADD FILE NAME		

PROFILE	SURVEYED	BY	DATE
NOTE BOOK NO.	GRADES CHECKED		
	STRUCTURE NOTATION CHWD		

DATE PLOTTED = 12/18/2024 10:48:36 AM
PEN TABLE = 0021484.07.tbl
PLOT CONFIG = CC-PDF.plt
MODEL \$MODELNAME\$
FILE NAME: N:\PROJ\0021484.07\CC-PDF\Sheet\Proposed\Plan\I180E50-imp129.dgn

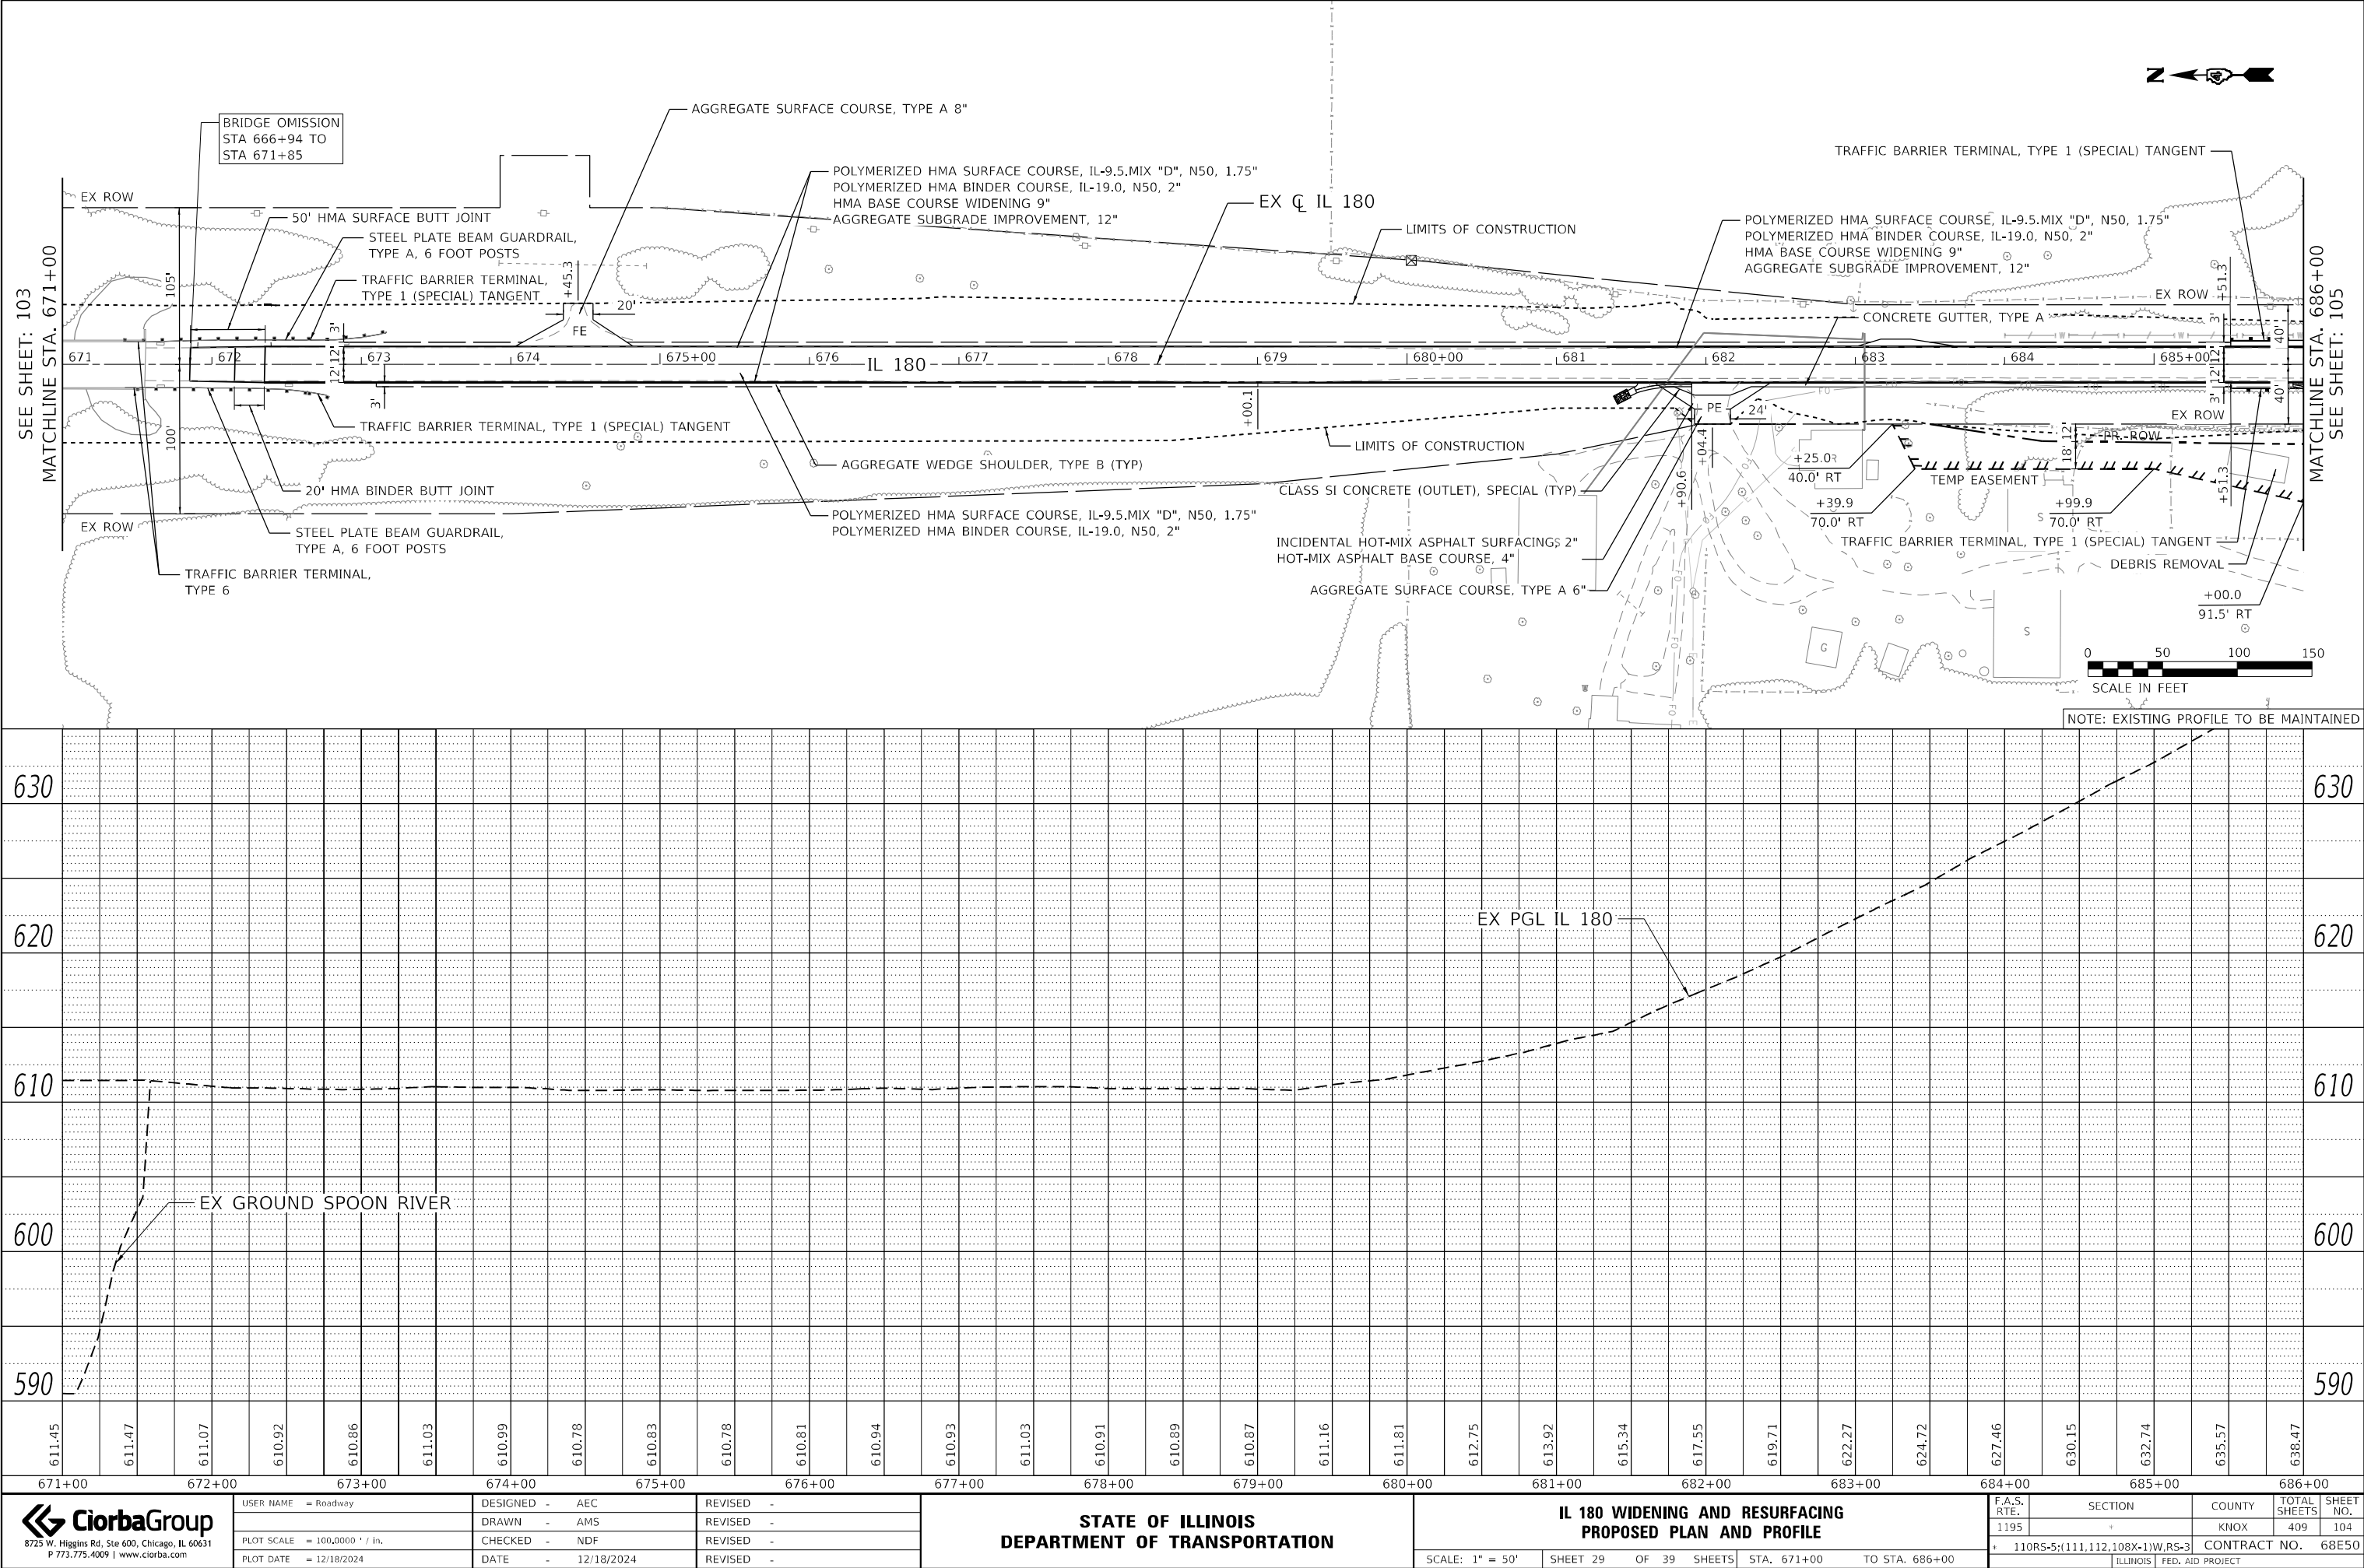

PROFILE	SURVEYED _____	BY _____	DATE _____
	PLOTTED _____		
NOTE BOOK _____	GRADES CHECKED _____		
	R.M., NOTED _____		
NO. _____	STRUCTURE NOTATIONS CHK'D _____		

SEE SHEET: 104
CHLINE STA. 686+00



NOTE: EXISTING PROFILE TO BE MAINTAINED



 CiorbaGroup 8725 W. Higgins Rd, Ste 600, Chicago, IL 60631 P 773.775.4009 www.ciorbagr.com	USER NAME = Roadway	DESIGNED - AEC	REVISED -	STATE OF ILLINOIS DEPARTMENT OF TRANSPORTATION	IL 180 WIDENING AND RESURFACING PROPOSED PLAN AND PROFILE					F.A.S. RTE.	SECTION	COUNTY	TOTAL SHEETS	SHEET NO.
		DRAWN - AMS	REVISED -							1195	*	KNOX	409	105
	PLOT SCALE = 100,000' = 1 in.	CHECKED - NDF	REVISED -		110RS-5; (111,112,108X-1) W, RS-3					CONTRACT NO.	68E50			
	PLOT DATE = 12/18/2024	DATE = 12/18/2024	REVISED -		SCALE: 1" = 50'	SHEET 30	OF 39 SHEETS	STA. 686+00	TO STA. 701+00	ILLINOIS FED. AID PROJECT				

PROFILE	SURVEYED _____	BY _____	DATE _____
	PLOTTED _____		
NOTE BOOK _____	GRADES CHECKED _____		
	R.M., NOTED _____		
NO. _____	STRUCTURE NOTATIONS CHK'D _____		

SEE SHEET: 105
MATCHLINE STA. 1701+00





 CiorbaGroup 8725 W. Higgins Rd, Ste 600, Chicago, IL 60631 P 773.775.4009 www.ciorba.com	USER NAME = Roadway	DESIGNED - AEC	REVISED -	STATE OF ILLINOIS DEPARTMENT OF TRANSPORTATION	IL 180 WIDENING AND RESURFACING PROPOSED PLAN AND PROFILE				F.A.S. RTE.	SECTION	COUNTY	TOTAL SHEETS	SHEET NO.
		DRAWN - AMS	REVISED -						1195	*	KNOX	409	106
	PLOT SCALE = 100,000' / in.	CHECKED - NDF	REVISED -		+ 110R5-5;111,112,108X-1 W,RS-3 CONTRACT NO. 68E50								
	PLOT DATE = 12/18/2024	DATE = 12/18/2024	REVISED -		SCALE: 1" = 50' SHEET 31 OF 39 SHEETS STA. 701+00 TO STA. 716+00	ILLINOIS FED. AID PROJECT							

PLAN	SURVEYED	PLOTTED	DATE
NOTE BOOK NO.	ALIGNMENT CHECKED	CADD FILE NAME	

PROFILE	SURVEYED	PLOTTED	DATE
NOTE BOOK NO.	GRADES CHECKED	STRUCTURE NOTATION CHWD	

DATE PLOTTED = 12/18/2024 10:48:10 AM
PEN TABLE = 0021484.07.tbl
PLOT CONFIG = CC-PDF.plt
MODEL \$MODELNAME\$
FILE NAME: N:\PROJECTS\11085-5\111,112,108X-1\W,RS-3\11085-5-0-imp103.dgn

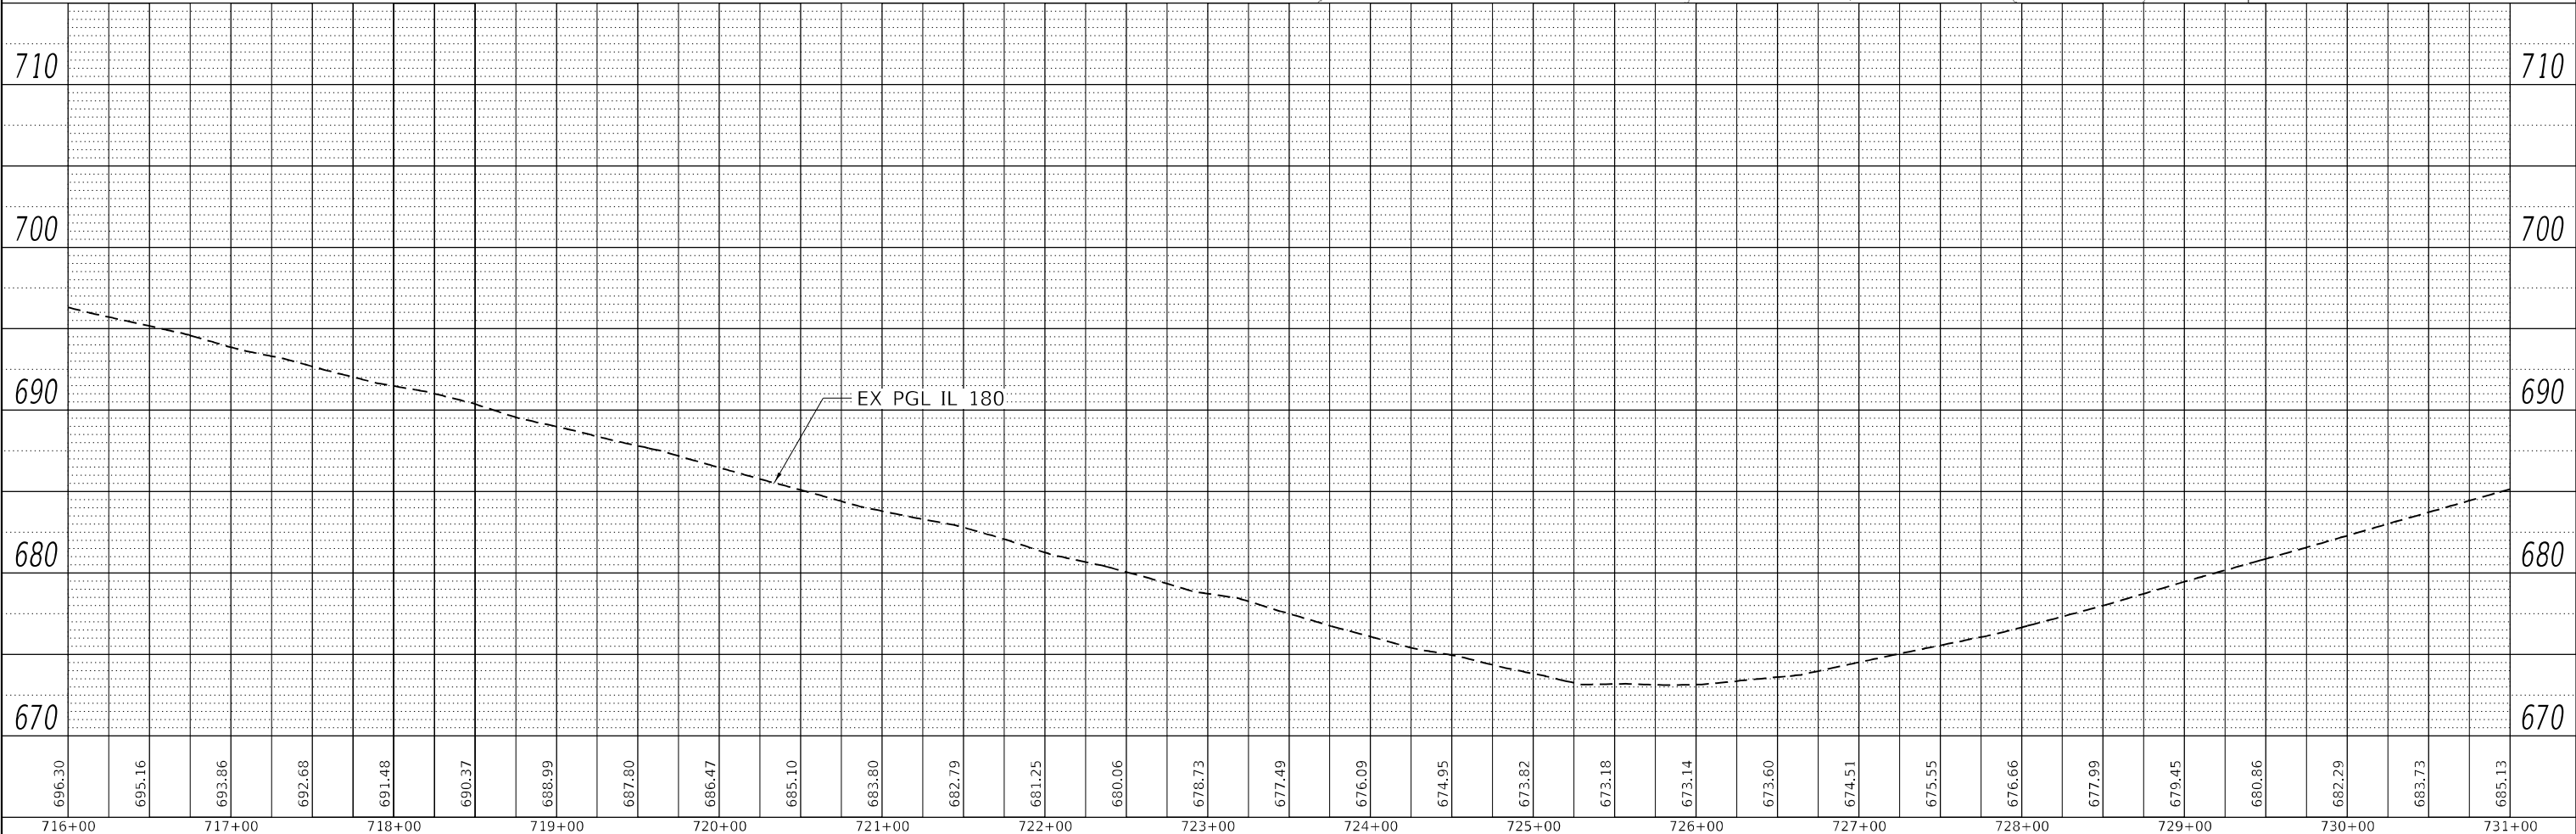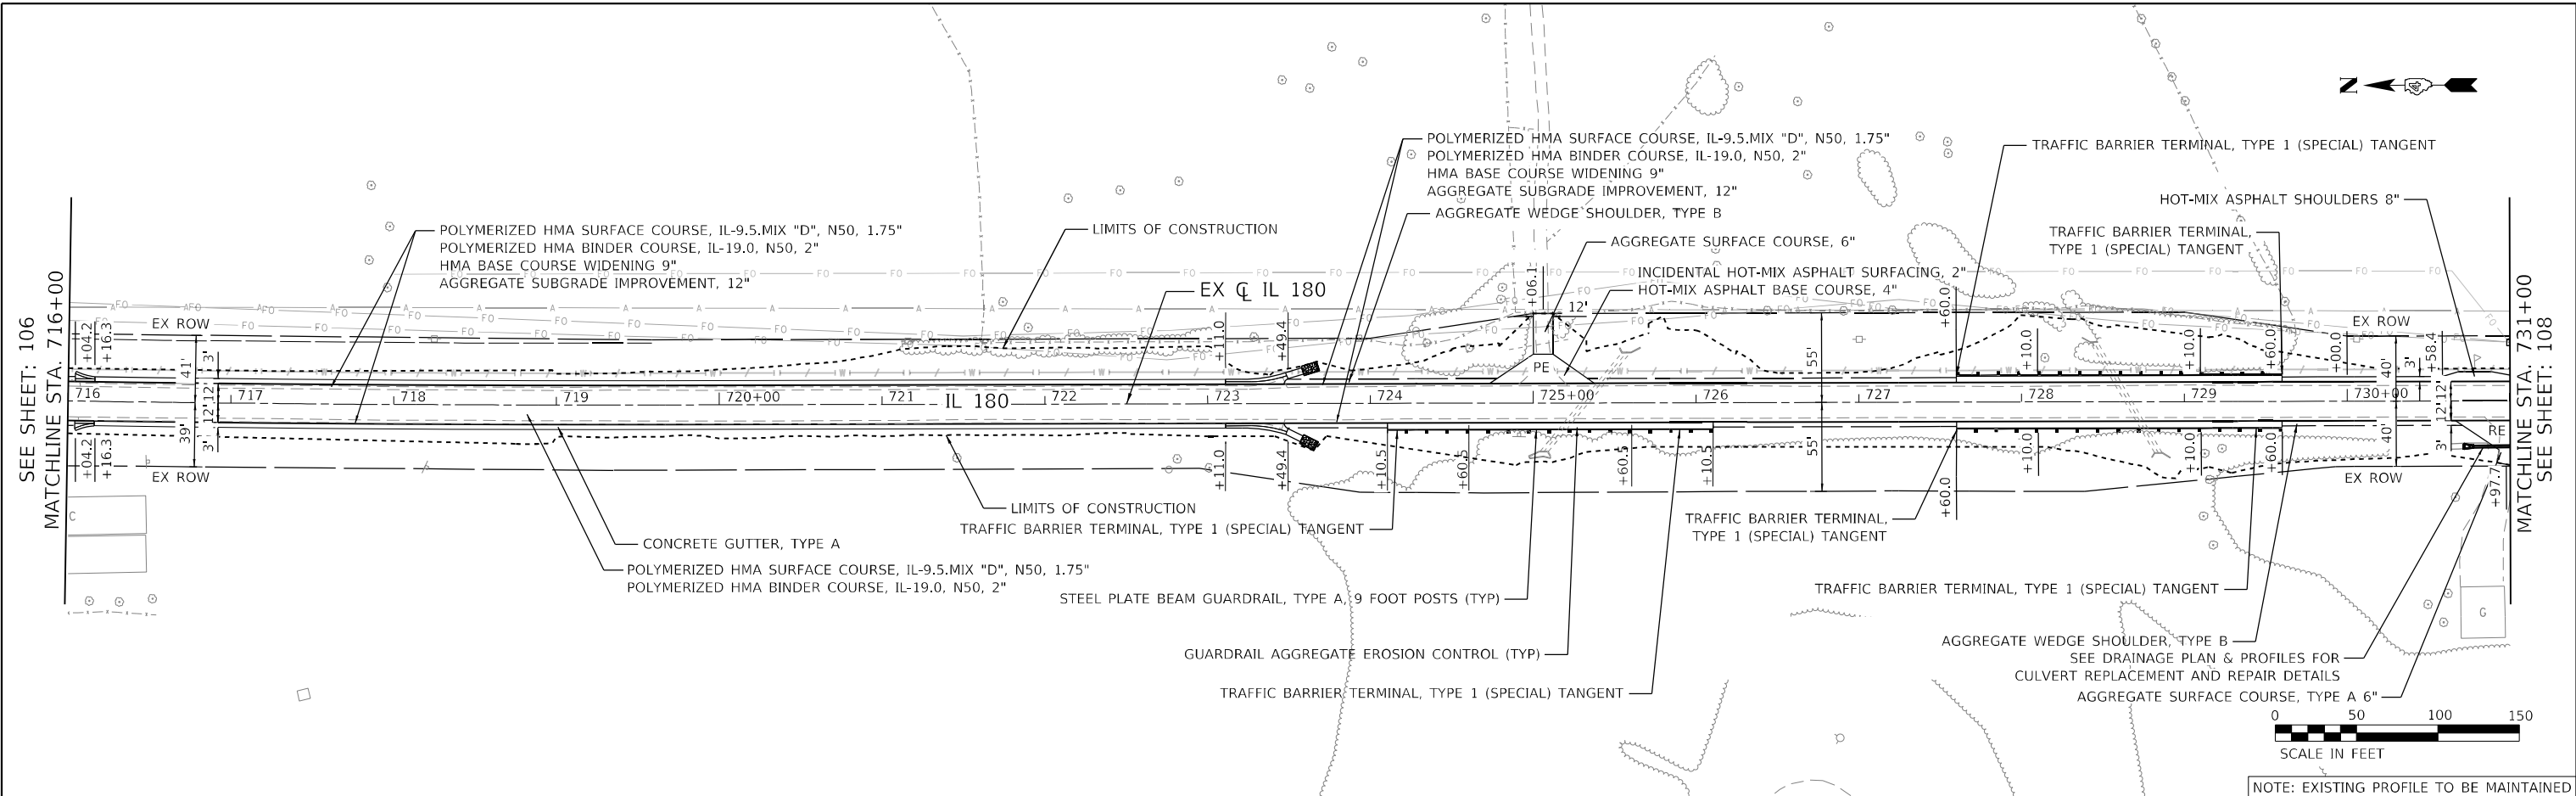

USER NAME = Roadway	DESIGNED - AEC	REVISED -
	DRAWN - AMS	REVISED -
PLOT SCALE = 100,0000 ' / in.	CHECKED - NDF	REVISED -
PLOT DATE = 12/18/2024	DATE - 12/18/2024	REVISED -

STATE OF ILLINOIS
DEPARTMENT OF TRANSPORTATION

IL 180 WIDENING AND RESURFACING
PROPOSED PLAN AND PROFILE



SCALE: 1" = 50' SHEET 32 OF 39 SHEETS STA. 716+00 TO STA. 731+00

F.A.S. RTE.	SECTION	COUNTY	TOTAL SHEETS	SHEET NO.
1195		KNOX	409	107
11085-5:(111,112,108X-1)W,RS-3			CONTRACT NO.	68E50
ILLINOIS			FED. AID PROJECT	

PLAN	SURVEYED	BY	DATE
NO.	PLOTTED		
	ALIGNMENT CHECKED		
	STRUCTURE NOTATION CHKD		
	CADD FILE NAME		

PROFILE	SURVEYED	BY	DATE
NO.	PLOTTED		
	GRADES CHECKED		
	STRUCTURE NOTATION CHKD		
	CADD FILE NAME		

DATE PLOTTED = 12/18/2024 10:48:42 AM
PEN TABLE = 0021484.07.tbl
PLOT CONFIG = CC-PDF.plt
MODEL \$MODELNAME\$
FILE NAME: N:\PROJECTS\110RS-5\111,112,108X-1\W-RS-3\110RS-5-111,112,108X-1\W-RS-3.dgn

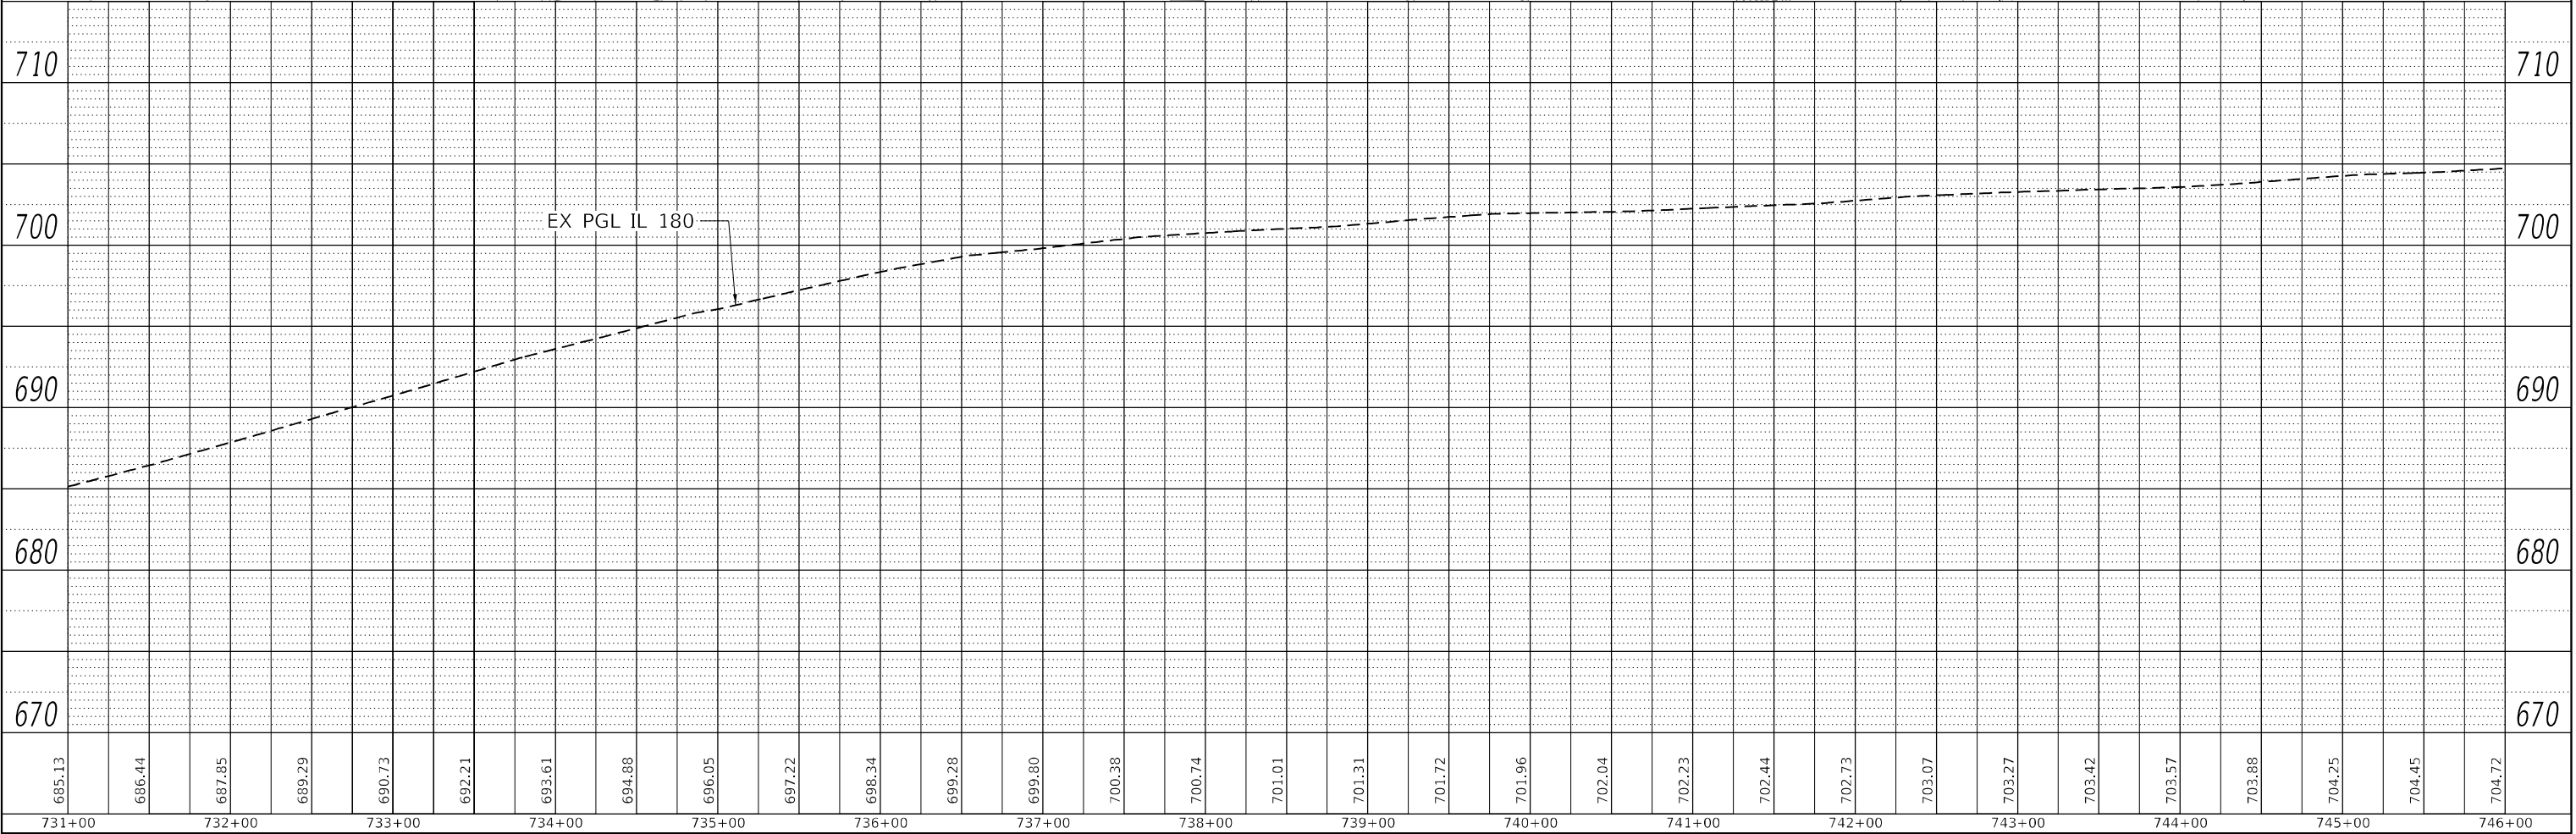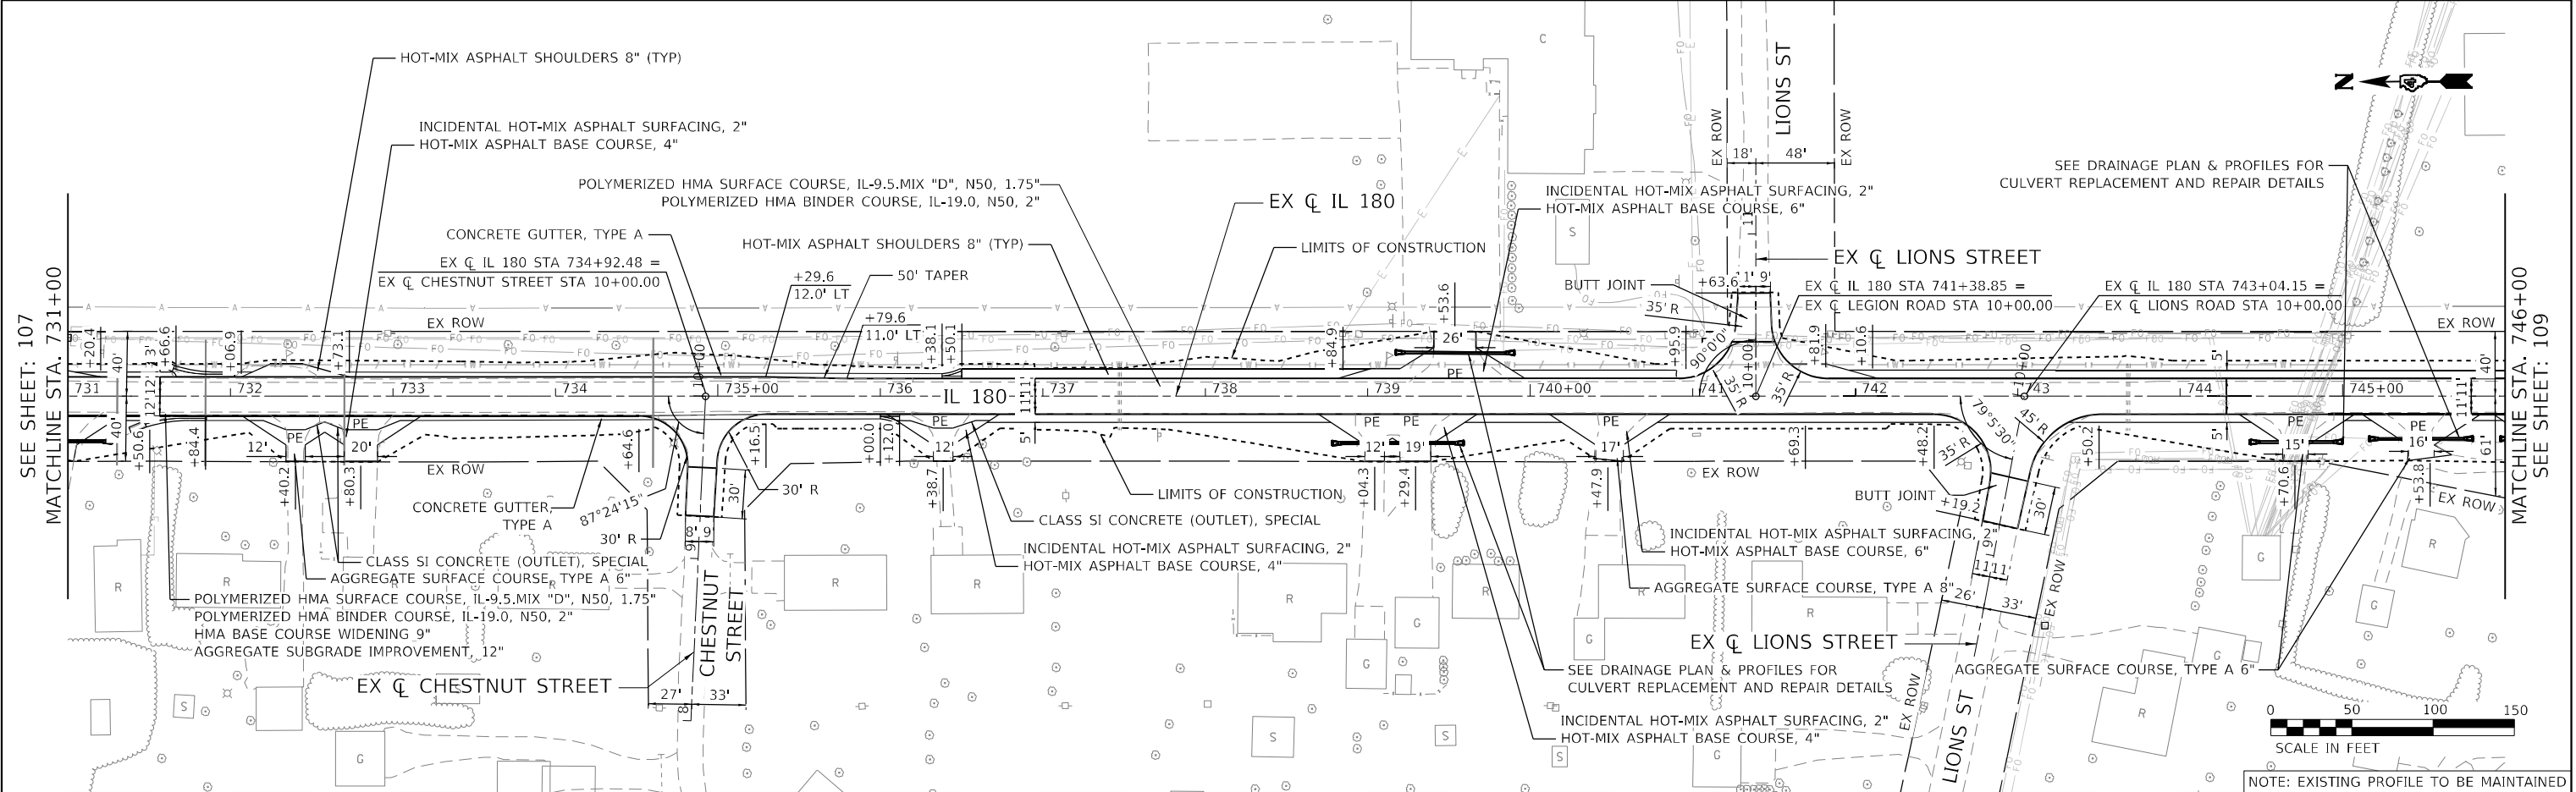

USER NAME = Roadway	DESIGNED - AEC	REVISED -
	DRAWN - AMS	REVISED -
PLOT SCALE = 100,0000' / in.	CHECKED - NDF	REVISED -
PLOT DATE = 12/18/2024	DATE - 12/18/2024	REVISED -


STATE OF ILLINOIS
DEPARTMENT OF TRANSPORTATION

IL 180 WIDENING AND RESURFACING
PROPOSED PLAN AND PROFILE

SCALE: 1" = 50' SHEET 33 OF 39 SHEETS STA. 731+00 TO STA. 746+00

F.A.S. RTE.	SECTION	COUNTY	TOTAL SHEETS	SHEET NO.
1195		KNOX	409	108
110RS-5-(111,112,108X-1)W-RS-3			CONTRACT NO.	68E50
ILLINOIS		FED. AID PROJECT		

PROFILE	SURVEYED _____	BY _____	DATE _____
	PLOTTED _____		
NOTE BOOK _____	GRADES CHECKED _____		
	R.M., NOTED _____		
NO. _____	STRUCTURE NOTATIONS CHK'D _____		


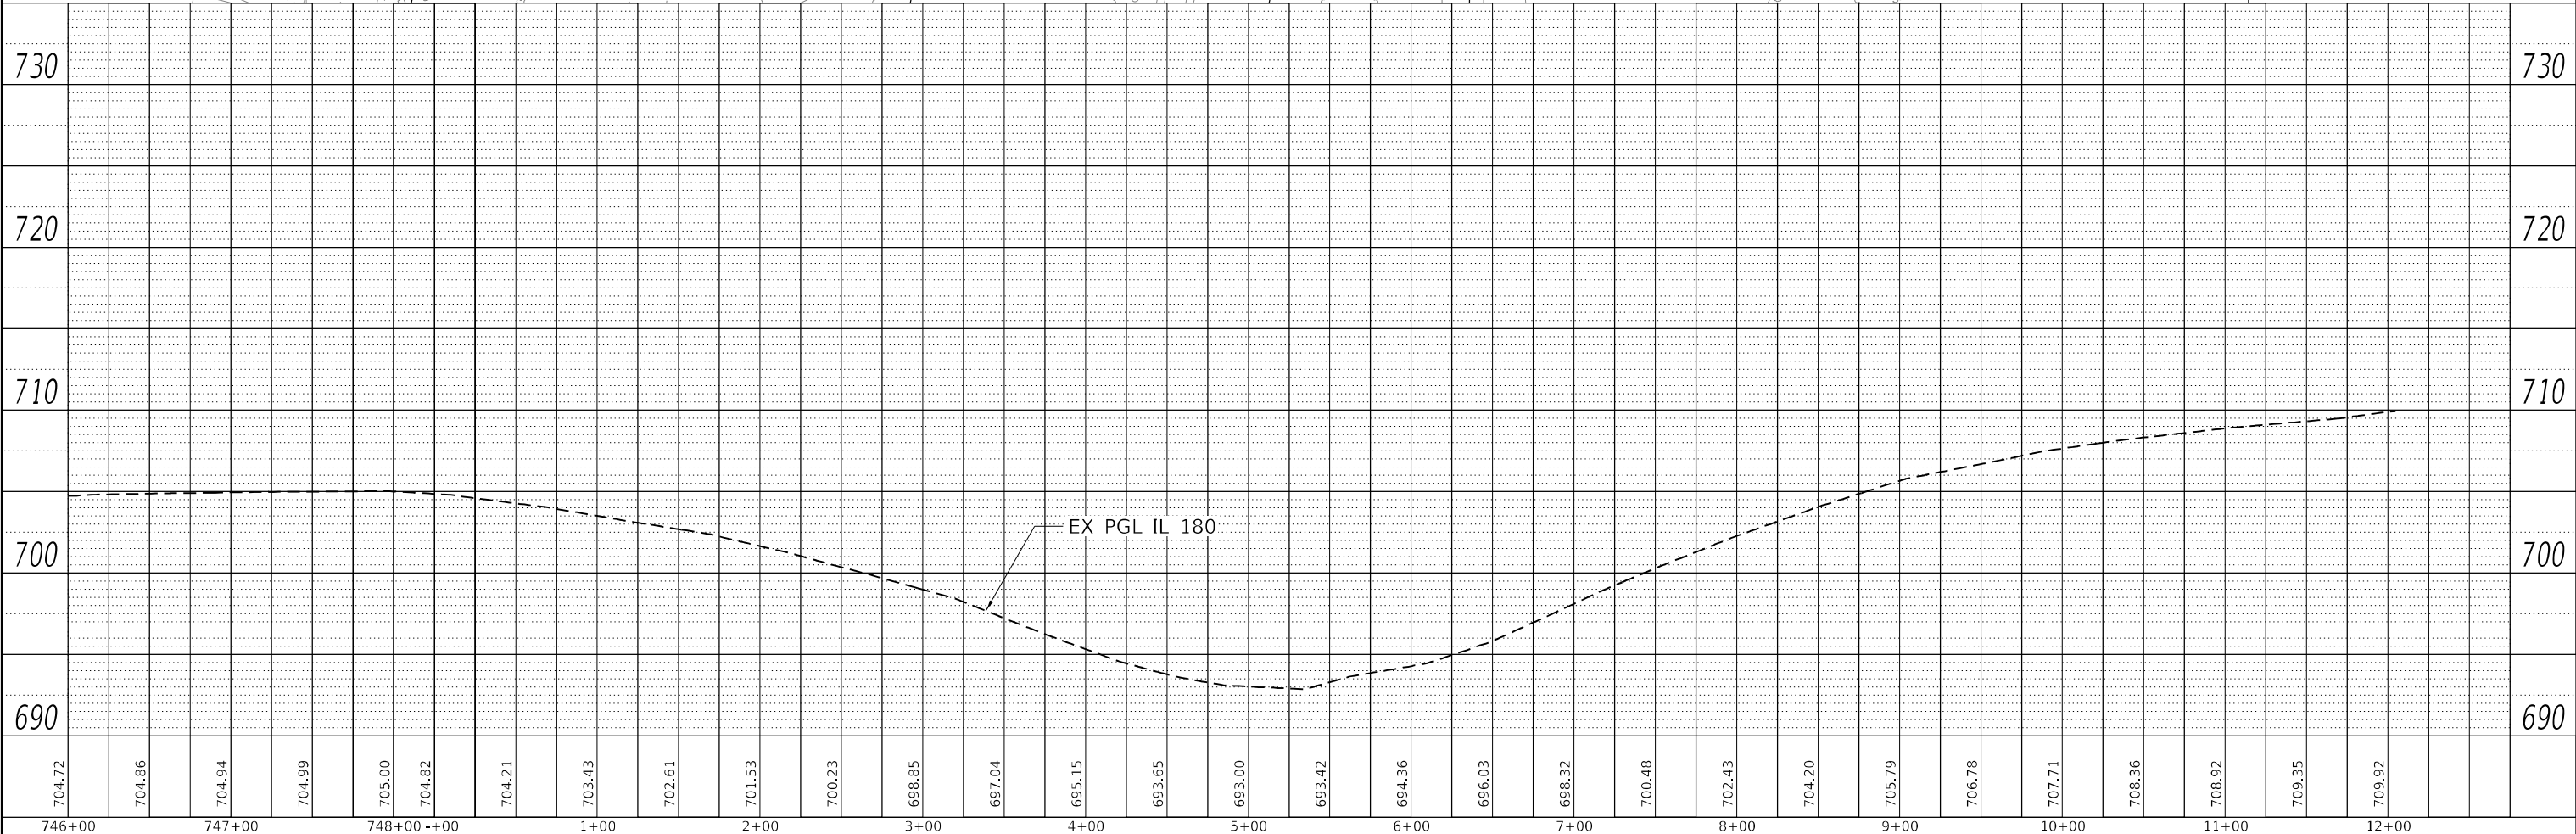


 CiorbaGroup 8725 W. Higgins Rd, Ste 600, Chicago, IL 60631 P 773.775.4009 www.ciorba.com	USER NAME = Roadway	DESIGNED - AEC	REVISED -	STATE OF ILLINOIS DEPARTMENT OF TRANSPORTATION	IL 180 WIDENING AND RESURFACING PROPOSED PLAN AND PROFILE					F.A.S. RTE.	SECTION	COUNTY	TOTAL SHEETS	SHEET NO.
		DRAWN - AMS	REVISED -							1195	+	KNOX	409	109
	PLOT SCALE = 100,0000' / in.	CHECKED - NDF	REVISED -		+	110R5-5; (111,112,108X-1)W.R5-3	CONTRACT NO.			68E50				
	PLOT DATE = 12/18/2024	DATE = 12/18/2024	REVISED -		SCALE: 1" = 50'	SHEET 34	OF 39 SHEETS	STA. 746+00	TO STA. 12+00	ILLINOIS FED. AID PROJECT				

PLAN	SURVEYED	BY	DATE
NOTE BOOK NO.	PLOTTED		
	ALIGNMENT CHECKED		
	STRUCTURE NOTATION CHWD		
	CADD FILE NAME		

PROFILE	SURVEYED	BY	DATE
NOTE BOOK NO.	PLOTTED		
	GRADES CHECKED		
	STRUCTURE NOTATION CHWD		
	CADD FILE NAME		

DATE PLOTTED = 12/18/2024 10:48:45 AM
PEN TABLE = 0021484.07.tbl
PLOT CONFIG = CCG-PDF.plt
MODEL \$MODELNAME\$
FILE NAME: N:\PROJECTS\110RS-5\110RS-5\110RS-5\110RS-5.dgn

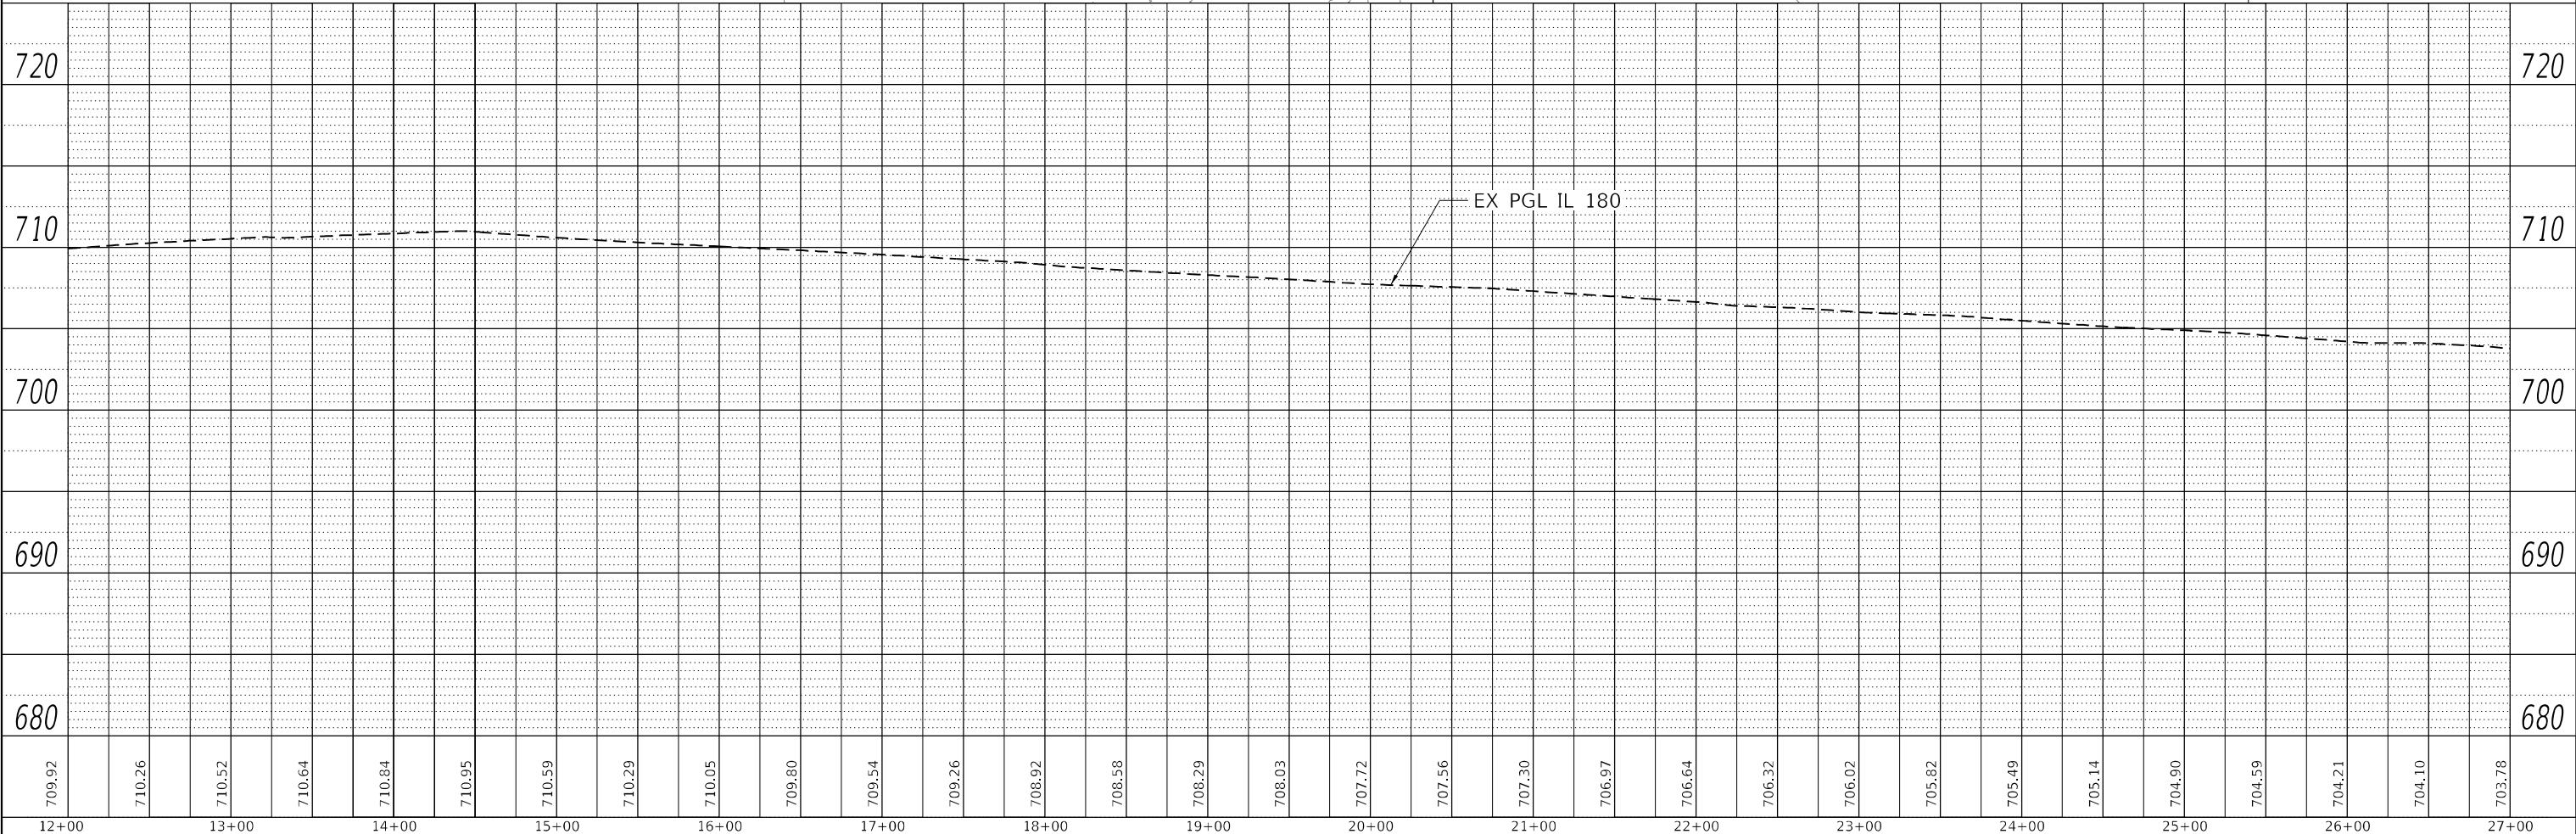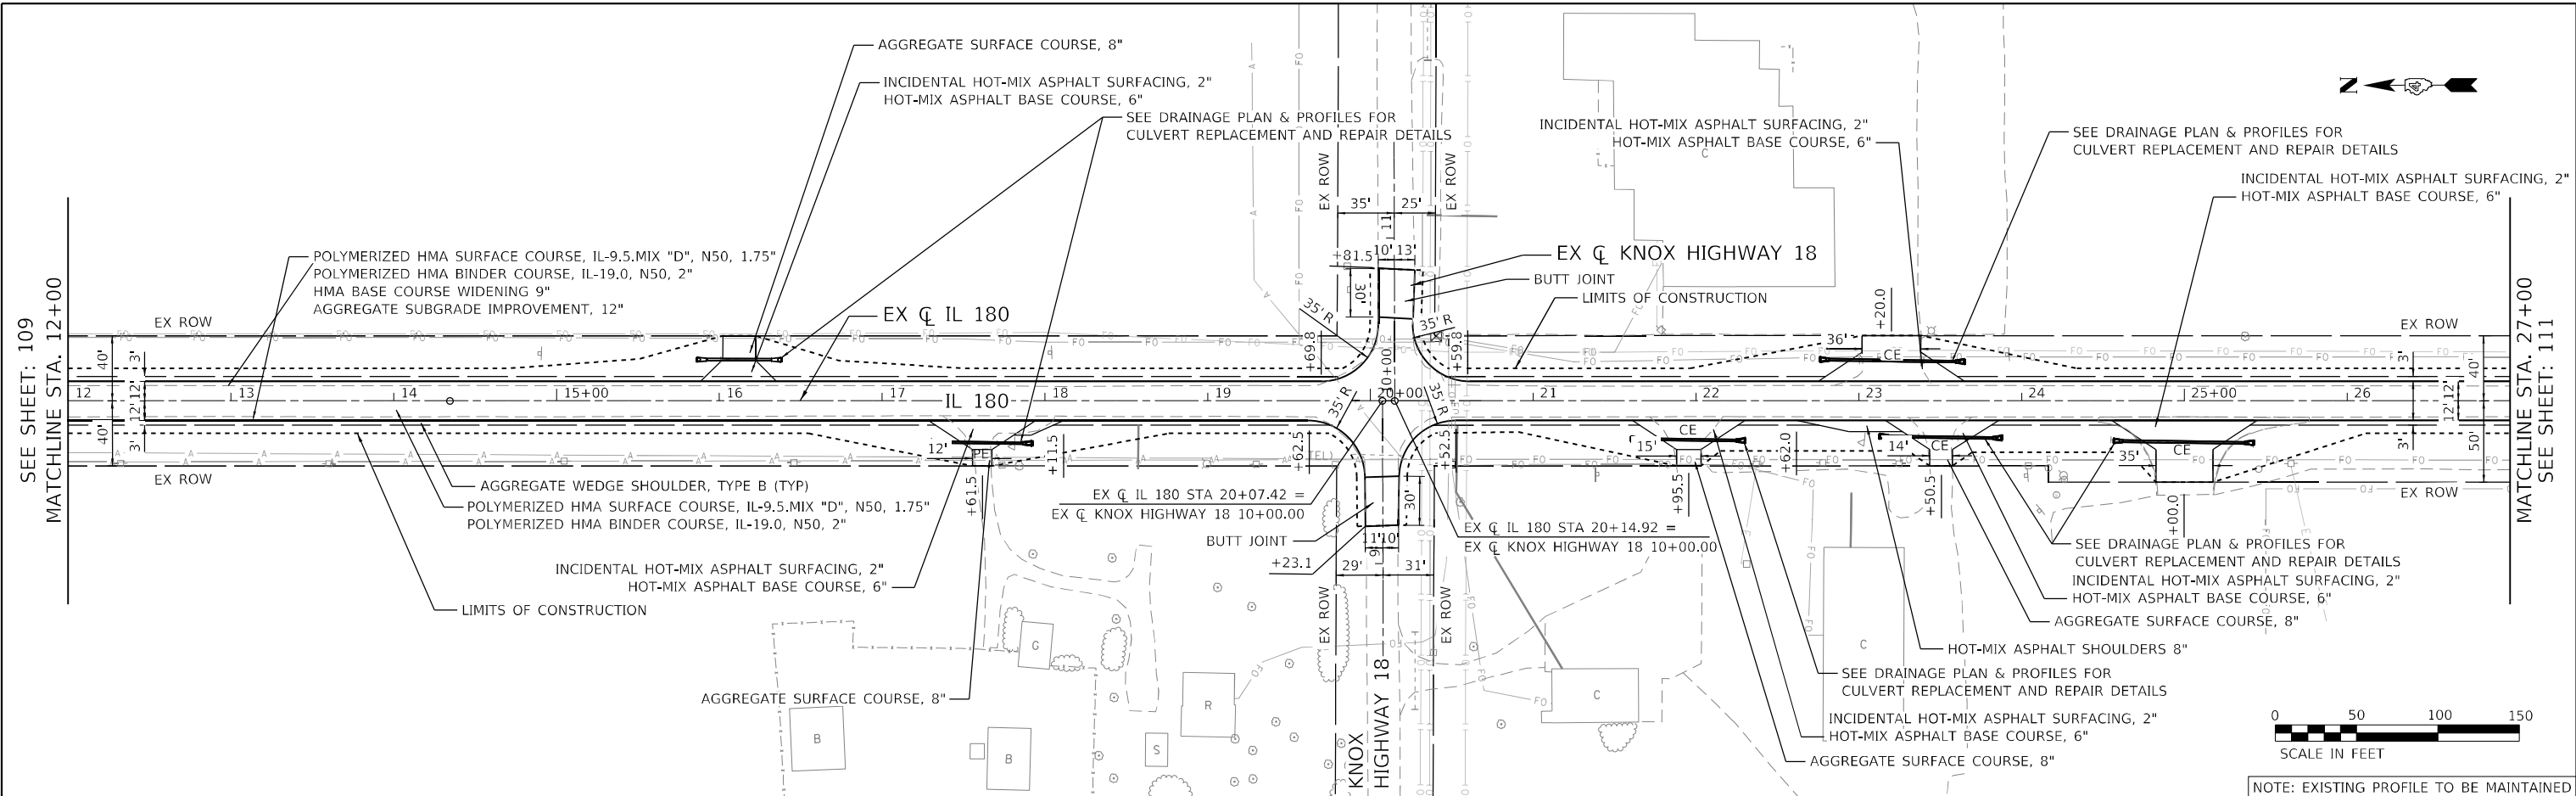

USER NAME = Roadway	DESIGNED - AEC	REVISED -
	DRAWN - AMS	REVISED -
PLOT SCALE = 100,0000 ' / in.	CHECKED - NDF	REVISED -
PLOT DATE = 12/18/2024	DATE - 12/18/2024	REVISED -

STATE OF ILLINOIS
DEPARTMENT OF TRANSPORTATION

IL 180 WIDENING AND RESURFACING
PROPOSED PLAN AND PROFILE


SCALE: 1" = 50' SHEET 35 OF 39 SHEETS STA. 12+00 TO STA. 27+00

F.A.S. RTE.	SECTION	COUNTY	TOTAL SHEETS	SHEET NO.
1195		KNOX	409	110
110RS-5;(111,112,108X-1)W,RS-3		CONTRACT NO.	68E50	
		ILLINOIS	FED. AID PROJECT	


PLAN	SURVEYED	DATE
NOTE BOOK NO.	PLOTTED	BY
	ALIGNMENT CHECKED	
	STRUCTURE NOTATION CHWD	
	CADD FILE NAME	

PROFILE	SURVEYED	DATE
NOTE BOOK NO.	PLOTTED	BY
	GRADES CHECKED	
	STRUCTURE NOTATION CHWD	
	CADD FILE NAME	

DATE PLOTTED = 12/18/2024 10:48:16 AM
PEN TABLE = 0021484.07.tbl
PLOT CONFIG = CC-PDF.plt
MODEL \$MODELNAME\$
FILE NAME: N:\PROJ\0021484.07\CADD\Sheet\Proposed\Plan\I180E50-imp036.dgn

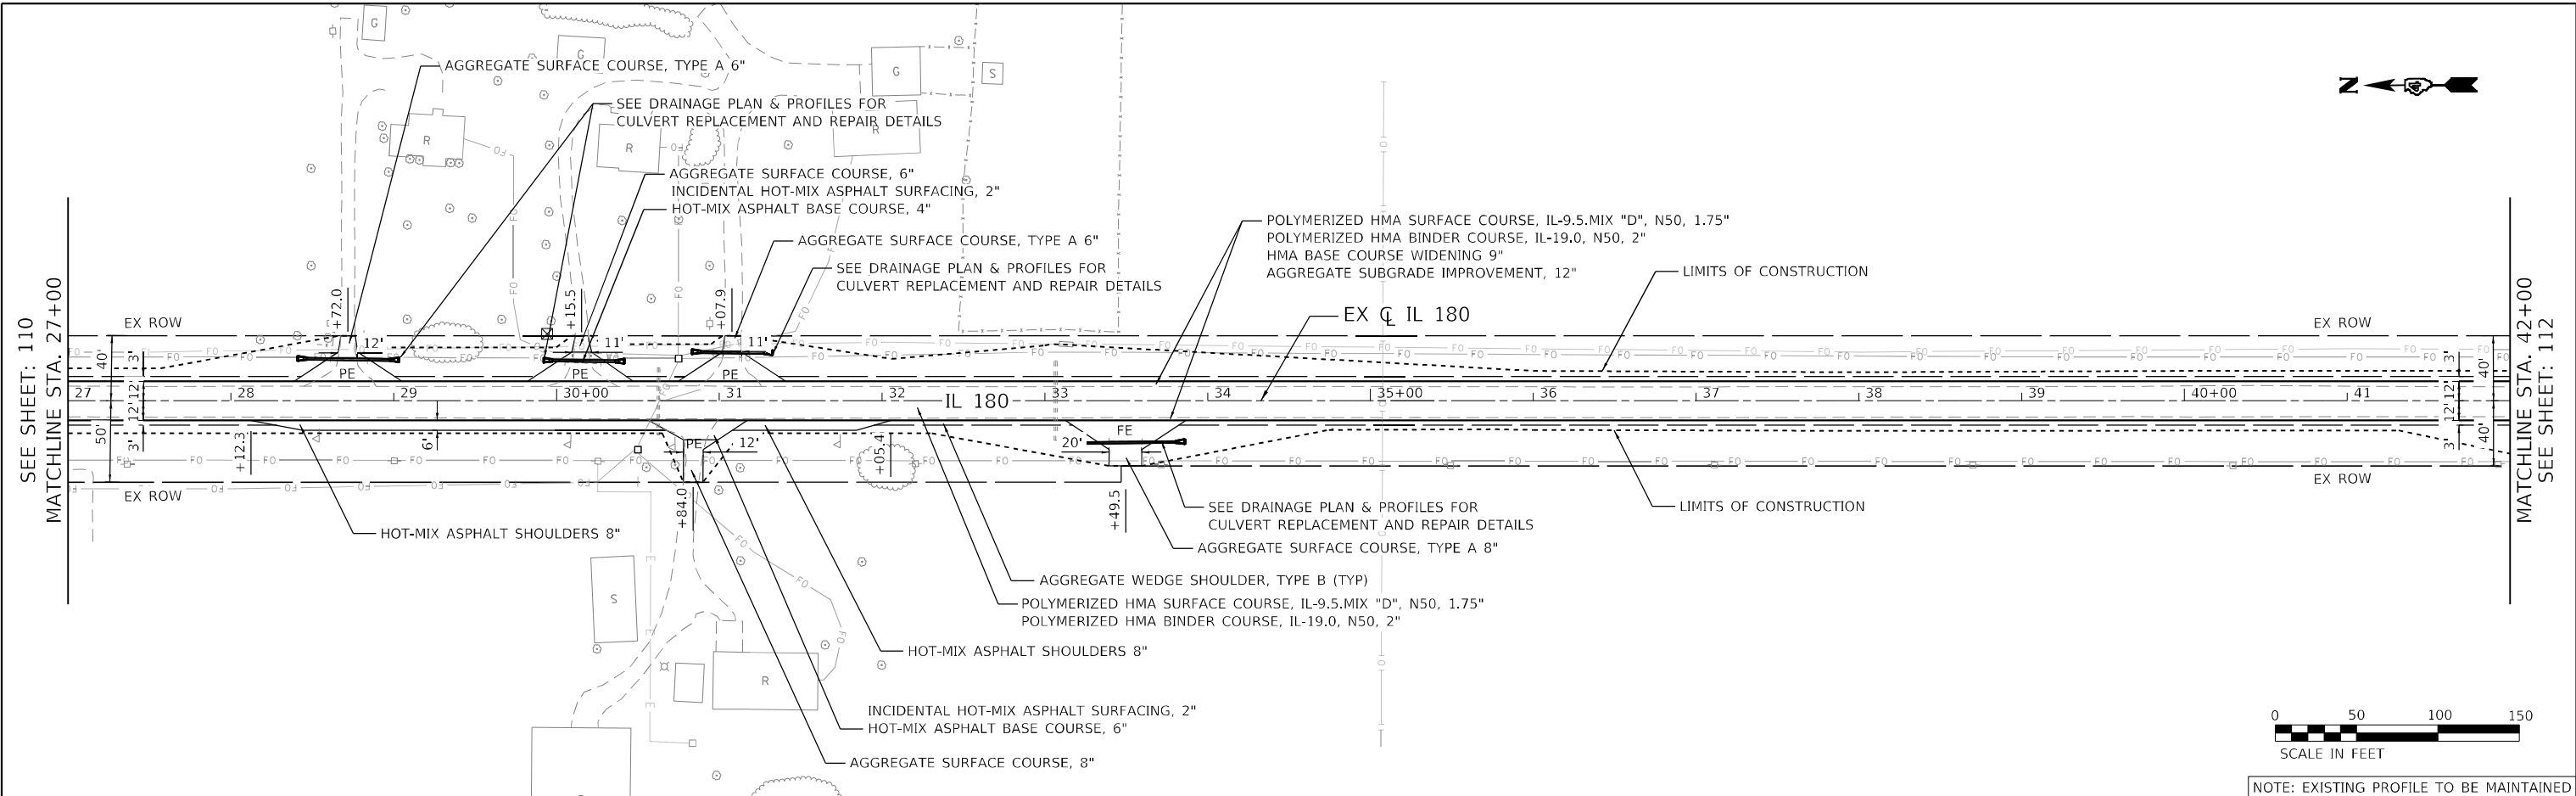

NOTE: EXISTING PROFILE TO BE MAINTAINED

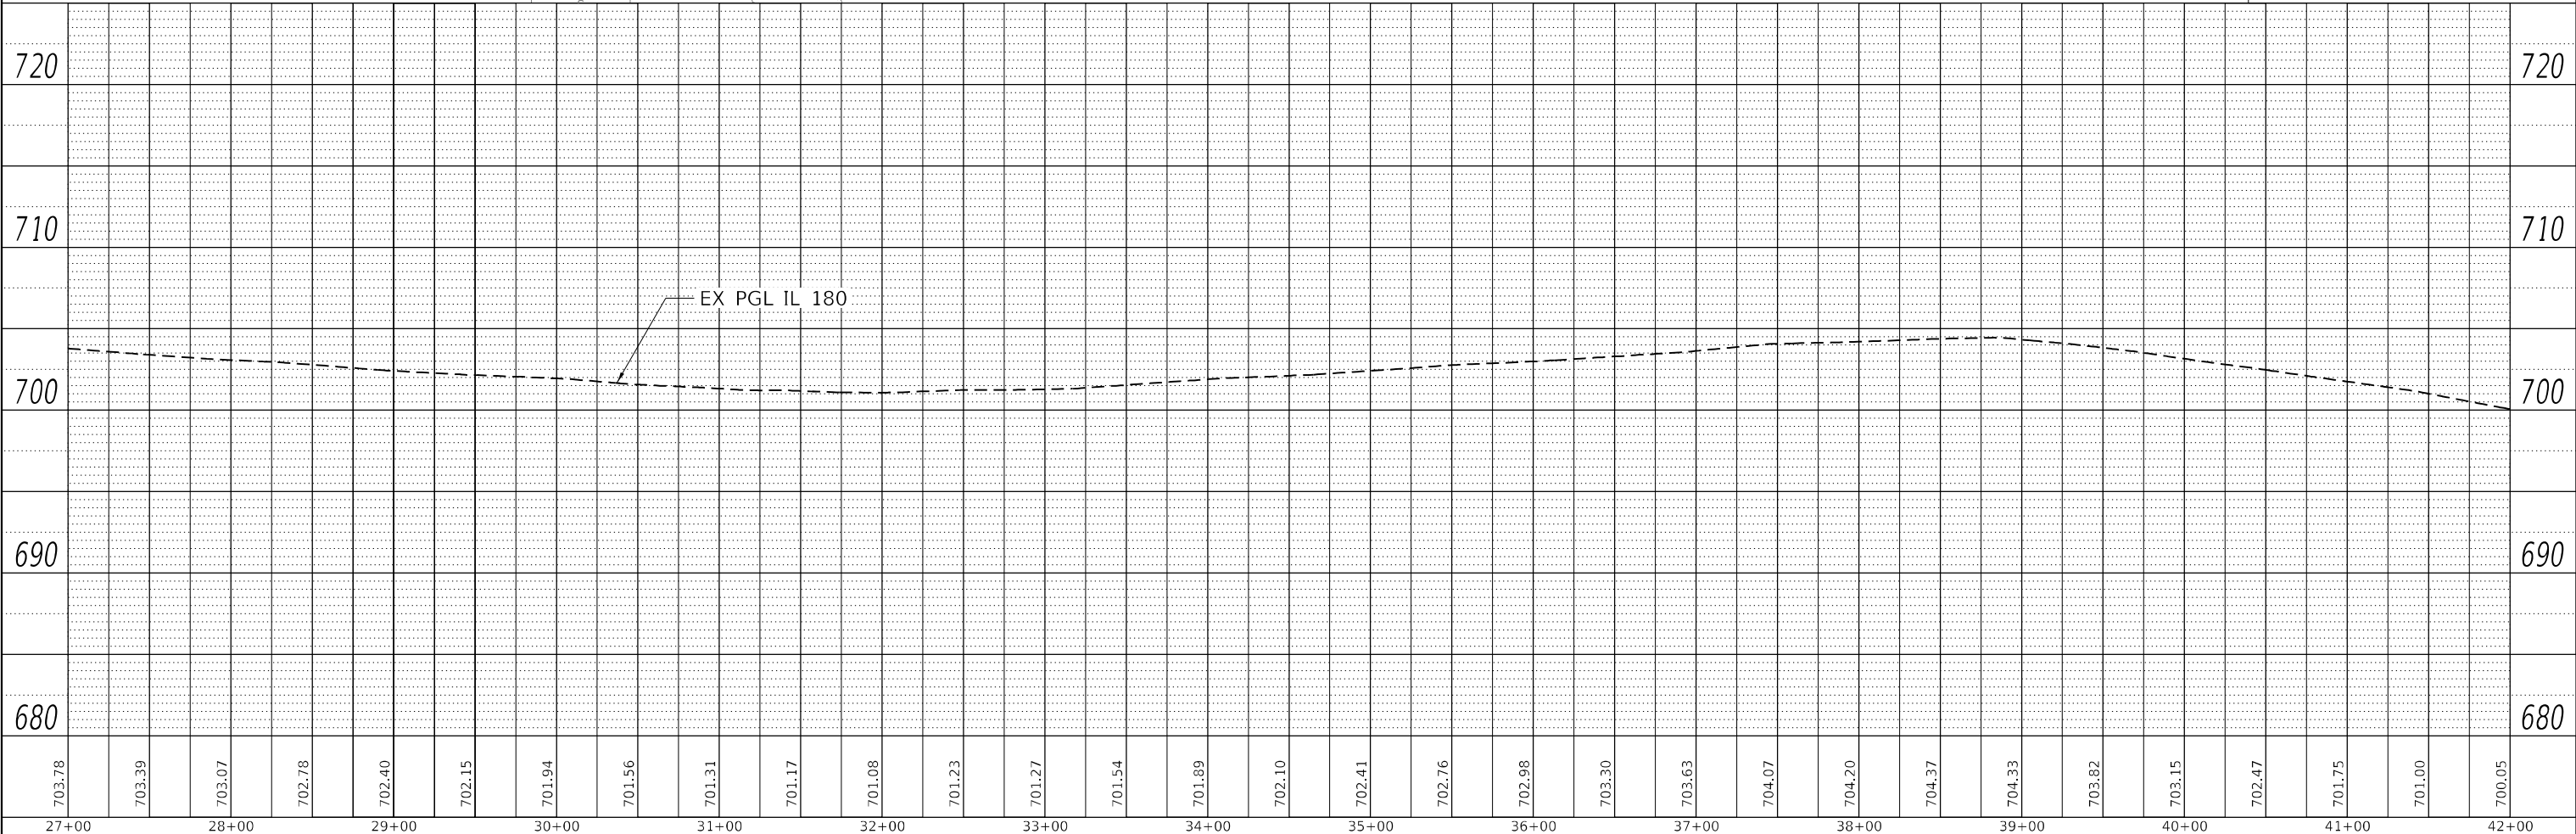

USER NAME = Roadway	DESIGNED - AEC	REVISED -
	DRAWN - AMS	REVISED -
PLOT SCALE = 100,0000 ' / in.	CHECKED - NDF	REVISED -
PLOT DATE = 12/18/2024	DATE - 12/18/2024	REVISED -

STATE OF ILLINOIS
DEPARTMENT OF TRANSPORTATION

IL 180 WIDENING AND RESURFACING
PROPOSED PLAN AND PROFILE



SCALE: 1" = 50' SHEET 36 OF 39 SHEETS STA. 27+00 TO STA. 42+00

F.A.S. RTE.	SECTION	COUNTY	TOTAL SHEETS	SHEET NO.
1195		KNOX	409	111
110RS-5:(111,112,108X-1)W,RS-3		CONTRACT NO. 68E50		
ILLINOIS		FED. AID PROJECT		

PLAN	SURVEYED	BY	DATE
NOTE BOOK NO.	PLOTTED		
	ALIGNMENT CHECKED		
	STRUCTURE NOTATION CHWD		

PROFILE	SURVEYED	BY	DATE
NOTE BOOK NO.	PLOTTED		
	GRADES CHECKED		
	STRUCTURE NOTATION CHWD		

DATE PLOTTED = 12/18/2024 10:48:47 AM
PEN TABLE = 0021484.07.tbl
PLOT CONFIG = CC-PDF.plt
MODEL \$MODELNAME\$
FILE NAME: N:\PROJ\0021484.07\CC-PDF\ProposedPlan\118E50-imp037.dgn

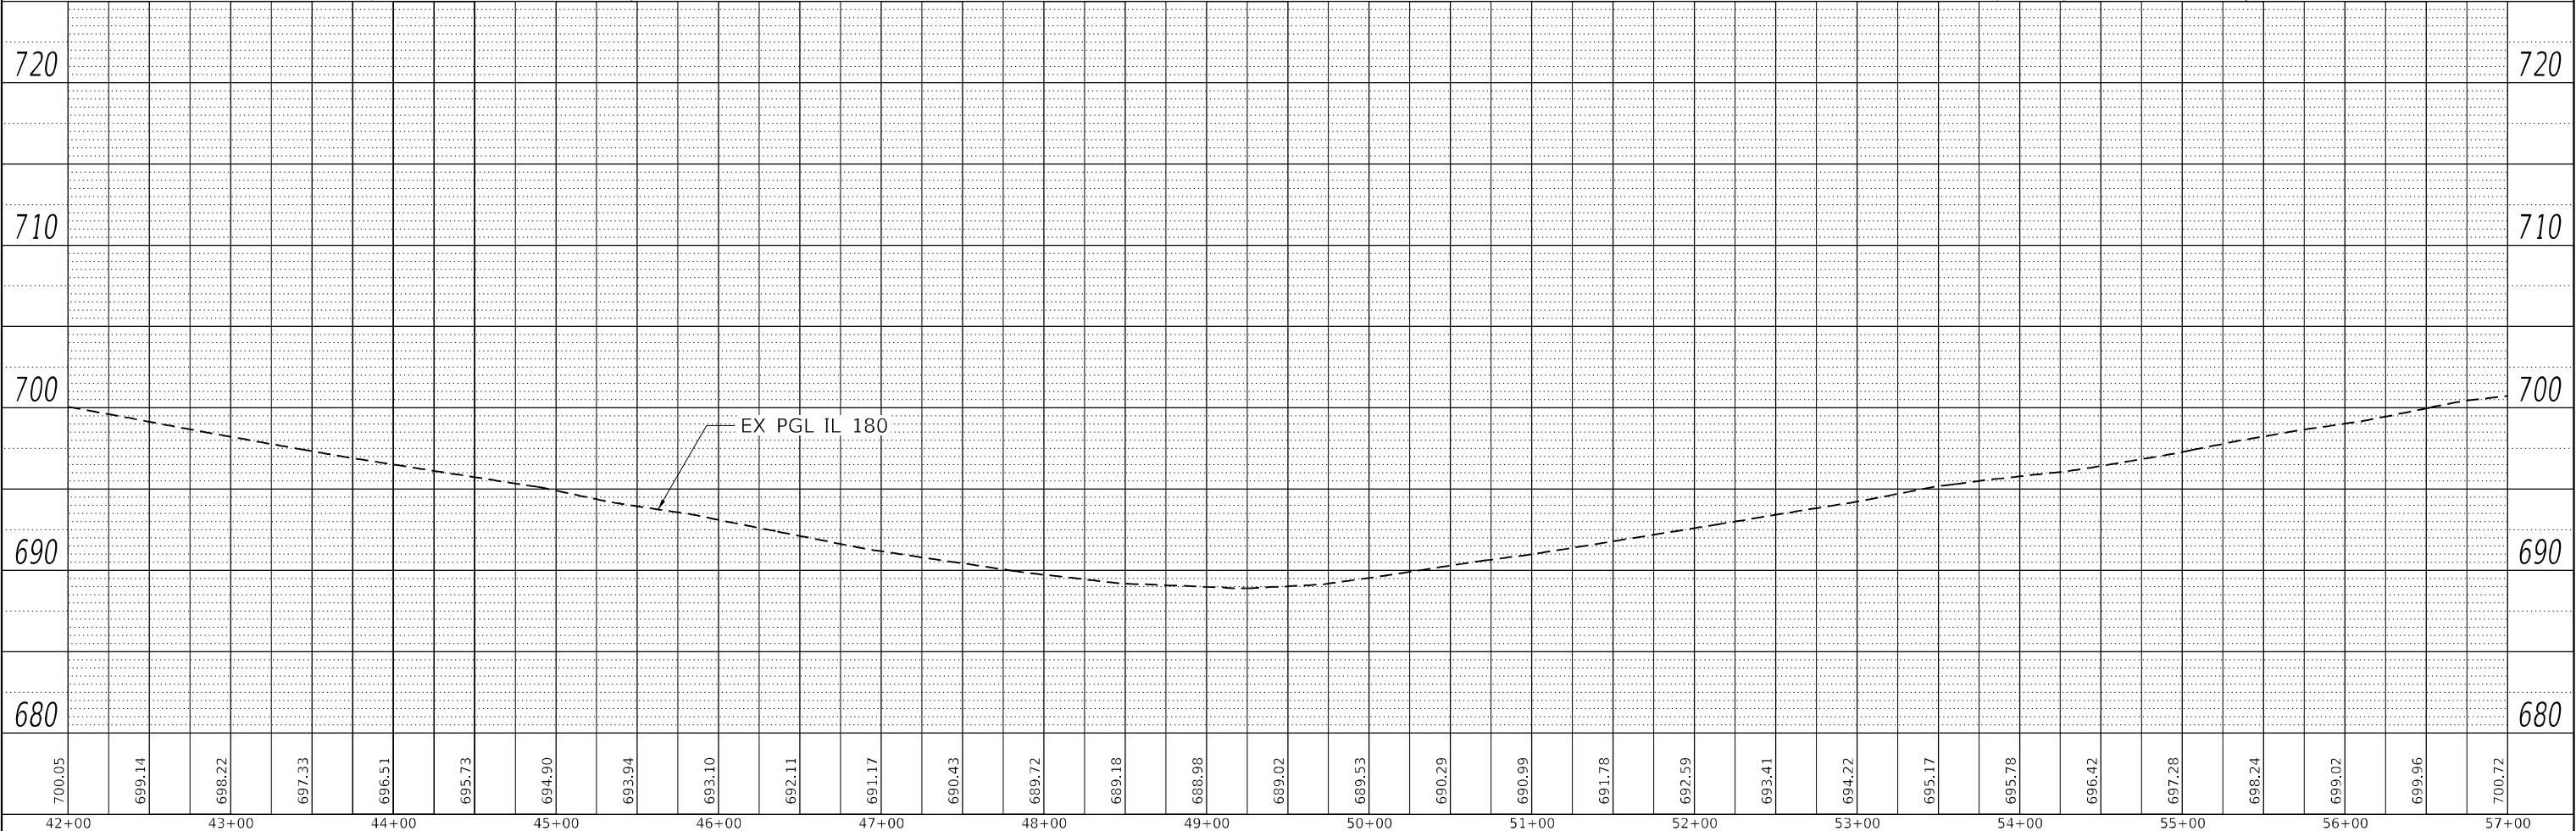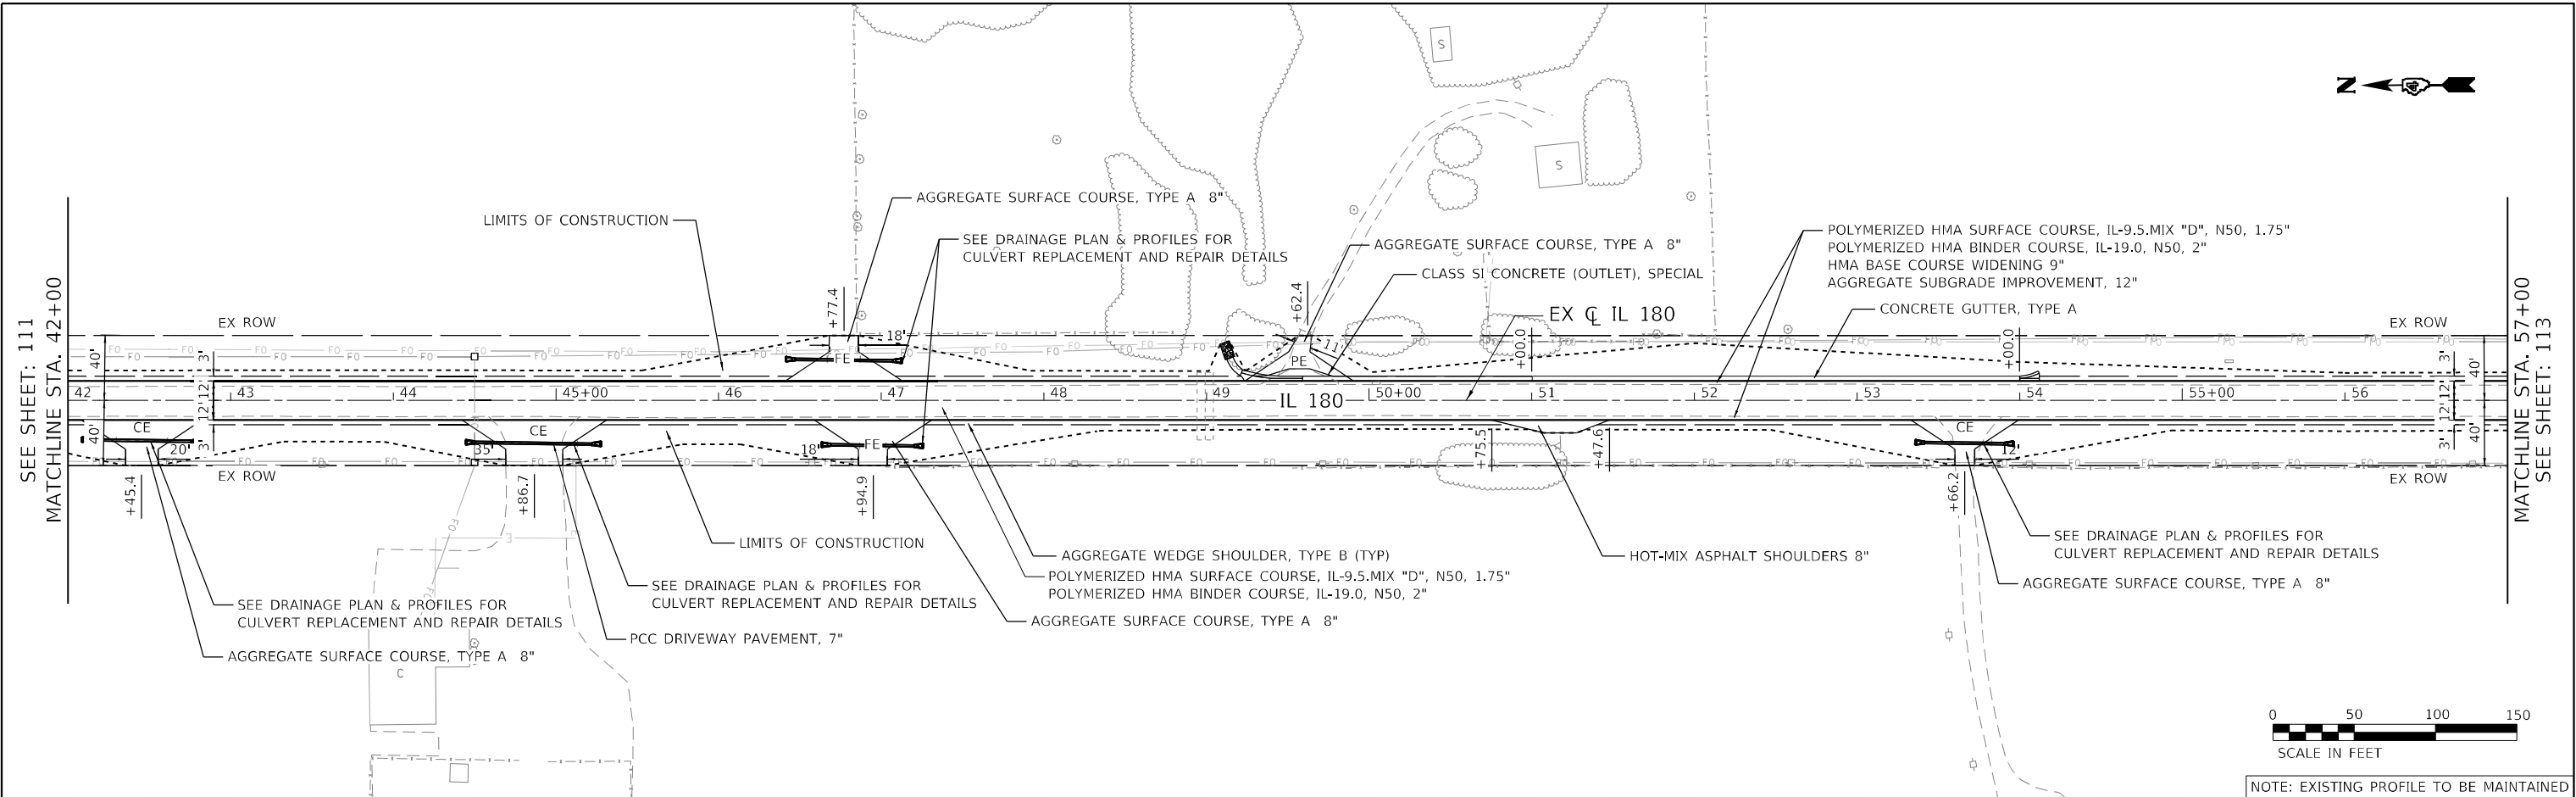

USER NAME = Roadway	DESIGNED - AEC	REVISED -
	DRAWN - AMS	REVISED -
PLOT SCALE = 100,0000 ' / in.	CHECKED - NDF	REVISED -
PLOT DATE = 12/18/2024	DATE - 12/18/2024	REVISED -

STATE OF ILLINOIS
DEPARTMENT OF TRANSPORTATION

IL 180 WIDENING AND RESURFACING
PROPOSED PLAN AND PROFILE



SCALE: 1" = 50' SHEET 37 OF 39 SHEETS STA. 42+00 TO STA. 57+00

F.A.S. RTE.	SECTION	COUNTY	TOTAL SHEETS	SHEET NO.
1195		KNOX	409	112
110RS-5:(111,112,108X-1)W.RS-3		CONTRACT NO.	68E50	
		ILLINOIS	FED. AID PROJECT	

PLAN	SURVEYED	BY	DATE
NOTE BOOK NO.	PLOTTED		
	ALIGNMENT CHECKED		
	STRUCTURE NOTATION CHKD		
	CADD FILE NAME		

PROFILE	SURVEYED	BY	DATE
NOTE BOOK NO.	PLOTTED		
	GRADES CHECKED		
	STRUCTURE NOTATION CHKD		
	CADD FILE NAME		

DATE PLOTTED = 12/18/2024 10:48:49 AM
PEN TABLE = 0021484.07.tbl
PLOT CONFIG = CC-PDF.plt
MODEL \$MODELNAME\$
FILE NAME: N:\PROJECTS\118112\112.108X-1\W.RS-3\118112.108X-1\W.RS-3.dgn

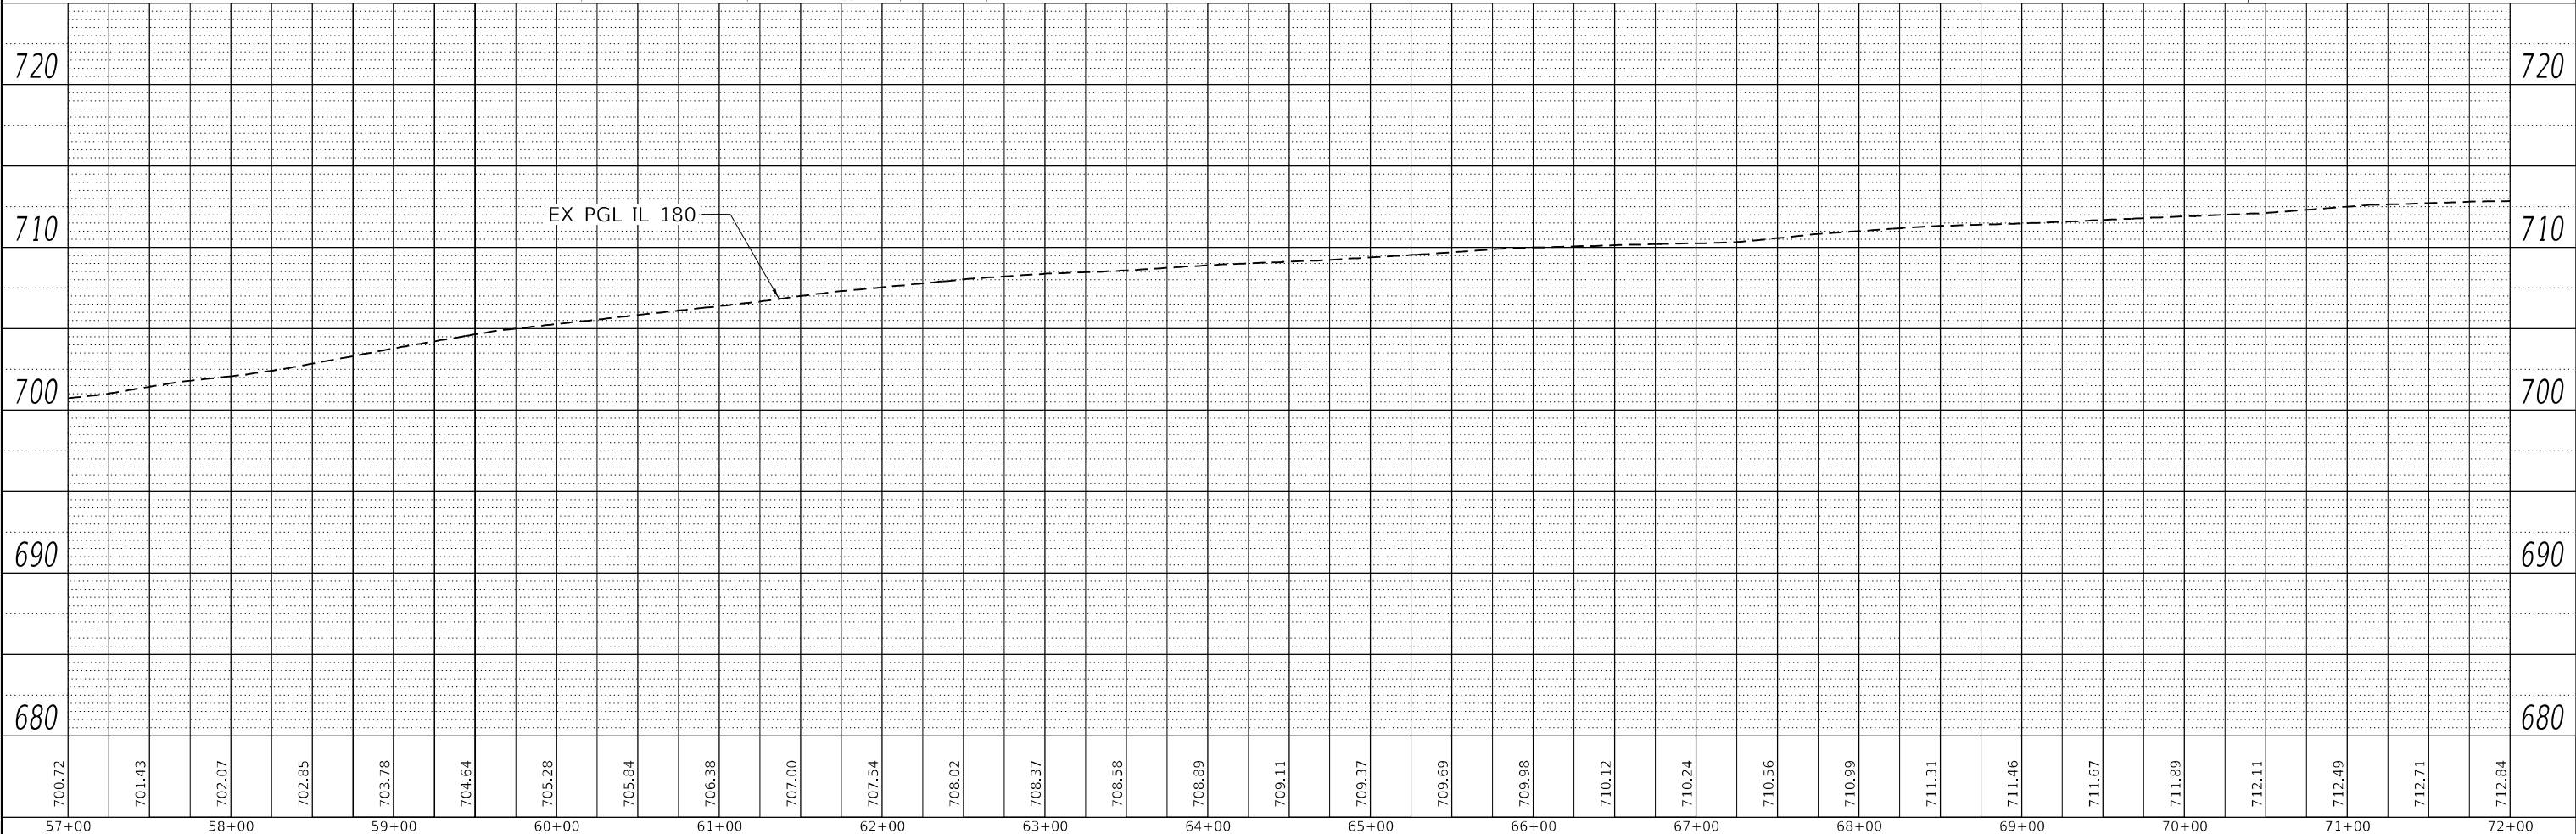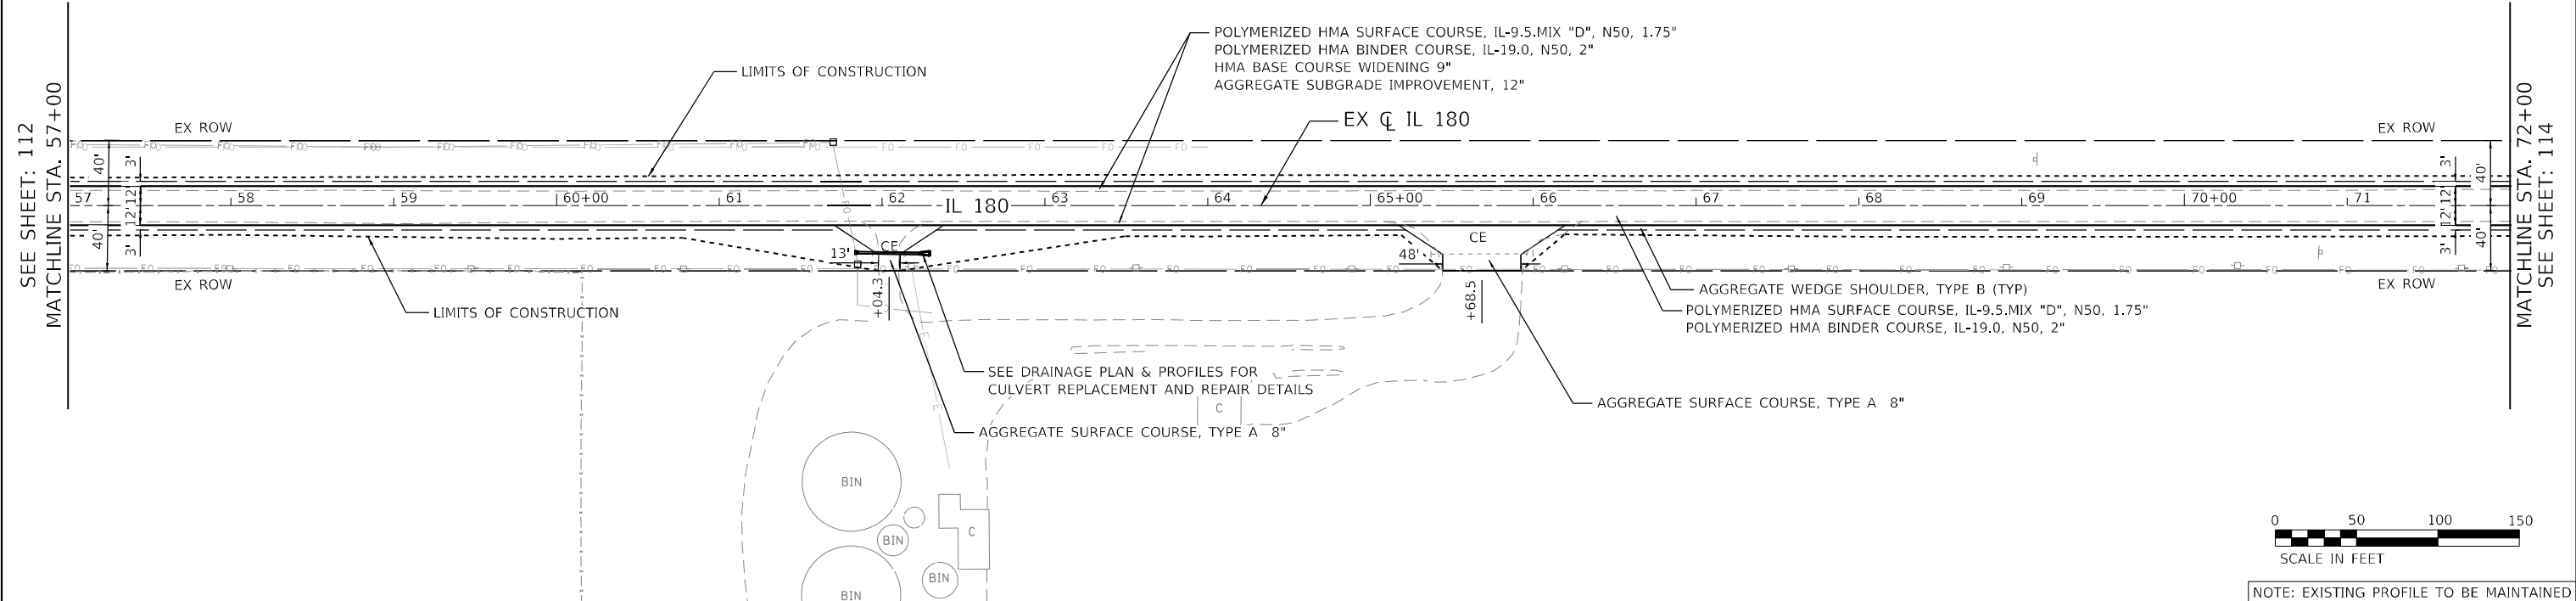

USER NAME = Roadway	DESIGNED - AEC	REVISED -
	DRAWN - AMS	REVISED -
PLOT SCALE = 100,0000 ' / in.	CHECKED - NDF	REVISED -
PLOT DATE = 12/18/2024	DATE - 12/18/2024	REVISED -

STATE OF ILLINOIS
DEPARTMENT OF TRANSPORTATION

IL 180 WIDENING AND RESURFACING
PROPOSED PLAN AND PROFILE


SCALE: 1" = 50' SHEET 38 OF 39 SHEETS STA. 57+00 TO STA. 72+00

F.A.S. RTE.	SECTION	COUNTY	TOTAL SHEETS	SHEET NO.
1195		KNOX	409	113
110RS-5:(111,112,108X-1)W.RS-3		CONTRACT NO. 68E50		
		ILLINOIS		FED. AID PROJECT


PLAN	SURVEYED	BY	DATE
NOTE BOOK NO.	PLOTTED		
	ALIGNMENT CHECKED		
	GRADES CHECKED		
	STRUCTURE NOTATION CHWD		

PROFILE	SURVEYED	BY	DATE
NOTE BOOK NO.	PLOTTED		
	GRADES CHECKED		
	STRUCTURE NOTATION CHWD		

DATE PLOTTED = 12/18/2024 10:48:50 AM
PEN TABLE = 0021484.07.tbl
PLOT CONFIG = CC-PDF.plt
MODEL \$MODELNAME\$
FILE NAME: N:\PROJ\0021484.07\CD\SS\Int\Proposed\Plan\I180E50-amp039.dgn

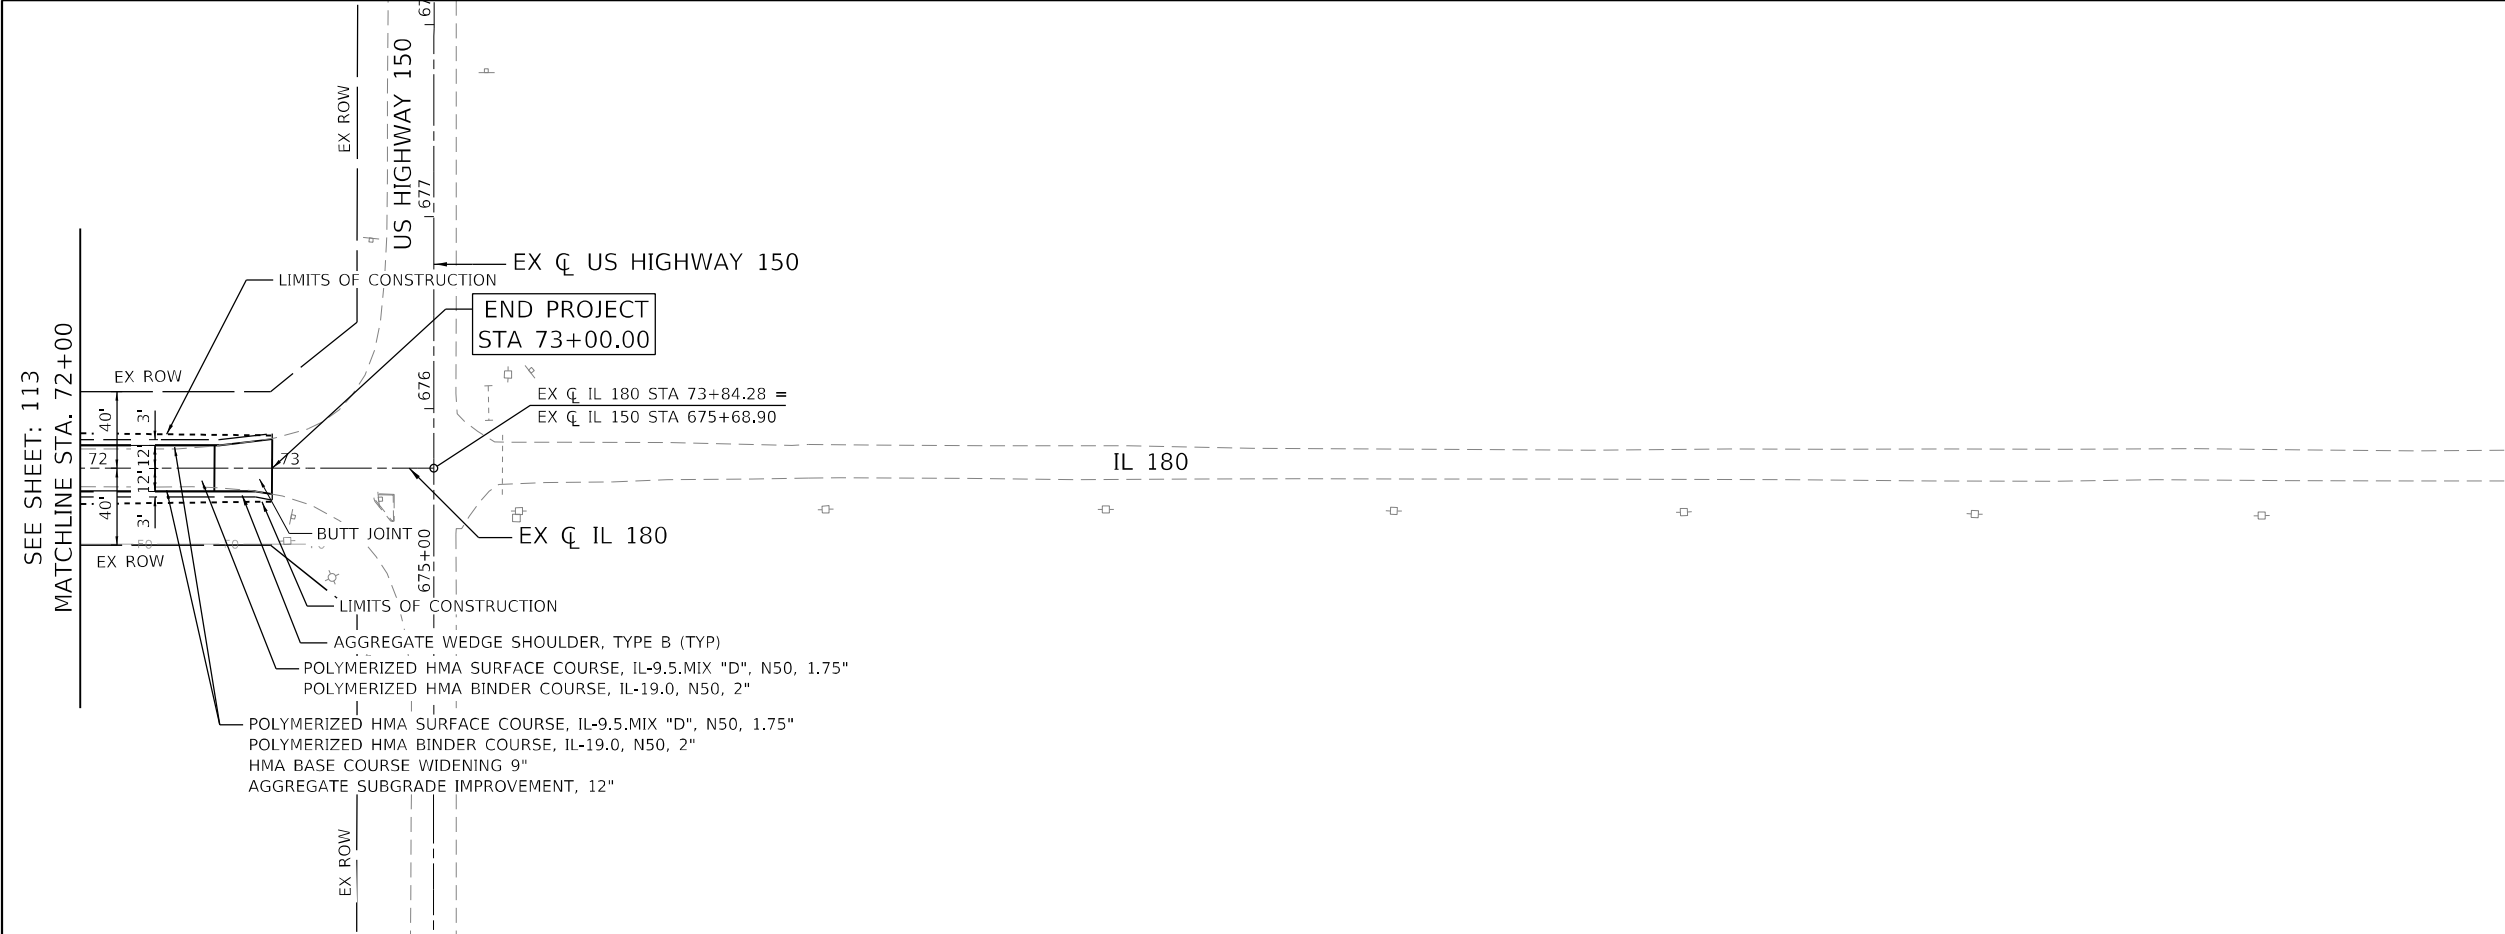

NOTE: EXISTING PROFILE TO BE MAINTAINED

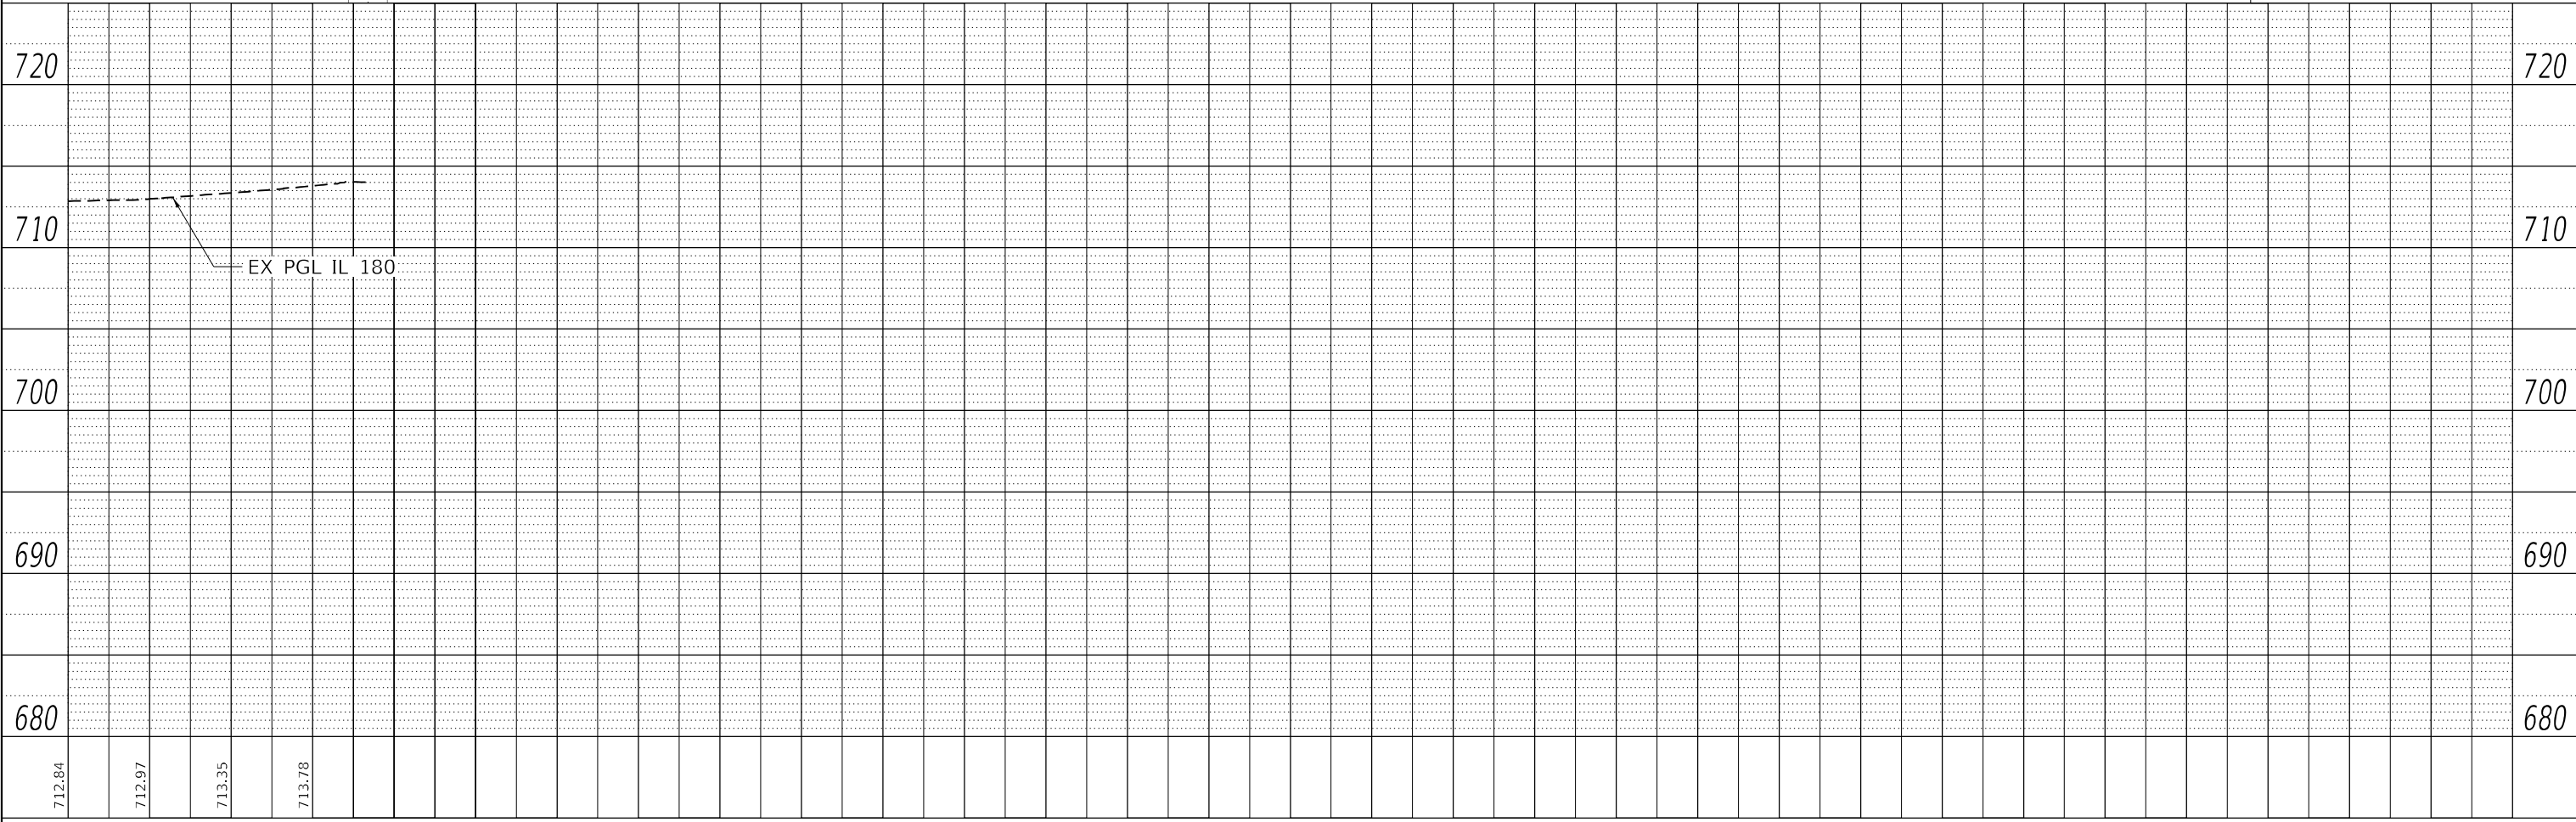

USER NAME = Roadway	DESIGNED - AEC	REVISED -
	DRAWN - AMS	REVISED -
PLOT SCALE = 100,0000 ' / in.	CHECKED - NDF	REVISED -
PLOT DATE = 12/18/2024	DATE - 12/18/2024	REVISED -

STATE OF ILLINOIS
DEPARTMENT OF TRANSPORTATION

IL 180 WIDENING AND RESURFACING
PROPOSED PLAN AND PROFILE

SCALE: 1" = 50' SHEET 39 OF 39 SHEETS STA. 72+00 TO STA. 73+00


F.A.S. RTE.	SECTION	COUNTY	TOTAL SHEETS	SHEET NO.
1195	*	KNOX	409	114
* 110RS-5;(111,112,108X-1)W,RS-3		CONTRACT NO.	68E50	
		ILLINOIS	FED. AID PROJECT	

GALE ST. – NW

HIGHWAY STANDARD 424001 - PERPENDICULAR CURB RAMP

GALE ST. – SW

HIGHWAY STANDARD 424001 - PERPENDICULAR CURB RAMP

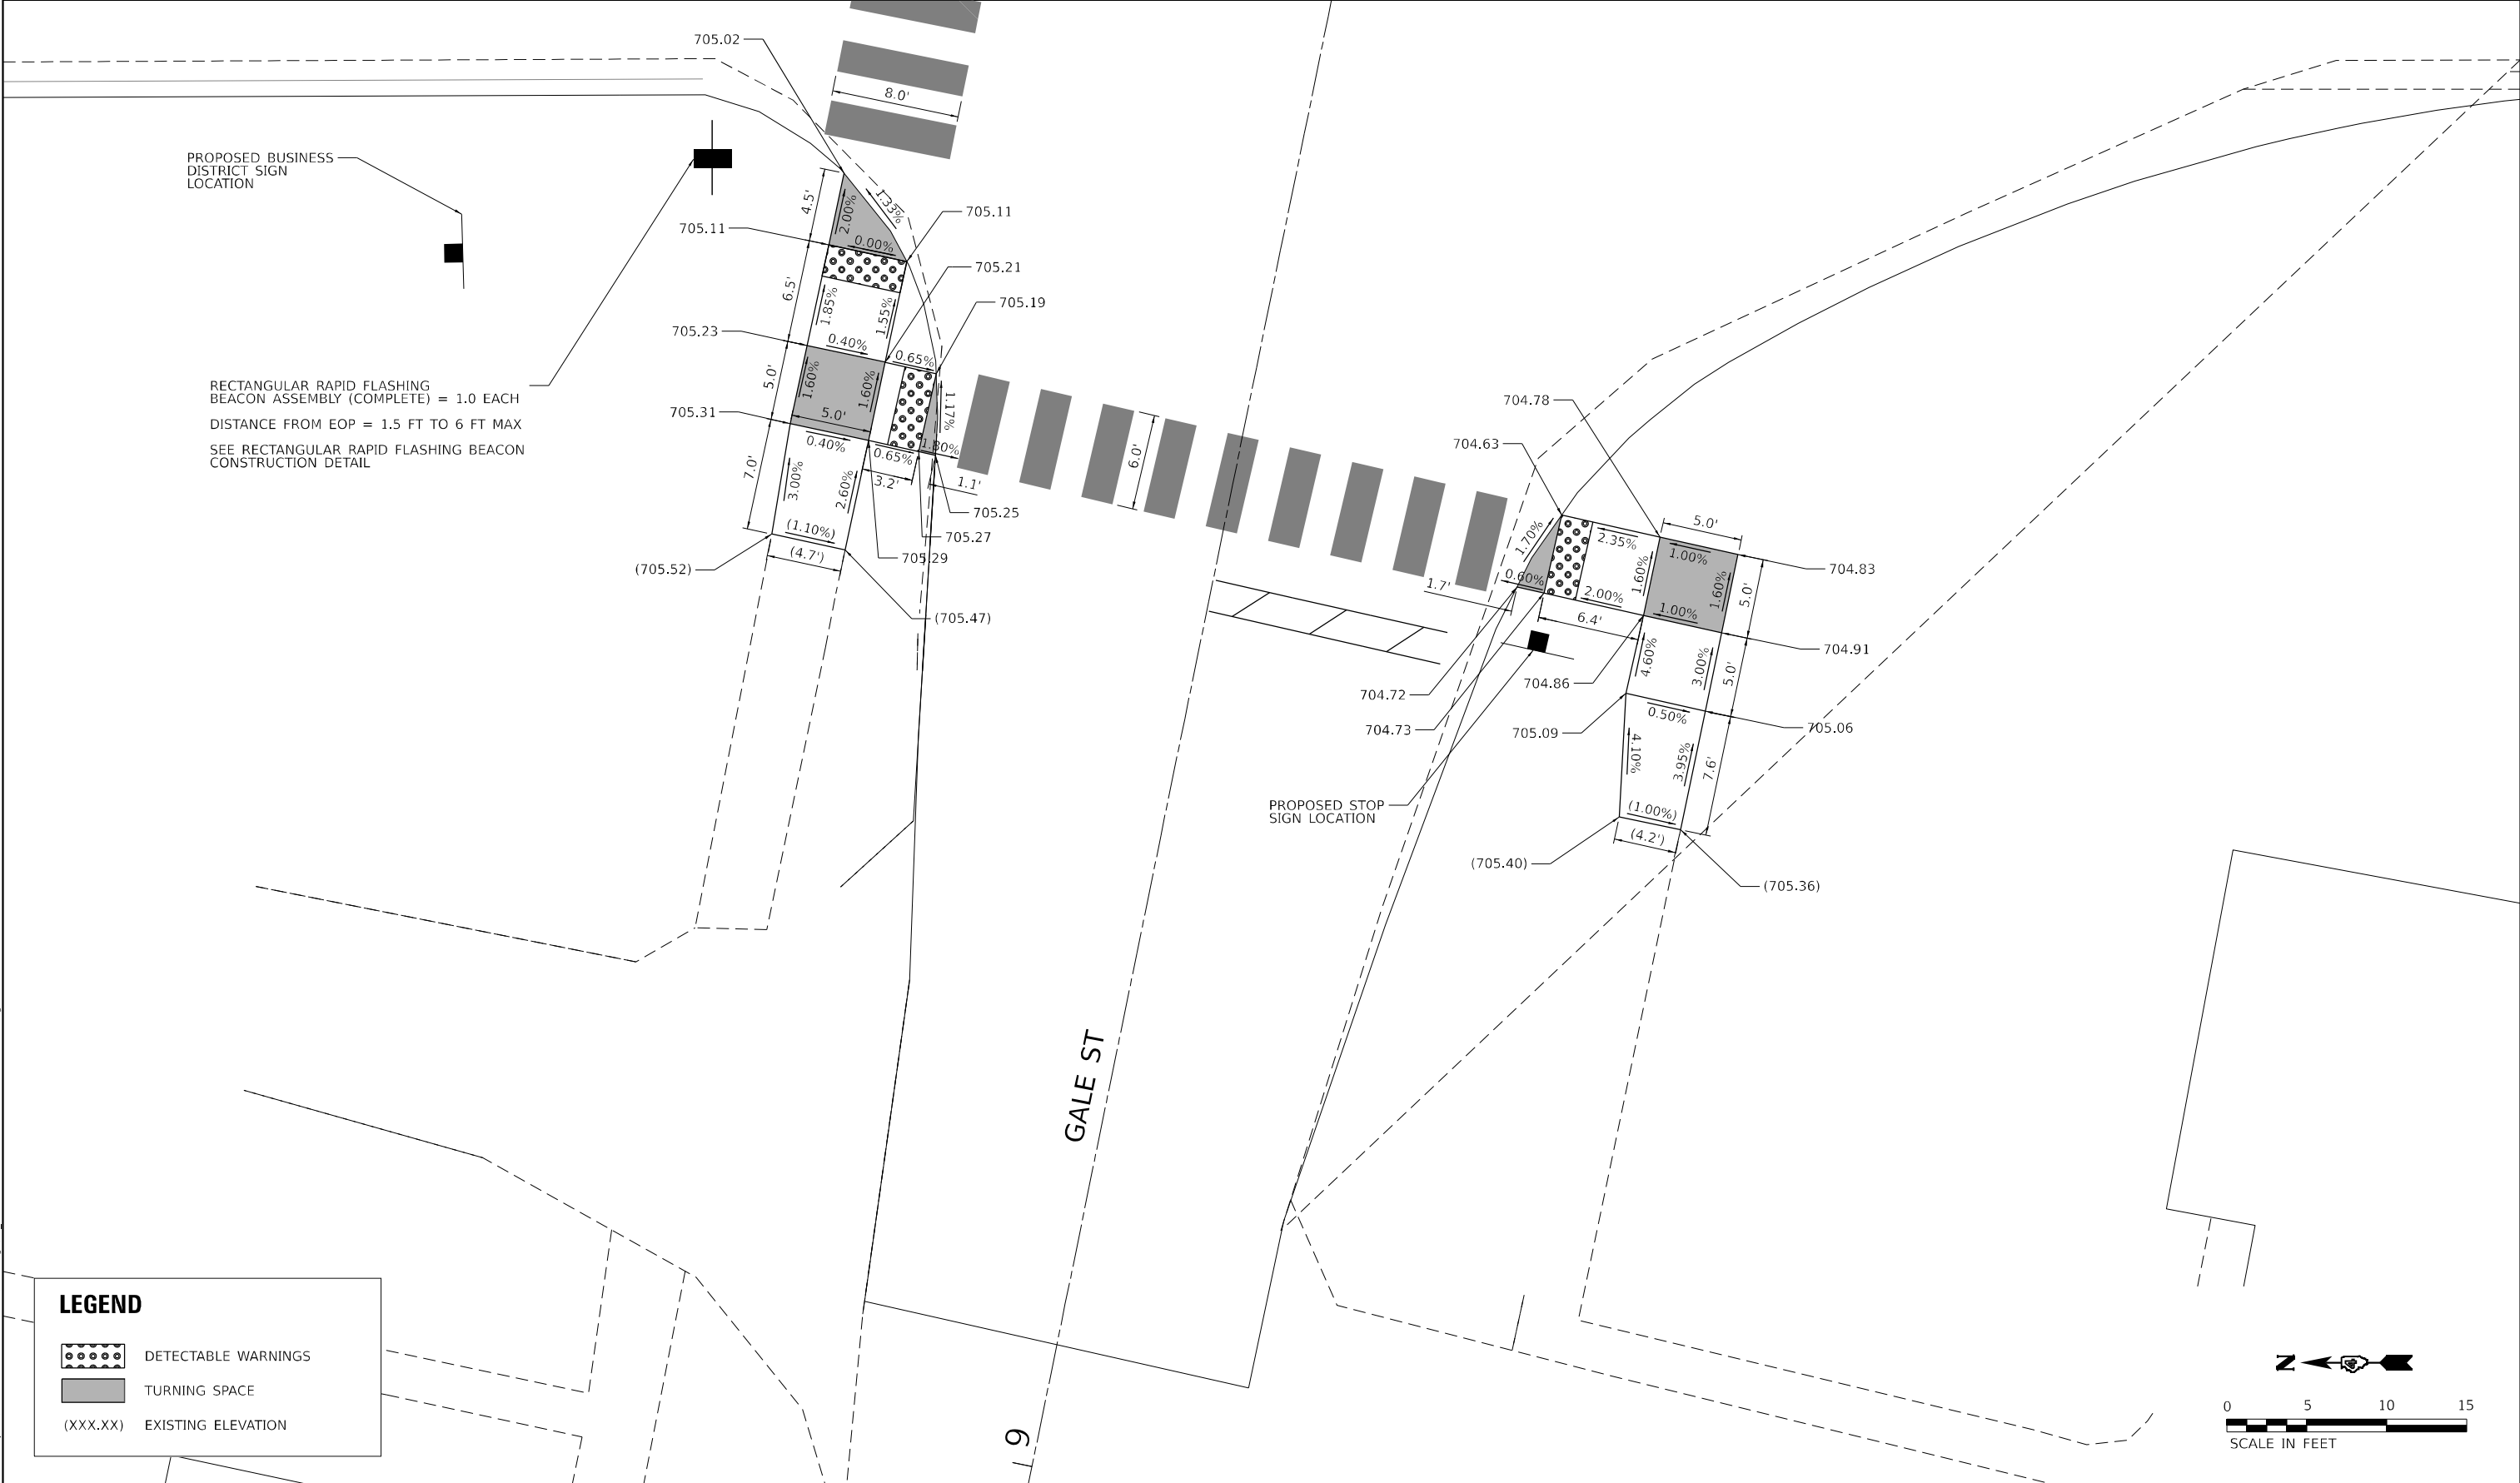


PROPOSED BUSINESS DISTRICT SIGN LOCATION

RECTANGULAR RAPID FLASHING BEACON ASSEMBLY (COMPLETE) = 1.0 EACH
DISTANCE FROM EOP = 1.5 FT TO 6 FT MAX
SEE RECTANGULAR RAPID FLASHING BEACON CONSTRUCTION DETAIL

PROPOSED STOP SIGN LOCATION

LEGEND

- DETECTABLE WARNINGS
- TURNING SPACE
- (XXX.XX) EXISTING ELEVATION

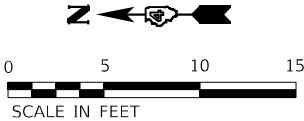

OSEH inc.

400 S. CARLETON AVE.
SUITE 201
WINSTON, IL 60087
WWW.OSEH.COM

USER NAME	= AlexDeFrancesco
PLOT SCALE	= 10,0000 ' / in.
PLOT DATE	= 12/18/2024

DESIGNED	- SSM
DRAWN	- AP
CHECKED	- MM
DATE	- 12/18/2024

REVISED	-
REVISED	-
REVISED	-
REVISED	-

STATE OF ILLINOIS
DEPARTMENT OF TRANSPORTATION

ADA DETAILS

SCALE: 1" = 5' SHEET 1 OF 2 SHEETS STA. TO STA.

F.A.P. RTE.	SECTION	COUNTY	TOTAL SHEETS	SHEET NO.
1195	110R5-5(111,112,108X-1)W,RS-3	KNOX	409	115
CONTRACT NO. 68E50				
ILLINOIS FED. AID PROJECT				



RECTANGULAR RAPID FLASHING
BEACON ASSEMBLY (COMPLETE) = 1.0 EACH
DISTANCE FROM EOP = 1.5 FT TO 6 FT MAX
SEE RECTANGULAR RAPID FLASHING BEACON
CONSTRUCTION DETAIL

LEGEND

DETECTABLE WARNINGS

TURNING SPACE

(XXX.XX)EXISTING ELEVATION

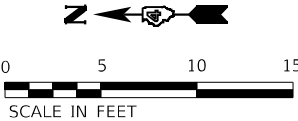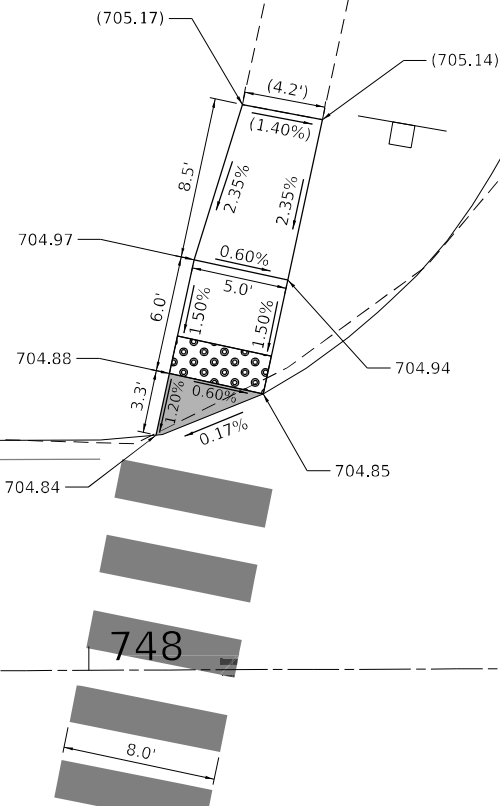


MODEL: s:\MODEL\NAME
FILE NAME: 2025\awc\Projects\DOT\94-007\22 - Clrb\03 Design\03_CADD_Sheets\Work Order 70464\50-42402.dgn

OSEH inc. 400 S CARLETON AVE SUITE 201 WINSTON, IL 60087 WWW.OSI-INC.COM	USER NAME = AlexDefrancesco		DESIGNED - SSM	REVISED -	STATE OF ILLINOIS DEPARTMENT OF TRANSPORTATION	ADA DETAILS			F.A.P RTE.	SECTION	COUNTY	TOTAL SHEETS	SHEET NO.
	DRAWN - AP		CHECKED - MM	REVISED -					1195	110R5-5(111,112,108X-1)W,RS-3	KNOX	409	116
	PLOT SCALE = 10,0000' / in.		DATE - 12/18/2024	REVISED -		SCALE: 1" = 5'			CONTRACT NO. 68E50				
	PLOT DATE = 12/18/2024					SHEET 2 OF 2 SHEETS			ILLINOIS FED. AID PROJECT				

MODEL: 31MODEL.NAMES
FILE NAME: 20250403 Projects\DOT\94-007\22 - Clrbau03 Design\02_CADD Sheets\Work Order 7D468E50-DET01.dgn

NOTES

1. THE SCHEDULE OF QUANTITIES PER ASSEMBLY TABLE LISTS ITEMS REQUIRED FOR ONE COMPLETE ASSEMBLY.
2. SEE THE SPECIAL PROVISIONS FOR RECTANGULAR RAPID FLASHING BEACON ASSEMBLY (COMPLETE) FOR FURTHER DETAILS.
3. PEDESTRIAN SIGNS, DOWNWARD DIAGONAL ARROW PLAQUES, AND RRFB SHALL BE INSTALLED FACING BOTH DIRECTIONS OF VEHICLE TRAFFIC ON EACH SIDE OF THE ROADWAY.
4. PREFERRED OFFSET FOR RRFB IS 1.5' TO 6' FROM EDGE OF SHOULDER, WITH A MAXIMUM OF 10 FEET.
5. MOUNT CROSSWALK SIGN AND PUSH BUTTON FOR EASIEST ACCESS BY PEDESTRIANS, BICYCLISTS, AND THE DISABLED: FOR MORE ADA GUIDELINES REFER TO www.access-board.gov/ada

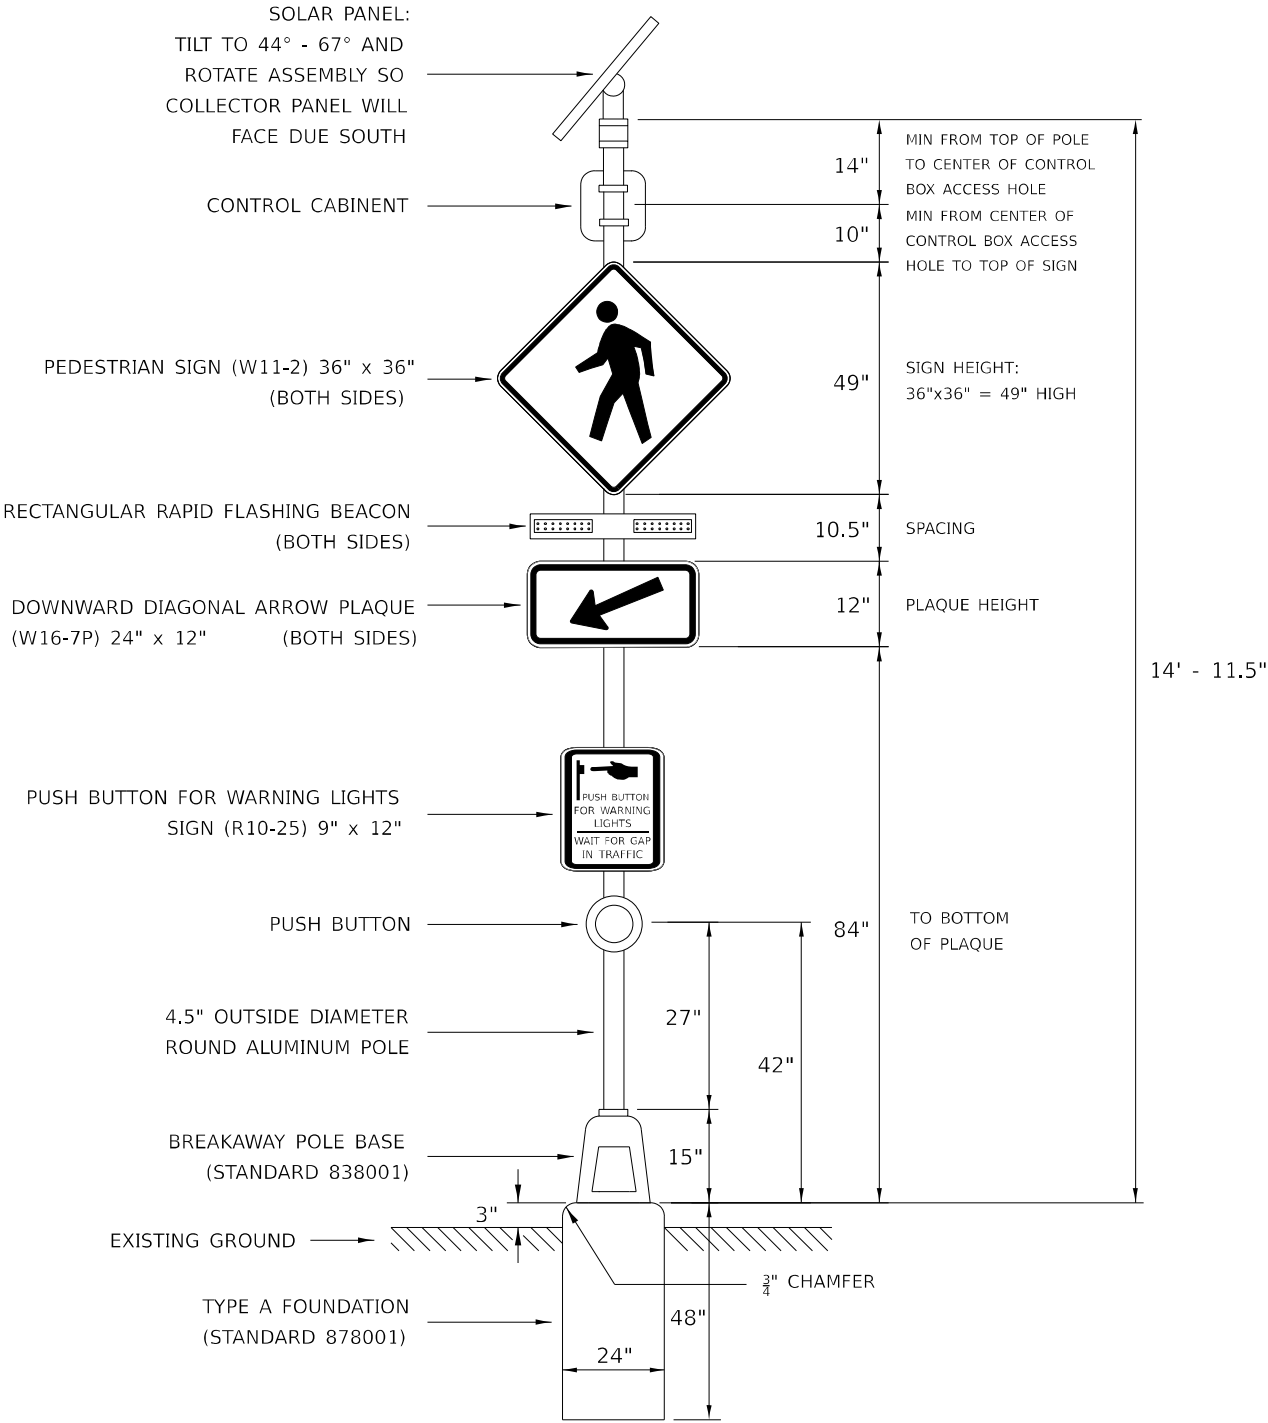

TYPICAL RECTANGULAR RAPID FLASHING BEACON CONFIGURATION

SCHEDULE OF QUANTITIES PER ASSEMBLY

ITEM	UNIT	QUANTITY
SOLAR PANEL	EACH	1
CONTROL CABINET AND ELECTRICAL COMPONENTS	EACH	1
RRFB-XL	EACH	2
PEDESTRIAN PUSH BUTTON	EACH	1
4.5" DIAMETER ALUMINUM POLE AND BREAKAWAY BASE	EACH	1
P.C.C. FOUNDATION	EACH	1
PEDESTRIAN SIGN	EACH	2
DOWNWARD DIAGONAL ARROW PLAQUE	EACH	2
PUSH BUTTON FOR WARNING LIGHTS SIGN	EACH	1

OSEH inc.

400 S. CARLETON AVE.
SUITE 100
WILMINGTON, IL 60587
WWW.OSEHINC.COM

USER NAME	= AlexDefrancesco
PLOT SCALE	= 100,0000 ' / in.
PLOT DATE	= 12/18/2024

DESIGNED -	REVISED -
DRAWN -	REVISED -
CHECKED -	REVISED -
DATE -	REVISED -

STATE OF ILLINOIS
DEPARTMENT OF TRANSPORTATION

RECTANGULAR RAPID FLASHING
BEACON CONSTRUCTION DETAILS

SCALE: SHEET 1 OF 1 SHEETS STA. TO STA.

F.A.S RTE.	SECTION	COUNTY	TOTAL SHEETS	SHEET NO.
1195	110R5-5:(111,112,108X-1)W,RS-3	KNOX	409	117
CONTRACT NO. 68E50				
ILLINOIS FED. AID PROJECT				

GENERAL NOTES

1. STAGING WILL BE DONE SEQUENTIALLY AS SHOWN IN THE PLANS TO COMPLY WITH COMMITMENTS AND TO BE ABLE TO MAINTAIN TRAFFIC THROUGHOUT THE AREA.
2. A DROP OFF TO AN OPEN TRAFFIC LANE WILL NOT BE ALLOWED AT THE END OF EACH DAY. THE CONTRACTOR SHALL ELIMINATE DROP OFF WITH EITHER AGGREGATE OR PROPOSED HMA WIDENING AT THE END OF EACH DAY. THIS WORK WILL NOT BE PAID FOR SEPARATELY BUT SHALL BE INCLUDED IN THE COST FOR TRAFFIC CONTROL AND PROTECTION PAY ITEM.
3. THE CONTRACTOR SHALL NOTIFY THE ENGINEER 7 CALENDAR DAYS IN ADVANCE OF TRAFFIC CONTROL SWITCH BETWEEN STAGES. THE CONTRACTOR SHALL ALSO CONFIRM THE PLANNED STAGE CHANGE WITH THE ENGINEER 24 HOURS PRIOR.
4. TYPE III BARRICADES WILL BE PROVIDED AT LOCATIONS SHOWN IN THE PLANS TO PROVIDE A PROPER CLOSURE, SPACING AND PLACEMENT AS SHOWN ON STANDARD 701901 OR AS APPROVED BY THE ENGINEER.
5. PRIOR TO REMOVING TRAFFIC CONTROL AND OPENING CLOSED PAVEMENT AREAS TO TRAFFIC, THE CONTRACTOR SHALL SWEEP THE PAVEMENT SURFACE CLEAN. THIS WORK WILL NOT BE PAID FOR SEPARATELY BUT SHALL BE INCLUDED IN THE COST FOR TRAFFIC CONTROL AND PROTECTION PAY ITEMS.
6. PAVEMENT, CURB, SIDEWALK AND DRIVEWAYS TO BE REMOVED MUST BE COMPLETELY REMOVED FROM THE SITE BY THE END OF THE DAY. NO REMOVAL ITEMS MAY BE STORED ON SITE.
7. SIDEWALK CLOSURES SHALL BE ACCORDING TO STANDARD 701801.
8. ACCESS TO DRIVEWAYS, ENTRANCES, AND SIDE ROADS SHALL BE MAINTAINED AT ALL TIMES PER THE TEMPORARY ACCESS SPECIAL PROVISION.
9. 9" PAVEMENT WIDENING WILL BE MILLED TO 7" FOR OVERLAY.

STA 366+52 CULVERT REPLACEMENT STAGING NOTES

PRE STAGE 1

IL 180 (STA. 362+24 TO STA 370+47)

CONSTRUCTION:

1. CONSTRUCT WESTBOUND TEMPORARY PAVEMENT IN LOCATIONS DESIGNATED BY THE ENGINEER.

MAINTENANCE OF TRAFFIC:

1. ALL EASTBOUND AND WESTBOUND TRAFFIC ALONG IL 180 WILL BE MAINTAINED IN THE EASTBOUND LANE USING TEMPORARY TRAFFIC SIGNALS, PER STANDARD 701316 AND 701321.
2. THE WEST LANE ALONG IL 180 WILL BE CLOSED

STAGE 1

IL 180 (STA. 362+24 TO STA 370+47)

CONSTRUCTION:

1. CONSTRUCT PROPOSED EASTBOUND TEMPORARY PAVEMENT, SHOULDER, AND DOWNSTREAM HALF OF CULVERT ACROSS IL 180.

MAINTENANCE OF TRAFFIC:

1. ALL EASTBOUND AND WESTBOUND TRAFFIC ALONG IL 180 WILL BE MAINTAINED IN THE WESTBOUND LANE USING TEMPORARY TRAFFIC SIGNALS, PER STANDARD 701321.
2. THE EAST LANE ALONG IL 180 WILL BE CLOSED

STAGE 2

IL 180 (STA. 362+24 TO STA 370+47)

CONSTRUCTION:

1. CONSTRUCT PROPOSED WESTBOUND PAVEMENT, SHOULDER, AND UPSTREAM HALF OF CULVERT ACROSS IL 180.

MAINTENANCE OF TRAFFIC:

1. ALL EASTBOUND AND WESTBOUND TRAFFIC ALONG IL 180 WILL BE MAINTAINED IN THE EASTBOUND LANE USING TEMPORARY TRAFFIC SIGNALS, PER STANDARD 701321.
2. THE WEST LANE ALONG IL 180 WILL BE CLOSED

DATE PLOTTED = 12/18/2024 10:48:51 AM
PEN TABLE = 0021484.07.tbl
PLOT CONFIG = CG-PDF.plt
MODEL SHEET NAME = 110RS-5
FILE NAME: 110RS-5-111,112,108X-1W-RS-3






USER NAME = Roadway	DESIGNED - AEC	REVISED -
DRAWN - AMS	REVISED -	
PLOT SCALE = 40,0000' / in.	CHECKED - NDF	REVISED -
PLOT DATE = 12/18/2024	DATE - 5/31/2024	REVISED -

STATE OF ILLINOIS
DEPARTMENT OF TRANSPORTATION



IL 180 WIDENING AND RESURFACING
RAILROAD VIADUCT DETOUR PLAN

SCALE: N.T.S. SHEET OF SHEETS STA. TO STA.


F.A.S. RTE.	SECTION	COUNTY	TOTAL SHEETS	SHEET NO.
1195	*	KNOX	409	119
110RS-5:(111,112,108X-1)W-RS-3		CONTRACT NO. 68E50		
ILLINOIS		FED. AID PROJECT		

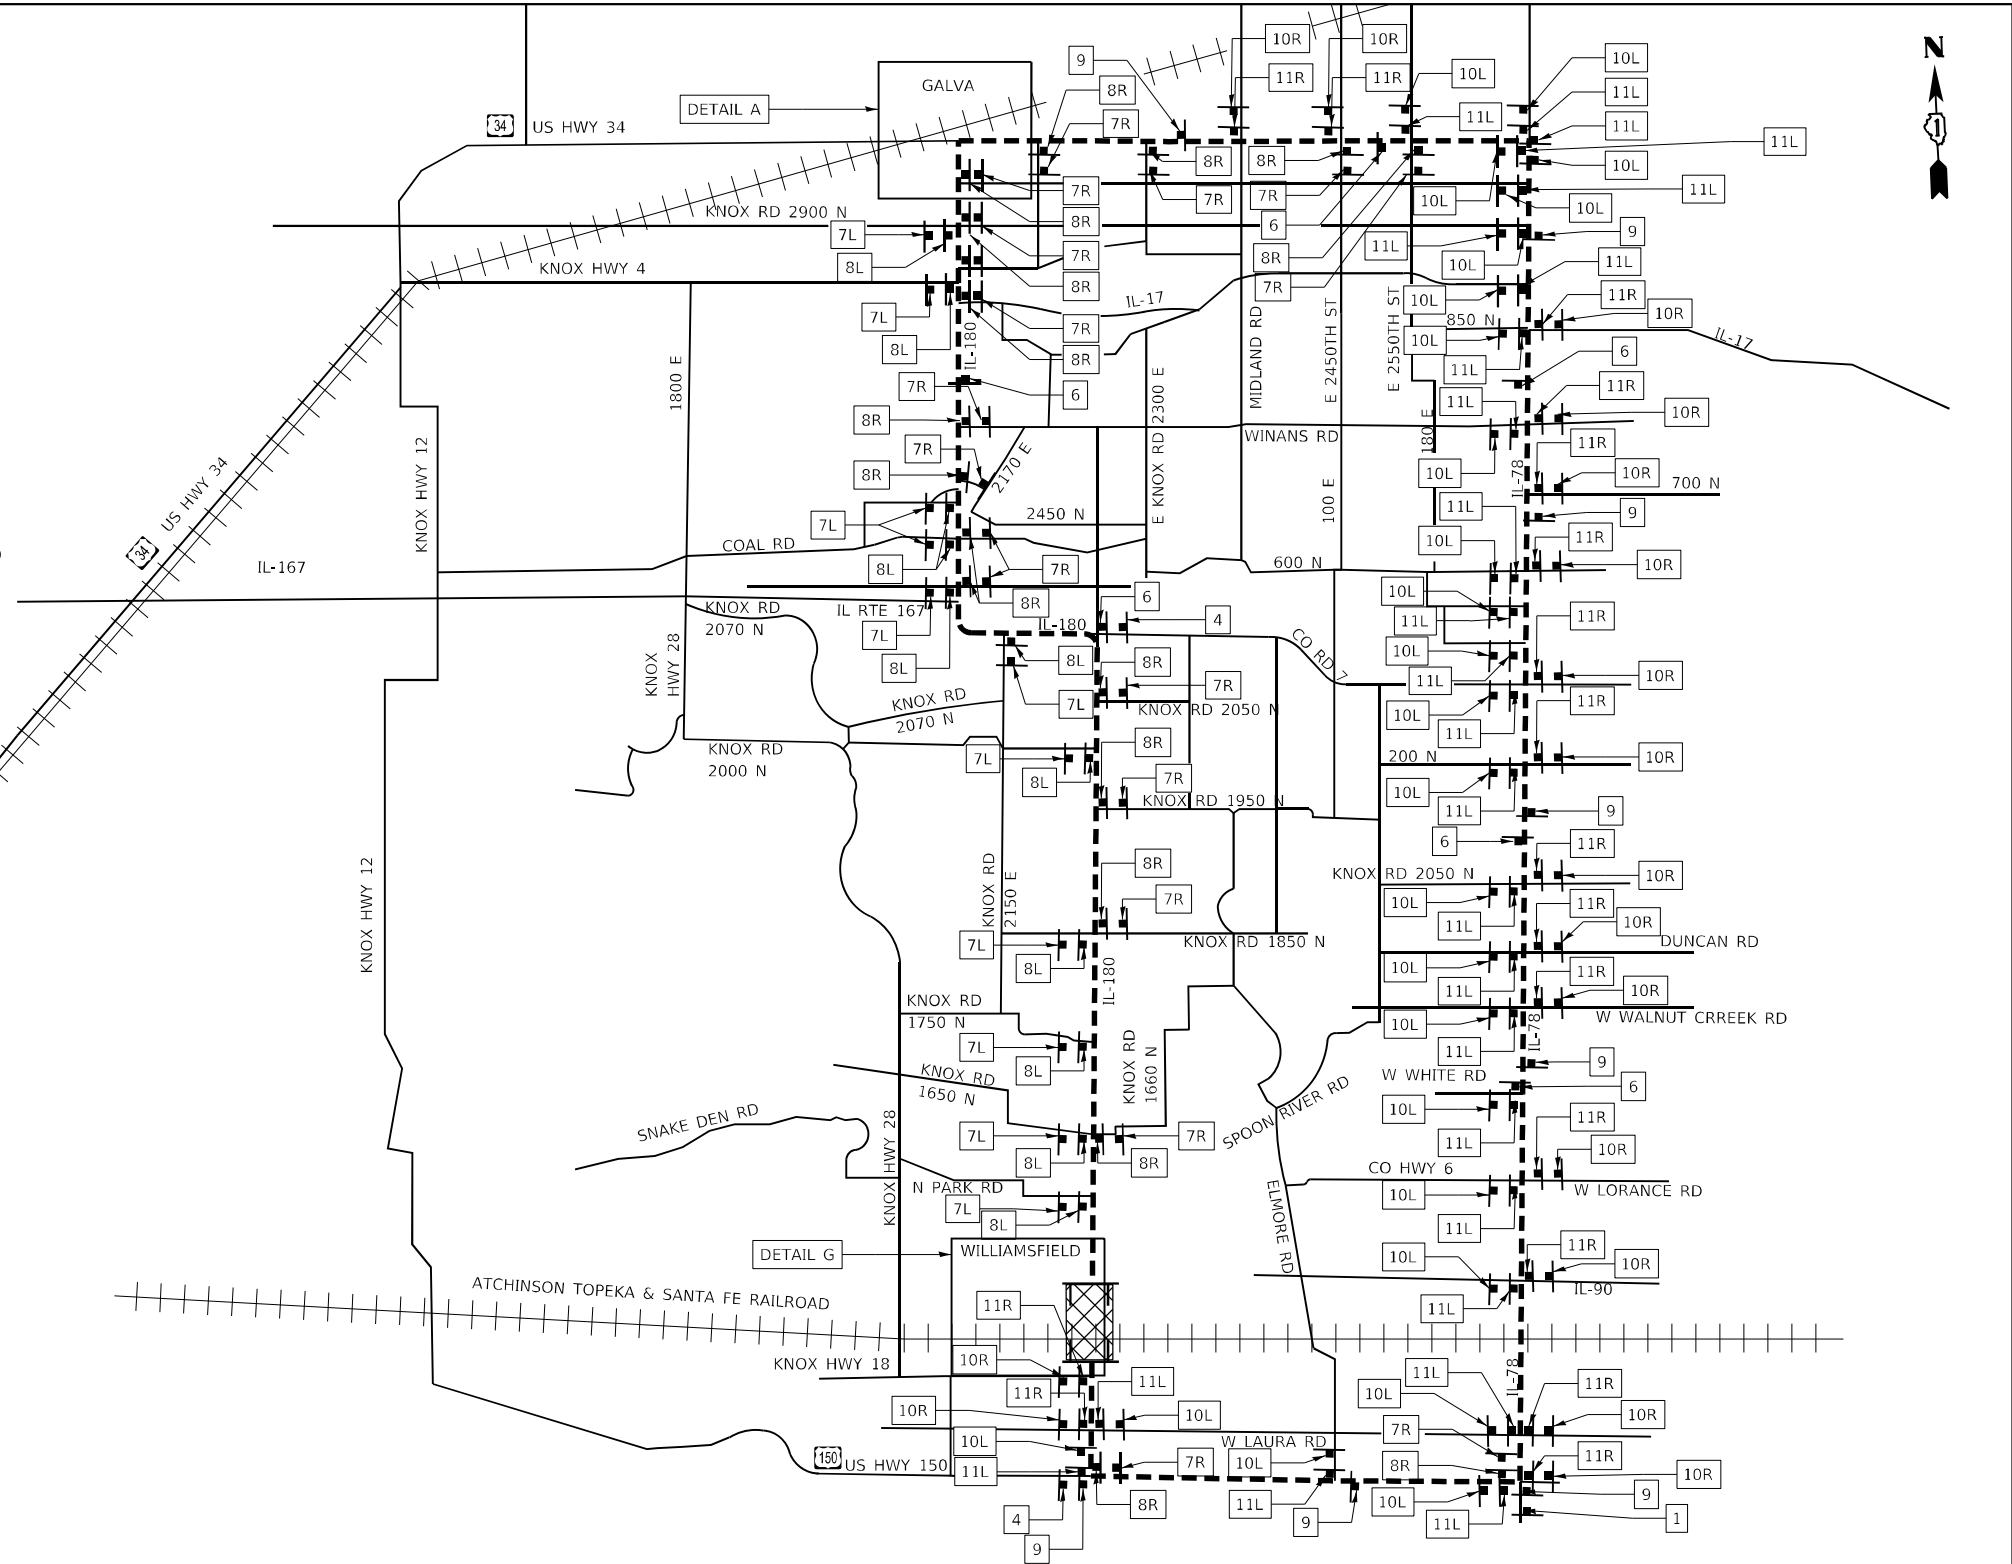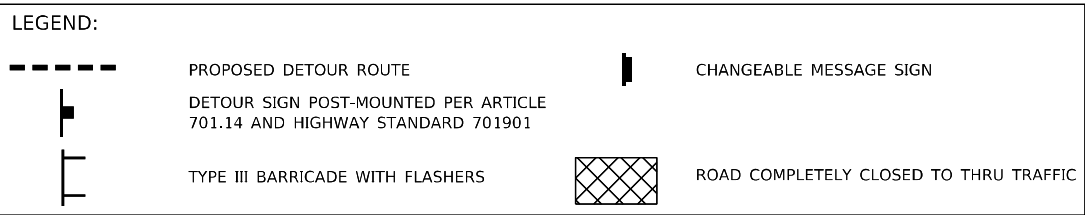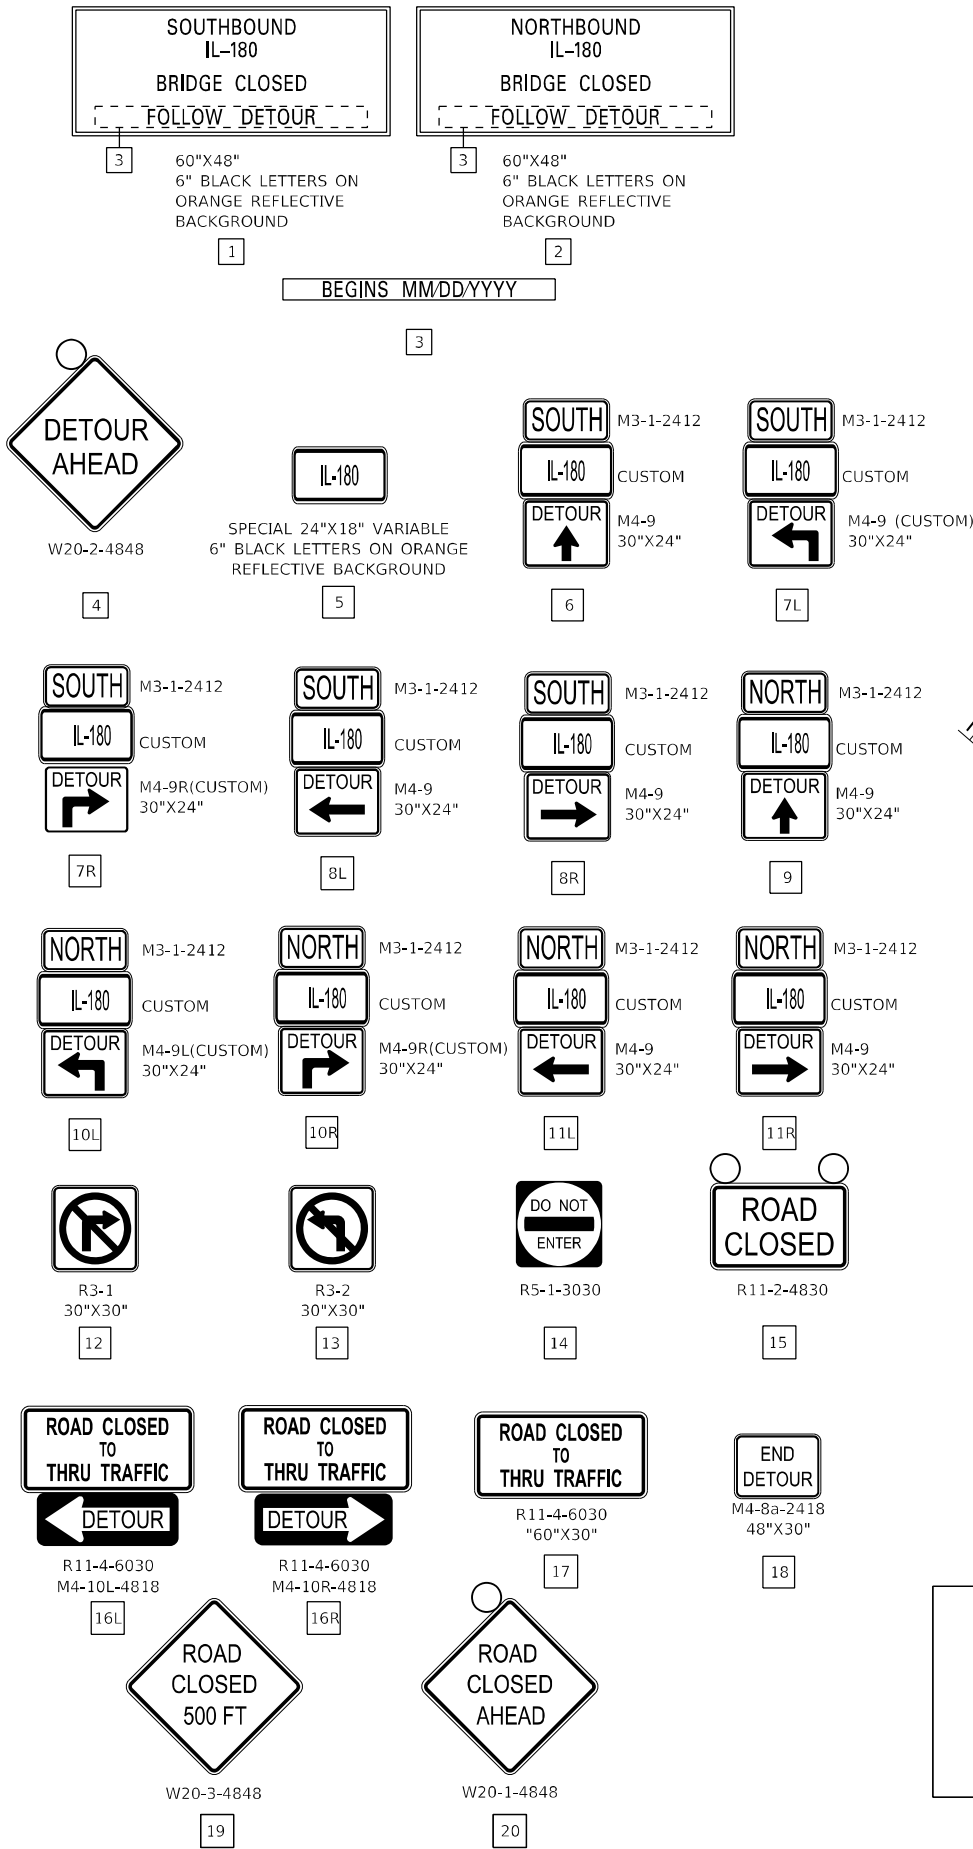


- SIGN 1 WITH SIGN 3 COVERING SHALL BE PLACED ONE (1) WEEK PRIOR TO CLOSURE. REMOVE SIGN 3 ONCE DETOUR BEGINS.
- THE CONTRACTOR SHALL CALL J.U.L.I.E. BEFORE INSTALLING SIGNS.
- ROAD CLOSURE SIGNAGE SHALL NOT BE INSTALLED ON ANY STREET LIGHT POLES OR SIGNAL POLES.
- ROAD CLOSURE SIGNAGE SHALL NOT BLOCK ANY EXISTING SIGNS AND CANNOT USE THE EXISTING SIGN POSTS.
- TYPE III BARRICADE PLACEMENT SHALL FOLLOW HIGHWAY STANDARD 701901.
- SIGN SPACING SHALL FOLLOW THE IDOT TRAFFIC CONTROL FIELD MANUAL UNLESS NOTED ON PLAN OR AS DIRECTED BY THE ENGINEER.
- PLAN NOT TO SCALE.

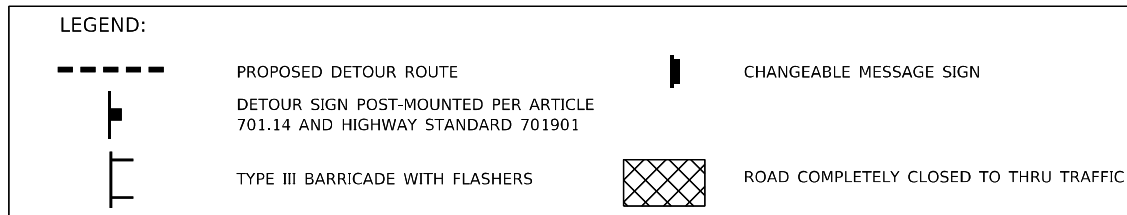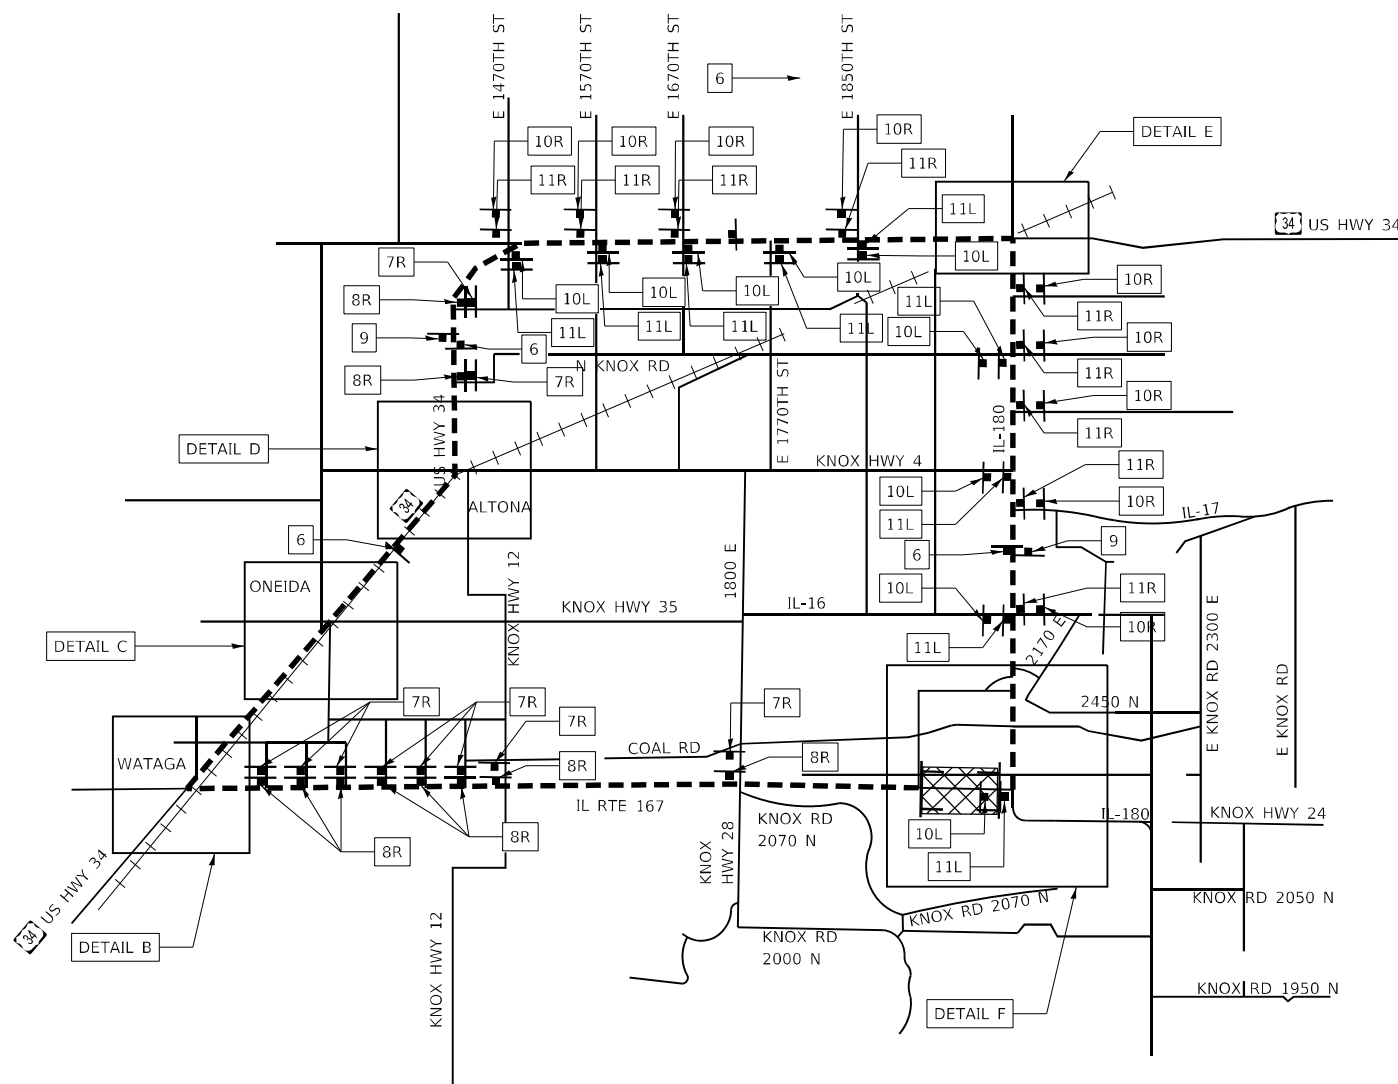


- DATE PLOTTED = 12/18/2024 10:48:52 AM
PEN TABLE = 0021484.07.tbl
PLOT CONFIG = CGI-PDF,pltcfg
MODEL = \$MODELNAME\$
FILE NAME = N:\PROJ\0021484_07\CADD\SHW\0021484E50.dwg

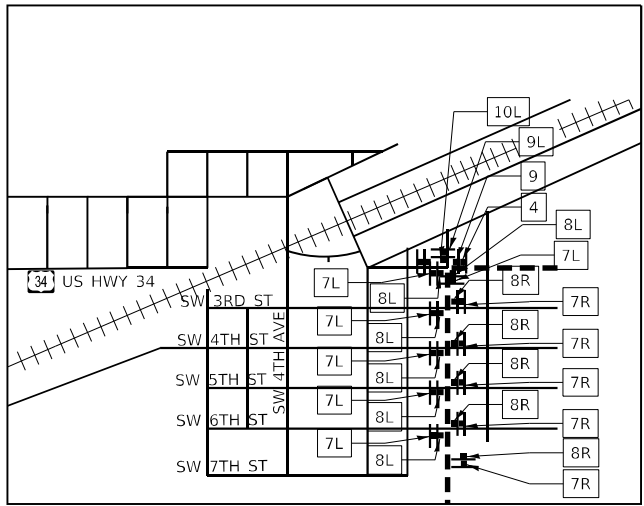


DETAIL A

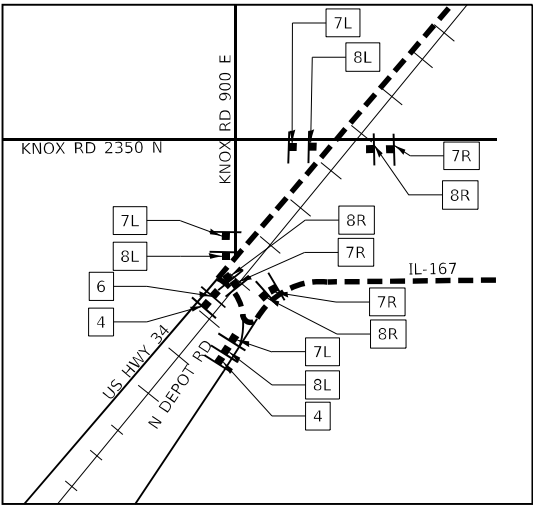


DETAIL B

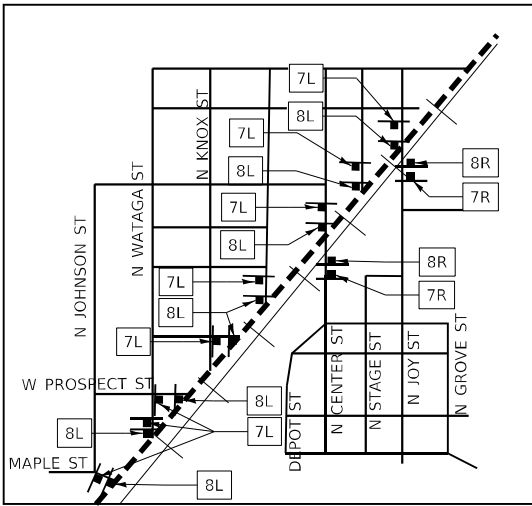


DETAIL C

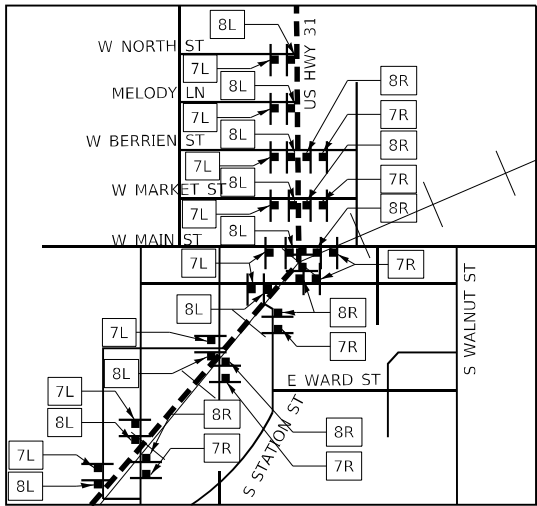


DETAIL D

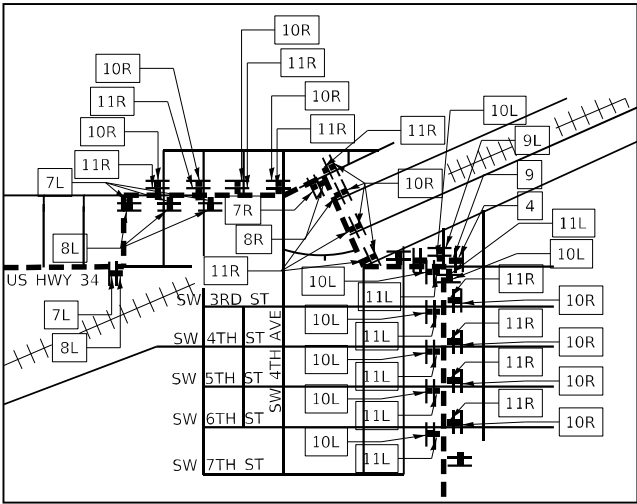

DETAIL E

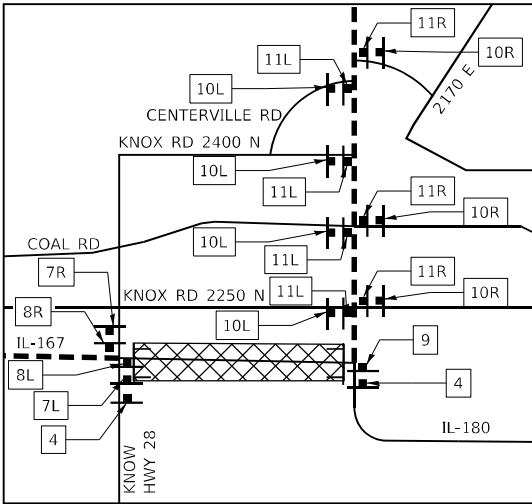

DETAIL F

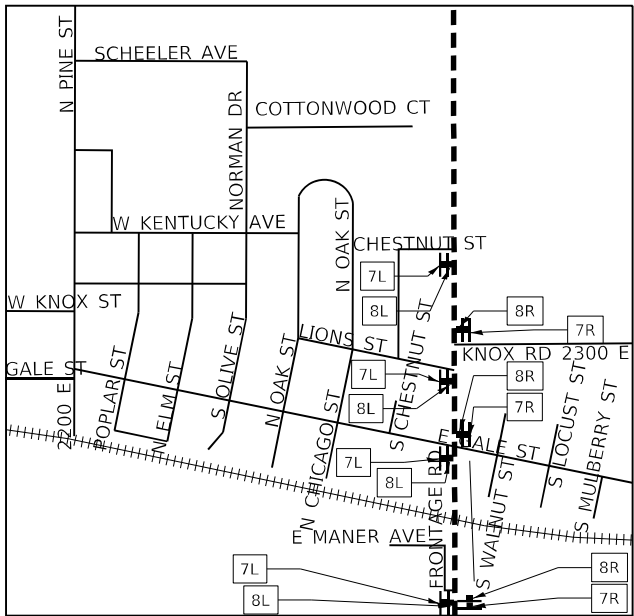

DETAIL G

LEGEND:

PROPOSED DETOUR ROUTE

DETOUR SIGN POST-MOUNTED PER ARTICLE 701.14 AND HIGHWAY STANDARD 701901

TYPE III BARRICADE WITH FLASHERS

CHANGEABLE MESSAGE SIGN

ROAD COMPLETELY CLOSED TO THRU TRAFFIC

- SIGN 1 WITH SIGN 3 COVERING SHALL BE PLACED ONE (1) WEEK PRIOR TO CLOSURE. REMOVE SIGN 3 ONCE DETOUR BEGINS.
- THE CONTRACTOR SHALL CALL J.U.L.I.E. BEFORE INSTALLING SIGNS.
- ROAD CLOSURE SIGNAGE SHALL NOT BE INSTALLED ON ANY STREET LIGHT POLES OR SIGNAL POLES.
- ROAD CLOSURE SIGNAGE SHALL NOT BLOCK ANY EXISTING SIGNS AND CANNOT USE THE EXISTING SIGN POSTS.
- TYPE III BARRICADE PLACEMENT SHALL FOLLOW HIGHWAY STANDARD 701901.
- SIGN SPACING SHALL FOLLOW THE IDOT TRAFFIC CONTROL FIELD MANUAL UNLESS NOTED ON PLAN OR AS DIRECTED BY THE ENGINEER.
- DETOURS NOT TO BE PERFORMED DURING HARVESTING OR PLANTING SEASON.
- PLAN NOT TO SCALE.

DATE PLOTTED = 12/18/2024 10:48:52 AM
PEN TABLE = 0021484.07.tbl
PLOT CONFIG = CG-PDF.plt
MODEL SHEET NAME =
FILE NAME: I:\PROJECTS\1180\1180-5\1180-5.DWG

8725 W. Higgins Rd, Ste 600, Chicago, IL 60631
P 773.775.4009 | www.ciorba.com

USER NAME	= Roadway
DESIGNED	- AEC
DRAWN	- AM5
CHECKED	- NDF
DATE	- 5/31/2024


REVISED	-
REVISED	-
REVISED	-
REVISED	-

STATE OF ILLINOIS
DEPARTMENT OF TRANSPORTATION

IL 180 WIDENING AND RESURFACING
DETOUR PLAN – DETAILS


SCALE: N.T.S. SHEET OF SHEETS STA. TO STA.

F.A.S. RTE.	SECTION	COUNTY	TOTAL SHEETS	SHEET NO.
1195	*	KNOX	409	121
110RS-5;(111,112,108X-1)W.RS-3				CONTRACT NO. 68E50
ILLINOIS		FED. AID PROJECT		

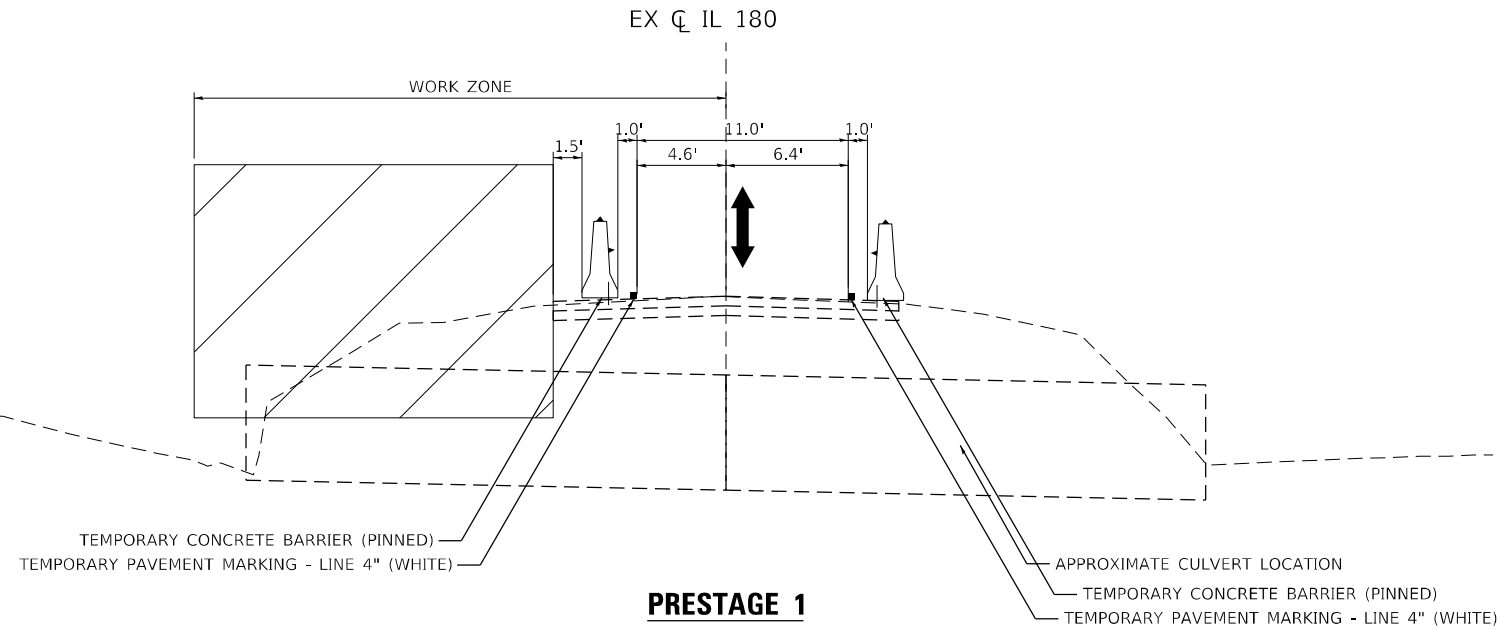

PRESTAGE 1
(LOOKING EAST OVER CULVERT)

* SEE MOT AND BRIDGE PLANS FOR
STAGING STA 366+52

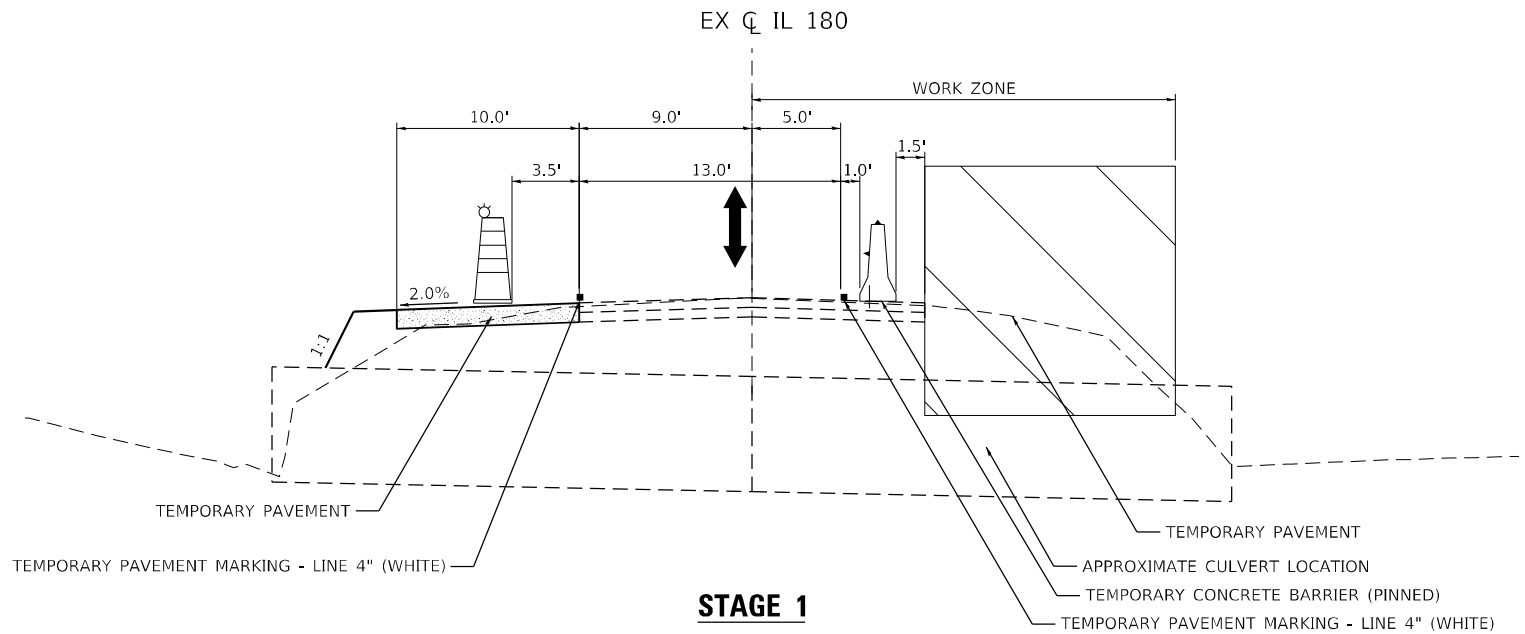

STAGE 1
(LOOKING EAST OVER CULVERT)

* SEE MOT AND BRIDGE PLANS FOR
STAGING STA 366+52

LEGEND



TEMPORARY CONCRETE BARRIER WALL WITH
DOUBLE SIDED CRYSTAL TYPE C MARKERS
(PINNED WHEN SEPARATION IS LESS THAN 3.5')



DRUMS WITH FLASHING LIGHTS
(25' SPACING ON TAPERS,
50' SPACING ON TANGENTS)

DATE PLOTTED = 12/18/2024 10:48:52 AM
PEN TABLE = 0021484.07.tbl
PLOT CONFIG = CG-HPF.plt
C:\PLOT\SHODR\NAMES
FILE NAME: I:\R03\0021484.07\CADD\SRH\MOT\0468E50-MOT_Type3a01.dgn





USER NAME = Roadway	DESIGNED - AEC	REVISED -
	DRAWN - AMS	REVISED -
PLOT SCALE = 10,0000' = 1 in.	CHECKED - NDF	REVISED -
PLOT DATE = 12/18/2024	DATE - 5/31/2024	REVISED -

STATE OF ILLINOIS
DEPARTMENT OF TRANSPORTATION

IL 180 WIDENING AND RESURFACING
MAINTENANCE OF TRAFFIC – 366+52 CULVERT REPLACEMENT

SCALE: 1" = 5' SHEET OF SHEETS STA. TO STA.

F.A.S. RTE.	SECTION	COUNTY	TOTAL SHEETS	SHEET NO.
1195	*	KNOX	409	122
110RS-5:(111,112,108X-1)W.RS-3		CONTRACT NO. 68E50		
		ILLINOIS	FED. AID PROJECT	

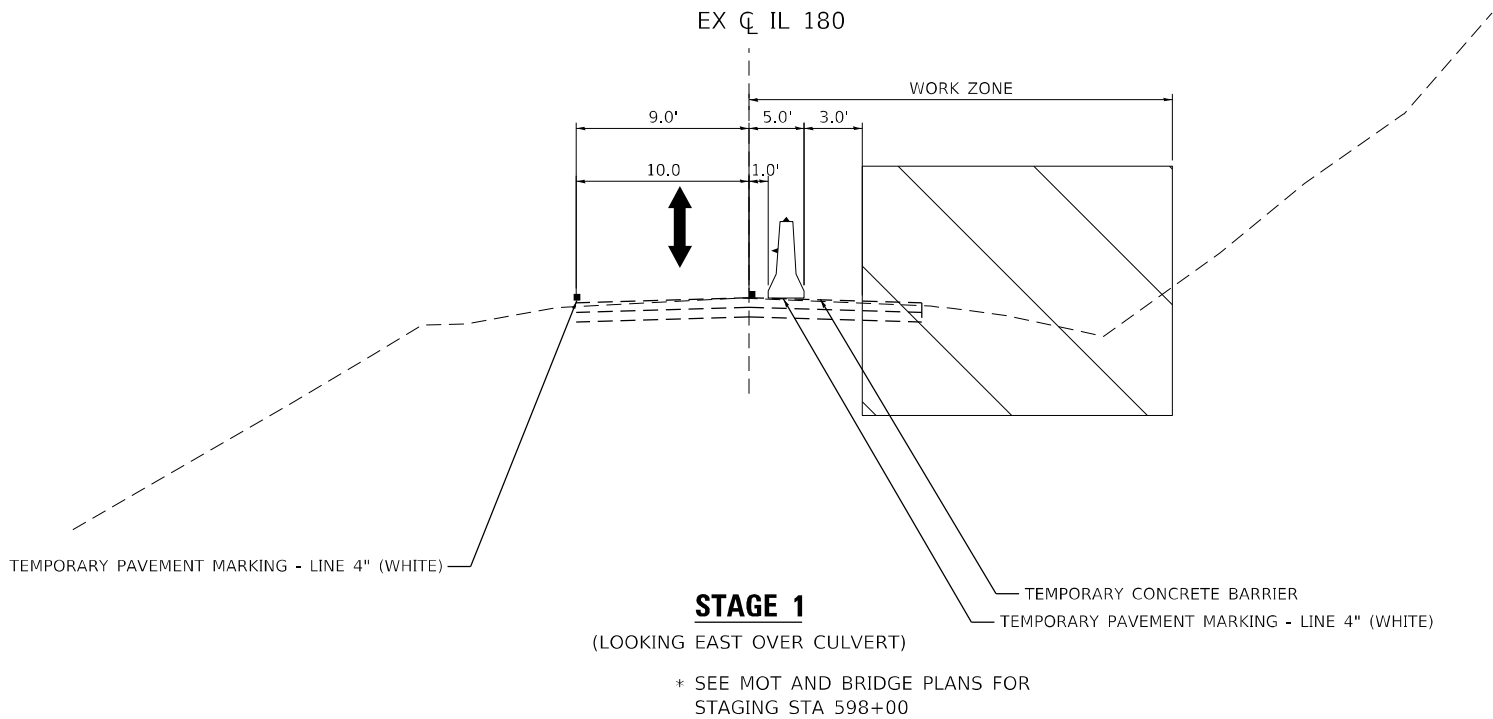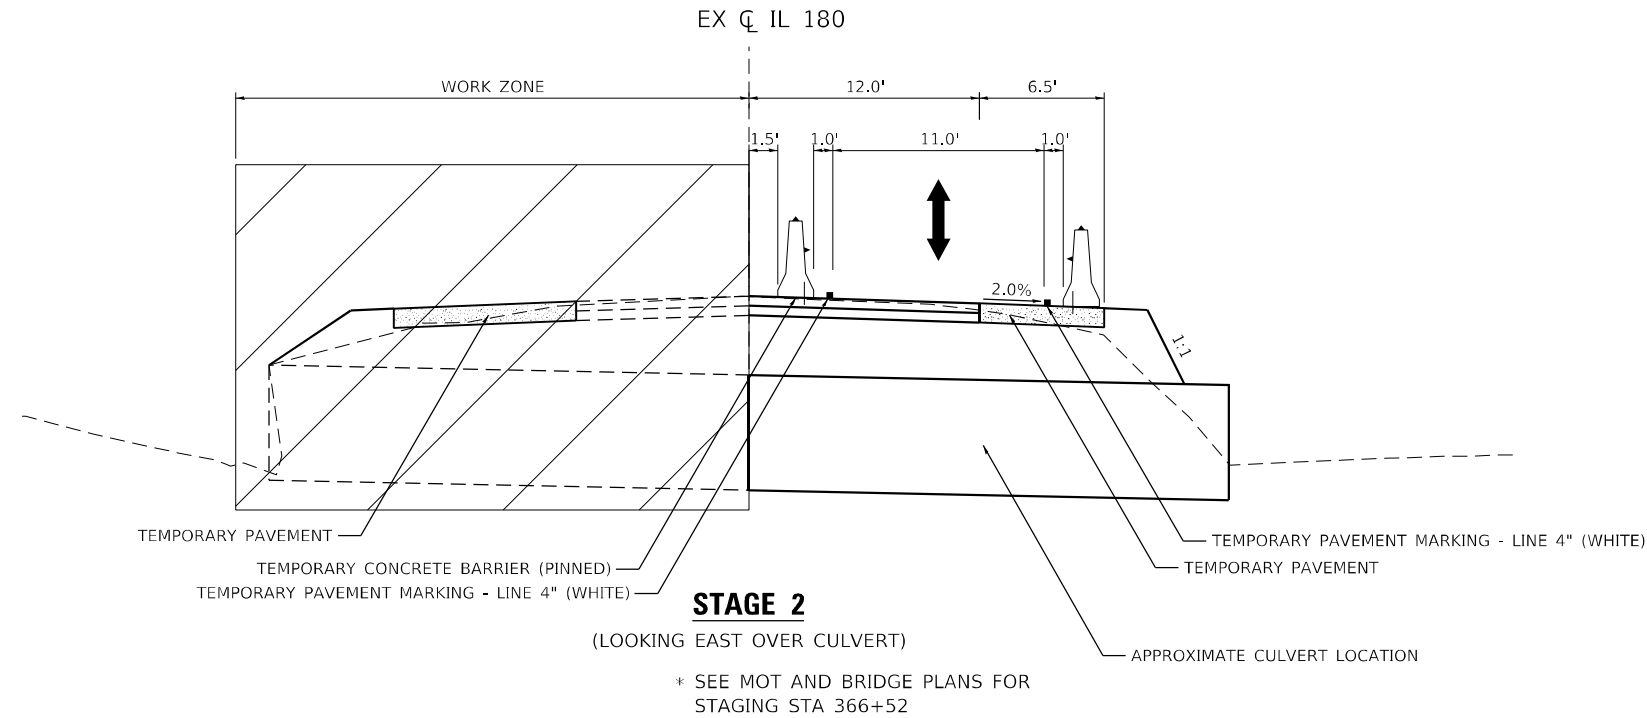

LEGEND

TEMPORARY CONCRETE BARRIER WALL WITH DOUBLE SIDED CRYSTAL TYPE C MARKERS (PINNED WHEN SEPARATION IS LESS THAN 3.5')

DATE PLOTTED = 12/18/2024 10:48:53 AM
PEN TABLE = 0021484.07.tbl
PLOT CONFIG = CG-HDR.plt
PLOT FILE = 110RS-5;111,112,108X-1)W.RS-3
FILE NAME = 110RS-5;111,112,108X-1)W.RS-3.dgn



USER NAME = Roadway	DESIGNED - AEC	REVISED -
DRAWN - AMS	REVISED -	
PLOT SCALE = 10,0000 * / in.	CHECKED - NDF	REVISED -
PLOT DATE = 12/18/2024	DATE - 5/31/2024	REVISED -

STATE OF ILLINOIS
DEPARTMENT OF TRANSPORTATION

IL 180 WIDENING AND RESURFACING MAINTENANCE OF TRAFFIC – 366+52 CULVERT REPLACEMENT			
SCALE: 1" = 5'	SHEET	OF	SHEETS
STA.	TO	STA.	TO

F.A.S. RTE.	SECTION	COUNTY	TOTAL SHEETS	SHEET NO.
1195	*	KNOX	409	123
110RS-5;(111,112,108X-1)W.RS-3			CONTRACT NO.	68E50
		ILLINOIS	FED. AID PROJECT	

DATE PLOTTED = 12/18/2024 10:49:00 AM
PEN TABLE = 0021484.07.tbl
PLOT CONFIG = CG-PDF.plt
MODEL: S:\MODS\1184\1184.dwg
FILE NAME: 1184\1184.dwg
CADD: S:\CADD\1184\1184.dwg
STA: 366.00



USER NAME	= Roadway
DESIGNED	- AEC
DRAWN	- AMS
CHECKED	- NDF
DATE	- 5/31/2024
PLOT SCALE	= 40,0000' / in.
PLOT DATE	= 12/18/2024


REVISED	-
REVISED	-
REVISED	-
REVISED	-



STATE OF ILLINOIS
DEPARTMENT OF TRANSPORTATION

IL 180 WIDENING AND RESURFACING
MAINTENANCE OF TRAFFIC - PRESTAGE 1

SCALE: 1" = 50' SHEET OF SHEETS STA. TO STA.

F.A.S. RTE.	SECTION	COUNTY	TOTAL SHEETS	SHEET NO.
1195	*	KNOX	409	124
* 110RS-5;(111,112,108X-1)W,RS-3		CONTRACT NO. 68E50		
ILLINOIS		FED. AID PROJECT		

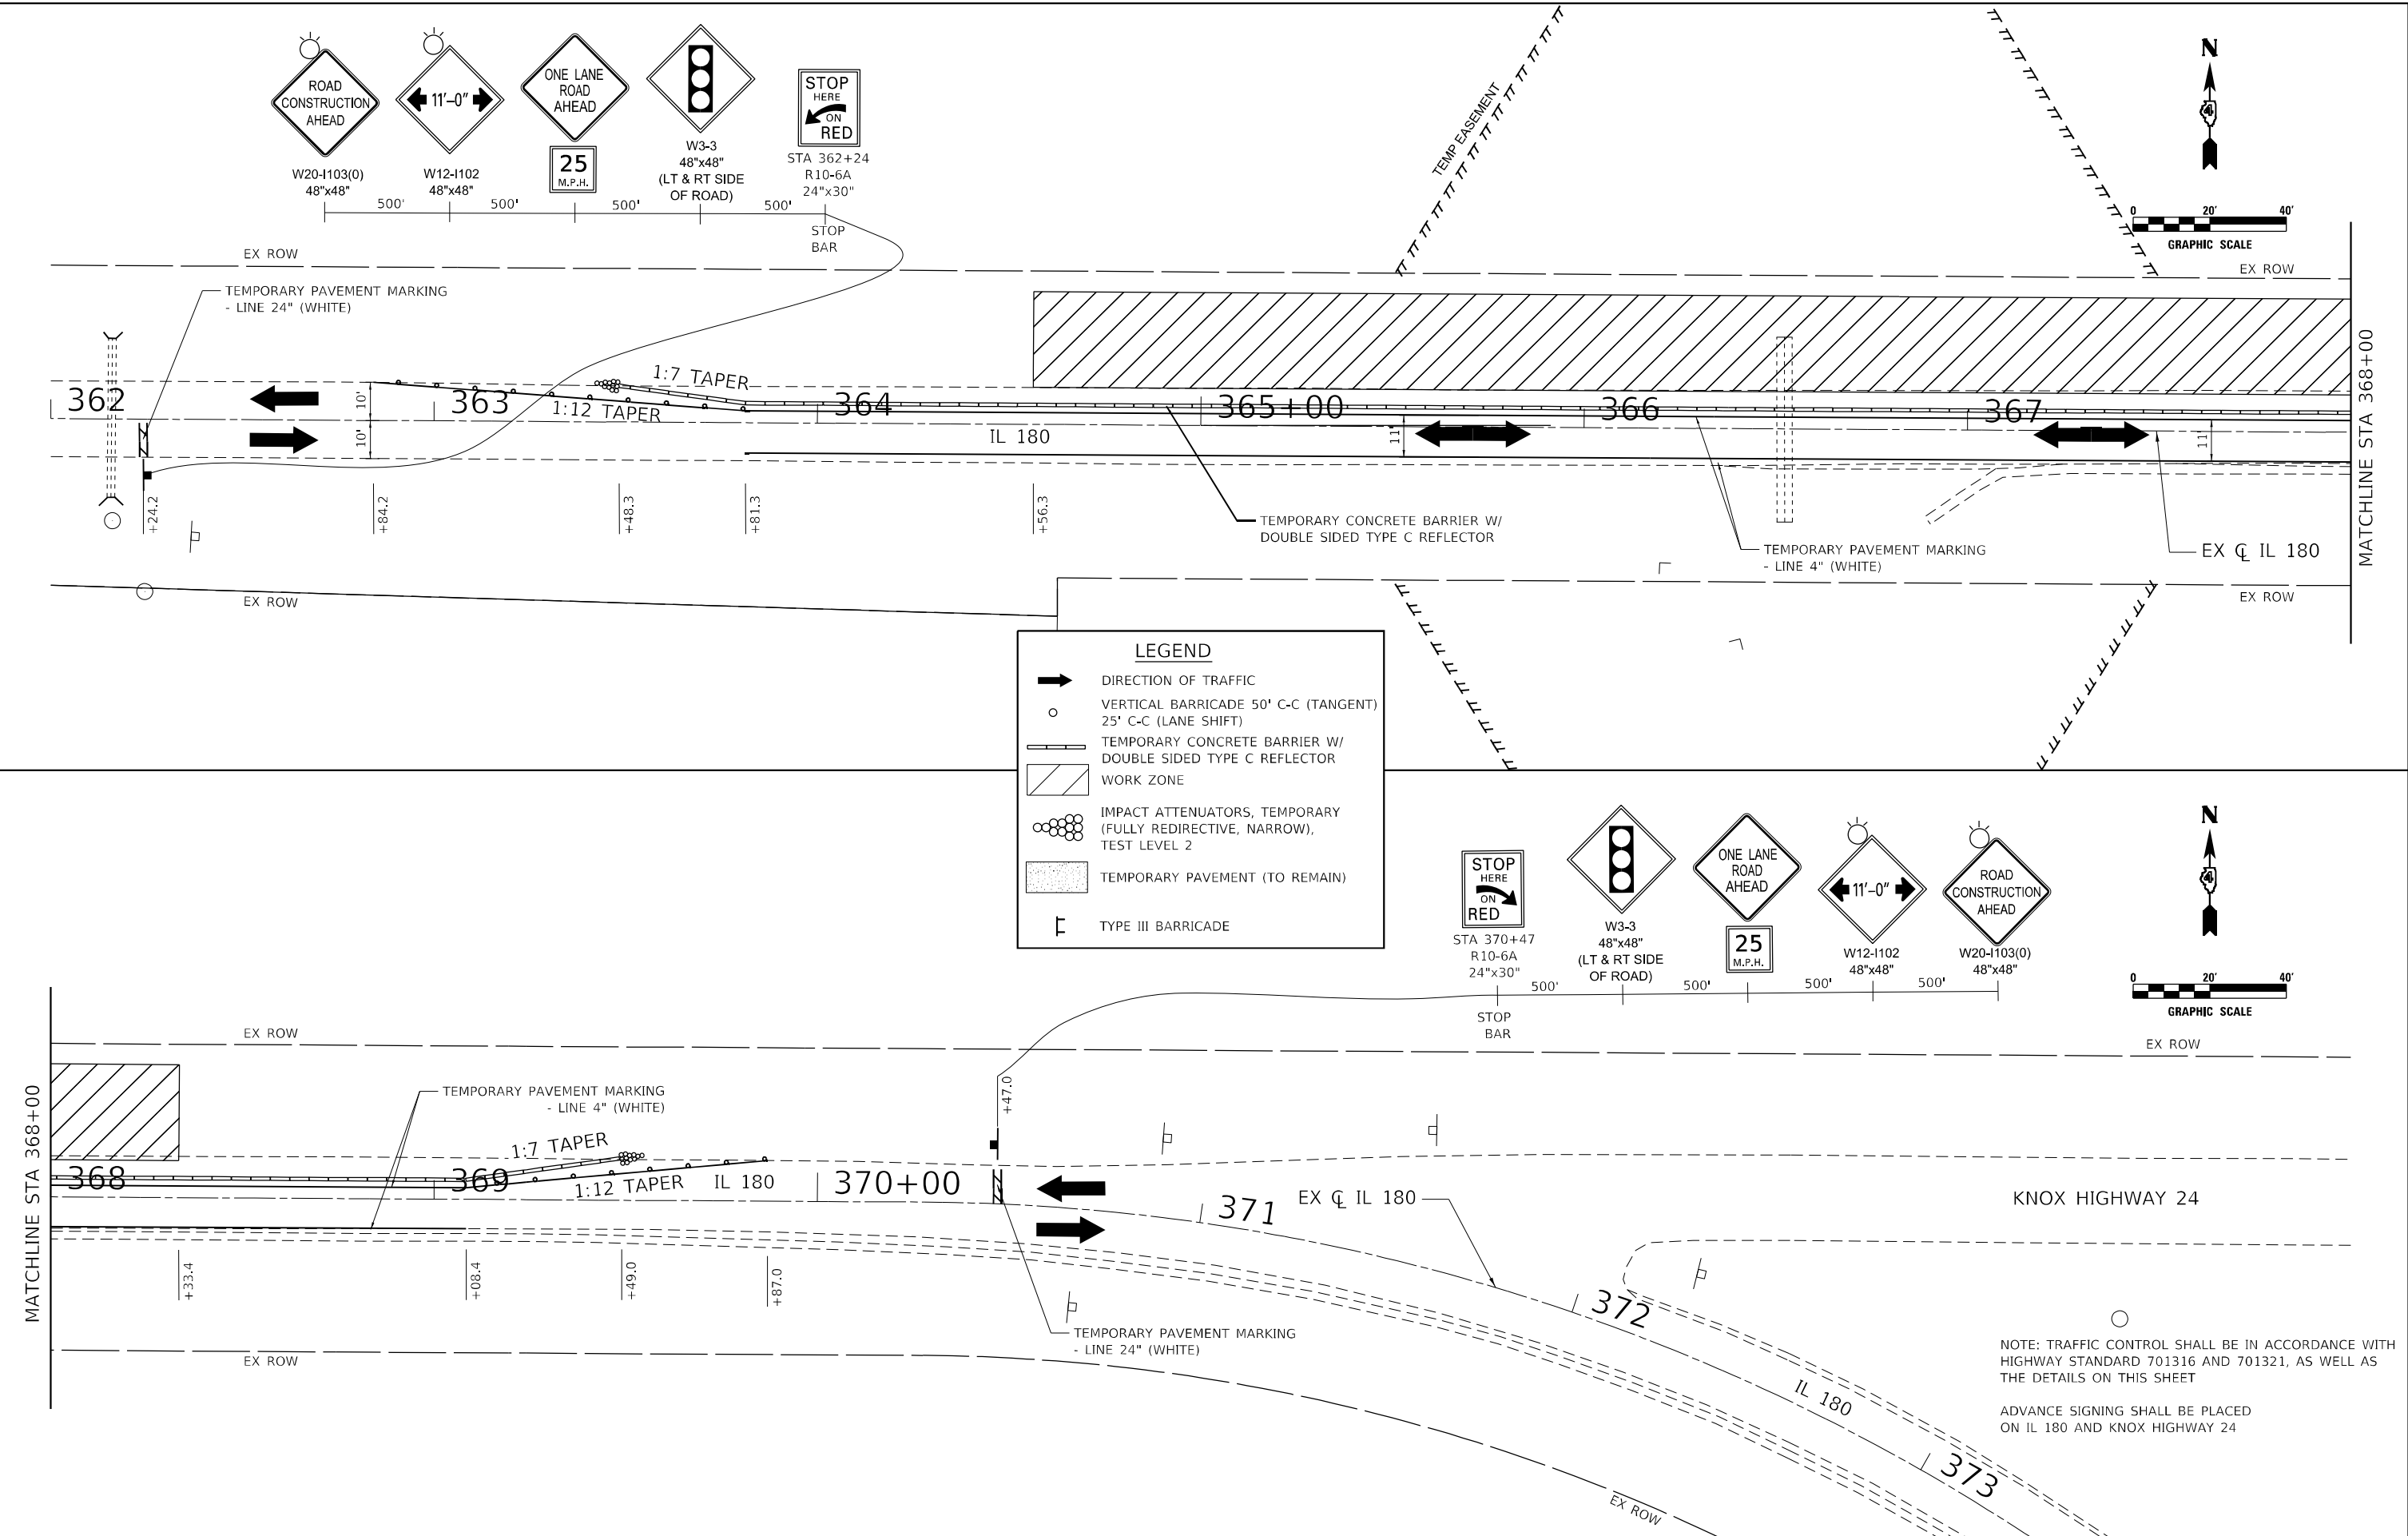

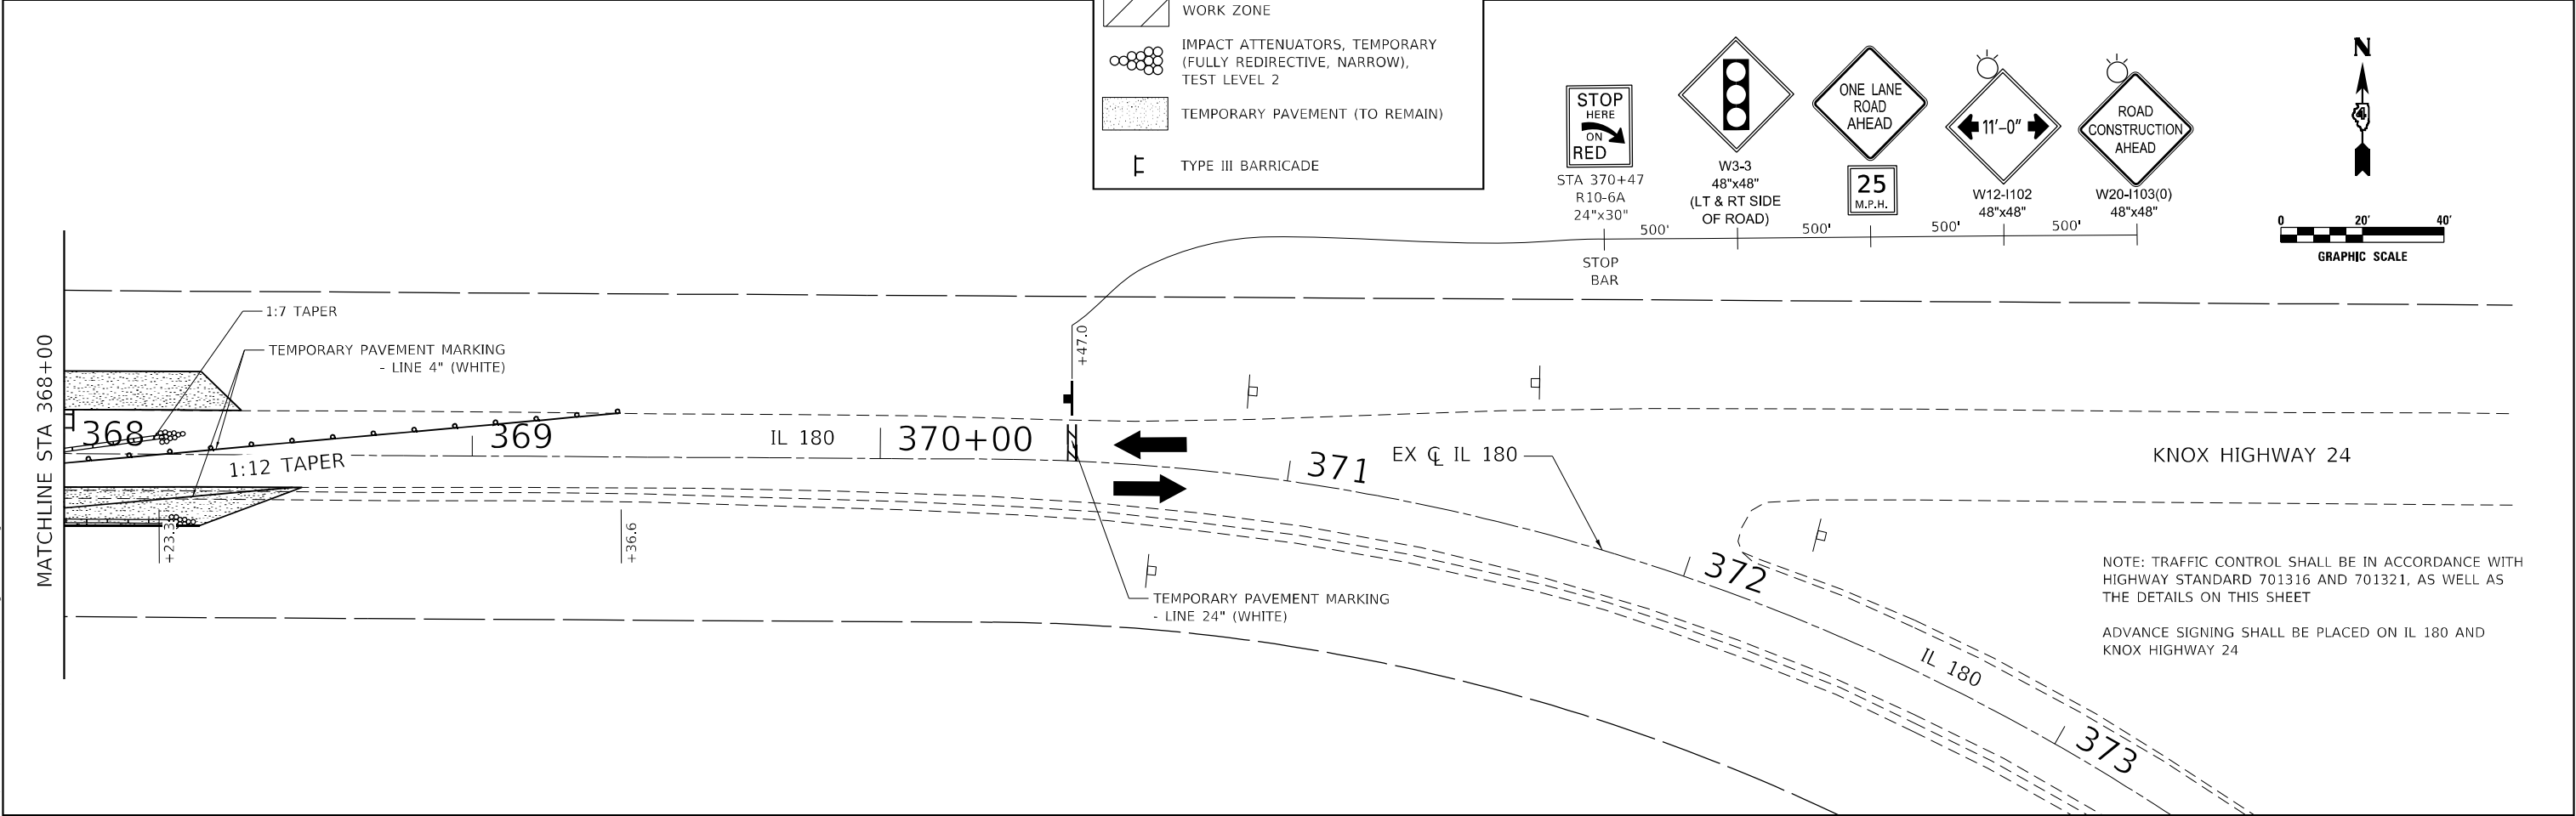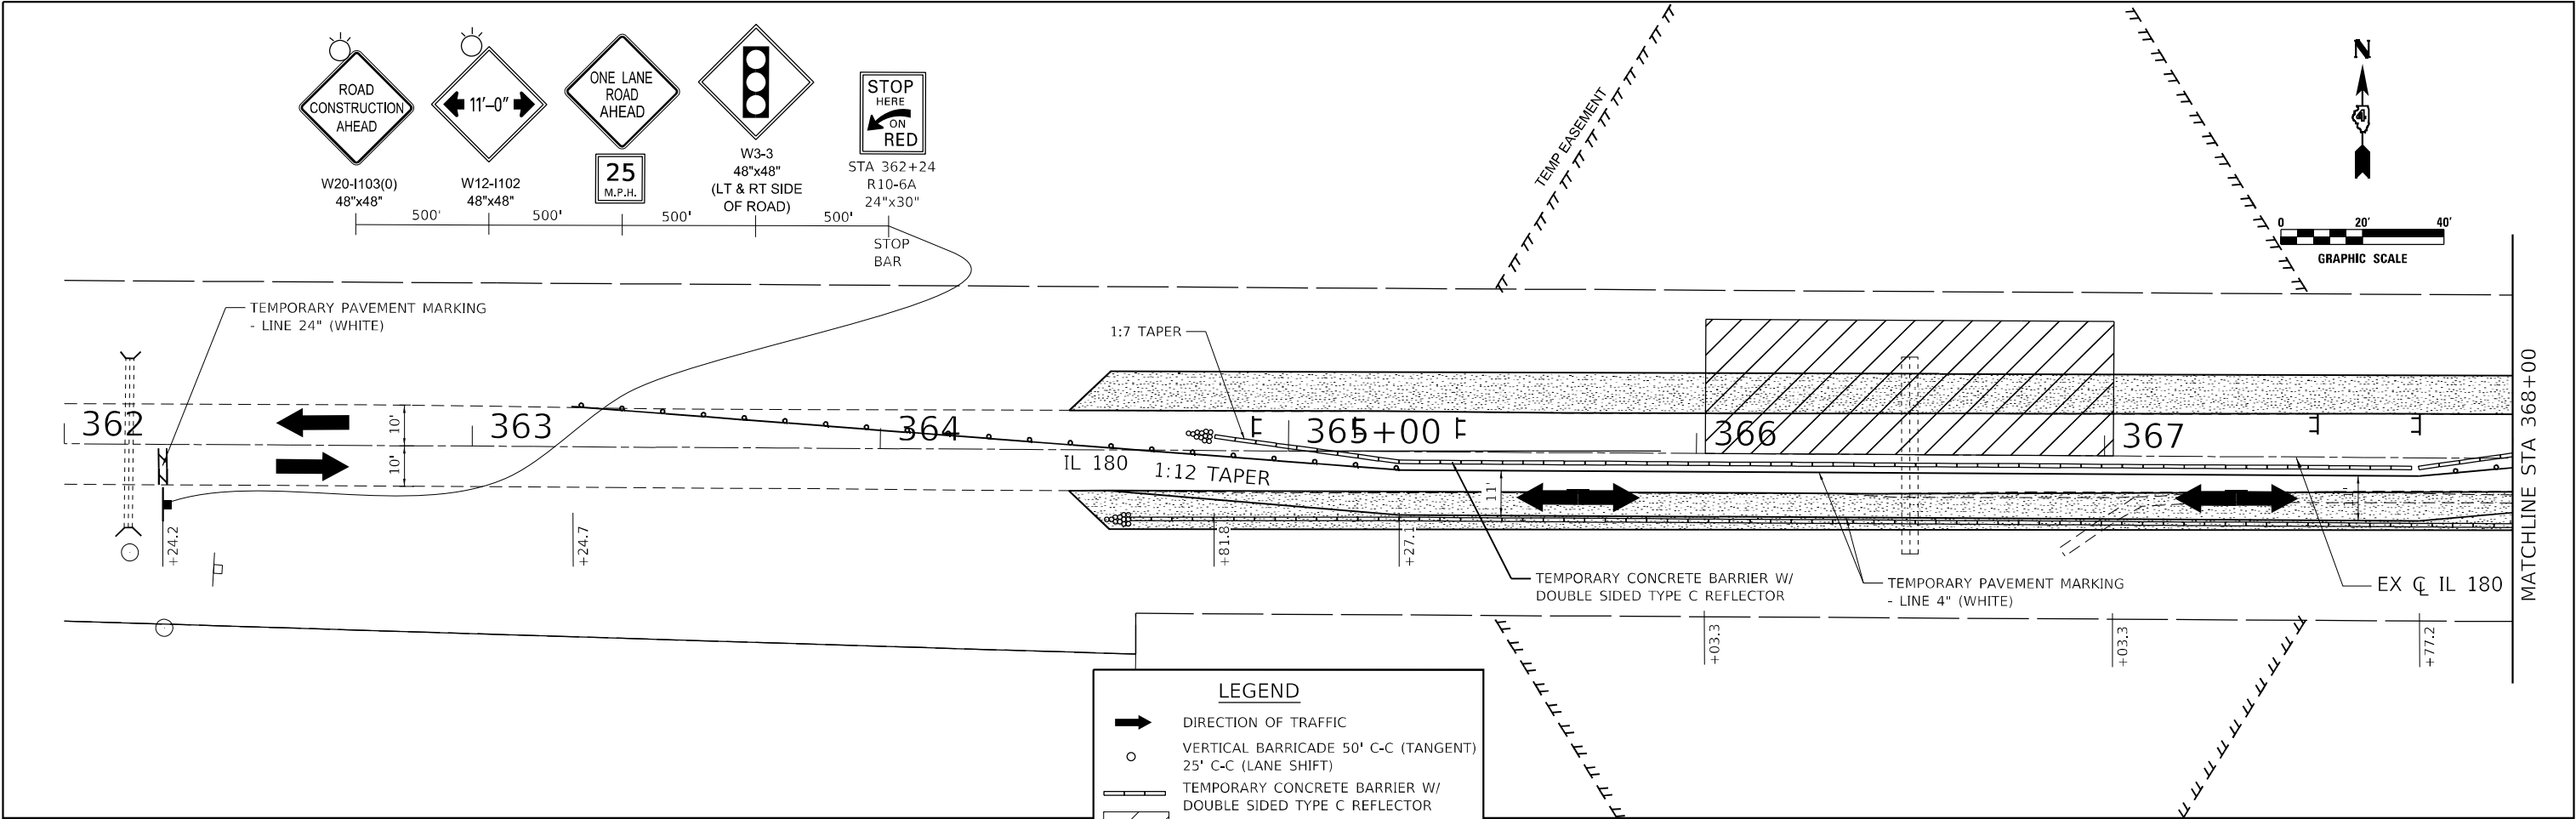

NOTE: TRAFFIC CONTROL SHALL BE IN ACCORDANCE WITH HIGHWAY STANDARD 701316 AND 701321, AS WELL AS THE DETAILS ON THIS SHEET

ADVANCE SIGNING SHALL BE PLACED ON IL 180 AND KNOX HIGHWAY 24

DATE PLOTTED = 12/18/2024 10:49:02 AM
PEN TABLE = 0021484.07.tbl
PLOT CONFIG = CG-HPDF.plt
MODEL: S:\MODS\NAMES
FILE NAME: I:\PROJECTS\110RS-5\110RS-5.dwg
CADD: S:\CADD\110RS-5\110RS-5.dwg



USER NAME = Roadway	DESIGNED - AEC	REVISED -
DRAWN - AMS	REVISED -	
PLOT SCALE = 40,0000 * / in.	CHECKED - NDF	REVISED -
PLOT DATE = 12/18/2024	DATE - 5/31/2024	REVISED -


STATE OF ILLINOIS
DEPARTMENT OF TRANSPORTATION

IL 180 WIDENING AND RESURFACING
MAINTENANCE OF TRAFFIC – STAGE 2

SCALE: 1" = 50' SHEET OF SHEETS STA. TO STA.

F.A.S. RTE.	SECTION	COUNTY	TOTAL SHEETS	SHEET NO.
1195	*	KNOX	409	126
110RS-5:(111,112,108X-1)W.RS-3				CONTRACT NO. 68E50
ILLINOIS FED. AID PROJECT				

DATE PLOTTED = 12/18/2024 10:49:03 AM
PEN TABLE = 0021484.07.tbl
PLOT CONFIG = CG-HPF.plt
MODEL SHEET NAME =
FILE NAME: I:\ROAD\0021484.07\CADD\SMTSignal\0021484.07-sh-15(1).dgn

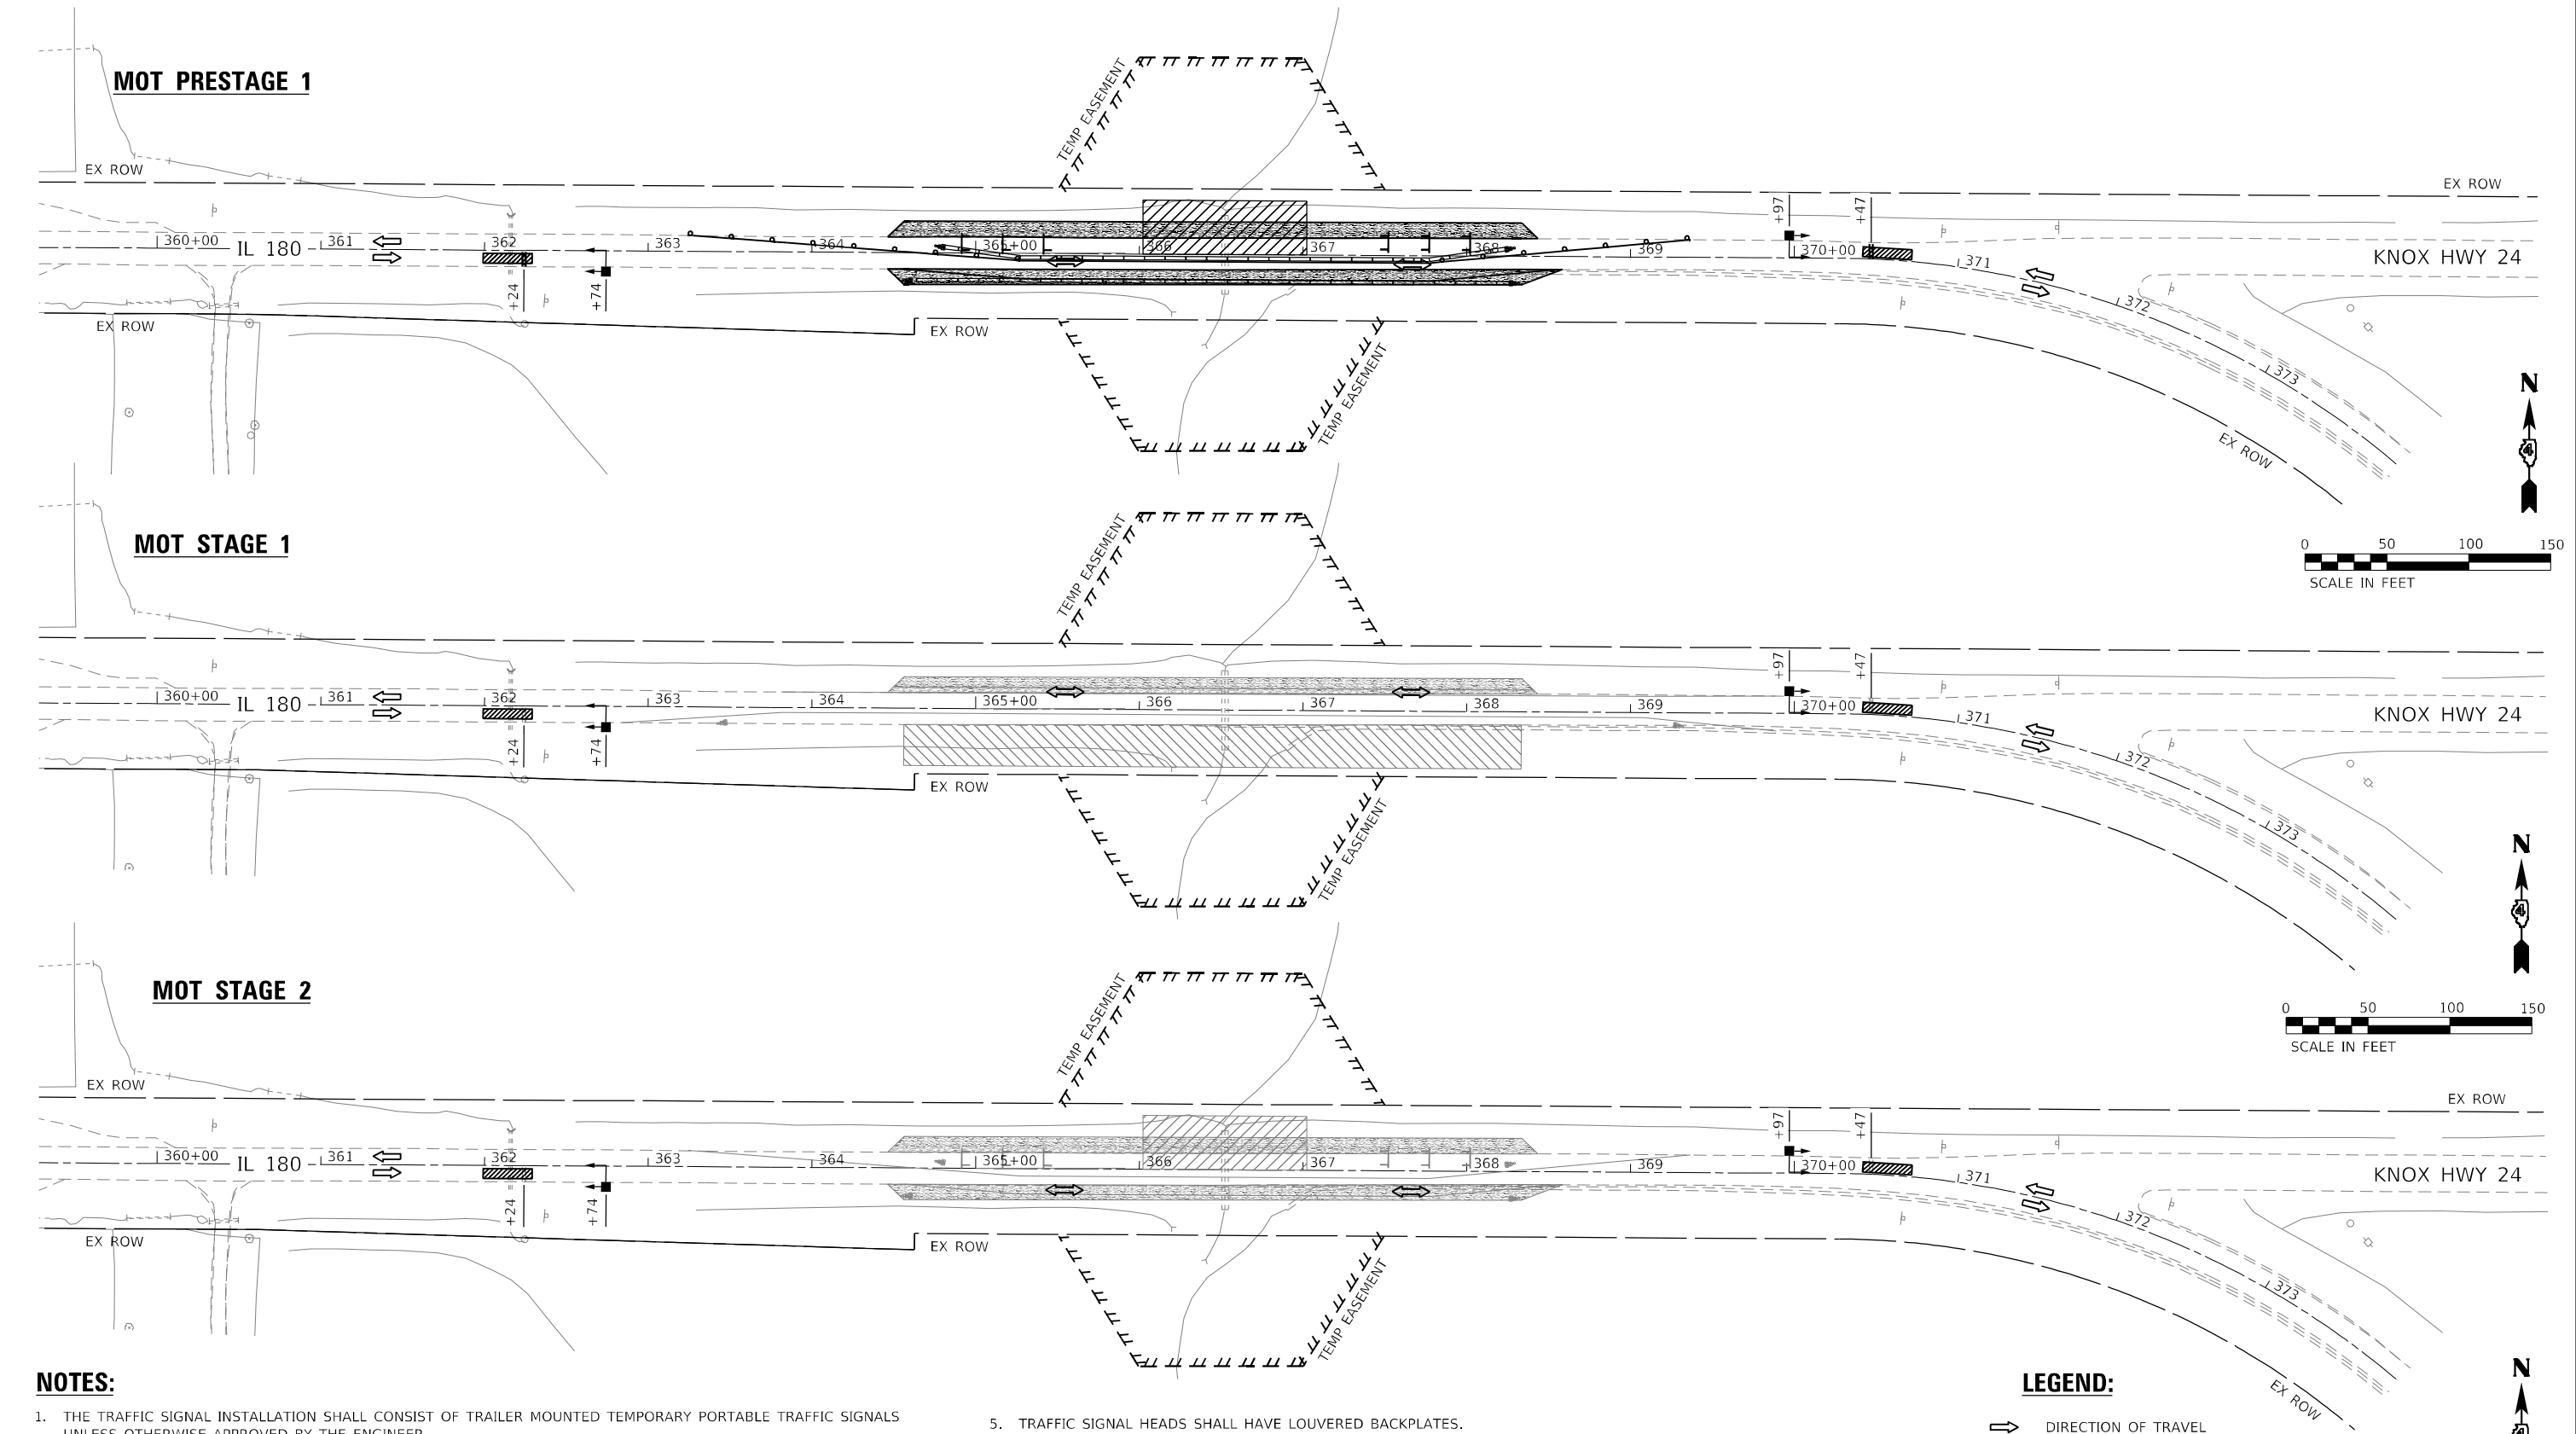

NOTES:

1. THE TRAFFIC SIGNAL INSTALLATION SHALL CONSIST OF TRAILER MOUNTED TEMPORARY PORTABLE TRAFFIC SIGNALS UNLESS OTHERWISE APPROVED BY THE ENGINEER.
2. VEHICLE DETECTION IS REQUIRED AND SHALL BE THE MICROWAVE TYPE UNLESS OTHERWISE APPROVED BY THE ENGINEER.
3. THE TEMPORARY TRAFFIC SIGNAL INSTALLATION SHALL CONFORM TO ALL M.U.T.C.D. REQUIREMENTS AND THE SPECIAL PROVISIONS FOR TEMPORARY BRIDGE TRAFFIC SIGNAL INSTALLATION.
4. STOP BAR AND SIGNAL PLACEMENT SHALL BE AS SHOWN OR AS DIRECTED BY THE ENGINEER.
5. TRAFFIC SIGNAL HEADS SHALL HAVE LOUVERED BACKPLATES.
6. ALL LABOR, MATERIALS, AND EQUIPMENT NECESSARY TO COMPLY WITH THE CONTRACT DOCUMENT SHALL BE INCLUDED IN THE BID PRICE FOR "TEMPORARY BRIDGE TRAFFIC SIGNALS". THIS SHALL INCLUDE FILL MATERIAL AND TEMPORARY PAVEMENT IF NECESSARY TO PROVIDE LEVEL SURFACES FOR THE PORTABLE TRAFFIC SIGNAL EQUIPMENT. THIS PAY ITEM SHALL INCLUDED ALL CHANGES AND ADJUSTEMENTS REQUIRED TO CONSTRUCT THE PROJECT AS SHOWN IN THE PLANS.

LEGEND:

- DIRECTION OF TRAVEL
- TEMPORARY PORTABLE TRAFFIC SIGNAL
- DETECTION ZONE




USER NAME = Roadway	DESIGNED - DTJ	REVISED -
	DRAWN - DTJ	REVISED -
PLOT SCALE = 100,0000 ' / in.	CHECKED - JMV	REVISED -
PLOT DATE = 12/18/2024	DATE - 5/31/2024	REVISED -

STATE OF ILLINOIS
DEPARTMENT OF TRANSPORTATION

IL 180 WIDENING AND RESURFACING
TEMPORARY BRIDGE TRAFFIC SIGNALS

SCALE: 1" = 50' SHEET OF SHEETS STA. TO STA.

F.A.S. RTE.	SECTION	COUNTY	TOTAL SHEETS	SHEET NO.
1195	*	KNOX	409	128
110RS-5:(111,112,108X-1)W.RS-3			CONTRACT NO.	68E50
		ILLINOIS	FED. AID PROJECT	

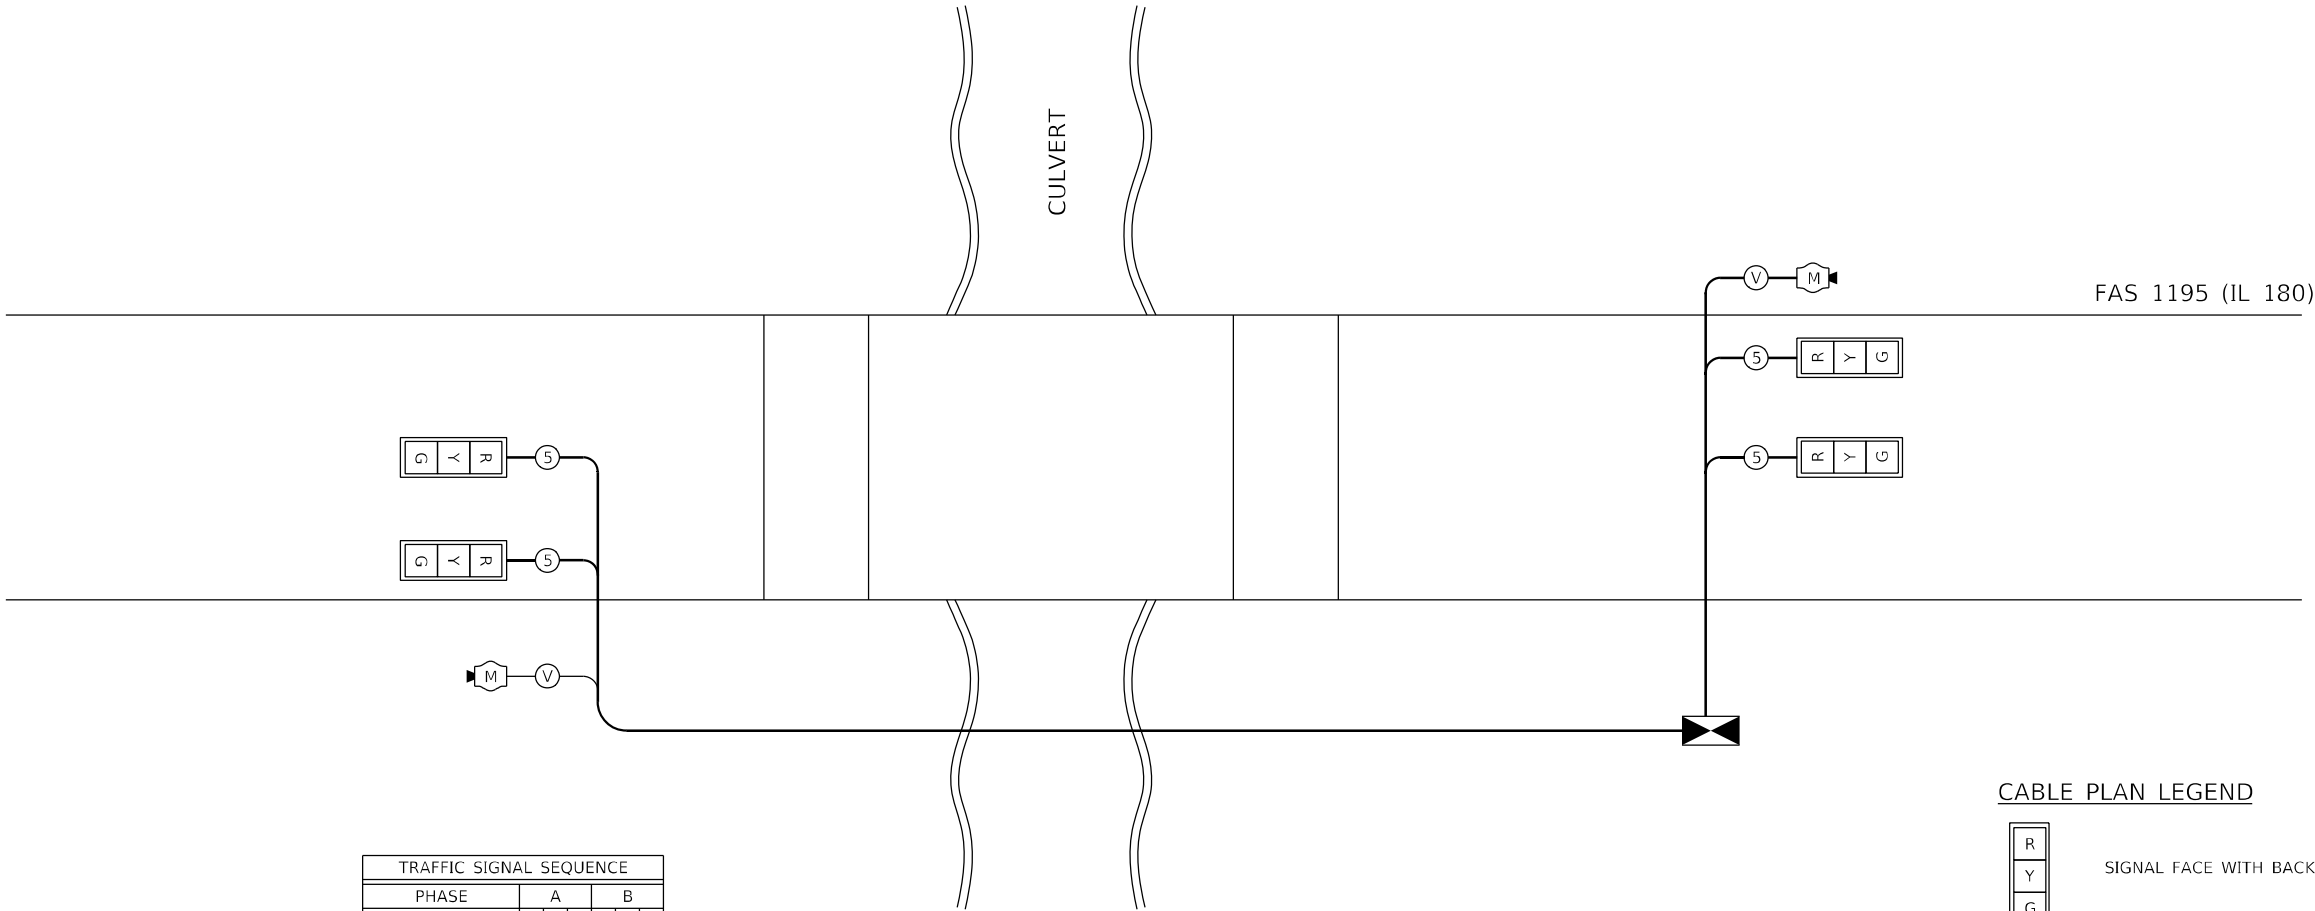

TRAFFIC SIGNAL SEQUENCE						
PHASE	A			B		
INTERVAL	1	2	3	4	5	6
EASTBOUND	G	Y	R	R	R	R
WESTBOUND	R	R	R	G	Y	R

TEMPORARY BRIDGE TRAFFIC SIGNAL INSTALLATION
WIRING DIAGRAM - PRESTAGE 1, STAGE 1, STAGE 2

CABLE PLAN LEGEND

- R

Y

G


SIGNAL FACE WITH BACKPLATE
- M

MICROWAVE VEHICLE SENSOR
- CONTROLLER CABINET
- V

VENDOR CABLE FOR MICROWAVE DETECTOR

USER NAME = Roadway	DESIGNED - DTJ	REVISED -
	DRAWN - DTJ	REVISED -
PLOT SCALE = 100,0000 ' / in.	CHECKED - JMV	REVISED -
PLOT DATE = 12/18/2024	DATE - 5/31/2024	REVISED -

F.A.S. RTE.	SECTION	COUNTY	TOTAL SHEETS	SHEET NO.
1195	*	KNOX	409	129
110RS-5;(111,112,108X-1)W.RS-3		CONTRACT NO. 68E50		
		ILLINOIS	FED. AID PROJECT	

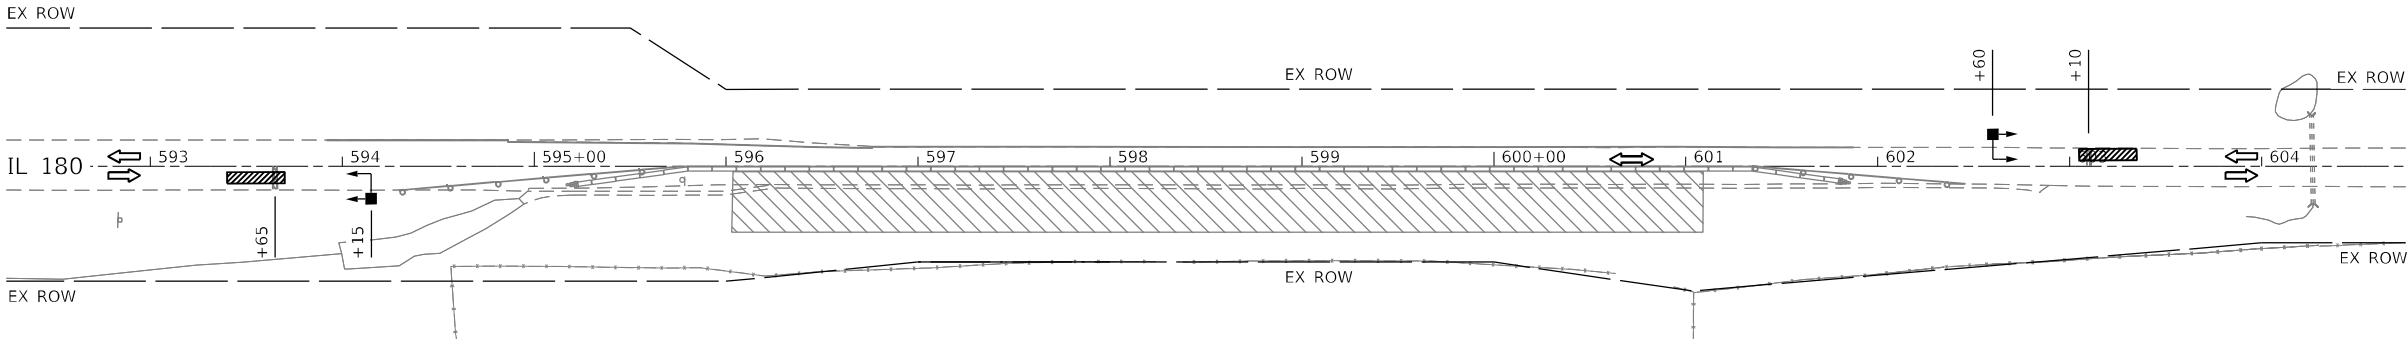


NOTES:

1. THE TRAFFIC SIGNAL INSTALLATION SHALL CONSIST OF TRAILER MOUNTED TEMPORARY PORTABLE TRAFFIC SIGNALS UNLESS OTHERWISE APPROVED BY THE ENGINEER.
2. VEHICLE DETECTION IS REQUIRED AND SHALL BE THE MICROWAVE TYPE UNLESS OTHERWISE APPROVED BY THE ENGINEER.
3. THE TEMPORARY TRAFFIC SIGNAL INSTALLATION SHALL CONFORM TO ALL M.U.T.C.D. REQUIREMENTS AND THE SPECIAL PROVISIONS FOR TEMPORARY BRIDGE TRAFFIC SIGNAL INSTALLATION.
4. STOP BAR AND SIGNAL PLACEMENT SHALL BE AS SHOWN OR AS DIRECTED BY THE ENGINEER.
5. TRAFFIC SIGNAL HEADS SHALL HAVE LOUVERED BACKPLATES.
6. ALL LABOR, MATERIALS, AND EQUIPMENT NECESSARY TO COMPLY WITH THE CONTRACT DOCUMENT SHALL BE INCLUDED IN THE BID PRICE FOR "TEMPORARY BRIDGE TRAFFIC SIGNALS". THIS SHALL INCLUDE FILL MATERIAL AND TEMPORARY PAVEMENT IF NECESSARY TO PROVIDE LEVEL SURFACES FOR THE PORTABLE TRAFFIC SIGNAL EQUIPMENT. THIS PAY ITEM SHALL INCLUDED ALL CHANGES AND ADJUSTEMENTS REQUIRED TO CONSTRUCT THE PROJECT AS SHOWN IN THE PLANS.

LEGEND:

- DIRECTION OF TRAVEL
- TEMPORARY PORTABLE TRAFFIC SIGNAL
- DETECTION ZONE

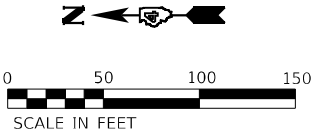

DATE PLOTTED = 12/18/2024 10:49:05 AM
PEN TABLE = 0021484.07.tbl
PLOT CONFIG = CG-PDF.plt
C:\Users\NORAD\OneDrive\Documents\1184.01\CAD\Drawings\1184.01-11-15301.dgn
FILE NAME: 1184.01-11-15301.dgn




USER NAME = Roadway	DESIGNED - DTJ	REVISED -
	DRAWN - DTJ	REVISED -
PLOT SCALE = 100,0000 ' / in.	CHECKED - JMV	REVISED -
PLOT DATE = 12/18/2024	DATE - 5/31/2024	REVISED -

STATE OF ILLINOIS
DEPARTMENT OF TRANSPORTATION

IL 180 WIDENING AND RESURFACING
TEMPORARY BRIDGE TRAFFIC SIGNALS

SCALE: 1" = 50' SHEET OF SHEETS STA. TO STA.


F.A.S. RTE.	SECTION	COUNTY	TOTAL SHEETS	SHEET NO.
1195	*	KNOX	409	130
~ 110RS-5:(111,112,108X-1)W.RS-3		CONTRACT NO. 68E50		
		ILLINOIS	FED. AID PROJECT	

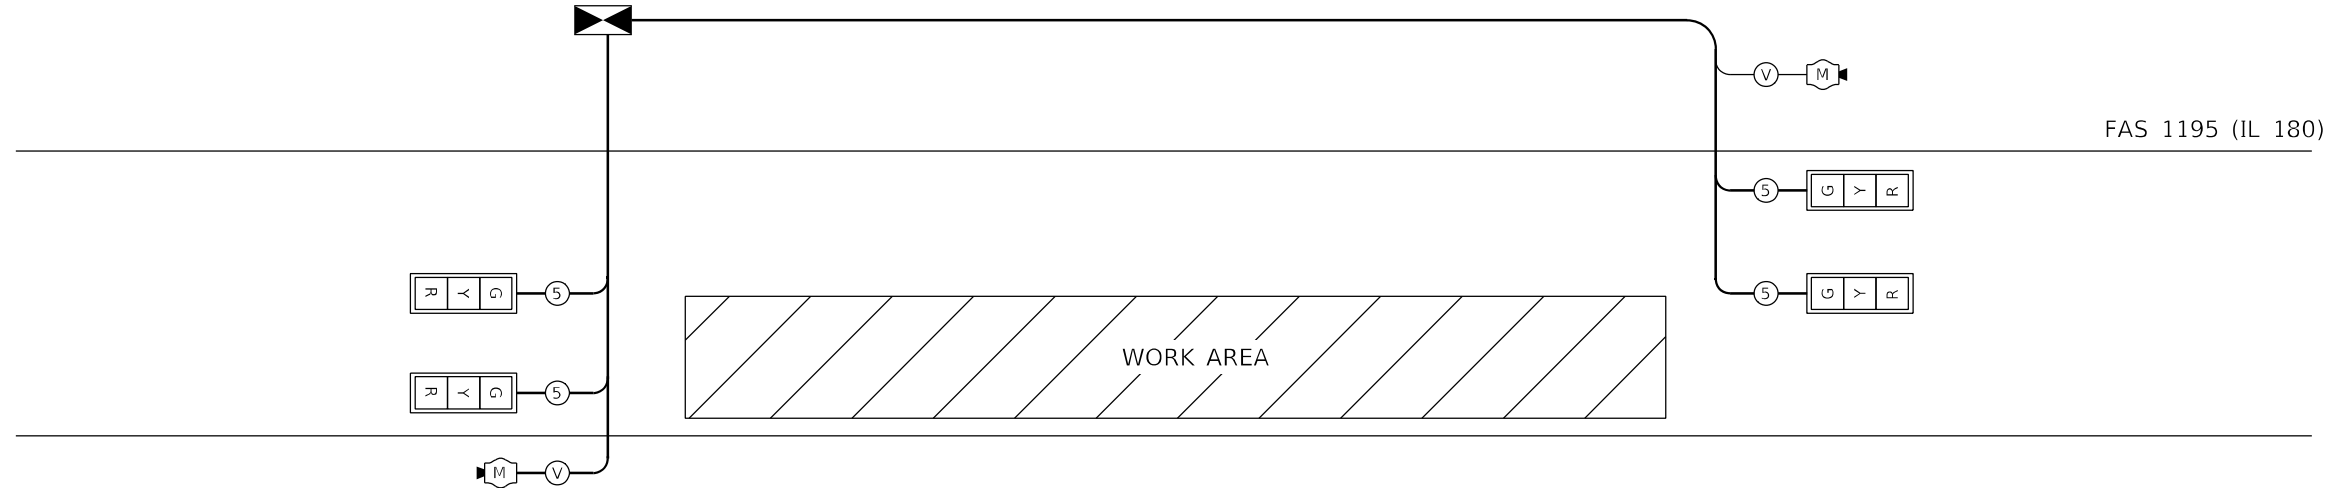


TRAFFIC SIGNAL SEQUENCE						
PHASE	A			B		
INTERVAL	1	2	3	4	5	6
NORTHBOUND	G	Y	R	R	R	R
SOUTHBOUND	R	R	R	G	Y	R



TEMPORARY BRIDGE TRAFFIC SIGNAL INSTALLATION WIRING DIAGRAM

CABLE PLAN LEGEND

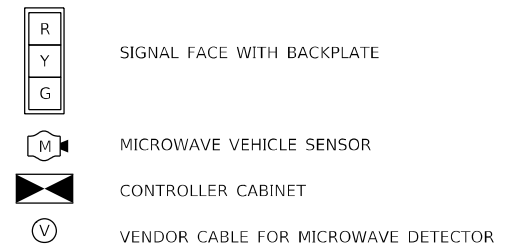


MODEL: Default
FILE: \\nautilus\pvt\terraeng\pvt\benley\com\terraeng\pvt\01\Documents\Projects\2023\238-007 DA_Cloeba IL 180\Design\100 - Drawings\CADD\Sheet\DA68E50-SHFT-EROSION-00-1.TBA.dgn

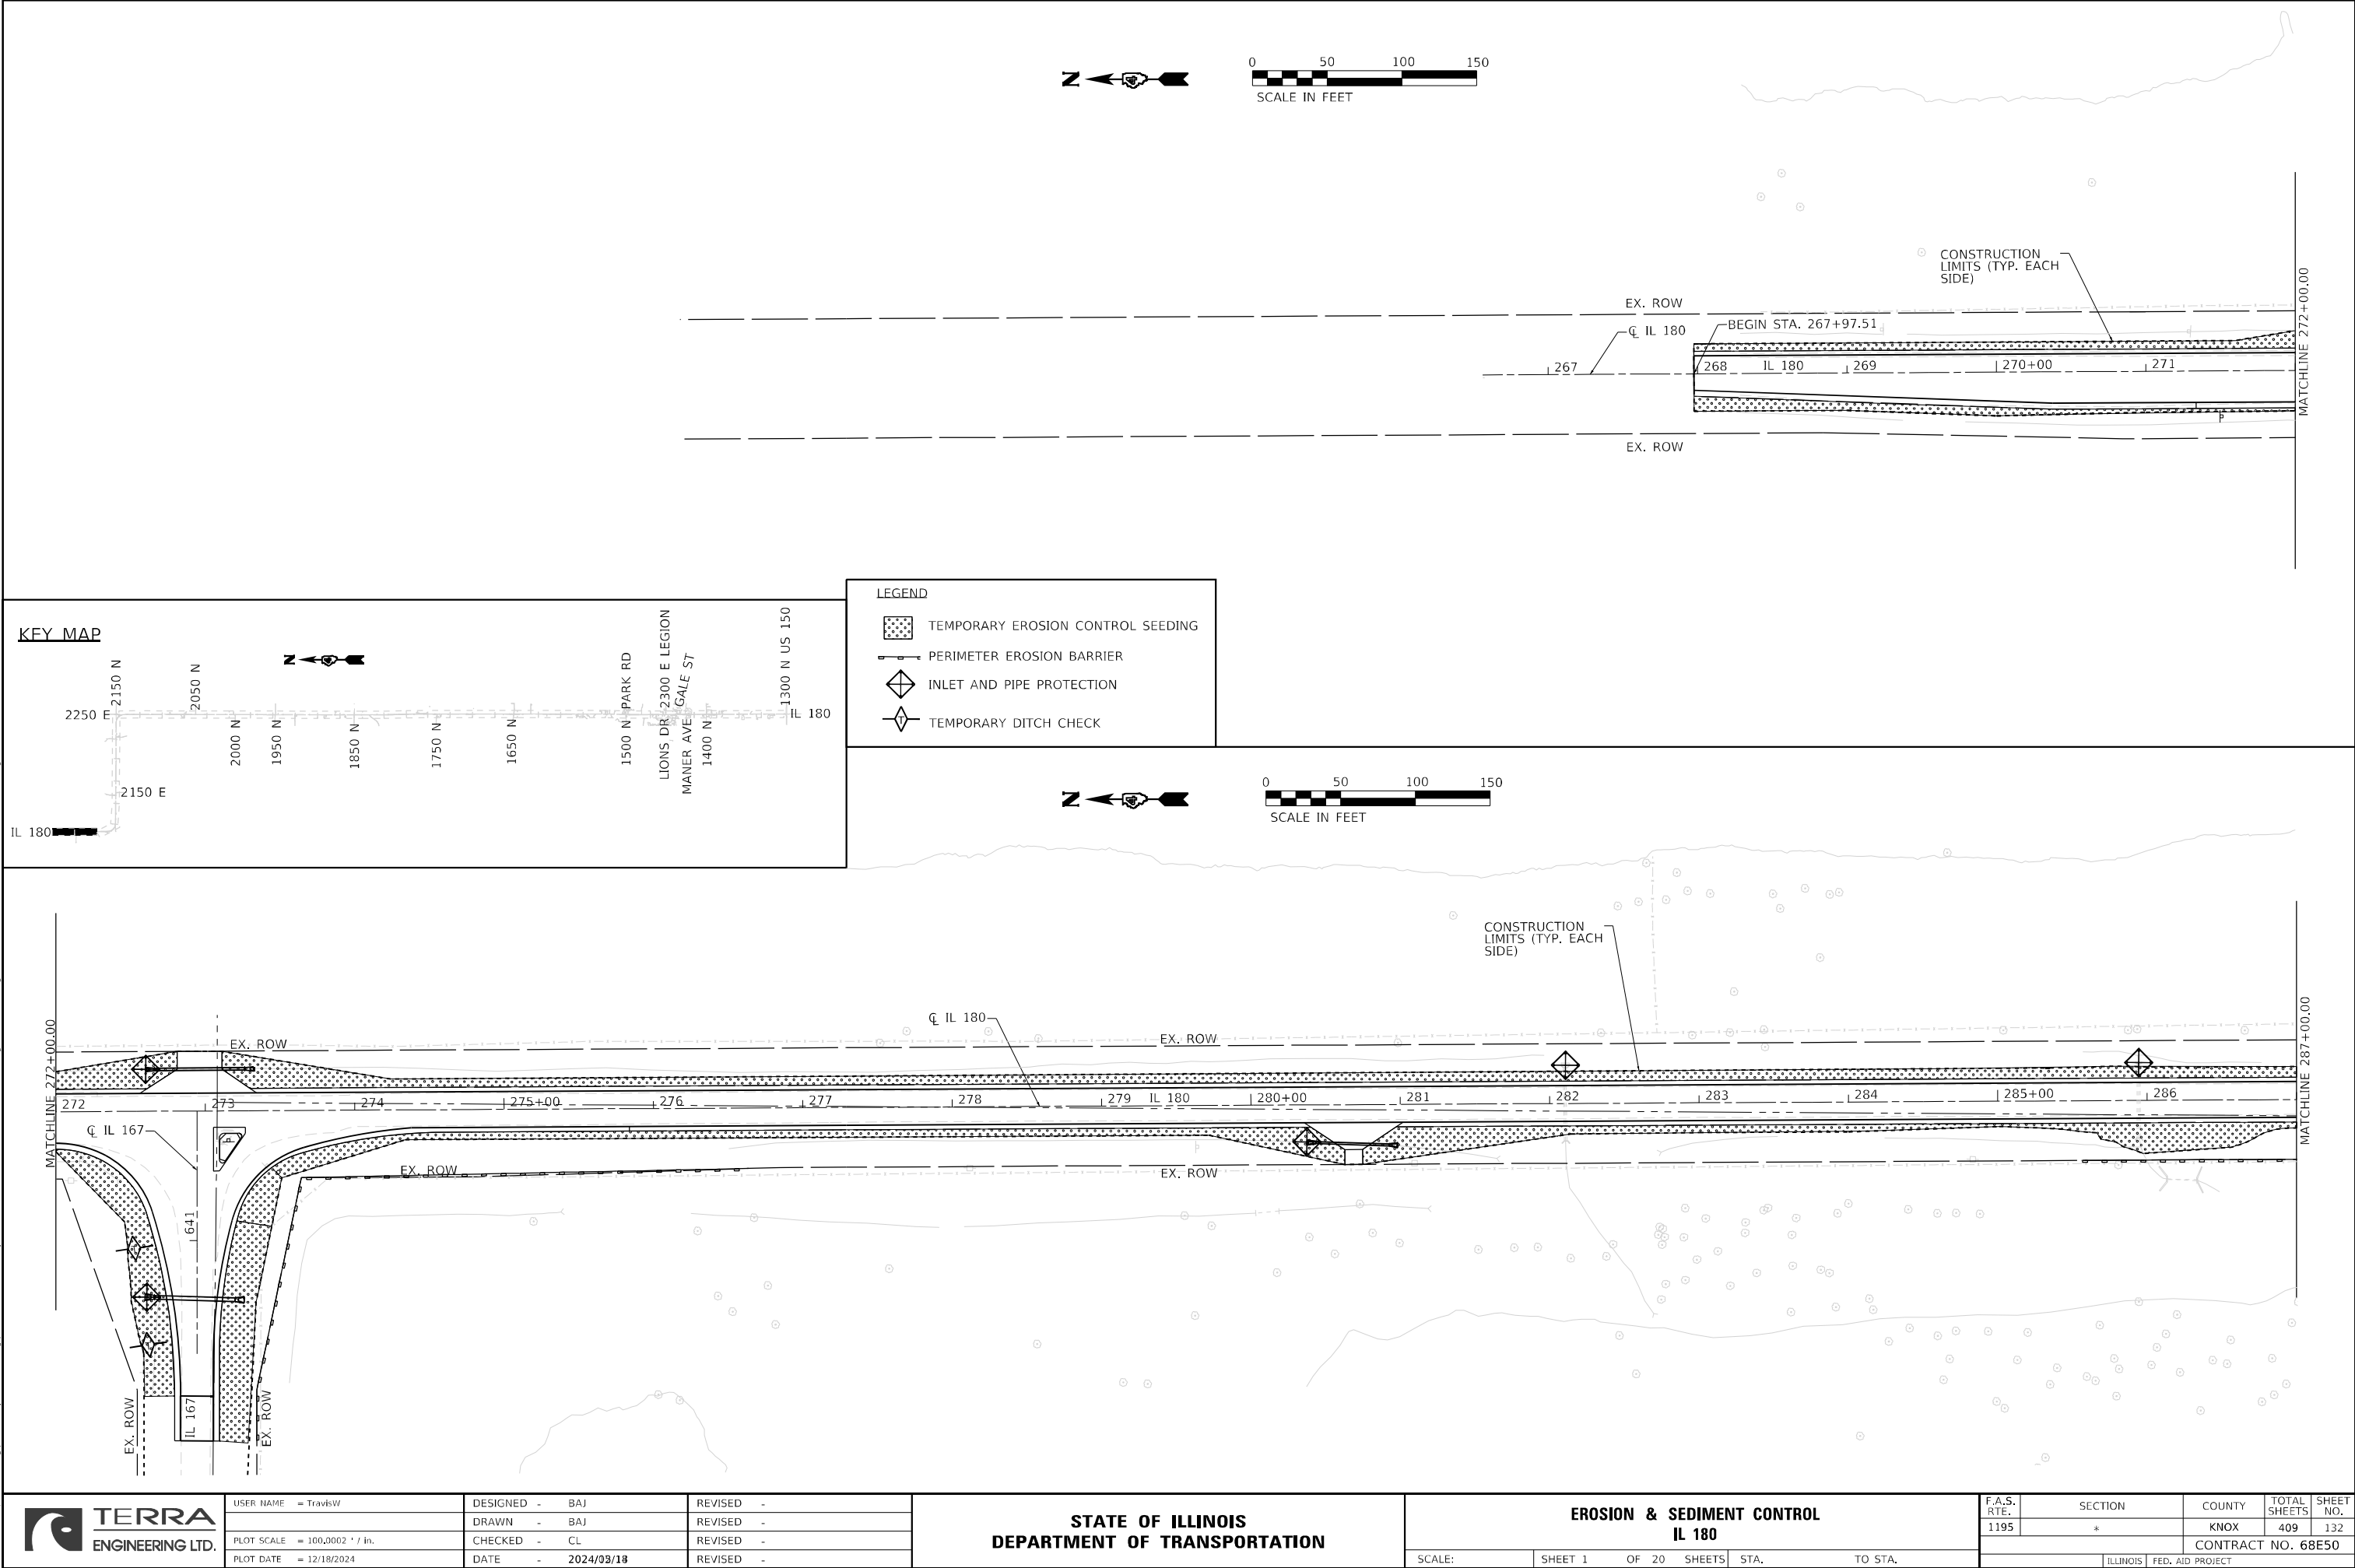

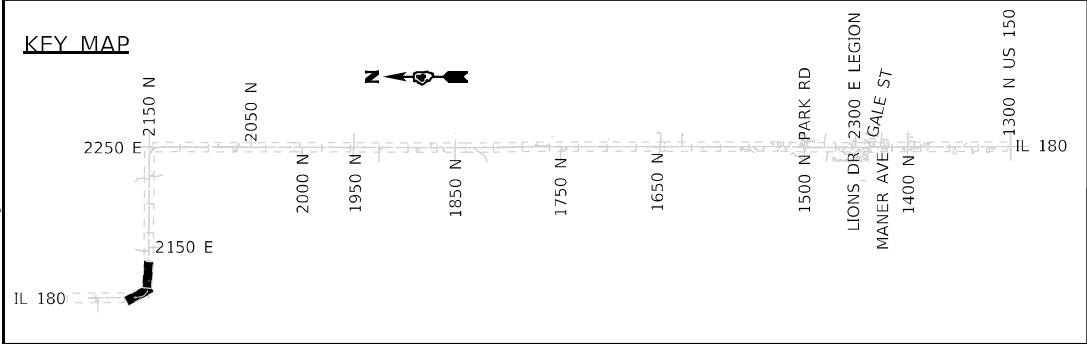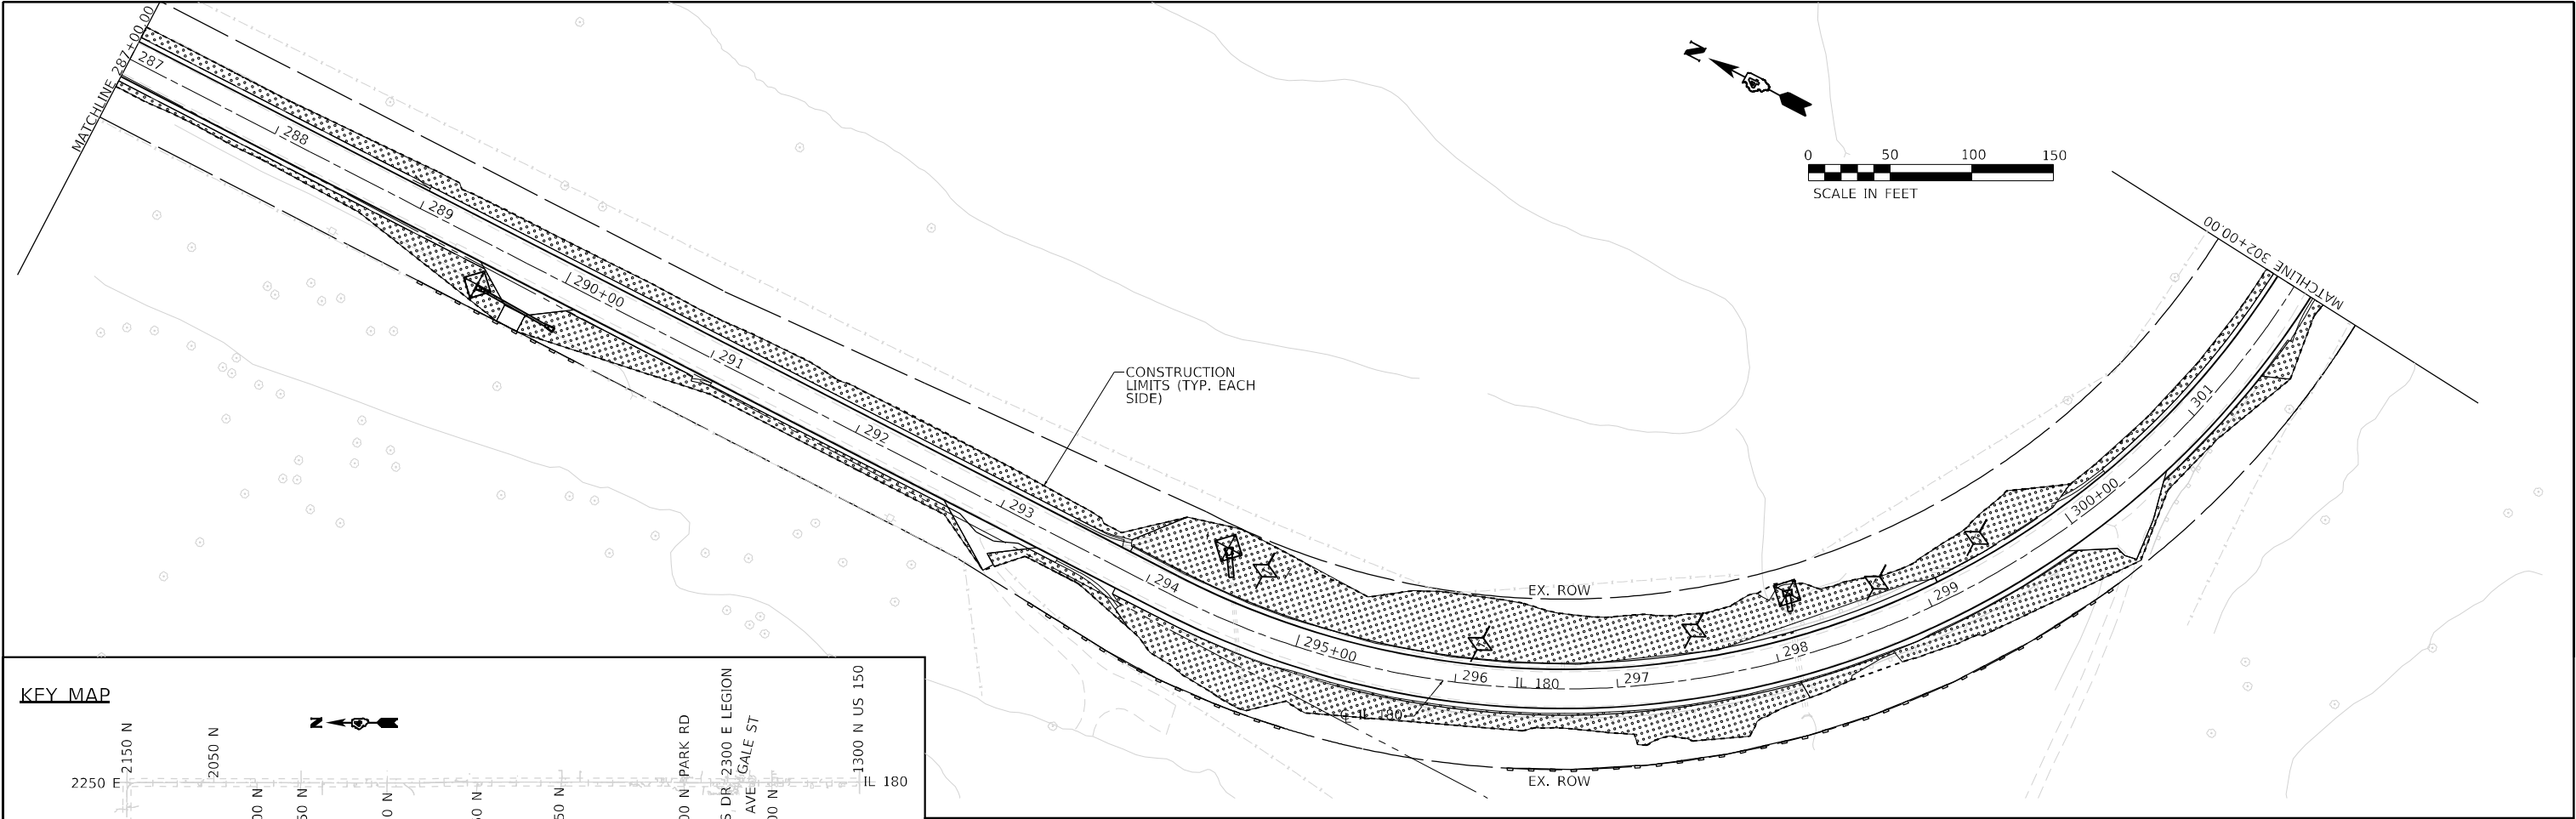


LEGEND


- TEMPORARY EROSION CONTROL SEEDING
- PERIMETER EROSION BARRIER
- INLET AND PIPE PROTECTION
- TEMPORARY DITCH CHECK

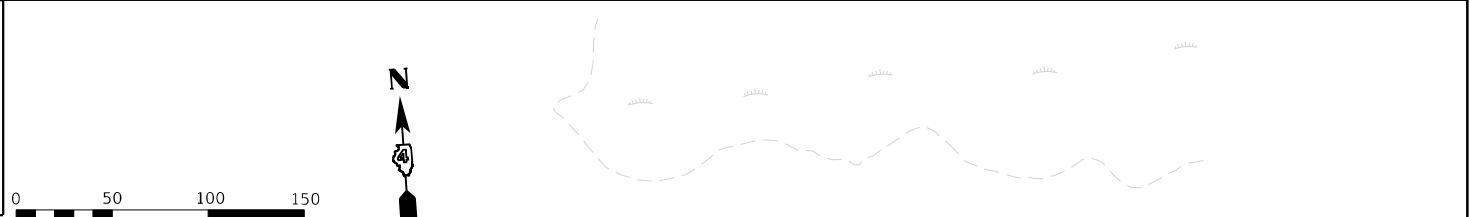

MODEL: Default
FILE: \\naupc-pw-bentley.com\terraeng-pw-01\Documents\Projects\2023\238-007 DA_Clorba IL 180\Design\100 - Drawings\CADD\Sheet\DA68E50-SHT-EROSION-003.TBA.dgn

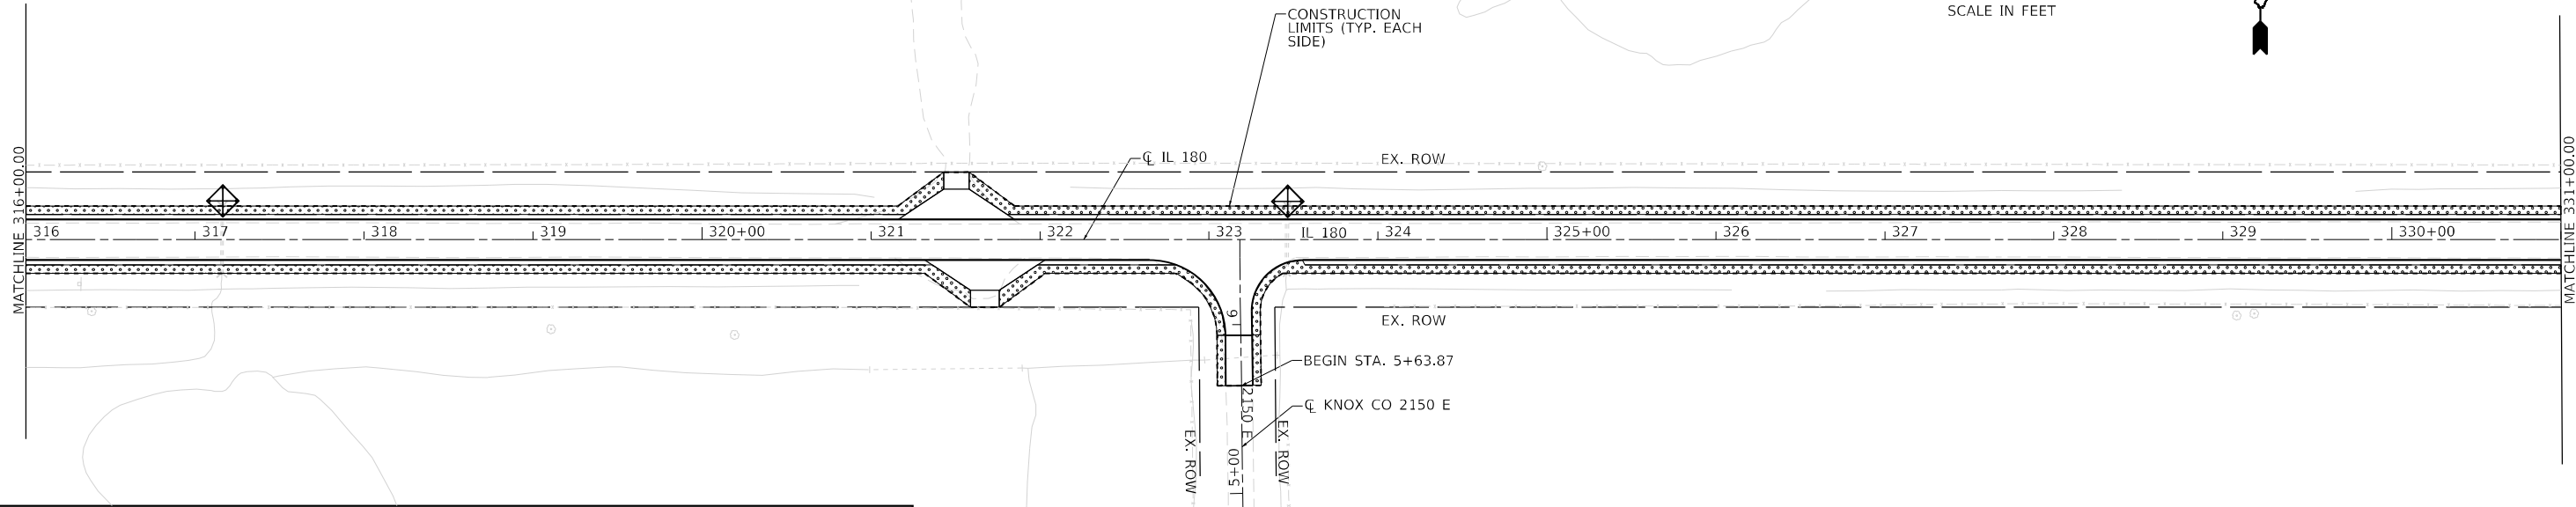


KEY MAP

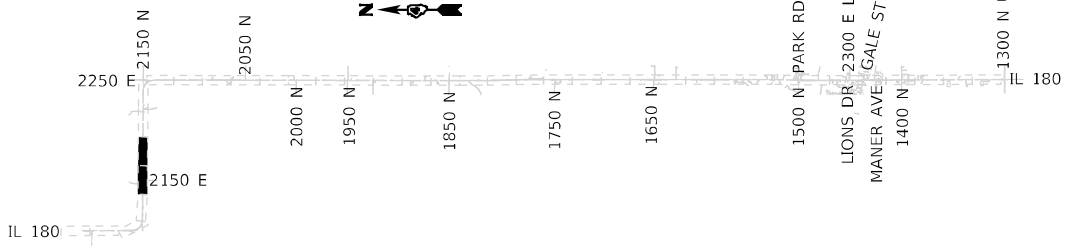

LEGEND

- TEMPORARY EROSION CONTROL SEEDING
- PERIMETER EROSION BARRIER
- INLET AND PIPE PROTECTION
- TEMPORARY DITCH CHECK

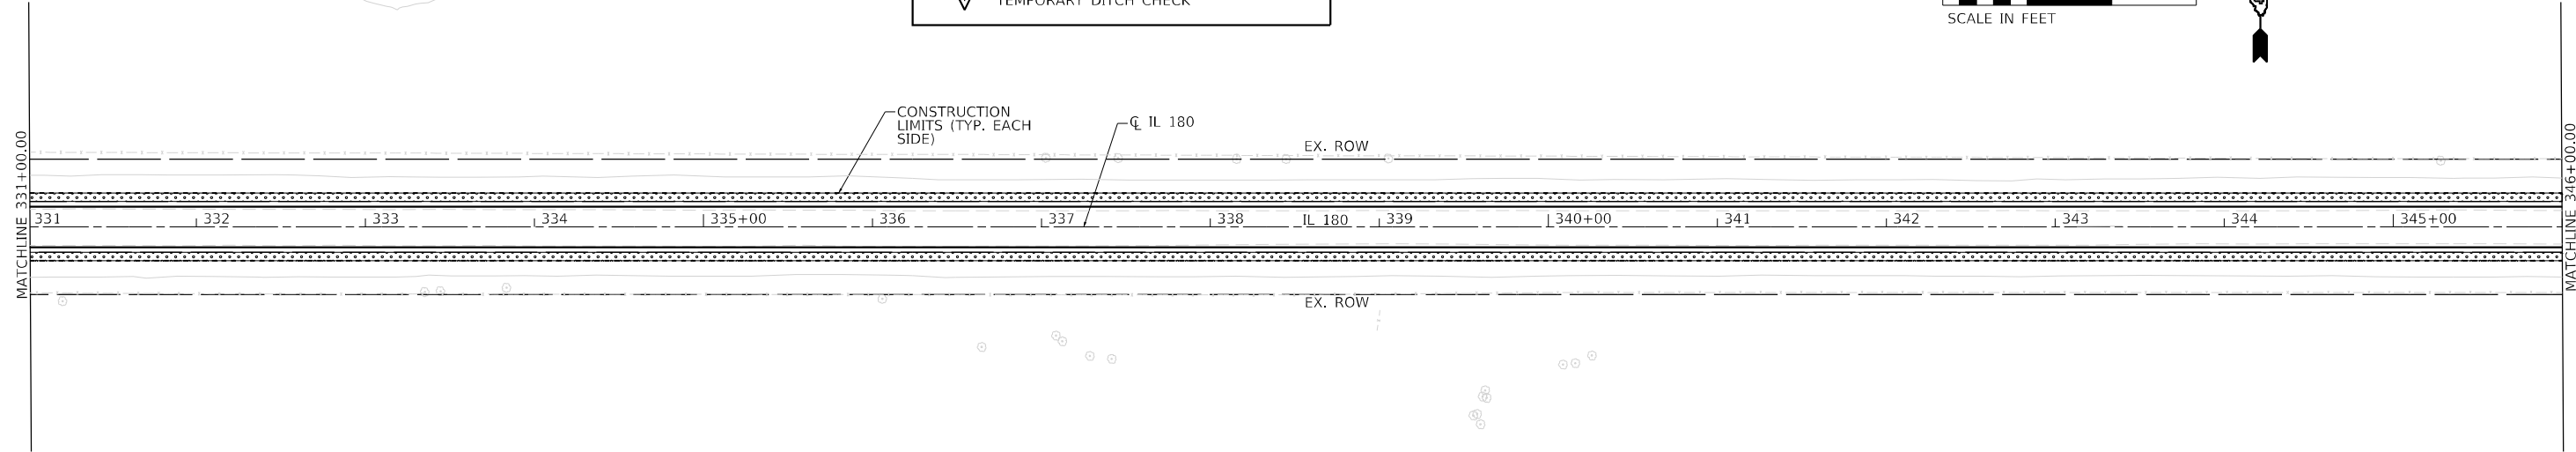

USER NAME = TravisW	DESIGNED - BAJ	REVISED -
DRAWN - BAJ	REVISED -	
PLOT SCALE = 100,000' / in.	CHECKED - CL	REVISED -
PLOT DATE = 12/18/2024	DATE - 2024/03/18	REVISED -



STATE OF ILLINOIS
DEPARTMENT OF TRANSPORTATION

EROSION & SEDIMENT CONTROL
IL 180

SCALE: SHEET 3 OF 20 SHEETS STA. TO STA.


F.A.S. RTE.	SECTION	COUNTY	TOTAL SHEETS	SHEET NO.
1195	*	KNOX	409	134
CONTRACT NO. 68E50				
ILLINOIS FED. AID PROJECT				

*110RS-5;(111,112,108X-1)W,RS-3

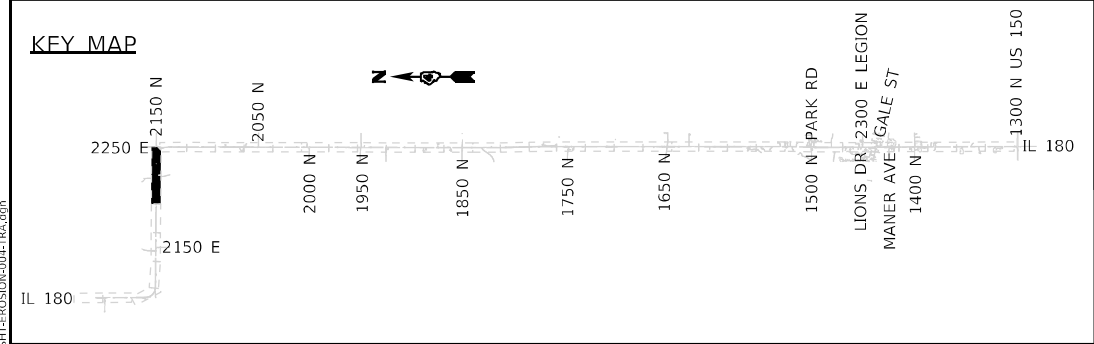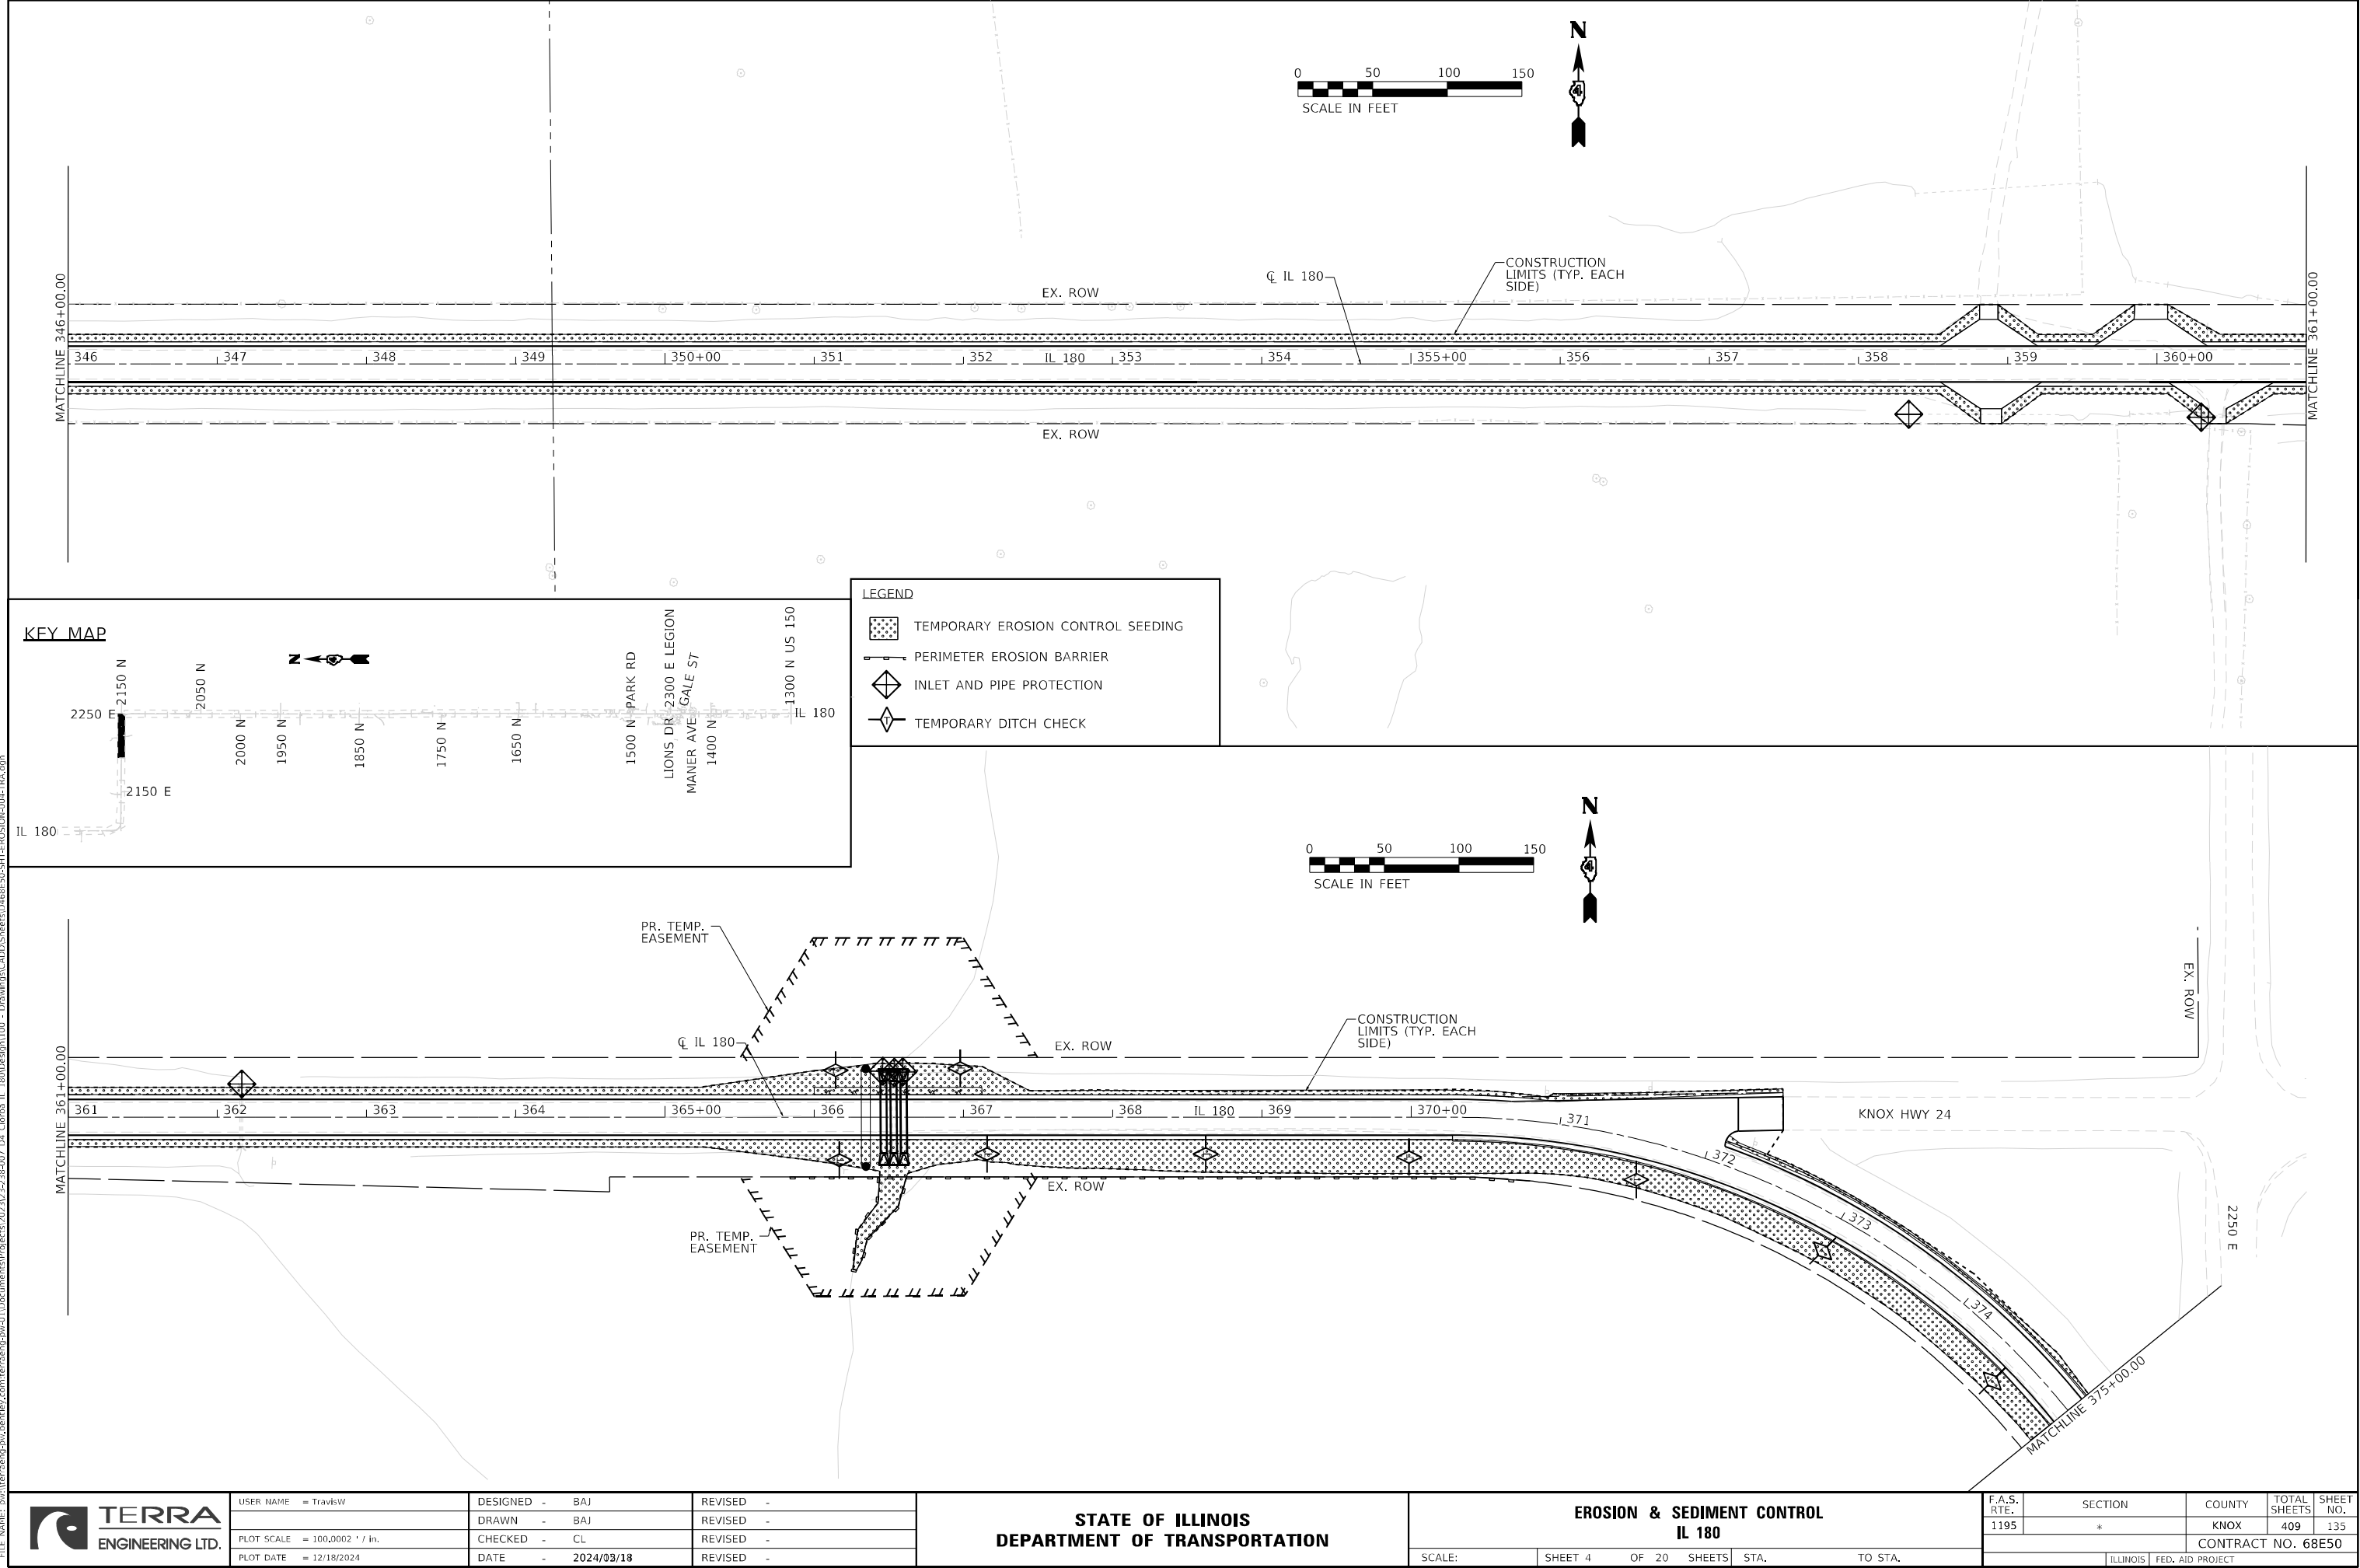

LEGEND

- TEMPORARY EROSION CONTROL SEEDING
- PERIMETER EROSION BARRIER
- INLET AND PIPE PROTECTION
- TEMPORARY DITCH CHECK

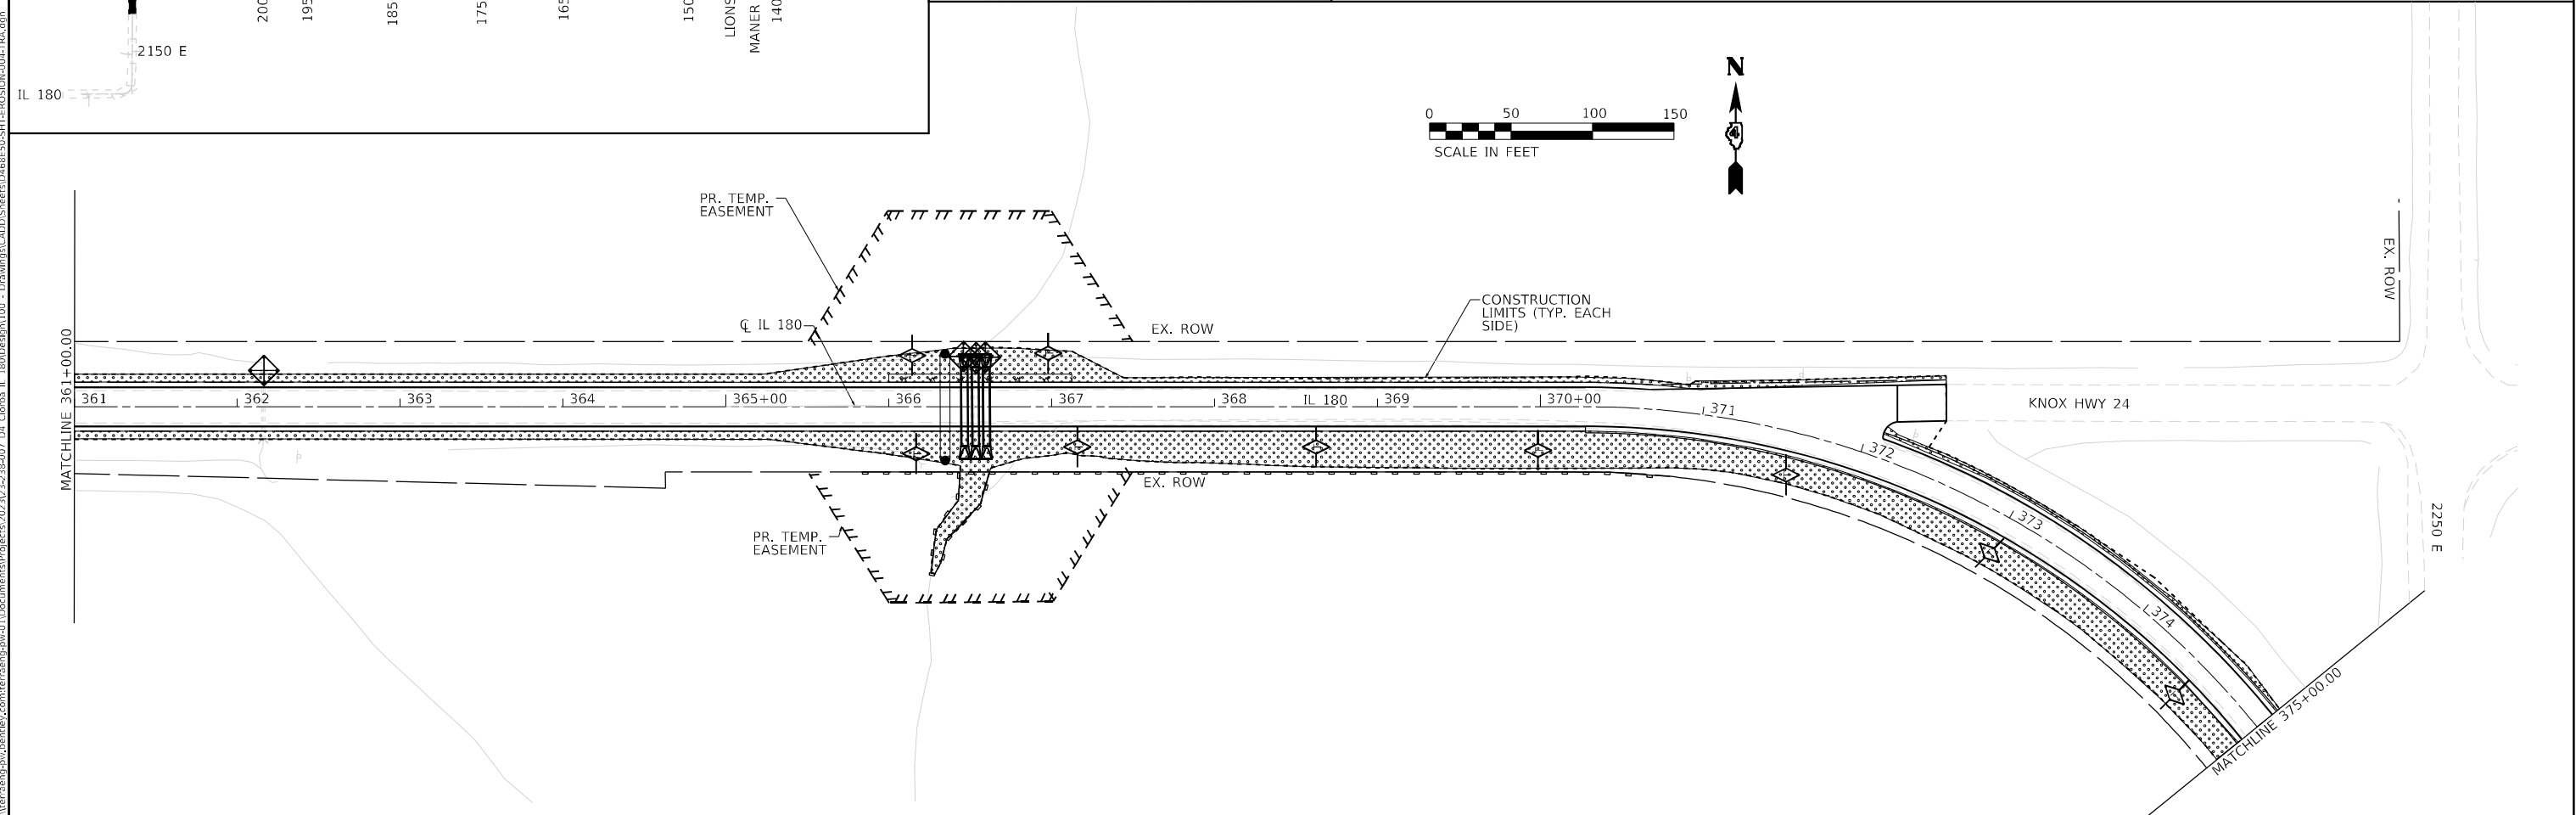

USER NAME = TravisW	DESIGNED - BAJ	REVISED -
	DRAWN - BAJ	REVISED -
PLOT SCALE = 100,000' / in.	CHECKED - CL	REVISED -
PLOT DATE = 12/18/2024	DATE - 2024/03/18	REVISED -

STATE OF ILLINOIS
DEPARTMENT OF TRANSPORTATION


EROSION & SEDIMENT CONTROL
IL 180

SCALE: SHEET 4 OF 20 SHEETS STA. TO STA.

F.A.S. RTE.	SECTION	COUNTY	TOTAL SHEETS	SHEET NO.
1195	*	KNOX	409	135
CONTRACT NO. 68E50				
ILLINOIS FED. AID PROJECT				

*110R5-5;(111,112,108X-1)W,RS-3

MODEL: Default
FILE: \\nautilus\pvt\terraeng\pvt\terraeng\pvt\Documents\Projects\2023\238-007 DA_Cloeba IL 180\Design\100 - Drawings\CADD\Sheet\DA68E50-SHT-EROSION-005-TBA.dgn

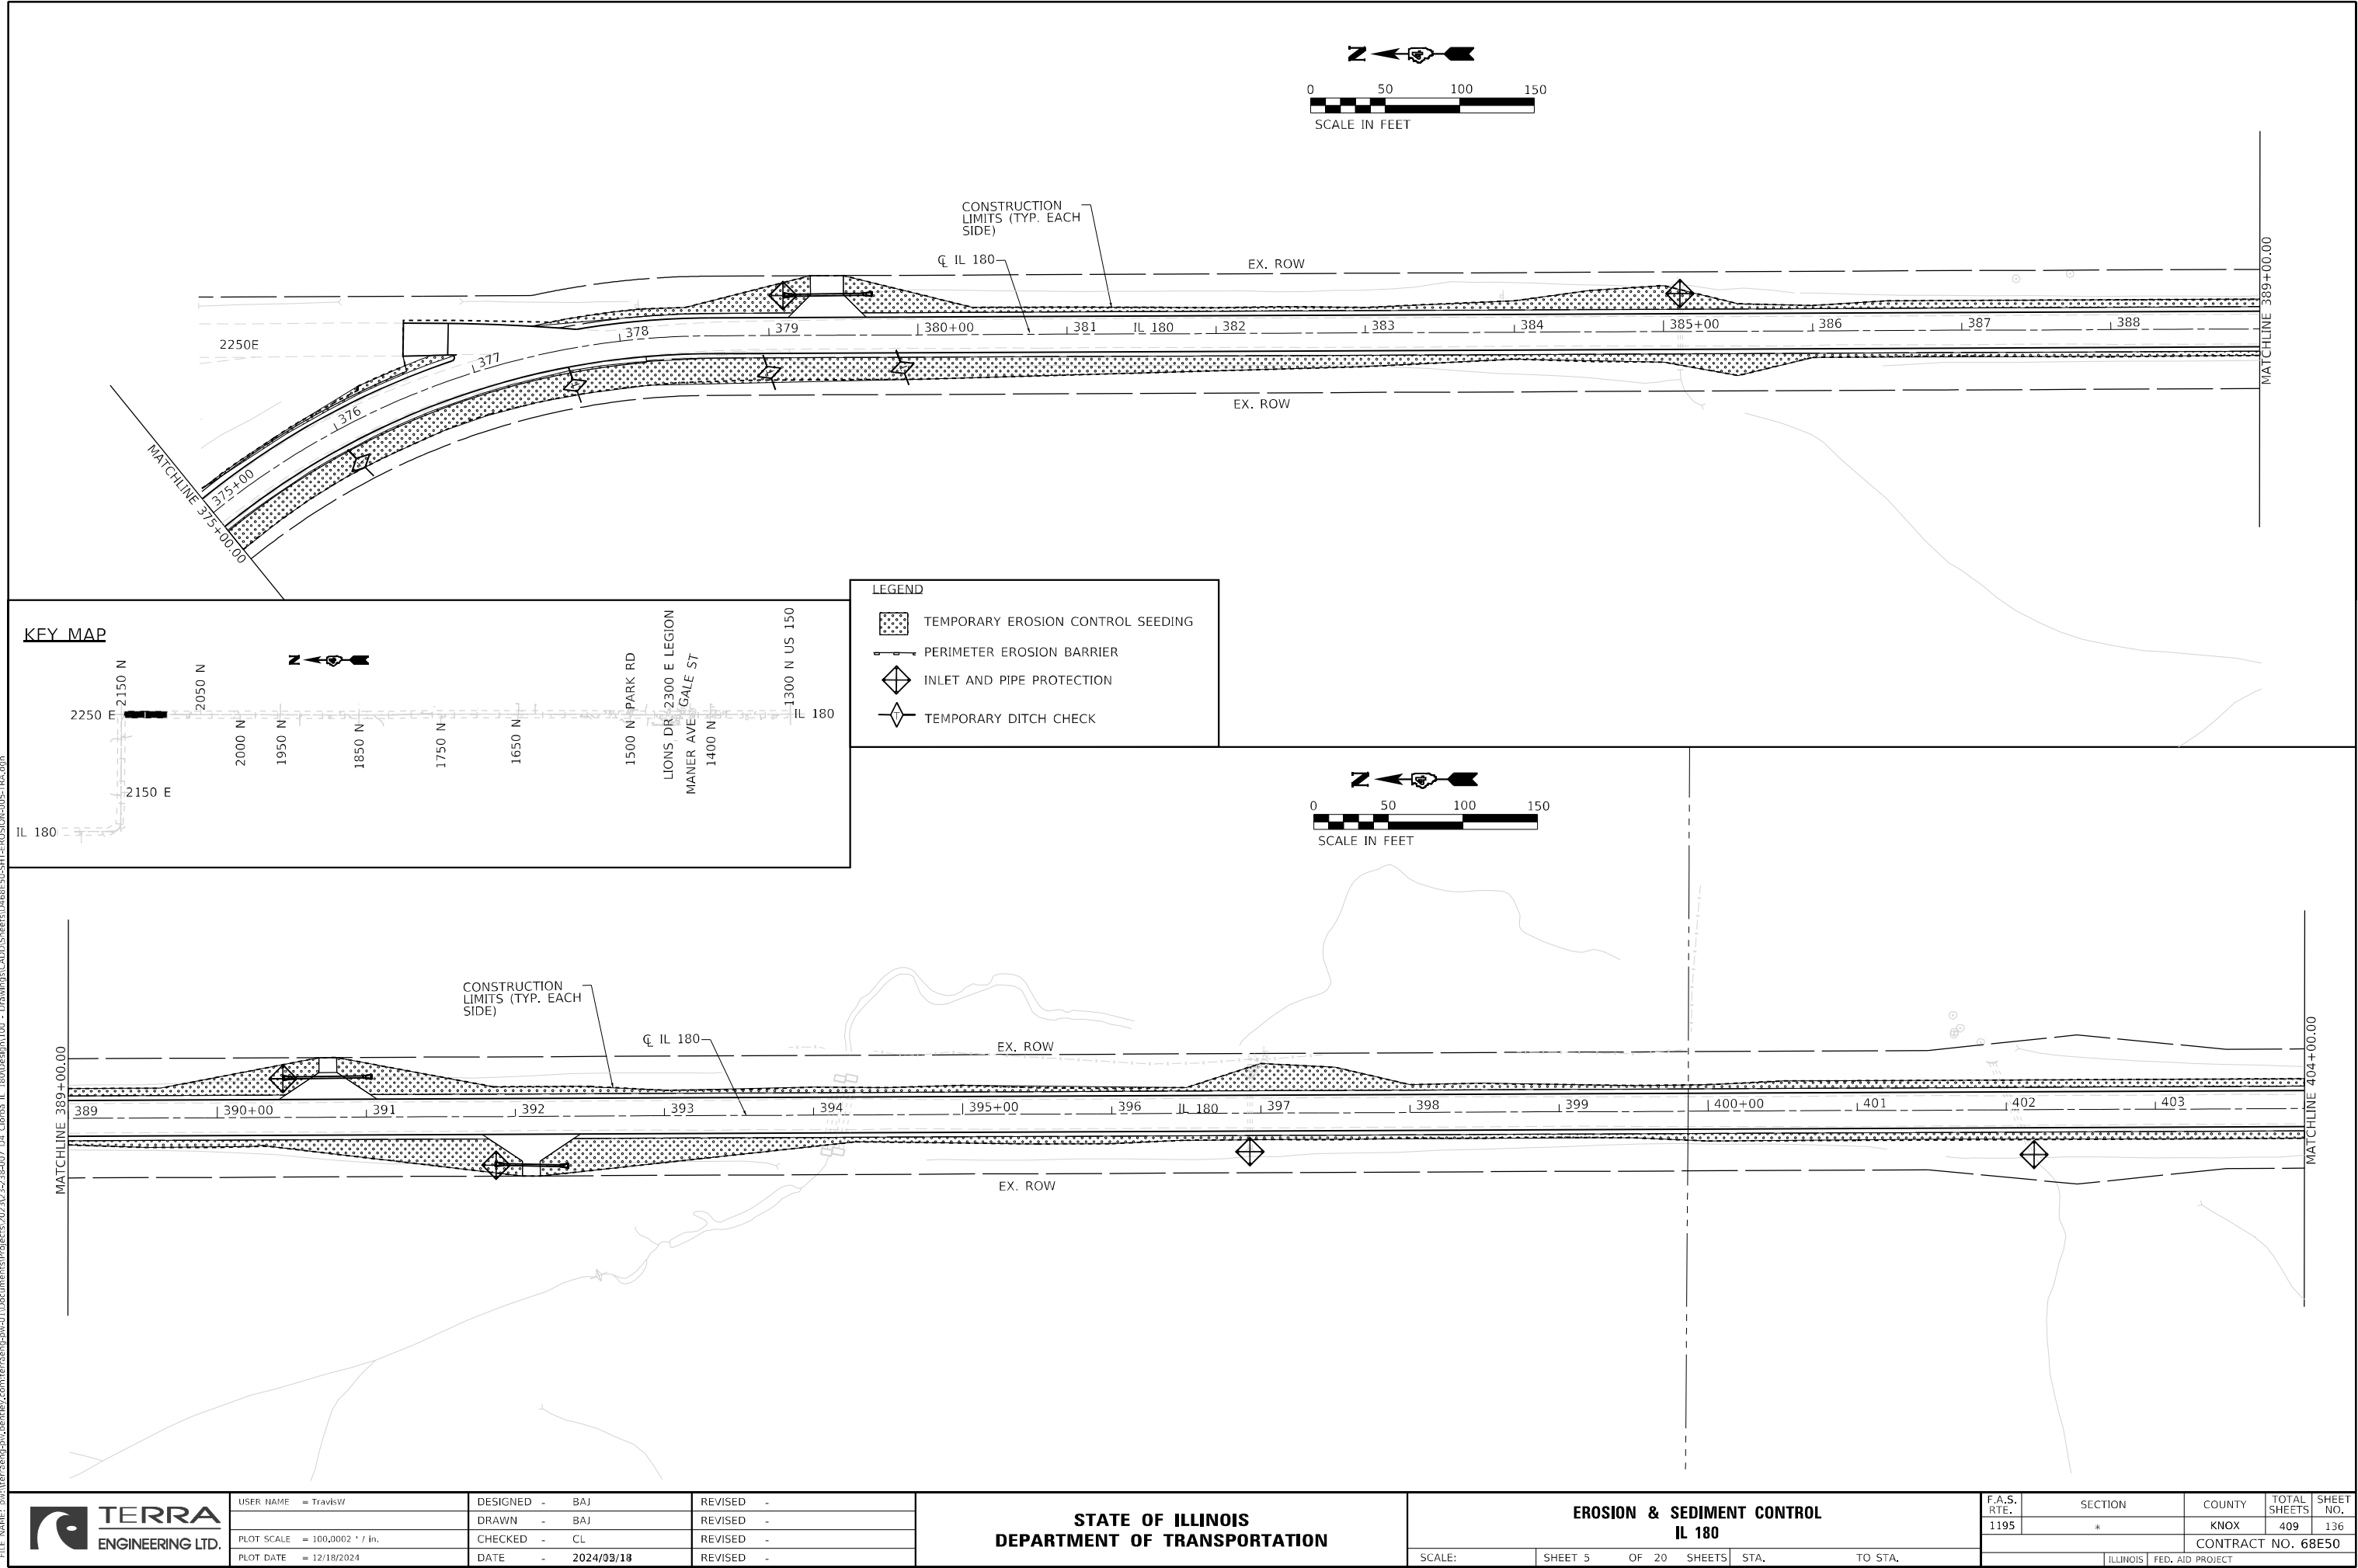

USER NAME = TravisW	DESIGNED - BAJ	REVISED -
DRAWN - BAJ	REVISED -	
PLOT SCALE = 100,000' / in.	CHECKED - CL	REVISED -
PLOT DATE = 12/18/2024	DATE - 2024/03/18	REVISED -

STATE OF ILLINOIS
DEPARTMENT OF TRANSPORTATION


EROSION & SEDIMENT CONTROL
IL 180

SCALE:	SHEET 5	OF 20	SHEETS	STA.	TO STA.
--------	---------	-------	--------	------	---------

F.A.S. RTE.	SECTION	COUNTY	TOTAL SHEETS	SHEET NO.
1195	*	KNOX	409	136
CONTRACT NO. 68E50				
ILLINOIS FED. AID PROJECT				

*110R5-5;(111,112,108X-1)W,RS-3

MODEL: Default
FILE: \\nautilus\proj\terraeng\proj\110\documents\projects\2023\238\407_D4_Clotha_IL_180\Design\100 - Drawings\CADD\Sheet\68E50_SHT-EROSION-006-TRA.dgn

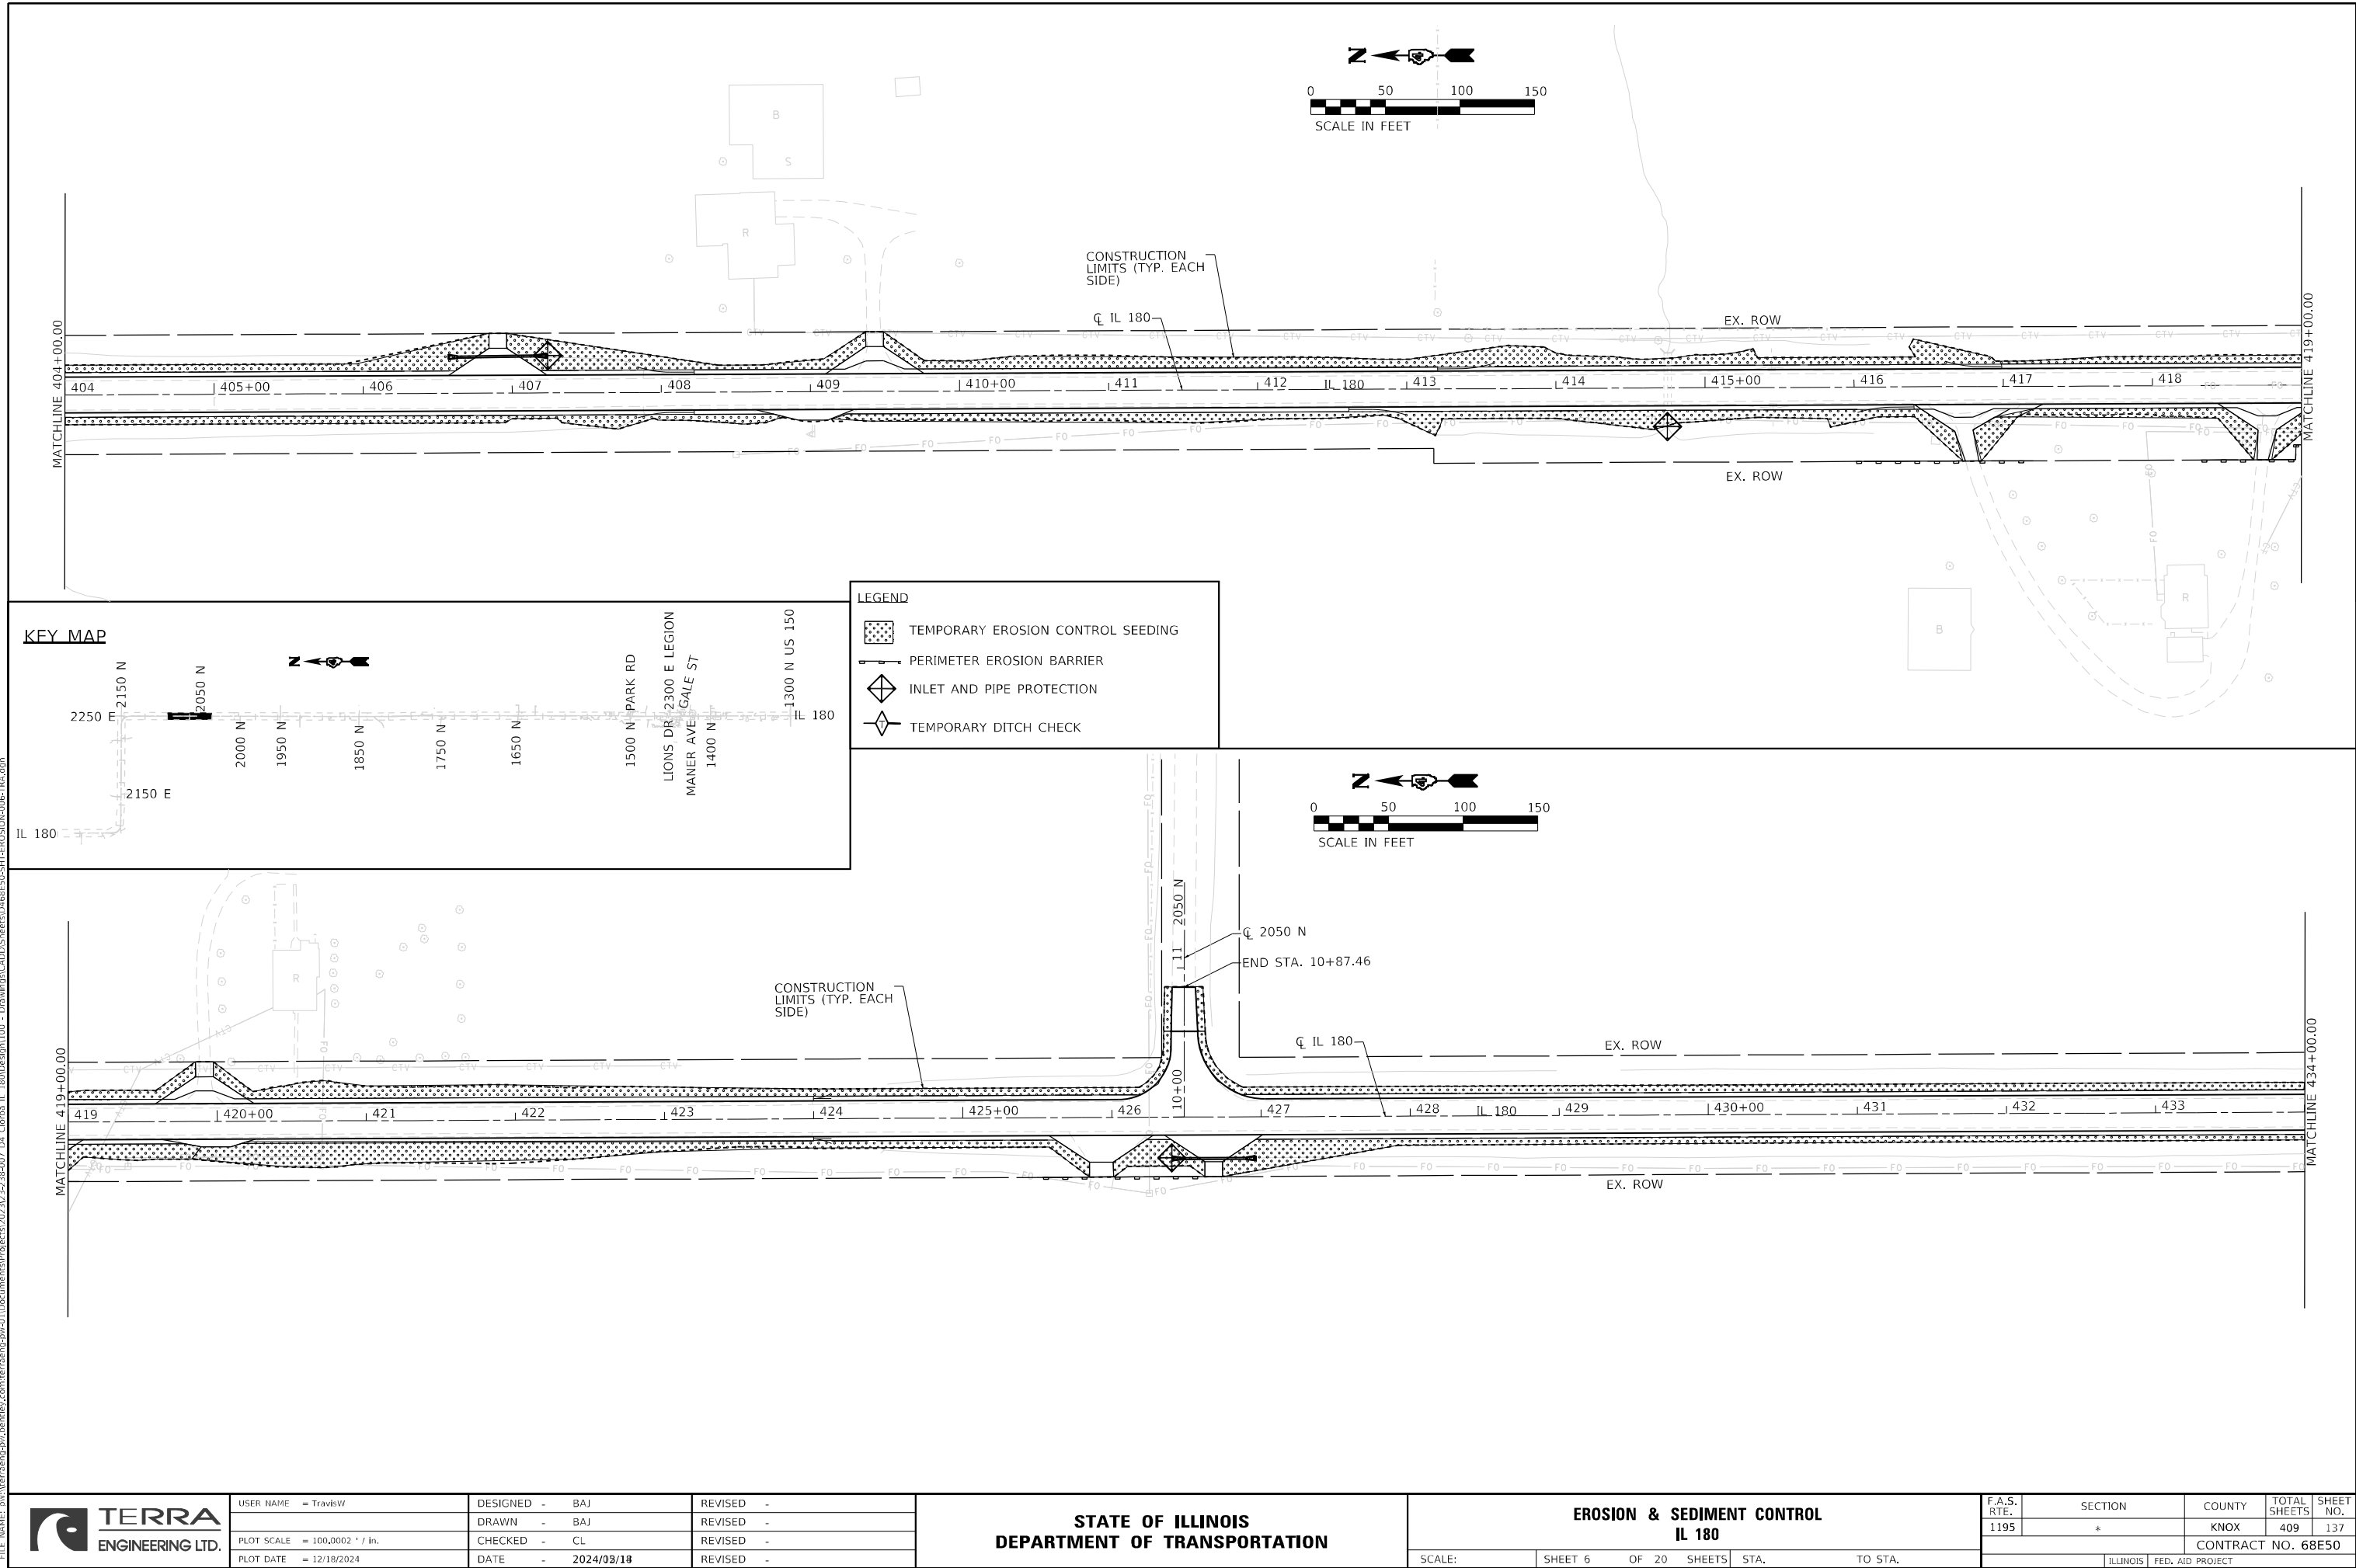

USER NAME = TravisW	DESIGNED - BAJ	REVISED -
	DRAWN - BAJ	REVISED -
PLOT SCALE = 100,000' / in.	CHECKED - CL	REVISED -
PLOT DATE = 12/18/2024	DATE - 2024/03/18	REVISED -

STATE OF ILLINOIS
DEPARTMENT OF TRANSPORTATION


EROSION & SEDIMENT CONTROL
IL 180




SCALE: SHEET 6 OF 20 SHEETS STA. TO STA.





F.A.S. RTE.	SECTION	COUNTY	TOTAL SHEETS	SHEET NO.
1195	*	KNOX	409	137
CONTRACT NO. 68E50				
ILLINOIS FED. AID PROJECT				

*110R5-5;(111,112,108X-1)W,RS-3


MODEL: Default
FILE: \\nautilus-01\terraeng-pw-bentley.com\terraeng-pw-01\Documents\Projects\2023\238a-07 DA_Clebsa IL 180\Design\100 - Drawings\CADD\Sheet\68E50-SHT-EROSION-007-TBA.dgn




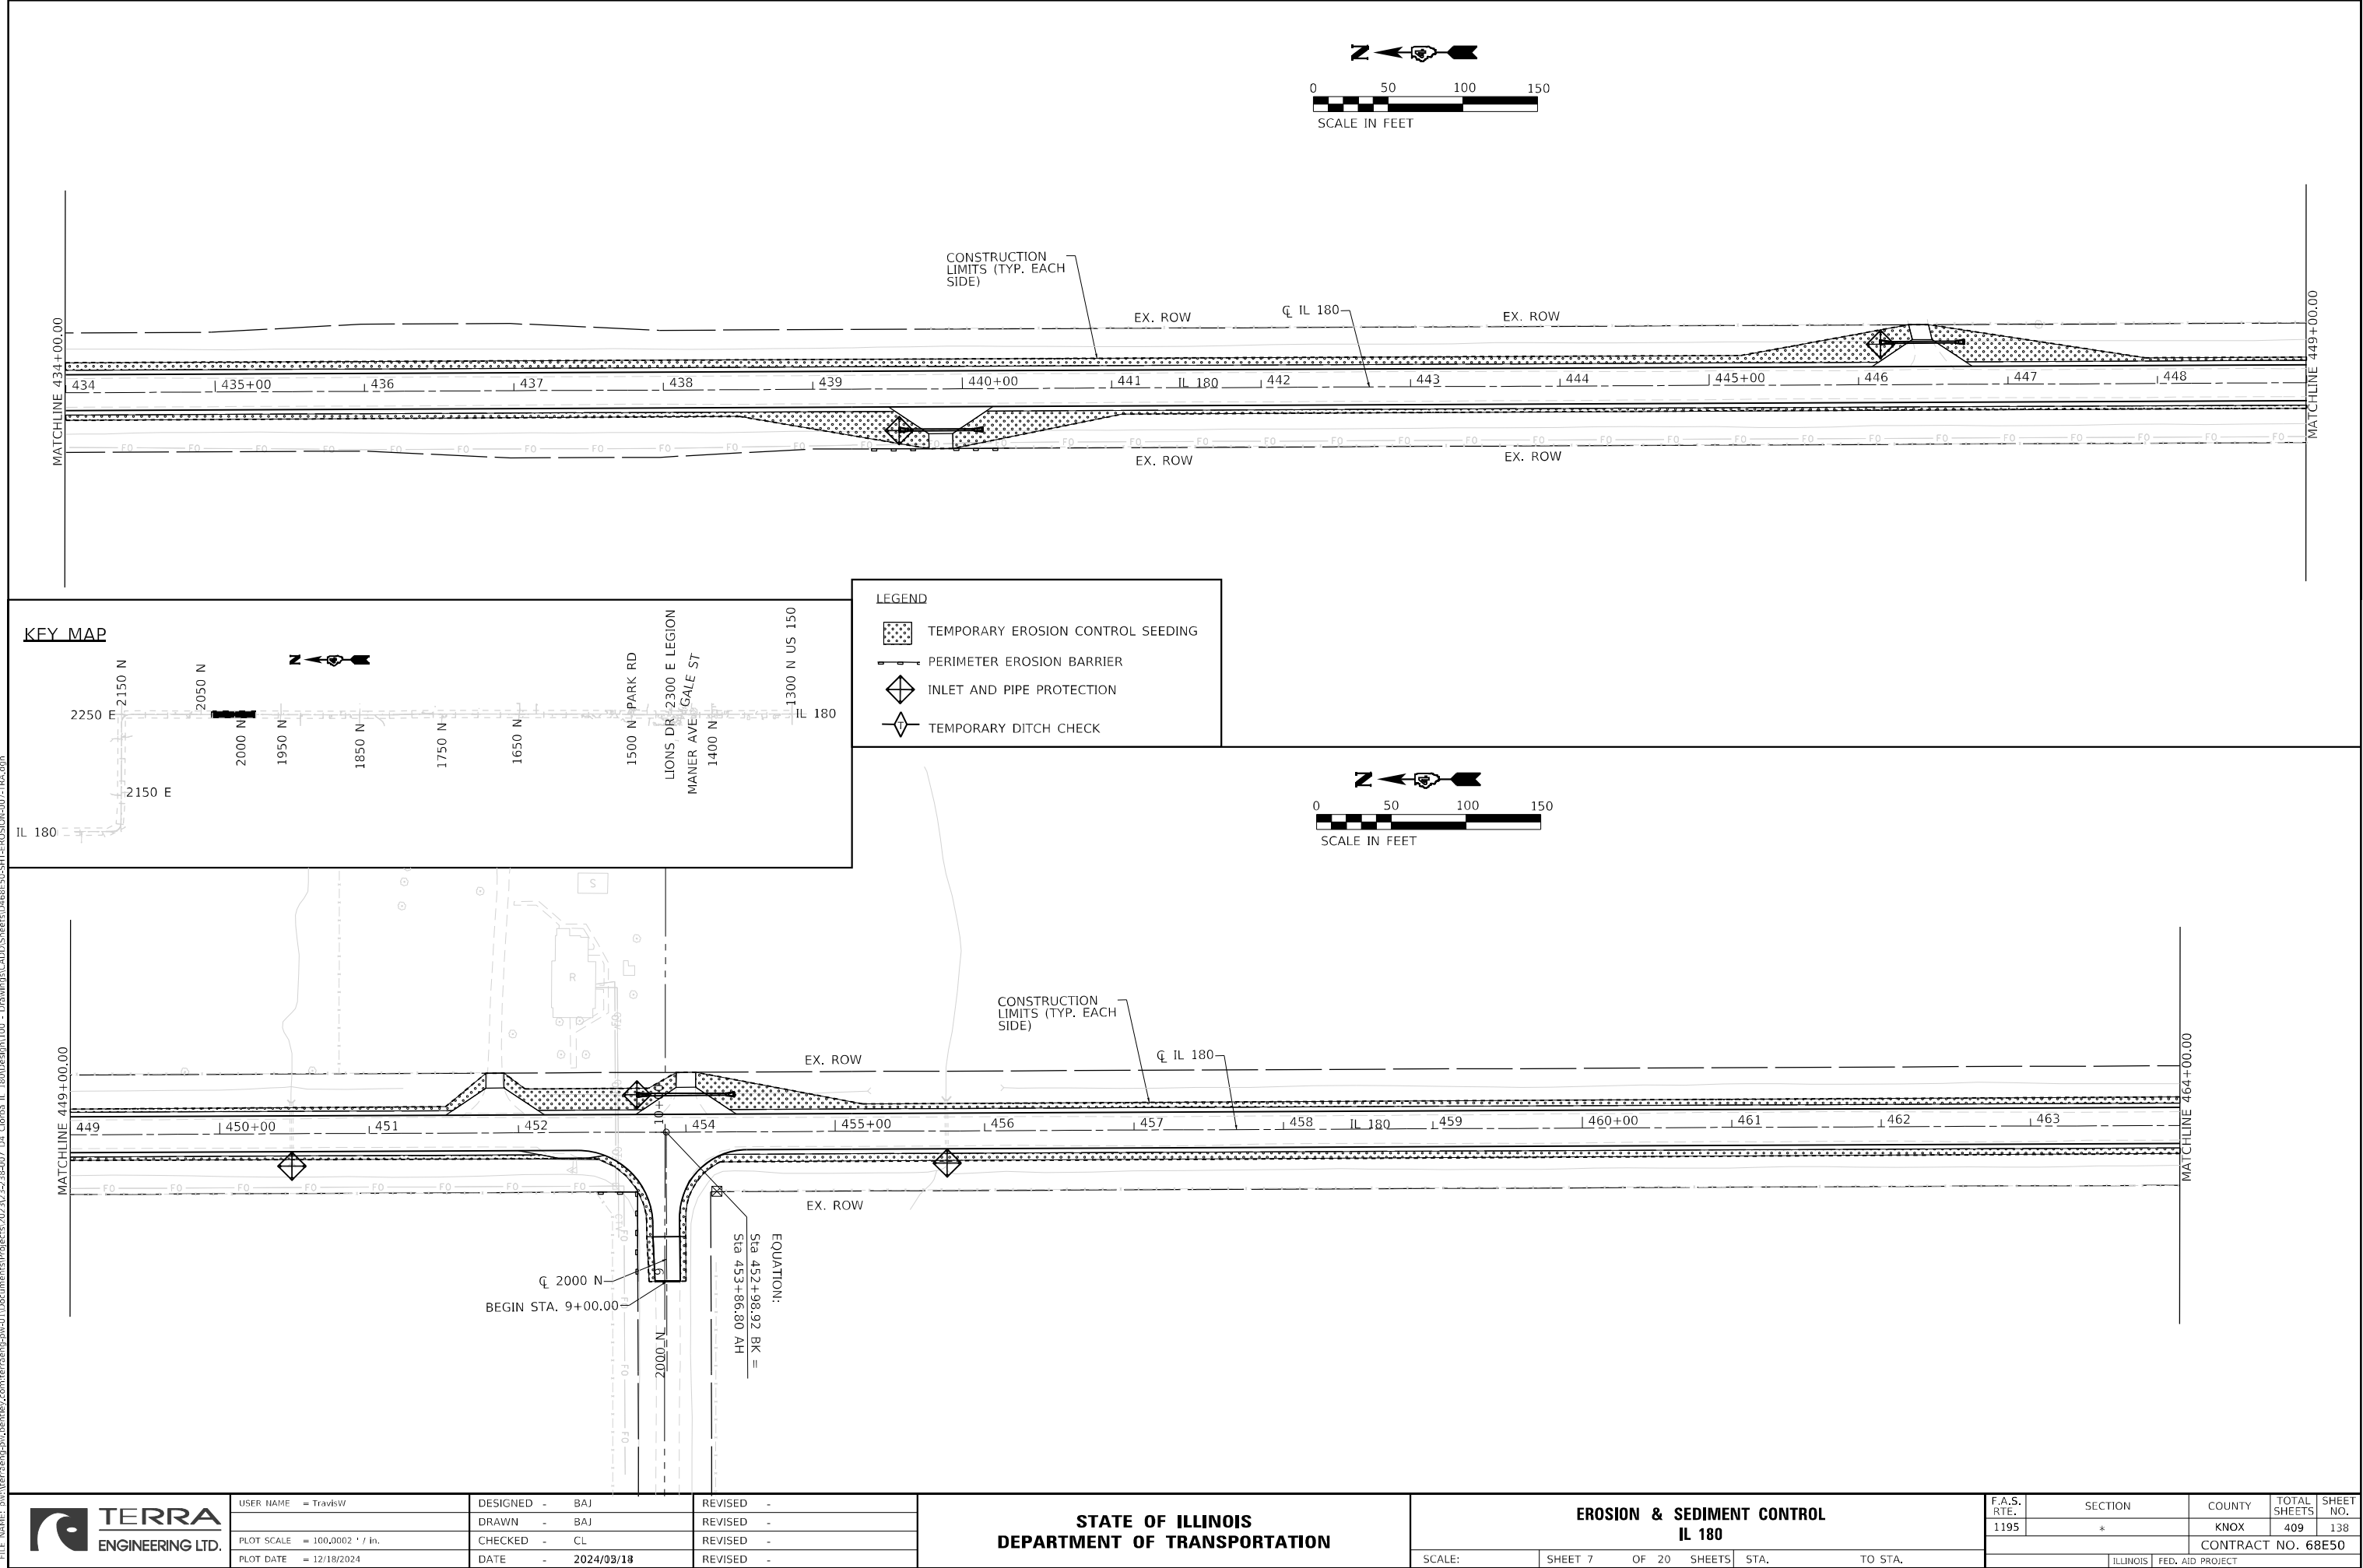


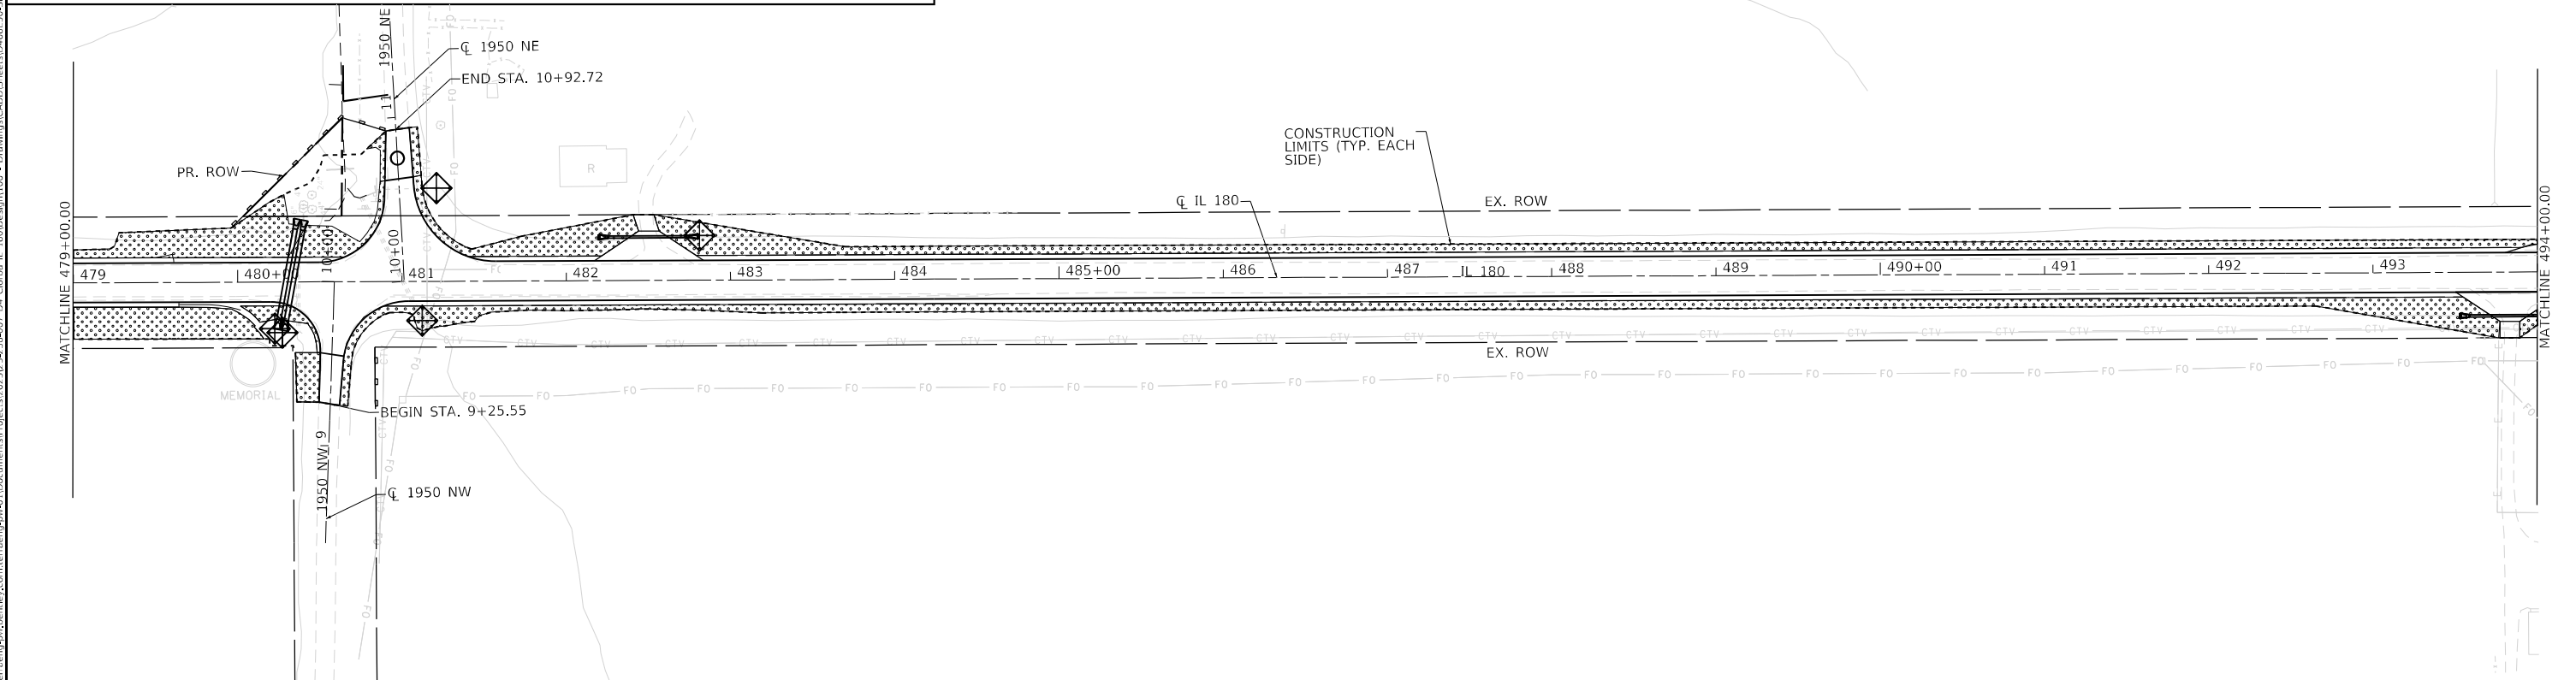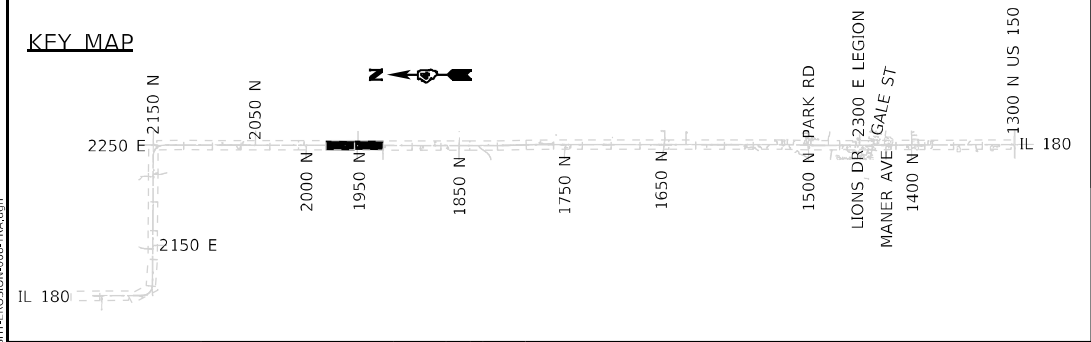
 


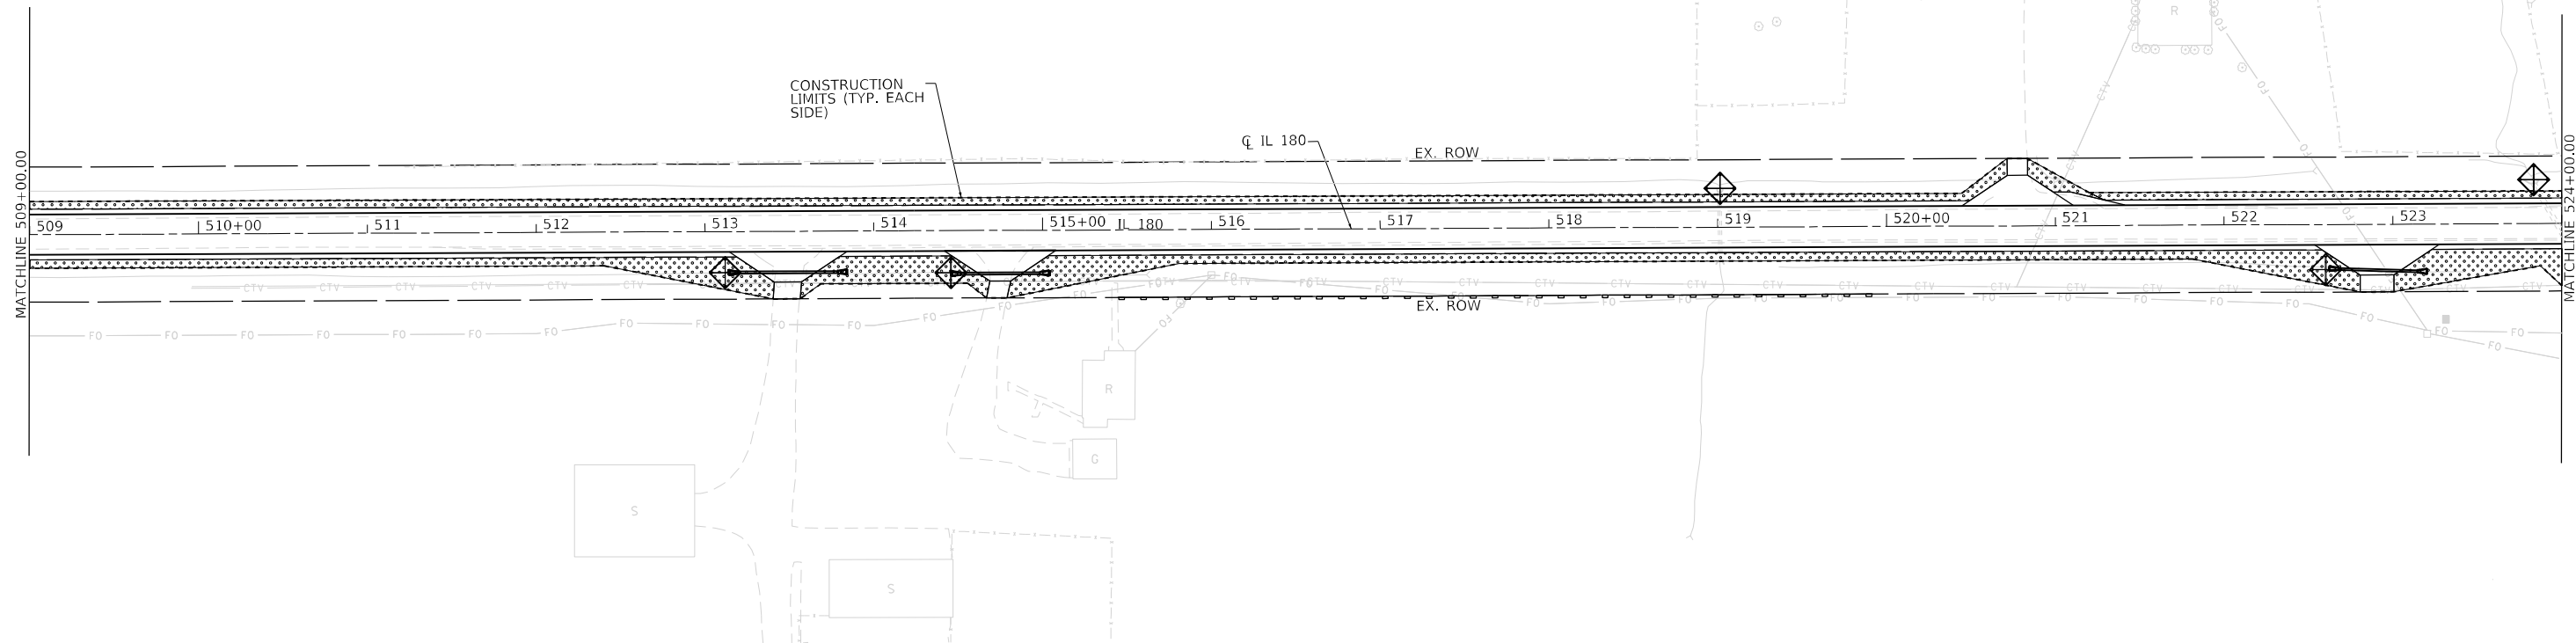 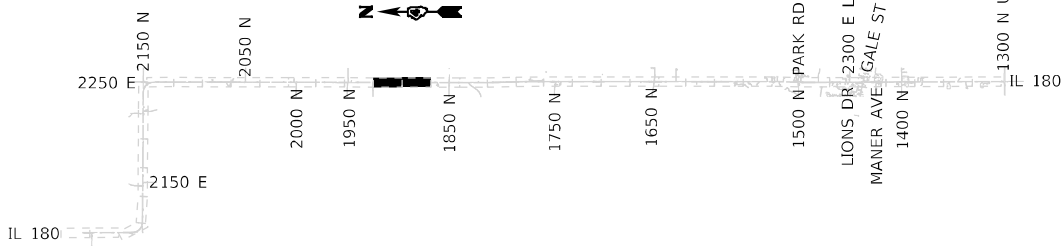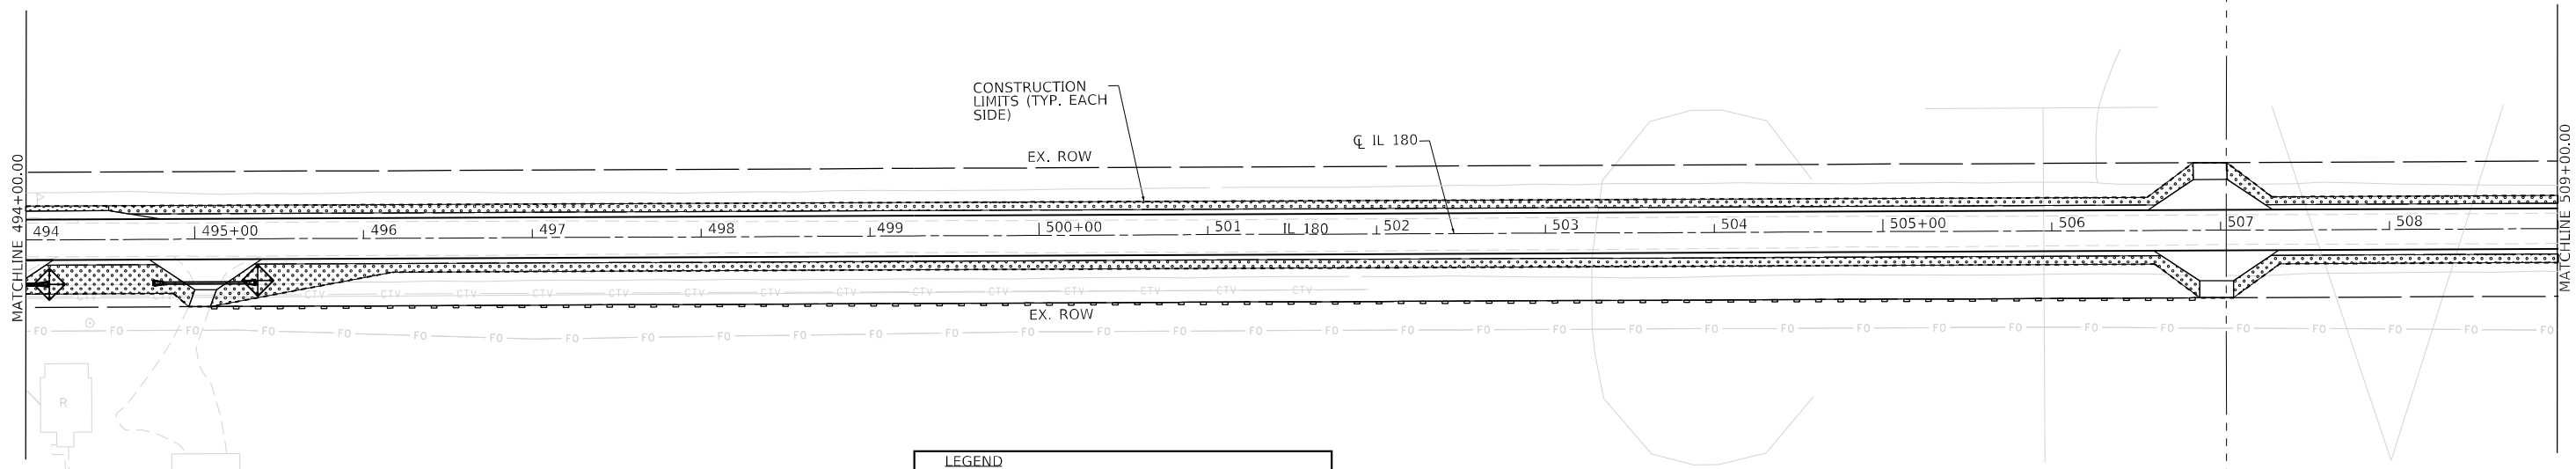



MODEL: Default
FILE: \\nautilus-gw.terraeng-pw.bentley.com\terraeng-pw-01\Documents\Projects\2023\238-007 DA, Clorba IL 180\Design\100 - Drawings\CADD\Sheet\68E50.SHT-EROSION-01.DTA.dgn

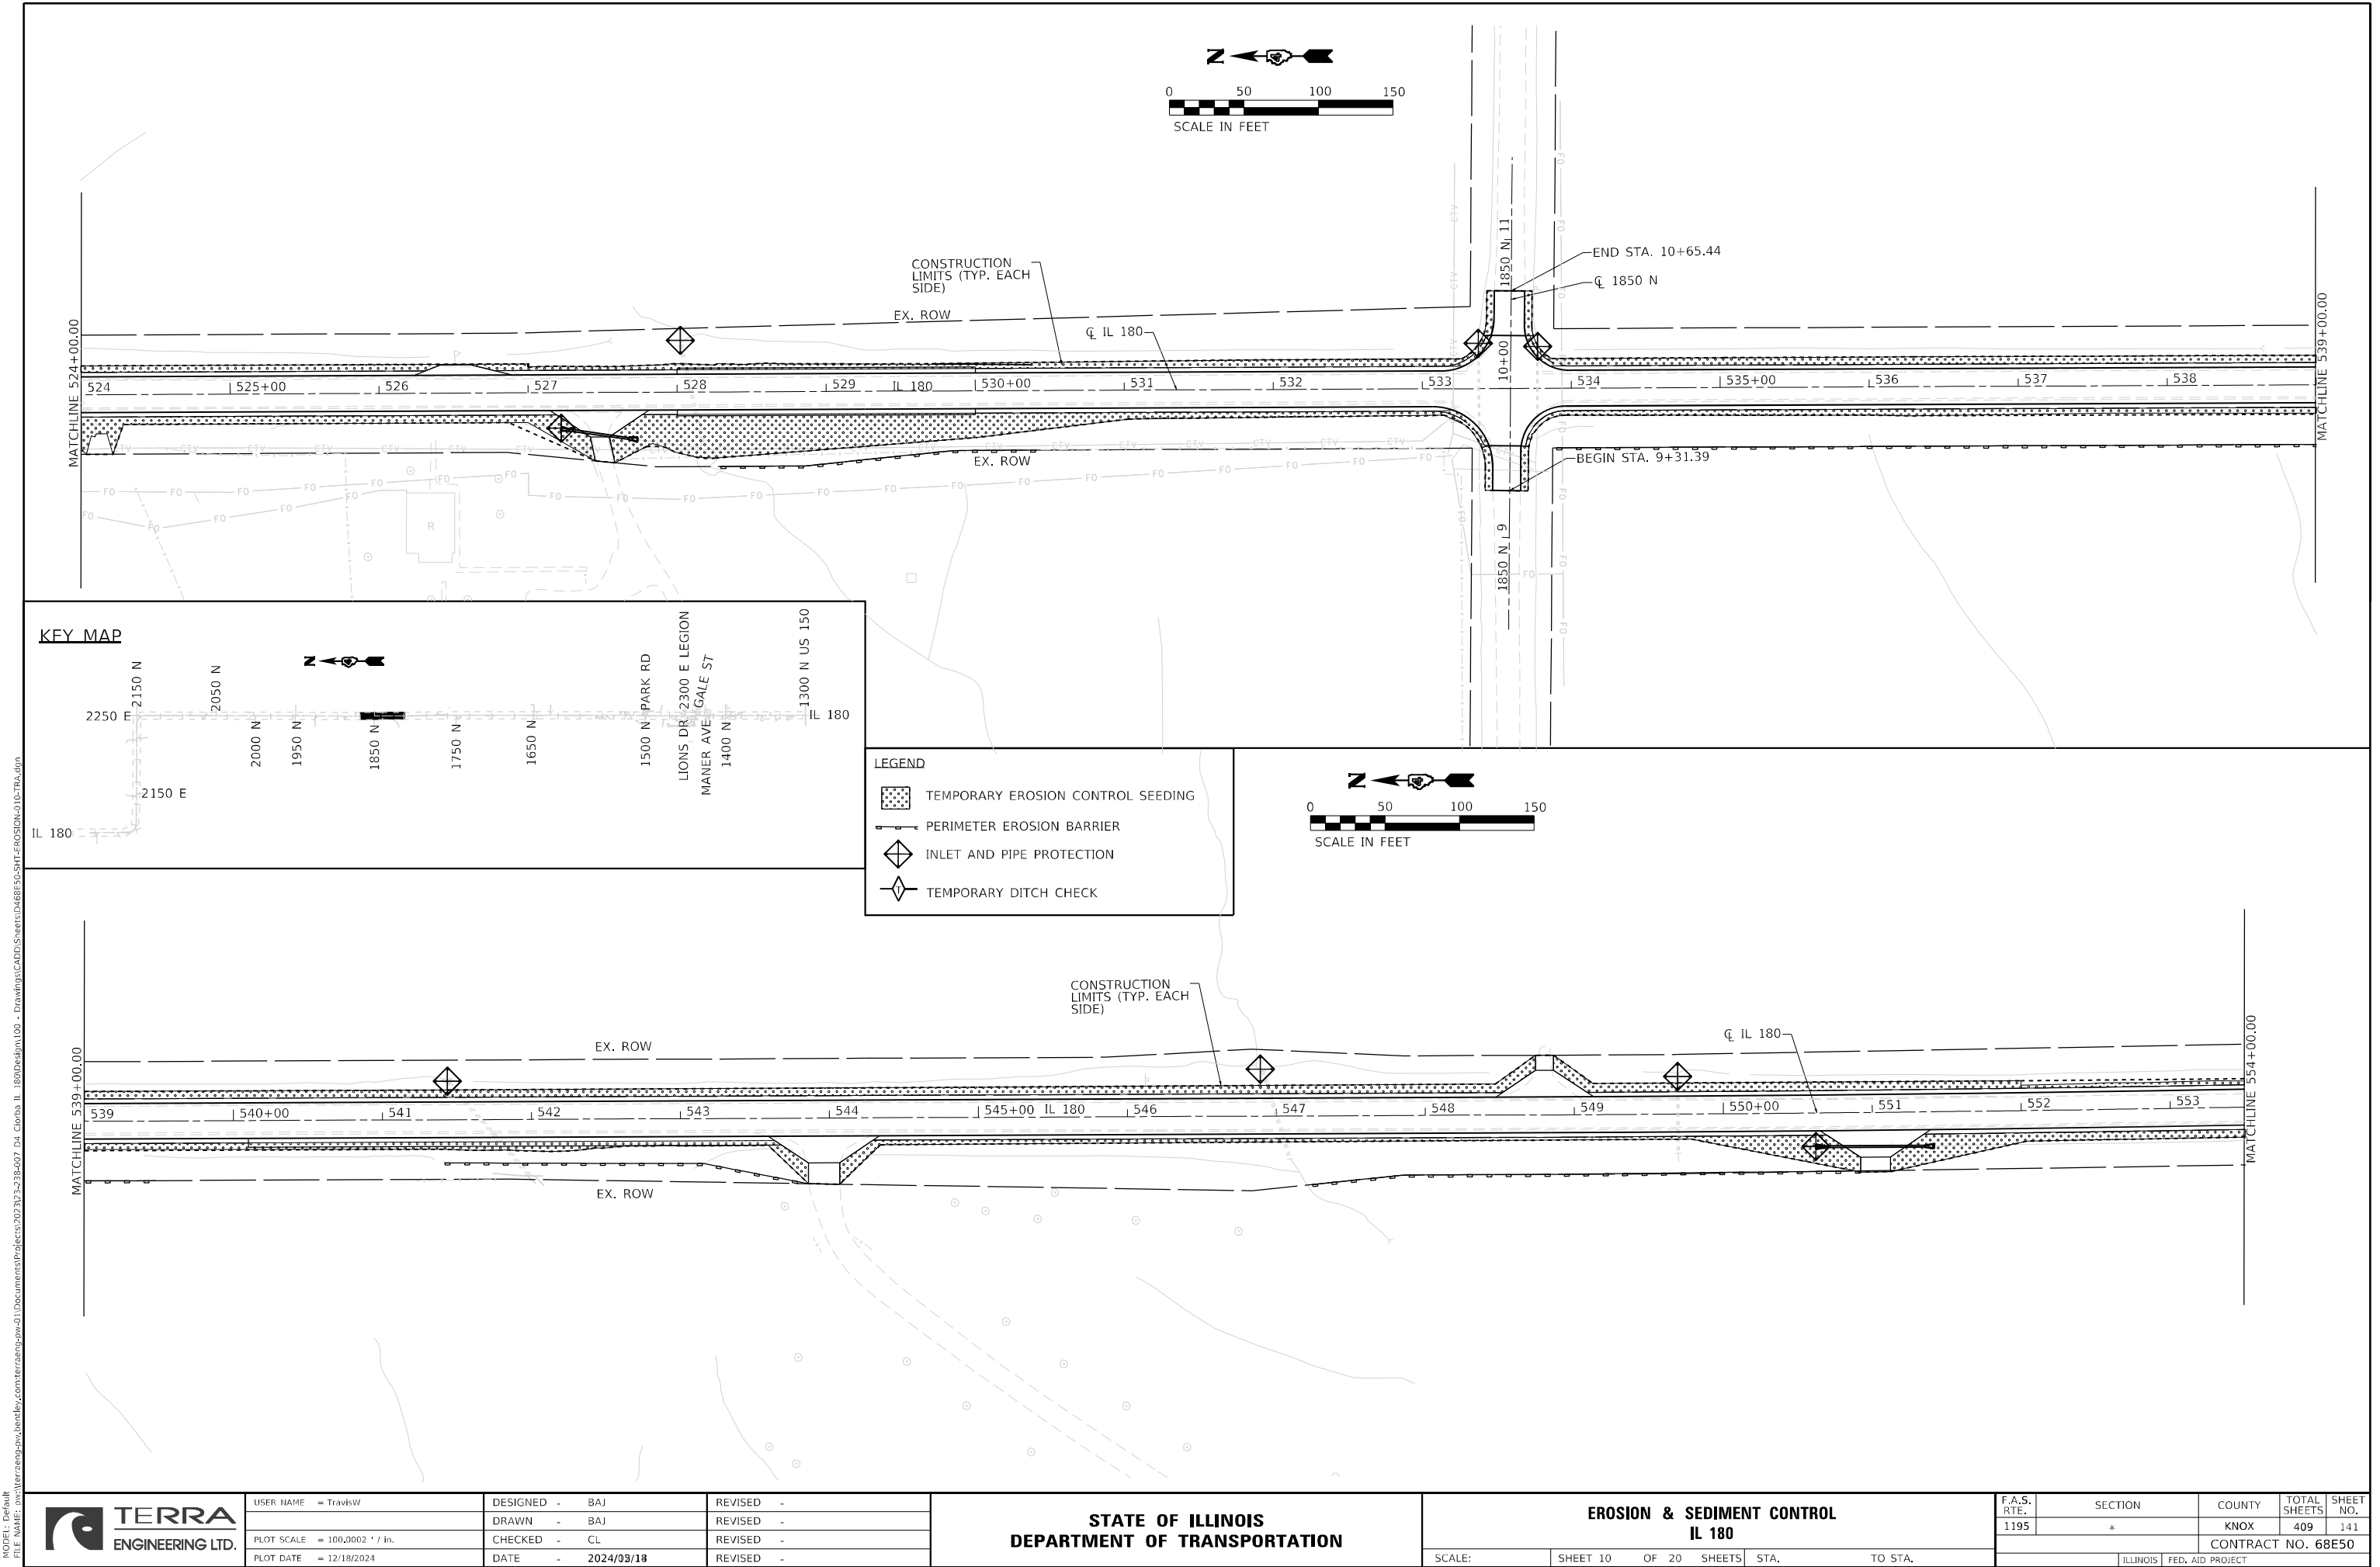

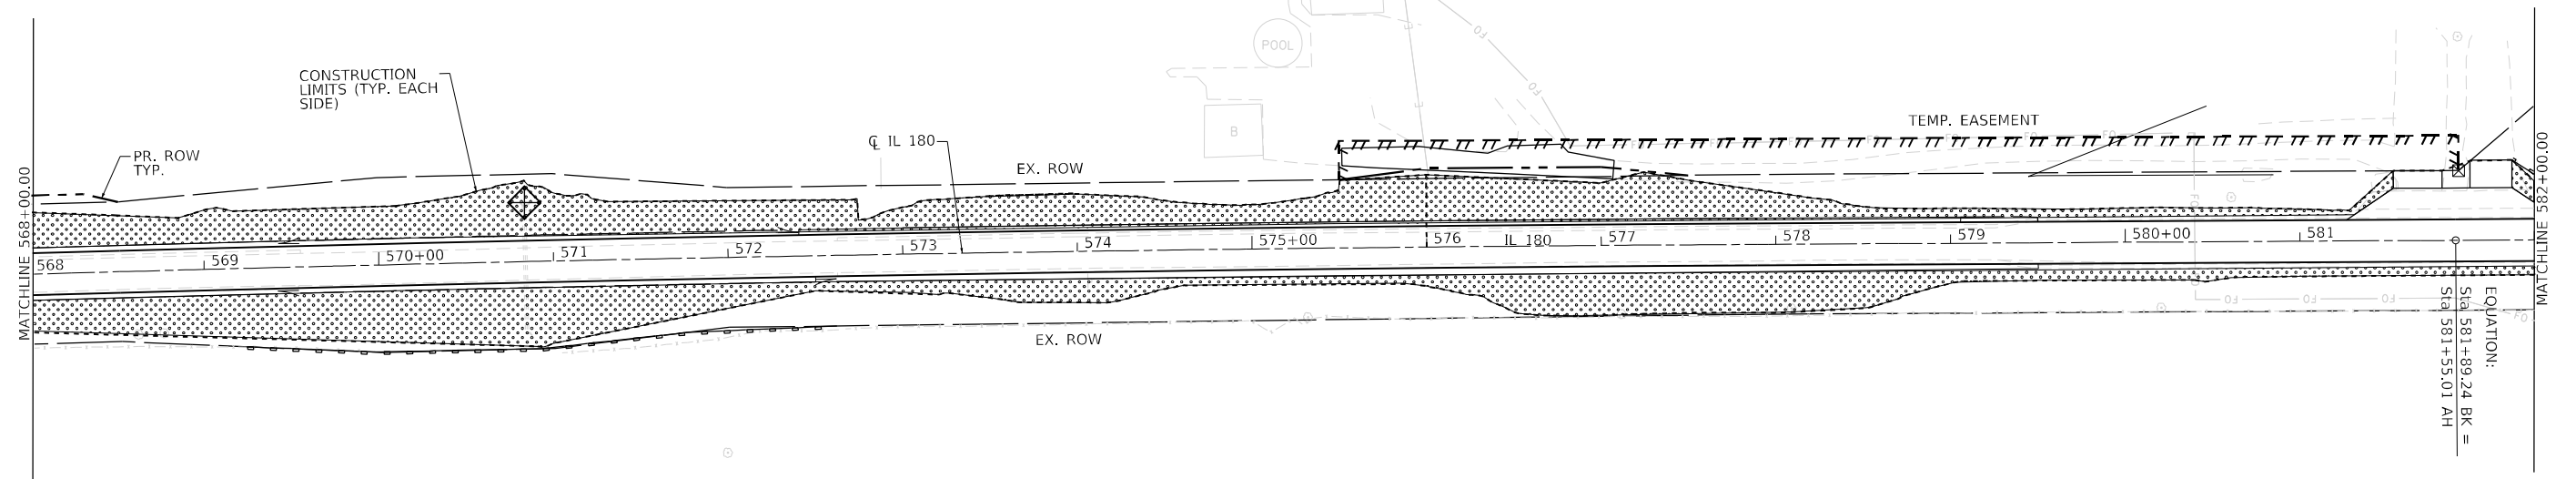 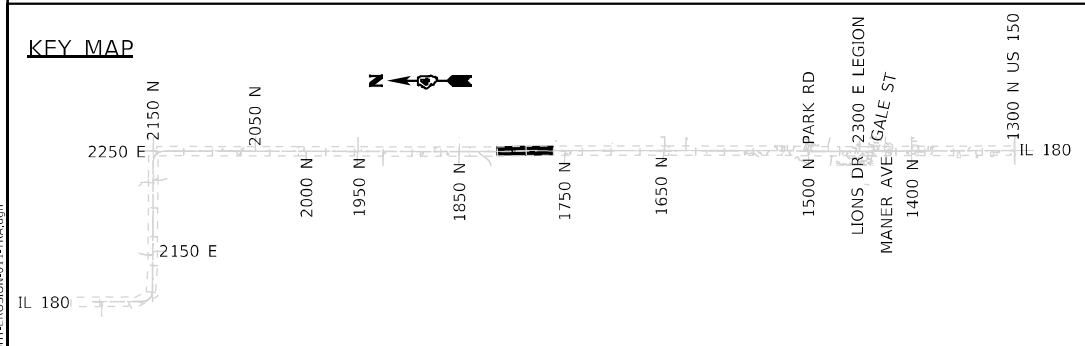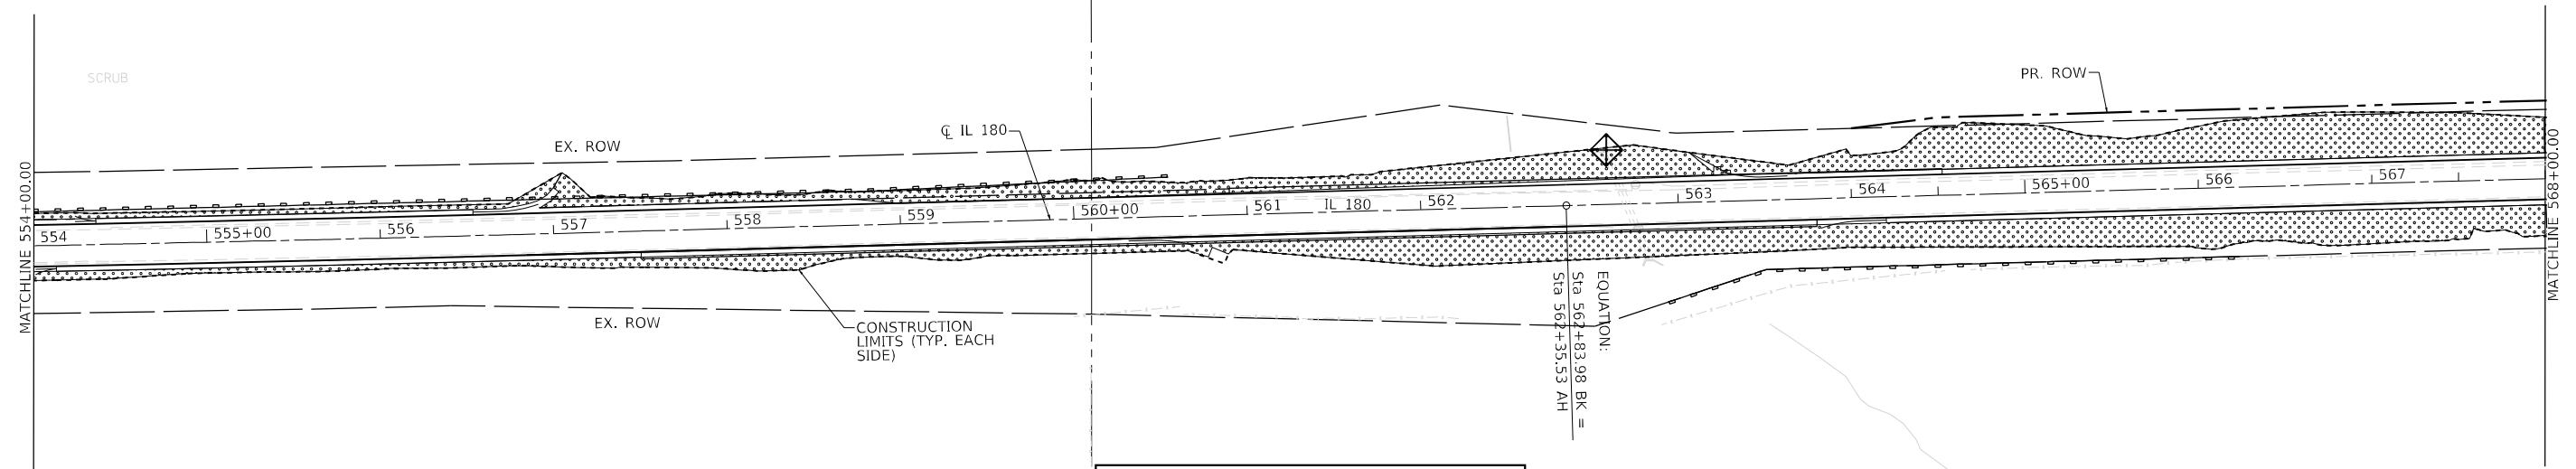


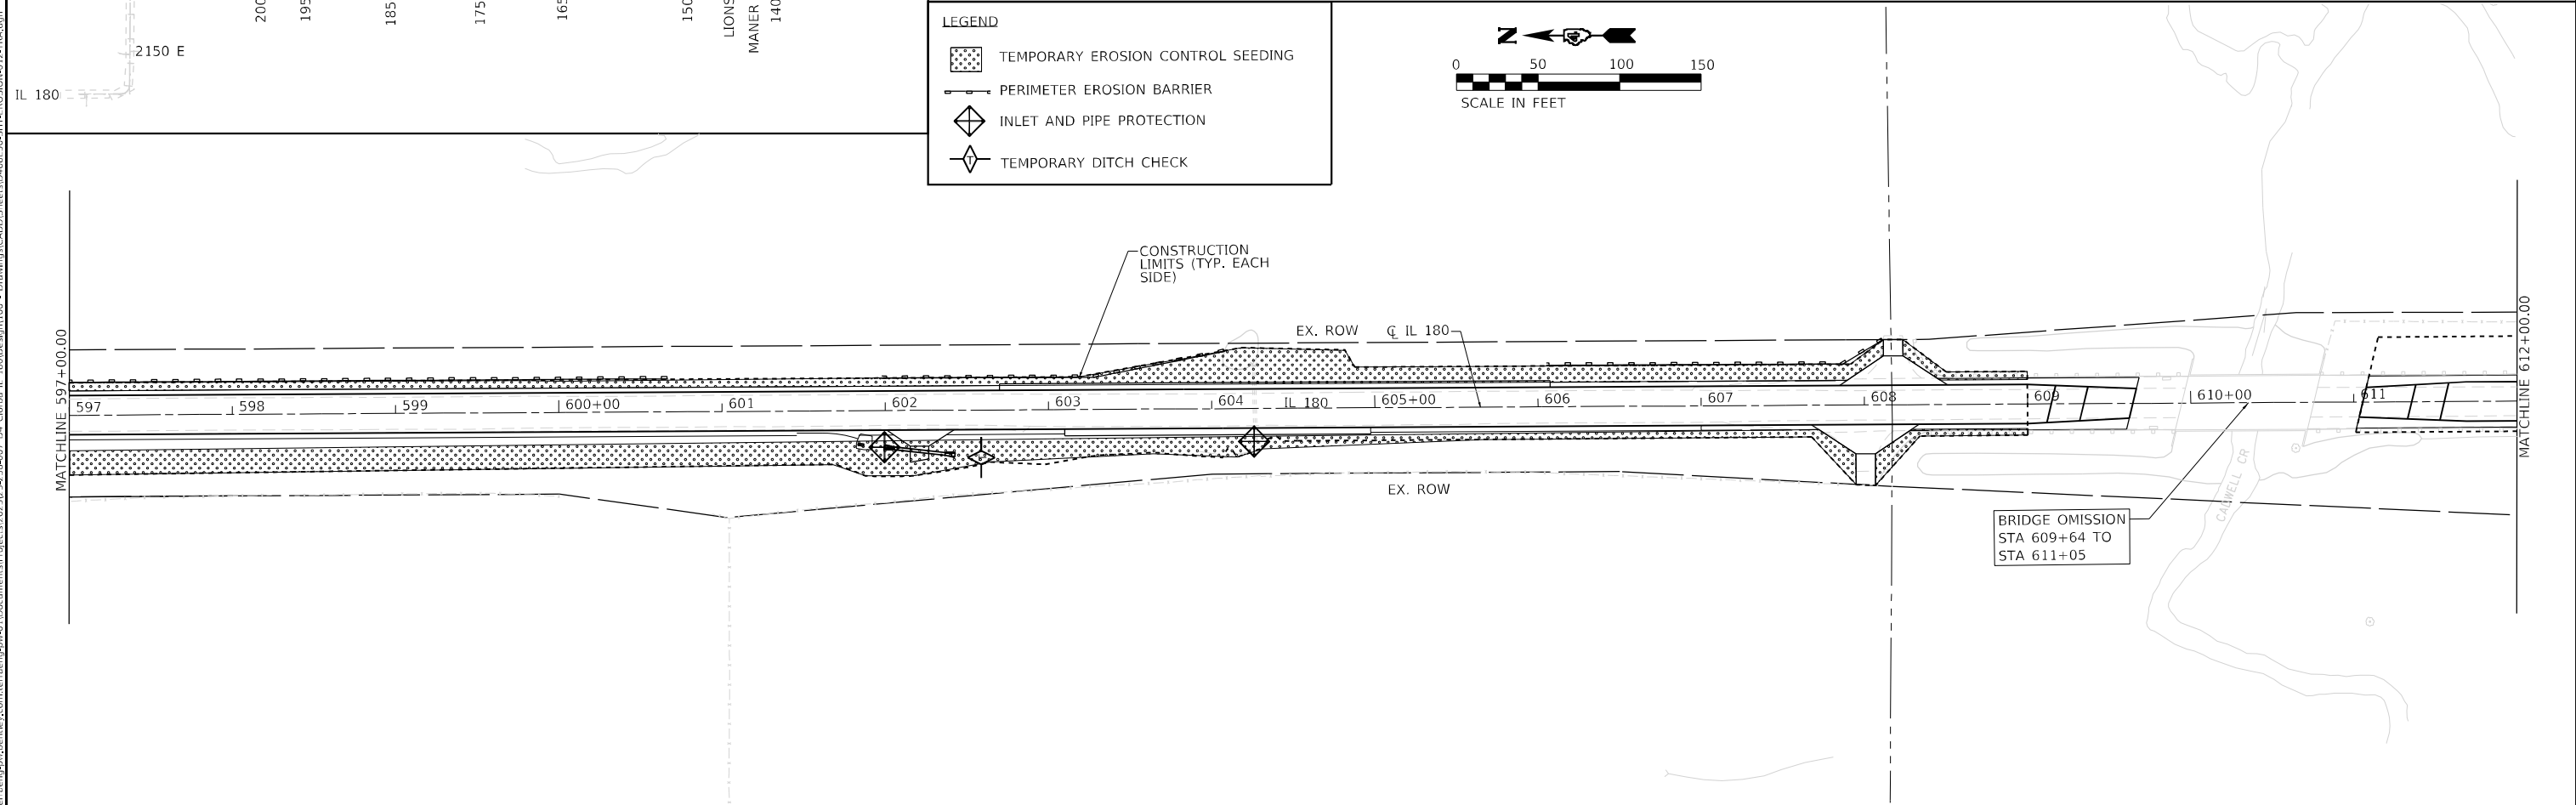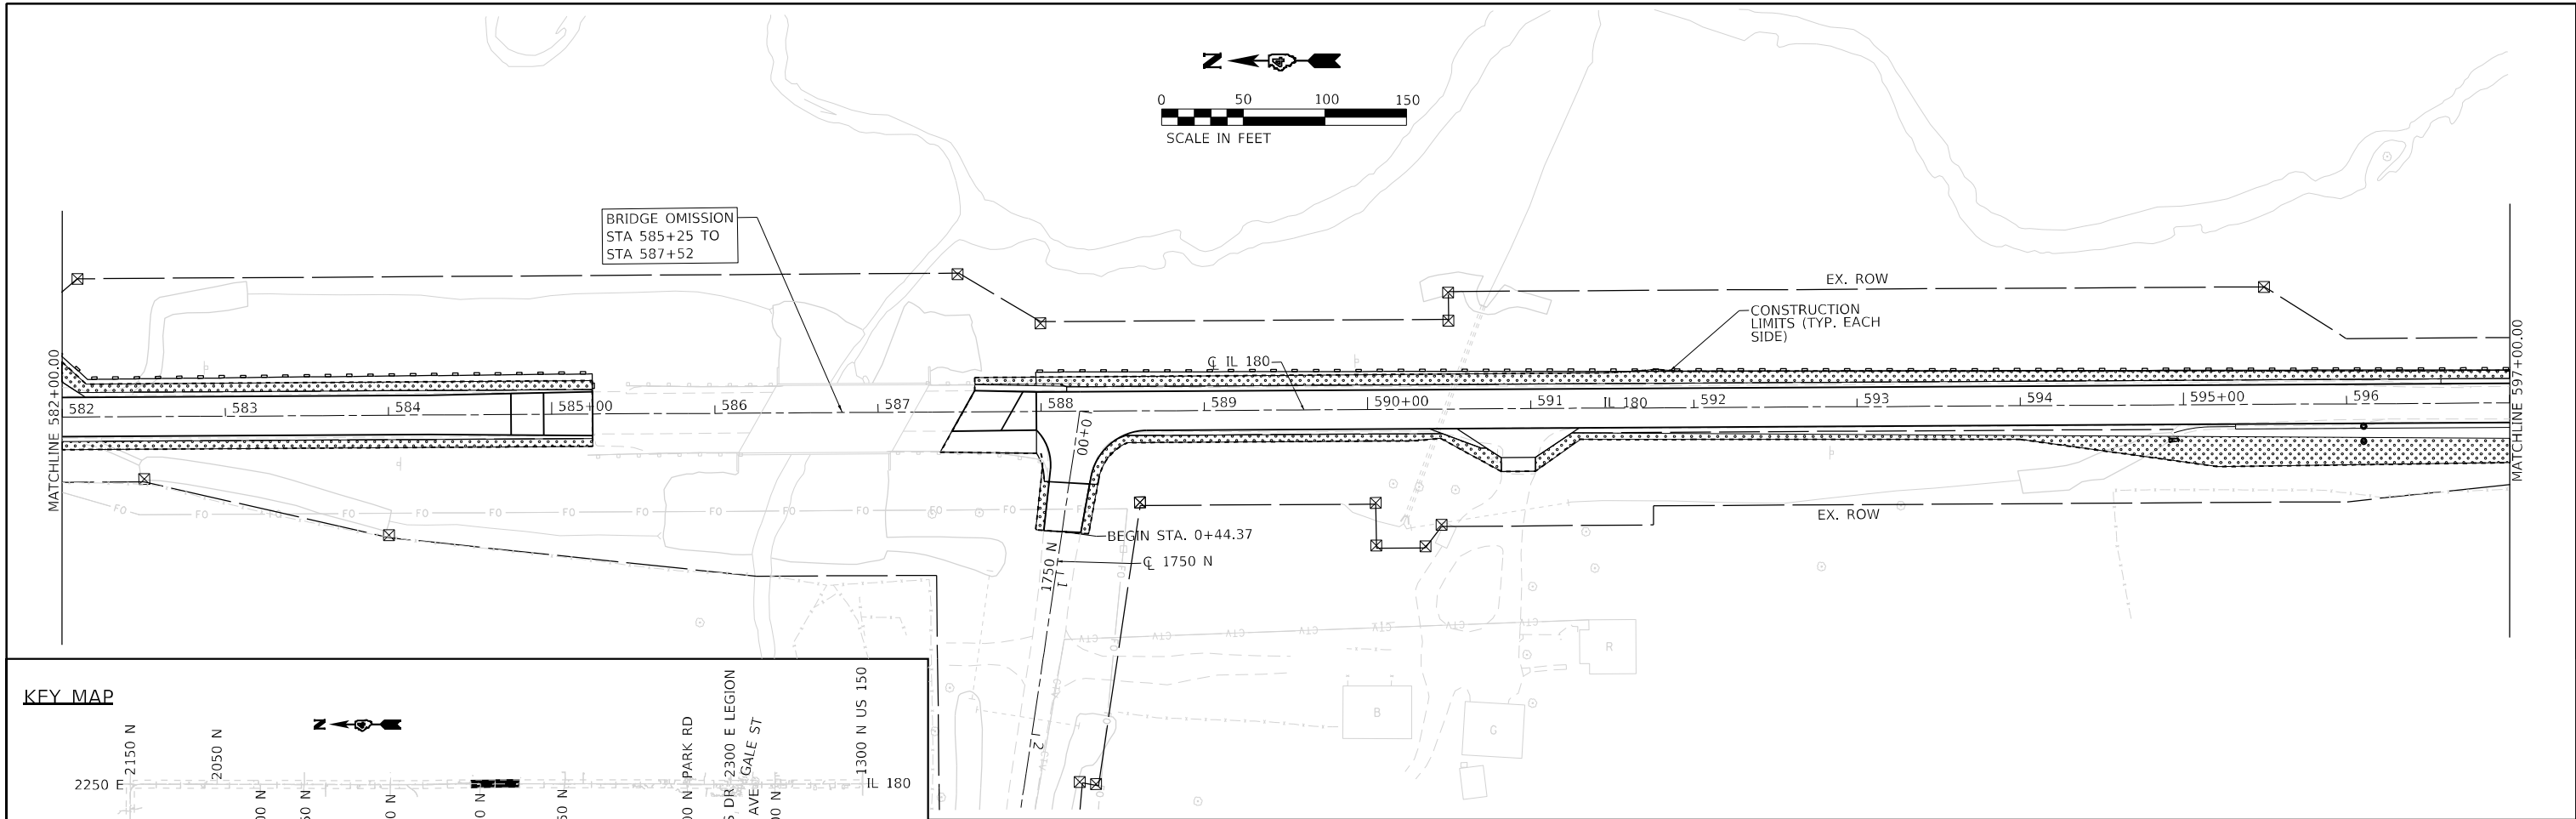



*110RS-5;(111,112,108X-1)W,RS-3

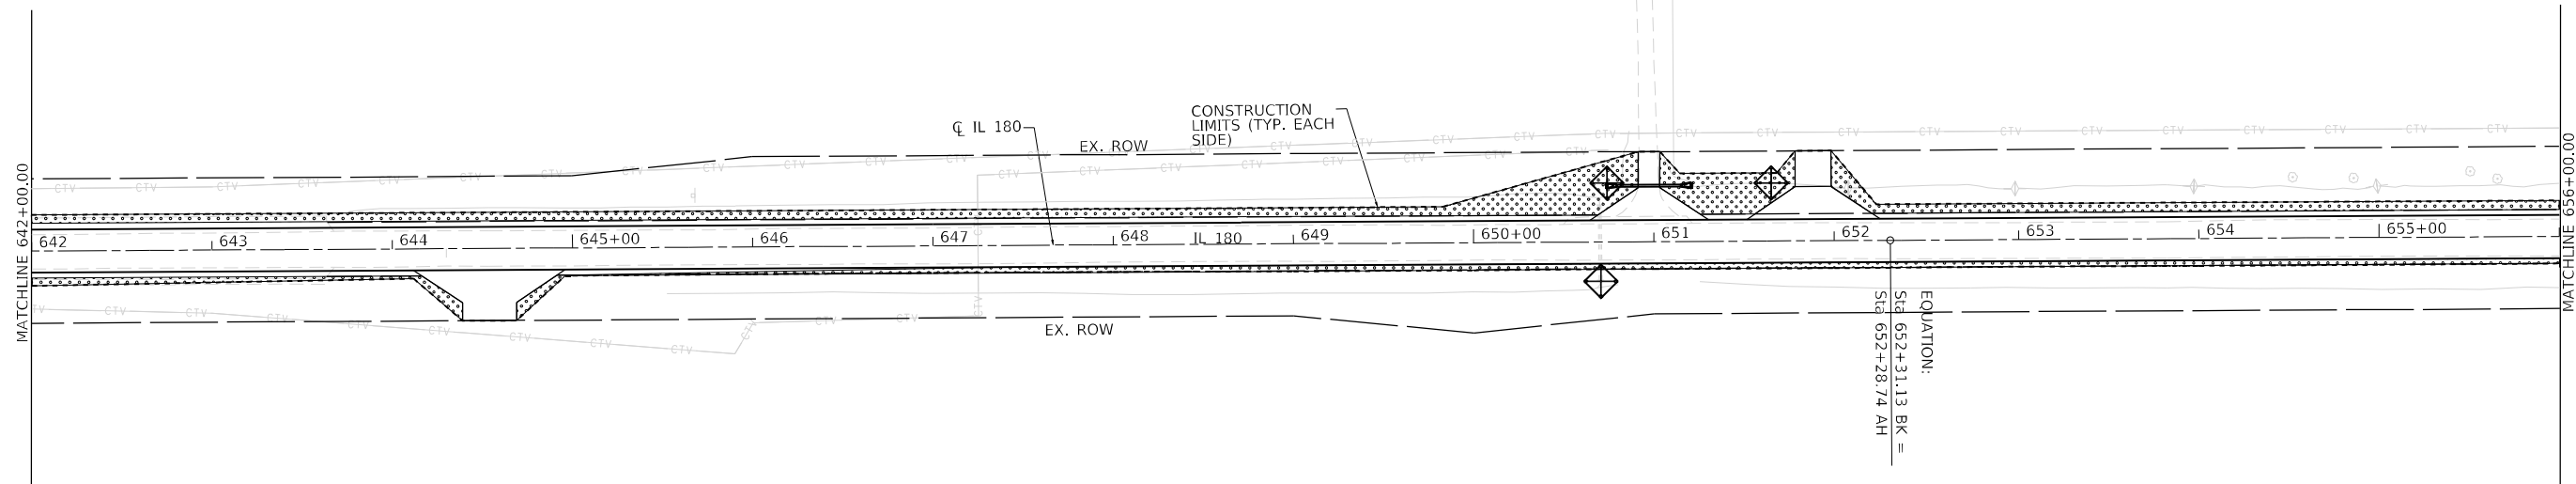 

KEY MAP

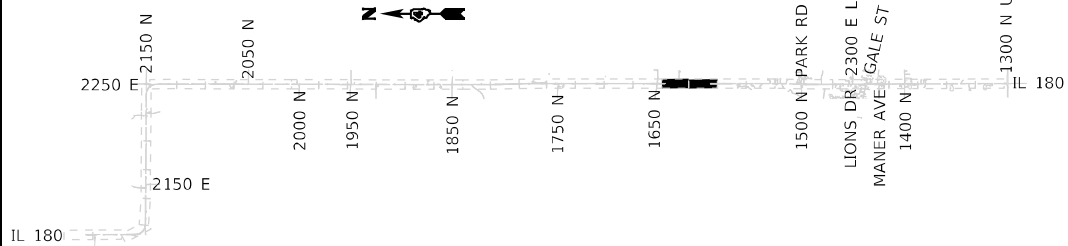

- LEGEND
- TEMPORARY EROSION CONTROL SEEDING
 - PERIMETER EROSION BARRIER
 - INLET AND PIPE PROTECTION
 - TEMPORARY DITCH CHECK

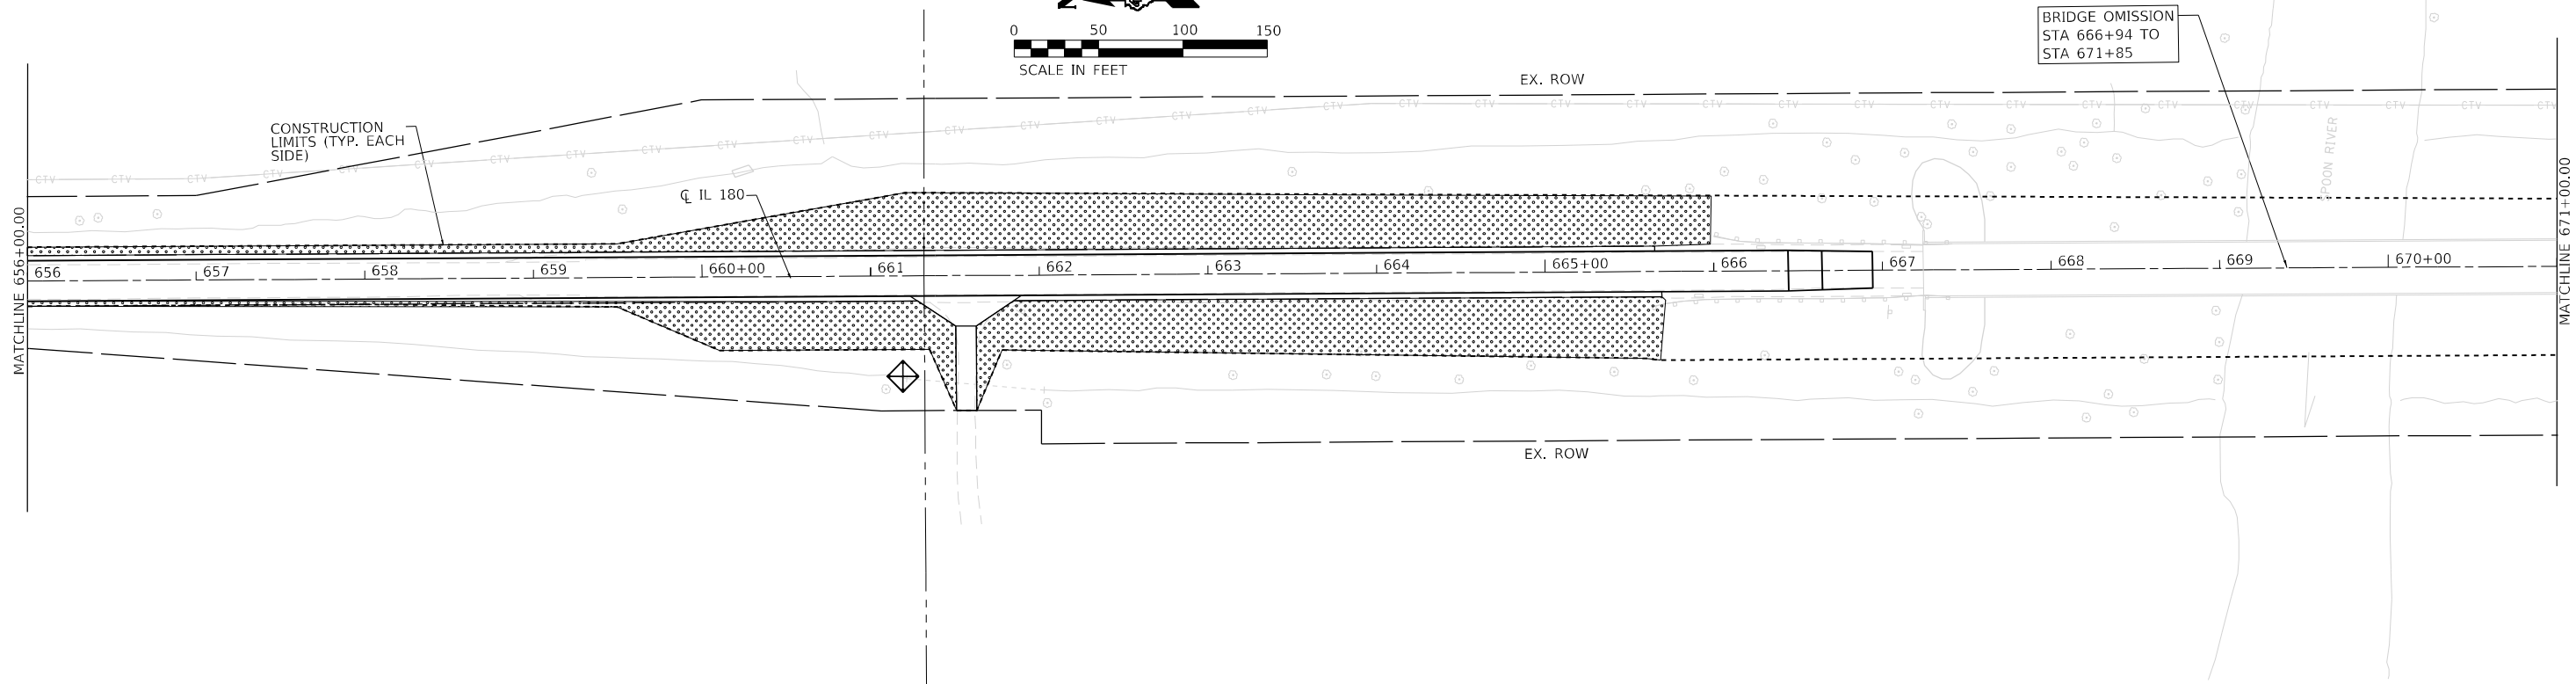 

USER NAME = TravisW	DESIGNED - BAJ	REVISED -
DRAWN - BAJ	REVISED -	
PLOT SCALE = 100,000' / in.	CHECKED - CL	REVISED -
PLOT DATE = 12/18/2024	DATE - 2024/12/18	REVISED -

STATE OF ILLINOIS
DEPARTMENT OF TRANSPORTATION

EROSION & SEDIMENT CONTROL
IL 180


SCALE: SHEET 14 OF 20 SHEETS STA. TO STA.



F.A.S. RTE.	SECTION	COUNTY	TOTAL SHEETS	SHEET NO.
1195	*	KNOX	409	145
CONTRACT NO. 68E50				

ILLINOIS FED. AID PROJECT

*110R5-5(111,112,108X-1)W,RS-3


MODEL: Default
FILE: I:\Users\paul.terragroup\Documents\Projects\2023\238-007 DA, Cloba IL 180\Design\100 - Drawings\CADD\Sheet\68E50.SHT\EROSION-01518A.dgn

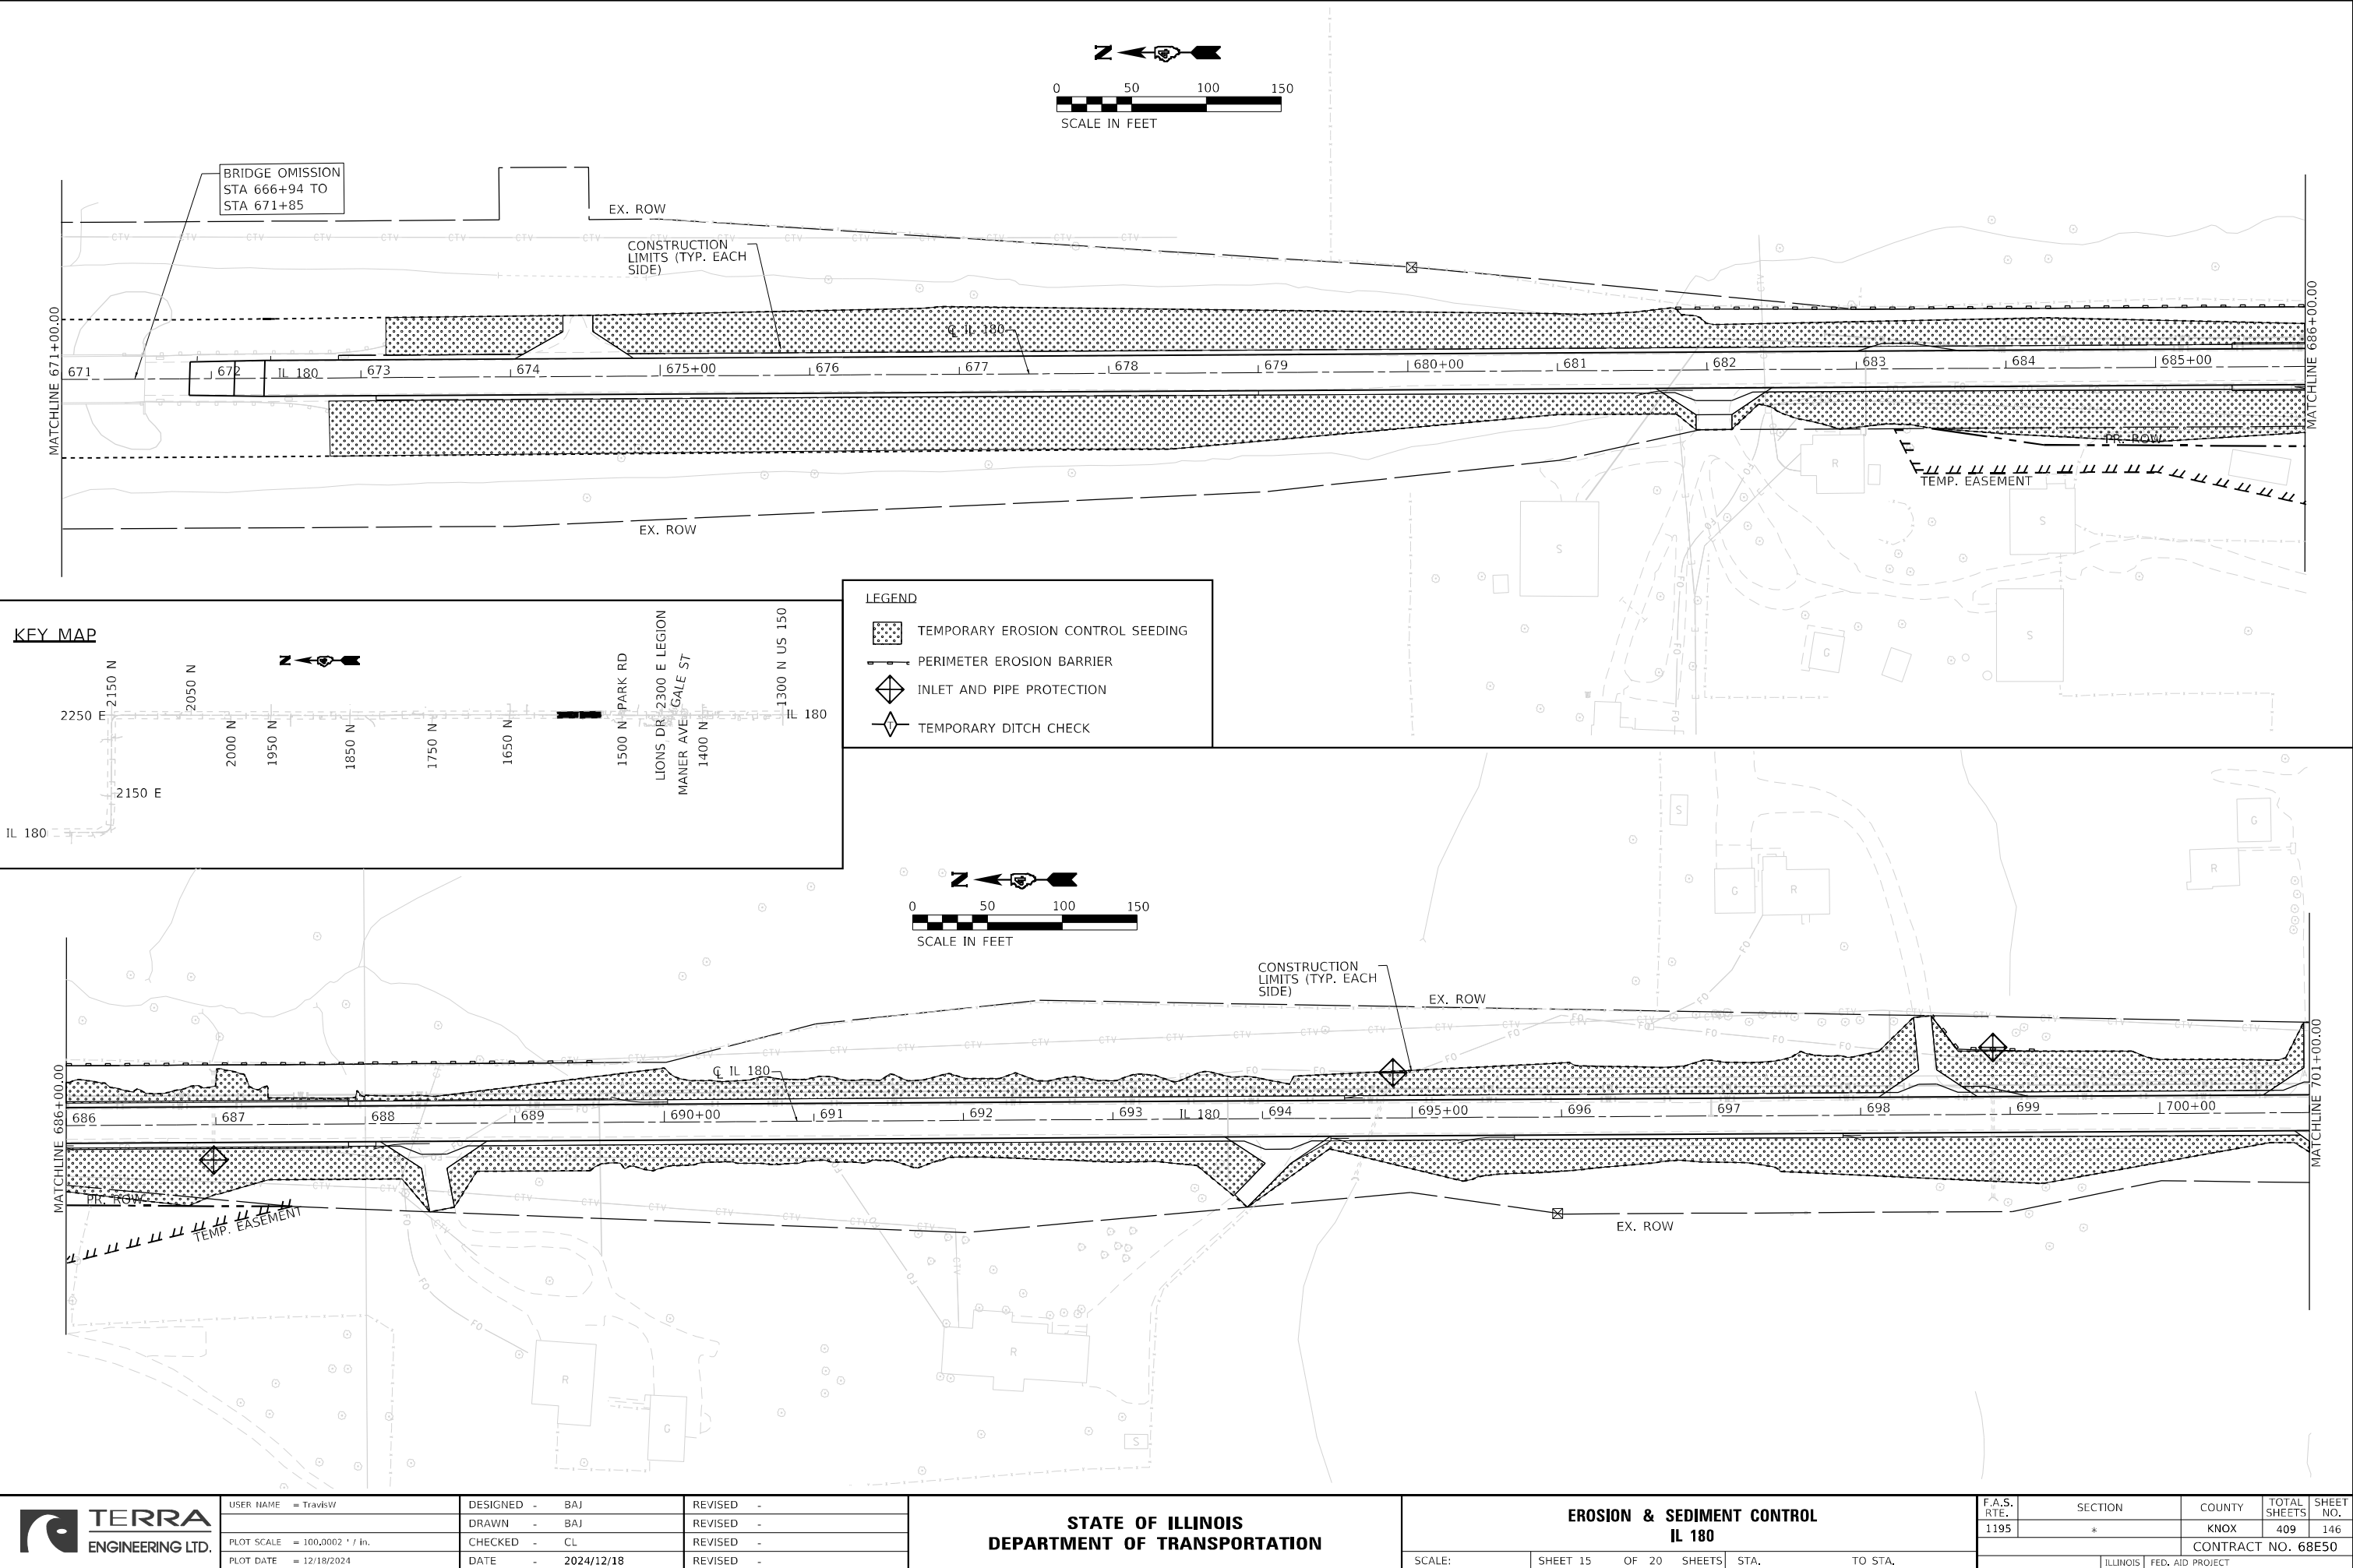

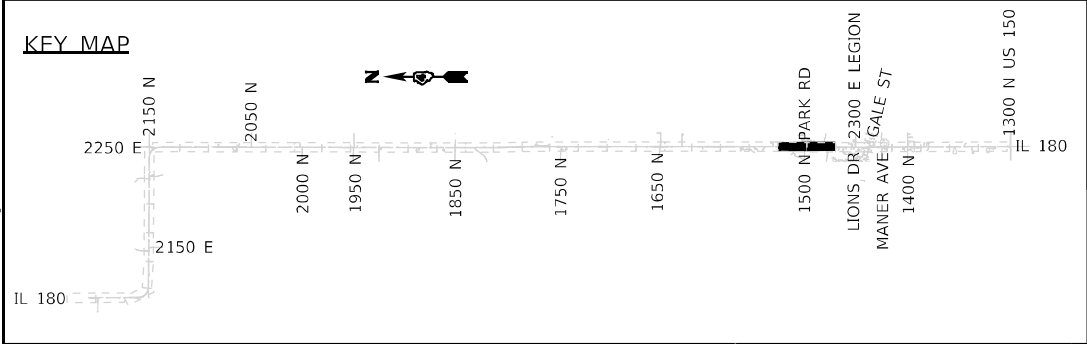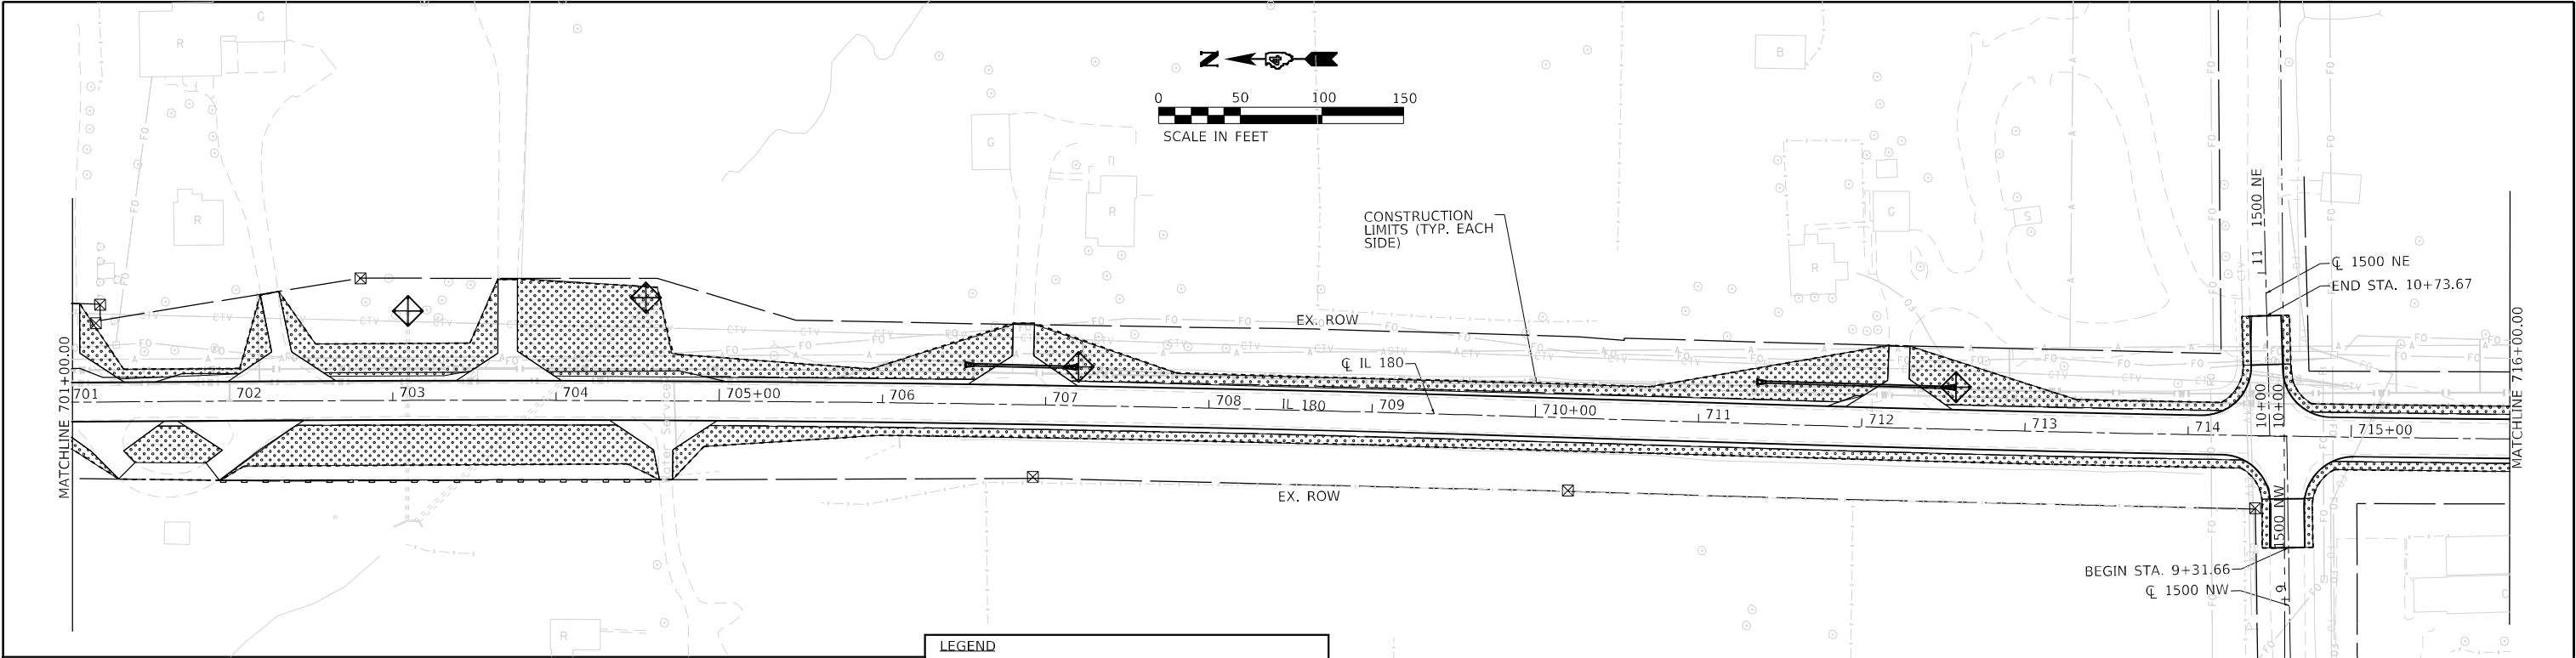


LEGEND

- TEMPORARY EROSION CONTROL SEEDING
- PERIMETER EROSION BARRIER
- INLET AND PIPE PROTECTION
- TEMPORARY DITCH CHECK

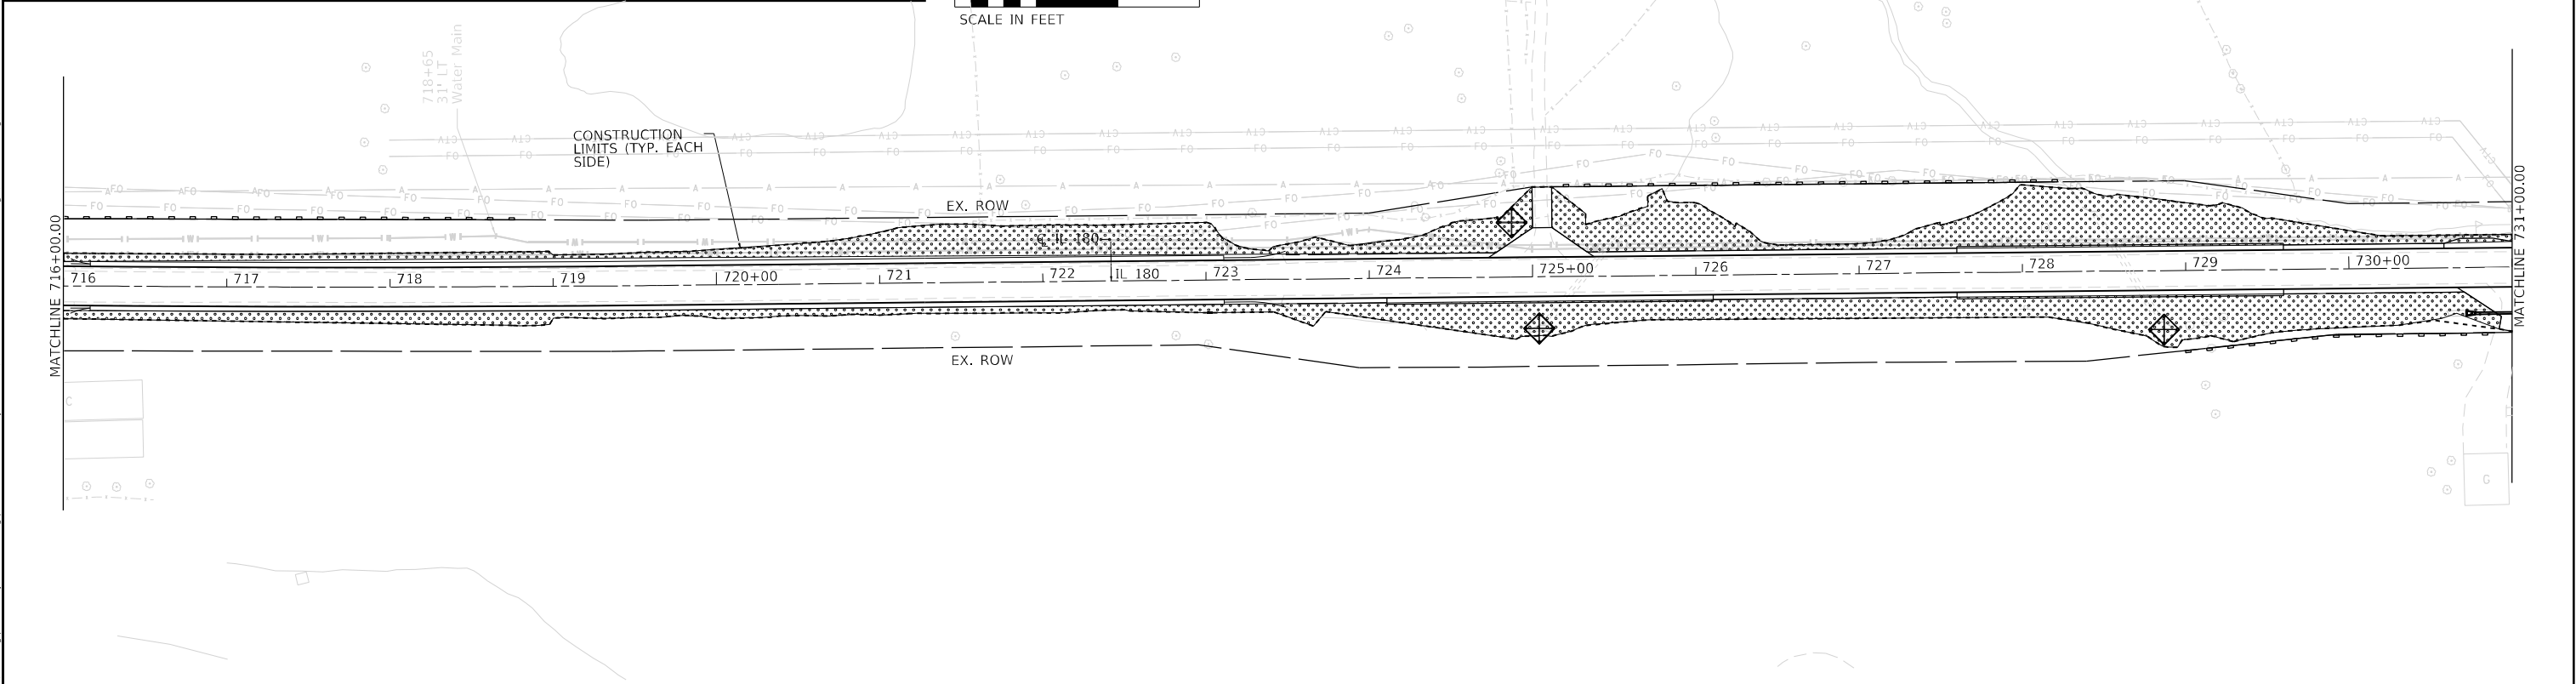


	USER NAME = TravisW		DESIGNED - BAJ	REVISED -	STATE OF ILLINOIS DEPARTMENT OF TRANSPORTATION	EROSION & SEDIMENT CONTROL IL 180		F.A.S. RTE.	SECTION	COUNTY	TOTAL SHEETS	SHEET NO.
	DRAWN - BAJ		CHECKED - CL	REVISED -		SCALE:		1195	*	KNOX	409	147
	PLOT SCALE = 100,000' / in.		DATE - 2024/12/18	REVISED -		SHEET 16 OF 20 SHEETS		CONTRACT NO. 68E50				
	PLOT DATE = 12/18/2024					STA. TO STA.		ILLINOIS FED. AID PROJECT				



MODEL: Default
FILE: \\na1016-01\terraeng-pw-bentley.com\terraeng-pw-01\Documents\Projects\2023\238-a07-D4-Clebsa IL 180\Design\100 - Drawings\CADD\Sheet\68E50-SHT-EROSION-019-18A.dgn

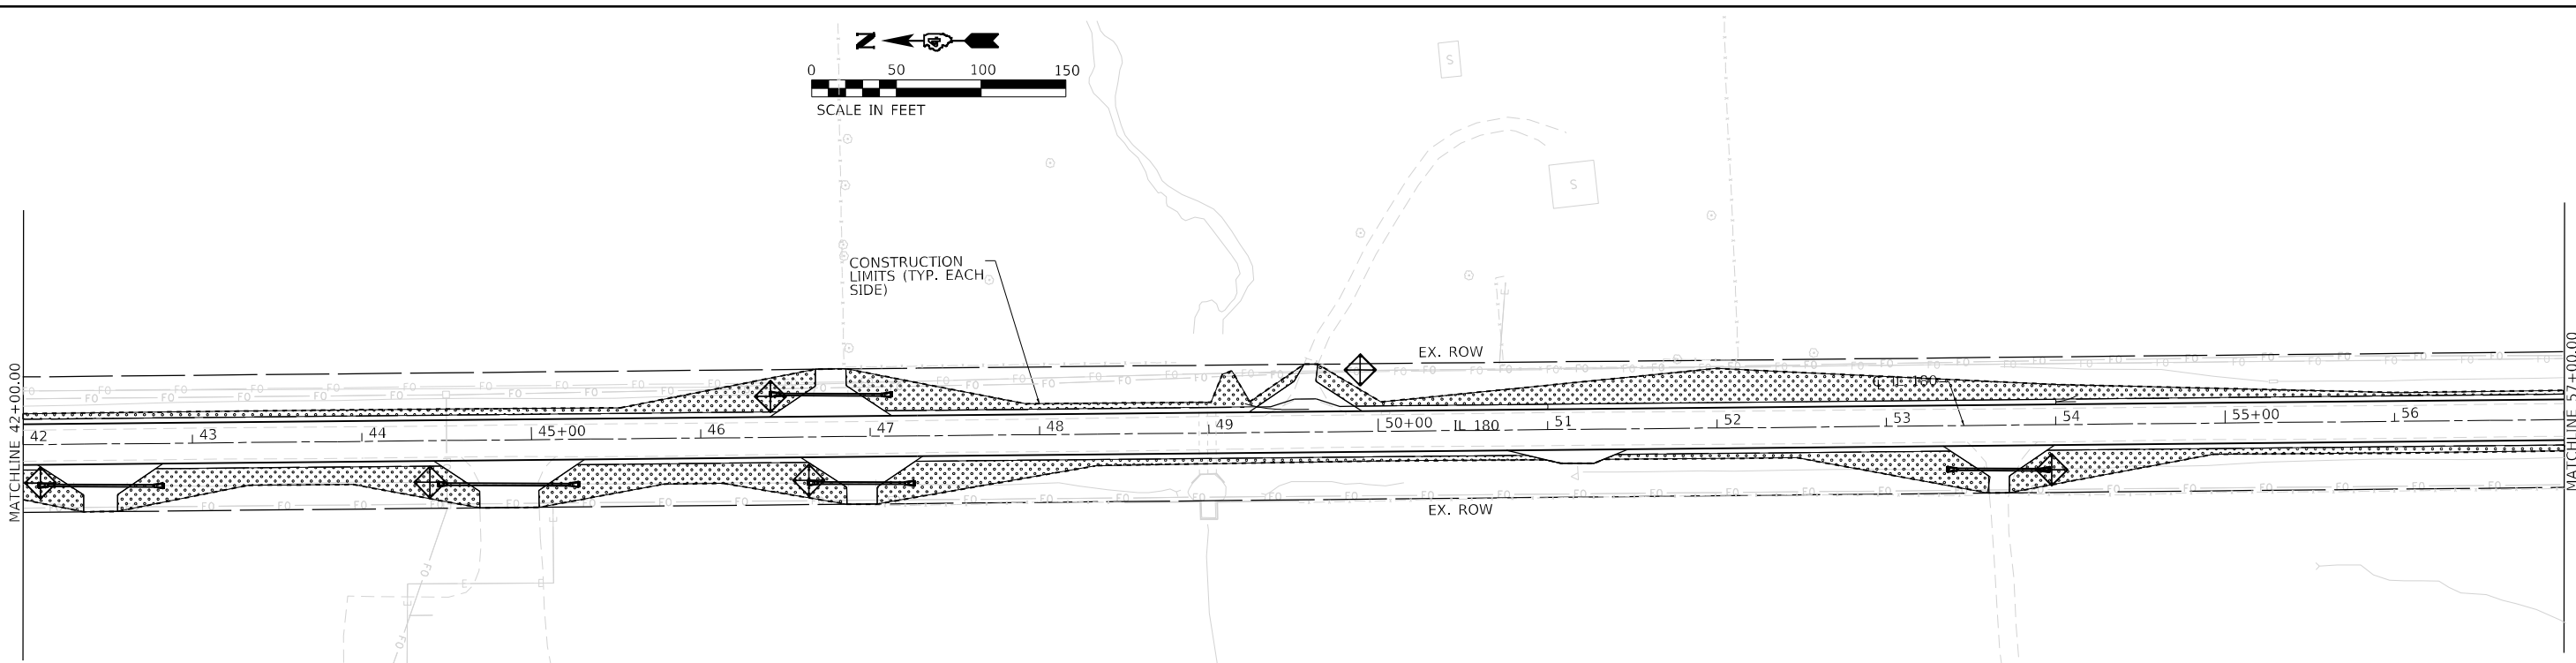

KEY MAP

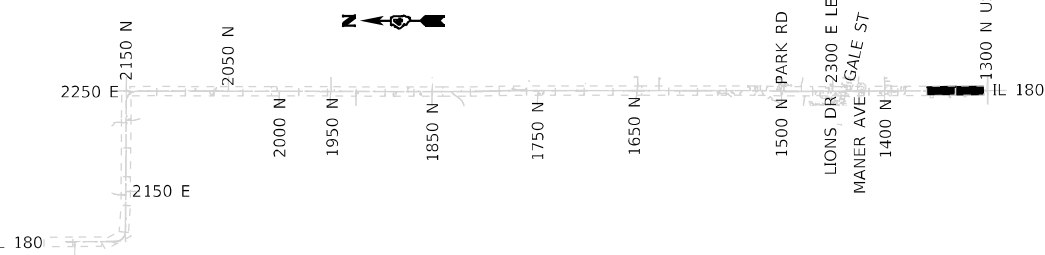

- LEGEND
- TEMPORARY EROSION CONTROL SEEDING
 - PERIMETER EROSION BARRIER
 - INLET AND PIPE PROTECTION
 - TEMPORARY DITCH CHECK

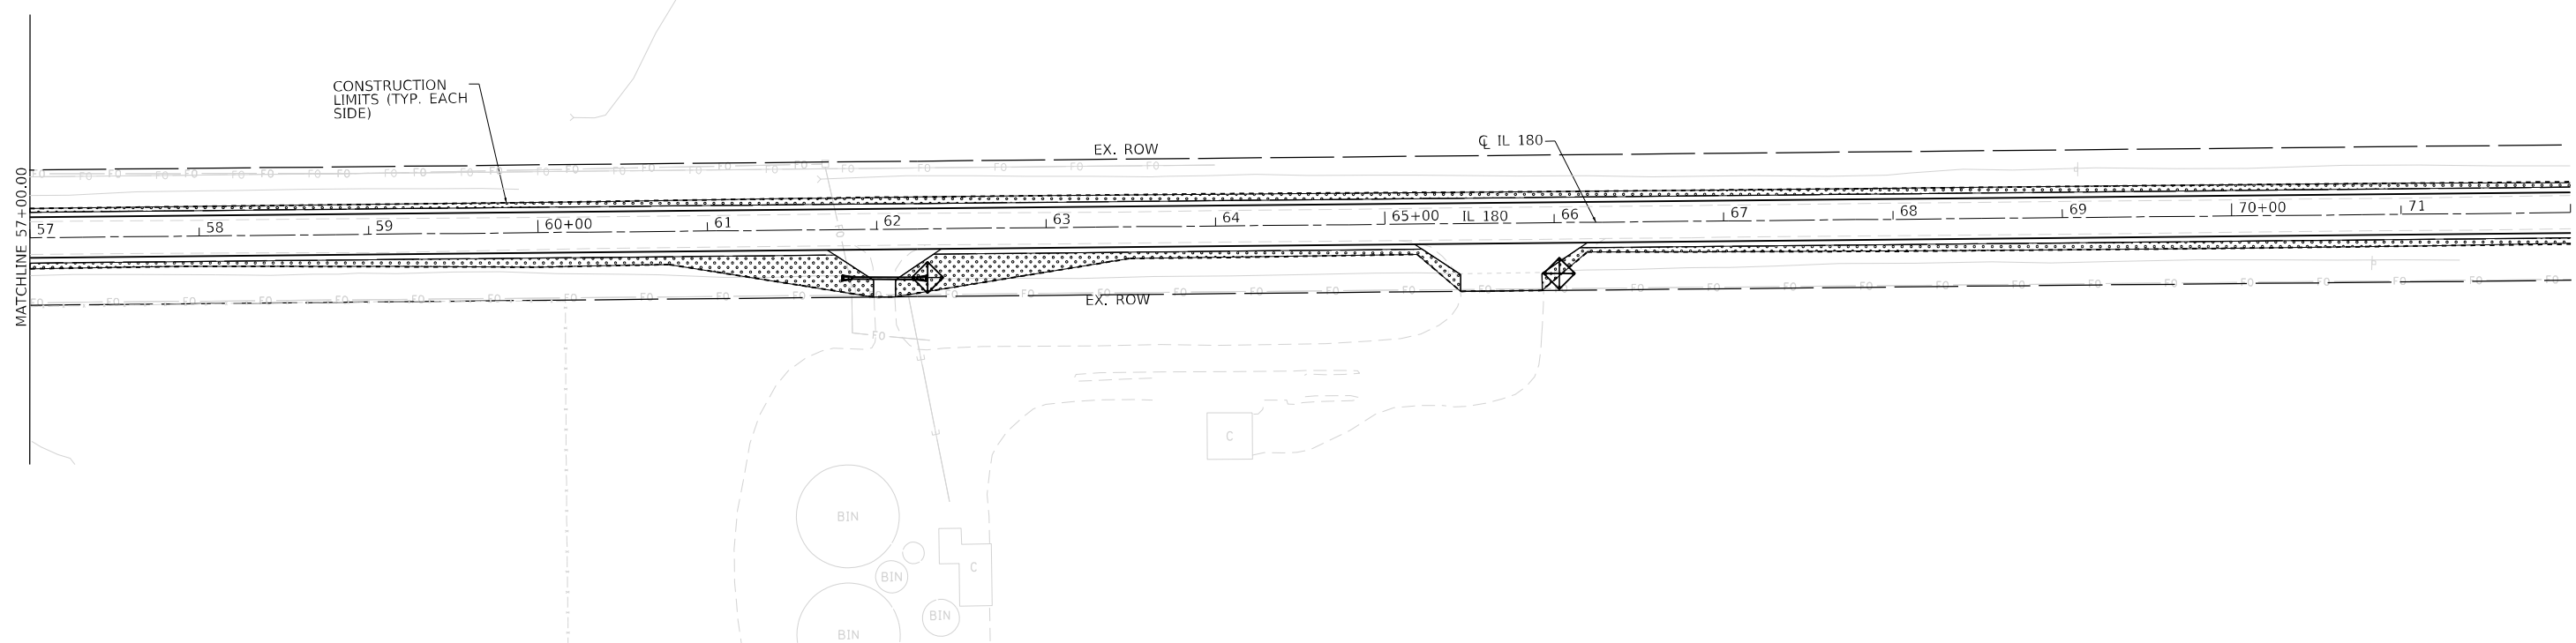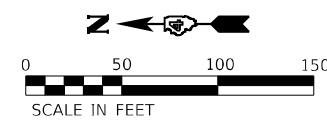

USER NAME = TravisW	DESIGNED - BAJ	REVISED -
	DRAWN - BAJ	REVISED -
PLOT SCALE = 100,000' / in.	CHECKED - CL	REVISED -
PLOT DATE = 12/18/2024	DATE - 2024/12/18	REVISED -

STATE OF ILLINOIS
DEPARTMENT OF TRANSPORTATION


EROSION & SEDIMENT CONTROL
IL 180

SCALE:	SHEET 19	OF 20	SHEETS	STA.	TO STA.
--------	----------	-------	--------	------	---------

F.A.S. RTE.	SECTION	COUNTY	TOTAL SHEETS	SHEET NO.
1195	*	KNOX	409	150
CONTRACT NO. 68E50				
ILLINOIS FED. AID PROJECT				

*110RS-5(111,112,108X-1)W,RS-3

MODEL: Default
FILE: \\naucis-prod\terraeng-pw-bentley.com\terraeng-pw-01\Documents\Projects\2023\23B-007 DA Clorba IL 180\Design\100 - Drawings\CADD\Sheet\DA68E50-SHT-EROSION-020-TBA.dgn

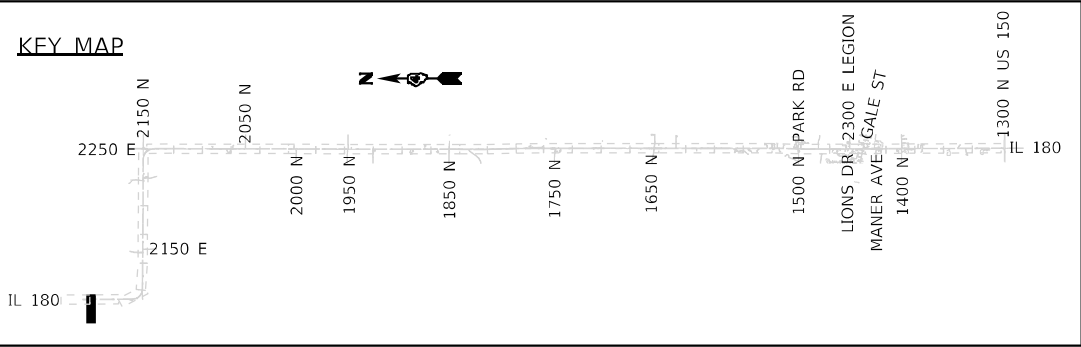

USER NAME	= TravisW
PLOT SCALE	= 100,0002 ' / in.
PLOT DATE	= 12/18/2024

DESIGNED -	BAJ
DRAWN -	BAJ
CHECKED -	CL
DATE -	2024/12/18


REVISED -	
REVISED -	
REVISED -	
REVISED -	

**STATE OF ILLINOIS
DEPARTMENT OF TRANSPORTATION**


EROSION & SEDIMENT CONTROL IL 180			
SCALE:	SHEET 20	OF 20	SHEETS
	STA.		TO STA.

F.A.S. RTE.	SECTION	COUNTY	TOTAL SHEETS	SHEET NO.
1195	*	KNOX	409	151
CONTRACT NO. 68E50				
ILLINOIS FED. AID PROJECT				



*110R5-5:(111,112,108X-1)W,R5-3

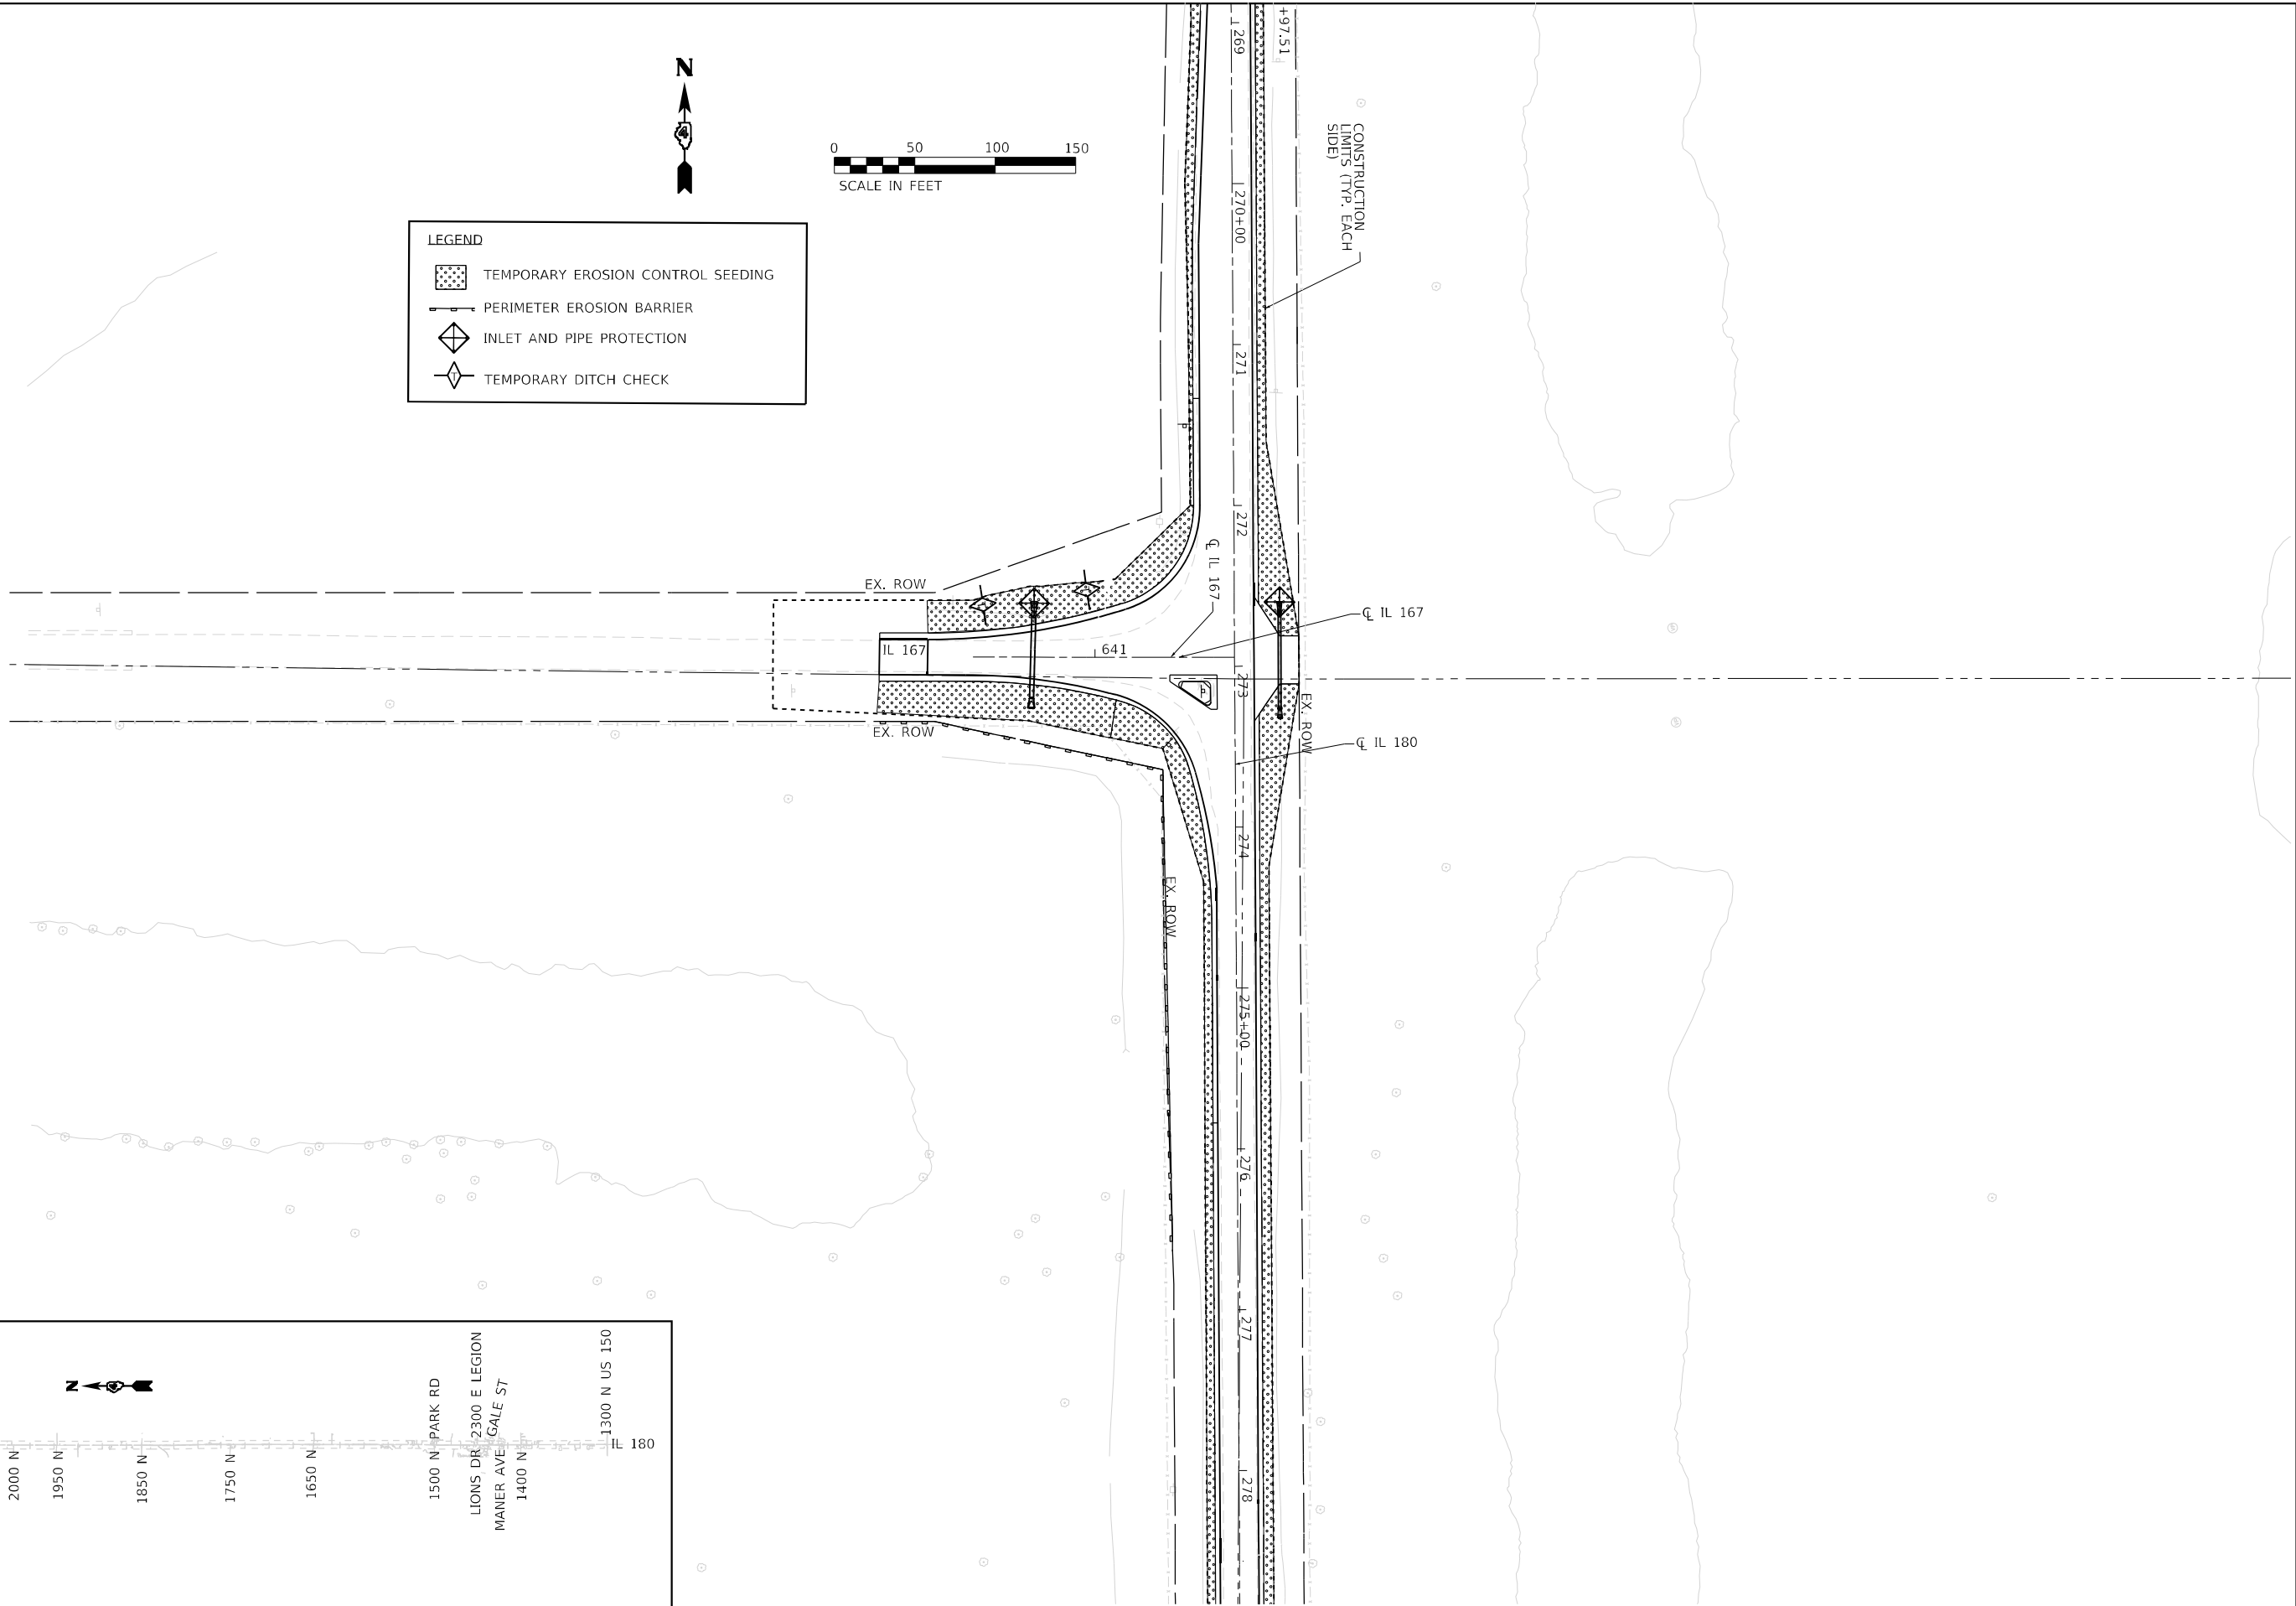

- LEGEND**
- EROSION CONTROL BLANKET
SEEDING, CLASS 2A
NITROGEN, PHOSPHORUS & POTASSIUM FERTILIZER NUTRIENT
 - MULCH, METHOD 2
SEEDING, CLASS 2A
NITROGEN, PHOSPHORUS & POTASSIUM FERTILIZER NUTRIENT
 - TURF REINFORCEMENT MAT
SEEDING, CLASS 2A
NITROGEN, PHOSPHORUS & POTASSIUM FERTILIZER NUTRIENT

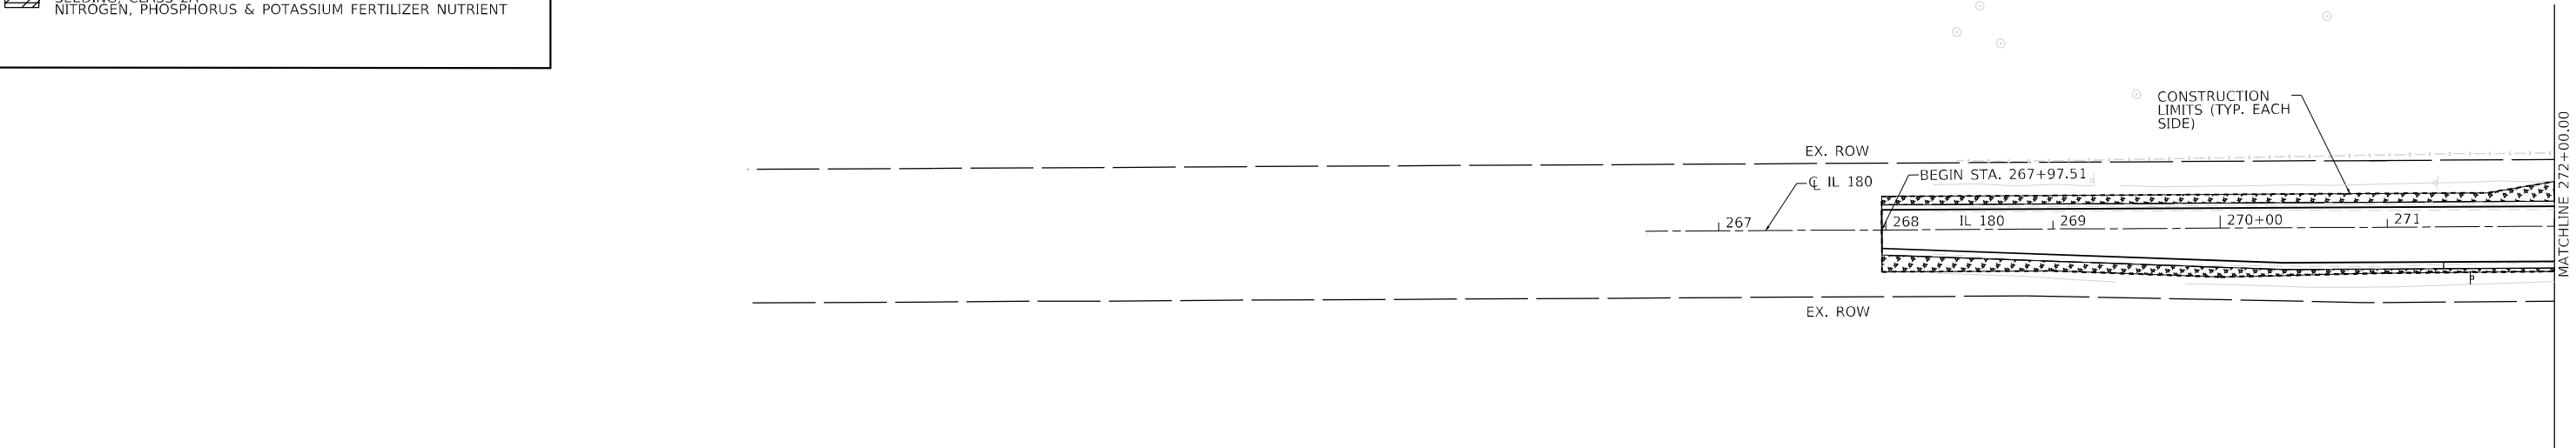



KEY MAP

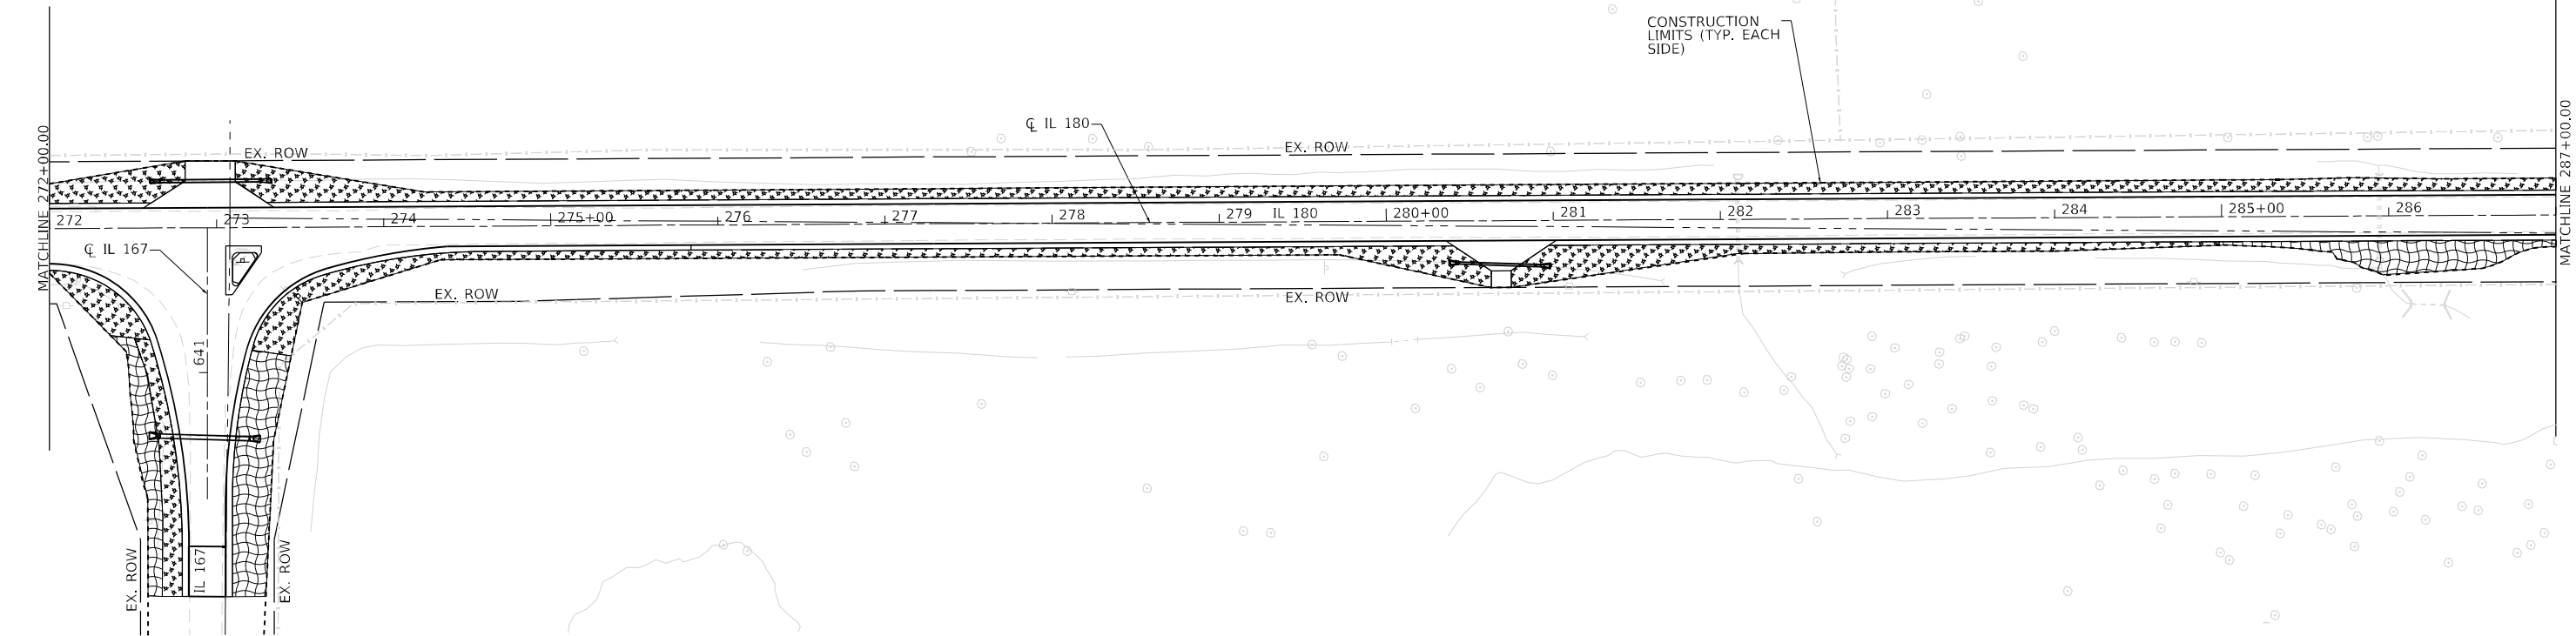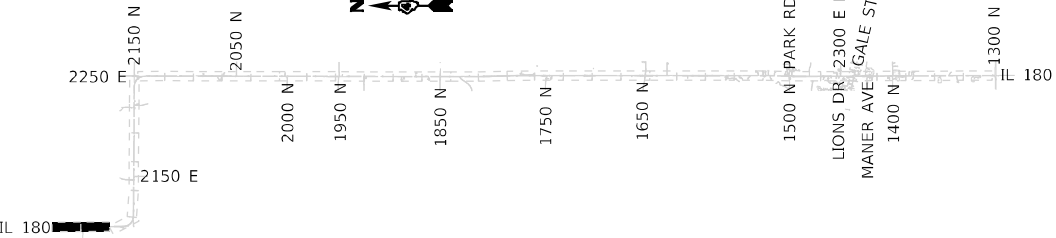

	USER NAME = TravisW		DESIGNED - BAJ	REVISED -	STATE OF ILLINOIS DEPARTMENT OF TRANSPORTATION	PERMANENT LANDSCAPING IL 180		F.A.S. RTE.	SECTION	COUNTY	TOTAL SHEETS	SHEET NO.
	DRAWN - BAJ		REVIS	REVISED -				1195	*	KNOX	409	152
	PLOT SCALE = 100,000' / in.		CHECKED - CL	REVISED -				CONTRACT NO. 68E50				
	PLOT DATE = 12/18/2024		DATE - 2024/03/18	REVISED -				ILLINOIS FED. AID PROJECT				


*110RS-5;(111,112,108X-1)W,RS-3

MODEL: Default
FILE: 110RS-5-111,112,108X-1)W,RS-3.dgn
C:\Users\travisw\Documents\Projects\2023\238-007 DA, Clorba IL 180\Design\100 - Drawings\CADD\Sheet\68E50-SURF-LANDSC-P-002.dgn

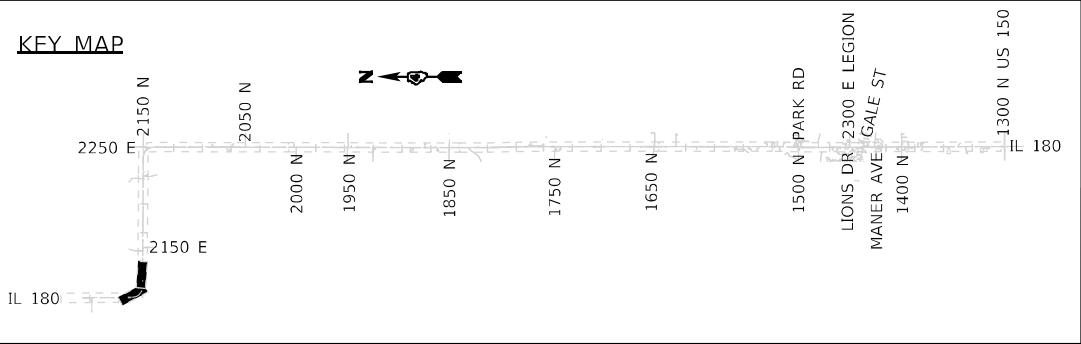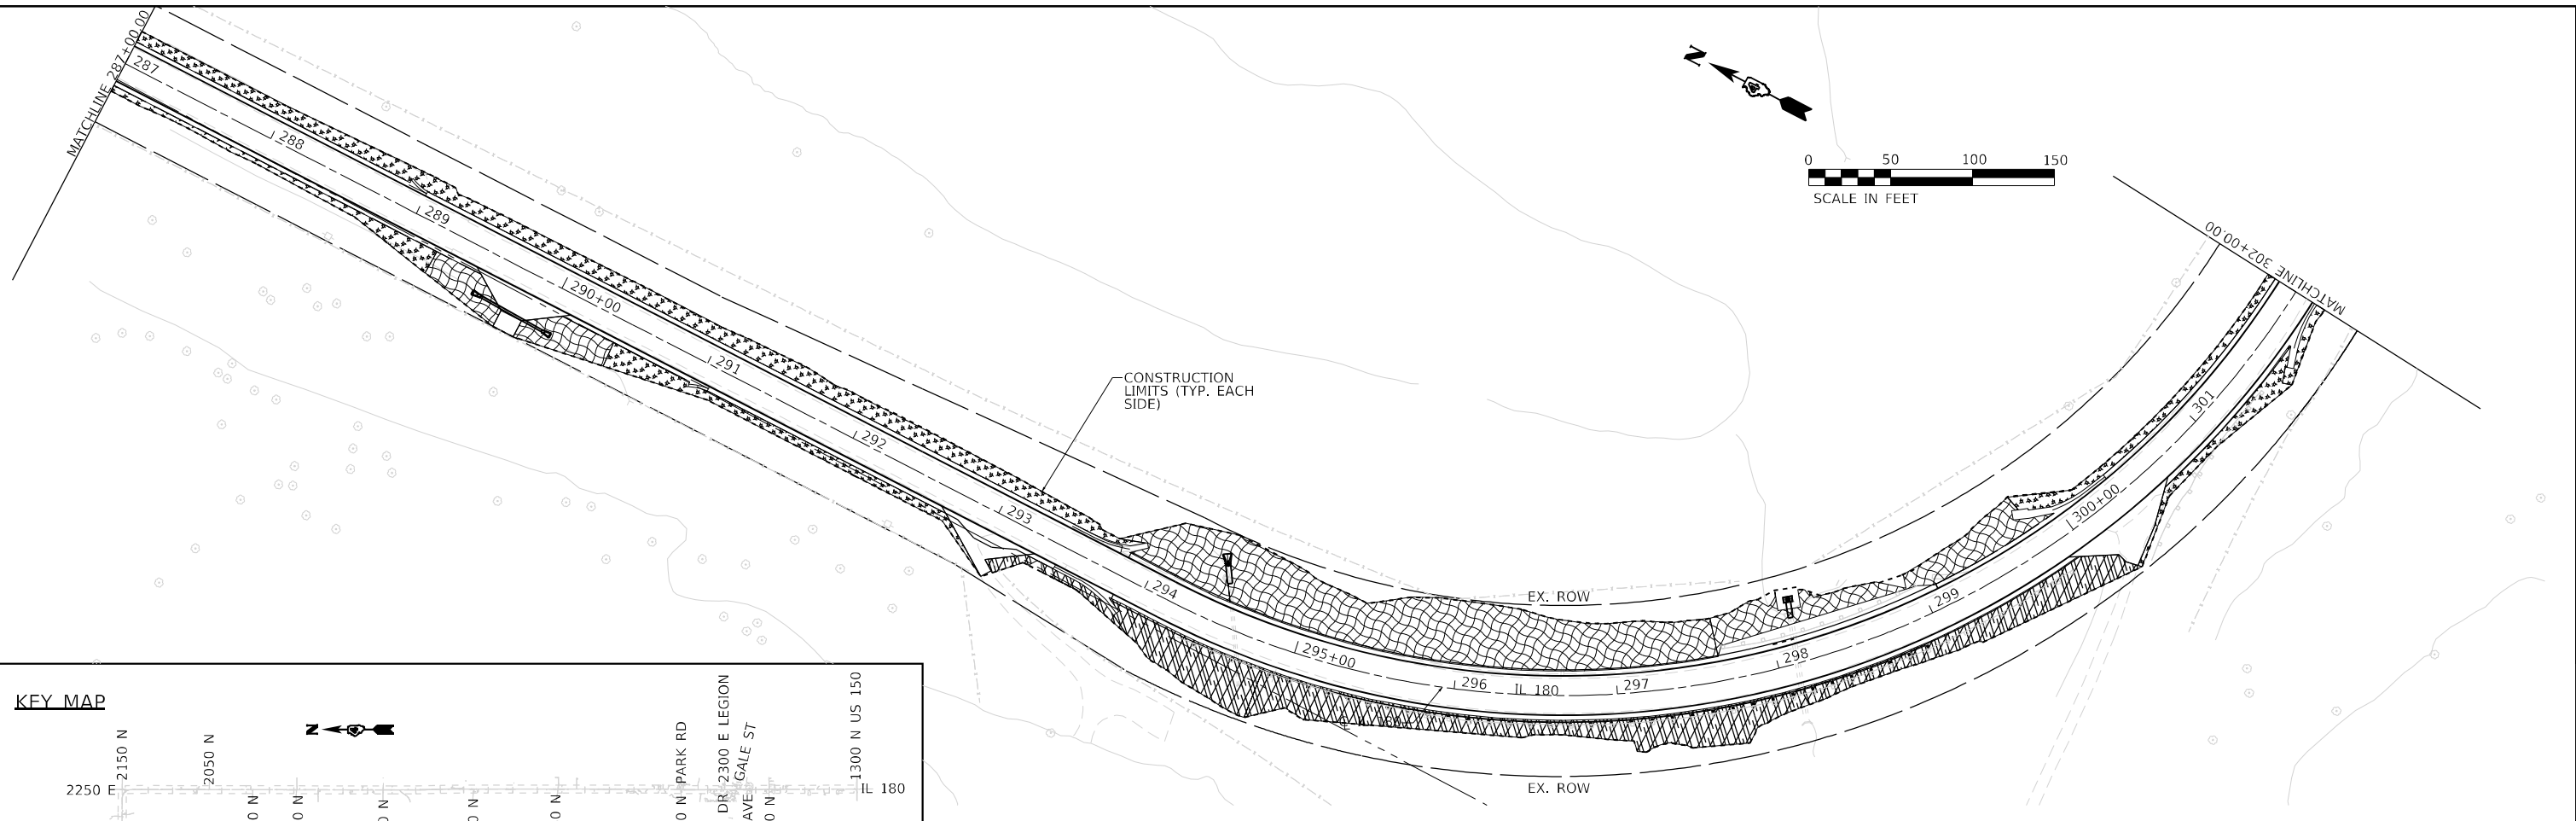



LEGEND

- EROSION CONTROL BLANKET
SEEDING, CLASS 2A
NITROGEN, PHOSPHORUS & POTASSIUM FERTILIZER NUTRIENT
- MULCH, METHOD 2
SEEDING, CLASS 2A
NITROGEN, PHOSPHORUS & POTASSIUM FERTILIZER NUTRIENT
- TURF REINFORCEMENT MAT
SEEDING, CLASS 2A
NITROGEN, PHOSPHORUS & POTASSIUM FERTILIZER NUTRIENT

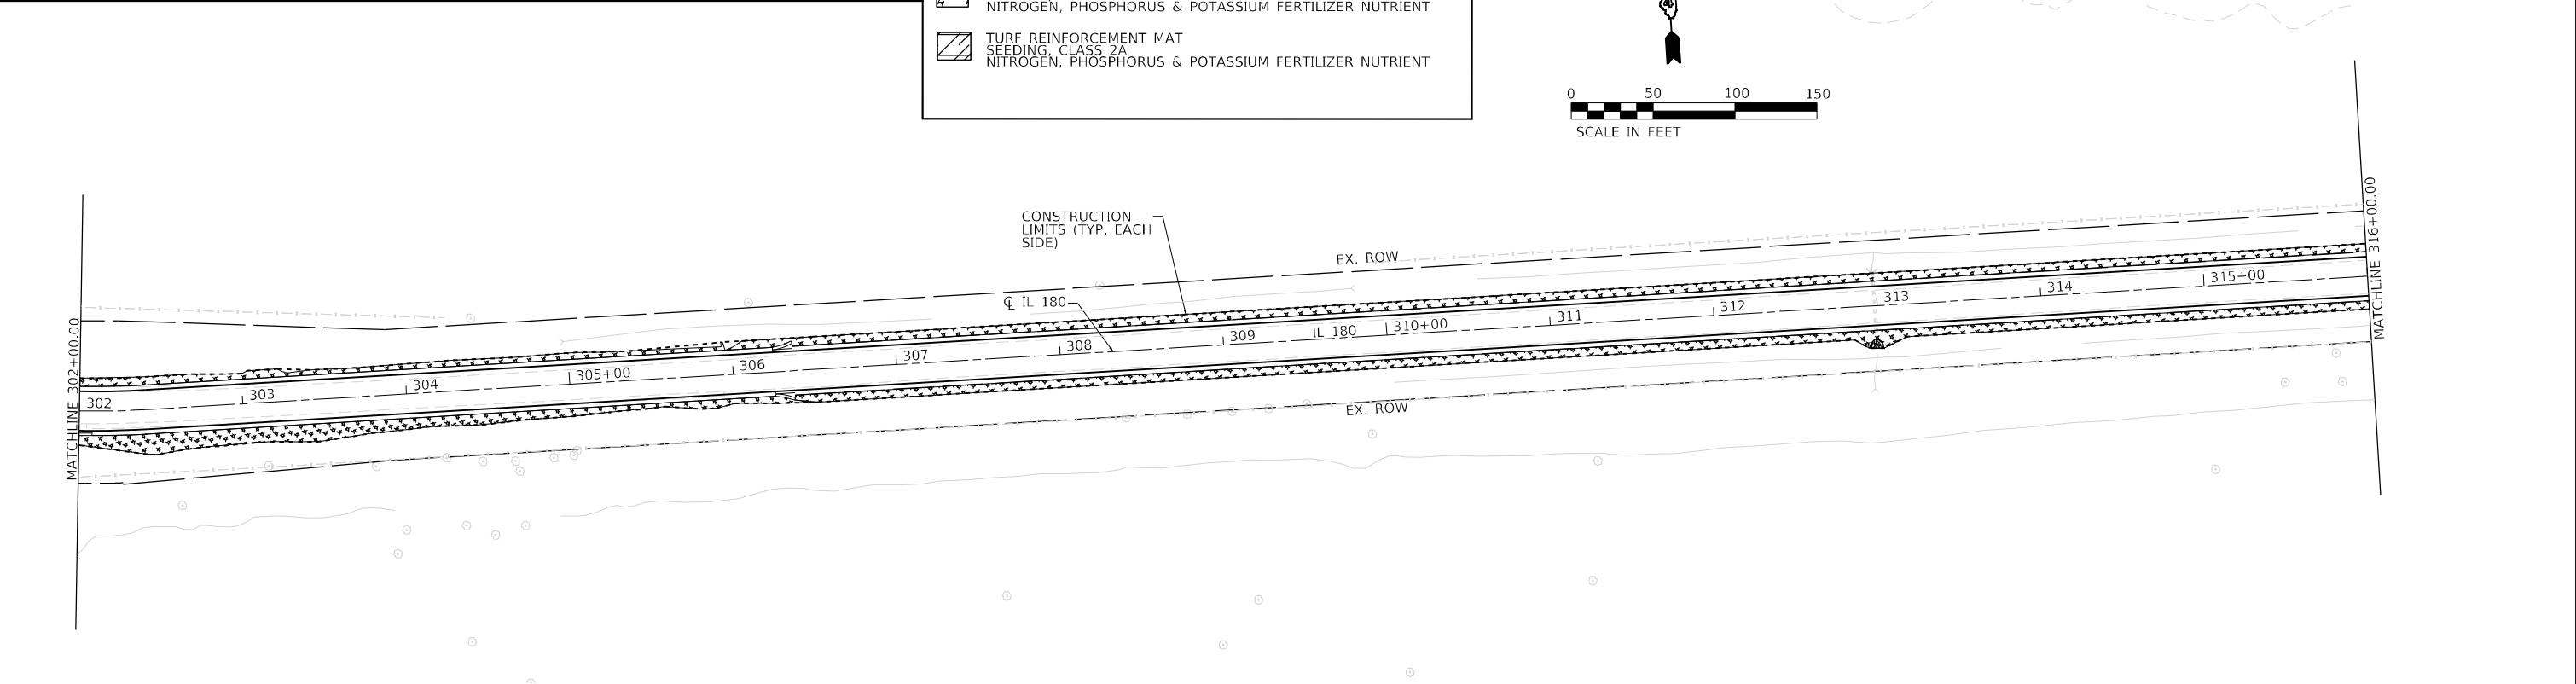


 TERRA ENGINEERING LTD.	USER NAME = TravisW	DESIGNED - BAJ	REVISED -	STATE OF ILLINOIS DEPARTMENT OF TRANSPORTATION	PERMANENT LANDSCAPING IL 180					F.A.S. RTE.	SECTION	COUNTY	TOTAL SHEETS	SHEET NO.
	PLOT SCALE = 100,000' / in.	DRAWN - BAJ	REVISED -							1195	*	KNOX	409	153
	PLOT DATE = 12/18/2024	CHECKED - CL	REVISED -		CONTRACT NO. 68E50									
		DATE - 2024/03/18	REVISED -		ILLINOIS FED. AID PROJECT									
					SCALE:	SHEET 2	OF 20	SHEETS	STA.	TO STA.				

MODEL: Default
FILE: 110RS-5; (111, 112, 108X-1) W, RS-3.dgn
Drawing: C:\Users\travisw\Documents\Projects\2023\23RS-007 - D4, Ciorba IL 180\Design\100 - Drawings\CADD\Sheet\110RS-5; (111, 112, 108X-1) W, RS-3.dgn

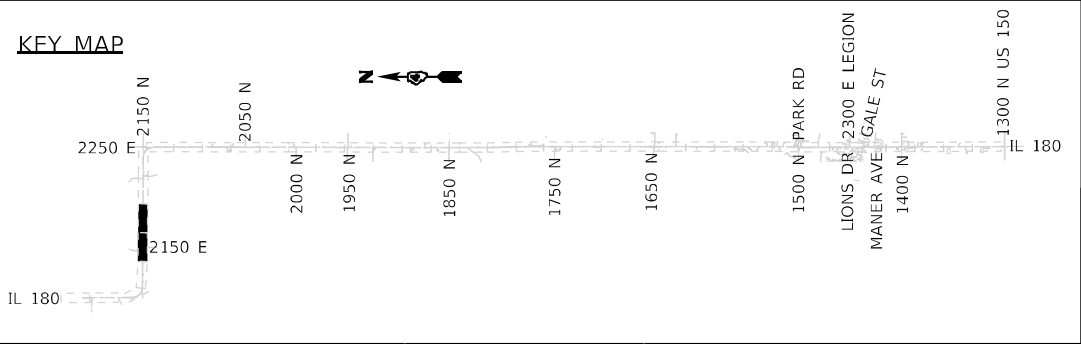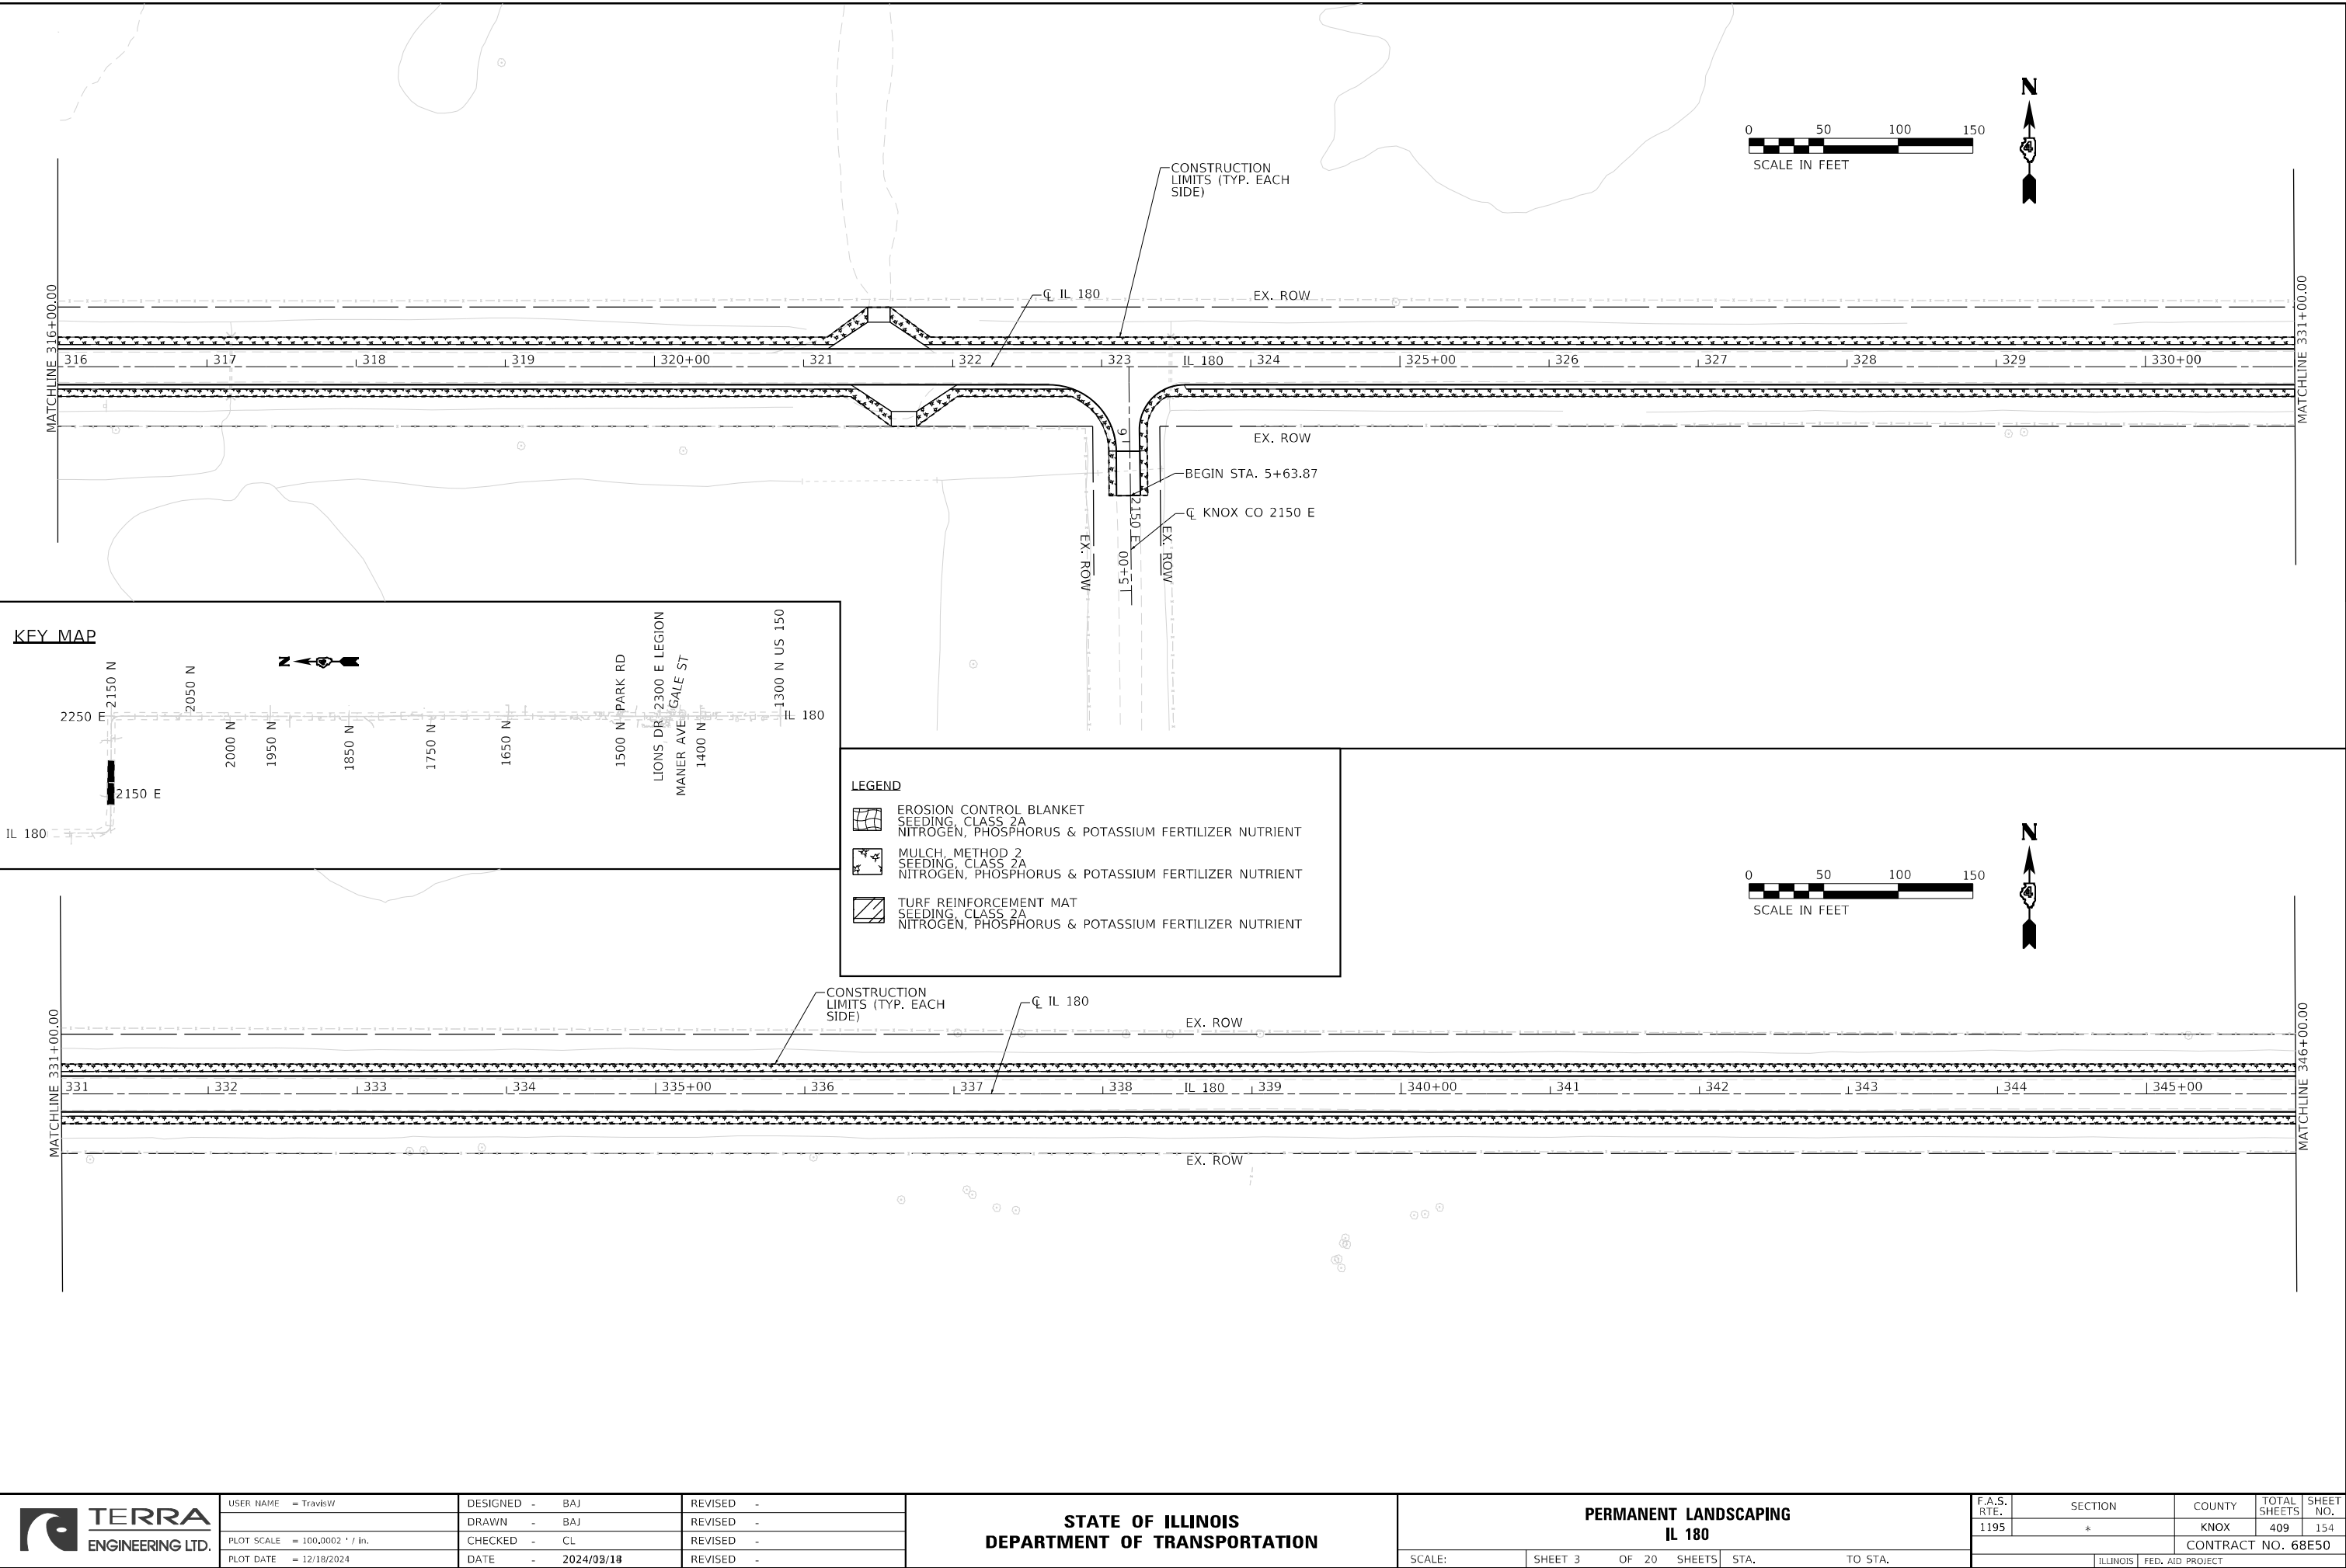


LEGEND

- EROSION CONTROL BLANKET
SEEDING, CLASS 2A
NITROGEN, PHOSPHORUS & POTASSIUM FERTILIZER NUTRIENT
- MULCH, METHOD 2
SEEDING, CLASS 2A
NITROGEN, PHOSPHORUS & POTASSIUM FERTILIZER NUTRIENT
- TURF REINFORCEMENT MAT
SEEDING, CLASS 2A
NITROGEN, PHOSPHORUS & POTASSIUM FERTILIZER NUTRIENT

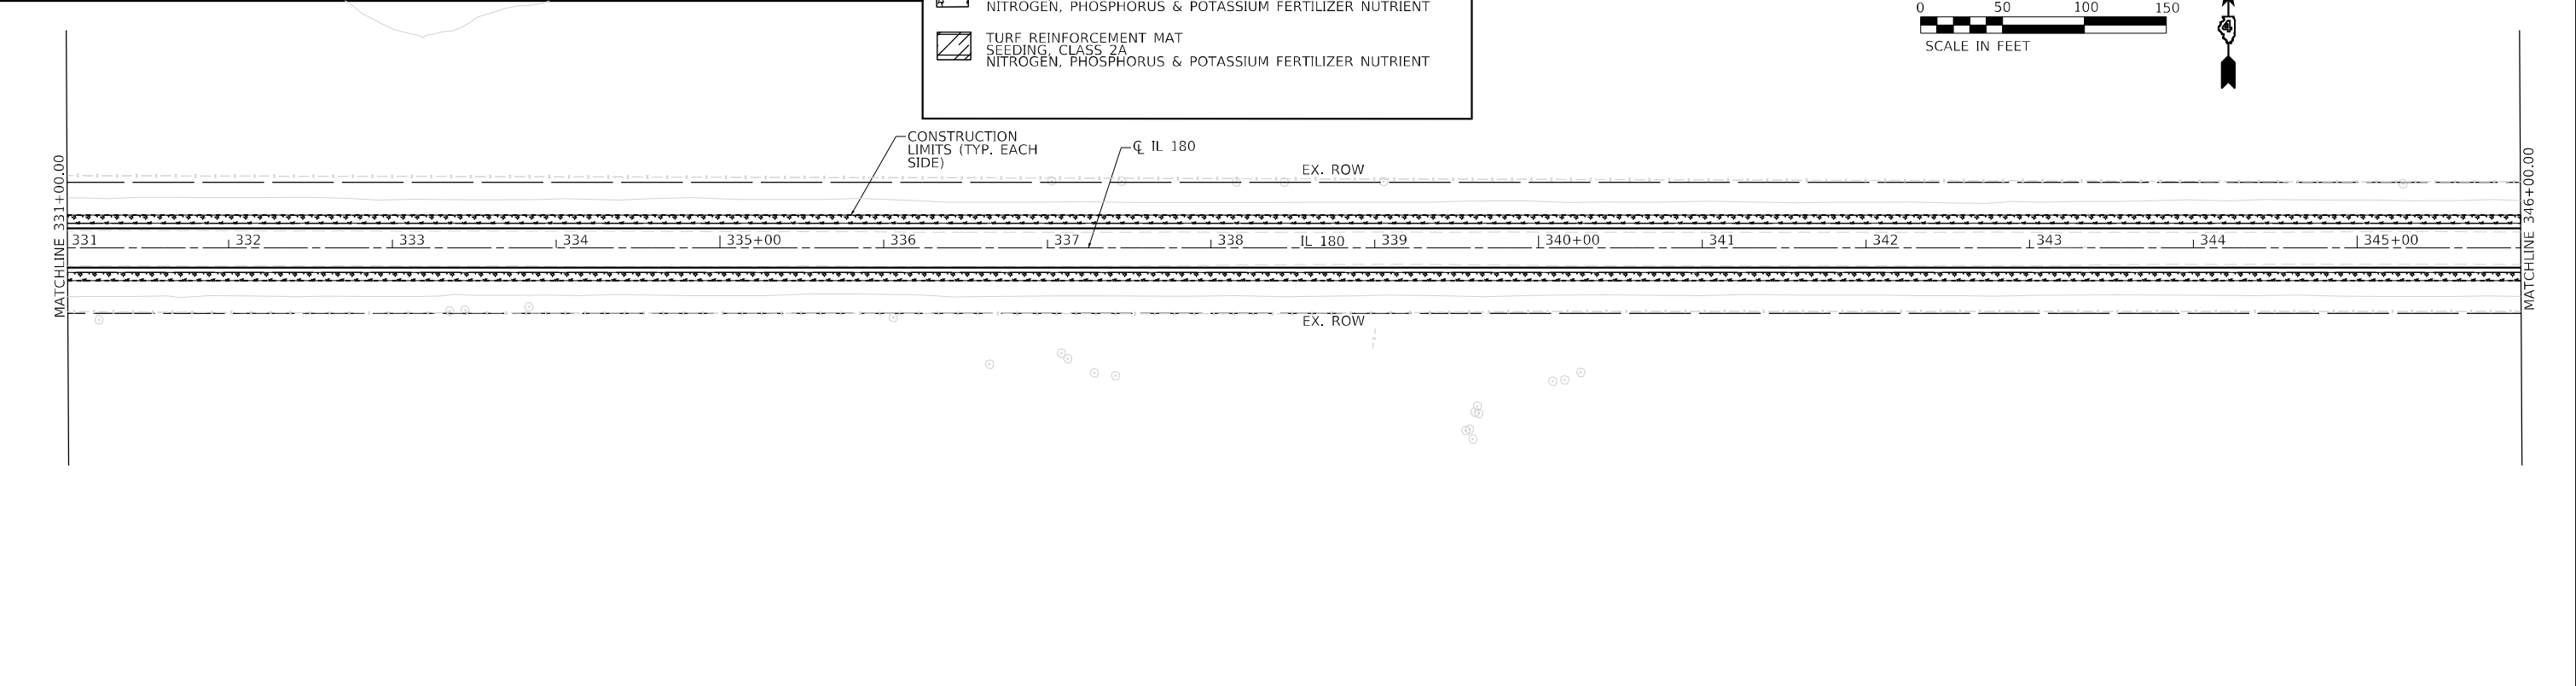

 TERRA ENGINEERING LTD.	USER NAME = TravisW	DESIGNED - BAJ	REVISED -	STATE OF ILLINOIS DEPARTMENT OF TRANSPORTATION	PERMANENT LANDSCAPING IL 180					F.A.S. RTE.	SECTION	COUNTY	TOTAL SHEETS	SHEET NO.
	PLOT SCALE = 100,000' / in.	DRAWN - BAJ	REVISED -							1195	*	KNOX	409	154
	PLOT DATE = 12/18/2024	CHECKED - CL	REVISED -		CONTRACT NO. 68E50									
	DATE - 2024/03/18	REVISED -	SCALE:		SHEET 3	OF 20	SHEETS	STA.	TO STA.	ILLINOIS	FED. AID PROJECT			

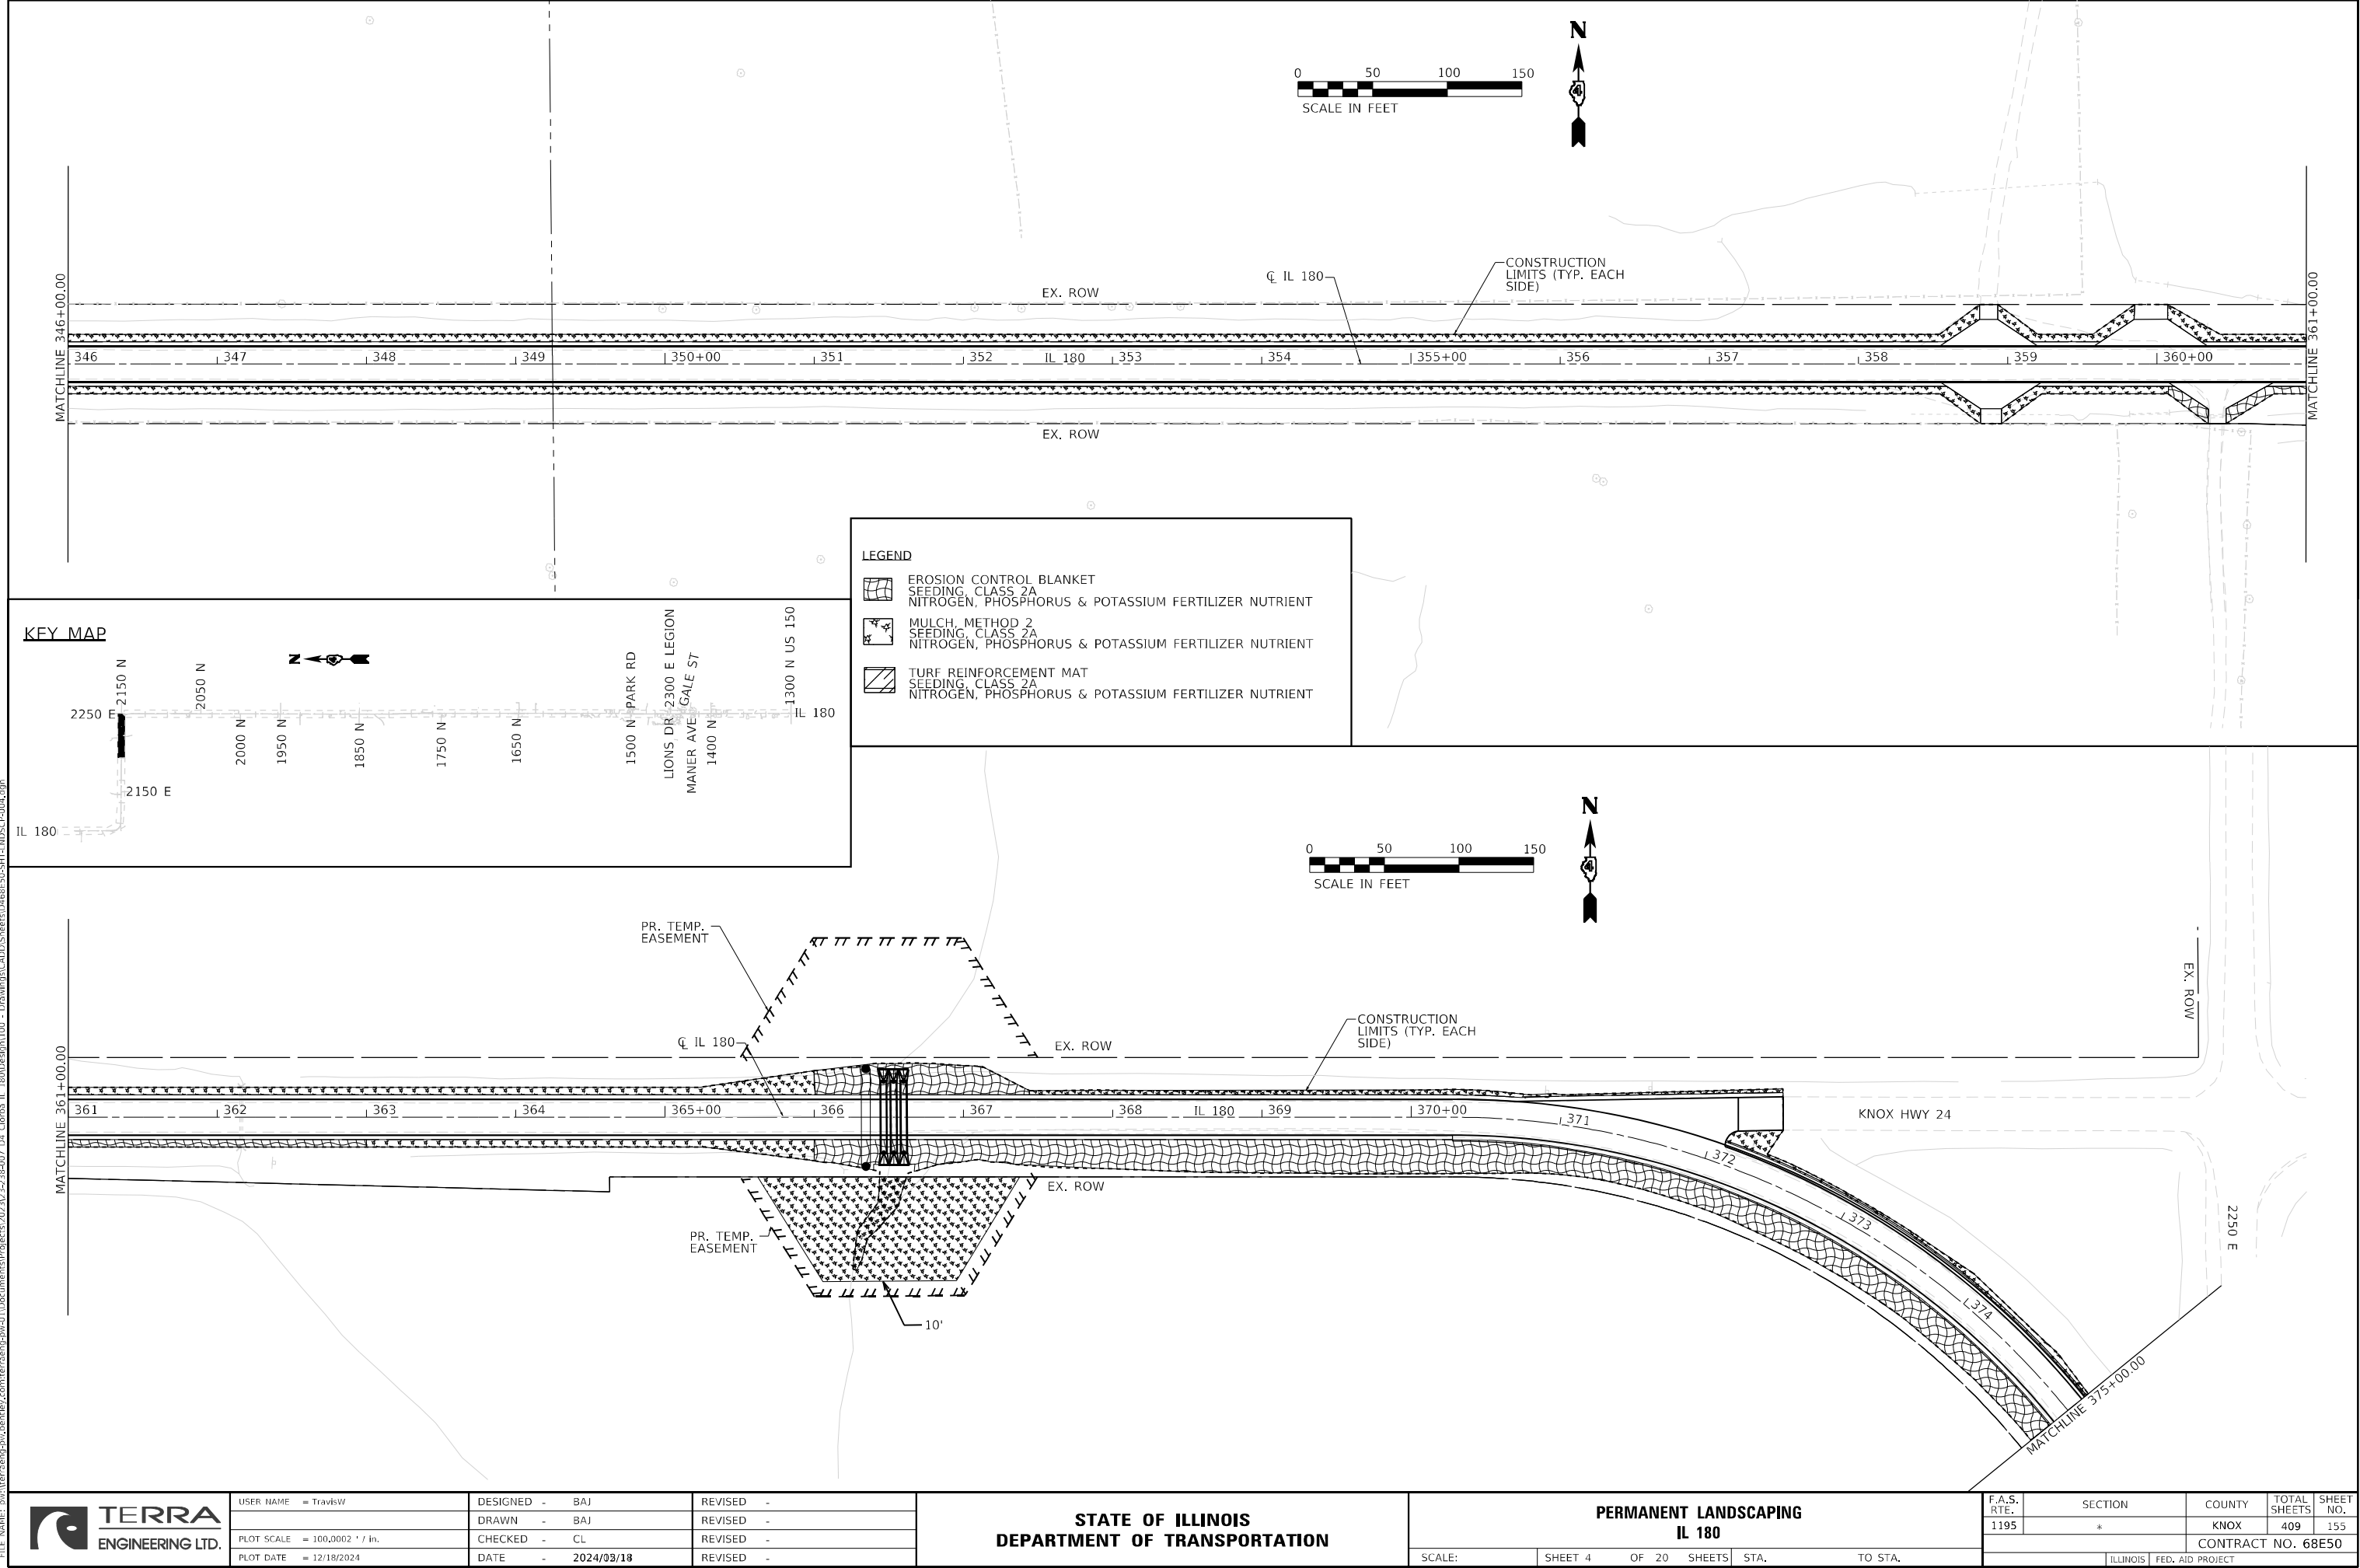

USER NAME	= TravisW	DESIGNED -	BAJ	REVISED -	
		DRAWN -	BAJ	REVISED -	
PLOT SCALE	= 100,000' / in.	CHECKED -	CL	REVISED -	
PLOT DATE	= 12/18/2024	DATE	= 2024/03/18	REVISED -	

STATE OF ILLINOIS
DEPARTMENT OF TRANSPORTATION


PERMANENT LANDSCAPING
IL 180

SCALE: SHEET 4 OF 20 SHEETS STA. TO STA.


F.A.S. RTE.	SECTION	COUNTY	TOTAL SHEETS	SHEET NO.
1195	*	KNOX	409	155
CONTRACT NO. 68E50				
ILLINOIS FED. AID PROJECT				

*110R5-5;(111,112,108X-1)W,RS-3

MODEL: Default
FILE: 110R5-5(111,112,108X-1)W.RS-3.dgn
DRAWING: 110R5-5(111,112,108X-1)W.RS-3.dgn
PROJECT: 110R5-5(111,112,108X-1)W.RS-3.dgn
SHEET: 110R5-5(111,112,108X-1)W.RS-3.dgn


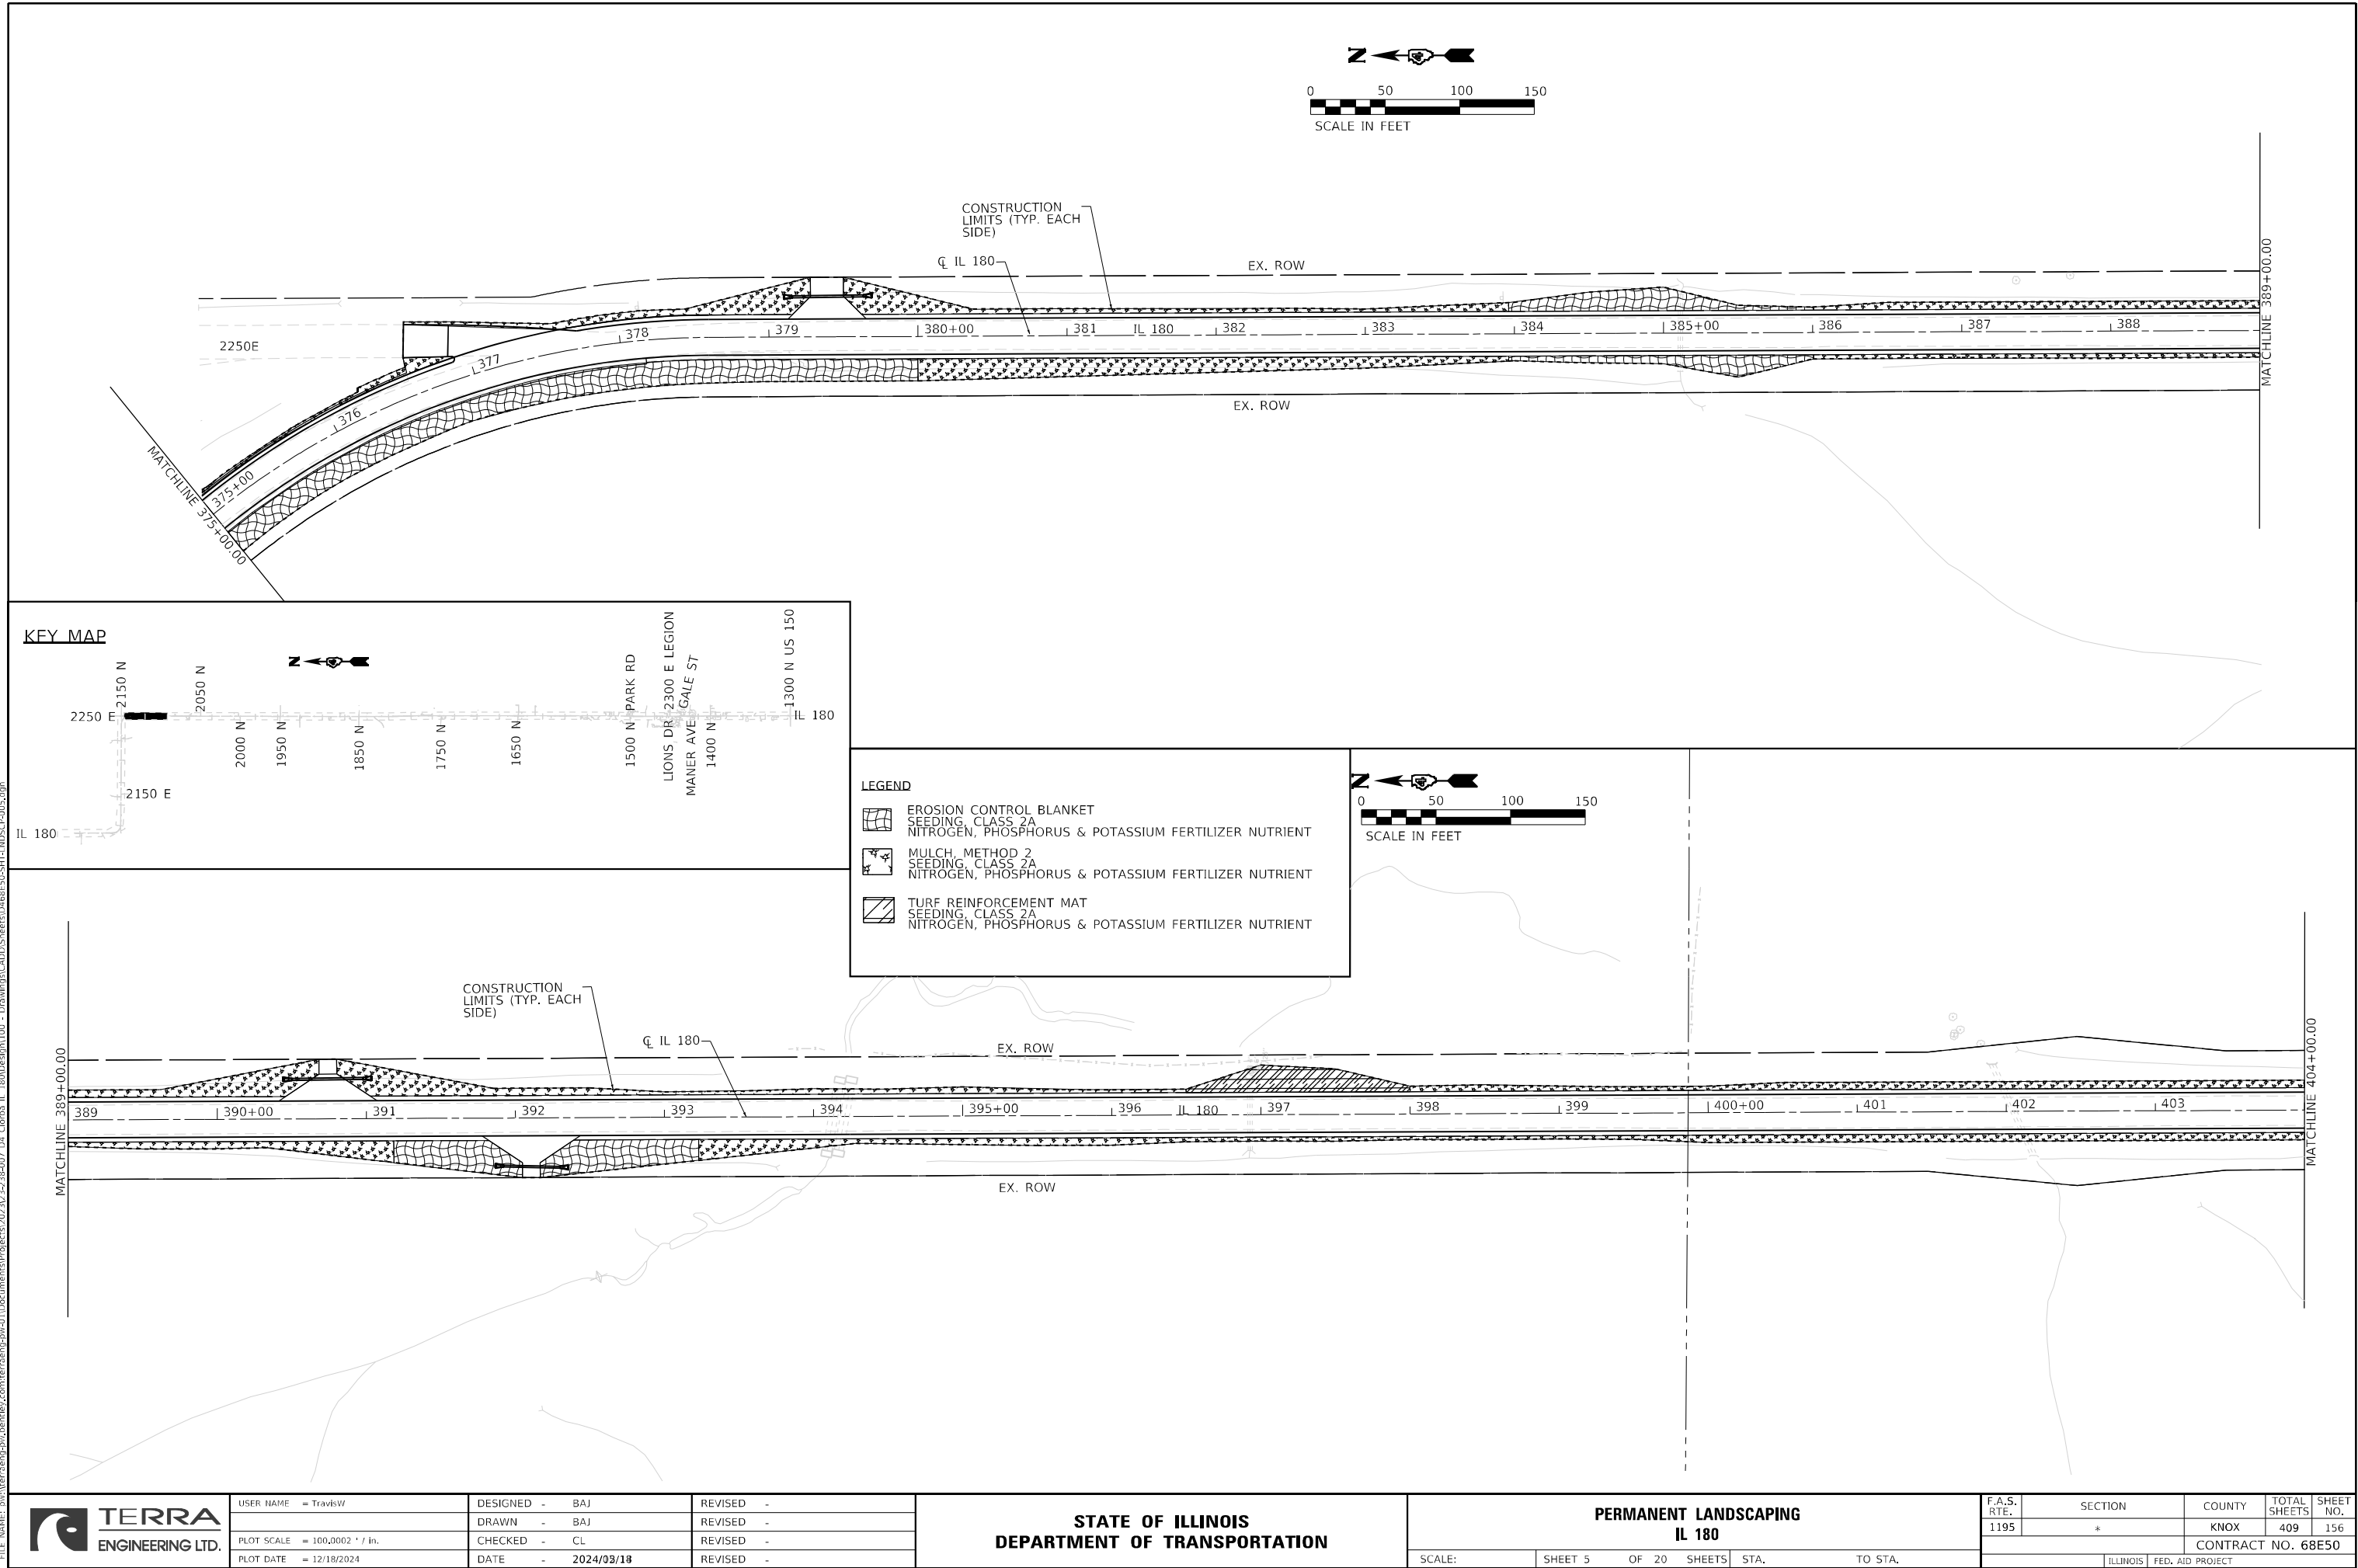


KEY MAP

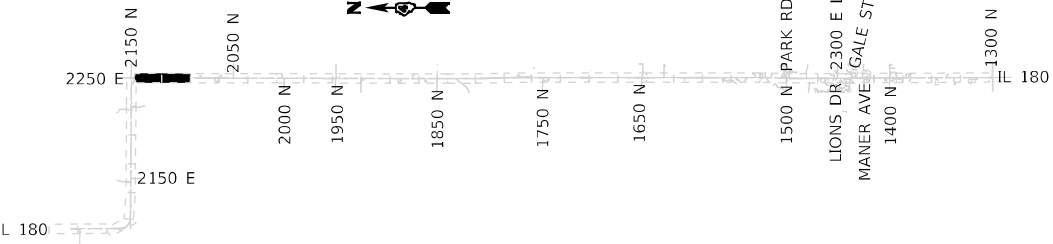

LEGEND

- EROSION CONTROL BLANKET
SEEDING, CLASS 2A
NITROGEN, PHOSPHORUS & POTASSIUM FERTILIZER NUTRIENT
- MULCH, METHOD 2
SEEDING, CLASS 2A
NITROGEN, PHOSPHORUS & POTASSIUM FERTILIZER NUTRIENT
- TURF REINFORCEMENT MAT
SEEDING, CLASS 2A
NITROGEN, PHOSPHORUS & POTASSIUM FERTILIZER NUTRIENT

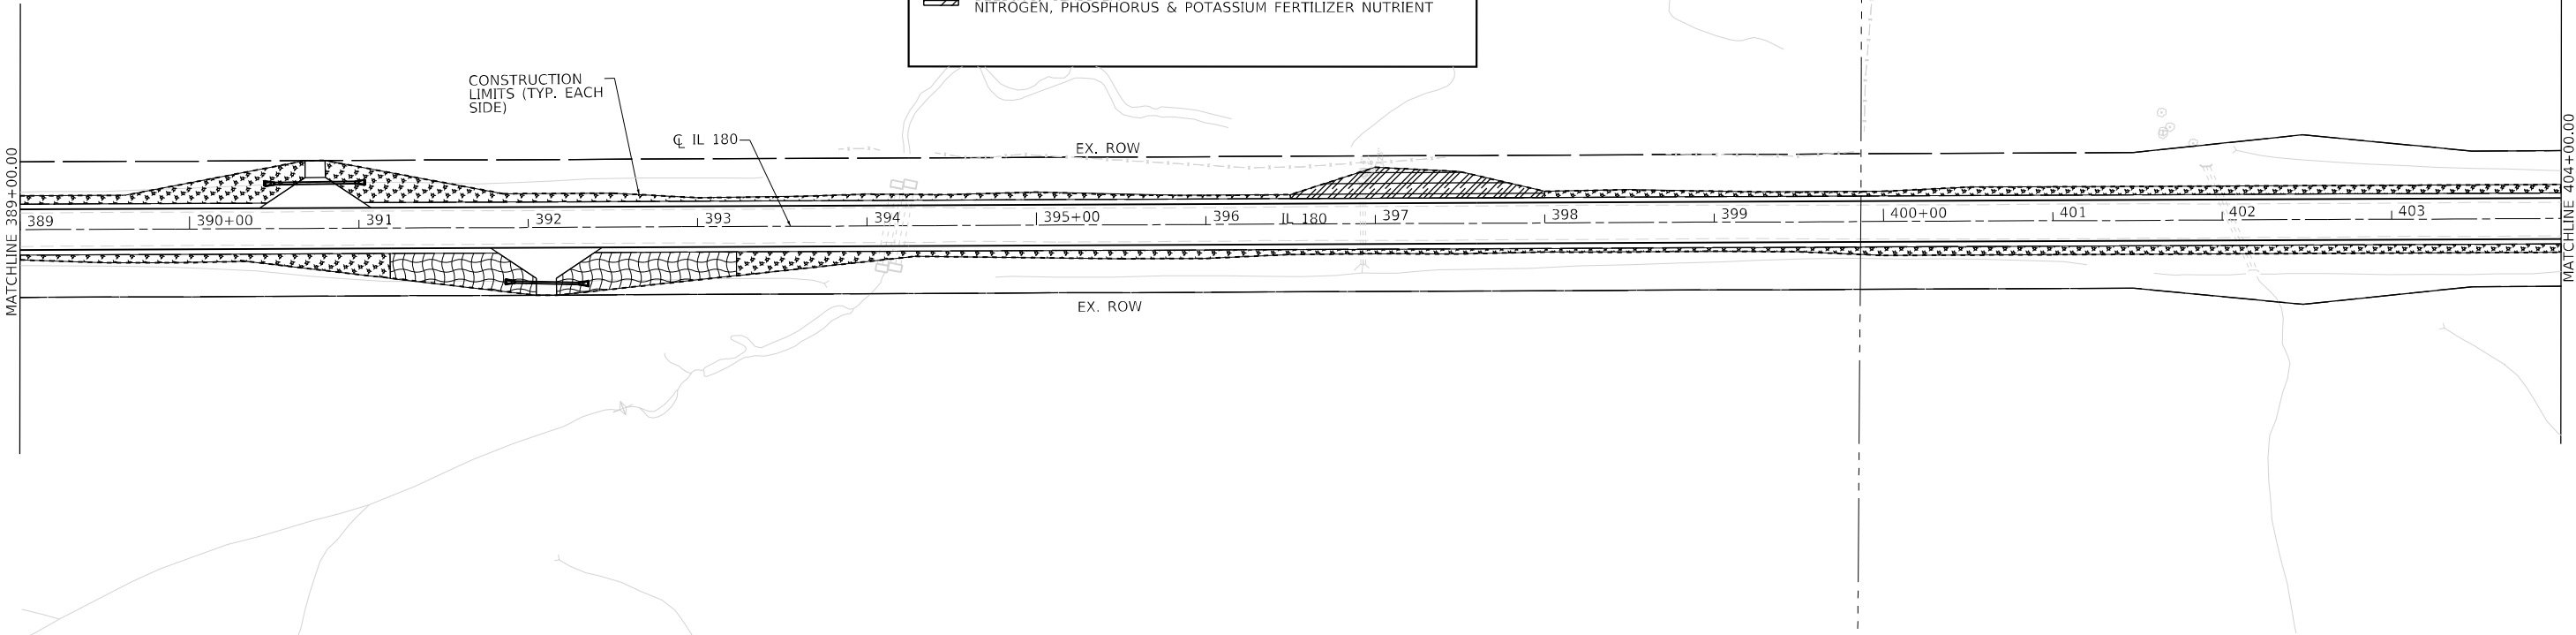 

USER NAME = TravisW	DESIGNED - BAJ	REVISED -
DRAWN - BAJ	REVISED -	
PLOT SCALE = 100,000' / in.	CHECKED - CL	REVISED -
PLOT DATE = 12/18/2024	DATE - 2024/03/18	REVISED -

STATE OF ILLINOIS
DEPARTMENT OF TRANSPORTATION


PERMANENT LANDSCAPING
IL 180

SCALE: SHEET 5 OF 20 SHEETS STA. TO STA.



F.A.S. RTE.	SECTION	COUNTY	TOTAL SHEETS	SHEET NO.
1195	*	KNOX	409	156
CONTRACT NO. 68E50				
ILLINOIS FED. AID PROJECT				

*110R5-5(111,112,108X-1)W.RS-3

MODEL: Default
FILE: \\nautilus-pw\terraeng-pw\terraeng-pw-01\Documents\Projects\2023\23B-007_D4_Cloiba IL 180\Design\100 - Drawings\CADD\Sheets\68E50-SHT-1\MDSCP-006.dgn

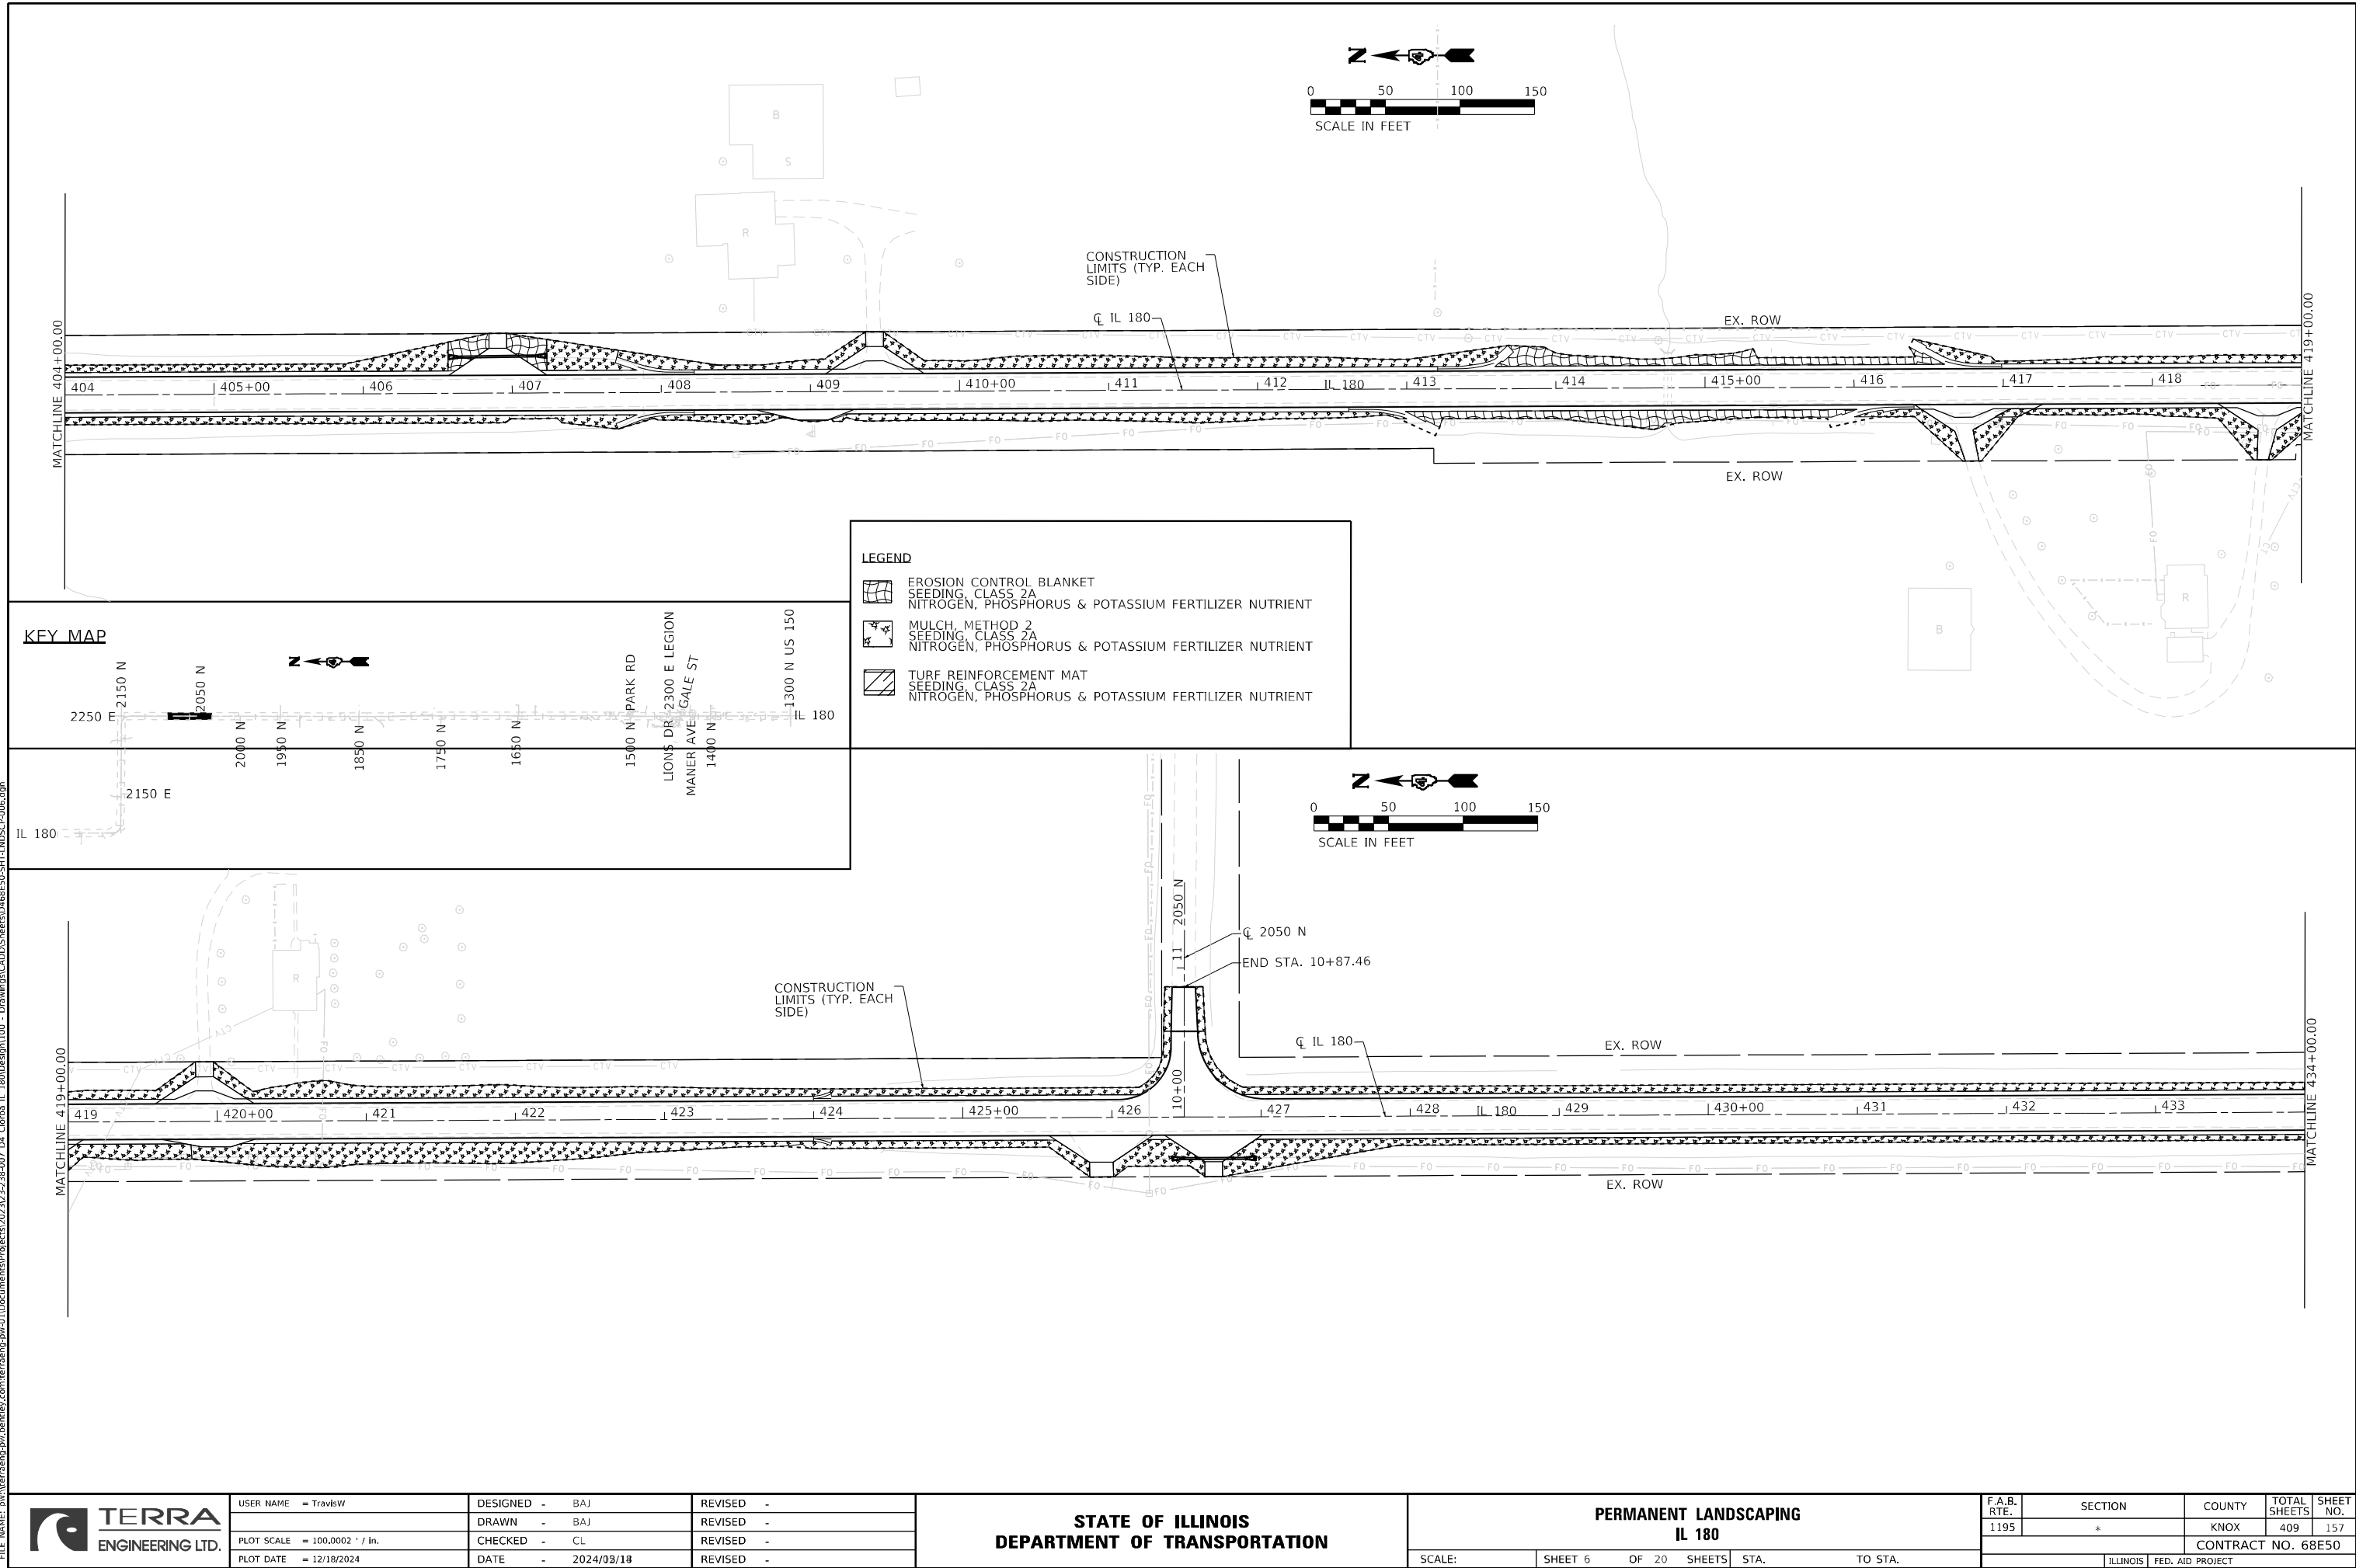

KEY MAP

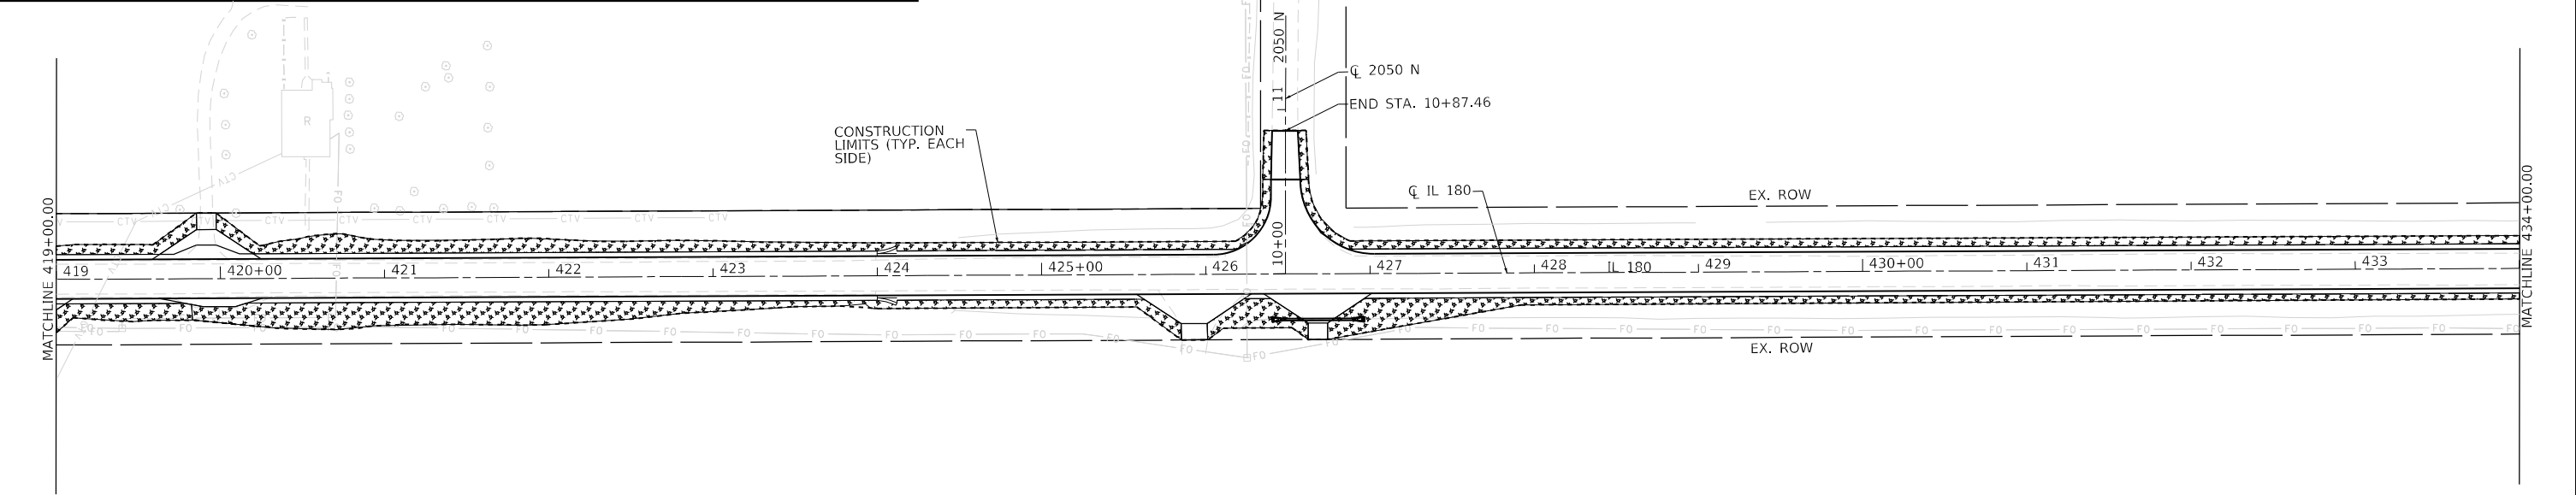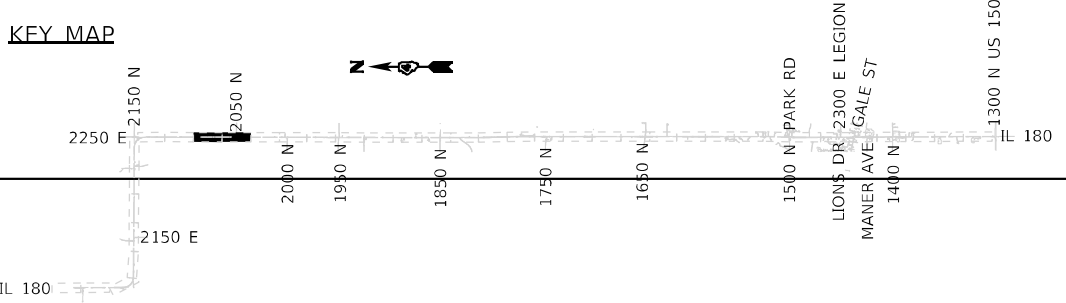




USER NAME = TravisW	DESIGNED - BAJ	REVISED -
DRAWN - BAJ	REVISED -	
PLOT SCALE = 100,0002 ' / in.	CHECKED - CL	REVISED -
PLOT DATE = 12/18/2024	DATE - 2024/03/18	REVISED -




STATE OF ILLINOIS
DEPARTMENT OF TRANSPORTATION

PERMANENT LANDSCAPING IL 180			
SCALE:	SHEET 6	OF 20 SHEETS	STA. TO STA.

F.A.B. RTE.	SECTION	COUNTY	TOTAL SHEETS	SHEET NO.
1195	*	KNOX	409	157
CONTRACT NO. 68E50				
ILLINOIS FED. AID PROJECT				





*110R5-5;(111,112,108X-1)W,RS-3

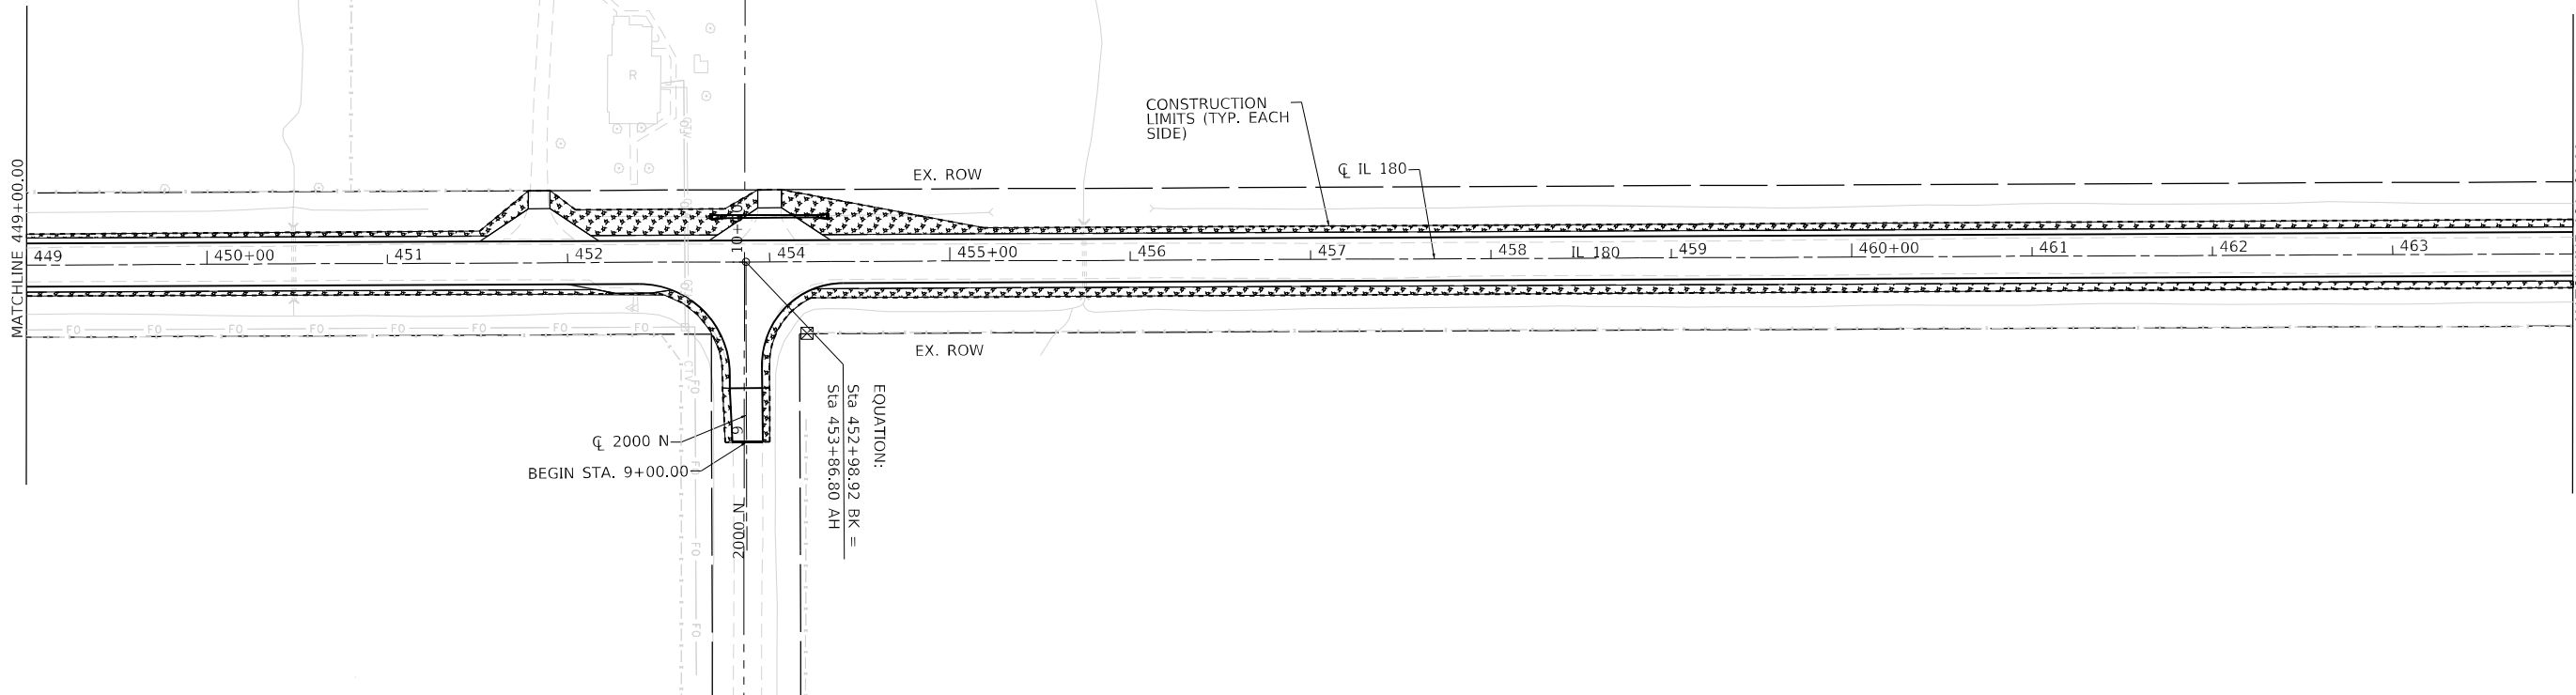
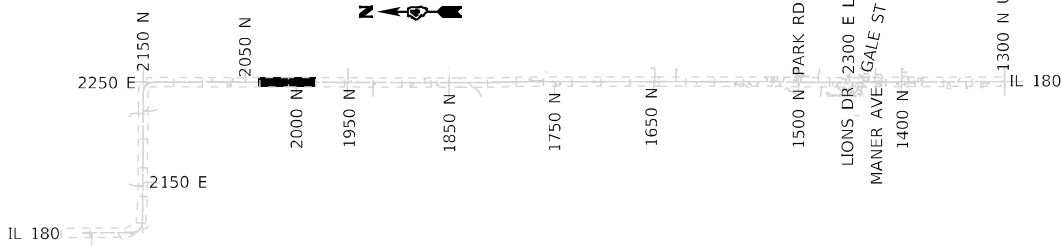
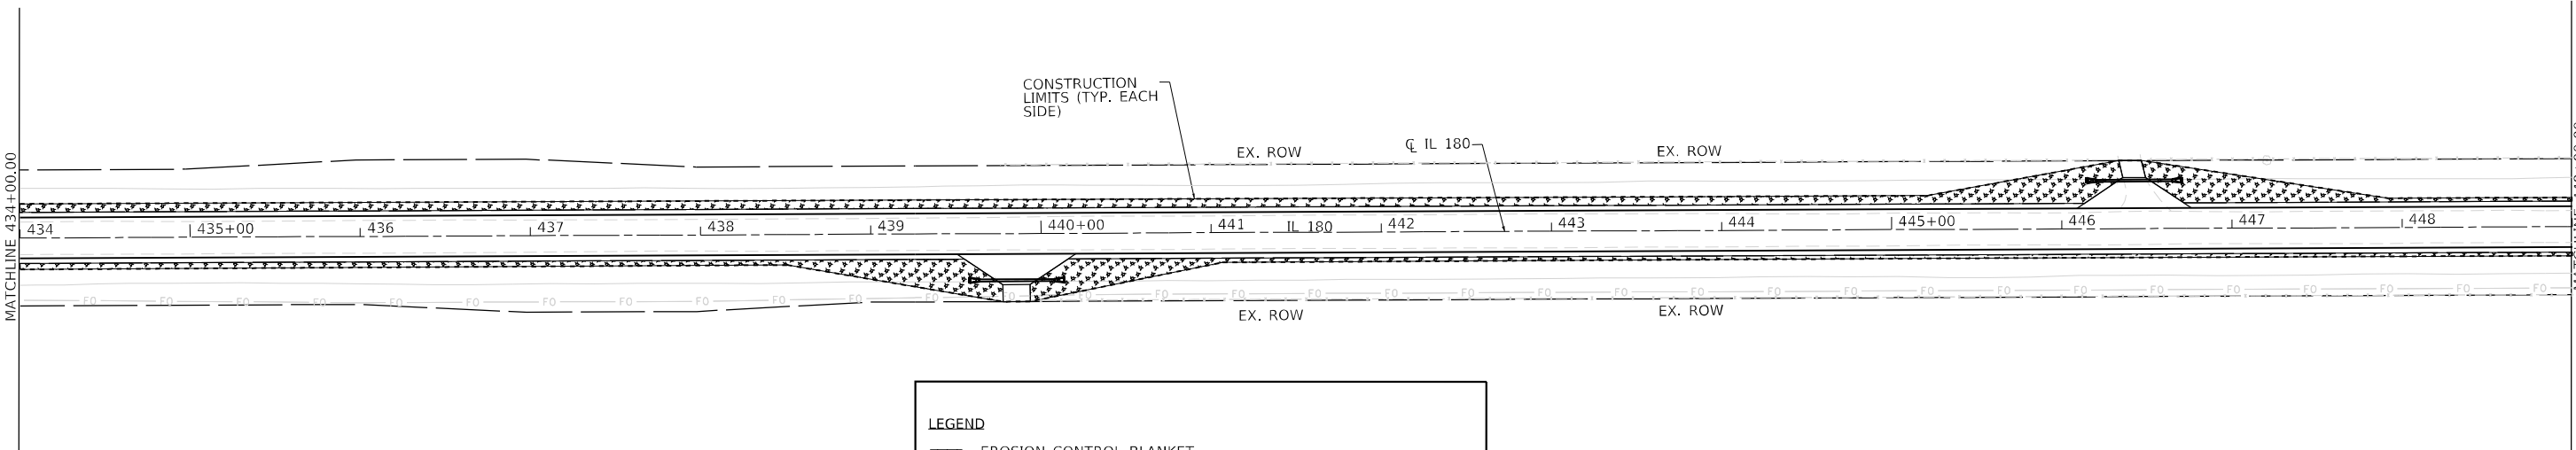


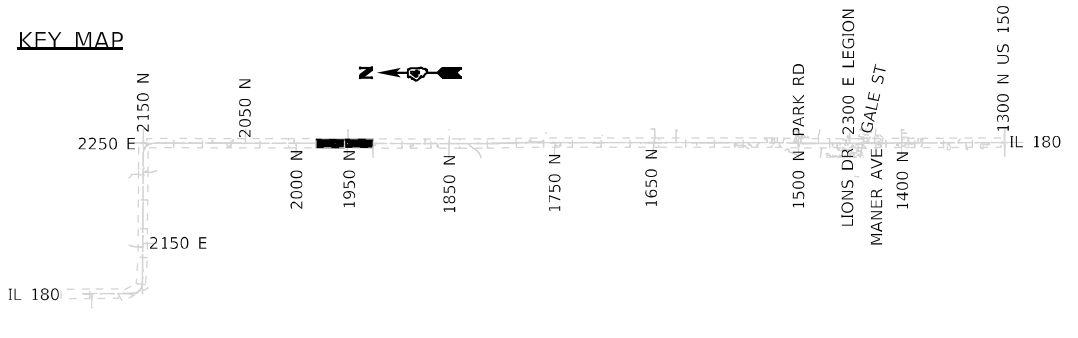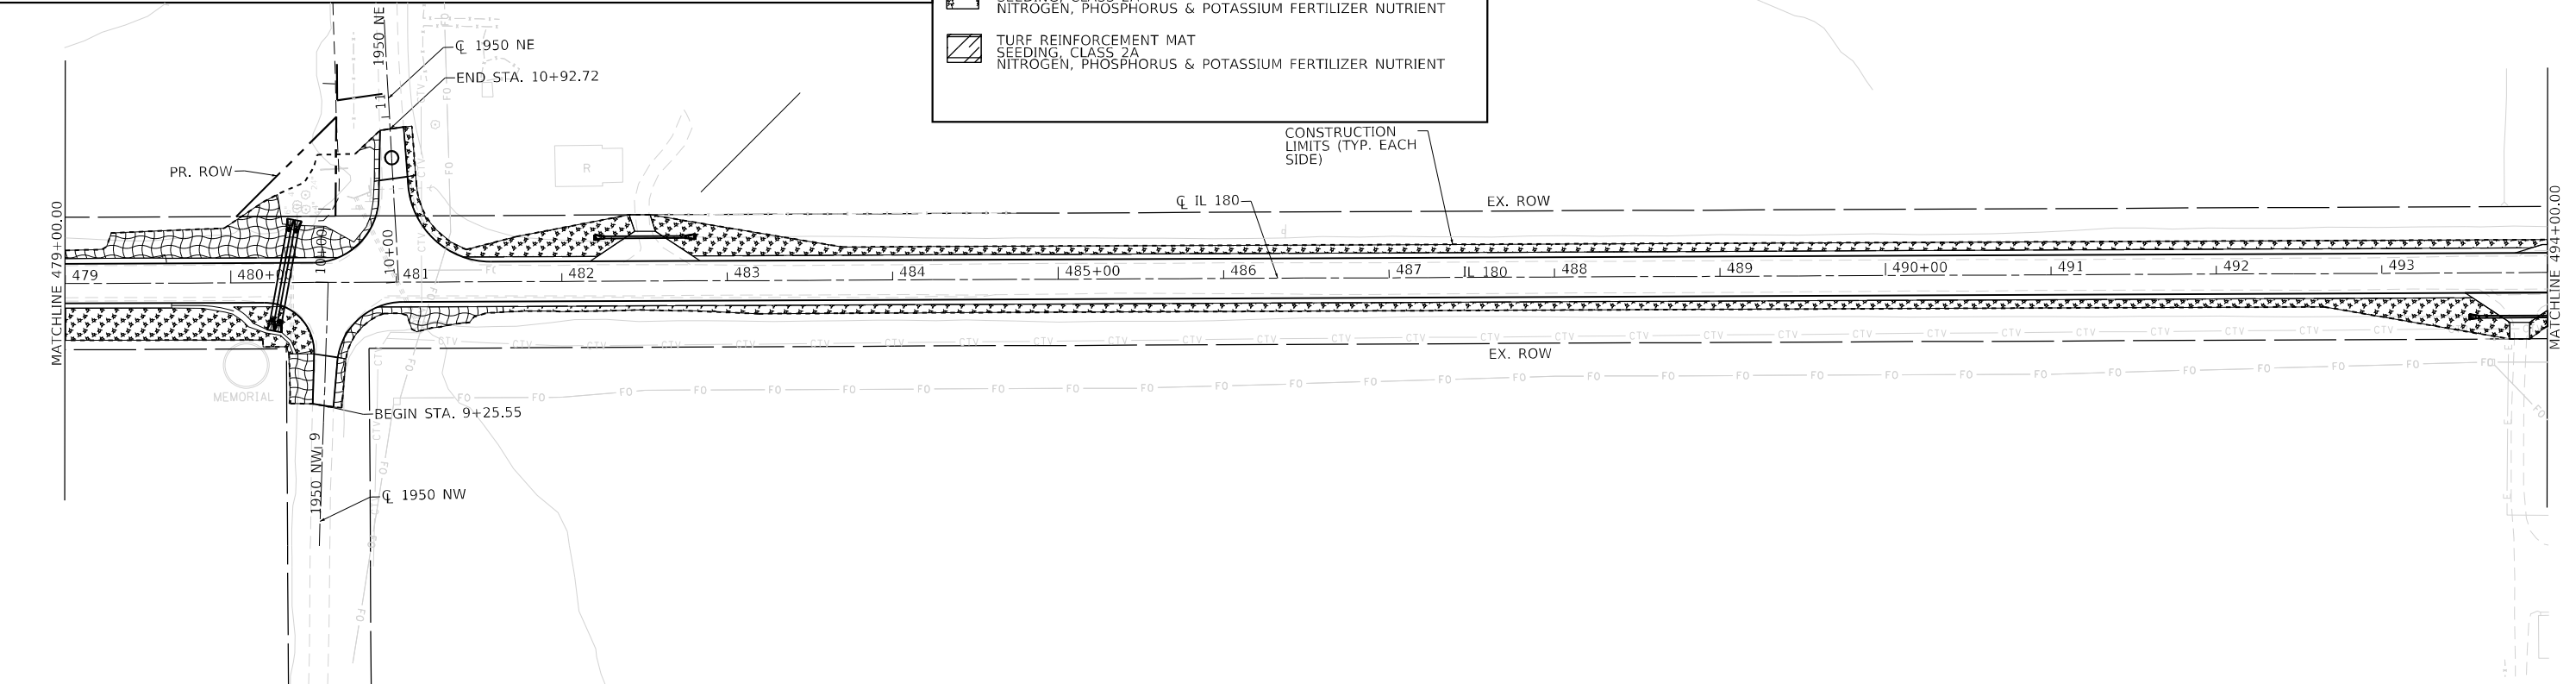 

LEGEND	
	EROSION CONTROL BLANKET SEEDING, CLASS 2A NITROGEN, PHOSPHORUS & POTASSIUM FERTILIZER NUTRIENT
	MULCH, METHOD 2 SEEDING, CLASS 2A NITROGEN, PHOSPHORUS & POTASSIUM FERTILIZER NUTRIENT
	TURF REINFORCEMENT MAT SEEDING, CLASS 2A NITROGEN, PHOSPHORUS & POTASSIUM FERTILIZER NUTRIENT

 TERRA ENGINEERING LTD.	USER NAME = TravisW	DESIGNED - BAJ	REVISED -	STATE OF ILLINOIS DEPARTMENT OF TRANSPORTATION	PERMANENT LANDSCAPING IL 180					F.A.S. RTE.	SECTION	COUNTY	TOTAL SHEETS	SHEET NO.
	PLOT SCALE = 100,0002' / in.	DRAWN - BAJ	REVISED -							1195	*	KNOX	409	159
	PLOT DATE = 12/18/2024	CHECKED - CL	REVISED -		CONTRACT NO. 68E50									
		DATE - 2024/03/03	REVISED -		SCALE:	SHEET 8	OF 20	SHEETS	STA.	TO STA.				

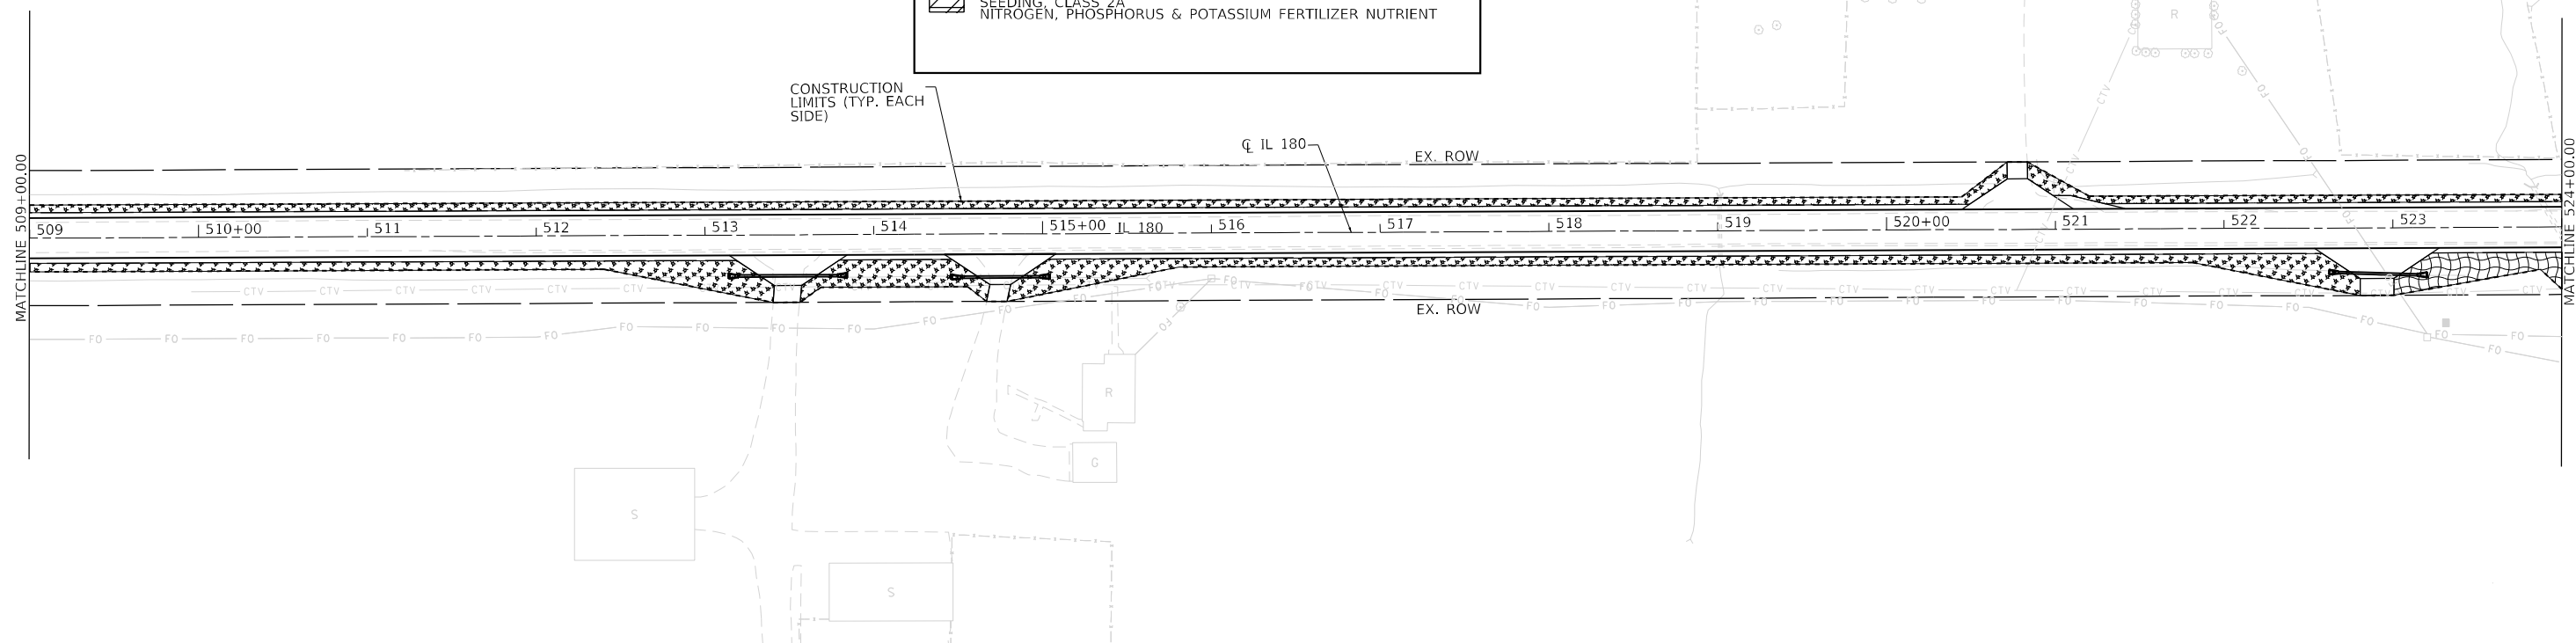 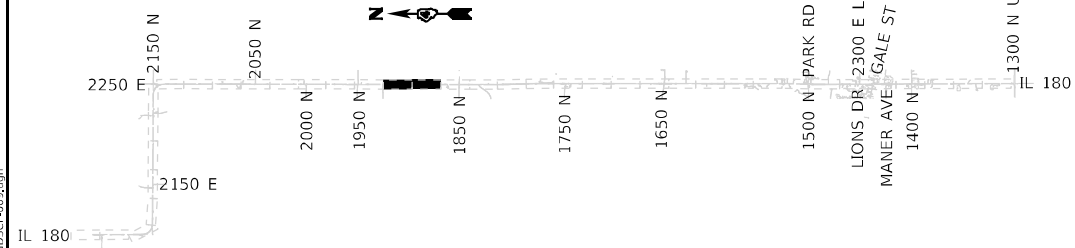
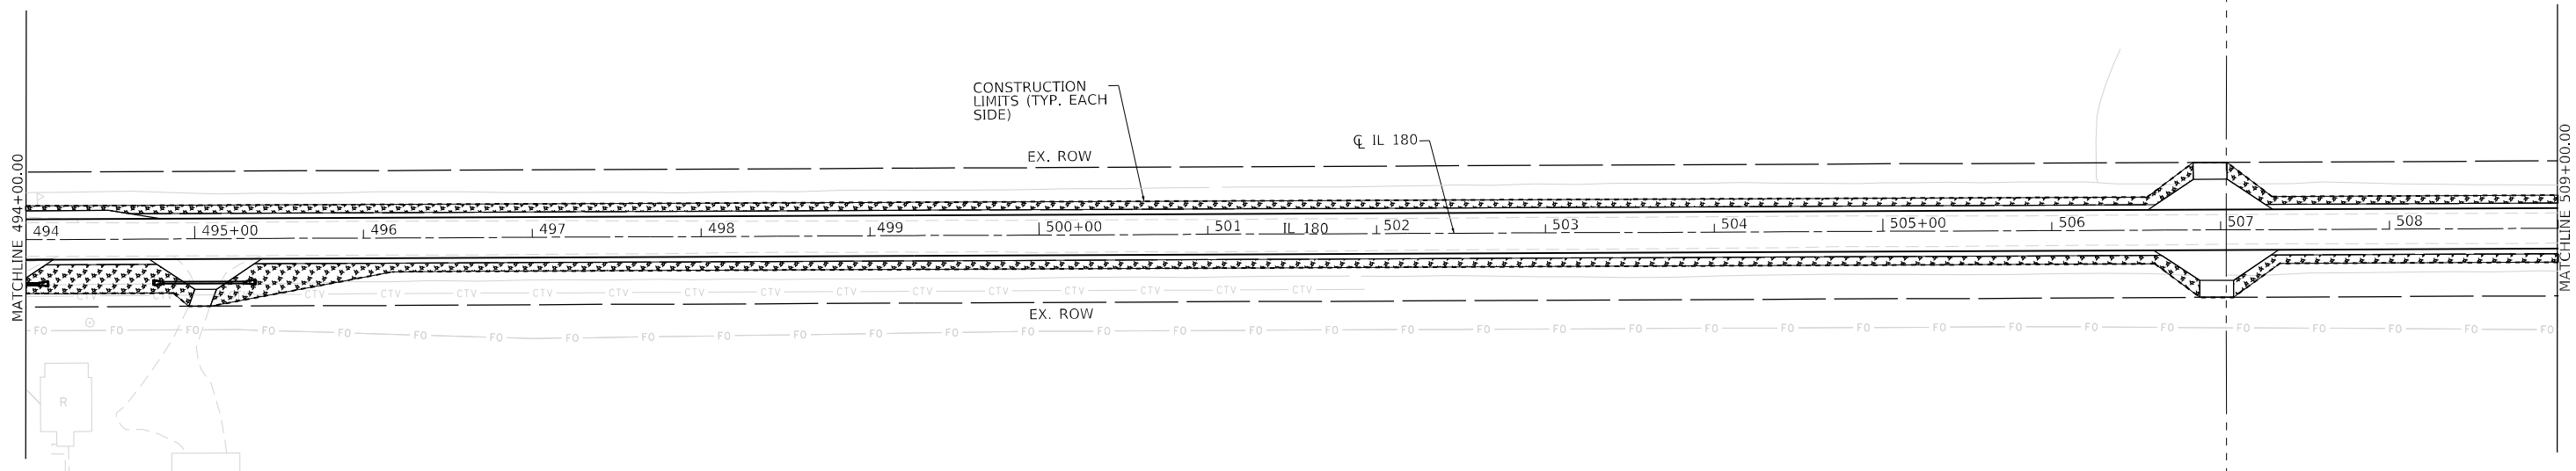


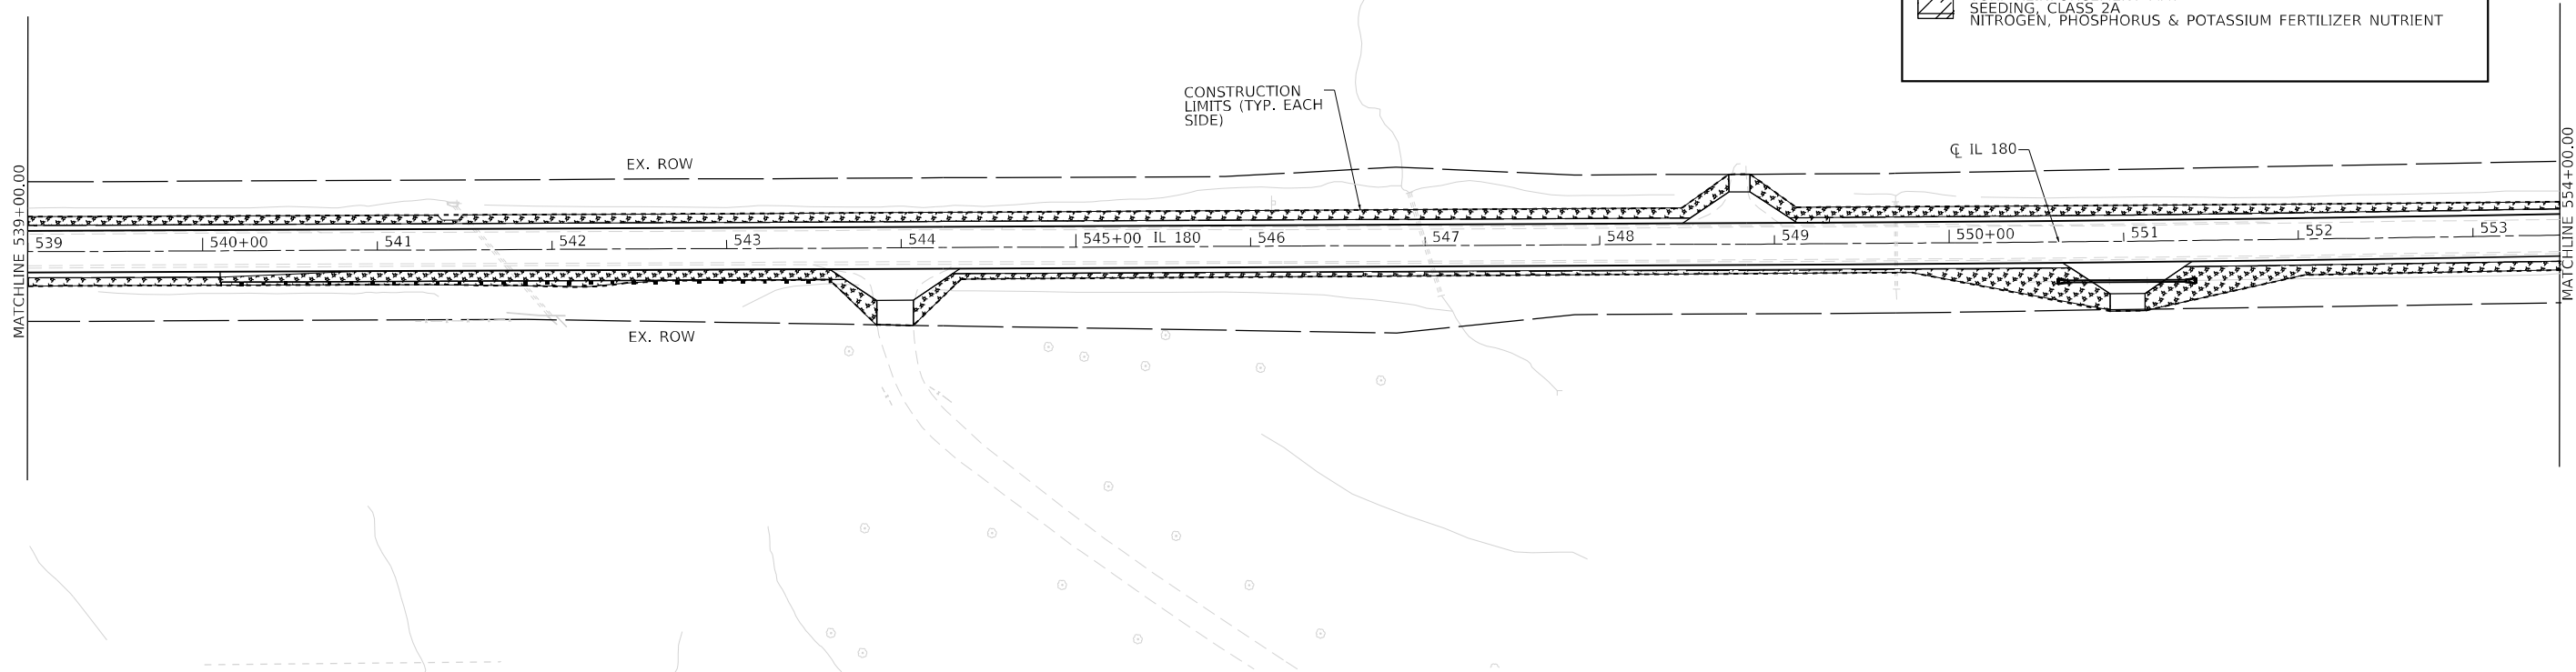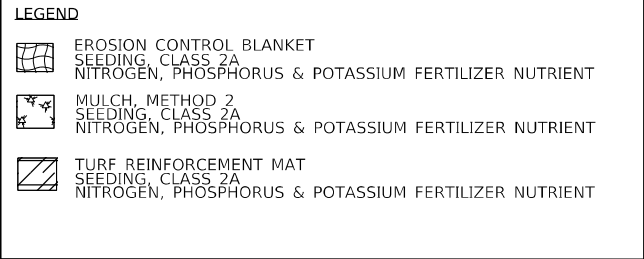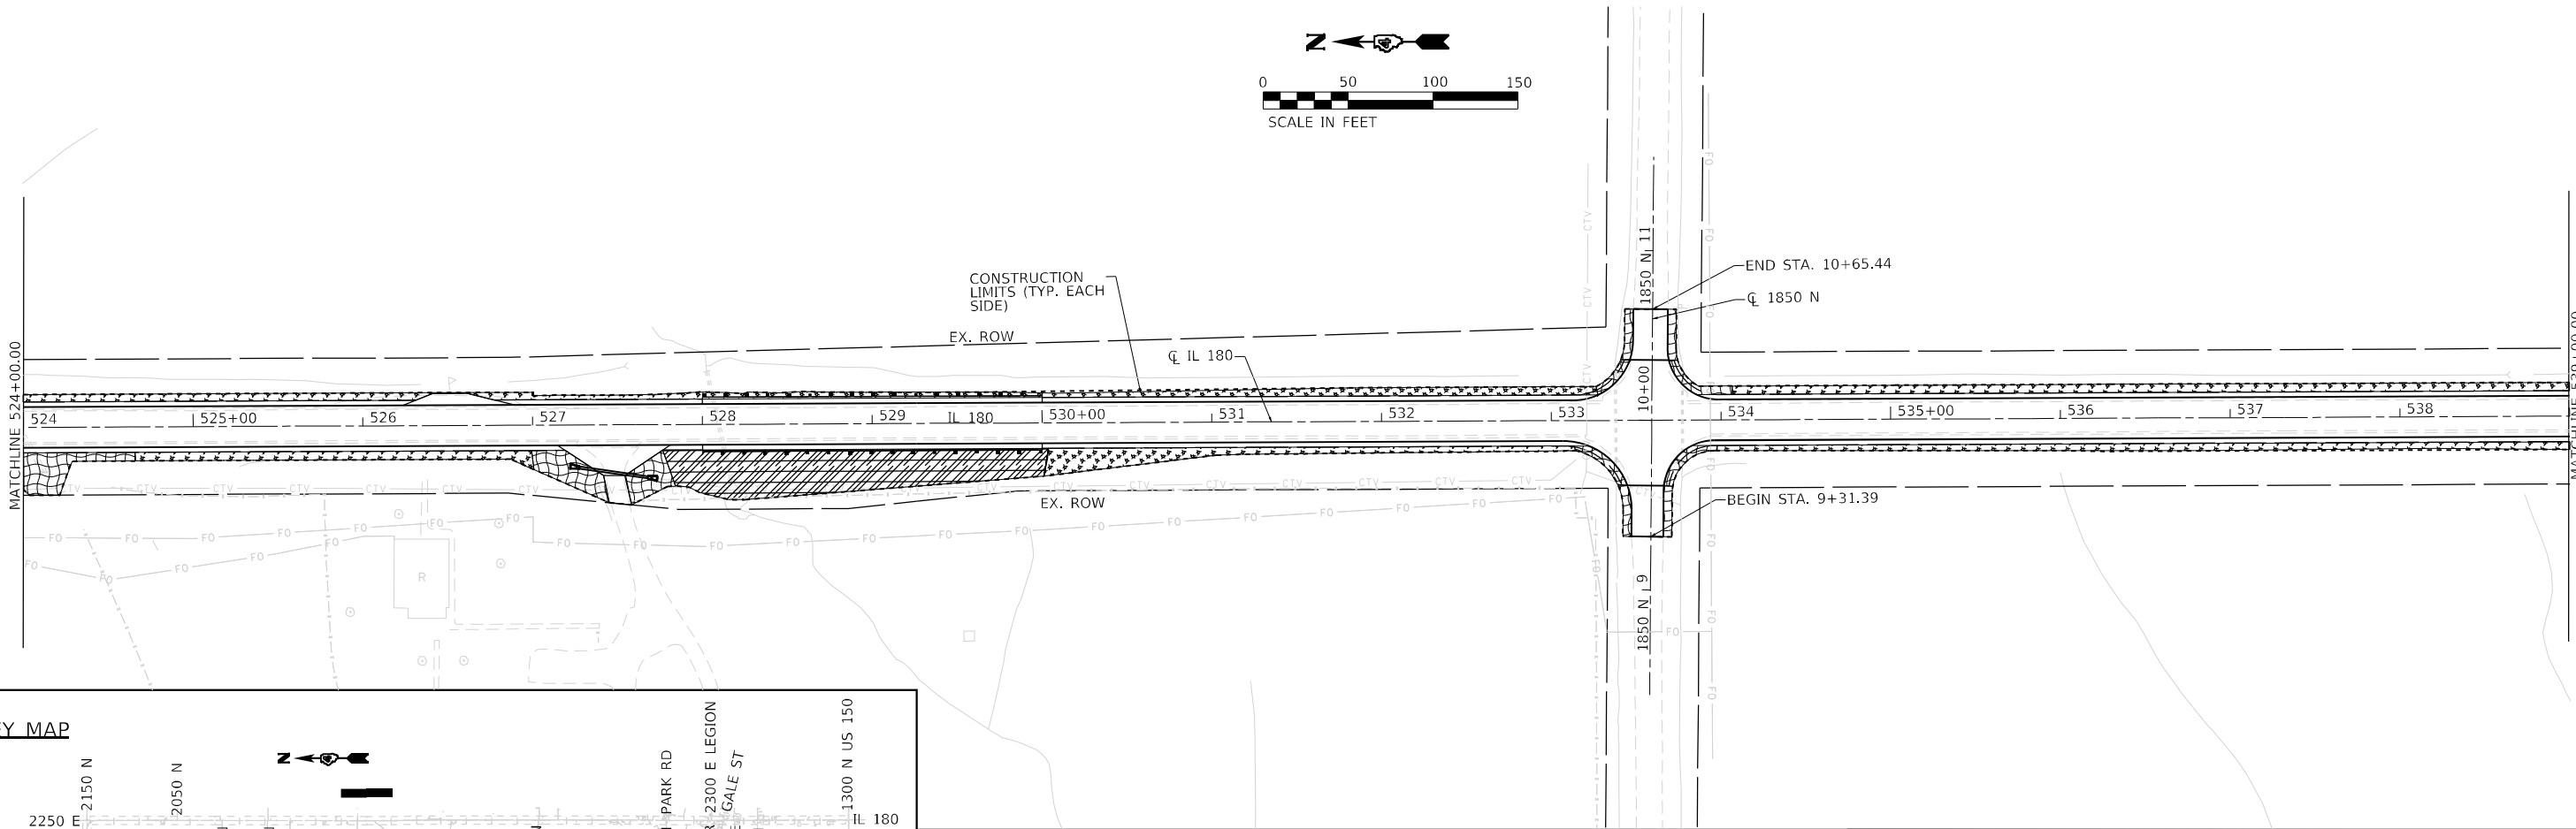


 TERRA ENGINEERING LTD.	USER NAME = TravisW	DESIGNED - BAJ	REVISED -	STATE OF ILLINOIS DEPARTMENT OF TRANSPORTATION	PERMANENT LANDSCAPING IL 180					F.A.S. RTE.	SECTION	COUNTY	TOTAL SHEETS	SHEET NO.
	PLOT SCALE = 100,000' / in.	DRAWN - BAJ	REVISED -							1195	*	KNOX	409	161
	PLOT DATE = 12/18/2024	CHECKED - CL	REVISED -		CONTRACT NO. 68E50									
	DATE - 2024/03/18	REVISED -	SCALE:		SHEET 10	OF 20	SHEETS	STA.	TO STA.	ILLINOIS	FED. AID PROJECT			

*110RS-5;(111,112,108X-1)W,RS-3



MODEL: Default
FILE: 1108R5-5(111,112,108X-1)W.RS-3.dwg
C:\Users\paul.terrazang-pw-bentley.com\terrazang-pw-bentley.com\Documents\Projects\2023\2384-07 DA, Clorba IL 180\Drawings\1108 - Drawings\CADD\Sheet\68E50-SH11-MDSC-P011.dwg

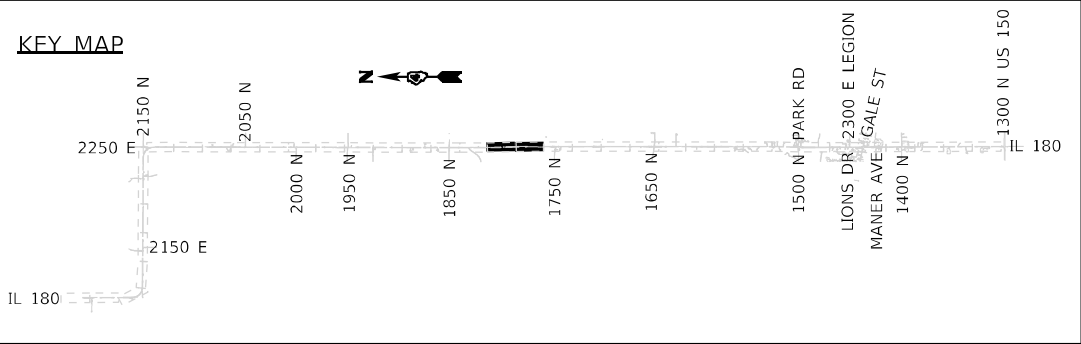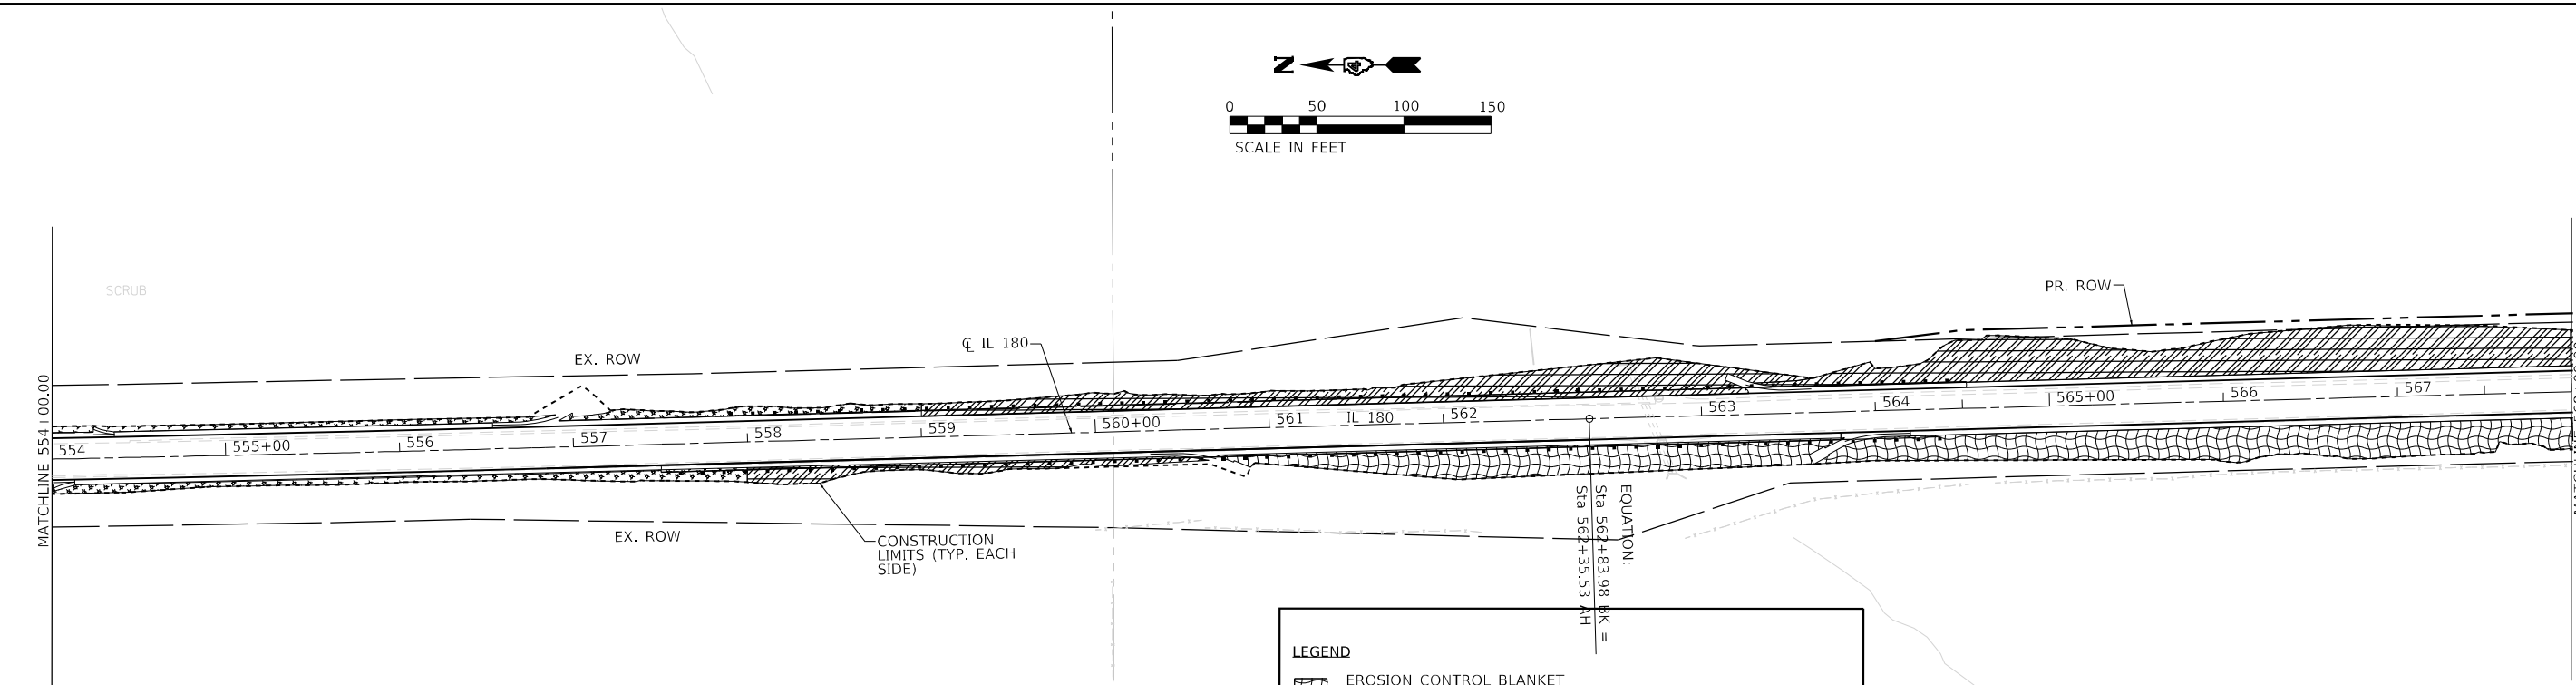


- LEGEND**
- EROSION CONTROL BLANKET
SEEDING, CLASS 2A
NITROGEN, PHOSPHORUS & POTASSIUM FERTILIZER NUTRIENT
 - MULCH, METHOD 2
SEEDING, CLASS 2A
NITROGEN, PHOSPHORUS & POTASSIUM FERTILIZER NUTRIENT
 - TURF REINFORCEMENT MAT
SEEDING, CLASS 2A
NITROGEN, PHOSPHORUS & POTASSIUM FERTILIZER NUTRIENT


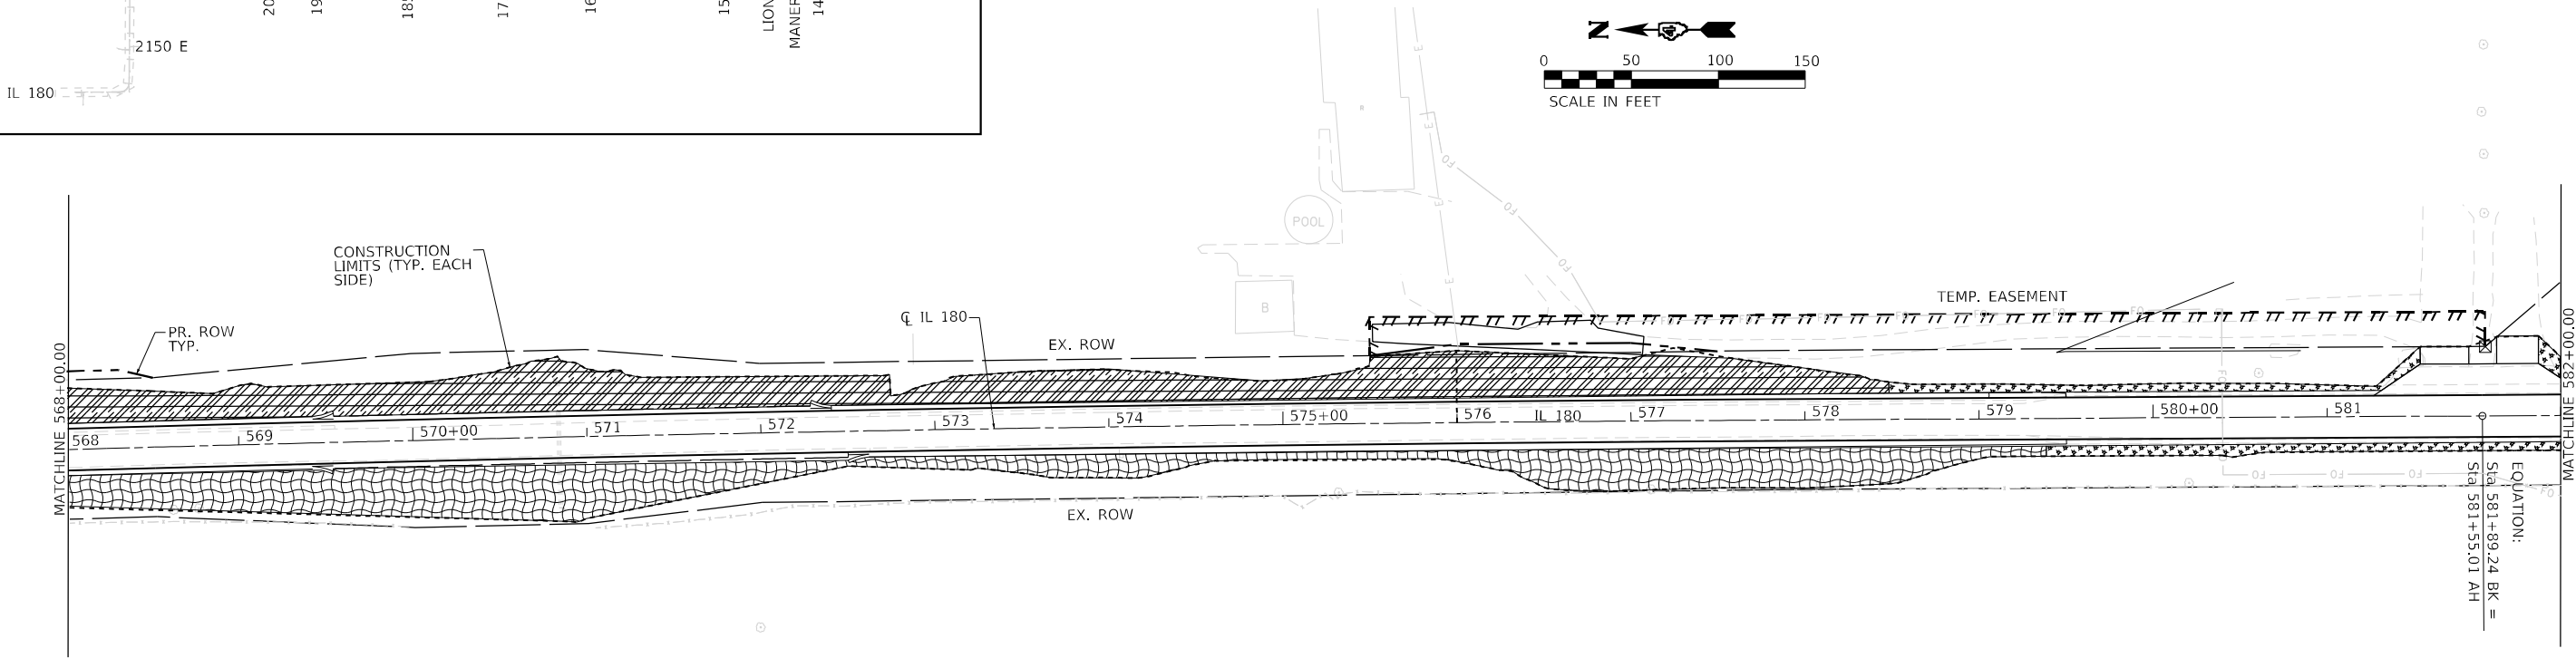


 TERRA ENGINEERING LTD.	USER NAME = TravisW	DESIGNED - BAJ	REVISED -	STATE OF ILLINOIS DEPARTMENT OF TRANSPORTATION	PERMANENT LANDSCAPING IL 180				F.A.S. RTE.	SECTION	COUNTY	TOTAL SHEETS	SHEET NO.
		DRAWN - BAJ	REVISED -		1195	*	KNOX	409	162				
	PLOT SCALE = 100,000' / in.	CHECKED - CL	REVISED -		CONTRACT NO. 68E50								
	PLOT DATE = 12/18/2024	DATE - 2024/03/18	REVISED -		ILLINOIS FED. AID PROJECT								
					SCALE:	SHEET 11	OF 20	SHEETS	STA.	TO STA.			
*110R5-5(111.112.108X-1)W.RS-3													

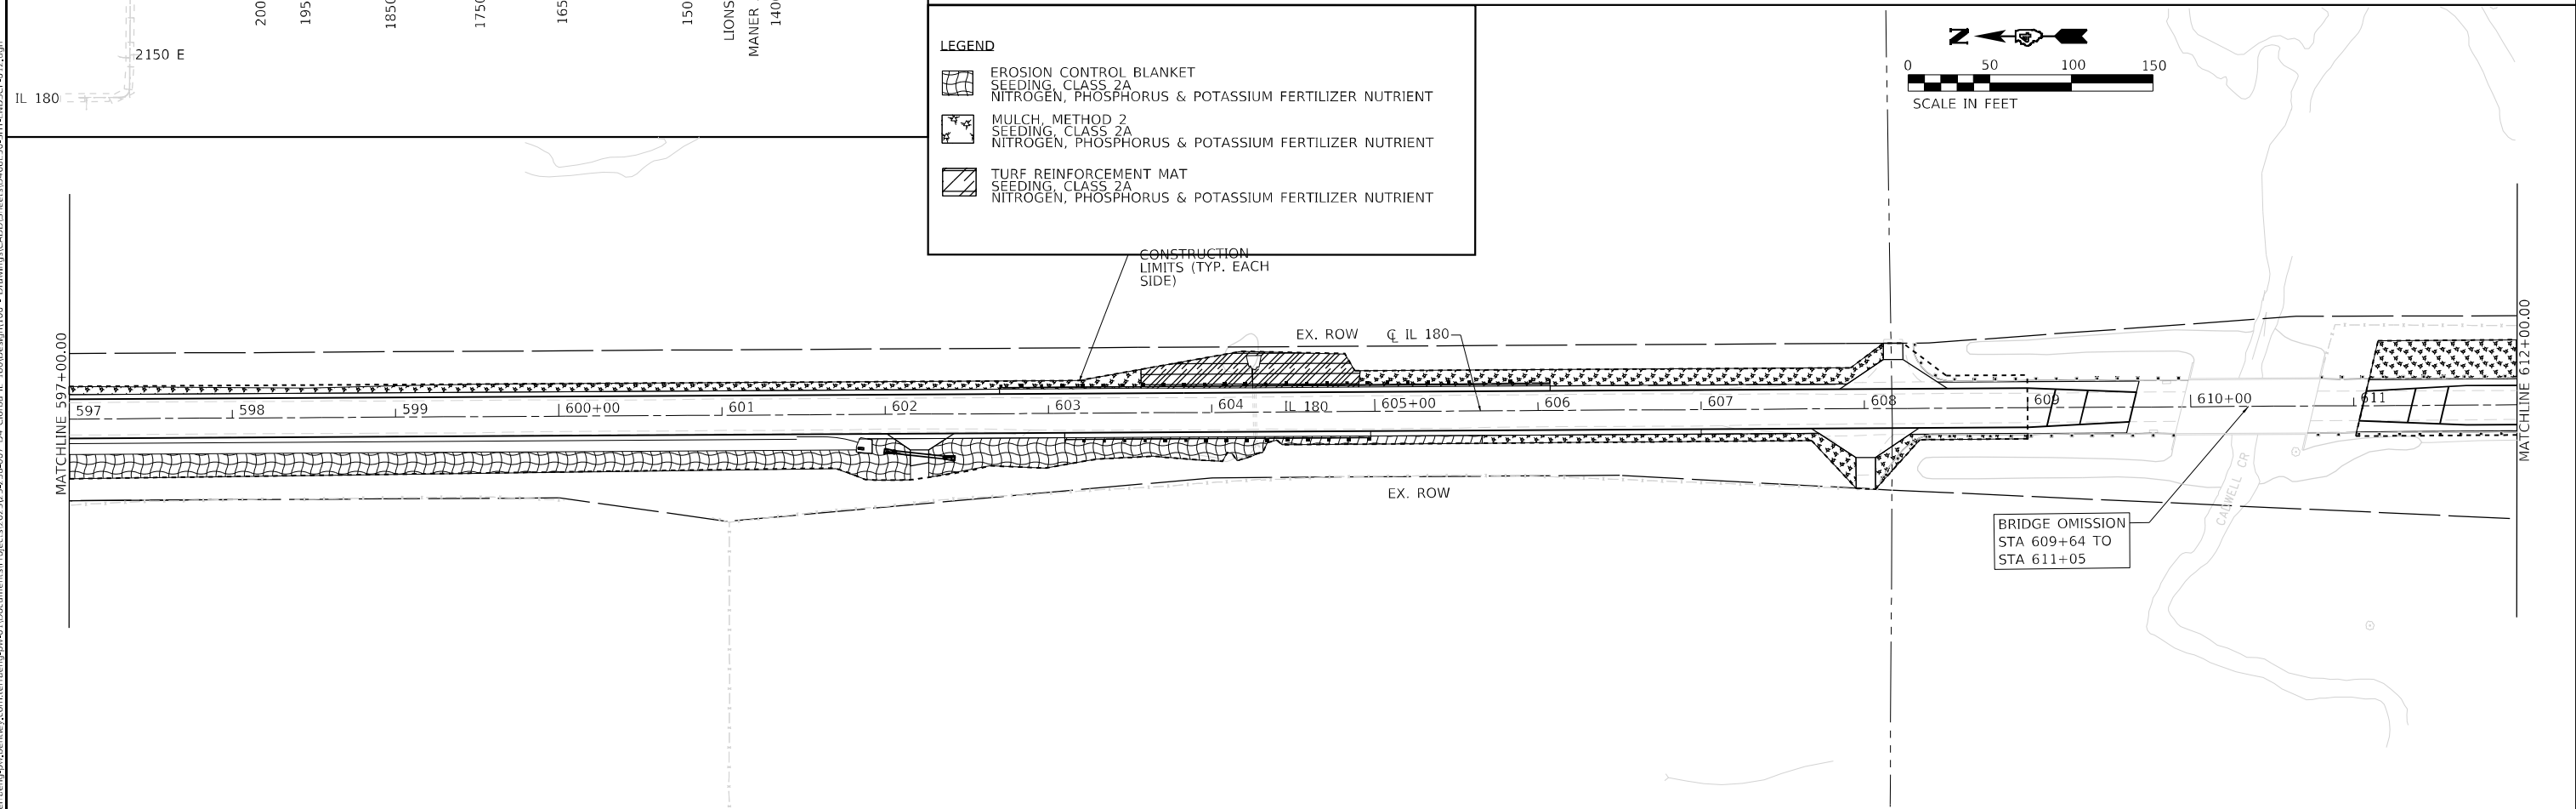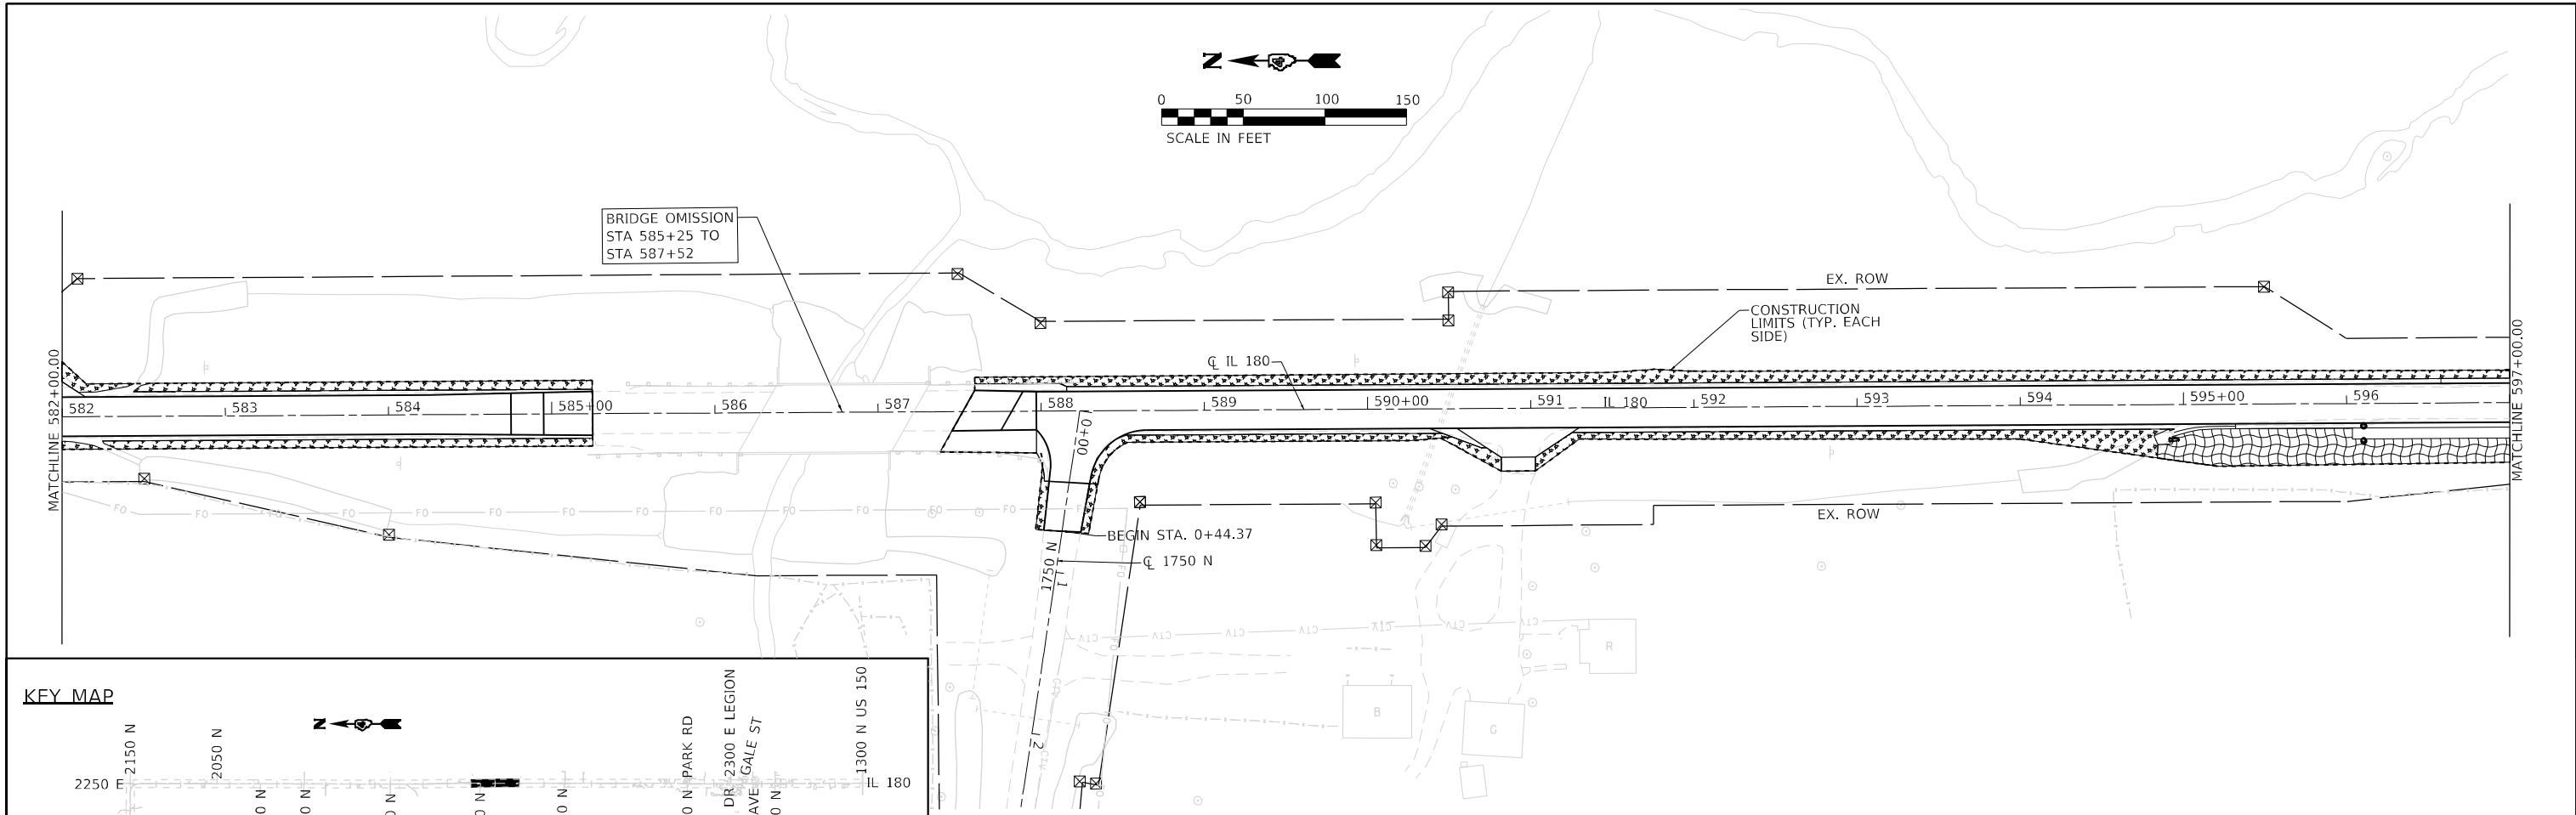


MODEL: Default
FILE: 1108R5-5(111,112,108X-1)W.RS-3.dgn
C:\Users\paul.bentley\Documents\Projects\2023\238-007 DA_Clorba IL 180\Design\1108 - Drawings\CADD\Sheet\1108R5-5(111,112,108X-1)W.RS-3.dgn

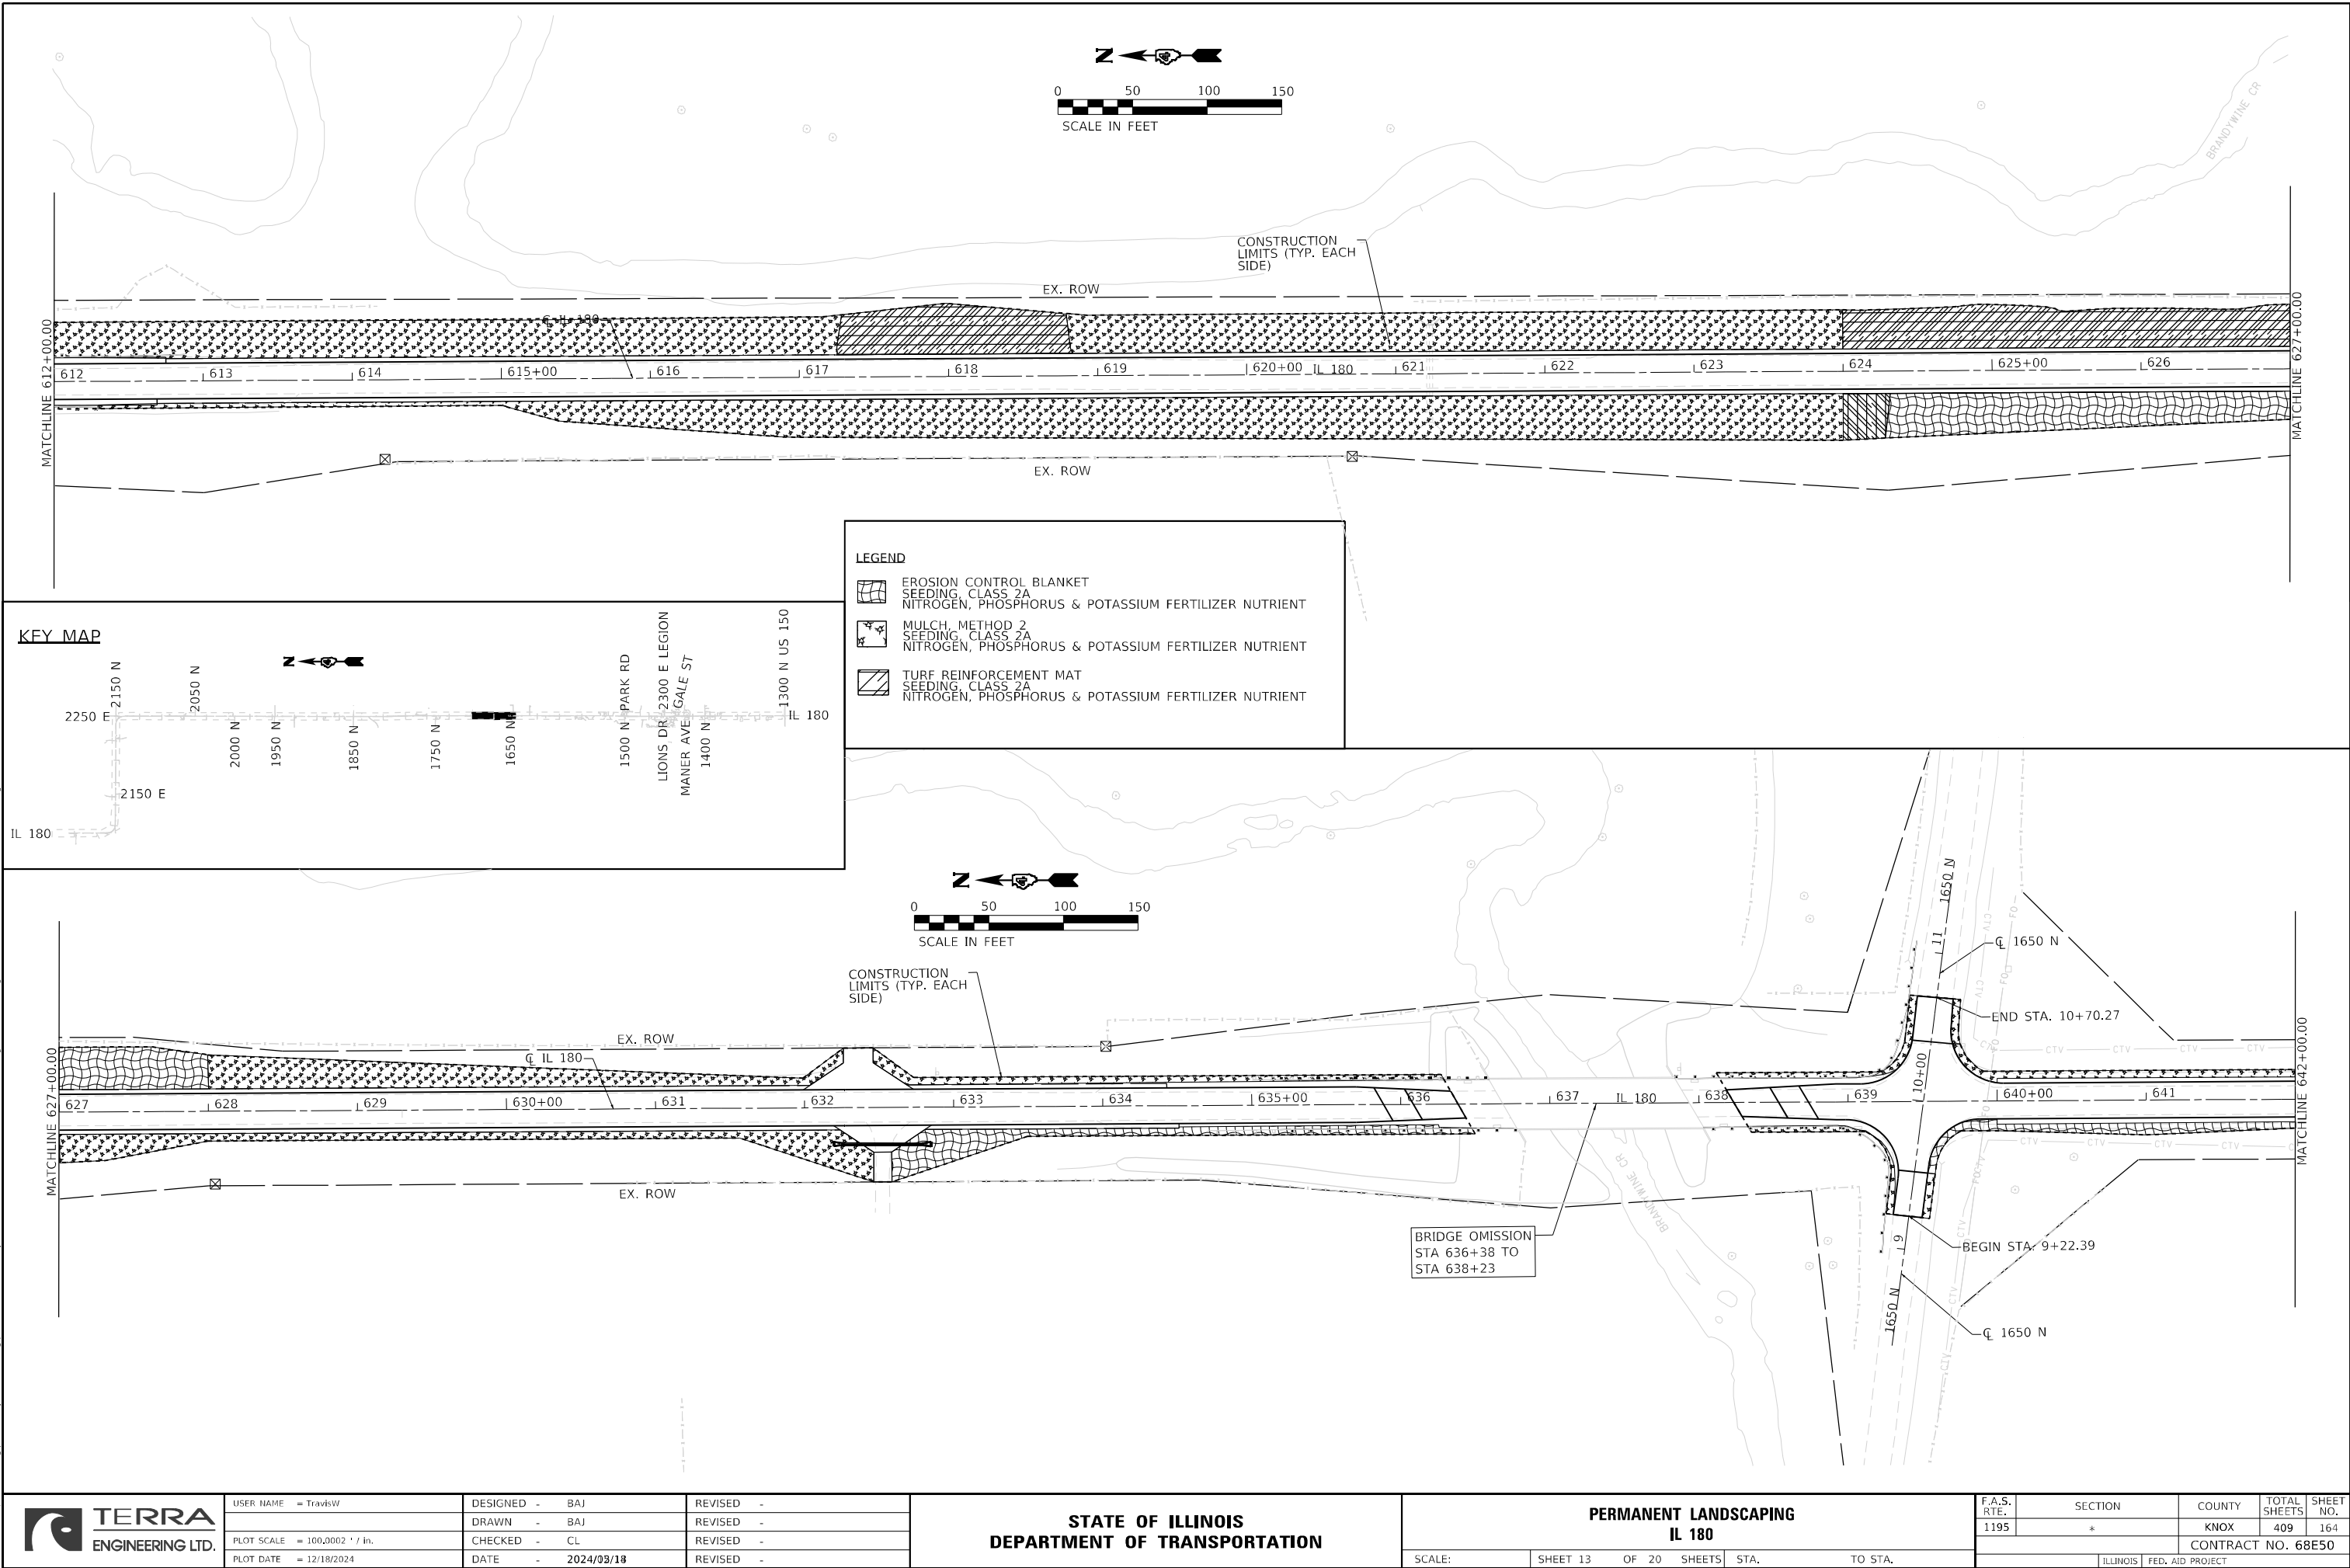

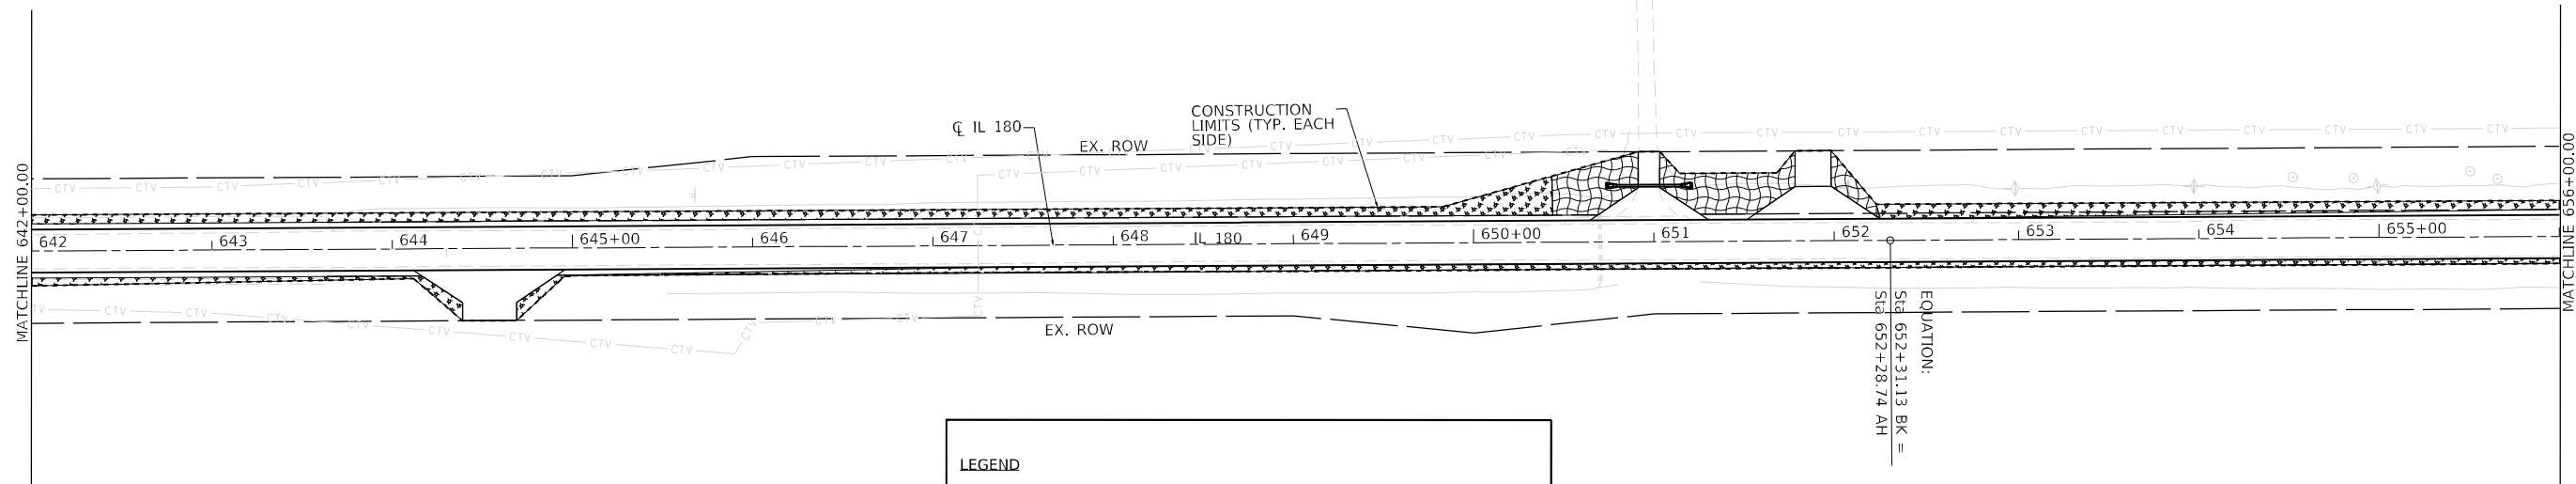
 


KEY MAP

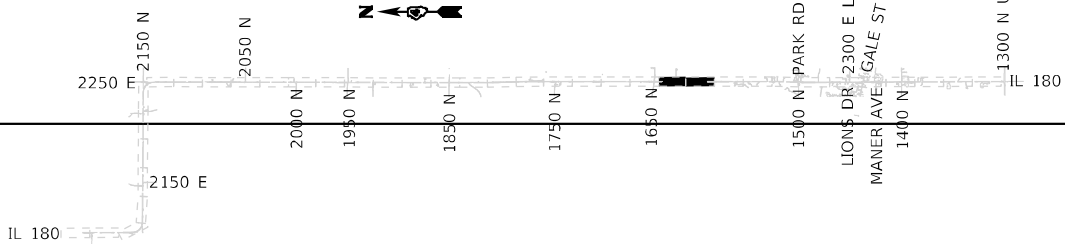

LEGEND

- EROSION CONTROL BLANKET
SEEDING, CLASS 2A
NITROGEN, PHOSPHORUS & POTASSIUM FERTILIZER NUTRIENT
- MULCH, METHOD 2
SEEDING, CLASS 2A
NITROGEN, PHOSPHORUS & POTASSIUM FERTILIZER NUTRIENT
- TURF REINFORCEMENT MAT
SEEDING, CLASS 2A
NITROGEN, PHOSPHORUS & POTASSIUM FERTILIZER NUTRIENT

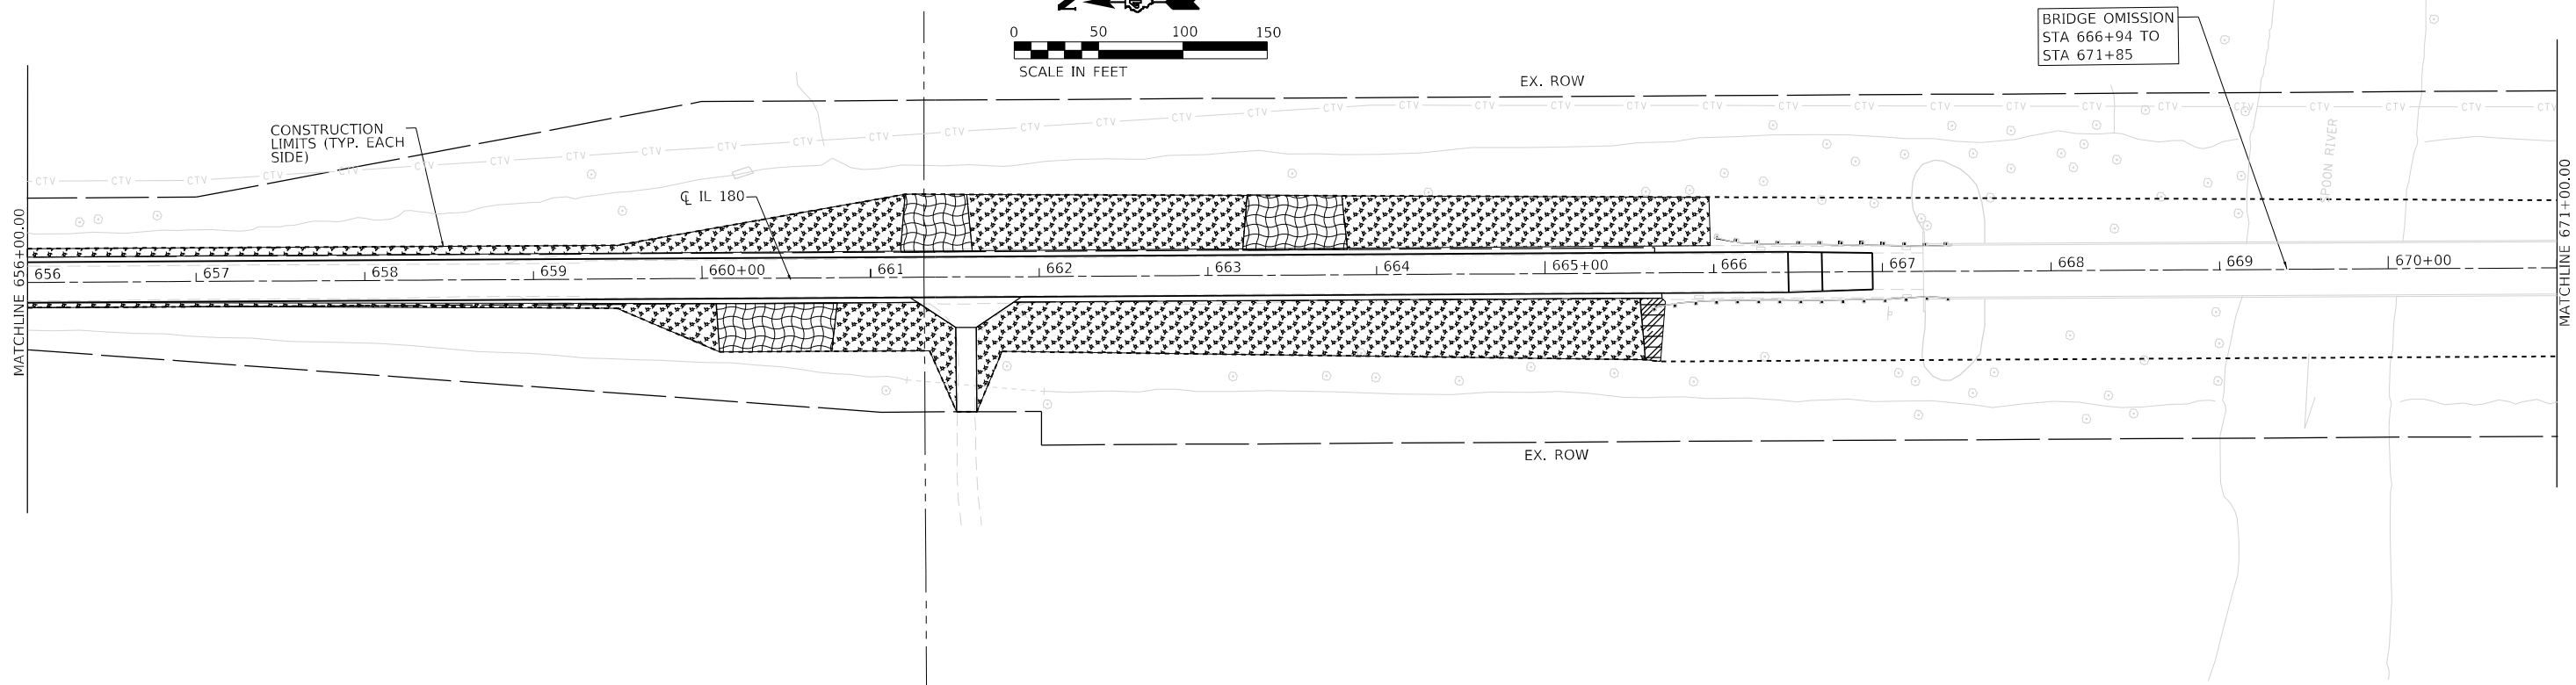 

USER NAME	= TravisW
DESIGNED	- BAJ
DRAWN	- BAJ
CHECKED	- CL
DATE	- 2024/03/18

REVISED	-
REVISED	-
REVISED	-
REVISED	-

STATE OF ILLINOIS
DEPARTMENT OF TRANSPORTATION

PERMANENT LANDSCAPING
IL 180


SCALE: SHEET 14 OF 20 SHEETS STA. TO STA.




F.A.B. RTE.	SECTION	COUNTY	TOTAL SHEETS	SHEET NO.
1195	*	KNOX	409	165
CONTRACT NO. 68E50				

ILLINOIS FED. AID PROJECT

*110R5-5;(111,112,108X-1)W,RS-3

MODEL: Default
FILE: 1108RS-5(111,112,108X-1)W,RS-3.dgn
C:\Users\paul.terrazzani\Documents\Projects\2023\238-007 DA, Clorba IL 180\Design\100 - Drawings\CADD\Sheet\68E50\SVT-1\MDS\PAJ15.dgn

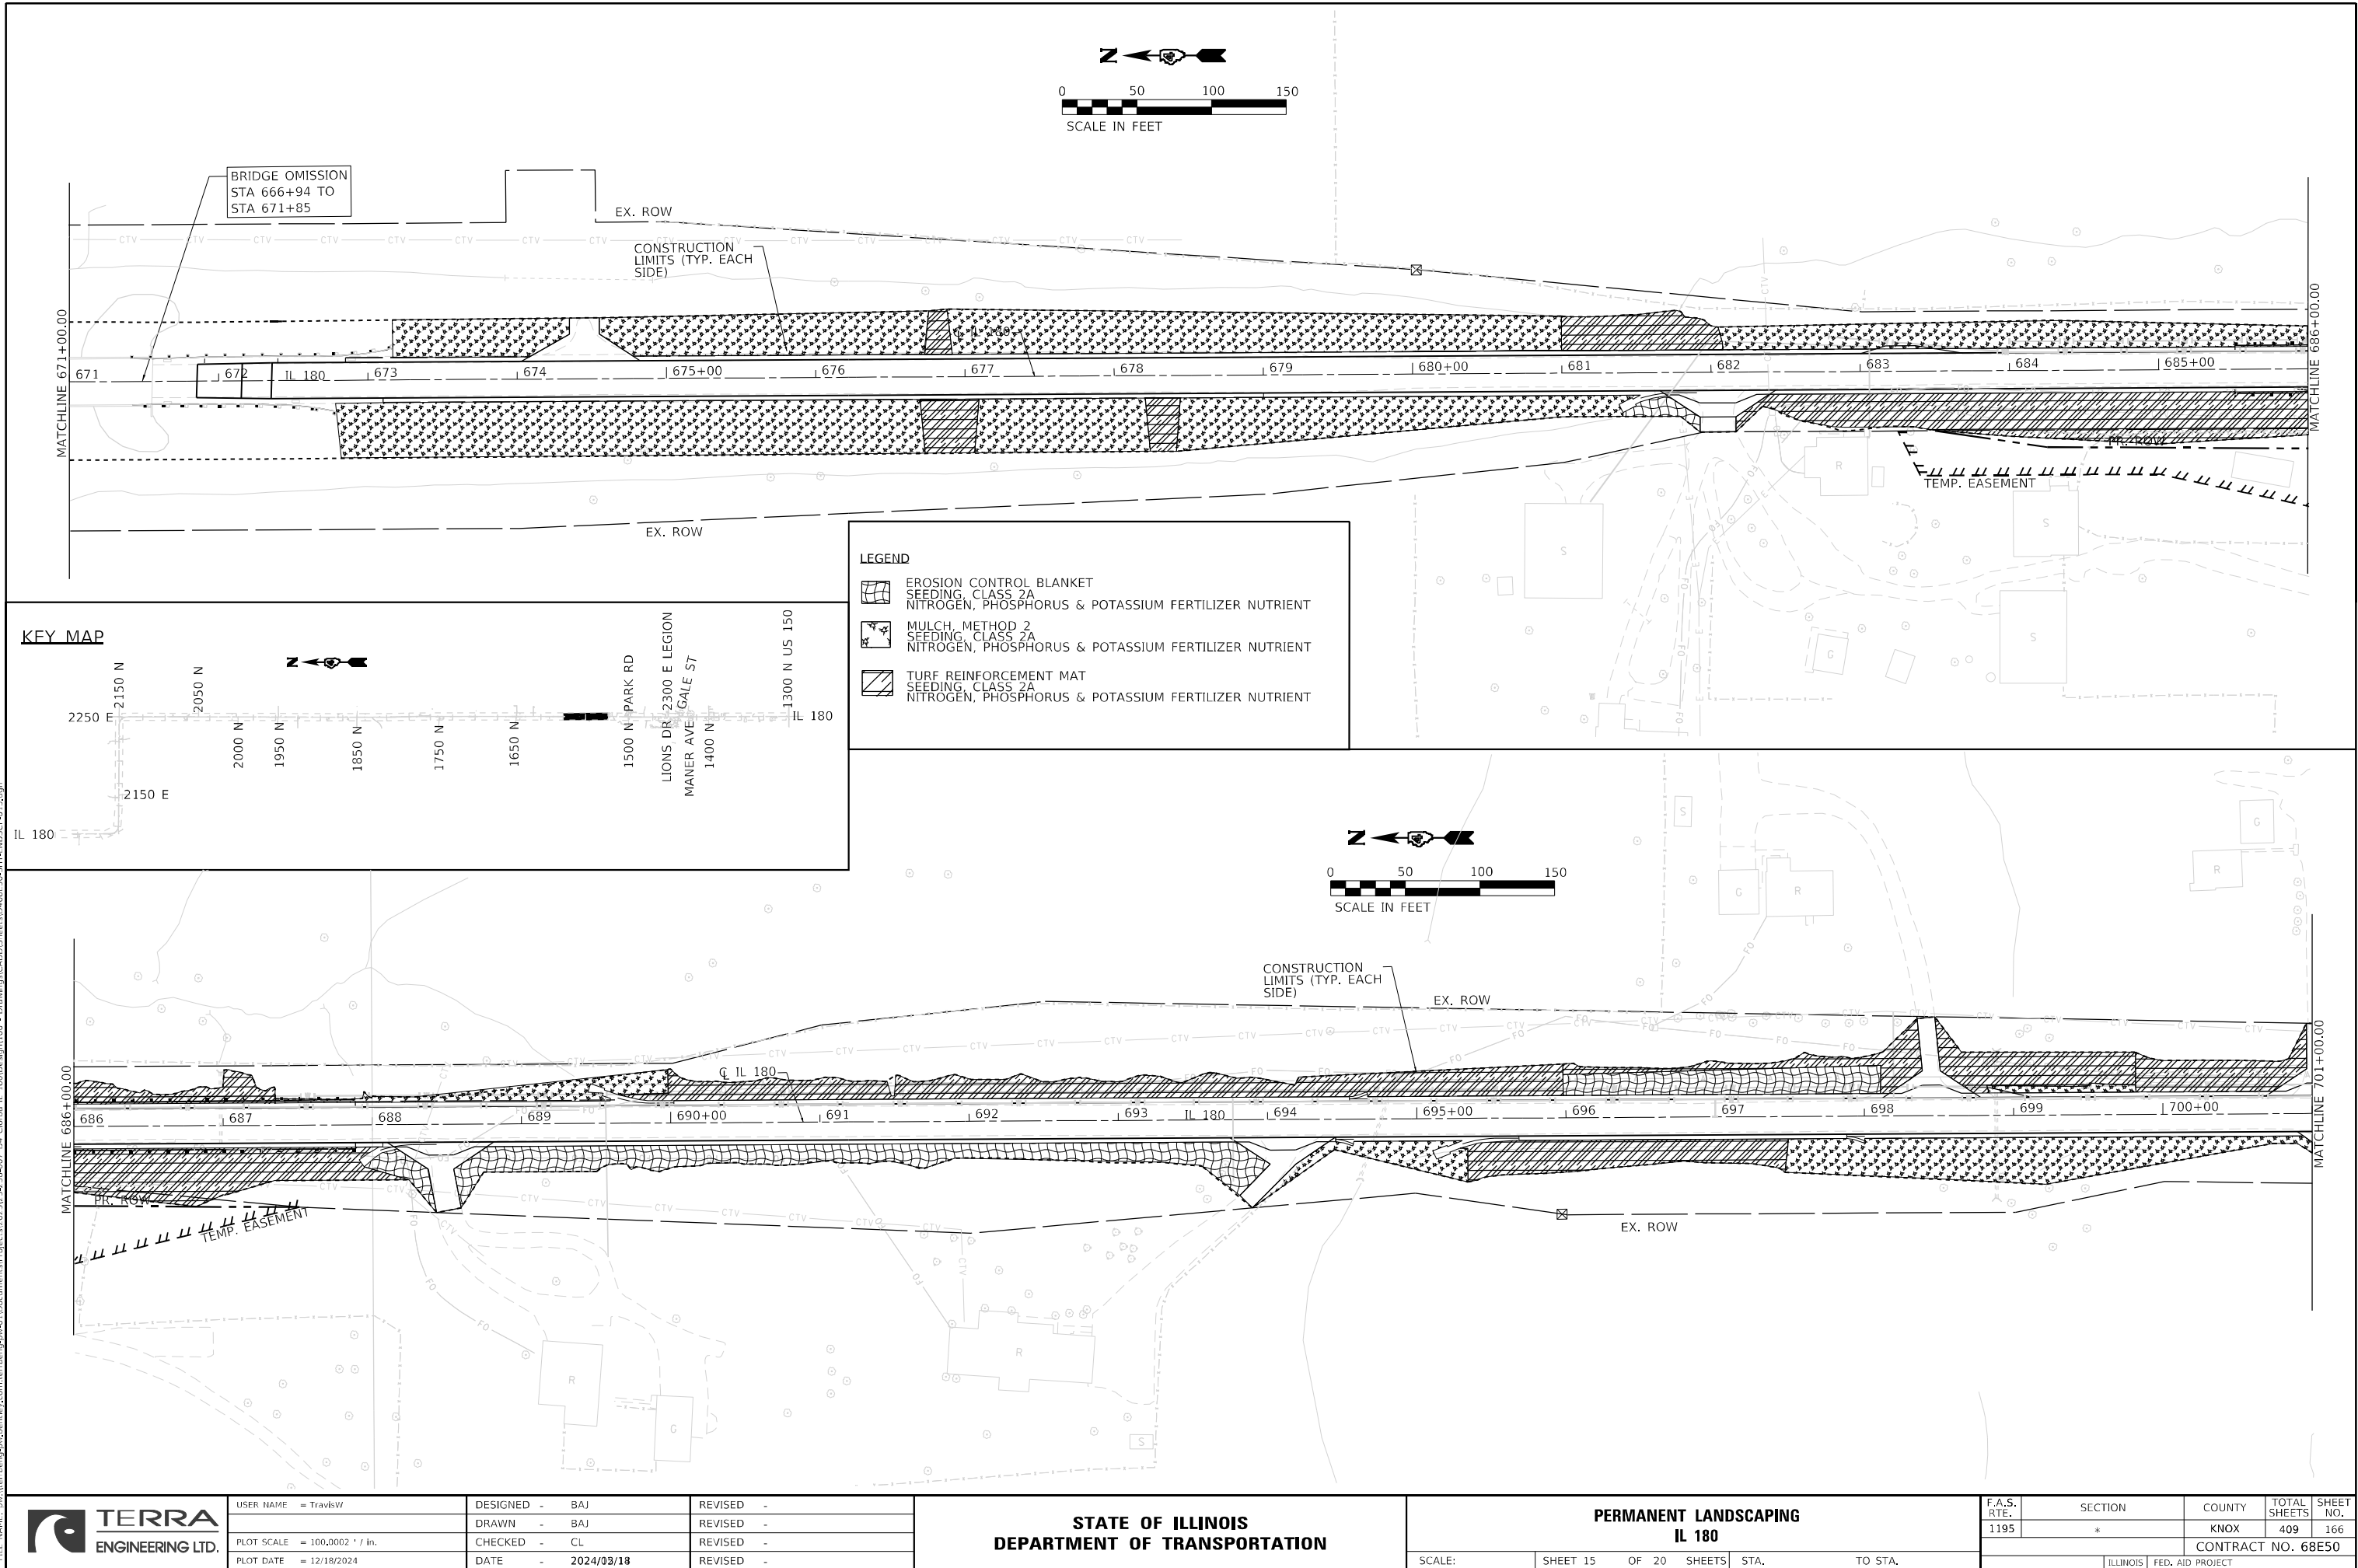

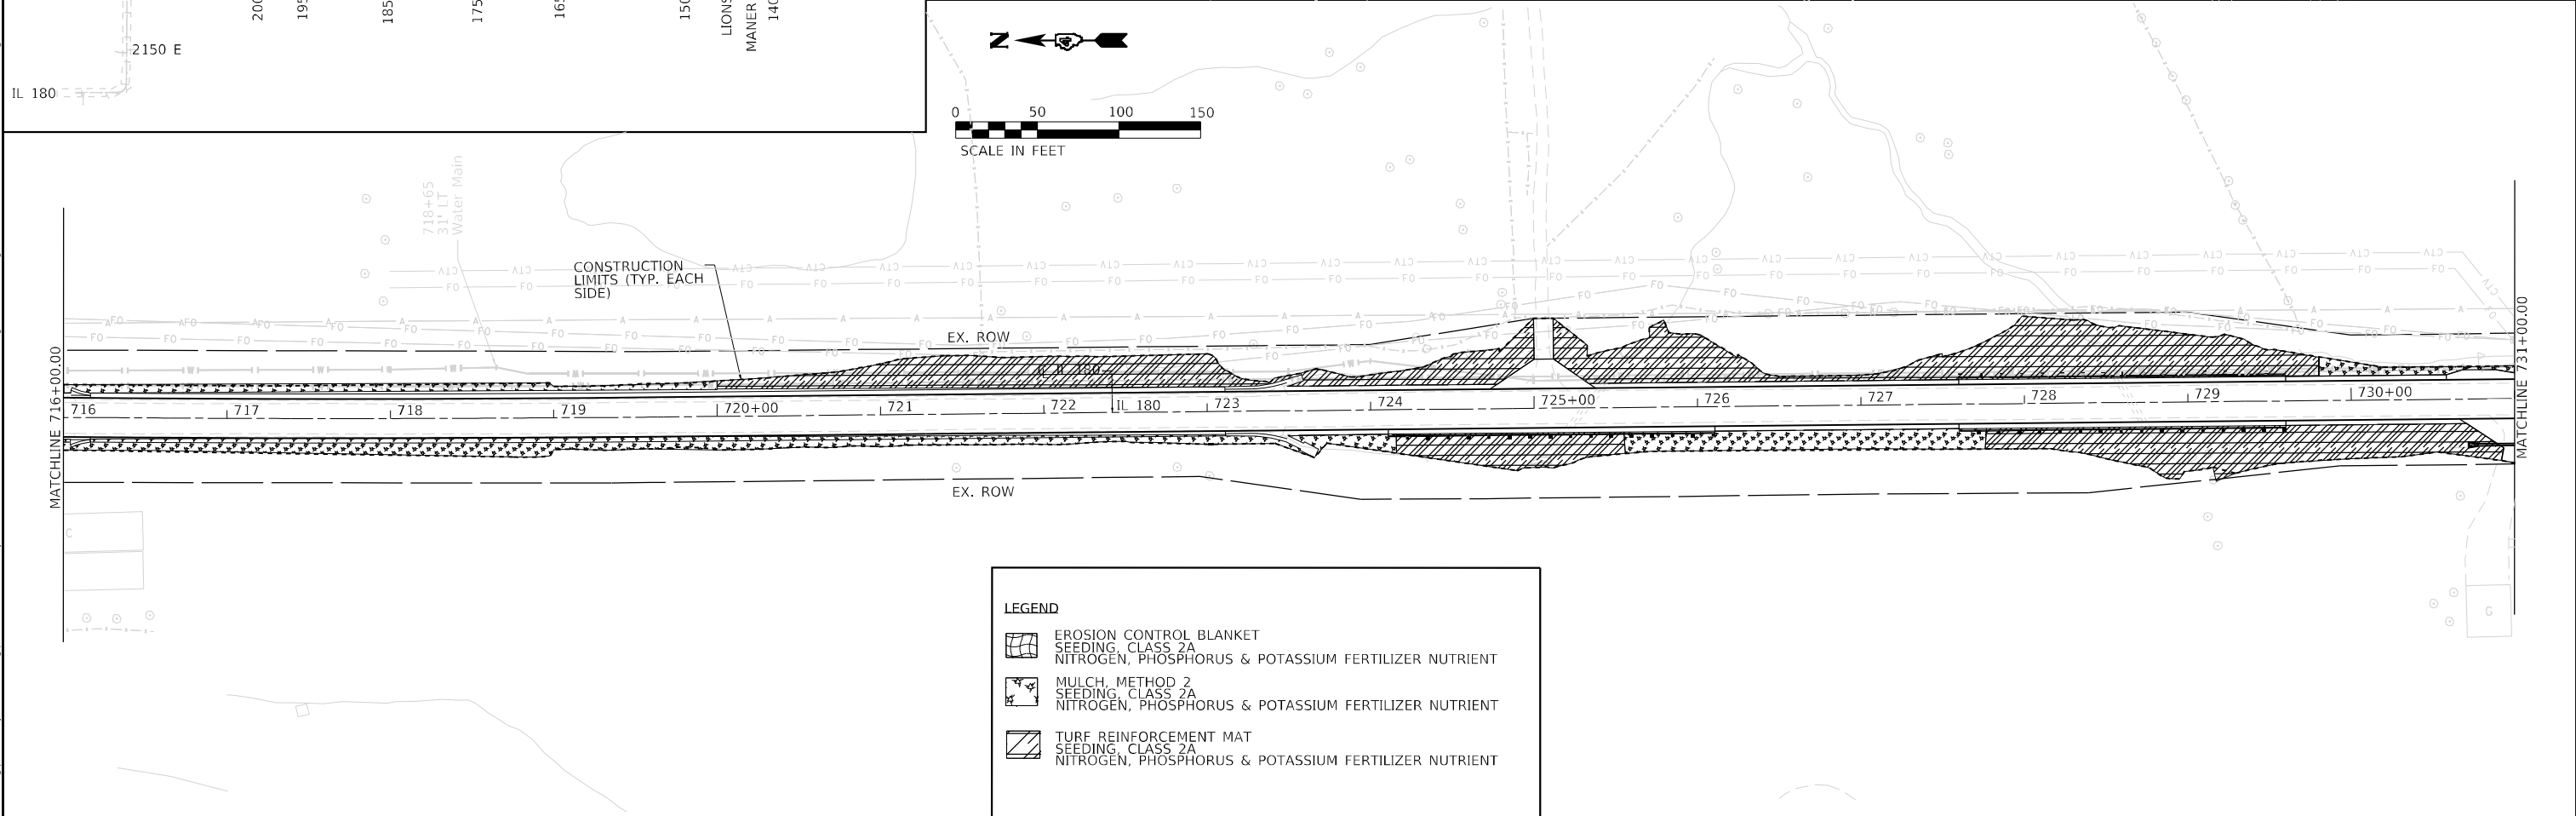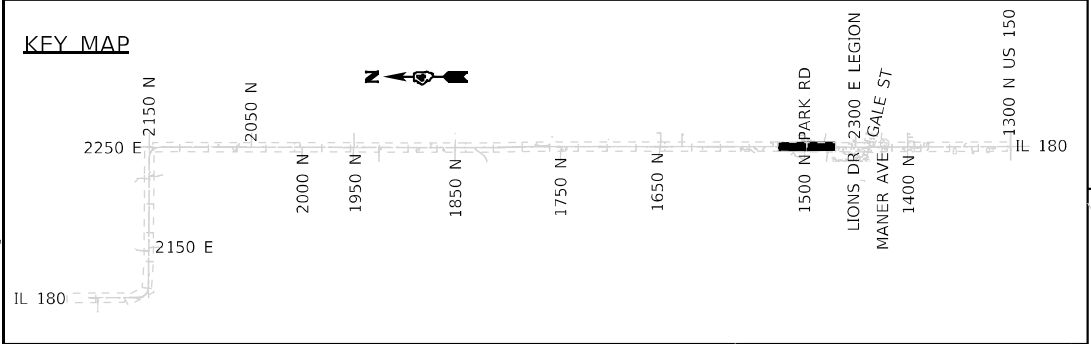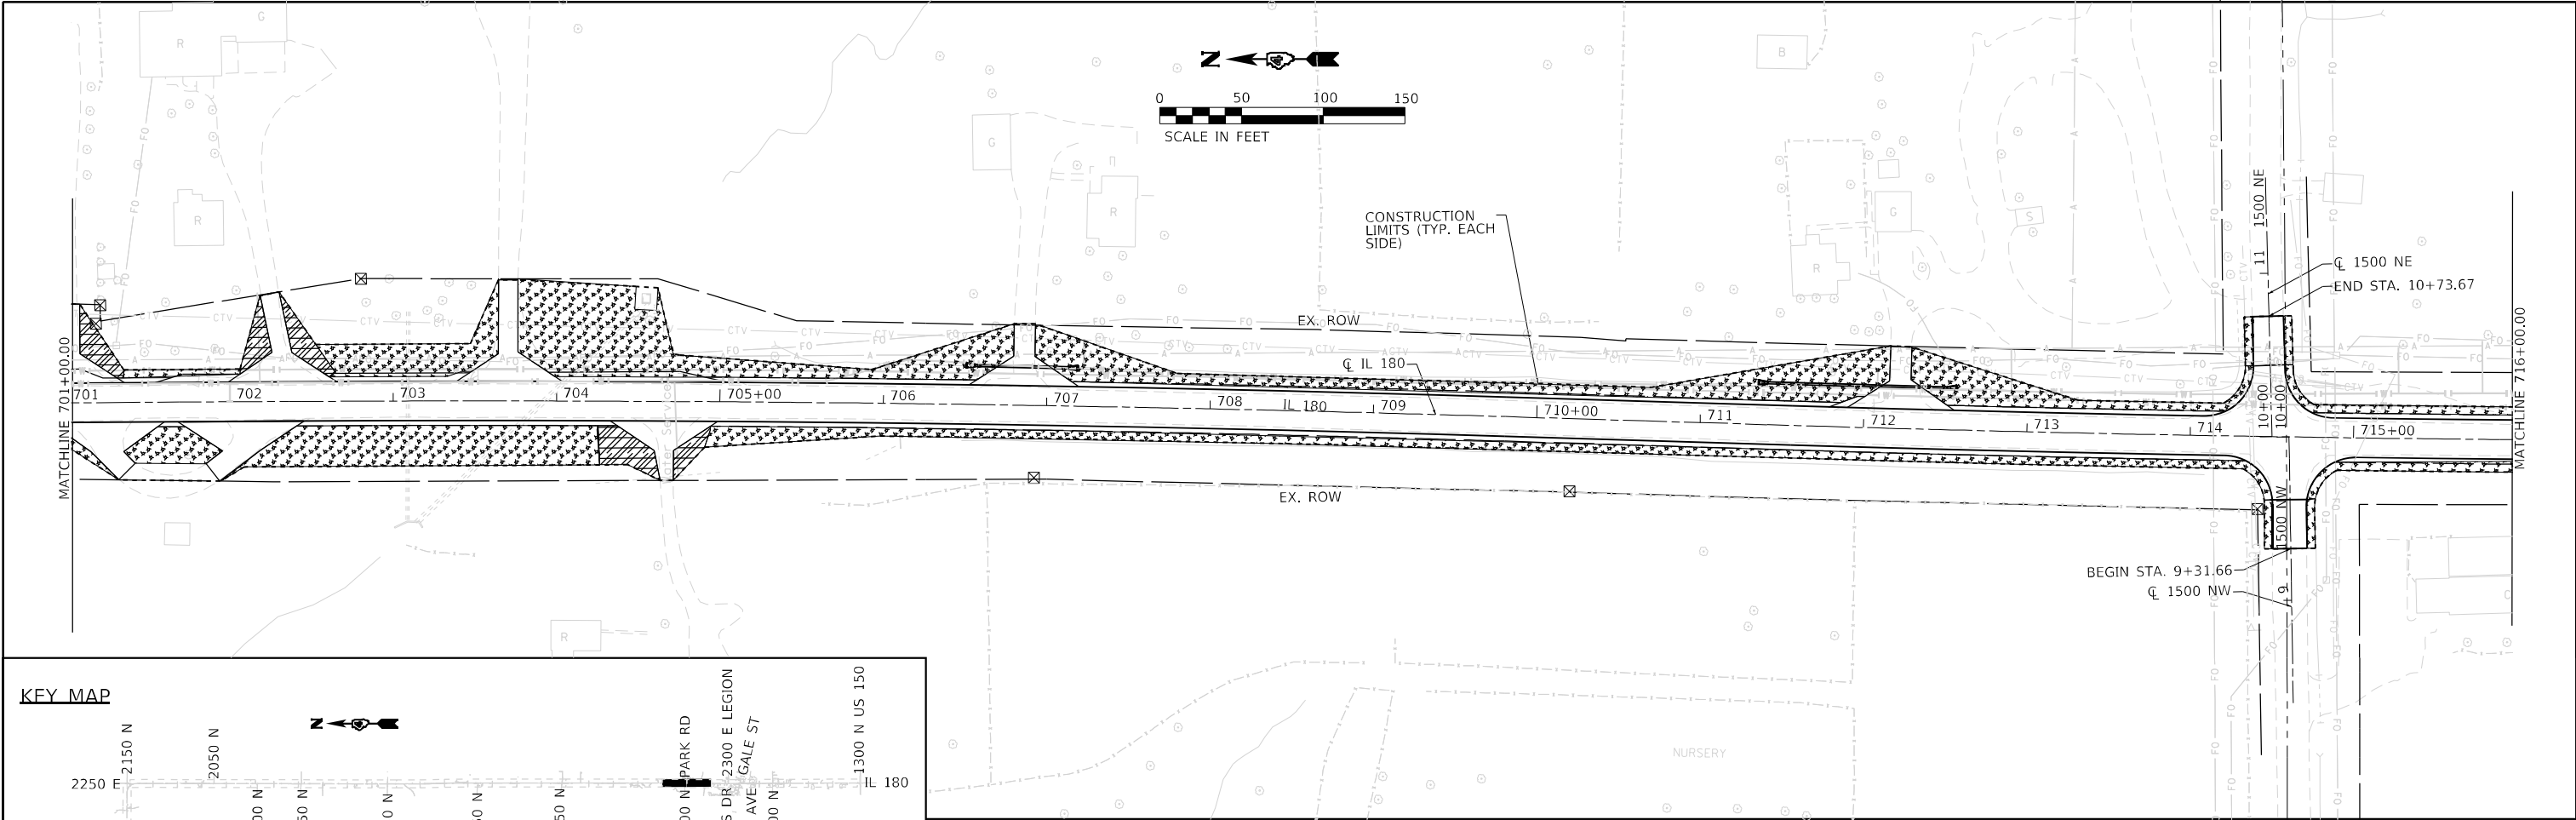

LEGEND	
	EROSION CONTROL BLANKET
	SEEDING, CLASS 2A
	NITROGEN, PHOSPHORUS & POTASSIUM FERTILIZER NUTRIENT
	MULCH, METHOD 2
	SEEDING, CLASS 2A
	NITROGEN, PHOSPHORUS & POTASSIUM FERTILIZER NUTRIENT
	TURF REINFORCEMENT MAT
	SEEDING, CLASS 2A
	NITROGEN, PHOSPHORUS & POTASSIUM FERTILIZER NUTRIENT

	USER NAME = TravisW		DESIGNED - BAJ	REVISED -	STATE OF ILLINOIS DEPARTMENT OF TRANSPORTATION	PERMANENT LANDSCAPING IL 180		F.A.S. RTE.	SECTION	COUNTY	TOTAL SHEETS	SHEET NO.
	PLOT SCALE = 100,000' / in.		DRAWN - BAJ	REVISED -		SCALE:		1195	*	KNOX	409	167
	PLOT DATE = 12/18/2024		CHECKED - CL	REVISED -		SHEET 16 OF 20 SHEETS		CONTRACT NO. 68E50				
			DATE - 2024/03/18	REVISED -		STA. TO STA.		ILLINOIS FED. AID PROJECT				

MODEL: Default
FILE: A:\Users\pvt\terraeng-pvt\terraeng-pvt\Documents\Projects\2023\23B-007 DA_Clorba IL 180\Design\100 - Drawings\CADD\Sheet\68E50-SVTL-10DSC-P017.dgn

LEGEND








EROSION CONTROL BLANKET
SEEDING, CLASS 2A
NITROGEN, PHOSPHORUS & POTASSIUM FERTILIZER NUTRIENT



MULCH, METHOD 2
SEEDING, CLASS 2A
NITROGEN, PHOSPHORUS & POTASSIUM FERTILIZER NUTRIENT





TURF REINFORCEMENT MAT
SEEDING, CLASS 2A
NITROGEN, PHOSPHORUS & POTASSIUM FERTILIZER NUTRIENT

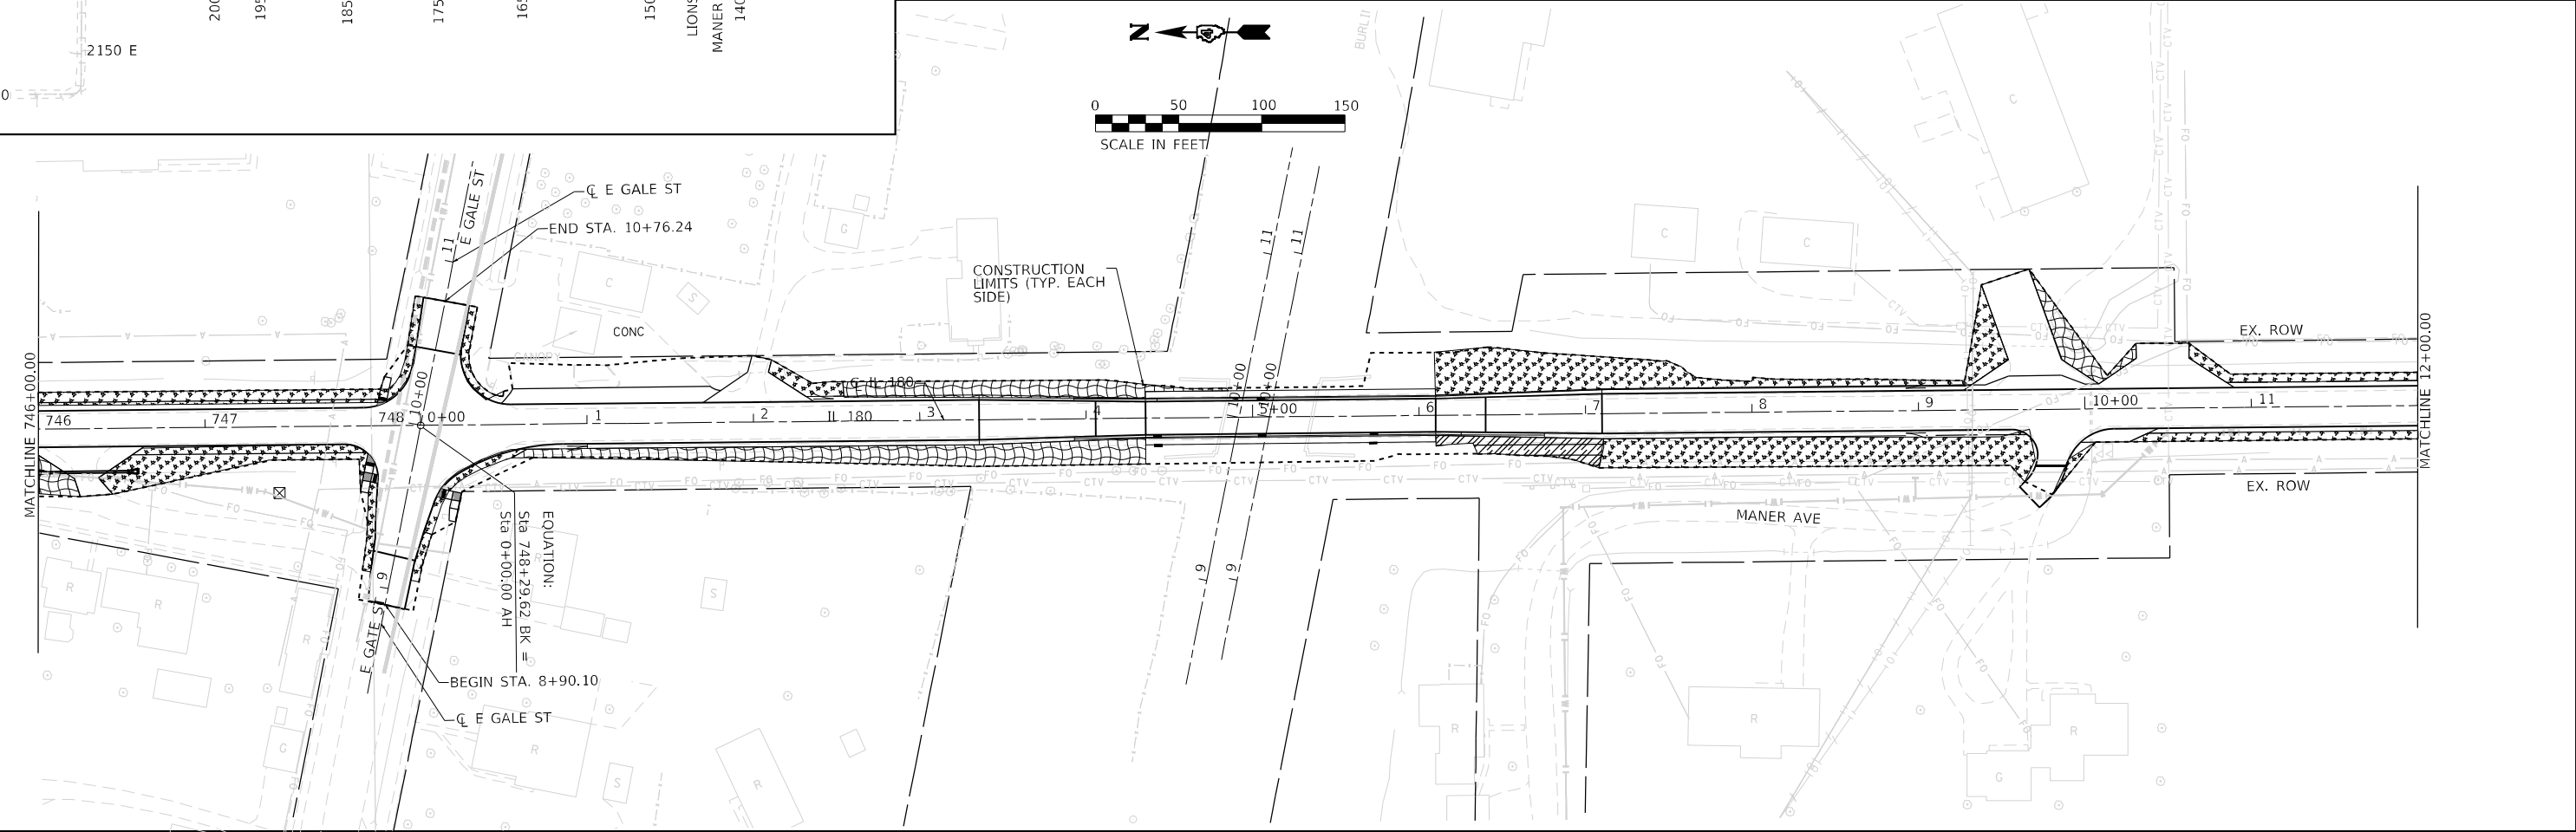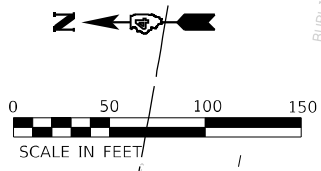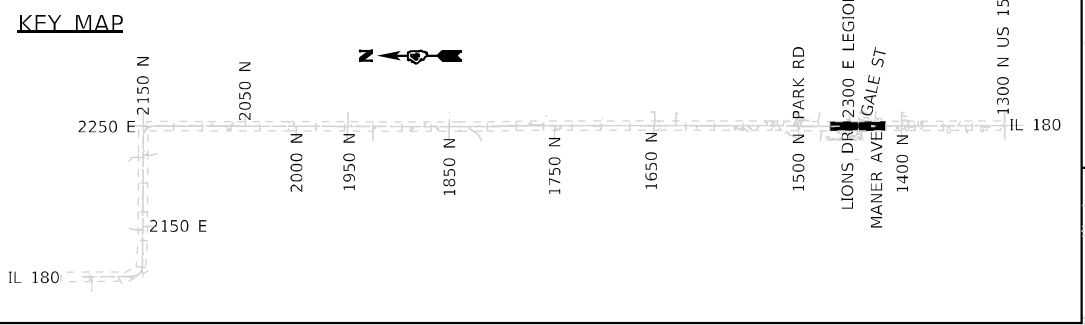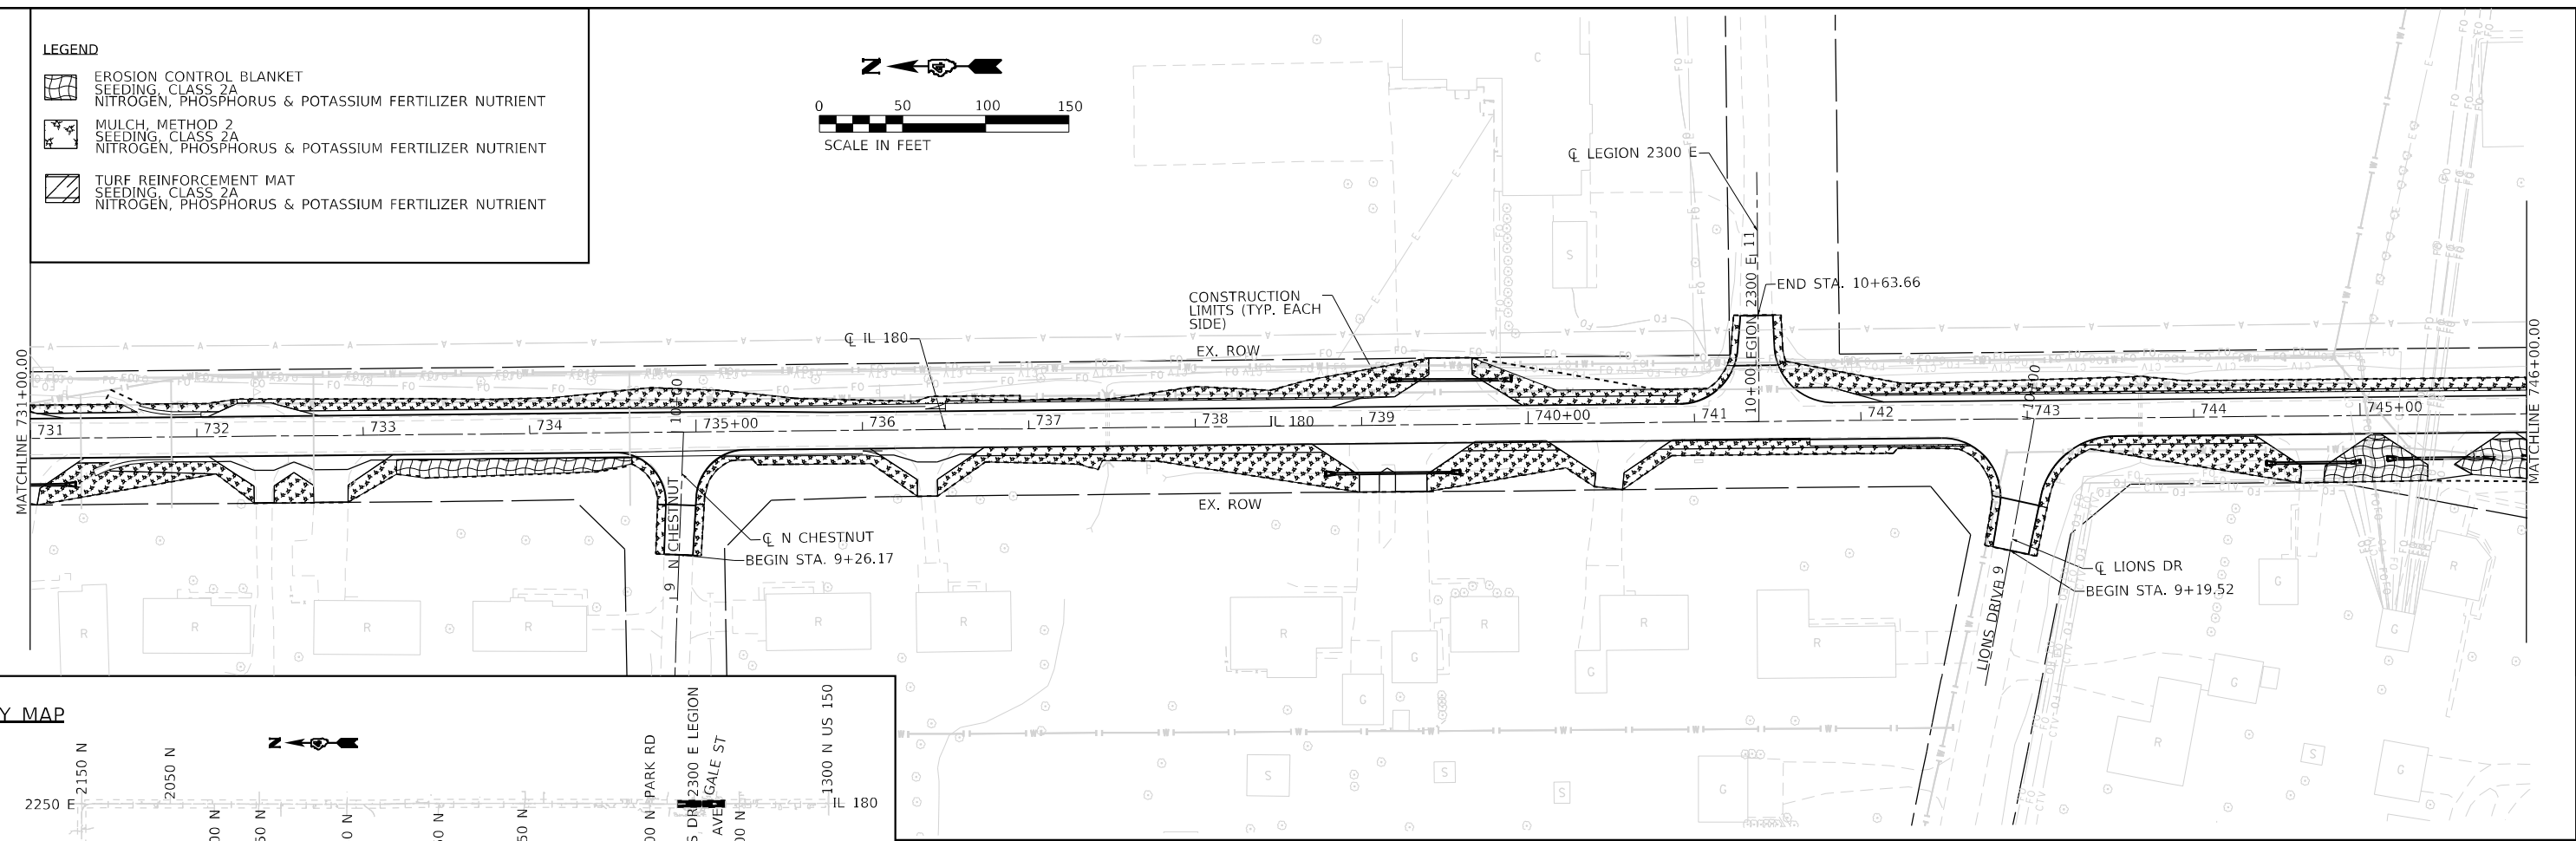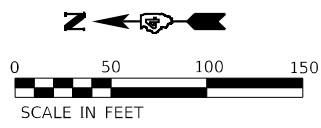

	USER NAME = TravisW		DESIGNED - BAJ	REVISED -	STATE OF ILLINOIS DEPARTMENT OF TRANSPORTATION	PERMANENT LANDSCAPING IL 180				F.A.S. RTE.	SECTION	COUNTY	TOTAL SHEETS	SHEET NO.
	PLOT SCALE = 100,0002 ' / in.		DRAWN - BAJ	REVISED -						1195	*	KNOX	409	168
	PLOT DATE = 12/18/2024		CHECKED - CL	REVISED -		CONTRACT NO. 68E50								
			DATE - 2024/03/18	REVISED -		ILLINOIS FED. AID PROJECT								
SCALE: SHEET 17 OF 20 SHEETS STA. TO STA.														

MODEL: Default
FILE: I:\Users\paw\terraeng-pw\benley.com\terraeng-pw\01\Documents\Projects\2023\238-a-07 D4_Clorba IL 180\Design\100 - Drawings\CADD\Sheet\100-68E50-SHFL-100-68E50.dgn


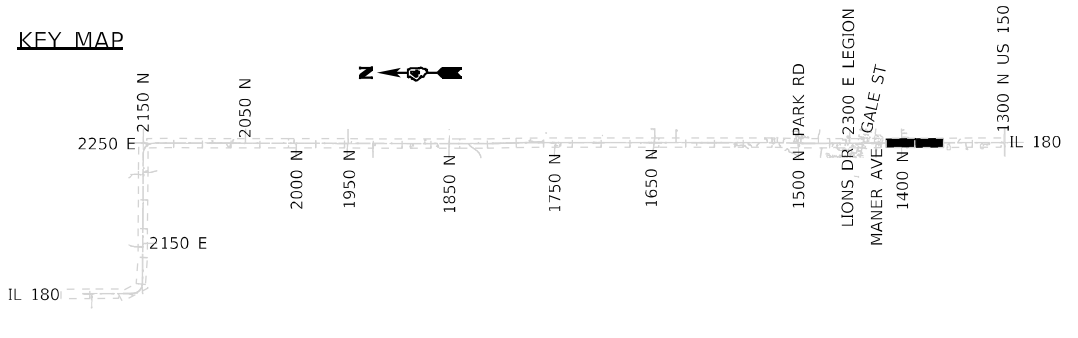
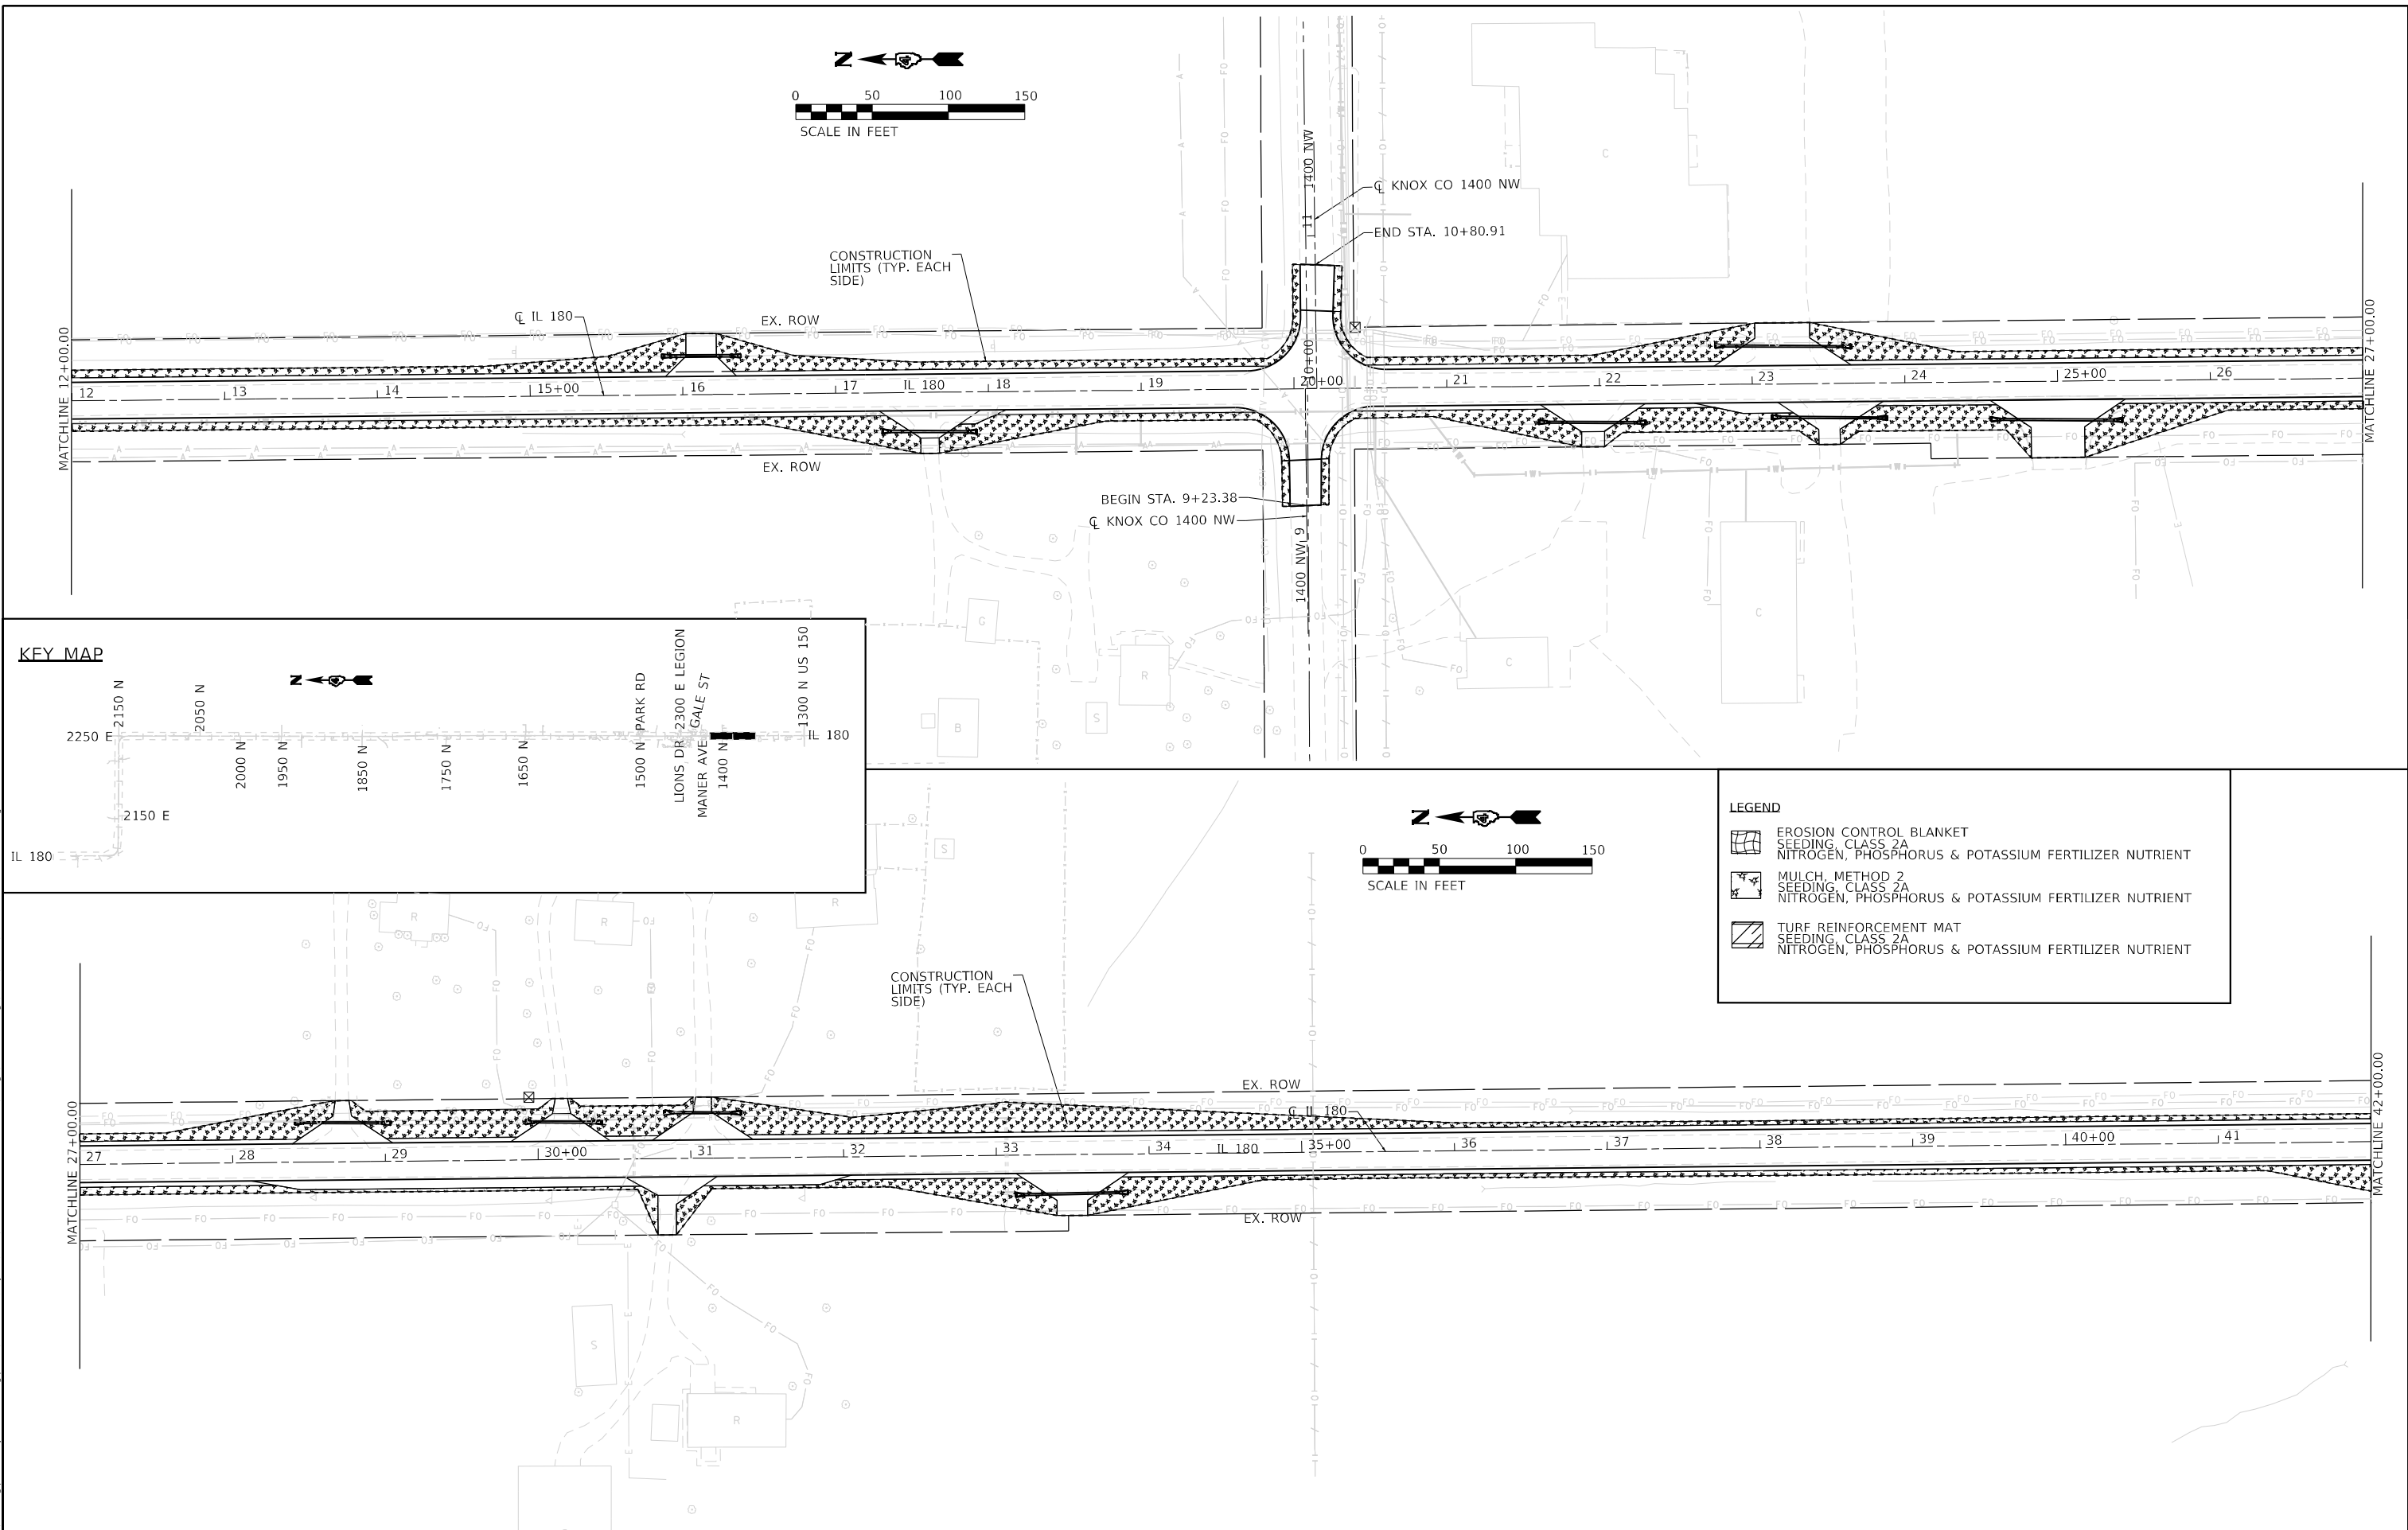


LEGEND

- EROSION CONTROL BLANKET
SEEDING, CLASS 2A
NITROGEN, PHOSPHORUS & POTASSIUM FERTILIZER NUTRIENT
- MULCH, METHOD 2
SEEDING, CLASS 2A
NITROGEN, PHOSPHORUS & POTASSIUM FERTILIZER NUTRIENT
- TURF REINFORCEMENT MAT
SEEDING, CLASS 2A
NITROGEN, PHOSPHORUS & POTASSIUM FERTILIZER NUTRIENT

 TERRA ENGINEERING LTD.	USER NAME = TravisW	DESIGNED - BAJ	REVISED -	STATE OF ILLINOIS DEPARTMENT OF TRANSPORTATION	PERMANENT LANDSCAPING IL 180					F.A.S. RTE. 1195	SECTION *	COUNTY KNOX	TOTAL SHEETS 409	SHEET NO. 169
	PLOT SCALE = 100,000' / in.	DRAWN - BAJ	REVISED -							CONTRACT NO. 68E50				
	PLOT DATE = 12/18/2024	CHECKED - CL	REVISED -							ILLINOIS FED. AID PROJECT				
		DATE - 2024/03/18	REVISED -											
SCALE:		SHEET 18	OF 20	SHEETS	STA.	TO STA.								

MODEL: Default
FILE: \\nautilus\proj\terraeng\proj\terraeng\proj\110\Documents\110 - Drawings\CADD\Sheet\68E50\STRT_IL180\CP19.dgn
PROJECT: 202302238-007 DA_Clorba IL 180 Design\110 - Drawings\CADD\Sheet\68E50\STRT_IL180\CP19.dgn

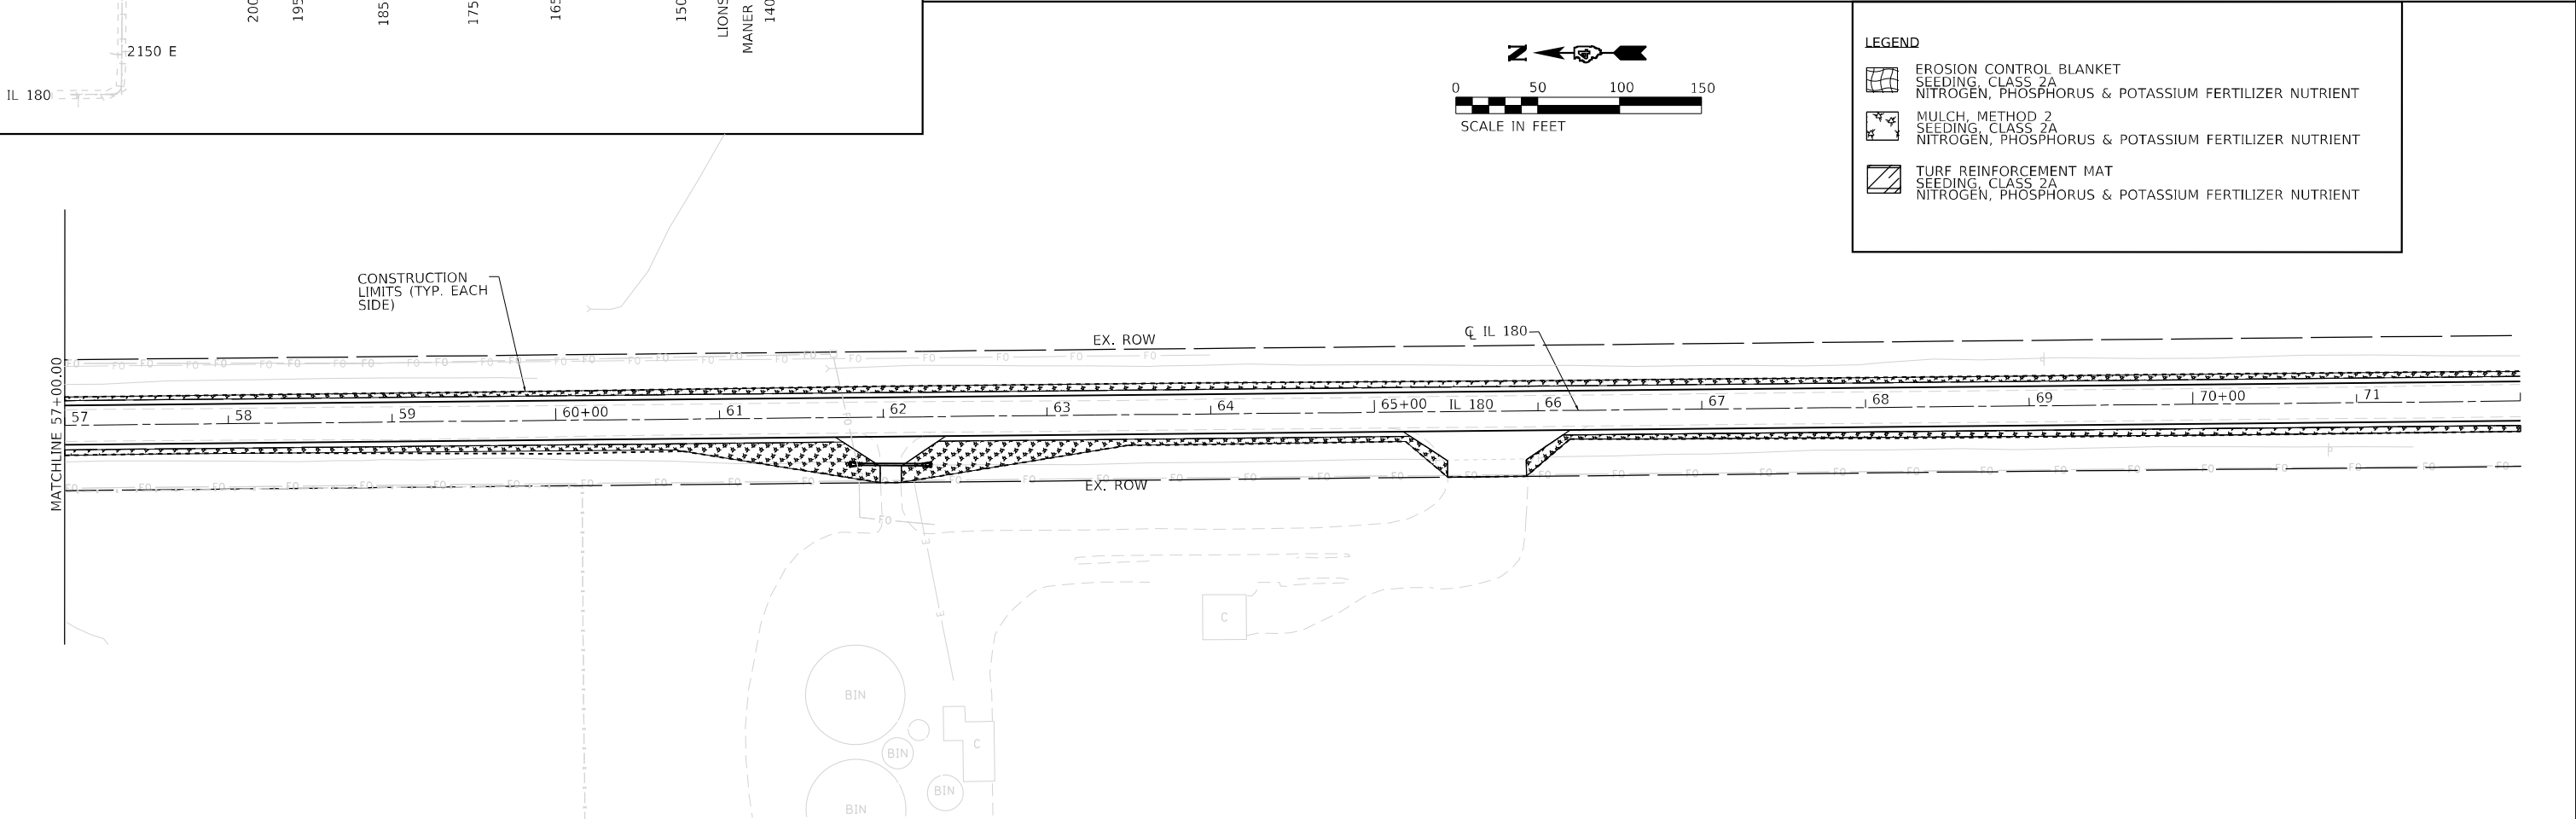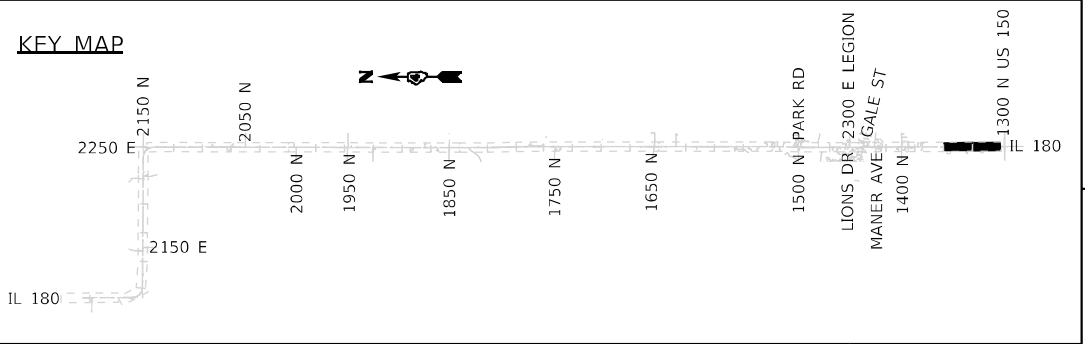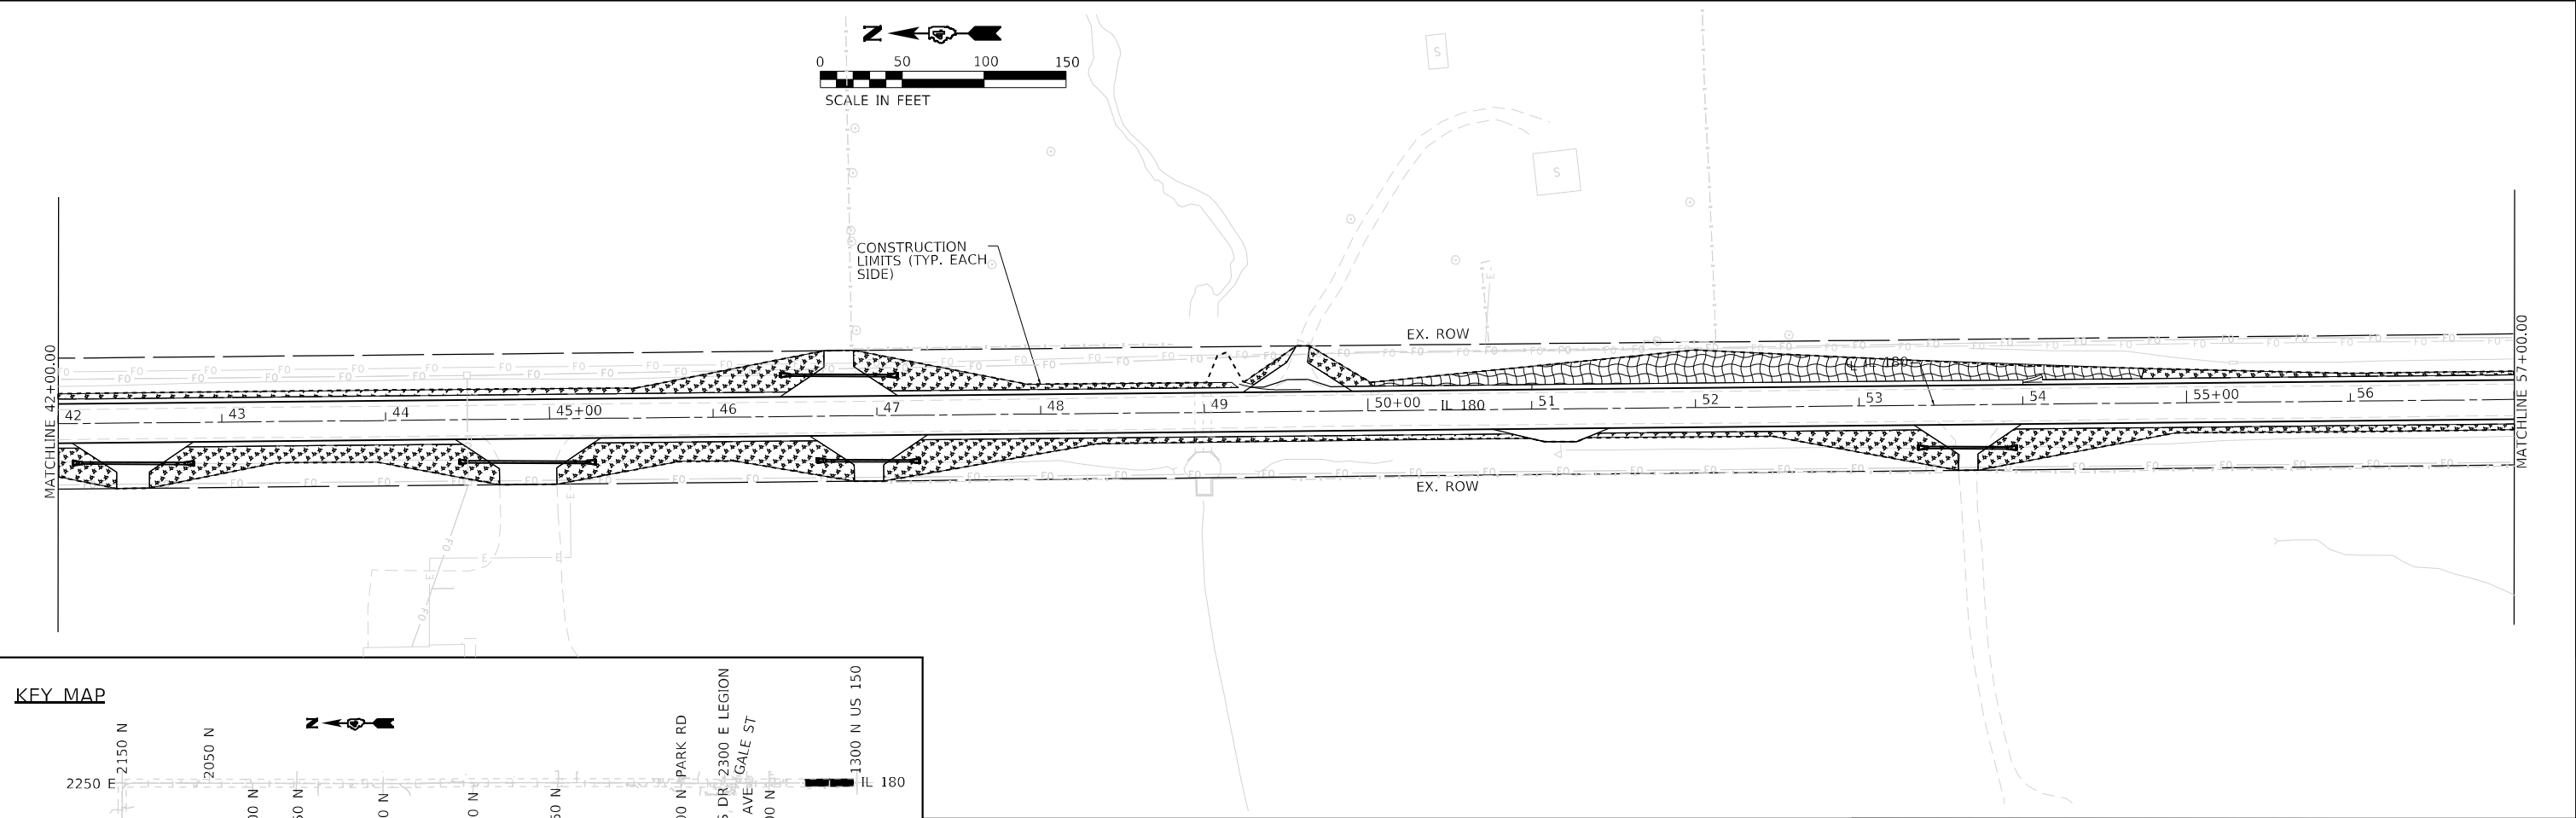


LEGEND


- EROSION CONTROL BLANKET
SEEDING, CLASS 2A
NITROGEN, PHOSPHORUS & POTASSIUM FERTILIZER NUTRIENT
- MULCH, METHOD 2
SEEDING, CLASS 2A
NITROGEN, PHOSPHORUS & POTASSIUM FERTILIZER NUTRIENT
- TURF REINFORCEMENT MAT
SEEDING, CLASS 2A
NITROGEN, PHOSPHORUS & POTASSIUM FERTILIZER NUTRIENT

	USER NAME = TravisW			DESIGNED - BAJ	REVISED -	STATE OF ILLINOIS DEPARTMENT OF TRANSPORTATION	PERMANENT LANDSCAPING IL 180			F.A.S. RTE.	SECTION	COUNTY	TOTAL SHEETS	SHEET NO.
	DRAWN - BAJ			CHECKED - CL	REVISED -		SCALE:			1195	*	KNOX	409	170
	PLOT SCALE = 100,0002 ' / in.			DATE - 2024/03/18	REVISED -		SHEET 19 OF 20 SHEETS			CONTRACT NO. 68E50				
	PLOT DATE = 12/18/2024						STA. TO STA.			ILLINOIS FED. AID PROJECT				

- LEGEND**
- EROSION CONTROL BLANKET
SEEDING, CLASS 2A
NITROGEN, PHOSPHORUS & POTASSIUM FERTILIZER NUTRIENT
 - MULCH, METHOD 2
SEEDING, CLASS 2A
NITROGEN, PHOSPHORUS & POTASSIUM FERTILIZER NUTRIENT
 - TURF REINFORCEMENT MAT
SEEDING, CLASS 2A
NITROGEN, PHOSPHORUS & POTASSIUM FERTILIZER NUTRIENT

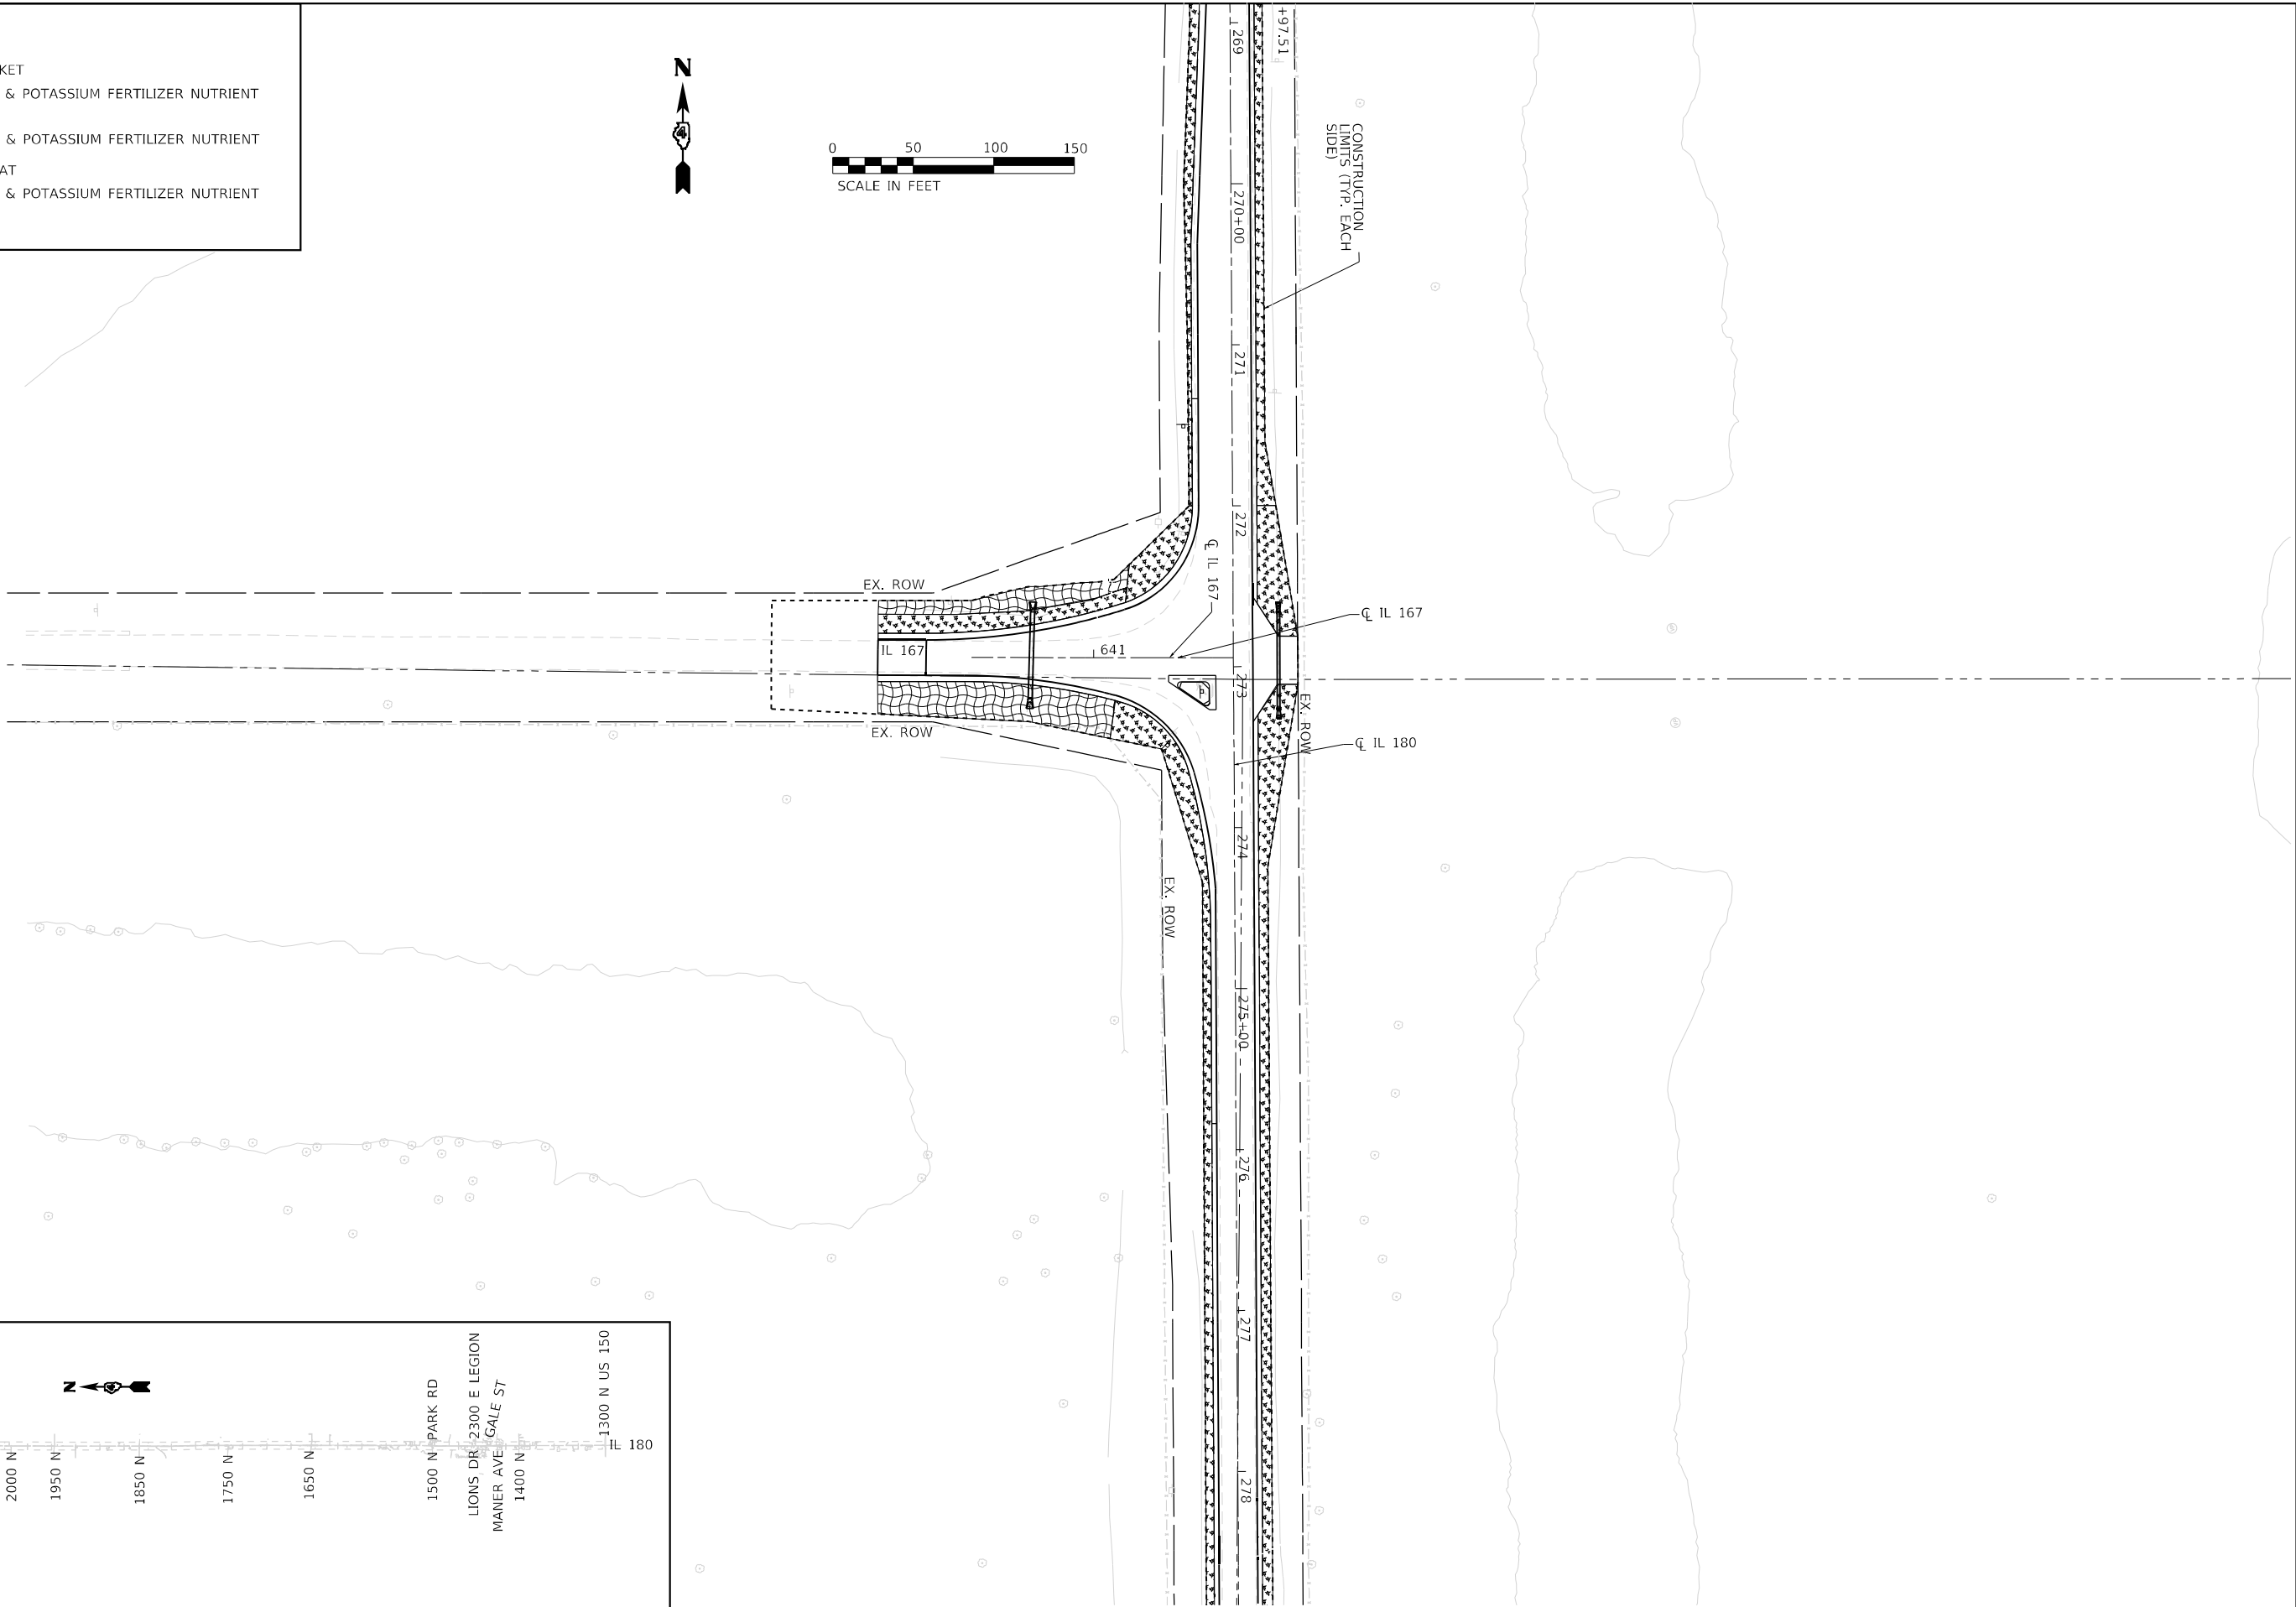

KEY MAP

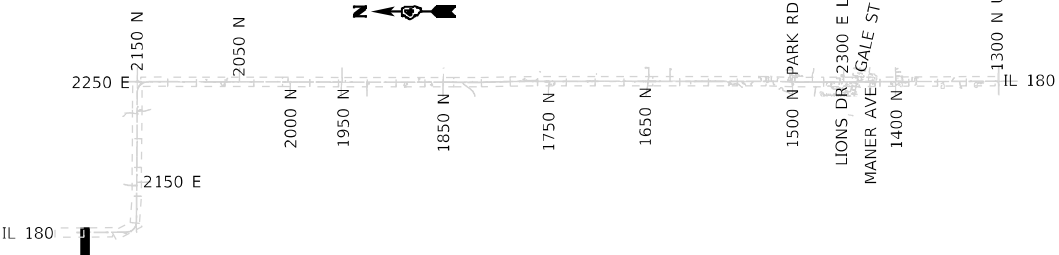

USER NAME = TravisW
PLOT SCALE = 100,000' / in.
PLOT DATE = 12/18/2024

DESIGNED - BAJ
DRAWN - BAJ
CHECKED - CL
DATE - 2024/03/18

REVISED -
REVISED -
REVISED -
REVISED -

**STATE OF ILLINOIS
DEPARTMENT OF TRANSPORTATION**

**PERMANENT LANDSCAPING
IL 180**

SCALE: SHEET 20 OF 20 SHEETS STA. TO STA.

F.A.S. RTE.	SECTION	COUNTY	TOTAL SHEETS	SHEET NO.
1195	*	KNOX	409	171
CONTRACT NO. 68E50				
ILLINOIS FED. AID PROJECT				


*110R5-5:(111,112,108X-1)W,R5-3

PLAN	SURVEYED PLOTTED ALIGNMENT CHECKED DATE CADD FILE NAME	BY	DATE
NOTE BOOK NO.			

PROFILE	SURVEYED PLOTTED GRADES CHECKED NOTE BOOK NO.	BY	DATE
STRUCTURE NOTATION CHWD			

MODEL: Default
FILE NAME: p:\work\engineering\client\com\terrapro\p\p\1\Documents\Projects\2023\23-38-007 Dr. Gloria IL 180\Design\100 - Drawings\CADD\Sheets\7468F50-SHT-DRAIN-01-TRA.dgn



KEY MAP

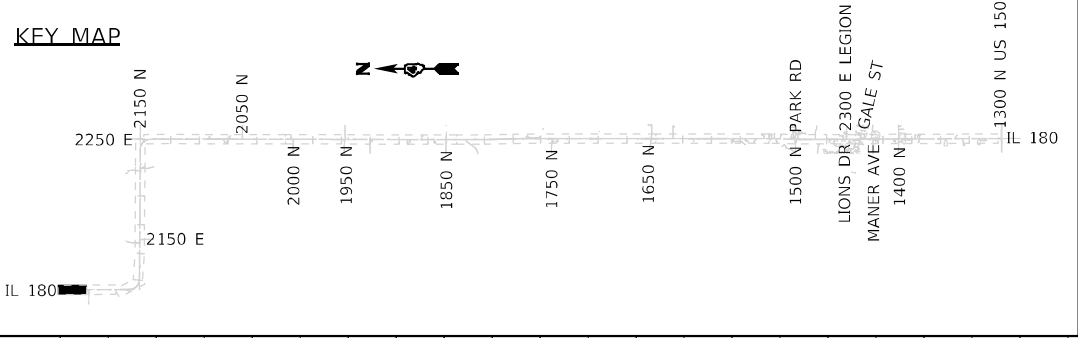

LEGEND

STONE RIPRAP & FILTER FABRIC
(CLASS A4 UNLESS OTHERWISE NOTED)



(XXX.XX) EXISTING ELEVATION

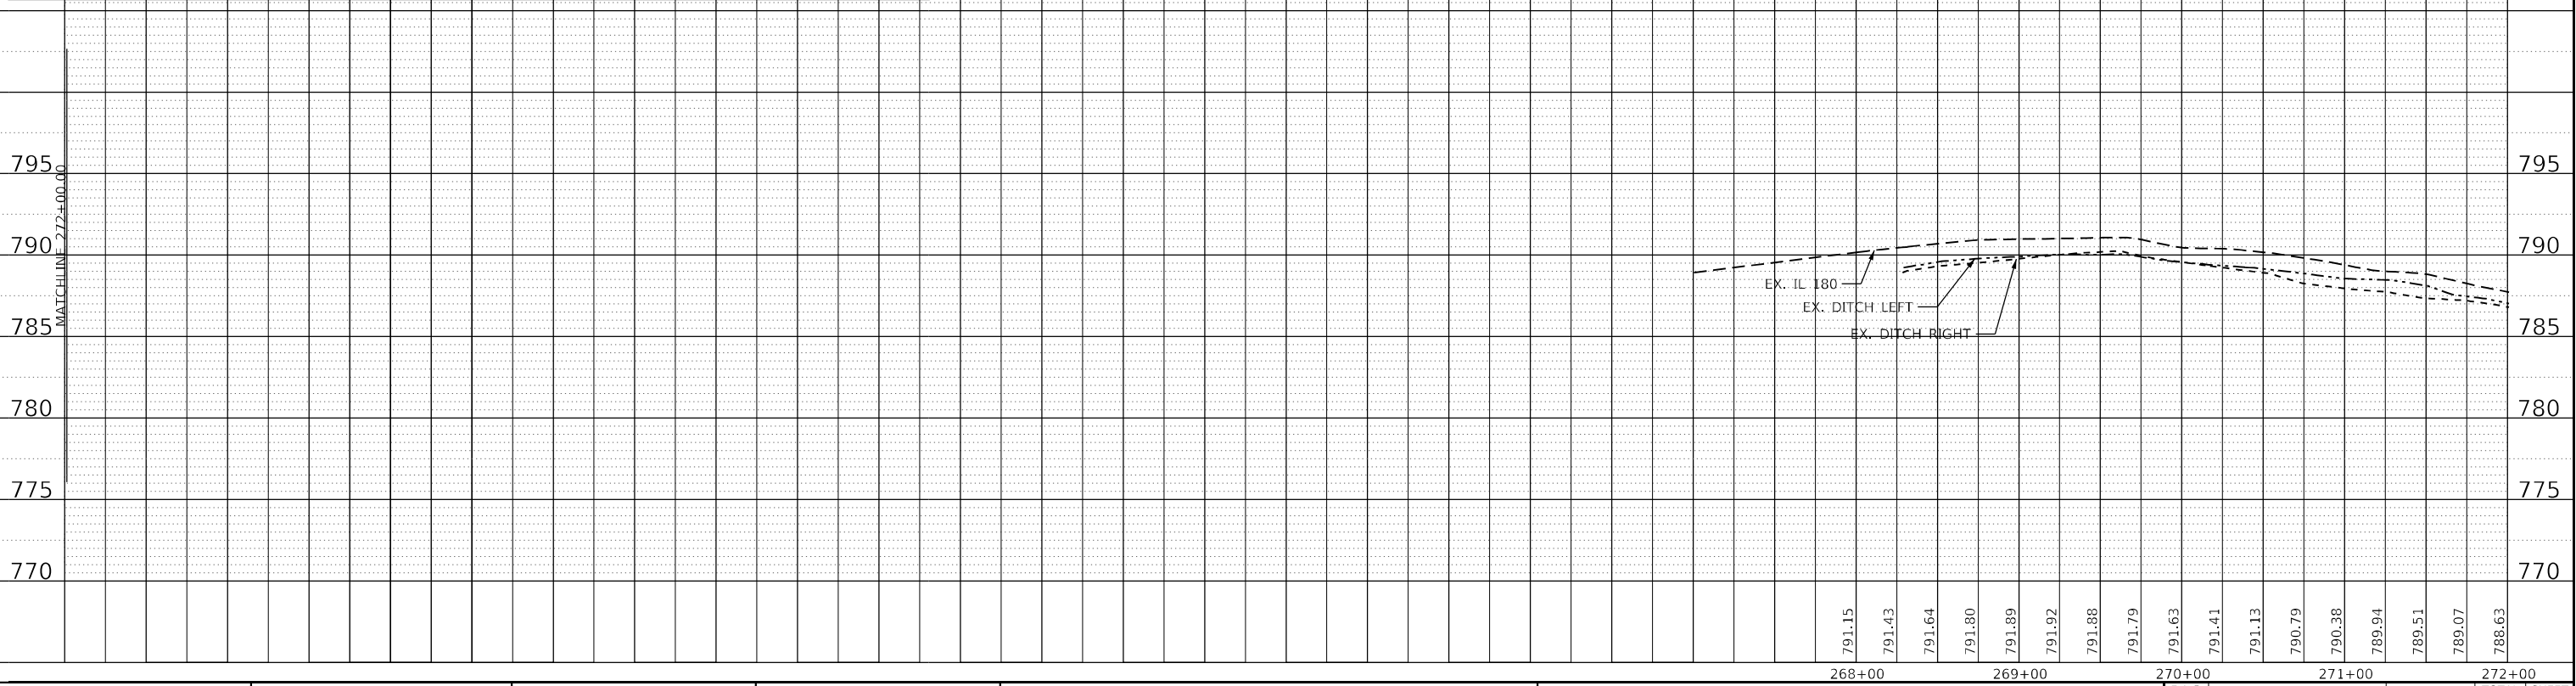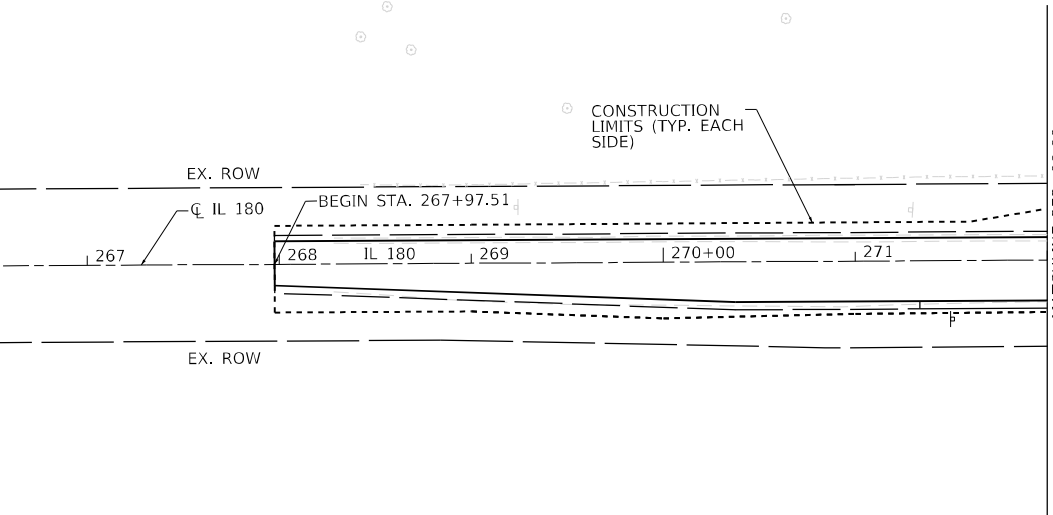


TERRA ENGINEERING LTD.	USER NAME = TravisW		DESIGNED - BAJ	REVISED -	STATE OF ILLINOIS DEPARTMENT OF TRANSPORTATION	DRAINAGE PLAN & PROFILES IL 180				F.A.S. RTE.	SECTION	COUNTY	TOTAL SHEETS	SHEET NO.
	PLOT SCALE = 100,0002 ' / in.		DRAWN - BAJ	REVISED -		1195	*	KNOX	409	172				
	PLOT DATE = 12/18/2024		CHECKED - CL	REVISED -		CONTRACT NO. 68E50								
			DATE - 2024/03/18	REVISED -		ILLINOIS FED. AID PROJECT								
SCALE:		SHEET 1	OF 42	SHEETS	STA.	TO STA.								

PLAN	SURVEYED _____		BY _____	DATE _____
NOTE BOOK	PLOTTED _____			
	ALIGNMENT CHECKED _____			
	RT. OF WAY CHECKED _____			
NO. _____	CADD FILE NAME _____			

PROFILE	SURVEYED _____	BY _____	DATE _____
	PLOTTED _____		
NOTE BOOK	GRADES CHECKED _____		
	B.M. NOTED _____		
NO. _____	STRUCTURE NOTING CHRD _____		

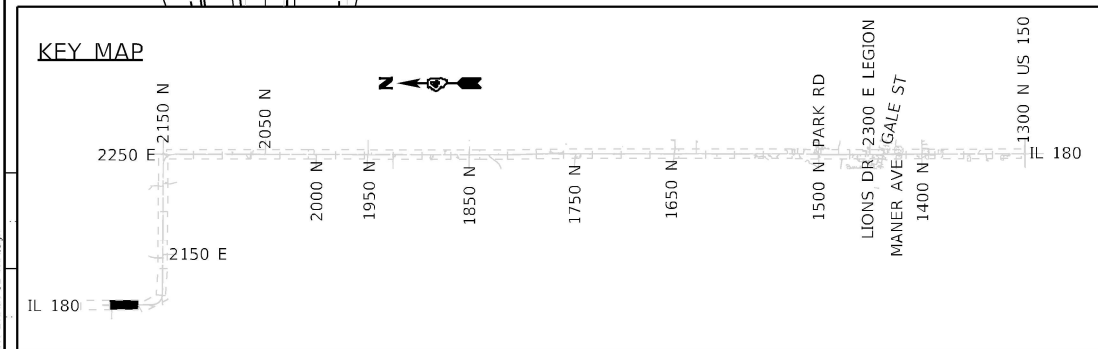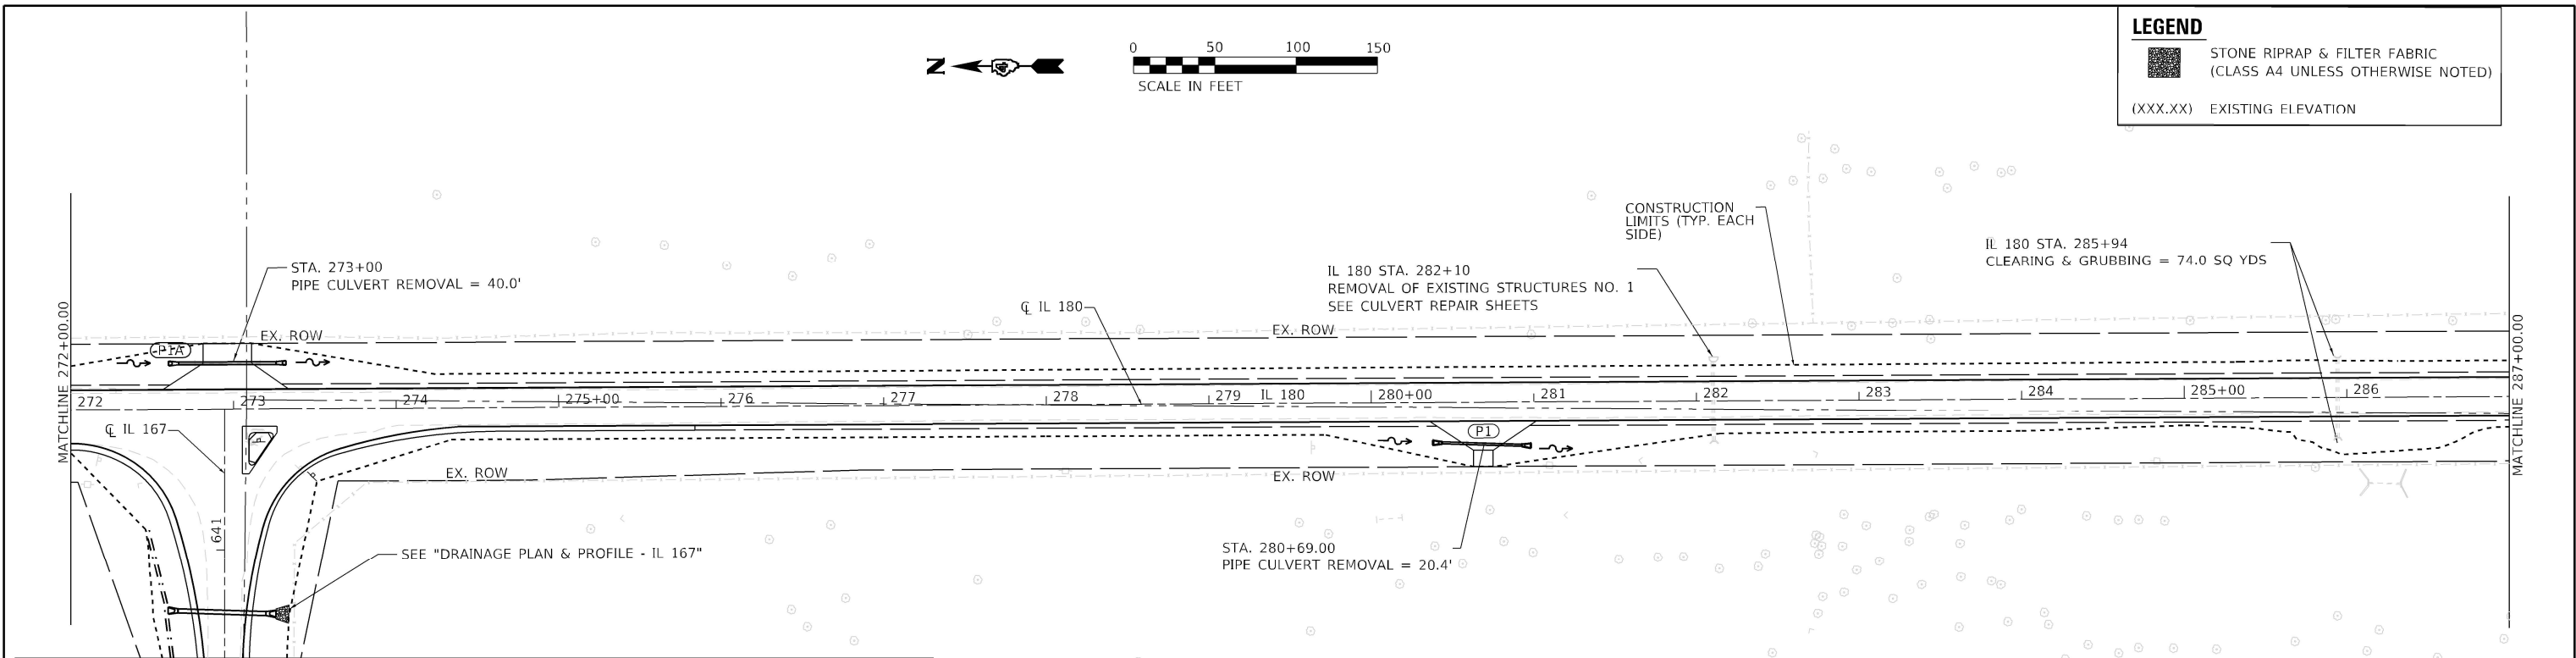


SHEET	PIPE ID	CLASS/TYPE	DIA, INCH	LENGTH, FT	U/S STRUCTURE	U/S STA.	U/S OFF	U/S INVERT	D/S STRUCTURE	D/S STA.	D/S OFF	D/S INVERT	SLOPE	TBF, CU YD
2	P1A	P CUL CL D 1	15	60.0	METAL FL END SEC 15	272+60.24	27.94 LT	(785.55)	METAL FL END SEC 15	273+32.44	28.02 LT	(784.07)	2.1%	4.8
2	P1	P CUL CL D 1	15	48.8	METAL FL END SEC 15	280+37.82	25.17 RT	(771.68)	METAL FL END SEC 15	280+97.94	27.29 RT	(770.07)	2.7%	3.5

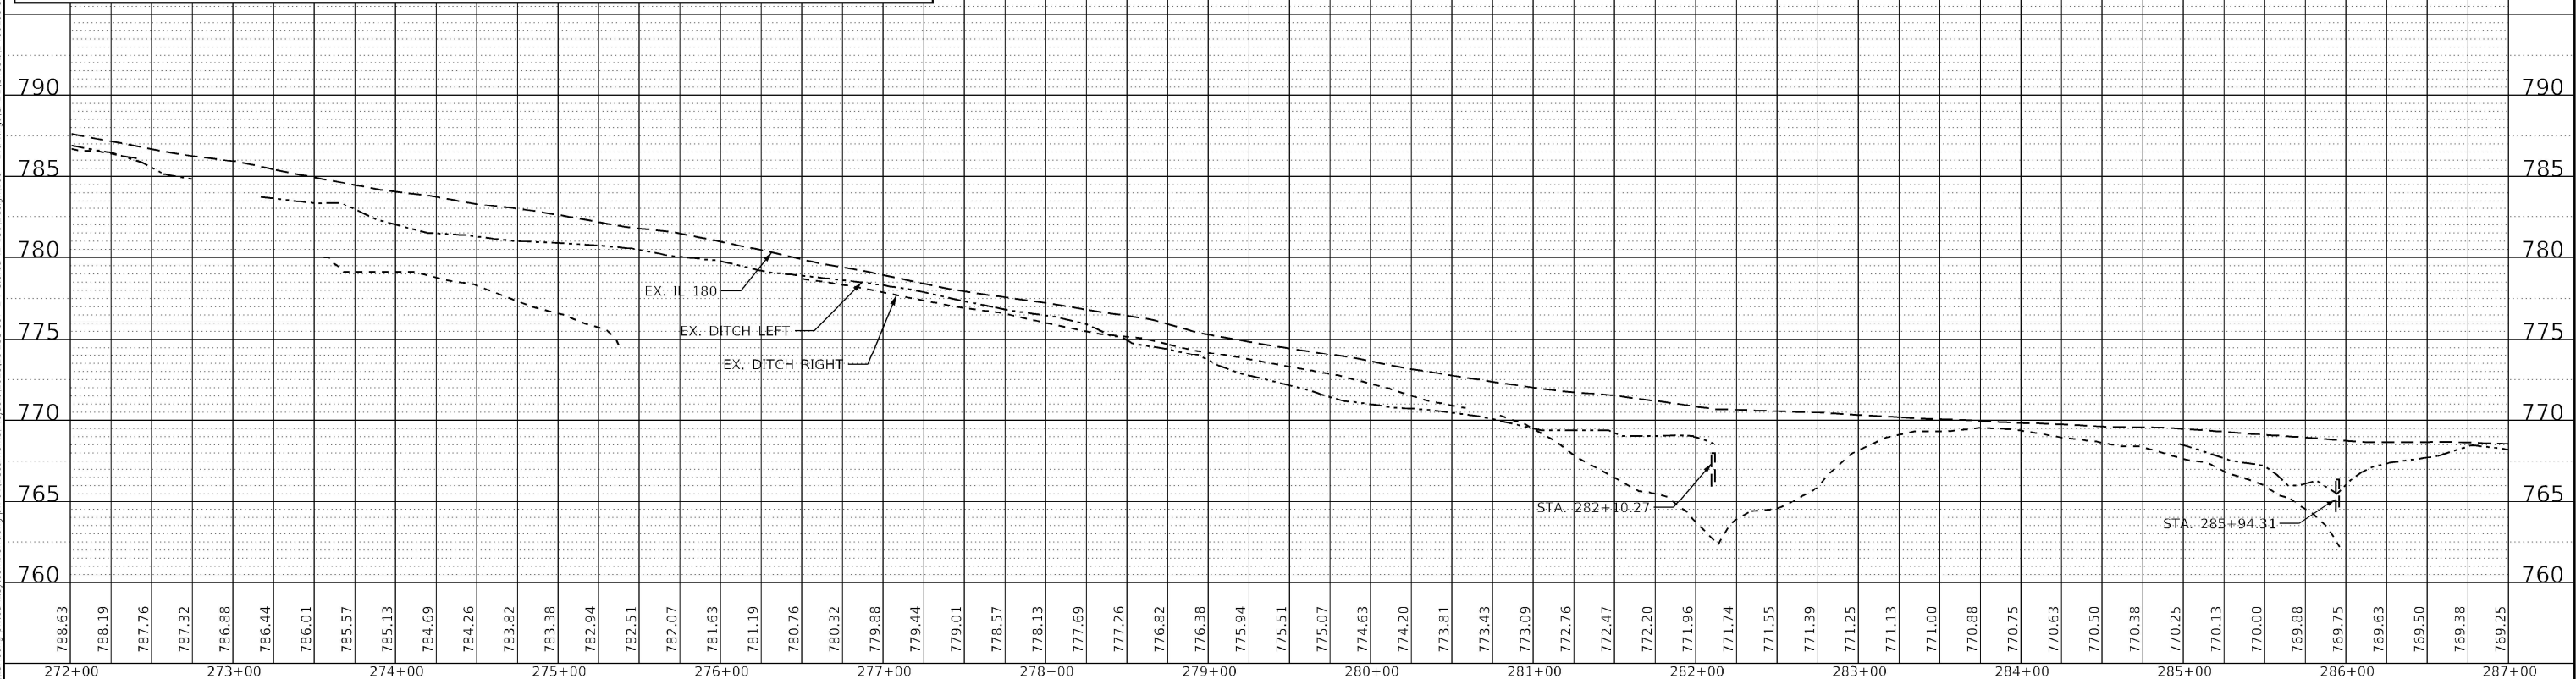

MODEL: Dredge (DVI) FILE NAME: DVI3	 TERRA ENGINEERING LTD.	USER NAME = TravisW	DESIGNED - TW	REVISED -	STATE OF ILLINOIS DEPARTMENT OF TRANSPORTATION	DRAINAGE PLAN & PROFILES IL 180				F.A.S. RTE.	SECTION	COUNTY	TOTAL SHEETS	SHEET NO.
		PLOT SCALE = 100,000' / in.	DRAWN - TW/BAJ	REVISED -						1195	*	KNOX	409	173
		PLOT DATE = 12/18/2024	CHECKED - CL	REVISED -		CONTRACT NO. 68E50								
		DATE - 2024/12/18	REVISED -	SCALE:		SHEET 2 OF 42 SHEETS	STA. TO STA.	ILLINOIS	FED. AID PROJECT					


STR ID	STATION	OFFSET	STRUCTURE TYPE	RIM ELEV.	N INVERT	E INVERT	S INVERT	W INVERT
S4	298+17.00	39.16 LT	CB TB T7G	744.2	-	-	739.27	-

 


PLAN	SURVEYED _____			BY _____	DATE _____
	PLOTTED _____				
NOTE BOOK NO. _____	ALIGNMENT CHECKED _____			BY _____	DATE _____
	RT. OF WAY CHECKED _____				
CADD FILE NAME _____					

PROFILE		BY	DATE
NOTE BOOK			
NO. _____	SURVEYED _____		
	PLOTTED _____		
	GRADES CHECKED _____		
	B.M. NOTED _____		
	STRUCTURE NOTATIONS CHKD _____		


MODEL: Default
FILE NAME: p:\river\engineering\river\comterran\p\p-91\Documents\Projects\2023\23-38-007 Dr. Gloria IL 180\Design\100 - Drawings\CADD\Sheets\7468F50-SHT-DRAIN-04-TR-Adj.dgn

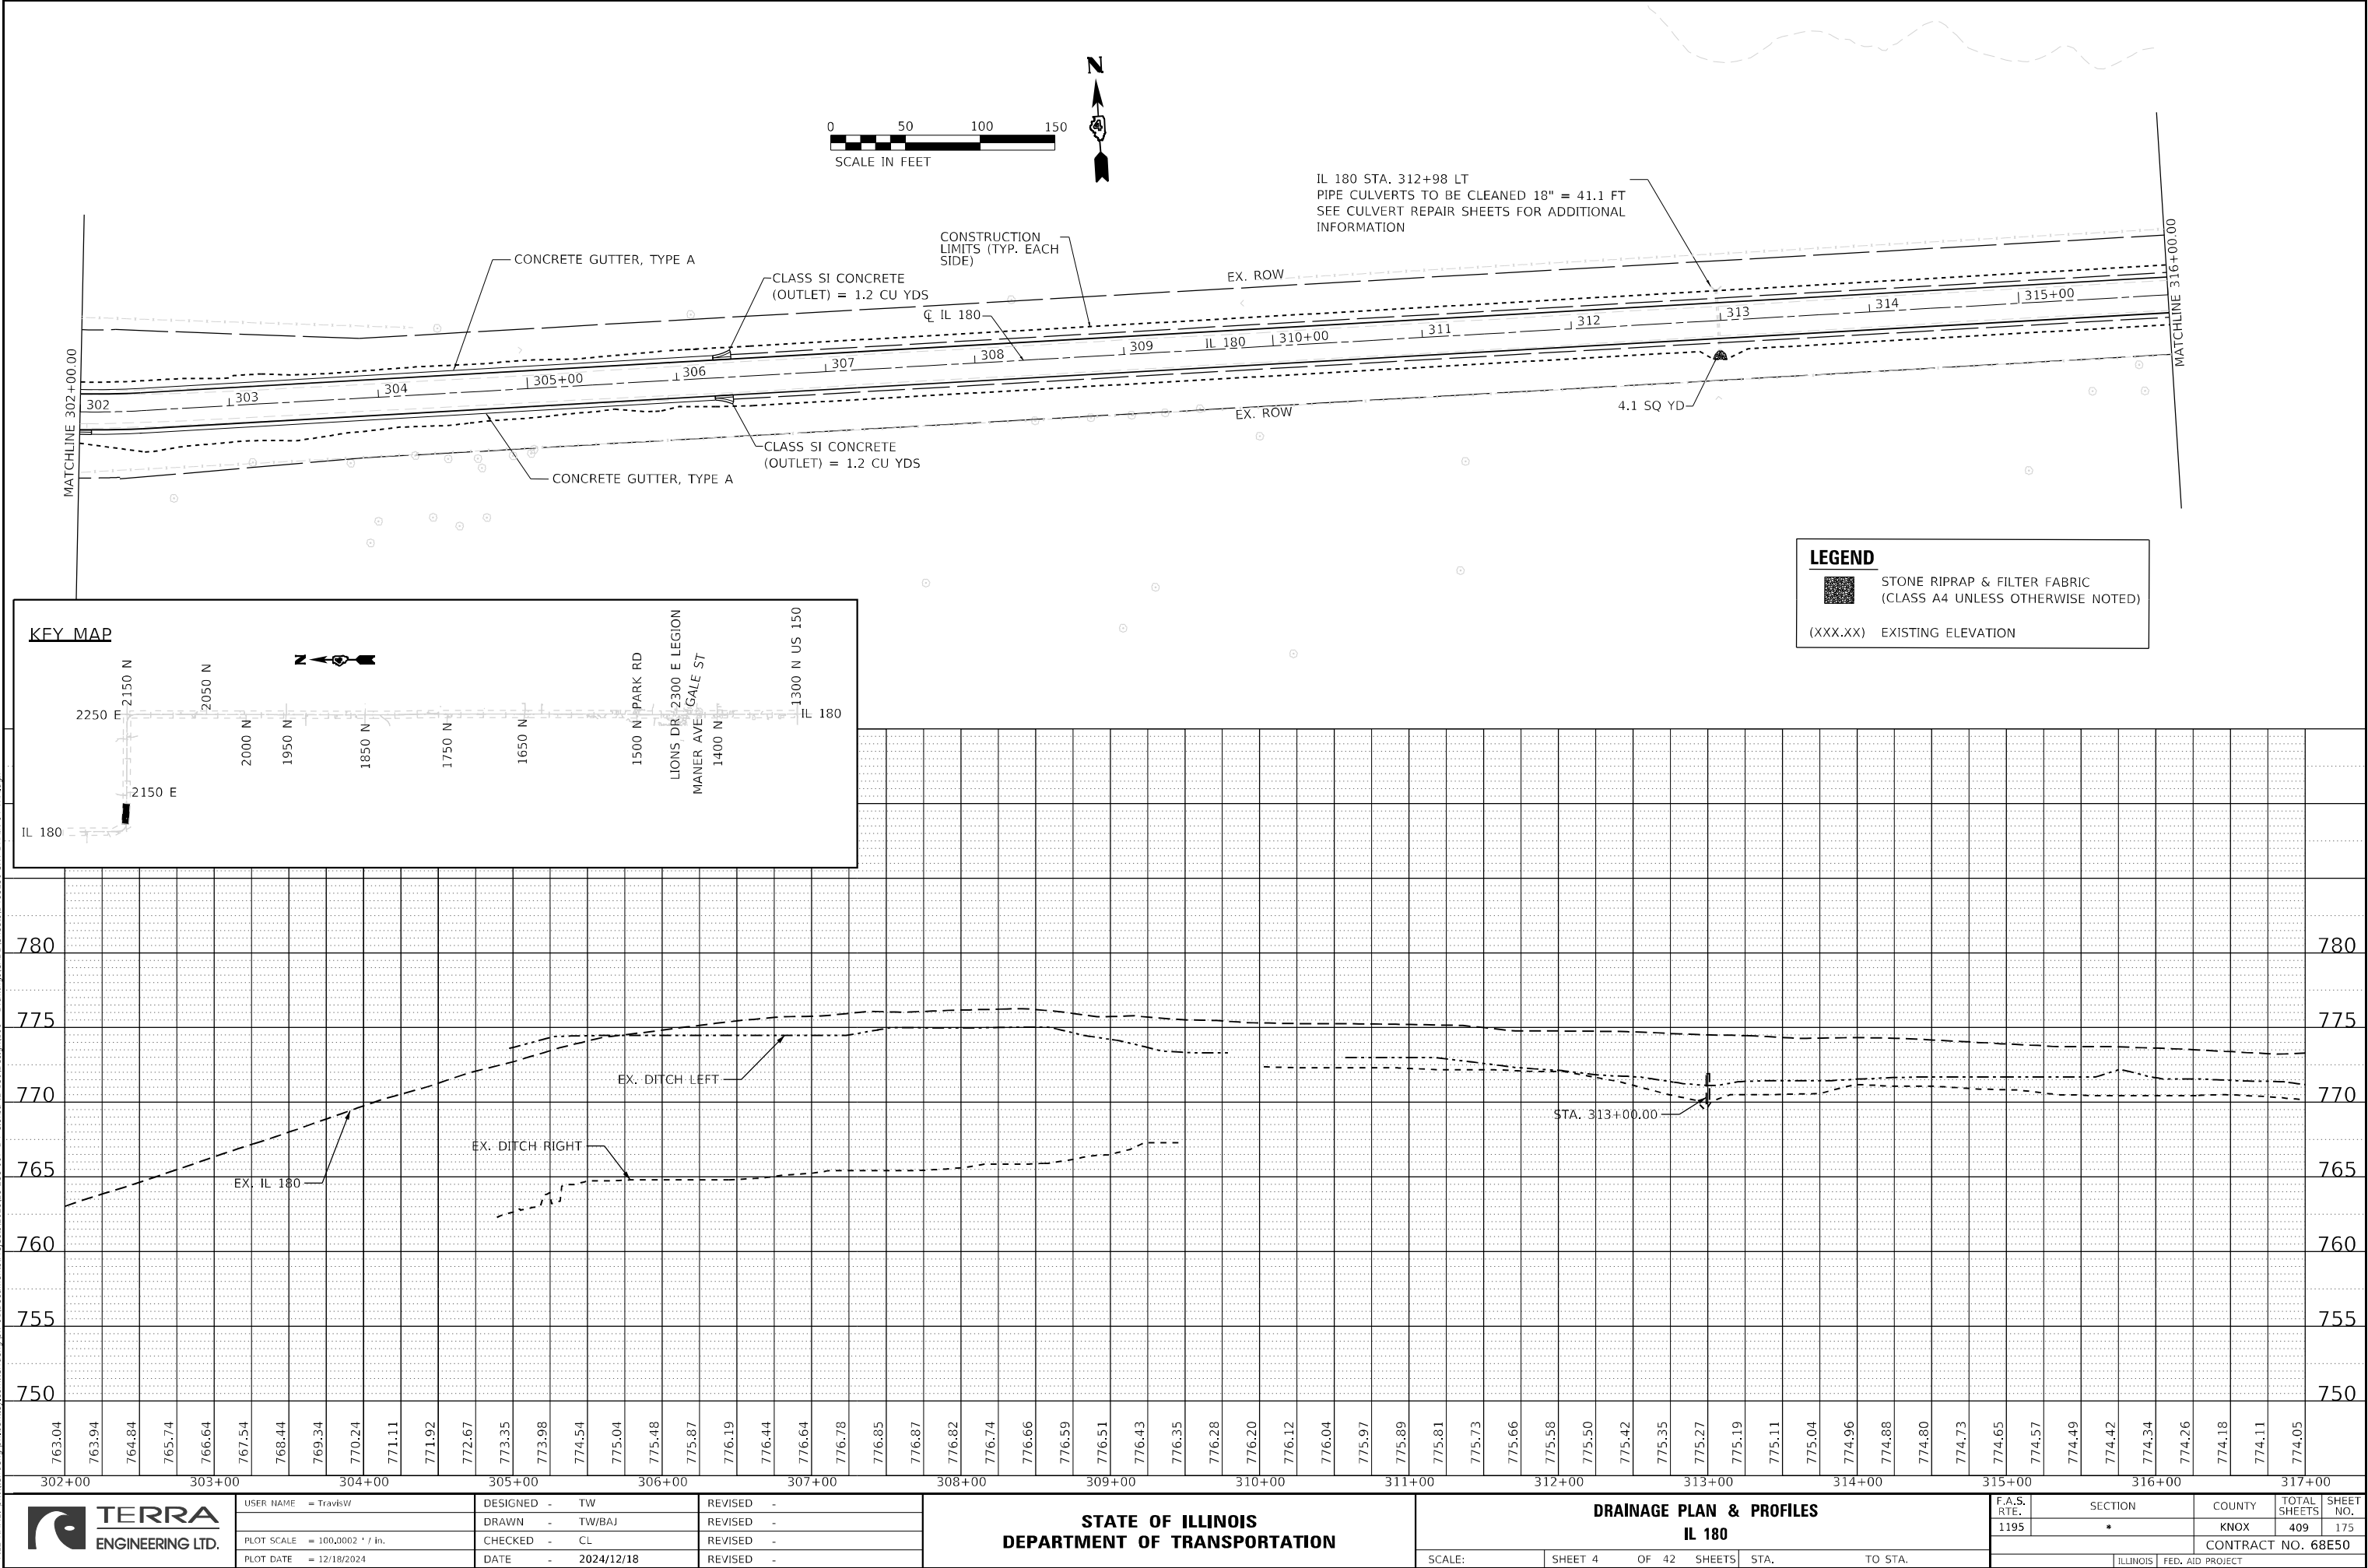

PROFILE	SURVEYED _____	BY _____	DATE _____
	PLOTTED _____		
NOTE BOOK _____	GRADES CHECKED _____		
	B.M., NOTED _____		
NO. _____	STRUCTURE NOTATIONS CHK'D _____		

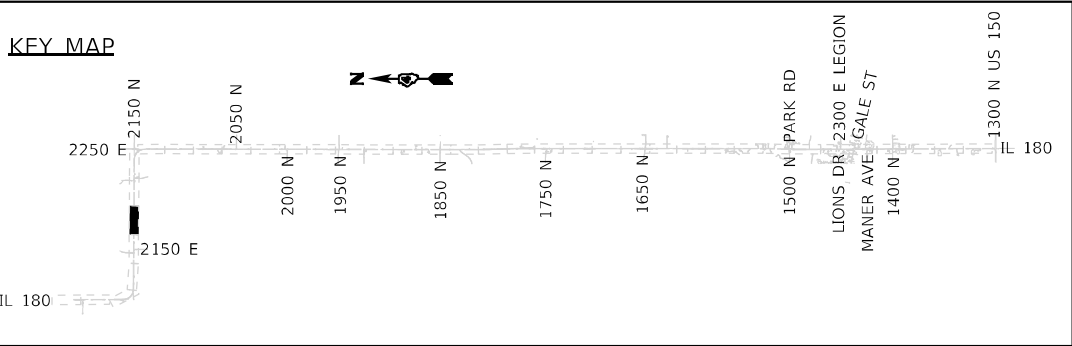

LEGEND	
	STONE RIPRAP & FILTER FABRIC (CLASS A4 UNLESS OTHERWISE NOTED)
(XXX.XX)	EXISTING ELEVATION



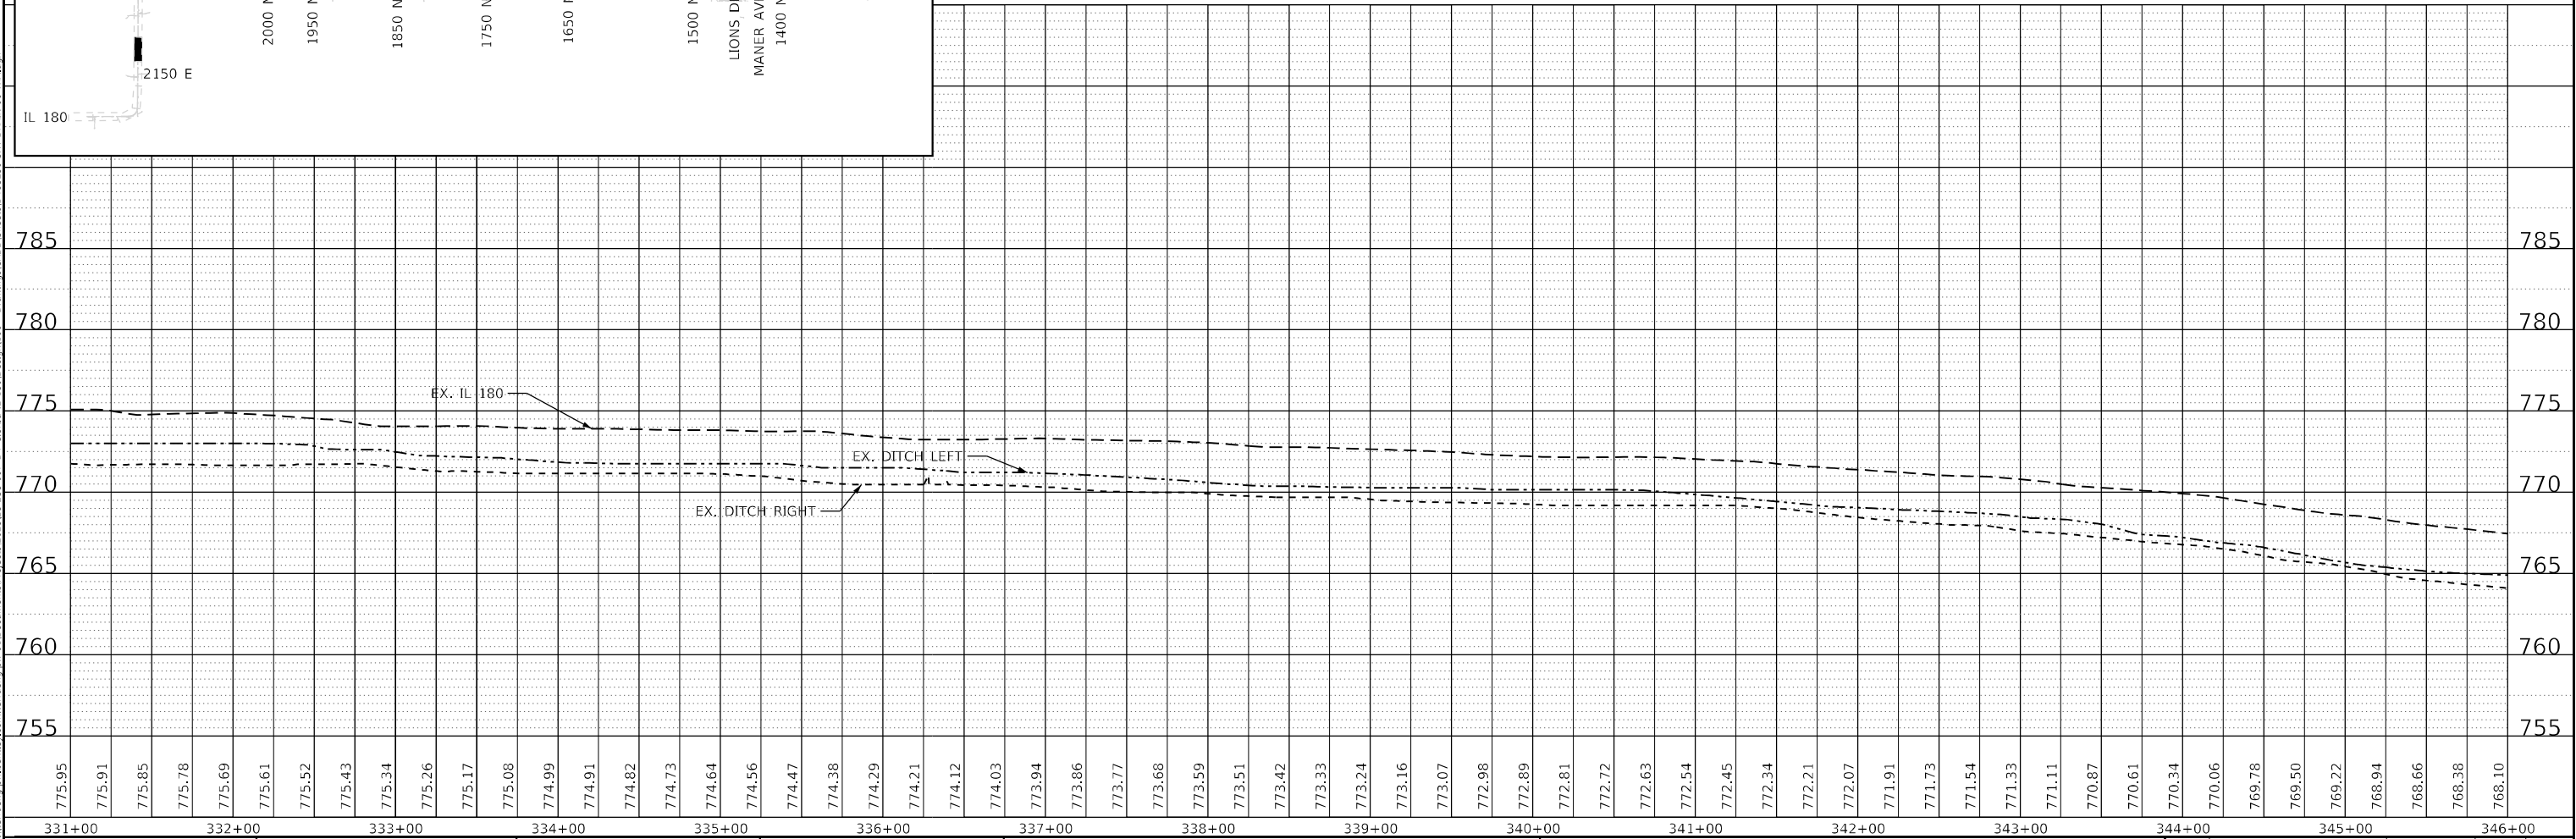


MODEL: DRAINAGE FILE NAME: DWG	 TERRA ENGINEERING LTD.	USER NAME = TravisW	DESIGNED - TW	REVISED -	STATE OF ILLINOIS DEPARTMENT OF TRANSPORTATION	DRAINAGE PLAN & PROFILES				F.A.S. RTE.	SECTION	COUNTY	TOTAL SHEETS	SHEET NO.
		PLOT SCALE = 100,0002 ' / in.	DRAWN - TW/BAJ	REVISED -		IL 180				1195	*	KNOX	409	177
		PLOT DATE = 12/18/2024	CHECKED - CL	REVISED -						CONTRACT NO. 68E50				
			DATE - 2024/12/18	REVISED -		SCALE: SHEET 6 OF 42 SHEETS STA. TO STA.				ILLINOIS FED. AID PROJECT				

PLAN	SURVEYED	BY	DATE
NOTE BOOK NO.	ALIGNMENT CHECKED	DATE	FILE NAME

PROFILE	SURVEYED	BY	DATE
NOTE BOOK NO.	GRADES CHECKED	DATE	FILE NAME

MODEL: Default
FILE NAME: p:\110RS-5\111,112,108X-1\W,RS-3\Drawings\CADD\Sheets\7468E50-SHT-DRAIN-07-TR.dgn

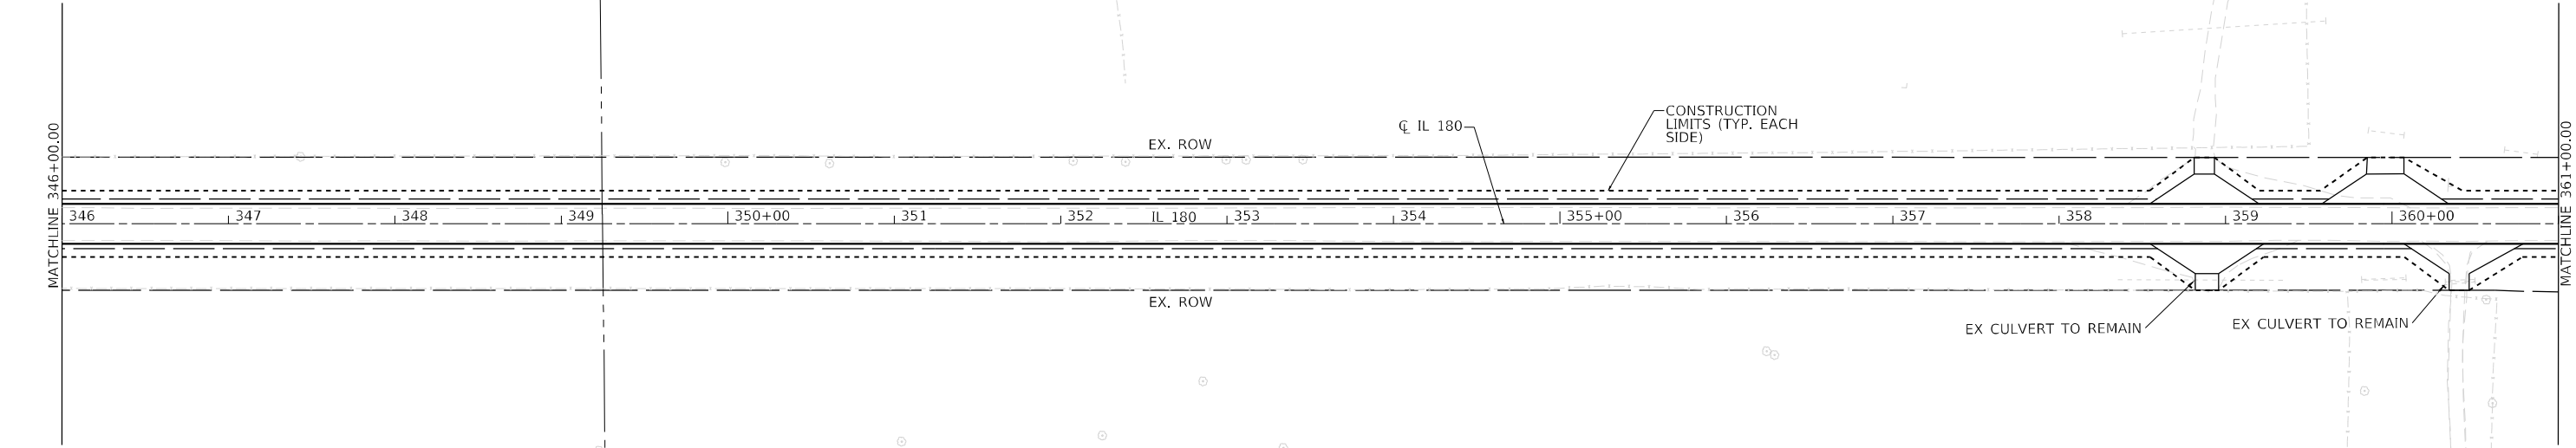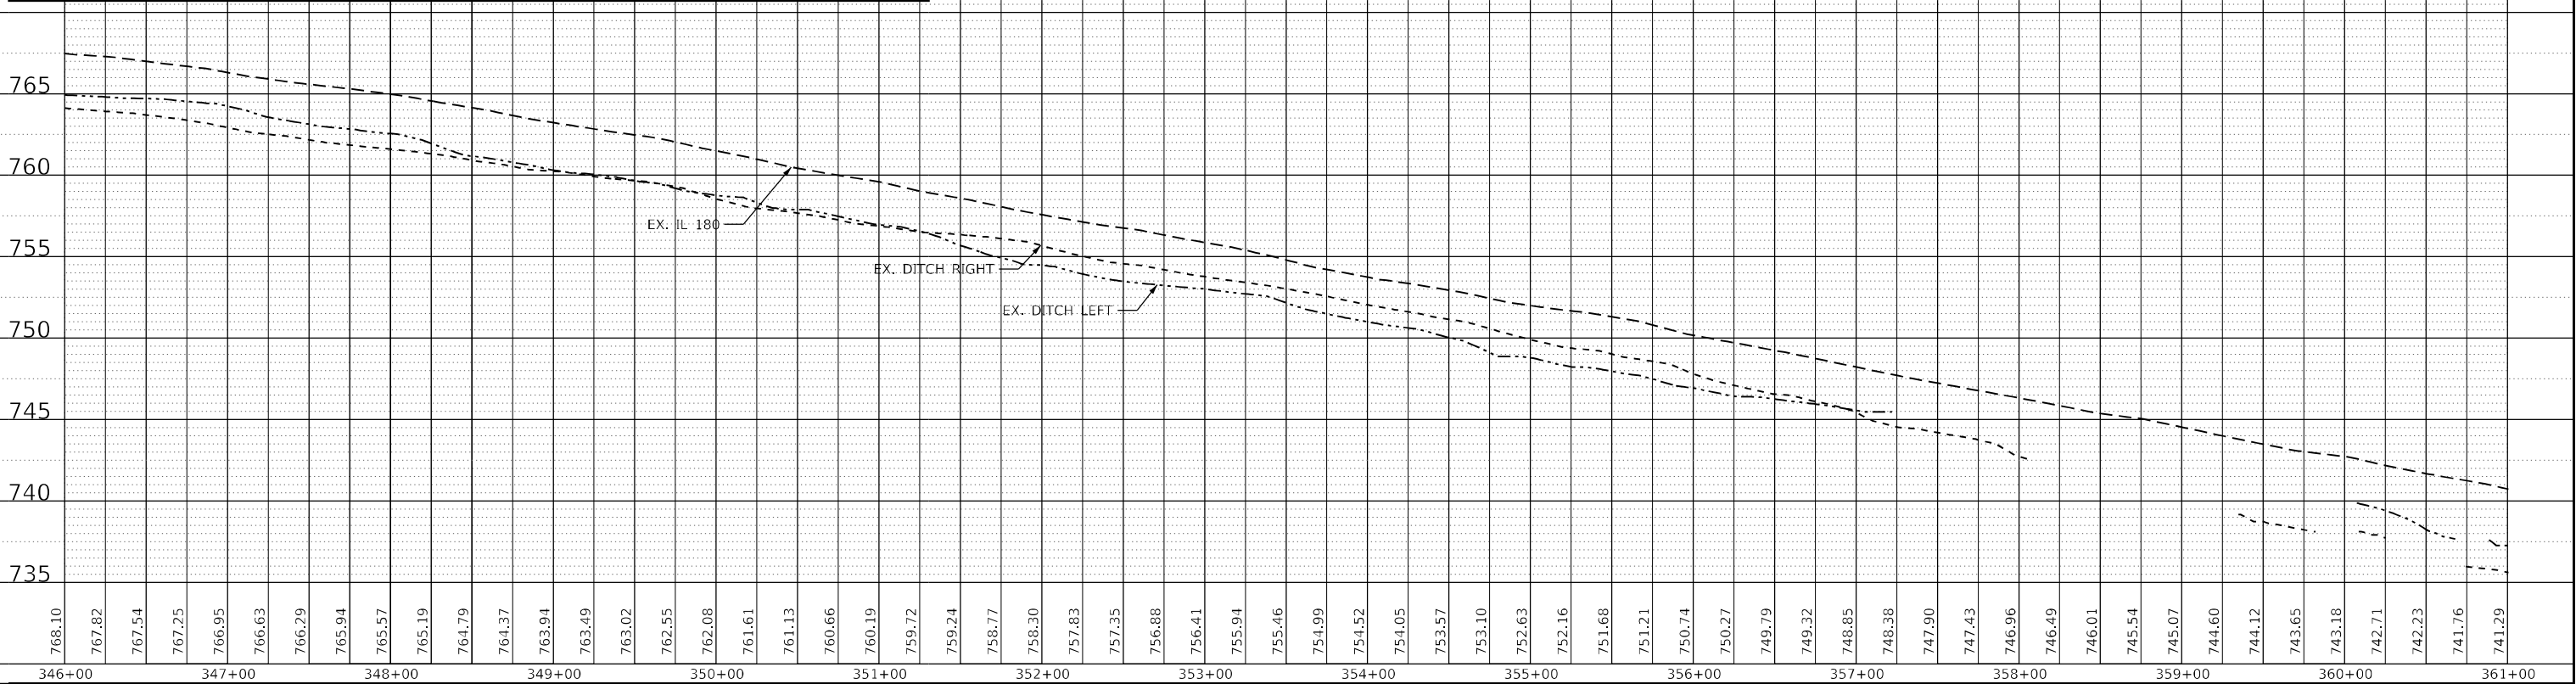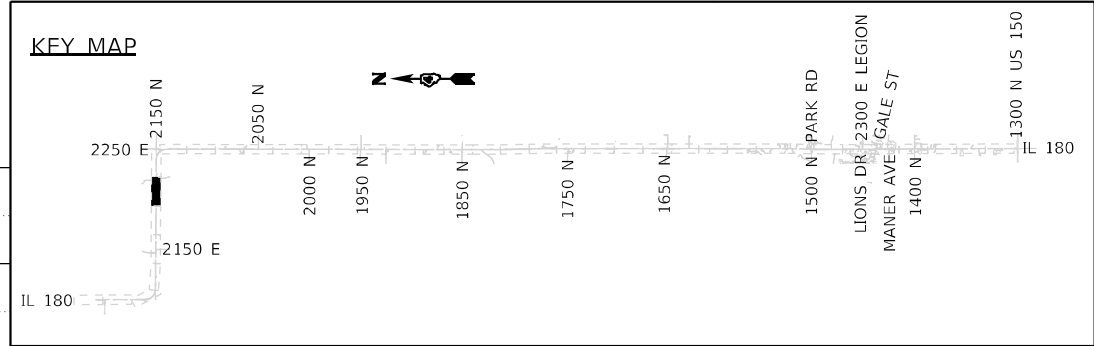

LEGEND

- STONE RIPRAP & FILTER FABRIC (CLASS A4 UNLESS OTHERWISE NOTED)
- (XXX.XX) EXISTING ELEVATION

	USER NAME = TravisW		DESIGNED - TW	REVISED -	STATE OF ILLINOIS DEPARTMENT OF TRANSPORTATION	DRAINAGE PLAN & PROFILES IL 180				F.A.S. RTE.	SECTION	COUNTY	TOTAL SHEETS	SHEET NO.
	DRAWN - TW/BAJ		CHECKED - CL	REVISED -		SCALE:	SHEET 7	OF 42	SHEETS	STA.	TO STA.	ILLINOIS	FED. AID PROJECT	KNOX
	PLOT SCALE = 100,000' / in.		DATE - 2024/12/18	REVISED -										
	PLOT DATE = 12/18/2024													
											CONTRACT NO. 68E50			

PLAN	SURVEYED	BY	DATE
NO.	PLOTTED		
	ALIGNMENT CHECKED		
	STRUCTURE NOTATIONS CHKD		
	CADD FILE NAME		

PROFILE	SURVEYED	BY	DATE
NO.	PLOTTED		
	GRADES CHECKED		
	STRUCTURE NOTATIONS CHKD		
	CADD FILE NAME		

MODEL: Default
FILE NAME: j:\civil\ermy-proj\envi\com\terranet\paw31\Documents\Projects\2023023238-007 D4 Cloria IL 180\Design\100 - Drawings\CADD\Sheets\Drawings\50-SHT DRAIN 08-TRA.dgn

LEGEND

STONE RIPRAP & FILTER FABRIC
(CLASS A4 UNLESS OTHERWISE NOTED)

(XXX.XX)

EXISTING ELEVATION

NOTE: EXISTING FIELD TILE RUNS THROUGH 4'X4' BOX CULVERT TO BE REMOVED.

CONTRACTOR SHALL COORDINATE WITH PROPERTY OWNERS TO ENSURE CONNECTIONS AND PROPER FLOW WITH EXISTING FIELD TILE SYSTEMS. WORK SHALL BE PERFORMED ACCORDING TO SECTION 611 OF STANDARD SPECIFICATIONS.

PROPOSED DITCH 366+00 TO 367+12 LT
GRADING AND SHAPING DITCHES = 112.9 FT

61133200 FIELD TILE JUNCTION
VAULT 3' DIA = 2 EACH

PR. TEMP.
EASEMENT

IL 180 STA. 362+16
CLEARING AND GRUBBING = 11.1 SQ YD

CL IL 180

S30

P5
P6
P7

61100500 EXPLORATION
TRENCH 52" DEPTH = 40 FT

IL 180 STA. 366+52
BOX CULVERT REMOVAL = 48.2 FT

CONSTRUCTION
LIMITS (TYP. EACH
SIDE)

61101013 STORM SEWERS
PROTECTED, CLASS A, 12"=80 FT

61100605 MISCELLANEOUS
CONCRETE 2 CU YD

PR. TEMP.
EASEMENT

61100500 EXPLORATION
TRENCH 52" DEPTH = 40 FT

PROPOSED DITCH 366+12 TO 380+00 RT
GRADING AND SHAPING DITCHES = 1348.7 FT

GRADE EXISTING CHANNEL TO DRAIN
GRADING AND SHAPING DITCHES = 76.5 FT

25.2 SQ YDS



EX. ROW

KNOX HWY 24


EX. ROW

2250 E

KEY MAP

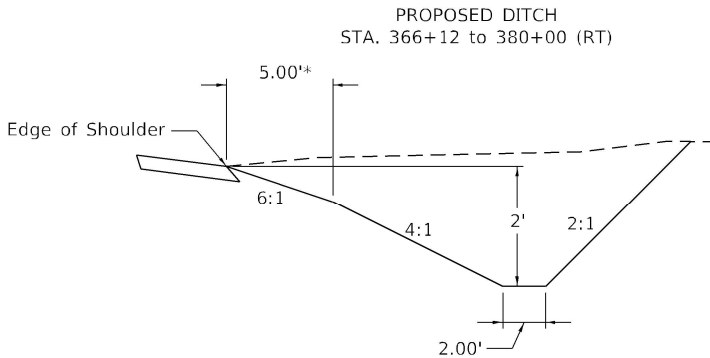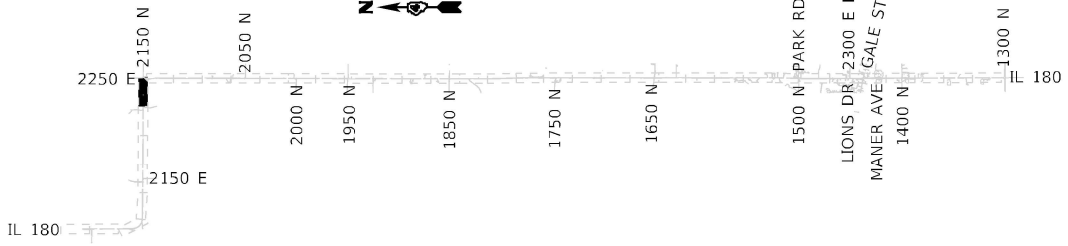

^379+00 to 380+00 taper shelf to 0' to match existing ditch

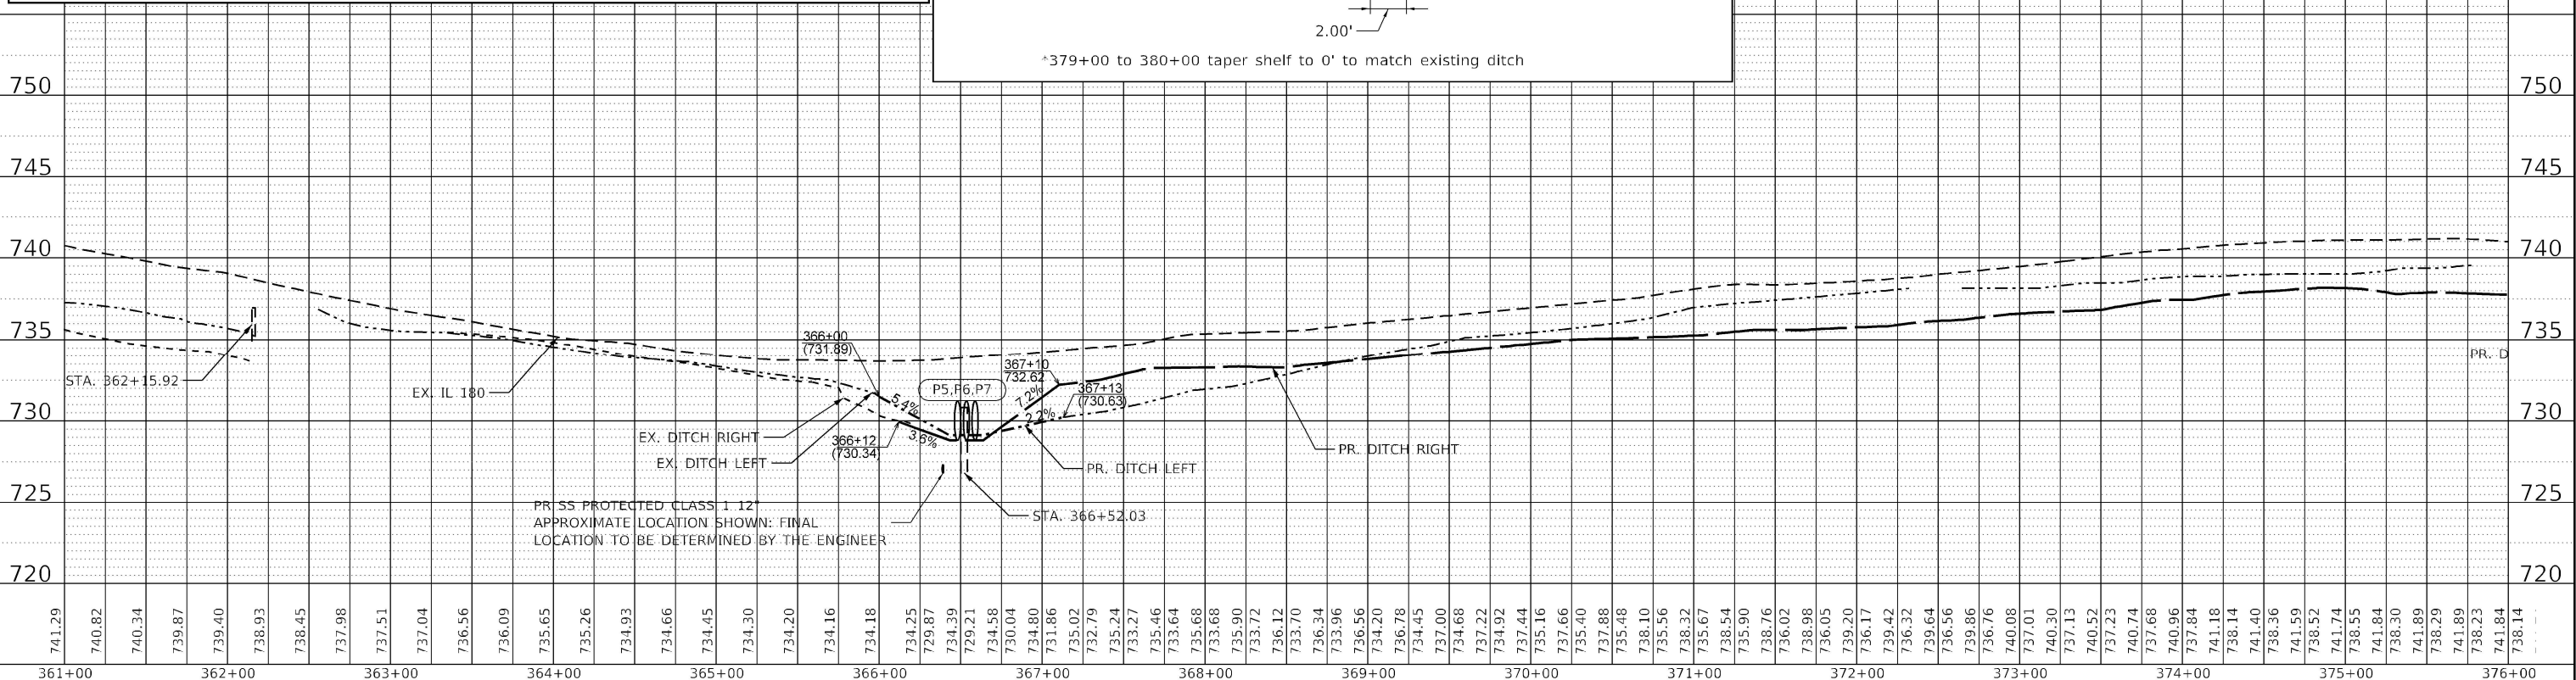

USER NAME = TravisW
DESIGNED - TW
DRAWN - TW/BAJ
CHECKED - CL
DATE - 2024/12/18
PLOT SCALE = 100.0002' / in.
PLOT DATE = 12/18/2024

REVISD -
REVISD -
REVISD -
REVISD -



STATE OF ILLINOIS
DEPARTMENT OF TRANSPORTATION

DRAINAGE PLAN & PROFILES
IL 180

SCALE: SHEET 8 OF 42 SHEETS STA. TO STA.

F.A.S. RTE. SECTION COUNTY TOTAL SHEETS SHEET NO.
1195 * KNOX 409 179
CONTRACT NO. 68E50
ILLINOIS FED. AID PROJECT

PROFILE			BY	DATE
	SURVEYED			
	PLOTTED			
NOTE BOOK	GRADES CHECKED			
	R.M. NOTED			
NO. _____	STRUCTURE NOTATIONS CHK'D			

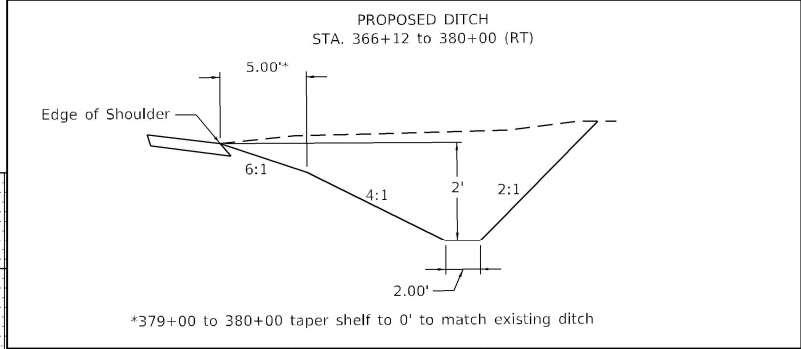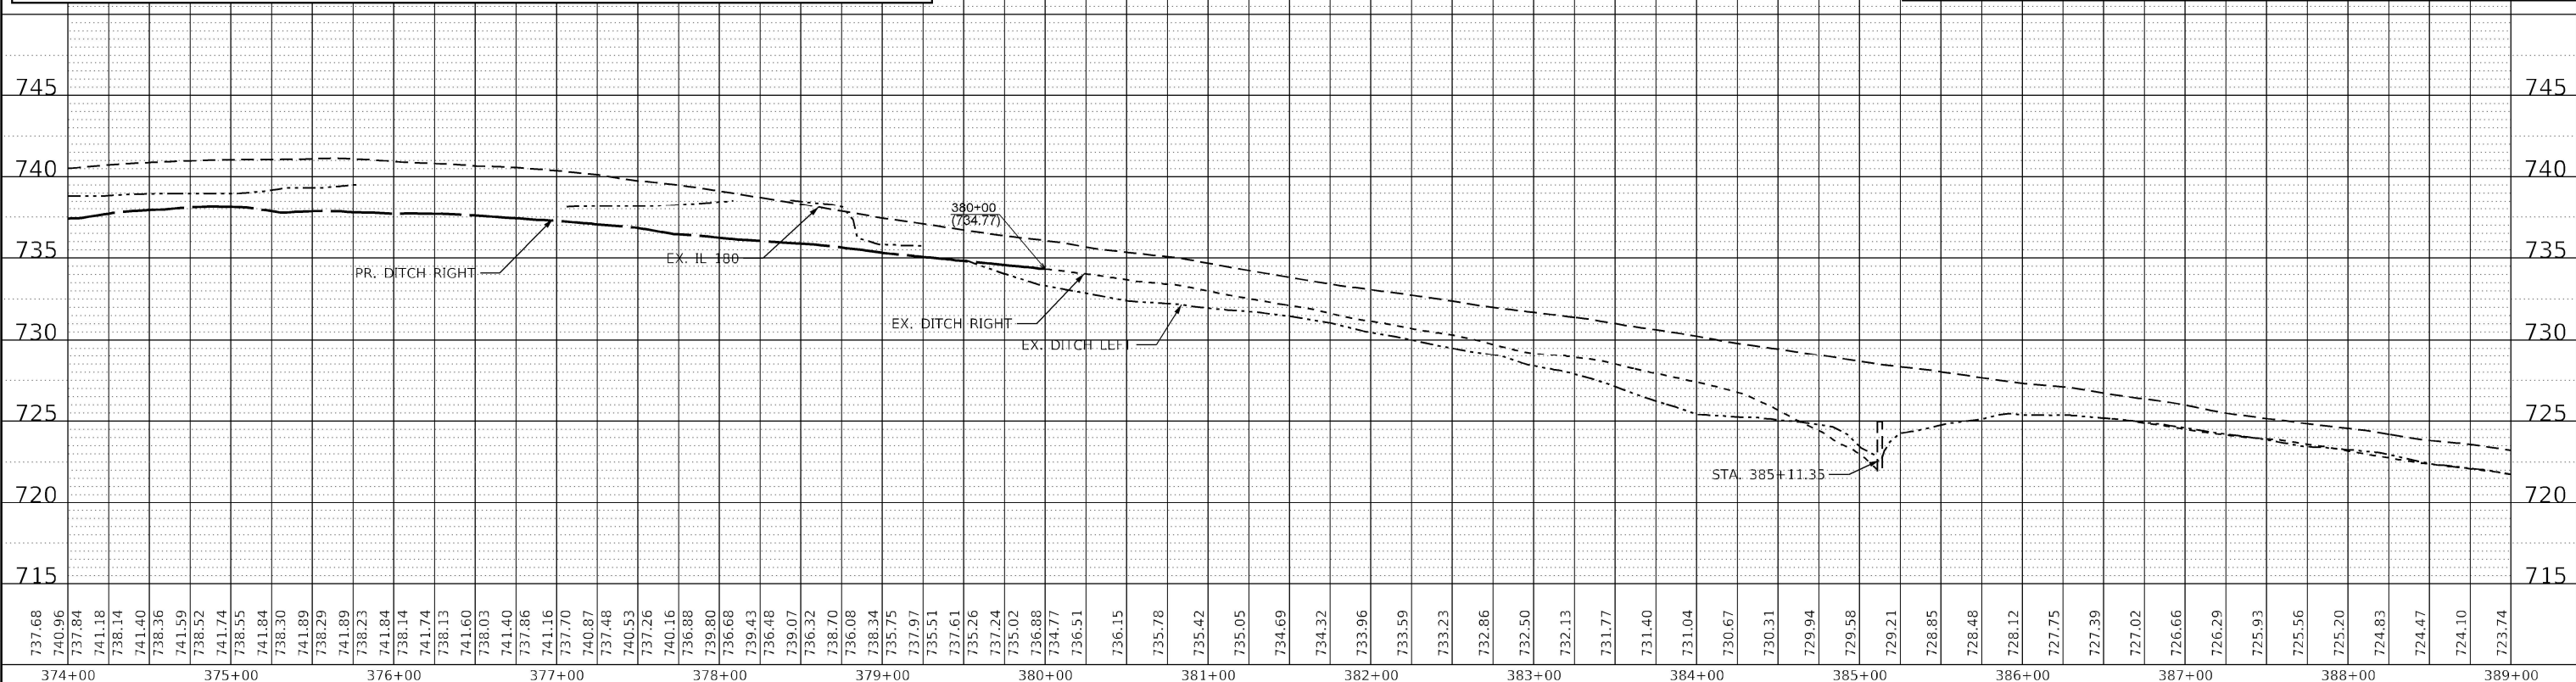

SHEET	PIPE ID	CLASS/TYPE	DIA, INCH	LENGTH, FT	U/S STRUCTURE	U/S STA.	U/S OFF	U/S INVERT	D/S STRUCTURE	D/S STA.	D/S OFF	D/S INVERT	SLOPE	TBF, CU YD
9	P7A	P CUL CL D 1	15	47.5	METAL FL END SEC 15	379+10.14	26.95 LT	(736.33)	METAL FL END SEC 15	379+68.92	27.57 LT	(734.86)	2.5%	5.7

PLAN	SURVEYED _____	BY _____	DATE _____
	PLOTTED _____ ALIGNMENT CHECKED _____ RT. OF WAY CHECKED _____ CADD FILE NAME _____		
NOTE BOOK	_____		
NO. _____	_____		



PROFILE	SURVEYED _____	BY _____	DATE _____
	PLOTTED _____		
	GRADES CHECKED _____		
	B.M. NOTED _____		
	STRUCTURE NOTATIONS CHKD _____		
NOTE BOOK			
NO. _____			

MODEL: Default
FILE NAME: j:\work\erary-proj\entlev.com\terary-proj\Documents\Projects\2023\238-007 D4 Cloria IL 180\Design\100 - Drawings\CADD\Sheets\68E50-SHT-PLAN-10-TRA.dgn



SHEET	PIPE ID	CLASS/TYPE	DIA, INCH	LENGTH, FT	U/S STRUCTURE	U/S STA.	U/S OFF	U/S INVERT	D/S STRUCTURE	D/S STA.	D/S OFF	D/S INVERT	SLOPE	TBF, CU YD
10	P8	P CUL CL D 1	15	47.5	METAL FL END SEC 15	390+44.57	26.50 LT	(719.6)	METAL FL END SEC 15	391+03.34	27.11 LT	(718.82)	1.3%	3.3
10	P9	P CUL CL D 1	15	37.8	METAL FL END SEC 15	391+86.38	31.98 RT	(715.85)	METAL FL END SEC 15	392+35.26	33.25 RT	(715.54)	0.6%	2.1

LEGEND

-  STONE RIPRAP & FILTER FABRIC
(CLASS A4 UNLESS OTHERWISE NOTED)
- (XXX.XX) EXISTING ELEVATION

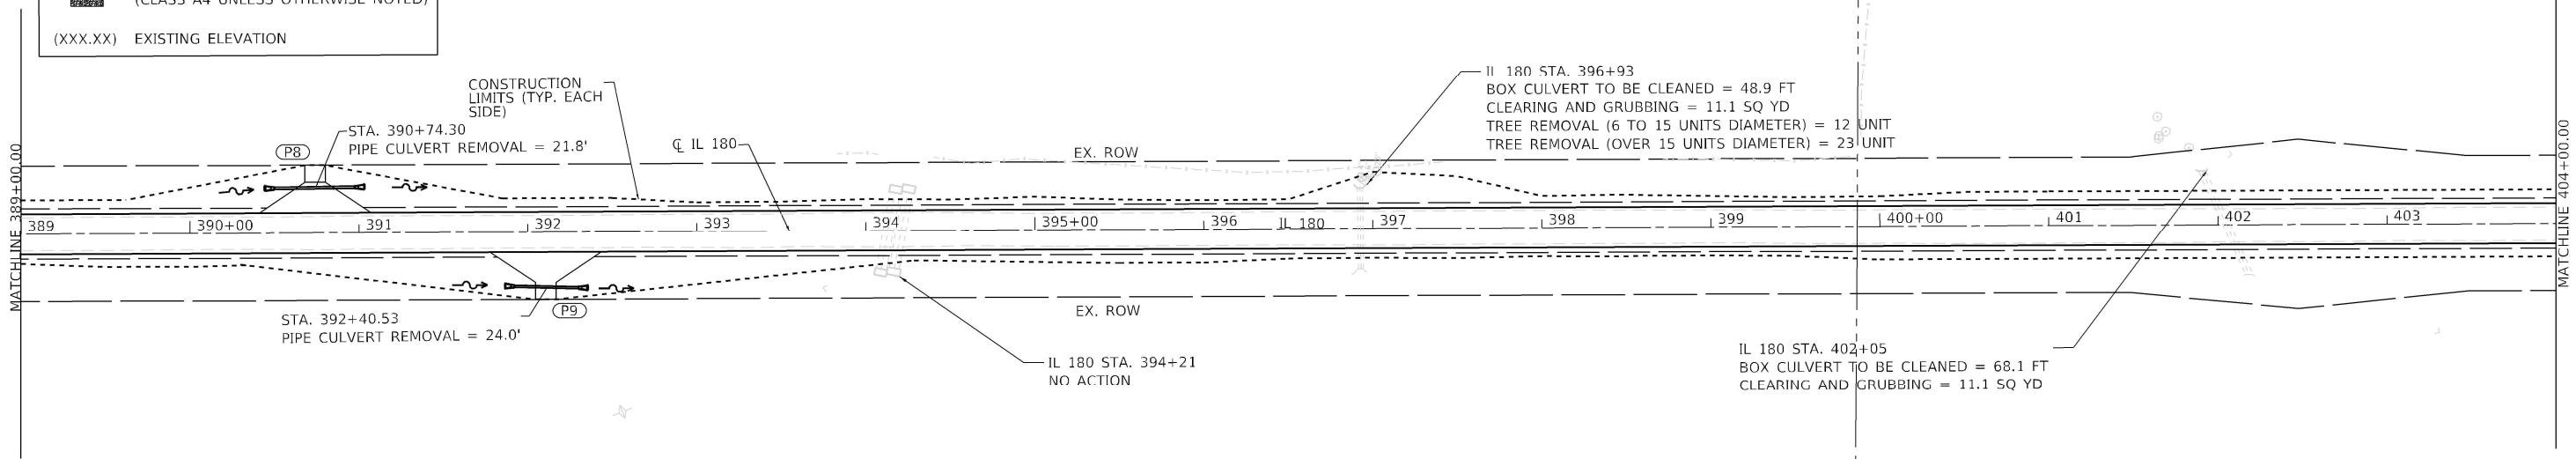 

KEY MAP

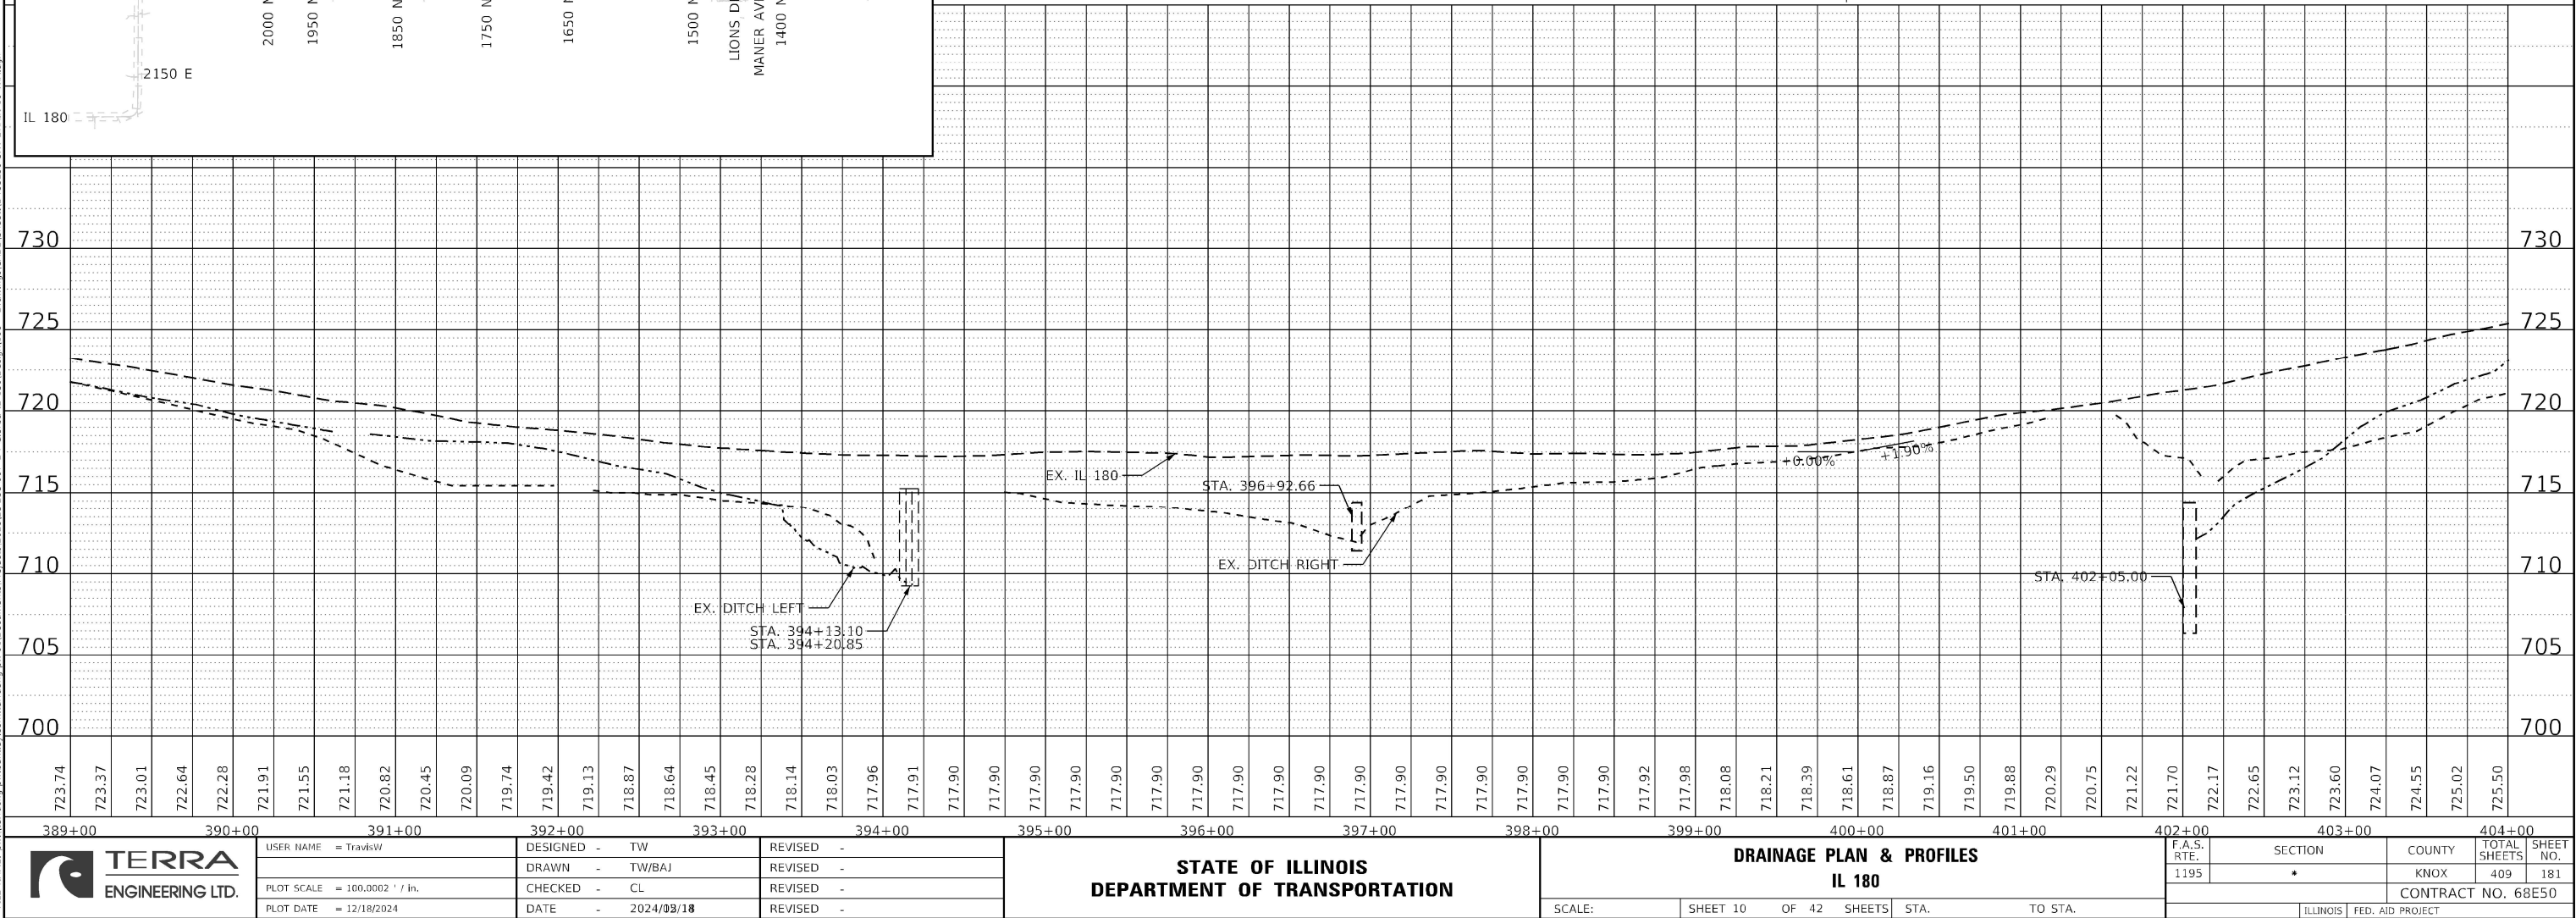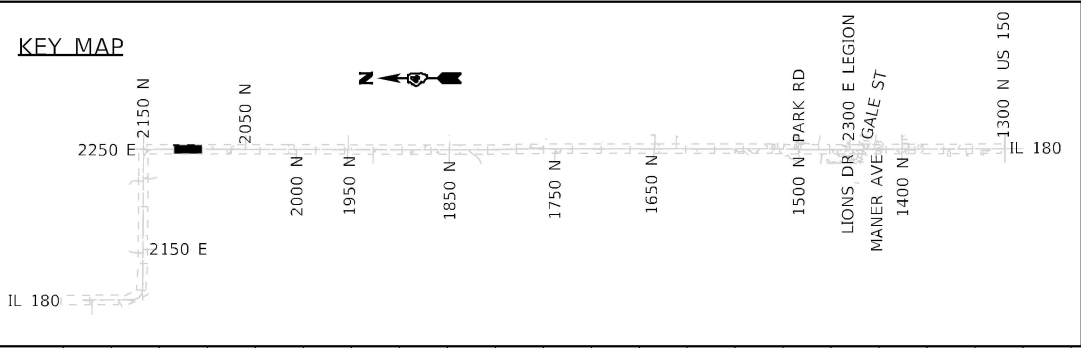

USER NAME = TravisW	DESIGNED - TW	REVISED -
	DRAWN - TW/BAJ	REVISED -
PLOT SCALE = 100.0002' / in.	CHECKED - CL	REVISED -
PLOT DATE = 12/18/2024	DATE - 2024/03/18	REVISED -

STATE OF ILLINOIS
DEPARTMENT OF TRANSPORTATION

DRAINAGE PLAN & PROFILES
IL 180

SCALE: SHEET 10 OF 42 SHEETS STA. TO STA.

F.A.S. RTE.	SECTION	COUNTY	TOTAL SHEETS	SHEET NO.
1195	*	KNOX	409	181
CONTRACT NO. 68E50				

ILLINOIS FED. AID PROJECT

PLAN	SURVEYED	DATE
NOTE BOOK	PIOTTED	BY
NO.	ALIGNMENT CHECKED	
	CADD FILE NAME	



PROFILE	SURVEYED	DATE
NOTE BOOK	PIOTTED	BY
NO.	GRADES CHECKED	
	STRUCTURE NOTATIONS CHKD	

MODEL: Default
FILE NAME: j:\work\engineering\project\68E50-SHT\Drawn-11-TR-Adjg



SHEET	PIPE ID	CLASS/TYPE	DIA, INCH	LENGTH, FT	U/S STRUCTURE	U/S STA.	U/S OFF	U/S INVERT	D/S STRUCTURE	D/S STA.	D/S OFF	D/S INVERT	SLOPE	TBF, CU YD
11	P10	P CUL CL D 1	15	53.8	METAL FL END SEC 15	407+22.79	24.96 LT	(731.05)	METAL FL END SEC 15	406+57.70	24.30 LT	(729.64)	2.2%	4.1

LEGEND

- STONE RIPRAP & FILTER FABRIC
(CLASS A4 UNLESS OTHERWISE NOTED)
- (XXX.XX) EXISTING ELEVATION

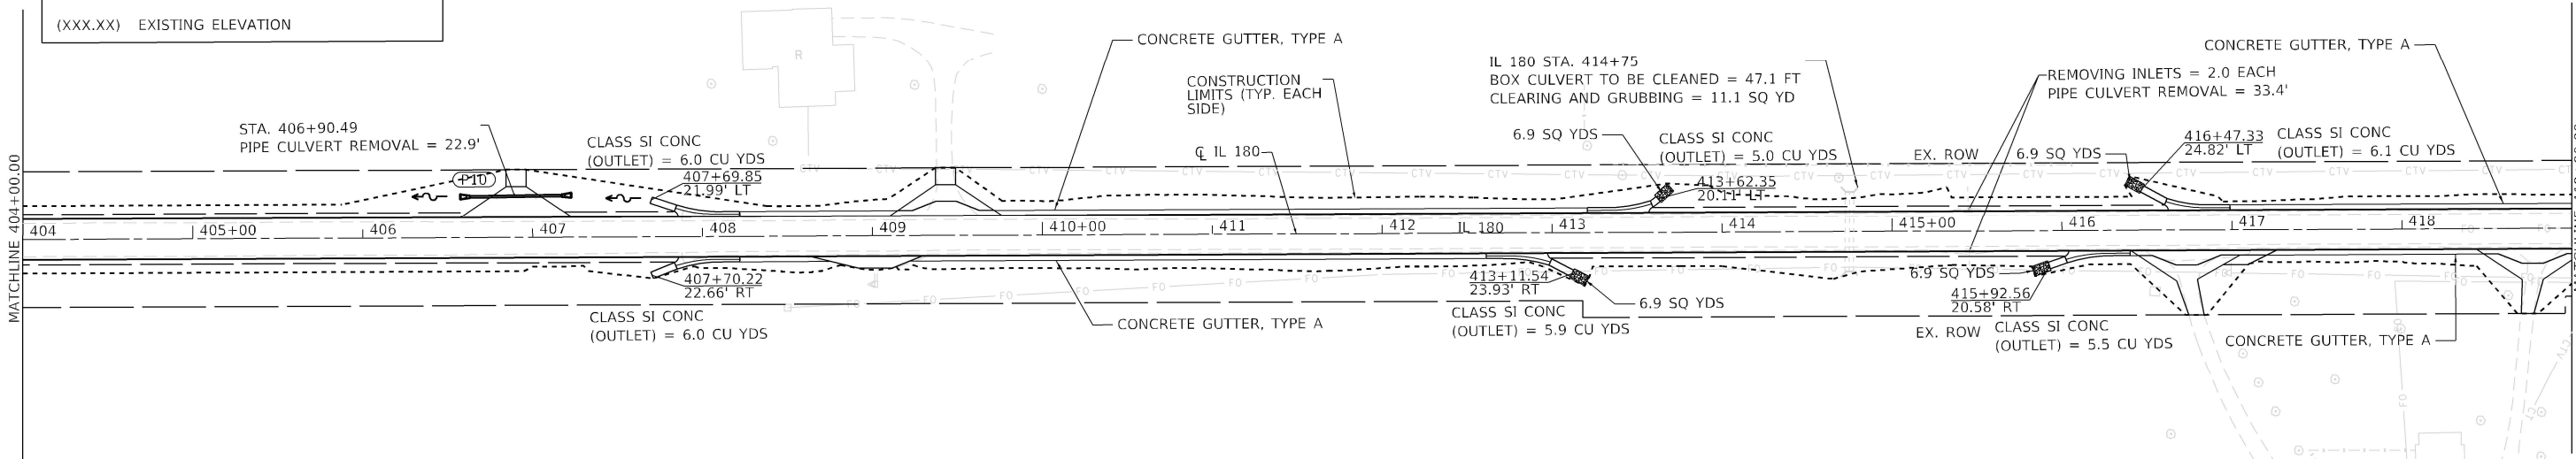 

KEY MAP

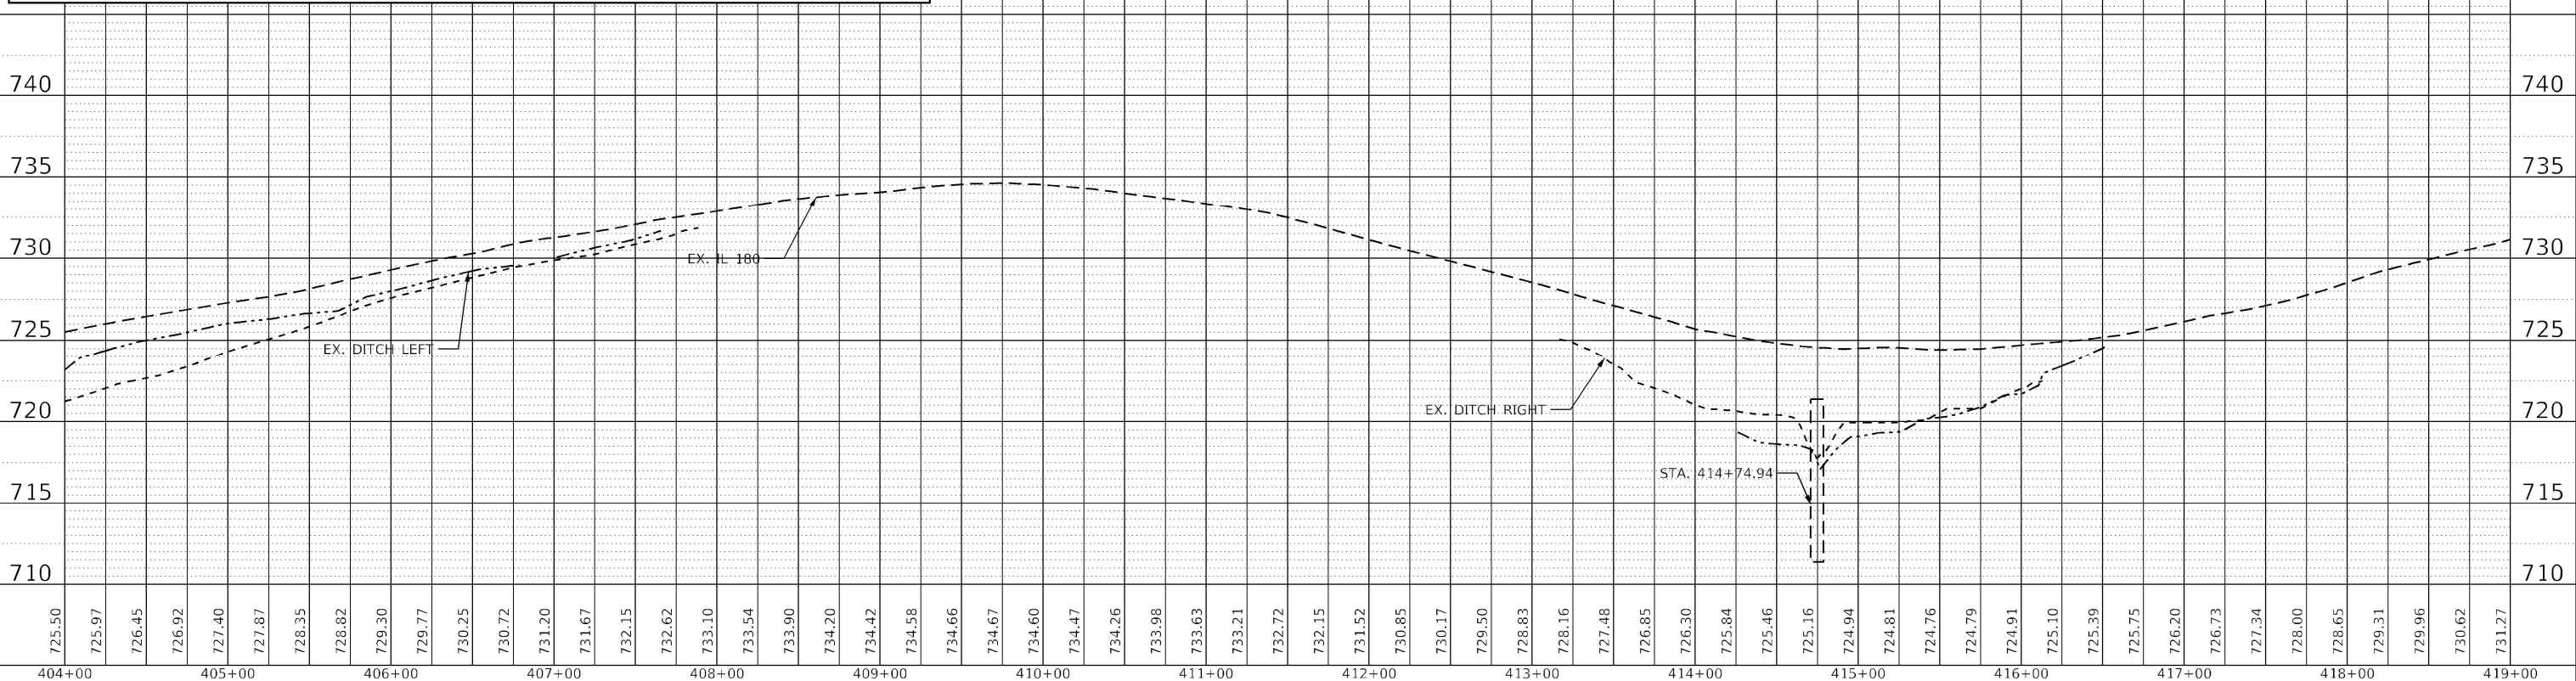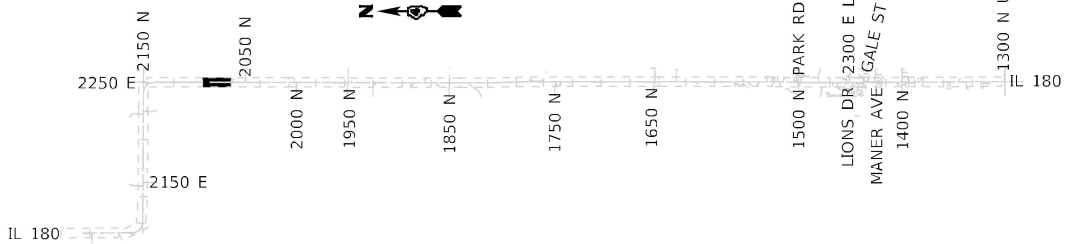

USER NAME = TravisW	DESIGNED - TW	REVISED -
PLOT SCALE = 100,000' / in.	DRAWN - TW/BAJ	REVISED -
PLOT DATE = 12/18/2024	CHECKED - CL	REVISED -
	DATE - 2024/03/18	REVISED -

STATE OF ILLINOIS
DEPARTMENT OF TRANSPORTATION

DRAINAGE PLAN & PROFILES
IL 180

SCALE: SHEET 11 OF 42 SHEETS STA. TO STA.

F.A.S. RTE.	SECTION	COUNTY	TOTAL SHEETS	SHEET NO.
1195	*	KNOX	409	182
CONTRACT NO. 68E50				

ILLINOIS FED. AID PROJECT

*110R5-5;(111,112,108X-1)W,R5-3

PLAN	SURVEYED PLOTTED ALIGNMENT CHECKED STRUCTURE NOTATIONS CHKD NO.	BY	DATE




PROFILE	SURVEYED PLOTTED GRADES CHECKED STRUCTURE NOTATIONS CHKD NO.	BY	DATE

MODEL: Default
FILE NAME: j:\water\any-proj\entire\com\terranet\any-proj\3\Documents\Projects\202303238-007 D4 Gloria IL 180\Design\100 - Drawings\CADD\Sheets\Drawings\68E50-SHT DRAIN-12-TRA.dgn


LEGEND

STONE RIPRAP & FILTER FABRIC
(CLASS A4 UNLESS OTHERWISE NOTED)

(XXX.XX) EXISTING ELEVATION

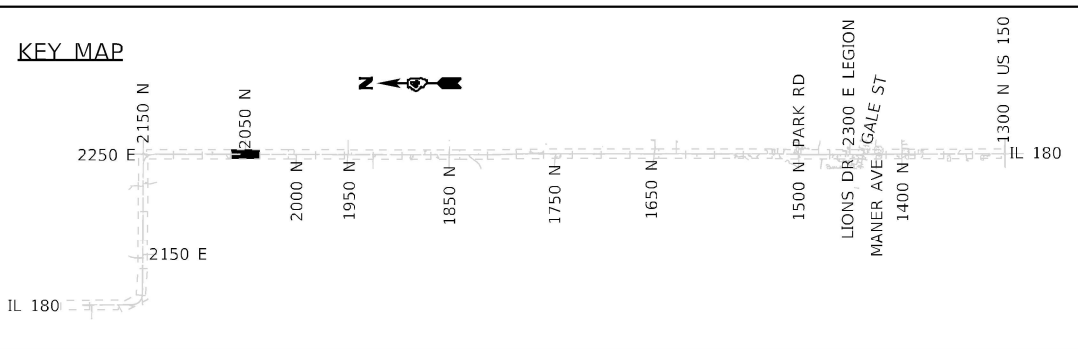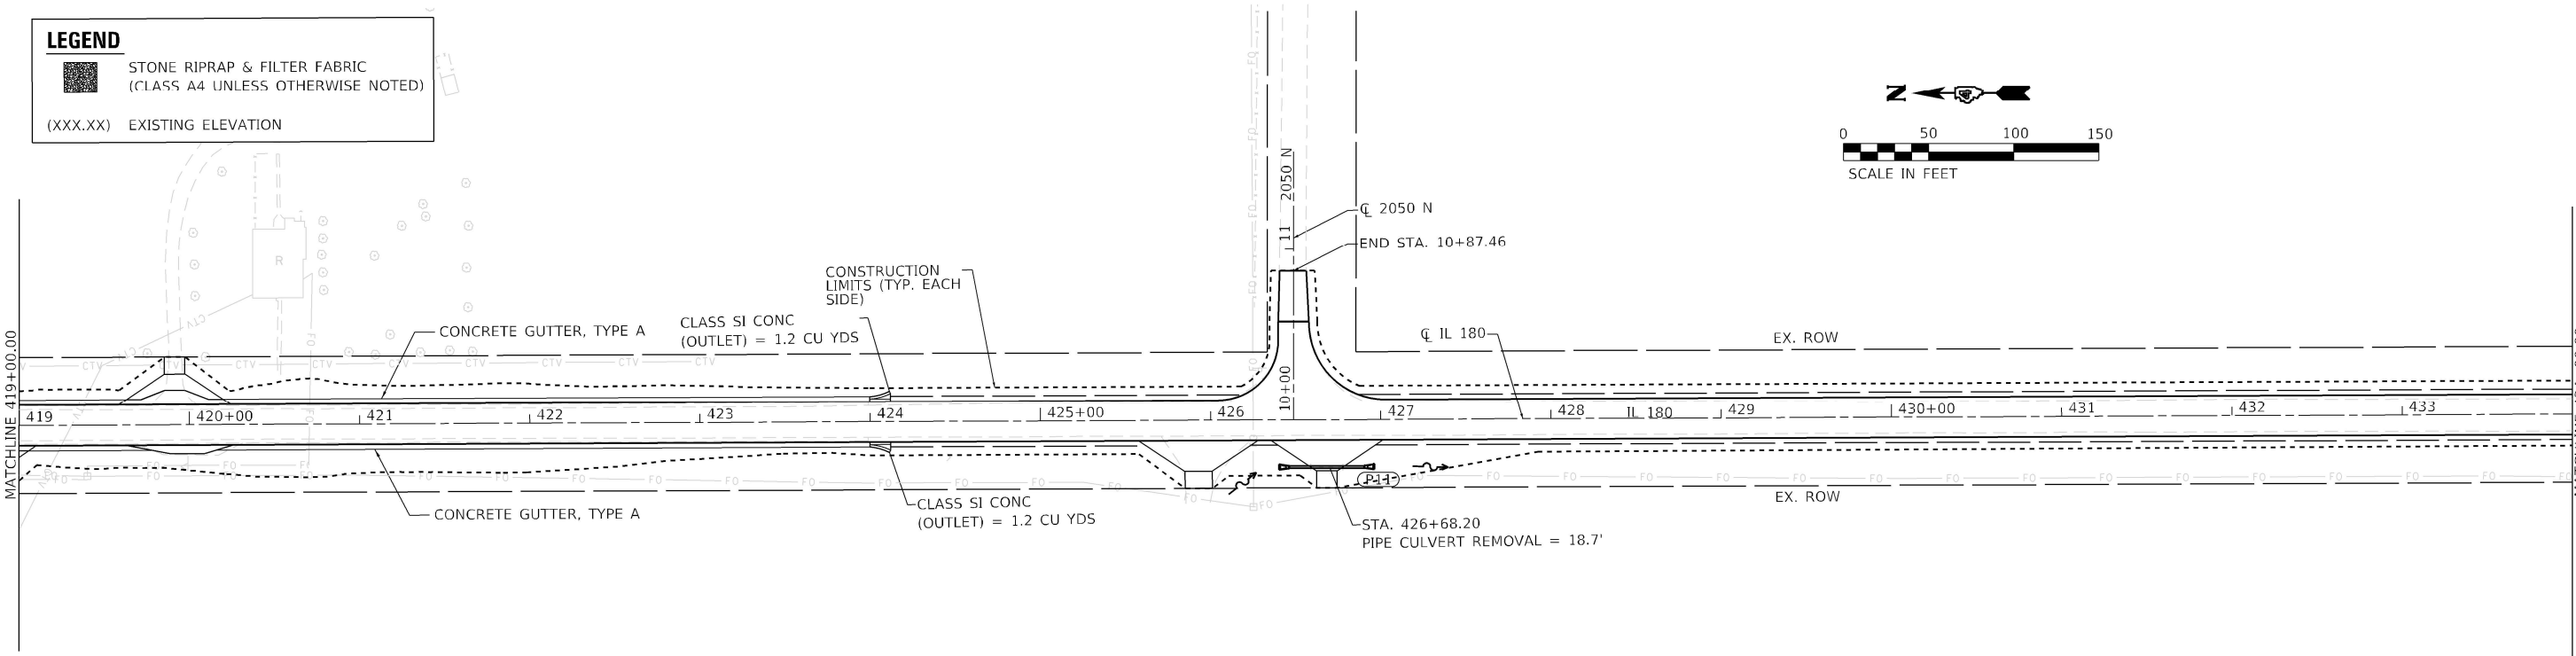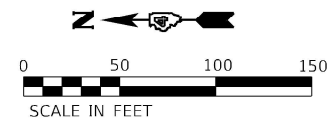

SHEET	PIPE ID	CLASS/TYPE	DIA, INCH	LENGTH, FT	U/S STRUCTURE	U/S STA.	U/S OFF	U/S INVERT	D/S STRUCTURE	D/S STA.	D/S OFF	D/S INVERT	SLOPE	TBF, CU YD
12	P11	P CUL CL D 1	15	44.0	METAL FL END SEC 15	426+40.25	27.73 RT	(746.12)	METAL FL END SEC 15	426+96.16	27.70 RT	(746.12)	0.0%	2.9

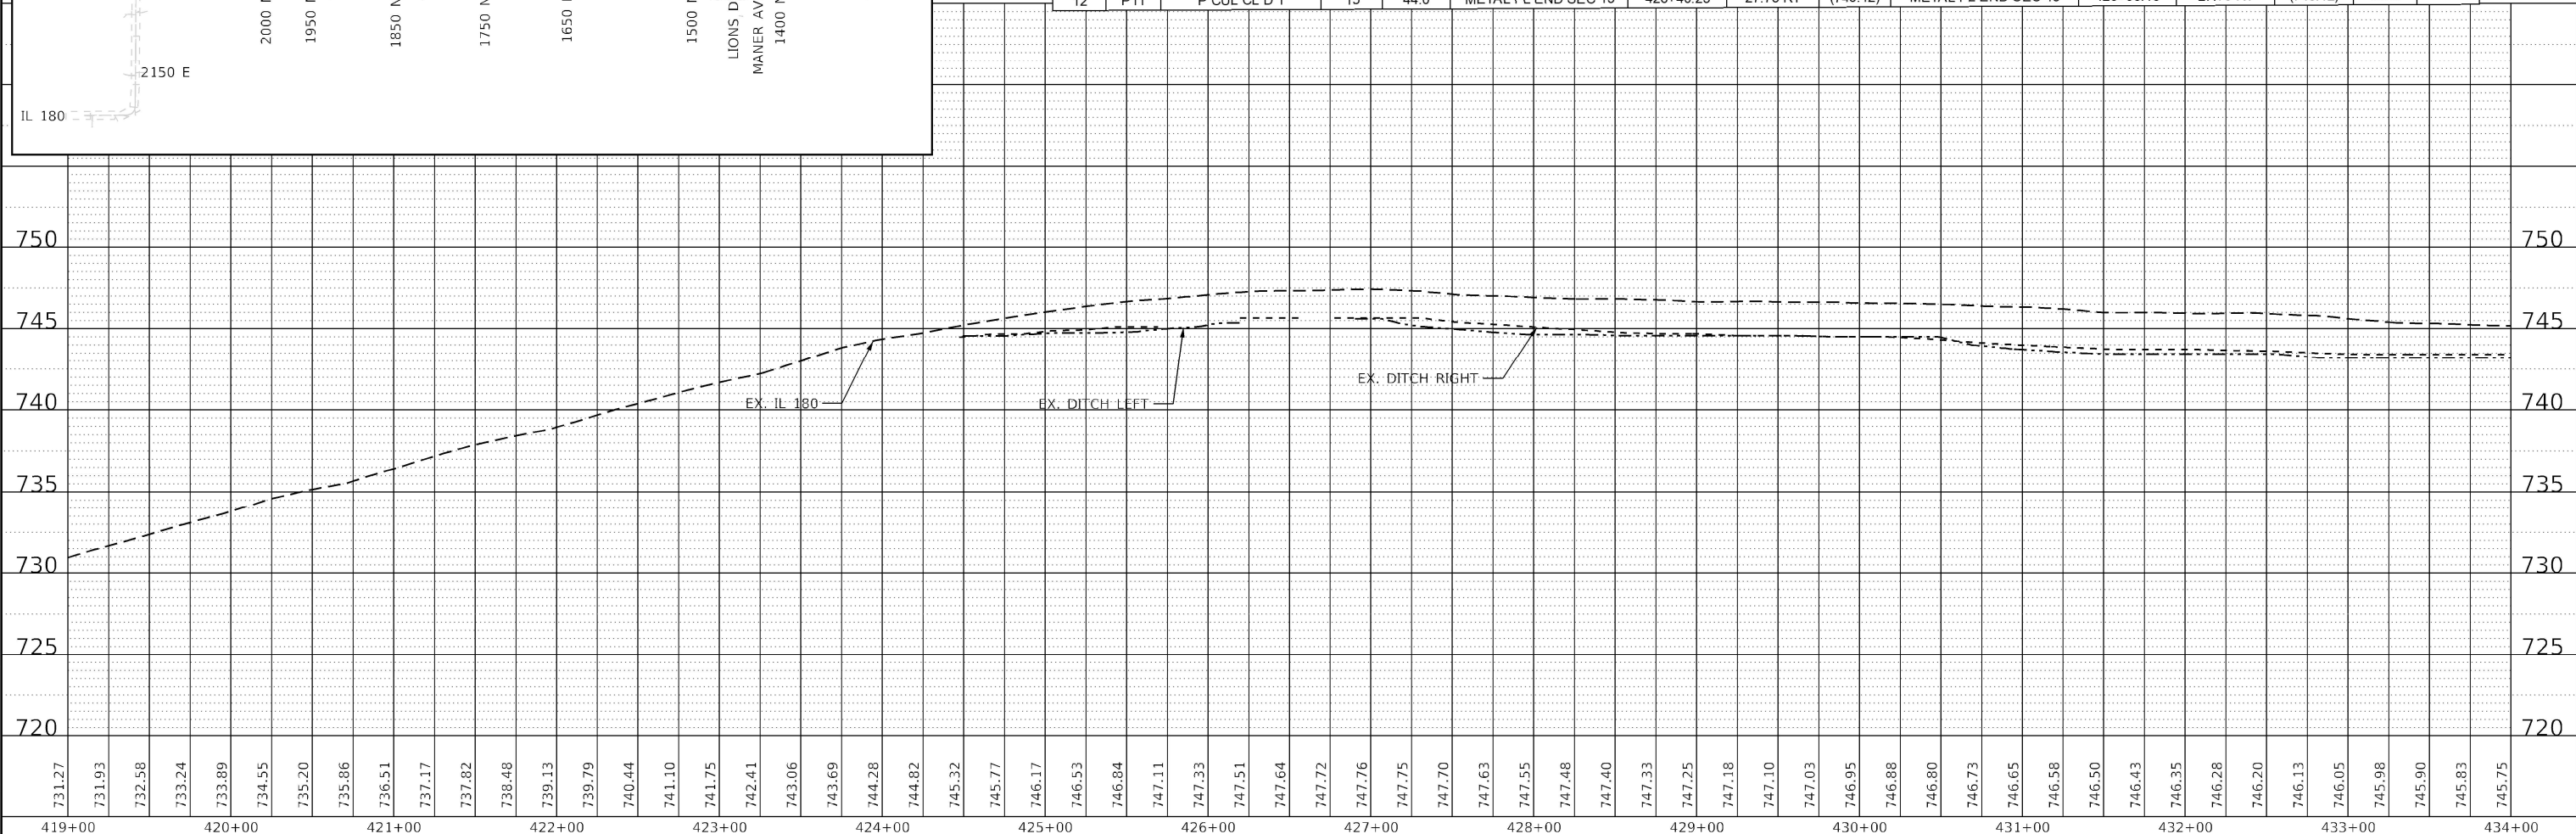

TERRA

ENGINEERING LTD.

USER NAME = TravisW

DESIGNED - TW

REVISD -

DRAWN - TW/BAJ

REVISD -

CHECKED - CL

REVISD -

DATE - 2024/12/18

REVISD -

STATE OF ILLINOIS

DEPARTMENT OF TRANSPORTATION

DRAINAGE PLAN & PROFILES

IL 180

SCALE: SHEET 12 OF 42 SHEETS STA. TO STA.

F.A.S. RTE. SECTION COUNTY TOTAL SHEETS SHEET NO.

1195 * KNOX 409 183

CONTRACT NO. 68E50

ILLINOIS FED. AID PROJECT

*110RS-5;(111,112,108X-1)W,R5-3

PLAN	SURVEYED	BY	DATE
NOTE BOOK NO.	PIOTTED		
	ALIGNMENT CHECKED		
	STRUCTURE NOTATIONS CHKD		
	CADD FILE NAME		



PROFILE	SURVEYED	BY	DATE
NOTE BOOK NO.	PIOTTED		
	GRADES CHECKED		
	STRUCTURE NOTATIONS CHKD		
	CADD FILE NAME		

MODEL: Default
FILE NAME: j:\water\any-pro\hntbv.com\terragenw-pw-d\1\Documents\Projects\202303238-d007_D4_Gloria IL 180\Design\100 - Drawings\CADD\Drawings\Drawings\68E50-SHT DRAIN-13-TR-Adjg


LEGEND

STONE RIPRAP & FILTER FABRIC
(CLASS A4 UNLESS OTHERWISE NOTED)

(XXX.XX) EXISTING ELEVATION

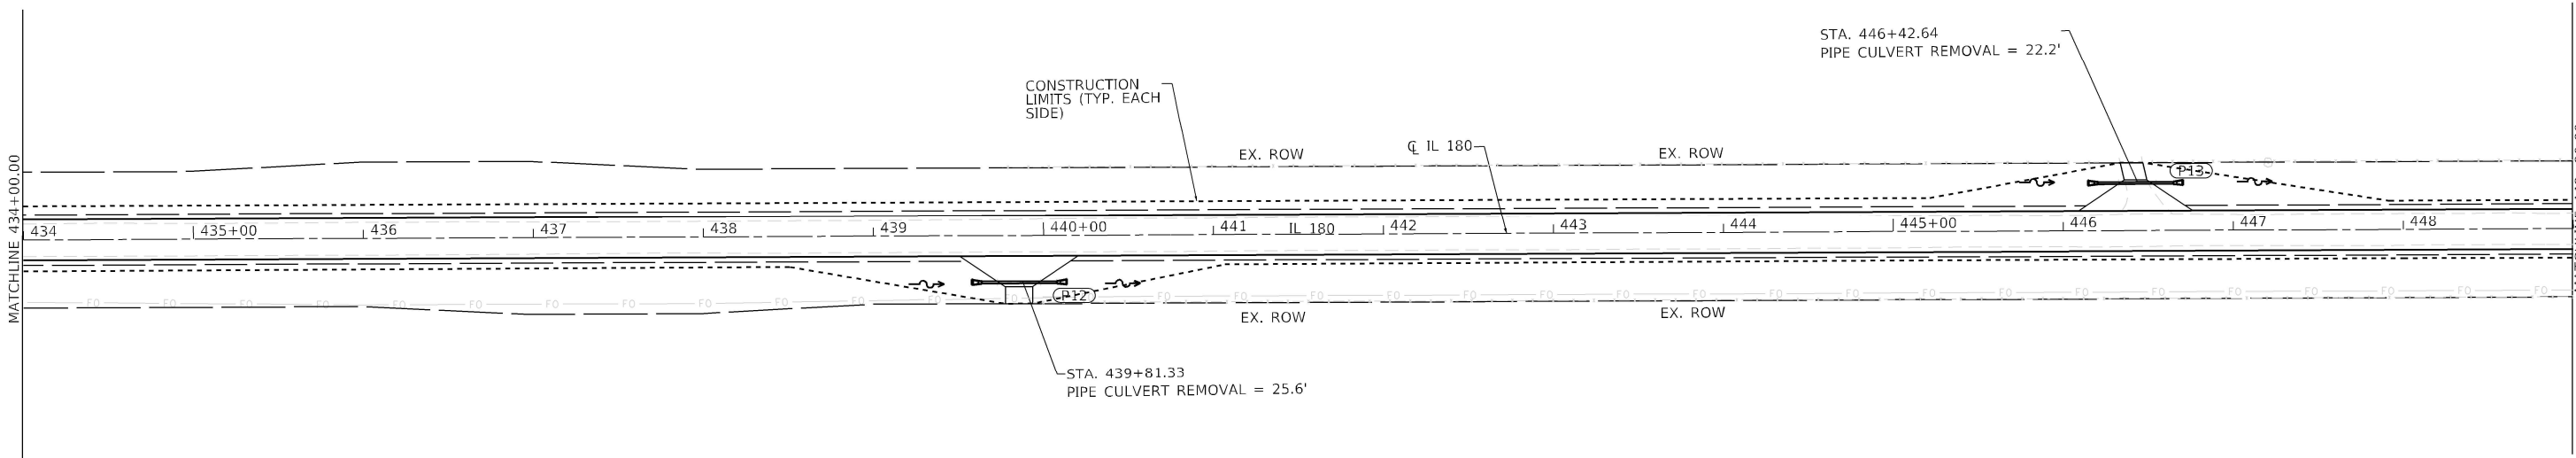 

KEY MAP

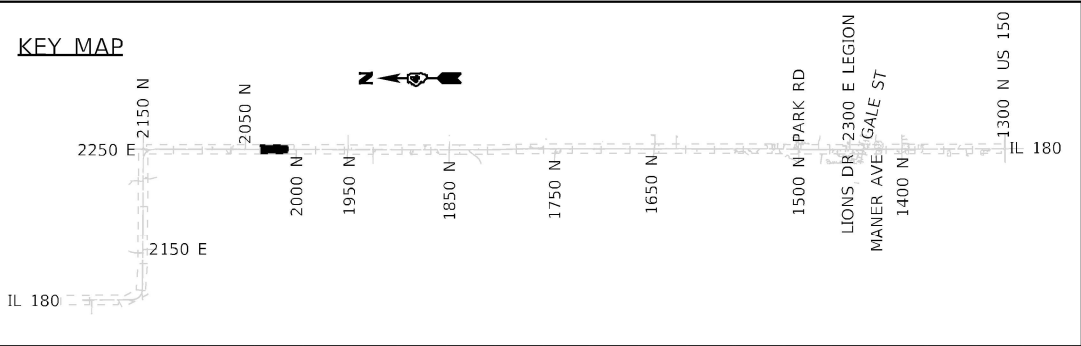

SHEET	PIPE ID	CLASS/TYPE	DIA, INCH	LENGTH, FT	U/S STRUCTURE	U/S STA.	U/S OFF	U/S INVERT	D/S STRUCTURE	D/S STA.	D/S OFF	D/S INVERT	SLOPE	TBF, CU YD
13	P12	P CUL CL D 1	15	44.0	METAL FL END SEC 15	439+57.89	27.39 RT	(741.38)	METAL FL END SEC 15	440+13.80	27.35 RT	(740.94)	0.8%	2.9
13	P13	P CUL CL D 1	15	44.3	METAL FL END SEC 15	446+14.96	29.01 LT	(734.74)	METAL FL END SEC 15	446+70.53	28.76 LT	(734.4)	0.6%	2.9



434+00	435+00	436+00	437+00	438+00	439+00	440+00	441+00	442+00	443+00	444+00	445+00	446+00	447+00	448+00	449+00
745.75	745.68	745.60	745.53	745.45	745.38	745.30	745.23	745.15	745.08	745.00	744.93	744.85	744.78	744.70	744.62
744.53	744.42	744.29	744.16	744.01	743.85	743.67	743.48	743.28	743.06	742.83	742.59	742.35	742.12	741.88	741.64
741.40	741.17	740.93	740.69	740.45	740.22	739.98	739.74	739.50	739.27	739.03	738.79	738.55	738.32	738.08	737.84
737.60	737.37	737.13	736.89	736.65	736.42	736.18	735.94	735.70	735.47	735.24	735.03	734.84			

TERRA

ENGINEERING LTD.

USER NAME = TravisW

PLOT SCALE = 100.0002' / in.

PLOT DATE = 12/18/2024

DESIGNED - TW

DRAWN - TW/BAJ

CHECKED - CL

DATE - 2024/03/18

REVISED -

REVISED -

REVISED -

REVISED -

STATE OF ILLINOIS
DEPARTMENT OF TRANSPORTATION

DRAINAGE PLAN & PROFILES
IL 180

SCALE: SHEET 13 OF 42 SHEETS STA. TO STA.

F.A.S. RTE. 1195

SECTION *

COUNTY KNOX

TOTAL SHEETS 409

SHEET NO. 184

CONTRACT NO. 68E50

ILLINOIS FED. AID PROJECT

*110RS-5;(111,112,108X-1)W,R5-3

PLAN	SURVEYED	BY	DATE
NOTE BOOK NO.	PIOTTED		
	ALIGNMENT CHECKED		
	STRUCTURE NOTATIONS CHKD		
	CADD FILE NAME		



PROFILE	SURVEYED	BY	DATE
NOTE BOOK NO.	PIOTTED		
	GRADES CHECKED		
	STRUCTURE NOTATIONS CHKD		

MODEL: Default
FILE NAME: j:\water\any-pro\benlley.com\terranet\p-w\310\Documents\Projects\202303238-007 D4 Gloria IL 180\Design\100 - Drawings\CADD\Sheets\Drawings\50-SHT\DRAIN-14-TRA.dgn


LEGEND

STONE RIPRAP & FILTER FABRIC
(CLASS A4 UNLESS OTHERWISE NOTED)


(XXX.XX) EXISTING ELEVATION

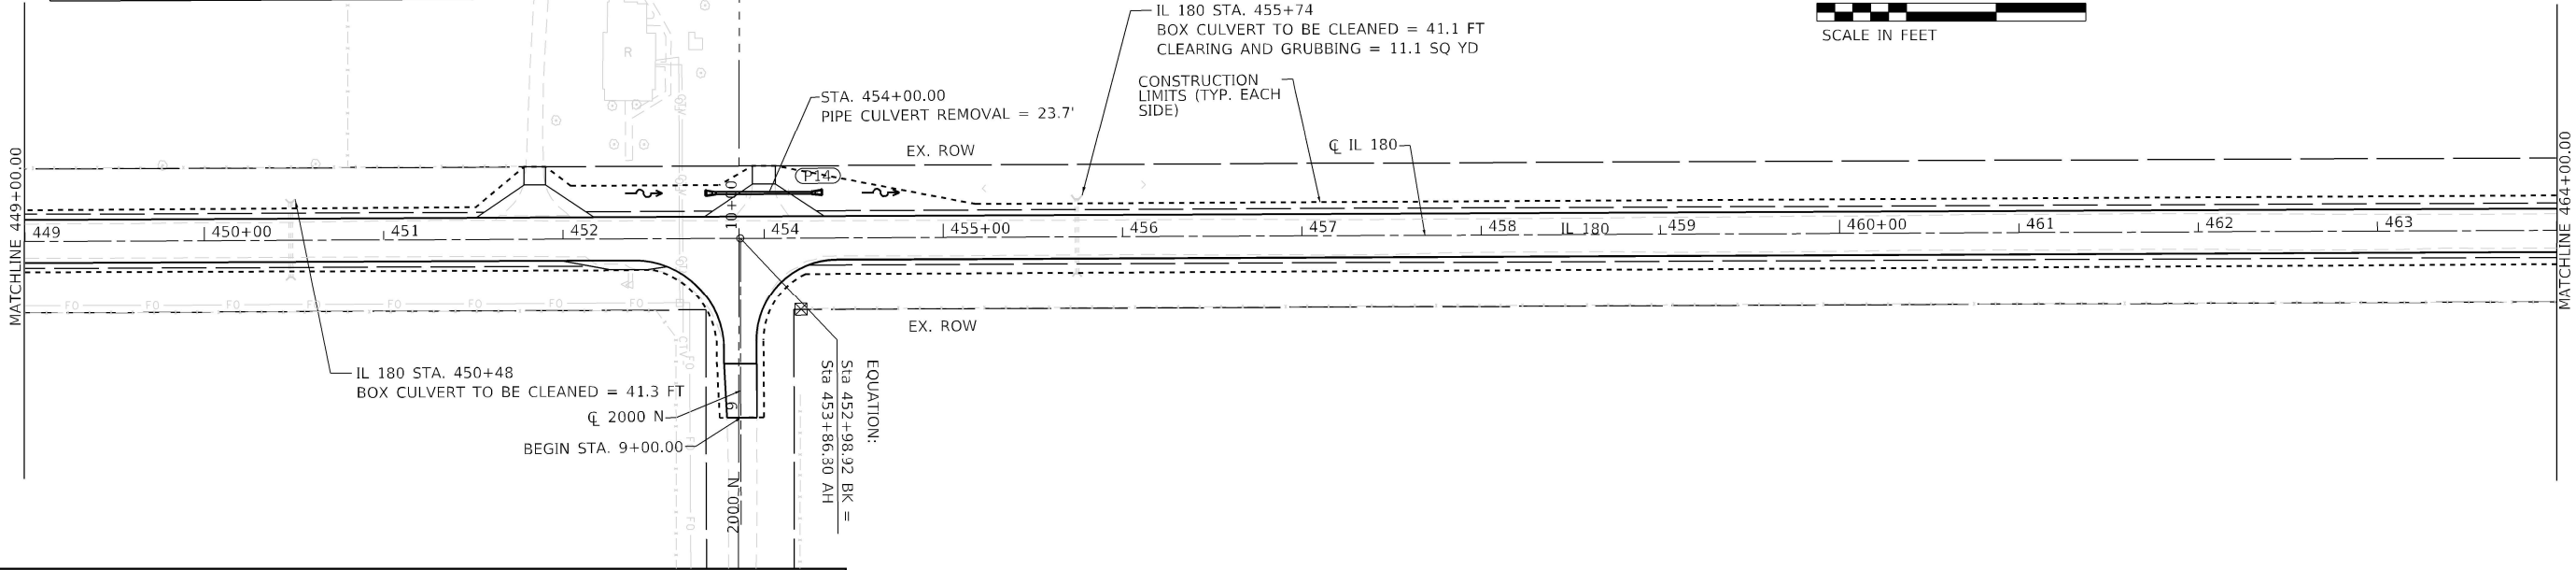 

KEY MAP

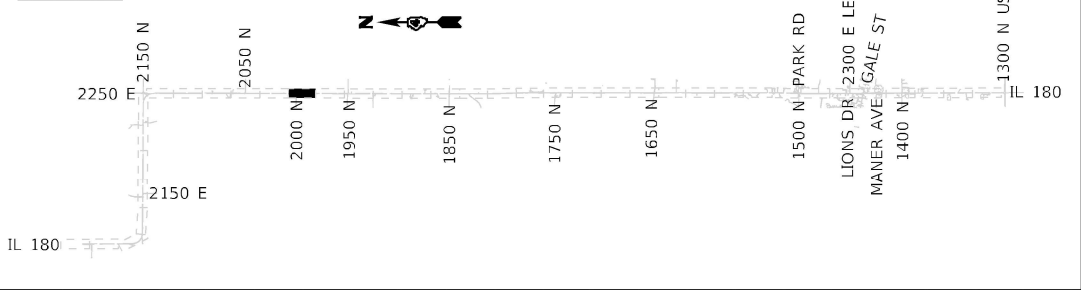

SHEET	PIPE ID	CLASS/TYPE	DIA, INCH	LENGTH, FT	U/S STRUCTURE	U/S STA.	U/S OFF	U/S INVERT	D/S STRUCTURE	D/S STA.	D/S OFF	D/S INVERT	SLOPE	TBF, CU YD
14	P14	P CUL CL D 1	15	53.3	METAL FL END SEC 15	452+79.89	25.08 LT	(732.25)	METAL FL END SEC 15	454+32.64	25.17 LT	(732.2)	0.1%	4.0

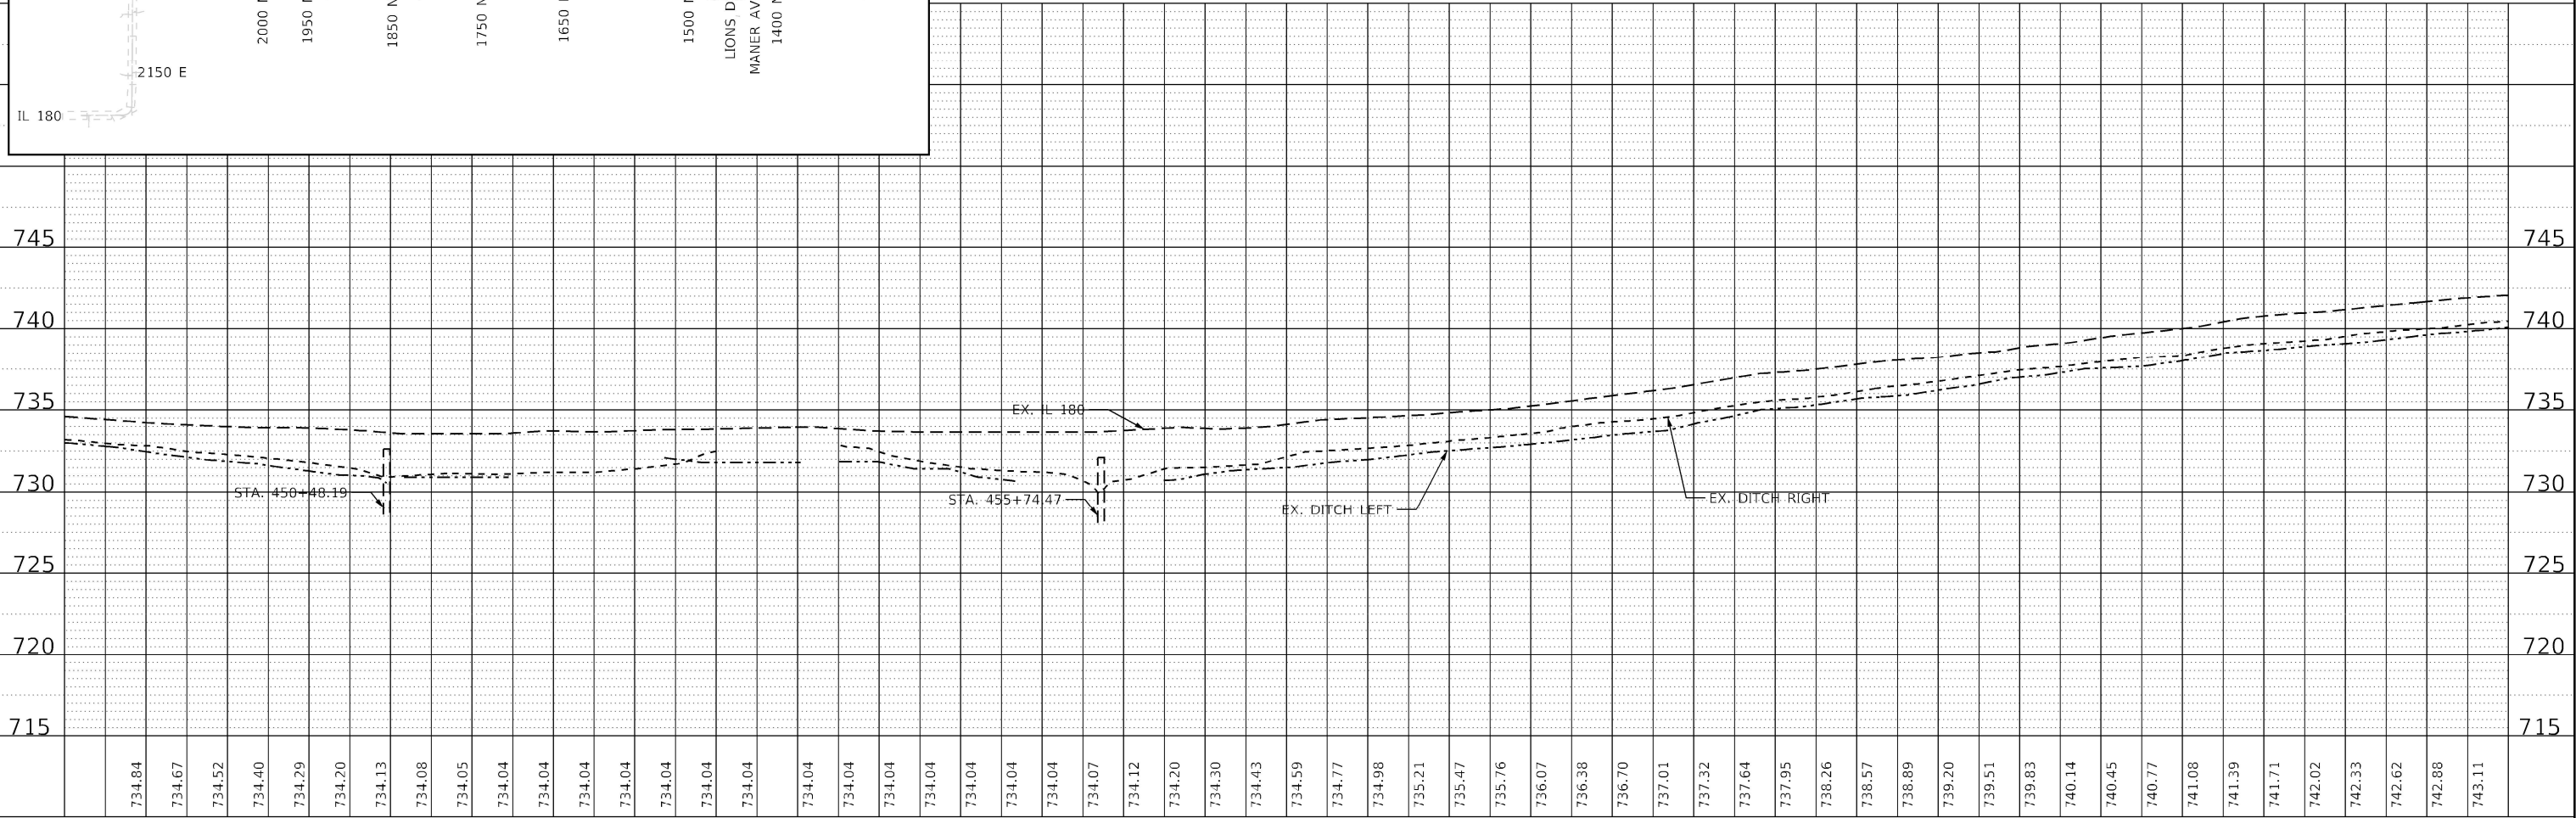

USER NAME = TravisW
DESIGNED - TW
DRAWN - TW/BAJ
CHECKED - CL
DATE - 2024/03/18
PLOT SCALE = 100.0002' / in.
PLOT DATE = 12/18/2024

STATE OF ILLINOIS
DEPARTMENT OF TRANSPORTATION

DRAINAGE PLAN & PROFILES
IL 180
SCALE: SHEET 14 OF 42 SHEETS STA. TO STA.

F.A.S. RTE. SECTION COUNTY TOTAL SHEETS SHEET NO.
1195 * KNOX 409 185
CONTRACT NO. 68E50
ILLINOIS FED. AID PROJECT

PLAN	SURVEYED	DATE
	BY	
NOTE BOOK	PIOTTED	
	NO.	
NO.	GRADING CHECKED	
	STRUCTURE NOTATIONS CHKD	
NO.	CADD FILE NAME	

PROFILE	SURVEYED	DATE
	BY	
NOTE BOOK	PIOTTED	
	NO.	
NO.	GRADING CHECKED	
	STRUCTURE NOTATIONS CHKD	
NO.	CADD FILE NAME	

MODEL: Default
FILE NAME: j:\work\env\proj\env\com\terrapem\proj\env\10\Documents\Projects\2023\2338-007 D4 Cloria IL 180\Design\100 - Drawings\CADD\Sheets\168E50-SHT DRAIN-16-TR A.dgn

SEE "DRAINAGE GRADING
DETAIL - IL 180" FOR
ADDITIONAL INFORMATION

CLASS A5 =
167.8 SQ YDS

REMOVAL OF EXISTING
STRUCTURES NO. 4
PROPOSED DITCH
480+09 TO 480+71 LT
GRADING AND SHAPING
DITCHES = 66.7 FT

PR. ROW

IL 180 STA. 480+44 LT
TREE REMOVAL (6 TO 15 UNITS DIAMETER) = 6 UNIT
TREE REMOVAL (OVER 15 UNITS DIAMETER) = 24 UNIT

CL 1950 NE
END STA. 10+92.72

CLASS A4 = 86.0 SQ YDS

STA. 482+50.45
PIPE CULVERT REMOVAL = 32.3'

CONSTRUCTION
LIMITS (TYP. EACH
SIDE)

EX. ROW

CL IL 180

MATCHLINE 479+00.00

MATCHLINE 494+00.00

480+11.99
38.30' RT
CLASS SI CONC
(OUTLET) = 5.8 CU YDS
55.6 SQ YD

STA. 480+27 RT
REMOVING INLETS = 1.0 EACH


STA. 480+37
BOX CULVERT REMOVAL = 58.0 FT

BEGIN STA. 9+25.55
PROPOSED DITCH 480+12 RT (IL 180) TO 9+26 LT (1950 NW)
GRADING AND SHAPING DITCHES = 64.3 FT

CL 1950 NW



STA. 493+83.15
PIPE CULVERT REMOVAL = 26.9'

KEY MAP

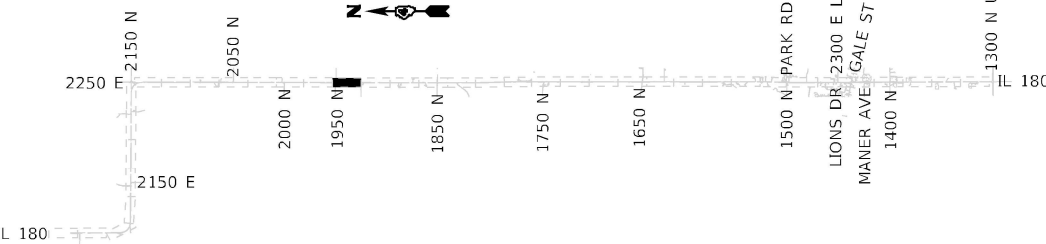

LEGEND


- STONE RIPRAP & FILTER FABRIC
(CLASS A4 UNLESS OTHERWISE NOTED)
- (XXX.XX) EXISTING ELEVATION

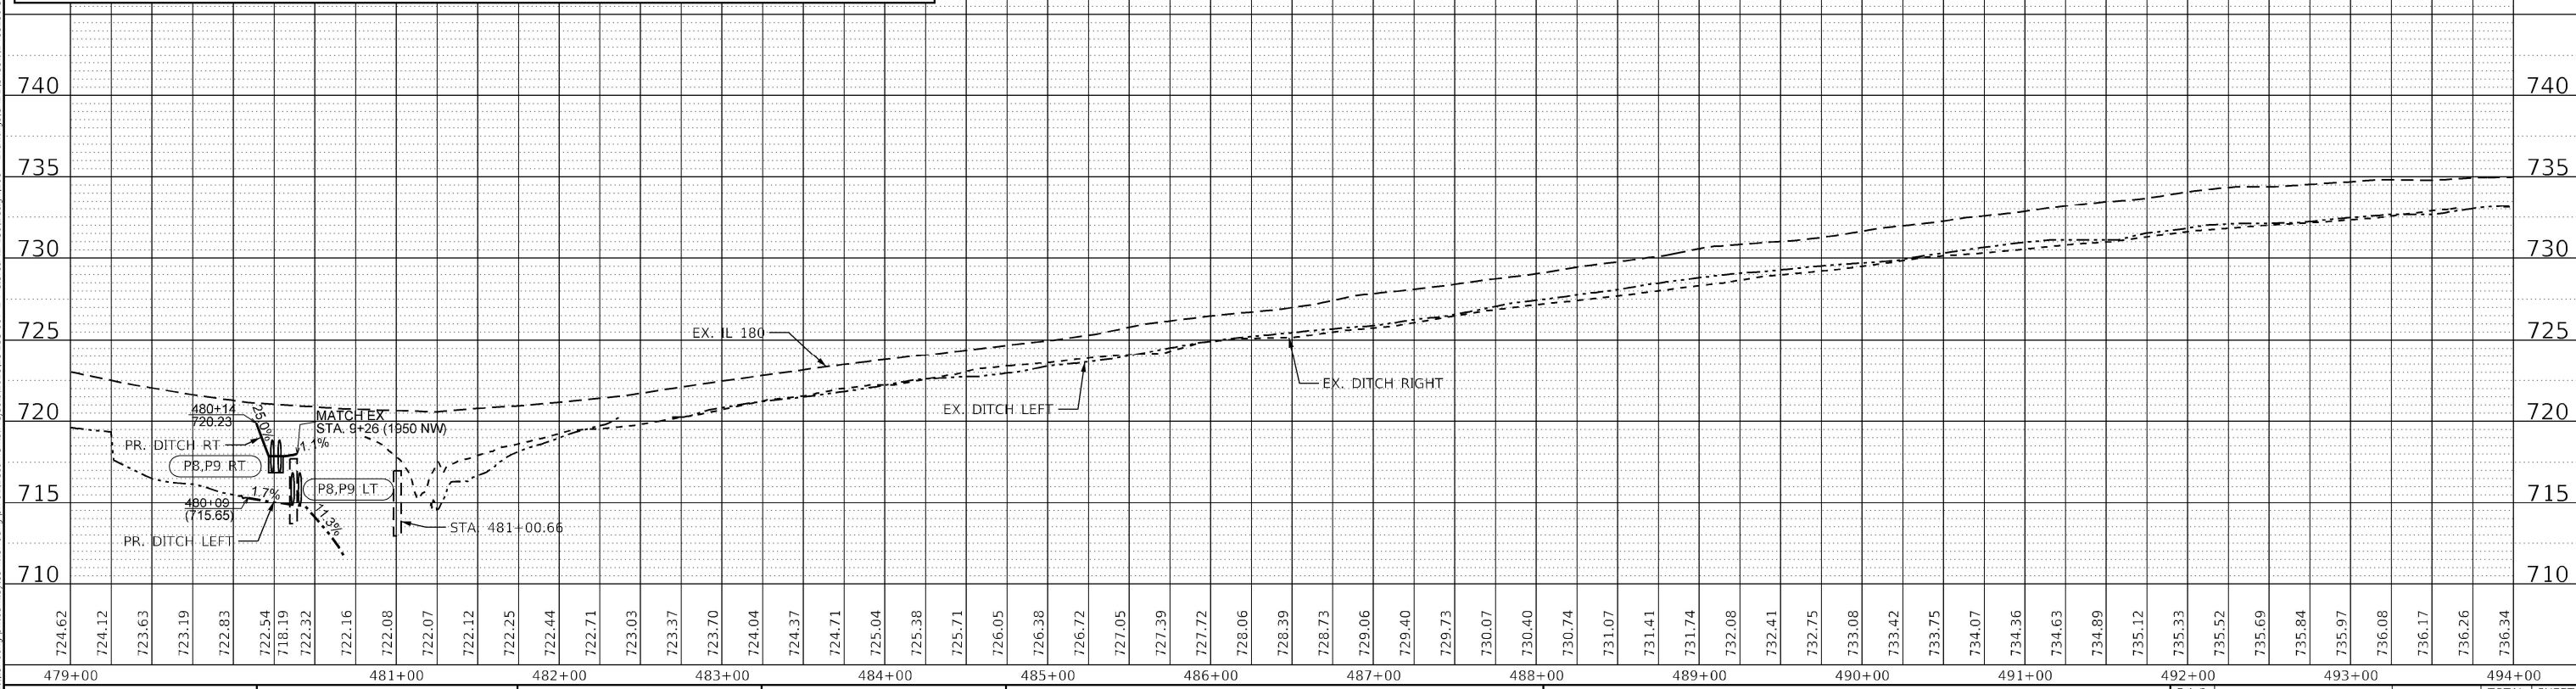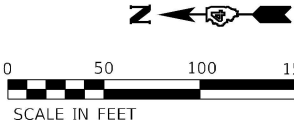



TERRA ENGINEERING LTD.	USER NAME = TravisW	DESIGNED - TW	REVISED -	STATE OF ILLINOIS DEPARTMENT OF TRANSPORTATION	DRAINAGE PLAN & PROFILES IL 180	SCALE: SHEET 16 OF 42 SHEETS STA. TO STA.	F.A.S. RTE. 1195	SECTION *	COUNTY KNOX	TOTAL SHEETS 409	SHEET NO. 187
	PLOT SCALE = 100.0002' / in.	DRAWN - TW/BAJ	REVISED -								
PLOT DATE = 12/18/2024	CHECKED - CL	DATE - 2024/12/18	REVISED -	ILLINOIS	FED. AID PROJECT	CONTRACT NO. 68E50					

 STONE RIPRAP & FILTER FABRIC
(CLASS A4 UNLESS OTHERWISE NOTED)

CONSTRUCTION
LIMITS (TYP. EACH
SIDE)

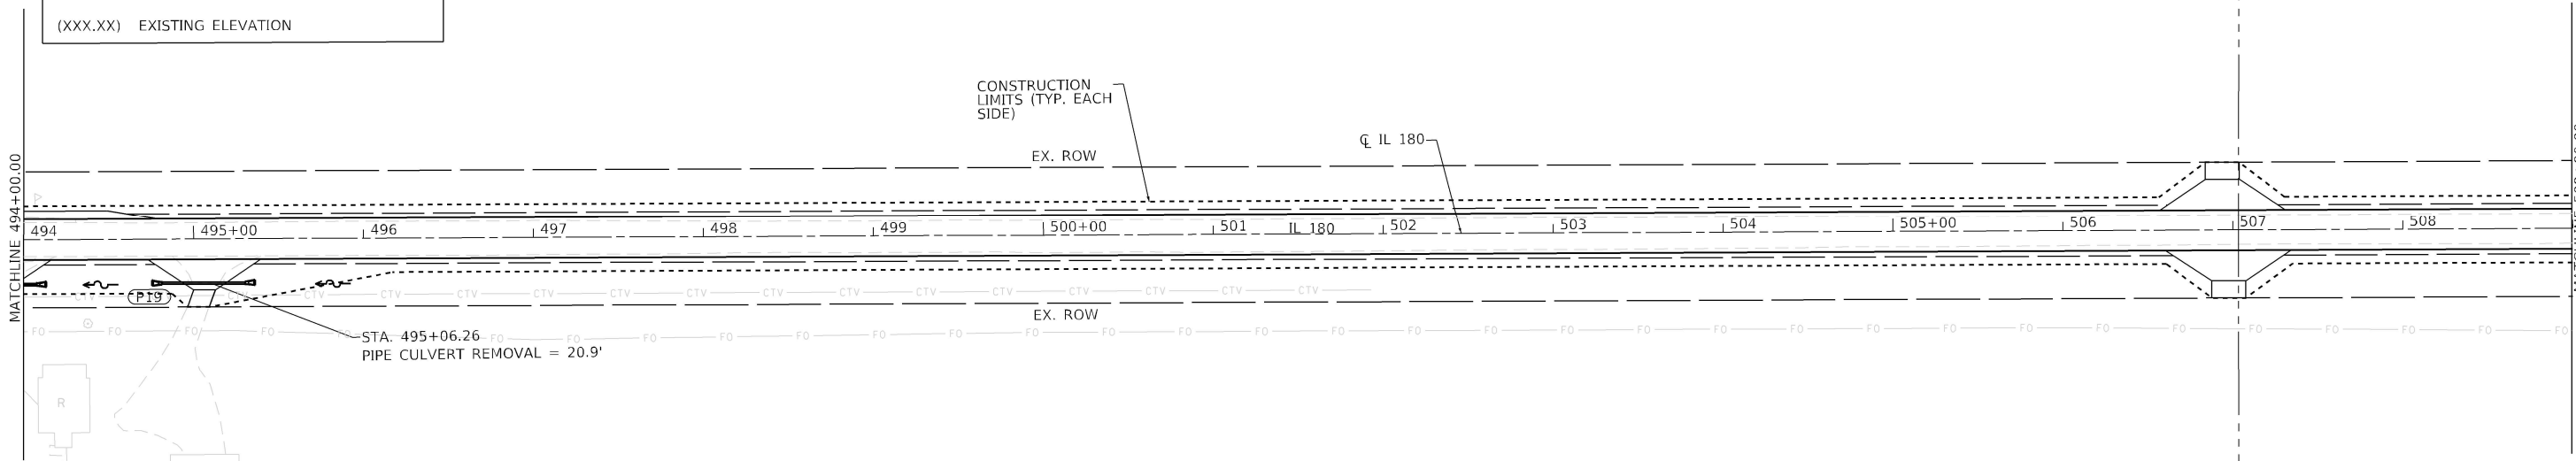

A map of the area around 180 IL. The map shows a grid of streets. IL 180 runs vertically on the right side. Horizontal streets from top to bottom are: 2150 E, 2050 N, 2000 N, 1950 N, 1850 N, 1750 N, 1650 N, 1500 N, PARK RD, LIONS DR, 2300 E L, MANER AVE, GALE ST, 1400 N, and 1300 N. A north arrow is located near the top center of the map.

 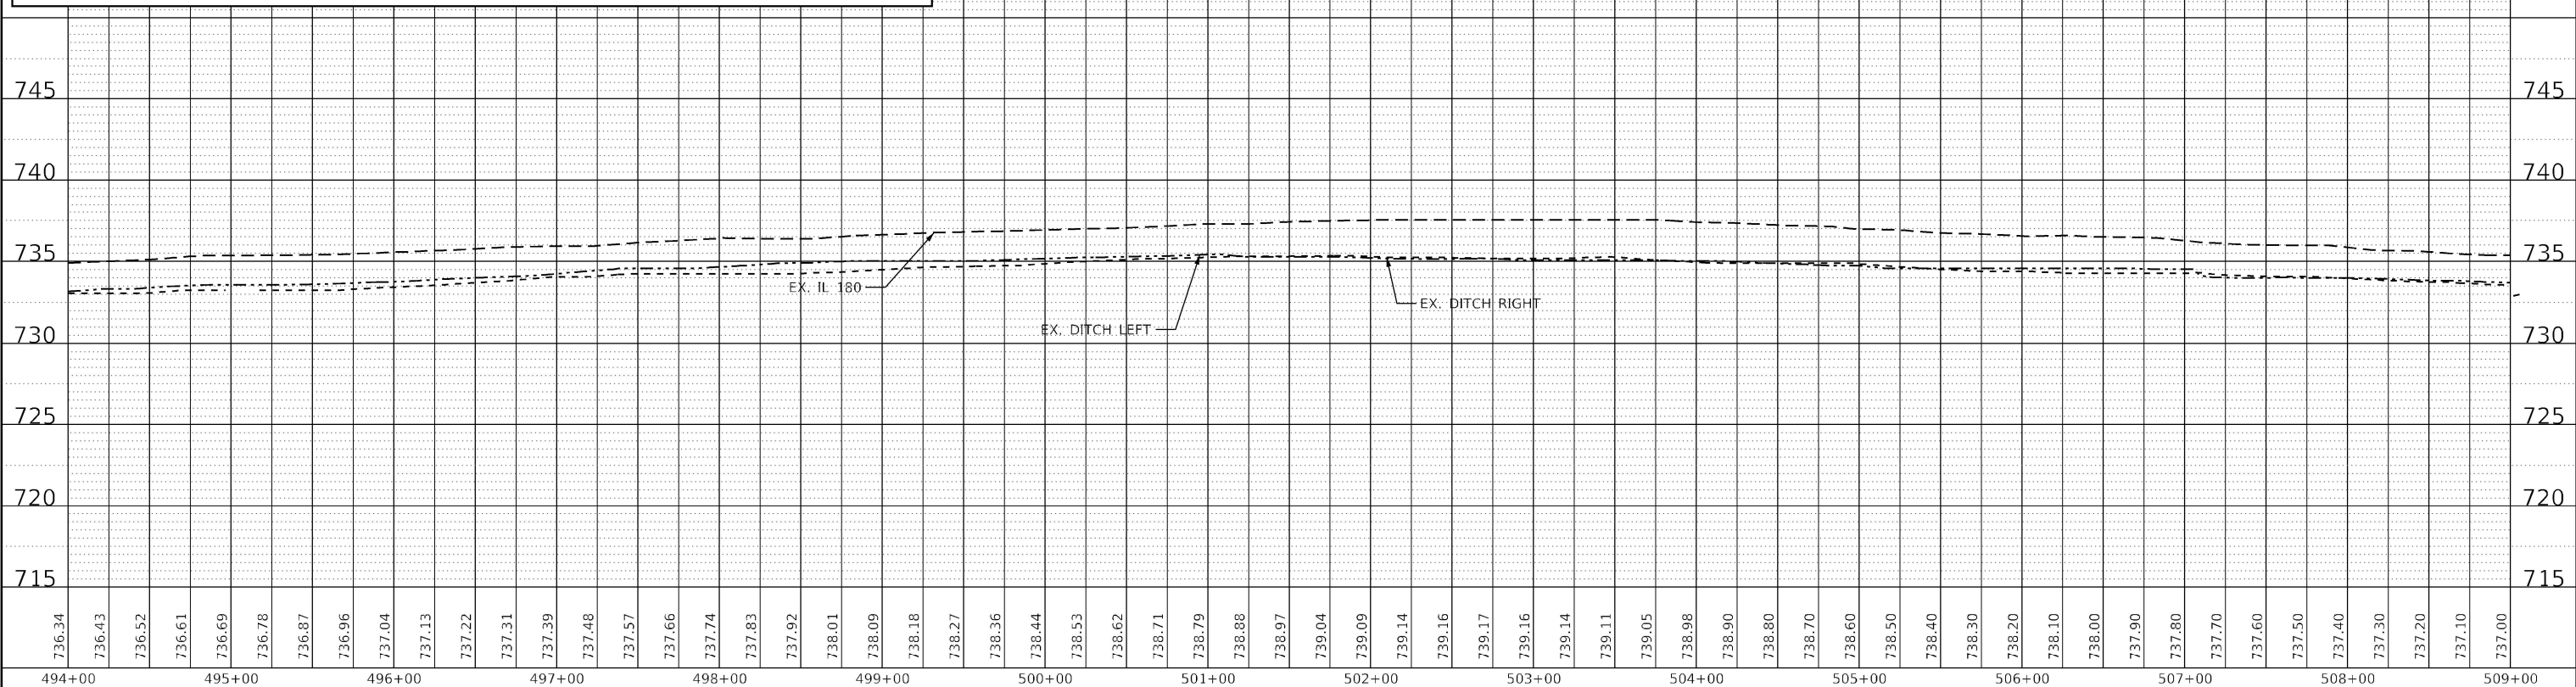


DRAINAGE PLAN & PROFILES

SCALE:	SHEET 17	OF 42 SHEETS	STA.	TO STA.
--------	----------	--------------	------	---------

F.A.S. RTE.	SECTION	COUNTY	TOTAL SHEETS	SHEET NO.
1195	*	KNOX	409	188
		CONTRACT NO. 68E50		


PROFILE		BY	DATE
SURVEYED _____			
PLOTTED _____			
GRADES CHECKED _____			
R.M. NOTED _____			
STRUCTURE NOTAINS CHKD _____			

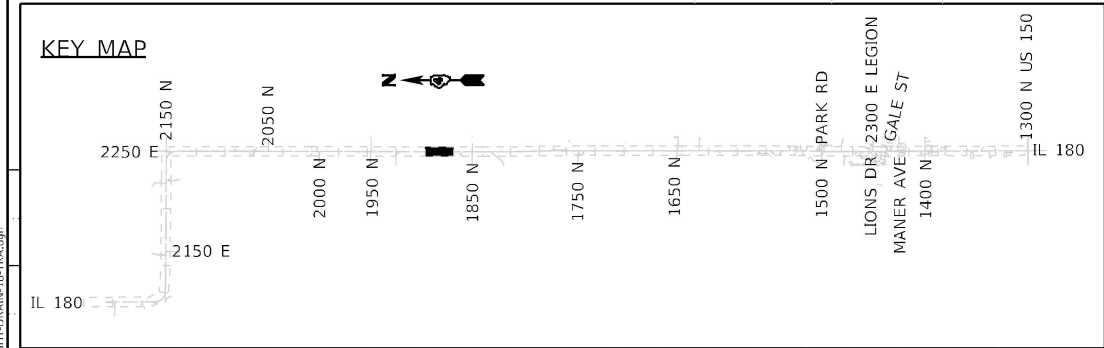

SHEET	PIPE ID	CLASS/TYPE	DIA, INCH	LENGTH, FT	U/S STRUCTURE	U/S STA.	U/S OFF	U/S INVERT	D/S STRUCTURE	D/S STA.	D/S OFF	D/S INVERT	SLOPE	TBF, CU YD
18	P20	P CUL CL D 1	15	58.5	METAL FL END SEC 15	513+14.22	24.51 RT	(730.78)	METAL FL END SEC 15	513+84.06	25.22 RT	(729.94)	1.2%	4.7
18	P21	P CUL CL D 1	15	46.7	METAL FL END SEC 15	514+46.11	25.12 RT	(729.06)	METAL FL END SEC 15	515+03.74	25.83 RT	(728.3)	1.3%	3.2
18	P22	P CUL CL D 1	15	46.6	METAL FL END SEC 15	522+61.83	25.46 RT	(717.76)	METAL FL END SEC 15	523+20.25	28.28 RT	(715.99)	3.1%	3.2



MODEL: Drainage FILE NAME: DRAIN	 TERRA ENGINEERING LTD.	USER NAME = TravisW	DESIGNED - TW	REVISED -	STATE OF ILLINOIS DEPARTMENT OF TRANSPORTATION	DRAINAGE PLAN & PROFILES IL 180				F.A.S. RTE.	SECTION	COUNTY	TOTAL SHEETS	SHEET NO.
			DRAWN - TW/BAJ	REVISED -						1195	*	KNOX	409	189
		PLOT SCALE = 100.0002' / in.	CHECKED - CL	REVISED -						CONTRACT NO. 68E50				
		PLOT DATE = 12/18/2024	DATE - 2024/03/18	REVISED -										
		SCALE: SHEET 18 OF 42 SHEETS STA. TO STA.								ILLINOIS FED. AID PROJECT				

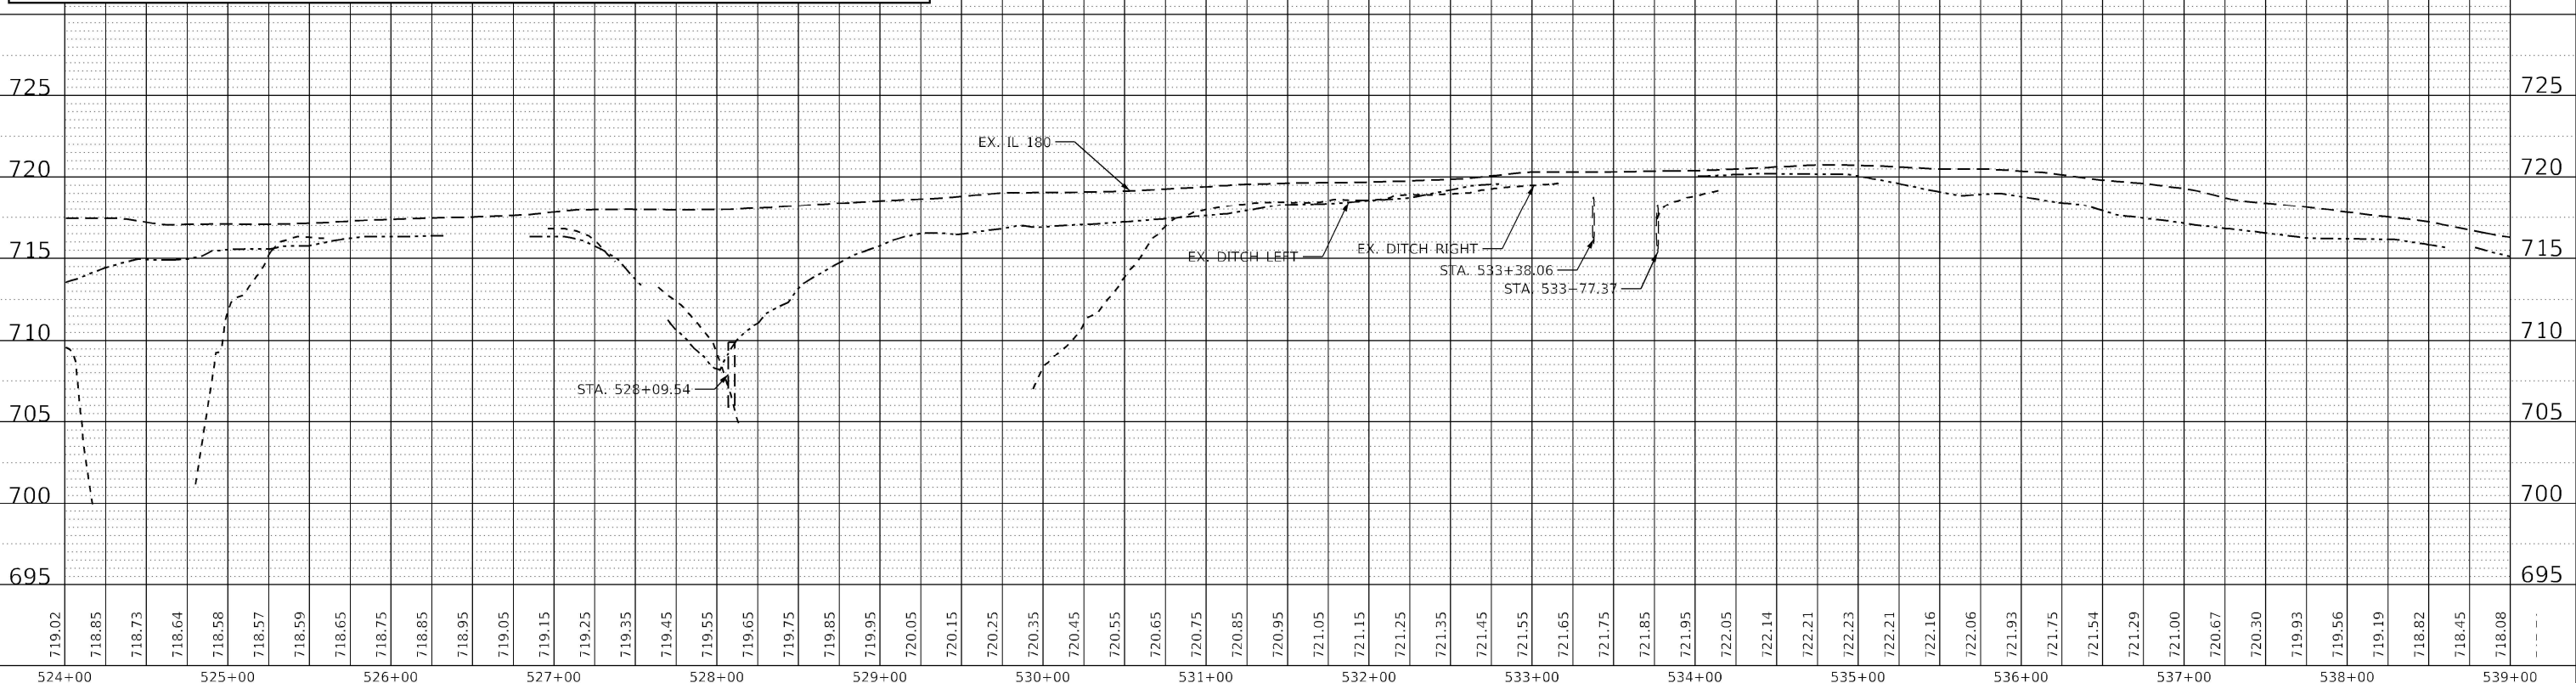

F.A.S. RTE.	SECTION	COUNTY	TOTAL SHEETS	SHEET NO.
1195	*	KNOX	409	190
		CONTRACT NO. 68E50		

PLAN	SURVEYED PLOTTED NOTE BOOK NO.	BY	DATE



PROFILE	SURVEYED PLOTTED NOTE BOOK NO.	BY	DATE

MODEL: Default
FILE NAME: j:\river\ary-proj\entire\com\terrapm\pw\810\Documents\Projects\2023\238-007 D4 Cloria IL 180\Drawings\CADD\Sheets\0168E50-SHT-DRAIN-20-TR-Adj.dgn



SHEET	PIPE ID	CLASS/TYPE	DIA, INCH	LENGTH, FT	U/S STRUCTURE	U/S STA.	U/S OFF	U/S INVERT (698.56)	D/S STRUCTURE	D/S STA.	D/S OFF	D/S INVERT (697.47)	SLOPE	TBF, CU YD
20	P24	P CUL CL D 1	15	67.3	METAL FL END SEC 15	550+62.03	22.64 RT		METAL FL END SEC 15	551+41.00	22.86 RT		1.4%	5.7

LEGEND

-  STONE RIPRAP & FILTER FABRIC
(CLASS A4 UNLESS OTHERWISE NOTED)
- (XXX.XX) EXISTING ELEVATION

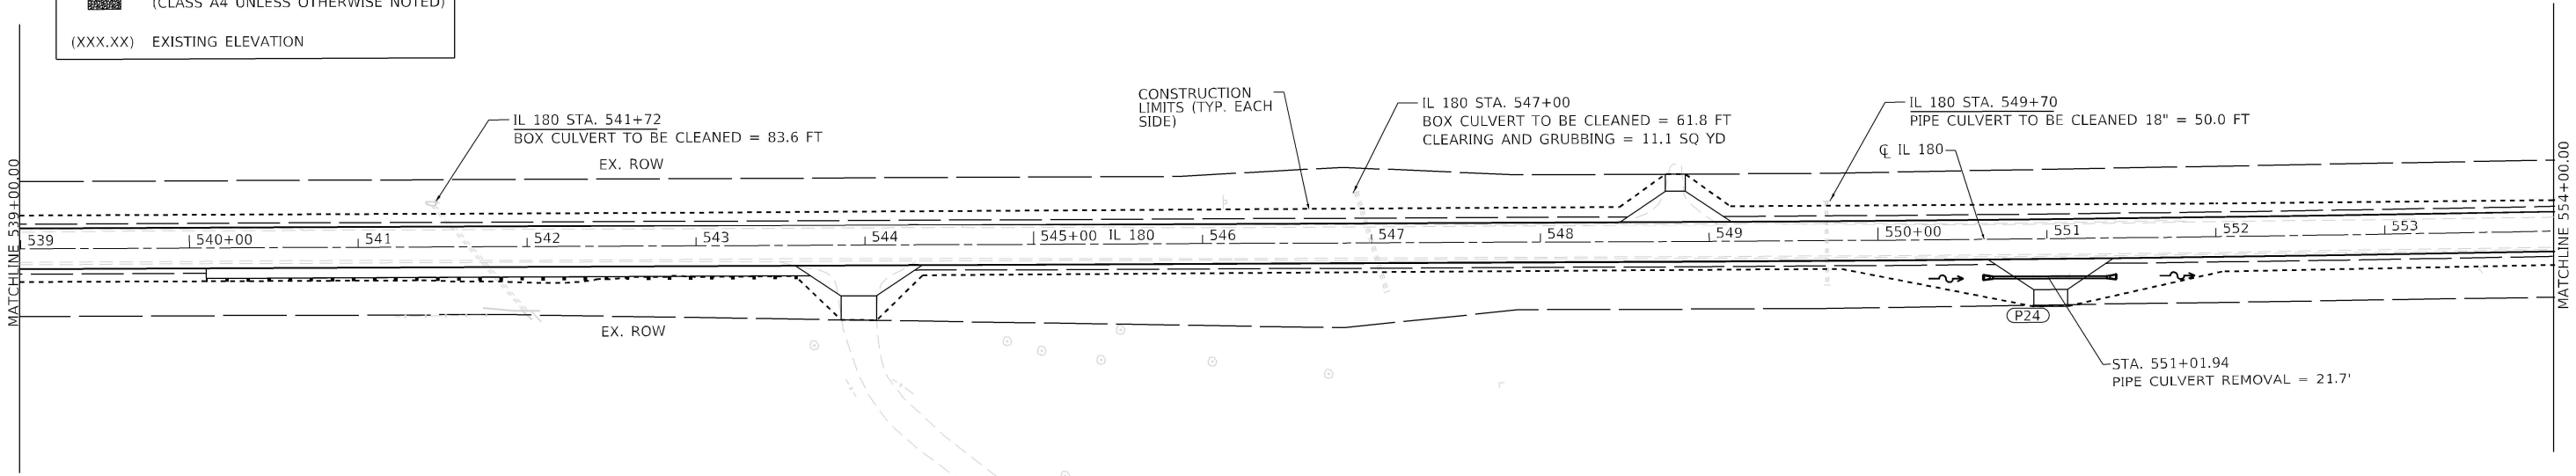 

KEY MAP

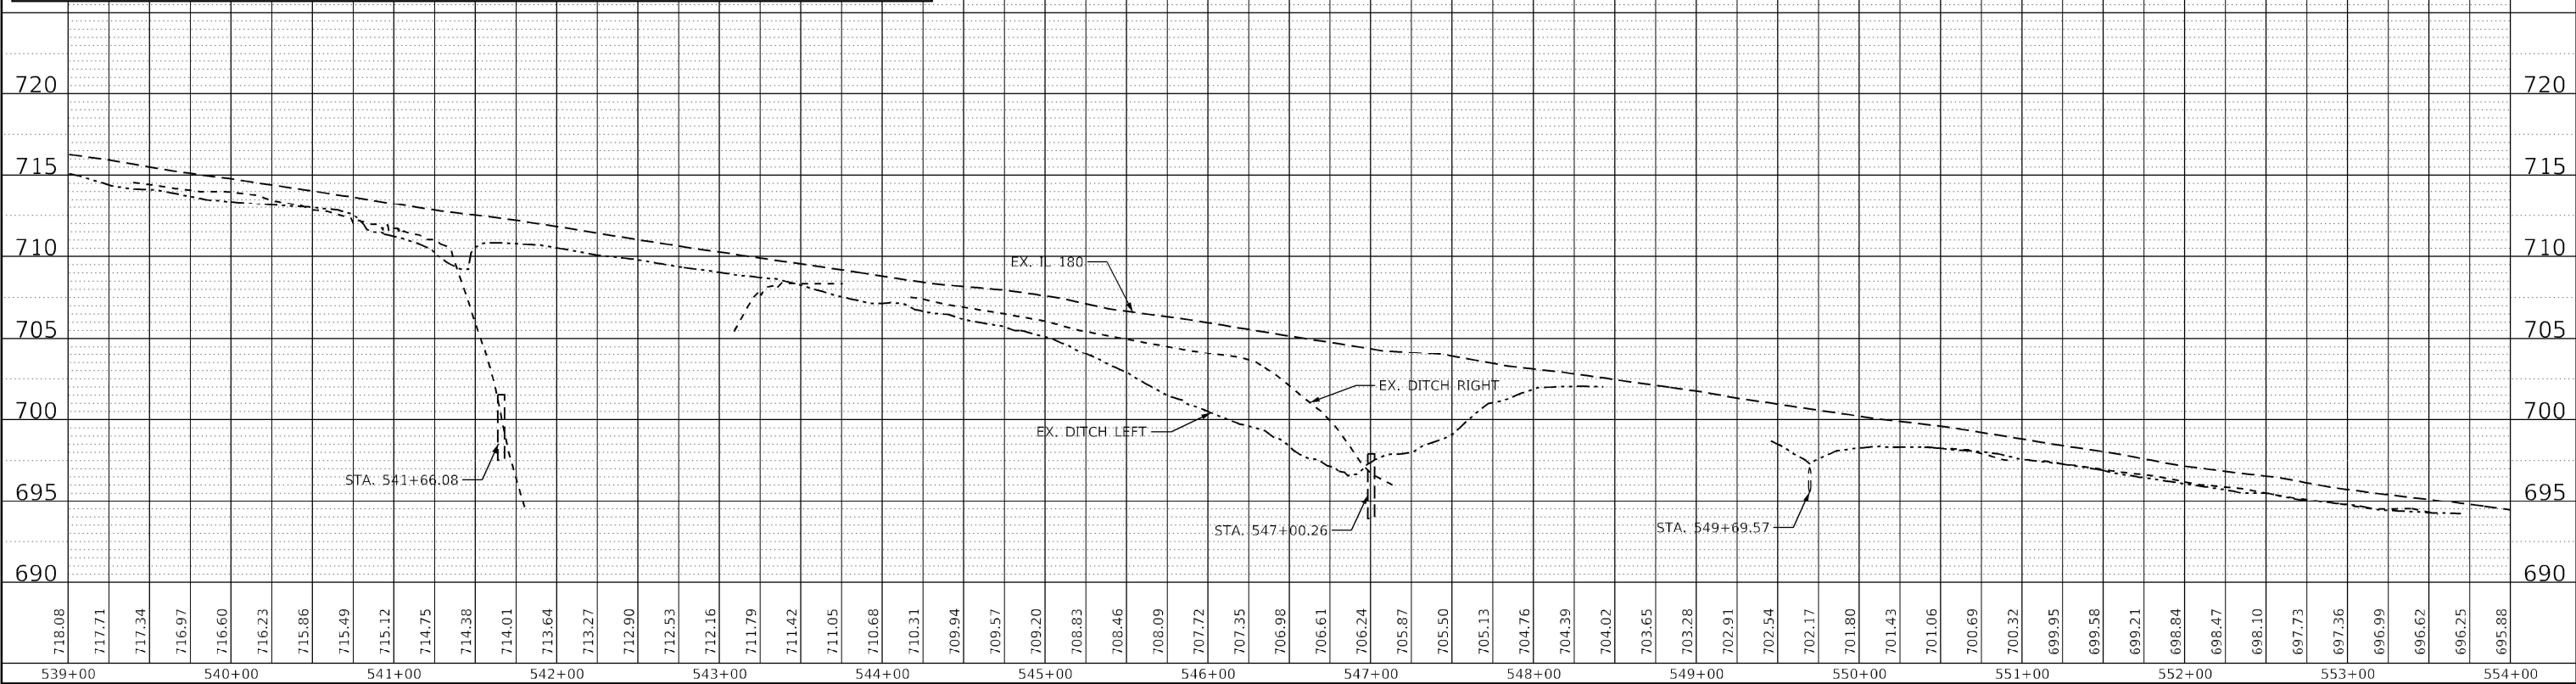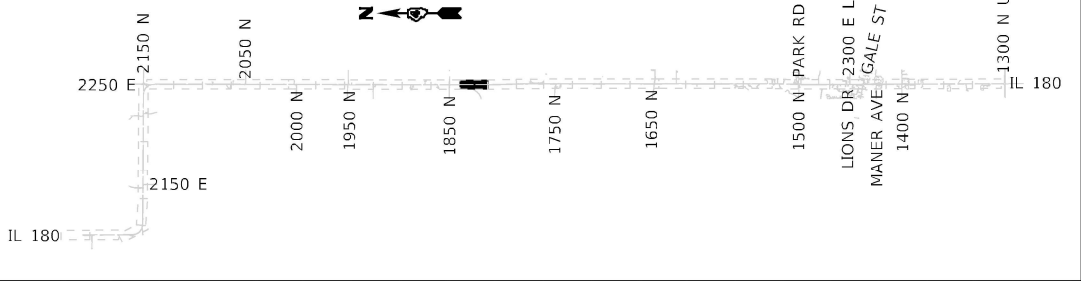

USER NAME = TravisW	DESIGNED - TW	REVISED -
	DRAWN - TW/BAJ	REVISED -
PLOT SCALE = 100.0002' / in.	CHECKED - CL	REVISED -
PLOT DATE = 12/18/2024	DATE - 2024/03/18	REVISED -

STATE OF ILLINOIS
DEPARTMENT OF TRANSPORTATION

DRAINAGE PLAN & PROFILES
IL 180

SCALE: SHEET 20 OF 42 SHEETS STA. TO STA.



F.A.S. RTE.	SECTION	COUNTY	TOTAL SHEETS	SHEET NO.
1195	*	KNOX	409	191
CONTRACT NO. 68E50				

ILLINOIS FED. AID PROJECT

PLAN	SURVEYED PLOTTED ALIGNMENT CHECKED DATE CADD FILE NAME	BY	DATE
NOTE BOOK NO.			

PROFILE	SURVEYED PLOTTED GRADES CHECKED STRUCTURE NOTATIONS CHWD NO.	BY	DATE
NOTE BOOK NO.			

MODEL: Default
FILE NAME: p:\river-rain\project\river-rain\com\terra\p\p\g\1\Documents\Projects\2023\23-38-007 D1 Cloria IL 180\Design\100 - Drawings\CADD\Sheets\68E50-SHT-DRAIN-21-TR-Adj.dgn

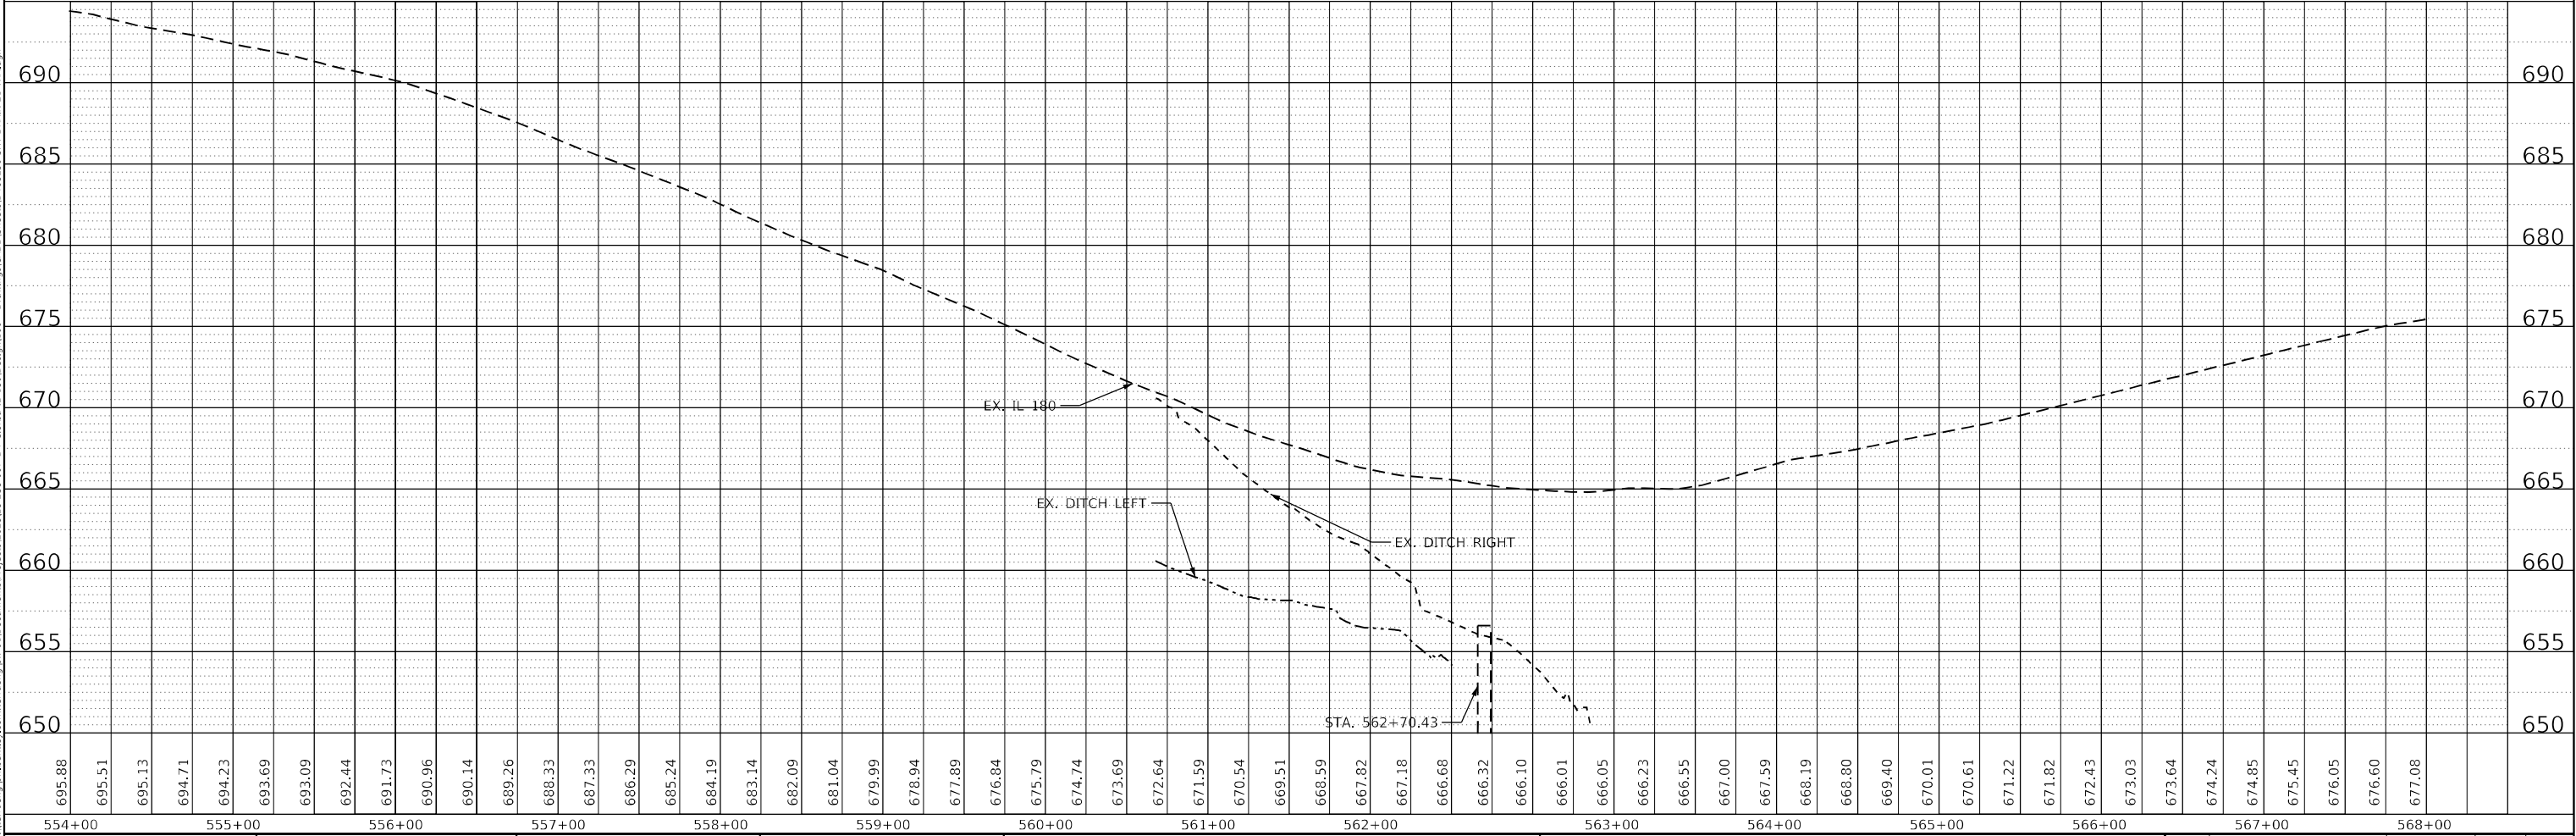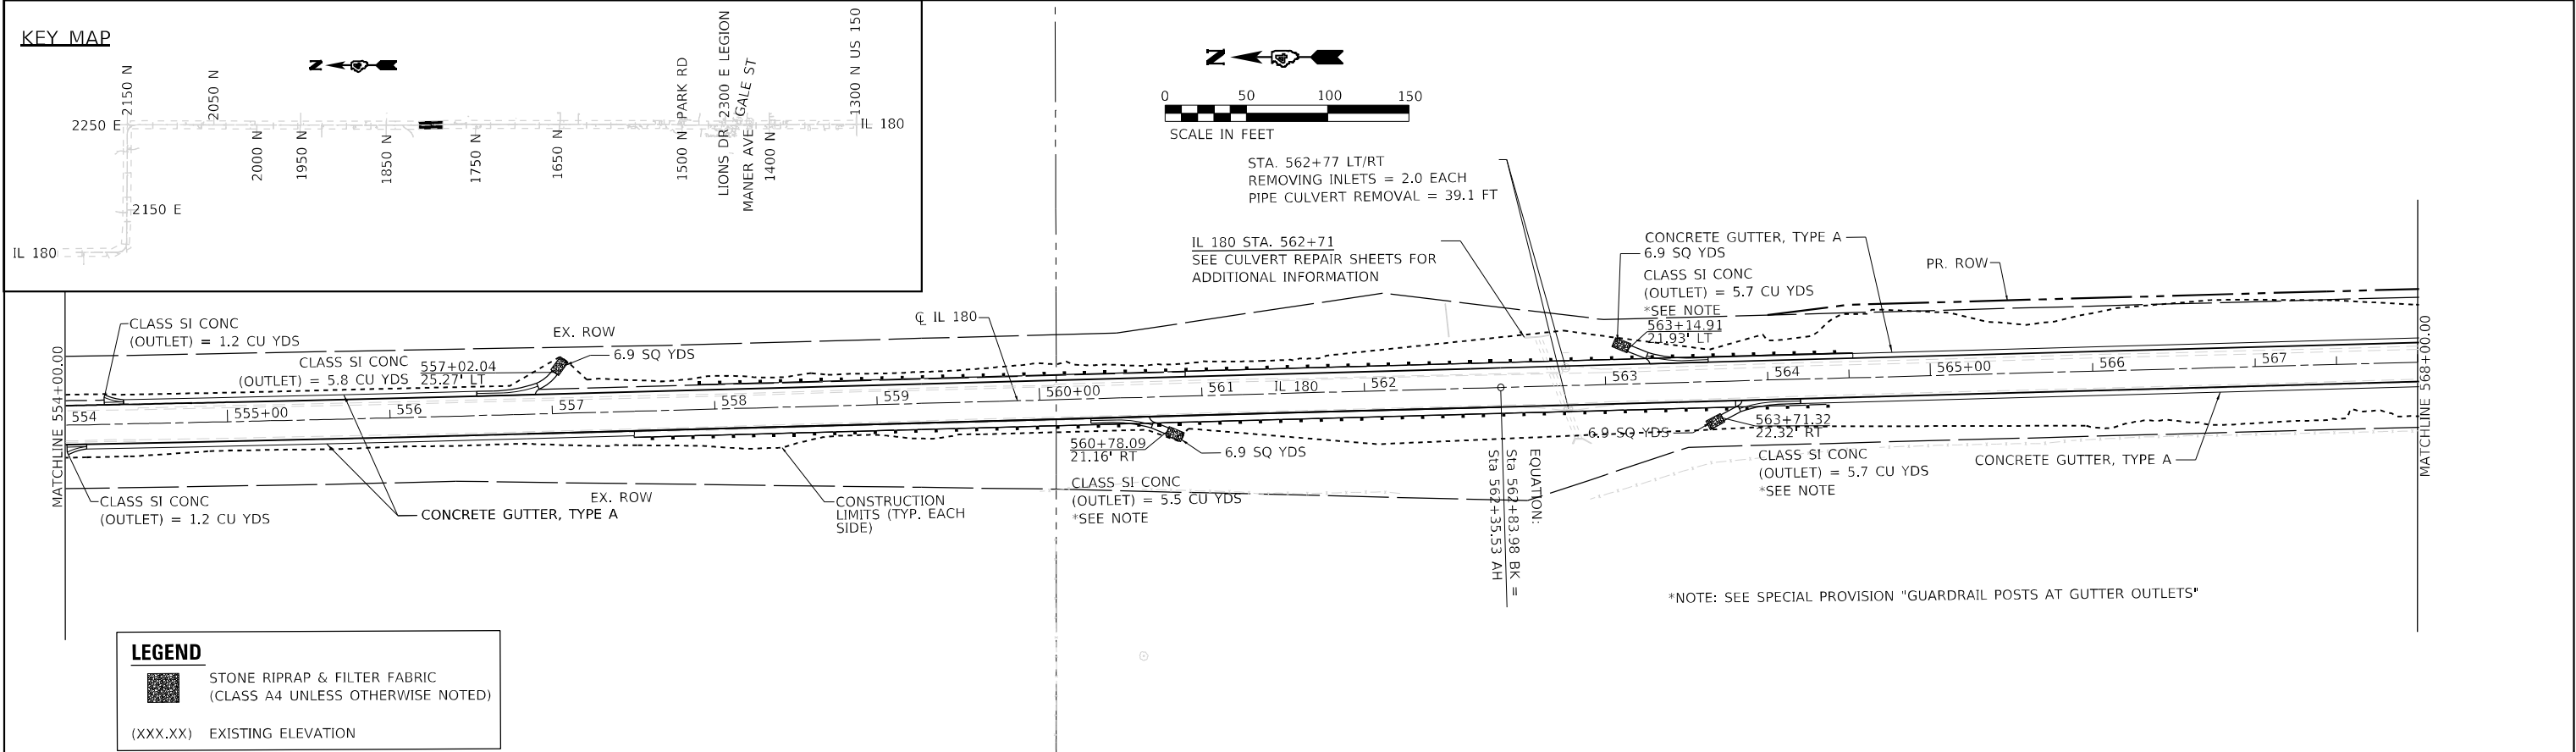

USER NAME = TravisW	DESIGNED - TW	REVISED -
	DRAWN - TW/BAJ	REVISED -
PLOT SCALE = 100,000' / in.	CHECKED - CL	REVISED -
PLOT DATE = 12/18/2024	DATE - 2024/12/18	REVISED -

STATE OF ILLINOIS
DEPARTMENT OF TRANSPORTATION

DRAINAGE PLAN & PROFILES
IL 180

SCALE: SHEET 21 OF 42 SHEETS STA. TO STA.

F.A.S. RTE.	SECTION	COUNTY	TOTAL SHEETS	SHEET NO.
1195	*	KNOX	409	192
CONTRACT NO. 68E50				

PLAN	SURVEYED	PLOTTED	ALIGNMENT CHECKED	CADD FILE NAME	BY	DATE



PROFILE	SURVEYED	PLOTTED	GRADES CHECKED	STRUCTURE NOTATIONS CHWD	BY	DATE

MODEL: Default
FILE NAME: p:\civil\engineering\client\com\terrapem\p\p\1\Documents\Projects\2023\23-38-007 D1 Cloria IL 180\Design\100 - Drawings\CADD\Sheets\168E50-SHT-DRAIN-22-TR.dgn

LEGEND

STONE RIPRAP & FILTER FABRIC
(CLASS A4 UNLESS OTHERWISE NOTED)


(XXX.XX) EXISTING ELEVATION

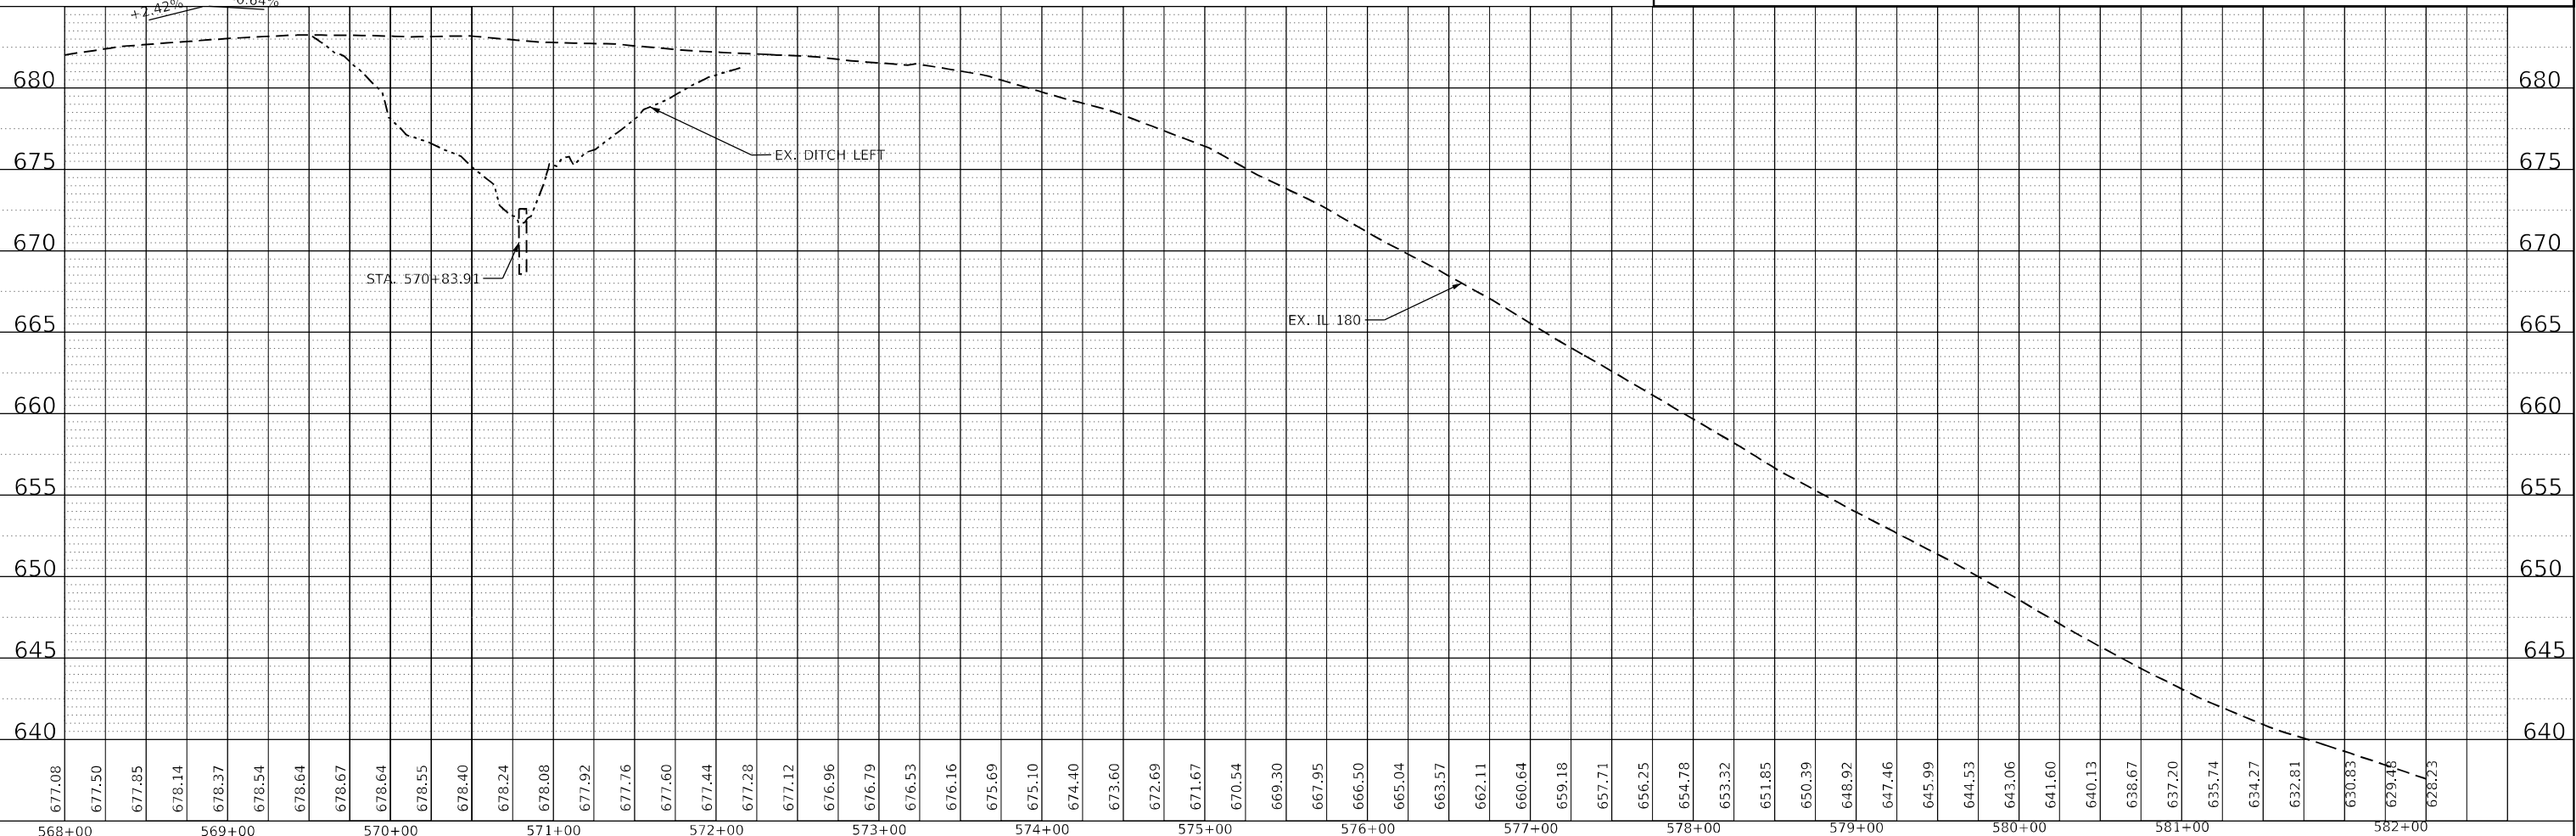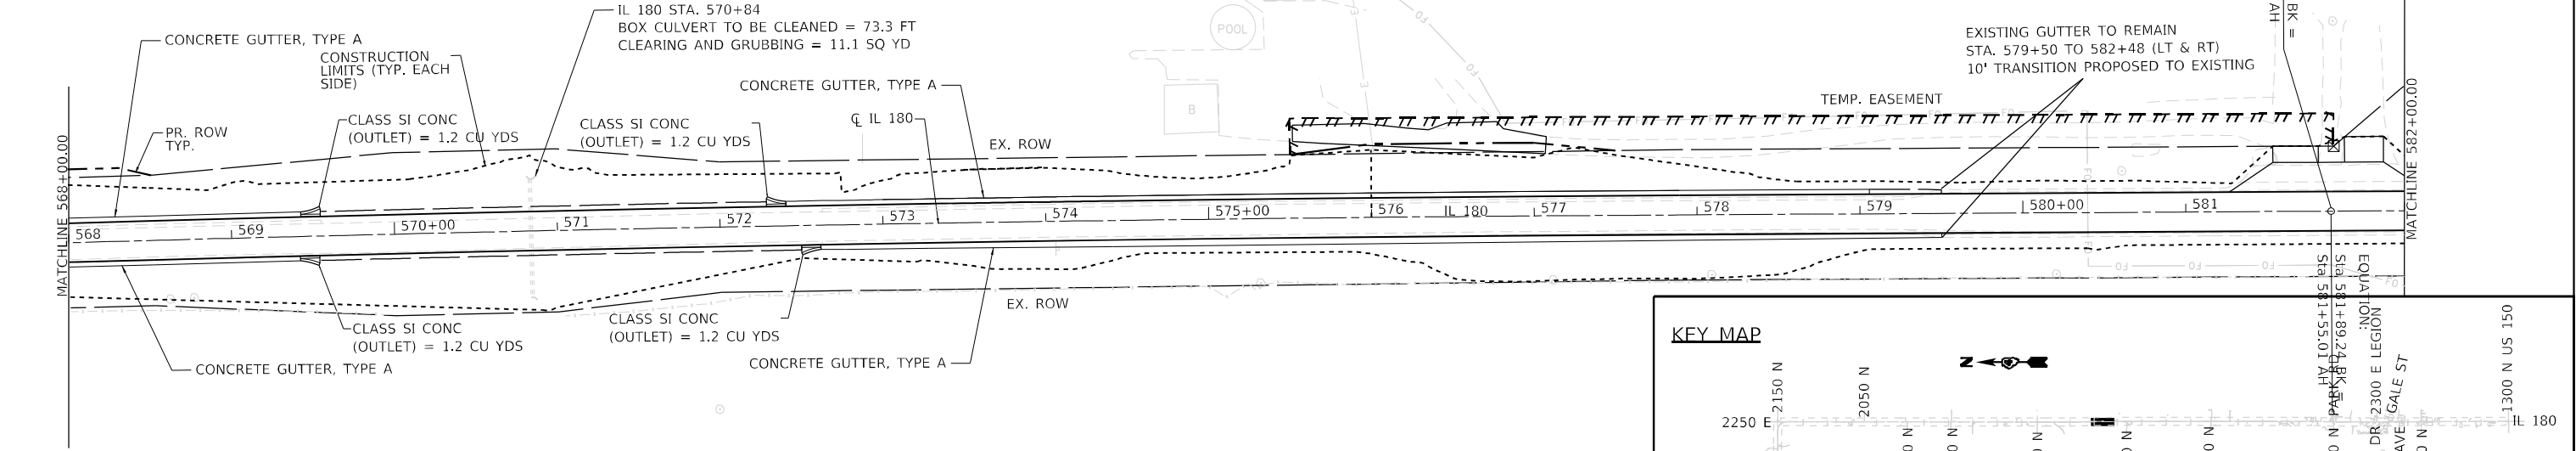

TERRA ENGINEERING LTD.	USER NAME = TravisW		DESIGNED - TW	REVISED -	STATE OF ILLINOIS DEPARTMENT OF TRANSPORTATION	DRAINAGE PLAN & PROFILES		F.A.S. RTE.	SECTION	COUNTY	TOTAL SHEETS	SHEET NO.
	DRAWN - TW/BAJ		CHECKED - CL	REVISED -		IL 180		1195	*	KNOX	409	193
	PLOT SCALE = 100,0002 ' / in.		DATE - 2024/03/18	REVISED -		SCALE: SHEET 22 OF 42 SHEETS STA. TO STA.		CONTRACT NO. 68E50				
	PLOT DATE = 12/18/2024							ILLINOIS FED. AID PROJECT				

PROFILE		BY	DATE
NOTE BOOK	SURVEYED _____		
	PIOTTED _____		
	GRADIES CHECKED _____		
	B.M. NOTED _____		
	STRUCTURE NOTED/MS. CHKD _____		
NO. _____			

SHEET	STR ID	STATION	OFFSET	STRUCTURE TYPE	RIM ELEV.	N INVERT	E INVERT	S INVERT	W INVERT
23	S25	596+10.38	13.5 RT	INLETS TB T9F&G	636.04	632.39	-	-	632.4
23	S26	596+10.38	22.5 RT	INLETS TB M INL 604101	639.40	-	632.44	-	-

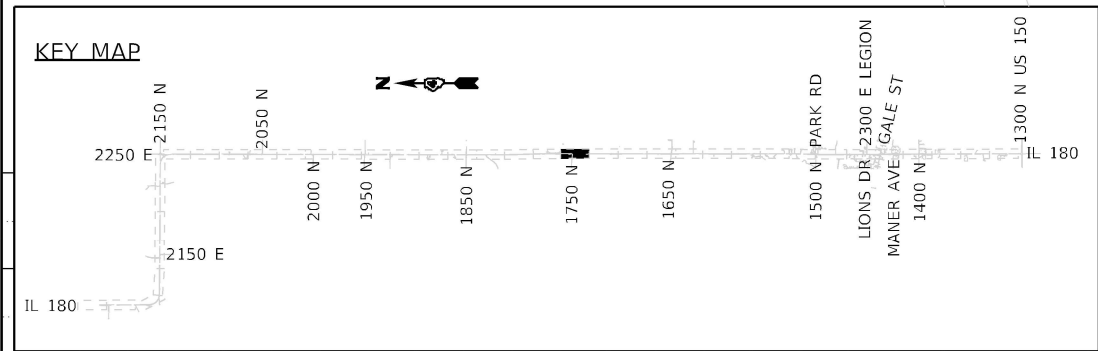

 TERRA ENGINEERING LTD.	USER NAME = TravisW	DESIGNED - TW	REVISED -	STATE OF ILLINOIS DEPARTMENT OF TRANSPORTATION	DRAINAGE PLAN & PROFILES IL 180				F.A.S. RTE.	SECTION	COUNTY	TOTAL SHEETS	SHEET NO.
	PLOT SCALE = 100,000' / in.	DRAWN - TW/BAJ	REVISED -						1195	*	KNOX	409	194
	PLOT DATE = 12/18/2024	CHECKED - CL	REVISED -		CONTRACT NO. 68E50								
	DATE - 2024/02/18	REVISED -	SCALE:		SHEET 23	OF 42 SHEETS	STA.	TO STA.	ILLINOIS	FED. AID PROJECT			

PLAN

SURVEYED

PLOTTED

ALIGNMENT CHECKED

STRUCTURE NOTATIONS CHKD

CADD FILE NAME

NOTE BOOK

NO.

BY

DATE

PROFILE

SURVEYED

PLOTTED

GRADES CHECKED




STRUCTURE NOTATIONS CHKD

NOTE BOOK

NO.

BY


DATE

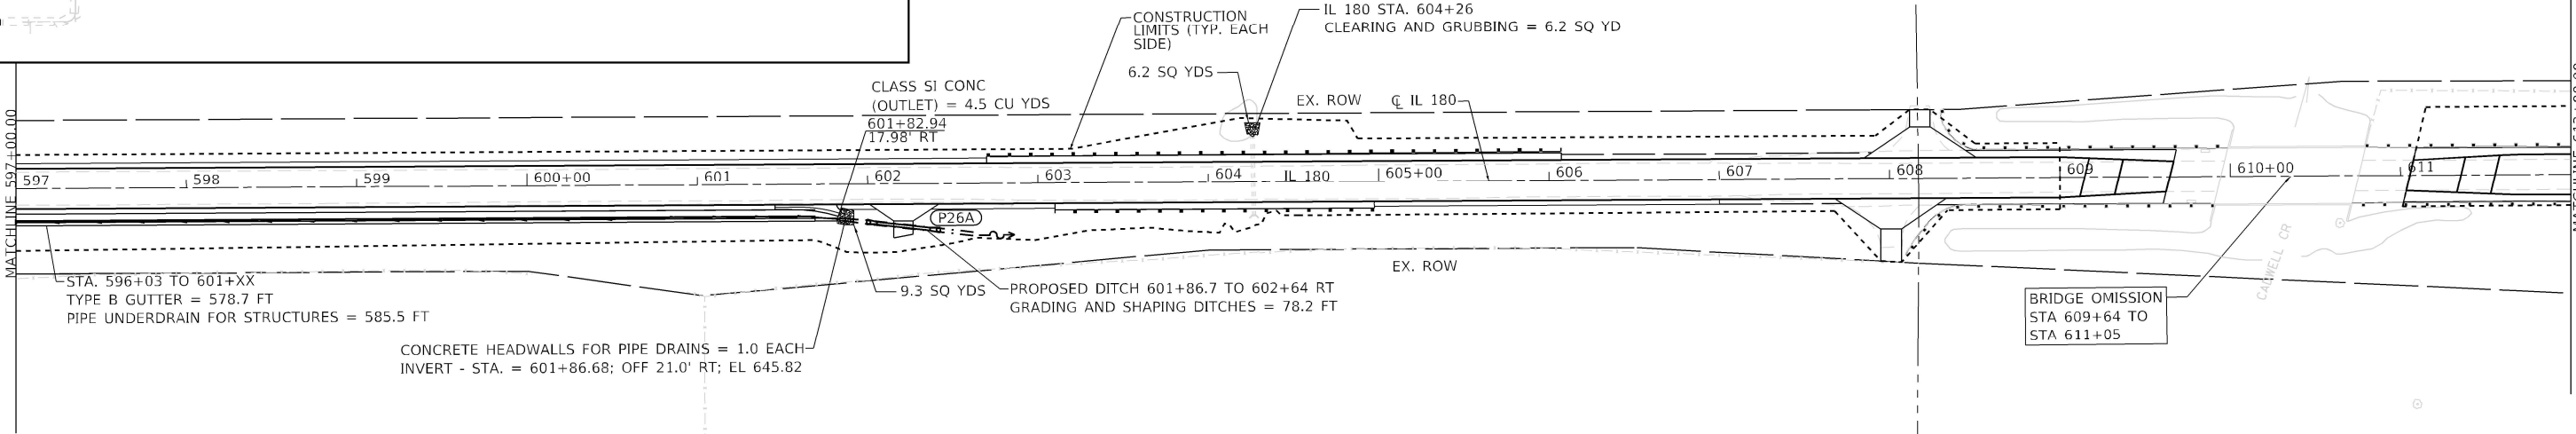 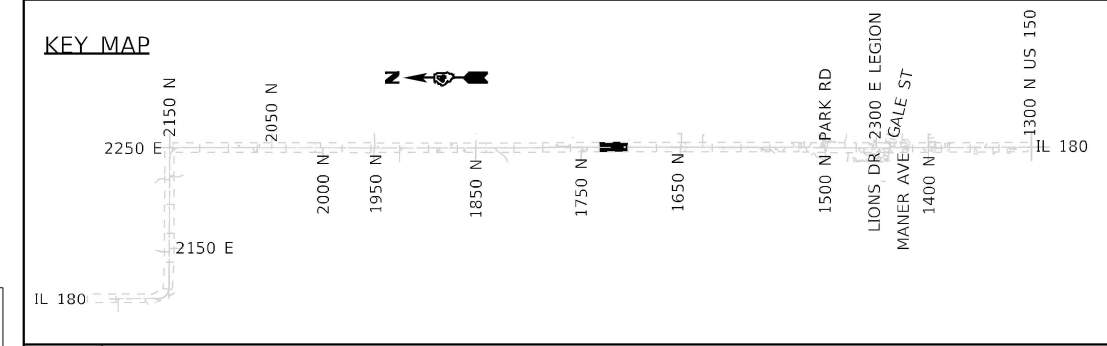

LEGEND

- STONE RIPRAP & FILTER FABRIC
(CLASS A4 UNLESS OTHERWISE NOTED)
- (XXX.XX) EXISTING ELEVATION

SHEET	PIPE ID	CLASS/TYPE	DIA, INCH	LENGTH, FT	U/S STRUCTURE	U/S STA.	U/S OFF	U/S INVERT	D/S STRUCTURE	D/S STA.	D/S OFF	D/S INVERT	SLOPE	TBF, CU YD
24	P26A	P CUL CL D 1	15	31.3	METAL FL END SEC 15	601+99.34	22.42 RT	645.58	METAL FL END SEC 15	602+42.56	27.43 RT	644.53	2.5%	1.4

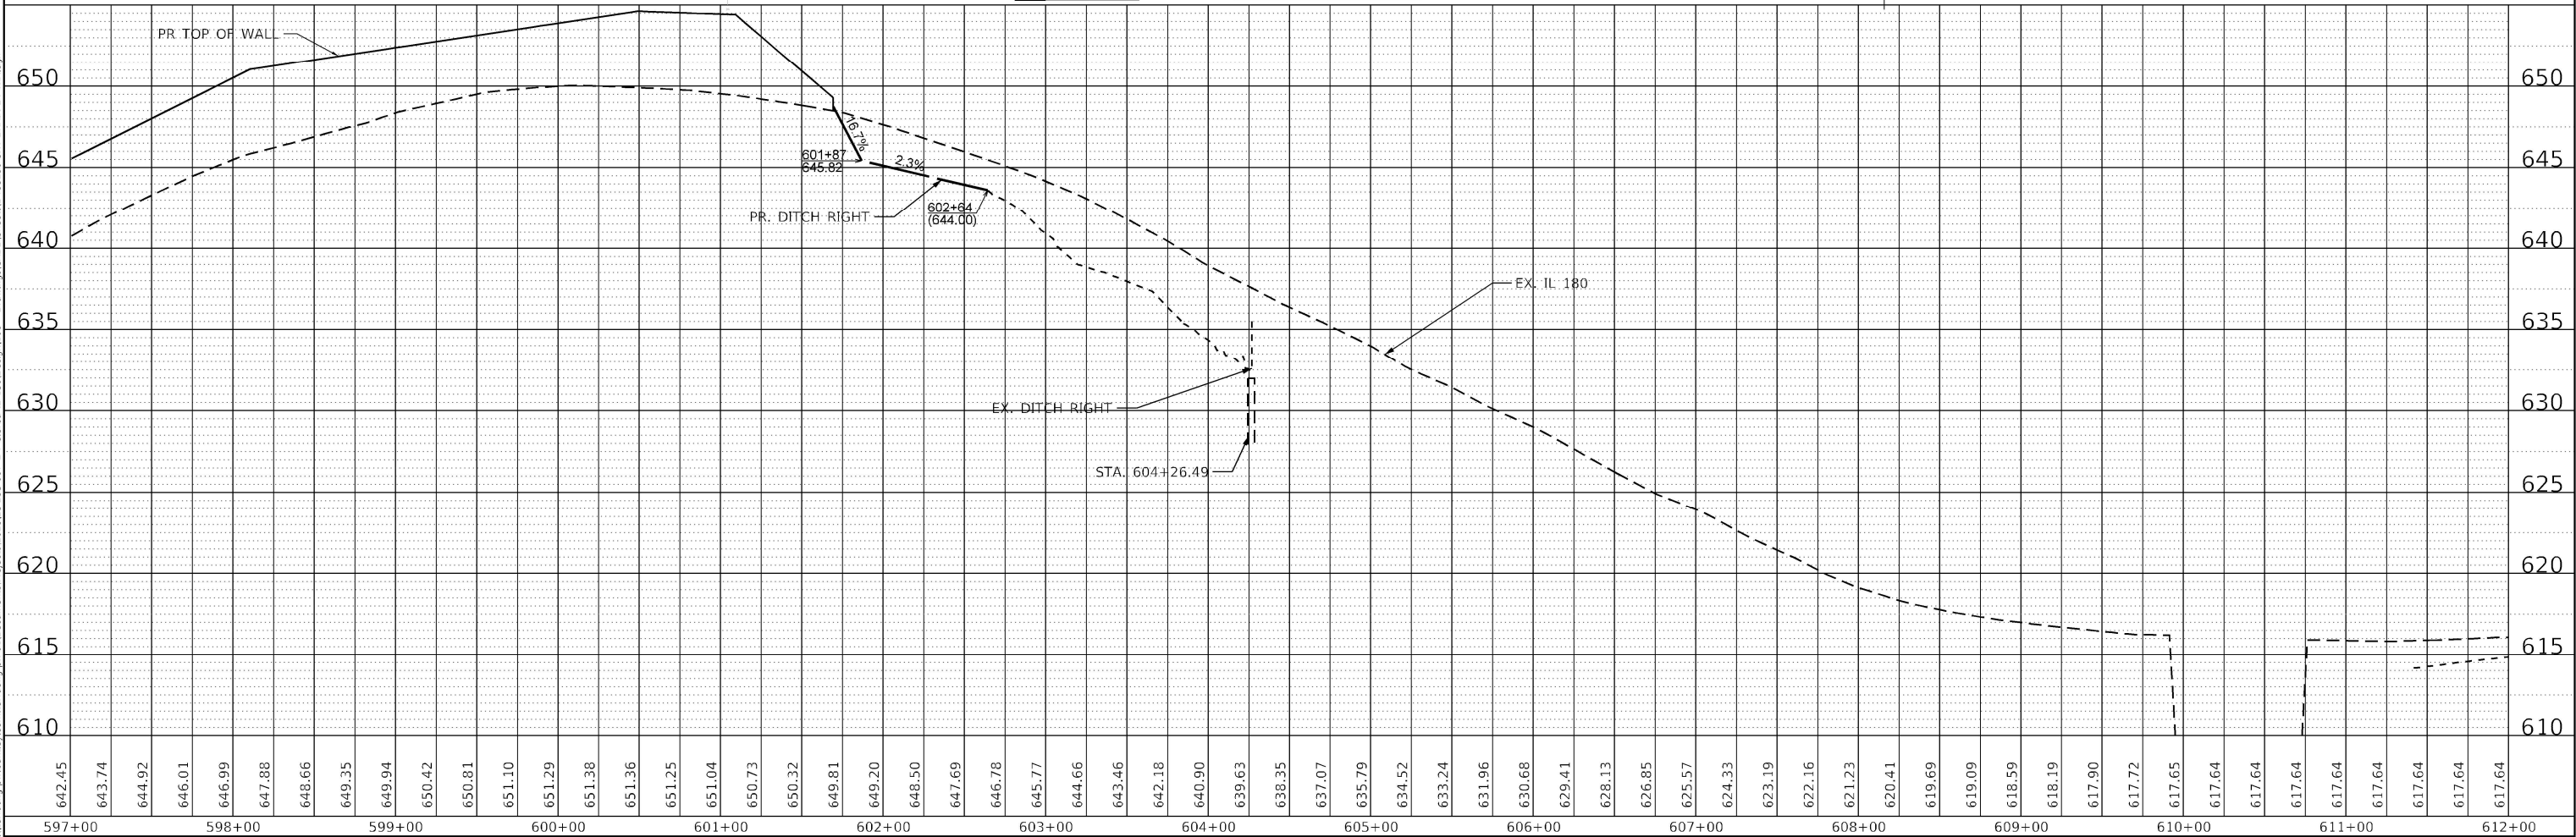

USER NAME = TravisW	DESIGNED - TW	REVISED -
	DRAWN - TW/BAJ	REVISED -
PLOT SCALE = 100.0002' / in.	CHECKED - CL	REVISED -
PLOT DATE = 12/18/2024	DATE - 2024/03/18	REVISED -

STATE OF ILLINOIS
DEPARTMENT OF TRANSPORTATION

DRAINAGE PLAN & PROFILES
IL 180

SCALE: SHEET 24 OF 42 SHEETS STA. TO STA.

F.A.S. RTE.	SECTION	COUNTY	TOTAL SHEETS	SHEET NO.
1195	*	KNOX	409	195
CONTRACT NO. 68E50				

ILLINOIS FED. AID PROJECT

PLAN	SURVEYED PLOTTED ALIGNMENT CHECKED CADD FILE NAME	BY	DATE
NOTE BOOK NO.			





PROFILE	SURVEYED PLOTTED GRADES CHECKED STRUCTURE NOTATIONS CHWD	BY	DATE
NOTE BOOK NO.			

MODEL: Default
FILE NAME: p:\riverway\project\riverway\com\terra\p\p-61\Documents\Projects\2023\23-38-007 Dr. Gloria IL 180\Design\100 - Drawings\CADD\Sheets\7468F50-SHT-DRAIN-25-TR.dgn

LEGEND

STONE RIPRAP & FILTER FABRIC
(CLASS A4 UNLESS OTHERWISE NOTED)



(XXX.XX) EXISTING ELEVATION

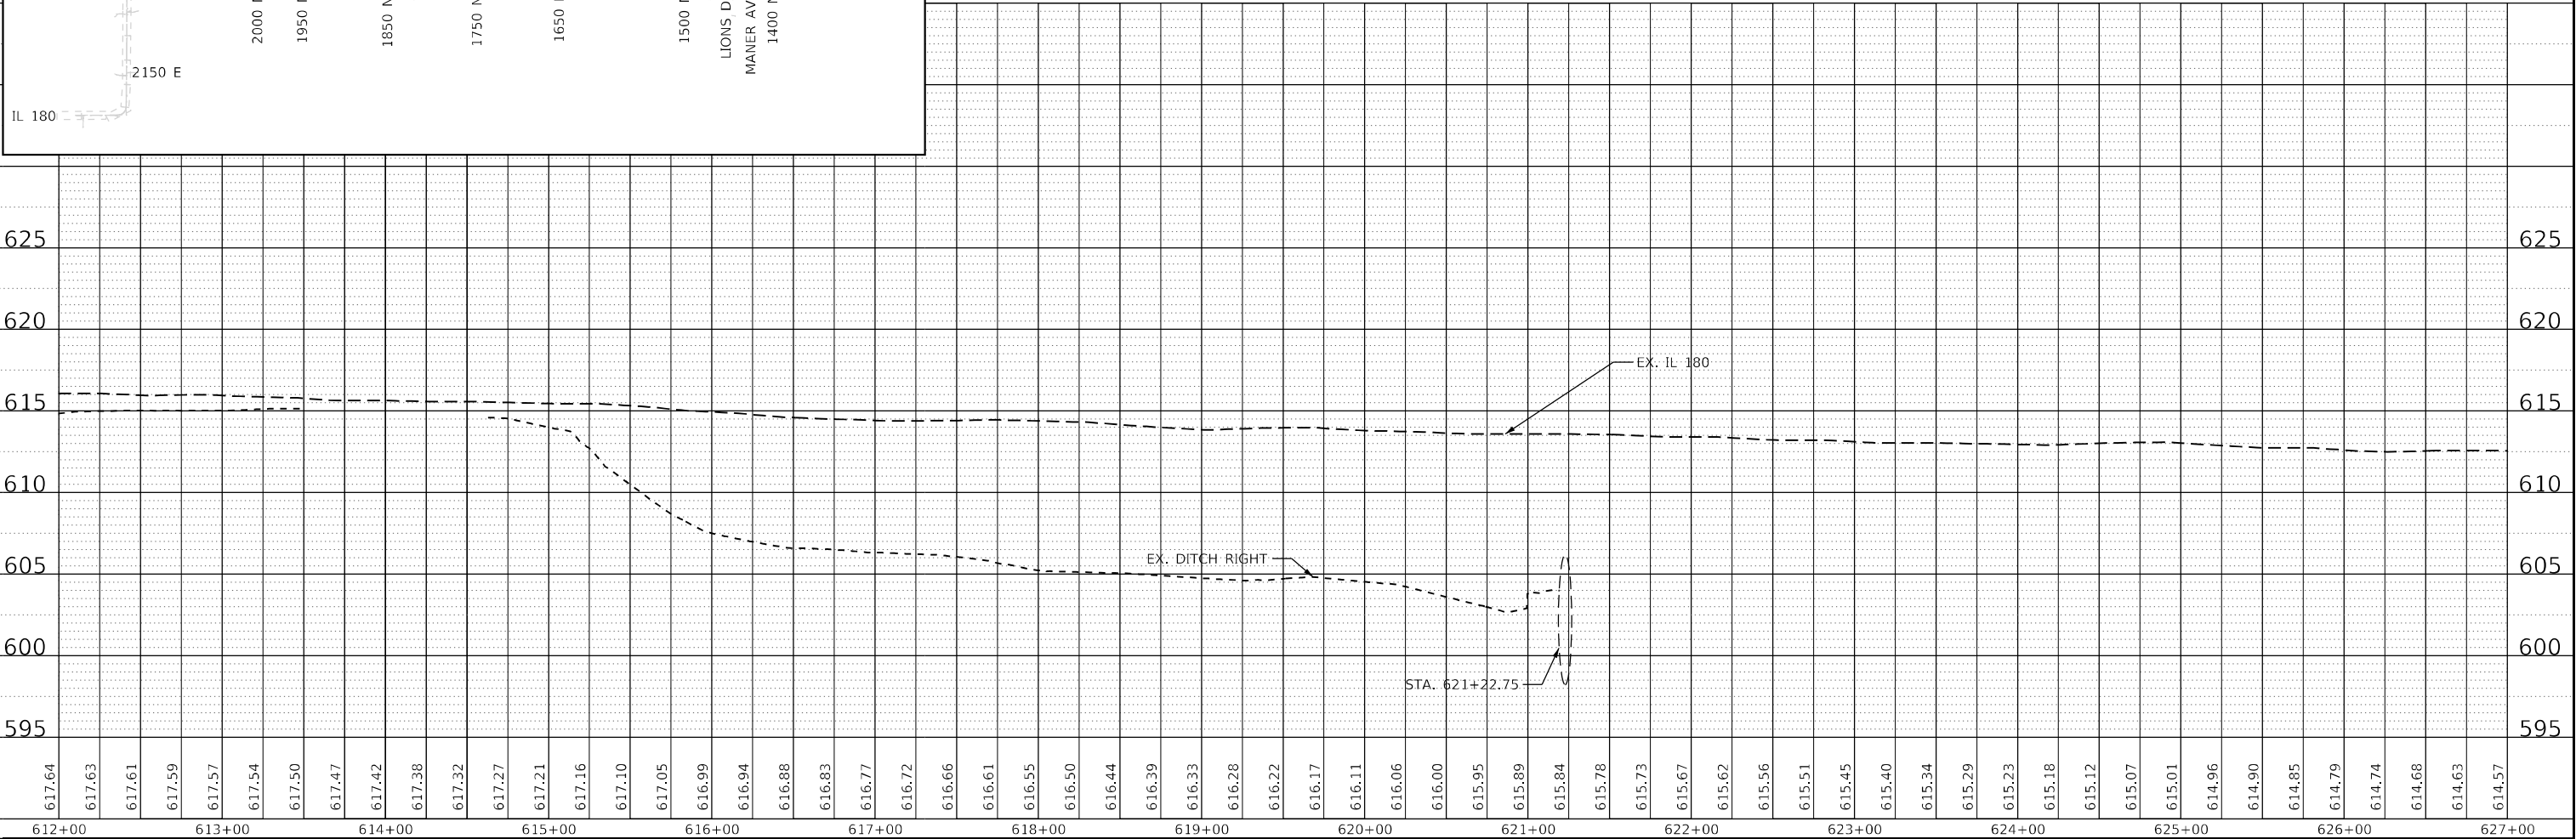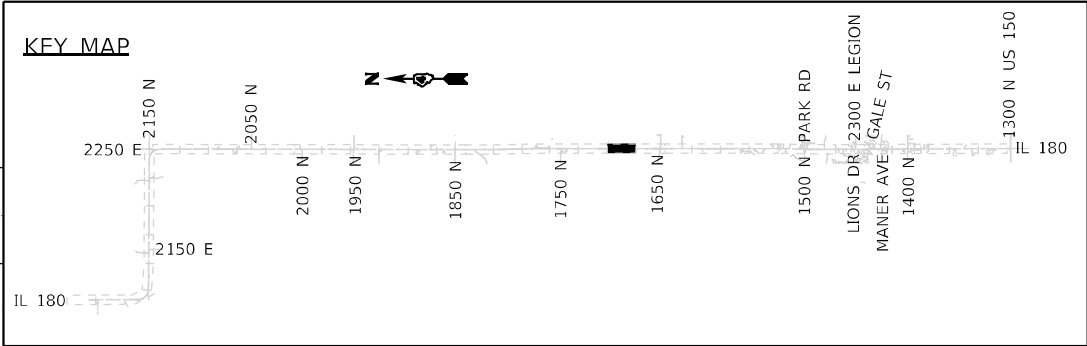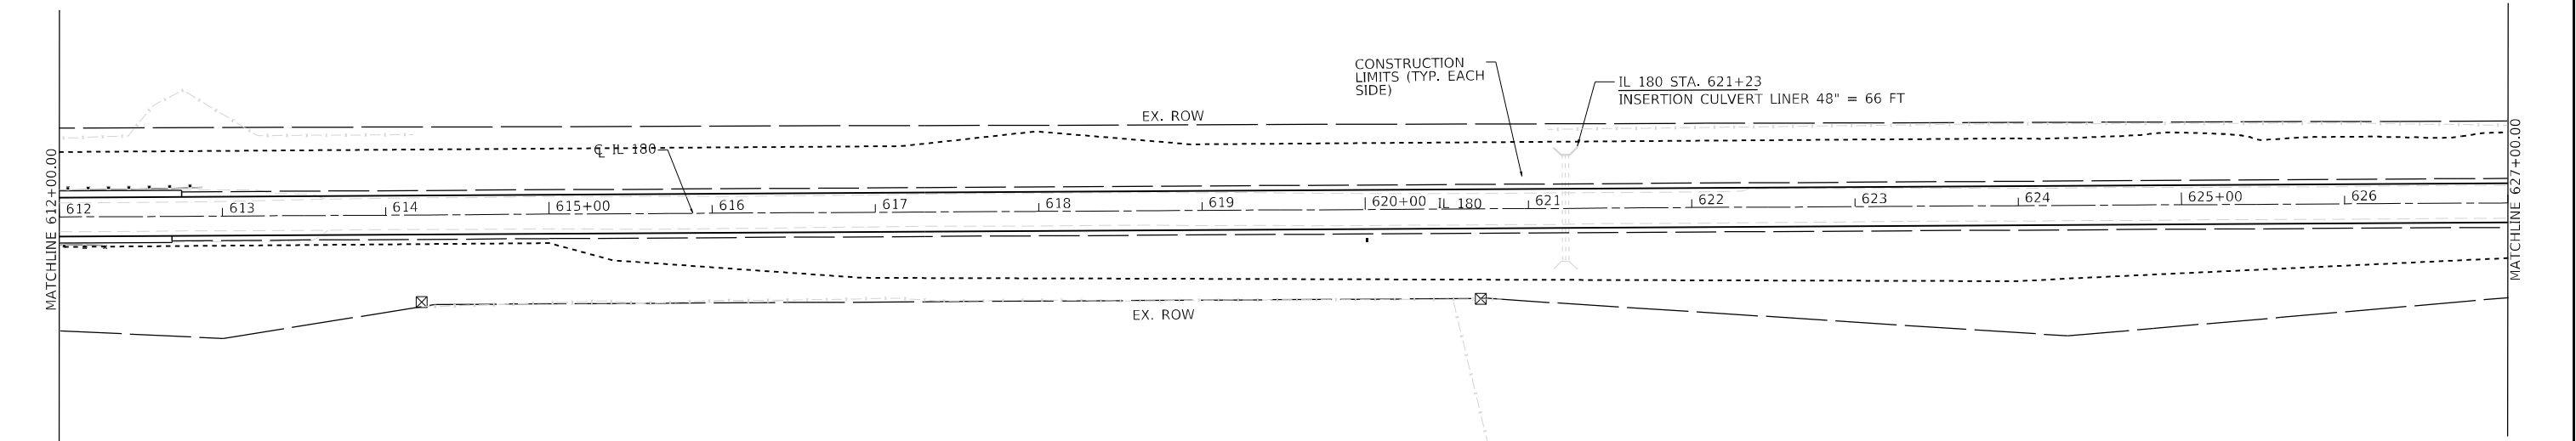 

 TERRA ENGINEERING LTD.	USER NAME = TravisW		DESIGNED - TW	REVISED -	STATE OF ILLINOIS DEPARTMENT OF TRANSPORTATION	DRAINAGE PLAN & PROFILES					F.A.S. RTE.	SECTION	COUNTY	TOTAL SHEETS	SHEET NO.
	DRAWN - TW/BAJ		CHECKED - CL	REVISED -		IL 180					1195	*	KNOX	409	196
	PLOT SCALE = 100,000 ' / in.		DATE - 2024/03/18	REVISED -		SCALE: SHEET 25 OF 42 SHEETS STA. TO STA.					CONTRACT NO. 68E50				
	PLOT DATE = 12/18/2024										ILLINOIS FED. AID PROJECT				

 STONE RIPRAP & FILTER FABRIC
(CLASS A4 UNLESS OTHERWISE NOTED)

(XXX.XX) EXISTING ELEVATION

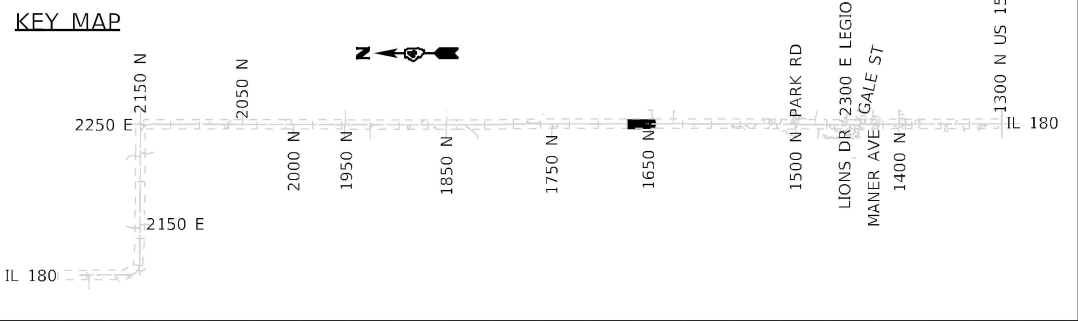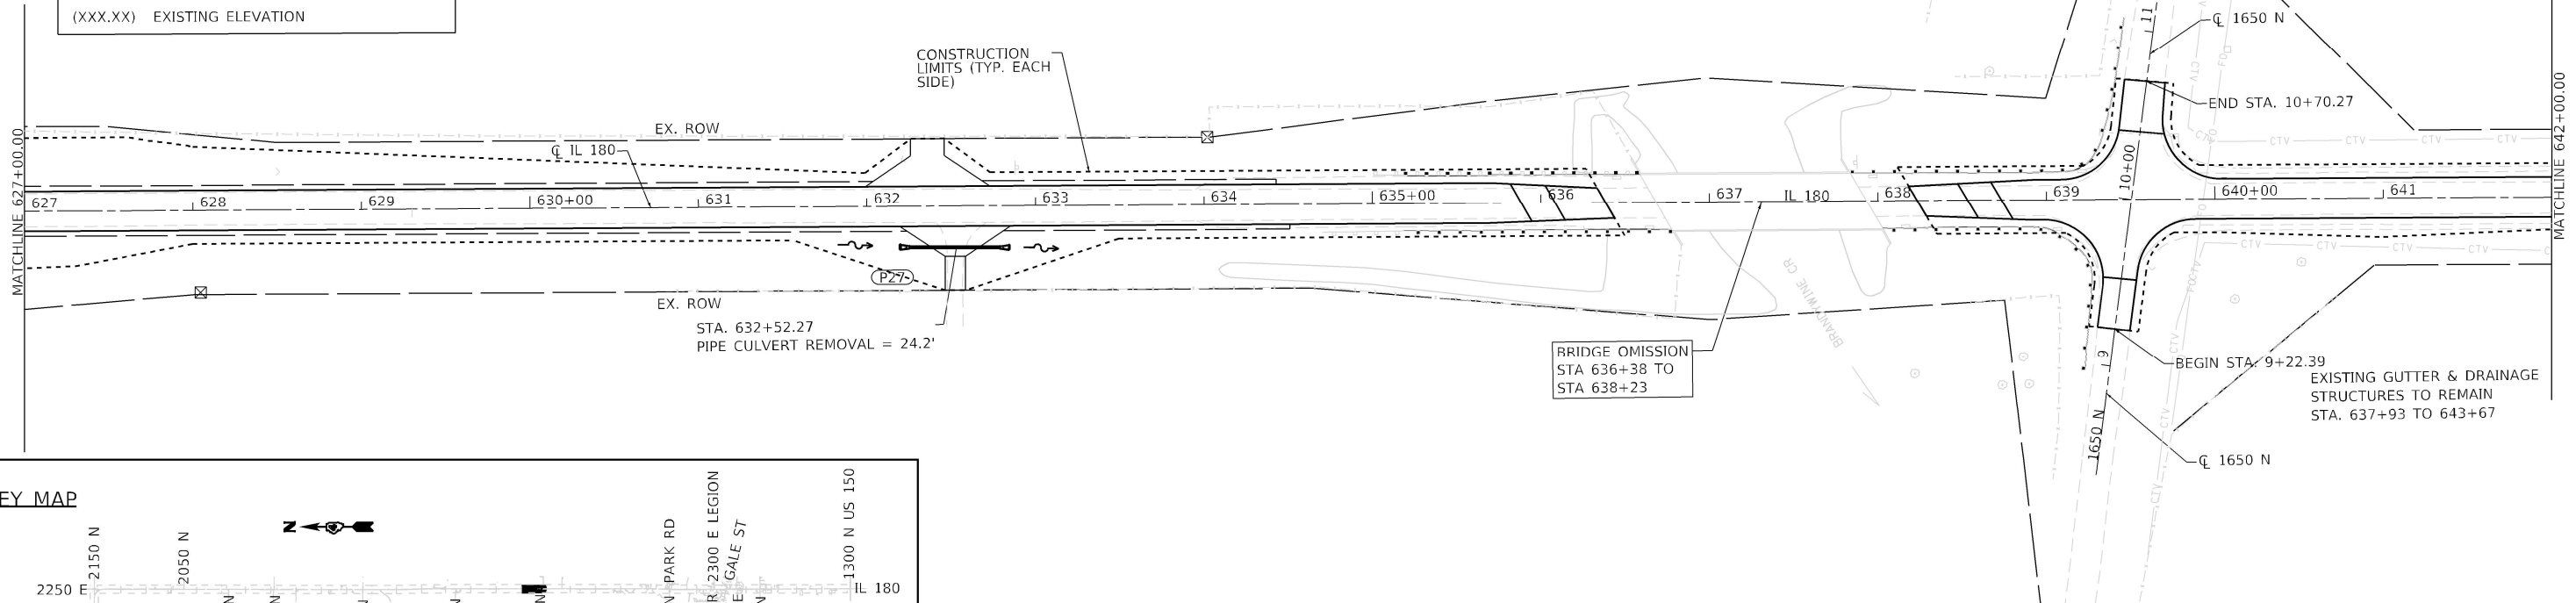

REVISÉ -

**STATE OF ILLINOIS
DEPARTMENT OF TRANSPORTATION**

DRAINAGE PLAN & PROFILES
IL 180

TO STA.

CONTRA

D. 68E50

	CONTRACT NO. 68E50
--	--------------------

ILLINOIS	FED. AID PROJECT
----------	------------------

PLAN	SURVEYED	BY	DATE
NOTE BOOK NO.	PLOTTED		
	ALIGNMENT CHECKED		
	STRUCTURE NOTATIONS CHKD		
	CADD FILE NAME		

PROFILE	SURVEYED	BY	DATE
NOTE BOOK NO.	PLOTTED		
	GRADES CHECKED		
	STRUCTURE NOTATIONS CHKD		
	CADD FILE NAME		



MODEL: Default
FILE NAME: j:\water\any-proj\entire\com\terranet\proj\dwg\1100\Drawings\CADD\Sheet\1100 - Drawings\CADD\Sheet\1100 - Drain\27-TR-Adgr

LEGEND




STONE RIPRAP & FILTER FABRIC
(CLASS A4 UNLESS OTHERWISE NOTED)


(XXX.XX) EXISTING ELEVATION

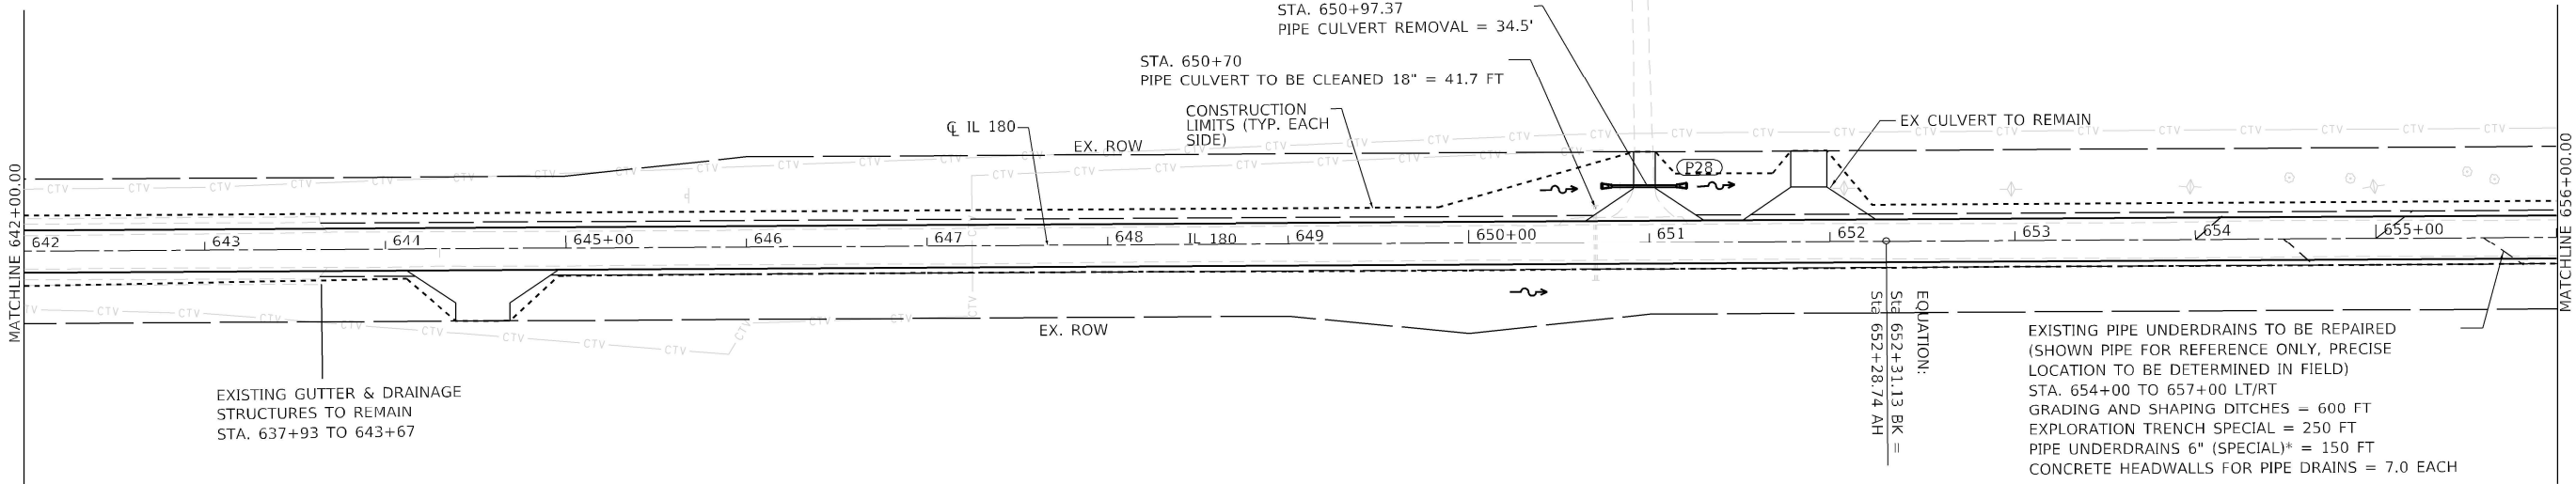 

KEY MAP

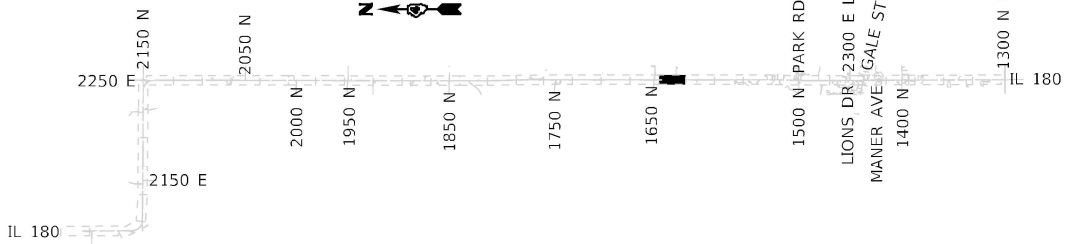

SHEET	PIPE ID	CLASS/TYPE	DIA, INCH	LENGTH, FT	U/S STRUCTURE	U/S STA.	U/S OFF	U/S INVERT	D/S STRUCTURE	D/S STA.	D/S OFF	D/S INVERT	SLOPE	TBF, CU YD
27	P28	P CUL CL D 1	15	35.8	METAL FL END SEC 15	650+73.68	31.19 LT	(622.9)	METAL FL END SEC 15	651+21.02	30.64 LT	(621.41)	3.2%	1.9

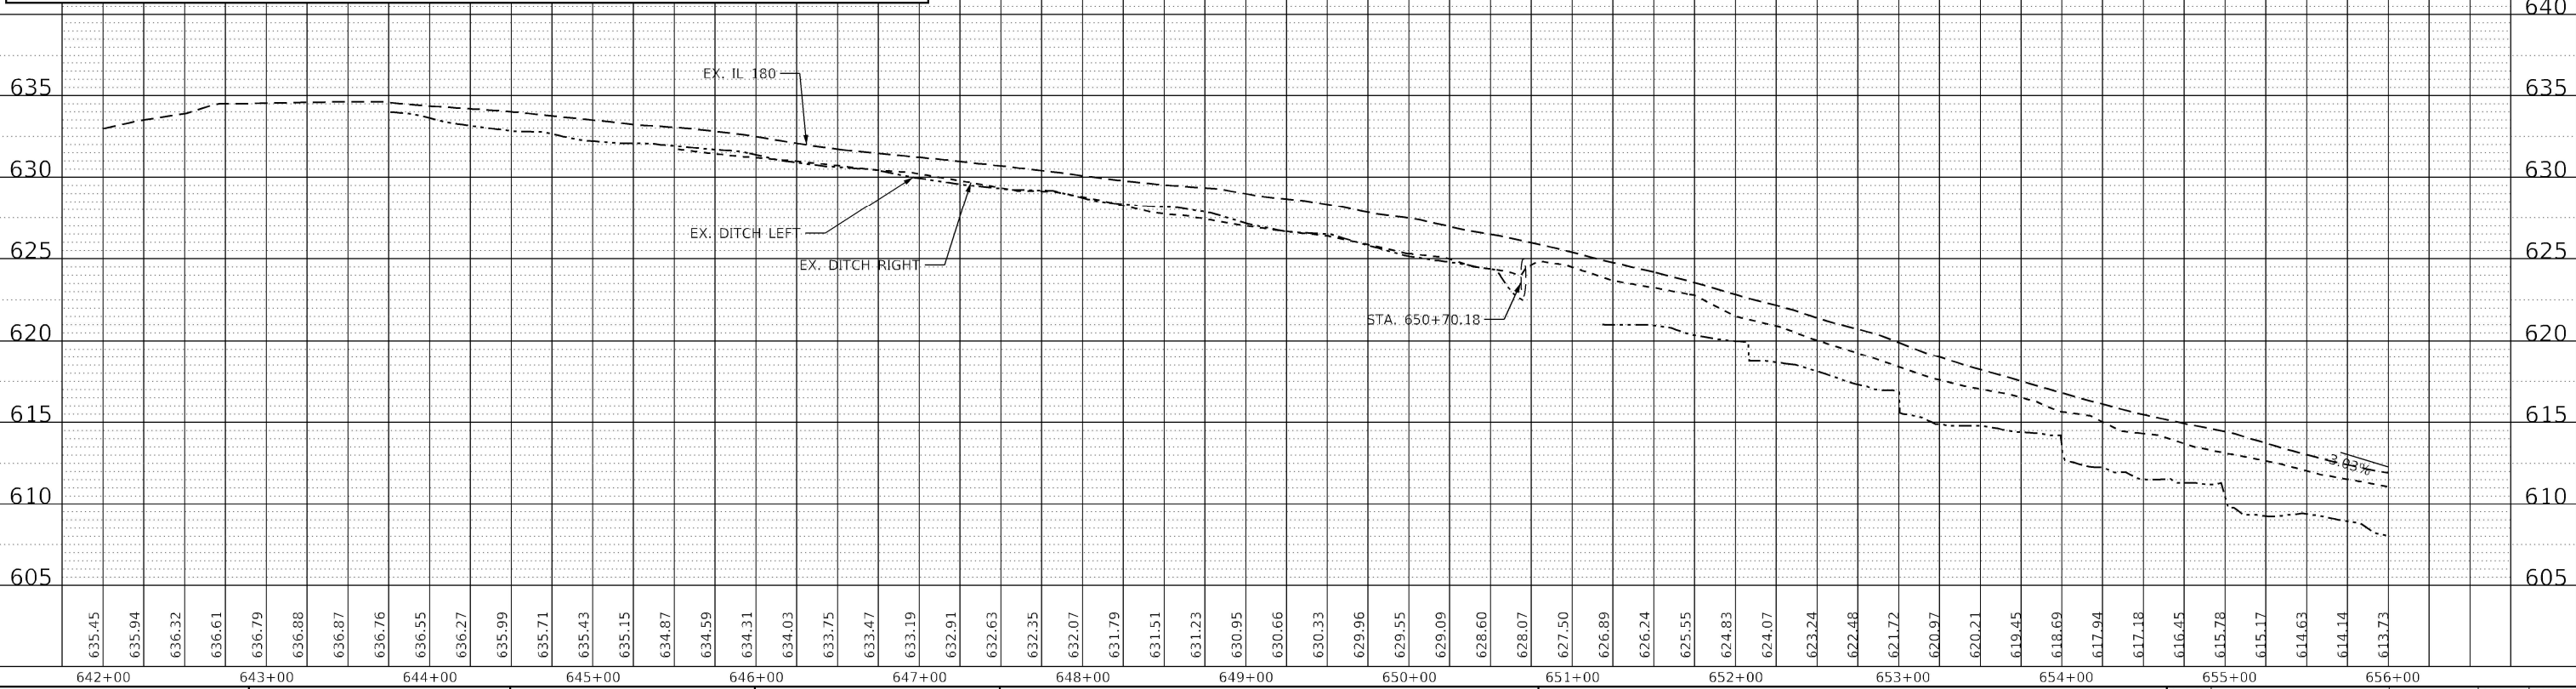

USER NAME = TravisW	DESIGNED - TW	REVISED -
	DRAWN - TW/BAJ	REVISED -
PLOT SCALE = 100,000 ' / in.	CHECKED - CL	REVISED -
PLOT DATE = 12/18/2024	DATE - 2024/03/18	REVISED -

STATE OF ILLINOIS
DEPARTMENT OF TRANSPORTATION

DRAINAGE PLAN & PROFILES
IL 180

SCALE: SHEET 27 OF 42 SHEETS STA. TO STA.






F.A.S. RTE.	SECTION	COUNTY	TOTAL SHEETS	SHEET NO.
1195	*	KNOX	409	198
CONTRACT NO. 68E50				

ILLINOIS FED. AID PROJECT

*110R5-5;(111,112,108X-1)W,R5-3

PLAN	SURVEYED _____	BY _____	DATE _____
	PLOTTED _____ ALIGNMENT CHECKED _____ R.T. OR WAY CHECKED _____ CADD FILE NAME _____		
NOTE BOOK			
NO. _____			

PROFILE		BY	DATE
NOTE BOOK NO. _____	SURVEYED _____		
	PLOTTED _____		
	GRADES CHECKED _____		
	B.M. NOTED _____		
	STRUCTURE NOTATIONS CHKD _____		

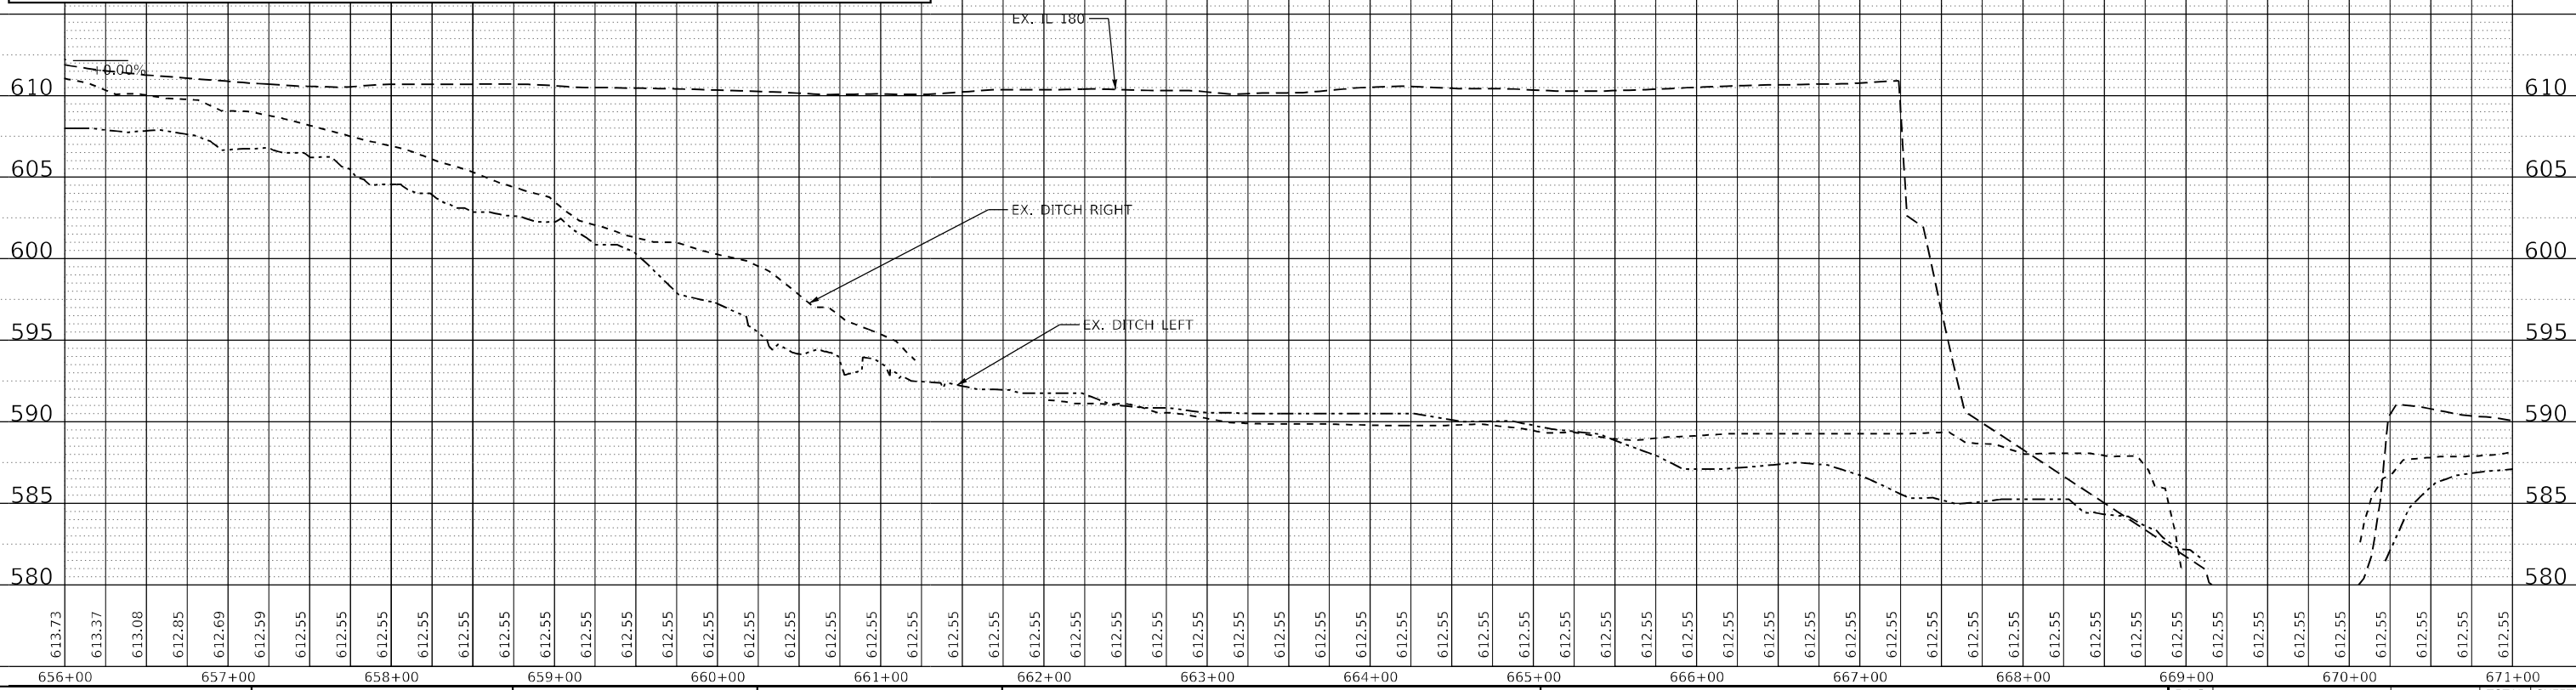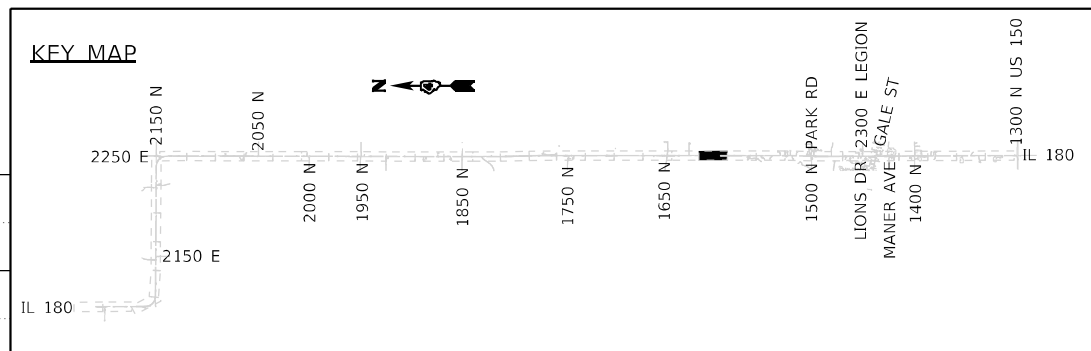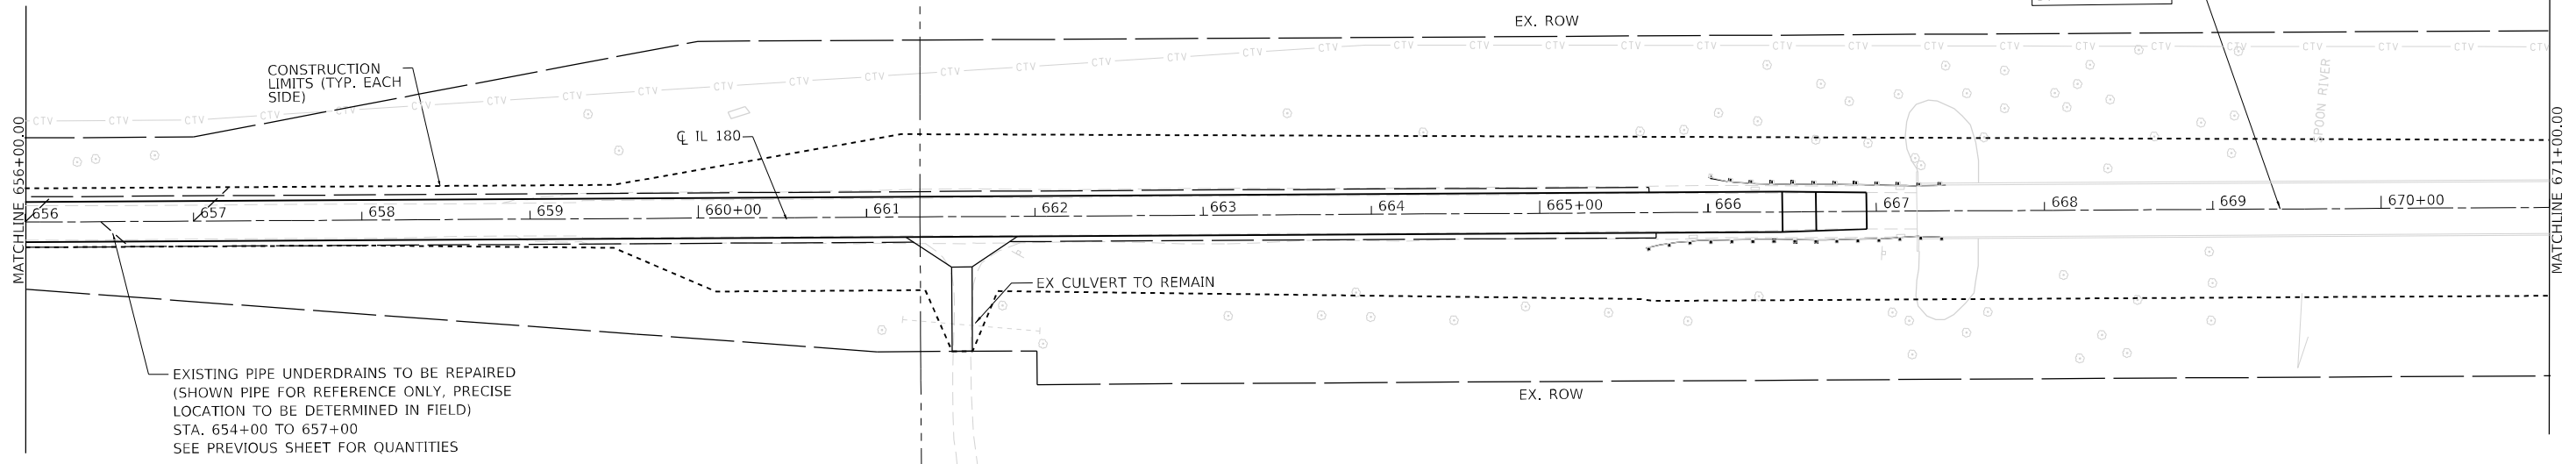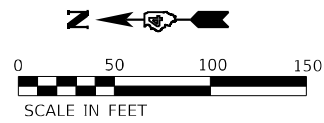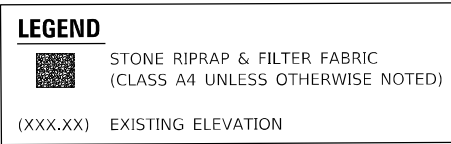

MODEL: Default



USER NAME = TravisW	DESIGNED - TW	REVISED -
	DRAWN - TW/BAJ	REVISED -
PLOT SCALE = 100,000' / in.	CHECKED - CL	REVISED -
PLOT DATE = 12/18/2024	DATE - 2024/12/18	REVISED -

**STATE OF ILLINOIS
DEPARTMENT OF TRANSPORTATION**

DRAINAGE PLAN & PROFILES
IL 180

SCALE:	SHEET 28	OF 42	SHEETS	STA.	TO STA.
--------	----------	-------	--------	------	---------

F.A.S. RTE.	SECTION	COUNTY	TOTAL SHEETS	SHEET NO.
1195	*	KNOX	409	199
		CONTRACT NO. 68E50		
ILLINOIS		FED. AID PROJECT		



PLAN					BY	DATE
NOTE BOOK NO. _____	SURVEYED _____		PLOTTED _____			
	ALIGNMENT CHECKED _____		RT. OF WAY CHECKED _____			
	CADD FILE NAME _____					

PROFILE	SURVEYED _____	BY _____	DATE _____
	PLOTTED _____		
	GRADES CHECKED _____		
	B.M. NOTED _____		
NOTE BOOK NO. _____	STRUCTURE NOTATIONS CHKD _____		



LEGEND

STONE RIPRAP & FILTER FABRIC
(CLASS A4 UNLESS OTHERWISE NOTED)

(XXX.XX) EXISTING ELEVATION

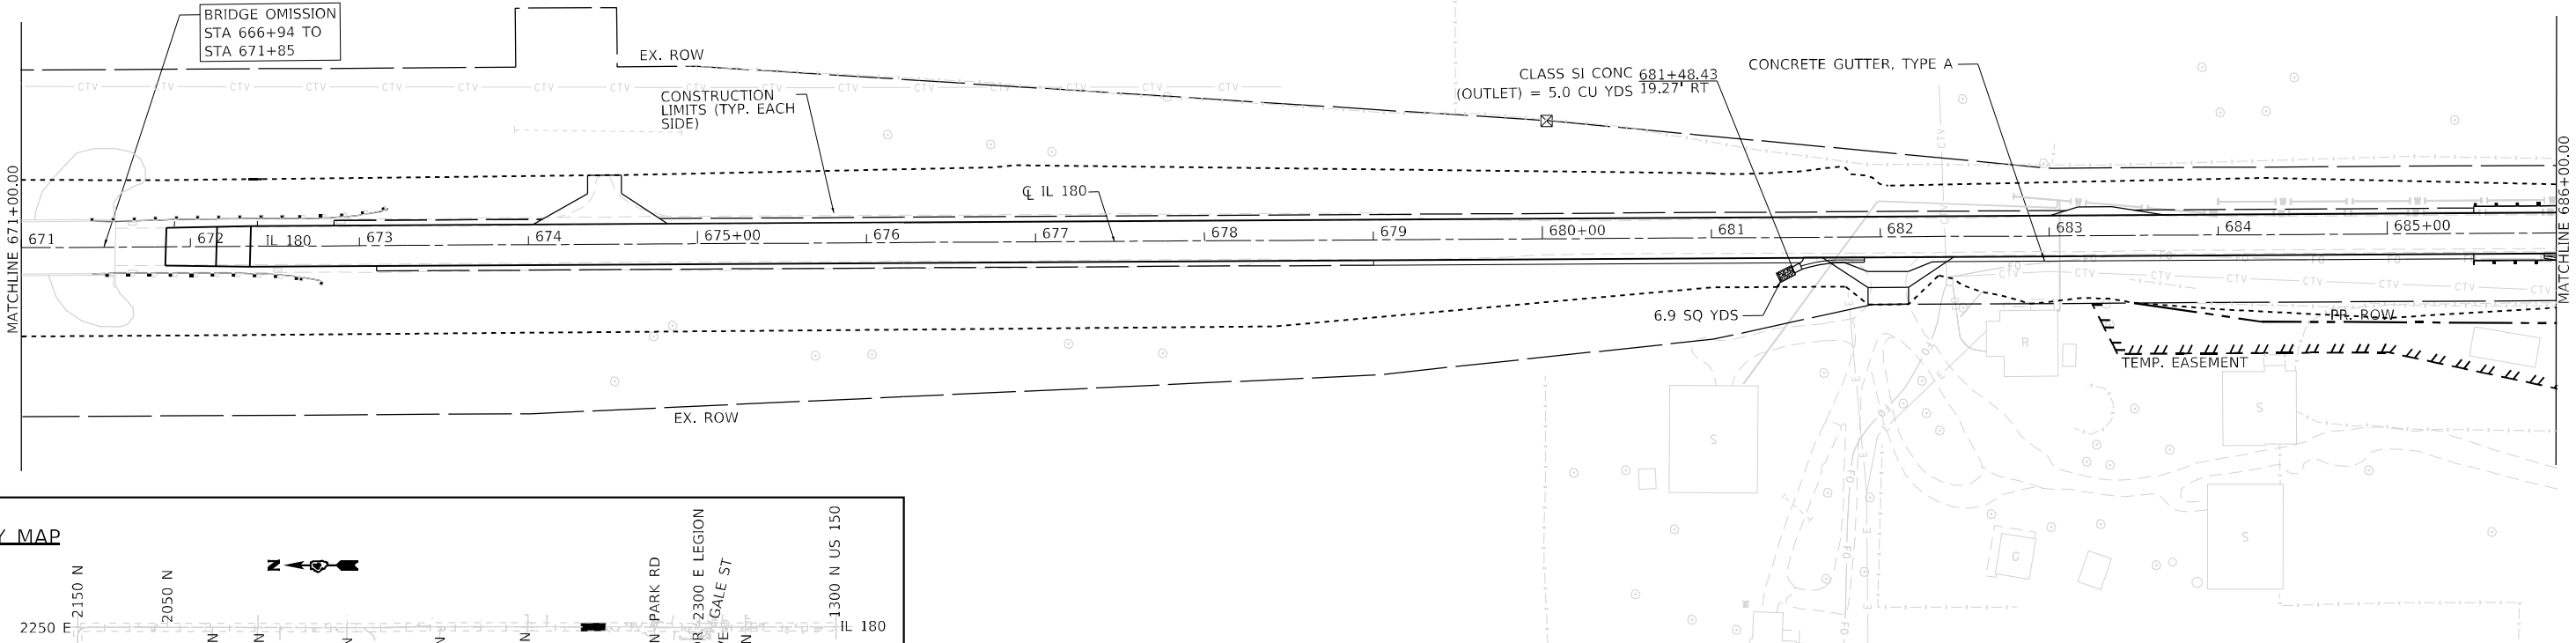 

KEY MAP

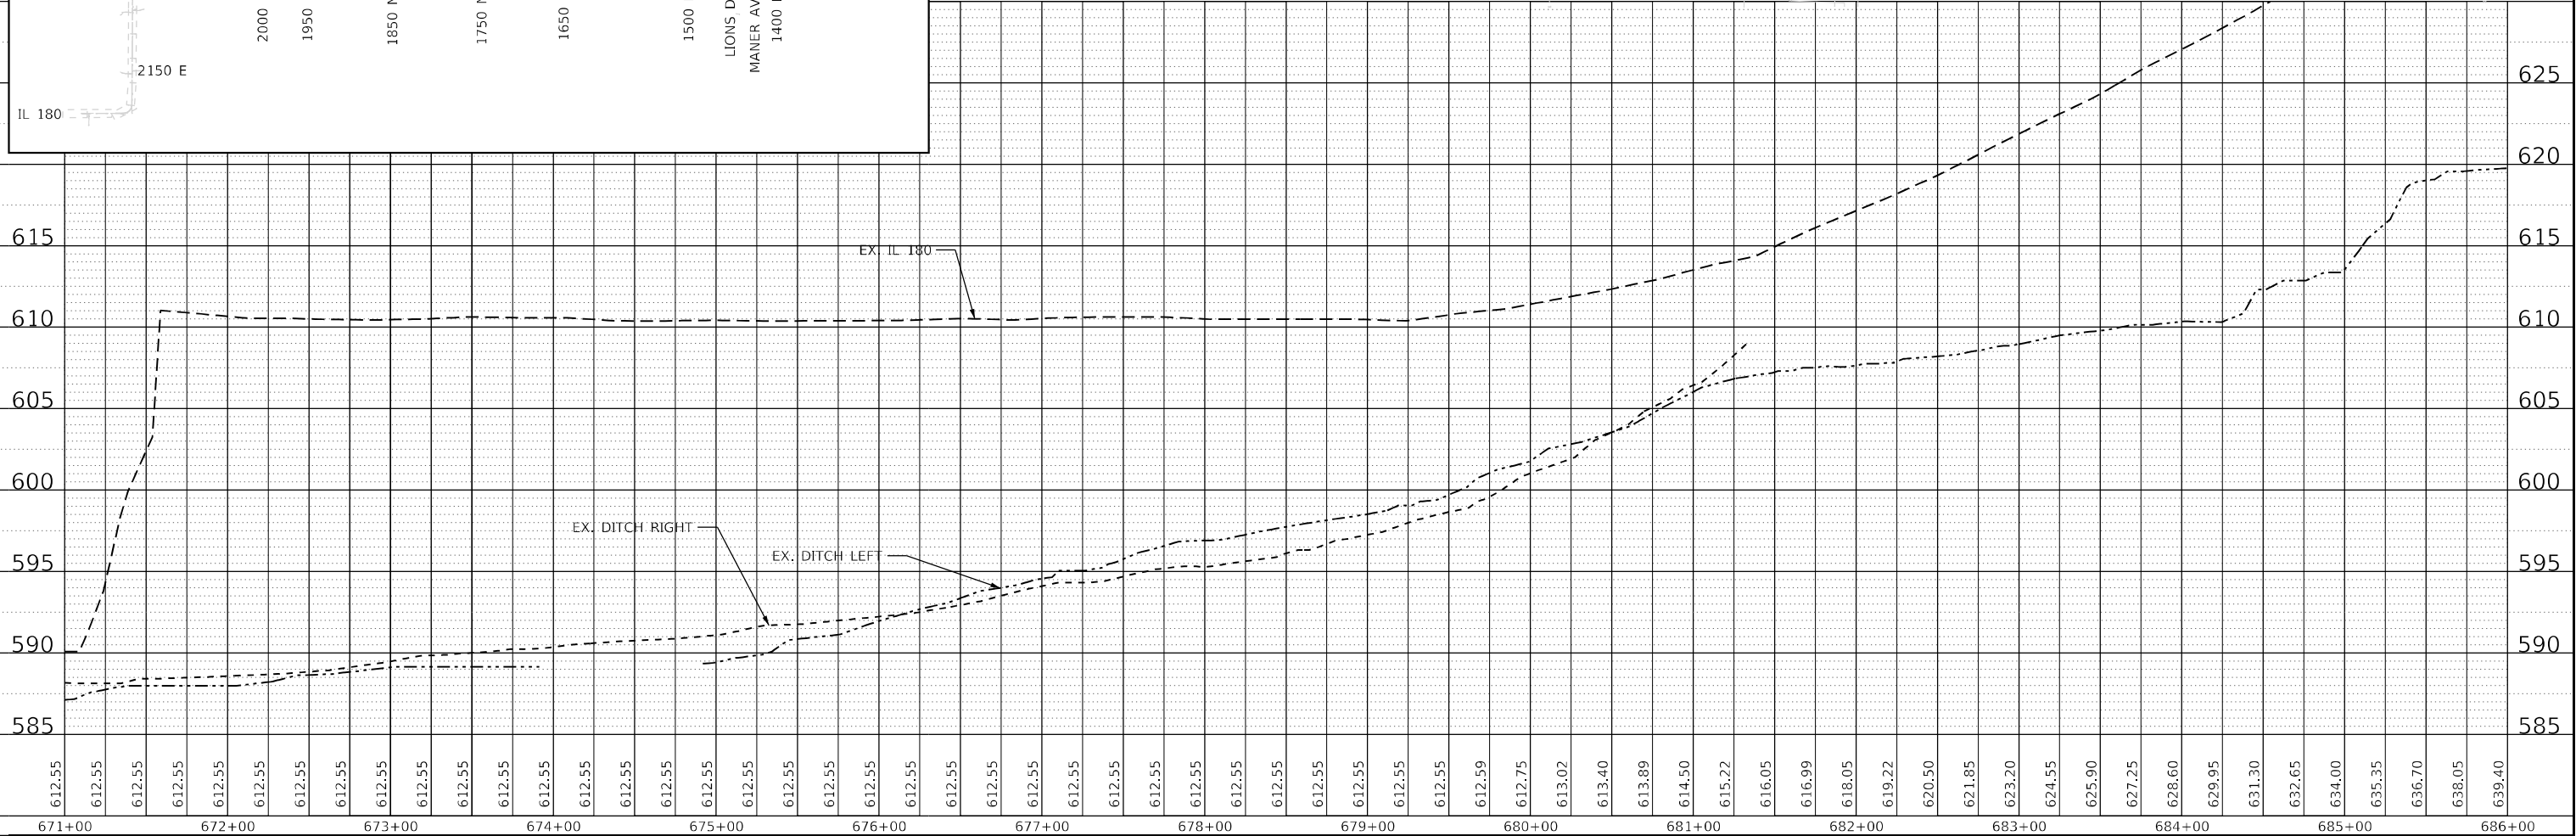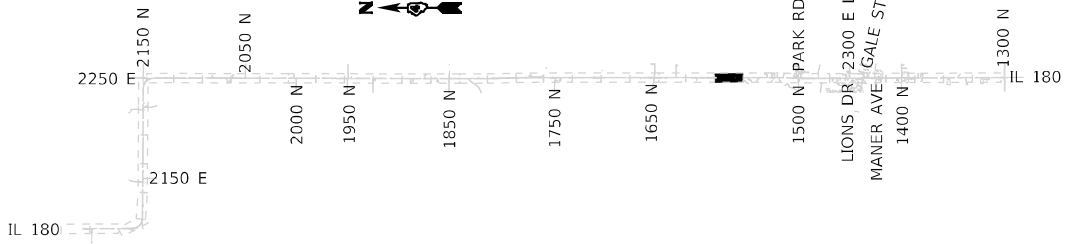

 TERRA ENGINEERING LTD.	USER NAME = TravisW	DESIGNED - TW	REVISED -	STATE OF ILLINOIS DEPARTMENT OF TRANSPORTATION	DRAINAGE PLAN & PROFILES IL 180				F.A.S. RTE.	SECTION	COUNTY	TOTAL SHEETS	SHEET NO.
	PLOT SCALE = 100,0002 ' / in.	DRAWN - TW/BAJ	REVISED -		1195	*	KNOX	409	200				
	PLOT DATE = 12/18/2024	CHECKED - CL	REVISED -		CONTRACT NO. 68E50								
	DATE - 2024/03/18	REVISED -	ILLINOIS FED. AID PROJECT										
					SCALE:	SHEET 29	OF 42	SHEETS	STA.	TO STA.			