

PROFILE	SURVEYED _____	BY _____	DATE _____
	PLOTTED _____		
NOTE BOOK _____	GRADES CHECKED _____		
	B.M., NOTED _____		
NO. _____	STRUCTURE NOTATIONS CHK'D _____		





PLAN	SURVEYED	BY	DATE
NOTE BOOK NO.	PIOTTED		
	ALIGNMENT CHECKED		
	STRUCTURE NOTATION CHKD		
	CADD FILE NAME		


PROFILE	SURVEYED	BY	DATE
NOTE BOOK NO.	PIOTTED		
	GRADES CHECKED		
	STRUCTURE NOTATION CHKD		
	CADD FILE NAME		

MODEL: Default
FILE NAME: j:\projects\p01\terraply\com\terraply\p01\Documents\Projects\202302238-007 D4 Cloria IL 180\Design\100 - Drawings\CADD\Sheets\68E50-SHT-DRAIN-31-TRA.dgn

SHEET	PIPE ID	CLASS/TYPE	DIA, INCH	LENGTH, FT	U/S STRUCTURE	U/S STA.	U/S OFF	U/S INVERT	D/S STRUCTURE	D/S STA.	D/S OFF	D/S INVERT	SLOPE	TBF, CU YD
31	P29	P CUL CL D 1	15	57.0	METAL FL END SEC 15	707+18.68	23.90 LT	(685.24)	METAL FL END SEC 15	706+50.13	23.71 LT	(684.78)	0.7%	4.5
31	P30	P CUL CL D 1	15	110.0	METAL FL END SEC 15	712+56.55	26.09 LT	(694.45)	METAL FL END SEC 15	711+35.21	25.61 LT	(692.32)	1.8%	4.5

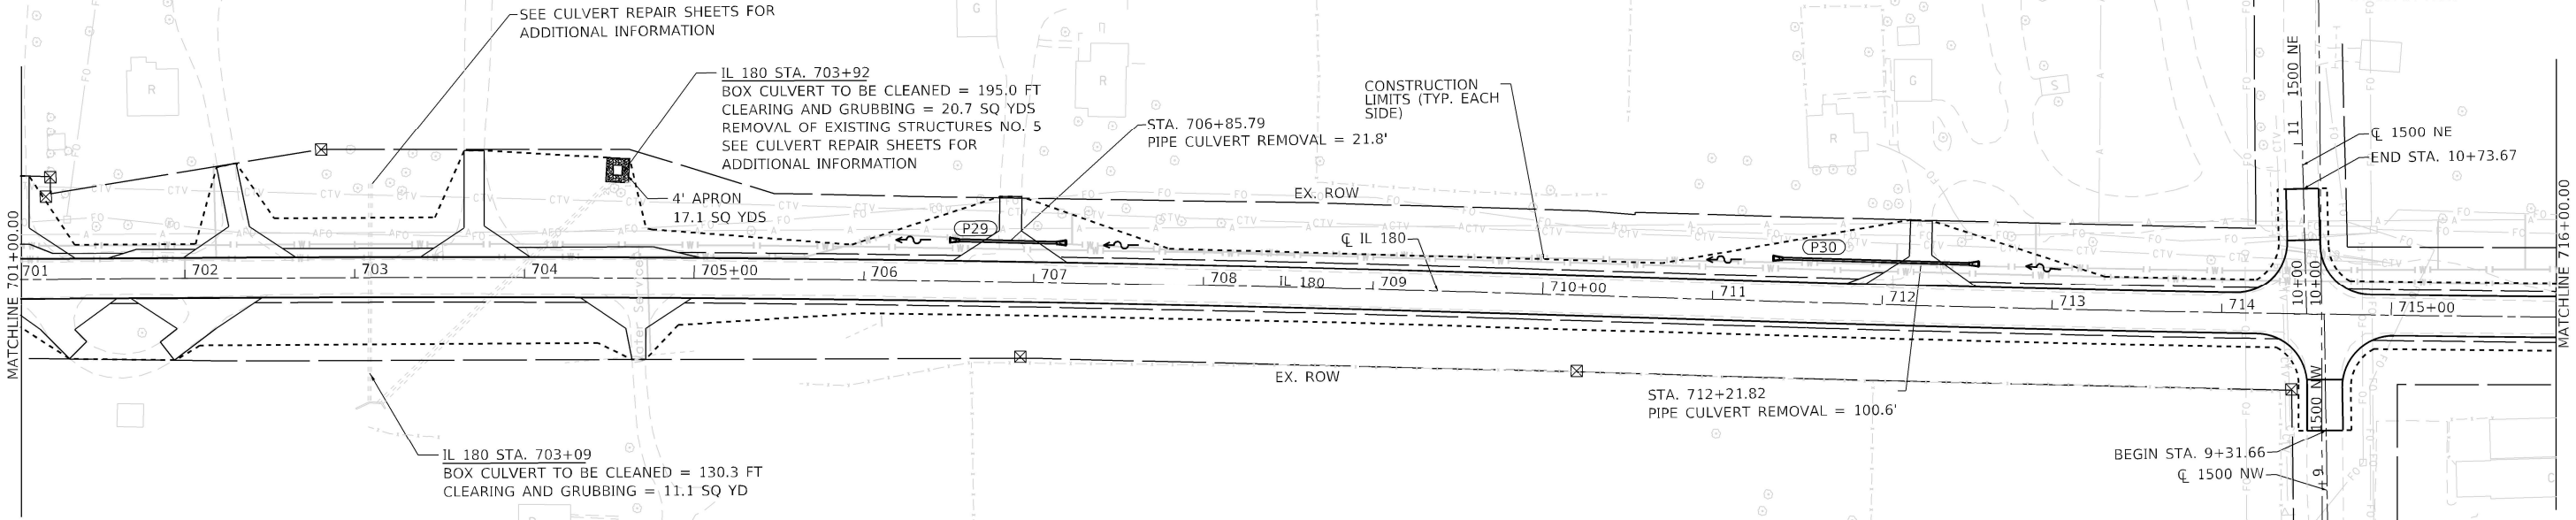 


KEY MAP

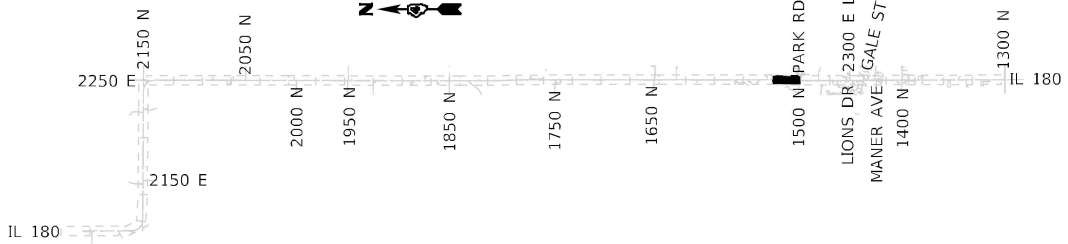

LEGEND

- STONE RIPRAP & FILTER FABRIC
(CLASS A4 UNLESS OTHERWISE NOTED)
- (XXX.XX) EXISTING ELEVATION

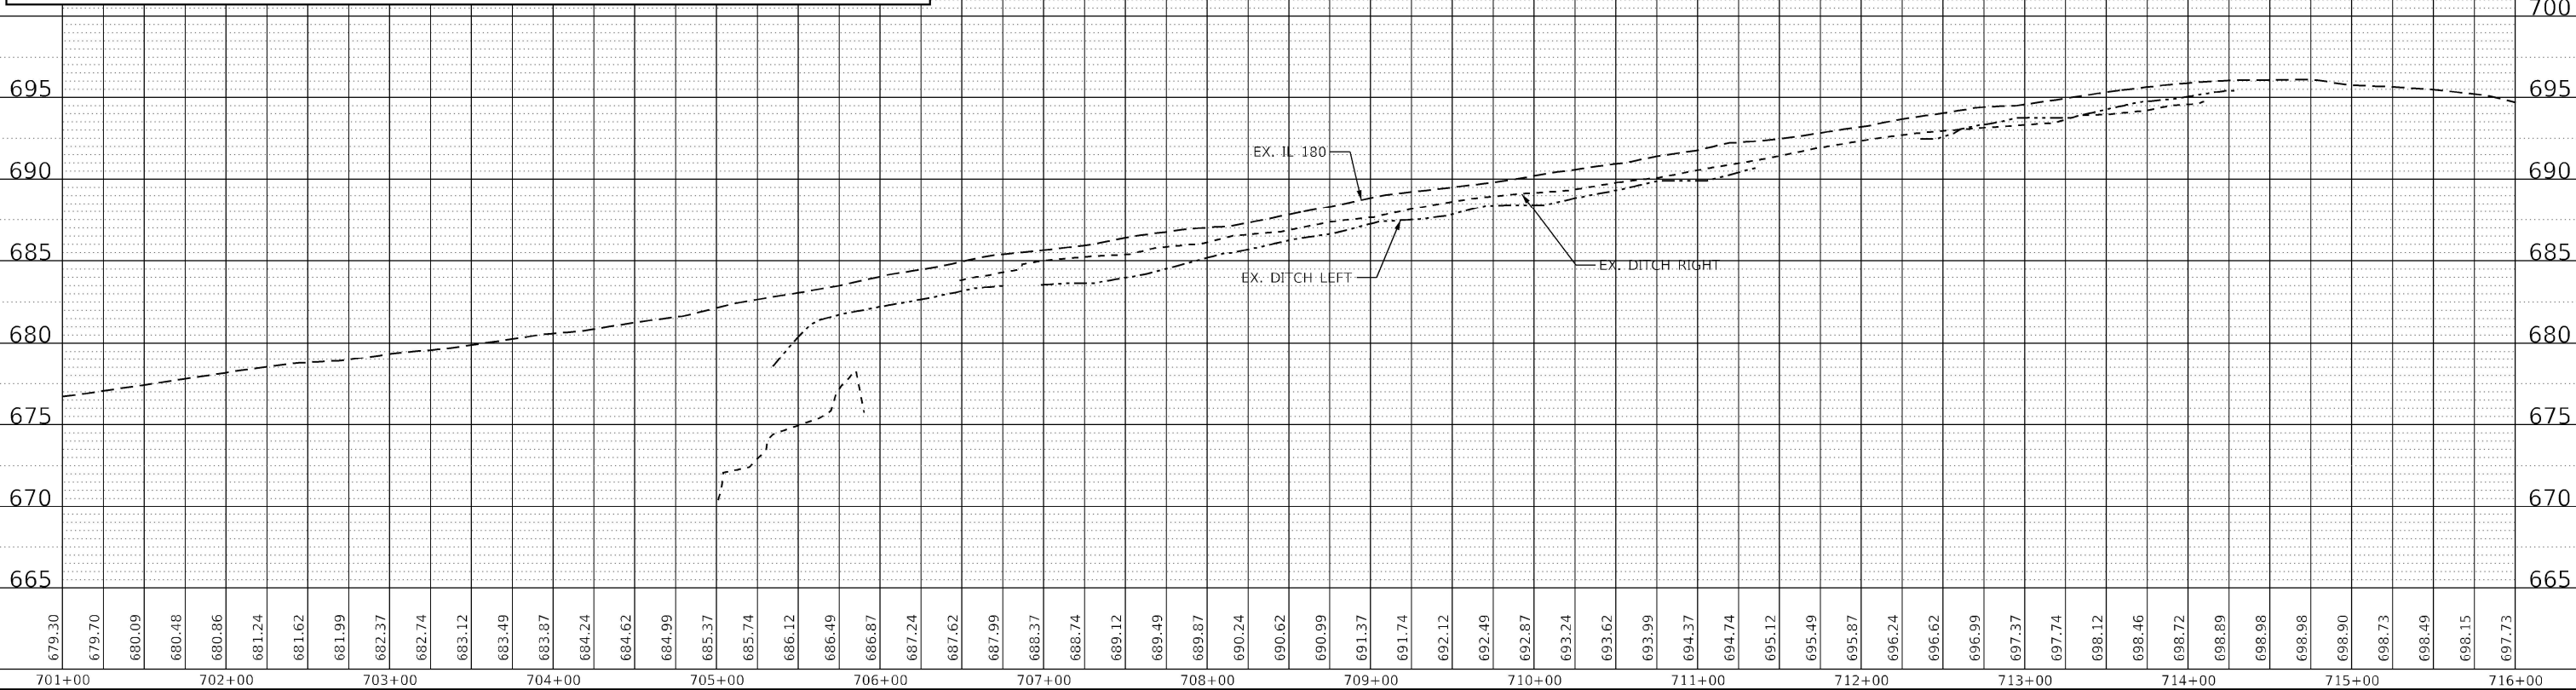

USER NAME = TravisW	DESIGNED - TW	REVISED -
	DRAWN - TW/BAJ	REVISED -
PLOT SCALE = 100.0002' / in.	CHECKED - CL	REVISED -
PLOT DATE = 12/18/2024	DATE - 2024/03/18	REVISED -

STATE OF ILLINOIS
DEPARTMENT OF TRANSPORTATION

DRAINAGE PLAN & PROFILES IL 180

SCALE: SHEET 31 OF 42 SHEETS STA. TO STA.

F.A.S. RTE.	SECTION	COUNTY	TOTAL SHEETS	SHEET NO.
1195	*	KNOX	409	202
CONTRACT NO. 68E50				

ILLINOIS FED. AID PROJECT

PLAN	SURVEYED	DATE
NO.	BY	
NOTE BOOK	PLOTTED	
	ALIGNMENT CHECKED	
	CADD FILE NAME	

PROFILE		BY		DATE
	SURVEYED _____			
	PLOTTED _____			
NOTE BOOK	GRADES CHECKED _____			
	I.M. NOTED _____			
NO. _____	STRUCTURE NOTATIONS CHKD _____			



MODEL: Default
FILE NAME: j:\civil\erary-proj\entley.com\terary-proj\Documents\Projects\2023\2338-007 D4 Cloria IL 180\Design\100 - Drawings\CADD\Sheets\168E50-SHT-DRAIN-32-TRA.dgn

SHEET	PIPE ID	CLASS/TYPE	DIA, INCH	LENGTH, FT	U/S STRUCTURE	U/S STA.	U/S OFF	U/S INVERT	D/S STRUCTURE	D/S STA.	D/S OFF	D/S INVERT	SLOPE	TBF, CU YD
32	P31	P CUL CL D 1	15	44.2	METAL FL END SEC 15	731+26.89	27.76 RT	(685.21)	METAL FL END SEC 15	730+71.83	27.91 RT	(680.89)	7.8%	2.9

LEGEND

STONE RIPRAP & FILTER FABRIC
(CLASS A4 UNLESS OTHERWISE NOTED)

(XXX.XX) EXISTING ELEVATION

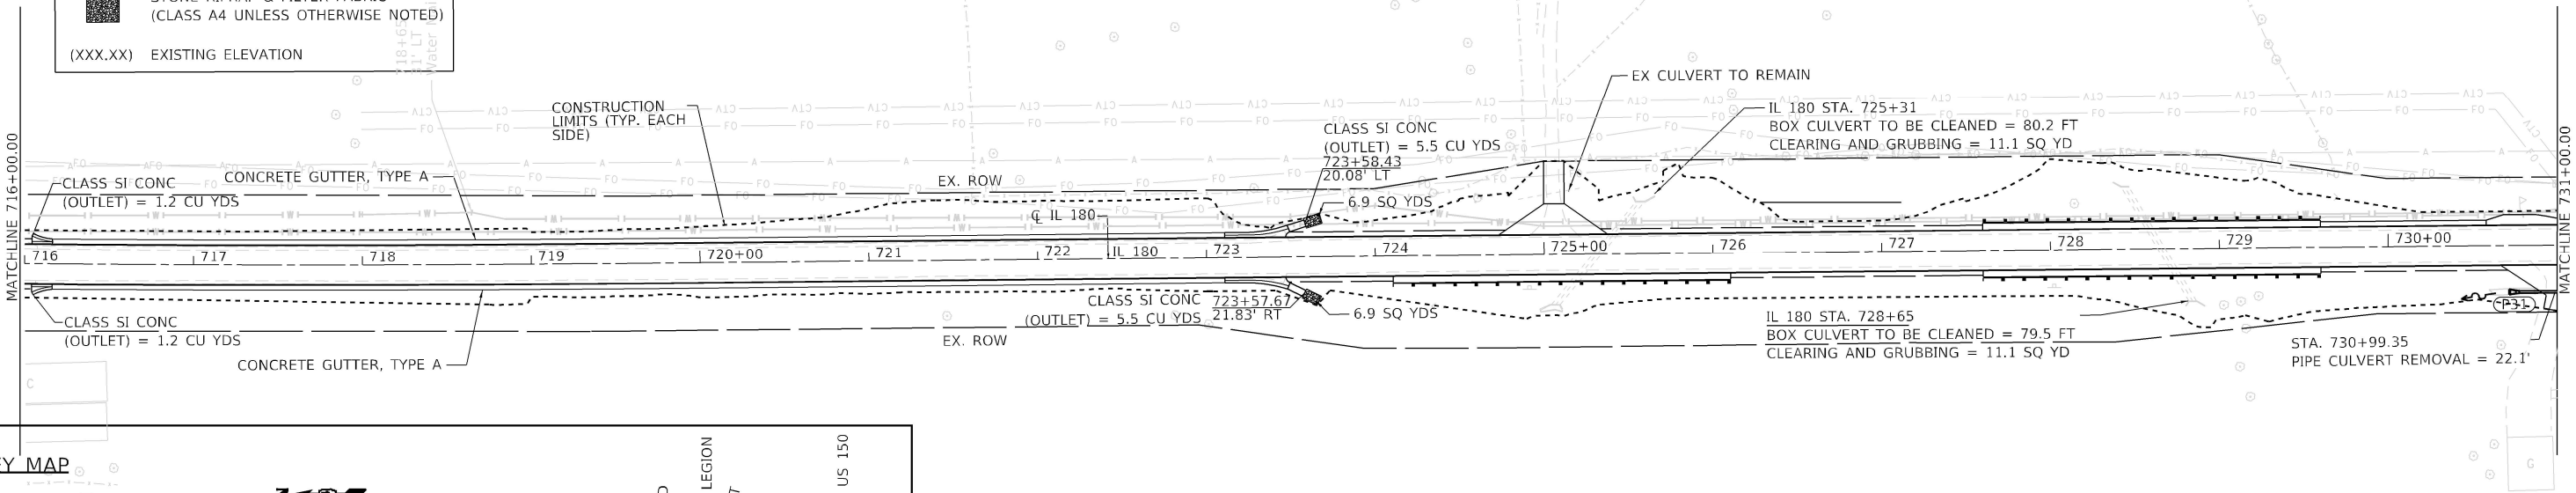 

USER NAME = TravisW	DESIGNED - TW	REVISED -
	DRAWN - TW/BAJ	REVISED -
PLOT SCALE = 100.0002' / in.	CHECKED - CL	REVISED -
PLOT DATE = 12/18/2024	DATE - 2024/03/18	REVISED -

STATE OF ILLINOIS
DEPARTMENT OF TRANSPORTATION

DRAINAGE PLAN & PROFILES
IL 180

SCALE: SHEET 32 OF 42 SHEETS STA. TO STA.

F.A.S. RTE.	SECTION	COUNTY	TOTAL SHEETS	SHEET NO.
1195	*	KNOX	409	203
CONTRACT NO. 68E50				

ILLINOIS FED. AID PROJECT

PLAN	SURVEYED	DATE
NOTE BOOK NO.	PLOTTED	BY
	ALIGNMENT CHECKED	
	STRUCTURE METAS CHECKED	
	CADD FILE NAME	

PROFILE	SURVEYED	DATE
NOTE BOOK NO.	PLOTTED	BY
	GRADES CHECKED	
	STRUCTURE METAS CHECKED	
	CADD FILE NAME	

MODEL: Default
FILE NAME: j:\projects\p01\terrapem\com\terrapem\p01\Documents\Projects\2023\2338-007 D4 Cloria IL 180\Design\100 - Drawings\CADD\Sheets\68E50-SHT DRAIN-33-TR-Adj.dwg

SHEET	PIPE ID	CLASS/TYPE	DIA, INCH	LENGTH, FT	U/S STRUCTURE	U/S STA.	U/S OFF	U/S INVERT	D/S STRUCTURE	D/S STA.	D/S OFF	D/S INVERT	SLOPE	TBF, CU YD
33	P32	P CUL CL D 1	15	69.9	METAL FL END SEC 15	739+59.33	28.26 RT	(700.71)	METAL FL END SEC 15	738+78.26	28.87 RT	(699.37)	1.7%	6.0
33	P33	P CUL CL D 1	15	62.2	METAL FL END SEC 15	739+90.29	27.34 LT	(700.18)	METAL FL END SEC 15	739+17.21	26.82 LT	(699.15)	1.4%	5.1
33	P34	P CUL CL D 1	15	45.3	METAL FL END SEC 15	744+99.90	27.51 RT	(702.53)	METAL FL END SEC 15	744+42.98	28.10 RT	(701.15)	2.4%	3.1
33	P35	P CUL CL D 1	15	53.0	METAL FL END SEC 15	745+80.49	26.20 RT	(702.92)	METAL FL END SEC 15	745+16.02	27.34 RT	(702.7)	0.3%	4.0

LEGEND




STONE RIPRAP & FILTER FABRIC
(CLASS A4 UNLESS OTHERWISE NOTED)

(XXX.XX) EXISTING ELEVATION





0 50 100 150

SCALE IN FEET

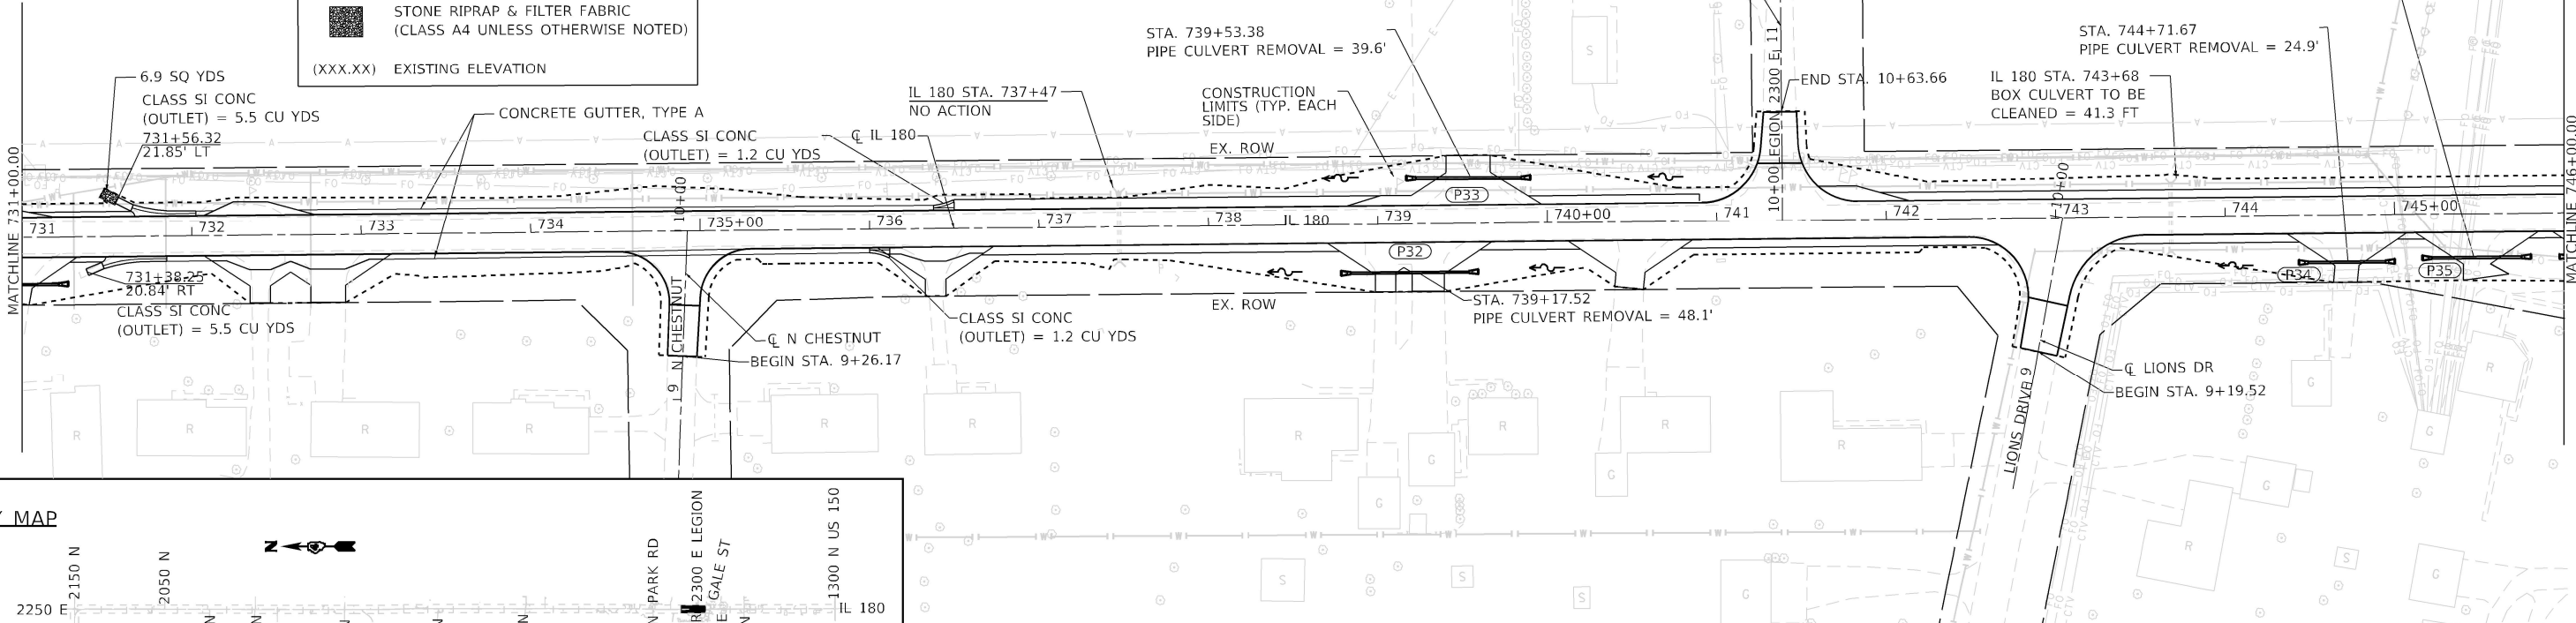

KEY MAP

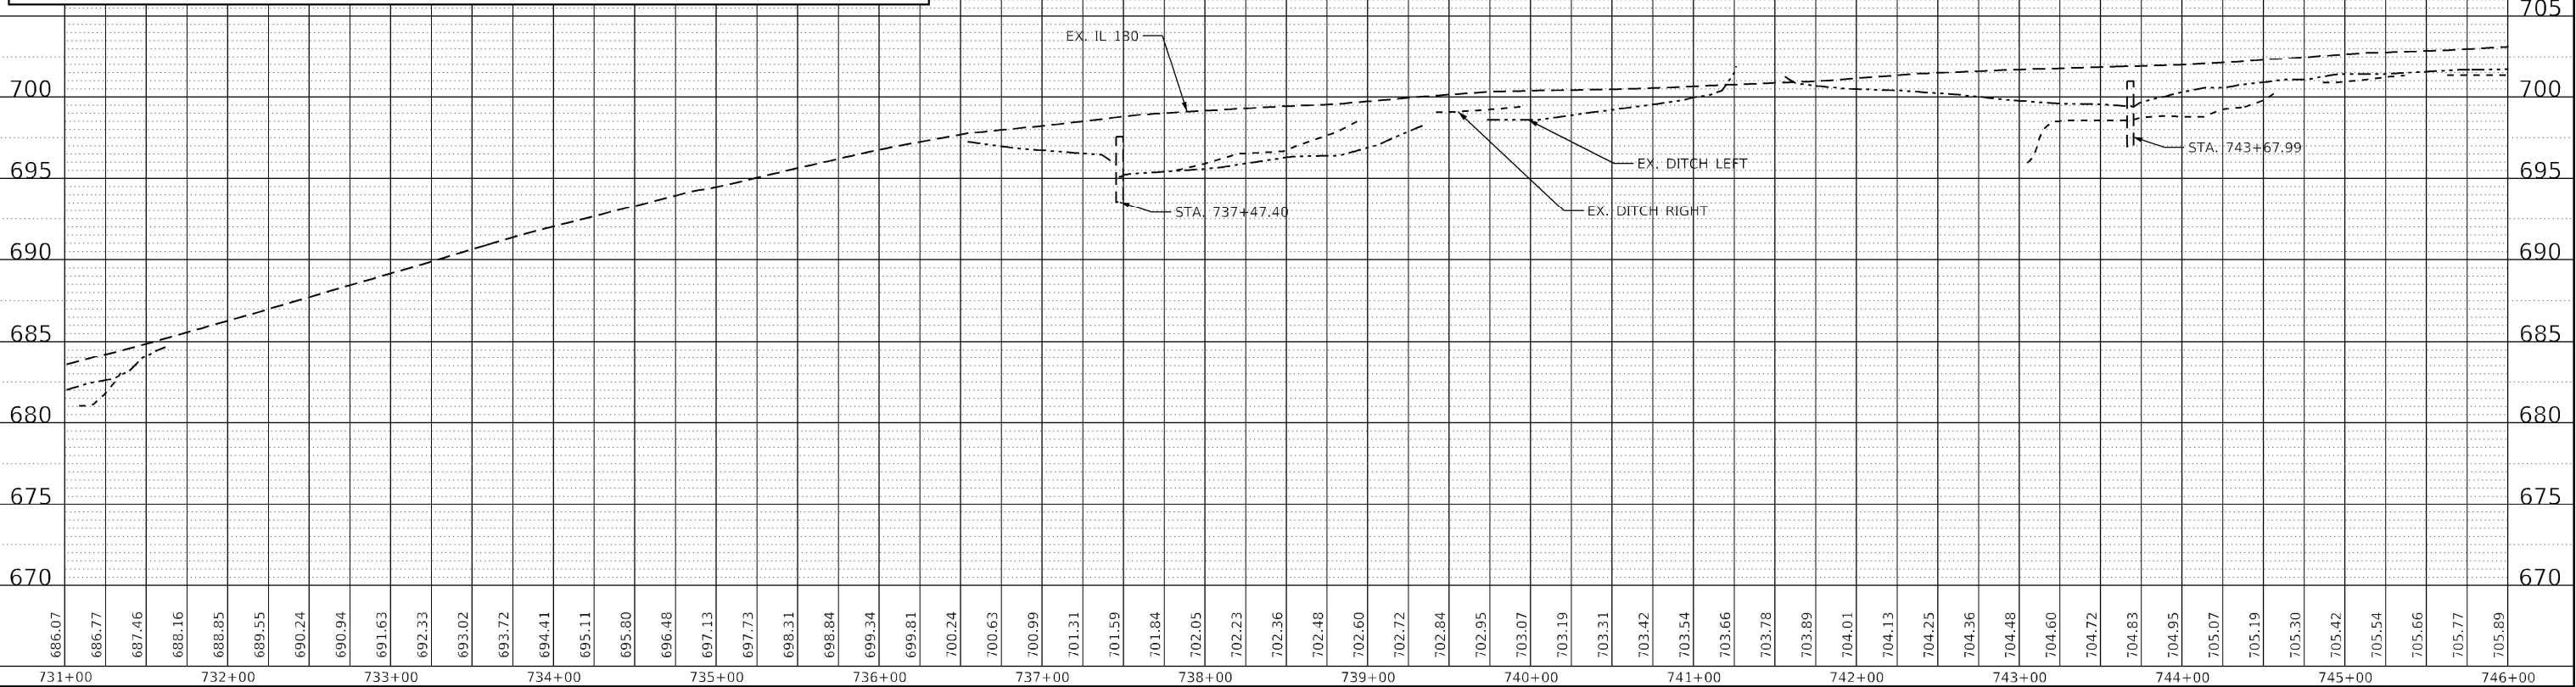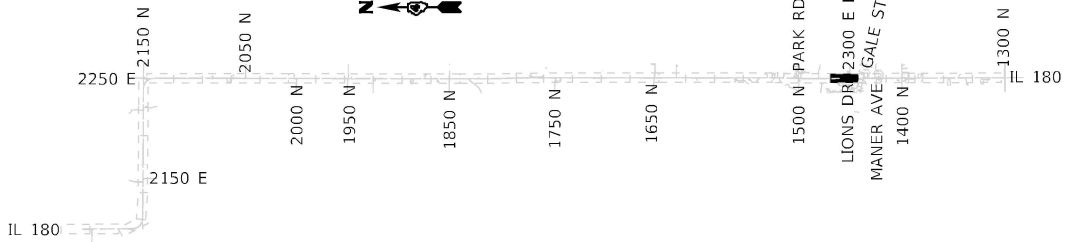

USER NAME = TravisW	DESIGNED - TW	REVISED -
	DRAWN - TW/BAJ	REVISED -
PLOT SCALE = 100,0002 ' / in.	CHECKED - CL	REVISED -
PLOT DATE = 12/18/2024	DATE - 2024/03/18	REVISED -

STATE OF ILLINOIS
DEPARTMENT OF TRANSPORTATION

DRAINAGE PLAN & PROFILES
IL 180


SCALE: SHEET 33 OF 42 SHEETS STA. TO STA.

F.A.S. RTE.	SECTION	COUNTY	TOTAL SHEETS	SHEET NO.
1195	*	KNOX	409	204
CONTRACT NO. 68E50				


ILLINOIS FED. AID PROJECT

*110R5-5;(111,112,108X-1)W,R5-3

PROFILE		BY	DATE
SURVEYED _____			
PLOTTED _____			
GRADES CHECKED _____			
R.M. NOTED _____			
STRUCTURE NOTATIONS CHKD _____			

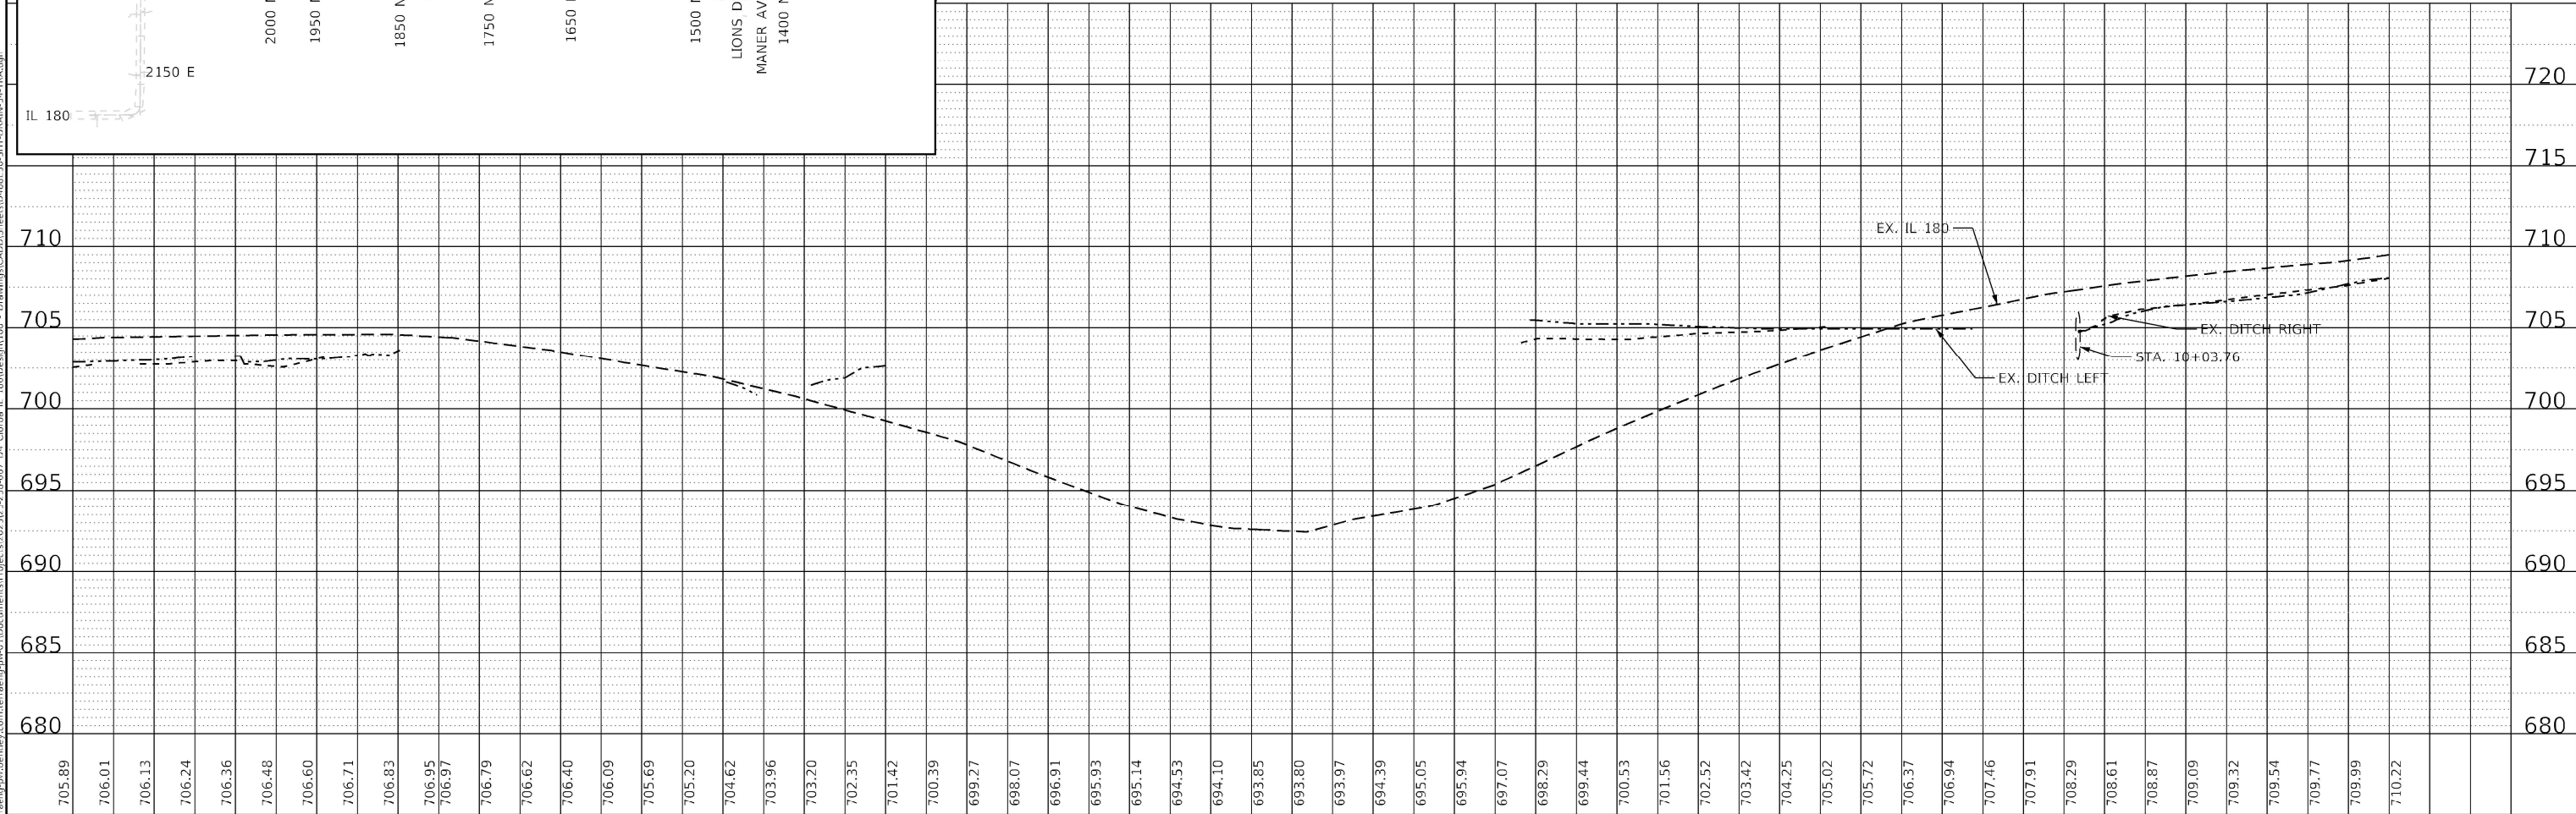

The profile view shows the proposed road grade (dashed line) and existing ground (solid line) from station 699.27 to 710.22. The elevation ranges from 680 to 720 feet. Key features include the existing Illinois 180 (EX. IL 180), existing ditches (EX. DITCH LEFT and EX. DITCH RIGHT), and a specific station point (STA. 10+03.76) marked on the existing ground profile.

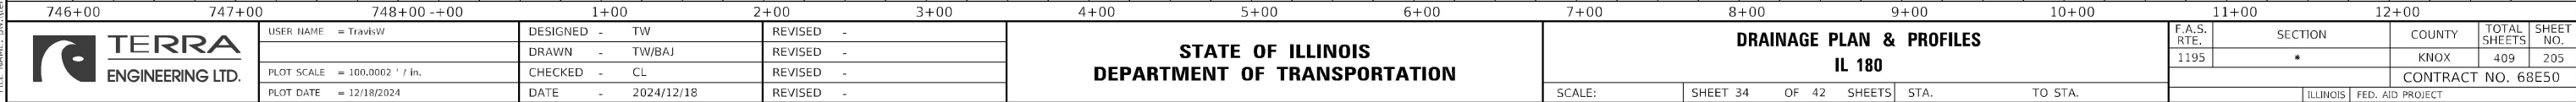

PLAN	SURVEYED	DATE
NO.	BY	
NOTE BOOK	PLOTTED	
	ALIGNMENT CHECKED	
	CADD FILE NAME	

PROFILE	SURVEYED _____	BY _____	DATE _____
NOTE BOOK	PLOTTED _____		
	GRADES CHECKED _____		
	B.M. NOTED _____		
NO. _____	STRUCTURE NOTATIONS CHKD _____		

MODEL: Default
FILE NAME: j:\civil\erary-proj\entlevy.com\terary-proj\Documents\Projects\2023\23-007 D4 Cloria IL 180\Design\100 - Drawings\CADD\Sheets\68E50-SHT-DRAIN-35-TRA.dgn

SHEET	PIPE ID	CLASS/TYPE	DIA, INCH	LENGTH, FT	U/S STRUCTURE	U/S STA.	U/S OFF	U/S INVERT	D/S STRUCTURE	D/S STA.	D/S OFF	D/S INVERT	SLOPE	TBF, CU YD
35	P36A	P CUL CL D 1	15	40.0	METAL FL END SEC 15	15+86.11	25.41 LT	(709.11)	METAL FL END SEC 15	16+38.21	25.21 LT	(708.7)	0.8%	2.4
35	P37	P CUL CL D 1	15	50.6	METAL FL END SEC 15	17+30.09	26.21 RT	(708.66)	METAL FL END SEC 15	17+92.23	27.44 RT	(708.07)	1.0%	3.7
35	P38	P CUL CL D 1	15	59.1	METAL FL END SEC 15	21+59.78	24.70 RT	(704.71)	METAL FL END SEC 15	22+30.12	23.47 RT	(704.01)	1.0%	4.7
35	P39	P CUL CL D 1	15	77.3	METAL FL END SEC 15	22+76.31	25.29 LT	(704.44)	METAL FL END SEC 15	23+64.90	23.22 LT	(707.78)	3.8%	6.9
35	P40	P CUL CL D 1	15	64.0	METAL FL END SEC 15	22+30.12	23.47 RT	(704.01)	METAL FL END SEC 15	23+12.85	22.38 RT	(703.19)	1.1%	5.3
35	P41	P CUL CL D 1	15	74.8	METAL FL END SEC 15	24+56.58	24.54 RT	(701.71)	METAL FL END SEC 15	25+42.59	27.06 RT	(700.91)	0.9%	6.6

LEGEND




STONE RIPRAP & FILTER FABRIC
(CLASS A4 UNLESS OTHERWISE NOTED)



(XXX.XX) EXISTING ELEVATION

STA. 16+05
PIPE CULVERT REMOVAL = 22.5'

CONSTRUCTION
LIMITS (TYP. EACH
SIDE)

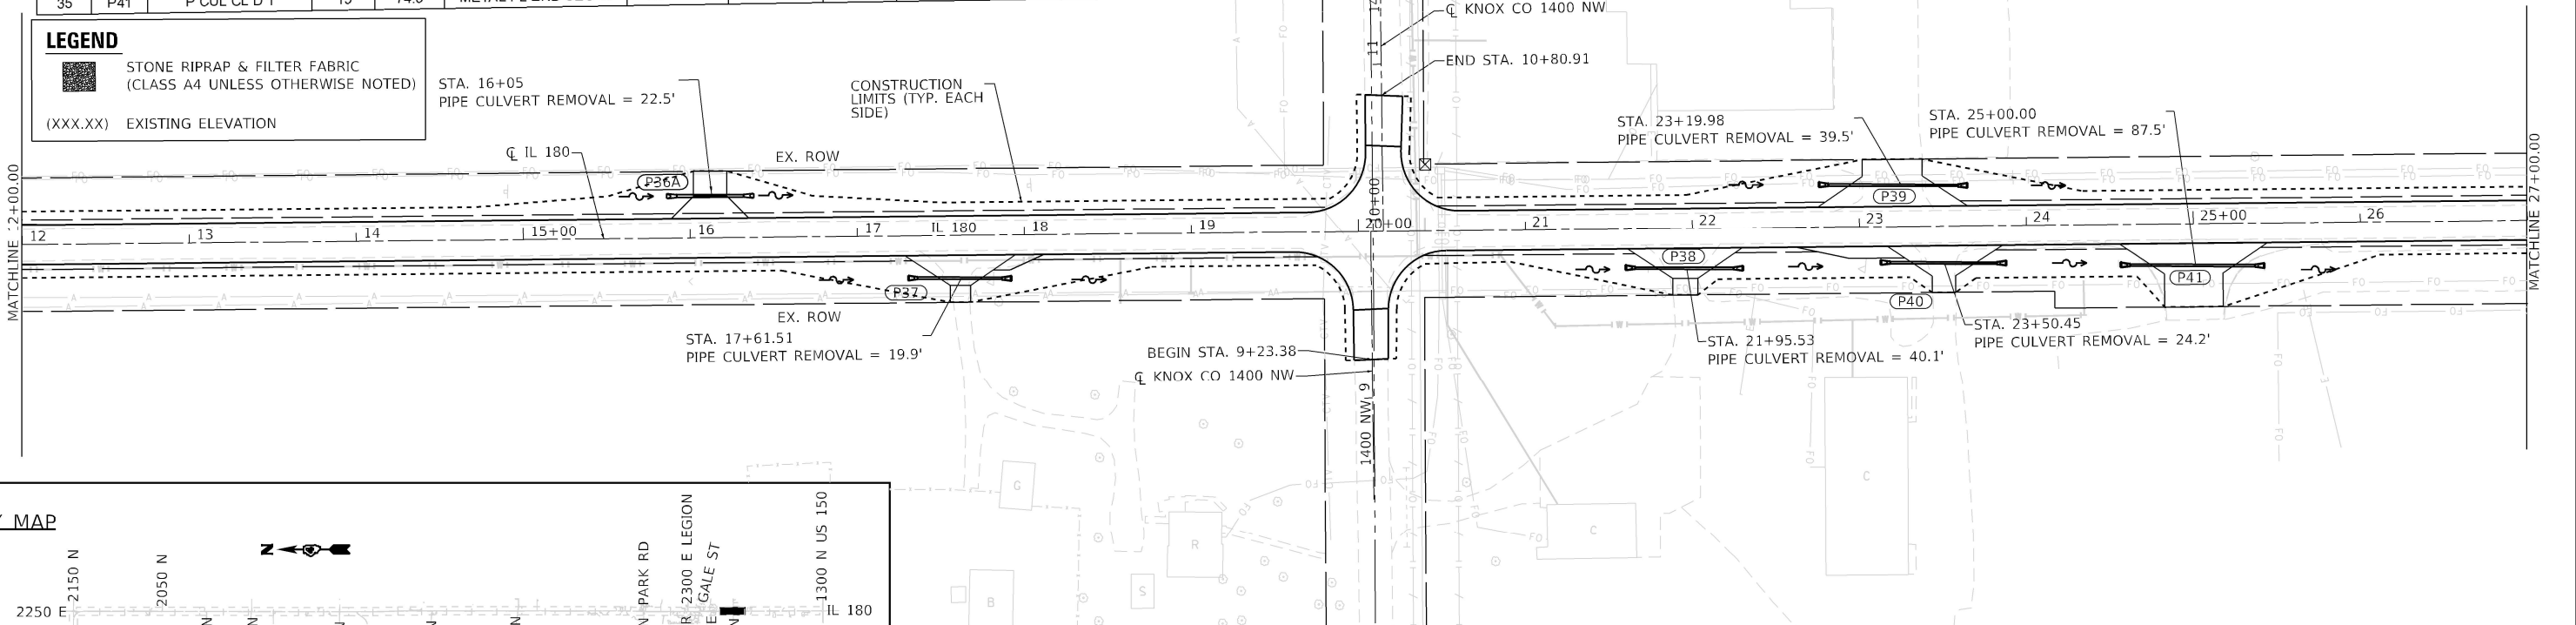

KEY MAP

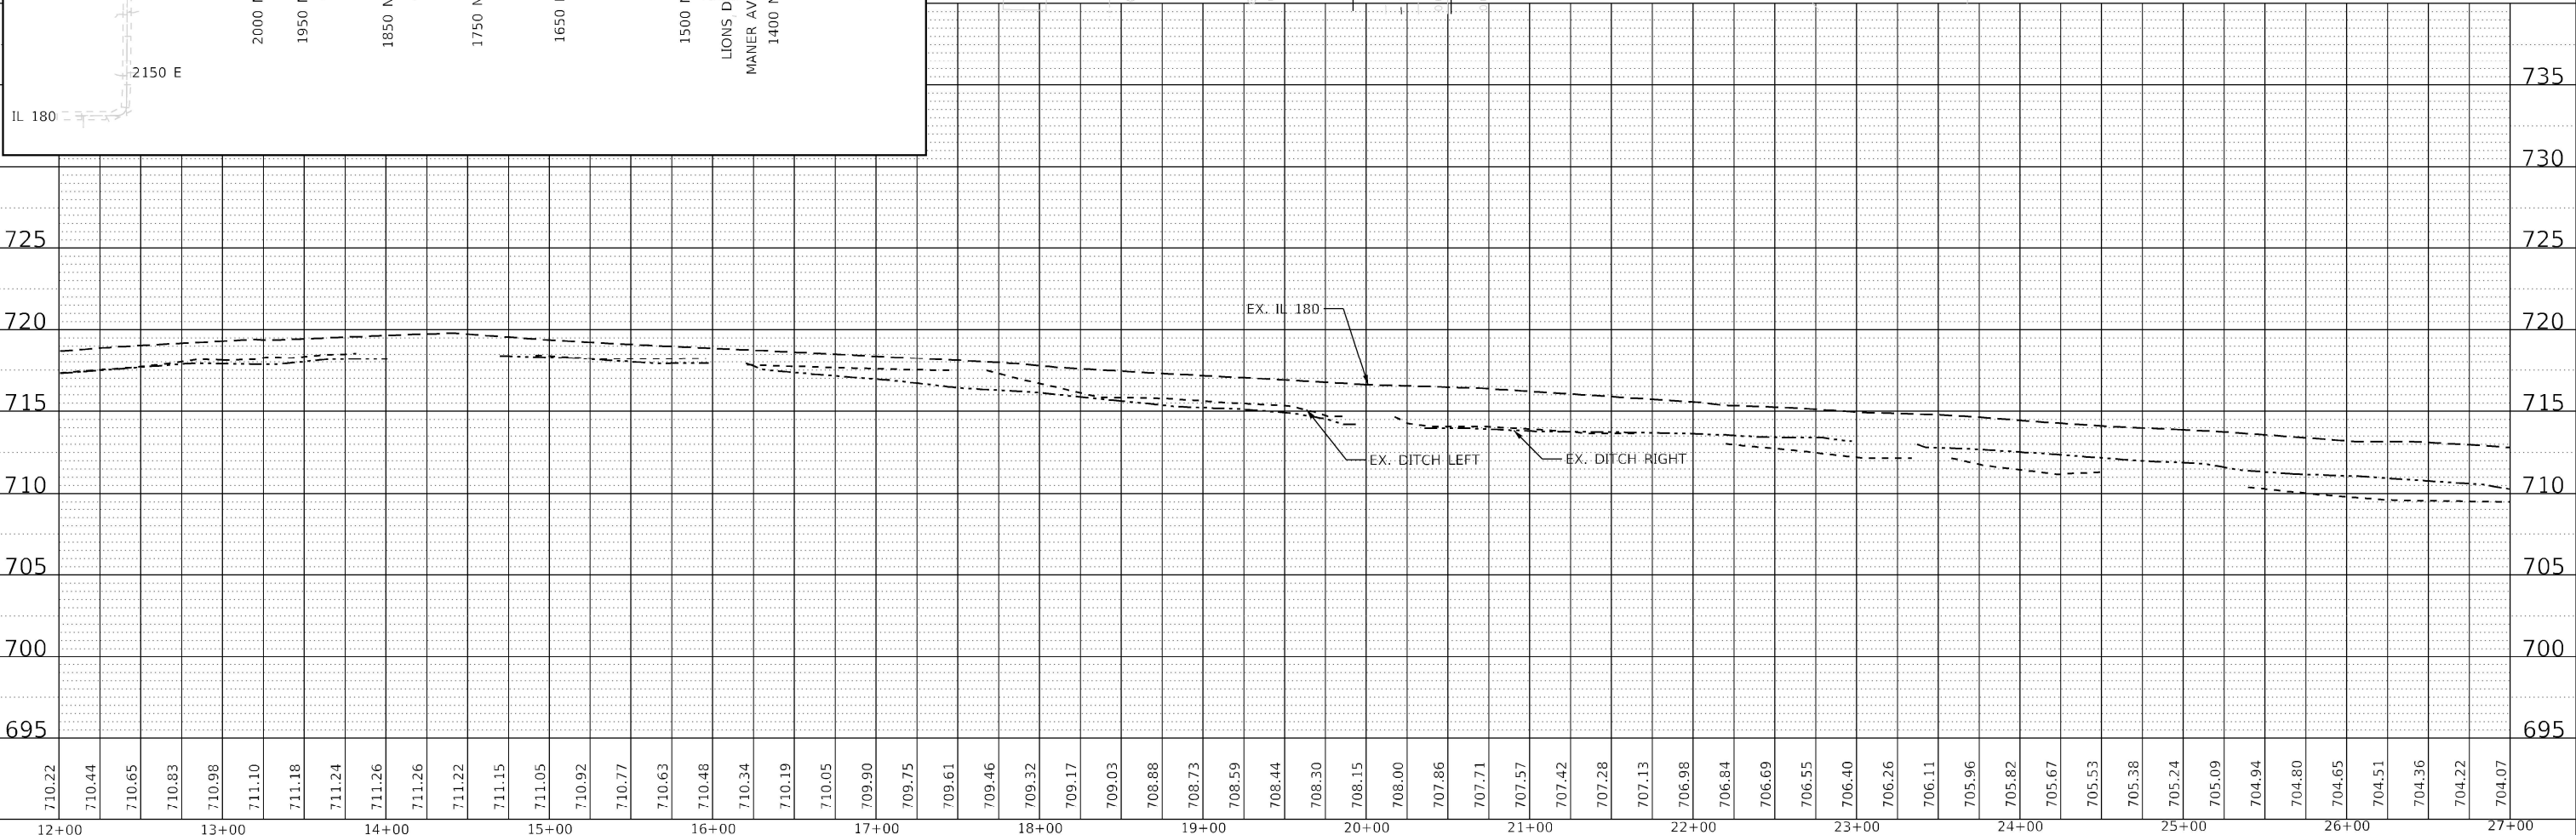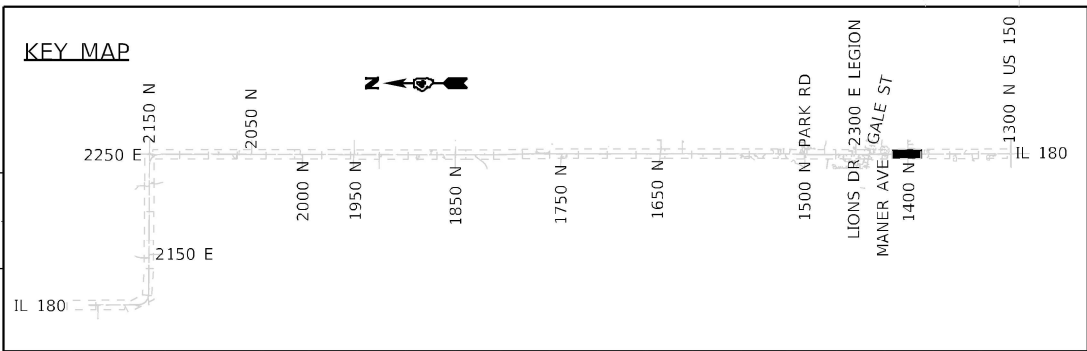

USER NAME = TravisW	DESIGNED - TW	REVISED -
	DRAWN - TW/BAJ	REVISED -
PLOT SCALE = 100.0002' / in.	CHECKED - CL	REVISED -
PLOT DATE = 12/18/2024	DATE - 2024/03/18	REVISED -

STATE OF ILLINOIS
DEPARTMENT OF TRANSPORTATION

DRAINAGE PLAN & PROFILES
IL 180

SCALE: SHEET 35 OF 42 SHEETS STA. TO STA.

F.A.S. RTE.	SECTION	COUNTY	TOTAL SHEETS	SHEET NO.
1195	*	KNOX	409	206
CONTRACT NO. 68E50				

ILLINOIS FED. AID PROJECT

*110RS-5;(111,112,108X-1)W,RS-3



PLAN	SURVEYED	BY	DATE
	PIOTTED		
NOTE BOOK	ALIGNMENT CHECKED		
	STRUCTURE NOTATION CHKD		
NO.			

PROFILE	SURVEYED	BY	DATE
	PIOTTED		
NOTE BOOK	GRADES CHECKED		
	STRUCTURE NOTATION CHKD		
NO.			


LEGEND

STONE RIPRAP & FILTER FABRIC
(CLASS A4 UNLESS OTHERWISE NOTED)


(XXX.XX) EXISTING ELEVATION

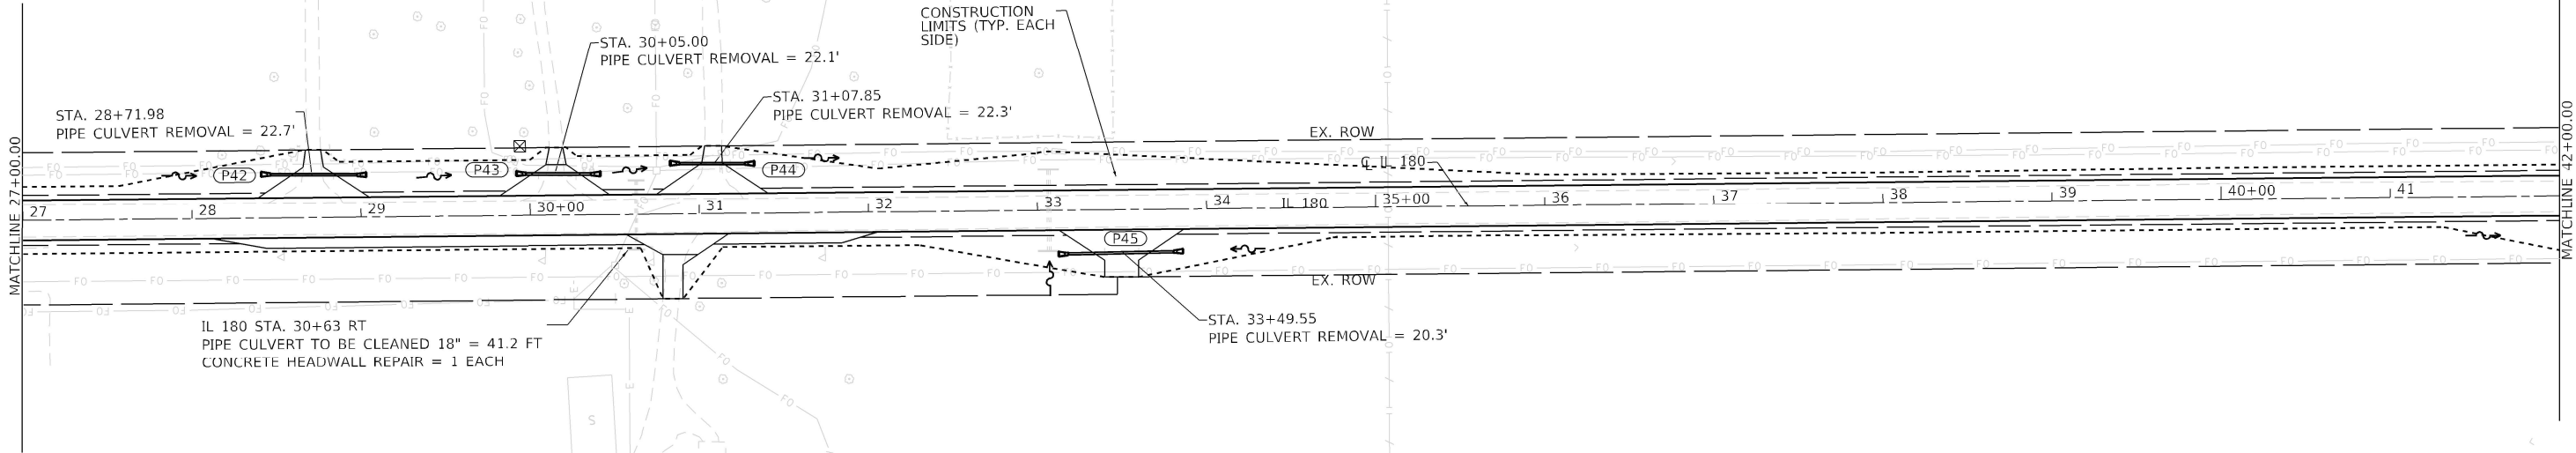 

KEY MAP

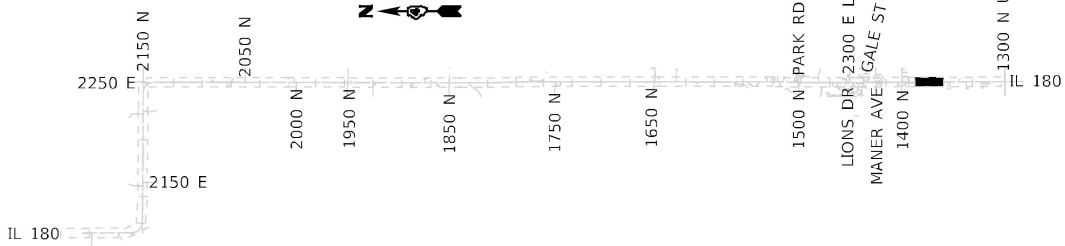

SHEET	PIPE ID	CLASS/TYPE	DIA, INCH	LENGTH, FT	U/S STRUCTURE	U/S STA.	U/S OFF	U/S INVERT	D/S STRUCTURE	D/S STA.	D/S OFF	D/S INVERT	SLOPE	TBF, CU YD
36	P42	P CUL CL D 1	15	51.3	METAL FL END SEC 15	28+41.20	26.07 LT	(699.93)	METAL FL END SEC 15	29+03.66	23.97 LT	(699.93)	0.0%	3.8
36	P43	P CUL CL D 1	15	38.6	METAL FL END SEC 15	29+92.23	24.22 LT	(699.43)	METAL FL END SEC 15	30+42.10	25.14 LT	(697.69)	3.5%	2.3
36	P44	P CUL CL D 1	15	38.6	METAL FL END SEC 15	30+83.22	28.84 LT	(697.69)	METAL FL END SEC 15	31+33.10	30.66 LT	(697.09)	1.2%	2.3
36	P45	P CUL CL D 1	15	62.3	METAL FL END SEC 15	33+86.14	23.54 RT	(700.51)	METAL FL END SEC 15	33+12.44	25.67 RT	(698.7)	2.5%	5.1

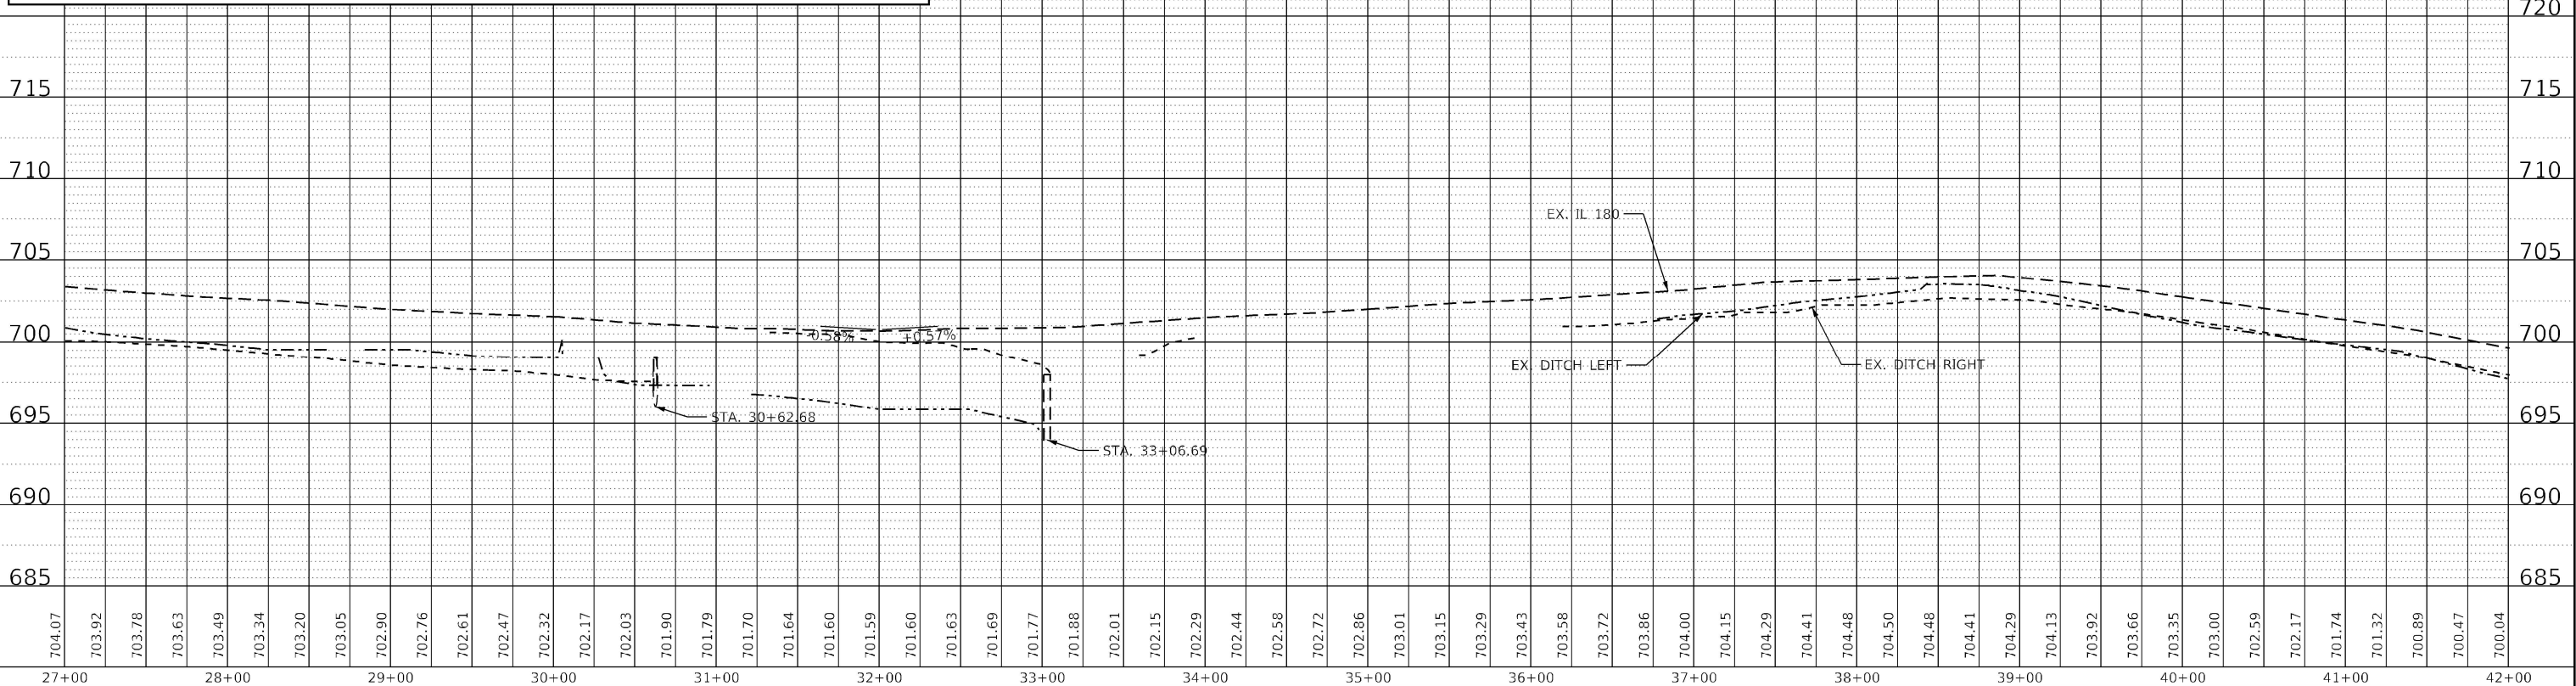

USER NAME = TravisW
DESIGNED - TW
DRAWN - TW/BAJ
CHECKED - CL
DATE - 2024/03/18
PLOT SCALE = 100,000' / in.
PLOT DATE = 12/18/2024

REVISED -
REVISED -
REVISED -
REVISED -

STATE OF ILLINOIS
DEPARTMENT OF TRANSPORTATION

DRAINAGE PLAN & PROFILES
IL 180

SCALE: SHEET 36 OF 42 SHEETS STA. TO STA.

F.A.S. RTE. SECTION COUNTY TOTAL SHEETS SHEET NO.
1195 * KNOX 409 207
CONTRACT NO. 68E50

ILLINOIS FED. AID PROJECT



PLAN	SURVEYED PLOTTED ALIGNMENT CHECKED STRUCTURE NOTATIONS CHKD	BY	DATE
NOTE BOOK NO.			

PROFILE	SURVEYED PLOTTED GRADES CHECKED STRUCTURE NOTATIONS CHKD	BY	DATE
NOTE BOOK NO.			

MODEL: Default
FILE NAME: j:\water\any-pro\blntev.com\teranet\p-w\3\Documents\Projects\2023\238-007 DA Gloria IL 180\Drawings\CADD\Drawings\68E50-SHT DRAIN-37-TRA.dgn

LEGEND


- STONE RIPRAP & FILTER FABRIC
(CLASS A4 UNLESS OTHERWISE NOTED)
- (XXX.XX) EXISTING ELEVATION

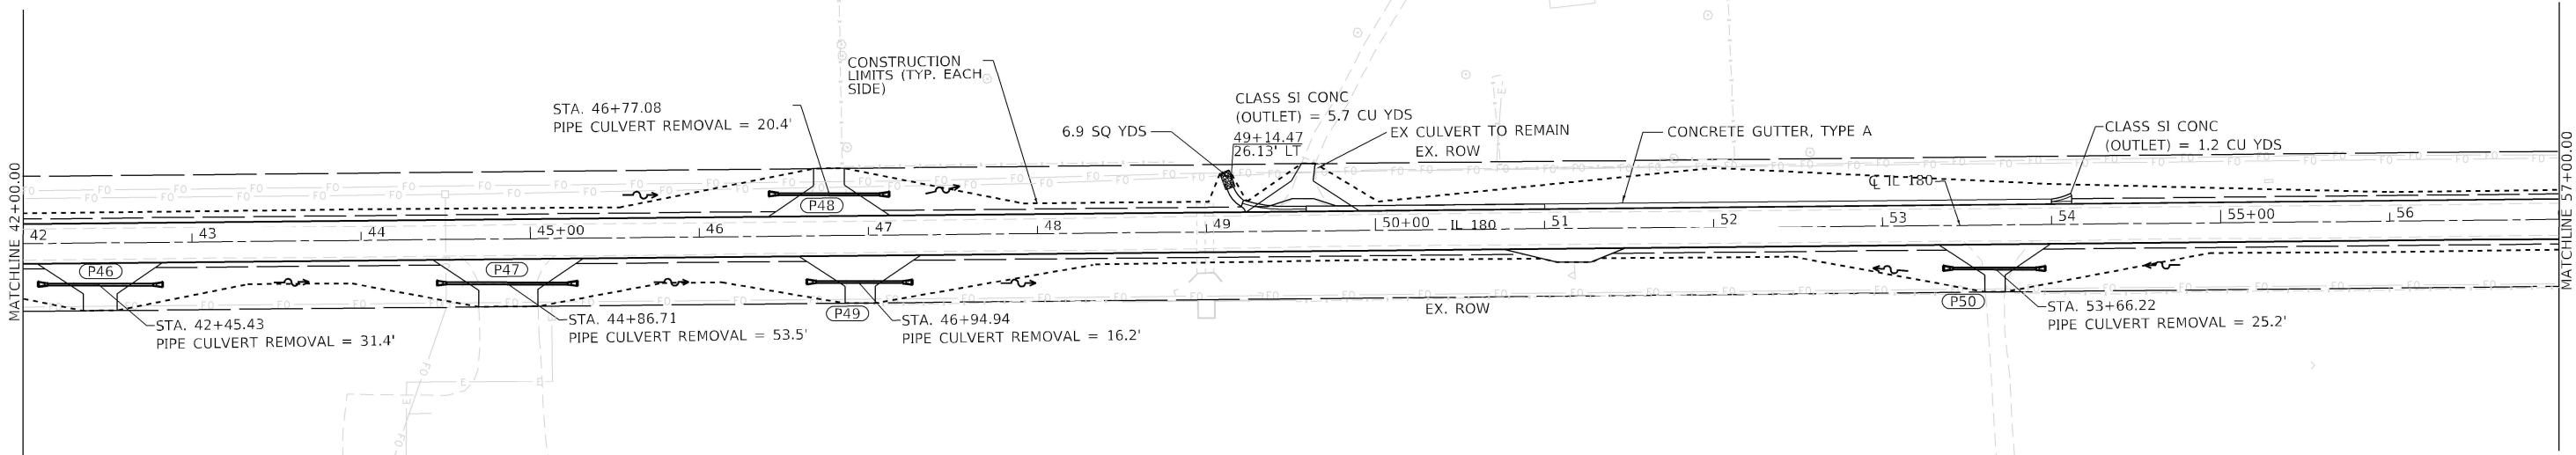 

KEY MAP



SHEET	PIPE ID	CLASS/TYPE	DIA, INCH	LENGTH, FT	U/S STRUCTURE	U/S STA.	U/S OFF	U/S INVERT	D/S STRUCTURE	D/S STA.	D/S OFF	D/S INVERT	SLOPE	TBF, CU YD
37	P46	P CUL CL D 1	15	62.6	METAL FL END SEC 15	42+08.91	23.37 RT	(698.17)	METAL FL END SEC 15	42+82.32	24.91 RT	(696.75)	1.9%	5.2
37	P47	P CUL CL D 1	15	71.8	METAL FL END SEC 15	44+44.75	24.69 RT	(693.73)	METAL FL END SEC 15	45+27.63	26.26 RT	(691.73)	2.4%	6.3
37	P48	P CUL CL D 1	15	60.0	METAL FL END SEC 15	46+41.62	25.46 LT	(690.25)	METAL FL END SEC 15	47+12.54	24.46 LT	(689.02)	1.7%	4.8
37	P49	P CUL CL D 1	15	51.4	METAL FL END SEC 15	46+63.42	27.27 RT	(689.06)	METAL FL END SEC 15	47+25.70	28.53 RT	(688.56)	0.8%	3.8
37	P50	P CUL CL D 1	15	49.0	METAL FL END SEC 15	53+96.07	26.46 RT	(694.12)	METAL FL END SEC 15	53+35.99	26.22 RT	(693.61)	0.8%	3.5

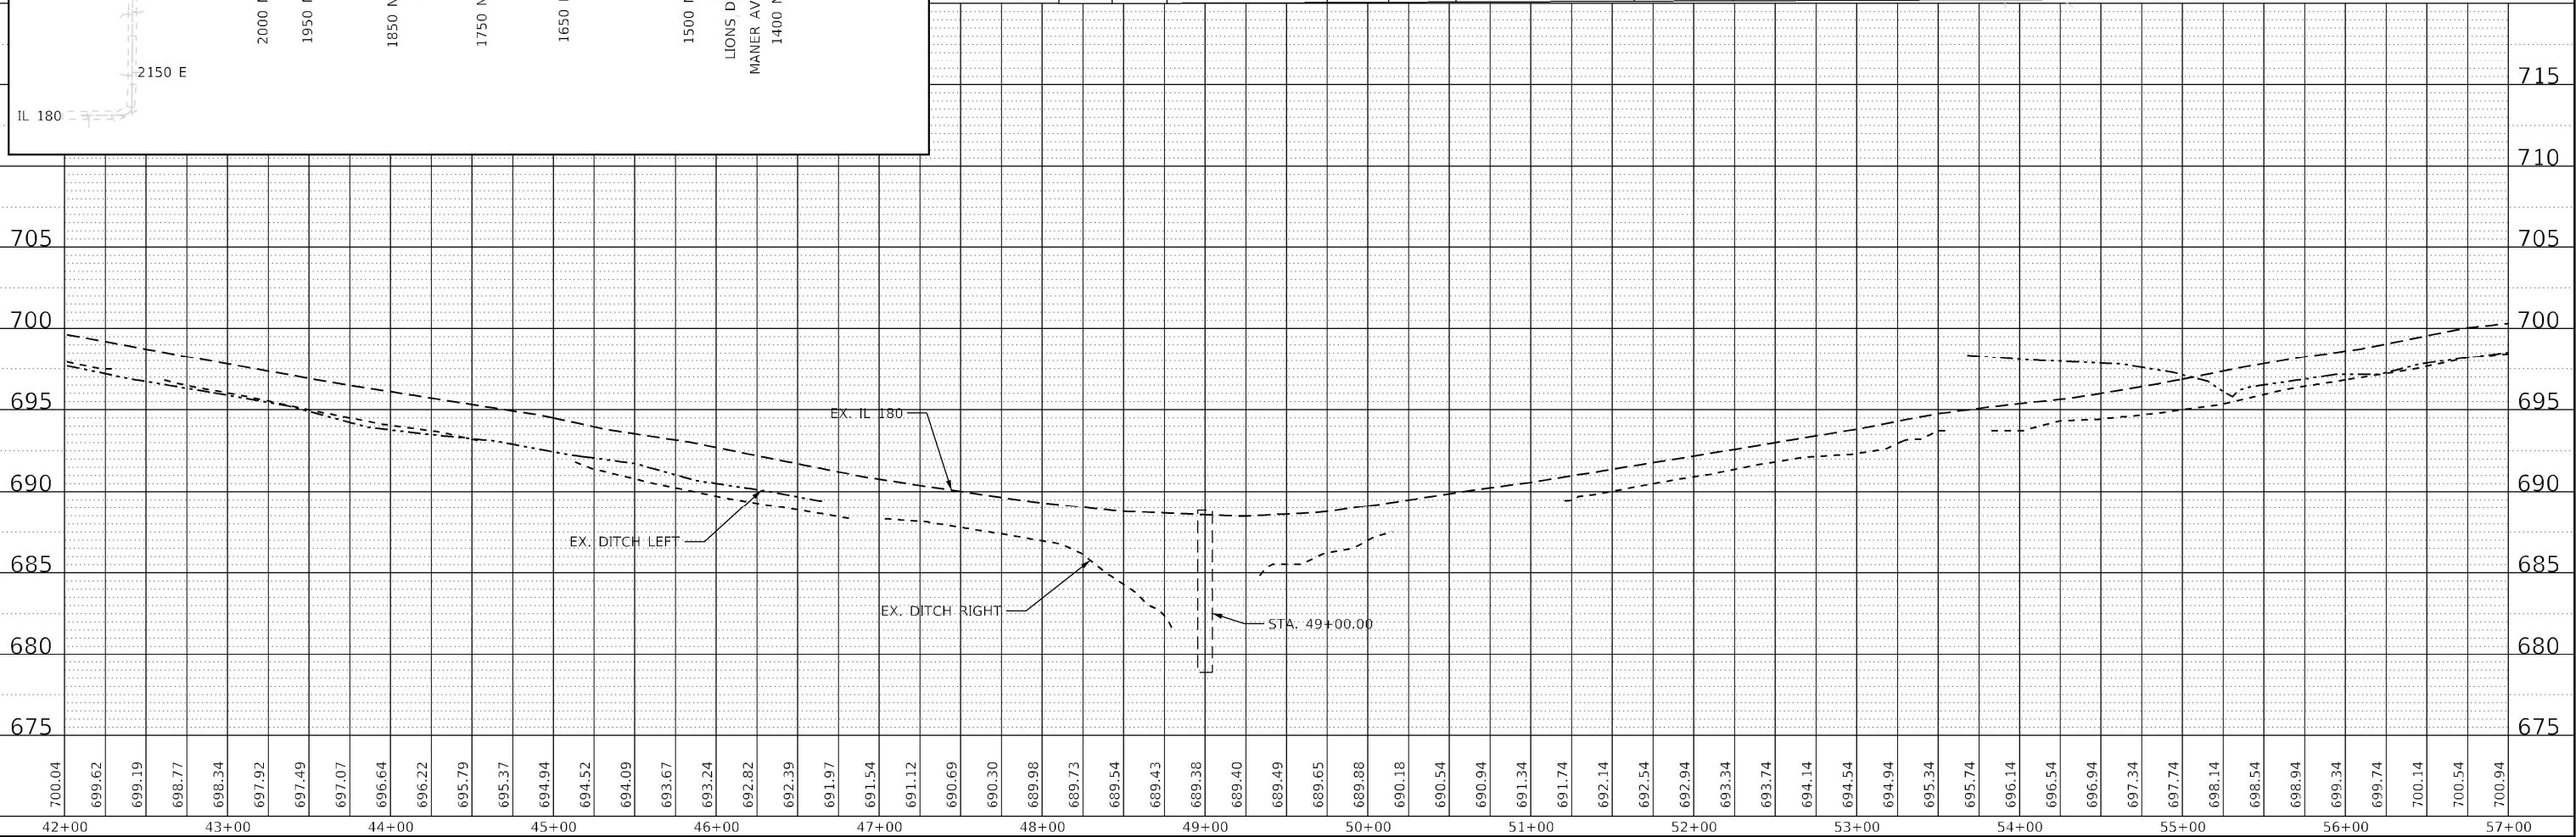

USER NAME = TravisW	DESIGNED - TW	REVISED -
	DRAWN - TW/BAJ	REVISED -
PLOT SCALE = 100,0002 ' / in.	CHECKED - CL	REVISED -
PLOT DATE = 12/18/2024	DATE - 2024/03/18	REVISED -

STATE OF ILLINOIS
DEPARTMENT OF TRANSPORTATION


DRAINAGE PLAN & PROFILES
IL 180

SCALE: SHEET 37 OF 42 SHEETS STA. TO STA.

F.A.S. RTE.	SECTION	COUNTY	TOTAL SHEETS	SHEET NO.
1195	*	KNOX	409	208
CONTRACT NO. 68E50				

ILLINOIS FED. AID PROJECT

PROFILE	SURVEYED _____	BY _____	DATE _____
	PLOTTED _____		
NOTE BOOK _____	GRADES CHECKED _____		
	R.M. NOTED _____		
NO. _____	STRUCTURE RETAINING CHKD _____		

 

PLAN	SURVEYED _____	BY _____	DATE _____
	PLOTTED _____		
	ALIGNMENT CHECKED _____		
	RT. OF WAY CHECKED _____		
NO. _____	CADD FILE NAME _____		

(XXX.XX) EXISTING ELEVATION

EX. ROW


EX. ROW

7.9 SO YDS

— 6 IL 180


— 9 IL 167

PIPE CULVERT REMOVAL = 40.0'

 

F.A.S. RTE.	SECTION	COUNTY	TOTAL SHEETS	SHEET NO.
1195	*	KNOX	409	210
		CONTRACT NO. 68E50		

MODEL: Default
FILE: \\naupc-prod\terraeng-pw-bentley.com\terraeng-pw-01\Documents\Projects\2023\23B-407 DA_Clorba IL 1800\Design\100 - Drawings\CADD\Sheet\DA68E50-SHT-DRAIN-41-TRA.dgn

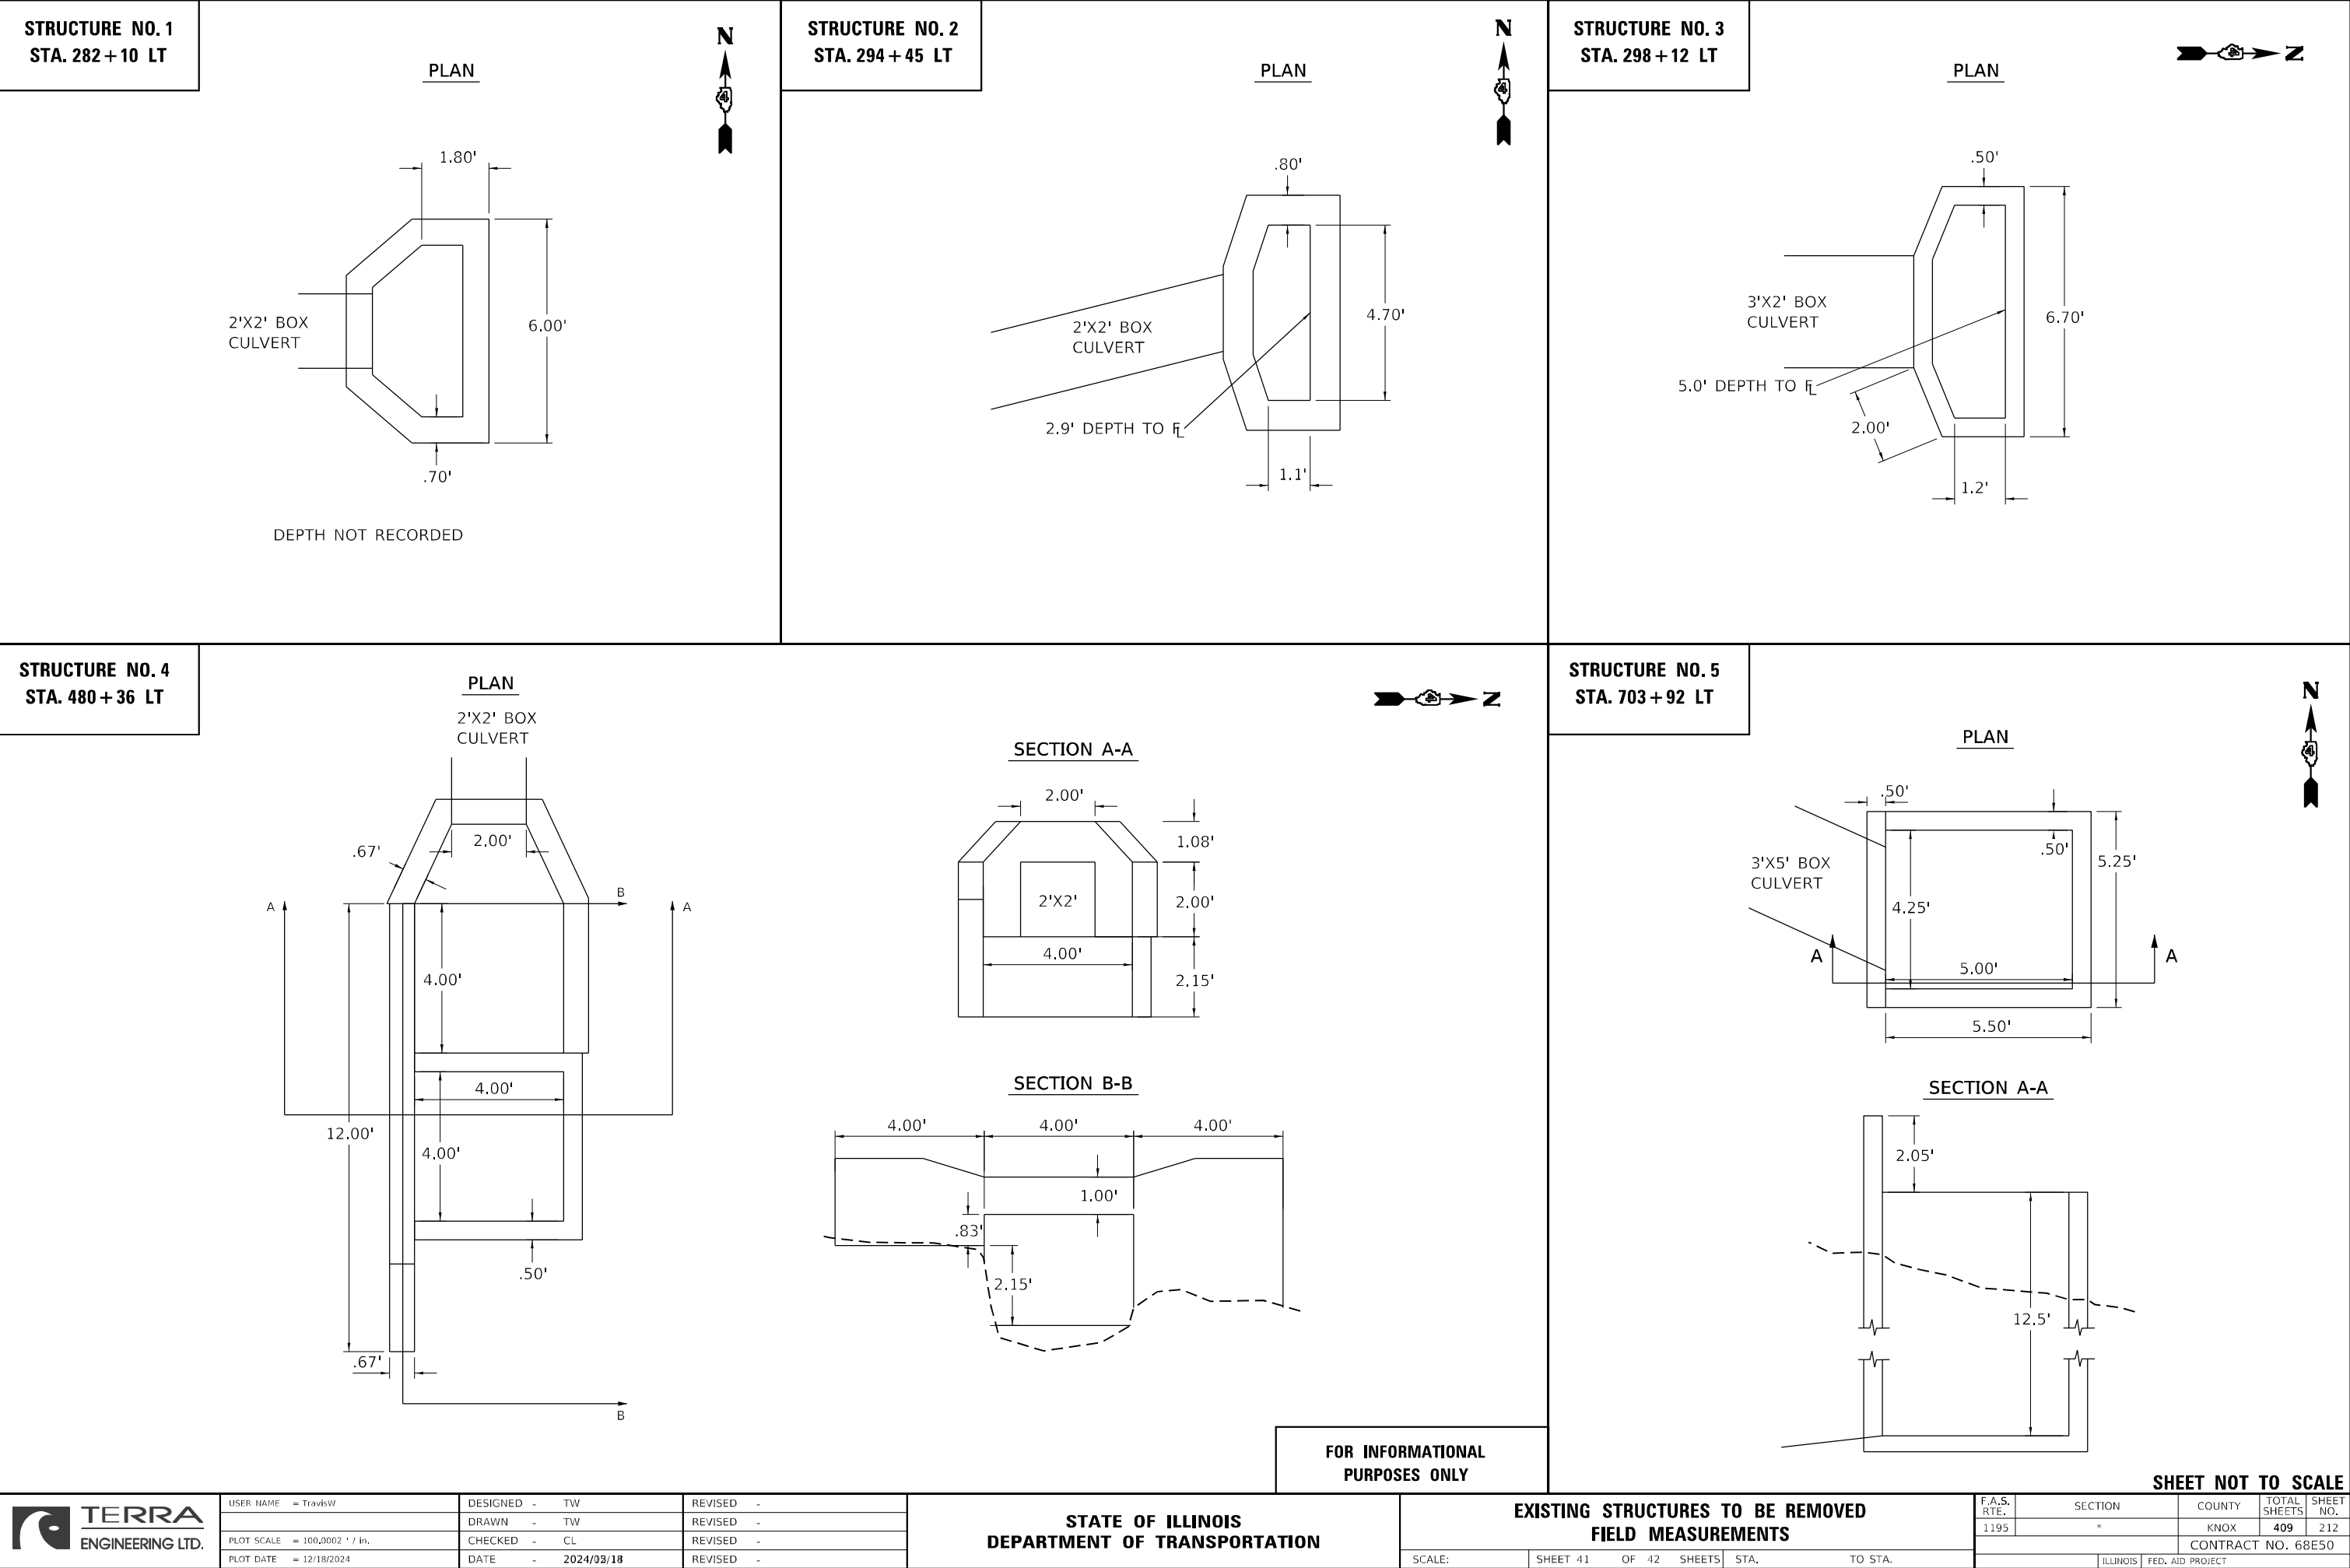

USER NAME = TravisW	DESIGNED - TW	REVISED -
DRAWN - TW	REVISED -	
PLOT SCALE = 100,000 ' / in.	CHECKED - CL	REVISED -
PLOT DATE = 12/18/2024	DATE - 2024/03/18	REVISED -





STATE OF ILLINOIS
DEPARTMENT OF TRANSPORTATION

EXISTING STRUCTURES TO BE REMOVED
FIELD MEASUREMENTS

SCALE: SHEET 41 OF 42 SHEETS STA. TO STA.

F.A.S. RTE.	SECTION	COUNTY	TOTAL SHEETS	SHEET NO.
1195	*	KNOX	409	212
CONTRACT NO. 68E50				
ILLINOIS FED. AID PROJECT				

*110R5-5;(111,112,108X-1)W,R5-3

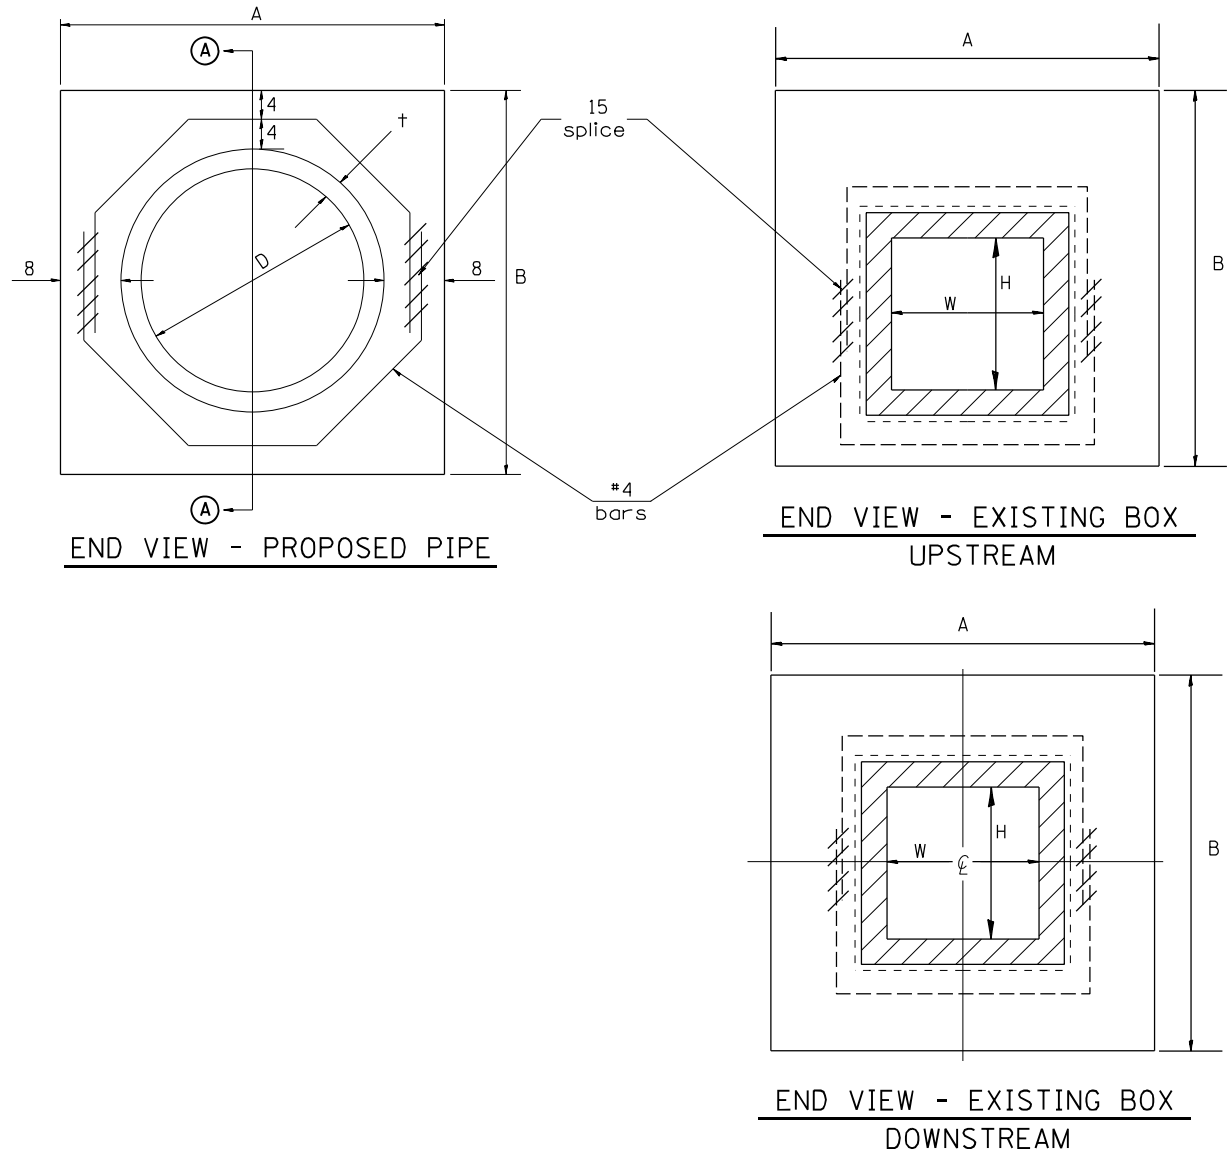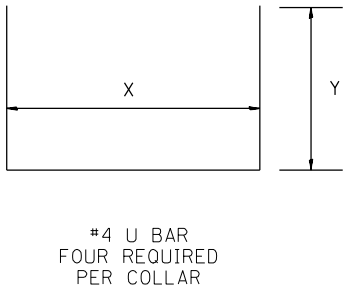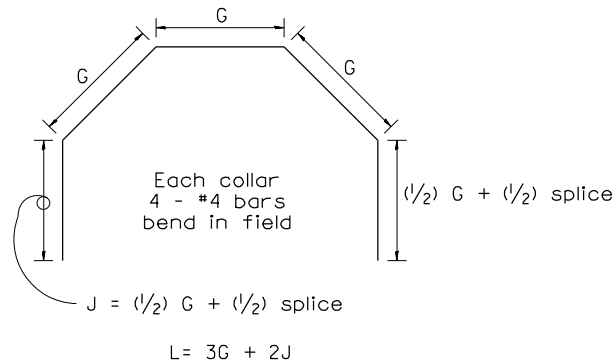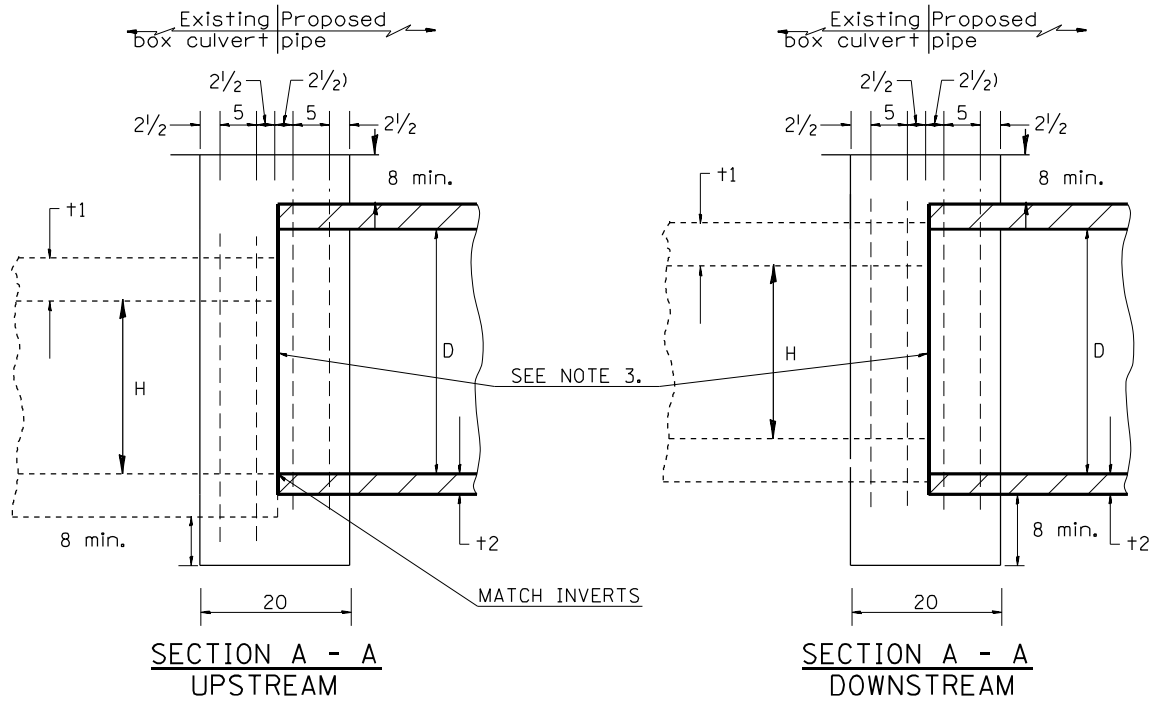

GENERAL NOTES

1. THE COLLAR SHALL BE CONSTRUCTED ENTIRELY OF CLASS SI CONCRETE IN ACCORDANCE WITH THE APPLICABLE PORTIONS OF SECTION 503 OF THE STANDARD SPECIFICATIONS. REINFORCEMENT BARS SHALL CONFORM TO SECTION 508.
2. THIS WORK SHALL BE PAID FOR BY THE CUBIC YARD FOR CONCRETE COLLAR AND BY THE POUND FOR REINFORCEMENT BARS.
3. PIPE COLLAR SHALL BE WATERTIGHT. MASTIC JOINT SEALER SHALL BE APPLIED TO THE ABUTTING PIPE ENDS. ALL REMAINING VOIDS SHALL BE FILLED AND SEALED WITH MORTAR AND MASTIC JOINT SEALER.

					EACH COLLAR								
EXIST. BOX			PROP. PIPE		CLASS SI CONCRETE			REBARS					LBS. (kg)
W	H	t1	D	t2	CU. YD.	A	B	G	J	L	X	Y	
24	24	4	30	3.5	0.8	4'-6"	4'-6"	18 11/16	16 3/4	7.48'	3'-4"	27.5	41

QUANTITY CALCULATIONS ON PROJECT FILE

All dimensions are in inches unless otherwise noted.

MODEL: Default
FILE: \\naupc-prod\terracorp\pvt\benley\com\terracorp\pvt\01\Documents\Projects\2023\23BA-007 DA_Clorba IL 180\Design\100 - Drawings\CADD\Sheet\68E50-SHT-DRN42-TRA.dgn



USER NAME = Travlsw	DESIGNED - TW	REVISED -
	DRAWN - TW	REVISED -
PLOT SCALE = 100,0002 ' / in.	CHECKED - CL	REVISED -
PLOT DATE = 12/18/2024	DATE - 2024/03/18	REVISED -

STATE OF ILLINOIS
DEPARTMENT OF TRANSPORTATION





PIPE COLLAR DETAIL
IL 180

SCALE: SHEET 42 OF 42 SHEETS STA. TO STA.

F.A.S. RTE.	SECTION	COUNTY	TOTAL SHEETS	SHEET NO.
1195	*	KNOX	409	213
CONTRACT NO. 68E50				

ILLINOIS FED. AID PROJECT
*110R5-5:(111,112,108X-1)W,R5-3

EXISTING PIPE UNDERDRAINS TO BE ADJUSTED AT THE FOLLOWING STATION RANGE:
STA. 654+00 TO 657+00 - RT. & LT.

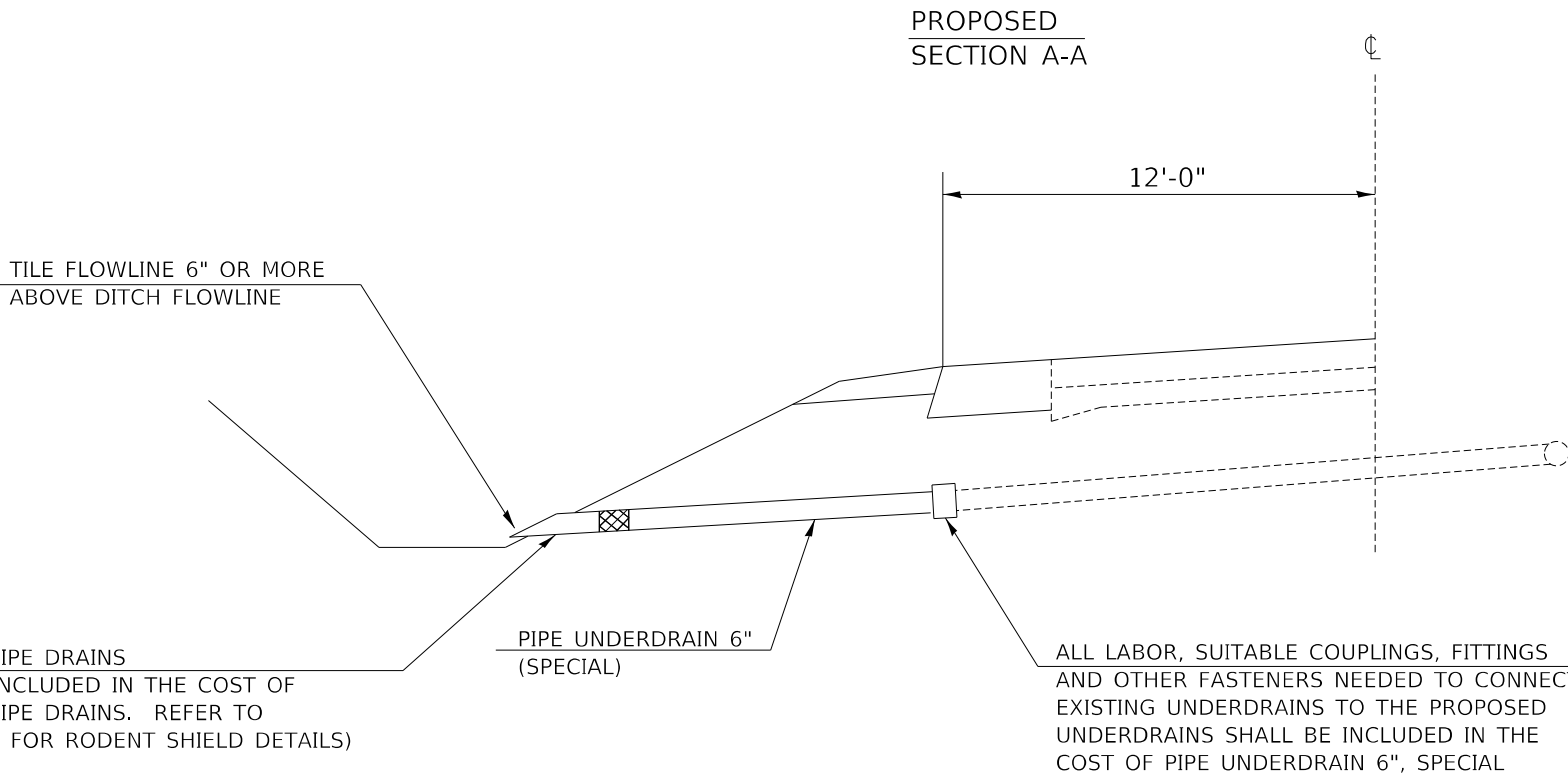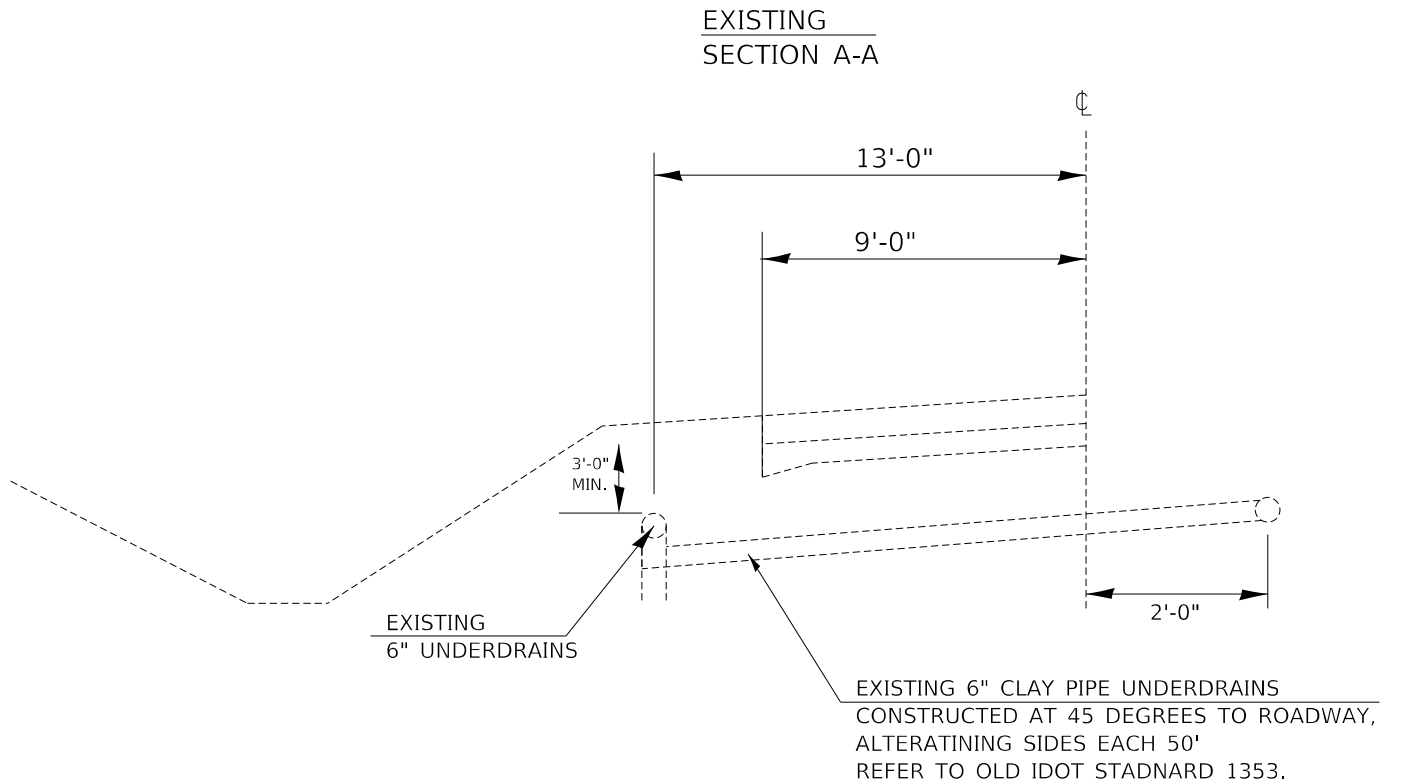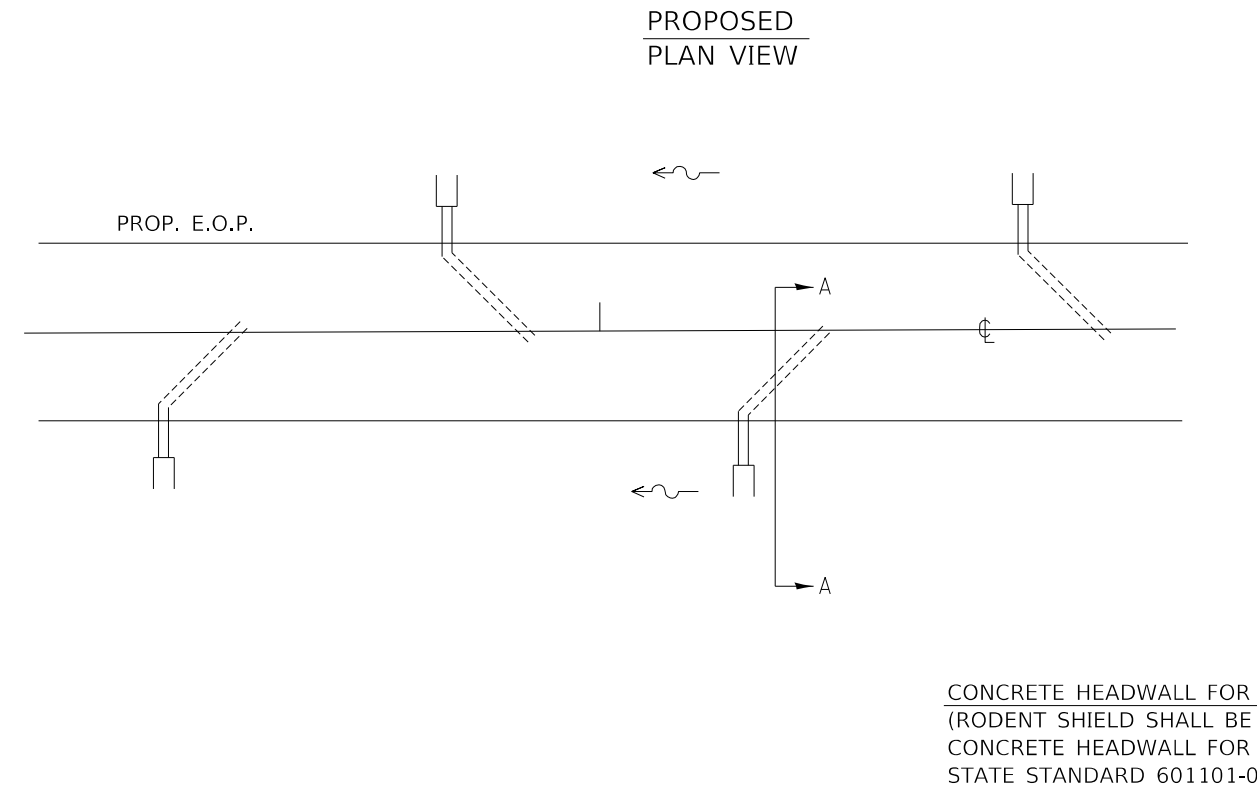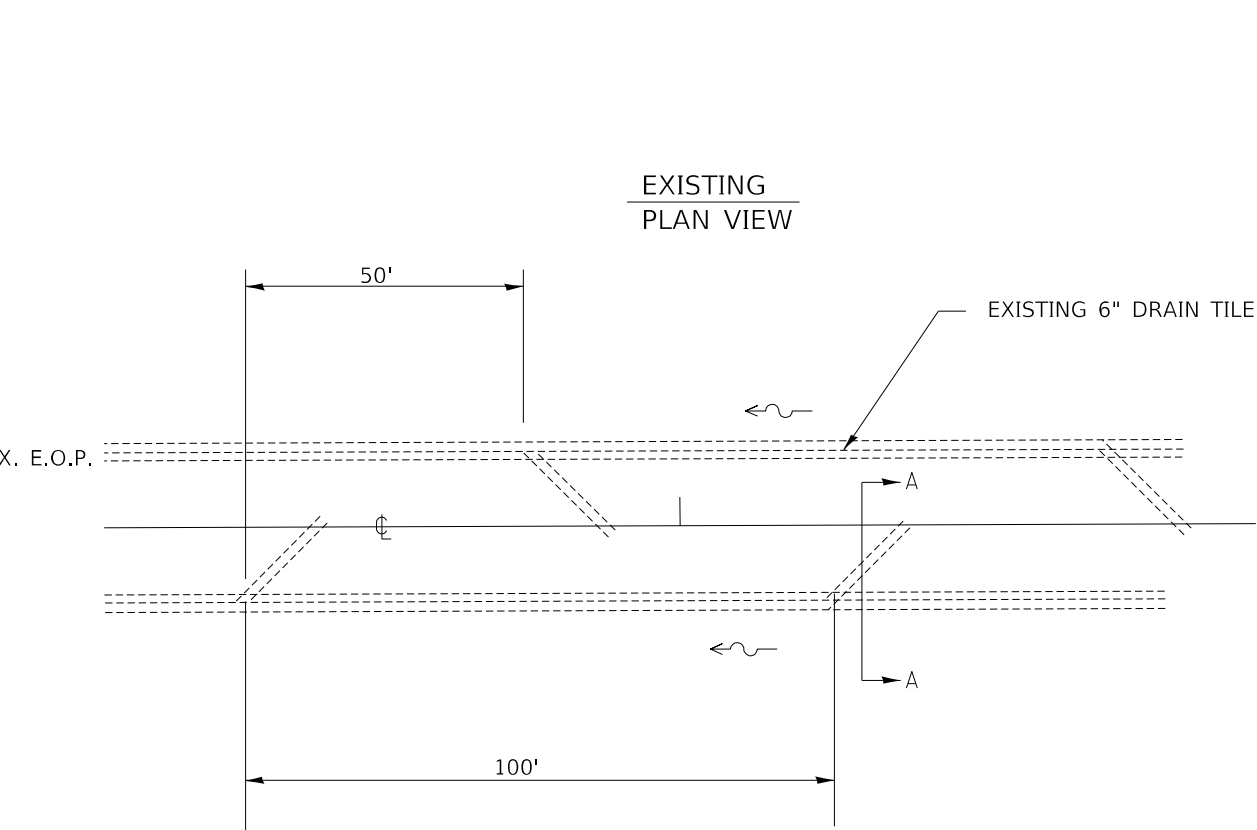

MODEL: Default
FILE NAME: p:\water\raing-pw-bentley.com\terraeng-pw-e110documents\projects\2023\23-238c-007_D4_Clorba IL 180\Drawings\100 - Drawings\CADD\Sheets\68E50-SHT-DRAIN-43-TRA.dgn



USER NAME = TravisW	DESIGNED -	REVISED -
DRAWN -	REVISD -	
PLOT SCALE = 50.0001 ' / in.	CHECKED -	REVISED -
PLOT DATE = 12/18/2024	DATE - 2024/03/18	REVISED -

STATE OF ILLINOIS
DEPARTMENT OF TRANSPORTATION


PIPE UNDERDRAIN, 6' SPECIAL IL 180			
SCALE:	SHEET	OF SHEETS	STA. TO STA.

F.A.S. RTE.	SECTION	COUNTY	TOTAL SHEETS	SHEET NO.
1195	*	KNOX	409	214
CONTRACT NO. 68E50				
ILLINOIS FED. AID PROJECT				

*110R5-5:(111,112,108X-1)W,R5-3

FOR INFORMATION ONLY.

EXISTING PIPE UNDERDRAINS TO BE ADJUSTED AT THE FOLLOWING STATION RANGE:
STA. 654+00 TO 657+00 - RT. & LT.

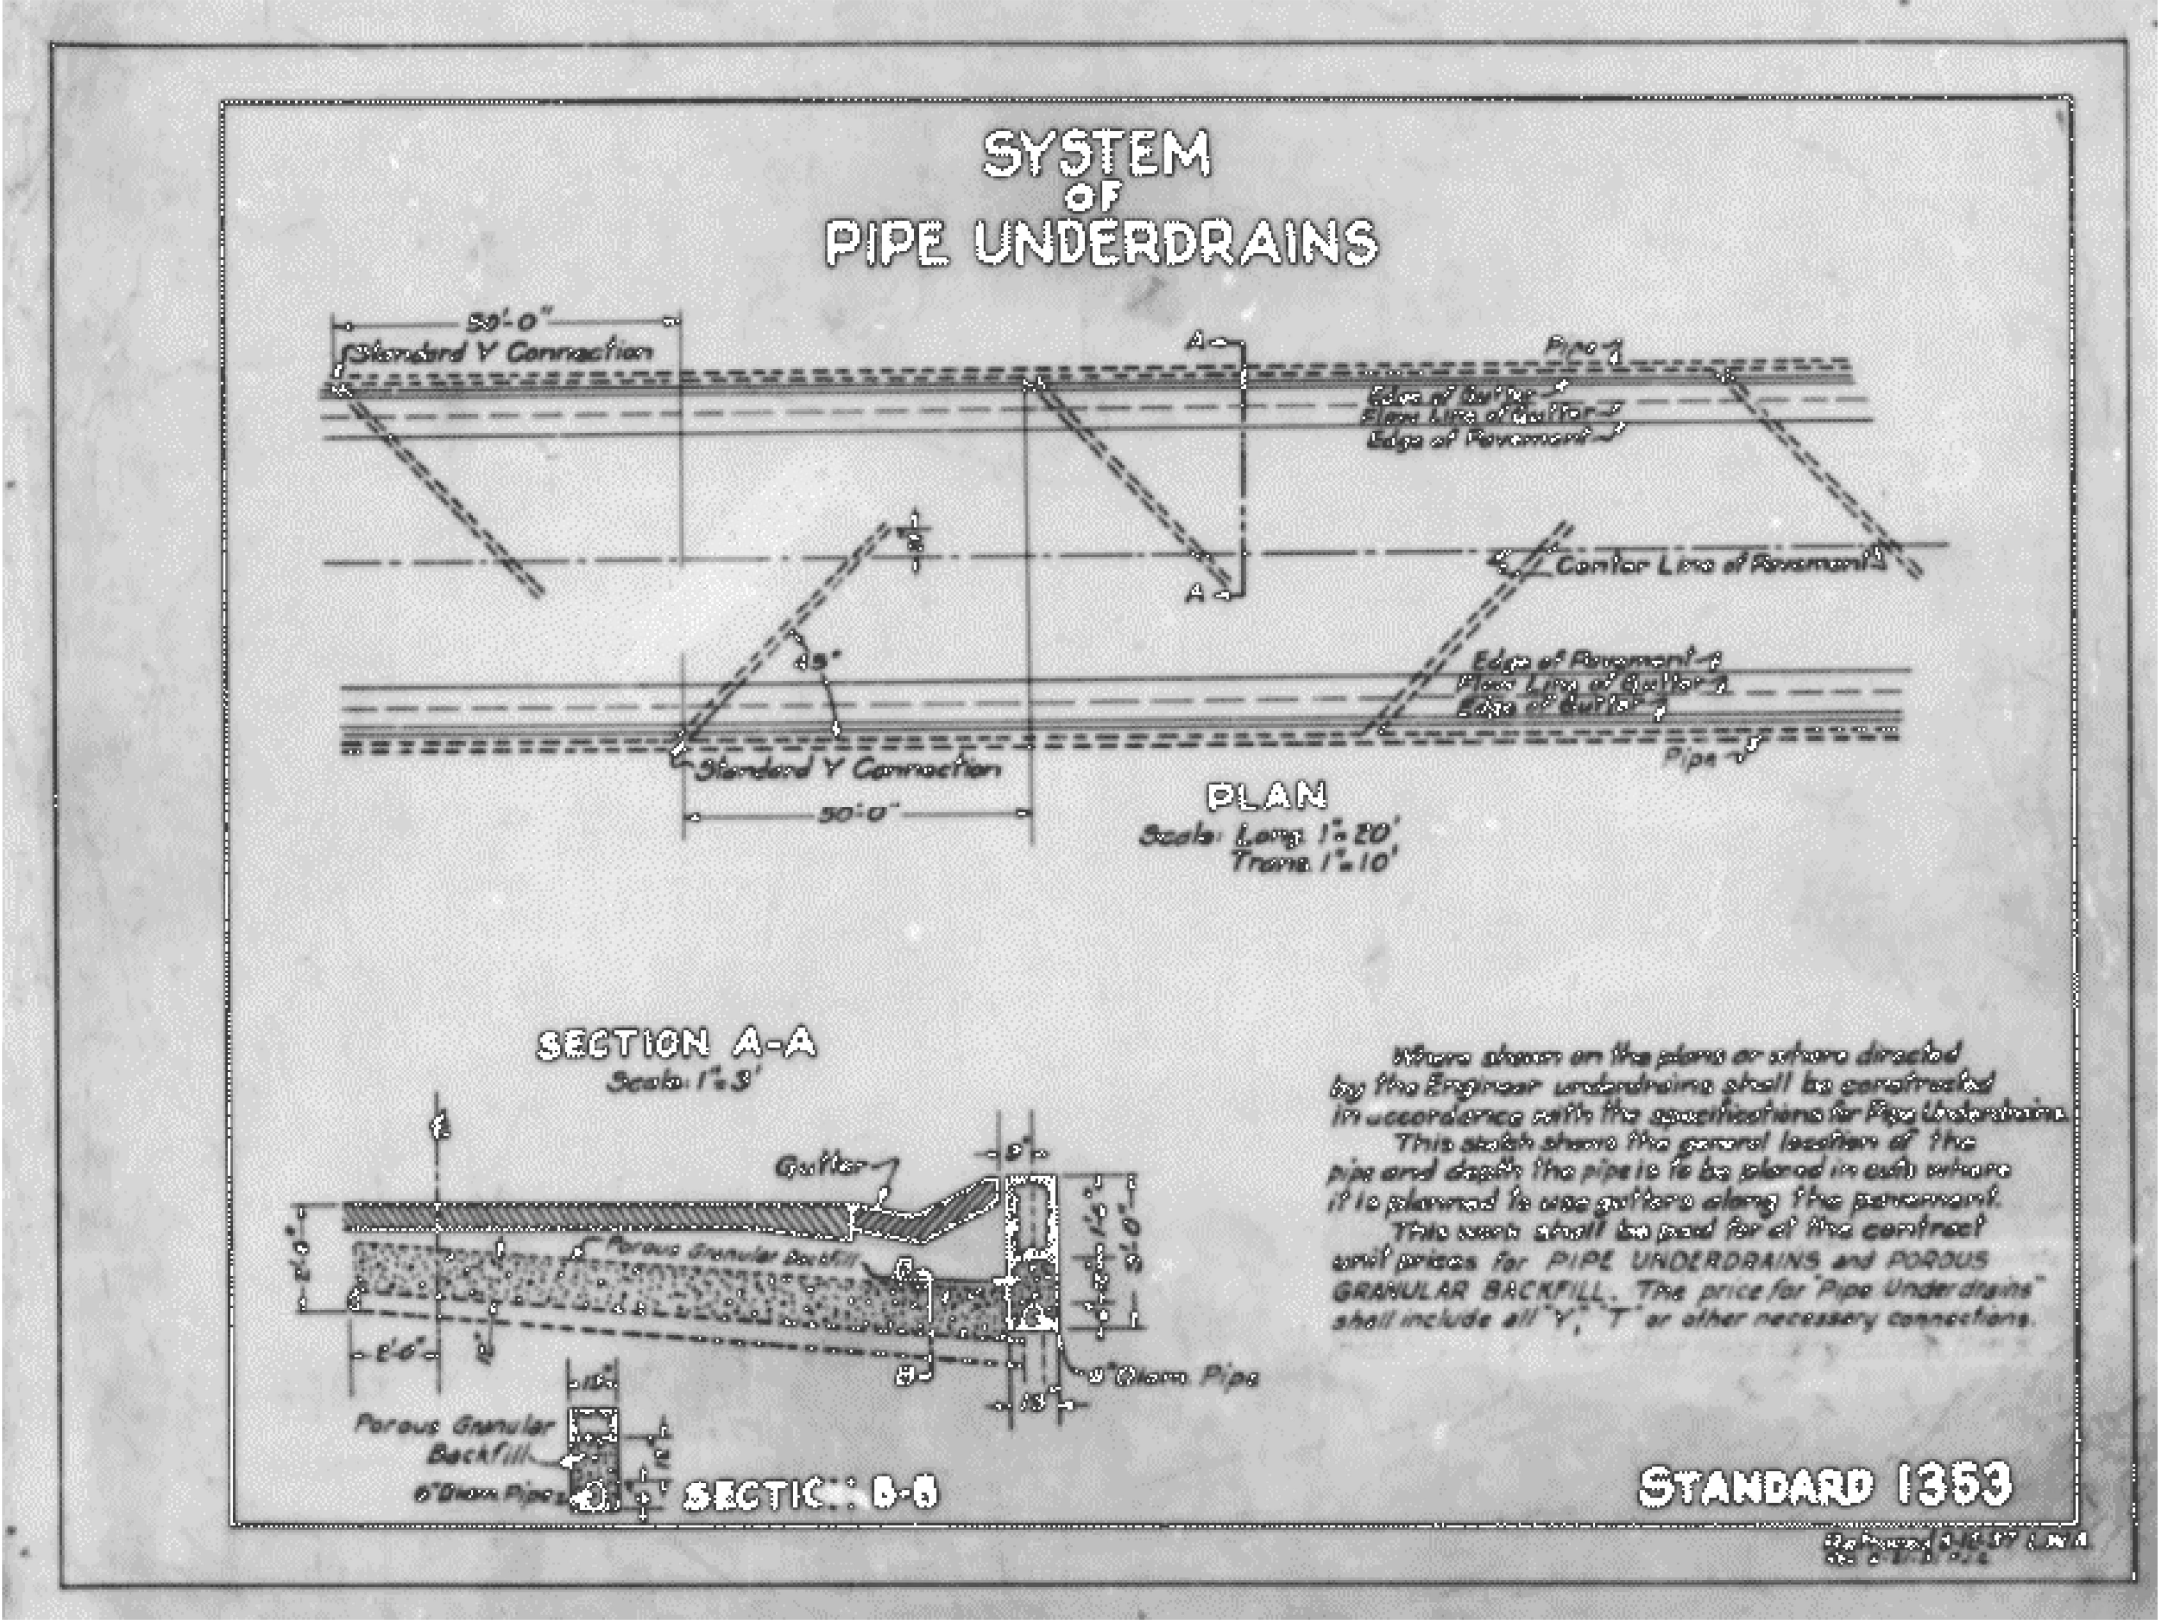

MODEL: Default
FILE: h:\miller\pav\trraeng\pav\trraeng\pav\11\documents\projects\2023\23-007 D4_Clotha IL 180\Design\180 - Drawings\CADD\Sheet\68E50-SHT-DRAIN-44-TRA.dgn



USER NAME = TravisW	DESIGNED -	REVISED -
	DRAWN -	REVISED -
PLOT SCALE = 100,0002 ' / in.	CHECKED -	REVISED -
PLOT DATE = 12/18/2024	DATE - 2024/09/18	REVISED -



STATE OF ILLINOIS
DEPARTMENT OF TRANSPORTATION

PIPE UNDERDRAIN, STD. 1353
IL 180

SCALE: SHEET OF SHEETS STA. TO STA.

F.A.S. RTE.	SECTION	COUNTY	TOTAL SHEETS	SHEET NO.
1195	*	KNOX	409	215
CONTRACT NO. 68E50				

ILLINOIS FED. AID PROJECT
*110R5-5;(111,112,108X-1)W,R5-3

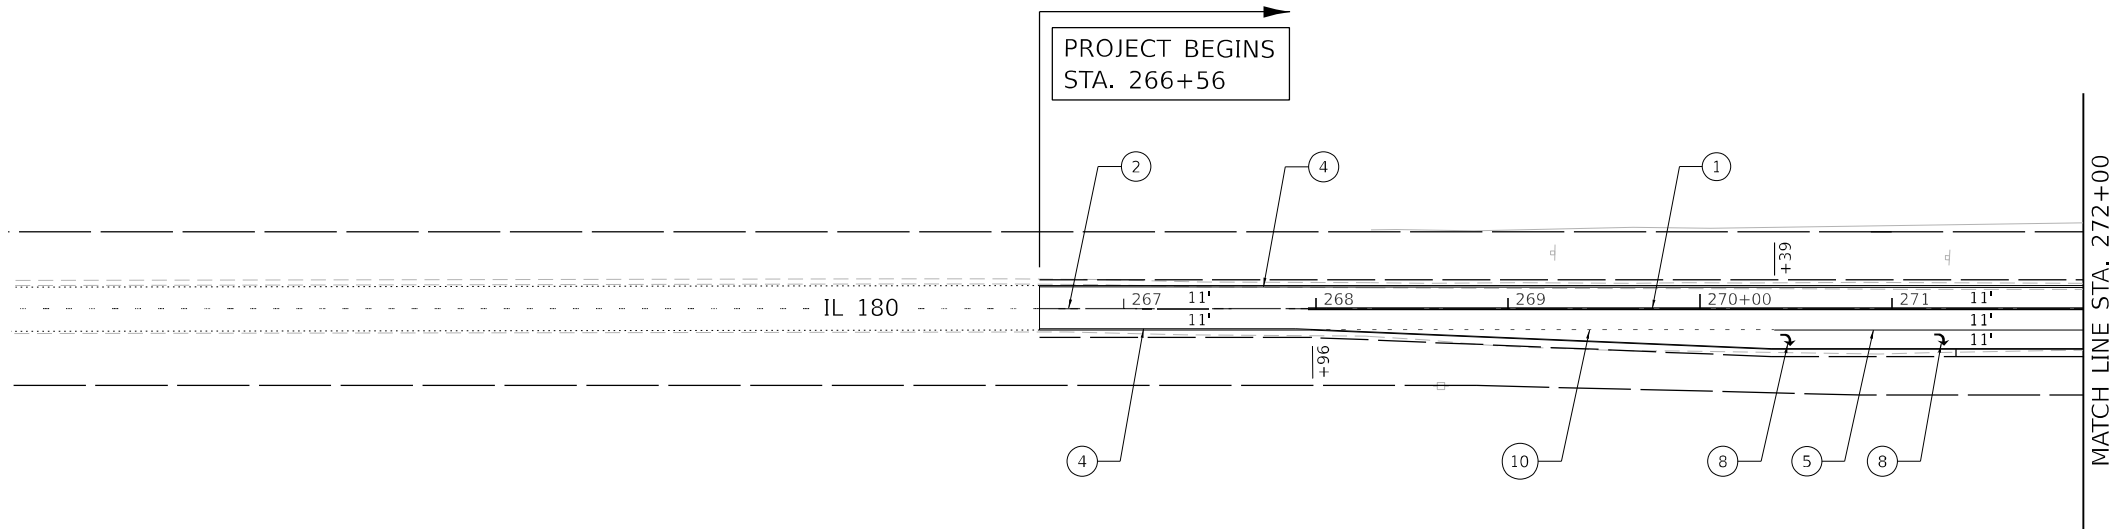
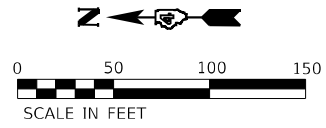


LEGEND

- | | | | |
|---|--|---|--|
| ① | MODIFIED URETHANE PAVT MK LINE 4", DOUBLE SOLID YELLOW CENTERLINE | ⑥ | MODIFIED URETHANE PAVT MK LINE 12", SOLID WHITE LINE / DIAGONAL, 45° @ 10' MAX SPACING |
| ② | MODIFIED URETHANE PAVT MK LINE 4", SKIP DASH YELLOW LINE, 10' DASH - 30' SKIP | ⑦ | MODIFIED URETHANE PAVT MK LINE 24", SOLID WHITE STOP BAR |
| ③ | MODIFIED URETHANE PAVT MK LINE 4", ONE SOLID, ONE SKIP DASH YELLOW LINES @ 5 ½" C-C, 10' DASH - 30' SKIP | ⑧ | MODIFIED URETHANE PAVT MK, LETTERS AND SYMBOLS |
| ④ | MODIFIED URETHANE PAVT MK LINE 6", SOLID WHITE LINE | ⑨ | TWO-LANE RAISED REFLECTIVE PAVEMENT MARKER (STANDARD 781001-04) |
| ⑤ | MODIFIED URETHANE PAVT MK LINE 8", SOLID WHITE LINE | ⑩ | MODIFIED URETHANE PAVT MK LINE 8", SKIP DASH WHITE LINE, 2' DASH - 6' SKIP |

NOTES:

- ALL FINAL PAVEMENT MARKINGS SHALL BE MODIFIED URETHANE PAVEMENT MARKINGS ON HMA.
- ALL FINAL PAVEMENT MARKINGS SHALL BE PLACED IN ACCORDANCE WITH 780001-D4 "DISTRICT FOUR TYPICAL PAVEMENT MARKINGS" STANDARD DETAIL.

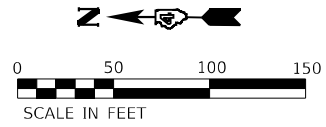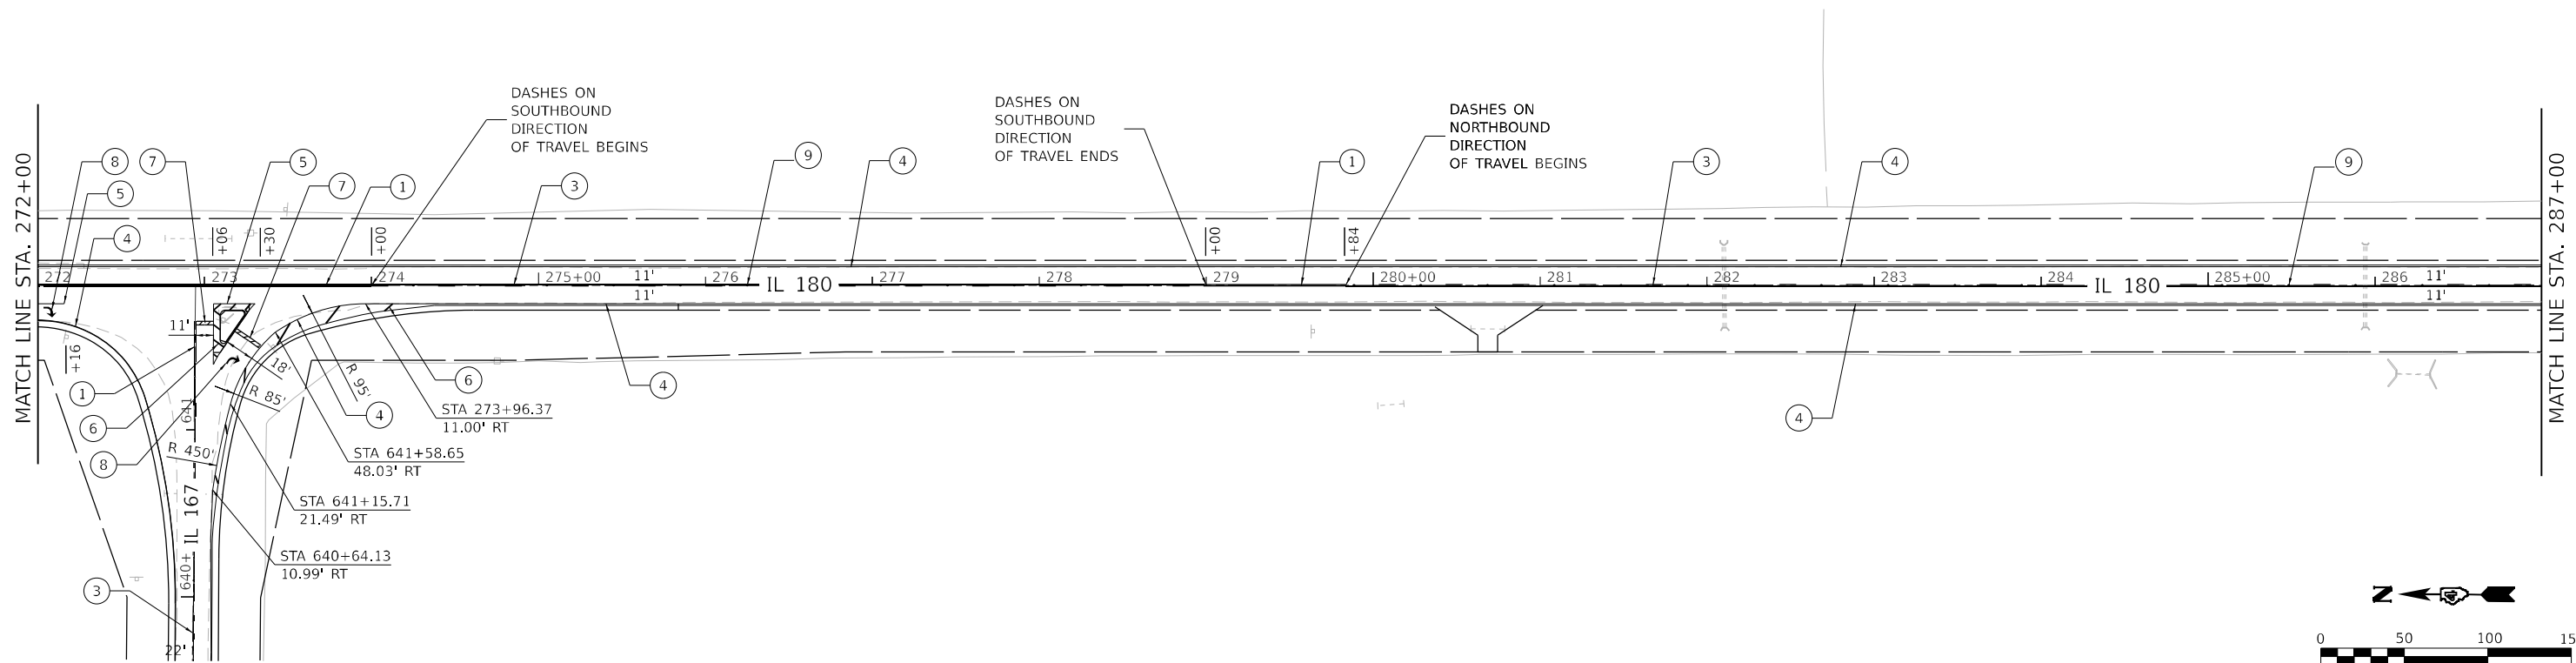

MODEL: \\MODEL\NAME
FILE: NAME: 2025\Projects\DOT\94-007\22 - Clrbn03 Design\02_CADD_Sheets\Work Order 7D4685D0\PMK01.dgn

OSEH inc.

400 S CARLETON AVE
SUITE 300
WHEATON, IL 60187
WWW.OSEHINC.COM

USER NAME = AlexDefrancesco	DESIGNED -	REVISED -
DRAWN -	REVISED -	
PLOT SCALE = 100,0000 ' / in.	CHECKED -	REVISED -
PLOT DATE = 12/18/2024	DATE -	REVISED -

STATE OF ILLINOIS
DEPARTMENT OF TRANSPORTATION

PROPOSED PAVEMENT MARKING PLAN

SCALE: 1" = 50' SHEET 1 OF 20 SHEETS STA. TO STA.

F.A.S RTE.	SECTION	COUNTY	TOTAL SHEETS	SHEET NO.
1195	110R5-5:(111,112,108X-1)W.RS-3	KNOX	409	216
CONTRACT NO. 68E50				
ILLINOIS		FED. AID PROJECT		

MODEL: \\MODEL\NAMES
FILE NAME: 2025\Projects\DOT\94-007\22 - Clrbn03 Design\02_CADD_Sheets\Worl Order 7D468E50-PMK02.dgn

OSEH inc.

400 S CARLETON AVE.
SUITE 100
WHEATON, IL 60187
WWW.OSEHINC.COM

USER NAME = AlexDefrancesco
PLOT SCALE = 100,0000 ' / in.
PLOT DATE = 12/18/2024

DESIGNED -
DRAWN -
CHECKED -
DATE -

REVISED -
REVISED -
REVISED -
REVISED -

STATE OF ILLINOIS
DEPARTMENT OF TRANSPORTATION

PROPOSED PAVEMENT MARKING PLAN

SCALE: 1" = 50' SHEET 2 OF 20 SHEETS STA. TO STA.

F.A.S RTE.	SECTION	COUNTY	TOTAL SHEETS	SHEET NO.
1195	110R5-5:(111,112,108X-1)W,RS-3	KNOX	409	217
CONTRACT NO. 68E50				
ILLINOIS FED. AID PROJECT				






LEGEND

- ① MODIFIED URETHANE PAVT MK LINE 4", DOUBLE SOLID YELLOW CENTERLINE
- ② MODIFIED URETHANE PAVT MK LINE 4", SKIP DASH YELLOW LINE, 10' DASH - 30' SKIP
- ③ MODIFIED URETHANE PAVT MK LINE 4", ONE SOLID, ONE SKIP DASH YELLOW LINES @ 5 ½" C-C, 10' DASH - 30' SKIP
- ④ MODIFIED URETHANE PAVT MK LINE 6", SOLID WHITE LINE
- ⑤ MODIFIED URETHANE PAVT MK LINE 8", SOLID WHITE LINE
- ⑥ MODIFIED URETHANE PAVT MK LINE 12", SOLID WHITE LINE / DIAGONAL, 45° @ 10' MAX. SPACING
- ⑦ MODIFIED URETHANE PAVT MK LINE 24", SOLID WHITE STOP BAR
- ⑧ MODIFIED URETHANE PAVT MK, LETTERS AND SYMBOLS
- ⑨ TWO-LANE RAISED REFLECTIVE PAVEMENT MARKER (STANDARD 781001-04)
- ⑩ MODIFIED URETHANE PAVT MK LINE 8", SKIP DASH WHITE LINE, 2' DASH - 6' SKIP


NOTES:

1. ALL FINAL PAVEMENT MARKINGS SHALL BE MODIFIED URETHANE PAVEMENT MARKINGS ON HMA.
2. ALL FINAL PAVEMENT MARKINGS SHALL BE PLACED IN ACCORDANCE WITH 780001-D4 "DISTRICT FOUR TYPICAL PAVEMENT MARKINGS" STANDARD DETAIL.

CENTERLINE RUMBLE STRIP - 8" DETAIL

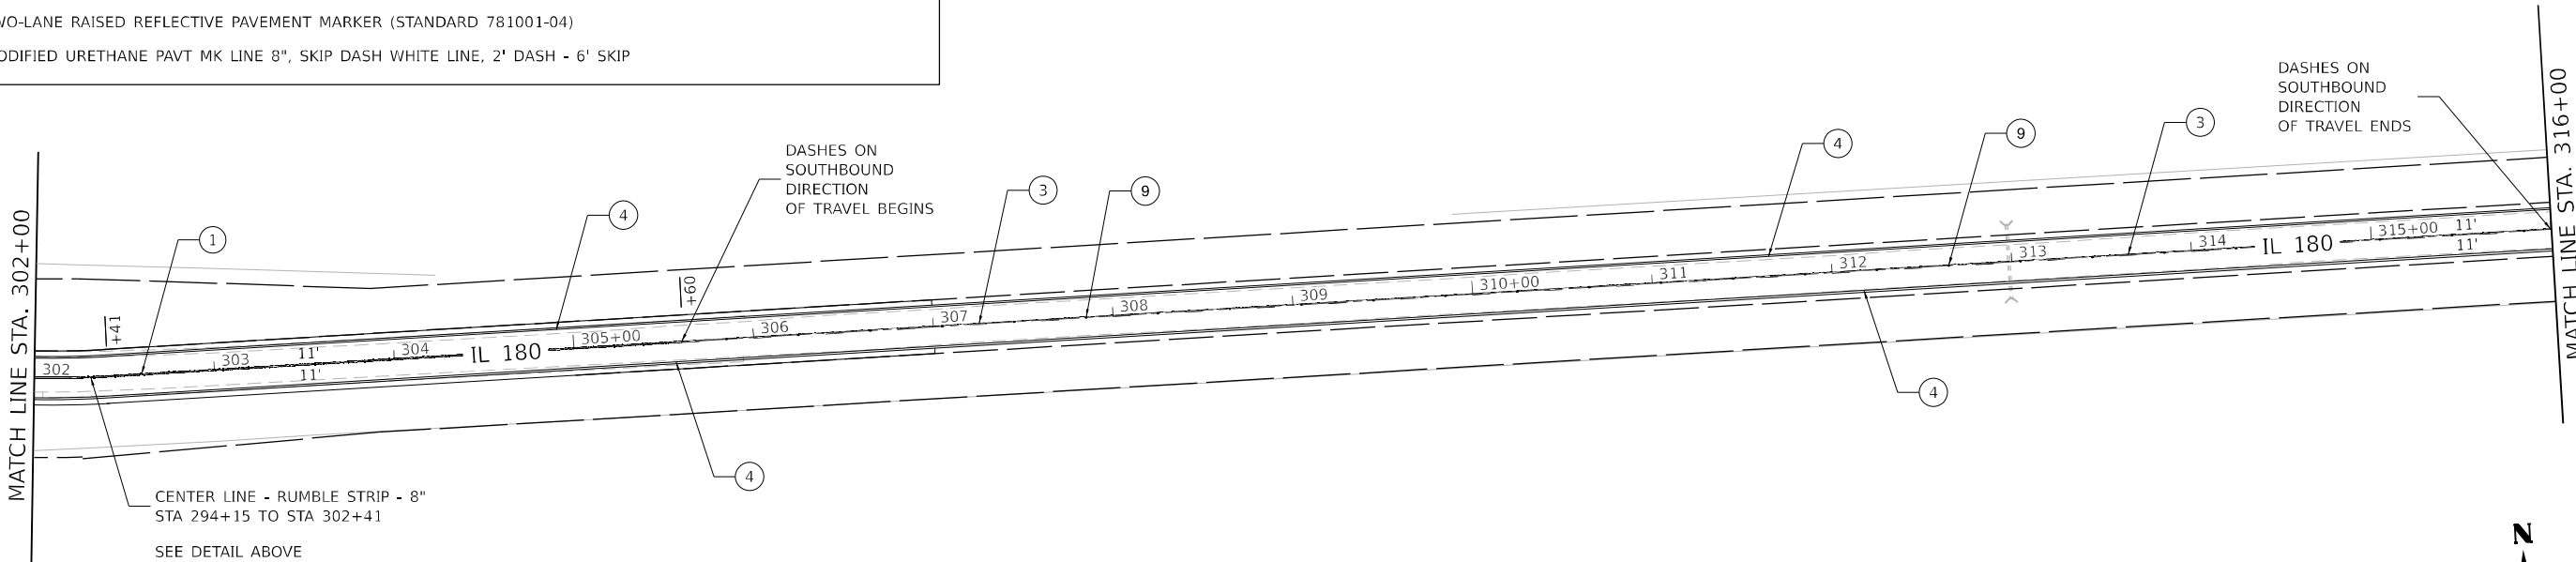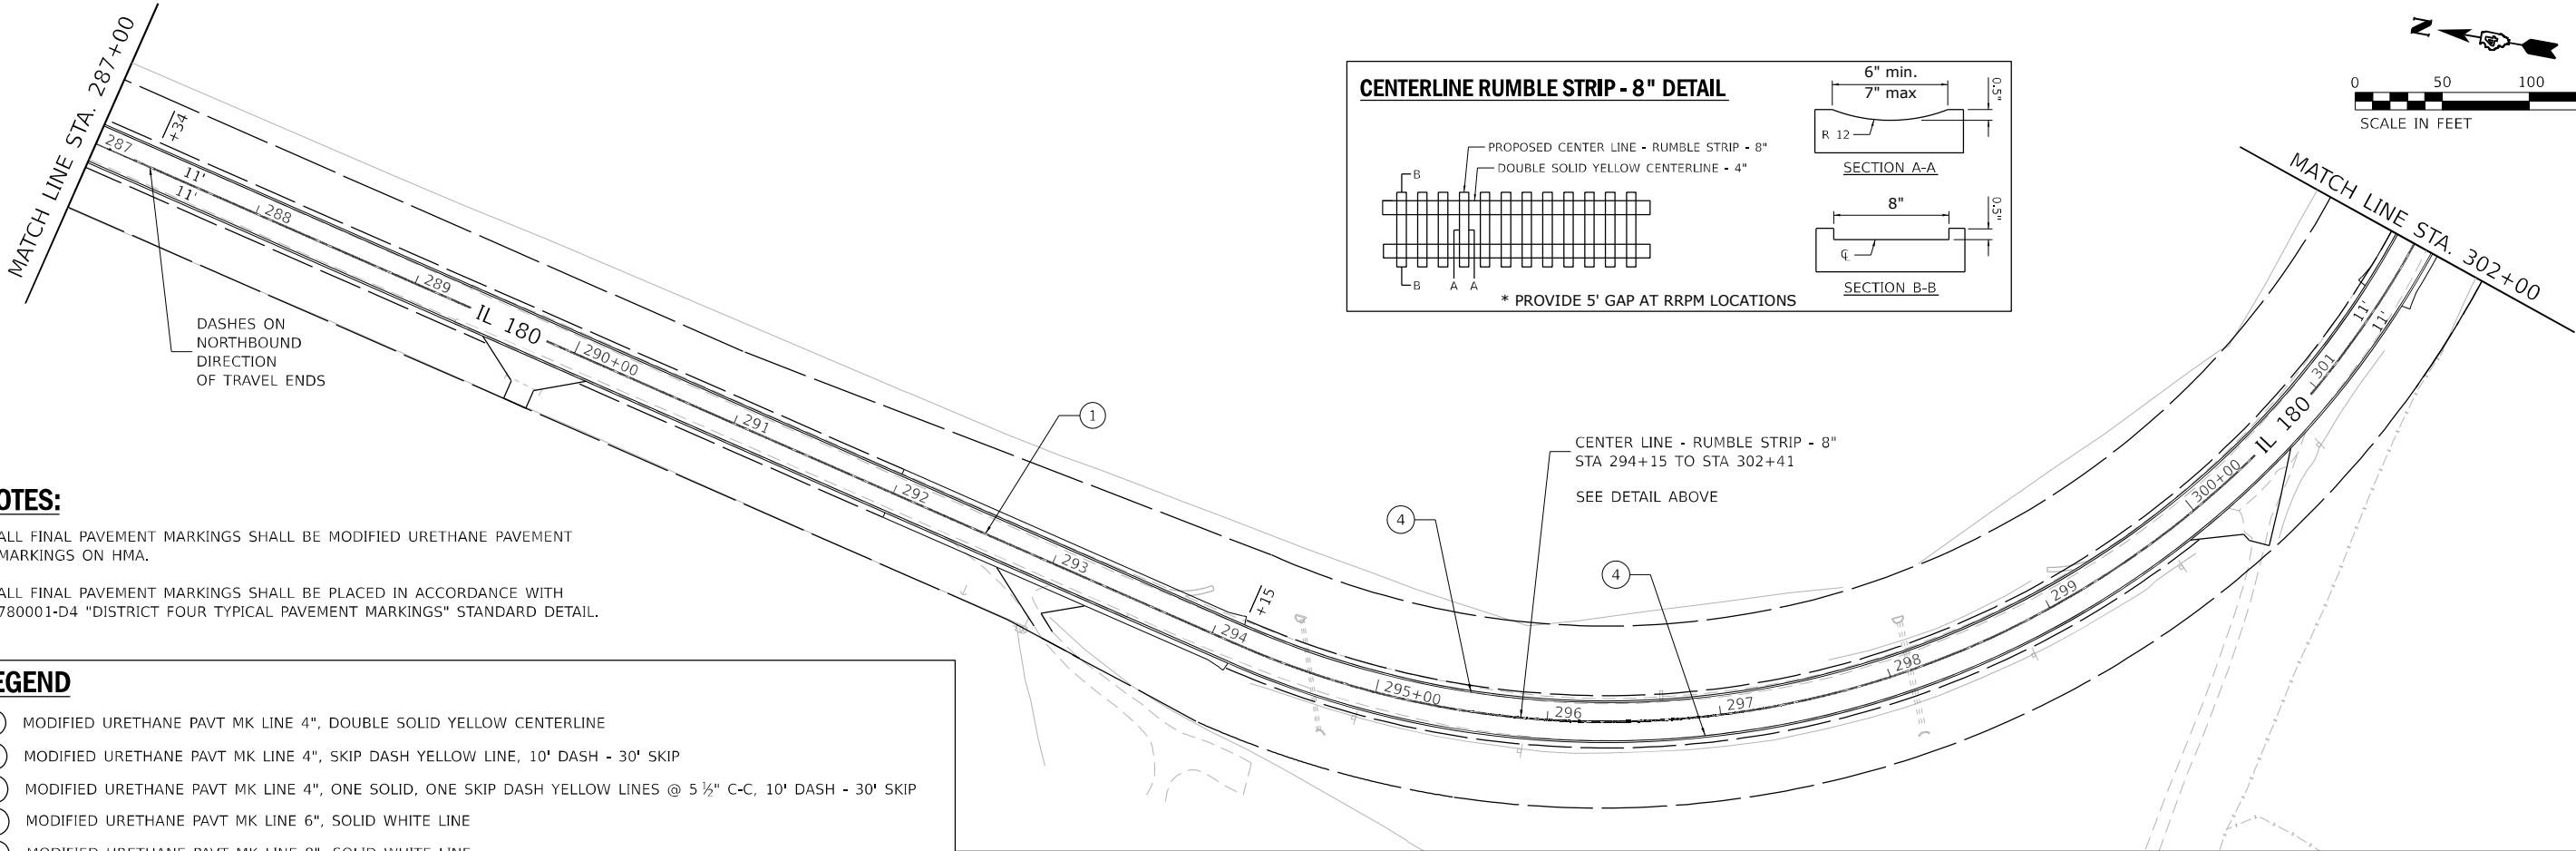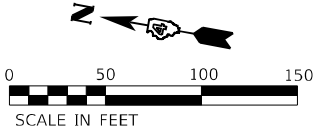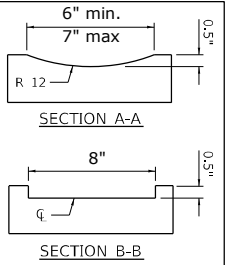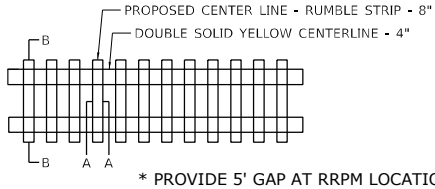

MODEL: \\MODEL\NAME7
FILE NAME: 235124003\Projects\DOT\94-007\22 - Clpba03 Design\02_CADD Sheets\Work Order 7D46850\PMK04.dgn

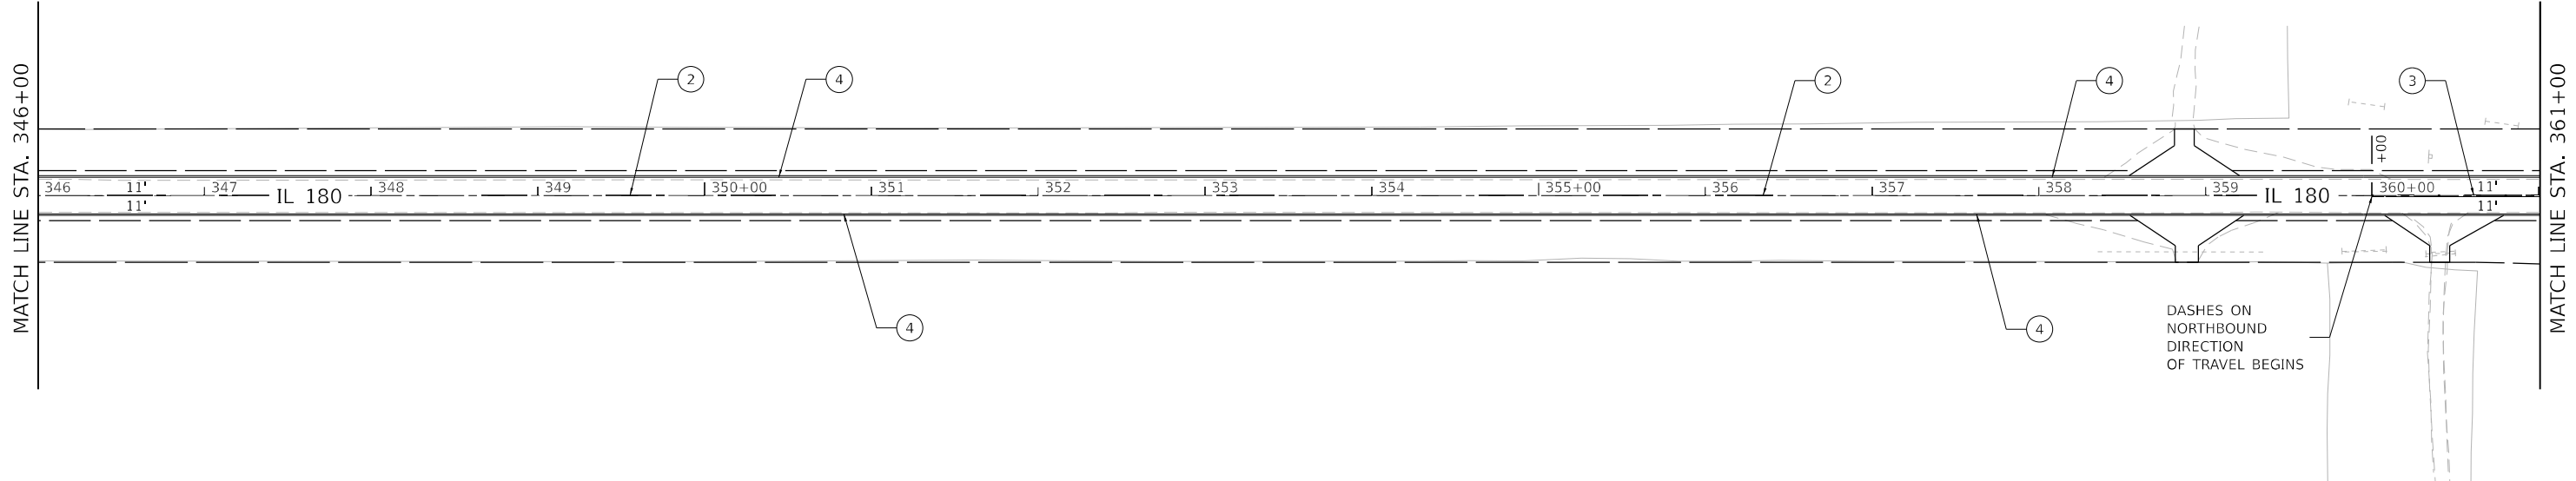


LEGEND


- | | | | |
|---|--|---|--|
| ① | MODIFIED URETHANE PAVT MK LINE 4", DOUBLE SOLID YELLOW CENTERLINE | ⑥ | MODIFIED URETHANE PAVT MK LINE 12", SOLID WHITE LINE / DIAGONAL, 45° @ 10' MAX SPACING |
| ② | MODIFIED URETHANE PAVT MK LINE 4", SKIP DASH YELLOW LINE, 10' DASH - 30' SKIP | ⑦ | MODIFIED URETHANE PAVT MK LINE 24", SOLID WHITE STOP BAR |
| ③ | MODIFIED URETHANE PAVT MK LINE 4", ONE SOLID, ONE SKIP DASH YELLOW LINES @ 5 ½" C-C, 10' DASH - 30' SKIP | ⑧ | MODIFIED URETHANE PAVT MK, LETTERS AND SYMBOLS |
| ④ | MODIFIED URETHANE PAVT MK LINE 6", SOLID WHITE LINE | ⑨ | TWO-LANE RAISED REFLECTIVE PAVEMENT MARKER (STANDARD 781001-04) |
| ⑤ | MODIFIED URETHANE PAVT MK LINE 8", SOLID WHITE LINE | ⑩ | MODIFIED URETHANE PAVT MK LINE 8", SKIP DASH WHITE LINE, 2' DASH - 6' SKIP |

NOTES:

- ALL FINAL PAVEMENT MARKINGS SHALL BE MODIFIED URETHANE PAVEMENT MARKINGS ON HMA.
- ALL FINAL PAVEMENT MARKINGS SHALL BE PLACED IN ACCORDANCE WITH 780001-D4 "DISTRICT FOUR TYPICAL PAVEMENT MARKINGS" STANDARD DETAIL.

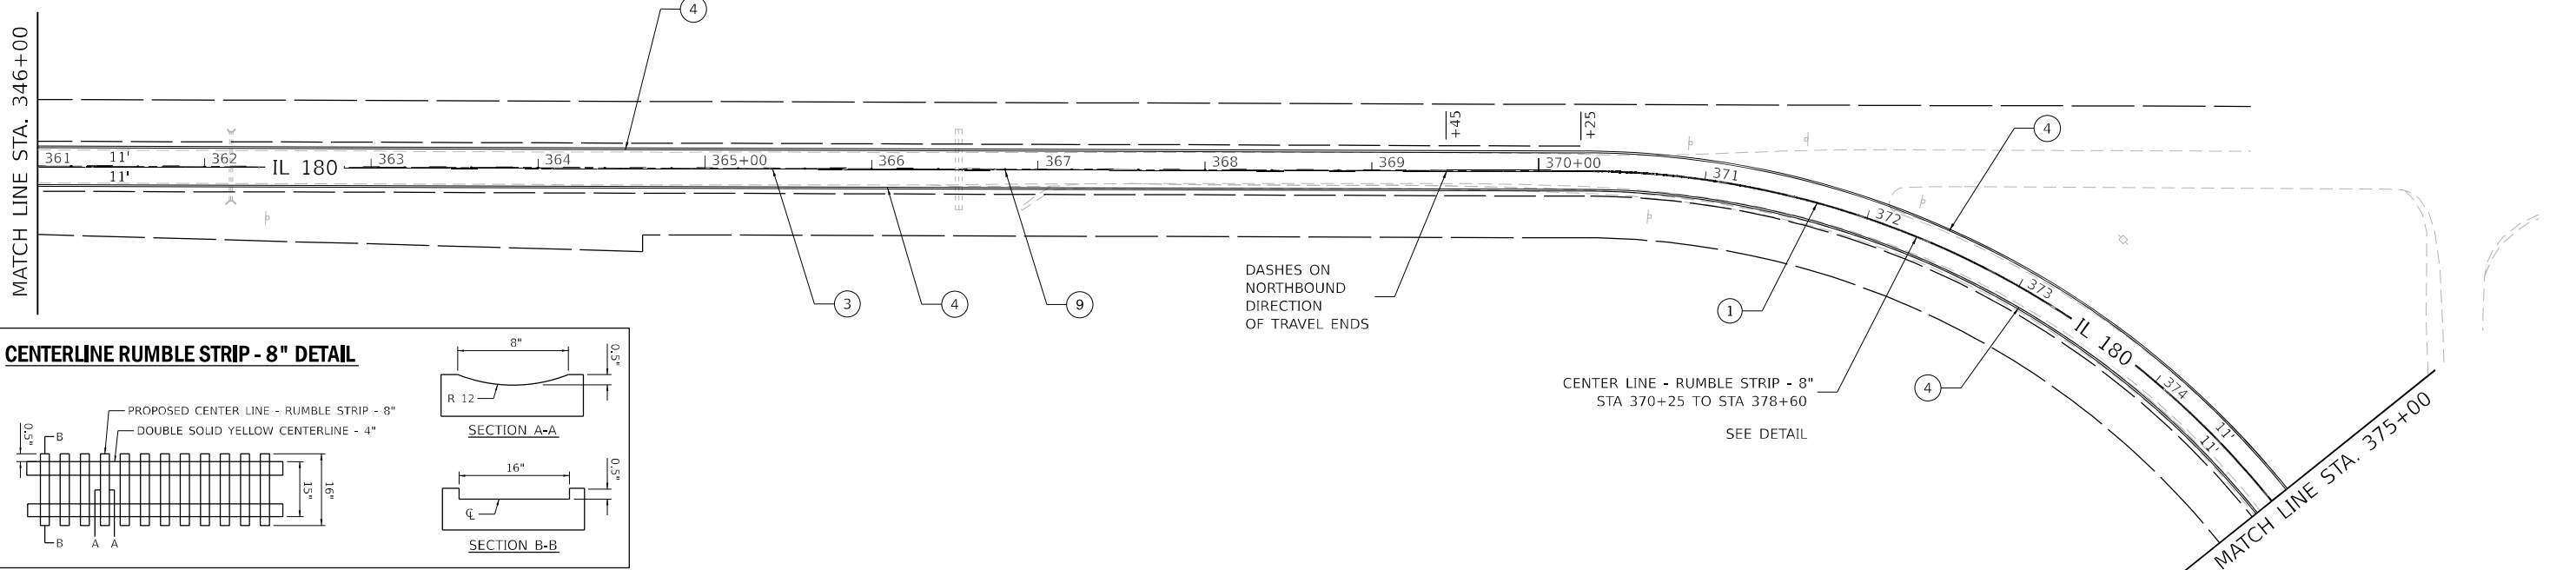

CENTERLINE RUMBLE STRIP - 8" DETAIL

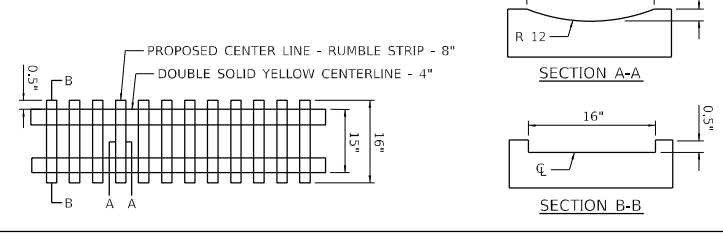

OSEH inc.

400 S CARLETON AVE
SUITE 300
WILMINGTON, IL 60587
WWW.OSEHINC.COM

USER NAME = AlexDefrancesco

DESIGNED -

DRAWN -

PLOT SCALE = 100,0000 ' / in.

PLOT DATE = 12/18/2024

DESIGNED -

DRAWN -

CHECKED -

DATE -

REVISED -

REVISED -

REVISED -

REVISED -

**STATE OF ILLINOIS
DEPARTMENT OF TRANSPORTATION**

PROPOSED PAVEMENT MARKING PLAN

SCALE: 1" = 50'

SHEET 4 OF 20 SHEETS

STA.

TO STA.

F.A.S
RTE.

SECTION

1195

110R5-5:(111,112,108X-1)W.R5-3

COUNTY

KNOX

TOTAL
SHEETS

409

SHEET
NO.



219

CONTRACT NO. 68E50

ILLINOIS



FED. AID PROJECT

CENTERLINE RUMBLE STRIP - 8" DETAIL

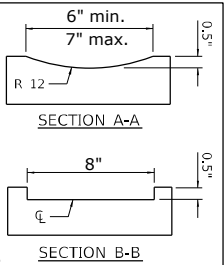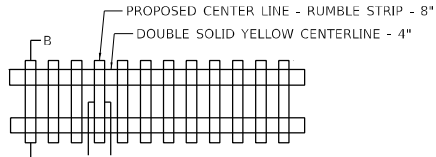

* PROVIDE 5' GAP AT RRPM LOCATIONS

CENTER LINE - RUMBLE STRIP - 8"
STA 370+25 TO STA 378+60
SEE DETAIL ABOVE

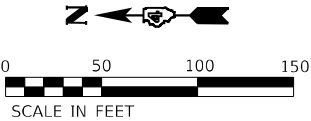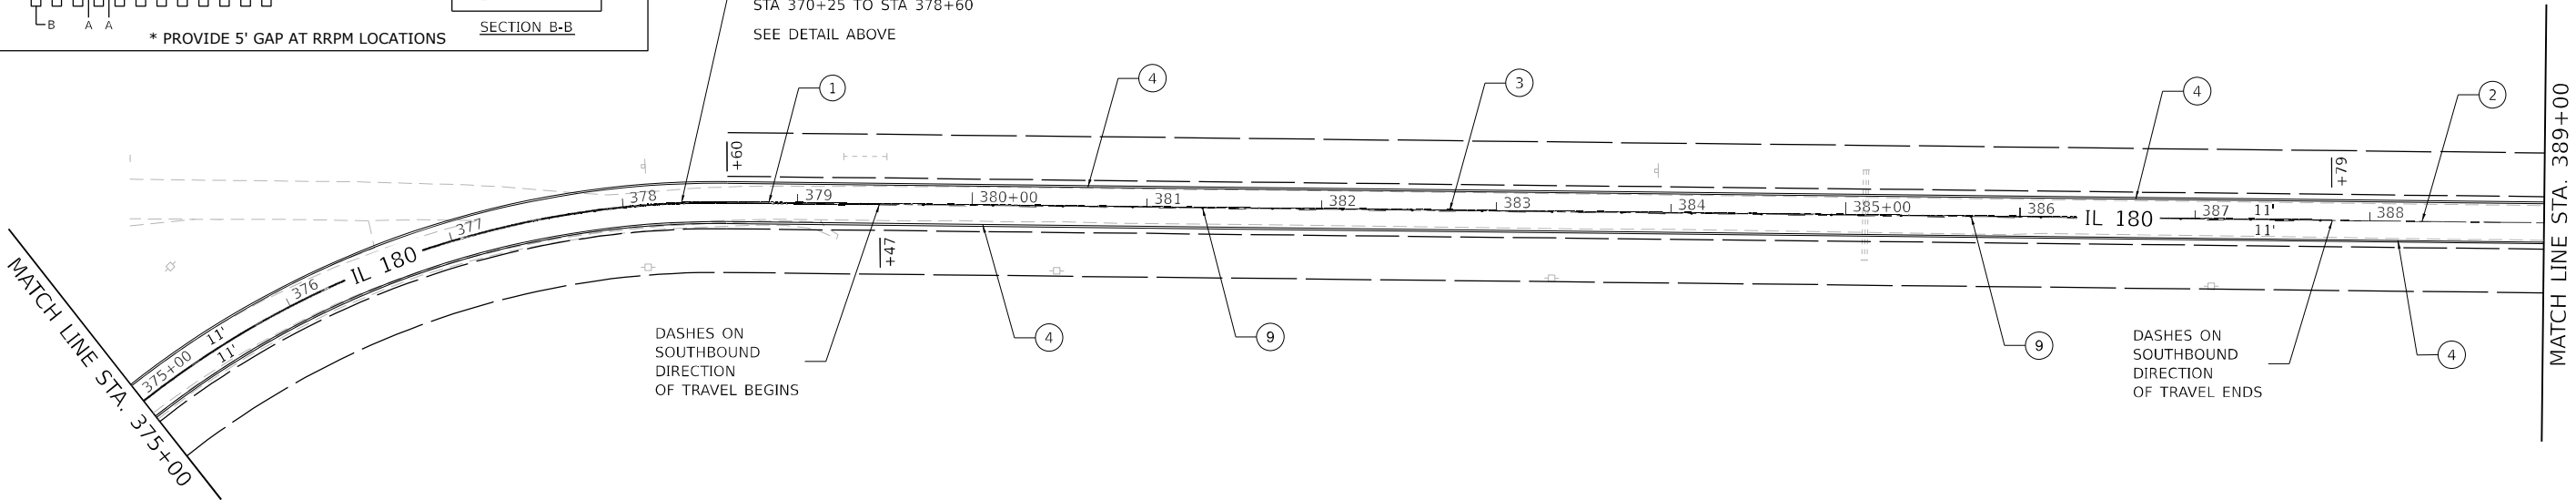

LEGEND

- 1 MODIFIED URETHANE PAVT MK LINE 4", DOUBLE SOLID YELLOW CENTERLINE

2 MODIFIED URETHANE PAVT MK LINE 4", SKIP DASH YELLOW LINE, 10' DASH - 30' SKIP

3 MODIFIED URETHANE PAVT MK LINE 4", ONE SOLID, ONE SKIP DASH YELLOW LINES @ 5 1/2" C-C, 10' DASH - 30' SKIP

4 MODIFIED URETHANE PAVT MK LINE 6", SOLID WHITE LINE

5 MODIFIED URETHANE PAVT MK LINE 8", SOLID WHITE LINE
- 6 MODIFIED URETHANE PAVT MK LINE 12", SOLID WHITE LINE / DIAGONAL, 45° @ 10' MAX SPACING

7 MODIFIED URETHANE PAVT MK LINE 24", SOLID WHITE STOP BAR



8 MODIFIED URETHANE PAVT MK, LETTERS AND SYMBOLS

9 TWO-LANE RAISED REFLECTIVE PAVEMENT MARKER (STANDARD 781001-04)

10 MODIFIED URETHANE PAVT MK LINE 8", SKIP DASH WHITE LINE, 2' DASH - 6' SKIP

NOTES:

1. ALL FINAL PAVEMENT MARKINGS SHALL BE MODIFIED URETHANE PAVEMENT MARKINGS ON HMA.
2. ALL FINAL PAVEMENT MARKINGS SHALL BE PLACED IN ACCORDANCE WITH 780001-D4 "DISTRICT FOUR TYPICAL PAVEMENT MARKINGS" STANDARD DETAIL.

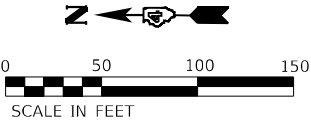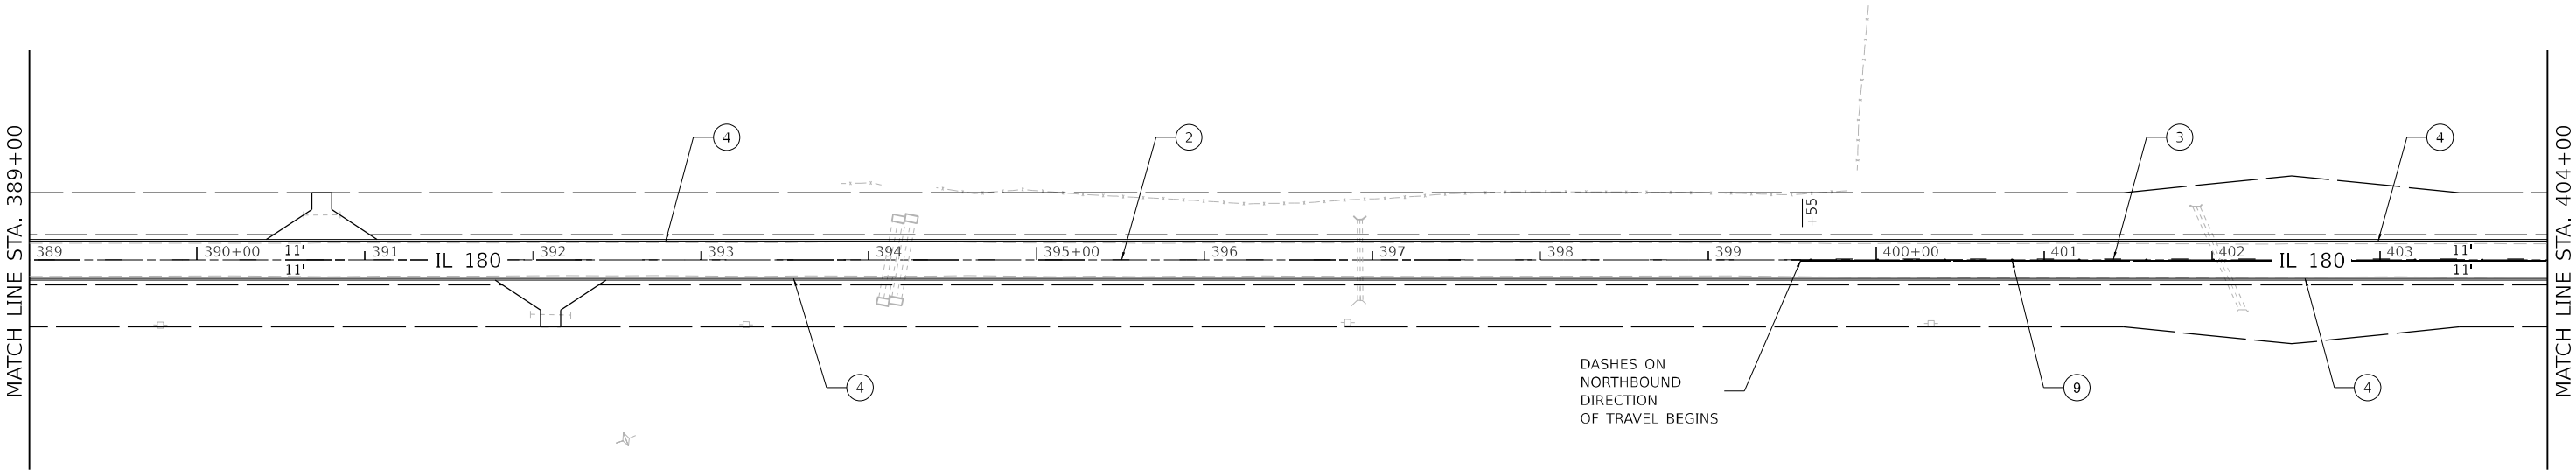

MODEL: \\MODEL\NAME
FILE NAME: 2025\work\Projects\DOT\94-007\22 - Clrbn\03 Design\02_CADD_Sheets\Work Order 7D468E50\PMK05.dgn

OSEH inc.

400 S CARLETON AVE
SUITE 200
WHEATON, IL 60187
WWW.OSEHINC.COM

USER NAME = AlexDefrancesco	DESIGNED -	REVISED -
	DRAWN -	REVISED -
PLOT SCALE = 100,0000 ' / in.	CHECKED -	REVISED -
PLOT DATE = 12/18/2024	DATE -	REVISED -

STATE OF ILLINOIS
DEPARTMENT OF TRANSPORTATION

PROPOSED PAVEMENT MARKING PLAN

SCALE: 1" = 50' SHEET 5 OF 20 SHEETS STA. TO STA.

F.A.S RTE.	SECTION	COUNTY	TOTAL SHEETS	SHEET NO.
1195	110R5-5:(111,112,108X-1)W.R5-3	KNOX	409	220
CONTRACT NO. 68E50				
ILLINOIS		FED. AID PROJECT		

MODEL: \\MODEL\NAME7
FILE: NAME7: 25312403\Projects\DOT\94-007\22 - Clpba\03 Design\02_CADD_Sheets\Work Order 7D468\5D-PK06.dgn

OSEH inc.

400 S CARLETON AVE
SUITE 300
WHEATON, IL 60187
WWW.OSEHINC.COM

USER NAME	= AlexDefrancesco
DESIGNED	-
DRAWN	-
PLOT SCALE	= 100,0000 ' / in.
PLOT DATE	= 12/18/2024

DESIGNED	-
DRAWN	-
CHECKED	-
DATE	-

REVISED	-
REVISED	-
REVISED	-
REVISED	-


STATE OF ILLINOIS
DEPARTMENT OF TRANSPORTATION

PROPOSED PAVEMENT MARKING PLAN

SCALE: 1" = 50' SHEET 6 OF 20 SHEETS STA. TO STA.

F.A.S RTE.	SECTION	COUNTY	TOTAL SHEETS	SHEET NO.
1195	110R5-5:(111,112,108X-1)W.R5-3	KNOX	409	221
CONTRACT NO. 68E50				
		ILLINOIS	FED. AID PROJECT	

MATCH LINE STA. 404+00

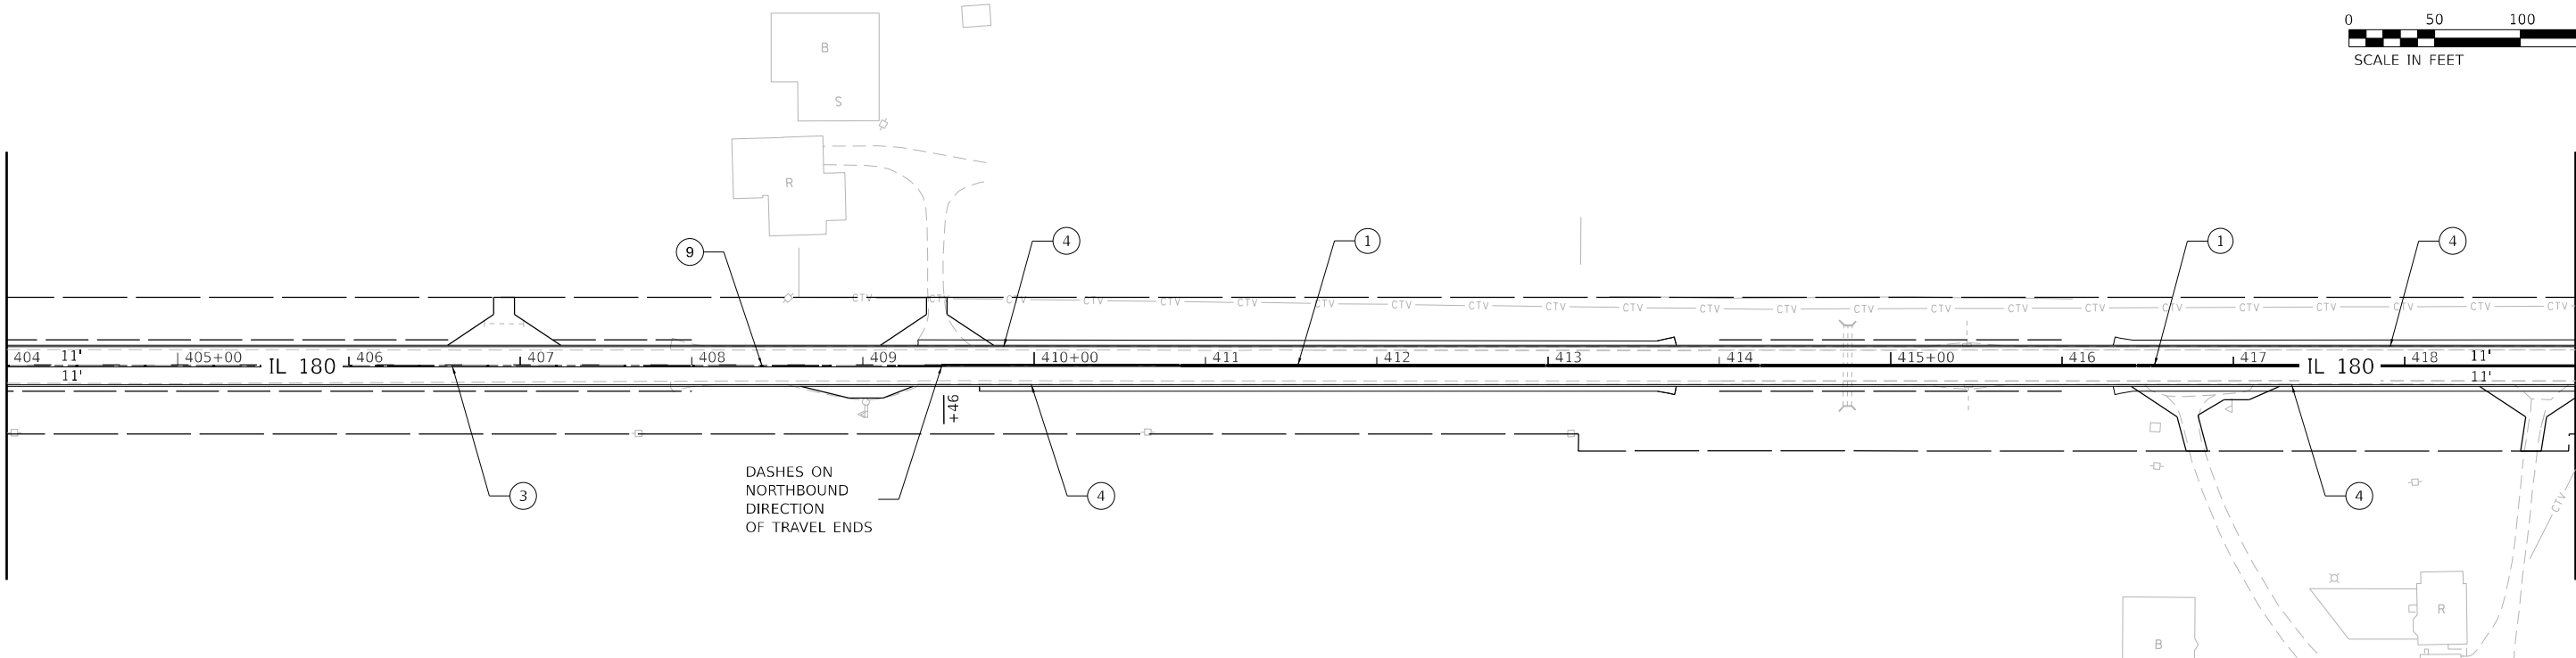

MATCH LINE STA. 419+00


LEGEND

- ① MODIFIED URETHANE PAVT MK LINE 4", DOUBLE SOLID YELLOW CENTERLINE
- ② MODIFIED URETHANE PAVT MK LINE 4", SKIP DASH YELLOW LINE, 10' DASH - 30' SKIP
- ③ MODIFIED URETHANE PAVT MK LINE 4", ONE SOLID, ONE SKIP DASH YELLOW LINES @ 5 ½" C-C, 10' DASH - 30' SKIP
- ④ MODIFIED URETHANE PAVT MK LINE 6", SOLID WHITE LINE
- ⑤ MODIFIED URETHANE PAVT MK LINE 8", SOLID WHITE LINE
- ⑥ MODIFIED URETHANE PAVT MK LINE 12", SOLID WHITE LINE / DIAGONAL, 45° @ 10' MAX SPACING
- ⑦ MODIFIED URETHANE PAVT MK LINE 24", SOLID WHITE STOP BAR
- ⑧ MODIFIED URETHANE PAVT MK, LETTERS AND SYMBOLS
- ⑨ TWO-LANE RAISED REFLECTIVE PAVEMENT MARKER (STANDARD 781001-04)
- ⑩ MODIFIED URETHANE PAVT MK LINE 8", SKIP DASH WHITE LINE, 2' DASH - 6' SKIP



NOTES:

- ALL FINAL PAVEMENT MARKINGS SHALL BE MODIFIED URETHANE PAVEMENT MARKINGS ON HMA.
- ALL FINAL PAVEMENT MARKINGS SHALL BE PLACED IN ACCORDANCE WITH 780001-D4 "DISTRICT FOUR TYPICAL PAVEMENT MARKINGS" STANDARD DETAIL.

MATCH LINE STA. 419+00

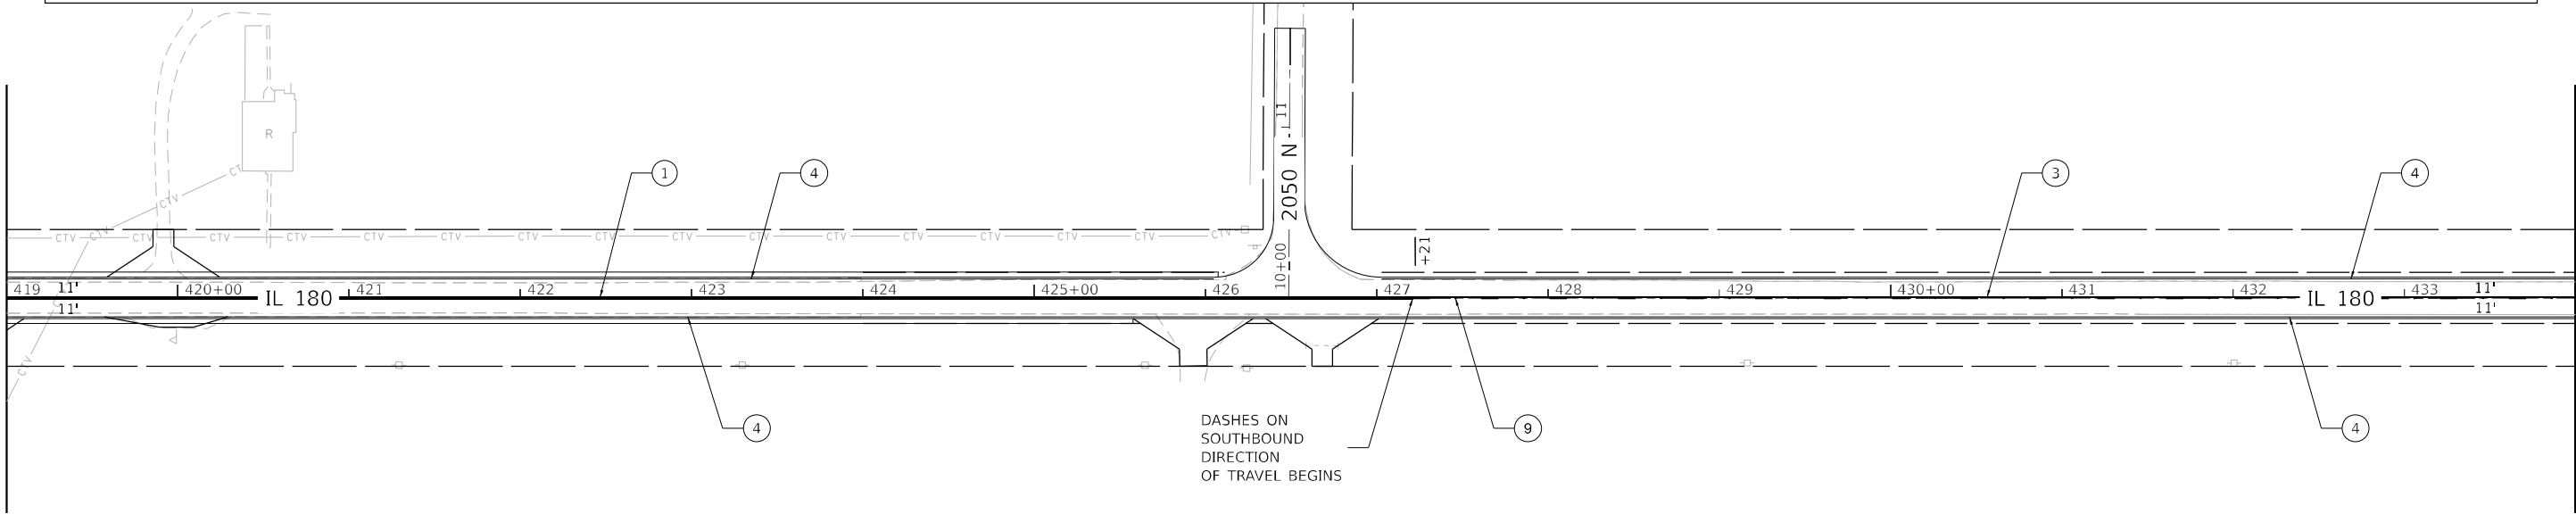

MATCH LINE STA. 434+00

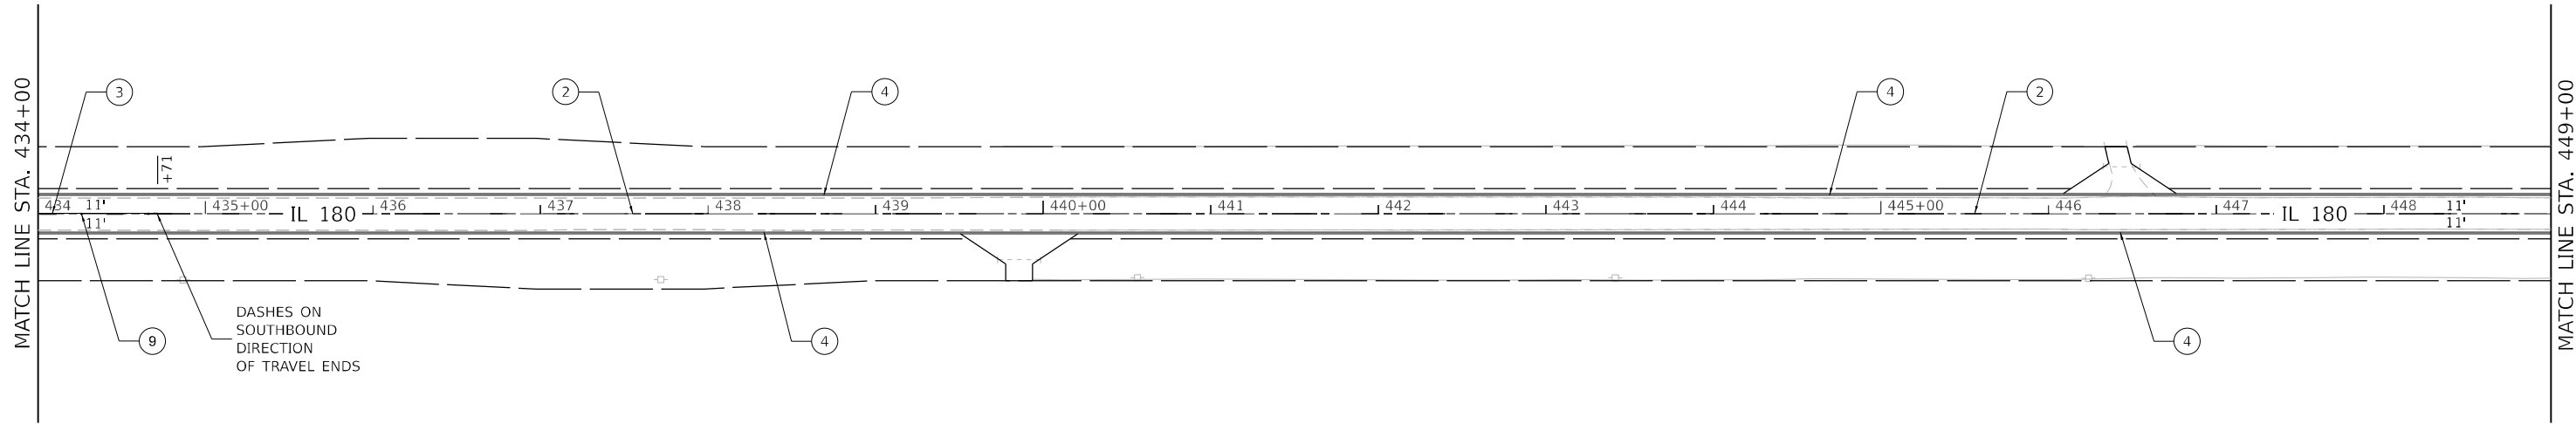
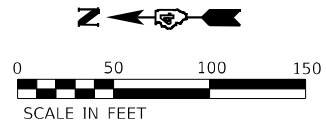


LEGEND

- | | | | |
|---|--|---|--|
| ① | MODIFIED URETHANE PAVT MK LINE 4", DOUBLE SOLID YELLOW CENTERLINE | ⑥ | MODIFIED URETHANE PAVT MK LINE 12", SOLID WHITE LINE / DIAGONAL, 45° @ 10' MAX SPACING |
| ② | MODIFIED URETHANE PAVT MK LINE 4", SKIP DASH YELLOW LINE, 10' DASH - 30' SKIP | ⑦ | MODIFIED URETHANE PAVT MK LINE 24", SOLID WHITE STOP BAR |
| ③ | MODIFIED URETHANE PAVT MK LINE 4", ONE SOLID, ONE SKIP DASH YELLOW LINES @ 5 ½" C-C, 10' DASH - 30' SKIP | ⑧ | MODIFIED URETHANE PAVT MK, LETTERS AND SYMBOLS |
| ④ | MODIFIED URETHANE PAVT MK LINE 6", SOLID WHITE LINE | ⑨ | TWO-LANE RAISED REFLECTIVE PAVEMENT MARKER (STANDARD 781001-04) |
| ⑤ | MODIFIED URETHANE PAVT MK LINE 8", SOLID WHITE LINE | ⑩ | MODIFIED URETHANE PAVT MK LINE 8", SKIP DASH WHITE LINE, 2' DASH - 6' SKIP |

NOTES:

- ALL FINAL PAVEMENT MARKINGS SHALL BE MODIFIED URETHANE PAVEMENT MARKINGS ON HMA.
- ALL FINAL PAVEMENT MARKINGS SHALL BE PLACED IN ACCORDANCE WITH 780001-D4 "DISTRICT FOUR TYPICAL PAVEMENT MARKINGS" STANDARD DETAIL.

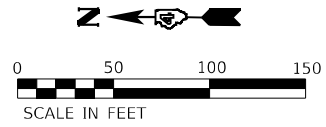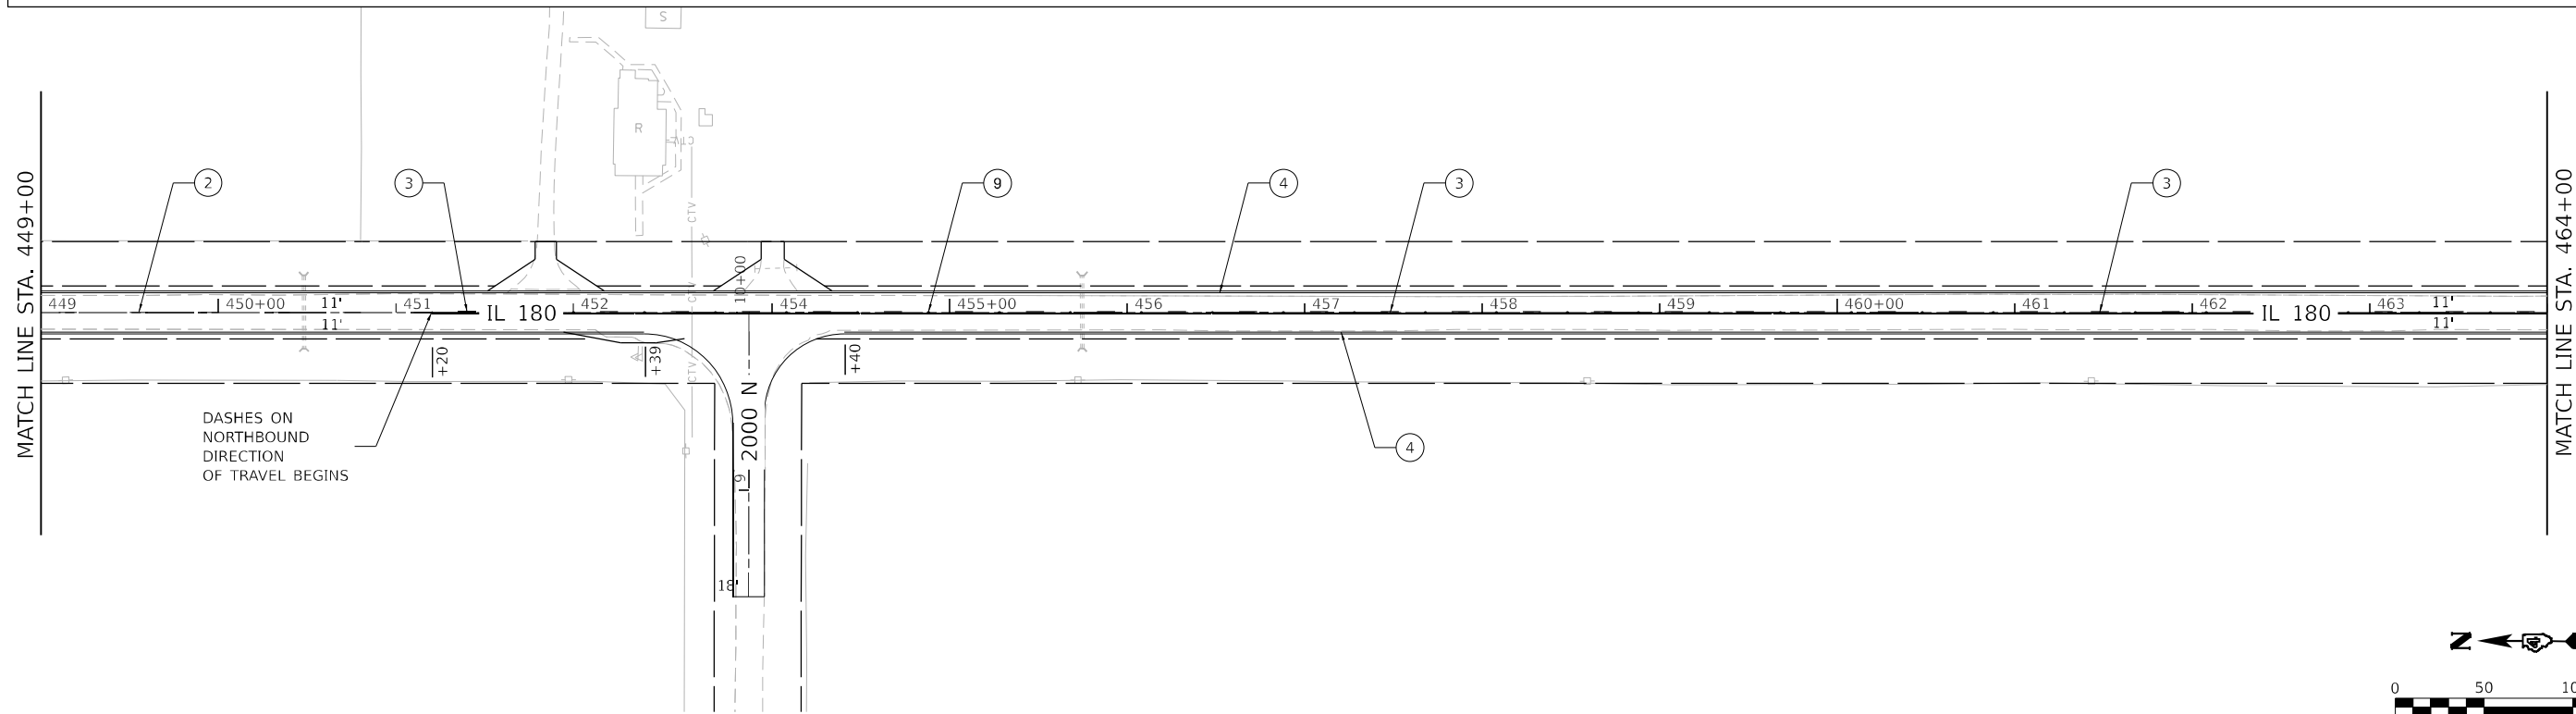

MODEL: \\MODEL\NAME7
FILE: NAME7_2551\work\Projects\DOT\94-007\22 - Clpba\03 Design\03_CADD_Sheets\Work Order 7D468E5D-PK07.dgn

OSEH inc.

400 S CARLETON AVE
SUITE 300
WHEATON, IL 60187
WWW.OSEHINC.COM



USER NAME = AlexDefrancesco	DESIGNED -	REVISED -
	DRAWN -	REVISED -
PLOT SCALE = 100,0000 ' / in.	CHECKED -	REVISED -
PLOT DATE = 12/18/2024	DATE -	REVISED -

STATE OF ILLINOIS
DEPARTMENT OF TRANSPORTATION

PROPOSED PAVEMENT MARKING PLAN

SCALE: 1" = 50' SHEET 7 OF 20 SHEETS STA. TO STA.

F.A.S RTE.	SECTION	COUNTY	TOTAL SHEETS	SHEET NO.
1195	110R5-5:(111,112,108X-1)W,R5-3	KNOX	409	222
CONTRACT NO. 68E50				
		ILLINOIS	FED. AID PROJECT	

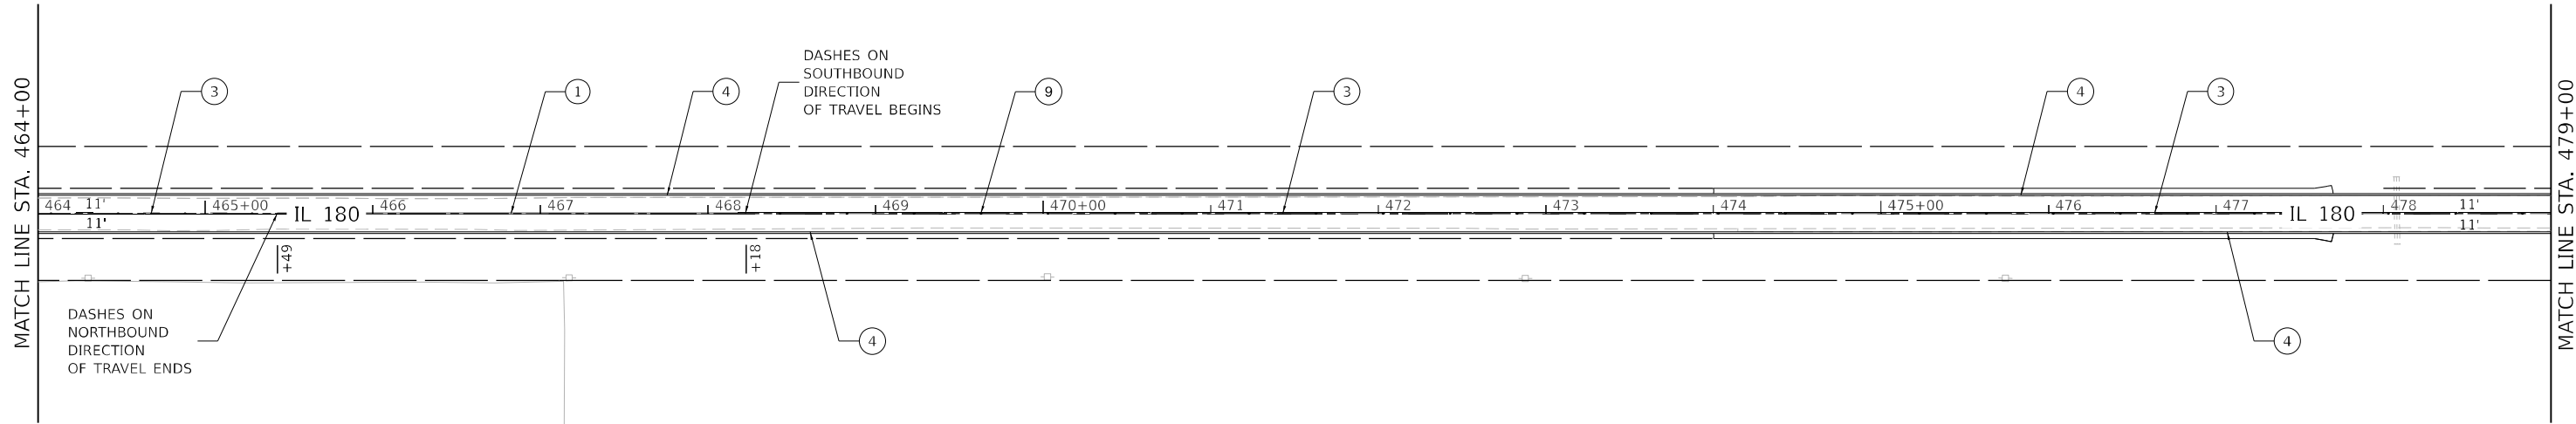
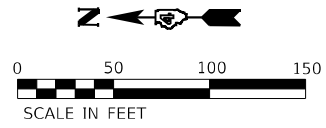


LEGEND

- | | | | |
|---|--|---|--|
| ① | MODIFIED URETHANE PAVT MK LINE 4", DOUBLE SOLID YELLOW CENTERLINE | ⑥ | MODIFIED URETHANE PAVT MK LINE 12", SOLID WHITE LINE / DIAGONAL, 45° @ 10' MAX SPACING |
| ② | MODIFIED URETHANE PAVT MK LINE 4", SKIP DASH YELLOW LINE, 10' DASH - 30' SKIP | ⑦ | MODIFIED URETHANE PAVT MK LINE 24", SOLID WHITE STOP BAR |
| ③ | MODIFIED URETHANE PAVT MK LINE 4", ONE SOLID, ONE SKIP DASH YELLOW LINES @ 5 ½" C-C, 10' DASH - 30' SKIP | ⑧ | MODIFIED URETHANE PAVT MK, LETTERS AND SYMBOLS |
| ④ | MODIFIED URETHANE PAVT MK LINE 6", SOLID WHITE LINE | ⑨ | TWO-LANE RAISED REFLECTIVE PAVEMENT MARKER (STANDARD 781001-04) |
| ⑤ | MODIFIED URETHANE PAVT MK LINE 8", SOLID WHITE LINE | ⑩ | MODIFIED URETHANE PAVT MK LINE 8", SKIP DASH WHITE LINE, 2' DASH - 6' SKIP |

NOTES:

- ALL FINAL PAVEMENT MARKINGS SHALL BE MODIFIED URETHANE PAVEMENT MARKINGS ON HMA.
- ALL FINAL PAVEMENT MARKINGS SHALL BE PLACED IN ACCORDANCE WITH 780001-D4 "DISTRICT FOUR TYPICAL PAVEMENT MARKINGS" STANDARD DETAIL.

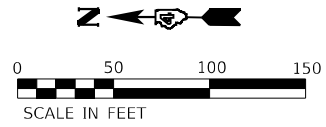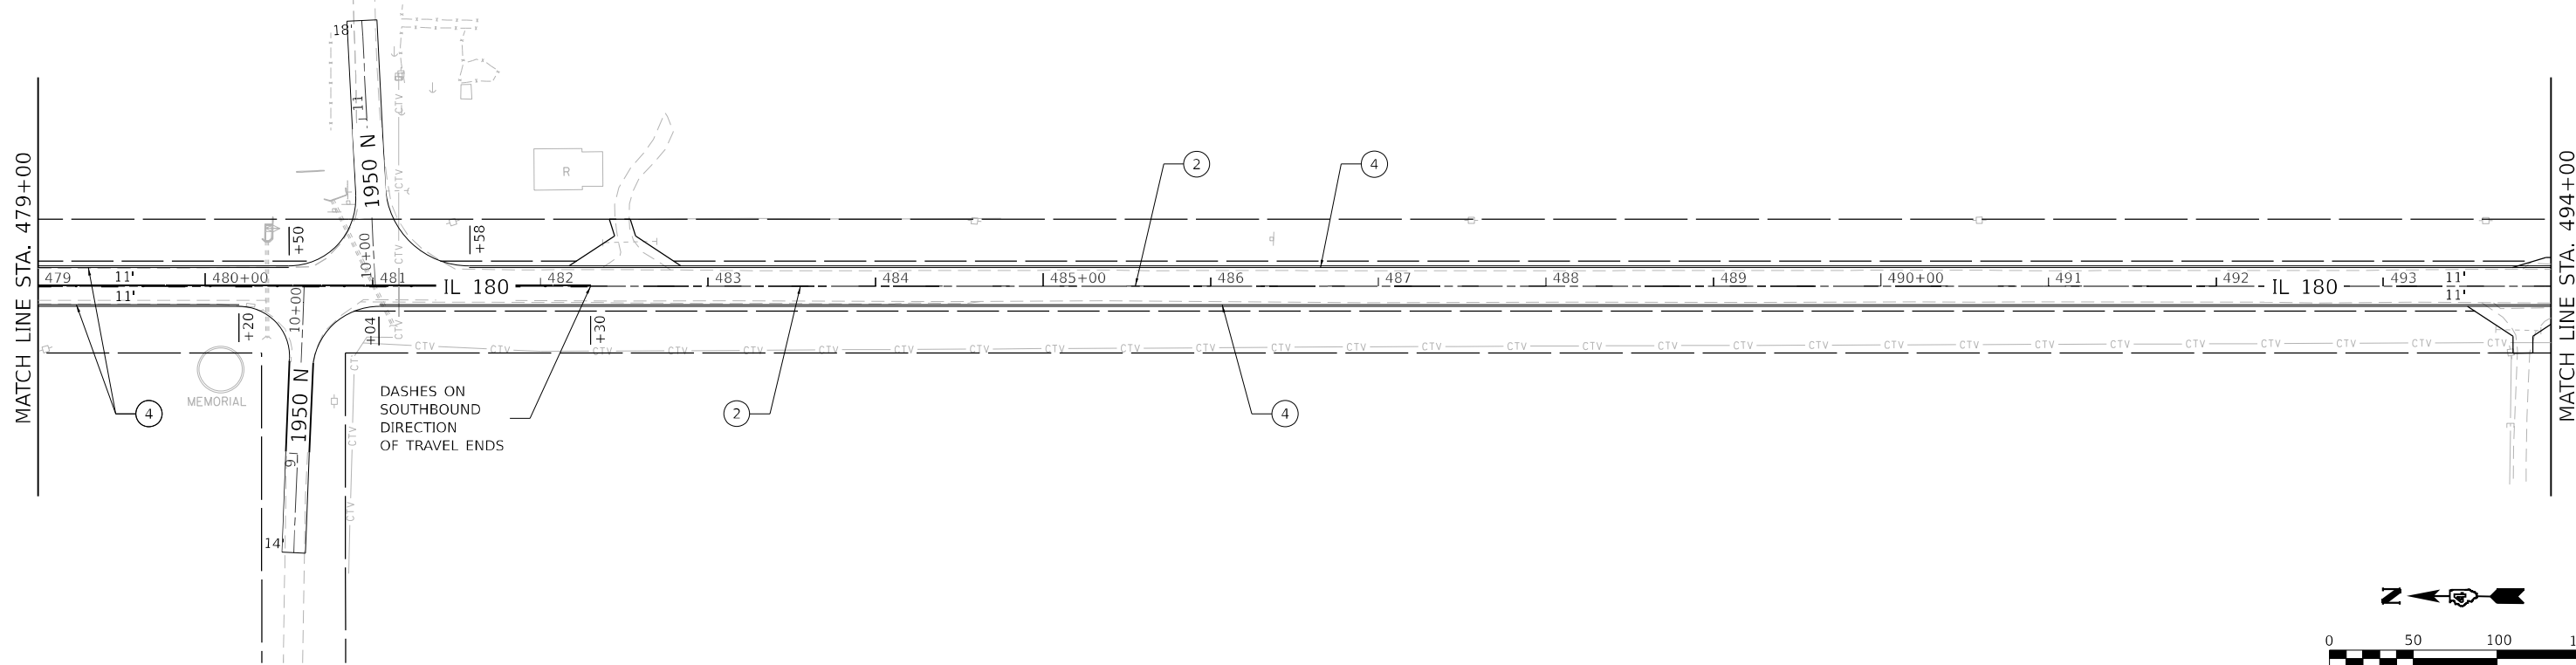

MODEL: \\MODEL\NAME7
FILE: NAME7: 2025\work\Projects\DOT\TP-94-007\22 - Clrbn\03 Design\02_CADD_Sheets\Work Order 7D468E50-PMK08.dgn

OSEH inc.

400 S CARLETON AVE
SUITE 300
WHEATON, IL 60187
WWW.OSEHINC.COM



USER NAME	= AlexDefrancesco	DESIGNED	-	REVISED	-
DRAWN	-	REVIS	-	REVIS	-
PLOT SCALE	= 100,0000 ' / in.	CHECKED	-	REVISED	-
PLOT DATE	= 12/18/2024	DATE	-	REVISED	-

STATE OF ILLINOIS
DEPARTMENT OF TRANSPORTATION

PROPOSED PAVEMENT MARKING PLAN

SCALE: 1" = 50' SHEET 8 OF 20 SHEETS STA. TO STA.

F.A.S RTE.	SECTION	COUNTY	TOTAL SHEETS	SHEET NO.
1195	110R5-5:(111,112,108X-1)W.R5-3	KNOX	409	223
CONTRACT NO. 68E50				
ILLINOIS		FED. AID PROJECT		

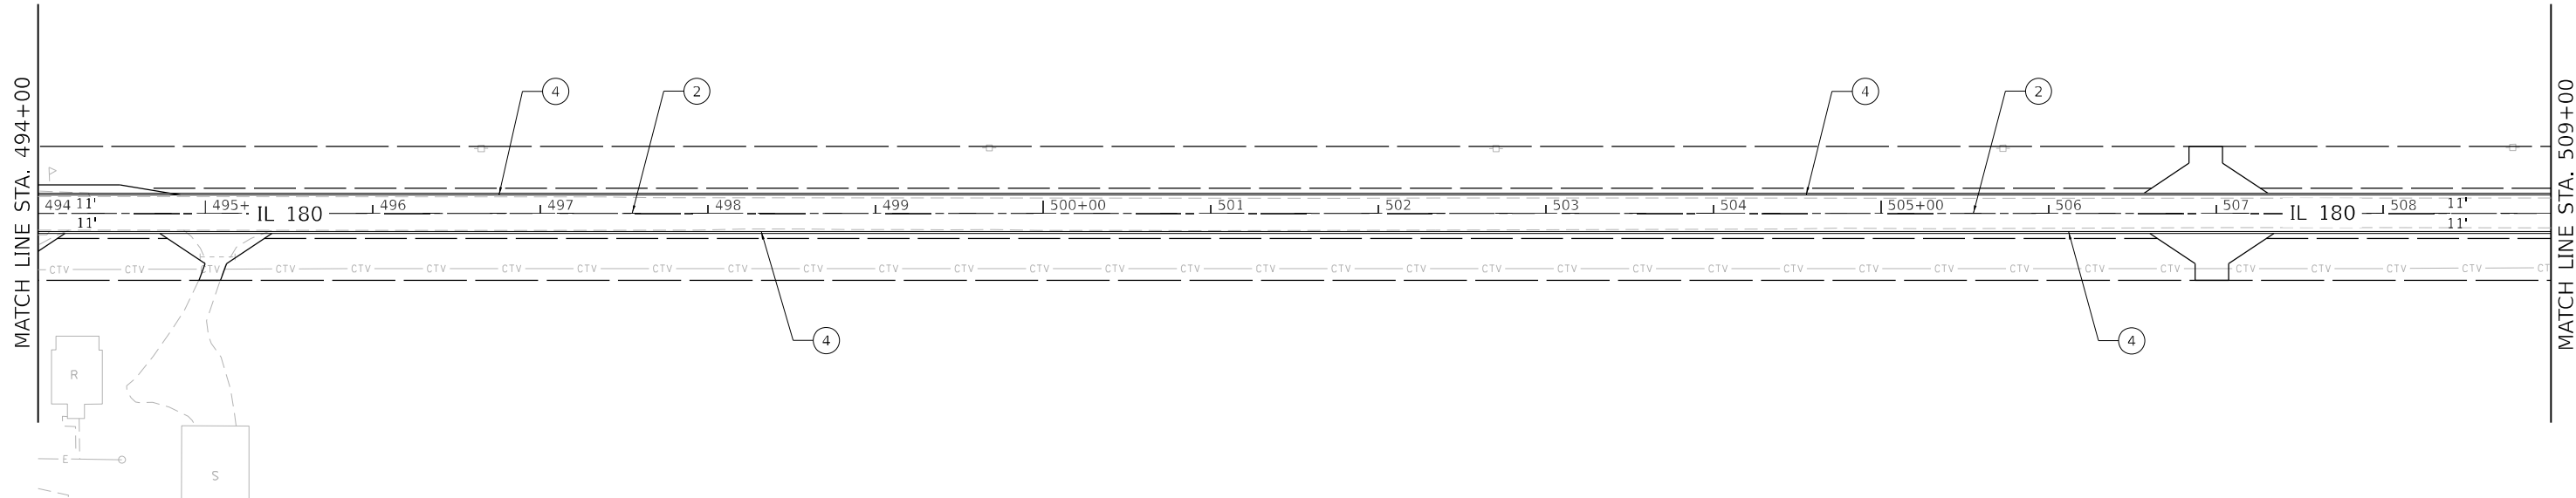
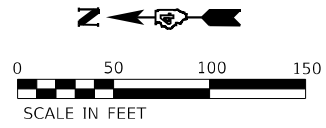


LEGEND

- | | | | |
|---|--|---|--|
| ① | MODIFIED URETHANE PAVT MK LINE 4", DOUBLE SOLID YELLOW CENTERLINE | ⑥ | MODIFIED URETHANE PAVT MK LINE 12", SOLID WHITE LINE / DIAGONAL, 45° @ 10' MAX SPACING |
| ② | MODIFIED URETHANE PAVT MK LINE 4", SKIP DASH YELLOW LINE, 10' DASH - 30' SKIP | ⑦ | MODIFIED URETHANE PAVT MK LINE 24", SOLID WHITE STOP BAR |
| ③ | MODIFIED URETHANE PAVT MK LINE 4", ONE SOLID, ONE SKIP DASH YELLOW LINES @ 5 ½" C-C, 10' DASH - 30' SKIP | ⑧ | MODIFIED URETHANE PAVT MK, LETTERS AND SYMBOLS |
| ④ | MODIFIED URETHANE PAVT MK LINE 6", SOLID WHITE LINE | ⑨ | TWO-LANE RAISED REFLECTIVE PAVEMENT MARKER (STANDARD 781001-04) |
| ⑤ | MODIFIED URETHANE PAVT MK LINE 8", SOLID WHITE LINE | ⑩ | MODIFIED URETHANE PAVT MK LINE 8", SKIP DASH WHITE LINE, 2' DASH - 6' SKIP |

NOTES:

- ALL FINAL PAVEMENT MARKINGS SHALL BE MODIFIED URETHANE PAVEMENT MARKINGS ON HMA.
- ALL FINAL PAVEMENT MARKINGS SHALL BE PLACED IN ACCORDANCE WITH 780001-D4 "DISTRICT FOUR TYPICAL PAVEMENT MARKINGS" STANDARD DETAIL.

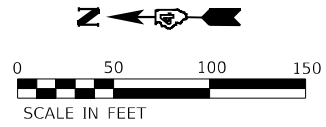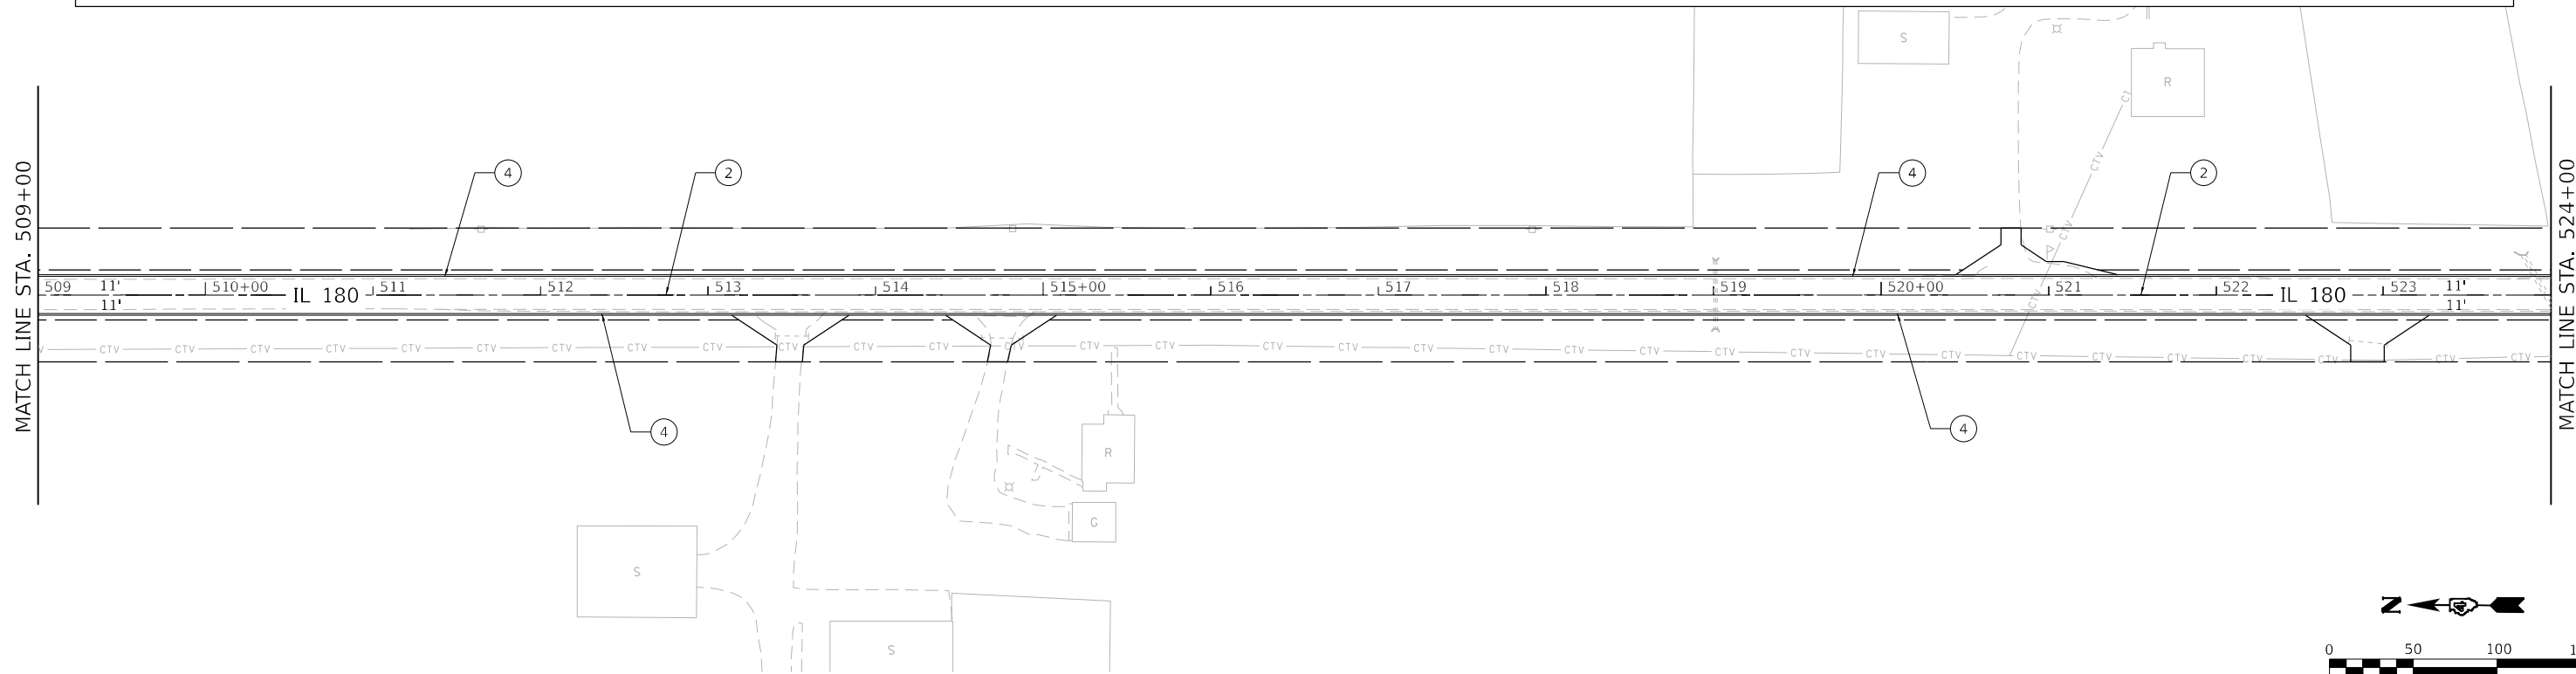

MODEL: \\MODEL\NAME2
FILE: NAME2: 2025\work\Projects\DOT\94-007\22 - Clpba\03 Design\03_CADD_Sheets\Work Order 7D468\50-PMK09.dgn

OSEH inc.
405 S CARLETON AVE
SUITE 300
WHEATON, IL 60187
WWW.OSEHINC.COM



USER NAME = AlexDefrancesco	DESIGNED -	REVISED -
DRAWN -	REVISED -	
PLOT SCALE = 100,0000 ' / in.	CHECKED -	REVISED -
PLOT DATE = 12/18/2024	DATE -	REVISED -

**STATE OF ILLINOIS
DEPARTMENT OF TRANSPORTATION**

PROPOSED PAVEMENT MARKING PLAN

SCALE: 1" = 50' SHEET 9 OF 20 SHEETS STA. TO STA.

F.A.S RTE.	SECTION	COUNTY	TOTAL SHEETS	SHEET NO.
1195	110R5-5:(111,112,108X-1)W.R5-3	KNOX	409	224
CONTRACT NO. 68E50				
		ILLINOIS	FED. AID PROJECT	

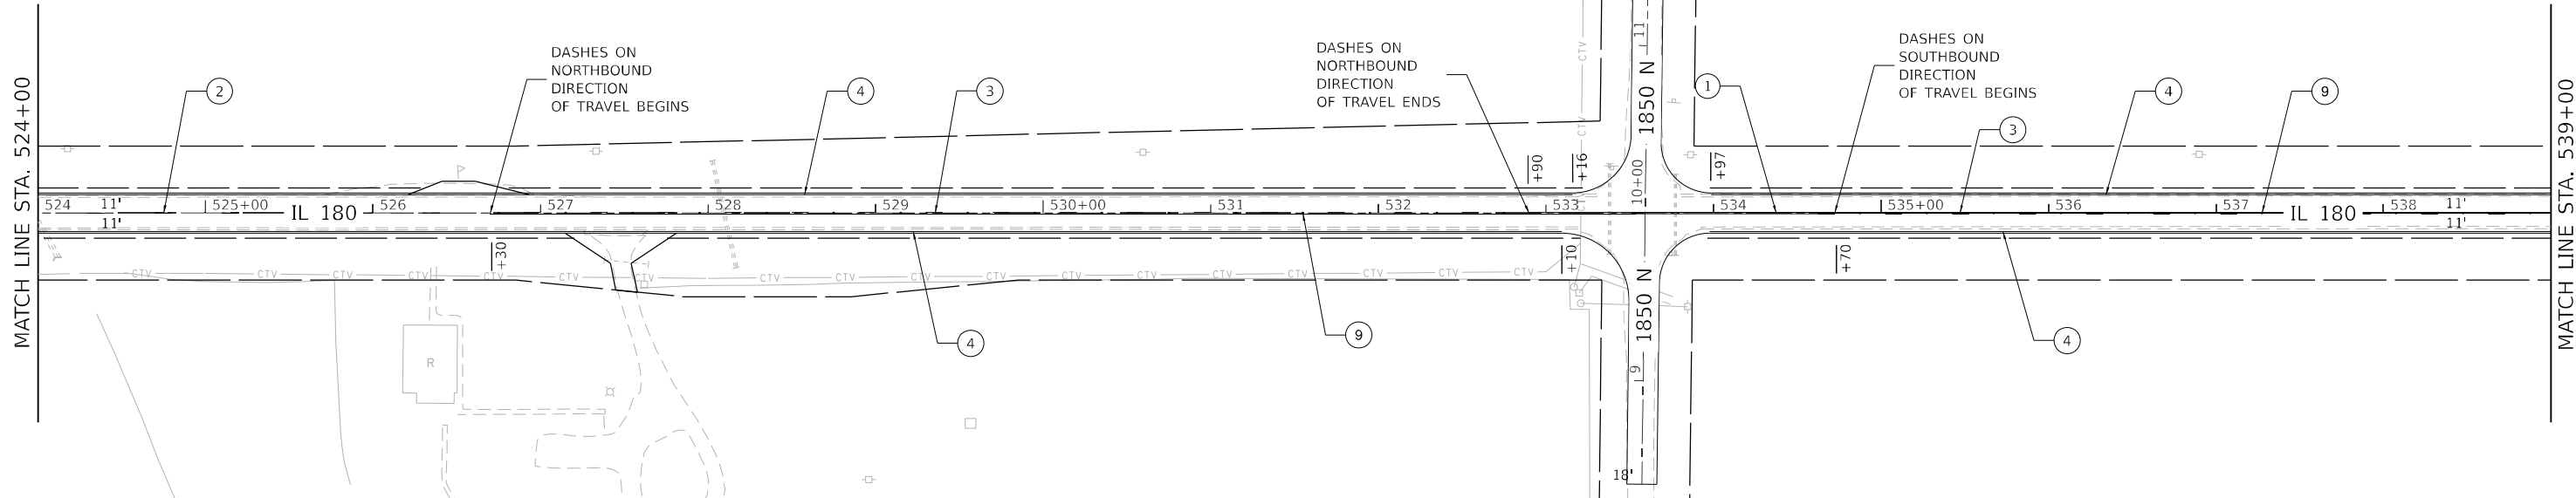
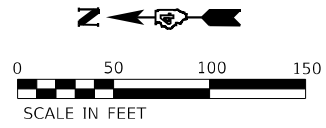


LEGEND

- | | | | |
|---|--|---|--|
| ① | MODIFIED URETHANE PAVT MK LINE 4", DOUBLE SOLID YELLOW CENTERLINE | ⑥ | MODIFIED URETHANE PAVT MK LINE 12", SOLID WHITE LINE / DIAGONAL, 45° @ 10' MAX SPACING |
| ② | MODIFIED URETHANE PAVT MK LINE 4", SKIP DASH YELLOW LINE, 10' DASH - 30' SKIP | ⑦ | MODIFIED URETHANE PAVT MK LINE 24", SOLID WHITE STOP BAR |
| ③ | MODIFIED URETHANE PAVT MK LINE 4", ONE SOLID, ONE SKIP DASH YELLOW LINES @ 5 ½" C-C, 10' DASH - 30' SKIP | ⑧ | MODIFIED URETHANE PAVT MK, LETTERS AND SYMBOLS |
| ④ | MODIFIED URETHANE PAVT MK LINE 6", SOLID WHITE LINE | ⑨ | TWO-LANE RAISED REFLECTIVE PAVEMENT MARKER (STANDARD 781001-04) |
| ⑤ | MODIFIED URETHANE PAVT MK LINE 8", SOLID WHITE LINE | ⑩ | MODIFIED URETHANE PAVT MK LINE 8", SKIP DASH WHITE LINE, 2' DASH - 6' SKIP |

NOTES:

- ALL FINAL PAVEMENT MARKINGS SHALL BE MODIFIED URETHANE PAVEMENT MARKINGS ON HMA.
- ALL FINAL PAVEMENT MARKINGS SHALL BE PLACED IN ACCORDANCE WITH 780001-D4 "DISTRICT FOUR TYPICAL PAVEMENT MARKINGS" STANDARD DETAIL.

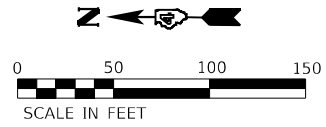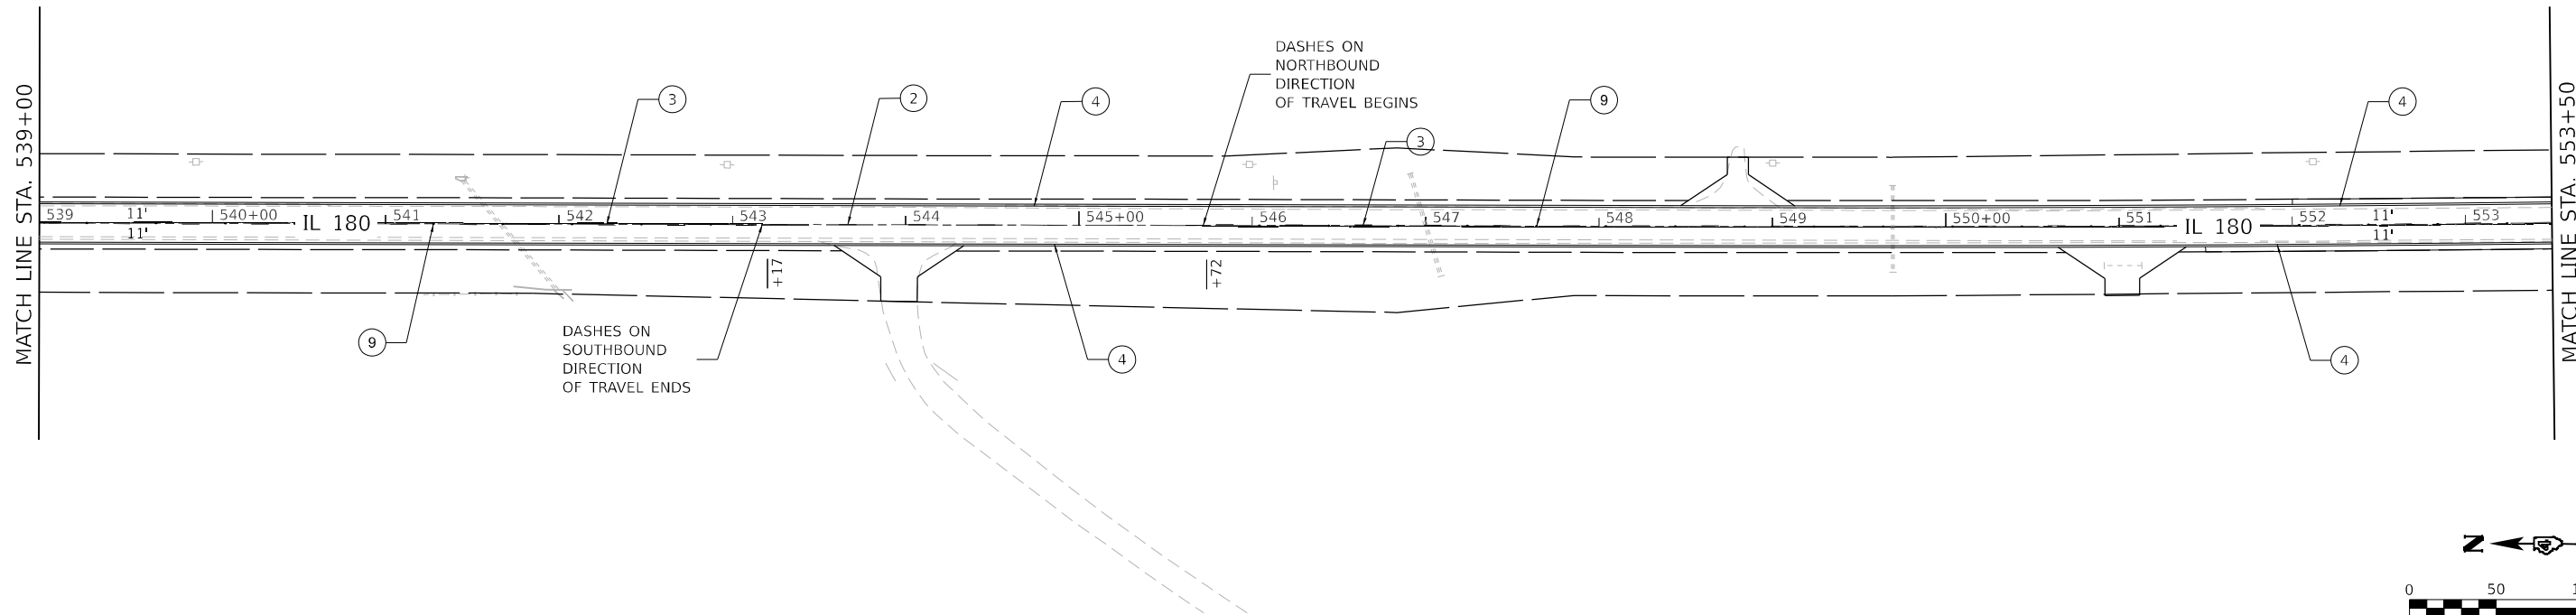

MODEL: \\MODEL\NAME
FILE: NAME: 2025\work\Projects\DOT\94-007\22 - Clpba\03 Design\03_CADD_Sheets\Work Order 7D4685D\PMK10.dgn

OSEH inc.
400 S CARLETON AVE
SUITE 300
WHEATON, IL 60187
WWW.OSEHINC.COM



USER NAME = AlexDefrancesco	DESIGNED -	REVISED -
DRAWN -	REVISED -	
PLOT SCALE = 100,0000 ' / in.	CHECKED -	REVISED -
PLOT DATE = 12/18/2024	DATE -	REVISED -

**STATE OF ILLINOIS
DEPARTMENT OF TRANSPORTATION**

PROPOSED PAVEMENT MARKING PLAN

SCALE: 1" = 50' SHEET 10 OF 20 SHEETS STA. TO STA.

F.A.S RTE.	SECTION	COUNTY	TOTAL SHEETS	SHEET NO.
1195	110R5-5:(111,112,108X-1)W,R5-3	KNOX	409	225
CONTRACT NO. 68E50				
ILLINOIS FED. AID PROJECT				

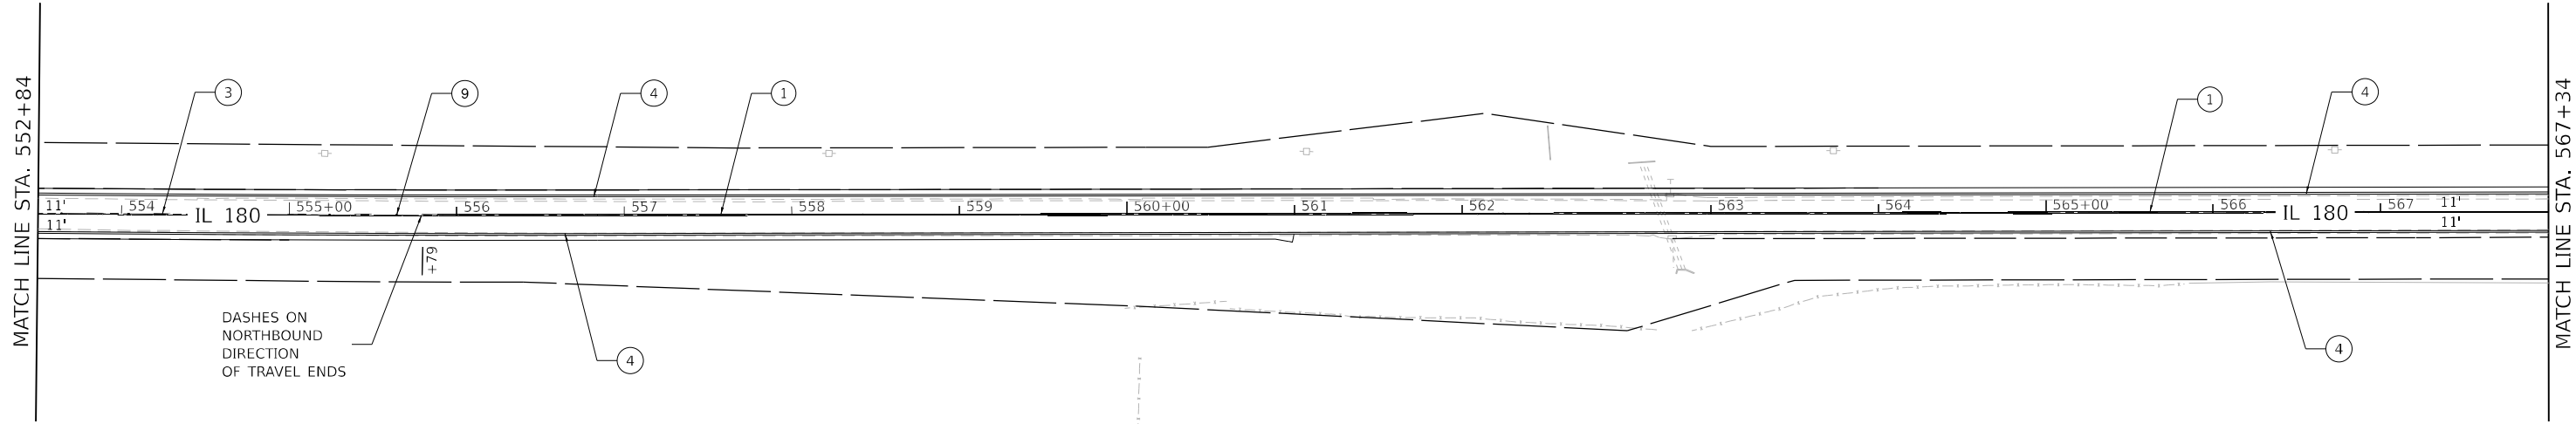
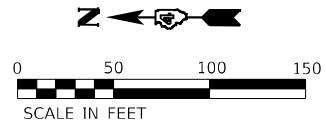


LEGEND

- | | | | |
|---|--|---|--|
| ① | MODIFIED URETHANE PAVT MK LINE 4", DOUBLE SOLID YELLOW CENTERLINE | ⑥ | MODIFIED URETHANE PAVT MK LINE 12", SOLID WHITE LINE / DIAGONAL, 45° @ 10' MAX SPACING |
| ② | MODIFIED URETHANE PAVT MK LINE 4", SKIP DASH YELLOW LINE, 10' DASH - 30' SKIP | ⑦ | MODIFIED URETHANE PAVT MK LINE 24", SOLID WHITE STOP BAR |
| ③ | MODIFIED URETHANE PAVT MK LINE 4", ONE SOLID, ONE SKIP DASH YELLOW LINES @ 5 ½" C-C, 10' DASH - 30' SKIP | ⑧ | MODIFIED URETHANE PAVT MK, LETTERS AND SYMBOLS |
| ④ | MODIFIED URETHANE PAVT MK LINE 6", SOLID WHITE LINE | ⑨ | TWO-LANE RAISED REFLECTIVE PAVEMENT MARKER (STANDARD 781001-04) |
| ⑤ | MODIFIED URETHANE PAVT MK LINE 8", SOLID WHITE LINE | ⑩ | MODIFIED URETHANE PAVT MK LINE 8", SKIP DASH WHITE LINE, 2' DASH - 6' SKIP |

NOTES:

- ALL FINAL PAVEMENT MARKINGS SHALL BE MODIFIED URETHANE PAVEMENT MARKINGS ON HMA.
- ALL FINAL PAVEMENT MARKINGS SHALL BE PLACED IN ACCORDANCE WITH 780001-D4 "DISTRICT FOUR TYPICAL PAVEMENT MARKINGS" STANDARD DETAIL.

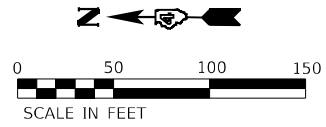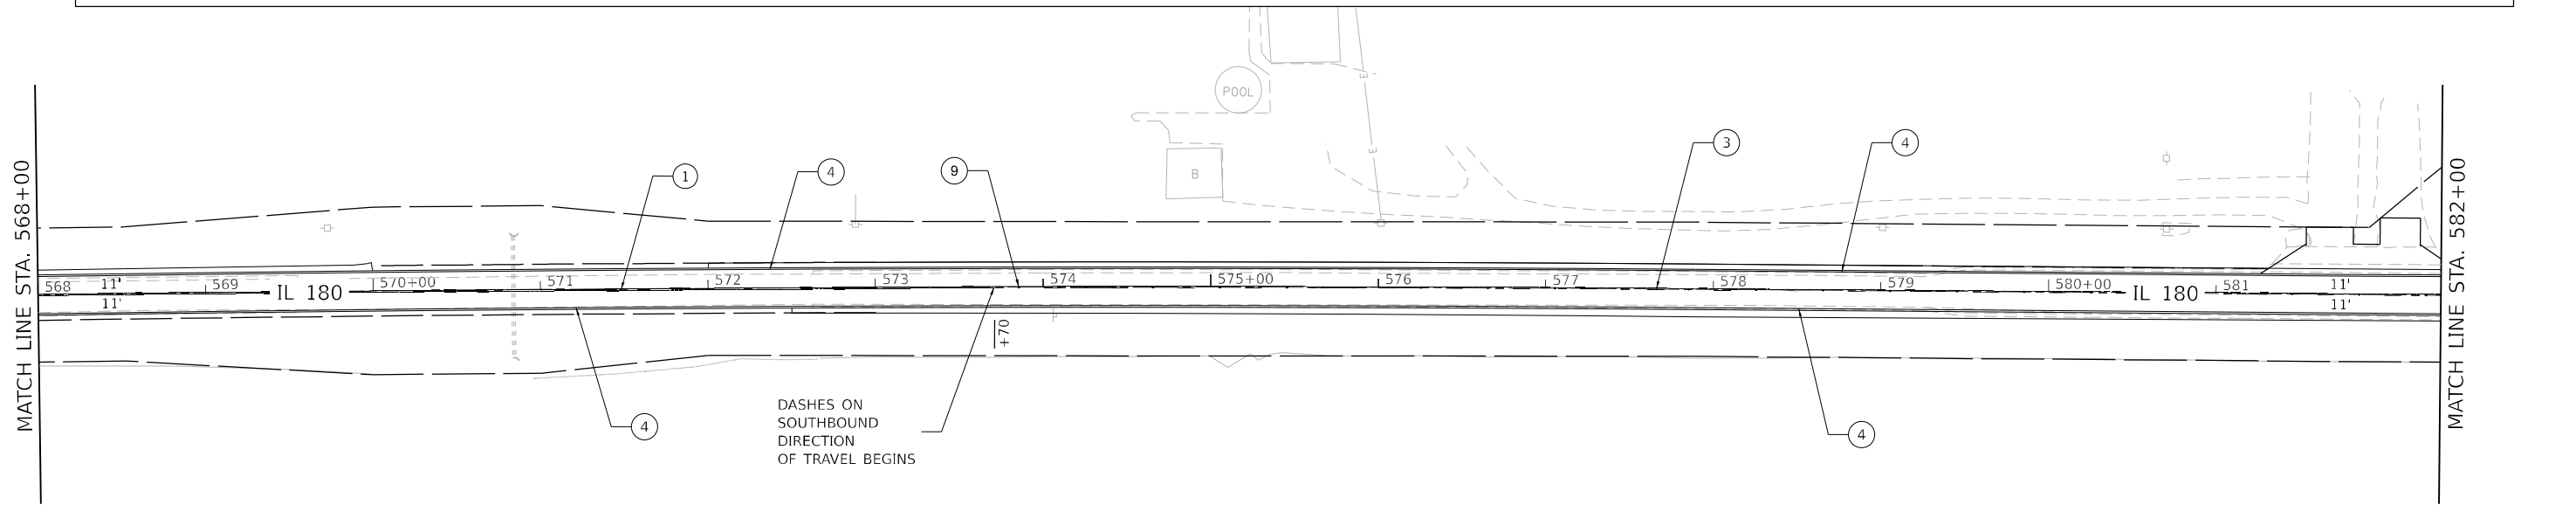

MODEL: \\MODEL\NAME
FILE: NAME: 2025\work\Projects\DOT\94-007\22 - Clrb\03 Design\03_CADD_Sheets\Work Order 7046850\PMK11.dgn

OSEH inc.

400 S CARLETON AVE
SUITE 300
WHEATON, IL 60187
WWW.OSEHINC.COM



USER NAME	= AlexDefrancesco	DESIGNED	-	REVISED	-
DRAWN	-	REVISIONS	-	REVISED	-
PLOT SCALE	= 100,0000 ' / in.	CHECKED	-	REVISED	-
PLOT DATE	= 12/18/2024	DATE	-	REVISED	-

**STATE OF ILLINOIS
DEPARTMENT OF TRANSPORTATION**

PROPOSED PAVEMENT MARKING PLAN

SCALE: 1" = 50' SHEET 11 OF 20 SHEETS STA. TO STA.

F.A.S RTE.	SECTION	COUNTY	TOTAL SHEETS	SHEET NO.
1195	110R5-5:(111,112,108X-1)W,R5-3	KNOX	409	226
CONTRACT NO. 68E50				
		ILLINOIS	FED. AID PROJECT	

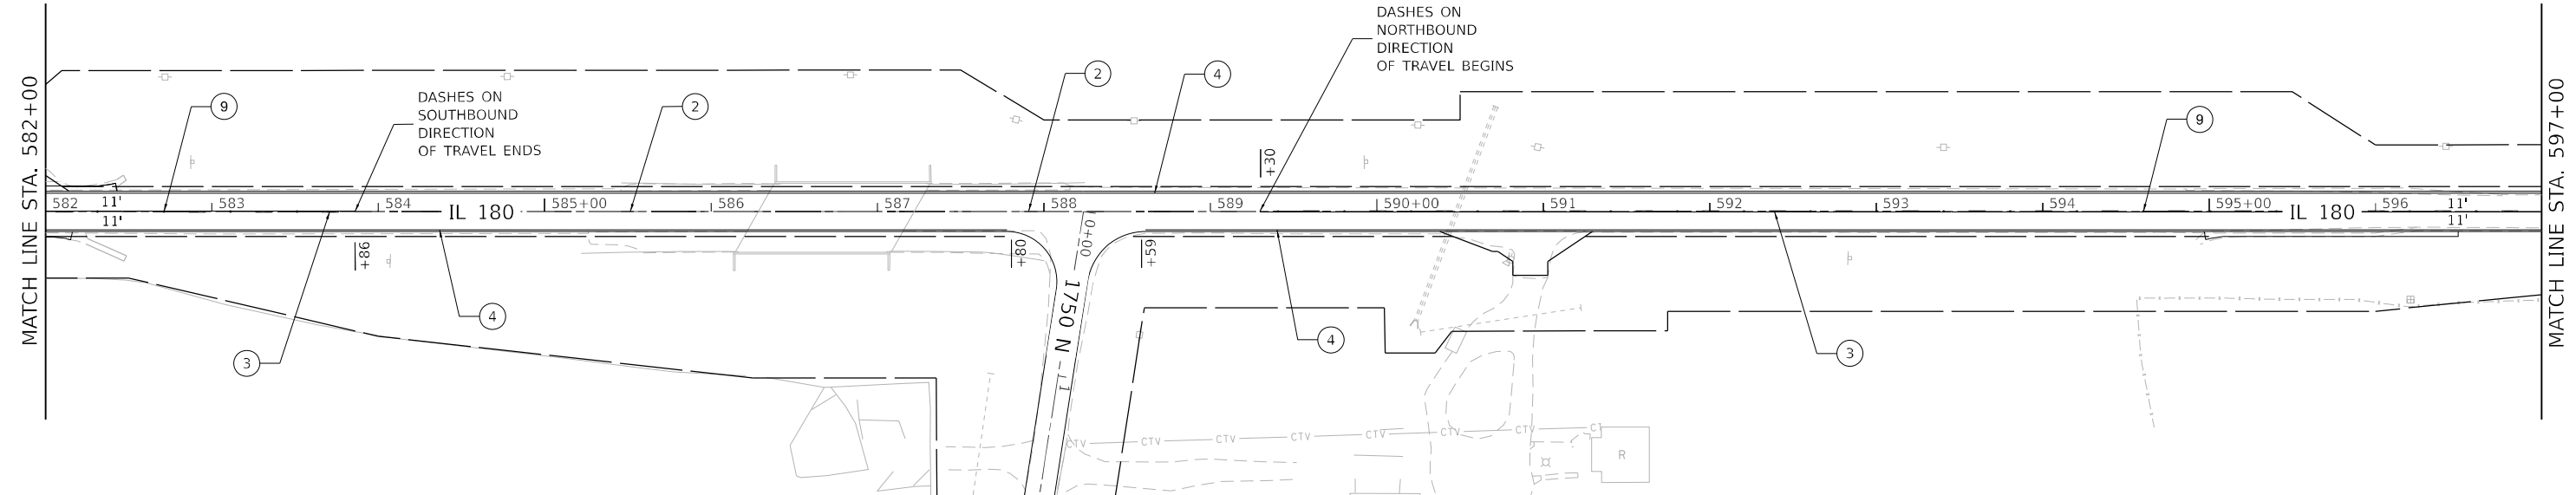
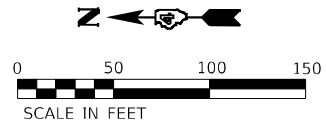


LEGEND

- | | | | |
|---|--|---|--|
| ① | MODIFIED URETHANE PAVT MK LINE 4", DOUBLE SOLID YELLOW CENTERLINE | ⑥ | MODIFIED URETHANE PAVT MK LINE 12", SOLID WHITE LINE / DIAGONAL, 45° @ 10' MAX SPACING |
| ② | MODIFIED URETHANE PAVT MK LINE 4", SKIP DASH YELLOW LINE, 10' DASH - 30' SKIP | ⑦ | MODIFIED URETHANE PAVT MK LINE 24", SOLID WHITE STOP BAR |
| ③ | MODIFIED URETHANE PAVT MK LINE 4", ONE SOLID, ONE SKIP DASH YELLOW LINES @ 5 ½" C-C, 10' DASH - 30' SKIP | ⑧ | MODIFIED URETHANE PAVT MK, LETTERS AND SYMBOLS |
| ④ | MODIFIED URETHANE PAVT MK LINE 6", SOLID WHITE LINE | ⑨ | TWO-LANE RAISED REFLECTIVE PAVEMENT MARKER (STANDARD 781001-04) |
| ⑤ | MODIFIED URETHANE PAVT MK LINE 8", SOLID WHITE LINE | ⑩ | MODIFIED URETHANE PAVT MK LINE 8", SKIP DASH WHITE LINE, 2' DASH - 6' SKIP |

NOTES:

- ALL FINAL PAVEMENT MARKINGS SHALL BE MODIFIED URETHANE PAVEMENT MARKINGS ON HMA.
- ALL FINAL PAVEMENT MARKINGS SHALL BE PLACED IN ACCORDANCE WITH 780001-D4 "DISTRICT FOUR TYPICAL PAVEMENT MARKINGS" STANDARD DETAIL.

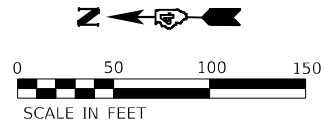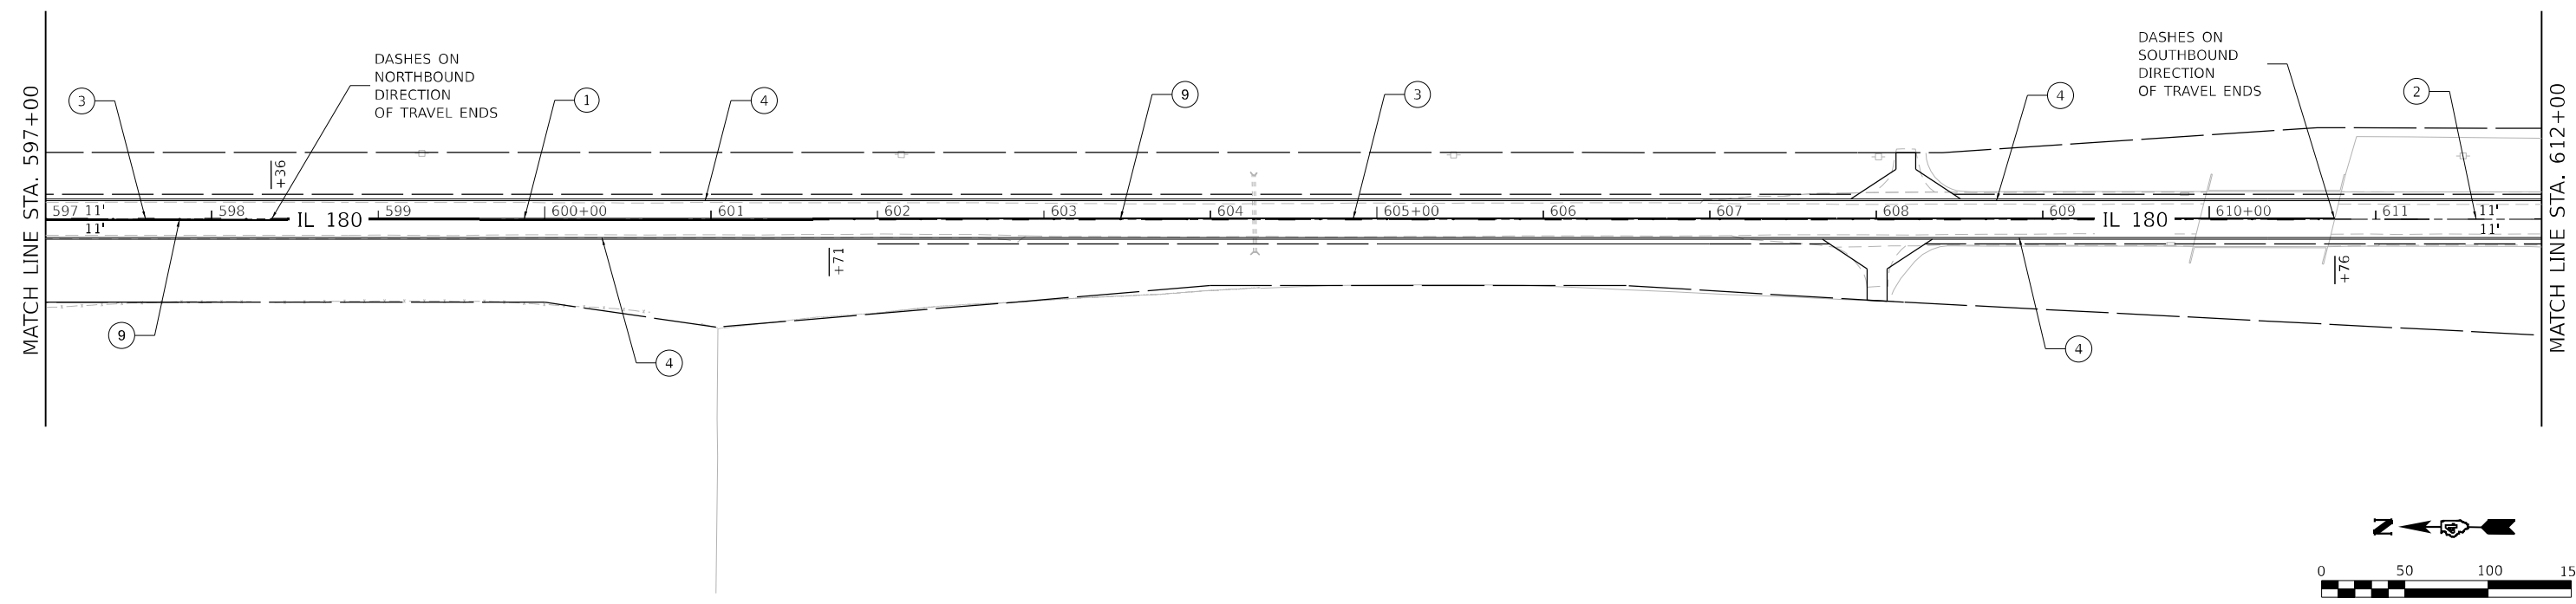

MODEL: \\MODEL\NAME
FILE: NAME: 2025\work\Projects\DOT\94-007\22 - Clrb\03 Design\03_CADD_Sheets\Work Order 7D468E50\PMK12.dgn

OSEH inc.
400 S CARLETON AVE
SUITE 200
WHEATON, IL 60187
WWW.OSEHINC.COM



USER NAME = AlexDefrancesco	DESIGNED -	REVISED -
	DRAWN -	REVISED -
PLOT SCALE = 100,0000 ' / in.	CHECKED -	REVISED -
PLOT DATE = 12/18/2024	DATE -	REVISED -

**STATE OF ILLINOIS
DEPARTMENT OF TRANSPORTATION**

PROPOSED PAVEMENT MARKING PLAN

SCALE: 1" = 50' SHEET 12 OF 20 SHEETS STA. TO STA.

F.A.S RTE.	SECTION	COUNTY	TOTAL SHEETS	SHEET NO.
1195	110R5-5:(111,112,108X-1)W,R5-3	KNOX	409	227
CONTRACT NO. 68E50				
ILLINOIS		FED. AID PROJECT		

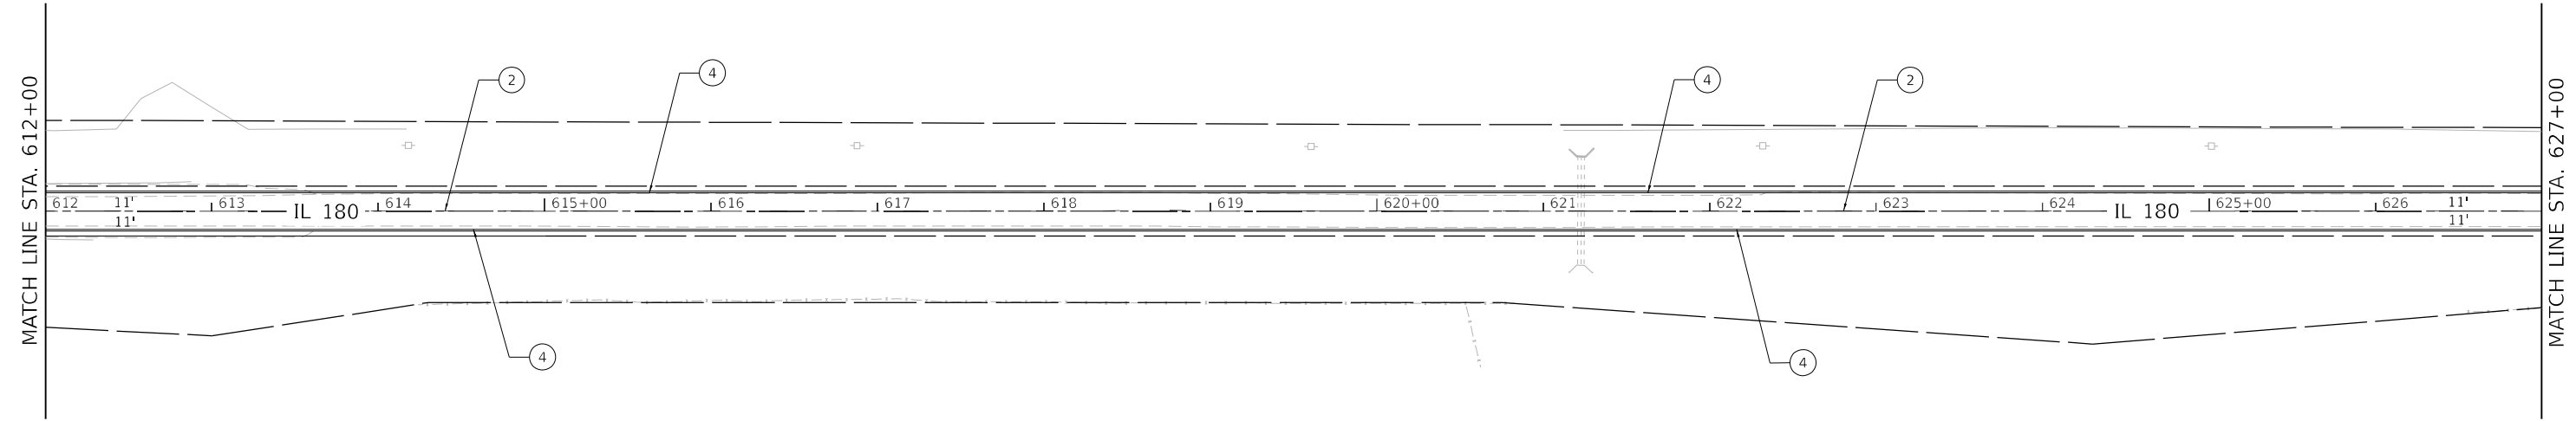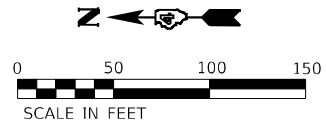

LEGEND

- ① MODIFIED URETHANE PAVT MK LINE 4", DOUBLE SOLID YELLOW CENTERLINE

② MODIFIED URETHANE PAVT MK LINE 4", SKIP DASH YELLOW LINE, 10' DASH - 30' SKIP

③ MODIFIED URETHANE PAVT MK LINE 4", ONE SOLID, ONE SKIP DASH YELLOW LINES @ 5 ½" C-C, 10' DASH - 30' SKIP

④ MODIFIED URETHANE PAVT MK LINE 6", SOLID WHITE LINE

⑤ MODIFIED URETHANE PAVT MK LINE 8", SOLID WHITE LINE
- ⑥ MODIFIED URETHANE PAVT MK LINE 12", SOLID WHITE LINE / DIAGONAL, 45° @ 10' MAX SPACING

⑦ MODIFIED URETHANE PAVT MK LINE 24", SOLID WHITE STOP BAR



⑧ MODIFIED URETHANE PAVT MK, LETTERS AND SYMBOLS

⑨ TWO-LANE RAISED REFLECTIVE PAVEMENT MARKER (STANDARD 781001-04)

⑩ MODIFIED URETHANE PAVT MK LINE 8", SKIP DASH WHITE LINE, 2' DASH - 6' SKIP

NOTES:

- ALL FINAL PAVEMENT MARKINGS SHALL BE MODIFIED URETHANE PAVEMENT MARKINGS ON HMA.
- ALL FINAL PAVEMENT MARKINGS SHALL BE PLACED IN ACCORDANCE WITH 780001-D4 "DISTRICT FOUR TYPICAL PAVEMENT MARKINGS" STANDARD DETAIL.

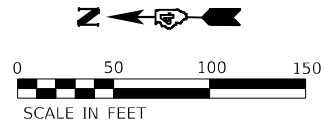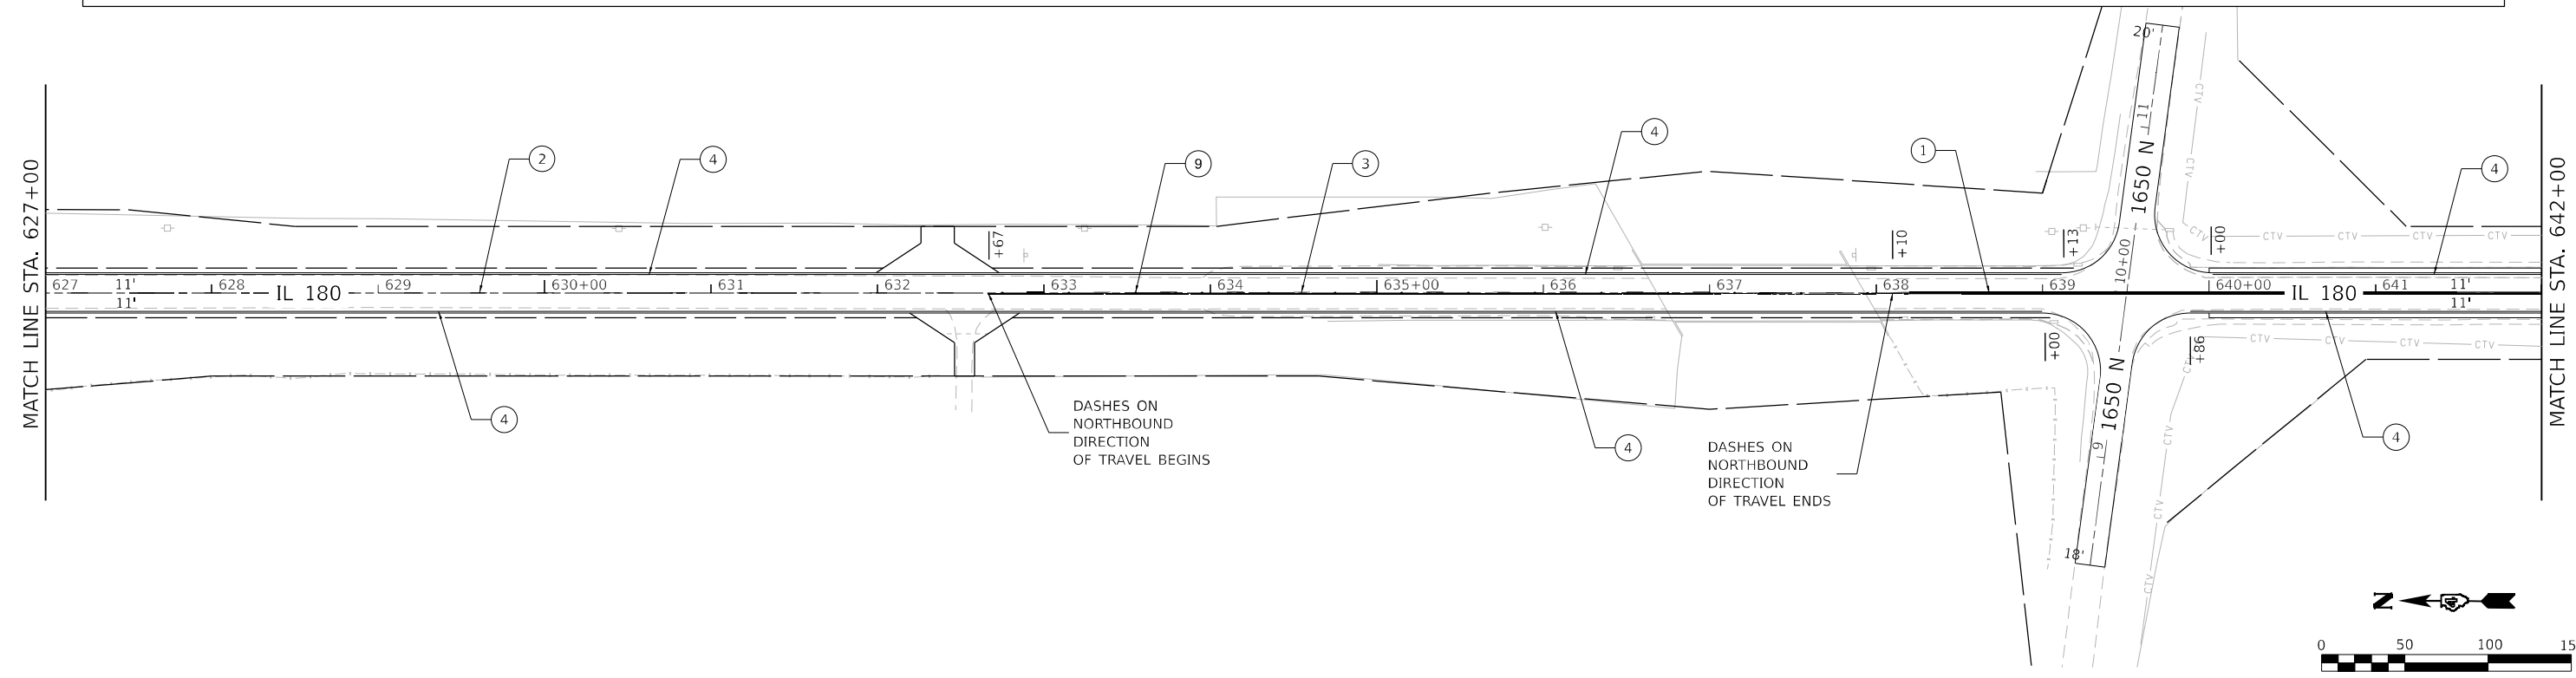

MODEL: \\MODEL\NAME7
FILE: NAME7_2551\work\Projects\DOT\94-007\22 - Clrbn\03 Design\02_CADD_Sheets\Work Order 7D468E50\PMK13.dgn





USER NAME = AlexDefrancesco	DESIGNED -	REVISED -
	DRAWN -	REVISED -
PLOT SCALE = 100,0000 ' / in.	CHECKED -	REVISED -
PLOT DATE = 12/18/2024	DATE -	REVISED -

**STATE OF ILLINOIS
DEPARTMENT OF TRANSPORTATION**

PROPOSED PAVEMENT MARKING PLAN

SCALE: 1" = 50' SHEET 13 OF 20 SHEETS STA. TO STA.

F.A.S RTE.	SECTION	COUNTY	TOTAL SHEETS	SHEET NO.
1195	110R5-5:(111,112,108X-1)W.R5-3	KNOX	409	228
CONTRACT NO. 68E50				
		ILLINOIS	FED. AID PROJECT	

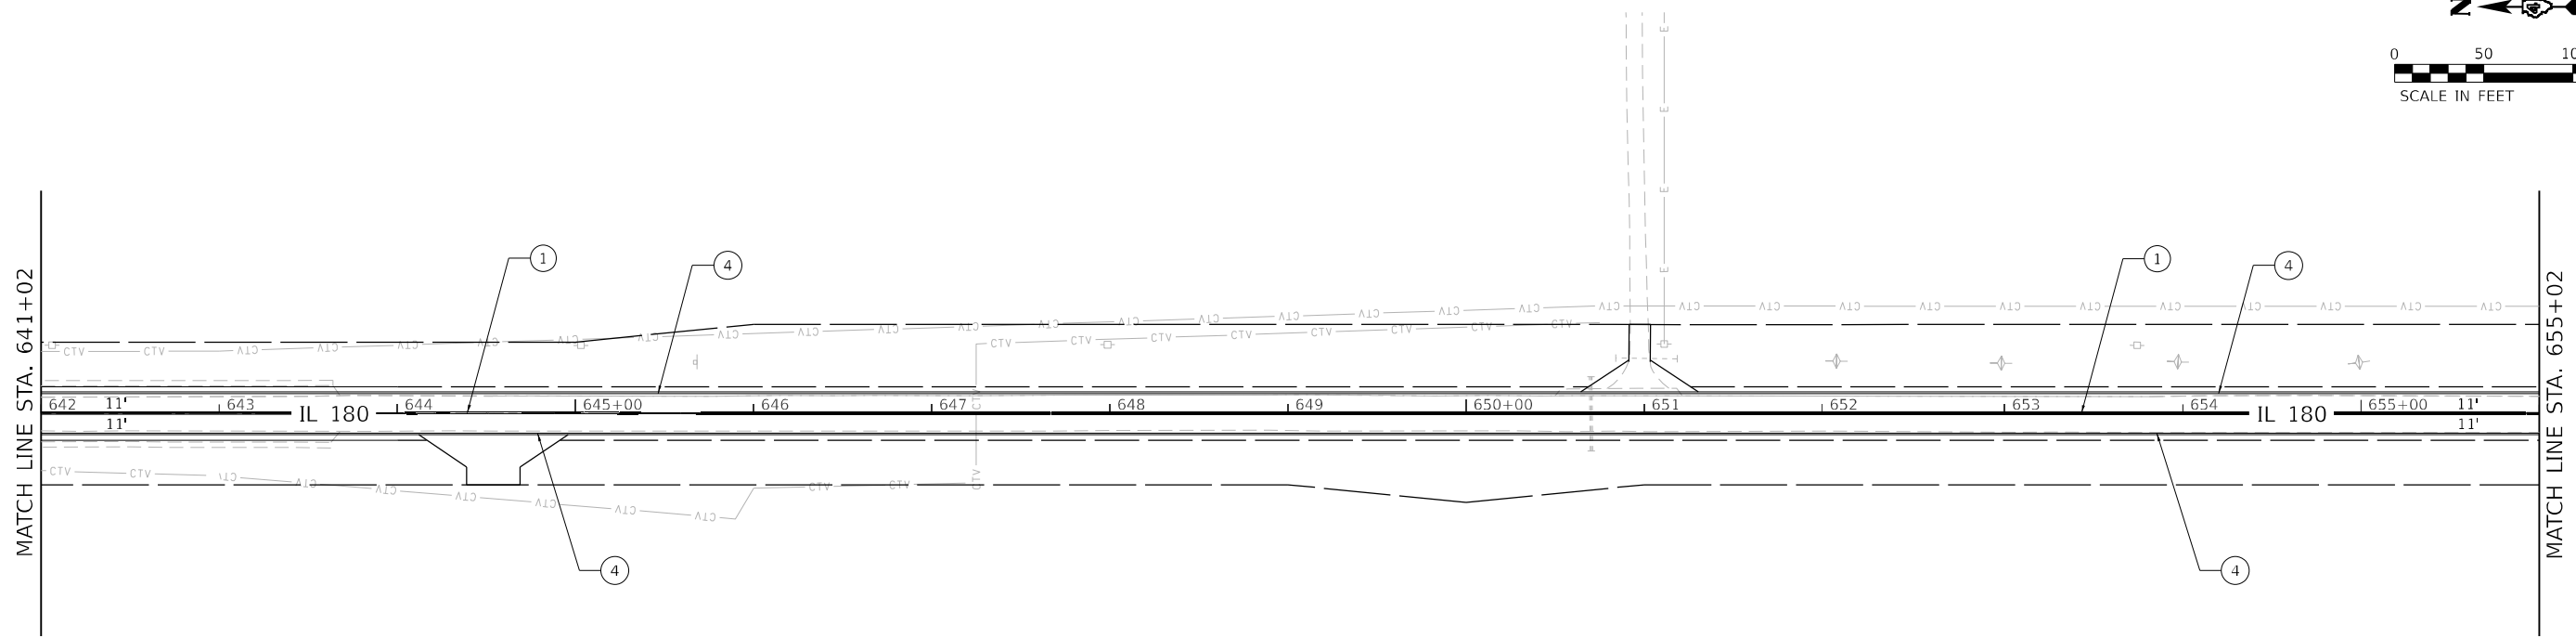
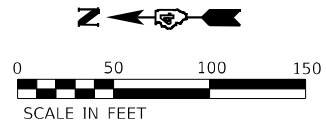


LEGEND

- | | | | |
|---|--|---|--|
| ① | MODIFIED URETHANE PAVT MK LINE 4", DOUBLE SOLID YELLOW CENTERLINE | ⑥ | MODIFIED URETHANE PAVT MK LINE 12", SOLID WHITE LINE / DIAGONAL, 45° @ 10' MAX SPACING |
| ② | MODIFIED URETHANE PAVT MK LINE 4", SKIP DASH YELLOW LINE, 10' DASH - 30' SKIP | ⑦ | MODIFIED URETHANE PAVT MK LINE 24", SOLID WHITE STOP BAR |
| ③ | MODIFIED URETHANE PAVT MK LINE 4", ONE SOLID, ONE SKIP DASH YELLOW LINES @ 5 ½" C-C, 10' DASH - 30' SKIP | ⑧ | MODIFIED URETHANE PAVT MK, LETTERS AND SYMBOLS |
| ④ | MODIFIED URETHANE PAVT MK LINE 6", SOLID WHITE LINE | ⑨ | TWO-LANE RAISED REFLECTIVE PAVEMENT MARKER (STANDARD 781001-04) |
| ⑤ | MODIFIED URETHANE PAVT MK LINE 8", SOLID WHITE LINE | ⑩ | MODIFIED URETHANE PAVT MK LINE 8", SKIP DASH WHITE LINE, 2' DASH - 6' SKIP |

NOTES:

- ALL FINAL PAVEMENT MARKINGS SHALL BE MODIFIED URETHANE PAVEMENT MARKINGS ON HMA.
- ALL FINAL PAVEMENT MARKINGS SHALL BE PLACED IN ACCORDANCE WITH 780001-D4 "DISTRICT FOUR TYPICAL PAVEMENT MARKINGS" STANDARD DETAIL.

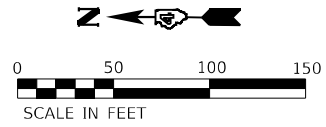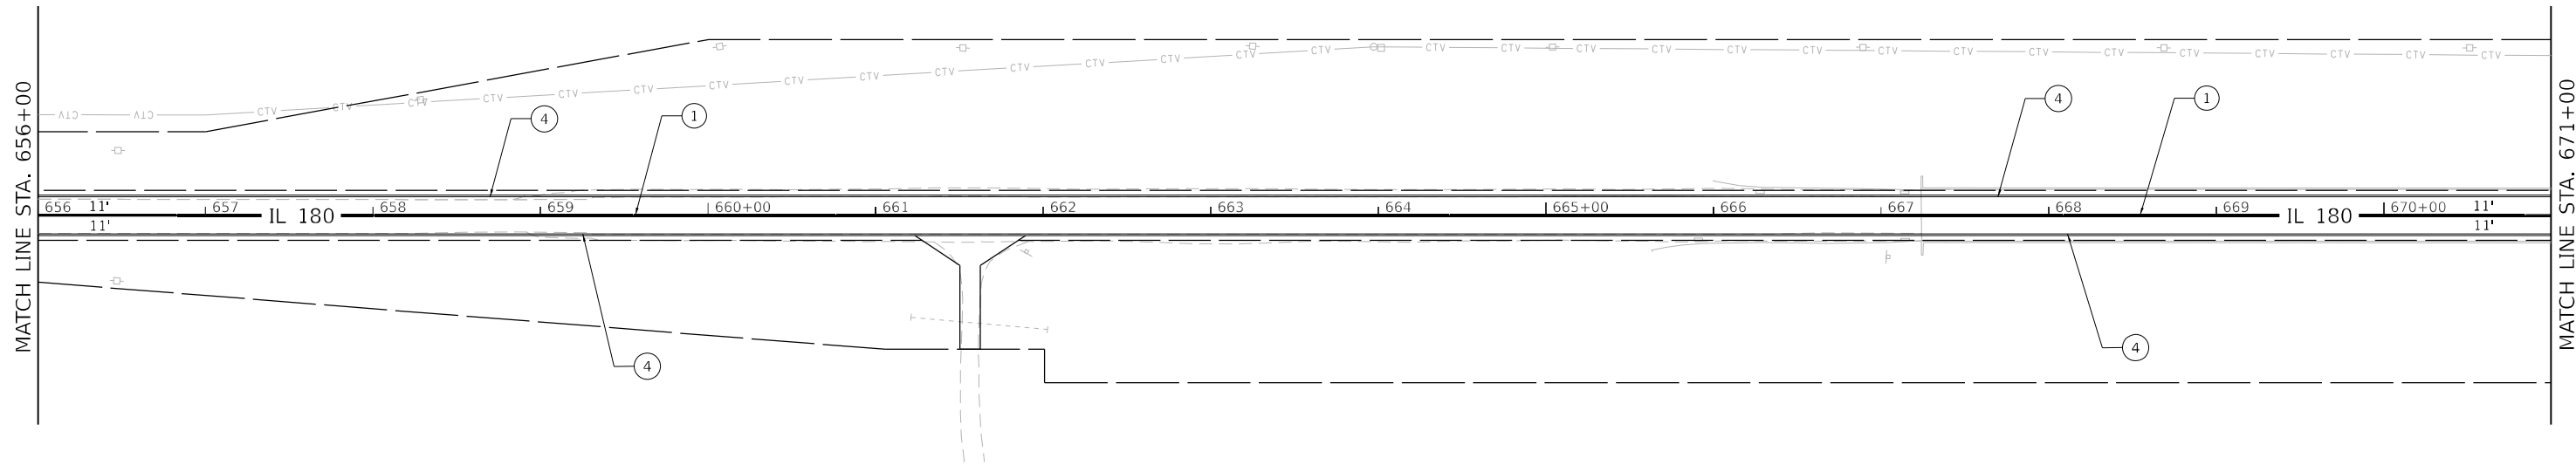

MODEL: \\MODEL\NAME
FILE: NAME: 2025\awc\Projects\DOT\94-007\22 - Clpba\03 Design\03_CADD_Sheets\Work Order 7D468E50\PMK14.dgn

OSEH inc.

400 S CARLETON AVE
SUITE 300
WHEATON, IL 60187
WWW.OSEHINC.COM



USER NAME = AlexDefrancesco	DESIGNED -	REVISED -
DRAWN -	REVISED -	
PLOT SCALE = 100,0000 ' / in.	CHECKED -	REVISED -
PLOT DATE = 12/18/2024	DATE -	REVISED -

STATE OF ILLINOIS
DEPARTMENT OF TRANSPORTATION

PROPOSED PAVEMENT MARKING PLAN

SCALE: 1" = 50' SHEET 14 OF 20 SHEETS STA. TO STA.

F.A.S RTE.	SECTION	COUNTY	TOTAL SHEETS	SHEET NO.
1195	110R5-5:(111,112,108X-1)W.R5-3	KNOX	409	229
CONTRACT NO. 68E50				
		ILLINOIS	FED. AID PROJECT	

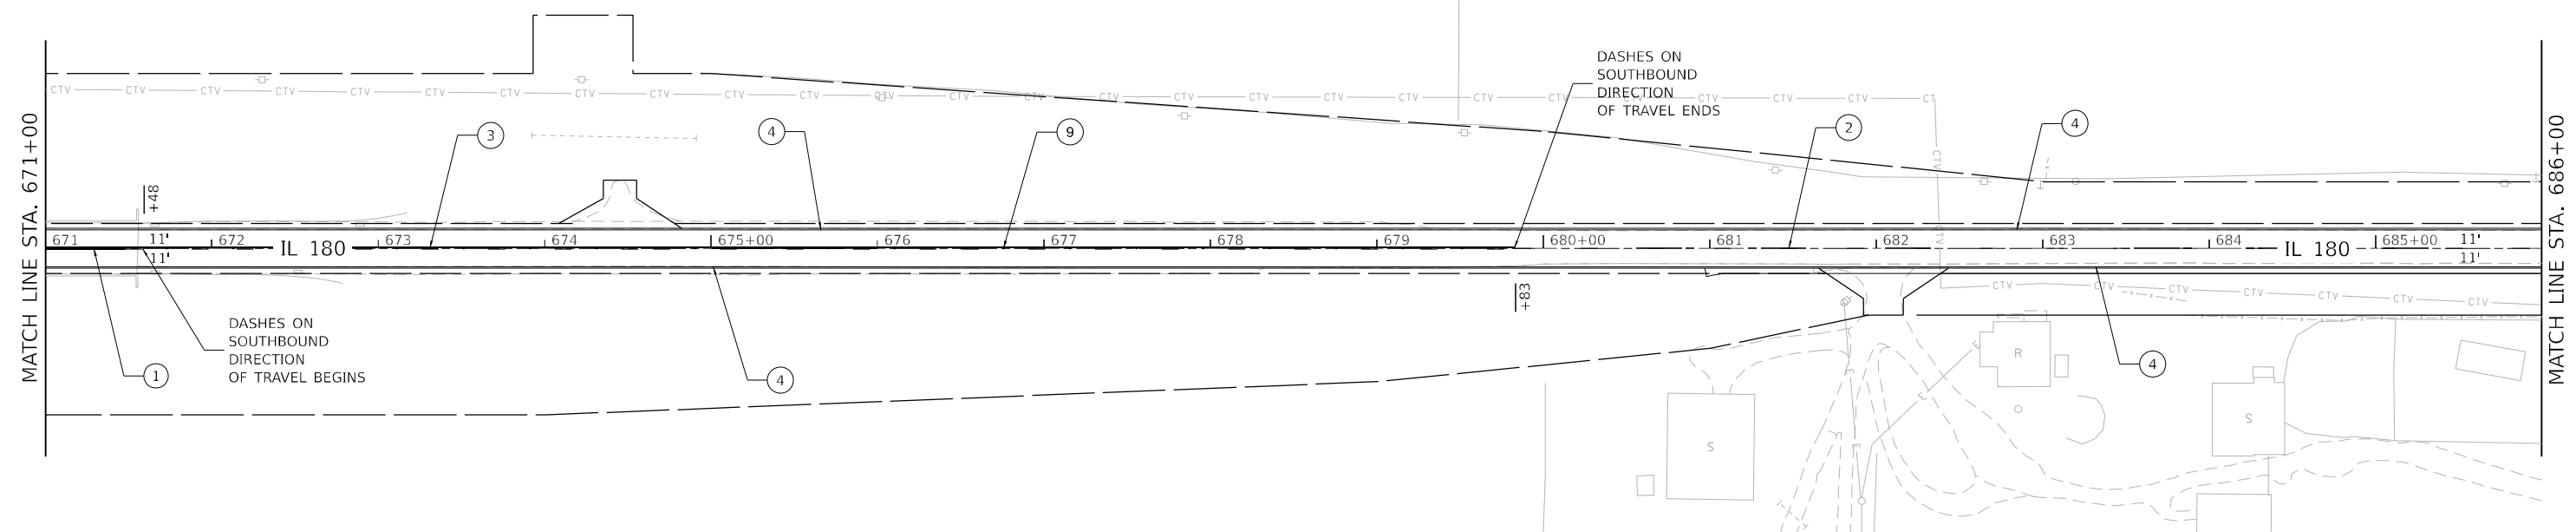
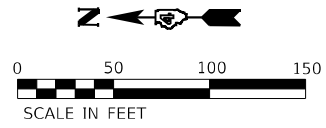


LEGEND

- | | | | |
|---|--|---|--|
| ① | MODIFIED URETHANE PAVT MK LINE 4", DOUBLE SOLID YELLOW CENTERLINE | ⑥ | MODIFIED URETHANE PAVT MK LINE 12", SOLID WHITE LINE / DIAGONAL, 45° @ 10' MAX SPACING |
| ② | MODIFIED URETHANE PAVT MK LINE 4", SKIP DASH YELLOW LINE, 10' DASH - 30' SKIP | ⑦ | MODIFIED URETHANE PAVT MK LINE 24", SOLID WHITE STOP BAR |
| ③ | MODIFIED URETHANE PAVT MK LINE 4", ONE SOLID, ONE SKIP DASH YELLOW LINES @ 5 ½" C-C, 10' DASH - 30' SKIP | ⑧ | MODIFIED URETHANE PAVT MK, LETTERS AND SYMBOLS |
| ④ | MODIFIED URETHANE PAVT MK LINE 6", SOLID WHITE LINE | ⑨ | TWO-LANE RAISED REFLECTIVE PAVEMENT MARKER (STANDARD 781001-04) |
| ⑤ | MODIFIED URETHANE PAVT MK LINE 8", SOLID WHITE LINE | ⑩ | MODIFIED URETHANE PAVT MK LINE 8", SKIP DASH WHITE LINE, 2' DASH - 6' SKIP |

NOTES:

- ALL FINAL PAVEMENT MARKINGS SHALL BE MODIFIED URETHANE PAVEMENT MARKINGS ON HMA.
- ALL FINAL PAVEMENT MARKINGS SHALL BE PLACED IN ACCORDANCE WITH 780001-D4 "DISTRICT FOUR TYPICAL PAVEMENT MARKINGS" STANDARD DETAIL.

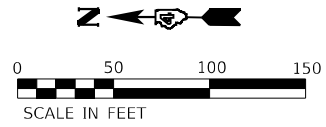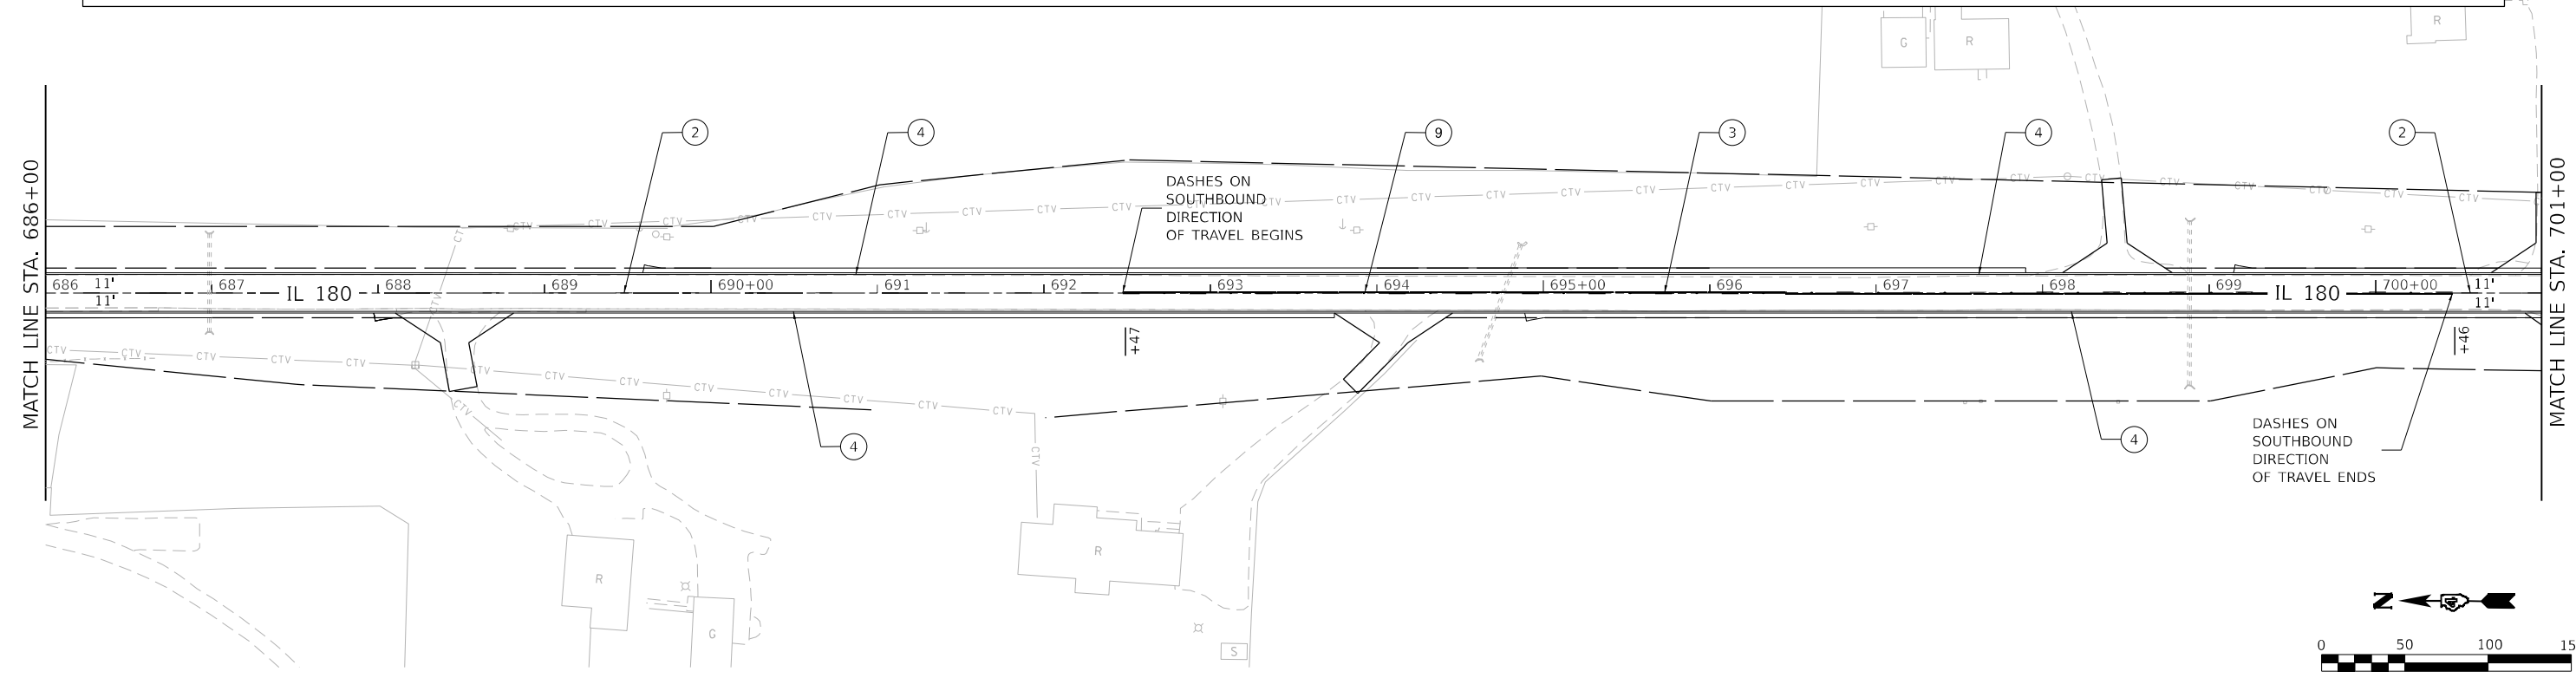

MODEL: \\MODEL\NAMEs
FILE: NAME: 2025\arc3\Projects\DOT\94-007\22 - Clrbn03 Design\02_CADD_Sheets\Work Order 7D4685D0\PMK15.dgn

OSEH inc.
400 S CARLETON AVE
SUITE 300
WHEATON, IL 60187
WWW.OSEHINC.COM

USER NAME = AlexDefrancesco	DESIGNED -	REVISED -
DRAWN -	REVISED -	
PLOT SCALE = 100,0000 ' / in.	CHECKED -	REVISED -
PLOT DATE = 12/18/2024	DATE -	REVISED -

**STATE OF ILLINOIS
DEPARTMENT OF TRANSPORTATION**

PROPOSED PAVEMENT MARKING PLAN

SCALE: 1" = 50' SHEET 15 OF 20 SHEETS STA. TO STA.

F.A.S RTE.	SECTION	COUNTY	TOTAL SHEETS	SHEET NO.
1195	110R5-5:(111,112,108X-1)W,R5-3	KNOX	409	230
CONTRACT NO. 68E50				
ILLINOIS FED. AID PROJECT				

MODEL: \\MODEL\NAME2
FILE: NAME1: 2025\work\Projects\DOT\94-007\22 - Clrbn\03 Design\03_CADD_Sheets\Work Order: 7D4685D-PMK15.dgn

OSEH inc.

400 S CARLETON AVE
SUITE 200
WHEATON, IL 60187
WWW.OSEHINC.COM

USER NAME = AlexDefrancesco
PLOT SCALE = 100,0000 ' / in.
PLOT DATE = 12/18/2024

DESIGNED -
DRAWN -
CHECKED -
DATE -

REVISED -
REVISED -
REVISED -
REVISED -


STATE OF ILLINOIS
DEPARTMENT OF TRANSPORTATION

PROPOSED PAVEMENT MARKING PLAN

SCALE: 1" = 50' SHEET 16 OF 20 SHEETS STA. TO STA.

F.A.S RTE.	SECTION	COUNTY	TOTAL SHEETS	SHEET NO.
1195	110R5-5:(111,112,108X-1)W,R5-3	KNOX	409	231
CONTRACT NO. 68E50				
ILLINOIS FED. AID PROJECT				

MATCH LINE STA. 701+00

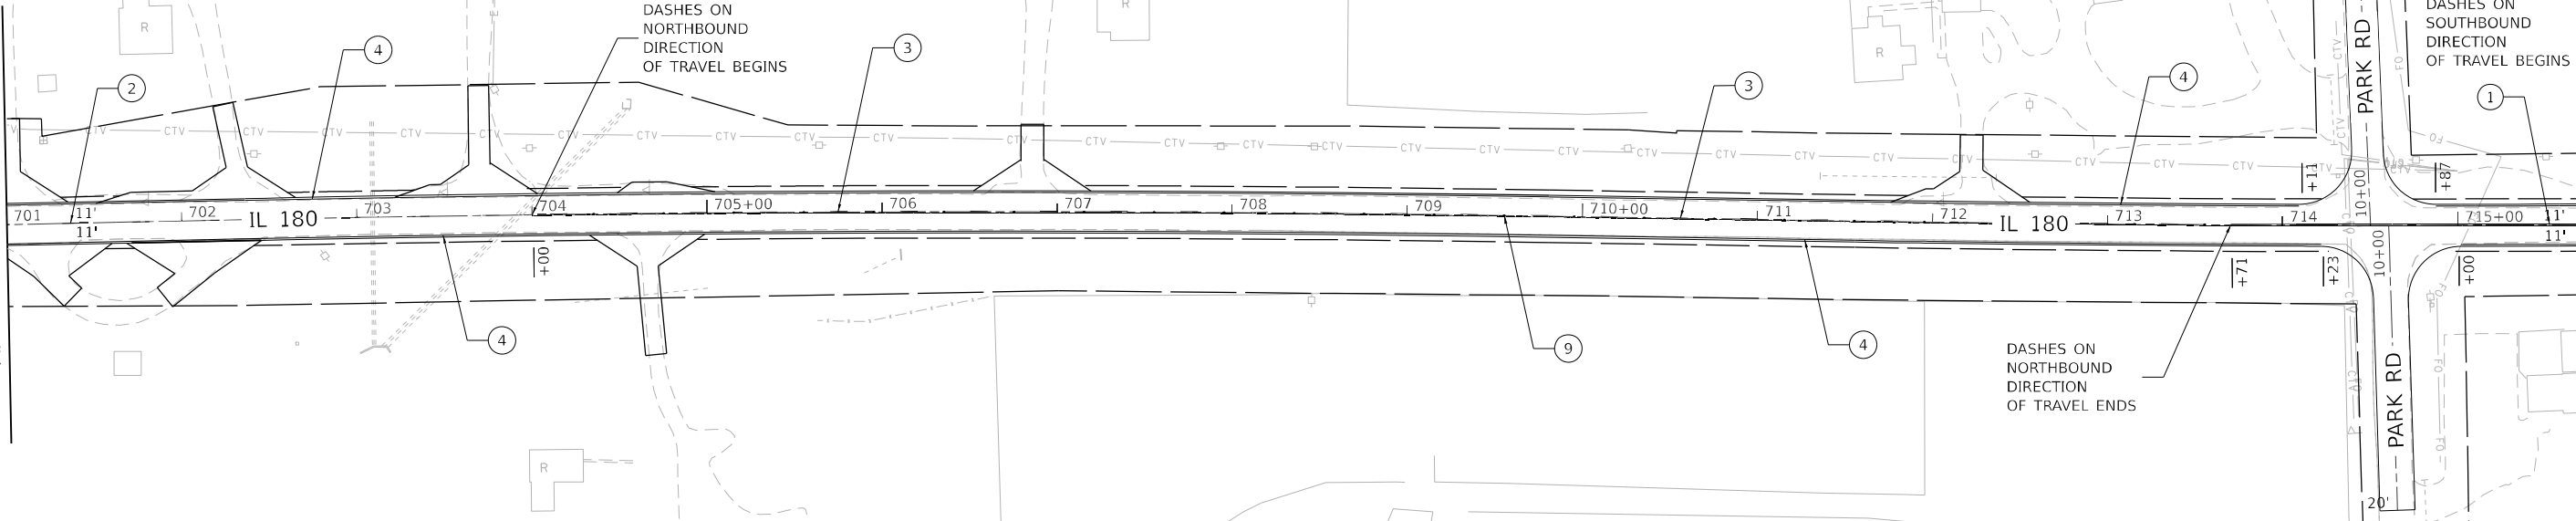

0 50 100 150
SCALE IN FEET


LEGEND

- 1 MODIFIED URETHANE PAVT MK LINE 4", DOUBLE SOLID YELLOW CENTERLINE
- 2 MODIFIED URETHANE PAVT MK LINE 4", SKIP DASH YELLOW LINE, 10' DASH - 30' SKIP
- 3 MODIFIED URETHANE PAVT MK LINE 4", ONE SOLID, ONE SKIP DASH YELLOW LINES @ 5 1/2" C-C, 10' DASH - 30' SKIP
- 4 MODIFIED URETHANE PAVT MK LINE 6", SOLID WHITE LINE
- 5 MODIFIED URETHANE PAVT MK LINE 8", SOLID WHITE LINE
- 6 MODIFIED URETHANE PAVT MK LINE 12", SOLID WHITE LINE / DIAGONAL, 45° @ 10' MAX SPACING
- 7 MODIFIED URETHANE PAVT MK LINE 24", SOLID WHITE STOP BAR
- 8 MODIFIED URETHANE PAVT MK, LETTERS AND SYMBOLS
- 9 TWO-LANE RAISED REFLECTIVE PAVEMENT MARKER (STANDARD 781001-04)
- 10 MODIFIED URETHANE PAVT MK LINE 8", SKIP DASH WHITE LINE, 2' DASH - 6' SKIP



NOTES:

- 1. ALL FINAL PAVEMENT MARKINGS SHALL BE MODIFIED URETHANE PAVEMENT MARKINGS ON HMA.
- 2. ALL FINAL PAVEMENT MARKINGS SHALL BE PLACED IN ACCORDANCE WITH 780001-D4 "DISTRICT FOUR TYPICAL PAVEMENT MARKINGS" STANDARD DETAIL.

MATCH LINE STA. 716+00

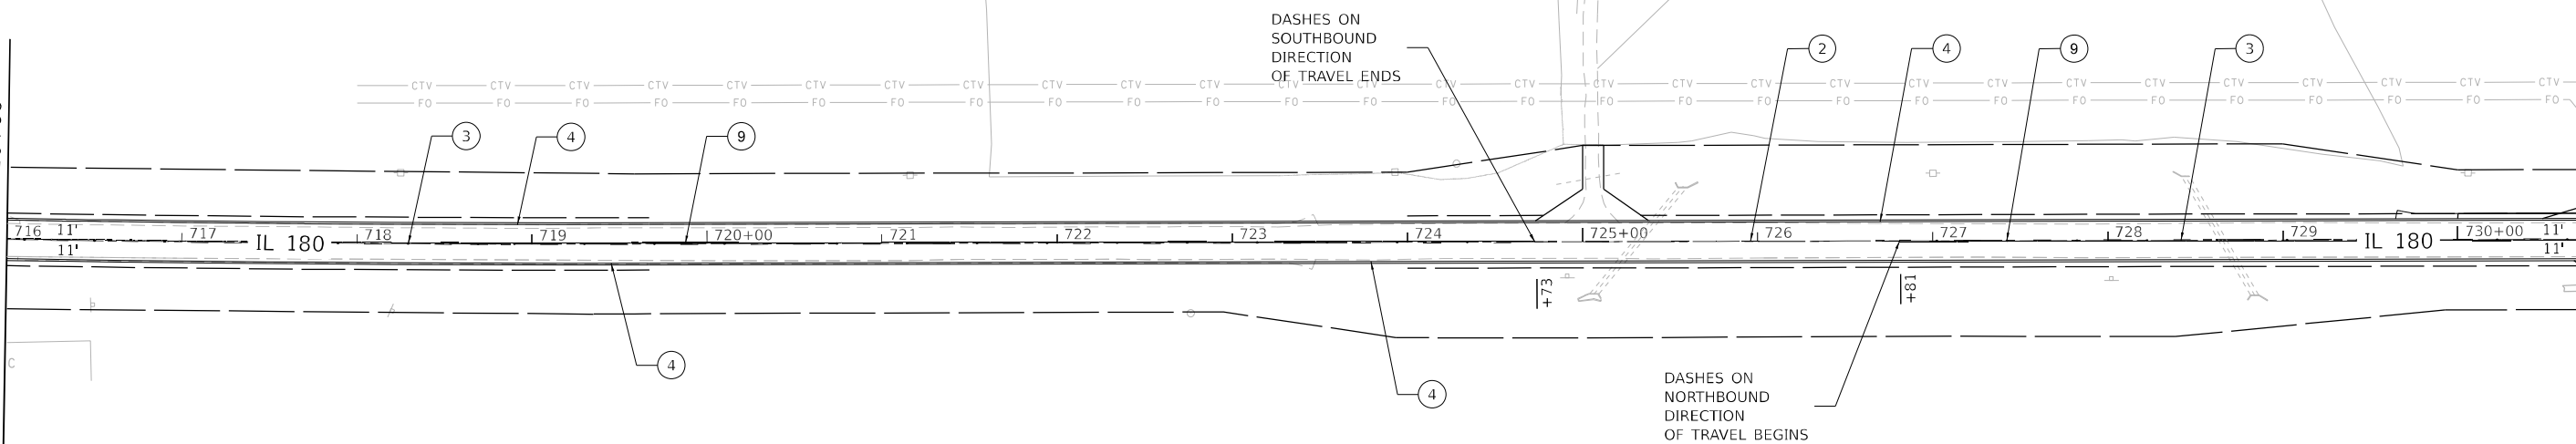

0 50 100 150
SCALE IN FEET

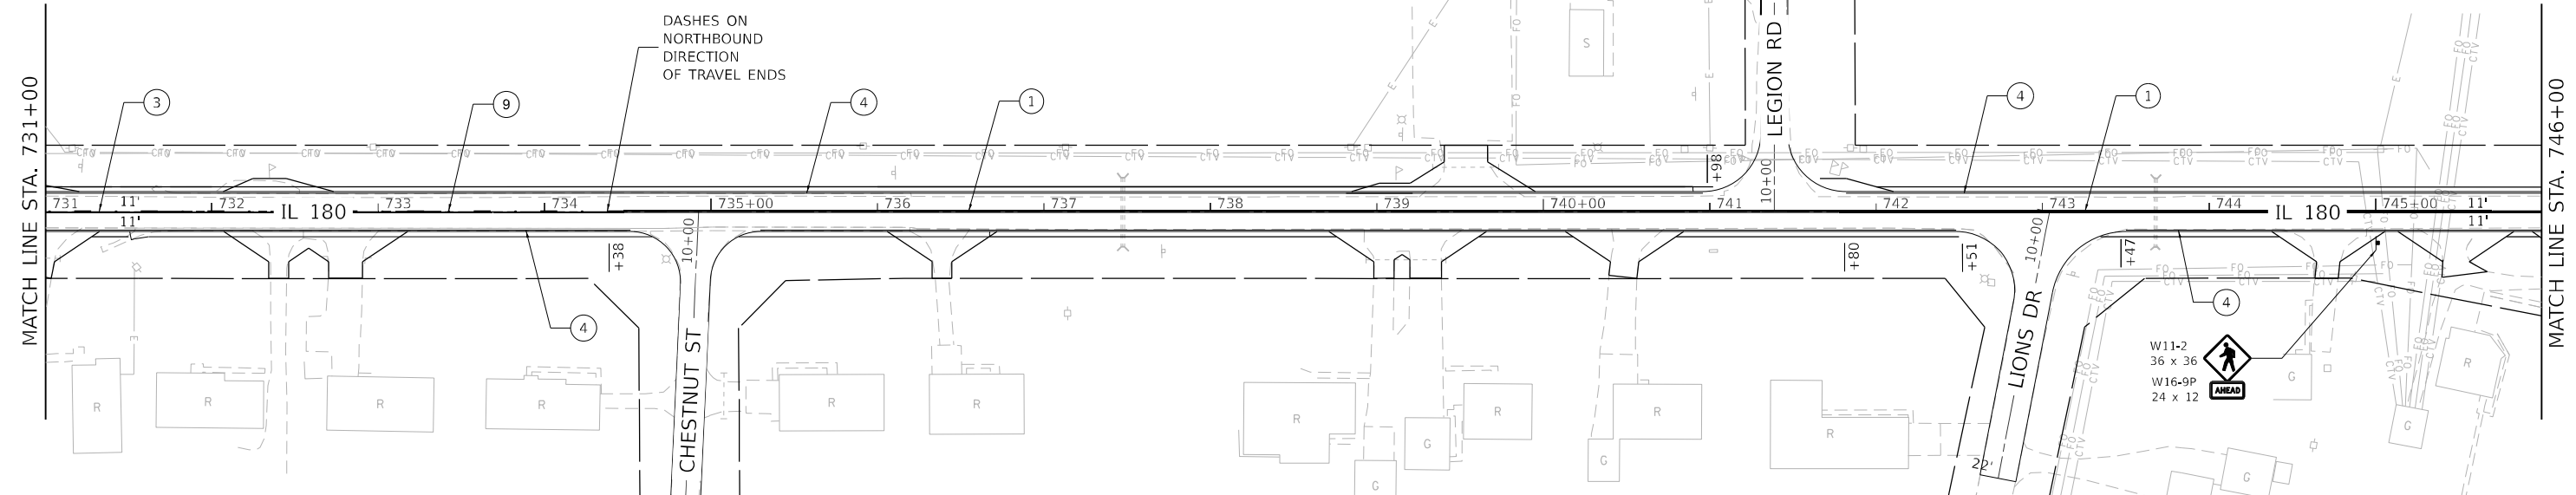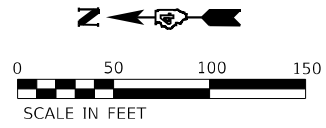

LEGEND

- ① MODIFIED URETHANE PAVT MK LINE 4", DOUBLE SOLID YELLOW CENTERLINE

② MODIFIED URETHANE PAVT MK LINE 4", SKIP DASH YELLOW LINE, 10' DASH - 30' SKIP

③ MODIFIED URETHANE PAVT MK LINE 4", ONE SOLID, ONE SKIP DASH YELLOW LINES @ 5 ½" C-C, 10' DASH - 30' SKIP

④ MODIFIED URETHANE PAVT MK LINE 6", SOLID WHITE LINE

⑤ MODIFIED URETHANE PAVT MK LINE 8", SOLID WHITE LINE
- ⑥ MODIFIED URETHANE PAVT MK LINE 12", SOLID WHITE LINE / DIAGONAL, 45° @ 10' MAX SPACING

⑦ MODIFIED URETHANE PAVT MK LINE 24", SOLID WHITE STOP BAR



⑧ MODIFIED URETHANE PAVT MK, LETTERS AND SYMBOLS

⑨ TWO-LANE RAISED REFLECTIVE PAVEMENT MARKER (STANDARD 781001-04)

⑩ MODIFIED URETHANE PAVT MK LINE 8", SKIP DASH WHITE LINE, 2' DASH - 6' SKIP

NOTES:

- ALL FINAL PAVEMENT MARKINGS SHALL BE MODIFIED URETHANE PAVEMENT MARKINGS ON HMA.
- ALL FINAL PAVEMENT MARKINGS SHALL BE PLACED IN ACCORDANCE WITH 780001-D4 "DISTRICT FOUR TYPICAL PAVEMENT MARKINGS" STANDARD DETAIL.
- REFER TO THE RECTANGULAR RAPID FLASHING BEACON CONSTRUCTION DETAIL FOR THE LIST OF ITEMS INCLUDED IN THE RRFB ASSEMBLY THAT WILL BE PAID FOR WITH THE RECTANGULAR RAPID FLASHING BEACON ASSEMBLY (COMPLETE) (X1400326) PAY ITEM.

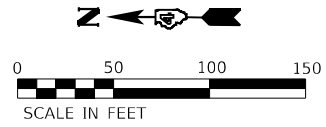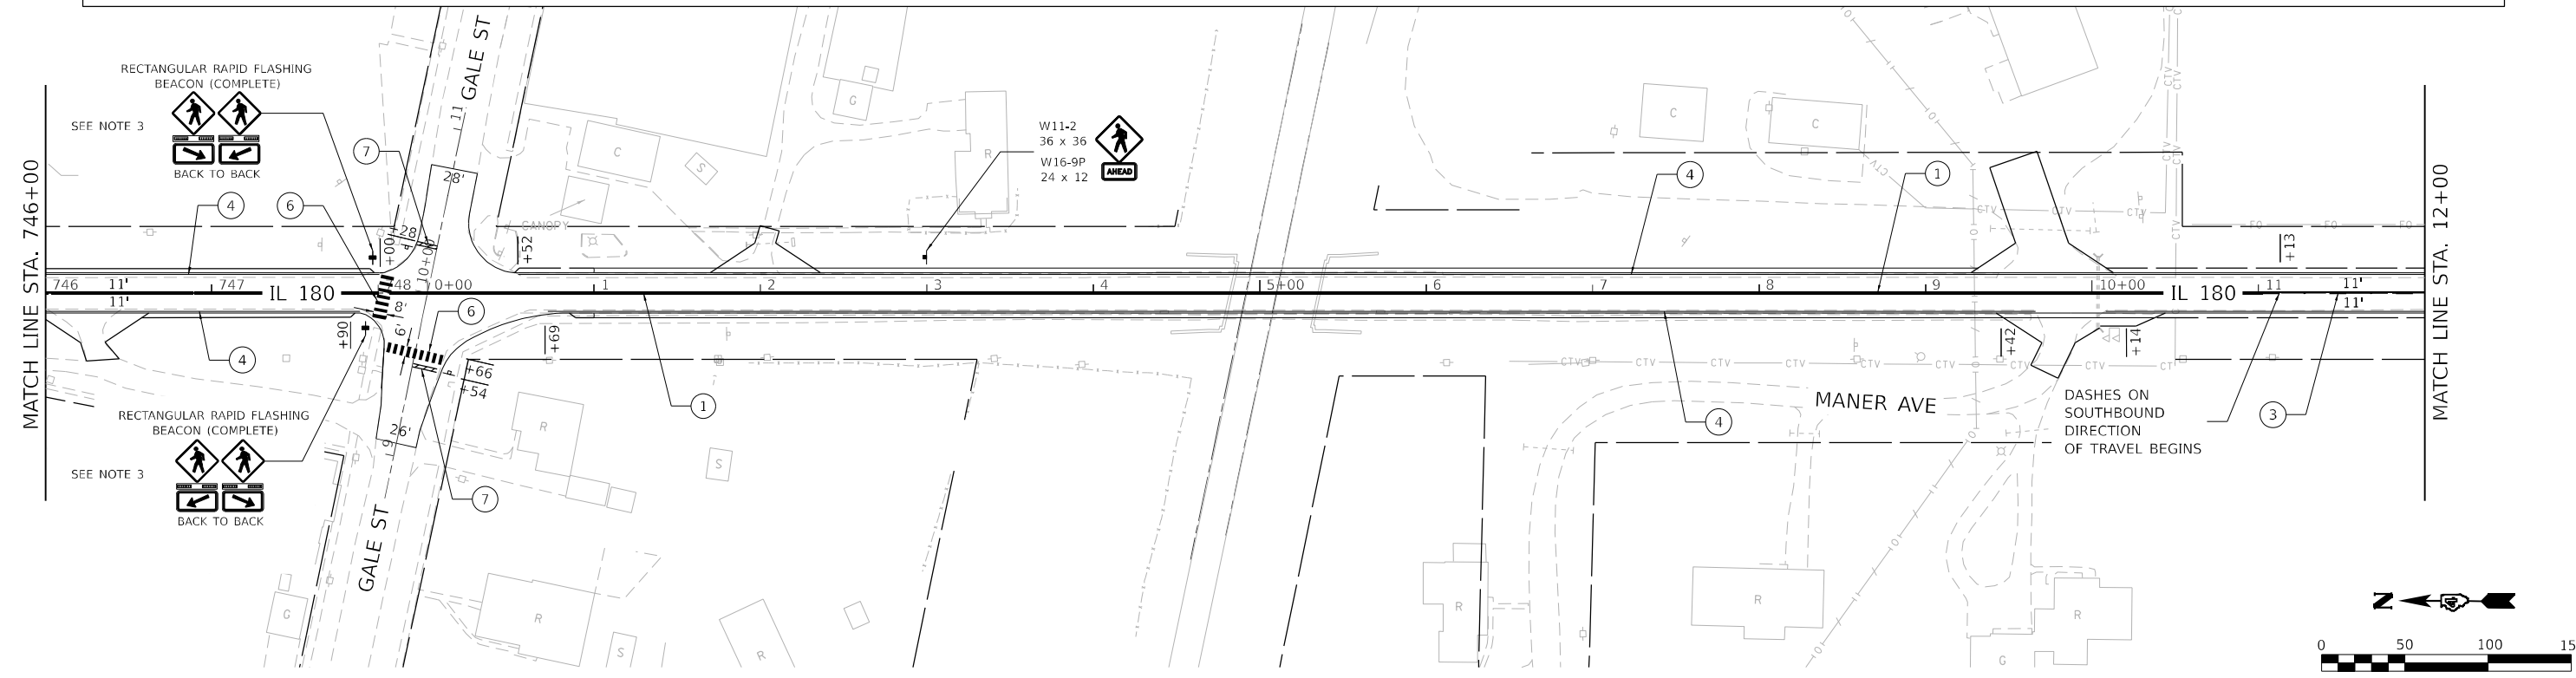

MODEL: \\MODEL\NAMES
FILE NAME: 2025\Projects\DOT\94-007\22 - Clpba\03 Design\03_CADD_Sheets\Work Order 704685\03.PMK17.dgn

OSEH inc.
400 S CARLETON AVE
SUITE 300
WHEATON, IL 60187
WWW.OSEHINC.COM



USER NAME = AlexDefrancesco	DESIGNED -	REVISED -
	DRAWN -	REVISED -
PLOT SCALE = 100,0000 ' / in.	CHECKED -	REVISED -
PLOT DATE = 12/18/2024	DATE -	REVISED -

**STATE OF ILLINOIS
DEPARTMENT OF TRANSPORTATION**

PROPOSED PAVEMENT MARKING PLAN

SCALE: 1" = 50' SHEET 17 OF 20 SHEETS STA. TO STA.

F.A.S RTE.	SECTION	COUNTY	TOTAL SHEETS	SHEET NO.
1195	110R5-5:(111,112,108X-1)W.R5-3	KNOX	409	232
CONTRACT NO. 68E50				
		ILLINOIS	FED. AID PROJECT	

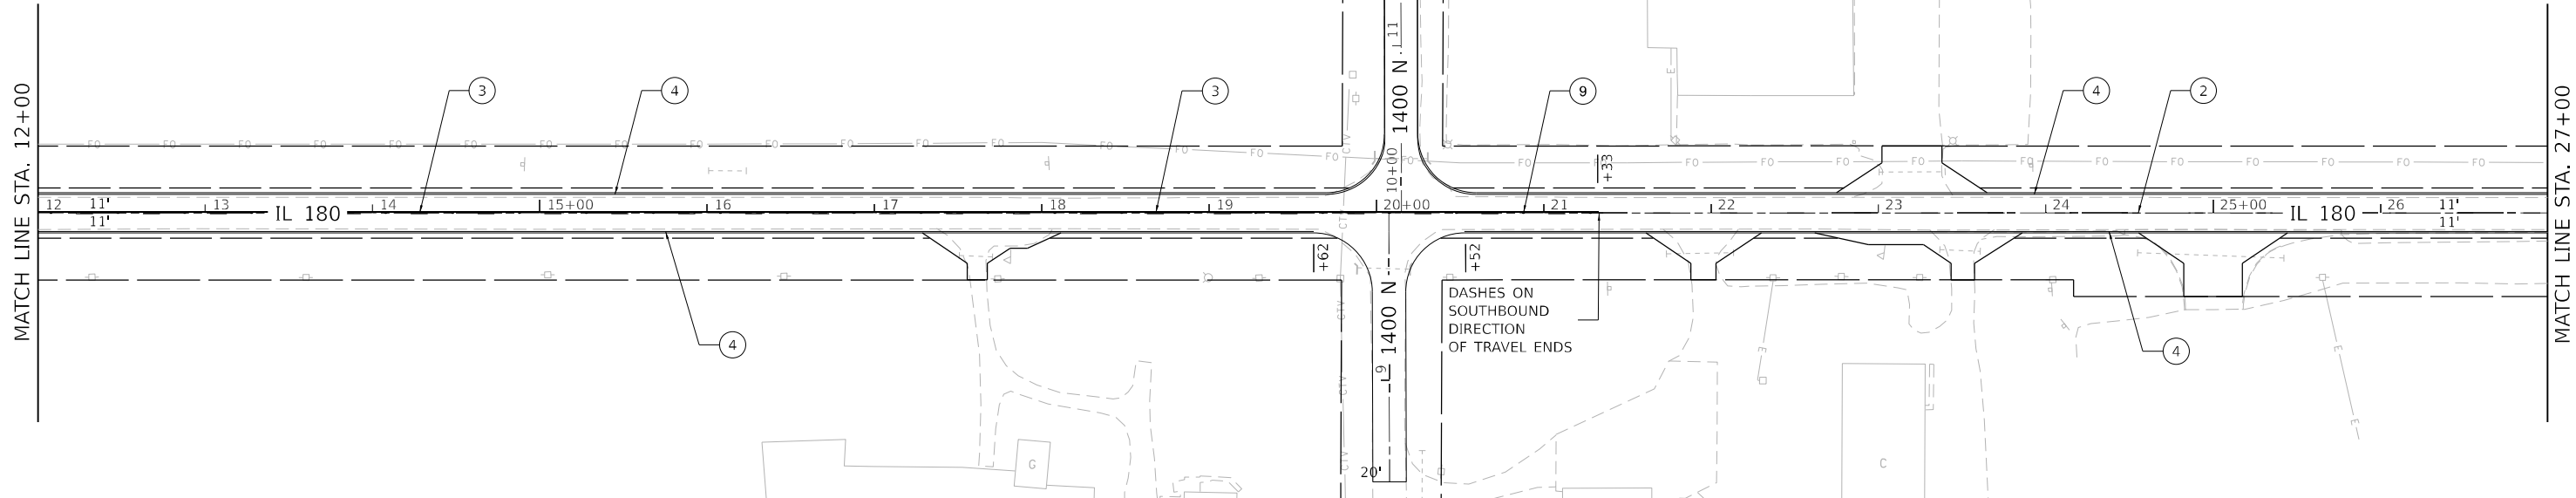
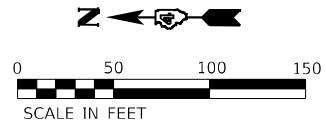


LEGEND

- | | | | |
|---|--|---|--|
| ① | MODIFIED URETHANE PAVT MK LINE 4", DOUBLE SOLID YELLOW CENTERLINE | ⑥ | MODIFIED URETHANE PAVT MK LINE 12", SOLID WHITE LINE / DIAGONAL, 45° @ 10' MAX SPACING |
| ② | MODIFIED URETHANE PAVT MK LINE 4", SKIP DASH YELLOW LINE, 10' DASH - 30' SKIP | ⑦ | MODIFIED URETHANE PAVT MK LINE 24", SOLID WHITE STOP BAR |
| ③ | MODIFIED URETHANE PAVT MK LINE 4", ONE SOLID, ONE SKIP DASH YELLOW LINES @ 5 ½" C-C, 10' DASH - 30' SKIP | ⑧ | MODIFIED URETHANE PAVT MK, LETTERS AND SYMBOLS |
| ④ | MODIFIED URETHANE PAVT MK LINE 6", SOLID WHITE LINE | ⑨ | TWO-LANE RAISED REFLECTIVE PAVEMENT MARKER (STANDARD 781001-04) |
| ⑤ | MODIFIED URETHANE PAVT MK LINE 8", SOLID WHITE LINE | ⑩ | MODIFIED URETHANE PAVT MK LINE 8", SKIP DASH WHITE LINE, 2' DASH - 6' SKIP |

NOTES:

- ALL FINAL PAVEMENT MARKINGS SHALL BE MODIFIED URETHANE PAVEMENT MARKINGS ON HMA.
- ALL FINAL PAVEMENT MARKINGS SHALL BE PLACED IN ACCORDANCE WITH 780001-D4 "DISTRICT FOUR TYPICAL PAVEMENT MARKINGS" STANDARD DETAIL.

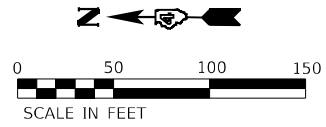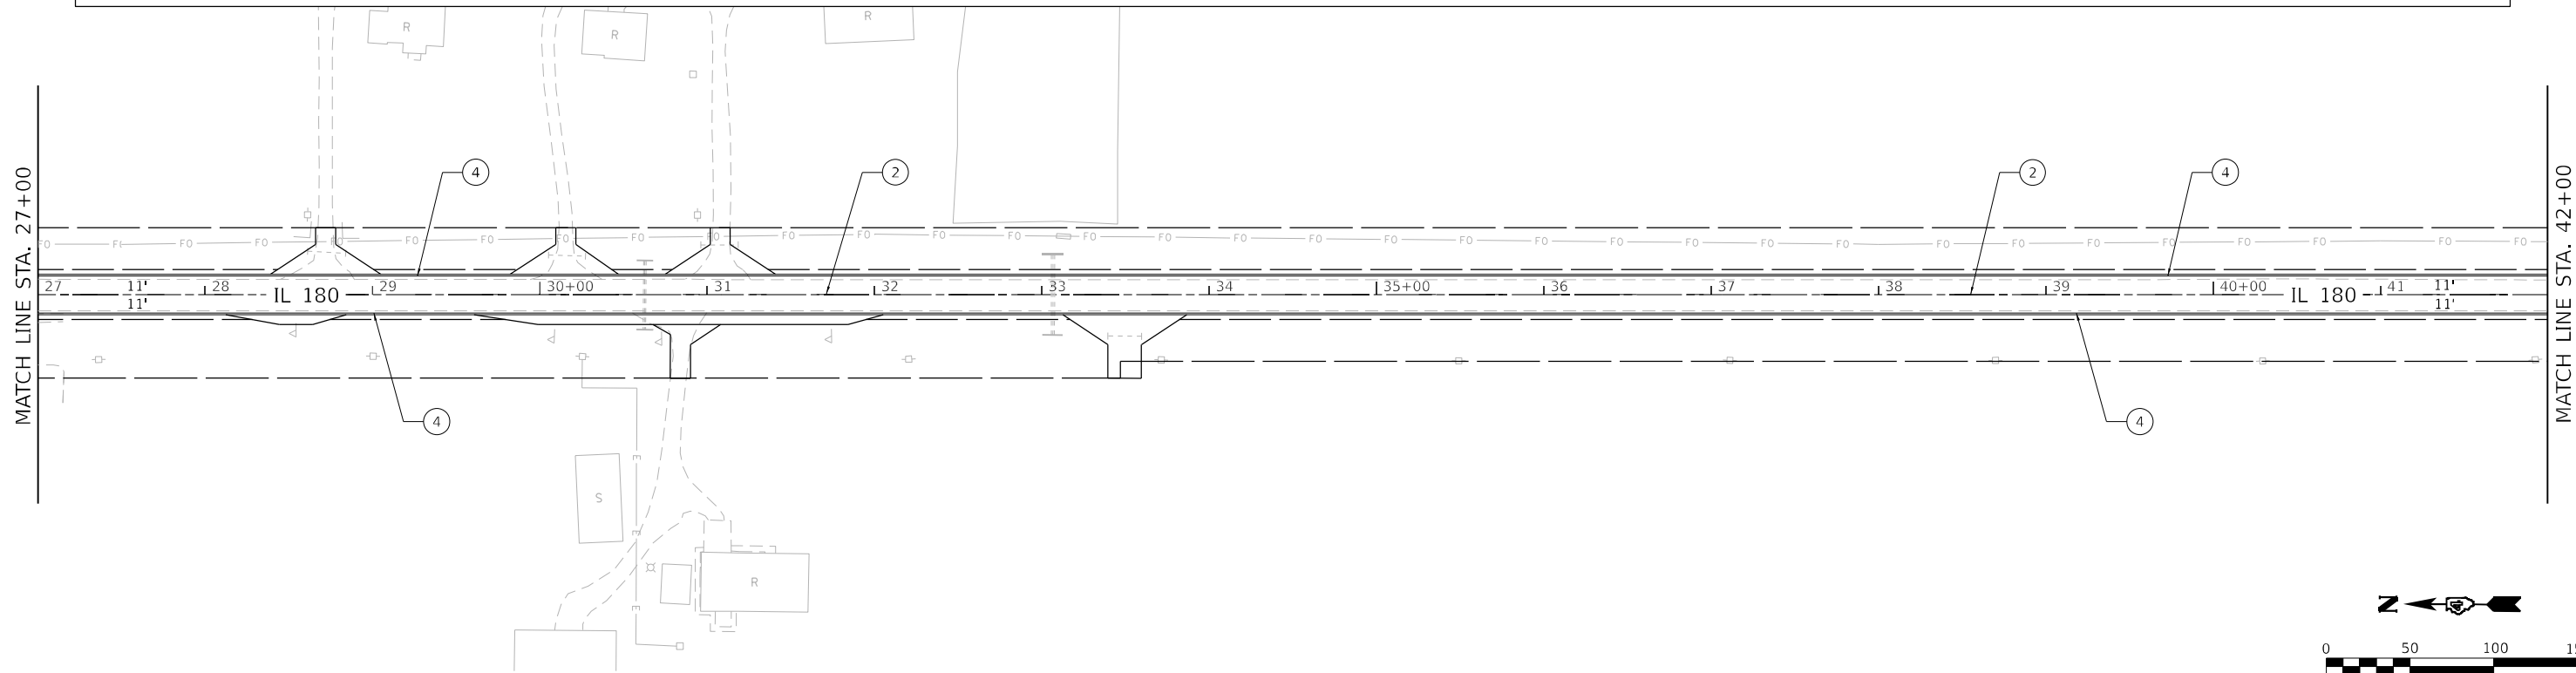

MODEL: \\MODEL\NAME
FILE: NAME: 2025\Projects\DOT\94-007\22 - Clpba\03 Design\03_CADD_Sheets\Work Order 7D4685D\PMK18.dgn

OSEH inc.

400 S CARLETON AVE
SUITE 300
WHEATON, IL 60187
WWW.OSEHINC.COM

USER NAME = AlexDefrancesco	DESIGNED -	REVISED -
	DRAWN -	REVISED -
PLOT SCALE = 100,0000 ' / in.	CHECKED -	REVISED -
PLOT DATE = 12/18/2024	DATE -	REVISED -

STATE OF ILLINOIS
DEPARTMENT OF TRANSPORTATION


PROPOSED PAVEMENT MARKING PLAN

SCALE: 1" = 50' SHEET 18 OF 20 SHEETS STA. TO STA.

F.A.S RTE.	SECTION	COUNTY	TOTAL SHEETS	SHEET NO.
1195	110R5-5:(111,112,108X-1)W.R5-3	KNOX	409	233
CONTRACT NO. 68E50				
ILLINOIS		FED. AID PROJECT		

MODEL: \\MODEL\NAME2
FILE: NAME1: 2025\work\Projects\DOT\94-007\22 - Clrba\03 Design\03_CADD_Sheets\Work Order 7D4685D0\PMK19.dgn

MATCH LINE STA. 42+00

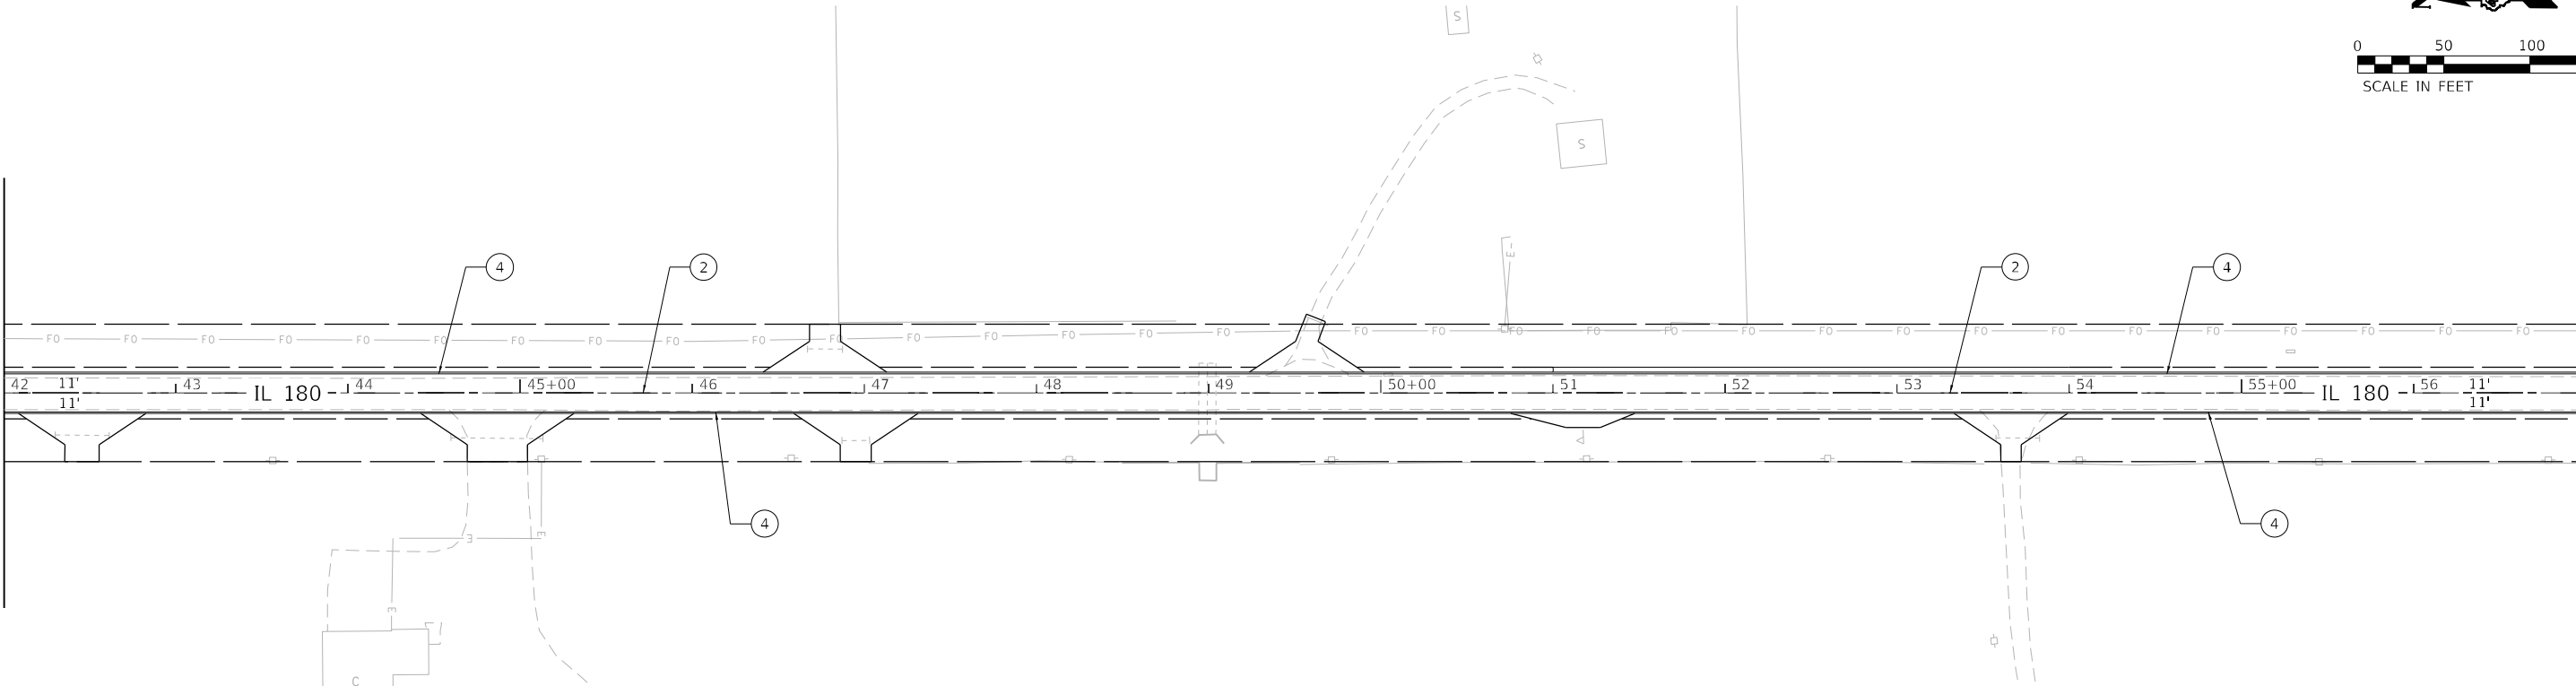

MATCH LINE STA. 57+00


LEGEND

- | | | | |
|---|--|---|--|
| ① | MODIFIED URETHANE PAVT MK LINE 4", DOUBLE SOLID YELLOW CENTERLINE | ⑥ | MODIFIED URETHANE PAVT MK LINE 12", SOLID WHITE LINE / DIAGONAL, 45° @ 10' MAX SPACING |
| ② | MODIFIED URETHANE PAVT MK LINE 4", SKIP DASH YELLOW LINE, 10' DASH - 30' SKIP | ⑦ | MODIFIED URETHANE PAVT MK LINE 24", SOLID WHITE STOP BAR |
| ③ | MODIFIED URETHANE PAVT MK LINE 4", ONE SOLID, ONE SKIP DASH YELLOW LINES @ 5 ½" C-C, 10' DASH - 30' SKIP | ⑧ | MODIFIED URETHANE PAVT MK, LETTERS AND SYMBOLS |
| ④ | MODIFIED URETHANE PAVT MK LINE 6", SOLID WHITE LINE | ⑨ | TWO-LANE RAISED REFLECTIVE PAVEMENT MARKER (STANDARD 781001-04) |
| ⑤ | MODIFIED URETHANE PAVT MK LINE 8", SOLID WHITE LINE | ⑩ | MODIFIED URETHANE PAVT MK LINE 8", SKIP DASH WHITE LINE, 2' DASH - 6' SKIP |

NOTES:

- ALL FINAL PAVEMENT MARKINGS SHALL BE MODIFIED URETHANE PAVEMENT MARKINGS ON HMA.
- ALL FINAL PAVEMENT MARKINGS SHALL BE PLACED IN ACCORDANCE WITH 780001-D4 "DISTRICT FOUR TYPICAL PAVEMENT MARKINGS" STANDARD DETAIL.

MATCH LINE STA. 57+00

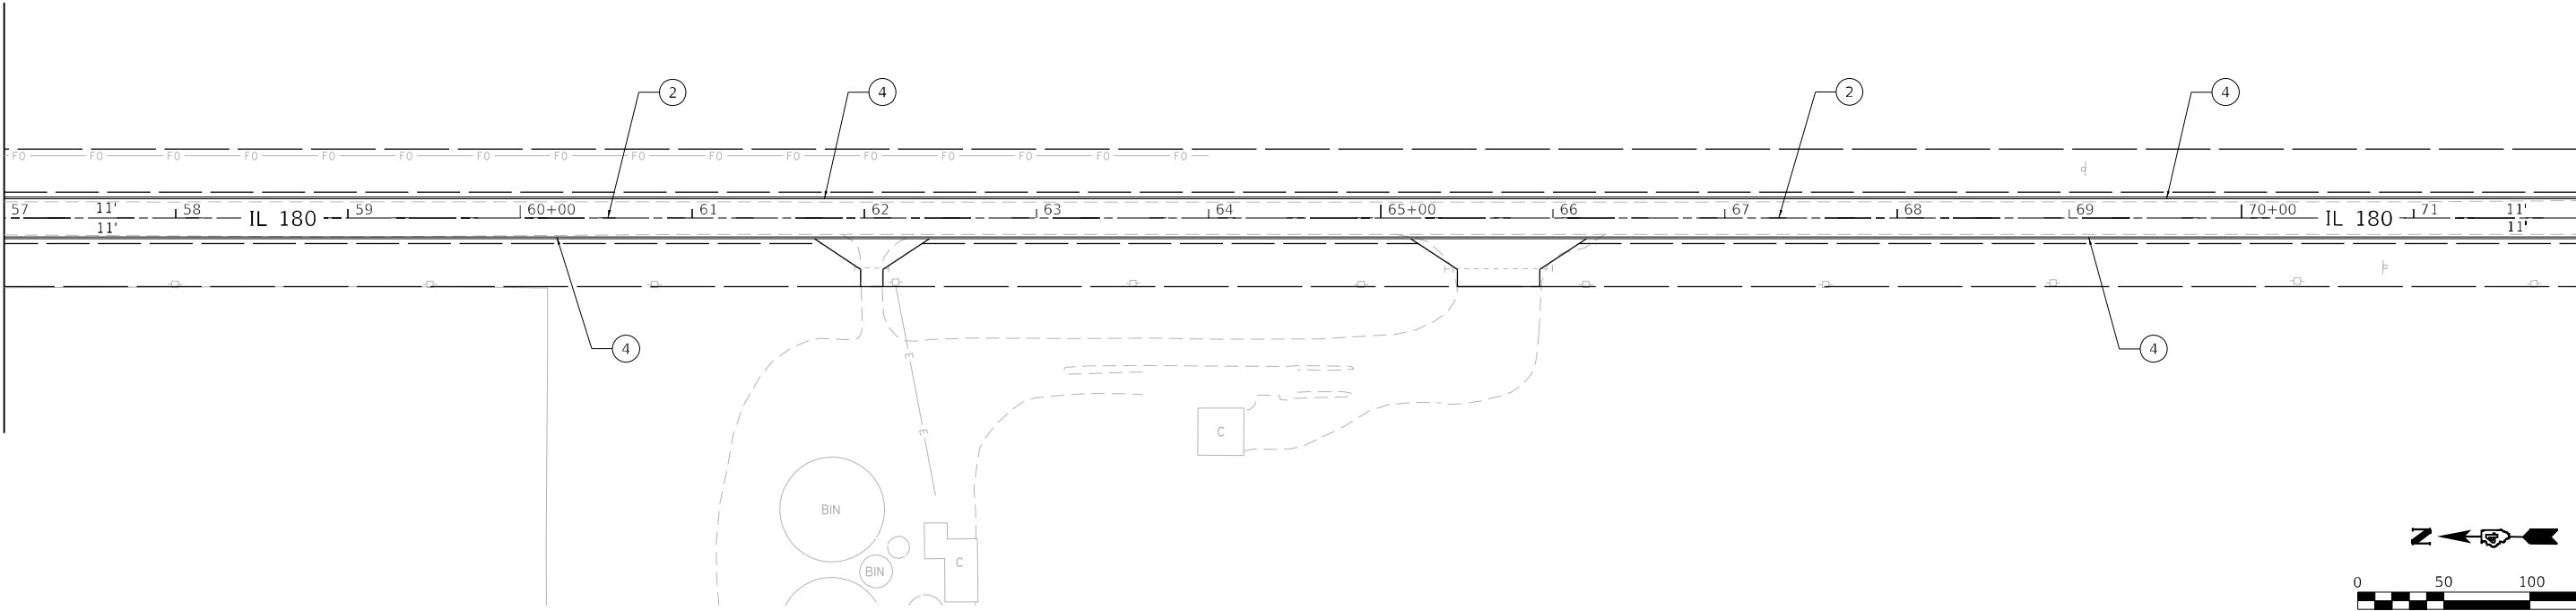

MATCH LINE STA. 72+00

OSEH inc.

400 S CARLETON AVE
SUITE 200
WHEATON, IL 60187
WWW.OSEHINC.COM



USER NAME = AlexDeFrancesco	DESIGNED -	REVISED -
DRAWN -	REVISED -	
PLOT SCALE = 100,0000 ' / in.	CHECKED -	REVISED -
PLOT DATE = 12/18/2024	DATE -	REVISED -

**STATE OF ILLINOIS
DEPARTMENT OF TRANSPORTATION**

PROPOSED PAVEMENT MARKING PLAN

SCALE: 1" = 50' SHEET 19 OF 20 SHEETS STA. TO STA.

F.A.S RTE.	SECTION	COUNTY	TOTAL SHEETS	SHEET NO.
1195	110R5-5:(111,112,108X-1)W,R5-3	KNOX	409	234
CONTRACT NO. 68E50				
ILLINOIS FED. AID PROJECT				

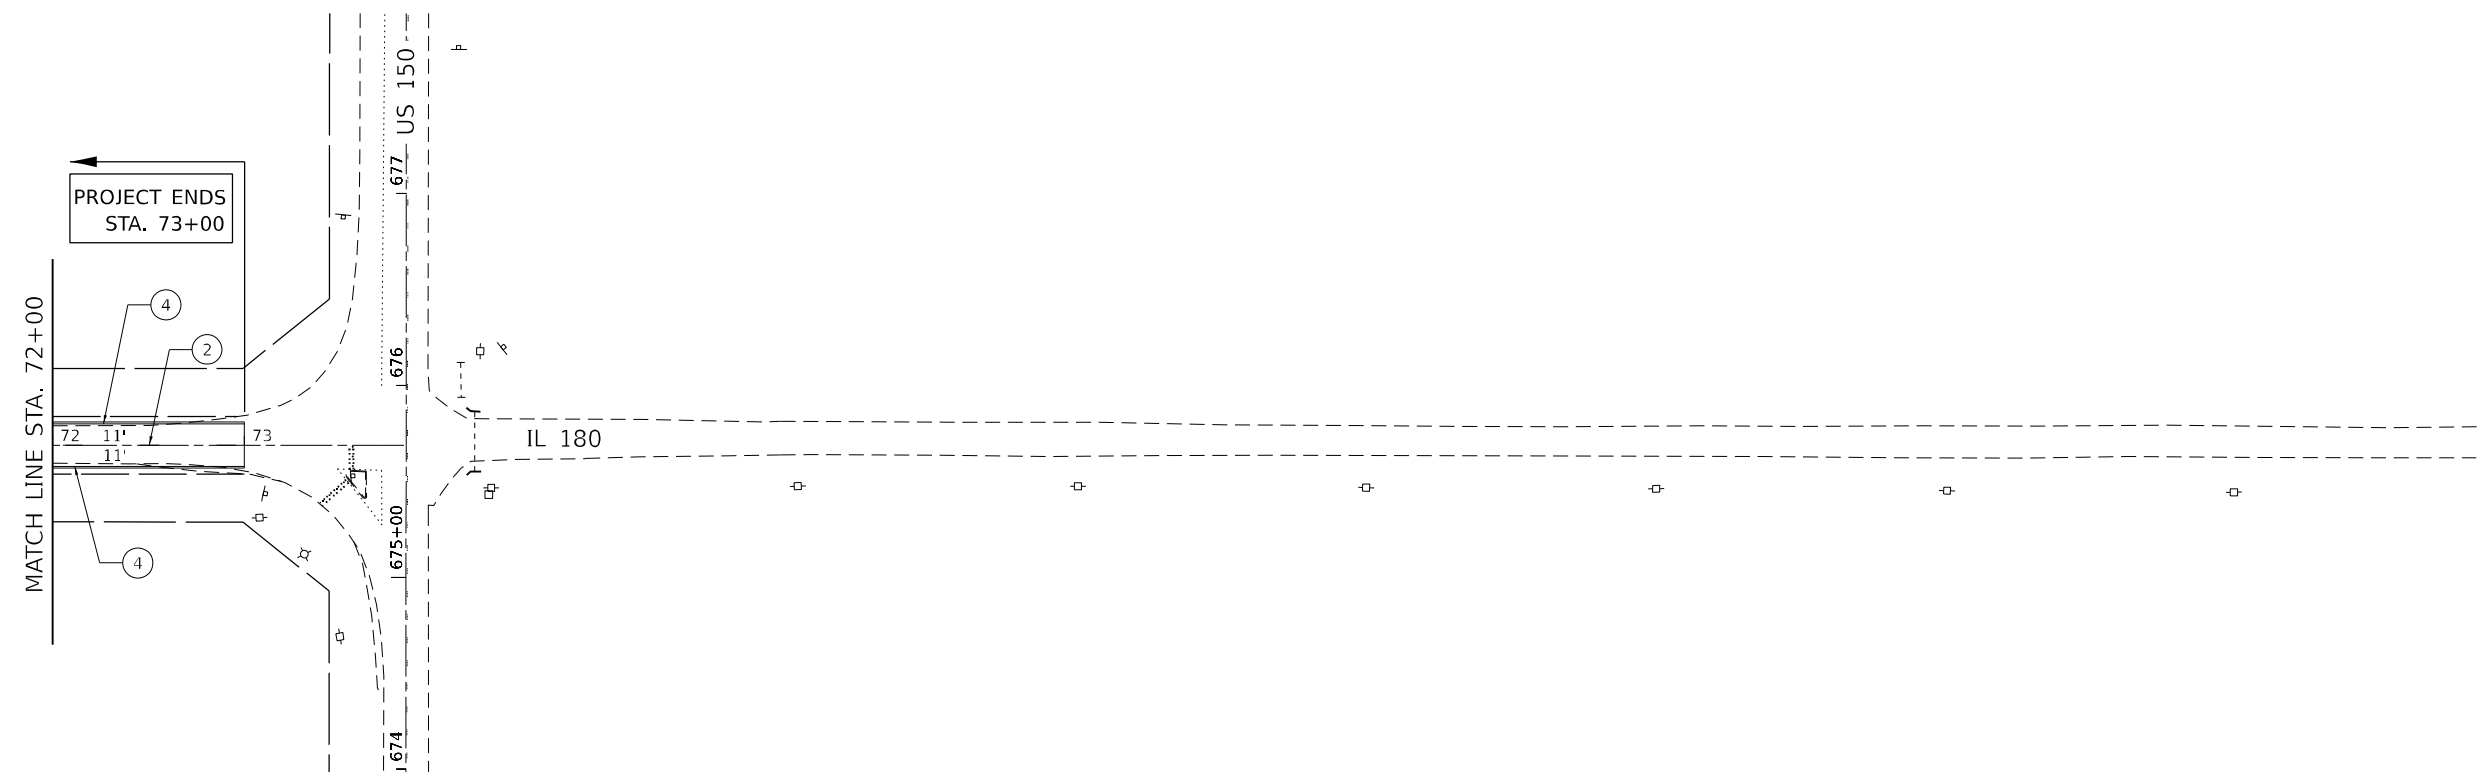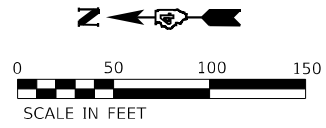

LEGEND

- 1

MODIFIED URETHANE PAVT MK LINE 4", DOUBLE SOLID YELLOW CENTERLINE
- 2

MODIFIED URETHANE PAVT MK LINE 4", SKIP DASH YELLOW LINE, 10' DASH - 30' SKIP
- 3

MODIFIED URETHANE PAVT MK LINE 4", ONE SOLID, ONE SKIP DASH YELLOW LINES @ 5 1/2" C-C, 10' DASH - 30' SKIP
- 4

MODIFIED URETHANE PAVT MK LINE 6", SOLID WHITE LINE
- 5

MODIFIED URETHANE PAVT MK LINE 8", SOLID WHITE LINE
- 6

MODIFIED URETHANE PAVT MK LINE 12", SOLID WHITE LINE / DIAGONAL, 45° @ 10' MAX SPACING
- 7

MODIFIED URETHANE PAVT MK LINE 24", SOLID WHITE STOP BAR
- 8

MODIFIED URETHANE PAVT MK, LETTERS AND SYMBOLS
- 9

TWO-LANE RAISED REFLECTIVE PAVEMENT MARKER (STANDARD 781001-04)
- 10

MODIFIED URETHANE PAVT MK LINE 8", SKIP DASH WHITE LINE, 2' DASH - 6' SKIP

NOTES:

1. ALL FINAL PAVEMENT MARKINGS SHALL BE MODIFIED URETHANE PAVEMENT MARKINGS ON HMA.
2. ALL FINAL PAVEMENT MARKINGS SHALL BE PLACED IN ACCORDANCE WITH 780001-D4 "DISTRICT FOUR TYPICAL PAVEMENT MARKINGS" STANDARD DETAIL.

MODEL: \\MODEL\NAME
FILE NAME: 2025\awc\Projects\DOT\94-007\22 - Clorba\03 Design\02_CADD Sheets\Work Order 7D468E5D-PMK20.dgn



USER NAME = AlexDefrancesco	DESIGNED -	REVISED -
	DRAWN -	REVISED -
PLOT SCALE = 100,0000 ' / in.	CHECKED -	REVISED -
PLOT DATE = 12/18/2024	DATE -	REVISED -

STATE OF ILLINOIS
DEPARTMENT OF TRANSPORTATION

PROPOSED PAVEMENT MARKING PLAN


SCALE: 1" = 50' SHEET 20 OF 20 SHEETS STA. TO STA.

F.A.S RTE.	SECTION	COUNTY	TOTAL SHEETS	SHEET NO.
1195	110R5-5:(111,112,108X-1)W,RS-3	KNOX	409	235
CONTRACT NO. 68E50				
		ILLINOIS	FED. AID PROJECT	

STATE OF ILLINOIS
DEPARTMENT OF TRANSPORTATION


LEGEND

- — — — — EXISTING RIGHT-OF-WAY LINE
// // // // // TEMPORARY EASEMENT LINE
- - - - - SECTION LINE
● SET 5/8" IRON PIN WITH CAP
○ FOUND IRON PIN/PIPE
⊠ EXISTING RIGHT-OF-WAY MARKER
P.O.B. POINT OF BEGINNING
P.O.C. POINT OF COMMENCEMENT

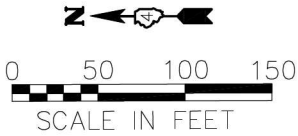

BEARINGS ARE BASED ON THE
ILLINOIS STATE PLANE COORDINATE
SYSTEM WEST ZONE, NAD 83

FOUND 5/8" IRON PIN
SOUTHEAST CORNER
NORTHEAST QUARTER
SECTION 2

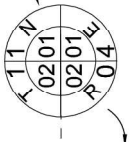

South Line
Northeast Quarter
Section 2

S89°-35'-35"E~2568.81'

581+56.57
60.00' LT

581+56.57
40.00' LT

S89°35'35"W~20.00'

P.O.B.

N00°00'36"E~401.20'

S00°08'11"E~640.75'

P.T.
577+89.60
40.00, LT

577+00.00
45.00' LT

575+50.00
60.00' LT

575+50.00
40.00' LT

N89°37'07"E~20.00'

CENTERLINE FAP 1195 (IL 180)

WEST LINE
NORTHEAST QUARTER
SECTION 2

FOUND 5/8" PIN
NORTHWEST CORNER
NORTHEAST QUARTER
SECTION 2

P.O.C.
FOUND BRASS DISK
SOUTHWEST CORNER OF THE
NORTHEAST QUARTER OF SECTION 2

Radius=43,152.04'
Arc Length=39.24'
Chord Brg=N 00°-22'-54" W
Chord L=39.24'

576+00.03
45.00' LT

577+50.00
40.00' LT

N00°-02'-39"W~2228.90'

4ADQ002TE

JESSICA L WEGER, MICHAEL CRAMPON
AND ELVARETTA G. BUTLER

P.I.N. 1202200005
Document #996751
Area = 12,814.92 s.f. ±
or 0.294 Acres ±

A PART OF THE NORTHEAST
QUARTER OF SECTION 2,
TOWNSHIP 11 NORTH, RANGE 4
EAST OF THE FOURTH PRINCIPAL MERIDIAN,
KNOX COUNTY ILLINOIS

KNOX COUNTY

TEMPORARY EASEMENT PLAT

FAP ROUTE 1195 (IL 180)
SHEET 1 OF 1
SCALE: 1" = 50'
OCTOBER/2023


CONSTRUCTION SECTION: 10W-1,RS-5;(111,112,108X-1)W,RS-3
JOB NO. R-94-003-23
CATALOG NO. 035640-00

THIS IS TO CERTIFY THAT THIS IS A TRUE AND CORRECT PLAT OF
SURVEY MADE UNDER MY DIRECTION FOR THE ILLINOIS DEPARTMENT
OF TRANSPORTATION. THIS PROFESSIONAL SERVICE CONFORMS TO THE
CURRENT ILLINOIS MINIMUM STANDARDS FOR A BOUNDARY SURVEY.

Daniel J. Driscoll

Feb. 1, 2024

DANIEL J. DRISCOLL - ILLINOIS PROFESSIONAL
LAND SURVEYOR NUMBER 35-3347
MY LICENSE EXPIRES 11/30/2024

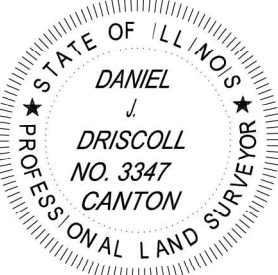

FIELD WORK COMPLETION: August/2023

Signed _____ Recorded _____ BOOK _____ PAGE _____
DOCUMENT NO. _____

4ADQ002TE

TERRA Engineering LTD
401 Main Street Suite 1560
Peoria, IL 61602
309-999-0123

IL Professional Design Firm
Number 184-003610

REVISED:

USER NAME = Roadway	DESIGNED - AEC	REVISED -
	DRAWN - AMS	REVISED -
PLOT SCALE = 105,0104' / in.	CHECKED - NDF	REVISED -
PLOT DATE = 12/18/2024	DATE - 5/31/2024	REVISED -

STATE OF ILLINOIS
DEPARTMENT OF TRANSPORTATION

IL 180 WIDENING AND RESURFACING
PLAT OF HIGHWAYS

SCALE: _____ SHEET _____ OF _____ SHEETS STA. _____ TO STA. _____

F.A.S. RTE.	SECTION	COUNTY	TOTAL SHEETS	SHEET NO.
1195		KNOX	409	237
110RS-5;(111,112,108X-1)W,RS-3				CONTRACT NO. 68E50
ILLINOIS FED. AID PROJECT				

CAD DRAWING:
ROW PROJECT:
FILE:




DATE PLOTTED = 12/18/2024 10:49:06 AM
PEN TABLE = 0021484.07.tbl
PLOT CONFIG = CG-PDF.plt
MODEL = MODR1195.dwg
FILE NAME = 110RS-5;(111,112,108X-1)W,RS-3.dwg
FILE PATH = C:\Users\jdriscoll\OneDrive\Documents\Highways\110RS-5;(111,112,108X-1)W,RS-3.dwg

STATE OF ILLINOIS
DEPARTMENT OF TRANSPORTATION

- (A) S 89°49'57" E~12.63'
(B) S 01°14'08" E~37.14'
(C) S 01°14'08" E~100.81'
(D) S 00°58'21" E~100.12'
(E) S 04°51'54" W~52.19'
(F) N 89°30'56" W~42.94'

LEGEND

- — — — — EXISTING RIGHT-OF-WAY LINE
- - - - - TEMPORARY EASEMENT LINE
- - - - - SECTION LINE
● SET 5/8" IRON PIN WITH CAP
○ FOUND IRON PIN/PIPE
P.O.B. POINT OF BEGINNING
P.O.C. POINT OF COMMENCEMENT

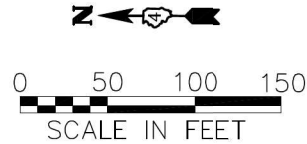

BEARINGS ARE BASED ON THE
ILLINOIS STATE PLANE COORDINATE
SYSTEM WEST ZONE, NAD 83

FOUND 60 PENNY NAIL
NORTHEAST CORNER
NORTHEAST QUARTER
SECTION 2

NORTH LINE
NORTHEAST QUARTER
SECTION 2

CENTER LINE
FAP ROUTE 1195
(IL 180)

S 89°49'57" E ~ 2568.08'

S 08°08'25" E
166.20'

S 07°10'50" W
136.50'

S06°-56'-03"E~50.36'

564+00.00
40.00' LT

564+50.00
45.00' LT

S01°-14'-10"E~380.88'

S13°-05'-29"W~20.36'

568+52.10
40.00' LT

568+31.80
45.00' LT

S 05°00'05" E
148.39'

N00°-02'-39"E~1188.66'

S00°-02'-39"W~2228.90'

WEST LINE
NORTHEAST QUARTER
SECTION 2

4ADQ003

ANN L. MURDOCK

P.I.N. 12-02-200-004

Document #0922957

Area = 37893.10 s.f. ± or 0.870 Acres ±
of which 35805.75 s.f. ± or 0.822 Acres ± falls
within Existing Public Road Right-of-Way

A PART OF THE NORTHEAST QUARTER
OF SECTION 2, TOWNSHIP 11 NORTH,
RANGE 4 EAST OF THE 4th P.M.
KNOX COUNTY, ILLINOIS


FOUND BRASS DISK
SOUTHWEST CORNER
NORTHEAST QUARTER
SECTION 2

THIS IS TO CERTIFY THAT THIS IS A TRUE AND CORRECT PLAT OF
SURVEY MADE UNDER MY DIRECTION FOR THE ILLINOIS DEPARTMENT
OF TRANSPORTATION. THIS PROFESSIONAL SERVICE CONFORMS TO THE
CURRENT ILLINOIS MINIMUM STANDARDS FOR A BOUNDARY SURVEY.

Daniel J. Driscoll

Feb. 1, 2024

DANIEL J. DRISCOLL - ILLINOIS PROFESSIONAL
LAND SURVEYOR NUMBER 35-3347
MY LICENSE EXPIRES 11/30/2024

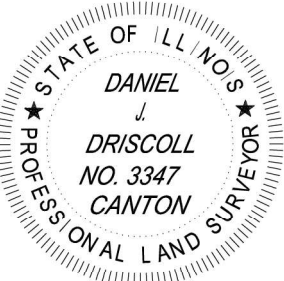

FIELD WORK COMPLETION: August/2023

KNOX COUNTY

RIGHT OF WAY PLAT

FAP ROUTE 1195 (IL 180)

SHEET 1 OF 1

SCALE: 1" = 50'

AUGUST/2023

CONSTRUCTION SECTION: 10W-1,RS-5;(111,112,108X-1)W,RS-3

JOB NO. R-94-003-23

CATALOG NO. 035640-00

BOOK
DOCUMENT NO.

PAGE

4ADQ003

TERRA Engineering LTD
401 Main Street Suite 1560
Peoria, IL 61602
309-999-0123

IL Professional Design Firm
Number 184-003610

REVISED:

Signed

Recorded

CAD DRAWING:
ROW PROJECT:
FILE:



USER NAME = Roadway	DESIGNED - AEC	REVISED -
	DRAWN - AMS	REVISED -
PLOT SCALE = 105,0104' / in.	CHECKED - NDF	REVISED -
PLOT DATE = 12/18/2024	DATE - 5/31/2024	REVISED -

STATE OF ILLINOIS
DEPARTMENT OF TRANSPORTATION

IL 180 WIDENING AND RESURFACING
PLAT OF HIGHWAYS

SCALE: SHEET OF SHEETS STA. TO STA.


F.A.S. RTE.	SECTION	COUNTY	TOTAL SHEETS	SHEET NO.
1195	*	KNOX	409	238
× 110RS-5;(111,112,108X-1)W,RS-3		CONTRACT NO. 68E50		
ILLINOIS		FED. AID PROJECT		

STATE OF ILLINOIS
DEPARTMENT OF TRANSPORTATION

LEGEND

- EXISTING RIGHT-OF-WAY LINE
- - - - - TEMPORARY EASEMENT LINE
- - - - - SECTION LINE
- - - - - PROPOSED RIGHT-OF-WAY LINE
● SET 5/8" IRON PIN WITH CAP
○ FOUND IRON PIN/PIPE
P.O.B. POINT OF BEGINNING
P.O.C. POINT OF COMMENCEMENT

- (A) N00°18'59"E~80.14'
(B) N89°41'01"W~40.04'
(C) N13°08'23"W~155.29'
(D) N13°03'06"E~ 102.39'
(E) N00°38'39"W~160.00'
(F) N64°04'45"E~28.30'
(G) S00°00'38"W~22.46'
(H) S08°38'55"W~75.84'

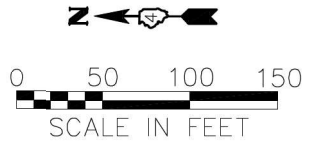


BEARINGS ARE BASED ON THE
ILLINOIS STATE PLANE COORDINATE
SYSTEM WEST ZONE, NAD 83

CONTRACT NO: 68E50

BY	DATE	COMPUTED	CHECKED	INKED	INK CHECKED
DJD	Jan. 30, 2024				
EST	Jan. 31, 2024				
XEL	Jan. 30, 2024				
DJD	Jan. 30, 2024				

R.O.W. PLAT	NOTE BOOK	NO.

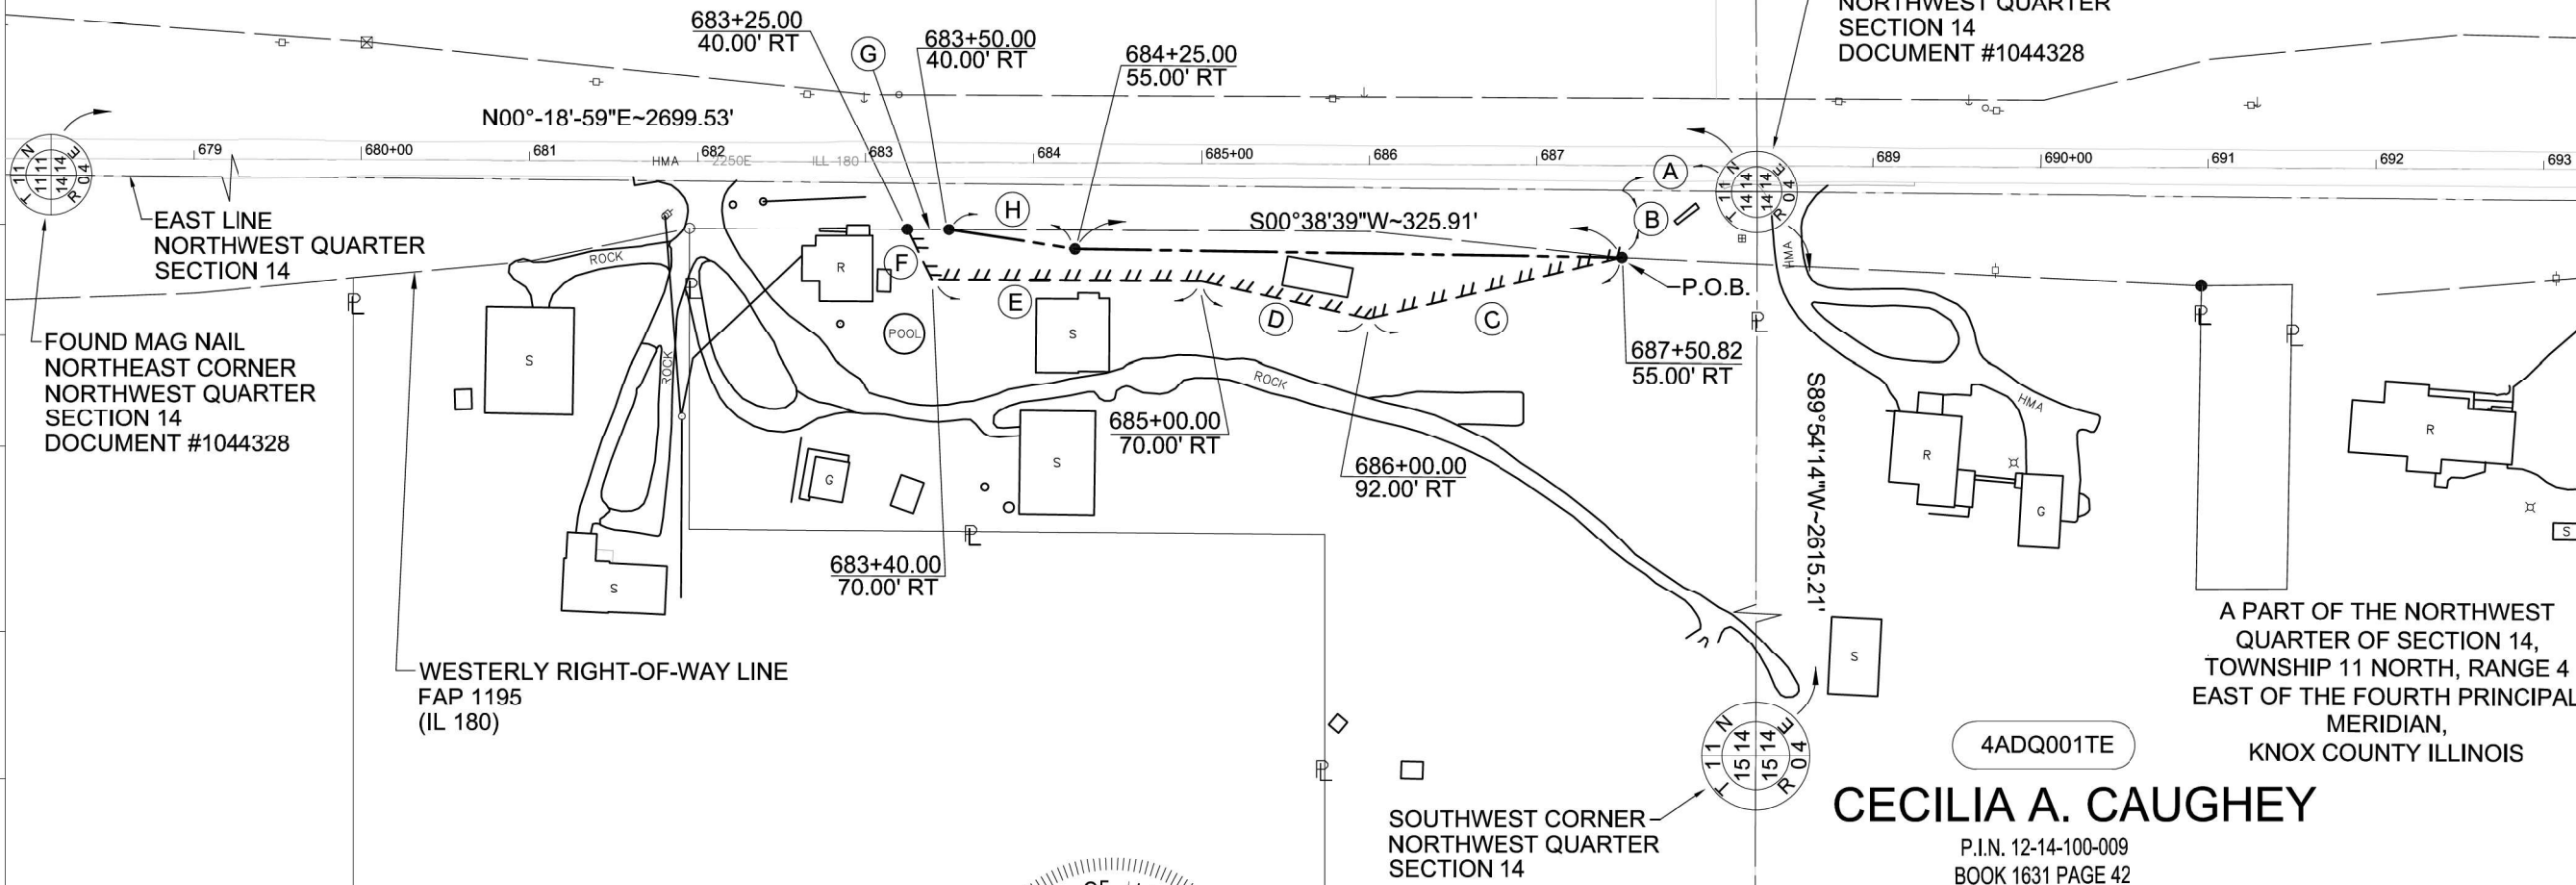

THIS IS TO CERTIFY THAT THIS IS A TRUE AND CORRECT PLAT OF
SURVEY MADE UNDER MY DIRECTION FOR THE ILLINOIS DEPARTMENT
OF TRANSPORTATION. THIS PROFESSIONAL SERVICE CONFORMS TO THE
CURRENT ILLINOIS MINIMUM STANDARDS FOR A BOUNDARY SURVEY.

Daniel J. Driscoll

Feb. 1, 2024

DANIEL J. DRISCOLL - ILLINOIS PROFESSIONAL
LAND SURVEYOR NUMBER 35-3347
MY LICENSE EXPIRES 11/30/2024



FIELD WORK COMPLETION: August/2023

CECILIA A. CAUGHEY

P.I.N. 12-14-100-009
BOOK 1631 PAGE 42
AREA = 8450.71 s.f. ±
OR 0.194 Acres ±

KNOX COUNTY

TEMPORARY EASEMENT PLAT

FAP ROUTE 1195 (IL 180)
SHEET 1 OF 1
SCALE: 1" = 50'
OCTOBER/2023

CONSTRUCTION SECTION: 10W-1,RS-5;(111,112,108X-1)W,RS-3
JOB NO. R-94-003-23
CATALOG NO. 035640-00

BOOK
DOCUMENT NO.

PAGE

4ADQ001TE



USER NAME = Roadway	DESIGNED - AEC	REVISED -
	DRAWN - AMS	REVISED -
PLOT SCALE = 105,0104 ' / in.	CHECKED - NDF	REVISED -
PLOT DATE = 12/18/2024	DATE - 5/31/2024	REVISED -

STATE OF ILLINOIS
DEPARTMENT OF TRANSPORTATION


SCALE:	SHEET	OF	SHEETS	STA.	TO	STA.

F.A.S. RTE.	SECTION	COUNTY	TOTAL SHEETS	SHEET NO.
1195		KNOX	409	236
110RS-5;(111,112,108X-1)W,RS-3		CONTRACT NO. 68E50		
ILLINOIS FED. AID PROJECT				

STATE OF ILLINOIS
DEPARTMENT OF TRANSPORTATION

LEGEND

- — — — — EXISTING RIGHT-OF-WAY LINE
— — — — — SECTION LINE
● SET 5/8" IRON PIN WITH CAP
○ FOUND IRON PIN/PIPE
P.O.B. POINT OF BEGINNING

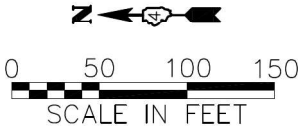


BEARINGS ARE BASED ON THE
ILLINOIS STATE PLANE COORDINATE
SYSTEM WEST ZONE, NAD 83

CONTRACT NO: 68E50

BY	DATE	COMPUTED	CHECKED	INKED	INK CHECKED
DJD	Jan. 30, 2024				
EST	Jan. 31, 2024				
XEL	Jan. 30, 2024				
DJD	Jan. 30, 2024				

R.O.W. PLAT	NOTE BOOK	NO.

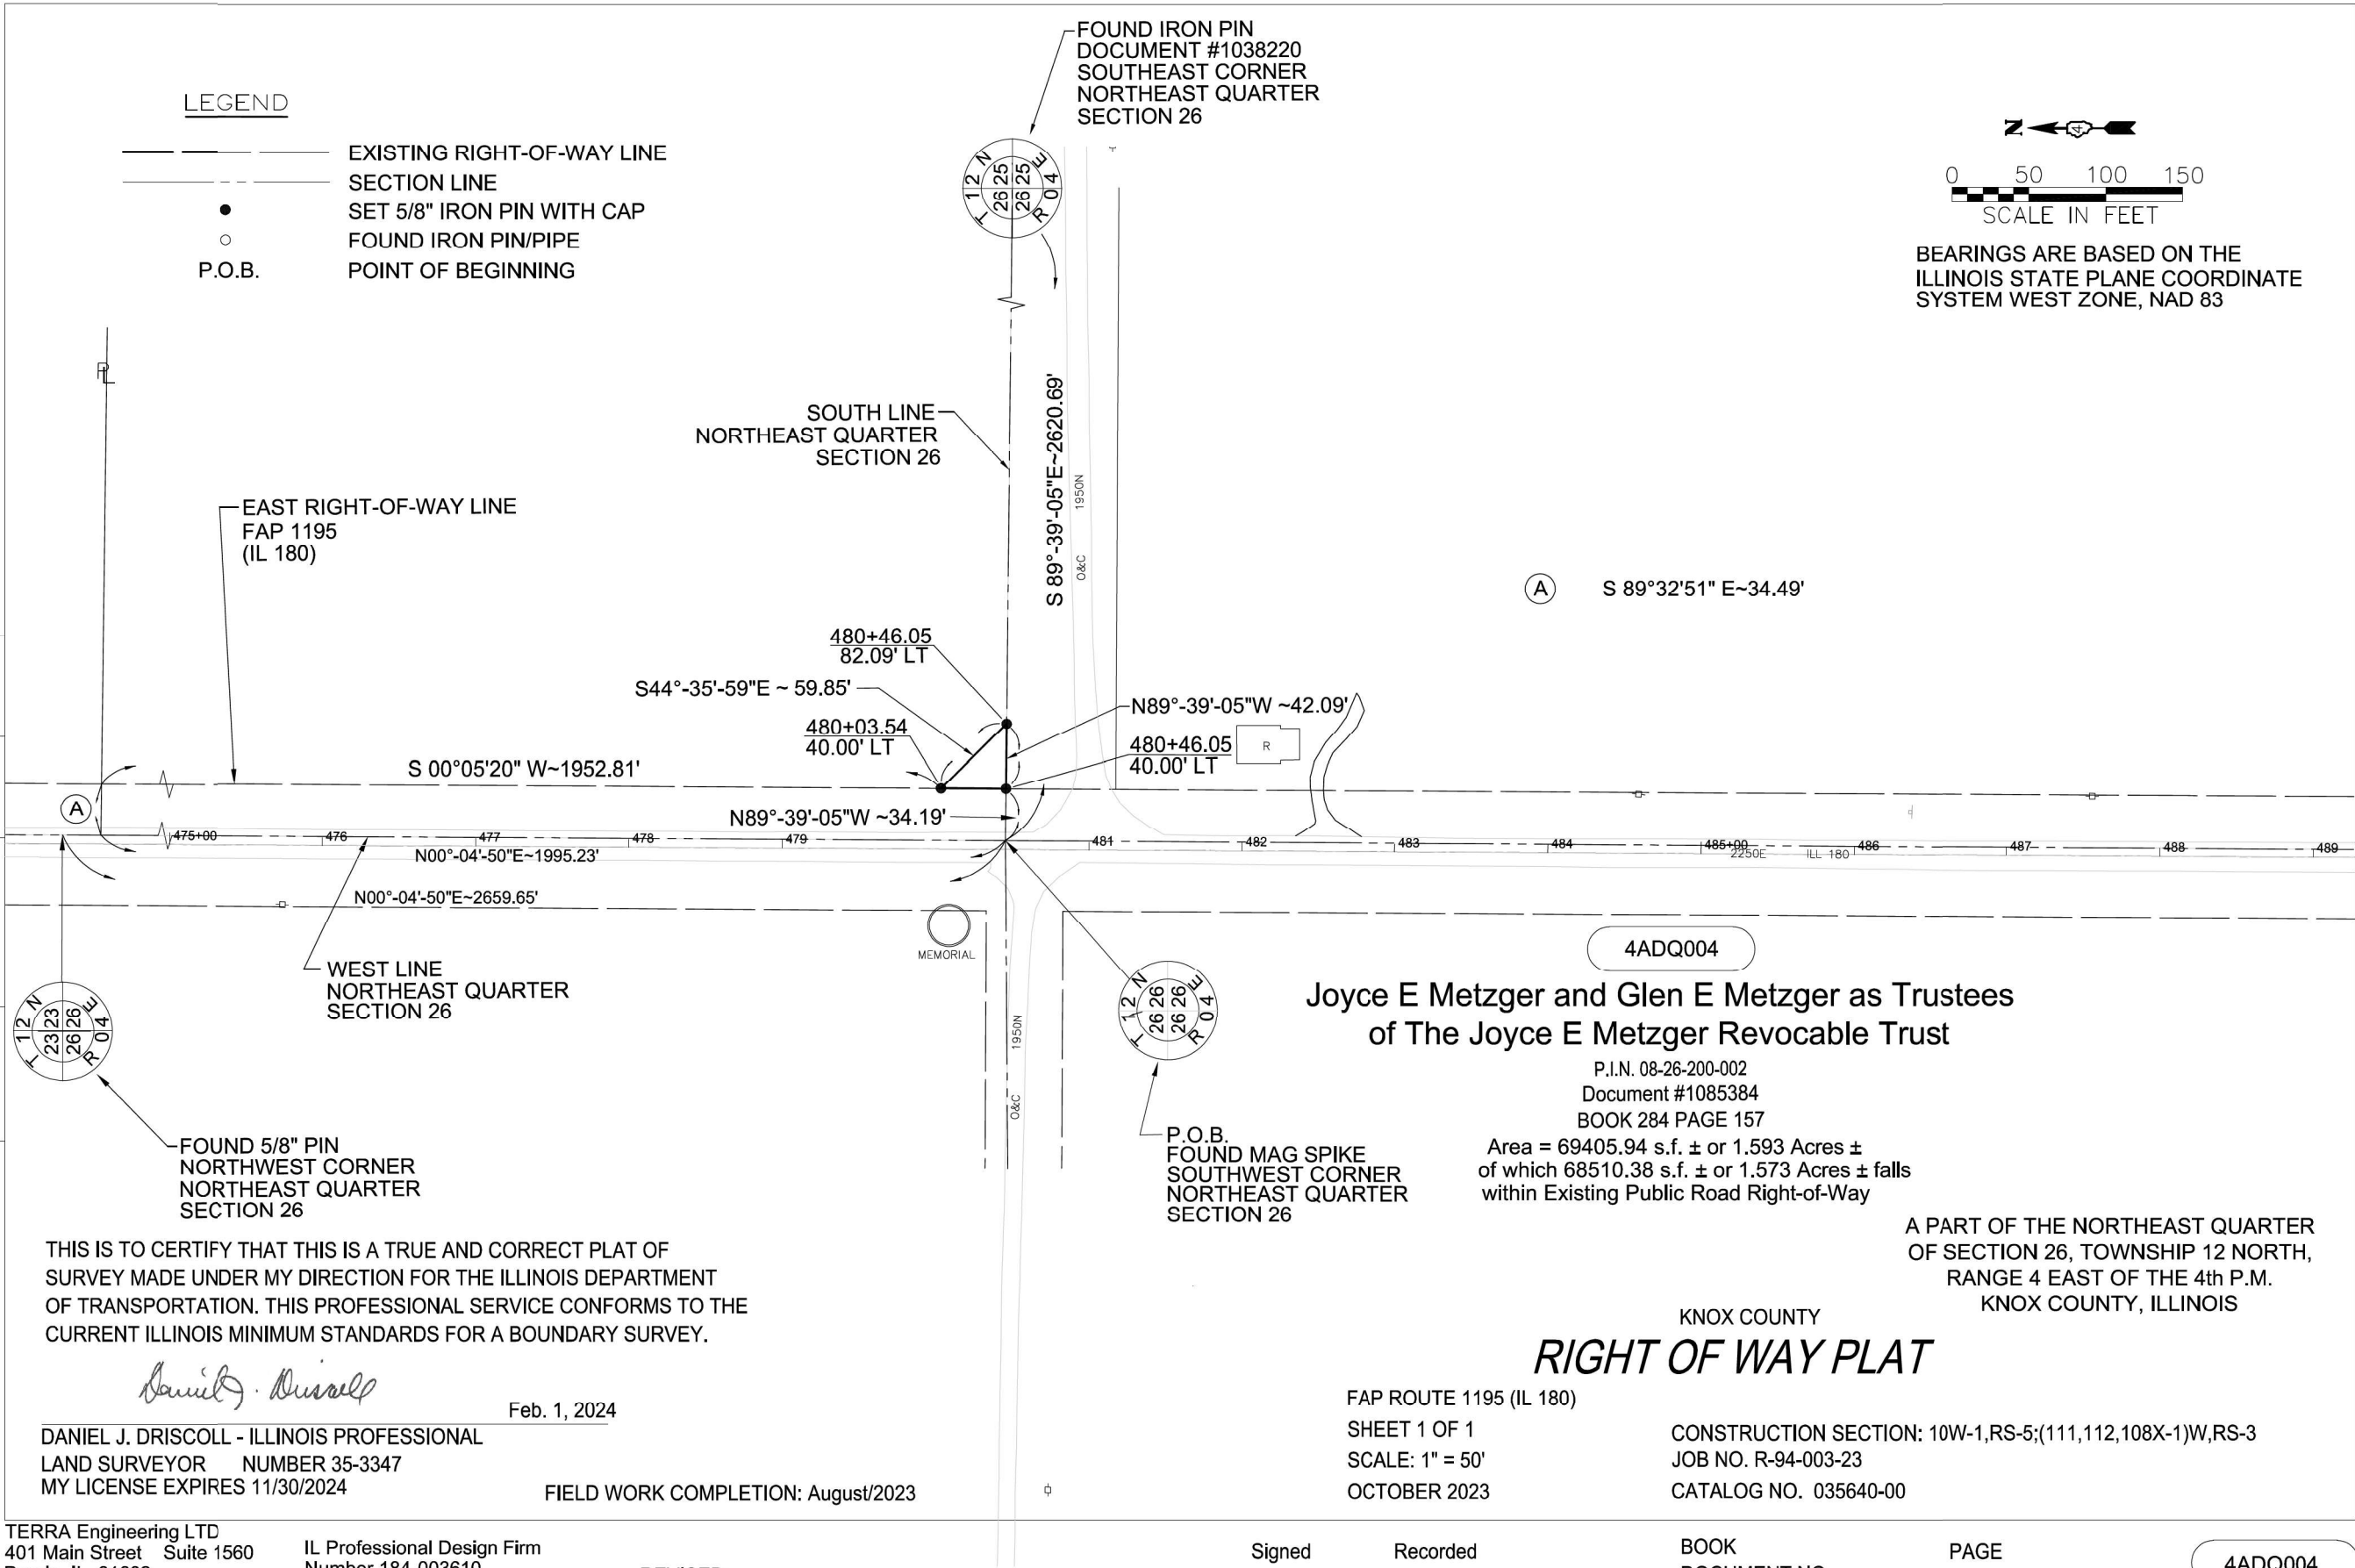

THIS IS TO CERTIFY THAT THIS IS A TRUE AND CORRECT PLAT OF
SURVEY MADE UNDER MY DIRECTION FOR THE ILLINOIS DEPARTMENT
OF TRANSPORTATION. THIS PROFESSIONAL SERVICE CONFORMS TO THE
CURRENT ILLINOIS MINIMUM STANDARDS FOR A BOUNDARY SURVEY.

Daniel J. Driscoll

Feb. 1, 2024

DANIEL J. DRISCOLL - ILLINOIS PROFESSIONAL
LAND SURVEYOR NUMBER 35-3347
MY LICENSE EXPIRES 11/30/2024

FIELD WORK COMPLETION: August/2023

Joyce E Metzger and Glen E Metzger as Trustees
of The Joyce E Metzger Revocable Trust

P.I.N. 08-26-200-002
Document #1085384
BOOK 284 PAGE 157
Area = 69405.94 s.f. ± or 1.593 Acres ±
of which 68510.38 s.f. ± or 1.573 Acres ± falls
within Existing Public Road Right-of-Way

A PART OF THE NORTHEAST QUARTER
OF SECTION 26, TOWNSHIP 12 NORTH,
RANGE 4 EAST OF THE 4th P.M.
KNOX COUNTY, ILLINOIS

KNOX COUNTY

RIGHT OF WAY PLAT

FAP ROUTE 1195 (IL 180)

SHEET 1 OF 1

SCALE: 1" = 50'

OCTOBER 2023

CONSTRUCTION SECTION: 10W-1,RS-5;(111,112,108X-1)W,RS-3

JOB NO. R-94-003-23

CATALOG NO. 035640-00

BOOK
DOCUMENT NO.

PAGE

4ADQ004

CAD DRAWING:
ROW PROJECT:
FILE:

TERRA Engineering LTD
401 Main Street Suite 1560
Peoria, IL 61602
309-999-0123

IL Professional Design Firm
Number 184-003610

REVISED:

Signed

Recorded



USER NAME = Roadway	DESIGNED - AEC	REVISED -
	DRAWN - AMS	REVISED -
PLOT SCALE = 105,0104 ' / in.	CHECKED - NDF	REVISED -
PLOT DATE = 12/18/2024	DATE - 5/31/2024	REVISED -

STATE OF ILLINOIS
DEPARTMENT OF TRANSPORTATION

IL 180 WIDENING AND RESURFACING
PLAT OF HIGHWAYS


SCALE: SHEET OF SHEETS STA. TO STA.

F.A.S. RTE.	SECTION	COUNTY	TOTAL SHEETS	SHEET NO.
1195	*	KNOX	409	239
× 110RS-5;(111,112,108X-1)W,RS-3		CONTRACT NO. 68E50		
ILLINOIS		FED. AID PROJECT		

STATE OF ILLINOIS
DEPARTMENT OF TRANSPORTATION

LEGEND

- EXISTING RIGHT-OF-WAY LINE
TEMPORARY EASEMENT LINE
SECTION LINE
SET 5/8" IRON PIN WITH CAP
FOUND IRON PIN/PIPE
POB POINT OF BEGINNING
POC POINT OF COMMENCEMENT

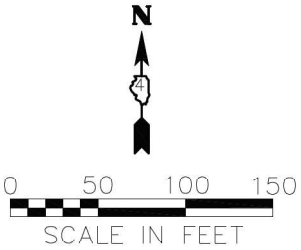


BEARINGS ARE BASED ON THE
ILLINOIS STATE PLANE
COORDINATE SYSTEM WEST ZONE,
NAD 83

P.O.C.
FOUND 5/8" PIN
NORTHEAST CORNER
SOUTHWEST
QUARTER
SECTION 14

NORTH LINE
SOUTHWEST QUARTER
SECTION 14

CONTRACT NO: 68E50

DATE	BY	COMPUTED	CHECKED	INKED	INK CHECKED	R.O.W. PLAT	NOTE BOOK	NO.
Jan. 30, 2024	DJD							
Jan. 31, 2024	EST							
Jan. 30, 2024	XEL							
Jan. 30, 2024	DJD							

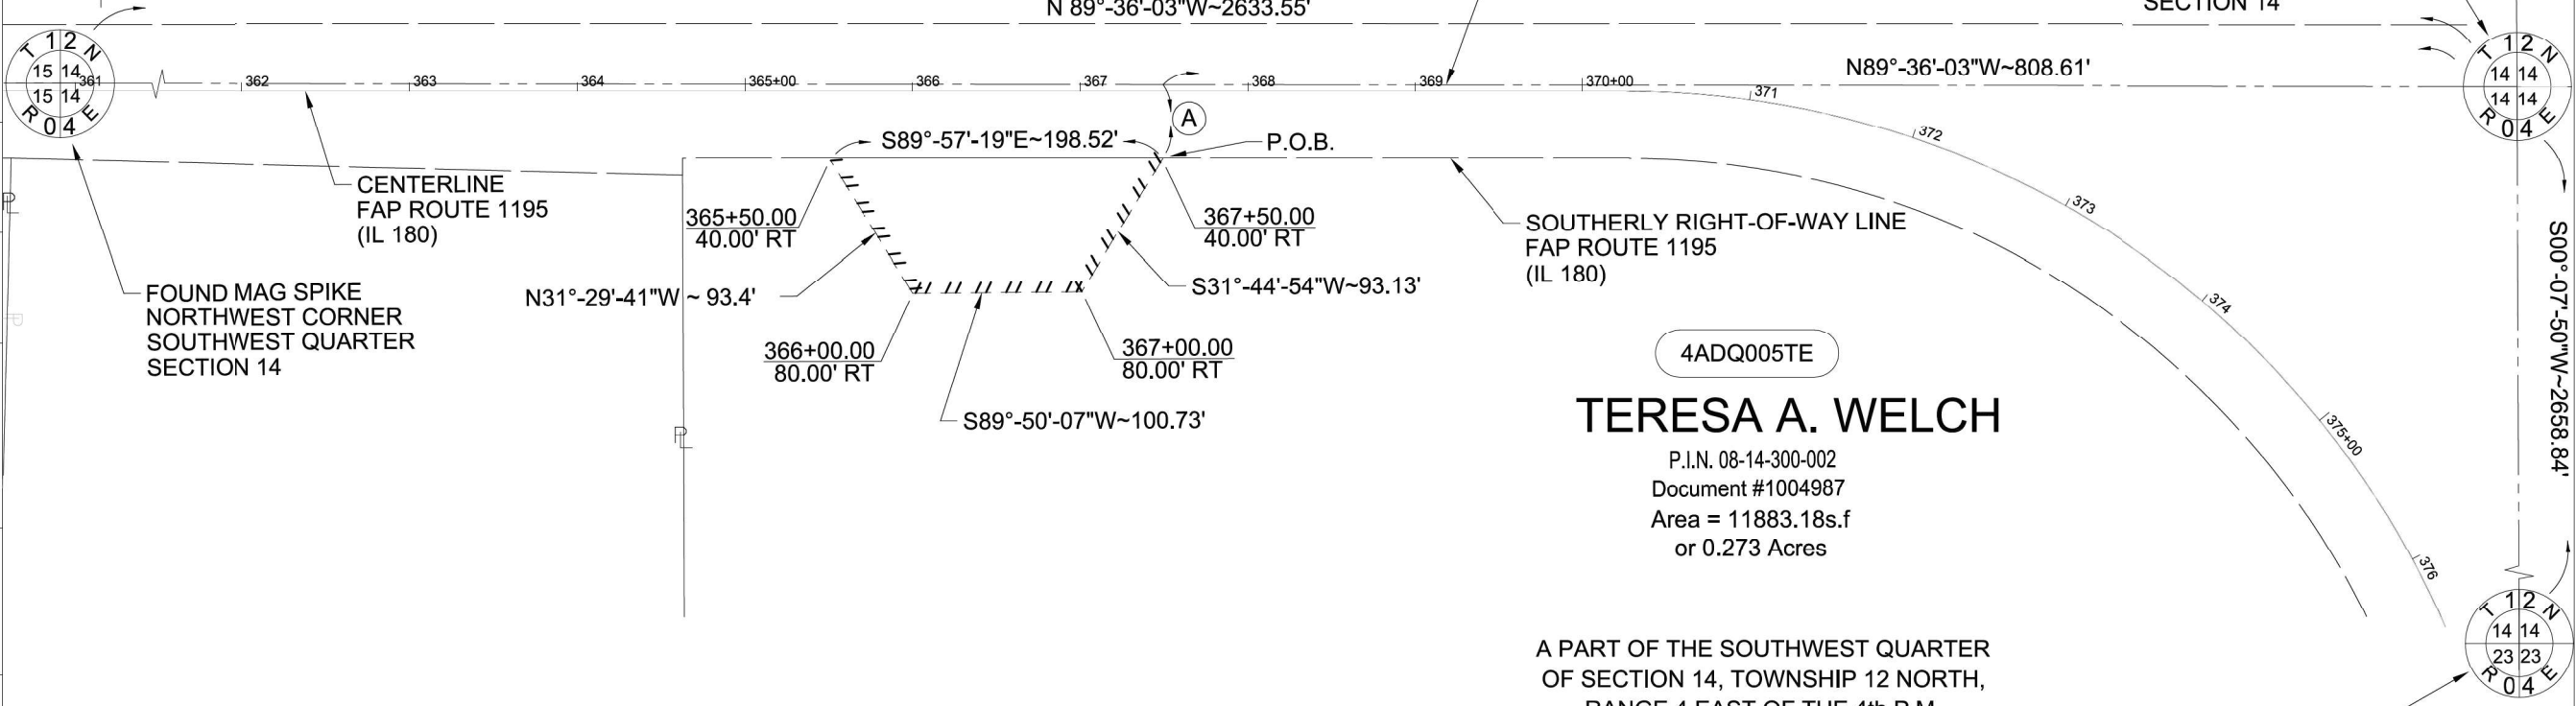

4ADQ005TE
TERESA A. WELCH
P.I.N. 08-14-300-002
Document #1004987
Area = 11883.18s.f
or 0.273 Acres

A PART OF THE SOUTHWEST QUARTER
OF SECTION 14, TOWNSHIP 12 NORTH,
RANGE 4 EAST OF THE 4th P.M.
KNOX COUNTY, ILLINOIS


FOUND MAG NAIL
DOCUMENT #701255
SOUTHWEST CORNER
SOUTHWEST QUARTER
SECTION 14

THIS IS TO CERTIFY THAT THIS IS A TRUE AND CORRECT PLAT OF
SURVEY MADE UNDER MY DIRECTION FOR THE ILLINOIS DEPARTMENT
OF TRANSPORTATION. THIS PROFESSIONAL SERVICE CONFORMS TO THE
CURRENT ILLINOIS MINIMUM STANDARDS FOR A BOUNDARY SURVEY.

Daniel J. Driscoll

Feb. 1, 2024

DANIEL J. DRISCOLL - ILLINOIS PROFESSIONAL
LAND SURVEYOR NUMBER 35-3347
MY LICENSE EXPIRES 11/30/2024

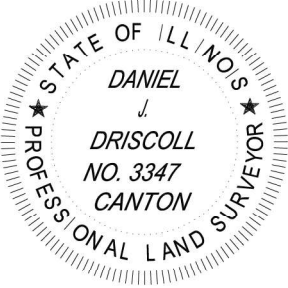

FIELD WORK COMPLETION: August/2023

KNOX COUNTY
TEMPORARY EASEMENT PLAT

FAP ROUTE 1195 (IL 180)
SHEET 1 OF 1
SCALE: 1" = 50'
OCTOBER 2023
CONSTRUCTION SECTION: 10W-1,RS-5;(111,112,108X-1)W,RS-3
JOB NO. R-94-003-23
CATALOG NO. 035640-00

CAD DRAWING:
BOW PROJECT:
FILE:

TERRA Engineering LTD
401 Main Street Suite 1560
Peoria, IL 61602
309-999-0123
IL Professional Design Firm
Number 184-003610

REVISED:

Signed
Recorded
BOOK
DOCUMENT NO.
PAGE

4ADQ005TE



USER NAME = Roadway	DESIGNED - AEC	REVISED -
	DRAWN - AMS	REVISED -
PLOT SCALE = 105,0104' / in.	CHECKED - NDF	REVISED -
PLOT DATE = 12/18/2024	DATE - 5/31/2024	REVISED -

STATE OF ILLINOIS
DEPARTMENT OF TRANSPORTATION


IL 180 WIDENING AND RESURFACING
PLAT OF HIGHWAYS

SCALE: SHEET OF SHEETS STA. TO STA.

F.A.S. RTE.	SECTION	COUNTY	TOTAL SHEETS	SHEET NO.
1195		KNOX	409	240
110RS-5;(111,112,108X-1)W,RS-3		KNOX		
			CONTRACT NO.	68E50

DATE PLOTTED = 12/18/2024 10:49:43 AM
PLOT TABLE = 0021484.07.tbl
PLOT CONFIG = CG-PDF.plt
COURTESY: SHODRIS, N.M.
FILE NAME: \\R0010021484.07\CADD\SRV\Detail\Sta. of Highway\68E50_R14.dgn

LEGEND

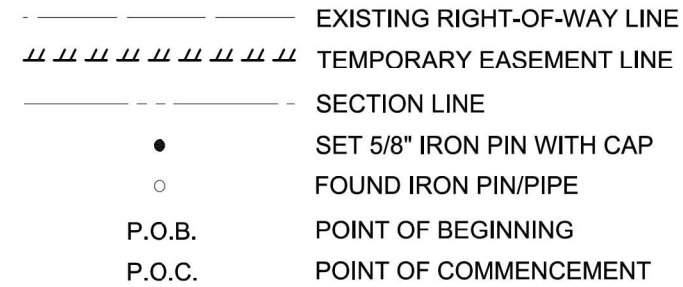

BEARINGS ARE BASED ON
THE ILLINOIS STATE PLANE
COORDINATE SYSTEM WEST
ZONE, NAD 83

P.O.C. _____
FOUND 5/8" PIN
SOUTHEAST CORNER
NORTHWEST QUARTER
SECTION 14


P.I.N. 08-14-100-005
Document #968664
Area = 11976.78s.f
or 0.275 Acres

A PART OF THE NORTHWEST
QUARTER OF SECTRION 14,
TOWNSHIP 12 NORTH, RANGE 4
EAST OF THE FOURTH PRINCIPAL MERIDIAN,
KNOX COUNTY ILLINOIS

KNOX COUNTY

CATALOG NO. 035640-00

FIELD WORK COMPLETION: AUGUST/2023

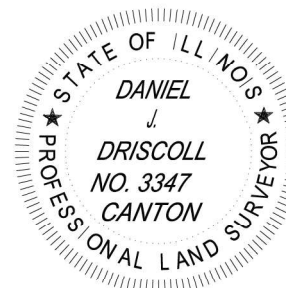

PAGE

4ADQ006TE

R.O.W. PLAT		BY	DATE
NOTE BOOK	COMPUTED	DJD	Jan. 30, 2024
	CHECKED	EST	Jan. 31, 2024
	INKED	XEL	Jan. 30, 2024
	INK CHECKED	DJD	Jan. 30, 2024
NO.			

CAD DRAWING:
ROW
PROJECT:
FILE:

IL Professional Design Firm
Number 184-003610

REVISÉ:

USER NAME = Roadway	DESIGNED - AEC	REVISED -
	DRAWN - AMS	REVISED -
PLOT SCALE = 105,0104 ' / in.	CHECKED - NDF	REVISED -
PLOT DATE = 12/18/2024	DATE = 5/31/2024	REVISED -

**STATE OF ILLINOIS
DEPARTMENT OF TRANSPORTATION**

IL 180 WIDENING AND RESURFACING PLAT OF HIGHWAYS

SCALE:	SHEET	OF	SHEETS	STA.	TO STA.
--------	-------	----	--------	------	---------


F.A.S. RTE.	SECTION	COUNTY	TOTAL SHEETS	SHEET NO.
1195	*	KNOX	409	241
* 110RS-5;(111,112,108X-1)W,RS-3		CONTRACT NO. 68E50		
ILLINOIS FED. AID PROJECT				

```
DATE PLOTTED = 12/18/2024 10:49:54 AM
OPEN TABLE = 0021484.07.tbl
PLOT CONFIG = CGI-PDF.pltcf
MODEL: $MODELNAME$
FILE NAME: N:\PROJ\0021484.07\CADD\ShtDetail
```

STATE OF ILLINOIS
DEPARTMENT OF TRANSPORTATION

LEGEND

- EXISTING RIGHT-OF-WAY LINE
--- EXISTING CENTERLINE
--- SECTION LINE
● SET 5/8" IRON PIN WITH CAP
○ FOUND IRON PIN/PIPE
P.O.B. POINT OF BEGINNING
P.O.C. POINT OF COMMENCEMENT


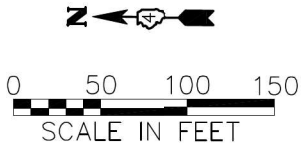


BEARINGS ARE BASED ON THE
ILLINOIS STATE PLANE COORDINATE
SYSTEM WEST ZONE, NAD 83

CONTRACT NO: 68E50

BY	DATE	COMPUTED	CHECKED	INKED	INK CHECKED
DJD	Jan. 30, 2024				
EST	Jan. 31, 2024				
XEL	Jan. 30, 2024				
DJD	Jan. 30, 2024				

R.O.W. PLAT	NOTE BOOK	NO.

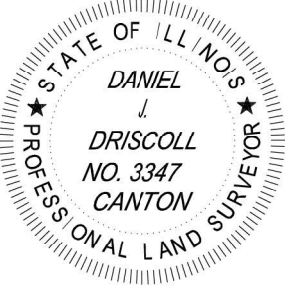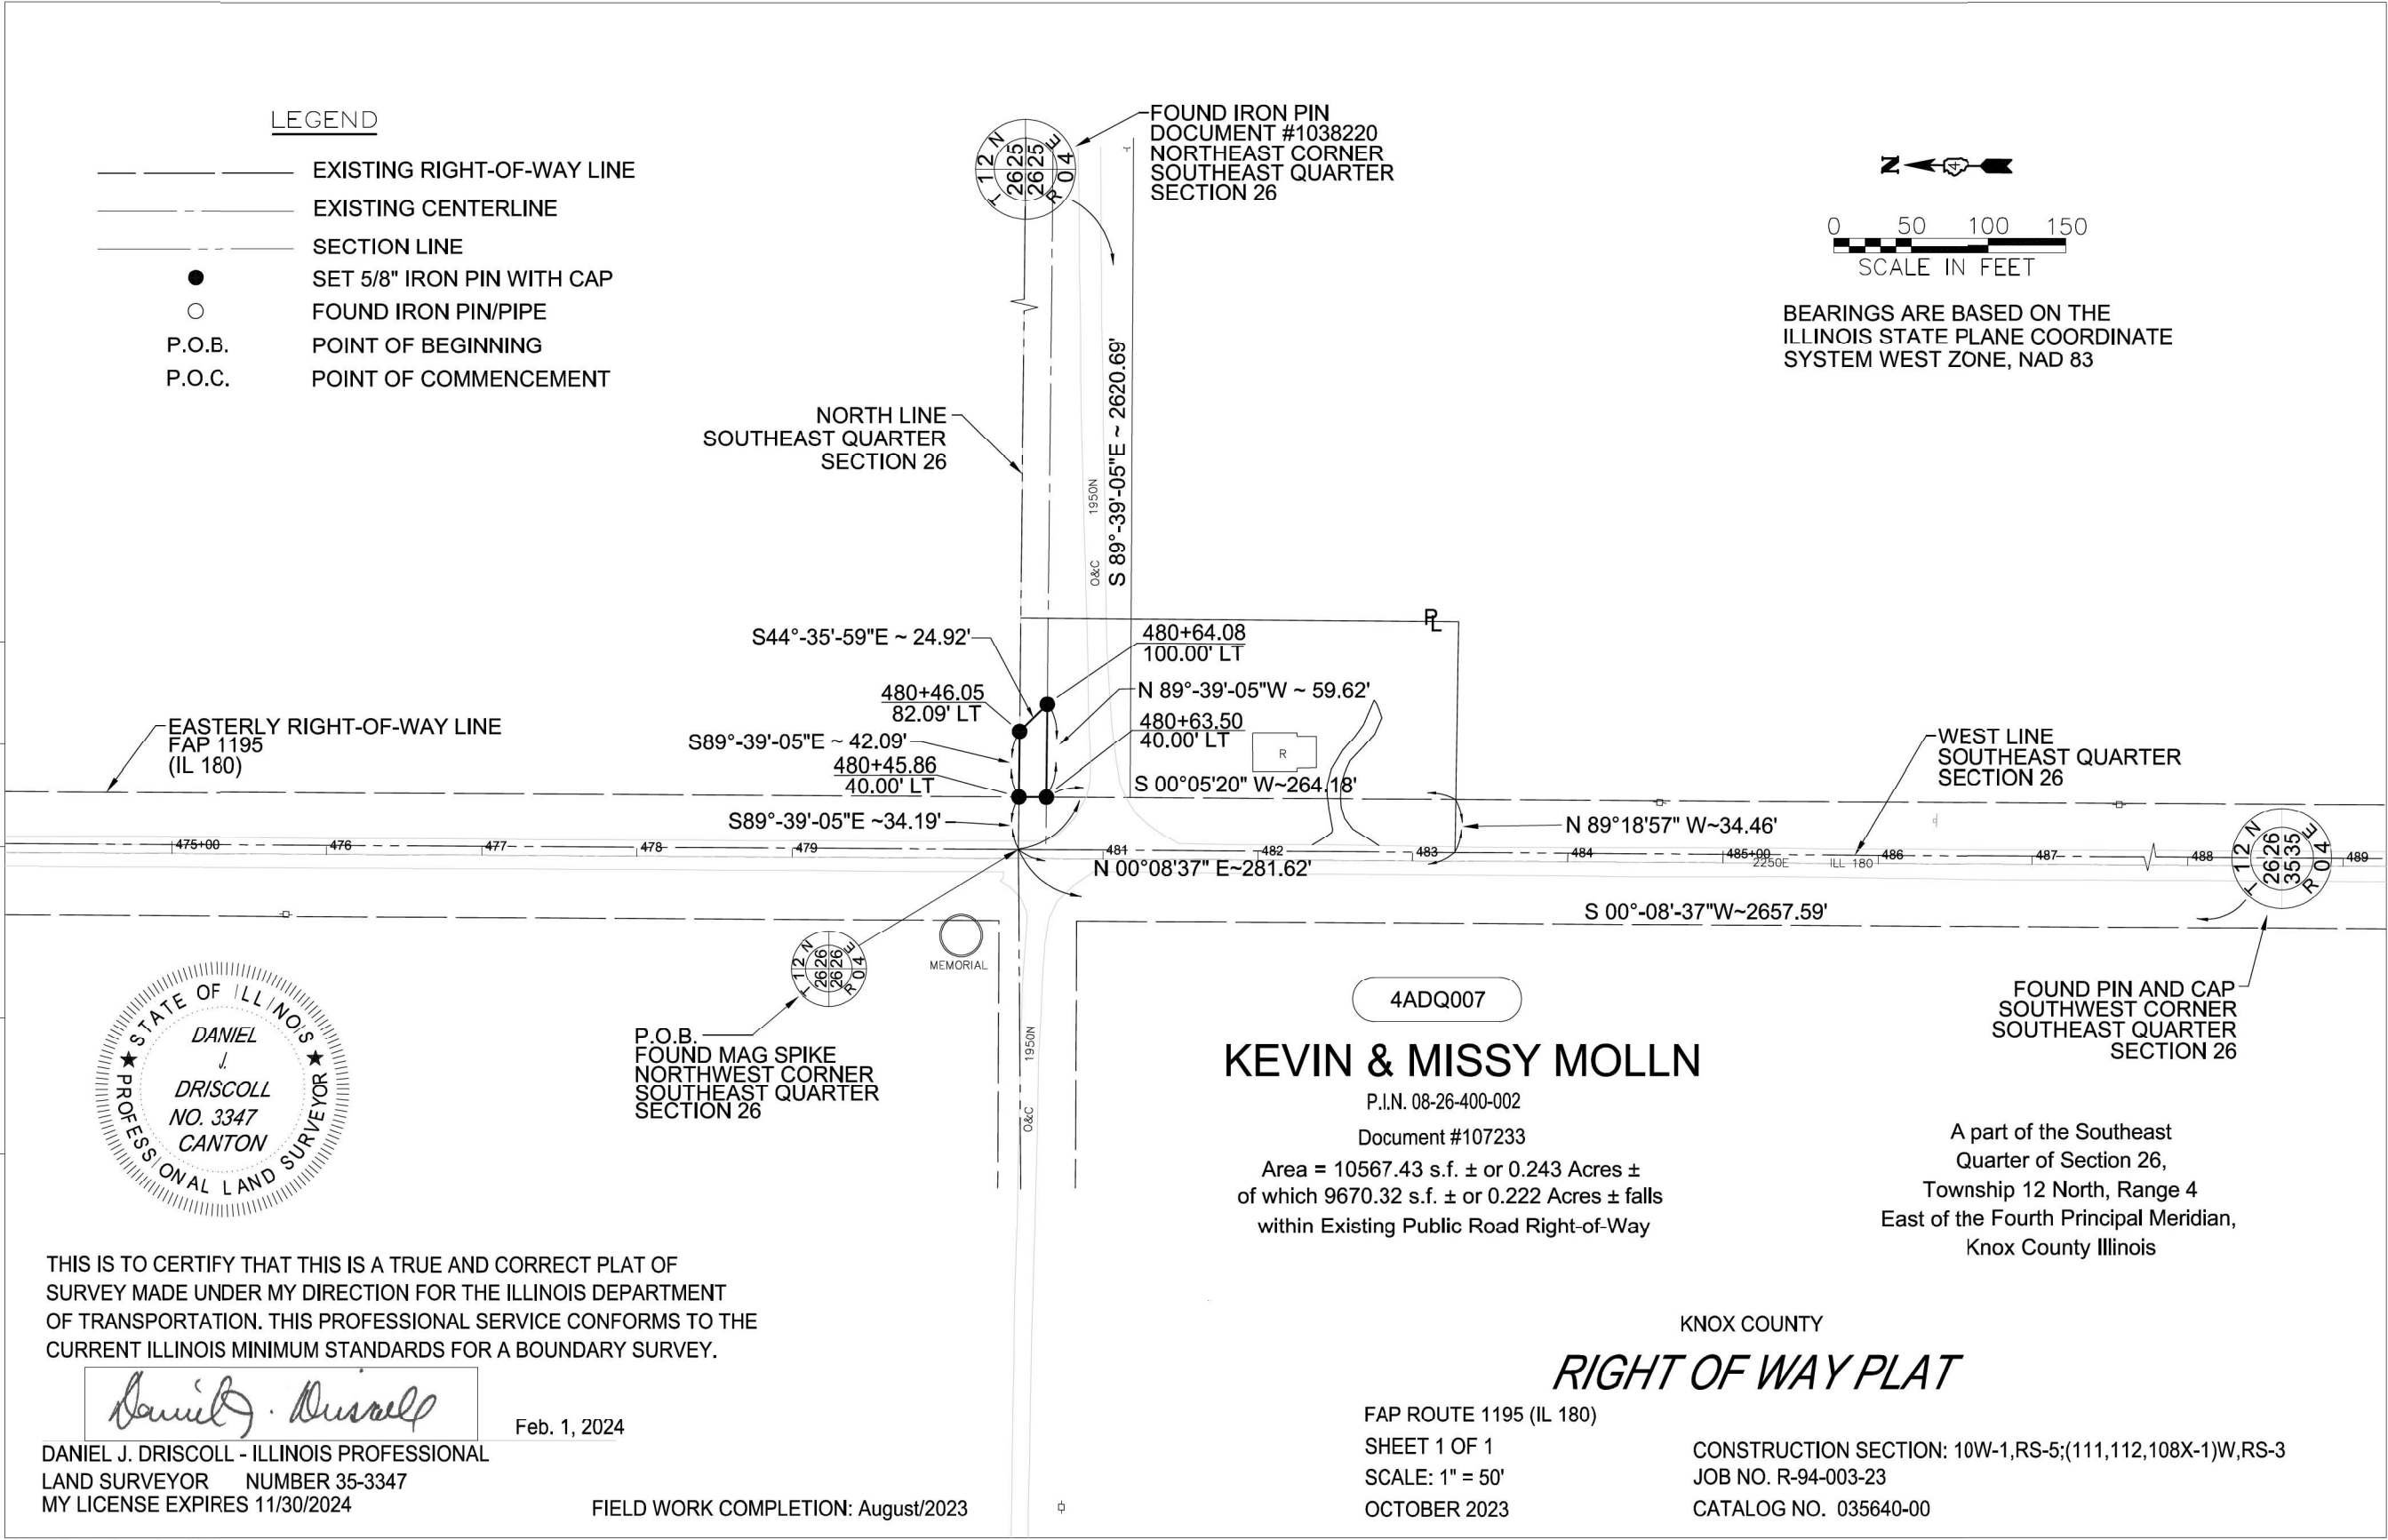

THIS IS TO CERTIFY THAT THIS IS A TRUE AND CORRECT PLAT OF
SURVEY MADE UNDER MY DIRECTION FOR THE ILLINOIS DEPARTMENT
OF TRANSPORTATION. THIS PROFESSIONAL SERVICE CONFORMS TO THE
CURRENT ILLINOIS MINIMUM STANDARDS FOR A BOUNDARY SURVEY.

Daniel J. Driscoll

Feb. 1, 2024

DANIEL J. DRISCOLL - ILLINOIS PROFESSIONAL
LAND SURVEYOR NUMBER 35-3347
MY LICENSE EXPIRES 11/30/2024

FIELD WORK COMPLETION: August/2023

KEVIN & MISSY MOLLN

P.I.N. 08-26-400-002

Document #107233

Area = 10567.43 s.f. ± or 0.243 Acres ±
of which 9670.32 s.f. ± or 0.222 Acres ± falls
within Existing Public Road Right-of-Way

KNOX COUNTY

RIGHT OF WAY PLAT

FAP ROUTE 1195 (IL 180)

SHEET 1 OF 1

SCALE: 1" = 50'

OCTOBER 2023

CONSTRUCTION SECTION: 10W-1,RS-5;(111,112,108X-1)W,RS-3

JOB NO. R-94-003-23

CATALOG NO. 035640-00

Signed

Recorded

BOOK
DOCUMENT NO.

PAGE

4ADQ007






USER NAME = Roadway	DESIGNED - AEC	REVISED -
DRAWN - AMS	REVISED -	
PLOT SCALE = 105,0104' / in.	CHECKED - NDF	REVISED -
PLOT DATE = 12/18/2024	DATE - 5/31/2024	REVISED -

STATE OF ILLINOIS
DEPARTMENT OF TRANSPORTATION

SCALE:	SHEET	OF	SHEETS	STA.	TO STA.

F.A.S. RTE.	SECTION	COUNTY	TOTAL SHEETS	SHEET NO.
1195		KNOX	409	242
110RS-5;(111,112,108X-1)W,RS-3				

MODEL: SHEET
FILE NAME: pw:\\terraeng-pw-bentley.com\\terraeng-pw-01\\Documents\\Project\\2023\\23-238-007 D4 Ciorba IL 180\\Design\\100 - Drawings\\CADD\\Sheets\\D468E50-SHT-CRP-282\\10-1of2-TRA.dgn
12/18/2024 10:20:16 AM

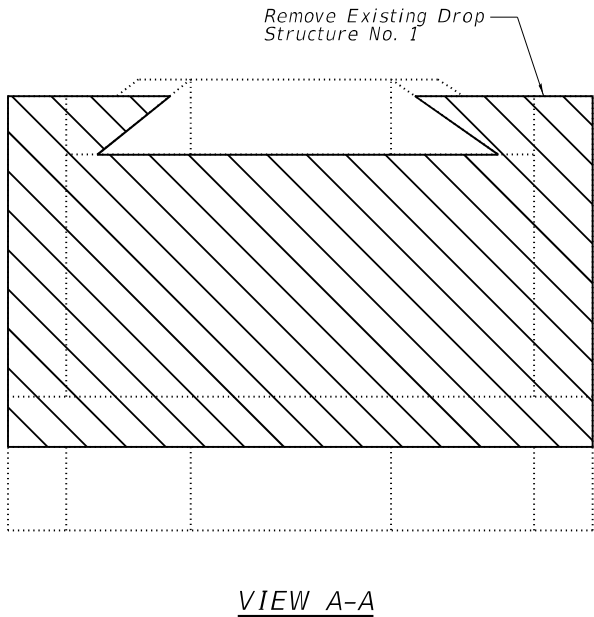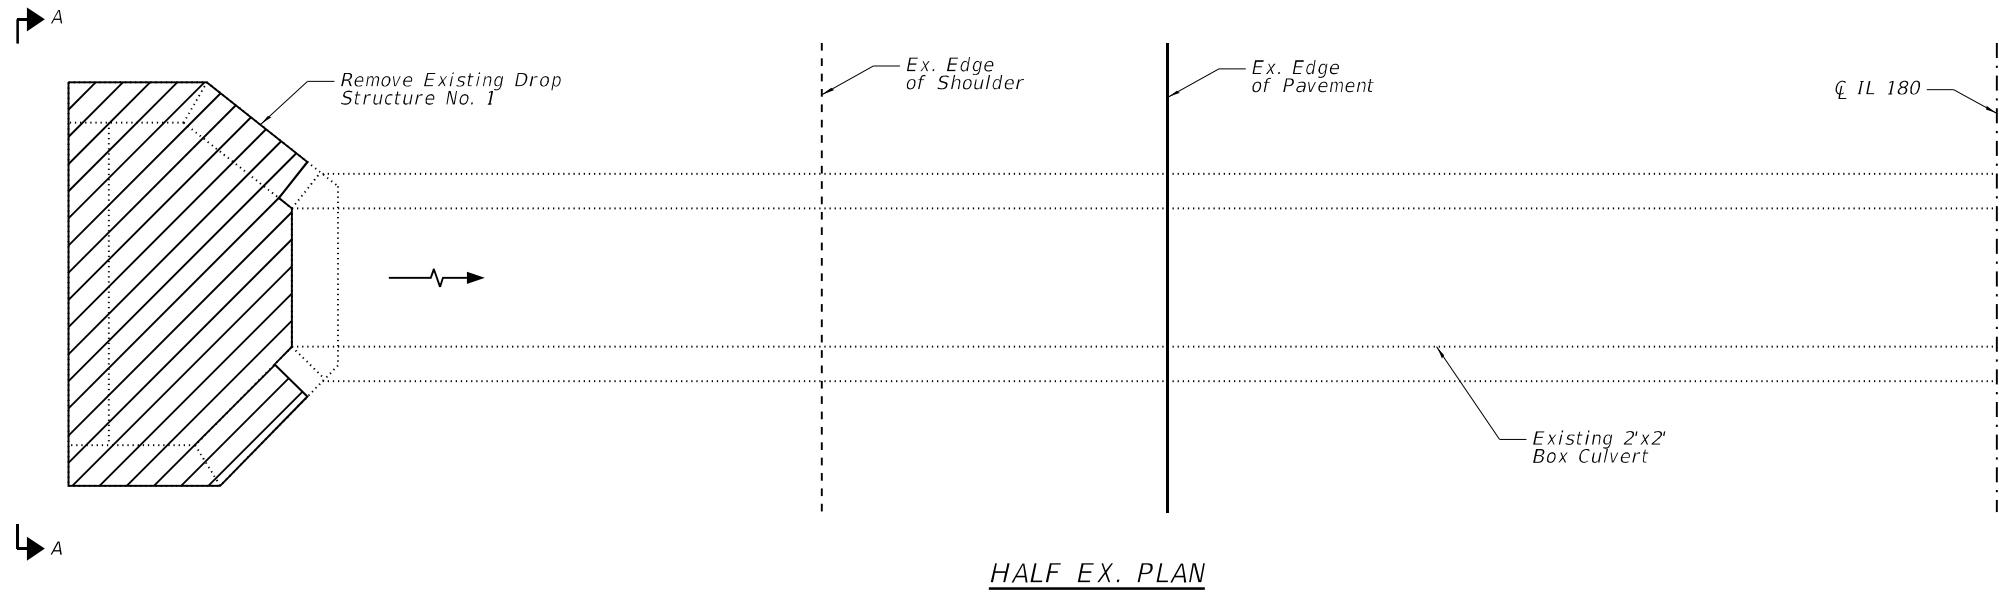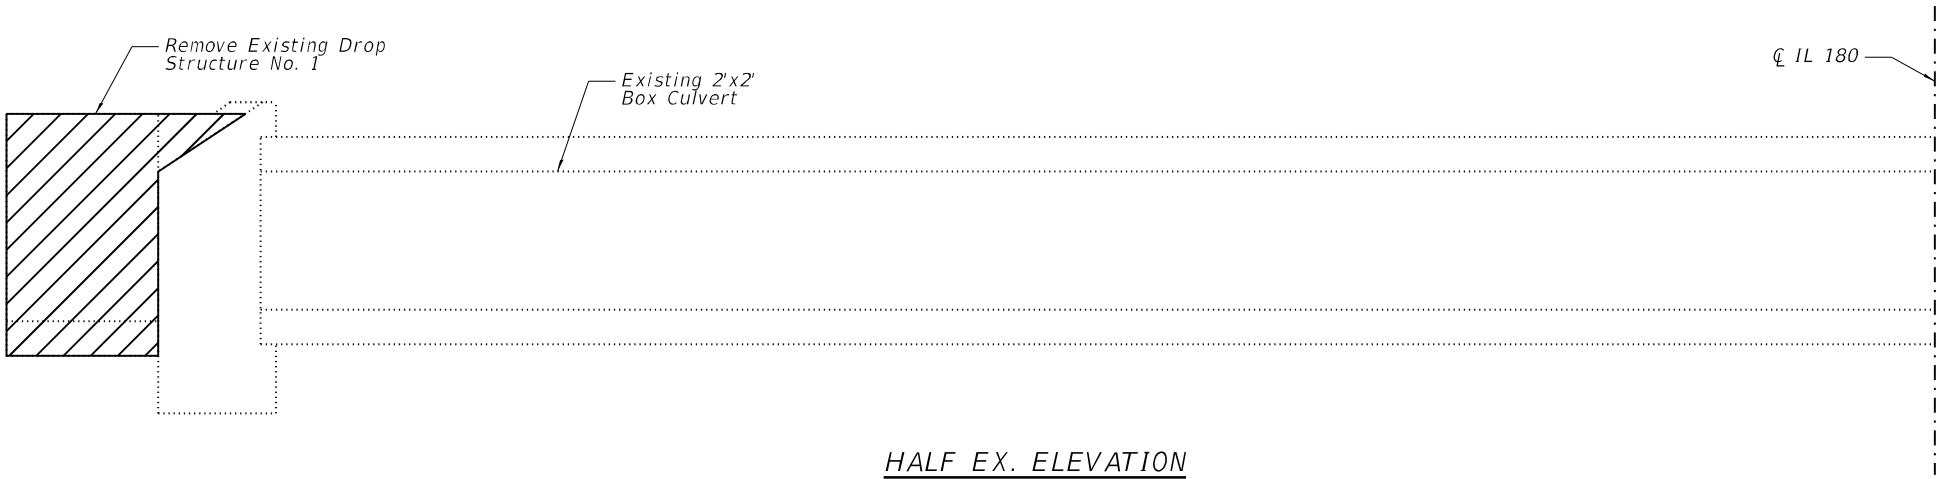

GENERAL NOTES

Plan dimensions and details relative to existing plans are subject to nominal construction variations. The Contractor shall field verify existing dimensions and details prior to construction or ordering of materials. Such variations shall not be cause for additional compensation for a change in scope of the work, however, the Contractor will be paid for the quantity actually furnished at the unit price bid for the work.

Reinforcement bars designated (E) shall be epoxy coated.

Existing reinforcement bars extending into the reconstruction area shall be cleaned, straightened and incorporated into the new construction. Any reinforcement bars that are damaged during concrete removal shall be replaced with an approved bar splicer or anchorage system. Cost included with Reinforcement Bars, Epoxy Coated.

All new reinforcement bars shall be spaced appropriately to miss existing reinforcement bars.

Cost of drilling and epoxy grouting new reinforcement bars into existing concrete is included with Reinforcement Bars, Epoxy Coated. Drill and epoxy grout bars into existing concrete according to Article 584 of the Standard Specifications.

 Removal of Existing Structures No. 1

TOTAL BILL OF MATERIAL

ITEM	UNIT	TOTAL
Removal of Existing Structures No. 1	Each	1
Concrete Structures	Cu. Yd.	1.2
Reinforcement Bars, Epoxy Coated	Pound	110
Granular Backfill for Structures	Cu. Yd.	3.3

DESIGNED - _____	EXAMINED _____	DATE - _____
CHECKED - _____	ENGINEER OF BRIDGE DESIGN	
DRAWN - _____	PASSED _____	REVISED - _____
CHECKED - _____	ENGINEER OF BRIDGES AND STRUCTURES	REVISED - _____






STATE OF ILLINOIS
DEPARTMENT OF TRANSPORTATION

CULVERT DROP BOX REPLACEMENT
STA. 282 + 10.00

SHEET 1 OF 2 SHEETS

F.A.S. RTE.	SECTION	COUNTY	TOTAL SHEETS	SHEET NO.
1195	*	KNOX	499	243
CONTRACT NO. 68E50				
ILLINOIS FED. AID PROJECT				

MODEL: GPE SHT
FILE NAME: p:\terraeng-pw-bentley.com\terraeng-pw-01\Documents\Projects\2023\23-007_D4 Ciorba IL 180\Design\100 - Drawings\CADD\Sheets\468E50-SHT-CRP-28210-2of2-TRA.dgn
12/18/2024 10:20:20 AM

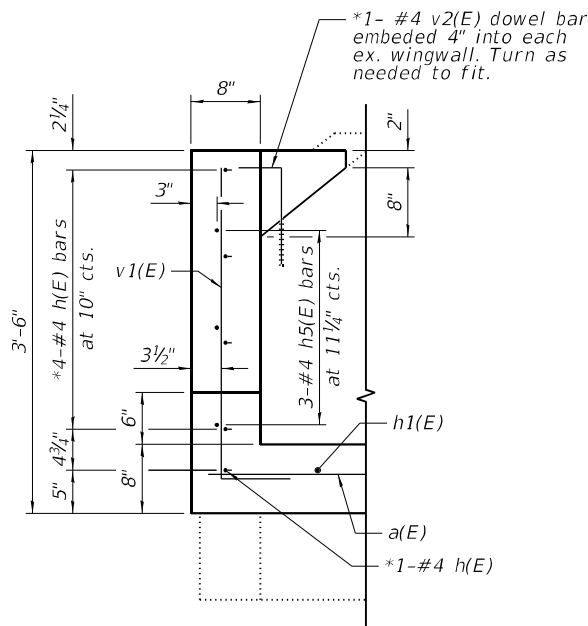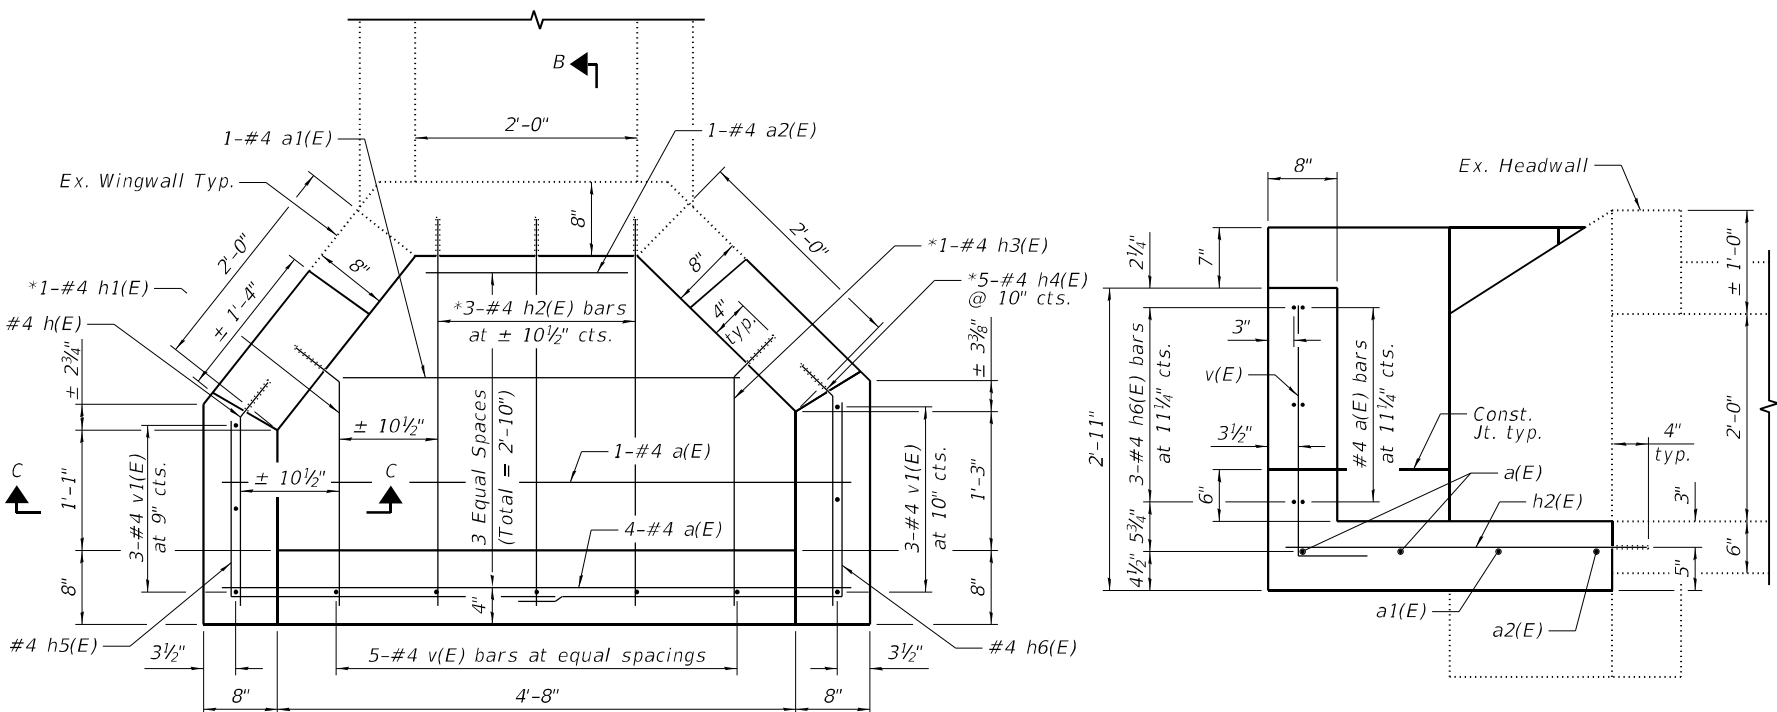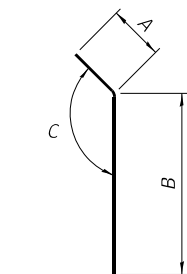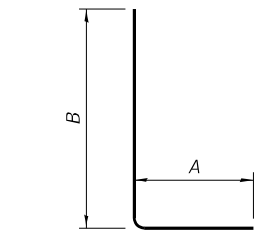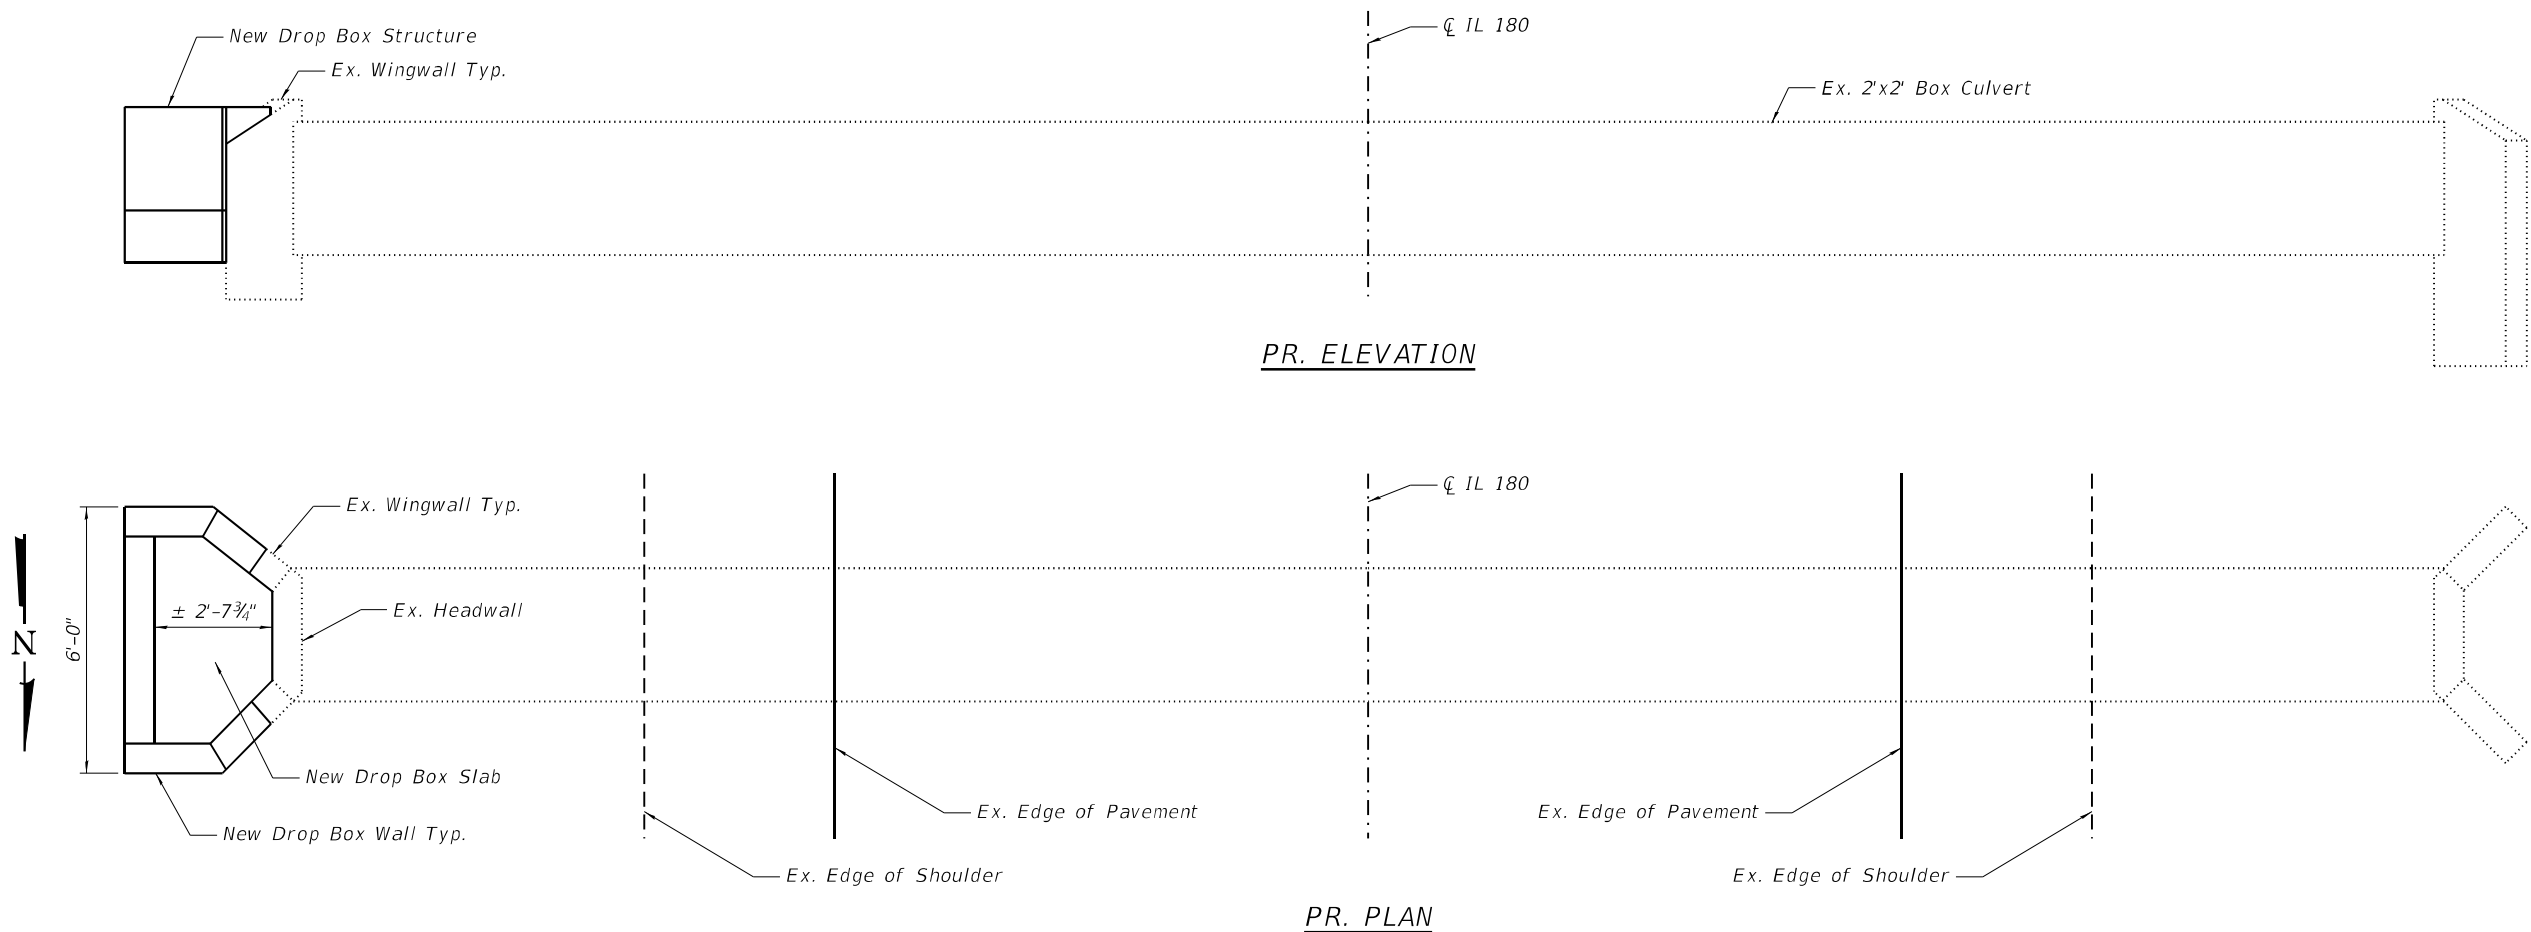

BILL OF BARS

Bar	No.	Size	Length	Shape
a(E)	5	#4	5'-8"	
a1(E)	1	#4	3'-6"	
a2(E)	1	#4	1'-10"	
h(E)	5	#4	2'-1"	
h1(E)	1	#4	2'-6"	
h2(E)	3	#4	3'-6"	
h3(E)	1	#4	2'-7"	
h4(E)	5	#4	2'-3"	
h5(E)	3	#4	4'-6"	
h6(E)	3	#4	4'-8"	
v(E)	5	#4	3'-1"	
v1(E)	6	#4	3'-8"	
v2(E)	2	#4	1'-6"	

Bar	A	B	C
h(E)	6"	1'-7"	141°37'
h1(E)	6"	2'-0"	128°23'
h3(E)	6"	2'-1"	135°32'
h4(E)	6"	1'-9"	134°28'
h5(E)	1'-7"	2'-11"	-
h6(E)	1'-9"	2'-11"	-
v(E)	8"	2'-5"	-
v1(E)	8"	3'-0"	-
v2(E)	8"	10"	-

* Drill and epoxy grout into existing concrete

STATE OF ILLINOIS
DEPARTMENT OF TRANSPORTATION


CULVERT DROP BOX REPLACEMENT
STA. 282 + 10.00

SHEET 2 OF 2 SHEETS


F.A.S. RTE.	SECTION	COUNTY	TOTAL SHEETS	SHEET NO.
1195	*	KNOX	409	244
CONTRACT NO. 68E50				
ILLINOIS FED. AID PROJECT				

*110R5-5;(111,112,108X-1)W;RS-3


MODEL: GPE SHT
FILE NAME: pw:\terraeng-pw\benley.com\terraeng-pw\01\Documents\Projects\2023\238-007 D4 Clrba IL 180\Design\100 - Drawings\CADD\Sheets\468E50-SHT-CRP-31298-1of2-TRA.dgn
12/18/2024 10:20:28 AM

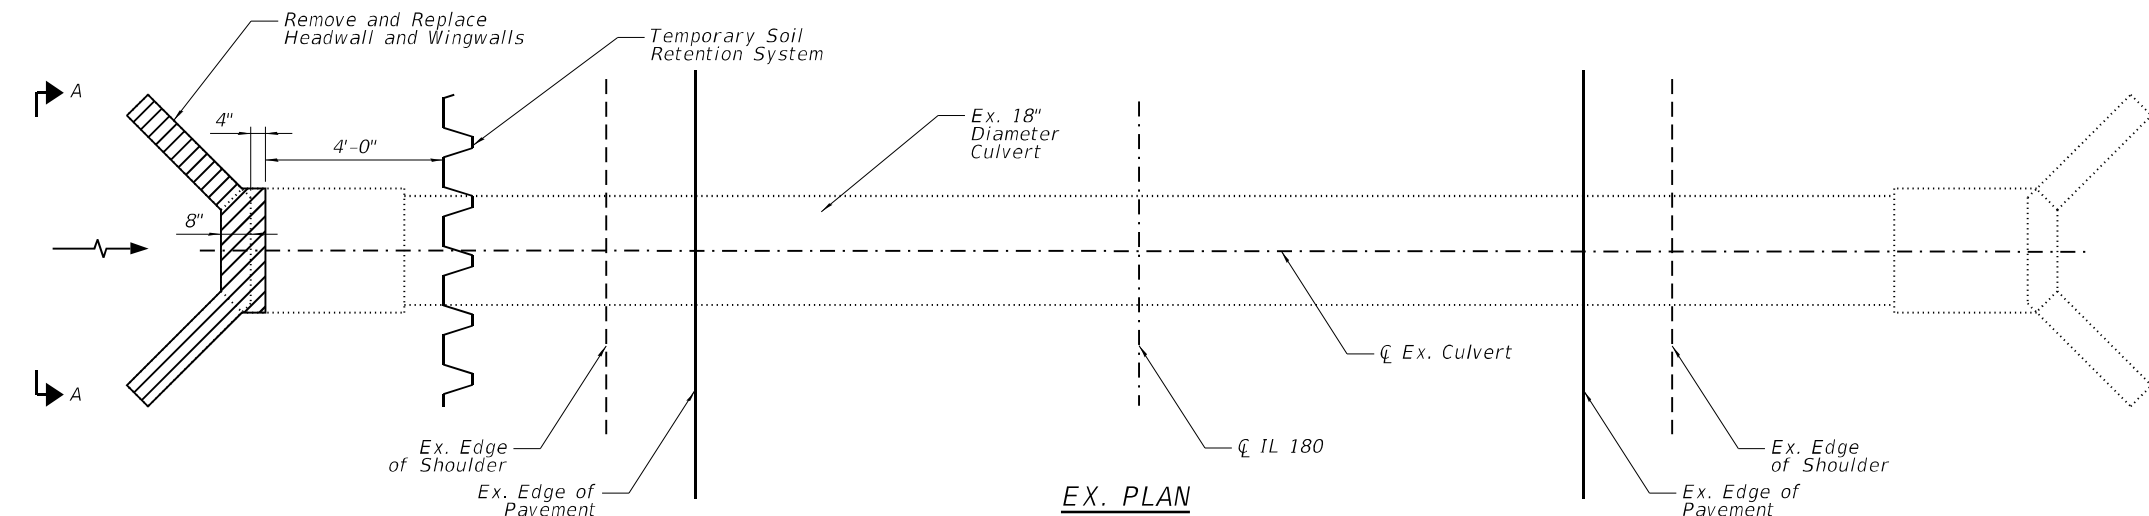

EX. PLAN

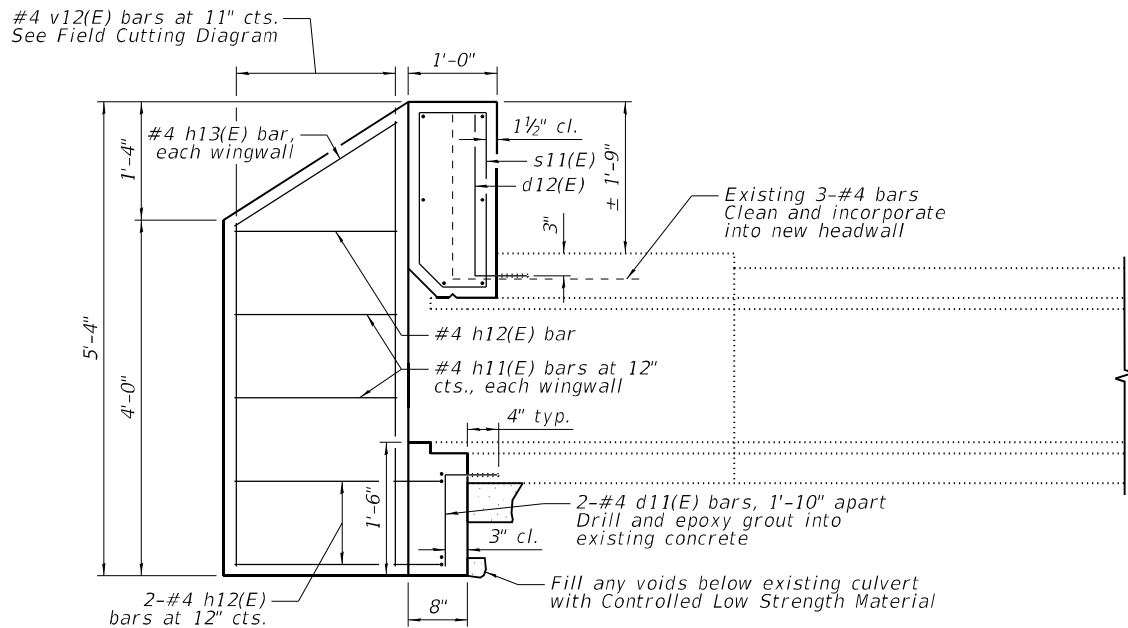


LONGITUDINAL SECTION


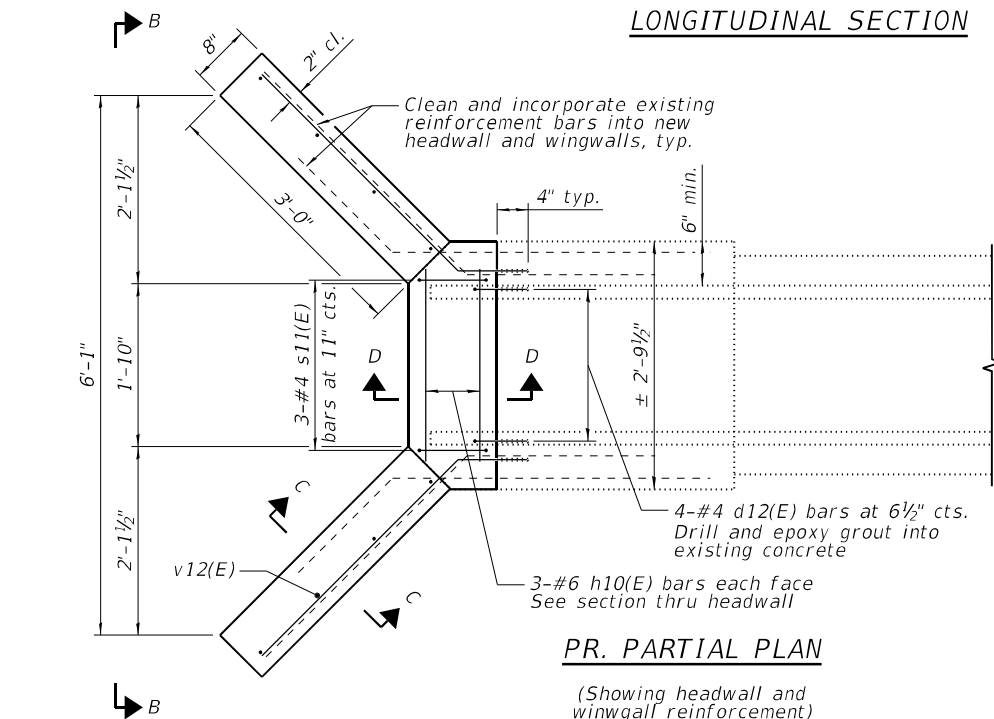


PR. PARTIAL PLAN


(Showing headwall and wingwall reinforcement)

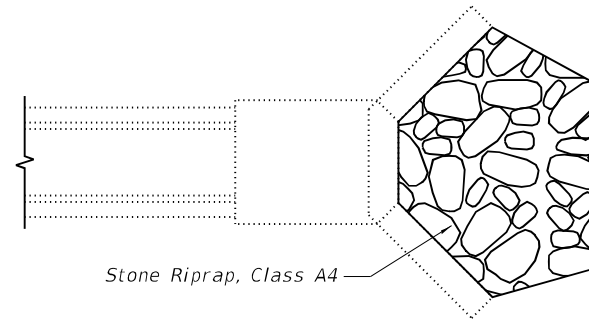

PR. PARTIAL PLAN

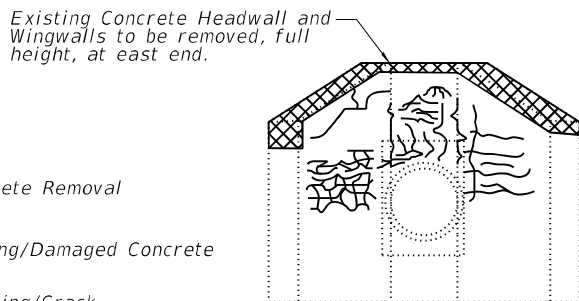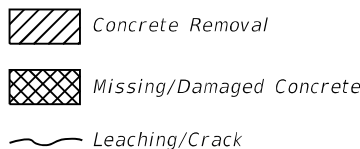

VIEW A-A

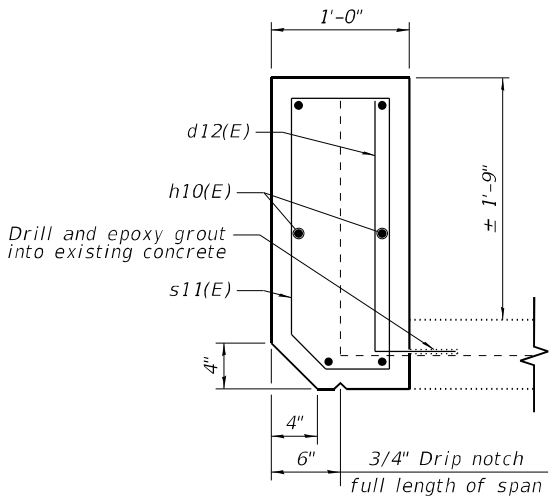

SECTION D-D

GENERAL NOTES

Plan dimensions and details relative to existing plans are subject to nominal construction variations. The Contractor shall field verify existing dimensions and details prior to construction or ordering of materials. Such variations shall not be cause for additional compensation for a change in scope of the work, however, the Contractor will be paid for the quantity actually furnished at the unit price bid for the work.

Reinforcement bars designated (E) shall be epoxy coated. Existing reinforcement bars extending into the repair area shall be cleaned, straightened and incorporated into the new construction if bars are found to be in good condition. If existing reinforcement bars that extend into the repair area are found to be damaged, Contractor shall cut the bars flush with the face of existing concrete. Any reinforcement bars that are damaged during concrete removal shall be replaced with an approved bar splicer or anchorage system. Cost included with Reinforcement Bars, Epoxy Coated.

Drilling and epoxy grouting reinforcing bars into existing concrete shall be in accordance with Art. 584 of the Standard Specifications. Cost for drilling and epoxy grouting reinforcement bars into existing concrete is included with Reinforcement Bars, Epoxy Coated.

All new reinforcement bars shall be spaced appropriately to miss existing reinforcement bars.

TOTAL BILL OF MATERIAL

ITEM	UNIT	TOTAL
Concrete Removal	Cu. Yd.	1.1
Stone Riprap, Class A4	Sq. Yd.	4.1
Filter Fabric	Sq. Yd.	4.1
Structure Excavation	Cu. Yd.	7.0
Concrete Structures	Cu. Yd.	1.1
Reinforcement Bars, Epoxy Coated	Pound	100
Granular Backfill for Structures	Cu. Yd.	2.8
Pipe Culverts to be Cleaned 18"	Foot	41
Temporary Soil Retention System	Sq. Ft.	73
Controlled Low Strength Material	Cu. Yd.	0.5

STATE OF ILLINOIS
DEPARTMENT OF TRANSPORTATION

CULVERT REPAIRS
STA. 312 + 98.00


SHEET 1 OF 2 SHEETS

F.A.S. RTE.	SECTION	COUNTY	TOTAL SHEETS	SHEET NO.
1195	*	KNOX	409	245
CONTRACT NO. 68E50				
ILLINOIS FED. AID PROJECT				


*110RS-5;(111,112,108X-1)W,RS-3

BILL OF BARS


Bar	No.	Size	Length	Shape
d11(E)	2	#4	1'-7"	
d12(E)	4	#4	2'-5"	
h10(E)	6	#6	2'-2"	
h11(E)	4	#4	3'-11"	
h12(E)	3	#4	8'-4"	
h13(E)	2	#4	2'-11"	
s11(E)	3	#4	6'-2"	
v11(E)	1	#4	1'-2"	
v12(E)	4	#4	8'-8"	

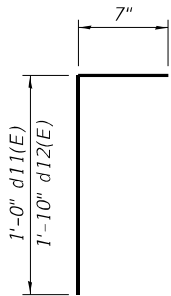


BARS d11(E)
AND d12(E)

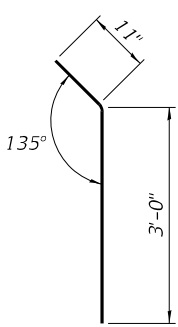


BAR h11(E)

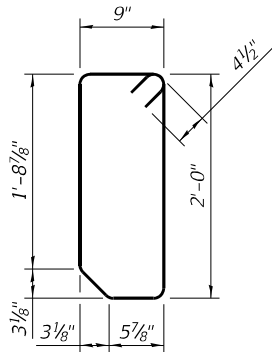

BAR s11(E)

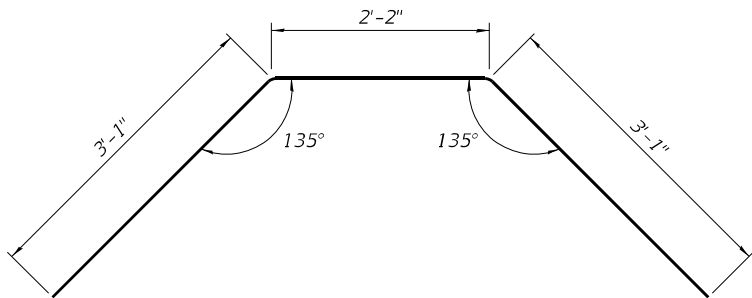


BAR h12(E)

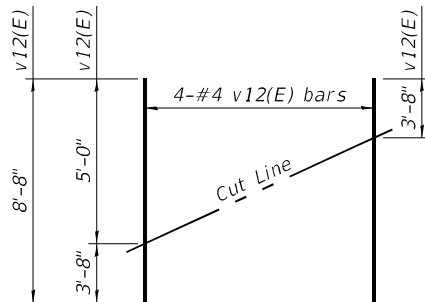


FIELD CUTTING DIAGRAM

Order v12(E) full length. Cut as shown and use remainder of bars in opposite wing.

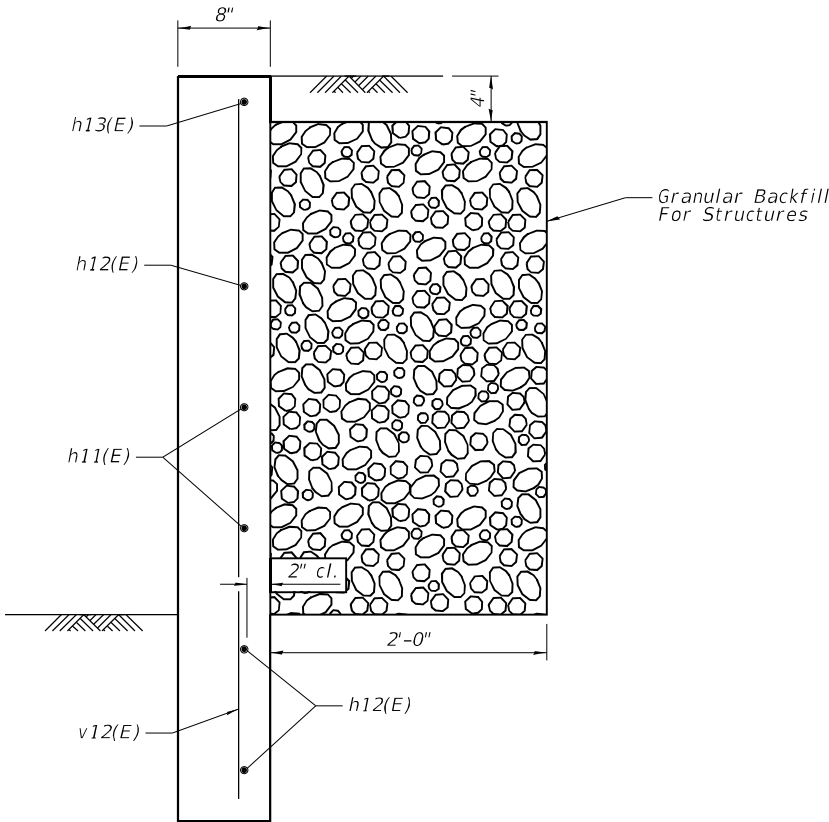

SECTION C-C

(Existing reinforcement, to be cleaned and incorporated, not shown for clarity)

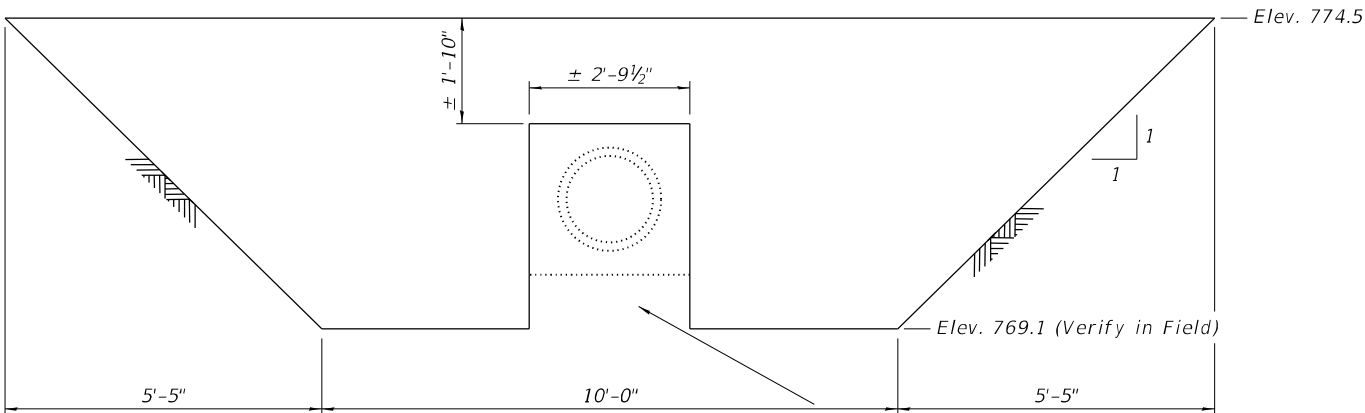

TEMPORARY SOIL RETENTION SYSTEM

Contractor shall provide design submittal including plans and detailed calculations for review and acceptance by the Engineer. Elevations shown for Temporary Soil Retention System have been estimated based on the information available during design. Contractor shall field verify all elevations.

Fill any voids below existing culvert with Controlled Low Strength Material

MODEL: GPE SHT
FILE NAME: pw:\\terraeng-pw-bentley.com\\terraeng-pw-01\\Documents\\Project\\2023\\23-238-007 D4 Ciorba IL 180\\Design\\100 - Drawings\\CADD\\Sheets\\D468E50-SHT-CRP-31298-2 of 2-TRA.dgn
12/18/2024 10:20:32 AM

DESIGNED -	EXAMINED	DATE -
CHECKED -	ENGINEER OF BRIDGE DESIGN	
DRAWN -	PASSED	REVISED -
CHECKED -	ENGINEER OF BRIDGES AND STRUCTURES	REVISED -

STATE OF ILLINOIS
DEPARTMENT OF TRANSPORTATION

CULVERT REPAIRS
STA. 312 + 98.00

SHEET 2 OF 2 SHEETS

F.A.S. RTE.	SECTION	COUNTY	TOTAL SHEETS	SHEET NO.
1195	+	KNOX	409	246
CONTRACT NO. 68E50				
ILLINOIS FED. AID PROJECT				

*110RS-5;(111,112,108X-1)W,RS-3

TOTAL BILL OF MATERIAL

ITEM	UNIT	TOTAL
Stone Riprap, Class A4	Sq. Yd.	21.1
Filter Fabric	Sq. Yd.	21.1
Structural Repair of Concrete (Depth Equal to or Less Than 5 Inches)	Sq. Ft.	3.5
Epoxy Crack Injection	Foot	22
Structural Repair of Concrete (Depth Greater Than 5 Inches)	Sq. Ft.	3
Controlled Low Strength Material	Cu. Yd.	0.6

[illegible]

VIEW A-A

-  Concrete Removal
 Concrete Repair
 Leaching/Crack

GENERAL NOTES


Plan dimensions and details relative to existing plans are subject to nominal construction variations. The Contractor shall field verify existing dimensions and details prior to construction or ordering of materials. Such variations shall not be cause for additional compensation for a change in scope of the work, however, the Contractor will be paid for the quantity actually furnished at the unit price bid for the work.

Existing reinforcement bars extending into the repair area shall be cleaned, straightened and incorporated into the new construction. Any reinforcement bars that are damaged during concrete removal shall be replaced with an approved bar splicer or anchorage system. Cost included with Structural Repair of Concrete.


DESIGNED -	EXAMINED	DATE - 2024/05/14	STATE OF ILLINOIS DEPARTMENT OF TRANSPORTATION	CULVERT REPAIRS STA. 523 + 98.00	F.A.S. RTE.	SECTION	COUNTY	TOTAL SHEETS	SHEET NO.
CHECKED -	ENGINEER OF BRIDGE DESIGN				1195		KNOX	409	247
DRAWN -	PASSED	REVISED -		CONTRACT NO. 68E50					
CHECKED -	ENGINEER OF BRIDGES AND STRUCTURES	REVISED -		SHEET OF SHEETS		ILLINOIS FED. AID PROJECT			

MODEL: GPE SHT
FILE NAME: pw\\terraeng-pw-bentley.com\\terraeng-pw-01\\Documents\\Projects\\2023\\23-238-007_D4_Clorba_IL_180\\Design\\100 - Drawings\\CADD\\Sheets\\D468E50-SHT-CRP-56271-TRA.dgn
12/18/2024 10:20:40 AM


- Concrete Removal
- Repair Concrete
- Leaching/Crack

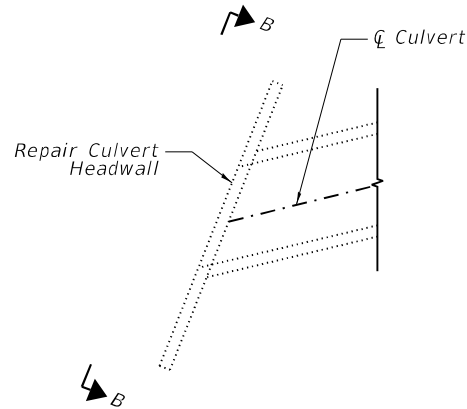


EX. PLAN

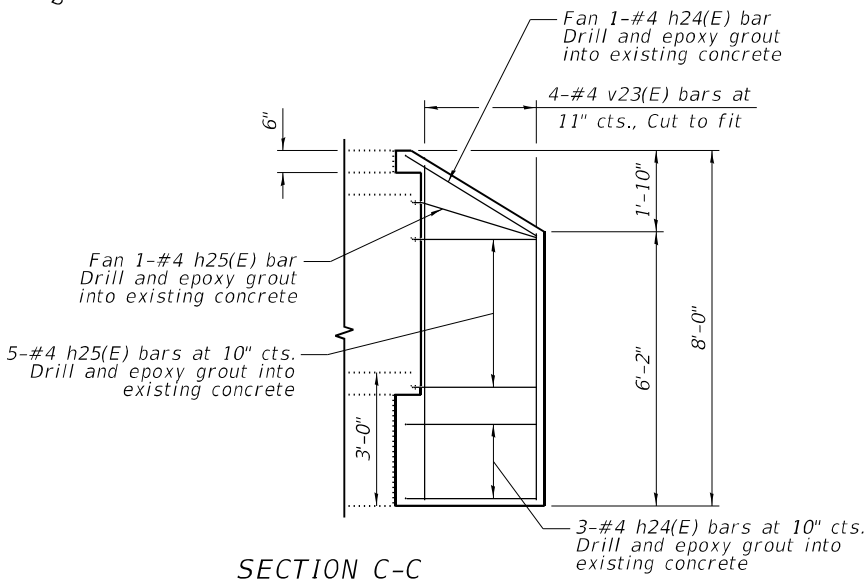

SECTION C-C

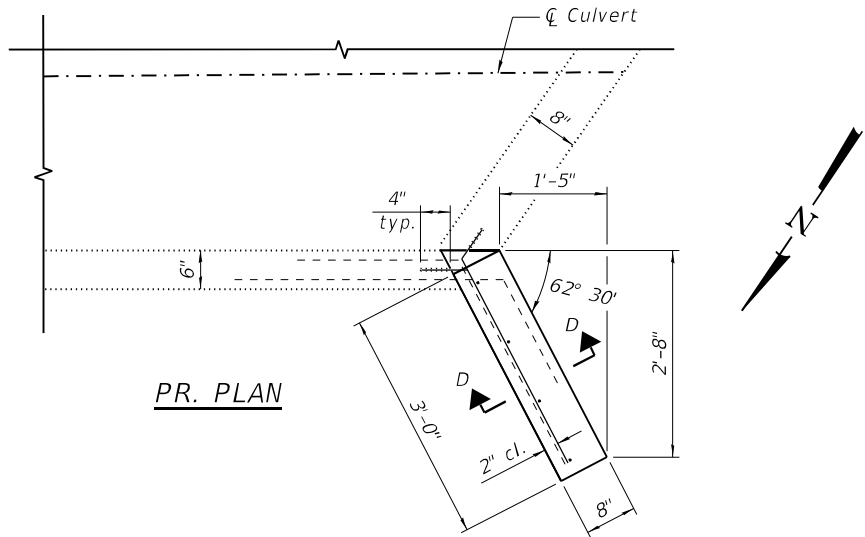

PR. PLAN


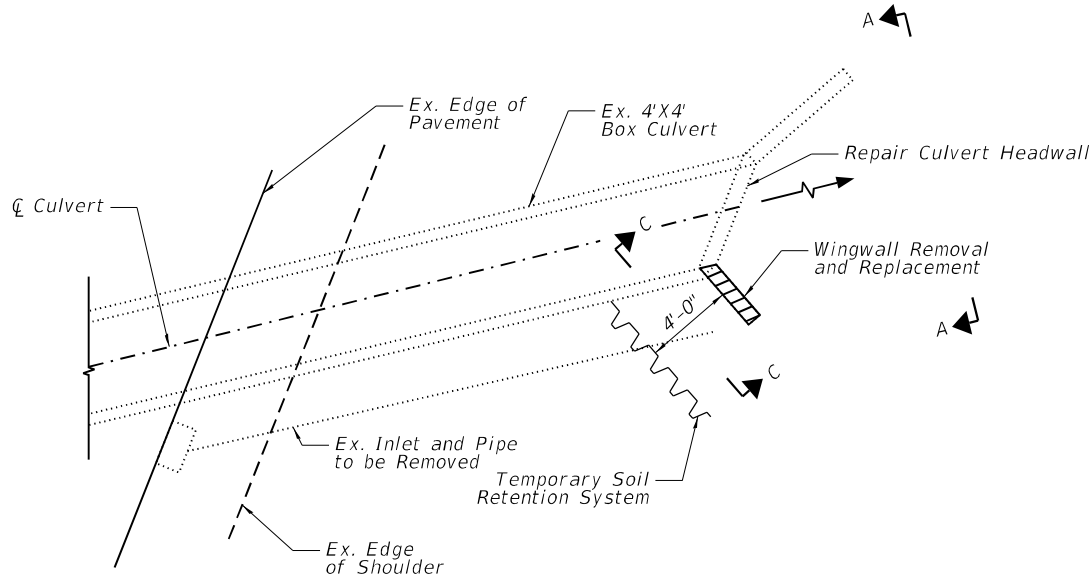


BAR h24(E)

BAR h25(E)

BILL OF BARS


Bar	No.	Size	Length	Shape
h24(E)	4	#4	3'-5"	
h25(E)	6	#4	3'-5"	
v23(E)	4	#4	7'-5"	

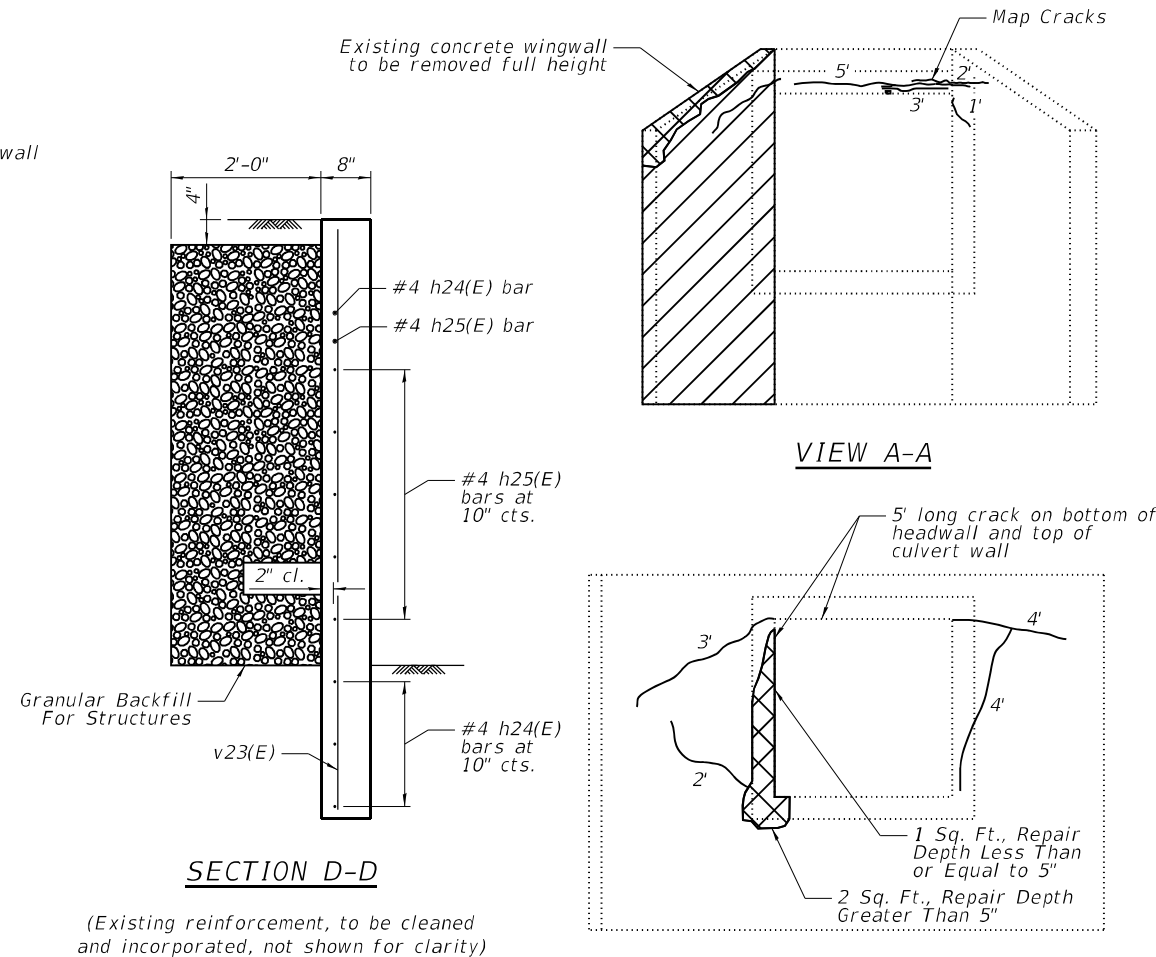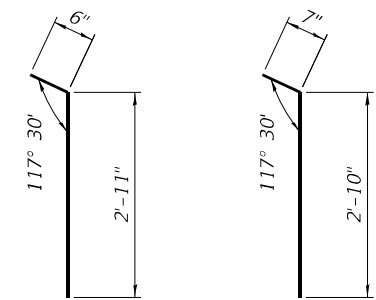

SECTION D-D

(Existing reinforcement, to be cleaned and incorporated, not shown for clarity)

VIEW A-A

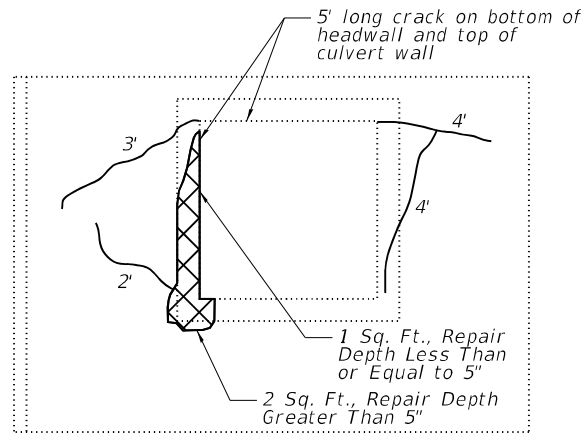

VIEW B-B

GENERAL NOTES

- Plan dimensions and details relative to existing plans are subject to nominal construction variations. The Contractor shall field verify existing dimensions and details prior to construction or ordering of materials. Such variations shall not be cause for additional compensation for a change in scope of the work, however, the Contractor will be paid for the quantity actually furnished at the unit price bid for the work.
- Reinforcement bars designated (E) shall be epoxy coated.
- Existing reinforcement bars extending into the repair area shall be cleaned, straightened and incorporated into the new construction. Any reinforcement bars that are damaged during concrete removal shall be replaced with an approved bar splicer or anchorage system. Cost included with Structural Repair of Concrete.
- All new Reinforcement Bars, Epoxy Coated shall be spaced appropriately to miss existing reinforcement bars.
- Cost of drilling and epoxy grouting new reinforcement bars into existing concrete is included with Reinforcement Bars, Epoxy Coated. Drill and epoxy grout bars into existing concrete according to Article 584 of the Standard Specifications.

TOTAL BILL OF MATERIAL

ITEM	UNIT	TOTAL
Concrete Removal	Cu. Yd.	0.6
Structure Excavation	Cu. Yd.	4
Concrete Structures	Cu. Yd.	0.6
Reinforcement Bars, Epoxy Coated	Pound	40
Granular Backfill for Structures	Cu. Yd.	1.5
Temporary Soil Retention System	Sq. Ft.	131
Epoxy Crack Injection	Foot	29
Structural Repair of Concrete (Depth Equal to or Less Than 5 Inches)	Sq. Ft.	1
Structural Repair of Concrete (Depth Greater Than 5 Inches)	Sq. Ft.	2
Controlled Low Strength Material	Cu. Yd.	0.5

Contractor shall provide design submittal including plans and detailed calculations for review and acceptance by the Engineer. Elevations shown for Temporary Soil Retention System have been estimated based on the information available during design. Contractor shall field verify all elevations.

STATE OF ILLINOIS
DEPARTMENT OF TRANSPORTATION

CULVERT REPAIRS
STA. 562 + 71.00

SHEET OF SHEETS


F.A.S. RTE.	SECTION	COUNTY	TOTAL SHEETS	SHEET NO.
1195	*	KNOX	409	248

CONTRACT NO. 68E50


ILLINOIS FED. AID PROJECT

*110RS-5;(111,112,108X-1)W,RS-3

MODEL: GPE SHEET
FILE NAME: pw:\terraeng-pw\011Documents\Projects\2023\238-007 D4 Ciorba IL 180\Design\100 - Drawings\CADD\Sheets\D468E50-SHT-CRP-70392-1 of 2-TRA.dgn
12/18/2024 10:20:44 AM

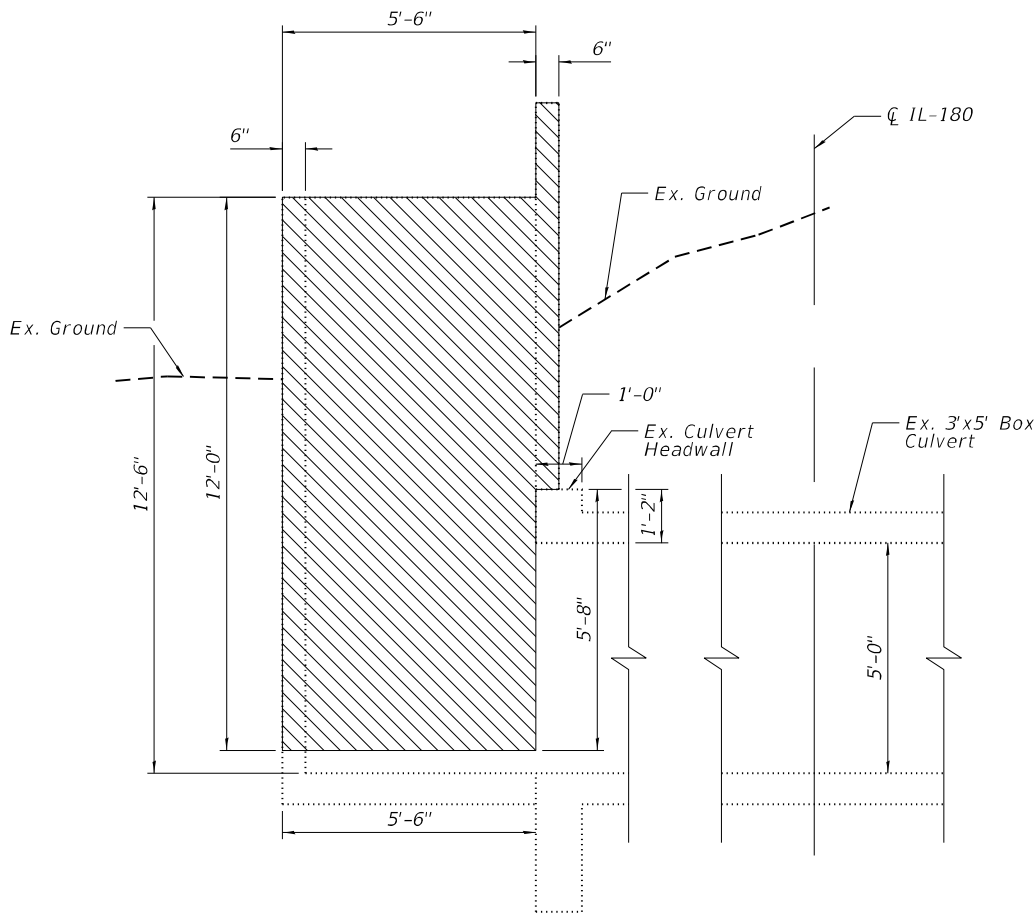


PARTIAL ELEVATION

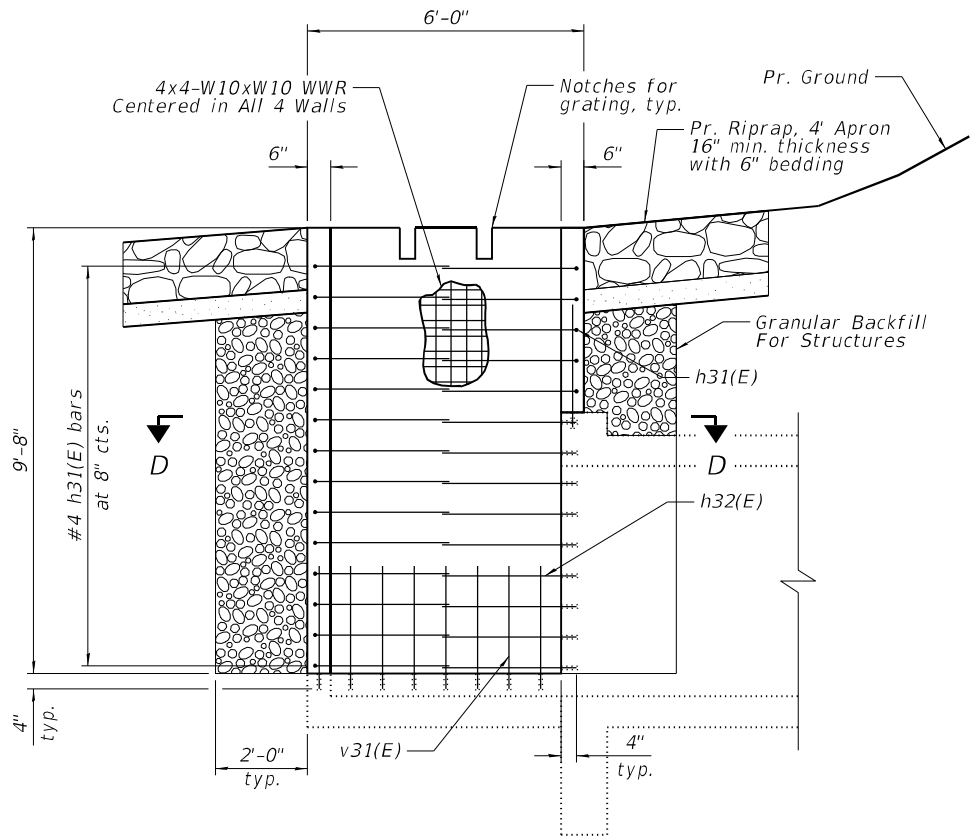

SECTION A-A

Note: Grating not shown at top of drop box for clarity.
See GRATING PLAN on Sheet 235 for more information

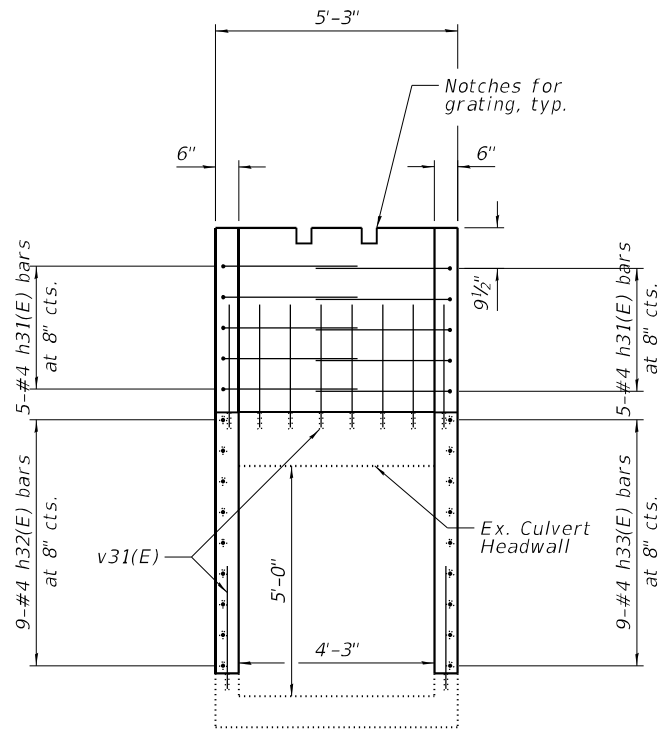

SECTION B-B

Note: Grating not shown at top of drop box for clarity.
See GRATING PLAN on Sheet 235 for more information

TOTAL BILL OF MATERIAL

ITEM	UNIT	TOTAL
Removal of Existing Structures No. 5	Each	1
Concrete Structures	Cu. Yd.	3.1
Reinforcement Bars, Epoxy Coated	Pound	250
Structure Excavation	Cu. Yd.	19
Stone Riprap, Class A4	Sq. Yd.	17.1
Filter Fabric	Sq. Yd.	17.1
Expansion Bolts 1/2"	Each	8
5/8" x 9" Galv. Steel Bolts	Each	4
3" Galv. Steel Pipe	Length	6'-4" x 2
3" Galv. Steel Pipe	Length	5'-7" x 2
3" Galv. Steel Caps	Each	8
1/2" x 4" x 14" Galv. Plate	Each	4
1/4" Galv. Steel Plate (9" Nominal)	Each	4
Granular Backfill for Structures	Cu. Yd.	11.0

GENERAL NOTES

Plan dimensions and details relative to existing plans are subject to nominal construction variations. The Contractor shall field verify existing dimensions and details prior to construction or ordering of materials. Such variations shall not be cause for additional compensation for a change in scope of the work, however, the Contractor will be paid for the quantity actually furnished at the unit price bid for the work.

Reinforcement bars designated (E) shall be epoxy coated.
Drilling and epoxy grouting reinforcing bars into existing concrete shall be in accordance with Art. 584 of the Standard Specifications. Cost for drilling and epoxy grouting reinforcing bars into existing concrete is included with Concrete Structures.


Costs of Welded Wire Reinforcement, galvanized steel pipes, galvanized steel bolts, galvanized steel caps, galvanized steel plates are included with Concrete Structures.

All new reinforcement bars shall be spaced appropriately to miss existing reinforcement bars.


Steel plates shall conform to AASHTO M-183 and shall be galvanized in conformance with AASHTO M-111.

Bolts, nuts and washers shall be in accordance with Article 1006.08 of the Standard Specifications and shall be galvanized.

Contractor shall field verify length of galvanized pipe required.

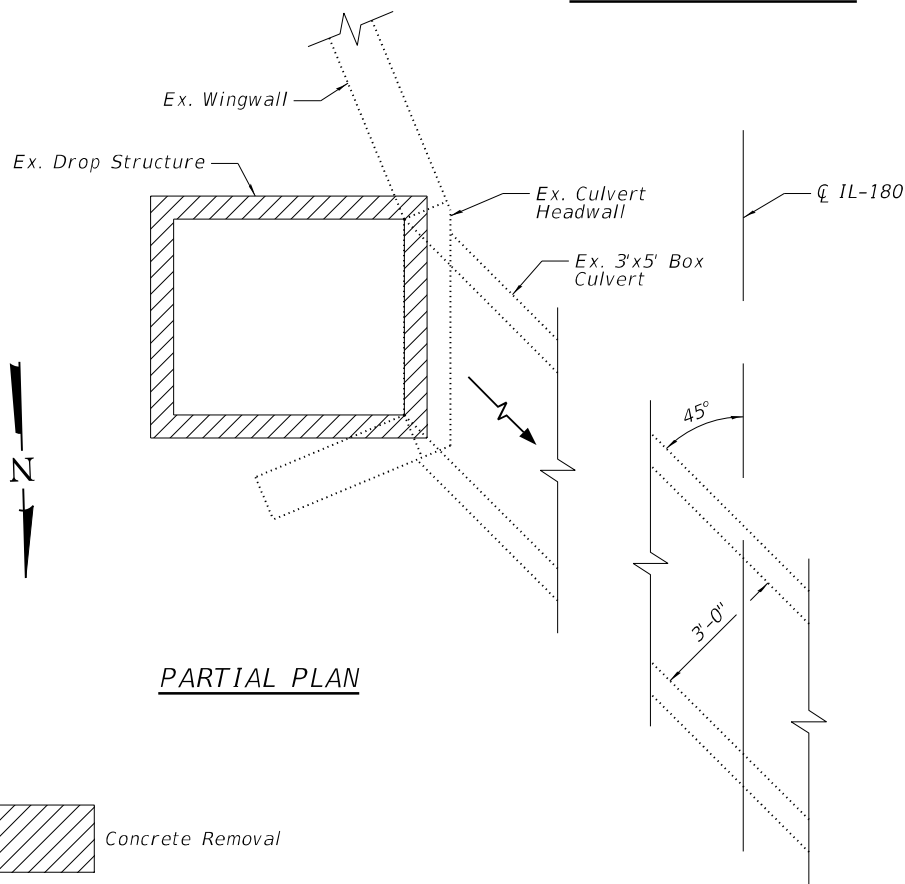

PARTIAL PLAN

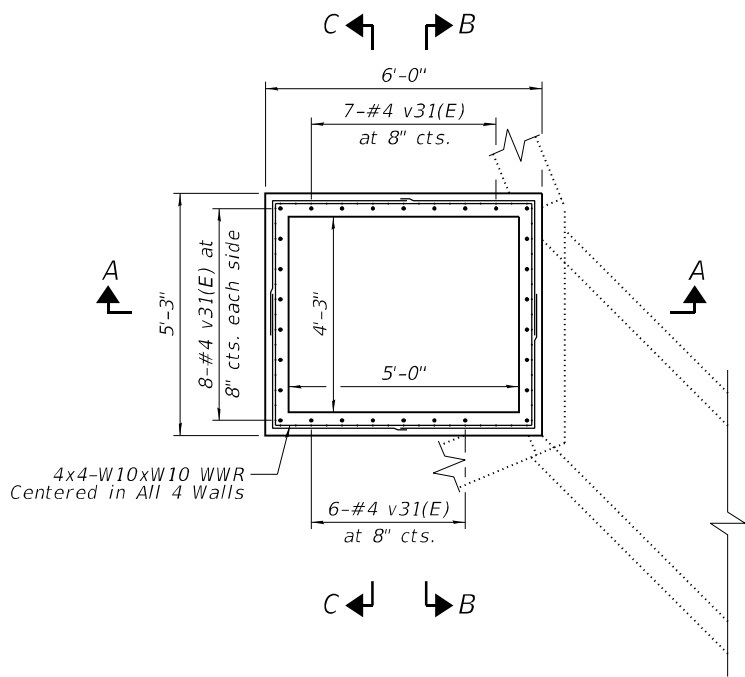

PLAN OF PR. DROP BOX STRUCTURE

Note: Grating not shown at top of drop box for clarity.
See GRATING PLAN on Sheet 235 for more information

STATE OF ILLINOIS
DEPARTMENT OF TRANSPORTATION

CULVERT REPAIRS
STA. 703 + 92.00


SHEET 1 OF 2 SHEETS

F.A.S. RTE.	SECTION	COUNTY	TOTAL SHEETS	SHEET NO.
1195	*	KNOX	409	249
CONTRACT NO. 68E50				

ILLINOIS FED. AID PROJECT


*110RS-5;(111,112,108X-1)W,RS-3

MODEL: GPE SHEET
FILE NAME: pw\\terraeng-pw-bentley.com\\terraeng-pw-01\\Documents\\Project\\2023\\238-007 D4 Ciorba IL 180\\Design\\100 - Drawings\\CADD\\Sheets\\D468E50-SHT-CRP-70392-2 of 2-TRA.dgn
12/18/2024 10:20:49 AM

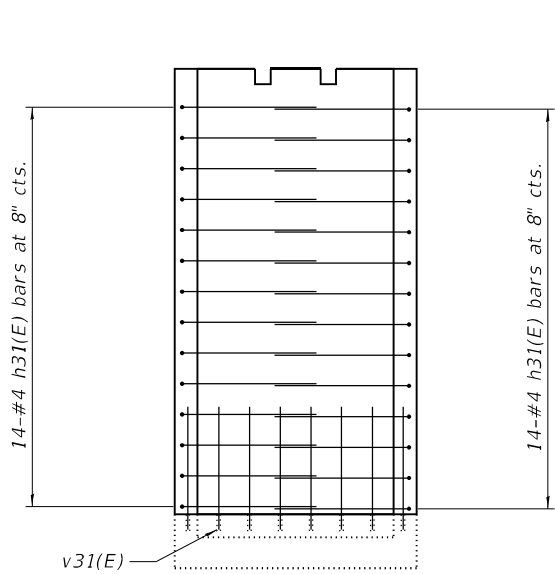


SECTION C-C


Note: Grating not shown at top of drop box for clarity.
See GRATING PLAN for more information

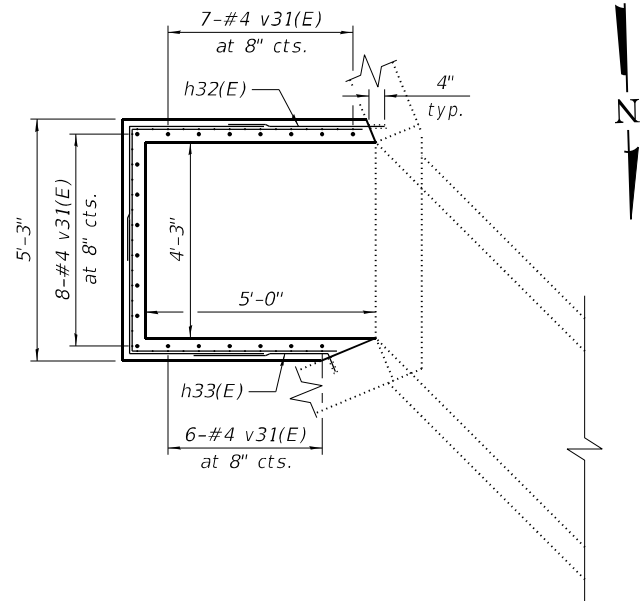


SECTION D-D

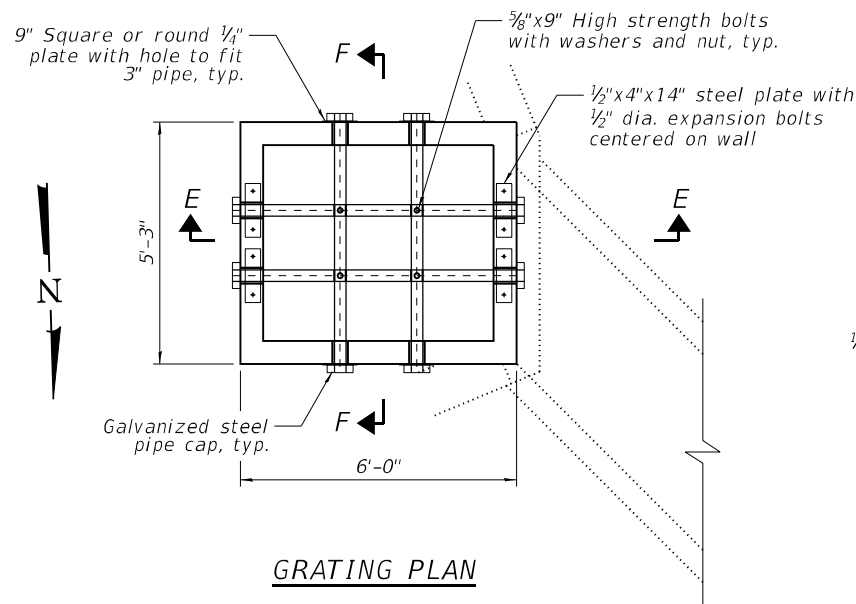


GRATING PLAN

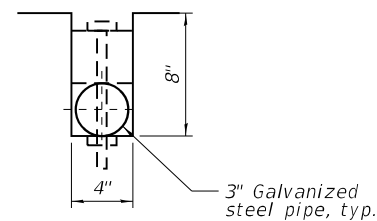


DETAIL "A"

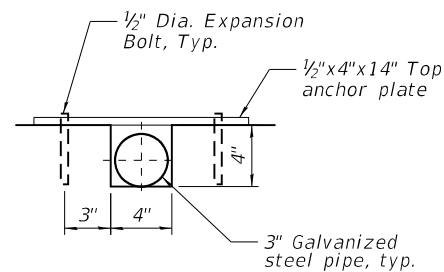


DETAIL "B"

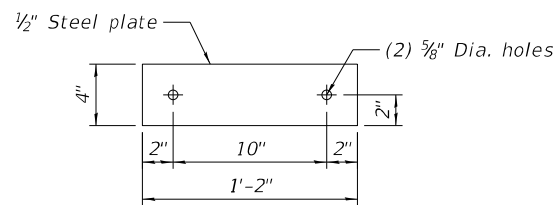


TOP ANCHOR PLATE

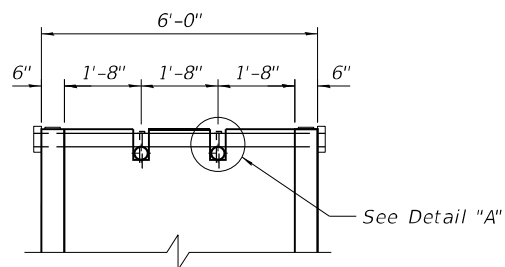


SECTION E-E

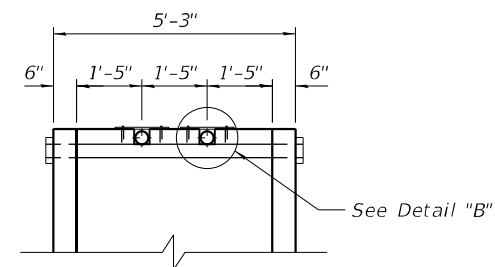

SECTION F-F

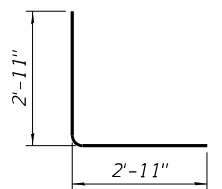

BAR h31(E)

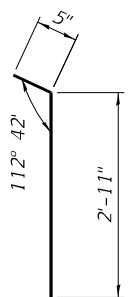

BAR h33(E)

BILL OF BARS

Bar	No.	Size	Length	Shape
h31(E)	38	#4	5'-10"	└─┘
* h32(E)	9	#4	3'-5"	─┘
* h33(E)	9	#4	3'-4"	─┘
* v31(E)	29	#4	2'-11"	─

* Drill and Grout Bars

DESIGNED -	EXAMINED	DATE -
CHECKED -	ENGINEER OF BRIDGE DESIGN	
DRAWN -	PASSED	REVISED -
CHECKED -	ENGINEER OF BRIDGES AND STRUCTURES	REVISED -

STATE OF ILLINOIS
DEPARTMENT OF TRANSPORTATION



CULVERT REPAIRS
STA. 703 + 92.00

SHEET 2 OF 2 SHEETS


F.A.S. RTE.	SECTION	COUNTY	TOTAL SHEETS	SHEET NO.
1195	*	KNOX	409	250
CONTRACT NO. 68E50				
ILLINOIS FED. AID PROJECT				

*110RS-5;(111,112,108X-1)W,RS-3


MODEL: GPE SHT
FILE NAME: pw:\terraeng-pw\bentley.com\terraeng-pw-01\Documents\Project\2023\23-238-007 D4 Ciorba IL 180\Design\100 - Drawings\CADD\Sheets\D468E50-SHT-CRP-3063-TRA.dgn

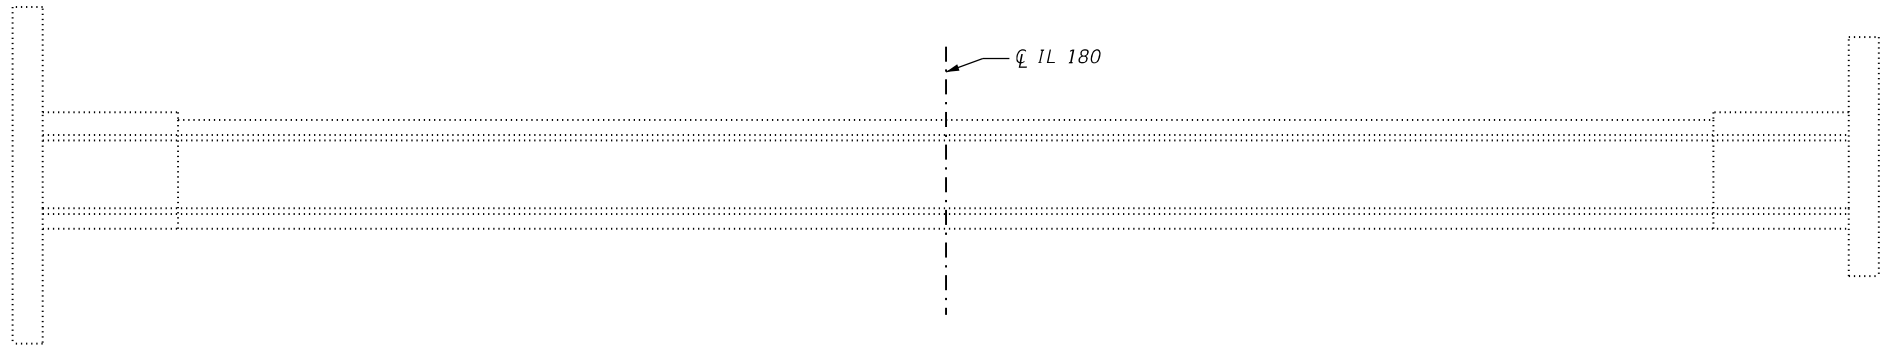 

ELEVATION

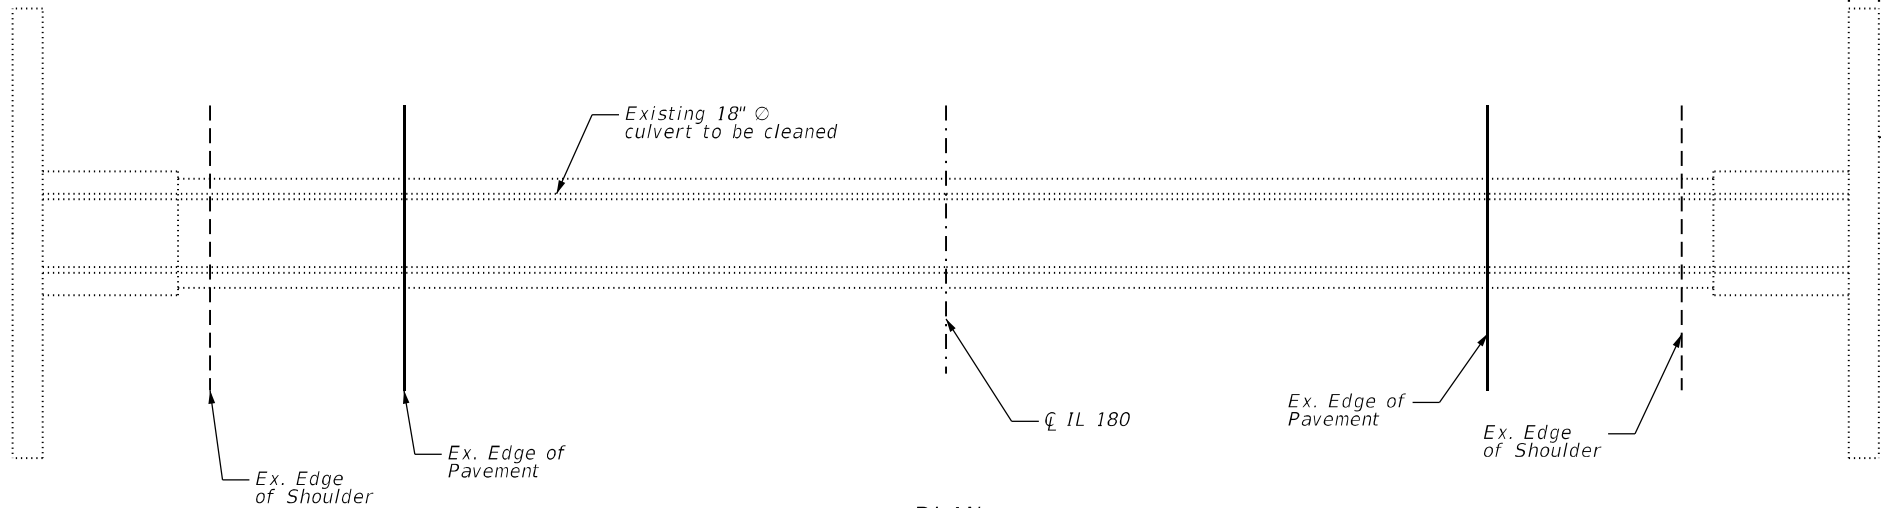

PLAN

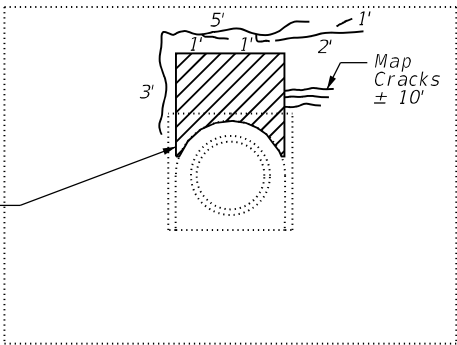

VIEW A-A

- Concrete Repair
- Leaching/Crack

GENERAL NOTES

Plan dimensions and details relative to existing plans are subject to nominal construction variations. The Contractor shall field verify existing dimensions and details prior to construction or ordering of materials. Such variations shall not be cause for additional compensation for a change in scope of the work, however, the Contractor will be paid for the quantity actually furnished at the unit price bid for the work.

Existing reinforcement bars extending into the repair area shall be cleaned, straightened and incorporated into the new construction. Any reinforcement bars that are damaged during concrete removal shall be replaced with an approved bar splicer or anchorage system. Cost included with Structural Repair of Concrete.

TOTAL BILL OF MATERIAL

ITEM	UNIT	TOTAL
Structural Repair of Concrete (Depth Equal to or Less Than 5 Inches)	Sq. Ft.	3
Epoxy Crack Injection	Foot	23
Pipe Culverts to be Cleaned 18"	Foot	41

DESIGNED -	EXAMINED	DATE - 2024/05/14
CHECKED -	ENGINEER OF BRIDGE DESIGN	
DRAWN -	PASSED	REVISED -
CHECKED -	ENGINEER OF BRIDGES AND STRUCTURES	REVISED -

STATE OF ILLINOIS
DEPARTMENT OF TRANSPORTATION

CULVERT HEADWALL REPAIRS	
STA. 30 + 63.00	
SHEET	OF SHEETS

F.A.S. RTE.	SECTION	COUNTY	TOTAL SHEETS	SHEET NO.
1195	*	KNOX	409	251
		CONTRACT NO. 68E50		
		ILLINOIS	FED. AID PROJECT	


Benchmark: Brass disk on the top of the Northwest wingwall of S.N. 048-0089 right of station 586+15±.
Ex. Structure: None.
New Structure: The proposed wall is a drilled soldier pile retaining wall with timber lagging and CIP Concrete Facing that is 565'-9" in length and has a max. exposed height of 4'-11³/₈".
Traffic Control: Traffic is to be maintained during construction utilizing Stage Construction.
No salvage.

DESIGN SPECIFICATIONS
2020 AASHTO LRFD Bridge Design
Specifications, 9th Edition


DESIGN STRESSES

FIELD UNITS
f'c = 3,500 psi
fy = 60,000 psi (Reinforcement)
SOLDIER PILES
fy = 50,000 psi (M270 Grade 50)


- NOTES:
- Stations and Offsets are measured from ϕ IL 180 to the Front Face of the Retaining Wall facing panels.
 - F.F. denotes Front Face.
 - B.F. denotes Back Face.
 - C denotes Construction Joint.
 - E denotes Expansion Joint.

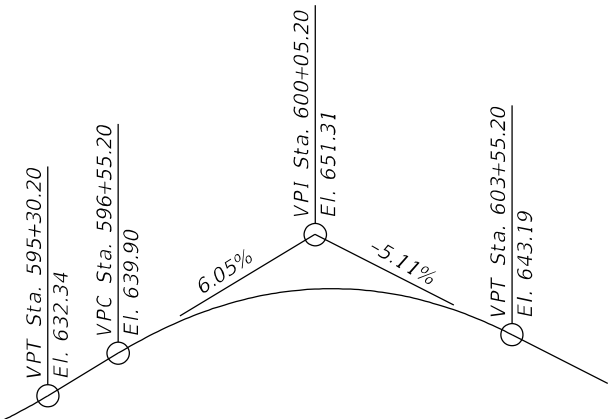

PROFILE GRADE
(Along IL 180)

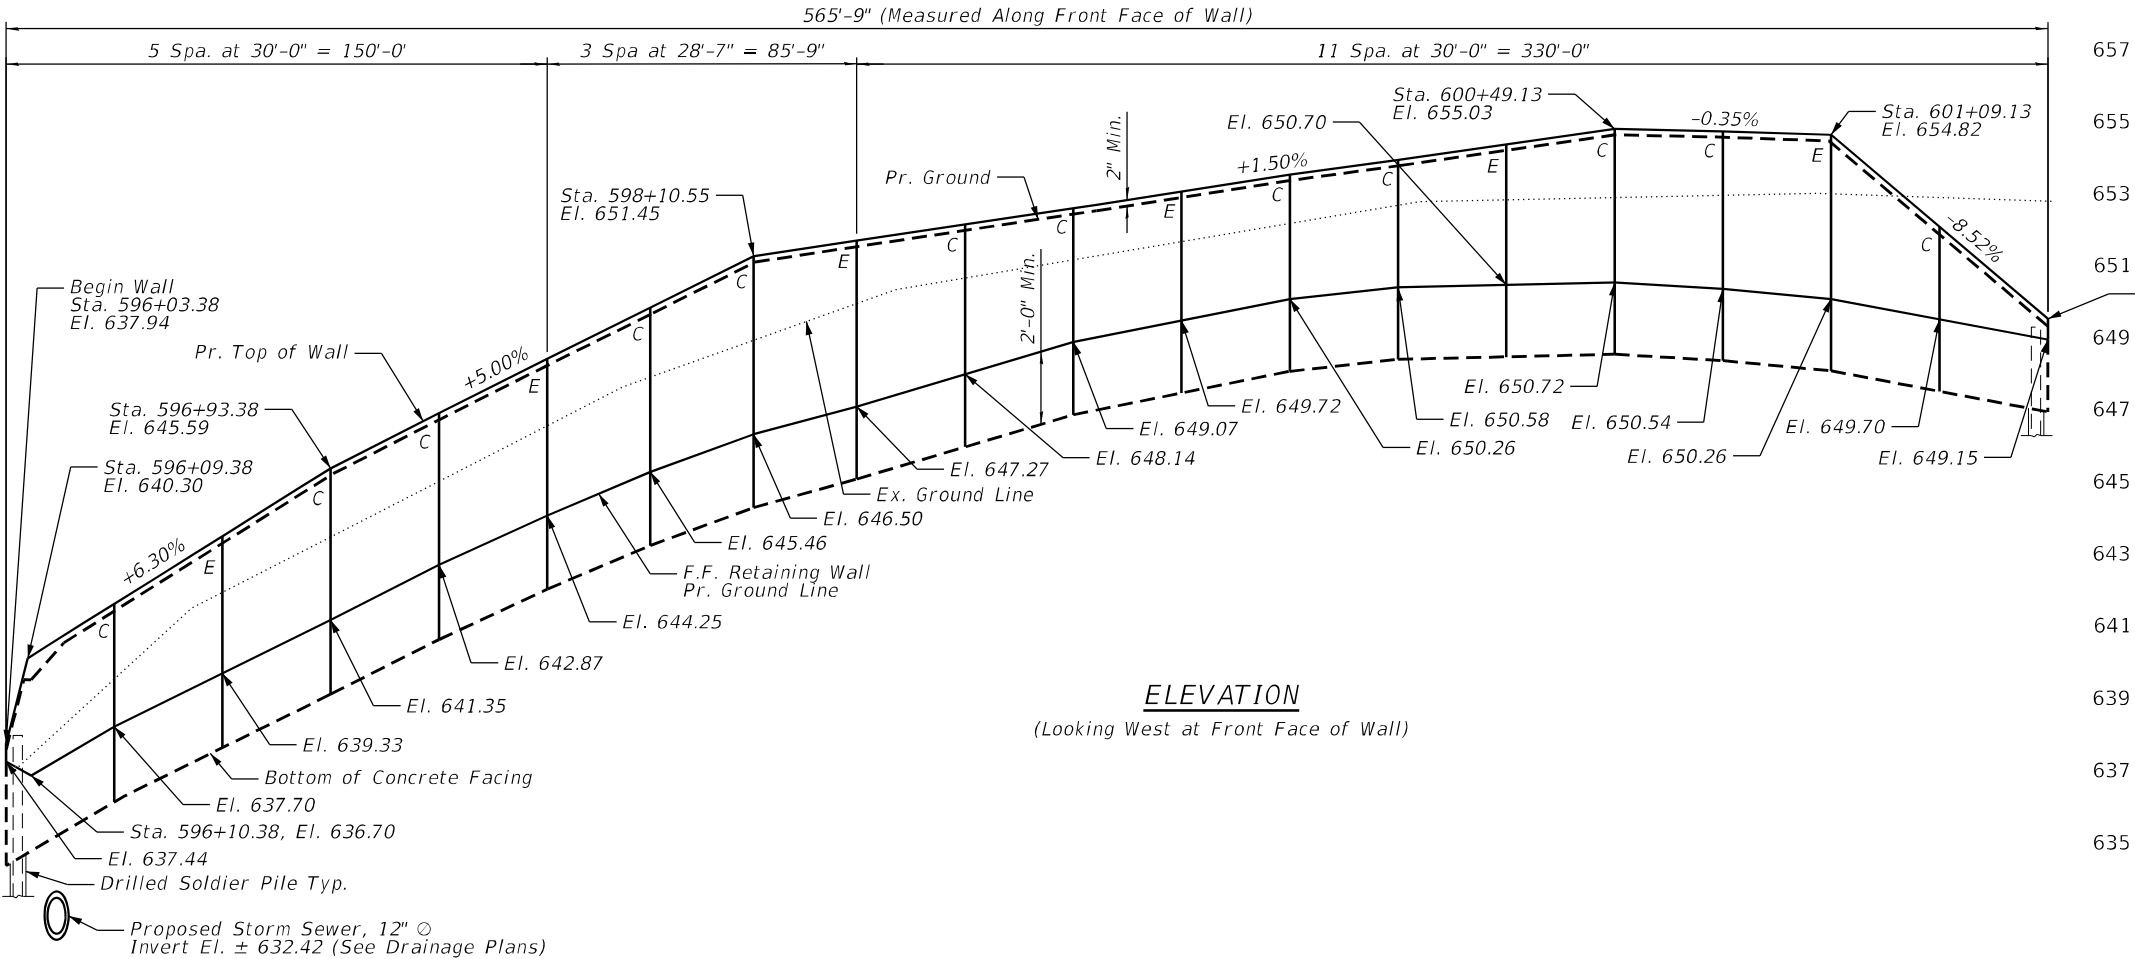


ELEVATION
(Looking West at Front Face of Wall)

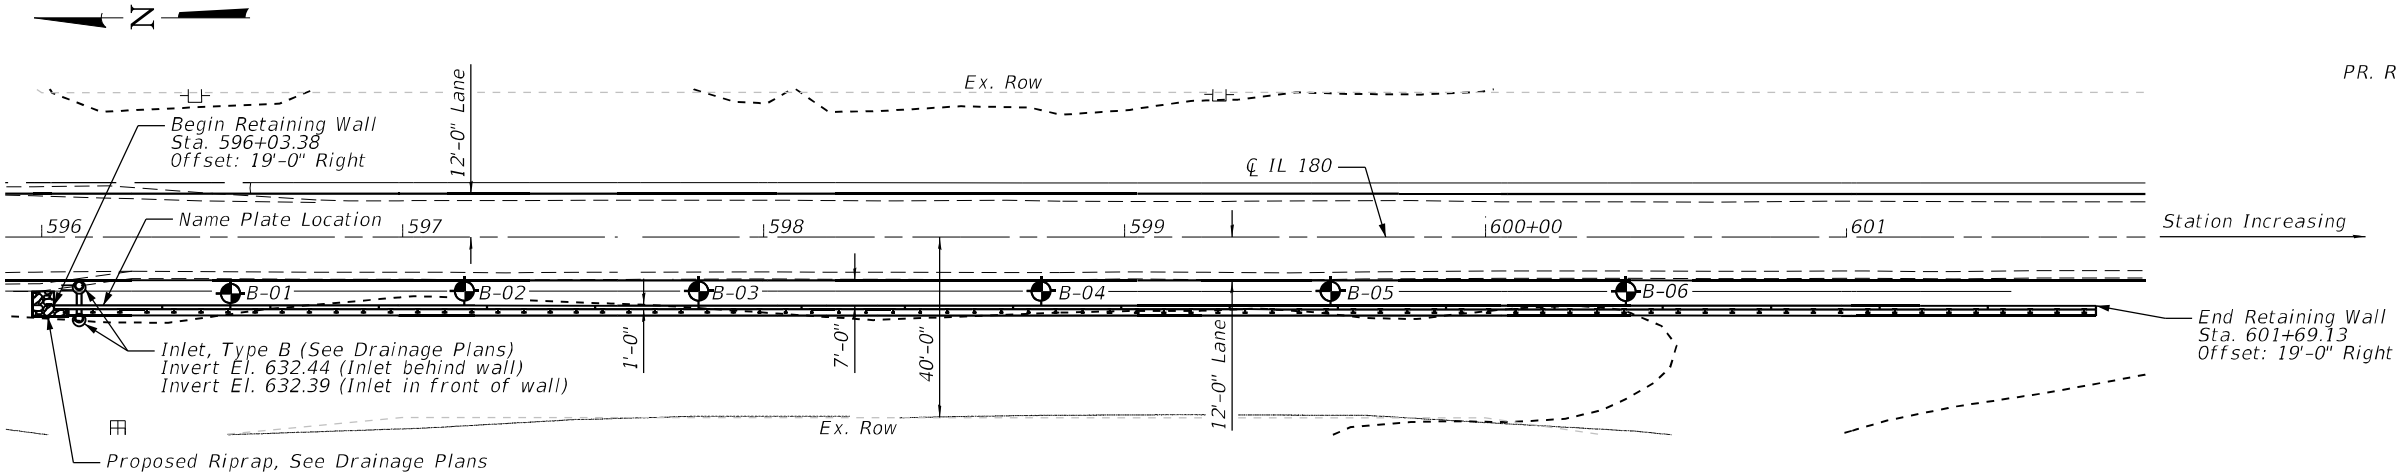

LEGEND

- Soil Boring
- Pr. Aggregate Shoulder
- Pr. Retaining Wall or Edge of Pavement
- Ex. ROW
- Ex. Fence
- Ex. Edge of Pavement

PLAN

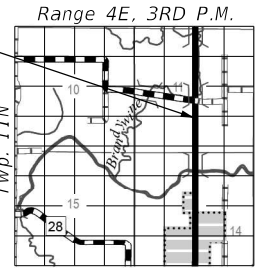

LOCATION SKETCH

GENERAL PLAN AND ELEVATION

RETAINING WALL ALONG IL 180

FAS 1195

SECTION 10W-1,RS-5;(111,112,108X-1)W,RS-3

KNOX COUNTY

STATION 596+03.38 TO STATION 601+69.13

STRUCTURE NO.

MODEL: GPE SHT
FILE NAME: pw\terraeng-pw\benley.com\terraeng-pw\01\Documents\Projects\2023\23-238-007_D4_Clorba_IL_180\Design\100 - Drawings\CADD\Sheets\046850-SHT-GPE-RW597-TRA-001.dgn

DESIGNED -	EXAMINED	DATE -	STATE OF ILLINOIS DEPARTMENT OF TRANSPORTATION	GENERAL PLAN AND ELEVATION	F.A.S. RTE.	SECTION	COUNTY	TOTAL SHEETS	SHEET NO.
CHECKED -	ENGINEER OF BRIDGE DESIGN			PR. RETAINING WALL - STA. 596 + 03.38 TO STA. 601 + 69.13	1195	*	KNOX	409	252
DRAWN -	PASSED	REVISED -							
CHECKED -	ENGINEER OF BRIDGES AND STRUCTURES	REVISED -							
12/18/2024 10:22:31 AM				SHEET 1 OF 13 SHEETS			ILLINOIS	FED. AID PROJECT	

*110RS-5;(111,112,108X-1)W,RS-3

MODEL: GPE SHT
FILE NAME: pw:\\terraeng-pw.bentley.com\\terraeng-pw-01\\Documents\\Project\\2023\\23-238-007 D4 Clorba IL 180\\Design\\100 - Drawings\\CADD\\Sheets\\D468E50-SHT-GPE-RW597-TRA-002.dgn

GENERAL NOTES

1. No field welding is permitted except as specified in the contract documents.
2. Reinforcement bars shall conform to the requirements of ASTM A 706 Grade 60.
3. Reinforcement bars designated (E) shall be epoxy coated.
4. The Contractor is responsible for the design and performance of the lagging using no less than a 3 in. nominal rough-sawn thickness and timber with minimum allowable bending stress of 1,000 psi.
5. The clear cover for the reinforcement bars to the surface of concrete shall be 2" unless otherwise shown.
6. Protective Coat and Rubbed Finish shall be applied to all exposed surfaces of the concrete facing for the full length of the wall.
7. All Exposed Concrete Edges shall have a $\frac{3}{4}$ " X 45° chamfer except where shown otherwise. Chamfer on vertical edges shall be continued a minimum of one foot below finished ground level.
8. The use of temporary casing and the wet method of installation of the soldier pile encasement may be required. The cost of temporary casing and any dewatering of excavations that may be necessary is included with Drilling and Setting Soldier Piles (in Soil).

INDEX OF SHEETS

- S-1General Plan and Elevation
- S-2General Notes & Bill of Material
- S-3Plan and Elevation I
- S-4Plan and Elevation II
- S-5Plan and Elevation III
- S-6Plan and Elevation IV
- S-7Plan and Elevation V
- S-8Soldier Pile Data
- S-9Retaining Wall Sections & Details
- S-10Bill of Bars & Bar Cutting Diagram
- S-11Soil Boring Logs I
- S-12Soil Boring Logs II
- S-13Soil Boring Logs III

TOTAL BILL OF MATERIAL

ITEM	UNIT	TOTAL
Structure Excavation	Cu. Yd.	155
Concrete Structures (Retaining Wall)	Cu. Yd.	124.2
Rubbed Finish	Sq. Ft.	2,900
Protective Coat	Sq. Yd.	323
Stud Shear Connectors	Each	382
Reinforcement Bars, Epoxy Coated	Pound	14,230
Name Plates	Each	1
Furnishing Soldier Piles (HP Section)	Foot	1,900
Drilling and Setting Soldier Piles (In Soil)	Cu. Ft.	4,122
Drilling and Setting Soldier Piles (In Rock)	Cu. Ft.	1,962
Untreated Timber Lagging	Sq. Ft.	2,251
Geocomposite Wall Drain	Sq. Yd.	206
Concrete Gutter, Type B	Foot	562
Pipe Underdrains for Structures 4"	Foot	586

STA. 596+03.38 TO STA. 601+69.13

BUILT 202_ BY

STATE OF ILLINOIS

FAS Rt. 1195

Sec. 10W-1,RS-5;(111,112,108X-1)W,RS-3

STR. NO.

NAME PLATE

See Std. 515001

SEQUENCE OF CONSTRUCTION

1. Locate existing utilities that are to remain and protect from damage during construction. Contractor to coordinate any required improvements to, or removals of, existing utilities with utility owner.
2. Drill for Soldier Pile shafts, install soldier piles and concrete encasement.
3. Excavation in front of the wall will proceed to the bottom of the facing by installing timber lagging downward.
4. Once excavation is completed the cast in place facing shall be installed.

DESIGNED -	EXAMINED	DATE -
CHECKED -	ENGINEER OF BRIDGE DESIGN	
DRAWN -	PASSED	REVISED -
CHECKED -	ENGINEER OF BRIDGES AND STRUCTURES	REVISED -

STATE OF ILLINOIS
DEPARTMENT OF TRANSPORTATION

GENERAL NOTES & BILL OF MATERIAL



PR. RETAINING WALL – STA. 596 + 03.38 TO STA. 601 + 69.13

SHEET 2 OF 13 SHEETS

F.A.S. RTE.	SECTION	COUNTY	TOTAL SHEETS	SHEET NO.
1195	*	KNOX	409	253
CONTRACT NO. 68E50				
		ILLINOIS	FED. AID PROJECT	

*110RS-5;(111,112,108X-1)W,RS-3

MODEL: PLAN + EL
FILE NAME: pw:\terraeng-pw\01\Documents\Projects\2023\23-238-007 D4 Clorba IL 180\Design\100 - Drawings\CADD\Sheets\468E50-SHT-GPE-RW597-TRA-003.dgn

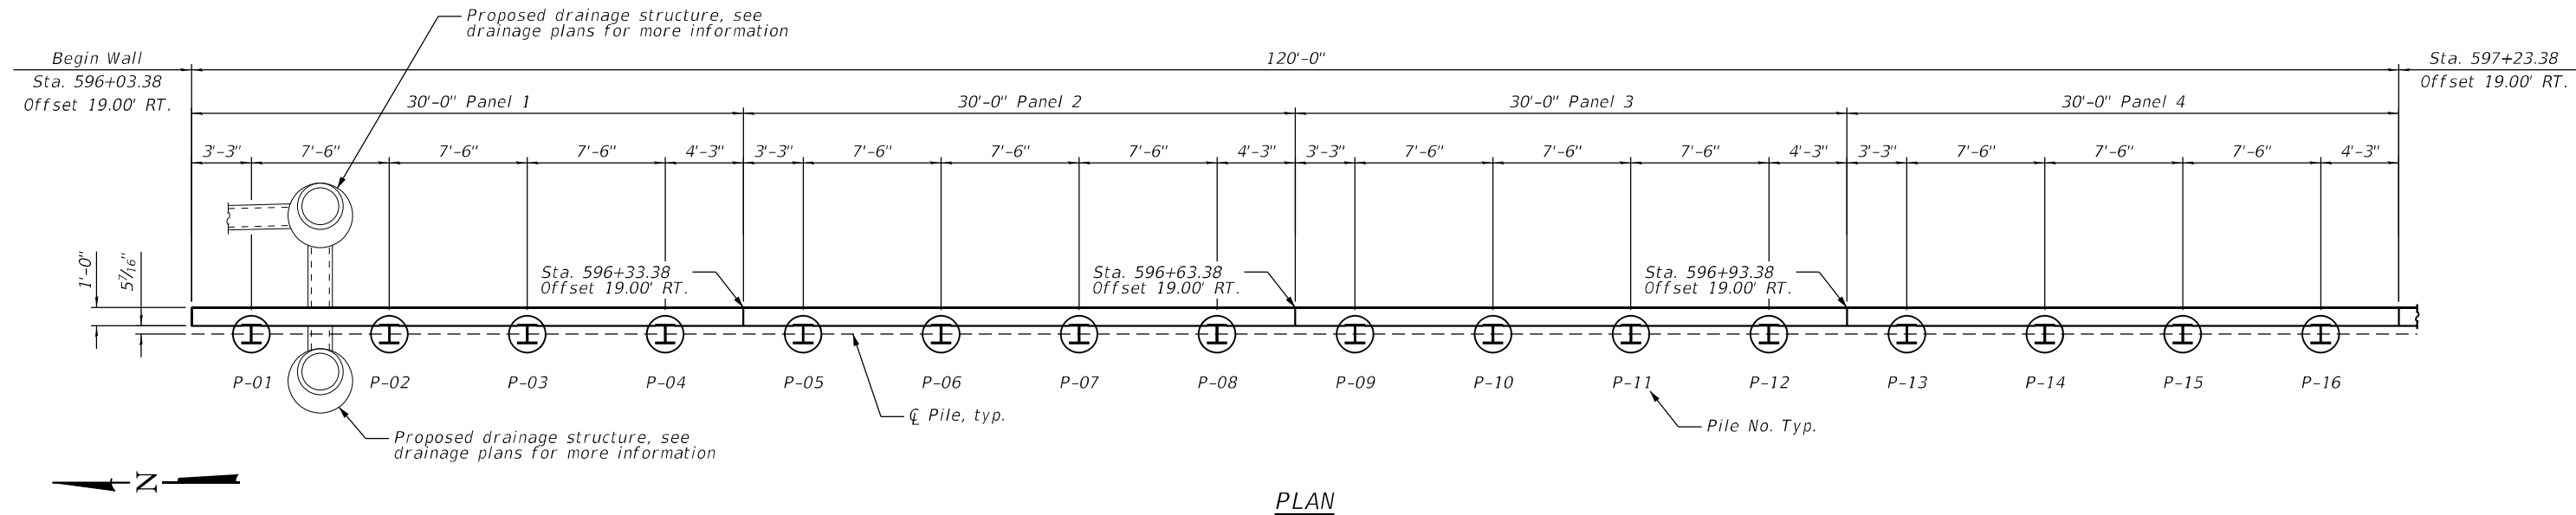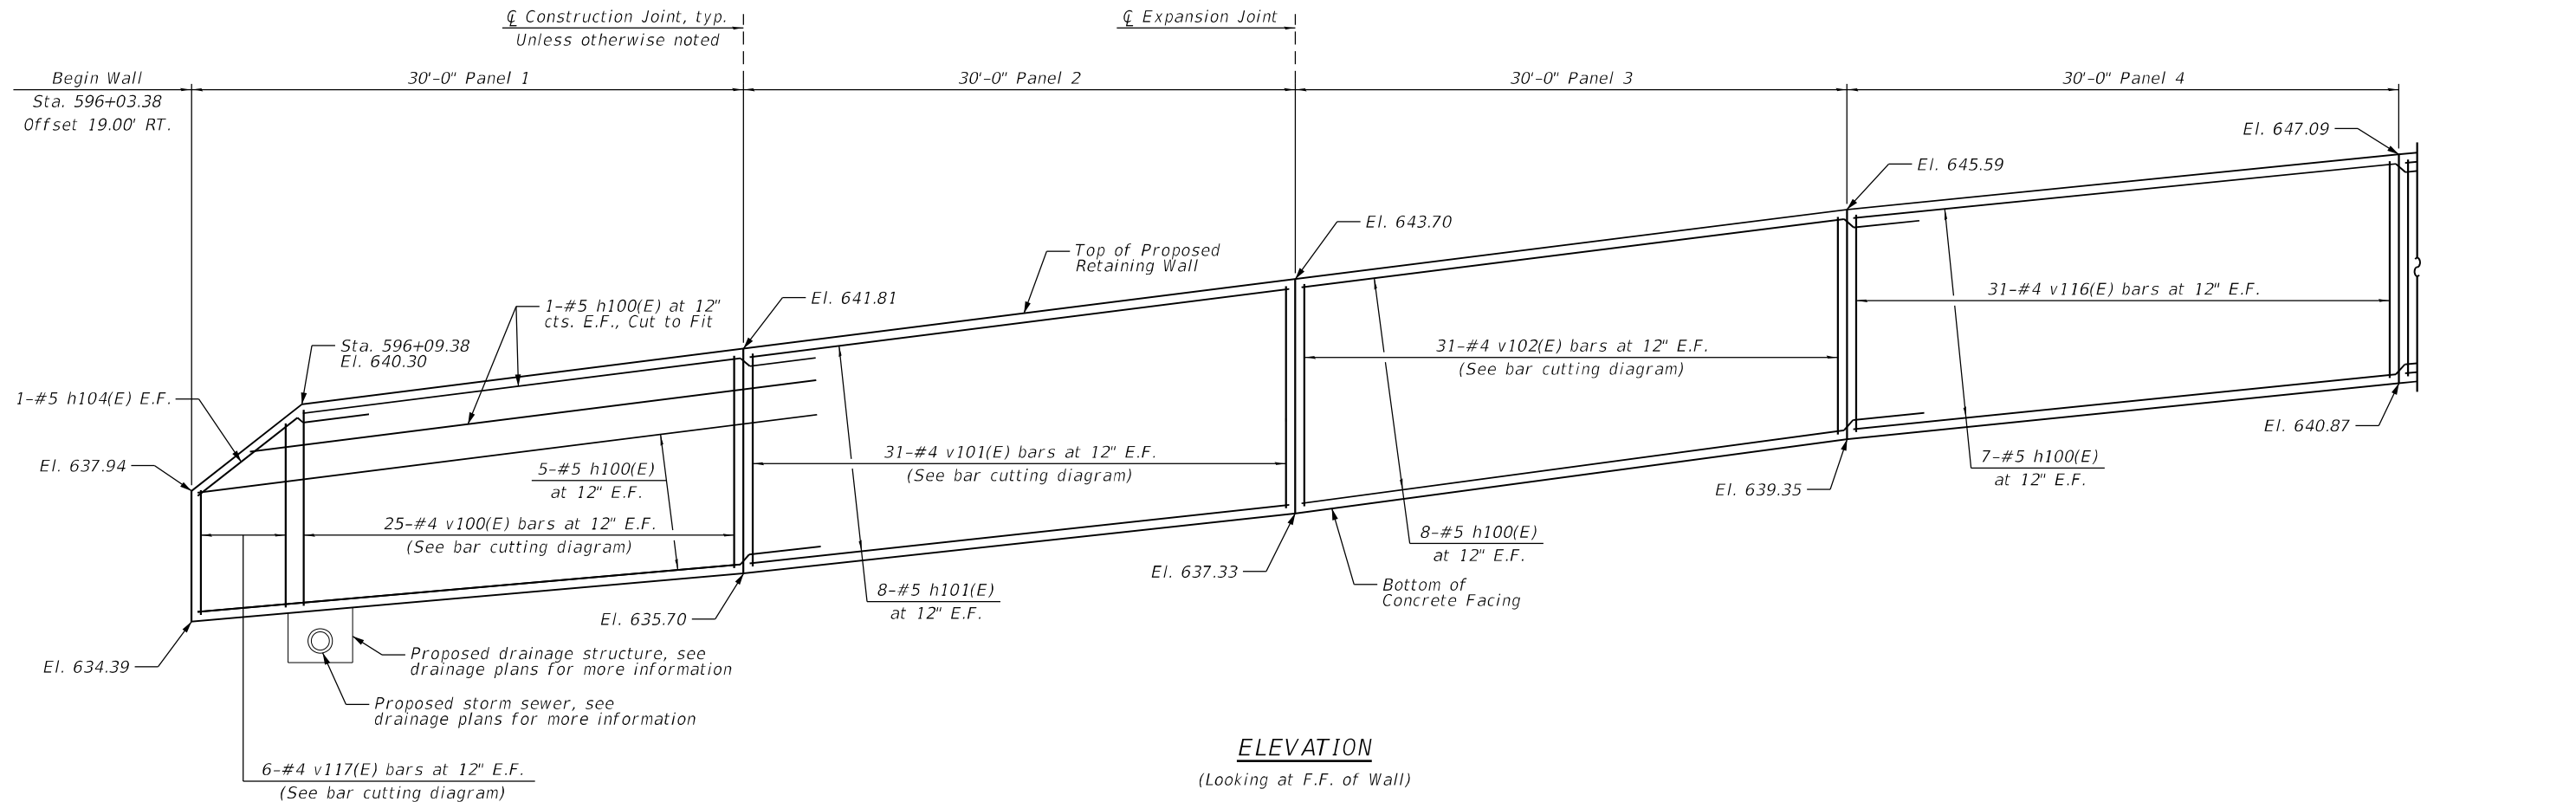

MINIMUM BAR LAP
#5 bar = 3'-7"

- NOTES**
- Stations and offsets are measured from Cl IL 180 to the front face of the retaining wall facing panels.
 - E.F. denotes each face.
 - F.F. denotes front face.
 - For bar cutting diagram, see Sheet S-10.

DESIGNED -	EXAMINED	DATE -
CHECKED -	ENGINEER OF BRIDGE DESIGN	
DRAWN -	PASSED	REVISED -
CHECKED -	ENGINEER OF BRIDGES AND STRUCTURES	REVISED -

STATE OF ILLINOIS
DEPARTMENT OF TRANSPORTATION


PLAN AND ELEVATION I

SHEET 3 OF 13 SHEETS


F.A.S. RTE.	SECTION	COUNTY	TOTAL SHEETS	SHEET NO.
1195	*	KNOX	409	254
CONTRACT NO. 68E50				
ILLINOIS FED. AID PROJECT				

*110RS-5;(111,112,108X-1)W,RS-3

MODEL: PLAN + EL
FILE NAME: pw\\terraeng-pw\\bentley.com\\terraeng-pw\\01\\Documents\\Projects\\2023\\23-238-007 D4 Clorba IL 180\\Design\\100 - Drawings\\CADD\\Sheets\\D468E50-SHT-GPE-RW597-TRA-004.dgn

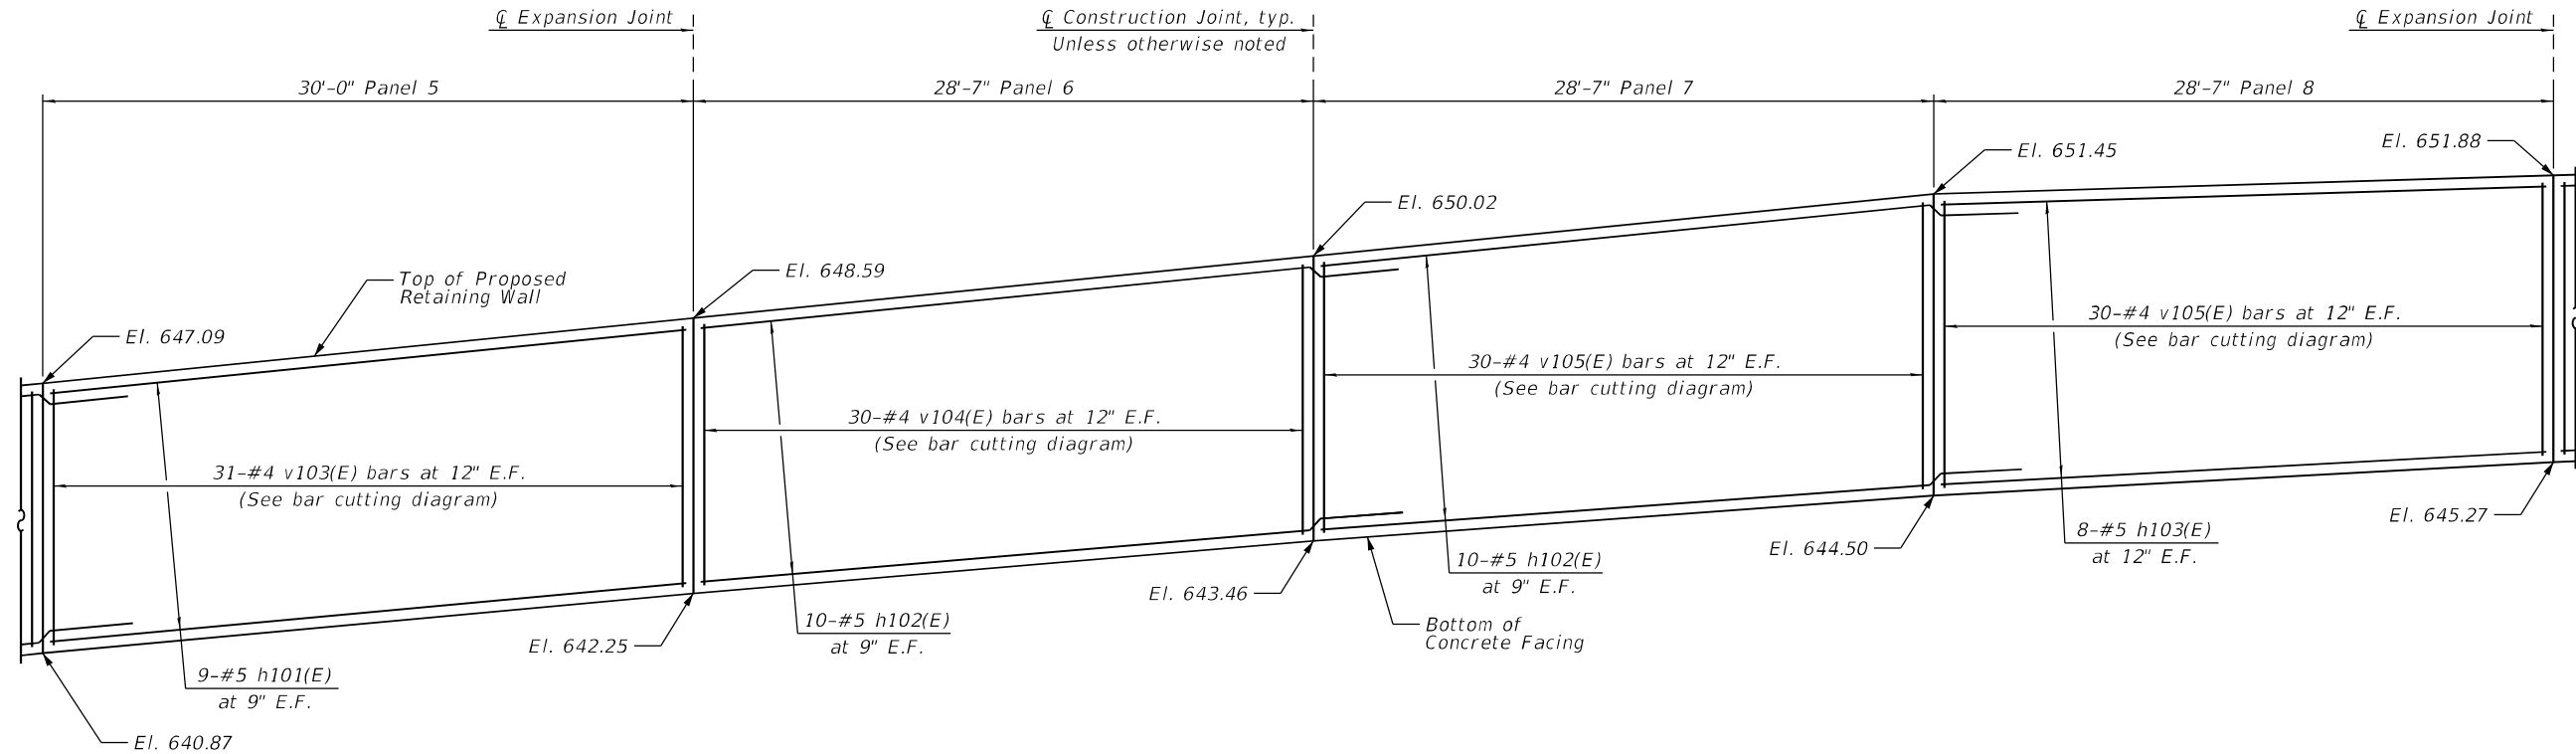

ELEVATION
(Looking at F.F. of Wall)

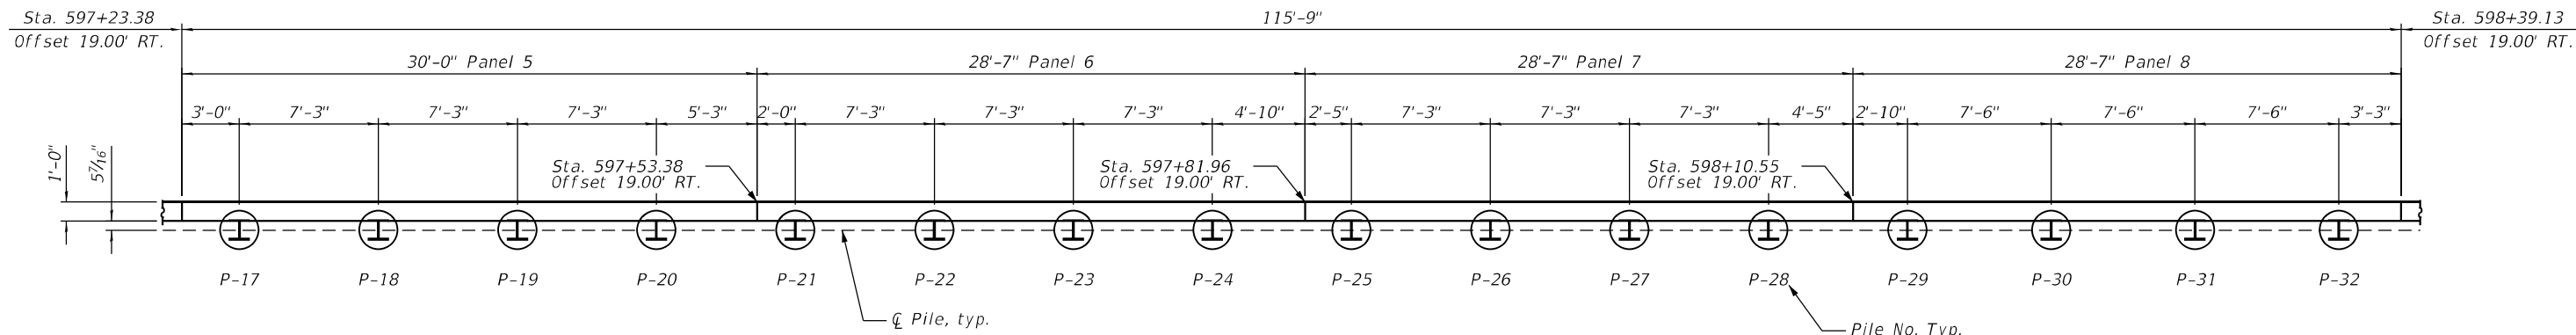

PLAN

MINIMUM BAR LAP
#5 bar = 3'-7"

NOTES

1. Stations and offsets are measured from CL IL 180 to the front face of the retaining wall facing panels.
2. E.F. denotes each face.
3. F.F. denotes front face.
4. For bar cutting diagram, see Sheet S-10.

DESIGNED -	EXAMINED	DATE -
CHECKED -	ENGINEER OF BRIDGE DESIGN	
DRAWN -	PASSED	REVISED -
CHECKED -	ENGINEER OF BRIDGES AND STRUCTURES	REVISED -


STATE OF ILLINOIS
DEPARTMENT OF TRANSPORTATION

PLAN AND ELEVATION II


SHEET 4 OF 13 SHEETS

F.A.S. RTE.	SECTION	COUNTY	TOTAL SHEETS	SHEET NO.
1195	*	KNOX	409	255
CONTRACT NO. 68E50				
ILLINOIS FED. AID PROJECT				

*110RS-5;(111,112,108X-1)W,RS-3

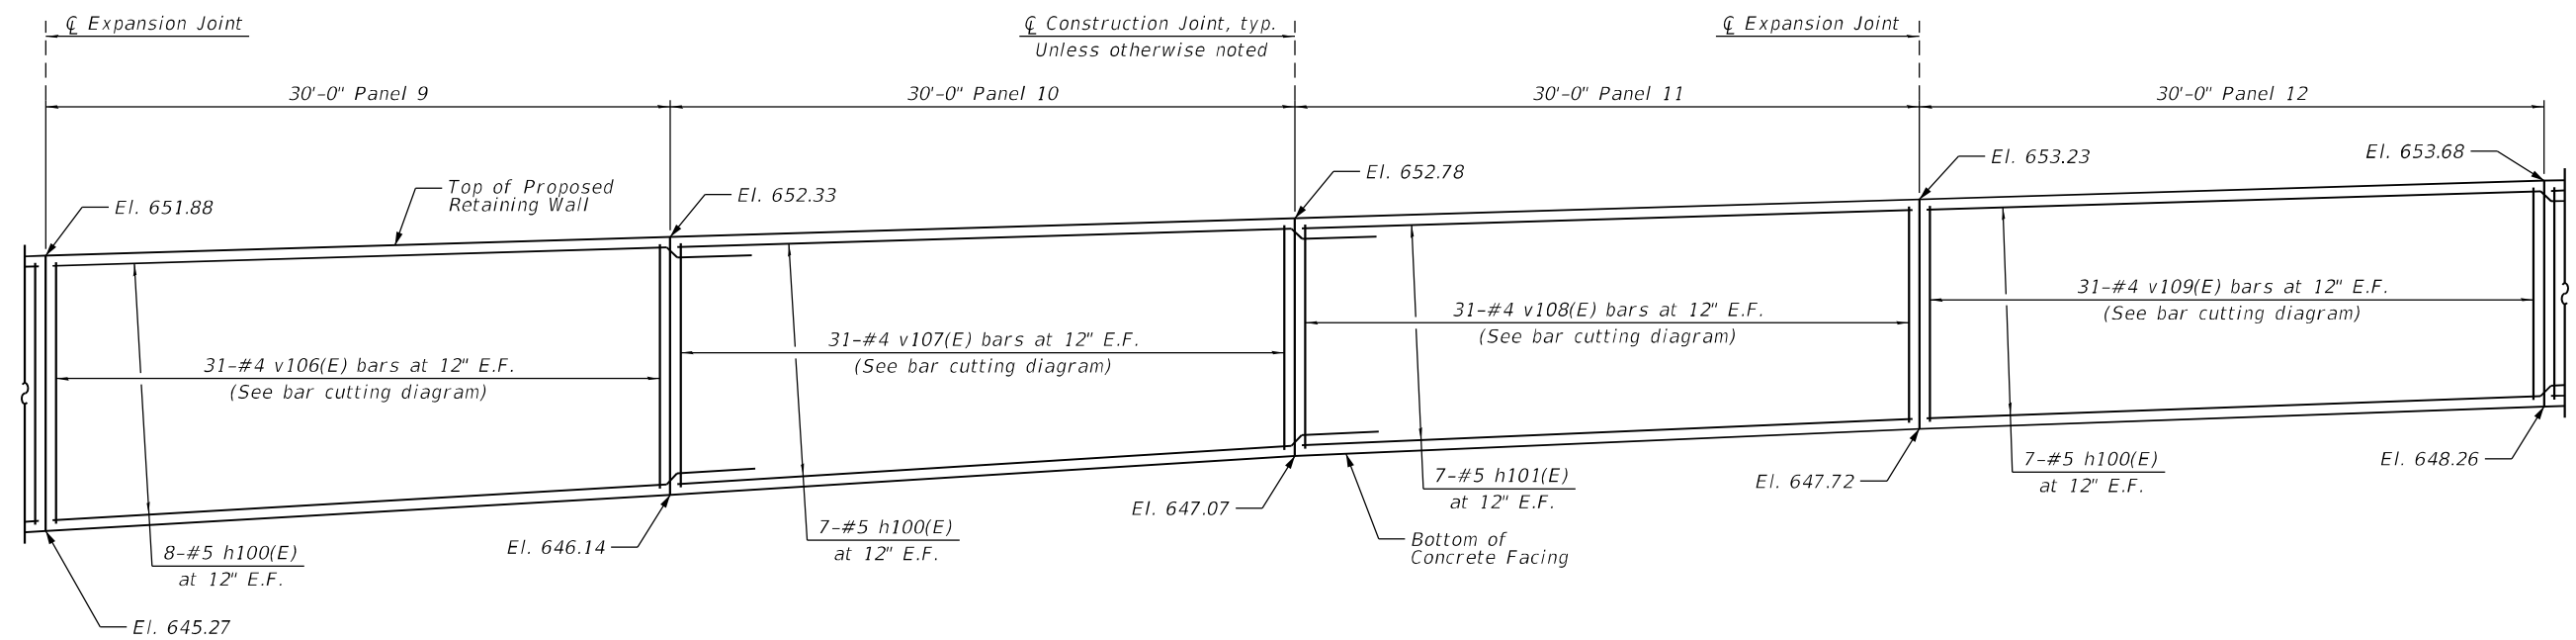

ELEVATION
(Looking at F.F. of Wall)

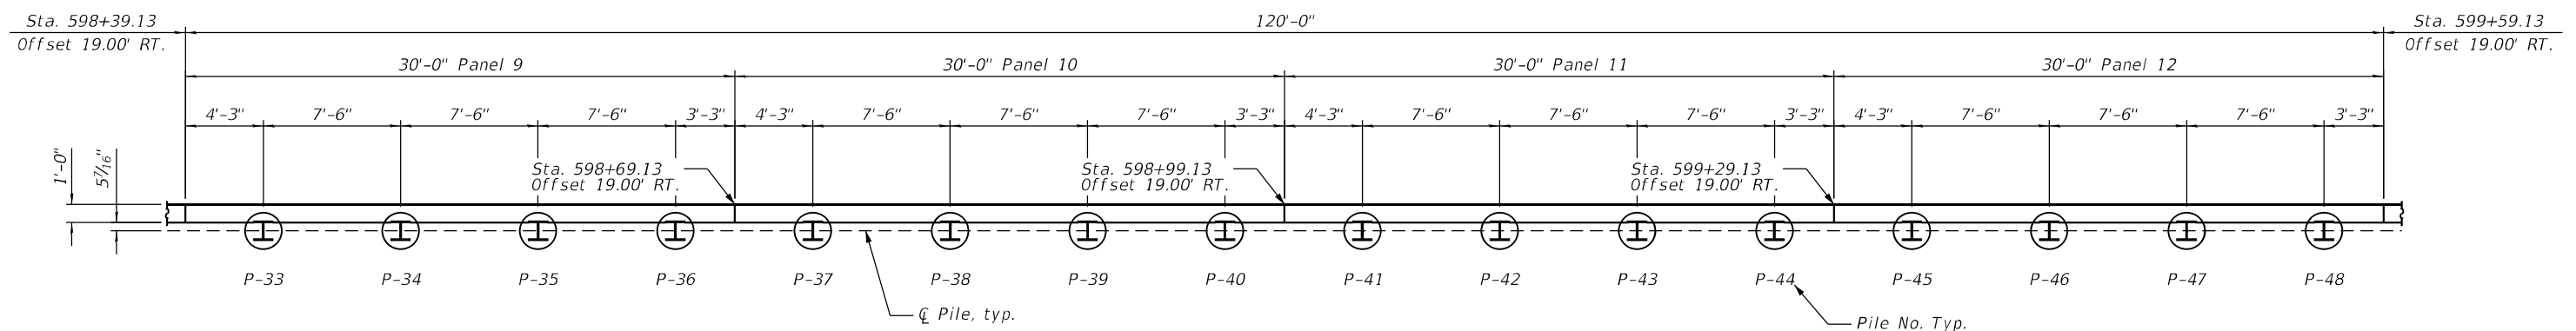

PLAN

MINIMUM BAR LAP


#5 bar = 3'-7"

NOTES


1. Stations and offsets are measured from C IL 180 to the front face of the retaining wall facing panels.
2. E.F. denotes each face.
3. F.F. denotes front face.
4. For bar cutting diagram, see Sheet S-10.

DESIGNED -	EXAMINED	DATE -	STATE OF ILLINOIS DEPARTMENT OF TRANSPORTATION	PLAN AND ELEVATION III	F.A.S. RTE.	SECTION	COUNTY	TOTAL SHEETS	SHEET NO.
CHECKED -					ENGINEER OF BRIDGE DESIGN	1195	*	KNOX	409
DRAWN -	PASSED	REVISED -				CONTRACT NO. 68E50			
CHECKED -	ENGINEER OF BRIDGES AND STRUCTURES	REVISED -		SHEET 5 OF 13 SHEETS	ILLINOIS		FED. AID PROJECT		

MODEL: PLAN + EL
FILE NAME: pw\\terraeng-pw\\bentley.com\\terraeng-pw\\01\\Documents\\Project\\2023\\23-238-007 D4 Clorba IL 180\\Design\\100 - Drawings\\CADD\\Sheets\\D468E50-SHT-GPE-RW597-TRA-006.dgn

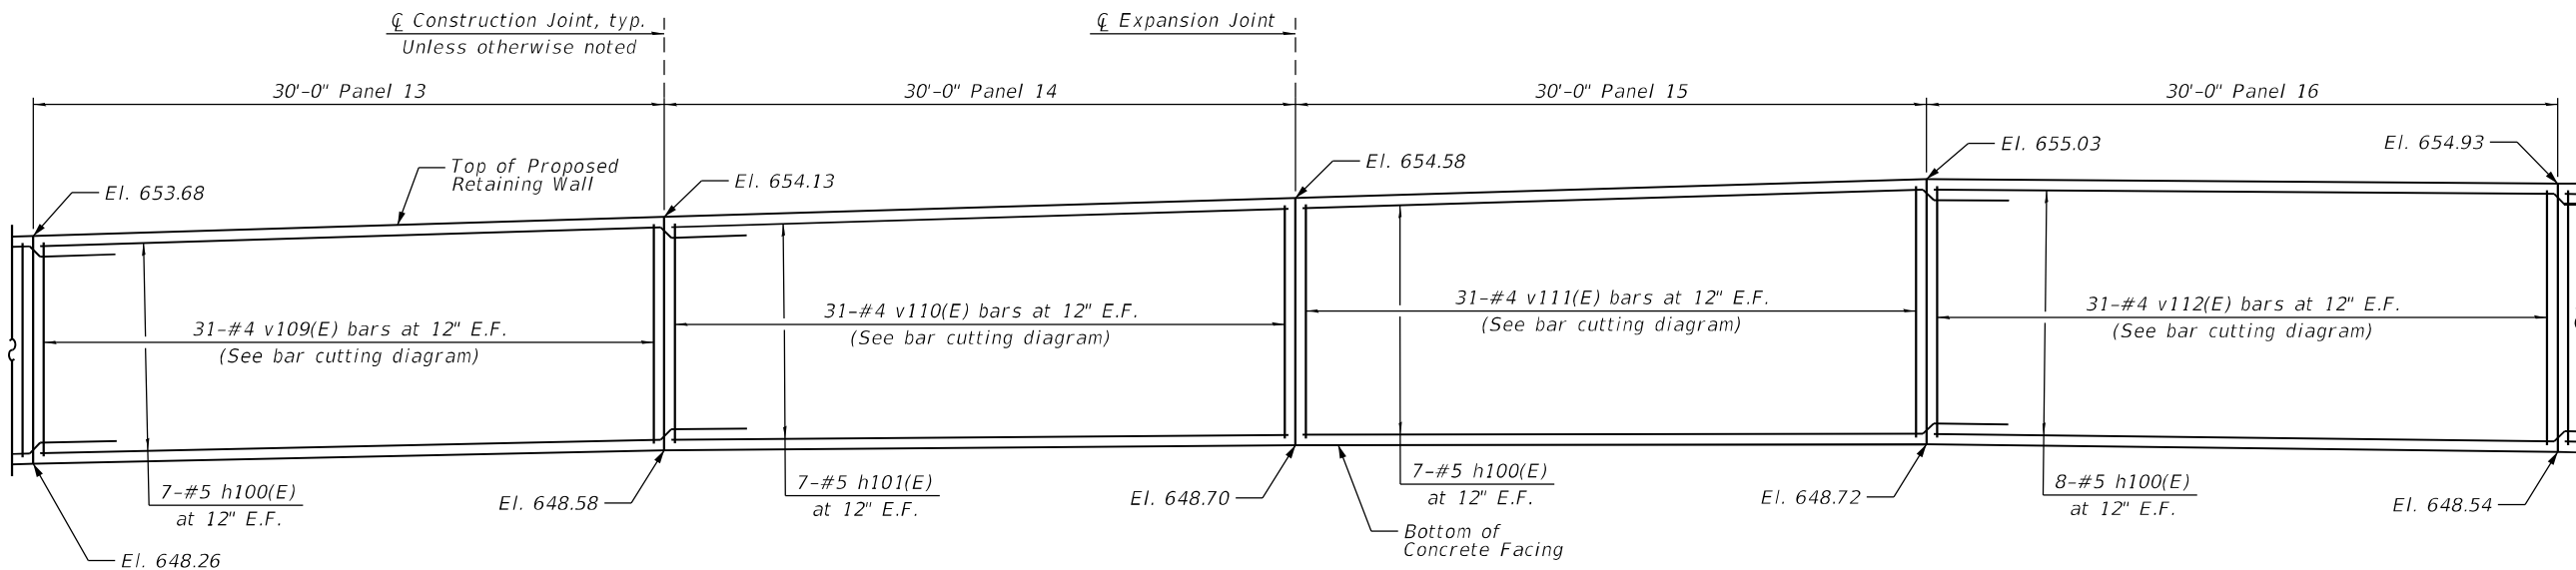

ELEVATION
(Looking at F.F. of Wall)

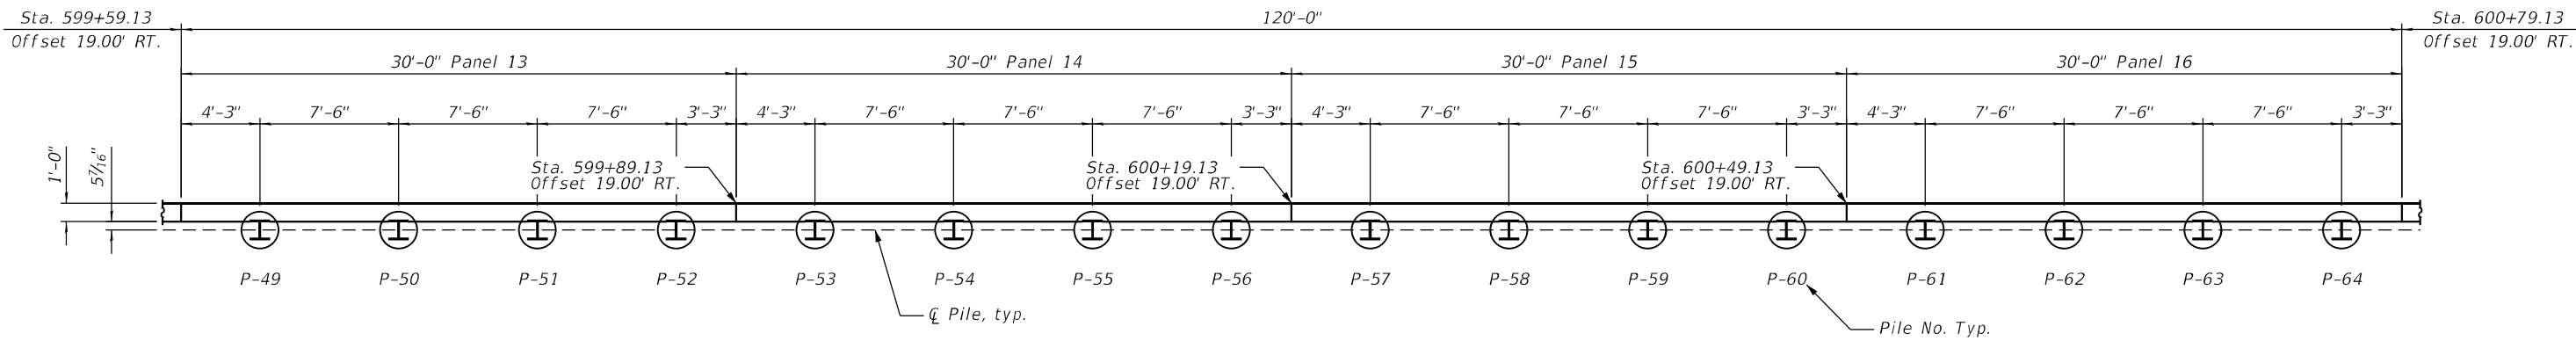

PLAN

MINIMUM BAR LAP
#5 bar = 3'-7"

NOTES

1. Stations and offsets are measured from CL IL 180 to the front face of the retaining wall facing panels.
2. E.F. denotes each face.
3. F.F. denotes front face.
4. For bar cutting diagram, see Sheet S-10.

DESIGNED -	EXAMINED	DATE -
CHECKED -	ENGINEER OF BRIDGE DESIGN	
DRAWN -	PASSED	REVISED -
CHECKED -	ENGINEER OF BRIDGES AND STRUCTURES	REVISED -

STATE OF ILLINOIS
DEPARTMENT OF TRANSPORTATION



PLAN AND ELEVATION IV

SHEET 6 OF 13 SHEETS

F.A.S. RTE.	SECTION	COUNTY	TOTAL SHEETS	SHEET NO.
1195	*	KNOX	409	257
CONTRACT NO. 68E50				
ILLINOIS FED. AID PROJECT				

*110RS-5;(111,112,108X-1)W,RS-3

MODEL: PLAN + EL
FILE NAME: pw:\\terraeng-pw\\bentley.com\\terraeng-pw\\01\\Documents\\Project\\2023\\23-238-007 D4 Clorba IL 180\\Design\\100 - Drawings\\CADD\\Sheets\\D468E50-SHT-GPE-RW597-TRA-007.dgn

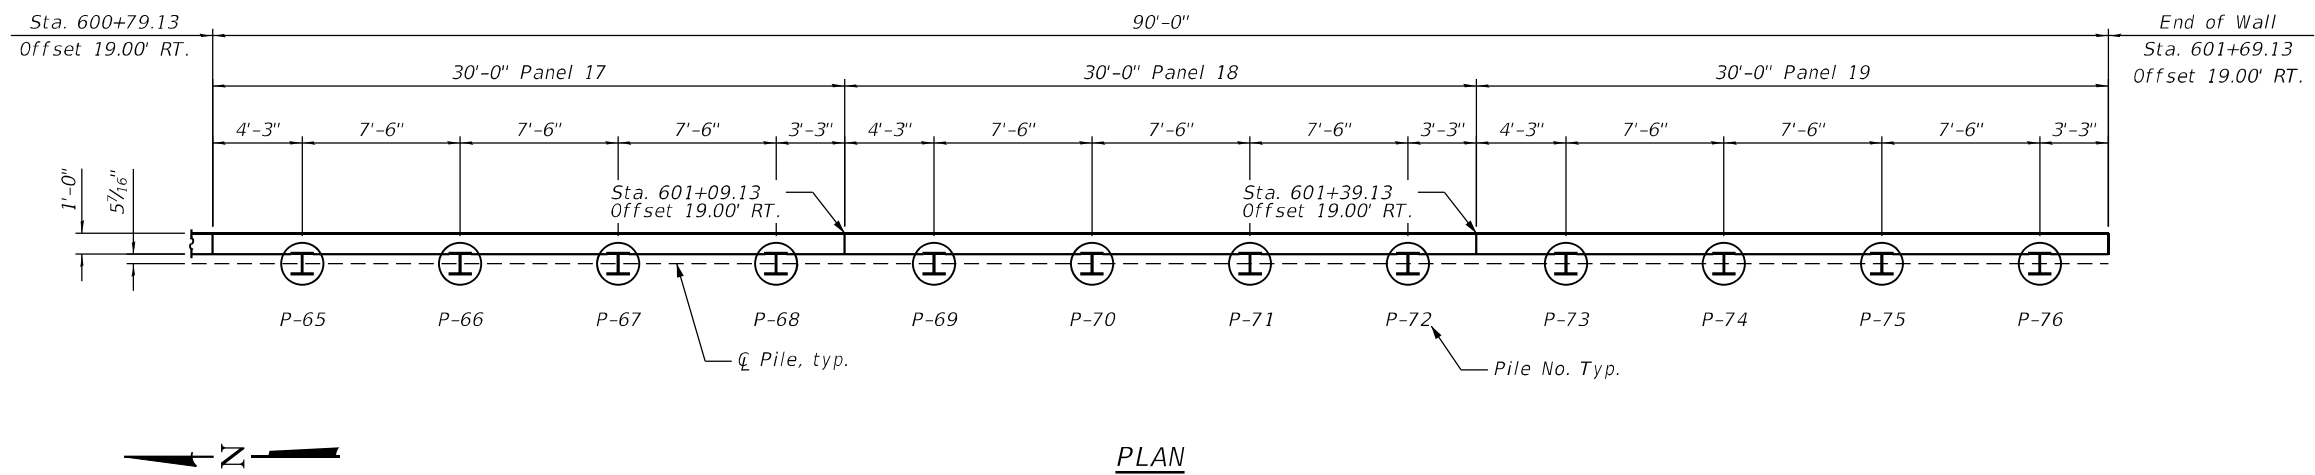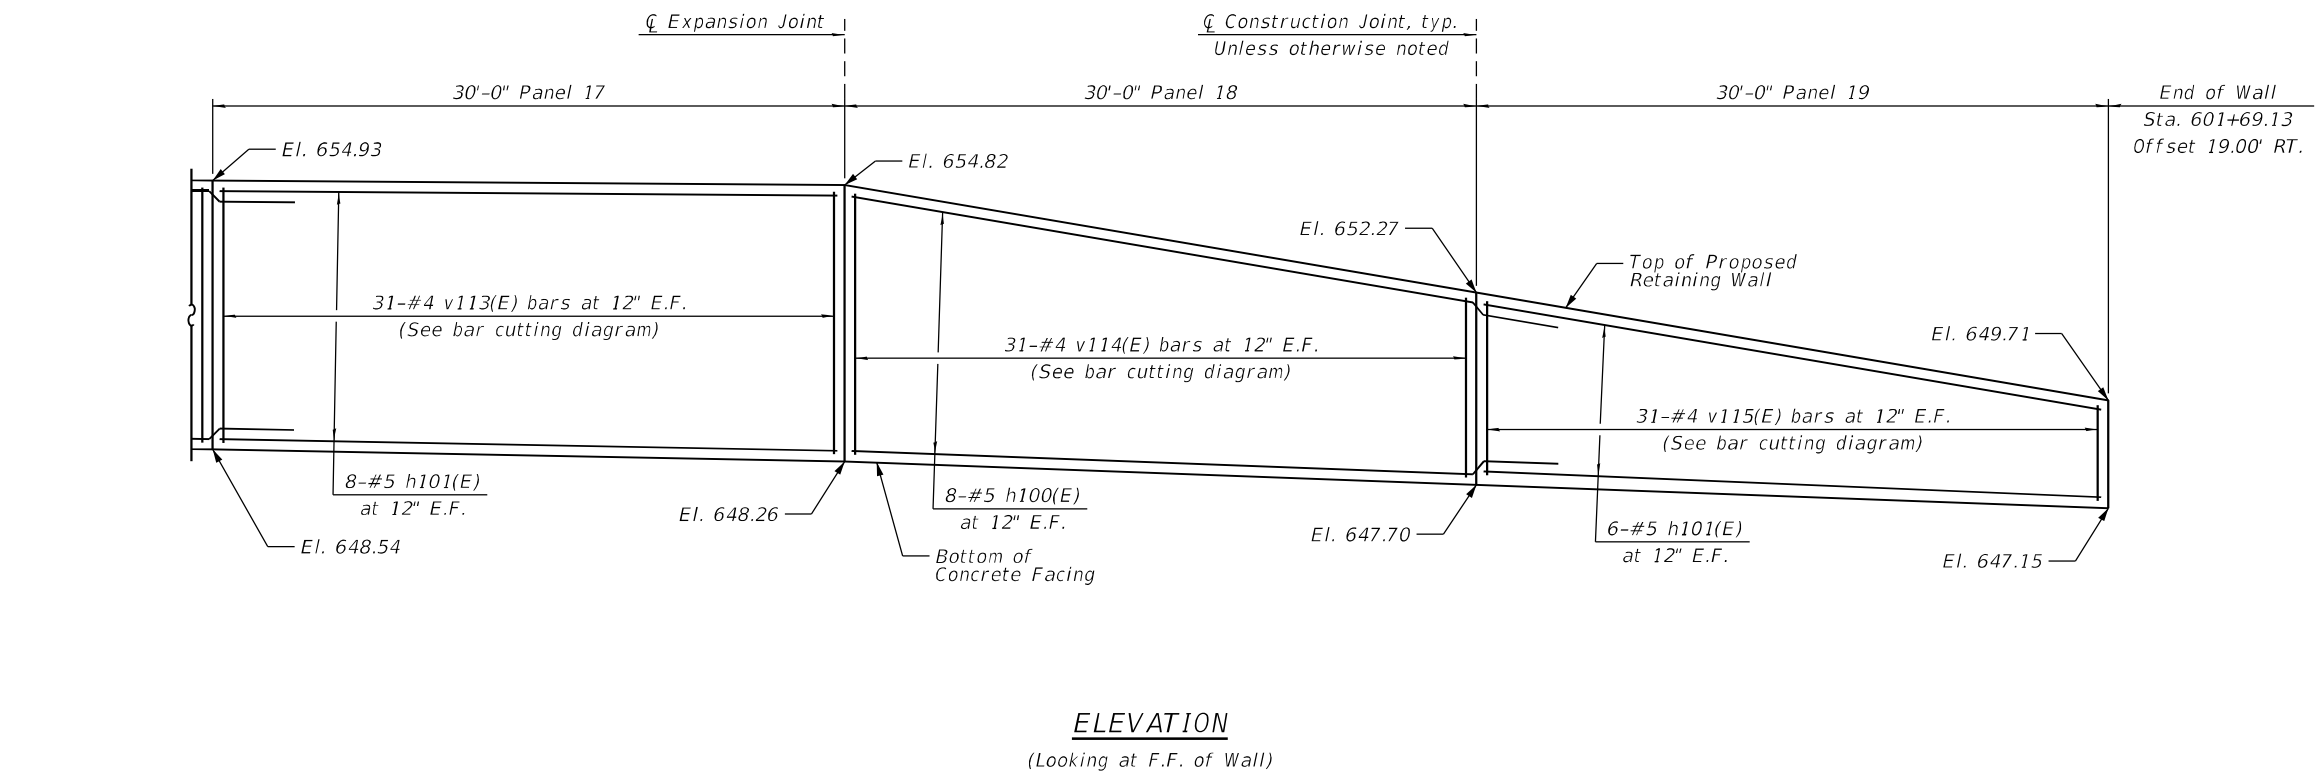

MINIMUM BAR LAP
#5 bar = 3'-7"

- NOTES**
1. Stations and offsets are measured from ϕ IL 180 to the front face of the retaining wall facing panels.
 2. E.F. denotes each face.
 3. F.F. denotes front face.
 4. For bar cutting diagram, see Sheet S-10.

DESIGNED -	EXAMINED	DATE -
CHECKED -	ENGINEER OF BRIDGE DESIGN	
DRAWN -	PASSED	REVISED -
CHECKED -	ENGINEER OF BRIDGES AND STRUCTURES	REVISED -

STATE OF ILLINOIS
DEPARTMENT OF TRANSPORTATION


PLAN AND ELEVATION V

SHEET 7 OF 13 SHEETS



F.A.S. RTE.	SECTION	COUNTY	TOTAL SHEETS	SHEET NO.
1195	*	KNOX	409	258
CONTRACT NO. 68E50				
ILLINOIS FED. AID PROJECT				

*110RS-5;(111,112,108X-1)W,RS-3

MODEL: GPE SHT
FILE NAME: pw\\terraeng-pw.bentley.com:terraeng-pw-q11Documents\\Projects\\2023\\23-238-007 D4 Ciorba IL 180\\Design\\100 - Drawings\\CADD\\Sheets\\D468E50-SHT-GPE-RW597-TRA-008.dgn

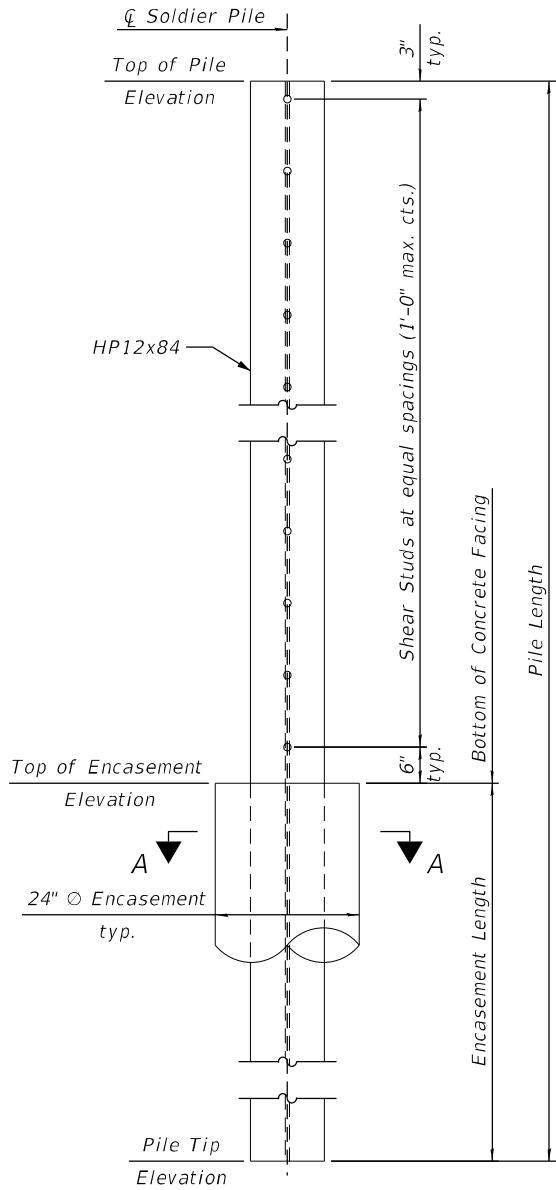

SOLDIER PILE ELEVATION AND
SHEAR STUD CONNECTION DETAIL

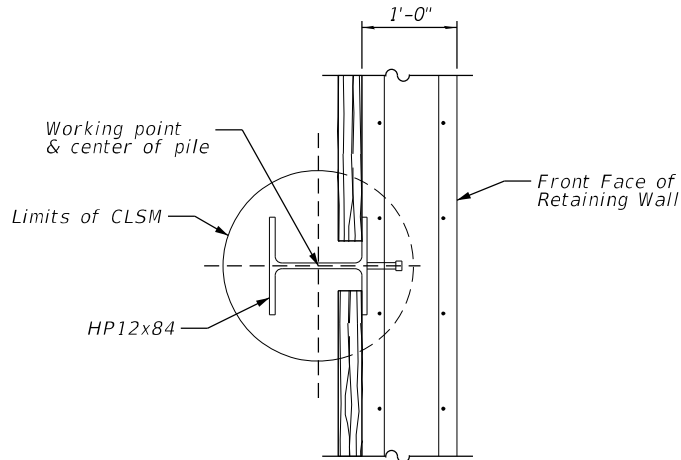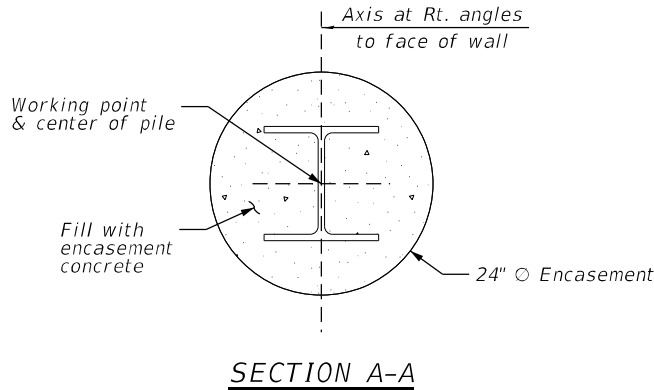

SOLDIER PILE
WORKING POINT

NOTES

1. Stations and offsets are measured from $\mathcal{C}$ IL 180

PANEL	PILE	HP SHAPE	STATION	OFFSET TO $\mathcal{C}$ PILE	TOP OF WALL EL.	TOP OF PILE EL.	BOTT. OF CONC. FACING EL.	PILE TIP EL.	PILE LENGTH	NO. OF SHEAR CONNECTORS
1	P-01	HP12x84	596+06.63	20.46' RT.	639.22	637.55	634.53	613.80	23.75'	4
	P-02	HP12x84	596+14.13	20.46' RT.	640.60	638.66	634.86	613.80	24.86'	5
	P-03	HP12x84	596+21.63	20.46' RT.	641.07	639.40	635.19	613.80	25.60'	5
	P-04	HP12x84	596+29.13	20.46' RT.	641.54	639.88	635.51	613.80	26.08'	5
2	P-05	HP12x84	596+36.63	20.46' RT.	642.01	640.35	635.88	614.30	26.05'	5
	P-06	HP12x84	596+44.13	20.46' RT.	642.49	640.82	636.28	614.60	26.22'	5
	P-07	HP12x84	596+51.63	20.46' RT.	642.96	641.29	636.69	615.10	26.19'	5
	P-08	HP12x84	596+59.13	20.46' RT.	643.43	641.77	637.10	615.50	26.27'	5
3	P-09	HP12x84	596+66.63	20.46' RT.	643.90	642.24	637.55	616.10	26.14'	5
	P-10	HP12x84	596+74.13	20.46' RT.	644.38	642.71	638.05	616.45	26.26'	5
	P-11	HP12x84	596+81.63	20.46' RT.	644.85	643.18	638.56	617.00	26.18'	5
	P-12	HP12x84	596+89.13	20.46' RT.	645.32	643.66	639.06	617.46	26.20'	5
4	P-13	HP12x84	596+96.63	20.46' RT.	645.75	644.09	639.51	619.09	25.00'	5
	P-14	HP12x84	597+04.13	20.46' RT.	646.13	644.46	639.89	619.46	25.00'	5
	P-15	HP12x84	597+11.63	20.46' RT.	646.50	644.84	640.27	619.84	25.00'	5
	P-16	HP12x84	597+19.13	20.46' RT.	646.88	645.21	640.65	620.21	25.00'	5
5	P-17	HP12x84	597+26.38	20.46' RT.	647.24	645.57	641.01	620.57	25.00'	5
	P-18	HP12x84	597+33.63	20.46' RT.	647.60	645.94	641.34	620.94	25.00'	5
	P-19	HP12x84	597+40.88	20.46' RT.	647.97	646.30	641.68	621.30	25.00'	5
	P-20	HP12x84	597+48.13	20.46' RT.	648.33	646.66	642.01	621.66	25.00'	5
6	P-21	HP12x84	597+55.38	20.46' RT.	648.69	647.02	642.33	622.02	25.00'	5
	P-22	HP12x84	597+62.63	20.46' RT.	649.05	647.39	642.64	622.39	25.00'	5
	P-23	HP12x84	597+69.88	20.46' RT.	649.42	647.75	642.95	622.75	25.00'	6
	P-24	HP12x84	597+77.13	20.46' RT.	649.78	648.11	643.26	623.11	25.00'	6
7	P-25	HP12x84	597+84.38	20.46' RT.	650.14	648.47	643.55	623.47	25.00'	6
	P-26	HP12x84	597+91.63	20.46' RT.	650.50	648.84	643.81	623.84	25.00'	6
	P-27	HP12x84	597+98.88	20.46' RT.	650.87	649.20	644.08	624.20	25.00'	6
	P-28	HP12x84	598+06.13	20.46' RT.	651.23	649.56	644.34	624.56	25.00'	6
8	P-29	HP12x84	598+13.38	20.46' RT.	651.49	649.83	644.58	624.83	25.00'	6
	P-30	HP12x84	598+20.88	20.46' RT.	651.61	649.94	644.78	624.94	25.00'	6
	P-31	HP12x84	598+28.38	20.46' RT.	651.72	650.05	644.98	625.05	25.00'	6
	P-32	HP12x84	598+35.88	20.46' RT.	651.83	650.16	645.18	625.16	25.00'	6
9	P-33	HP12x84	598+43.38	20.46' RT.	651.94	650.28	645.39	625.28	25.00'	6
	P-34	HP12x84	598+50.88	20.46' RT.	652.06	650.39	645.61	625.39	25.00'	6
	P-35	HP12x84	598+58.38	20.46' RT.	652.17	650.50	645.83	625.50	25.00'	5
	P-36	HP12x84	598+65.88	20.46' RT.	652.28	650.61	646.05	625.61	25.00'	5
10	P-37	HP12x84	598+73.38	20.46' RT.	652.39	650.73	646.27	625.73	25.00'	5
	P-38	HP12x84	598+80.88	20.46' RT.	652.51	650.84	646.50	625.84	25.00'	5
	P-39	HP12x84	598+88.38	20.46' RT.	652.62	650.95	646.74	625.95	25.00'	5
	P-40	HP12x84	598+95.88	20.46' RT.	652.73	651.06	646.97	626.06	25.00'	5
11	P-41	HP12x84	599+03.38	20.46' RT.	652.84	651.18	647.16	626.18	25.00'	5
	P-42	HP12x84	599+10.88	20.46' RT.	652.96	651.29	647.32	626.29	25.00'	5
	P-43	HP12x84	599+18.38	20.46' RT.	653.07	651.40	647.49	626.40	25.00'	5
	P-44	HP12x84	599+25.88	20.46' RT.	653.18	651.51	647.65	626.51	25.00'	5
12	P-45	HP12x84	599+33.38	20.46' RT.	653.29	651.63	647.80	626.63	25.00'	5
	P-46	HP12x84	599+40.88	20.46' RT.	653.41	651.74	647.93	626.74	25.00'	5
	P-47	HP12x84	599+48.38	20.46' RT.	653.52	651.85	648.07	626.85	25.00'	5
	P-48	HP12x84	599+55.88	20.46' RT.	653.63	651.96	648.20	626.96	25.00'	5
13	P-49	HP12x84	599+63.38	20.46' RT.	653.74	652.08	648.31	627.08	25.00'	5
	P-50	HP12x84	599+70.88	20.46' RT.	653.86	652.19	648.39	627.19	25.00'	5
	P-51	HP12x84	599+78.38	20.46' RT.	653.97	652.30	648.47	627.30	25.00'	5
	P-52	HP12x84	599+85.88	20.46' RT.	654.08	652.41	648.55	627.41	25.00'	5
14	P-53	HP12x84	599+93.38	20.46' RT.	654.19	652.53	648.60	627.53	25.00'	5
	P-54	HP12x84	600+00.88	20.46' RT.	654.31	652.64	648.63	627.64	25.00'	5
	P-55	HP12x84	600+08.38	20.46' RT.	654.42	652.75	648.66	626.90	25.85'	5
	P-56	HP12x84	600+15.88	20.46' RT.	654.53	652.86	648.69	626.90	25.96'	5
15	P-57	HP12x84	600+23.38	20.46' RT.	654.64	652.98	648.70	626.90	26.08'	5
	P-58	HP12x84	600+30.88	20.46' RT.	654.76	653.09	648.71	626.90	26.19'	5
	P-59	HP12x84	600+38.38	20.46' RT.	654.87	653.20	648.71	627.90	25.30'	5
	P-60	HP12x84	600+45.88	20.46' RT.	654.98	653.31	648.72	627.90	25.41'	5
16	P-61	HP12x84	600+53.38	20.46' RT.	655.02	653.35	648.69	627.90	25.45'	5
	P-62	HP12x84	600+60.88	20.46' RT.	654.99	653.32	648.65	627.90	25.42'	5
	P-63	HP12x84	600+68.38	20.46' RT.	654.96	653.30	648.60	627.90	25.40'	5
	P-64	HP12x84	600+75.88	20.46' RT.	654.94	653.27	648.56	627.90	25.37'	5
17	P-65	HP12x84	600+83.38	20.46' RT.	654.91	653.24	648.50	627.90	25.34'	5
	P-66	HP12x84	600+90.88	20.46' RT.	654.88	653.22	648.43	627.90	25.32'	6
	P-67	HP12x84	600+98.38	20.46' RT.	654.86	653.19	648.36	627.90	25.29'	6
	P-68	HP12x84	601+05.88	20.46' RT.	654.83	653.16	648.29	627.90	25.26'	6
18	P-69	HP12x84	601+13.38	20.46' RT.	654.46	652.79	648.18	627.90	24.89'	5
	P-70	HP12x84	601+20.88	20.46' RT.	653.82	652.15	648.04	627.90	24.25'	5
	P-71	HP12x84	601+28.38	20.46' RT.	653.18	651.51	647.90	627.90	23.61'	4
	P-72	HP12x84	601+35.88	20.46' RT.	652.54	650.88	647.77	627.90	22.98'	4
19	P-73	HP12x84	601+43.38	20.46' RT.	651.90	650.24	647.63	627.90	22.34'	3
	P-74	HP12x84	601+50.88	20.46' RT.	651.26	649.60	647.49	627.90	21.70'	3
	P-75	HP12x84	601+58.38	20.46' RT.	650.63	648.96	647.35	627.75	21.21'	2
	P-76	HP12x84	601+65.88	20.46' RT.	649.99	648.32	647.21	627.60	20.72'	2

DESIGNED -	EXAMINED	DATE -
CHECKED -	ENGINEER OF BRIDGE DESIGN	
DRAWN -	PASSED	REVISED -
CHECKED -	ENGINEER OF BRIDGES AND STRUCTURES	REVISED -

STATE OF ILLINOIS
DEPARTMENT OF TRANSPORTATION



SOLDIER PILE DATA

SHEET 8 OF 13 SHEETS

F.A.S. RTE.	SECTION	COUNTY	TOTAL SHEETS	SHEET NO.
1195	*	KNOX	409	259
CONTRACT NO. 68E50				
ILLINOIS FED. AID PROJECT				


*110RS-5;(111,112,108X-1)W,RS-3

MODEL: GPE SHT
FILE NAME: pw\\terraeng-pw\\bentley.com\\terraeng-pw\\01\\Documents\\Projects\\2023\\23-238-007 D4 Clorba IL 180\\Design\\100 - Drawings\\CADD\\Sheets\\D468E50-SHT-GPE-RW597-TRA-009.dgn
12/18/2024 10:23:05 AM

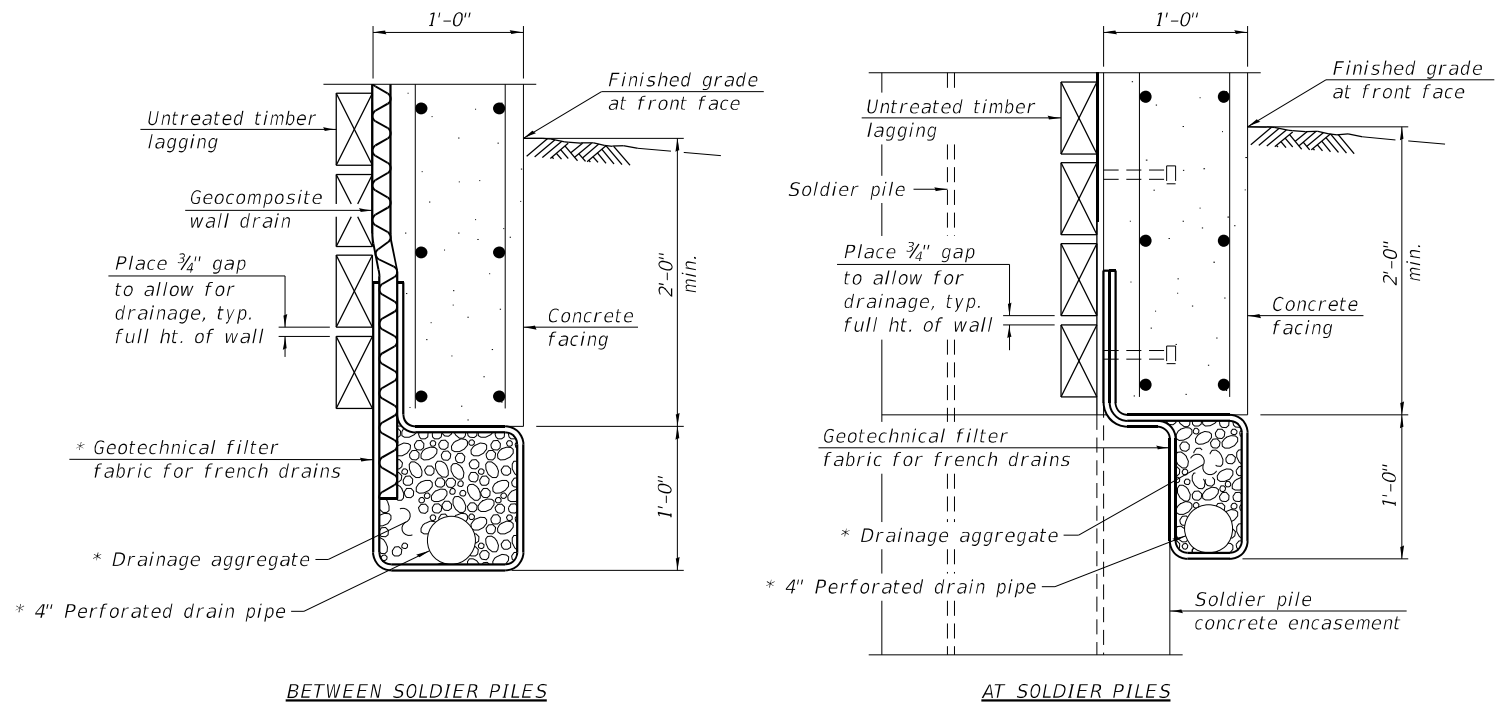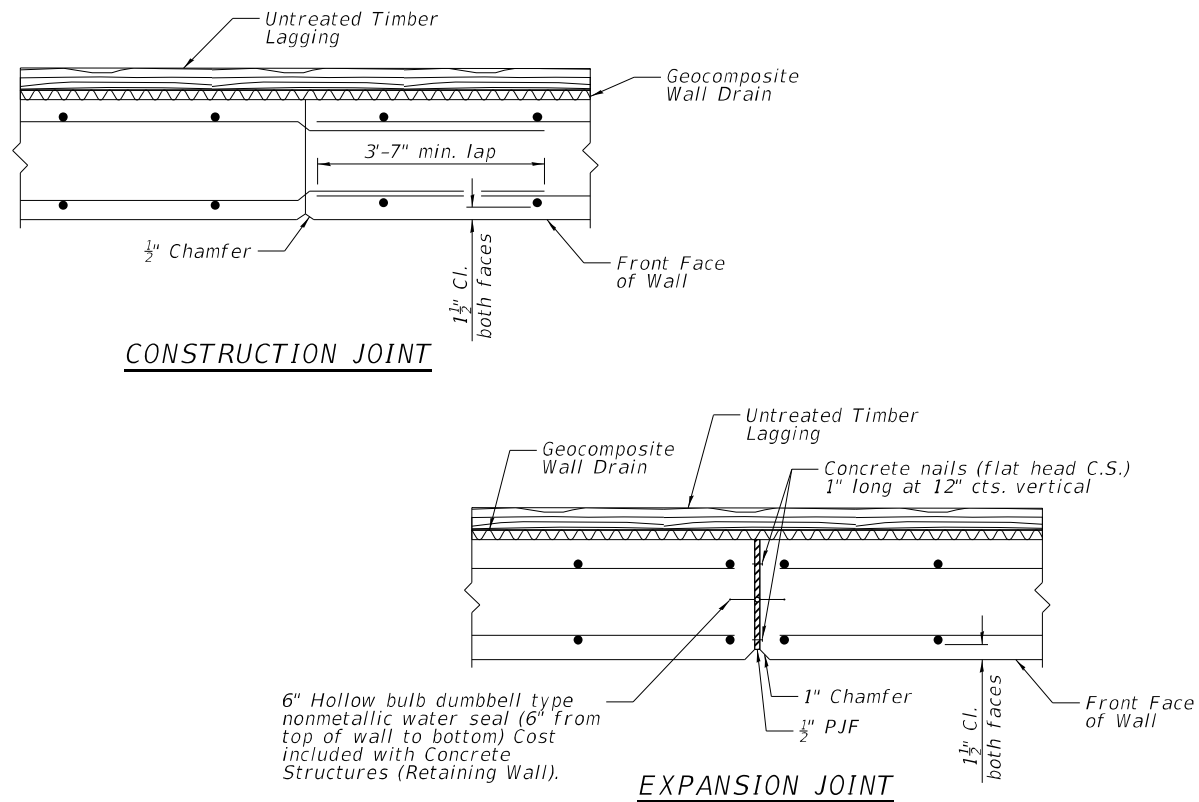


UNDERDRAIN DETAILS FOR SOLDIER PILE WALLS

* Included in the cost of Pipe Underdrains for Structures.

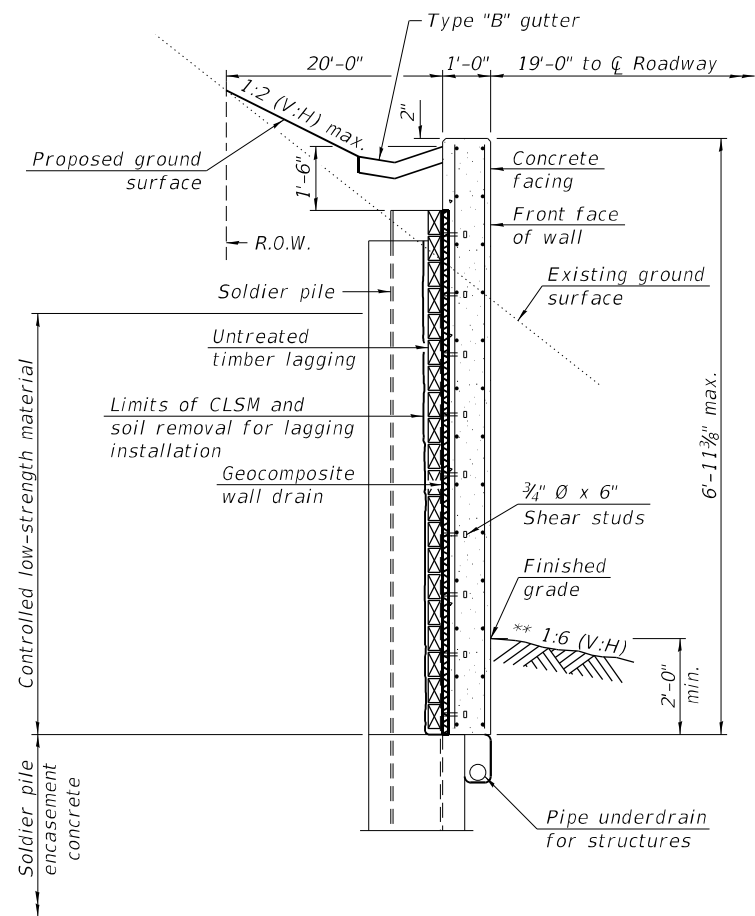

** Slope varies to 1:2 1/2 (V:H) at North end of Retaining Wall

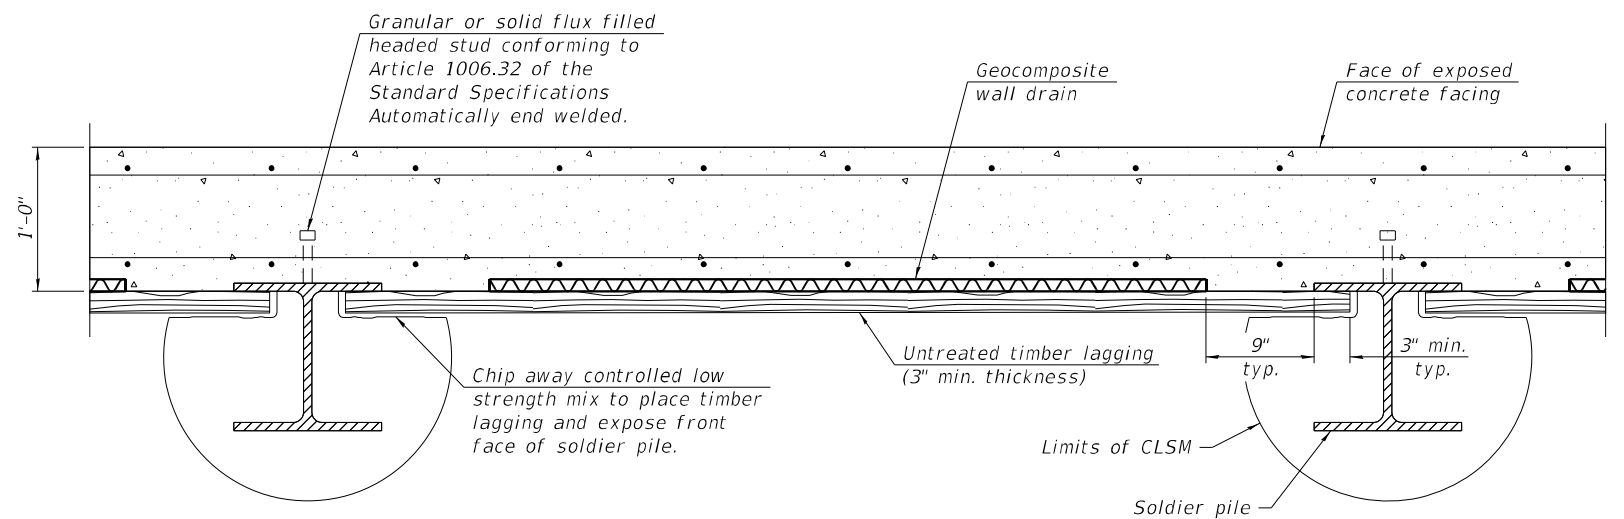

TYPICAL SECTION THRU DRILLED SOLDIER PILE WALL

DESIGNED -	EXAMINED	DATE -
CHECKED -	ENGINEER OF BRIDGE DESIGN	
DRAWN -	PASSED	REVISED -
CHECKED -	ENGINEER OF BRIDGES AND STRUCTURES	REVISED -

STATE OF ILLINOIS
DEPARTMENT OF TRANSPORTATION

RETAINING WALL SECTIONS & DETA

SHEET 9 OF 13 SHEETS


F.A.S. RTE.	SECTION	COUNTY	TOTAL SHEETS	SHEET NO.
1195	*	KNOX	409	260
CONTRACT NO. 68E50				
ILLINOIS FED. AID PROJECT				

*110RS-5;(111,112,108X-1)W,RS-3

MODEL: PLAN + EL
FILE NAME: pw:\\terraeng-pw.bentley.com\\terraeng-pw-01\\Documents\\Project\\2023\\23-238-007 D4 Ciorba IL 180\\Design\\100 - Drawings\\CADD\\Sheets\\D468E50-SHT-GPE-RW597-TRA-010.dgn

TOTAL BILL OF BARS

Bar	No.	Size	Length	Shape
h100(E)	148	#5	33'-7"	=====
h101(E)	90	#5	29'-8"	=====
h102(E)	40	#5	32'-2"	=====
h103(E)	16	#5	28'-3"	=====
h104(E)	2	#5	9'-5"	=====
v100(E)	25	#4	11'-1"	=====
v101(E)	31	#4	11'-11"	=====
v102(E)	31	#4	12'-0"	=====
v103(E)	31	#4	11'-11"	=====
v104(E)	30	#4	12'-3"	=====
v105(E)	60	#4	12'-11"	=====
v106(E)	31	#4	12'-2"	=====
v107(E)	31	#4	11'-3"	=====
v108(E)	31	#4	10'-7"	=====
v109(E)	62	#4	10'-4"	=====
v110(E)	31	#4	10'-10"	=====
v111(E)	31	#4	11'-7"	=====
v112(E)	31	#4	12'-1"	=====
v113(E)	31	#4	12'-4"	=====
v114(E)	31	#4	10'-6"	=====
v115(E)	31	#4	6'-6"	=====
v116(E)	62	#4	5'-11"	=====
v117(E)	6	#4	8'-3"	=====

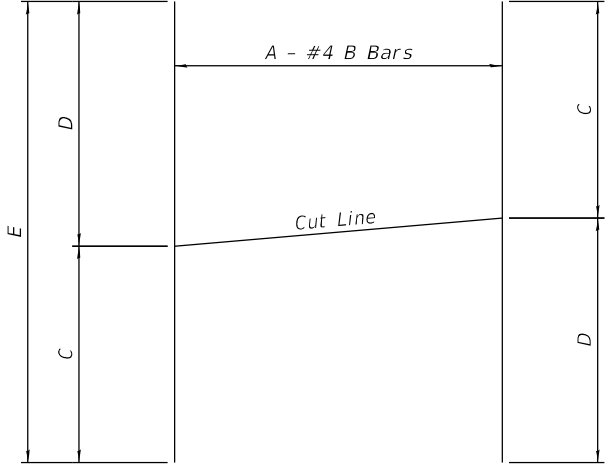


BAR CUTTING DIAGRAM

Order bars full length. Cut as shown and use remainder of bars in opposite face of panel.

BAR CUTTING TABLE

A	B	C	D	E	Panel
25	v100(E)	5'-4"	5'-9"	11'-1"	1
31	v101(E)	5'-10"	6'-1"	11'-11"	2
31	v102(E)	5'-11"	6'-1"	12'-0"	3
31	v103(E)	5'-11"	6'-0"	11'-11"	5
30	v104(E)	6'-0"	6'-3"	12'-3"	6
30	v105(E)	6'-3"	6'-8"	12'-11"	7
30	v105(E)	6'-3"	6'-8"	12'-11"	8
31	v106(E)	5'-11"	6'-3"	12'-2"	9
31	v107(E)	5'-4"	5'-11"	11'-3"	10
31	v108(E)	5'-3"	5'-4"	10'-7"	11
31	v109(E)	5'-1"	5'-3"	10'-4"	12
31	v109(E)	5'-1"	5'-3"	10'-4"	13
31	v110(E)	5'-3"	5'-7"	10'-10"	14
31	v111(E)	5'-7"	6'-0"	11'-7"	15
31	v112(E)	6'-0"	6'-1"	12'-1"	16
31	v113(E)	6'-1"	6'-3"	12'-4"	17
31	v114(E)	4'-3"	6'-3"	10'-6"	18
31	v115(E)	2'-3"	4'-3"	6'-6"	19
6	v117(E)	3'-3"	5'-0"	8'-3"	1

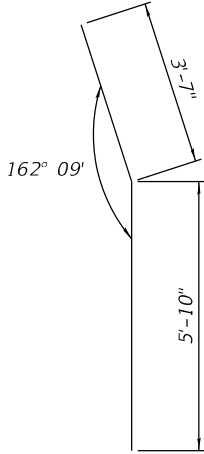

BAR h104(E)

DESIGNED -	EXAMINED	ENGINEER OF BRIDGE DESIGN	DATE -
CHECKED -			
DRAWN -	PASSED	ENGINEER OF BRIDGES AND STRUCTURES	REVISED -
CHECKED -			REVISED -

STATE OF ILLINOIS
DEPARTMENT OF TRANSPORTATION

BILL OF BARS & BAR CUTTING DIA

SHEET 10 OF 13 SHEETS

F.A.S. RTE.	SECTION	COUNTY	TOTAL SHEETS	SHEET NO.
1195	*	KNOX	409	261
CONTRACT NO. 68E50				
		ILLINOIS	FED. AID PROJECT	

MODEL: PLAN + EL
FILE NAME: pw\\terraeng-pw+0-1\\Documents\\Project\\2023\\238-007 D4 Ciorba IL 180\\Design\\100 - Drawings\\CADD\\Sheets\\D468E50-SHT-GPE-RW597-TRA-011.dgn



Rubino Engineering, Inc.
425 Shepard Drive
Elgin, IL 60123
Telephone: 847-931-1555
Fax: 847-931-1560

LOG OF BORING B-01

Sheet 1 of 1

Rubino Job No.:	G23.183	Drilling Method:	2 1/4 Hollow Stem Auger	WATER LEVELS***
Project:	FAS 1195 (IL 180) Retaining Wall	Sampling Method:	Split Spoon	While Drilling 16 ft
Location:	IL 180 south of Knox Rd 1750 N	Hammer Type:	Automatic	Upon Completion N/A
City, State:	Knox County, Illinois	Boring Location:	SB grassy ROW of IL 180	Delay N/A
Client:	Ciorba Group, Inc.		3 feet W from edge of pavement	

Elevation (feet)	Depth (feet)	Graphic Log	Sample Type	Sample No.	Recovery (inches)	Station: 596+55.72 Offset: 12.99	MATERIAL DESCRIPTION	Classification	SPT Blows per 6-inch	Moisture, %	STANDARD PENETRATION TEST DATA	Additional Remarks
							Surface Elev.: 638.8 ft					
	0			1	14		Approximately 6 inches of TOPSOIL: dark brown silty clay, with roots and organic matter Very stiff, brown CLAY LOAM, trace gravel	CL	4-5-9 N=14			Qp=3.0 P tsf
635				2	17		Hard, brown SILTY CLAY, trace sand and gravel		4-7-13 N=20			Qp=4.5 P tsf
5				3	16			CL	7-10-11 N=21			Qr=3.4 S tsf Qp=4.5 P tsf
630				4	12		Very weak, gray laminated SHALE Commenced MSPT		100/20"--			>> qu****=5.7 ksf
10				5	5		Very weak, black, laminated SHALE		10/20"--			4% Organic Content
625				6	21		Very weak, black, fissiled, organic rich SHALE		50/24"--			>> qu****=3.3 ksf 33% Organic Content
15				7	23		Very weak, black, low-grade COAL (Lignite) with gray clay in seams		70/23"--			>> qu****=3.9 ksf 27% Organic Content
620				8	14		Very weak, black, laminated SHALE		100/22"--			>> qu****=17.2 ksf 3% Organic Content
20							End of boring at approximately 20 3/4 feet below existing grade.					

Completion Depth:	20.3 ft	Sample Types:	Pressuremeter	Latitude: 40.964301
Date Boring Started:	11/30/23	Auger Cutting	Shelby Tube	Longitude: -90.014064
Date Boring Completed:	11/30/23	Split-Spoon	Grab Sample	Drill Rig: Geoprobe 7822DT
Logged By:	P.P.	Rock Core	No Recovery	Remarks: Hole collapse at ~17 feet BEG
Drilling Contractor:	Rubino Engineering, Inc.			Log Entry: J. Ignarski
				Checked By: A. Tomaras

The stratification lines represent approximate boundaries. The transition may be gradual.
***Please reference the geotechnical report text for specific groundwater / dewatering recommendations.
****Per the IDOT MSPT Spreadsheet BBS139



Rubino Engineering, Inc.
425 Shepard Drive
Elgin, IL 60123
Telephone: 847-931-1555
Fax: 847-931-1560

LOG OF BORING B-02

Sheet 1 of 1

Rubino Job No.:	G23.183	Drilling Method:	2 1/4 Hollow Stem Auger	WATER LEVELS***
Project:	FAS 1195 (IL 180) Retaining Wall	Sampling Method:	Split Spoon	While Drilling N/A
Location:	IL 180 south of Knox Rd 1750 N	Hammer Type:	Automatic	Upon Completion N/A
City, State:	Knox County, Illinois	Boring Location:	SB grassy ROW of IL 180	Delay N/A
Client:	Ciorba Group, Inc.		2 feet W from edge of pavement	

Elevation (feet)	Depth (feet)	Graphic Log	Sample Type	Sample No.	Recovery (inches)	Station: 597+28.94 Offset: 12.30	MATERIAL DESCRIPTION	Classification	SPT Blows per 6-inch	Moisture, %	STANDARD PENETRATION TEST DATA	Additional Remarks
							Surface Elev.: 642.83 ft					
	0			1	10		Approximately 4 inches of TOPSOIL: dark brown silty clay, with roots and organic matter Very stiff to hard, brown CLAY LOAM and gravel	CL	5-8-8 N=16			
640				2	12			CL	8-8-8 N=16			Qp=4.5 P tsf
5				3	11		Stiff, brown CLAY LOAM and gravel	CL	6-7-7 N=14			Qp=1.8 P tsf
635				4	12		Medium dense, brown SANDY LOAM and gravel	SM	9-7-10 N=17			
10				5	10		Very weak, brown and gray, laminated SHALE		8-9-11 N=20			
630				6	17		Commenced MSPT Color transitions from brown and gray to gray at approximately 13 1/2 feet BEG		100/17"--			>> qu****=9.6 ksf
15				7	20		Very weak, dark gray, organic rich, laminated SHALE		100/24"--			>> qu****=5.3 ksf 6% Organic Content
625				8	20		Very weak, black, fissiled, organic rich SHALE		100/28"--			>> qu****=6.7 ksf 32% Organic Content
20							End of boring at approximately 20 3/4 feet below existing grade.					

Completion Depth:	20.8 ft	Sample Types:	Pressuremeter	Latitude: 40.964100
Date Boring Started:	12/1/23	Auger Cutting	Shelby Tube	Longitude: -90.014062
Date Boring Completed:	12/1/23	Split-Spoon	Grab Sample	Drill Rig: Geoprobe 7822DT
Logged By:	P.P.	Rock Core	No Recovery	Remarks: Hole collapse at ~14 feet BEG
Drilling Contractor:	Rubino Engineering, Inc.			Log Entry: J. Ignarski
				Checked By: A. Tomaras

The stratification lines represent approximate boundaries. The transition may be gradual.
***Please reference the geotechnical report text for specific groundwater / dewatering recommendations.
****Per the IDOT MSPT Spreadsheet BBS139

DESIGNED -	EXAMINED	DATE -
CHECKED -	ENGINEER OF BRIDGE DESIGN	
DRAWN -	PASSED	REVISED -
CHECKED -	ENGINEER OF BRIDGES AND STRUCTURES	REVISED -

STATE OF ILLINOIS
DEPARTMENT OF TRANSPORTATION

SOIL BORING LOGS I

SHEET 11 OF 13 SHEETS

F.A.S. RTE.	SECTION	COUNTY	TOTAL SHEETS	SHEET NO.
1195	*	KNOX	409	262
CONTRACT NO. 68E50				
ILLINOIS FED. AID PROJECT				

*110RS-5:(111,112,108X-1)W,RS-3

MODEL: PLAN + EL
FILE NAME: pw\\terraeng-pw-bentley.com\\terraeng-pw-01\\Documents\\Project\\2023\\23-238-007 D4 Ciorba IL 180\\Design\\100 - Drawings\\CADD\\Sheets\\D468E50-SHT-GPE-RV597-TRA-012.dgn
12/18/2024 10:23:20 AM



Rubino Engineering, Inc.
425 Shepard Drive
Elgin, IL 60123
Telephone: 847-931-1555
Fax: 847-931-1560

LOG OF BORING B-03

Sheet 1 of 1

Rubino Job No.:	G23.183	Drilling Method:	2 1/4 Hollow Stem Auger	WATER LEVELS***	
Project:	FAS 1195 (IL 180) Retaining Wall	Sampling Method:	Split Spoon	While Drilling	N/A
Location:	IL 180 south of Knox Rd 1750 N	Hammer Type:	Automatic	Upon Completion	N/A
City, State:	Knox County, Illinois	Boring Location:	SB grassy ROW of IL 180	Delay	N/A
Client:	Ciorba Group, Inc.		3 feet W from edge of pavement		

Elevation (feet)	Depth, (feet)	Graphic Log	Sample Type	Sample No.	Recovery (inches)	Station: 597+94.16 Offset: 11.90	MATERIAL DESCRIPTION	Classification	SPT Blows per 6-inch	Moisture, %	STANDARD PENETRATION TEST DATA	STRENGTH, tsf	Additional Remarks
							Surface Elev.: 645.56 ft						
645	0			1	0		Approximately 4 inches of TOPSOIL: dark brown silty clay, with roots and organic matter FILL: gray gravel Stiff, brown SILTY CLAY LOAM, little gravel No recovery. Soils classified from auger cuttings	CL	5-3-6 N=9	15			
				2	14		Very stiff to hard, brown SILTY CLAY LOAM and gravel	CL	8-11-12 N=23	13			Qp=4.5 P tsf
640	5			3	15			CL	5-8-10 N=18	8			
				4	14			CL	7-10-9 N=19	14			
635	10			5	4				28-18-20 N=38	14			
				6	18		Commenced MSPT Very weak, brown, laminated SHALE		100/23"--	13			>>qu****=6.6 ksf
630	15			7	14		Color transitions from brown to gray at approximately 16 feet BEG		100/23"--	19			>>qu****=6.7 ksf
				8	10		End of boring at approximately 19 1/4 feet below existing grade.		100/10"--	9			>>qu****=17.2 ksf

Completion Depth:	19.3 ft	Sample Types:	☐ Pressuremeter	Latitude: 40.963921
Date Boring Started:	11/30/23	☒ Auger Cutting	☐ Shelby Tube	Longitude: -90.014061
Date Boring Completed:	11/30/23	☒ Split-Spoon	☐ Grab Sample	Drill Rig: Geoprobe 7822DT
Logged By:	P.P.	☐ Rock Core	☐ No Recovery	Remarks: Hole collapse at ~15 feet BEG
Drilling Contractor:	Rubino Engineering, Inc.			Log Entry: J. Ignarski
				Checked By: A. Tomaras

The stratification lines represent approximate boundaries. The transition may be gradual.
***Please reference the geotechnical report text for specific groundwater / dewatering recommendations.
****Per the IDOT MSPT Spreadsheet BBS139



Rubino Engineering, Inc.
425 Shepard Drive
Elgin, IL 60123
Telephone: 847-931-1555
Fax: 847-931-1560

LOG OF BORING B-04

Sheet 1 of 1

Rubino Job No.:	G23.183	Drilling Method:	2 1/4 Hollow Stem Auger	WATER LEVELS***	
Project:	FAS 1195 (IL 180) Retaining Wall	Sampling Method:	Split Spoon	While Drilling	N/A
Location:	IL 180 south of Knox Rd 1750 N	Hammer Type:	Automatic	Upon Completion	N/A
City, State:	Knox County, Illinois	Boring Location:	SB grassy ROW of IL 180	Delay	N/A
Client:	Ciorba Group, Inc.		2 feet W from edge of pavement		

Elevation (feet)	Depth, (feet)	Graphic Log	Sample Type	Sample No.	Recovery (inches)	Station: 598+47.02 Offset: 10.38	MATERIAL DESCRIPTION	Classification	SPT Blows per 6-inch	Moisture, %	STANDARD PENETRATION TEST DATA	STRENGTH, tsf	Additional Remarks
							Surface Elev.: 647.39 ft						
645	0			1	14		Approximately 6 inches of TOPSOIL: dark brown silty clay, with roots and organic matter Stiff, brown SILTY CLAY, trace sand and gravel	CL	3-5-6 N=11	13			Qr=0.8 S tsf Qp=4.5 P tsf
				2	16			CL	5-6-8 N=14	12			Qr=1.6 B tsf
640	5			3	13		Very stiff to hard, brown SILTY CLAY, trace sand and gravel	CL	5-6-7 N=13	13			Qp=4.5 P tsf
				4	13			CL	4-4-4 N=8	19			Qp=2.0 P tsf
635	10			5	8		Very weak, brown, laminated SHALE		6-7-7 N=14	18			
				6	26		Commenced MSPT		70/26"--	18			>>qu****=5.1 ksf
630	15			7	19		Color transitions from brown to gray at approximately 16 feet BEG		100/19"--	11			>>qu****=8.6 ksf
				8	10		Color transitions from gray to brown at approximately 18 1/4 feet BEG		100/20"--	13			>>qu****=6.4 ksf
	20						End of boring at approximately 20 1/4 feet below existing grade.						

Completion Depth:	20.0 ft	Sample Types:	☐ Pressuremeter	Latitude: 40.963721
Date Boring Started:	12/1/23	☒ Auger Cutting	☐ Shelby Tube	Longitude: -90.014056
Date Boring Completed:	12/1/23	☒ Split-Spoon	☐ Grab Sample	Drill Rig: Geoprobe 7822DT
Logged By:	P.P.	☐ Rock Core	☐ No Recovery	Remarks: Hole collapse at ~17 feet BEG
Drilling Contractor:	Rubino Engineering, Inc.			Log Entry: J. Ignarski
				Checked By: A. Tomaras

The stratification lines represent approximate boundaries. The transition may be gradual.
***Please reference the geotechnical report text for specific groundwater / dewatering recommendations.
****Per the IDOT MSPT Spreadsheet BBS139

DESIGNED -	EXAMINED	DATE -
CHECKED -	ENGINEER OF BRIDGE DESIGN	
DRAWN -	PASSED	REVISED -
CHECKED -	ENGINEER OF BRIDGES AND STRUCTURES	REVISED -

STATE OF ILLINOIS
DEPARTMENT OF TRANSPORTATION

SOIL BORING LOGS II

SHEET 12 OF 13 SHEETS

F.A.S. RTE.	SECTION	COUNTY	TOTAL SHEETS	SHEET NO.
1195	*	KNOX	409	263
CONTRACT NO. 68E50				
ILLINOIS FED. AID PROJECT				

*110RS-5:(111,112,108X-1)W,RS-3

MODEL: PLAN + EL
FILE NAME: pw\\terraeng-pw+0-1\\Documents\\Project\\2023\\238-007 D4 Ciorba IL 180\\Design\\100 - Drawings\\CADD\\Sheets\\D468E00-SHT-GPE-RW597-TRA-013.dgn
12/18/2024 10:23:27 AM



Rubino Engineering, Inc.
425 Shepard Drive
Elgin, IL 60123
Telephone: 847-931-1555
Fax: 847-931-1560

LOG OF BORING B-05

Sheet 1 of 1

Rubino Job No.:	G23.183	Drilling Method:	2 1/4 Hollow Stem Auger	WATER LEVELS***	
Project:	FAS 1195 (IL 180) Retaining Wall	Sampling Method:	Split Spoon	While Drilling	N/A
Location:	IL 180 south of Knox Rd 1750 N	Hammer Type:	Automatic	Upon Completion	N/A
City, State:	Knox County, Illinois	Boring Location:	SB grassy ROW of IL 180	Delay	N/A
Client:	Ciorba Group, Inc.		2 feet W from edge of pavement		

Elevation (feet)	Depth, (feet)	Graphic Log	Sample Type	Sample No.	Recovery (inches)	Station: 599+54.46 Offset: 12.42	MATERIAL DESCRIPTION	Classification	SPT Blows per 6-inch	Moisture, %	STANDARD PENETRATION TEST DATA	Additional Remarks
							Surface Elev.: 649.91 ft					
	0			1	15		Approximately 6 inches of TOPSOIL: dark brown silty clay, with roots and organic matter		4-5-8 N=13	11		Qp=4.5 P tsf
				2	16		Very stiff to hard, brown SILTY CLAY, trace sand and gravel	CL	7-8-12 N=20	12		Qp=4.5 P tsf
645	5			3	18				7-11-12 N=23	11		Qr=2.1 S tsf Qp=4.5 P tsf
				4	18				8-12-10 N=22	8		Qp=4.5 P tsf
640	10			5	18		Medium dense, brown SAND, trace to little gravel	SW	3-5-6 N=11	5		
				6	14				5-6-7 N=13	4		
635	15			7	13		Medium dense, brown SILTY LOAM, some gravel	SM	4-5-8 N=13	26		1% Organic Content
				8	14		Very weak, brown and gray, laminated SHALE		12-31-50/2"	14		
							Spoon refusal at approximately 19 1/2 feet below existing grade. End of boring at approximately 19 1/2 feet below existing grade.					

Completion Depth:	19.7 ft	Sample Types:	☐ Pressuremeter	Latitude: 40.963481
Date Boring Started:	11/30/23	☒ Auger Cutting	☐ Shelby Tube	Longitude: -90.014064
Date Boring Completed:	11/30/23	☒ Split-Spoon	☐ Grab Sample	Drill Rig: Geoprobe 7822DT
Logged By:	P.P.	☐ Rock Core	☐ No Recovery	Remarks: Hole collapse at ~14 feet BEG
Drilling Contractor:	Rubino Engineering, Inc.			Log Entry: J. Ignarski
				Checked By: A. Tomaras

The stratification lines represent approximate boundaries. The transition may be gradual.
***Please reference the geotechnical report text for specific groundwater / dewatering recommendations.
****Per the IDOT MSPT Spreadsheet BBS139



Rubino Engineering, Inc.
425 Shepard Drive
Elgin, IL 60123
Telephone: 847-931-1555
Fax: 847-931-1560

LOG OF BORING B-06

Sheet 1 of 1

Rubino Job No.:	G23.183	Drilling Method:	2 1/4 Hollow Stem Auger	WATER LEVELS***	
Project:	FAS 1195 (IL 180) Retaining Wall	Sampling Method:	Split Spoon	While Drilling	N/A
Location:	IL 180 south of Knox Rd 1750 N	Hammer Type:	Automatic	Upon Completion	N/A
City, State:	Knox County, Illinois	Boring Location:	SB grassy ROW of IL 180	Delay	N/A
Client:	Ciorba Group, Inc.		4 feet W from edge of pavement		

Elevation (feet)	Depth, (feet)	Graphic Log	Sample Type	Sample No.	Recovery (inches)	Station: 600+45.55 Offset: 14.73	MATERIAL DESCRIPTION	Classification	SPT Blows per 6-inch	Moisture, %	STANDARD PENETRATION TEST DATA	Additional Remarks
							Surface Elev.: 651.36 ft					
	0			1	15		Approximately 6 inches of TOPSOIL: dark brown silty clay, with roots and organic matter		2-3-7 N=10	13		Qr=2.5 B tsf
650				2	14		Stiff to very stiff, brown SILTY CLAY, trace sand and gravel	CL	3-7-10 N=17	12		Qr=2.0 S tsf
	5			3	18				7-7-6 N=13	15		Qr=1.2 S tsf Qp=4.5 P tsf
645				4	15		Very loose, brown SAND, trace gravel	SW	3-2-1 N=3	6		
	10			5	18				0-1-2 N=3	12		Qr=0.8 B tsf Qp=2.0 P tsf
640				6	16		Medium stiff to stiff, brown SILTY CLAY, trace sand and gravel	CL				
				7	18		Medium dense, brown SANDY LOAM, little gravel	SM	4-10-14 N=24	12		
635	15			8	11		Very weak, brown, laminated SHALE		14-35-46 N=81	14		>>⊙
							Color transitions from gray to brown at approximately 18 1/2 feet BEG		30-50/5"	11		>>⊙
							Spoon refusal at approximately 19 1/2 feet below existing grade. End of boring at approximately 19 1/2 feet below existing grade.					

Completion Depth:	19.4 ft	Sample Types:	☐ Pressuremeter	Latitude: 40.963231
Date Boring Started:	11/30/23	☒ Auger Cutting	☐ Shelby Tube	Longitude: -90.014073
Date Boring Completed:	11/30/23	☒ Split-Spoon	☐ Grab Sample	Drill Rig: Geoprobe 7822DT
Logged By:	P.P.	☐ Rock Core	☐ No Recovery	Remarks: Hole collapse at ~15 feet BEG
Drilling Contractor:	Rubino Engineering, Inc.			Log Entry: J. Ignarski
				Checked By: A. Tomaras

The stratification lines represent approximate boundaries. The transition may be gradual.
***Please reference the geotechnical report text for specific groundwater / dewatering recommendations.
****Per the IDOT MSPT Spreadsheet BBS139

DESIGNED -	EXAMINED	DATE -
CHECKED -	ENGINEER OF BRIDGE DESIGN	
DRAWN -	PASSED	REVISED -
CHECKED -	ENGINEER OF BRIDGES AND STRUCTURES	REVISED -


STATE OF ILLINOIS DEPARTMENT OF TRANSPORTATION

SOIL BORING LOGS III


SHEET 13 OF 13 SHEETS

F.A.S. RTE.	SECTION	COUNTY	TOTAL SHEETS	SHEET NO.
1195	*	KNOX	409	264
CONTRACT NO. 68E50				
ILLINOIS FED. AID PROJECT				

*110RS-5:(111,112,108X-1)W,RS-3

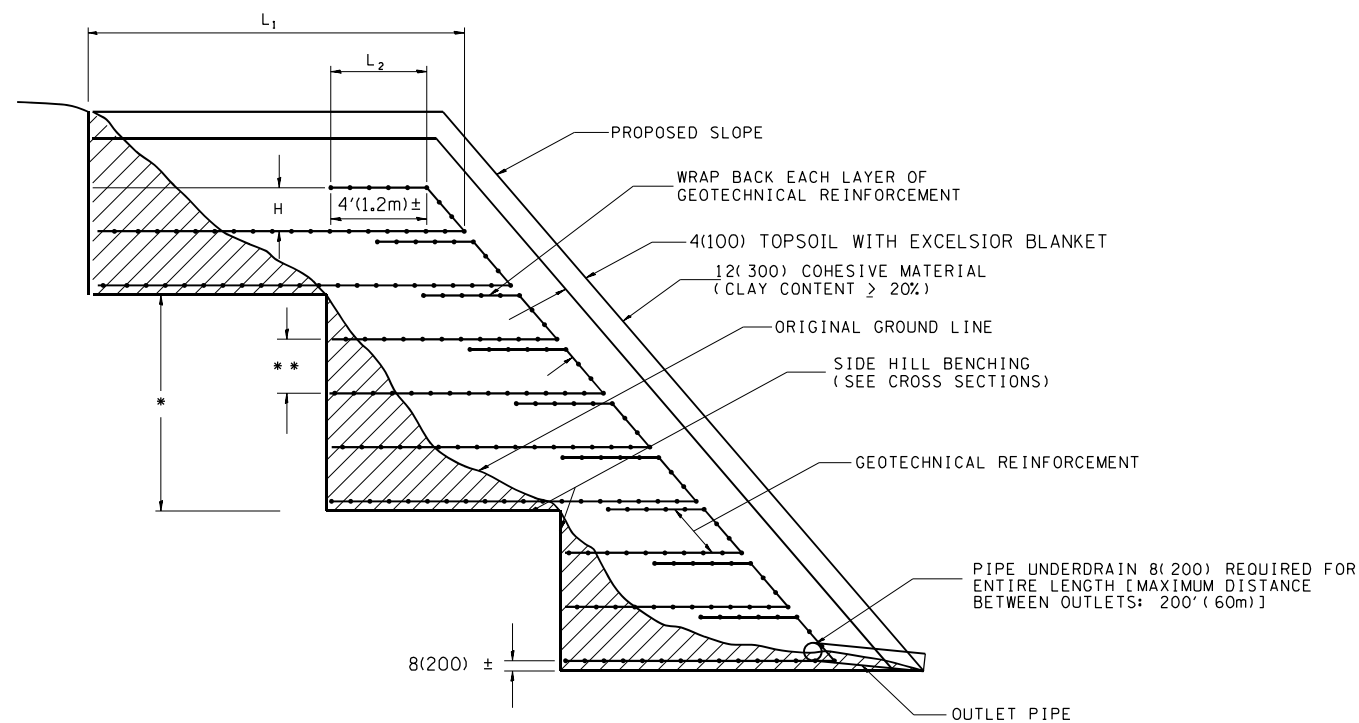

ALTERNATE 1: BACKFILL WITH GRANULAR MATERIAL

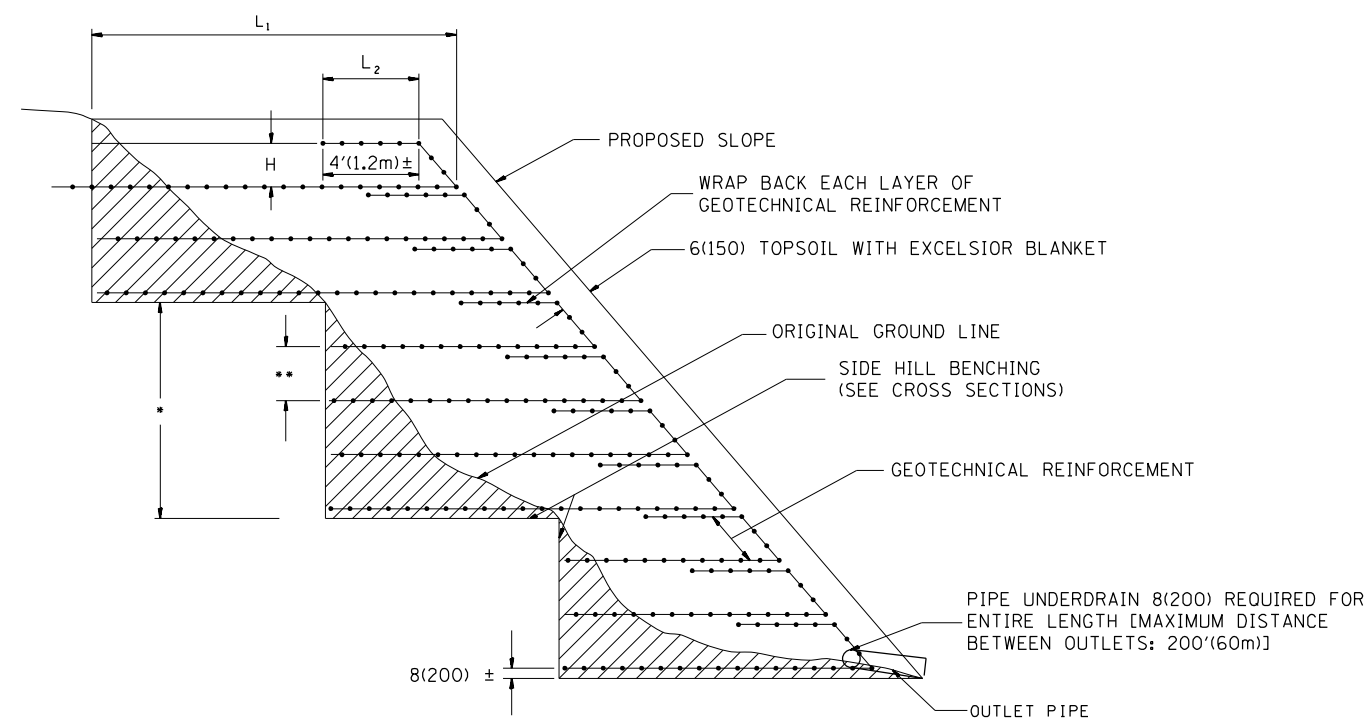

ALTERNATE II: BACKFILL WITH COHESIVE MATERIAL

GEOTECHNICAL REINFORCEMENT LOCATIONS


STATION TO STATION	SIDE	SQ YDS (m) ²
TOTAL QUANTITY		

GENERAL NOTES:

1. **BENCHING:**
Shall be performed to the dimensions as shown on the plans and in accordance with the applicable portions of article 205.03 of the Standard Specifications.
2. **GEOTECHNICAL REINFORCEMENT:**
Shall be lapped up to and just below the next higher Geogrid Layer.

All dimensions are in inches (millimeters) unless otherwise noted.

[illegible]

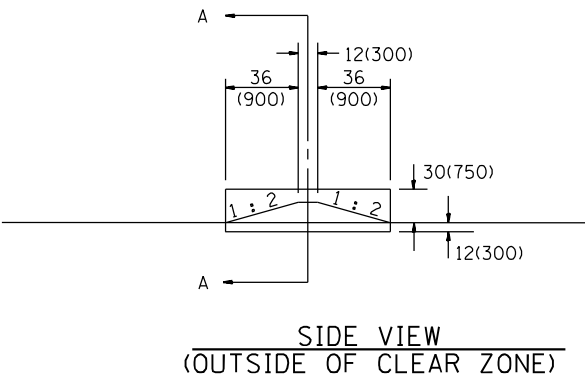

NOTES:

1. FOR DITCH BOTTOM PROTECTED BY EROSION CONTROL BLANKET, USE 400'(120m) SPACING. FOR SEEDED DITCH BOTTOM, USE 200'(60m) SPACING.
2. THIS WORK CONSISTS OF THE COMPLETE INSTALLTION OF EROSION CONTROL DITCH CHECK AT LOCATIONS AS SHOWN ON THE PLANS, OR AS DIRECTED BY THE ENGINEER. THE AGGREGATE GRADATION SHALL BE RR3 WITH A MINIMUM QUALITY OF CLASS B.

[illegible]

ESTIMATE QUANTITIES

	FORE SLOPE	DITCH BOTTOM	BACK SLOPE	BERM SLOPE	AGGREGATE DITCH CHECK EROSION CONTROL TON (METRIC TON)
MEDIAN DITCH	1 : 6	24(600)	—	1 : 10	95(86)
SIDE DITCH	1 : 6	24(600)	1 : 4	1 : 10 & 1 : 2	50(45)
SIDE DITCH	1 : 6	24(600)	1 : 4	1 : 2 & 1 : 2	19(17)
SIDE DITCH	1 : 4	24(600)	1 : 3	1 : 10 & 1 : 2	18(16)
SIDE DITCH	1 : 4	24(600)	1 : 3	1 : 2 & 1 : 2	14(13)

All slope ratios are expressed as units of vertical displacement to units of horizontal displacement (V:H).

All dimensions are in inches (millimeters) unless otherwise noted.

QUANTITIES	
CALC. BY: _____	DATE: _____
CHECKED BY: _____	DATE: _____
QUANTITY CALCULATIONS ARE ON FILE AT THE DISTRICT 4 OFFICE; BUREAU OF PROJECT IMPLEMENTATION; DOCUMENTATION SECTION	

1-1-97	RENUM. A-12.04, NEW REVISION BOX, REVISED TITLE BOX, ADDED QUANTITY CALCULATION BOX	T.P.	03-15-12	CHANGED NOTE 1.	R.D.
9-15-05	REVISED DESIGNER NOTE	M.A.			
10-16-06	REVISED RR3 QUALITY & TO 2007 SPEC.	M.A.			

**STATE OF ILLINOIS
DEPARTMENT OF TRANSPORTATION**

EROSION CONTROL AGGREGATE DITCH CHECK

NOT TO SCALE CADD STD. 280101-D4

F.A. RTE.	SECTION	COUNTY	TOTAL SHEETS	SHEET NO.
CONTRACT NO.				
FED. ROAD DIST. NO.	ILLINOIS	FED. AID PROJECT		

 Iggins Rd., Ste 600, Chicago, IL 60631 3.775.4009 www.ciorba.com	USER NAME = Roadway	DESIGNED - AEC	REVISED -
		DRAWN - AMS	REVISED -
	PLOT SCALE = 105,0104' / in.	CHECKED - NDF	REVISED -
	PLOT DATE = 12/18/2024	DATE - 5/31/2024	REVISED -

STATE OF ILLINOIS
DEPARTMENT OF TRANSPORTATION

IL 180 WIDENING AND RESURFACING IDOT DISTRICT 4 STANDARD DETAILS				
SCALE:	SHEET	OF	SHEETS	STA. TO STA.

	F.A.S. RTE.	SECTION	COUNTY	TOTAL SHEETS	SHEET NO.
	1195	*	KNOX	409	266
	* 110RS-5; (111,112,108X-1)W,RS-3		CONTRACT NO. 68E50		
		ILLINOIS	FED. AID PROJECT		

DATE PLOTTED = 12/18/2024 10:50:14 AM
PEN TABLE = 0021484.07.tbl
PLOT CONFIG = CG-HDR.plt
MODEL SOURCE NAME = C:\Users\NAMES\Public\110RS-5\110RS-5.dgn
FILE NAME = 110RS-5\110RS-5.dgn

USER NAME	= Roadway
DESIGNED	- AEC
DRAWN	- AMS
CHECKED	- NDF
DATE	- 5/31/2024
PLOT SCALE	= 105,0104 ' / in.
PLOT DATE	= 12/18/2024

DESIGNED	- AEC	REVISED	-
DRAWN	- AMS	REVISED	-
CHECKED	- NDF	REVISED	-
DATE	- 5/31/2024	REVISED	-

STATE OF ILLINOIS
DEPARTMENT OF TRANSPORTATION

STATE OF ILLINOIS
DEPARTMENT OF TRANSPORTATION

RIPRAP DITCH FOR EROSION PROTECTION

NOT TO SCALE

IL 180 WIDENING AND RESURFACING
IDOT DISTRICT 4 STANDARD DETAILS

SCALE: SHEET OF SHEETS STA. TO STA.

All slope ratios are expressed as
units of vertical displacement to
units of horizontal displacement (V:H).

All dimensions are in inches (millimeters)
unless otherwise noted.

F.A. RTE.	SECTION	COUNTY	TOTAL SHEETS	SHEET NO.
--------------	---------	--------	-----------------	--------------

CONTRACT NO.				
--------------	--	--	--	--

FED. ROAD DIST. NO.	ILLINOIS	FED. AID PROJECT
---------------------	----------	------------------


F.A.S. RTE.	SECTION	COUNTY	TOTAL SHEETS	SHEET NO.
----------------	---------	--------	-----------------	--------------

1195	*	KNOX	409	267
------	---	------	-----	-----

CONTRACT NO.				68E50
--------------	--	--	--	-------

ILLINOIS FED. AID PROJECT				
---------------------------	--	--	--	--


CASE 1
(DITCH)

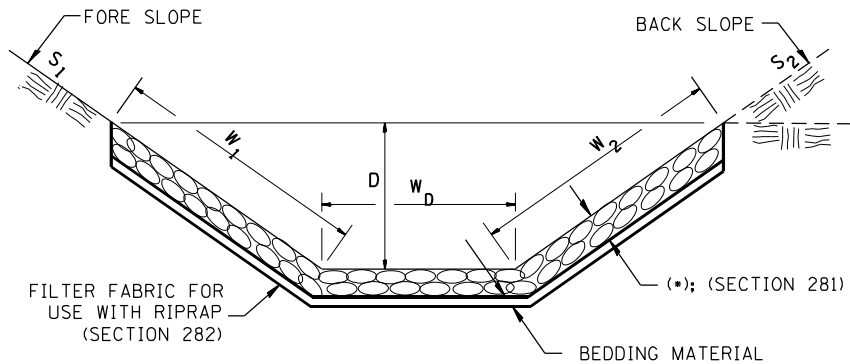

(*)				
LOCATION	WIDTH (1)	LENGTH	RIPRAP	FABRIC
STA TO STA	lin ft (m)	lin ft (m)	tons (m tons)	sq yds (m ²)
TOTAL				

(1) WIDTH = W₁ + W₂ + W_D


CASE 2
(CULVERT & SLOPE)

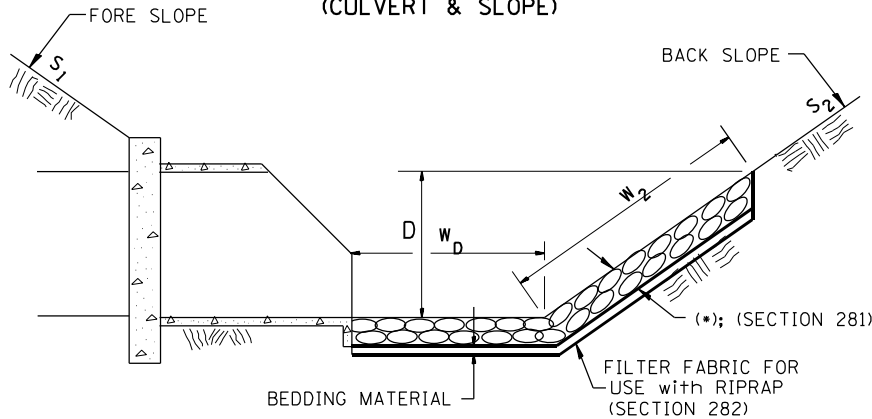

(*)				
LOCATION	WIDTH (1)	LENGTH	RIPRAP	FABRIC
STA TO STA	lin ft (m)	lin ft (m)	tons (m tons)	sq yds (m ²)
TOTAL				


(1) WIDTH = W₂ + W_D

CASE 3
(CULVERT)

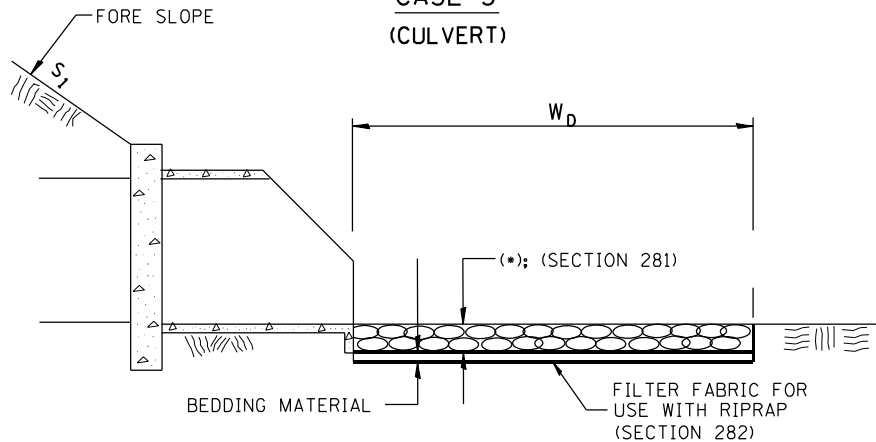

(*)				
LOCATION	WIDTH (1)	LENGTH	RIPRAP	FABRIC
STA TO STA	lin ft (m)	lin ft (m)	tons (m tons)	sq yds (m ²)
TOTAL				

(1) WIDTH = W_D

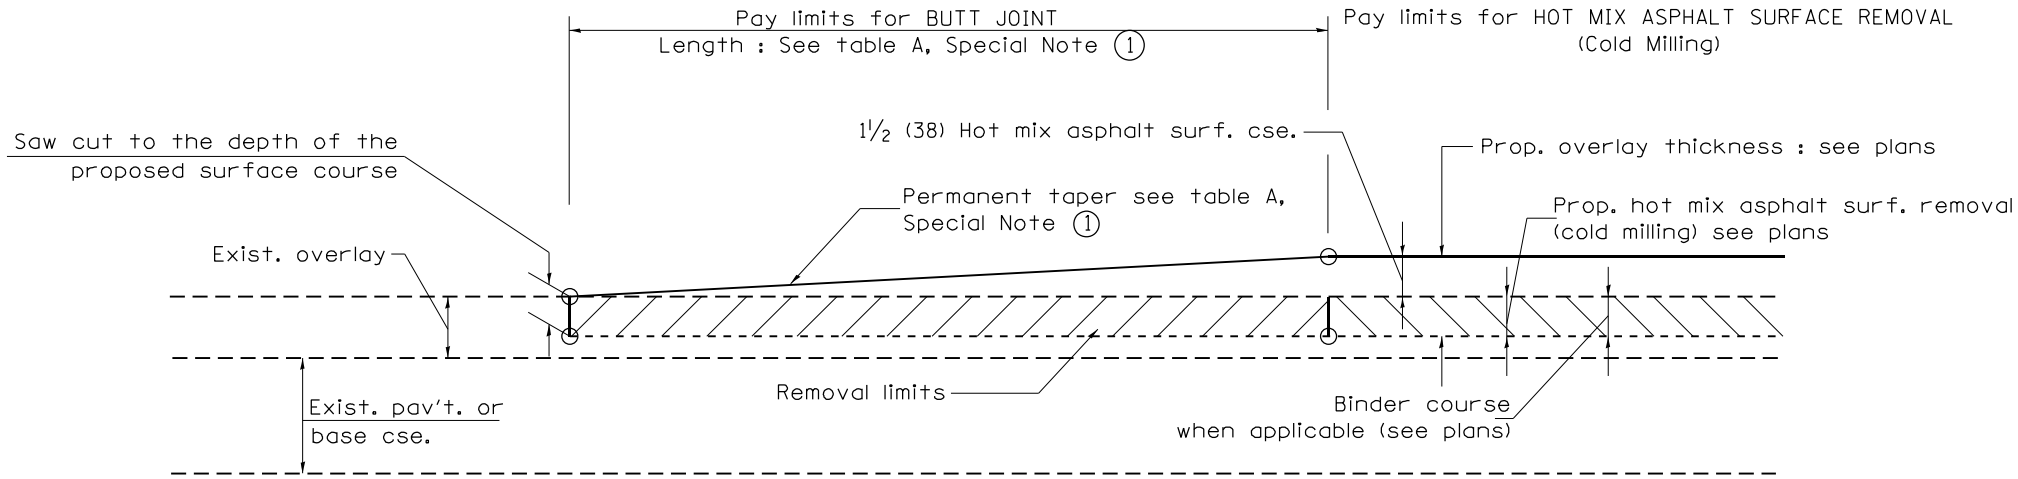


CASE 1 : WITH HOT MIX ASPHALT SURFACE REMOVAL (COLD MILLING)

TABLE A
TAPER RATES

SPECIAL NOTE NUMBER	ELEMENT	MAINLINE INTERSTATES & 4-LANE EXPRESSWAYS	ALL OTHERS
①	BUTT JOINT TAPER RATE	1:480	1:240
②	TEMPORARY RAMP TAPER RATE	1:80	1:40

GENERAL NOTES

- The work shall be done in accordance with Article 406.08 and the Special Provision for Butt Joints.
- The pavement surface to be removed may be either bituminous or P.C. concrete. The work shall be performed in accordance with Article 440.04 and the Special Provisions for Butt Joints.
- The saw cut joints shall be primed just prior to the placing of bituminous material. The work will be in accordance with the applicable portions of Article 406.05.
- The length of butt joint is based on the taper rate times change in cold milling depth within the butt joint pay limits, unless otherwise indicated.
- Temporary ramps are paid for separately and not included in the cost of the butt joints.

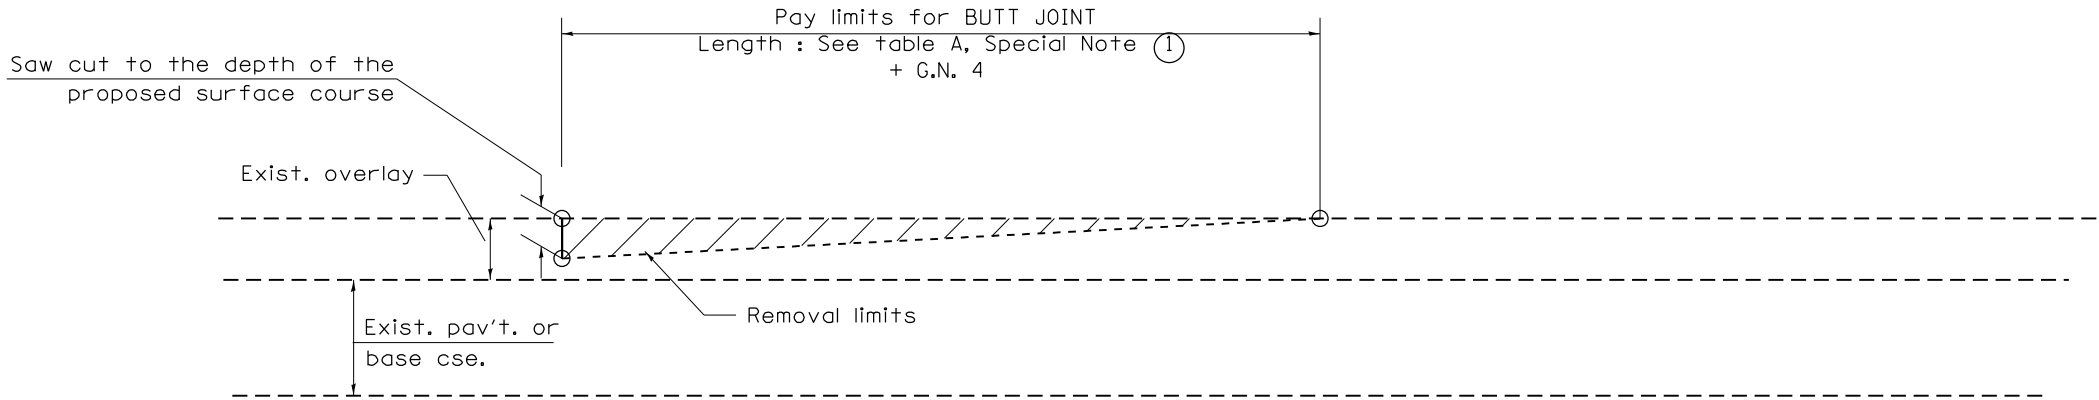

CASE 2 : NO HOT MIX ASPHALT SURFACE REMOVAL (COLD MILLING)


All dimensions are in inches (millimeters) unless otherwise noted.

01-01-97	RENUM. C-23.01, NEW REVISION BOX	T.P.	08-21-13	MAJOR MODIFICATIONS	R.D.
04-01-97	CORRECTION TO DEPTH	J.A.	04-12-16	MINOR CORRECTIONS	R.D.
09-15-05	REVISED DESIGNER NOTE	M.M.A.	02-14-17	ADDED NOTE 5	R.D.
10-16-06	REVISED TO 2007 SPEC.	M.A.	07-16-19	Wording and Spelling corrections	R.D.
USER NAME = Roadway		DESIGNED -	AEC	REVISED -	
		DRAWN -	AMS	REVISED -	
PLOT SCALE = 105,0398 ' / in.		CHECKED -	NDF	REVISED -	
PLOT DATE = 12/18/2024		DATE -	5/31/2024	REVISED -	


STATE OF ILLINOIS DEPARTMENT OF TRANSPORTATION	
STATE OF ILLINOIS DEPARTMENT OF TRANSPORTATION	

BUTT JOINTS	
IL 180 WIDENING AND RESURFACING IDOT DISTRICT 4 STANDARD DETAILS	
SCALE:	SHEET OF SHEETS STA. TO STA.

F.A. RTE.	SECTION	COUNTY	TOTAL SHEETS	SHEET NO.
			3	1
CONTRACT NO.				
FED. ROAD DIST. NO.	ILLINOIS	FED. AID PROJECT		
F.A.S. RTE.	SECTION	COUNTY	TOTAL SHEETS	SHEET NO.
1195		KNOX	409	268
110RS-5:(111,112,108X-1)W.RS-3			CONTRACT NO.	68E50
ILLINOIS FED. AID PROJECT				

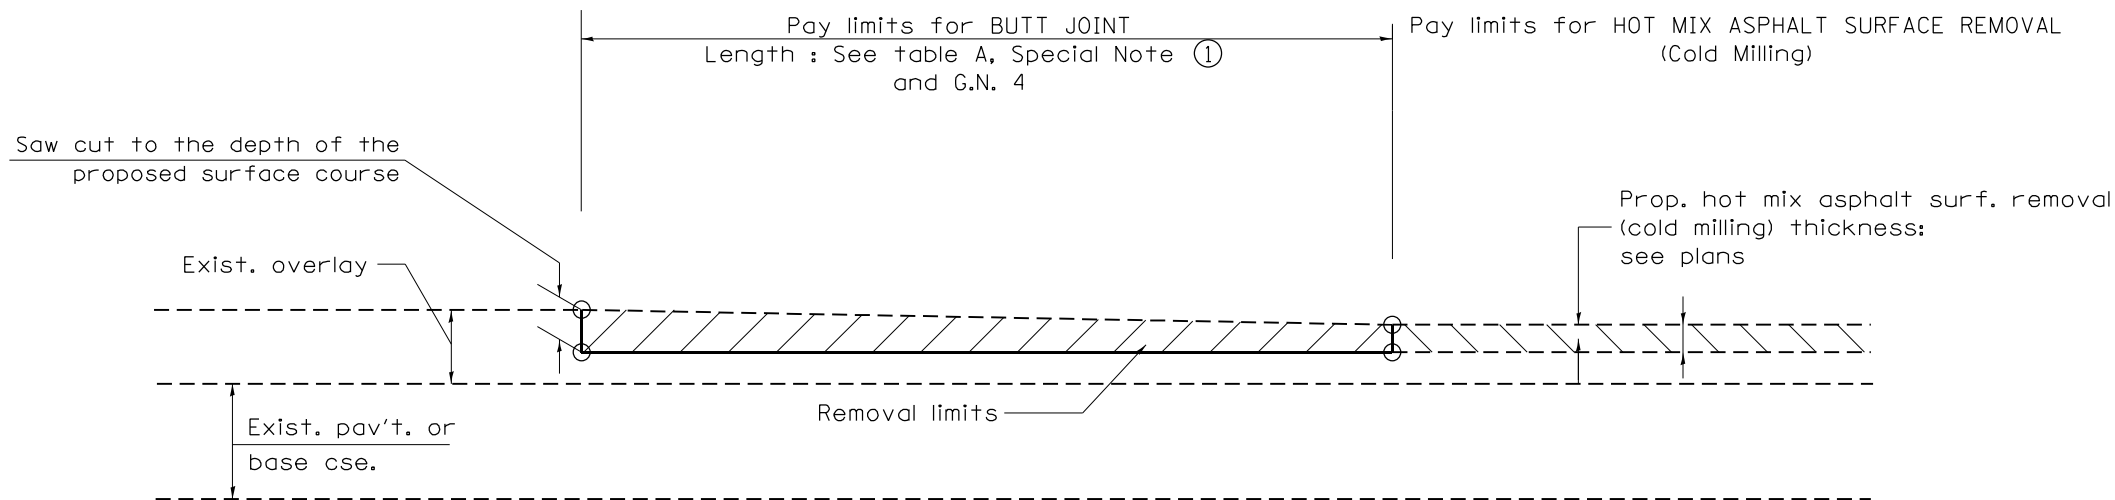

CASE 3 : HOT MIX ASPHALT SURFACE REMOVAL (COLD MILLING)
TIE-IN TO EXISTING BITUMINOUS TAPER

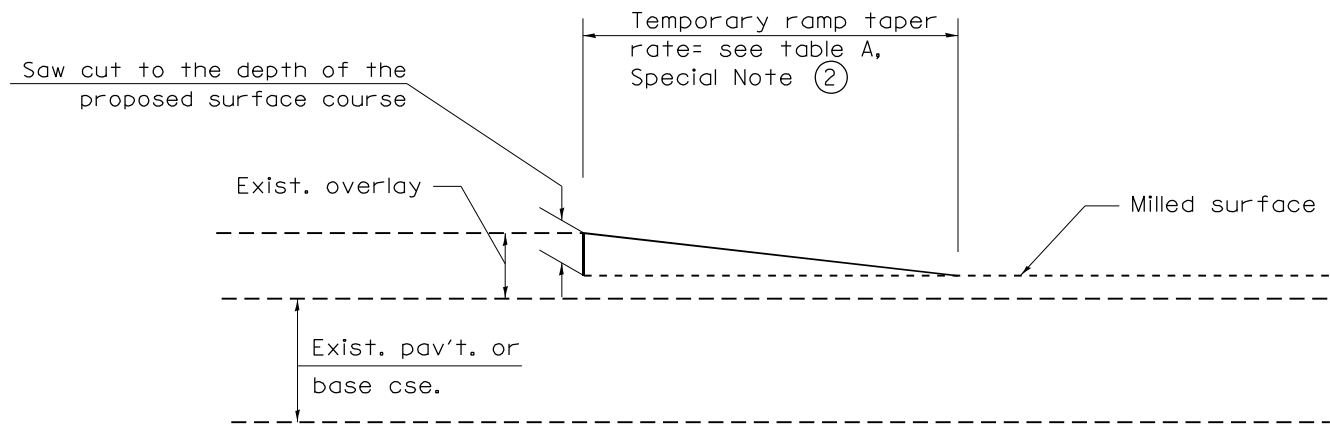

DETAIL TEMPORARY RAMP

All dimensions are in inches (millimeters)
unless otherwise noted.

DATE PLOTTED = 12/18/2024 10:50:15 AM
PEN TABLE = 0021484.07.tbl
PLOT CONFIG = CG-HDR.plt
MODEL SOURCE = N:\MS
FILE NAME = I:\PROJECTS\110RS-5\110RS-5-DTD.dgn

CiorbaGroup
8725 W. Higgins Rd, Ste 600, Chicago, IL 60631
P 773.775.4009 | www.ciorba.com

USER NAME = Roadway	DESIGNED - AEC	REVISED -
	DRAWN - AMS	REVISED -
PLOT SCALE = 105,0031' / in.	CHECKED - NDF	REVISED -
PLOT DATE = 12/18/2024	DATE - 5/31/2024	REVISED -

STATE OF ILLINOIS
DEPARTMENT OF TRANSPORTATION

STATE OF ILLINOIS
DEPARTMENT OF TRANSPORTATION


BUTT JOINTS

IL 180 WIDENING AND RESURFACING
IDOT DISTRICT 4 STANDARD DETAILS

SCALE: SHEET OF SHEETS STA. TO STA.

F.A. RTE.	SECTION	COUNTY	TOTAL SHEETS	SHEET NO.
			3	2
CONTRACT NO.				
FED. ROAD DIST. NO.		ILLINOIS FED. AID PROJECT		

F.A.S. RTE.	SECTION	COUNTY	TOTAL SHEETS
1195	*	KNOX	409
* 110RS-5:(111,112,108X-1)W.RS-3		CONTRACT NO. 68E50	
ILLINOIS		FED. AID PROJECT	

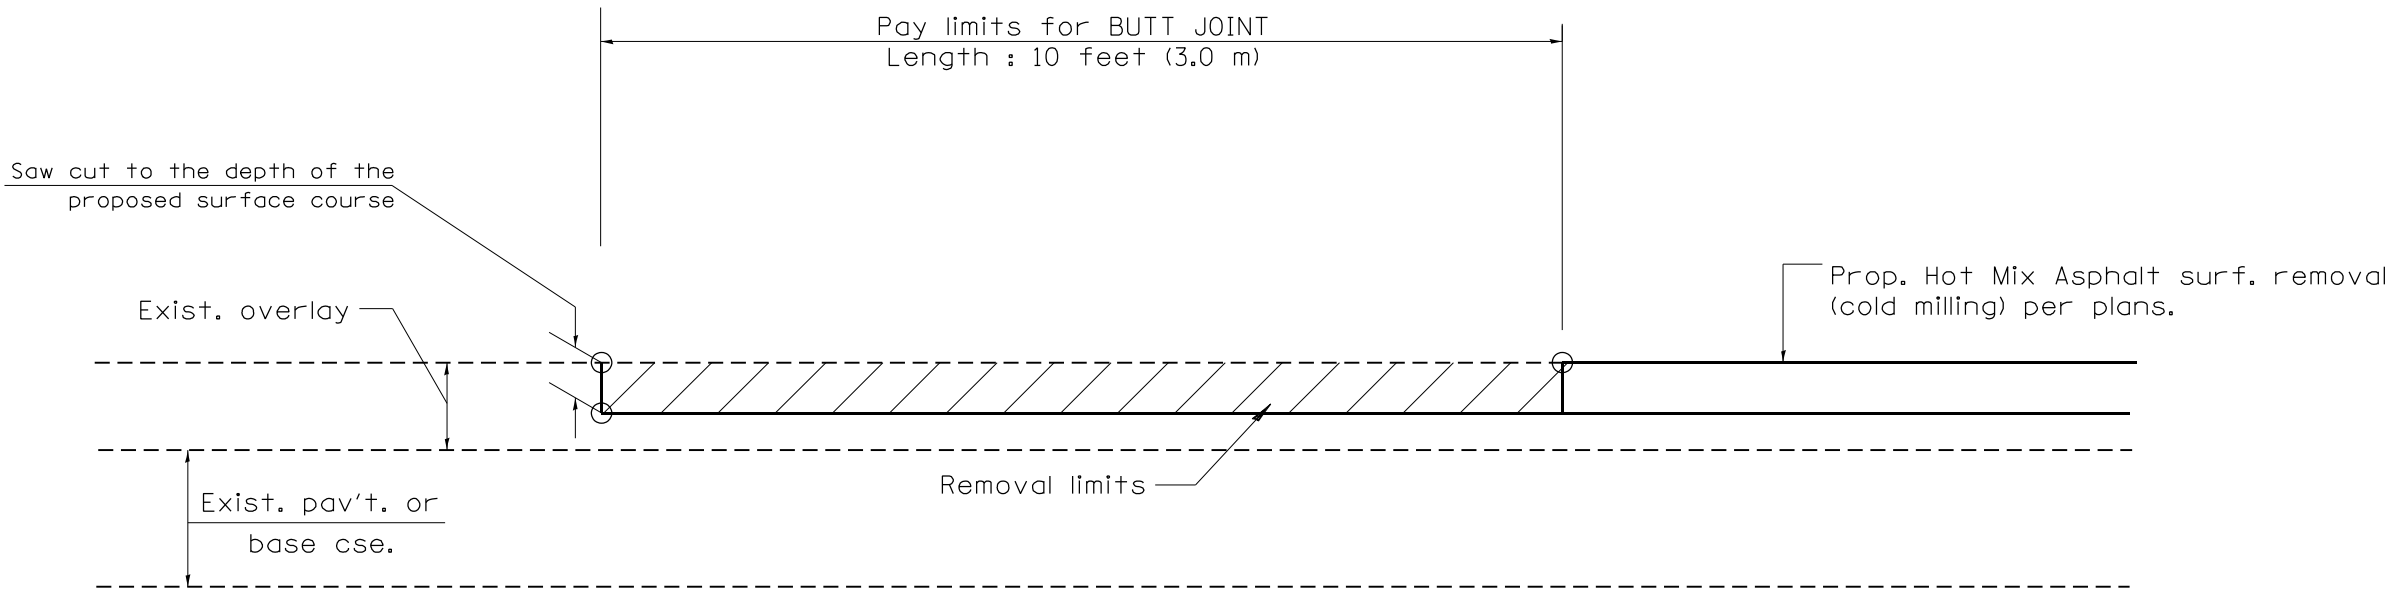

CASE 4 : SINGLE LIFT OVERLAY WITH EQUIVALENT DEPTH
HOT MIX ASPHALT SURFACE REMOVAL (COLD MILLING)
TIE-IN TO EXISTING BITUMINOUS TAPER

All dimensions are in inches (millimeters)
unless otherwise noted.

DATE PLOTTED = 12/18/2024 10:50:16 AM
PEN TABLE = 0021484.07.tbl
PLOT CONFIG = CG-HDR.plt
FILE NAME: \\C:\Users\NAMES\Documents\1180\1180-5\1180-5-DIST-4\1180-5-DIST-4-DIST-4.dgn




8725 W. Higgins Rd, Ste 600, Chicago, IL 60631
P 773.775.4009 | www.ciorba.com

USER NAME = Roadway	DESIGNED - AEC	REVISED -
	DRAWN - AMS	REVISED -
PLOT SCALE = 105,0104 ' / in.	CHECKED - NDF	REVISED -
PLOT DATE = 12/18/2024	DATE - 5/31/2024	REVISED -

STATE OF ILLINOIS DEPARTMENT OF TRANSPORTATION				BUTT JOINTS				F.A. RTE.	SECTION	COUNTY	TOTAL SHEETS	SHEET NO.
											3	3
								CONTRACT NO.				
								FED. ROAD DIST. NO. ILLINOIS FED. AID PROJECT				
STATE OF ILLINOIS DEPARTMENT OF TRANSPORTATION				IL 180 WIDENING AND RESURFACING IDOT DISTRICT 4 STANDARD DETAILS				F.A.S. RTE.	SECTION	COUNTY	TOTAL SHEETS	SHEET NO.
								1195	*	KNOX	409	270
								110RS-5:(111,112,108X-1)W.RS-3				
								CONTRACT NO. 68E50				
								ILLINOIS FED. AID PROJECT				

SCALE: SHEET OF SHEETS STA. TO STA.

 

SHOULDER TREATMENT FOR CLOSELY SPACED SIDEROADS, ENTRANCES, AND/OR MAILBOX TURNOUTS

GENERAL NOTES


1. Mailbox turnouts shall slope away from the pavement edge at a rate equal to the shoulder slope. See SECTION A-A.
2. The total shoulder width, 8'(2.4m) minimum, shall be paved between sideroads entrances and/or mailbox turnouts at locations where the distance between radius or taper control points is less than 50'(15.0m). See DETAIL A.
3. Mailboxes shall be mounted such that the face of the mailbox is 6(150) to 12(300) and the post a minimum of 24(600) from the edge of the turnout surfacing.

SPECIAL NOTES

- ① The mainline pavement cross-slope is 1.5% for tangent alignment. See PLANS for cross-slope on superelevated horizontal curves.
- ② The shoulder slope shall control the turnout slope. The standard cross-slope is 4% for tangent alignment. Through superelevated curves, the maximum pavement-shoulder breakerover should not be greater than 10% for shoulders 6'(1.8m) and wider and 12% for shoulders 4'(1.2m) and less. Where 12(300) paved shoulders are provided, the breakerover should be at the edge of the paved shoulder rather than at the pavement edge.


All dimensions are in inches (millimeters) unless otherwise noted.

01-01-97	RENUM. C-90.01, NEW REVISION BOX	T.P.	
----------	----------------------------------	------	--	--	

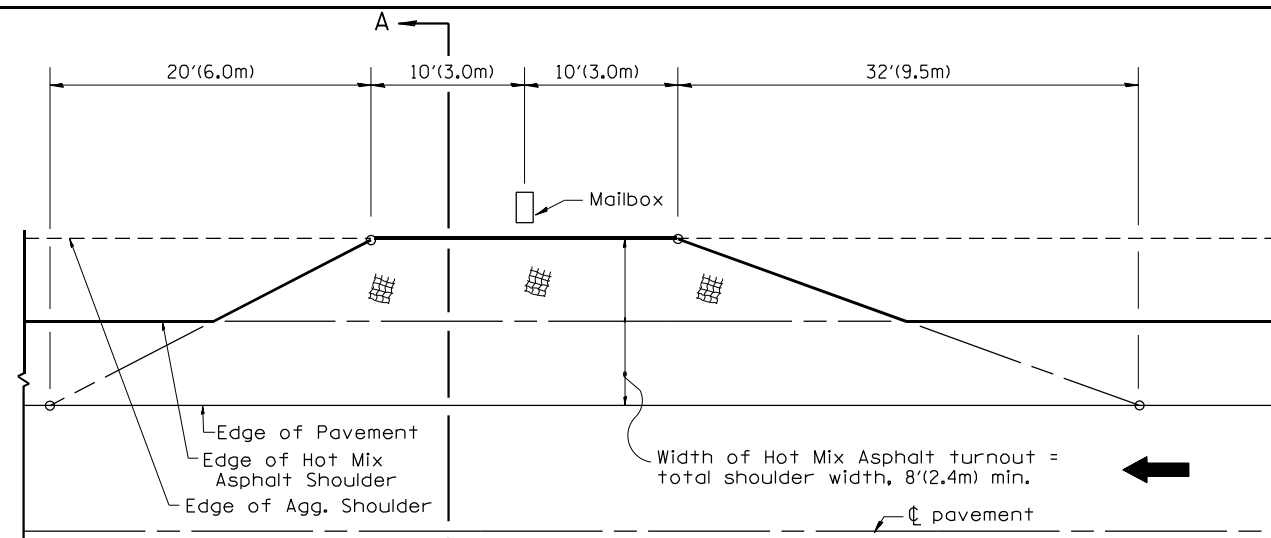


METHOD "T"


Typical Application

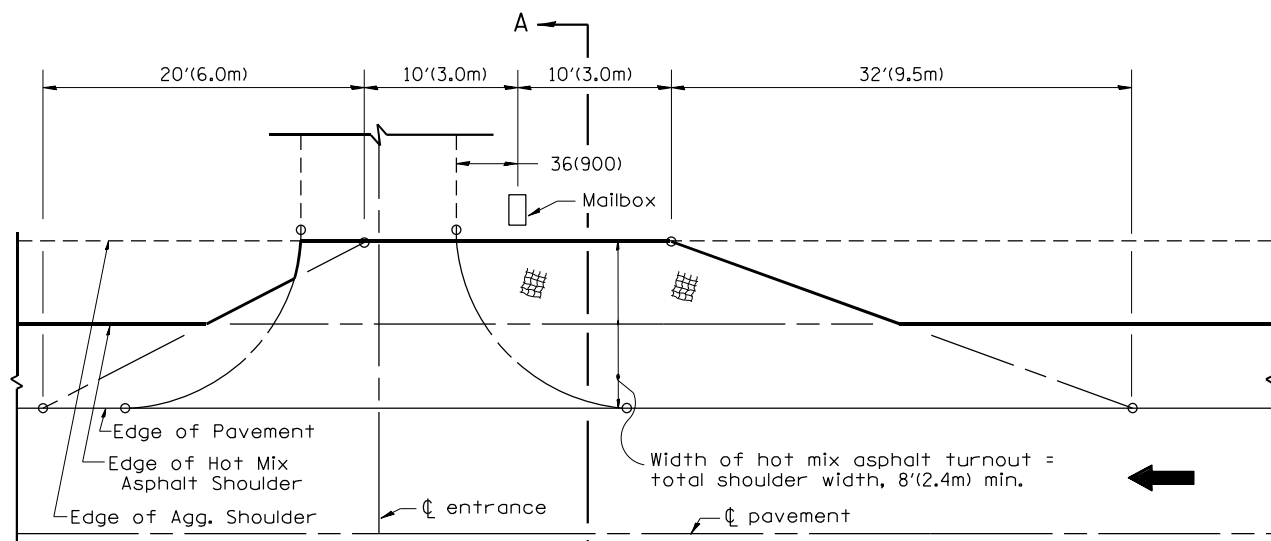


METHOD "N"
Mailbox on near side of entrance

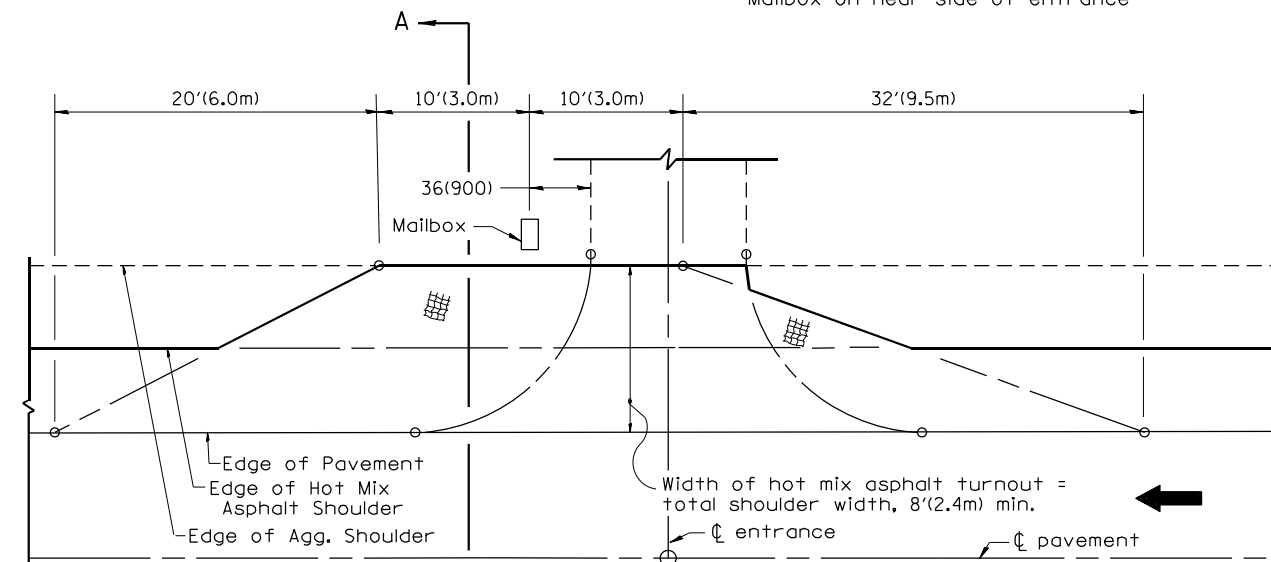

METHOD "F"
Mailbox on far side of entrance

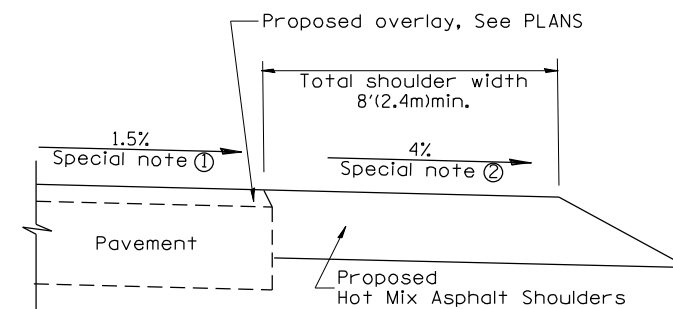

SECTION A-A

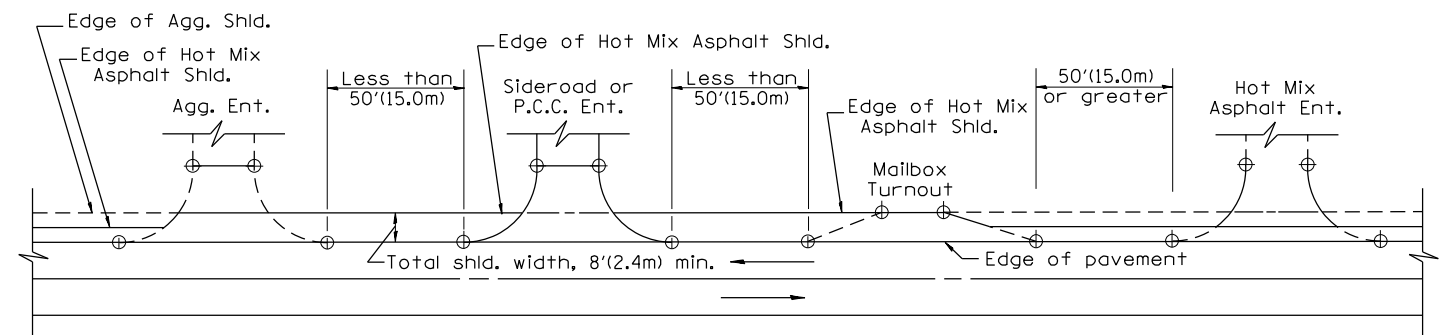

DETAIL A
SHOULDER TREATMENT FOR CLOSELY SPACED SIDEROADS,
ENTRANCES, AND/OR MAILBOX TURNOUTS

GENERAL NOTES


1. Mailbox turnouts shall slope away from the pavement edge at a rate equal to the shoulder slope. See SECTION A-A.
2. The total shoulder width, 8'(2.4m) minimum, shall be paved between sideroads entrances and/or mailbox turnouts at locations where the distance between radius or taper control points is less than 50'(15.0m). See DETAIL A.
3. Mailboxes shall be mounted such that the face of the mailbox is 6(150) to 12(300) and the post a minimum of 24(600) from the edge of the turnout surfacing.

SPECIAL NOTES

- ① The mainline pavement cross-slope is 1.5% for tangent alignment. See PLANS for cross-slope on superelevated horizontal curves.
- ② The shoulder slope shall control the turnout slope. The standard cross-slope is 4% for tangent alignment. Through superelevated curves, the maximum pavement-shoulder breakover should not be greater than 10% for shoulders 6'(1.8m) and wider and 12% for shoulders 4'(1.2m) and less. Where 12(300) paved shoulders are provided, the breakover should be at the edge of the paved shoulder rather than at the pavement edge.

All dimensions are in inches (millimeters) unless otherwise noted.

01-01-97	RENUM. C-90.01, NEW REVISION BOX	T.P.			
07-01-97	REVISE DESIGNER NOTES	J.A.			
09-15-05	REVISED DESIGNER NOTE	M.M.A.			
10-16-06	REVISED TO 2007 SPEC.	M.A.			

  CiorbaGroup Higgins Rd, Ste 600, Chicago, IL 60631 773.775.4009 www.ciorba.com	USER NAME = Roadway	DESIGNED - AEC	REVISED -
		DRAWN - AMS	REVISED -
	PLOT SCALE = 105,0104 ' / in.	CHECKED - NDF	REVISED -
	PLOT DATE = 12/18/2024	DATE = 5/31/2024	REVISED -

**STATE OF ILLINOIS
DEPARTMENT OF TRANSPORTATION**

MAILBOX TURNOUTS FOR "3R" PROJECTS


NOT TO SCALE

CADD STD. 406201-D4


STATE OF ILLINOIS
DEPARTMENT OF TRANSPORTATION

IL 180 WIDENING AND RESURFACING IDOT DISTRICT 4 STANDARD DETAILS


F.A. RTE.	SECTION	COUNTY	TOTAL SHEETS	SHEET NO.
CONTRACT NO.				
FED. ROAD DIST. NO.	ILLINOIS	FED. AID PROJECT		
F.A.S. RTE.	SECTION	COUNTY	TOTAL SHEETS	SHEET NO.
1195	"	KNOX	409	272
= 110RS-5:(111,112,108X-1)W,RS-3 CONTRACT NO. 68E50				
ILLINOIS FED. AID PROJECT				

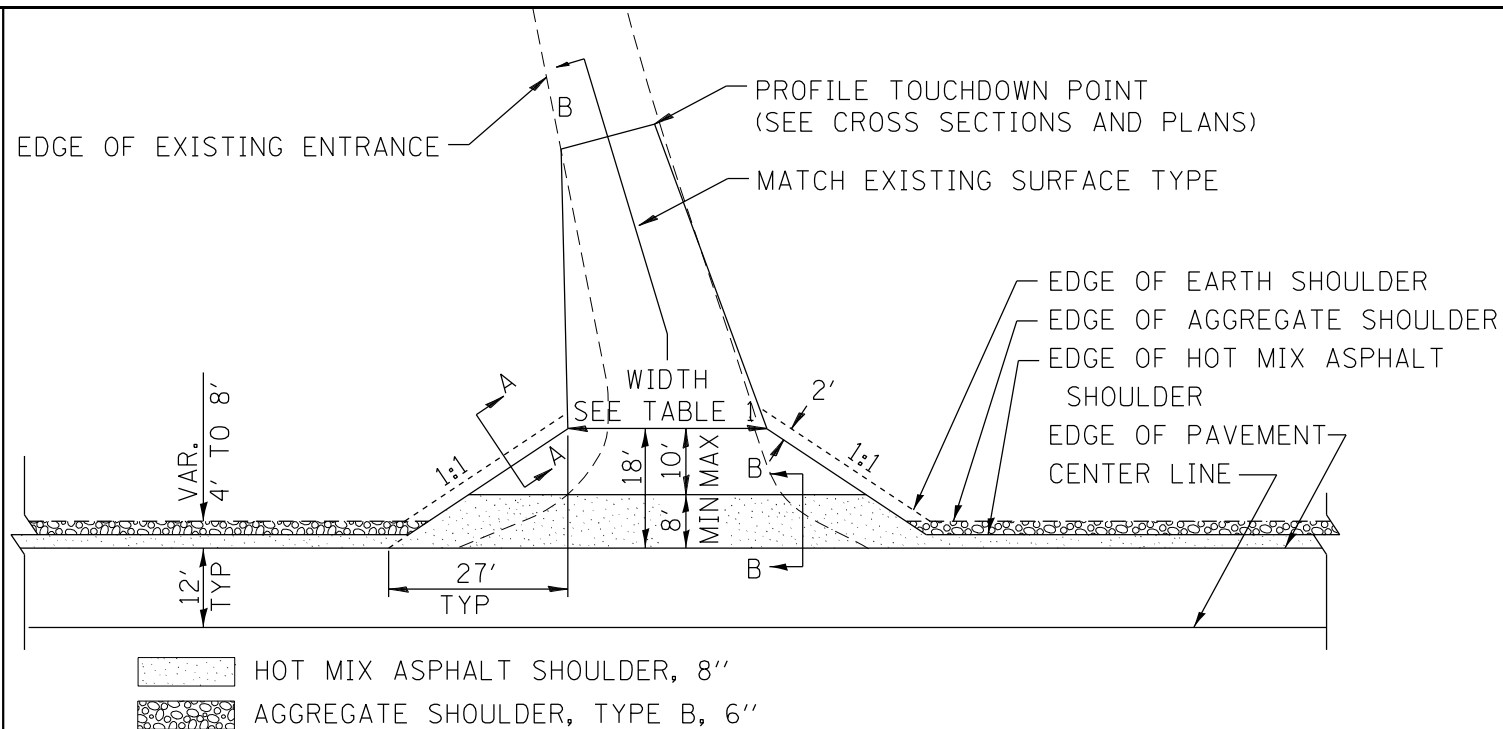

PLAN
COMMERCIAL / FARM-RELATED ENTRANCE

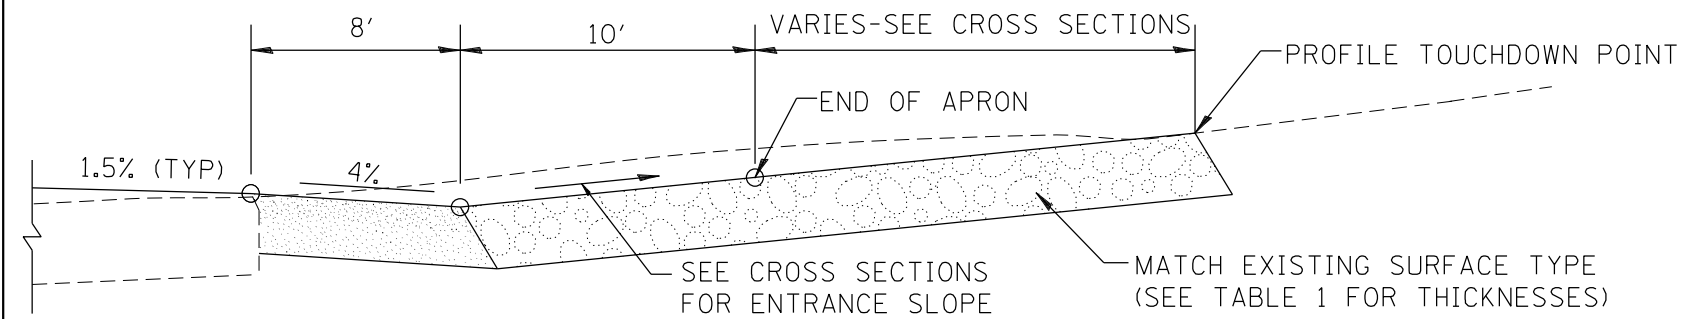


SECTION B-B
RECONSTRUCTED RURAL ENTRANCE
(EXISTING ENTRANCE HIGHER THAN APRON)

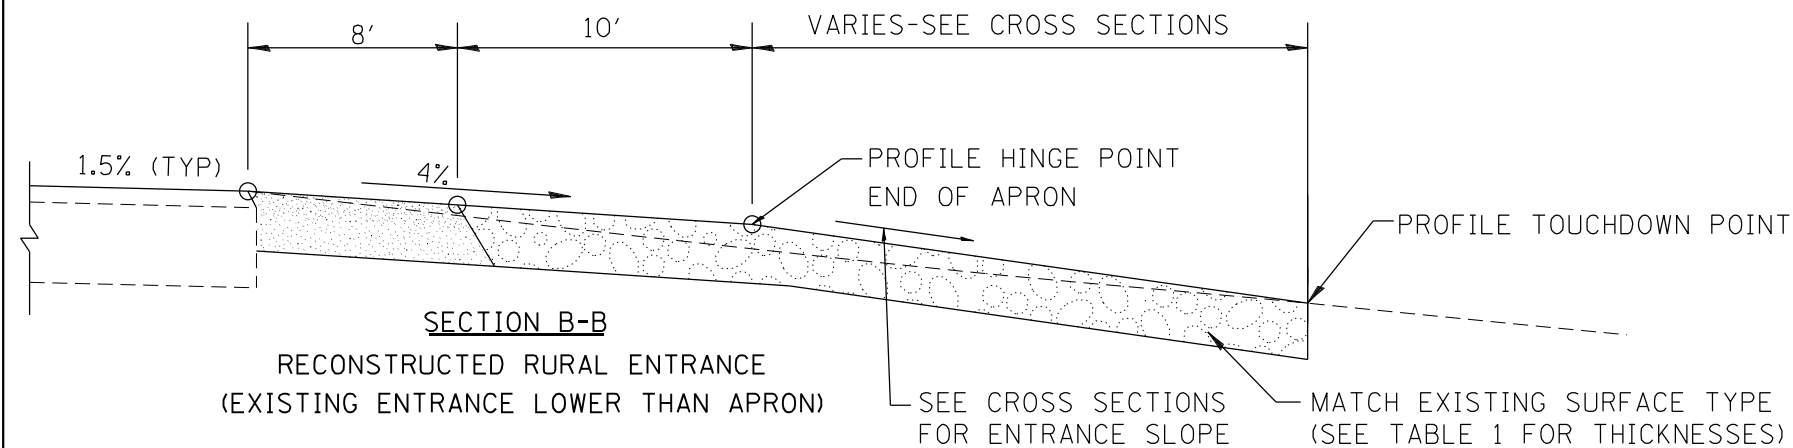

SECTION B-B
RECONSTRUCTED RURAL ENTRANCE
(EXISTING ENTRANCE LOWER THAN APRON)

TABLE 1							
RURAL ENTRANCE DESIGN							
ELEMENT	NON-COMMERCIAL		NON-COMMERCIAL W/ LARGE FARM EQUIPMENT		COMMERCIAL		
					1-WAY OPERATION	2-WAY OPERATION	
WIDTH (W)	12'(3.6m) Min.	24'(7.2m) Max.	20' (6.1m)Min.	30'(9.0m)Max.	14'(4.3m) Min.	24'(7.2m) Max.	24'(7.2m) Min., 35'(10.7m) Max.
FLARE	1:1.5						
MAX. GRADE (G)	12%		12%		10%		

SURFACE TYPE			
INCIDENTAL HOT MIX ASPHALT SURFACING	6"	—	8"
AGGREGATE SURFACE COURSE	6"	8"	—
PCC DRIVEWAY PAVEMENT	6"	—	7"

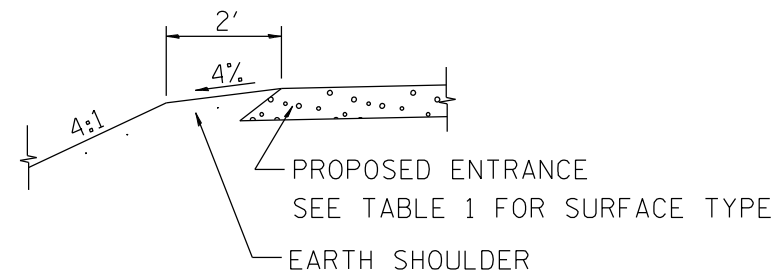

SECTION A-A
SHOULDER TREATMENT FOR RURAL ENTRANCES

GENERAL NOTES

- ENTRANCES SHALL SLOPE AWAY FROM THE PAVEMENT AT A RATE EQUAL TO THE SHOULDER SLOPE FOR A MINIMUM DISTANCE OF 8'.
- A MINIMUM 8' PAVED SHOULDER SHALL BE CONSTRUCTED BETWEEN LOCATIONS WHERE THE RURAL ENTRANCE IS LESS THAN 50' FROM AN ADJACENT SIDEROAD, ENTRANCE OR MAILBOX TURNOUT.
- A TAPER RATE OF 5:1 IS DESIRABLE WHEN TRANSITING FROM THE RURAL ENTRANCE WIDTH SHOWN IN TABLE 1, TO THE EXISTING ENTRANCE WIDTH.

All dimensions are in inches (millimeters) unless otherwise noted.

01-01-97	RENUM. C-103.06, NEW REVISION BOX	T.P.	10-16-06	REVISED TO 2007 SPEC.	M.A.
07-01-97	REVISE DESIGNER NOTES	J.A.	9-15-15	UPDATED TABLE 1	R.D.
01-17-03	ADJUST DESIGN, CHANGE ENTRANCE	J.A.T.R.	2-29-16	MINOR CORRECTIONS	R.D.
09-15-05	RADIUS FOR FLARE	M.M.A.	5-9-17	CHANGED TAPER RATE	R.D.
USER NAME = Roadway		DESIGNED - AEC	REVISED -		
		DRAWN - AMS	REVISED -		
PLOT SCALE = 105,0104' / in.		CHECKED - NDF	REVISED -		
PLOT DATE = 12/18/2024		DATE - 5/31/2024	REVISED -		

STATE OF ILLINOIS
DEPARTMENT OF TRANSPORTATION

STATE OF ILLINOIS
DEPARTMENT OF TRANSPORTATION


RURAL ENTRANCES FOR "3R" PROJECTS

NOT TO SCALE


IL 180 WIDENING AND RESURFACING
IDOT DISTRICT 4 STANDARD DETAILS

SCALE: SHEET OF SHEETS STA. TO STA.


F.A. RTE.	SECTION	COUNTY	TOTAL SHEETS	SHEET NO.
			2	1
CONTRACT NO.				
FED. ROAD DIST. NO.	ILLINOIS	FED. AID PROJECT		
	SECTION	COUNTY	TOTAL SHEETS	SHEET NO.
1195		KNOX	409	273
110RS-5:(111,112,108X-1)W.RS-3			CONTRACT NO.	68E50
ILLINOIS FED. AID PROJECT				

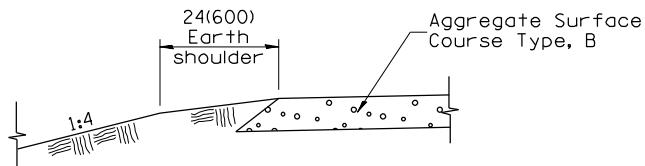


SECTION A-A
SHOULDER TREATMENT FOR AGGREGATE ENTRANCES

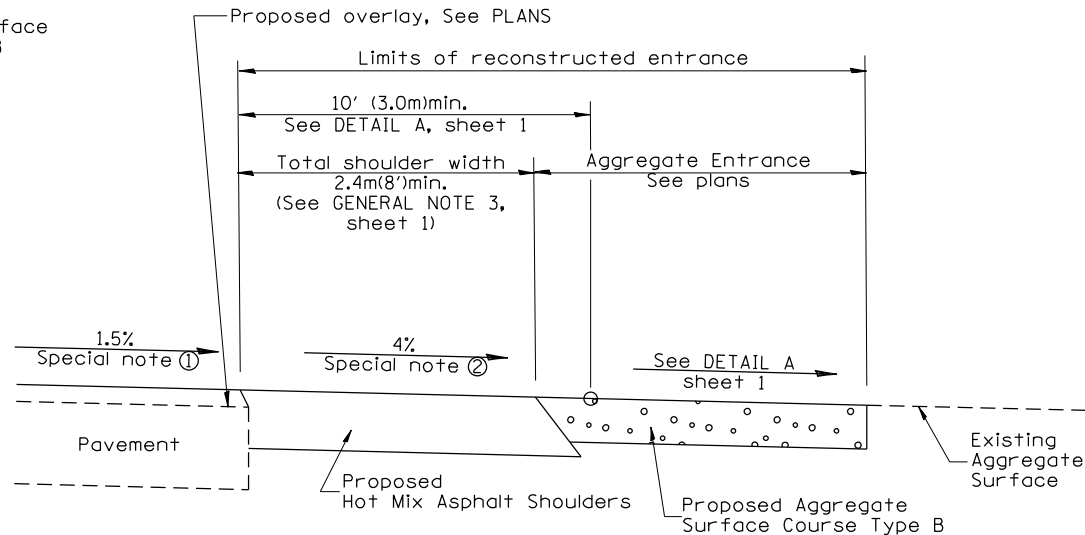


SECTION B-B
RECONSTRUCTED AGGREGATE ENTRANCE

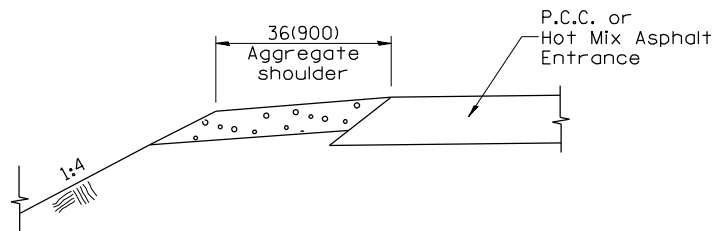


SECTION C-C
SHOULDER TREATMENT FOR P.C.C. OR HOT MIX ASPHALT ENTRANCES

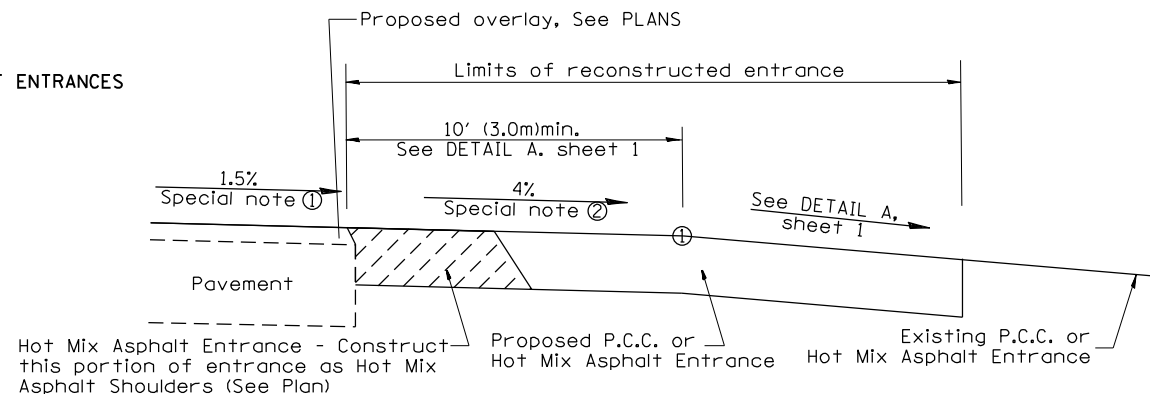


SECTION D-D
RECONSTRUCTED P.C.C. OR HOT MIX ASPHALT ENTRANCE

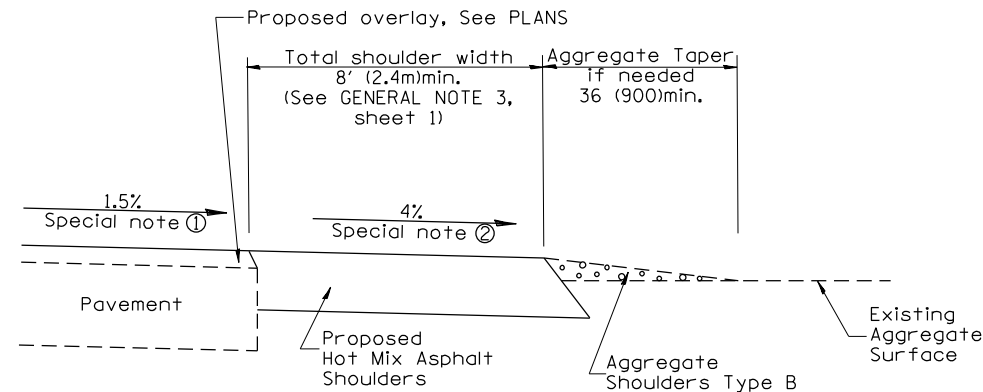

SECTION B-B
EXISTING AGGREGATE ENTRANCE

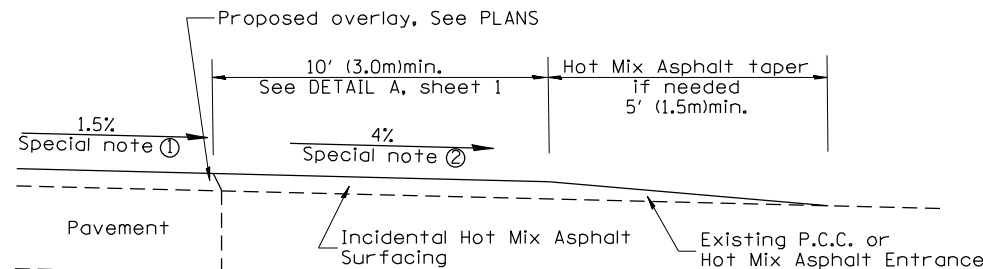

SECTION D-D
EXISTING P.C.C. OR HOT MIX ASPHALT ENTRANCE

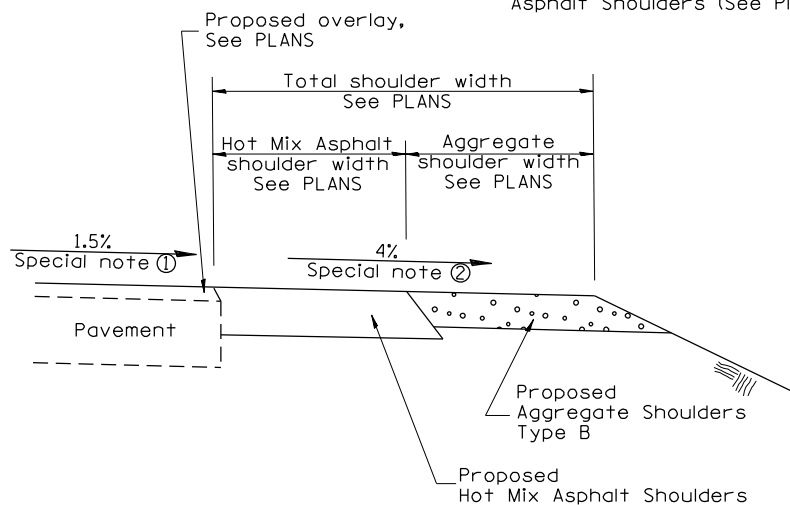

SECTION E-E
MAINLINE SHOULDER TREATMENT

SPECIAL NOTES

- 1 The mainline pavement cross-slope is 1.5% for tangent alignment. See PLANS for cross-slope on superelevated horizontal curves.
- 2 The shoulder slope shall control the entrance profile for a distance of 10' (3.0m) minimum from the pavement edge. The shoulder cross-slope is 4% for tangent alignment. Through superelevated curves, the maximum pavement-shoulder breakover should not be greater than 10% for shoulders 6' (1.8m) and wider and 12% for shoulders 4' (1.2m) and less. Where 12' (366cm) paved shoulders are provided, the breakover should be at the edge of the paved shoulder rather than at the pavement edge.

All dimensions are in inches (millimeters) unless otherwise noted.

STATE OF ILLINOIS
DEPARTMENT OF TRANSPORTATION

RURAL ENTRANCES FOR "3R" PROJECTS

NOT TO SCALE

STATE OF ILLINOIS
DEPARTMENT OF TRANSPORTATION

IL 180 WIDENING AND RESURFACING
IDOT DISTRICT 4 STANDARD DETAILS

SCALE: SHEET OF SHEETS STA. TO STA.

F.A. RTE.	SECTION	COUNTY	TOTAL SHEETS	SHEET NO.
			2	2
CONTRACT NO.				


FED. ROAD DIST. NO. ILLINOIS FED. AID PROJECT

F.A.S. RTE.	SECTION	COUNTY	TOTAL SHEETS	SHEET NO.
1195		KNOX	409	274
110RS-5:(111,112,108X-1)W.RS-3				CONTRACT NO. 68E50
ILLINOIS FED. AID PROJECT				


DATE PLOTTED = 12/18/2024 10:50:18 AM
PEN TABLE = 0021484.07.tbl
PLOT CONFIG = CG-HPF.plt
MODEL SHOWN = N/A
FILE NAME = I:\PROJECTS\1180\1180-5\1180-5-1\1180-5-1-1\1180-5-1-1-1\1180-5-1-1-1-1.dgn

CiorbaGroup
8725 W. Higgins Rd, Ste 600, Chicago, IL 60631
P 773.775.4009 | www.ciorba.com


USER NAME = Roadway	DESIGNED - AEC	REVISED -
	DRAWN - AMS	REVISED -
PLOT SCALE = 105,0104' / in.	CHECKED - NDF	REVISED -
PLOT DATE = 12/18/2024	DATE - 5/31/2024	REVISED -

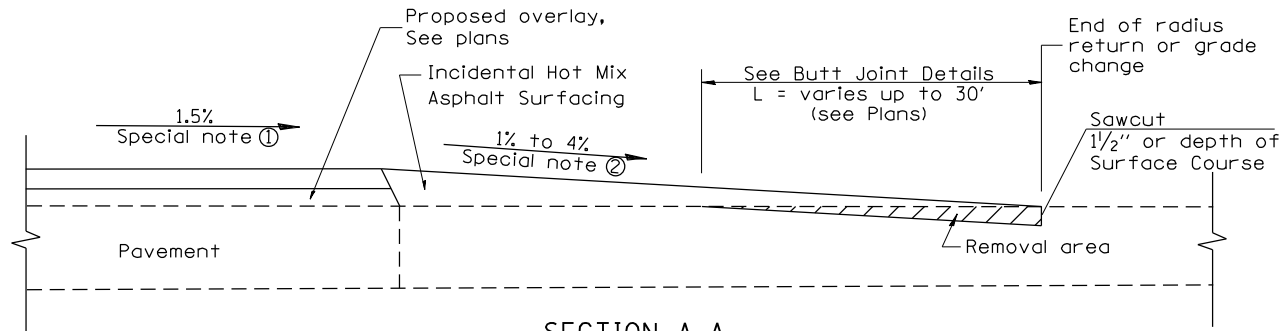


SECTION A-A
EXISTING PCC OR HOT MIX ASPHALT SIDEROAD

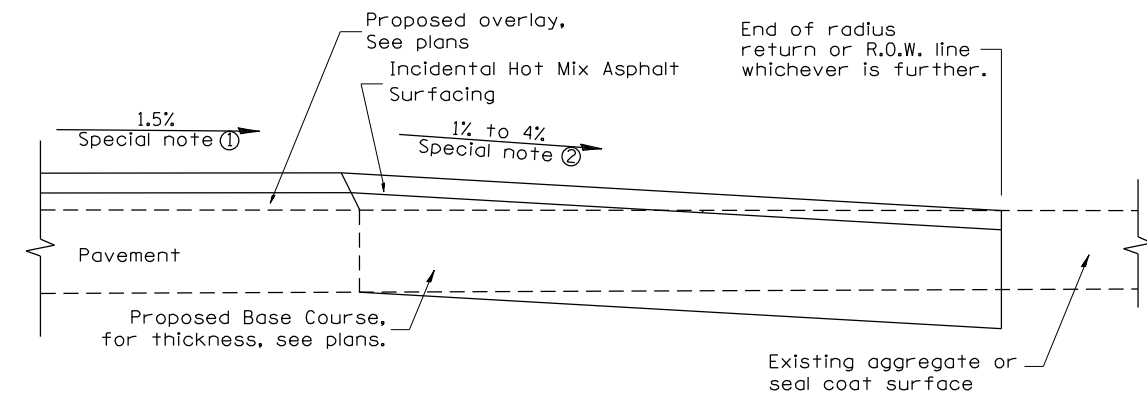


SECTION A-A
EXISTING AGGREGATE OR SEAL COAT SIDEROAD

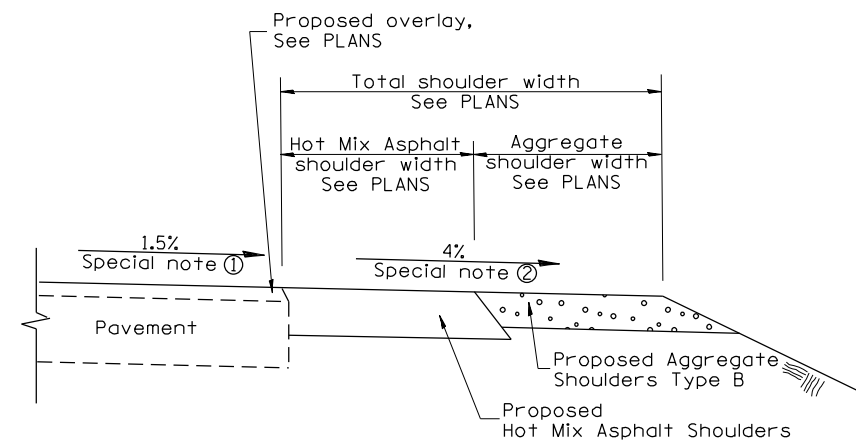

SECTION B-B
MAINLINE SHOULDER TREATMENT

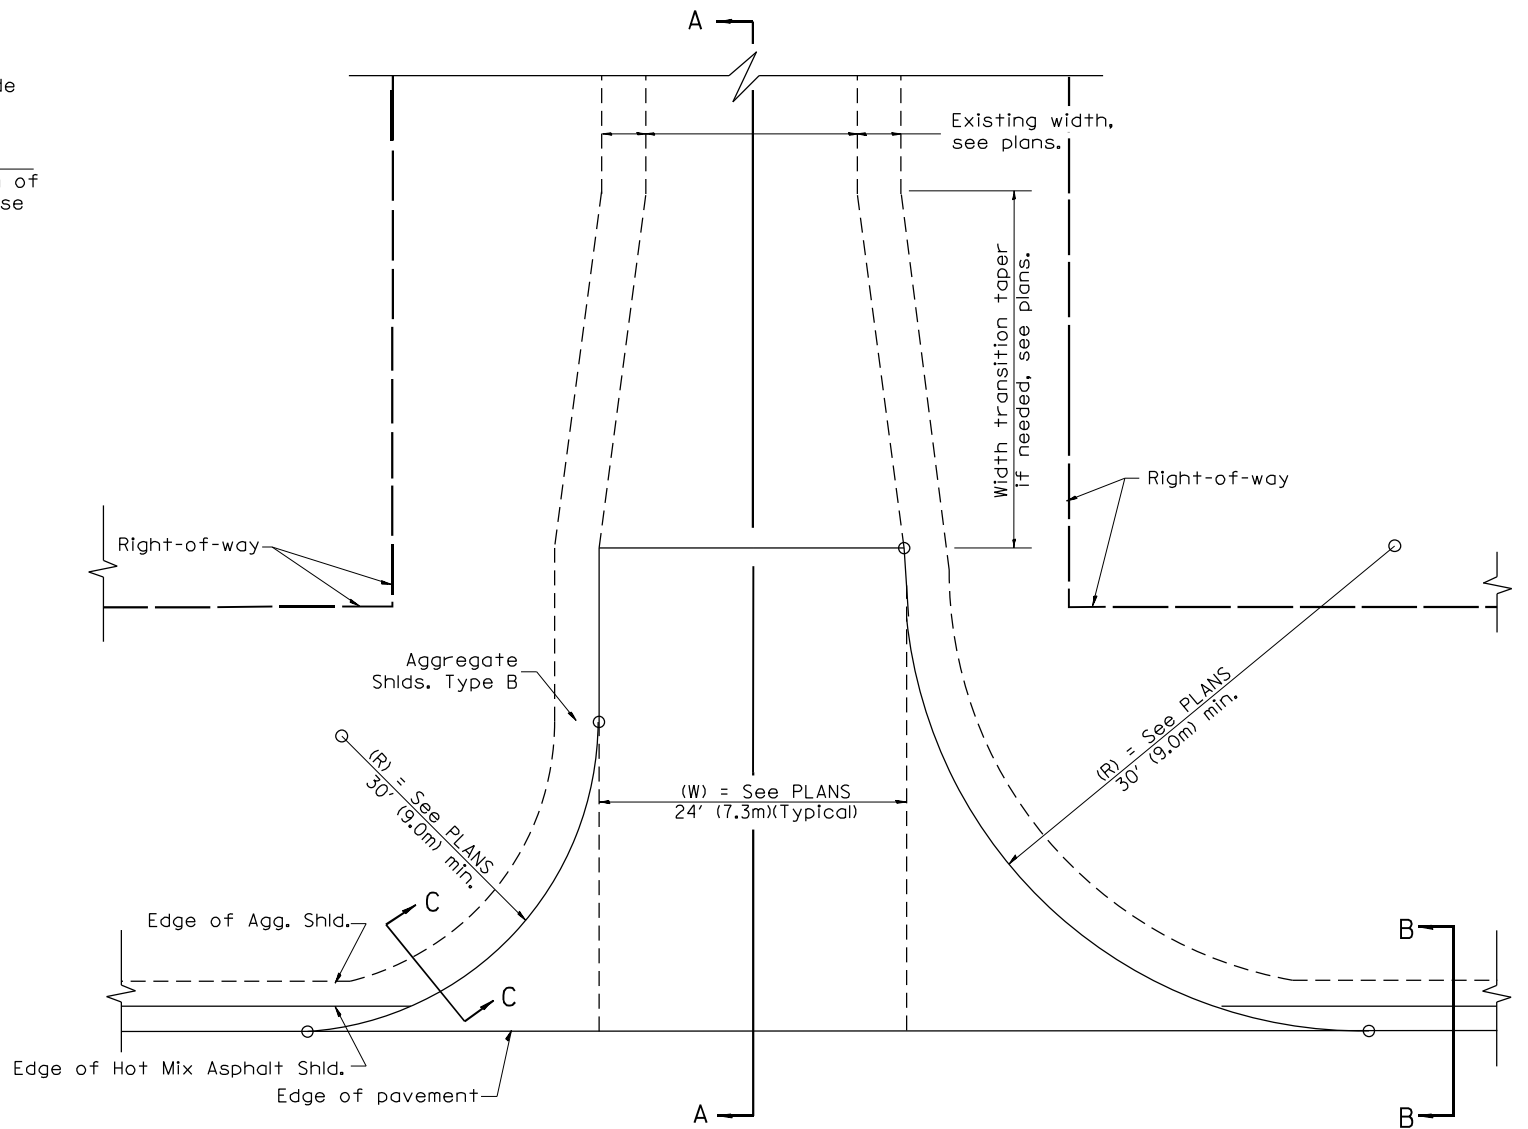

PLAN

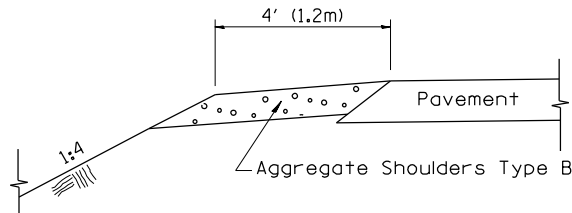

SECTION C-C
SIDEROAD SHOULDER TREATMENT

SPECIAL NOTES

- ① The mainline pavement cross-slope is 1.5% for tangent alignment. See Plans for cross-slope on superelevated horizontal curves.
- ② The sideroad profile should drain away from the mainline at 1% to 4% for 50' (15.0m) to 100' (30.0m), or as a minimum to the end of the radius return. When the sideroad is on the high side of a mainline superelevated curve, - 2% maximum should be provided in order to minimize breakover at the pavement edge. See plans for sideroad profiles.

All dimensions are in inches (millimeters) unless otherwise noted.

01-01-97	RENUM. C-105.02, NEW REVISION BOX	T.P.	02-14-17	MINOR REVISIONS	R.D.
07-01-97	REVISE DESIGNER NOTES	J.A.			
09-15-05	REVISED DESIGNER NOTE	M.M.A.			
10-16-06	REVISED TO 2007 SPEC.	M.A.			

STATE OF ILLINOIS
DEPARTMENT OF TRANSPORTATION

RURAL SIDEROADS FOR "3R" PROJECTS
NOT TO SCALE

F.A.S. RTE.	SECTION	COUNTY	TOTAL SHEETS	SHEET NO.

SCALE:	SHEET	OF	SHEETS	STA.	TO STA.


CiorbaGroup
8725 W. Higgins Rd, Ste 600, Chicago, IL 60631
P 773.775.4009 | www.ciorba.com

USER NAME = Roadway	DESIGNED - AEC	REVISED -
	DRAWN - AMS	REVISED -
PLOT SCALE = 105,0104 ' / in.	CHECKED - NDF	REVISED -
PLOT DATE = 12/18/2024	DATE - 5/31/2024	REVISED -


STATE OF ILLINOIS
DEPARTMENT OF TRANSPORTATION

IL 180 WIDENING AND RESURFACING
IDOT DISTRICT 4 STANDARD DETAILS


F.A.S. RTE.	SECTION	COUNTY	TOTAL SHEETS	SHEET NO.
1195		KNOX	409	275
110RS-5:(111,112,108X-1)W.RS-3				

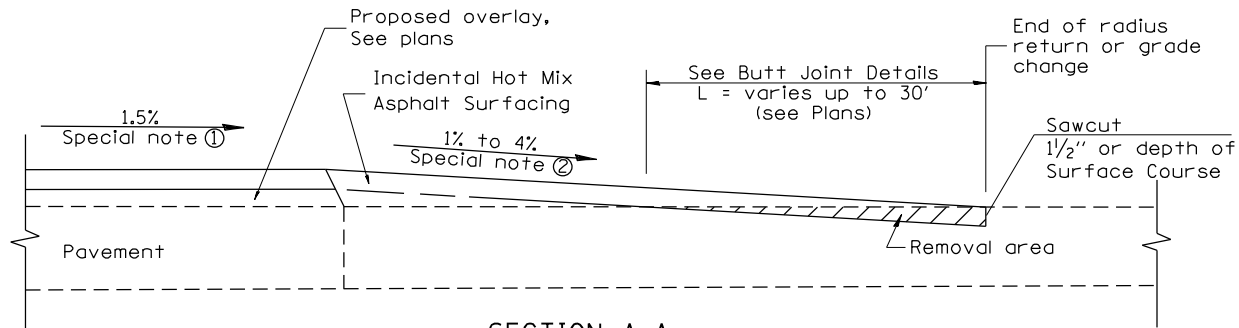


SECTION A-A
EXISTING PCC OR HOT MIX ASPHALT SIDEROAD

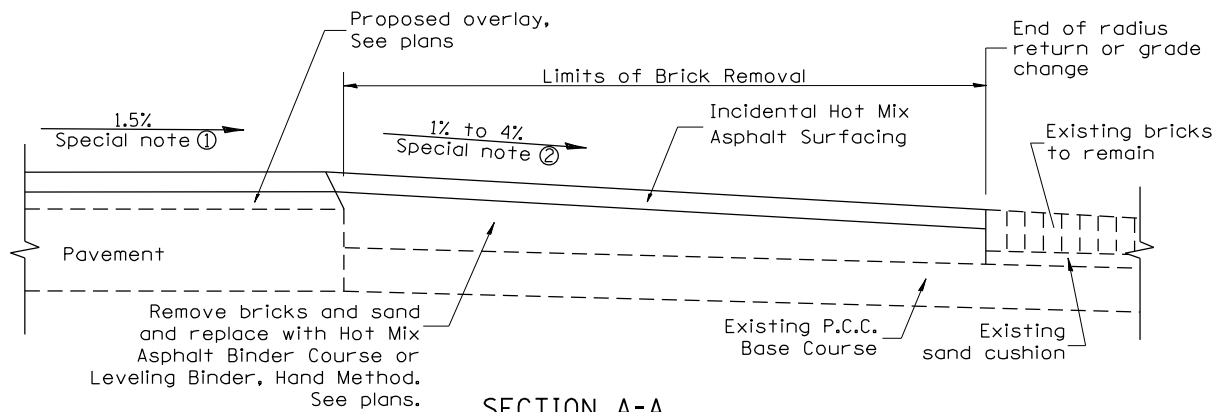

SECTION A-A
EXISTING BRICK SIDEROAD

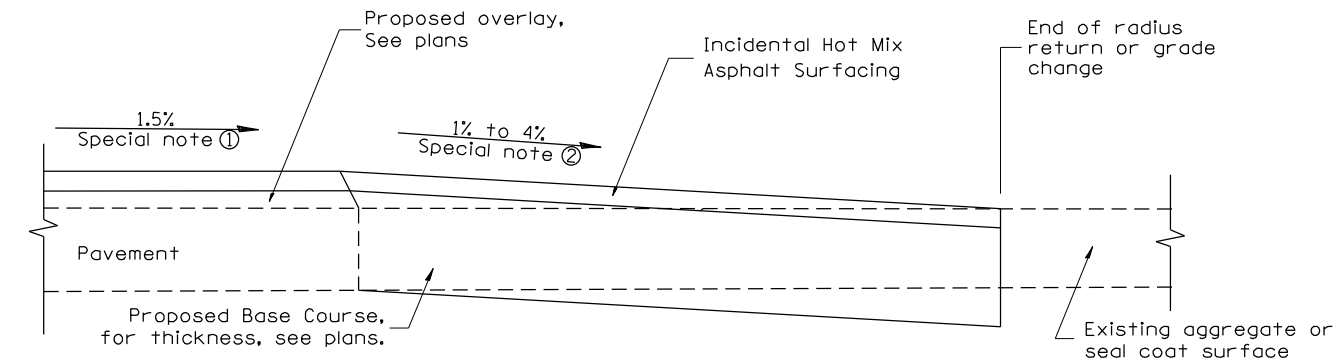

SECTION A-A
EXISTING AGGREGATE OR SEALCOAT SIDEROAD

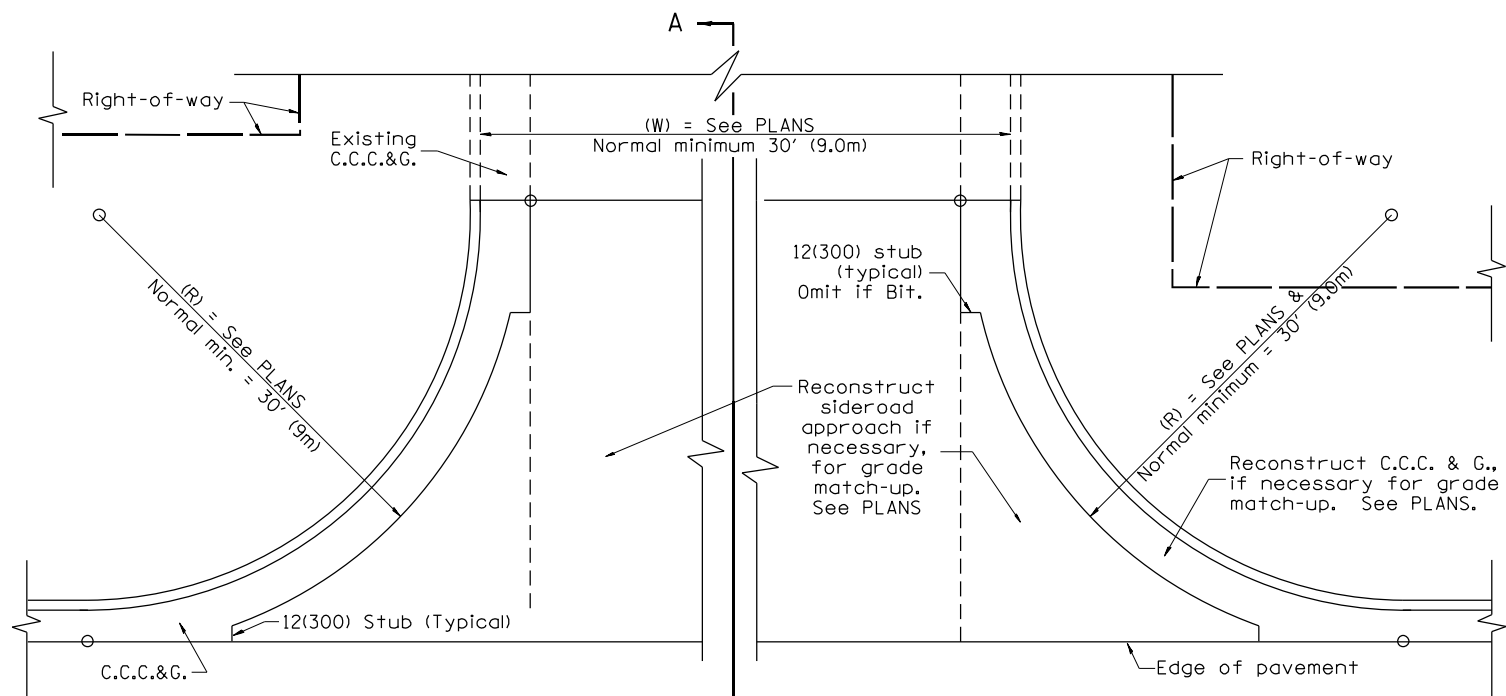


PLAN

SPECIAL NOTES

- ① The mainline pavement cross-slope is 1.5% for tangent alignment. See Plans for cross-slope on superelevated horizontal curves.
- ② The sideroad profile should drain away from the mainline at 1% to 4% for 50' (15.0m) to 100' (30.0m), or as a minimum to the end of the radius return. When the sideroad is on the high side of a mainline superelevated curve, - 2% maximum should be provided in order to minimize breakover at the pavement edge. See plans for sideroad profiles.



All dimensions are in inches (millimeters) unless otherwise noted.

 01-01-97		RENUM. C-105.01, NEW REVISION BOX		T.P.		02-14-17		MINOR REVISIONS		R.D.		STATE OF ILLINOIS DEPARTMENT OF TRANSPORTATION										URBAN SIDEROADS FOR "3R" PROJECTS										F.A. RTE.		SECTION		COUNTY		TOTAL SHEETS		SHEET NO.									
07-01-97		REVISE DESIGNER NOTES		J.A.	
09-15-05		REVISED DESIGNER NOTE		M.M.A.	
10-16-06		REVISED TO 2007 SPEC.		M.A.	
												NOT TO SCALE										CADD STD. 406501-D4										FED. ROAD DIST. NO.		ILLINOIS		FED. AID PROJECT		CONTRACT NO.											
 8725 W. Higgins Rd, Ste 600, Chicago, IL 60631 P 773.775.4009 www.ciorba.com		USER NAME = Roadway				DESIGNED - AEC				REVISED -				STATE OF ILLINOIS DEPARTMENT OF TRANSPORTATION										IL 180 WIDENING AND RESURFACING IDOT DISTRICT 4 STANDARD DETAILS										F.A.S. RTE.		SECTION		COUNTY		TOTAL SHEETS		SHEET NO.							
						DRAWN - AMS				REVISED -																																							
		PLOT SCALE = 105.0104" / in.				CHECKED - NDF				REVISED -																								1195		*		KNOX		409		276							
		PLOT DATE = 12/18/2024				DATE - 5/31/2024				REVISED -																								* 110RS-5; (111,112,108X-1) W.RS-3				CONTRACT NO.		68E50									
												SCALE:				SHEET		OF		SHEETS		STA.		TO		STA.		ILLINOIS		FED. AID PROJECT																			

ROADWAY PROFILE

VIEW

ROADWAY CROSS SECTION VIEW

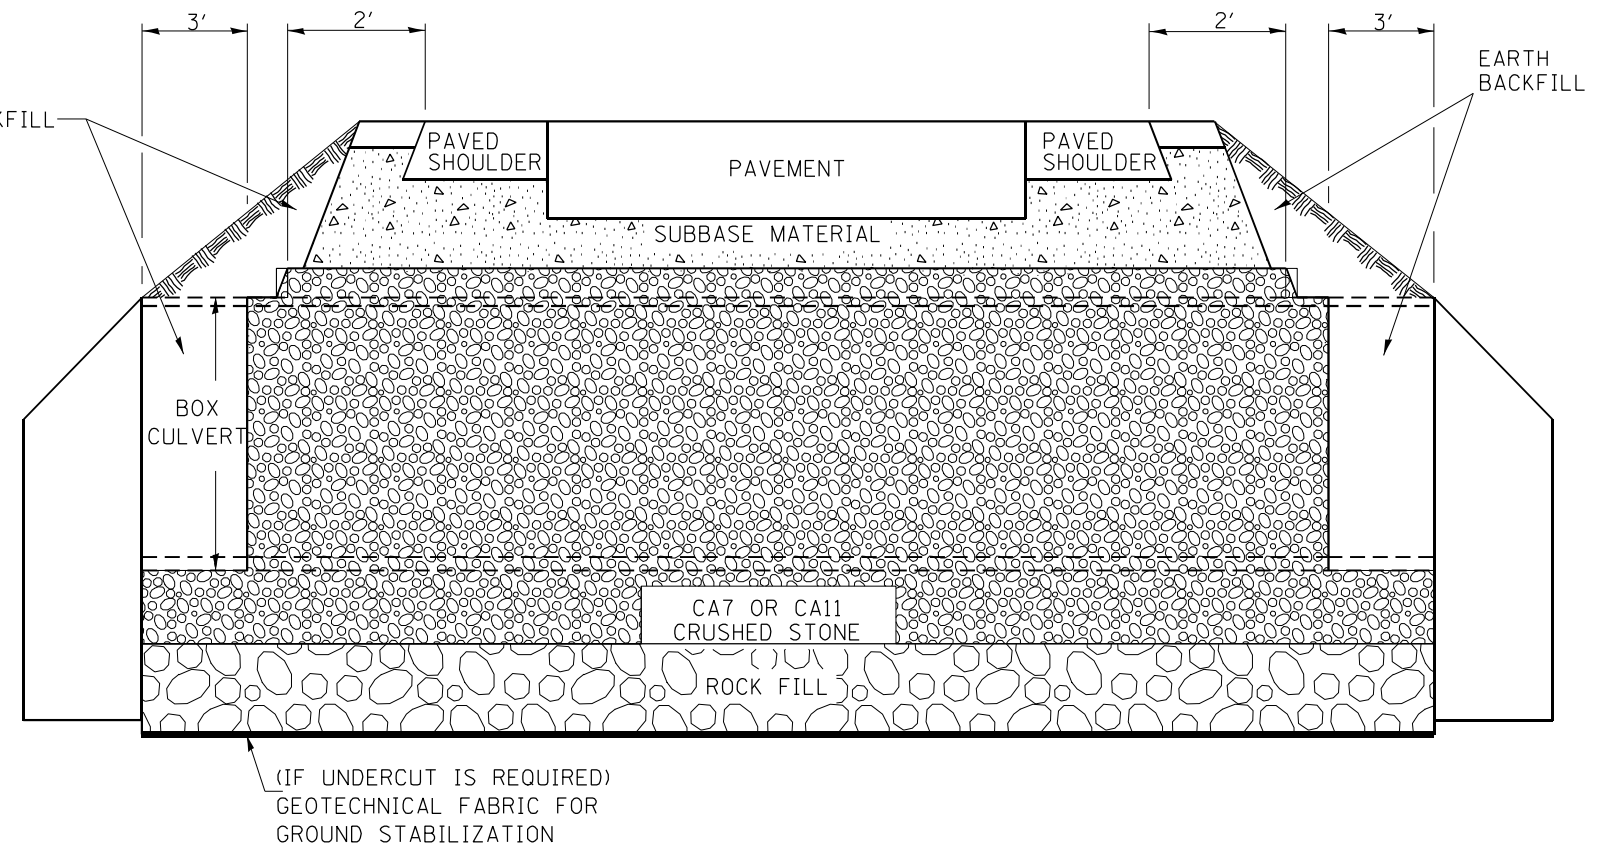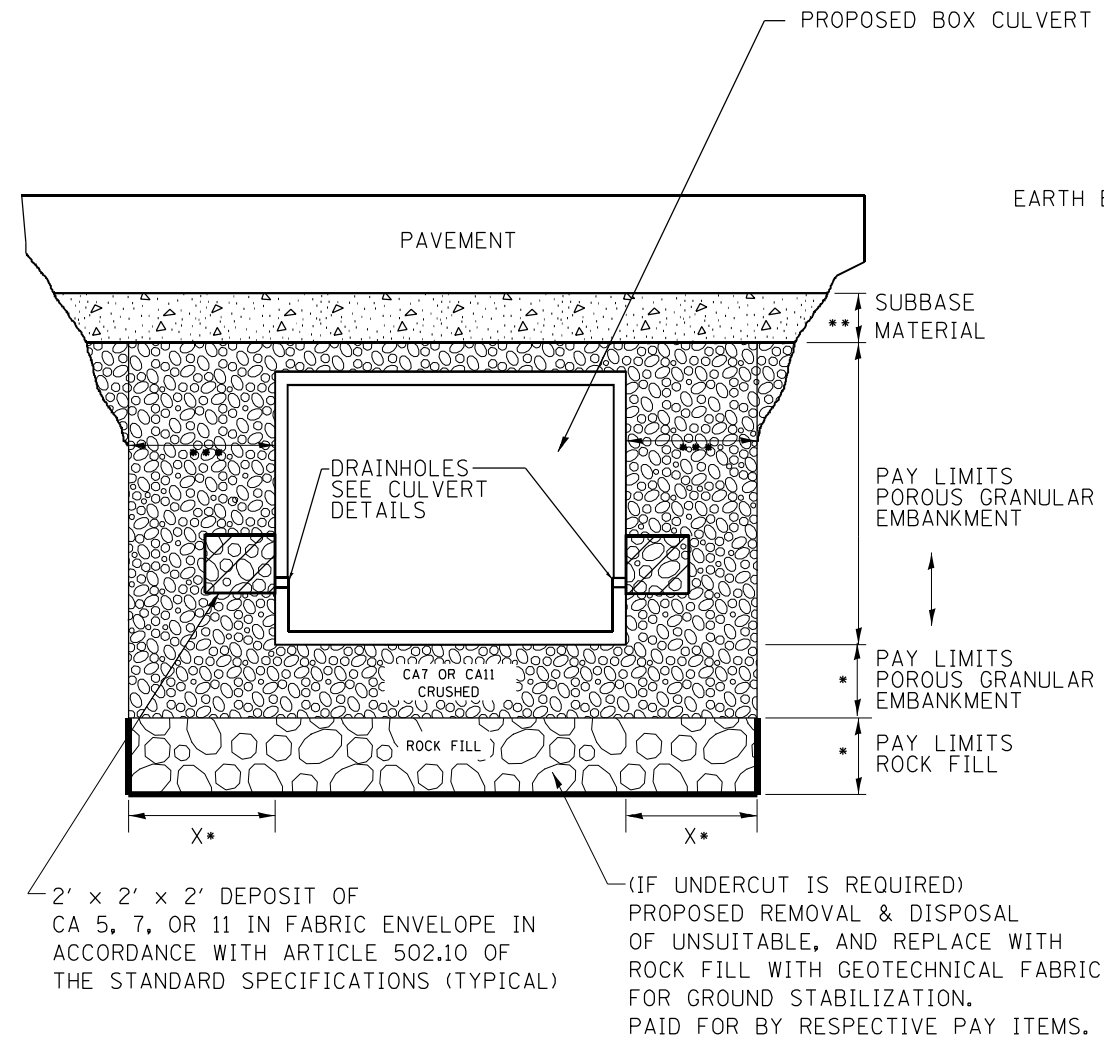

NOTES:

1. EXCEPT AS SPECIFIED IN THIS DETAIL, THE PLACEMENT AND COMPACTION OF BACKFILL SHALL BE IN ACCORDANCE WITH ARTICLE 502.10 OF THE STANDARD SPECIFICATIONS.
2. POROUS GRANULAR EMBARKMENT SHALL BE PLACED IN ACCORDANCE WITH SECTION 207 OF THE STANDARD SPECIFICATIONS.
3. IF NO UNDERCUT IS REQUIRED, A 6" MINIMUM LAYER OF POROUS GRANULAR EMBANKMENT SHALL BE PLACED BELOW THE ELEVATION OF THE BOTTOM OF BOX CULVERT.

All dimensions are in inches (millimeters)
unless otherwise noted.

6-12-12		CREATED NEW STD.		R.D.								STATE OF ILLINOIS DEPARTMENT OF TRANSPORTATION		DETAIL OF EXCAVATION AND BACKFILL FOR BOX CULVERTS NOT TO SCALE		F.A. RTE.		SECTION		COUNTY		TOTAL SHEETS		SHEET NO.			






* Radius as furnished by manufacturer



All slope ratios are expressed as units of vertical displacement to units of horizontal displacement (V:H).

All dimensions are in inches (millimeters) unless otherwise noted.

 **CiorbaGroup**
8725 W. Higgins Rd, Ste 600, Chicago, IL 60631
P 773.775.4009 | www.ciorba.com

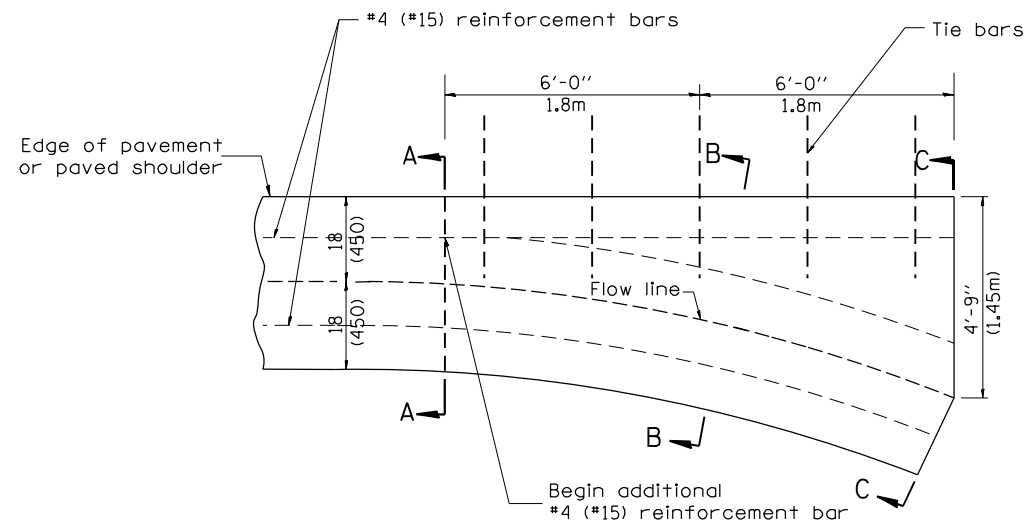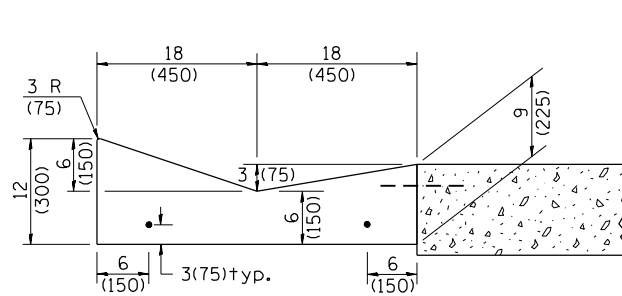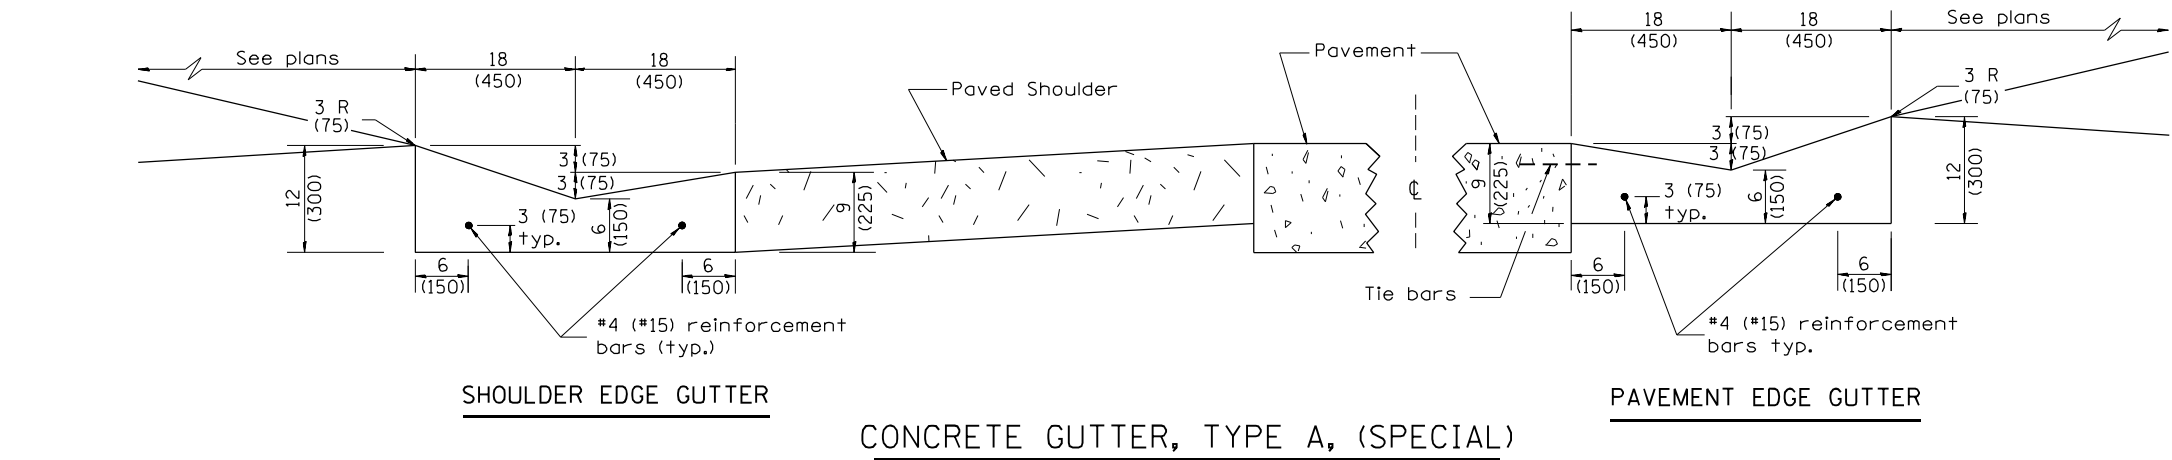

QUANTITY
Section C-C to A-A= 1.2 cu. yd.
(0.92 m³) concrete.

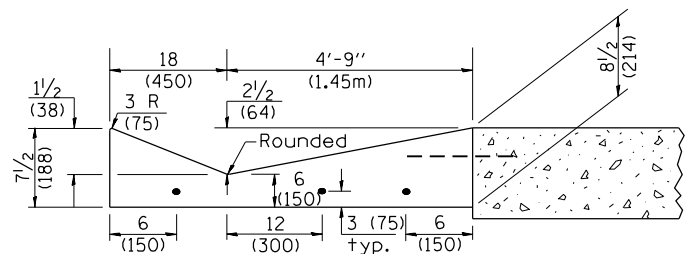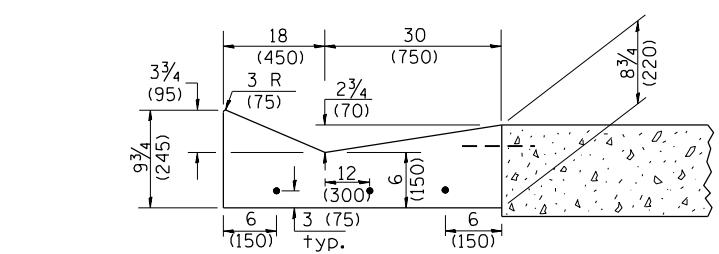

GENERAL NOTES:

1. CONCRETE GUTTER, TYPE A, (SPECIAL) shall conform to the applicable portions of Section 606.
2. Tie bars shall be No. 6x24 (No. 19x600) at 36" (900mm) centers unless otherwise shown.
3. Gutter, gutter inlets, gutter outlets, and gutter entrances shall be tied to rigid pavement in accordance with details shown on Standard 420001.
4. Joints shall be constructed in accordance with Article 606.06.
5. Welded wire fabric shall conform to Article 1006.10(c)(1), and shall not be less than 58 lbs/100 sq.ft. (2.83 kg/m²).

QUANTITIES	
CALC. BY:	DATE:
CHECKED BY:	DATE:
QUANTITY CALCULATIONS ARE ON FILE AT THE DISTRICT 4 OFFICE; BUREAU OF PROJECT IMPLEMENTATION; DOCUMENTATION SECTION	

01-01-97	RENUM. A-1.02, NEW REVISION BOX, ELIMINATED	T.P.	01-10-07	REVISED QUANTITY	M.A.
	EXPANSION ANCHOR TIES		11-16-07	REVISED QUANTITY	M.A.
02-28-02	ENTRANCE TYPICALS REVISED	M.A.	02-15-11	CHANGED MODIFIED TO SPECIAL	R.D.
10-16-06	REVISED TO 2007 SPEC.	M.A.	01-31-18	REVISED TIE BAR SIZE & SPACING	R.D.
USER NAME = Roadway		DESIGNED - AEC	REVISED -		
		DRAWN - AMS	REVISED -		
PLOT SCALE = 1/8" = 1'-0"		CHECKED - NDF	REVISED -		
PLOT DATE = 12/18/2024		DATE - 5/31/2024	REVISED -		

INLET

STATE OF ILLINOIS DEPARTMENT OF TRANSPORTATION	
STATE OF ILLINOIS DEPARTMENT OF TRANSPORTATION	






CONCRETE GUTTER, TYPE A, (SPECIAL) (INLET, OUTLET & ENTRANCE)	
NOT TO SCALE	
SCALE:	SHEET OF SHEETS STA. TO STA.

All dimensions are in inches (millimeters) unless otherwise noted.




F.A. RTE.	SECTION	COUNTY	TOTAL SHEETS	SHEET NO.
1195		KNOX	409	281
FED. ROAD DIST. NO.		ILLINOIS FED. AID PROJECT	CONTRACT NO.	
110RS-5;(111,112,108X-1)W.RS-3			68E50	

DATE PLOTTED = 12/18/2024 10:50:22 AM
PEN TABLE = 0021484.07.tbl
PLOT CONFIG = CG-PDF.plt
C:\Users\Roadway\OneDrive\Documents\1195\1195-5;(111,112,108X-1)W.RS-3.dwg
FILE NAME: 1195-5;(111,112,108X-1)W.RS-3.dwg



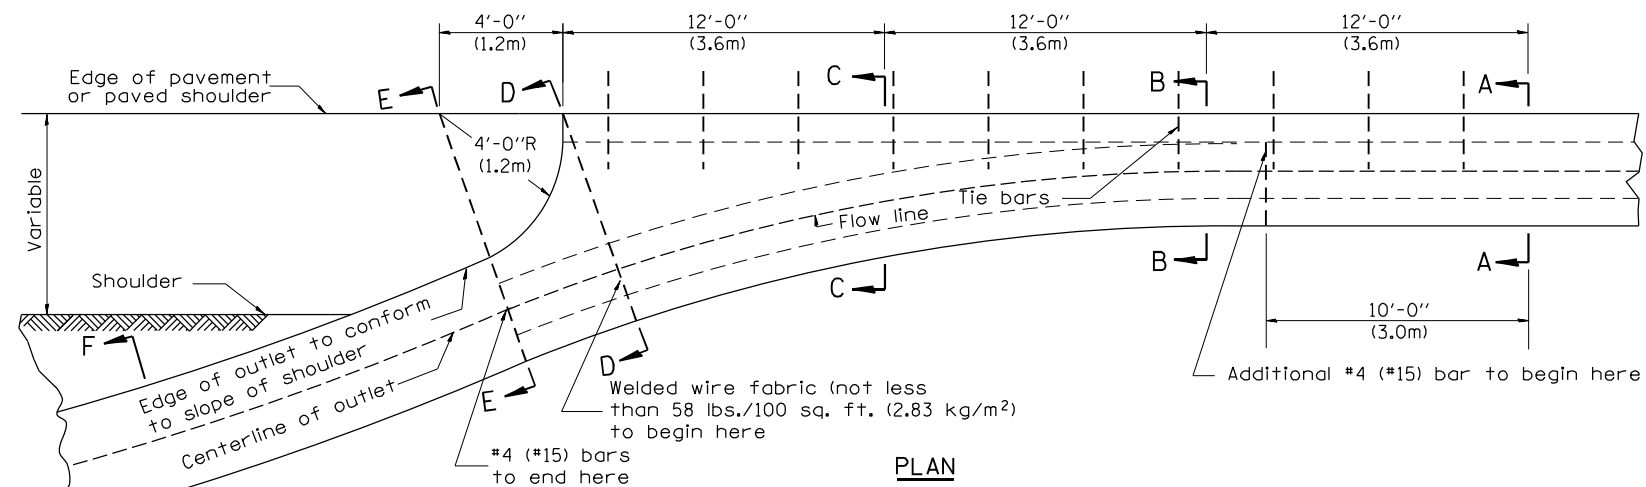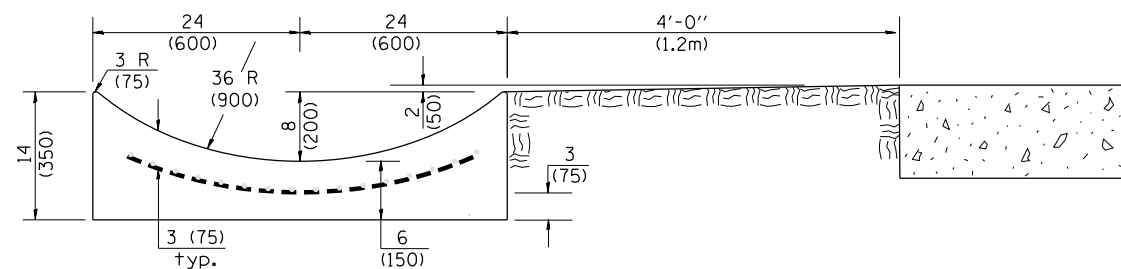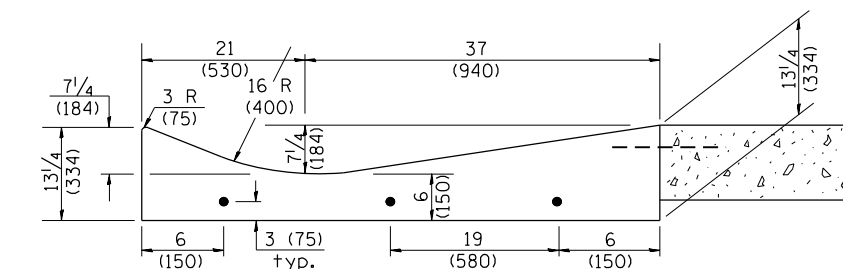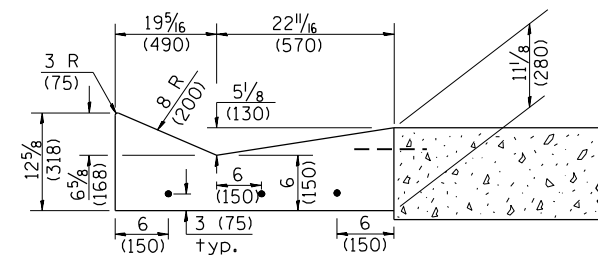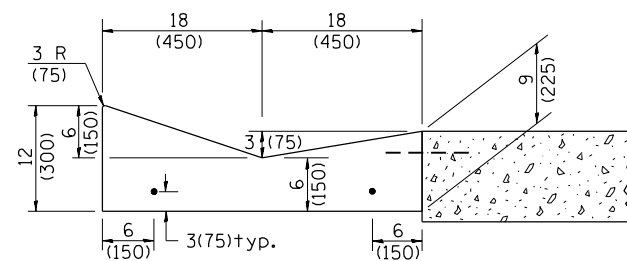

QUANTITY	
Section A-A to E-E =	4.5 cu. yd. (3.36 m ³) concrete.
Section E-E to F-F =	0.10 cu. yd./ft. (0.26 m ³ /m) concrete.

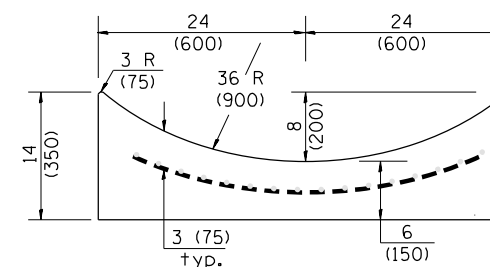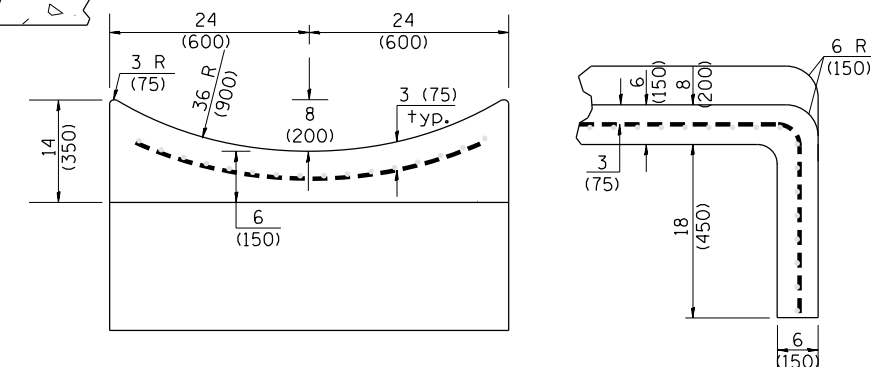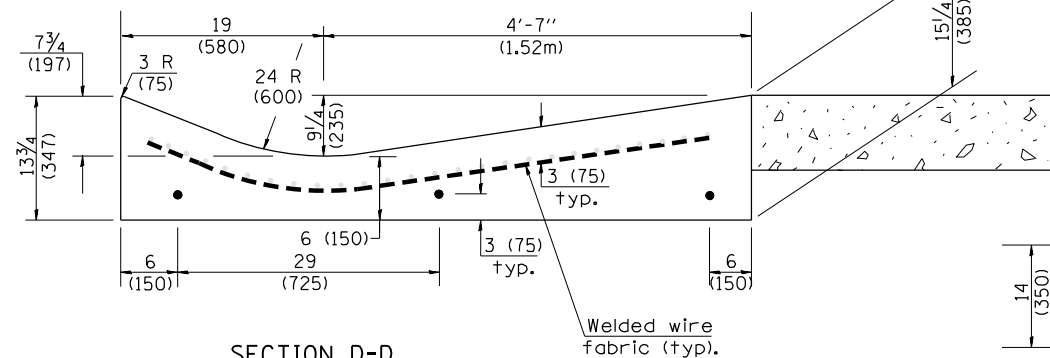

QUANTITY
Curtain Wall = 0.1 cu. yd. (0.08 m ³) concrete.

OUTLET

QUANTITIES	
CALC. BY: _____	DATE: _____
CHECKED BY: _____	DATE: _____
QUANTITY CALCULATIONS ARE ON FILE AT THE DISTRICT 4 OFFICE; BUREAU OF PROJECT IMPLEMENTATION; DOCUMENTATION SECTION	

All dimensions are in inches (millimeters) unless otherwise noted.

F.A. RTE.	SECTION	COUNTY	TOTAL SHEETS	SHEET NO.
			3	2
		CONTRACT NO.		
FED. ROAD DIST. NO.	ILLINOIS	FED. AID PROJECT		

F.A.S. RTE.	SECTION	COUNTY	TOTAL SHEETS
1195	*	KNOX	409
* 110RS-5;(111,112,108X-1)W,RS-3			CONTRACT NO.
ILLINOIS		FED. AID PROJECT	

CONCRETE GUTTER, TYPE A, (SPECIAL) (INLET, OUTLET & ENTRANCE)					F.A. RTE.	SECTION	COUNTY	TOTAL SHEETS	SHEET NO.
								3	2
NOT TO SCALE					CONTRACT NO.				
					FED. ROAD DIST. NO.	ILLINOIS	FED. AID PROJECT		
IL 180 WIDENING AND RESURFACING IDOT DISTRICT 4 STANDARD DETAILS					F.A.S. RTE.	SECTION	COUNTY	TOTAL SHEETS	
					1195	+	KNOX	409	
SCALE:					110RS-5(111,112,108X-1)W,RS-3				
SHEET OF SHEETS STA. TO STA.					ILLINOIS FED. AID PROJECT CONTRACT NO.				

	STATE OF ILLINOIS DEPARTMENT OF TRANSPORTATION
	STATE OF ILLINOIS DEPARTMENT OF TRANSPORTATION

[illegible]

USER NAME	= Roadway
PLOT SCALE	= 105,0104 ' / in.
PLOT DATE	= 12/18/2024

CiorbaGroup
 7. Higgins Rd, Ste 600, Chicago, IL 60631
 773.775.4009 | www.ciorba.com

```
DATE PLOTTED = 12/18/2024 10:50:22 AM
PEN TABLE = 0021484.07.tbl
PLOT CONFIG = CGL-PDF.pltcfg
FILE = $MODELNAME$
MODEL NAME = N:\PROJ\021484.07\CADD\SP\Details\0468F5D-DETO.dwg
```

DATE PLOTTED = 12/18/2024 10:50:23 AM
PEN TABLE = 0021484.07.tbl
PLOT CONFIG = CG-PDF.plt
MODEL: S:\MODELS\NAMES
FILE NAME: I:\PROJECTS\10021484.07\CGDPS\INTDET\BID48E50.DTP:261




8725 W. Higgins Rd, Ste 600, Chicago, IL 60631
P 773.775.4009 | www.ciorba.com


USER NAME = Roadway
DESIGNED - AEC
DRAWN - AMS
PLOT SCALE = 105.0104' / in.
CHECKED - NDF
PLOT DATE = 12/18/2024
DATE - 5/31/2024
REVISED -
REVISED -
REVISED -
REVISED -

QUANTITIES
CALC. BY: _____ DATE: _____
CHECKED BY: _____ DATE: _____
QUANTITY CALCULATIONS ARE ON
FILE AT THE DISTRICT 4 OFFICE;
BUREAU OF PROJECT IMPLEMENTATION;
DOCUMENTATION SECTION


TYPICAL RURAL ENTRANCE

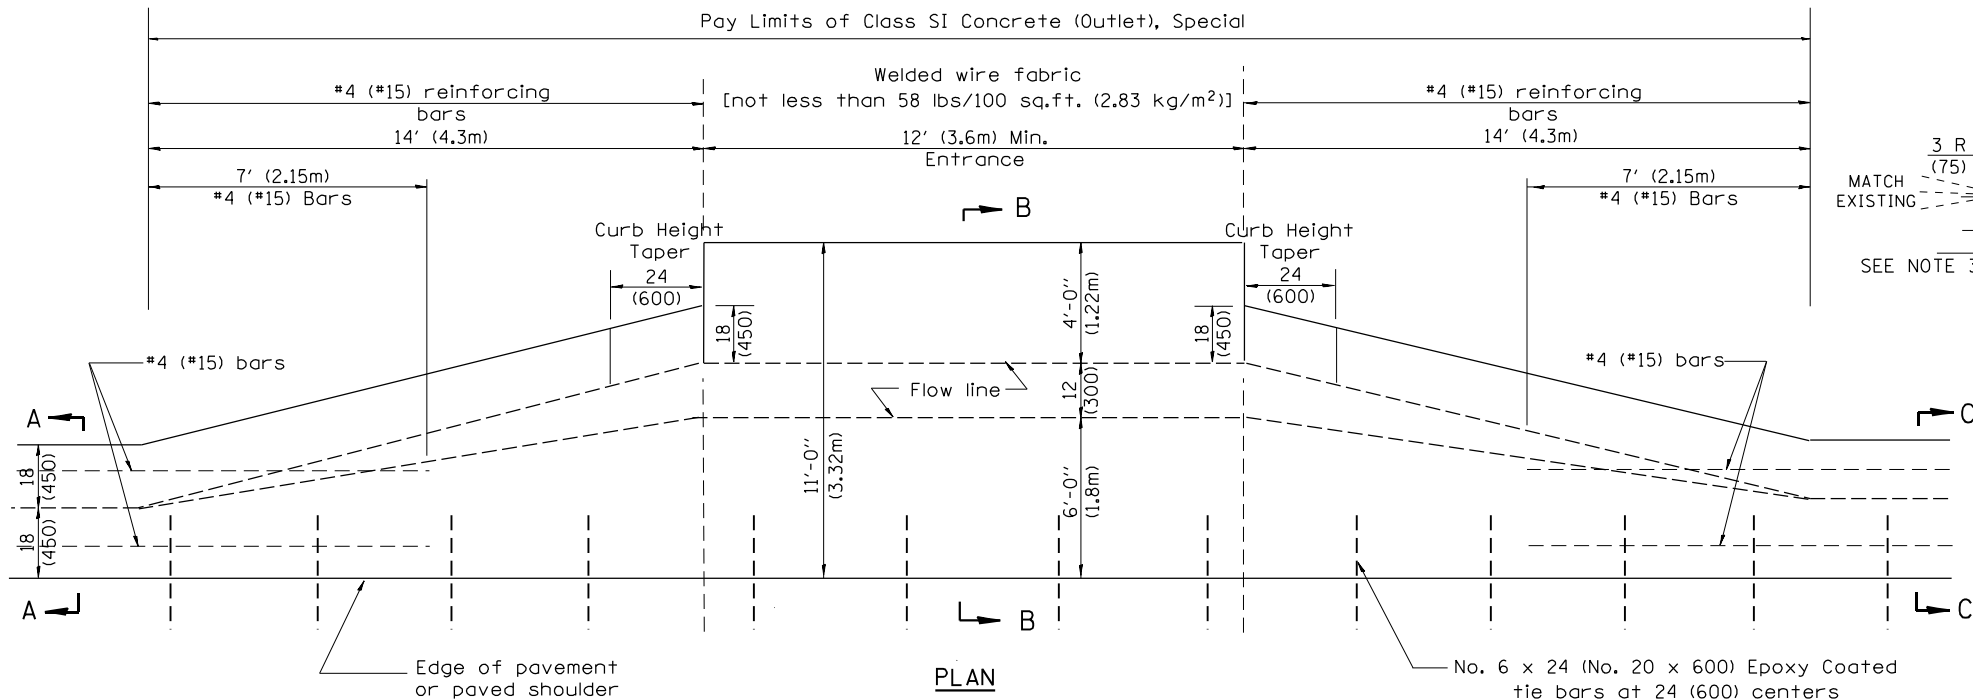


TYPICAL URBAN ENTRANCE

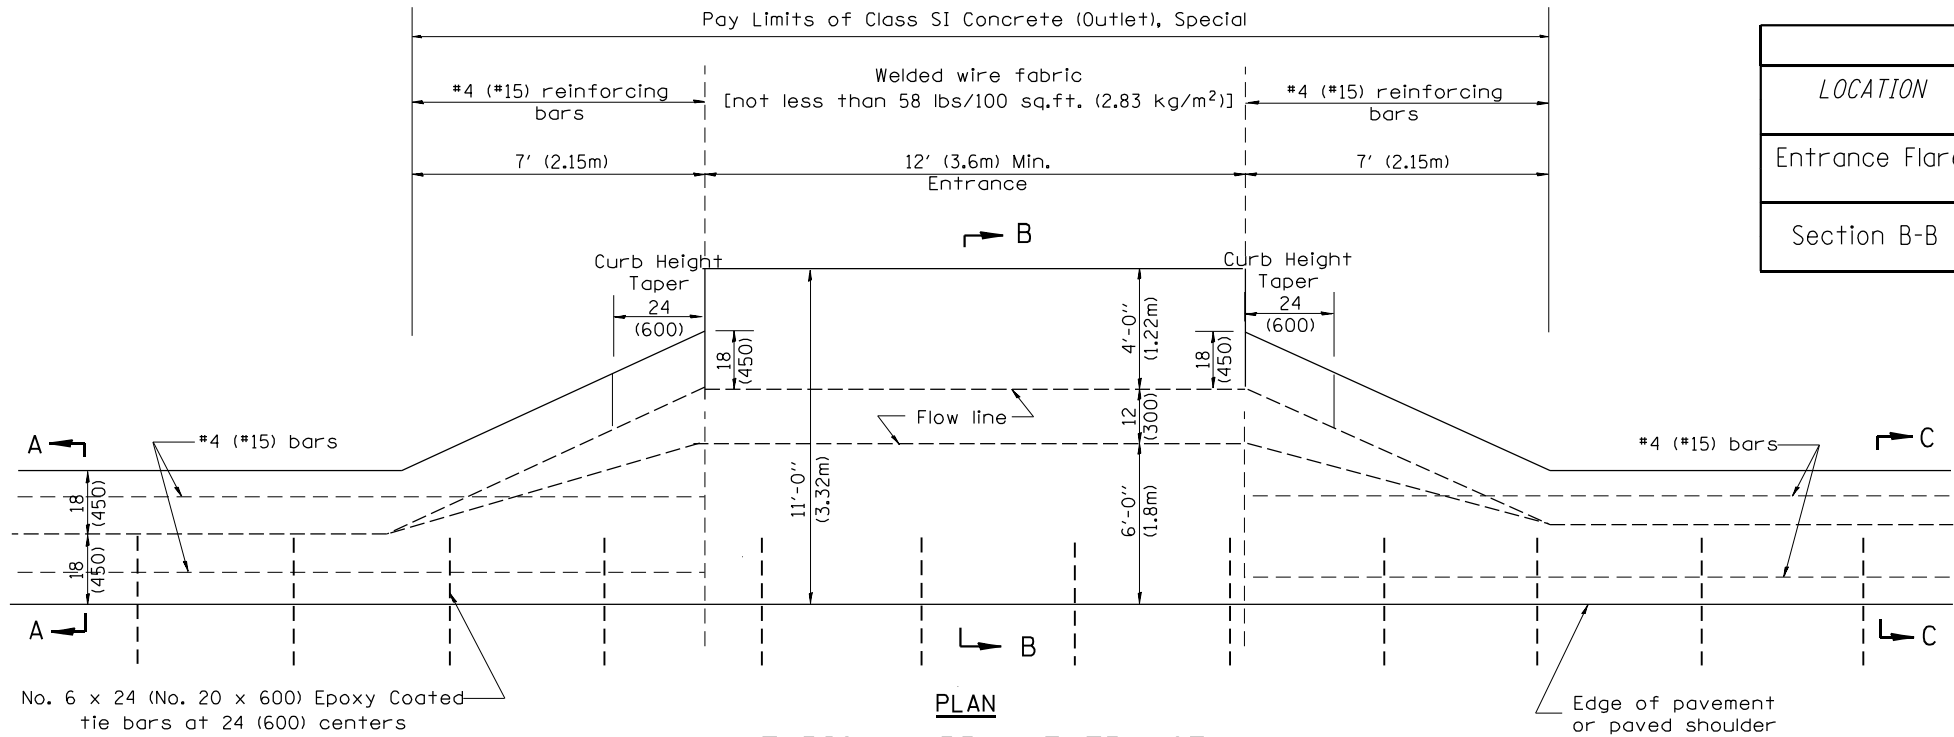

QUANTITY CALCULATION			
LOCATION	LENGTH	NON-COMMERCIAL 6 (150)	COMMERCIAL ENTRANCE 8 (200)
Entrance Flare	7 Ft (2.15 m) Urban 14 Ft (4.30 m) Rural	0.15 Cu Yd / Ft (0.37 Cu M / M)	0.18 Cu Yd / Ft (0.45 Cu M / M)
Section B-B	See Plans	0.23 Cu Yd / Ft (0.57 Cu M / M)	0.28 Cu Yd / Ft (0.70 Cu M / M)

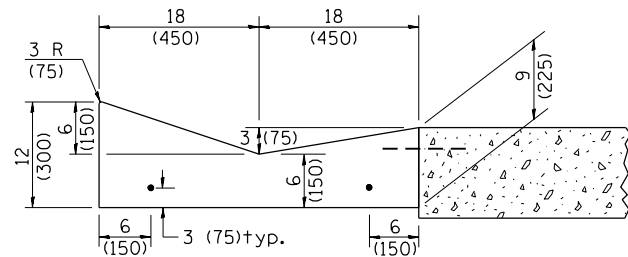

SECTION A-A & C-C

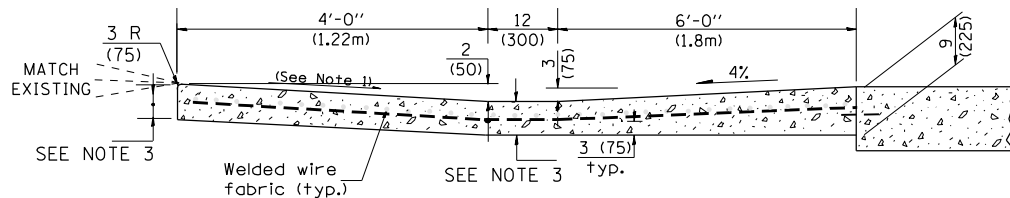

SECTION B-B

- GENERAL NOTES
- Slope may be increased from 4% (min.) to 6% (max.) in order to match the existing.
 - The cross-slope is to be constructed as given in the plans from back turnout to where driveway matches existing.
 - For Non-Commercial Entrances the driveway thickness shall be 6 (150). For Commercial Entrances the driveway thickness shall be 8 (200).

All dimensions are in inches (millimeters) unless otherwise noted.

STATE OF ILLINOIS
DEPARTMENT OF TRANSPORTATION

CONCRETE GUTTER, TYPE A, (SPECIAL)
(INLET, OUTLET & ENTRANCE)

NOT TO SCALE


STATE OF ILLINOIS
DEPARTMENT OF TRANSPORTATION

IL 180 WIDENING AND RESURFACING
IDOT DISTRICT 4 STANDARD DETAILS

SCALE: SHEET OF SHEETS STA. TO STA.

F.A.S. RTE.	SECTION	COUNTY	TOTAL SHEETS	SHEET NO.
			3	3
CONTRACT NO.				
FED. ROAD DIST. NO. ILLINOIS FED. AID PROJECT				
1195		KNOX	409	283
110RS-5:(111,112,108X-1)W.RS-3				CONTRACT NO. 68E50
ILLINOIS FED. AID PROJECT				


DATE PLOTTED = 12/18/2024 10:50:23 AM
PEN TABLE = 0021484.07.tbl
PLOT CONFIG = CG-PDF.plt
FILE NAME: \\CADD\0021484.07\CADD\SRD\BIB\0468E50\DET5.dgn
DESIGNER NOTES:
1. INCLUDE STATE std. 420001.

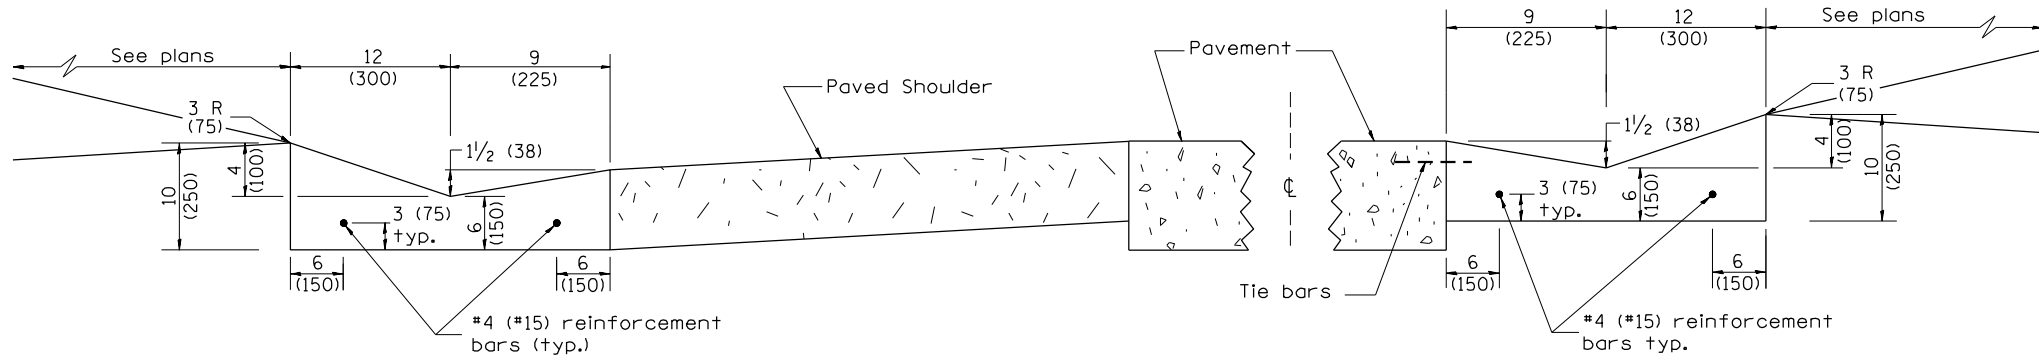


SHOULDER EDGE GUTTER

CONCRETE GUTTER, TYPE B, (SPECIAL)

PAVEMENT EDGE GUTTER

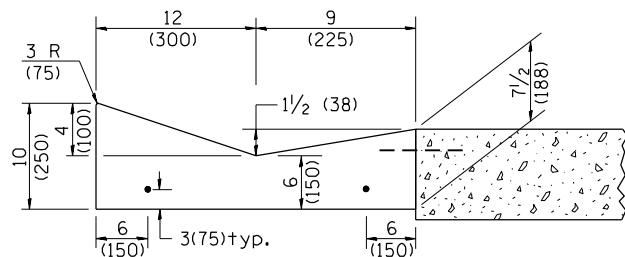


SECTION A-A

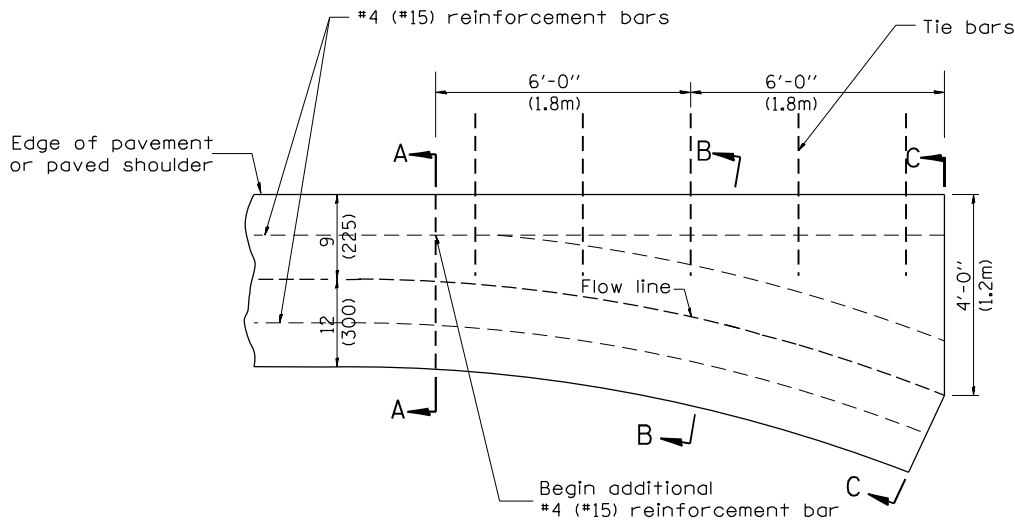


PLAN

QUANTITY
Section C-C to A-A=
0.73 cu. yd. concrete.

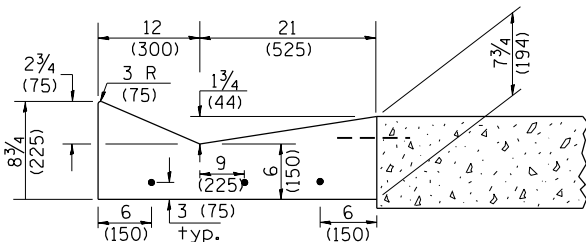

SECTION B-B

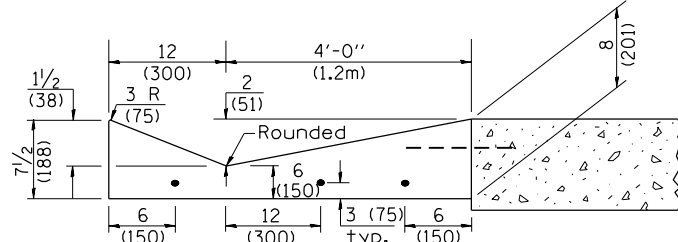

SECTION C-C

INLET


GENERAL NOTES:

- CONCRETE GUTTER, TYPE B (SPECIAL) shall conform to the the applicable portions of Section 606.
- Tie bars shall be No. 6x24 (No. 19x600) at 36" (900mm) centers unless otherwise shown.
- Gutter, gutter inlets, gutter outlets, and gutter entrances shall be tied to rigid pavement in accordance with details shown on Standard 420001.
- Joints shall be constructed in accordance with Article 606.06.
- Welded wire fabric shall conform to Article 1006.10(c)(1), and shall not be less than 58 lbs/100 sq.ft. (2.83 kg/m²).


All dimensions are in inches (millimeters) unless otherwise noted.

QUANTITIES	
CALC. BY:	DATE:
CHECKED BY:	DATE:
QUANTITY CALCULATIONS ARE ON FILE AT THE DISTRICT 4 OFFICE; BUREAU OF PROJECT IMPLEMENTATION; DOCUMENTATION SECTION	


01-01-97	RENUM. A-1.01, NEW REVISION BOX, ELIMINATED	T.P.	10-16-06	REVISED TO 2007 SPEC.	M.A.	STATE OF ILLINOIS DEPARTMENT OF TRANSPORTATION	CONCRETE GUTTER, TYPE B, (SPECIAL) (INLET, OUTLET & ENTRANCE)	SHT. 1 OF 3 CADD STD. 606201-04	F.A.S. RTE.	SECTION	COUNTY	TOTAL SHEETS	SHEET NO.																						
03-06-98	EXPANSION ANCHOR TIES	J.A.	11-16-07	REVISED QUANTITY	M.A.																														
03-06-98	CORRECT DIMENSIONING	J.A.	02-15-11	CHANGED MODIFIED TO SPECIAL	R.D.																														
03-10-06	REVISED QUANTITY	M.A.	01-31-18	REVISED TIE BAR SIZE & SPACING	R.D.																														
NOT TO SCALE						CONTRACT NO.																													
FED. ROAD DIST. NO.						ILLINOIS FED. AID PROJECT																													
 8725 W. Higgins Rd, Ste 600, Chicago, IL 60631 P 773.775.4009 www.ciorba.com						STATE OF ILLINOIS DEPARTMENT OF TRANSPORTATION						IL 180 WIDENING AND RESURFACING						F.A.S. RTE.		SECTION		COUNTY		TOTAL SHEETS		SHEET NO.									
						DESIGNED - AEC						REVISED -						1195		*		KNOX		409		284									
						DRAWN - AMS						REVISED -						1195		*		KNOX		409		284									
						PLOT SCALE = 105,0104' / in.						CHECKED - NDF						REVISED -						1195		*		KNOX		409		284			
PLOT DATE = 12/18/2024						DATE - 5/31/2024						REVISED -						SCALE:						SHEET		OF		SHEETS		STA.		TO STA.		CONTRACT NO. 68E50	

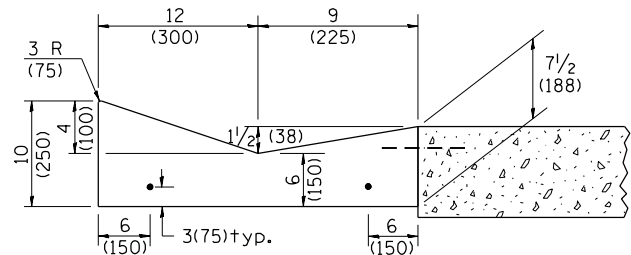


SECTION A-A

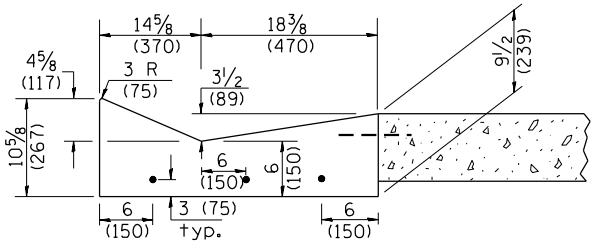


SECTION B-B

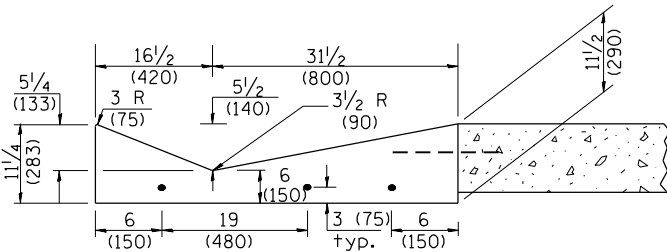

SECTION C-C

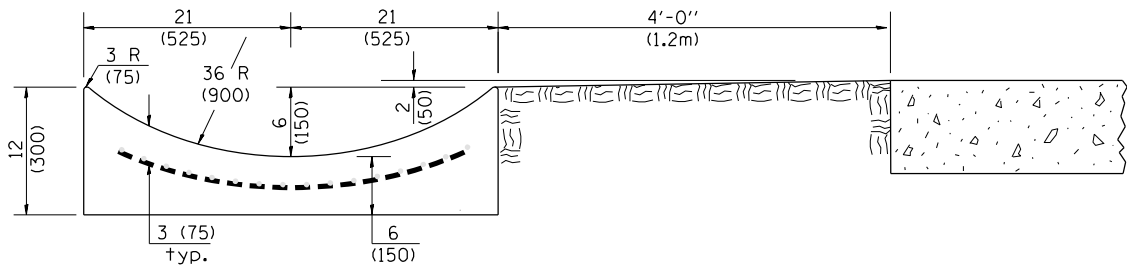


SECTION E-E

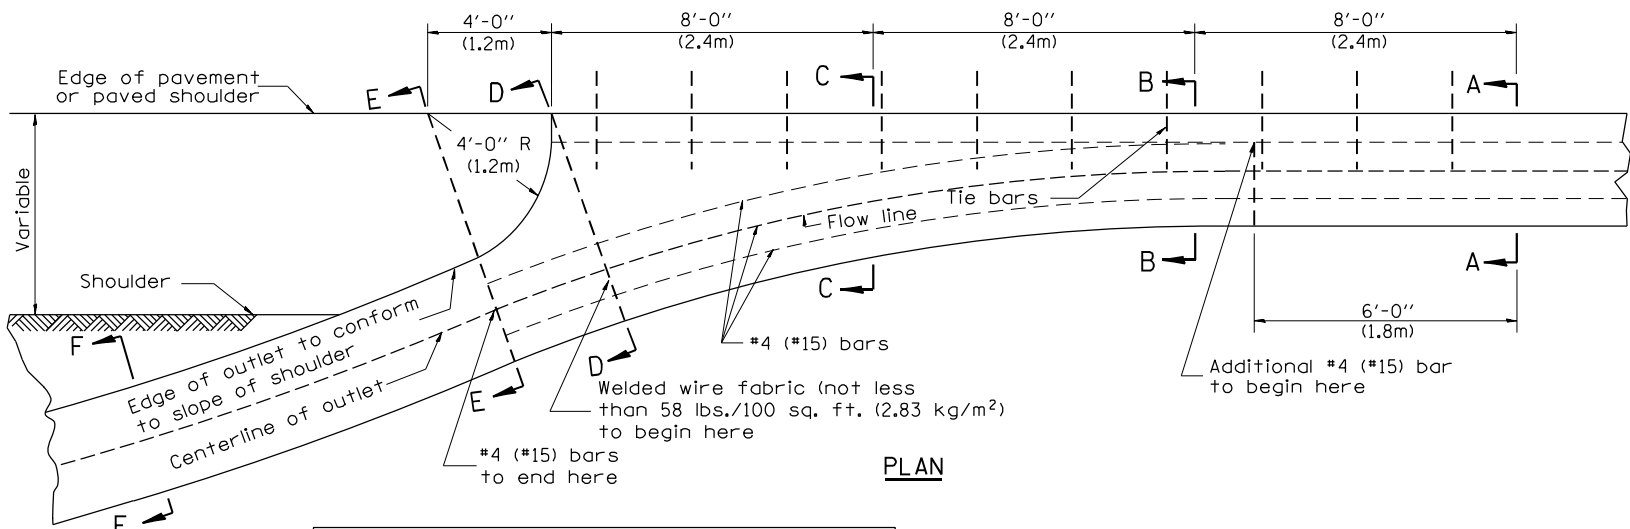


PLAN


QUANTITY
Section A-A to E-E= 2.81 cu. yd. concrete.
Section E-E to F-F= 0.09 cu. yd./ft. concrete.

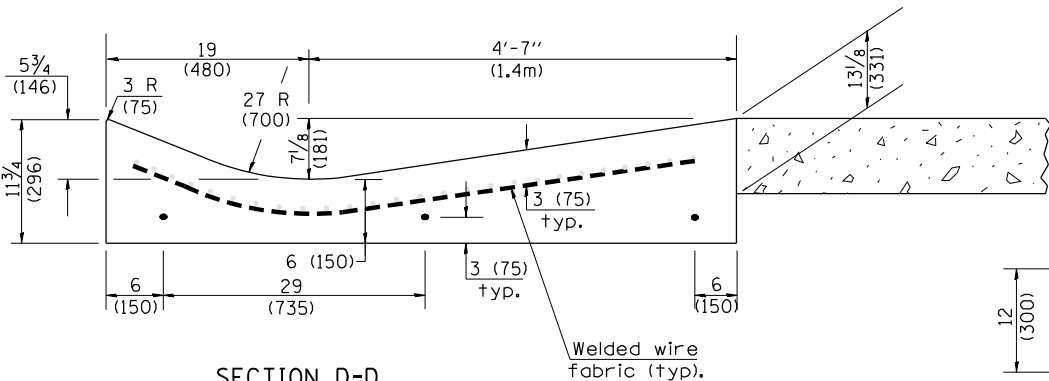

SECTION D-D

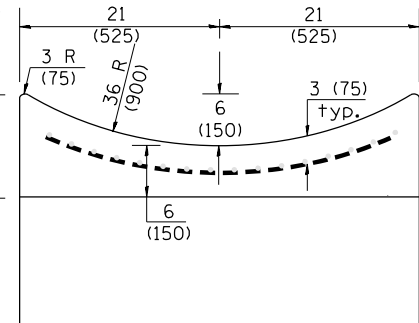

SECTION F-F

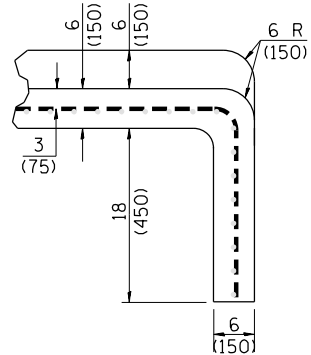


SECTIONS AT END OF OUTLET
(CURTAIN WALL)

QUANTITY
Curtain Wall =
0.1 cu. yd. concrete.

OUTLET


QUANTITIES	
CALC. BY:	DATE:
CHECKED BY:	DATE:
QUANTITY CALCULATIONS ARE ON FILE AT THE DISTRICT 4 OFFICE; BUREAU OF PROJECT IMPLEMENTATION; DOCUMENTATION SECTION	

STATE OF ILLINOIS DEPARTMENT OF TRANSPORTATION				CONCRETE GUTTER, TYPE B, (SPECIAL) (INLET, OUTLET & ENTRANCE)				SHT. 2 OF 3 CADD STD. 606201-D4			
NOT TO SCALE				SCALE:				SHEET OF SHEETS			
STATE OF ILLINOIS DEPARTMENT OF TRANSPORTATION				IL 180 WIDENING AND RESURFACING				CONTRACT NO. 68E50			
F.A.S. RTE. SECTION COUNTY TOTAL SHEETS SHEET NO.				F.A.S. RTE. SECTION COUNTY TOTAL SHEETS SHEET NO.				F.A.S. RTE. SECTION COUNTY TOTAL SHEETS SHEET NO.			
1195				1195				1195			
110RS-5;(111,112,108X-1)W.RS-3				110RS-5;(111,112,108X-1)W.RS-3				110RS-5;(111,112,108X-1)W.RS-3			
ILLINOIS FED. AID PROJECT				ILLINOIS FED. AID PROJECT				ILLINOIS FED. AID PROJECT			

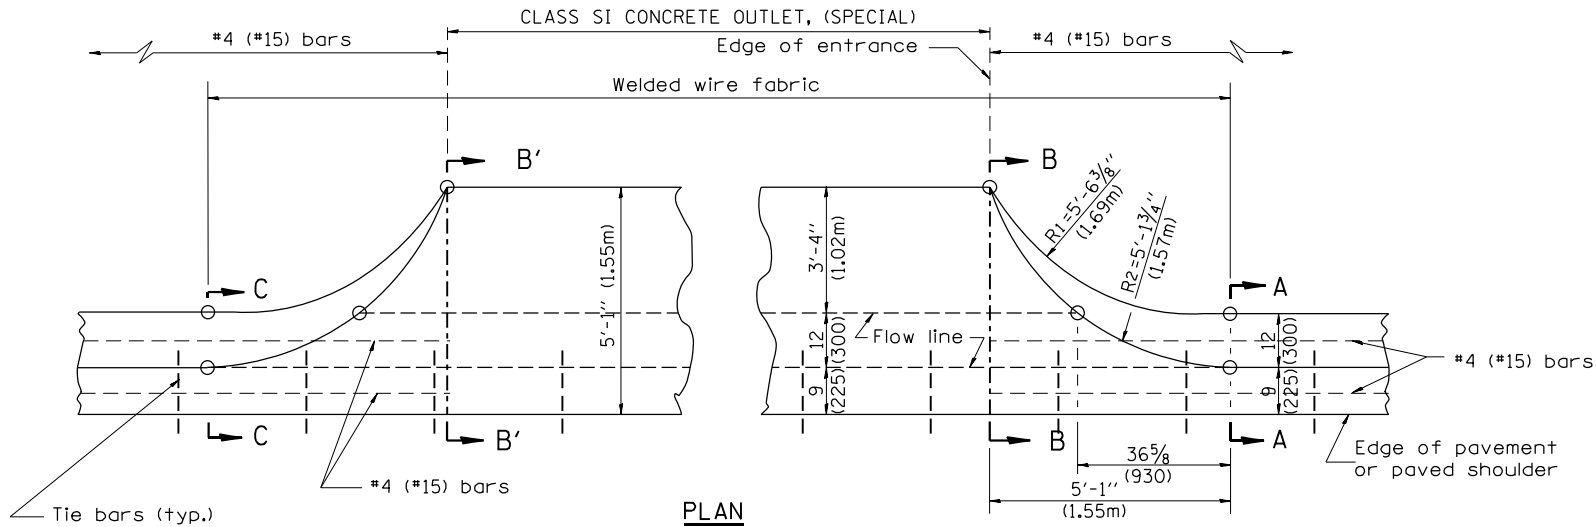


TYPICAL URBAN ENTRANCE

QUANTITY
URBAN ENTRANCE
Section B'-B' to B-B=
0.1 cu. yd./ft.
Section C-C to B'-B' + B-B to A-A=
0.69 cu. yd.

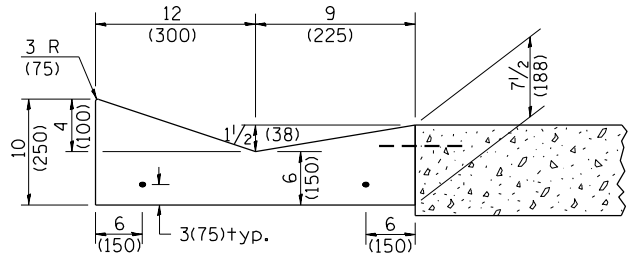


SECTION A-A & C-C

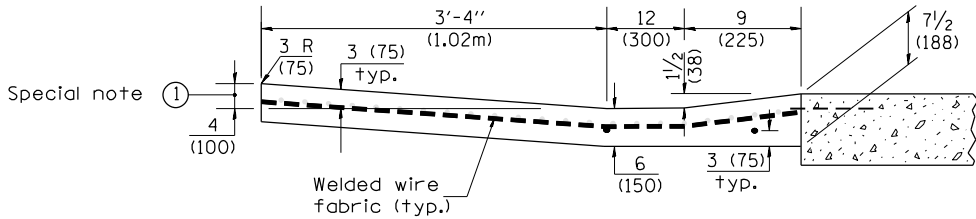

SECTION B-B & B'-B'

SPECIAL NOTES:

- ① 4 (100) is the normal dimension.
If specified in the plans, the following
shall be used for improved entrance
match-up: Minimum - 2 1/2 (65)
Maximum - 5 (125)

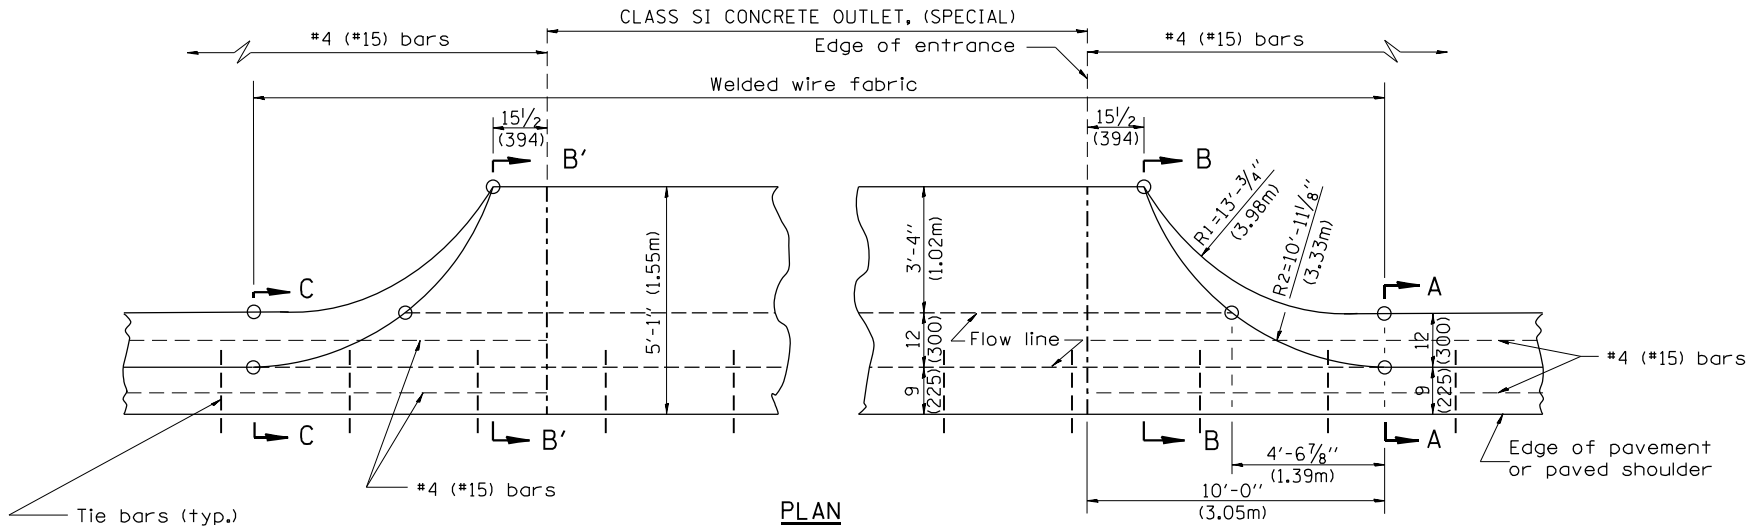

TYPICAL RURAL ENTRANCE

QUANTITY
RURAL ENTRANCE
Section B'-B' to B-B=
0.1 cu. yd./ft.
Section C-C to B'-B' + B-B to A-A=
1.19 cu. yd.

QUANTITIES	
CALC. BY:	DATE:
CHECKED BY:	DATE:
QUANTITY CALCULATIONS ARE ON FILE AT THE DISTRICT 4 OFFICE; BUREAU OF PROJECT IMPLEMENTATION; DOCUMENTATION SECTION	

All dimensions are in inches (millimeters)
unless otherwise noted.

STATE OF ILLINOIS DEPARTMENT OF TRANSPORTATION				CONCRETE GUTTER, TYPE B, (SPECIAL) (INLET, OUTLET & ENTRANCE)				SHT. 3 OF 3 CADD STD. 606201-D4			
NOT TO SCALE				F.A.S. RTE.				FED. ROAD DIST. NO.			
STATE OF ILLINOIS DEPARTMENT OF TRANSPORTATION				IL 180 WIDENING AND RESURFACING				CONTRACT NO. 68E50			
SCALE:				SHEET OF SHEETS				TO STA.			
F.A.S. RTE.				SECTION				COUNTY			
1195				KNOX				TOTAL SHEETS			
110RS-5;(111,112,108X-1)W.RS-3				CONTRACT NO.				SHEET NO.			
ILLINOIS				FED. AID PROJECT				TOTAL SHEETS			
409				SHEET NO.				286			



6'-3" (1.905 m) Typical post spacing



37½ (953) Closed post spacing



Double steel plate beam guardrail
6'-3" (1.905 m) typical post spacing

All slope ratios are expressed as units of vertical displacement to units of horizontal displacement (V:H).

All dimensions are in millimeters (inches)
unless otherwise shown.

The existing steel posts may be drilled to match the bolt pattern shown herein for the wood block-out, or a new steel post shall be provided.

This detail is applicable to the guardrail system used prior to January 1, 2007. For details on the Midwest Guardrail System, see Standard 630001.

All dimensions are in inches (millimeters) unless otherwise noted.

**STATE OF ILLINOIS
DEPARTMENT OF TRANSPORTATION**

NOT TO SCALE


**STEEL PLATE BEAM GUARDRAIL, TYPE A,
6.75 FOOT POSTS**

**STATE OF ILLINOIS
DEPARTMENT OF TRANSPORTATION**


IL 180 WIDENING AND RESURFACING IDOT DISTRICT 4 STANDARD DETAILS

SCALE:	SHEET	OF	SHEETS	STA.	TO STA.
--------	-------	----	--------	------	---------


F.A. RTE.	SECTION	COUNTY	TOTAL SHEETS	SHEET NO.
			4	1
CONTRACT NO.				
FED. ROAD DIST. NO.	ILLINOIS FED. AID PROJECT			
F.A.S. RTE.	SECTION	COUNTY	TOTAL SHEETS	SHEET NO.
1195	+	KNOX	409	287
110RS-5;(111,112,108X-1)W.RS-3				CONTRACT NO. 68E50
ILLINOIS FED. AID PROJECT				

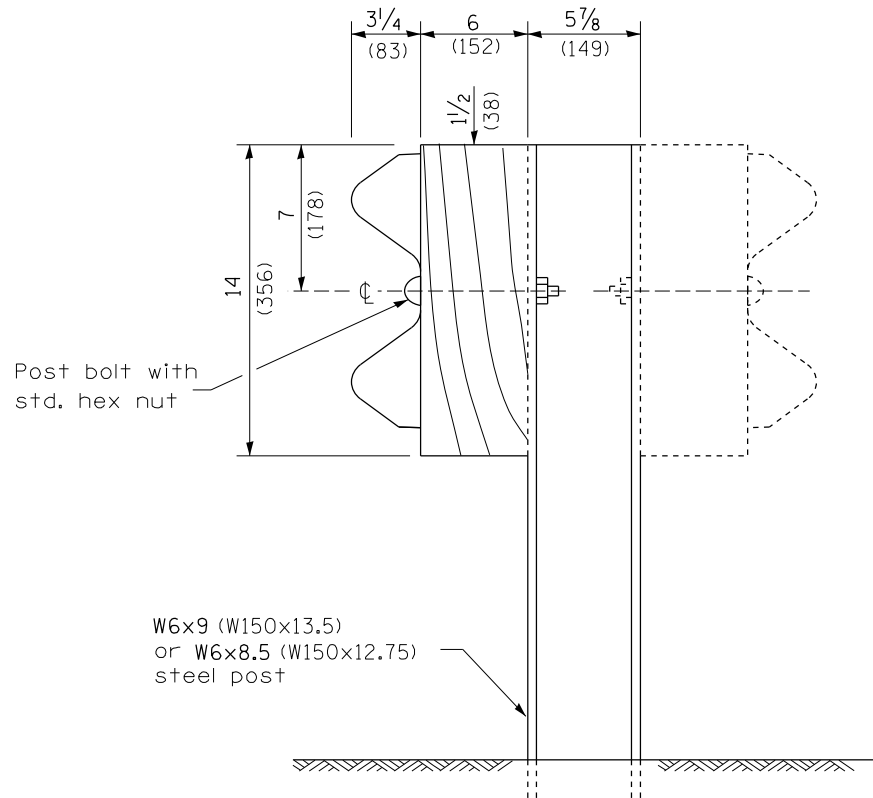

STEEL POST CONSTRUCTION

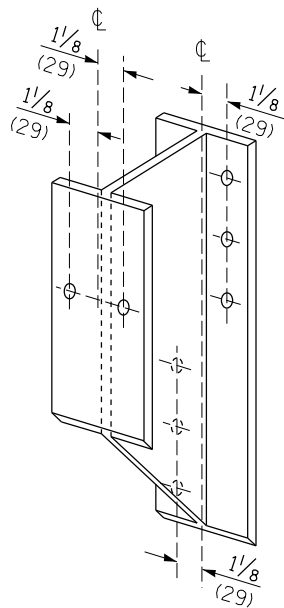


STEEL BLOCK-OUT DETAIL

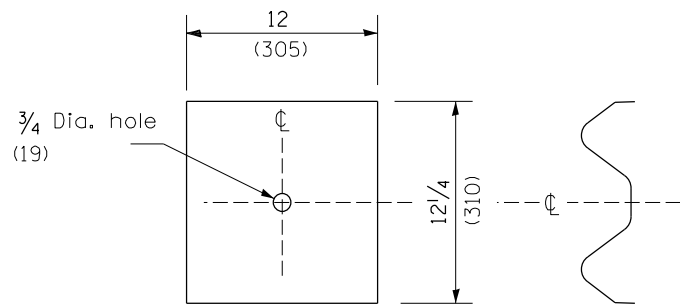


NOTE

Plate A shall be placed between rail element and block-out at non-splice mounting points only when steel block-outs are used.

PLATE A

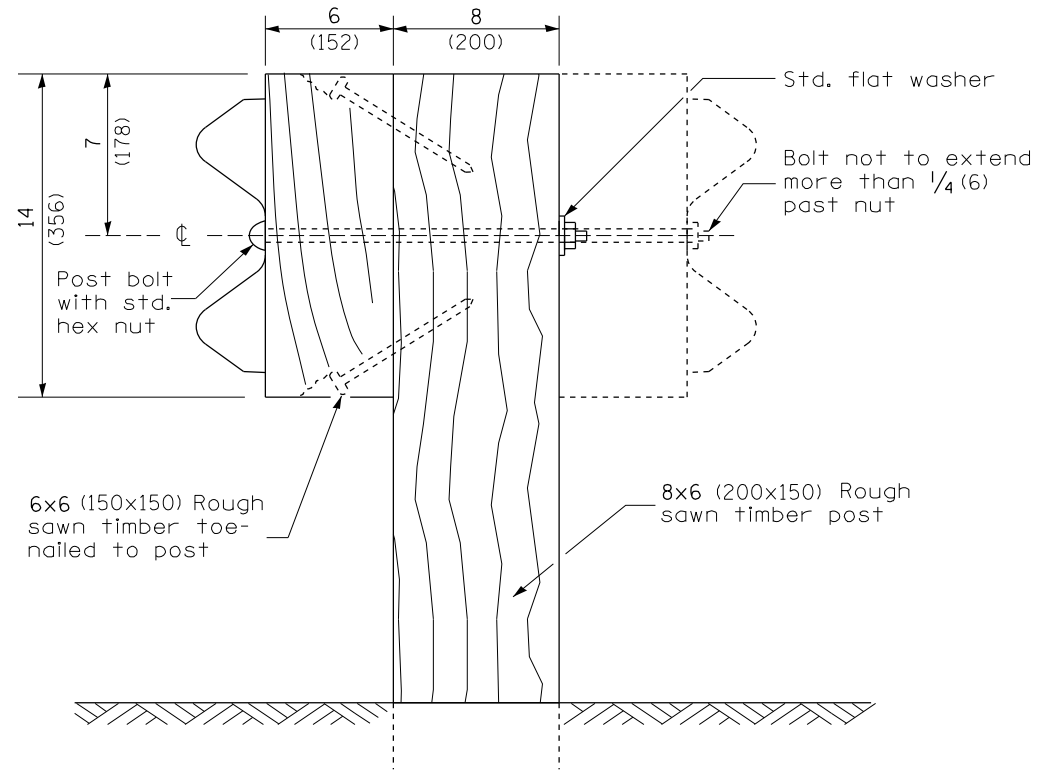

WOOD POST CONSTRUCTION

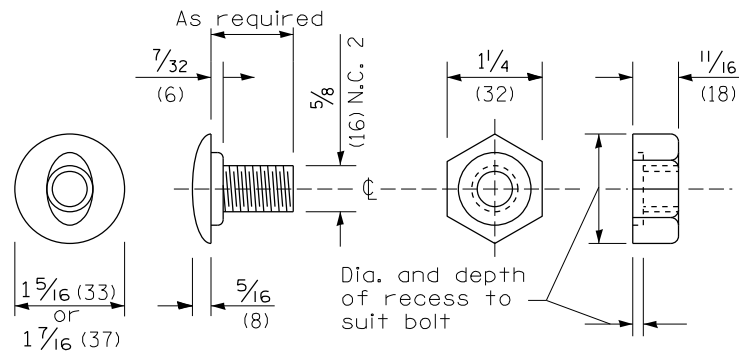

POST OR SPLICE BOLT & NUT

All dimensions are in inches (millimeters) unless otherwise noted.

DATE PLOTTED = 12/18/2024 10:50:25 AM
PEN TABLE = 0021484.07.tbl
PLOT CONFIG = CG-HDR.plt
MODEL SHEET NAME = CG-HDR.plt
FILE NAME: \\C:\Users\Roadway\OneDrive\Documents\1184.07\CG-HDR.plt

CiorbaGroup
8725 W. Higgins Rd, Ste 600, Chicago, IL 60631
P 773.775.4009 | www.ciorba.com

USER NAME = Roadway	DESIGNED - AEC	REVISED -
DRAWN - AMS	REVISED -	
PLOT SCALE = 105.0104' / in.	CHECKED - NDF	REVISED -
PLOT DATE = 12/18/2024	DATE - 5/31/2024	REVISED -

STATE OF ILLINOIS
DEPARTMENT OF TRANSPORTATION

STATE OF ILLINOIS
DEPARTMENT OF TRANSPORTATION

STEEL PLATE BEAM GUARDRAIL, TYPE A,
6.75 FOOT POSTS


NOT TO SCALE

IL 180 WIDENING AND RESURFACING
IDOT DISTRICT 4 STANDARD DETAILS


SCALE: SHEET OF SHEETS STA. TO STA.

F.A. RTE.	SECTION	COUNTY	TOTAL SHEETS	SHEET NO.
			4	2
CONTRACT NO.				
FED. ROAD DIST. NO.	ILLINOIS	FED. AID PROJECT		
	SECTION	COUNTY	TOTAL SHEETS	SHEET NO.
1195		KNOX	409	288
110RS-5:(111,112,108X-1)W.RS-3			CONTRACT NO. 68E50	
	ILLINOIS	FED. AID PROJECT		


Place standard end shoe between splice plate and rail element

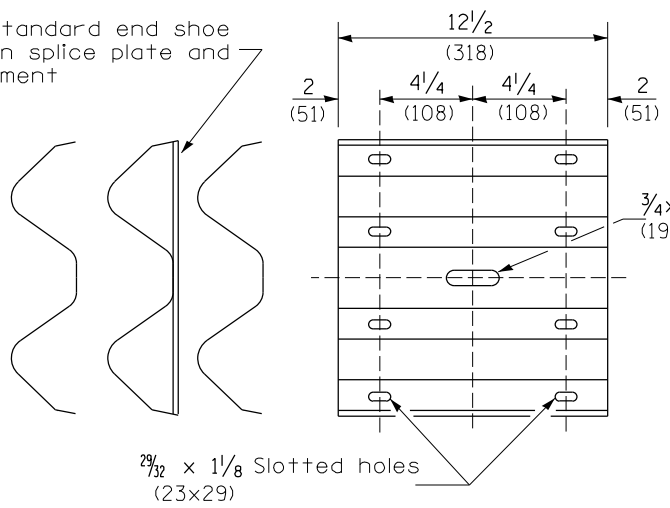


SPLICE PLATE

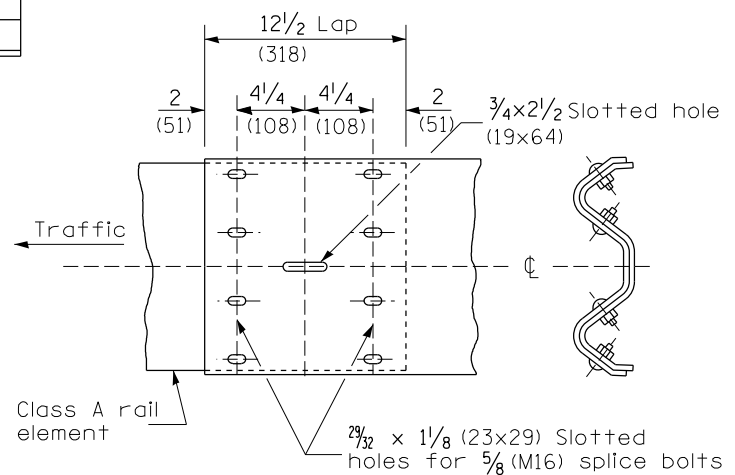

RAIL ELEMENT SPLICE

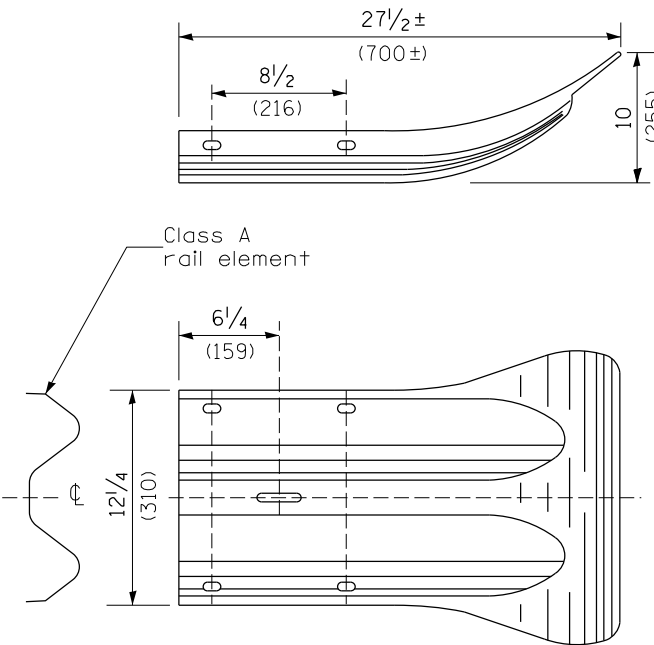

END SECTION

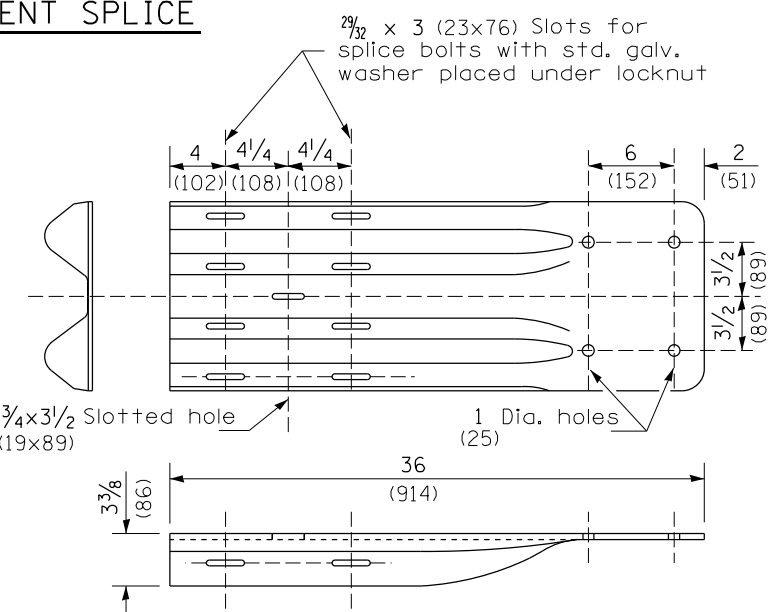


NOTE

When end shoe is attached to a bridge parapet which has an expansion joint, the bolts shall be provided with a locknut or double nut and shall be tightened only to a point that will allow guardrail movement.

The standard end shoe shall be attached to the concrete with pre-drilled or self-drilling anchor bolts. The anchor cone shall be set flush with the surface of the concrete.


Externally threaded studs protruding from the surface of the concrete will not be permitted.

END SHOE

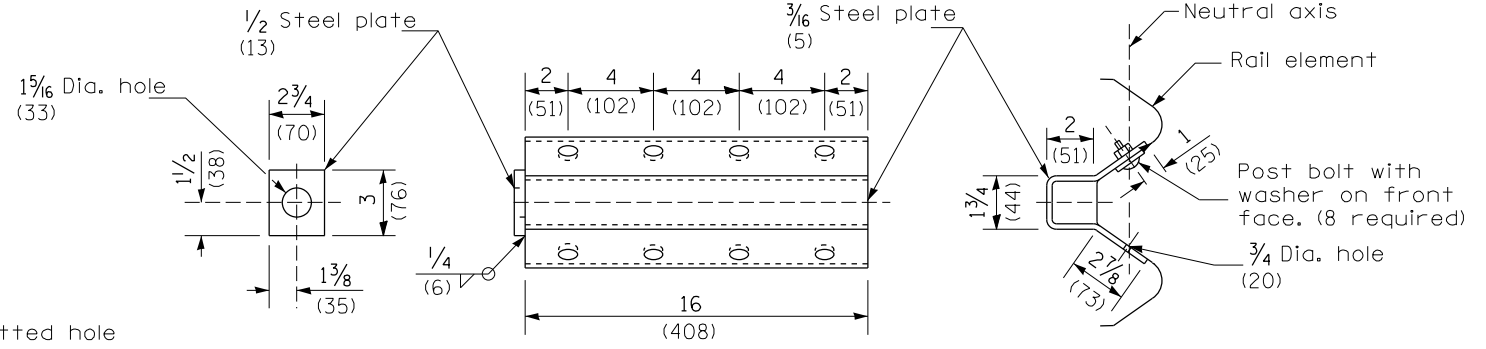

NOTE
Anchor plate T shall be used to attach cable assembly to guardrail when required on traffic barrier terminals.


ANCHOR PLATE T DETAILS

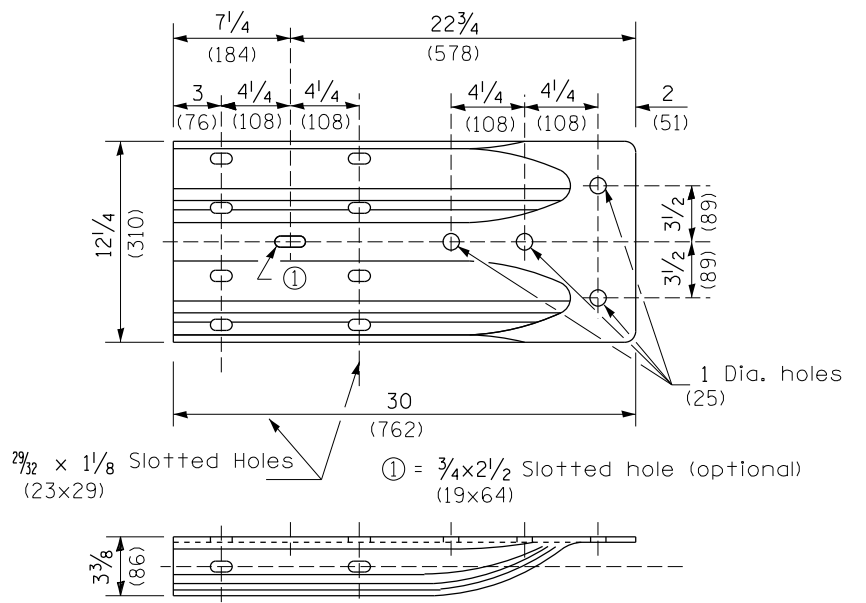

ALTERNATE END SHOE

All dimensions are in inches (millimeters) unless otherwise noted.

DATE PLOTTED = 12/18/2024 10:50:26 AM
PEN TABLE = 0021484.07.tbl
PLOT CONFIG = CG-HDR.plt
MODEL SOURCE NAME =
FILE NAME = I:\PROJECTS\1180\1180-5\1180-5-1\1180-5-1-1\1180-5-1-1.dgn

 


USER NAME = Roadway	DESIGNED - AEC	REVISED -
	DRAWN - AM5	REVISED -
PLOT SCALE = 105,0104' / in.	CHECKED - NDF	REVISED -
PLOT DATE = 12/18/2024	DATE - 5/31/2024	REVISED -


STATE OF ILLINOIS DEPARTMENT OF TRANSPORTATION	STATE OF ILLINOIS DEPARTMENT OF TRANSPORTATION
---	---

STEEL PLATE BEAM GUARDRAIL, TYPE A, 6.75 FOOT POSTS	IL 180 WIDENING AND RESURFACING IDOT DISTRICT 4 STANDARD DETAILS
NOT TO SCALE	SCALE: SHEET OF SHEETS STA. TO STA.

F.A.S. RTE.	SECTION	COUNTY	TOTAL SHEETS	SHEET NO.
1195		KNOX	409	289
110RS-5;(111,112,108X-1)W-RS-3				68E50
FED. ROAD DIST. NO.	ILLINOIS	FED. AID PROJECT		

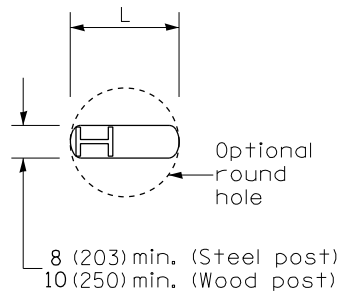


PLAN

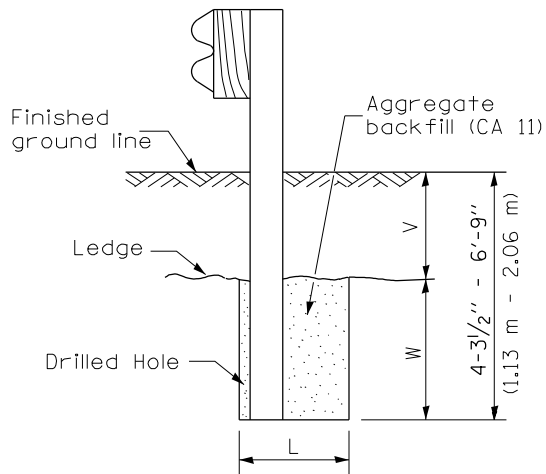

ELEVATION

FOOTING FOR POST WHEN IMPERVIOUS MATERIAL IS ENCOUNTERED

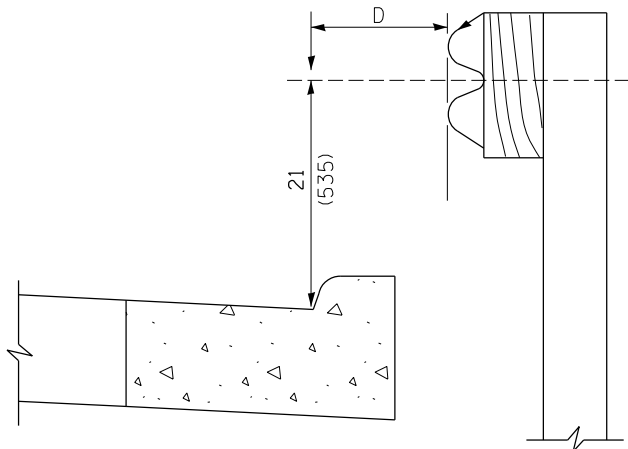


Note:
If it is necessary for D to be more than 12 (300) and less than 10'-0" (3.0 m) type M-2 (M-5) curb and gutter (Std. 606001) shall be used in front of and in advance of the guardrail.


GUARDRAIL PLACED BEHIND CURB

(D = 0 desirable to 12 (300) maximum)

V	W	L	
		Steel Post	Wood Post
0 - 18 (0 - 460)	24 (610)	21 (530)	23 (580)
>18 - 41.5 (>460 - 825)	12 (305)	8 (203)	10 (250)
>41.5 - 53.5 (>825 - 1.13 m)	12 - 0 (305 - 0)	8 (203)	10 (250)

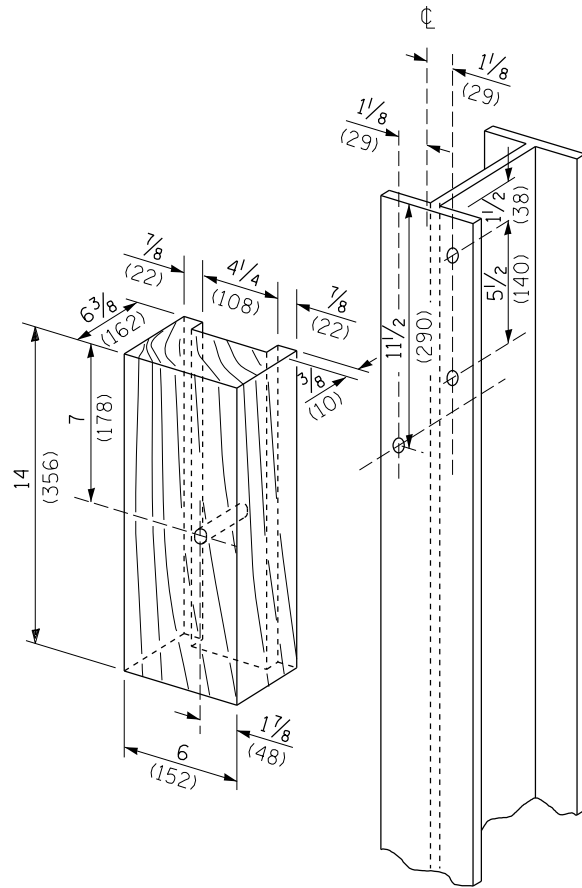

WOOD BLOCK-OUT AND STEEL POST DETAILS

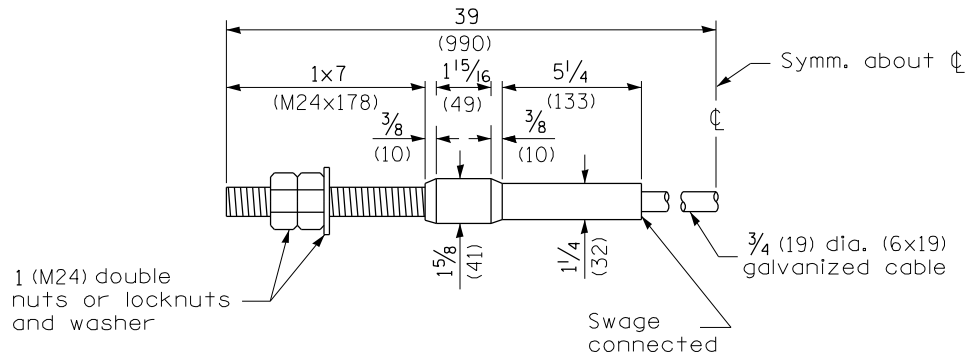

CABLE ASSEMBLY

(18,100 kg (40,000 lbs.) min. breaking strength)
Tighten to taut tension.

All dimensions are in inches (millimeters) unless otherwise noted.

DATE PLOTTED = 12/18/2024 10:50:26 AM
PEN TABLE = 0021484.07.tbl
PLOT CONFIG = CG-HDR.plt
MODEL SHEET NAME =
FILE NAME: \\C021484.07\CADD\SR\Drawings\0468E50.DWT.dgn



USER NAME = Roadway	DESIGNED - AEC	REVISED -
	DRAWN - AMS	REVISED -
PLOT SCALE = 105,0104 ' / in.	CHECKED - NDF	REVISED -
PLOT DATE = 12/18/2024	DATE - 5/31/2024	REVISED -

STATE OF ILLINOIS
DEPARTMENT OF TRANSPORTATION

STATE OF ILLINOIS
DEPARTMENT OF TRANSPORTATION


STEEL PLATE BEAM GUARDRAIL, TYPE A,
6.75 FOOT POSTS

NOT TO SCALE


IL 180 WIDENING AND RESURFACING
IDOT DISTRICT 4 STANDARD DETAILS

SCALE: SHEET OF SHEETS STA. TO STA.

F.A.S. RTE.	SECTION	COUNTY	TOTAL SHEETS	SHEET NO.
			4	4
CONTRACT NO.				
FED. ROAD DIST. NO. ILLINOIS FED. AID PROJECT				
F.A.S. RTE.	SECTION	COUNTY	TOTAL SHEETS	SHEET NO.
1195	*	KNOX	409	290
110RS-5:(111,112,108X-1)W.RS-3			CONTRACT NO.	
ILLINOIS FED. AID PROJECT				

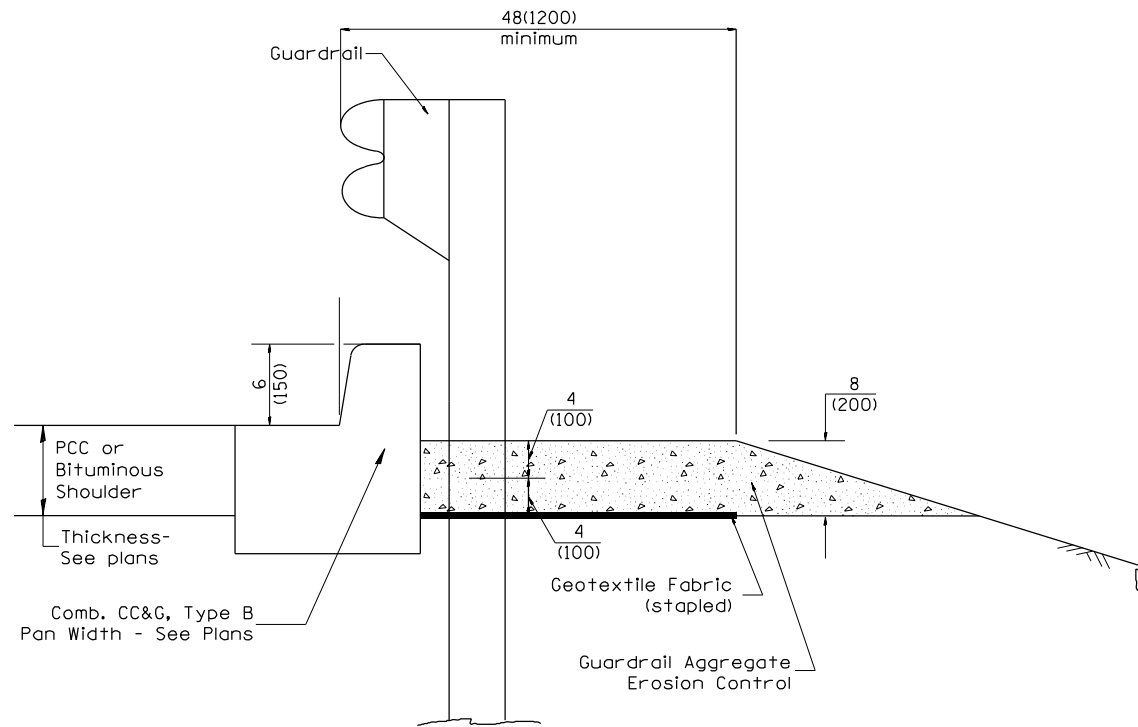


TYPICAL SECTION WITH COMBINATION CONCRETE CURB & GUTTER

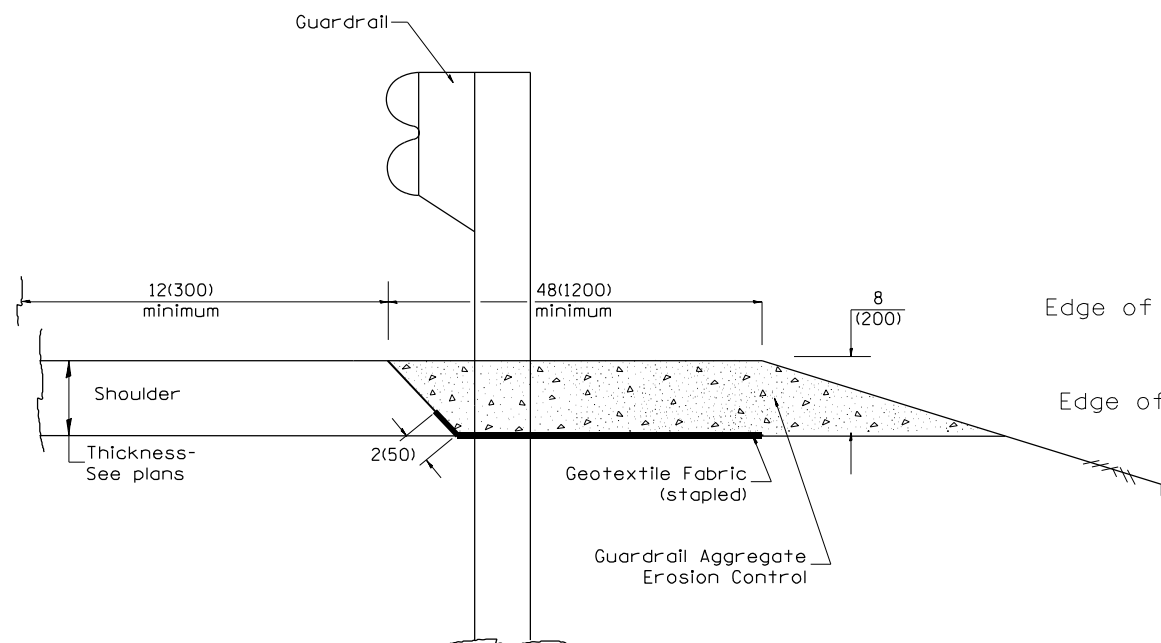

TYPICAL SECTION WITHOUT EROSION CONTROL CURB

GENERAL NOTES: GUARDRAIL AGGREGATE EROSION CONTROL

1. This work shall consist of grading as needed, furnishing and installing geotextile fabric and staples, and furnishing, placing and shaping crushed aggregate around and behind Steel Plate Beam Guardrail posts in accordance with Plan Details.
2. Before placing the aggregate and the Geotextile Fabric, weeds and grass shall be removed from the area to be covered.
3. After the area has been prepared, and in a dry condition, the Geotextile fabric shall be placed with a 12(300) minimum overlap. A knife cut for guardrail post installation is necessary.
4. The aggregate shall be deposited, compacted and shaped by either mechanical or hand methods, in a manner reasonably true to line and grade.
5. The Contractor shall have the option of placing the guardrail before or after the Geotextile Fabric and Aggregate are in place. If the guardrail is placed after the Geotextile Fabric and Aggregate, then any voids must be filled and the aggregate returned to line and grade.
6. Materials shall meet the following requirements:
 - A. The crushed aggregate shall be CA1 gradation in accordance with Article 1004.01(c) of the Standard Specifications.
 - B. The Geotextile Fabric shall be nonwoven fabric in accordance with Article 1080.02 of the Standard Specifications.

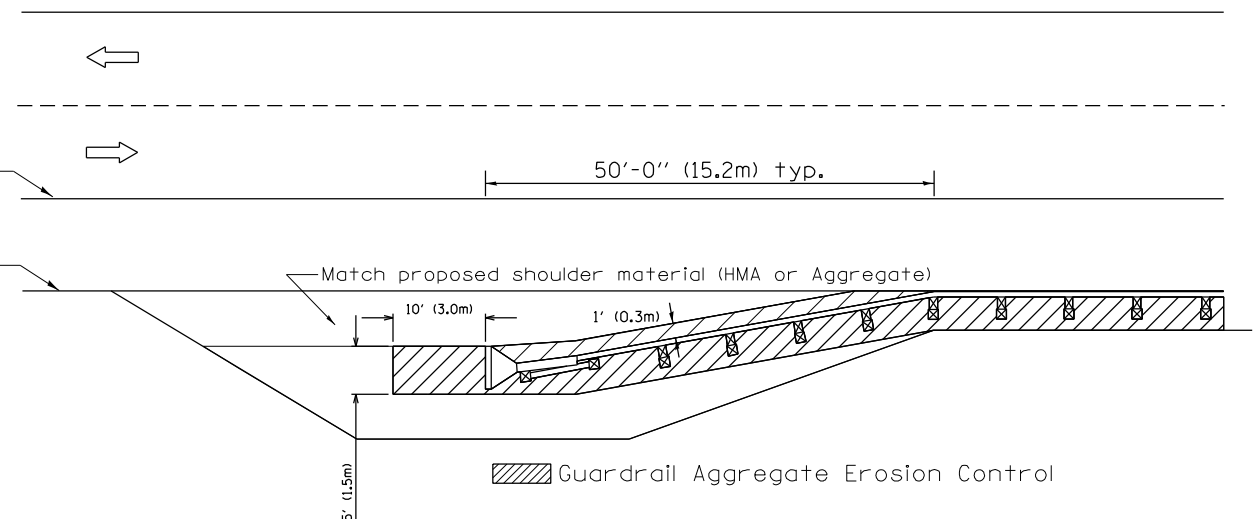

All dimensions are in inches (millimeters) unless otherwise noted.

03-07-11	ADDED DETAIL SHOWING PLAN VIEW	R.D.	5-30-18	CHANGE B CURB TO CC&G	R.D.
08-10-12	REVISED CURB "B" AND AGGREGATE	R.D.	07-16-19	SPELLING CORRECTIONS	R.D.
07-15-15	ADDRESSED SHOULDER INLET CURB	R.D.			
01-26-17	REVISED	R.D.			

USER NAME = Roadway	DESIGNED - AEC	REVISED -
PLOT SCALE = 105,0104 ' / in.	DRAWN - AM5	REVISED -
PLOT DATE = 12/18/2024	CHECKED - NDF	REVISED -
	DATE - 5/31/2024	REVISED -

STATE OF ILLINOIS
DEPARTMENT OF TRANSPORTATION

STATE OF ILLINOIS
DEPARTMENT OF TRANSPORTATION



GUARDRAIL EROSION CONTROL TREATMENTS

NOT TO SCALE


IL 180 WIDENING AND RESURFACING
IDOT DISTRICT 4 STANDARD DETAILS

SCALE: SHEET OF SHEETS STA. TO STA.


F.A. RTE.	SECTION	COUNTY	TOTAL SHEETS	SHEET NO.
			2	1
CONTRACT NO.				
FED. ROAD DIST. NO.	ILLINOIS	FED. AID PROJECT		
	SECTION	COUNTY	TOTAL SHEETS	SHEET NO.
1195		KNOX	409	291
110RS-5:(111,112,108X-1)W.RS-3				CONTRACT NO. 68E50
ILLINOIS FED. AID PROJECT				

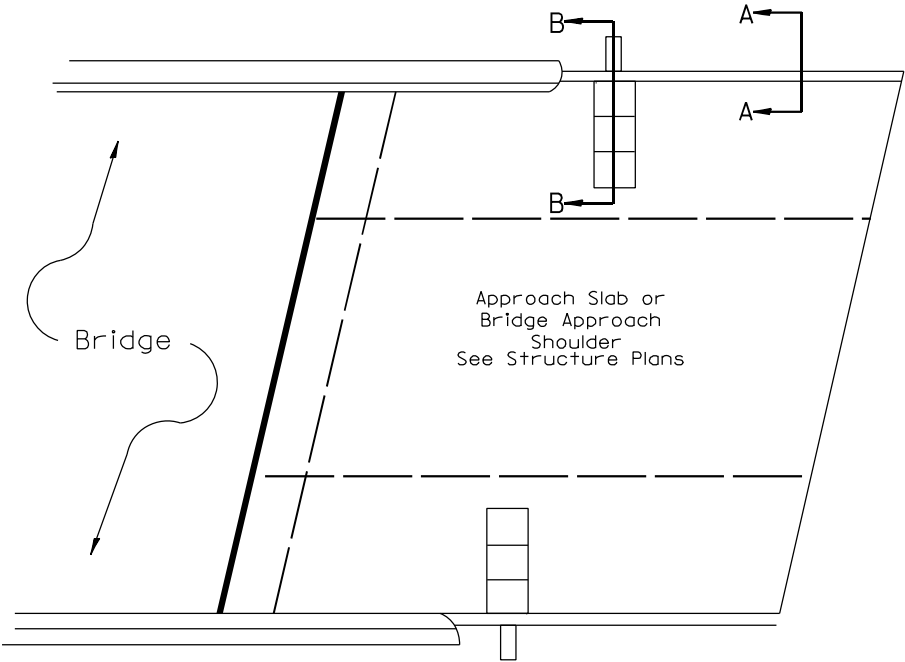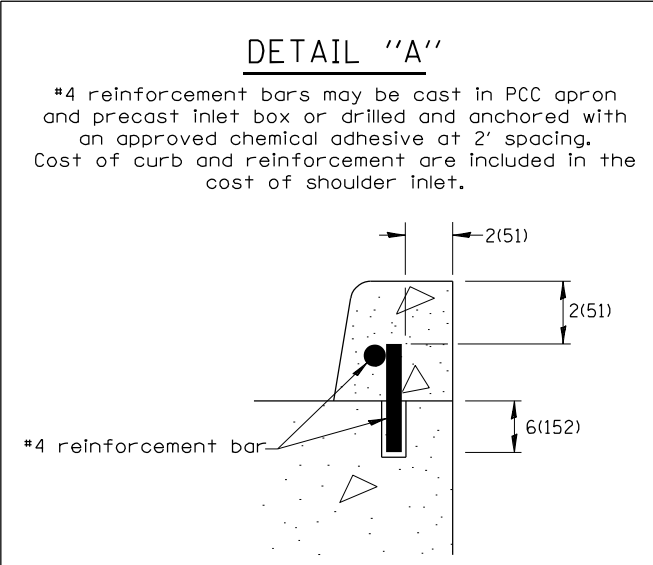

PLAN VIEW
APPROACH SLAB OR SHOULDER PLACEMENT

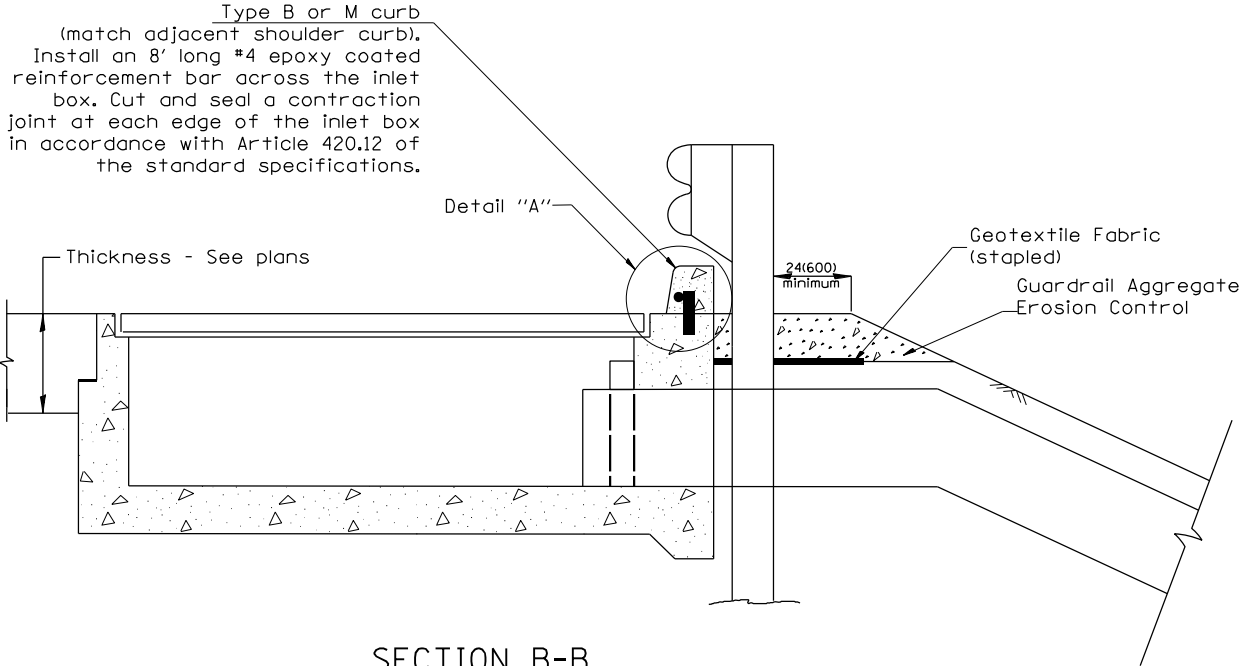

SECTION B-B
TYPICAL SECTION AT INLETS
TYPE E, F & G (HIGHWAY STANDARD 610001)

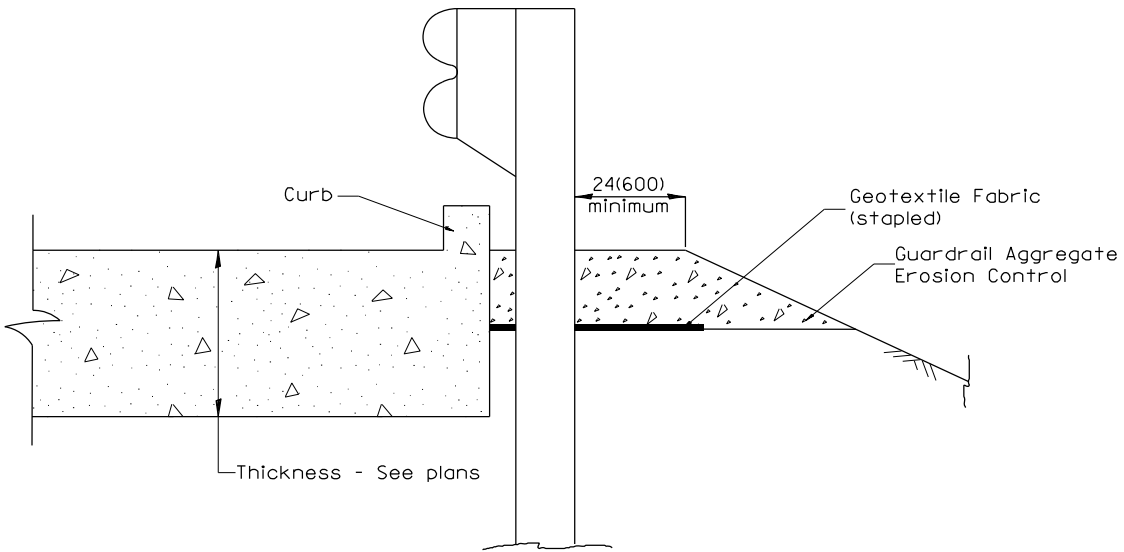

SECTION A-A
TYPICAL SECTION WITH BRIDGE APPROACH CURB

All dimensions are in inches (millimeters) unless otherwise noted.

F.A. RTE.	SECTION	COUNTY	TOTAL SHEETS	SHEET NO.
			2	2
CONTRACT NO.				

FED. ROAD DIST. NO.	ILLINOIS	FED. AID PROJECT	TOTAL SHEETS	SHEET NO.
1195			409	292
110RS-5:(111,112,108X-1)W.RS-3			CONTRACT NO.	68E50

STATE OF ILLINOIS
DEPARTMENT OF TRANSPORTATION

GUARDRAIL EROSION CONTROL TREATMENTS

NOT TO SCALE

STATE OF ILLINOIS
DEPARTMENT OF TRANSPORTATION

IL 180 WIDENING AND RESURFACING
IDOT DISTRICT 4 STANDARD DETAILS

SCALE: SHEET OF SHEETS STA. TO STA.

CiorbaGroup
8725 W. Higgins Rd, Ste 600, Chicago, IL 60631
P 773.775.4009 | www.ciorba.com

USER NAME = Roadway	DESIGNED - AEC	REVISED -
	DRAWN - AMS	REVISED -
PLOT SCALE = 105,0104 ' / in.	CHECKED - NDF	REVISED -
PLOT DATE = 12/18/2024	DATE - 5/31/2024	REVISED -

DATE PLOTTED = 12/18/2024 10:50:27 AM
PEN TABLE = 0021484.07.tbl
PLOT CONFIG = CG-HDR.plt
MODEL SHOWN = N/A
FILE NAME: I:\PROJECTS\110RS-5\111,112,108X-1\W.RS-3\CG-HDR.plt

DATE PLOTTED = 12/18/2024 10:50:28 AM
PEN TABLE = 0021484.07.tbl
PLOT CONFIG = CG-PDF.plt
MODEL: S:\MODELS\NAMES
FILE NAME: I:\PROJECTS\1484.07\CADD\SMT\Detail\0468E50-DT28.dgn



USER NAME	= Roadway
DESIGNED	- AEC
DRAWN	- AMS
PLOT SCALE	= 105,0104 ' / in.
PLOT DATE	= 12/18/2024

DESIGNED	- AEC	REVISED	-
DRAWN	- AMS	REVISED	-
CHECKED	- NDF	REVISED	-
DATE	- 5/31/2024	REVISED	-

01-01-97	RENUM. D-3.01, NEW REVISION BOX, REVISED	T.P.	10-16-06	REVISED TO 2007 SPEC.	M.A.
	TITLE BOX, ADD DESIGNER NOTE		01-04-11	REVISED FOR CORRECTIONS	R.D.
07-07-98	ADD DESIGNER NOTE	J.A.	08-21-13	CHANGED MIN. DIAMETER	R.D.
05-24-06	REMOVED GEN. NOTE UNDER TIES	M.A.	08-25-15	REVISED MATERIAL	R.D.

STATE OF ILLINOIS
DEPARTMENT OF TRANSPORTATION

STATE OF ILLINOIS
DEPARTMENT OF TRANSPORTATION

PERMANENT SURVEY TIE &
PERMANENT SURVEY MARKERS TY.I - TY.II
NOT TO SCALE
CADD STD. 667101-04


IL 180 WIDENING AND RESURFACING
IDOT DISTRICT 4 STANDARD DETAILS
SCALE: SHEET OF SHEETS STA. TO STA.

F.A.S. RTE.	SECTION	COUNTY	TOTAL SHEETS	SHEET NO.
CONTRACT NO.				
FED. ROAD DIST. NO.		ILLINOIS FED. AID PROJECT		
F.A.S. RTE.	SECTION	COUNTY	TOTAL SHEETS	SHEET NO.
1195	*	KNOX	409	293
110RS-5:(111,112,108X-1)W.RS-3		CONTRACT NO.		68E50
ILLINOIS FED. AID PROJECT				

All dimensions are in inches (millimeters) unless otherwise noted.

PERMANENT SURVEY TIES


- Permanent Survey Tie
- Section Corner, 1/4 Corner, or other land corner.

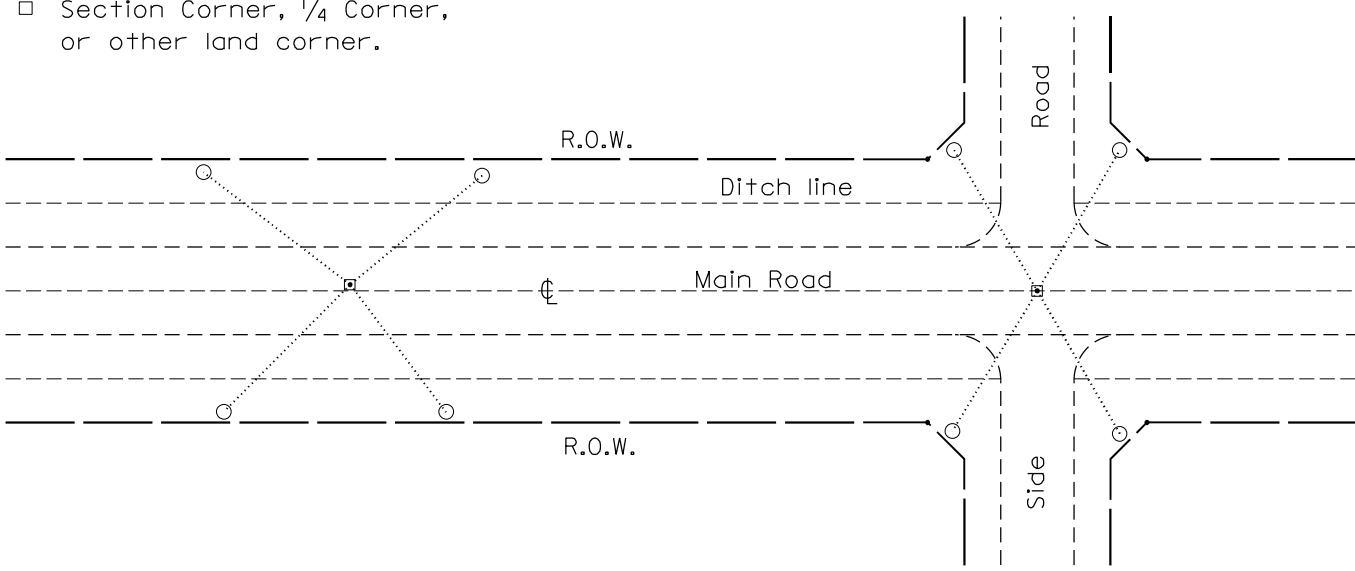

TYPICAL APPLICATION

GENERAL NOTES


- The marker shall be cast in place of Class SI Concrete.
- Tie marker shall be installed after the final seeding has been completed unless otherwise specified by the Engineer.
- The tie distances to the section corner shall be measured and recorded by the surveyor setting the PSM. All ties shall be turned over to the IDOT Chief of Surveys or Chief of Plats after recordation.
- All documentation shall be performed by a PLS
- The metal tablet used on permanent survey markers shall be made of bronze.

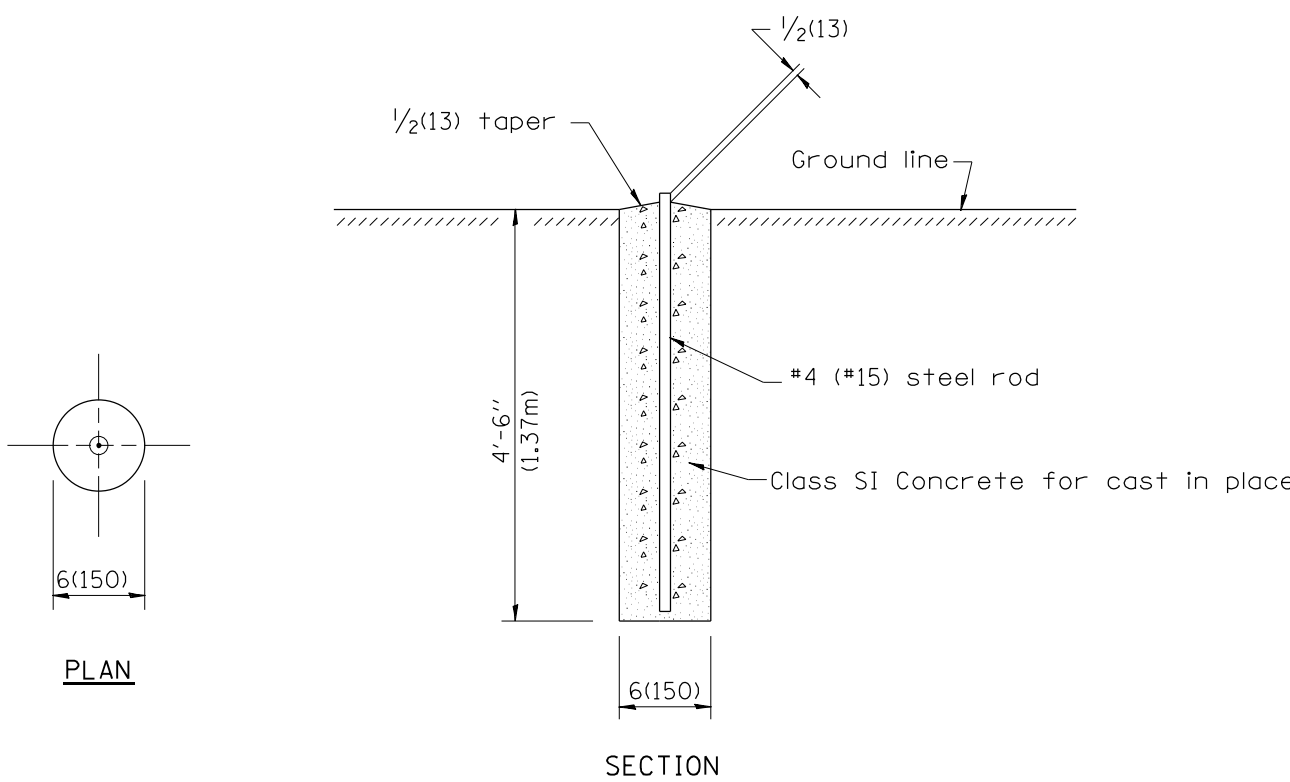


PLAN

SECTION

PERMANENT SURVEY MARKERS

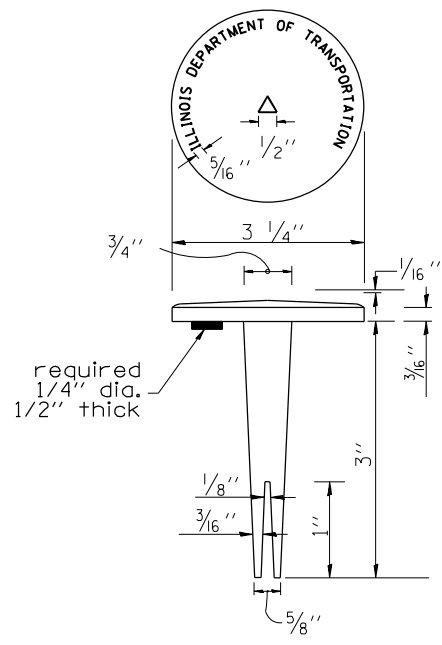

BRASS TABLET

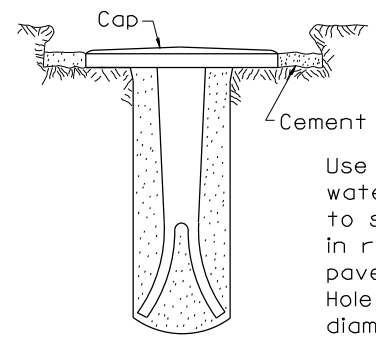


Tablet constructed in rock ledge or concrete.

TYPE I

Use pure cement and water or approved epoxy to seal marker tablet in rock ledge, concrete pavement or structure. Hole shall be 1 1/2" diameter.

GENERAL NOTES

- All type II markers shall be cast in place, and precast markers will not be allowed.
- Two permanent magnets, each having a diameter of 3/4 (19) and a thickness of 1/4 (6), or equivalent, shall be attached to the underside of the tablet with an approved epoxy bonding agent.
- The location of the markers shall be in accordance with the plans in general, the markers will be placed at the P.T.'s, P.C.'s, and P.I.'s located within the R.O.W. of horizontal curves and spaces along the tangents in a way that a minimum of two markers are always inter-visible, and not to exceed 1000' (300m).
- The markers shall be placed under the direction of the Engineer and shall be installed in a workmanlike manner in order that there will be no further settlement or horizontal shifting. The monuments shall be placed in a way that the survey point will fall within the portion of the plaque provided for that purpose.
- The project designation, the centerline station, the survey point, and the elevation shall be permanently marked by the use of metal dies after marker has been installed.

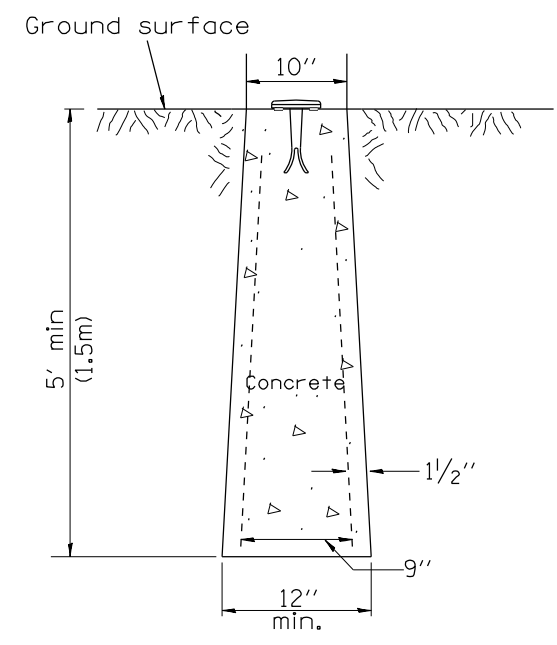


TYPE II
CAST-IN-PLACE MARKER

I. Add District Special Provision
A. Substation Reinforcement requirements include reinforcement bars and spiral hooping.
B. Stub post (kglbs) includes weight of stub posts only. For weight of angles, gussets, base plates, bolts, nuts, washers, plus base plates and gussets on main post, plus fuse plate (if any) with bolts, nuts and washers. See Sign structure Manual.

[illegible]

F.A.S RTE.	SECTION	COUNTY	TOTAL SHEETS	SHEET NO.
1195	10W-1,RS-5;(111,112, 108X-1)W,RS-3	KNOX		
CONTRACT NO. 68E50				
FED. ROAD DIST. NO.	ILLINOIS	FED. AID PROJECT		

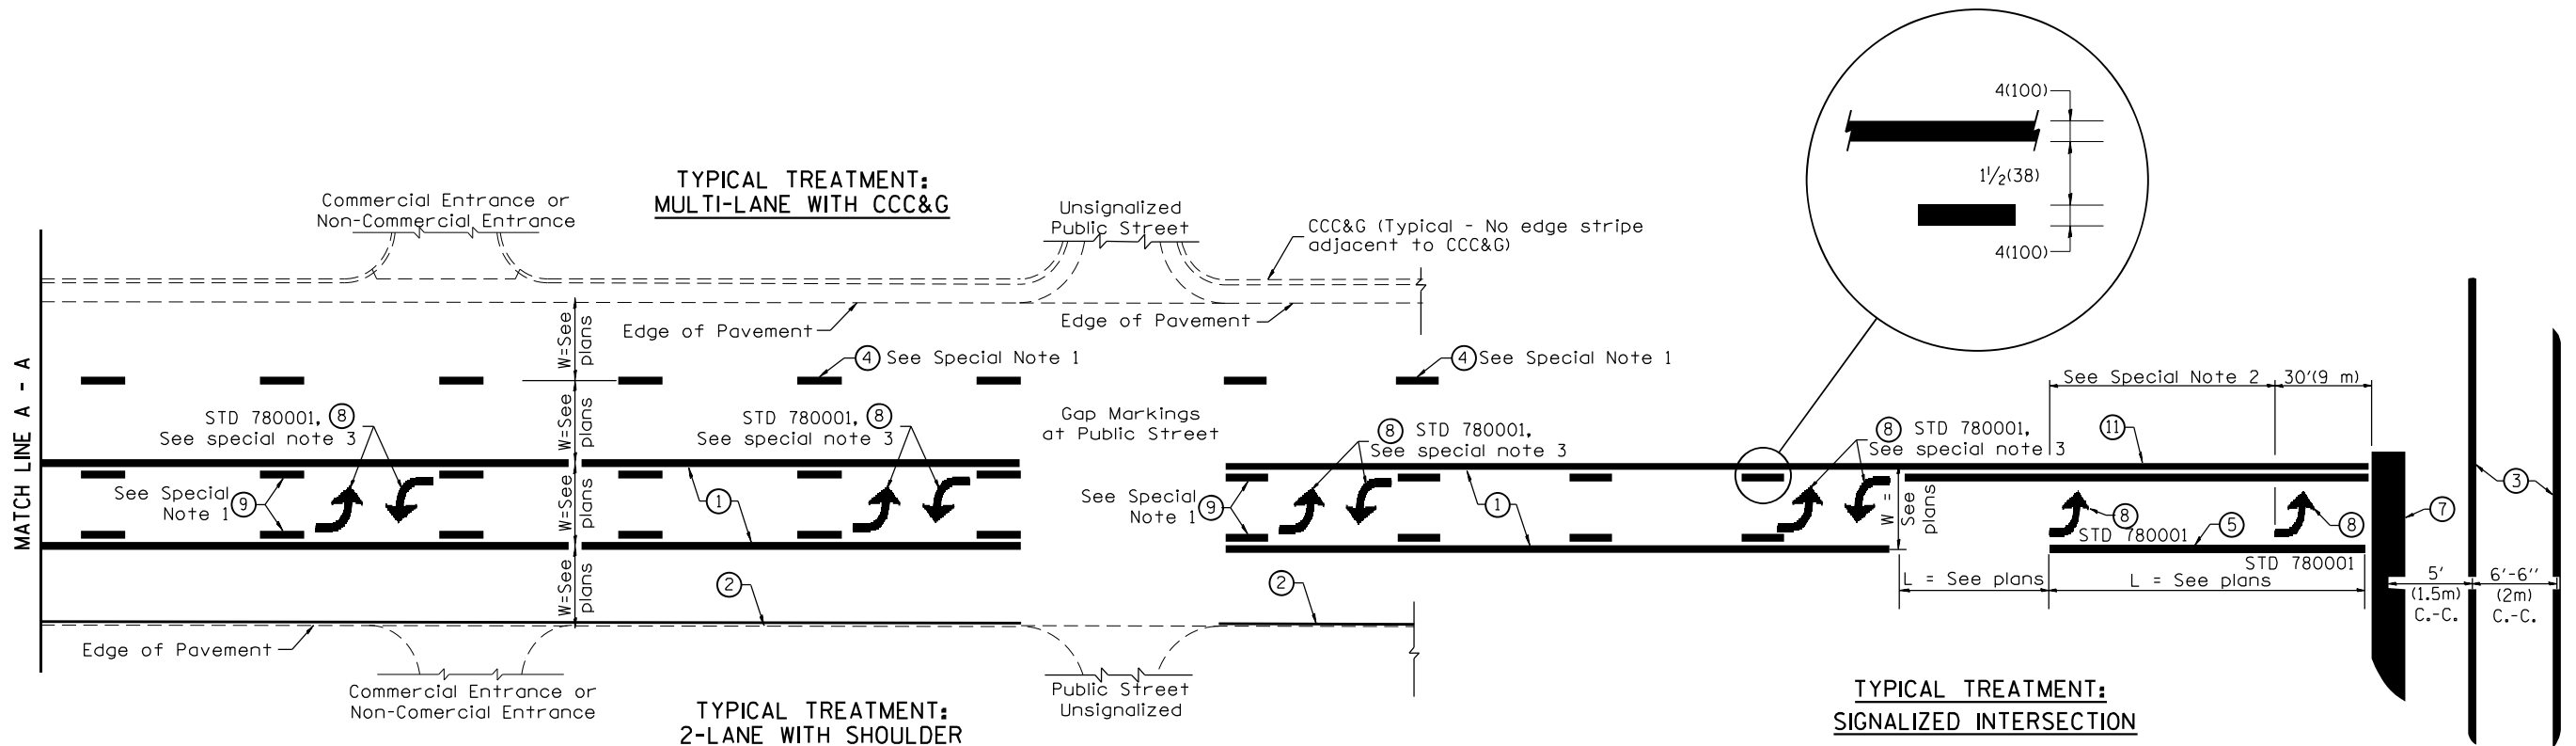

FLUSH PAVED MEDIAN: TWO-WAY LEFT TURN LANE
WITH ONE-WAY LEFT TURN LANE AT SIGNALIZED INTERSECTION

TYPICAL PAVEMENT MARKING LEGEND

(Note: This is a District Standard Legend.
Some elements may not apply to specific project.)

- ① 4(100) Solid (Yellow)
- ② 4(100) Solid (White)
- ③ 2-6(150) Crosswalk @ 6'-6" (2m)min C.-C. (White)
2-8(200) Crosswalk @ 6'-6" (2m)min C.-C. (White) (When traffic signals are present.)
- ④ 6(150) Skip-Dash (White) (See Special Note 1)
- ⑤ 8(200) Solid (White)
- ⑥ 12(300) Diagonal (White) (Item ⑥ is shown on Std. 780001)
- ⑦ 24(600) Stop Bar (White)
- ⑧ Letters & Arrows (See Std. 780001 and Special Notes 2 & 3)
- ⑨ 4(100) Skip-Dash (Yellow) (See Special Note 1)
- ⑩ 12(300) Diagonal (Yellow) (See Table A)
- ⑪ 4(100) Double Solid (Yellow)

SPECIAL NOTES

- Skip-Dash markings will be centered between both ends of city blocks and shall be placed in alignment transversely across the pavement.
- The following shall apply to arrows located in one-way left turn lanes:
 - A. A minimum of two (2) arrows is required.
 - B. The maximum spacing between arrows is 80' (24 m).
 - C. Arrows shall be evenly spaced if three (3) or more are required.
- The following shall apply to arrow pairs located in two-way left turn lanes:
 - A. A minimum of two (2) arrow pairs is required.
 - B. The maximum spacing between arrow pairs is 200' (61 m).
 - C. Arrow pairs shall be evenly spaced if three (3) or more are required.
 - D. The spacing between Bi Directional Left Turn Arrows is 33' (10 m).

GENERAL NOTES

- Refer to State Standard 780001 for additional Pavement Markings including letters & arrows.
- See Plans for Pavement Markings adjacent to curbed islands and medians, and through lane reductions.
- Refer to Article 780.13 for letter, number and symbol areas (sq. ft.).
- Areas are grooved 1" beyond each edge for the following symbols:
 - Through Arrow= 14.8 sq. ft.
 - Large Left or Right Arrow= 21.9 sq. ft.
 - 2 Arrow Combination Left (or Right) and Through= 34.9 sq. ft.
 - Wrong Way Arrow= 29.5 sq. ft.
 - Railroad Crossing Symbol= 69.8 sq. ft.
 - (For further information, refer to BDE Special Provision: Grooving for Recessed Pavement Markings)

01-01-97	RENUM. F-8.03, NEW REVISION BOX	T.P.	10-16-06	REVISED TO 2007 SPEC.	
02-07-97	ADD BI DIRECTIONAL DIMENSION	J.A.	2/29/16	ADDED GROOVING AREAS	R.D.
10-97	CORRECT BI DIRECTIONAL DIMENSION	J.A.	07-16-19	SPELLING CORRECTIONS	R.D.
08-02	ADD CROSSWALK DMNS. WITH T.S.	M.A.			

USER NAME = Roadway	DESIGNED - AEC	REVISED -
	DRAWN - AMS	REVISED -
PLOT SCALE = 105,0104 ' / in.	CHECKED - NDF	REVISED -
PLOT DATE = 12/18/2024	DATE - 5/31/2024	REVISED -

STATE OF ILLINOIS
DEPARTMENT OF TRANSPORTATION

STATE OF ILLINOIS
DEPARTMENT OF TRANSPORTATION


TYPICAL PAVEMENT MARKINGS

NOT TO SCALE

IL 180 WIDENING AND RESURFACING
IDOT DISTRICT 4 STANDARD DETAILS

SCALE: SHEET OF SHEETS STA. TO STA.


F.A. RTE.	SECTION	COUNTY	TOTAL SHEETS	SHEET NO.
			2	1
CONTRACT NO.				
FED. ROAD DIST. NO.	ILLINOIS	FED. AID PROJECT		
	SECTION	COUNTY	TOTAL SHEETS	SHEET NO.
1195		KNOX	409	296
110RS-5;(111,112,108X-1)W.RS-3			CONTRACT NO.	68E50
	ILLINOIS	FED. AID PROJECT		

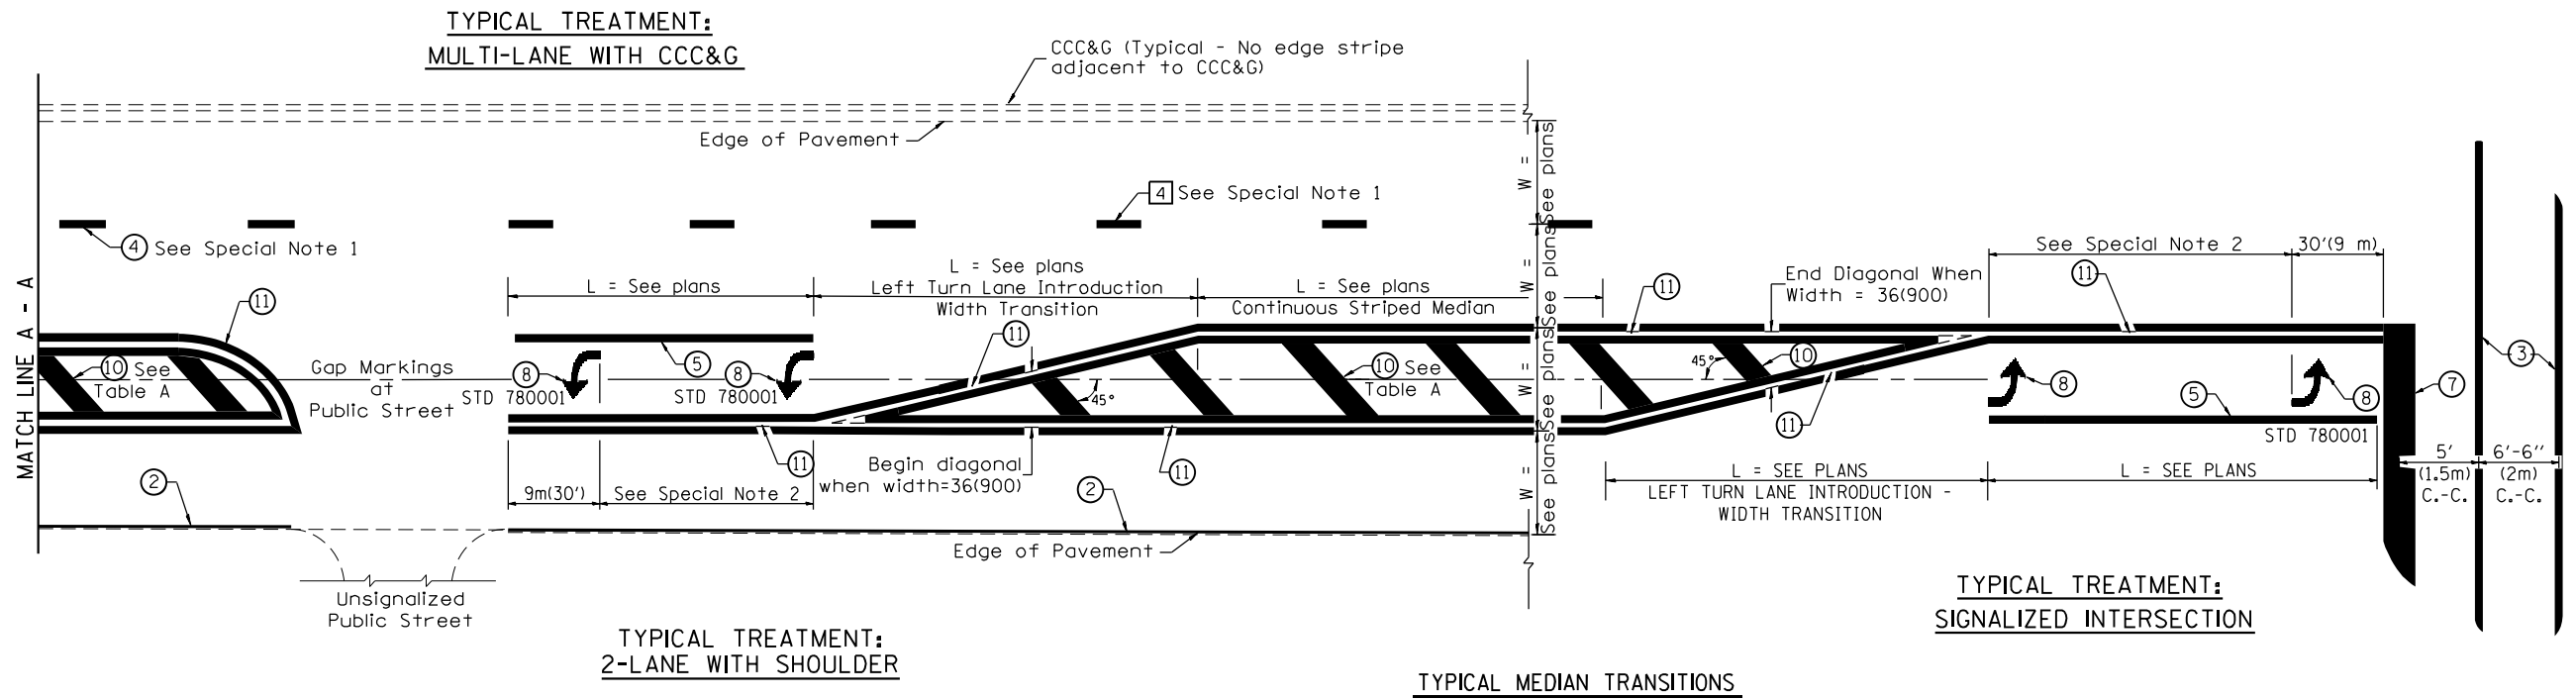

FLUSH PAVED MEDIAN: RESTRICTED LEFT TURN LANE

TABLE A
RECOMMENDED SPACING BETWEEN DIAGONAL LINES

SPEED LIMIT RANGE	CONTINUOUS	INTERSECTION CHANNELIZATION (Includes Width Transitions for Median and Left Turn Lane Introductions)
Less Than 30 mph (50 km/h)	50' (15m)	15' (5m)
30 - 45 mph (50 - 70 km/h)	75' (23m)	20' (6m)
Over 45 mph (70 km/h)	150' (46m)	30' (9m)

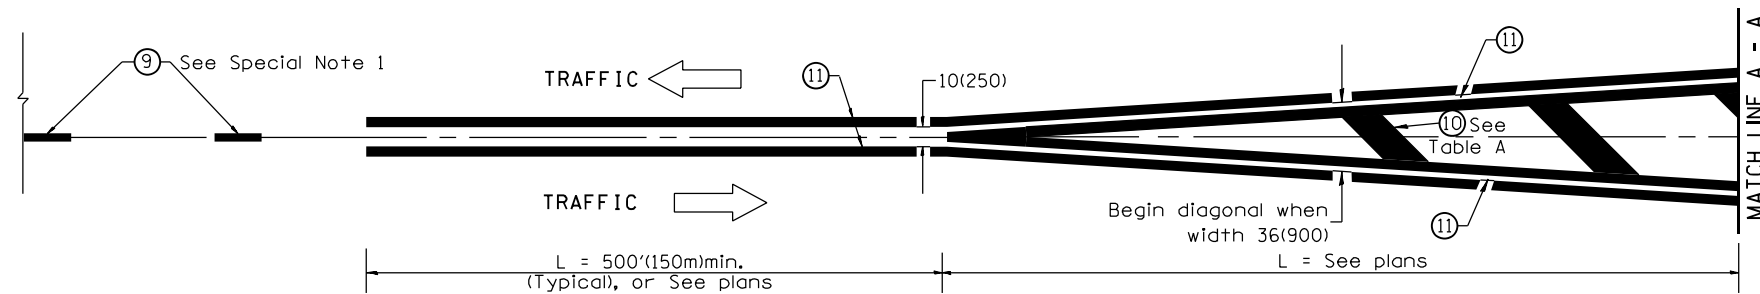

All dimensions are in inches (millimeters) unless otherwise noted.

				STATE OF ILLINOIS DEPARTMENT OF TRANSPORTATION		TYPICAL PAVEMENT MARKINGS		F.A. RTE.	SECTION	COUNTY	TOTAL SHEETS	SHEET NO.
						NOT TO SCALE					2	1
								CONTRACT NO.				
								FED. ROAD DIST. NO. ILLINOIS FED. AID PROJECT				
				STATE OF ILLINOIS DEPARTMENT OF TRANSPORTATION		IL 180 WIDENING AND RESURFACING IDOT DISTRICT 4 STANDARD DETAILS		F.A.S. RTE.	SECTION	COUNTY	TOTAL SHEETS	SHEET NO.
								1195		KNOX	409	297
								110RS-5:(111,112,108X-1)W.RS-3 CONTRACT NO. 68E50				
								ILLINOIS FED. AID PROJECT				

DATE PLOTTED = 12/18/2024 10:50:44 AM	USER NAME = Roadway	DESIGNED - AEC	REVISED -
PLOT CONFIG = 0021484.07.tbl		DRAWN - AMS	REVISED -
MODEL SHOWN = CC-HPF.plt	PLOT SCALE = 105,0104' / in.	CHECKED - NDF	REVISED -
FILE NAME = N:\ROAD\0021484.07\CADD\SR\Detail\0468E50.DJT2.dgn	PLOT DATE = 12/18/2024	DATE - 5/31/2024	REVISED -

 CiorbaGroup 8725 W. Higgins Rd, Ste 600, Chicago, IL 60631 P 773.775.4009 www.ciorba.com	8725 W. Higgins Rd, Ste 600, Chicago, IL 60631 P 773.775.4009 www.ciorba.com
---	---

PLAN

25'

200'

STOP AHEAD

200'

300'

STOP

The diagram illustrates a pavement cross-section. A solid horizontal line represents the centerline stripe, labeled "CENTERLINE STRIPE". A dashed horizontal line represents the edge of the pavement, labeled "EDGE OF PAVEMENT". A series of vertical lines represent the pavement structure. A dimension of 25' is shown between the centerline stripe and the edge of the pavement. A dimension of 8'' is shown between the centerline stripe and the first vertical line. A dimension of 4'' is shown between the last vertical line and the edge of the pavement. Two points, labeled "A", are indicated on the vertical lines, one on the left and one on the right.

A cross-section diagram of an existing pavement surface. The pavement is shown as a textured area below a solid line representing the surface. A groove is cut into the pavement, with a width of 4 inches and a depth of 8 inches. To the right of this groove, there is a smaller groove with a depth of 3/16 inch. The text "EXISTING PAVEMENT" is written below the main groove.

DATE PLOTTED = 12/18/2024 10:50:45 AM
PEN TABLE = 0021484.07.tbl
PLOT CONFIG = CGI-PDF.plt-cfg
MODEL: \$MODEL\$
FILE NAME: N:\PROJ\0021484.07\CADD\ShnDetails\D46BE50-DET72.dgn

- 299

CULVERT CROSS SECTIONS
- 300 - 379

GRADING CROSS SECTIONS
- 380 - 395

GUARDRAIL CROSS SECTIONS
- 396 - 406


SIDEROAD CROSS SECTIONS
- \$XS98 - 409

IL-167 CROSS SECTIONS

FINAL SURVEY	NO.	NO.	BY	DATE

ORIGINAL SURVEY	NO.	NO.	BY	DATE

MODEL: \$MODELNAME\$
FILE NAME: N:\PROJECTS\118112\118112_112_108X-1\W.R5-3.dgn

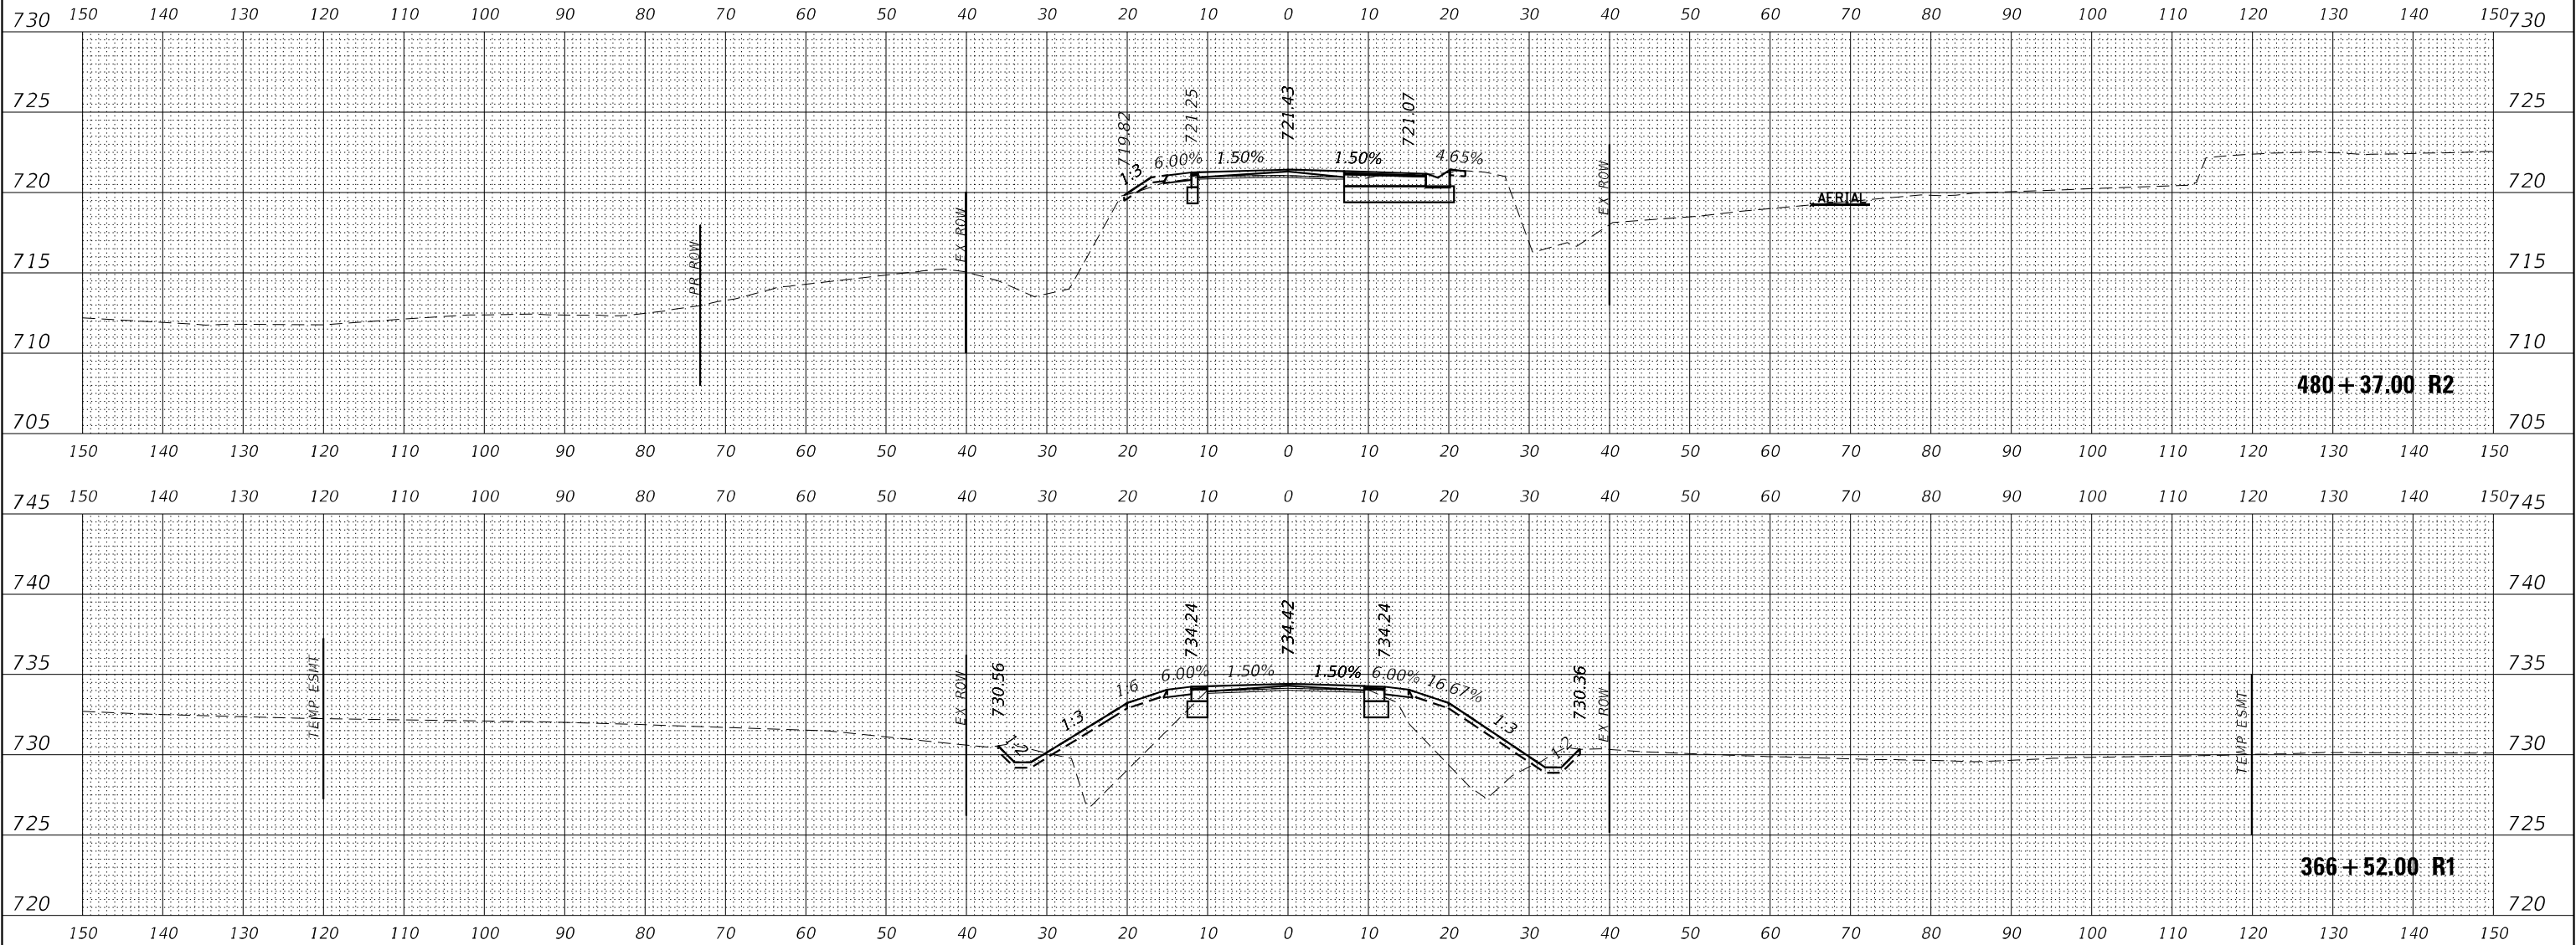

USER NAME = Roadway	DESIGNED -	REVISED -
	DRAWN -	REVISED -
PLOT SCALE = 20,0000 * / in.	CHECKED -	REVISED -
PLOT DATE = 12/18/2024	DATE -	REVISED -

IL 180 WIDENING AND RESURFACING CULVERT CROSS SECTIONS			
SCALE:	SHEET	OF	SHEETS
STA. 366+52.00 R1 TO STA. 480+37.00 R2			

F.A. RTE.	SECTION	COUNTY	TOTAL SHEETS	SHEET NO.
1195	*	KNOX	409	299
110RS-5:(111,112,108X-1)W.R5-3		CONTRACT NO. 68E50		
		ILLINOIS	FED. AID PROJECT	

ORIGINAL SURVEY	SURVEYED _____	BY _____	DATE _____
	PLOTTED _____		
NOTE BOOK	TEMPLATE _____		
	AREAS _____		
NO. _____	AREAS CHECKED _____		

MODEL: \$MODELNAMES
FILE NAME: N:\PROJ\0021484.07\CADD\Mod\ID468E50-CorMaster.dgn



 CiorbaGroup 8725 W. Higgins Rd, Ste 600, Chicago, IL 60631 P 773.775.4009 www.ciorba.com	USER NAME = Roadway	DESIGNED -	REVISED -	STATE OF ILLINOIS DEPARTMENT OF TRANSPORTATION	IL 180 WIDENING AND RESURFACING GRADING CROSS SECTIONS					F.A. RTE.	SECTION	COUNTY	TOTAL SHEETS	SHEET NO.
		DRAWN -	REVISED -							1195	*	KNOX	409	300
	PLOT SCALE = 20,0000' ± / in.	CHECKED -	REVISED -		110RS-5;(111,112,108X-1)W.R5-3					CONTRACT NO. 68E50				
	PLOT DATE = 12/18/2024	DATE -	REVISED -		SCALE:	SHEET	OF	SHEETS	STA. 289+00.00 R1 TO STA. 290+00.00 R1					
				ILLINOIS					FED. AID PROJECT					