

FOR INDEX OF SHEETS, SEE SHEET NO. 2

FOR HIGHWAY STANDARDS, SEE SHEET NO. 2


IL 64 (NORTH AVENUE) TRAFFIC DATA

DESIGN DESIGNATION: PRINCIPAL ARTERIAL

ADT: 31,400 TO 57,300 (2021) (11% TRUCKS)

POSTED SPEED: 30 TO 50 MPH

PROJECT LOCATED IN:
CITY OF ST. CHARLES
CITY OF WEST CHICAGO
VILLAGE OF CAROL STREAM
VILLAGE OF GLENDALE HEIGHTS
VILLAGE OF LOMBARD
VILLAGE OF ADDISON
VILLAGE OF VILLA PARK
CITY OF ELMHURST

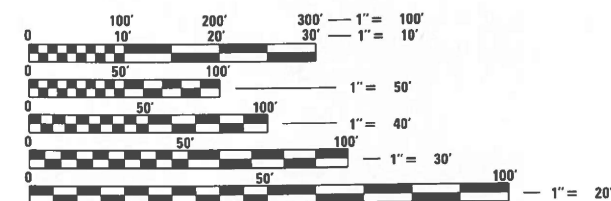

FULL SIZE PLANS HAVE BEEN PREPARED USING STANDARD
ENGINEERING SCALES. REDUCED SIZED PLANS WILL NOT
CONFORM TO STANDARD SCALES. IN MAKING MEASUREMENTS
ON REDUCED PLANS, THE ABOVE SCALES MAY BE USED.

J.U.L.I.E.
JOINT UTILITY LOCATION INFORMATION FOR EXCAVATORS
1-800-892-0123
OR 811

MEADE ELECTRIC CO. - DISTRICT ONE ELECTRICAL
MAINTENANCE CONTRACTOR LOCATES IDOT ELECTRICAL
EQUIPMENT AND UNDERGROUND CABLES
773-287-7672

PROJECT ENGINEER: LUKASZ POCIECHA, PE, 847-705-4255
PROJECT MANAGER: VESELIN VELICHKOV, PE, 847-705-4432

CONTRACT NO. 62N33

STATE OF ILLINOIS


DEPARTMENT OF TRANSPORTATION

PROPOSED HIGHWAY PLANS

FAP ROUTE 307: IL RTE 64 (NORTH AVE)
SMITH ROAD/KAUTZ ROAD TO YORK STREET
SECTION 2020-263-SUR,SW&TS
PROJECT #CMAQ /NHPP-2JSY(870)

TRAFFIC SIGNAL MODERNIZATION, SIGNAL TIMING/PROGRESSION,
CHANGEABLE MESSAGE SIGNS, SURVEILLANCE, AND ADA IMPROVEMENTS
DUPAGE COUNTY

C-91-101-21

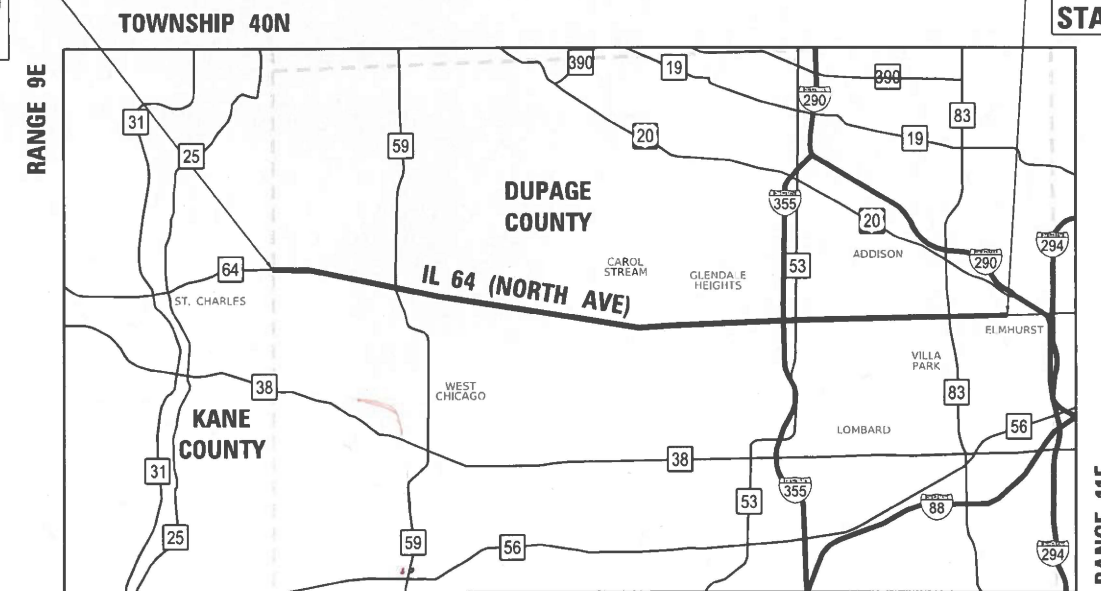

PROJECT LAYOUT MAP


GROSS LENGTH = NET LENGTH = 88,280 FT. = 16.7 MILES

END PROJECT LIMIT
IL 64 & YORK ST
STA 1889 + 28.90

LOCATION MAP
NOT TO SCALE

F.A.P. RTE.	SECTION	COUNTY	TOTAL SHEETS	SHEET NO.
307	2020-263-SUR,SW&TS	DUPAGE	529	1
		ILLINOIS	CONTRACT NO. 62N33	

D-91-081-21

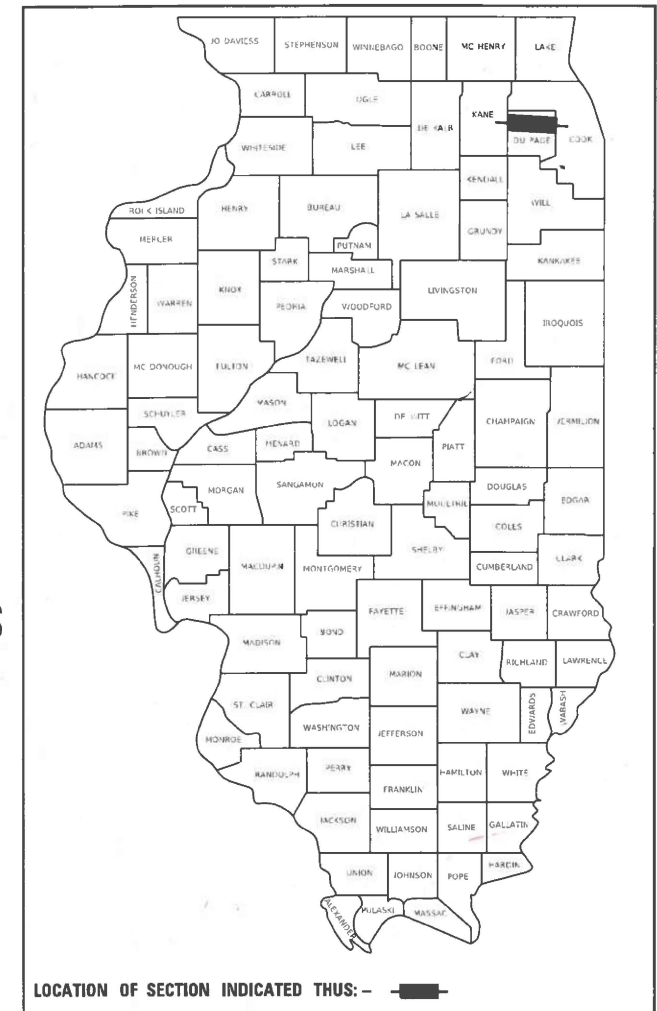

LOCATION OF SECTION INDICATED THUS: —

Kimley»Horn

© 2021 KIMLEY-HORN AND ASSOCIATES, INC.
4201 WINFIELD ROAD, SUITE 600
WARRENVILLE, IL 60555
PHONE: 630-487-5550
WWW.KIMLEY-HORN.COM

STATE OF ILLINOIS
DEPARTMENT OF TRANSPORTATION

SUBMITTED Dec 12, 2024
Joseph J. ... IR
REGIONAL ENGINEER

January 31, 2025
Scott A. ...
ENGINEER OF DESIGN AND ENVIRONMENT

January 31, 2025
... 5
DIRECTOR OF HIGHWAYS PROJECT IMPLEMENTATION

KIMLEY-HORN & ASSOCIATES, INC.
SAGAR R. SONAR, P.E.
#062-061304
DATE: 12-23-2024
EXPIRATION DATE: 11-30-2025

LIN ENGINEERING LTD.
SHIRAZ TARIQUE, P.E.
#062-064219
DATE: 12-23-2024
EXPIRATION DATE: 11-30-2025

TRANSMART, INC.
DANIEL J. MEIER, P.E.
#062-055846
DATE: 12-23-2024
EXPIRATION DATE: 11-30-2025

TRANSMART, INC.
ZHANG CHEN, S.E.
#081-008528
DATE: 12-23-2024
EXPIRATION DATE: 11-30-2028

PRINTED BY THE AUTHORITY
OF THE STATE OF ILLINOIS

MODEL - Default
FILE - \\bentley-pw-bentley.com\khpw-d\Documents\01 Active Projects\MW-CHS-16895\100 - IL 64\Phase 1\2 Design\CAD\Plan Sheets\West Corridor - General Sheets\ID08121-sht-index.kia.dgn

INDEX OF SHEETS

SHT NO.	DESCRIPTION
1	COVER SHEET
2	INDEX AND STANDARDS
3	GENERAL NOTES
4 - 12	LOCATION MAPS
13	COST PARTICIPATION TABLE
14 - 26	SUMMARY OF QUANTITIES
27 - 29	ALIGNMENT AND TIES
30	MAINTENANCE OF TRAFFIC - GENERAL NOTES AND TYPICAL SECTIONS
31 - 34	MAINTENANCE OF TRAFFIC - DMS
35 - 75	INTERSECTION RAMP DETAILS
76 - 80	BUS STOP DETAILS
81 - 102	PAVEMENT MARKING PLAN

SHT NO.	LOCATION NO.	TS NO.	INTERSECTION NAME
103 - 108	1	9024	IL 64 (MAIN ST) AT SMITH RD AND KAUTZ RD
109 - 114	2	9023	IL 64 (MAIN ST) AT PHEASANT RUN
115 - 124	3	12070	IL 64 (NORTH AVE) AT POWIS RD
125 - 130	4	12373	IL 64 (NORTH AVE) AT ATLANTIC DR
131 - 136	5	12377	IL 64 (NORTH AVE) AT TERESA LN AND MENARDS ENTR
137 - 140	6	6355	IL 64 (NORTH AVE) AT IL 59
141 - 146	7	12375	IL 64 (NORTH AVE) AT PRINCE CROSSING RD
147 - 150	8	12376	IL 64 (NORTH AVE) AT FAIR OAKS RD AND ANCIENT OAKS RD
151 - 156	9	6425	IL 64 (NORTH AVE) AT COUNTY FARM RD
157 - 162	10	6445	IL 64 (NORTH AVE) AT KUHN RD
163 - 168	11	6446	IL 64 (NORTH AVE) AT BENNETT DR AND WINDSOR PARK DR
169 - 176	12	6435	IL 64 (NORTH AVE) AT GARY AVE
177 - 182	13	6465	IL 64 (NORTH AVE) AT SCHMALE RD
183 - 188	14	21395	IL 64 (NORTH AVE) AT PRESIDENT ST
189 - 195	15	6420	IL 64 (NORTH AVE) AT BLOOMINGDALE RD
196 - 201	16	11390	IL 64 (NORTH AVE) AT GLENDALE SQUARE ACCESS AND MENARDS ENTR
202 - 207	17	6450	IL 64 (NORTH AVE) AT GLEN ELLYN RD AND MAIN ST
208 - 213	18	6475	IL 64 (NORTH AVE) AT SWIFT RD
214 - 219	19	6215	IL 64 (NORTH AVE) AT IL 53 (ROHLWING RD)
220 - 225	20	6456	IL 64 (NORTH AVE) AT LOMBARD RD
226 - 231	21	6455	IL 64 (NORTH AVE) AT MAIN ST
232 - 237	22	6440	IL 64 (NORTH AVE) AT GRACE ST
238 - 243	23	6495	IL 64 (NORTH AVE) AT WESTWOOD AVE AND LINCOLN AVE
244 - 247	24	15315	IL 64 (NORTH AVE) AT WESTMORE AVE
248 - 256	25	6405	IL 64 (NORTH AVE) AT ADDISON RD
257 - 262	26	6470	IL 64 (NORTH AVE) AT MICHIGAN AVE
263 - 268	27	6410	IL 64 (NORTH AVE) AT ARDMORE AVE
269 - 274	28	6480	IL 64 (NORTH AVE) AT VILLA AVE
275 - 278	29	6505	IL 64 (NORTH AVE) AT ELMHURST PLAZA
279 - 284	30	6400	IL 64 (NORTH AVE) AT IL 83 (KINGERY HWY)
285 - 290	31	6490	IL 64 (NORTH AVE) AT WEST AVE
291 - 296	32	6460	IL 64 (NORTH AVE) AT MYRTLE AVE

SHT NO.	DESCRIPTION
298	TEMPORARY INTERCONNECT SCHEMATIC
299 - 305	TRAFFIC SIGNAL STANDARD DETAILS
306	COMMUNICATION LEGEND AND GENERAL NOTES
307 - 338	INTERCONNECT AND COMMUNICATIONS PLANS
339 - 343	COMMUNICATION DETAILS
344	NETWORK OVERVIEW
345 - 351	SINGLE LINE DIAGRAMS
352 - 435	SPLICE DIAGRAMS
436 - 475	FIBER OPTIC ASSIGNMENT TABLES
476 - 477	RAILROAD CROSSING DETAILS
478 - 481	BRIDGE/RIVER CROSSING DETAILS
482 - 484	SITE INSTALLATION PLANS (DMS/CCTV, TIE-IN)
485	CIVIL REMOVAL PLAN
486 - 487	CIVIL SITE PLAN
488 - 494	DEVICE DETAILS
495 - 507	CANTILEVER SIGN STRUCTURE
508 - 509	SOIL BORING LOG
510 - 512	PLAT OF HIGHWAYS
513 - 527	DISTRICT ONE STANDARD DETAILS
528 - 529	IDOT STANDARD DETAILS

IDOT HIGHWAY STANDARD DETAILS

000001-08	STANDARD SYMBOLS, ABBREVIATIONS AND PATTERNS
280001-07	TEMPORARY EROSION CONTROL SYSTEMS
424001-12	PERPENDICULAR CURB RAMPS FOR SIDEWALKS
424011-05	CORNER PARALLEL CURB RAMPS FOR SIDEWALKS
424016-06	MID-BLOCK CURB RAMPS FOR SIDEWALKS
424021-07	DEPRESSED CORNER FOR SIDEWALKS
424026-04	ENTRANCE / ALLEY PEDESTRIAN CROSSINGS
424031-03	MEDIAN PEDESTRIAN CROSSINGS
602001-02	CATCH BASIN, TYPE A
602402-03	PRECAST MANHOLE, TYPE A, 5' DIAMETER
602701-02	MANHOLE STEPS
602601-06	PRECAST REINFORCED CONCRETE FLAT SLAB TOP
604001-05	FRAME AND LIDS, TYPE 1
606001-08	CONCRETE CURB TYPE B AND COMBINATION CONCRETE CURB AND GUTTER
630301-09	SHOULDER WIDENING FOR TYPE 1 (SPECIAL) GUARDRAIL TERMINALS
637006-05	CONCRETE BARRIER, DOUBLE FACE, 44" HEIGHT
701001-02	OFF-ROAD OPERATIONS 2L, 2W, MORE THAN 15' AWAY
701006-05	OFF-ROAD OPERATIONS 2L, 2W, 15' TO 24" FROM PAVEMENT EDGE
701101-05	OFF-ROAD OPERATIONS MULTILANE, 15' TO 24" FROM PAVEMENT EDGE
701106-02	OFF-ROAD OPERATIONS MULTILANE, MORE THAN 15' AWAY
701301-04	LANE CLOSURE, 2L, 2W, SHORT TIME OPERATIONS
701311-03	LANE CLOSURE 2L, 2W MOVING OPERATIONS - DAY ONLY
701426-09	LANE CLOSURE, MULTILANE, INTERMITTENT OR MOVING OPERATION, FOR SPEEDS ≥ 45 MPH
701427-05	LANE CLOSURE, MULTILANE, INTERMITTENT OR MOVING OPERATION, FOR SPEEDS ≤ 40 MPH
701501-06	URBAN LANE CLOSURE, 2L, 2W, UNDIVIDED
701601-09	URBAN LANE CLOSURE MULTILANE, 1W OR 2W WITH NONTRAVERSABLE MEDIAN
701606-10	URBAN SINGLE LANE CLOSURE, MULTILANE, 2W WITH MOUNTABLE MEDIAN
701701-10	URBAN LANE CLOSURE MULTILANE INTERSECTION
701801-06	SIDEWALK, CORNER OR CROSSWALK CLOSURE
701901-10	TRAFFIC CONTROL DEVICES
704001-08	TEMPORARY CONCRETE BARRIER
782006-01	GUARDRAIL AND BARRIER WALL REFLECTOR MOUNTING DETAILS
814001-03	HANDHOLES
838001-01	BREAKAWAY DEVICES
876001-04	PEDESTRIAN PUSH BUTTON POST
877001-08	STEEL MAST ARM ASSEMBLY AND POLE 16' THROUGH 55'
877002-04	STEEL MAST ARM ASSEMBLY AND POLE 56' THROUGH 75'
878001-11	CONCRETE FOUNDATION DETAILS
880006-01	TRAFFIC SIGNAL MOUNTING DETAILS

DISTRICT 1 STANDARD DETAILS

BE220	ELECTRIC SERVICE INSTALLATION, AERIAL, REMOTE DISCONNECT
BE601	ELECTRIC CONNECTION TO SIGN STRUCTURE - CANTILEVER TYPE
BE702	MISCELLANEOUS ELECTRICAL DETAILS, SHEET A - (CABLE SPLICE, POLE WIRING, TRENCH DETAIL)
BE705	COMMUNICATIONS VAULT, COMPOSITE CONCRETE
BE801	TEMPORARY AERIAL CABLE INSTALLATION
BE1000	CCTV CAMERA STRUCTURE 50''(15.24M) MOUNTING HEIGHT
BE1001	CCTV CAMERA STRUCTURE FOUNDATION 50''(15.24M) MOUNTING HEIGHT
BE1050	FIBER OPTIC INTERCONNECT CABINET
TC10	TRAFFIC CONTROL AND PROTECTION FOR SIDE ROADS, INTERSECTIONS AND DRIVEWAYS
TC11	RAISED REFLECTIVE PAVEMENT MARKERS (SNOW PLOW RESISTANT)
TC13	DISTRICT ONE TYPICAL PAVEMENT MARKINGS
TC14	TRAFFIC CONTROL AND PROTECTION AT TURN BAYS (TO REMAIN OPEN TO TRAFFIC)
TC22	ARTERIAL ROAD INFORMATION SIGN
TC26	DRIVEWAY ENTRANCE SIGNING



© 2023 KIMLEY-HORN AND ASSOCIATES, INC.
401 WHITE OAK SUITE 600
WARRENVILLE, IL 60558
PHONE: 630-487-6600
WWW.KIMLEY-HORN.COM

USER NAME =	DESIGNED -	REVISED -
	DRAWN -	REVISED -
PLOT SCALE =	CHECKED -	REVISED -
PLOT DATE =	DATE -	REVISED -

STATE OF ILLINOIS
DEPARTMENT OF TRANSPORTATION

INDEX OF SHEETS AND STANDARDS

SCALE:	SHEET	OF	SHEETS	STA.	TO STA.
--------	-------	----	--------	------	---------

F.A.P. RTE.	SECTION	COUNTY	TOTAL SHEETS	SHEET NO.
307	2020-263-SUR,SW&TS	DUPAGE	529	2
CONTRACT NO. 62N33				
		ILLINOIS	FED. AID PROJECT	

MODEL Default
FILE \\miller-prod-bentley.com\kbpw-d1\documents\01 Active Projects\WW-Chis-16095\100 - IL 64\Phase II\2 Design\CAD\Plan Sheets\West Corridor General Sheets\108121-jct-gennotes_kha.dgn

GENERAL NOTES

1.

THE CONTRACTOR WILL NOT BE ALLOWED TO SET UP A YARD OR FIELD OFFICE ON STATE (OR TOLLWAY) PROPERTY WITHOUT WRITTEN PERMISSION FROM THE DEPARTMENT (OR TOLLWAY).
2.

ALL MILLED SURFACES SHALL BE A UNIFORM CROSS SLOPE PER LANE AND FREE OF RIDGES BETWEEN PASSES. ANY DEVIATIONS SHALL BE CORRECTED AT NO COST TO THE DEPARTMENT.
3.

TYPE AND SIZE OF COMBINATION CONCRETE CURB AND GUTTER REMOVAL AND REPLACEMENT SHALL MATCH EXISTING AND WILL BE DETERMINED BY THE CONTRACTOR.
4.

TEN (10) FOOT TRANSITIONS SHALL BE USED TO MATCH PROPOSED CURB AND GUTTER AND MEDIAN ITEMS OF WORK TO EXISTING CURBS AND GUTTER AND MEDIANS IN THE FIELD, UNLESS OTHERWISE SHOWN.
5.

IT SHALL BE THE CONTRACTOR'S RESPONSIBILITY TO VERIFY ALL DIMENSIONS AND CONDITIONS EXISTING IN THE FIELD PRIOR TO CONSTRUCTION AND ORDERING OF MATERIALS.
6.

HANDHOLE, JUNCTION BOX, AND FRAMES AND GRATES ADJUSTMENT OF PRIVATE UTILITIES WITHIN THE LIMITS OF THE IMPROVEMENTS SHALL BE DONE BY THEIR RESPECTIVE OWNERS AND ARE NOT PART OF THIS CONTRACT.
7.

STORM SEWER CONSTRUCTED UNDER THE ROADWAY SHALL BE BACKFILLED ACCORDING TO METHOD 1 OF ARTICLE 550.07 OF THE STANDARD SPECIFICATIONS.
8.

THE CONTRACTOR SHALL BE REQUIRED TO KEEP A RECORD OF THE LOCATIONS OF PLATED STRUCTURES BY STATION AND OFFSET LEFT OR RIGHT OF THE CENTERLINE OF PAVEMENT.
9.

EXISTING BROKEN FRAMES AND LIDS SHALL BE REMOVED AND DISPOSED OF BY THE CONTRACTOR AND SHALL BE REPLACED AS DIRECTED BY THE ENGINEER. REPLACEMENT FRAMES AND LIDS WILL BE PAID FOR ACCORDING TO ARTICLE 109.04 OF THE STANDARD SPECIFICATIONS UNLESS A SEPARATE PAY ITEM HAS BEEN PROVIDED.
10.

THE CONTRACTOR SHALL CONTACT THE DISTRICT ONE TRAFFIC CONTROL SUPERVISOR AT KALPANA.KANNAN-HOSADURGA@ILLINOIS.GOV A MINIMUM OF 72 HOURS IN ADVANCE OF BEGINNING WORK.
11.

ALL EXISTING ROW SHOWN IS APPROXIMATE AND MAY NEED TO BE VERIFIED IN THE FIELD. ALL PROPOSED WORK SHALL TAKE PLACE WITHIN EXISTING ROW WITHIN EXISTING FACILITIES INCLUDING HANDHOLES, CONDUITS, OR TRAFFIC SIGNAL CABINETS.
12.

THE EXACT LOCATION OF ALL UTILITIES SHALL BE FIELD VERIFIED BY THE CONTRACTOR BEFORE ORDERING ANY MATERIALS AND STARTING ANY WORK. FOR LOCATION OF UTILITIES, LOCALLY OWNED EQUIPMENT, LEASED ENFORCEMENT CAMERA SYSTEM FACILITIES AND IDOT UNDERGROUND FACILITIES, CONTACT THE LOCAL COUNTIES, MUNICIPALITIES AND IDOT FOR LOCATES. THE CONTRACTOR SHALL CALL "JULIE" AT (800) 892-0123 OR 811. IN THE CITY OF CHICAGO CONTACT DIGGER AT (312) 744-7000 FOR FIELD LOCATIONS OF BURIED UTILITIES (48 HOURS NOTIFICATIONS REQUIRED).
13.

THE CONTRACTOR SHALL CHECK THE PROPOSED TRAFFIC SIGNAL EQUIPMENT LOCATIONS FOR UNDERGROUND AND OVERHEAD UTILITY CONFLICTS. THE CONTRACTOR SHALL NOTIFY THE AREA ENGINEER, THE RESIDENT ENGINEER, AND ANY IMPACTED UTILITY COMPANY OF THE CONFLICT, AND SHALL COORDINATE AND RESOLVE THE ISSUE PRIOR TO ORDERING MATERIALS, AND PRIOR TO POUR FOUNDATIONS.
14.

THE CONTRACTOR SHALL COORDINATE CONSTRUCTION ACTIVITIES WITH UTILITY COMPANIES, LOCAL GOVERNMENT AGENCIES, AND IDOT.
15.

RESTORATION OF THE TRAFFIC SIGNAL WORK AREA SHALL BE INCLUDED IN THE RELATED PAY ITEM SUCH AS FOUNDATION, CONDUIT, HANDHOLE, ETC., AND NO EXTRA COMPENSATION SHALL BE ALLOWED. ALL ROADWAY SURFACES SUCH AS SHOULDERS, MEDIANS, SIDEWALKS, PAVEMENT, ETC. SHALL BE REPLACED IN KIND. ALL DAMAGE TO MOWED LAWNS SHALL BE REPLACED WITH AN APPROVED SOD, AND ALL DAMAGED TO UNMOWED FIELDS SHALL BE SEEDED IN ACCORDANCE WITH STANDARD SPECIFICATIONS 252 AND 250, RESPECTIVELY. THE CONTRACTOR IS RESPONSIBLE FOR RETURNING ALL AREAS AFFECTED BY EQUIPMENT OR LABORERS TO EXISTING CONDITIONS.
16.

PARTIAL PAYMENT AS DESCRIBED IN ARTICLE 109.07(b) OF THE STANDARD SPECIFICTIONS WILL NOT BE ALLOWED FOR ITEMS INCLUDED IN THIS CONTRACT.
17.

THE CONTRACTOR SHALL SOLELY BE RESPONSIBLE FOR THE INSTALLATION AND MAINTENANCE OF ADEQUATE SIGNS, TRAFFIC CONTROL DEVICES, AND WARNING DEVICES TO INFORM AND PROTECT THE PUBLIC DURING ALL CONSTRUCTION ACTIVITIES.
18.

THE CONTRACTOR SHALL COORDINATE WITH IDOT AND EQUIPMENT VENDORS FOR THE BEST LOCATION AND ORIENTATION OF EACH PROPOSED PTZ CAMERA PRIOR TO CAMERA INSTALLATION.
19.

THE CONTRACTOR SHALL MARK THE RECORD DRAWINGS TO REFLECT ANY CHANGES TO THE PLANS. THE RECORD DRAWINGS REQUIREMENTS ARE IDENTIFIED IN SECTION 801.16 OF THE STANDARD SPECIFICATIONS AND SPECIAL PROVISIONS.

GENERAL NOTES (CONTINUED)

20.

THE QUANTITY FOR TEMPORARY INFORMATION SIGNING IS FOR USE WITH DISTRICT DETAIL ARTERIAL ROAD INFORMATION SIGN (TC 22). ONE SIGN IS TO BE USED FOR EACH END OF EACH INTERCONNECT CORRIDOR, MAIN ROUTE, OR ZONE.
21.

THE RESIDENT ENGINEER SHALL CONTACT WALTER CZARNY, AREA TRAFFIC FIELD ENGINEER, AT WALTER.CZARNY@ILLINOIS.GOV A MINIMUM OF TWO (2) WEEKS PRIOR TO THE PLACEMENT OF PERMANENT PAVEMENT MARKINGS.
22.

THE CONTRACTOR SHALL BE RESPONSIBLE FOR THE NOTIFICATION OF ALL EMERGENCY SERVICES, SCHOOL DISTRICTS, IDOT'S COMMUNICATIONS CENTER, SPRINGFIELD TRUCK PERMIT SECTION AND OTHER AGENCIES AFFECTED BY THE CLOSURE. THE CONTRACTOR SHALL ALSO BE RESPONSIBLE FOR POSTING SIGNS THAT WILL INDICATE THE DATES THE CLOSURE WILL BE IN PLACE.
23.

THE "ARTERIAL ROAD INFORMATION SIGN (TC-22)" IS APPLICABLE ONLY TO ARTERIAL ROADS AND SHALL NOT BE APPLIED TO EXPRESSWAYS/TOLLWAYS.
24.

OVERNIGHT LANE CLOSURES SHALL NOT BE ALLOWED FOR REHABILITATION PROJECTS INVOLVING DAYTIME MILLING AND RESURFACING OPERATIONS AND CLASS D PATCHING UNLESS OTHER CONDITIONS WARRANT EXTENDED LANE CLOSURES AS DETERMINED AND APPROVED IN WRITING BY THE ENGINEER OR AS PROVIDED FOR IN THE CONTRACT SPECIFICATIONS.
25.

THE CONTRACTOR SHALL NOTIFY PACE OR THE ILLINOIS CONVENIENCE AND SAFETY CORPORATION (ICSC) AT LEAST SEVEN (7) DAYS IN ADVANCE OF THE REMOVAL OF THE BUS STOP SHELTER OR CLOSURE OF THE BUS STOP.
26.

THE CONTRACTOR SHALL COMPLETE CONSTRUCTION AT EACH BUS STOP IN A TIMELY MANNER AND LEAVE NO BUS STOP UNUSABLE FOR AN EXTENDED PERIOD OF TIME.
27.

IF A BUS STOP IS BEING RELOCATED, THE INFRASTRUCTURE AT THE NEW LOCATION SHALL BE CONSTRUCTED PRIOR TO THE REMOVAL OF THE INFRASTRUCTURE AT THE EXISTING LOCATION.
28.

THE UTILITY CROSSING ENCROACHMENT APPLICATION RELATED TO CANADIAN NATIONAL (CN) RAILWAY CAN BE FOUND AT THE FOLLOWING LINK:

HTTPS://WWW.CN.CA/-/MEDIA/FILES/DELIVERING-RESPONSIBLY/SAFETY/UTILITY-INSTALLATION/UTILITY-CROSSING-ENCROACHMENT-APPLICATION-PACKET.PDF
29.

IL 64 (NORTH AVE) IS A CRITICAL CORRIDOR AND THE CONTRACTOR SHALL MAINTAIN THE TRAFFIC SIGNALS ALONG IL 64 (NORTH AVE) IN NORMAL OPERATION AT ALL TIMES IN ACCORDANCE WITH THE SPECIAL PROVISION MAINTENANCE OF EXISTING TRAFFIC SIGNAL AND FLASHING BEACON INSTALLATION.
30.

EXISTING VEGETATED AREAS (TREES, SHRUBS, VEGETATIVE BUFFERS, TURF AREAS, ETC.) WHERE DISTURBANCE IS NOT OCCURRING (INCLUDING AREAS OUTSIDE THE PROJECT LIMITS) SHALL NOT BE DISTURBED TO ENSURE THAT EXISTING VEGETATION IS PRESERVED HEALTHY TO MINIMIZE SOIL EROSION AND TO ELIMINATE SOIL COMPACTION. NO MATERIALS ARE TO BE STORED OR VEHICLES DRIVEN OR PARKED WITHIN THESE UNDISTURBED AREAS AT ANY TIME.

NOTICE TO UTILITY COMPANIES

1.

THE DESIGN INTENT OF THIS PROJECT DOES NOT REQUIRE ANY EXISTING UTILITY RELOCATIONS. DETAILS RELATED TO THE DEPTH OF ALL FOUNDATIONS AND CONDUIT INSTALLATION HAS BEEN INCLUDED IN THESE DESIGN PLANS. CONTRACTOR TO WORK WITH ENGINEER IF UTILITY CONFLICTS ARE DISCOVERED SUCH THAT NO EXISTING UTILITY RELOCATIONS ARE TO BE REQUIRED.

RED LIGHT RUNNING (RLR) NOTES

DUE TO THE PRESENCE OF A RED LIGHT RUNNING (RLR) CAMERA FOR THE BELOW LISTED LOCATIONS, THE CONTRACTOR SHALL NOTIFY THE MUNICIPALITY AND RLR CAMERA COMPANY PRIOR TO THE START OF CONSTRUCTION. THE MUNICIPALITY OR THE RLR CAMERA COMPANY SHALL MAKE THE CAMERA INOPERATIVE FOR THE TIME OF CONSTRUCTION. ANY RLR CAMERA EQUIPMENT THAT IS IN CONFLICT WITH THE PROPOSED CONSTRUCTION SHALL BE REMOVED BY ITS RESPECTIVE OWNERS PRIOR TO THE START OF CONSTRUCTION.

RLR CAMERA LOCATIONS:

IL 64 (NORTH AVE) AT KUHN RD (TS 6445)

VILLAGE OF CAROL STREAM
500 N GARY AVE
CAROL STREAM, IL 60188
(630) 655-7050

IL 64 (NORTH AVE) AT GARY AVE (TS 6435)

VILLAGE OF CAROL STREAM
500 N GARY AVE
CAROL STREAM, IL 60188
(630) 655-7050

IL 64 (NORTH AVE) AT GLEN ELLYN RD/MAIN ST (TS 6450)

VILLAGE OF GLENDALE HEIGHTS 1615 GLEN ELLYN RD GLENDALE HEIGHTS, IL 60139 (630) 260-6000	REDSPEED ILLINOIS, LLC 400 EISENHOWER LN LOMBARD, IL 60148 (630) 317-5700
---	--

IL 64 (NORTH AVE) AT VILLA AVE (TS 6480)

VILLAGE OF VILLA PARK 20 S ARDMORE AVENUE VILLA PARK, IL 60181 (630) 834-8500	REDSPEED ILLINOIS, LLC 400 EISENHOWER LN LOMBARD, IL 60148 (630) 317-5700	JOSE CHAVEZ (630) 936-9129 JOSE.CHAVEZ@REDSPEED-USA.COM
--	--	---

HOT-MIX ASPHALT MIXTURE REQUIREMENTS		QMP
MIXTURE TYPE	AIR VOIDS @Ndes	
RESURFACING AT ADA RAMPS		
HOT-MIX ASPHALT SURFACE COURSE, IL-9.5, MIX "D", N70; 2"	4% @ 70 Gyr.	QC/QA
HMA DRIVEWAY PAVEMENT 8"		
HOT-MIX ASPHALT SURFACE COURSE, IL-9.5, MIX "D", N50; 2"	4% @ 50 Gyr.	QC/QA
HOT-MIX ASPHALT BINDER COURSE, IL-19.0, N50; 6"	4% @ 50 Gyr.	QC/QA
CLASS D PATCHING (SPECIAL)		
HOT-MIX ASPHALT SURFACE COURSE, IL-9.5, MIX "D", N70; TOP 2"	4% @ 70 Gyr.	QC/QA
HOT-MIX ASPHALT BINDER COURSE, IL-19.0, N70; 8"	4% @ 70 Gyr.	QC/QA
QMP DESIGNATIONS: QUALITY CONTROL/QUALITY ASSURANCE (QC/QA)		

NOTE 1: THE "AC TYPE" FOR POLYMERIZED HMA MIXES SHALL BE "SBS/SBR PG 76-22" AND FOR NON-POLYMERIZED HMA THE "AC TYPE" SHALL BE "PG 64-22" UNLESS MODIFIED BY RECLAIMED MATERIALS SPECIFICATIONS.

NOTE 2: THE UNIT WEIGHT USED TO CALCULATE ALL HMA SURFACE MIXTURE QUANTITIES IS 112 LBS/SQ YD/IN.



© 2023 KIMLEY-HORN AND ASSOCIATES, INC.
4001 WINTERLORD ROAD, SUITE 600
WARRENVILLE, IL 60555
PHONE: 630-487-6655
WWW.KIMLEY-HORN.COM

USER NAME =	DESIGNED -	REVISED -
	DRAWN -	REVISED -
PLOT SCALE =	CHECKED -	REVISED -
PLOT DATE =	DATE -	REVISED -

STATE OF ILLINOIS
DEPARTMENT OF TRANSPORTATION

GENERAL NOTES

SCALE:	SHEET	OF	SHEETS	STA.	TO STA.
--------	-------	----	--------	------	---------

F.A.P. RTE.	SECTION	COUNTY	TOTAL SHEETS	SHEET NO.
307	2020-263-SUR,SW&TS	DUPAGE	529	3
CONTRACT NO. 62N33				
		ILLINOIS	FED. AID PROJECT	

MODEL: Default
FILE NAME: p:\14th-pw-bentley.com\14th-pw-01\Documents\01_Active Projects\WW-CHS-168959100 - IL 64\Phase III\2_Design\CAD\Plan_Sheets\West Corridor_General_Sheet\018121-shr-map-01_KWA.dgn

LOC. NO.	TS NO.	INTERSECTION NAME
1	9023	IL 64 (MAIN ST) AT SMITH RD AND KAUTZ RD
2	9024	IL 64 (MAIN ST) AT PHEASANT RUN
3	12070	IL 64 (NORTH AVE) AT POWIS RD
4	12373	IL 64 (NORTH AVE) AT ATLANTIC DR
5	12377	IL 64 (NORTH AVE) AT TERESA LN AND MENARDS ENTR
6	6355	IL 64 (NORTH AVE) AT IL 59
7	12375	IL 64 (NORTH AVE) AT PRINCE CROSSING RD
8	12376	IL 64 (NORTH AVE) AT FAIR OAKS RD AND ANCIENT OAKS DR
9	6425	IL 64 (NORTH AVE) AT COUNTY FARM RD
10	6445	IL 64 (NORTH AVE) AT KUHN RD
11	6446	IL 64 (NORTH AVE) AT BENNETT DR AND WINDSOR PARK DR
12	6435	IL 64 (NORTH AVE) AT GARY AVE
13	6465	IL 64 (NORTH AVE) AT SCHMALE RD
14	21395	IL 64 (NORTH AVE) AT PRESIDENT ST
15	6420	IL 64 (NORTH AVE) AT BLOOMINGDALE RD
16	11390	IL 64 (NORTH AVE) AT GLENDALE SQUARE ACCESS AND MENARDS ENTR
17	6450	IL 64 (NORTH AVE) AT GLEN ELLYN RD AND MAIN ST
18	6475	IL 64 (NORTH AVE) AT SWIFT RD
19	-	IL 64 (NORTH AVE) AT I-355 SB RAMP
20	-	IL 64 (NORTH AVE) AT I-355 NB RAMP
21	6215	IL 64 (NORTH AVE) AT IL 53 (ROHLWING RD)
22	6456	IL 64 (NORTH AVE) AT LOMBARD RD
23	6455	IL 64 (NORTH AVE) AT MAIN ST
24	6440	IL 64 (NORTH AVE) AT GRACE ST
25	6495	IL 64 (NORTH AVE) AT WESTWOOD AVE AND LINCOLN AVE
26	15315	IL 64 (NORTH AVE) AT WESTMORE AVE
27	6405	IL 64 (NORTH AVE) AT ADDISON RD
28	6470	IL 64 (NORTH AVE) AT MICHIGAN AVE
29	6410	IL 64 (NORTH AVE) AT ARDMORE AVE
30	6480	IL 64 (NORTH AVE) AT VILLA AVE
31	6505	IL 64 (NORTH AVE) AT ELMHURST PLAZA
32	6400	IL 64 (NORTH AVE) AT IL 83 (KINGERY HWY)
33	6490	IL 64 (NORTH AVE) AT WEST AVE
34	6460	IL 64 (NORTH AVE) AT MYRTLE AVE

INDICATES LOCATION PRESENT ON THIS SHEET



Kimley»Horn
© 2023 KIMLEY-HORN AND ASSOCIATES, INC.
400 WILFELD ROAD, SUITE 600
WARRENVILLE, IL 60089
PHONE: 630-487-5000
WWW.KIMLEY-HORN.COM

USER NAME =	DESIGNED -	REVISED -
	DRAWN -	REVISED -
PLOT SCALE =	CHECKED -	REVISED -
PLOT DATE =	DATE -	REVISED -

DESIGNED -	REVISED -
DRAWN -	REVISED -
CHECKED -	REVISED -
DATE -	REVISED -

STATE OF ILLINOIS
DEPARTMENT OF TRANSPORTATION

LOCATION MAP
CITY OF ST. CHARLES


SCALE: SHEET 1 OF 9 SHEETS STA. TO STA.

F.A.P. RTE.	SECTION	COUNTY	TOTAL SHEETS	SHEET NO.
307	2020-263-SUR, SW&TS	DUPAGE	529	4
CONTRACT NO. 62N33				
ILLINOIS FED. AID PROJECT				

MODEL: Default
FILE NAME: p:\khp-gw-bentley.com\khp-gw-01\Documents\01_Active Projects\WW-CHS-168959\100 - IL 64\Phase III\2_Design\CAD\Plan_Sheets\West Corridor_General_Sheet\018171-sht-map-02_KHA.dgn

LOC. NO.	TS NO.	INTERSECTION NAME
1	9023	IL 64 (MAIN ST) AT SMITH RD AND KAUTZ RD
2	9024	IL 64 (MAIN ST) AT PHEASANT RUN
3	12070	IL 64 (NORTH AVE) AT POWIS RD
4	12373	IL 64 (NORTH AVE) AT ATLANTIC DR
5	12377	IL 64 (NORTH AVE) AT TERESA LN AND MENARDS ENTR
6	6355	IL 64 (NORTH AVE) AT IL 59
7	12375	IL 64 (NORTH AVE) AT PRINCE CROSSING RD
8	12376	IL 64 (NORTH AVE) AT FAIR OAKS RD AND ANCIENT OAKS DR
9	6425	IL 64 (NORTH AVE) AT COUNTY FARM RD
10	6445	IL 64 (NORTH AVE) AT KUHN RD
11	6446	IL 64 (NORTH AVE) AT BENNETT DR AND WINDSOR PARK DR
12	6435	IL 64 (NORTH AVE) AT GARY AVE
13	6465	IL 64 (NORTH AVE) AT SCHMALE RD
14	21395	IL 64 (NORTH AVE) AT PRESIDENT ST
15	6420	IL 64 (NORTH AVE) AT BLOOMINGDALE RD
16	11390	IL 64 (NORTH AVE) AT GLENDALE SQUARE ACCESS AND MENARDS ENTR
17	6450	IL 64 (NORTH AVE) AT GLEN ELLYN RD AND MAIN ST
18	6475	IL 64 (NORTH AVE) AT SWIFT RD
19	-	IL 64 (NORTH AVE) AT I-355 SB RAMP
20	-	IL 64 (NORTH AVE) AT I-355 NB RAMP
21	6215	IL 64 (NORTH AVE) AT IL 53 (ROHLWING RD)
22	6456	IL 64 (NORTH AVE) AT LOMBARD RD
23	6455	IL 64 (NORTH AVE) AT MAIN ST
24	6440	IL 64 (NORTH AVE) AT GRACE ST
25	6495	IL 64 (NORTH AVE) AT WESTWOOD AVE AND LINCOLN AVE
26	15315	IL 64 (NORTH AVE) AT WESTMORE AVE
27	6405	IL 64 (NORTH AVE) AT ADDISON RD
28	6470	IL 64 (NORTH AVE) AT MICHIGAN AVE
29	6410	IL 64 (NORTH AVE) AT ARDMORE AVE
30	6480	IL 64 (NORTH AVE) AT VILLA AVE
31	6505	IL 64 (NORTH AVE) AT ELMHURST PLAZA
32	6400	IL 64 (NORTH AVE) AT IL 83 (KINGERY HWY)
33	6490	IL 64 (NORTH AVE) AT WEST AVE
34	6460	IL 64 (NORTH AVE) AT MYRTLE AVE

INDICATES LOCATION PRESENT ON THIS SHEET

 

© 2023 KIMLEY-HORN AND ASSOCIATES, INC.
4001 WILFIELD ROAD, SUITE 600
WARRENVILLE, IL 60089
PHONE: 847-487-5900
WWW.KIMLEY-HORN.COM

USER NAME =	DESIGNED -	REVISED -
	DRAWN -	REVISED -
PLOT SCALE =	CHECKED -	REVISED -
PLOT DATE =	DATE -	REVISED -

STATE OF ILLINOIS
DEPARTMENT OF TRANSPORTATION

LOCATION MAP
CITY OF WEST CHICAGO

SCALE: SHEET 2 OF 9 SHEETS STA. TO STA.

F.A.P. RTE.	SECTION	COUNTY	TOTAL SHEETS	SHEET NO.
307	2020-263-SUR, SW&TS	DUPAGE	529	5
CONTRACT NO. 62N33				
ILLINOIS FED. AID PROJECT				

MODEL: Default
FILE: \\wpcw-bentley.com\khpw\01\Documents\01_Active Projects\WW-CHS-168959100 - IL 64\Phase III\2_Design\CAD\Plan_Sheets\West Corridor_General_Sheet\08121-shr-map-03_KHA.dgn

LOC. NO.	TS NO.	INTERSECTION NAME
1	9023	IL 64 (MAIN ST) AT SMITH RD AND KAUTZ RD
2	9024	IL 64 (MAIN ST) AT PHEASANT RUN
3	12070	IL 64 (NORTH AVE) AT POWIS RD
4	12373	IL 64 (NORTH AVE) AT ATLANTIC DR
5	12377	IL 64 (NORTH AVE) AT TERESA LN AND MENARDS ENTR
6	6355	IL 64 (NORTH AVE) AT IL 59
7	12375	IL 64 (NORTH AVE) AT PRINCE CROSSING RD
8	12376	IL 64 (NORTH AVE) AT FAIR OAKS RD AND ANCIENT OAKS DR
9	6425	IL 64 (NORTH AVE) AT COUNTY FARM RD
10	6445	IL 64 (NORTH AVE) AT KUHN RD
11	6446	IL 64 (NORTH AVE) AT BENNETT DR AND WINDSOR PARK DR
12	6435	IL 64 (NORTH AVE) AT GARY AVE
13	6465	IL 64 (NORTH AVE) AT SCHMALE RD
14	21395	IL 64 (NORTH AVE) AT PRESIDENT ST
15	6420	IL 64 (NORTH AVE) AT BLOOMINGDALE RD
16	11390	IL 64 (NORTH AVE) AT GLENDALE SQUARE ACCESS AND MENARDS ENTR
17	6450	IL 64 (NORTH AVE) AT GLEN ELLYN RD AND MAIN ST
18	6475	IL 64 (NORTH AVE) AT SWIFT RD
19	-	IL 64 (NORTH AVE) AT I-355 SB RAMP
20	-	IL 64 (NORTH AVE) AT I-355 NB RAMP
21	6215	IL 64 (NORTH AVE) AT IL 53 (ROHLWING RD)
22	6456	IL 64 (NORTH AVE) AT LOMBARD RD
23	6455	IL 64 (NORTH AVE) AT MAIN ST
24	6440	IL 64 (NORTH AVE) AT GRACE ST
25	6495	IL 64 (NORTH AVE) AT WESTWOOD AVE AND LINCOLN AVE
26	15315	IL 64 (NORTH AVE) AT WESTMORE AVE
27	6405	IL 64 (NORTH AVE) AT ADDISON RD
28	6470	IL 64 (NORTH AVE) AT MICHIGAN AVE
29	6410	IL 64 (NORTH AVE) AT ARDMORE AVE
30	6480	IL 64 (NORTH AVE) AT VILLA AVE
31	6505	IL 64 (NORTH AVE) AT ELMHURST PLAZA
32	6400	IL 64 (NORTH AVE) AT IL 83 (KINGERY HWY)
33	6490	IL 64 (NORTH AVE) AT WEST AVE
34	6460	IL 64 (NORTH AVE) AT MYRTLE AVE

INDICATES LOCATION PRESENT ON THIS SHEET



MODEL: Default
FILE NAME: p:\14th-pw-bentley.com\14th-pw-01\Documents\01_Active Projects\WW-CHS-168959\100 - IL 64\Phase III\2_Design\CAD\Plan_Sheets\West Corridor_General Sheets\108171-sht-map-04_KWA.dgn

LOC. NO.	TS NO.	INTERSECTION NAME
1	9023	IL 64 (MAIN ST) AT SMITH RD AND KAUTZ RD
2	9024	IL 64 (MAIN ST) AT PHEASANT RUN
3	12070	IL 64 (NORTH AVE) AT POWIS RD
4	12373	IL 64 (NORTH AVE) AT ATLANTIC DR
5	12377	IL 64 (NORTH AVE) AT TERESA LN AND MENARDS ENTR
6	6355	IL 64 (NORTH AVE) AT IL 59
7	12375	IL 64 (NORTH AVE) AT PRINCE CROSSING RD
8	12376	IL 64 (NORTH AVE) AT FAIR OAKS RD AND ANCIENT OAKS DR
9	6425	IL 64 (NORTH AVE) AT COUNTY FARM RD
10	6445	IL 64 (NORTH AVE) AT KUHN RD
11	6446	IL 64 (NORTH AVE) AT BENNETT DR AND WINDSOR PARK DR
12	6435	IL 64 (NORTH AVE) AT GARY AVE
13	6465	IL 64 (NORTH AVE) AT SCHMALE RD
14	21395	IL 64 (NORTH AVE) AT PRESIDENT ST
15	6420	IL 64 (NORTH AVE) AT BLOOMINGDALE RD
16	11390	IL 64 (NORTH AVE) AT GLENDALE SQUARE ACCESS AND MENARDS ENTR
17	6450	IL 64 (NORTH AVE) AT GLEN ELLYN RD AND MAIN ST
18	6475	IL 64 (NORTH AVE) AT SWIFT RD
19	-	IL 64 (NORTH AVE) AT I-355 SB RAMP
20	-	IL 64 (NORTH AVE) AT I-355 NB RAMP
21	6215	IL 64 (NORTH AVE) AT IL 53 (ROHLWING RD)
22	6456	IL 64 (NORTH AVE) AT LOMBARD RD
23	6455	IL 64 (NORTH AVE) AT MAIN ST
24	6440	IL 64 (NORTH AVE) AT GRACE ST
25	6495	IL 64 (NORTH AVE) AT WESTWOOD AVE AND LINCOLN AVE
26	15315	IL 64 (NORTH AVE) AT WESTMORE AVE
27	6405	IL 64 (NORTH AVE) AT ADDISON RD
28	6470	IL 64 (NORTH AVE) AT MICHIGAN AVE
29	6410	IL 64 (NORTH AVE) AT ARDMORE AVE
30	6480	IL 64 (NORTH AVE) AT VILLA AVE
31	6505	IL 64 (NORTH AVE) AT ELMHURST PLAZA
32	6400	IL 64 (NORTH AVE) AT IL 83 (KINGERY HWY)
33	6490	IL 64 (NORTH AVE) AT WEST AVE
34	6460	IL 64 (NORTH AVE) AT MYRTLE AVE

INDICATES LOCATION PRESENT ON THIS SHEET



USER NAME =	DESIGNED -	REVISED -
	DRAWN -	REVISED -
PLOT SCALE =	CHECKED -	REVISED -
PLOT DATE =	DATE -	REVISED -

LOCATION MAP CITY OF WEST CHICAGO			
SCALE:	SHEET 4 OF 9 SHEETS	STA.	TO STA.

F.A.P. RTE.	SECTION	COUNTY	TOTAL SHEETS	SHEET NO.
307	2020-263-SUR, SW&TS	DUPAGE	529	7
CONTRACT NO. 62N33				
ILLINOIS		FED. AID PROJECT		

MODEL: Default
FILE NAME: p:\k\h-pw-bentley.com\k-h-pw-01\Documents\01_Active Projects\WW-CHS-168959\100 - IL 64\Phase III\2_Design\CAD\Plan_Sheets\West Corridor_General_Sheet\DD08121-shr-map-05_KHA.dgn

LOC. NO.	TS NO.	INTERSECTION NAME
1	9023	IL 64 (MAIN ST) AT SMITH RD AND KAUTZ RD
2	9024	IL 64 (MAIN ST) AT PHEASANT RUN
3	12070	IL 64 (NORTH AVE) AT POWIS RD
4	12373	IL 64 (NORTH AVE) AT ATLANTIC DR
5	12377	IL 64 (NORTH AVE) AT TERESA LN AND MENARDS ENTR
6	6355	IL 64 (NORTH AVE) AT IL 59
7	12375	IL 64 (NORTH AVE) AT PRINCE CROSSING RD
8	12376	IL 64 (NORTH AVE) AT FAIR OAKS RD AND ANCIENT OAKS DR
9	6425	IL 64 (NORTH AVE) AT COUNTY FARM RD
10	6445	IL 64 (NORTH AVE) AT KUHN RD
11	6446	IL 64 (NORTH AVE) AT BENNETT DR AND WINDSOR PARK DR
12	6435	IL 64 (NORTH AVE) AT GARY AVE
13	6465	IL 64 (NORTH AVE) AT SCHMALE RD
14	21395	IL 64 (NORTH AVE) AT PRESIDENT ST
15	6420	IL 64 (NORTH AVE) AT BLOOMINGDALE RD
16	11390	IL 64 (NORTH AVE) AT GLENDALE SQUARE ACCESS AND MENARDS ENTR
17	6450	IL 64 (NORTH AVE) AT GLEN ELLYN RD AND MAIN ST
18	6475	IL 64 (NORTH AVE) AT SWIFT RD
19	-	IL 64 (NORTH AVE) AT I-355 SB RAMPs
20	-	IL 64 (NORTH AVE) AT I-355 NB RAMPs
21	6215	IL 64 (NORTH AVE) AT IL 53 (ROHLWING RD)
22	6456	IL 64 (NORTH AVE) AT LOMBARD RD
23	6455	IL 64 (NORTH AVE) AT MAIN ST
24	6440	IL 64 (NORTH AVE) AT GRACE ST
25	6495	IL 64 (NORTH AVE) AT WESTWOOD AVE AND LINCOLN AVE
26	15315	IL 64 (NORTH AVE) AT WESTMORE AVE
27	6405	IL 64 (NORTH AVE) AT ADDISON RD
28	6470	IL 64 (NORTH AVE) AT MICHIGAN AVE
29	6410	IL 64 (NORTH AVE) AT ARDMORE AVE
30	6480	IL 64 (NORTH AVE) AT VILLA AVE
31	6505	IL 64 (NORTH AVE) AT ELMHURST PLAZA
32	6400	IL 64 (NORTH AVE) AT IL 83 (KINGERY HWY)
33	6490	IL 64 (NORTH AVE) AT WEST AVE
34	6460	IL 64 (NORTH AVE) AT MYRTLE AVE

INDICATES LOCATION PRESENT ON THIS SHEET



USER NAME =	DESIGNED -
	DRAWN -
PLOT SCALE =	CHECKED -
PLOT DATE =	DATE -

REVISED -
REVISED -
REVISED -
REVISED -

STATE OF ILLINOIS
DEPARTMENT OF TRANSPORTATION

LOCATION MAP
VILLAGE OF CAROL STREAM

SCALE: SHEET 5 OF 9 SHEETS STA. TO STA.

F.A.P. RTE.	SECTION	COUNTY	TOTAL SHEETS	SHEET NO.
307	2020-263-SUR,SW&TS	DUPAGE	529	8
CONTRACT NO. 62N33				
ILLINOIS FED. AID PROJECT				

MODEL: Default
FILE NAME: p:\14h-pw-bentley.com\h-pw-01\Documents\01_Active Projects\MW-CHS-168959100 - IL 64\Phase III\2_Design\CAD\Plan_Sheets\West Corridor_General Sheet\D108121-sht-map-06_KHA.dgn

LOC. NO.	TS NO.	INTERSECTION NAME
1	9023	IL 64 (MAIN ST) AT SMITH RD AND KAUTZ RD
2	9024	IL 64 (MAIN ST) AT PHEASANT RUN
3	12070	IL 64 (NORTH AVE) AT POWIS RD
4	12373	IL 64 (NORTH AVE) AT ATLANTIC DR
5	12377	IL 64 (NORTH AVE) AT TERESA LN AND MENARDS ENTR
6	6355	IL 64 (NORTH AVE) AT IL 59
7	12375	IL 64 (NORTH AVE) AT PRINCE CROSSING RD
8	12376	IL 64 (NORTH AVE) AT FAIR OAKS RD AND ANCIENT OAKS DR
9	6425	IL 64 (NORTH AVE) AT COUNTY FARM RD
10	6445	IL 64 (NORTH AVE) AT KUHN RD
11	6446	IL 64 (NORTH AVE) AT BENNETT DR AND WINDSOR PARK DR
12	6435	IL 64 (NORTH AVE) AT GARY AVE
13	6465	IL 64 (NORTH AVE) AT SCHMALE RD
14	21395	IL 64 (NORTH AVE) AT PRESIDENT ST
15	6420	IL 64 (NORTH AVE) AT BLOOMINGDALE RD
16	11390	IL 64 (NORTH AVE) AT GLENDALE SQUARE ACCESS AND MENARDS ENTR
17	6450	IL 64 (NORTH AVE) AT GLEN ELLYN RD AND MAIN ST
18	6475	IL 64 (NORTH AVE) AT SWIFT RD
19	-	IL 64 (NORTH AVE) AT I-355 SB RAMP
20	-	IL 64 (NORTH AVE) AT I-355 NB RAMP
21	6215	IL 64 (NORTH AVE) AT IL 53 (ROHLWING RD)
22	6456	IL 64 (NORTH AVE) AT LOMBARD RD
23	6455	IL 64 (NORTH AVE) AT MAIN ST
24	6440	IL 64 (NORTH AVE) AT GRACE ST
25	6495	IL 64 (NORTH AVE) AT WESTWOOD AVE AND LINCOLN AVE
26	15315	IL 64 (NORTH AVE) AT WESTMORE AVE
27	6405	IL 64 (NORTH AVE) AT ADDISON RD
28	6470	IL 64 (NORTH AVE) AT MICHIGAN AVE
29	6410	IL 64 (NORTH AVE) AT ARDMORE AVE
30	6480	IL 64 (NORTH AVE) AT VILLA AVE
31	6505	IL 64 (NORTH AVE) AT ELMHURST PLAZA
32	6400	IL 64 (NORTH AVE) AT IL 83 (KINGERY HWY)
33	6490	IL 64 (NORTH AVE) AT WEST AVE
34	6460	IL 64 (NORTH AVE) AT MYRTLE AVE

INDICATES LOCATION PRESENT ON THIS SHEET



USER NAME =	DESIGNED -	REVISED -
	DRAWN -	REVISED -
PLOT SCALE =	CHECKED -	REVISED -
PLOT DATE =	DATE -	REVISED -

STATE OF ILLINOIS
DEPARTMENT OF TRANSPORTATION

LOCATION MAP
VILLAGE OF GLENDALE HEIGHTS


SCALE: SHEET 6 OF 9 SHEETS STA. TO STA.

F.A.P. RTE.	SECTION	COUNTY	TOTAL SHEETS	SHEET NO.
307	2020-263-SUR,SW&TS	DUPAGE	529	9
CONTRACT NO. 62N33				
ILLINOIS FED. AID PROJECT				

MODEL: Default
FILE NAME: p:\work\pw.bentley.com\khpw\01\Documents\01 Active Projects\WW-CHS-168959100 - IL 64Phase III\2 Design\CAD\Plan Sheets\West Corridor General Sheet\D108121-sht-map-07_KHA.dgn

LOC. NO.	TS NO.	INTERSECTION NAME
1	9023	IL 64 (MAIN ST) AT SMITH RD AND KAUTZ RD
2	9024	IL 64 (MAIN ST) AT PHEASANT RUN
3	12070	IL 64 (NORTH AVE) AT POWIS RD
4	12373	IL 64 (NORTH AVE) AT ATLANTIC DR
5	12377	IL 64 (NORTH AVE) AT TERESA LN AND MENARDS ENTR
6	6355	IL 64 (NORTH AVE) AT IL 59
7	12375	IL 64 (NORTH AVE) AT PRINCE CROSSING RD
8	12376	IL 64 (NORTH AVE) AT FAIR OAKS RD AND ANCIENT OAKS DR
9	6425	IL 64 (NORTH AVE) AT COUNTY FARM RD
10	6445	IL 64 (NORTH AVE) AT KUHN RD
11	6446	IL 64 (NORTH AVE) AT BENNETT DR AND WINDSOR PARK DR
12	6435	IL 64 (NORTH AVE) AT GARY AVE
13	6465	IL 64 (NORTH AVE) AT SCHMALE RD
14	21395	IL 64 (NORTH AVE) AT PRESIDENT ST
15	6420	IL 64 (NORTH AVE) AT BLOOMINGDALE RD
16	11390	IL 64 (NORTH AVE) AT GLENDALE SQUARE ACCESS AND MENARDS ENTR
17	6450	IL 64 (NORTH AVE) AT GLEN ELLYN RD AND MAIN ST
18	6475	IL 64 (NORTH AVE) AT SWIFT RD
19	-	IL 64 (NORTH AVE) AT I-355 SB RAMP
20	-	IL 64 (NORTH AVE) AT I-355 NB RAMP
21	6215	IL 64 (NORTH AVE) AT IL 53 (ROHLWING RD)
22	6456	IL 64 (NORTH AVE) AT LOMBARD RD
23	6455	IL 64 (NORTH AVE) AT MAIN ST
24	6440	IL 64 (NORTH AVE) AT GRACE ST
25	6495	IL 64 (NORTH AVE) AT WESTWOOD AVE AND LINCOLN AVE
26	15315	IL 64 (NORTH AVE) AT WESTMORE AVE
27	6405	IL 64 (NORTH AVE) AT ADDISON RD
28	6470	IL 64 (NORTH AVE) AT MICHIGAN AVE
29	6410	IL 64 (NORTH AVE) AT ARDMORE AVE
30	6480	IL 64 (NORTH AVE) AT VILLA AVE
31	6505	IL 64 (NORTH AVE) AT ELMHURST PLAZA
32	6400	IL 64 (NORTH AVE) AT IL 83 (KINGERY HWY)
33	6490	IL 64 (NORTH AVE) AT WEST AVE
34	6460	IL 64 (NORTH AVE) AT MYRTLE AVE

INDICATES LOCATION PRESENT ON THIS SHEET

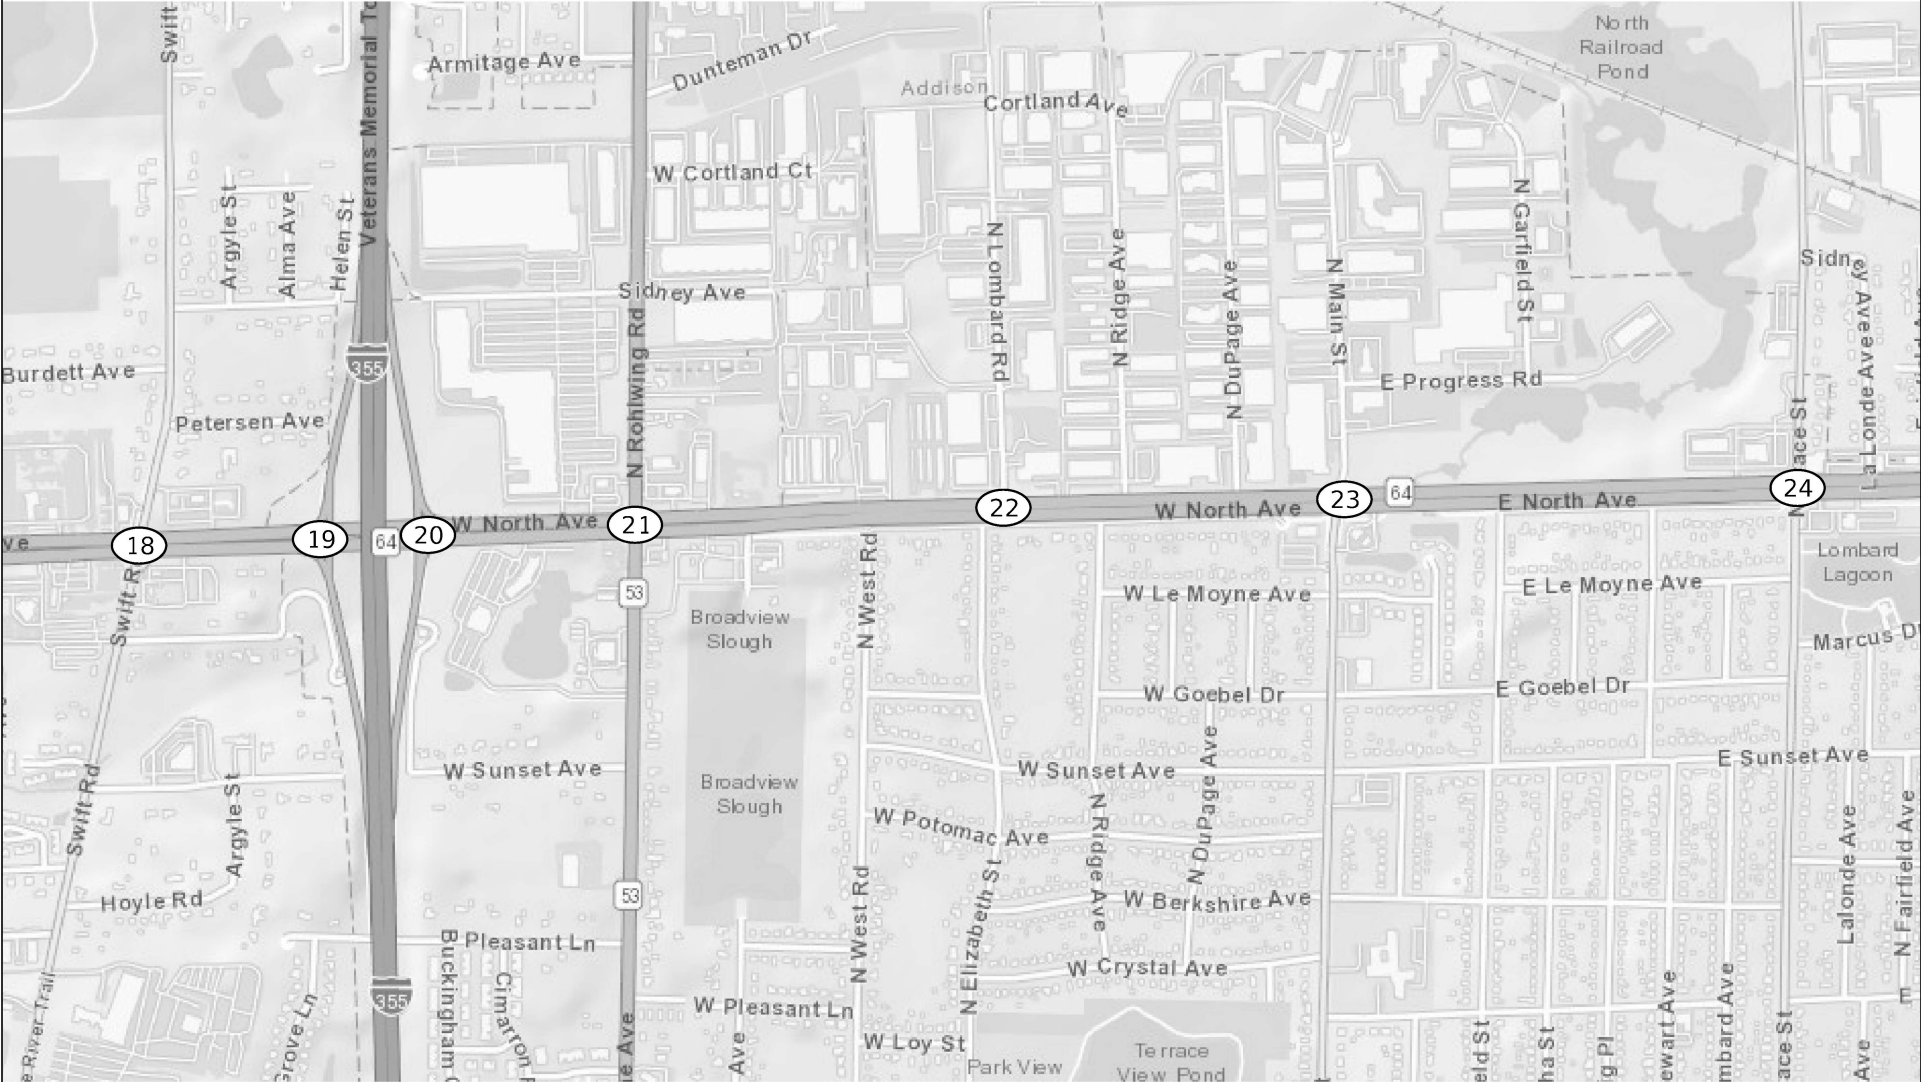

© 2023 KIMLEY-HORN AND ASSOCIATES, INC.
4001 WINDFIELD ROAD, SUITE 600
WARRENVILLE, IL 60089
PHONE: 847-487-5000
WWW.KIMLEY-HORN.COM

USER NAME =	DESIGNED -	REVISED -
	DRAWN -	REVISED -
PLOT SCALE =	CHECKED -	REVISED -
PLOT DATE =	DATE -	REVISED -

STATE OF ILLINOIS
DEPARTMENT OF TRANSPORTATION

LOCATION MAP
VILLAGE OF LOMBARD


SCALE: SHEET 7 OF 9 SHEETS STA. TO STA.

F.A.P. RTE.	SECTION	COUNTY	TOTAL SHEETS	SHEET NO.
307	2020-263-SUR, SW&TS	DUPAGE	529	10
CONTRACT NO. 62N33				
ILLINOIS FED. AID PROJECT				

MODEL: Default
FILE NAME: p:\h-pw-bentley.com\h-pw-01\Documents\01_Active Projects\MW-CHS-168959100 - IL 64\Phase III\2_Design\CAD\Plan_Sheets\West Corridor_General_Sheet\08171-shr-map-09_KHA.dgn

LOC. NO.	TS NO.	INTERSECTION NAME
1	9023	IL 64 (MAIN ST) AT SMITH RD AND KAUTZ RD
2	9024	IL 64 (MAIN ST) AT PHEASANT RUN
3	12070	IL 64 (NORTH AVE) AT POWIS RD
4	12373	IL 64 (NORTH AVE) AT ATLANTIC DR
5	12377	IL 64 (NORTH AVE) AT TERESA LN AND MENARDS ENTR
6	6355	IL 64 (NORTH AVE) AT IL 59
7	12375	IL 64 (NORTH AVE) AT PRINCE CROSSING RD
8	12376	IL 64 (NORTH AVE) AT FAIR OAKS RD AND ANCIENT OAKS DR
9	6425	IL 64 (NORTH AVE) AT COUNTY FARM RD
10	6445	IL 64 (NORTH AVE) AT KUHN RD
11	6446	IL 64 (NORTH AVE) AT BENNETT DR AND WINDSOR PARK DR
12	6435	IL 64 (NORTH AVE) AT GARY AVE
13	6465	IL 64 (NORTH AVE) AT SCHMALE RD
14	21395	IL 64 (NORTH AVE) AT PRESIDENT ST
15	6420	IL 64 (NORTH AVE) AT BLOOMINGDALE RD
16	11390	IL 64 (NORTH AVE) AT GLENDALE SQUARE ACCESS AND MENARDS ENTR
17	6450	IL 64 (NORTH AVE) AT GLEN ELLYN RD AND MAIN ST
18	6475	IL 64 (NORTH AVE) AT SWIFT RD
19	-	IL 64 (NORTH AVE) AT I-355 SB RAMP
20	-	IL 64 (NORTH AVE) AT I-355 NB RAMP
21	6215	IL 64 (NORTH AVE) AT IL 53 (ROHLWING RD)
22	6456	IL 64 (NORTH AVE) AT LOMBARD RD
23	6455	IL 64 (NORTH AVE) AT MAIN ST
24	6440	IL 64 (NORTH AVE) AT GRACE ST
25	6495	IL 64 (NORTH AVE) AT WESTWOOD AVE AND LINCOLN AVE
26	15315	IL 64 (NORTH AVE) AT WESTMORE AVE
27	6405	IL 64 (NORTH AVE) AT ADDISON RD
28	6470	IL 64 (NORTH AVE) AT MICHIGAN AVE
29	6410	IL 64 (NORTH AVE) AT ARDMORE AVE
30	6480	IL 64 (NORTH AVE) AT VILLA AVE
31	6505	IL 64 (NORTH AVE) AT ELMHURST PLAZA
32	6400	IL 64 (NORTH AVE) AT IL 83 (KINGERY HWY)
33	6490	IL 64 (NORTH AVE) AT WEST AVE
34	6460	IL 64 (NORTH AVE) AT MYRTLE AVE

INDICATES LOCATION PRESENT ON THIS SHEET

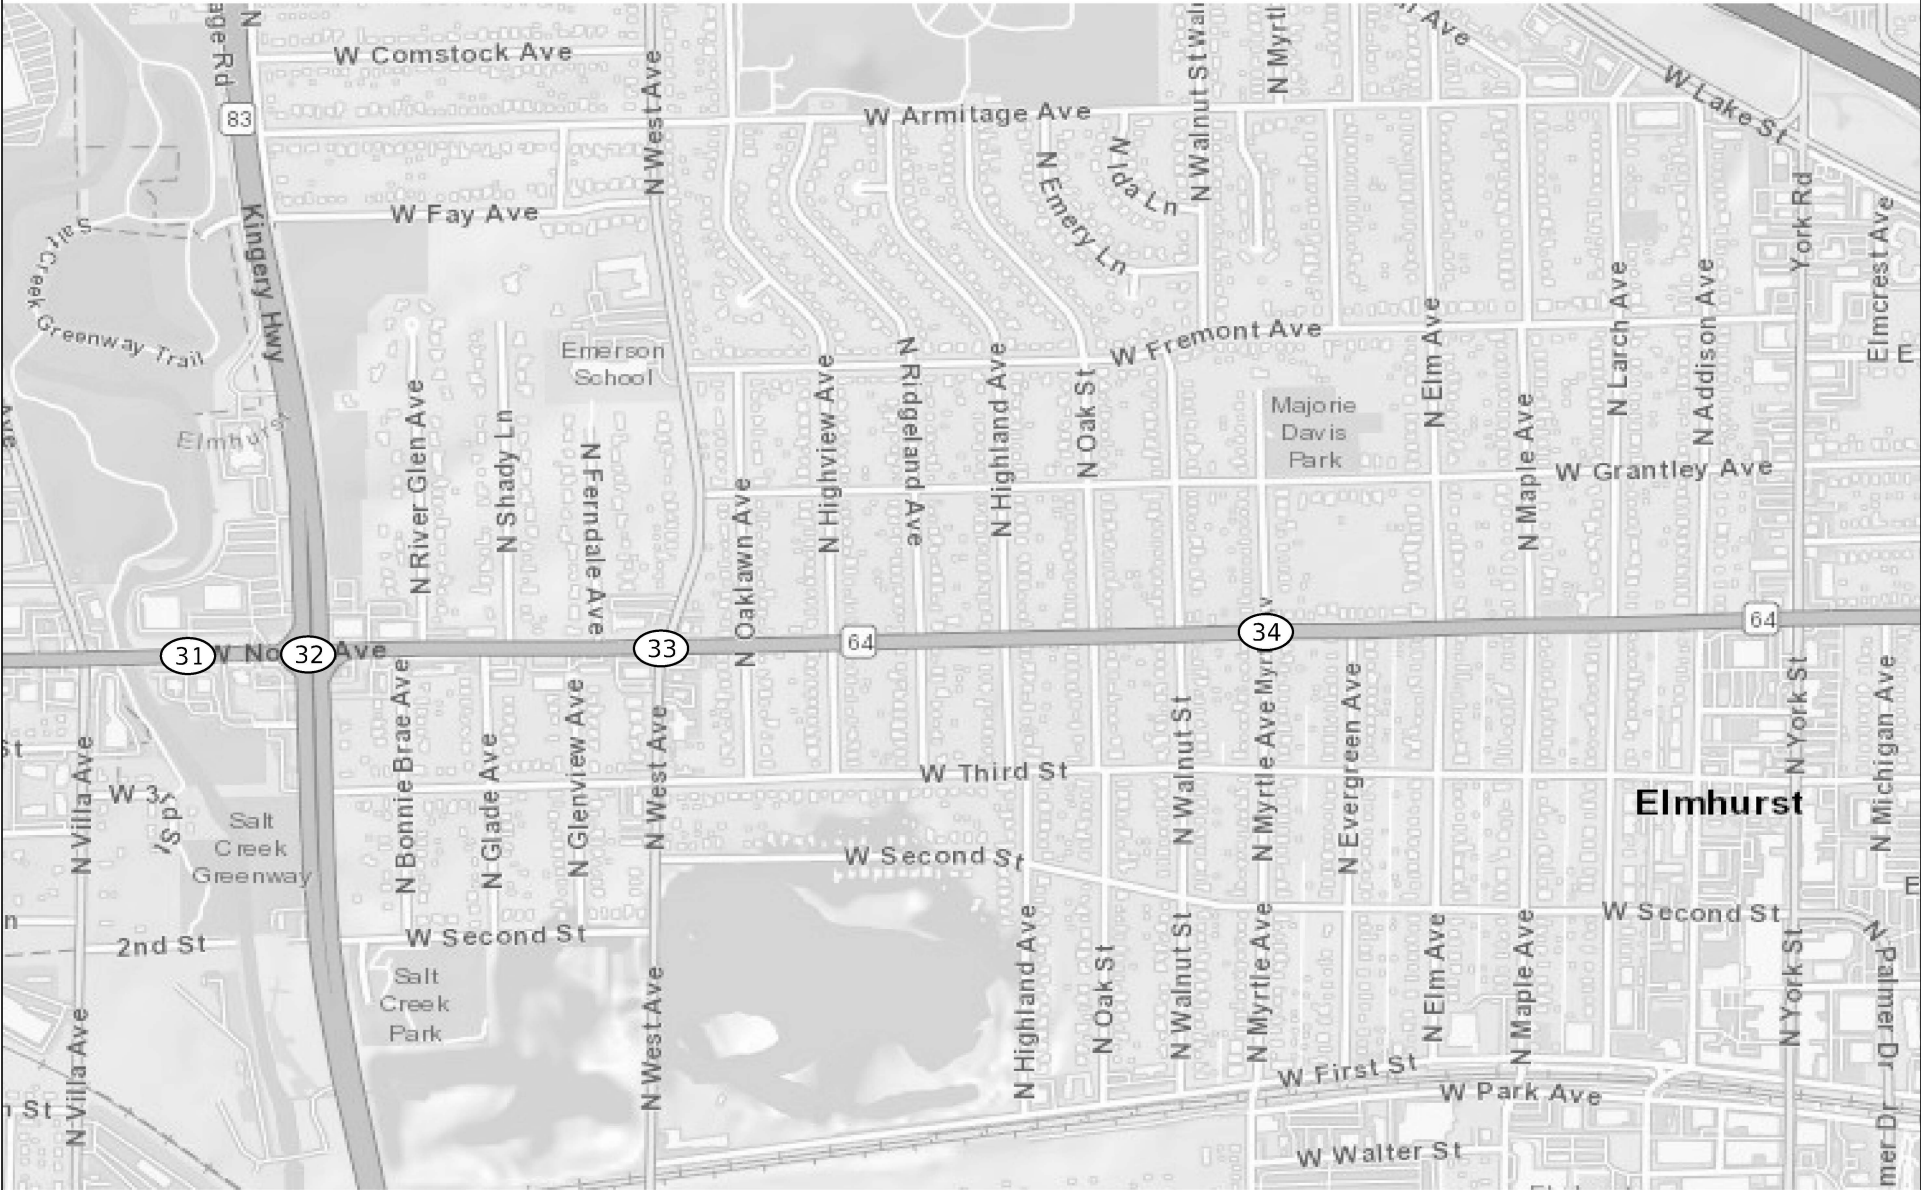

USER NAME =	DESIGNED -	REVISED -
	DRAWN -	REVISED -
PLOT SCALE =	CHECKED -	REVISED -
PLOT DATE =	DATE -	REVISED -

F.A.P. RTE.	SECTION	COUNTY	TOTAL SHEETS	SHEET NO.
307	2020-263-SUR, SW&TS	DUPAGE	529	12
CONTRACT NO. 62N33				
ILLINOIS FED. AID PROJECT				

MODEL: Default
FILE: \\mnp2-prod\hwy-pw-bentley.com\hwy-pw-d\Documents\01 Active Projects\MW-Chis-160959\100 - IL 64\Phase III\2 Design\CAD\Plan_Sheets\West Corridor_General Sheets\ID08121-tab-500-00_KHA.dgn

	SUMMARY OF QUANTITIES HEADING LEGEND																		
	FUNDING PARTICIPATION																		
	DUPAGE COUNTY																		
MUNICIPALITY	COLUMN NUMBER	CONSTRUCTION TYPE	CONSTRUCTION CODE	TS NO.	INTERSECTION NAME	FEDERAL	STATE	COUNTY	ST. CHARLES	WEST CHICAGO	WAYNE TWP	CAROL STREAM	GLENDALE HEIGHTS	BLOOMINGDALE TWP	MILTON TWP	LOMBARD	ADDISON	VILLA PARK	ELMHURST
ST. CHARLES	1	Roadway	0021			80.0%	20.0%												
	2	Traffic Signals	0021	9023	IL 64 (MAIN ST) AT SMITH RD/KAUTZ RD	80.0%	10.0%		10.0%										
	3			9024	IL 64 (MAIN ST) AT PHEASANT RUN				100.0%										
WEST CHICAGO	4			12070	IL 64 (NORTH AVE) AT POWIS RD	80.0%	10.0%	5.0%		5.0%									
	5			12373	IL 64 (NORTH AVE) AT ATLANTIC DR					100.0%									
	5			12377	IL 64 (NORTH AVE) AT TERESA LN / MENARDS ENTR					100.0%									
	6			6355	IL 64 (NORTH AVE) AT IL 59	80.0%	20.0%												
WAYNE TWP	7			12375	IL 64 (NORTH AVE) AT PRINCE CROSSING RD	80.0%	10.0%			10.0%									
	8			12376	IL 64 (NORTH AVE) AT FAIR OAKS RD/ANCIENT OAKS RD	80.0%	10.0%				10.0%								
CAROL STREAM	9			6425	IL 64 (NORTH AVE) AT COUNTY FARM RD	80.0%	10.0%	10.0%											
	10			6445	IL 64 (NORTH AVE) AT KUHN RD	80.0%	10.0%					10.0%							
	10			6446	IL 64 (NORTH AVE) AT BENNETT DR/WINDSOR PARK DR	80.0%	10.0%					10.0%							
CAROL STREAM / GLENDALE HEIGHTS	9			6435	IL 64 (NORTH AVE) AT GARY AVE	80.0%	10.0%	10.0%											
	11			6465	IL 64 (NORTH AVE) AT SCHMALE RD	80.0%	10.0%	10.0%											
GLENDALE HEIGHTS	9			21395	IL 64 (NORTH AVE) AT PRESIDENT ST	80.0%	10.0%					5.0%	5.0%						
	9			6420	IL 64 (NORTH AVE) AT BLOOMINGDALE RD	80.0%	10.0%	10.0%											
	12			11390	IL 64 (NORTH AVE) AT MENARDS ENTR/GLENDALE SQUARE								100.0%						
BLOOMINGDALE TWP / MILTON	9			6450	IL 64 (NORTH AVE) AT GLEN ELLYN RD/MAIN ST	80.0%	10.0%	10.0%											
	6			6475	IL 64 (NORTH AVE) AT SWIFT RD	80.0%	10.0%	10.0%											
LOMBARD	13			6215	IL 64 (NORTH AVE) AT IL 53 (ROHLWING RD)	80.0%	20.0%												
	13			6456	IL 64 (NORTH AVE) AT LOMBARD RD	80.0%	13.33%									6.67%			
	14			6455	IL 64 (NORTH AVE) AT MAIN ST	80.0%	10.0%									10.0%			
ADDISON / VILLA PARK	14			6440	IL 64 (NORTH AVE) AT GRACE ST	80.0%	10.0%									10.0%			
	15			6495	IL 64 (NORTH AVE) AT WESTWOOD AVE/LINCOLN AVE	80.0%	10.0%										5.0%	5.0%	
VILLA PARK	15			15315	IL 64 (NORTH AVE) AT WESTMORE AVE	80.0%	10.0%										5.0%	5.0%	
	17			6410	IL 64 (NORTH AVE) AT ADDISON RD	80.0%	10.0%											10.0%	
	16			6470	IL 64 (NORTH AVE) AT MICHIGAN AVE													100.0%	
	17			6410	IL 64 (NORTH AVE) AT ARDMORE AVE	80.0%	10.0%											10.0%	
ELMHURST	18			6480	IL 64 (NORTH AVE) AT VILLA AVE	80.0%	10.0%	5.0%										5.0%	
	19			6505	IL 64 (NORTH AVE) AT ELMHURST PLAZA														100.0%
	6			6400	IL 64 (NORTH AVE) AT IL 83 (KINGERY HWY)	80.0%	20.0%												
	20			6490	IL 64 (NORTH AVE) AT WEST AVE	80.0%	10.0%												10.0%
WEST CHICAGO	20			6460	IL 64 (NORTH AVE) AT MYRTLE AVE	80.0%	10.0%												10.0%
	21	EVP	0021	12375	IL 64 (NORTH AVE) AT PRINCE CROSSING RD			100.0%											
	21			6425	IL 64 (NORTH AVE) AT COUNTY FARM RD			100.0%											
CAROL STREAM	22			6445	IL 64 (NORTH AVE) AT KUHN RD			100.0%											
	22			6435	IL 64 (NORTH AVE) AT GARY AVE							100.0%							
CAROL STREAM / GLENDALE	22			6465	IL 64 (NORTH AVE) AT SCHMALE RD							100.0%							
	22			21395	IL 64 (NORTH AVE) AT PRESIDENT ST							100.0%							
GLENDALE HEIGHTS	23			6420	IL 64 (NORTH AVE) AT BLOOMINGDALE RD								100.0%						
	23			11390	IL 64 (NORTH AVE) AT MENARDS ENTR/GLENDALE SQUARE								100.0%						
	23			6450	IL 64 (NORTH AVE) AT GLEN ELLYN RD/MAIN ST								100.0%						
BLOOMINGDALE TWP / MILTON	24			6475	IL 64 (NORTH AVE) AT SWIFT RD			100.0%											
LOMBARD	25			6215	IL 64 (NORTH AVE) AT IL 53 (ROHLWING RD)											100.0%			
	25			6455	IL 64 (NORTH AVE) AT MAIN ST											100.0%			
	25			6440	IL 64 (NORTH AVE) AT GRACE ST											100.0%			
ADDISON / VILLA PARK	26			6495	IL 64 (NORTH AVE) AT WESTWOOD AVE/LINCOLN AVE													100.0%	
	26			15315	IL 64 (NORTH AVE) AT WESTMORE AVE													100.0%	
VILLA PARK	26			6410	IL 64 (NORTH AVE) AT ADDISON RD													100.0%	
	26			6470	IL 64 (NORTH AVE) AT MICHIGAN AVE													100.0%	
	26			6410	IL 64 (NORTH AVE) AT ARDMORE AVE													100.0%	
ELMHURST	27			6505	IL 64 (NORTH AVE) AT ELMHURST PLAZA														100.0%
	27			6400	IL 64 (NORTH AVE) AT IL 83 (KINGERY HWY) ***														100.0%
	27			6490	IL 64 (NORTH AVE) AT WEST AVE														100.0%
	27			6460	IL 64 (NORTH AVE) AT MYRTLE AVE														100.0%
	28	Interconnect	0021			80.0%	20.0%												
	29	DMS	0044			80.0%	20.0%												

*** PRIVATE BENEFIT (PB)



© 2023 KIMLEY-HORN AND ASSOCIATES, INC.
4001 WINFIELD ROAD, SUITE 600
WARRENVILLE, IL 60555
PHONE: 630-487-4600
WWW.KIMLEY-HORN.COM

USER NAME =

DESIGNED -

REVISD -

DRAWN -

REVISD -

PLOT SCALE =

CHECKED -

REVISD -

PLOT DATE =

DATE -

REVISD -

STATE OF ILLINOIS
DEPARTMENT OF TRANSPORTATION

COST PARTICIPATION TABLE

SCALE:

SHEET 1 OF 1 SHEETS

STA. TO STA.

F.A.P. RTE.

SECTION

COUNTY

TOTAL SHEETS

SHEET NO.

307

2020-263-SUR,SW&TS

DUPAGE

529

13

CONTRACT NO. 62N33

ILLINOIS

FED. AID PROJECT

MODEL Default
FILE Name: p:\a\h\p\w\bartley.com\h\p\w\01\Documents\01 Active Projects\MW-CHS-16095\100 - IL 64\Phase III\2 Design\CAD\Plan Sheets\West Corridor General Sheets\DWG108121-Sub-500-01_KHA.dgn

* CMAQ FUNDING (COLUMNS 1, 28, 29) + NHPP FUNDING (COLUMNS 2, 4, 6 -11, 13-15, 17-18, 20)					CONSTRUCTION CODE																											
SP	CODE NO.	ITEM	UNIT	TOTAL QUANTITY	ROADWAY	TRAFFIC SIGNALS																		EVP							INTER-CONNECT	DMS
					0021	0021																		0021							0021	0044
					URBAN	URBAN																		URBAN							URBAN	URBAN
					*1	+2	3	+4	5	+6	+7	+8	+9	+10	+11	12	+13	+14	+15	16	+17	+18	19	+20	21	22	23	24	25	26	27	*28
	20200100	EARTH EXCAVATION	CU YD	1606	1606																											
	21101615	TOPSOIL FURNISH AND PLACE, 4"	SQ YD	159	159																											
	25200110	SODDING, SALT TOLERANT	SQ YD	159	159																											
	25200200	SUPPLEMENTAL WATERING	UNIT	2.0	2																											
	28000510	INLET FILTERS	EACH	5	5																											
	31101810	SUBBASE GRANULAR MATERIAL, TYPE B 12"	SQ YD	200	200																											
	35101600	AGGREGATE BASE COURSE, TYPE B 4"	SQ YD	110	110																											
	40600290	BITUMINOUS MATERIALS (TACK COAT)	POUND	134	134																											
	40604062	HOT-MIX ASPHALT SURFACE COURSE, IL-9.5, MIX "D", N70	TON	50	50																											
	42000100	PORTLAND CEMENT CONCRETE PAVEMENT 6"	SQ YD	200	200																											
	42001300	PROTECTIVE COAT	SQ YD	2063	2063																											
	42400200	PORTLAND CEMENT CONCRETE SIDEWALK 5 INCH	SQ FT	15398	15398																											
	42400800	DETECTABLE WARNINGS	SQ FT	1292	1292																											
	44000157	HOT-MIX ASPHALT SURFACE REMOVAL, 2"	SQ YD	277	277																											



© 2023 KIMLEY-HORN AND ASSOCIATES, INC.
400 WINTERFIELD ROAD, SUITE 600
WARRENVILLE, IL 60059
PHONE: 847-487-6600
WWW.KIMLEY-HORN.COM

USER NAME =	DESIGNED -	REVISED -
	DRAWN -	REVISED -
PLOT SCALE =	CHECKED -	REVISED -
PLOT DATE =	DATE -	REVISED -

STATE OF ILLINOIS
DEPARTMENT OF TRANSPORTATION

SUMMARY OF QUANTITIES

SCALE: SHEET 1 OF 14 SHEETS STA. TO STA.

F.A.P. RTE.	SECTION	COUNTY	TOTAL SHEETS	SHEET NO.
307	2020-263-SUR,SW&TS	DUPAGE	529	14
CONTRACT NO. 62N33				
		ILLINOIS	FED. AID PROJECT	

MODEL Default
FILE Name: p:\a\h\p\w\bartley.com\h\p\w\01\Documents\01 Active Projects\WW-CIS-16095\100 - IL 64\Phase II\2 Design\CAD\Plan Sheets\West Corridor General Sheets\ID08121-Int-500-01_KHA.dgn

* CMAQ FUNDING (COLUMNS 1, 28, 29) + NHPP FUNDING (COLUMNS 2, 4, 6 -11, 13-15, 17-18, 20)					CONSTRUCTION CODE																													
					ROADWAY	TRAFFIC SIGNALS																				EVP							INTER-CONNECT	DMS
SP	CODE NO.	ITEM	UNIT	TOTAL QUANTITY	0021	0021																				0021							0021	0044
					URBAN	URBAN																				URBAN							URBAN	URBAN
					*1	+2	3	+4	5	+6	+7	+8	+9	+10	+11	12	+13	+14	+15	16	+17	+18	19	+20	21	22	23	24	25	26	27	*28	*29	
	44000200	DRIVEWAY PAVEMENT REMOVAL	SQ YD	282	282																													
	44000600	SIDEWALK REMOVAL	SQ FT	9775	9775																													
	44003100	MEDIAN REMOVAL	SQ FT	156	156																													
	60255500	MANHOLES TO BE ADJUSTED	EACH	9	9																													
	60300105	FRAMES AND GRATES TO BE ADJUSTED	EACH	6	6																													
	60605000	COMBINATION CONCRETE CURB AND GUTTER, TYPE B-6.24	FOOT	670	670																													
	63000001	STEEL PLATE BEAM GUARDRAIL, TYPE A, 6 FOOT POSTS	FOOT	250	250																													
	63100045	TRAFFIC BARRIER TERMINAL, TYPE 2	EACH	3	3																													
	63100167	TRAFFIC BARRIER TERMINAL, TYPE 1 (SPECIAL) TANGENT	EACH	3	3																													
	63700280	CONCRETE BARRIER, DOUBLE FACE, 44 INCH HEIGHT	FOOT	78	78																													
	63700900	CONCRETE BARRIER BASE	FOOT	78	78																													
	64300260	IMPACT ATTENUATORS (FULLY REDIRECTIVE, NARROW), TEST LEVEL 3	EACH	2	2																													
	64301090	ATTENUATOR BASE	SQ YD	32	32																													
	66900200	NON-SPECIAL WASTE DISPOSAL	CU YD	1000	1000																													

* SPECIALTY ITEM



© 2023 KIMLEY-HORN AND ASSOCIATES, INC.
4001 WINFIELD ROAD, SUITE 600
WARRENVILLE, IL 60059
PHONE: 847-487-4600
WWW.KIMLEY-HORN.COM

USER NAME =

DESIGNED -

DRAWN -

PLOT SCALE =

CHECKED -

DATE -

REVISED -

REVISED -

REVISED -

REVISED -

STATE OF ILLINOIS
DEPARTMENT OF TRANSPORTATION

SUMMARY OF QUANTITIES

SCALE: SHEET 2 OF 14 SHEETS STA. TO STA.

F.A.P. RTE. 307

SECTION 2020-263-SUR, SW&TS

COUNTY DUPAGE

TOTAL SHEETS 529

SHEET NO. 15

ILLINOIS

FED. AID PROJECT

CONTRACT NO. 62N33

+ NHPP FUNDING (COLUMNS 2, 4, 6 -11, 13-15, 17-18, 20)

* SPECIALTY ITEM



**STATE OF ILLINOIS
DEPARTMENT OF TRANSPORTATION**

F.A.P. RTE.	SECTION	COUNTY	TOTAL SHEETS	SHEET NO.
307	2020-263-SUR,SW&TS	DUPAGE	529	16
		CONTRACT NO. 62N33		
ILLINOIS		FED. AID PROJECT		

+ NHPP FUNDING (COLUMNS 2, 4, 6 -11, 13-15, 17-18, 20)

* SPECIALTY ITEM



**STATE OF ILLINOIS
DEPARTMENT OF TRANSPORTATION**

F.A.P. RTE.	SECTION	COUNTY	TOTAL SHEETS	SHEET NO.
307	2020-263-SUR,SW&TS	DUPAGE	529	18
		CONTRACT NO. 62N33		
ILLINOIS		FED. AID PROJECT		

MODEL Default
FILE Name: p:\a\h-pw-bentley.com\h-pw-d\Documents\01 Active Projects\MW-CHS-16095\100 - IL 64Phase, ILL2 Design\CAD\Plan Sheets\West Corridor General Sheets\ID08121-Int-500-01_KHA.dgn

* CMAQ FUNDING (COLUMNS 1, 28, 29) + NHPP FUNDING (COLUMNS 2, 4, 6 -11, 13-15, 17-18, 20)					CONSTRUCTION CODE																													
					ROADWAY	TRAFFIC SIGNALS																				EVP							INTER-CONNECT	DMS
SP	CODE NO.	ITEM	UNIT	TOTAL QUANTITY	0021	0021																				0021							0021	0044
					URBAN	URBAN																				URBAN							URBAN	URBAN
					*1	+2	3	+4	5	+6	+7	+8	+9	+10	+11	12	+13	+14	+15	16	+17	+18	19	+20	21	22	23	24	25	26	27	*28	*29	
	81300550	JUNCTION BOX, STAINLESS STEEL, ATTACHED TO STRUCTURE, 12" X 12" X 6"	EACH	2																										2				
	81300945	JUNCTION BOX, STAINLESS STEEL, ATTACHED TO STRUCTURE, 24" X 24" X 8"	EACH	10																										10				
	81300948	JUNCTION BOX, STAINLESS STEEL, ATTACHED TO STRUCTURE, 24" X 24" X 10"	EACH	2																											2			
	81400100	HANDHOLE	EACH	25																											25			
	81400200	HEAVY-DUTY HANDHOLE	EACH	9																											9			
	81400300	DOUBLE HANDHOLE	EACH	4																											4			
	81702120	ELECTRIC CABLE IN CONDUIT, 600V (XLP-TYPE USE) 1/C NO. 6	FOOT	2895																											2895			
	81702415	ELECTRIC CABLE IN CONDUIT, 600V (XLP-TYPE USE) 3-1/C NO. 6	FOOT	60																											60			
	81702420	ELECTRIC CABLE IN CONDUIT, 600V (XLP-TYPE USE) 3-1/C NO. 8	FOOT	60																											60			
	83800205	BREAKAWAY DEVICE, TRANSFORMER BASE, 15 INCH BOLT CIRCLE	EACH	2																											2			
	85000200	MAINTENANCE OF EXISTING TRAFFIC SIGNAL INSTALLATION	EACH	32		1	1	1	2	3	1	1	6	2	1	1	1	2	2	1	2	1	1	2										
	87300925	ELECTRIC CABLE IN CONDUIT, TRACER, NO. 14 1C	FOOT	4890																											4890			
	87301215	ELECTRIC CABLE IN CONDUIT, SIGNAL NO. 14 2C	FOOT	29098		248				2396			12240	832	509		178	2696	2961	1172	3326	780		1760										
	87301225	ELECTRIC CABLE IN CONDUIT, SIGNAL NO. 14 3C	FOOT	39739						3590	661	551	17129	832	509	548	178	3549	4535	1773	3620	359		1905										

MODEL Default
FILE Name: p:\a\h\p\w\kentley.com\khp-w-01\Documents\01 Active Projects\WW-CHS-160950100 - IL 64Phase, IL12 Design\CAD\Plan Sheets\West Corridor General Sheets\ID08121-Int-500-01_KHA.dgn

* CMAQ FUNDING (COLUMNS 1, 28, 29) + NHPP FUNDING (COLUMNS 2, 4, 6 -11, 13-15, 17-18, 20)					CONSTRUCTION CODE																													
					ROADWAY	TRAFFIC SIGNALS																				EVP							INTER-CONNECT	DMS
SP	CODE NO.	ITEM	UNIT	TOTAL QUANTITY	0021	0021																				0021							0021	0044
					URBAN	URBAN																				URBAN							URBAN	URBAN
					*1	+2	3	+4	5	+6	+7	+8	+9	+10	+11	12	+13	+14	+15	16	+17	+18	19	+20	21	22	23	24	25	26	27	*28	*29	
	87301245	ELECTRIC CABLE IN CONDUIT, SIGNAL NO. 14 5C	FOOT	74016					730	6331	3215	3596	25686	2540	2870	3517	258	5593	7491	2752	5854			3583										
	87301255	ELECTRIC CABLE IN CONDUIT, SIGNAL NO. 14 7C	FOOT	23723						4045	1232	1026	4994	1687	1052	1873		1278	3534	407	1078			1517										
	87301305	ELECTRIC CABLE IN CONDUIT, LEAD-IN, NO. 14 1 PAIR	FOOT	34712		555		1317	1377	4304			10377	1488	1506	1918	1793	594	3232	1871	3217	1098		65										
	87301805	ELECTRIC CABLE IN CONDUIT, SERVICE, NO. 6 2 C	FOOT	1745					38	113	31	549	279	36	24	39	62	122	146	58	117	64		67										
	87301900	ELECTRIC CABLE IN CONDUIT, EQUIPMENT GROUNDING CONDUCTOR, NO. 6 1C	FOOT	13031					38	2393	613	114	4132	435	70	252	193	955	1461	102	926	363		984										
	87502500	TRAFFIC SIGNAL POST, GALVANIZED STEEL 16 FT.	EACH	42					2	6		2	13	4	1	2	2	1	1	2	3		3											
	87700160	STEEL MAST ARM ASSEMBLY AND POLE , 24 FT.	EACH	5							1	1				1			2															
	87700170	STEEL MAST ARM ASSEMBLY AND POLE , 26 FT.	EACH	3												1		1	1															
	87700190	STEEL MAST ARM ASSEMBLY AND POLE , 30 FT.	EACH	2																1	1													
	87700200	STEEL MAST ARM ASSEMBLY AND POLE , 32 FT.	EACH	2							1										1													
	87700220	STEEL MAST ARM ASSEMBLY AND POLE , 36 FT.	EACH	1																			1											
	87700230	STEEL MAST ARM ASSEMBLY AND POLE , 38 FT.	EACH	1																			1											
	87700240	STEEL MAST ARM ASSEMBLY AND POLE , 40 FT.	EACH	1																			1											
	87700250	STEEL MAST ARM ASSEMBLY AND POLE , 42 FT.	EACH	1																			1											



© 2023 KIMLEY-HORN AND ASSOCIATES, INC.
4001 WINTERFIELD ROAD, SUITE 600
WARRENVILLE, IL 60555
PHONE: 630-487-4600
WWW.KIMLEY-HORN.COM

USER NAME =	DESIGNED -	REVISED -
	DRAWN -	REVISED -
PLOT SCALE =	CHECKED -	REVISED -
PLOT DATE =	DATE -	REVISED -

STATE OF ILLINOIS
DEPARTMENT OF TRANSPORTATION

SUMMARY OF QUANTITIES

SCALE: SHEET 7 OF 14 SHEETS STA. TO STA.

F.A.P. RTE.	SECTION	COUNTY	TOTAL SHEETS	SHEET NO.
307	2020-263-SUR,SW&TS	DUPAGE	529	20
CONTRACT NO. 62N33				
		ILLINOIS	FED. AID PROJECT	

MODEL Default
FILE Name: p:\a\h\p\w\kentley.com\khp-w-01\Documents\01 Active Projects\WW-CHS-160959100 - IL 64Phase, ILL2 Design\CAD\Plan_Sheets\West Corridor General Sheets\ID08121-Int-500-01_KHA.dgn

* CMAQ FUNDING (COLUMNS 1, 28, 29) + NHPP FUNDING (COLUMNS 2, 4, 6 -11, 13-15, 17-18, 20)					CONSTRUCTION CODE																													
					ROADWAY	TRAFFIC SIGNALS																				EVP							INTER-CONNECT	DMS
SP	CODE NO.	ITEM	UNIT	TOTAL QUANTITY	0021	0021																				0021							0021	0044
					URBAN	URBAN																				URBAN							URBAN	URBAN
					*1	+2	3	+4	5	+6	+7	+8	+9	+10	+11	12	+13	+14	+15	16	+17	+18	19	+20	21	22	23	24	25	26	27	*28	*29	
	87700280	STEEL MAST ARM ASSEMBLY AND POLE , 48 FT.	EACH	2						1										1														
	87700330	STEEL MAST ARM ASSEMBLY AND POLE , 56 FT.	EACH	2																2														
	87700400	STEEL MAST ARM ASSEMBLY AND POLE , 60 FT.	EACH	1																1														
	87700404	STEEL MAST ARM ASSEMBLY AND POLE , 62 FT.	EACH	1						1																								
	87700408	STEEL MAST ARM ASSEMBLY AND POLE , 64 FT.	EACH	3						1		1							1															
	87700414	STEEL MAST ARM ASSEMBLY AND POLE , 66 FT.	EACH	4						1		1						1	1															
	87700420	STEEL MAST ARM ASSEMBLY AND POLE , 70 FT.	EACH	1															1															
	87700430	STEEL MAST ARM ASSEMBLY AND POLE , 75 FT.	EACH	3									2					1																
	87702484	STEEL MAST ARM ASSEMBLY AND POLE WITH DUAL MAST ARMS, 30 FT. AND 54 FT.	EACH	2								1							1															
	87702490	STEEL MAST ARM ASSEMBLY AND POLE WITH DUAL MAST ARMS, 32 FT. AND 40 FT.	EACH	1								1																						
	87702805	STEEL MAST ARM ASSEMBLY & POLE WITH DUAL MAST ARMS, 66 FT. & 42 FT.	EACH	1						1																								
	87702900	STEEL COMBINATION MAST ARM ASSEMBLY AND POLE 34 FT.	EACH	1											1																			
	87702930	STEEL COMBINATION MAST ARM ASSEMBLY AND POLE 40 FT.	EACH	2											1								1											
	87703010	STEEL COMBINATION MAST ARM ASSEMBLY AND POLE 56 FT.	EACH	1								1																						



© 2023 KIMLEY-HORN AND ASSOCIATES, INC.
4001 WINFIELD ROAD, SUITE 600
WARRENVILLE, IL 60555
PHONE: 630-487-6600
WWW.KIMLEY-HORN.COM

USER NAME =	DESIGNED -	REVISED -
	DRAWN -	REVISED -
PLOT SCALE =	CHECKED -	REVISED -
PLOT DATE =	DATE -	REVISED -

STATE OF ILLINOIS
DEPARTMENT OF TRANSPORTATION

SUMMARY OF QUANTITIES

SCALE: SHEET 8 OF 14 SHEETS STA. TO STA.

F.A.P. RTE.	SECTION	COUNTY	TOTAL SHEETS	SHEET NO.
307	2020-263-SUR, SW&TS	DUPAGE	529	21
CONTRACT NO. 62N33				
		ILLINOIS	FED. AID PROJECT	

MODEL Default
FILE Name: p:\a\h\p\w\bartley.com\k\h-pw-01\Documents\01 Active Projects\MW-CHS-160950100 - IL 64Phase, ILL2 Design\CAD\Plan_Sheets\West Corridor General Sheets\ID08121-Int-500-01_KHA.dgn

* CMAQ FUNDING (COLUMNS 1, 28, 29) + NHPP FUNDING (COLUMNS 2, 4, 6 -11, 13-15, 17-18, 20)					CONSTRUCTION CODE																													
					ROADWAY	TRAFFIC SIGNALS																				EVP							INTER-CONNECT	DMS
SP	CODE NO.	ITEM	UNIT	TOTAL QUANTITY	0021	0021																				0021							0021	0044
					URBAN	URBAN																				URBAN							URBAN	URBAN
					*1	+2	3	+4	5	+6	+7	+8	+9	+10	+11	12	+13	+14	+15	16	+17	+18	19	+20	21	22	23	24	25	26	27	*28	*29	
	87703020	STEEL COMBINATION MAST ARM ASSEMBLY AND POLE 58 FT.	EACH	2								1							1															
	87703050	STEEL COMBINATION MAST ARM ASSEMBLY AND POLE 64 FT.	EACH	7						1			1	2	2			1																
	87703070	STEEL COMBINATION MAST ARM ASSEMBLY AND POLE 66 FT.	EACH	3						1			1				1																	
	87703080	STEEL COMBINATION MAST ARM ASSEMBLY AND POLE 68 FT.	EACH	1													1																	
	87703120	STEEL COMBINATION MAST ARM ASSEMBLY AND POLE 75 FT.	EACH	6								6																						
	87800100	CONCRETE FOUNDATION, TYPE A	FOOT	216				4	36	4	8	60	4	4	12	8	8	12	8	24	4		20											
	87800150	CONCRETE FOUNDATION, TYPE C	FOOT	8								4											4											
	87800400	CONCRETE FOUNDATION, TYPE E 30-INCH DIAMETER	FOOT	148						10	10				20		10	30	14	27			27											
	87800415	CONCRETE FOUNDATION, TYPE E 36-INCH DIAMETER	FOOT	195					13	14	14	64			22			16		13			39											
	87800420	CONCRETE FOUNDATION, TYPE E 42-INCH DIAMETER	FOOT	836					92	46	50	242	46	42	42		100	92	42	42														
	87900200	DRILL EXISTING HANDHOLE	EACH	267		1			39	9	5	72	12	4	12	3	22	20	6	9	7		12							34				
	87900205	DRILL EXISTING HEAVY DUTY HANDHOLE	EACH	1																										1				
	88030020	SIGNAL HEAD, LED, 1-FACE, 3-SECTION, MAST-ARM MOUNTED	EACH	233					17	12	14	62	10	12	12		28	24	12	16			14											
	88030050	SIGNAL HEAD, LED, 1-FACE, 3-SECTION, BRACKET MOUNTED	EACH	73				4	2	2	4	21	6	2	2	1	6	4	5	4			10											



© 2023 KIMLEY-HORN AND ASSOCIATES, INC.
4001 WINTERFIELD ROAD, SUITE 600
WARRENVILLE, IL 60090
PHONE: 630-487-4600
WWW.KIMLEY-HORN.COM

USER NAME	=
PLOT SCALE	=
PLOT DATE	=

DESIGNED	-
DRAWN	-
CHECKED	-
DATE	-

REVISED	-
REVISED	-
REVISED	-
REVISED	-

STATE OF ILLINOIS
DEPARTMENT OF TRANSPORTATION

SUMMARY OF QUANTITIES

SCALE:	SHEET 9 OF 14 SHEETS	STA.	TO STA.
--------	----------------------	------	---------

F.A.P. RTE.	SECTION	COUNTY	TOTAL SHEETS	SHEET NO.
307	2020-263-SUR,SW&TS	DUPAGE	529	22
CONTRACT NO. 62N33				
		ILLINOIS	FED. AID PROJECT	

MODEL Default
FILE Name: p:\a\h\p\w\kentley.com\khp-w-01\Documents\01 Active Projects\MW-CHS-168950100 - IL 64Phase, ILL2 Design\CAD\Plan Sheets\West Corridor General Sheets\ID08121-Int-500-01_KHA.dgn

* CMAQ FUNDING (COLUMNS 1, 28, 29) + NHPP FUNDING (COLUMNS 2, 4, 6 -11, 13-15, 17-18, 20)					CONSTRUCTION CODE																													
					ROADWAY	TRAFFIC SIGNALS																		EVP							INTER-CONNECT	DMS		
SP	CODE NO.	ITEM	UNIT	TOTAL QUANTITY	0021	0021																		0021							0021	0044		
					URBAN	URBAN																		URBAN							URBAN	URBAN		
					*1	+2	3	+4	5	+6	+7	+8	+9	+10	+11	12	+13	+14	+15	16	+17	+18	19	+20	21	22	23	24	25	26	27	*28	*29	
	88030100	SIGNAL HEAD, LED, 1-FACE, 5-SECTION, BRACKET MOUNTED	EACH	53						10	2	1	12	4	2	2	1	3	4	2	4			6										
	88030110	SIGNAL HEAD, LED, 1-FACE, 5-SECTION, MAST-ARM MOUNTED	EACH	73						5	6	3	5	6	6	6	1	11	12	2	4			6										
	88102717	PEDESTRIAN SIGNAL HEAD, LED, 1-FACE, BRACKET MOUNTED WITH COUNTDOWN TIMER	EACH	130						9			41	5	2		2	12	16	8	18	1		16										
	88200410	TRAFFIC SIGNAL BACKPLATE, LOUVERED, FORMED PLASTIC	EACH	300						14	18	17	69	16	18	18	1	39	36	14	20			20										
	88200510	TRAFFIC SIGNAL BACKPLATE, RETROREFLECTIVE	EACH	8						8																								
	88500100	INDUCTIVE LOOP DETECTOR	EACH	91		2		3	2	12			27	5	4	6	5		5	5	8	2		5										
	88600100	DETECTOR LOOP, TYPE I	FOOT	1111						528											583													
	88700200	LIGHT DETECTOR	EACH	12																						4	4	4						
	88700300	LIGHT DETECTOR AMPLIFIER	EACH	3																						1	1	1						
	89000100	TEMPORARY TRAFFIC SIGNAL INSTALLATION	EACH	1								1																						
	89501400	RELOCATE EXISTING EMERGENCY VEHICLE PRIORITY SYSTEM, DETECTOR UNIT	EACH	41																					6	6	6	2	7	9	5			
	89501410	RELOCATE EXISTING EMERGENCY VEHICLE PRIORITY SYSTEM, PHASING UNIT	EACH	2																											2			
	89502300	REMOVE ELECTRIC CABLE FROM CONDUIT	FOOT	115721					768	12993		2	37772	7850		5938	614	13116	8836	6104	13878	2237		5613										
	89502375	REMOVE EXISTING TRAFFIC SIGNAL EQUIPMENT	EACH	31		1	1	1	2	3	1	1	6	2	1	1	1	2	2	1	2	1		2										



© 2023 KIMLEY-HORN AND ASSOCIATES, INC.
4001 WINFIELD ROAD, SUITE 600
WARRENVILLE, IL 60555
PHONE: 630-487-4600
WWW.KIMLEY-HORN.COM

USER NAME =	DESIGNED -	REVISED -
	DRAWN -	REVISED -
PLOT SCALE =	CHECKED -	REVISED -
PLOT DATE =	DATE -	REVISED -

STATE OF ILLINOIS
DEPARTMENT OF TRANSPORTATION

SUMMARY OF QUANTITIES

SCALE:	SHEET 10 OF 14 SHEETS	STA. TO STA.
--------	-----------------------	--------------

F.A.P. RTE.	SECTION	COUNTY	TOTAL SHEETS	SHEET NO.
307	2020-263-SUR, SW&TS	DUPAGE	529	23
CONTRACT NO. 62N33				
		ILLINOIS	FED. AID PROJECT	

MODEL Default
FILE Name: p:\a\h-pw-bentley.com\h-pw-d\Documents\01 Active Projects\IWK-CHS-160950100 - IL 64Phase, ILL2 Design\CAD\Plan Sheets\West Corridor General Sheets\ID08121-Int-5004-01_KHA.dgn

* CMAQ FUNDING (COLUMNS 1, 28, 29) + NHPP FUNDING (COLUMNS 2, 4, 6 -11, 13-15, 17-18, 20)					CONSTRUCTION CODE																													
					ROADWAY	TRAFFIC SIGNALS																				EVP							INTER-CONNECT	DMS
					0021	0021																				0021							0021	0044
					URBAN	URBAN																				URBAN							URBAN	URBAN
SP	CODE NO.	ITEM	UNIT	TOTAL QUANTITY	*1	+2	3	+4	5	+6	+7	+8	+9	+10	+11	12	+13	+14	+15	16	+17	+18	19	+20	21	22	23	24	25	26	27	*28	*29	
	89502376	REBUILD EXISTING HANDHOLE	EACH	1																	1													
	89502380	REMOVE EXISTING HANDHOLE	EACH	40		2		2	1	3	1		13	2		2	1	1	3		3	2		4										
	89502385	REMOVE EXISTING CONCRETE FOUNDATION	EACH	79						5	6	5	14	2	5	6	1	7	11	4	6	1		6										
	X0320023	CLOSED CIRCUIT TELEVISION DOME CAMERA, HD	EACH	20	20																													
	X0324085	EMERGENCY VEHICLE PRIORITY SYSTEM LINE SENSOR CABLE, NO. 20 3/C	FOOT	15133																					2047	2648	2772	1370	2488	2978	830			
	X0324600	IDOT COMM CENTER NODE	EACH	2																													2	
	X0326948	CLOSED CIRCUIT TELEVISION CAMERA STRUCTURE, 50 FT. MOUNTING HEIGHT	EACH	2																													2	
	X0326949	CLOSED CIRCUIT TELEVISION CAMERA STRUCTURE FOUNDATION, 30" DIAMETER	FOOT	27																													27	
	X0327130	DMS FRONT ACCESS, FULL MATRIX, NTCIP 1203 V2-COLOR	EACH	3																													3	
	X0328020	CENTRACS LICENSE EXPANSION	EACH	10						1			1				1	2	2	1	2													
	X0328033	TERMINAL SERVER	EACH	2		1				1																								
	X1400096	LED LAMP MODULE REPLACEMENT	EACH	849		82	82	81	130	134			145				30				75	90												
	X1400102	OUTDOOR RATED NETWORK CABLE	FOOT	2851		221		94		359	159	258	1193	387				56			124													
	X1400150	SERVICE INSTALLATION, GROUND MOUNTED, METERED	EACH	26					1	3	1	1	6	1	1	1	1	2	2	1	2	1		2										



© 2023 KIMLEY-HORN AND ASSOCIATES, INC.
4001 WINTERFIELD ROAD, SUITE 600
WARRENVILLE, IL 60555
PHONE: 630-487-4600
WWW.KIMLEY-HORN.COM

USER NAME =	DESIGNED -	REVISED -
	DRAWN -	REVISED -
PLOT SCALE =	CHECKED -	REVISED -
PLOT DATE =	DATE -	REVISED -

STATE OF ILLINOIS
DEPARTMENT OF TRANSPORTATION

SUMMARY OF QUANTITIES

SCALE: SHEET 11 OF 14 SHEETS STA. TO STA.

F.A.P. RTE.	SECTION	COUNTY	TOTAL SHEETS	SHEET NO.
307	2020-263-SUR, SW&TS	DUPAGE	529	24
CONTRACT NO. 62N33				
		ILLINOIS	FED. AID PROJECT	

MODEL Default
FILE Name: p:\a\h\p\w\kentley.com\khp-w-01\Documents\01 Active Projects\WW-CHS-16095\100 - IL 64\Phase III\2 Design\CAD\Plan Sheets\West Corridor General Sheets\08121-Int-500-01_KHA.dgn

* CMAQ FUNDING (COLUMNS 1, 28, 29) + NHPP FUNDING (COLUMNS 2, 4, 6 -11, 13-15, 17-18, 20)					CONSTRUCTION CODE																													
					ROADWAY	TRAFFIC SIGNALS																				EVP							INTER-CONNECT	DMS
					0021	0021																				0021							0021	0044
					URBAN	URBAN																				URBAN							URBAN	URBAN
SP	CODE NO.	ITEM	UNIT	TOTAL QUANTITY	*1	+2	3	+4	5	+6	+7	+8	+9	+10	+11	12	+13	+14	+15	16	+17	+18	19	+20	21	22	23	24	25	26	27	*28	*29	
	X1400215	REMOTE CONTROLLED VIDEO SYSTEM	EACH	15		1		1		2	1	1	5	2				1			1													
	X1400216	LAYER II (DATALINK) SWITCH	EACH	30			1	1	2	2	1	1	6	2	1	1	1	2	2	1	2	1	1	2										
	X1400217	TERMINATE FIBER IN CABINET	EACH	1925																											1925			
	X1400221	UPGRADE EXISTING CONTROLLER TO NTCIP SPECIAL	EACH	5					1	1			1					1						1										
	X1400367	PEDESTRIAN SIGNAL POST, 10 FT.	EACH	43						2			10	2	2			9	8	2	4			4										
	X1400378	PEDESTRIAN SIGNAL POST, 5 FT.	EACH	42		1				3			18	1				2	4		8	3		2										
	X1400381	CABLE, SPECIAL	FOOT	974																													974	
	X1400416	CABINET, MODEL 336S	EACH	3																													3	
	X1400460	LAYER III (NETWORK) SWITCH	EACH	9		1				1																					7			
	X1400514	TACTICS LICENSE EXPANSION	EACH	21		1	1	1	2	1	1	1	5	2	1	1						1	1	2										
	X4400501	COMBINATION CURB AND GUTTER REMOVAL AND REPLACEMENT LESS THAN OR EQUAL TO 10 FEET	FOOT	17	17																													
	X4400503	COMBINATION CURB AND GUTTER REMOVAL AND REPLACEMENT GREATER THAN 10 FEET	FOOT	2360	2360																													
	X4421761	CLASS D PATCHES, TYPE I, 10 INCH (SPECIAL)	SQ YD	30	30																													
	X6700410	ENGINEER'S FIELD OFFICE, TYPE A (SPECIAL)	CAL MO	27	27																													

MODEL: Default
FILE: \\kimley-horn\pwworking\kimley-horn\pwworking\01 Active Projects\WW-CHS-160950\100 - IL 64\Phase II\2 Design\CAD\Plan Sheets\West Corridor General Sheets\DD08121-Int-500-01_KHA.dgn

* CMAQ FUNDING (COLUMNS 1, 28, 29) + NHPP FUNDING (COLUMNS 2, 4, 6 -11, 13-15, 17-18, 20)					CONSTRUCTION CODE																													
					ROADWAY	TRAFFIC SIGNALS																				EVP							INTER-CONNECT	DMS
					0021	0021																				0021							0021	0044
					URBAN	URBAN																				URBAN							URBAN	URBAN
SP	CODE NO.	ITEM	UNIT	TOTAL QUANTITY	*1	+2	3	+4	5	+6	+7	+8	+9	+10	+11	12	+13	+14	+15	16	+17	+18	19	+20	21	22	23	24	25	26	27	*28	*29	
	X7010216	TRAFFIC CONTROL AND PROTECTION, (SPECIAL)	L SUM	1	1																													
	X7830052	RAISED REFLECTIVE PAVEMENT MARKER, REFLECTOR REPLACEMENT	EACH	30	30																													
	X8101102	UNDERGROUND CONDUIT, MULTI-DUCT, 7-18MM MICRODUCTS	FOOT	90850																											90850			
	X8140115	HANDHOLE TO BE ADJUSTED	EACH	1	1																													
	X8440102	RELOCATE EXISTING LUMINAIRE	EACH	2									2																					
	X8570215	FULL-ACTUATED CONTROLLER IN EXISTING CABINET	EACH	24		1	1	1	1	1	1	1	4	2	1	1	1	1	2	1	2	1	1											
	X8570226	FULL-ACTUATED CONTROLLER AND TYPE IV CABINET, SPECIAL	EACH	2									1											1										
	X8620250	UNINTERRUPTABLE POWER SUPPLY AND CABINET, SPECIAL	EACH	1																				1										
	X8620310	REMOVE AND REPLACE BATTERIES FOR UNINTERUPTABLE POWER SUPPLY, EXTENDED	EACH	25																											25			
	X8710029	FIBER OPTIC CABLE 24 FIBERS, SINGLE MODE	FOOT	3755																											3755			
	X8710039	FIBER OPTIC CABLE 144 FIBERS, SINGLE MODE	FOOT	192600																											192600			
	X8710054	FIBER OPTIC TERMINATION PANEL, 12 F OR 24F	EACH	37																											34			
	X8710066	FIBER OPTIC CABLE, MICRO, 144 FIBERS, SINGLE MODE	FOOT	183520																											183520			
	X8710094	FIBER OPTIC INTERCONNECT CENTER, 48 PORT	EACH	37																											37			



USER NAME =	DESIGNED -	REVISED -
	DRAWN -	REVISED -
PLOT SCALE =	CHECKED -	REVISED -
PLOT DATE =	DATE -	REVISED -

STATE OF ILLINOIS
DEPARTMENT OF TRANSPORTATION

SUMMARY OF QUANTITIES

SCALE:	SHEET 13 OF 14 SHEETS	STA.	TO STA.
--------	-----------------------	------	---------

F.A.P. RTE.	SECTION	COUNTY	TOTAL SHEETS	SHEET NO.
307	2020-263-SUR, SW&TS	DUPAGE	529	26
CONTRACT NO. 62N33				
		ILLINOIS	FED. AID PROJECT	

* CMAQ FUNDING (COLUMNS 1,28,29)									
+ NHPP FUNDING (COLUMNS 2, 4, 6-11, 13-15, 17-18, 20)									
ROADWAY									
TRAFFIC SIGNALS									
CONSTRUCTION CODE									
EVP									
INTER-CONNECT									
DMS									
0021									
0044									
0021									
0028									
0029									
© 2020 KIMLEY-HORN AND ASSOCIATES, INC.
A KIMLEY-HORN COMPANY
1000 WILSON AVENUE, SUITE 200
WINSTON-SALEM, NC 27103
WWW.KIMLEY-HORN.COM

USER NAME =

DRAWN =

PLOT SCALE =

PLOT DATE =

DESIGNED -

CHECKED -

DATE -

REVISED -

REVISED -

REVISED -

STATE OF ILLINOIS

DEPARTMENT OF TRANSPORTATION

SCALE:

SHEET 14 OF 14 SHEETS STA.

TO STA.

F.A.P. RTE. 307

SECTION 2020-263 SUR.SWMTS

ILLINOIS | FED. AID PROJECT

COUNTY

DURAGE


CONTRACT NO. 62N33

TOTAL SHEET NO. 27

Ø 0042

REV-SEP

MODEL: Default
FILE NAME: p:\1\h-pw-bentley.com\h-pw-01\Documents\01_Active Projects\MW-CHS-168959\100 - IL 64\Phase III\2_Design\CAD\Plan_Sheets\West Corridor_General Sheet\D108121-rht-align-01_KHA.dgn

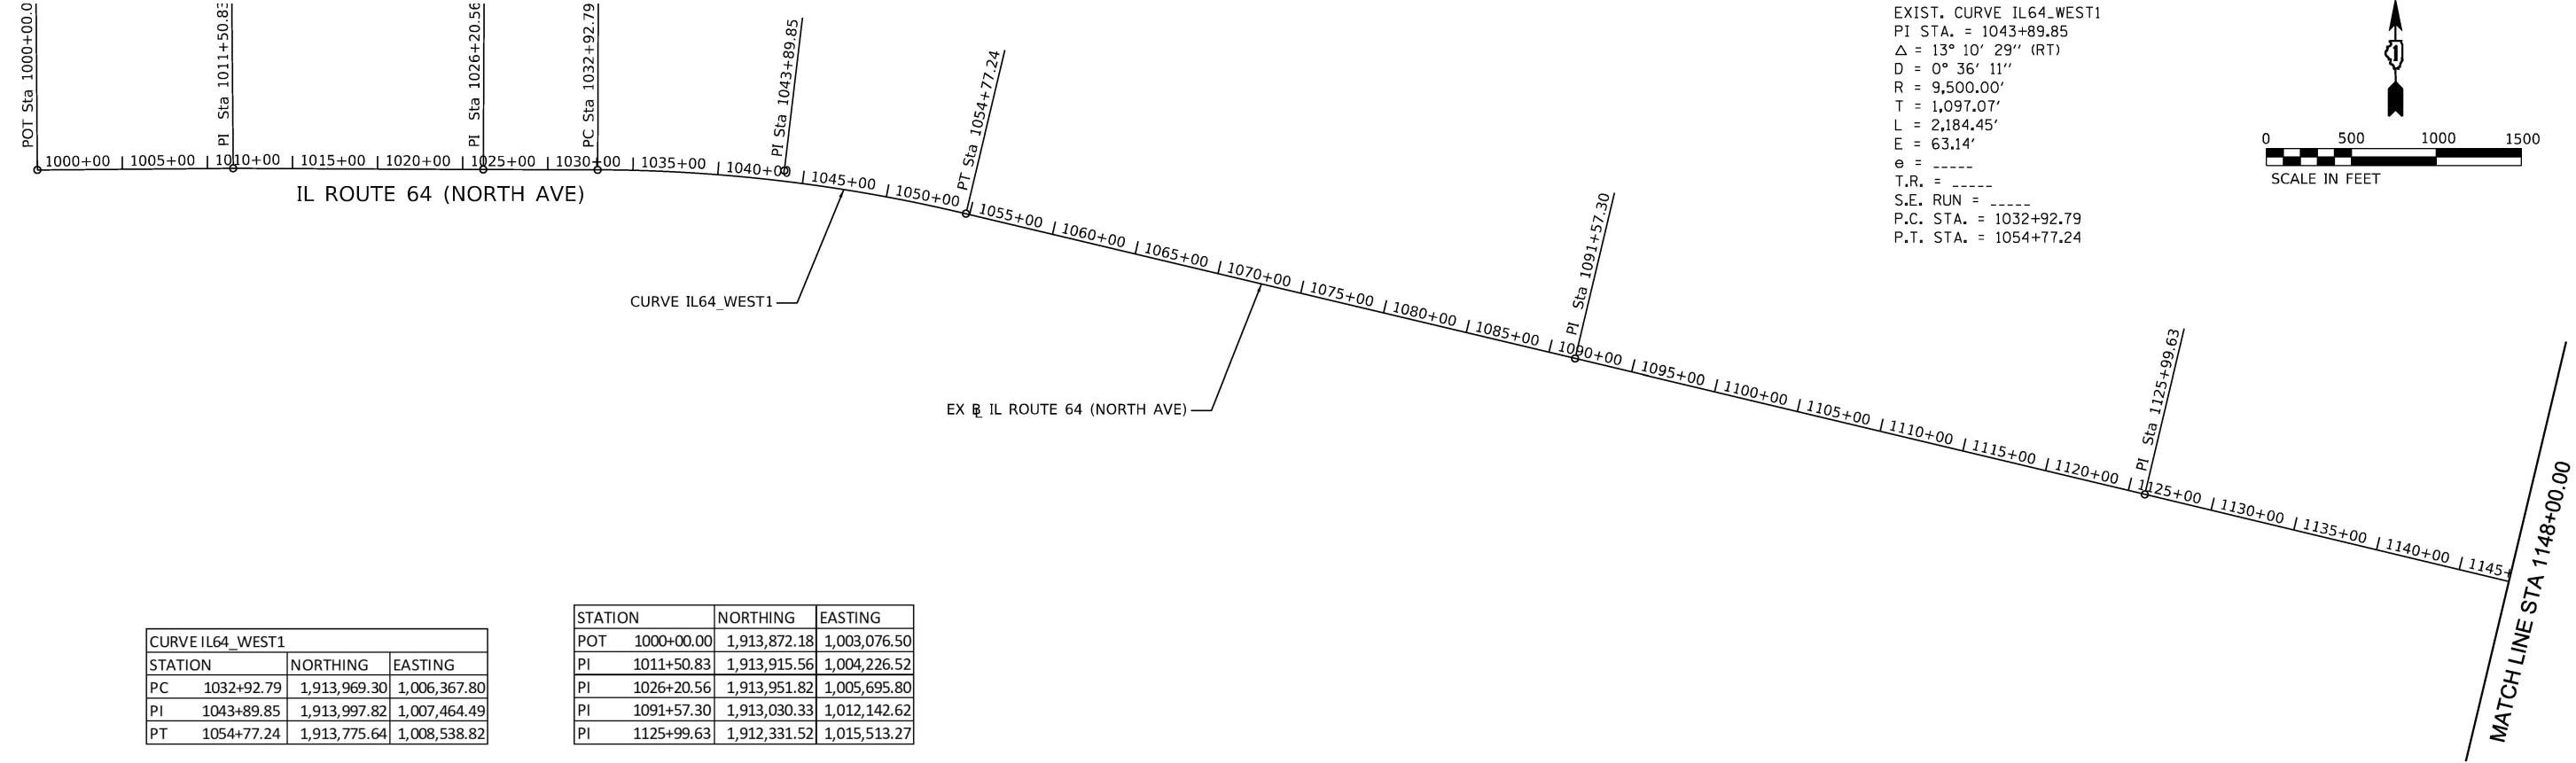


CURVE IL64_WEST1		
STATION	NORTHING	EASTING
PC 1032+92.79	1,913,969.30	1,006,367.80
PI 1043+89.85	1,913,997.82	1,007,464.49
PT 1054+77.24	1,913,775.64	1,008,538.82

STATION	NORTHING	EASTING
POT 1000+00.00	1,913,872.18	1,003,076.50
PI 1011+50.83	1,913,915.56	1,004,226.52
PI 1026+20.56	1,913,951.82	1,005,695.80
PI 1091+57.30	1,913,030.33	1,012,142.62
PI 1125+99.63	1,912,331.52	1,015,513.27

CURVE IL64_WEST2		
STATION	NORTHING	EASTING
PC 1188+99.33	1,911,049.48	1,021,681.14
PI 1206+58.24	1,910,691.88	1,023,403.32
PT 1224+16.44	1,910,419.99	1,025,141.09

STATION	NORTHING	EASTING
PI 1151+96.76	1,911,802.25	1,018,055.90

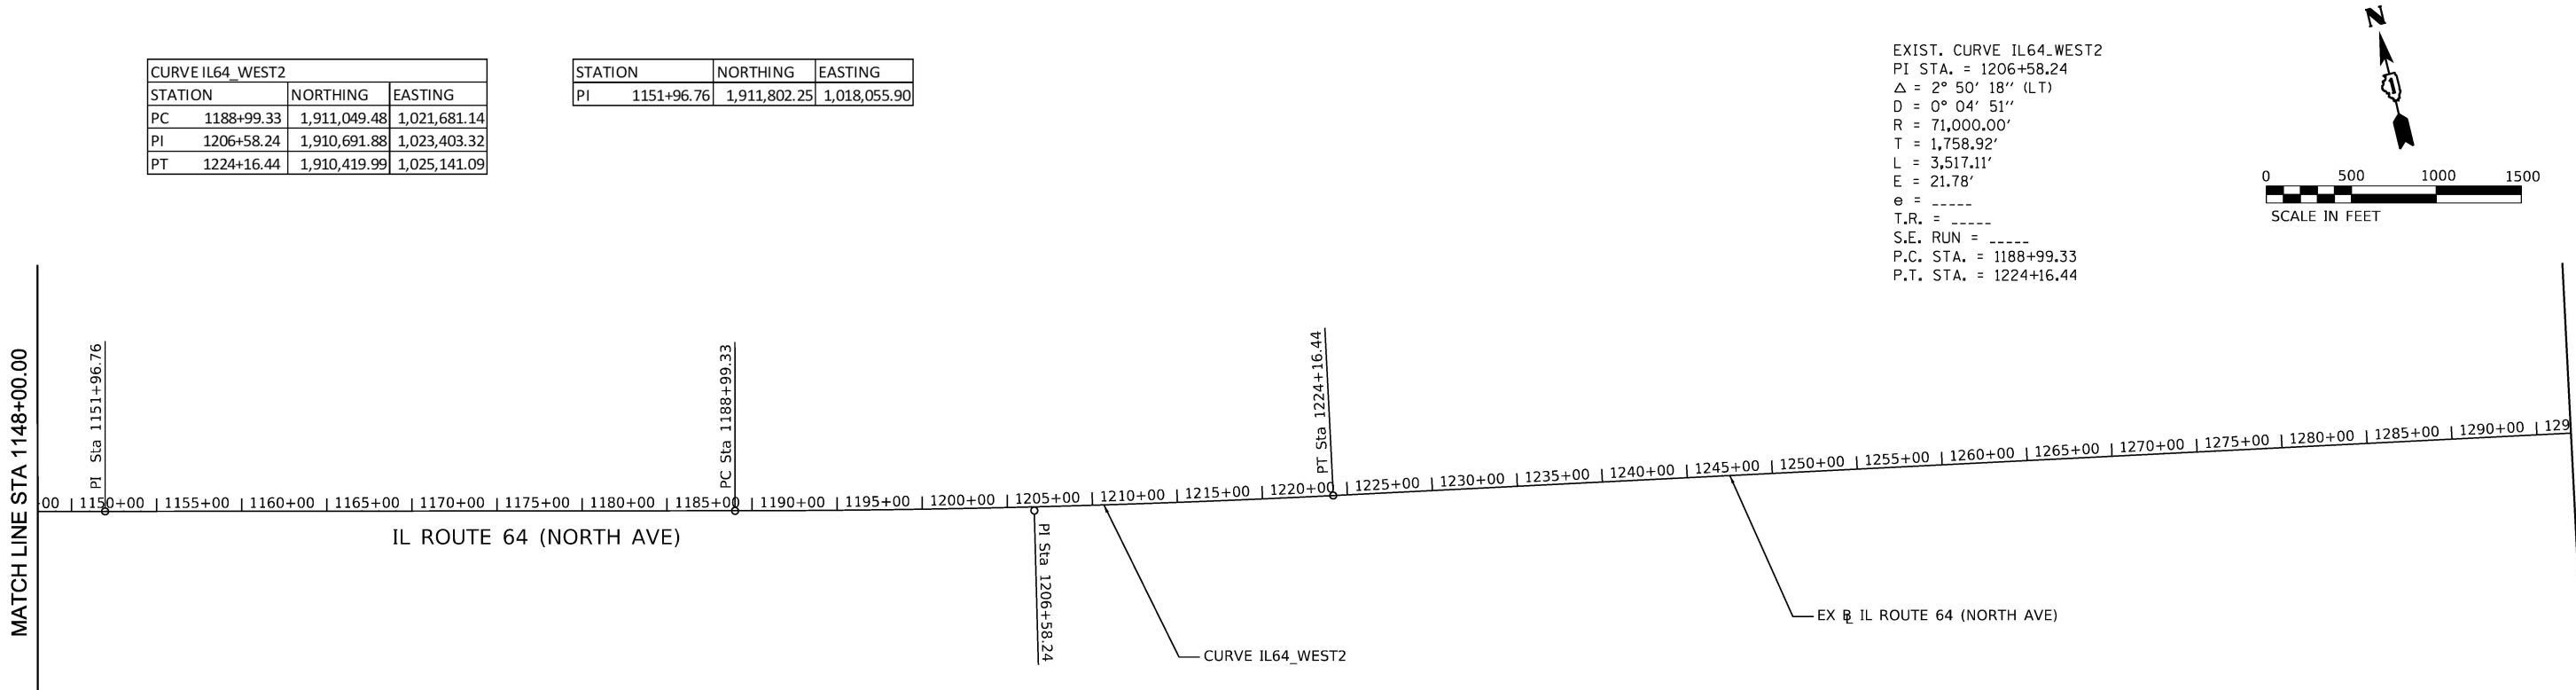


MODEL: Default
FILE NAME: p:\h-pw-bentley.com\h-pw-01\Documents\01_Active Projects\MW-CHS-168959100 - IL 64\Phase III\2 Design\CAD\Plan Sheets\West Corridor General Sheet\018121-rht-align-02_KHA.dgn

CURVE IL64_WEST3		
STATION	NORTHING	EASTING
PC 1436+23.51	1,907,142.25	1,046,093.33
PI 1444+29.59	1,907,017.78	1,046,889.74
PT 1452+30.25	1,907,054.69	1,047,694.98

STATION	NORTHING	EASTING
PI 1410+82.46	1,907,534.63	1,043,582.76

EXIST. CURVE IL64.WEST3
PI STA. = 1444+29.59
Δ = 11° 30' 27" (LT)
D = 0° 42' 58"
R = 8,000.00'
T = 806.08'
L = 1,606.74'
E = 40.51'
e = -----
T.R. = -----
S.E. RUN = -----
P.C. STA. = 1436+23.51
P.T. STA. = 1452+30.25

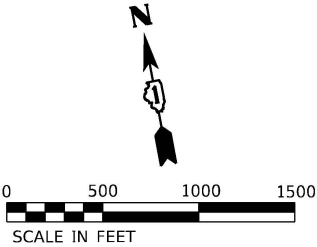

MATCH LINE STA 1297+00.00

1297+00 | 1300+00 | 1305+00 | 1310+00 | 1315+00 | 1320+00 | 1325+00 | 1330+00 | 1335+00 | 1340+00 | 1345+00 | 1350+00 | 1355+00 | 1360+00 | 1365+00 | 1370+00 | 1375+00 | 1380+00 | 1385+00 | 1390+00 | 1395+00 | 1400+00 | 1405+00 | 1410+00 | 1415+00 | 1420+00 | 1425+00 | 1430+00 | 1435+00 | 1440+00

IL ROUTE 64 (NORTH AVE)

EX IL ROUTE 64 (NORTH AVE)


CURVE IL64 WEST3

6567+44+1
PI Sta 1444+29.59
MATCH LINE STA 1445+00.00

CURVE IL64_WEST3		
STATION	NORTHING	EASTING
PC 1436+23.51	1,907,142.25	1,046,093.33
PI 1444+29.59	1,907,017.78	1,046,889.74
PT 1452+30.25	1,907,054.69	1,047,694.98

STATION	NORTHING	EASTING
PI 1509+79.93	1,907,317.97	1,053,438.63
PI 1530+42.87	1,907,399.08	1,055,499.97
PI 1580+86.32	1,907,638.17	1,060,537.75

EXIST. CURVE IL64.WEST3
PI STA. = 1444+29.59
Δ = 11° 30' 27" (LT)
D = 0° 42' 58"
R = 8,000.00'
T = 806.08'
L = 1,606.74'
E = 40.51'
e = -----
T.R. = -----
S.E. RUN = -----
P.C. STA. = 1436+23.51
P.T. STA. = 1452+30.25

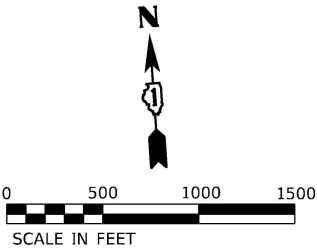

MATCH LINE STA 1445+00.00

1445+00 | 1450+00 | 1455+00 | 1460+00 | 1465+00 | 1470+00 | 1475+00 | 1480+00 | 1485+00 | 1490+00 | 1495+00 | 1500+00 | 1505+00 | 1510+00 | 1515+00 | 1520+00 | 1525+00 | 1530+00 | 1535+00 | 1540+00 | 1545+00 | 1550+00 | 1555+00 | 1560+00 | 1565+00 | 1570+00 | 1575+00 | 1580+00 | 1585+00 | 1590+00

IL ROUTE 64 (NORTH AVE)

EX IL ROUTE 64 (NORTH AVE)

MATCH LINE STA 1592+00.00



USER NAME =	DESIGNED -	REVISED -
	DRAWN -	REVISED -
PLOT SCALE =	CHECKED -	REVISED -
PLOT DATE =	DATE -	REVISED -


STATE OF ILLINOIS
DEPARTMENT OF TRANSPORTATION

ALIGNMENT AND TIES

SCALE: 1" = 500' SHEET 2 OF 3 SHEETS STA. 1297+00.00 TO STA. 1592+00.00

F.A.P. RTE.	SECTION	COUNTY	TOTAL SHEETS	SHEET NO.
307	2020-263-SUR,SW&TS	DUPAGE	529	29
		CONTRACT NO. 62N33		
		ILLINOIS FED. AID PROJECT		

STATION		NORTHING	EASTING
PI 1653+03.23		1,907,938.98	1,067,748.39
PI 1690+77.10		1,908,064.77	1,071,520.16
PI 1738+18.08		1,908,200.41	1,076,259.20

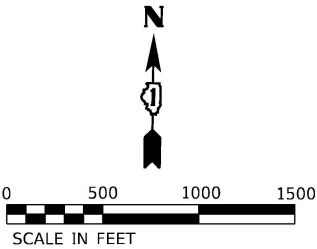

MATCH LINE STA 1592+00.00


0+00 | 1595+00 | 1600+00 | 1605+00 

IL ROUTE 64 (NORTH AVE)

EX IL ROUTE 64 (NORTH AVE)

MATCH LINE STA 1741+00.00

STATION		NORTHING	EASTING
PI 1825+18.55		1,908,483.18	1,084,955.08
PI 1828+47.24		1,908,494.08	1,085,283.58
PI 1845+26.34		1,908,528.27	1,086,962.34
PI 1865+21.13		1,908,594.17	1,088,956.04
POT 1889+28.90		1,908,672.02	1,091,362.55

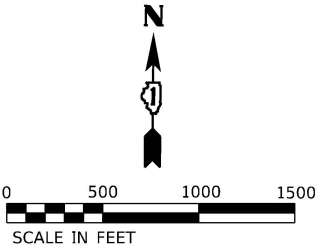

MATCH LINE STA 1741+00.00

1740+00 | 1745+00 | 1750+00 

IL ROUTE 64 (NORTH AVE)

EX IL ROUTE 64 (NORTH AVE)

POT Sta 1889+28.90

MODEL: Default
FILE NAME: p:\h-pw-bentley.com\h-pw-01\Documents\01_Active Projects\MW-Chs-168959100 - IL 64\Phase III\2_Design\CAD\Plan_Sheets\West Corridor_General Sheets\08171-rht-align-03_KHA.dgn

© 2023 KIMLEY-HORN AND ASSOCIATES, INC.
4201 WINFIELD ROAD, SUITE 600
WARRENVILLE, IL 60555
PHONE: 630-407-5000
WWW.KIMLEY-HORN.COM

USER NAME =	DESIGNED -	REVISED -
	DRAWN -	REVISED -
PLOT SCALE =	CHECKED -	REVISED -
PLOT DATE =	DATE -	REVISED -


STATE OF ILLINOIS
DEPARTMENT OF TRANSPORTATION

ALIGNMENT AND TIES	
SCALE: 1" = 500'	SHEET 3 OF 3 SHEETS
STA. 1592+00.00 TO STA. 1889+28.90	

F.A.P. RTE.	SECTION	COUNTY	TOTAL SHEETS	SHEET NO.
307	2020-263-SUR,SW&T5	DUPAGE	529	30
CONTRACT NO. 62N33				
ILLINOIS FED. AID PROJECT				


MAINTENANCE OF TRAFFIC GENERAL NOTES

1. THE MAINTENANCE OF TRAFFIC PLANS SHALL SERVE AS A GUIDE FOR THE SAFE DIVERSION OF TRAFFIC DURING THE EXECUTION OF THIS CONTRACT. THE CONTRACTOR MAY MODIFY THE MAINTENANCE OF TRAFFIC PLANS TO MEET CONSTRUCTION NEEDS BUT NOT AT THE EXPENSE OF PUBLIC SAFETY OR CONVENIENCE. ANY CHANGES TO THE TRAFFIC CONTROL PLANS SHALL BE SUBMITTED TO THE ENGINEER FOR APPROVAL.
2. ALL TRAFFIC CONTROL DEVICES SHALL BE REFLECTORIZED PRIOR TO INSTALLATION AND CLEANED AS SPECIFIED IN THE TRAFFIC CONTROL SPECIAL PROVISIONS OR AS DIRECTED BY THE ENGINEER.
3. FOR STABILIZATION, ANY REQUIRED TYPE III BARRICADES SHALL REQUIRE A MINIMUM OF FOUR SAND BAGS PER BARRICADE.
4. EXISTING SIGNS WITHIN THE LIMITS OF TRAFFIC CONTROL WHICH ARE OBSTRUCTED BY OR OTHERWISE INTERFERED WITH BY CONSTRUCTION OPERATIONS OF DESIGNATED TRAFFIC CONTROL, SHALL BE COVERED OR REMOVED BY THE CONTRACTOR UNLESS SPECIFIED IN THE PLANS OR WHEN DIRECTED BY THE ENGINEER. THIS WORK SHALL BE AS SPECIFIED IN ARTICLE 107.25 OF THE STANDARD SPECIFICATIONS.
5. THE CONTRACTOR SHALL CONTACT THE DISTRICT ONE ARTERIAL TRAFFIC CONTROL SUPERVISOR AT KALPANA.KANNAN-HOSADURGA@ILLINOIS.GOV A MINIMUM OF 72 HOURS IN ADVANCE OF BEGINNING ANY WORK.
6. THE ENGINEER SHALL COORDINATE CLOSURES WITH PACE AT LEAST TWO WEEKS PRIOR TO BEGINNING OF CONSTRUCTION.
7. ALL DRIVEWAY ENTRANCE SIGNING REQUIRED PER DISTRICT STANDARD TC-26 SHALL BE PAID FOR AT THE CONTRACT UNIT PRICE PER SQUARE FOOT FOR TEMPORARY INFORMATION SIGNING.
8. THE CONTRACTOR IS ADVISED THAT THE EXISTING AND/OR TEMPORARY TRAFFIC SIGNAL INSTALLATION MUST REMAIN IN OPERATION DURING ALL CONSTRUCTION STAGES, EXCEPT FOR THE MOST ESSENTIAL DOWN TIME. ANY SHUTDOWN OF THE TRAFFIC SIGNAL INSTALLATION, WHICH EXCEEDS FIFTEEN (15) MINUTES, MUST HAVE PRIOR APPROVAL OF THE ENGINEER. APPROVAL TO TURN OFF THE TRAFFIC SIGNAL INSTALLATION WILL ONLY BE GRANTED DURING THE PERIOD EXTENDING FROM 9:00 AM TO 3:00 PM ON WEEKDAYS UNLESS PRIOR APPROVAL OF AN EXCEPTION IS RECEIVED IN WRITING FROM THE ENGINEER. SHUTDOWNS SHALL NOT BE ALLOWED DURING INCLEMENT WEATHER OR HOLIDAY PERIODS. PRIOR TO ANY SHUTDOWN WITH DARK SIGNAL INDICATIONS, THE CONTRACTOR SHALL INSTALL CONES ON THE ENDS OF ALL LANE LINES AT THE STOP BAR ON EACH APPROACH, 48" R1-1 STOP SIGNS AT THE STOP BAR ON EACH APPROACH ON THE RIGHT SIDE AND ON RAISED MEDIANS (WHERE APPLICABLE), AND 48" X 48" BLACK ON FLUORESCENT ORANGE "SIGNALS OUT AHEAD" WARNING SIGNS FOLLOWED BY 48" X 48" FLUORESCENT ORANGE W3-1 SYMBOLIC STOP AHEAD WARNING SIGNS ON ALL APPROACHES TO THE INTERSECTION.

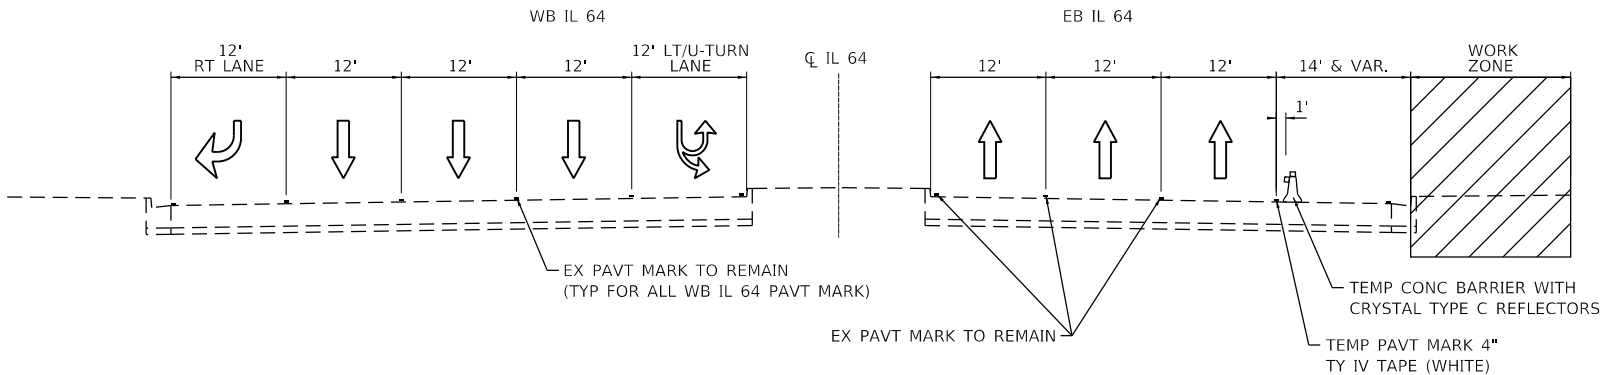

MAINTENANCE OF TRAFFIC TYPICAL SECTION – DMS LOCATION #1

IL 64 (NORTH AVE)
AT DMS STRUCTURE LOOKING EAST

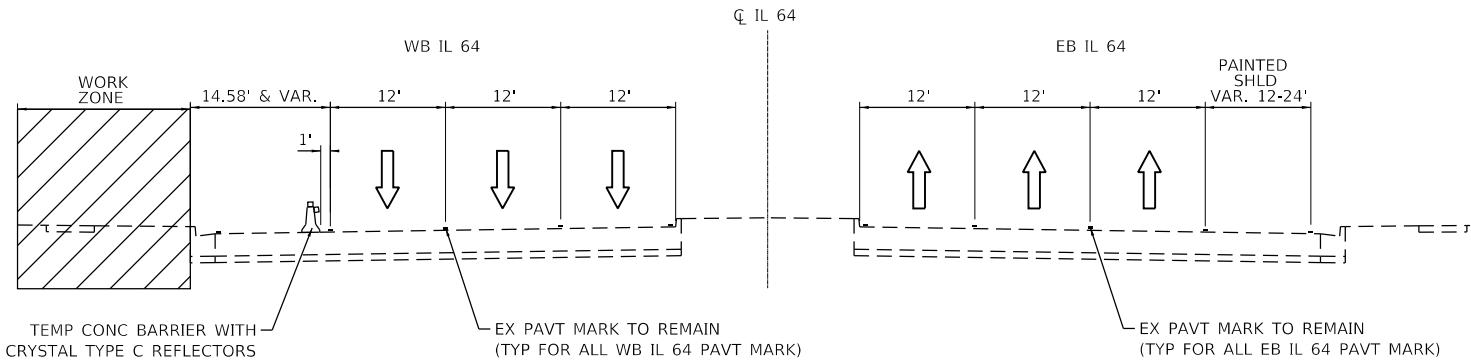

MAINTENANCE OF TRAFFIC TYPICAL SECTION – DMS LOCATION #2

IL 64 (NORTH AVE)
AT DMS STRUCTURE LOOKING EAST


SUGGESTED SEQUENCE OF OPERATIONS

STAGE 1

1. INSTALL TRAFFIC CONTROL DEVICES AND TEMPORARY PAVEMENT MARKINGS AT DMS LOCATIONS 1, 2, & 3 AS SHOWN IN THE MAINTENANCE OF TRAFFIC PLANS.
2. CLOSE THE OUTSIDE SHOULDER/RIGHT TURN LANE OF EB IL 64 AT DMS LOCATION 1 AS SHOWN IN THE MAINTENANCE OF TRAFFIC PLAN.
3. CLOSE THE OUTSIDE SHOULDER OF WB IL 64 AT DMS LOCATION 2 AS SHOWN IN THE MAINTENANCE OF TRAFFIC PLAN.
4. CLOSE THE INSIDE THROUGH LANE OF WB IL 64 AND LEFT TURN/U-TURN LANE OF EB IL 64 AT DMS LOCATION 3 AS SHOWN IN THE MAINTENANCE OF TRAFFIC PLAN.
5. CONSTRUCT DYNAMIC MESSAGE SIGNS & CCTV CAMERAS ALONG IL 64 AND AS SHOWN IN THE MAINTENANCE OF TRAFFIC AND DMS & CCTV SITE INSTALLATION PLANS.
6. UTILIZING APPLICABLE HIGHWAY AND DISTRICT STANDARDS, PERFORM TRAFFIC SIGNAL INSTALLATION AND ADA SIDEWALK IMPROVEMENTS AT THE LOCATIONS SHOWN ON THE PLANS.

POST STAGE

1. UTILIZING APPLICABLE DISTRICT AND HIGHWAY STANDARDS, PLACE PERMANENT PAVEMENT MARKINGS ALONG IL 64 AT THE LOCATIONS SHOWN IN THE PLANS.

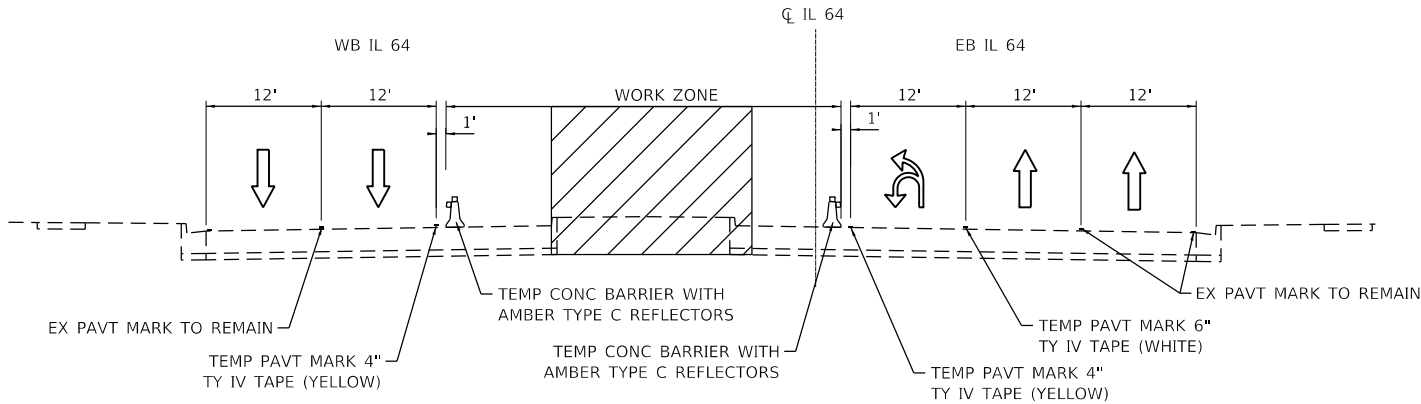

MAINTENANCE OF TRAFFIC TYPICAL SECTION – DMS LOCATION #3




IL 64 (NORTH AVE)
AT DMS STRUCTURE LOOKING EAST

MODEL Default
FILE Name: p:\work\pva-bentley.com\kbpw-q1\documents\01 Active Projects\WW-Chis-160959100 - IL 64\Phase III\2 Design\CAD\Plan_Sheets\WOT\West_Corridor\0108121-shl-staging-rfp-11k.dgn

LIN ENGINEERING,LTD. Consulting Engineers Westmont, Illinois	USER NAME = JoelTurk		DESIGNED - RC	REVISED -	STATE OF ILLINOIS DEPARTMENT OF TRANSPORTATION	MAINTENANCE OF TRAFFIC – GENERAL NOTES AND TYPICAL SECTIONS			F.A.P. RTE.	SECTION	COUNTY	TOTAL SHEETS	SHEET NO.
	DRAWN - RC		CHECKED - ST	REVISED -					307	2020-263-SUR,SW&TS	DUPAGE	529	31
	PLOT SCALE = 20,0000 ' / in.		DATE - 1/18/2024	REVISED -		SCALE: N.T.S.			SHEET 1 OF 1 SHEETS			CONTRACT NO. 62N33	
	PLOT DATE = 1/24/2025					STA. TO STA.			ILLINOIS			FED. AID PROJECT	

LEGEND

- WORKZONE
- IMPACT ATTENUATOR, TEMPORARY (FULLY REDIRECTIVE, NARROW), TL 3
- TEMPORARY CONCRETE BARRIER
- DRUMS (50' C-C ON TANGENTS, 20' C-C ON TAPERS & CURVES, 10' C-C ON RADII)
- SIGN
- DIRECTION OF TRAVEL
- ARROW BOARD
- DIRECTIONAL INDICATOR BARRICADES W/ STEADY BURN LIGHT @ 20' C-C
- TYPE III BARRICADE

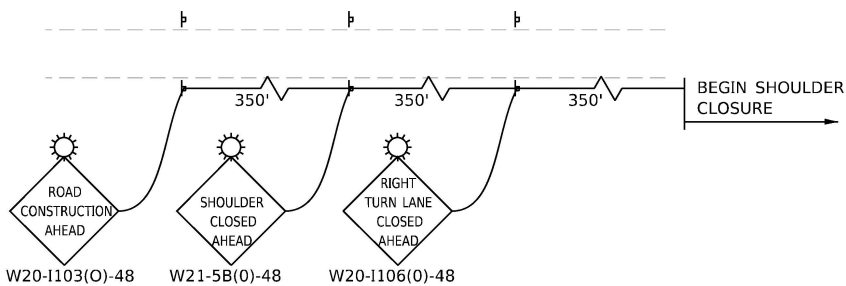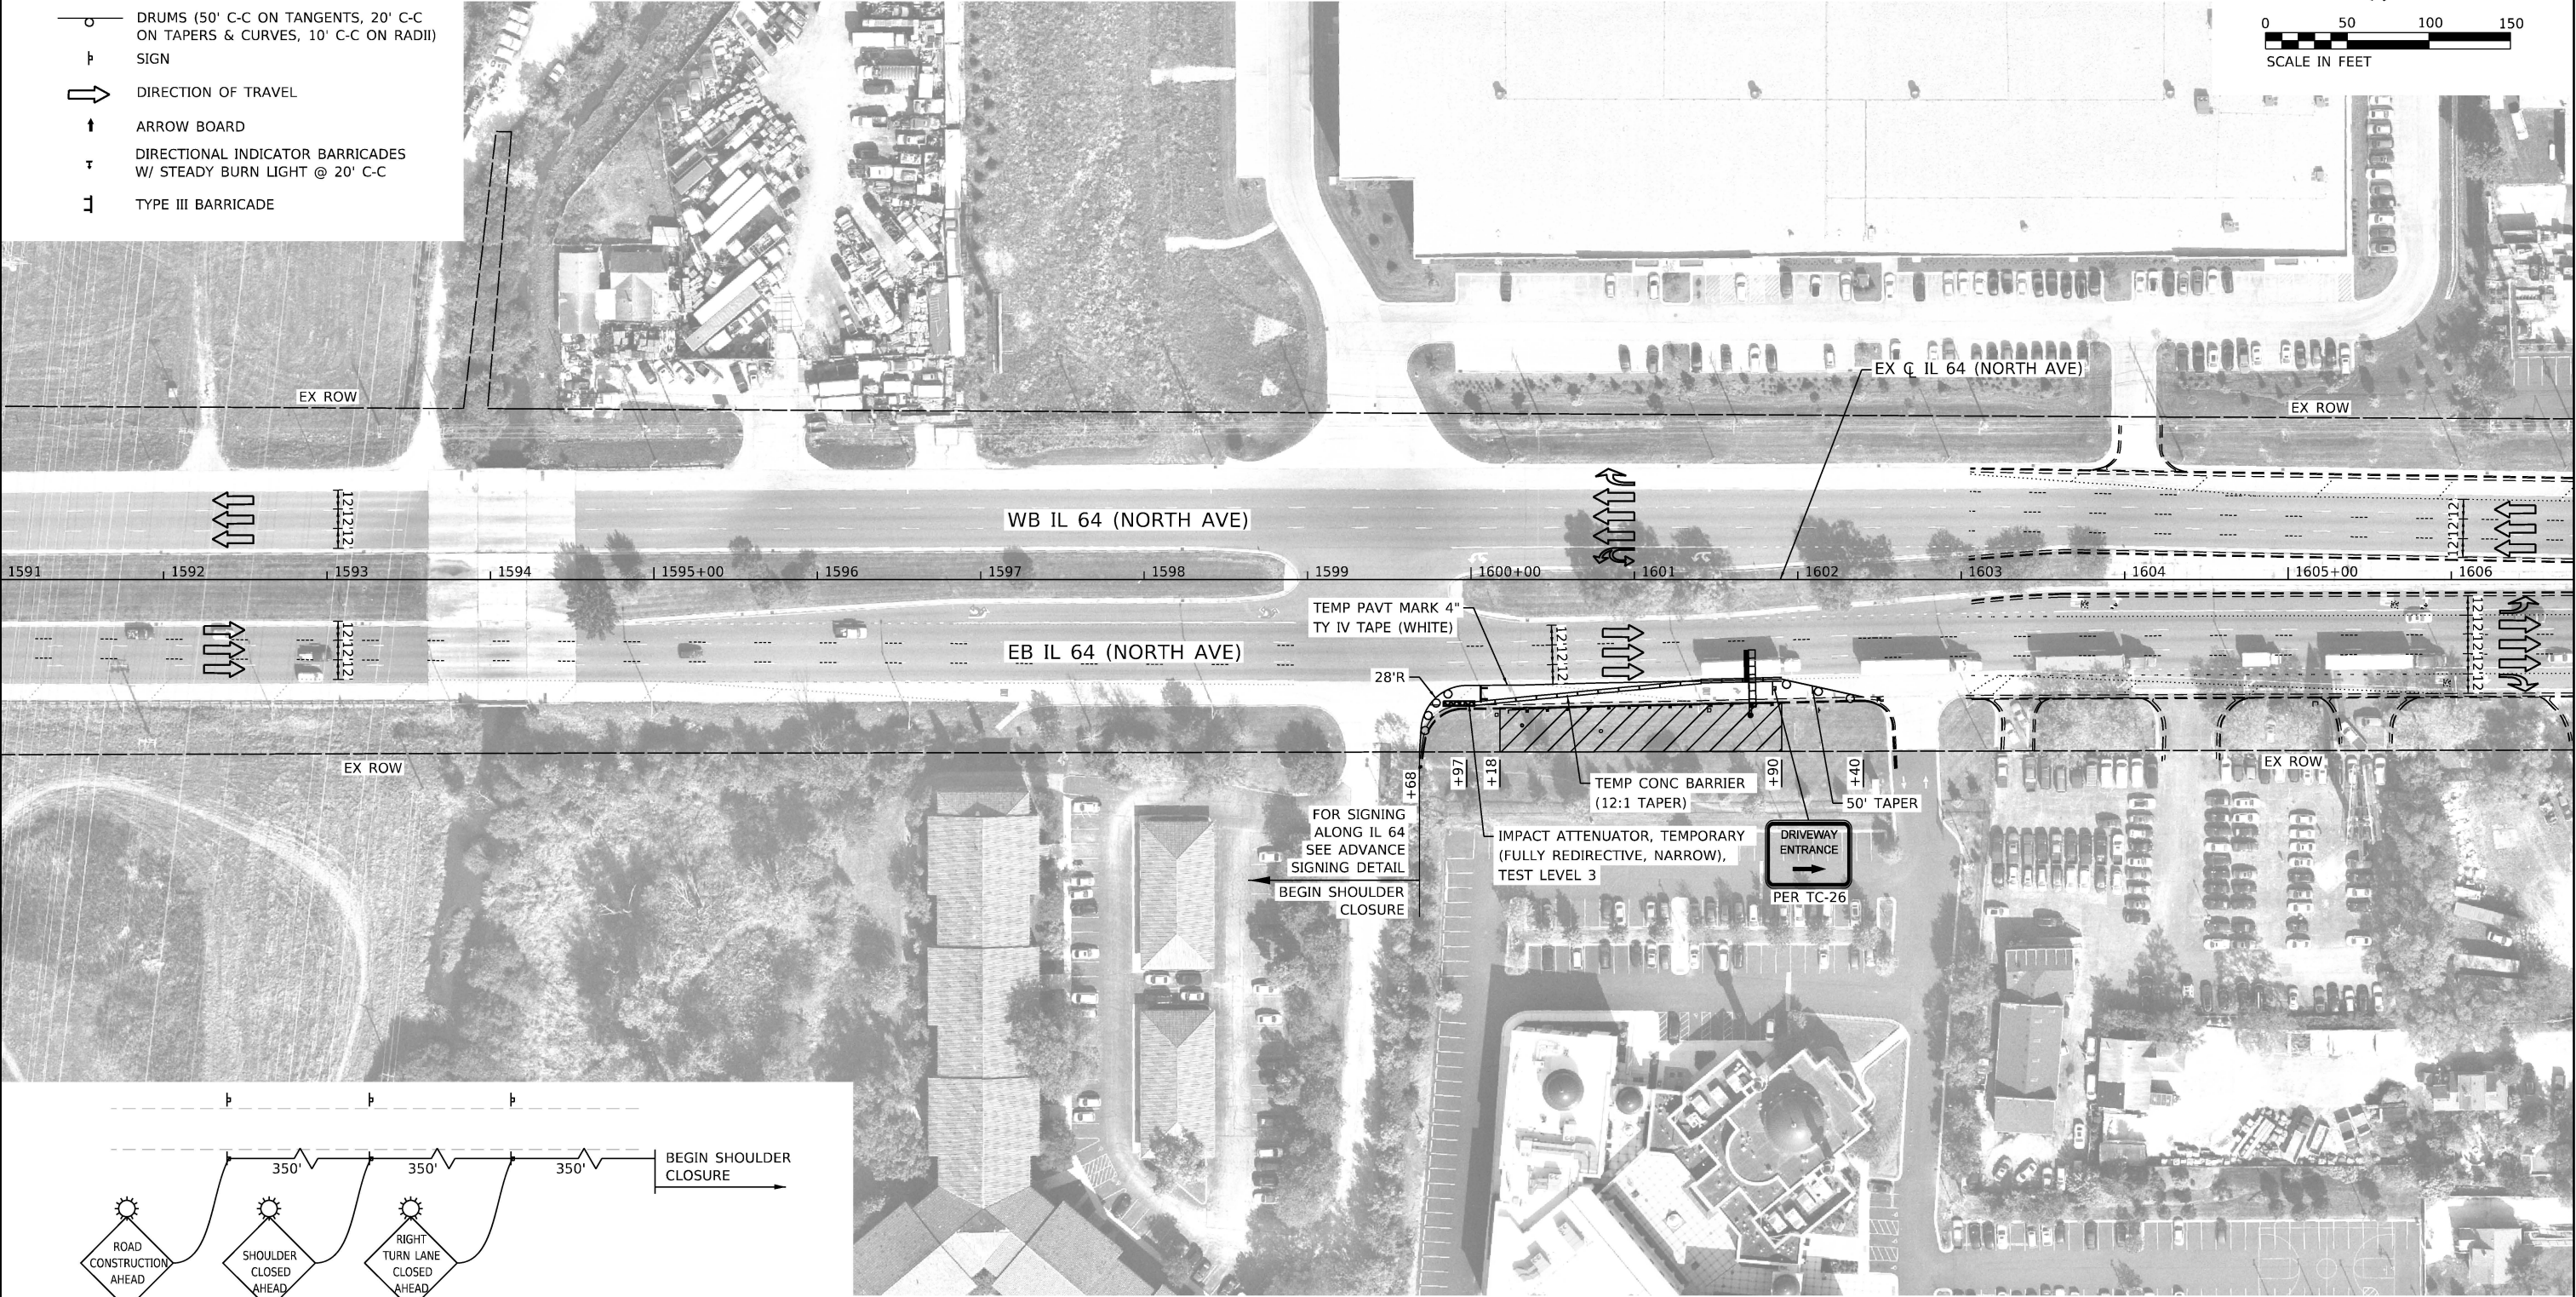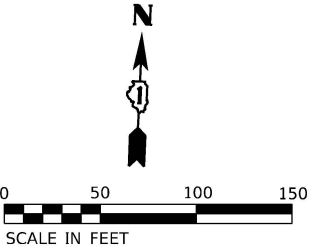

EB IL 64 ADVANCED SIGNING DETAIL



USER NAME = Joel Turk	DESIGNED - RC	REVISED -
	DRAWN - RC	REVISED -
PLOT SCALE = 100.0000' / in.	CHECKED - ST	REVISED -
PLOT DATE = 1/24/2025	DATE - 1/18/2024	REVISED -

STATE OF ILLINOIS
DEPARTMENT OF TRANSPORTATION



MAINTENANCE OF TRAFFIC – DMS LOCATION #1

SCALE: 1"=50' SHEET 1 OF 1 SHEETS STA. 1591+00.00 TO STA. 1606+75.00


F.A.P. RTE.	SECTION	COUNTY	TOTAL SHEETS	SHEET NO.
307	2020-263-SUR, SW&TS	DUPAGE	529	32
CONTRACT NO. 62N33				
ILLINOIS FED. AID PROJECT				

LEGEND

- WORKZONE
- IMPACT ATTENUATOR, TEMPORARY (FULLY REDIRECTIVE, NARROW), TL 2
- TEMPORARY CONCRETE BARRIER
- DRUMS (50' C-C ON TANGENTS, 20' C-C ON TAPERS & CURVES, 10' C-C ON RADII)
- SIGN
- DIRECTION OF TRAVEL
- ARROW BOARD
- DIRECTIONAL INDICATOR BARRICADES W/ STEADY BURN LIGHT @ 20' C-C
- TYPE III BARRICADE

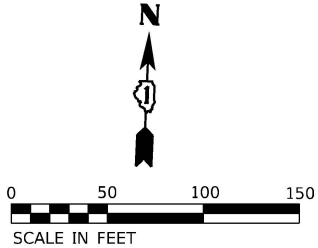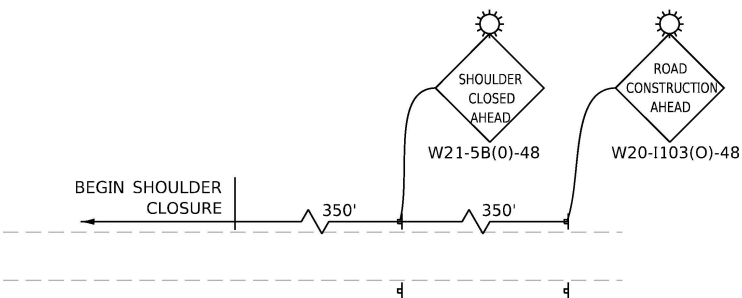

WB IL 64 ADVANCED SIGNING DETAIL

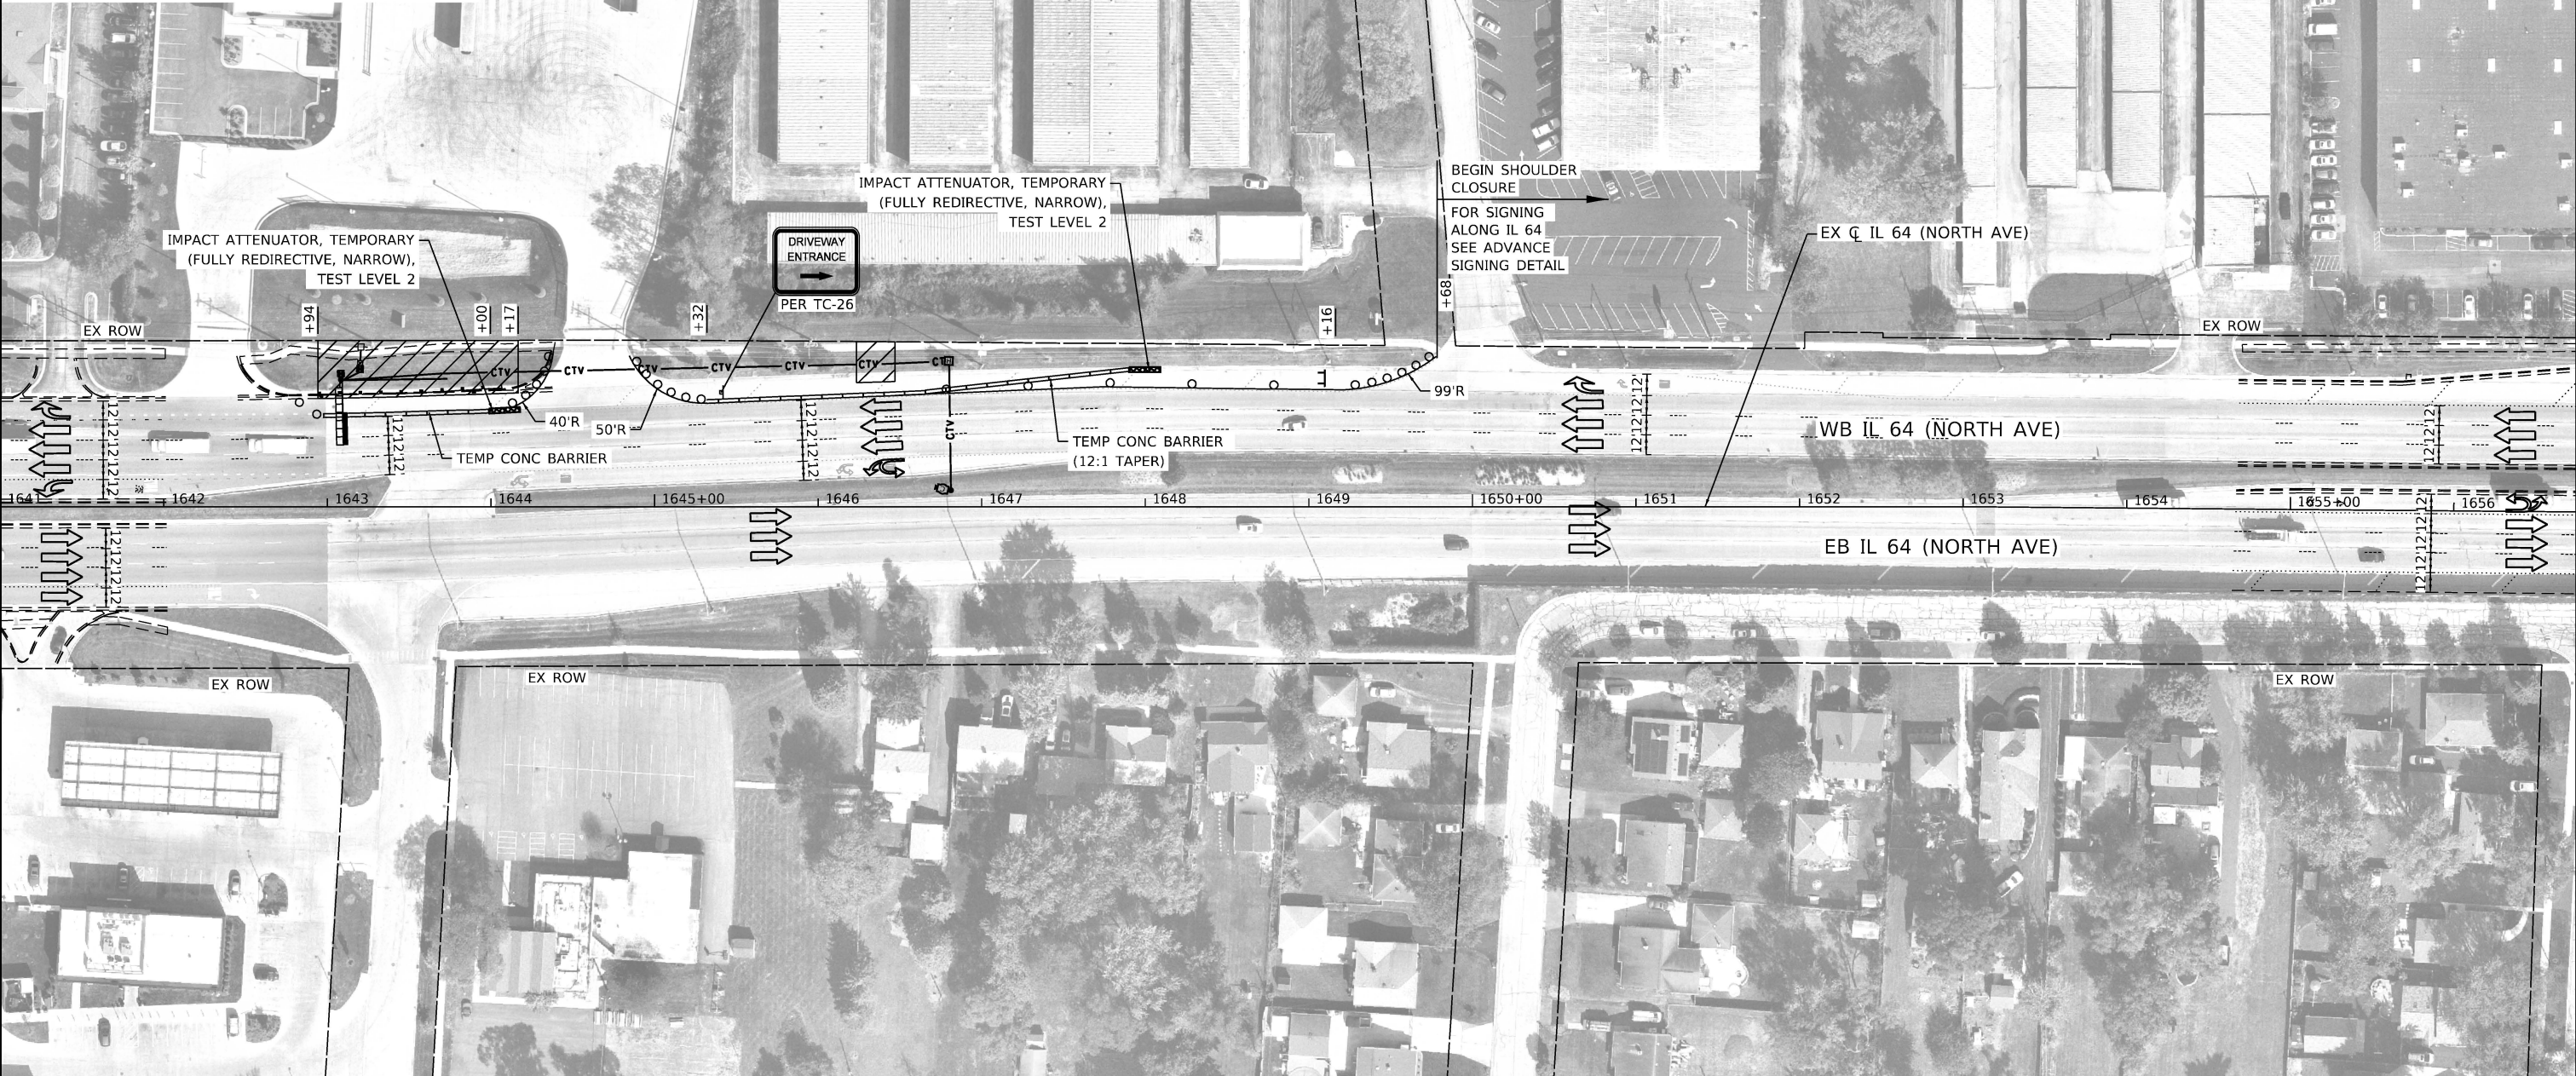

USER NAME = Joel Turk	DESIGNED - RC	REVISED -
DRAWN - RC	REVIS	REVISED -
PLOT SCALE = 100.0000' / in.	CHECKED - ST	REVISED -
PLOT DATE = 1/24/2025	DATE - 1/18/2024	REVISED -



STATE OF ILLINOIS
DEPARTMENT OF TRANSPORTATION

MAINTENANCE OF TRAFFIC – DMS LOCATION #2

SCALE: 1"=50' SHEET 1 OF 1 SHEETS STA. 1641+00.00 TO STA. 1656+75.00

F.A.P. RTE.	SECTION	COUNTY	TOTAL SHEETS	SHEET NO.
307	2020-263-SUR, SW&TS	DUPAGE	529	33
CONTRACT NO. 62N33				
ILLINOIS FED. AID PROJECT				

MODEL: Default
FILE NAME: p:\h-pw-bentley.com\h-pw-01\Documents\01_Active Projects\WW-CHS-168959100 - IL 64Phase III\2_Design\CAD\Plan_Sheets\WOT\West_Corridor\108121-shs-staging\03-44.dgn

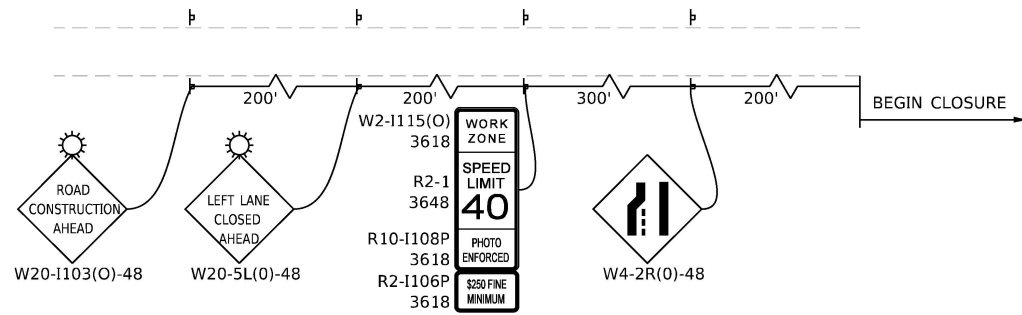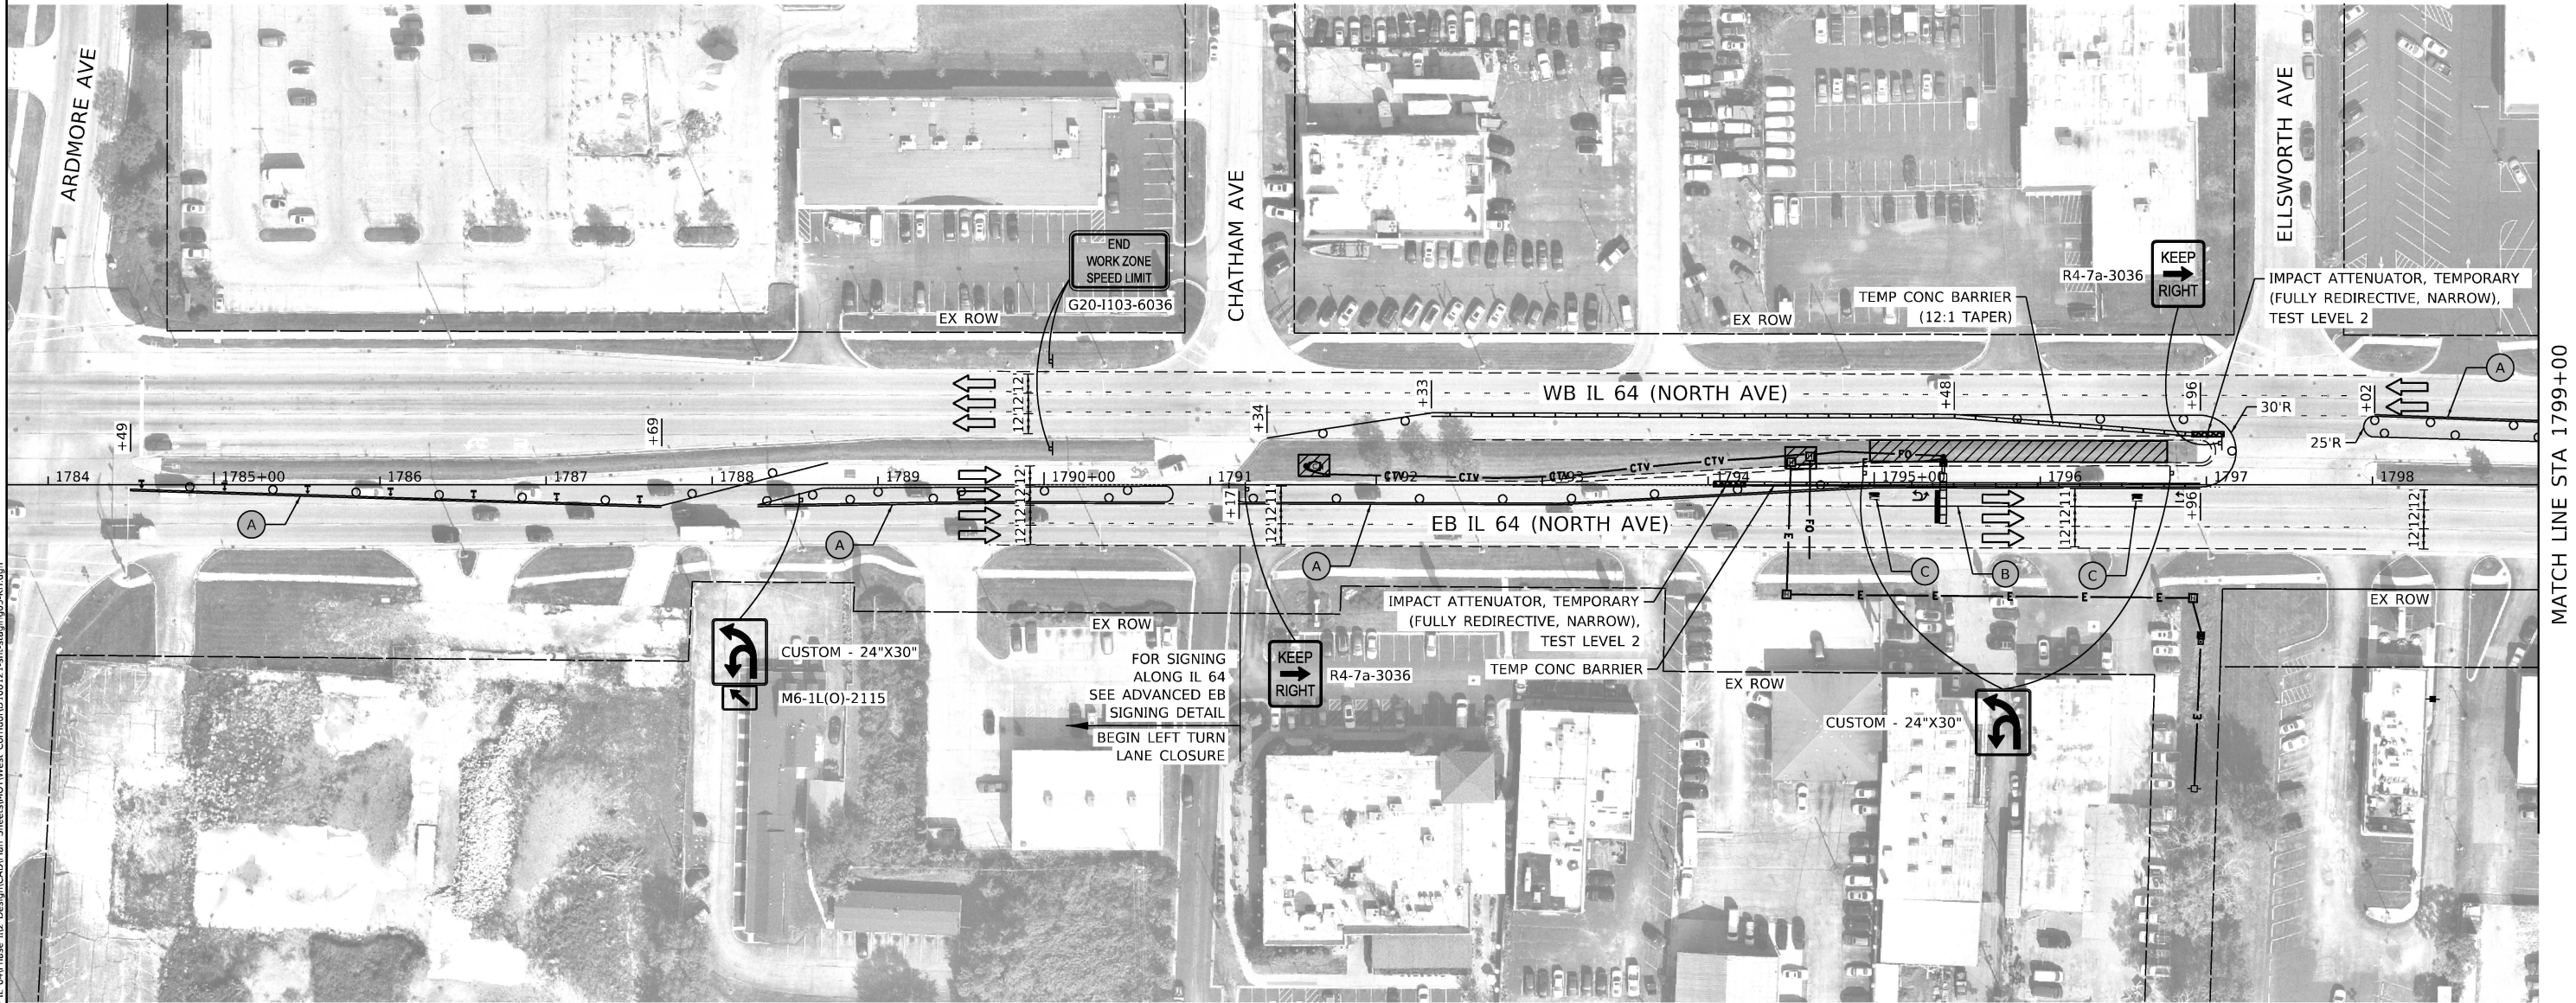

EB IL 64 ADVANCED SIGNING DETAIL

LEGEND

- WORKZONE
- IMPACT ATTENUATOR, TEMPORARY (FULLY REDIRECTIVE, NARROW), TL 2
- TEMPORARY CONCRETE BARRIER
- DRUMS (50' C-C ON TANGENTS, 20' C-C ON TAPERS & CURVES, 10' C-C ON RADII)
- SIGN
- DIRECTION OF TRAVEL
- ARROW BOARD
- DIRECTIONAL INDICATOR BARRICADES W/ STEADY BURN LIGHT @ 20' C-C
- TYPE III BARRICADE
- (A) 4" YELLOW SOLID LINE, TYPE IV TAPE
- (B) 6" WHITE SOLID LINE, TYPE IV TAPE
- (C) LETTERS & SYMBOLS, WHITE, TYPE IV TAPE

Kimley-Horn

© 2023 KIMLEY-HORN AND ASSOCIATES, INC.
4001 WILFIELD ROAD, SUITE 600
WARRENVILLE, IL 60089
PHONE: 630-467-5500
WWW.KIMLEY-HORN.COM



USER NAME =	DESIGNED -	REVISED -
PLOT SCALE =	DRAWN -	REVISED -
PLOT DATE =	CHECKED -	REVISED -
	DATE -	REVISED -

STATE OF ILLINOIS
DEPARTMENT OF TRANSPORTATION

MAINTENANCE OF TRAFFIC – DMS LOCATION #3

SCALE: 1" = 50' SHEET OF SHEETS STA. 1784+49.00 TO STA. 1799+00.00

F.A.P. RTE.	SECTION	COUNTY	TOTAL SHEETS	SHEET NO.
307	2020-263-SUR, SW&TS	DUPAGE	529	34
CONTRACT NO. 62N33				
ILLINOIS FED. AID PROJECT				

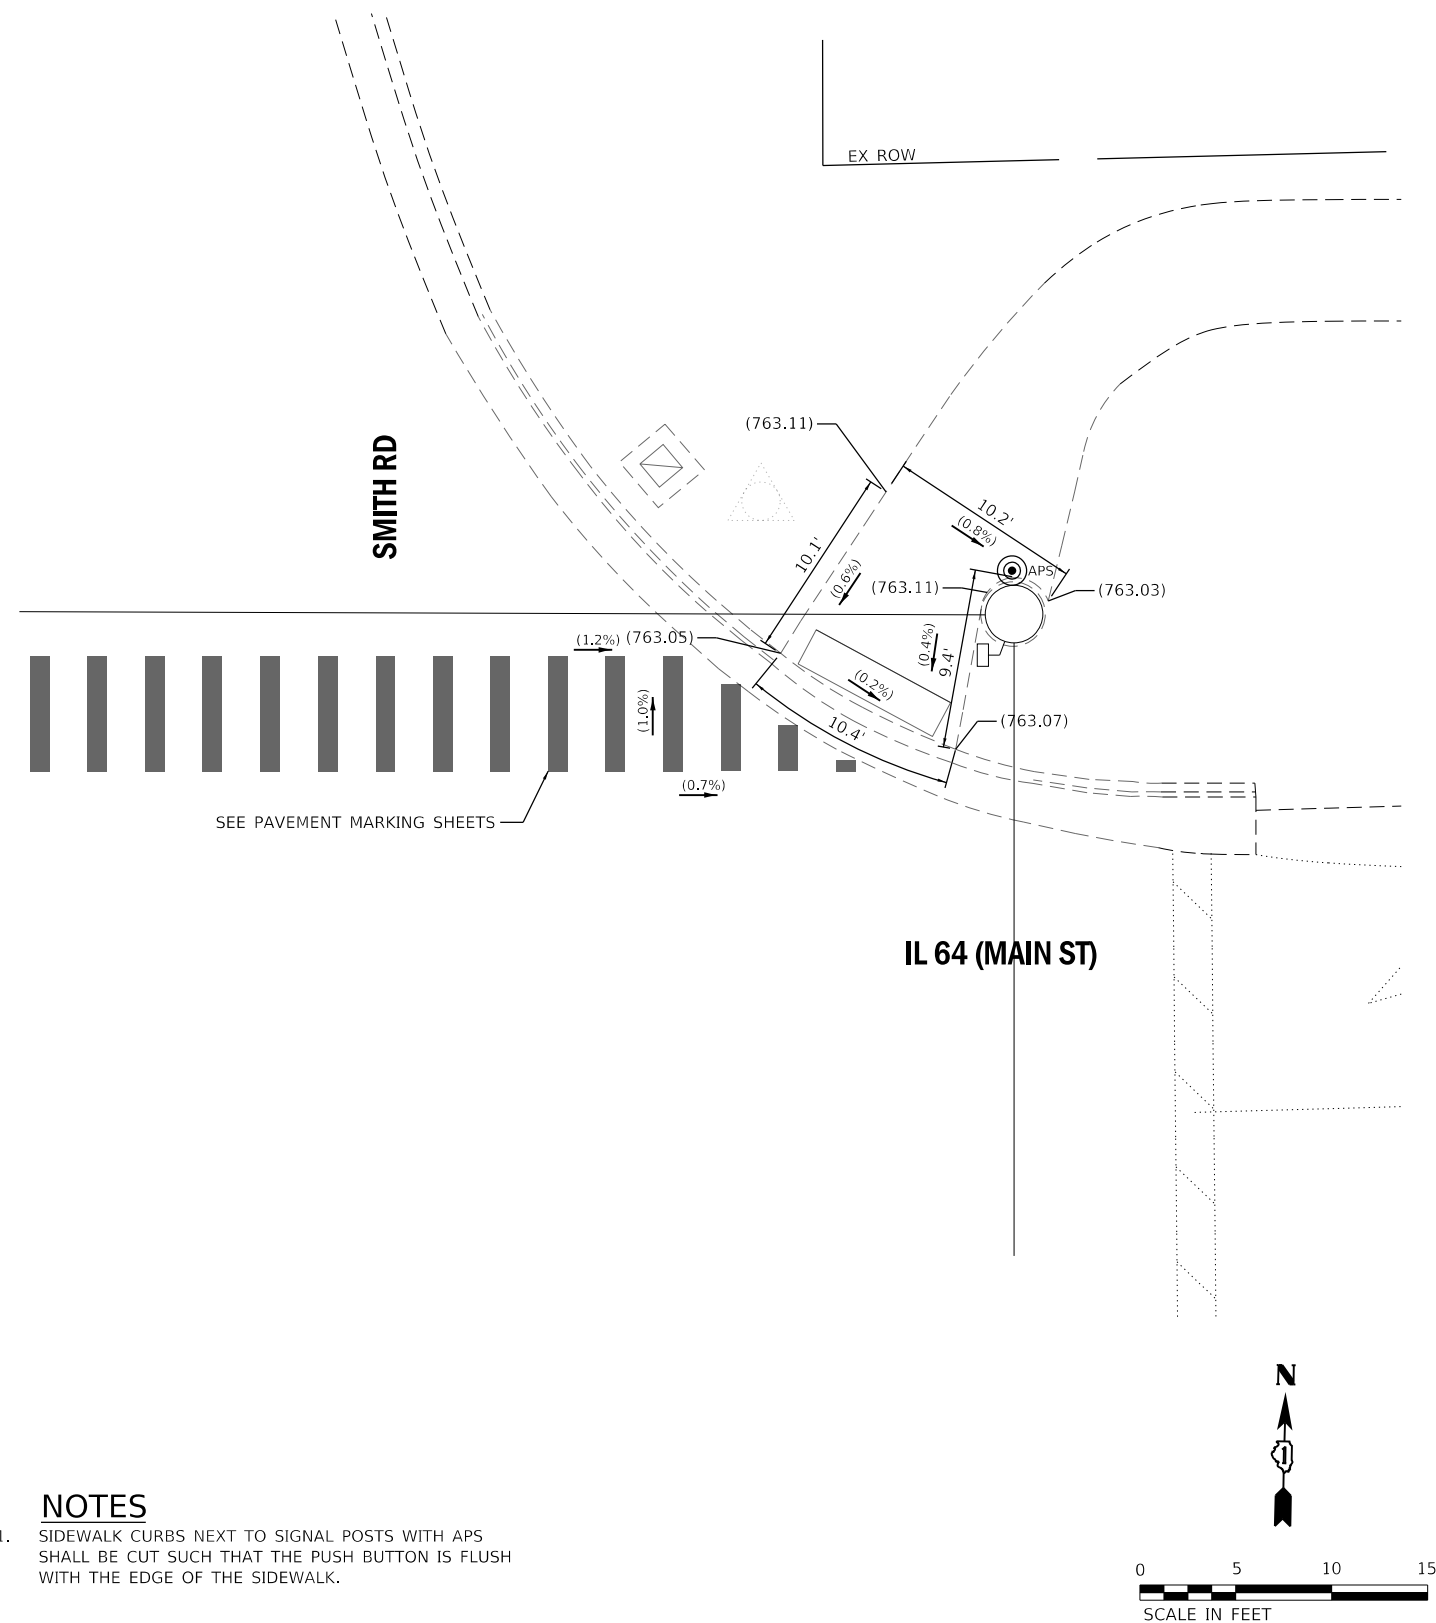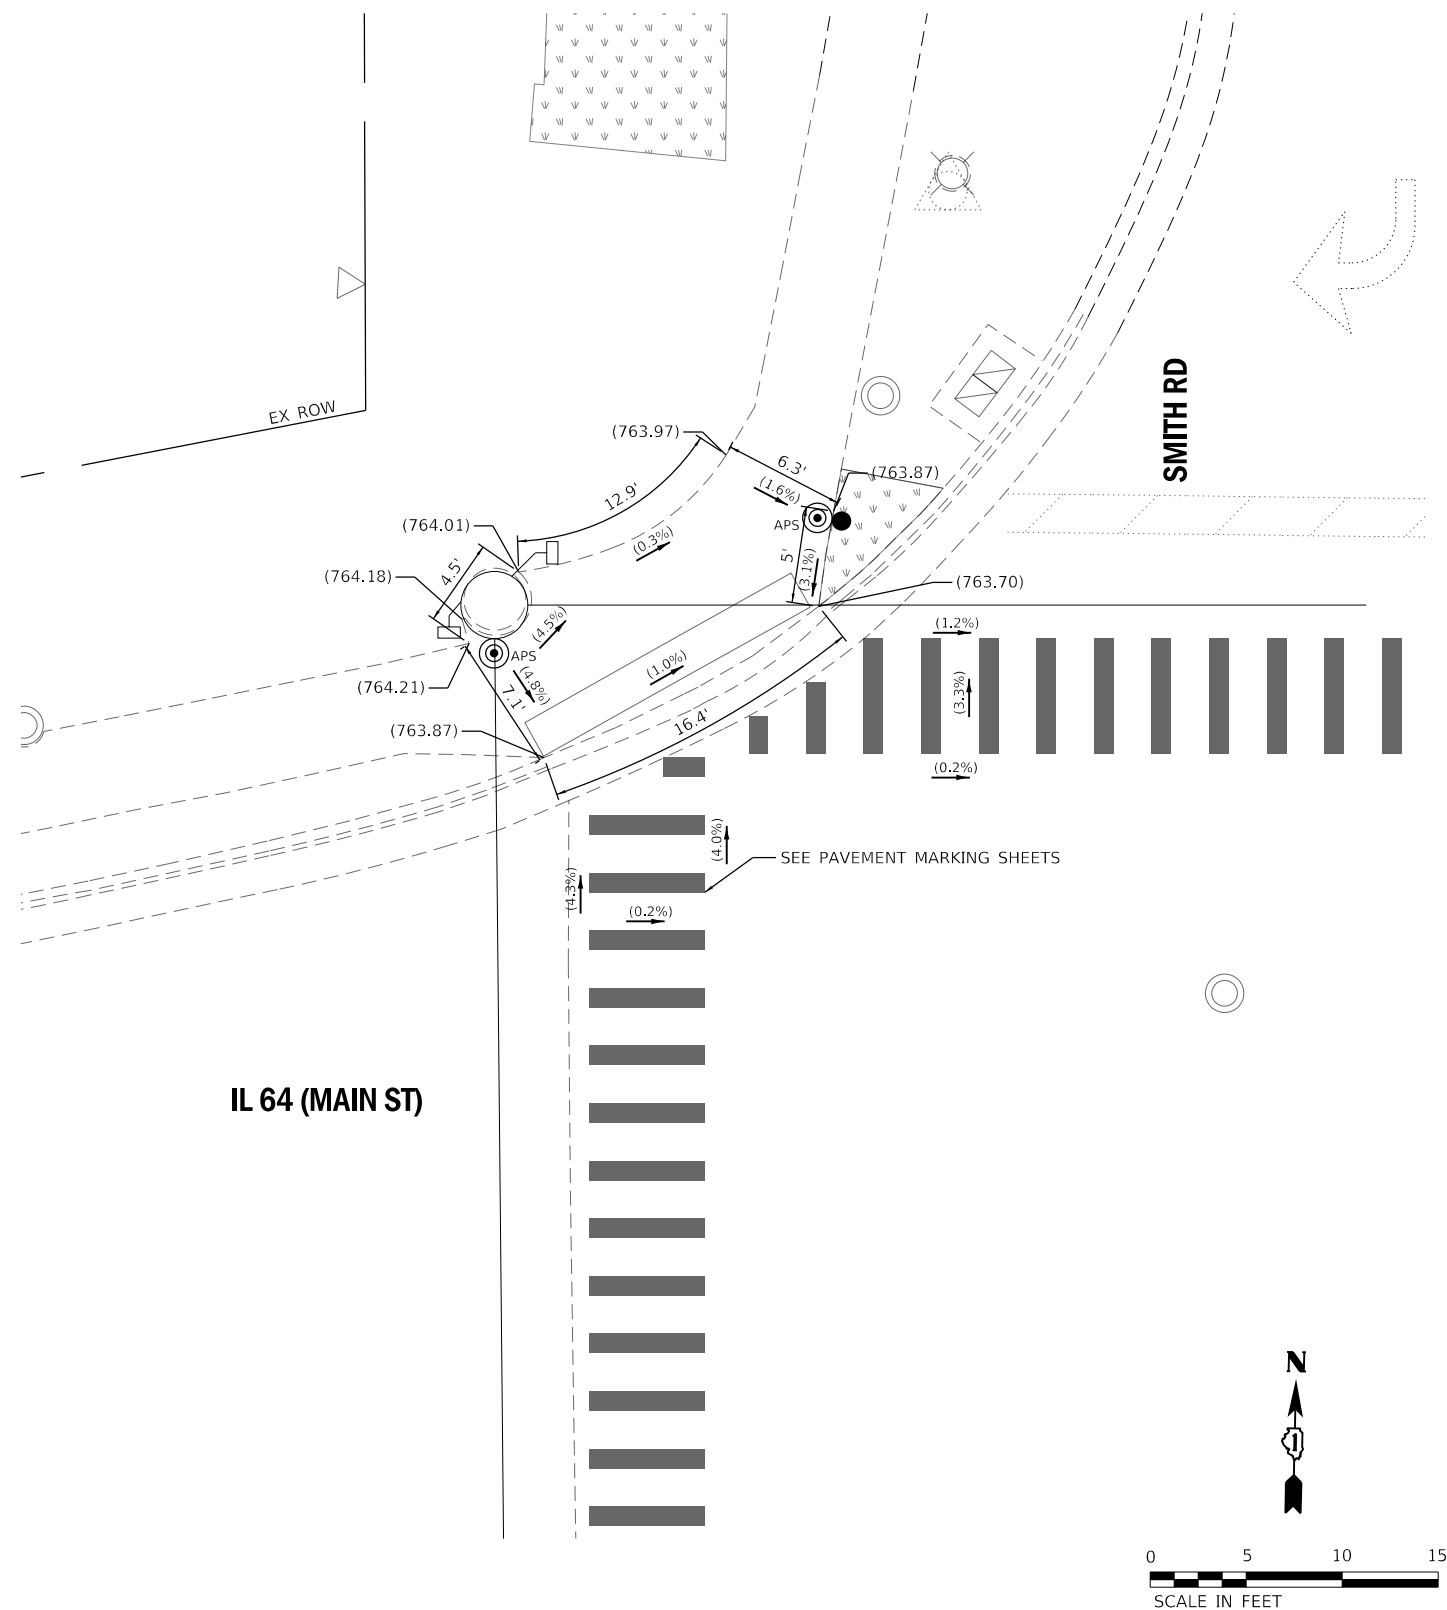

NOTES

1. SIDEWALK CURBS NEXT TO SIGNAL POSTS WITH APS
SHALL BE CUT SUCH THAT THE PUSH BUTTON IS FLUSH
WITH THE EDGE OF THE SIDEWALK.

LEGEND

	EXISTING LENGTH
	EXISTING ELEVATION/SLOPE
	PROPOSED SIDE CURB
	EXISTING MAST ARM OR POST
	PROPOSED MAST ARM OR POST

	PROPOSED SIDEWALK
	PROPOSED SEEDING
	DETECTABLE WARNINGS
	SIDEWALK/PAVEMENT REMOVAL, REPLACE W/TOPSOIL & SOD
	DEPRESSED CURB AND GUTTER

REFERENCE BENCHMARK ELEV 764.76

BENCHMARK : CHISELED SQUARE ON CONCRETE FOUNDATION

LOCATION : LIGHT POLE FOUNDATION ON NORTHWEST CORNER
OF IL 64 (NORTH AVE) AND SMITH RD.

REFERENCE BENCHMARK ELEV 764.76

BENCHMARK : CHISELED SQUARE ON CONCRETE FOUNDATION

LOCATION : LIGHT POLE FOUNDATION ON NORTHWEST CORNER
OF IL 64 (NORTH AVE) AND SMITH RD.

Kimley»Horn

© 2021 KIMLEY-HORN AND ASSOCIATES, INC.
4201 WINFIELD ROAD, SUITE 600
WARRENVILLE, IL 60555
PHONE: 630-487-5550
WWW.KIMLEY-HORN.COM

USER NAME	= Joel.Turk
-----------	-------------

DESIGNED -

DRAWN	-
-------	---

CHECKED	-
---------	---

DATE	-
------	---

REVISÉ -

REVISED -

REVISÉ -

REVISED	-
---------	---

**STATE OF ILLINOIS
DEPARTMENT OF TRANSPORTATION**

INTERSECTION RAMP DETAILS

IL 64 (MAIN ST) AND SMITH RD/KAUTZ RD – NE AND NW CORNER

SCALE: 1" = 5'

SHEET 2

OF 2

SHE

TS	STA.
----	------

TO STA.

	F.A.P.
--	--------

RTE.
307

307

SECTION

20.264 EUR (€)

20-264-SUR,SV

ILLINOIS

TOTAL	
-------	--

SHEETS	
E20	

329
T NO 62

1 NO. 02

ILLINOIS	FED. AID PROJECT
----------	------------------


MODEL Default
FILE Name: p:\work\pav_bentley.com\khpw-d\documents\01 Active Projects\WW-CHS-160950\100 - IL 64Phase III\2 Design\CAD\Plan Sheets\ADA & PaceWest Corridor\100121-ph-ADA-Kuhn-01_KHA.dgn

IL 64 (NORTH AVE)

KUHN RD

NOTES

1. SIDEWALK CURBS NEXT TO SIGNAL POSTS WITH APS SHALL BE CUT SUCH THAT THE PUSH BUTTON IS FLUSH WITH THE EDGE OF THE SIDEWALK.

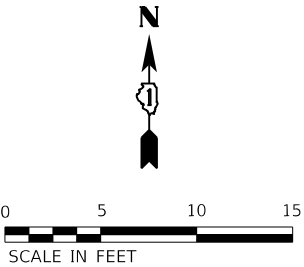

LEGEND

- xx.xx' EXISTING LENGTH
() EXISTING ELEVATION/SLOPE
PROPOSED SIDE CURB
○ EXISTING MAST ARM OR POST
● PROPOSED MAST ARM OR POST

- PROPOSED SIDEWALK
PROPOSED SEEDING
DETECTABLE WARNINGS
SIDEWALK/PAVEMENT REMOVAL, REPLACE W/TOPSOIL & SOD
DEPRESSED CURB AND GUTTER

- REFERENCE BENCHMARK ELEV 749.14
BENCHMARK : CHISELED SQUARE ON SOUTH PART OF OF LIGHT POLE CONCRETE FOUNDATION
LOCATION : LIGHT POLE IN SOUTHWEST QUADRANT OF IL 64 (NORTH AVE) AND KUHN ROAD

Kimley»Horn

© 2021 KIMLEY-HORN AND ASSOCIATES, INC.
4001 WINTERFIELD ROAD, SUITE 600
WARRENVILLE, IL 60555
PHONE: 630-487-4600
WWW.KIMLEY-HORN.COM

USER NAME = JoelTurk	DESIGNED -	REVISED -
	DRAWN -	REVISED -
PLOT SCALE = 10.0000 ' / in.	CHECKED -	REVISED -
PLOT DATE = 1/24/2025	DATE -	REVISED -


STATE OF ILLINOIS
DEPARTMENT OF TRANSPORTATION

INTERSECTION RAMP DETAILS
IL 64 (NORTH AVE) AND KUHN ROAD - SE CORNER

SCALE: 1" = 5' SHEET 1 OF 1 SHEETS STA. TO STA.



F.A.P. RTE.	SECTION	COUNTY	TOTAL SHEETS	SHEET NO.
307	2020-264-SUR,SW&TS	DUPAGE	529	39
CONTRACT NO. 62N33				
		ILLINOIS	FED. AID PROJECT	

MODEL: Default
FILE: \\mhc-pw-bentley.com\kbpw-d1\Documents\01 Active Projects\WW-CIS-160950\100 - IL 64\Phase III\2 Design\CAD\Plan Sheets\ADA & PaceWest\CAD\Plan Sheets\ADA & PaceWest\IL64-Bennett-01_KHA.dgn

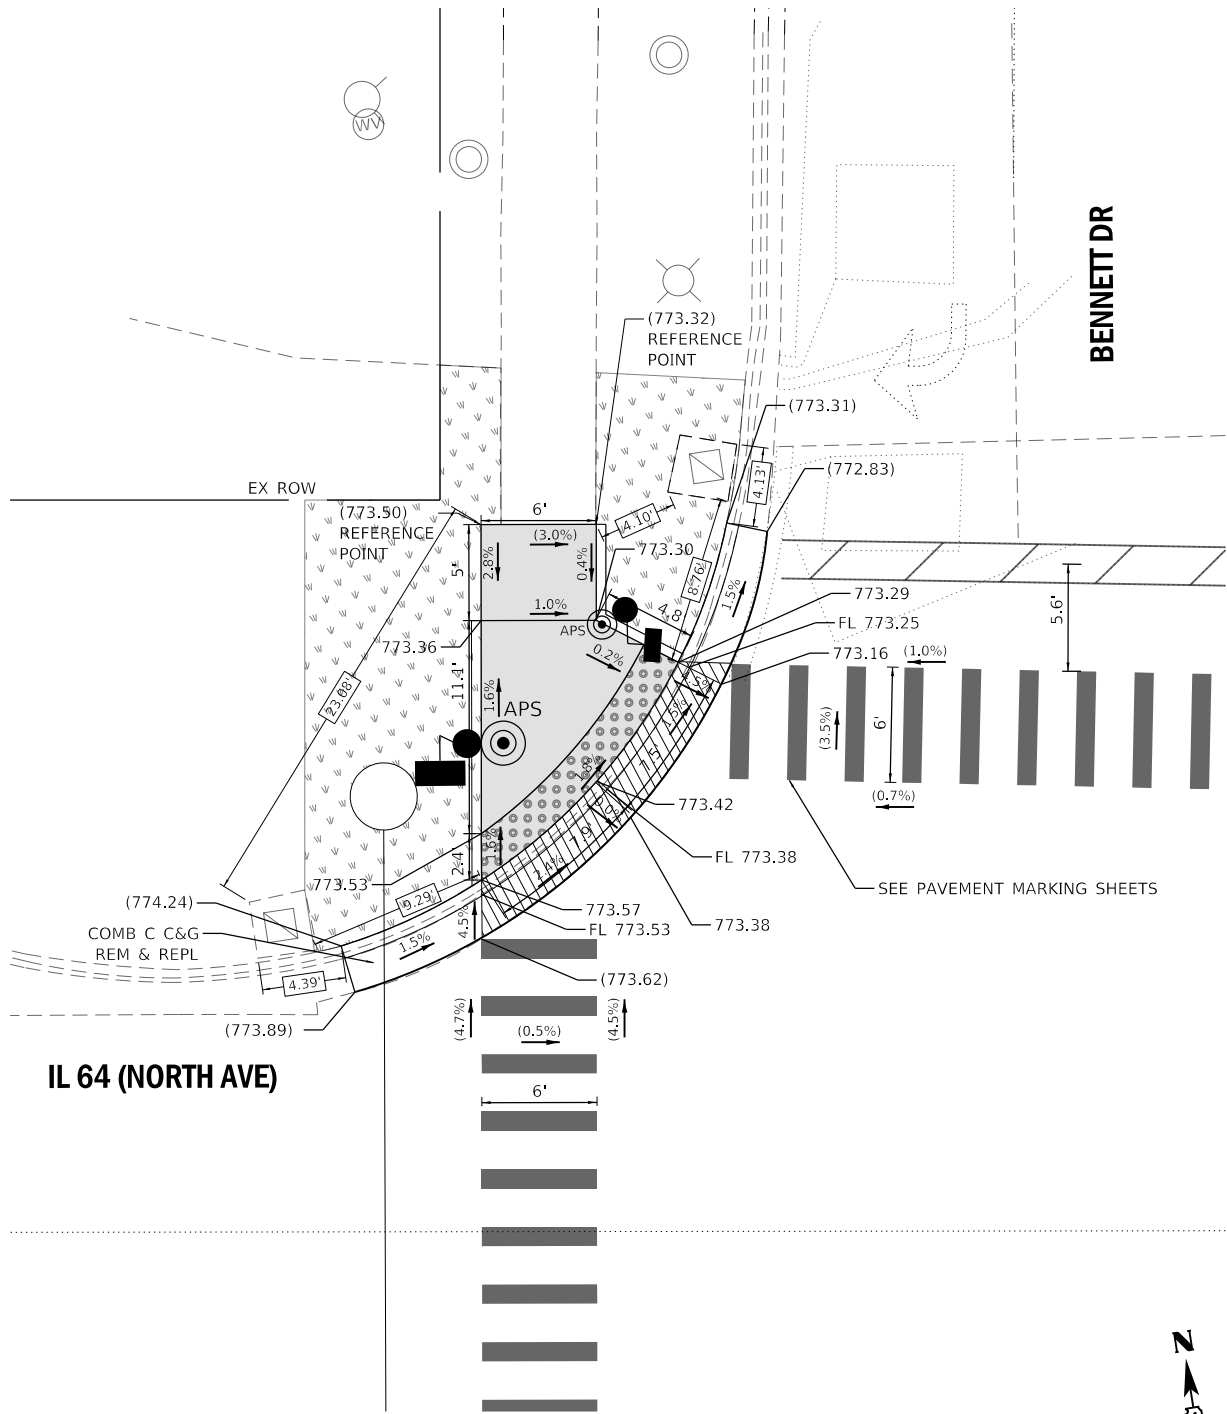

NOTES

1. SIDEWALK CURBS NEXT TO SIGNAL POSTS WITH APS SHALL BE CUT SUCH THAT THE PUSH BUTTON IS FLUSH WITH THE EDGE OF THE SIDEWALK.

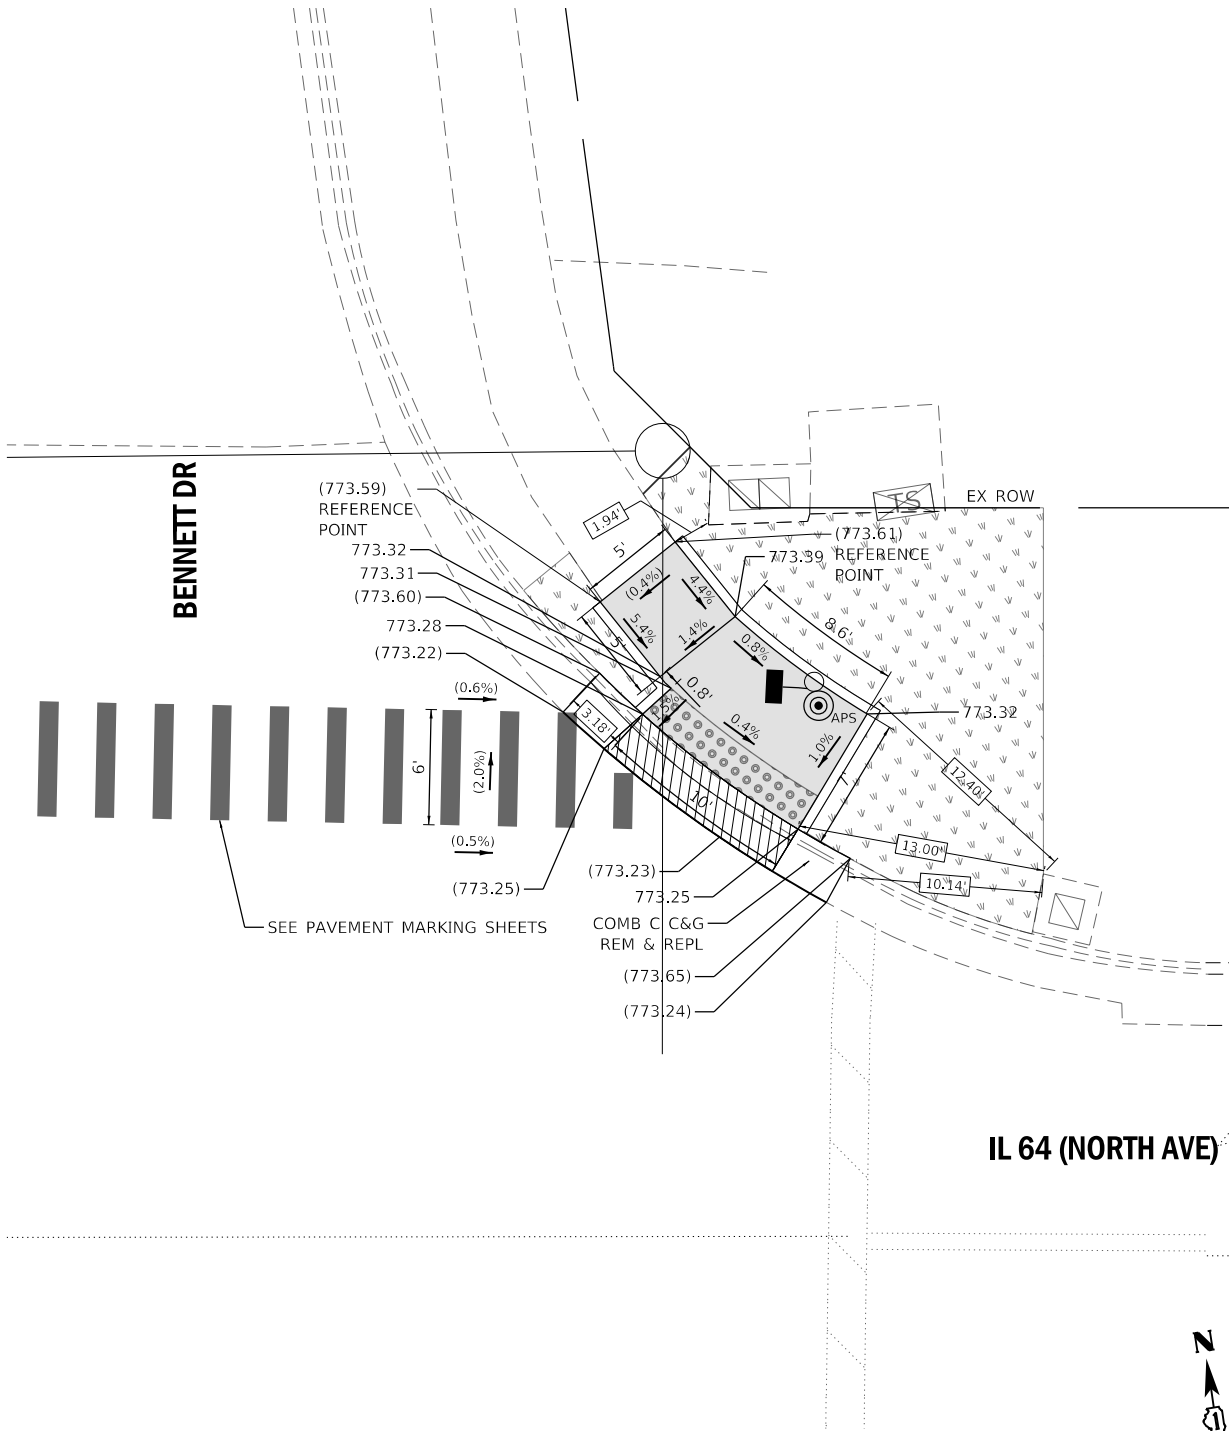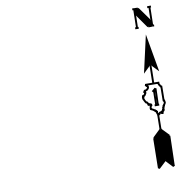

LEGEND

- xx.xx' EXISTING LENGTH
- () EXISTING ELEVATION/SLOPE
- PROPOSED SIDE CURB
- EXISTING MAST ARM OR POST
- PROPOSED MAST ARM OR POST

- PROPOSED SIDEWALK
- PROPOSED SEEDING
- DETECTABLE WARNINGS
- SIDEWALK/PAVEMENT REMOVAL, REPLACE W/TOPSOIL & SOD
- DEPRESSED CURB AND GUTTER

REFERENCE BENCHMARK ELEV 774.38

BENCHMARK : CHISELED SQUARE ON CONCRETE BASE

LOCATION : TRAFFIC CONTROLLER BOX IN NORTHEAST CORNER OF IL 64 (NORTH AVE) AND BENNETT DRIVE

REFERENCE BENCHMARK ELEV 774.38

BENCHMARK : CHISELED SQUARE ON CONCRETE BASE

LOCATION : TRAFFIC CONTROLLER BOX IN NORTHEAST CORNER OF IL 64 (NORTH AVE) AND BENNETT DRIVE

Kimley»Horn

© 2021 KIMLEY-HORN AND ASSOCIATES, INC.
4001 WINDFELD ROAD, SUITE 600
WARRENVILLE, IL 60059
PHONE: 630-487-4600
WWW.KIMLEY-HORN.COM

USER NAME = Joel.Turk
DESIGNED -
DRAWN -
PLOT SCALE = 10.0000 ' / in.
PLOT DATE = 1/24/2025

DESIGNED -
DRAWN -
CHECKED -
DATE -

REVISED -
REVISED -
REVISED -
REVISED -

STATE OF ILLINOIS
DEPARTMENT OF TRANSPORTATION

INTERSECTION RAMP DETAILS

IL 64 (NORTH AVE) AND BENNET DR /WINDSOR PARK DR - NE AND NW CORNERS

SCALE: 1" = 5'

SHEET 1

OF 2

SHEETS

STA.

TO STA.

F.A.P.
RTE.

307

SECTION

2020-264-SUR,SW&TS

COUNTY

DUPAGE

TOTAL
SHEETS

529

SHEET
NO.

40

CONTRACT NO. 62N33

ILLINOIS FED. AID PROJECT



1. SIDEWALK CURBS NEXT TO SIGNAL POSTS WITH APS SHALL BE CUT SUCH THAT THE PUSH BUTTON IS FLUSH WITH THE EDGE OF THE SIDEWALK.

LOCATION : TRAFFIC CONTROLLER BOX IN NORTHEAST CORNER OF IL 64 (NORTH AVE)
AND BENNETT DRIVE

	EXISTING LENGTH
	EXISTING ELEVATION/SLOPE
	PROPOSED SIDE CURB
	EXISTING MAST ARM OR POST
	PROPOSED MAST ARM OR POST

- | | |
|---|---|
|  | PROPOSED SIDEWALK |
|  | PROPOSED SEEDING |
|  | DETECTABLE WARNINGS |
|  | SIDEWALK/PAVEMENT REMOVAL,
REPLACE W/TOPSOIL & SOD |
|  | DEPRESSED CURB AND GUTTER |

© 2021 KIMLEY-HORN AND ASSOCIATES, INC.
4201 WINFIELD ROAD, SUITE 600
WARRENVILLE, IL 60555
PHONE: 830-487-6550
WWW.KIMLEY-HORN.COM


**STATE OF ILLINOIS
DEPARTMENT OF TRANSPORTATION**

SCALE: 1" = 5'

SHEET 2	OF 2	SHEETS	STA.	TO STA.
---------	------	--------	------	---------

F.A.P. RTE.	SECTION	COUNTY	TOTAL SHEETS	SHEET NO.
307	2020-264-SUR,SW&TS	DUPAGE	529	41
		CONTRACT NO. 62N33		
		ILLINOIS FED. AID PROJECT		

MODEL: Default
FILE: \\mhc-pw-bentley.com\hpcw-d1\Documents\01 Active Projects\WW-CHS-160950\100 - IL 64\Phase III\2 Design\CAD\Plan Sheets\ADA & PaceWest\IL2-12ht-ADA-Cam-01_KHA.dgn

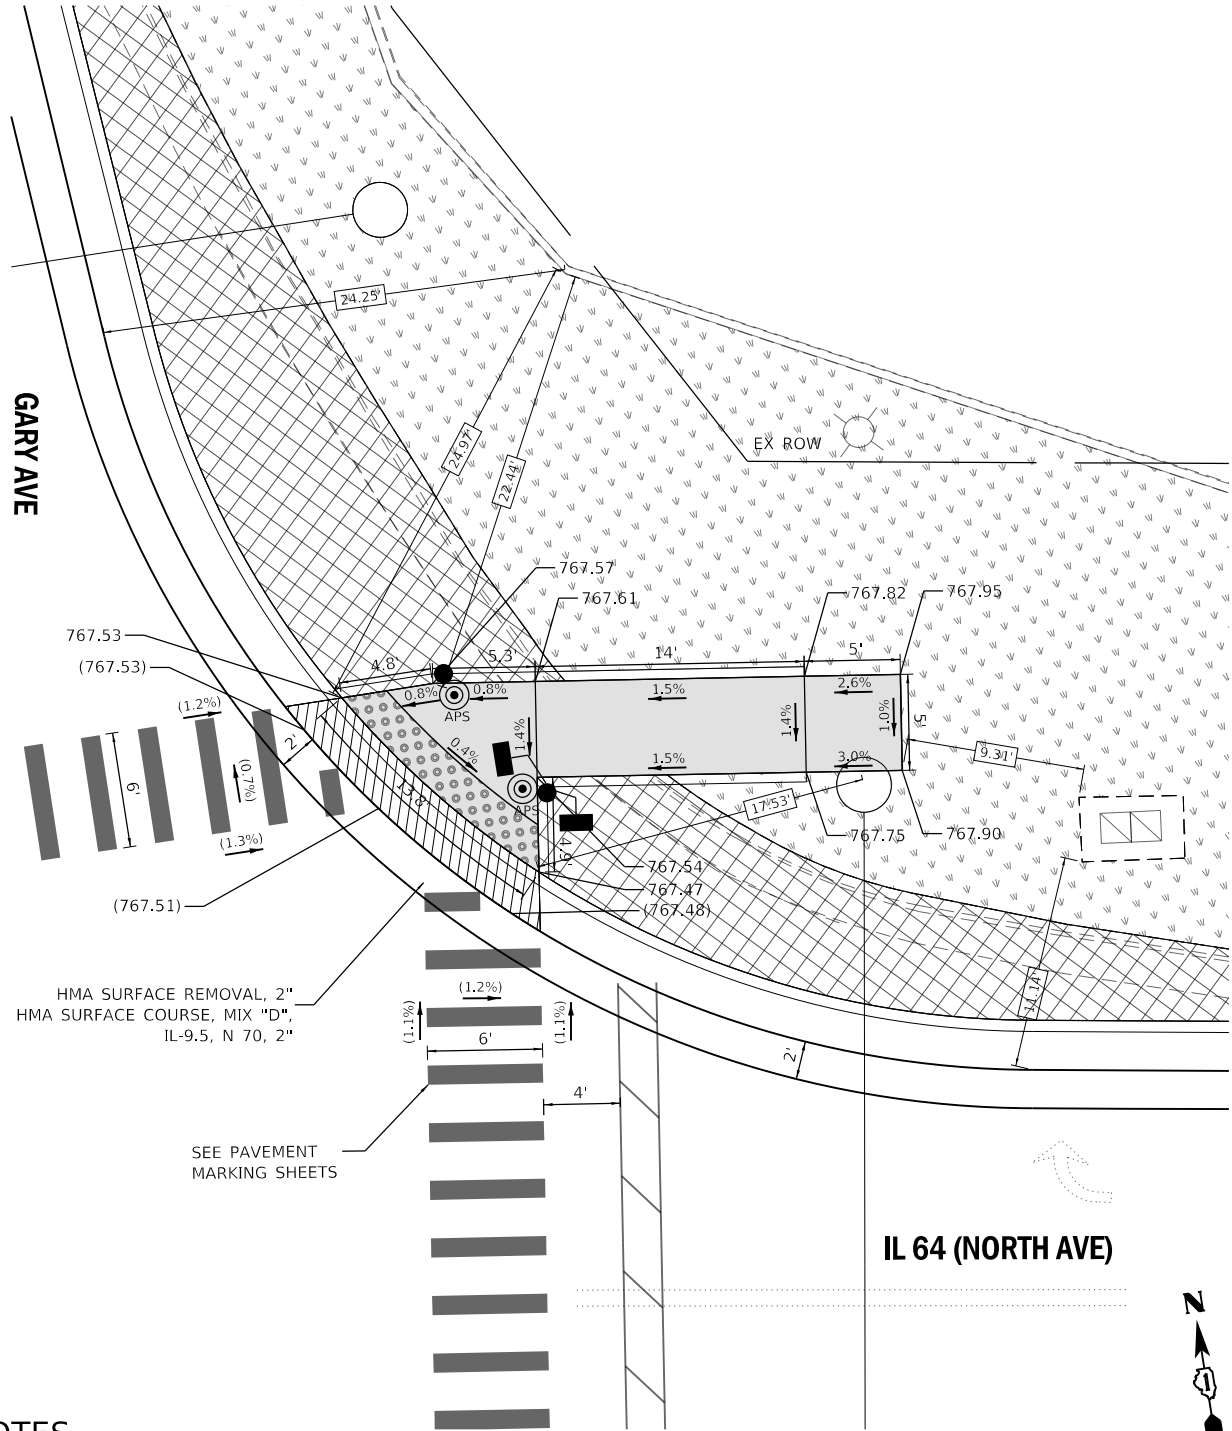

NOTES

1. SIDEWALK CURBS NEXT TO SIGNAL POSTS WITH APS SHALL BE CUT SUCH THAT THE PUSH BUTTON IS FLUSH WITH THE EDGE OF THE SIDEWALK.

LEGEND

xx.xx'	EXISTING LENGTH
()	EXISTING ELEVATION/SLOPE
---	PROPOSED SIDE CURB
○	EXISTING MAST ARM OR POST
●	PROPOSED MAST ARM OR POST

	PROPOSED SIDEWALK
	PROPOSED SEEDING
	DETECTABLE WARNINGS
	SIDEWALK/PAVEMENT REMOVAL, REPLACE W/TOPSOIL & SOD
	DEPRESSED CURB AND GUTTER

REFERENCE BENCHMARK ELEV 767.95

BENCHMARK : CHISELED BOX ON SOUTH SIDE OF CONCRETE BASE

LOCATION : RED LIGHT CAMERA IN NORTHEAST QUADRANT OF
IL 64 (NORTH AVE) AND GARY AVENUE

KimleyHorn

© 2021 KIMLEY-HORN AND ASSOCIATES, INC.
4001 WINTERFIELD ROAD, SUITE 600
WARRENVILLE, IL 60059
PHONE: 630-487-4600
WWW.KIMLEY-HORN.COM

USER NAME = JoelTurk

DESIGNED -

DRAWN -

PLOT SCALE = 10.0000' / in.

PLOT DATE = 1/24/2025

CHECKED -

DATE -

REVISED -

REVISED -

REVISED -

REVISED -

STATE OF ILLINOIS
DEPARTMENT OF TRANSPORTATION

INTERSECTION RAMP DETAILS
IL 64 (NORTH AVE) AND GARY AVENUE - NE AND SE CORNERS

SCALE: 1" = 5'

SHEET 1

OF 2

SHEETS

STA.

TO STA.

F.A.P.
RTE.

307

SECTION

2020-264-SUR.SW&TS

COUNTY

DUPAGE

TOTAL
SHEETS

529


SHEET
NO.

42

CONTRACT NO. 62N33


ILLINOIS FED. AID PROJECT

MODEL: Default
FILE: \\kimley-horn-bentley.com\kbpw-d\Documents\01 Active Projects\WW-CIS-160959\100 - IL 64\Phase III\2 Design\CAD\Plan Sheets\ADA & PaceWest\CAD\Plan Sheets\ADA.dgn

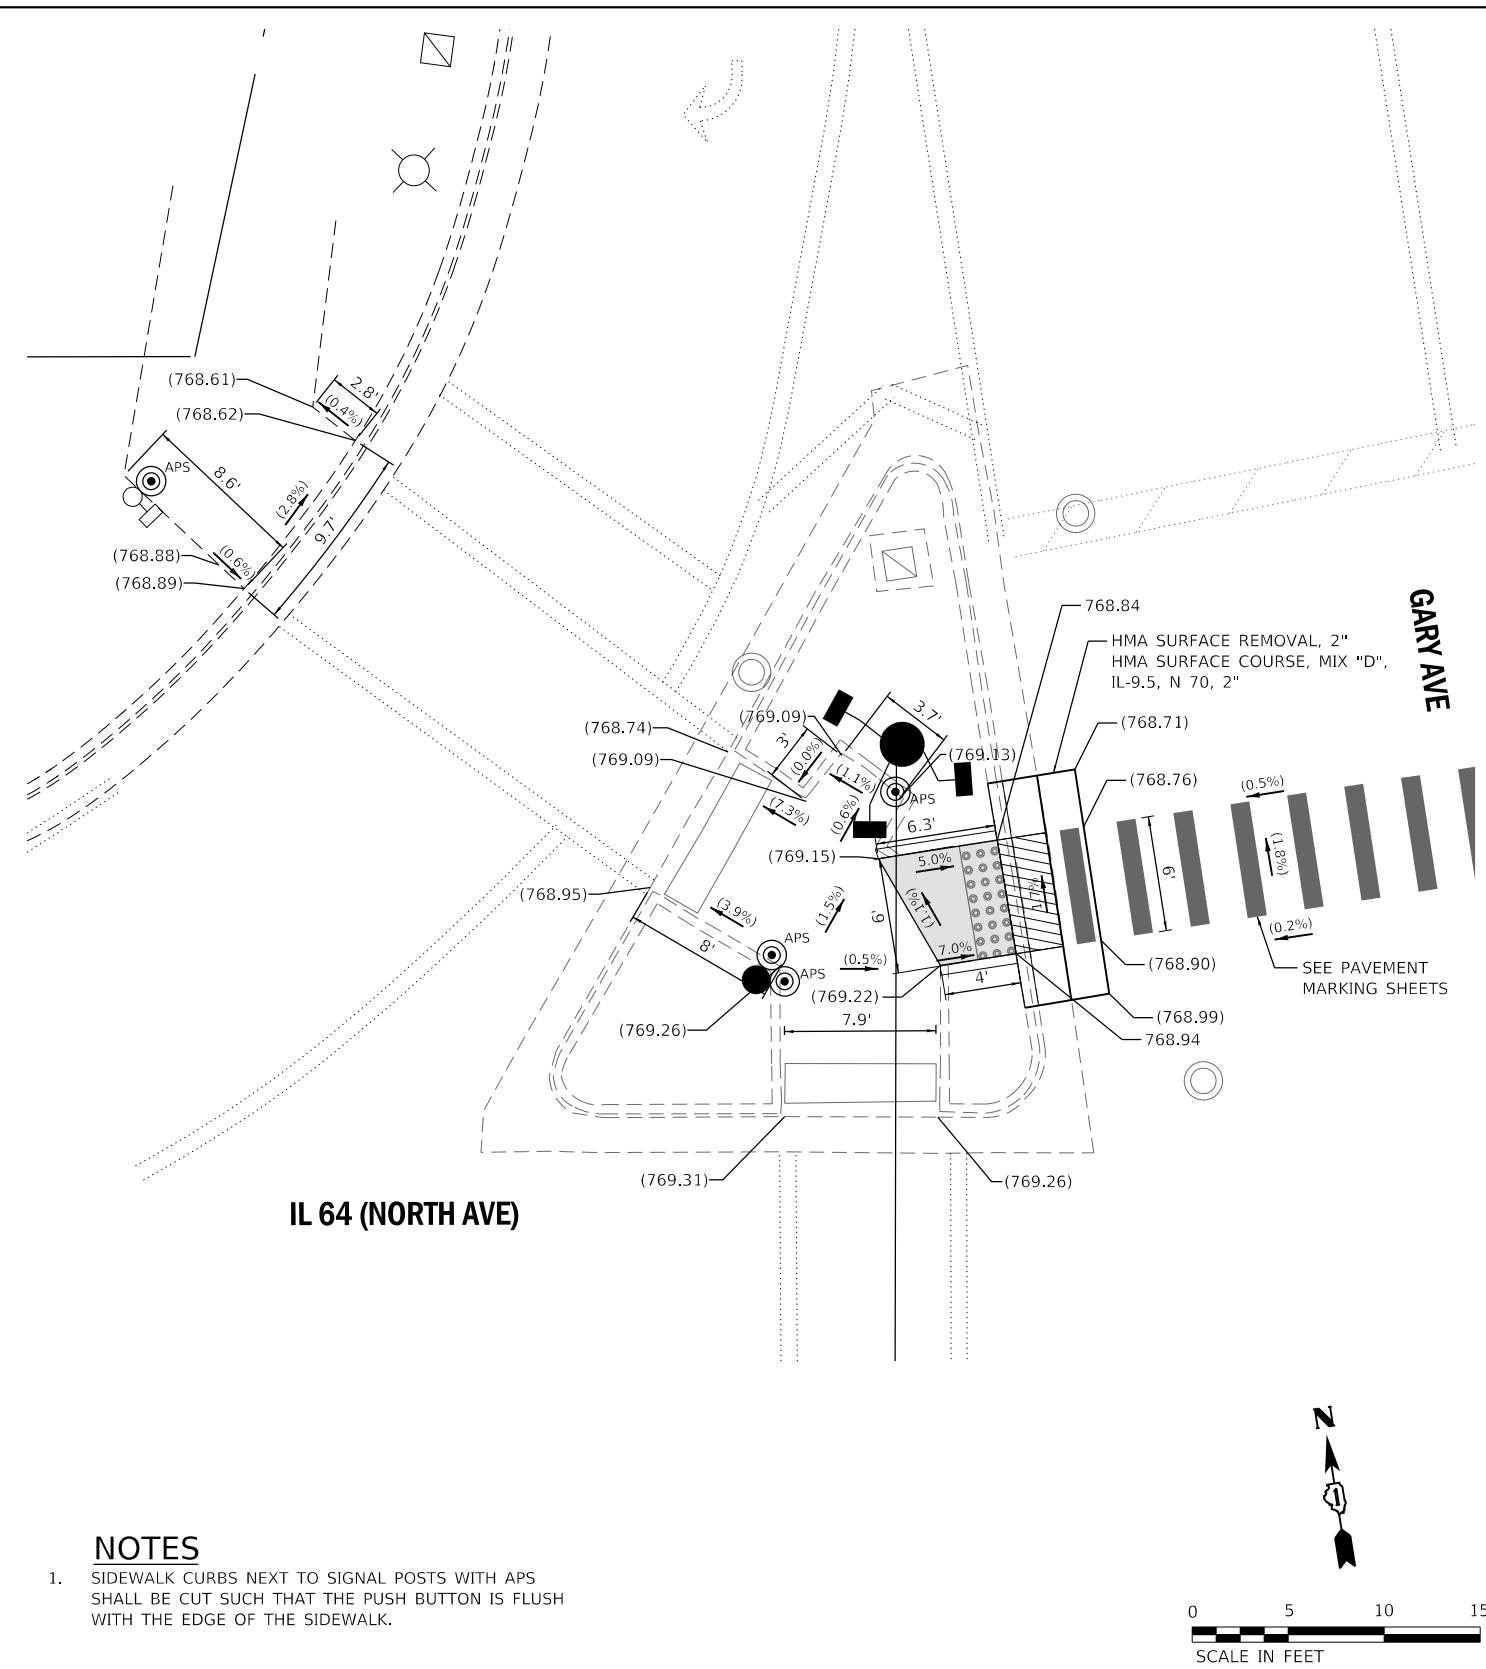

NOTES

1. SIDEWALK CURBS NEXT TO SIGNAL POSTS WITH APS SHALL BE CUT SUCH THAT THE PUSH BUTTON IS FLUSH WITH THE EDGE OF THE SIDEWALK.

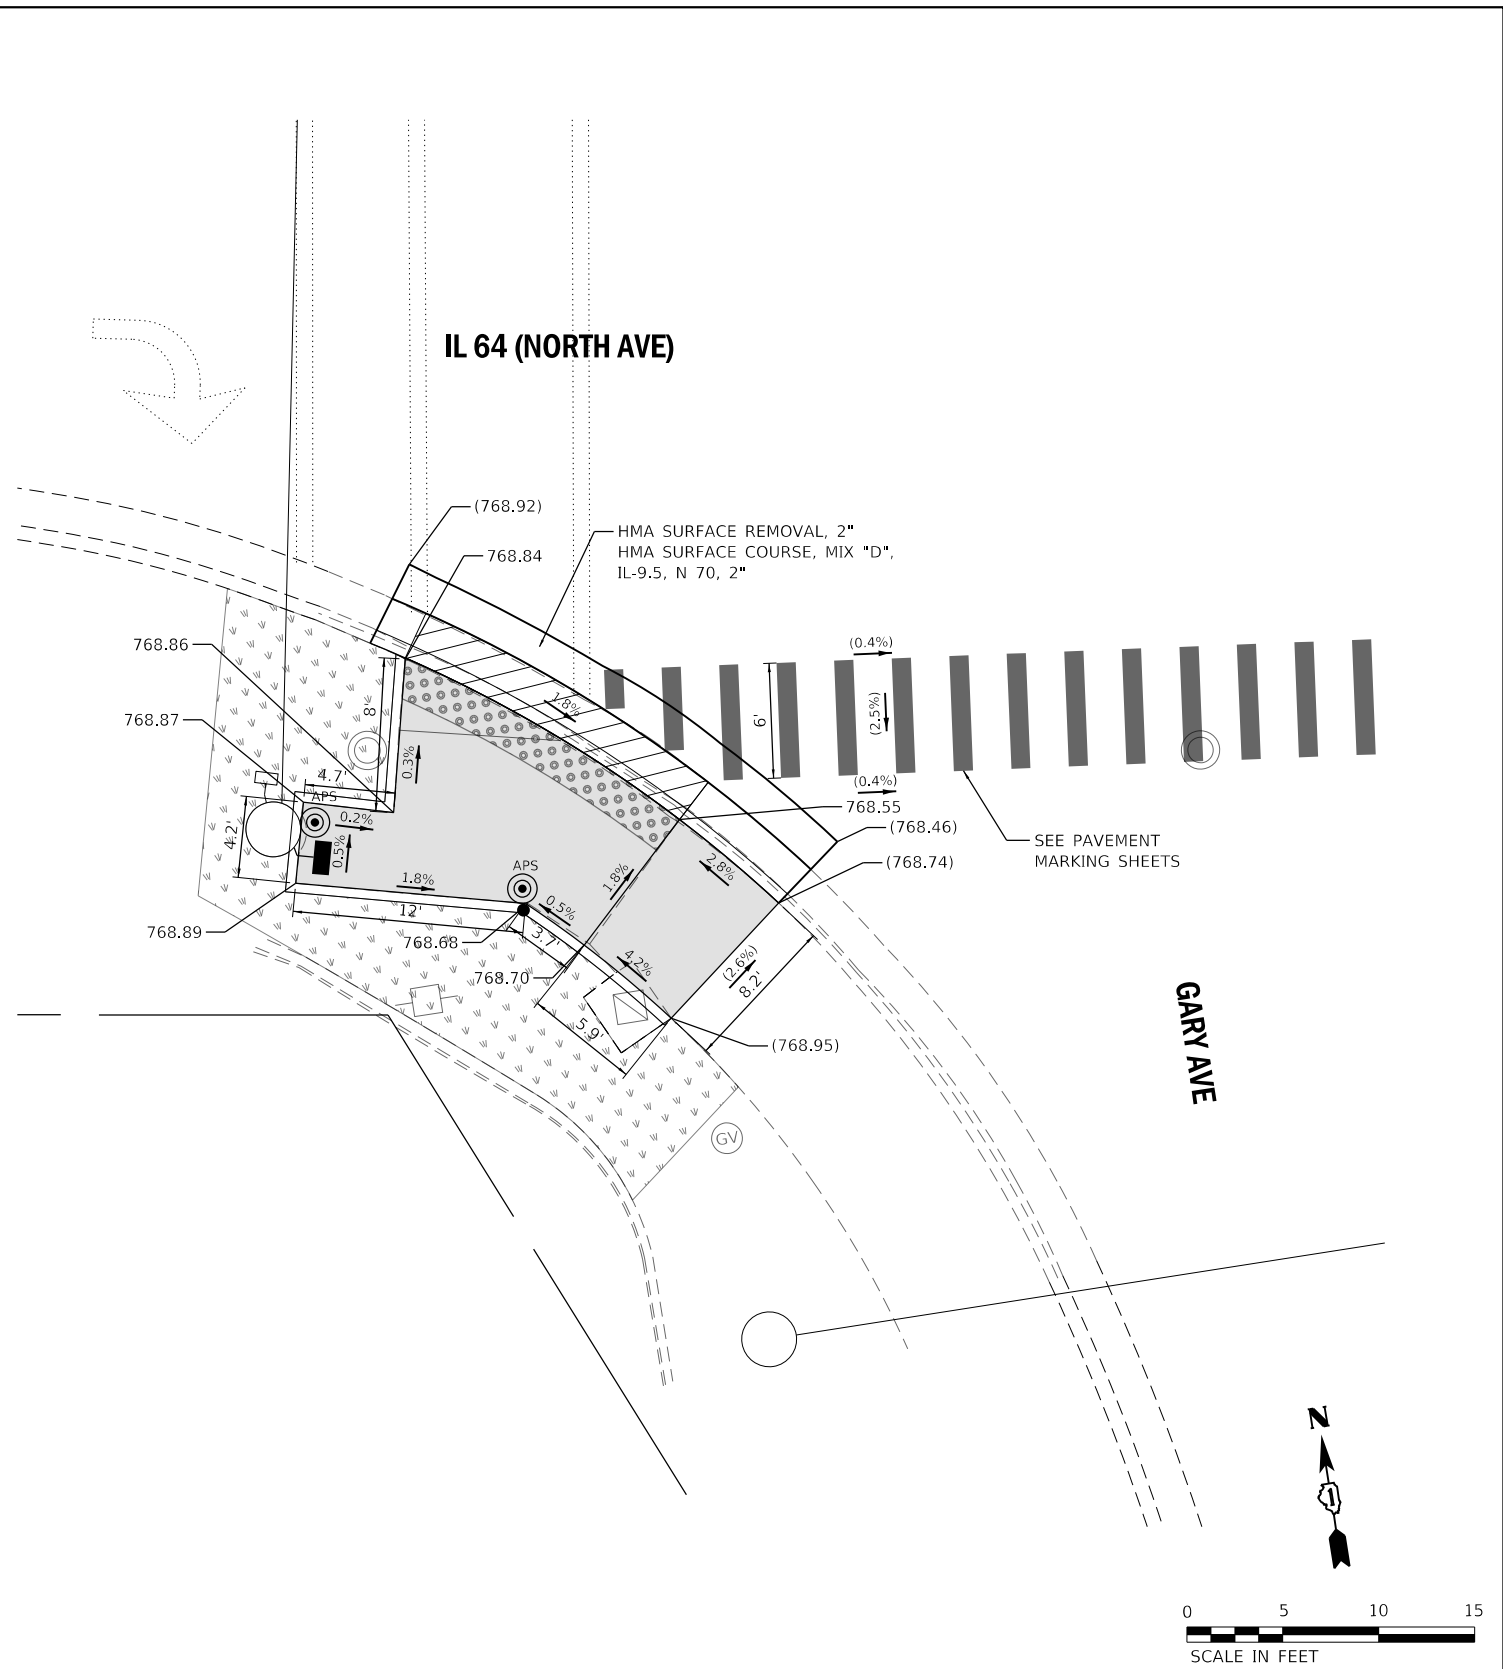

REFERENCE BENCHMARK ELEV 767.95

BENCHMARK : CHISELED BOX ON SOUTH SIDE OF CONCRETE BASE

LOCATION : RED LIGHT CAMERA IN NORTHEAST QUADRANT OF IL 64 (NORTH AVE) AND GARY AVENUE

LEGEND

- | | | | |
|--------|---------------------------|--|--|
| xx.xx' | EXISTING LENGTH | | PROPOSED SIDEWALK |
| () | EXISTING ELEVATION/SLOPE | | PROPOSED SEEDING |
| | PROPOSED SIDE CURB | | DETECTABLE WARNINGS |
| | EXISTING MAST ARM OR POST | | SIDEWALK/PAVEMENT REMOVAL, REPLACE W/TOPSOIL & SOD |
| | PROPOSED MAST ARM OR POST | | DEPRESSED CURB AND GUTTER |

REFERENCE BENCHMARK ELEV 767.95

BENCHMARK : CHISELED BOX ON SOUTH SIDE OF CONCRETE BASE

LOCATION : RED LIGHT CAMERA IN NORTHEAST QUADRANT OF IL 64 (NORTH AVE) AND GARY AVENUE



USER NAME	= Joel.Turk
DESIGNED	-
DRAWN	-
PLOT SCALE	= 10.0000 ' / in.
PLOT DATE	= 1/24/2025
CHECKED	-
DATE	-

REVISED	-
REVISED	-
REVISED	-
REVISED	-

STATE OF ILLINOIS
DEPARTMENT OF TRANSPORTATION


INTERSECTION RAMP DETAILS

IL 64 (NORTH AVE) AND GARY AVENUE - NW AND SW CORNERS

SCALE: 1" = 5' SHEET 2 OF 2 SHEETS STA. TO STA.


F.A.P. RTE.	SECTION	COUNTY	TOTAL SHEETS	SHEET NO.
307	2020-264-SUR,SW&TS	DUPAGE	529	43
CONTRACT NO. 62N33				
ILLINOIS FED. AID PROJECT				

MODEL: Default
FILE: \\mshp-pw-bentley.com\kshp-w-01\Documents\01 Active Projects\WW-CHS-160950\100 - IL 64\Phase III\2 Design\CAD\Plan Sheets\ADA & PaceWest\IL2\100171-2ht-ADA-Schmale-01.dwg

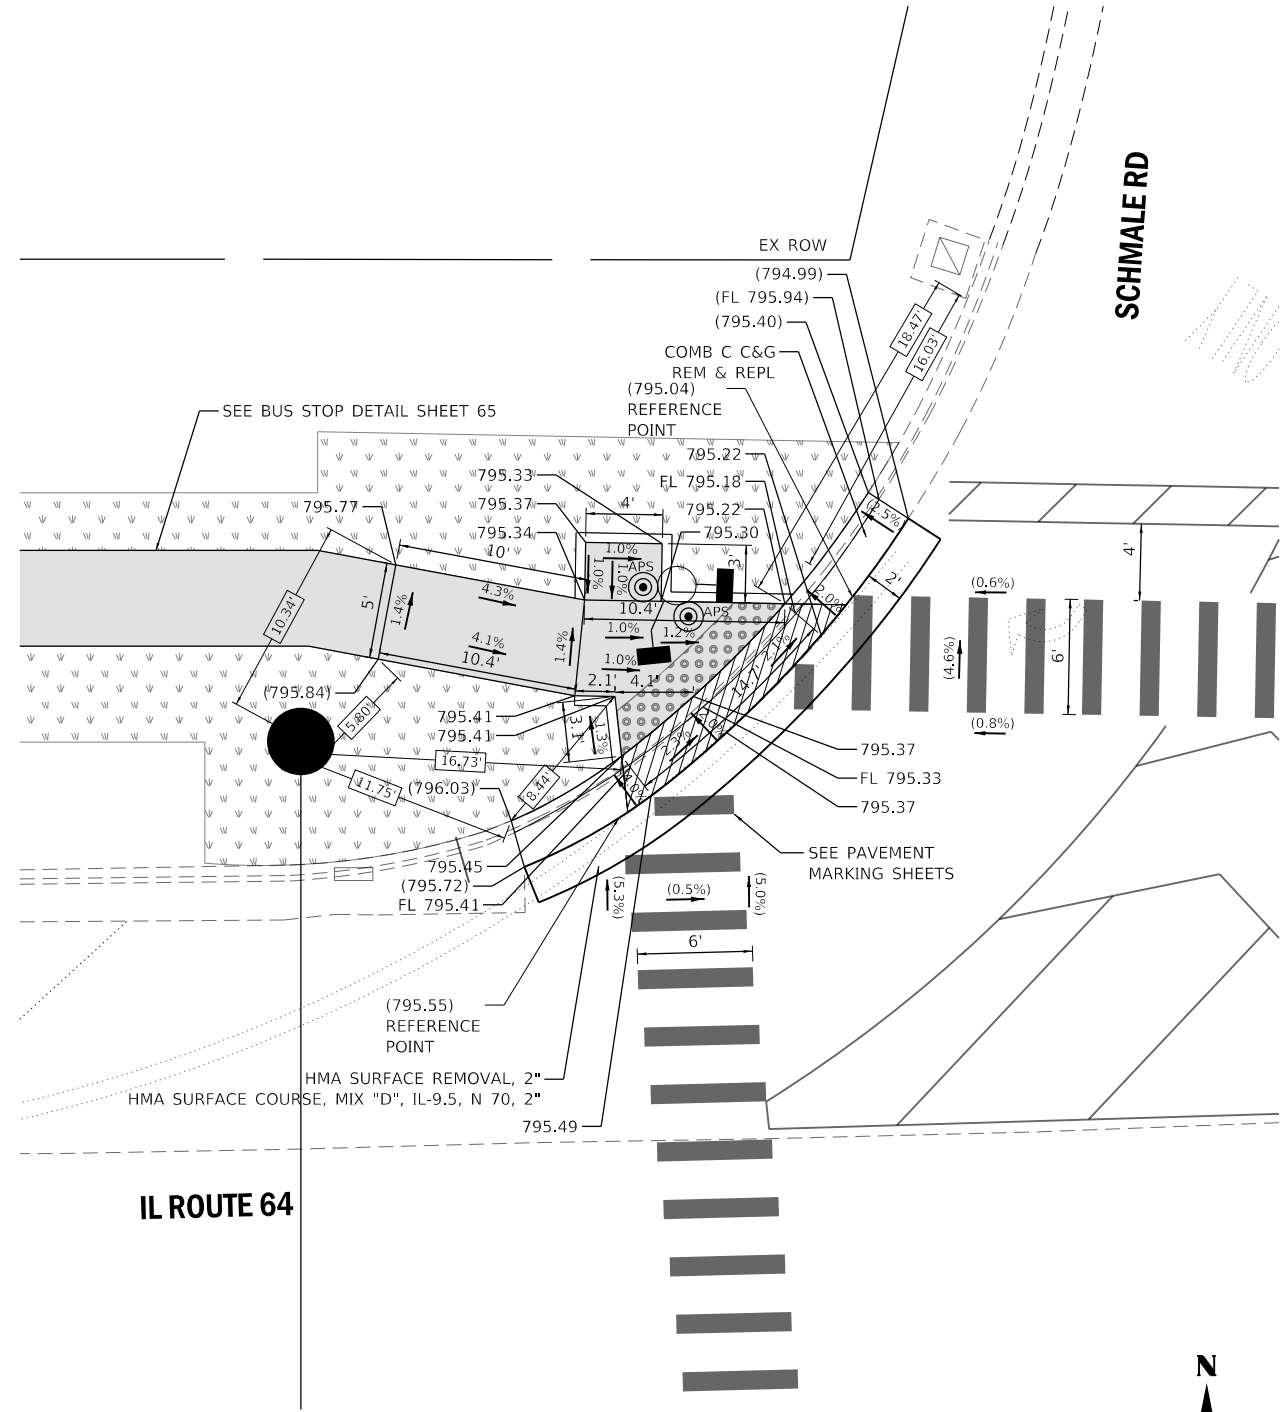

NOTES



1. SIDEWALK CURBS NEXT TO SIGNAL POSTS WITH APS SHALL BE CUT SUCH THAT THE PUSH BUTTON IS FLUSH WITH THE EDGE OF THE SIDEWALK.

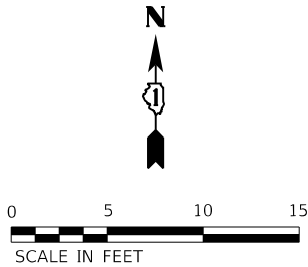

LEGEND

xx.xx'	EXISTING LENGTH
()	EXISTING ELEVATION/SLOPE
---	PROPOSED SIDE CURB
○	EXISTING MAST ARM OR POST
●	PROPOSED MAST ARM OR POST

	PROPOSED SIDEWALK
	PROPOSED SEEDING
	DETECTABLE WARNINGS
	SIDEWALK/PAVEMENT REMOVAL, REPLACE W/TOPSOIL & SOD
	DEPRESSED CURB AND GUTTER

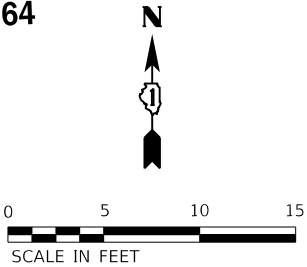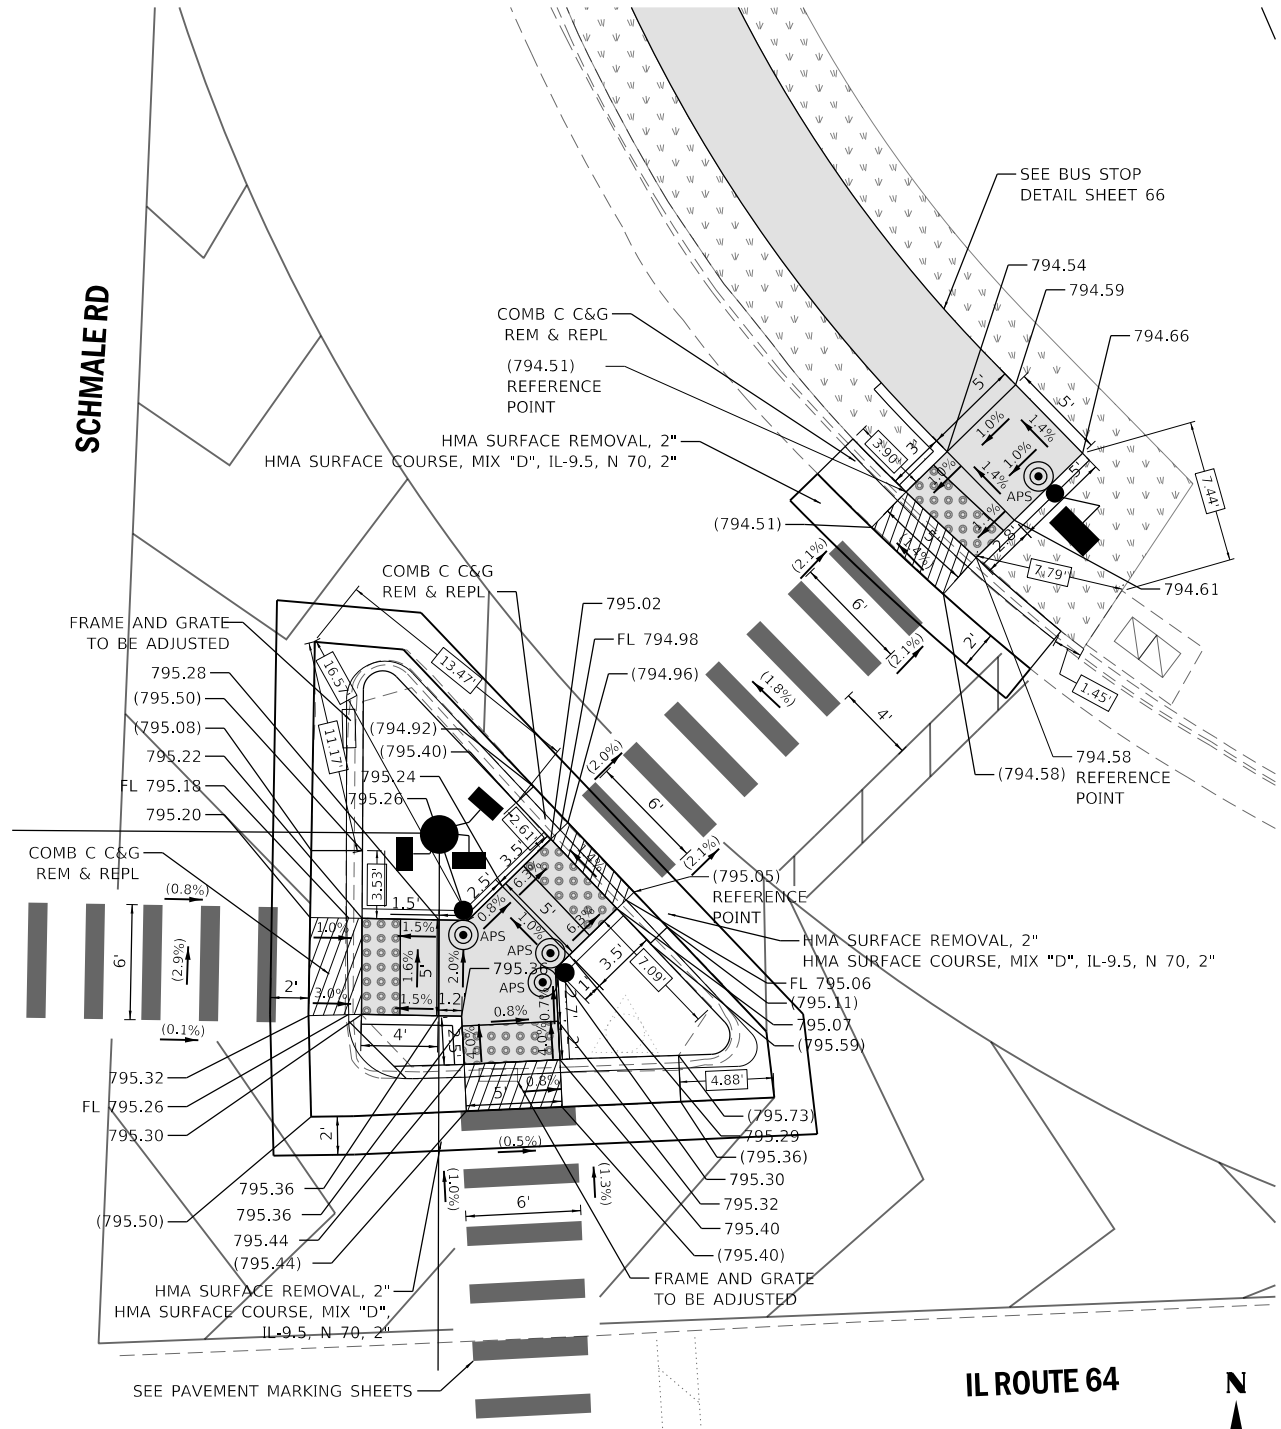

REFERENCE BENCHMARK ELEV 795.21

BENCHMARK : CHISELED SQUARE ON SOUTHWEST CORNER OF SQUARE CONCRETE FOUNDATION

LOCATION : LIGHT POLE IN NORTHEAST QUADRANT OF IL 64 (NORTH AVE) AND SCHMALE ROAD

REFERENCE BENCHMARK ELEV 795.21

BENCHMARK : CHISELED SQUARE ON SOUTHWEST CORNER OF SQUARE CONCRETE FOUNDATION

LOCATION : LIGHT POLE IN NORTHEAST QUADRANT OF IL 64 (NORTH AVE) AND SCHMALE ROAD

KimleyHorn

© 2021 KIMLEY-HORN AND ASSOCIATES, INC.
4001 WINTERFIELD ROAD, SUITE 600
WARRENVILLE, IL 60555
PHONE: 630-487-4600
WWW.KIMLEY-HORN.COM

USER NAME	= JoelTurk
DESIGNED	-
DRAWN	-
PLOT SCALE	= 10.0000 ' / in.
CHECKED	-
DATE	-
PLOT DATE	= 1/24/2025

REVISED	-
REVISED	-
REVISED	-
REVISED	-


STATE OF ILLINOIS
DEPARTMENT OF TRANSPORTATION

INTERSECTION RAMP DETAILS
IL 64 (NORTH AVE) AND SCHMALE ROAD – NE AND NW CORNERS

SCALE: 1" = 5' SHEET 1 OF 2 SHEETS STA. TO STA.

F.A.P. RTE.	SECTION	COUNTY	TOTAL SHEETS	SHEET NO.
307	2020-264-SUR,SW&TS	DUPAGE	529	44
CONTRACT NO. 62N33				
ILLINOIS FED. AID PROJECT				

MODEL: Default
FILE: \\miller-prod\pub\paw-bentley.com\khp-w-01\Documents\01 Active Projects\WW-CHS-160950100 - IL 64\Phase III\2 Design\CAD\Plan_Sheets\ADA & PaceWest_Corridor\108171-ph-ADA-Schmale-02_IL64.dgn

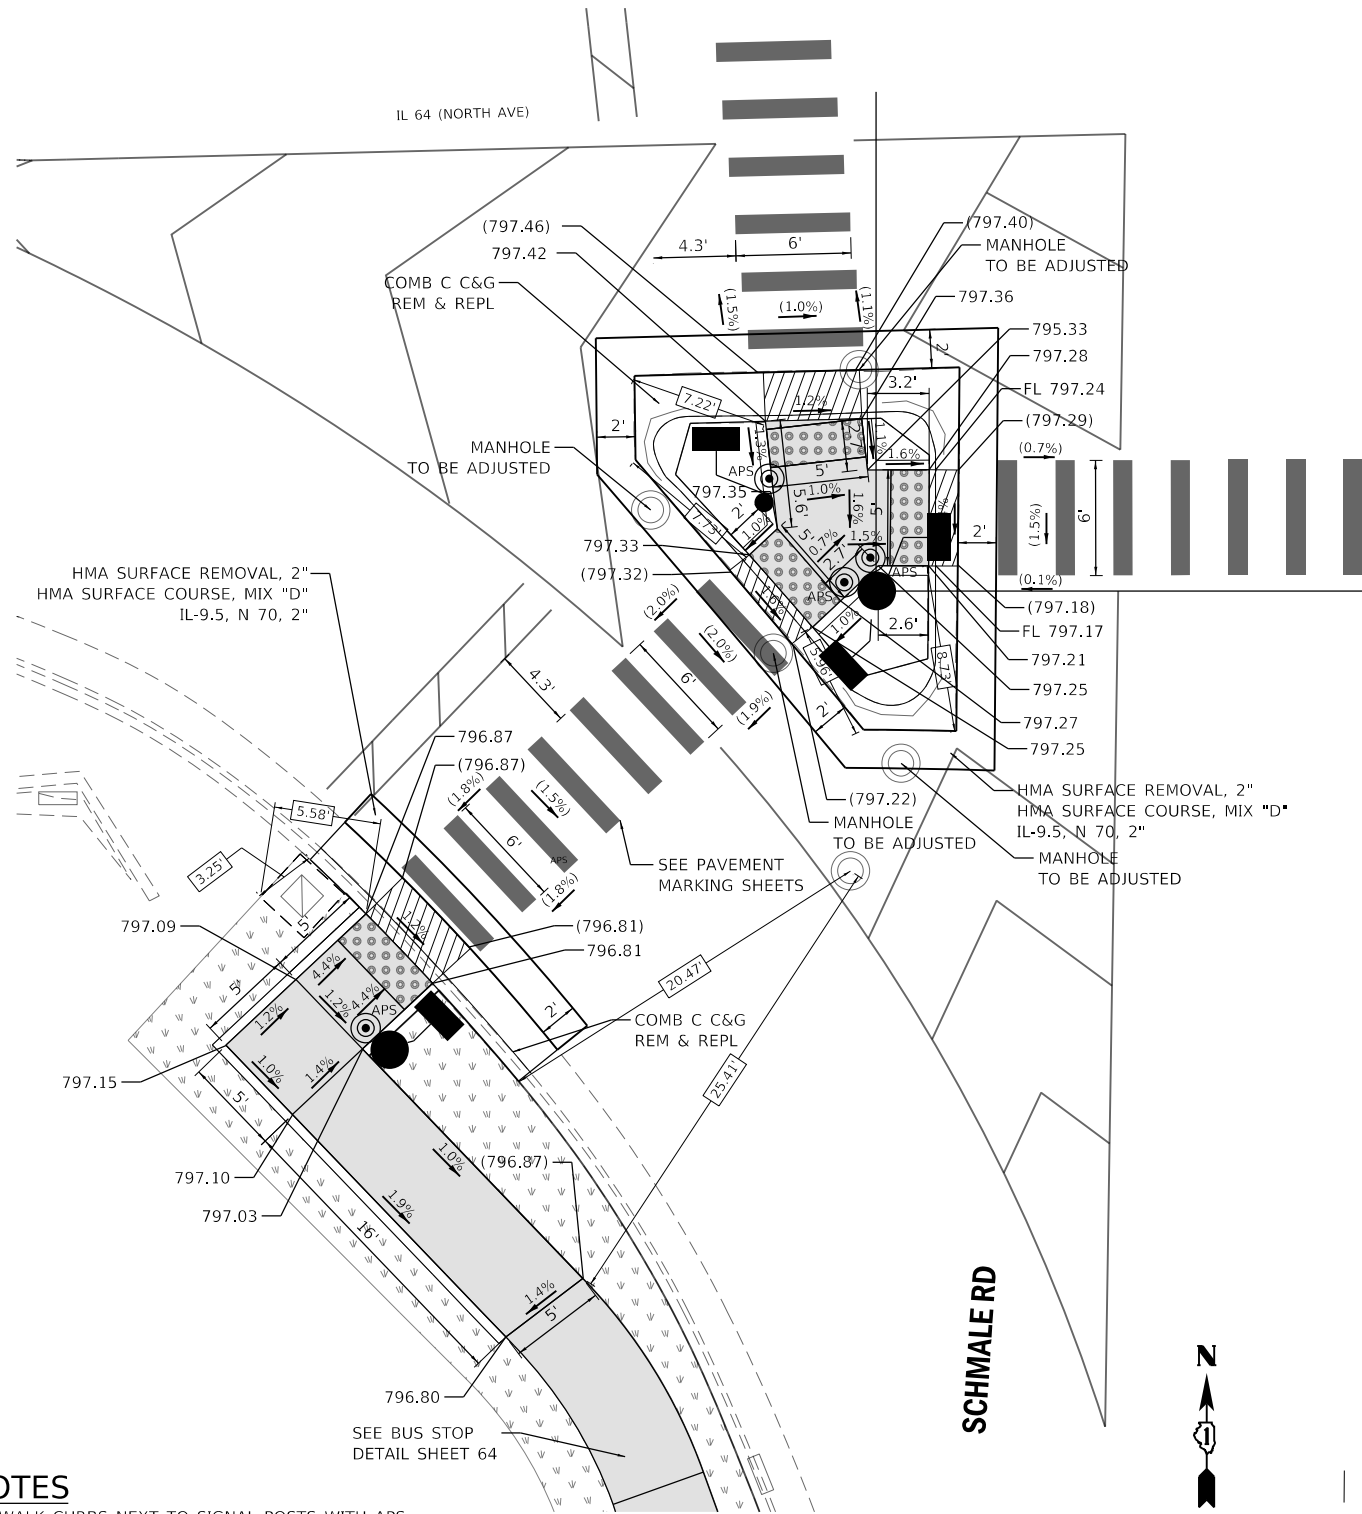


NOTES

1. SIDEWALK CURBS NEXT TO SIGNAL POSTS WITH APS SHALL BE CUT SUCH THAT THE PUSH BUTTON IS FLUSH WITH THE EDGE OF THE SIDEWALK.

LEGEND

- | | |
|--------|---------------------------|
| xx.xx' | EXISTING LENGTH |
| () | EXISTING ELEVATION/SLOPE |
| --- | PROPOSED SIDE CURB |
| ○ | EXISTING MAST ARM OR POST |
| ● | PROPOSED MAST ARM OR POST |

- | | |
|-------------------------|--|
| [Gray Box] | PROPOSED SIDEWALK |
| [v Pattern Box] | PROPOSED SEEDING |
| [Dot Pattern Box] | DETECTABLE WARNINGS |
| [Diagonal Hatching Box] | SIDEWALK/PAVEMENT REMOVAL, REPLACE W/TOPSOIL & SOD |
| [x Pattern Box] | DEPRESSED CURB AND GUTTER |

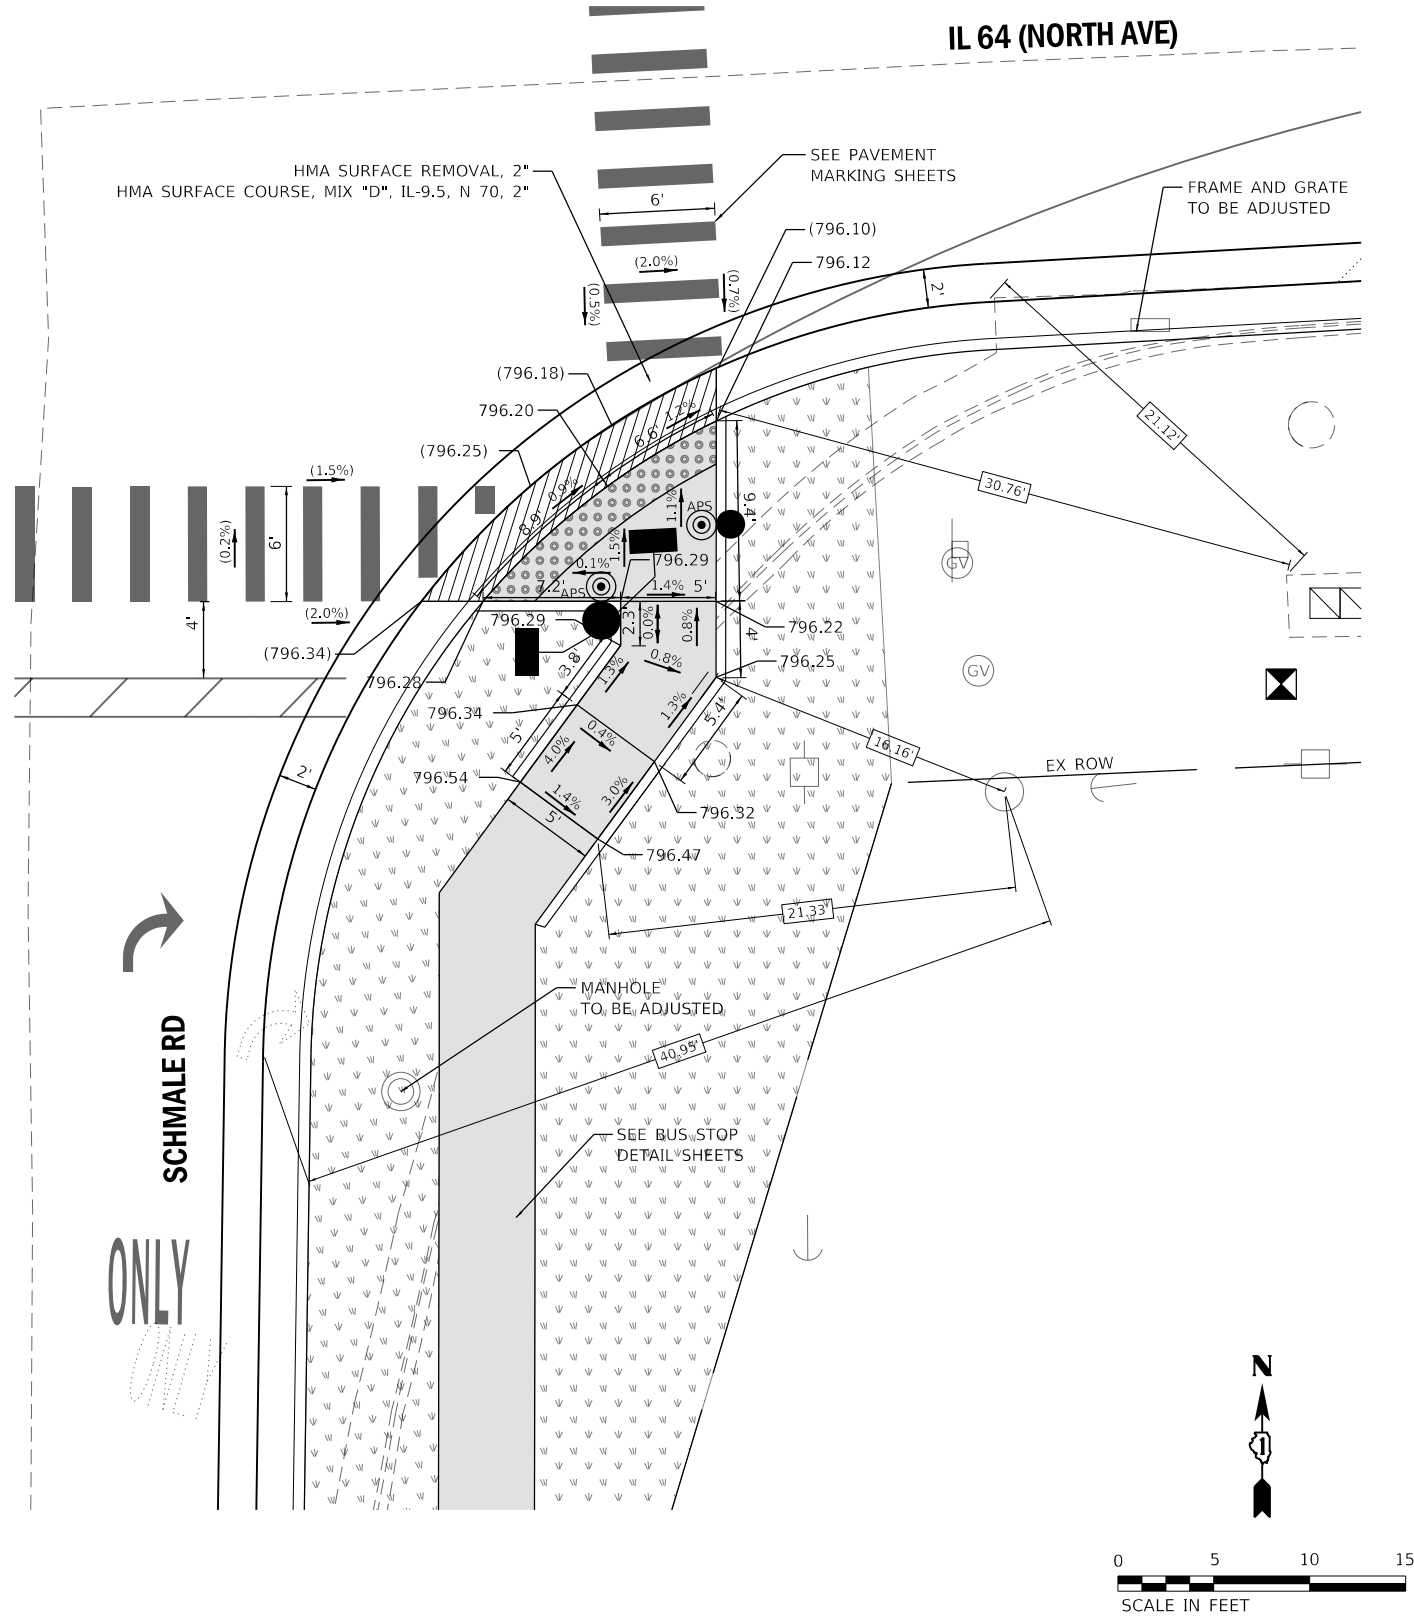

REFERENCE BENCHMARK ELEV 795.21

BENCHMARK : CHISELED SQUARE ON SOUTHWEST CORNER OF SQUARE CONCRETE FOUNDATION

LOCATION : LIGHT POLE IN NORTHEAST QUADRANT OF IL 64 (NORTH AVE) AND SCHMALE ROAD

REFERENCE BENCHMARK ELEV 795.21

BENCHMARK : CHISELED SQUARE ON SOUTHWEST CORNER OF SQUARE CONCRETE FOUNDATION

LOCATION : LIGHT POLE IN NORTHEAST QUADRANT OF IL 64 (NORTH AVE) AND SCHMALE ROAD

KimleyHorn

© 2021 KIMLEY-HORN AND ASSOCIATES, INC.
4001 WINTERFIELD ROAD, SUITE 600
WARRENVILLE, IL 60555
PHONE: 630-487-4600
WWW.KIMLEY-HORN.COM

USER NAME	= JoelTurk
DESIGNED	-
DRAWN	-
PLOT SCALE	= 10.0000 ' / in.
PLOT DATE	= 1/24/2025


REVISED	-
REVISED	-
REVISED	-
REVISED	-

STATE OF ILLINOIS
DEPARTMENT OF TRANSPORTATION


INTERSECTION RAMP DETAILS
IL 64 (NORTH AVE) AND SCHMALE ROAD - SE AND SW CORNERS

SCALE: 1" = 5' SHEET 2 OF 2 SHEETS STA. TO STA.

F.A.P. RTE.	SECTION	COUNTY	TOTAL SHEETS	SHEET NO.
307	2020-264-SUR,SW&TS	DUPAGE	529	45
CONTRACT NO. 62N33				
ILLINOIS FED. AID PROJECT				

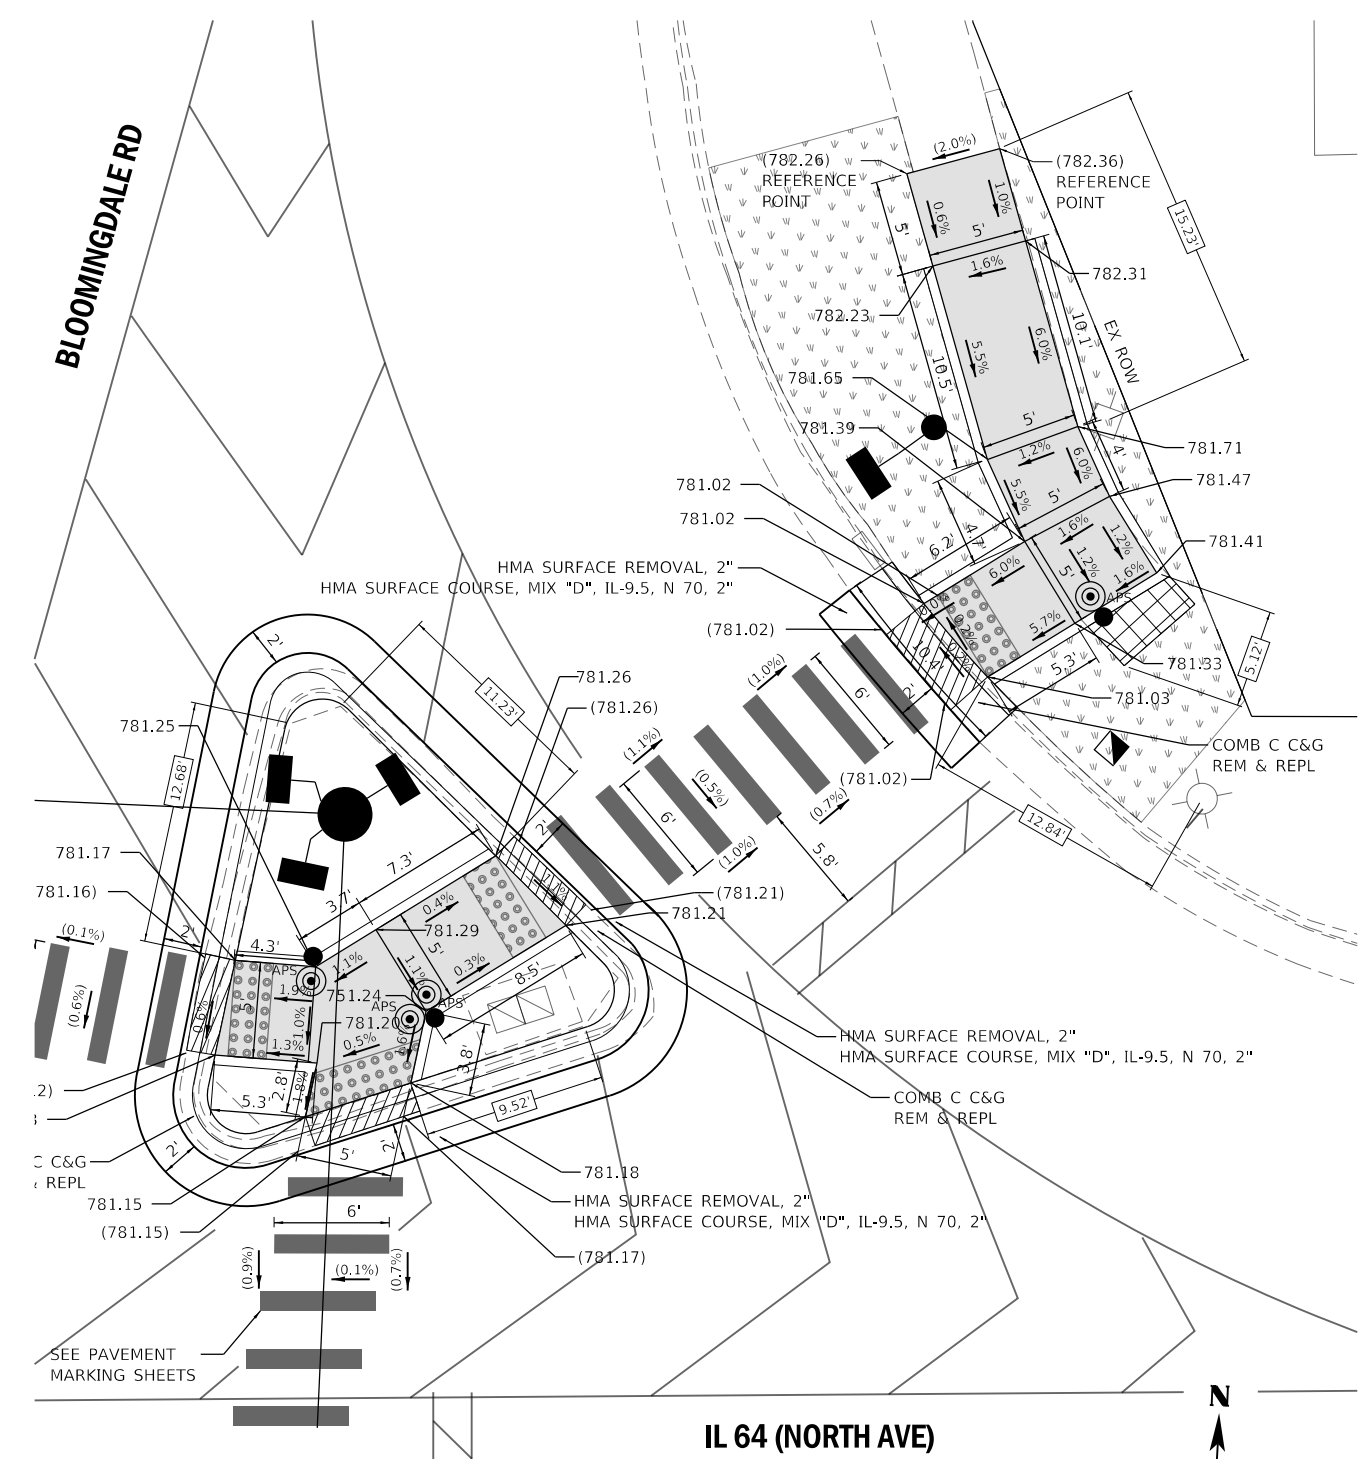

1. SIDEWALK CURBS NEXT TO SIGNAL POSTS WITH APS
SHALL BE CUT SUCH THAT THE PUSH BUTTON IS FLUSH
WITH THE EDGE OF THE SIDEWALK.

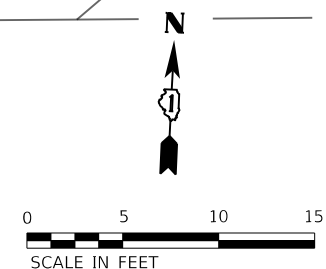

PROPOSED SIDEWALK

PROPOSED SEEDING

DETECTABLE WARNINGS

SIDEWALK/PAVEMENT REMOVAL
REPLACE W/TOPSOIL & SOD

DEPRESSED CURB AND GUTTER

LOCATION : TRAFFIC CONTROL BOX AT SOUTHEAST CORNER OF
IL 64 (NORTH AVE) AND BLOOMINGDALE ROAD

LOCATION : TRAFFIC CONTROL BOX AT SOUTHEAST CORNER OF
IL 64 (NORTH AVE) AND BLOOMINGDALE ROAD

MODEL: Default
FILE: \\mhc-pw-bentley.com\khpw-d\Documents\01 Active Projects\WW-CUS-160959\100 - IL 64\Phase III\2 Design\CAD\Plan Sheets\ADA & PaceWest_Corridor\108121-rht-ADA-Bloomhdsale-02_KHA.dgn

NOTES

1. SIDEWALK CURBS NEXT TO SIGNAL POSTS WITH APS SHALL BE CUT SUCH THAT THE PUSH BUTTON IS FLUSH WITH THE EDGE OF THE SIDEWALK.
2. CORNER RECONSTRUCTED AS PART OF RESURFACING CONTRACT 62F57.

LEGEND

- xx.xx' EXISTING LENGTH
() EXISTING ELEVATION/SLOPE
PROPOSED SIDE CURB
○ EXISTING MAST ARM OR POST
● PROPOSED MAST ARM OR POST

- PROPOSED SIDEWALK
PROPOSED SEEDING
DETECTABLE WARNINGS
SIDEWALK/PAVEMENT REMOVAL, REPLACE W/TOPSOIL & SOD
DEPRESSED CURB AND GUTTER

REFERENCE BENCHMARK ELEV 781.21
BENCHMARK : CUT SQUARE ON NORTHWEST CORNER OF CONCRETE BASE
LOCATION : TRAFFIC CONTROL BOX AT SOUTHEAST CORNER OF IL 64 (NORTH AVE) AND BLOOMINGDALE ROAD

KimleyHorn

© 2021 KIMLEY-HORN AND ASSOCIATES, INC.
4001 WINTERFIELD ROAD, SUITE 600
WARRENVILLE, IL 60059
PHONE: 630.487.4600
WWW.KIMLEY-HORN.COM

USER NAME = JoelTurk
DESIGNED -
DRAWN -
PLOT SCALE = 10.0000 ' / in.
PLOT DATE = 1/24/2025

DESIGNED -
DRAWN -
CHECKED -
DATE -

REVISED -
REVISED -
REVISED -
REVISED -

STATE OF ILLINOIS
DEPARTMENT OF TRANSPORTATION

INTERSECTION RAMP DETAILS
IL 64 (NORTH AVE) AND BLOOMINGDALE ROAD - SE AND SW CORNERS



SCALE: 1" = 5' SHEET 2 OF 2 SHEETS STA. TO STA.

F.A.P. RTE.	SECTION	COUNTY	TOTAL SHEETS	SHEET NO.
307	2020-264-SUR,SW&TS	DUPAGE	529	48
CONTRACT NO. 62N33				
		ILLINOIS	FED. AID PROJECT	

MODEL: Default
FILE: \\miller-pw-bentley.com\kbpw-d\Documents\01 Active Projects\WW-CHS-160950100 - IL 64Phase II\2 Design\CAD\Plan Sheets\ADA & PaceWest_Corridor\1081721-ph-ADA-GlenEllyn-02_KHA.dgn

NOTES

1. SIDEWALK CURBS NEXT TO SIGNAL POSTS WITH APS SHALL BE CUT SUCH THAT THE PUSH BUTTON IS FLUSH WITH THE EDGE OF THE SIDEWALK.

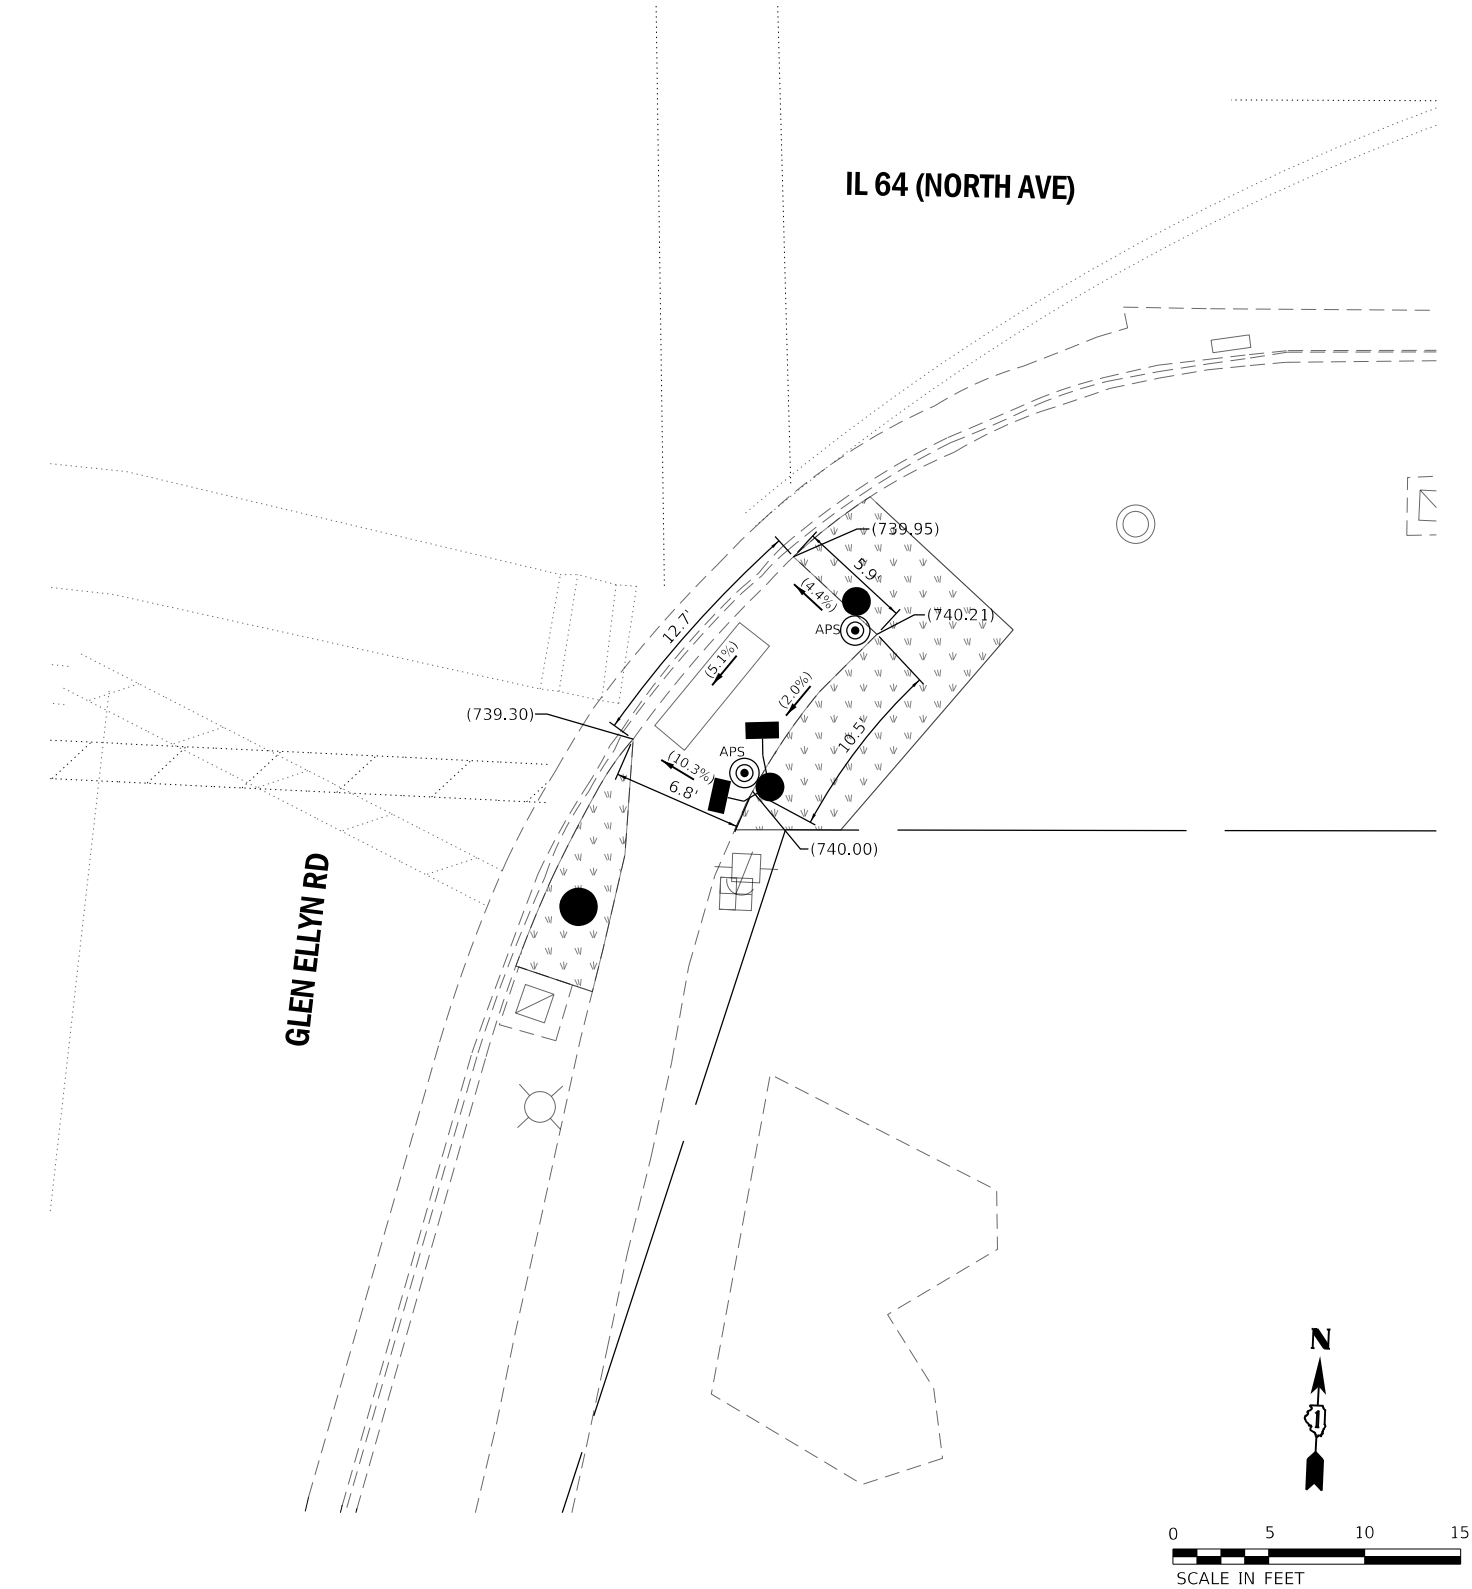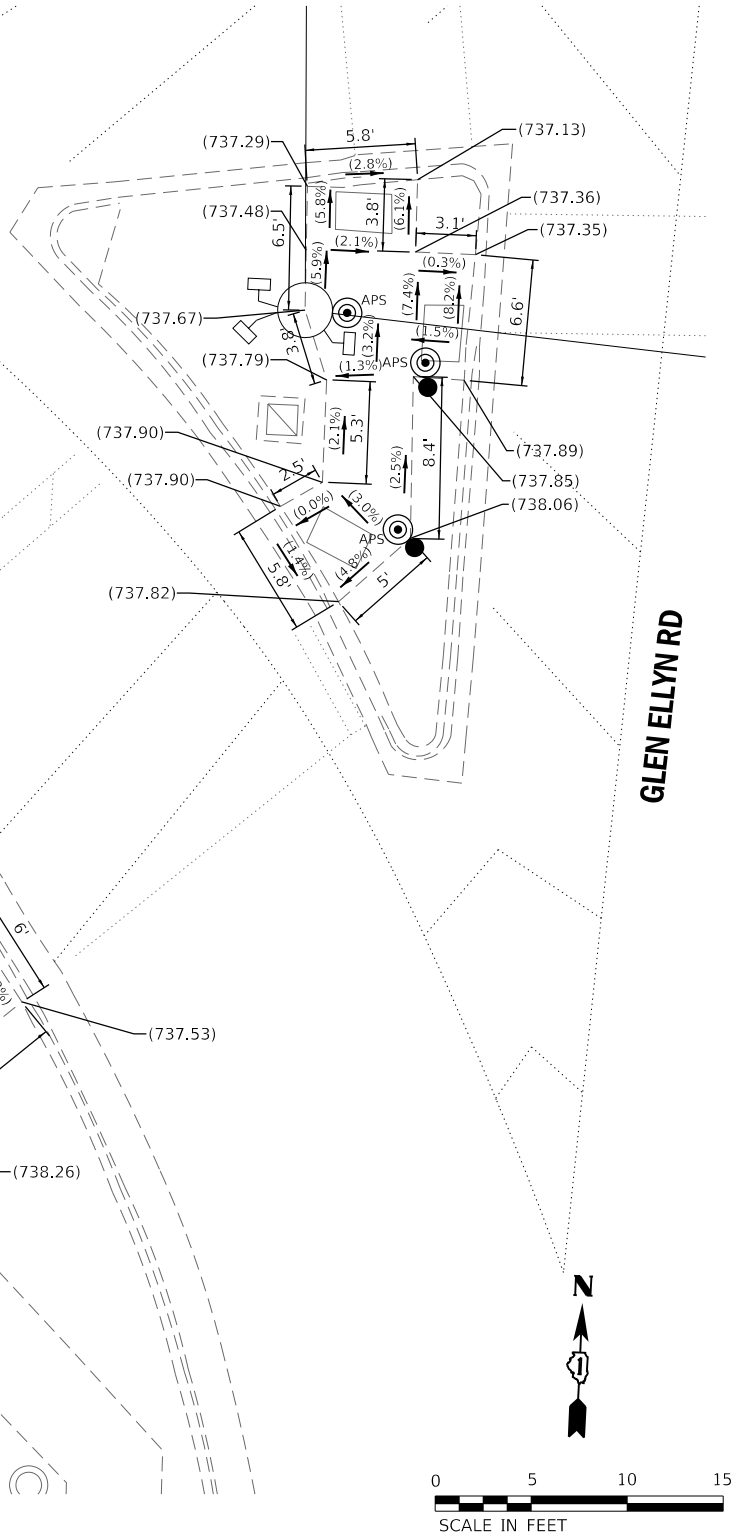

REFERENCE BENCHMARK ELEV 736.21

BENCHMARK : CHISELED "X" ON NORTHEAST CORNER OF CONCRETE BASE

LOCATION : HANDHOLE AT SOUTHWEST CORNER OF
IL 64 (NORTH AVE) AND GLEN ELLYN ROAD

LEGEND

xx.xx'	EXISTING LENGTH
()	EXISTING ELEVATION/SLOPE
---	PROPOSED SIDE CURB
○	EXISTING MAST ARM OR POST
●	PROPOSED MAST ARM OR POST

	PROPOSED SIDEWALK
	PROPOSED SEEDING
	DETECTABLE WARNINGS
	SIDEWALK/PAVEMENT REMOVAL, REPLACE W/TOPSOIL & SOD
	DEPRESSED CURB AND GUTTER

REFERENCE BENCHMARK ELEV 736.21

BENCHMARK : CHISELED "X" ON NORTHEAST CORNER OF CONCRETE BASE

LOCATION : HANDHOLE AT SOUTHWEST CORNER OF
IL 64 (NORTH AVE) AND GLEN ELLYN ROAD

Kimley»Horn

© 2021 KIMLEY-HORN AND ASSOCIATES, INC.
4001 WINTERFIELD ROAD, SUITE 600
WARRENVILLE, IL 60555
PHONE: 630-487-4600
WWW.KIMLEY-HORN.COM

USER NAME	= Joel.Turk
DESIGNED	-
DRAWN	-
PLOT SCALE	= 10.0000 ' / in.
CHECKED	-
DATE	-
PLOT DATE	= 1/24/2025

DESIGNED	-
REVIS	-
REVIS	-
REVIS	-
REVIS	-


STATE OF ILLINOIS
DEPARTMENT OF TRANSPORTATION

INTERSECTION RAMP DETAILS
IL 64 (NORTH AVE) AND GLEN ELLYN ROAD - SE AND SW CORNERS

SCALE: 1" = 5' SHEET 2 OF 2 SHEETS STA. TO STA.




F.A.P. RTE.	SECTION	COUNTY	TOTAL SHEETS	SHEET NO.
307	2020-264-SUR,SW&TS	DUPAGE	529	50
CONTRACT NO. 62N33				
ILLINOIS FED. AID PROJECT				

MODEL Default
FILE Name: p:\work\paw-bentley.com\khp-w-01\Documents\01 Active Projects\WW-CHS-160950100 - IL 64\Phase III\2 Design\CAD\Plan Sheets\ADA & PaceWest\CAD\Plan Sheets\ADA & PaceWest\IL64-Swift-01_KHA.dgn

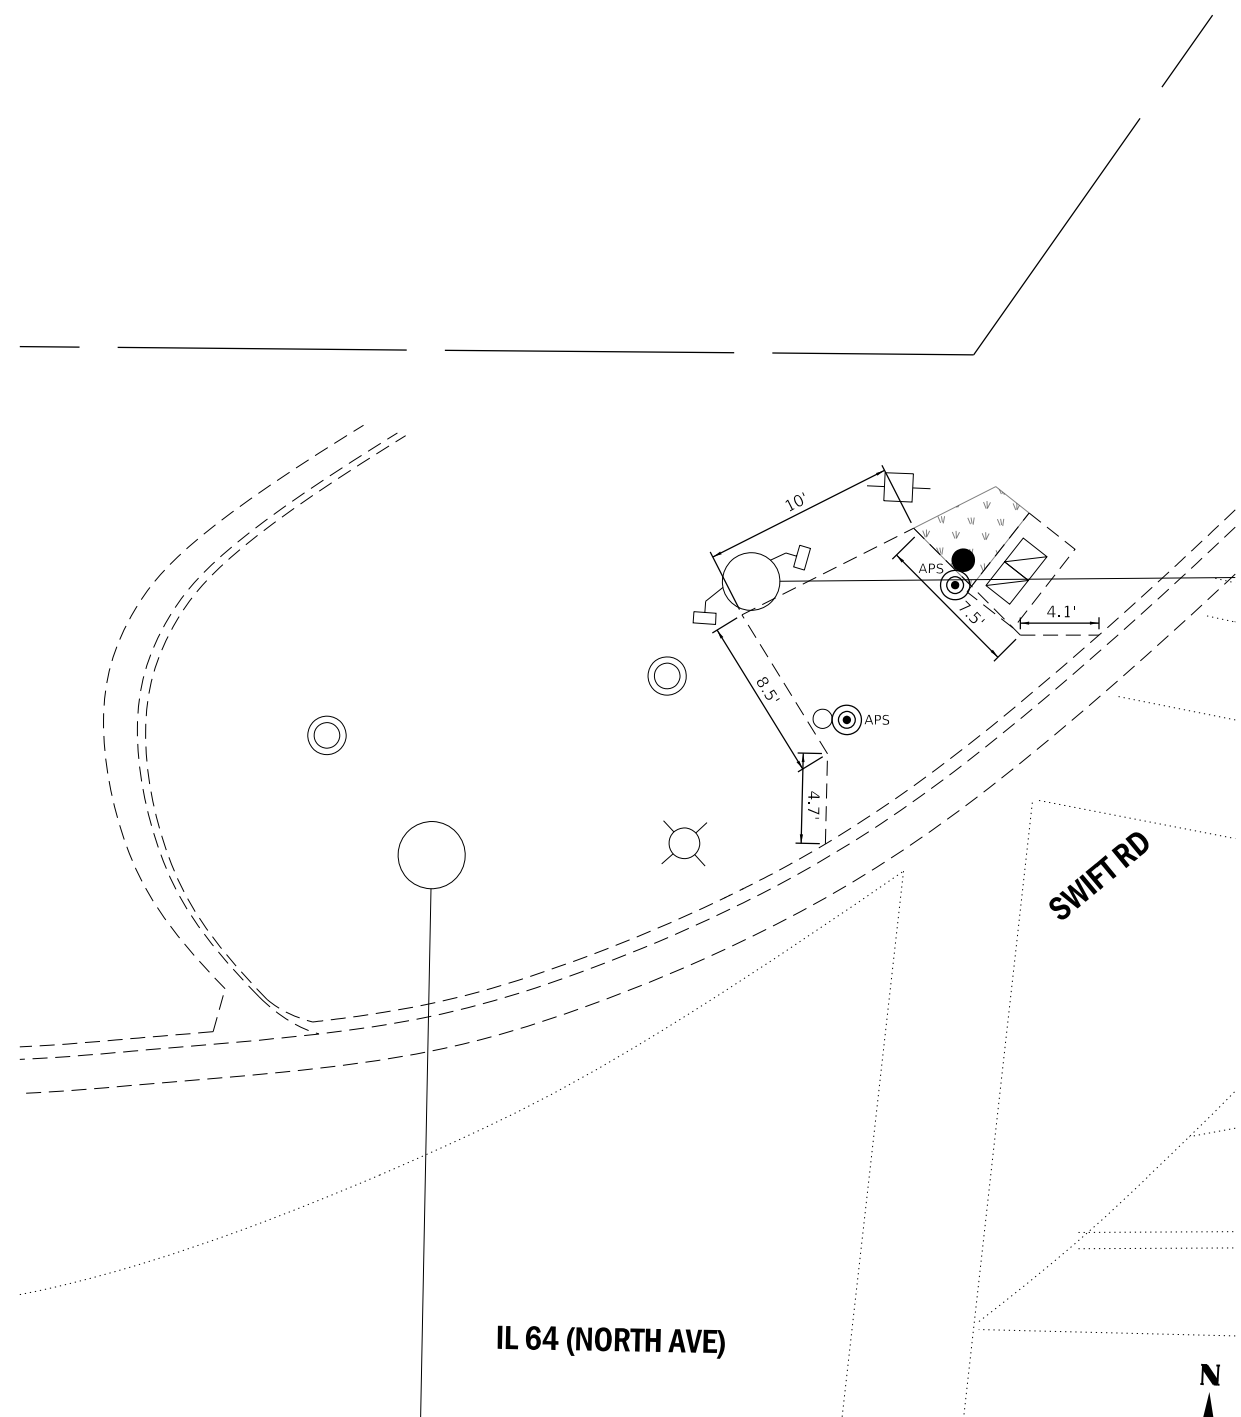

NOTES

1. SIDEWALK CURBS NEXT TO SIGNAL POSTS WITH APS SHALL BE CUT SUCH THAT THE PUSH BUTTON IS FLUSH WITH THE EDGE OF THE SIDEWALK.

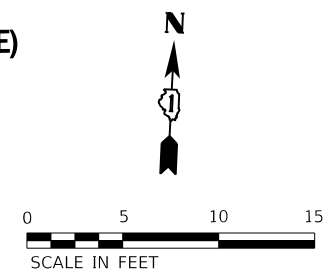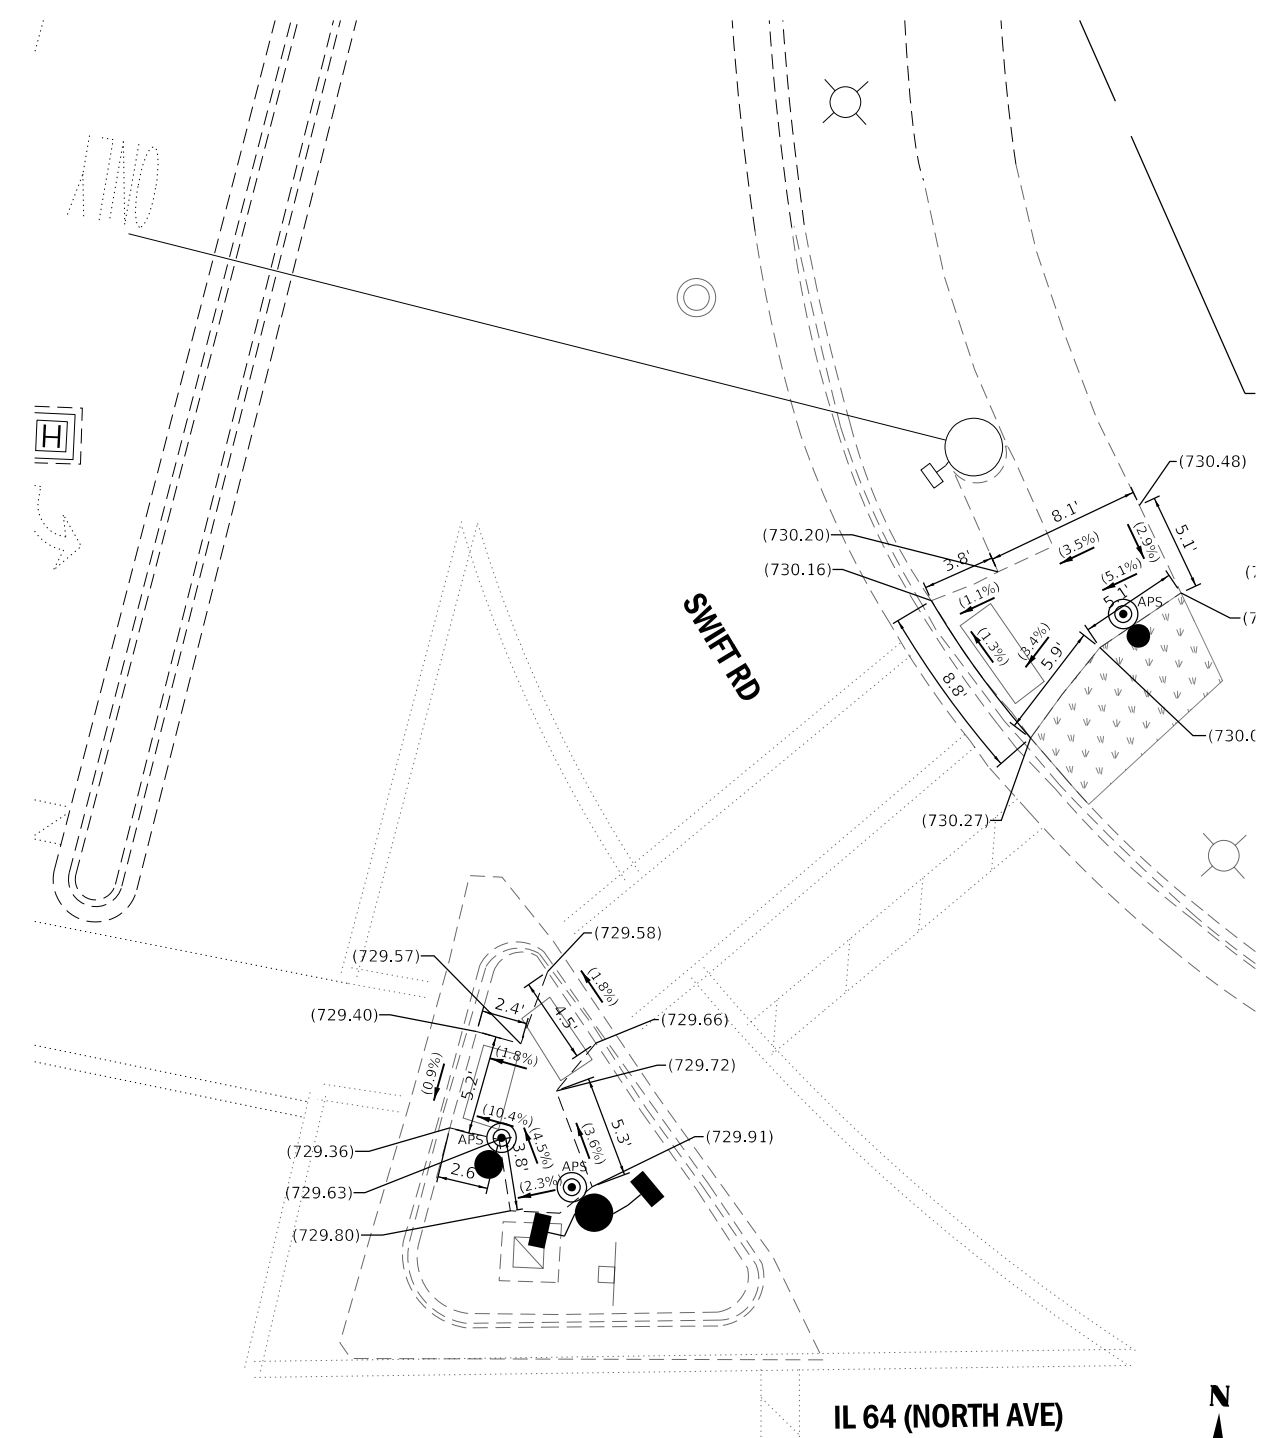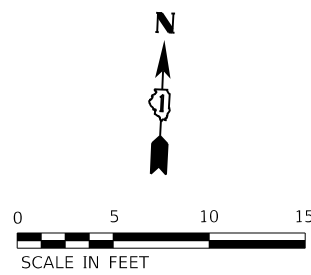

REFERENCE BENCHMARK ELEV 735.99

BENCHMARK : RAILROAD SPIKE IN POWER POLE

LOCATION : POWER POLE AT THE NORTHEAST CORNER OF
IL 64 (NORTH AVE) AND SWIFT ROAD

LEGEND

xx.xx'	EXISTING LENGTH
()	EXISTING ELEVATION/SLOPE
---	PROPOSED SIDE CURB
○	EXISTING MAST ARM OR POST
●	PROPOSED MAST ARM OR POST

	PROPOSED SIDEWALK
	PROPOSED SEEDING
	DETECTABLE WARNINGS
	SIDEWALK/PAVEMENT REMOVAL, REPLACE W/TOPSOIL & SOD
	DEPRESSED CURB AND GUTTER

REFERENCE BENCHMARK ELEV 735.99

BENCHMARK : RAILROAD SPIKE IN POWER POLE

LOCATION : POWER POLE AT THE NORTHEAST CORNER OF
IL 64 (NORTH AVE) AND SWIFT ROAD

Kimley»Horn

© 2021 KIMLEY-HORN AND ASSOCIATES, INC.
4001 WINTERFIELD ROAD, SUITE 600
WARRENVILLE, IL 60555
PHONE: 630-487-4600
WWW.KIMLEY-HORN.COM

USER NAME	= JoelTurk
DESIGNED	-
DRAWN	-
PLOT SCALE	= 10.0000 ' / in.
PLOT DATE	= 1/24/2025

REVISED	-
REVISED	-
REVISED	-
REVISED	-


STATE OF ILLINOIS
DEPARTMENT OF TRANSPORTATION

INTERSECTION RAMP DETAILS
IL 64 (NORTH AVE) AND SWIFT ROAD - NE AND NW CORNERS

SCALE: 1" = 5' SHEET 1 OF 2 SHEETS STA. TO STA.


F.A.P. RTE.	SECTION	COUNTY	TOTAL SHEETS	SHEET NO.
307	2020-264-SUR,SW&TS	DUPAGE	529	51
CONTRACT NO. 62N33				
ILLINOIS FED. AID PROJECT				

MODEL Default
FILE Name: p:\work\paw-bentley.com\khs\paw-d\Documents\01 Active Projects\WW-CUS-160959\100 - IL 64Phase, IL 64Phase, IL 64Phase\CAD\Plan Sheets\ADA & PaceWest\IL 64Phase, IL 64Phase, IL 64Phase\IL 64-ADA-IL 53-01_KHA.dgn

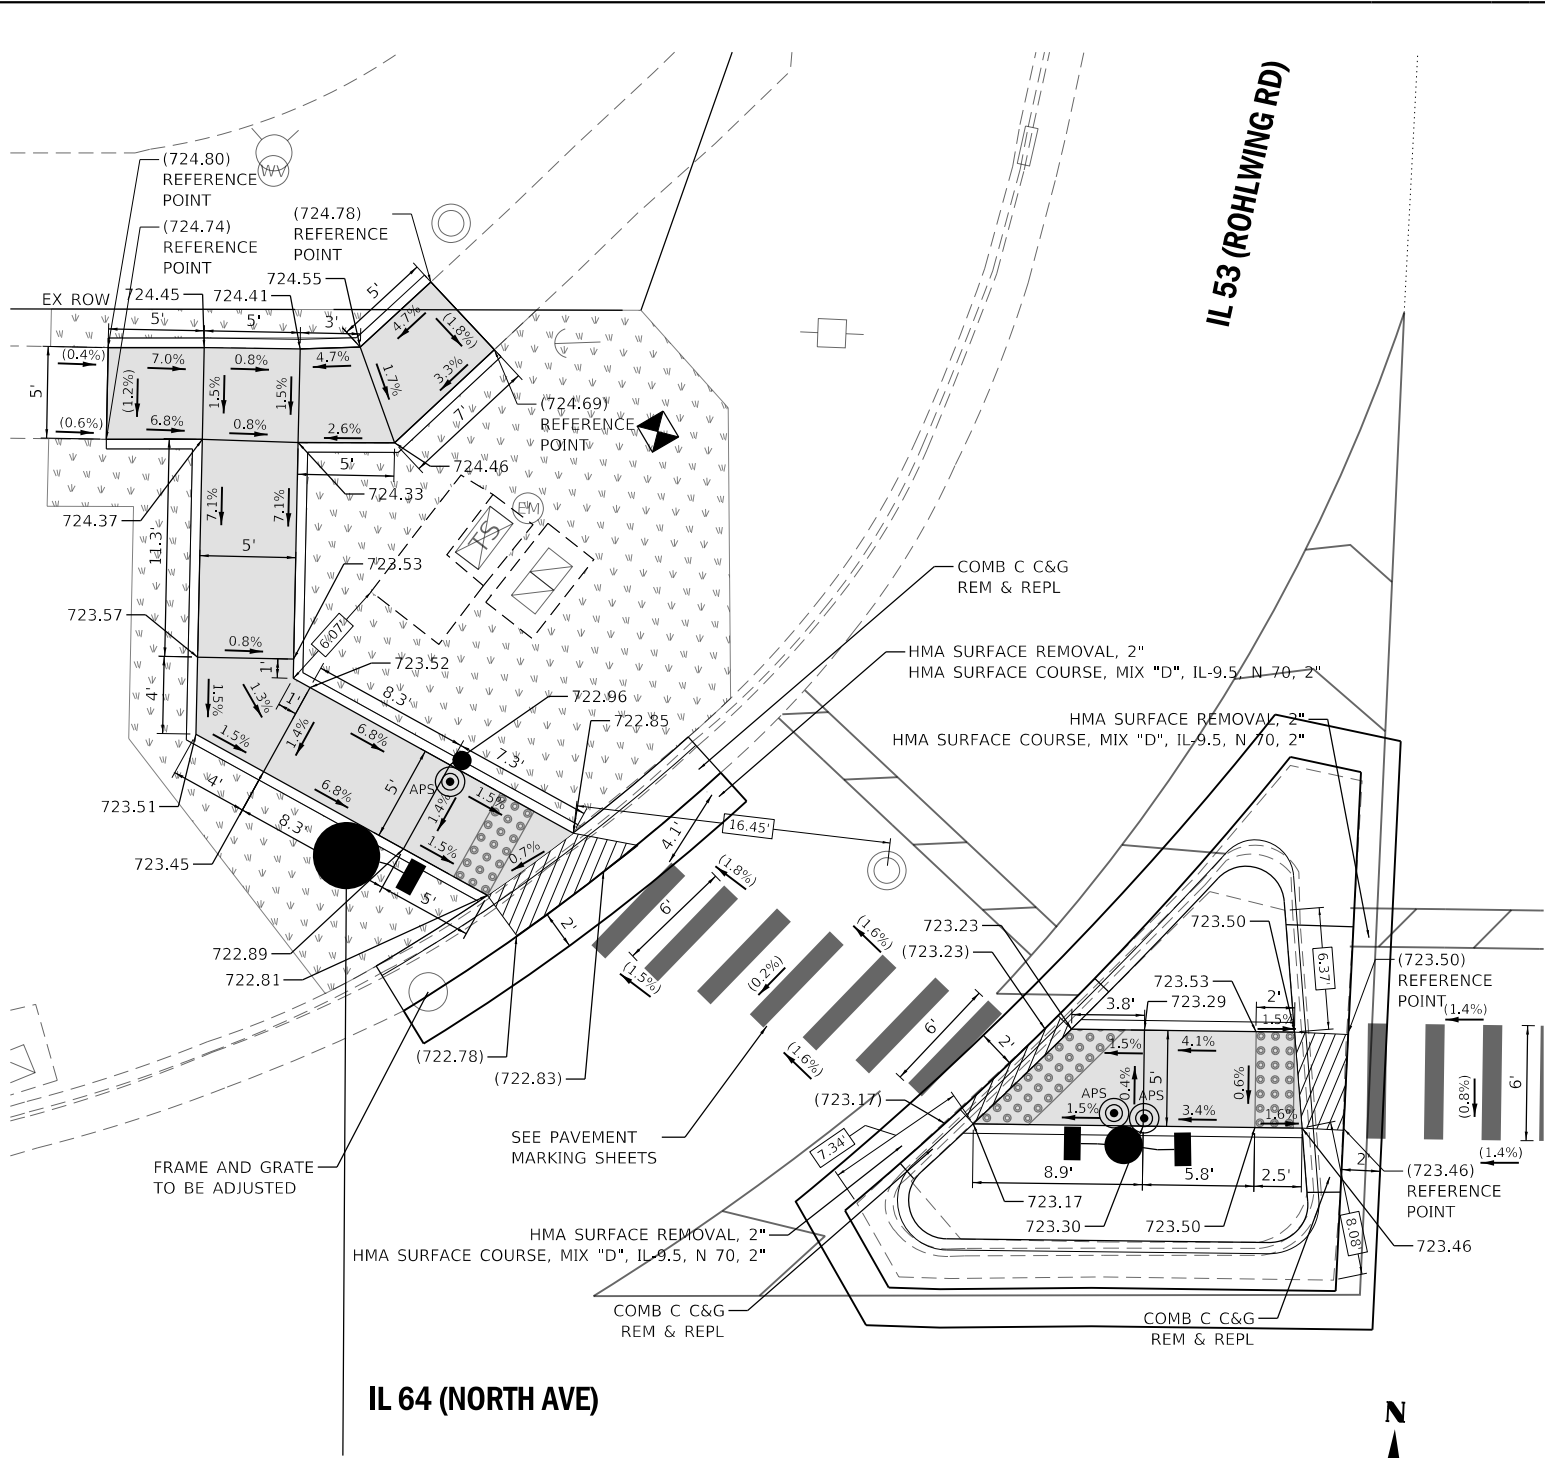

NOTES



1. SIDEWALK CURBS NEXT TO SIGNAL POSTS WITH APS SHALL BE CUT SUCH THAT THE PUSH BUTTON IS FLUSH WITH THE EDGE OF THE SIDEWALK.

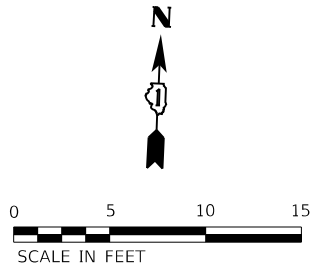

LEGEND

- | | |
|--------|---------------------------|
| xx.xx' | EXISTING LENGTH |
| () | EXISTING ELEVATION/SLOPE |
| --- | PROPOSED SIDE CURB |
| ○ | EXISTING MAST ARM OR POST |
| ● | PROPOSED MAST ARM OR POST |

- | | |
|-----------|--|
| [Pattern] | PROPOSED SIDEWALK |
| [Pattern] | PROPOSED SEEDING |
| [Pattern] | DETECTABLE WARNINGS |
| [Pattern] | SIDEWALK/PAVEMENT REMOVAL, REPLACE W/TOPSOIL & SOD |
| [Pattern] | DEPRESSED CURB AND GUTTER |

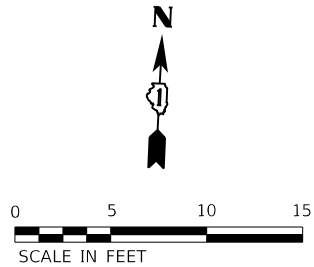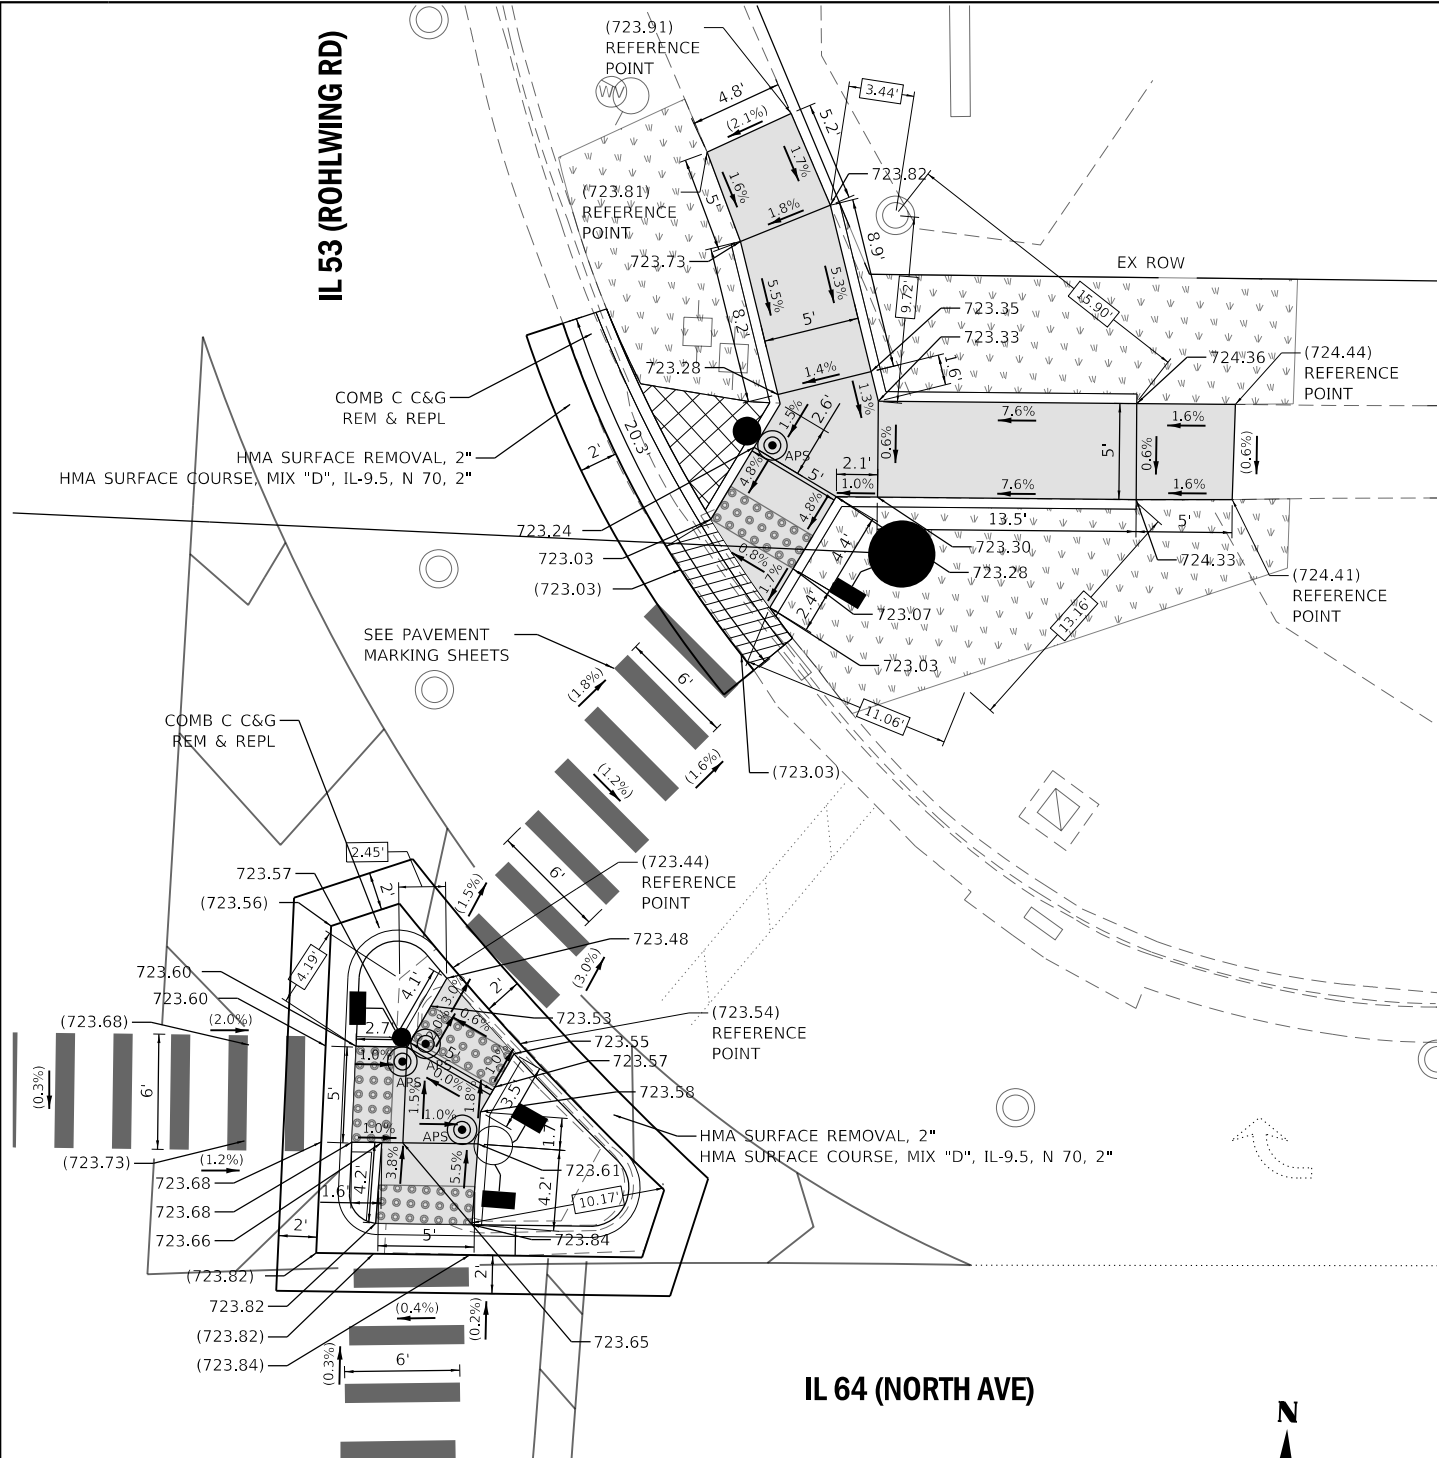

REFERENCE BENCHMARK ELEV 727.55

BENCHMARK : SET CHISELED "X" ON SOUTHEAST "BURY" BOLT

LOCATION : FIRE HYDRANT AT NORTHWEST QUADRANT OF
IL 64 (NORTH AVE) AND IL 53 (ROHLWING RD)

REFERENCE BENCHMARK ELEV 727.55

BENCHMARK : SET CHISELED "X" ON SOUTHEAST "BURY" BOLT

LOCATION : FIRE HYDRANT AT NORTHWEST QUADRANT OF
IL 64 (NORTH AVE) AND IL 53 (ROHLWING RD)

KimleyHorn

© 2021 KIMLEY-HORN AND ASSOCIATES, INC.
4001 WINDLE ROAD, SUITE 600
WARRENVILLE, IL 60555
PHONE: 630-487-6655
WWW.KIMLEY-HORN.COM

USER NAME = JoelTurk

DESIGNED -

DRAWN -

PLOT SCALE = 10.0000 ' / in.

PLOT DATE = 1/24/2025

DESIGNED -

DRAWN -

CHECKED -

DATE -

REVISED -

REVISED -

REVISED -

REVISED -

STATE OF ILLINOIS
DEPARTMENT OF TRANSPORTATION

INTERSECTION RAMP DETAILS
IL 64 (NORTH AVE) AND IL 53 (ROHLWING RD) - NE AND NW CORNERS

SCALE: 1" = 5'

SHEET 1

OF 2

SHEETS

STA.

TO STA.

F.A.P.
RTE.

SECTION

307

2020-264-SUR, SW&TS

COUNTY

DUPAGE

CONTRACT NO. 62N33

ILLINOIS

FED. AID PROJECT


TOTAL
SHEETS

529

SHEET
NO.

53

MODEL: Default
FILE: \\kimley-horn\pwworking\paw.bentley.com\kbpw-d\Documents\01 Active Projects\WW-CHS-160950\100 - IL 64\Phase III\2 Design\CAD\Plan Sheets\ADA & PaceWest Corridor\100171-rht-ADA-IL53-02_KHA.dgn

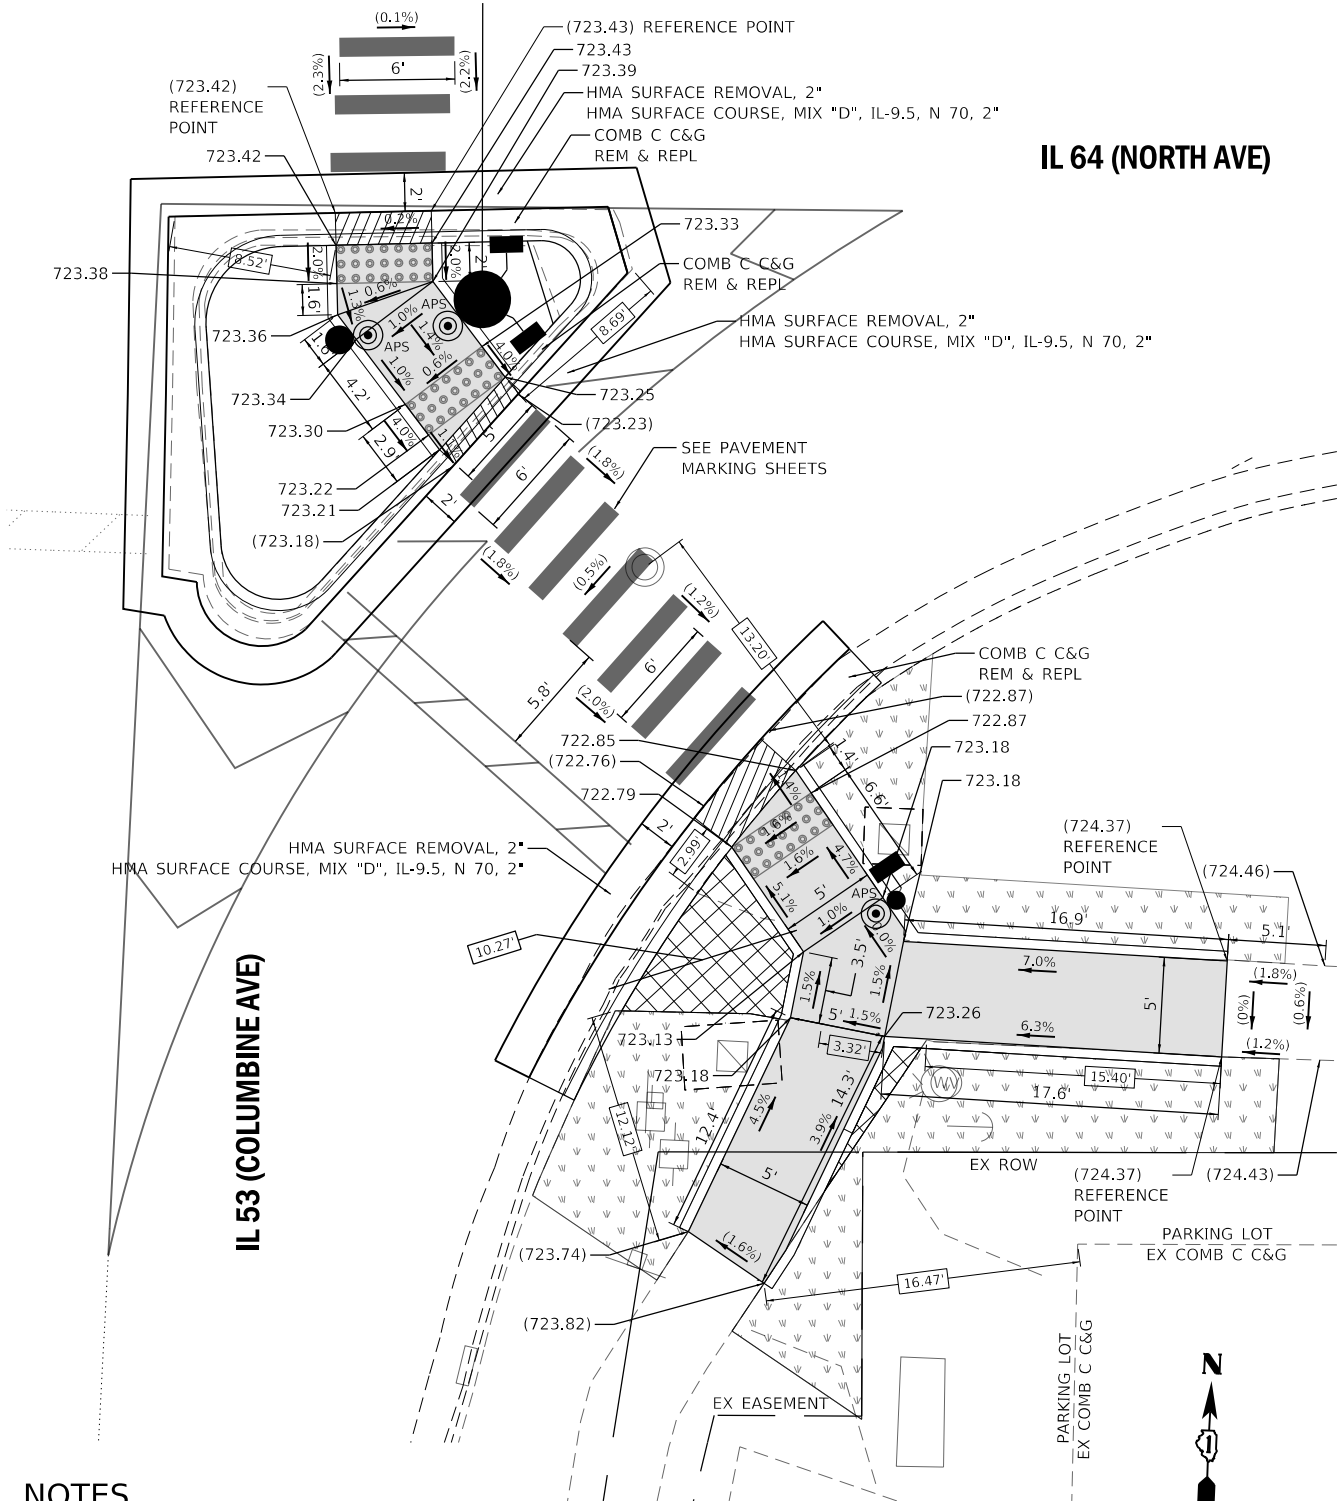

NOTES

1. SIDEWALK CURBS NEXT TO SIGNAL POSTS WITH APS SHALL BE CUT SUCH THAT THE PUSH BUTTON IS FLUSH WITH THE EDGE OF THE SIDEWALK.

LEGEND

- xx.xx' EXISTING LENGTH
() EXISTING ELEVATION/SLOPE
PROPOSED SIDE CURB
○ EXISTING MAST ARM OR POST
● PROPOSED MAST ARM OR POST

- PROPOSED SIDEWALK
PROPOSED SEEDING
DETECTABLE WARNINGS
SIDEWALK/PAVEMENT REMOVAL, REPLACE W/TOPSOIL & SOD
DEPRESSED CURB AND GUTTER

REFERENCE BENCHMARK ELEV 727.55
BENCHMARK : SET CHISELED "X" ON SOUTHEAST "BURY" BOLT
LOCATION : FIRE HYDRANT AT NORTHWEST QUADRANT OF IL 64 (NORTH AVE) AND IL 53 (ROHLWING RD)



USER NAME = JoelTurk	DESIGNED -	REVISED -
	DRAWN -	REVISED -
PLOT SCALE = 10.0000 ' / in.	CHECKED -	REVISED -
PLOT DATE = 1/24/2025	DATE -	REVISED -


STATE OF ILLINOIS
DEPARTMENT OF TRANSPORTATION

INTERSECTION RAMP DETAILS
IL 64 (NORTH AVE) AND IL 53 (ROHLWING RD) - SE CORNER




SCALE: 1" = 5' SHEET 2 OF 2 SHEETS STA. TO STA.

F.A.P. RTE.	SECTION	COUNTY	TOTAL SHEETS	SHEET NO.
307	2020-264-SUR-SW&TS	DUPAGE	529	54
CONTRACT NO. 62N33				
ILLINOIS FED. AID PROJECT				

MODEL Default
FILE Name: p:\work\paw-bentley.com\khp-w-d\documents\01 Active Projects\WW-CIS-160950\100 - IL 64\Phase III\2 Design\CAD\Plan Sheets\ADA & PaceWest\Cadd\IL64-Lombard.dwg
DATE: 1/24/2025

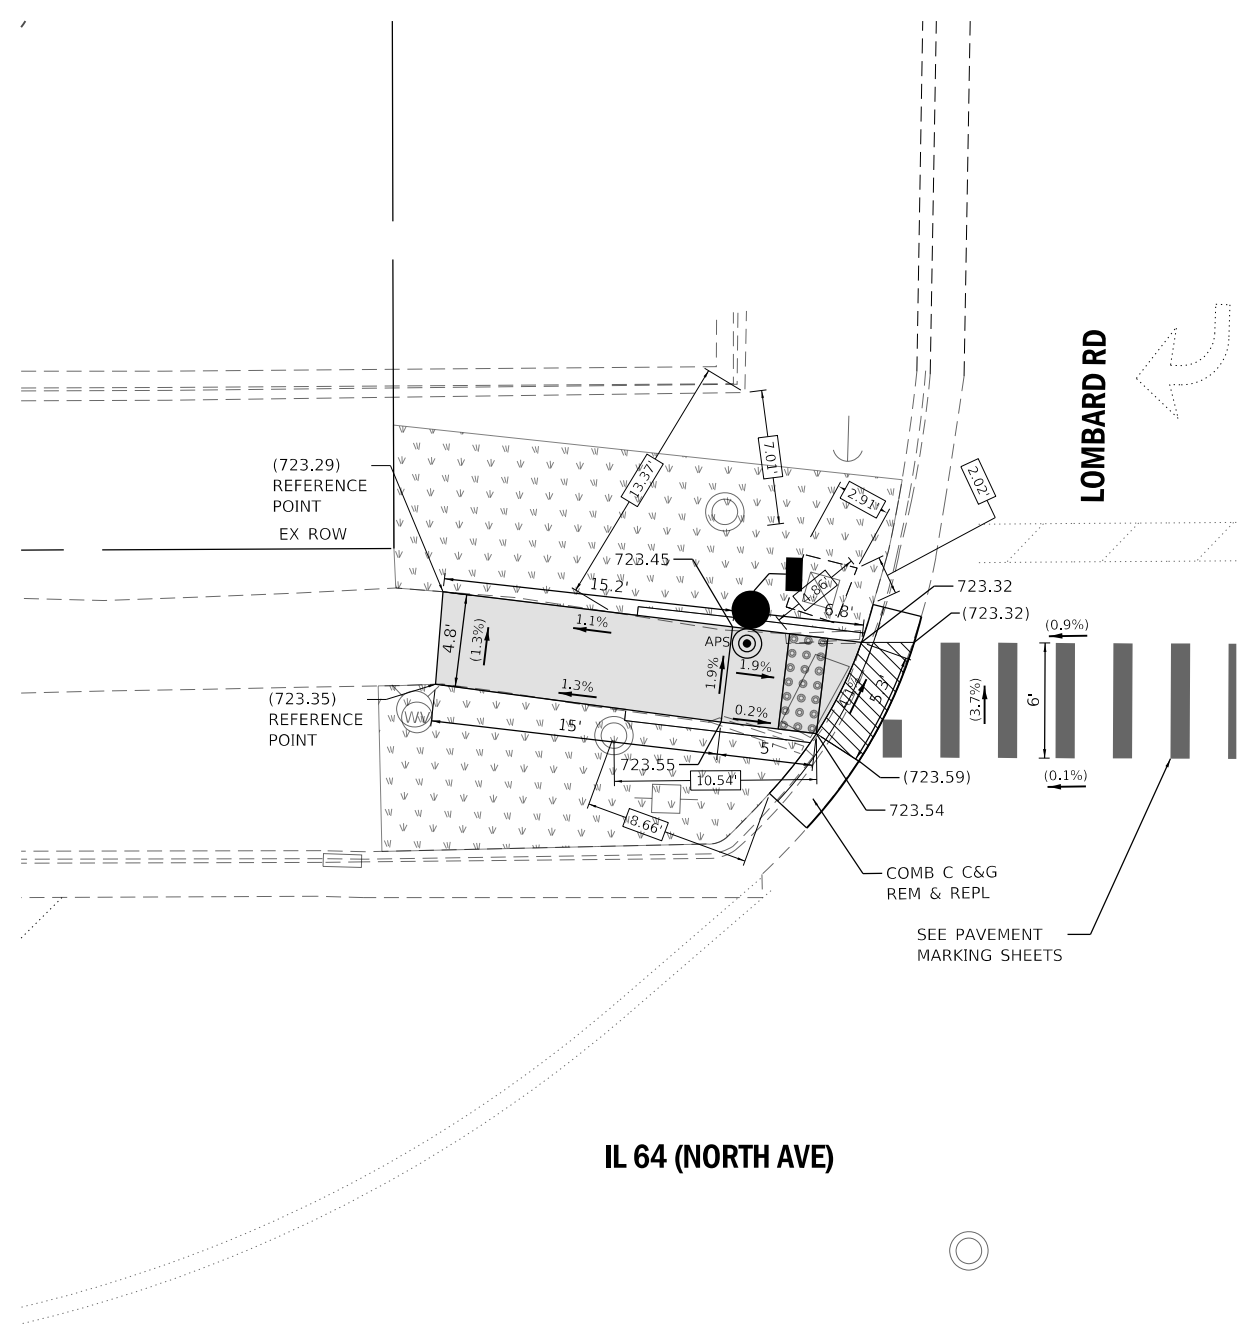

- NOTES**
1. SIDEWALK CURBS NEXT TO SIGNAL POSTS WITH APS SHALL BE CUT SUCH THAT THE PUSH BUTTON IS FLUSH WITH THE EDGE OF THE SIDEWALK.

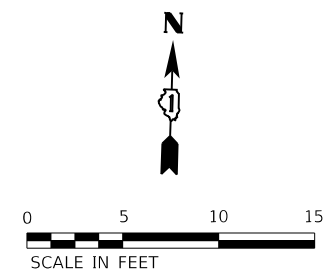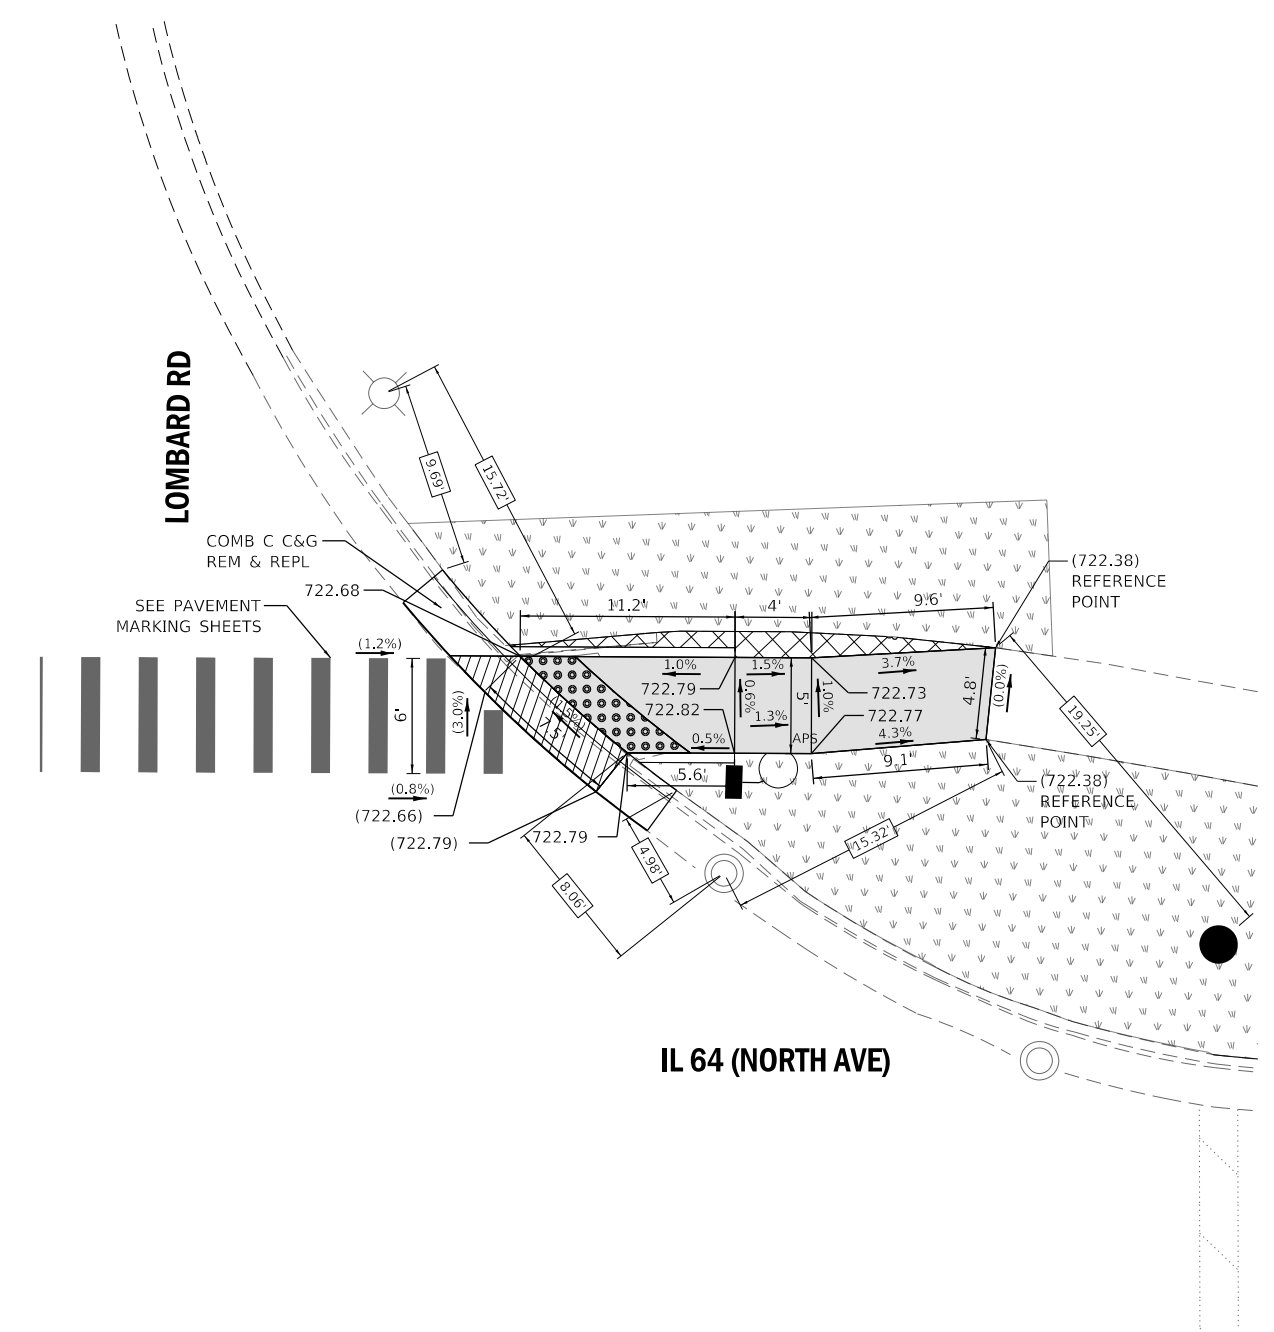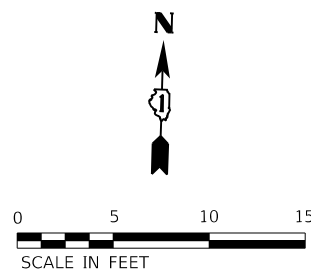


REFERENCE BENCHMARK ELEV 724.88
BENCHMARK : CHISELED "X" ON BOLT
LOCATION : FIRE HYDRANT IN NORTHWEST CORNER OF IL 64 (NORTH AVE) AND LOMBARD ROAD

LEGEND	
xx.xx'	EXISTING LENGTH
()	EXISTING ELEVATION/SLOPE
---	PROPOSED SIDE CURB
○	EXISTING MAST ARM OR POST
●	PROPOSED MAST ARM OR POST
■	PROPOSED SIDEWALK
▼ ▼ ▼	PROPOSED SEEDING
● ● ● ●	DETECTABLE WARNINGS
▨	SIDEWALK/PAVEMENT REMOVAL, REPLACE W/TOPSOIL & SOD
▩	DEPRESSED CURB AND GUTTER

REFERENCE BENCHMARK ELEV 724.88
BENCHMARK : CHISELED "X" ON BOLT
LOCATION : FIRE HYDRANT IN NORTHWEST CORNER OF IL 64 (NORTH AVE) AND LOMBARD ROAD


Kimley-Horn © 2021 KIMLEY-HORN AND ASSOCIATES, INC. 4001 WINTFIELD ROAD, SUITE 600 WARRENVILLE, IL 60555 PHONE: 630-487-4600 WWW.KIMLEY-HORN.COM	USER NAME = JoelTurk		DESIGNED -	REVISED -	STATE OF ILLINOIS DEPARTMENT OF TRANSPORTATION	INTERSECTION RAMP DETAILS IL 64 (NORTH AVE) AND LOMBARD ROAD - NE AND NW CORNERS			F.A.P. RTE.	SECTION	COUNTY	TOTAL SHEETS	SHEET NO.
	DRAWN -		CHECKED -	REVISED -		SCALE: 1" = 5'			307	2020-264-SUR,SW&TS	DUPAGE	529	55
	PLOT SCALE = 10.0000' / in.		DATE -	REVISED -		SHEET 1 OF 1 SHEETS			CONTRACT NO. 62N33				
	PLOT DATE = 1/24/2025		DATE -	REVISED -		STA. TO STA.			ILLINOIS FED. AID PROJECT				

MODEL Default
FILE Kimley-Horn\paw-bentley.com\khp-w-01\Documents\01 Active Projects\WW-CHS-160950\100 - IL 64Phase III\2 Design\CAD\Plan Sheets\ADA & PaceWest_Corridor\108171-rht-ADA-Arch-02_KHA.dgn


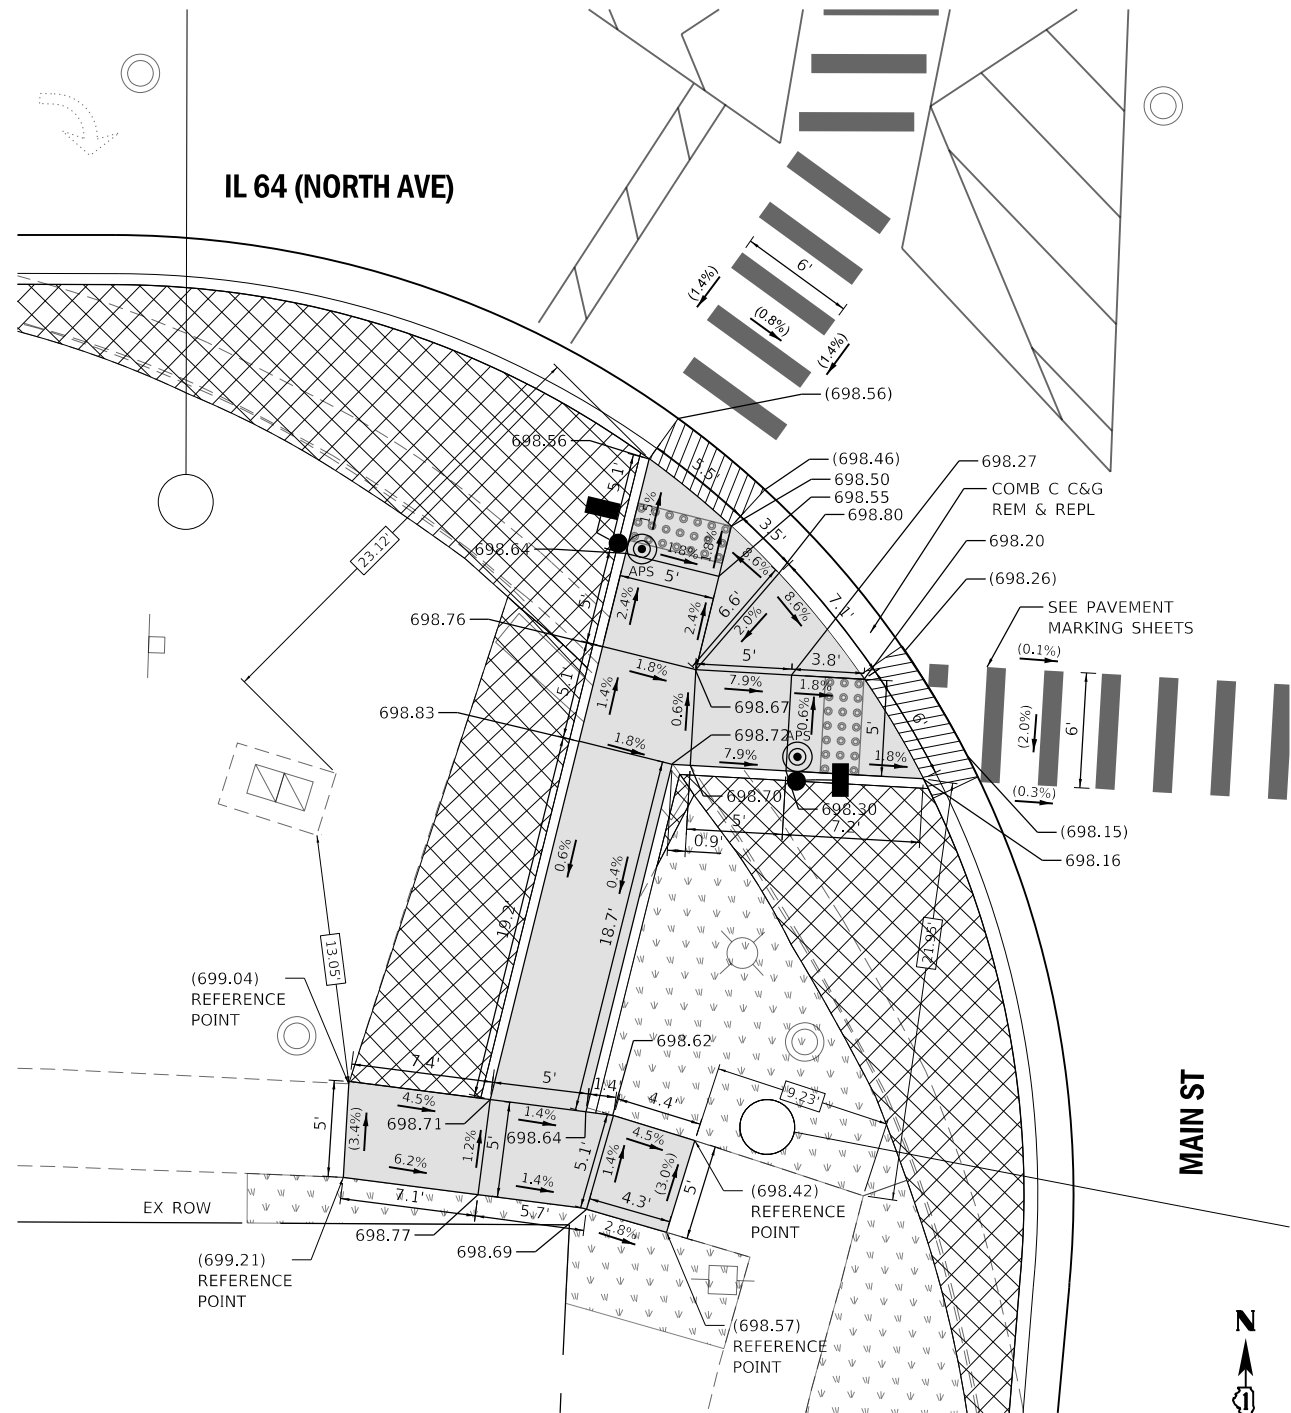


NOTES

1. SIDEWALK CURBS NEXT TO SIGNAL POSTS WITH APS SHALL BE CUT SUCH THAT THE PUSH BUTTON IS FLUSH WITH THE EDGE OF THE SIDEWALK.

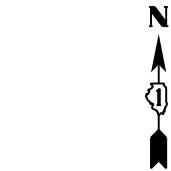

0 5 10 15
SCALE IN FEET

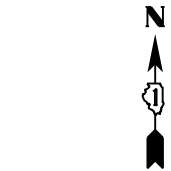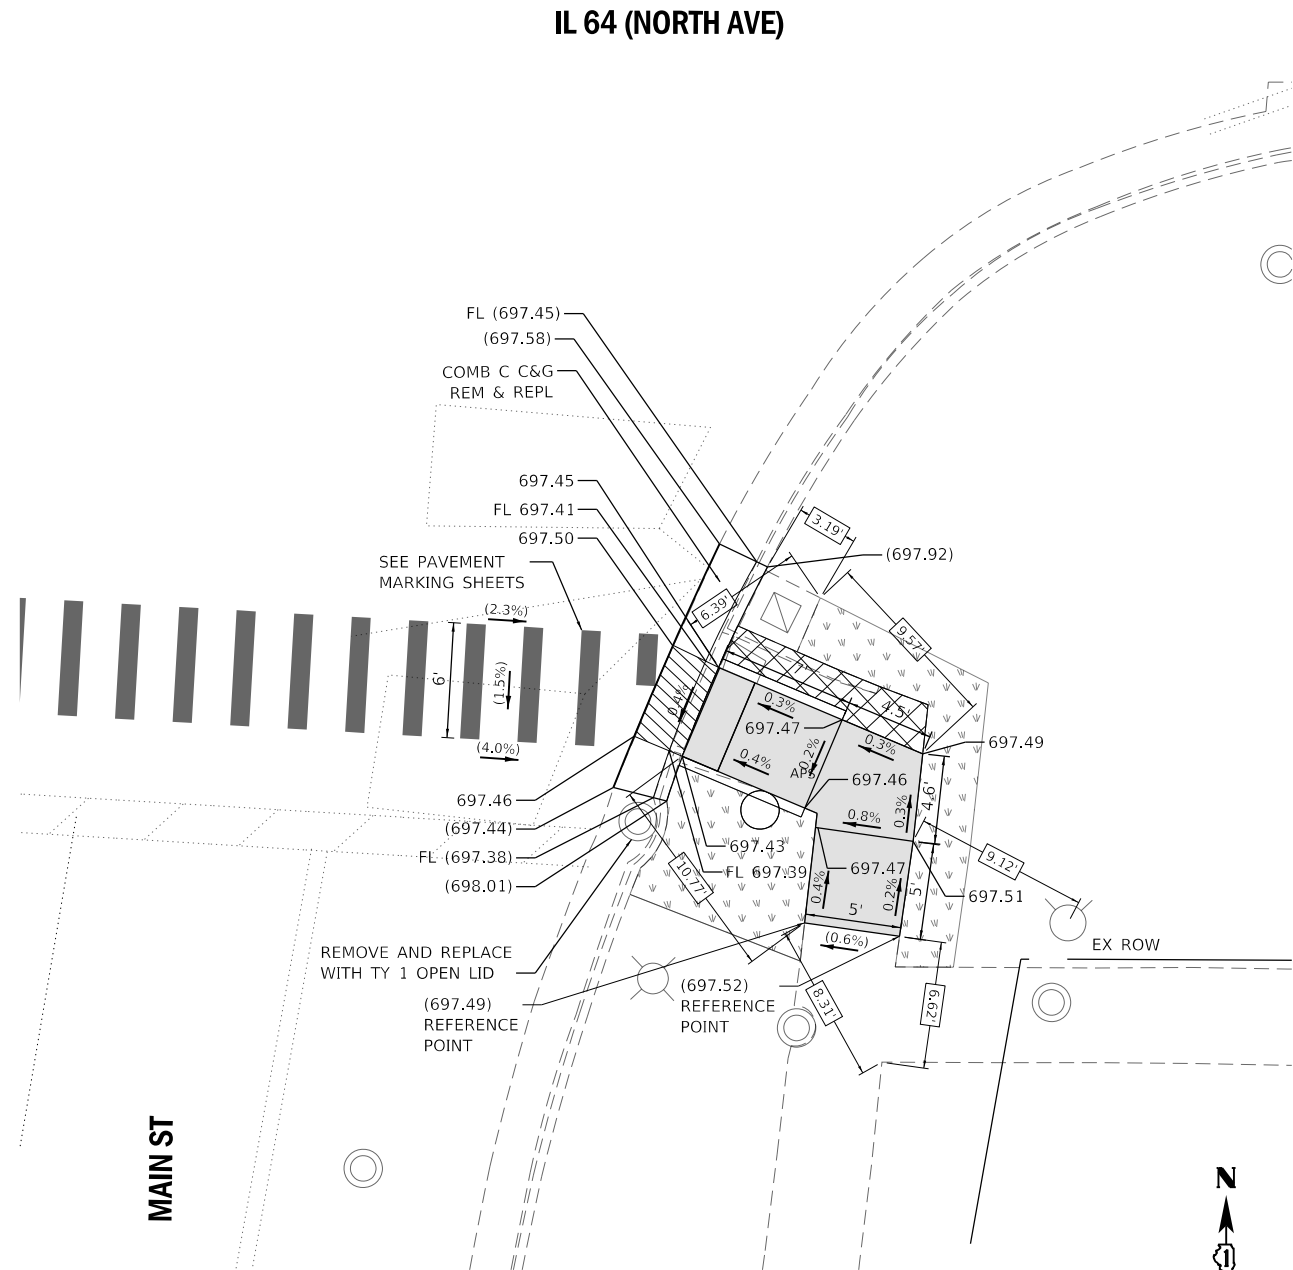

0 5 10 15
SCALE IN FEET

REFERENCE BENCHMARK ELEV 699.23

BENCHMARK : CHISELED "X" ON SOUTHEAST "BURY" BOLT OF FIRE HYDRANT

LOCATION : FIRE HYDRANT ON SOUTHEAST QUADRANT OF IL 64 (NORTH AVE) AND MAIN STREET

LEGEND

- xx.xx' EXISTING LENGTH
() EXISTING ELEVATION/SLOPE
PROPOSED SIDE CURB
EXISTING MAST ARM OR POST
PROPOSED MAST ARM OR POST

- PROPOSED SIDEWALK
PROPOSED SEEDING
DETECTABLE WARNINGS
SIDEWALK/PAVEMENT REMOVAL, REPLACE W/TOPSOIL & SOD
DEPRESSED CURB AND GUTTER

REFERENCE BENCHMARK ELEV 699.23

BENCHMARK : CHISELED "X" ON SOUTHEAST "BURY" BOLT OF FIRE HYDRANT

LOCATION : FIRE HYDRANT ON SOUTHEAST QUADRANT OF IL 64 (NORTH AVE) AND MAIN STREET

Kimley-Horn

© 2021 KIMLEY-HORN AND ASSOCIATES, INC.
4001 WINTERFIELD ROAD, SUITE 600
WARRENVILLE, IL 60555
PHONE: 630.487.4600
WWW.KIMLEY-HORN.COM


USER NAME = JoelTurk	DESIGNED -	REVISED -
	DRAWN -	REVISED -
PLOT SCALE = 10.0000' / in.	CHECKED -	REVISED -
PLOT DATE = 1/24/2025	DATE -	REVISED -

STATE OF ILLINOIS
DEPARTMENT OF TRANSPORTATION

INTERSECTION RAMP DETAILS
IL 64 (NORTH AVE) AND MAIN STREET – SE AND SW CORNERS


SCALE: 1" = 5' SHEET 2 OF 2 SHEETS STA. TO STA.

F.A.P. RTE.	SECTION	COUNTY	TOTAL SHEETS	SHEET NO.
307	2020-264-SUR,SW&TS	DUPAGE	529	57
CONTRACT NO. 62N33				
ILLINOIS FED. AID PROJECT				

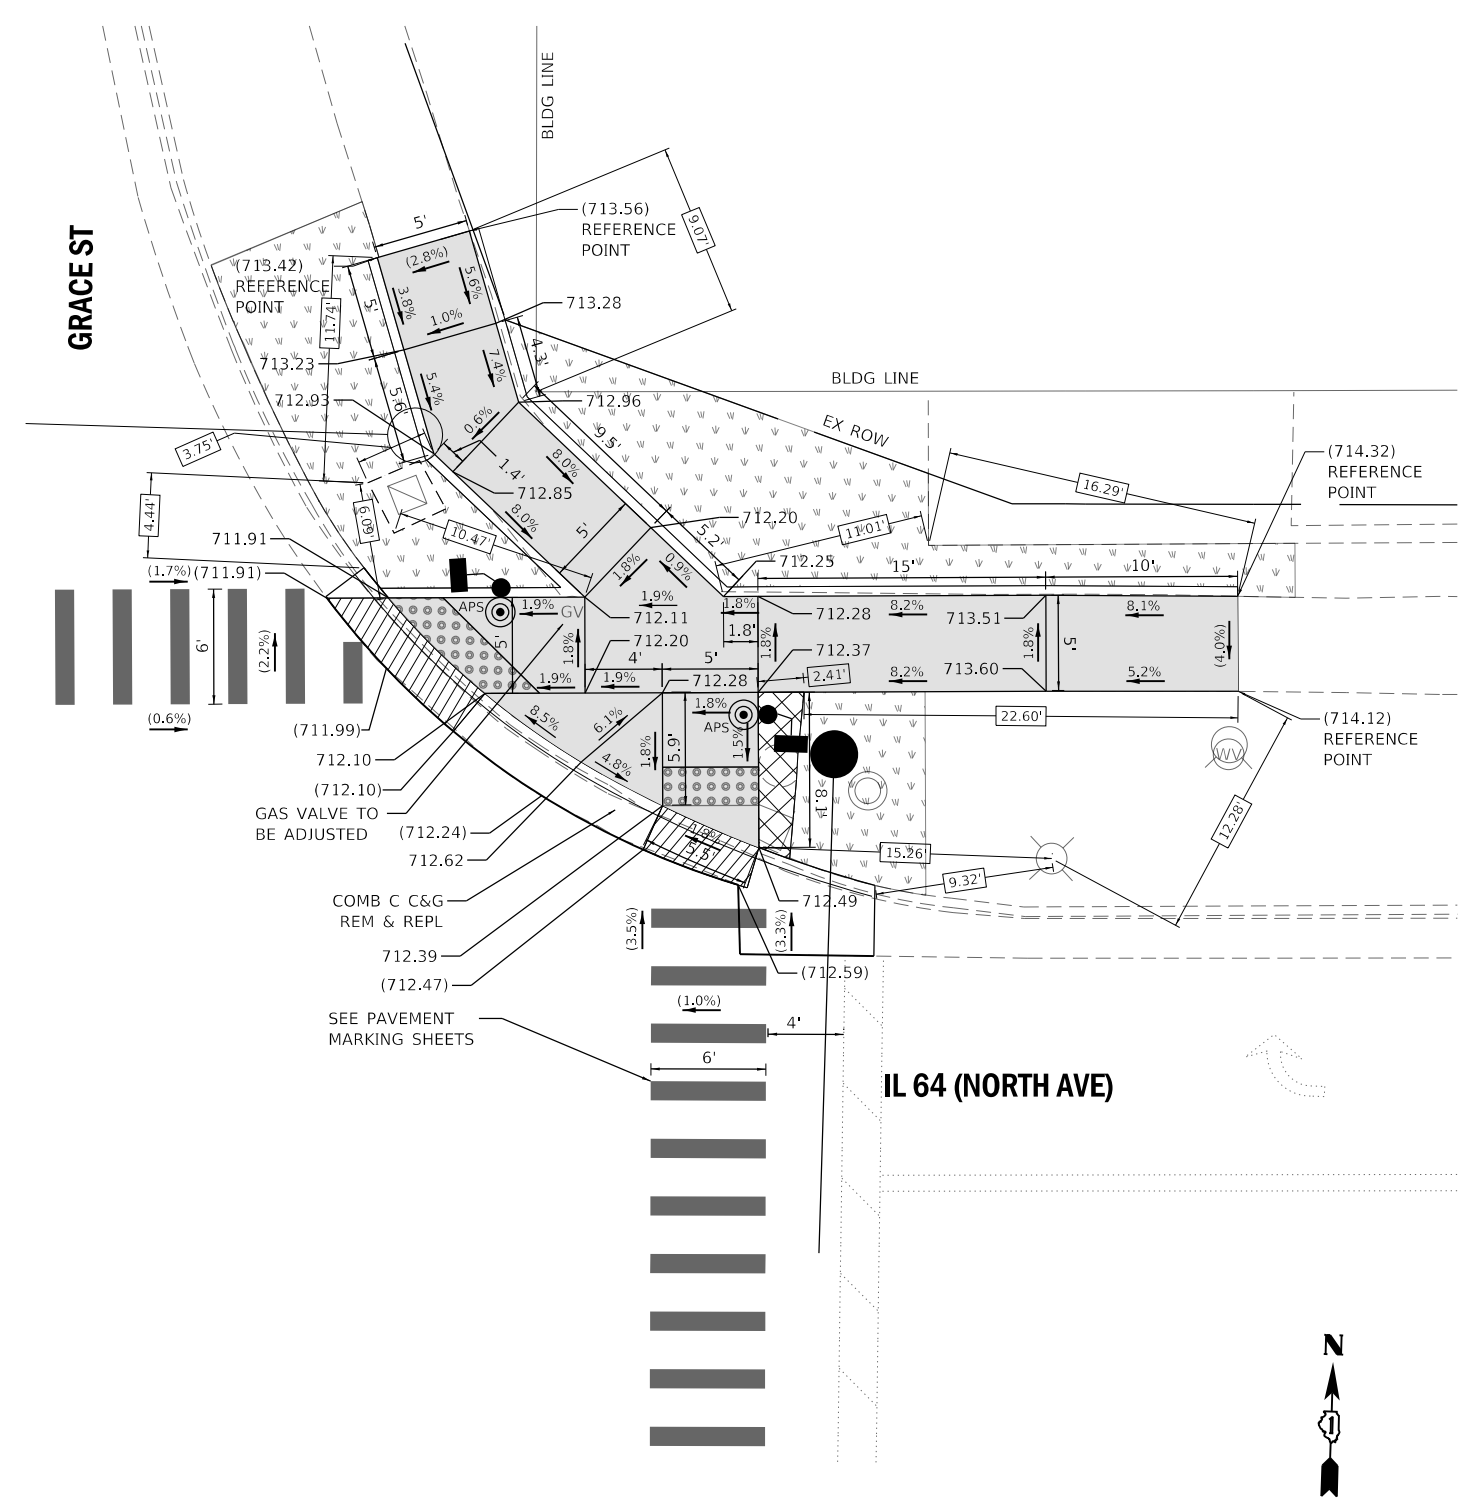


A north arrow pointing upwards with the letter 'N' at the top. Below it is a scale bar labeled 'SCALE IN FEET' with markings at 0, 5, 10, and 15 feet.


F.A.P. RTE.	SECTION	COUNTY	TOTAL SHEETS	SHEET NO.
307	2020-264-SUR,SW&TS	DUPAGE	529	58
		CONTRACT NO. 62N33		
		ILLINOIS FED. AID PROJECT		

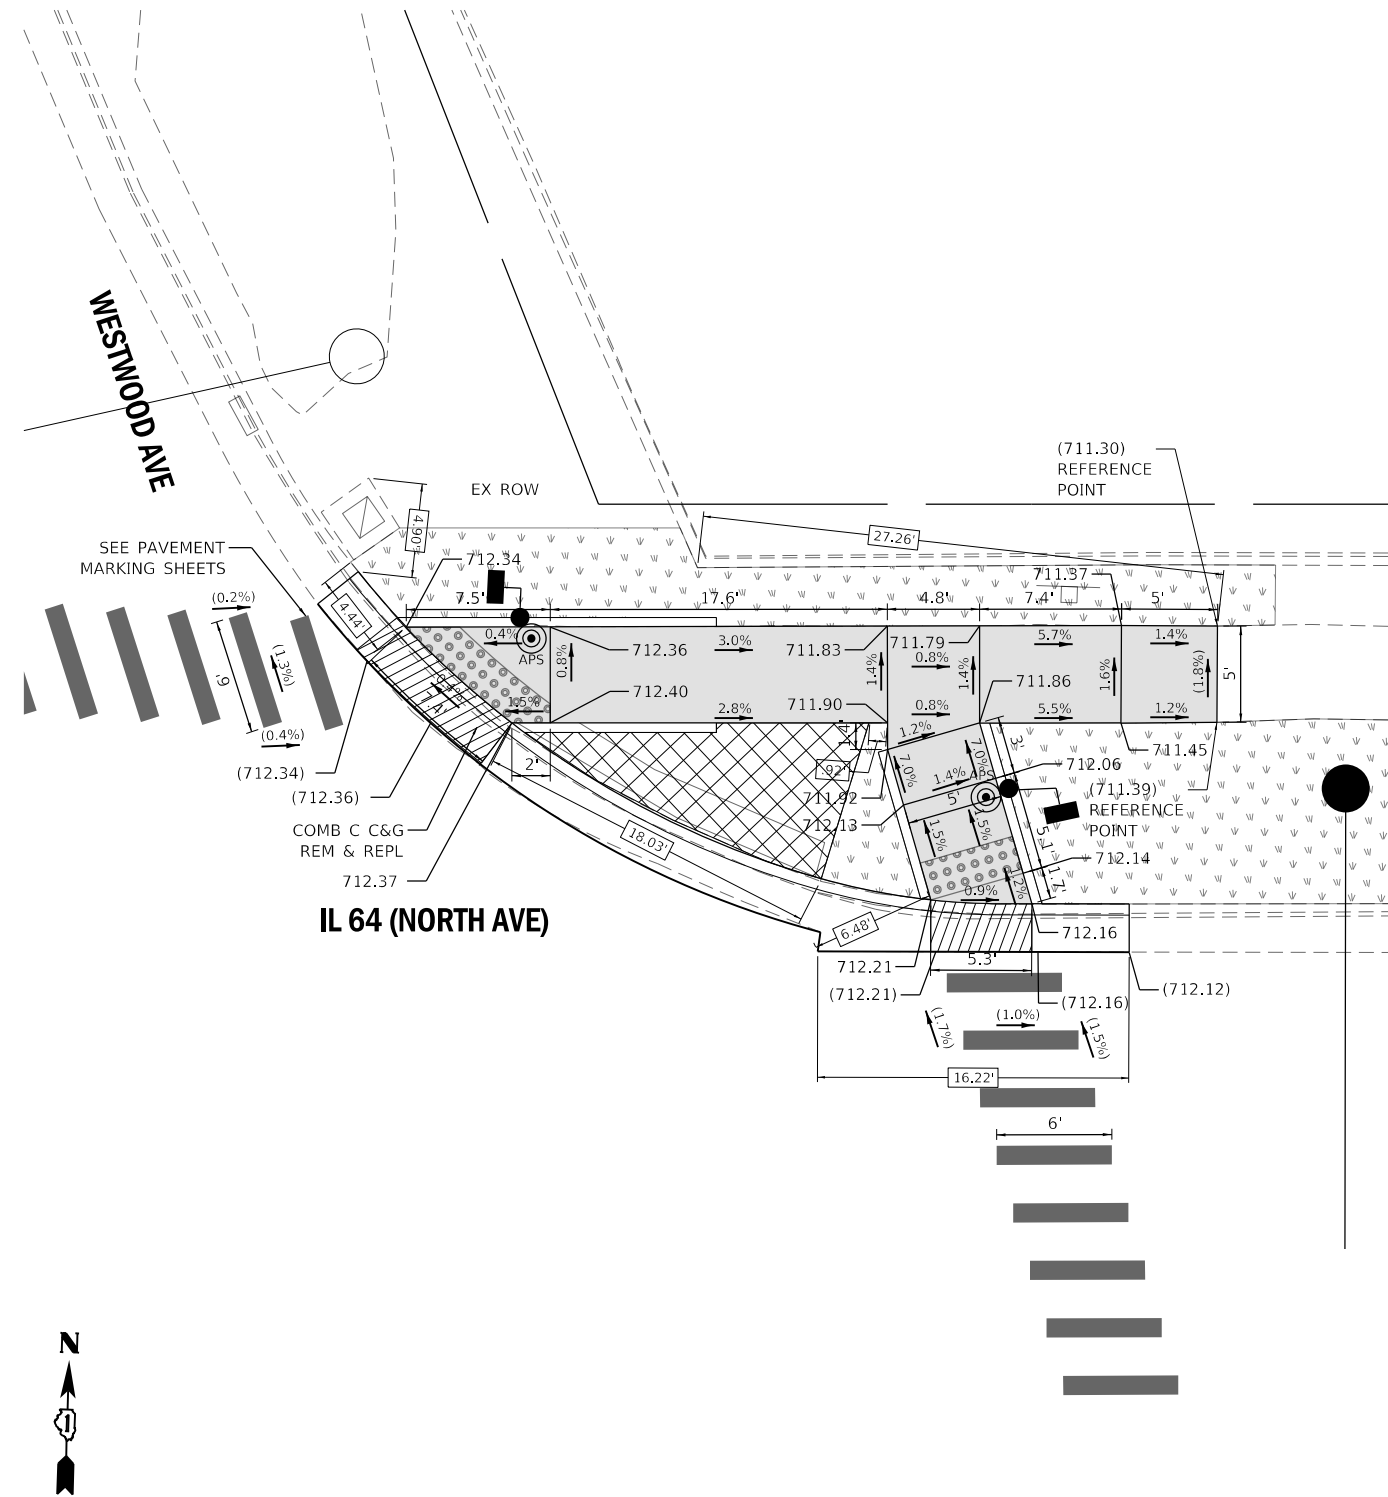

1. SIDEWALK CURBS NEXT TO SIGNAL POSTS WITH APS
SHALL BE CUT SUCH THAT THE PUSH BUTTON IS FLUSH
WITH THE EDGE OF THE SIDEWALK.

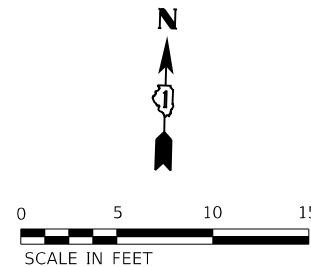

	EXISTING LENGTH
	EXISTING ELEVATION/SLOPE
	PROPOSED SIDE CURB
	EXISTING MAST ARM OR POST
	PROPOSED MAST ARM OR POST

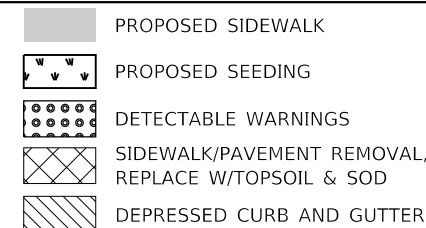

LOCATION : SOUTHEAST CORNER OF IL 64 (NORTH AVE)
AND WESTWOOD AVENUE / LINCOLN AVENUE

LOCATION : SOUTHEAST CORNER OF IL 64 (NORTH AVE)
AND WESTWOOD AVENUE / LINCOLN AVENUE




1. SIDEWALK CURBS NEXT TO SIGNAL POSTS WITH APS
SHALL BE CUT SUCH THAT THE PUSH BUTTON IS FLUSH
WITH THE EDGE OF THE SIDEWALK.



0 5 10 15
SCALE IN FEET

	EXISTING LENGTH
	EXISTING ELEVATION/SLOPE
	PROPOSED SIDE CURB
	EXISTING MAST ARM OR POST
	PROPOSED MAST ARM OR POST

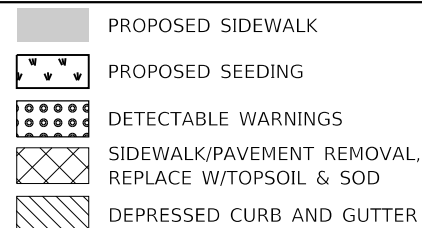

LOCATION : FIRE HYDRANT ON NORTHEAST QUADRANT OF
IL 64 (NORTH AVE) AND WESTMORE AVENUE



REVISED	-
REVISED	-
REVISED	-
REVISED	-


**STATE OF ILLINOIS
DEPARTMENT OF TRANSPORTATION**

INTERSECTION RAMP DETAILS
IL 64 (NORTH AVE) AND WESTMORE AVENUE – NE AND NW CORNERS

SCALE: 1" = 5'	SHEET 1	OF 2	SHEETS	STA.	TO STA.
----------------	---------	------	--------	------	---------

F.A.P. RTE.	SECTION	COUNTY	TOTAL SHEETS	SHEET NO.
307	2020-264-SUR,SW&TS	DUPAGE	529	62
		CONTRACT NO. 62N33		
ILLINOIS		FED. AID PROJECT		

IL 64 (NORTH AVE)

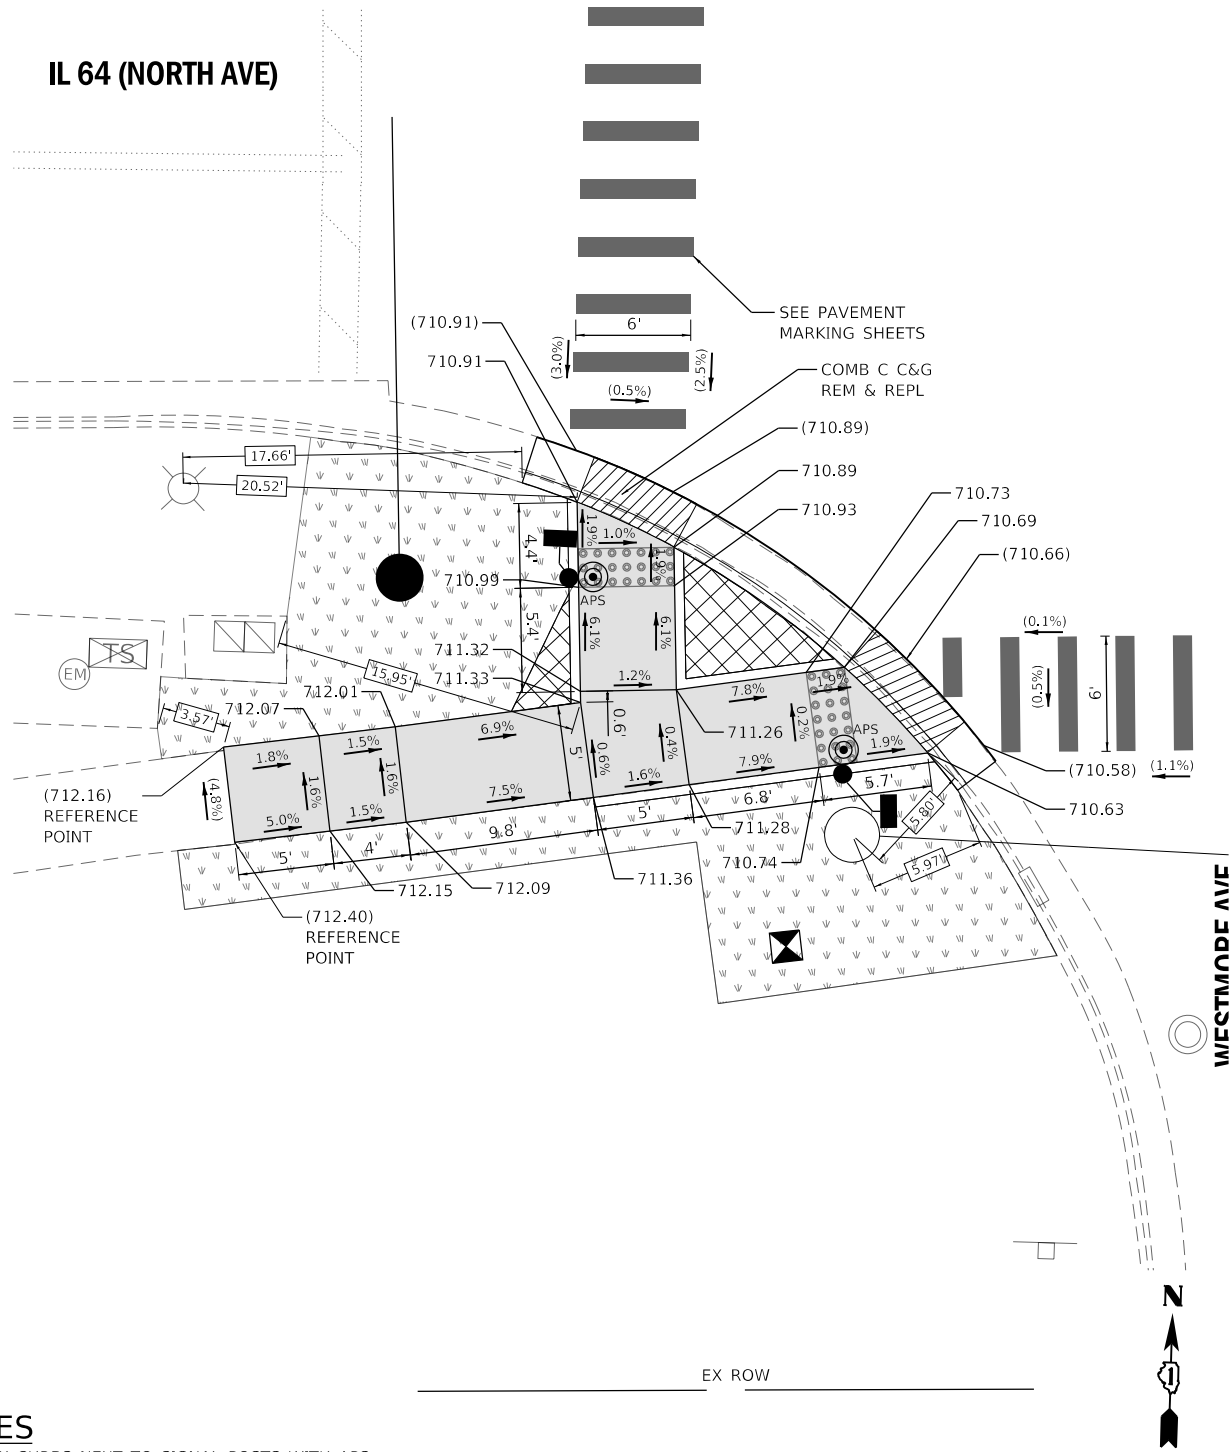

NOTES

1. SIDEWALK CURBS NEXT TO SIGNAL POSTS WITH APS SHALL BE CUT SUCH THAT THE PUSH BUTTON IS FLUSH WITH THE EDGE OF THE SIDEWALK.




LEGEND

- xx.xx' EXISTING LENGTH
() EXISTING ELEVATION/SLOPE
PROPOSED SIDE CURB
○ EXISTING MAST ARM OR POST
● PROPOSED MAST ARM OR POST

- PROPOSED SIDEWALK
PROPOSED SEEDING
DETECTABLE WARNINGS
SIDEWALK/PAVEMENT REMOVAL, REPLACE W/TOPSOIL & SOD
DEPRESSED CURB AND GUTTER

IL 64 (NORTH AVE)

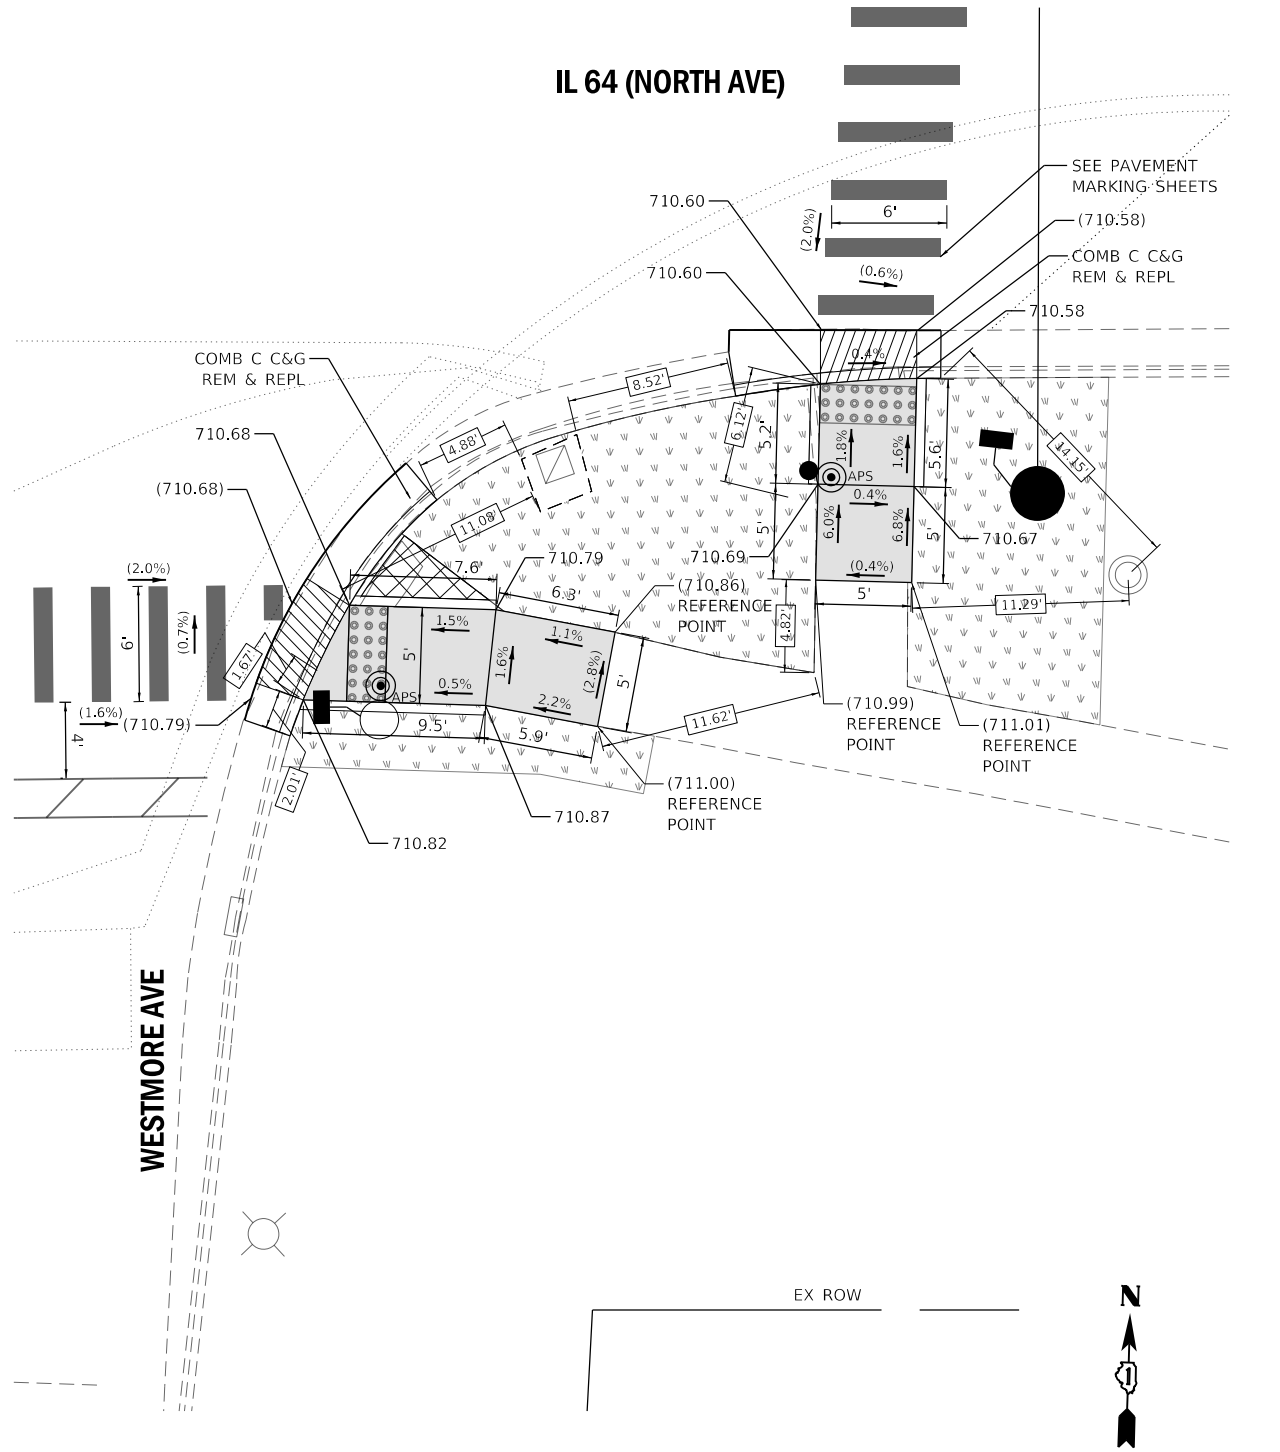

REFERENCE BENCHMARK ELEV NOT PROVIDED

BENCHMARK : CHISELED "X" ON SOUTHEAST ARROW BOLT

LOCATION : FIRE HYDRANT ON NORTHEAST QUADRANT OF IL 64 (NORTH AVE) AND WESTMORE AVENUE

REFERENCE BENCHMARK ELEV NOT PROVIDED

BENCHMARK : CHISELED "X" ON SOUTHEAST ARROW BOLT

LOCATION : FIRE HYDRANT ON NORTHEAST QUADRANT OF IL 64 (NORTH AVE) AND WESTMORE AVENUE

KimleyHorn

© 2021 KIMLEY-HORN AND ASSOCIATES, INC.
4001 WINTFIELD ROAD, SUITE 600
WARRENVILLE, IL 60555
PHONE: 630.487.4600
WWW.KIMLEY-HORN.COM

USER NAME = JoelTurk
DESIGNED -
DRAWN -
PLOT SCALE = 10.0000 ' / in.
PLOT DATE = 1/24/2025

DESIGNED -
DRAWN -
CHECKED -
DATE -


REVISED -
REVISED -
REVISED -
REVISED -

STATE OF ILLINOIS
DEPARTMENT OF TRANSPORTATION

INTERSECTION RAMP DETAILS
IL 64 (NORTH AVE) AND WESTMORE AVENUE - SE AND SW CORNERS


SCALE: 1" = 5' SHEET 2 OF 2 SHEETS STA. TO STA.

F.A.P. RTE.	SECTION	COUNTY	TOTAL SHEETS	SHEET NO.
307	2020-264-SUR, SW&TS	DUPAGE	529	63
CONTRACT NO. 62N33				
ILLINOIS FED. AID PROJECT				

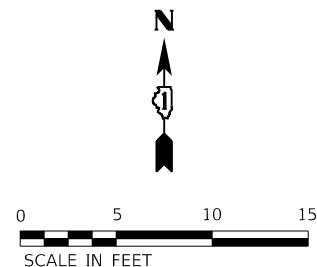


F.A.P. RTE.	SECTION	COUNTY	TOTAL SHEETS	SHEET NO.
307	2020-264-SUR,SW&TS	DUPAGE	529	64
		CONTRACT NO. 62N33		
		ILLINOIS	FED. AID PROJECT	

MODEL: Default
FILE: \\kimley-horn-bentley.com\kbs\p-w-01\Documents\01 Active Projects\WW-CUS-160950\100 - IL 64\Phase III\2 Design\CAD\Plan Sheets\ADA & PaceWest_Corridor\100121-ph-ADA-Addison-02_KHA.dgn

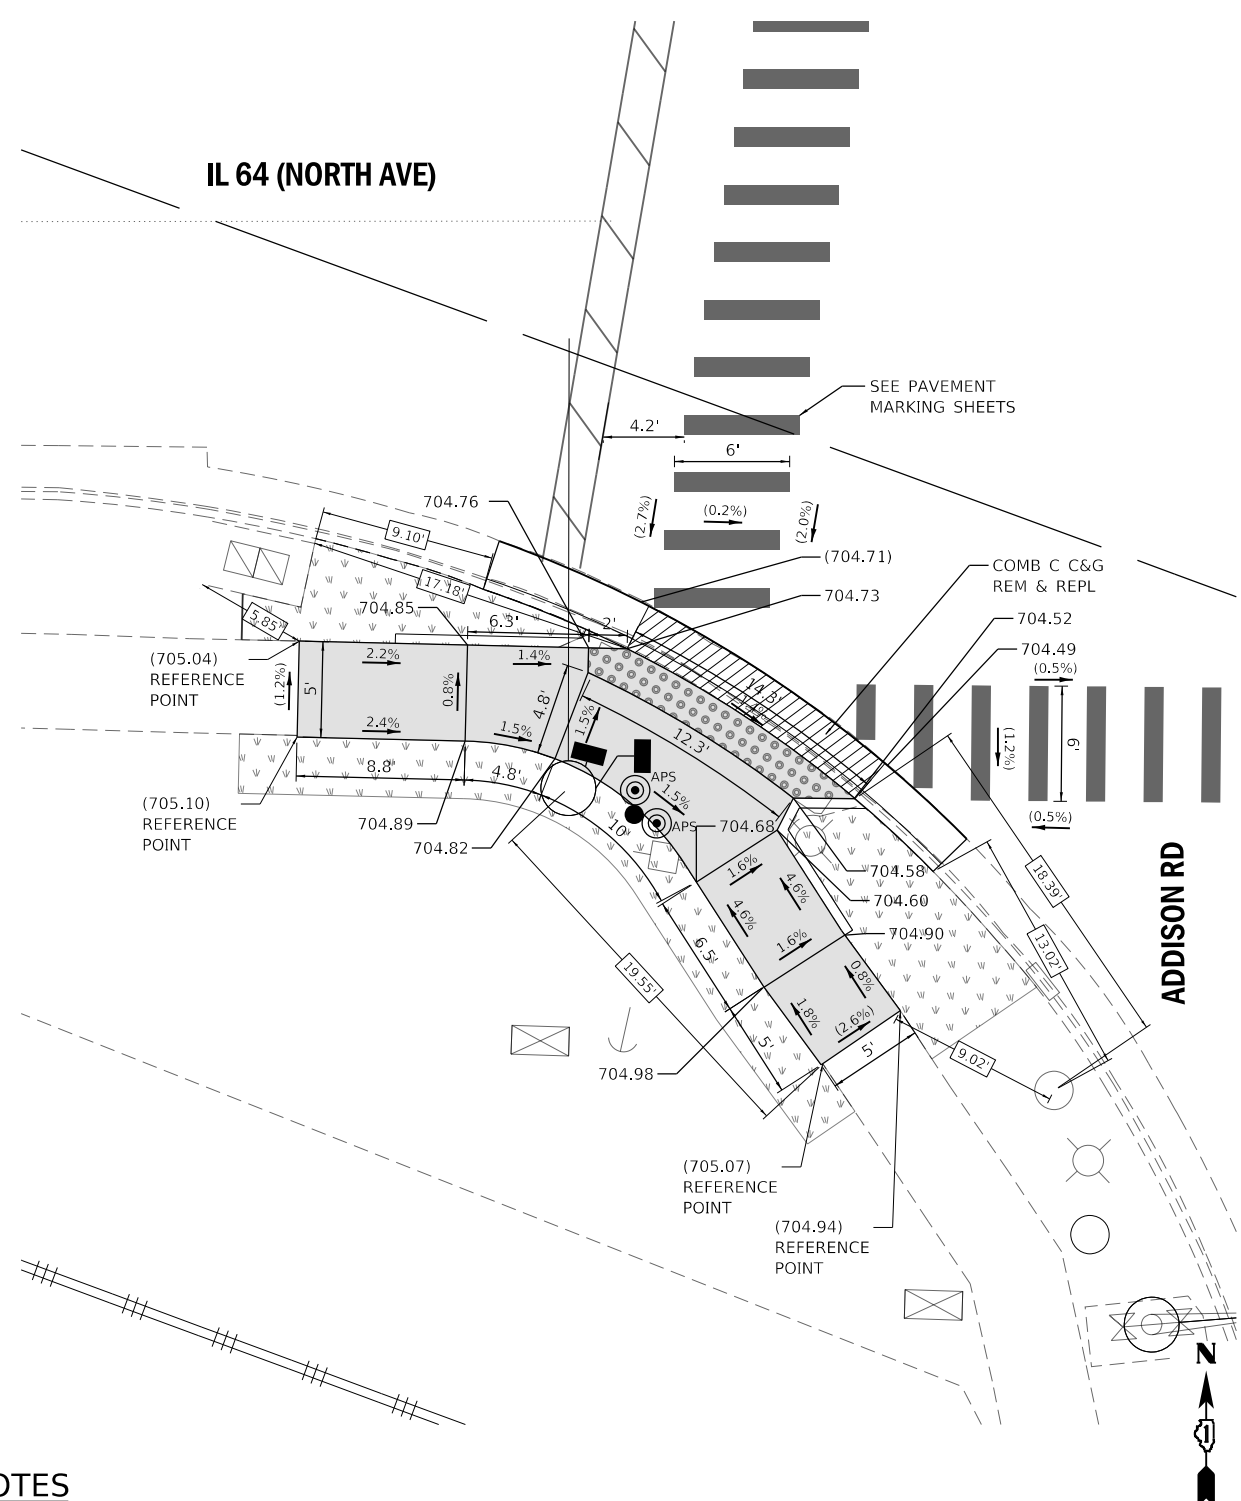

NOTES

1. SIDEWALK CURBS NEXT TO SIGNAL POSTS WITH APS SHALL BE CUT SUCH THAT THE PUSH BUTTON IS FLUSH WITH THE EDGE OF THE SIDEWALK.

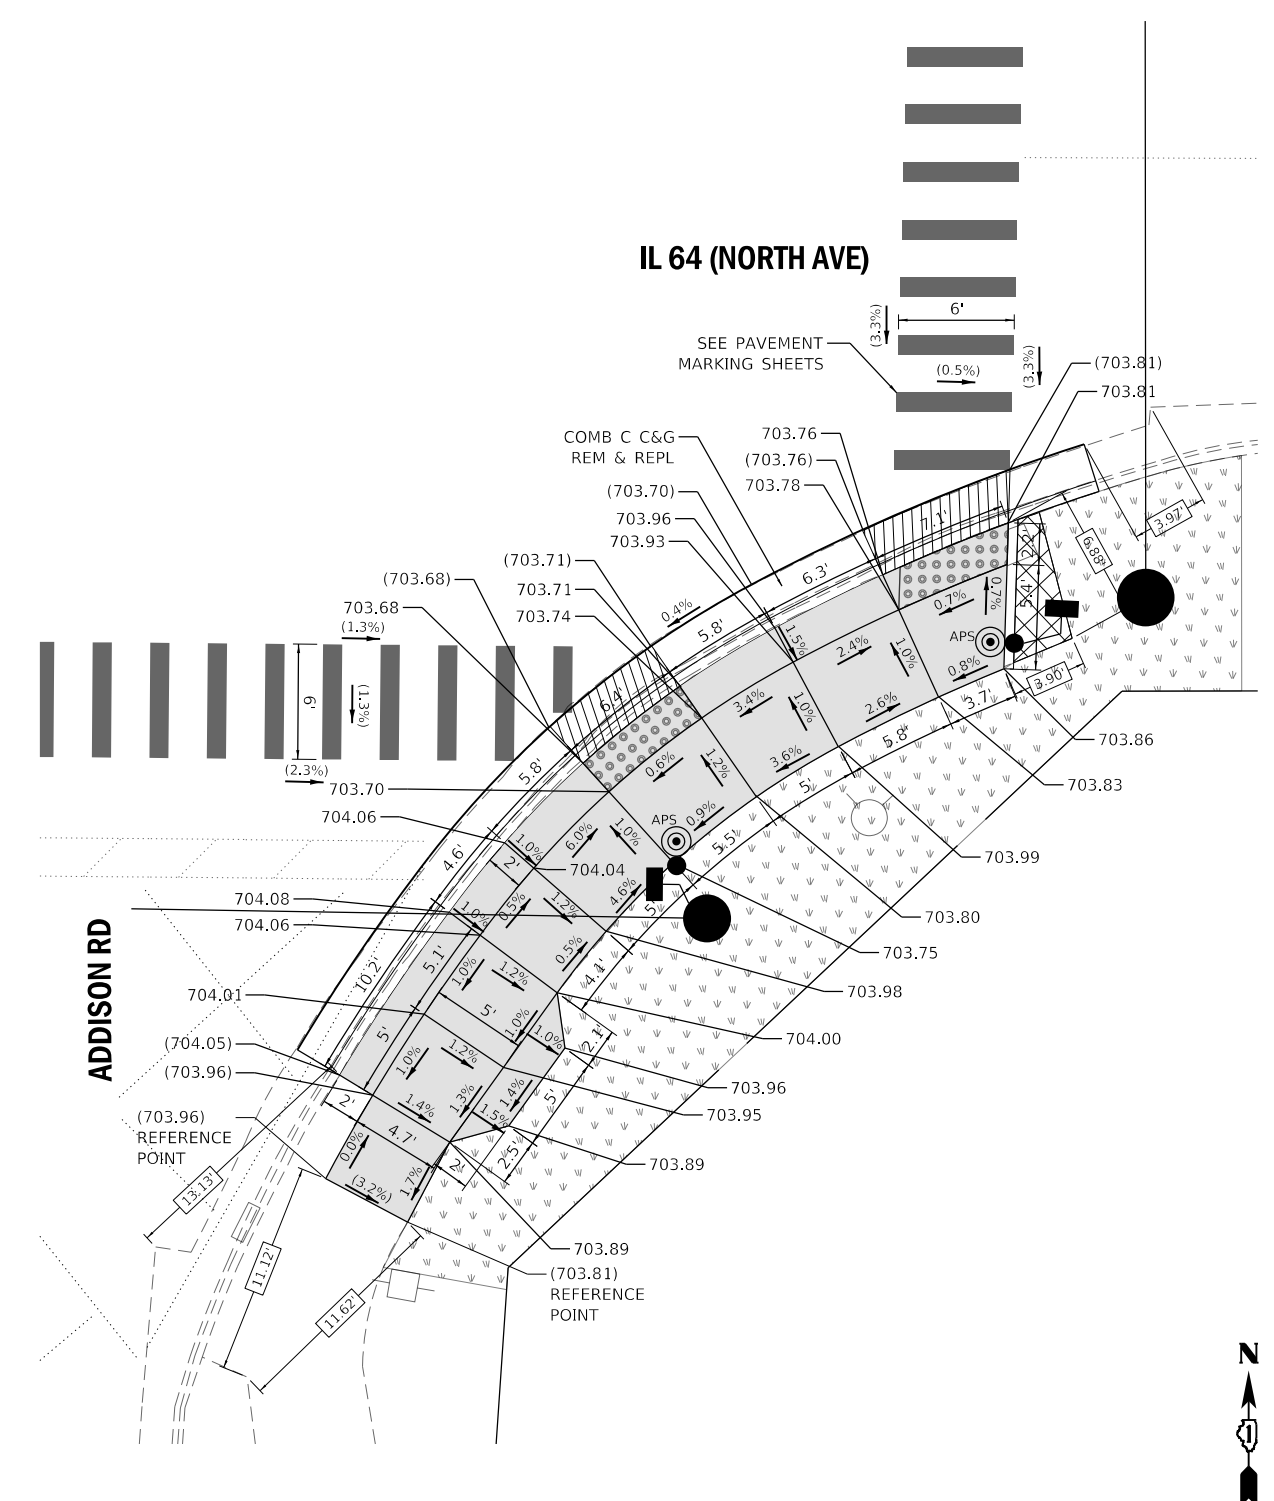

LEGEND

xx.xx'	EXISTING LENGTH		PROPOSED SIDEWALK
()	EXISTING ELEVATION/SLOPE		PROPOSED SEEDING
	PROPOSED SIDE CURB		DETECTABLE WARNINGS
	EXISTING MAST ARM OR POST		SIDEWALK/PAVEMENT REMOVAL, REPLACE W/TOPSOIL & SOD
	PROPOSED MAST ARM OR POST		DEPRESSED CURB AND GUTTER

REFERENCE BENCHMARK ELEV 705.48
BENCHMARK : CHISELED "X" ON BURY TAG BOLT
LOCATION : FIRE HYDRANT IN NORTHEAST CORNER OF IL 64 (NORTH AVE) AND ADDISON ROAD

REFERENCE BENCHMARK ELEV 705.48
BENCHMARK : CHISELED "X" ON BURY TAG BOLT
LOCATION : FIRE HYDRANT IN NORTHEAST CORNER OF IL 64 (NORTH AVE) AND ADDISON ROAD




USER NAME	= JoelTurk
DESIGNED	-
DRAWN	-
PLOT SCALE	= 10.0000 ' / in.
CHECKED	-
DATE	-
PLOT DATE	= 1/24/2025

DESIGNED	-
REVIS	-
REVIS	-
REVIS	-
REVIS	-

STATE OF ILLINOIS
DEPARTMENT OF TRANSPORTATION

INTERSECTION RAMP DETAILS
IL 64 (NORTH AVE) AND ADDISON RD - SE AND SW CORNERS
SCALE: 1" = 5'
SHEET 2 OF 3 SHEETS
STA. TO STA.

F.A.P. RTE.	SECTION	COUNTY	TOTAL SHEETS	SHEET NO.
307	2020-264-SUR,SW&TS	DUPAGE	529	65
CONTRACT NO. 62N33				
ILLINOIS FED. AID PROJECT				

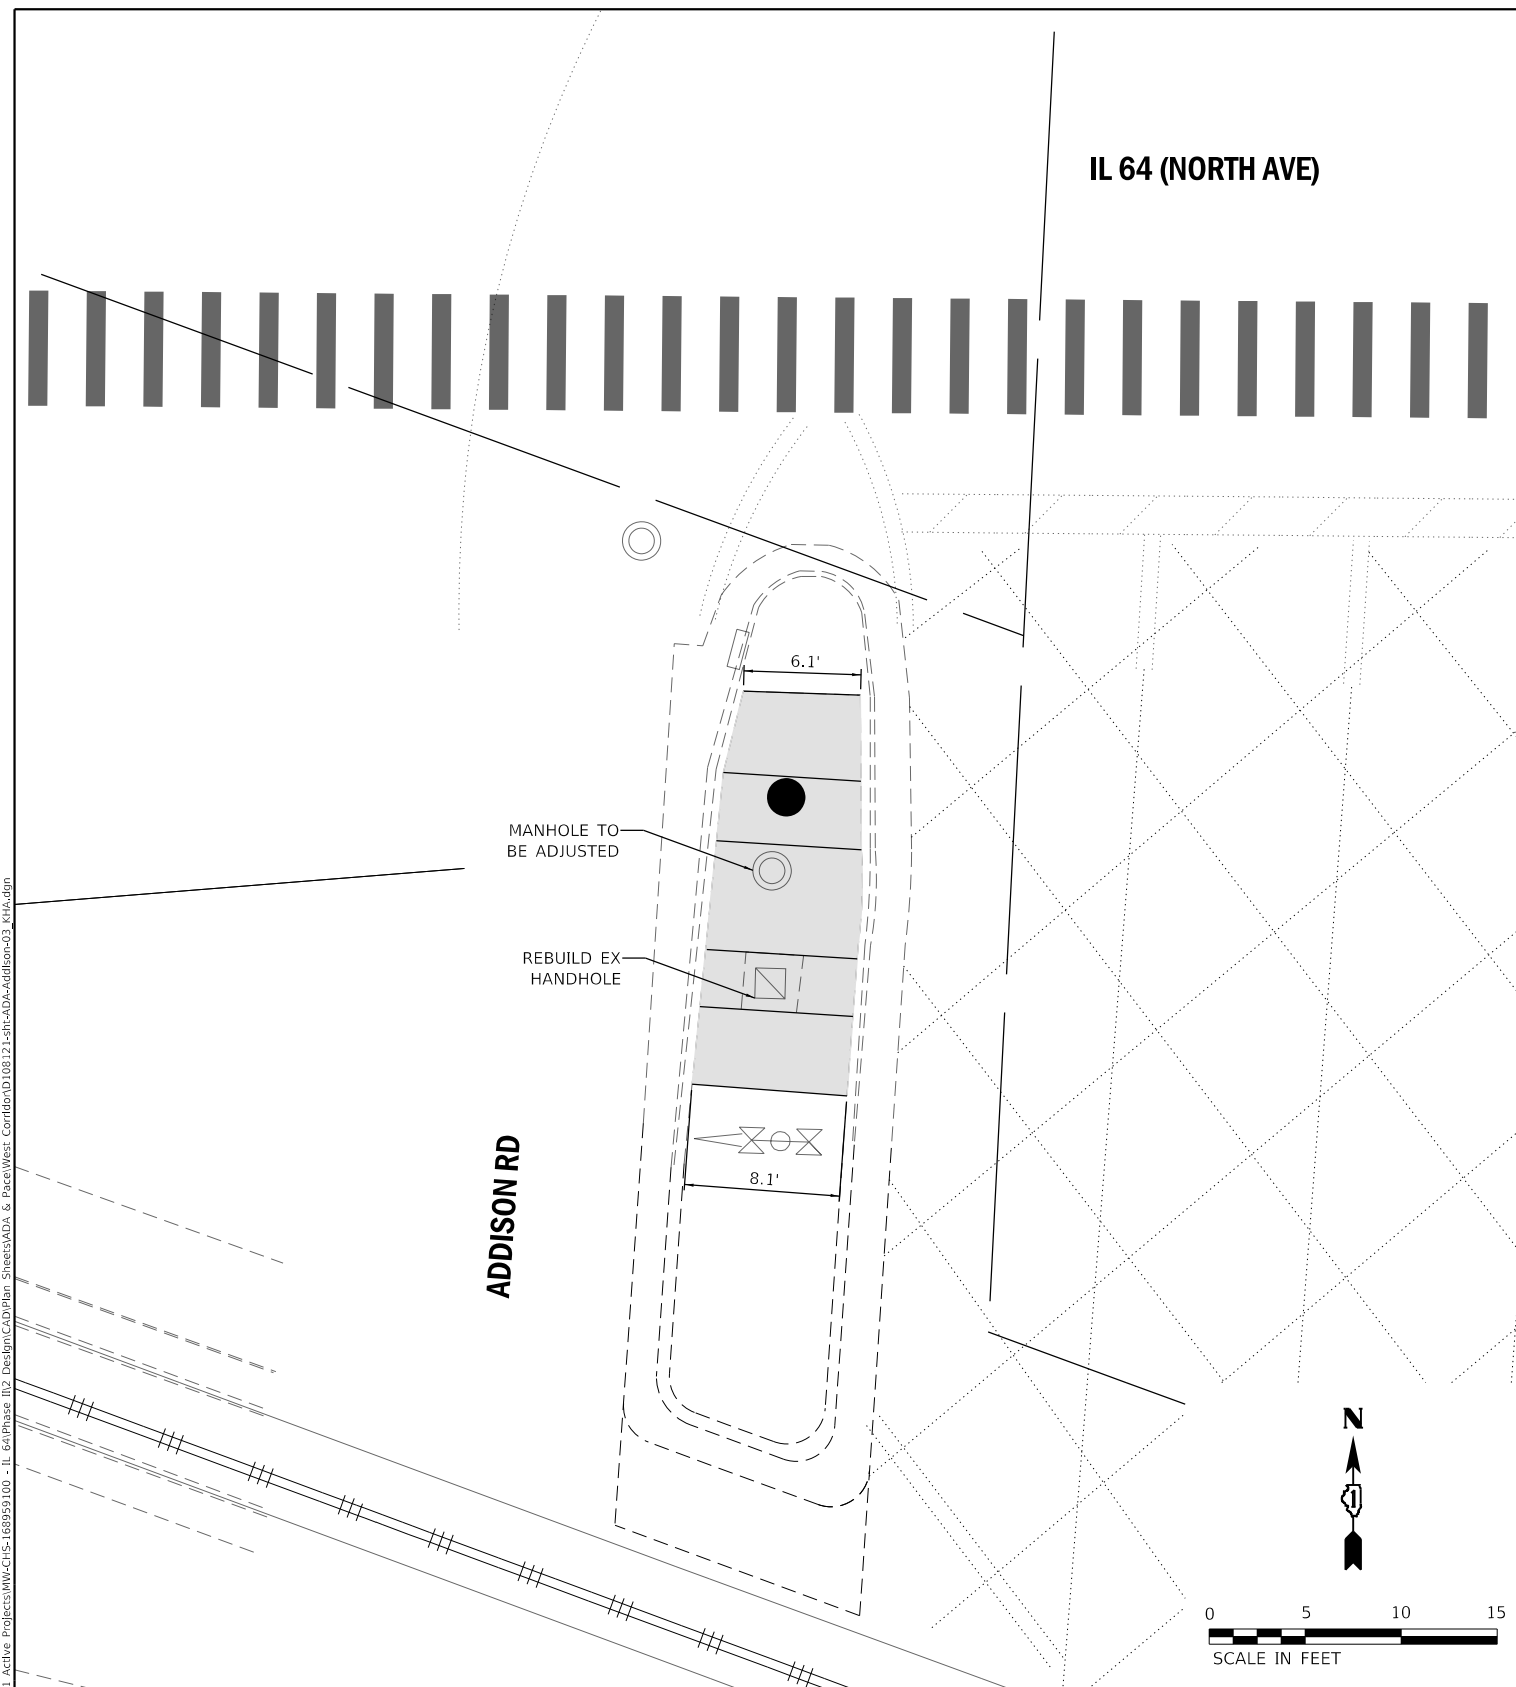

IL 64 (NORTH AVE)

MANHOLE TO
BE ADJUSTED

REBUILD EX
HANDHOLE

ADDISON RD

6.1'

3.1'



0 5 10 15

SCALE IN FEET

REFERENCE BENCHMARK ELEV 705.48

BENCHMARK : CHISELED "X" ON BURY TAG BOLT

LOCATION : FIRE HYDRANT IN NORTHEAST CORNER OF NORTH AVENUE
AND ADDISON ROAD

LEGEND

	EXISTING LENGTH
	EXISTING ELEVATION/SLOPE
	PROPOSED SIDE CURB
	EXISTING MAST ARM OR POST
	PROPOSED MAST ARM OR POST

	PROPOSED SIDEWALK
	PROPOSED SEEDING
	DETECTABLE WARNINGS
	SIDEWALK/PAVEMENT REMOVAL REPLACE W/TOPSOIL & SOD
	DEPRESSED CURB AND GUTTER

Kimley»Horn

© 2021 KIMLEY-HORN AND ASSOCIATES, INC.
4201 WINFIELD ROAD, SUITE 600
WARRENVILLE, IL 60555
PHONE: 630-487-5550
WWW.KIMLEY-HORN.COM

USER NAME = Joel,Turk	DESIGNED -
	DRAWN -
PLOT SCALE = 10.0000 ' / in.	CHECKED -
PLOT DATE = 1/24/2025	DATE -

REVISED	-
REVISED	-
REVISED	-
REVISED	-

**STATE OF ILLINOIS
DEPARTMENT OF TRANSPORTATION**

INTERSECTION RAMP DETAILS
IL 64 (NORTH AVE) AND ADDISON RD – SOUTH MEDIAN

SCALE: 1" = 5'	SHEET 3	OF 3	SHEETS	STA.	TO STA.
----------------	---------	------	--------	------	---------

F.A.P. RTE.	SECTION	COUNTY	TOTAL SHEETS	SHEET NO.
307	2020-264-SUR,SW&TS	DUPAGE	529	66
		CONTRACT NO. 62N33		
ILLINOIS		FED. AID PROJECT		



1. SIDEWALK CURBS NEXT TO SIGNAL POSTS WITH APS SHALL BE CUT SUCH THAT THE PUSH BUTTON IS FLUSH WITH THE EDGE OF THE SIDEWALK.

LOCATION : LIGHT POLE IN NORTHEAST CORNER OF IL 64 (NORTH AVE) AND MICHIGAN AVENUE, APPROXIMATELY 80' EAST OF MICHIGAN AVENUE


	EXISTING LENGTH
	EXISTING ELEVATION/SLOPE
	PROPOSED SIDE CURB
	EXISTING MAST ARM OR POST
	PROPOSED MAST ARM OR POST

	PROPOSED SIDEWALK
	PROPOSED SEEDING
	DETECTABLE WARNINGS
	SIDEWALK/PAVEMENT REMOVAL, REPLACE W/TOPSOIL & SOD
	DEPRESSED CURB AND GUTTER






LOCATION : LIGHT POLE IN NORTHEAST CORNER OF IL 64 (NORTH AVE) AND
MICHIGAN AVENUE, APPROXIMATELY 80' EAST OF MICHIGAN AVENUE

MODEL: Default
FILE: \\mhc-pw-bentley.com\kbpw-d1\Documents\01 Active Projects\WW-CUS-160950100 - IL 64\Phase III\2 Design\CAD\Plan Sheets\ADA & PaceWest Corda\0108171-ph-ADA-Michigan-02.kim.dgn

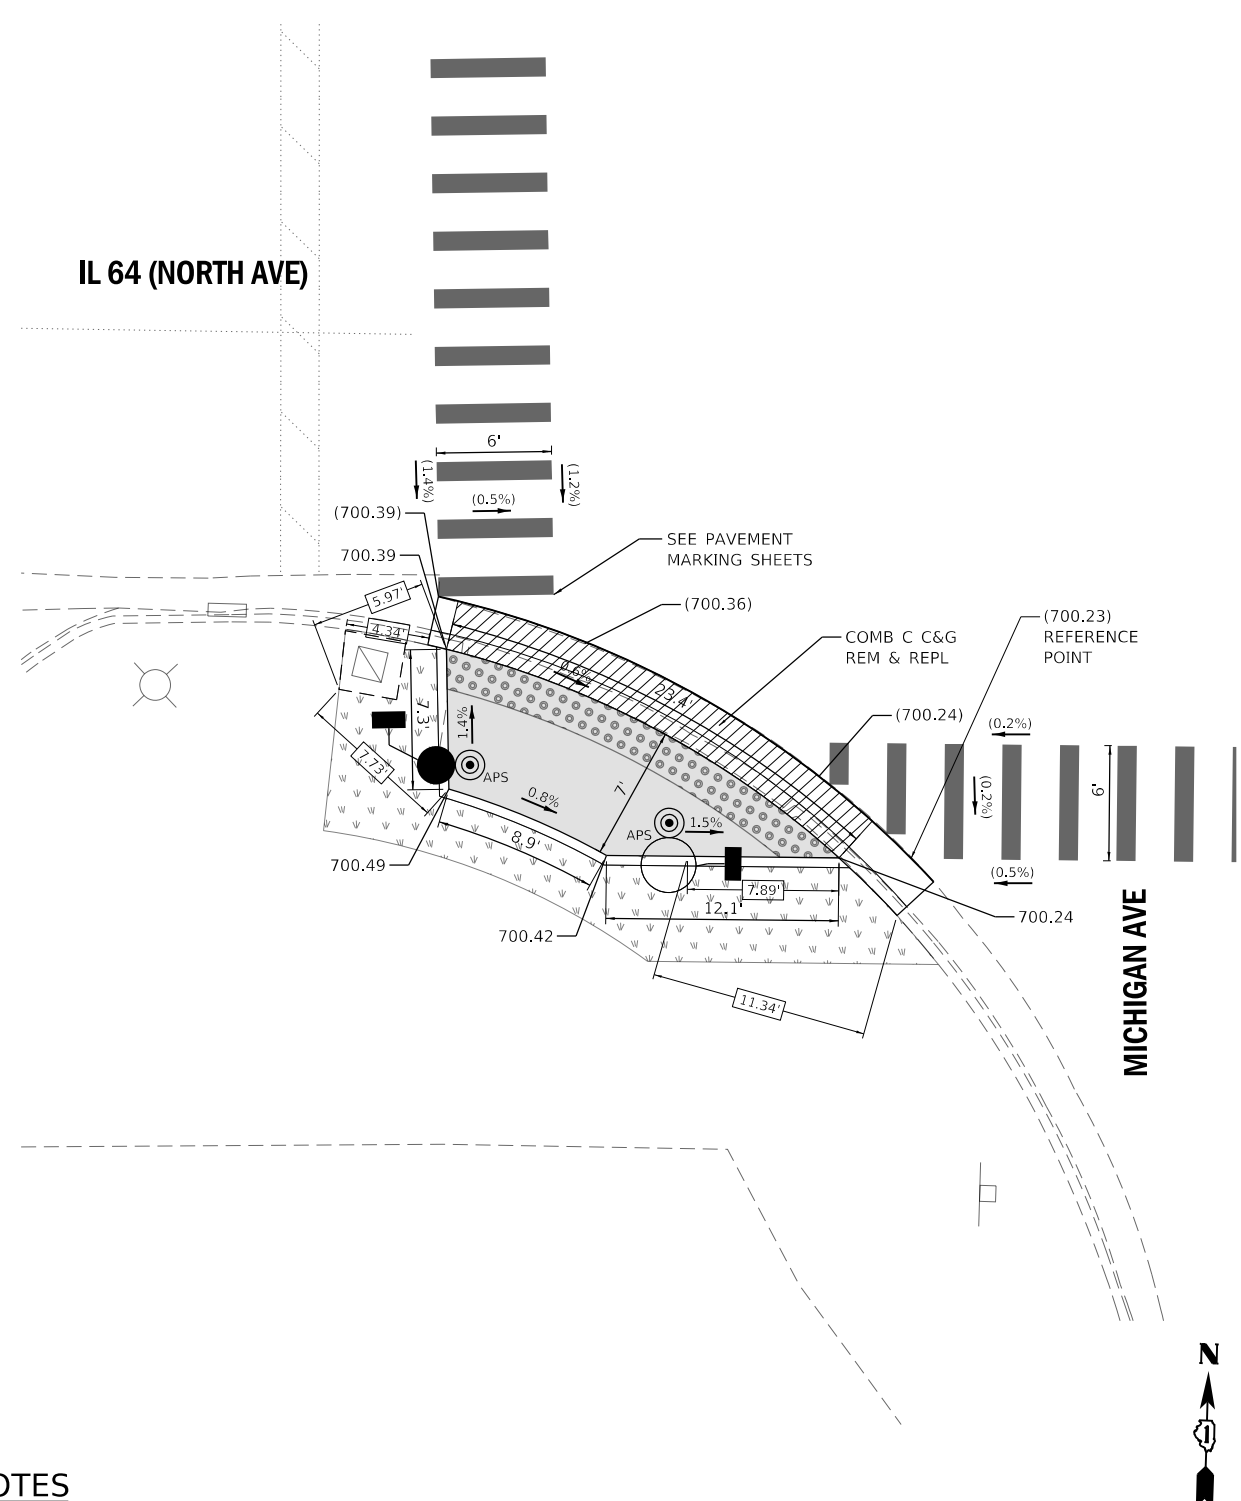

NOTES

1. SIDEWALK CURBS NEXT TO SIGNAL POSTS WITH APS SHALL BE CUT SUCH THAT THE PUSH BUTTON IS FLUSH WITH THE EDGE OF THE SIDEWALK.

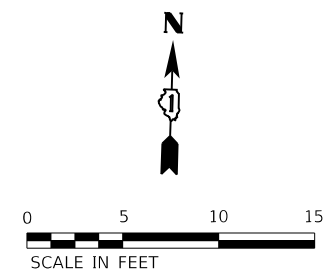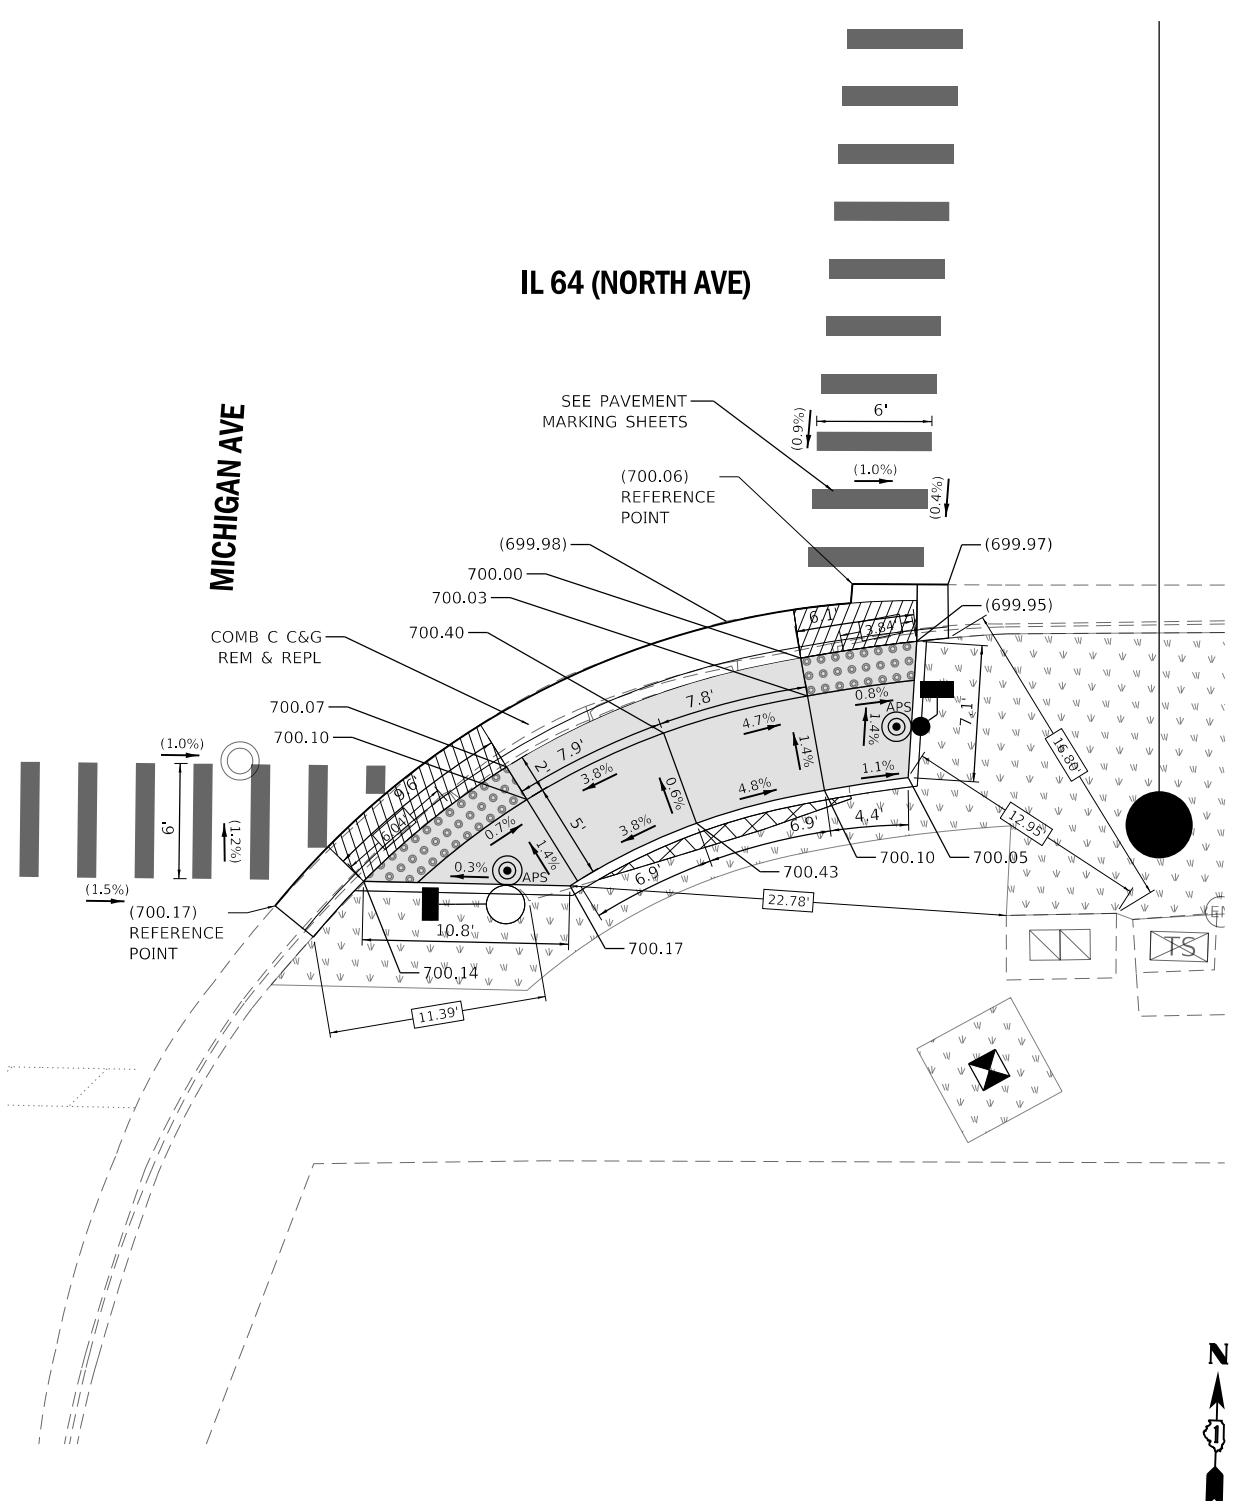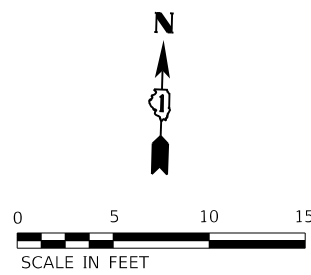

REFERENCE BENCHMARK ELEV 699.76

BENCHMARK : CHISELED SQUARE ON CONCRETE FOUNDATION

LOCATION : LIGHT POLE IN NORTHEAST CORNER OF IL 64 (NORTH AVE) AND MICHIGAN AVENUE, APPROXIMATELY 80' EAST OF MICHIGAN AVENUE

LEGEND	
xx.xx'	EXISTING LENGTH
()	EXISTING ELEVATION/SLOPE
---	PROPOSED SIDE CURB
○	EXISTING MAST ARM OR POST
●	PROPOSED MAST ARM OR POST
■	PROPOSED SIDEWALK
▼	PROPOSED SEEDING
●●●	DETECTABLE WARNINGS
▨	SIDEWALK/PAVEMENT REMOVAL, REPLACE W/TOPSOIL & SOD
▩	DEPRESSED CURB AND GUTTER


REFERENCE BENCHMARK ELEV 699.76

BENCHMARK : CHISLED SQUARE ON CONCRETE FOUNDATION

LOCATION : LIGHT POLE IN NORTHEAST CORNER OF IL 64 (NORTH AVE) AND MICHIGAN AVENUE, APPROXIMATELY 80' EAST OF MICHIGAN AVENUE




Kimley»Horn © 2021 KIMLEY-HORN AND ASSOCIATES, INC. 4001 WINDFIELD ROAD, SUITE 600 WARRENVILLE, IL 60555 PHONE: 630-487-4600 WWW.KIMLEY-HORN.COM	USER NAME = JoelTurk		DESIGNED -	REVISED -	STATE OF ILLINOIS DEPARTMENT OF TRANSPORTATION	INTERSECTION RAMP DETAILS IL 64 (NORTH AVE) AND MICHIGAN AVENUE - SE AND SW CORNERS			F.A.P. RTE.	SECTION	COUNTY	TOTAL SHEETS	SHEET NO.
	DRAWN -		CHECKED -	REVISED -		SCALE: 1" = 5'			307	2020-264-SUR,SW&TS	DUPAGE	529	68
	PLOT SCALE = 10.0000 ' / in.		DATE -	REVISED -		SHEET 2 OF 2 SHEETS			CONTRACT NO. 62N33				
	PLOT DATE = 1/24/2025		DATE -	REVISED -		STA. TO STA.			ILLINOIS FED. AID PROJECT				

MODEL Default
FILE Name: p:\work\paw-bentley.com\khp-w-01\Documents\01 Active Projects\WW-CHS-160950\100 - IL 64\Phase III\2 Design\CAD\Plan Sheets\ADA & PaceWest\CAD\Plan Sheets\ADA-VIII-EX-01_KHA.dgn

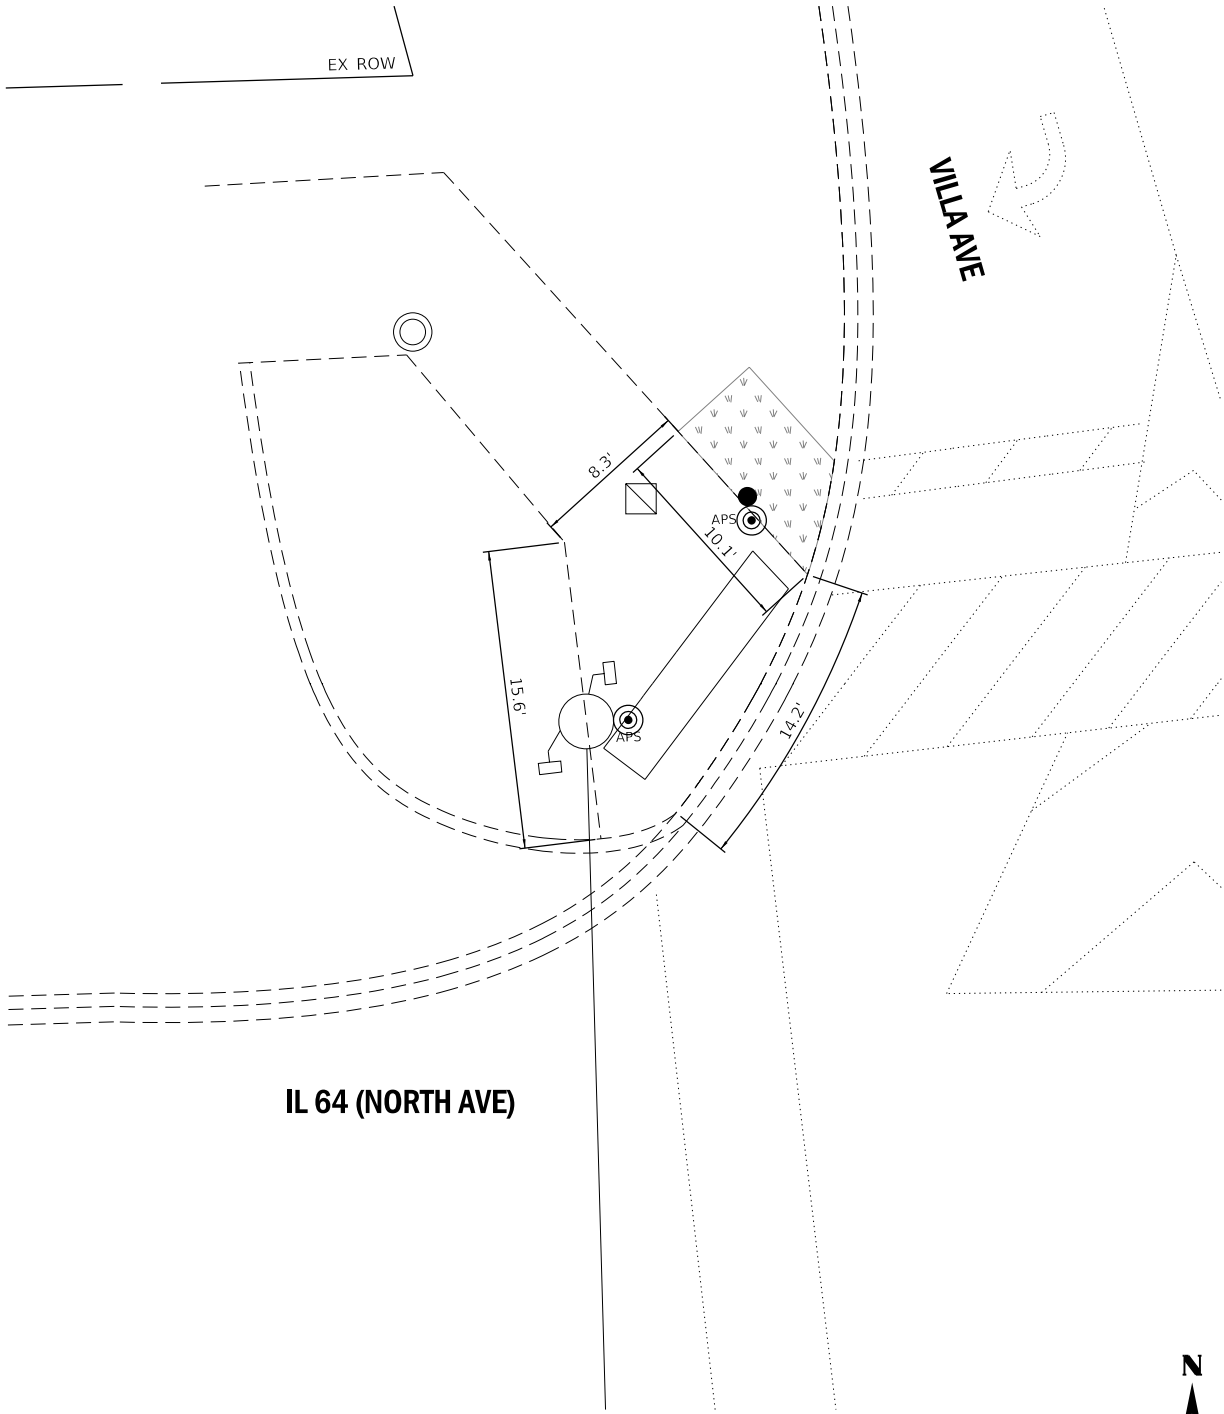

NOTES

1. SIDEWALK CURBS NEXT TO SIGNAL POSTS WITH APS SHALL BE CUT SUCH THAT THE PUSH BUTTON IS FLUSH WITH THE EDGE OF THE SIDEWALK.

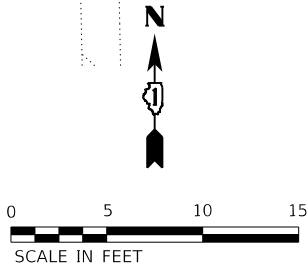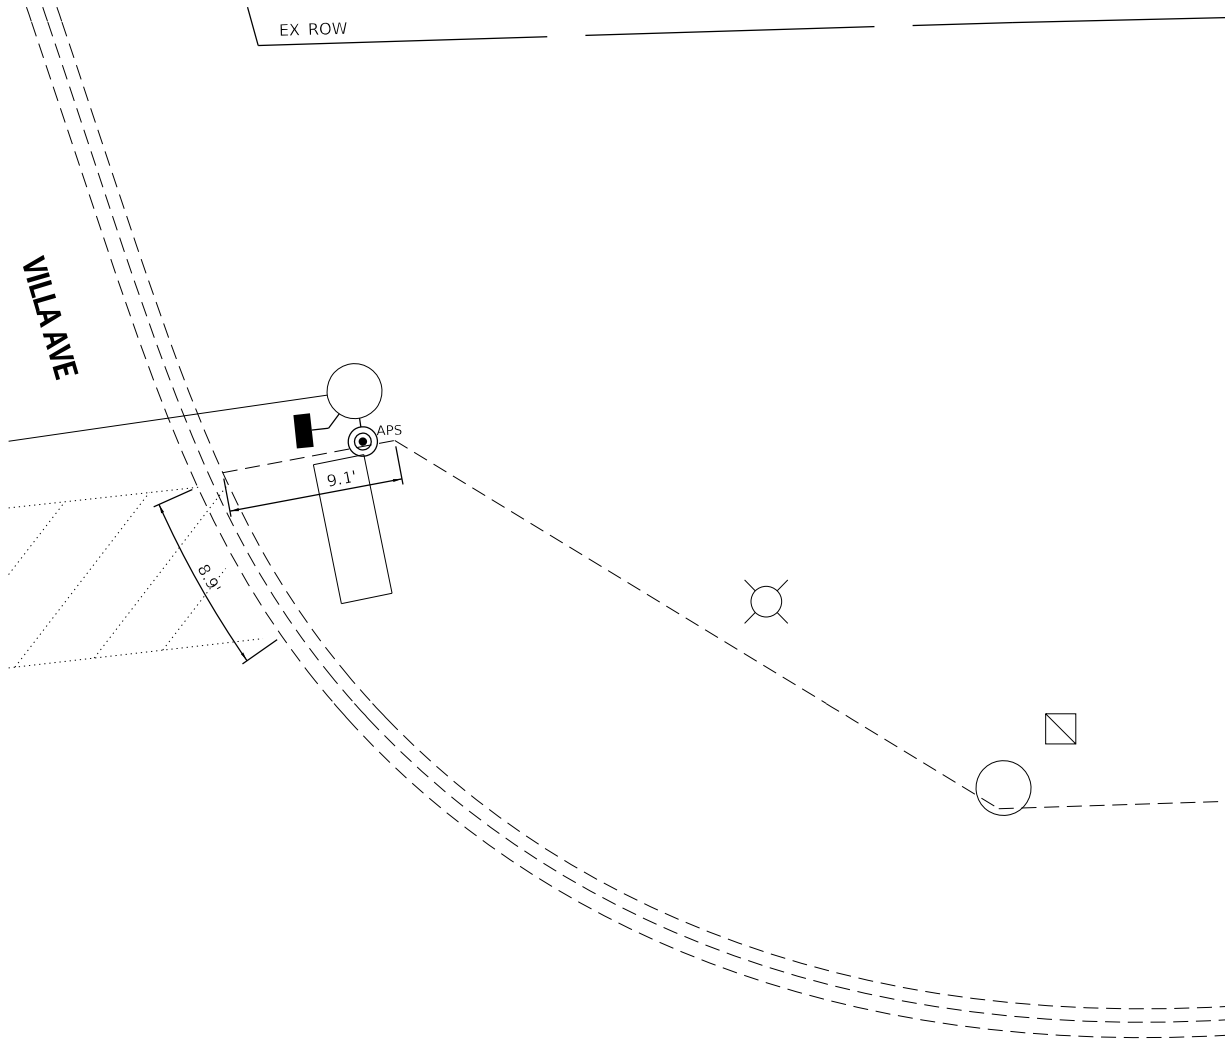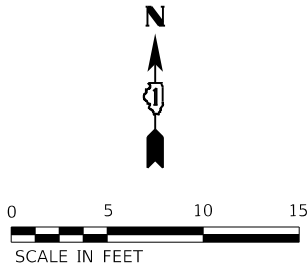

REFERENCE BENCHMARK NOT PROVIDED

BENCHMARK : NOT PROVIDED

LOCATION : NOT PROVIDED

LEGEND

- xx.xx' EXISTING LENGTH
- () EXISTING ELEVATION/SLOPE
- PROPOSED SIDE CURB
- EXISTING MAST ARM OR POST
- PROPOSED MAST ARM OR POST

- PROPOSED SIDEWALK
- PROPOSED SEEDING
- DETECTABLE WARNINGS
- SIDEWALK/PAVEMENT REMOVAL, REPLACE W/TOPSOIL & SOD
- DEPRESSED CURB AND GUTTER

REFERENCE BENCHMARK NOT PROVIDED

BENCHMARK : NOT PROVIDED

LOCATION : NOT PROVIDED

Kimley»Horn

© 2021 KIMLEY-HORN AND ASSOCIATES, INC.
4001 WINTERFIELD ROAD, SUITE 600
WARRENVILLE, IL 60555
PHONE: 630-487-4600
WWW.KIMLEY-HORN.COM

USER NAME	= JoelTurk
DESIGNED	-
DRAWN	-
PLOT SCALE	= 10.0000 ' / in.
PLOT DATE	= 1/24/2025

REVISED	-
REVISED	-
REVISED	-
REVISED	-


STATE OF ILLINOIS
DEPARTMENT OF TRANSPORTATION

INTERSECTION RAMP DETAILS
IL 64 (NORTH AVE) AND VILLA AVENUE – NE AND NW CORNERS

SCALE: 1" = 5' SHEET 1 OF 2 SHEETS STA. TO STA.


F.A.P. RTE.	SECTION	COUNTY	TOTAL SHEETS	SHEET NO.
307	2020-264-SUR,SW&TS	DUPAGE	529	71
CONTRACT NO. 62N33				
ILLINOIS FED. AID PROJECT				

MODEL Default
FILE Kimley-Horn\paw.bentley.com\khpaw-01\Documents\01 Active Projects\WW-CHS-160950100 - IL 64Phase II\2 Design\CAD\Plan Sheets\ADA & PaceWest Corridor\108171-ph-ADA-Villa-EX-02_KHA.dgn

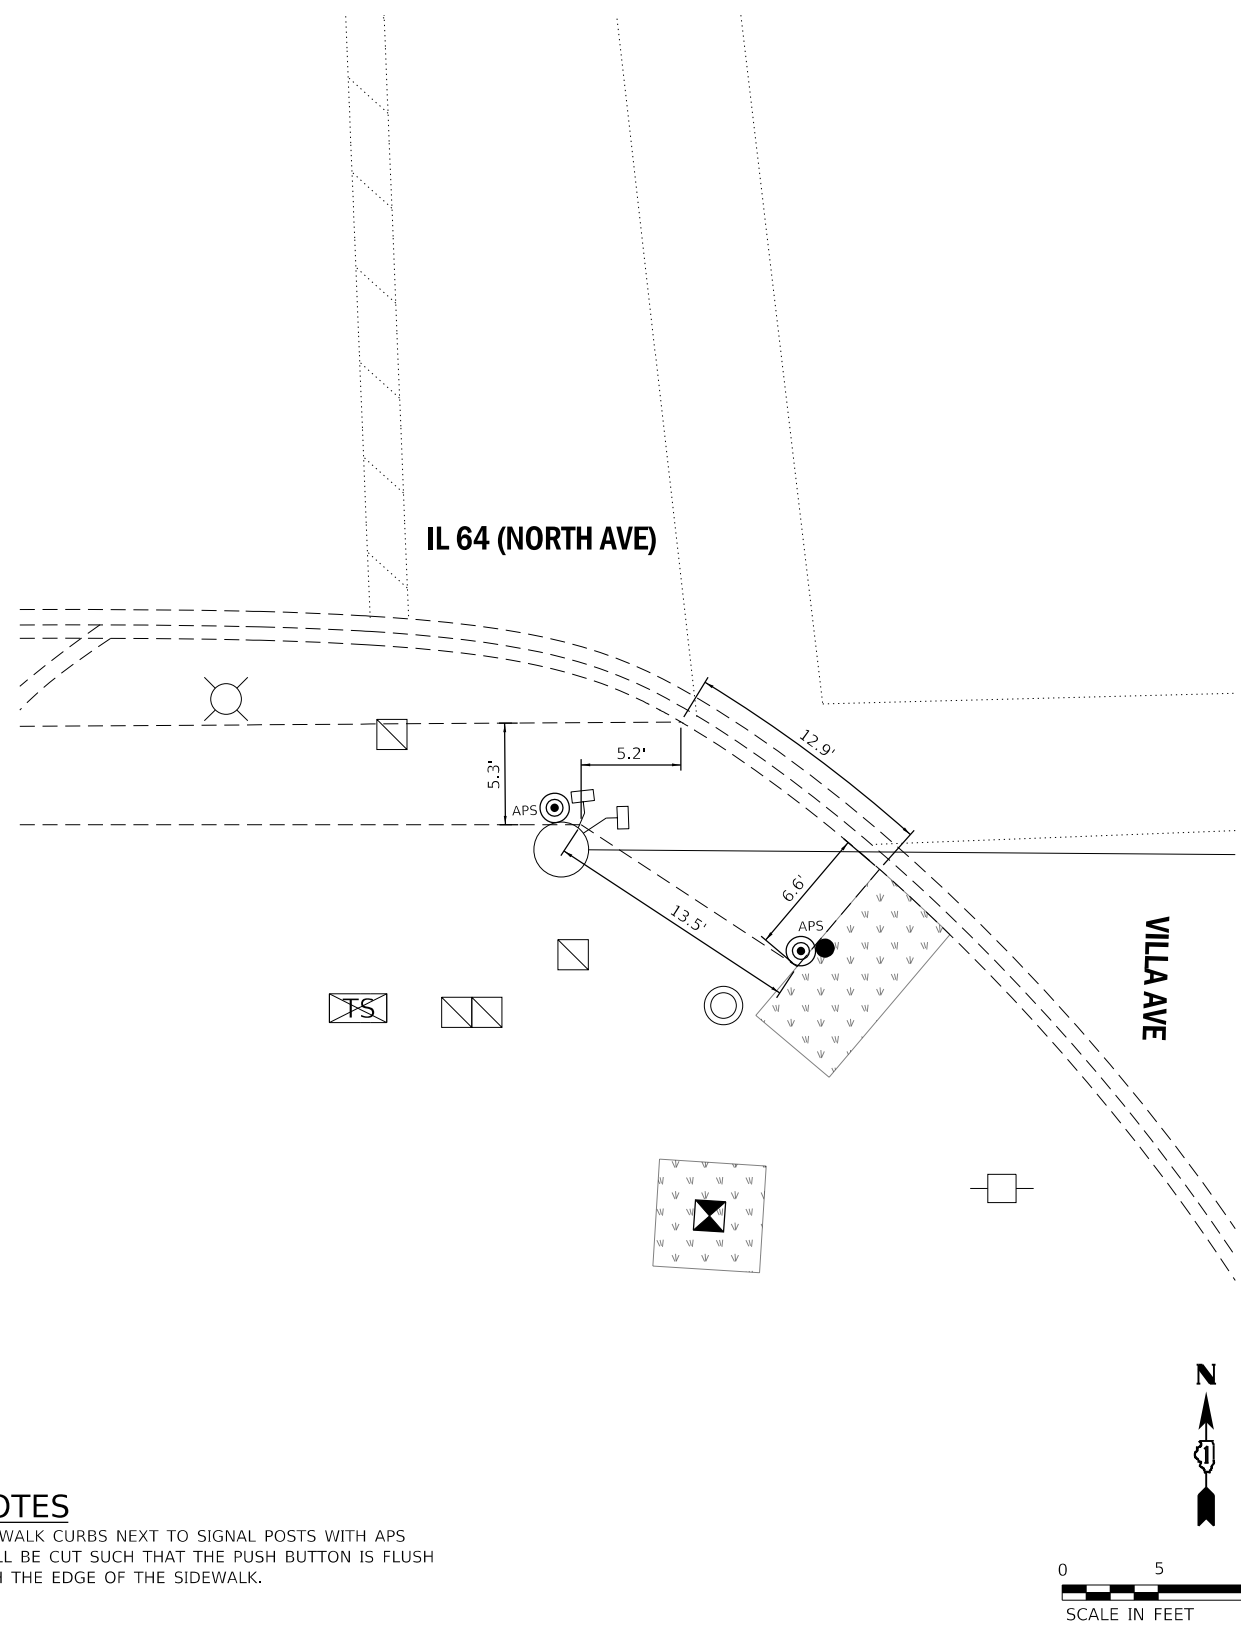

NOTES

1. SIDEWALK CURBS NEXT TO SIGNAL POSTS WITH APS SHALL BE CUT SUCH THAT THE PUSH BUTTON IS FLUSH WITH THE EDGE OF THE SIDEWALK.

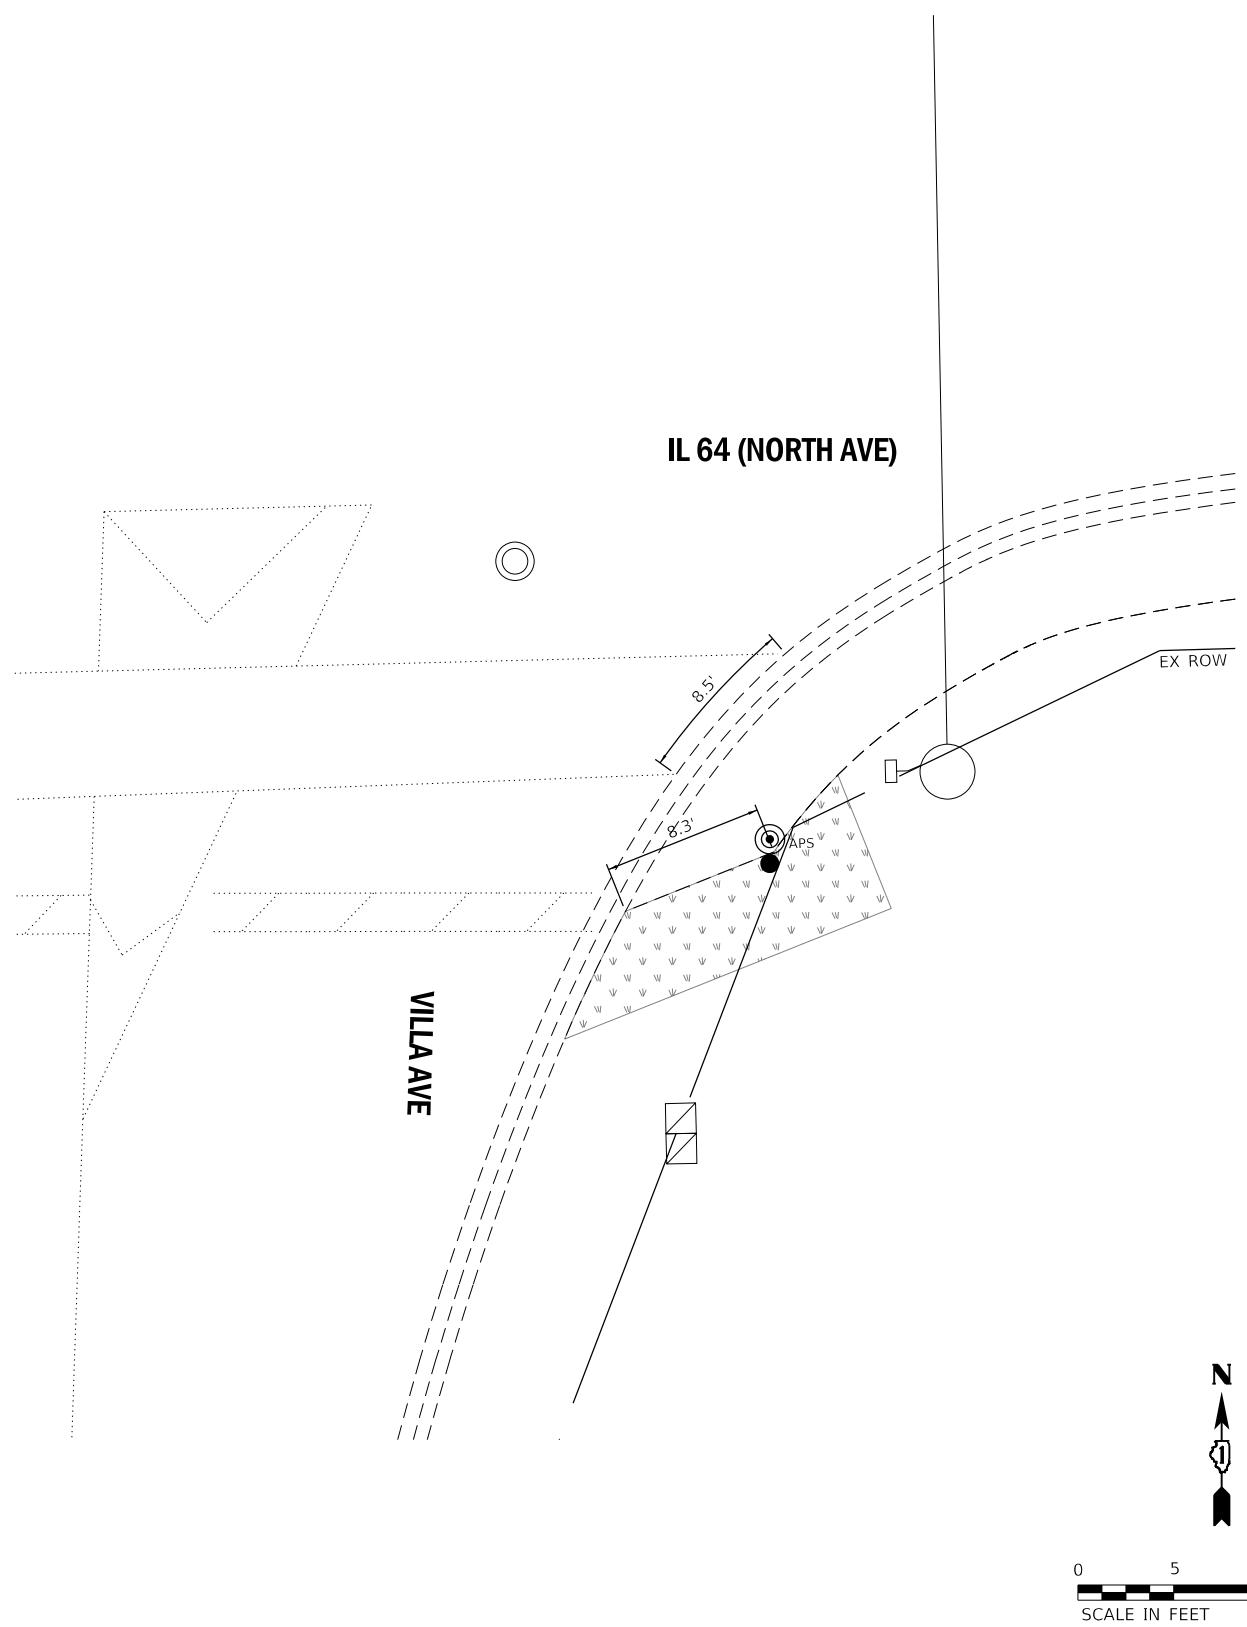

REFERENCE BENCHMARK NOT PROVIDED
BENCHMARK : NOT PROVIDED
LOCATION : NOT PROVIDED

LEGEND

xx.xx'	EXISTING LENGTH		PROPOSED SIDEWALK
()	EXISTING ELEVATION/SLOPE		PROPOSED SEEDING
	PROPOSED SIDE CURB		DETECTABLE WARNINGS
	EXISTING MAST ARM OR POST		SIDEWALK/PAVEMENT REMOVAL, REPLACE W/TOPSOIL & SOD
	PROPOSED MAST ARM OR POST		DEPRESSED CURB AND GUTTER

REFERENCE BENCHMARK NOT PROVIDED
BENCHMARK : NOT PROVIDED
LOCATION : NOT PROVIDED



© 2021 KIMLEY-HORN AND ASSOCIATES, INC.
4001 WINTERFIELD ROAD, SUITE 600
WARRENVILLE, IL 60555
PHONE: 630-487-4600
WWW.KIMLEY-HORN.COM


USER NAME	= Joel.Turk	DESIGNED	-	REVISED	-
DRAWN	-	CHECKED	-	REVISED	-
PLOT SCALE	= 10.0000 ' / in.	DATE	-	REVISED	-
PLOT DATE	= 1/24/2025				

STATE OF ILLINOIS
DEPARTMENT OF TRANSPORTATION


INTERSECTION RAMP DETAILS
IL 64 (NORTH AVE) AND VILLA AVENUE – SE AND SW CORNERS

SCALE: 1" = 5' SHEET 2 OF 2 SHEETS STA. TO STA.

F.A.P. RTE.	SECTION	COUNTY	TOTAL SHEETS	SHEET NO.
307	2020-264-SUR,SW&TS	DUPAGE	529	72
CONTRACT NO. 62N33				
ILLINOIS FED. AID PROJECT				

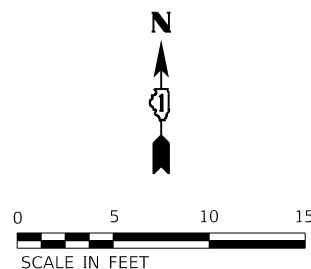


```
MODEL: Default
SELF NAME: nw\vh-pw bentley.com\kjh-nw-01\Documents\01 Archive Projects\MW-CMS-168959100 - II 64\Phase II\2 Deslon(CAD)\Plan Sheets\ADA & Pace\West Corridor\0108121-chi-ADA-Murtle-01 KHA.dgn
```

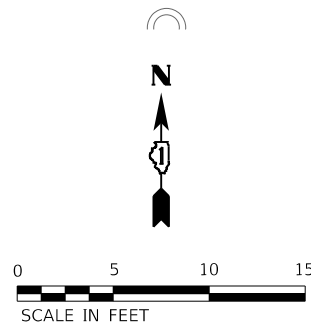


1. SIDEWALK CURBS NEXT TO SIGNAL POSTS WITH APS
SHALL BE CUT SUCH THAT THE PUSH BUTTON IS FLUSH
WITH THE EDGE OF THE SIDEWALK.

LOCATION : UNDERGROUND WALKWAY STAIRS RETAINING WALL AT THE SOUTHEAST
CORNER OF IL 64 (NORTH AVE) AND MYRTLE AVE


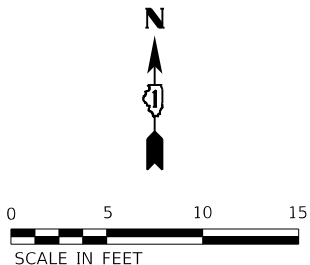


	EXISTING LENGTH
	EXISTING ELEVATION/SLOPE
	PROPOSED SIDE CURB
	EXISTING MAST ARM OR POST
	PROPOSED MAST ARM OR POST

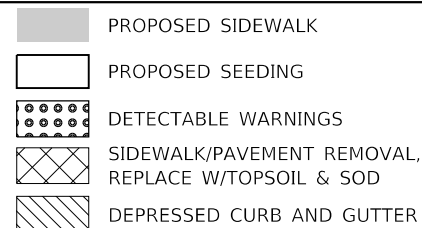


LOCATION : UNDERGROUND WALKWAY STAIRS RETAINING WALL AT THE SOUTHEAST
CORNER OF IL 64 (NORTH AVE) AND MYRTLE AVE

IL 64 (NORTH AVE)

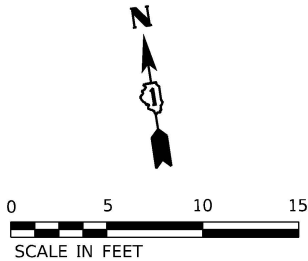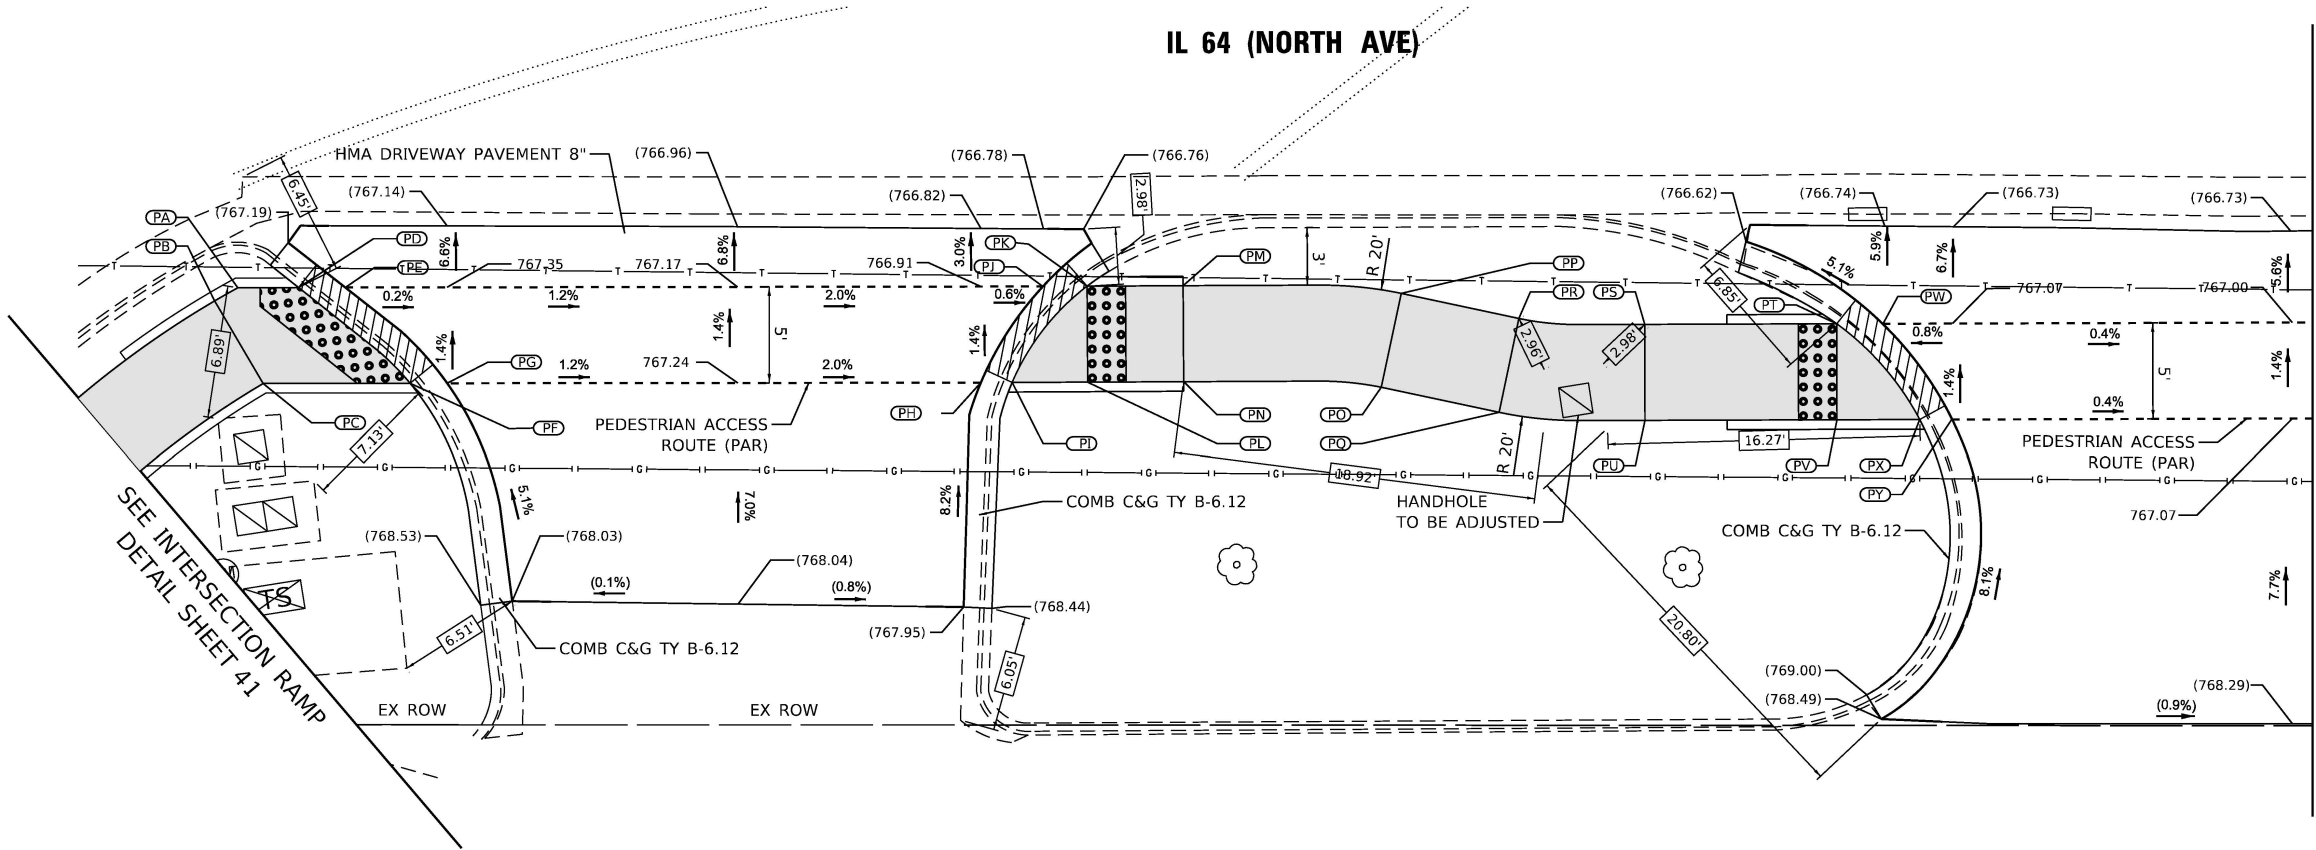

SEGMENT	LENGTH (FT)	SLOPE (%)	POINT	EX ELEV	PR. ELEV
PB PA	1.4	1.43	PA	(767.65)	767.40
PC PB	5.0	1.60	PB	(767.64)	767.42
PA PD	3.2	1.25	PC	(767.82)	767.50
PC PF	7.7	1.04	PD	(767.73)	767.36
PF PD	7.7	0.78	PE	(767.36)	(767.36)
PG PE	7.3	0.82	PF	(767.99)	767.42
PH PJ	6.0	1.50	PG	(767.57)	767.42
PI PK	6.4	0.93	PH	(767.15)	766.98
PL PI	3.9	0.26	PI	(767.53)	766.98
PL PK	5.0	1.40	PJ	(766.85)	766.89
PM PK	5.0	4.60	PK	(767.22)	766.92
PN PL	5.0	4.60	PL	(767.72)	766.99
PN PM	5.0	1.40	PM	(767.40)	767.15
PP PM	11.4	2.98	PN	(767.81)	767.22
PO PN	10.3	3.30	PO	(767.84)	767.56
PO PP	5.0	1.40	PP	(767.46)	767.49
PR PP	6.3	1.59	PQ	(768.03)	767.66
PQ PO	6.3	1.59	PR	(767.59)	(767.59)
PQ PR	5.0	1.40	PS	(767.57)	767.54
PR PS	11.6	0.43	PT	(767.30)	767.08
PQ PU	12.6	0.40	PU	(767.94)	767.61
PU PS	5.0	1.40	PV	(767.85)	767.15
PS PT	10.0	4.60	PW	(766.98)	767.04
PU PV	10.0	4.60	PX	(767.81)	767.14
PV PT	5.0	1.40	PY	(767.43)	767.14
PV PX	4.3	0.23	PZ	(767.17)	766.99
PX PT	6.7	0.90	PAA	(767.61)	766.99
PY PW	6.2	1.61	PAB	(766.92)	(766.92)
PZ PAB	6.0	1.17	PAC	(767.35)	766.92
PAA PAC	6.8	1.03	PAD	(767.59)	766.99
PAD PAA	4.4	0.00	PAE	(767.36)	767.23
PAD PAC	5.0	1.40	PAF	(767.55)	767.30
PAE PAC	6.5	4.77	PAG	(767.24)	(767.24)
PAF PAD	6.5	4.77	PAH	(767.31)	767.20
PAF PAE	5.0	1.40	PAI	(767.21)	767.12
PAQ PAE	5.0	1.40	PAJ	(767.24)	767.14
PAQ PAH	12.6	0.79	PAK	(766.73)	767.05
PAF PAR	5.0	0.00	PAL	(767.32)	(767.32)
PAR PAI	12.6	1.43	PAM	(767.30)	767.28
PAQ PAR	5.0	0.00	PAN	(767.12)	767.21
PAH PAI	5.0	1.60	PAO	(767.16)	767.18
PAG PAH	5.0	0.80	PAP	(766.63)	767.09
PAJ PAI	6.6	0.30	PAQ	(767.37)	767.30
PAJ PAK	6.0	1.50	PAR	(767.44)	767.30
PAO PAJ	12.0	0.33			
PAP PAK	12.0	0.33			
PAO PAP	6.0	1.50			
PAN PAO	6.5	0.46			
PAM PAN	5.0	1.40			
PAM PAH	25.0	0.32			
PAL PAG	25.0	(0.32)			
PAL PAM	5.0	0.80			

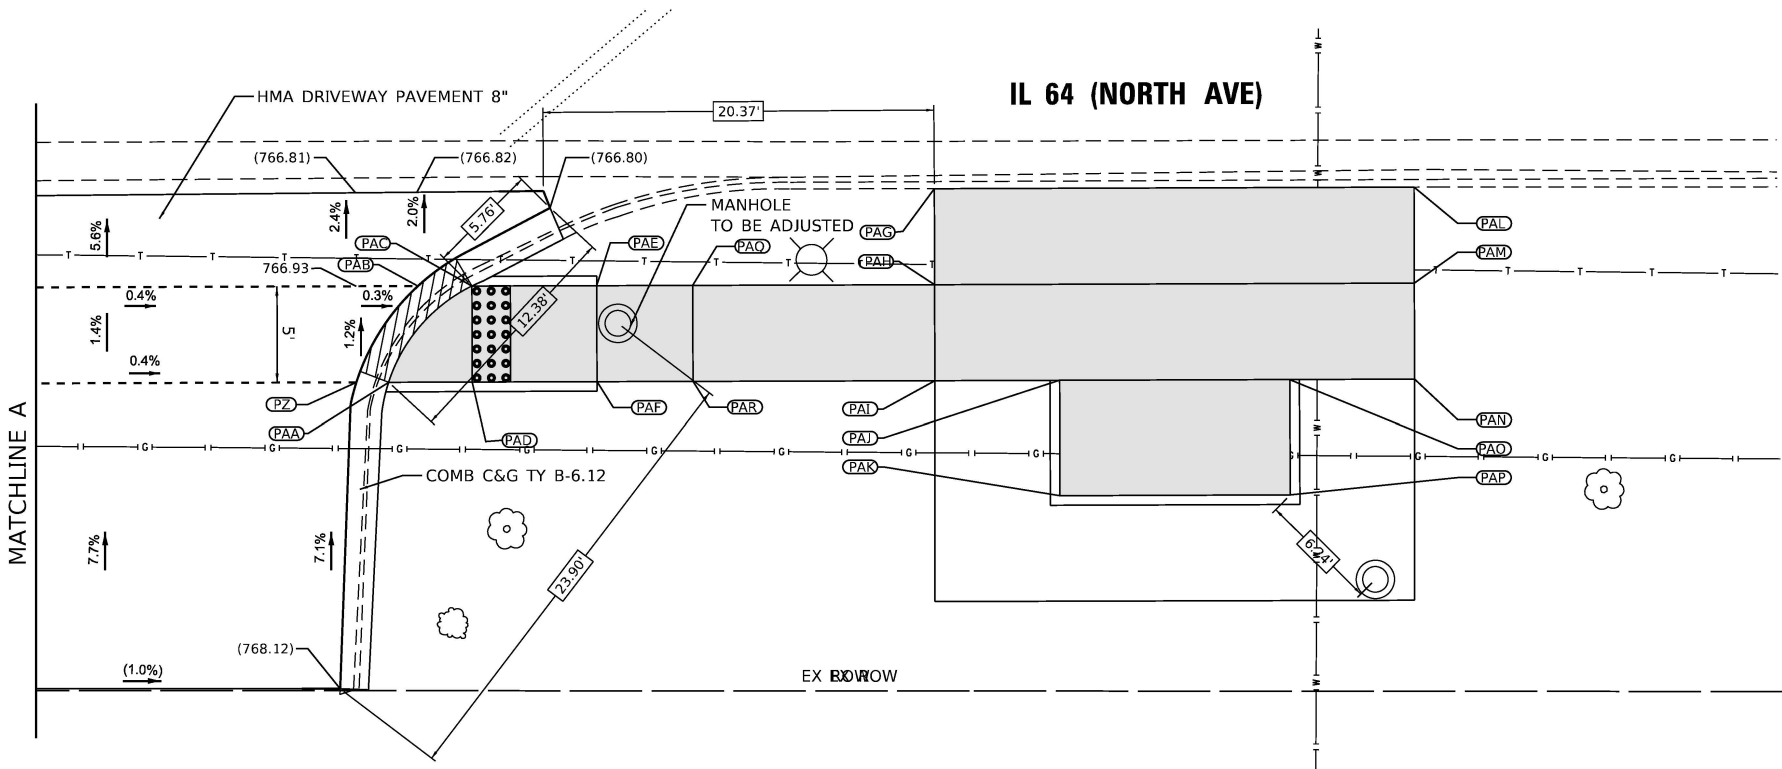

LEGEND

xx.xx'	EXISTING LENGTH		DETECTABLE WARNINGS
	PROPOSED SIDE CURB		SIDEWALK REMOVAL REPLACE W/TOPSOIL & SOD
()	EXISTING ELEVATION/SLOPE		DEPRESSED CURB AND GUTTER
	PROPOSED SIDEWALK		

NOTES:
1. CONTRACTOR SHALL REMOVE, PROTECT, AND REINSTALL BUS STOP SIGN.

Kimley»Horn

© 2023 KIMLEY-HORN AND ASSOCIATES, INC.
4051 WINFIELD ROAD, SUITE 600
WARRENVILLE, IL 60089
PHONE: 630-467-5900
WWW.KIMLEY-HORN.COM


USER NAME =	DESIGNED -	REVISED -
	DRAWN -	REVISED -
PLOT SCALE =	CHECKED -	REVISED -
PLOT DATE =	DATE -	REVISED -

STATE OF ILLINOIS
DEPARTMENT OF TRANSPORTATION


BUS STOP DETAILS
IL 64 (NORTH AVE) AND GARY AVE - SE CORNER

SCALE: 1"=5' SHEET 1 OF 1 SHEETS STA. TO STA.

F.A.P. RTE.	SECTION	COUNTY	TOTAL SHEETS	SHEET NO.
307	2020-263-SUR,SW&TS	DUPAGE	529	77
CONTRACT NO. 62N33				
ILLINOIS FED. AID PROJECT				

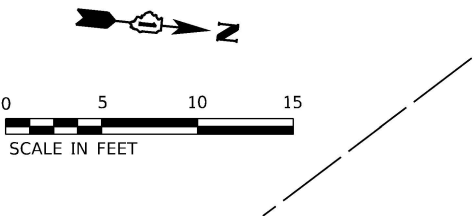

SEGMENT	LENGTH (FT)	SLOPE (%)	POINT	EX ELEV	PR ELEV
PB PA	3.8	1.58	PA	(796.86)	796.85
PC PB	2.1	1.90	PB	(796.94)	796.91
PC PE	4.9	(1.43)	PC	(796.95)	(796.95)
PB PF	5.2	1.54	PD	(796.77)	(796.77)
PE PF	4.2	1.19	PE	(796.88)	(796.88)
PA PD	4.9	1.63	PF	(796.91)	796.83
PF PD	5.3	1.13	PG	(796.50)	796.51
PD PG	13.0	2.00	PH	(796.45)	796.54
PF PH	12.8	2.27	PI	(796.42)	796.43
PH PH	5.3	0.00	PJ	(796.42)	796.46
PG PI	6.0	1.33	PK	(796.39)	796.36
PJ PI	5.3	0.57	PL	(796.39)	(796.39)
PH PJ	6.0	1.33	PM	(796.33)	(796.33)
PN PH	12.0	0.67	PN	(796.39)	796.62
PO PJ	12.0	0.58	PO	(796.42)	796.53
PN PO	6.0	1.50	PP	(796.42)	796.58
PI PK	5.0	1.40	PQ	(796.43)	796.51
PJ PL	5.0	1.40	PR	(796.50)	(796.50)
PL PK	5.3	0.57	PS	(796.43)	796.53
PK PM	3.0	1.00	PT	(796.74)	(796.74)
PR PM	25.0	(0.68)	PU	(796.67)	796.81
PQ PL	19.7	0.61	PV	(796.75)	(796.75)
PQ PR	3.1	0.32	PW	(796.87)	796.82
PS PQ	3.0	0.67	PX	(796.67)	(796.67)
PS PR	4.3	0.70	PY	(796.86)	796.74
PP PO	7.7	0.65	PZ	(796.72)	(796.72)
PP PQ	5.0	1.40	PAA	(796.67)	(796.67)
PU PT	5.0	1.40			
PW PU	5.5	0.18			
PV PT	4.1	(0.24)			
PW PV	5.0	1.40			
PV PX	10.8	(0.74)			
PW PY	10.8	0.74			
PY PX	5.0	1.40			
PA PZ	5.4	2.41			
PZ PAA	4.9	(1.02)			
PD PAA	5.4	(1.85)			

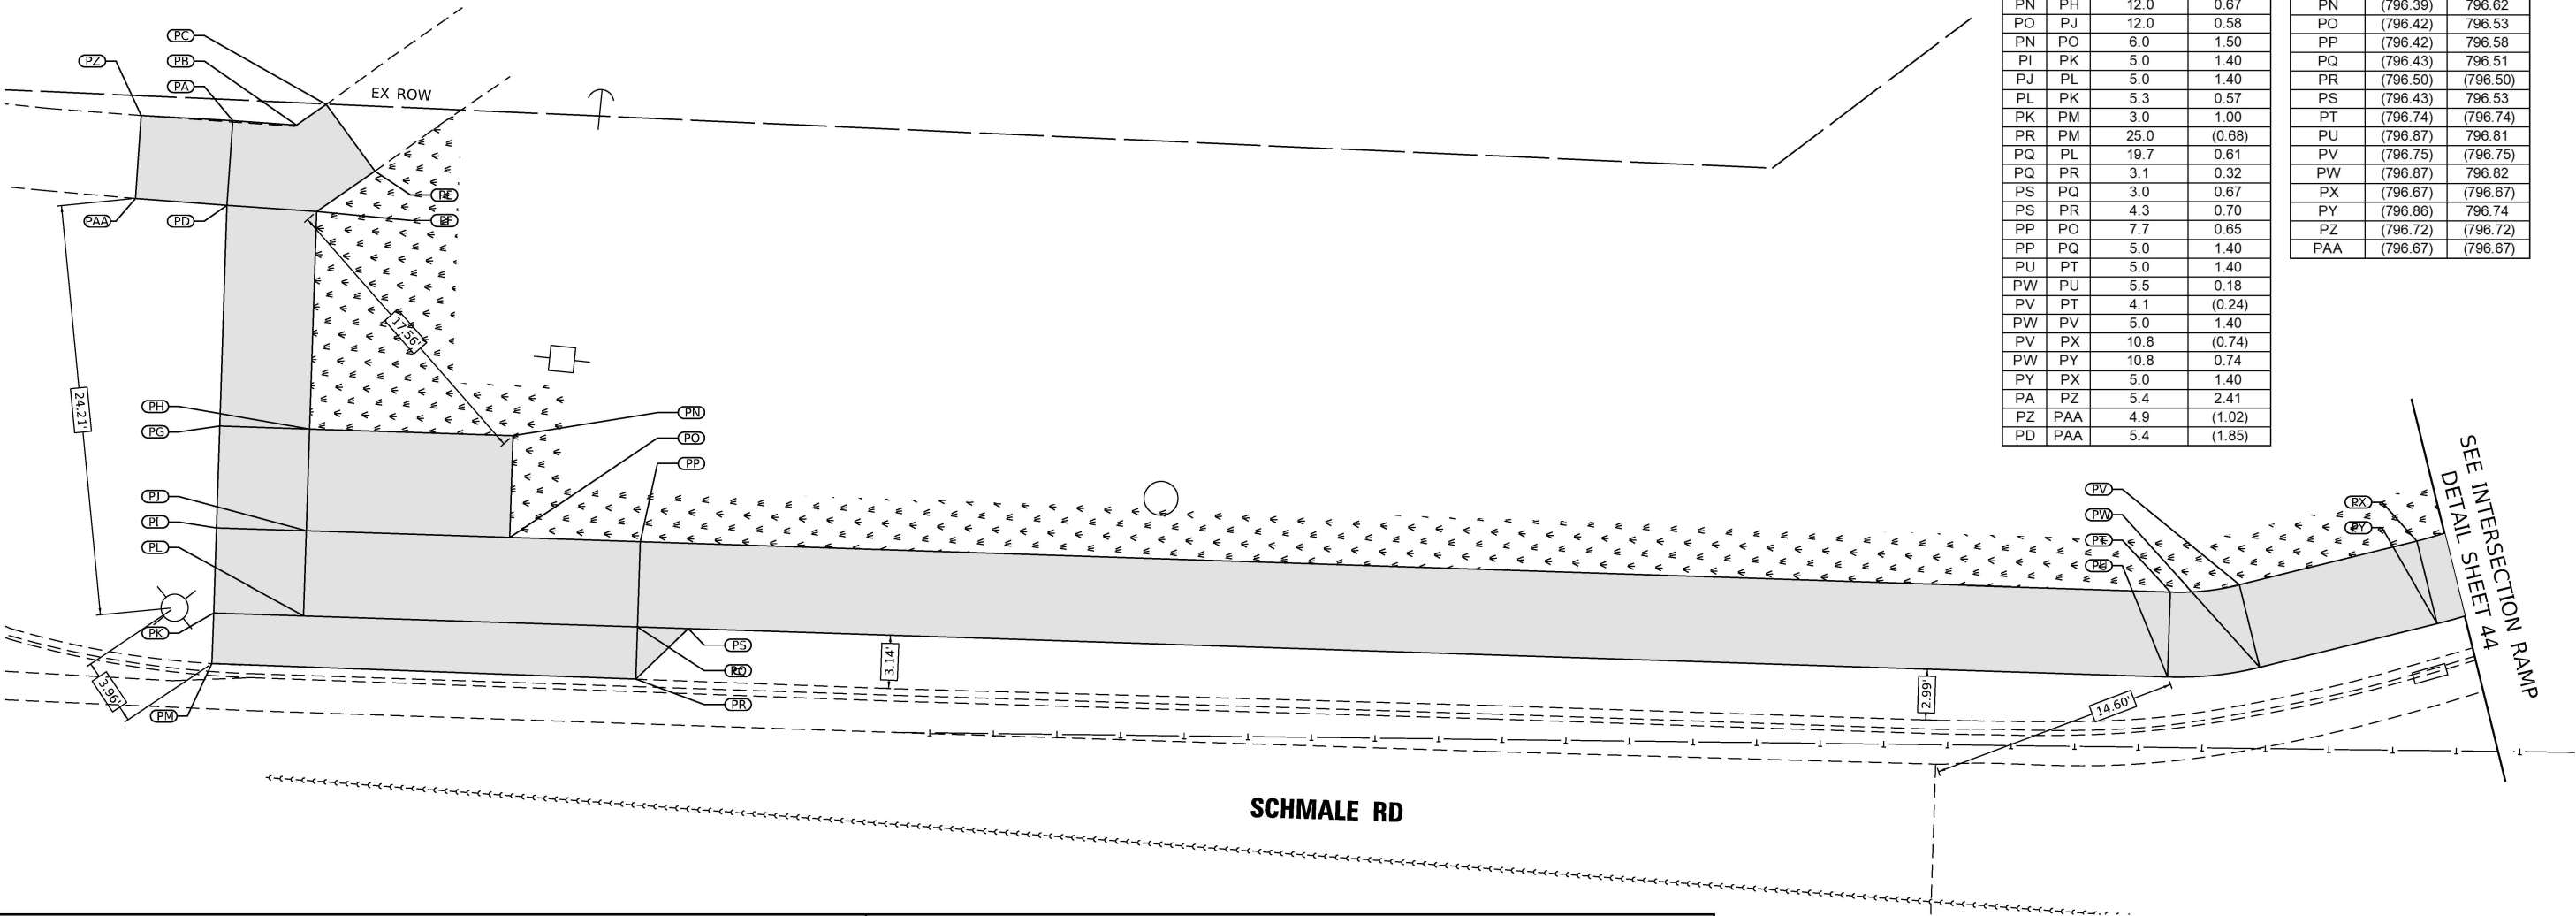

SCHMALE RD

SEE INTERSECTION RAMP
DETAIL SHEET 44



REFERENCE BENCHMARK ELEV 795.21
BENCHMARK : CHISELED SQUARE ON SOUTHWEST CORNER
OF SQUARE CONCRETE FOUNDATION
LOCATION : LIGHT POLE IN NORTHEAST QUADRANT OF
IL ROUTE 64 AND SCHMALE ROAD

LEGEND

xx.xx'	EXISTING LENGTH		PROPOSED SIDEWALK
	PROPOSED SIDE CURB		DETECTABLE WARNINGS
()	EXISTING ELEVATION/SLOPE		SIDEWALK REMOVAL REPLACE W/TOPSOIL & SOD
			DEPRESSED CURB AND GUTTER

NOTE:
1. CONTRACTOR SHALL COORDINATE WITH PACE REGARDING
RELOCATION OF BUS STOP SIGN.

MODEL: Default
FILE NAME: p:\work\paw.bentley.com\khpw\01\Documents\01 Active Projects\WW-CHS-168959100 - IL 64\Phase III\2 Design\CAD\Plan Sheets\ADA & Pace\West Corridor\108171-1-rbt-PACE-Schmale-02.kia.dgn

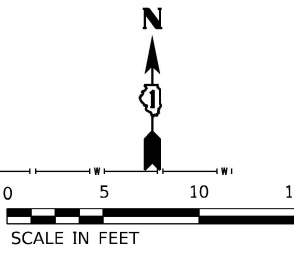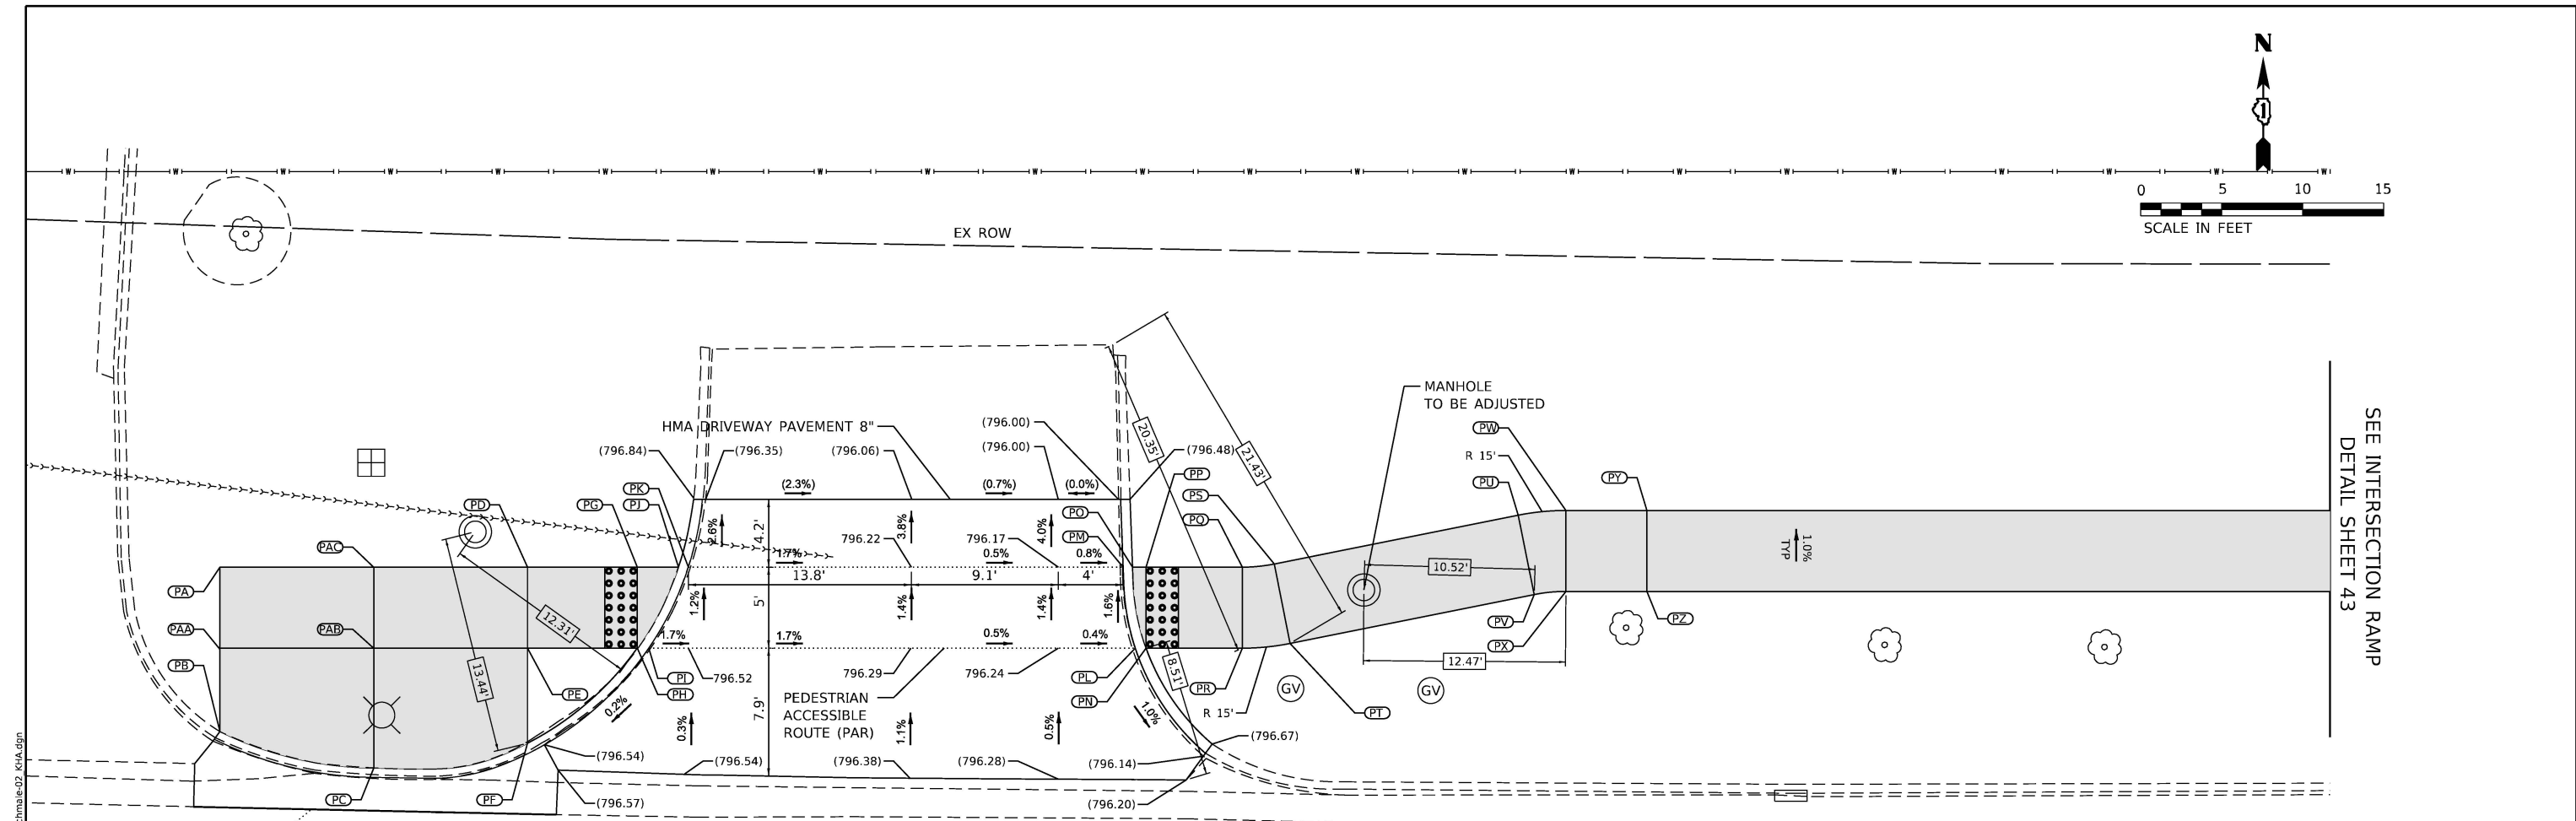

SEGMENT	LENGTH (FT)	SLOPE (%)
PAA PB	5.2	1.73
PA PAC	9.5	1.58
PAB PC	7.4	1.50
PAB PAC	5.0	1.20
PAA PAB	9.5	1.16
PAB PE	9.5	1.58
PAC PD	9.5	1.58
PAA PA	5.0	0.40
PB PC	9.8	1.34
PC PF	9.6	1.34
PE PF	5.8	1.55
PE PD	5.0	1.20
PD PG	6.9	7.10
PG PJ	2.6	1.54
PE PH	6.9	7.10
PH PG	5.0	1.20
PH PJ	5.6	1.79
PI PK	5.6	1.79
PL PM	5.1	1.57
PN PO	5.1	1.57
PN PP	5.0	1.40
PP PO	0.8	1.25
PQ PP	6.0	3.83
PR PN	6.0	3.83
PR PQ	5.0	1.40
PR PT	3.0	0.67
PQ PS	2.0	1.00
PT PS	5.0	1.40
PS PU	15.4	0.52

SEGMENT	LENGTH (FT)	SLOPE (%)
PT PV	15.4	0.52
PV PU	5.0	1.40
PW PU	3.0	0.33
PV PX	2.0	(0.50)
PX PW	5.0	1.00
PW PY	5.0	0.20
PX PZ	5.0	(0.20)
PZ PY	5.0	1.00

POINT	EX. ELEV	PR. ELEV
PA	(797.37)	797.33
PB	(797.26)	(797.26)
PC	(797.00)	797.13
PD	(797.01)	797.03
PE	(797.03)	797.09
PF	(797.02)	797.00
PG	(796.91)	796.54
PH	(796.93)	796.60
PI	(796.53)	796.56
PJ	(796.87)	796.50
PK	(796.42)	796.46
PL	(796.34)	796.22
PM	(796.54)	796.14
PN	(796.72)	796.22
PO	(796.31)	796.14
PP	(796.30)	796.15
PQ	(796.35)	796.38
PR	(796.35)	796.45
PS	(796.37)	796.36
PT	(796.38)	796.43
PU	(796.22)	796.28
PV	(796.35)	(796.35)
PW	(796.16)	796.29
PX	(796.34)	(796.34)
PY	(796.12)	796.28
PZ	(796.33)	(796.33)
PAA	(797.32)	797.35
PAB	(797.11)	797.24
PAC	(797.19)	797.18

IL 64 (NORTH AVE)

REFERENCE BENCHMARK ELEV 795.21
BENCHMARK : CHISELED SQUARE ON SOUTHWEST CORNER OF SQUARE CONCRETE FOUNDATION
LOCATION : LIGHT POLE IN NORTHEAST QUADRANT OF IL ROUTE 64 AND SCHMALE ROAD

LEGEND

- xx.xx'

EXISTING LENGTH
- =====

PROPOSED SIDE CURB
- ()

EXISTING ELEVATION/SLOPE
- PROPOSED SIDEWALK
- DETECTABLE WARNINGS
- SIDEWALK REMOVAL
REPLACE W/TOPSOIL & SOD
- DEPRESSED CURB AND GUTTER

NOTES:
1. CONTRACTOR SHALL COORDINATE WITH PACE REGARDING RELOCATION OF BUS STOP SIGN.





USER NAME =	DESIGNED -	REVISED -
	DRAWN -	REVISED -
PLOT SCALE =	CHECKED -	REVISED -
PLOT DATE =	DATE -	REVISED -

STATE OF ILLINOIS
DEPARTMENT OF TRANSPORTATION


BUS STOP DETAILS
IL 64 (NORTH AVE) AND SCHMALE RD - NW CORNER
SCALE: 1"=5' SHEET 2 OF 3 SHEETS STA. TO STA.

F.A.P. RTE.	SECTION	COUNTY	TOTAL SHEETS	SHEET NO.
307	2020-263-SUR,SW&TS	DUPAGE	529	79
CONTRACT NO. 62N33				
ILLINOIS FED. AID PROJECT				

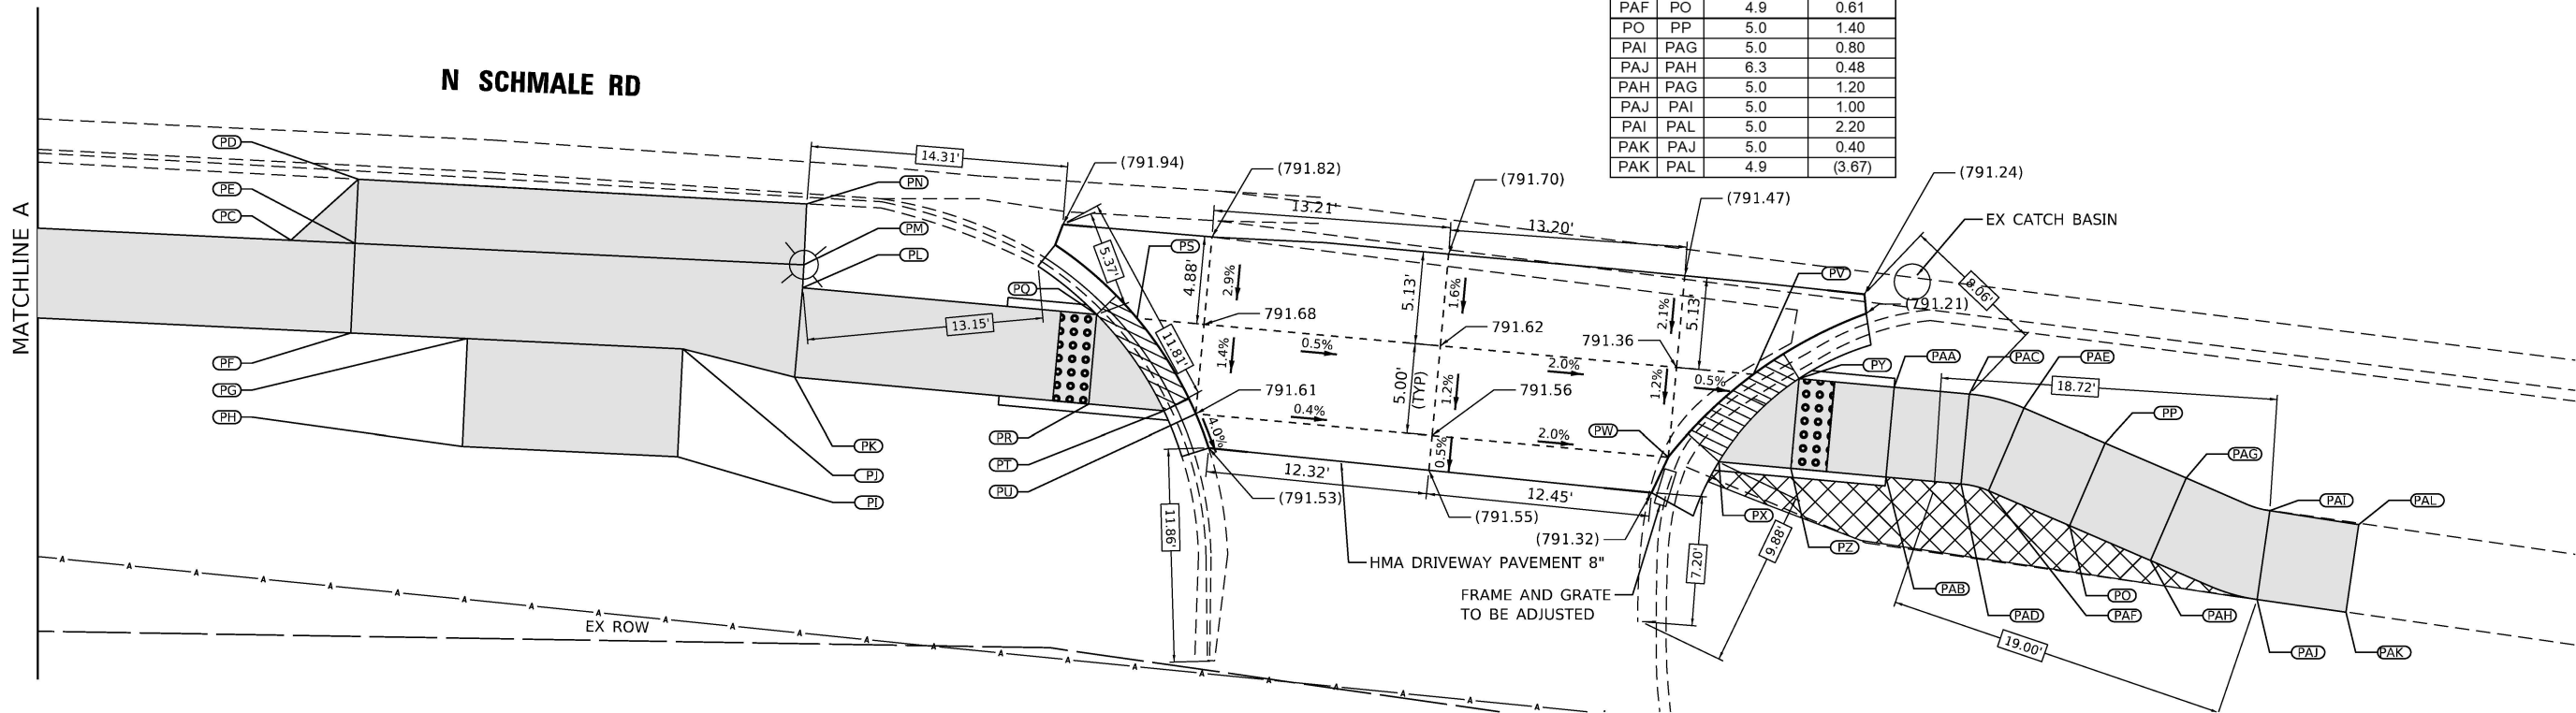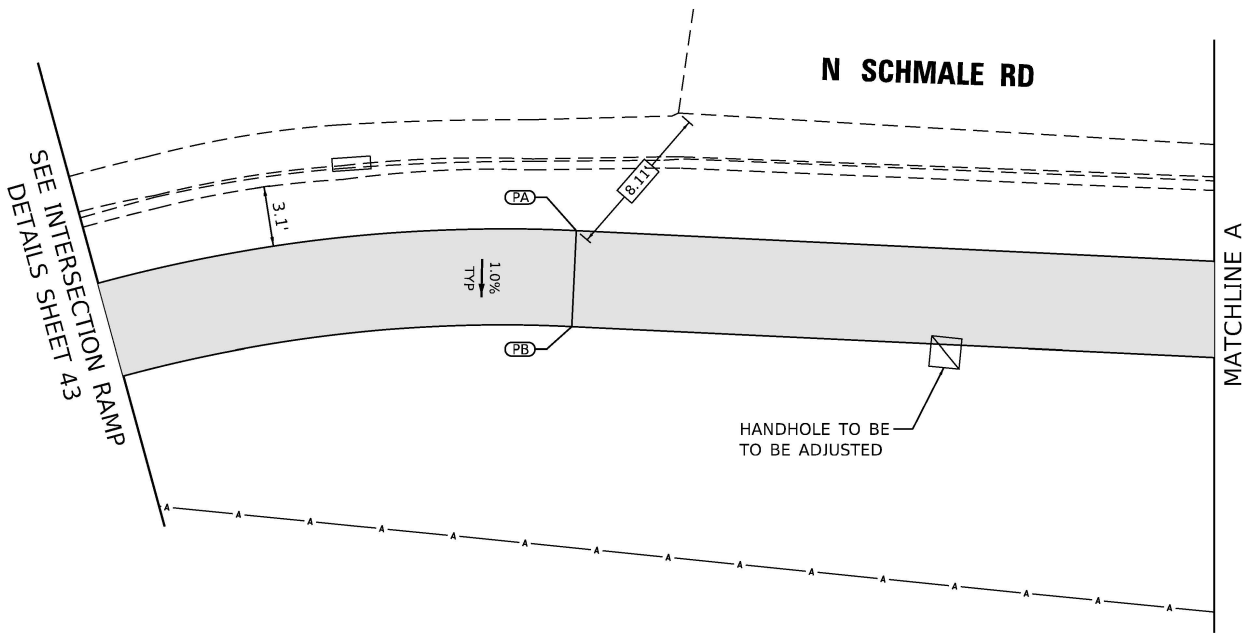

SEGMENT	LENGTH (FT)	SLOPE (%)
PA PB	5.0	1.40
PD PC	5.1	1.37
PE PC	3.6	0.83
PD PE	3.6	1.11
PE PF	5.0	1.00
PD PN	25.0	(1.60)
PE PM	25.0	1.60
PF PG	6.5	2.00
PG PJ	12.0	1.58
PJ PK	6.4	1.56
PG PH	6.0	1.00
PJ PI	6.0	1.00
PH PI	12.0	1.58
PN PM	3.4	1.18
PM PL	1.3	1.54
PL PK	5.0	1.00
PL PQ	16.4	4.76
PK PR	16.4	4.76
PQ PR	5.0	1.00
PR PT	4.2	0.48
PQ PT	6.5	1.08
PS PU	6.5	1.08
PV PW	6.5	0.62
PY PX	6.5	0.62
PZ PX	4.0	2.25
PZ PY	5.0	1.00
PAA PY	5.3	2.64
PAB PZ	5.3	2.64
PAB PAA	5.0	1.00
PAC PAA	4.2	0.95
PAD PAB	4.2	0.71
PAD PAC	5.0	0.80
PAC PAE	3.1	0.97
PAD PAF	1.6	0.62
PAF PAE	5.0	1.20
PAG PP	4.9	1.02
PAE PP	4.9	0.82
PAH PO	4.9	0.82
PAF PO	4.9	0.61
PO PP	5.0	1.40
PAI PAG	5.0	0.80
PAJ PAH	6.3	0.48
PAH PAG	5.0	1.20
PAJ PAI	5.0	1.00
PAI PAL	5.0	2.20
PAK PAJ	5.0	0.40
PAK PAL	4.9	(3.67)

POINT	EX ELEV	PR. ELEV
PA	(793.58)	(793.58)
PB	(793.22)	793.51
PC	(792.82)	792.85
PD	(792.92)	(792.92)
PE	(792.75)	792.88
PF	(792.70)	792.83
PG	(792.57)	792.70
PH	(792.52)	792.64
PI	(792.33)	792.45
PJ	(792.37)	792.51
PK	(792.51)	792.41
PL	(792.41)	792.46
PM	(792.23)	792.48
PN	(792.52)	(792.52)
PO	(791.48)	791.52
PP	(791.41)	791.45
PQ	(792.11)	791.68
PR	(791.94)	791.63
PS	(791.73)	791.68
PT	(792.00)	791.61
PU	(791.57)	791.61
PV	(791.20)	791.34
PW	(791.34)	791.30
PX	(791.25)	791.30
PY	(791.59)	791.34
PZ	(791.44)	791.39
PAA	(791.57)	791.48
PAB	(791.54)	791.53
PAC	(791.54)	791.52
PAD	(791.54)	791.56
PAE	(791.48)	791.49
PAF	(791.53)	791.55
PAG	(791.42)	791.50
PAH	(791.58)	791.56
PAI	(791.42)	791.54
PAJ	(791.60)	791.59
PAL	(791.43)	(791.43)
PAK	(791.61)	(791.61)

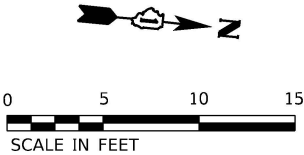

LEGEND

xx.xx'	EXISTING LENGTH		PROPOSED SIDEWALK
	PROPOSED SIDE CURB		DETECTABLE WARNINGS
()	EXISTING ELEVATION/SLOPE		SIDEWALK REMOVAL REPLACE W/TOPSOIL & SOD
			DEPRESSED CURB AND GUTTER

- NOTES:
- CONTRACTOR SHALL COORDINATE WITH PACE REGARDING RELOCATION OF BUS STOP SIGN.

REFERENCE BENCHMARK ELEV 795.21



BENCHMARK : CHISELED SQUARE ON SOUTHWEST CORNER OF SQUARE CONCRETE FOUNDATION

LOCATION : LIGHT POLE IN NORTHEAST QUADRANT OF IL ROUTE 64 AND SCHMALE ROAD

GLEN ELLYN RD

SEGMENT	LENGTH (FT)	SLOPE (%)
PB PA	4.3	(2.79)
PB PD	5.0	1.80
PA PC	5.0	0.80
PD PC	5.0	1.40
PD PG	20.0	4.95
PC PF	20.1	4.98
PG PF	5.0	1.60
PF PE	4.0	1.50
PG PJ	25.0	1.48
PF PI	25.0	1.48
PE PH	25.0	(1.48)
PJ PI	5.0	1.60
PI PH	4.0	1.50
PL PJ	9.6	3.85
PK PI	9.7	3.61
PL PK	5.0	(2.00)



POINT	EX ELEV	PR. ELEV
PA	(739.86)	(739.86)
PB	(739.98)	(739.98)
PC	(739.57)	739.82
PD	(739.83)	739.89
PE	(738.76)	(738.76)
PF	(739.20)	738.82
PG	(739.46)	738.90
PH	(738.39)	(738.39)
PI	(738.94)	738.45
PJ	(739.29)	738.53
PK	(738.80)	(738.80)
PL	(738.90)	(738.90)

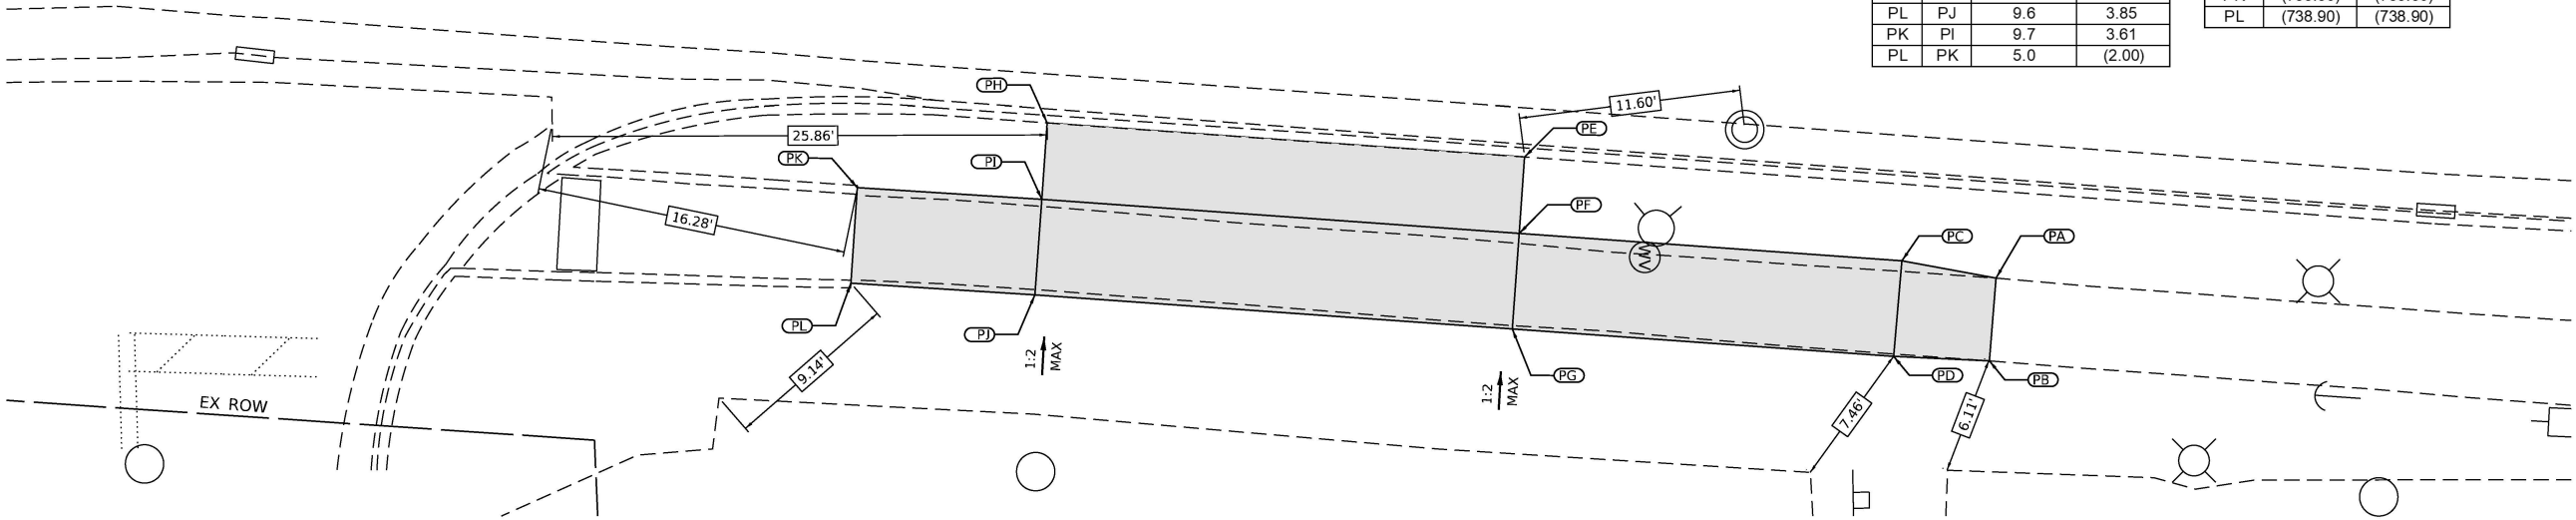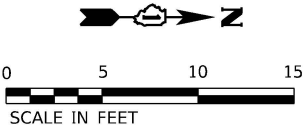

MAIN ST

SEGMENT	LENGTH (FT)	SLOPE (%)
PA PB	5.0	(3.40)
PA PC	5.0	1.80
PB PD	5.0	0.00
PC PD	5.0	1.60
PC PE	22.8	3.44
PD PF	22.8	3.42
PE PF	5.0	1.50
PF PG	4.0	1.50
PH PE	25.0	0.10
PI PF	25.0	0.08
PJ PG	25.0	(0.04)
PH PI	5.0	1.60
PI PJ	4.0	1.75
PK PH	12.3	2.93
PL PI	12.3	2.93
PK PL	5.0	1.60
PM PK	5.0	1.60
PN PL	5.0	1.40
PM PN	4.9	(1.84)

POINT	EX ELEV	PR. ELEV
PA	(741.44)	(741.44)
PB	(741.27)	(741.27)
PC	(741.57)	741.35
PD	(741.41)	741.27
PE	(741.52)	740.57
PF	(741.41)	740.49
PG	(740.43)	(740.43)
PH	(740.99)	740.59
PI	(740.96)	740.51
PJ	(740.44)	(740.44)
PK	(741.09)	740.95
PL	(740.95)	740.87
PM	(741.03)	(741.03)
PN	(740.94)	(740.94)

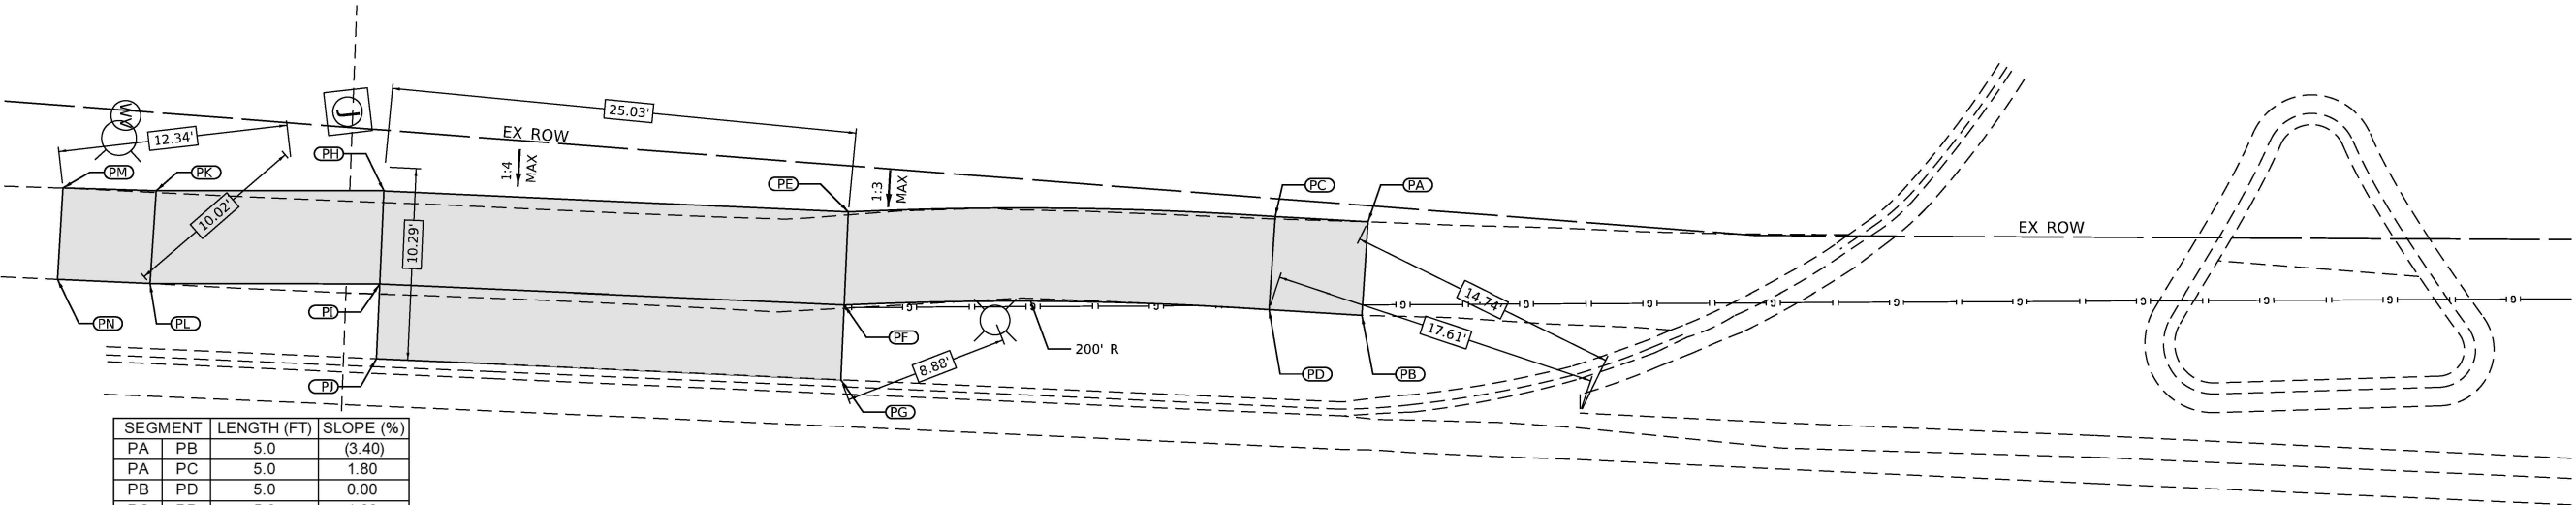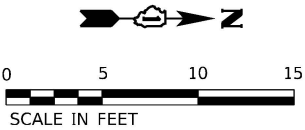

- NOTES:
- IF THERE IS NO BUS STOP SIGN WHERE THE BUS STOP INFRASTRUCTURE IS TO BE INSTALLED, PACE WILL PROVIDE AND INSTALL THE NEW BUS STOP SIGN.

MODEL: Default
FILE: \\p1w-bentley.com\khpw\01\Documents\01 Active Projects\MW-CHS-168959100 - IL 64\Phase III\2 Design\CAD\Plan Sheets\ADA & PaceWest Corridor\108171-rht-PACE-GlenEllyn02.kia.dgn



USER NAME =	DESIGNED -	REVISED -
	DRAWN -	REVISED -
PLOT SCALE =	CHECKED -	REVISED -
PLOT DATE =	DATE -	REVISED -


STATE OF ILLINOIS
DEPARTMENT OF TRANSPORTATION

BUS STOP DETAILS
IL 64 (NORTH AVE) AND GLEN ELLYN RD - NE AND SW CORNERS

SCALE: 1"=5' SHEET 1 OF 1 SHEETS STA. TO STA.

F.A.P. RTE.	SECTION	COUNTY	TOTAL SHEETS	SHEET NO.
307	2020-263-SUR,SW&TS	DUPAGE	529	81
CONTRACT NO. 62N33				
ILLINOIS FED. AID PROJECT				

MODEL: Default
FILE: \\kimley-horn\pwworking\kimley-horn\pwworking\01 Active Projects\IL\2 Design\CAD\Plan_Sheets\Roadway\01 IL 64\Phase II\2 Design\CAD\Plan_Sheets\Roadway\01 IL 64\Phase II\2 Design\CAD\Plan_Sheets\Roadway\01 IL 64.dgn

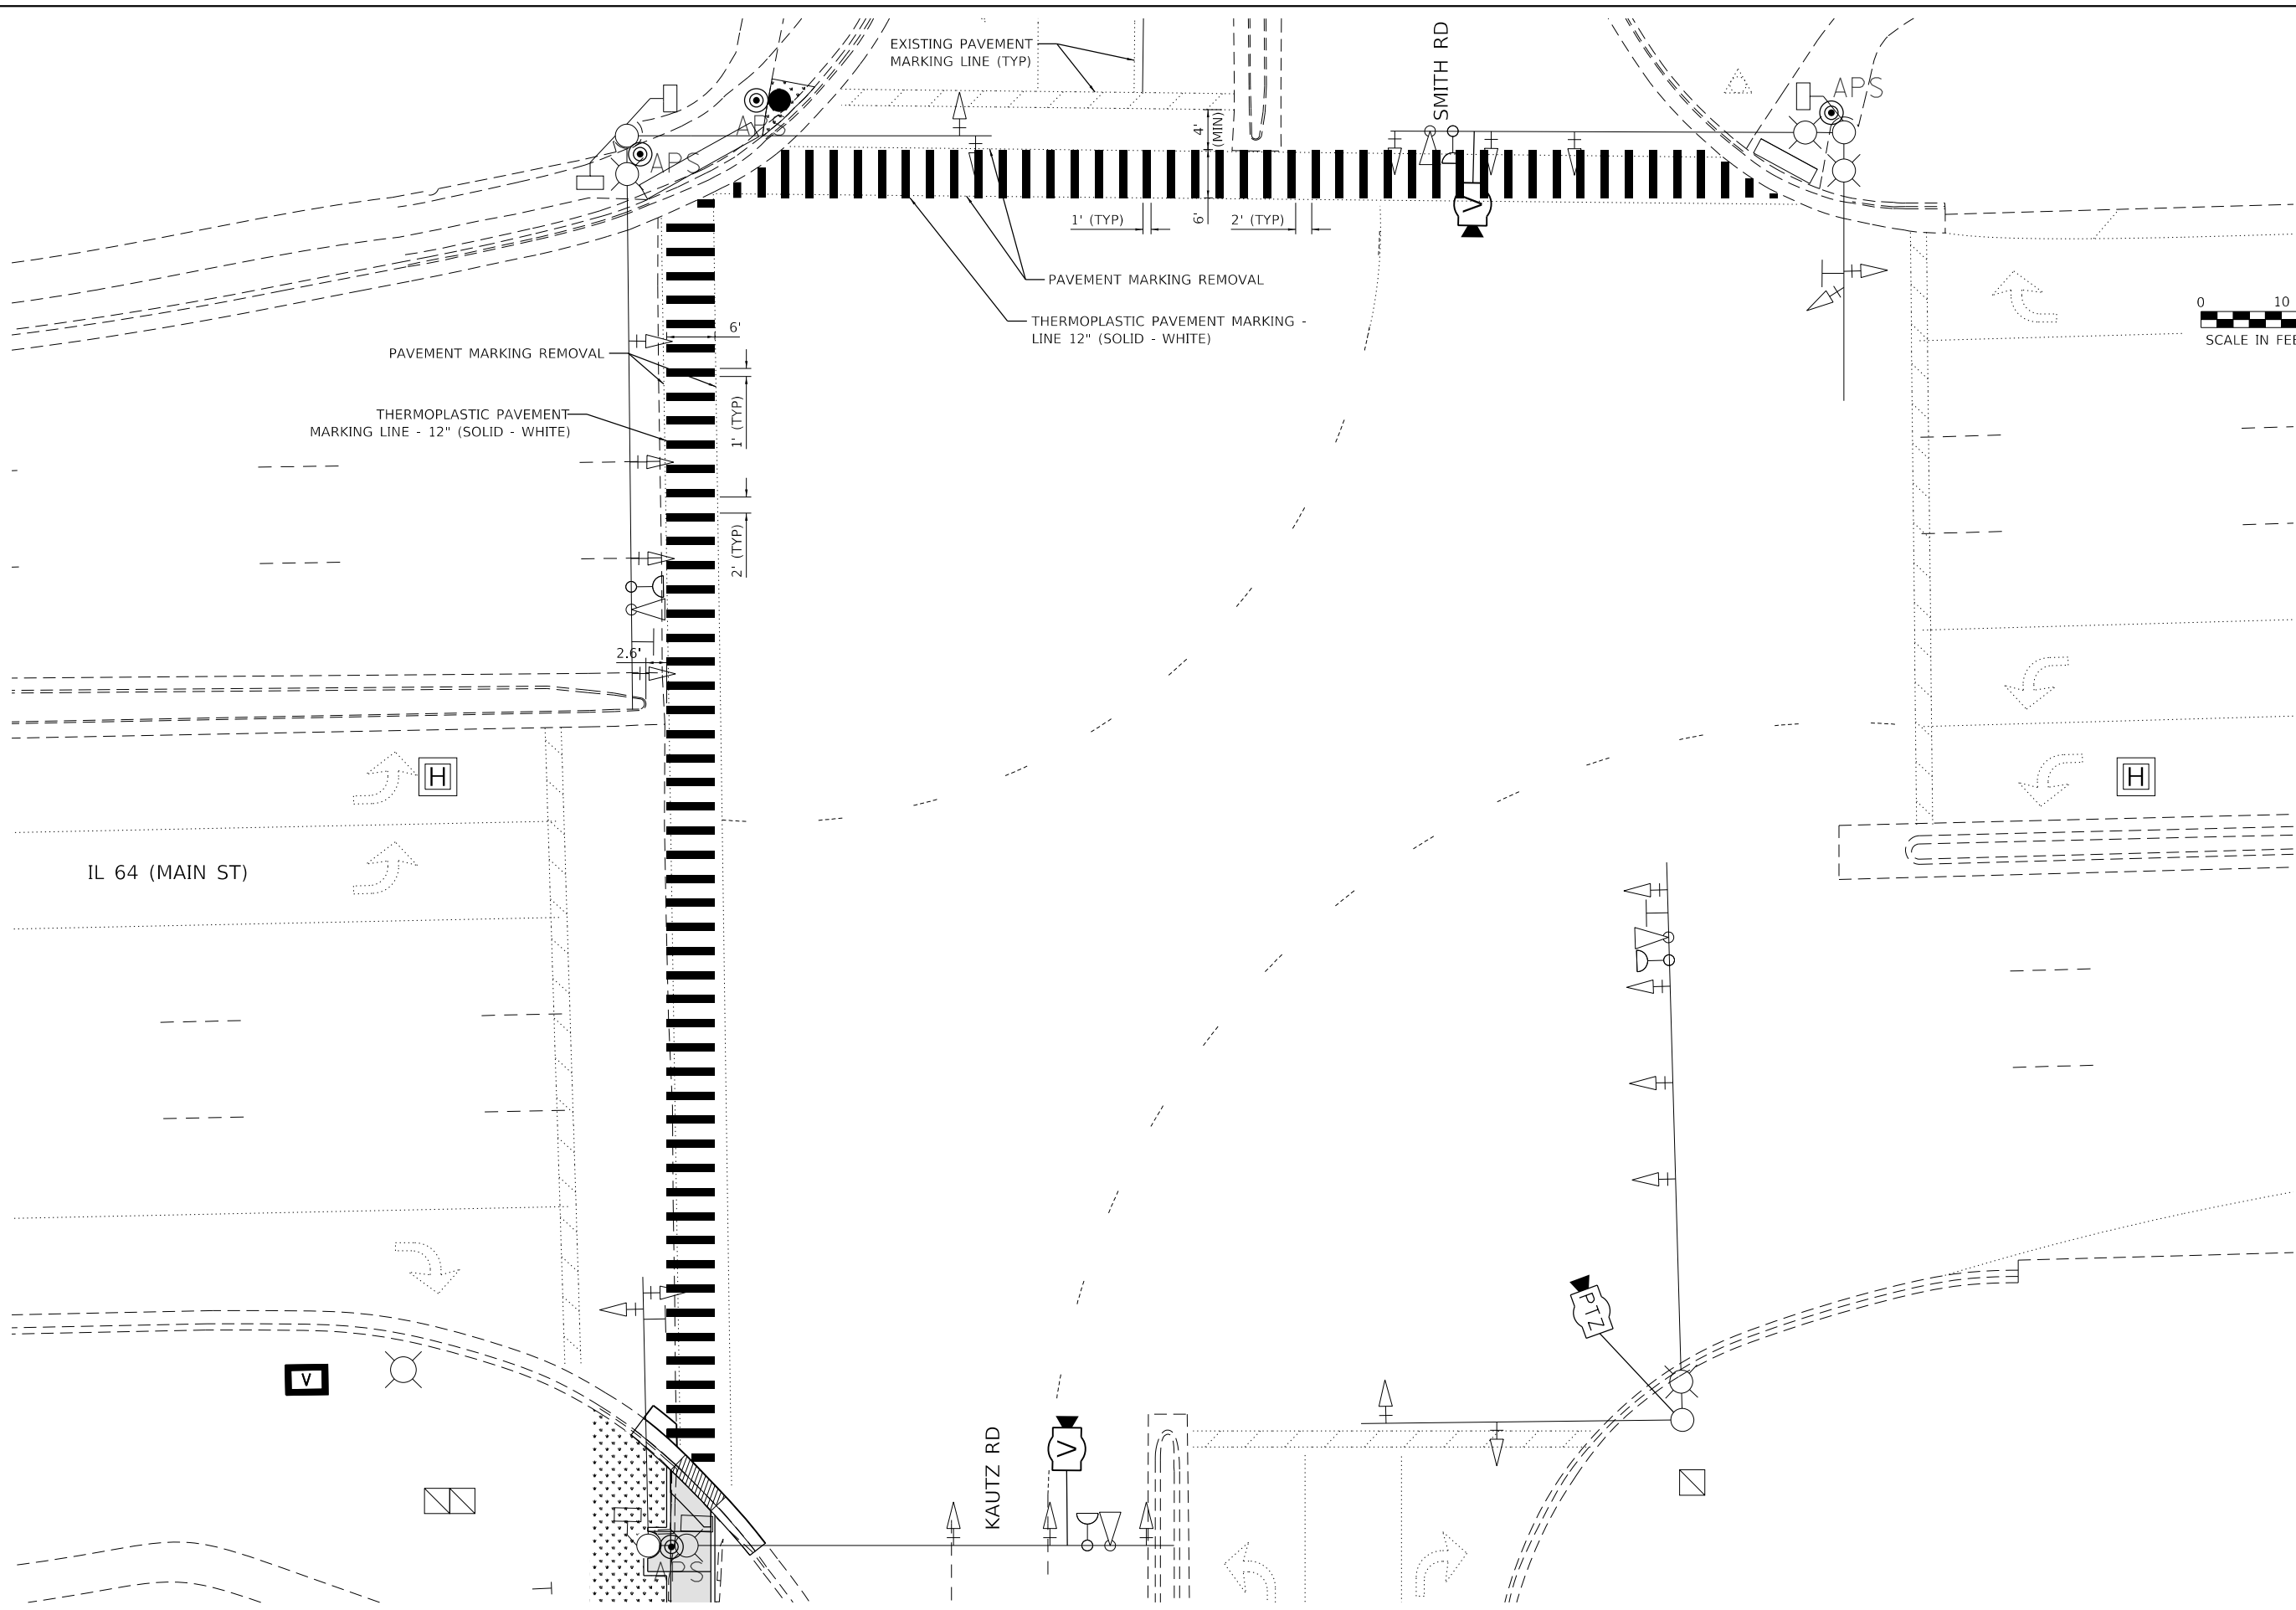



© 2023 KIMLEY-HORN AND ASSOCIATES, INC.
4001 WILFORD ROAD, SUITE 600
WARRENVILLE, IL 60555
PHONE: 630-487-4600
WWW.KIMLEY-HORN.COM

USER NAME =	DESIGNED -	REVISED -
DRAWN -	REVISED -	
PLOT SCALE =	CHECKED -	REVISED -
PLOT DATE =	DATE -	REVISED -


STATE OF ILLINOIS
DEPARTMENT OF TRANSPORTATION

PAVEMENT MARKING PLAN
IL 64 (MAIN ST) AND SMITH RD/KAUTZ RD

SCALE: 1" = 10' SHEET OF SHEETS STA. TO STA.

F.A.P. RTE.	SECTION	COUNTY	TOTAL SHEETS	SHEET NO.
307	2020-263-SUR,SW&TS	DUPAGE	529	82
CONTRACT NO. 62N33				
ILLINOIS		FED. AID PROJECT		

Model: Default
File: M:\MTC_Plan\Kimley-Horn\Bentley.com\khpw-d\1\Documents\01 Active Projects\MW\CHS-168950\100 - IL 64\Phase III\2 Design\CAD\Plan_Sheets\Roadway\0108121-sit-PMK-02_KHA.dgn

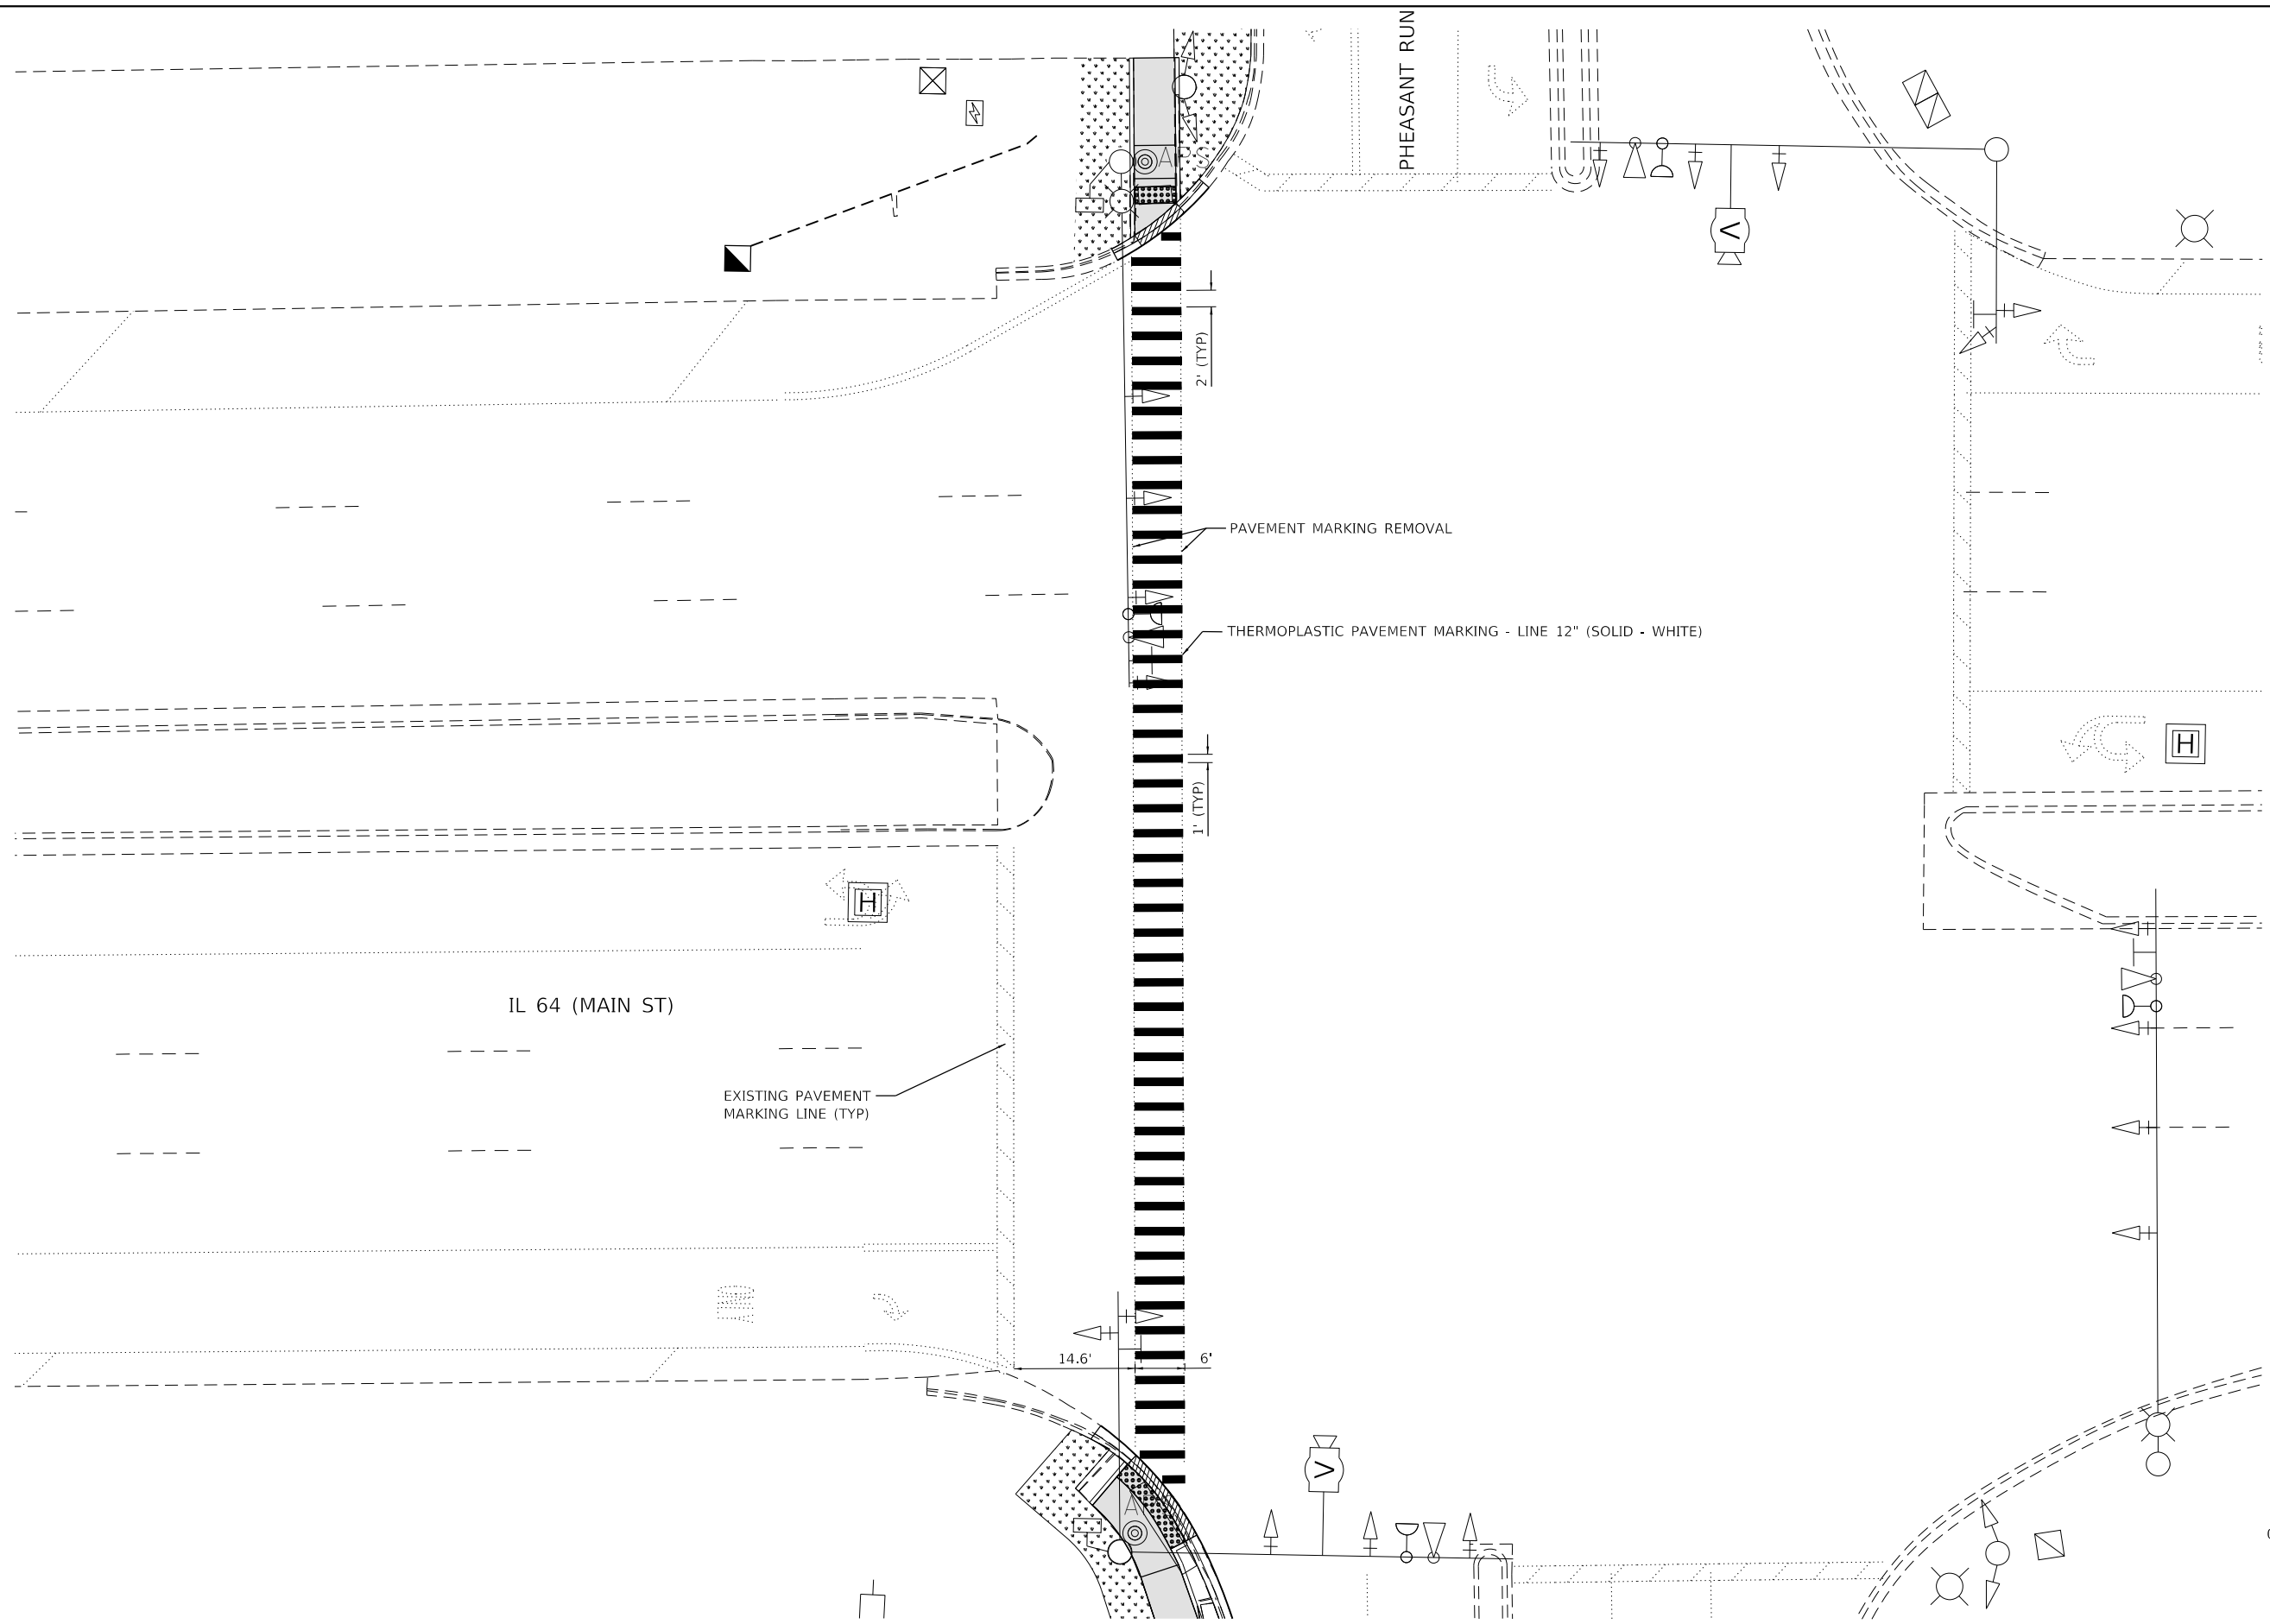

Kimley»Horn

© 2023 KIMLEY-HORN AND ASSOCIATES, INC.
4001 WILFORD ROAD, SUITE 600
WARRENVILLE, IL 60555
PHONE: 630-477-4555
WWW.KIMLEY-HORN.COM



USER NAME =	DESIGNED -	REVISED -
	DRAWN -	REVISED -
PLOT SCALE =	CHECKED -	REVISED -
PLOT DATE =	DATE -	REVISED -

STATE OF ILLINOIS
DEPARTMENT OF TRANSPORTATION


PAVEMENT MARKING PLAN			
IL 64 (MAIN ST) AND PHEASANT RUN			
SCALE: 1" = 10'	SHEET	OF	SHEETS
	STA.	TO	STA.

F.A.P. RTE.	SECTION	COUNTY	TOTAL SHEETS	SHEET NO.
307	2020-263-SUR,SW&TS	DUPAGE	529	83
CONTRACT NO. 62N33				
ILLINOIS FED. AID PROJECT				

MODEL: Default
FILE: \\mhc-prod\hwy-pw-bentley.com\hwy-pw-01\Documents\01 Active Projects\WW-CHS-160959\100 - IL 64\Phase II\2 Design\CAD\Plan Sheets\Roadway\108121-shh-PMK-03_KHA.dgn

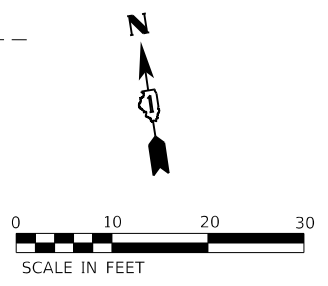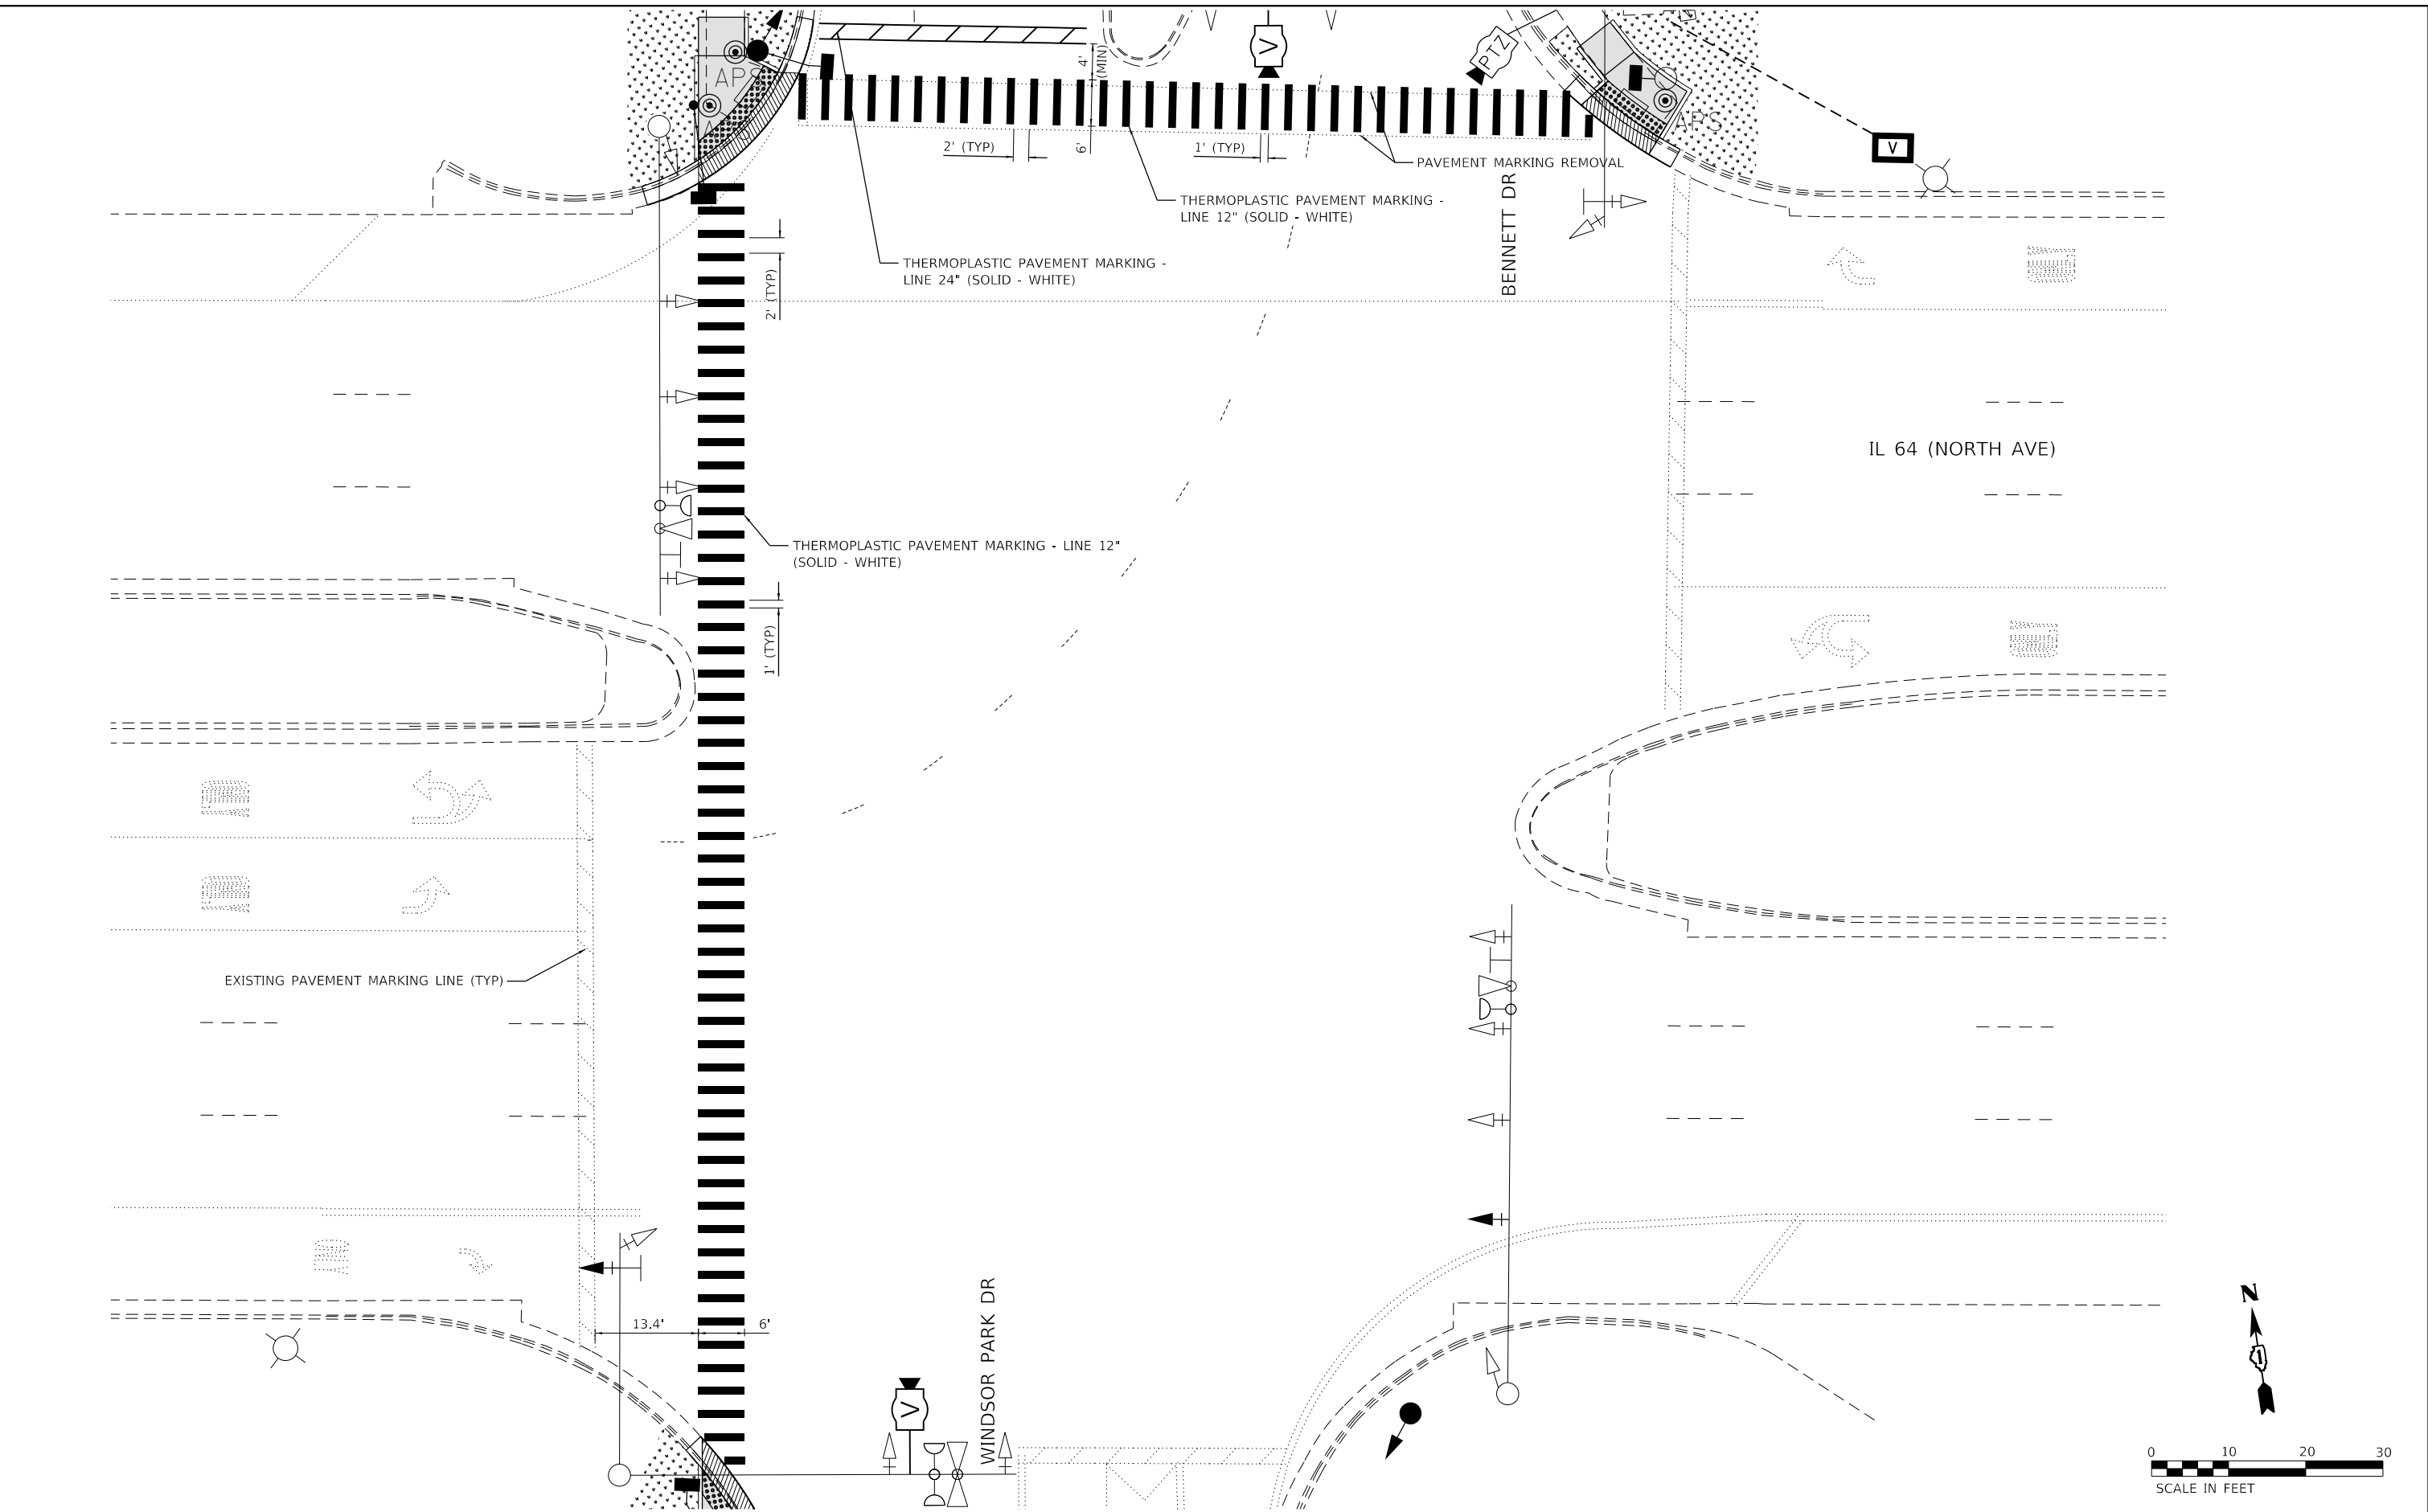

Kimley»Horn © 2023 KIMLEY-HORN AND ASSOCIATES, INC. 4001 WINDFIELD ROAD, SUITE 600 WARRENVILLE, IL 60555 PHONE: 630-487-6000 WWW.KIMLEY-HORN.COM	USER NAME =		DESIGNED -	REVISED -	STATE OF ILLINOIS DEPARTMENT OF TRANSPORTATION	PAVEMENT MARKING PLAN IL 64 (NORTH AVE) AND BENNETT DR/WINDSOR PARK DR					F.A.P. RTE.	SECTION	COUNTY	TOTAL SHEETS	SHEET NO.
	DRAWN -		DRAWN -	REVISED -							307	2020-263-SUR,SW&TS	DUPAGE	529	84
	PLOT SCALE =		CHECKED -	REVISED -							CONTRACT NO. 62N33				
	PLOT DATE =		DATE -	REVISED -							ILLINOIS FED. AID PROJECT				
									SCALE: 1" = 10'	SHEET	OF	SHEETS	STA.	TO STA.	

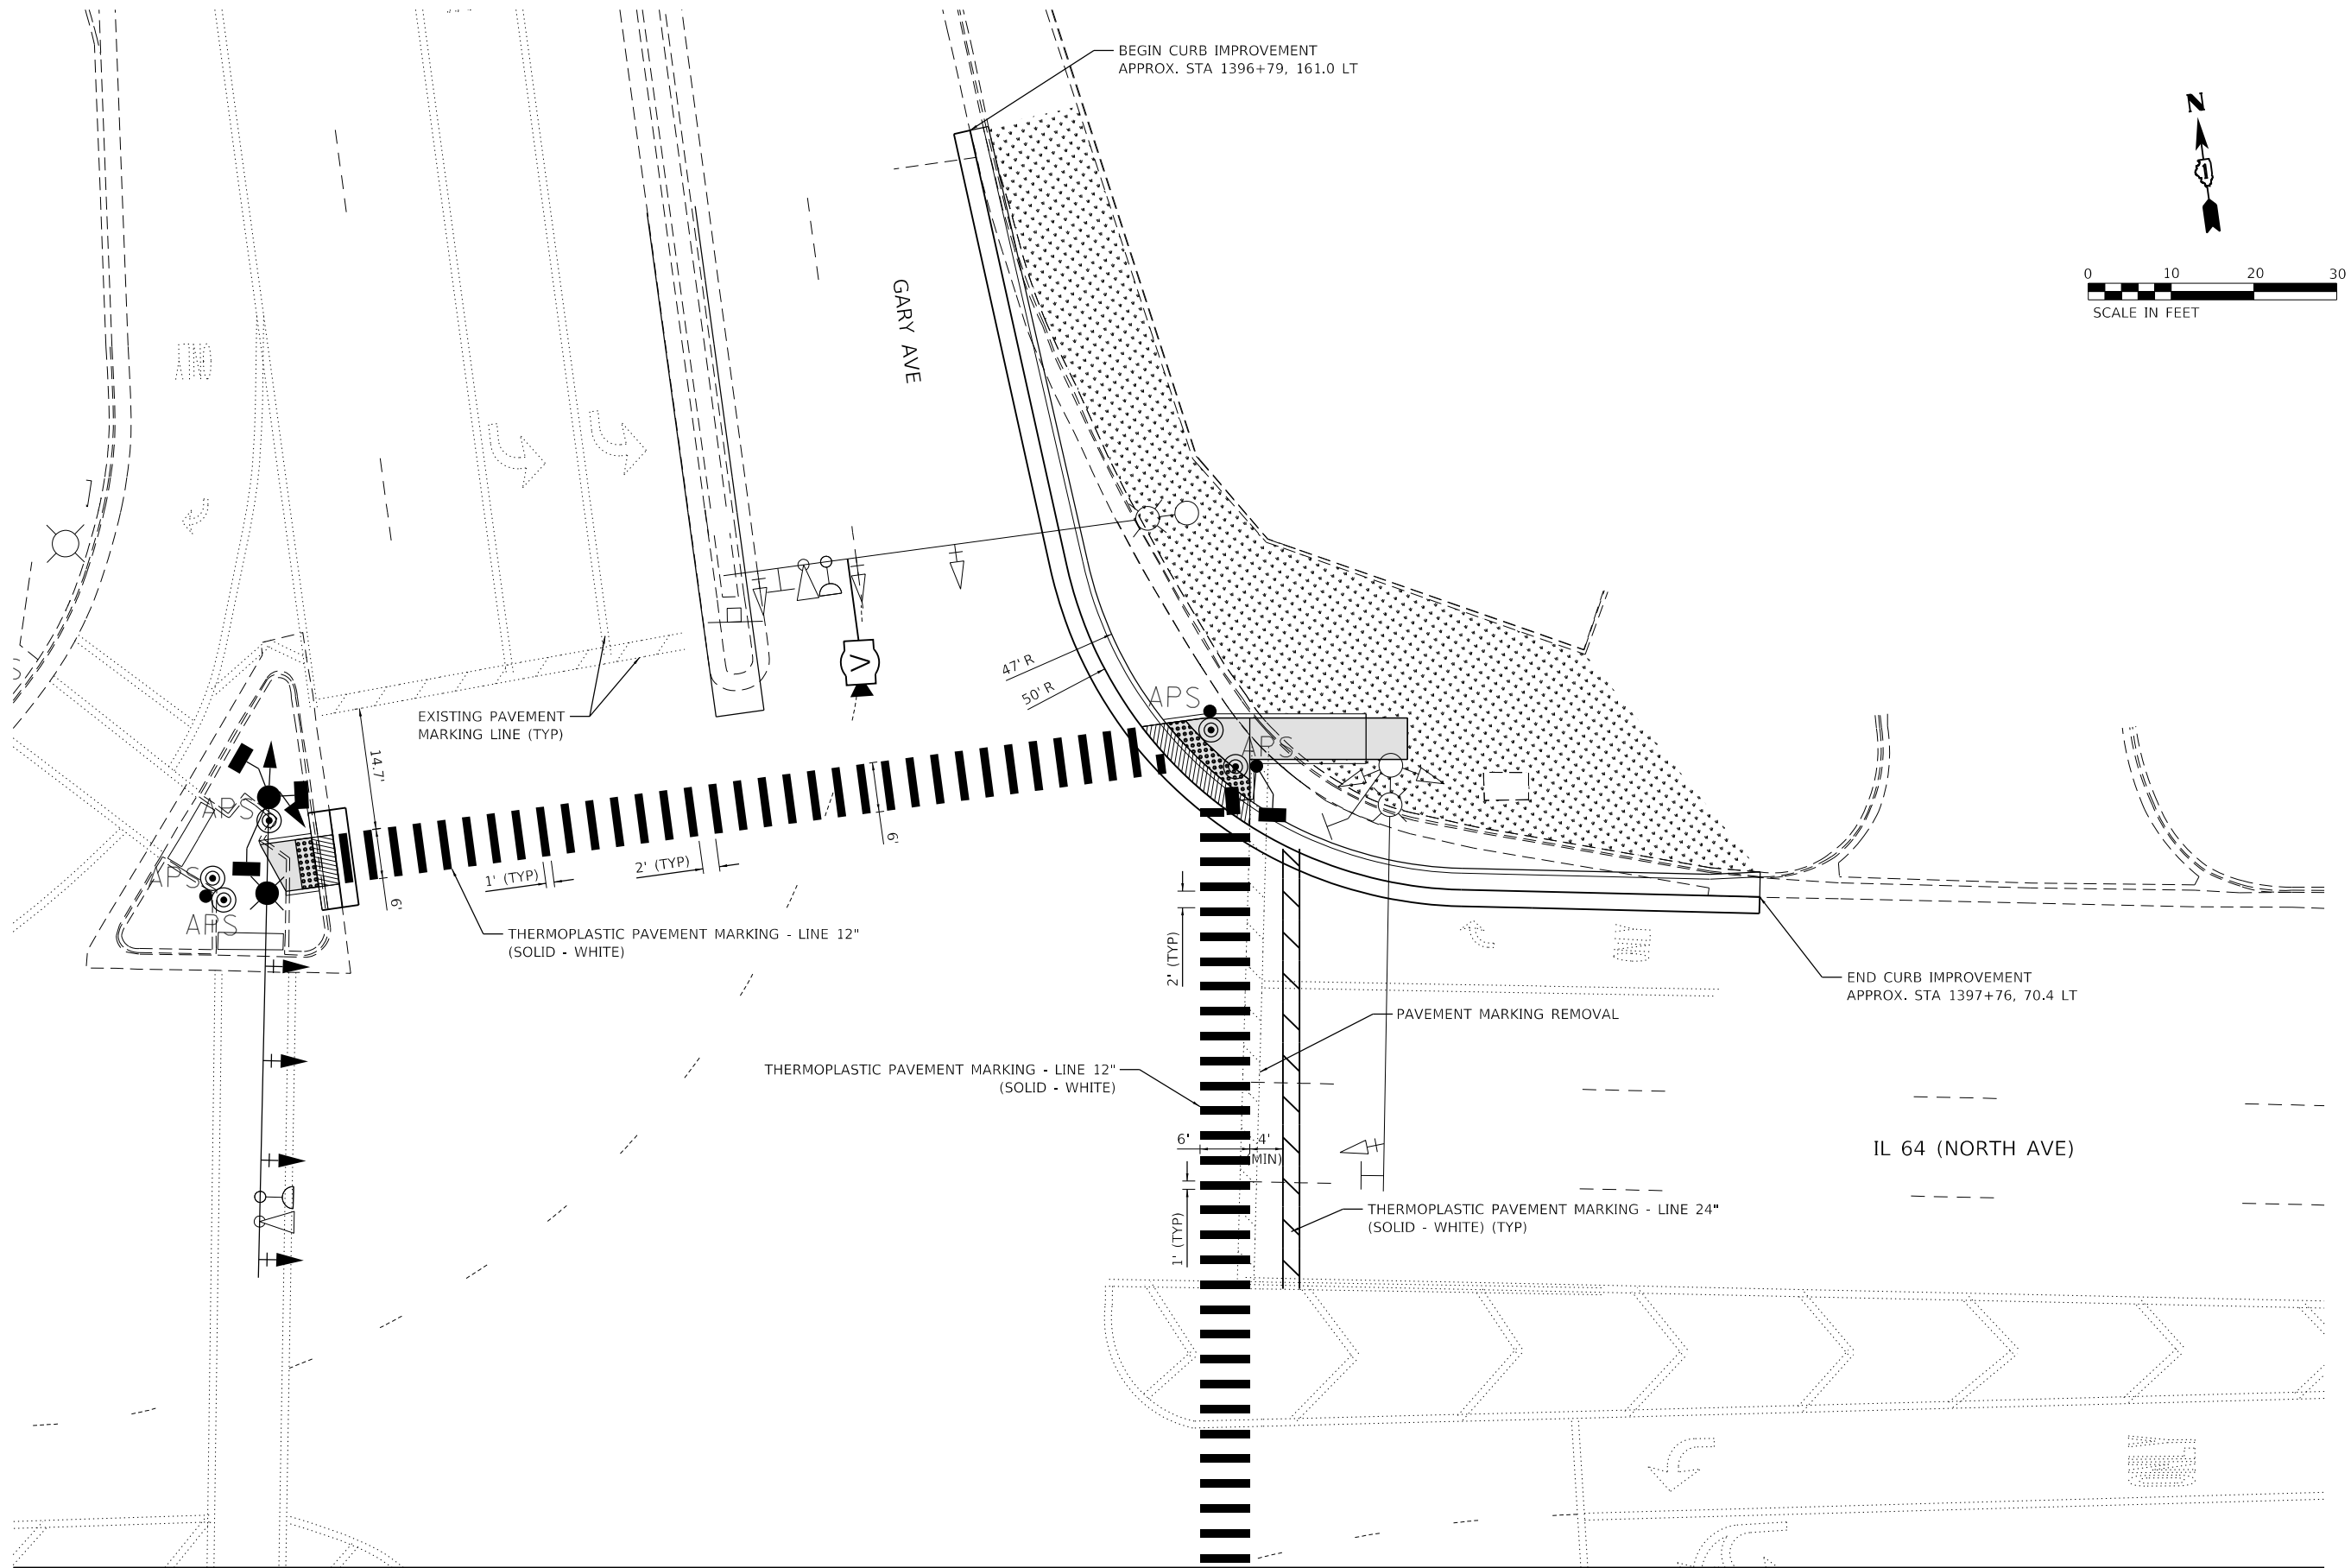

MATCH LINE, SEE SHEET 86

MODEL: Default
FILE: \\kimley-horn\p\62n33\62n33.dgn
PROJECT: 62N33 - IL 64 (NORTH AVE) AND GARY AVE - NE AND NW CORNER
DRAWN: J. H. HORN
CHECKED: J. H. HORN
DATE: 10/1/2020
SCALE: 1" = 10'

Kimley»Horn

© 2020 KIMLEY-HORN AND ASSOCIATES, INC.
4001 WILSON ROAD, SUITE 600
WARRENVILLE, IL 60090
PHONE: 630-471-4600
WWW.KIMLEY-HORN.COM


USER NAME =	DESIGNED -	REVISED -
	DRAWN -	REVISED -
PLOT SCALE =	CHECKED -	REVISED -
PLOT DATE =	DATE -	REVISED -

STATE OF ILLINOIS
DEPARTMENT OF TRANSPORTATION


PAVEMENT MARKING PLAN
IL 64 (NORTH AVE) AND GARY AVE - NE AND NW CORNER

SCALE: 1" = 10' SHEET OF SHEETS STA. TO STA.

F.A.P. RTE.	SECTION	COUNTY	TOTAL SHEETS	SHEET NO.
307	2020-263-SUR, SW&TS	DUPAGE	529	85
CONTRACT NO. 62N33				
ILLINOIS FED. AID PROJECT				

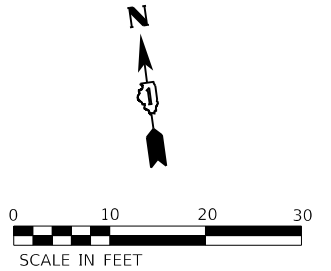

MATCH LINE, SEE SHEET 85

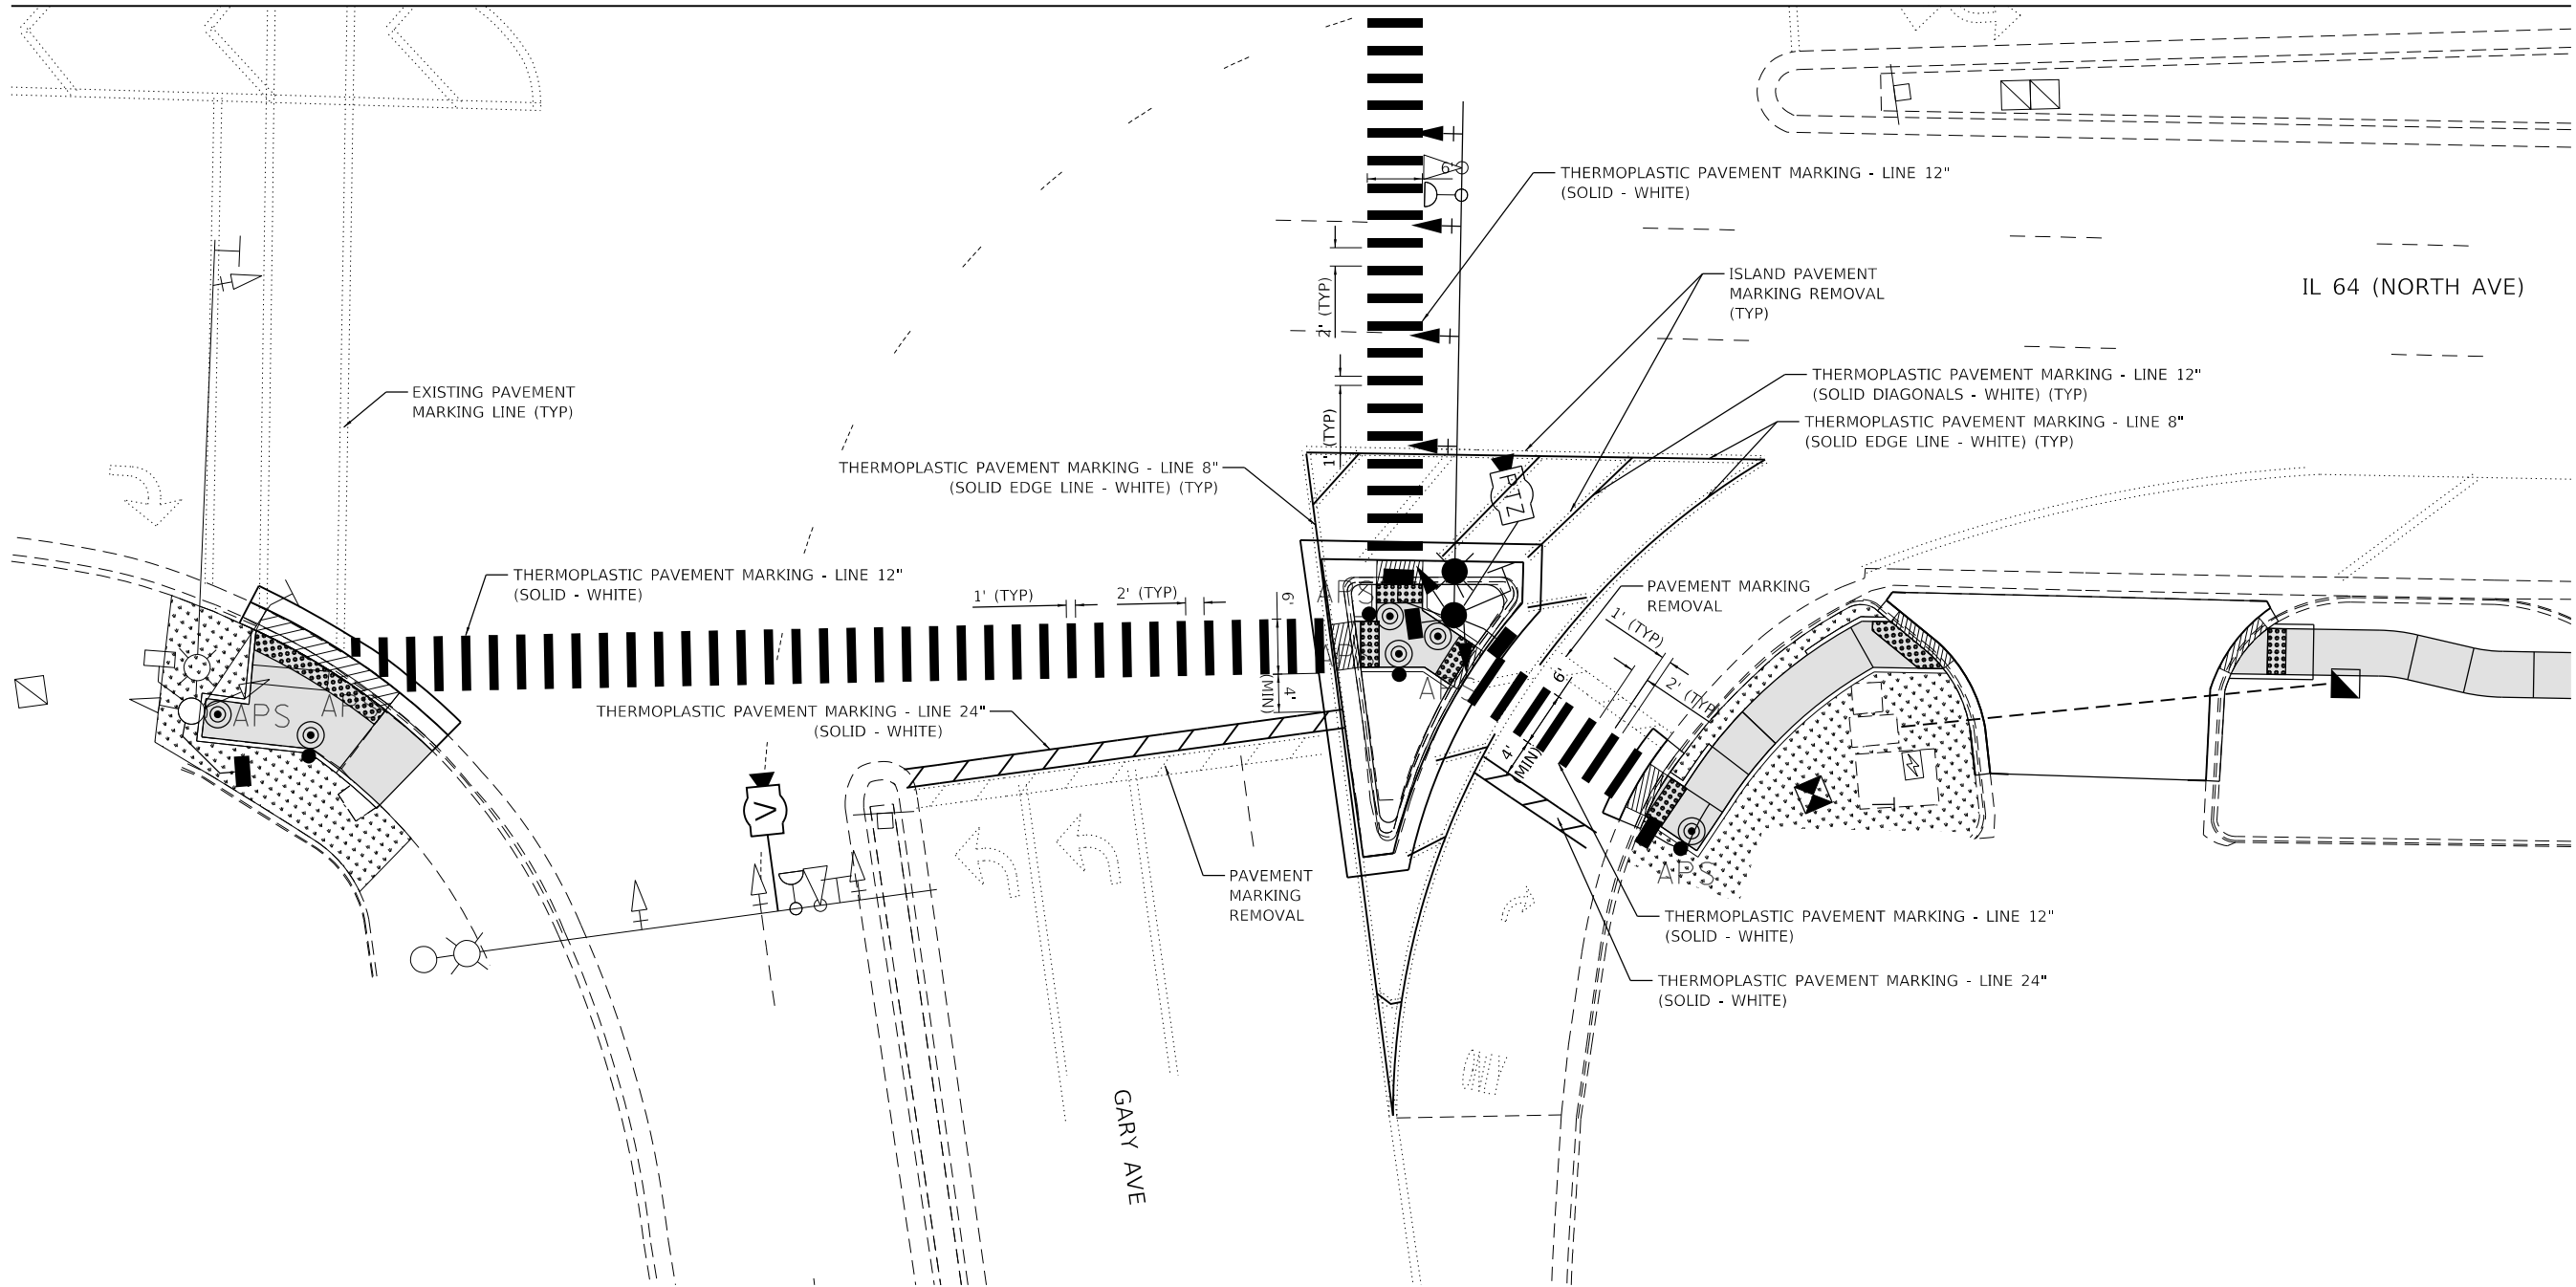

MODEL: Default
FILE: \\kimley-horn\pwworking\kimley-horn\pwworking\01 Active Projects\IL 64\Phase II\2 Design\CAD\Plan_Sheets\Roadway\1108121-shr-PMK-05_KHA.dgn

Kimley»Horn
© 2023 KIMLEY-HORN AND ASSOCIATES, INC.
4001 WINTERFIELD ROAD, SUITE 600
WARRENVILLE, IL 60555
PHONE: 630-487-4600
WWW.KIMLEY-HORN.COM



USER NAME =	DESIGNED -	REVISED -
	DRAWN -	REVISED -
PLOT SCALE =	CHECKED -	REVISED -
PLOT DATE =	DATE -	REVISED -

STATE OF ILLINOIS
DEPARTMENT OF TRANSPORTATION

PAVEMENT MARKING PLAN
IL 64 (NORTH AVE) AND GARY AVE - SE AND SW CORNER

SCALE: 1" = 10' SHEET OF SHEETS STA. TO STA.

F.A.P. RTE.	SECTION	COUNTY	TOTAL SHEETS	SHEET NO.
307	2020-263-SUR, SW&TS	DUPAGE	529	86
CONTRACT NO. 62N33				
ILLINOIS FED. AID PROJECT				

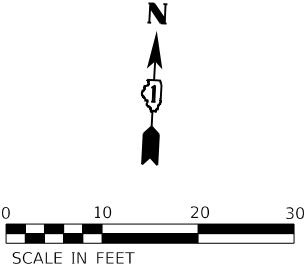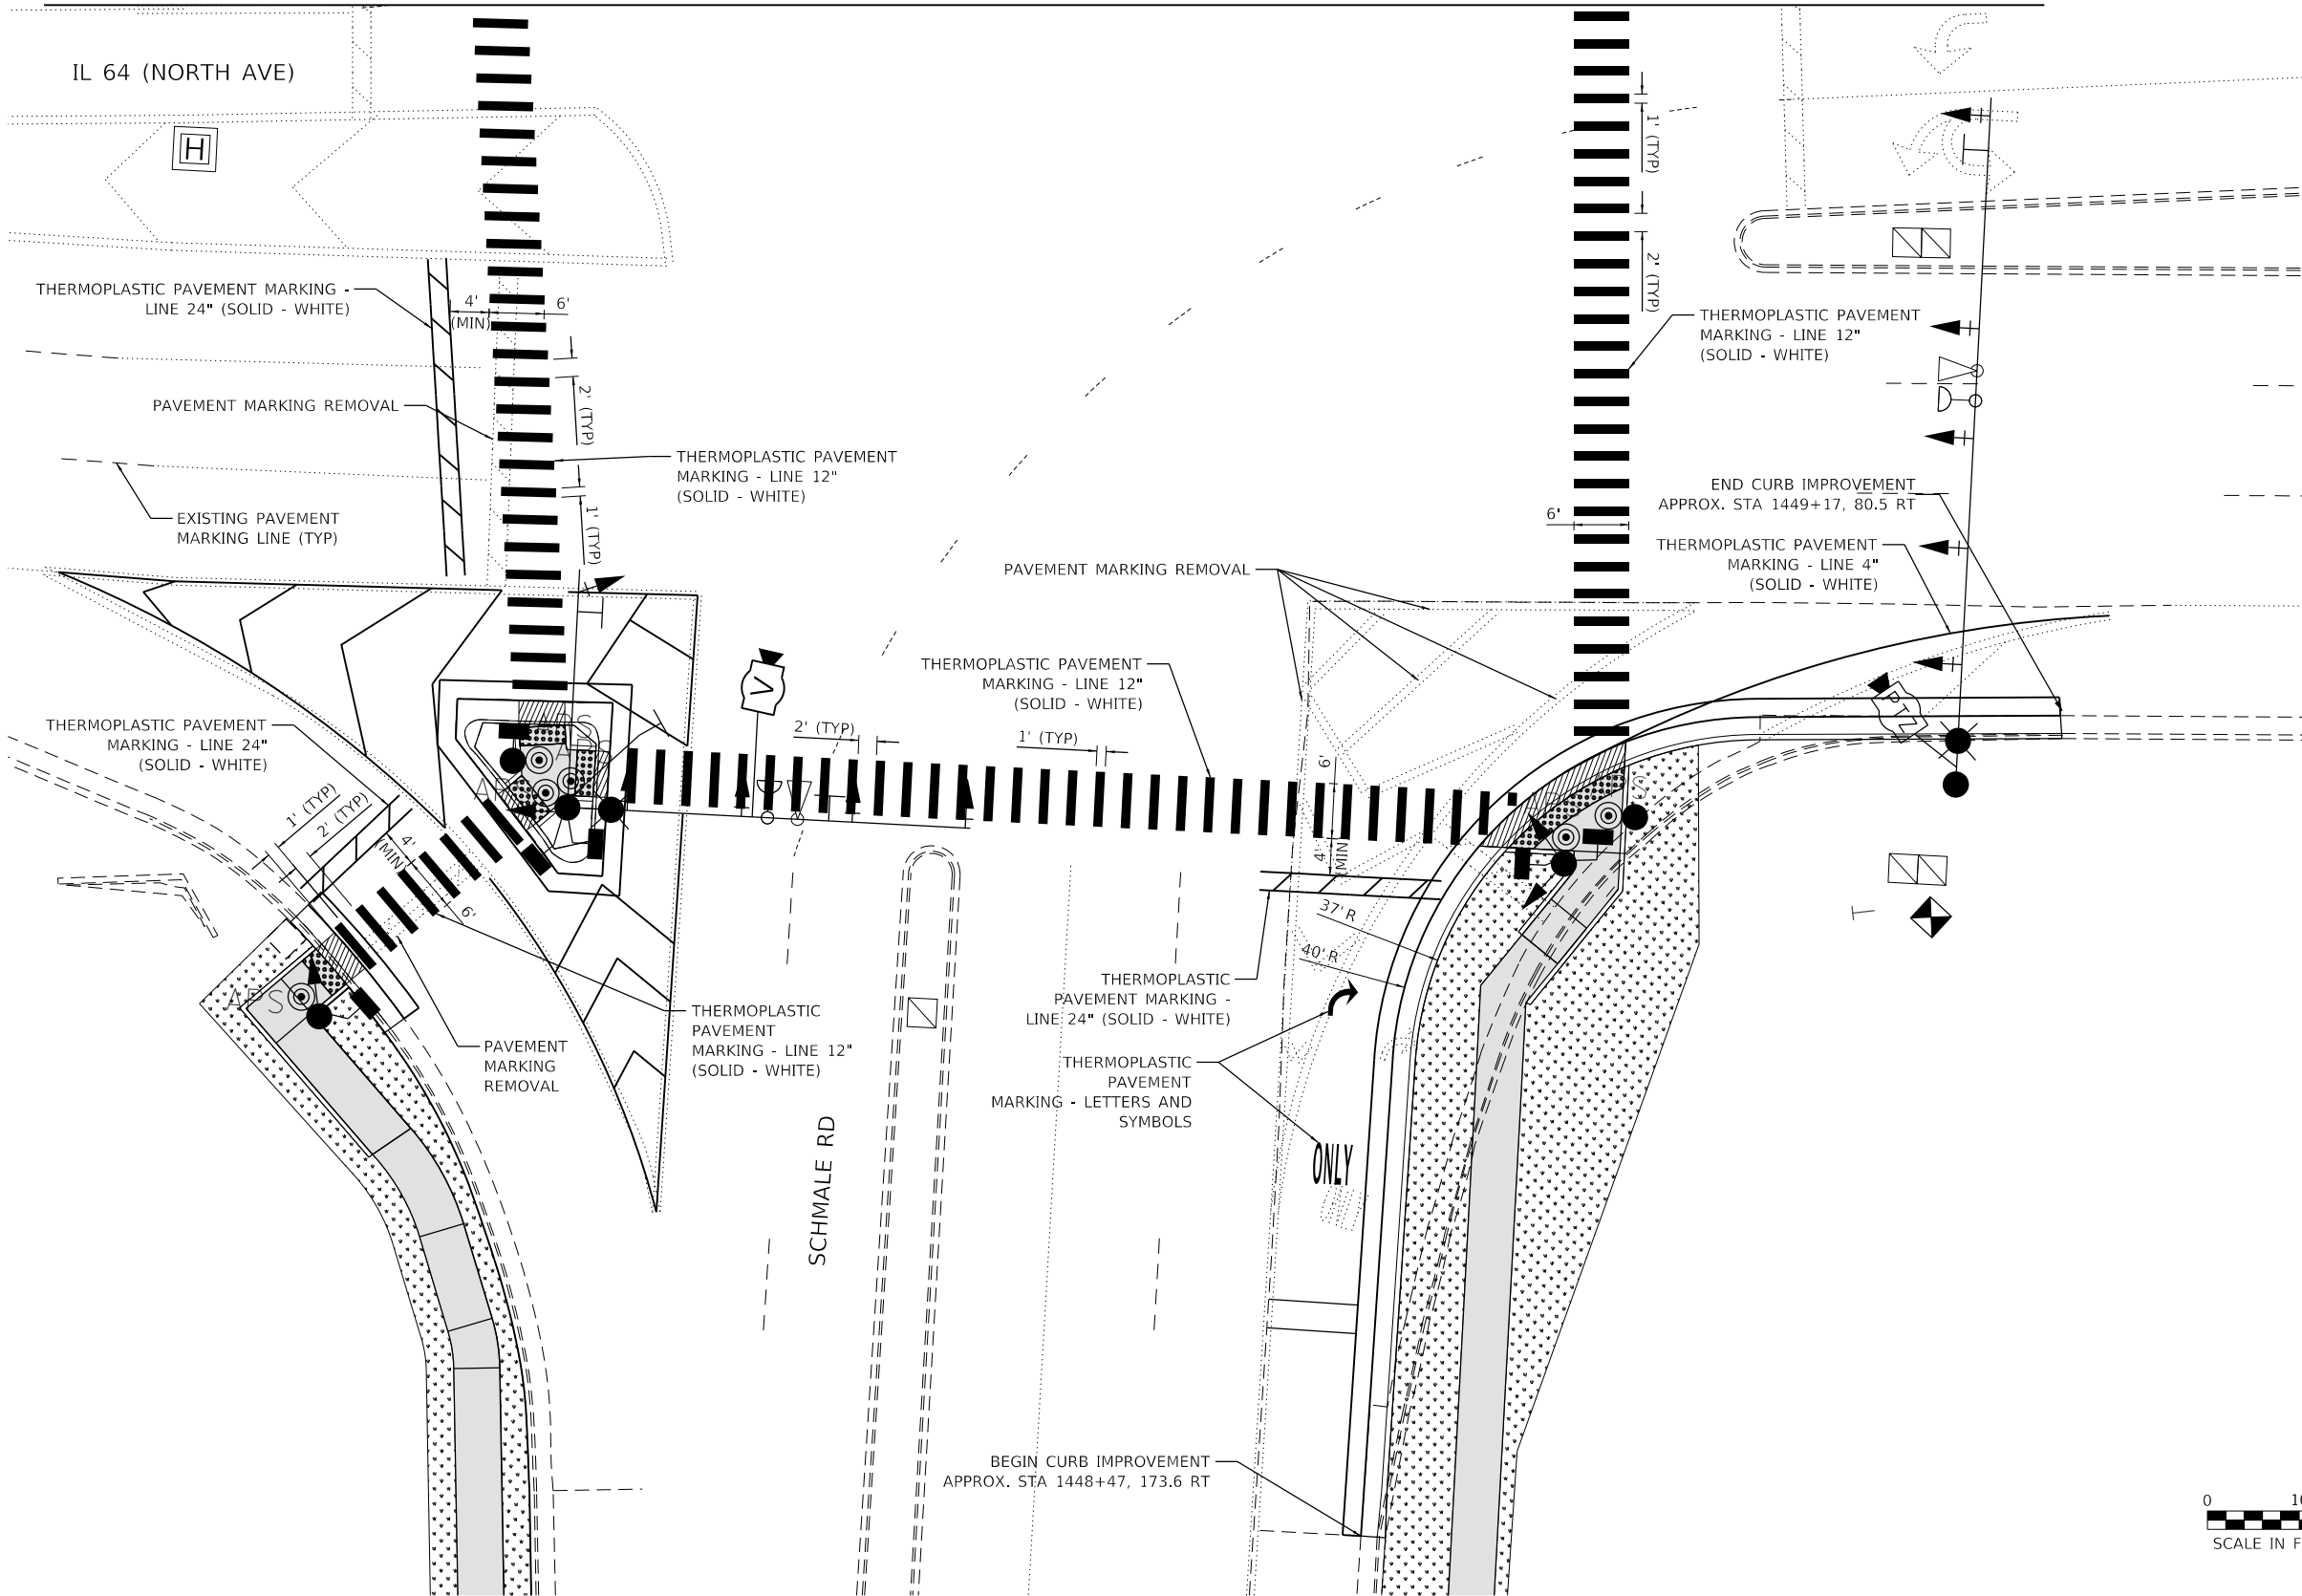

MODEL: Default
FILE: \\kimley-horn\pwworking\kimley-horn\pwworking\01 Active Projects\IL 64\Phase II\2 Design\CAD\Plan Sheets\Roadway\1108121-shr-phk-07.kia.dgn



USER NAME =	DESIGNED -	REVISED -
	DRAWN -	REVISED -
PLOT SCALE =	CHECKED -	REVISED -
PLOT DATE =	DATE -	REVISED -


STATE OF ILLINOIS
DEPARTMENT OF TRANSPORTATION

PAVEMENT MARKING PLAN
IL 64 (NORTH AVE) AND SCHMALE RD - SE AND SW CORNER

SCALE: 1" = 10' SHEET OF SHEETS STA. TO STA.

F.A.P. RTE.	SECTION	COUNTY	TOTAL SHEETS	SHEET NO.
307	2020-263-SUR, SW&TS	DUPAGE	529	88
CONTRACT NO. 62N33				
ILLINOIS FED. AID PROJECT				

MODEL: Default
FILE: \\mhc-prod\hpc\pva\bartley.com\hpc\pva\011\Documents\01 Active Projects\WW\CHS-160950\100 - IL 64\phase_1\12 Design\CAD\Plan_Sheets\Roadway\1208121-shp-phk-09_KHA.dgn

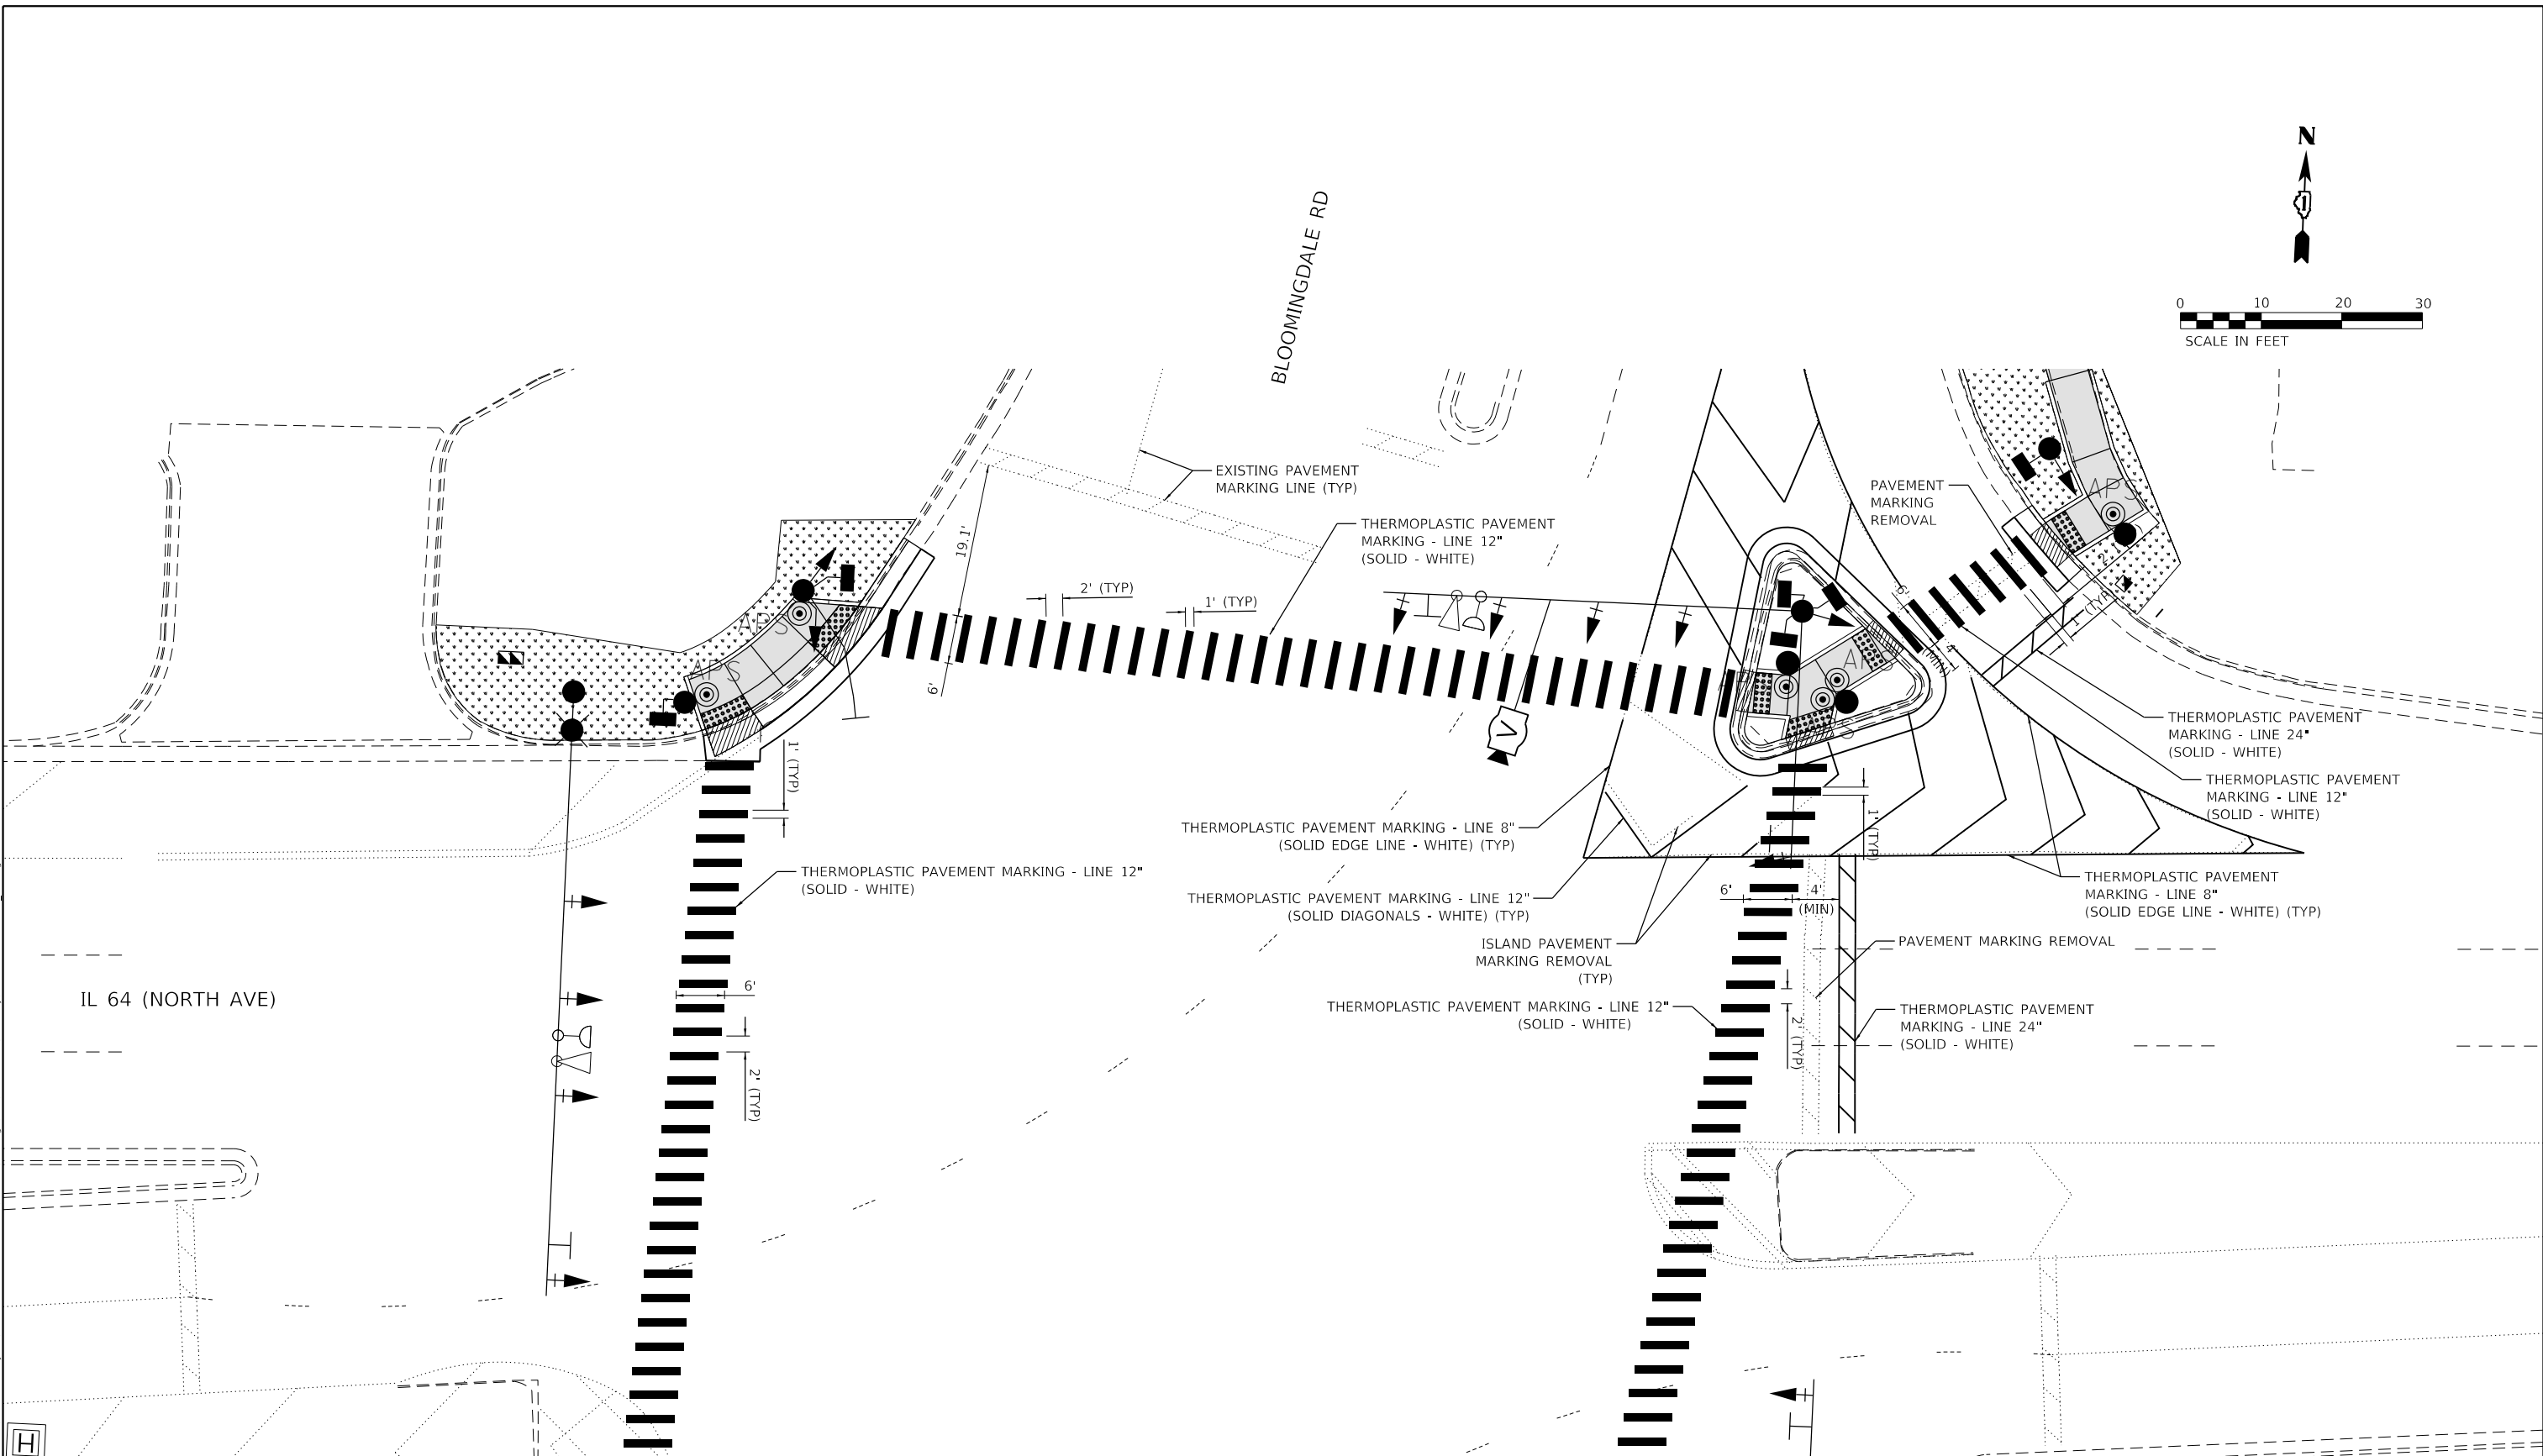

MATCHLINE - SEE SHEET 91



© 2023 KIMLEY-HORN AND ASSOCIATES, INC.
4001 WINTERFIELD ROAD, SUITE 600
WARRENVILLE, IL 60555
PHONE: 630-487-4600
WWW.KIMLEY-HORN.COM


USER NAME =	DESIGNED -	REVISED -
	DRAWN -	REVISED -
PLOT SCALE =	CHECKED -	REVISED -
PLOT DATE =	DATE -	REVISED -

STATE OF ILLINOIS
DEPARTMENT OF TRANSPORTATION


PAVEMENT MARKING PLAN
IL 64 (NORTH AVE) AND BLOOMINGDALE RD - NE AND NW CORNER

SCALE: 1" = 10' SHEET OF SHEETS STA. TO STA.

F.A.P. RTE.	SECTION	COUNTY	TOTAL SHEETS	SHEET NO.
307	2020-263-SUR,SW&TS	DUPAGE	529	90
CONTRACT NO. 62N33				
ILLINOIS FED. AID PROJECT				

 

MATCHLINE - SEE SHEET 90

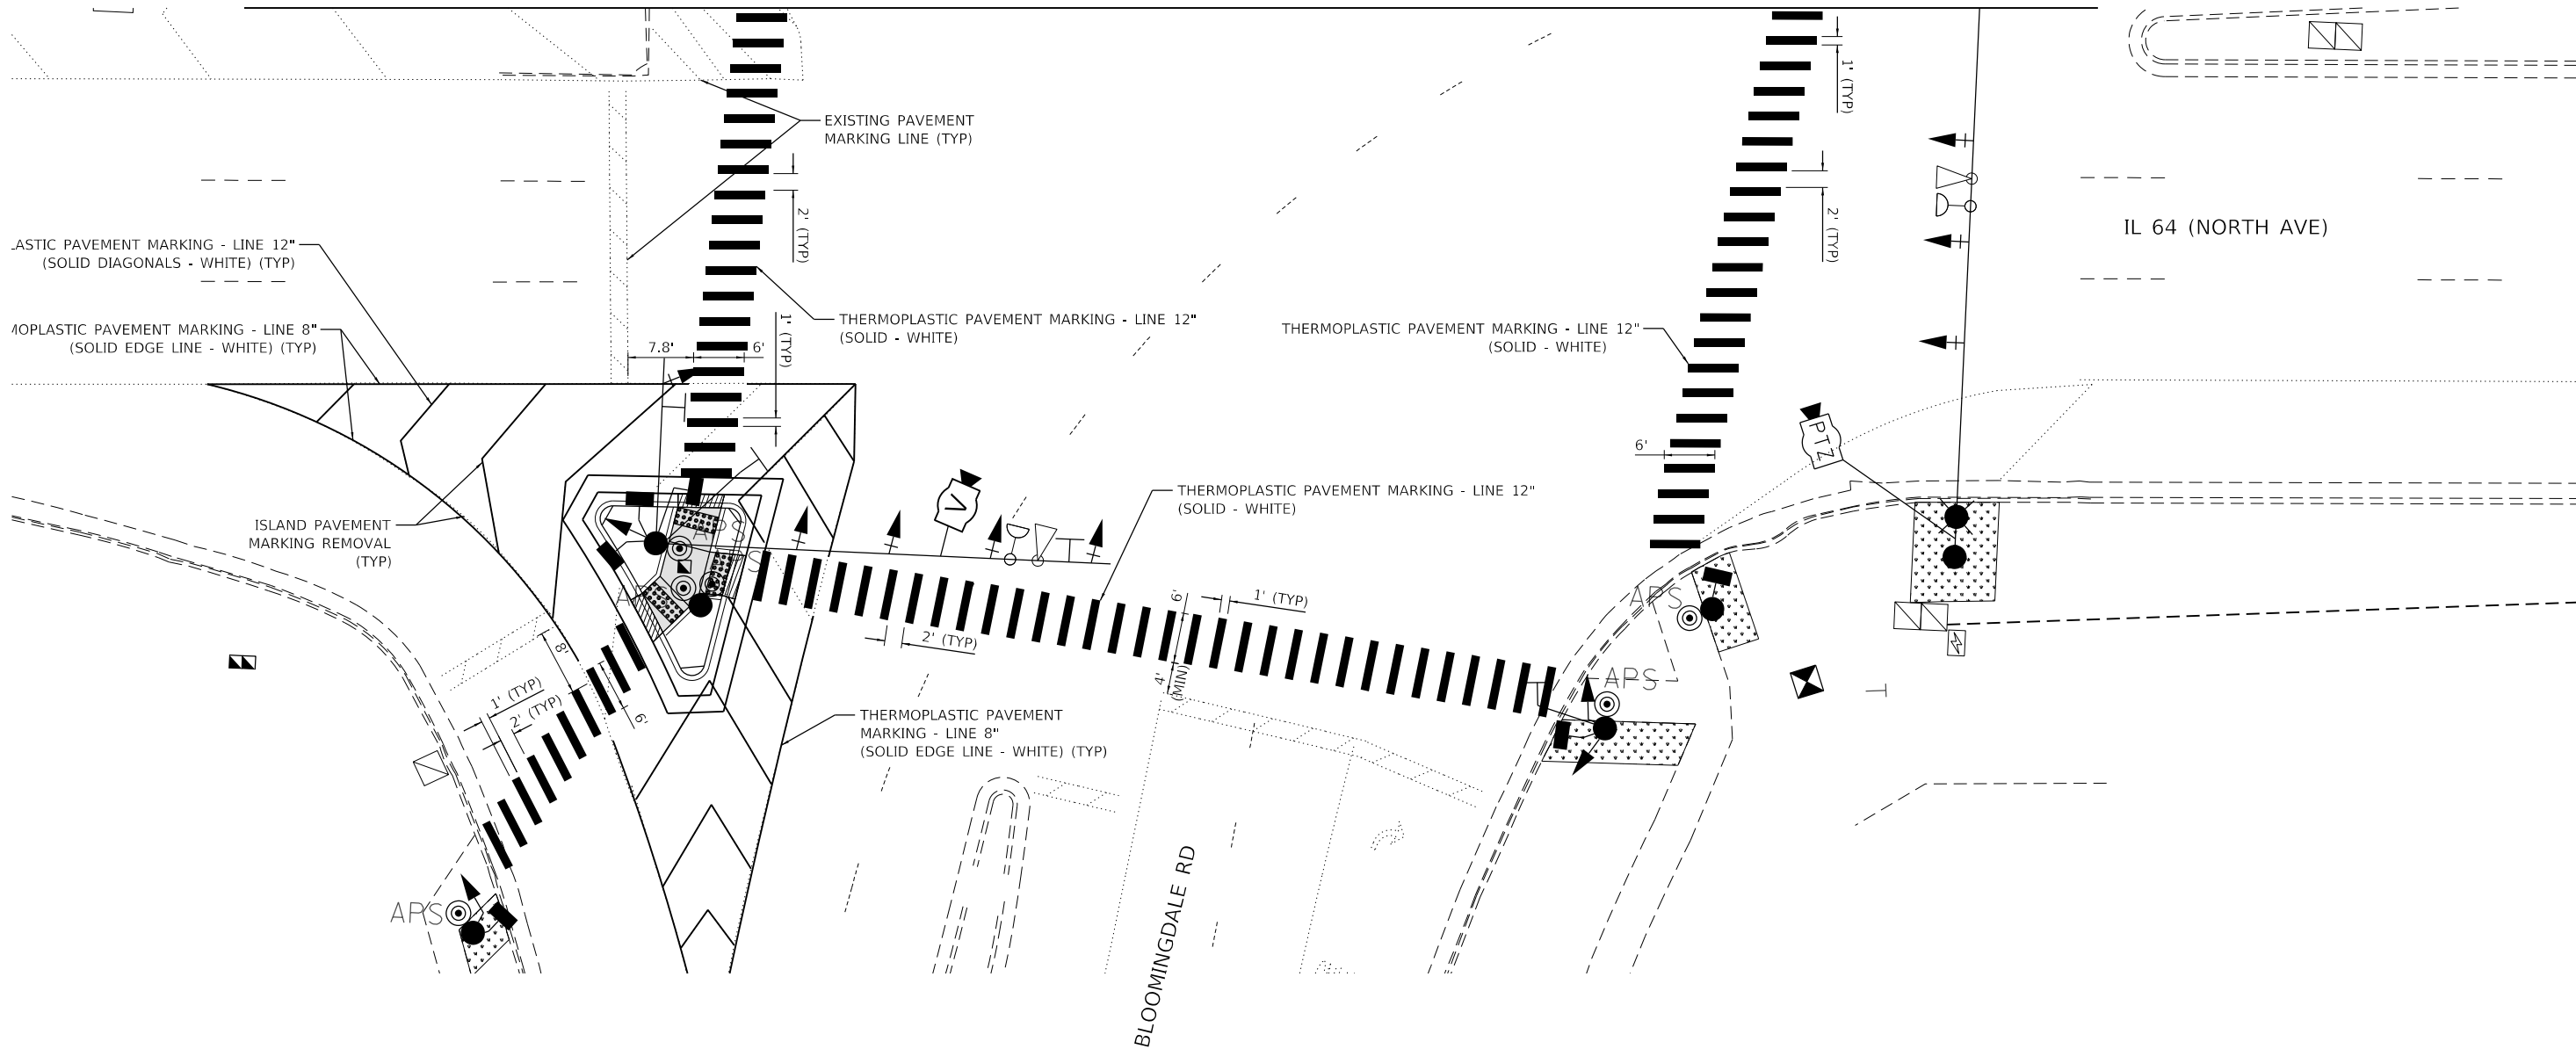

MODEL: Default
FILE: \\kimley-horn\p\w\bartley\com\k\h\p\w\q\1\Documents\01 Active Projects\WW\CHS-160950\100 - IL 64\Phase III\2 Design\CAD\Plan_Sheets\Roadway\1\08121-shr-PMK-10_KHA.dgn

Kimley»Horn

© 2023 KIMLEY-HORN AND ASSOCIATES, INC.
4001 WINTERFIELD ROAD, SUITE 600
WARRENVILLE, IL 60555
PHONE: 630-487-4600
WWW.KIMLEY-HORN.COM

USER NAME =	DESIGNED -	REVISED -
	DRAWN -	REVISED -
PLOT SCALE =	CHECKED -	REVISED -
PLOT DATE =	DATE -	REVISED -


STATE OF ILLINOIS
DEPARTMENT OF TRANSPORTATION

PAVEMENT MARKING PLAN
IL 64 (NORTH AVE) AND BLOOMINGDALE RD - SE AND SW CORNER

SCALE: 1" = 10' SHEET OF SHEETS STA. TO STA.

F.A.P. RTE.	SECTION	COUNTY	TOTAL SHEETS	SHEET NO.
307	2020-263-SUR, SW&TS	DUPAGE	529	91
CONTRACT NO. 62N33				
ILLINOIS FED. AID PROJECT				

MODEL: Default
FILE: \\ntm1c-prod\hwy-pw-bentley.com\hwy-pw-01\Documents\01 Active Projects\WW-CHS-160950\100 - IL 64Phase II\2 Design\CAD\Plan Sheets\Roadway\11-64Phase II\11-64.dgn

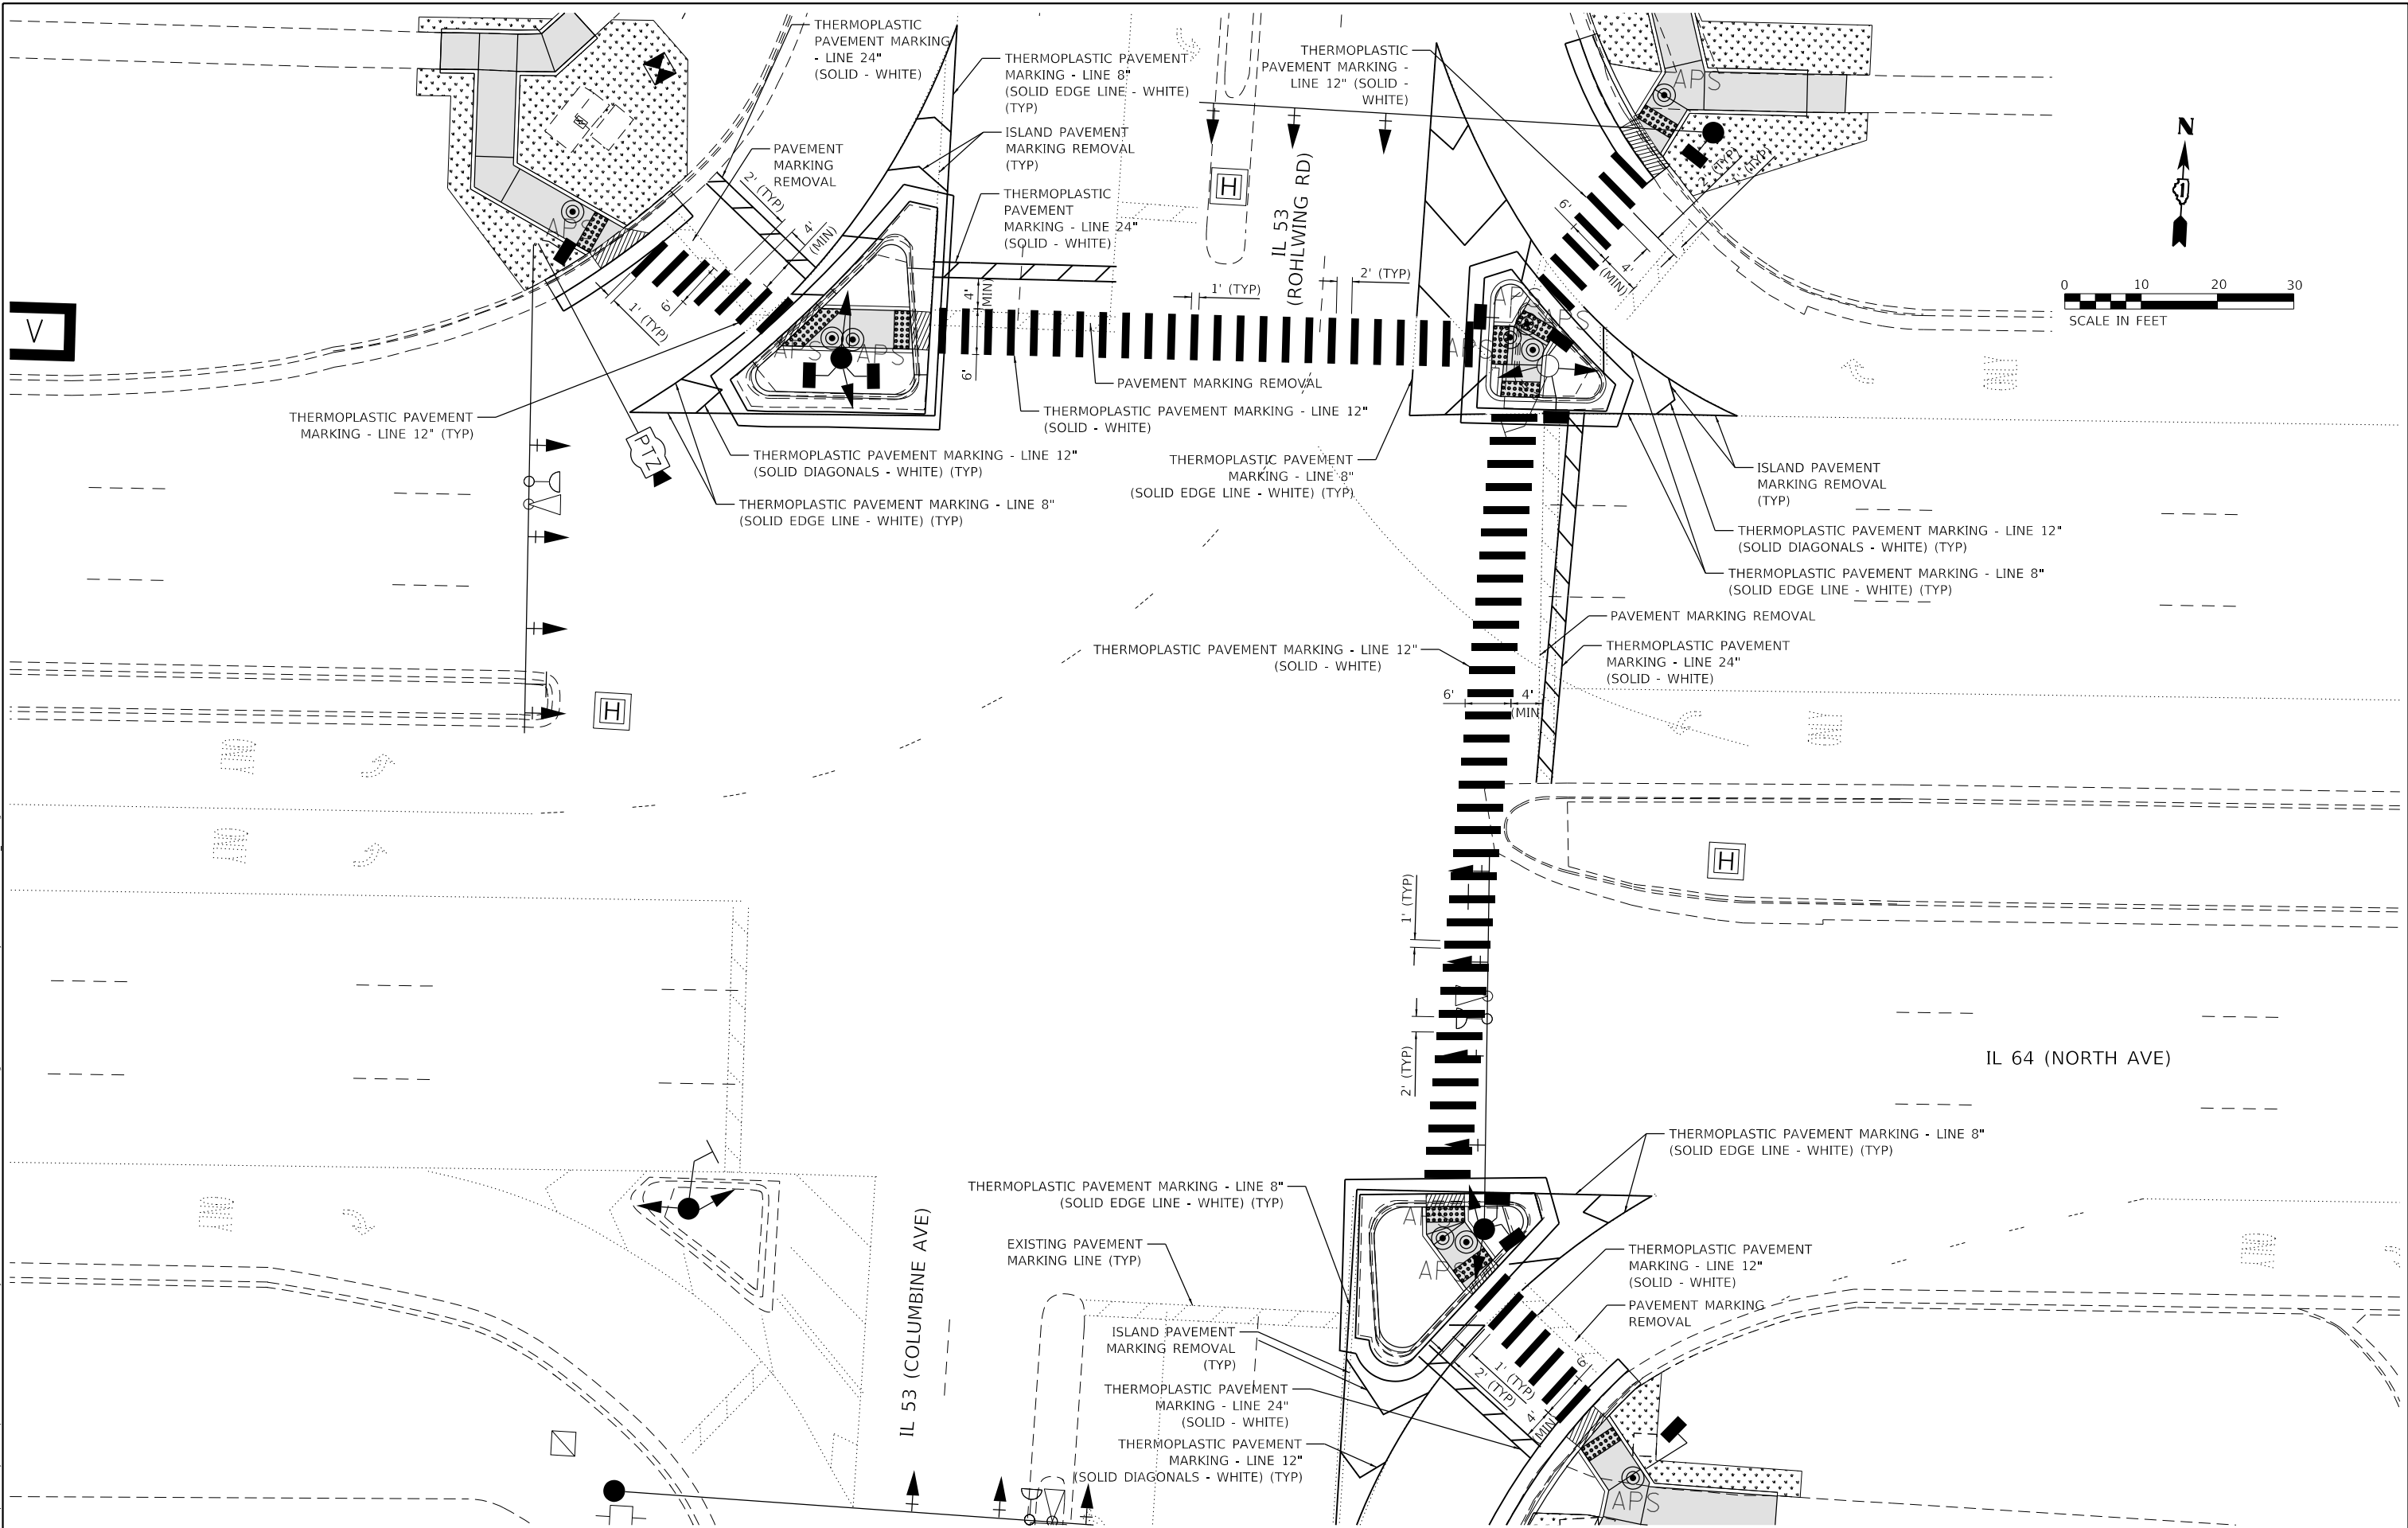

Kimley»Horn

© 2023 KIMLEY-HORN AND ASSOCIATES, INC.
400 WILFORD ROAD, SUITE 600
WARRENVILLE, IL 60090
PHONE: 630-487-4600
WWW.KIMLEY-HORN.COM



USER NAME =	DESIGNED -	REVISED -
	DRAWN -	REVISED -
PLOT SCALE =	CHECKED -	REVISED -
PLOT DATE =	DATE -	REVISED -

STATE OF ILLINOIS
DEPARTMENT OF TRANSPORTATION

PAVEMENT MARKING PLAN
IL 64 (NORTH AVE) AND IL 53 (ROHLWING RD)

SCALE: 1" = 10' SHEET OF SHEETS STA. TO STA.

F.A.P. RTE.	SECTION	COUNTY	TOTAL SHEETS	SHEET NO.
307	2020-263-SUR, SW&TS	DUPAGE	529	92
CONTRACT NO. 62N33				
ILLINOIS FED. AID PROJECT				

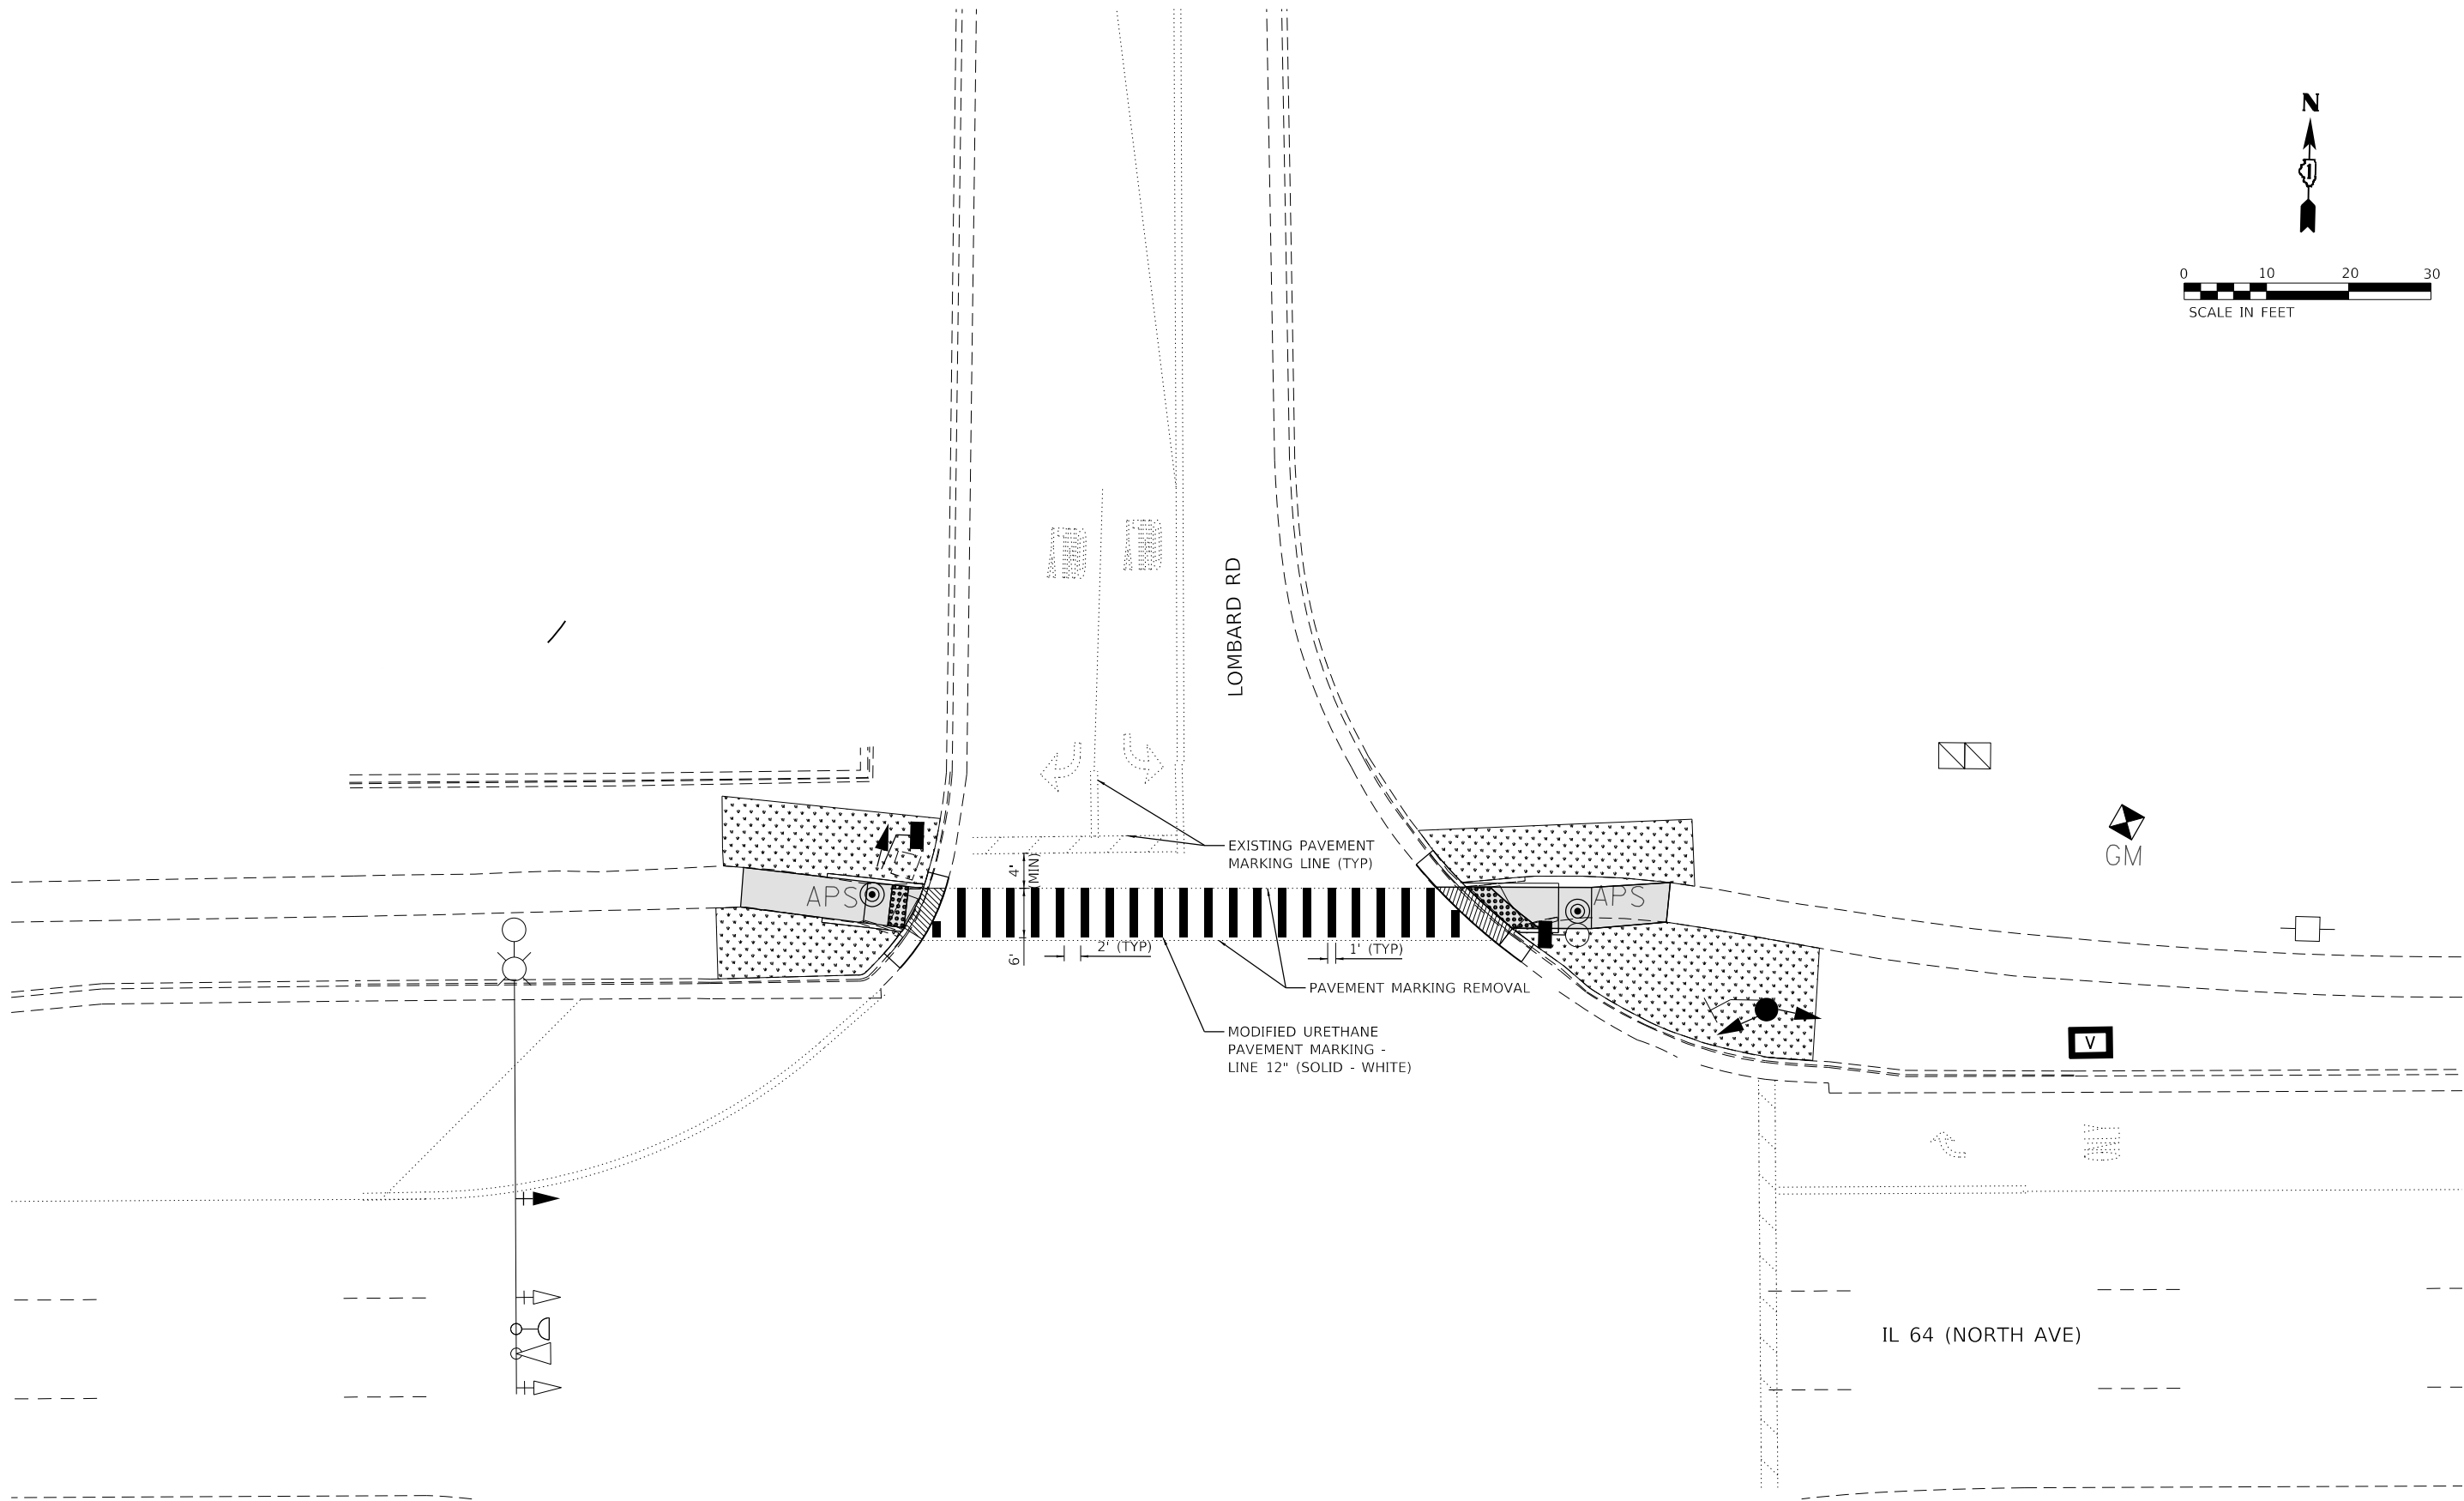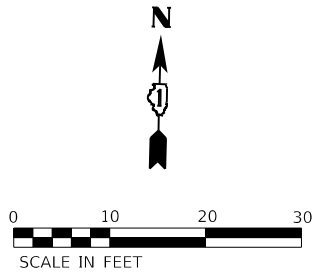

MODEL: Default
FILE: \\ntm1c-prod\h-pw-bentley.com\h-pw-01\Documents\01 Active Projects\WW-CHS-160950\100 - IL 64\Phase II\2 Design\CAD\Plan Streets\Roadway\108121-shr-PWK-12_KHA.dgn

Kimley»Horn


© 2023 KIMLEY-HORN AND ASSOCIATES, INC.
4001 WINTERFIELD ROAD, SUITE 600
WARRENVILLE, IL 60555
PHONE: 630-487-4600
WWW.KIMLEY-HORN.COM

USER NAME =	DESIGNED -	REVISED -
	DRAWN -	REVISED -
PLOT SCALE =	CHECKED -	REVISED -
PLOT DATE =	DATE -	REVISED -

STATE OF ILLINOIS
DEPARTMENT OF TRANSPORTATION

PAVEMENT MARKING PLAN			
IL 64 (NORTH AVE) AND LOMBARD RD			
SCALE: 1" = 10'	SHEET	OF	SHEETS
	STA.	TO	STA.

F.A.P. RTE.	SECTION	COUNTY	TOTAL SHEETS	SHEET NO.
307	2020-263-SUR,SW&TS	DUPAGE	529	93
CONTRACT NO. 62N33				
		ILLINOIS	FED. AID PROJECT	

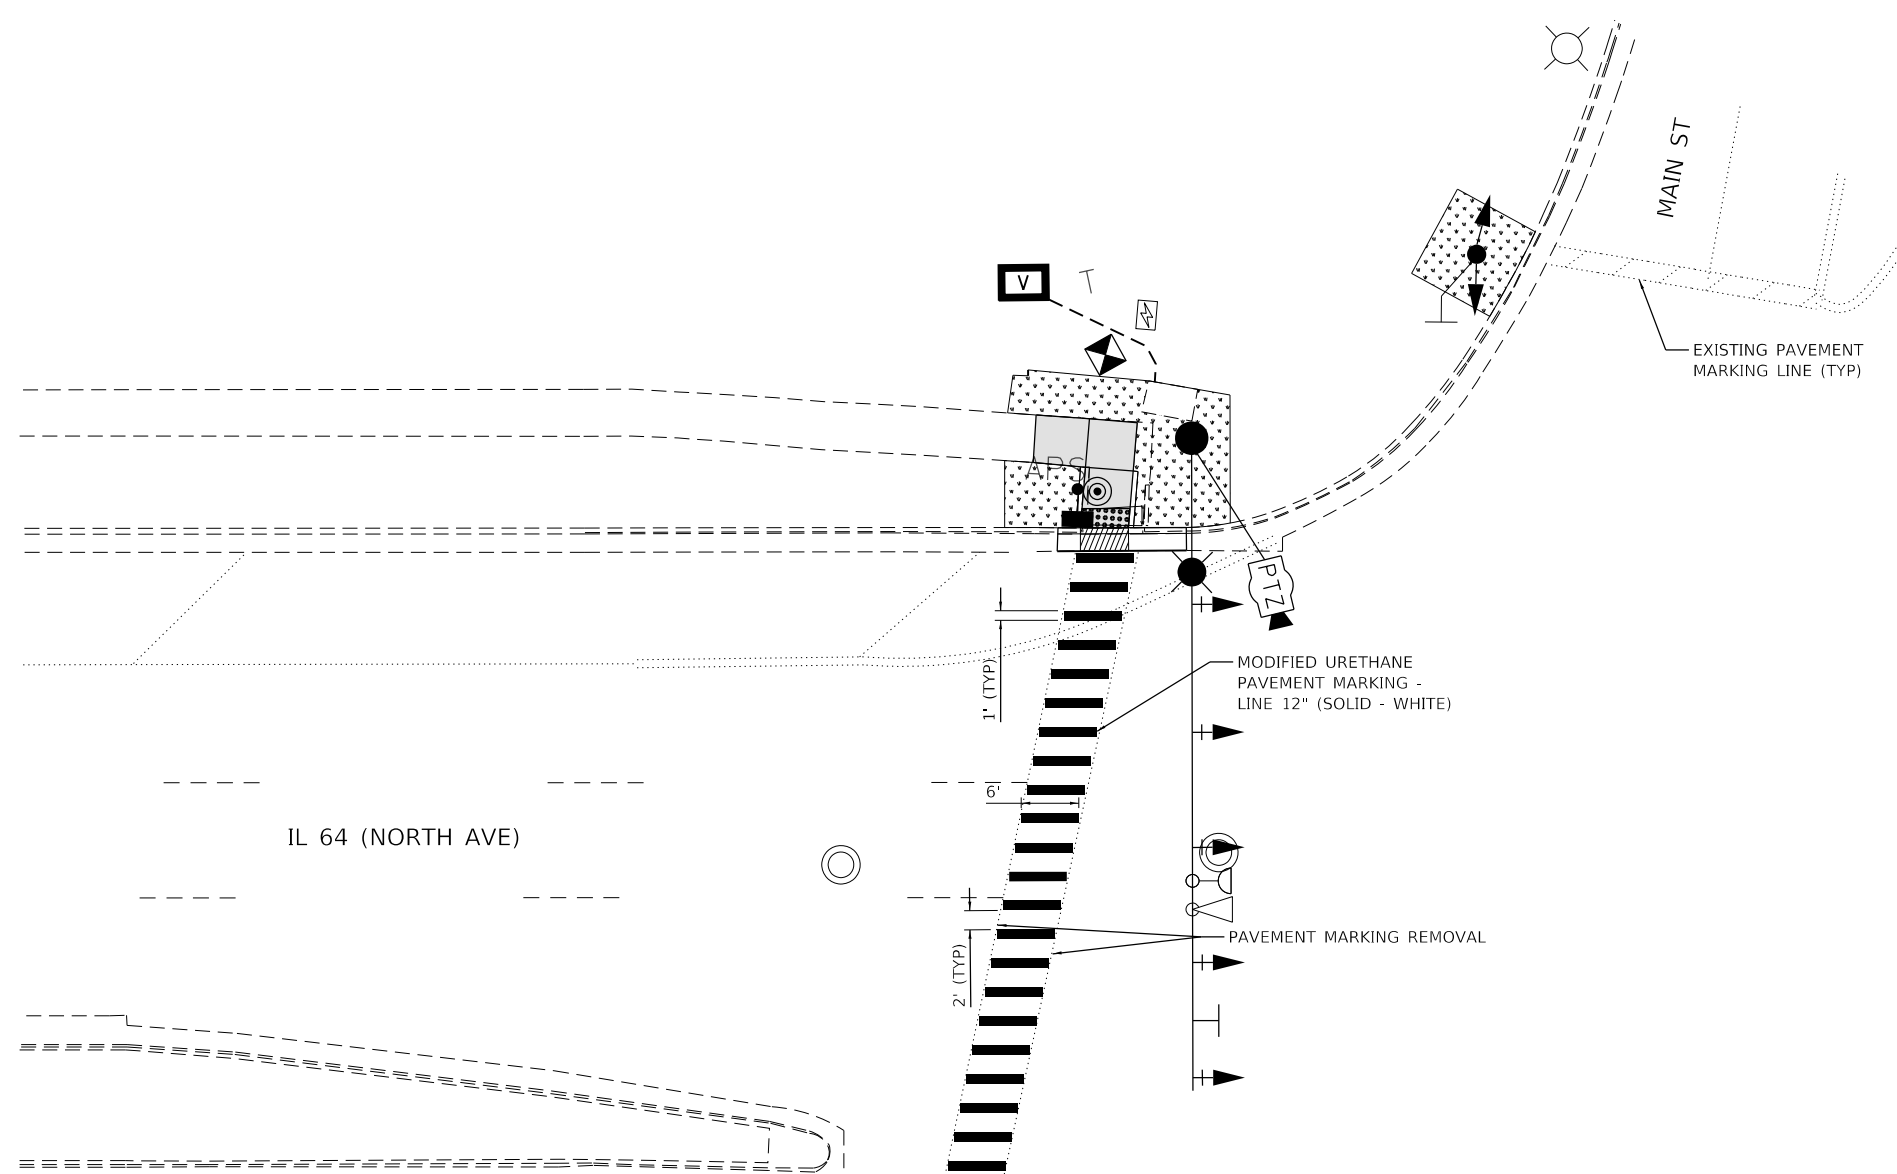

MATCH LINE, SEE SHEET 95

MODEL: Default
FILE: \\mhc-prod\hwy-pw-bentley.com\hwy-pw-01\Documents\01 Active Projects\WW-CHS-160950\100 - IL 64\Phase II\2 Design\CAD\Plan Sheets\Roadway\108121-shr-PMK-14_KHA.dgn




USER NAME =	DESIGNED -	REVISED -
	DRAWN -	REVISED -
PLOT SCALE =	CHECKED -	REVISED -
PLOT DATE =	DATE -	REVISED -

STATE OF ILLINOIS
DEPARTMENT OF TRANSPORTATION



PAVEMENT MARKING PLAN
IL 64 (NORTH AVE) AND MAIN ST - SE AND SW CORNER

SCALE: 1" = 10' SHEET OF SHEETS STA. TO STA.

F.A.P. RTE.	SECTION	COUNTY	TOTAL SHEETS	SHEET NO.
307	2020-263-SUR,SW&TS	DUPAGE	529	95
CONTRACT NO. 62N33				
ILLINOIS FED. AID PROJECT				

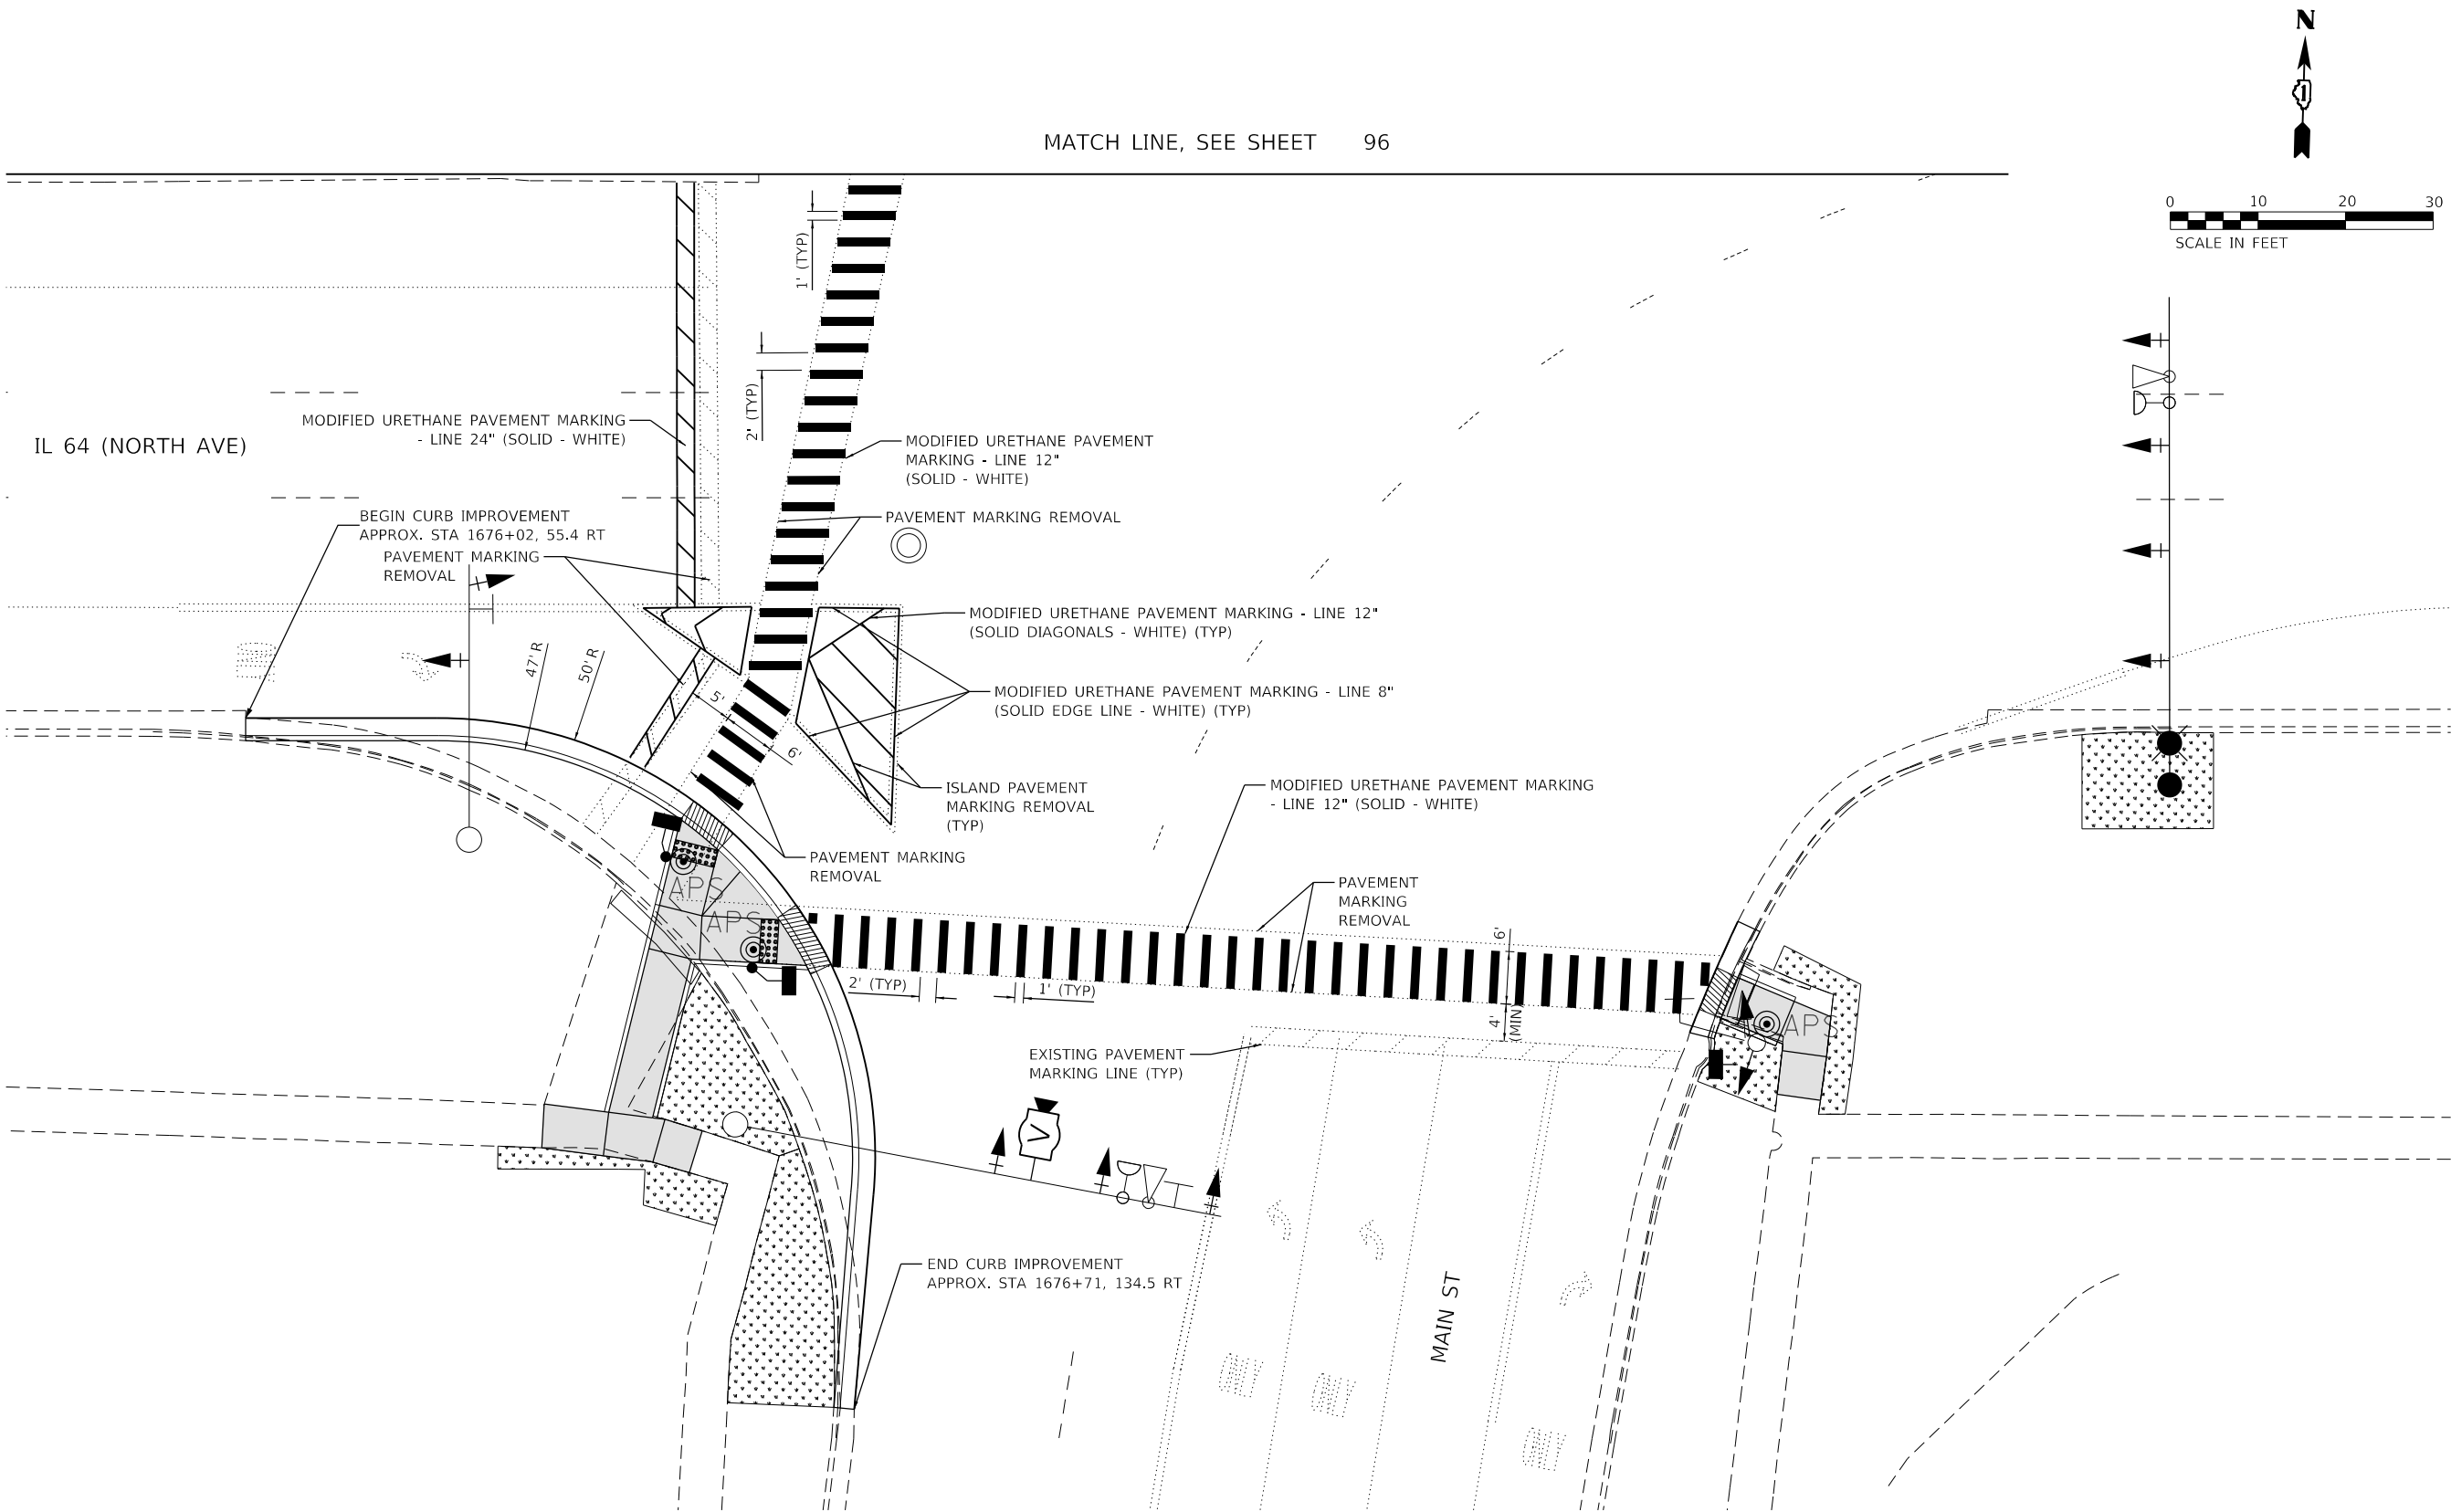

MODEL: Default
FILE: \\mhc-pw-bentley.com\khp-pw-01\Documents\01 Active Projects\WW-CHS-160950100 - IL 64Phase II\2 Design\CAD\Plan_Sheets\Roadway\0108121-shp-PMK-15_KHA.dgn

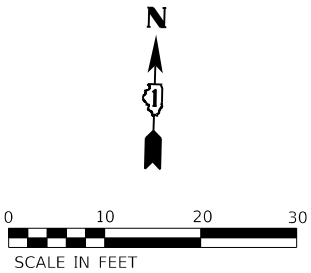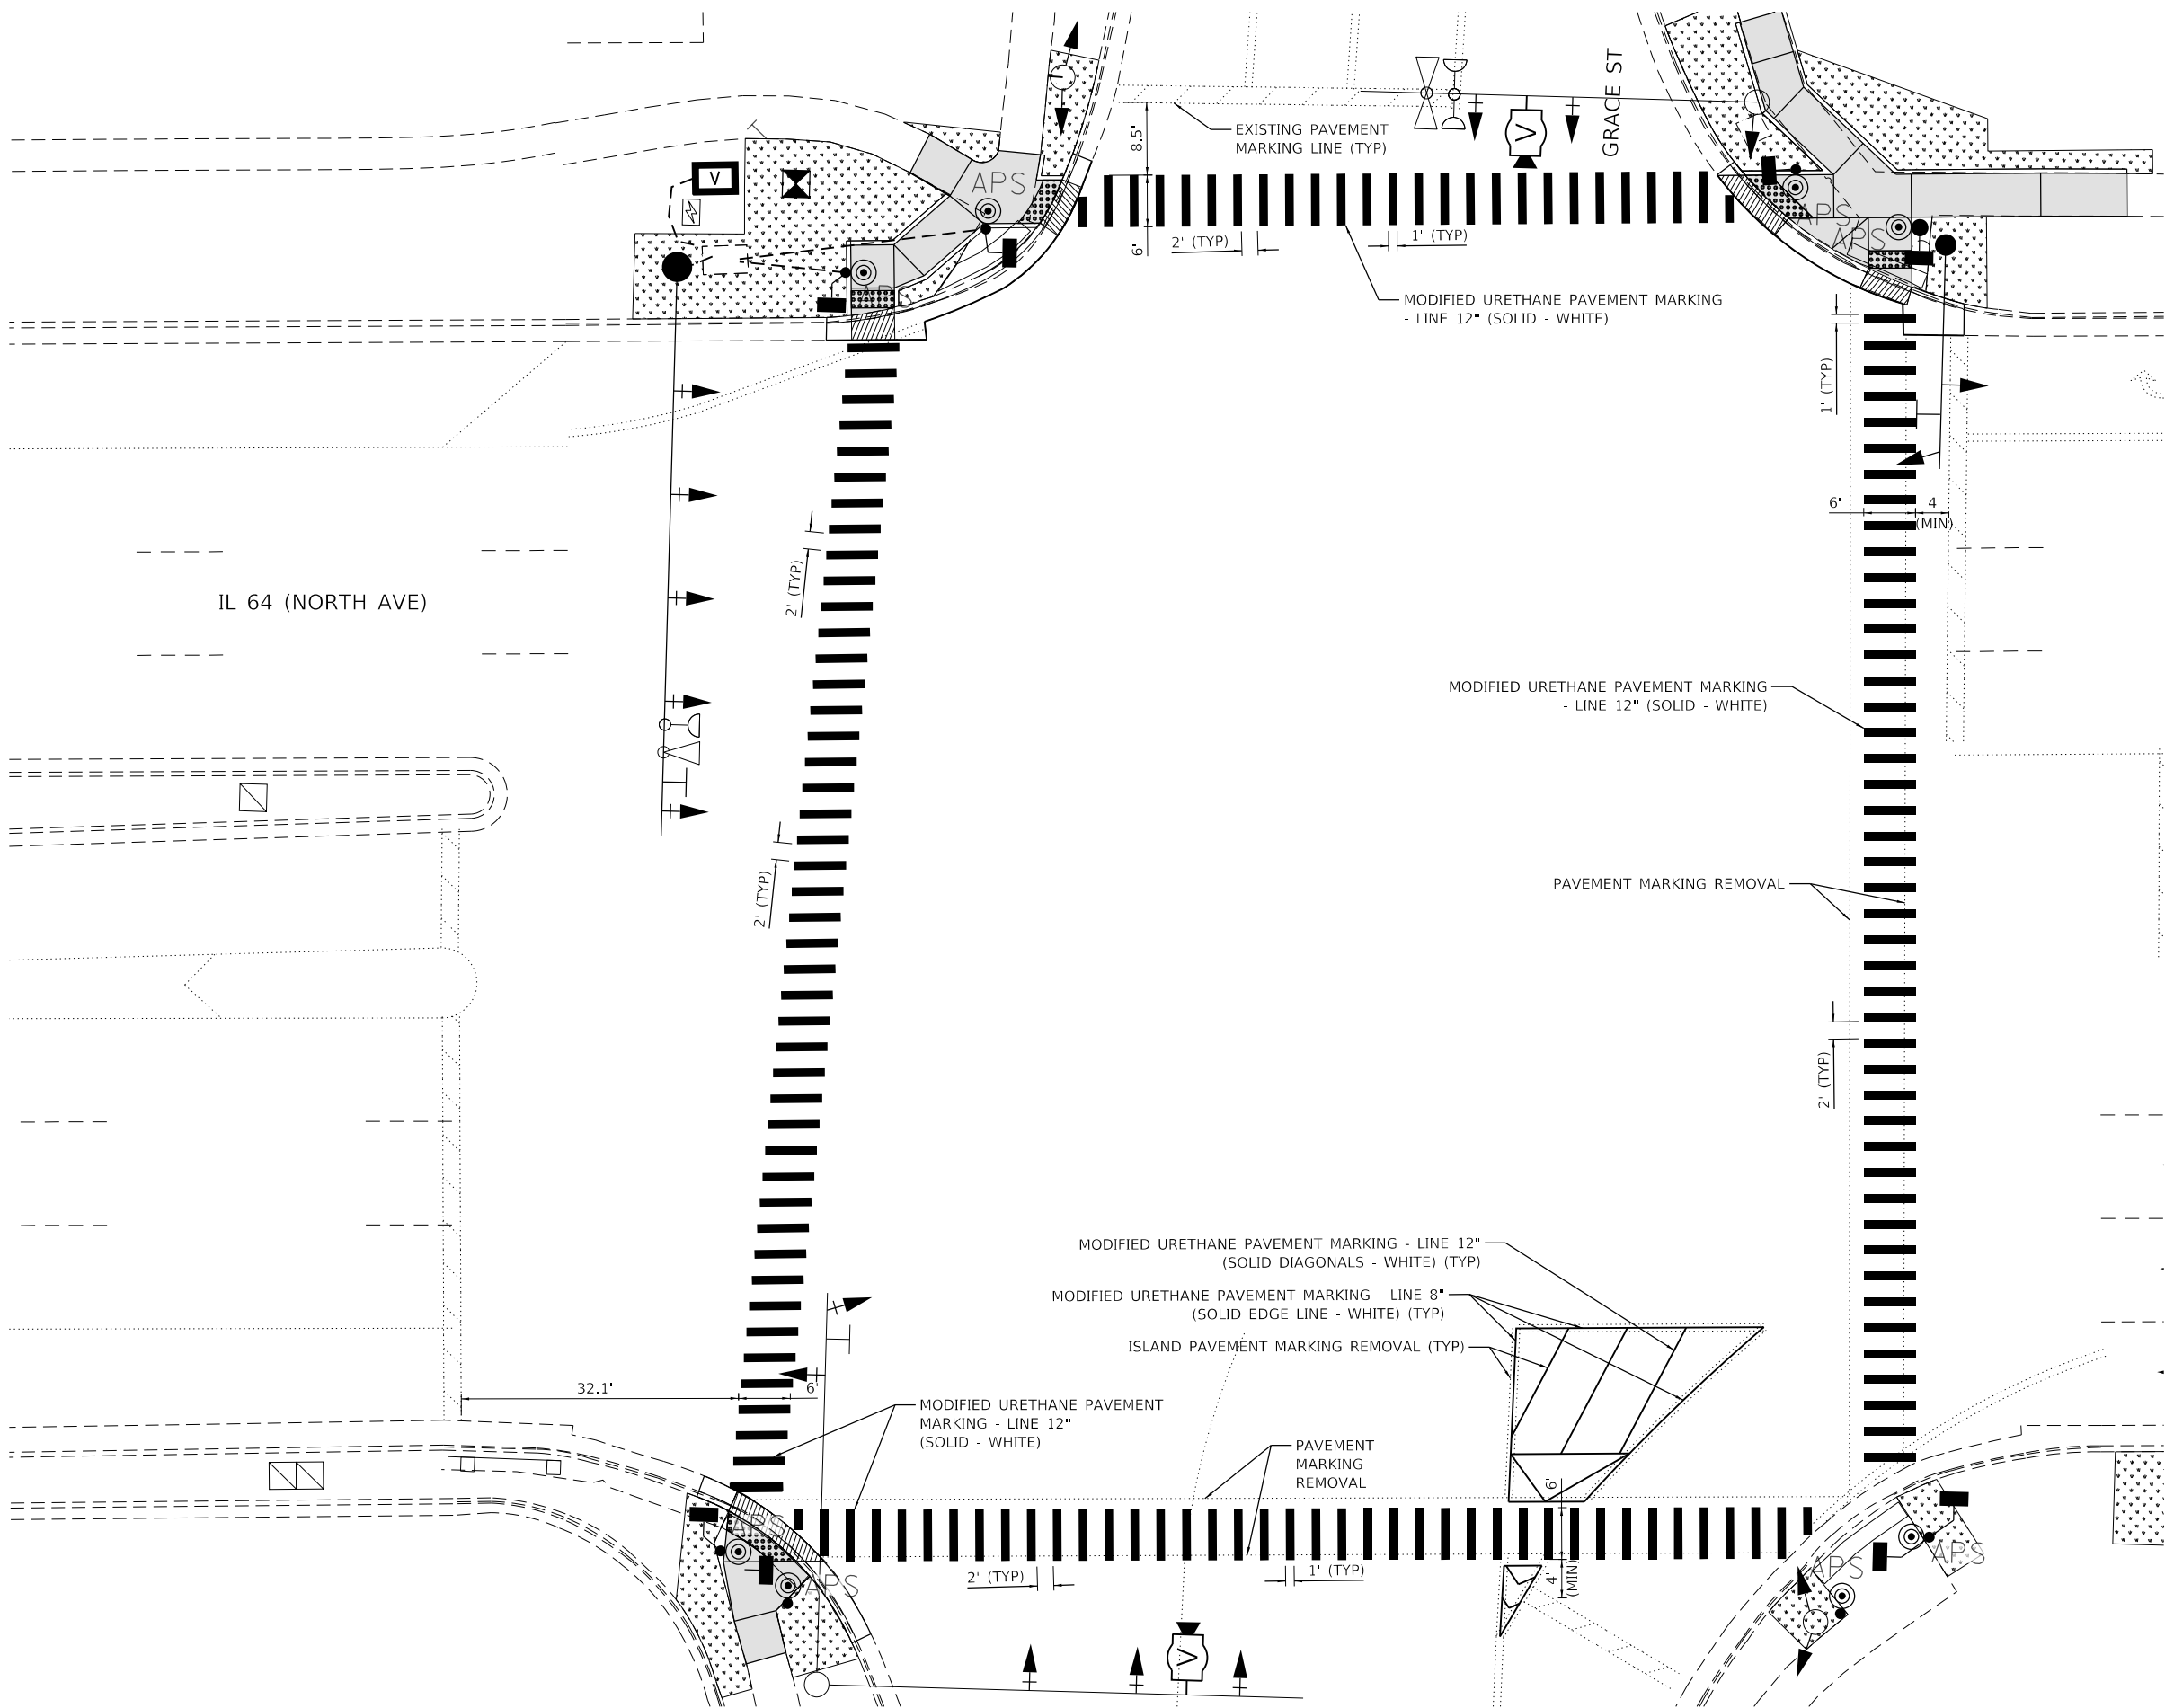

Kimley»Horn

© 2023 KIMLEY-HORN AND ASSOCIATES, INC.
4001 WINDFIELD ROAD, SUITE 600
WARRENVILLE, IL 60555
PHONE: 630-487-4600
WWW.KIMLEY-HORN.COM


USER NAME =	DESIGNED -	REVISED -
	DRAWN -	REVISED -
PLOT SCALE =	CHECKED -	REVISED -
PLOT DATE =	DATE -	REVISED -

STATE OF ILLINOIS
DEPARTMENT OF TRANSPORTATION

PAVEMENT MARKING PLAN			
IL 64 (NORTH AVE) AND GRACE ST			
SCALE: 1" = 10'	SHEET	OF SHEETS	STA. TO STA.

F.A.P. RTE.	SECTION	COUNTY	TOTAL SHEETS	SHEET NO.
307	2020-263-SUR,SW&TS	DUPAGE	529	96
CONTRACT NO. 62N33				
		ILLINOIS	FED. AID PROJECT	

MODEL: Default
FILE: \\mhc-pw-bentley.com\khpw-d1\Documents\01 Active Projects\WW-CLIS-160950\100 - IL 64\Phase II\2 Design\CAD\Plan Streets\Roadway\108121-shr-PMK-16_KHA.dgn

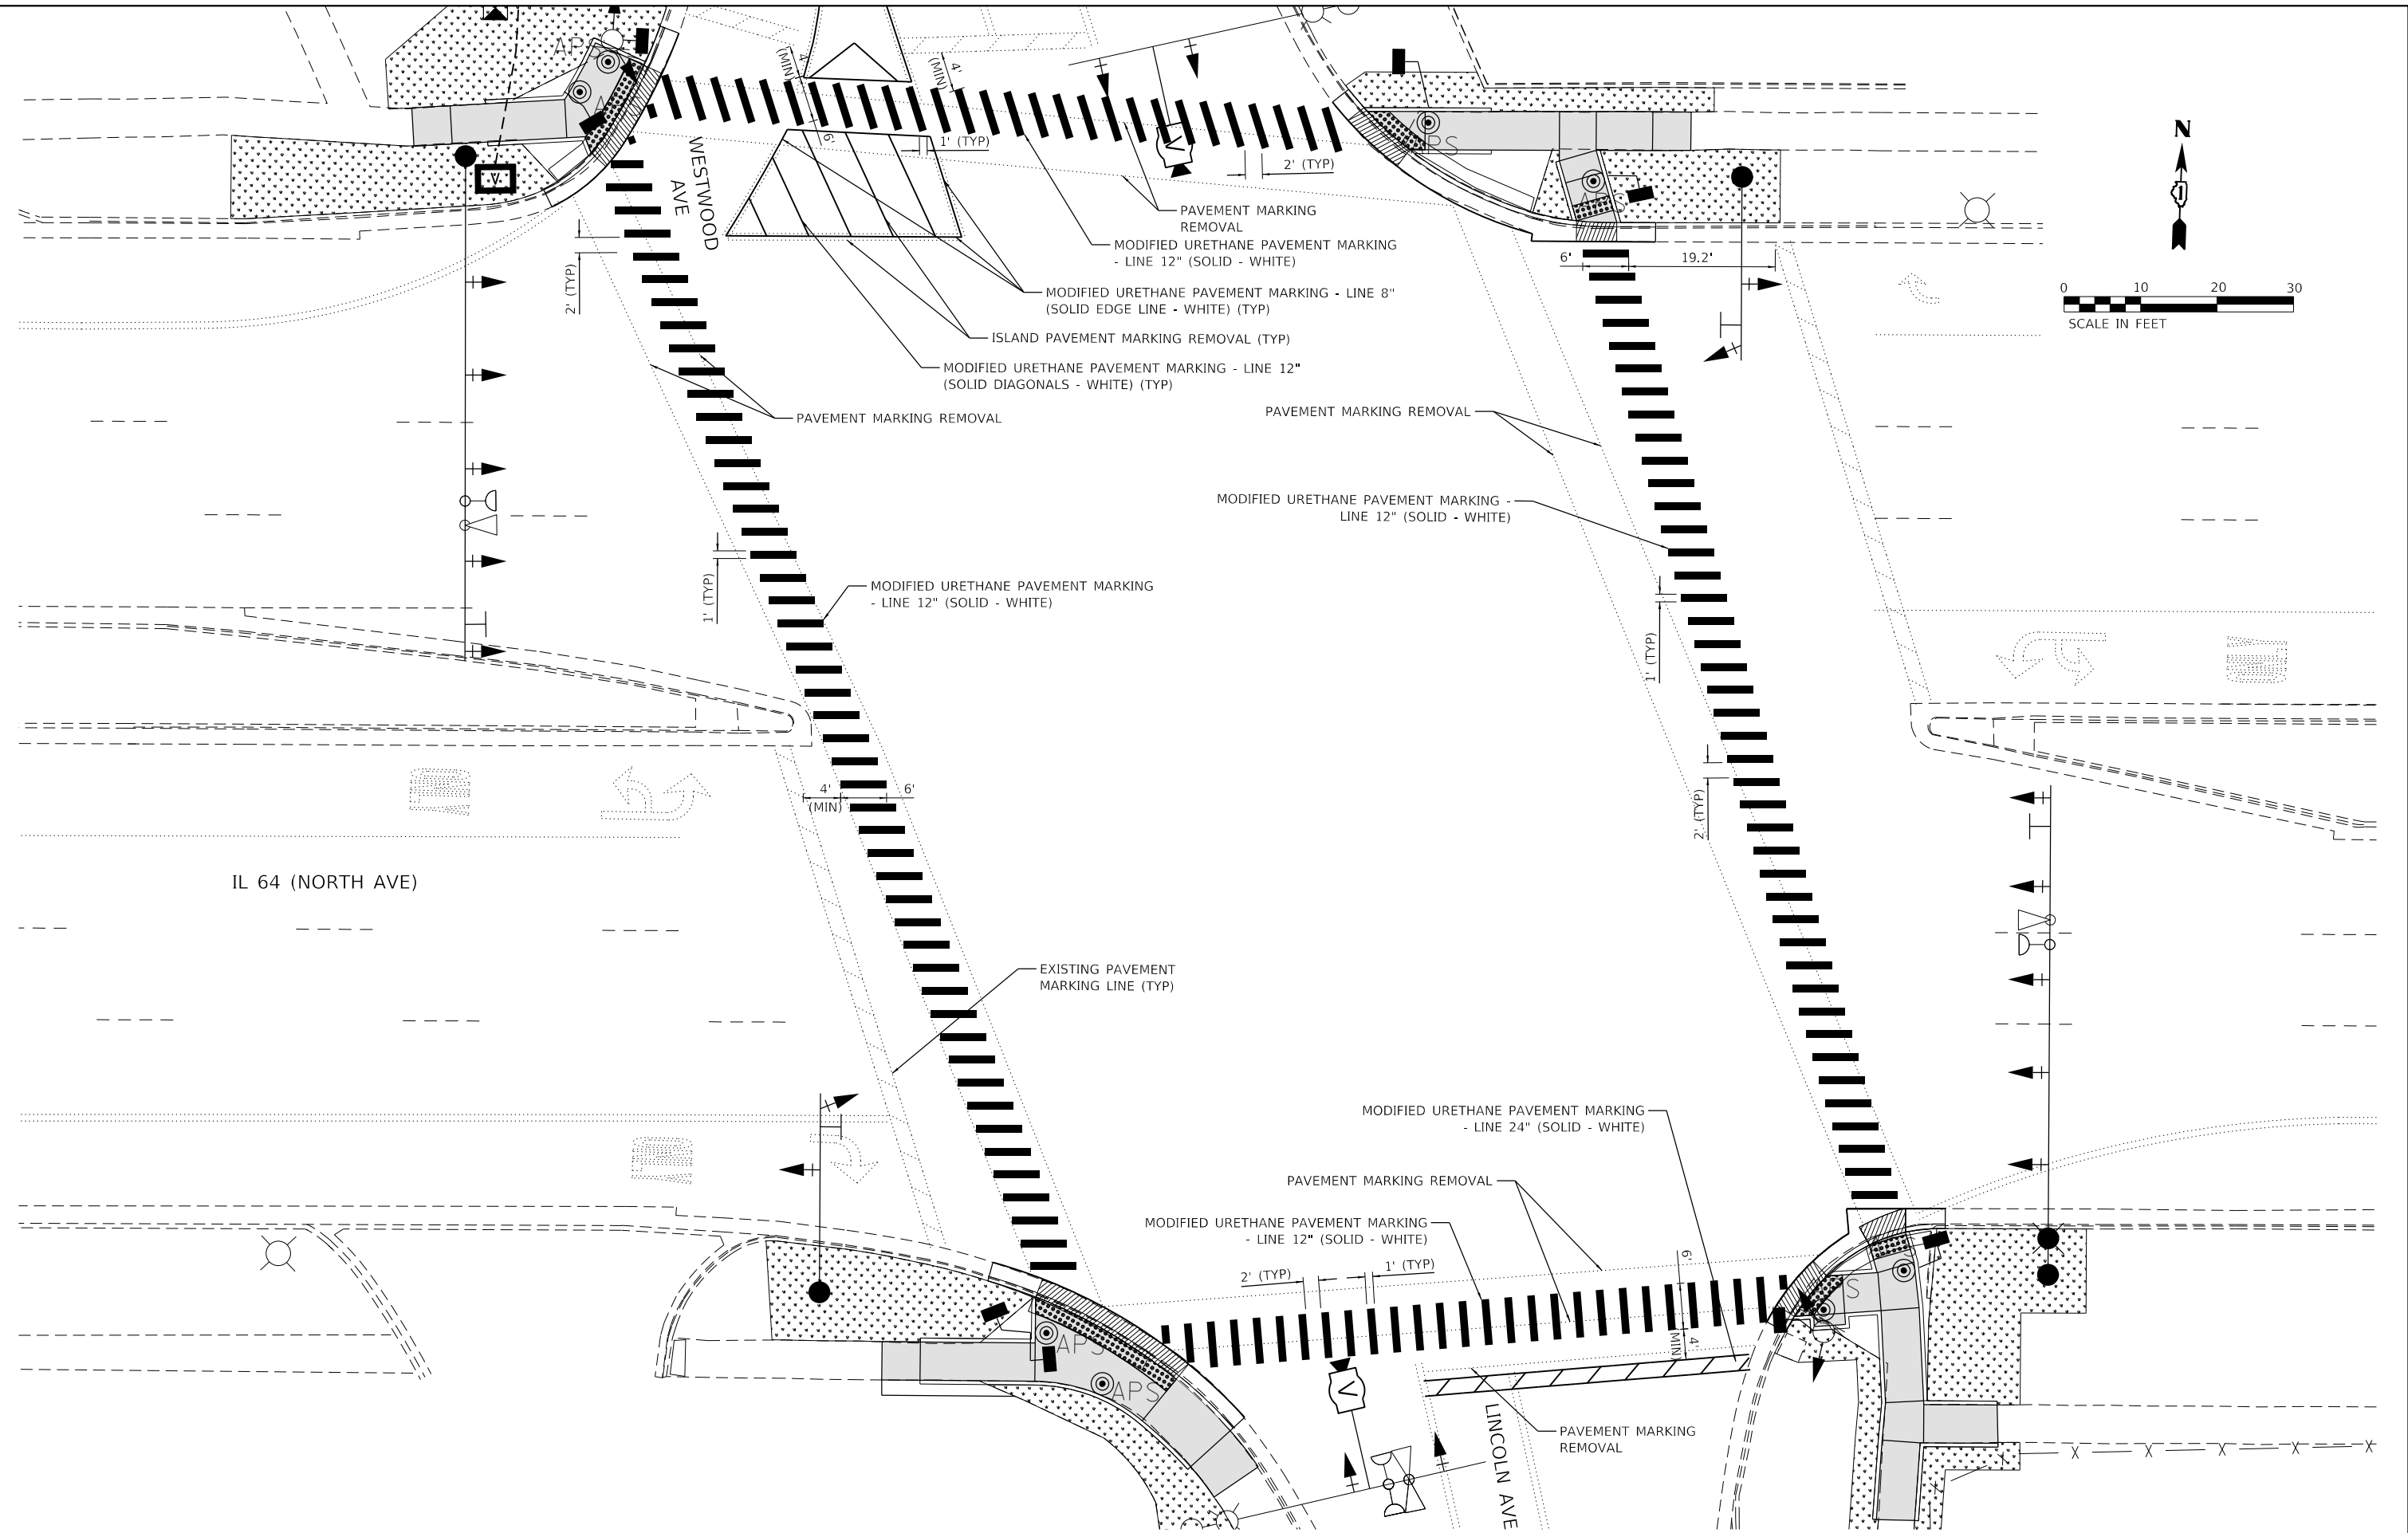

Kimley»Horn

© 2023 KIMLEY-HORN AND ASSOCIATES, INC.
4001 WINFIELD ROAD, SUITE 600
WARRENVILLE, IL 60059
PHONE: 847-487-4600
WWW.KIMLEY-HORN.COM

USER NAME =	DESIGNED -	REVISED -
	DRAWN -	REVISED -
PLOT SCALE =	CHECKED -	REVISED -
PLOT DATE =	DATE -	REVISED -

STATE OF ILLINOIS
DEPARTMENT OF TRANSPORTATION

PAVEMENT MARKING PLAN
IL 64 (NORTH AVE) AND LINCOLN AVE/WESTWOOD AVE



SCALE: 1" = 10'

SHEET OF SHEETS

STA. TO STA.

F.A.P. RTE.	SECTION	COUNTY	TOTAL SHEETS	SHEET NO.
307	2020-263-SUR,SW&TS	DUPAGE	529	97
CONTRACT NO. 62N33				
ILLINOIS		FED. AID PROJECT		

MODEL: Default
FILE: \\mhc-pw-bentley.com\khpw-d1\Documents\01 Active Projects\WW-CLIS-160950\00 - IL 64\Phase II\2 Design\CAD\Plan Sheets\Roadway\018121-shl-PMK-17_KHA.dgn

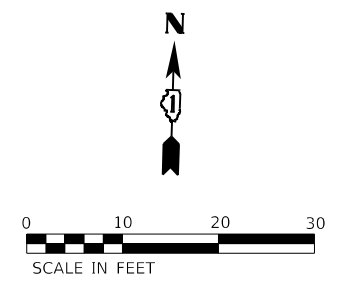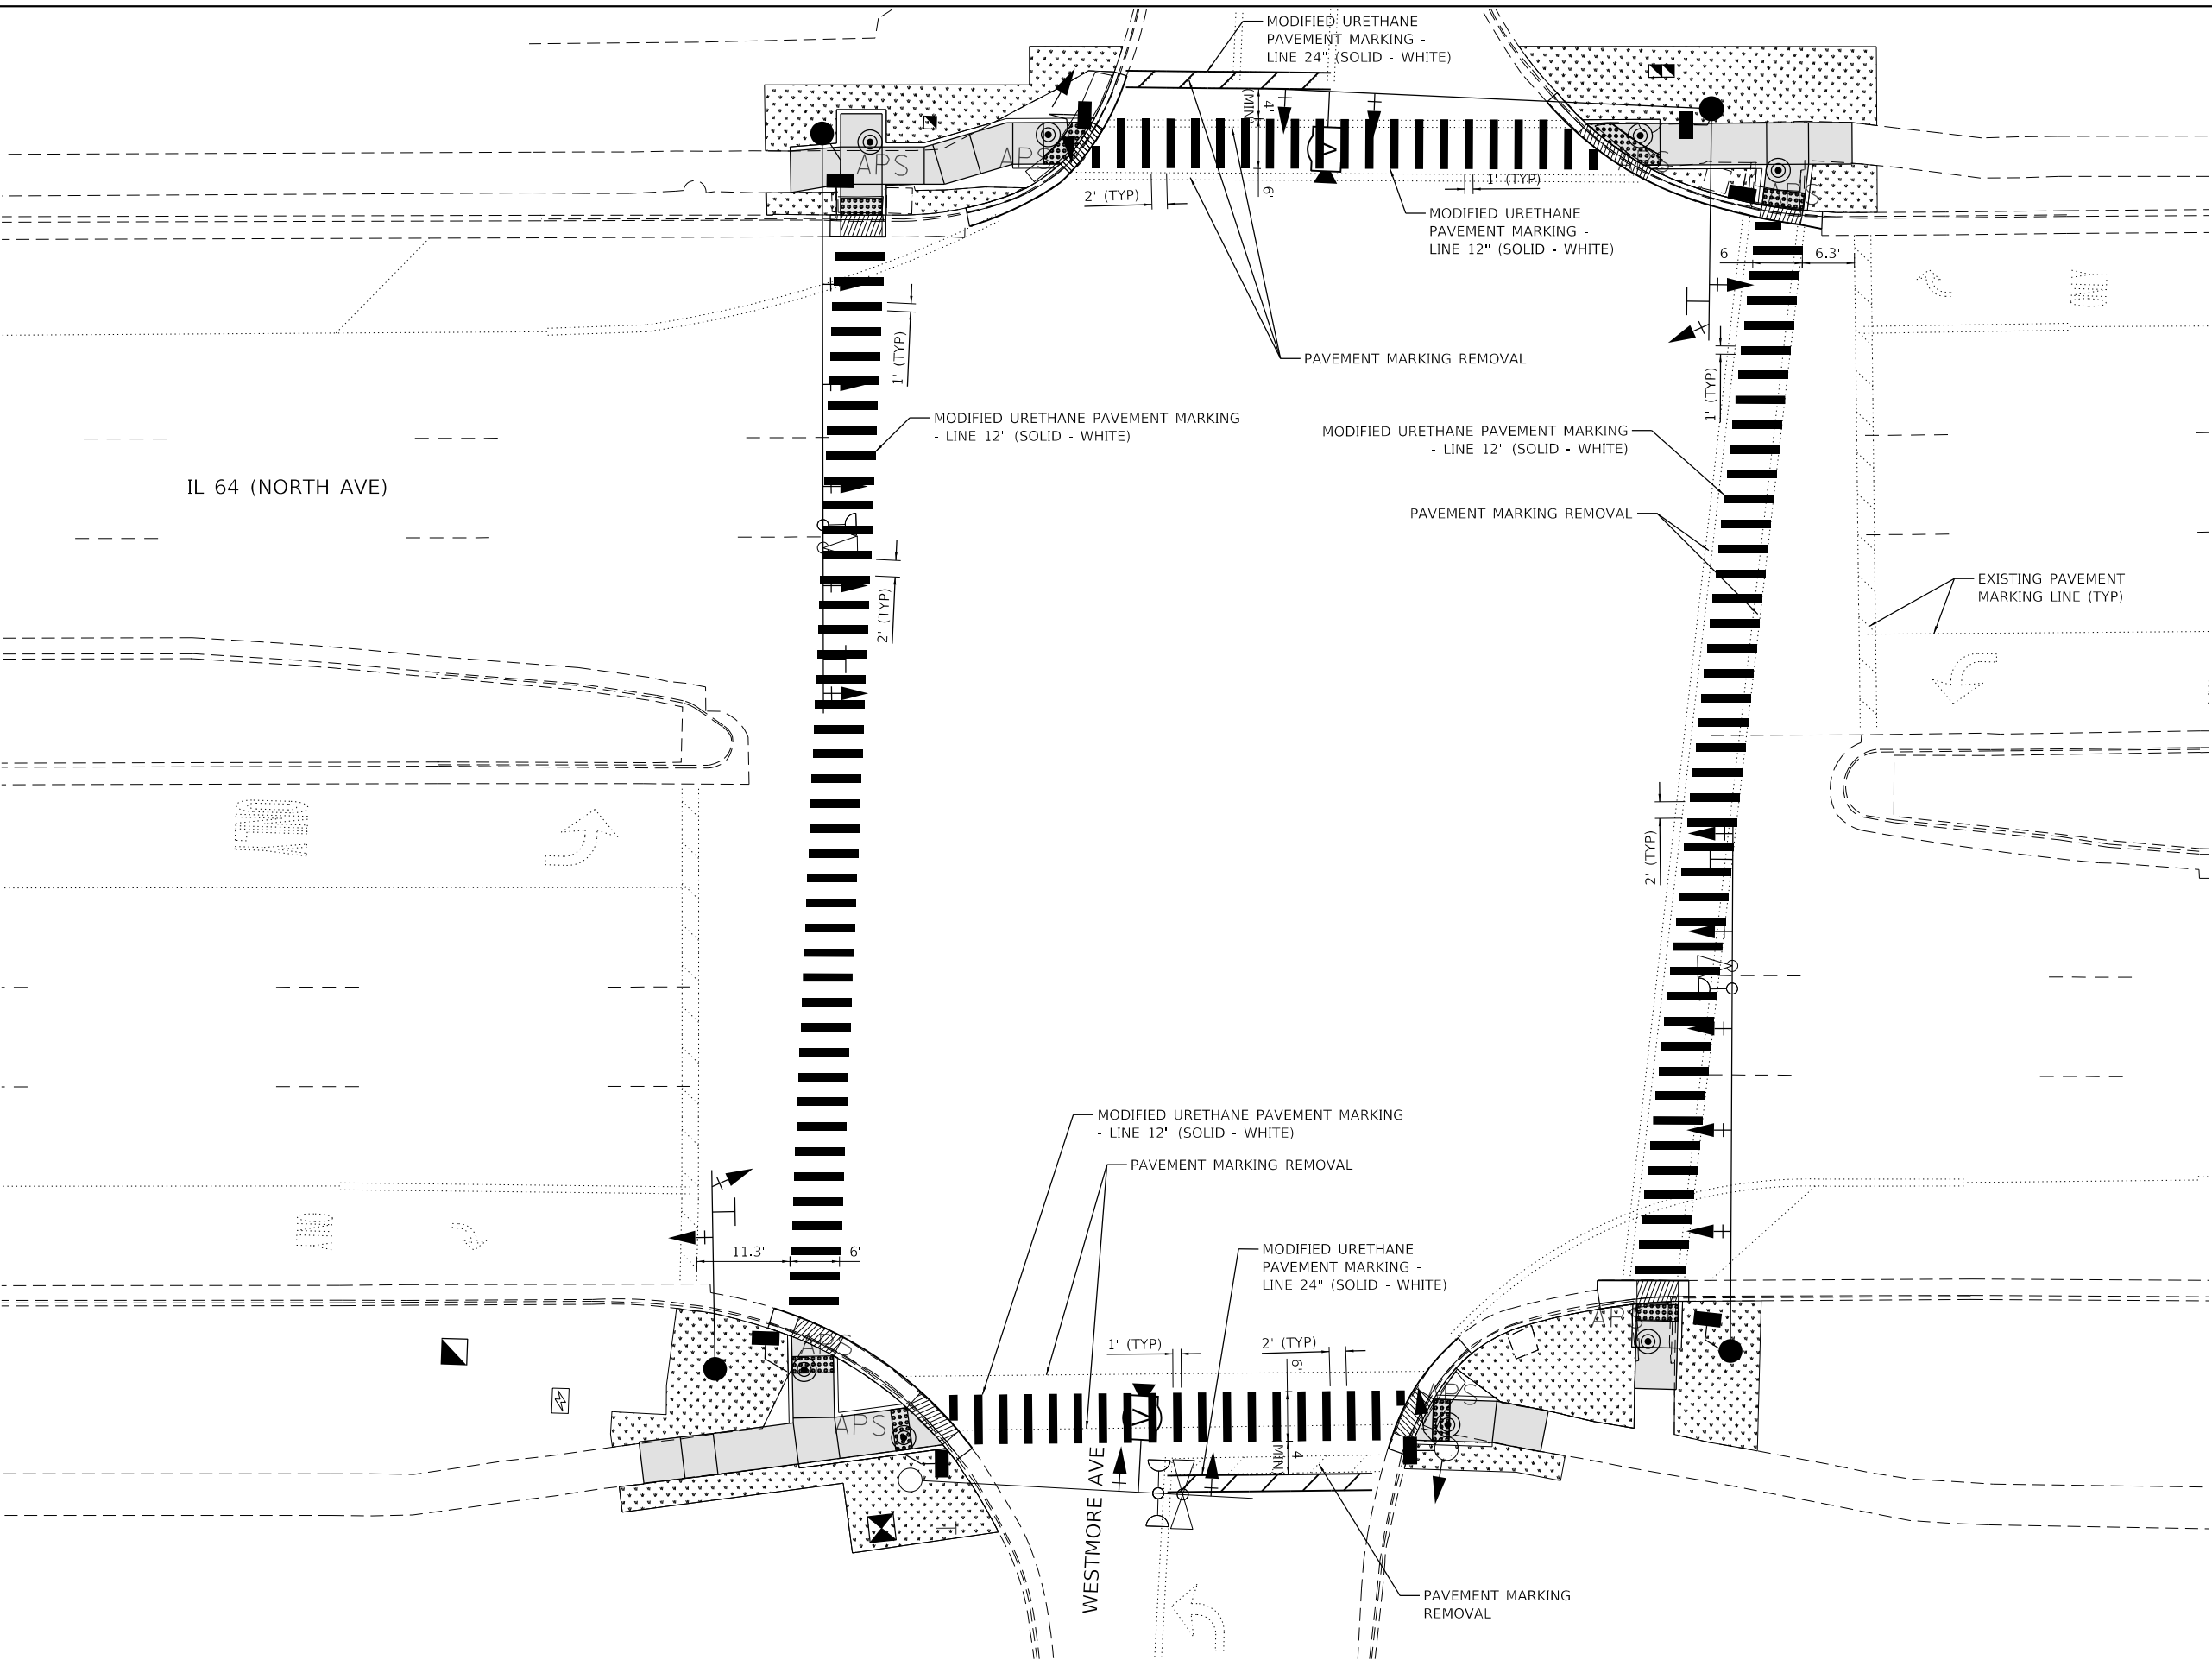

Kimley»Horn

© 2023 KIMLEY-HORN AND ASSOCIATES, INC.
400 WINTERFIELD ROAD, SUITE 600
WARRENVILLE, IL 60555
PHONE: 630.487.4600
WWW.KIMLEY-HORN.COM



USER NAME =	DESIGNED -	REVISED -
	DRAWN -	REVISED -
PLOT SCALE =	CHECKED -	REVISED -
PLOT DATE =	DATE -	REVISED -

**STATE OF ILLINOIS
DEPARTMENT OF TRANSPORTATION**

**PAVEMENT MARKING PLAN
IL 64 (NORTH AVE) AND WESTMORE AVE**

SCALE: 1" = 10' SHEET OF SHEETS STA. TO STA.

F.A.P. RTE.	SECTION	COUNTY	TOTAL SHEETS	SHEET NO.
307	2020-263-SUR,SW&TS	DUPAGE	529	98
CONTRACT NO. 62N33				
ILLINOIS FED. AID PROJECT				

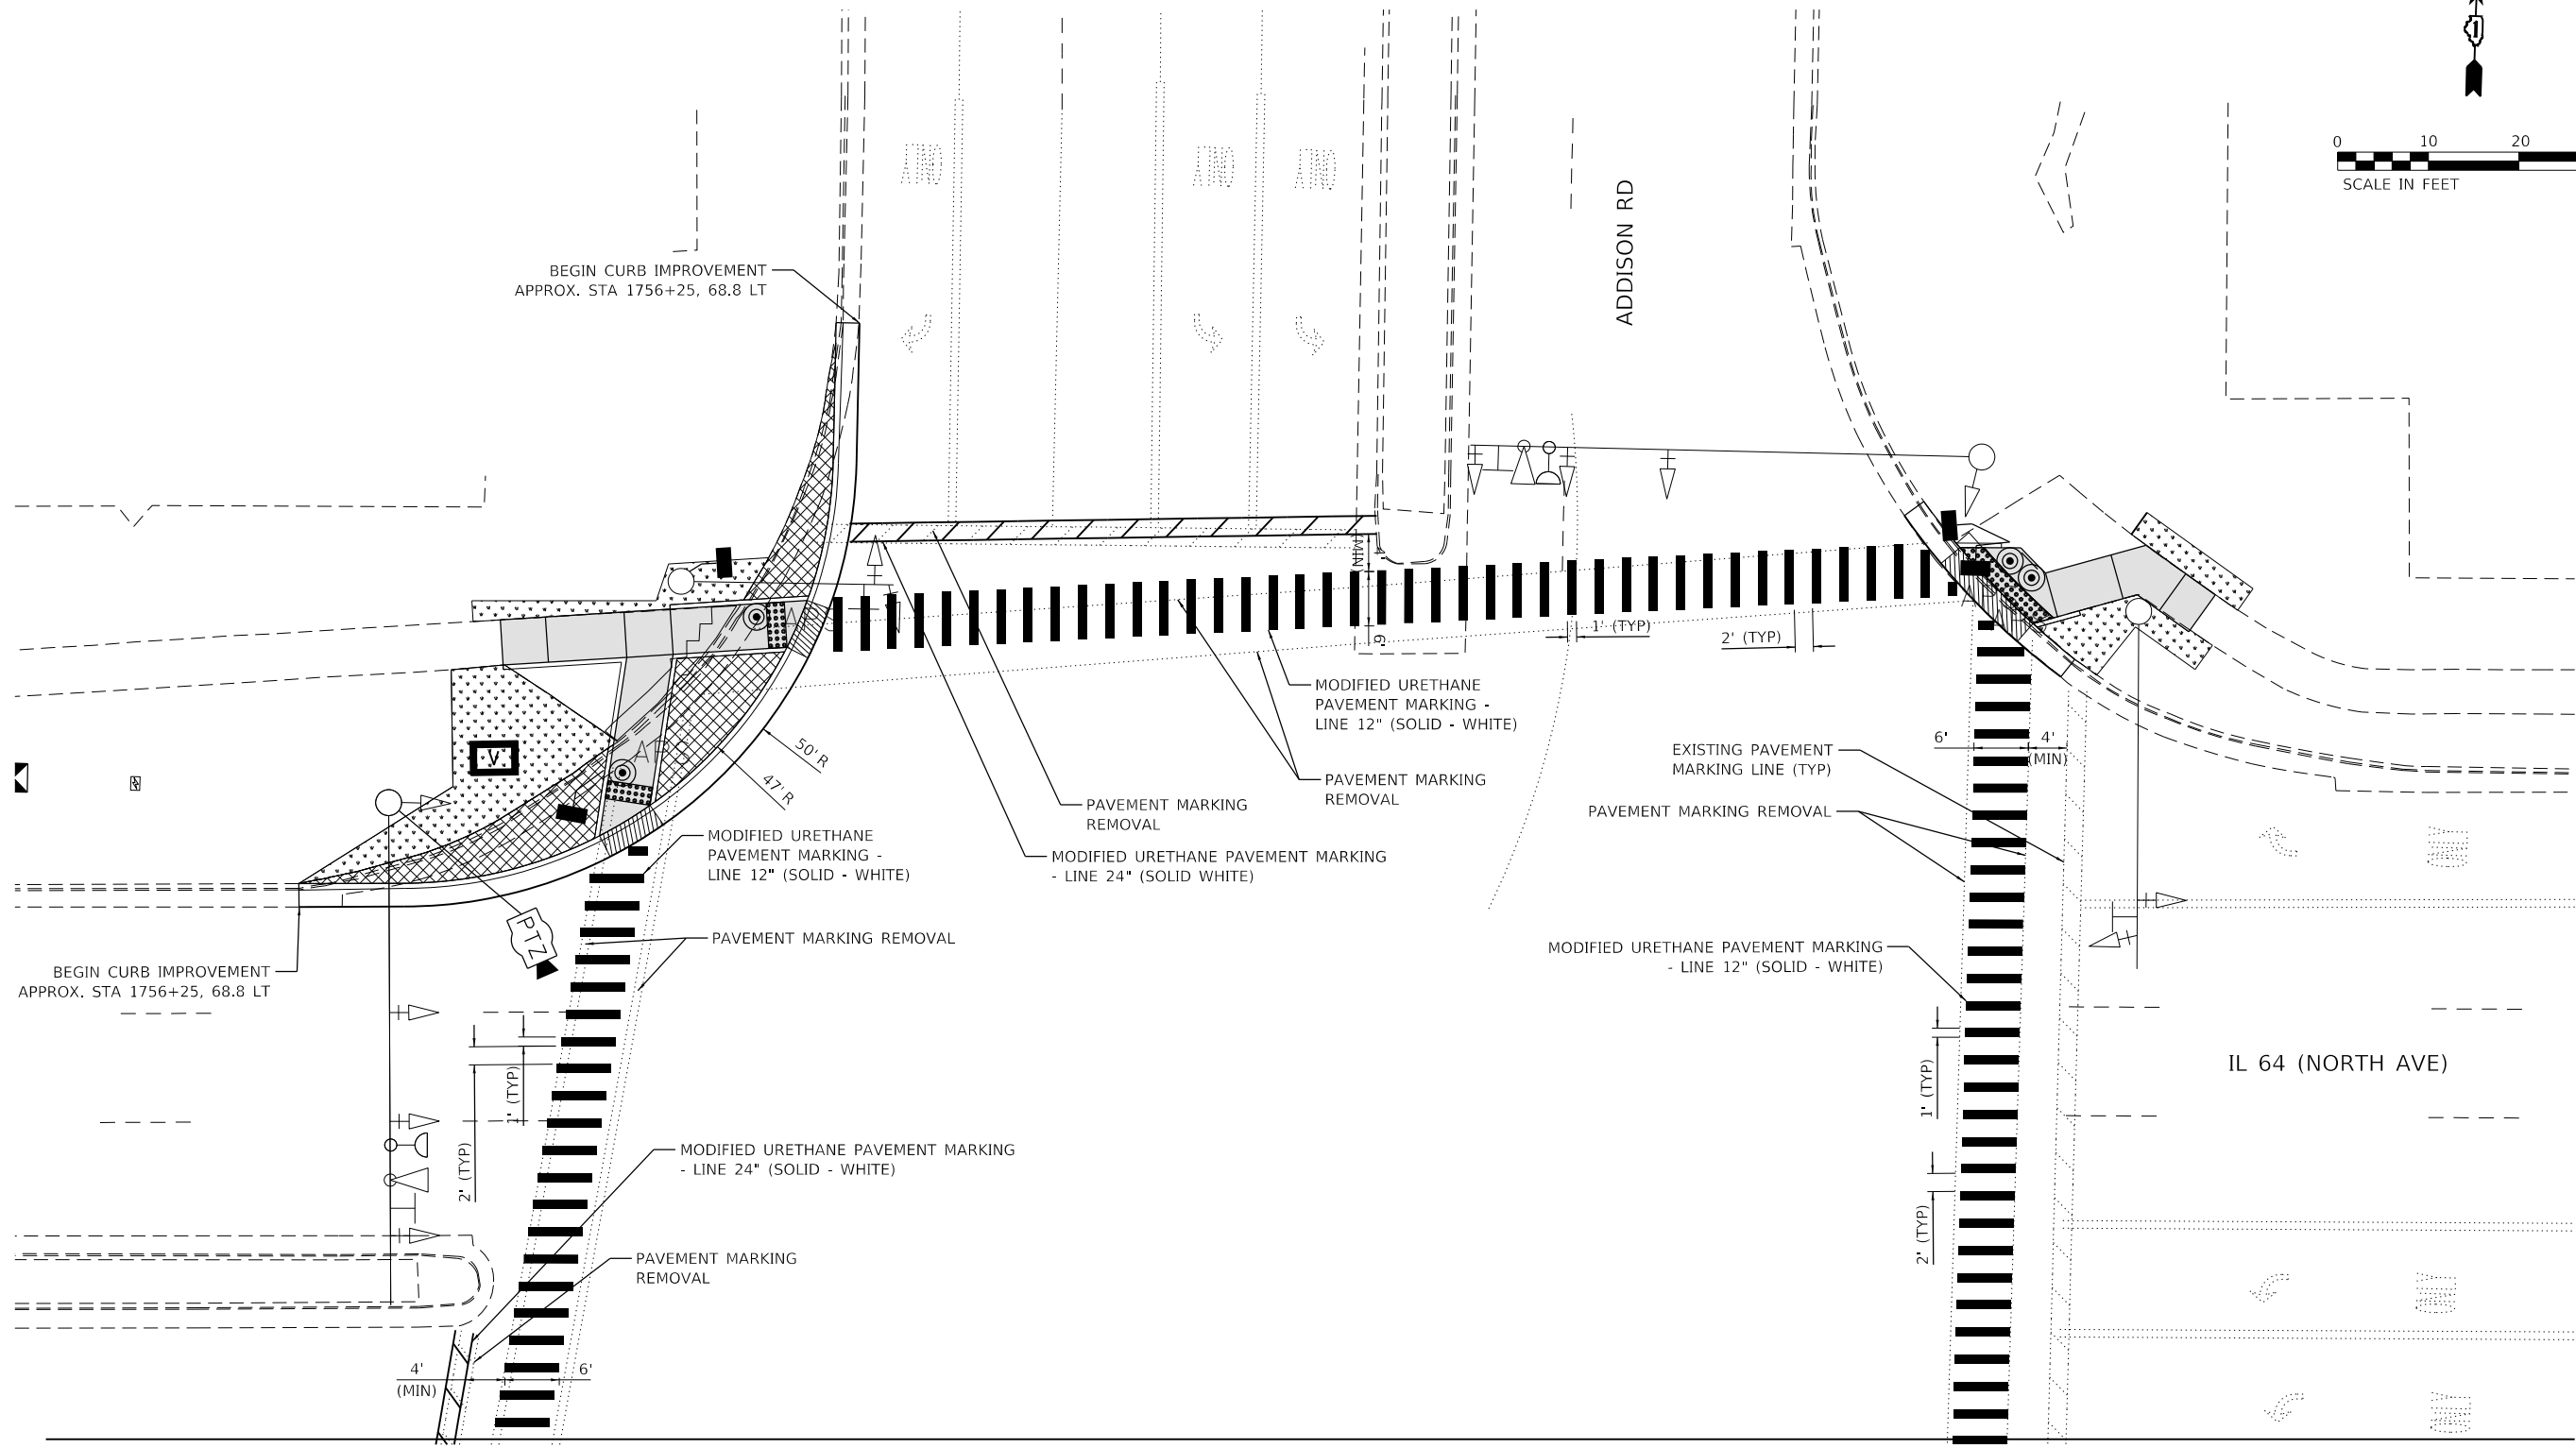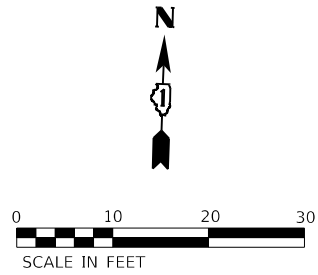

MATCH LINE, SEE SHEET 99

MODEL: Default
FILE: \\kimley-horn\pwworking\kimley-horn.com\khp\pwworking\01 Active Projects\IL 64\Phase II\2 Design\CAD\Plan_Sheets\Roadway\0108121-shp-PMK-18_KHA.dgn
© 2023 KIMLEY-HORN AND ASSOCIATES, INC.
4001 WILFELD ROAD, SUITE 600
WARRENVILLE, IL 60090
PHONE: 630.487.4600
WWW.KIMLEY-HORN.COM



USER NAME =	DESIGNED -	REVISED -
	DRAWN -	REVISED -
PLOT SCALE =	CHECKED -	REVISED -
PLOT DATE =	DATE -	REVISED -

STATE OF ILLINOIS
DEPARTMENT OF TRANSPORTATION

PAVEMENT MARKING PLAN			
IL 64 (NORTH AVE) AND ADDISON RD - NE AND NW CORNER			
SCALE: 1" = 10'	SHEET	OF	SHEETS
STA.	TO	STA.	

F.A.P. RTE.	SECTION	COUNTY	TOTAL SHEETS	SHEET NO.
307	2020-263-SUR, SW&TS	DUPAGE	529	99
CONTRACT NO. 62N33				
ILLINOIS FED. AID PROJECT				

