
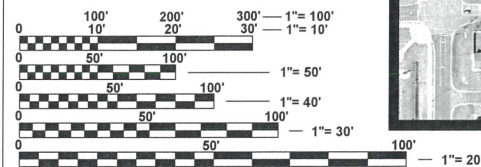


03-07-2025 LETTING ITEM 186

STATE OF ILLINOIS
DEPARTMENT OF TRANSPORTATION
ILLINOIS TRANSPORTATION ENHANCEMENT PROGRAM
PERU ITEP SHARED USE PATH PROJECT
SECTION 23-00073-00-BT

CITY OF PERU
LASALLE COUNTY
C-93-100-25


SEE SHEET 2 FOR INDEX OF SHEETS AND
LIST OF HIGHWAY STANDARDS

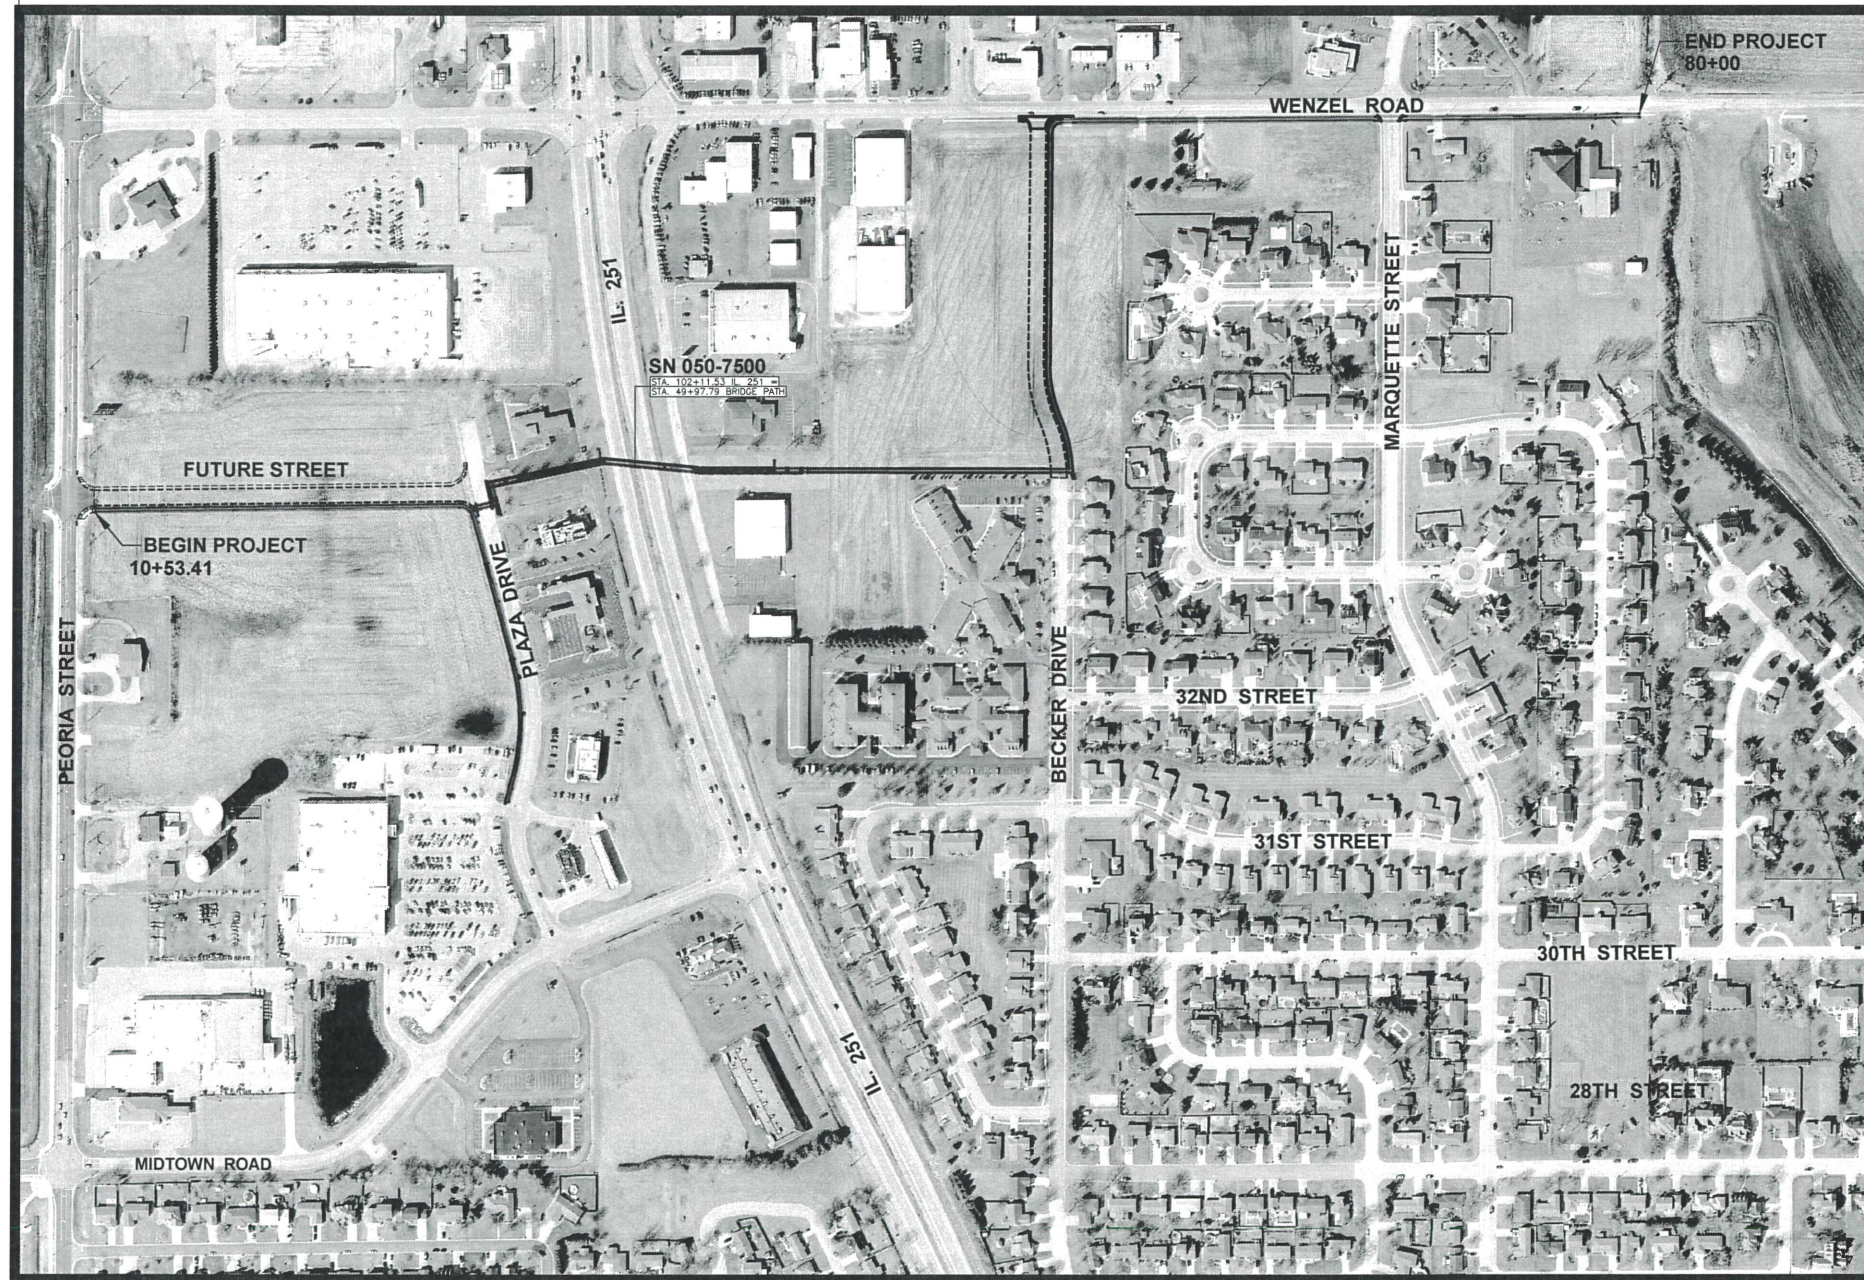

FULL SIZE PLANS HAVE BEEN PREPARED USING STANDARD
ENGINEERING SCALES. REDUCED SIZED PLANS WILL NOT
CONFORM TO STANDARD SCALES. IN MAKING MEASUREMENTS
ON REDUCED PLANS, THE ABOVE SCALES MAY BE USED.


J.U.L.I.E.
JOINT UTILITY LOCATION INFORMATION FOR EXCAVATION
1-800-892-0123
OR 811

CONTRACT 87876

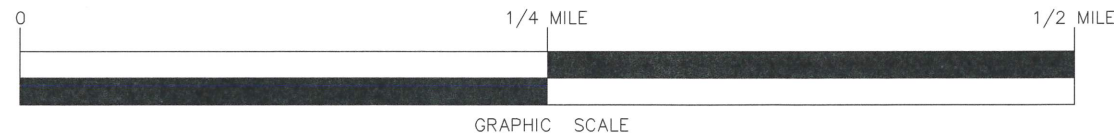

PATH DESIGN SPEED - 18MPH

12/23/24
date

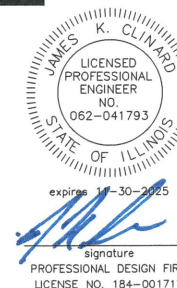

STATE OF ILLINOIS
DEPARTMENT OF TRANSPORTATION
DIVISION OF HIGHWAYS

SUBMITTED 12/24 20 24
[Signature]
MAYOR, CITY OF PERU

January 3, 20 25
[Signature]
DISTRICT LOCAL ROADS AND STREETS ENGINEER

RELEASED January 3, 20 25
FOR BID
BASED ON [Signature]
LIMITED REVIEW
REGION 2 ENGINEER

JAMES K CLINARD
CHAMLIN & ASSOCIATES
815.223.3344

TOWNSHIP SECTION 23-00073-00-BT

LASALLE COUNTY

SECTION:

ROUTE:

F.A.U. RTE.	SECTION	COUNTY	TOTAL SHEETS	SHEET NO.
6097	23-00073-00-BT	LASALLE	183	1
FED. ROAD DIST. NO. -	ILLINOIS	CONTRACT NO. 87876		

TOTAL SHEETS: 183+1 = 184 SHEETS

CHAMLIN & ASSOCIATES, INC. © 2023
Drawing Name: G:\Users\G66437-00-Peru-2022 ITEP-Recreational Trail\CAD\002-GENERAL-NOTES.dwg Last Modified: Thursday, January 02, 2025 3:53:14 PM Plotted On: Thursday, January 02, 2025 3:53:43 PM by Jim Clinnard

INDEX OF SHEETS	
1	COVER SHEET
2	INDEX OF SHEETS AND GENERAL NOTES
3 - 10	SUMMARY OF QUANTITIES
11 - 12	TYPICAL SECTIONS
13 - 17	SCHEDULE OF QUANTITIES
18 - 20	HORIZONTAL AND VERTICAL CONTROL
21 - 25	REMOVAL PLANS
26 - 27	PLAN & PROFILE - PATH WAY
28 - 29	PLAN & PROFILE - PLAZA DRIVE
30 - 34	PLAN & PROFILE - BRIDGE PATH
35 - 37	PLAN & PROFILE - BECKER DRIVE
38 - 40	PLAN & PROFILE - WENZEL ROAD
41	PLAN & PROFILE - IL 251
42 - 45 44A	TRAFFIC CONTROL PLANS
46	EROSION CONTROL - PATH WAY
47	EROSION CONTROL - PLAZA DRIVE
48 - 49	EROSION CONTROL - BRIDGE PATH
50	EROSION CONTROL - BECKER DRIVE
51 - 52	EROSION CONTROL - WENZEL ROAD
53	EROSION CONTROL - IL 251
54 - 56	INTERSECTION DETAILS
57 -132	BRIDGE PLANS
133	GRADING DETAIL
134-135	BICYCLE RAILING WITH HANDRAIL
136	ATTENUATOR DETAILS
137	DETAILS
138-149	CROSS SECTIONS - PATH WAY
150-153	CROSS SECTIONS - PLAZA DRIVE
154-166	CROSS SECTIONS - BRIDGE PATH
167-171	CROSS SECTIONS - BECKER DRIVE
172-177	CROSS SECTIONS - WENZEL ROAD
178-181	CROSS SECTIONS - IL 251
182-183	CROSS SECTIONS - FARM ACCESS ROAD

HIGHWAY STANDARDS	
000001-08	STANDARD SYMBOLS, ABBREVIATIONS AND PATTERNS
001006	DECIMAL OF AN INCH AND OF A FOOT
280001-07	TEMPORARY EROSION CONTROL SYSTEMS
420001-10	PAVEMENT JOINTS
424001-12	PERPENDICULAR CURB RAMPS FOR SIDEWALKS
424016-06	MID-BLOCK CURB RAMPS FOR SIDEWALKS
424021-07	DEPRESSED CORNER FOR SIDEWALKS
442201-03	CLASS C AND D PATCHES
515001-04	NAME PLATE FOR BRIDGES
542001-06	CONCRETE END SECTIONS FOR PIPE CULVERTS 15" (375mm) THRU 84" (2100mm) DIA,
542301-03	PRECAST REINFORCED CONCRETE FLARED END SECTION
542501-02	INLET BOX TYPE 24 (600) A
542546-01	FLUSH INLET BOX FOR MEDIAN
602301-04	INLET, TYPE A
602306-03	INLET, TYPE B
602401-07	PRECAST MANHOLE, TYPE A, 4' (1.22 m) DIAMETER
602402-03	PRECAST MANHOLE, TYPE A, 5' (1.52 m) DIAMETER
602601-06	PRECAST REINFORCED CONCRETE FLAT SLAB TOP
602701-02	MANHOLE STEPS
604001-05	FRAME AND LIDS, TYPE 1
604006-05	FRAME AND GRATE, TYPE 3
604036-03	GRATE, TYPE 8
606001-08	CONCRETE CURB TYPE B AND COMBINATION CONCRETE CURB AND GUTTER
643001-03	SAND MODULE IMPACT ATTENUATORS
701001-02	OFF-ROAD OPERATIONS, 2L, 2W, MORE THAN 15' AWAY
701006-05	OFF-ROAD OPERATIONS, 2L, 2W, 15' TO 24" FROM EDGE OF PAVEMENT
701101-05	OFF-ROAD OPERATIONS, MULTILANE, 15' (4.5 m) TO 24" (600 mm) FROM PAVEMENT EDGE
701106-02	OFF-ROAD OPERATIONS, MULTILANE, MORE THAN 15' (4.5 m) AWAY
701501-06	URBAN LANE CLOSURE, 2L, 2W, UNDIVIDED
701502-09	URBAN LANE CLOSURE, 2L, 2W, WITH BIDIRECTIONAL LEFT TURN LANE
701601-09	URBAN LANE CLOSURE, MULTILANE 1W OR 2W, WITH NONTRAVERSABLE MEDIAN
701701-10	URBAN LANE CLOSURE, MULTILANE INTERSECTION
701801-06	SIDEWALK, CORNER OR CROSSWALK CLOSURE
701901-10	TRAFFIC CONTROL DEVICES
704001-08	TEMPORARY CONCRETE BARRIER
720001-01	SIGN PANEL MOUNTING DETAILS
720006-04	SIGN PANEL ERECTION DETAILS
812001-01	RACEWAYS EMBEDDED IN STRUCTURE

GENERAL NOTES

EXCEPT AS NOTED ON THE PLANS, PAVEMENT GRADES SHOWN ARE AT THE TOP OF PAVEMENT SURFACES.

BEFORE ORDERING PIPE CULVERTS OR PIPE DRAINS, THE CONTRACTOR SHALL CONSULT THE ENGINEER FOR EXACT LENGTHS.

THE FINISHED EARTHWORK SHALL HAVE A VEGETATION SUSTAINING SOIL COVERING THE TOP FOUR INCHES (100 MILLIMETERS) IN AREAS TO BE SEEDED OR SODDED. THE VEGETATION SUSTAINING SOIL REQUIRED WILL NOT BE PAID FOR SEPARATELY BUT WILL BE INCLUDED IN THE COST OF FURNISHED EXCAVATION.

ALL ELEVATIONS REFERRING TO U.S.G.S. MEAN SEA LEVEL DATUM.

THE FOLLOWING RATES OF APPLICATION HAVE BEEN USED IN CALCULATING PLAN QUANTITIES:

GRANULAR MATERIALS	2.05	TONS / CU YD
--------------------	------	--------------

THE WORK REQUIRED TO CONNECT ANY SEWER TO AN EXISTING DRAINAGE STRUCTURE OR PIPE WILL NOT BE PAID FOR SEPARATELY, BUT WILL BE CONSIDERED AS INCLUDED IN THE CONTRACT UNIT PRICE BID FOR THE SEWER ITEMS.

MEMBERS OF JULIE KNOWN TO BE WITHIN THE LIMITS OF THE IMPROVEMENT ARE:

AT&T MIDWEST
1000 COMMERCE DRME FLOOR 1
OAK BROOK, IL 60523

1-630-573-6414

COMCAST
4450 KISHWAUKEE STREET
ROCKFORD, IL 61109

1-815-395-8977

AMEREN IP
340 RACCUGLIA DRIVE
PO BOX 1428
LASALLE, IL 61301

1-815-224-6202

CITY OF PERU ELECTRIC DEPARTMENT
4005 PLANK ROAD
PERU, IL 61354

1-815-223-0044

CITY OF PERU PUBLIC SERVICES
1901 FOURTH STREET
PERU, IL 61354

1-815-223-1148

COMMITMENTS

THE CITY SHALL SUBMIT AN AS-BUILT DRAWING OF SHEET 57 SHOWING VERTICAL CLEARANCES OVER IL 251 AND THE FRONTAGE ROAD TO IDOT LOCAL ROADS ENGINEER.

"CONTRACT NO. 87876"

DRAWN BY: LMP	REVISIONS			
CHECKED BY: JKC	LEVEL	BY	DATE	DESCRIPTION
DATE: 09/2023				



PERU MORRIS
OTTAWA MENDOTA
ILLINOIS

PERU ITEP SHARED USE PATH PROJECT
SECTION 23-00073-00-BT
LASALLE COUNTY

INDEX OF SHEETS
AND GENERAL NOTES

CONSTRUCTION
PLANS

CURRENT AS OF: 12/20/2024		
SCALE: AS NOTED	SHEET 2	
FILE NO.: 66437.00 Y-	OF	183

CHAMLIN & ASSOCIATES, INC. © 2023
Drawing Name: G:\Users\G\66437-00-Peru-2022 ITEP-Recreational Trail\CAD\003-010-SQ0.dwg Last Modified: Monday, December 23, 2024 9:07:29 AM Plotted On: Monday, December 23, 2024 9:08:26 AM by Debbie Story

						CONSTR. CODE
						ROADWAY
						0028
						URBAN
			CODE NO.	ITEM	UNIT	TOTAL QUANTITY
			20100110	TREE REMOVAL (6 TO 15 UNITS DIAMETER)	UNIT	56
			20100210	TREE REMOVAL (OVER 15 UNITS DIAMETER)	UNIT	16
			20200100	EARTH EXCAVATION	CU YD	1606
			20201200	REMOVAL AND DISPOSAL OF UNSUITABLE MATERIAL	CU YD	6120
			20400800	FURNISHED EXCAVATION	CU YD	3344
			20800150	TRENCH BACKFILL	CU YD	480
		*	25000110	SEEDING, CLASS 1A	ACRE	5.75
		*	25000210	SEEDING, CLASS 2A	ACRE	0.5
		*	25000400	NITROGEN FERTILIZER NUTRIENT	POUND	564
		*	25000500	PHOSPHORUS FERTILIZER NUTRIENT	POUND	564
		*	25000600	POTASSIUM FERTILIZER NUTRIENT	POUND	564
		*	25100115	MULCH, METHOD 2	ACRE	6.25
		*	25200100	SODDING	SQ YD	941
		*	25200200	SUPPLEMENTAL WATERING	UNIT	6

* SPECIALTY ITEM
△ SPECIAL PROVISIONS

"CONTRACT NO. 87876"

DRAWN BY: JJW	REVISIONS			
CHECKED BY: JKC	LEVEL	BY	DATE	DESCRIPTION
DATE: 12/2023				



PERU MORRIS
OTTAWA MENDOTA
ILLINOIS

PERU ITEP SHARED USE PATH PROJECT
SECTION 23-00073-00-BT
LASALLE COUNTY

SUMMARY OF QUANTITIES

CONSTRUCTION
PLANS

CURRENT AS OF: 12/20/2024		
SCALE: AS NOTED	SHEET	3
FILE NO.: 66437.00 Y-	OF	183

				CONSTR. CODE	
CODE NO.	ITEM	UNIT	TOTAL QUANTITY	ROADWAY	
				0028	
				URBAN	
28000250	TEMPORARY EROSION CONTROL SEEDING	POUND	1267	1267	
28000305	TEMPORARY DITCH CHECKS	FOOT	162	162	
28000400	PERIMETER EROSION BARRIER	FOOT	890	890	
28000500	INLET AND PIPE PROTECTION	EACH	10	10	
35100100	AGGREGATE BASE COURSE, TYPE A	TON	1265	1265	
40200100	AGGREGATE SURFACE COURSE, TYPE A	TON	245	245	
40201000	AGGREGATE FOR TEMPORARY ACCESS	TON	103	103	
42000300	PORTLAND CEMENT CONCRETE PAVEMENT 8"	SQ YD	169	169	
42300200	PORTLAND CEMENT CONCRETE DRIVEWAY PAVEMENT, 6 INCH	SQ YD	360	360	
42400100	PORTLAND CEMENT CONCRETE SIDEWALK 4 INCH	SQ FT	46935	46935	
42400800	DETECTABLE WARNINGS	SQ FT	119	119	
44000200	DRIVEWAY PAVEMENT REMOVAL	SQ YD	401	401	
44000300	CURB REMOVAL	FOOT	190	190	
44000500	COMBINATION CURB AND GUTTER REMOVAL	FOOT	679	679	

* SPECIALTY ITEM

△ SPECIAL PROVISIONS

"CONTRACT NO. 87876"

DRAWN BY: JJW	REVISIONS				 PERU MORRIS OTTAWA MENDOTA ILLINOIS Charlin & Associates	PERU ITEP SHARED USE PATH PROJECT SECTION 23-00073-00-BT LASALLE COUNTY	SUMMARY OF QUANTITIES	CONSTRUCTION PLANS	CURRENT AS OF: 12/20/2024	
CHECKED BY: JKC	LEVEL	BY	DATE	DESCRIPTION					SCALE: AS NOTED	SHEET 4
DATE: 12/2023									FILE NO.: 66437.00 Y-	OF 183

CHAMLIN & ASSOCIATES, INC. © 2023
Drawing Name: G:\Users\G\66437-00--Peru--2022 ITEP--Recreational Trail\CAD\003-010--SQO.dwg Last Modified: Monday, December 23, 2024 9:07:29 AM Plotted On: Monday, December 23, 2024 9:10:02 AM by Debbie Story

						CONSTR. CODE
						ROADWAY
		CODE NO.	ITEM	UNIT	TOTAL QUANTITY	0028
						URBAN
		44000600	SIDEWALK REMOVAL	SQ FT	6707	6707
		44004000	PAVED DITCH REMOVAL	FOOT	52	52
		44200071	PAVEMENT PATCHING, TYPE IV, 6 INCH	SQ YD	329	329
		44200168	PAVEMENT PATCHING, TYPE II, 14 INCH	SQ YD	18	18
		50105220	PIPE CULVERT REMOVAL	FOOT	97	97
		50200100	STRUCTURE EXCAVATION	CU YD	1050	1050
		50300225	CONCRETE STRUCTURES	CU YD	519.1	519.1
		50300254	RUBBED FINISH	SQ FT	15634	15634
		50300255	CONCRETE SUPERSTRUCTURE	CU YD	375.4	375.4
		50300300	PROTECTIVE COAT	SQ YD	865	865
		50800105	REINFORCEMENT BARS	POUND	9770	9770
		50800205	REINFORCEMENT BARS, EPOXY COATED	POUND	121200	121200
		*	50900805	PEDESTRIAN RAILING	FOOT	1056
		*	50901750	PARAPET RAILING	FOOT	1020

* SPECIALTY ITEM
△ SPECIAL PROVISIONS

DRAWN BY: JJW	REVISIONS			
CHECKED BY: JKC	LEVEL	BY	DATE	DESCRIPTION
DATE: 12/2023				



PERU MORRIS
OTTAWA MENDOTA
ILLINOIS

PERU ITEP SHARED USE PATH PROJECT
SECTION 23-00073-00-BT
LASALLE COUNTY

SUMMARY OF QUANTITIES

CONSTRUCTION
PLANS

"CONTRACT NO. 87876"

CURRENT AS OF: 12/20/2024		
SCALE: AS NOTED	SHEET 5	
FILE NO.: 66437.00 Y-	OF	183

CHAMLIN & ASSOCIATES, INC. © 2023
Drawing Name: G:\Users\G66437-00-Peru-2022 ITEP-Recreational Trail\CAD\003-010-SQ0.dwg Last Modified: Monday, December 23, 2024 9:07:29 AM Plotted On: Monday, December 23, 2024 9:10:31 AM by Debbie Story

CODE NO.	ITEM	UNIT	TOTAL QUANTITY	CONSTR. CODE
				ROADWAY
				0028
				URBAN
51201400	FURNISHING STEEL PILES HP10X42	FOOT	1496	1496
51202305	DRIVING PILES	FOOT	1496	1496
51203400	TEST PILE STEEL HP10X42	EACH	9	9
51204650	PILE SHOES	EACH	72	72
51500100	NAME PLATES	EACH	1	1
52000110	PREFORMED JOINT STRIP SEAL	FOOT	104	104
52100010	ELASTOMERIC BEARING ASSEMBLY, TYPE I	EACH	16	16
52100510	ANCHOR BOLTS, 3/4"	EACH	32	32
52200010	TEMPORARY SHEET PILING	SQ FT	107	107
52200900	CONCRETE STRUCTURES (RETAINING WALL)	CU YD	213.1	213.1
542A0220	PIPE CULVERTS, CLASS A, TYPE 1 15"	FOOT	95	95
54213459	END SECTIONS 24"	EACH	1	1
54213657	PRECAST REINFORCED CONCRETE FLARED END SECTIONS 12"	EACH	3	3
54213660	PRECAST REINFORCED CONCRETE FLARED END SECTIONS 15"	EACH	6	6

- * SPECIALTY ITEM
- △ SPECIAL PROVISIONS

"CONTRACT NO. 87876"

DRAWN BY: JJW	REVISIONS			
	LEVEL	BY	DATE	DESCRIPTION
CHECKED BY: JKC				
DATE: 12/2023				



PERU MORRIS
OTTAWA MENDOTA
ILLINOIS

PERU ITEP SHARED USE PATH PROJECT
SECTION 23-00073-00-BT
LASALLE COUNTY

SUMMARY OF QUANTITIES

CONSTRUCTION
PLANS

CURRENT AS OF: 12/20/2024	
SCALE: AS NOTED	SHEET 6
FILE NO.: 66437.00 Y-	OF 183

CHAMLIN & ASSOCIATES, INC. © 2023
Drawing Name: G:\Users\G66437-00-Peru-2022\ITEP-Recreational Trail\CAD\003-010-S00.dwg Last Modified: Friday, January 03, 2025 7:26:01 AM Plotted On: Monday, January 27, 2025 2:10:54 PM by: Jim Cinard

					CONSTR. CODE
	CODE NO.	ITEM	UNIT	TOTAL QUANTITY	ROADWAY
					0028
					URBAN
	54213663	PRECAST REINFORCED CONCRETE FLARED END SECTIONS 18"	EACH	4	4
	54244405	FLUSH INLET BOXFOR MEDIAN, STANDARD 542546	EACH	1	1
	54244805	INLET BOX, STANDARD 542501	EACH	1	1
	550A0050	STORM SEWERS, CLASS A, TYPE 1 12"	FOOT	97	97
	550A0090	STORM SEWERS, CLASS A, TYPE 1 18"	FOOT	750	750
	550A0120	STORM SEWERS, CLASS A, TYPE 1 24"	FOOT	45	45
	550A0380	STORM SEWERS, CLASS A, TYPE 2 18"	FOOT	366	366
	550A2340	STORM SEWERS, RUBBER GASKET, CLASS A, TYPE 1 18"	FOOT	9	9
	55100500	STORM SEWER REMOVAL 12"	FOOT	23	23
	55100700	STORM SEWER REMOVAL 15"	FOOT	28	28
*	△	56106400	ADJUSTING WATER MAIN 8"	FOOT	22
*	△	56400810	FIRE HYDRANT EXTENSION	FOOT	4
		58600101	GRANULAR BACKFILL FOR STRUCTURES	CU YD	354
		58700300	CONCRETE SEALER	SQ FT	3412

* SPECIALTY ITEM
△ SPECIAL PROVISIONS

"CONTRACT NO. 87876"

DRAWN BY: JJW	REVISIONS			
	LEVEL	BY	DATE	DESCRIPTION
CHECKED BY: JKC				
DATE: 12/2023				



PERU MORRIS
OTTAWA MENDOTA
ILLINOIS

PERU ITEP SHARED USE PATH PROJECT
SECTION 23-00073-00-BT
LASALLE COUNTY

SUMMARY OF QUANTITIES

CONSTRUCTION
PLANS

CURRENT AS OF: 12/20/2024		
SCALE: AS NOTED	SHEET 7	
FILE NO.: 66437.00 Y-	OF	183

CHAMLIN & ASSOCIATES, INC. © 2023
Drawing Name: G:\Users\G\66437-00-Peru-2022 ITEP-Recreational Trail\CAD\003-010-SQO.dwg Last Modified: Monday, December 23, 2024 9:07:29 AM Plotted On: Monday, December 23, 2024 9:11:32 AM by Debbie Story

						CONSTR. CODE
						ROADWAY
						28 URBAN
		CODE NO.	ITEM	UNIT	TOTAL QUANTITY	
		59100100	GEOCOMPOSITE WALL DRAIN	SQ YD	140	140
		60146304	PIPE UNDERDRAINS FOR STRUCTURES 4"	FOOT	299	299
		60218400	MANHOLES, TYPE A, 4'-DIAMETER, TYPE 1 FRAME, CLOSED LID	EACH	5	5
		60221100	MANHOLES, TYPE A, 5'-DIAMETER, TYPE 1 FRAME, CLOSED LID	EACH	5	5
		60235300	INLETS, TYPE A, TYPE 1 FRAME, CLOSED LID	EACH	1	1
		60236200	INLETS, TYPE A, TYPE 8 GRATE	EACH	2	2
		60240215	INLETS, TYPE B, TYPE 1 FRAME, CLOSED LID	EACH	1	1
		60258200	MANHOLES TO BE RECONSTRUCTED WITH NEW TYPE 1 FRAME, CLOSED LID	EACH	1	1
		60266600	VALVE BOXES TO BE ADJUSTED	EACH	8	8
		60500060	REMOVING INLETS	EACH	3	3
		60600605	CONCRETE CURB, TYPE B	FOOT	190	190
		60604400	COMBINATION CONCRETE CURB AND GUTTER, TYPE B-6.18	FOOT	667	667
	Δ	60617900	PAVED FLUME	SQ YD	25	25
		64300430	IMPACT ATTENUATORS (NON-REDIRECTIVE), TEST LEVEL 2	EACH	2	2

* SPECIALTY ITEM

Δ SPECIAL PROVISIONS

"CONTRACT NO. 87876"

DRAWN BY: JJW	REVISIONS			
	LEVEL	BY	DATE	DESCRIPTION
CHECKED BY: JKC				
DATE: 12/2023				



PERU MORRIS
OTTAWA MENDOTA
ILLINOIS

PERU ITEP SHARED USE PATH PROJECT
SECTION 23-00073-00-BT
LASALLE COUNTY

SUMMARY OF QUANTITIES

CONSTRUCTION
PLANS

CURRENT AS OF: 12/20/2024	
SCALE: AS NOTED	SHEET 8
FILE NO.: 66437.00 Y-	OF 183

CHAMLIN & ASSOCIATES, INC. © 2023
Drawing Name: G:\Users\CA\66437-00-Peru-2022 ITEP-Recreational Trail\CAD\003-010-SQ0.dwg Last Modified: Monday, December 23, 2024 9:18:42 AM Plotted On: Thursday, January 02, 2025 4:21:48 PM by Jim Cliford

					CONSTR. CODE
	CODE NO.	ITEM	UNIT	TOTAL QUANTITY	ROADWAY
					0028
					URBAN
	64301090	ATTENUATOR BASE	SQ YD	61	61
	67100100	MOBILIZATION	L SUM	1	1
△	70103815	TRAFFIC CONTROL SURVEILLANCE	CAL DA	2	2
	70107025	CHANGEABLE MESSAGE SIGN	CAL DA	35	35
	70200100	NIGHTTIME WORK ZONE LIGHTING	L SUM	1	1
	70400100	TEMPORARY CONCRETE BARRIER	FOOT	525	525
	70600240	IMPACT ATTENUATORS, TEMPORARY (NON-REDIRECTIVE), TEST LEVEL 2	EACH	4	4
*	72000100	SIGN PANEL - TYPE 1	SQ FT	3	3
*	73000100	WOOD SIGN SUPPORT	FOOT	27	27
*	78000400	THERMOPLASTIC PAVEMENT MARKING - LINE 6"	FOOT	172	172
	78300202	PAVEMENT MARKING REMOVAL - WATER BLASTING	SQ FT	53	53
*	81200230	CONDUIT EMBEDDED IN STRUCTURE, 2" DIA., PVC	FOOT	223	223
*	84200500	REMOVAL OF LIGHTING UNIT, SALVAGE	EACH	3	3
△	X0322508	PEDESTRIAN TRUSS SUPERSTRUCTURE	SQ FT	2766	2766

- * SPECIALTY ITEM
- △ SPECIAL PROVISIONS

"CONTRACT NO. 87876"

DRAWN BY: JJW	REVISIONS			
	LEVEL	BY	DATE	DESCRIPTION
CHECKED BY: JKC				
DATE: 12/2023				



PERU MORRIS
OTTAWA MENDOTA
ILLINOIS

PERU ITEP SHARED USE PATH PROJECT
SECTION 23-00073-00-BT
LASALLE COUNTY

SUMMARY OF QUANTITIES

CONSTRUCTION
PLANS

CURRENT AS OF: 12/20/2024		
SCALE: AS NOTED	SHEET 9	
FILE NO.: 66437.00 Y-	OF	183

CHAMLIN & ASSOCIATES, INC. © 2023
Drawing Name: C:\Users\j\Documents\Peru\00-Peru\2022 ITEP-Recreational Trail\CAD\003-010-500.dwg Last Modified: Friday, January 3, 2025 7:25:42 AM Plotted On: Friday, January 3, 2025 7:25:42 AM by Lily Powelczak

				CONSTR. CODE	
				ROADWAY	
				0028	
				URBAN	
CODE NO.	ITEM	UNIT	TOTAL QUANTITY		
* Δ X5091725	BICYCLE RAILING (SPECIAL)	FOOT	87	87	
Δ X6026050	SANITARY MANHOLES TO BE ADJUSTED	EACH	1	1	
Δ X6050176	PLUG EXISTING CULVERTS	EACH	1	1	
Δ X7010216	TRAFFIC CONTROL AND PROTECTION, (SPECIAL)	L SUM	1	1	
Δ Z0013798	CONSTRUCTION LAYOUT	L SUM	1	1	
Δ Z0018002	DRAINAGE SCUPPERS, DS-11	EACH	4	4	
# Δ Z0076600	TRAINEES	HOURL	1000	1000	
# Δ Z0076604	TRAINEES TRAINING PROGRAM GRADUATE	HOURL	1000	1000	

* SPECIALTY ITEM
Δ SPECIAL PROVISIONS
0042

DRAWN BY: JJW	REVISIONS			
CHECKED BY: JKC	LEVEL	BY	DATE	DESCRIPTION
DATE: 12/2023				



PERU MORRIS
OTTAWA MENDOTA
ILLINOIS

PERU ITEP SHARED USE PATH PROJECT
SECTION 23-00073-00-BT
LASALLE COUNTY

SUMMARY OF QUANTITIES

CONSTRUCTION
PLANS


CURRENT AS OF: 12/20/2024		
SCALE: AS NOTED	SHEET 10	
FILE NO.: 66437.00 Y-	OF 183	

"CONTRACT NO. 87876"


CHAMLIN & ASSOCIATES, INC. © 2023
Drawing Name: G:\Users\A6437-00-Peru-2022\ITP-Recreational Trail\CAD\011-012-TYPICAL SECTIONS.dwg Last Modified: Tuesday, December 17, 2024 2:38:06 PM Plotted On: Wednesday, December 18, 2024 11:51:40 PM by Faith Pock

LEGEND


- 1 HOT-MIX ASPHALT SURFACE COURSE MIX "C" N50 1-1/2"
- 2 HOT-MIX ASPHALT BINDER COURSE, IL 19.0, N50 2-1/4"
- 3 AGGREGATE BASE COURSE, TYPE A 8"
- 4 COMBINATION CONCRETE CURB AND GUTTER TYPE B-6.18
- 5 PORTLAND CEMENT CONCRETE SIDEWALK, 4"
- 6 AGGREGATE BASE COURSE, TYPE A, 4"
- 7 PORTLAND CEMENT CONCRETE PAVEMENT 8"

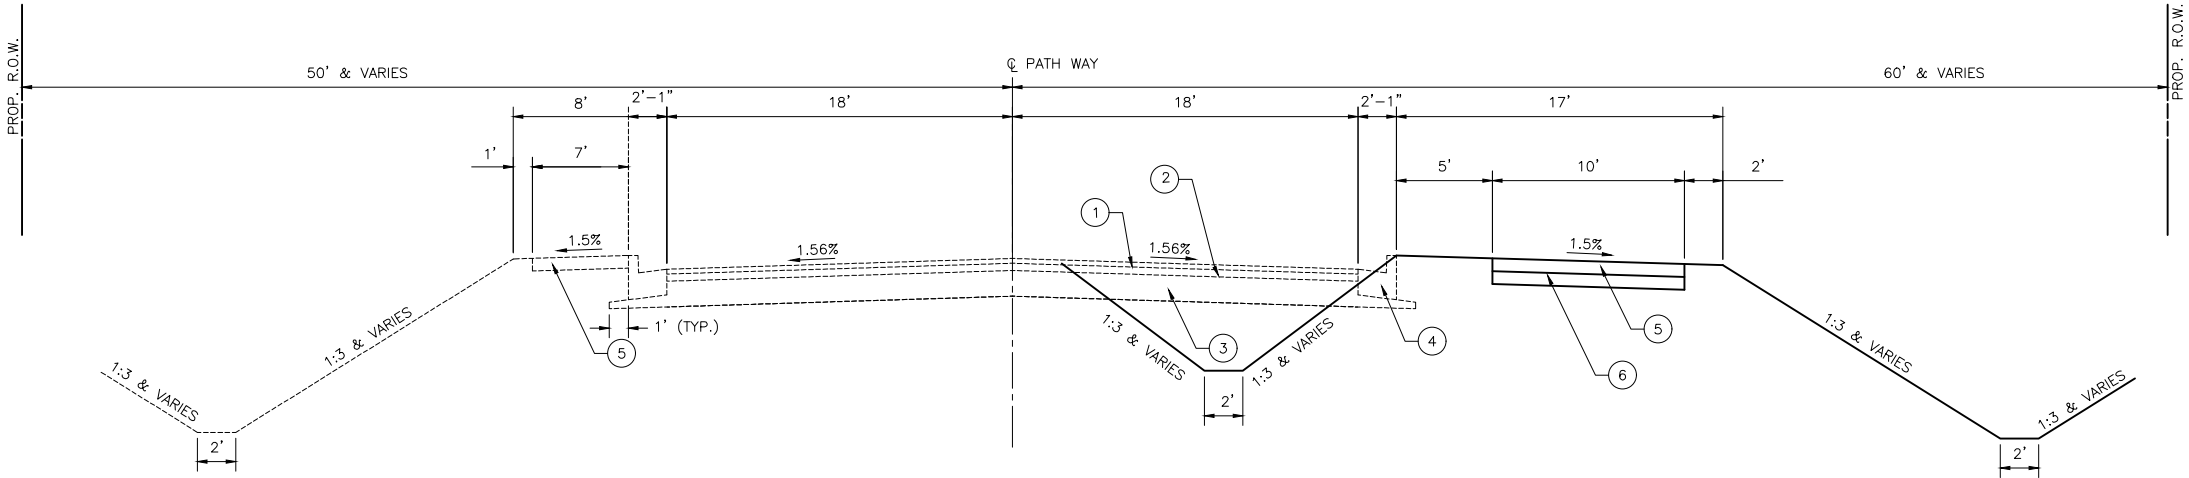

PATH WAY
STA 10+54.40 TO STA. 19+70.50
(DASHED LINES ILLUSTRATE FUTURE ROADWAY)

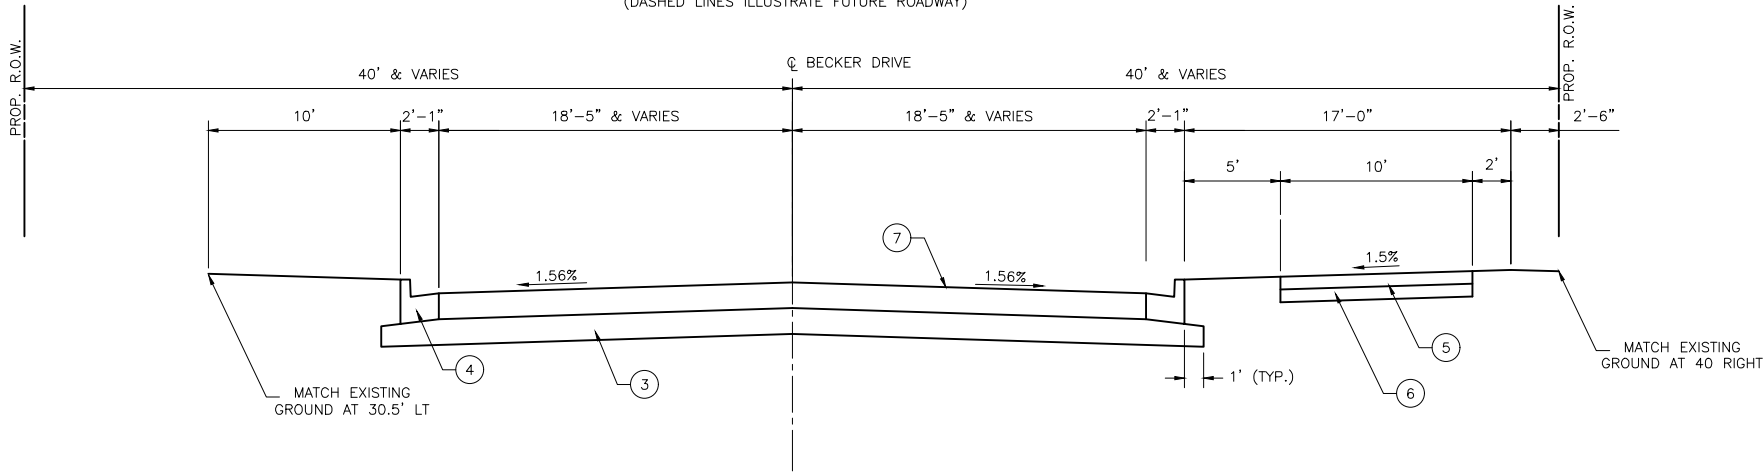

BECKER DRIVE
STA 199+63.20 TO STA 199+93.99

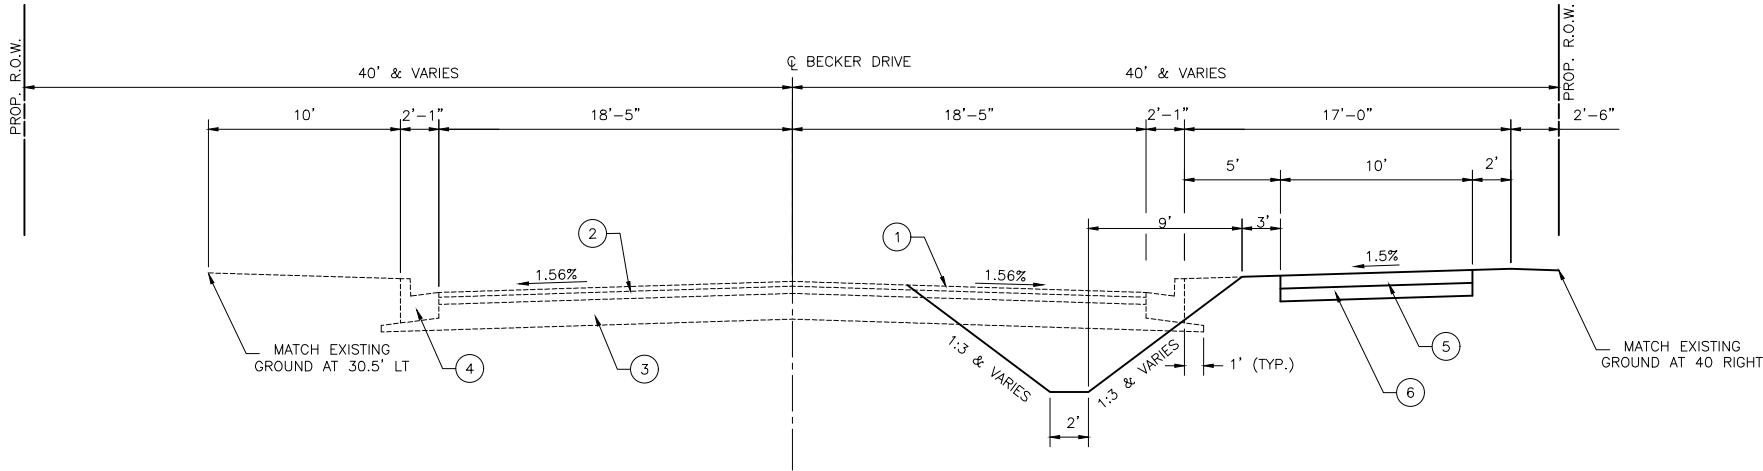

BECKER DRIVE
STA 190+85.35 TO STA 199+63.20
(OMIT DITCH STA 198+25 TO STA 199+63.20)
(DASHED LINES ILLUSTRATE FUTURE ROADWAY)

"CONTRACT NO. 87876"

DRAWN BY: MMG	REVISIONS			
	LEVEL	BY	DATE	DESCRIPTION
CHECKED BY: JKC				
DATE: 06/2023				



PERU MORRIS
OTTAWA MENDOTA
ILLINOIS


PERU ITP SHARED USE PATH PROJECT
SECTION 23-00073-00-BT
LASALLE COUNTY

TYPICAL SECTIONS


CONSTRUCTION
PLANS

CURRENT AS OF: 12/20/2024	
SCALE: AS NOTED	SHEET 11
FILE NO.: 66437.00 Y-	OF 183


- ① HOT-MIX ASPHALT SURFACE COURSE MIX "C" N50 1' 1/2"
- ② HOT-MIX ASPHALT BINDER COURSE, IL 19.0, N50 2' 1/4"
- ③ AGGREGATE BASE COURSE. TYPE A 8"
- ④ COMBINATION CONCRETE CURB AND GUTTER TYPE B-6.18
- ⑤ PORTLAND CEMENT CONCRETE SIDEWALK, 4"
- ⑥ AGGREGATE BASE COURSE, TYPE A, 4"

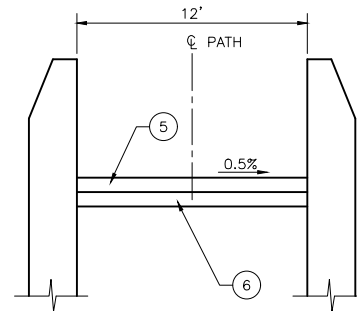


STA. 46+28.35 TO STA. 47+05.56

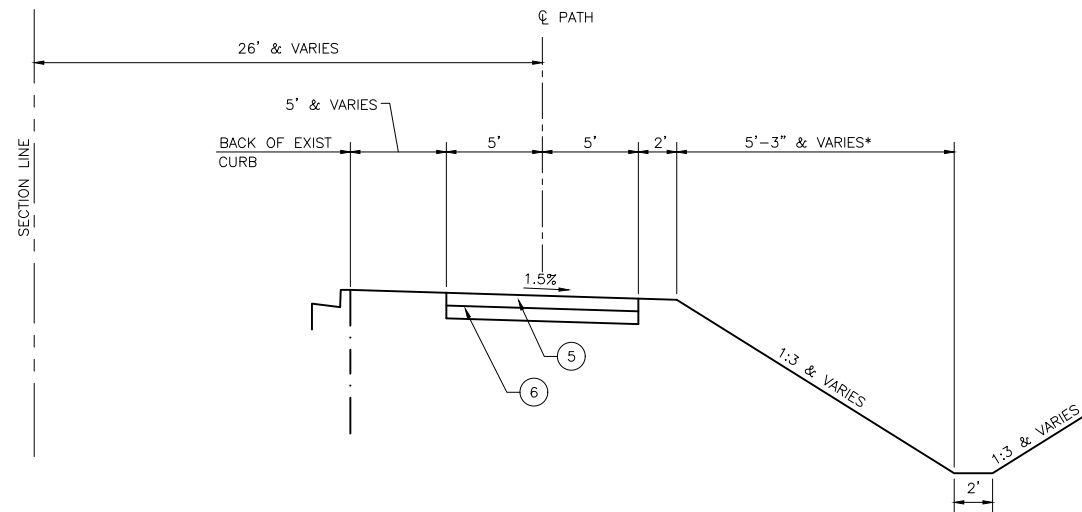


* 5'-3" WHERE SPECIAL DITCH PROFILES ARE NOT SHOWN
STA. 65+47.34 TO STA. 80+00

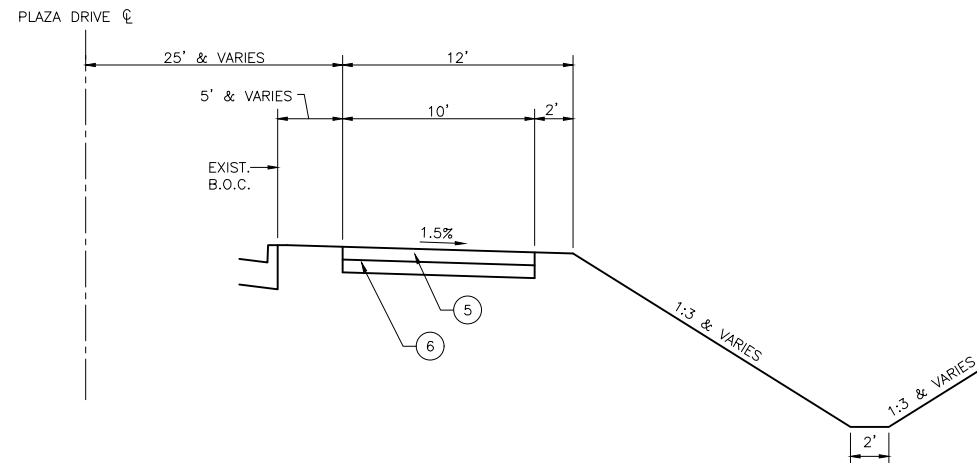


STA. 48+50 TO STA. 56+27±

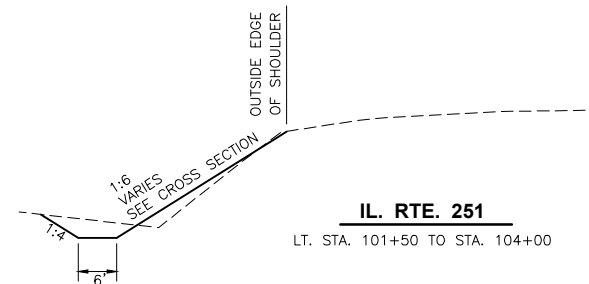


LT. STA. 101+50 TO STA. 104+00

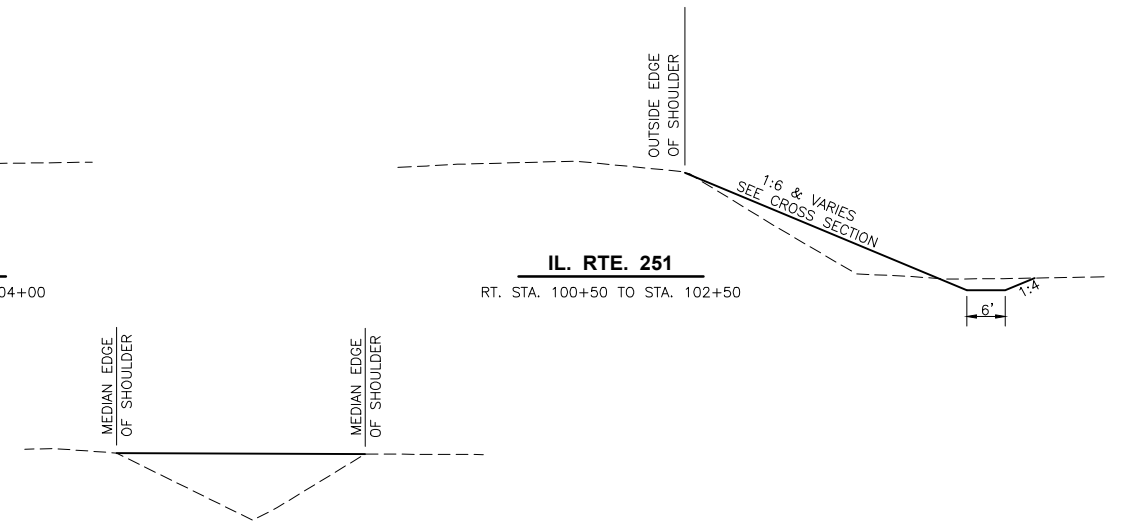

MEDIAN STA. 101+79 TO STA. 102+50

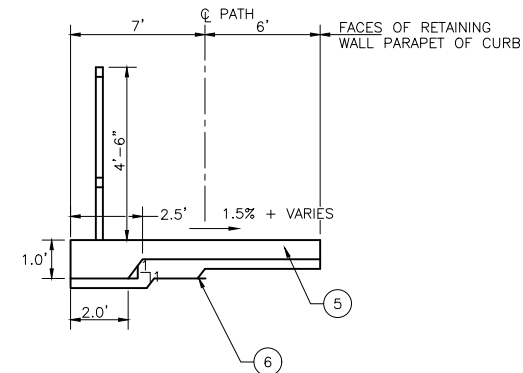

STA. 46+28.35± TO STA. 45+92.56

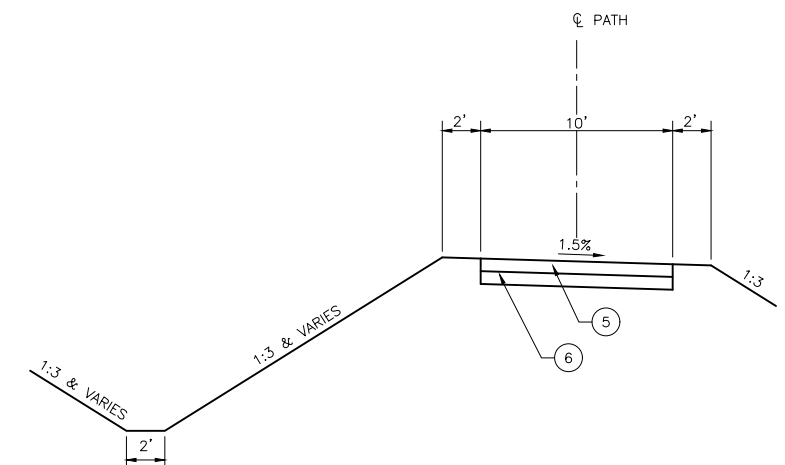

STA. 54+17.90 TO STA. 60+96.44

CHAMLIN & ASSOCIATES, INC. © 2023
Drawing Name: G:\Users\G\66437-00--Peru--2022 ITEP--Recreational Trail\CAD\013-017--SCHEDULES.dwg Last Modified: Wednesday, December 18, 2024 2:10:58 PM Plotted On: Friday, January 3, 2025 7:30:55 AM by Lily Pawelczyk

EARTHWORK SCHEDULE					
	EARTH EXCAVATION	REMOVAL AND DISPOSAL OF UNSUITABLE MATERIAL	EARTH EXCAVATION ADJUSTED FOR SHRINKAGE	EMBANKMENT	EARTHWORK BALANCE WASTE (+) OR SHORTAGE (-)
LOCATION	CU. YD.	CU. YD.	CU. YD.	CU. YD.	CU. YD.
PATH WAY - PEORIA ST. TO PLAZA DR.	315.8	2195.1	236.9	1380.2	-1143.4
PLAZA DR.	399.0	1257.1	299.3	1052.2	-753.0
BRIDGE PATH - PLAZA DR. TO IL 251	0.0	0.0	0.0	183.2	-183.2
BRIDGE PATH - IL 251 TO BECKER DR.	194.5	1127.1	145.9	726.7	-580.8
BECKER DR. - BRIDGE PATH TO WENZEL RD.	310.7	1431.1	233.0	624.1	-391.1
WENZEL RD. - BECKER DR. TO STA 80+00	377.2	---	282.9	261.8	21.1
IL 251	9.0	---	6.8	315.0	-308.3
FARM ACCESS ROAD	0.0	109.5	0.0	5.2	-5.2
				QSQS	
TOTAL	1606	6120	1205	4548	-3344
					FURNISHED

SIGN SCHEDULE		
	WOOD SIGN SUPPORT	SIGN PANEL, TYPE 1
	FOOT	SQ. FT.
BRIDGE PATH		
RT STA 46+00 ("WALK BIKE ACROSS BRIDGE" 12X18)	13.5	1.5
RT STA 54+50 ("WALK BIKE ACROSS BRIDGE" 12X18)	13.5	1.5
TOTAL	27	3

PAVEMENT PATCHING SCHEDULE		
	TYPE IV, 6 INCH	TYPE II, 14 INCH
LOCATION	SQ YD	SQ YD
PLAZA DRIVE		
LT STA 47+87.6 TO STA 48+26.9	62	---
BANK PARKING LOT (BRIDGE PATH STA 46+94.2 TO STA 48+57.65)	62	--
PIZZA HUT PARKING LOT (BRIDGE PATH STA 46+95.8 TO STA 48+58.5)	71	---
BECKER DRIVE		
STA 187+47.7 TO STA 190+86.0	134	---
IL 251		
LT STA 101+55	--	18
TOTAL	329	18

SEEDING SCHEDULE									
	NITROGEN FERTILIZER NUTRIENT	PHOSPHORUS FERTILIZER NUTRIENT	POTASSIUM FERTILIZER NUTRIENT	SEEDING, CLASS 1A	SEEDING, CLASS 2A	SODDING	SUPPLEMENTAL WATERING	MULCH, METHOD 2	TEMPORARY EROSION CONTROL SEEDING
LOCATION	POUND	POUND	POUND	ACRE	ACRE	SQ YD	UNIT	ACRE	POUND
PATH WAY - PEORIA ST. TO PLAZA DR.	203	203	203	2.25	----	----	----	2.25	450.2
PLAZA DR.	49	49	49	0.55	----	----	----	0.55	109.5
BRIDGE PATH - PLAZA DR. TO IL 251	12	12	12	----	----	941	5.65	----	38.9
BRIDGE PATH - IL 251 TO BECKER DR.	104	104	104	1.15	----	----	----	1.15	230.2
BECKER DR. - BRIDGE PATH TO WENZEL RD.	112	112	112	1.24	----	----	----	1.24	247.9
WENZEL RD. - BECKER DR. TO STA 80+00	51	51	51	0.57	----	----	----	0.57	114.0
IL 251	35	35	35	----	0.38	----	----	0.38	76.7
TOTAL	564	564	564	5.76	0.38	941	6.00	6.14	1267

PLUG EXISTING CULVERT SCHEDULE	
	PLUG EXISTING CULVERT
LOCATION	EACH
PLAZA DRIVE LT STA 48+80.16	1
TOTAL	1

PAVED DITCH REMOVAL SCHEDULE	
	PAVED DITCH REMOVAL
LOCATION	FOOT
PLAZA DR.	
LT STA 48+10.9	17.1
RT STA 50+50.9	16.7
RT STA 52+75.8	17.8
TOTAL	51.6

PAVED FLUME SCHEDULE	
	PAVED FLUME
LOCATION	SQ YD
PLAZA DR.	
RT STA 50+50.9	11.9
RT STA 52+75.8	12.9
TOTAL	25

TREE REMOVAL SCHEDULE		
	TREE REMOVAL (6 TO 15 UNITS DIAMETER)	TREE REMOVAL (OVER 15 UNITS DIAMETER)
LOCATION	UNIT	UNIT
BRIDGE PATH		
STA. 46+63.7, 20.2' RT	8	
STA. 46+96.3, 1.6' LT	12	
STA. 47+49.1, 2.0' LT	12	
STA. 48+07.7, 2.0' LT	12	
STA. 48+59.5, 1.4' LT	12	
STA. 50+85.4, 6.4' LT		16
TOTAL	56	16

PIPE CULVERT REMOVAL SCHEDULE	
	PIPE CULVERT REMOVAL
LOCATION	FOOT
WENZAL ROAD	
STA 67+50.65	28
STA 68+96.4	24
STA 76+97.1	45
TOTAL	97

STORM SEWER REMOVAL SCHEDULE			
	STORM SEWER REMOVAL 12"	STORM SEWER REMOVAL 15"	REMOVING INLETS
LOCATION	FOOT	FOOT	EACH
WENZEL ROAD			
RT STA 72+32	----	20	1
RT STA 78+23.5	23	----	1
PLAZA DRIVE	----	8	1
RT STA 55+69			
TOTAL	23	28	3

CULVERT SCHEDULE			
	PIPE CULVERTS, CLASS A, TYPE 1 15"	TRENCH BACKFILL	PRECAST REINFORCED CONCRETE FLARED END SECTIONS 15"
LOCATION	FOOT	CU YD	EACH
WENZAL ROAD			
STA 67+50.65	28	2.3	2
STA 68+96.4	24	2.6	2
STA 76+97.1	43	4.2	2
TOTAL	95	9	6

"CONTRACT NO. 87876"

DRAWN BY: DS	REVISIONS			
CHECKED BY: JKC	LEVEL	BY	DATE	DESCRIPTION
DATE: 12/2023				



PERU MORRIS
OTTAWA MENDOTA
ILLINOIS

PERU ITEP SHARED USE PATH PROJECT
SECTION 23-00073-00-BT
LASALLE COUNTY

SCHEDULE OF QUANTITIES

CONSTRUCTION
PLANS

CURRENT AS OF: 12/20/2024	
SCALE: AS NOTED	SHEET 13
FILE NO.: 66437.00 Y-	OF 183

CHAMLIN & ASSOCIATES, INC. © 2023
Drawing Name: G:\Users\G66437-00-Peru-2022\ITP-Recreational Trail\CAD\013-017-SCHEDULES\recover.dwg Last Modified: Friday, December 20, 2024 1:47:05 PM Plotted On: Friday, December 20, 2024 1:47:59 PM by Jim Clford

FIRE HYDRANT SCHEDULE	
LOCATION	FIRE HYDRANT EXRENTION
	FOOT
WENZEL ROAD	
RT STA 68+35.9	2
RT STA 78+97.7	2
TOTAL	4

TRAFFIC CONTROL SCHEDULE			
LOCATION	CHANGEABLE MESSAGE SIGN	TEMPORARY CONCRETE BARRIER	IMPACT ATTENUATORS, TEMPORARY (NON-REDIRECTIVE), TEST LEVEL 2
	CAL DA	FOOT	EACH
IL 251 SOUTHBOUND	7	262.5	2
IL 251 NORHTBOUND	—	262.5	2
MIDTOWN ROAD	7	—	—
PEORIA STREET	14	—	—
WENZEL ROAD	7	—	—
TOTAL	35	525.0	4

SIDEWALK SCHEDULE			
LOCATION	PORTLAND CEMENT CONCRETE SIDEWALK, 4 INCH	AGGREGATE BASE COURSE, TYPE A	DETECTABLE WARNINGS
	SQ FT	TON	SQ FT
PATHWAY			
STA 10+54.00 TO STA 19+70.50	9161.0	231.9	20.0
PLAZA DRIVE			
PATHWAY TO HY-VEE ENTRANCE	7947.7	201.1	24.9
PLAZA DR. TO BRIDGE PATH STA 45+99.31	361.2	9.1	20.0
BRIDGE PATH			
STA 53+52.90 TO BECKER DR.	7577.4	191.8	
BECKER DRIVE			
BRIDGE PATH TO WENZEL ROAD	8642.8	218.7	
WENZEL ROAD			
BECKER DR. TO MARQUETTE RD.	8052.4	203.8	27.0
MARQUETTE RD. TO STA 80+00	5192.4	131.4	27.3
TOTAL	46935	1188	119

TEMPORARY / PERMANENT EROSION CONTROL SCHEDULE			
LOCATION	TEMPORARY DITCH CHECKS	PERIMETER EROSION BARRIER	INLET AND PIPE PROTEC TION
	FOOT	FOOT	EACH
PATHWAY			
RT STA 12+00	18		
RT STA 14+50	18		
RT STA 17+00	18		
RT STA 19+50	9		
RT STA 19+60			1
PLAZA DRIVE			
LT STA 47+96	—	—	1
RT STA 49+18	—	—	1
RT STA 50+20	9	—	—
RT STA 52+00	9	—	—
RT STA 53+73	—	—	1
BRIDGE PATH			
LT STA 51+52 TO LT 60+25	—	890	
LT STA 53+00	9	—	—
LT STA 54+50	9	—	—
LT STA 56+00	9	—	—
LT STA 57+50	9	—	—
LT STA 59+00	9	—	—
LT STA 60+ 76	—	—	1
BECKER DRME			
RT STA 193+00	9	—	—
RT STA 194+50	9	—	—
RT STA 196+00	9	—	—
RT STA 197+50	9	—	—
WENZEL ROAD			
RT STA 67+30	—	—	1
RT STA 68+78	—	—	1
RT STA 70+00	9	—	—
RT STA 71+75	9	—	—
RT STA 72+32	—	—	1
RT STA 76+69	—	—	1
RT STA 77+80	9	—	—
RT STA 78+23.5	—	—	1
IL 251			
STA 101+55	—	—	1
RT STA 102+50	12	—	—
STA 103+00	12	—	—
LT STA 103+50	12	—	—
TOTAL	162	890	10

DRIVEWAY SCHEDULE				
LOCATION	NEW DRIVEWAY WIDTH	DRIVEWAY PAVEMENT REMOVAL	PCC DRIVEWAY PAVEMENT 6"	AGGREGATE FOR TEMPORARY ACCESS
	FOOT	SQ YD	SQ YD	TON
WENZAL ROAD				
STA 65+63.4	24	60.0	67.0	—
STA 67+50.65	16	84.3	59.2	—
STA 68+96.4	14	51.6	49.1	16.8
STA 74+93.2	24	77.6	76.9	26.3
STA 76+97.1	26	94.7	85.9	29.3
STA 79+69.35	28	93.2	89.4	30.5
TOTAL	INFO ONLY	401	360	103

PAVEMENT SCHEDULE		
LOCATION	PORTLAND CEMENT CONCRETE PAVEMENT 8"	AGGREGATE BASE COURSE, TYPE A
	SQ YD	TON
BECKER DRIVE		
STA 199+63.2 TO STA 199+93.99	169.0	77.0
TOTAL	169	77

SIDEWALK REMOVAL SCHEDULE	
LOCATION	SIDEWALK REMOVAL
	SQ FT
WENZEL ROAD	
BECKER DR. TO MARQUETTE RD.	4159.4
MARQUETTE RD. TO STA 80+00	2547.3
TOTAL	6707

AGGREGATE SURFACE COURSE SCHEDULE	
LOCATION	AGGREGATE SURFACE COURSE, TYPE A
	TON
FARM ACCESS ROAD	245
TOTAL	245

"CONTRACT NO. 87876"

DRAWN BY: DS	REVISIONS			
CHECKED BY: JKC	LEVEL	BY	DATE	DESCRIPTION
DATE: 12/2023				



PERU MORRIS
OTTAWA MENDOTA
ILLINOIS

PERU ITP SHARED USE PATH PROJECT
SECTION 23-00073-00-BT
LASALLE COUNTY

SCHEDULE OF QUANTITIES

CONSTRUCTION
PLANS

CURRENT AS OF: 12/20/2024	
SCALE: AS NOTED	SHEET 14
FILE NO.: 66437.00 Y—	OF 183

CHAMLIN & ASSOCIATES, INC. © 2023
Drawing Name: G:\Users\G\66437-00-Peru-2022 ITEP-Recreational Trail\CAD\013-017-SCHEDULES_recover.dwg Last Modified: Friday, December 20, 2024 1:47:05 PM Plotted On: Friday, December 20, 2024 1:48:26 PM by Jim Chford

VALVE BOX SCHEDULE	
LOCATION	VALVE BOXES TO BE ADJUSTED
	EACH
PLAZA DRIVE	
RT STA 49+26.4	1
RT STA 49+47.9	1
RT STA 51+25.0	1
RT STA 52+48.5	1
RT STA 53+11.0	1
RT STA 53+14.5	1
WENZEL ROAD	
RT STA 68+35.6	1
RT STA 78+97.9	1
TOTAL	8

ADJUSTING WATER MAIN SCHEDULE	
LOCATION	ADJUSTING WATER MAIN 8"
	FOOT
BRIDGE PATH STA 54+90	22
TOTAL	22

BICYCLE RAILING SCHEDULE	
LOCATION	BICYCLE RAILING (SPECIAL)
	FOOT
BRIDGE PATH	
RT STA 46+05.9 TO STA 46+27.8	22
LT STA 53+53.5 TO STA 54+17.9	65
TOTAL	87

LIGHTING REMOVAL SCHEDULE	
LOCATION	REMOVAL OF LIGHTING UNIT, SALVAGE EACH
BRIDGE PATH	
LT STA 47+17	1
RT STA 48+22	1
LT STA 48+38	1
TOTAL	3

PAVEMENT MARKING SCHEDULE		
LOCATION	THERMOPLASTIC PAVEMENT MARKING LINE 6"	PAVEMENT MARKING REMOVAL - WATER BLASTING
	FOOT	SQ. FT.
PLAZA DRIVE CROSSWALK	72	---
MARQUETTE STREET CROSSWALK	100	53
---	---	---
TOTAL	172	53

MANHOLE RECONSTRUCTION SCHEDULE	
LOCATION	MANHOLES TO BE RECONSTRUCTED WITH NEW TYPE 1 FRAME, CLOSED LID
	EACH
BRIDGE PATH STA 46+56.5	1
TOTAL	1

ATTENUATOR SCHEDULE		
LOCATION	ATTENUATOR BASE	IMPACT ATTENUATORS (NON-REDIRECTIVE), TEST LEVEL 2
	SQ YD	EACH
IL 251 MEDIAN AT BRIDGE PIER	61	2
TOTAL	61	2

SANITARY MANHOLE SCHEDULE	
LOCATION	SANITARY MANHOLES TO BE ADJUSTED
	EACH
WENZEL ROAD STA 69+44	1
TOTAL	1

CONCRETE CURB AND GUTTER SCHEDULE				
LOCATION	COMBINATION CURB AND GUTTER REMOVAL	CURB REMOVAL	CONCRETE CURB, TYPE B	COMBINATION CONCRETE CURB AND GUTTER, TYPE B-6,18
	FOOT	FOOT	FOOT	FOOT
PLAZA DRIVE				
LT STA 47+87.8 TO STA 48+71.45	79.1	---	---	79.1
RT STA 48+17.79 TO STA 48+26.90	9.2	---	---	9.2
RT STA 48+69.88 TO STA 48+81.31	20	---	---	20
RT STA 50+46.90 TO STA 50+54.96	8	---	---	8
RT STA 52+71.70 TO STA 52+79.97	8	---	---	8
RT STA 52+91.11 TO STA 53+01.46	10	---	---	10
RT STA 53+87.63 TO STA 53+97.98	10	---	---	10
HY-VEE ENTRANCE	---	16.5	16.5	---
BANK PARKING LOT (BRIDGE PATH STA 46+90.8 TO STA 48+57.6)	170.5	---	---	170.5
PIZZA HUT PARKING (BRIDGE PATH STA 46+95.6 TO STA 48+58.6)	---	163.4	163.4	---
PIZZA HUT ENTRANCE	---	9.8	9.8	---
WENZEL ROAD				
LT STA 64+43.5 TO LT STA 65+46.9	103.4			
LT STA 64+43.5 TO RT STA 64+73.5				45.2
RT STA 65+10.4 TO LT STA 65+40.4				45.9
LT STA 65+46.9 TO LT STA 65+79.8	32.9			32.9
LT STA 67+36.2 TO STA 67+65.1	28.9	---	---	28.9
LT STA 68+82.9 TO STA 69+09.9	27	---	---	27
LT STA 73+42.5 TO RT STA 73+53.9	17.4	---	---	17.4
RT STA 73+95.4 TO LT STA 74+07.1	17.6	---	---	17.6
LT STA 74+74.6 TO STA 75+11.8	37.2	---	---	37.2
LT STA 76+71.2 TO STA 77+24.8	53.6	---	---	53.6
LT STA 79+46.3 TO STA 79+92.4	46.1	---	---	46.1
TOTAL	679	190	190	667

"CONTRACT NO. 87876"

DRAWN BY: DS	LEVEL	BY	DATE	REVISIONS	DESCRIPTION
CHECKED BY: JKC					
DATE: 12/2023					



PERU MORRIS
OTTAWA MENDOTA
ILLINOIS

PERU ITEP SHARED USE PATH PROJECT
SECTION 23-00073-00-BT
LASALLE COUNTY

SCHEDULE OF QUANTITIES

CONSTRUCTION
PLANS

CURRENT AS OF: 12/20/2024	
SCALE: AS NOTED	SHEET 15
FILE NO.: 66437.00 Y-	OF 183

CHAMLIN & ASSOCIATES, INC. © 2023
Drawing Name: G:\Users\G\66437-00-Peru-2022 ITEP-Recreational Trail\CAD\013-017-SCHEDULES_recover.dwg Last Modified: Friday, December 20, 2024 1:47:05 PM Plotted On: Friday, December 20, 2024 1:48:57 PM by Jim Clifford

STORM SEWER STRUCTURE SCHEDULE																			
STRUCTURE NUMBER	STATION	OFFSET	RIM ELEV.	FLOW LINE ELEVATION				PRECAST REINFORCED CONCRETE FLARED END SECTIONS, 12"	PRECAST REINFORCED CONCRETE FLARED END SECTIONS, 18"	END SECTIONS 24"	FLUSH INLET BOX FOR MEDIAN, STANDARD #42546	INLET BOX, STANDARD #42501	MANHOLES, TYPE A, 4'- DIAMETER, TYPE 1 FRAME, CLOSED LID	MANHOLES, TYPE A, 5'- DIAMETER, TYPE 1 FRAME, CLOSED LID	INLETS, TYPE A, TYPE 1 FRAME, CLOSED LID	INLETS, TYPE B, TYPE 1 FRAME, CLOSED LID	INLETS, TYPE A, TYPE 3 GRATE		REMARKS
				NORTH	SOUTH	EAST	WEST	EACH	EACH	EACH	EACH	EACH	EACH	EACH	EACH	EACH	EACH		
1	10+64.70	46.00' RT	-	-	639.91	-	--	1	-	-	-	-	-	-	-	-	-		
1A	10+64.68	20.08' RT	642.50	-	640.04	-	--	-	-	-	-	-	-	-	1	-	-		
2	19+59.65	49.08' RT	-	-	636.22	-	--	1	-	-	-	-	-	-	-	-	-		
3	19+59.69	20.08' RT	640.09	636.52	636.52	-	--	-	-	-	-	-	-	-	-	1	-		
4	19+59.65	7.11' RT	-	-	636.62	-	--	1	-	-	-	-	-	-	-	-	-		
5	19+82.30	53.19' RT	-	-	636.69	-	--	-	1	-	-	-	-	-	-	-	-		
6	20+19.99	32.41' LT	641.23	-	638.31	638.31	--	-	-	-	-	-	1	-	-	-	-		
7	46+37.45	15.40' LT	-	-	--	638.86	--	-	1	-	-	-	-	-	-	-	-		
8	49+20.93	50.00' RT	-	-	635.55	-	--	-	1	-	-	-	-	-	-	-	-		
9	50+11.48	36.29' RT	639.80	635.35	635.35	-	--	-	-	-	-	-	1	-	-	-	-		
10	52+40.30	35.58' RT	639.51	634.86	634.86	-	--	-	-	-	-	-	1	-	-	-	-		
11	53+79.88	33.09' RT	639.43	634.57	634.57	-	--	-	-	-	-	-	-	1	-	-	-		
11A	53+72.72	46.56' RT	-	-	--	635.38	--	-	1	-	-	-	-	-	-	-	-		
12	54+76.98	37.14' RT	639.16	634.30	634.30	-	--	-	-	-	-	-	1	-	-	-	-		
13	55+68.65	30.08' RT	638.79	634.03	--	634.03	--	-	-	-	-	-	-	1	-	-	-		
14	48+79.52	18.69' RT	640.88	636.93	636.93	-	--	-	-	-	-	-	-	1	-	-	-	+/- MATCH EXISTING	
15	48+69.49	5.33' LT	640.66	636.93	636.93	-	--	-	-	-	-	-	-	1	-	-	-	+/- MATCH EXISTING	
16	101+55	60.1' LT	642.60	-	--	--	640.90	-	-	1	-	-	-	-	-	-	-		
17	101+55	2.00' LT	-	-	--	641.52	--	-	-	-	-	1	-	-	-	-	-	13'-8" LONG	
18	NOT USED	-	-	-	-	-	--	-	-	-	-	-	-	-	-	-	-		
19	NOT USED	-	-	-	-	-	--	-	-	-	-	-	-	-	-	-	-		
20	187+51.00	12.71' RT	638.62	632.14	-	-	--	-	-	-	-	-	-	1	-	-	-		
21	191+19.58	13.49' RT	639.94	-	633.22	-	--	-	-	-	-	-	1	-	-	-	-		
22	191+22.31	9.41' RT	636.33	-	--	633.27	--	-	-	-	1	-	-	-	-	-	-		
23	72+32.01	14.48' RT	638.25	635.75	-	-	--	-	-	-	-	-	-	-	-	-	1		
24	78+24.52	17.90' RT	637.50	635.00	-	-	--	-	-	-	-	-	-	-	-	-	1		
TOTAL								3	4	1	1	1	5	5	1	1	2		

"CONTRACT NO. 87876"

DRAWN BY: DS	REVISIONS			
CHECKED BY: JKC	LEVEL	BY	DATE	DESCRIPTION
DATE: 12/2023				



PERU MORRIS
OTTAWA MENDOTA
ILLINOIS

PERU ITEP SHARED USE PATH PROJECT
SECTION 23-00073-00-BT
LASALLE COUNTY

SCHEDULE OF QUANTITIES

CONSTRUCTION
PLANS

CURRENT AS OF: 12/20/2024	
SCALE: AS NOTED	SHEET 16
FILE NO.: 66437.00 Y-	OF 183

CHAMLIN & ASSOCIATES, INC. © 2023
Drawing Name: G:\Users\G6437-00-Peru-2022\ITP-Recreational Trail\CAD\013-017-SCHEDULES-recover.dwg Last Modified: Friday, December 20, 2024 1:47:05 PM Plotted On: Friday, December 20, 2024 1:49:25 PM by Jim Clford

STORM SEWER PIPE SCHEDULE										
*- LENGTH CENTER TO CENTER OF STRUCTURE OR TO END OF END SECTION					STORM SEWERS, CLASS A, TYPE 1			STORM SEWERS, CLASS A, TYPE 2	STORM SEWERS RUBBER GASKET, CLASS, TYPE 1	TRENCH BACKFILL
					12" FOOT	18" FOOT	24" FOOT	18" FOOT	18 INCH FOOT	CU YD
1	1	1A	27.0	0.48%	20.17	--	--	--	--	2.2
2	2	3	30.0	1.00%	22.58	--	--	--	--	3.8
3	3	4	12.0	0.83%	4.58	--	--	--	--	--
4	5	6	93.5	1.73%	--	85.69	--	--	--	8.6
5	6	7	30.3	1.81%	--	22.48	--	--	--	3.4
6	8	9	95.7	0.21%	--	87.89	--	--	--	--
7	9	10	228.6	0.21%	--	225.05	--	--	--	78.9
8	10	11	134.9	0.22%	--	130.43	--	--	--	13.9
9	11A	11	15.0	5.39%	--	6.65	--	--	--	3.0
10	11	12	89.1	0.30%	--	85.04	--	--	--	19.2
11	12	13	89.1	0.30%	--	84.98	--	--	--	33.3
11A	13	EX MH	10.6	0.85%	--	--	--	--	9	2.3
12	14	15	26.0	0.00%	--	21.41	--	--	--	--
13	16	17	66.1	0.94%	--	--	45.33	--	--	4.3
14	NOT USED		--	--	--	--	--	--	--	--
15	NOT USED		--	--	--	--	--	--	--	--
16	20	21	367.6	0.29%	--	--	--	363.51	--	280.5
17	21	22	4.8	1.04%	--	--	--	2.8	--	--
18	23	EX INL	25.5	1.65%	23.95	--	--	--	--	8.7
19	24	EX INL	27.0	1.67%	25.52	--	--	--	--	9.1
TOTAL					97	750	45	366	9	471.2

"CONTRACT NO. 87876"

DRAWN BY: DS	REVISIONS			
CHECKED BY: JKC	LEVEL	BY	DATE	DESCRIPTION
DATE: 12/2023				



PERU MORRIS
OTTAWA MENDOTA
ILLINOIS


PERU ITP SHARED USE PATH PROJECT
SECTION 23-00073-00-BT
LASALLE COUNTY

SCHEDULE OF QUANTITIES

CONSTRUCTION
PLANS

CURRENT AS OF: 12/20/2024	
SCALE: AS NOTED	SHEET 17
FILE NO.: 66437.00 Y-	OF 183

CHAMLIN & ASSOCIATES, INC. © 2022
Drawing Name: G:\Users\A\66437-00-Peru-2022 ITEP-Recreational Trail\CAD\018-H&V-1.dwg Last Modified: Tuesday, December 17, 2024 2:48:42 PM Plotted On: Wednesday, December 18, 2024 2:40:51 PM by Faith Pock

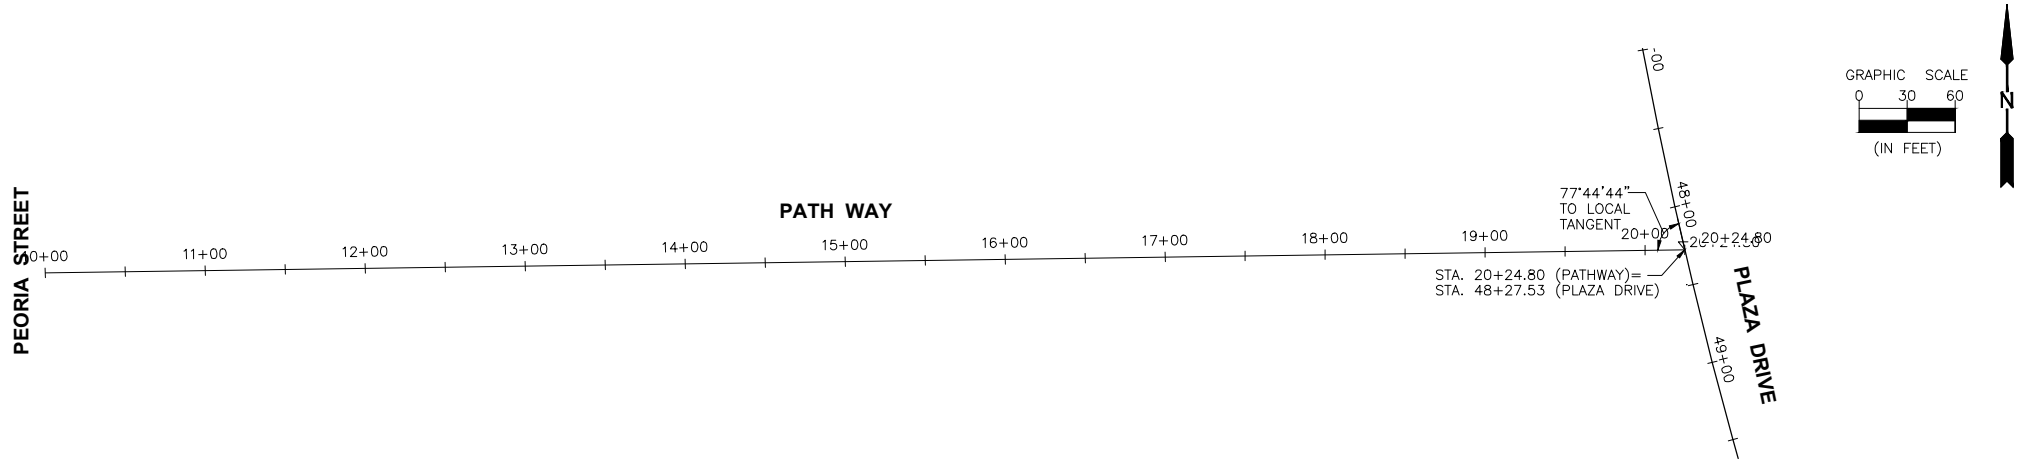


CURVE 1
DELTA=5°40'51"
R=3040.00'
T=150.83'
L= 301.41'
CHORD
S 13°28'20" E
301.28'
P.C. STA. 46+98.45
P.I. STA. 48+49.28
P.T. STA. 49+99.86

CURVE 2
DELTA=1°56'17"
R=2960.35'
T=50.07'
L= 100.14'
CHORD
S 15°20'36" E
100.13'
P.C.C. STA. 49+99.86
P.I. STA. 50+49.93
P.T. STA. 51+00.00

CURVE 3
DELTA=1°22'46"
R=6109.65'
T=73.55'
L= 147.08'
CHORD
S 15°04'55" E
147.08'
P.C.C. STA. 51+00.00
P.I. STA. 51+73.55
P.T. STA. 52+47.08

CURVE 4
DELTA=32°46'03"
R=600.00'
T=176.40'
L=343.14'
CHORD
S 0°36'43" W
338.48'
P.C.C. STA. 52+47.08
P.I. STA. 54+23.48
P.T. STA. 55+90.22

CURVE 5
DELTA=39°23'50"
R=301.56'
T=107.97'
L=207.36'
CHORD
S 2°42'10" E
P.C.C. STA. 55+90.22
P.I. STA. 56+98.19
P.T. STA. 57+97.58

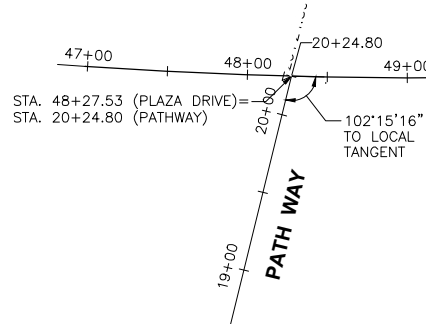

BENCHMARKS

BM "A"	CHISELED "X" ON EAST BOLT OF FIRE HYDRANT WEST SIDE OF PLAZA DR. 50'± NORTH ENTRANCE TO HY-VEE ELEV.= 640.37	BM 50	CHISELED "X" ON CONCRETE LIGHT POLE FACING EAST. LOCATED WEST OF PLAZA DRIVE IN FRONT OF HY-VEE NEAR TESLA CHARGING STATIONS ELEV.= 640.94
BM "B"	TOP OF 3/8" BOLT ON FIRE HYDRANT EAST SIDE OF PEORIA ST. AND NORTH OF ENTRANCE TO WATER STORE ELEV.= 642.96	BM 52	CHISELED "X" ON CONCRETE BASE OF BARD OPTICAL SIGN FACING NORTH ELEV.= 644.79
BM "C"	CHISELED "X" ON EAST BOLT OF FIRE HYDRANT WEST SIDE OF PLAZA DR. 50'± NORTH OF SOUTH ENTRANCE TO FINANCIAL PLUS. ELEV.= 641.91	BM 53	CHISELED "X" ON CONCRETE BASE OF LIGHT POLE FACING NORTH. LOCATED IN NORTH EAST END OF LIBERTY VILLAGE PARKING LOT JUST SOUTH OF CROP LINE ELEV.= 642.93
BM "D"	CHISELED "X" ON EAST BOLT OF FIRE HYDRANT WEST SIDE OF PLAZA DR. SOUTH OF NORTH ENTRANCE TO PIZZA HUT ELEV.= 642.62	BM1	RAILROAD SPIKE IN POWER POLE NORTH SIDE OF WENZEL ROAD AT SOUTHEAST CORNER OF O'REILLY'S ELEV.= 641.95
BM "E"	CHISELED "X" ON EAST BOLT OF FIRE HYDRANT WEST SIDE OF PLAZA DR. AT NORTH END OF PLAZA DR. ELEV. = 643.87	BM FH	"X" ON SOUTHWEST BOLT ON FIRE HYDRANT ON THE SOUTH SIDE OF WENZEL ROAD, WEST OF BROOKSIDE DR. ELEV.= 640.57

PATH WAY			
STATION	NORTHING	EASTING	REMARKS
10+00.00	1706849.0331	765495.6071	
10+50.00	1706849.7402	765545.6021	
11+00.00	1706850.4473	765595.5971	
11+50.00	1706851.1543	765645.5921	
12+00.00	1706851.8614	765695.5871	
12+50.00	1706852.5685	765745.5821	
13+00.00	1706853.2756	765795.5771	
13+50.00	1706853.9827	765845.5721	
14+00.00	1706854.6897	765895.5671	
14+50.00	1706855.3968	765945.5621	
15+00.00	1706856.1039	765995.5571	
15+50.00	1706856.8110	766045.5521	
16+00.00	1706857.5180	766095.5471	
16+50.00	1706858.2251	766145.5421	
17+00.00	1706858.9322	766195.5371	
17+50.00	1706859.6393	766245.5321	
18+00.00	1706860.3464	766295.5271	
18+50.00	1706861.0534	766345.5221	
19+00.00	1706861.7605	766395.5171	
19+50.00	1706862.4676	766445.5121	
20+00.00	1706863.1747	766495.5071	
20+24.80	1706863.5253	766520.3	INTERSECTION

PLAZA DRIVE			
STATION	NORTHING	EASTING	REMARKS
47+00.00	1706988.3237	766494.0855	
47+50.00	1706939.2651	766503.739	
48+00.00	1706890.3718	766514.1981	
48+50.00	1706841.6572	766525.4599	
49+00.00	1706793.1343	766537.5213	
49+50.00	1706744.8165	766550.3792	
50+00.00	1706696.7166	766564.03	
50+50.00	1706648.6124	766577.6657	
51+00.00	1706600.2848	766590.4869	
51+50.00	1706551.9054	766603.113	
52+00.00	1706503.6309	766616.1346	
52+47.08	1706458.2704	766628.7576	PC
52+50.00	1706455.4625	766629.5433	
53+00.00	1706406.7790	766640.8776	
53+50.00	1706357.3210	766648.1204	
54+00.00	1706307.4317	766651.2212	
54+50.00	1706257.4575	766650.1587	
55+00.00	1706207.7451	766644.9402	
55+50.00	1706158.6396	766635.6019	
55+90.23	1706119.8061	766625.1418	PCC
56+00.00	1706110.4135	766622.4366	
56+50.00	1706061.2894	766613.4306	
57+00.00	1706011.3527	766612.656	

"CONTRACT NO. 87876"

DRAWN BY: DS	REVISIONS			
CHECKED BY: JKC	LEVEL	BY	DATE	DESCRIPTION
DATE: 06/2023				



PERU MORRIS
OTTAWA MENDOTA
ILLINOIS

PERU ITEP SHARED USE PATH PROJECT
SECTION 23-00073-00-BT
LASALLE COUNTY

PATH WAY AND PLAZA DRIVE
HORIZONTAL AND VERTICAL CONTROL


CONSTRUCTION
PLANS

CURRENT AS OF: 12/20/2024	
SCALE: AS NOTED	SHEET 18
FILE NO.: 66437.00 Y-	OF 183

CHAMLIN & ASSOCIATES, INC. © 2022
Drawing Name: G:\Users\G6437-00-Peru-2022\ITP-Recreational Trail\CAD\019-H&V-2.dwg Last Modified: Tuesday, December 17, 2024 2:48:35 PM Plotted On: Wednesday, December 18, 2024 3:20:17 PM by Faith Pack

BRIDGE PATH			
STATION	NORTHING	EASTING	REMARKS
45+77.04	1706836.688	766547.3216	
45+87.00	1706839.036	766557.042	PI
46+00.00	1706851.653	766554.0791	
46+35.42	1706886.179	766545.9709	PI
46+50.00	1706889.122	766560.2042	
47+00.00	1706899.245	766609.1687	
47+50.00	1706909.369	766658.1331	
48+00.00	1706919.492	766707.0976	
48+50.00	1706929.615	766756.062	
49+00.00	1706939.739	766805.0265	
49+20.25	1706943.839	766824.8582	PI
49+50.00	1706941.06	766854.477	
50+00.00	1706936.39	766904.2584	
50+50.00	1706931.72	766954.0398	
51+00.00	1706927.049	767003.8212	
51+50.00	1706922.379	767053.6026	
51+72.62	1706920.267	767076.1192	PI
52+00.00	1706920.267	767103.5038	
52+50.00	1706920.267	767153.5038	
53+00.00	1706920.267	767203.5038	
53+50.00	1706920.267	767253.5038	
54+00.00	1706920.267	767303.5038	
54+50.00	1706920.267	767353.5038	
55+00.00	1706920.267	767403.5038	
55+50.00	1706920.267	767453.5038	
56+00.00	1706920.267	767503.5038	
56+37.88	1706920.267	767541.386	PI
56+50.00	1706920.258	767553.5038	
57+00.00	1706920.221	767603.5038	
57+50.00	1706920.184	767653.5037	
58+00.00	1706920.148	767703.5037	
58+50.00	1706920.111	767753.5037	
59+00.00	1706920.074	767803.5037	
59+50.00	1706920.038	767853.5037	
60+00.00	1706920.001	767903.5037	
60+50.00	1706919.964	767953.5037	
60+96.91	1706919.93	768000.4183	

BECKER DRIVE			
STATION	NORTHING	EASTING	REMARKS
187+00.00	1706517.117	767967.6539	
187+50.00	1706567.116	767967.9273	
188+00.00	1706617.115	767968.2007	
188+50.00	1706667.114	767968.4741	
189+00.00	1706717.114	767968.7475	
189+50.00	1706767.113	767969.0209	
190+00.00	1706817.112	767969.2943	
190+50.00	1706867.111	767969.5676	
190+85.35	1706902.461	767969.7609	PC
191+00.00	1706917.108	767969.5345	FUTURE BECKER DR
191+50.00	1706966.776	767964.1586	FUTURE BECKER DR
192+00.00	1707015.172	767951.7662	FUTURE BECKER DR
192+30.11	1707043.286	767941.0193	PRC-FUTURE BECKER DR
192+50.00	1707061.759	767933.6473	FUTURE BECKER DR
193+00.00	1707109.773	767919.8478	FUTURE BECKER DR
193+50	1707159.262	767913.0247	FUTURE BECKER DR
193+76.08	1707185.326	767912.2864	PT-FUTURE BECKER DR
194+00.00	1707209.245	767912.5002	FUTURE BECKER DR
194+50.00	1707259.243	767912.947	FUTURE BECKER DR

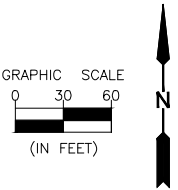

CURVE 7
DELTA=0°55'19"
R=3009.92'
T=24.21'
L=48.43'
CHORD
N 13°12'57" W
48.43'
P.C. STA. 45+87.04
P.I. STA. 46+11.25
P.T. STA. 46+35.47

CURVE 6
DELTA=26°59'59"
R=5729.65'
T=1375.55'
L=2700.00'
CHORD
S 13°42'33" E
2675.09'
P.C. STA. 90+41.40
P.I. STA. 104+16.95
P.T. STA. 117+41.4

CURVE 9
DELTA=23°53'45"
R=350.00'
T=74.06'
L=145.97'
CHORD
N 11°26'09" W
144.92'
P.C.C. STA. 192+30.11
P.I. STA. 193+04.17
P.T. STA. 193+76.08

CURVE 8
DELTA=23°41'50"
R=350.00'
T=73.43'
L=144.76'
CHORD
N 11°32'07" W
143.73'
P.C. STA. 190+85.35
P.I. STA. 191+58.78
P.C.C. STA. 192+30.11

BENCHMARKS

BM "A"	CHISELED "X" ON EAST BOLT OF FIRE HYDRANT WEST SIDE OF PLAZA DR. 50'± NORTH ENTRANCE TO HY-VEE ELEV.= 640.37	BM 50	CHISELED "X" ON CONCRETE LIGHT POLE FACING EAST. LOCATED WEST OF PLAZA DRIVE IN FRONT OF HY-VEE NEAR TESLA CHARGING STATIONS ELEV.= 640.94
BM "B"	TOP OF 3/8" BOLT ON FIRE HYDRANT EAST SIDE OF PEORIA ST. AND NORTH OF ENTRANCE TO WATER STORE ELEV.= 642.96	BM 52	CHISELED "X" ON CONCRETE BASE OF BARD OPTICAL SIGN FACING NORTH ELEV.= 644.79
BM "C"	CHISELED "X" ON EAST BOLT OF FIRE HYDRANT WEST SIDE OF PLAZA DR. 50'± NORTH OF SOUTH ENTRANCE TO FINANCIAL PLUS. ELEV.= 641.91	BM 53	CHISELED "X" ON CONCRETE BASE OF LIGHT POLE FACING NORTH. LOCATED IN NORTH EAST END OF LIBERTY VILLAGE PARKING LOT JUST SOUTH OF CROP LINE ELEV.= 642.93
BM "D"	CHISELED "X" ON EAST BOLT OF FIRE HYDRANT WEST SIDE OF PLAZA DR. SOUTH OF NORTH ENTRANCE TO PIZZA HUT ELEV.= 642.62	BM1	RAILROAD SPIKE IN POWER POLE NORTH SIDE OF WENZEL ROAD AT SOUTHEAST CORNER OF O'REILLY'S ELEV.= 641.95
BM "E"	CHISELED "X" ON EAST BOLT OF FIRE HYDRANT WEST SIDE OF PLAZA DR. AT NORTH END OF PLAZA DR. ELEV. = 643.87	BM FH	"X" ON SOUTHWEST BOLT ON FIRE HYDRANT ON THE SOUTH SIDE OF WENZEL ROAD, WEST OF BROOKSIDE DR. ELEV.= 640.57

"CONTRACT NO. 87876"

DRAWN BY: DS	REVISIONS			
	LEVEL	BY	DATE	DESCRIPTION
CHECKED BY: JKC				
DATE: 06/2023				



PERU MORRIS
OTTAWA MENDOTA
ILLINOIS

PERU ITP SHARED USE PATH PROJECT
SECTION 23-00073-00-BT
LASALLE COUNTY

BRIDGE PATH AND BECKER DR.
HORIZONTAL AND VERTICAL CONTROL



CONSTRUCTION
PLANS

CURRENT AS OF: 12/20/2024	
SCALE: AS NOTED	SHEET 19
FILE NO.: 66437.00 Y-	OF 183

CHAMLIN & ASSOCIATES, INC. © 2022
Drawing Name: G:\Users\G\66437-00-Peru-2022\ITEP-Recreational Trail\CAD\020-H&V-3.dwg Last Modified: Tuesday, December 17, 2024 2:48:23 PM Plotted On: Thursday, December 19, 2024 9:53:27 AM by Josh Washkowiak

FUTURE BECKER DRIVE			
STATION	NORTHING	EASTING	REMARKS
195+00.00	1707309.241	767913.3938	
195+50.00	1707359.239	767913.8406	
196+00.00	1707409.237	767914.2874	
196+50.00	1707459.235	767914.7343	
197+00.00	1707509.233	767915.1811	
197+50.00	1707559.231	767915.6279	
198+00.00	1707609.229	767916.0747	
198+50.00	1707659.227	767916.5215	
199+00.00	1707709.225	767916.9684	
199+50.00	1707759.223	767917.4152	
199+81.40	1707790.6242	767917.6958	INTERSECTION
200+00.00	1707809.221	767917.862	
200+07.41	1707816.626	767917.9282	

WENZEL ROAD			
STATION	NORTHING	EASTING	REMARKS
64+00.00	1707789.935	767825.4536	
64+50.00	1707790.308	767875.4522	
65+00.00	1707790.682	767925.4508	
65+50.00	1707791.056	767975.4494	
66+00.00	1707791.43	768025.448	
66+50.00	1707791.8033	768075.4466	
67+00.00	1707792.1770	768125.4452	
67+50.00	1707792.5507	768175.4438	
68+00.00	1707792.9245	768225.4424	
68+50.00	1707793.2982	768275.4411	
69+00.00	1707793.6719	768325.4397	
69+50.00	1707794.0456	768375.4383	
70+00.00	1707794.4193	768425.4369	
70+50.00	1707794.7930	768475.4355	
71+00.00	1707795.1668	768525.4341	
71+50.00	1707795.5405	768575.4327	
72+00.00	1707795.9142	768625.4313	
72+50.00	1707796.2879	768675.4299	
73+00.00	1707796.6616	768725.4285	
73+50.00	1707797.0354	768775.4271	
74+00.00	1707797.4091	768825.4257	
74+50.00	1707797.7828	768875.4243	
75+00.00	1707798.1565	768925.4229	
75+50.00	1707798.5302	768975.4215	
76+00.00	1707798.9039	769025.4201	
76+50.00	1707799.2777	769075.4187	
77+00.00	1707799.6514	769125.4173	
77+50.00	1707800.0251	769175.4159	
78+00.00	1707800.3988	769225.4145	
78+50.00	1707800.7725	769275.4039	
78+90.06	1707801.0720	769315.4759	PI
79+00.00	1707801.6247	769325.3966	
79+42.93	1707804.0128	769368.2640	PI
79+50.00	1707804.0657	769375.3370	
80+00.00	1707804.4393	769425.3279	

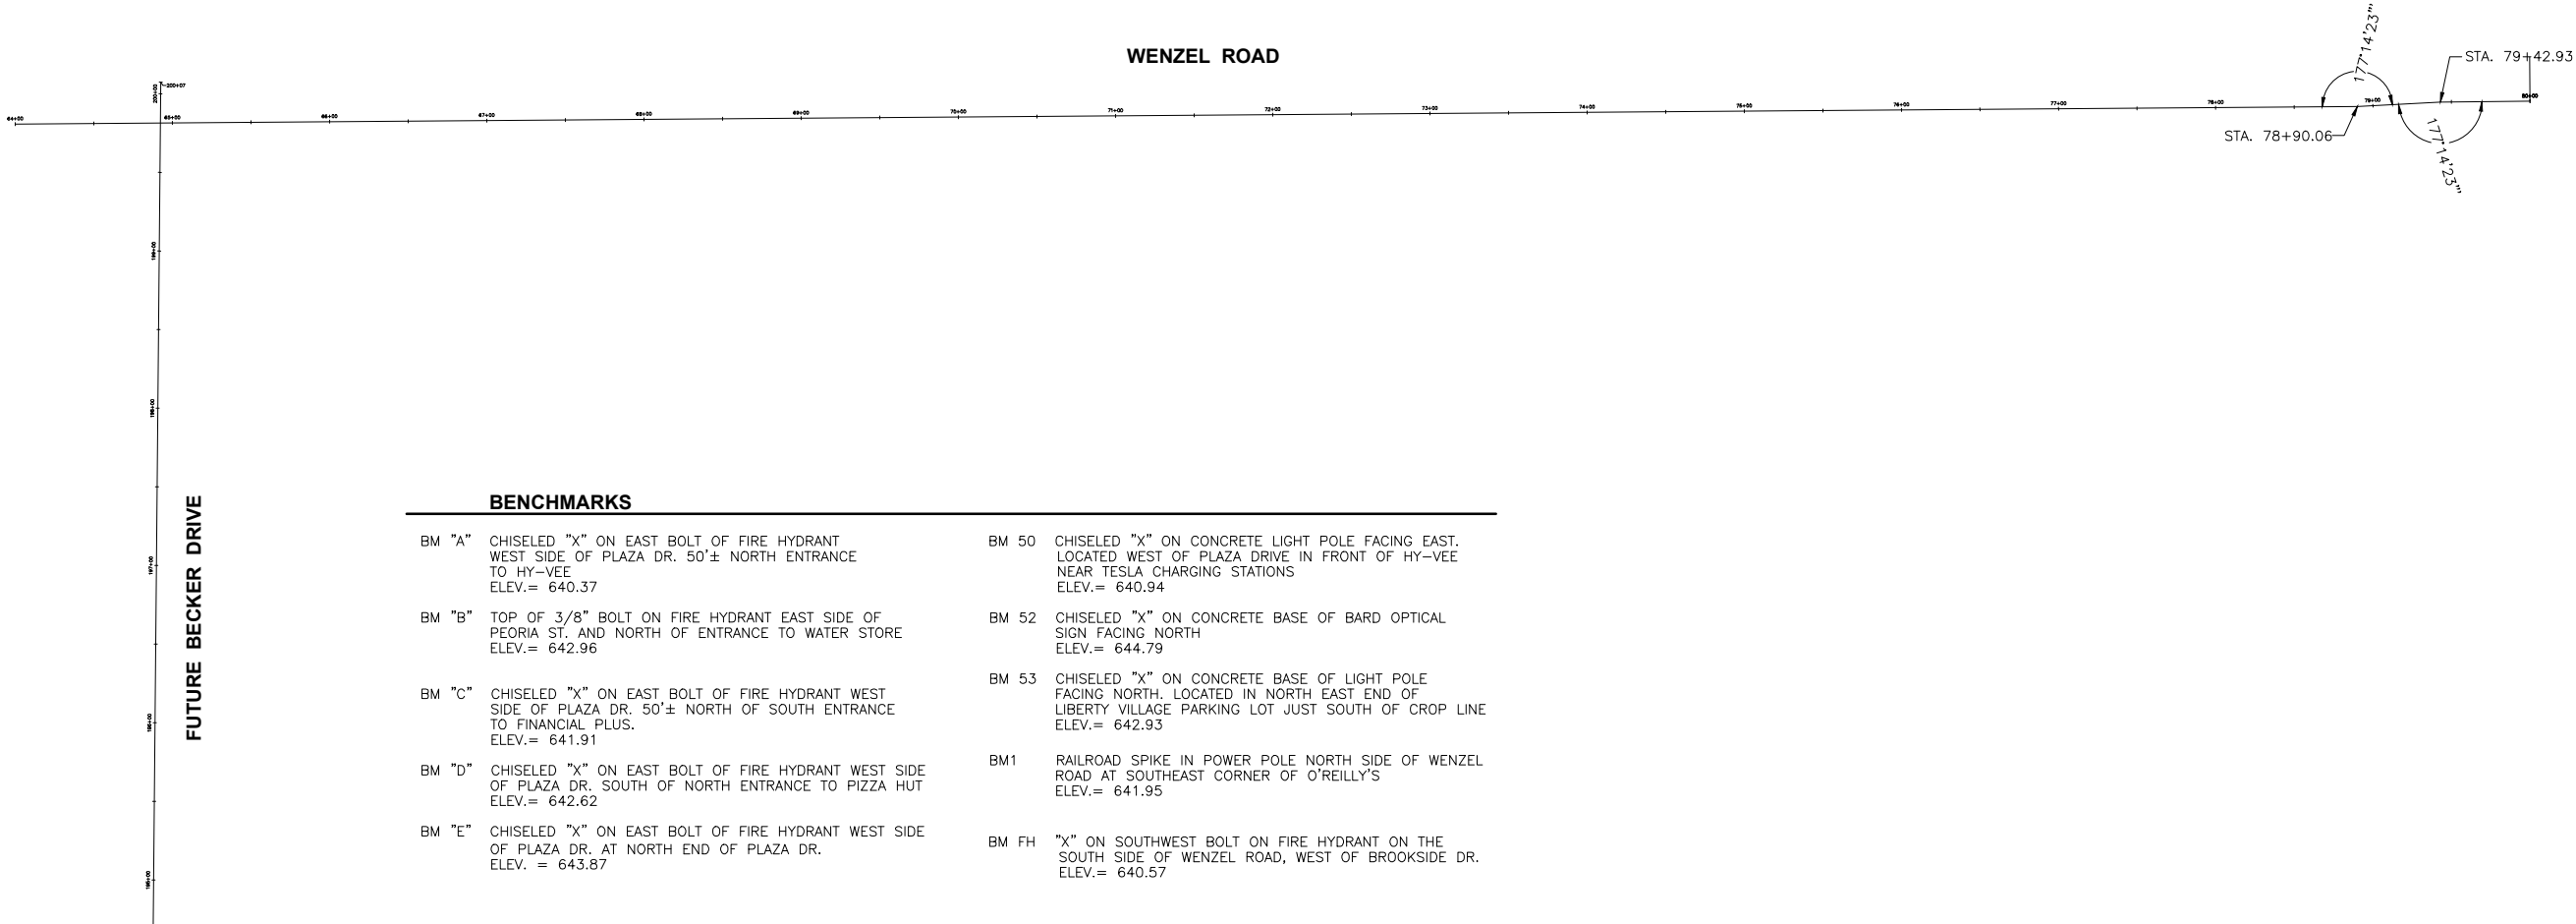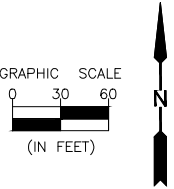

"CONTRACT NO. 87876"

DRAWN BY: DS	REVISIONS			
CHECKED BY: JKC	LEVEL	BY	DATE	DESCRIPTION
DATE: 06/2023				



PERU MORRIS
OTTAWA MENDOTA
ILLINOIS


PERU ITEP SHARED USE PATH PROJECT
SECTION 23-00073-00-BT
LASALLE COUNTY

FUTURE BECKER DR. AND WENZEL ROAD
HORIZONTAL AND VERTICAL CONTROL


CONSTRUCTION
PLANS

CURRENT AS OF: 12/20/2024	
SCALE: AS NOTED	SHEET 20
FILE NO.: 66437.00 Y-	OF 183

CHAMLIN & ASSOCIATES, INC. © 2023
Drawing Name: G:\Users\G66437-00-Peru-2022\ITP-Shared Use Path-PLAZA.dwg Last Modified: Tuesday, December 17, 2024 2:53:24 PM Plotted On: Thursday, December 19, 2024 9:49:13 AM by Josh Washkowiak

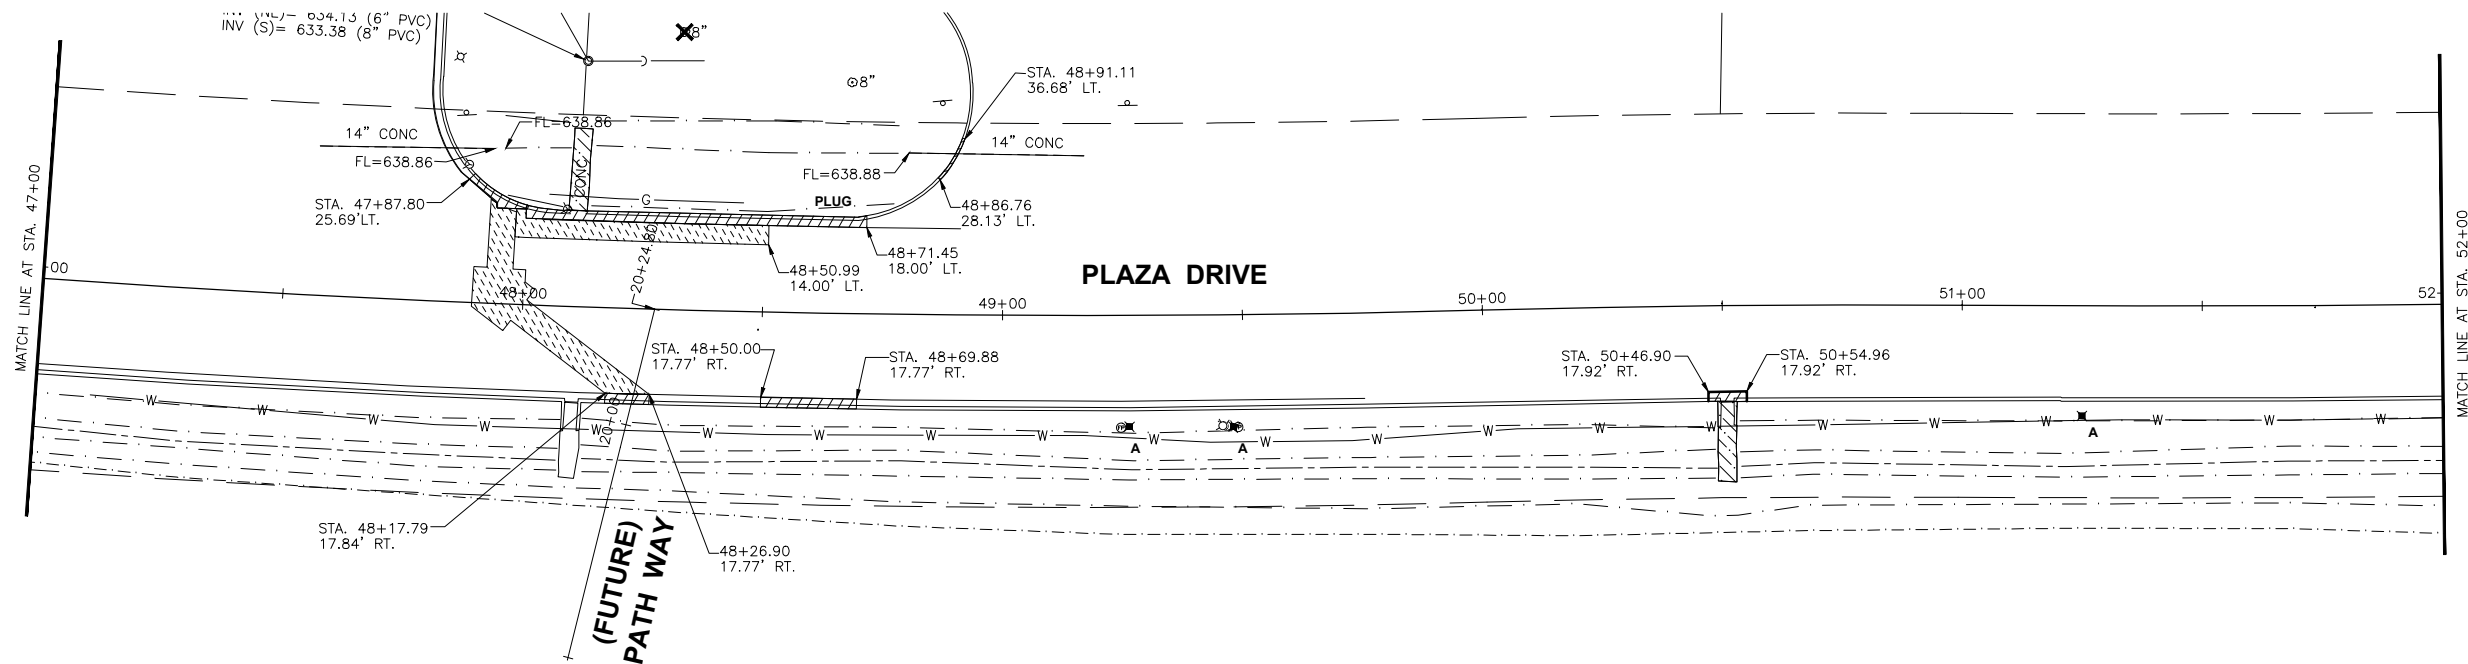

	PAVEMENT REMOVAL AND PAVEMENT PATCHING		COMBINATION CONCRETE CURB & GUTTER REMOVAL	RLU - REMOVAL OF LIGHTING UNITS SALVAGE
	SIDEWALK REMOVAL		PAVED DITCH REMOVAL	E - FIRE HYDRANT EXTENSION
	DRIVEWAY PAVEMENT REMOVAL			A - MANHOLE, INLET OR VALVE BOX TO BE ADJUSTED
				R - MANHOLE, INLET, SIGN, OR PIPE CULVERT TO BE REMOVED
				----- STORM SEWER TO BE REMOVED
				X - TREE REMOVAL
				RC - RECONSTRUCT MANHOLE

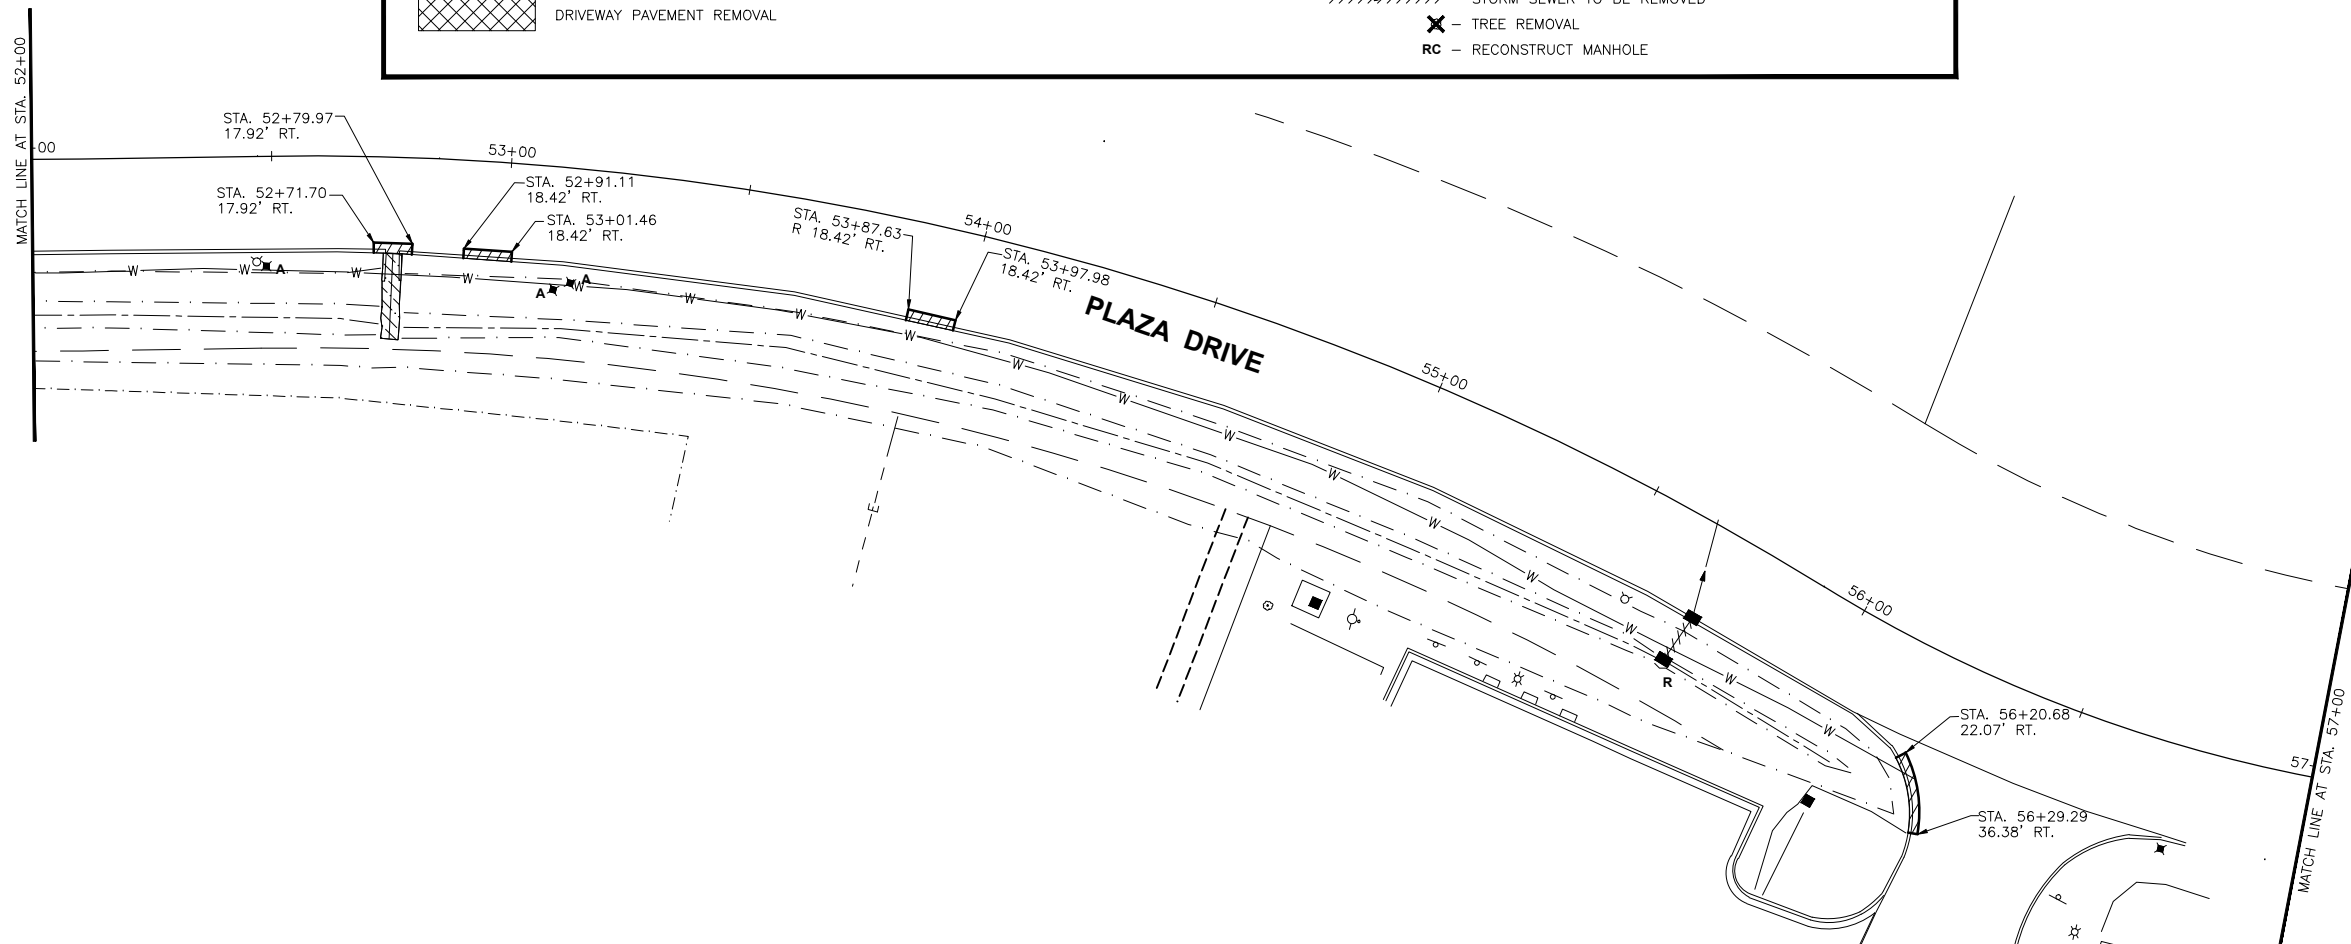

"CONTRACT NO. 87876"

	REVISIONS			
	LEVEL	BY	DATE	DESCRIPTION
DRAWN BY: FDAP				
CHECKED BY: JKC				
DATE: 08/2023				



PERU MORRIS
OTTAWA MORTON
ILLINOIS



PERU ITP SHARED USE PATH PROJECT
SECTION 23-00073-00-BT
LASALLE COUNTY

REMOVAL PLANS

CONSTRUCTION
PLANS

CURRENT AS OF: 12/20/2024	
SCALE: AS NOTED	SHEET 21
FILE NO.: 66437.00 Y-	OF 183

CHAMLIN & ASSOCIATES, INC. © 2023
Drawing Name: G:\Users\G\66437-00-Peru-2022 ITEP-Recreational Trail\CAD\022-REM-PLAZA-251.dwg Last Modified: Friday, December 20, 2024 1:19:16 PM Plotted On: Friday, December 20, 2024 1:20:24 PM by Jim Olinard

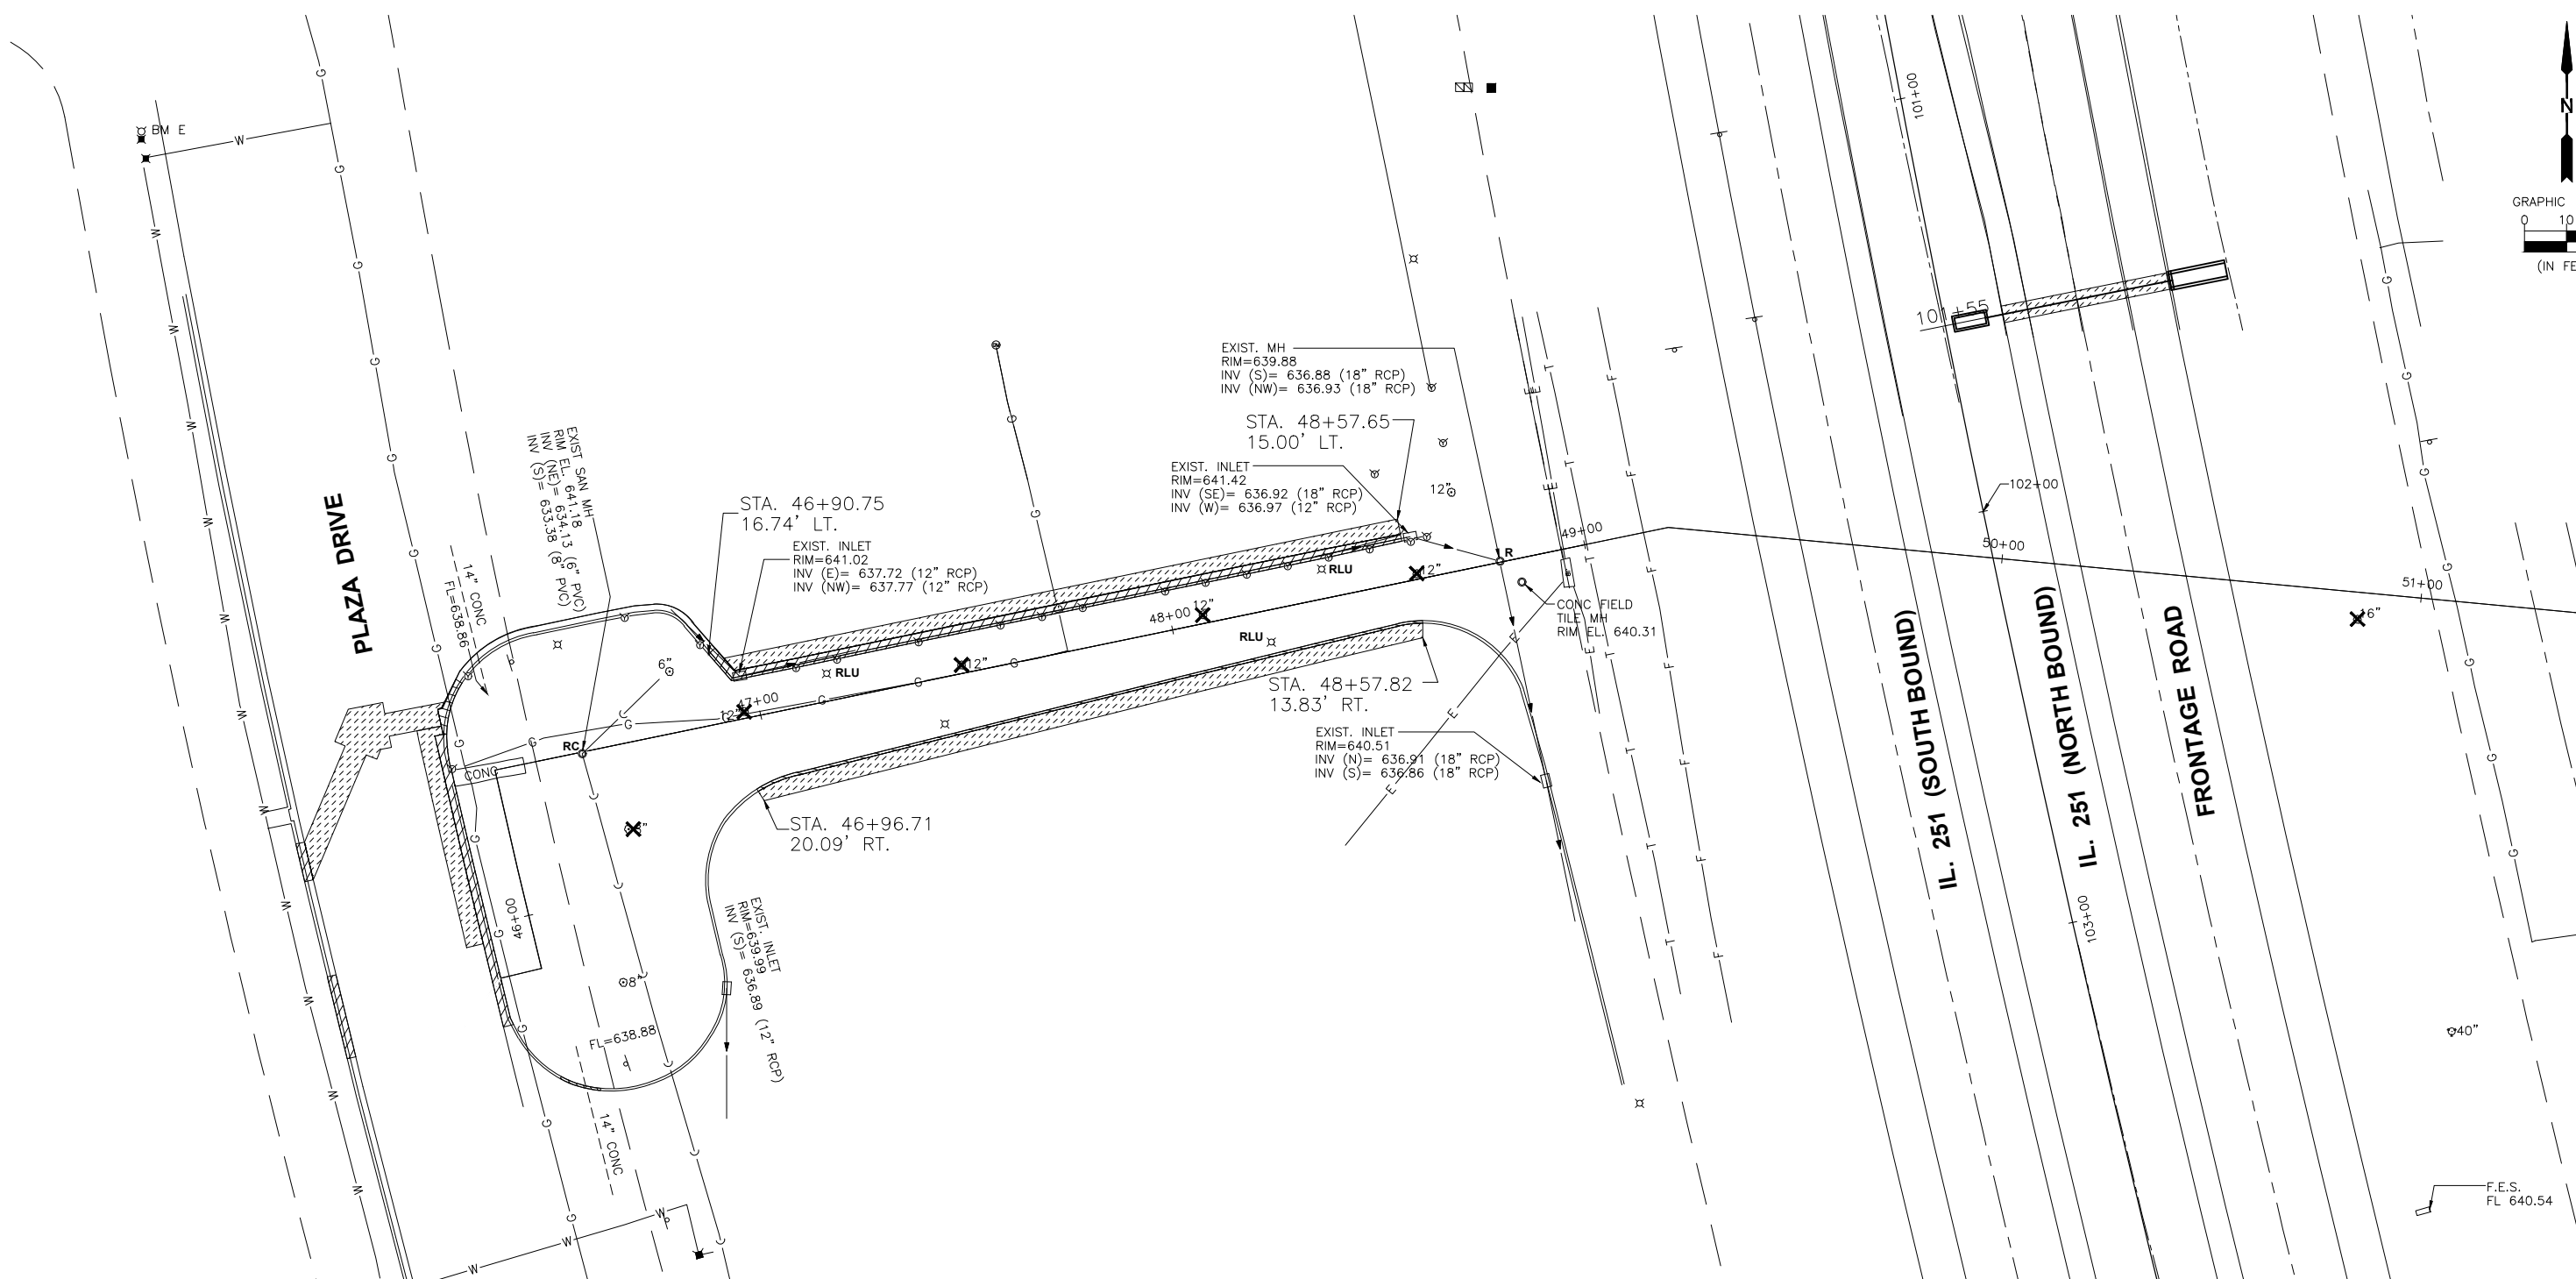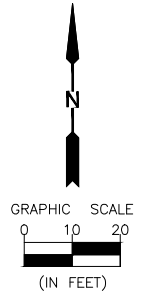

	PAVEMENT REMOVAL AND PAVEMENT PATCHING		COMBINATION CONCRETE CURB & GUTTER REMOVAL	RLU - REMOVAL OF LIGHTING UNITS SALVAGE E - FIRE HYDRANT EXTENSION A - MANHOLE, INLET OR VALVE BOX TO BE ADJUSTED R - MANHOLE, INLET, SIGN, OR PIPE CULVERT TO BE REMOVED ----- STORM SEWER TO BE REMOVED ✕ - TREE REMOVAL RC - RECONSTRUCT MANHOLE
	SIDEWALK REMOVAL		PAVED DITCH REMOVAL	
	DRIVEWAY PAVEMENT REMOVAL			

DRAWN BY: FDAP	REVISIONS			
CHECKED BY: JKC	LEVEL	BY	DATE	DESCRIPTION
DATE: 08/2023				



PERU MORRIS
OTTAWA MORTON
ILLINOIS

PERU ITEP SHARED USE PATH PROJECT
SECTION 23-00073-00-BT
LASALLE COUNTY

REMOVAL PLANS

CONSTRUCTION
PLANS

CURRENT AS OF: 12/20/2024


SCALE: AS NOTED

FILE NO.: 66437.00

SHEET 22

OF 183

"CONTRACT NO. 87876"

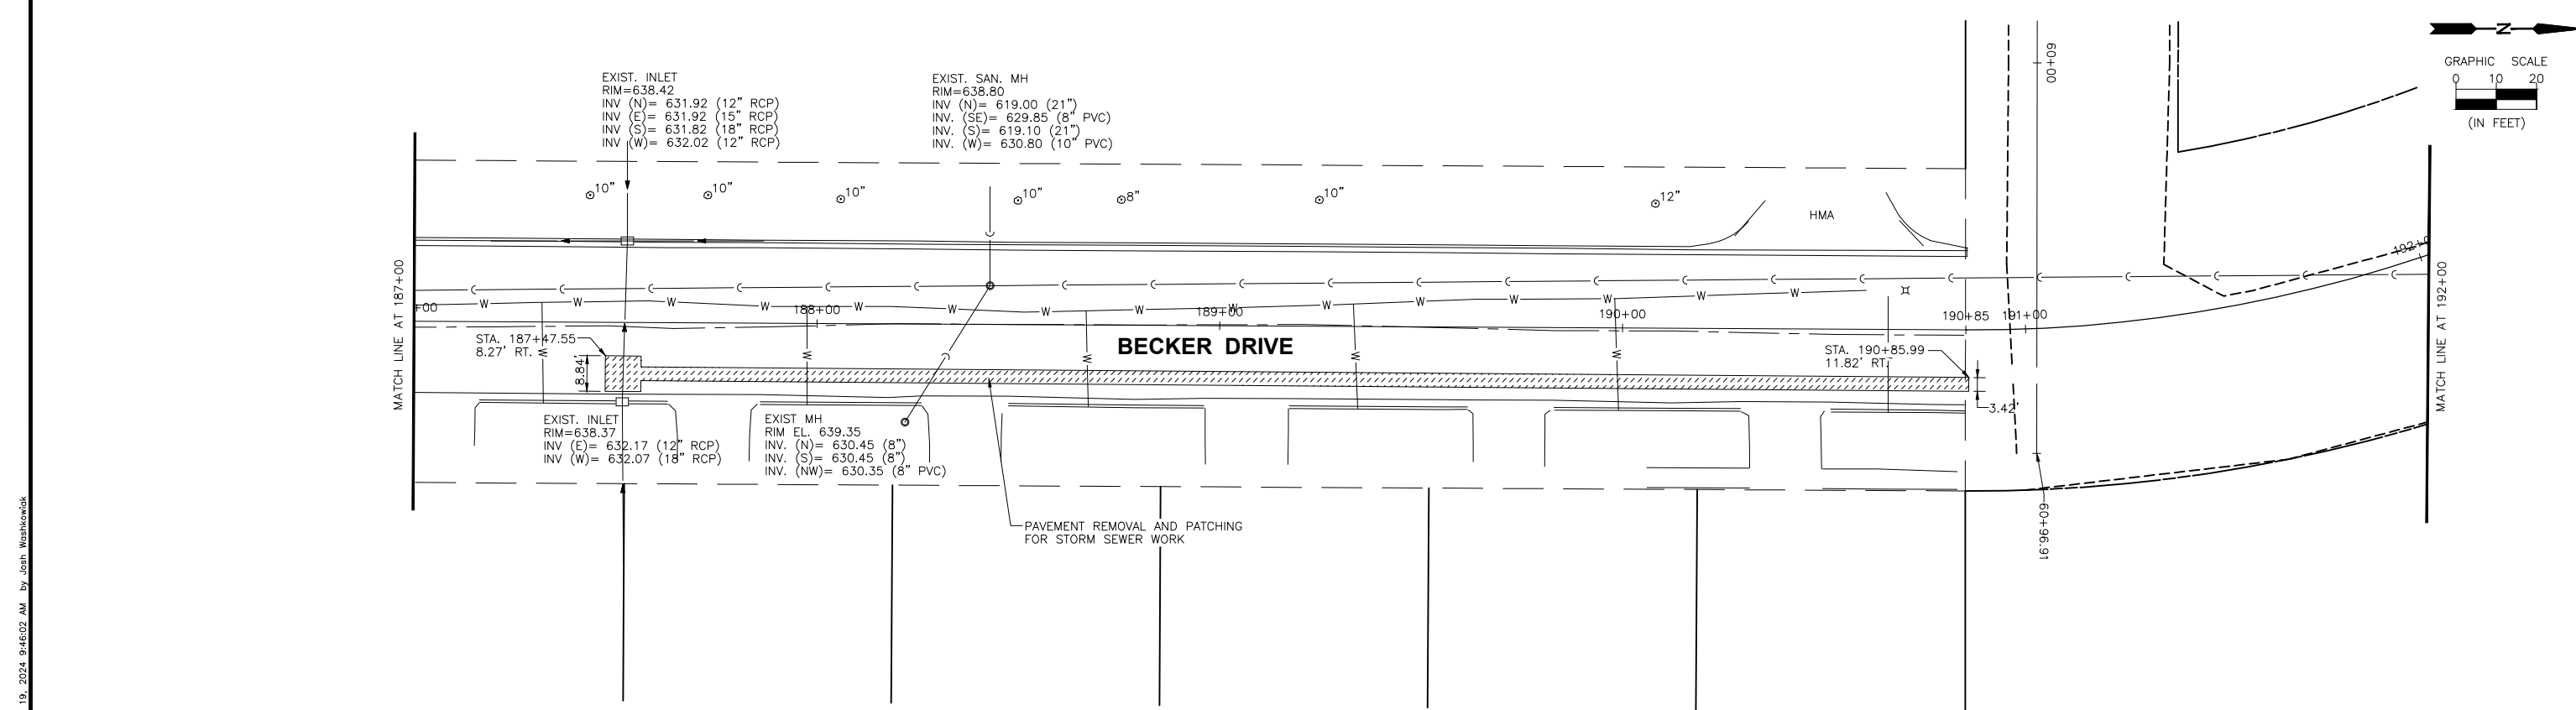

PAVEMENT REMOVAL AND PAVEMENT PATCHING

SIDEWALK REMOVAL

DRIVEWAY PAVEMENT REMOVAL

COMBINATION CONCRETE CURB & GUTTER REMOVAL

PAVED DITCH REMOVAL

RLU

REMOVAL OF LIGHTING UNITS SALVAGE

E

FIRE HYDRANT EXTENSION

A

MANHOLE, INLET OR VALVE BOX TO BE ADJUSTED

R

MANHOLE, INLET, SIGN, OR PIPE CULVERT TO BE REMOVED

////

STORM SEWER TO BE REMOVED

X

TREE REMOVAL

RC

RECONSTRUCT MANHOLE

CHAMLIN & ASSOCIATES, INC. © 2023
Drawing Name: G:\Users\G\66437-00-Peru-2022 ITP-Peru-2022 ITP-Recreational Trail\CAD\023-REM-BECKER.dwg

DRAWN BY: FDAP	REVISIONS			
CHECKED BY: JKC	LEVEL	BY	DATE	DESCRIPTION
DATE: 08/2023				



PERU MORRIS
OTTAWA MORTON
ILLINOIS

PERU ITP SHARED USE PATH PROJECT
SECTION 23-00073-00-BT
LASALLE COUNTY

REMOVAL PLANS

CONSTRUCTION
PLANS

CURRENT AS OF: 12/20/2024

SCALE: AS NOTED




FILE NO.: 66437.00 Y-

SHEET 23



OF 183

"CONTRACT NO. 87876"

CHAMLIN & ASSOCIATES, INC. © 2023
Drawing Name: G:\Users\A6437-00-Peru-2022 ITEP-Recreational Trail\CAD\024-REM-WENZEL.dwg Last Modified: Tuesday, December 17, 2024 2:55:45 PM Plotted On: Thursday, December 19, 2024 9:44:42 AM by Josh Waskowiak

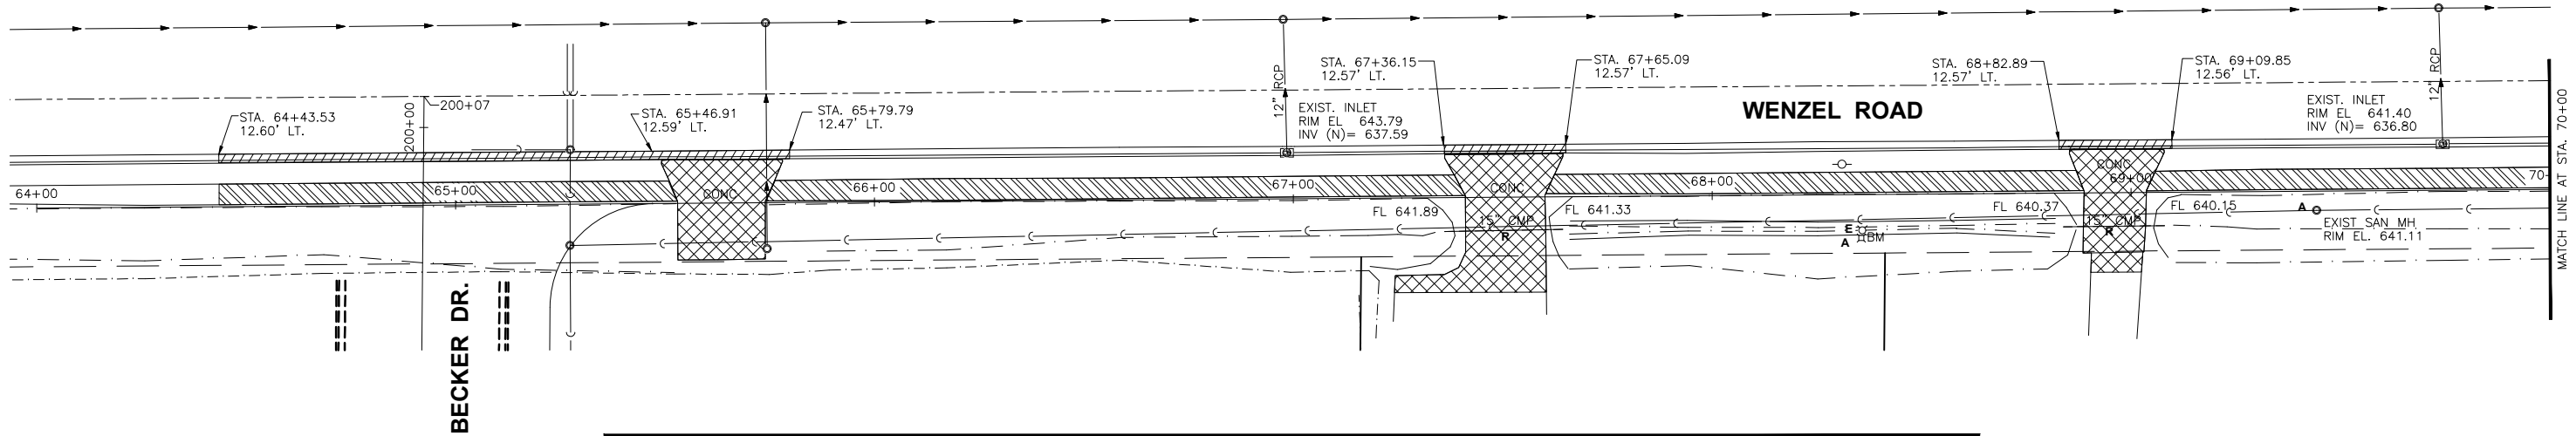  

	PAVEMENT REMOVAL AND PAVEMENT PATCHING		COMBINATION CONCRETE CURB & GUTTER REMOVAL	RLU - REMOVAL OF LIGHTING UNITS SALVAGE E - FIRE HYDRANT EXTENSION A - MANHOLE, INLET OR VALVE BOX TO BE ADJUSTED R - MANHOLE, INLET, SIGN, OR PIPE CULVERT TO BE REMOVED - STORM SEWER TO BE REMOVED - TREE REMOVAL RC - RECONSTRUCT MANHOLE
	SIDEWALK REMOVAL		PAVED DITCH REMOVAL	
	DRIVEWAY PAVEMENT REMOVAL			

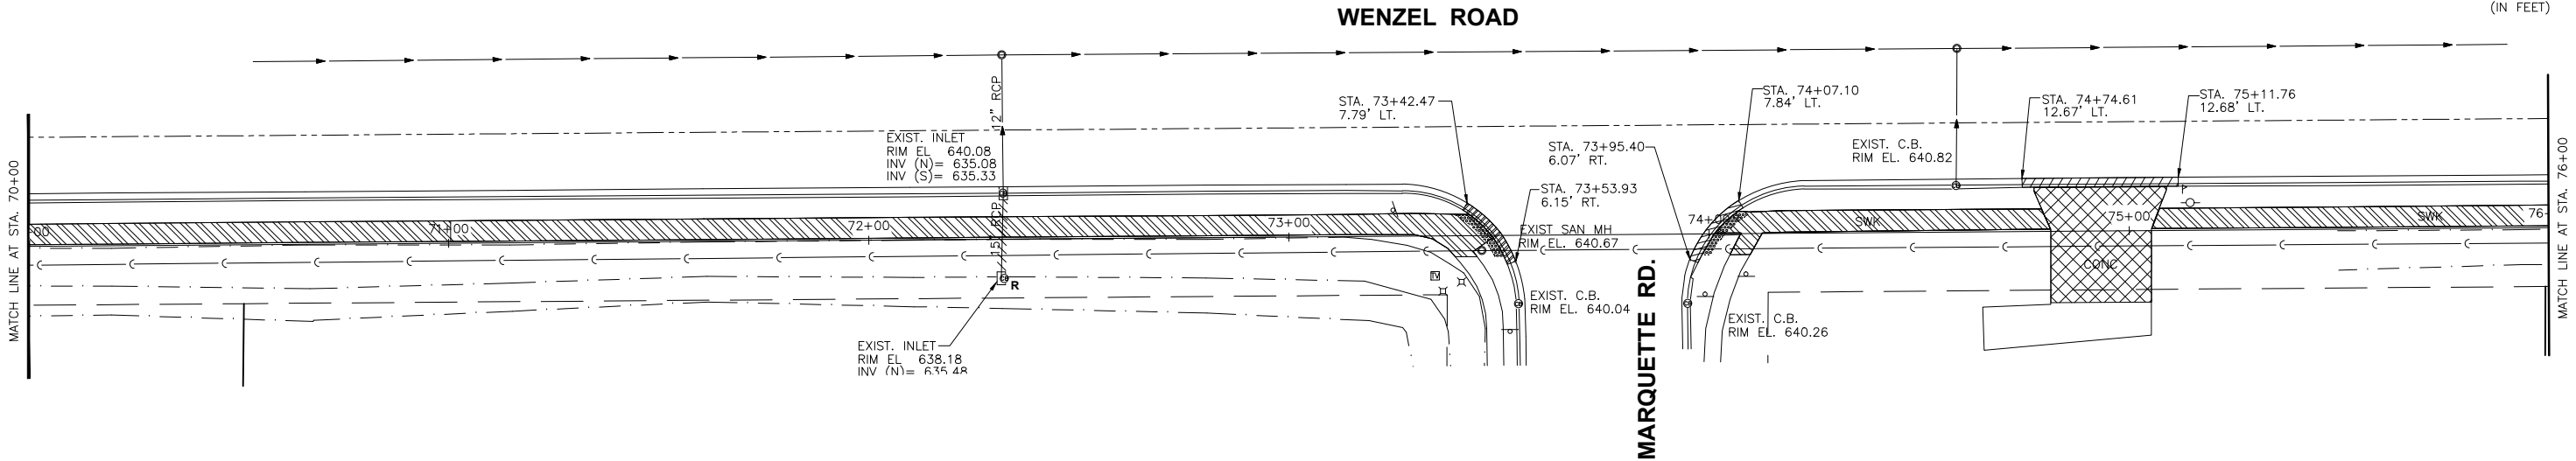 

"CONTRACT NO. 87876"

DRAWN BY: FDAP	REVISIONS				DESCRIPTION
CHECKED BY: JKC	LEVEL	BY	DATE		
DATE: 08/2023					




PERU MORRIS
OTTAWA MORTON
ILLINOIS

PERU ITEP SHARED USE PATH PROJECT
SECTION 23-00073-00-BT
LASALLE COUNTY



REMOVAL PLANS

CONSTRUCTION
PLANS

CURRENT AS OF: 12/20/2024	
SCALE: AS NOTED	SHEET 24
FILE NO.: 66437.00 Y-	OF 183

 

CHAMLIN & ASSOCIATES, INC. © 2023
Drawing Name: G:\Users\G\66437-00-Peru-2022 ITEP-Recreational Trail\CAD\026-PP-PATHWAY-10-15.dwg Last Modified: Tuesday, December 17, 2024 3:08:24 PM Plotted On: Thursday, December 19, 2024 9:37:35 AM by Josh Waskiwok

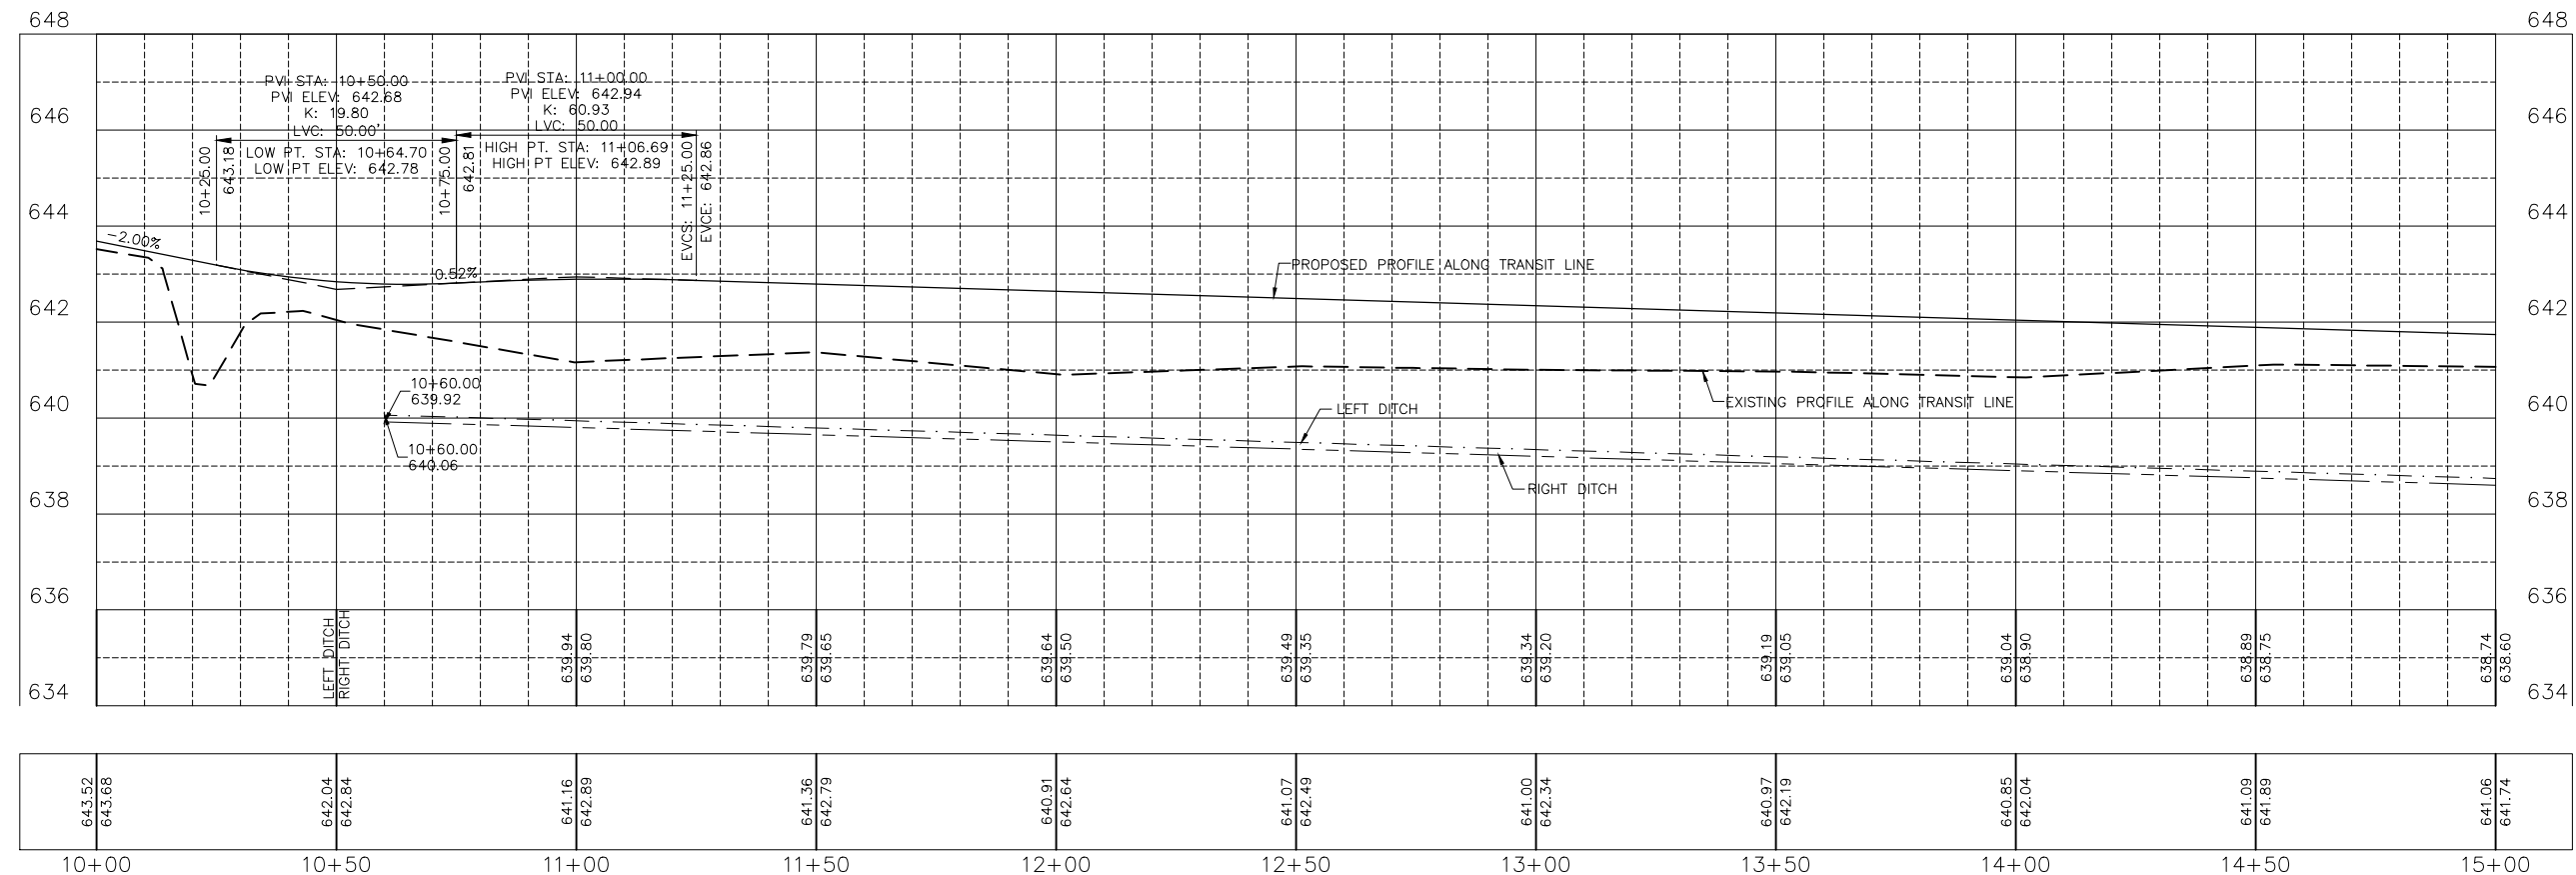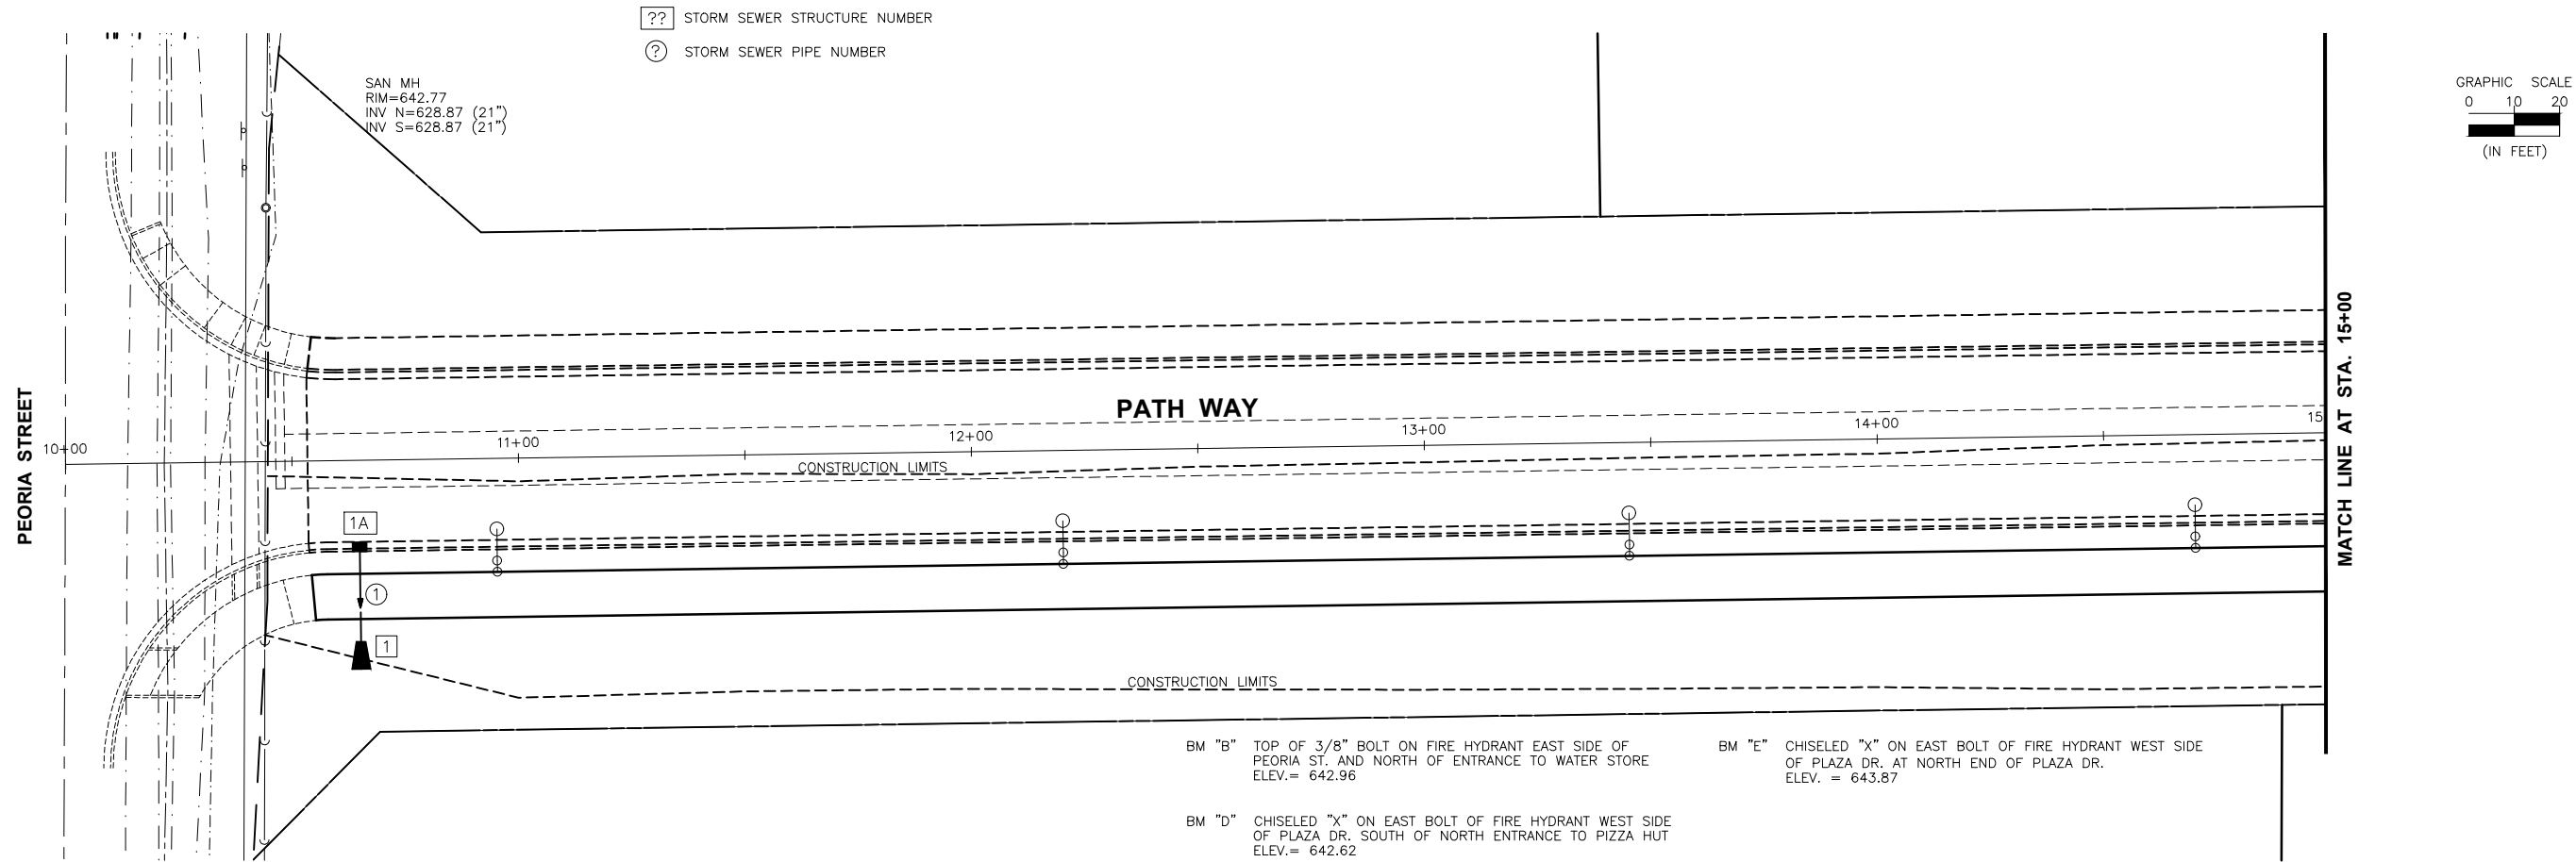

"CONTRACT NO. 87876"

DRAWN BY: LMP	LEVEL	BY	DATE	REVISIONS	DESCRIPTION
CHECKED BY: CHECKED					
DATE: 06/2023					



PERU MORRIS
OTTAWA MENDOTA
ILLINOIS



PERU ITEP SHARED USE PATH PROJECT
SECTION 23-00073-00-BT
LASALLE COUNTY

PLAN AND PROFILE
PATH WAY STA. 10+00 TO STA. 15+00

CONSTRUCTION
PLANS

CURRENT AS OF: 12/20/2024	
SCALE: AS NOTED	SHEET 26
FILE NO.: 66437.00 Y-	OF 183

CHAMLIN & ASSOCIATES, INC. © 2023
Drawing Name: G:\Users\G66437-00-Peru-2022\ITP-Recreational Trail\CAD\028-PP-PLAZA-47-53.dwg Lost Modified: Tuesday, December 17, 2024 3:12:22 PM Plotted On: Thursday, December 19, 2024 9:32:11 AM by Josh Washkowiak

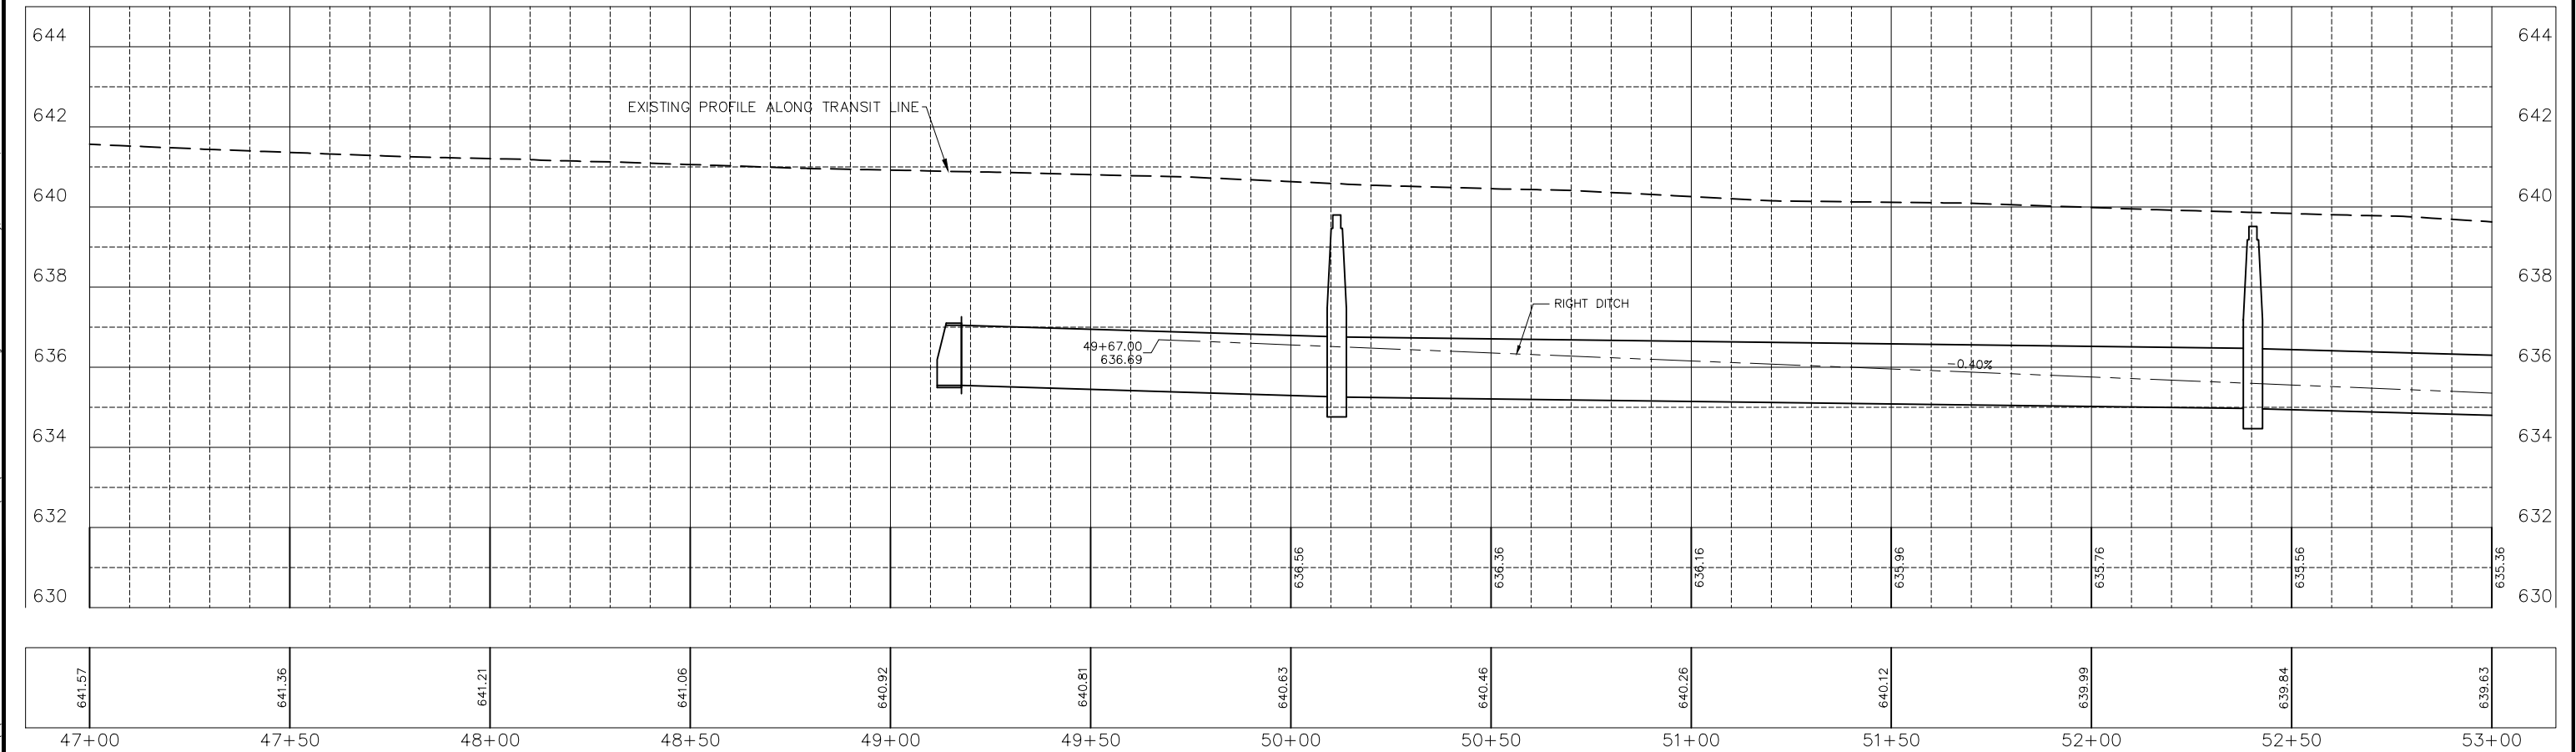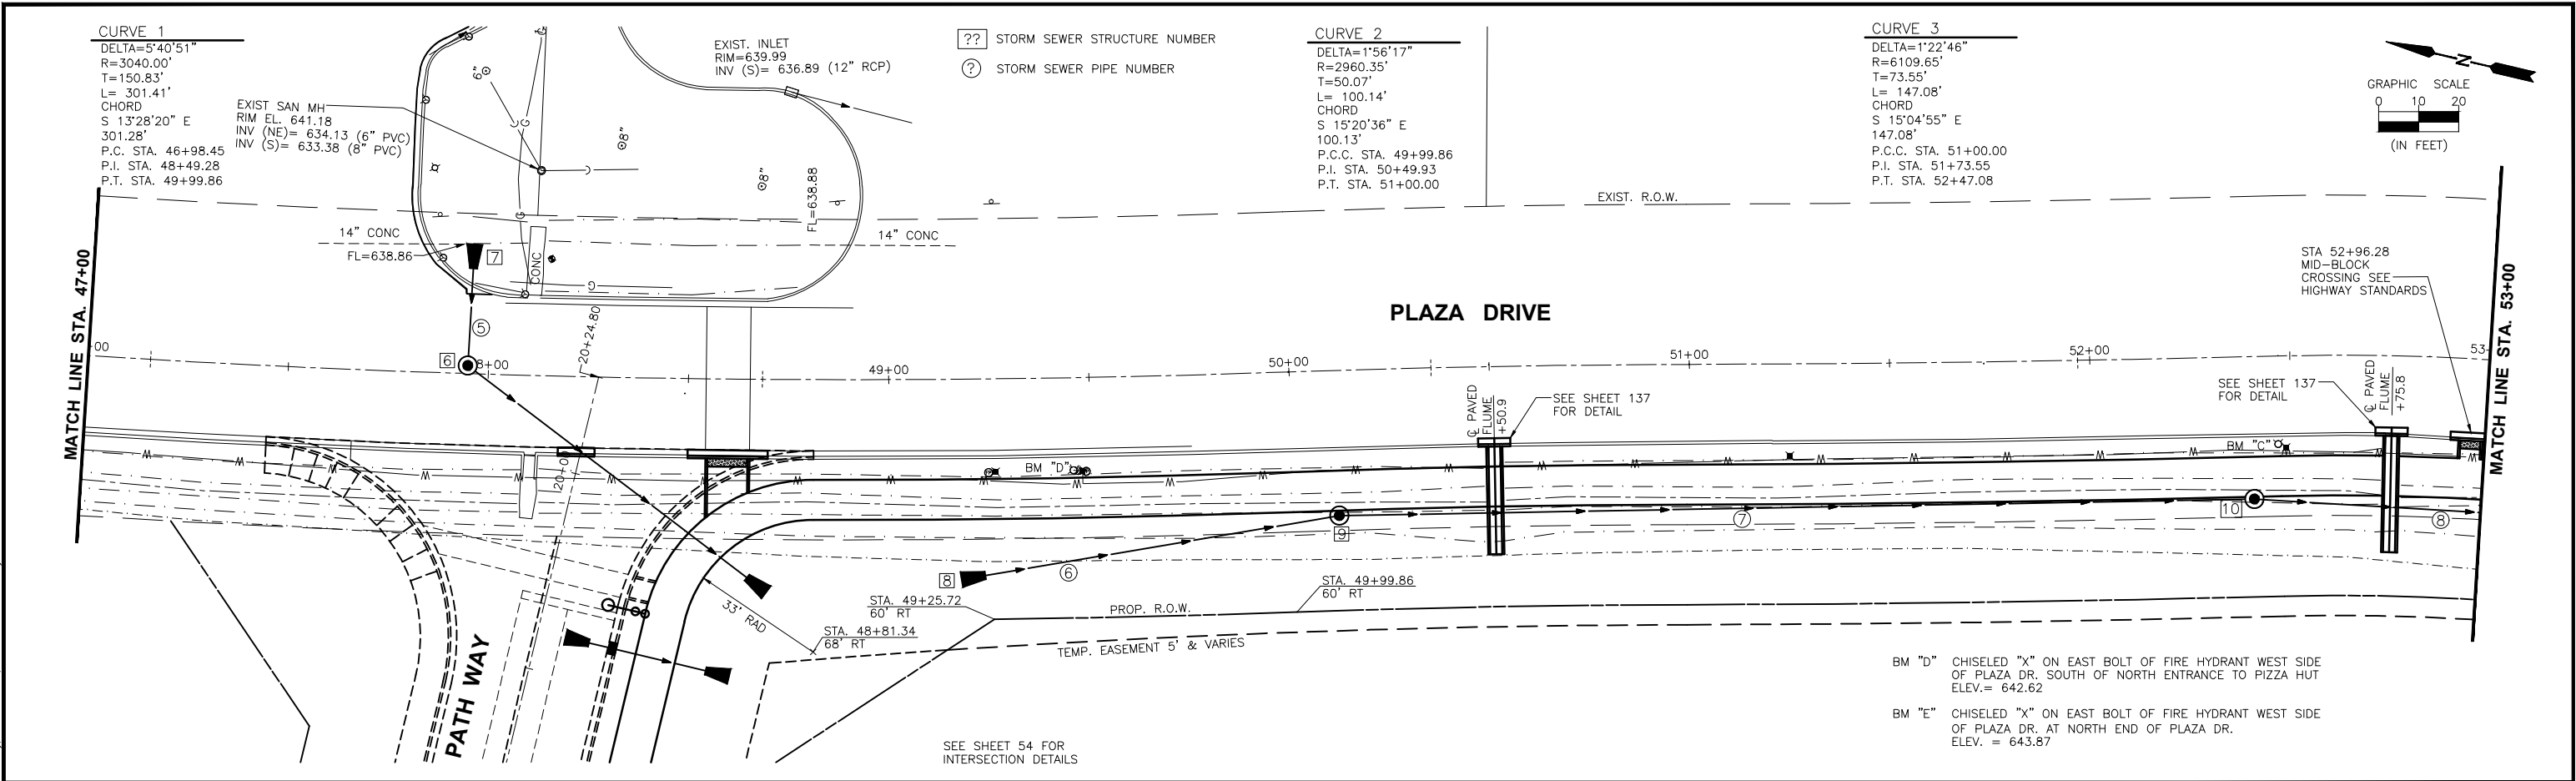

"CONTRACT NO. 87876"

DRAWN BY: LMP	LEVEL	BY	DATE	REVISIONS	DESCRIPTION
CHECKED BY: CHECKED					
DATE: 06/2023					



PERU MORRIS
OTTAWA MORTON
ILLINOIS


PERU ITP SHARED USE PATH PROJECT
SECTION 23-00073-00-BT
LASALLE COUNTY

PLAN AND PROFILE
PLAZA DRIVE STA. 47+00 TO STA. 53+00

CONSTRUCTION
PLANS


CURRENT AS OF: 12/20/2024	
SCALE: AS NOTED	SHEET 28
FILE NO.: 66437.00 Y-	OF 183

CHAMLIN & ASSOCIATES, INC. © 2023
Drawing Name: G:\Users\G66437-00-Peru-2022\ITP-Recreational Trail\CAD\029-PP-PLAZA-53-60.dwg Last Modified: Tuesday, December 17, 2024 3:13:44 PM Plotted On: Thursday, December 19, 2024 9:31:19 AM by Josh Waskowick

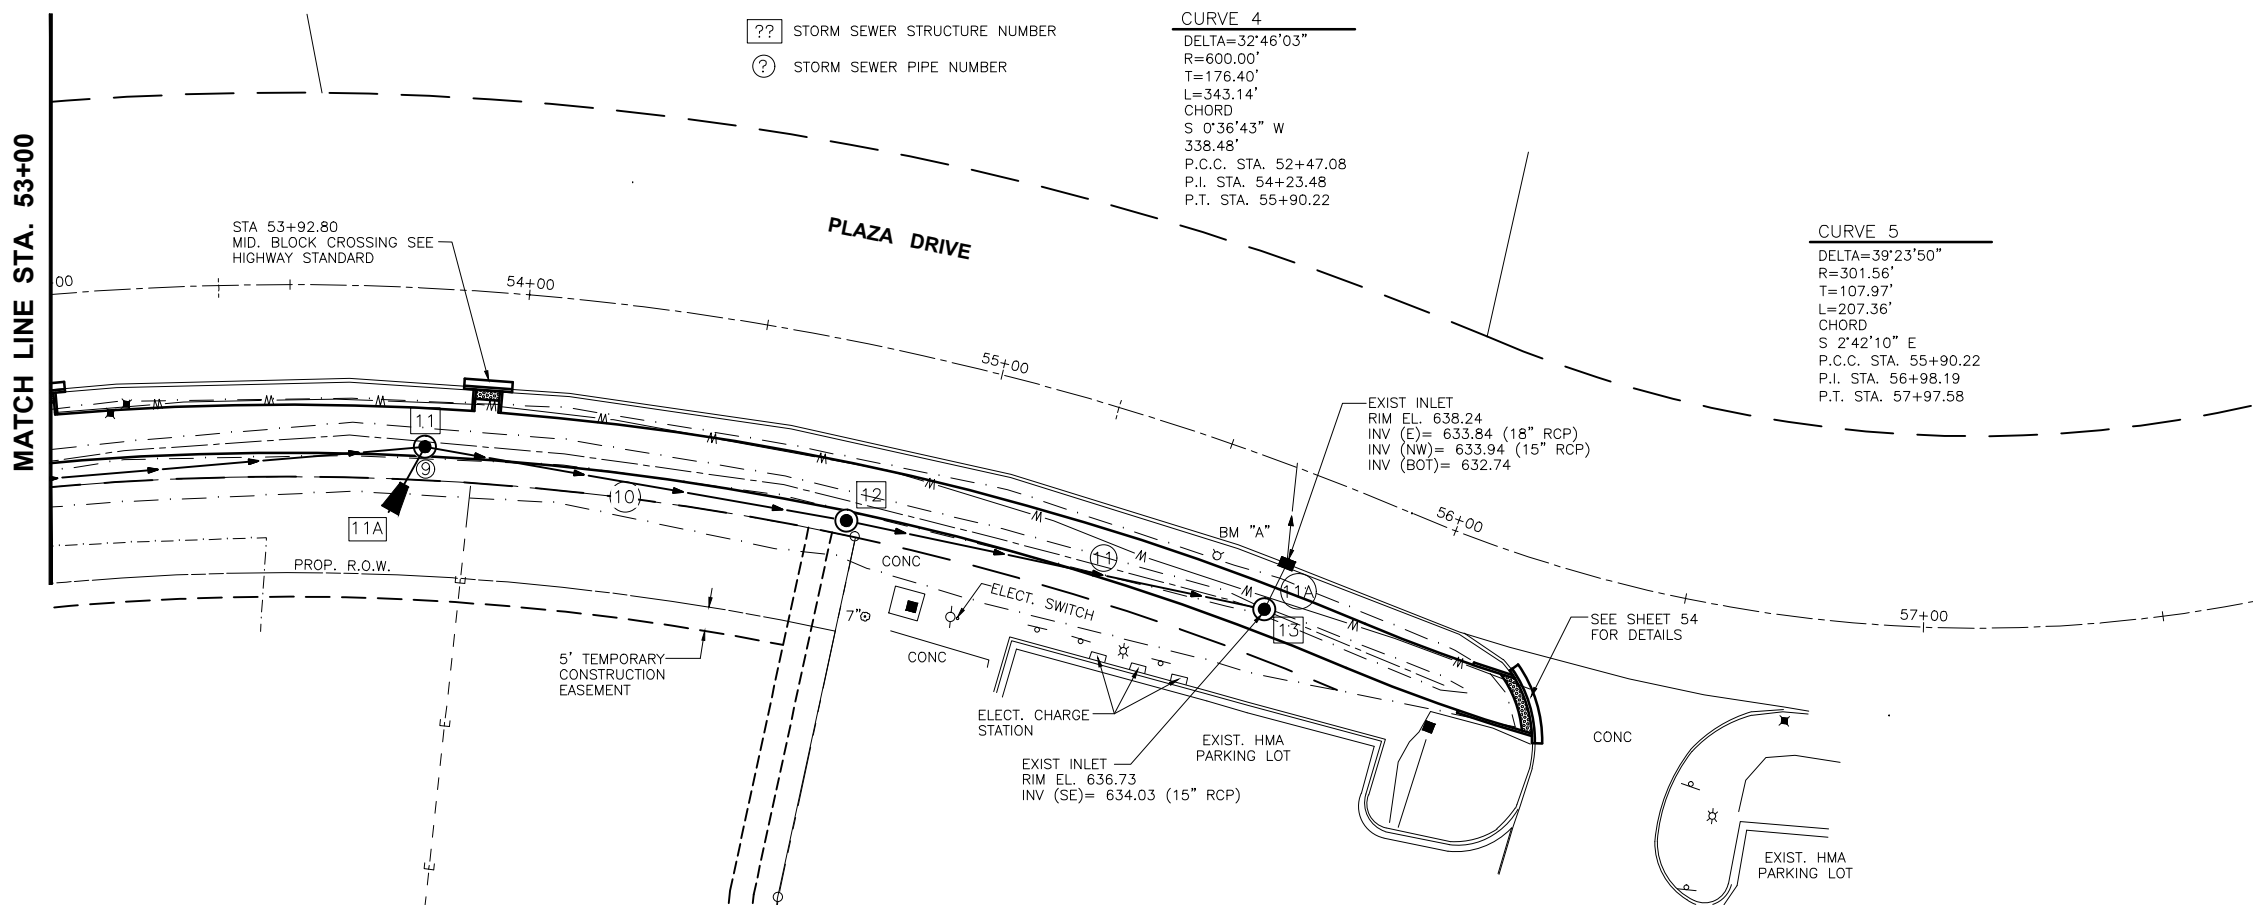

BM "A" CHISELED "X" ON EAST BOLT OF FIRE HYDRANT WEST SIDE OF PLAZA DR. 50'± NORTH ENTRANCE TO HY-VEE
ELEV.= 640.37

BM "C" CHISELED "X" ON EAST BOLT OF FIRE HYDRANT WEST SIDE OF PLAZA DR. 50'± NORTH OF SOUTH ENTRANCE TO FINANCIAL PLUS.
ELEV.= 641.91

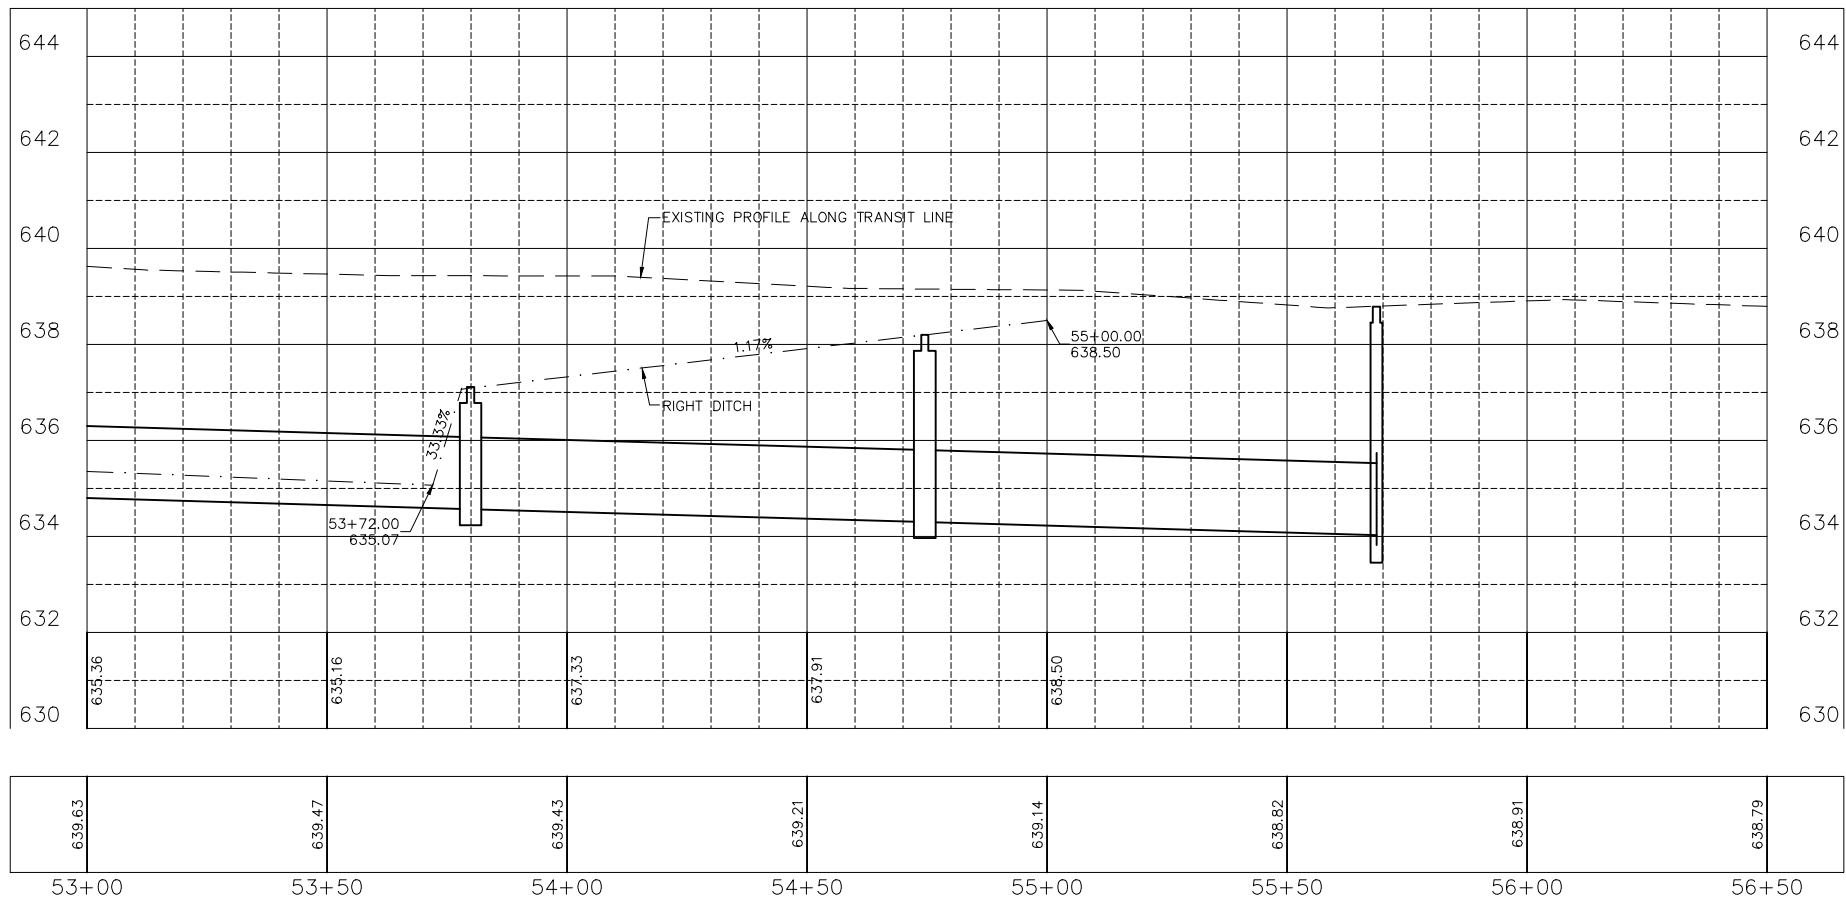

"CONTRACT NO. 87876"

DRAWN BY: LMP	LEVEL	BY	DATE	REVISIONS	DESCRIPTION
CHECKED BY: CHECKED					
DATE: 06/2023					




PERU MORRIS
OTTAWA MENDOTA
ILLINOIS

PERU ITP SHARED USE PATH PROJECT
SECTION 23-00073-00-BT
LASALLE COUNTY


PLAN AND PROFILE
PLAZA DRIVE STA. 53+00 TO STA. 60+00

CONSTRUCTION
PLANS

CURRENT AS OF: 12/20/2024	
SCALE: AS NOTED	SHEET 29
FILE NO.: 66437.00 Y-	OF 183

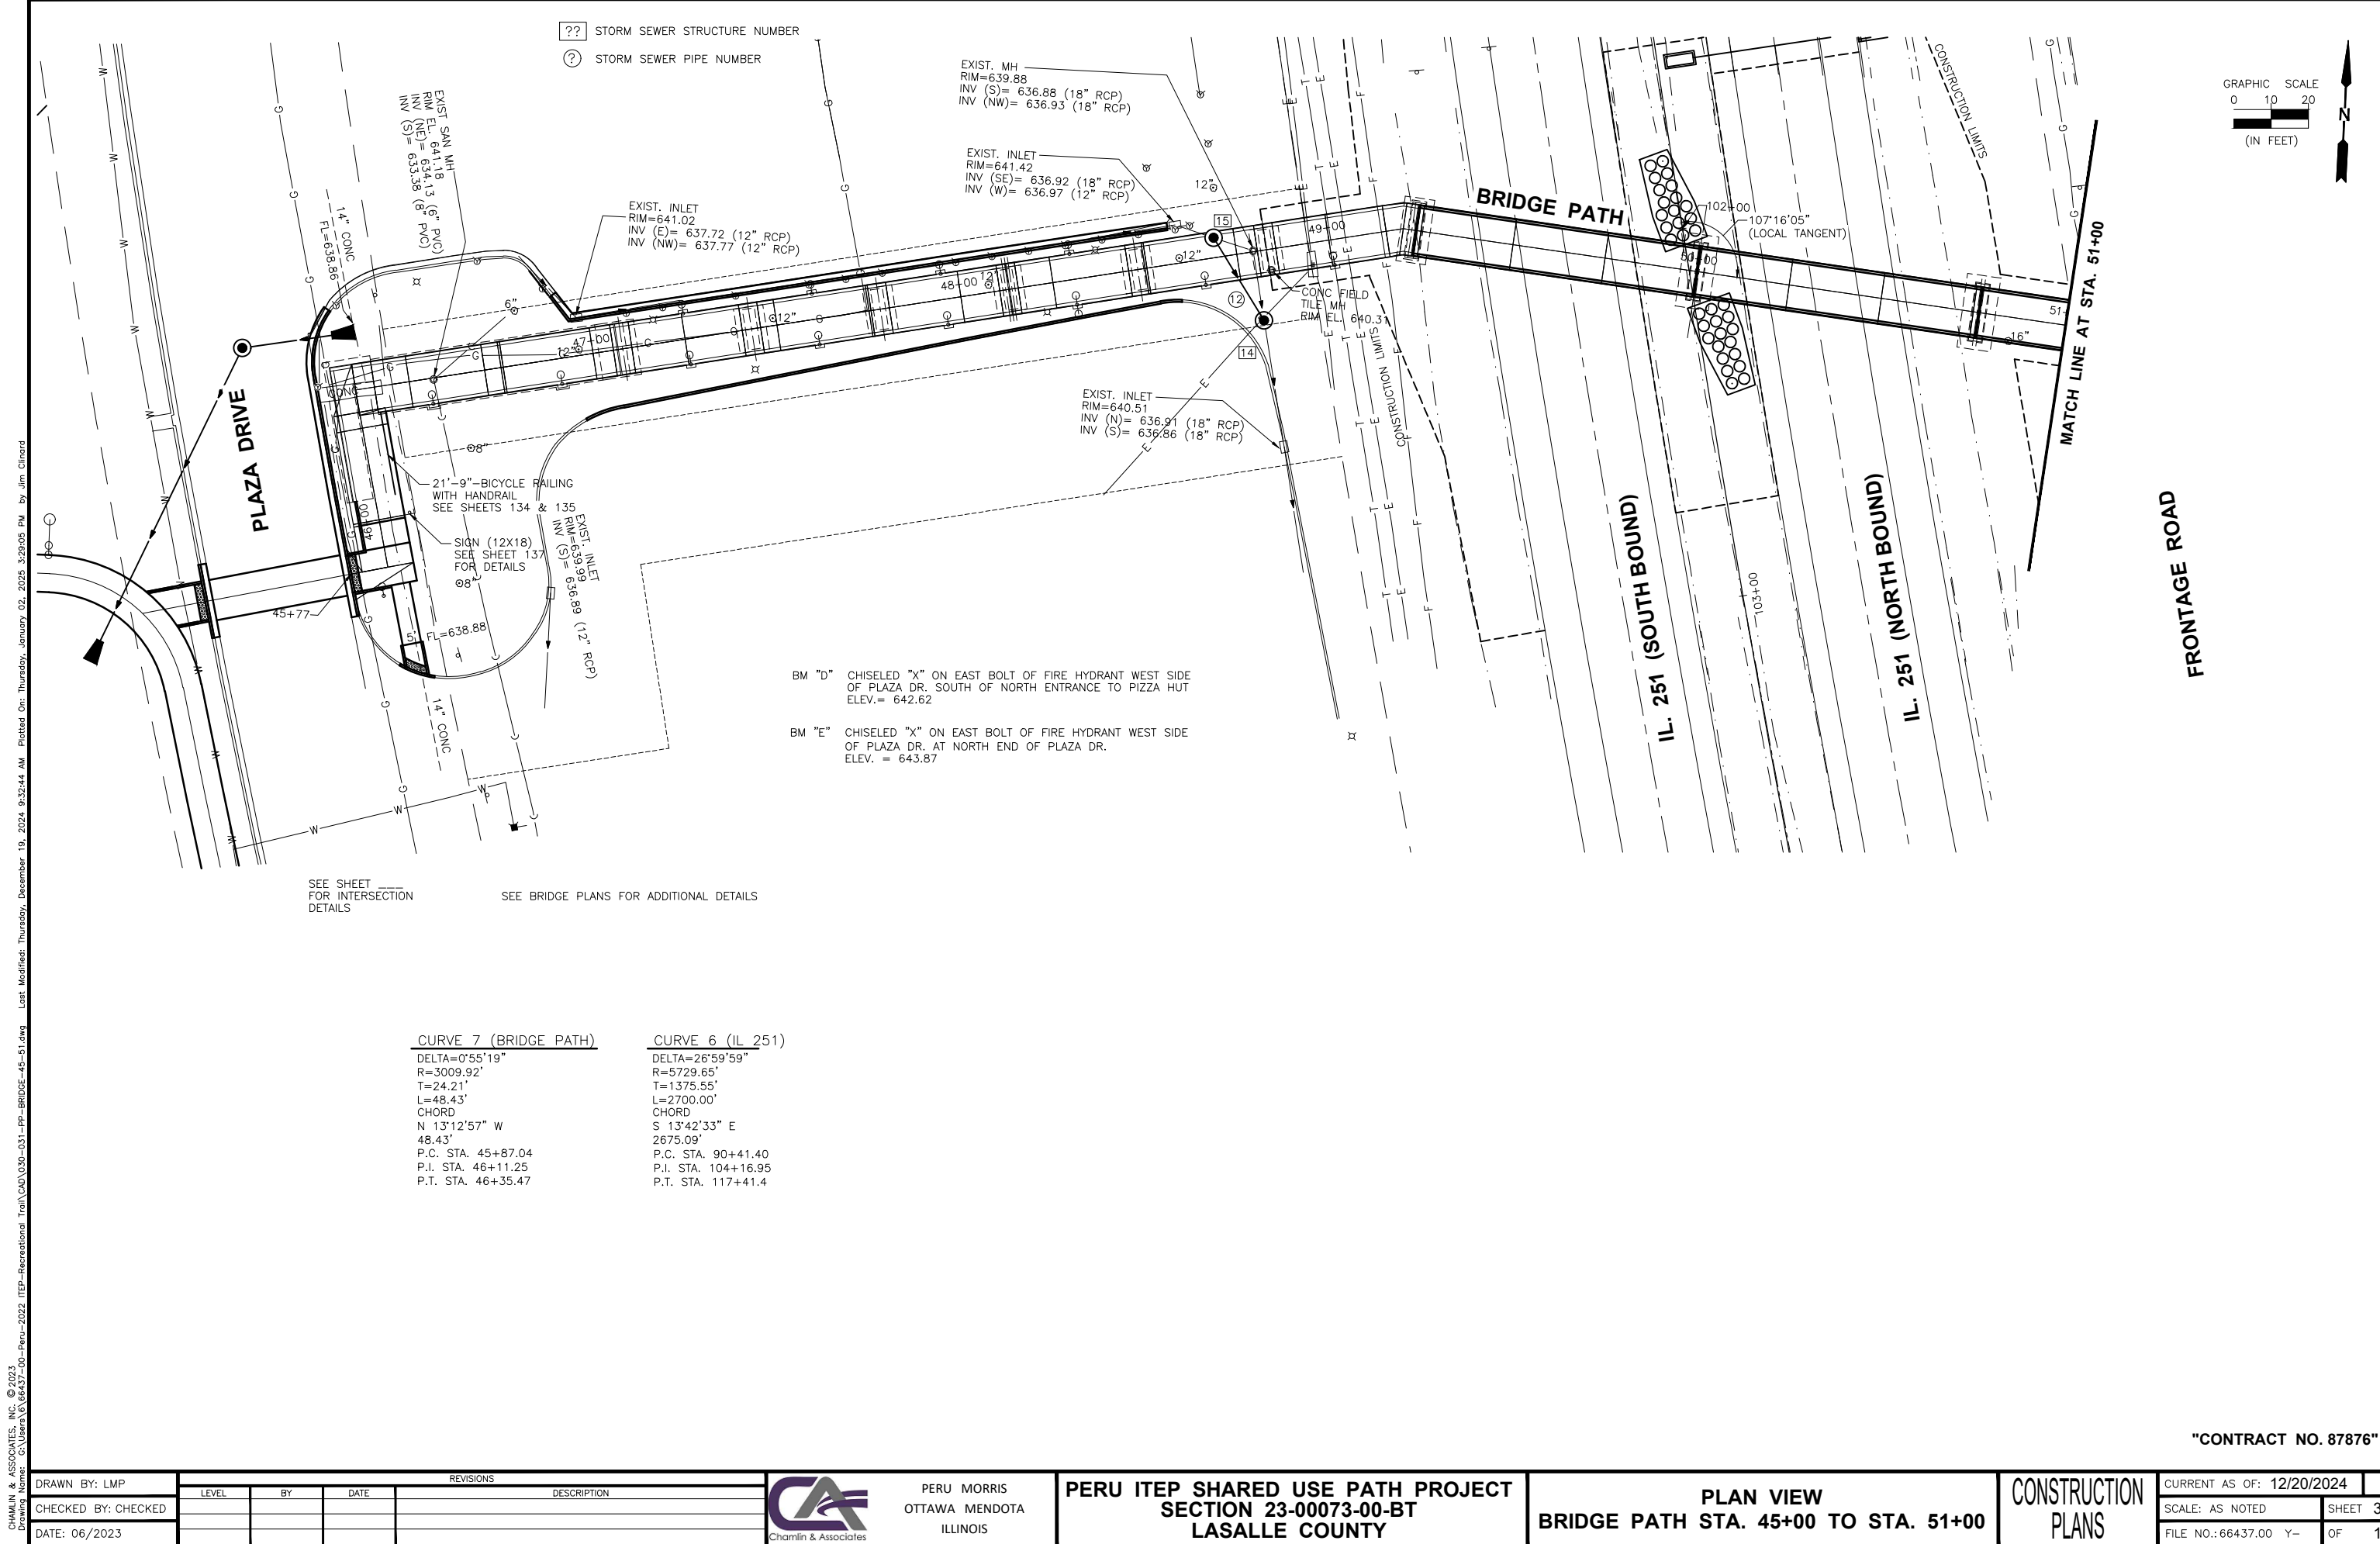

CHAMLIN & ASSOCIATES, INC. © 2022
Drawing Name: G:\Users\G66437-00-Peru-2022 ITEP-Recreational Trail\CAD\030-031-PP-BRIDGE-45-51.dwg Last Modified: Tuesday, December 17, 2024 3:15:54 PM Plotted On: Thursday, December 19, 2024 9:30:09 AM by Josh Washkowiak

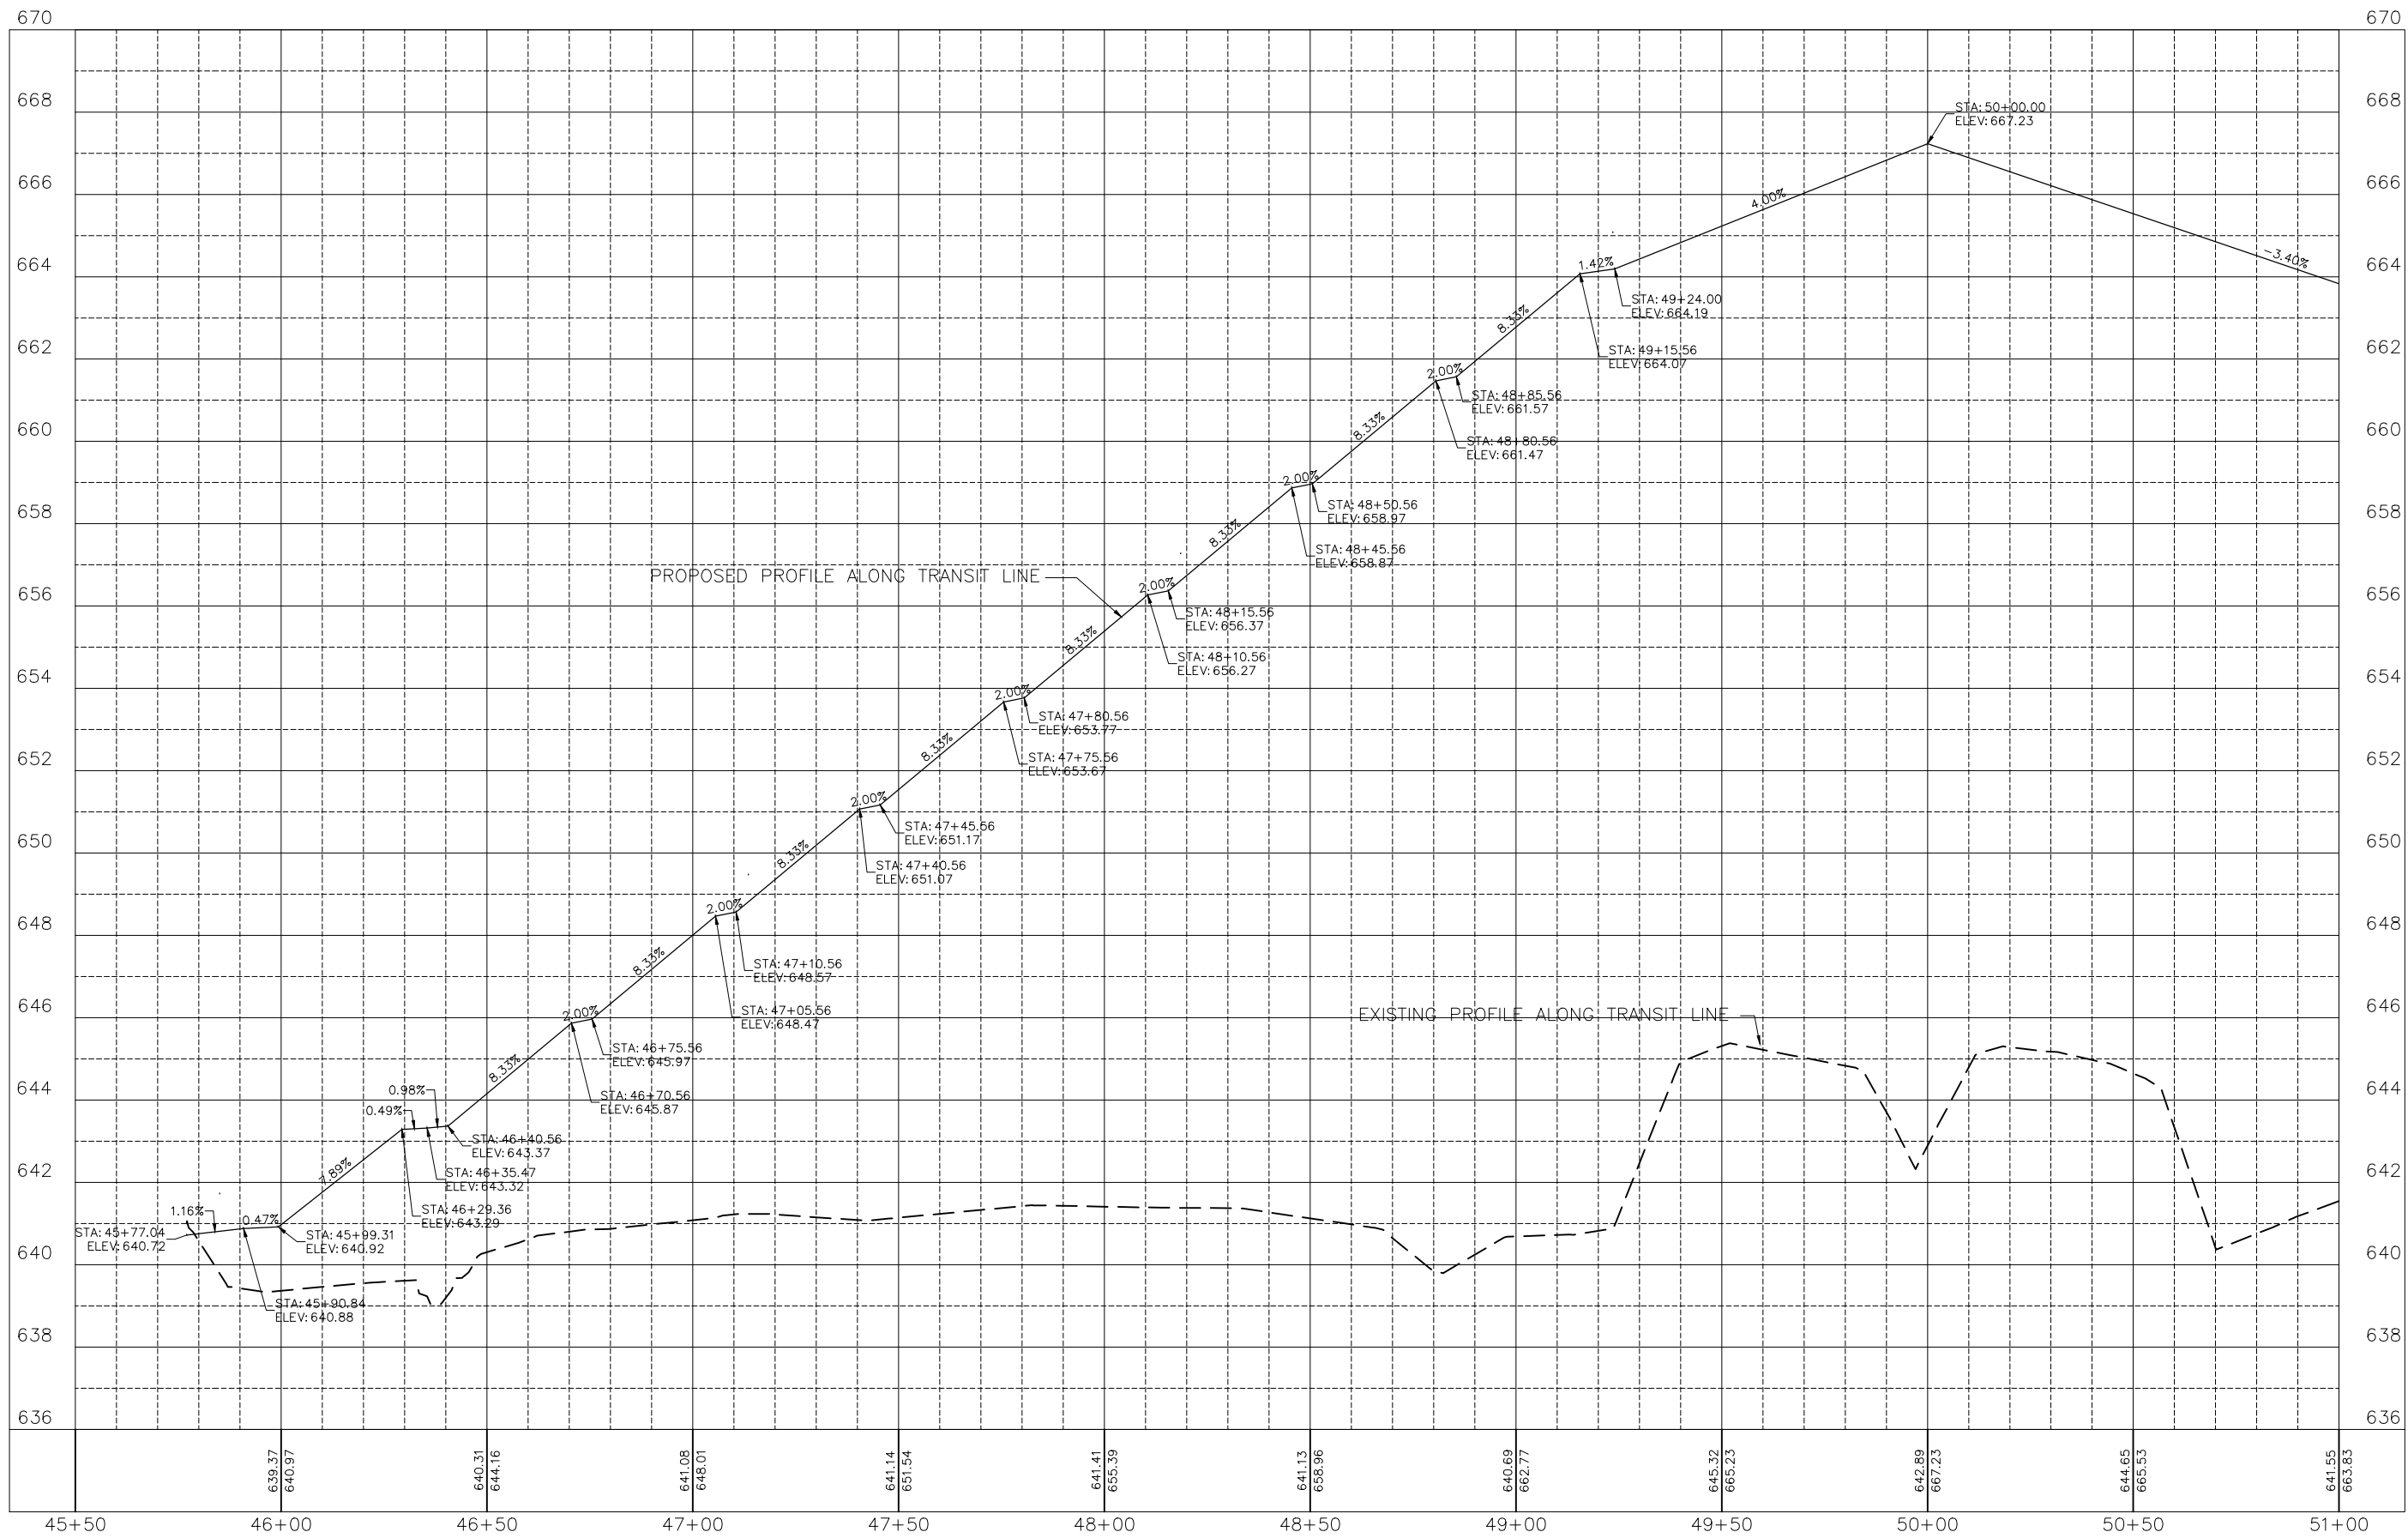

"CONTRACT NO. 87876"

DRAWN BY: LMP	REVISIONS			
CHECKED BY: JKC	LEVEL	BY	DATE	DESCRIPTION
DATE: 06/2023				



PERU MORRIS
OTTAWA MENDOTA
ILLINOIS


PERU ITEP SHARED USE PATH PROJECT
SECTION 23-00073-00-BT
LASALLE COUNTY

PROFILE VIEW
BRIDGE PATH STA. 45+00 TO STA. 51+00

CONSTRUCTION
PLANS

CURRENT AS OF: 12/20/2024	
SCALE: AS NOTED	SHEET 31
FILE NO.: 66437.00 Y-	OF 183

CHAMLIN & ASSOCIATES, INC. © 2022
Drawing Name: G:\Users\G\66437-00-Peru-2022 ITEP-Recreational Trail\CAD\032-033-PP-BRIDGE-51-57.dwg Last Modified: Tuesday, December 17, 2024 3:19:21 PM Plotted On: Thursday, December 19, 2024 9:24:21 AM by Josh Washkowiak

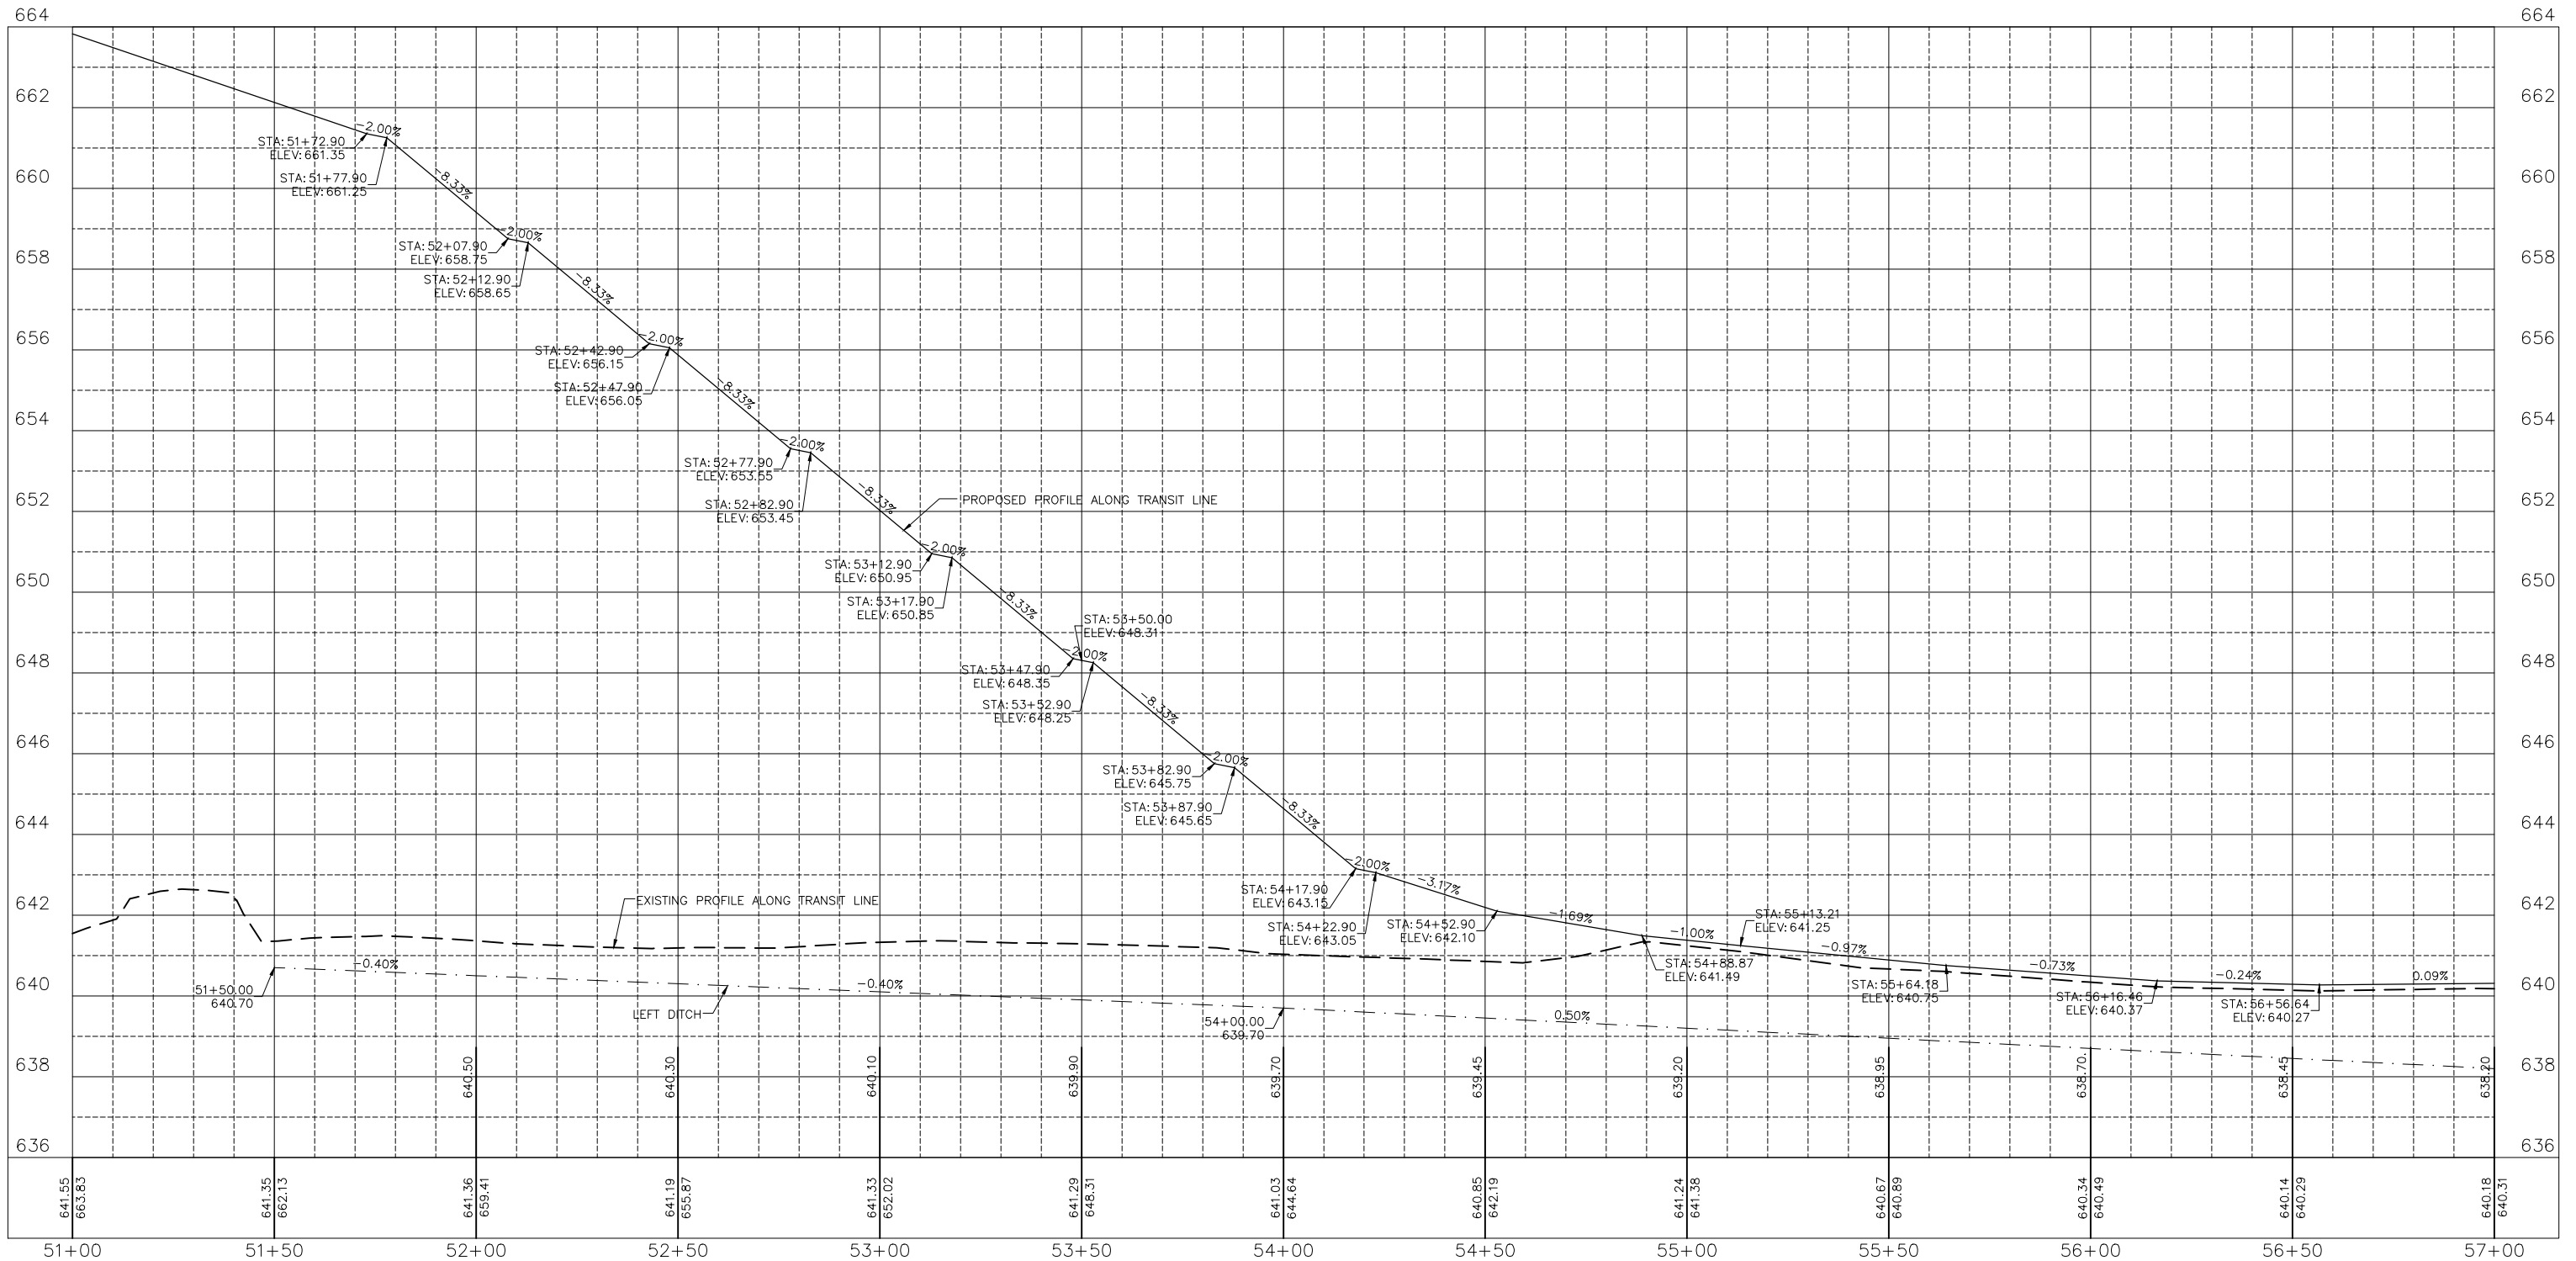

"CONTRACT NO. 87876"

DRAWN BY: LMP	REVISIONS			
CHECKED BY: JKC	LEVEL	BY	DATE	DESCRIPTION
DATE: 06/2023				



PERU MORRIS
OTTAWA MENDOTA
ILLINOIS



PERU ITEP SHARED USE PATH PROJECT
SECTION 23-00073-00-BT
LASALLE COUNTY

PROFILE VIEW
BRIDGE PATH STA. 51+00 TO STA. 57+00

CONSTRUCTION
PLANS

CURRENT AS OF: 12/20/2024	
SCALE: AS NOTED	SHEET 33
FILE NO.: 66437.00 Y-	OF 183

CHAMLIN & ASSOCIATES, INC. © 2022
Drawing Name: G:\Users\G66437-00-Peru-2022\ITP-Recreational Trail\CAD\034-PP-BRIDGE-57-62.dwg Last Modified: Tuesday, December 17, 2024 3:26:28 PM Plotted On: Thursday, December 19, 2024 9:20:32 AM by Josh Waskowiak

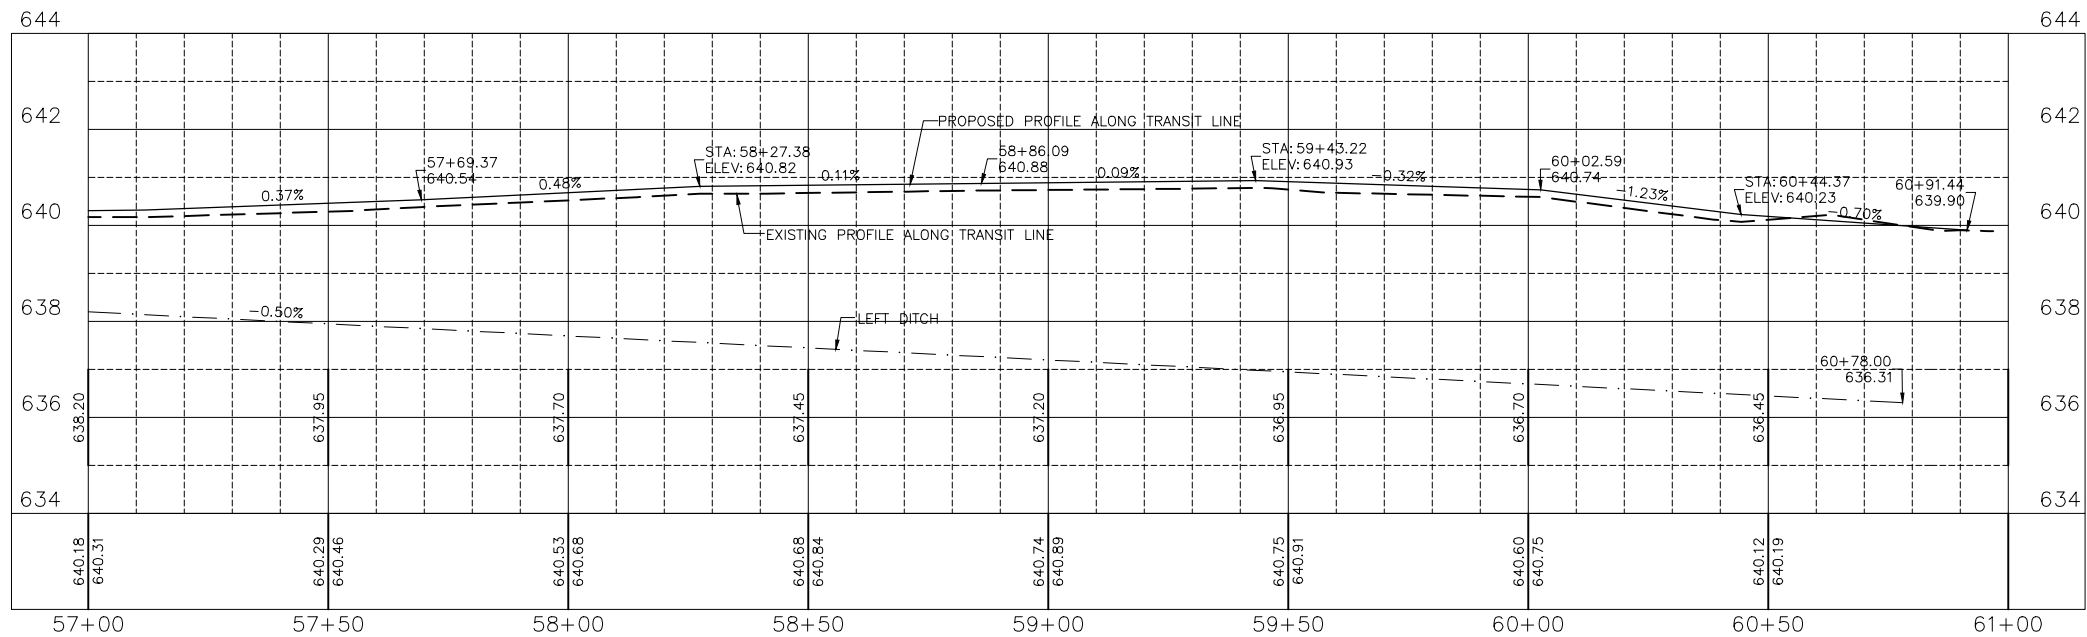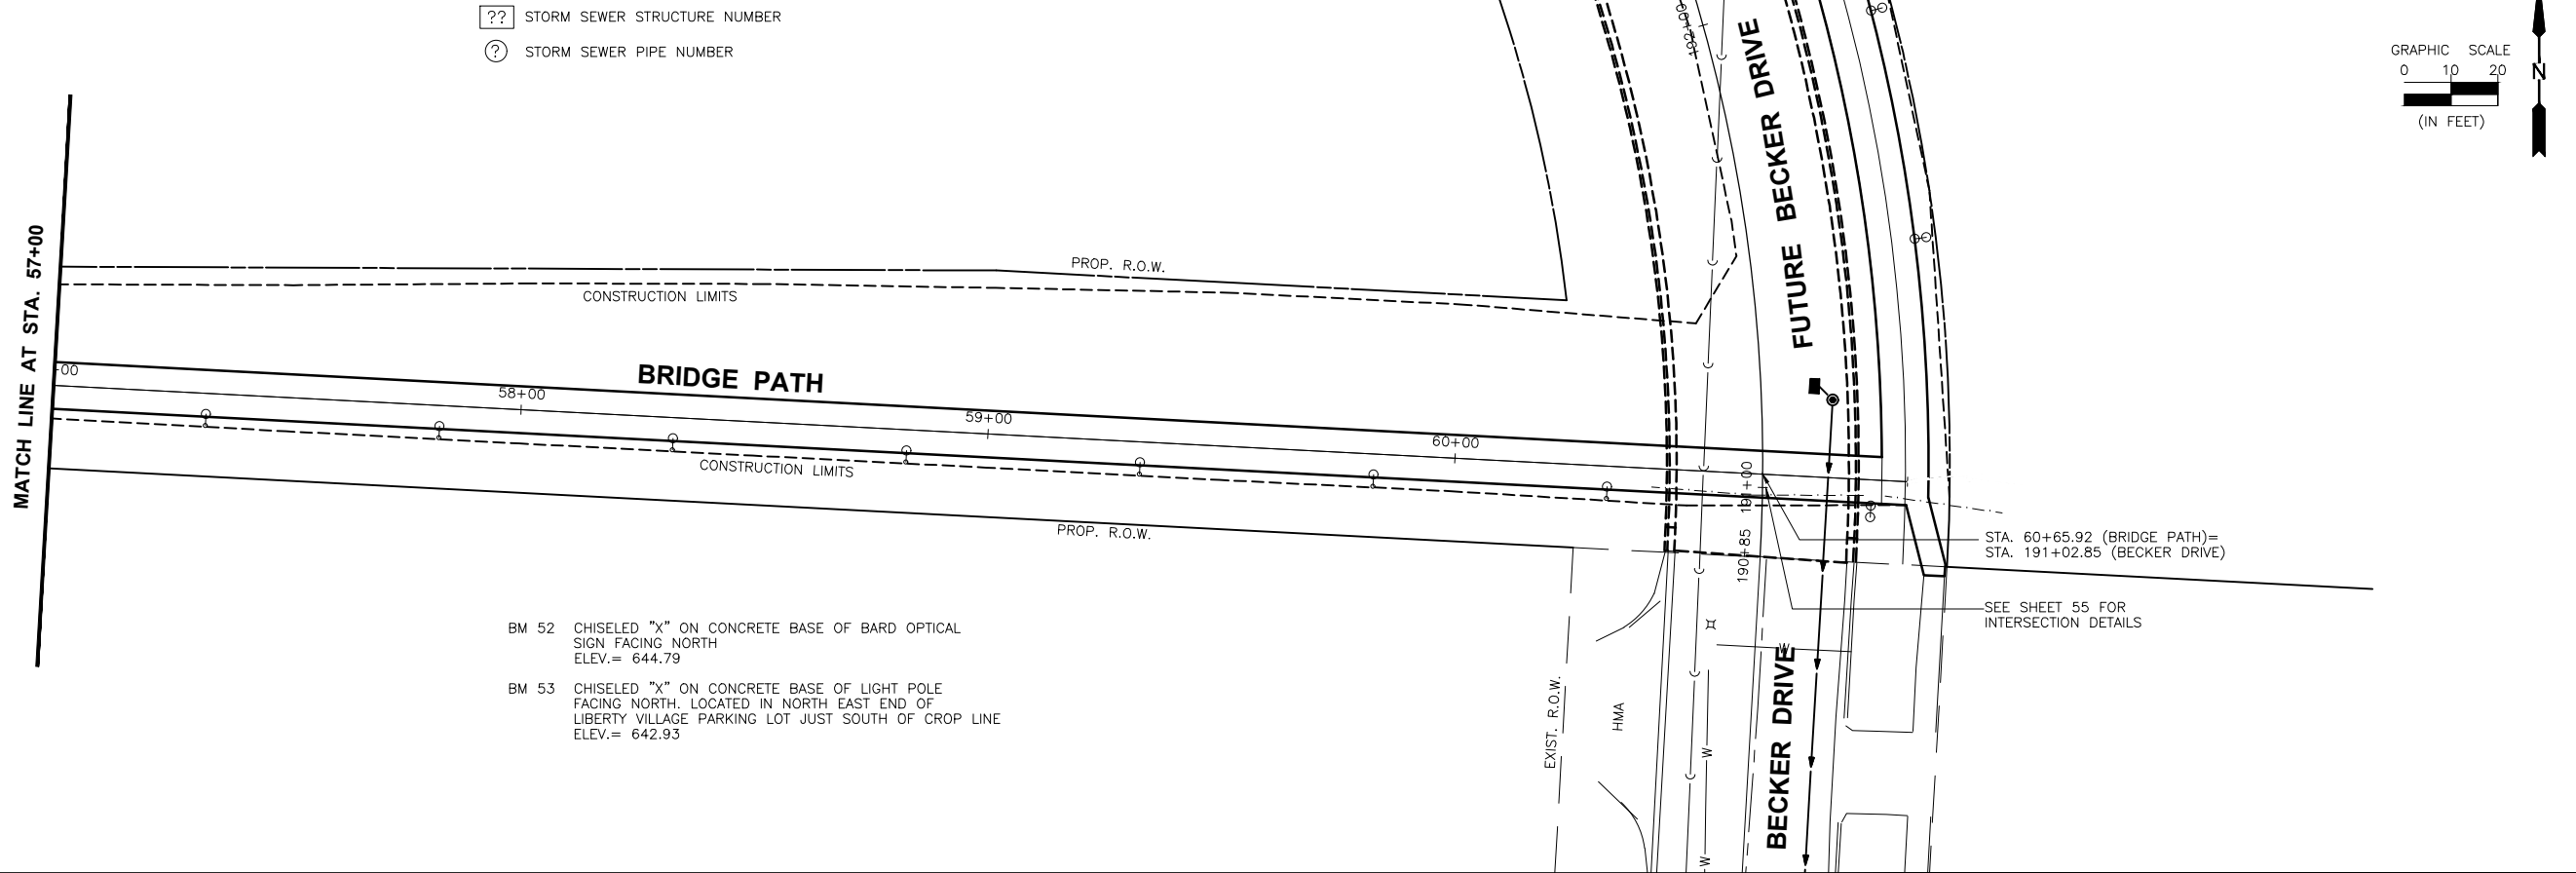

"CONTRACT NO. 87876"

DRAWN BY: LMP	REVISIONS			
CHECKED BY: JKC	LEVEL	BY	DATE	DESCRIPTION
DATE: 06/2023				



PERU MORRIS
OTTAWA MENDOTA
ILLINOIS

PERU ITP SHARED USE PATH PROJECT
SECTION 23-00073-00-BT
LASALLE COUNTY



PLAN AND PROFILE
BRIDGE PATH STA. 57+00 TO STA. 62+00

CONSTRUCTION
PLANS

CURRENT AS OF: 12/20/2024	
SCALE: AS NOTED	SHEET 34
FILE NO.: 66437.00 Y-	OF 183


CHAMLIN & ASSOCIATES, INC. © 2022
Drawing Name: G:\Users\G66437-00-Peru-2022\ITP-Recreational Trail\CAD\035-PP-BECKER-187-190.dwg Last Modified: Tuesday, December 17, 2024 3:27:14 PM Plotted On: Thursday, December 19, 2024 9:15:42 AM by Josh Washkovich

?? STORM SEWER STRUCTURE NUMBER
? STORM SEWER PIPE NUMBER

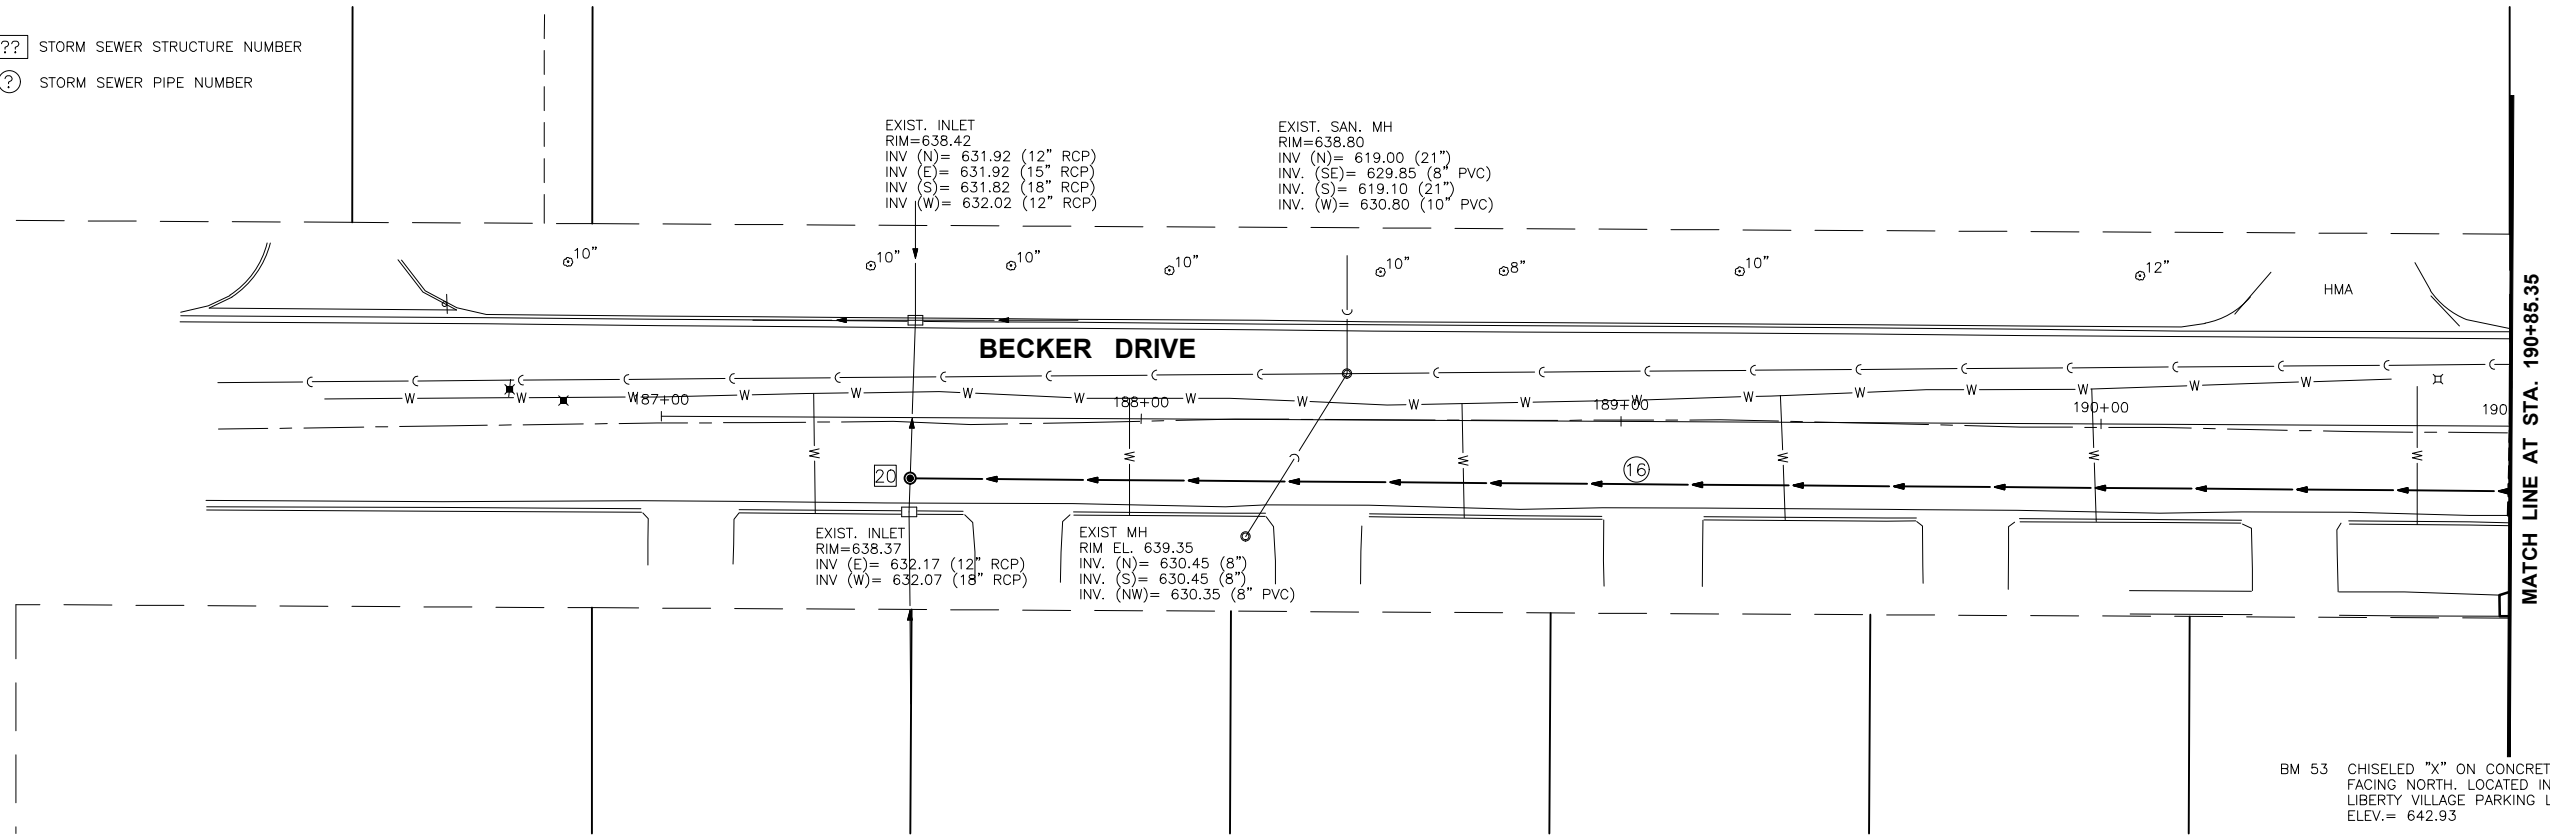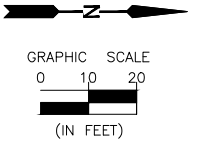

BM 53 CHISELED "X" ON CONCRETE BASE OF LIGHT POLE
FACING NORTH. LOCATED IN NORTH EAST END OF
LIBERTY VILLAGE PARKING LOT JUST SOUTH OF CROP LINE
ELEV.= 642.93

BM1 RAILROAD SPIKE IN POWER POLE NORTH SIDE OF WENZEL
ROAD AT SOUTHEAST CORNER OF O'REILLY'S
ELEV.= 641.95

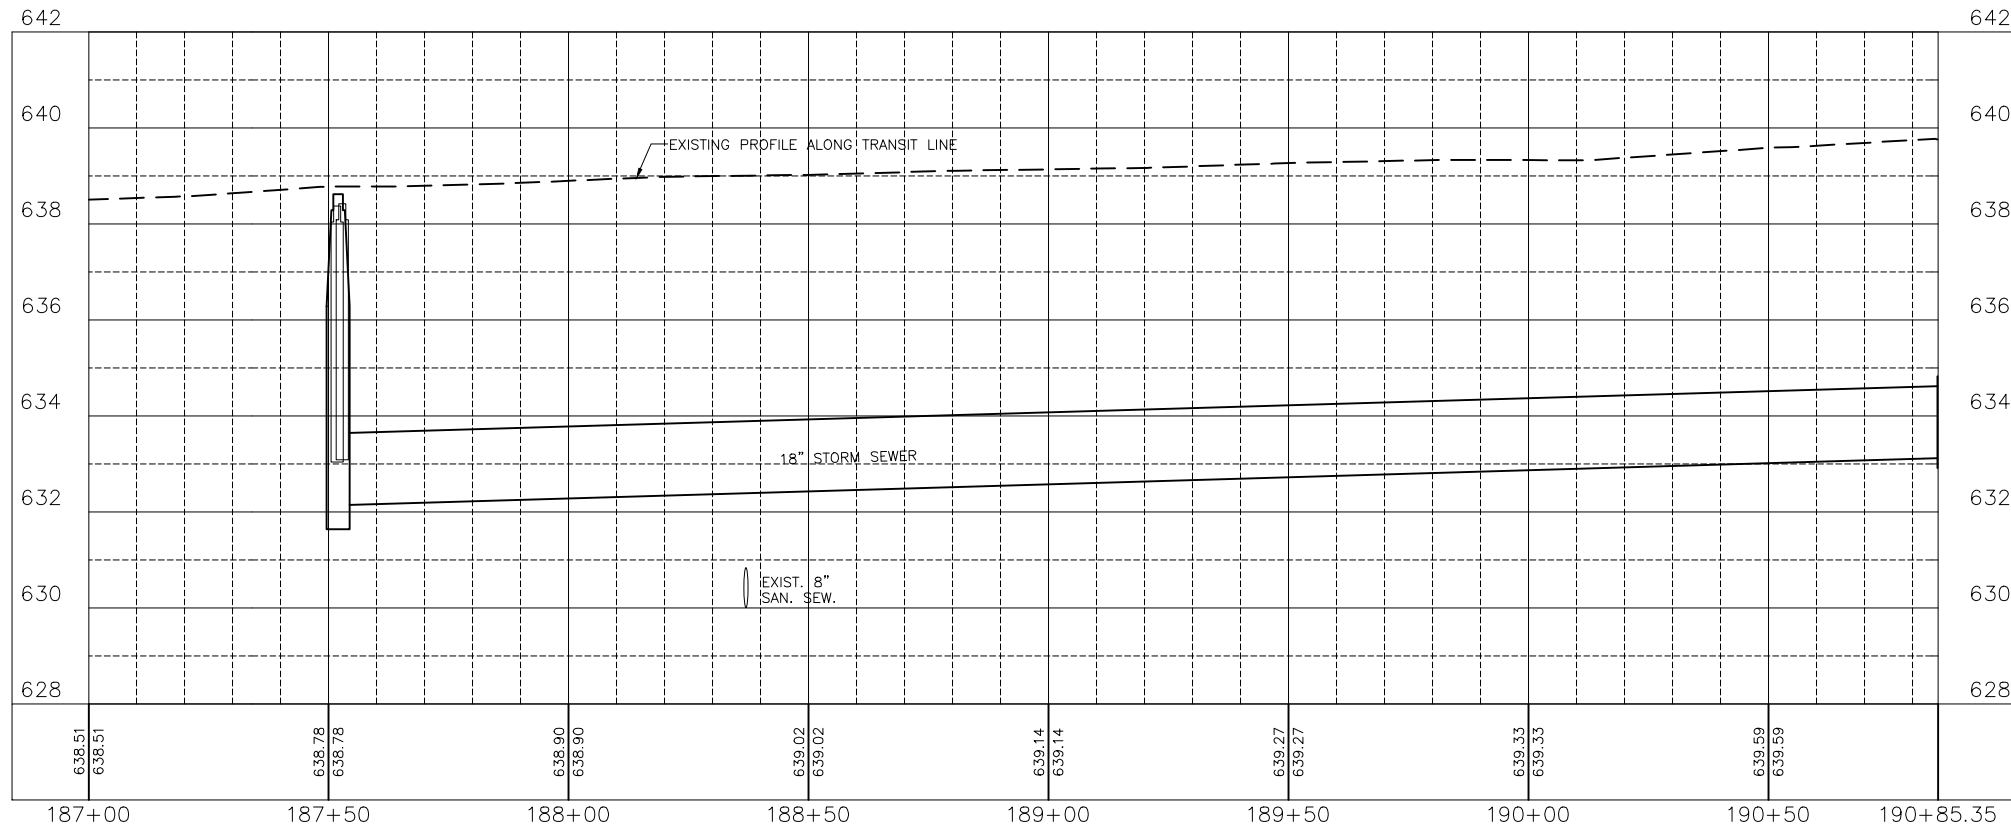

"CONTRACT NO. 87876"

DRAWN BY: LMP	REVISIONS			
CHECKED BY: JKC	LEVEL	BY	DATE	DESCRIPTION
DATE: 06/2023				



PERU MORRIS
OTTAWA MENDOTA
ILLINOIS



PERU ITP SHARED USE PATH PROJECT
SECTION 23-00073-00-BT
LASALLE COUNTY

PLAN AND PROFILE
BECKER DR. STA. 187+00 TO STA. 190+00

CONSTRUCTION
PLANS

CURRENT AS OF: 12/20/2024	
SCALE: AS NOTED	SHEET 35
FILE NO.: 66437.00	OF 183

CHAMLIN & ASSOCIATES, INC. © 2023
Drawing Name: G:\Users\G6437-00-Peru-2022\ITP-Shared Use Path-190-195.dwg
Last Modified: Tuesday, December 17, 2024 3:28:03 PM
Plotted On: Thursday, December 19, 2024 8:17:23 AM
by Josh Waskowiak

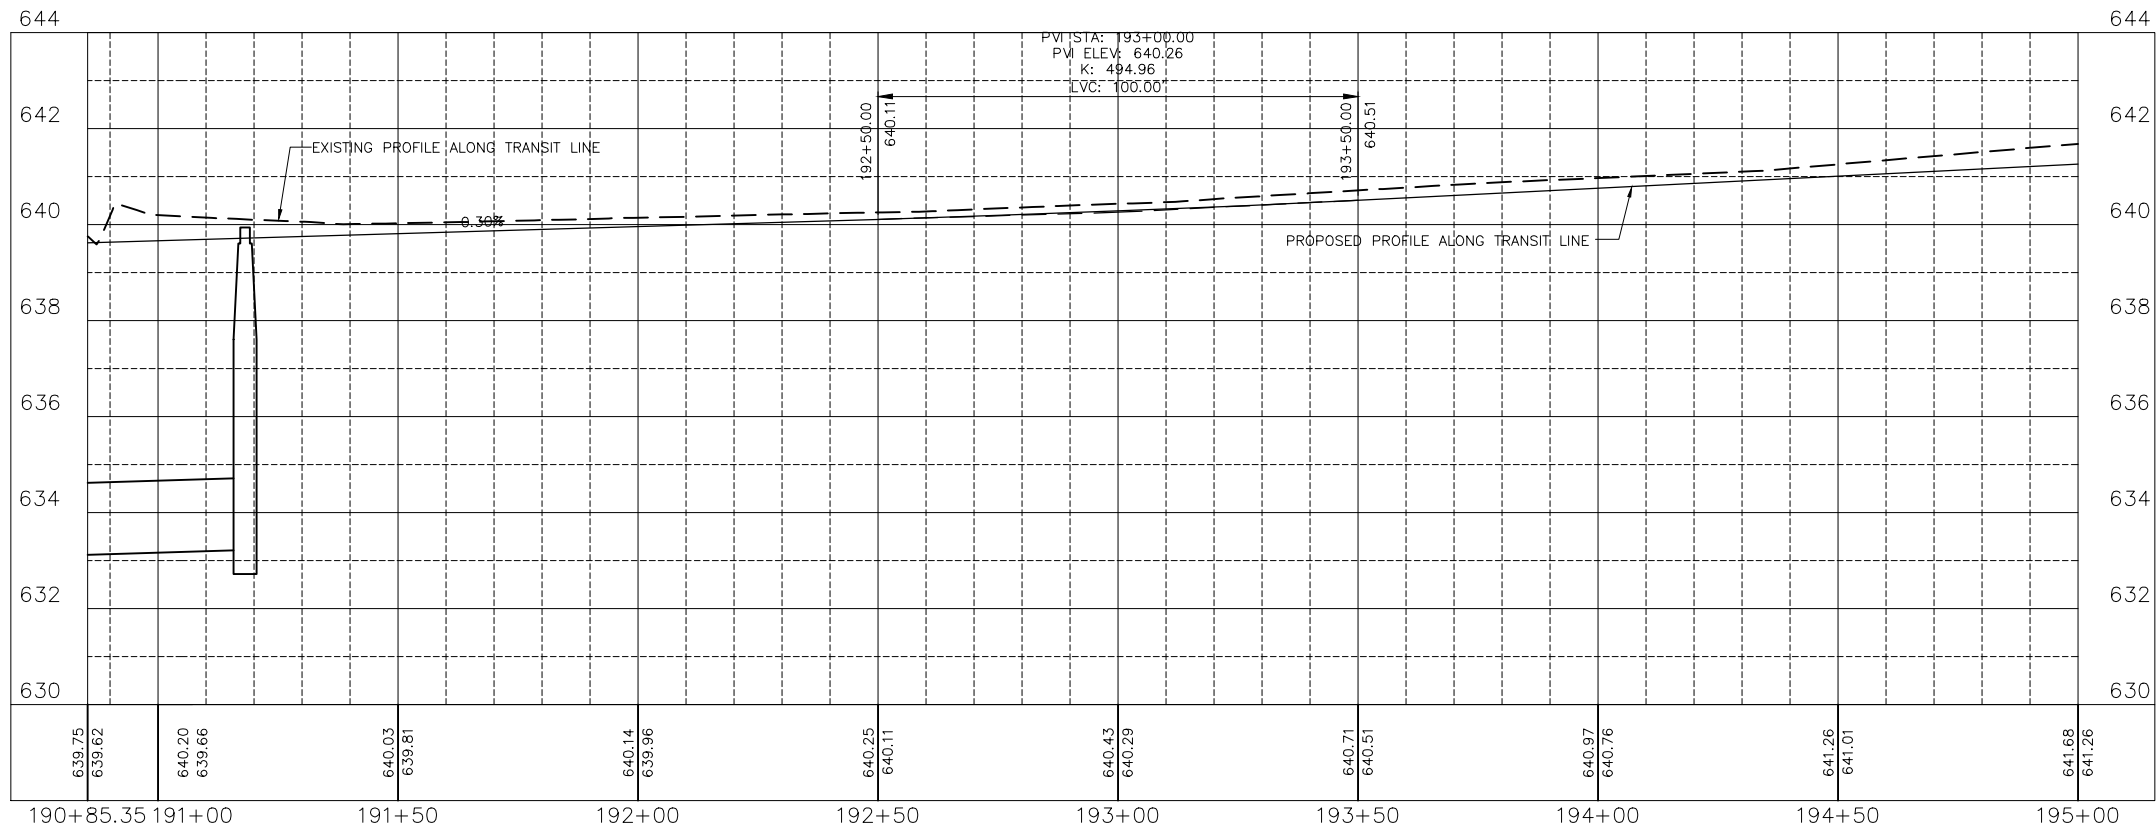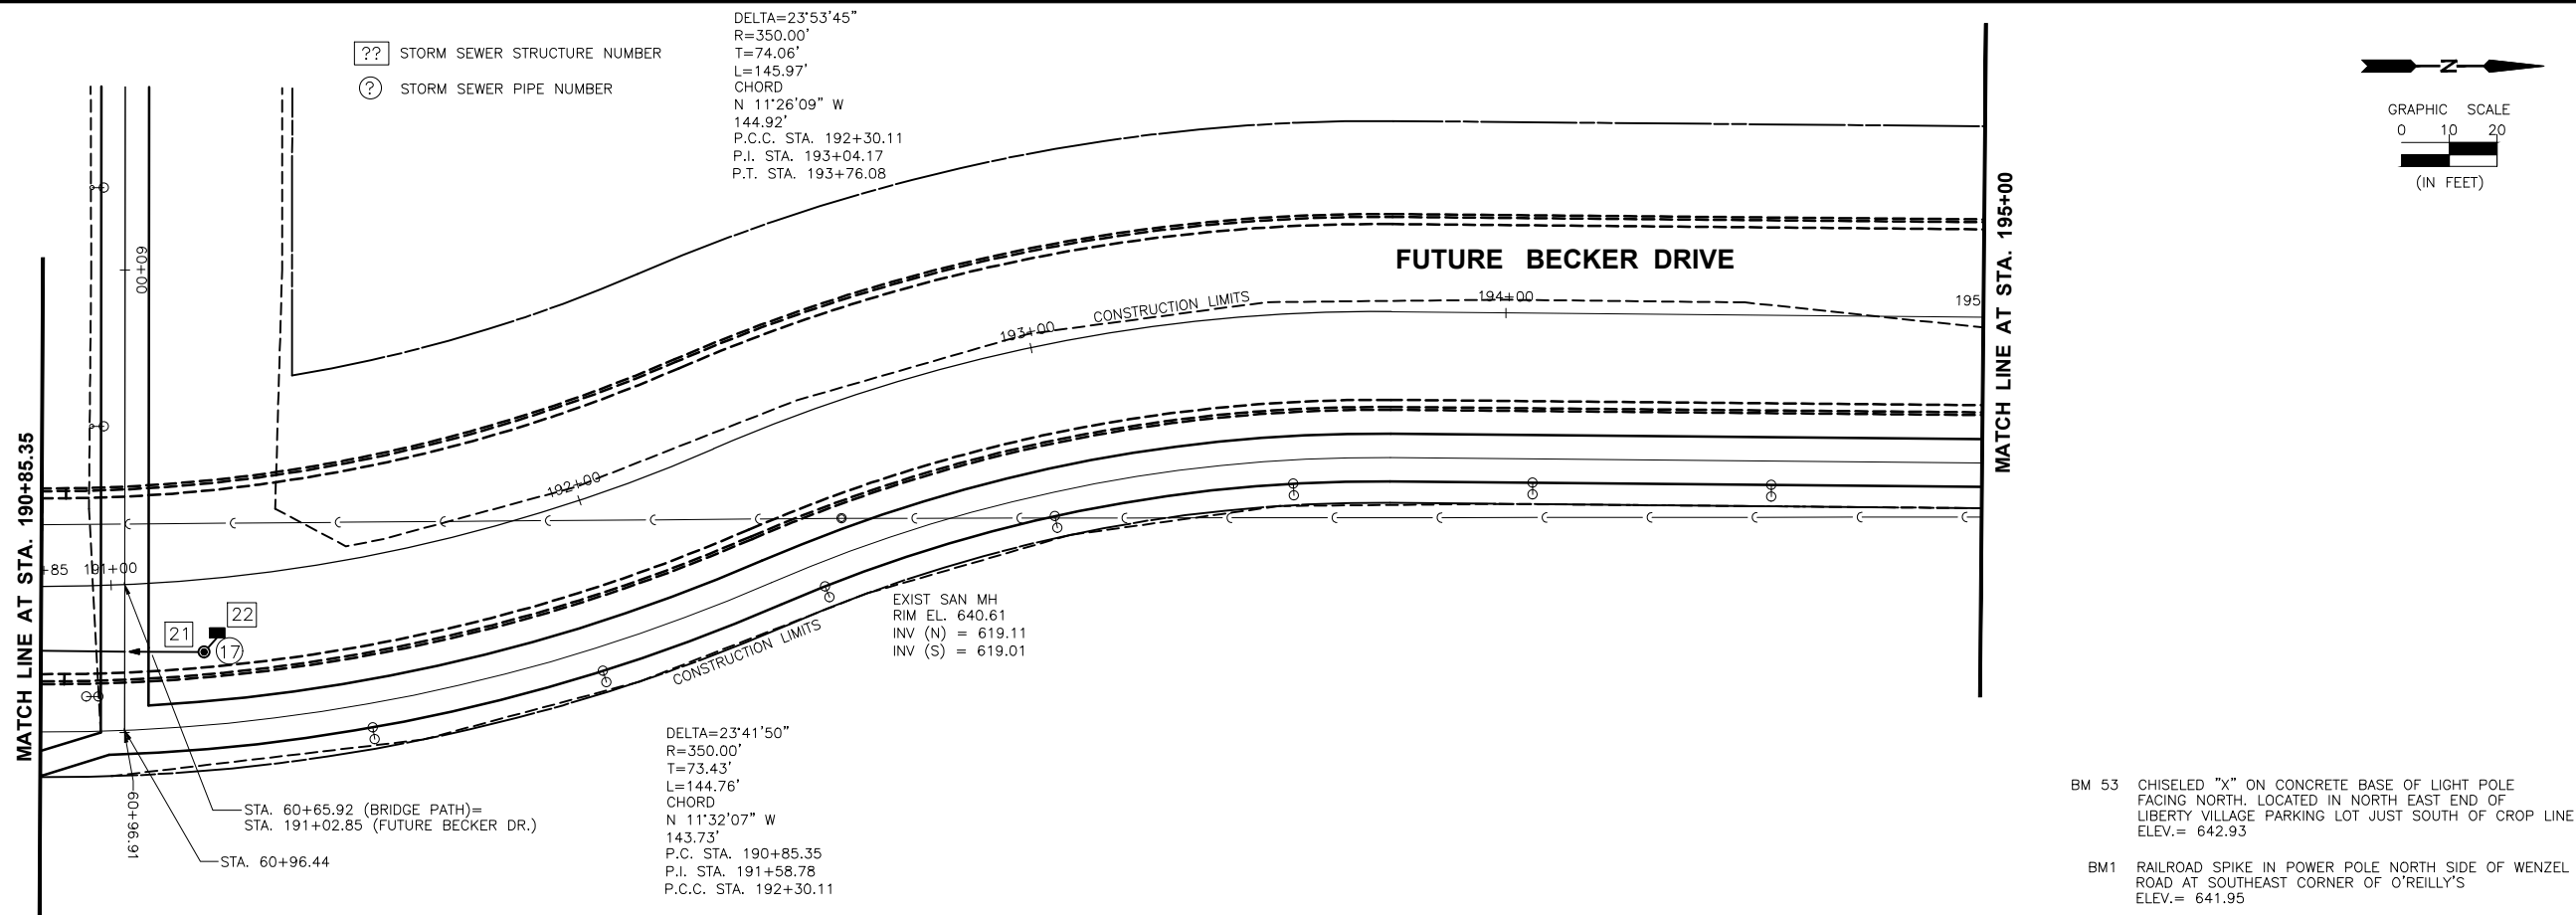

"CONTRACT NO. 87876"

DRAWN BY: LMP	LEVEL	BY	DATE	REVISIONS	DESCRIPTION
CHECKED BY: JKC					
DATE: 06/2023					



PERU MORRIS
OTTAWA MENDOTA
ILLINOIS



PERU ITP SHARED USE PATH PROJECT
SECTION 23-00073-00-BT
LASALLE COUNTY

PLAN AND PROFILE
BECKER DR. STA. 190+00 TO STA. 195+00

CONSTRUCTION
PLANS

CURRENT AS OF: 12/20/2024	
SCALE: AS NOTED	SHEET 36
FILE NO.: 66437.00 Y-	OF 183

CHAMLIN & ASSOCIATES, INC. © 2022
Drawing Name: G:\Users\G\66437-00-Peru-2022 ITEP-Recreational Trail\CAD\037-PP-BECKER-195-200.dwg Last Modified: Tuesday, December 17, 2024 3:28:47 PM Plotted On: Thursday, December 19, 2024 8:12:24 AM by Josh Washkovich

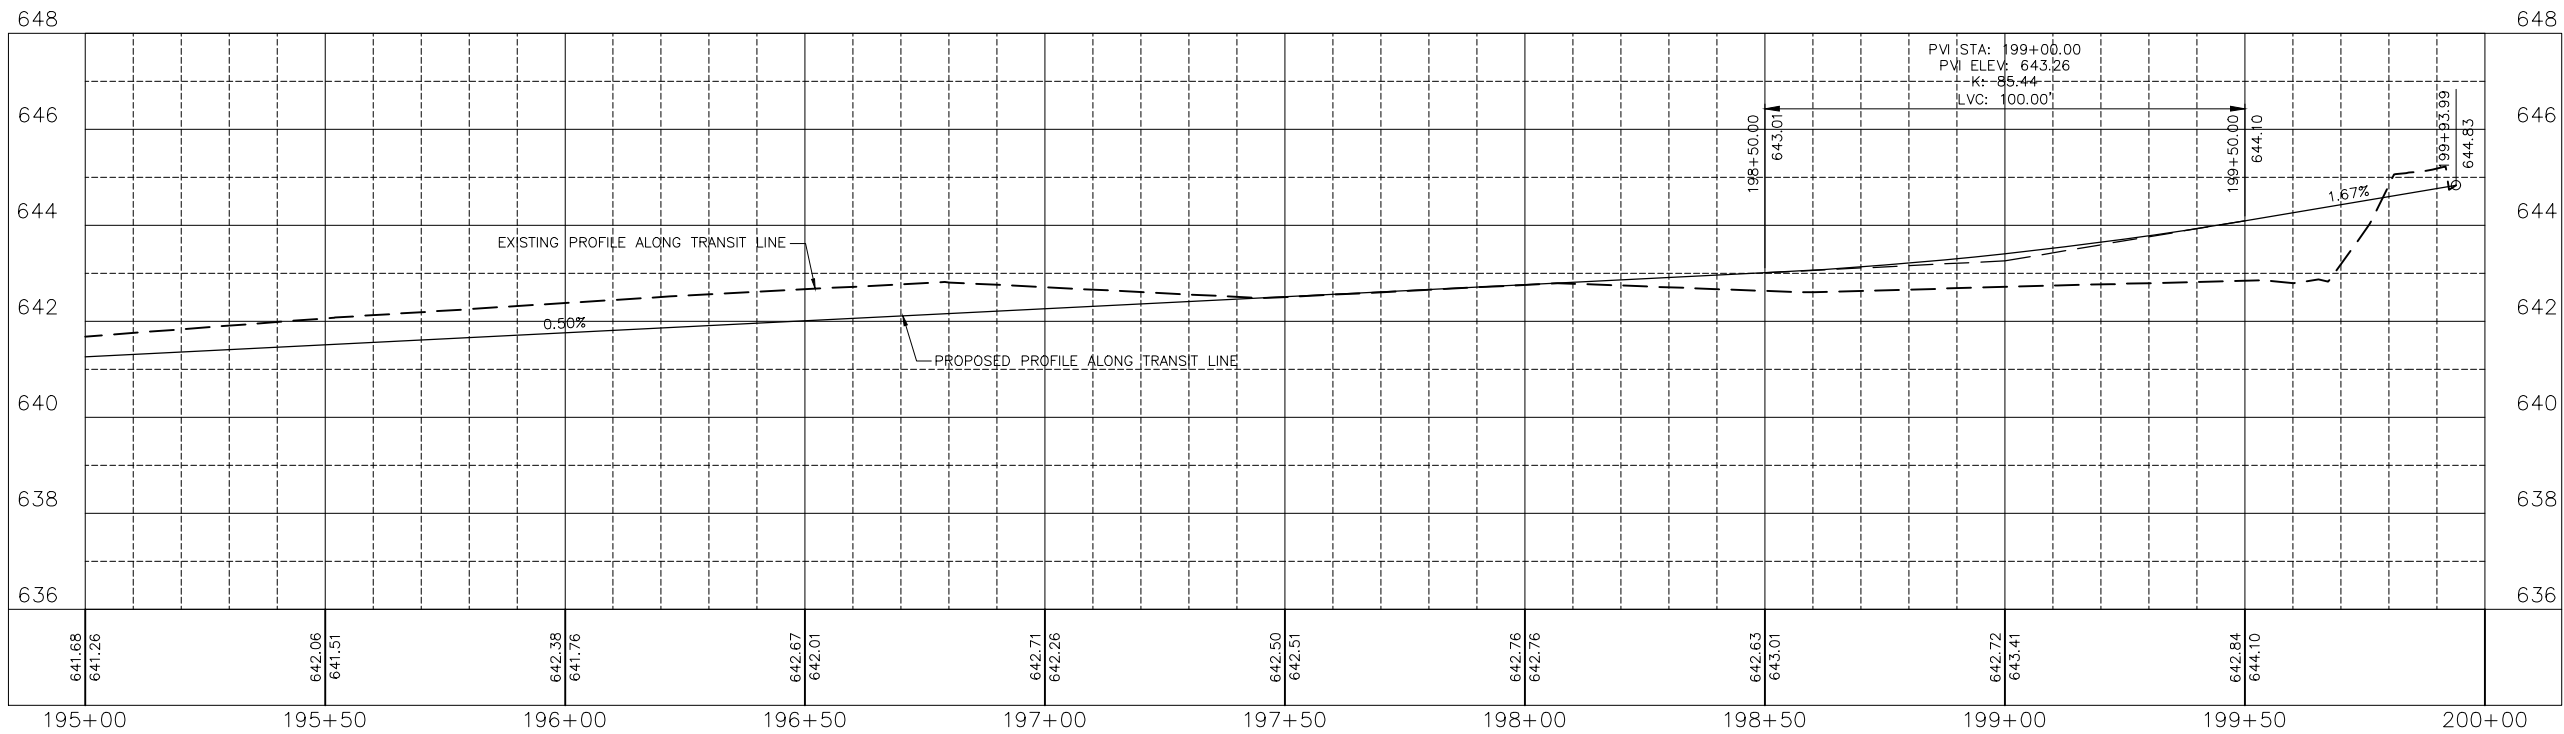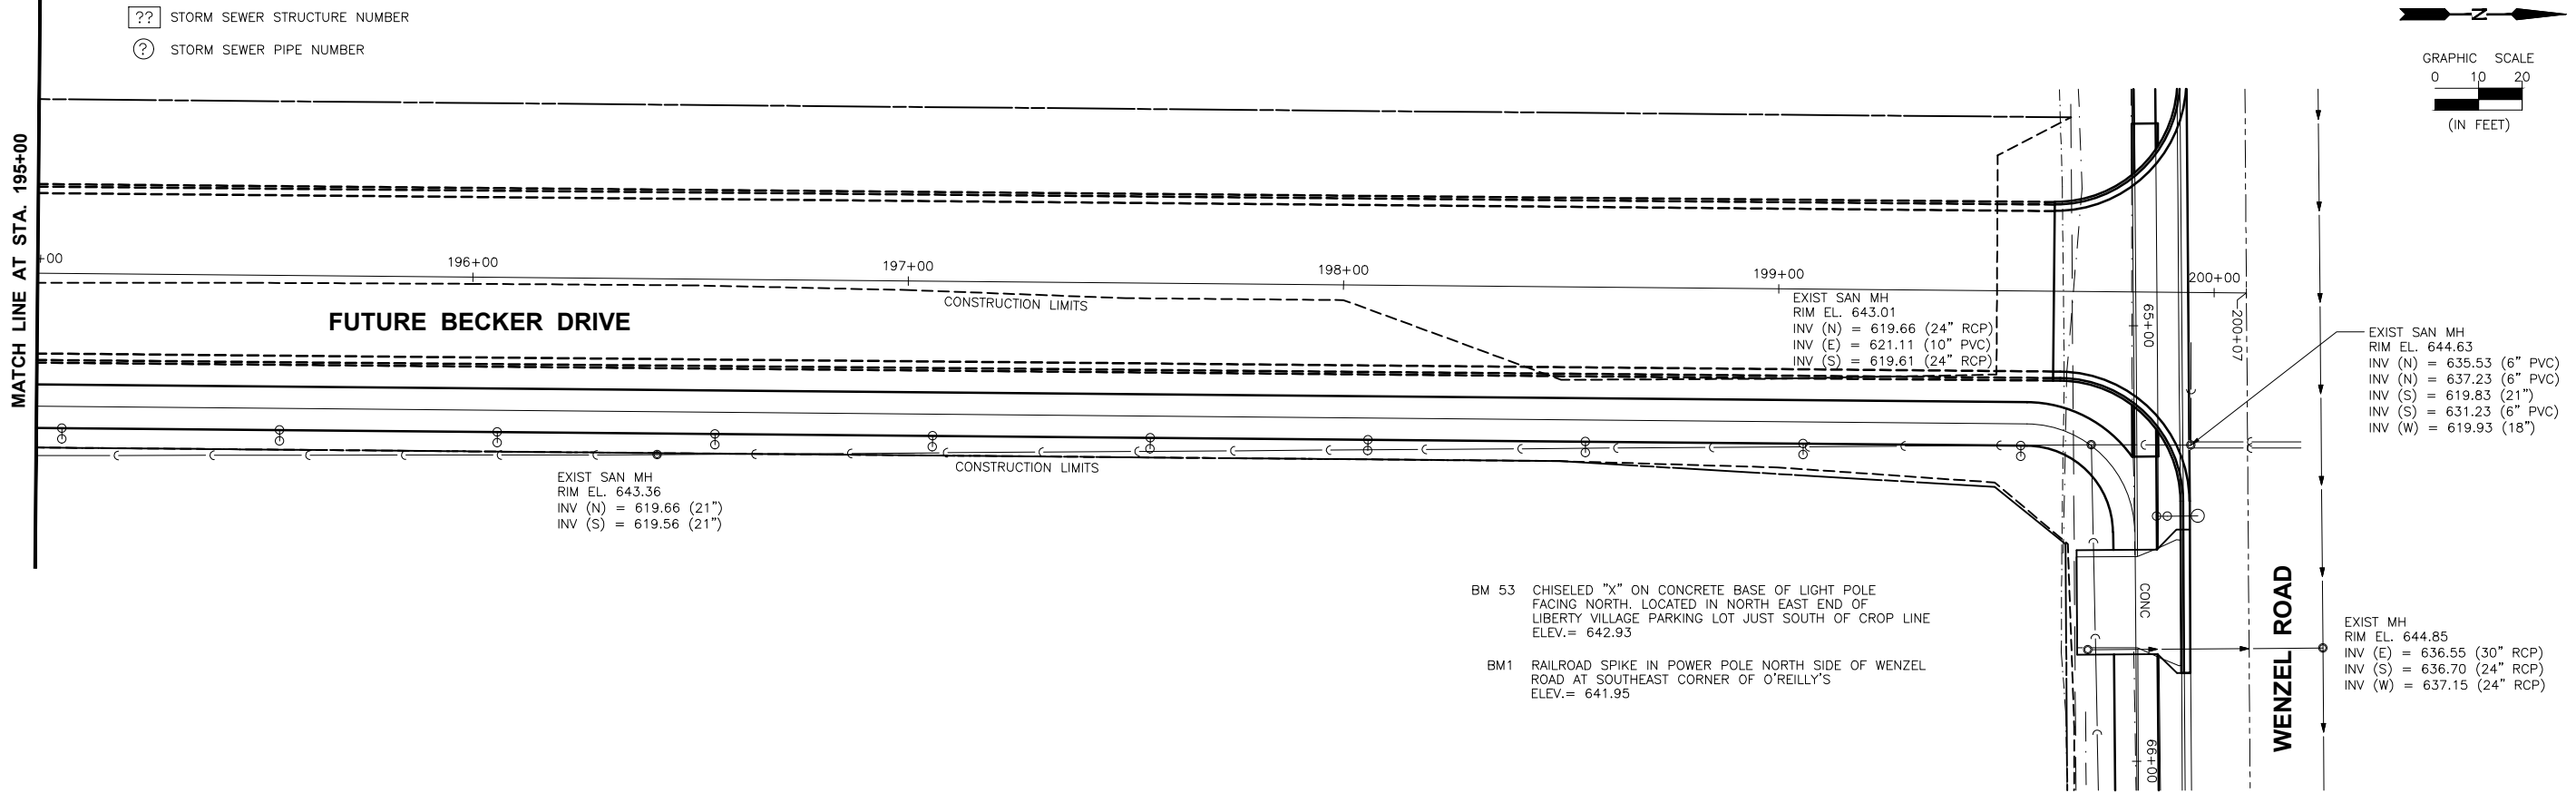

"CONTRACT NO. 87876"

DRAWN BY: LMP	REVISIONS			
CHECKED BY: JKC	LEVEL	BY	DATE	DESCRIPTION
DATE: 06/2023				





PERU MORRIS
OTTAWA MENDOTA
ILLINOIS

PERU ITEP SHARED USE PATH PROJECT
SECTION 23-00073-00-BT
LASALLE COUNTY

PLAN AND PROFILE
BECKER DR. STA. 195+00 TO STA. 200+00




CONSTRUCTION
PLANS

CURRENT AS OF: 12/20/2024	
SCALE: AS NOTED	SHEET 37
FILE NO.: 66437.00 Y-	OF 183

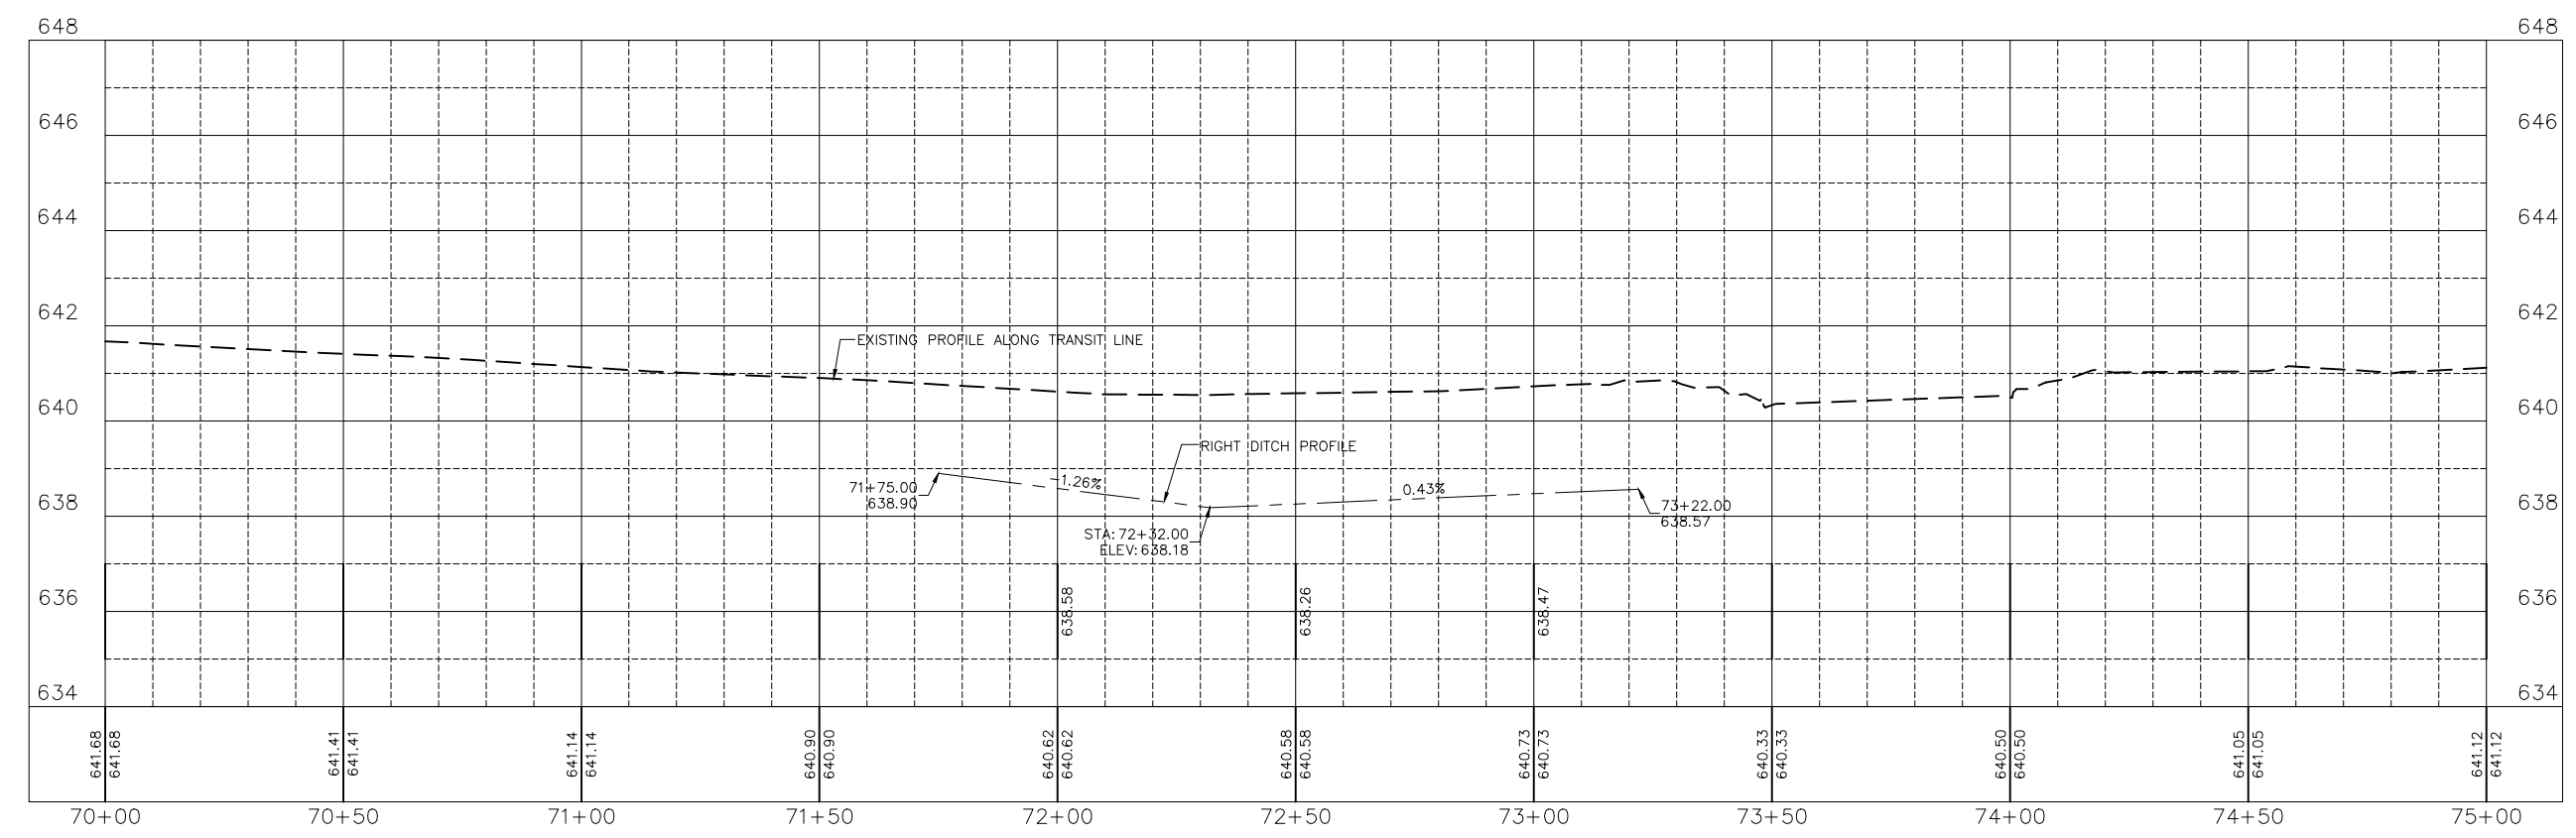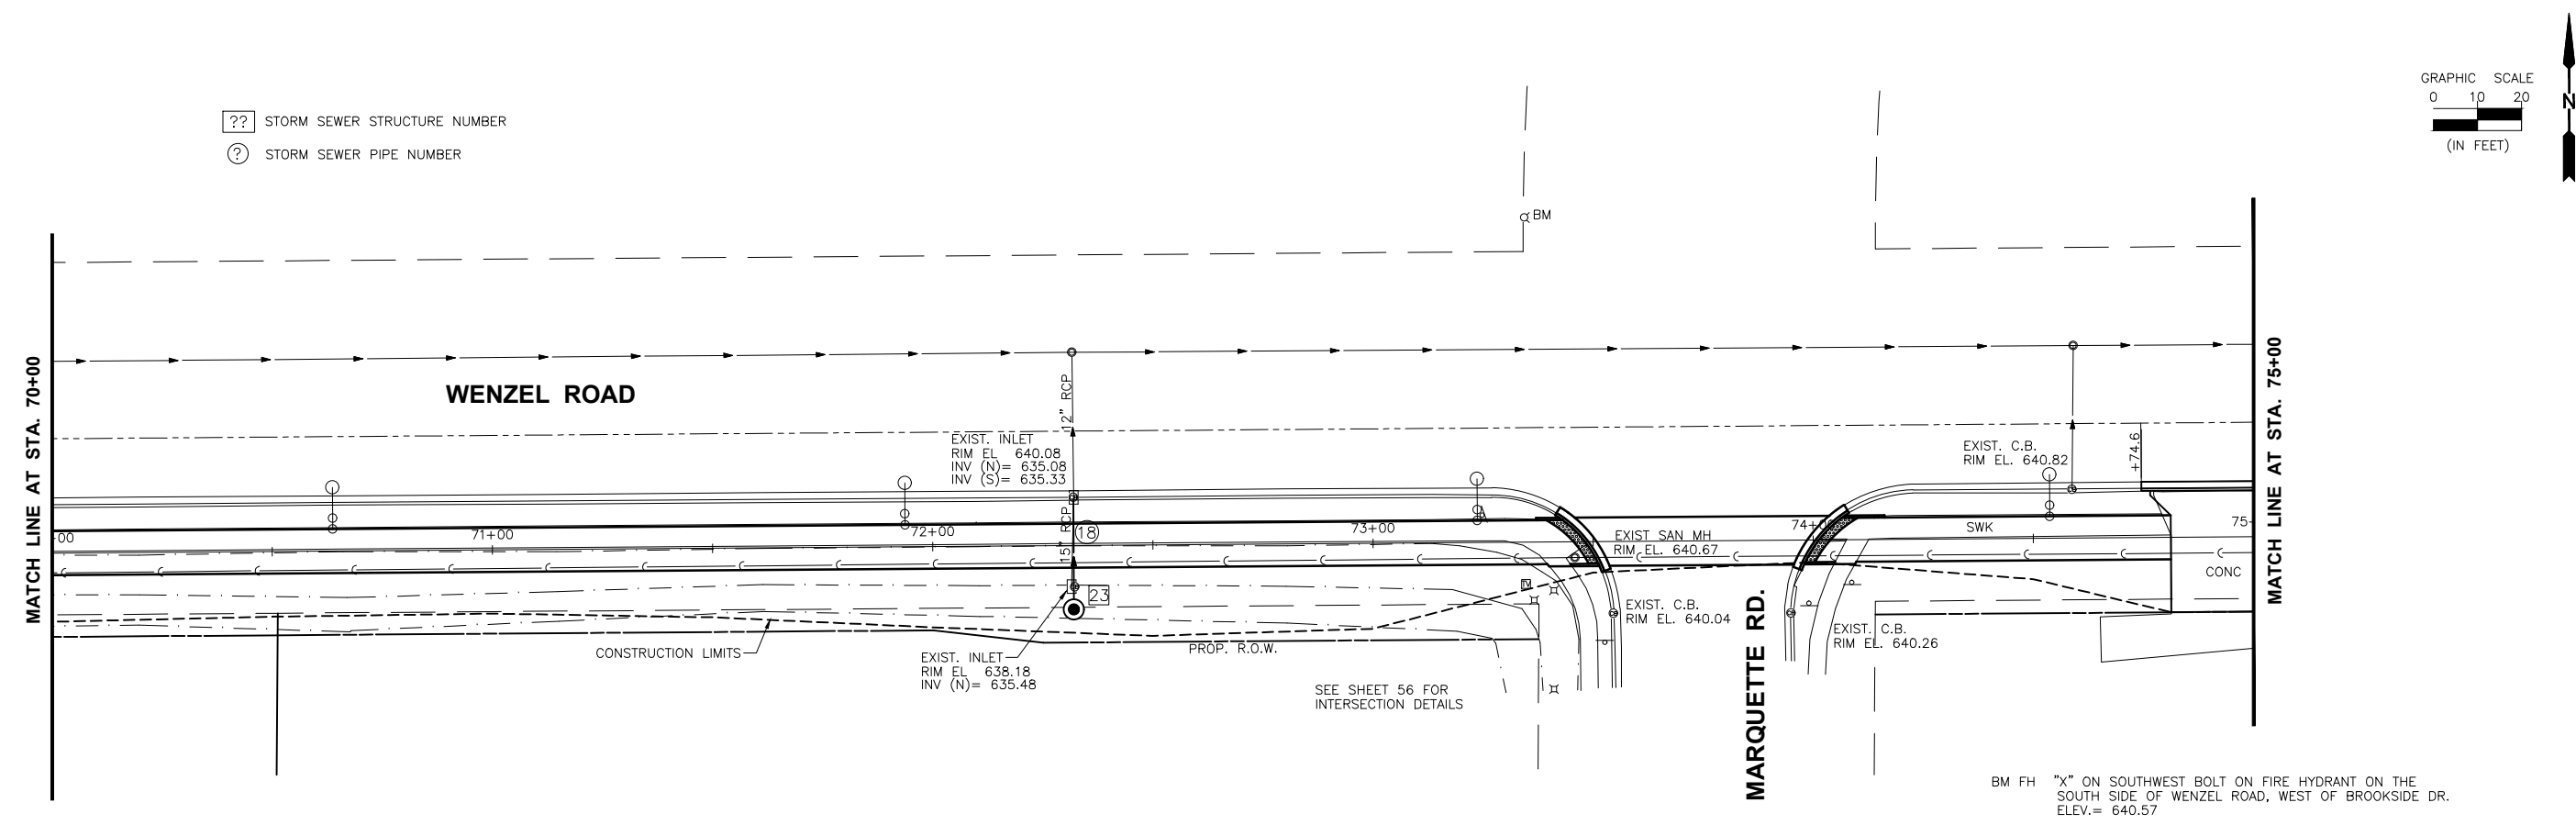

CHAMLIN & ASSOCIATES, INC. © 2022
Drawing Name: G:\Users\G6437-00-Peru-2022 ITEP-Recreational Trail\CAD\039-PP-WENZEL-70-75.dwg Last Modified: Tuesday, December 17, 2024 3:33:11 PM Plotted On: Thursday, December 19, 2024 9:07:20 AM by Josh Woskowiak

?? STORM SEWER STRUCTURE NUMBER
? STORM SEWER PIPE NUMBER

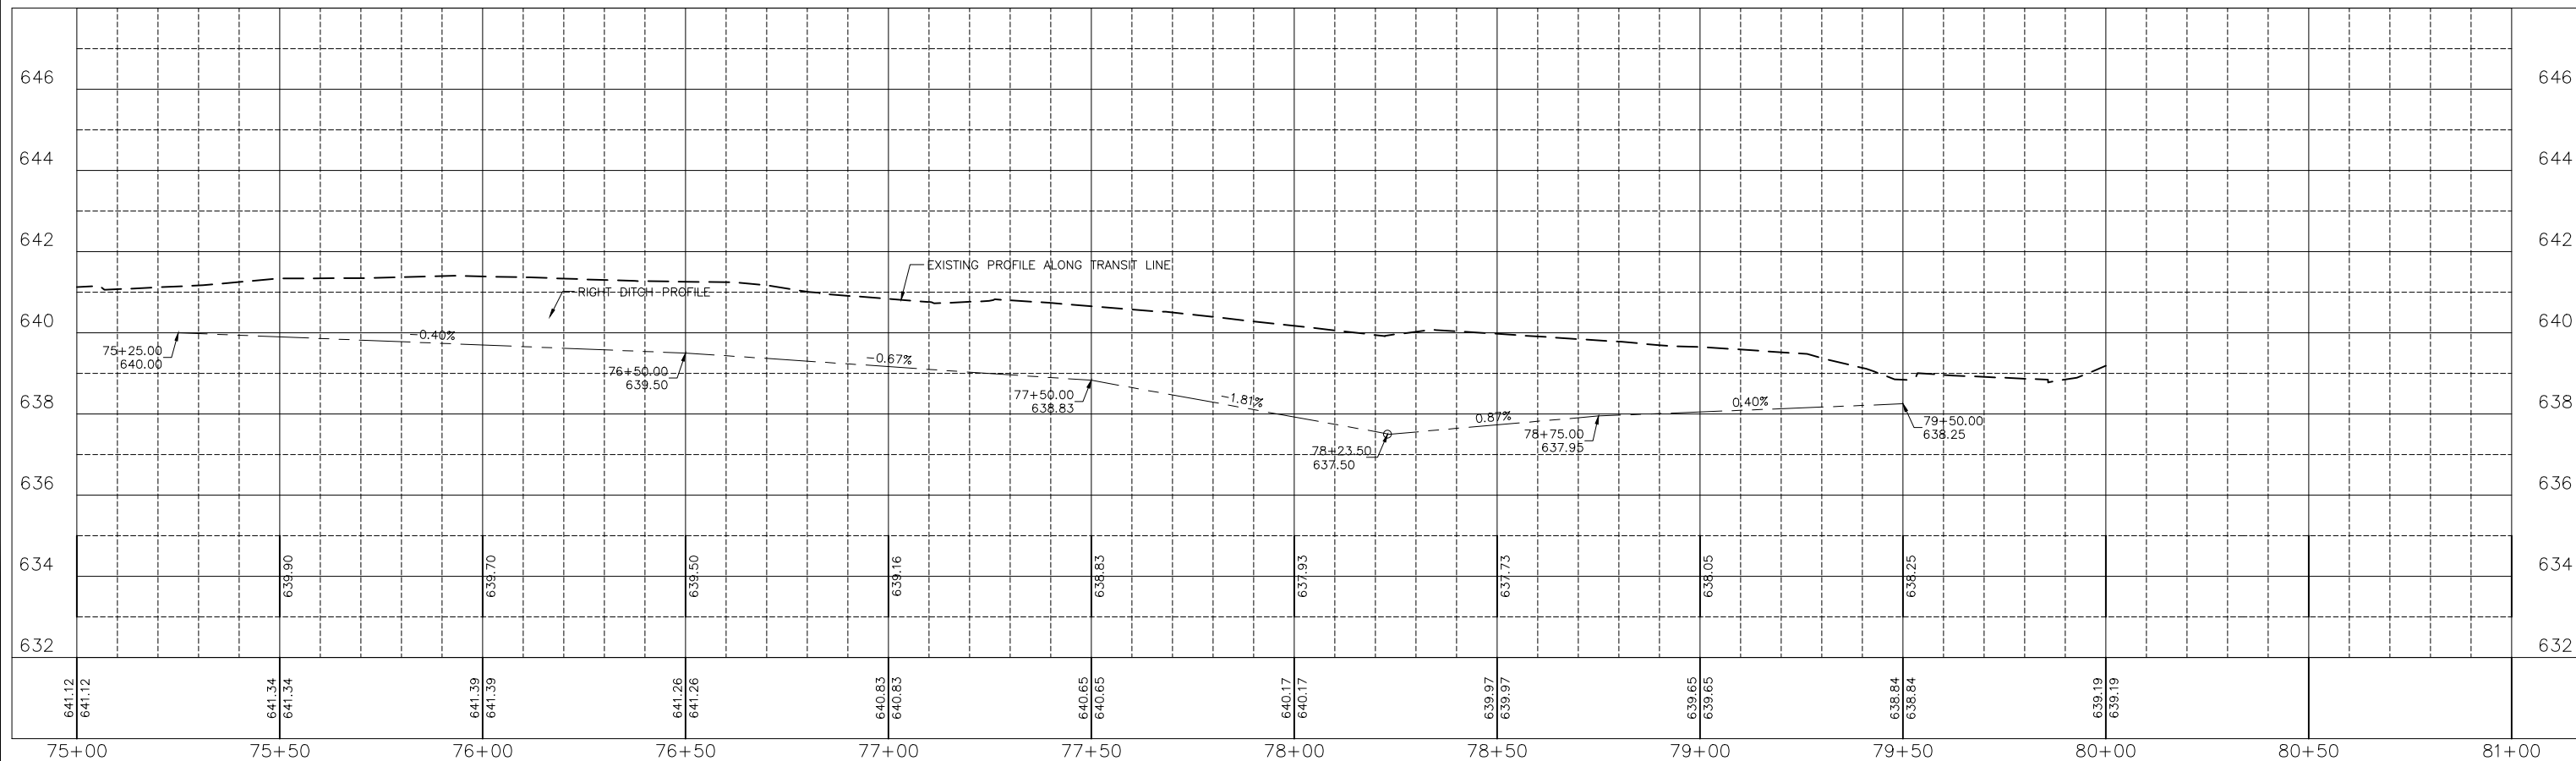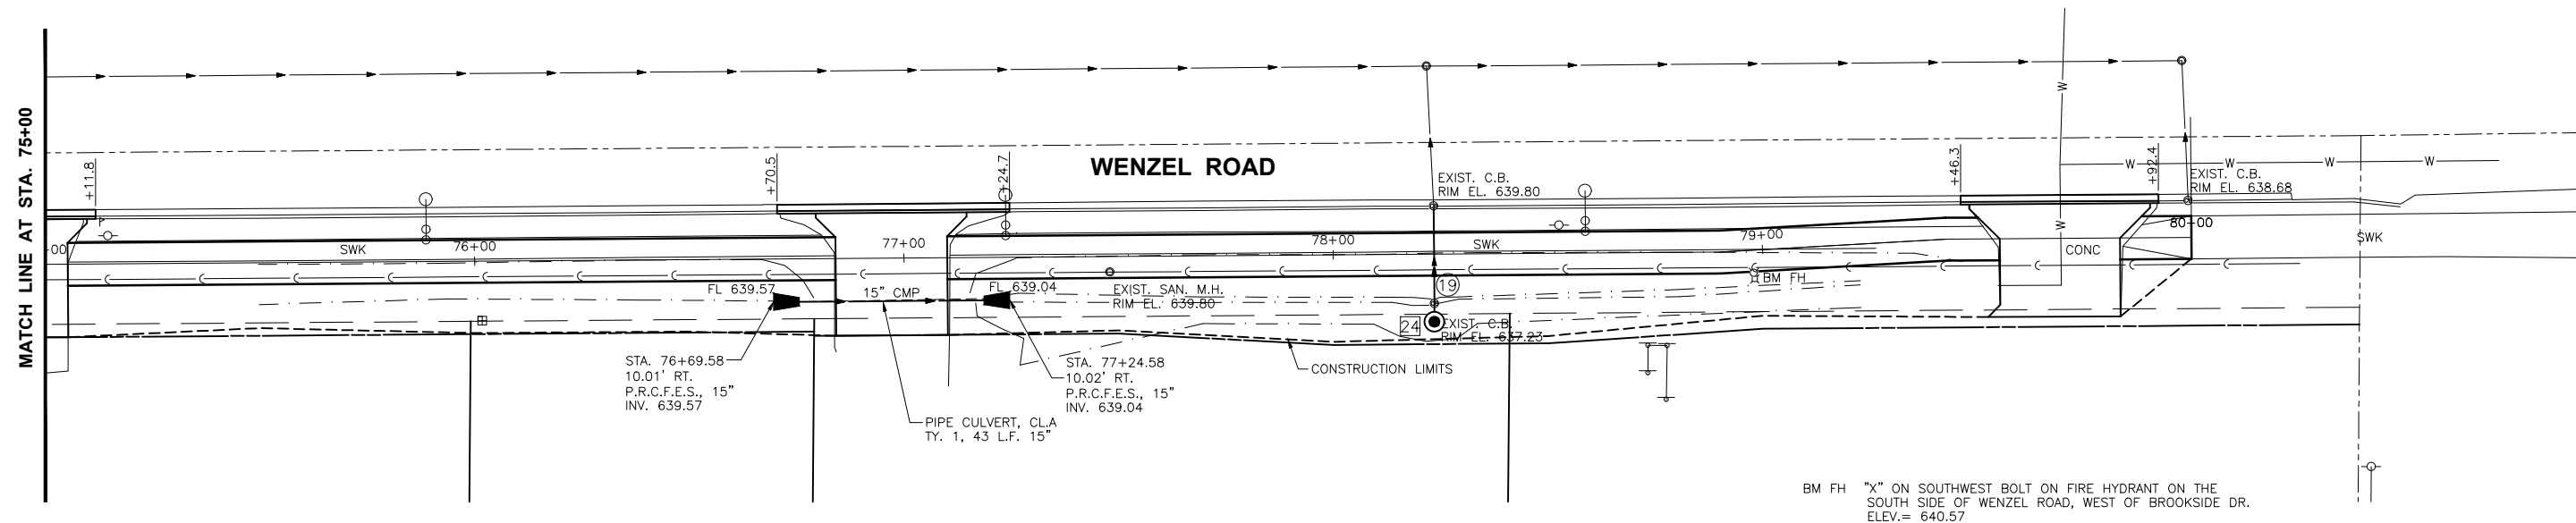 

"CONTRACT NO. 87876"

CHAMLIN & ASSOCIATES, INC. © 2022
Drawing Name: G:\Users\G6437-00-Peru-2022\ITP-Recreational Trail\CAD\040-PP-WENZEL-75-BT.dwg Last Modified: Tuesday, December 17, 2024 3:34:47 PM Plotted On: Thursday, December 19, 2024 8:56:18 AM by Josh Woskowiak

DRAWN BY: LMP	REVISIONS			
CHECKED BY: JKC	LEVEL	BY	DATE	DESCRIPTION
DATE: 06/2023				





PERU MORRIS
OTTAWA MENDOTA
ILLINOIS

PERU ITP SHARED USE PATH PROJECT
SECTION 23-00073-00-BT
LASALLE COUNTY

PLAN AND PROFILE
WENZEL ROAD PATH
STA. 75+00 TO STA. 81+00

CONSTRUCTION
PLANS

CURRENT AS OF: 12/20/2024	
SCALE: AS NOTED	SHEET 40
FILE NO.: 66437.00 Y-	OF 183

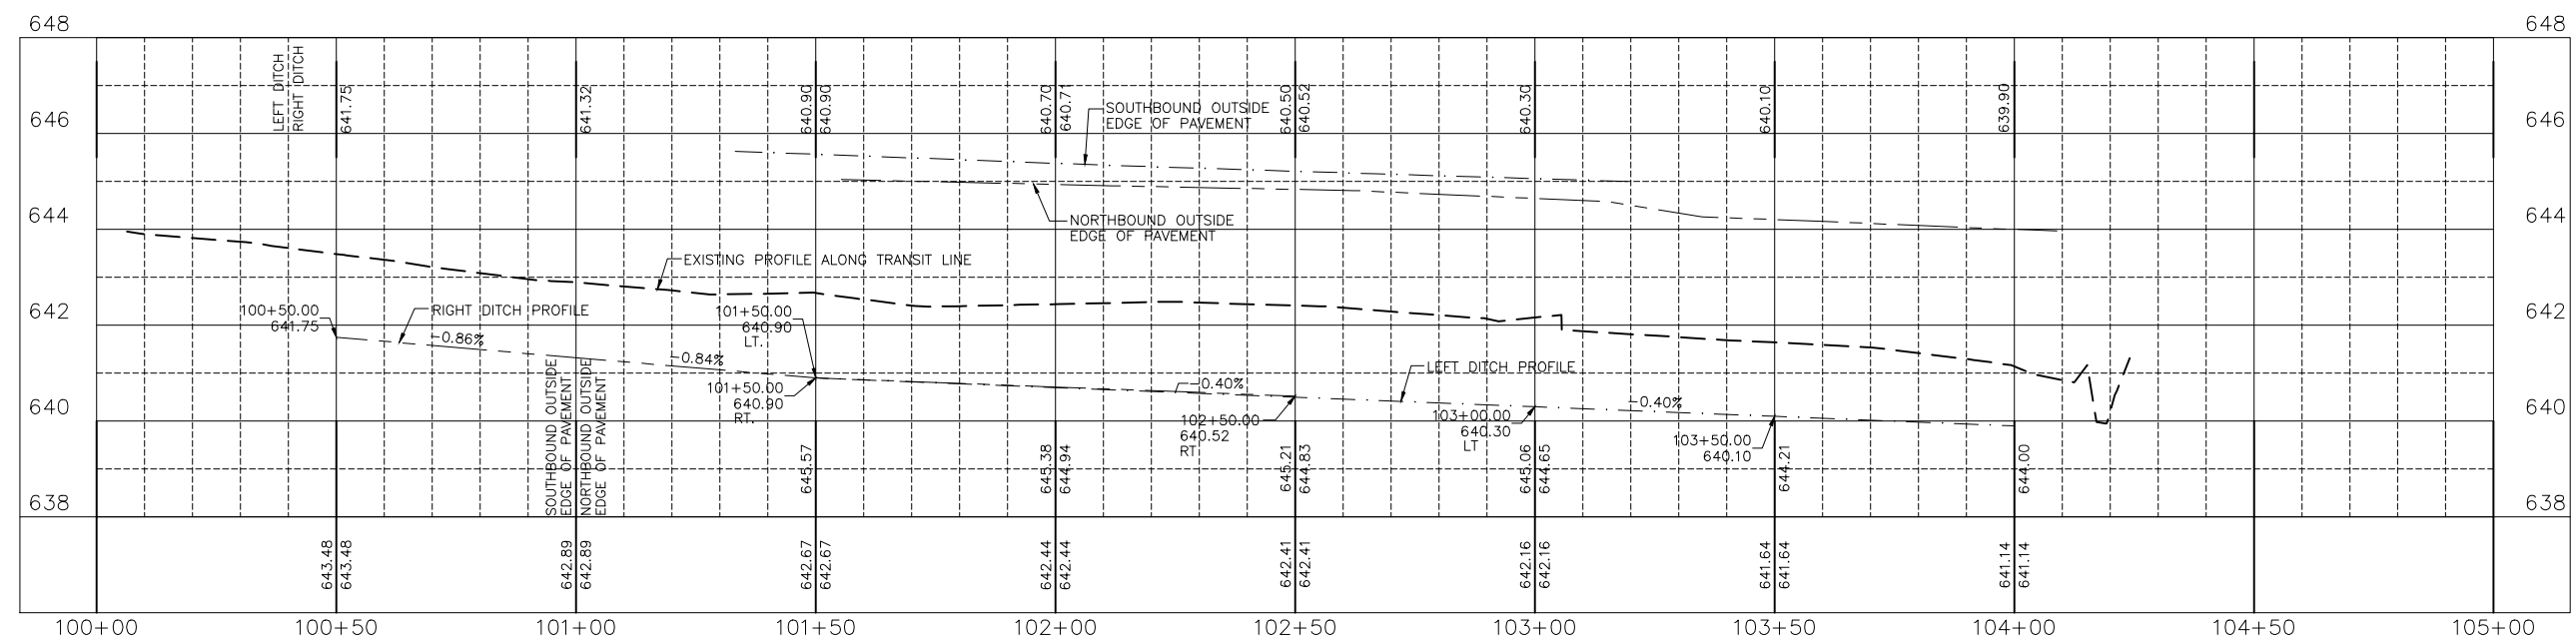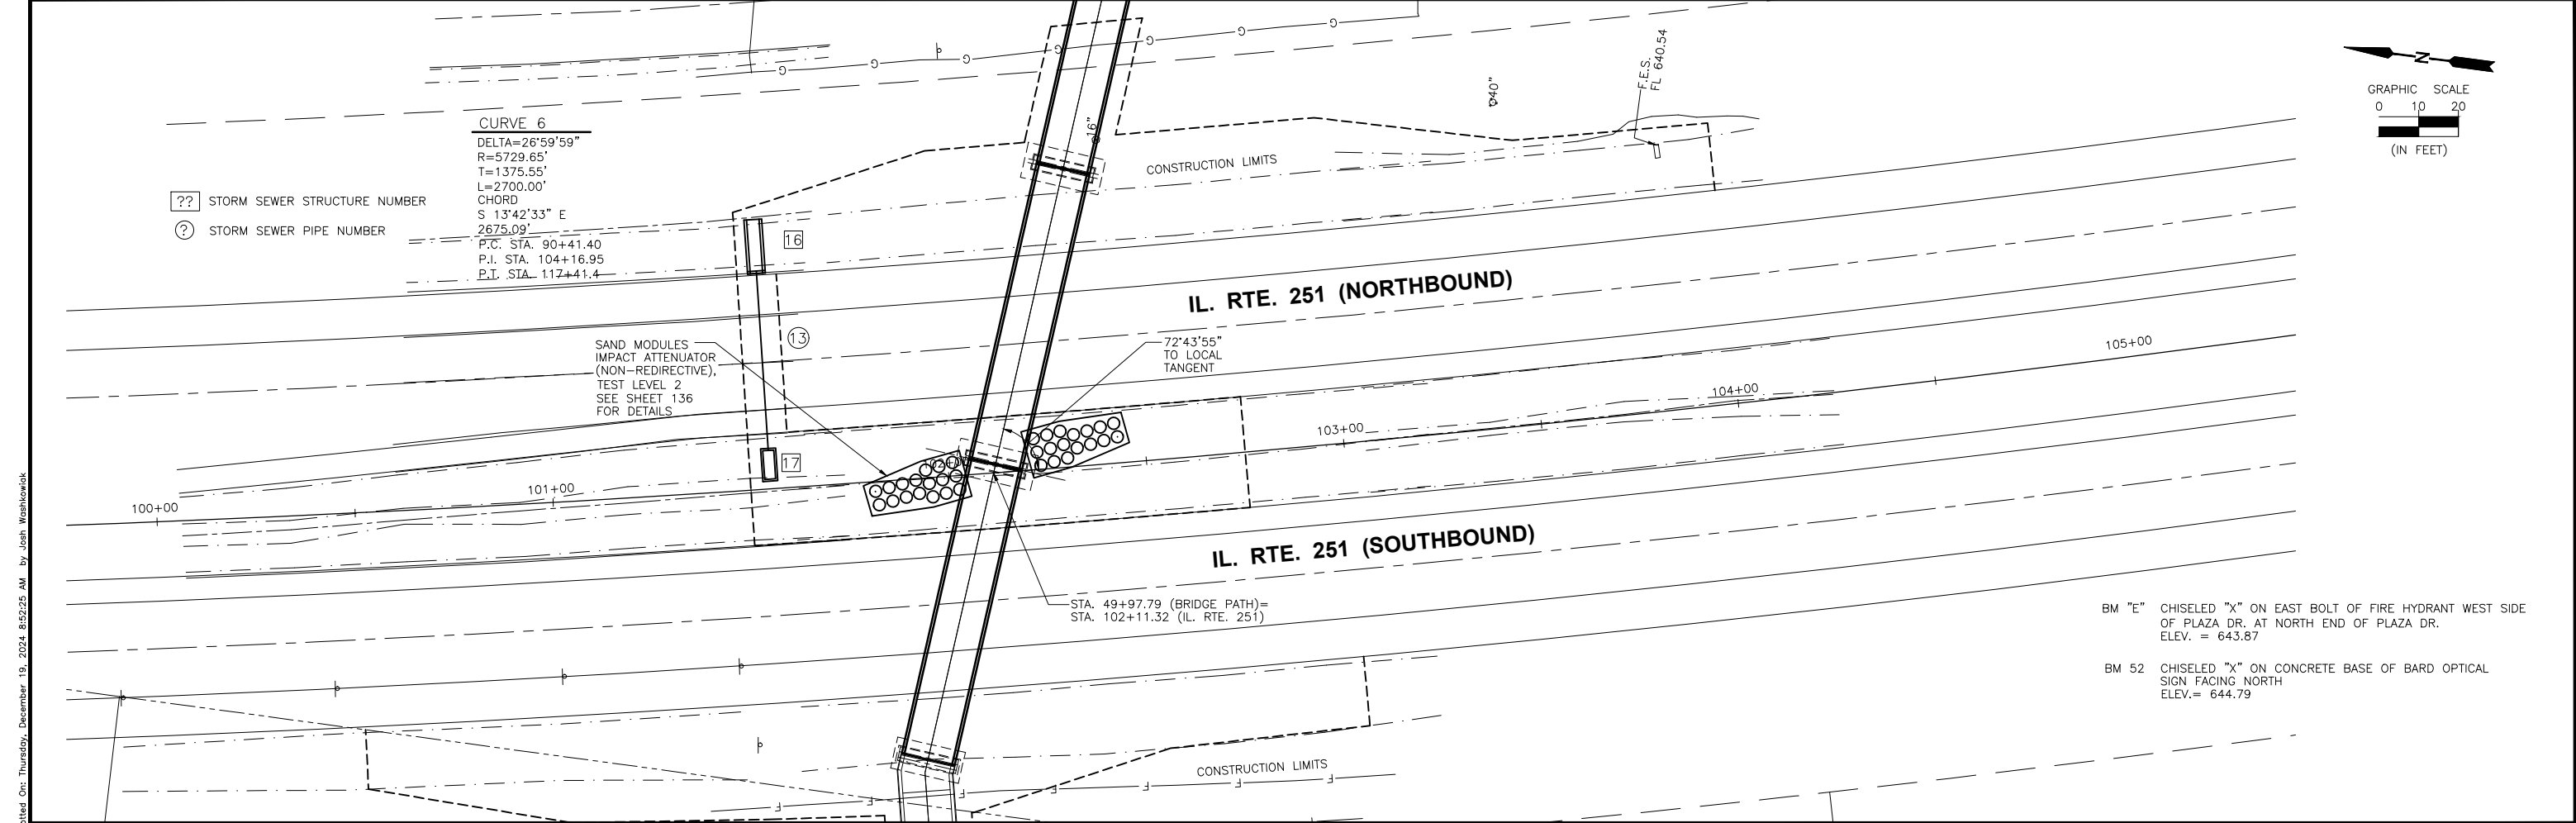

CHAMLIN & ASSOCIATES, INC. © 2022
Drawing Name: G:\Users\G\66437-00-Peru\ITP-Shared Use Path-Peru\CAD\041-PP251-100-105.dwg Last Modified: Tuesday, December 17, 2024 3:35:46 PM Plotted On: Thursday, December 19, 2024 8:52:25 AM by Josh Waskonick

DRAWN BY: DS		LEVEL		BY	DATE	REVISIONS			PERU MORRIS OTTAWA MENDOTA ILLINOIS	PERU ITP SHARED USE PATH PROJECT SECTION 23-00073-00-BT LASALLE COUNTY	PLAN AND PROFILE IL. RTE. 251 STA. 100+00 TO STA. 105+00	CONSTRUCTION PLANS	CURRENT AS OF: 12/20/2024		
CHECKED BY: JKC							SCALE: AS NOTED						SHEET 41		
DATE: 07/2023							FILE NO.: 66437.00 Y-						OF 183		

CHAMLIN & ASSOCIATES, INC. © 2022
Drawing Name: G:\Users\66437-00-Peru-Morris\Projects\PERU-MORRIS\PERU-MORRIS-045-TRAFFIC CONTROL PLAN.dwg Last Modified: Friday, December 20, 2024 2:14:49 PM Plotted On: Friday, December 20, 2024 2:27:43 PM by Jim Clinard

TRAFFIC CONTROL NOTES

TRAFFIC CONTROL AND PROTECTION FOR WORK ON OR ADJACENT TO PLAZA DRIVE SHALL BE IN ACCORDANCE WITH HIGHWAY STANDARD 701502.

TRAFFIC CONTROL AND PROTECTION FOR WORK ON OR ADJACENT TO WENZEL ROAD SHALL BE IN ACCORDANCE WITH HIGHWAY STANDARD 701502.

TRAFFIC CONTROL AND PROTECTION FOR WORK ON OR ADJACENT TO BECKER DRIVE SHALL BE IN ACCORDANCE WITH HIGHWAY STANDARD 701501.

TRAFFIC CONTROL AND PROTECTION FOR WORK TO CONSTRUCT THE BRIDGE PIER IN THE IL 251 MEDIAN SHALL BE IN ACCORDANCE WITH THE TRAFFIC CONTROL PLANS.


TRAFFIC CONTROL AND PROTECTION FOR WORK TO CONSTRUCT THE BRIDGE PIERS EITHER SIDE OF IL 251 SHALL BE IN ACCORDANCE WITH HIGHWAY STANDARD 701101 AND THE TRAFFIC CONTROL PLANS.

TRAFFIC CONTROL AND PROTECTION FOR WORK TO CONSTRUCT THE BRIDGE PIER JUST EAST OF FRONTAGE ROAD SHALL BE IN ACCORDANCE WITH HIGHWAY STANDARD 701501.

TRAFFIC CONTROL AND PROTECTION FOR WORK TO EITHER SIDE OF IL 251 AND IN THE MEDIAN OF IL 251 SHALL BE IN ACCORDANCE WITH HIGHWAY STANDARD 701101.

WORK TO ERECT THE PEDESTRIAN BRIDGE TRUSS SPANS SHALL BE DONE BETWEEN THE HOURS OF 10PM AND 5AM. EMERGENCY SERVICE PROVIDERS AND THE ILLINOIS DEPARTMENT OF TRANSPORTATION SHALL BE GIVEN 48 HOUR NOTICE PRIOR TO STARTING THIS WORK.

TRAFFIC CONTROL AND PROTECTION FOR WORK TO ERECT THE PEDESTRIAN BRIDGE TRUSS SPANS OVER IL 251 SHALL BE IN ACCORDANCE WITH THE TRAFFIC CONTROL PLANS.

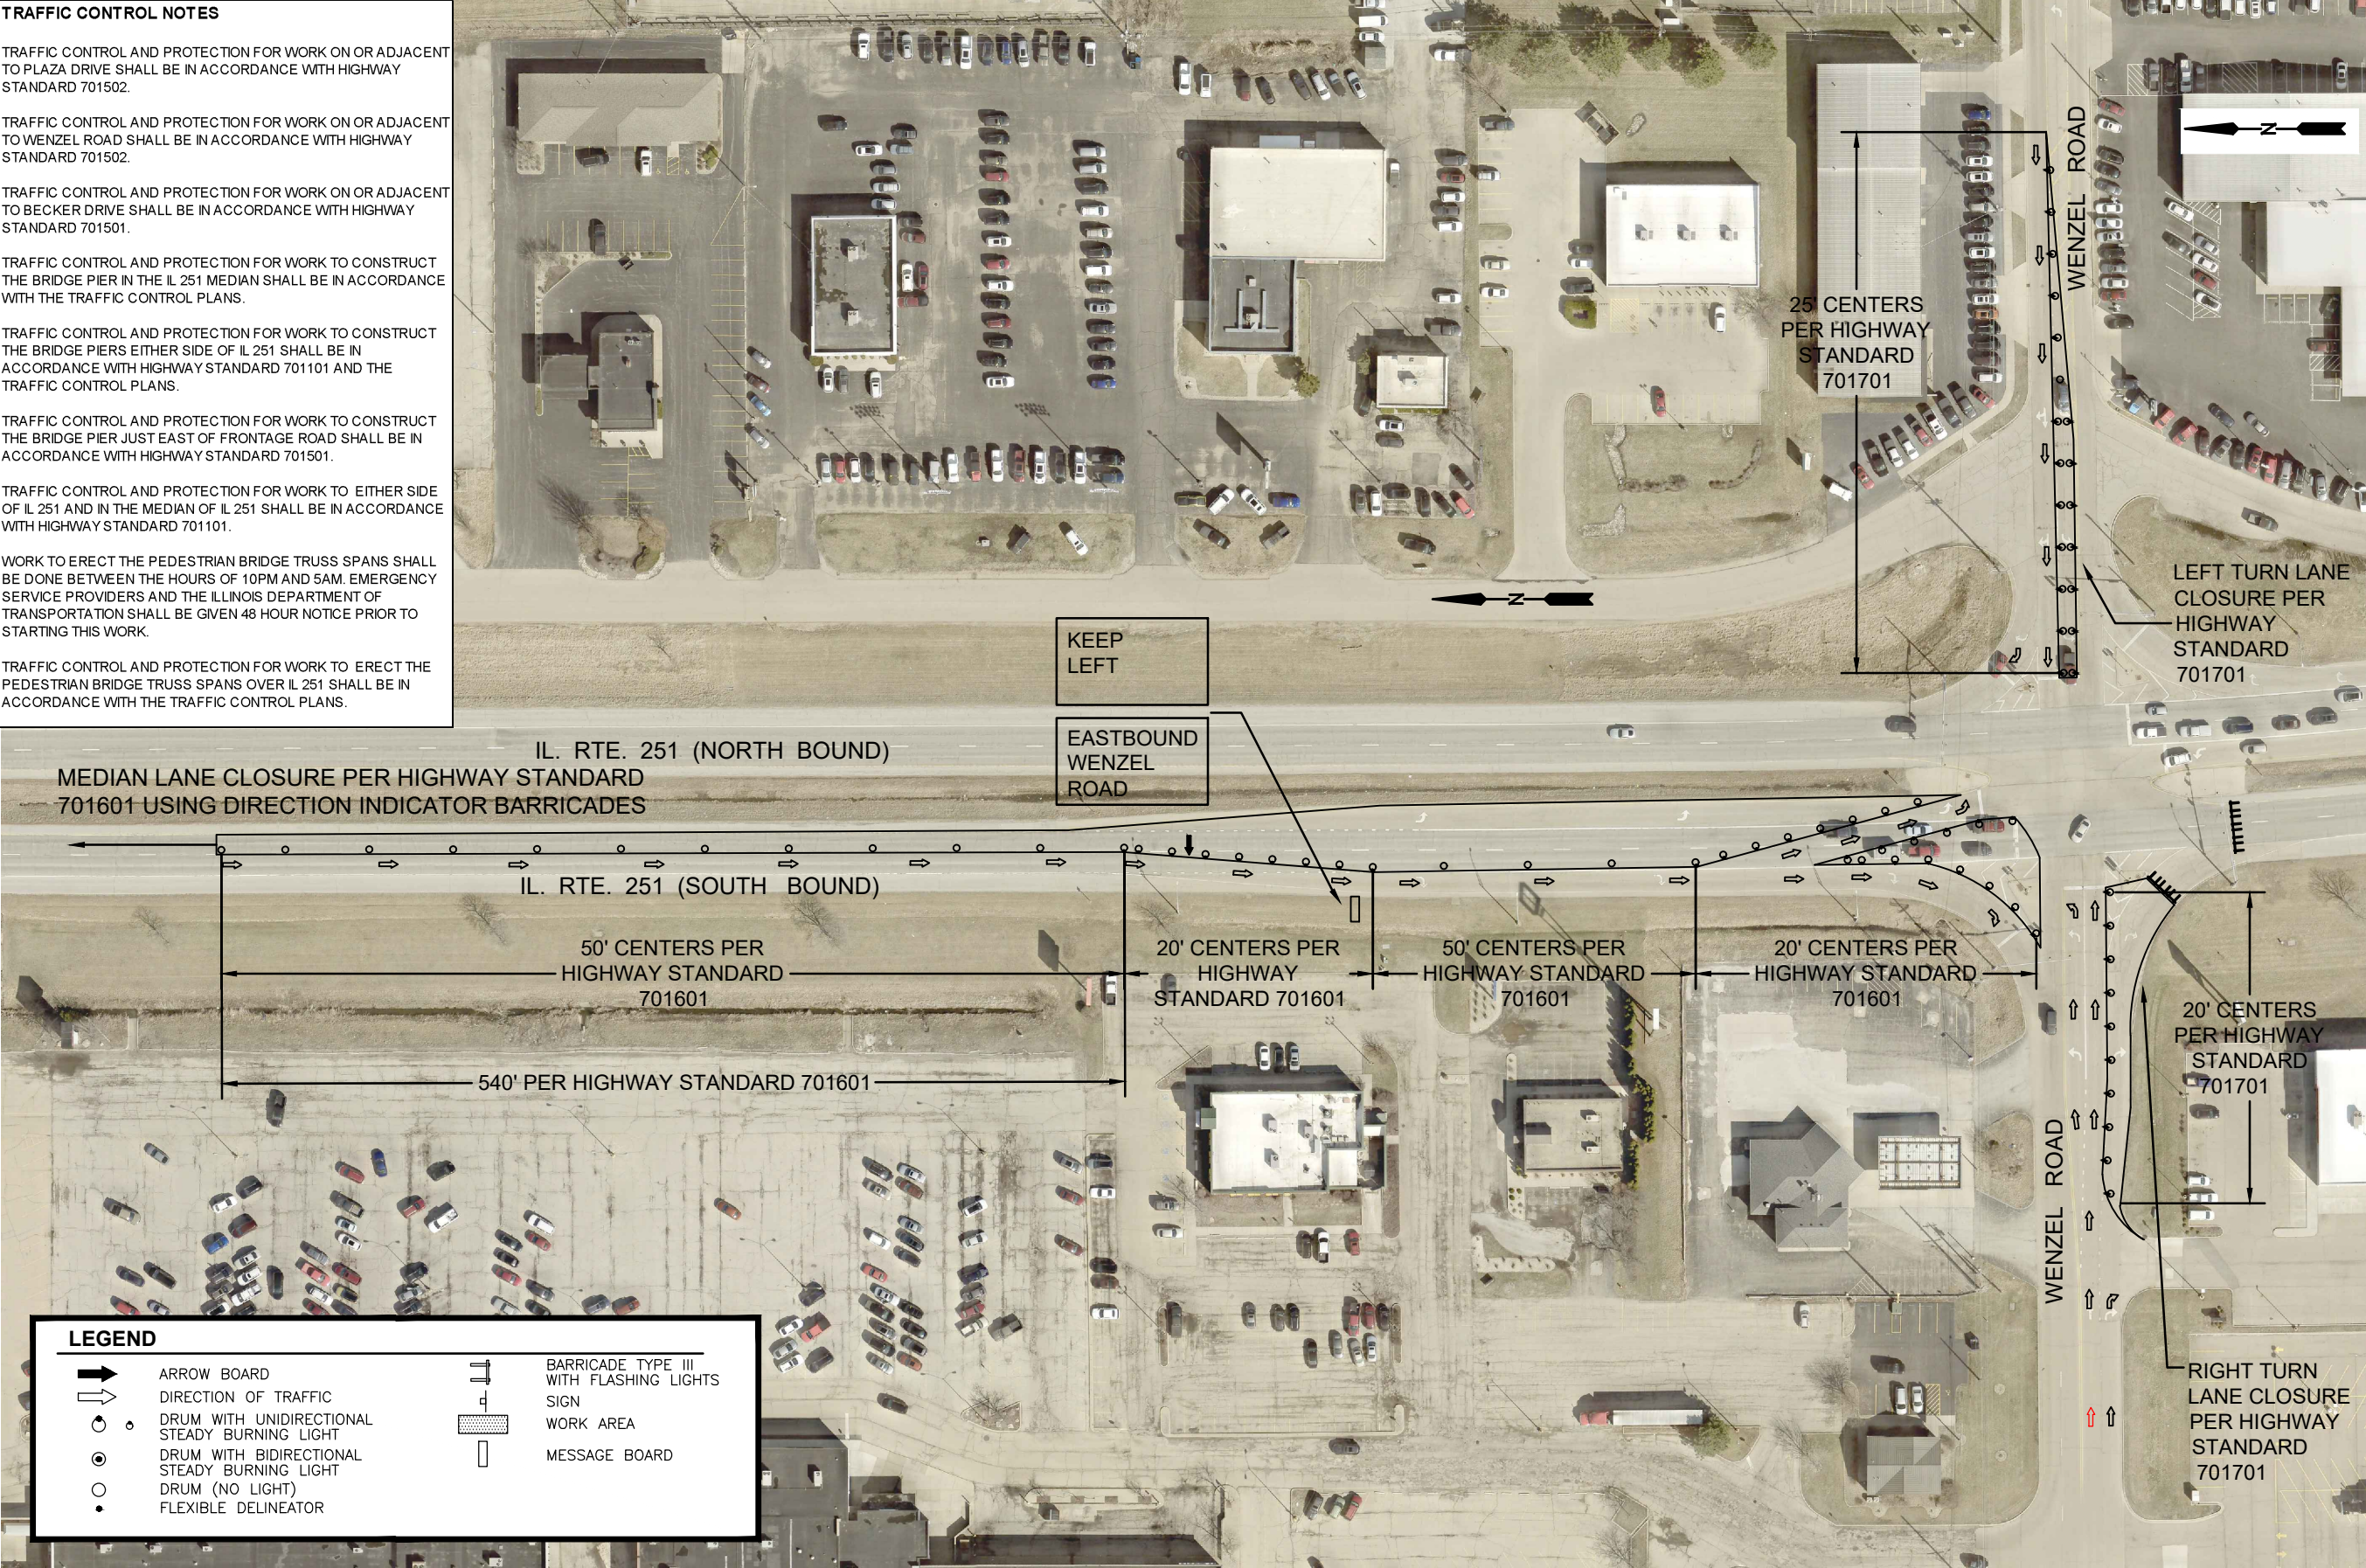

"CONTRACT NO. 87876"

DRAWN BY: CA	REVISIONS			
CHECKED BY: JKC	LEVEL	BY	DATE	DESCRIPTION
DATE: 06/2023				



PERU MORRIS
OTTAWA MENDOTA
ILLINOIS

PERU ITEP SHARED USE PATH PROJECT
CITY OF PERU, ILLINOIS

TRAFFIC CONTROL PLAN
SOUTHBOUND IL-251 AT WENZEL ROAD

CONSTRUCTION
PLANS

CURRENT AS OF: 12/20/2024	
SCALE: AS NOTED	SHEET 42
FILE NO.: 66437.00 Y-	OF 183

CHAMLIN & ASSOCIATES, INC. © 2022
Drawing Name: G:\Users\66437-00-Peru-Morris\046-TRAFFIC CONTROL PLAN.dwg Last Modified: Friday, December 20, 2024 2:14:49 PM Plotted On: Friday, December 20, 2024 2:58:08 PM by Jim Olinard



LEGEND

➡

ARROW BOARD

➡

DIRECTION OF TRAFFIC

⦿

DRUM WITH UNIDIRECTIONAL STEADY BURNING LIGHT

⦿

DRUM WITH BIDIRECTIONAL STEADY BURNING LIGHT

○

DRUM (NO LIGHT)

•

FLEXIBLE DELINEATOR

⦿

BARRICADE TYPE III WITH FLASHING LIGHTS SIGN

▨

WORK AREA

▭

MESSAGE BOARD

TRAFFIC CONTROL NOTES

TRAFFIC CONTROL AND PROTECTION FOR WORK ON OR ADJACENT TO PLAZA DRIVE SHALL BE IN ACCORDANCE WITH HIGHWAY STANDARD 701502.

TRAFFIC CONTROL AND PROTECTION FOR WORK ON OR ADJACENT TO WENZEL ROAD SHALL BE IN ACCORDANCE WITH HIGHWAY STANDARD 701502.

TRAFFIC CONTROL AND PROTECTION FOR WORK ON OR ADJACENT TO BECKER DRIVE SHALL BE IN ACCORDANCE WITH HIGHWAY STANDARD 701501.

TRAFFIC CONTROL AND PROTECTION FOR WORK TO CONSTRUCT THE BRIDGE PIER IN THE IL 251 MEDIAN SHALL BE IN ACCORDANCE WITH THE TRAFFIC CONTROL PLANS.

TRAFFIC CONTROL AND PROTECTION FOR WORK TO CONSTRUCT THE BRIDGE PIERS EITHER SIDE OF IL 251 SHALL BE IN ACCORDANCE WITH HIGHWAY STANDARD 701101 AND THE TRAFFIC CONTROL PLANS.

TRAFFIC CONTROL AND PROTECTION FOR WORK TO CONSTRUCT THE BRIDGE PIER JUST EAST OF FRONTAGE ROAD SHALL BE IN ACCORDANCE WITH HIGHWAY STANDARD 701501.

TRAFFIC CONTROL AND PROTECTION FOR WORK TO EITHER SIDE OF IL 251 AND IN THE MEDIAN OF IL 251 SHALL BE IN ACCORDANCE WITH HIGHWAY STANDARD 701101.

WORK TO ERECT THE PEDESTRIAN BRIDGE TRUSS SPANS SHALL BE DONE BETWEEN THE HOURS OF 10PM AND 5AM. EMERGENCY SERVICE PROVIDERS AND THE ILLINOIS DEPARTMENT OF TRANSPORTATION SHALL BE GIVEN 48 HOUR NOTICE PRIOR TO STARTING THIS WORK.

TRAFFIC CONTROL AND PROTECTION FOR WORK TO ERECT THE PEDESTRIAN BRIDGE TRUSS SPANS OVER IL 251 SHALL BE IN ACCORDANCE WITH THE TRAFFIC CONTROL PLANS.

DRAWN BY: CA	REVISIONS			
CHECKED BY: JKC	LEVEL	BY	DATE	DESCRIPTION
DATE: 06/2023				



PERU MORRIS
OTTAWA MENDOTA
ILLINOIS

PERU ITEP SHARED USE PATH PROJECT
CITY OF PERU, ILLINOIS

TRAFFIC CONTROL PLAN
NORTHBOUND IL-251 AT MIDTOWN ROAD

CONSTRUCTION
PLANS

CURRENT AS OF: 12/20/2024


SCALE: AS NOTED

FILE NO.: 66437.00 Y-

SHEET 43
OF 183

"CONTRACT NO. 87876"

CHAMLIN & ASSOCIATES, INC. © 2022
Drawing Name: G:\Users\66437-00-Peru-2022\ITP-Recreational Trail\CAD\042-046-TRAFFIC CONTROL PLAN.dwg Last Modified: Friday, December 20, 2024 2:14:49 PM Plotted On: Friday, December 20, 2024 2:59:56 PM by Jim Clinard

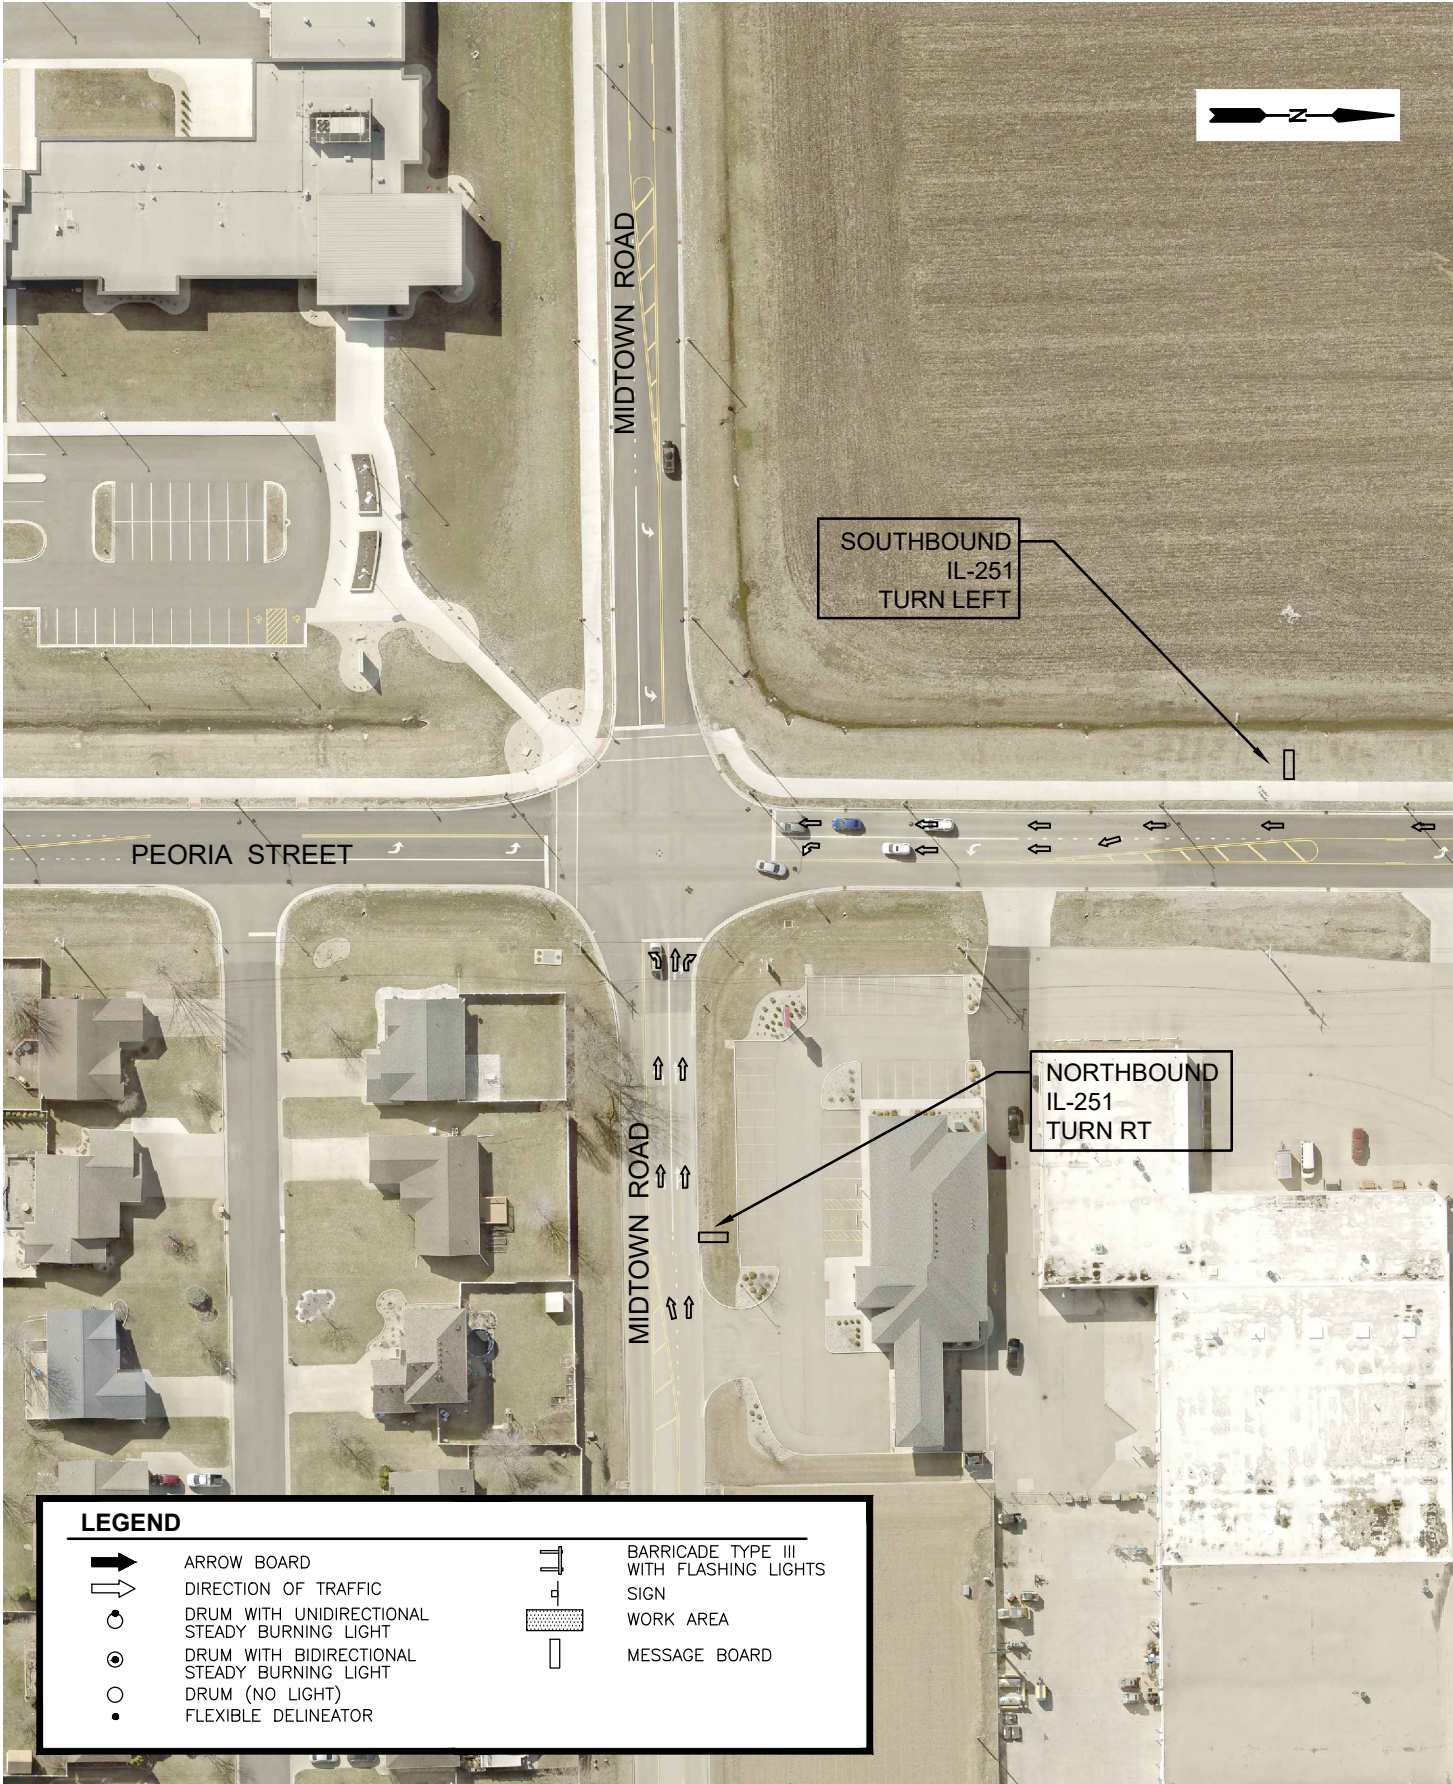

LEGEND

ARROW BOARD

DIRECTION OF TRAFFIC

DRUM WITH UNIDIRECTIONAL STEADY BURNING LIGHT

DRUM WITH BIDIRECTIONAL STEADY BURNING LIGHT

DRUM (NO LIGHT)


FLEXIBLE DELINEATOR

BARRICADE TYPE III WITH FLASHING LIGHTS

SIGN

WORK AREA

MESSAGE BOARD

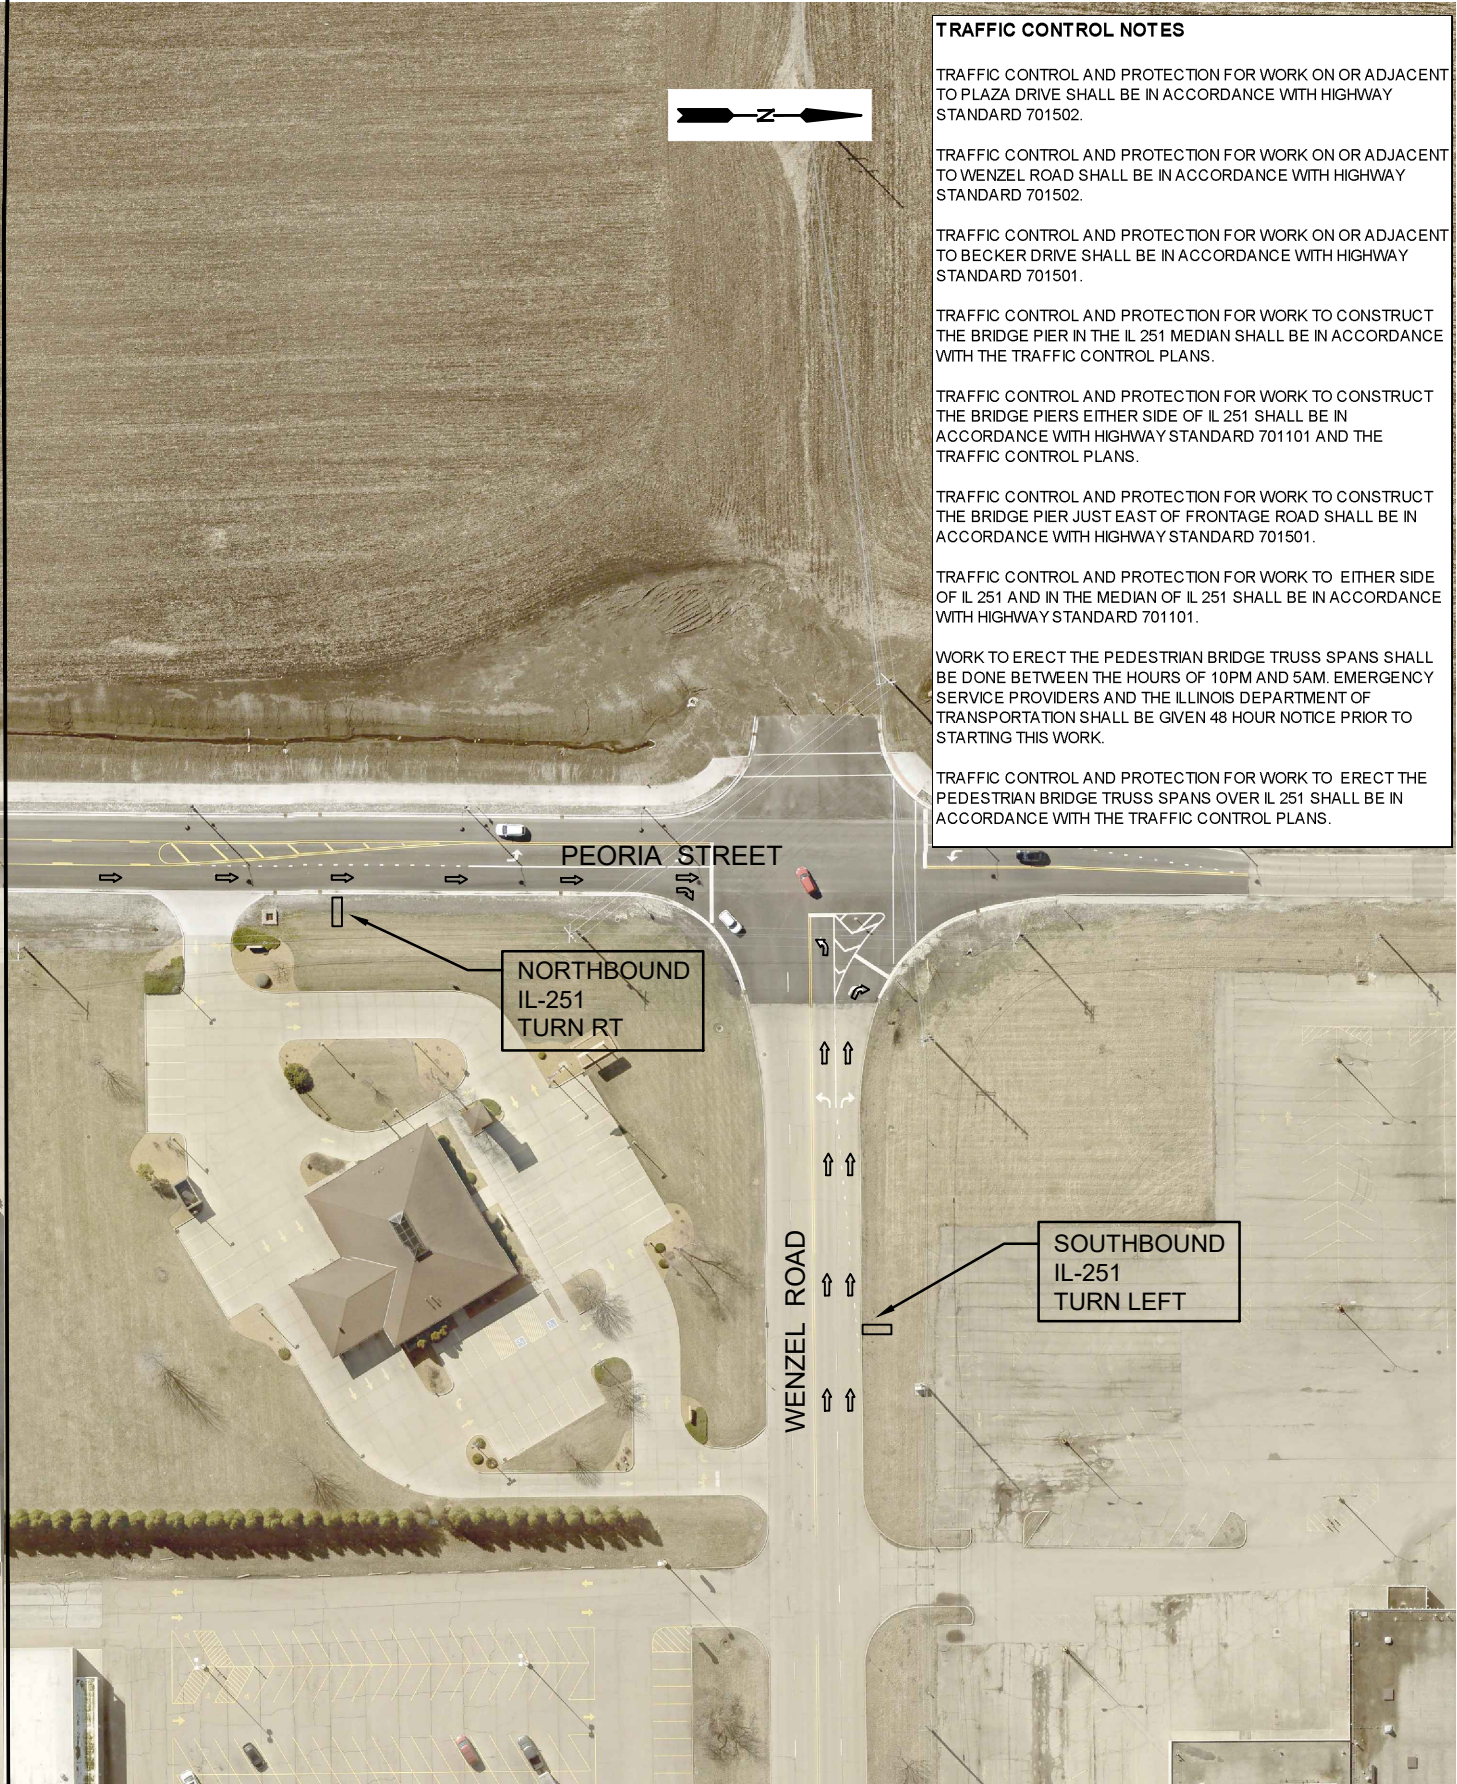

TRAFFIC CONTROL NOTES

TRAFFIC CONTROL AND PROTECTION FOR WORK ON OR ADJACENT TO PEORIA DRIVE SHALL BE IN ACCORDANCE WITH HIGHWAY STANDARD 701502.

TRAFFIC CONTROL AND PROTECTION FOR WORK ON OR ADJACENT TO WENZEL ROAD SHALL BE IN ACCORDANCE WITH HIGHWAY STANDARD 701502.

TRAFFIC CONTROL AND PROTECTION FOR WORK ON OR ADJACENT TO BECKER DRIVE SHALL BE IN ACCORDANCE WITH HIGHWAY STANDARD 701501.

TRAFFIC CONTROL AND PROTECTION FOR WORK TO CONSTRUCT THE BRIDGE PIER IN THE IL 251 MEDIAN SHALL BE IN ACCORDANCE WITH THE TRAFFIC CONTROL PLANS.

TRAFFIC CONTROL AND PROTECTION FOR WORK TO CONSTRUCT THE BRIDGE PIERS EITHER SIDE OF IL 251 SHALL BE IN ACCORDANCE WITH HIGHWAY STANDARD 701101 AND THE TRAFFIC CONTROL PLANS.

TRAFFIC CONTROL AND PROTECTION FOR WORK TO CONSTRUCT THE BRIDGE PIER JUST EAST OF FRONTAGE ROAD SHALL BE IN ACCORDANCE WITH HIGHWAY STANDARD 701501.

TRAFFIC CONTROL AND PROTECTION FOR WORK TO EITHER SIDE OF IL 251 AND IN THE MEDIAN OF IL 251 SHALL BE IN ACCORDANCE WITH HIGHWAY STANDARD 701101.

WORK TO ERECT THE PEDESTRIAN BRIDGE TRUSS SPANS SHALL BE DONE BETWEEN THE HOURS OF 10PM AND 5AM. EMERGENCY SERVICE PROVIDERS AND THE ILLINOIS DEPARTMENT OF TRANSPORTATION SHALL BE GIVEN 48 HOUR NOTICE PRIOR TO STARTING THIS WORK.

TRAFFIC CONTROL AND PROTECTION FOR WORK TO ERECT THE PEDESTRIAN BRIDGE TRUSS SPANS OVER IL 251 SHALL BE IN ACCORDANCE WITH THE TRAFFIC CONTROL PLANS.

DRAWN BY: CA					REVISIONS
CHECKED BY: JKC	LEVEL	BY	DATE		DESCRIPTION
DATE: 06/2023					

PERU MORRIS
OTTAWA MENDOTA
ILLINOIS

PERU ITP SHARED USE PATH PROJECT
CITY OF PERU, ILLINOIS

TRAFFIC CONTROL PLAN
MIDTOWN ROAD AT PEORIA STREET
PEORIA STREET AT WENZEL ROAD

CONSTRUCTION PLANS

CURRENT AS OF: 12/20/2024


SCALE: AS NOTED

FILE NO.: 66437.00 Y-

SHEET 44

OF 183

CHAMLIN & ASSOCIATES, INC. © 2023
Drawing Name: G:\Users\66437-00-Peru-2022\ITP-Recreational Trail\CAD\044A-TRAFFIC CONTROL.dwg Last Modified: Thursday, January 16, 2025 8:35:32 AM Plotted On: Thursday, January 16, 2025 8:35:56 AM by Jim Glindard

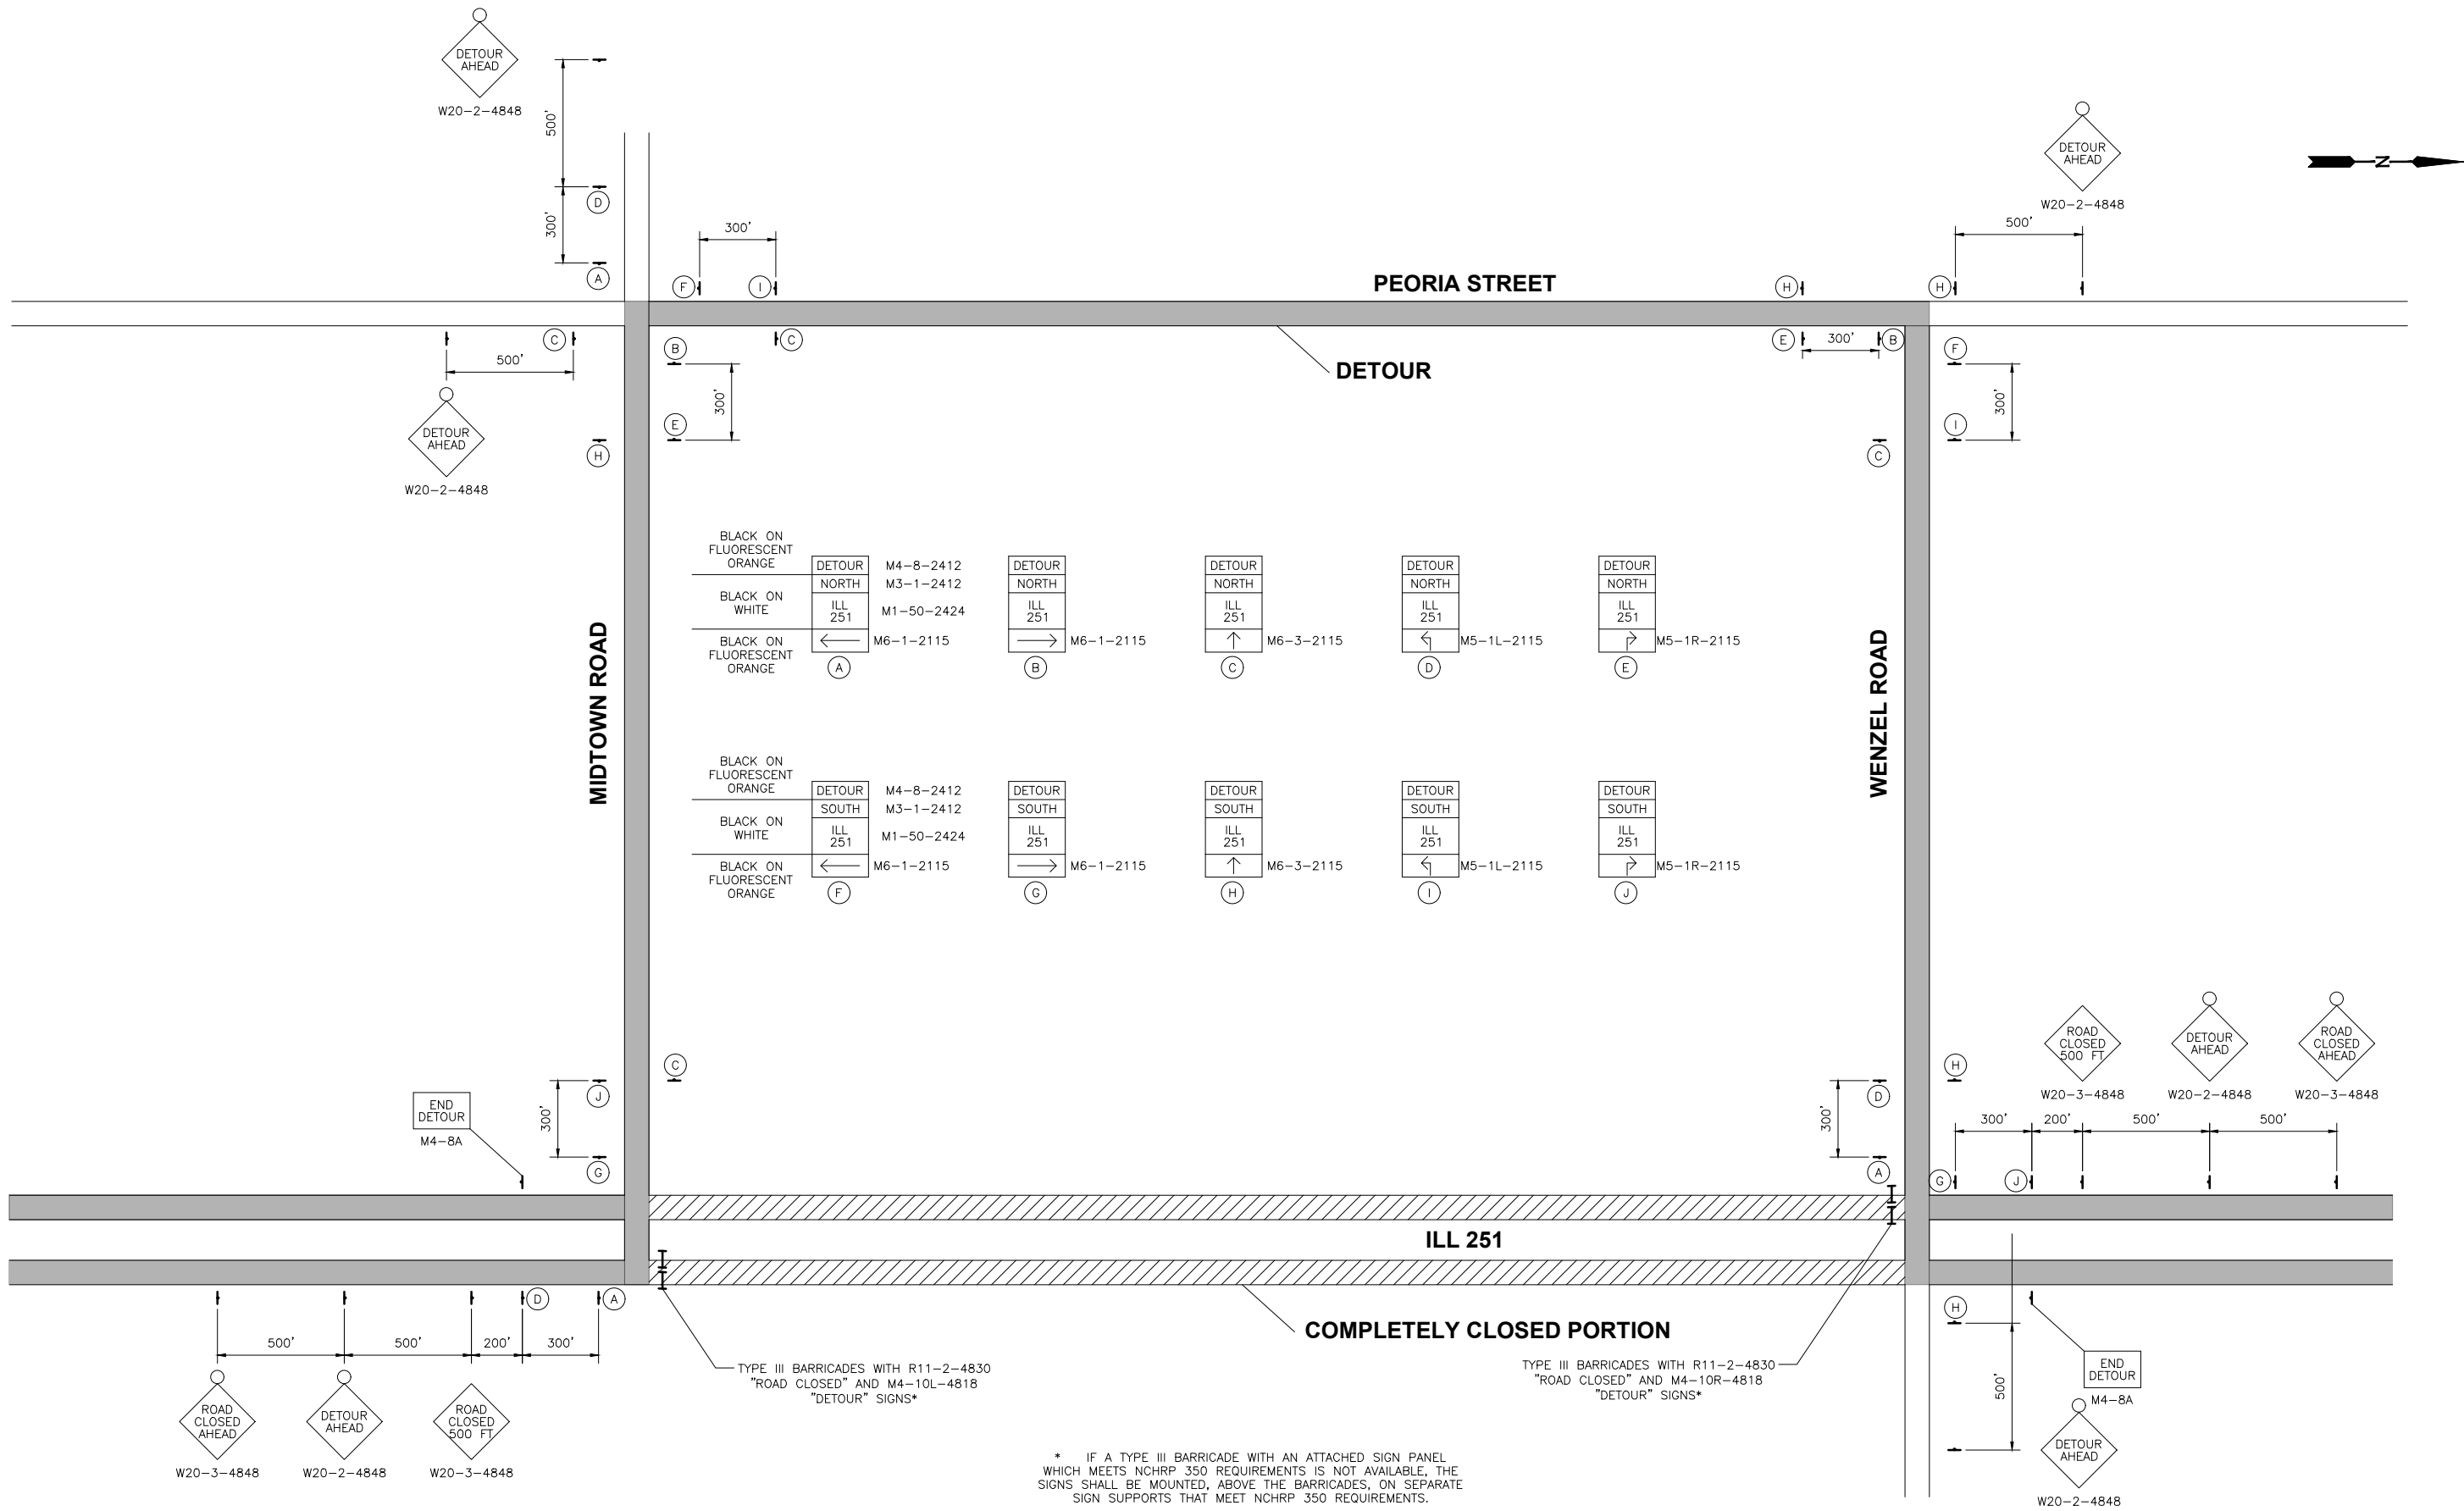

* IF A TYPE III BARRICADE WITH AN ATTACHED SIGN PANEL WHICH MEETS NCHRP 350 REQUIREMENTS IS NOT AVAILABLE, THE SIGNS SHALL BE MOUNTED, ABOVE THE BARRICADES, ON SEPARATE SIGN SUPPORTS THAT MEET NCHRP 350 REQUIREMENTS.

DETOUR SIGNS SHALL REMAIN COVERED UNTIL NEEDED.

DRAWN BY: DS	REVISIONS			
CHECKED BY: JKC	LEVEL	BY	DATE	DESCRIPTION
DATE: 01/2025				



PERU MORRIS
OTTAWA MENDOTA
ILLINOIS



PERU ITP SHARED USE PATH PROJECT
SECTION 23-00073-00-BT
LASALLE COUNTY

TRAFFIC CONTROL PLAN
DETOUR SIGNS

CONSTRUCTION
PLANS

CURRENT AS OF: 01/15/2025	
SCALE: AS NOTED	SHEET 44A
FILE NO.: 66437.00 Y-	OF 183

CHAMLIN & ASSOCIATES, INC. © 2022
Drawing Name: G:\Users\G6437-00-Peru-2022\ITP-Peru-2022\ITP-Recreational Trail\CAD\042-046-TRAFFIC CONTROL PLAN.dwg Last Modified: Friday, December 20, 2024 9:10:01 PM Plotted On: Friday, December 20, 2024 9:23:26 PM by Jim Clinard

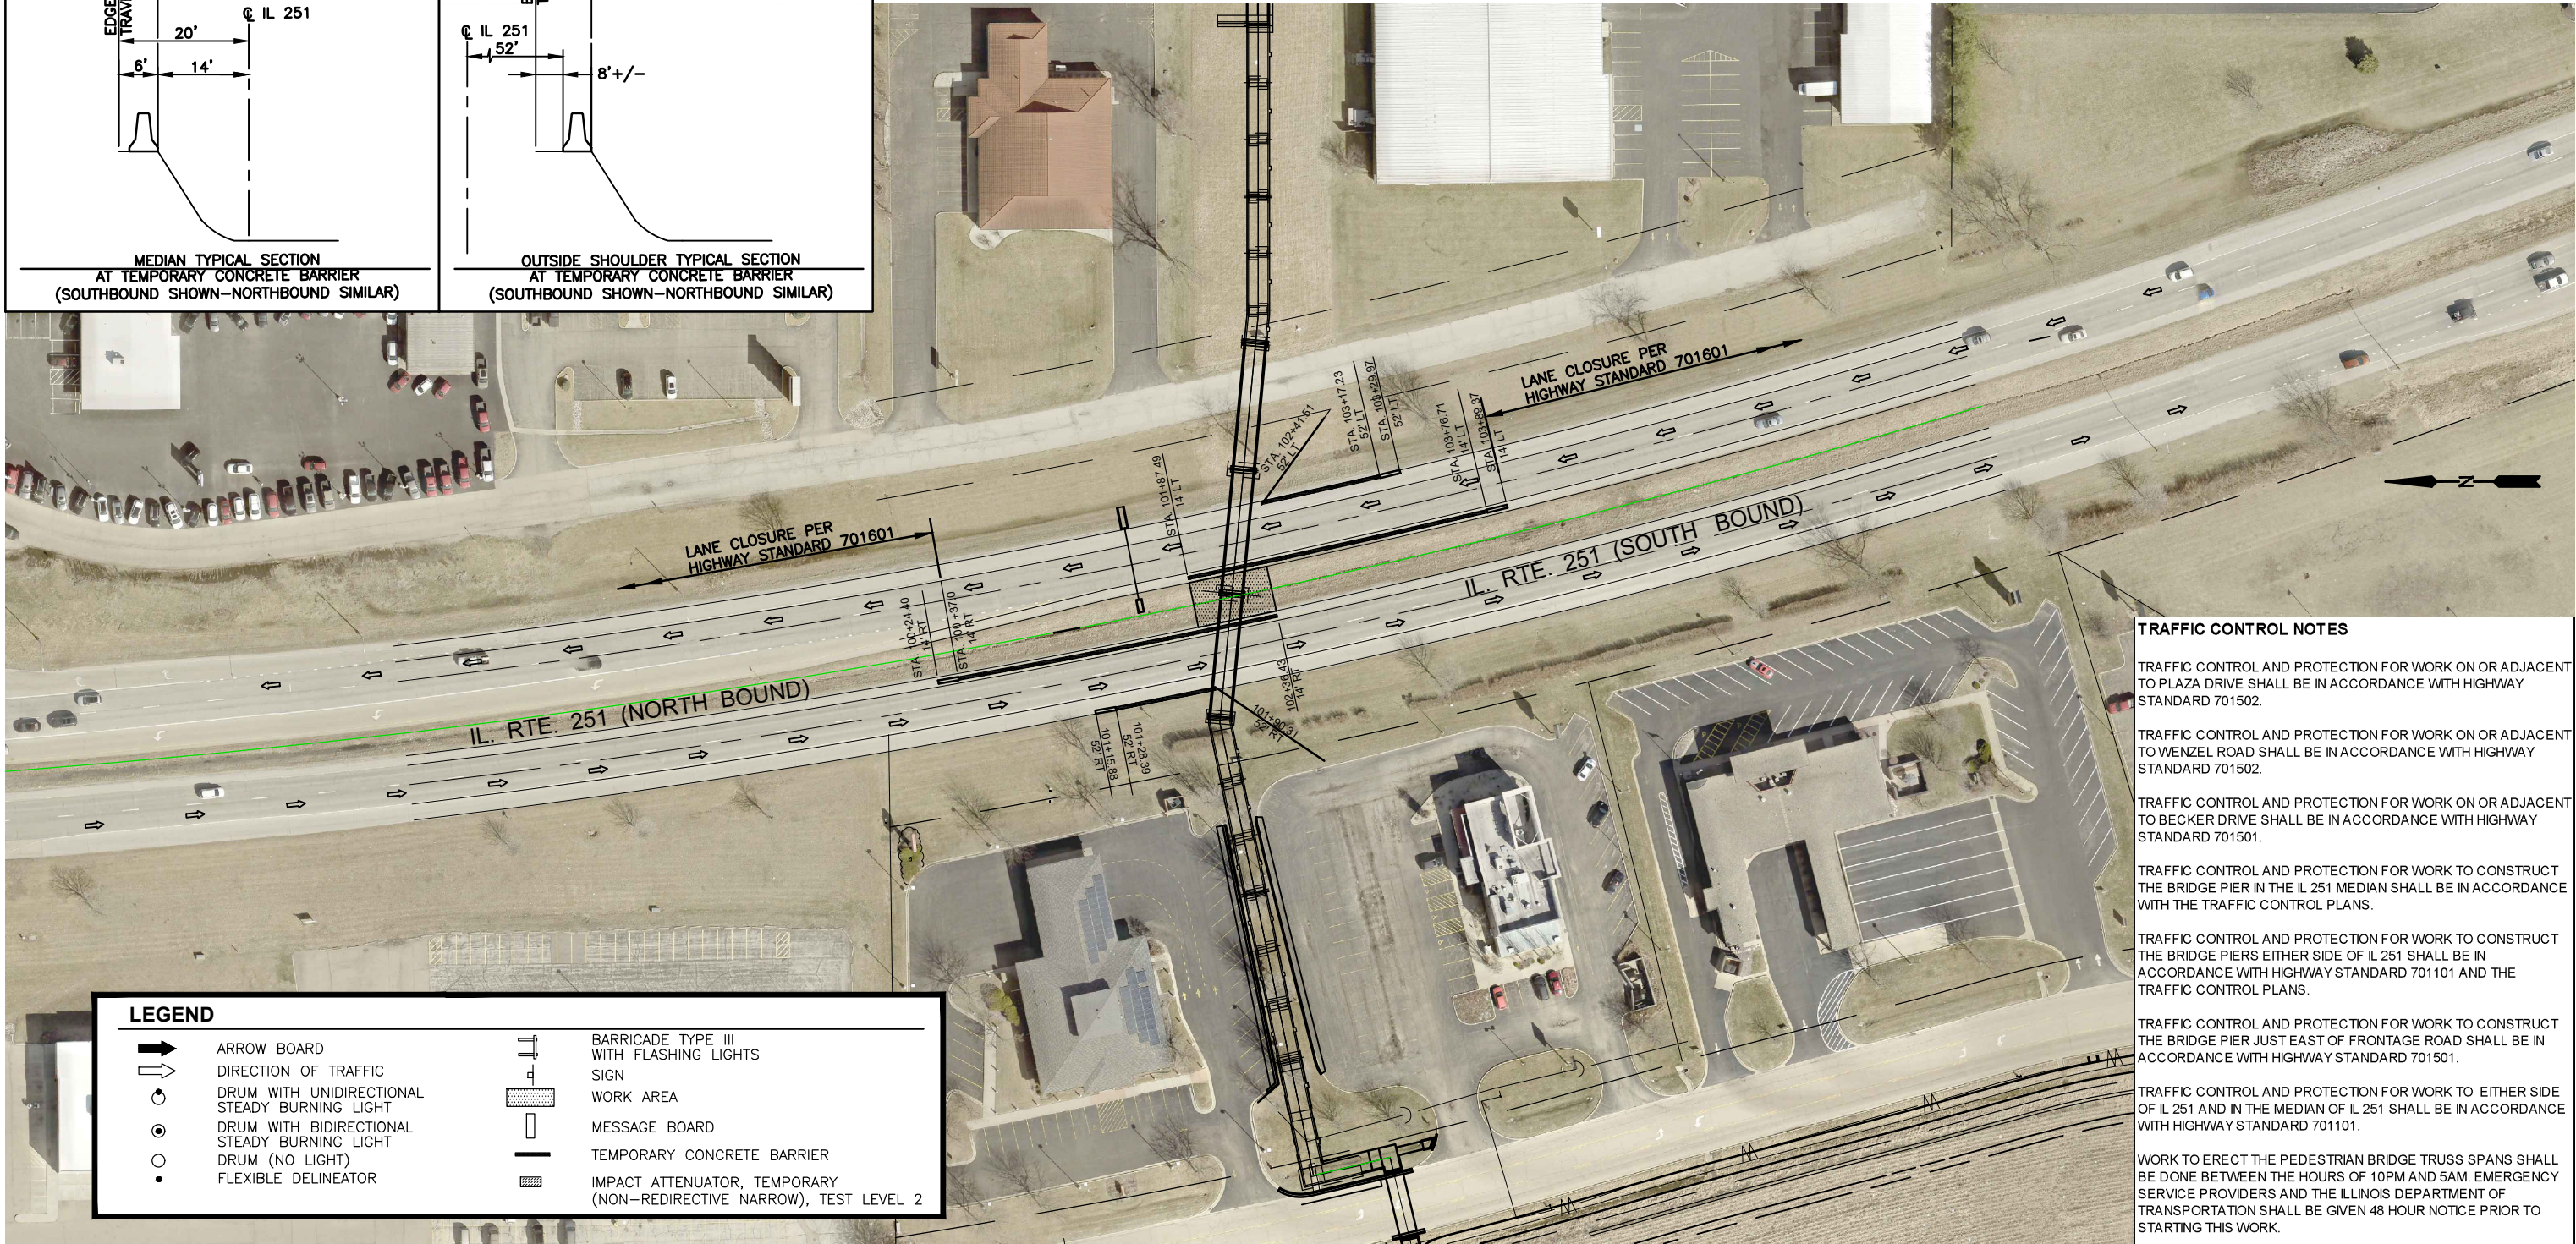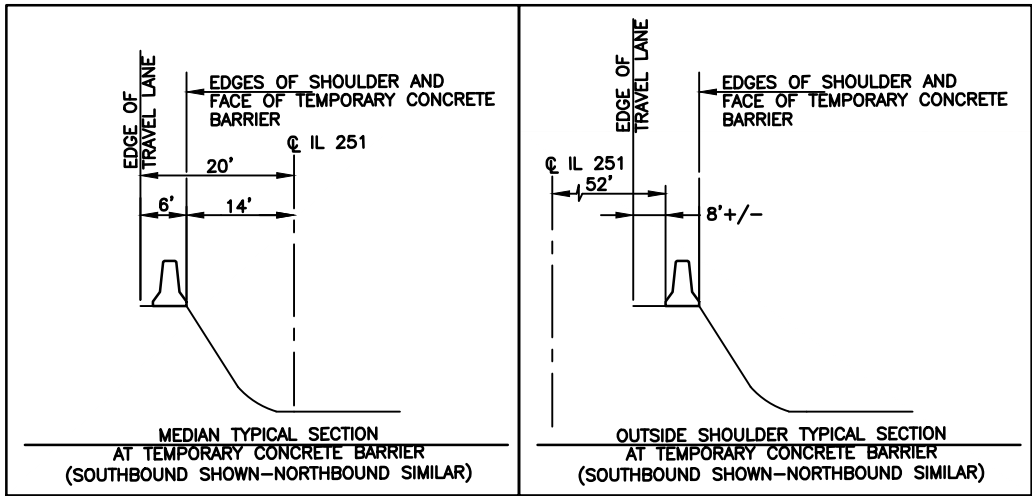

TRAFFIC CONTROL NOTES

TRAFFIC CONTROL AND PROTECTION FOR WORK ON OR ADJACENT TO PLAZA DRIVE SHALL BE IN ACCORDANCE WITH HIGHWAY STANDARD 701502.

TRAFFIC CONTROL AND PROTECTION FOR WORK ON OR ADJACENT TO WENZEL ROAD SHALL BE IN ACCORDANCE WITH HIGHWAY STANDARD 701502.

TRAFFIC CONTROL AND PROTECTION FOR WORK ON OR ADJACENT TO BECKER DRIVE SHALL BE IN ACCORDANCE WITH HIGHWAY STANDARD 701501.

TRAFFIC CONTROL AND PROTECTION FOR WORK TO CONSTRUCT THE BRIDGE PIER IN THE IL 251 MEDIAN SHALL BE IN ACCORDANCE WITH THE TRAFFIC CONTROL PLANS.

TRAFFIC CONTROL AND PROTECTION FOR WORK TO CONSTRUCT THE BRIDGE PIERS EITHER SIDE OF IL 251 SHALL BE IN ACCORDANCE WITH HIGHWAY STANDARD 701101 AND THE TRAFFIC CONTROL PLANS.

TRAFFIC CONTROL AND PROTECTION FOR WORK TO CONSTRUCT THE BRIDGE PIER JUST EAST OF FRONTAGE ROAD SHALL BE IN ACCORDANCE WITH HIGHWAY STANDARD 701501.

TRAFFIC CONTROL AND PROTECTION FOR WORK TO EITHER SIDE OF IL 251 AND IN THE MEDIAN OF IL 251 SHALL BE IN ACCORDANCE WITH HIGHWAY STANDARD 701101.

WORK TO ERECT THE PEDESTRIAN BRIDGE TRUSS SPANS SHALL BE DONE BETWEEN THE HOURS OF 10PM AND 5AM. EMERGENCY SERVICE PROVIDERS AND THE ILLINOIS DEPARTMENT OF TRANSPORTATION SHALL BE GIVEN 48 HOUR NOTICE PRIOR TO STARTING THIS WORK.

TRAFFIC CONTROL AND PROTECTION FOR WORK TO ERECT THE PEDESTRIAN BRIDGE TRUSS SPANS OVER IL 251 SHALL BE IN ACCORDANCE WITH THE TRAFFIC CONTROL PLANS.

TRAFFIC CONTROL SHOWN ON THIS SHEET SHALL BE IN PLACE TO CONSTRUCT THE MEDIAN AND IMMEDIATELY ADJACENT BRIDGE PIERS

"CONTRACT NO. 87876"

DRAWN BY: CA	LEVEL	BY	DATE	REVISIONS	DESCRIPTION
CHECKED BY: JKC					
DATE: 06/2023					



PERU MORRIS
OTTAWA MENDOTA
ILLINOIS


PERU ITEP SHARED USE PATH PROJECT
CITY OF PERU, ILLINOIS

TRAFFIC CONTROL PLAN
IL. ROUTE 251


CONSTRUCTION
PLANS

CURRENT AS OF: 12/20/2024	
SCALE: AS NOTED	SHEET 45
FILE NO.: 66437.00 Y-	OF 183

CHAMLIN & ASSOCIATES, INC. © 2023
Drawing Name: G:\Users\G66437-00-Peru-2022\ITEP-Recreational Trail\CAD\046-EROS-PATHWAY-10-20-24.dwg Plotted On: Thursday, December 19, 2024 8:31:05 AM by Josh Washkowiak
Last Modified: Tuesday, December 17, 2024 3:45:52 PM

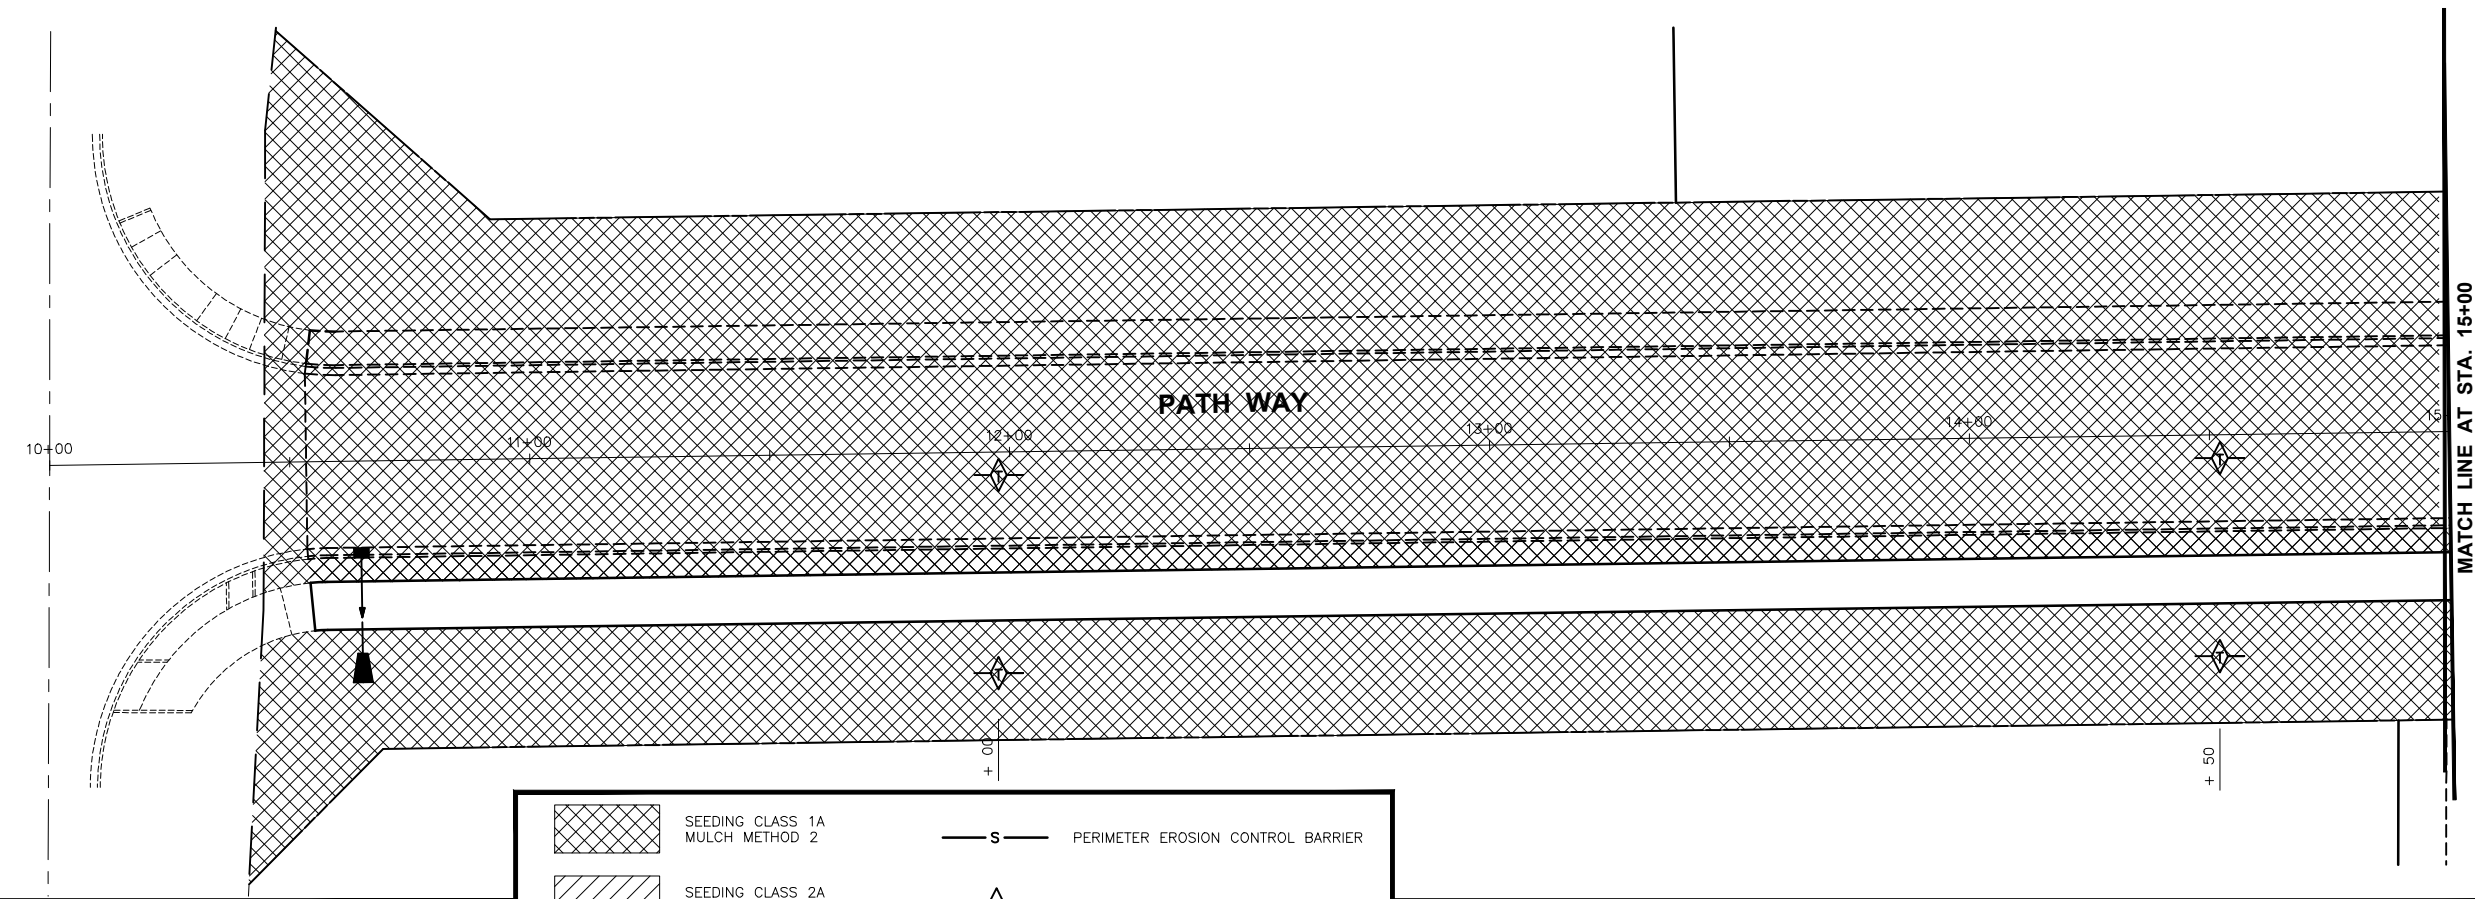

	SEEDING CLASS 1A MULCH METHOD 2		PERIMETER EROSION CONTROL BARRIER
	SEEDING CLASS 2A MULCH METHOD 2		TEMPORARY DITCH CHECK
	SOD		INLET AND PIPE PROTECTION

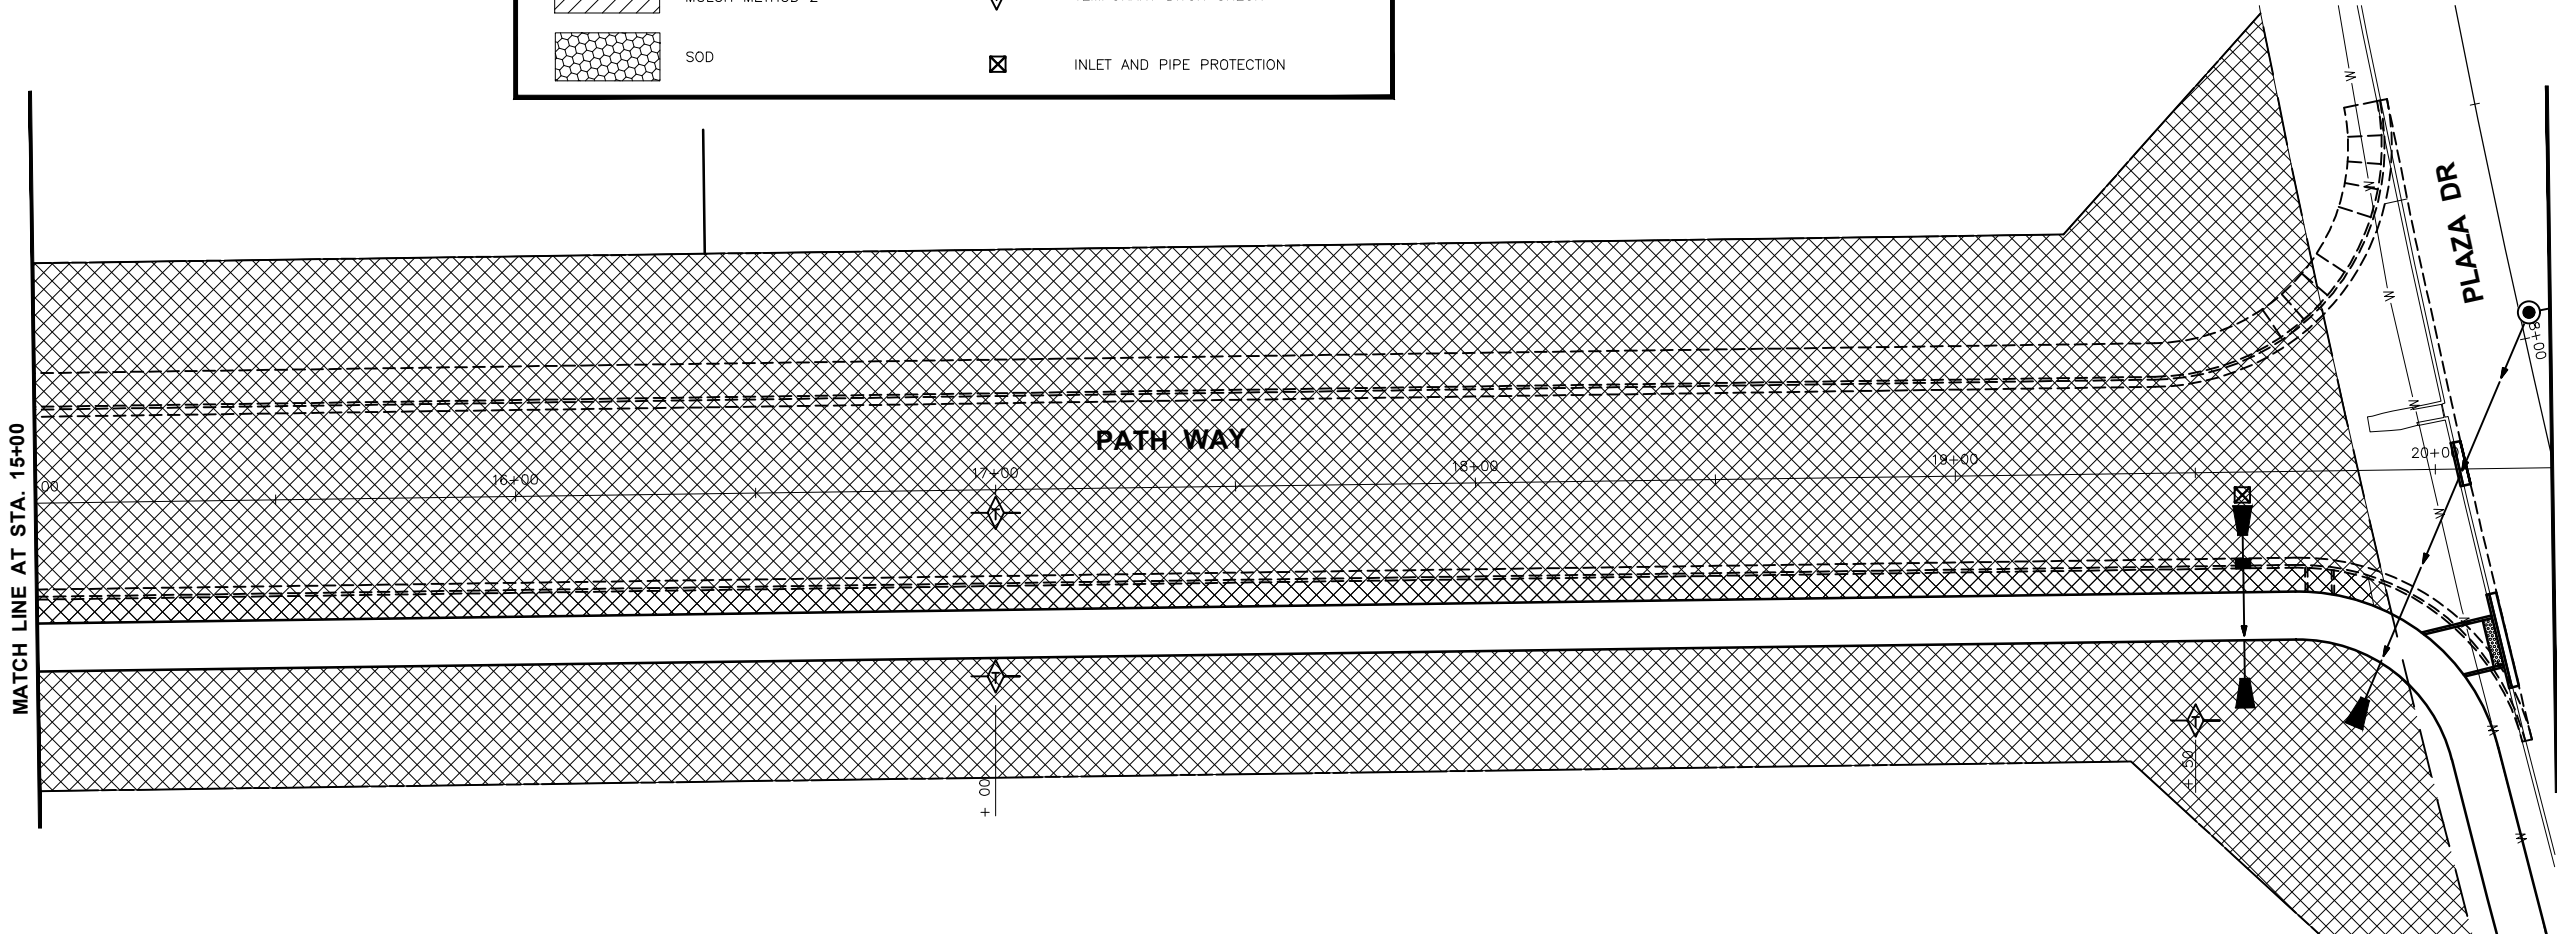

"CONTRACT NO. 87876"

DRAWN BY: FDAP	LEVEL	BY	DATE	REVISIONS	DESCRIPTION
CHECKED BY: JKC					
DATE: 08/2023					





PERU MORRIS
OTTAWA MENDOTA
ILLINOIS


PERU ITEP SHARED USE PATH PROJECT
SECTION 23-00073-00-BT
LASALLE COUNTY

EROSION CONTROL PLAN
PATH WAY STA. 10+00 TO STA. 20+24

CONSTRUCTION
PLANS

CURRENT AS OF: 12/20/2024	
SCALE: AS NOTED	SHEET 46
FILE NO.: 66437.00 Y-	OF 183

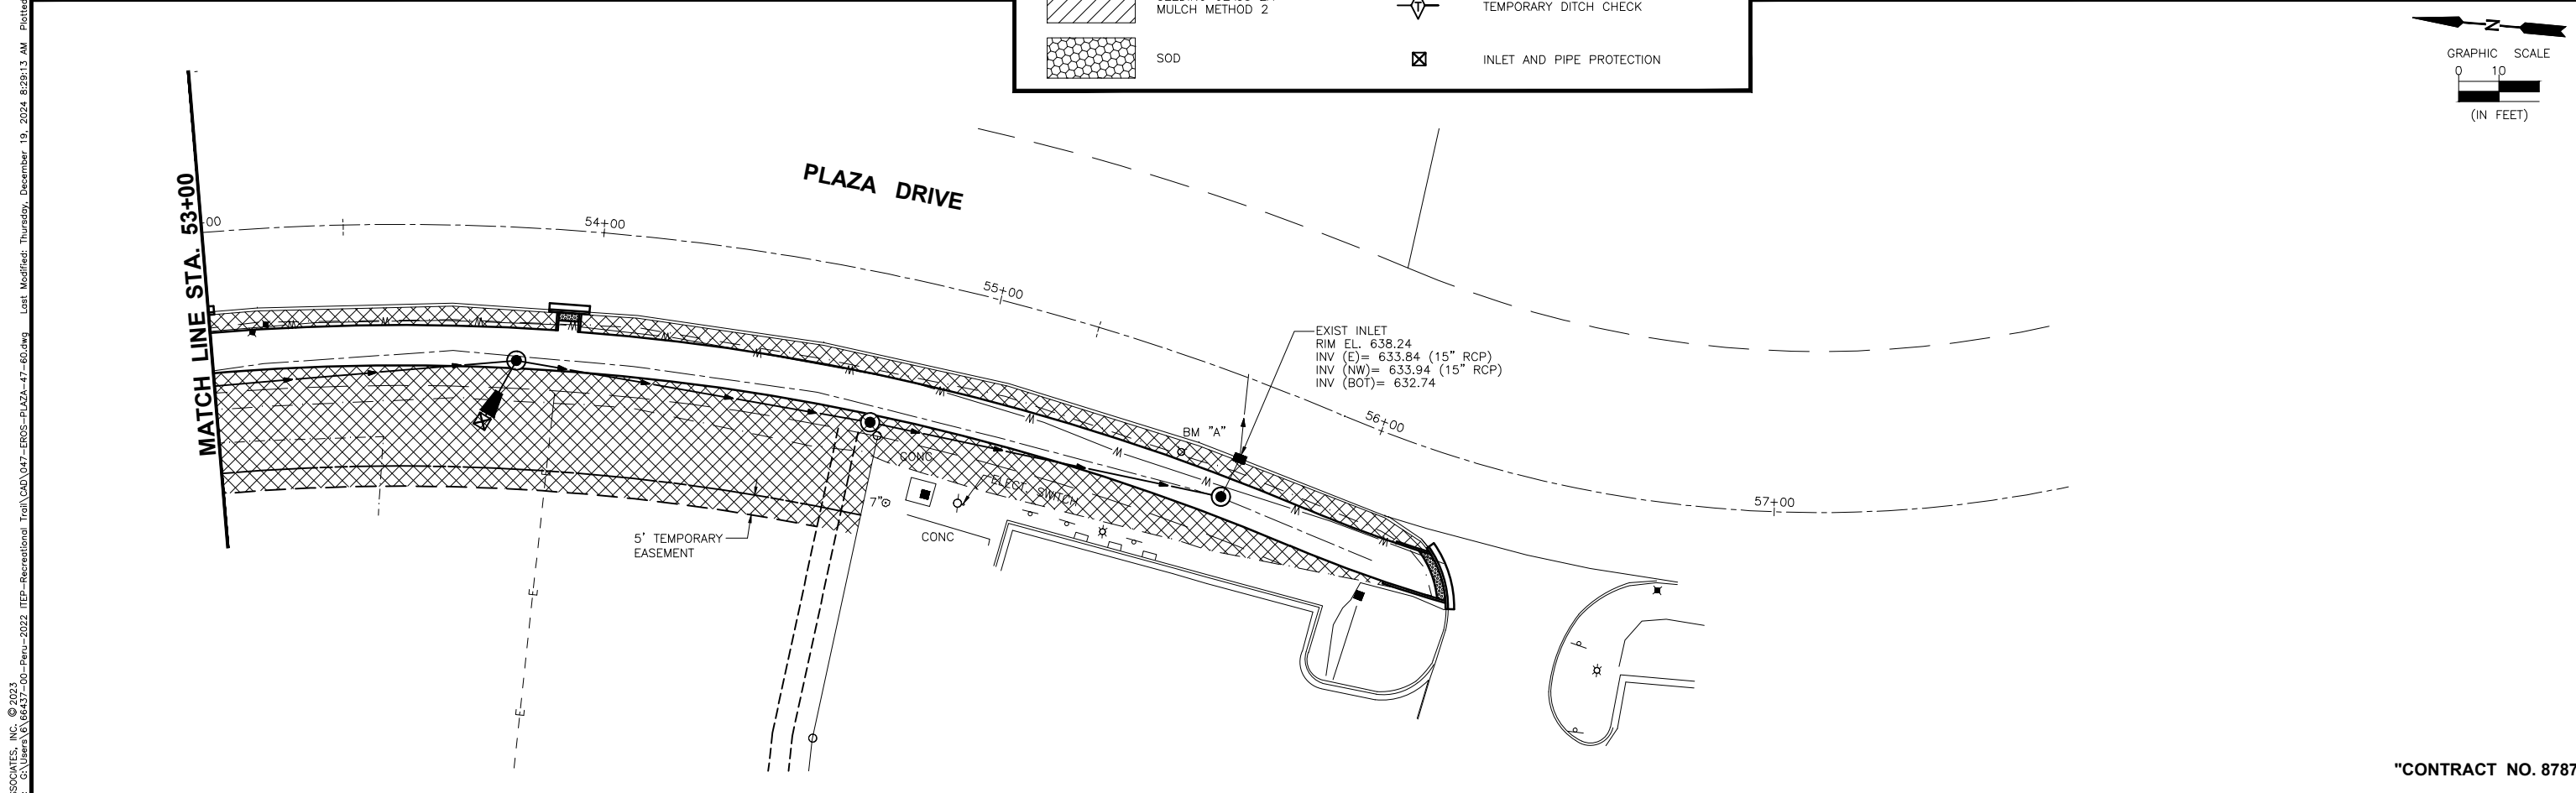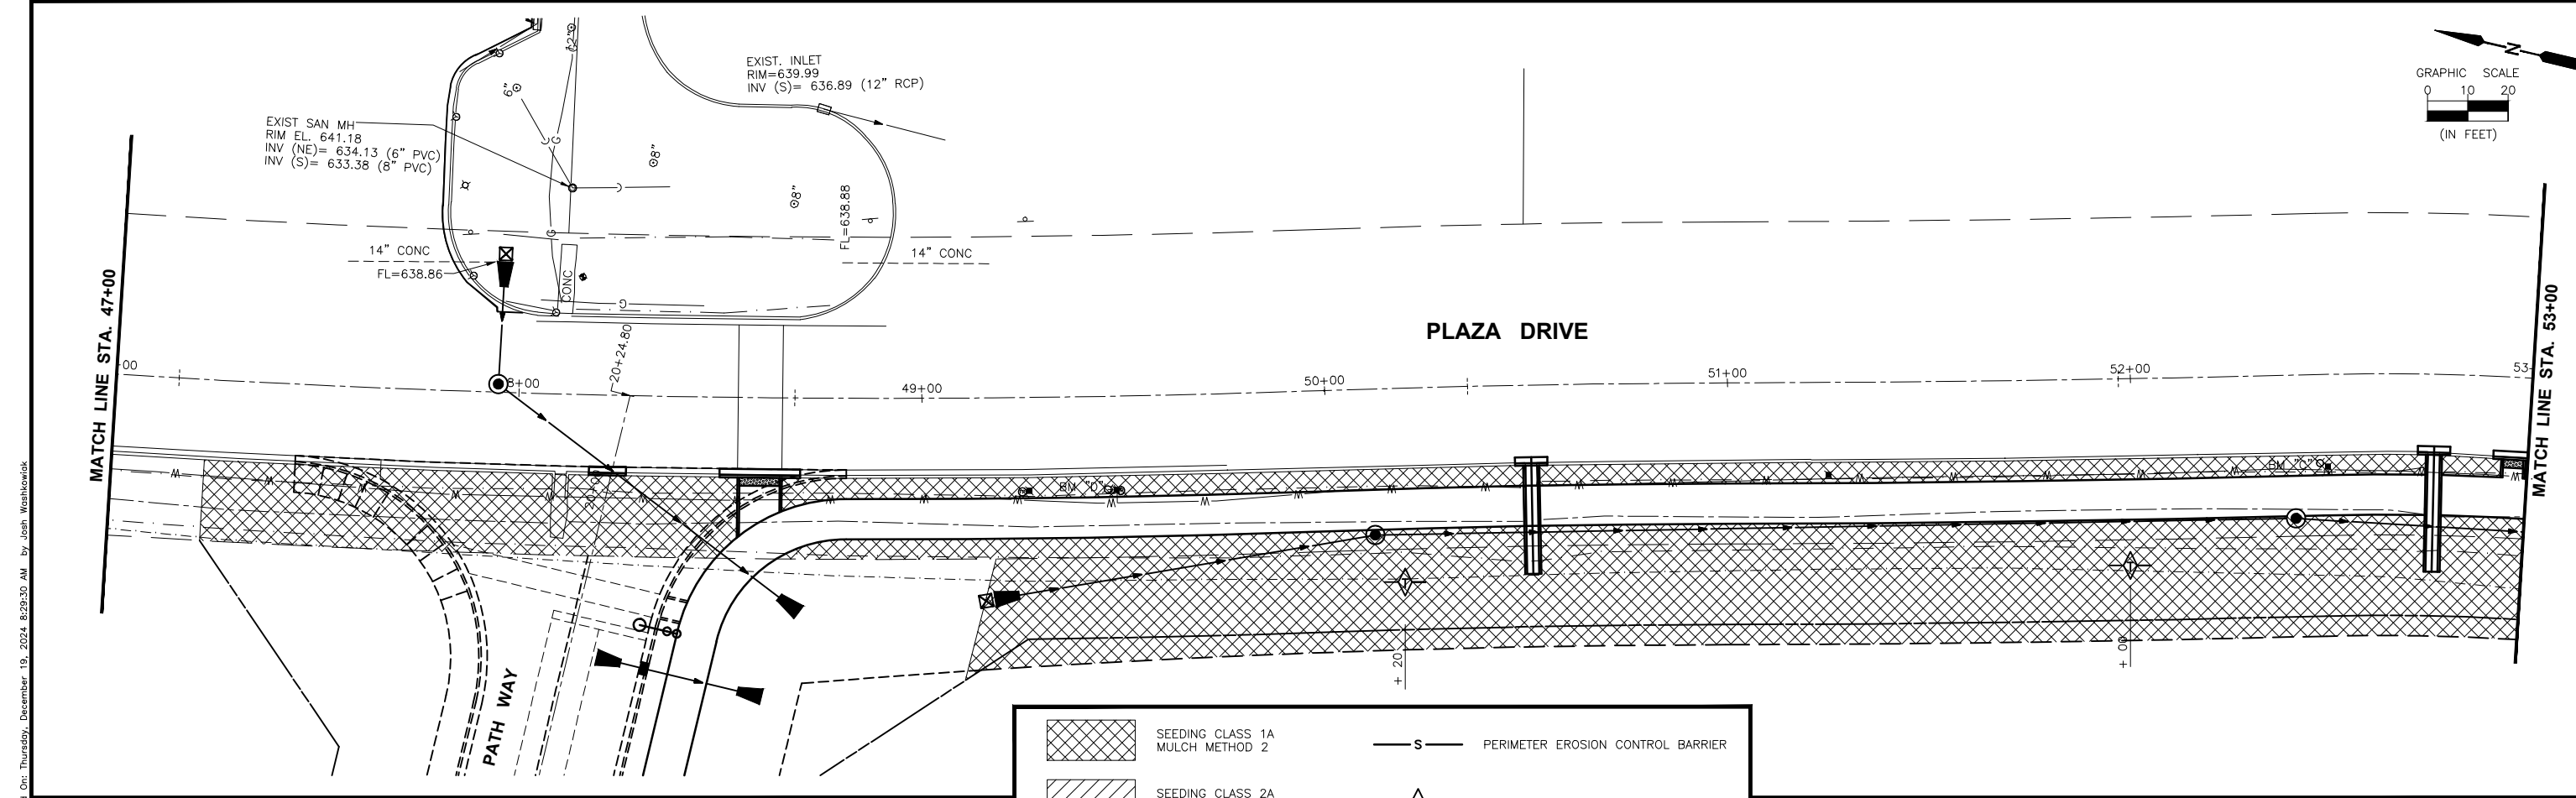

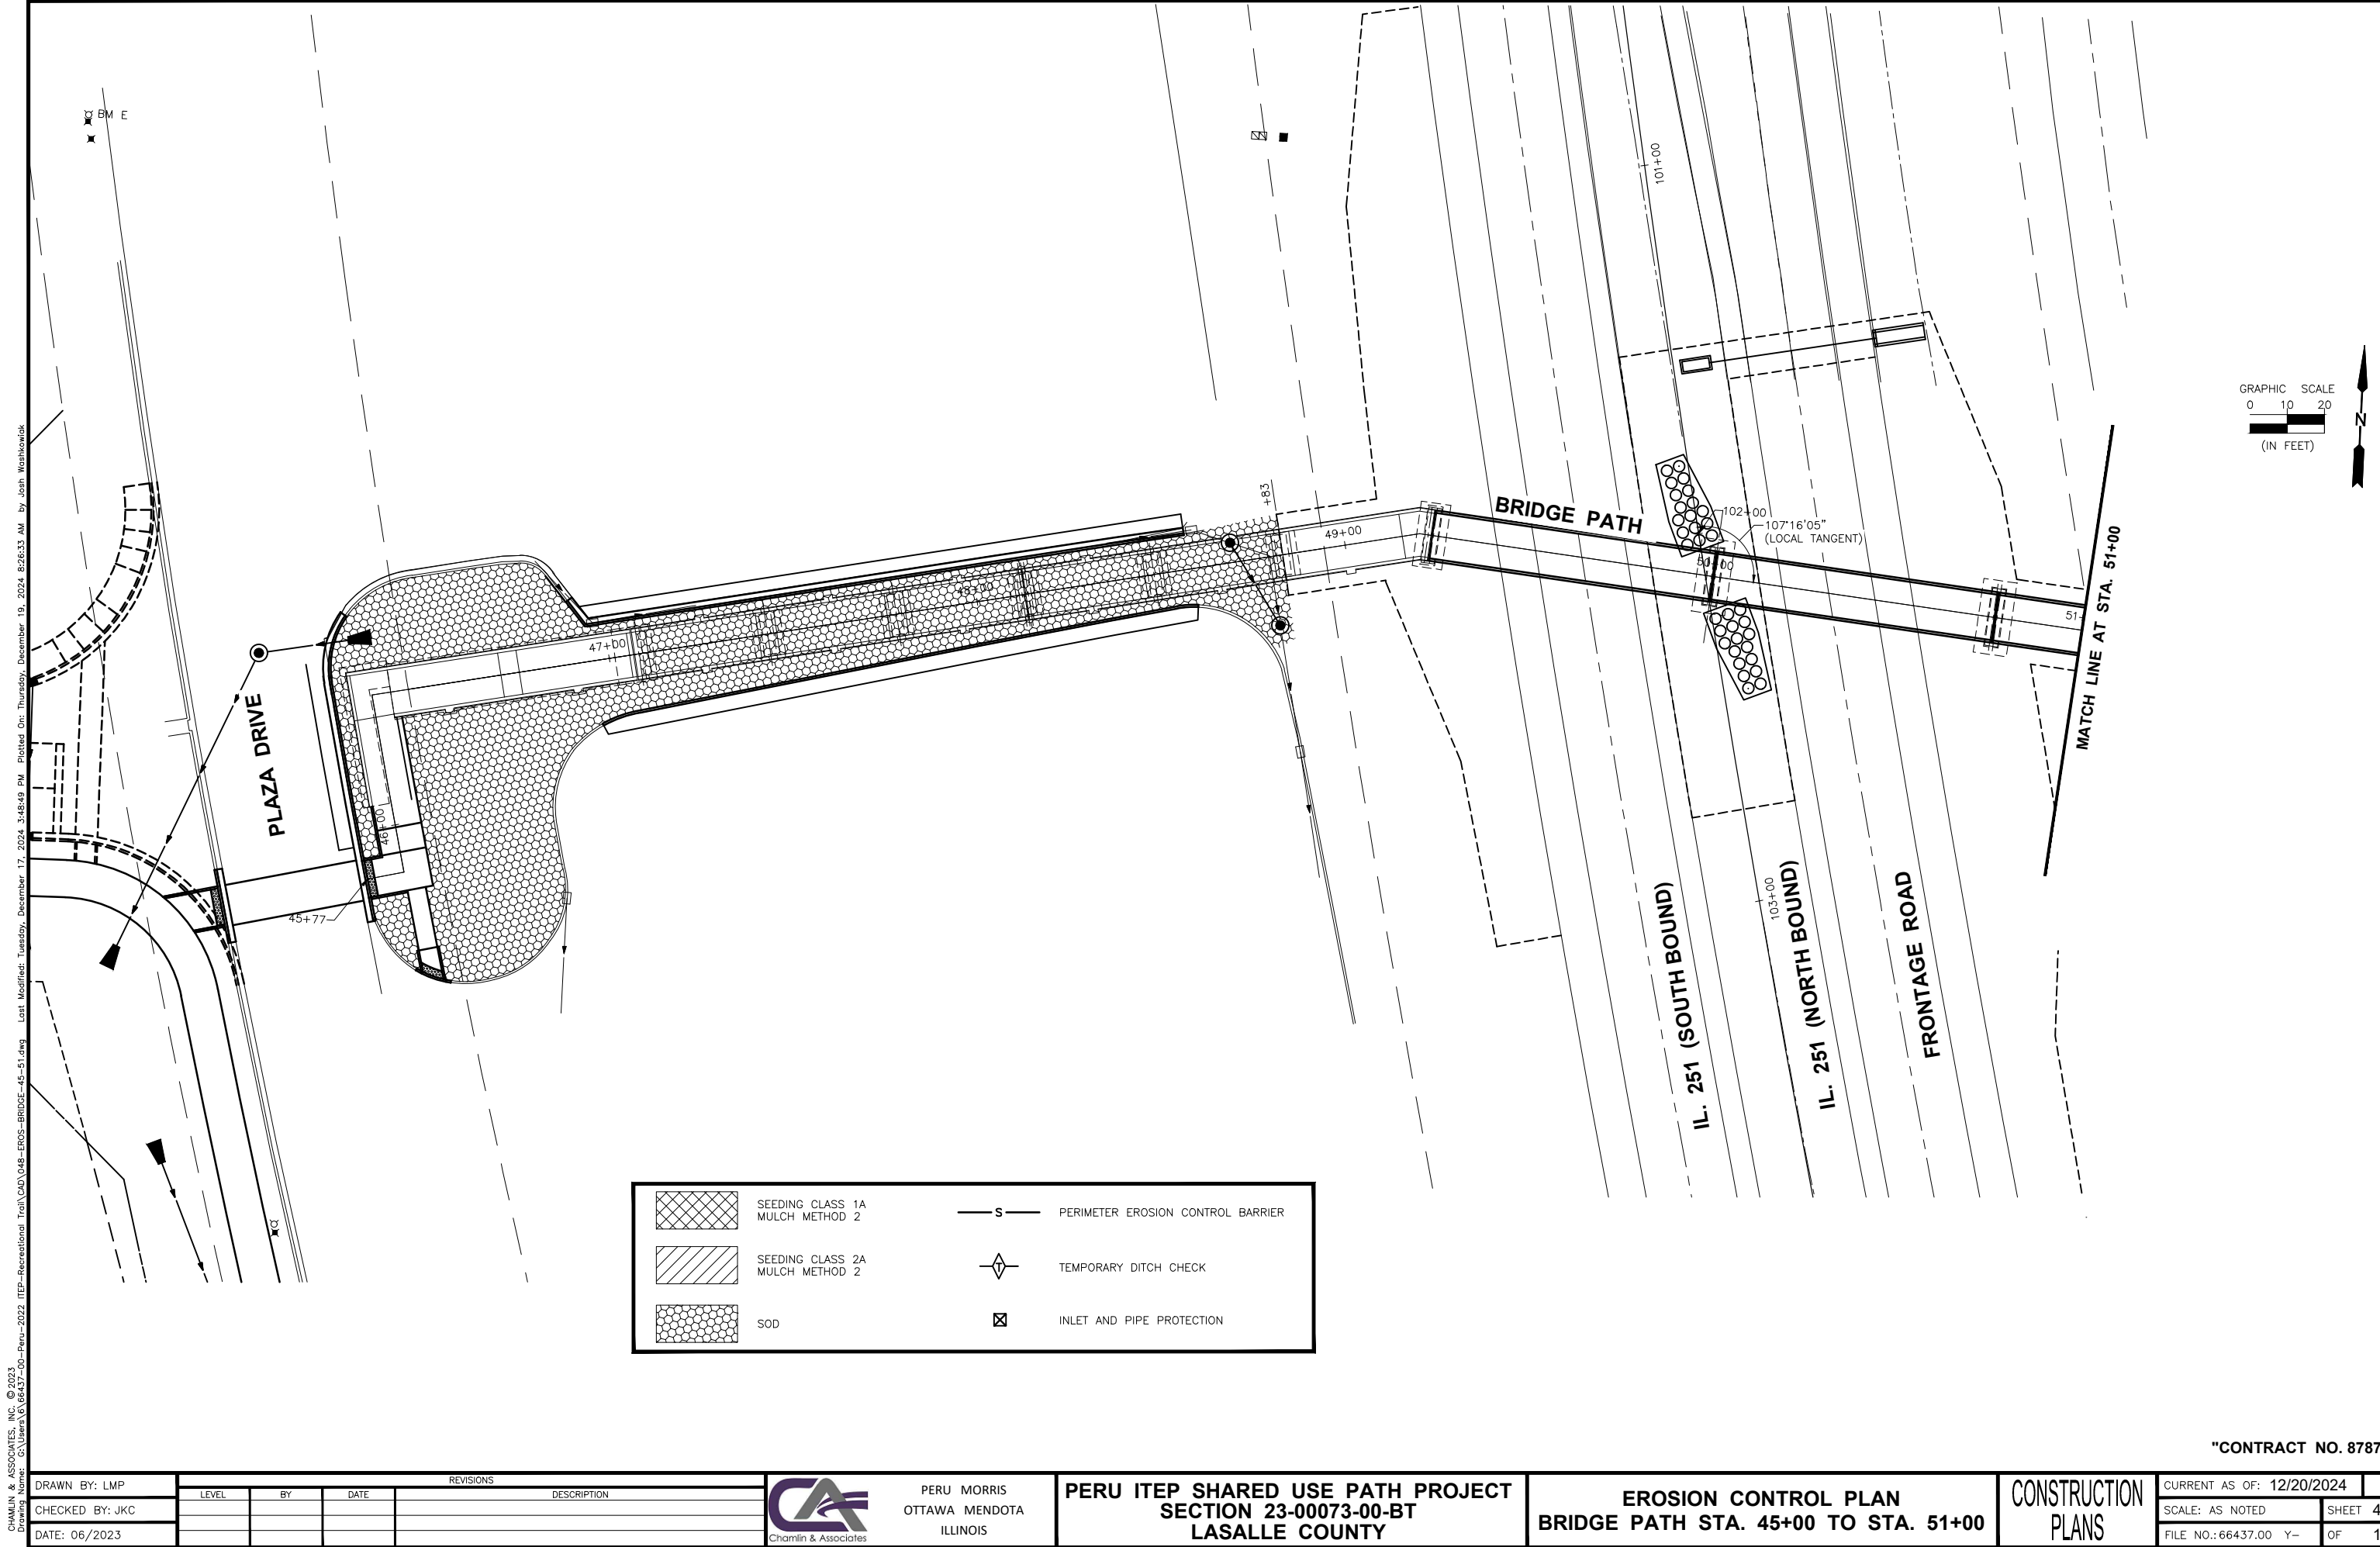

CHAMLIN & ASSOCIATES, INC. © 2023
Drawing Name: G:\Users\G\66437-00-Peru-2022 ITEP-Recreational Trail\CAD\048-EROS-BRIDGE-45-51.dwg Last Modified: Tuesday, December 17, 2024 3:48:49 PM Plotted On: Thursday, December 19, 2024 8:26:33 AM by Josh Washkowiak

DRAWN BY: LMP	REVISIONS			
CHECKED BY: JKC	LEVEL	BY	DATE	DESCRIPTION
DATE: 06/2023				



PERU MORRIS
OTTAWA MENDOTA
ILLINOIS

PERU ITEP SHARED USE PATH PROJECT
SECTION 23-00073-00-BT
LASALLE COUNTY


EROSION CONTROL PLAN
BRIDGE PATH STA. 45+00 TO STA. 51+00

CONSTRUCTION
PLANS


CURRENT AS OF: 12/20/2024		
SCALE: AS NOTED		SHEET 48
FILE NO.: 66437.00 Y-	OF	183

"CONTRACT NO. 87876"

CHAMLIN & ASSOCIATES, INC. © 2023
Drawing Name: G:\Users\G66437-00-Peru-2022\ITP-Recreational Trail\CAD\049-EROS-BRIDGE-51-62.dwg Last Modified: Thursday, December 19, 2024 8:24:36 AM Plotted On: Thursday, December 19, 2024 8:25:01 AM by Josh Washkowiak

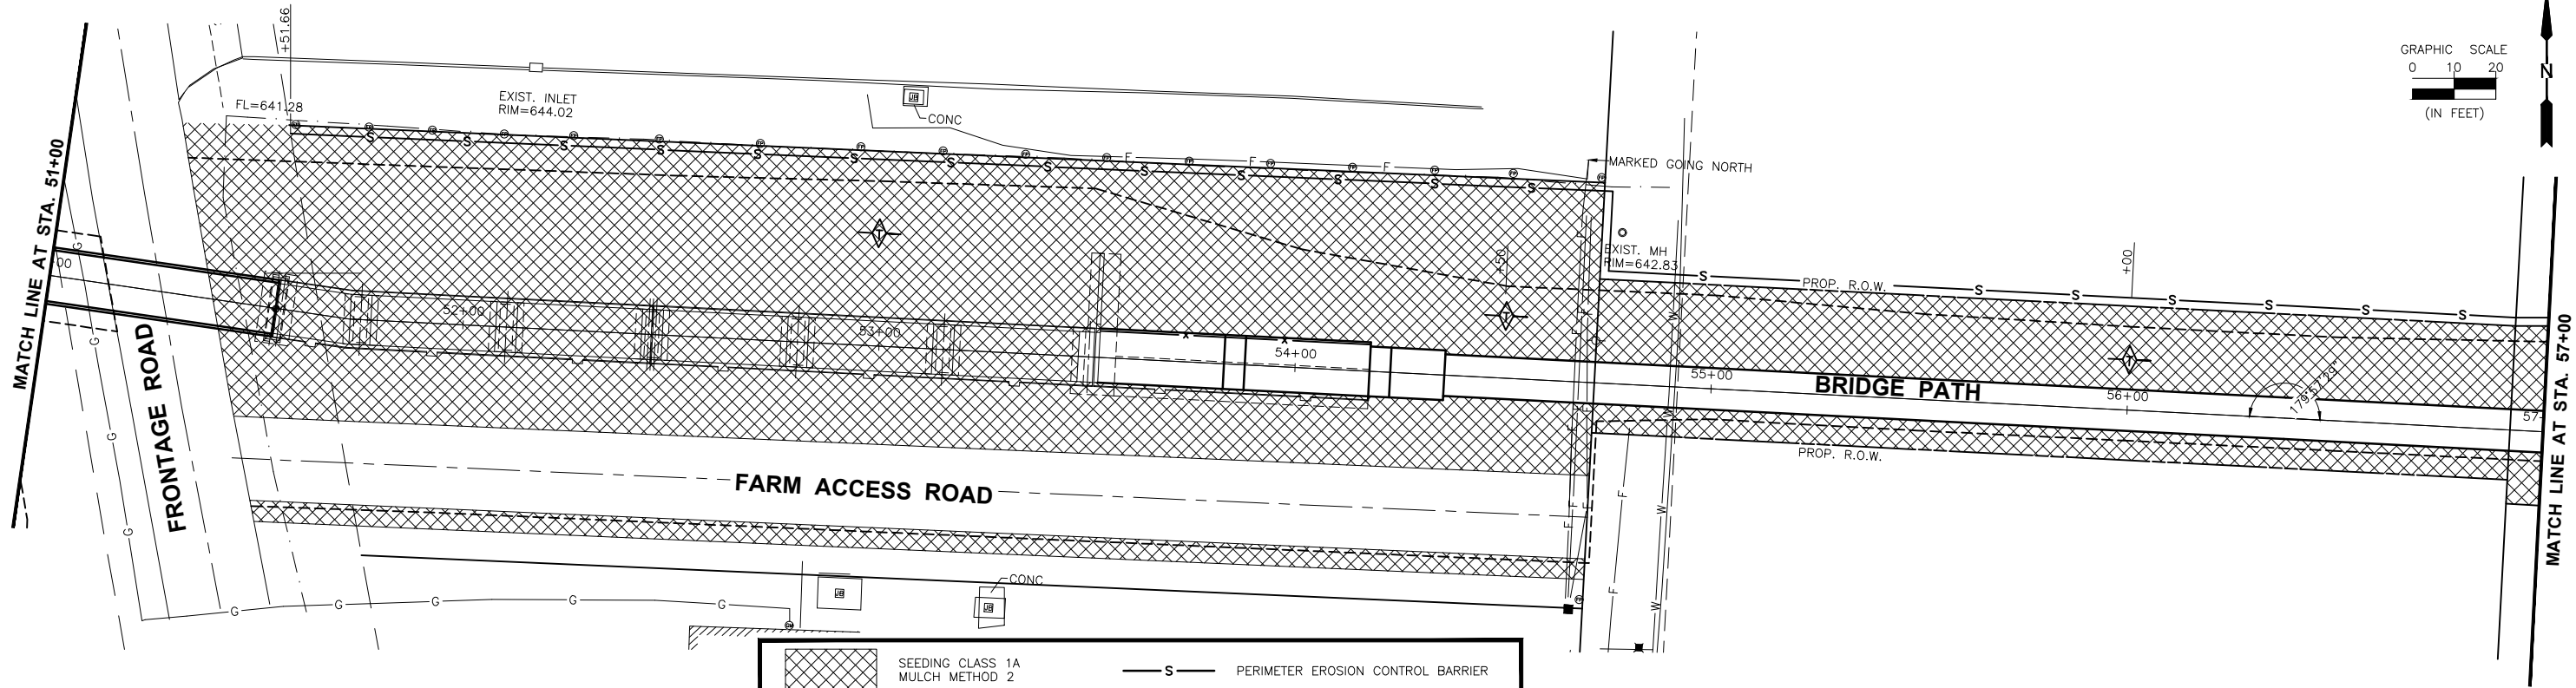

	SEEDING CLASS 1A MULCH METHOD 2		PERIMETER EROSION CONTROL BARRIER
	SEEDING CLASS 2A MULCH METHOD 2		TEMPORARY DITCH CHECK
	SOD		INLET AND PIPE PROTECTION

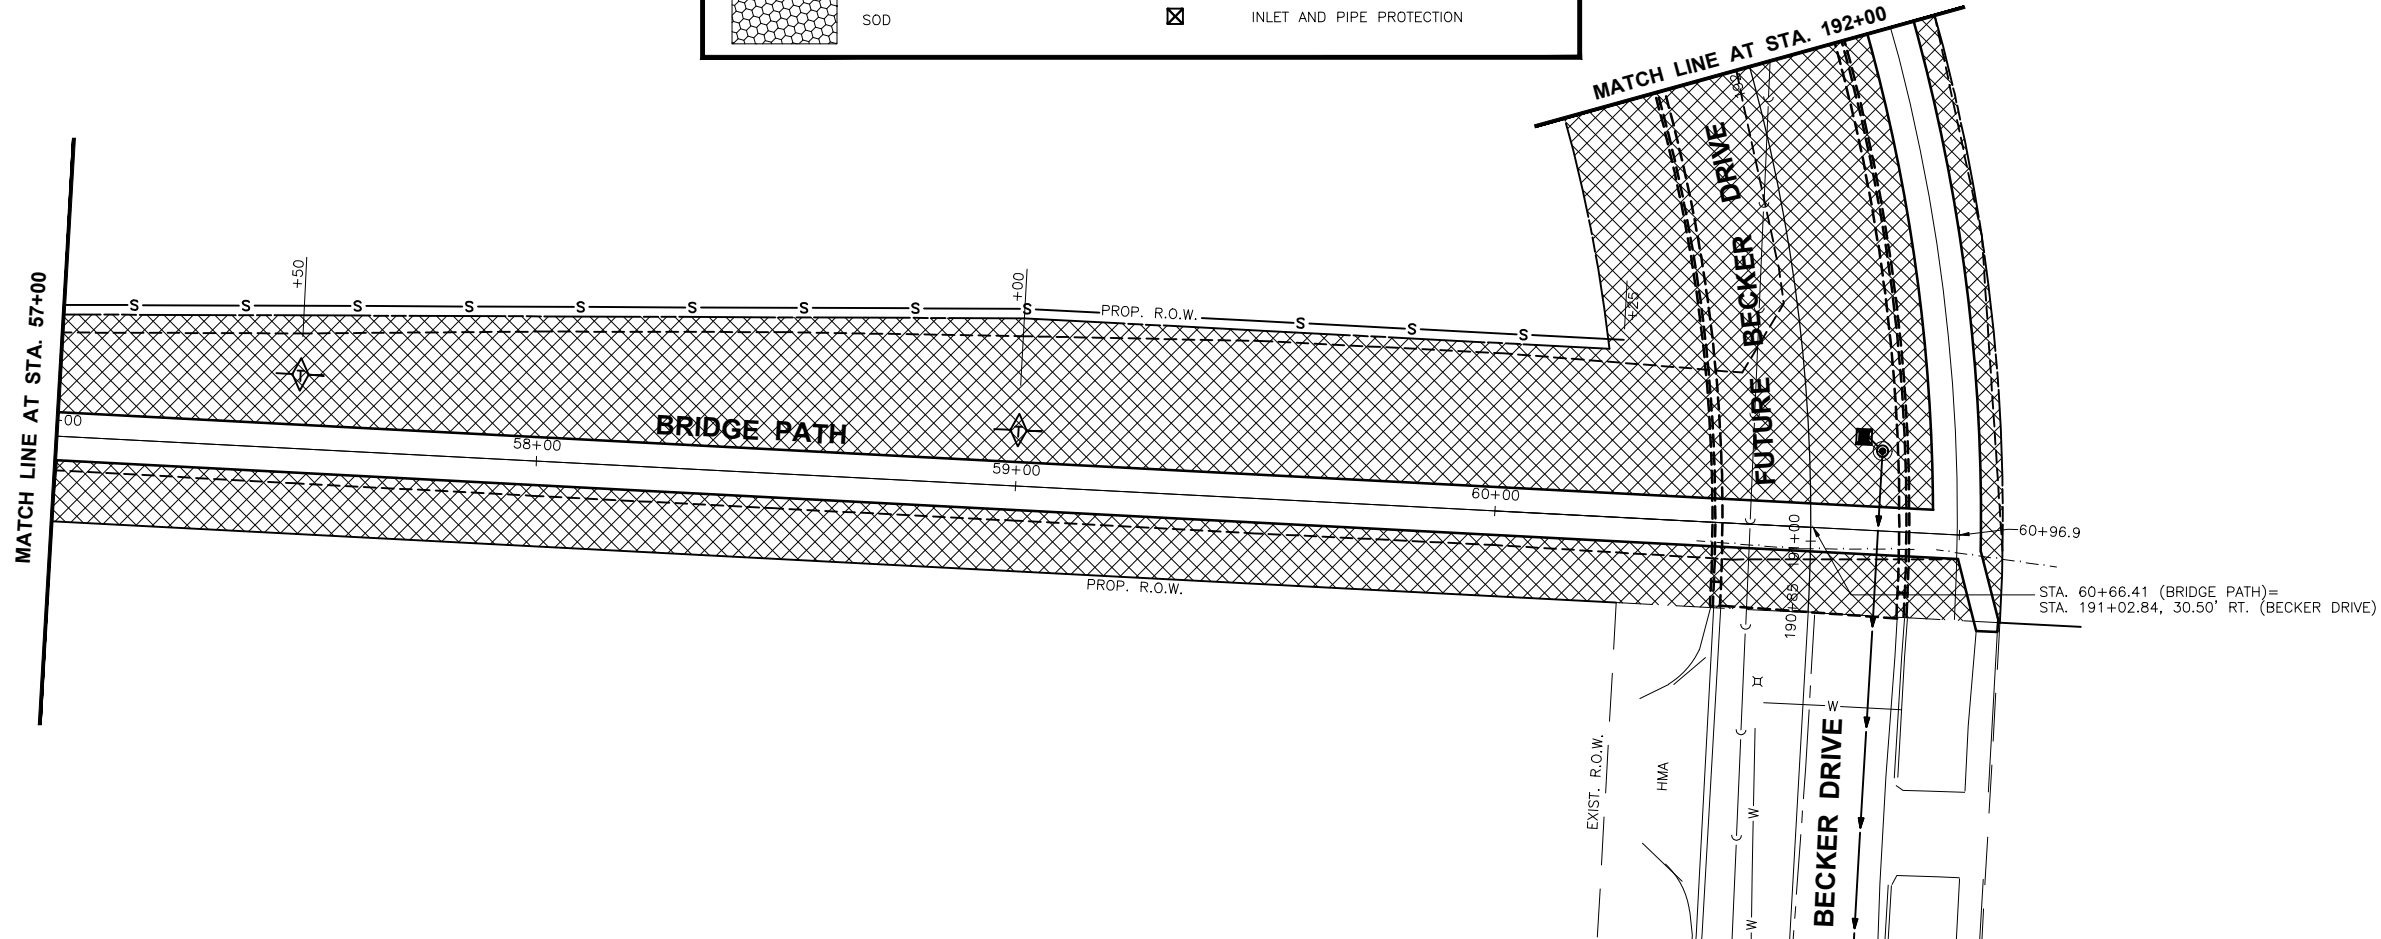

DRAWN BY: FDAP	LEVEL	BY	DATE	REVISIONS	DESCRIPTION
CHECKED BY: JKC					
DATE: 08/2023					



PERU MORRIS
OTTAWA MENDOTA
ILLINOIS

PERU ITP SHARED USE PATH PROJECT
SECTION 23-00073-00-BT
LASALLE COUNTY




EROSION CONTROL PLAN
BRIDGE PATH STA. 51+00 TO STA. 61+00

CONSTRUCTION
PLANS

CURRENT AS OF: 12/20/2024	
SCALE: AS NOTED	SHEET 49
FILE NO.: 66437.00 Y-	OF 183

"CONTRACT NO. 87876"

CHAMLIN & ASSOCIATES, INC. © 2023
Drawing Name: G:\Users\G\66437-00-Peru-2022 ITEP-Recreational Trail\CAD\050-EROS-BECKER-192-200.dwg Last Modified: Tuesday, December 17, 2024 3:51:58 PM Plotted On: Thursday, December 19, 2024 8:21:22 AM by Josh Washkowiak

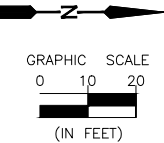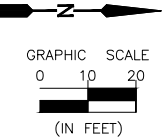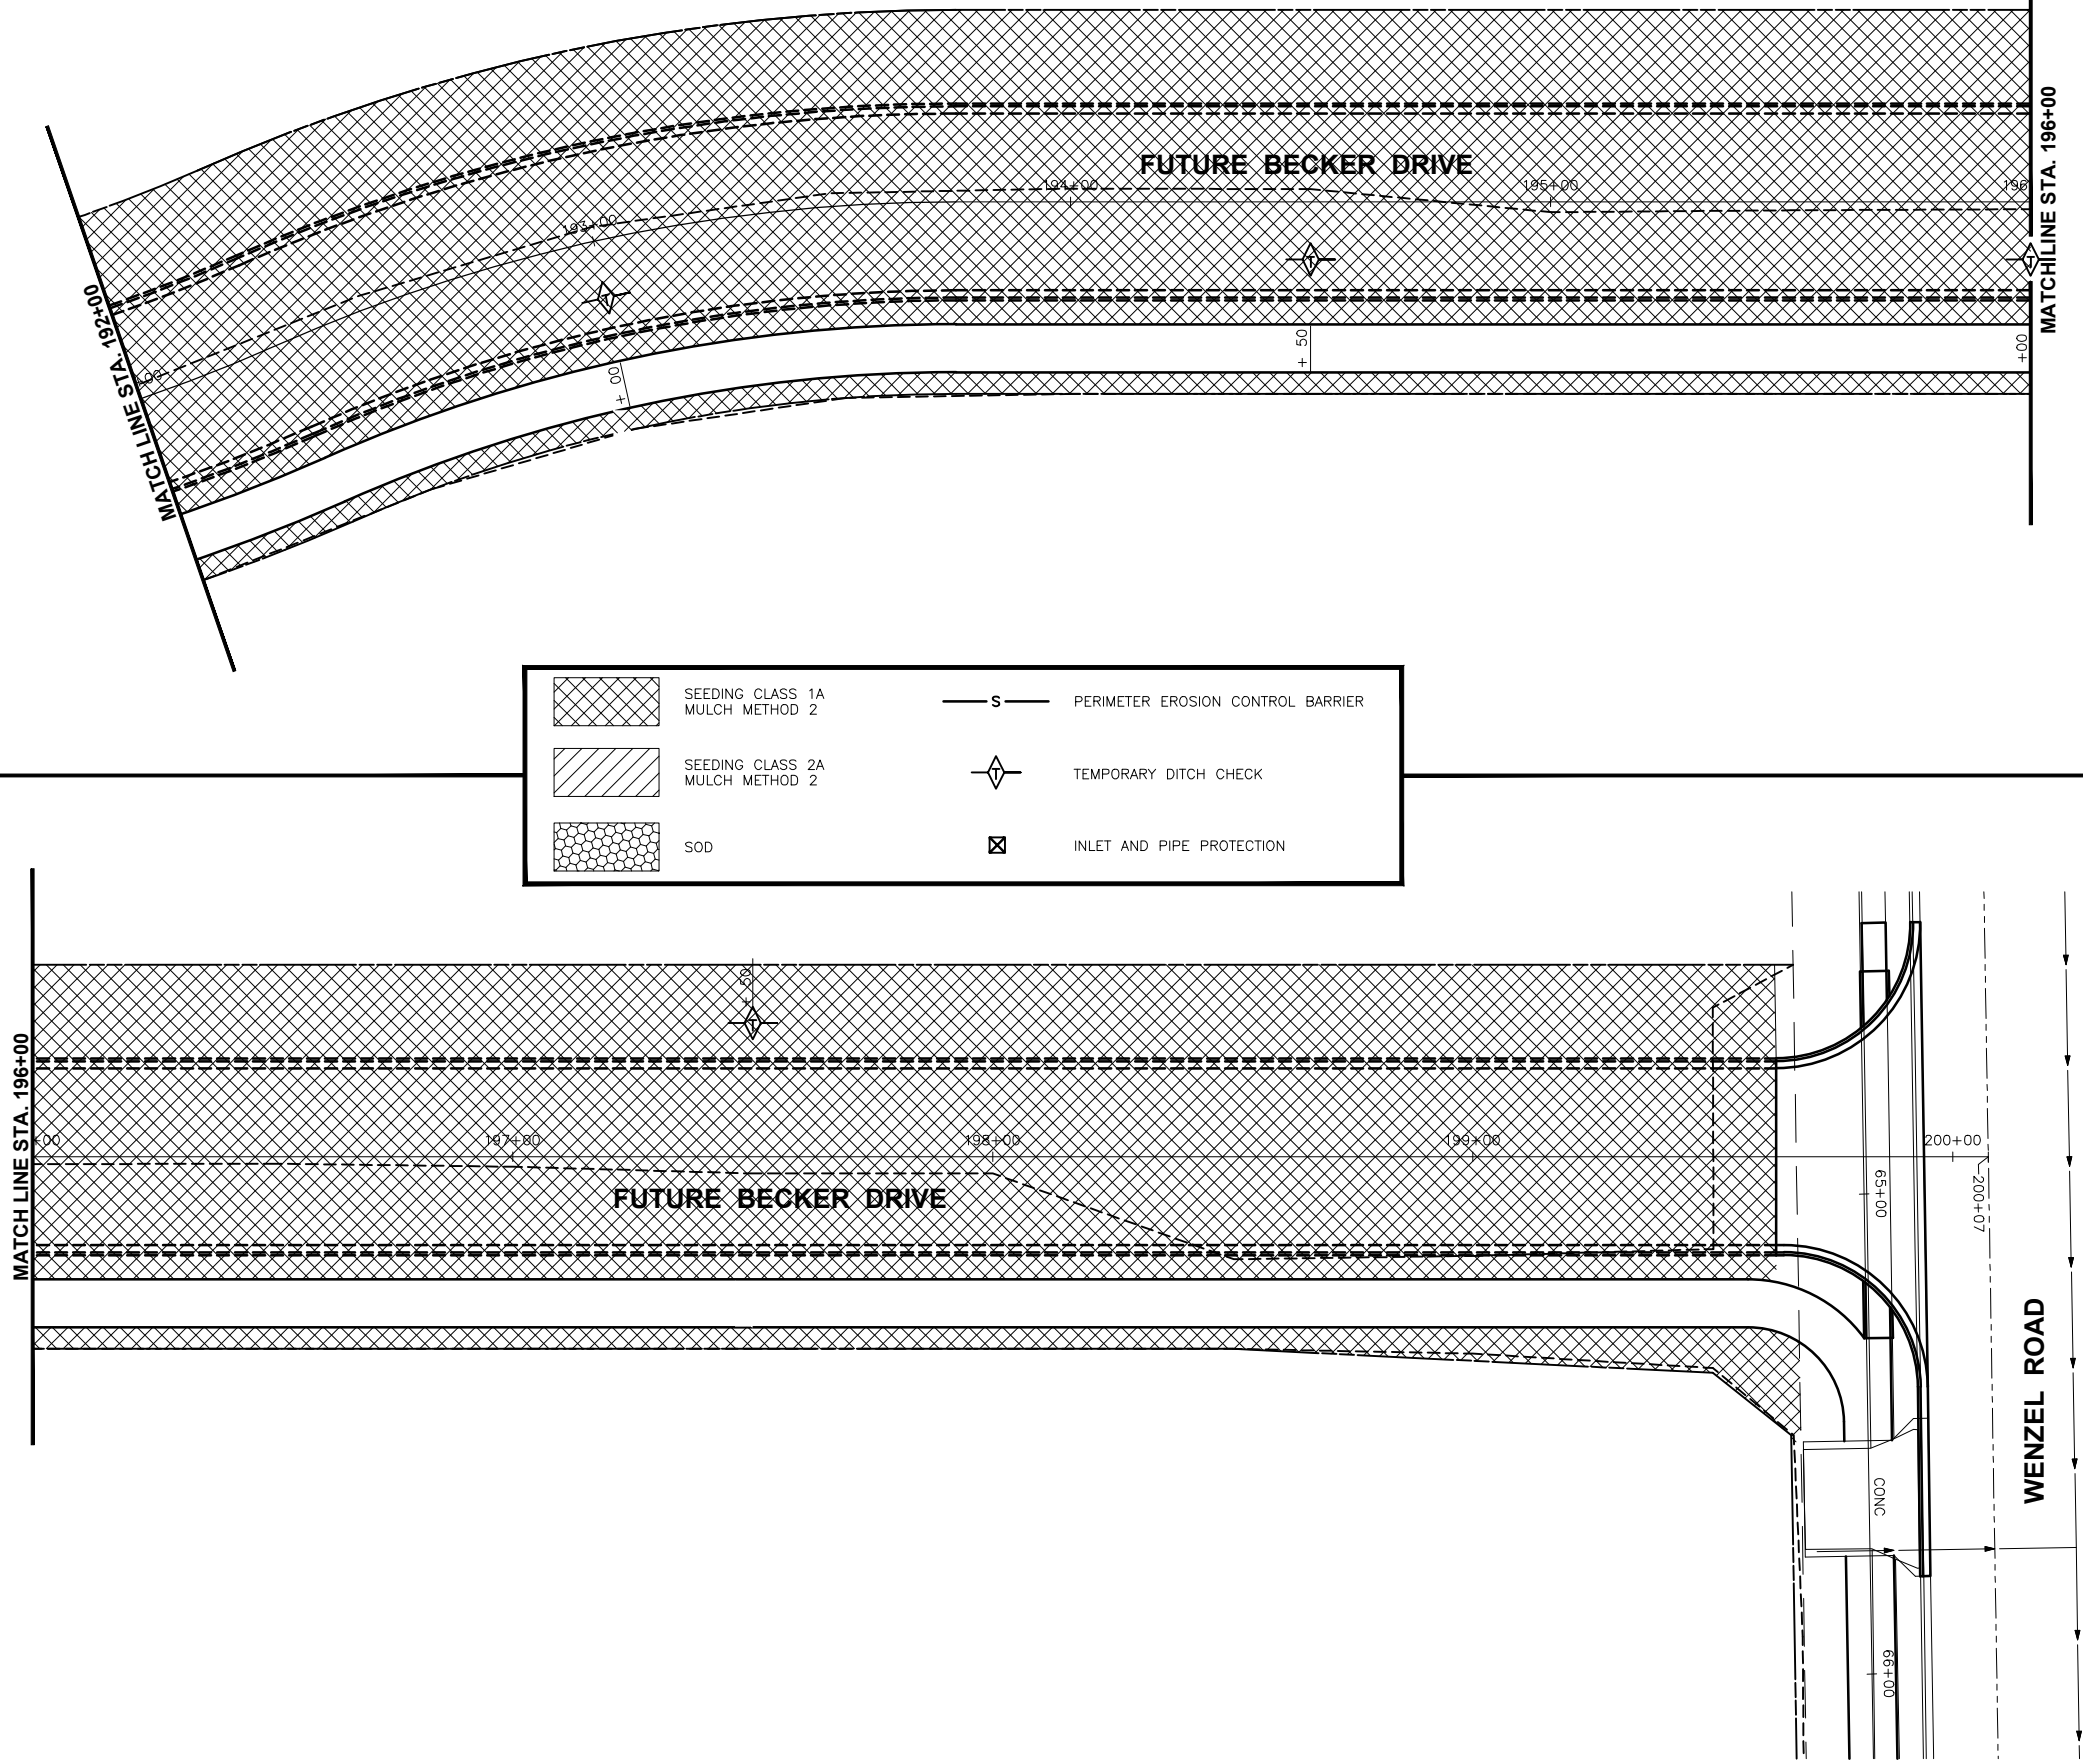

	REVISIONS			
	LEVEL	BY	DATE	DESCRIPTION
DRAWN BY: FDAP				
CHECKED BY: JKC				
DATE: 08/2023				



PERU MORRIS
OTTAWA MENDOTA
ILLINOIS

PERU ITEP SHARED USE PATH PROJECT
SECTION 23-00073-00-BT
LASALLE COUNTY


EROSION CONTROL PLAN
FUTURE BECKER DRIVE

CONSTRUCTION
PLANS

"CONTRACT NO. 87876"

CURRENT AS OF: 12/20/2024	
SCALE: AS NOTED	SHEET 50
FILE NO.: 66437.00 Y-	OF 183

CHAMLIN & ASSOCIATES, INC. © 2023
Drawing Name: G:\Users\G66437-00-Peru-2022\ITEP-Recreational Trail\CAD\051-EROS-WENZEL-65-75.dwg Plotted On: Wednesday, December 18, 2024 4:48:38 PM by Josh Waskowski
Last Modified: Tuesday, December 17, 2024 3:53:17 PM

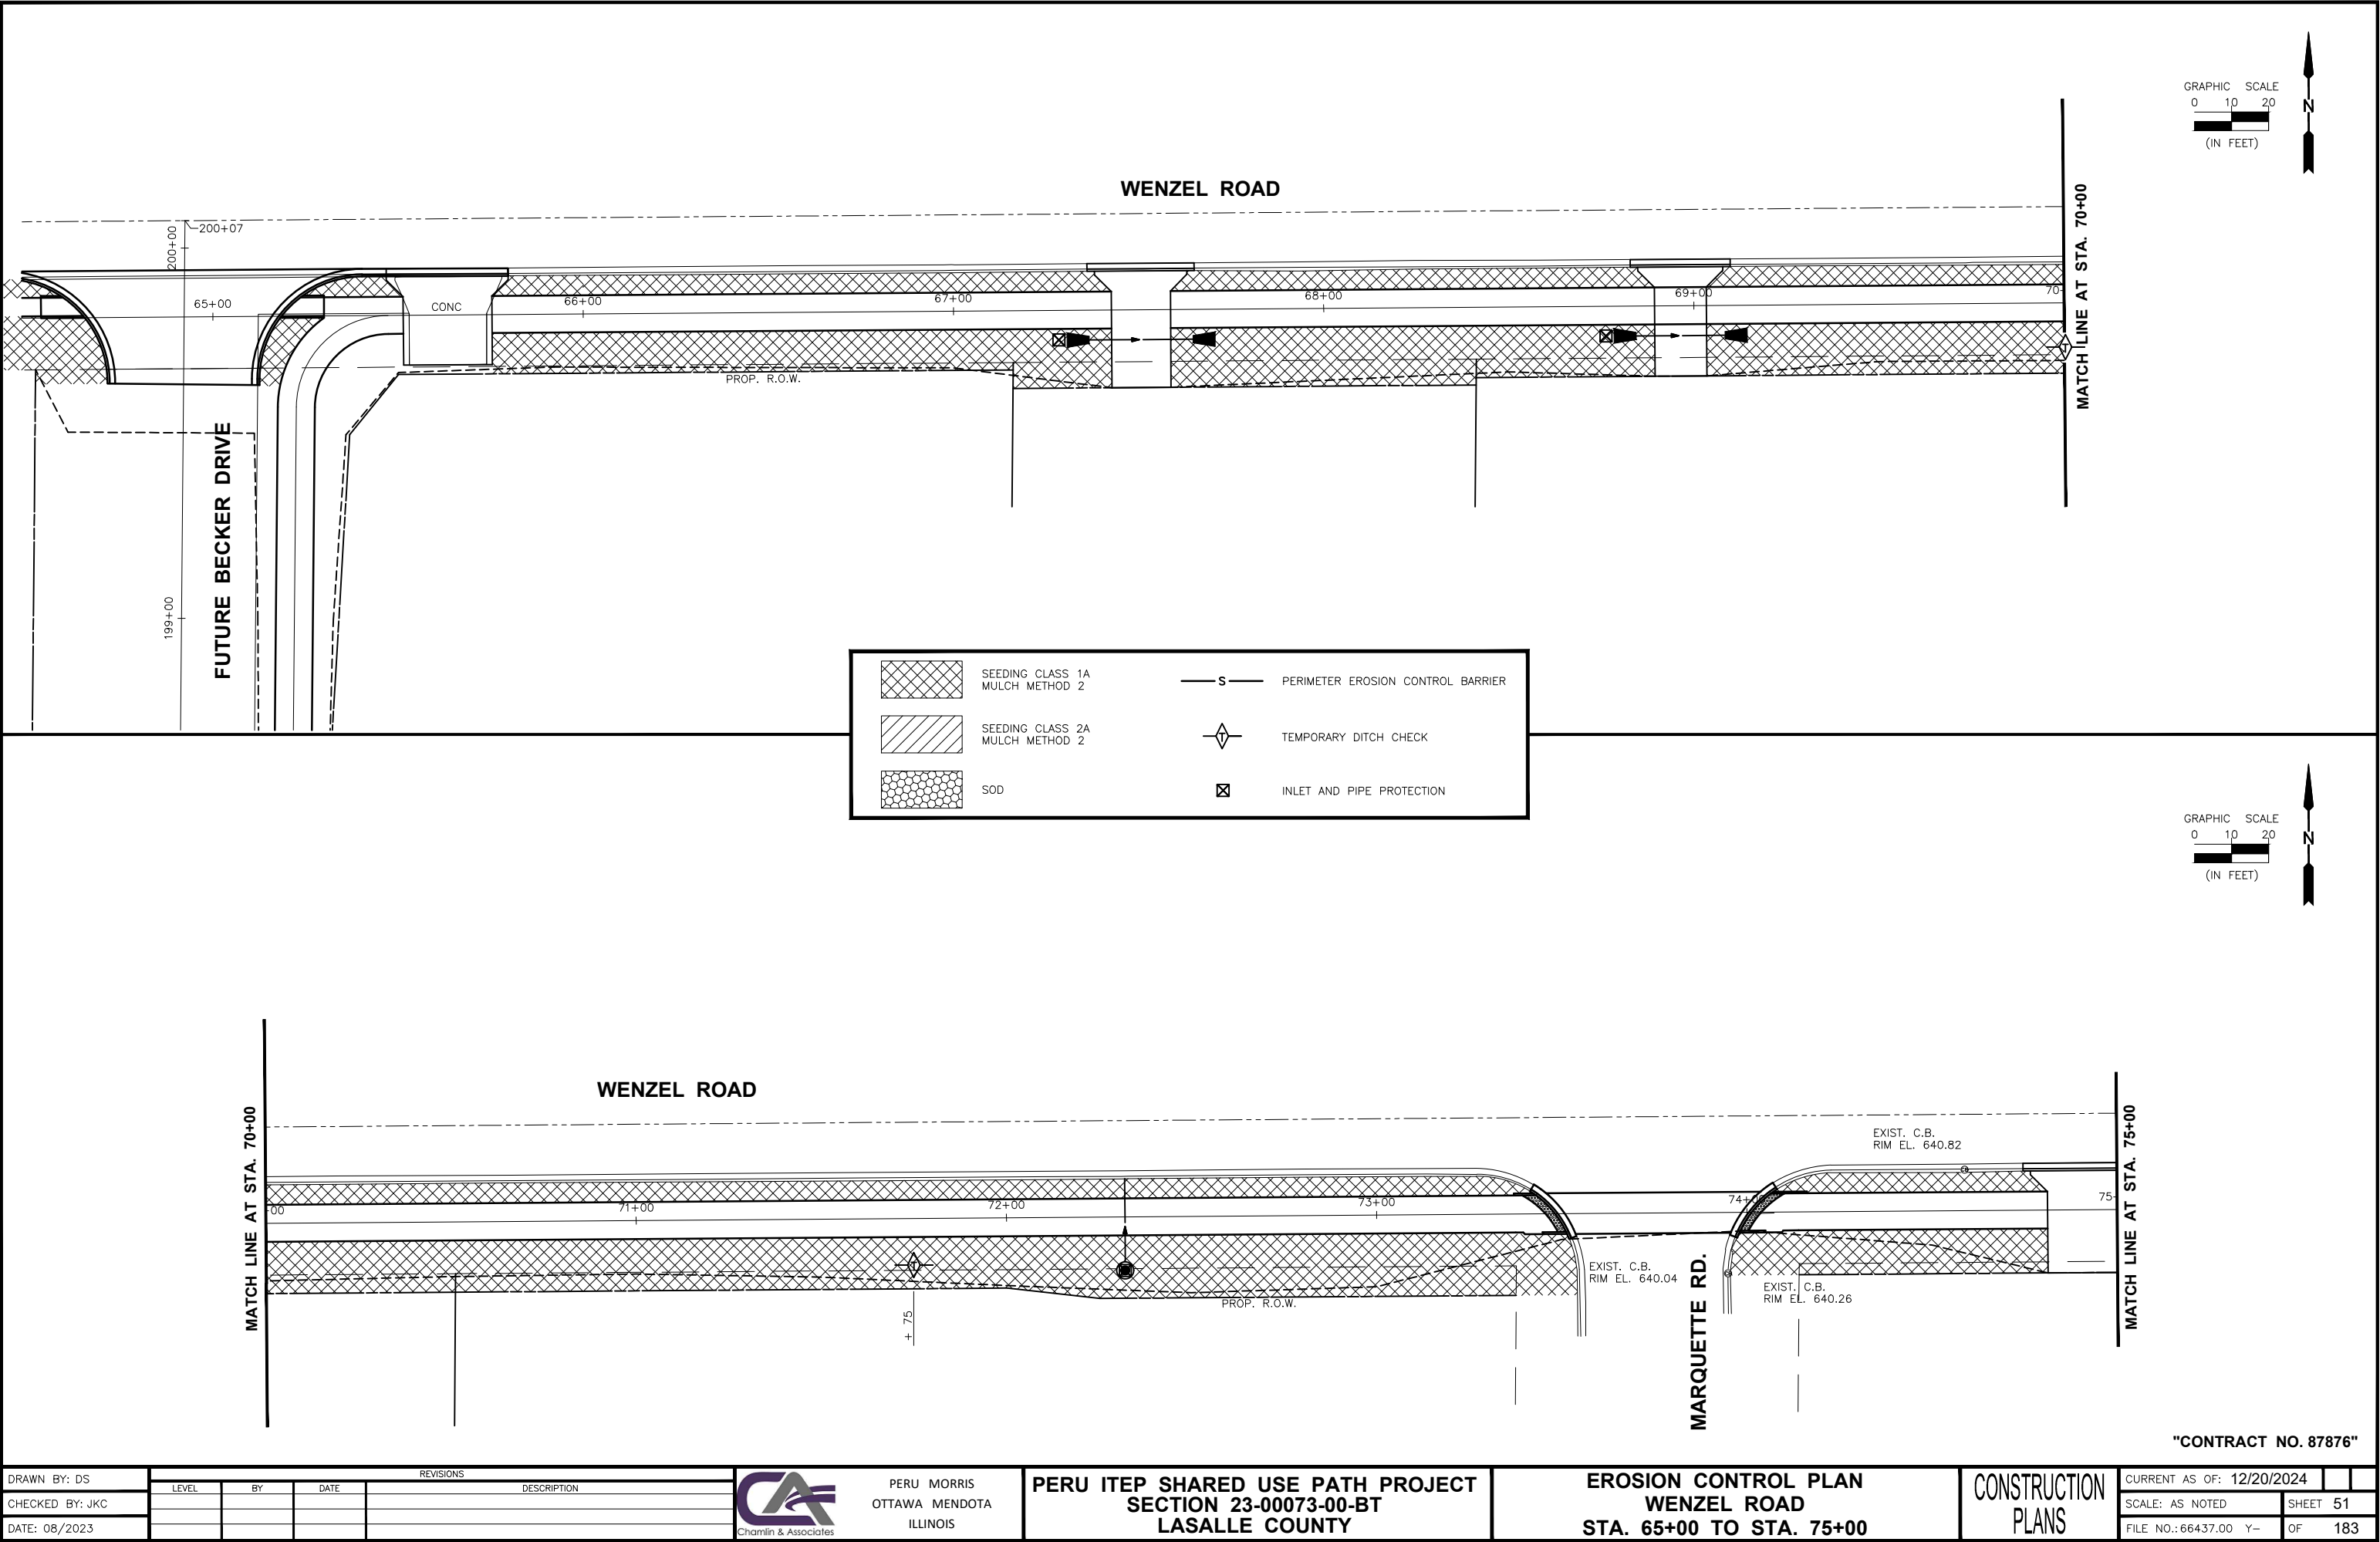

DRAWN BY: DS	LEVEL	BY	DATE	REVISIONS	DESCRIPTION
CHECKED BY: JKC					
DATE: 08/2023					



PERU MORRIS
OTTAWA MENDOTA
ILLINOIS



PERU ITEP SHARED USE PATH PROJECT
SECTION 23-00073-00-BT
LASALLE COUNTY


EROSION CONTROL PLAN
WENZEL ROAD
STA. 65+00 TO STA. 75+00

CONSTRUCTION
PLANS

CURRENT AS OF: 12/20/2024	
SCALE: AS NOTED	SHEET 51
FILE NO.: 66437.00 Y-	OF 183

CHAMLIN & ASSOCIATES, INC. © 2023
Drawing Name: G:\Users\G\66437-00-Peru-2022 ITEP-Recreational Trail\CAD\052-EROS-WENZEL-75-81.dwg Last Modified: Wednesday, December 18, 2024 4:45:34 PM Plotted On: Wednesday, December 18, 2024 4:45:50 PM by Josh Washkowiak

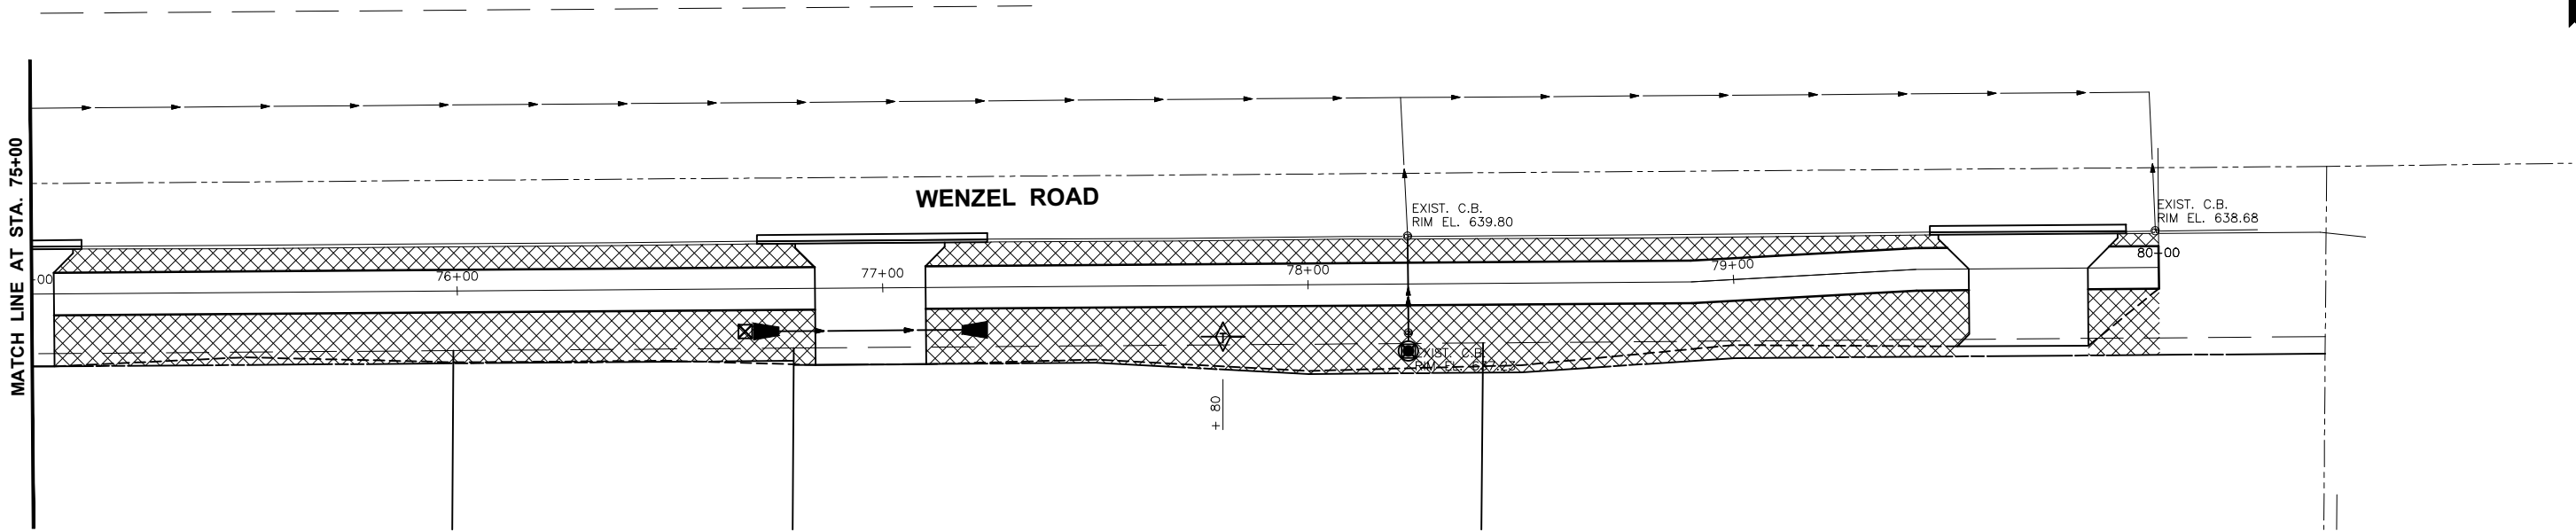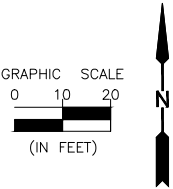

 	SEEDING CLASS 1A MULCH METHOD 2		PERIMETER EROSION CONTROL BARRIER
	SEEDING CLASS 2A MULCH METHOD 2		TEMPORARY DITCH CHECK
	SOD		INLET AND PIPE PROTECTION

"CONTRACT NO. 87876"

	REVISIONS			
	LEVEL	BY	DATE	DESCRIPTION
DRAWN BY: DS				
CHECKED BY: JKC				
DATE: 08/2023				



PERU MORRIS
OTTAWA MENDOTA
ILLINOIS

PERU ITEP SHARED USE PATH PROJECT
SECTION 23-00073-00-BT
LASALLE COUNTY

EROSION CONTROL PLAN
WENZEL ROAD
STA. 75+00 TO STA. 81+00

CONSTRUCTION
PLANS

CURRENT AS OF: 12/20/2024	
SCALE: AS NOTED	SHEET 52
FILE NO.: 66437.00 Y-	OF 183



C:\Users\656437-00-Peru-2022\IIFP-Recreational Trail\CAD\053-EROS-251-100-105.dwg
 Last Modified: Tuesday, December 17, 2024 4:00:14 PM
 Plotted On: Wednesday, December 18, 2024 4:02:58 PM by Josh Wasnikowicz

CHAMLIN & ASSOCIATES, INC. © 2023
Drawing Name: G:\Users\G66437-00-Peru-2022 ITEP-Recreational Trail\CAD\054-INTER-PATHWAY-PLAZA-HYVEE.dwg Last Modified: Wednesday, December 18, 2024 4:16:23 PM Plotted On: Wednesday, December 18, 2024 4:16:36 PM by Josh Washkowiak

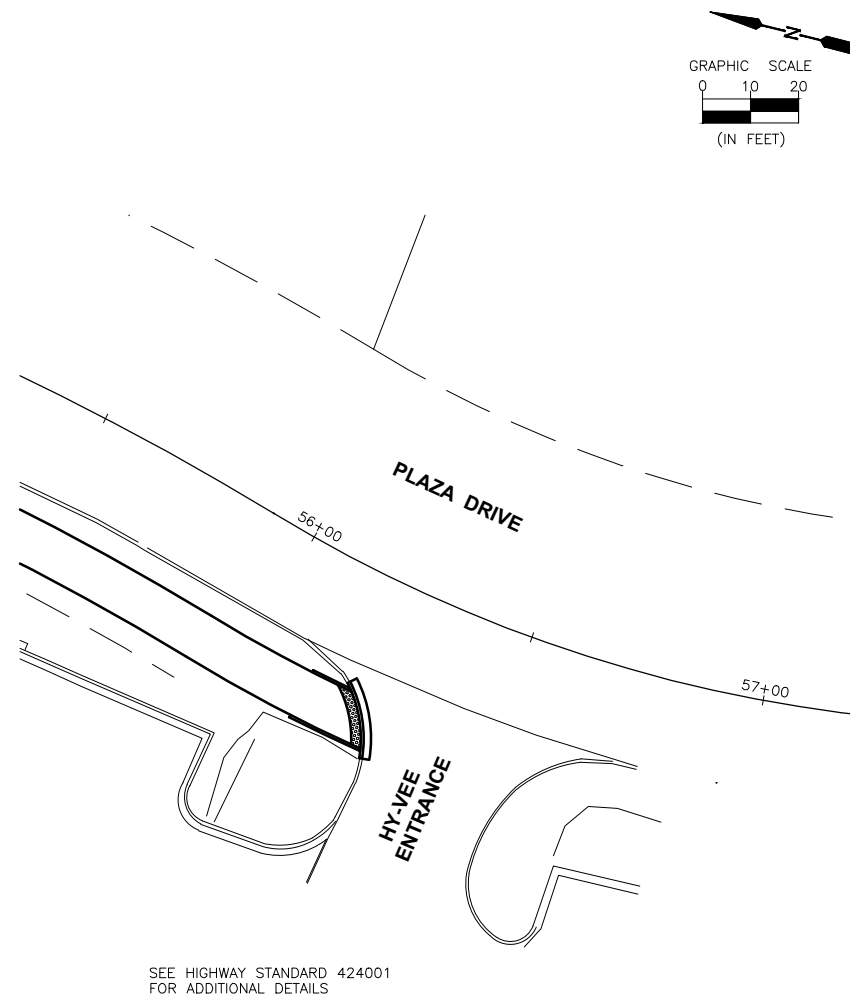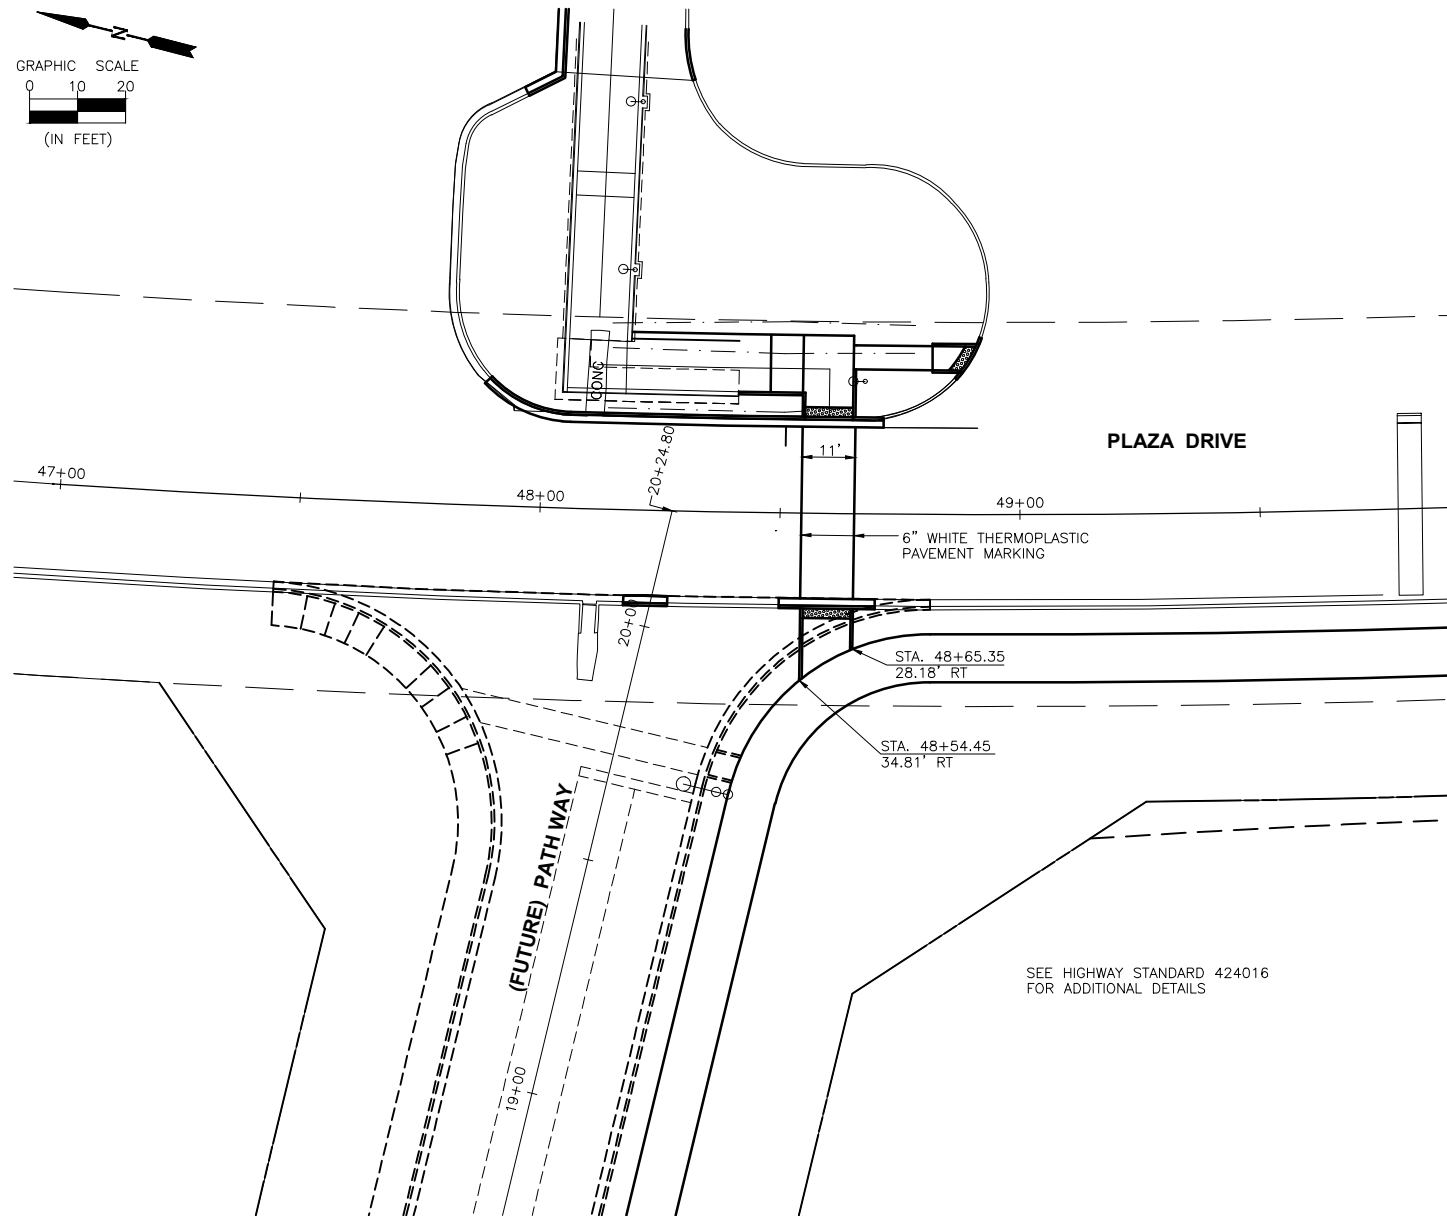

DRAWN BY: DS	REVISIONS			
CHECKED BY: JKC	LEVEL	BY	DATE	DESCRIPTION
DATE: 11/2023				



PERU MORRIS
OTTAWA MENDOTA
ILLINOIS

PERU ITEP SHARED USE PATH PROJECT
SECTION 23-00073-00-BT
LASALLE COUNTY


INTERSECTION DETAILS
PLAZA DR. AND (FUTURE) PATH WAY
PLAZA DR. AND HY-VEE ENTRANCE

CONSTRUCTION
PLANS

CURRENT AS OF: 12/20/2024		
SCALE: AS NOTED	SHEET	54
FILE NO.: 664437.00 Y-	OF	183

"CONTRACT NO. 87876"

CHAMLIN & ASSOCIATES, INC. © 2023
Drawing Name: G:\Users\G\66437-00-Peru-2022 ITEP-Recreational Trail\CAD\055-INTER-BRIDGE-BECKER.dwg Last Modified: Tuesday, December 17, 2024 4:05:04 PM Plotted On: Wednesday, December 18, 2024 3:54:28 PM by Josh Washkowiak

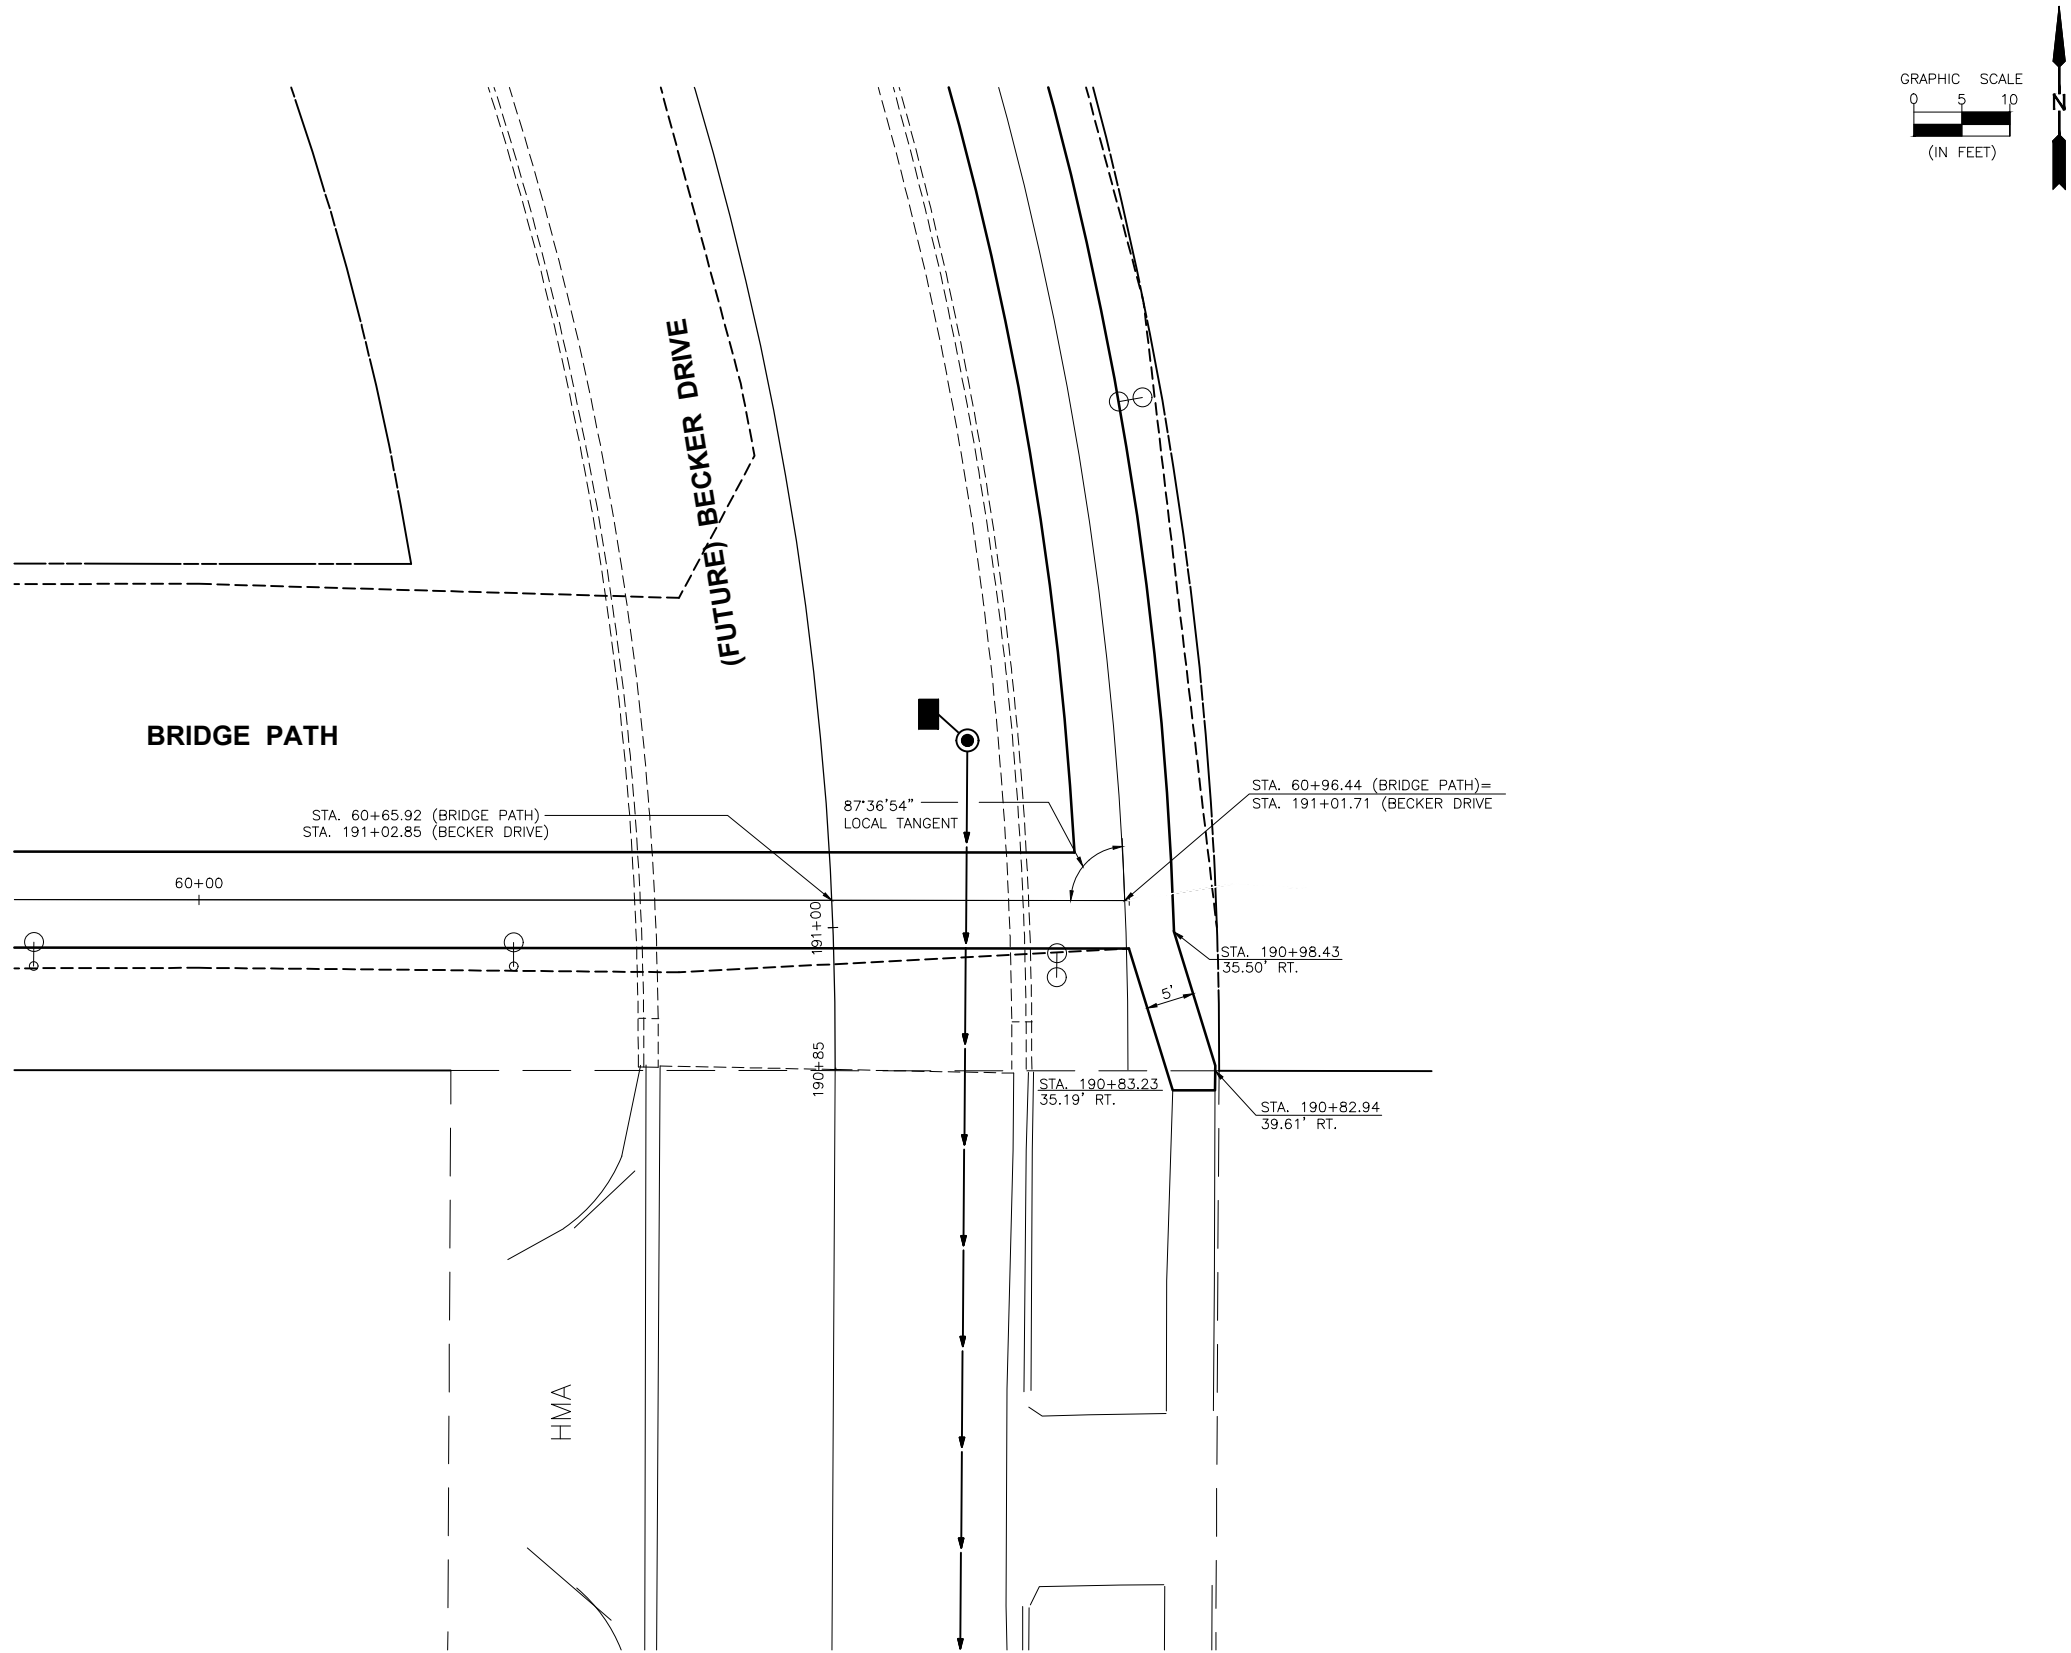

"CONTRACT NO. 87876"

DRAWN BY: DS	REVISIONS			
CHECKED BY: JKC	LEVEL	BY	DATE	DESCRIPTION
DATE: 11/2023				



PERU MORRIS
OTTAWA MENDOTA
ILLINOIS




PERU ITEP SHARED USE PATH PROJECT
SECTION 23-00073-00-BT
LASALLE COUNTY

INTERSECTION DETAIL

CONSTRUCTION
PLANS

CURRENT AS OF: 12/20/2024	
SCALE: AS NOTED	SHEET 55
FILE NO.: 664437.00 Y-	OF 183

CHAMLIN & ASSOCIATES, INC. © 2023
Drawing Name: G:\Users\CA\66437-00-Peru\2022\ITP-Recreational Trail\CAD\056-INTER-BECKER-WENZEL.dwg Last Modified: Tuesday, December 17, 2024 4:06:15 PM Plotted On: Wednesday, December 18, 2024 3:53:45 PM by Josh Woskowiak

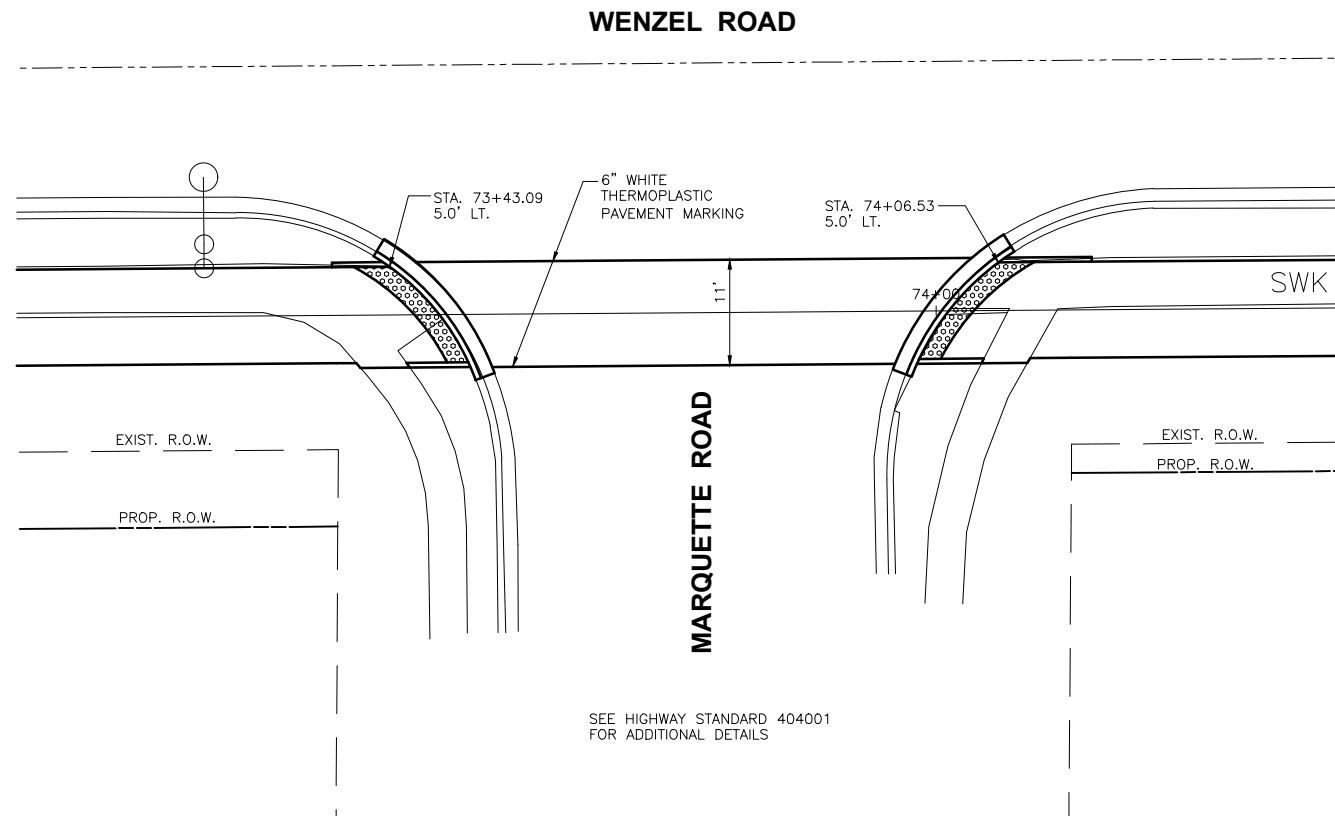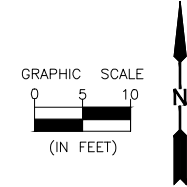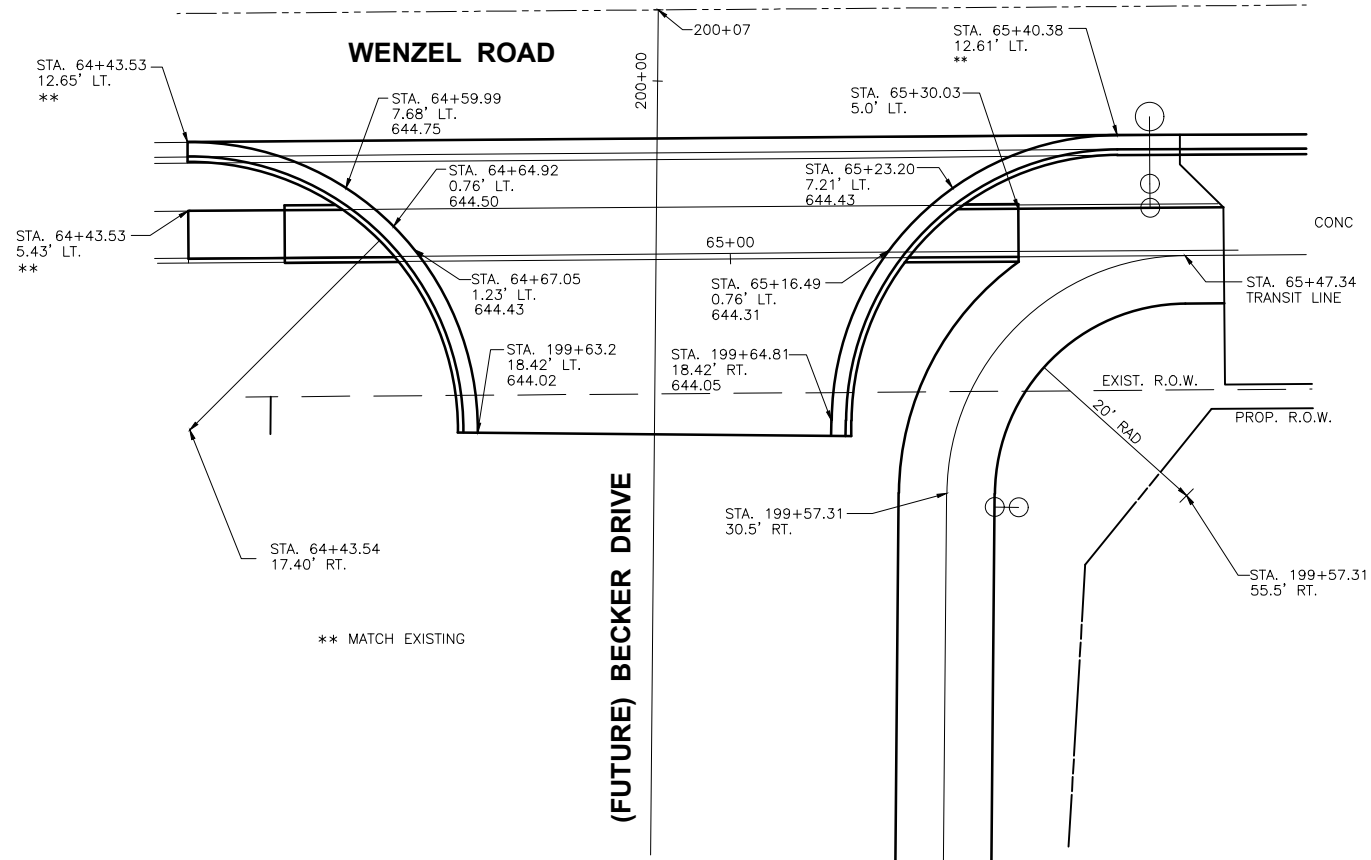

"CONTRACT NO. 87876"

DRAWN BY: FDAP	REVISIONS			
	LEVEL	BY	DATE	DESCRIPTION
CHECKED BY: JKC				
DATE: 08/2023				




PERU MORRIS
OTTAWA MENDOTA
ILLINOIS

PERU ITP SHARED USE PATH PROJECT
SECTION 23-00073-00-BT
LASALLE COUNTY

INTERSECTION DETAILS
WENZEL RD. AND (FUTURE BECKER DR.)
WENZEL RD. AND MARQUETTE RD.

CONSTRUCTION
PLANS

CURRENT AS OF: 12/20/2024	
SCALE: AS NOTED	SHEET 56
FILE NO.: 66437.00 Y-	OF 183

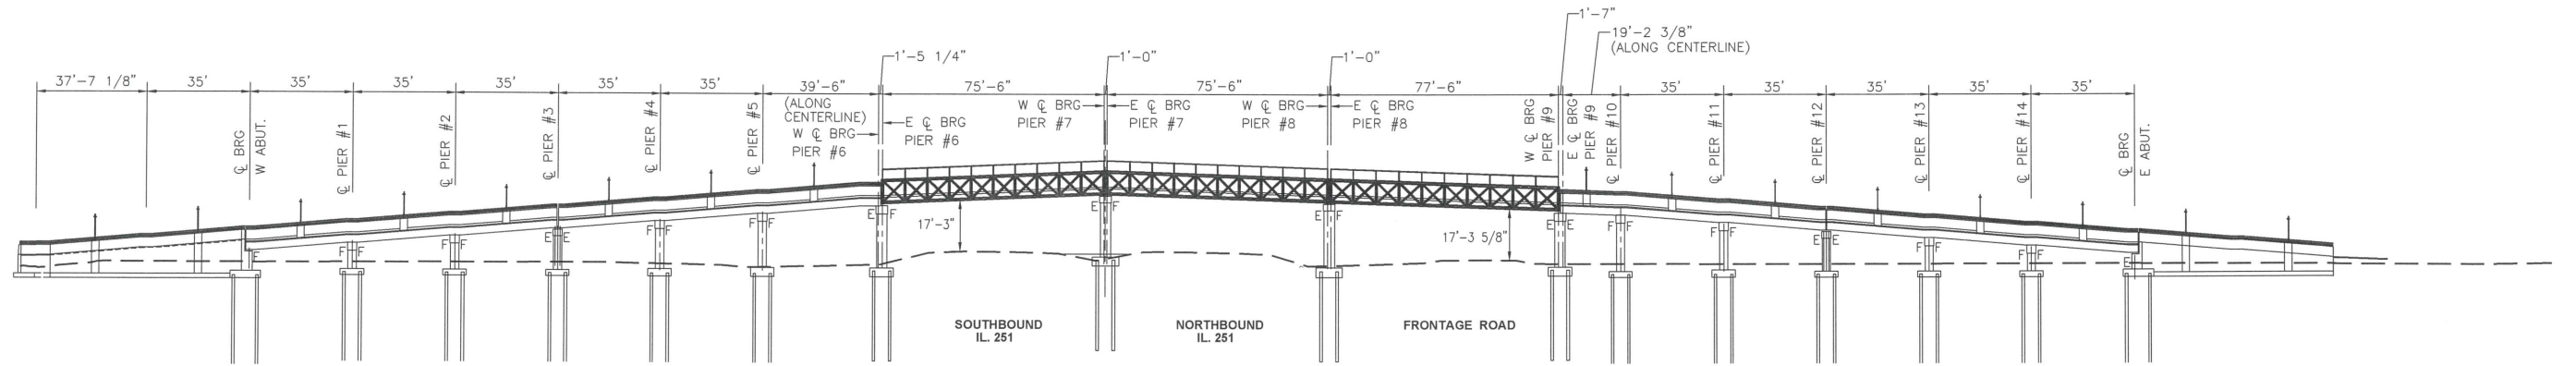

ELEVATION VIEW

BENCHMARKS

- BM "D" CHISELED "X" ON EAST BOLT OF FIRE HYDRANT WEST SIDE OF PLAZA DR. SOUTH OF NORTH ENTRANCE TO PIZZA HUT
ELEV. = 642.62
- BM "E" CHISELED "X" ON EAST BOLT OF FIRE HYDRANT WEST SIDE OF PLAZA DR. AT NORTH END OF PLAZA DR.
ELEV. = 643.87
- BM 52 CHISELED "X" ON CONCRETE BASE OF BARD OPTICAL SIGN FACING NORTH
ELEV. = 644.79

CURVE 7 (BRIDGE PATH)

DELTA=0°55'19"
R=3009.92'
T=24.21'
L=48.43'
CHORD
N 13°12'57" W
48.43'
P.C. STA. 45+87.04
P.I. STA. 46+11.25
P.T. STA. 46+35.47

CURVE 6 (IL 251)

DELTA=26°59'59"
R=5729.65'
T=1375.55'
L=2700.00'
CHORD
S 13°42'33" E
2675.09'
P.C. STA. 90+41.40
P.I. STA. 104+16.95
P.T. STA. 117+41.4

LOADING
Uniform Lane Loading = 90 psf
Vehicle Load = H-10 Load

DESIGN SPECIFICATIONS
LRFD Guide Specifications for Design of
Pedestrian Bridges, 2nd Edition 2015


DESIGN STRESSES

FIELD UNITS
f'c = 4,000 psi (Superstructure)
f'c = 3,500 psi (Substructure)
fy = 60,000 psi (Reinforcement)
fy = 50,000 psi (M270 Grade 50W)

SEISMIC DATA
Seismic Performance Zone (SPZ) = 1
Design Spectral Acceleration at 1.0 sec. (SD1) = 0.074
Design Spectral Acceleration at 0.2 sec. (SDS) = 0.12
Soil Site Class = C


APPROVED
For Structural Adequacy Only
James F. Schmitt
Engineer of Bridges & Structures

SEE SHEET 2 OF 76 FOR BRIDGE INDEX

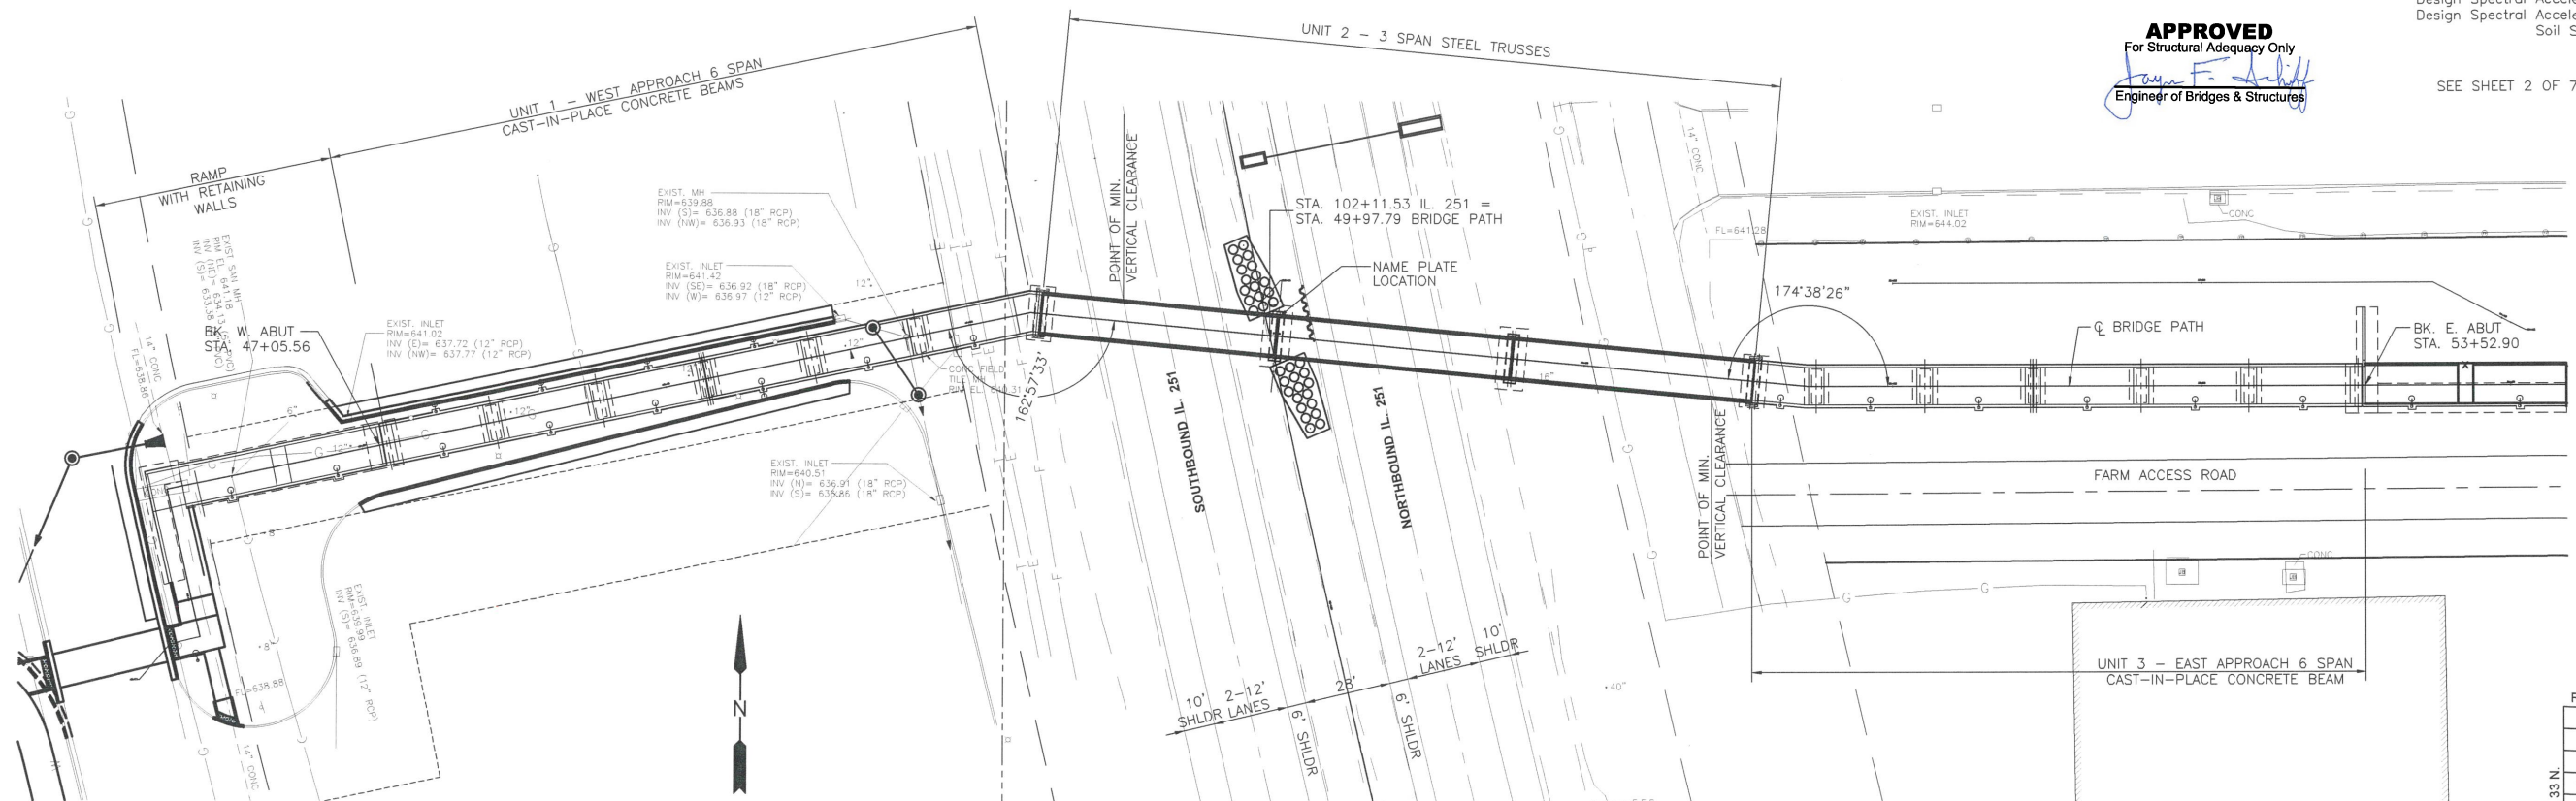

PLAN

1/24/25
date
JAMES K. CLINARD
LICENSED
STRUCTURAL
ENGINEER
NO.
081-004655
STATE OF ILLINOIS
expires 11-30-2026
James K. Clinard
signature
PROFESSIONAL DESIGN FIRM
LICENSE NO. 184-001717

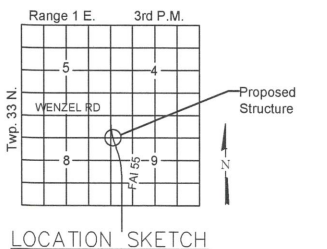

I certify that to the best of knowledge, information and belief, this bridge design is structurally adequate for the design loading shown on the plans. The design is an economical one for the style of structure and complies with requirements of the current "AASHTO LRFD Bridge Design Specifications".

SHEET 1 OF 76 BRIDGE SHEETS

"CONTRACT NO. 87876"

DRAWN BY: NV	REVISIONS			
	LEVEL	BY	DATE	DESCRIPTION
CHECKED BY: JKC				
DATE: 7/2023				



PERU MORRIS
OTTAWA MENDOTA
ILLINOIS

PERU ITEP SHARED USE PATH PROJECT
SECTION 23-00073-00-BT
LASALLE COUNTY

GENERAL PLAN - OVERALL
SN 050-7500

CONSTRUCTION
PLANS

CURRENT AS OF: 12/20/2024	
SCALE: AS NOTED	SHEET 57
FILE NO.: 66437.00 Y-	OF 183

CHAMLIN & ASSOCIATES, INC. © 2023
Drawing Name: G:\Users\A\66437-00-Peru-2022 ITEP-Recreational Trail\CAD\058-BRIDGE-GENERAL-NOTES.dwg Last Modified: Friday, December 20, 2024 4:17:56 PM Plotted On: Monday, January 27, 2025 2:00:57 PM by Jim Clinard

BRIDGE PROFILE			
STATION	ELEVATION	GRADE	
45+77.04	640.72		
		1.60%	
45+87.04	640.88		
		0.33%	
45+99.31	640.92		
		7.89%	
46+29.36	643.29		
		0.49%	
46+35.47	643.32		
		0.98%	
46+40.56	643.37		
		8.33%	
46+70.56	645.87		
		2.00%	
46+75.56	645.97		
		8.33%	
47+05.56	648.47		
		2.00%	
47+10.56	648.57		
		8.33%	
47+40.56	651.07		
		2.00%	
47+45.56	651.17		
		8.33%	
47+75.56	653.67		
		2.00%	
47+80.56	653.77		
		8.33%	
48+10.56	656.27		
		2.00%	
48+15.56	656.37		
		8.33%	
48+45.56	658.87		
		2.00%	
48+50.56	658.97		
		8.33%	
48+80.56	661.47		
		2.00%	
48+85.56	661.57		
		8.33%	
49+15.56	664.07		
		1.42%	
49+24.00	664.19		
		4.00%	
50+00.00	667.23		
		-3.40%	
51+72.90	661.35		
		-2.00%	
51+77.90	661.25		
		-8.33%	
52+07.90	658.75		
		-2.00%	
52+12.90	658.65		
		-8.33%	
52+42.90	656.15		
		-2.00%	
52+47.90	656.05		
		-8.33%	
52+77.90	653.55		
		-2.00%	
52+82.90	653.45		
		-8.33%	
53+12.90	650.95		
		-2.00%	
53+17.90	650.85		
		-8.33%	
53+47.90	648.35		
		-2.00%	
53+52.90	648.25		
		-8.33%	
53+82.90	645.75		
		-2.00%	
53+87.90	645.65		
		-8.33%	
54+17.90	643.15		
		-2.00%	
54+22.90	643.05		
		-3.17%	
54+52.90	642.10		

1	GENERAL PLAN & ELEVATION - OVERALL
2	GENERAL DATA
3	TEMPORARY SHEET PILING
4	GENERAL PLAN & ELEVATION - RETAINING WALL
5	GENERAL PLAN & ELEVATION - UNIT 1
6 - 9	TOP OF DECK ELEVATIONS - UNIT 1
10	SPECIAL DECK ELEVATION DETAIL - UNIT 1
11	SUPERSTRUCTURE PLAN - UNIT 1 SPANS 1-3
12-13	SUPERSTRUCTURE DETAILS - UNIT 1 SPANS 1-3
14	SUPERSTRUCTURE PLAN - UNIT 1 SPANS 4-6
15-17	SUPERSTRUCTURE DETAILS - UNIT 1 SPANS 4-6
18	GENERAL PLAN & ELEVATION - UNIT 2
19	GENERAL DATA - UNIT 2
20	GENERAL PLAN & ELEVATION - UNIT 3
21-24	TOP OF DECK ELEVATIONS - UNIT 3
25	SPECIAL DECK ELEVATION DETAIL - UNIT 3
26	SUPERSTRUCTURE PLAN - UNIT 3 SPANS 10-12
27-29	SUPERSTRUCTURE DETAILS - UNIT 3 SPANS 10-12
30	SUPERSTRUCTURE PLAN - UNIT 3 SPANS 13-15
31-32	SUPERSTRUCTURE DETAILS - UNIT 3 SPANS 13-15
33-44	PARAPET / RAILING DETAILS
45	DRAINAGE SCUPPERS, DS-11
46	EXPANSION JOINT DETAILS
47	BEARING DETAILS
48-54	RETAINING WALL DETAILS
55	WEST ABUTMENT DETAILS
56	PIER 1 DETAILS
57	PIER 2 DETAILS
58	PIER 3 DETAILS
59	PIER 4 DETAILS
60	PIER 5 DETAILS
61	PIER 6 DETAILS
62	PIER 7 DETAILS
63	PIER 8 DETAILS
64	PIER 9 DETAILS
65	PIER 10 DETAILS
66	PIER 11 DETAILS
67	PIER 12 DETAILS
68	PIER 13 DETAILS
69	PIER 14 DETAILS
70	EAST ABUTMENT DETAILS
71	HP PILE DETAILS
72-76	BORING LOGS

INDEX OF SHEETS

STA. 102+11.53
BUILT 20____ BY _____
STATE OF ILLINOIS
FAP 46 Sec. 23--00073--00--BT
LOADING H--10/90 PSF
STR. NO.050--7500

NAME PLATE
See Std. 515001

TOTAL BILL OF MATERIALS

ITEM	UNIT	SUPER	SUB	RETAINING WALL	TOTAL
STRUCTURE EXCAVATION	CU YD	---	584	467	1050
CONCRETE STRUCTURES	CU YD	---	519.1	---	519.1
RUBBED FINISH	SQ FT	6186	6492	2956	15634
CONCRETE SUPERSTRUCTURE	CU YD	375.4	---	---	375.4
PROTECTIVE COAT	SQ YD	865	---	---	865
REINFORCEMENT BARS	POUND	---	2200	7570	9770
REINFORCEMENT BARS, EPOXYCOATED	POUND	72740	32350	16110	121200
PEDESTRIAN RAILING	FOOT	816	---	240	1056
PARAPET RAILING	FOOT	784	---	236	1020
FURNISHING STEEL PILES HP10X42	FOOT	---	1496	---	1496
DRIVING PILES	FOOT	---	1496	---	1496
TEST PILE STEEL HP10X42	EACH	---	9	---	9
PILE SHOES	EACH	---	72	---	72
NAME PLATES	EACH	---	1	---	1
ELASTOMERIC BEARING ASSEMBLY, TYPE I	EACH	---	16	---	16
ANCHOR BOLTS, 3/4"	EACH	---	32	---	32
TEMPORARY SHEET PILING	SQ FT	---	107	---	107
CONCRETE STRUCTURES (RETAINING WALL)	CU YD	---	---	213.1	213.1
GRANULAR BACKFILL FOR STRUCTURES	CU YD	---	33	321	354
CONCRETE SEALER	SQ YD	---	3412	---	3412
GEOCOMPOSITE WALL DRAIN	SQ YD	---	19	121	140
PIPE UNDERDRAINS FOR STRUCTURES 4"	FOOT	---	24	275	299
CONDUIT EMBEDDED IN STRUCTURE, 2" DIA., PVC	FOOT	144	---	79	223
PEDESTRIAN TRUSS SUPERSTRUCTURE	SQ FT	2766	---	---	2766
DRAINAGE SCUPPERS, DS-11	EACH	4	---	---	4
PREFORMED JOINT STRIP SEAL	FOOT	104	---	---	104

Bridges General Notes

Reinforcement bars designated (E) shall be epoxy coated.

The Contractor shall make allowance for the deflection of forms, shrinkage, and settlement of falsework, in addition to allowance for dead load deflection.

The structural steel plates of the Bearing Assembly shall conform to the requirements of AASHTO M270 Grade 50.

All (embedded and separate) bearing plates, side retainers, anchor bolts, nuts, washers, and pintles shall be galvanized according to AASHTO M111 or M232 as applicable.

A film forming Concrete Sealer shall be applied to the bearing seat areas of the abutments and piers 3, 6, 7, 8, 9, & 12. It shall also be applied to exposed vertical surfaces of piers 6, 7, 8, and 9.



If the Contractor chooses to alter the temporary cantilever sheet piling design requirements shown on the plans, a design submittal including plan details and calculations will be required for review and acceptance by the Engineer.

Protective coat shall only be applied to the top of deck surface between the backs of the abutments.

All CONCRETE SUPERSTRUCTURE concrete and 105.7 cubic yards of the CONCRETE STRUCUTURES (RETAINING WALL) concrete shall be colored. See Special Provisions.

DRAWN BY: LMP	REVISIONS				 Chamlin & Associates	PERU MORRIS OTTAWA MENDOTA ILLINOIS	PERU ITEP SHARED USE PATH PROJECT SECTION 23-00073-00-BT LASALLE COUNTY	GENERAL DATA SN 050-7500	CONSTRUCTION PLANS	CURRENT AS OF: 12/20/2024	
CHECKED BY: JKC	LEVEL	BY	DATE	DESCRIPTION						SCALE: AS NOTED	SHEET 58
DATE: 09/2023										FILE NO.: 66437.00 Y-	OF 183

CHAMLIN & ASSOCIATES, INC. © 2023
Drawing Name: G:\Users\G\66437-00-Peru-2022 ITEP-Recreational Trail\CAD\059-TEMP-PILING.dwg Last Modified: Tuesday, December 17, 2024 12:46:09 PM Plotted On: Wednesday, December 18, 2024 3:31:22 PM by Josh Washkowiak

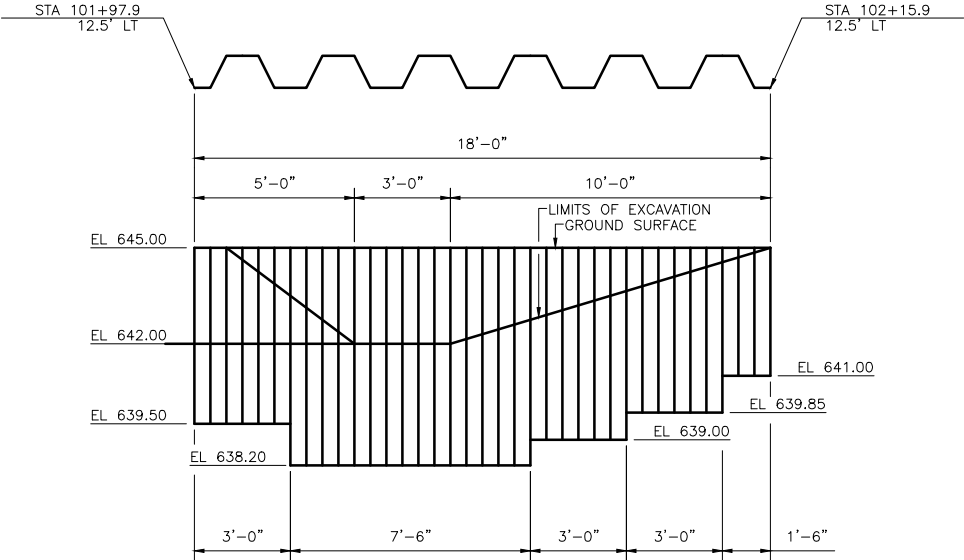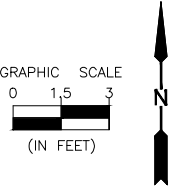

TEMPORARY SHEET PILING
EAST OF PIER 7

(LOOKING EAST)
MINIMUM SECTION MODULUS = 2.5 IN³/FT

BILL OF MATERIAL

ITEM	UNIT	QUANTITY
TEMPORARY SHEET PILING	SQ FT	107

	REVISIONS			
	LEVEL	BY	DATE	DESCRIPTION
DRAWN BY: LMP				
CHECKED BY: JKC				
DATE: 01/2024				



PERU MORRIS
OTTAWA MENDOTA
ILLINOIS


PERU ITEP SHARED USE PATH PROJECT
SECTION 23-00073-00-BT
LASALLE COUNTY

TEMPORARY SHEET PILING
SN 050-7500

CONSTRUCTION
PLANS

CURRENT AS OF: 12/20/2024		
SCALE: AS NOTED	SHEET 59	
FILE NO.: 66437.00 Y-	OF 183	

CHAMLIN & ASSOCIATES, INC. © 2023
Drawing Name: G:\Users\G6437-00-Peru-2022\ITP-Recreational Trail\CAD\060-GENPLAN-RETAINING WALL.dwg Last Modified: Tuesday, December 17, 2024 12:47:55 PM Plotted On: Wednesday, December 18, 2024 3:30:37 PM by Josh Washkowiak

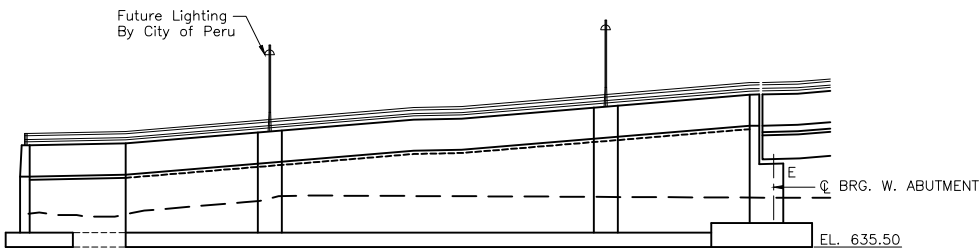

ELEVATION


BENCHMARKS

- BM "D" CHISELED "X" ON EAST BOLT OF FIRE HYDRANT WEST SIDE OF PLAZA DR. SOUTH OF NORTH ENTRANCE TO PIZZA HUT
ELEV.= 642.62
- BM "E" CHISELED "X" ON EAST BOLT OF FIRE HYDRANT WEST SIDE OF PLAZA DR. AT NORTH END OF PLAZA DR.
ELEV. = 643.87

SEE SHEETS 133 OF PATH PLANS FOR ADDITIONAL TOP OF SLAB DETAILS/ELEV. AT CORNER

CURVE 7 (BRIDGE PATH)

DELTA=0°55'19"
R=3009.92'
T=24.21'
L=48.43'
CHORD
N 13°12'57" W
48.43'
P.C. STA. 45+87.04
P.I. STA. 46+11.25
P.T. STA. 46+35.47

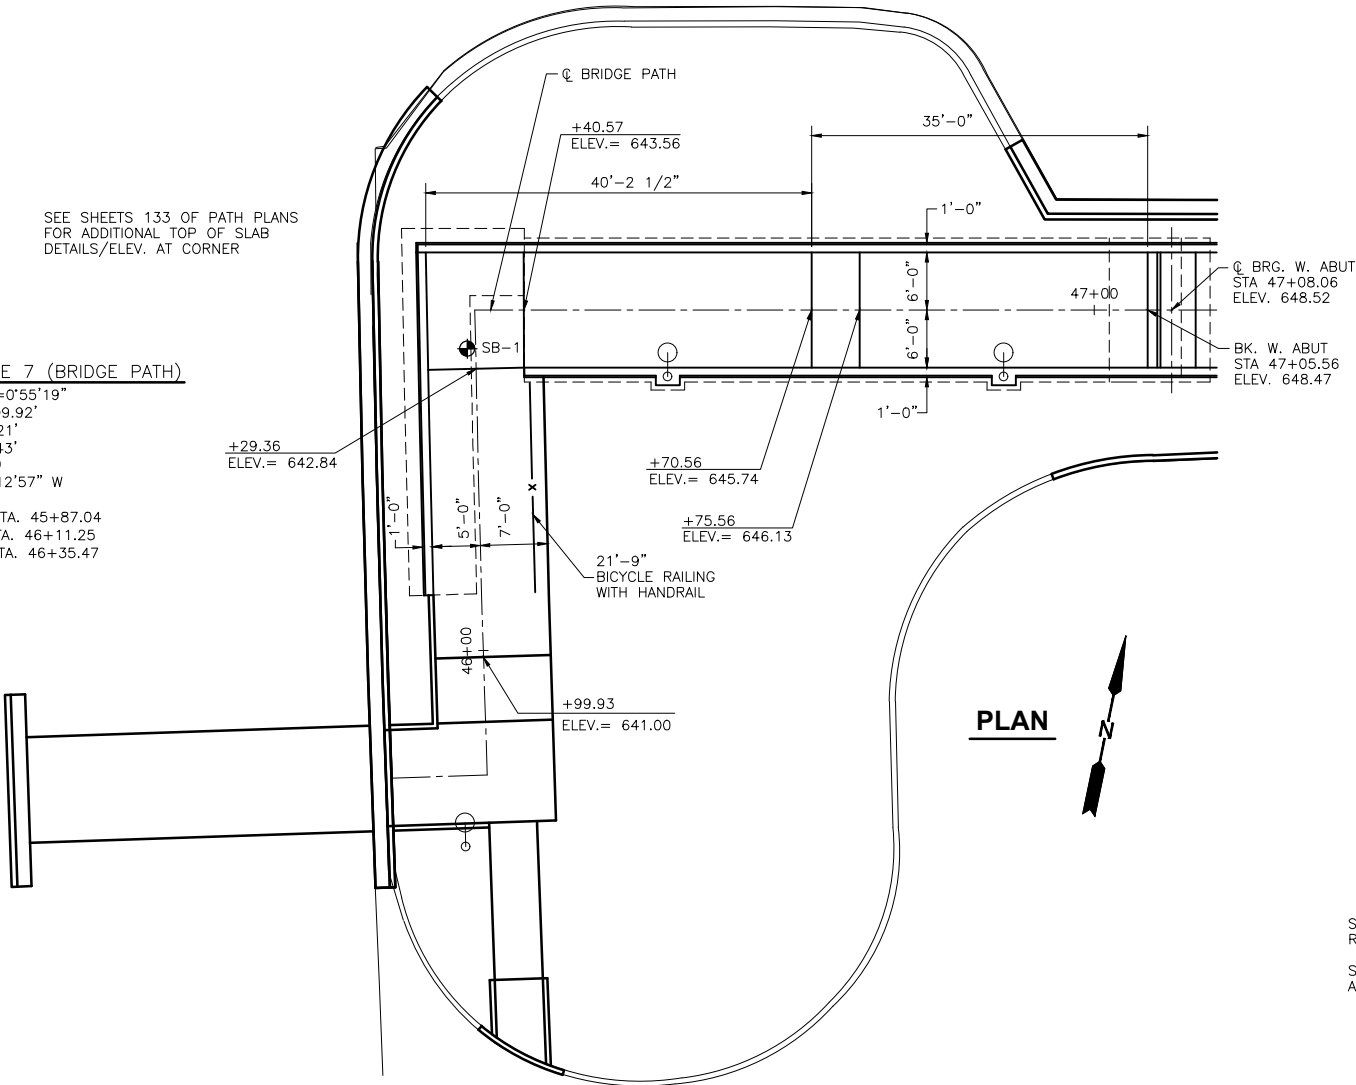

PLAN

LOADING

Uniform Lane Loading = 90 psf
Vehicle Load = H-10 Load

DESIGN SPECIFICATIONS

LRFD Guide Specifications for Design of
Pedestrian Bridges, 2nd Edition 2015

DESIGN STRESSES

FIELD UNITS


f'c = 4,000 psi (Superstructure)
f'c = 3,500 psi (Substructure)
fy = 60,000 psi (Reinforcement)

SEISMIC DATA

Seismic Performance Zone (SPZ) = 1
Design Spectral Acceleration at 1.0 sec. (SD1) = 0.074
Design Spectral Acceleration at 0.2 sec. (SDS) = 0.12
Soil Site Class = C

SEE SHEETS 48-51 OF 76 FOR
RETAINING WALL DETAILS

SEE SHEET 55 FOR
ABUTMENT DETAILS

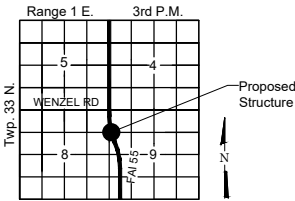

LOCATION SKETCH

SHEET 4 OF 76 BRIDGE SHEETS

"CONTRACT NO. 87876"

	REVISIONS			
	LEVEL	BY	DATE	DESCRIPTION
DRAWN BY: NV				
CHECKED BY: JKC				
DATE: 07/2023				



PERU MORRIS
OTTAWA MENDOTA
ILLINOIS


PERU ITP SHARED USE PATH PROJECT
SECTION 23-00073-00-BT
LASALLE COUNTY

GENERAL PLAN - WEST RETAINING WALLS
SN 050-7500

CONSTRUCTION
PLANS

CURRENT AS OF: 12/20/2024	
SCALE: AS NOTED	SHEET 60
FILE NO.: 66437.00 Y-	OF 183

CHAMLIN & ASSOCIATES, INC. © 2023
Drawing Name: G:\Users\G6437-00-Peru-2022\ITP-Recreational Trail\CAD\061-GENPLAN-UNIT 1.dwg Last Modified: Tuesday, December 17, 2024 12:49:22 PM Plotted On: Wednesday, December 18, 2024 3:26:03 PM by Jesh Washkewick

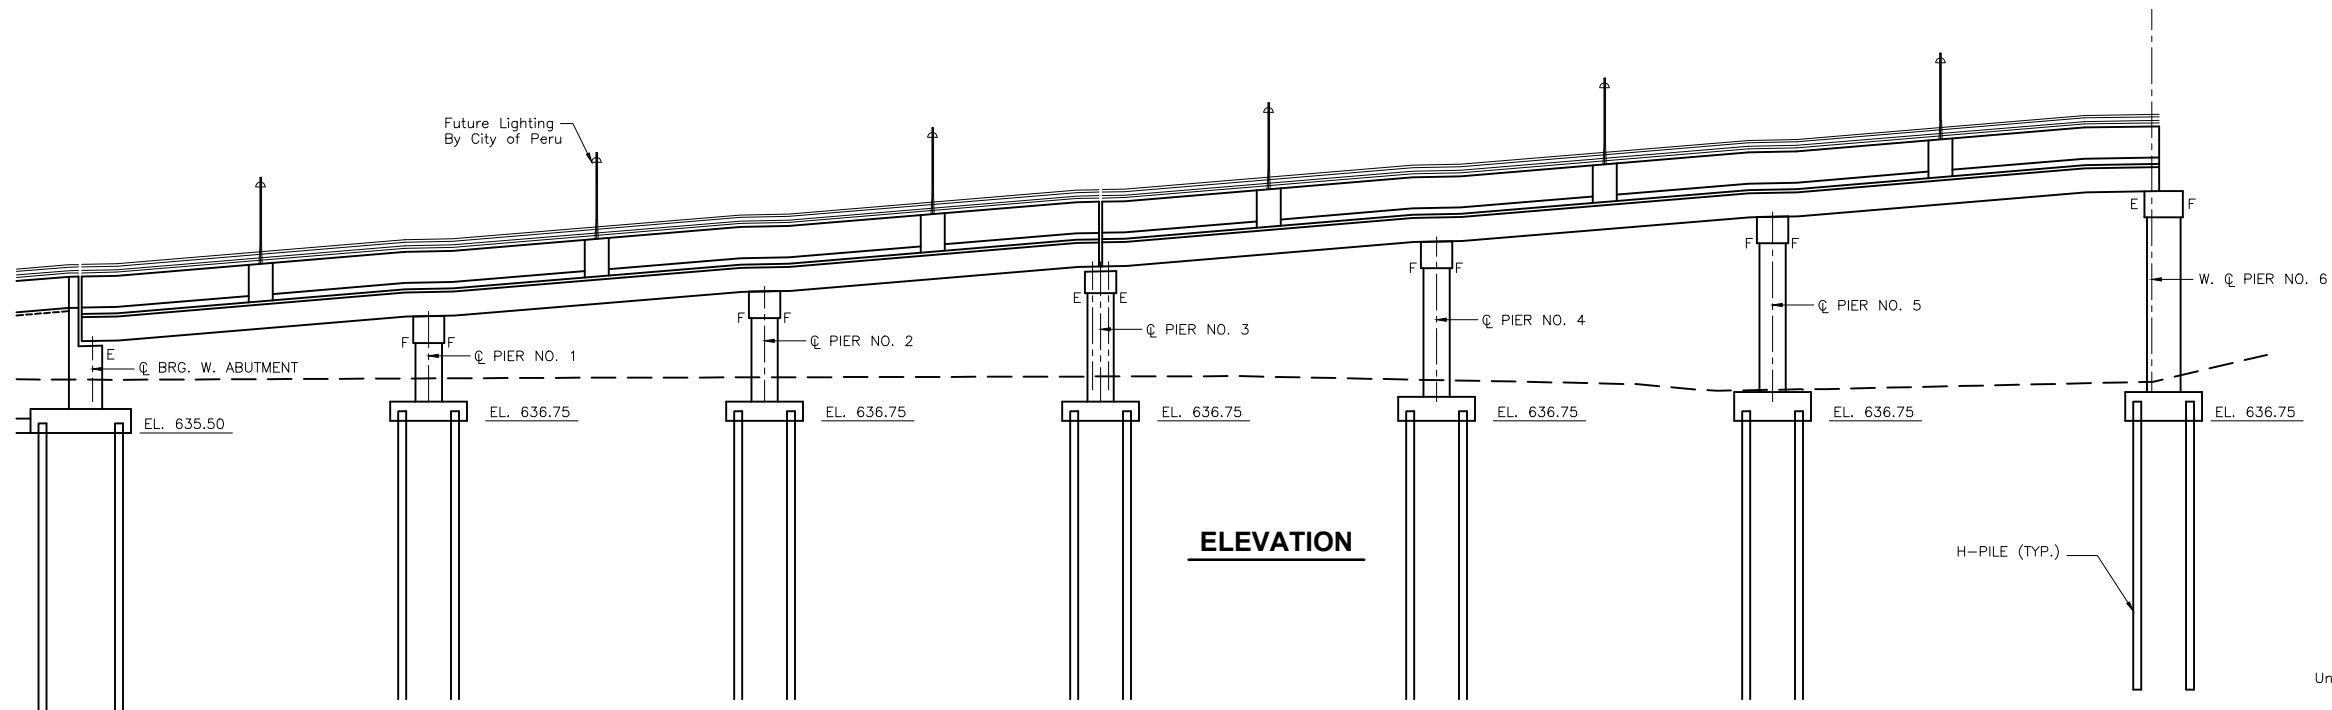

BENCHMARKS



- BM "D" CHISELED "X" ON EAST BOLT OF FIRE HYDRANT WEST SIDE OF PLAZA DR. SOUTH OF NORTH ENTRANCE TO PIZZA HUT
ELEV. = 642.62
- BM "E" CHISELED "X" ON EAST BOLT OF FIRE HYDRANT WEST SIDE OF PLAZA DR. AT NORTH END OF PLAZA DR.
ELEV. = 643.87

LOADING
Uniform Lane Loading = 90 psf
Vehicle Load = H-10 Load

DESIGN SPECIFICATIONS
LRFD Guide Specifications for Design of Pedestrian Bridges, 2nd Edition 2015

DESIGN STRESSES
FIELD UNITS
f'c = 4,000 psi (Superstructure)
f'c = 3,500 psi (Substructure)
fy = 60,000 psi (Reinforcement)

SEISMIC DATA
Seismic Performance Zone (SPZ) = 1
Design Spectral Acceleration at 1.0 sec. (SD1) = 0.074
Design Spectral Acceleration at 0.2 sec. (SDS) = 0.12
Soil Site Class = C

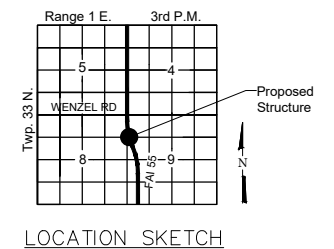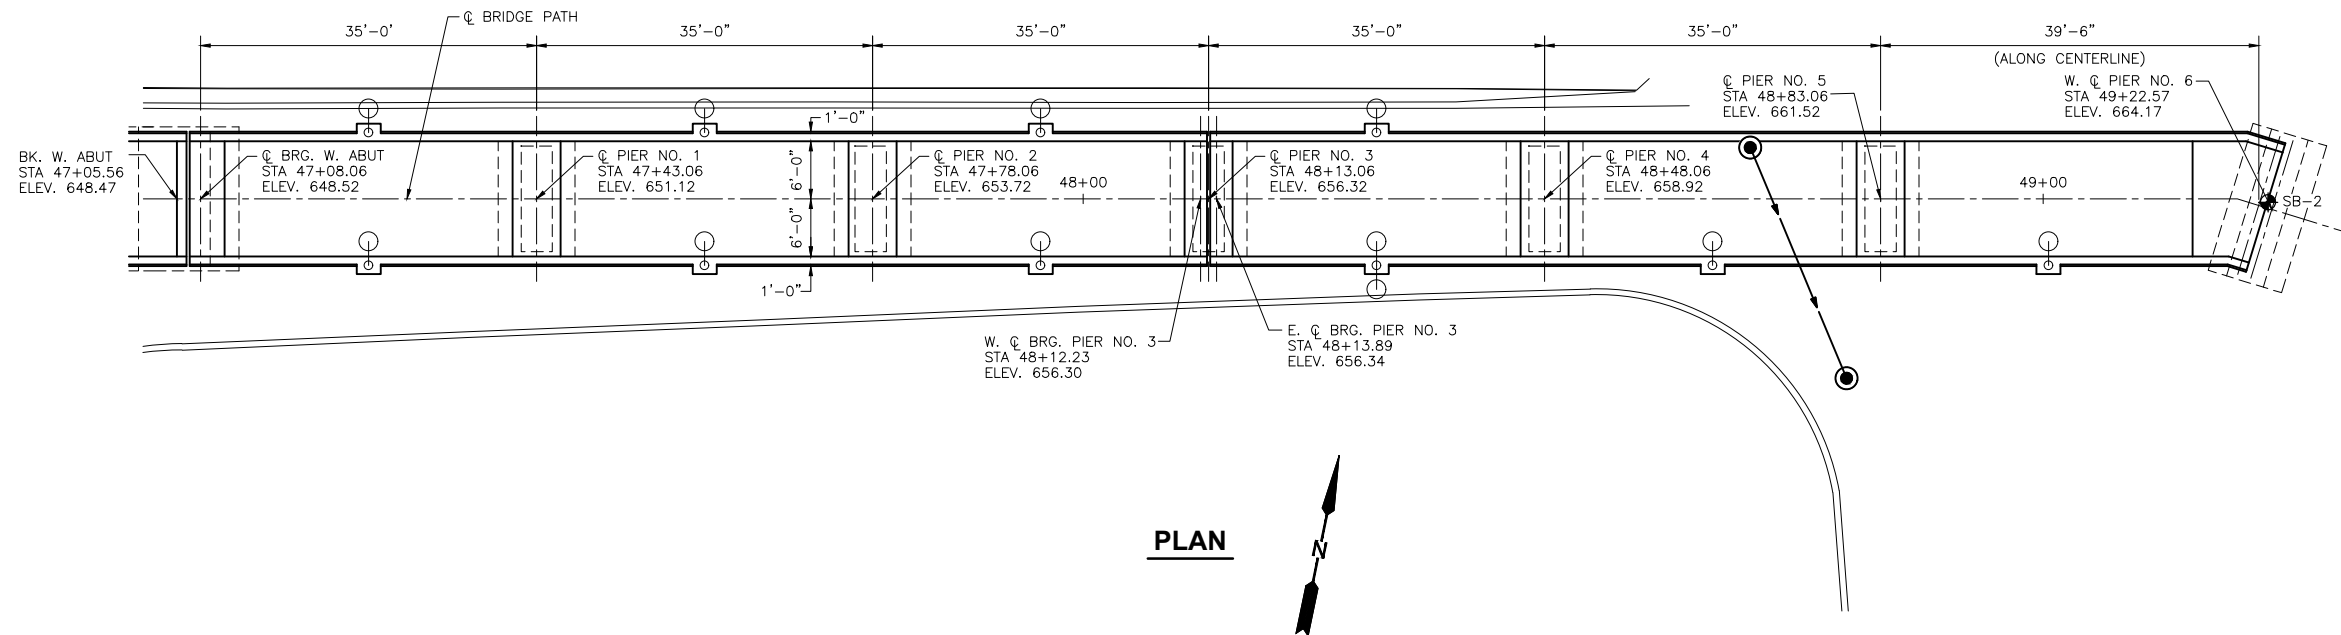

PLAN

SHEET 5 OF 76 BRIDGE SHEETS

"CONTRACT NO.87876"

	REVISIONS			
	LEVEL	BY	DATE	DESCRIPTION
DRAWN BY: NV				
CHECKED BY: JKC				
DATE: 7/2023				



PERU MORRIS
OTTAWA MENDOTA
ILLINOIS



PERU ITP SHARED USE PATH PROJECT
SECTION 23-00073-00-BT
LASALLE COUNTY

GENERAL PLAN - UNIT 1
SN 050-7500

CONSTRUCTION
PLANS

CURRENT AS OF: 12/20/2024	
SCALE: AS NOTED	SHEET 61
FILE NO.: 66437.00 Y-	OF 183

CHAMLIN & ASSOCIATES, INC. © 2023
Drawing Name: G:\Users\CA66437-00-Peru-Morris\2022\ITEP-Recreational Trail\CAD\062-065-DECK ELEV-UNIT 1.dwg Last Modified: Tuesday, December 17, 2024 12:55:33 PM Plotted On: Wednesday, December 18, 2024 3:25:29 PM by Josh Washonick

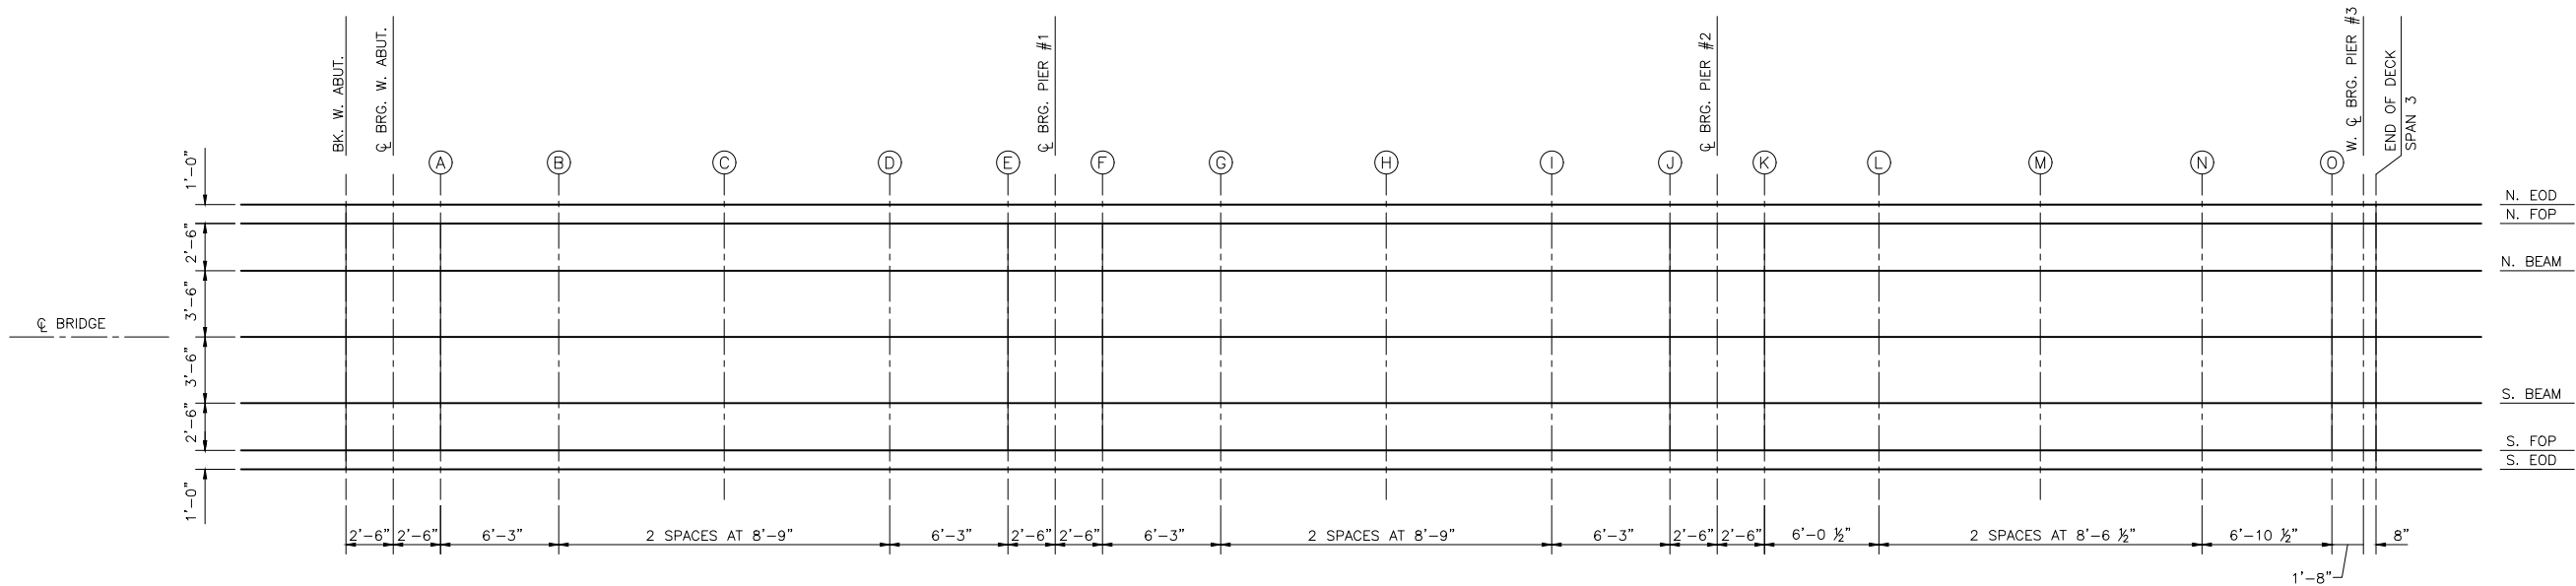 

SPANS 1 - 3

EOD - EDGE OF DECK
FOP - FACE OF PARAPET

N. EOD				
Location	Station	Offset	Theoretical Grade Elevations	Theoretical Grade Elevations Adjusted for Dead Load Deflections
BK. W. ABUT	47+05.56	-7.00	648.50	648.50
CL. BRG W. ABUT	47+08.06	-7.00	648.55	648.55
A	47+10.56	-7.00	648.60	648.62
B	47+16.81	-7.00	649.12	649.17
C	47+25.56	-7.00	649.85	649.91
D	47+34.31	-7.00	650.58	650.62
E	47+40.56	-7.00	651.10	651.10
CL. BRG PIER #1	47+43.06	-7.00	651.15	651.15
F	47+45.56	-7.00	651.20	651.20
G	47+51.81	-7.00	651.72	651.72
H	47+60.56	-7.00	652.45	652.46
I	47+69.31	-7.00	653.18	653.18
J	47+75.56	-7.00	653.70	653.70
CL. BRG. PIER #2	47+78.06	-7.00	653.75	653.75
K	47+80.56	-7.00	653.80	653.81
L	47+86.60	-7.00	654.30	654.33
M	47+95.14	-7.00	655.02	655.08
N	48+03.69	-7.00	655.73	655.78
O	48+10.56	-7.00	656.30	656.31
W CL. BRG PIER #3	48+12.23	-7.00	656.33	656.33
END OF DECK SPAN 3	48+12.90	-7.00	656.35	656.35

N. FOP				
Location	Station	Offset	Theoretical Grade Elevations	Theoretical Grade Elevations Adjusted for Dead Load Deflections
BK. W. ABUT	47+05.56	-6.00	648.50	648.50
CL. BRG W. ABUT	47+08.06	-6.00	648.55	648.55
A	47+10.56	-6.00	648.60	648.62
B	47+16.81	-6.00	649.12	649.17
C	47+25.56	-6.00	649.85	649.91
D	47+34.31	-6.00	650.58	650.62
E	47+40.56	-6.00	651.10	651.10
CL. BRG PIER #1	47+43.06	-6.00	651.15	651.15
F	47+45.56	-6.00	651.20	651.20
G	47+51.81	-6.00	651.72	651.72
H	47+60.56	-6.00	652.45	652.46
I	47+69.31	-6.00	653.18	653.18
J	47+75.56	-6.00	653.70	653.70
CL. BRG. PIER #2	47+78.06	-6.00	653.75	653.75
K	47+80.56	-6.00	653.80	653.81
L	47+86.60	-6.00	654.30	654.33
M	47+95.14	-6.00	655.02	655.08
N	48+03.69	-6.00	655.73	655.78
O	48+10.56	-6.00	656.30	656.31
W CL. BRG PIER #3	48+12.23	-6.00	656.33	656.33
END OF DECK SPAN 3	48+12.90	-6.00	656.35	656.35

N. BEAM				
Location	Station	Offset	Theoretical Grade Elevations	Theoretical Grade Elevations Adjusted for Dead Load Deflections
BK. W. ABUT	47+05.56	-3.50	648.49	648.49
CL. BRG W. ABUT	47+08.06	-3.50	648.54	648.54
A	47+10.56	-3.50	648.59	648.61
B	47+16.81	-3.50	649.11	649.16
C	47+25.56	-3.50	649.84	649.90
D	47+34.31	-3.50	650.57	650.61
E	47+40.56	-3.50	651.09	651.09
CL. BRG PIER #1	47+43.06	-3.50	651.14	651.14
F	47+45.56	-3.50	651.19	651.19
G	47+51.81	-3.50	651.71	651.71
H	47+60.56	-3.50	652.44	652.45
I	47+69.31	-3.50	653.17	653.17
J	47+75.56	-3.50	653.69	653.69
CL. BRG. PIER #2	47+78.06	-3.50	653.74	653.74
K	47+80.56	-3.50	653.79	653.80
L	47+86.60	-3.50	654.29	654.32
M	47+95.14	-3.50	655.01	655.07
N	48+03.69	-3.50	655.72	655.77
O	48+10.56	-3.50	656.29	656.30
W CL. BRG PIER #3	48+12.23	-3.50	656.32	656.32
END OF DECK SPAN 3	48+12.90	-3.50	656.34	656.34

CL. BRIDGE				
Location	Station	Offset	Theoretical Grade Elevations	Theoretical Grade Elevations Adjusted for Dead Load Deflections
BK. W. ABUT	47+05.56	0.00	648.47	648.47
CL. BRG W. ABUT	47+08.06	0.00	648.52	648.52
A	47+10.56	0.00	648.57	648.59
B	47+16.81	0.00	649.09	649.14
C	47+25.56	0.00	649.82	649.88
D	47+34.31	0.00	650.55	650.59
E	47+40.56	0.00	651.07	651.07
CL. BRG PIER #1	47+43.06	0.00	651.12	651.12
F	47+45.56	0.00	651.17	651.17
G	47+51.81	0.00	651.69	651.69
H	47+60.56	0.00	652.42	652.43
I	47+69.31	0.00	653.15	653.15
J	47+75.56	0.00	653.67	653.67
CL. BRG. PIER #2	47+78.06	0.00	653.72	653.72
K	47+80.56	0.00	653.77	653.78
L	47+86.60	0.00	654.27	654.30
M	47+95.14	0.00	654.99	655.05
N	48+03.69	0.00	655.70	655.75
O	48+10.56	0.00	656.27	656.28
W CL. BRG PIER #3	48+12.23	0.00	656.30	656.30
END OF DECK SPAN 3	48+12.90	0.00	656.32	656.32

SHEET 6 OF 76 BRIDGE SHEETS

"CONTRACT NO. 87876"

DRAWN BY: DS	REVISIONS			
	LEVEL	BY	DATE	DESCRIPTION
CHECKED BY: JKC				
DATE: 11/01/23				



PERU MORRIS
OTTAWA MENDOTA
ILLINOIS

PERU ITEP SHARED USE PATH PROJECT
SECTION 23-00073-00-BT
LASALLE COUNTY

TOP OF DECK ELEVATIONS - UNIT 1



CURRENT AS OF: 12/20/2024	
SCALE: AS NOTED	SHEET 62
FILE NO.: 66437.00 Y-	OF 183

CHAMLIN & ASSOCIATES, INC. © 2023
Drawing Name: G:\Users\G\66437-00--Peru--2022 ITEP--Recreational Trail\CAD\062-065-DECK ELEV--UNIT 1.dwg Last Modified: Tuesday, December 17, 2024 12:55:33 PM Plotted On: Wednesday, December 18, 2024 3:24:29 PM by Josh Washkowiak

S. BEAM				
Location	Station	Offset	Theoretical Grade Elevations	Theoretical Grade Elevations Adjusted for Dead Load Deflections
BK. W. ABUT	47+05.56	3.50	648.45	648.45
CL. BRG W. ABUT	47+08.06	3.50	648.50	648.50
A	47+10.56	3.50	648.55	648.57
B	47+16.81	3.50	649.07	649.12
C	47+25.56	3.50	649.80	649.86
D	47+34.31	3.50	650.53	650.57
E	47+40.56	3.50	651.05	651.05
CL.BRG PIER #1	47+43.06	3.50	651.10	651.10
F	47+45.56	3.50	651.15	651.15
G	47+51.81	3.50	651.67	651.67
H	47+60.56	3.50	652.40	652.41
I	47+69.31	3.50	653.13	653.13
J	47+75.56	3.50	653.65	653.65
CL. BRG. PIER #2	47+78.06	3.50	653.70	653.70
K	47+80.56	3.50	653.75	653.76
L	47+86.60	3.50	654.25	654.28
M	47+95.14	3.50	654.97	655.03
N	48+03.69	3.50	655.68	655.73
O	48+10.56	3.50	656.25	656.26
WCL. BRG PIER #3	48+12.23	3.50	656.28	656.28
END OF DECK SPAN 3	48+12.90	3.50	656.30	656.30

S. FOP				
Location	Station	Offset	Theoretical Grade Elevations	Theoretical Grade Elevations Adjusted for Dead Load Deflections
BK. W. ABUT	47+05.56	6.00	648.44	648.44
CL. BRG W. ABUT	47+08.06	6.00	648.49	648.49
A	47+10.56	6.00	648.54	648.56
B	47+16.81	6.00	649.06	649.11
C	47+25.56	6.00	649.79	649.85
D	47+34.31	6.00	650.52	650.56
E	47+40.56	6.00	651.04	651.04
CL.BRG PIER #1	47+43.06	6.00	651.09	651.09
F	47+45.56	6.00	651.14	651.14
G	47+51.81	6.00	651.66	651.66
H	47+60.56	6.00	652.39	652.40
I	47+69.31	6.00	653.12	653.12
J	47+75.56	6.00	653.64	653.64
CL. BRG. PIER #2	47+78.06	6.00	653.69	653.69
K	47+80.56	6.00	653.74	653.75
L	47+86.60	6.00	654.24	654.27
M	47+95.14	6.00	654.96	655.02
N	48+03.69	6.00	655.67	655.72
O	48+10.56	6.00	656.24	656.25
WCL. BRG PIER #3	48+12.23	6.00	656.27	656.27
END OF DECK SPAN 3	48+12.90	6.00	656.29	656.29

S. EOD				
Location	Station	Offset	Theoretical Grade Elevations	Theoretical Grade Elevations Adjusted for Dead Load Deflections
BK. W. ABUT	47+05.56	7.00	648.44	648.44
CL. BRG W. ABUT	47+08.06	7.00	648.49	648.49
A	47+10.56	7.00	648.54	648.56
B	47+16.81	7.00	649.06	649.11
C	47+25.56	7.00	649.79	649.85
D	47+34.31	7.00	650.52	650.56
E	47+40.56	7.00	651.04	651.04
CL.BRG PIER #1	47+43.06	7.00	651.09	651.09
F	47+45.56	7.00	651.14	651.14
G	47+51.81	7.00	651.66	651.66
H	47+60.56	7.00	652.39	652.40
I	47+69.31	7.00	653.12	653.12
J	47+75.56	7.00	653.64	653.64
CL. BRG. PIER #2	47+78.06	7.00	653.69	653.69
K	47+80.56	7.00	653.74	653.75
L	47+86.60	7.00	654.24	654.27
M	47+95.14	7.00	654.96	655.02
N	48+03.69	7.00	655.67	655.72
O	48+10.56	7.00	656.24	656.25
WCL. BRG PIER #3	48+12.23	7.00	656.27	656.27
END OF DECK SPAN 3	48+12.90	7.00	656.29	656.29

DRAWN BY: DS	REVISIONS			
CHECKED BY: JKC	LEVEL	BY	DATE	DESCRIPTION
DATE: 11/01/23				



PERU MORRIS
OTTAWA MENDOTA
ILLINOIS


PERU ITEP SHARED USE PATH PROJECT
SECTION 23-00073-00-BT
LASALLE COUNTY

TOP OF DECK ELEVATIONS - UNIT 1

CONSTRUCTION
PLANS

CURRENT AS OF: 12/20/2024		
SCALE: AS NOTED	SHEET	63
FILE NO.: 66437.00 Y-	OF	183

CHAMLIN & ASSOCIATES, INC. © 2023
Drawing Name: G:\Users\GA\66437-00-Peru-2022 ITEP-Recreational Trail\CAD\062-065-DECK ELEV-UNIT 1.dwg Last Modified: Tuesday, December 17, 2024 12:55:33 PM Plotted On: Wednesday, December 18, 2024 3:25:01 PM by Josh Washkowiak

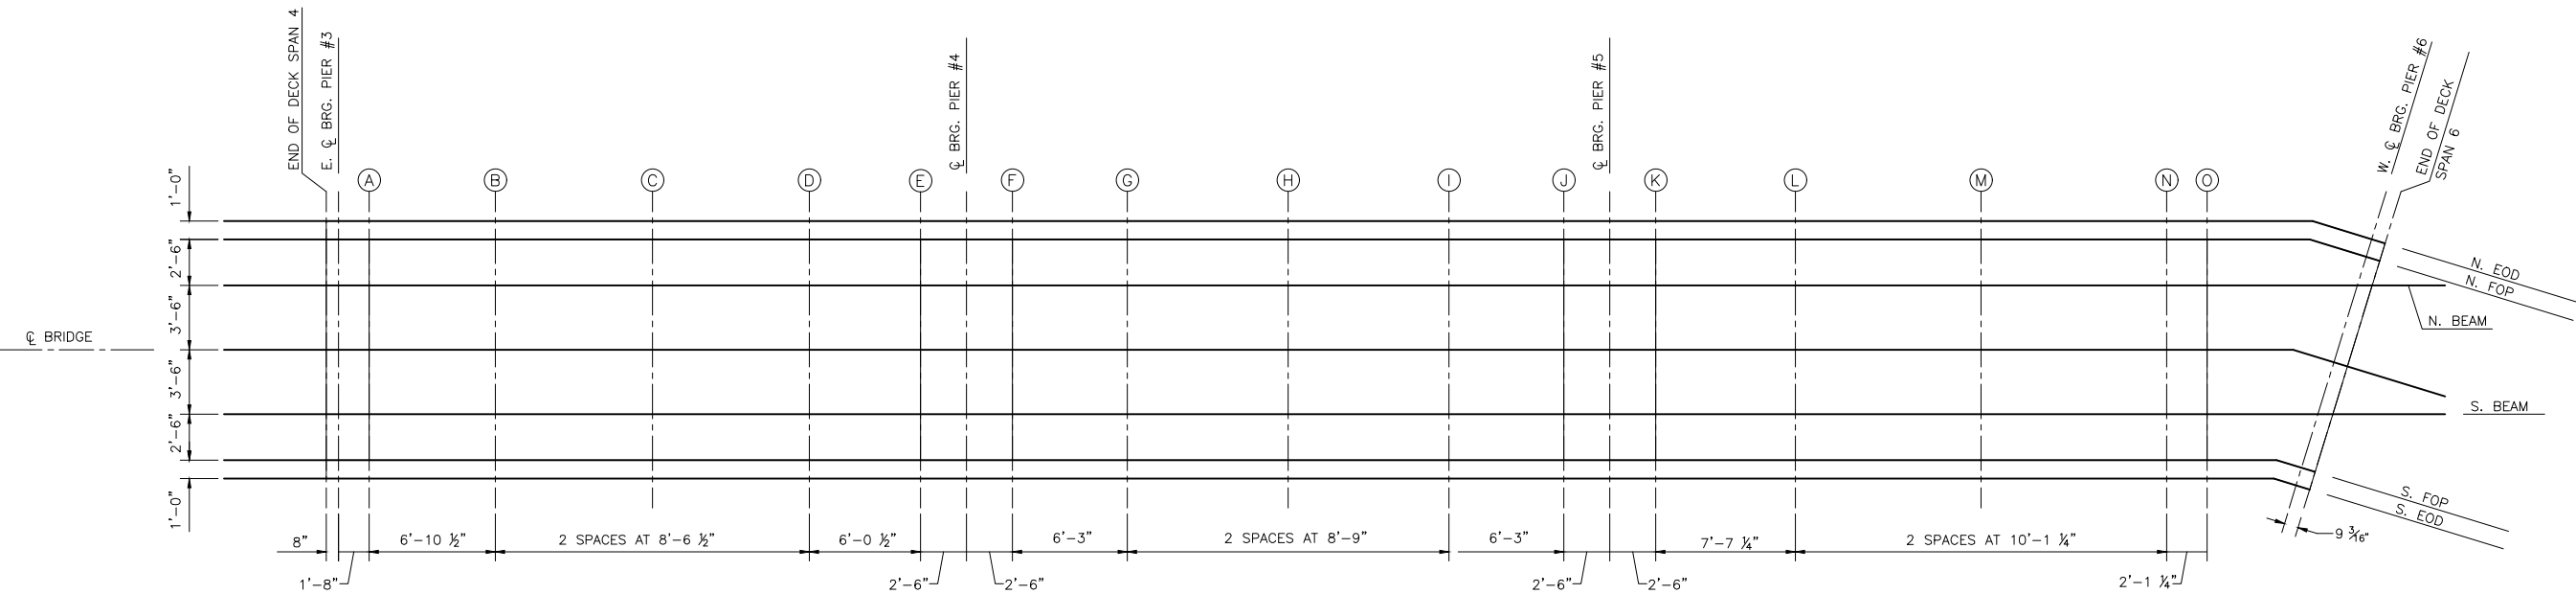

SPANS 4 - 6

EOD - EDGE OF DECK
FOP - FACE OF PARAPET

N. EOD				
Location	Station	Offset	Theoretical Grade Elevations	Theoretical Grade Elevations Adjusted for Dead Load Deflections
END OF DECK SPAN 4	48+13.22	-7.00	656.35	656.35
E CL. BRG PIER 3	48+13.89	-7.00	656.37	656.37
A	48+15.56	-7.00	656.40	656.41
B	48+22.43	-7.00	656.97	657.02
C	48+30.97	-7.00	657.68	657.74
D	48+39.52	-7.00	658.40	658.43
E	48+45.56	-7.00	658.90	658.91
CL.BRG PIER #4	48+48.06	-7.00	658.95	658.95
F	48+50.56	-7.00	659.00	659.00
G	48+56.81	-7.00	659.52	659.51
H	48+65.56	-7.00	660.25	660.24
I	48+74.31	-7.00	660.98	660.97
J	48+80.56	-7.00	661.50	661.49
CL. BRG. PIER #5	48+83.06	-7.00	661.55	661.55
K	48+85.56	-7.00	661.60	661.61
L	48+93.16	-7.00	662.23	662.30
M	49+03.27	-7.00	663.08	663.20
N	49+13.37	-7.00	663.92	664.02
O	49+15.56	-7.00	664.10	664.18
W CL. BRG PIER #6	49+22.57	-7.00	664.20	664.20
END OF DECK SPAN 6	49+23.34	-7.00	664.21	664.21

N. FOP				
Location	Station	Offset	Theoretical Grade Elevations	Theoretical Grade Elevations Adjusted for Dead Load Deflections
END OF DECK SPAN 4	48+13.22	-6.00	656.35	656.35
E CL. BRG PIER 3	48+13.89	-6.00	656.37	656.37
A	48+15.56	-6.00	656.40	656.41
B	48+22.43	-6.00	656.97	657.02
C	48+30.97	-6.00	657.68	657.74
D	48+39.52	-6.00	658.40	658.43
E	48+45.56	-6.00	658.90	658.91
CL.BRG PIER #4	48+48.06	-6.00	658.95	658.95
F	48+50.56	-6.00	659.00	659.00
G	48+56.81	-6.00	659.52	659.51
H	48+65.56	-6.00	660.25	660.24
I	48+74.31	-6.00	660.98	660.97
J	48+80.56	-6.00	661.50	661.49
CL. BRG. PIER #5	48+83.06	-6.00	661.55	661.55
K	48+85.56	-6.00	661.60	661.61
L	48+93.16	-6.00	662.23	662.30
M	49+03.27	-6.00	663.08	663.20
N	49+13.37	-6.00	663.92	664.02
O	49+15.56	-6.00	664.10	664.18
W CL. BRG PIER #6	49+22.57	-6.00	664.20	664.20
END OF DECK SPAN 6	49+23.34	-6.00	664.21	664.21

N. BEAM				
Location	Station	Offset	Theoretical Grade Elevations	Theoretical Grade Elevations Adjusted for Dead Load Deflections
END OF DECK SPAN 4	48+13.22	-3.50	656.34	656.34
E CL. BRG PIER 3	48+13.89	-3.50	656.36	656.36
A	48+15.56	-3.50	656.39	656.40
B	48+22.43	-3.50	656.96	657.01
C	48+30.97	-3.50	657.67	657.73
D	48+39.52	-3.50	658.39	658.42
E	48+45.56	-3.50	658.89	658.90
CL.BRG PIER #4	48+48.06	-3.50	658.94	658.94
F	48+50.56	-3.50	658.99	658.99
G	48+56.81	-3.50	659.51	659.50
H	48+65.56	-3.50	660.24	660.23
I	48+74.31	-3.50	660.97	660.96
J	48+80.56	-3.50	661.49	661.48
CL. BRG. PIER #5	48+83.06	-3.50	661.54	661.54
K	48+85.56	-3.50	661.59	661.60
L	48+93.16	-3.50	662.22	662.29
M	49+03.27	-3.50	663.07	663.19
N	49+13.37	-3.50	663.91	664.01
O	49+15.56	-3.50	664.09	664.17
W CL. BRG PIER #6	49+22.57	-4.37	664.19	664.19
END OF DECK SPAN 6	49+23.34	-4.61	664.20	664.20

CL. BRIDGE				
Location	Station	Offset	Theoretical Grade Elevations	Theoretical Grade Elevations Adjusted for Dead Load Deflections
END OF DECK SPAN 4	48+13.22	0.00	656.32	656.32
E CL. BRG PIER 3	48+13.89	0.00	656.34	656.34
A	48+15.56	0.00	656.37	656.38
B	48+22.43	0.00	656.94	656.99
C	48+30.97	0.00	657.65	657.71
D	48+39.52	0.00	658.37	658.40
E	48+45.56	0.00	658.87	658.88
CL.BRG PIER #4	48+48.06	0.00	658.92	658.92
F	48+50.56	0.00	658.97	658.97
G	48+56.81	0.00	659.49	659.49
H	48+65.56	0.00	660.22	660.22
I	48+74.31	0.00	660.95	660.94
J	48+80.56	0.00	661.47	661.46
CL. BRG. PIER #5	48+83.06	0.00	661.52	661.52
K	48+85.56	0.00	661.57	661.58
L	48+93.16	0.00	662.20	662.26
M	49+03.27	0.00	663.05	663.16
N	49+13.37	0.00	663.89	663.98
O	49+15.56	0.00	664.07	664.14
W CL. BRG PIER #6	49+22.57	0.00	664.17	664.17
END OF DECK SPAN 6	49+23.34	0.00	664.18	664.18

SHEET 8 OF 76 BRIDGE SHEETS

"CONTRACT NO. 87876"

DRAWN BY: DS	LEVEL	BY	DATE	REVISIONS
CHECKED BY: JKC				DESCRIPTION
DATE: 11/01/23				



PERU MORRIS
OTTAWA MENDOTA
ILLINOIS

PERU ITEP SHARED USE PATH PROJECT
SECTION 23-00073-00-BT
LASALLE COUNTY

TOP OF DECK ELEVATIONS - UNIT 1

CONSTRUCTION
PLANS

CURRENT AS OF: 12/20/2024	
SCALE: AS NOTED	SHEET 64
FILE NO.: 66437.00 Y-	OF 183

CHAMLIN & ASSOCIATES, INC. © 2023
Drawing Name: G:\Users\G\66437-00--Peru--2022 ITEP--Recreational Trail\CAD\062-065--DECK ELEV--UNIT 1.dwg
Last Modified: Tuesday, December 17, 2024 12:55:33 PM
Plotted On: Wednesday, December 18, 2024 3:23:45 PM
by Josh Washkowiak

S. BEAM				
Location	Station	Offset	Theoretical Grade Elevations	Theoretical Grade Elevations Adjusted for Dead Load Deflections
END OF DECK SPAN 4	48+13.22	3.50	656.30	656.30
E CL. BRG PIER 3	48+13.89	3.50	656.32	656.32
A	48+15.56	3.50	656.35	656.36
B	48+22.43	3.50	656.92	656.97
C	48+30.97	3.50	657.63	657.69
D	48+39.52	3.50	658.35	658.38
E	48+45.56	3.50	658.85	658.86
CL.BRG PIER #4	48+48.06	3.50	658.90	658.90
F	48+50.56	3.50	658.95	658.95
G	48+56.81	3.50	659.47	659.47
H	48+65.56	3.50	660.20	660.20
I	48+74.31	3.50	660.93	660.92
J	48+80.56	3.50	661.45	661.44
CL. BRG. PIER #5	48+83.06	3.50	661.50	661.50
K	48+85.56	3.50	661.55	661.56
L	48+93.16	3.50	662.18	662.23
M	49+03.27	3.50	663.03	663.13
N	49+13.37	3.50	663.87	663.94
O	49+15.56	3.50	664.05	664.10
W CL. BRG PIER #6	49+22.57	2.92	664.16	664.16
END OF DECK SPAN 6	49+23.34	2.72	664.17	664.17

S. FOP				
Location	Station	Offset	Theoretical Grade Elevations	Theoretical Grade Elevations Adjusted for Dead Load Deflections
END OF DECK SPAN 4	48+13.22	6.00	656.29	656.29
E CL. BRG PIER 3	48+13.89	6.00	656.31	656.31
A	48+15.56	6.00	656.34	656.35
B	48+22.43	6.00	656.91	656.96
C	48+30.97	6.00	657.62	657.68
D	48+39.52	6.00	658.34	658.37
E	48+45.56	6.00	658.84	658.85
CL.BRG PIER #4	48+48.06	6.00	658.89	658.89
F	48+50.56	6.00	658.94	658.94
G	48+56.81	6.00	659.46	659.46
H	48+65.56	6.00	660.19	660.19
I	48+74.31	6.00	660.92	660.91
J	48+80.56	6.00	661.44	661.43
CL. BRG. PIER #5	48+83.06	6.00	661.49	661.49
K	48+85.56	6.00	661.54	661.55
L	48+93.16	6.00	662.17	662.22
M	49+03.27	6.00	663.02	663.12
N	49+13.37	6.00	663.86	663.93
O	49+15.56	6.00	664.04	664.09
W CL. BRG PIER #6	49+22.57	6.00	664.14	664.14
END OF DECK SPAN 6	49+23.34	6.00	664.15	664.15

S. EOD				
Location	Station	Offset	Theoretical Grade Elevations	Theoretical Grade Elevations Adjusted for Dead Load Deflections
END OF DECK SPAN 4	48+13.22	7.00	656.29	656.29
E CL. BRG PIER 3	48+13.89	7.00	656.31	656.31
A	48+15.56	7.00	656.34	656.35
B	48+22.43	7.00	656.91	656.96
C	48+30.97	7.00	657.62	657.68
D	48+39.52	7.00	658.34	658.37
E	48+45.56	7.00	658.84	658.85
CL.BRG PIER #4	48+48.06	7.00	658.89	658.89
F	48+50.56	7.00	658.94	658.94
G	48+56.81	7.00	659.46	659.46
H	48+65.56	7.00	660.19	660.19
I	48+74.31	7.00	660.92	660.91
J	48+80.56	7.00	661.44	661.43
CL. BRG. PIER #5	48+83.06	7.00	661.49	661.49
K	48+85.56	7.00	661.54	661.55
L	48+93.16	7.00	662.17	662.22
M	49+03.27	7.00	663.02	663.12
N	49+13.37	7.00	663.86	663.93
O	49+15.56	7.00	664.04	664.09
W CL. BRG PIER #6	49+22.57	7.00	664.14	664.14
END OF DECK SPAN 6	49+23.34	7.00	664.15	664.15

DRAWN BY: DS	REVISIONS			
CHECKED BY: JKC	LEVEL	BY	DATE	DESCRIPTION
DATE: 11/01/23				






PERU MORRIS
OTTAWA MENDOTA
ILLINOIS

PERU ITEP SHARED USE PATH PROJECT
SECTION 23-00073-00-BT
LASALLE COUNTY

TOP OF DECK ELEVATIONS - UNIT 1

CONSTRUCTION
PLANS

CURRENT AS OF: 12/20/2024	
SCALE: AS NOTED	SHEET 65
FILE NO.: 66437.00 Y-	OF 183

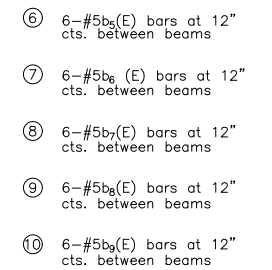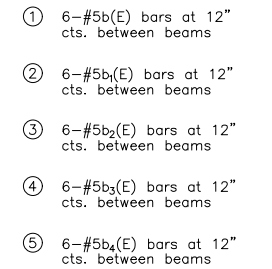 











Notes

Dimensions shown are horizontal
They are not along the slopes


See sheet 13 of 76 for Sections:
A-A, B-B, C-C, D-D & E-E








See sheet 13 of 76 for Sections F & G

See sheet 12 of 76 for Beam Elevation View

 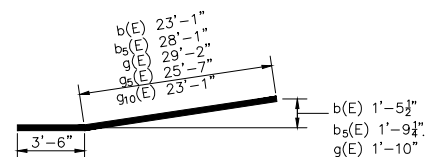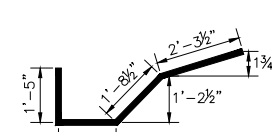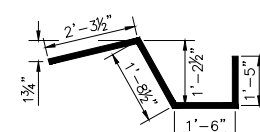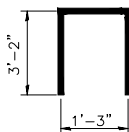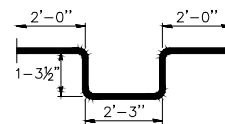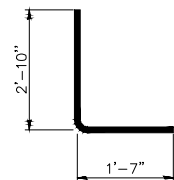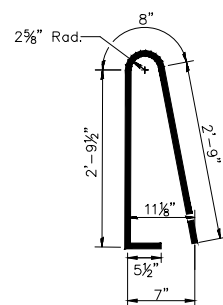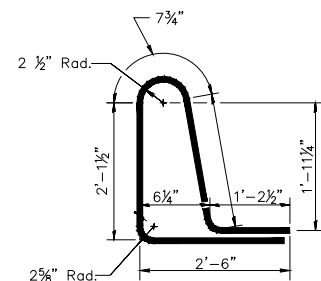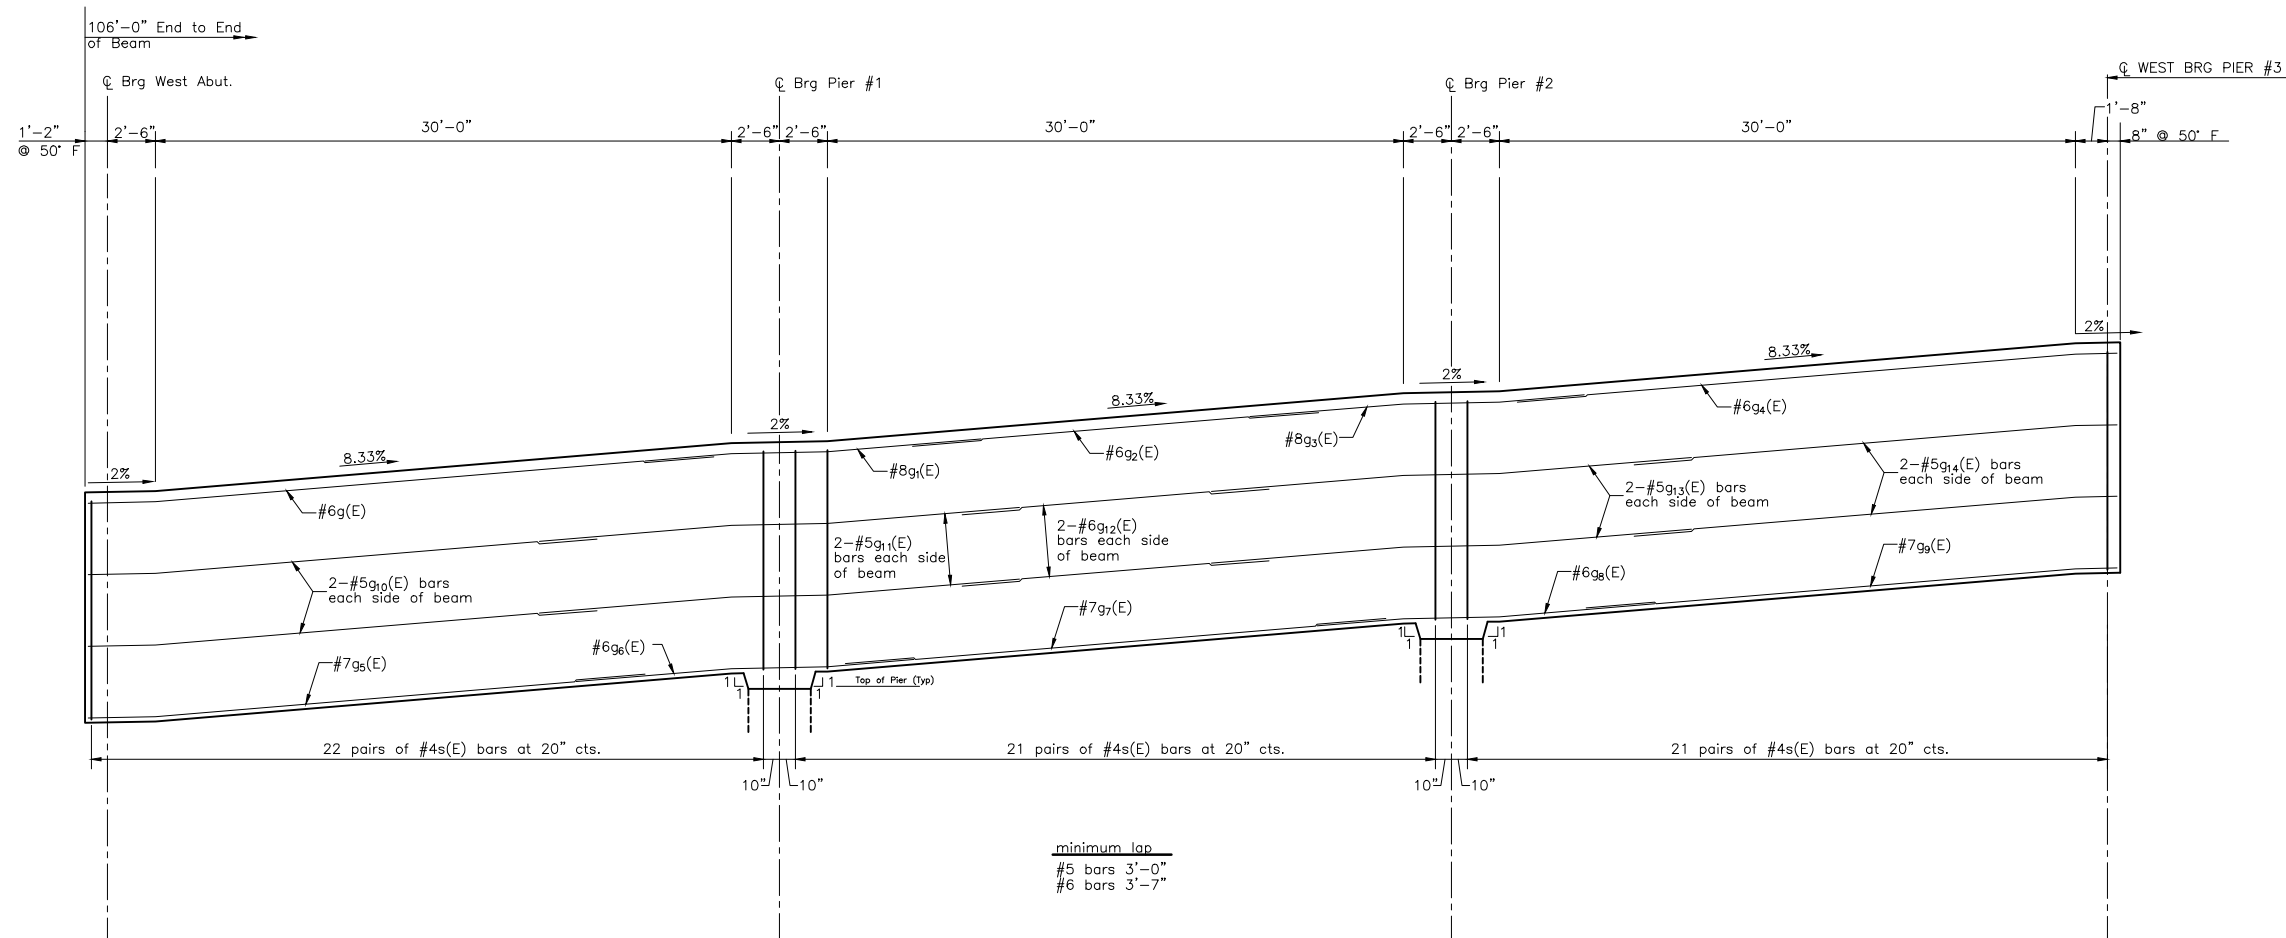

Bo	A	B	C	D
b ₁ (E)	7½"	10'-0½"	10'-0½"	7½"
b ₂ (E)	7½"	10'-0½"	10'-0½"	7½"
b ₆ (E)	3½"	5'-0½"	5'-0½"	3½"
b ₈ (E)	3½"	5'-0"	5'-0"	3½"
g ₁ (E)	3½"	4'-6"	8'-0"	6"
g ₂ (E)	6"	8'-0"	4'-6"	3½"
g ₆ (E)	6½"	8'-1½"	4'-6½"	3½"
g ₈ (E)	3½"	4'-6½"	8'-1½"	6½"
g ₁₁ (E)	7½"	10'-0½"	10'-0½"	7½"
a ₁ (E)	7½"	10'-0½"	10'-0½"	7½"

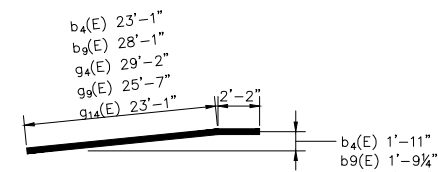[illegible]

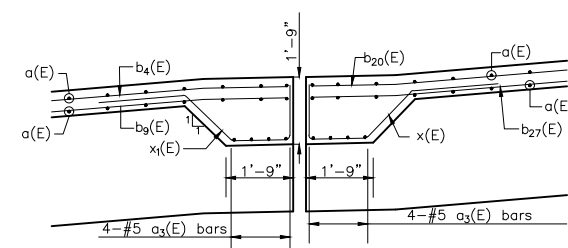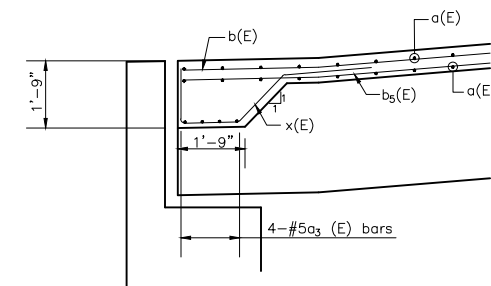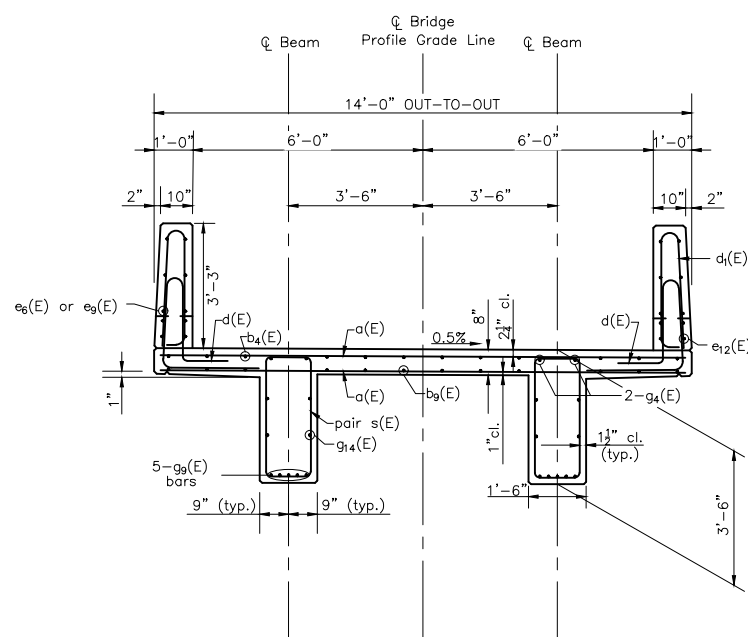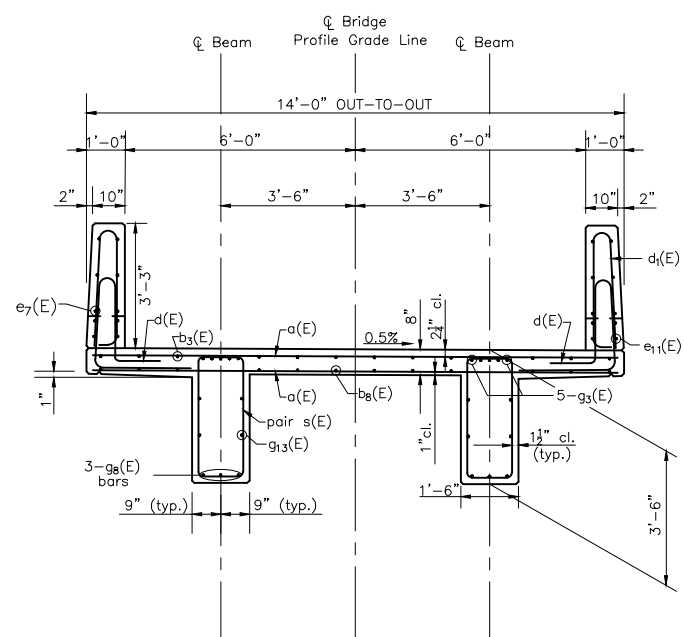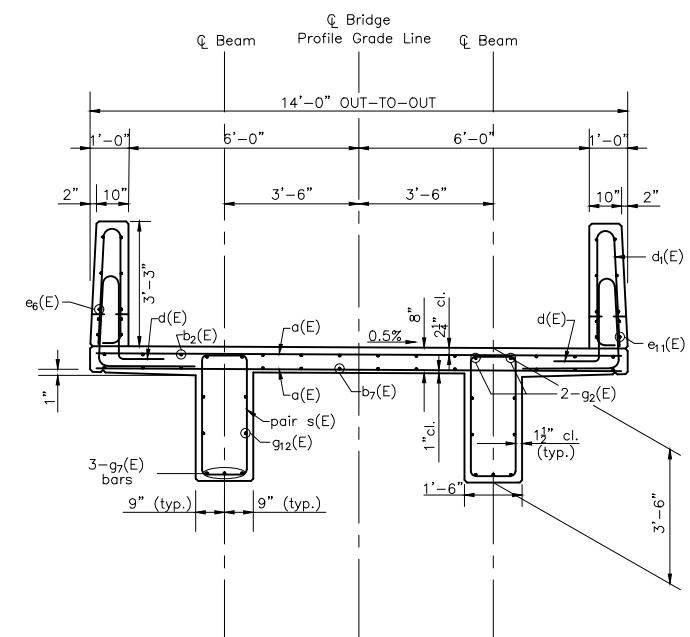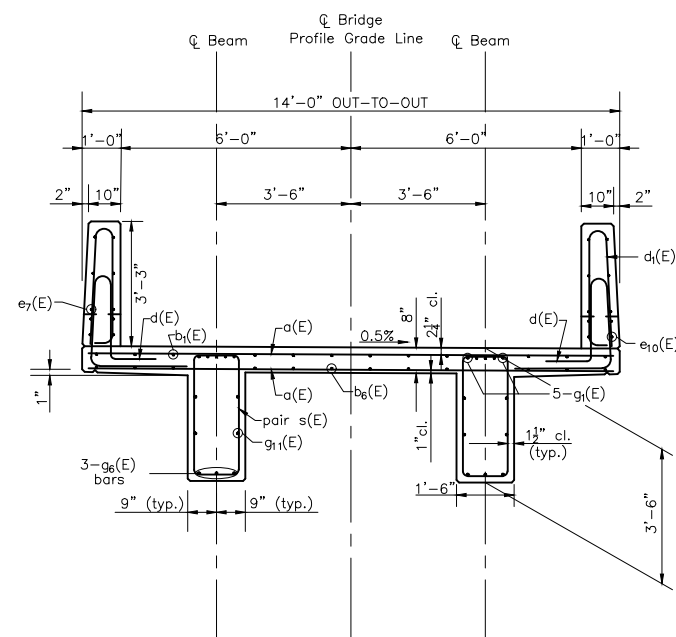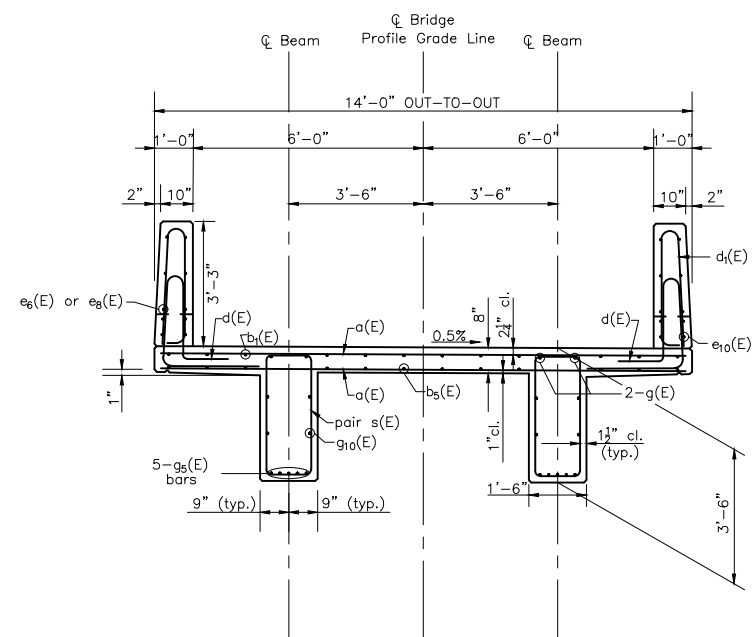

Sheet 13 of 76 Bridge Sheets

(Sheet 3 of 3) Contract 87876

DRAWN BY: LMP CHECKED BY: JKC DATE: 06/2023	REVISIONS			
	LEVEL	BY	DATE	DESCRIPTION



PERU MORRIS
OTTAWA MENDOTA
ILLINOIS


PERU ITEP SHARED USE PATH PROJECT
SECTION 23-00073-00-BT
LASALLE COUNTY

SUPERSTRUCTURE DETAILS - UNIT 1
SPANS 1 - 3
SN 050-7500


CONSTRUCTION PLANS

CURRENT AS OF: 12/20/2024			
SCALE: AS NOTED		SHEET 69	
FILE NO.: 66437.00 Y-		OF	183


CHAMLIN & ASSOCIATES, INC. © 2022
Drawing Name: G:\Users\G6437-00-Peru-2022 ITP-Shared Use Path\CAD\067-072 & 82-88-SUPER STRUCTURE PLAN.dwg Last Modified: Tuesday, December 17, 2024 1:10:14 PM Plotted On: Wednesday, December 18, 2024 2:37:59 PM by Josh Washkowiak

 

minimum lap
#5 bars 3'-0"
#6 bars 3'-7"

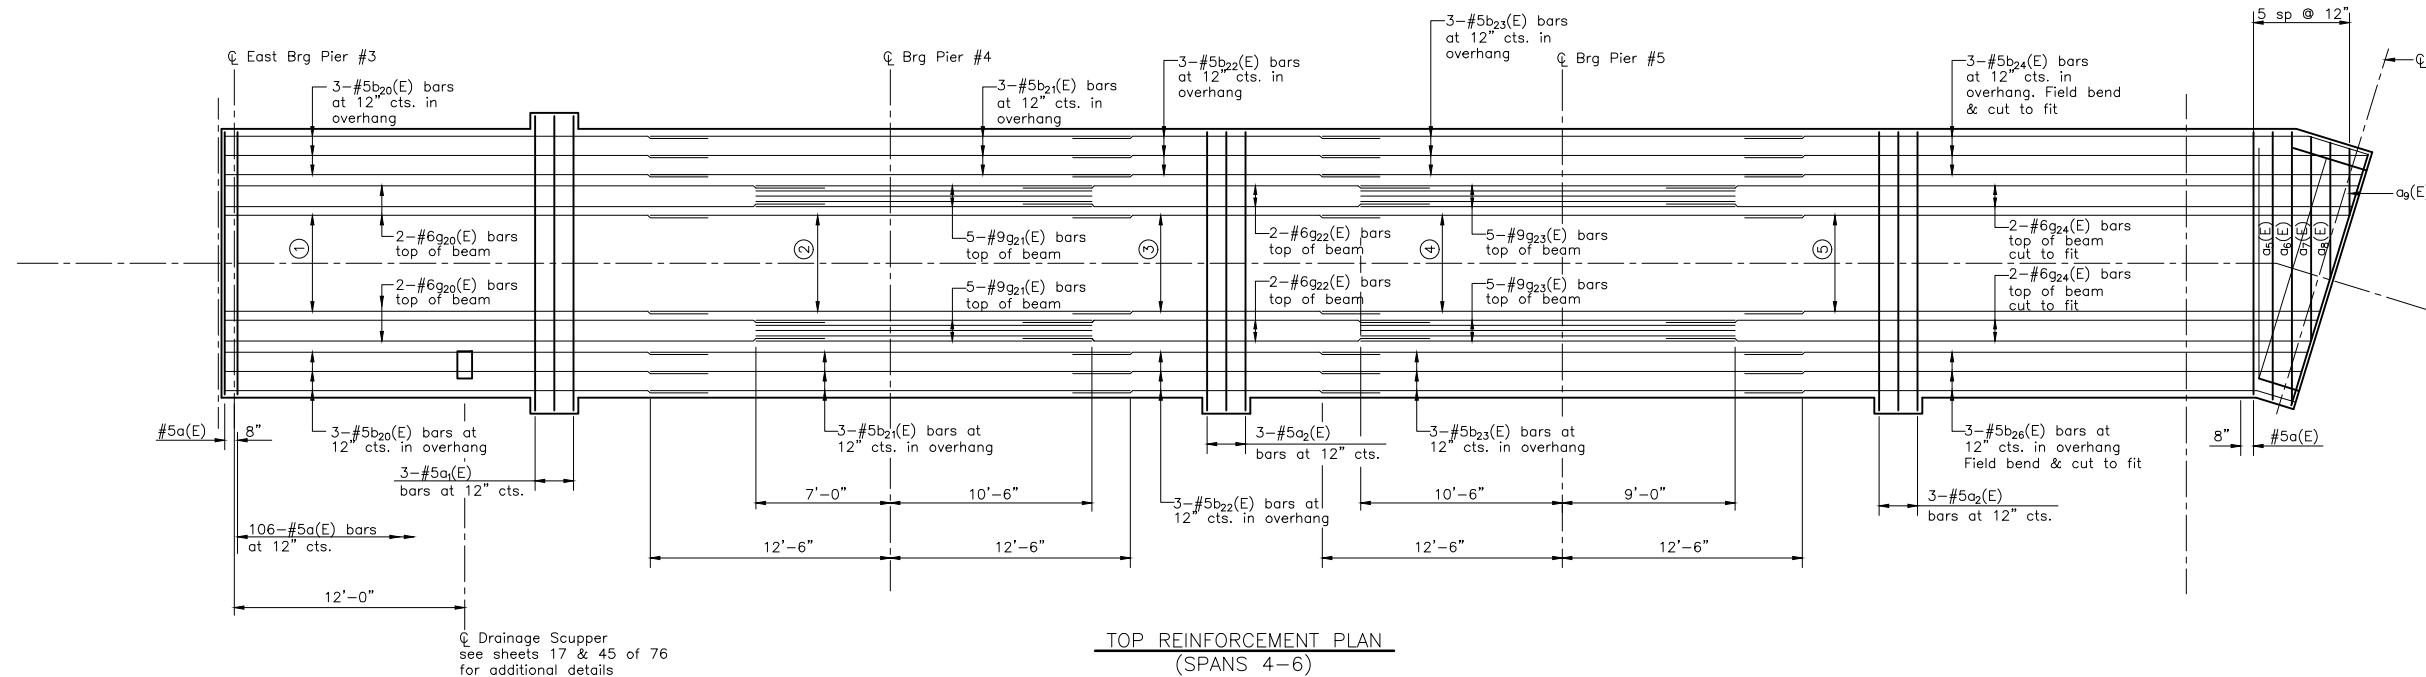

- ① 6-#5b20(E) bars at 12" cts. between beams
- ② 6-#5b21(E) bars at 12" cts. between beams
- ③ 6-#5b22(E) bars at 12" cts. between beams
- ④ 6-#5b23(E) bars at 12" cts. between beams
- ⑤ 6-#5b25(E) bars at 12" cts. between beams Field cut to fit
- ⑥ 6-#5b27(E) bars at 12" cts. between beams
- ⑦ 6-#5b28(E) bars at 12" cts. between beams
- ⑧ 6-#5b29(E) bars at 12" cts. between beams
- ⑨ 6-#5b30(E) bars at 12" cts. between beams
- ⑩ 6-#5b32(E) bars at 12" cts. between beams Field cut to fit

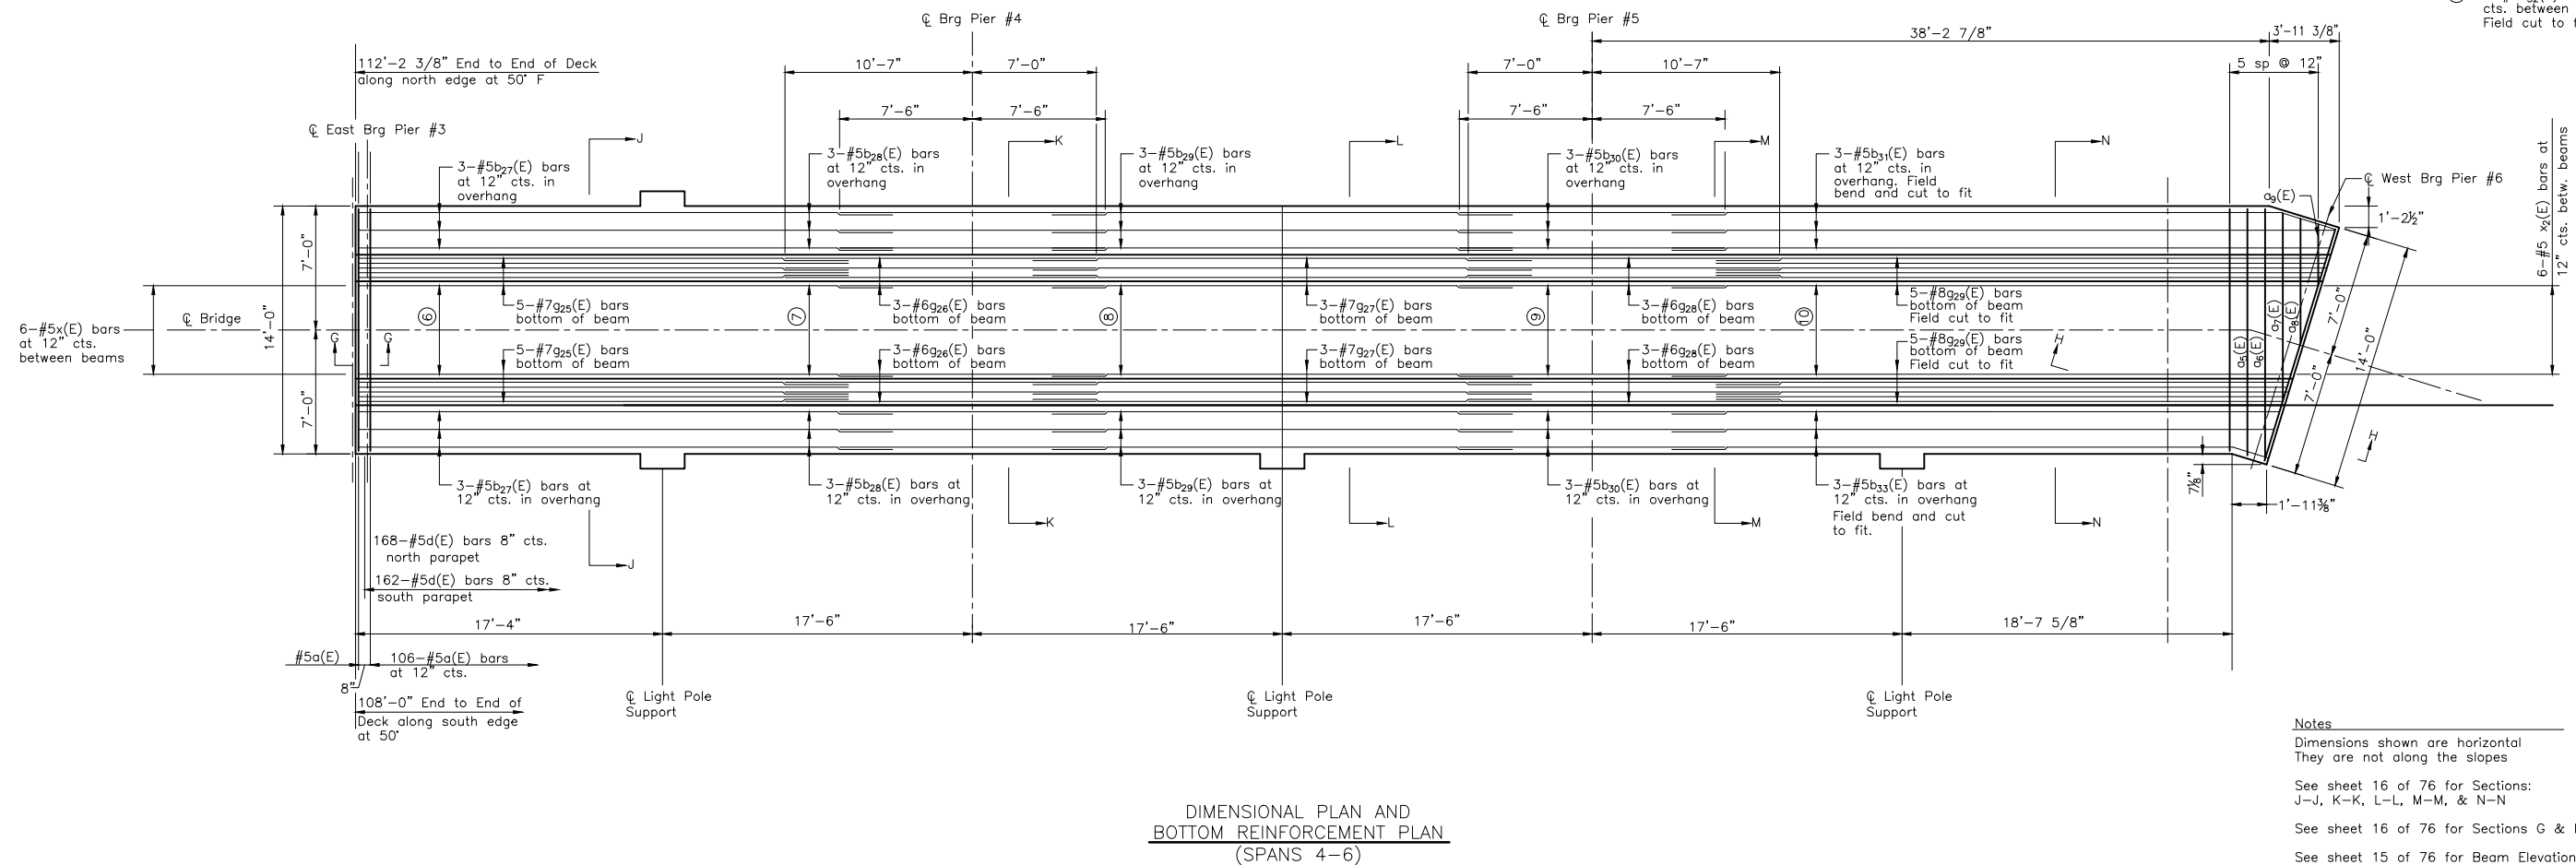

Notes
Dimensions shown are horizontal
They are not along the slopes

See sheet 16 of 76 for Sections:
J-J, K-K, L-L, M-M, & N-N

See sheet 16 of 76 for Sections G & H

See sheet 15 of 76 for Beam Elevation View

Sheet 14 of 76 Bridge Sheet

(Sheet 1 of 4) Contract 87876

DRAWN BY: LMP	REVISIONS			
	LEVEL	BY	DATE	DESCRIPTION
CHECKED BY: JKC				
DATE: 06/2023				




PERU MORRIS
OTTAWA MENDOTA
ILLINOIS

PERU ITP SHARED USE PATH PROJECT
SECTION 23-00073-00-BT
LASALLE COUNTY


SUPERSTRUCTURE PLAN - UNIT 1
SPANS 4 - 6
SN 050-7500

CONSTRUCTION
PLANS

CURRENT AS OF: 12/20/2024	
SCALE: AS NOTED	SHEET 70
FILE NO.: 66437.00 Y-	OF 183

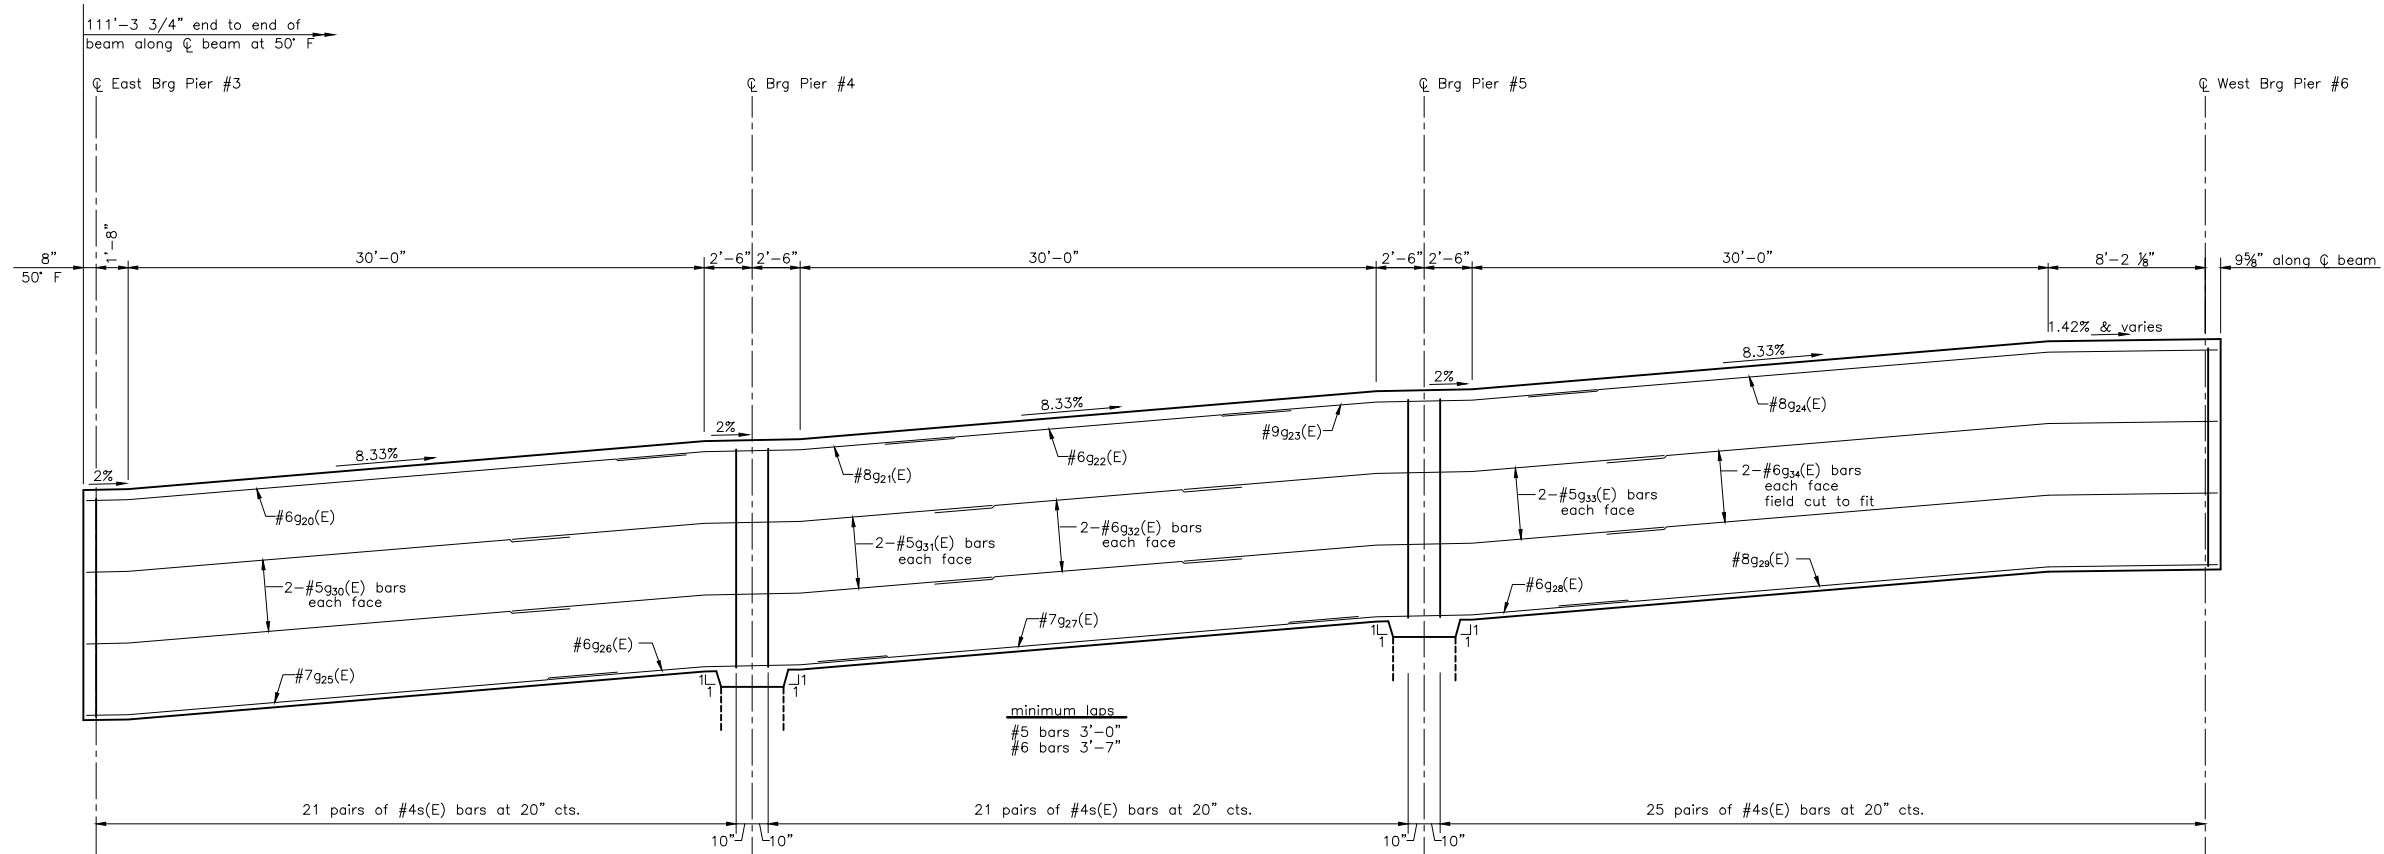


NORTH BEAM ELEVATION - LOOKING NORTH
(SPANS 4-6)

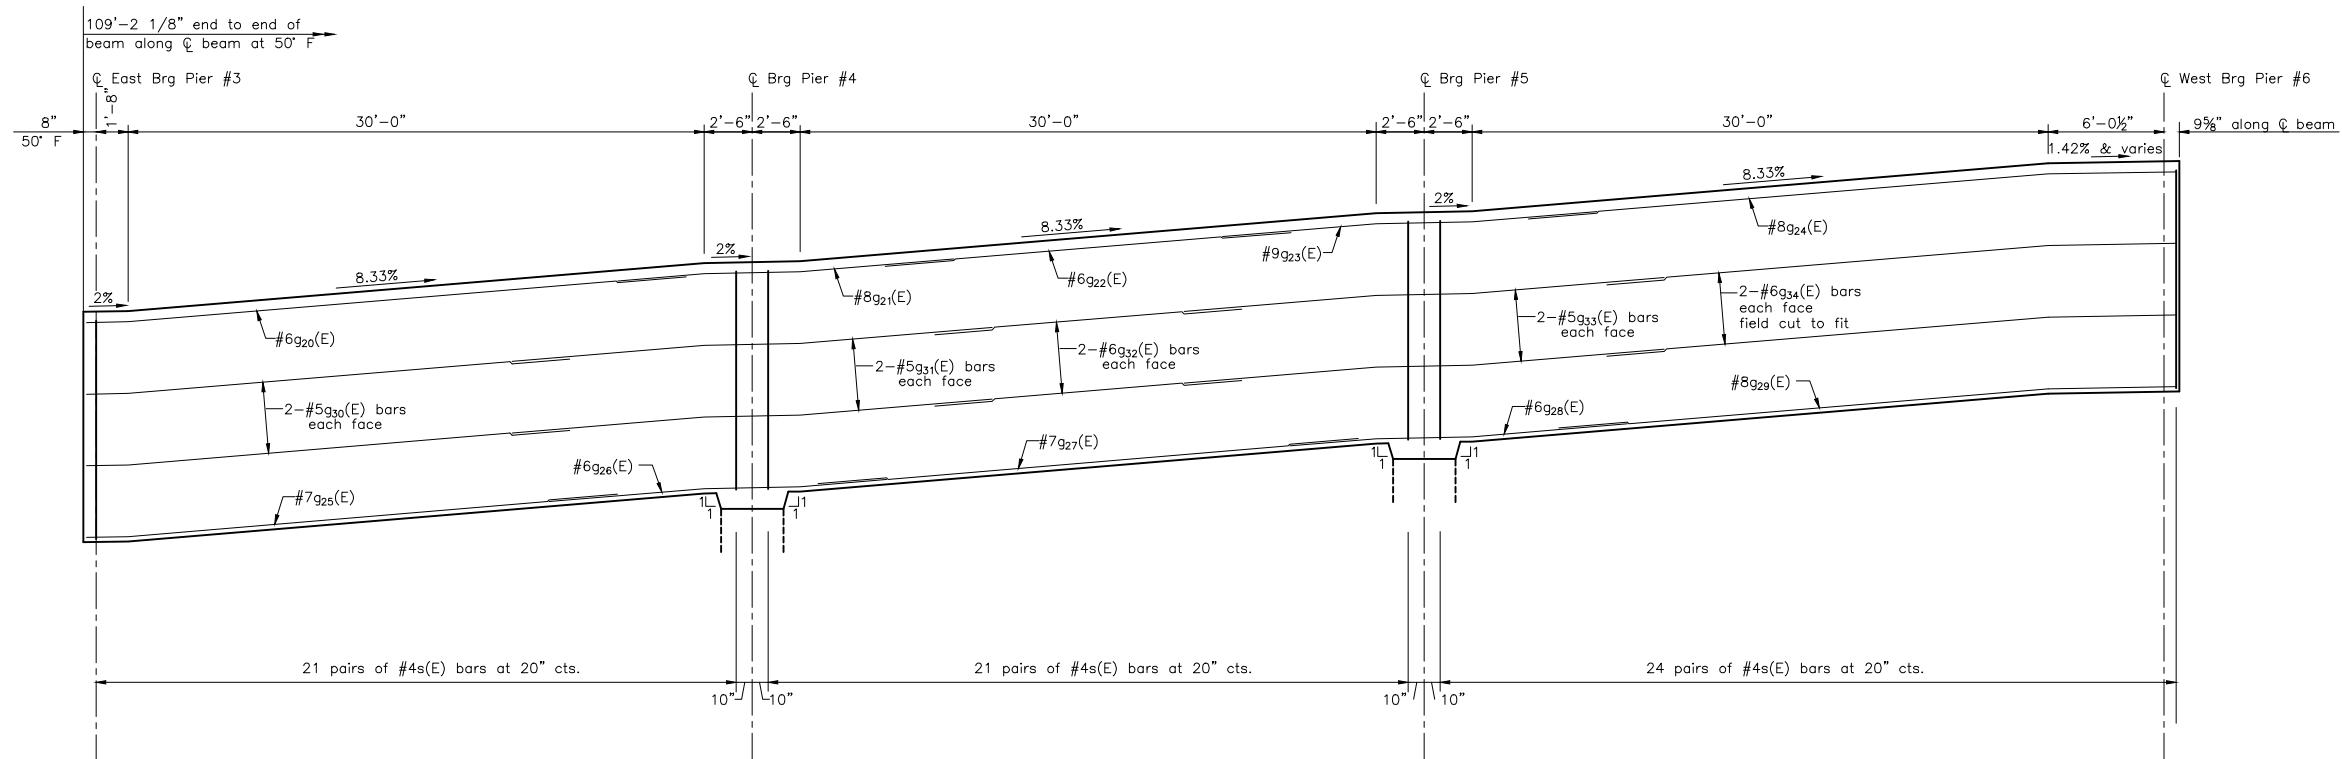


SOUTH BEAM ELEVATION – LOOKING NORTH
(SPANS 4-6)

BILL OF MATERIAL				
Bar	No.	Size	Length	Shape
a(E)	214	5	13'-8"	
a ₁ (E)	3	5	15'-4"	
a ₂ (E)	6	5	14'-6"	
a ₃ (E)	4	5	8'-3"	
a ₄ (E)	4	5	8'-4"	
a ₅ (E)	2	5	13'-11"	
a ₆ (E)	2	5	14'-1"	
a ₇ (E)	2	5	10'-7"	
a ₈ (E)	2	5	7'-0"	
a ₉ (E)	2	5	3'-5"	
b ₂₆ (E)	12	5	25'-3"	
b ₂₇ (E)	12	5	25'-1"	
b ₂₈ (E)	12	5	16'-1"	
b ₂₉ (E)	12	5	25'-1"	
b ₃₀ (E)	3	5	32'-7"	
b ₃₁ (E)	6	5	31'-11"	
b ₃₂ (E)	3	5	29'-5"	
b ₃₃ (E)	12	5	30'-3"	
b ₃₄ (E)	12	5	15'-1"	
b ₃₅ (E)	12	5	16'-1"	
b ₃₆ (E)	12	5	15'-1"	
b ₃₇ (E)	3	5	36'-7"	
b ₃₈ (E)	6	5	37'-7"	
b ₃₉ (E)	3	5	34'-5"	
d(E)	330	5	6'-8"	
d ₁ (E)	330	5	8'-5"	
d ₂ (E)	12	6	4'-5"	
d ₃ (E)	24	6	8'-10"	
e ₂ (E)	36	4	11'-4"	
e ₃ (E)	48	4	11'-4"	
e ₄ (E)	12	4	11'-2"	
e ₅ (E)	8	4	34'-9"	
e ₆ (E)	6	4	18'-5"	
e ₇ (E)	8	4	34'-7"	
e ₈ (E)	4	4	14'-3"	
e ₉ (E)	4	4	30'-10"	
e ₁₀ (E)	4	4	17'-7"	
e ₁₁ (E)	4	4	23'-1"	
e ₁₂ (E)	6	4	14'-10"	
g ₂₀ (E)	4	6	31'-4"	
g ₂₁ (E)	10	8	17'-6"	
g ₂₂ (E)	4	6	21'-3"	
g ₂₃ (E)	10	9	19'-6"	
g ₂₄ (E)	4	6	36'-0"	
g ₂₅ (E)	10	7	27'-9"	
g ₂₆ (E)	6	6	17'-8"	
g ₂₇ (E)	6	7	28'-3"	
g ₂₈ (E)	6	6	17'-8"	
g ₂₉ (E)	10	8	34'-5"	
g ₃₀ (E)	8	5	25'-3"	
g ₃₁ (E)	8	5	25'-1"	
g ₃₂ (E)	8	5	16'-1"	
g ₃₃ (E)	8	5	25'-1"	
g ₃₄ (E)	8	5	31'-11"	
s(E)	266	4	7'-7"	
x ₁ (E)	6	5	6'-11"	
x ₂ (E)	6	5	6'-11"	
Concrete Superstructure			Cu. Yd.	100.1
Reinforcement Bars, Epoxy Coated			Pound	19,240
Rubbed Finish			Sq. Ft.	1,650

CHAMLIN & ASSOCIATES, INC. © 2022
Drawing Name: G:\Users\G66437-00-Peru-2022 ITP-Recreational Trail\CAD\067-073 & 82-88-SUPER STRUCTURE PLAN.dwg Last Modified: Tuesday, December 17, 2024 1:10:14 PM Plotted On: Wednesday, December 18, 2024 2:34:34 PM by Josh Washniak

 


BAR $x_2(E)$

 


BAR $b_{21}(E)$, $b_{23}(E)$, $b_{28}(E)$, $b_{30}(E)$ and $g_{21}(E)$

BAR $g_{23}(E)$, $g_{26}(E)$, $g_{28}(E)$, $g_{31}(E)$ and $g_{33}(E)$

Bar	A	B	C	D
$b_{21}(E)$	7 $\frac{5}{8}$ "	10'-0 $\frac{1}{2}$ "	10'-0 $\frac{1}{2}$ "	7 $\frac{5}{8}$ "
$b_{23}(E)$	7 $\frac{5}{8}$ "	10'-0 $\frac{1}{2}$ "	10'-0 $\frac{1}{2}$ "	7 $\frac{5}{8}$ "
$b_{28}(E)$	3 $\frac{3}{8}$ "	5'-0 $\frac{1}{2}$ "	5'-0 $\frac{1}{2}$ "	3 $\frac{3}{8}$ "
$b_{30}(E)$	3 $\frac{3}{8}$ "	5'-0 $\frac{1}{2}$ "	5'-0 $\frac{1}{2}$ "	3 $\frac{3}{8}$ "
$g_{21}(E)$	3 $\frac{3}{8}$ "	4'-6"	8'-0"	6"
$g_{23}(E)$	6"	8'-0"	6'-6"	5"
$g_{26}(E)$	6 $\frac{1}{8}$ "	8'-1 $\frac{1}{2}$ "	4'-6 $\frac{1}{2}$ "	3 $\frac{3}{8}$ "
$g_{28}(E)$	3 $\frac{3}{8}$ "	4'-6 $\frac{1}{2}$ "	8'-1 $\frac{1}{2}$ "	6 $\frac{1}{8}$ "
$g_{31}(E)$	7 $\frac{5}{8}$ "	10'-0 $\frac{1}{2}$ "	10'-0 $\frac{1}{2}$ "	7 $\frac{5}{8}$ "
$g_{33}(E)$	7 $\frac{5}{8}$ "	10'-0 $\frac{1}{2}$ "	10'-0 $\frac{1}{2}$ "	7 $\frac{5}{8}$ "

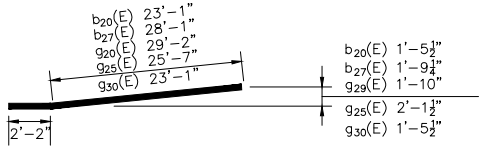


BAR $b_{20}(E)$, $b_{27}(E)$, $g_{20}(E)$, $g_{25}(E)$ and $g_{30}(E)$

 


BAR $b_{24}(E)$, $b_{25}(E)$, $b_{26}(E)$, $b_{32}(E)$ and $b_{33}(E)$

BAR $g_{24}(E)$, $g_{29}(E)$, and $g_{34}(E)$

Bar	E	F	G
$b_{24}(E)$	1'-7 $\frac{1}{2}$ "	23'-1 $\frac{1}{2}$ "	9'-5 $\frac{1}{2}$ "
$b_{25}(E)$	1'-6 $\frac{3}{8}$ "	23'-1"	8'-10"
$b_{26}(E)$	1'-7 $\frac{1}{2}$ "	23'-1 $\frac{1}{2}$ "	6'-3 $\frac{1}{2}$ "
$b_{31}(E)$	1'-11 $\frac{5}{8}$ "	28'-1"	8'-6"
$b_{32}(E)$	1'-11 $\frac{5}{8}$ "	28'-1"	9'-5 $\frac{1}{2}$ "
$b_{33}(E)$	1'-11 $\frac{5}{8}$ "	28'-1"	6'-4"
$g_{34}(E)$	1'-9 $\frac{5}{8}$ "	27'-2"	8'-10"
$g_{29}(E)$	1'-9 $\frac{1}{2}$ "	25'-7"	8'-10"
$g_{34}(E)$	1'-6 $\frac{3}{8}$ "	23'-1"	8'-10"

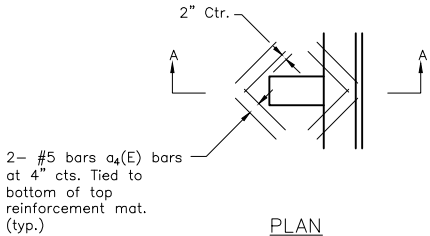

Note:
Cut longitudinal reinforcement
to clear drain age scupper.
DS-11.
See sheet ____ of ____ for
details.

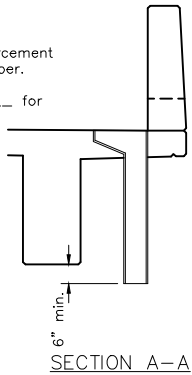

DETAIL AT DRAINAGE SCUPPER

Notes

See Sheet 12 of 76 for bent bar details for the $a(E)$, $d_1(E)$, $d_2(E)$, $d_3(E)$, $s(E)$ and $x(E)$ bars.

DRAWN BY: LMP	REVISIONS			
	LEVEL	BY	DATE	DESCRIPTION
CHECKED BY: JKC				
DATE: 06/2023				



PERU MORRIS
OTTAWA MENDOTA
ILLINOIS


PERU ITP SHARED USE PATH PROJECT
SECTION 23-00073-00-BT
LASALLE COUNTY

SUPERSTRUCTURE DETAILS - UNIT 1
SPANS 4 - 6
SN 050-7500

CONSTRUCTION
PLANS

CURRENT AS OF: 12/20/2024	
SCALE: AS NOTED	SHEET 73
FILE NO.: 66437.00 Y-	OF 183

CHAMLIN & ASSOCIATES, INC. © 2023
Drawing Name: G:\Users\G66437-00-Peru-2022\ITP-Recreational Trail\CAD\074-GENPLAN-UNIT 2.dwg Last Modified: Friday, January 24, 2025 11:33:58 AM Plotted On: Friday, January 24, 2025 11:32:37 AM

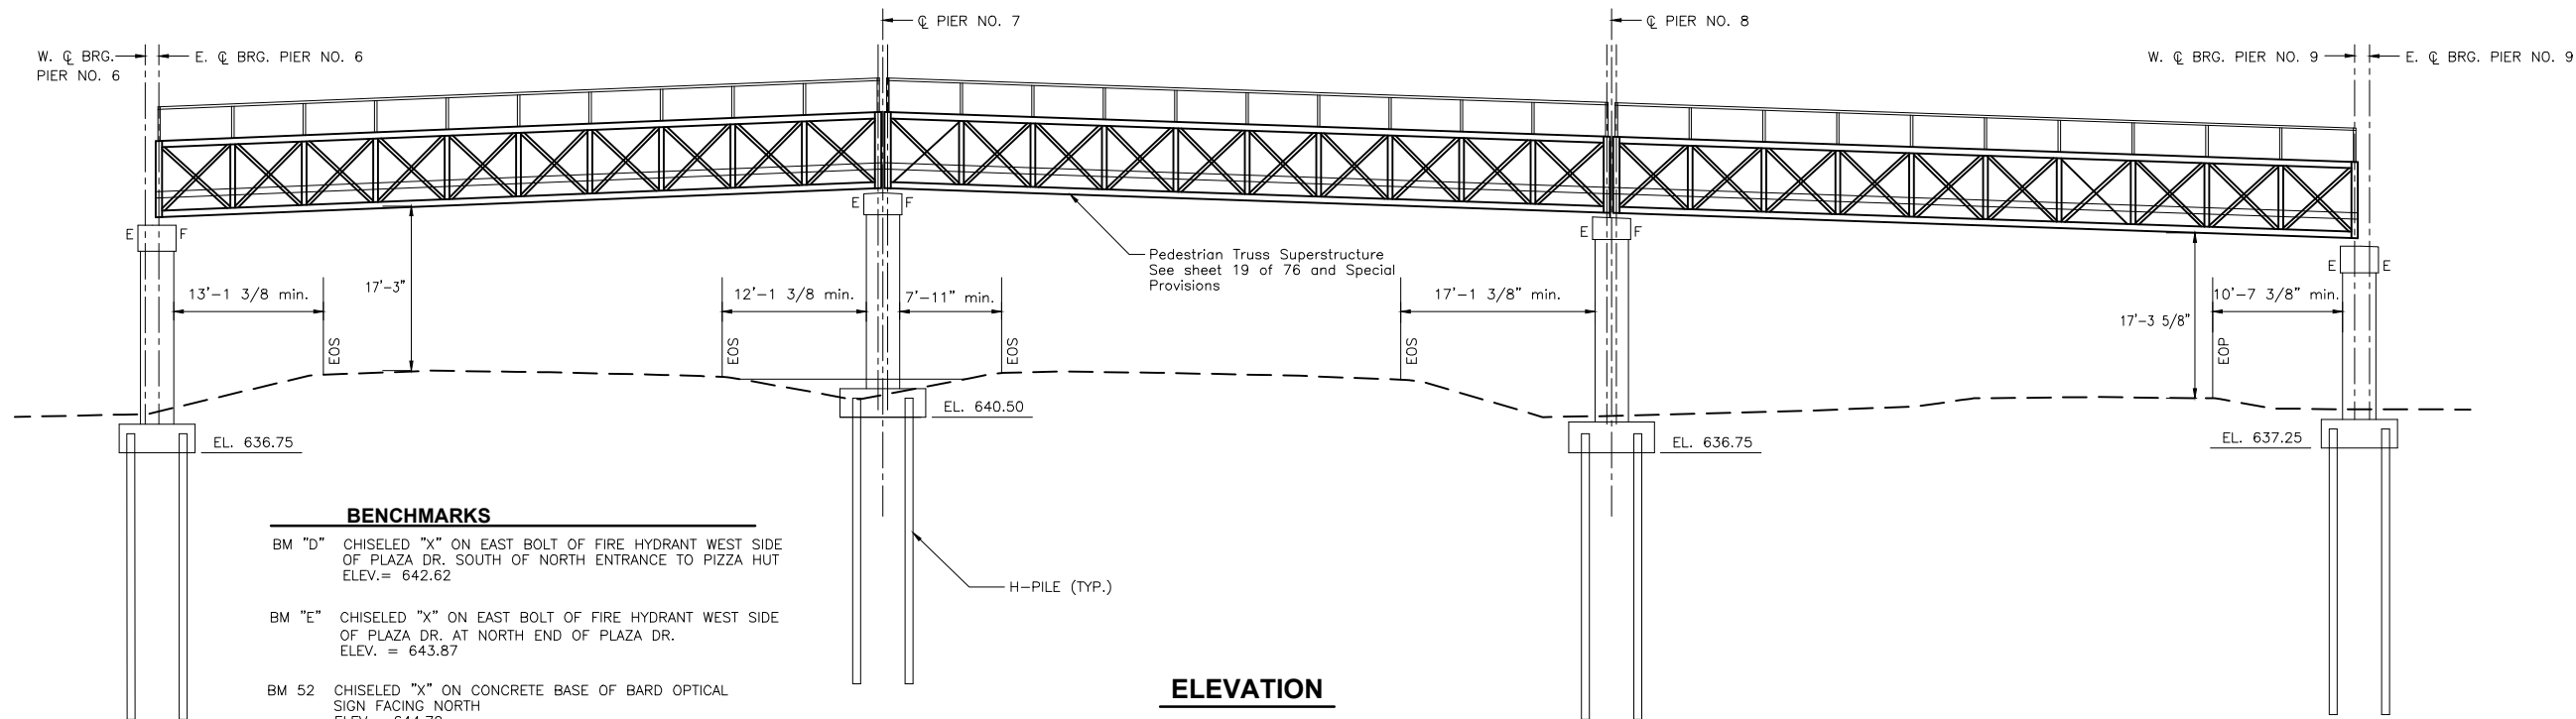

BENCHMARKS

- BM "D" CHISELED "X" ON EAST BOLT OF FIRE HYDRANT WEST SIDE OF PLAZA DR. SOUTH OF NORTH ENTRANCE TO PIZZA HUT
ELEV. = 642.62
- BM "E" CHISELED "X" ON EAST BOLT OF FIRE HYDRANT WEST SIDE OF PLAZA DR. AT NORTH END OF PLAZA DR.
ELEV. = 643.87
- BM 52 CHISELED "X" ON CONCRETE BASE OF BARD OPTICAL SIGN FACING NORTH
ELEV. = 644.79
- BM 53 CHISELED "X" ON CONCRETE BASE OF LIGHT POLE FACING NORTH. LOCATED IN NORTH EAST END OF LIBERTY VILLAGE PARKING LOT JUST SOUTH OF CROP LINE
ELEV. = 642.93


ELEVATION

CURVE 6 (IL 251)

DELTA=26°59'59"
R=5729.65'
T=1375.55'
L=2700.00'
CHORD
S 13°42'33" E
2675.09'
P.C. STA. 90+41.40
P.I. STA. 104+16.95
P.T. STA. 117+41.4

SAND MODULES
IMPACT ATTENUATOR
(NON-REDIRECTIVE)
TEST LEVEL 2 (TYP.)

TEMPORARY SHEET PILING (TYP.)

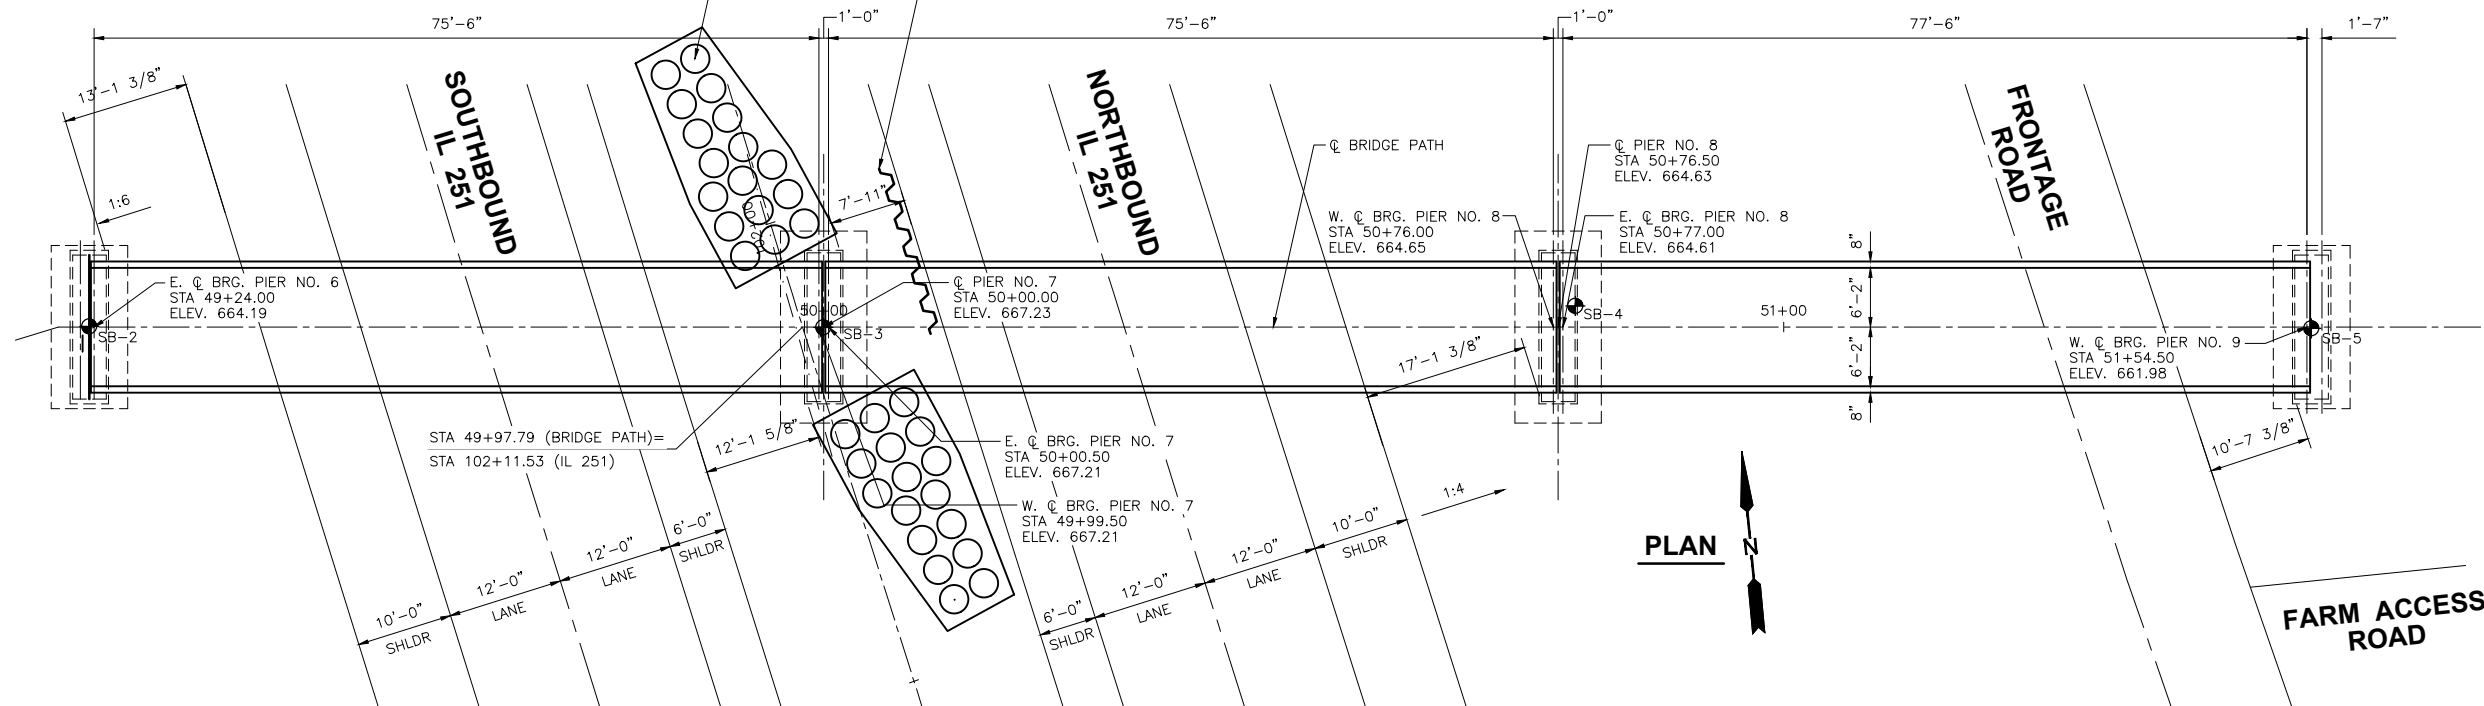

LOADING

Uniform Lane Loading = 90 psf
Vehicle Load = H-10 Load

DESIGN SPECIFICATIONS

LRFD Guide Specifications for Design of
Pedestrian Bridges, 2nd Edition 2015

DESIGN STRESSES

FIELD UNITS


f'c = 4,000 psi (Superstructure)
f'c = 3,500 psi (Substructure)
fy = 60,000 psi (Reinforcement)
fy = 50,000 psi (M270 Grade 50W)

SEISMIC DATA

Seismic Performance Zone (SPZ) = 1
Design Spectral Acceleration at 1.0 sec. (SD1) = 0.074
Design Spectral Acceleration at 0.2 sec. (SDS) = 0.12
Soil Site Class = C

Range 1 E.

3rd P.M.

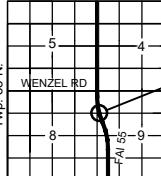

Proposed Structure

LOCATION SKETCH

SHEET 18 OF 76 BRIDGE SHEETS

"CONTRACT NO. 87876"

	REVISIONS			
	LEVEL	BY	DATE	DESCRIPTION
DRAWN BY: NV				
CHECKED BY: JKC				
DATE: 7/2023				



PERU MORRIS
OTTAWA MENDOTA
ILLINOIS

PERU ITEP SHARED USE PATH PROJECT
SECTION 23-00073-00-BT
LASALLE COUNTY

GENERAL PLAN - UNIT 2
SN 050-7500

CONSTRUCTION
PLANS

CURRENT AS OF: 12/20/2024	
SCALE: AS NOTED	SHEET 74
FILE NO.: 66437.00 Y-	OF 183

CHAMLIN & ASSOCIATES, INC. © 2023
Drawing Name: G:\Users\G66437-00-Peru-2022 ITEP-Recreational Trail\CAD\075-GEN DATA UNIT 2.dwg
Last Modified: Monday, January 27, 2025 1:34:58 PM
Plotted On: Monday, January 27, 2025 1:39:17 PM
by Jim Clifford

UNIT 2 GENERAL NOTES

Reinforcement bars designated (E) shall be epoxy coated.

No field welding is permitted except as specified in the contract plans.

Fasteners shall be ASTM F3125 Grade A325 Type 3 weathering steel bolts.
Bolts 3/4" dia., 7/8" dia. Holes, unless otherwise noted.

The prefabricated pedestrian truss shall not be painted.

Pedestrian Truss Superstructure shall be paid for per square foot. Measurement shall be for end to end of deck for each span and shall be x 12'-0" clear width.


- Span 7 = 914 square feet
- Span 8 = 914 square feet
- Span 9 = 938 square feet

Truss manufacturer shall camber the truss as necessary to provide allowance for dead load deflections.


Truss manufacturer shall provide the reinforced concrete deck design utilizing stay-in-place galvanized forms. Reinforcement shall be epoxy coated. Contractor shall place the concrete deck after truss is set. Cost included with Pedestrian Truss Superstructure.

The piers have been designed per AASHTO LRFD and based upon truss dead loads (including deck) shown below:

- Total superstructure dead load
 - Span 7 / Pier 6 = 48,000 pounds
 - Span 7 / Pier 7 = 48,000 pounds
 - Span 8 / Pier 7 = 48,000 pounds
 - Span 8 / Pier 8 = 48,000 pounds
 - Span 9 / Pier 8 = 49,000 pounds
 - Span 9 / Pier 9 = 49,000 pounds
- Superstructure transverse wind load reaction
 - Span 7 / Pier 6 = 17,200 pounds
 - Span 7 / Pier 7 = 17,200 pounds
 - Span 8 / Pier 7 = 17,200 pounds
 - Span 8 / Pier 8 = 17,200 pounds
 - Span 9 / Pier 8 = 17,200 pounds
 - Span 9 / Pier 9 = 17,200 pounds

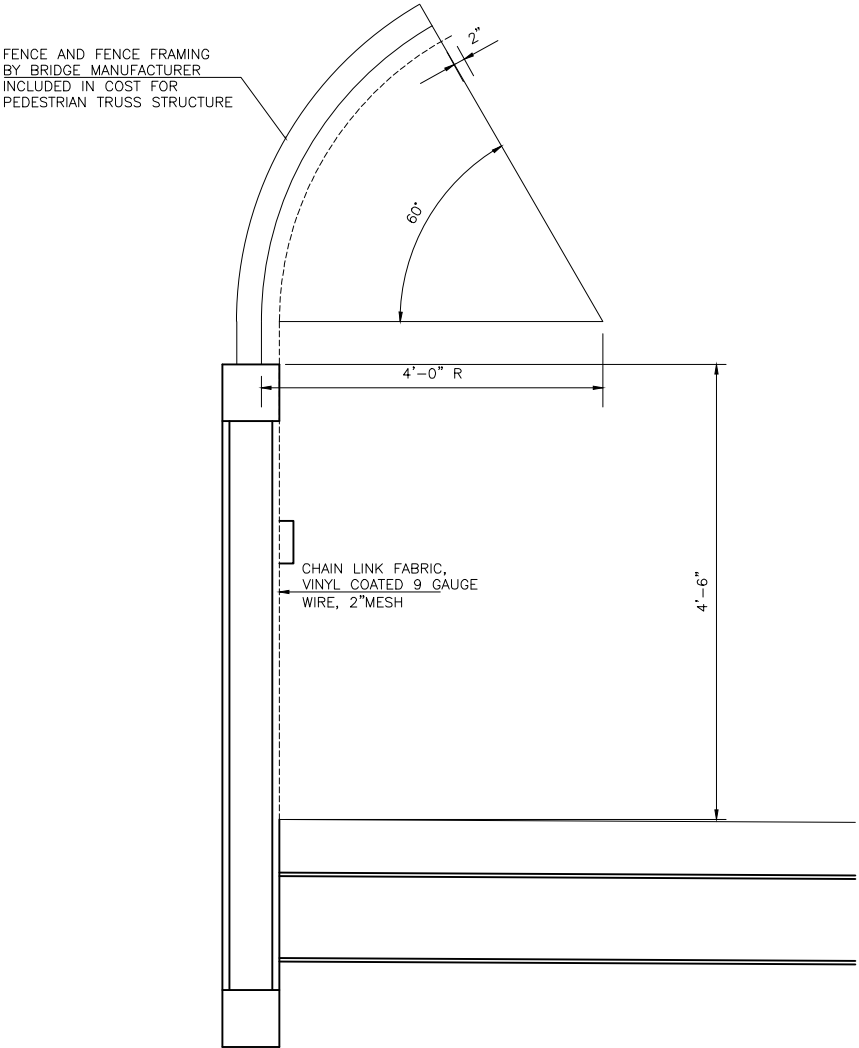

TYPICAL FENCE DETAIL

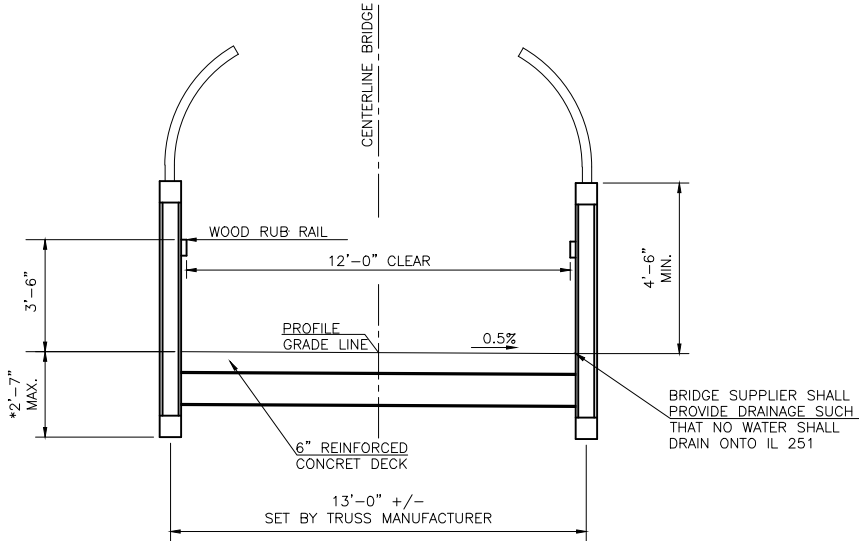

SECTION THROUGH
STEEL TRUSS SPANS

DRAWN BY: NV	REVISIONS			
	LEVEL	BY	DATE	DESCRIPTION
CHECKED BY: JKC				
DATE: 7/2023				



PERU MORRIS
OTTAWA MENDOTA
ILLINOIS


PERU ITEP SHARED USE PATH PROJECT
SECTION 23-00073-00-BT
LASALLE COUNTY

GENERAL DATA - UNIT 2
SN 050-7500

CONSTRUCTION
PLANS

CURRENT AS OF: 12/20/2024	
SCALE: AS NOTED	SHEET 75
FILE NO.: 66437.00 Y-	OF 183

CHAMLIN & ASSOCIATES, INC. © 2023
Drawing Name: G:\Users\66437-00-Peru-Peru-2022 ITP-Recreational Trail\CAD\076-GENPLAN-UNIT 3.dwg Last Modified: Tuesday, December 17, 2024 1:19:51 PM Plotted On: Wednesday, December 18, 2024 2:32:28 PM by Josh Washkowiak

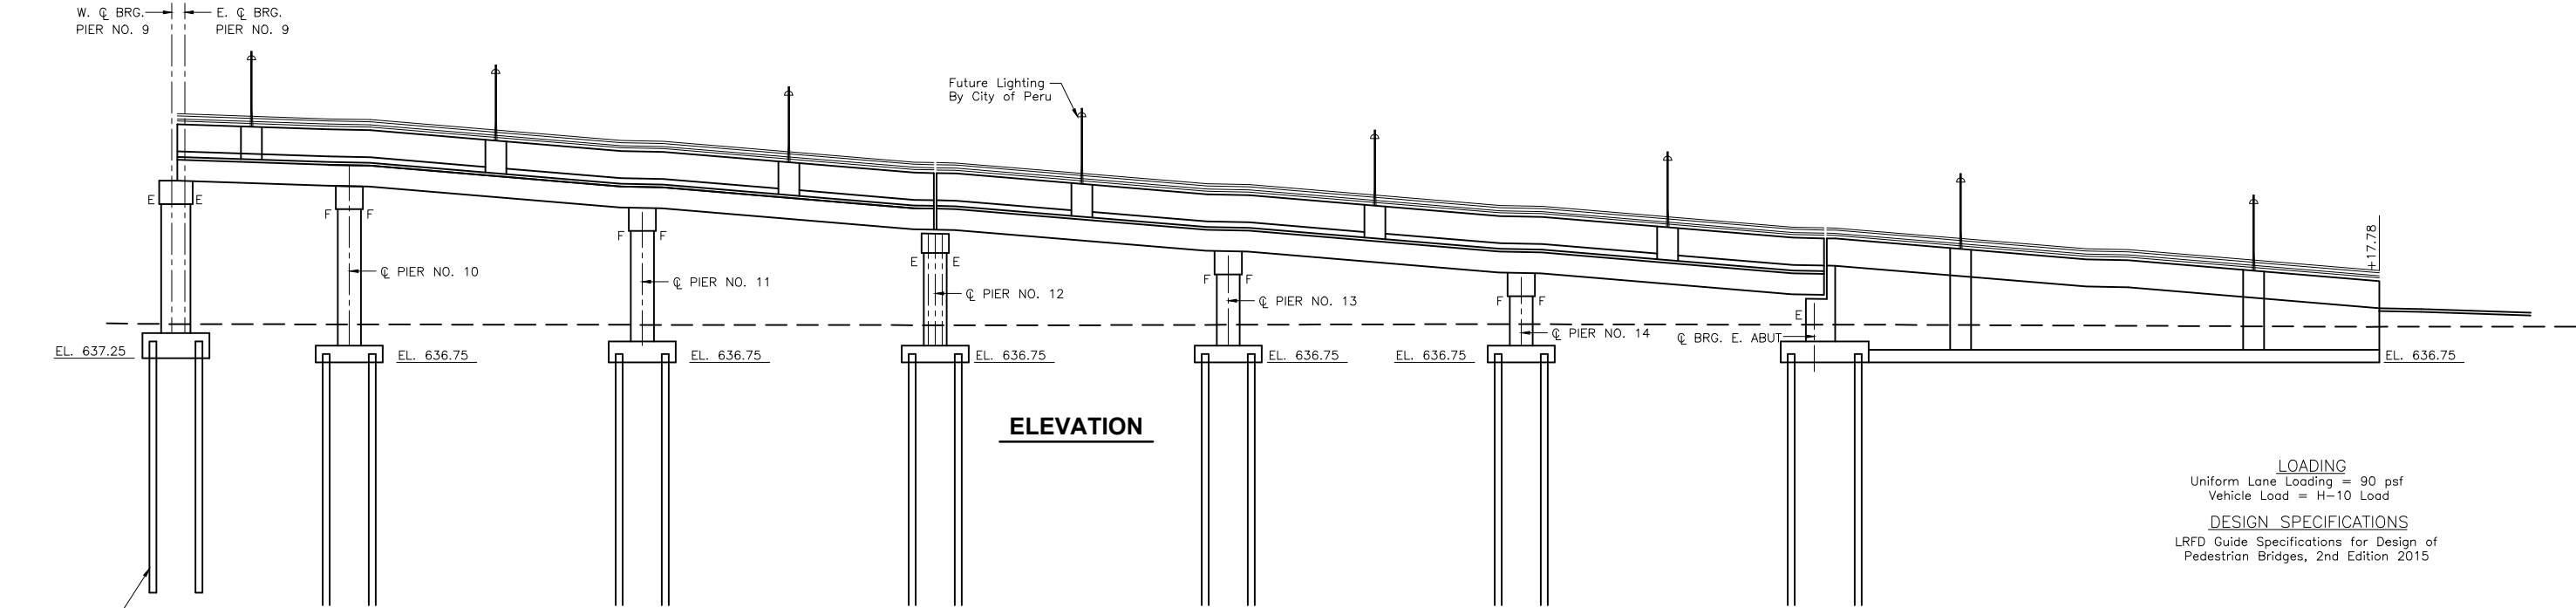



- BENCHMARKS**
- BM 52 CHISELED "X" ON CONCRETE BASE OF BARD OPTICAL SIGN FACING NORTH
ELEV.= 644.79
- BM 53 CHISELED "X" ON CONCRETE BASE OF LIGHT POLE FACING NORTH. LOCATED IN NORTH EAST END OF LIBERTY VILLAGE PARKING LOT JUST SOUTH OF CROP LINE
ELEV.= 642.93

LOADING
Uniform Lane Loading = 90 psf
Vehicle Load = H-10 Load

DESIGN SPECIFICATIONS
LRFD Guide Specifications for Design of Pedestrian Bridges, 2nd Edition 2015

DESIGN STRESSES
FIELD UNITS
f'c = 4,000 psi (Superstructure)
f'c = 3,500 psi (Substructure)
fy = 60,000 psi (Reinforcement)


SEISMIC DATA
Seismic Performance Zone (SPZ) = 1
Design Spectral Acceleration at 1.0 sec. (SD1) = 0.074
Design Spectral Acceleration at 0.2 sec. (SDS) = 0.12
Soil Site Class = C

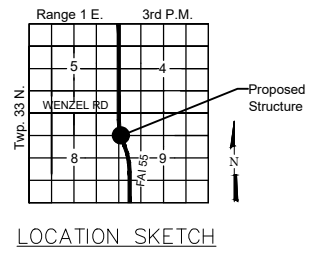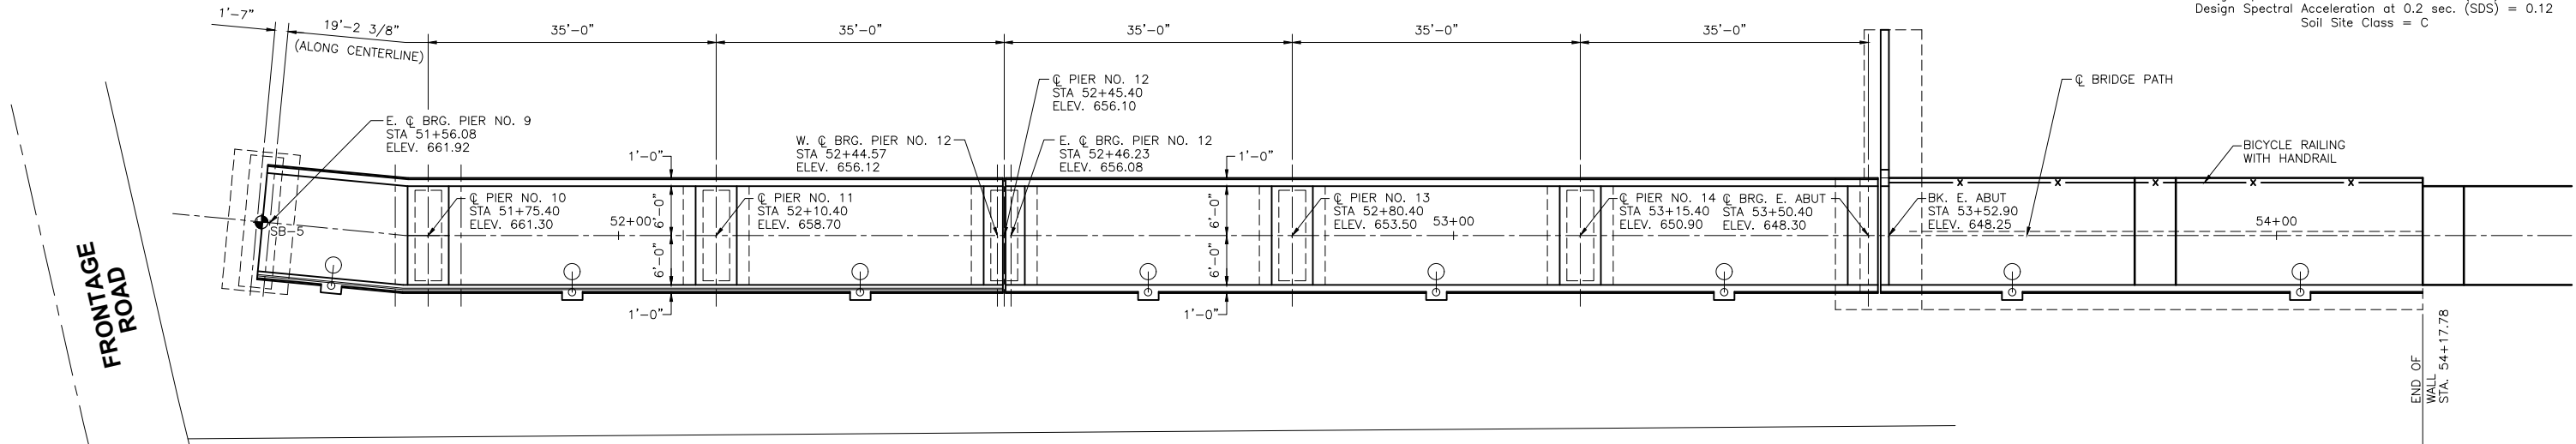

SHEET 20 OF 76 BRIDGE SHEETS "CONTRACT NO. 87876"

DRAWN BY: NV	LEVEL	BY	DATE	REVISIONS	DESCRIPTION		PERU MORRIS OTTAWA MENDOTA ILLINOIS	PERU ITP SHARED USE PATH PROJECT SECTION 23-00073-00-BT LASALLE COUNTY	GENERAL PLAN - UNIT 3 SN 050-7500	CONSTRUCTION PLANS	CURRENT AS OF: 12/20/2024	
CHECKED BY: JKC											SCALE: AS NOTED	SHEET 76
DATE: 7/2023											FILE NO.: 66437.00 Y-	OF 183

CHAMLIN & ASSOCIATES, INC. © 2023
Drawing Name: G:\Users\CA66437-00-Peru-2022 ITEP-Recreational Trail\CAD\077-080-BECK ELEV-UNIT 3.dwg Last Modified: Tuesday, December 17, 2024 1:19:42 PM Plotted On: Wednesday, December 18, 2024 2:31:58 PM by Josh Waskowick

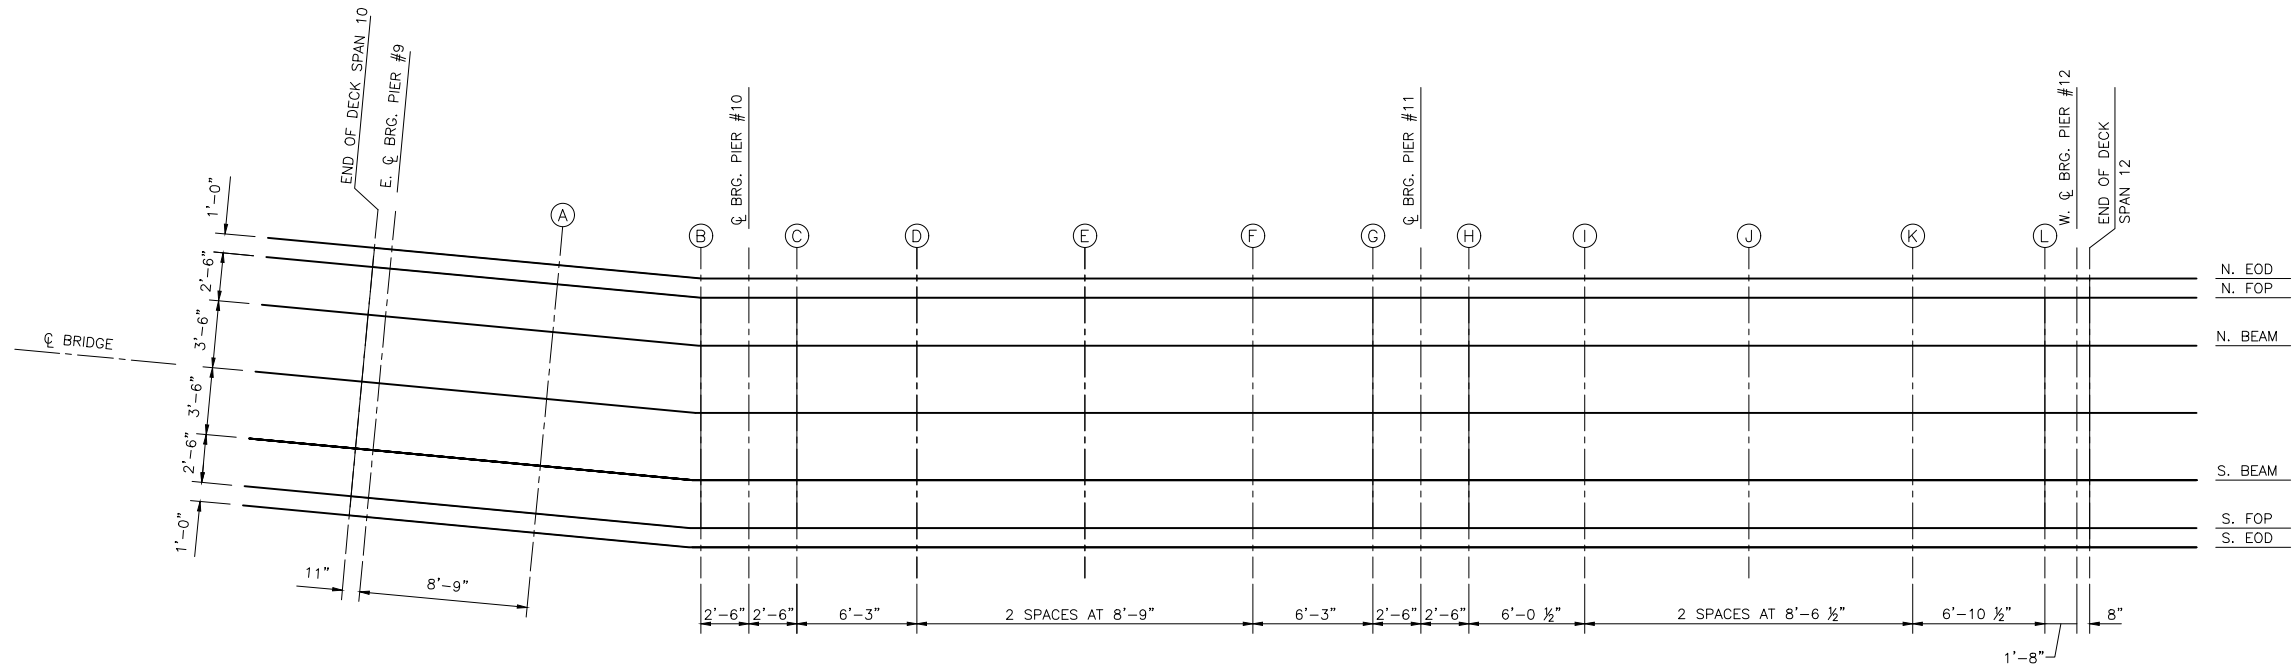

SPANS 10 - 12

EOD - EDGE OF DECK
FOP - FACE OF PARAPET

N. EOD				
Location	Station	Offset	Theoretical Grade Elevations	Theoretical Grade Elevations Adjusted for Dead Load Deflections
END OF DECK SPAN 10	51+55.16	-7.00	661.98	661.98
E CL. BRG PIER 9	51+56.08	-7.00	661.95	661.95
A	51+64.83	-7.00	661.65	661.65
B	51+72.90	-7.00	661.38	661.38
CL.BRG PIER #10	51+75.40	-7.00	661.33	661.33
C	51+77.90	-7.00	661.28	661.29
D	51+84.15	-7.00	660.76	660.78
E	51+92.90	-7.00	660.03	660.05
F	52+01.65	-7.00	659.30	659.31
G	52+07.90	-7.00	658.78	658.78
CL. BRG. PIER #11	52+10.40	-7.00	658.73	658.73
H	52+12.90	-7.00	658.68	658.68
I	52+18.94	-7.00	658.18	658.21
J	52+27.48	-7.00	657.46	657.51
K	52+36.03	-7.00	656.75	656.79
Location	52+42.90	-7.00	656.18	656.19
WCL. BRG PIER #12	52+44.57	-7.00	656.15	656.15
END OF DECK SPAN 12	52+45.24	-7.00	656.13	656.13

N. FOP				
Location	Station	Offset	Theoretical Grade Elevations	Theoretical Grade Elevations Adjusted for Dead Load Deflections
END OF DECK SPAN 10	51+55.16	-6.00	661.98	661.98
E CL. BRG PIER 9	51+56.08	-6.00	661.95	661.95
A	51+64.83	-6.00	661.65	661.65
B	51+72.90	-6.00	661.38	661.38
CL.BRG PIER #10	51+75.40	-6.00	661.33	661.33
C	51+77.90	-6.00	661.28	661.29
D	51+84.15	-6.00	660.76	660.78
E	51+92.90	-6.00	660.03	660.05
F	52+01.65	-6.00	659.30	659.31
G	52+07.90	-6.00	658.78	658.78
CL. BRG. PIER #11	52+10.40	-6.00	658.73	658.73
H	52+12.90	-6.00	658.68	658.68
I	52+18.94	-6.00	658.18	658.21
J	52+27.48	-6.00	657.46	657.51
K	52+36.03	-6.00	656.75	656.79
Location	52+42.90	-6.00	656.18	656.19
WCL. BRG PIER #12	52+44.57	-6.00	656.15	656.15
END OF DECK SPAN 12	52+45.24	-6.00	656.13	656.13

N. BEAM				
Location	Station	Offset	Theoretical Grade Elevations	Theoretical Grade Elevations Adjusted for Dead Load Deflections
END OF DECK SPAN 10	51+55.16	-3.50	661.97	661.97
E CL. BRG PIER 9	51+56.08	-3.50	661.94	661.94
A	51+64.83	-3.50	661.64	661.64
B	51+72.90	-3.50	661.37	661.37
CL.BRG PIER #10	51+75.40	-3.50	661.32	661.32
C	51+77.90	-3.50	661.27	661.28
D	51+84.15	-3.50	660.75	660.77
E	51+92.90	-3.50	660.02	660.04
F	52+01.65	-3.50	659.29	659.30
G	52+07.90	-3.50	658.77	658.77
CL. BRG. PIER #11	52+10.40	-3.50	658.72	658.72
H	52+12.90	-3.50	658.67	658.67
I	52+18.94	-3.50	658.17	658.20
J	52+27.48	-3.50	657.45	657.50
K	52+36.03	-3.50	656.74	656.78
Location	52+42.90	-3.50	656.17	656.18
WCL. BRG PIER #12	52+44.57	-3.50	656.14	656.14
END OF DECK SPAN 12	52+45.24	-3.50	656.12	656.12

CL. BRIDGE				
Location	Station	Offset	Theoretical Grade Elevations	Theoretical Grade Elevations Adjusted for Dead Load Deflections
END OF DECK SPAN 10	51+55.16	0.00	661.95	661.95
E CL. BRG PIER 9	51+56.08	0.00	661.92	661.92
A	51+64.83	0.00	661.62	661.62
B	51+72.90	0.00	661.35	661.35
CL.BRG PIER #10	51+75.40	0.00	661.30	661.30
C	51+77.90	0.00	661.25	661.26
D	51+84.15	0.00	660.73	660.75
E	51+92.90	0.00	660.00	660.02
F	52+01.65	0.00	659.27	659.28
G	52+07.90	0.00	658.75	658.75
CL. BRG. PIER #11	52+10.40	0.00	658.70	658.70
H	52+12.90	0.00	658.65	658.65
I	52+18.94	0.00	658.15	658.18
J	52+27.48	0.00	657.43	657.48
K	52+36.03	0.00	656.72	656.76
L	52+42.90	0.00	656.15	656.16
WCL. BRG PIER #12	52+44.57	0.00	656.12	656.12
END OF DECK SPAN 12	52+45.24	0.00	656.10	656.10

SHEET 21 OF 76 BRIDGE SHEETS

"CONTRACT NO. 87876"

DRAWN BY: DS	LEVEL	BY	DATE	REVISIONS	DESCRIPTION
CHECKED BY: JKC					
DATE: 11/01/23					



PERU MORRIS
OTTAWA MENDOTA
ILLINOIS

PERU ITEP SHARED USE PATH PROJECT
SECTION 23-00073-00-BT
LASALLE COUNTY

TOP OF DECK ELEVATIONS - UNIT 3

CONSTRUCTION
PLANS

CURRENT AS OF: 12/20/2024	
SCALE: AS NOTED	SHEET 77
FILE NO.: 66437.00 Y-	OF 183

CHAMLIN & ASSOCIATES, INC. © 2023
Drawing Name: G:\Users\G\66437-00-Peru-2022 ITEP-Recreational Trail\CAD\077-080-BECK ELEV-UNIT 3.dwg
Last Modified: Tuesday, December 17, 2024 1:19:42 PM
Plotted On: Wednesday, December 18, 2024 2:31:19 PM
by Josh Washkowiak

S. BEAM				
Location	Station	Offset	Theoretical Grade Elevations	Theoretical Grade Elevations Adjusted for Dead Load Deflections
END OF DECK SPAN 10	51+55.16	3.50	661.93	661.93
E CL. BRG PIER 9	51+56.08	3.50	661.90	661.90
A	51+64.83	3.50	661.60	661.60
B	51+72.90	3.50	661.33	661.33
CL.BRG PIER #10	51+75.40	3.50	661.28	661.28
C	51+77.90	3.50	661.23	661.23
D	51+84.15	3.50	660.71	660.73
E	51+92.90	3.50	659.98	660.00
F	52+01.65	3.50	659.25	659.26
G	52+07.90	3.50	658.73	658.73
CL. BRG. PIER #11	52+10.40	3.50	658.68	658.68
H	52+12.90	3.50	658.63	658.63
I	52+18.94	3.50	658.13	658.16
J	52+27.48	3.50	657.41	657.46
K	52+36.03	3.50	656.70	656.74
Location	52+42.90	3.50	656.13	656.14
W CL. BRG PIER #12	52+44.57	3.50	656.10	656.10
END OF DECK SPAN 12	52+45.24	3.50	656.08	656.08

S. FOP				
Location	Station	Offset	Theoretical Grade Elevations	Theoretical Grade Elevations Adjusted for Dead Load Deflections
END OF DECK SPAN 10	51+55.16	6.00	661.92	661.92
E CL. BRG PIER 9	51+56.08	6.00	661.89	661.89
A	51+64.83	6.00	661.59	661.59
B	51+72.90	6.00	661.32	661.32
CL.BRG PIER #10	51+75.40	6.00	661.27	661.27
C	51+77.90	6.00	661.22	661.22
D	51+84.15	6.00	660.70	660.72
E	51+92.90	6.00	659.97	659.99
F	52+01.65	6.00	659.24	659.25
G	52+07.90	6.00	658.72	658.72
CL. BRG. PIER #11	52+10.40	6.00	658.67	658.67
H	52+12.90	6.00	658.62	658.62
I	52+18.94	6.00	658.12	658.15
J	52+27.48	6.00	657.40	657.45
K	52+36.03	6.00	656.69	656.73
Location	52+42.90	6.00	656.12	656.13
W CL. BRG PIER #12	52+44.57	6.00	656.09	656.09
END OF DECK SPAN 12	52+45.24	6.00	656.07	656.07

S. EOD				
Location	Station	Offset	Theoretical Grade Elevations	Theoretical Grade Elevations Adjusted for Dead Load Deflections
END OF DECK SPAN 10	51+55.16	7.00	661.92	661.92
E CL. BRG PIER 9	51+56.08	7.00	661.89	661.89
A	51+64.83	7.00	661.59	661.59
B	51+72.90	7.00	661.32	661.32
CL.BRG PIER #10	51+75.40	7.00	661.27	661.27
C	51+77.90	7.00	661.22	661.22
D	51+84.15	7.00	660.70	660.72
E	51+92.90	7.00	659.97	659.99
F	52+01.65	7.00	659.24	659.25
G	52+07.90	7.00	658.72	658.72
CL. BRG. PIER #11	52+10.40	7.00	658.67	658.67
H	52+12.90	7.00	658.62	658.62
I	52+18.94	7.00	658.12	658.15
J	52+27.48	7.00	657.40	657.45
K	52+36.03	7.00	656.69	656.73
Location	52+42.90	7.00	656.12	656.13
W CL. BRG PIER #12	52+44.57	7.00	656.09	656.09
END OF DECK SPAN 12	52+45.24	7.00	656.07	656.07

DRAWN BY: DS	REVISIONS			
	LEVEL	BY	DATE	DESCRIPTION
CHECKED BY: JKC				
DATE: 11/01/23				



PERU MORRIS
OTTAWA MENDOTA
ILLINOIS


PERU ITEP SHARED USE PATH PROJECT
SECTION 23-00073-00-BT
LASALLE COUNTY

TOP OF DECK ELEVATIONS - UNIT 3

CONSTRUCTION
PLANS

CURRENT AS OF: 12/20/2024		
SCALE: AS NOTED	SHEET	78
FILE NO.: 66437.00 Y-	OF	183

CHAMLIN & ASSOCIATES, INC. © 2023
Drawing Name: G:\Users\G66437-00-Peru\2022 ITEP-Recreational Trail\CAD\077-080-DECK ELEV-UNIT 3.dwg Last Modified: Tuesday, December 17, 2024 1:19:42 PM Plotted On: Wednesday, December 18, 2024 2:31:00 PM by Josh Waskowski

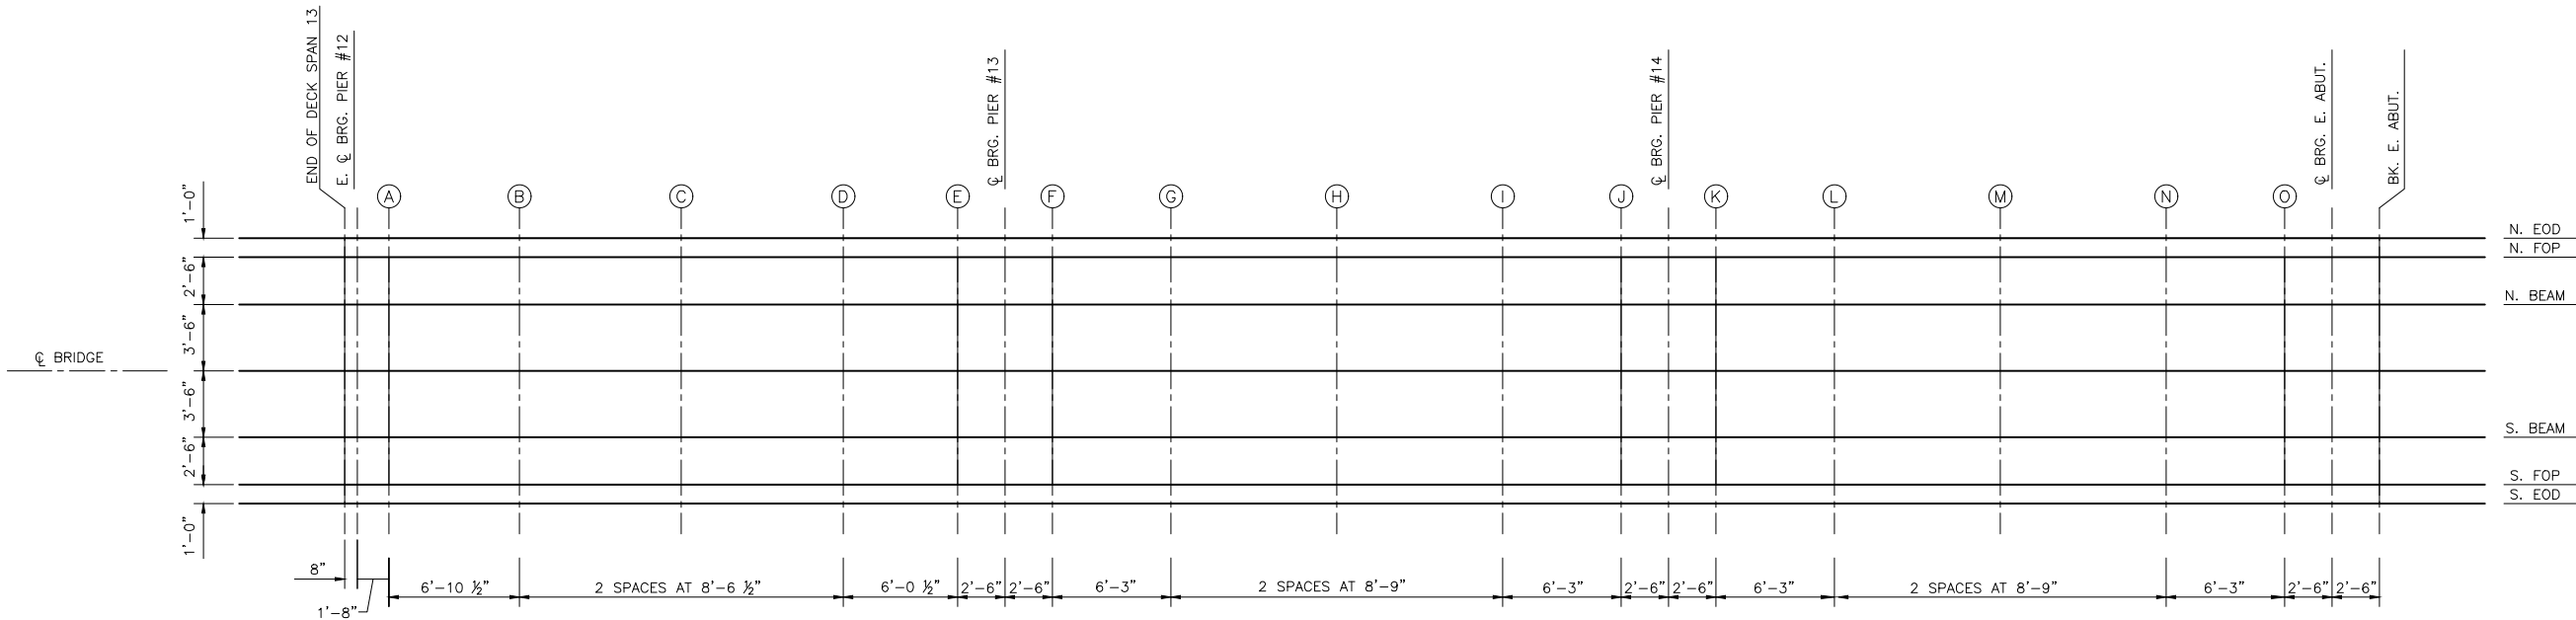

SPANS 13 - 15

EOD - EDGE OF DECK
FOP - FACE OF PARAPET

N. EOD				
Location	Station	Offset	Theoretical Grade Elevations	Theoretical Grade Elevations Adjusted for Dead Load Deflections
END OF DECK SPAN 13	52+45.56	-7.00	656.13	656.13
E CL. BRG PIER 12	52+46.23	-7.00	656.11	656.11
A	52+47.90	-7.00	656.08	656.09
B	52+54.77	-7.00	655.51	655.56
C	52+63.31	-7.00	654.80	654.86
D	52+71.86	-7.00	654.08	654.11
E	52+77.90	-7.00	653.58	653.59
CL. BRG PIER #13	52+80.40	-7.00	653.53	653.53
F	52+82.90	-7.00	653.48	653.48
G	52+89.15	-7.00	652.95	652.95
H	52+97.90	-7.00	652.23	652.24
I	53+06.65	-7.00	651.50	651.50
J	53+12.90	-7.00	650.98	650.98
CL. BRG. PIER #14	53+15.40	-7.00	650.93	650.93
K	53+17.90	-7.00	650.88	650.88
L	53+24.15	-7.00	650.36	650.40
M	53+32.90	-7.00	649.63	649.69
N	53+41.65	-7.00	648.90	648.95
O	53+47.90	-7.00	648.38	648.40
CL. BRG E. ABUT	53+50.40	-7.00	648.33	648.33
BK. E. ABUT	53+52.90	-7.00	649.28	649.28

N. FOP				
Location	Station	Offset	Theoretical Grade Elevations	Theoretical Grade Elevations Adjusted for Dead Load Deflections
END OF DECK SPAN 13	52+45.56	-6.00	656.13	656.13
E CL. BRG PIER 12	52+46.23	-6.00	656.11	656.11
A	52+47.90	-6.00	656.08	656.09
B	52+54.77	-6.00	655.51	655.56
C	52+63.31	-6.00	654.80	654.86
D	52+71.86	-6.00	654.08	654.11
E	52+77.90	-6.00	653.58	653.59
CL. BRG PIER #13	52+80.40	-6.00	653.53	653.53
F	52+82.90	-6.00	653.48	653.48
G	52+89.15	-6.00	652.95	652.95
H	52+97.90	-6.00	652.23	652.24
I	53+06.65	-6.00	651.50	651.50
J	53+12.90	-6.00	650.98	650.98
CL. BRG. PIER #14	53+15.40	-6.00	650.93	650.93
K	53+17.90	-6.00	650.88	650.88
L	53+24.15	-6.00	650.36	650.40
M	53+32.90	-6.00	649.63	649.69
N	53+41.65	-6.00	648.90	648.95
O	53+47.90	-6.00	648.38	648.40
CL. BRG E. ABUT	53+50.40	-6.00	648.33	648.33
BK. E. ABUT	53+52.90	-6.00	649.28	649.28

N. BEAM				
Location	Station	Offset	Theoretical Grade Elevations	Theoretical Grade Elevations Adjusted for Dead Load Deflections
END OF DECK SPAN 13	52+45.56	-3.50	656.12	656.12
E CL. BRG PIER 12	52+46.23	-3.50	656.10	656.10
A	52+47.90	-3.50	656.07	656.08
B	52+54.77	-3.50	655.50	655.55
C	52+63.31	-3.50	654.79	654.85
D	52+71.86	-3.50	654.07	654.10
E	52+77.90	-3.50	653.57	653.58
CL. BRG PIER #13	52+80.40	-3.50	653.52	653.52
F	52+82.90	-3.50	653.47	653.47
G	52+89.15	-3.50	652.94	652.94
H	52+97.90	-3.50	652.22	652.23
I	53+06.65	-3.50	651.49	651.49
J	53+12.90	-3.50	650.97	650.97
CL. BRG. PIER #14	53+15.40	-3.50	650.92	650.92
K	53+17.90	-3.50	650.87	650.87
L	53+24.15	-3.50	650.35	650.39
M	53+32.90	-3.50	649.62	649.68
N	53+41.65	-3.50	648.89	648.94
O	53+47.90	-3.50	648.37	648.39
CL. BRG E. ABUT	53+50.40	-3.50	648.32	648.32
BK. E. ABUT	53+52.90	-3.50	649.27	649.27

CL. BRIDGE				
Location	Station	Offset	Theoretical Grade Elevations	Theoretical Grade Elevations Adjusted for Dead Load Deflections
END OF DECK SPAN 13	52+45.56	0.00	656.10	656.10
E CL. BRG PIER 12	52+46.23	0.00	656.08	656.08
A	52+47.90	0.00	656.05	656.06
B	52+54.77	0.00	655.48	655.53
C	52+63.31	0.00	654.77	654.83
D	52+71.86	0.00	654.05	654.08
E	52+77.90	0.00	653.55	653.56
CL. BRG PIER #13	52+80.40	0.00	653.50	653.50
F	52+82.90	0.00	653.45	653.45
G	52+89.15	0.00	652.92	652.92
H	52+97.90	0.00	652.20	652.21
I	53+06.65	0.00	651.47	651.47
J	53+12.90	0.00	650.95	650.95
CL. BRG. PIER #14	53+15.40	0.00	650.90	650.90
K	53+17.90	0.00	650.85	650.85
L	53+24.15	0.00	650.33	650.37
M	53+32.90	0.00	649.60	649.66
N	53+41.65	0.00	648.87	648.92
O	53+47.90	0.00	648.35	648.37
CL. BRG E. ABUT	53+50.40	0.00	648.30	648.30
BK. E. ABUT	53+52.90	0.00	649.25	649.25

DRAWN BY: DS	LEVEL	BY	DATE	REVISIONS	DESCRIPTION
CHECKED BY: JKC					
DATE: 11/01/23					



PERU MORRIS
OTTAWA MENDOTA
ILLINOIS

PERU ITEP SHARED USE PATH PROJECT
SECTION 23-00073-00-BT
LASALLE COUNTY

TOP OF DECK ELEVATIONS - UNIT 3

CONSTRUCTION
PLANS

CURRENT AS OF: 12/20/2024	
SCALE: AS NOTED	SHEET 79
FILE NO.: 66437.00 Y-	OF 183

CHAMLIN & ASSOCIATES, INC. © 2023
Drawing Name: G:\Users\G66437-00-Peru-2022\ITEP-Recreational Trail\CAD\077-080-DECK ELEV-UNIT 3.dwg Last Modified: Tuesday, December 17, 2024 1:19:42 PM Plotted On: Wednesday, December 18, 2024 2:30:30 PM by Josh Washkowiak

S. BEAM				
Location	Station	Offset	Theoretical Grade Elevations	Theoretical Grade Elevations Adjusted for Dead Load Deflections
END OF DECK SPAN 13	52+45.56	3.50	656.08	656.08
E CL. BRG PIER 12	52+46.23	3.50	656.06	656.06
A	52+47.90	3.50	656.03	656.04
B	52+54.77	3.50	655.46	655.51
C	52+63.31	3.50	654.75	654.81
D	52+71.86	3.50	654.03	654.06
E	52+77.90	3.50	653.53	653.54
CL.BRG PIER #13	52+80.40	3.50	653.48	653.48
F	52+82.90	3.50	653.43	653.43
G	52+89.15	3.50	652.90	652.90
H	52+97.90	3.50	652.18	652.19
I	53+06.65	3.50	651.45	651.45
J	53+12.90	3.50	650.93	650.93
CL. BRG. PIER #14	53+15.40	3.50	650.88	650.88
K	53+17.90	3.50	650.83	650.83
L	53+24.15	3.50	650.31	650.35
M	53+32.90	3.50	649.58	649.64
N	53+41.65	3.50	648.85	648.90
O	53+47.90	3.50	648.33	648.35
CL. BRG E. ABUT	53+50.40	3.50	648.28	648.28
BK. E. ABUT	53+52.90	3.50	649.23	649.23

S. FOP				
Location	Station	Offset	Theoretical Grade Elevations	Theoretical Grade Elevations Adjusted for Dead Load Deflections
END OF DECK SPAN 13	52+45.56	6.00	656.07	656.07
E CL. BRG PIER 12	52+46.23	6.00	656.05	656.05
A	52+47.90	6.00	656.02	656.03
B	52+54.77	6.00	655.45	655.50
C	52+63.31	6.00	654.74	654.80
D	52+71.86	6.00	654.02	654.05
E	52+77.90	6.00	653.52	653.53
CL.BRG PIER #13	52+80.40	6.00	653.47	653.47
F	52+82.90	6.00	653.42	653.42
G	52+89.15	6.00	652.89	652.89
H	52+97.90	6.00	652.17	652.18
I	53+06.65	6.00	651.44	651.44
J	53+12.90	6.00	650.92	650.92
CL. BRG. PIER #14	53+15.40	6.00	650.87	650.87
K	53+17.90	6.00	650.82	650.82
L	53+24.15	6.00	650.30	650.34
M	53+32.90	6.00	649.57	649.63
N	53+41.65	6.00	648.84	648.89
O	53+47.90	6.00	648.32	648.34
CL. BRG E. ABUT	53+50.40	6.00	648.27	648.27
BK. E. ABUT	53+52.90	6.00	649.22	649.22

S. EOD				
Location	Station	Offset	Theoretical Grade Elevations	Theoretical Grade Elevations Adjusted for Dead Load Deflections
END OF DECK SPAN 13	52+45.56	7.00	656.07	656.07
E CL. BRG PIER 12	52+46.23	7.00	656.05	656.05
A	52+47.90	7.00	656.02	656.03
B	52+54.77	7.00	655.45	655.50
C	52+63.31	7.00	654.74	654.80
D	52+71.86	7.00	654.02	654.05
E	52+77.90	7.00	653.52	653.53
CL.BRG PIER #13	52+80.40	7.00	653.47	653.47
F	52+82.90	7.00	653.42	653.42
G	52+89.15	7.00	652.89	652.89
H	52+97.90	7.00	652.17	652.18
I	53+06.65	7.00	651.44	651.44
J	53+12.90	7.00	650.92	650.92
CL. BRG. PIER #14	53+15.40	7.00	650.87	650.87
K	53+17.90	7.00	650.82	650.82
L	53+24.15	7.00	650.30	650.34
M	53+32.90	7.00	649.57	649.63
N	53+41.65	7.00	648.84	648.89
O	53+47.90	7.00	648.32	648.34
CL. BRG E. ABUT	53+50.40	7.00	648.27	648.27
BK. E. ABUT	53+52.90	7.00	649.22	649.22

DRAWN BY: DS	REVISIONS			
CHECKED BY: JKC	LEVEL	BY	DATE	DESCRIPTION
DATE: 11/01/23				




PERU MORRIS
OTTAWA MENDOTA
ILLINOIS

PERU ITEP SHARED USE PATH PROJECT
SECTION 23-00073-00-BT
LASALLE COUNTY

TOP OF DECK ELEVATIONS - UNIT 3



CONSTRUCTION
PLANS

CURRENT AS OF: 12/20/2024	
SCALE: AS NOTED	SHEET 80
FILE NO.: 66437.00 Y-	OF 183

 


Drawing Number	DRAWN BY: JJW				 PERU MORRIS OTTAWA MENDOTA ILLINOIS	PERU ITEP SHARED USE PATH PROJECT SECTION 23-00073-00-BT LASALLE COUNTY	SPECIAL DECK ELEVATION DETAIL UNIT 3 SN 050 7500	CONSTRUCTION PLANS	CURRENT AS OF: 12/20/2024																											
	CHECKED BY: JKC								SCALE: AS NOTED		SHEET 81																									
	DATE: 08/2023								FILE NO.: 66437.00 Y-		OF 183																									
	<table><tr><th colspan="5">REVISIONS</th></tr><tr><th>LEVEL</th><th>BY</th><th>DATE</th><th colspan="2">DESCRIPTION</th></tr><tr><td></td><td></td><td></td><td colspan="2"></td></tr><tr><td></td><td></td><td></td><td colspan="2"></td></tr><tr><td></td><td></td><td></td><td colspan="2"></td></tr><tr><td></td><td></td><td></td><td colspan="2"></td></tr></table>								REVISIONS					LEVEL	BY	DATE	DESCRIPTION																			
REVISIONS																																				
LEVEL	BY	DATE	DESCRIPTION																																	

CHAMLIN & ASSOCIATES, INC. © 2022
Drawing Name: G:\Users\G6437-00-Peru-2022 ITP-SUPER STRUCTURE PLAN.dwg Last Modified: Tuesday, December 17, 2024 11:01:14 PM Plotted On: Wednesday, December 18, 2024 22:60:3 PM by Josh Washniak

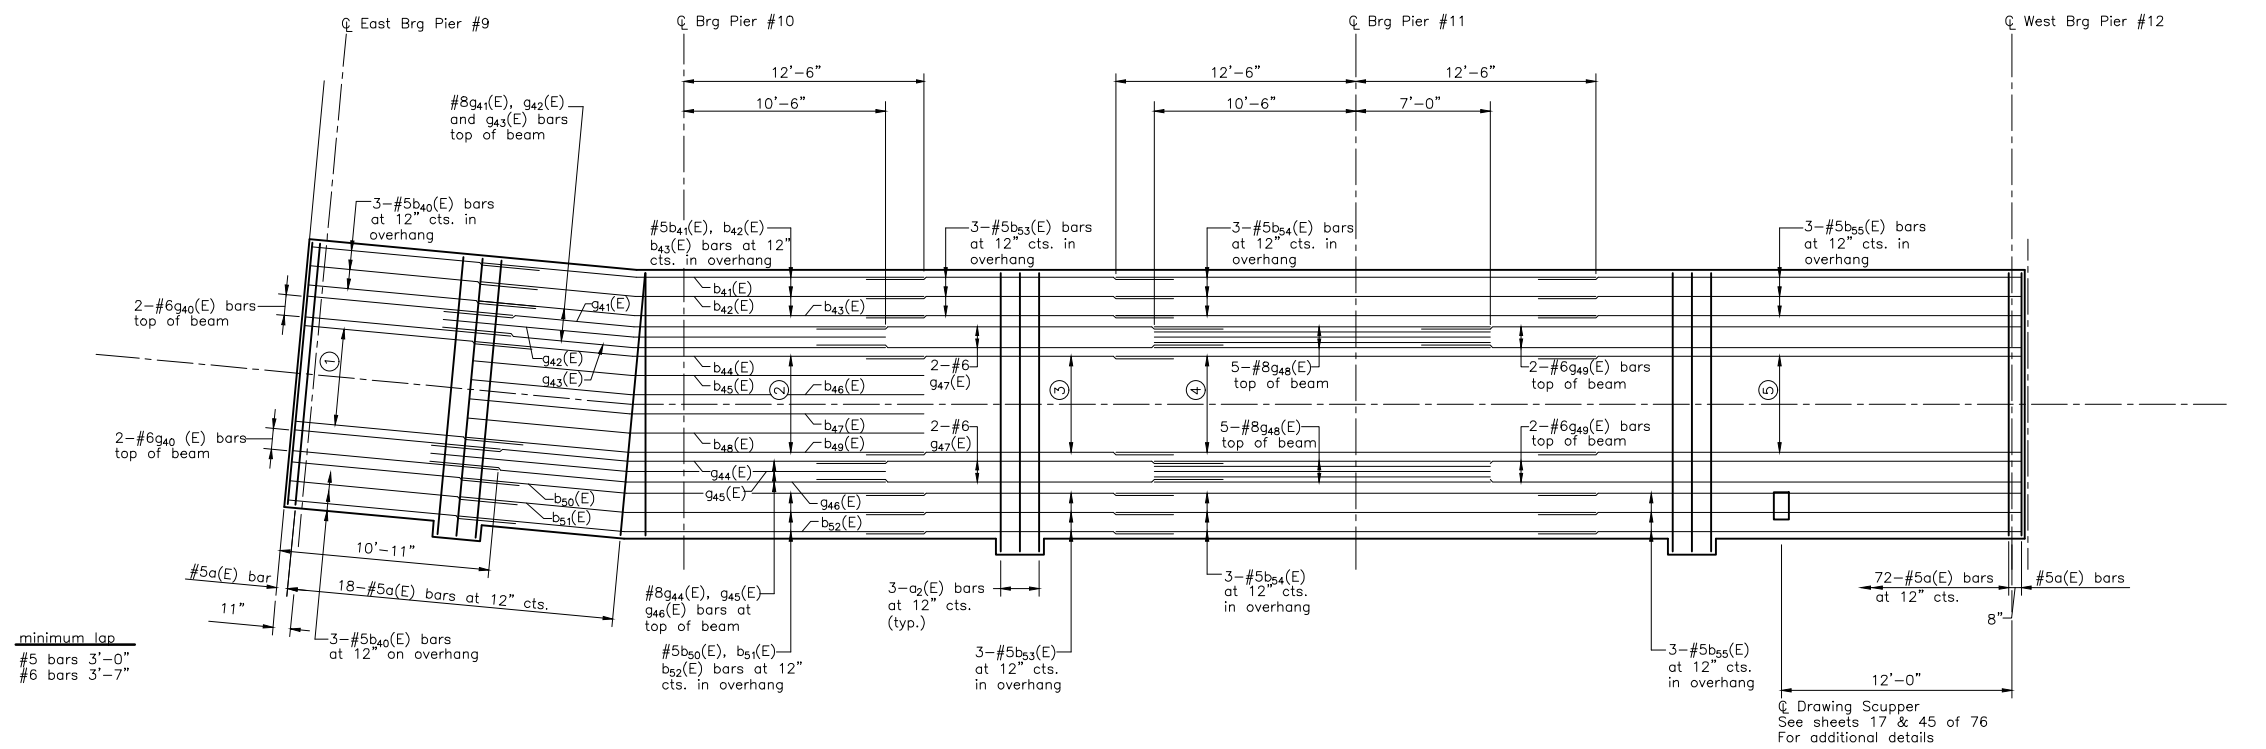 

TOP REINFORCEMENT PLAN
(SPANS 10-12)

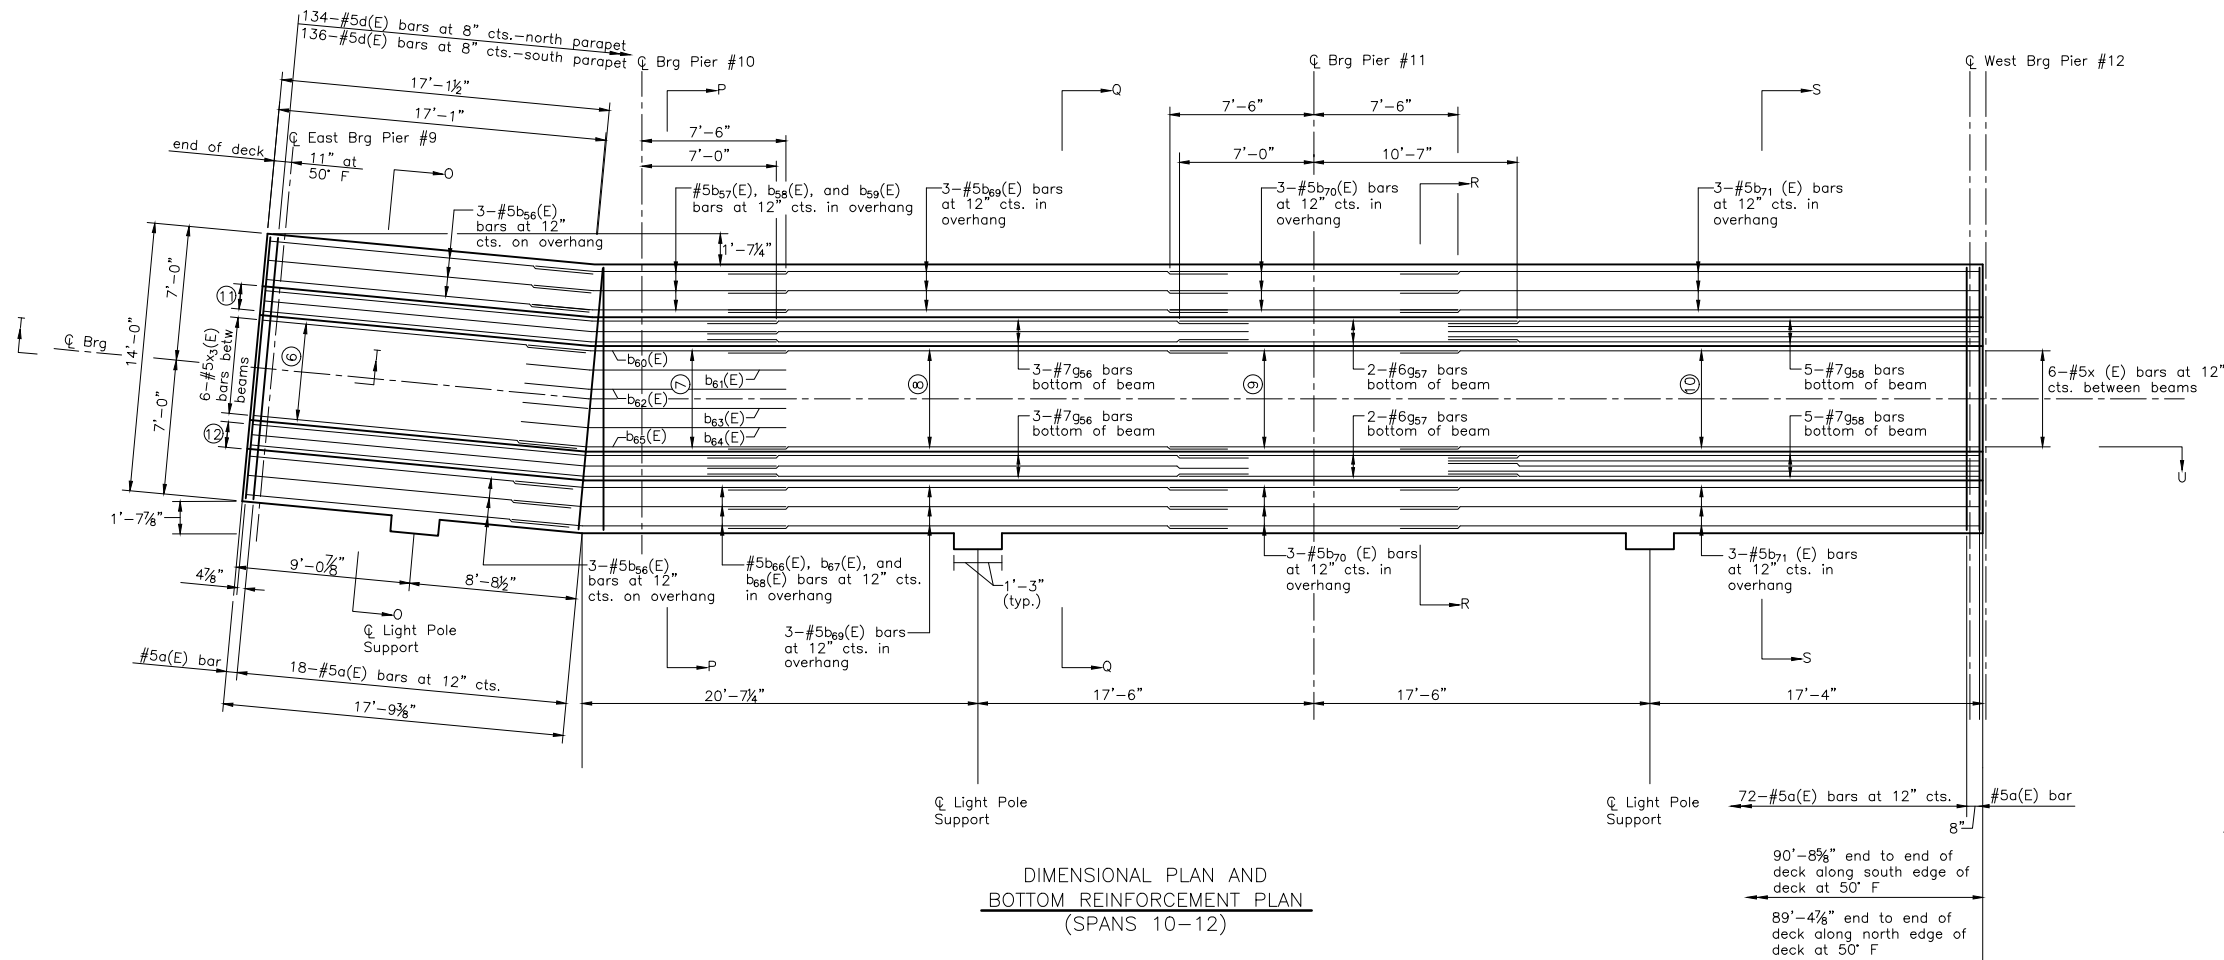

DIMENSIONAL PLAN AND
BOTTOM REINFORCEMENT PLAN
(SPANS 10-12)

Notes
Dimensions shown are horizontal
They are not along the slopes
See sheet 28 of 76 for Sections:
O-O, P-P, Q-Q, R-R, S-S & T-T
See sheet 27 of 76 for Beam Elevation View



DRAWN BY: LMP	REVISIONS			
	LEVEL	BY	DATE	DESCRIPTION
CHECKED BY: JKC				
DATE: 06/2023				



PERU MORRIS
OTTAWA MENDOTA
ILLINOIS

PERU ITP SHARED USE PATH PROJECT
SECTION 23-000

CHAMLIN & ASSOCIATES, INC. © 2022
Drawing Name: G:\Users\G6437-00-Peru-2022\ITP-Recreational Trail\CAD\067-072 & 82-88-SUPER STRUCTURE PLAN.dwg Last Modified: Tuesday, December 17, 2024 1:10:14 PM Plotted On: Wednesday, December 18, 2024 2:25:36 PM by Josh Washkowiak

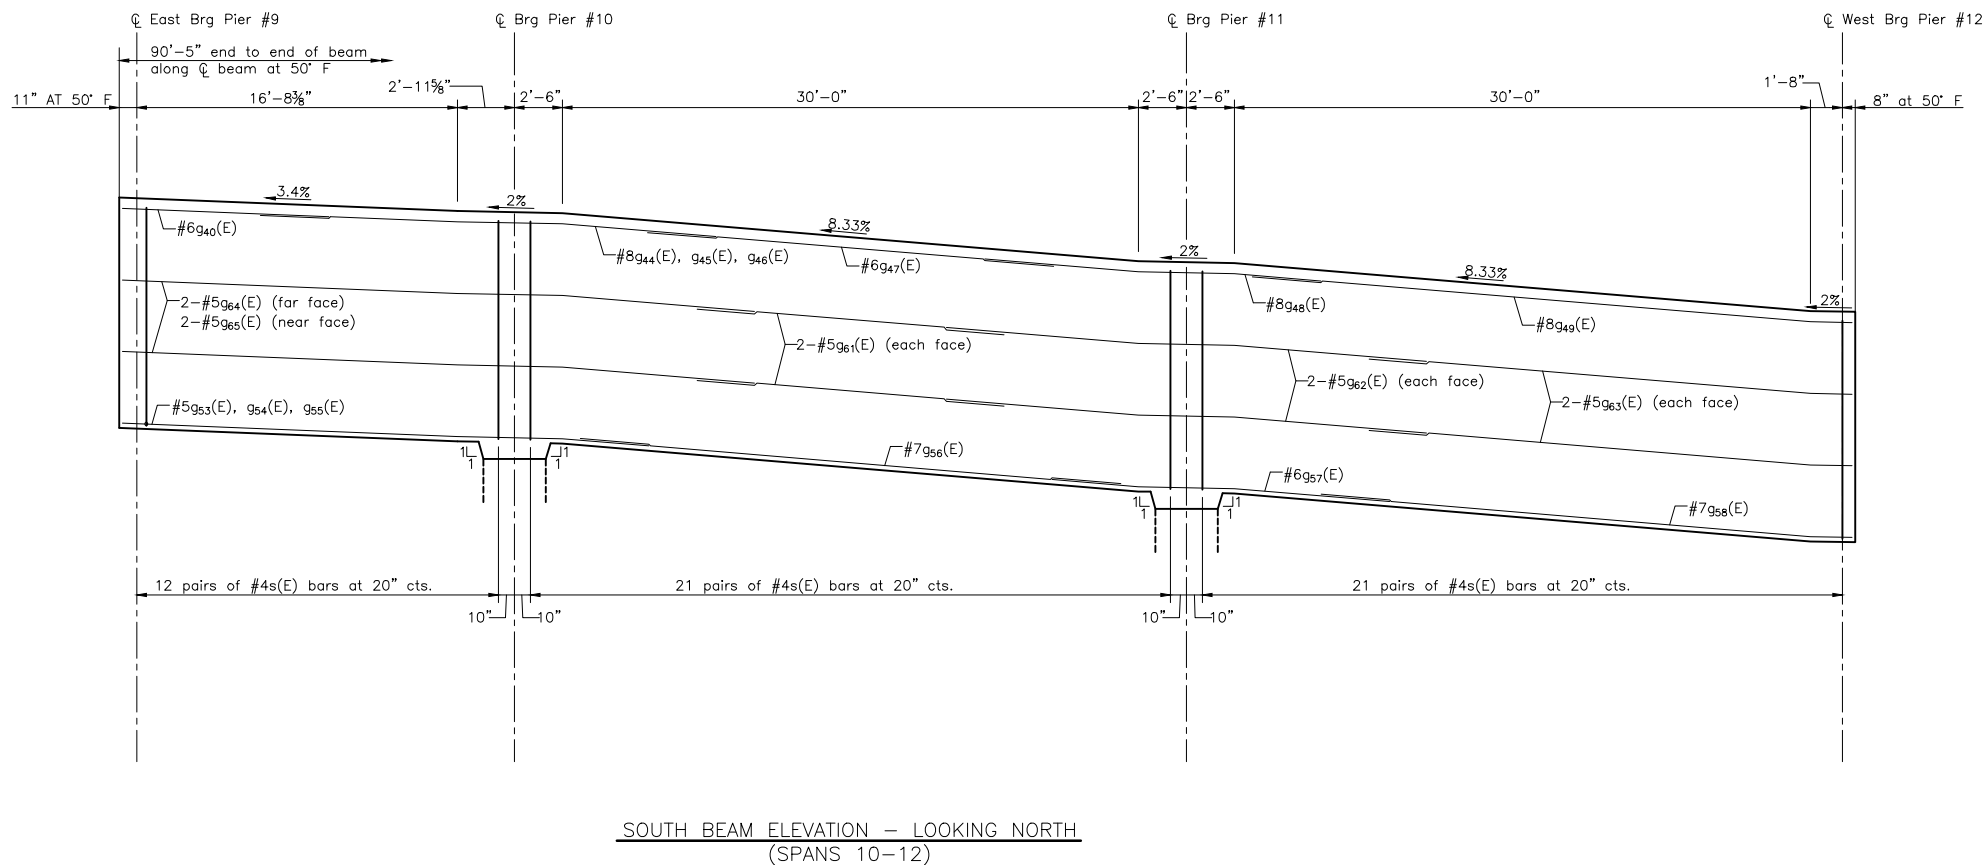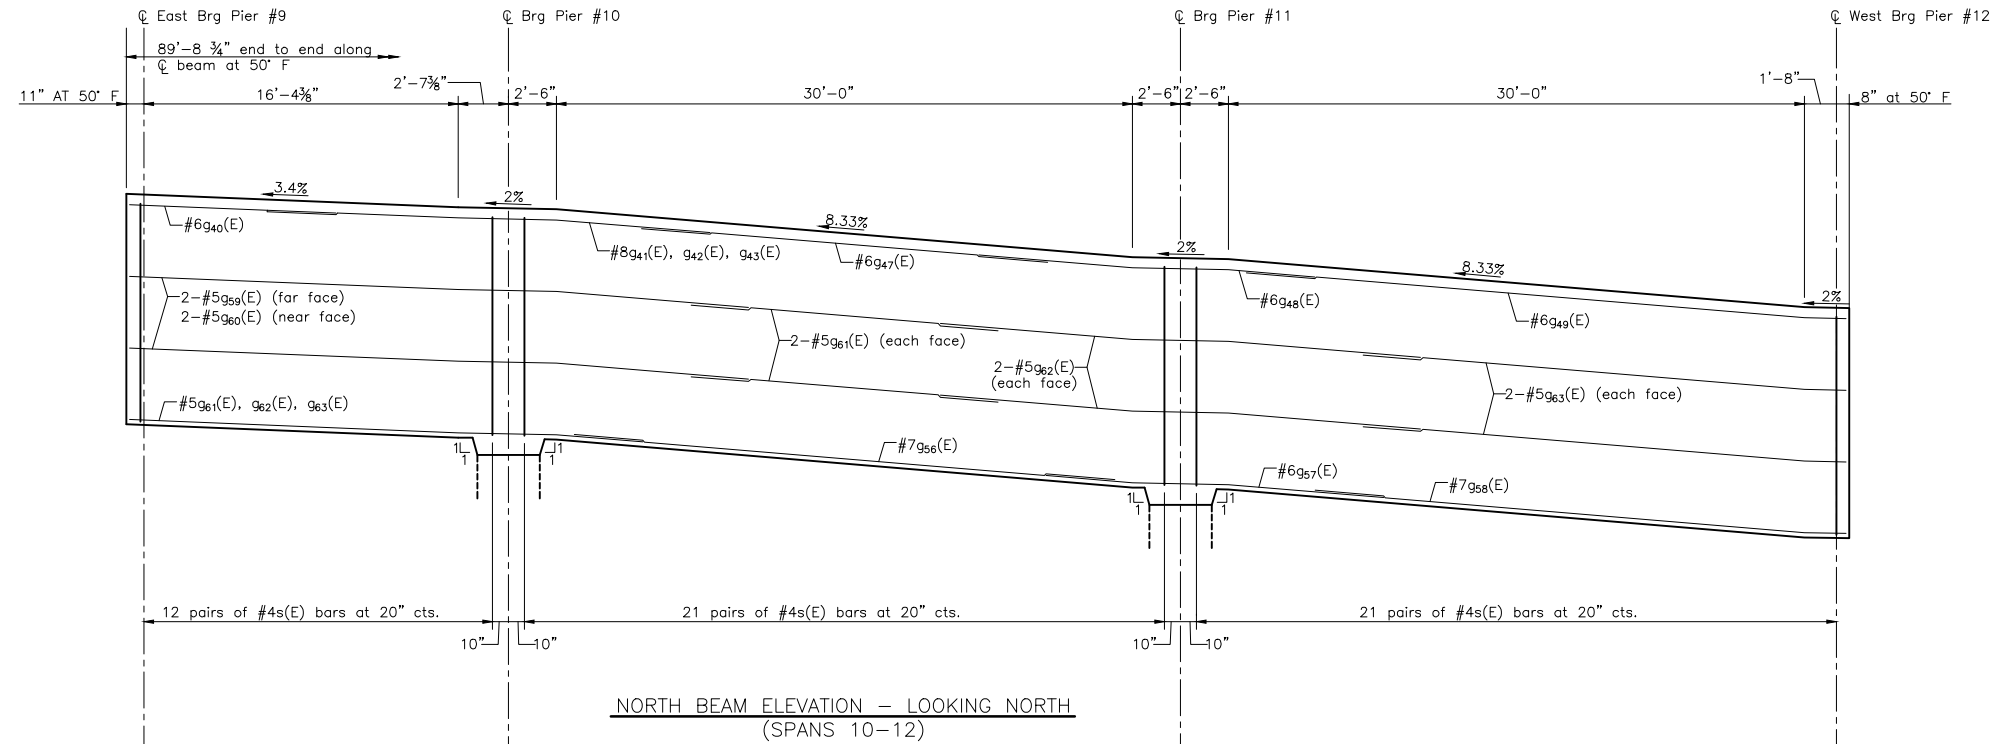

minimum laps
#5 bars 3'-0"
#6 bars 3'-7"

BILL OF MATERIAL

Bar	No.	Size	Length	Shape
a (E)	184	5	13'-8"	—
a ₂ (E)	9	5	14'-6"	—
a ₃ (E)	8	5	8'-3"	—
a ₄ (E)	12	5	1'-6"	—
b ₄₀ (E)	12	5	11'-11"	—
b ₄₁ (E)	1	5	23'-1"	—
b ₄₂ (E)	1	5	23'-2"	—
b ₄₃ (E)	1	5	23'-3"	—
b ₄₄ (E)	1	5	23'-6"	—
b ₄₅ (E)	1	5	23'-7"	—
b ₄₆ (E)	1	5	23'-8"	—
b ₄₇ (E)	1	5	23'-9"	—
b ₄₈ (E)	1	5	23'-10"	—
b ₄₉ (E)	1	5	23'-11"	—
b ₅₀ (E)	1	5	24'-2"	—
b ₅₁ (E)	1	5	24'-3"	—
b ₅₂ (E)	1	5	24'-4"	—
b ₅₃ (E)	12	5	16'-1"	—
b ₅₄ (E)	12	5	25'-1"	—
b ₅₅ (E)	12	5	25'-3"	—
b ₅₆ (E)	12	5	16'-11"	—
b ₅₇ (E)	1	5	13'-1"	—
b ₅₈ (E)	1	5	13'-2"	—
b ₅₉ (E)	1	5	13'-3"	—
b ₆₀ (E)	1	5	13'-6"	—
b ₆₁ (E)	1	5	13'-7"	—
b ₆₂ (E)	1	5	13'-8"	—
b ₆₃ (E)	1	5	13'-9"	—
b ₆₄ (E)	1	5	13'-10"	—
b ₆₅ (E)	1	5	13'-11"	—
b ₆₆ (E)	1	5	14'-2"	—
b ₆₇ (E)	1	5	14'-3"	—
b ₆₈ (E)	1	5	14'-4"	—
b ₆₉ (E)	12	5	26'-1"	—
b ₇₀ (E)	12	5	15'-1"	—
b ₇₁ (E)	12	5	30'-9"	—
d(E)	270	5	6'-8"	—
d ₁ (E)	270	5	8'-5"	—
d ₂ (E)	9	6	4'-5"	—
d ₃ (E)	18	6	8'-10"	—
e ₆ (E)	24	4	11'-4"	—
e ₇ (E)	36	4	11'-4"	—
e ₈ (E)	12	4	11'-2"	—
e ₁₁ (E)	8	4	34'-9"	—
e ₁₂ (E)	8	4	34'-7"	—
e ₂₀ (E)	6	4	14'-0"	—
e ₂₁ (E)	6	4	5'-1"	—
e ₂₂ (E)	6	4	6'-2"	—
e ₂₃ (E)	6	4	13'-11"	—
e ₂₄ (E)	4	4	19'-4"	—
e ₂₅ (E)	4	4	20'-6"	—
g ₄₀ (E)	4	6	10'-9"	—
g ₄₁ (E)	1	8	23'-1"	—
g ₄₂ (E)	1	8	23'-2"	—
g ₄₃ (E)	1	8	23'-2"	—
g ₄₄ (E)	1	8	23'-9"	—
g ₄₅ (E)	1	8	23'-10"	—
g ₄₆ (E)	4	6	21'-3"	—
g ₄₇ (E)	10	8	21'-0"	—
g ₄₈ (E)	4	6	31'-4"	—
g ₄₉ (E)	1	5	26'-9"	—
g ₅₀ (E)	1	5	26'-9"	—
g ₅₁ (E)	1	5	26'-10"	—
g ₅₂ (E)	1	5	27'-5"	—
g ₅₃ (E)	1	5	27'-5"	—
g ₅₄ (E)	1	5	27'-5"	—
g ₅₅ (E)	1	5	27'-6"	—
g ₅₆ (E)	6	7	28'-3"	—
g ₅₇ (E)	4	6	17'-8"	—
g ₅₈ (E)	10	7	27'-9"	—
g ₅₉ (E)	2	5	32'-3"	—
g ₆₀ (E)	2	5	32'-4"	—
g ₆₁ (E)	8	5	16'-1"	—
g ₆₂ (E)	8	5	25'-1"	—
g ₆₃ (E)	8	5	25'-3"	—
g ₆₄ (E)	2	5	32'-11"	—
g ₆₅ (E)	2	5	33'-0"	—
s(E)	216	4	7'-7"	□
x(E)	6	5	6'-11"	—
x ₁ (E)	6	5	6'-11"	—
Concrete				
Superstructure				
Reinforcement Bars,				Cu. Yd. 82.0
Epoxy Coated				Pound 15,640
Rubbed Finish				Sq. Ft. 1,348

Sheet 27 of 76 Bridge Sheets

(Sheet 2 of 4) Contract 87876

DRAWN BY: LMP	REVISIONS			
	LEVEL	BY	DATE	DESCRIPTION
CHECKED BY: JKC				
DATE: 06/2023				



PERU MORRIS
OTTAWA MENDOTA
ILLINOIS


PERU ITEP SHARED USE PATH PROJECT
SECTION 23-00073-00-BT
LASALLE COUNTY

SUPERSTRUCTURE DETAILS - UNIT 3
SPANS 10 - 12
SN 050-7500


CONSTRUCTION
PLANS

CURRENT AS OF: 12/20/2024	
SCALE: AS NOTED	SHEET 83
FILE NO.: 66437.00 Y-	OF 183


CHAMLIN & ASSOCIATES, INC. © 2022
Drawing Name: G:\Users\jw6437-00-Peru-2022\ITP-SUPER STRUCTURE PLAN.dwg Last Modified: Tuesday, December 17, 2024 1:10:14 PM Plotted On: Wednesday, December 18, 2024 2:24:59 PM by Josh Washniak

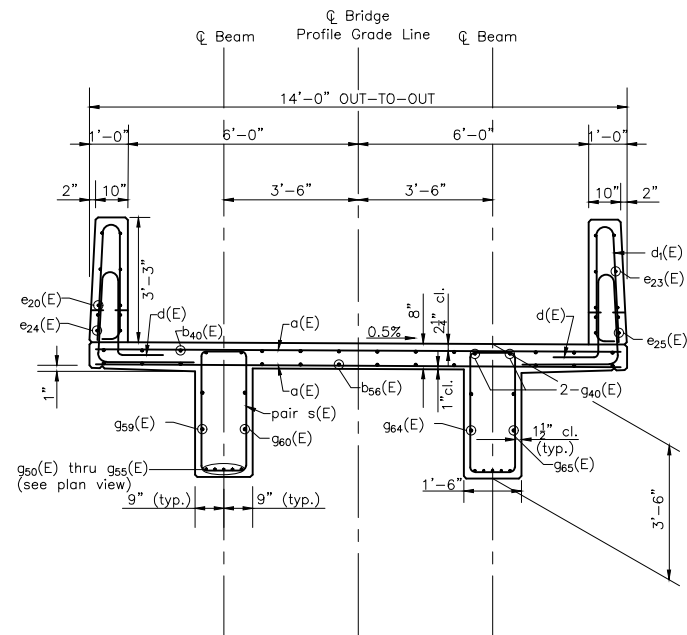


SECTION O-O

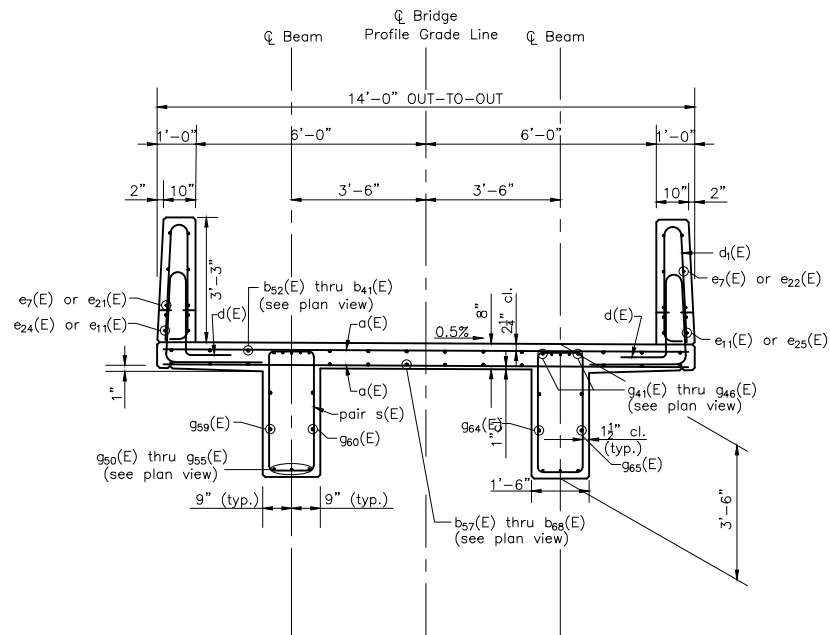


SECTION P-P

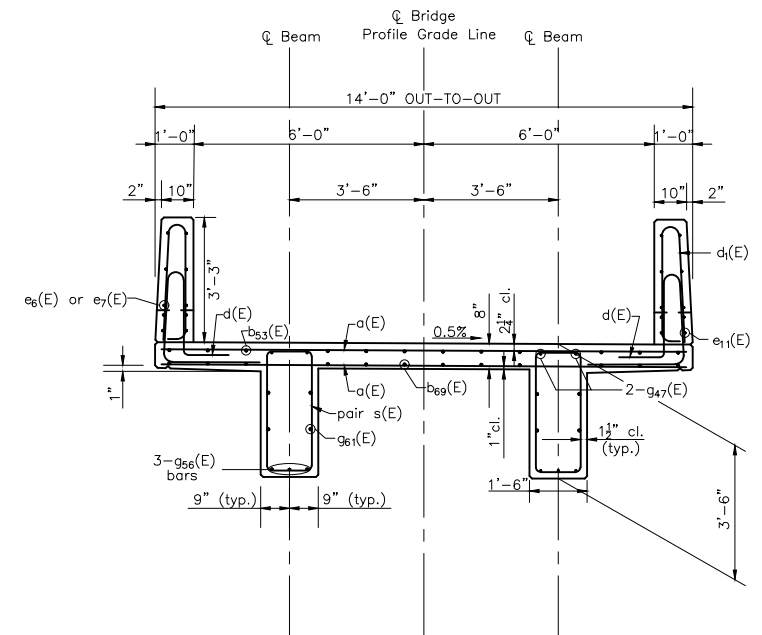


SECTION Q-Q

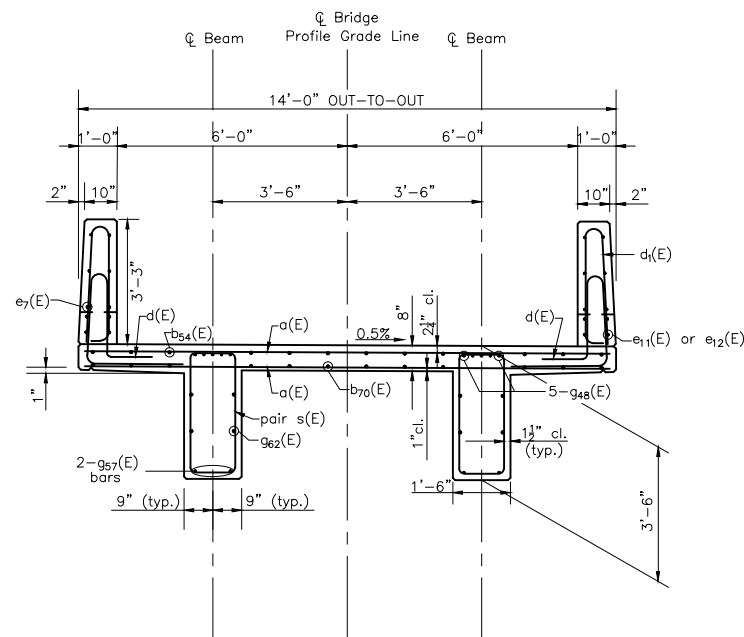


SECTION R-R

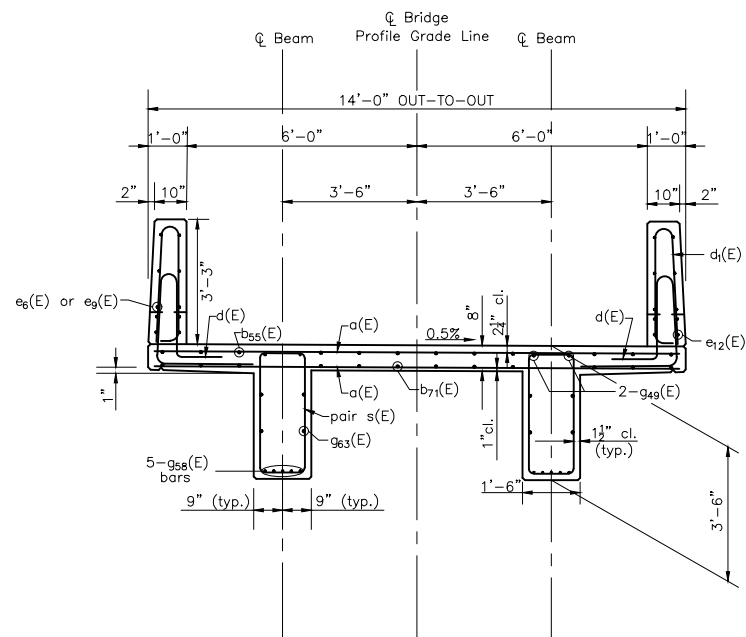

SECTION S-S

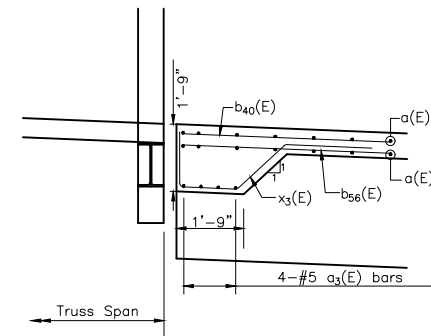

SECTION T-T

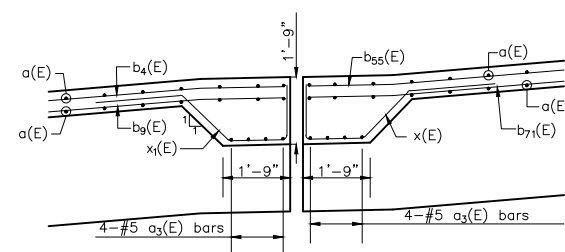

SECTION U

Sheet 28 of 76 Bridge Sheets

(Sheet 3 of 4) Contract 87876

DRAWN BY: LMP	REVISIONS			
	LEVEL	BY	DATE	DESCRIPTION
CHECKED BY: JKC				
DATE: 06/2023				



PERU MORRIS
OTTAWA MENDOTA
ILLINOIS


PERU ITEP SHARED USE PATH PROJECT
SECTION 23-00073-00-BT
LASALLE COUNTY

SUPERSTRUCTURE DETAILS - UNIT 3
SPANS 10 - 12
SN 050-7500


CONSTRUCTION
PLANS

CURRENT AS OF: 12/20/2024	
SCALE: AS NOTED	SHEET 84
FILE NO.: 66437.00 Y-	OF 183

CHAMLIN & ASSOCIATES, INC. © 2022
Drawing Name: G:\Users\G66437-00-Peru-2022 ITEP-Recreational Trail\CAD\067-073 & 82-88-SUPER STRUCTURE PLAN.dwg Last Modified: Tuesday, December 17, 2024 1:10:14 PM Plotted On: Wednesday, December 18, 2024 2:24:14 PM by Josh Washkowiak

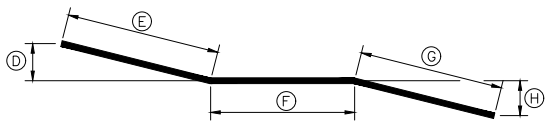


ELEVATION VIEW

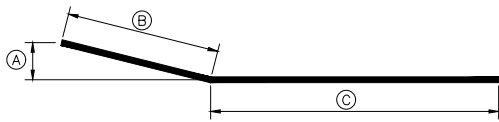


PLAN VIEW

BAR $b_{41}(E)$ thru $b_{52}(E)$, $b_{57}(E)$, thru $b_{68}(E)$, $g_{41}(E)$ thru $g_{46}(E)$,
 $g_{50}(E)$ thru $g_{55}(E)$, $g_{59}(E)$, $g_{60}(E)$, $g_{64}(E)$ and $g_{65}(E)$


Bar	A	B	C	D	E	F	G	H
$b_{41}(E)$	9"	8'-0 3/4"	14'-11 5/8"	1 7/8"	8'-0 3/4"	4'-11 5/8"	10'-0 1/2"	7 5/8"
$b_{42}(E)$	9 1/8"	8'-1 3/8"	15'-0 1/4"	2"	8'-1 3/8"	5'-0 1/4"	10'-0 1/2"	7 5/8"
$b_{43}(E)$	9 1/8"	8'-1 7/8"	15'-0 3/4"	2"	8'-1 7/8"	5'-0 3/4"	10'-0 1/2"	7 5/8"
$b_{44}(E)$	9 1/4"	8'-3 1/8"	15'-2"	2"	8'-3 1/8"	5'-2"	10'-0 1/2"	7 5/8"
$b_{45}(E)$	9 1/4"	8'-3 5/8"	15'-2 1/2"	2"	8'-3 5/8"	5'-2 1/2"	10'-0 1/2"	7 5/8"
$b_{46}(E)$	9 3/8"	8'-4 1/4"	15'-3 1/4"	2"	8'-4 1/4"	5'-3 1/4"	10'-0 1/2"	7 5/8"
$b_{47}(E)$	9 3/8"	8'-4 3/4"	15'-3 5/8"	2"	8'-4 3/4"	5'-3 5/8"	10'-0 1/2"	7 5/8"
$b_{48}(E)$	9 1/2"	8'-5 3/8"	15'-4 1/4"	2"	8'-5 3/8"	5'-4 1/4"	10'-0 1/2"	7 5/8"
$b_{49}(E)$	9 1/2"	8'-5 7/8"	15'-4 3/4"	2"	8'-5 7/8"	5'-4 3/4"	10'-0 1/2"	7 5/8"
$b_{50}(E)$	9 5/8"	8'-7 1/8"	15'-6"	2"	8'-7 1/8"	5'-6"	10'-0 1/2"	7 5/8"
$b_{51}(E)$	9 5/8"	8'-7 5/8"	15'-6 1/2"	2 1/8"	8'-7 5/8"	5'-6 1/2"	10'-0 1/2"	7 5/8"
$b_{52}(E)$	9 3/4"	8'-8 1/4"	15'-7 1/8"	2 1/8"	8'-8 1/4"	5'-7 1/8"	10'-0 1/2"	7 5/8"
$b_{57}(E)$	3 3/8"	3'-0 3/4"	9'-11 5/8"	3/4"	3'-0 3/4"	4'-11 5/8"	5'-0 1/4"	3 3/4"
$b_{58}(E)$	3 1/2"	3'-1 3/8"	10'-0 1/4"	3/4"	3'-1 3/8"	5'-0 1/4"	5'-0 1/4"	3 3/4"
$b_{59}(E)$	3 1/2"	3'-1 7/8"	10'-0 3/4"	3/4"	3'-1 7/8"	5'-0 3/4"	5'-0 1/4"	3 3/4"
$b_{60}(E)$	3 5/8"	3'-3 1/8"	10'-2"	3/4"	3'-3 1/8"	5'-2"	5'-0 1/4"	3 3/4"
$b_{61}(E)$	3 3/4"	3'-3 5/8"	10'-2 1/2"	3/4"	3'-3 5/8"	5'-2 1/2"	5'-0 1/4"	3 3/4"
$b_{62}(E)$	3 3/4"	3'-4 1/8"	10'-3 1/8"	3/4"	3'-4 1/8"	5'-3 1/8"	5'-0 1/4"	3 3/4"
$b_{63}(E)$	3 3/4"	3'-4 3/4"	10'-3 5/8"	7/8"	3'-4 3/4"	5'-3 5/8"	5'-0 1/4"	3 3/4"
$b_{64}(E)$	3 7/8"	3'-5 3/8"	10'-4 1/4"	7/8"	3'-5 3/8"	5'-4 1/4"	5'-0 1/4"	3 3/4"
$b_{65}(E)$	3 7/8"	3'-5 7/8"	10'-4 3/4"	7/8"	3'-5 7/8"	5'-4 3/4"	5'-0 1/4"	3 3/4"
$b_{66}(E)$	4"	3'-7 1/8"	10'-6"	7/8"	3'-7 1/8"	5'-6"	5'-0 1/4"	3 3/4"
$b_{67}(E)$	4 1/8"	3'-7 5/8"	10'-6 1/2"	7/8"	3'-7 5/8"	5'-6 1/2"	5'-0 1/4"	3 3/4"
$b_{68}(E)$	4 1/8"	3'-8 1/4"	10'-7 1/8"	7/8"	3'-8 1/4"	5'-7 1/8"	5'-0 1/4"	3 3/4"
$g_{41}(E)$	11 1/8"	9'-11 1/8"	13'-1 1/8"	2 3/8"	9'-11 1/8"	5'-1 1/8"	8'-0 3/8"	6 1/8"
$g_{42}(E)$	11 1/8"	9'-11 3/8"	13'-1 3/8"	2 3/8"	9'-11 3/8"	5'-1 3/8"	8'-0 3/8"	6 1/8"
$g_{43}(E)$	11 1/8"	9'-11 3/4"	13'-1 3/4"	2 3/8"	9'-11 3/4"	5'-1 3/4"	8'-0 3/8"	6 1/8"
$g_{44}(E)$	11 1/2"	10'-3"	13'-5"	2 1/2"	10'-3"	5'-5"	8'-0 3/8"	6 1/8"
$g_{45}(E)$	11 1/2"	10'-3 3/8"	13'-5 3/8"	2 1/2"	10'-3 3/8"	5'-5 3/8"	8'-0 3/8"	6 1/8"
$g_{46}(E)$	11 1/2"	10'-3 5/8"	13'-5 5/8"	2 1/2"	10'-3 5/8"	5'-5 5/8"	8'-0 3/8"	6 1/8"
$g_{50}(E)$	1'-7 1/8"	17'-1 1/8"	9'-7 1/8"	4 1/8"	17'-1 1/8"	5'-1 1/8"	4'-6 1/8"	3 3/8"
$g_{51}(E)$	1'-7 1/8"	17'-1 3/8"	9'-7 3/8"	4 1/8"	17'-1 3/8"	5'-1 3/8"	4'-6 1/8"	3 3/8"
$g_{52}(E)$	1'-7 1/4"	17'-1 3/4"	9'-7 5/8"	4 1/8"	17'-1 3/4"	5'-1 5/8"	4'-6 1/8"	3 3/8"
$g_{53}(E)$	1'-7 1/2"	17'-5"	9'-11"	4 1/8"	17'-5"	5'-5"	4'-6 1/8"	3 3/8"
$g_{54}(E)$	1'-7 1/2"	17'-5 3/8"	9'-11 3/8"	4 1/8"	17'-5 3/8"	5'-5 3/8"	4'-6 1/8"	3 3/8"
$g_{55}(E)$	1'-7 3/8"	17'-5 5/8"	9'-11 5/8"	4 1/4"	17'-5 5/8"	5'-5 5/8"	4'-6 1/8"	3 3/8"
$g_{59}(E)$	1'-7 1/8"	17'-1 1/8"	15'-1 1/8"	4 1/8"	17'-1 1/8"	5'-1 1/8"	10'-0 3/8"	7 5/8"
$g_{60}(E)$	1'-7 1/4"	17'-1 3/4"	15'-1 3/4"	4 1/8"	17'-1 3/4"	5'-1 3/4"	10'-0 3/8"	7 5/8"
$g_{64}(E)$	1'-7 1/2"	17'-5"	15'-5"	4 1/8"	17'-5"	5'-5"	10'-0 3/8"	7 5/8"
$g_{65}(E)$	1'-7 3/8"	17'-5 5/8"	15'-5 5/8"	4 1/4"	17'-5 5/8"	5'-5 5/8"	10'-0 3/8"	7 5/8"

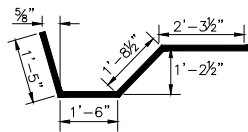

BAR $x_3(E)$

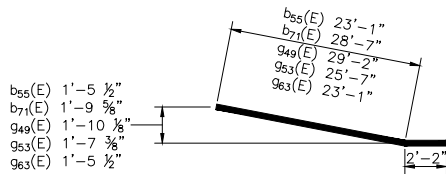

BAR $b_{55}(E)$, $b_{71}(E)$, $g_{49}(E)$, $g_{58}(E)$ and $g_{63}(E)$

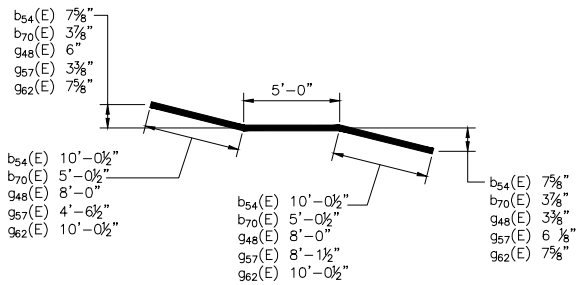

BAR $b_{54}(E)$, $b_{70}(E)$, $g_{48}(E)$, $g_{57}(E)$ and $g_{62}(E)$

Notes

See Sheet 12 of 76 for bent bar details for the $d(E)$, $d_1(E)$, $d_2(E)$, $d_3(E)$, $s(E)$ and $x(E)$ bars.

DRAWN BY: LMP	LEVEL	BY	DATE	REVISIONS	DESCRIPTION
CHECKED BY: JKC					
DATE: 06/2023					



PERU MORRIS
OTTAWA MENDOTA
ILLINOIS


PERU ITEP SHARED USE PATH PROJECT
SECTION 23-00073-00-BT
LASALLE COUNTY

SUPERSTRUCTURE DETAILS - UNIT 3
SPANS 10-12
SN 050-7500


CONSTRUCTION
PLANS

CURRENT AS OF: 12/20/2024	
SCALE: AS NOTED	SHEET 85
FILE NO.: 66437.00 Y-	OF 183

CHAMLIN & ASSOCIATES, INC. © 2022
Drawing Name: G:\Users\J6437-00-Peru-2022\ITP-SUPER STRUCTURE PLAN.dwg Last Modified: Tuesday, December 17, 2024 1:10:14 PM Plotted On: Wednesday, December 18, 2024 2:23:43 PM by Josh Washkowiak

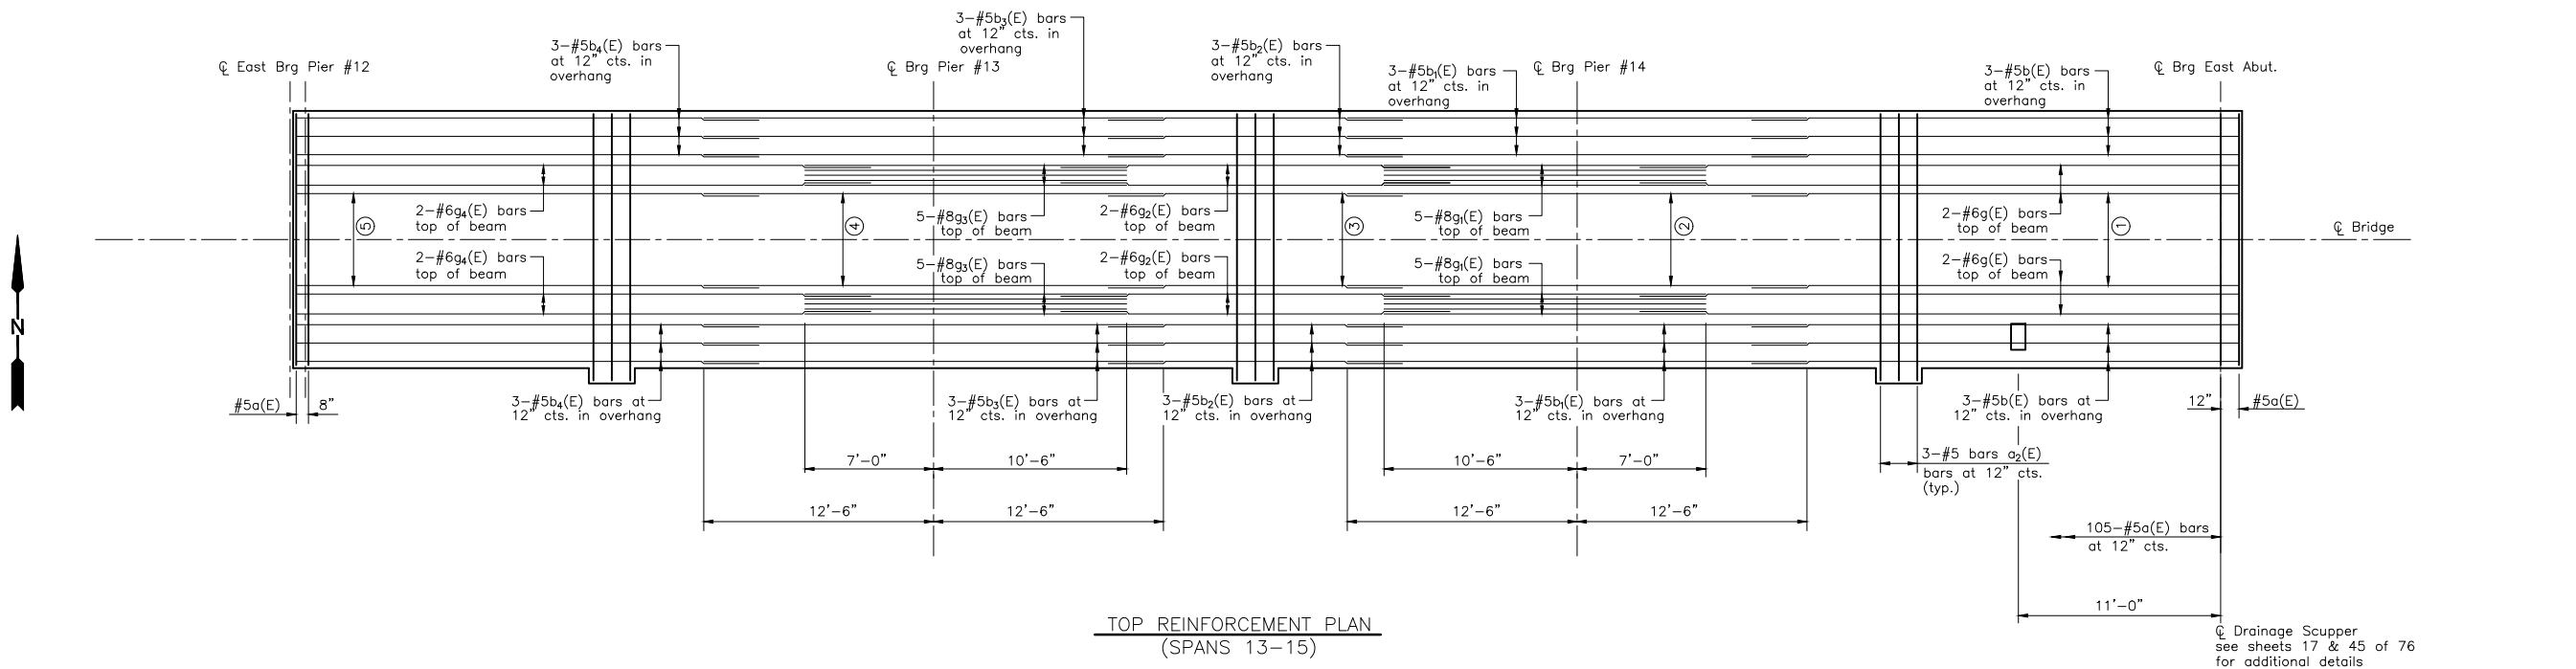

- ① 6-#5b₂(E) bars at 12" cts. between beams
- ② 6-#5b₃(E) bars at 12" cts. between beams
- ③ 6-#5b₂(E) bars at 12" cts. between beams
- ④ 6-#5b₃(E) bars at 12" cts. between beams
- ⑤ 6-#5b₄(E) bars at 12" cts. between beams
- ⑥ 6-#5b₅(E) bars at 12" cts. between beams
- ⑦ 6-#5b₆(E) bars at 12" cts. between beams
- ⑧ 6-#5b₇(E) bars at 12" cts. between beams
- ⑨ 6-#5b₈(E) bars at 12" cts. between beams
- ⑩ 6-#5b₉(E) bars at 12" cts. between beams

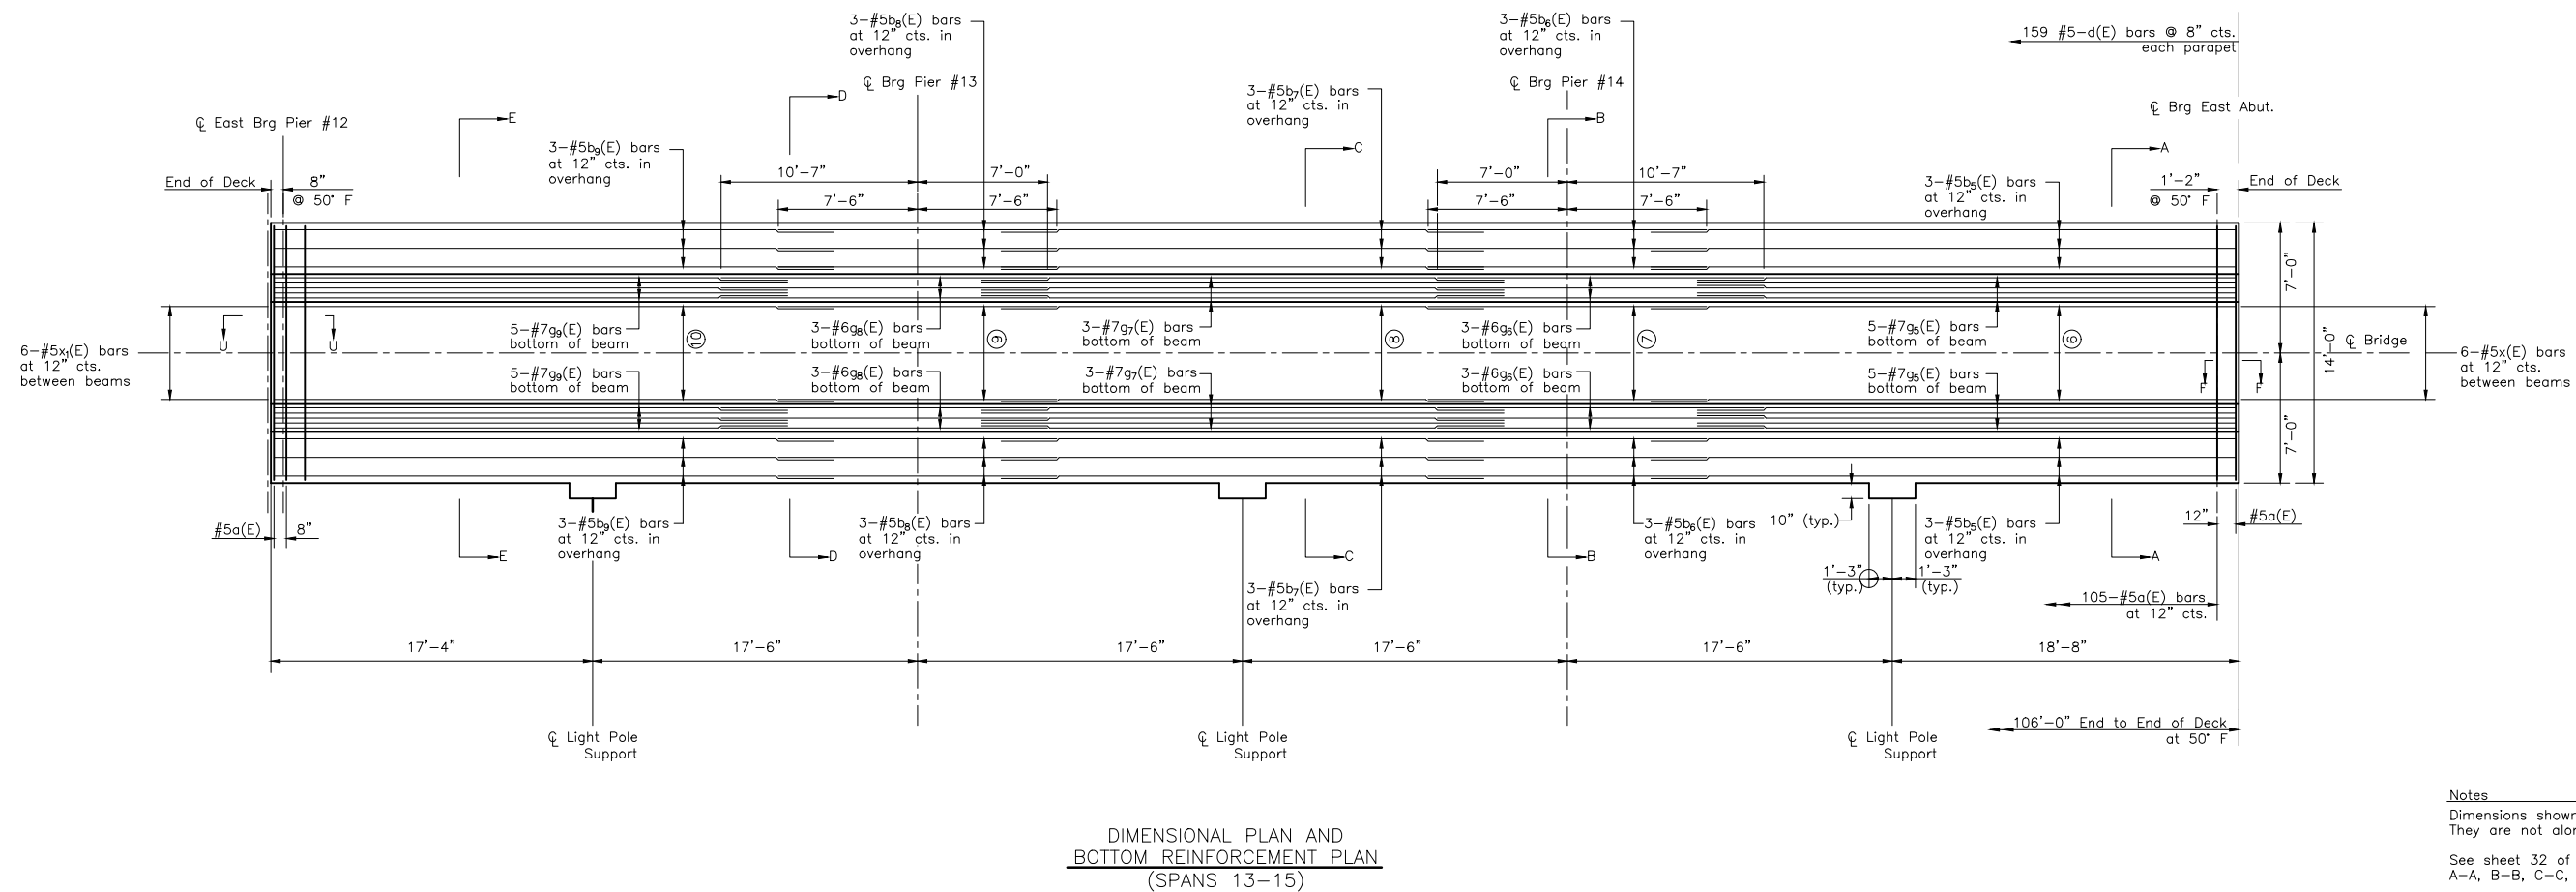

Notes
Dimensions shown are horizontal
They are not along the slopes
See sheet 32 of 76 for Sections:
A-A, B-B, C-C, D-D, E-E, F & U-U
See sheet 31 of 76 for Beam Elevation View

Sheet 30 OF 76 Bridge Sheets

(Sheet 1 of 3) Contract 87876

DRAWN BY: LMP	REVISIONS			
	LEVEL	BY	DATE	DESCRIPTION
CHECKED BY: JKC				
DATE: 06/2023				




PERU MORRIS
OTTAWA MENDOTA
ILLINOIS

PERU ITEP SHARED USE PATH PROJECT
SECTION 23-00073-00-BT
LASALLE COUNTY



SUPERSTRUCTURE PLAN - UNIT 3
SPANS 13 - 15
SN 050-7500

CONSTRUCTION
PLANS


CURRENT AS OF: 12/20/2024	
SCALE: AS NOTED	SHEET 86
FILE NO.: 66437.00 Y-	OF 183

 

Bar	No.	Size	Length	Shape
d(E)	214	5	13'-8"	—
a ₄ (E)	9	5	15'-4"	—
a ₃ (E)	8	5	8'-3"	—
a ₄ (E)	8	5	1'-6"	—
b(E)	12	5	26'-7"	—
b ₁ (E)	12	5	25'-1"	—
b ₂ (E)	12	5	16'-1"	—
b ₃ (E)	12	5	25'-1"	—
b ₄ (E)	12	5	25'-3"	—
b ₅ (E)	12	5	31'-7"	—
b ₆ (E)	12	5	15'-1"	—
b ₇ (E)	12	5	26'-1"	—
b ₈ (E)	12	5	15'-0"	—
b ₉ (E)	12	5	30'-3"	—
d(E)	318	5	6'-8"	—
d ₁ (E)	318	5	8'-5"	—
d ₂ (E)	18	6	5'-5"	—
d ₃ (E)	36	6	8'-10"	—
e ₆ (E)	36	4	11'-4"	—
e ₇ (E)	48	4	11'-4"	—
e ₈ (E)	12	4	12'-6"	—
e ₉ (E)	12	4	11'-2"	—
e ₁₀ (E)	8	4	35'-11"	—
e ₁₁ (E)	8	4	34'-9"	—
e ₁₂ (E)	8	4	34'-7"	—
g(E)	4	6	32'-8"	—
g ₁ (E)	10	8	17'-6"	—
g ₂ (E)	4	6	21'-3"	—
g ₃ (E)	10	8	19'-3"	—
g ₄ (E)	4	6	31'-4"	—
g ₅ (E)	10	7	29'-1"	—
g ₆ (E)	6	6	17'-8"	—
g ₇ (E)	6	7	28'-3"	—
g ₈ (E)	6	6	17'-8"	—
g ₉ (E)	10	7	27'-9"	—
g ₁₀ (E)	8	5	26'-7"	—
g ₁₁ (E)	8	5	25'-1"	—
g ₁₂ (E)	8	5	16'-1"	—
g ₁₃ (E)	8	5	25'-1"	—
g ₁₄ (E)	8	5	25'-3"	—
s(E)	256	4	7'-7"	—
x(E)	6	5	6'-11"	—
x ₁ (E)	6	5	6'-11"	—
Concrete Superstructure			Cu. Yd.	96.2
Reinforcement Bars, Epoxy Coated			Pound	18,930
Rubbed Finish			Sq. Ft.	1,581

  


Bar	A	B	C	D
b ₁ (E)	7½"	10'-0½"	10'-0½"	7½"
b ₃ (E)	7½"	10'-0½"	10'-0½"	7½"
b ₆ (E)	3½"	5'-0½"	5'-0½"	3½"
b ₈ (E)	3½"	5'-0"	5'-0"	3½"
g ₁ (E)	3½"	4'-6"	8'-0"	6"
g ₃ (E)	6"	8'-0"	4'-6"	3½"
g ₆ (E)	1½"	8'-1½"	4'-6½"	3½"
g ₈ (E)	3½"	4'-6½"	8'-1½"	6½"
g ₁₁ (E)	7½"	10'-0½"	10'-0½"	7½"
g ₁₃ (E)	7½"	10'-0½"	10'-0½"	7½"

 


Notes
See Sheet 12 of 76 for bent bar details for the $d(E)$, $d_1(E)$, $d_2(E)$, $d_3(E)$, $s(E)$, $x(E)$ and $x_1(E)$ bars.

CHAMLIN & ASSOCIATES, INC. © 2022
Drawing Name: G:\Users\G6437-00-Peru-2022\ITP-Recreational Trail\CAD\089-92-PARAPET-RAILING DETAILS.dwg Last Modified: Tuesday, December 17, 2024 1:25:13 PM Plotted On: Wednesday, December 18, 2024 2:20:18 PM by Josh Wasikowski

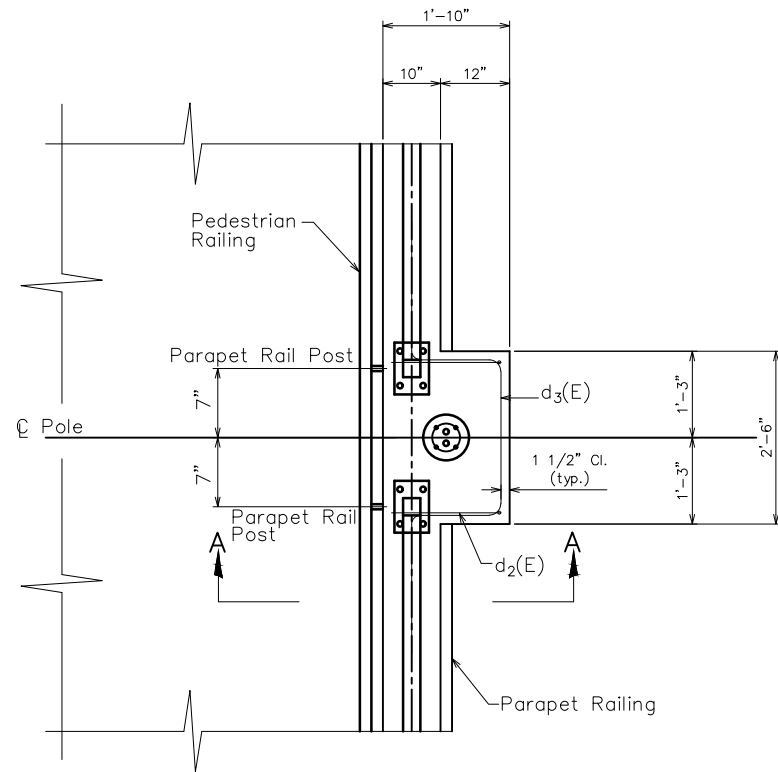


PLAN

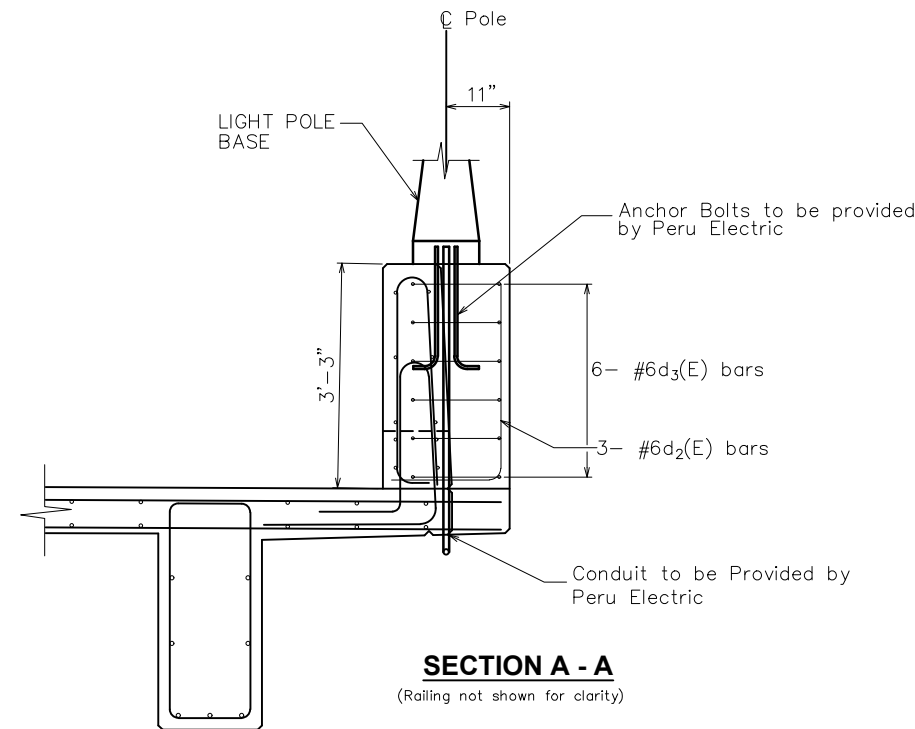

PARAPET DETAIL AT LIGHT POLE

*Expansion Joints at the retaining wall / abutments joints shall be cork joints and the cork shall extend to the top of deck.

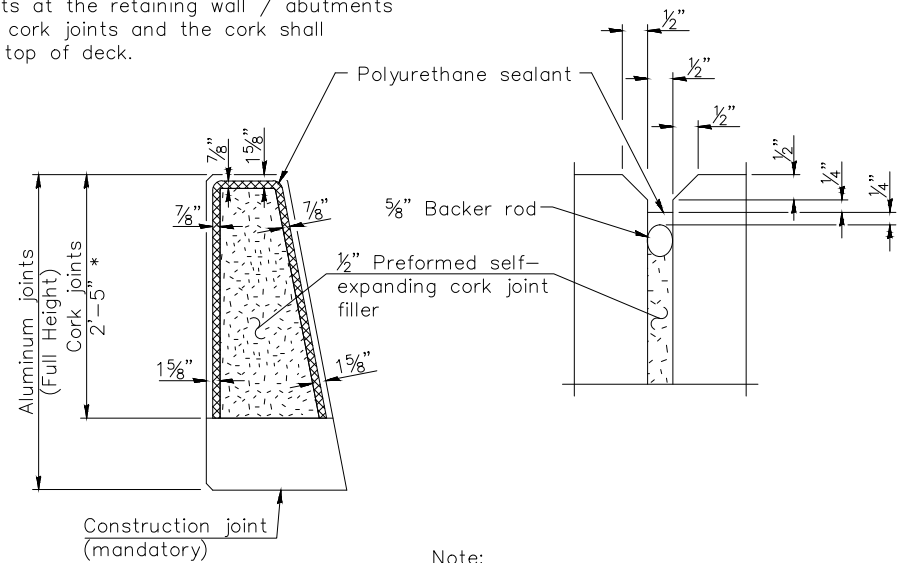

Note:
The polyurethane sealant shall be according to Article 1050.04 of the Standard Specifications and the color shall be gray.

PARAPET JOINT DETAILS

DRAWN BY: DS	REVISIONS			
	LEVEL	BY	DATE	DESCRIPTION
CHECKED BY: JKC				
DATE: 01/2024				



PERU MORRIS
OTTAWA MENDOTA
ILLINOIS


PERU ITP SHARED USE PATH PROJECT
SECTION 23-00073-00-BT
LASALLE COUNTY

PARAPET / RAILING DETAILS
SN 050-7500


CONSTRUCTION
PLANS

CURRENT AS OF: 12/20/2024	
SCALE: AS NOTED	SHEET 89
FILE NO.: 66437.00 Y-	OF 183


CHAMLIN & ASSOCIATES, INC. © 2022
Drawing Name: G:\Users\G66437-00-Peru-2022 ITEP-Recreational Trail\CAD\089-92-PARAPET-RAILING DETAILS.dwg Last Modified: Tuesday, December 17, 2024 1:25:13 PM Plotted On: Wednesday, December 18, 2024 2:19:38 PM by Josh Woskowiak

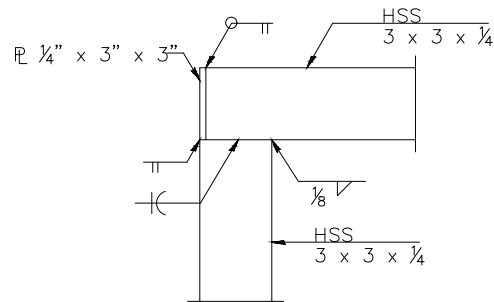


DETAIL A

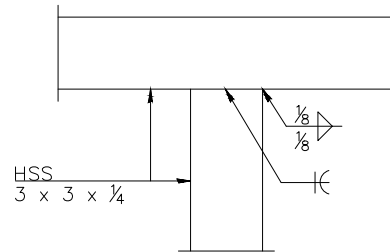

DETAIL B

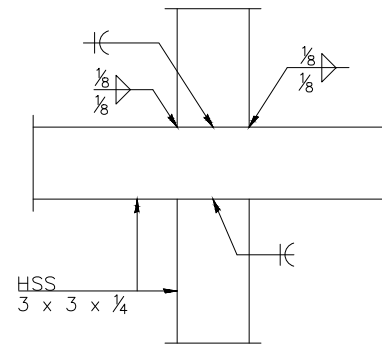

DETAIL C

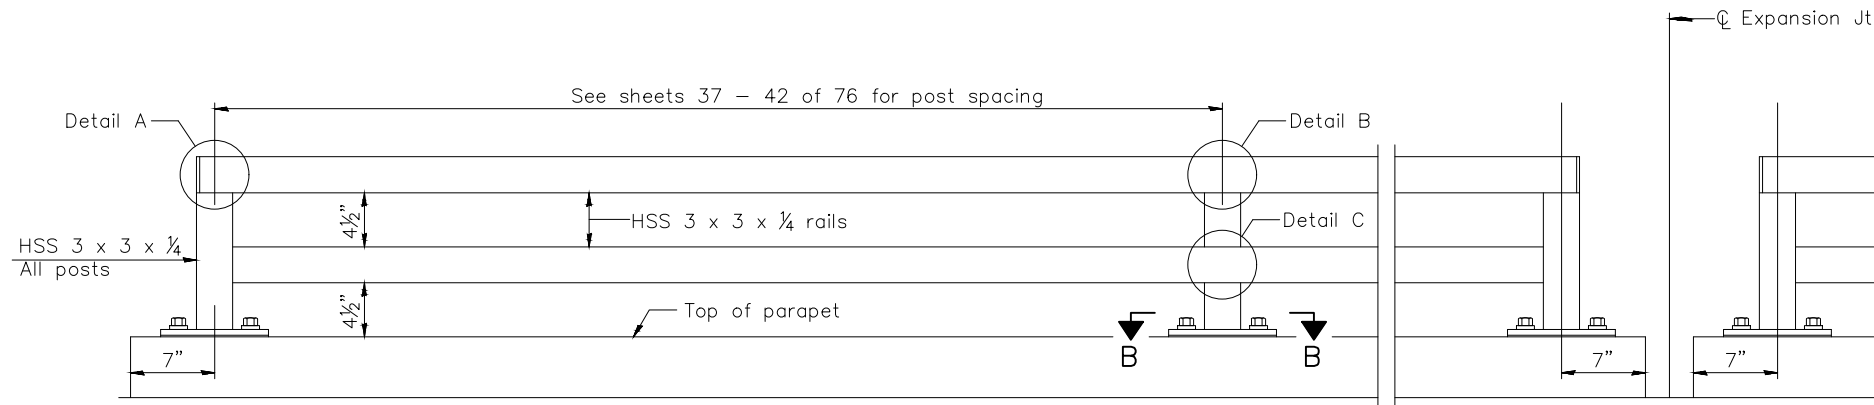

ELEVATION PARAPET RAILING
(Inside face)

(Sheet 3 of 4)

SHEET 35 OF 76 BRIDGE SHEETS

"CONTRACT NO. 87876"

DRAWN BY: LMP	REVISIONS			
	LEVEL	BY	DATE	DESCRIPTION
CHECKED BY: JKC				
DATE: 06/2023				



PERU MORRIS
OTTAWA MENDOTA
ILLINOIS


PERU ITEP SHARED USE PATH PROJECT
SECTION 23-00073-00-BT
LASALLE COUNTY

PARAPET / RAILING DETAILS
SN 050-7500

CONSTRUCTION
PLANS


CURRENT AS OF: 12/20/2024	
SCALE: AS NOTED	SHEET 91
FILE NO.: 66437.00 Y-	OF 183

CHAMLIN & ASSOCIATES, INC. © 2022
Drawing Name: G:\Users\G66437-00-Peru-2022\ITP-Recreational Trail\CAD\089-92-PARAPET-RAILING DETAILS.dwg Last Modified: Tuesday, December 17, 2024 1:25:13 PM Plotted On: Wednesday, December 18, 2024 2:19:19 PM by Josh Washkowiak

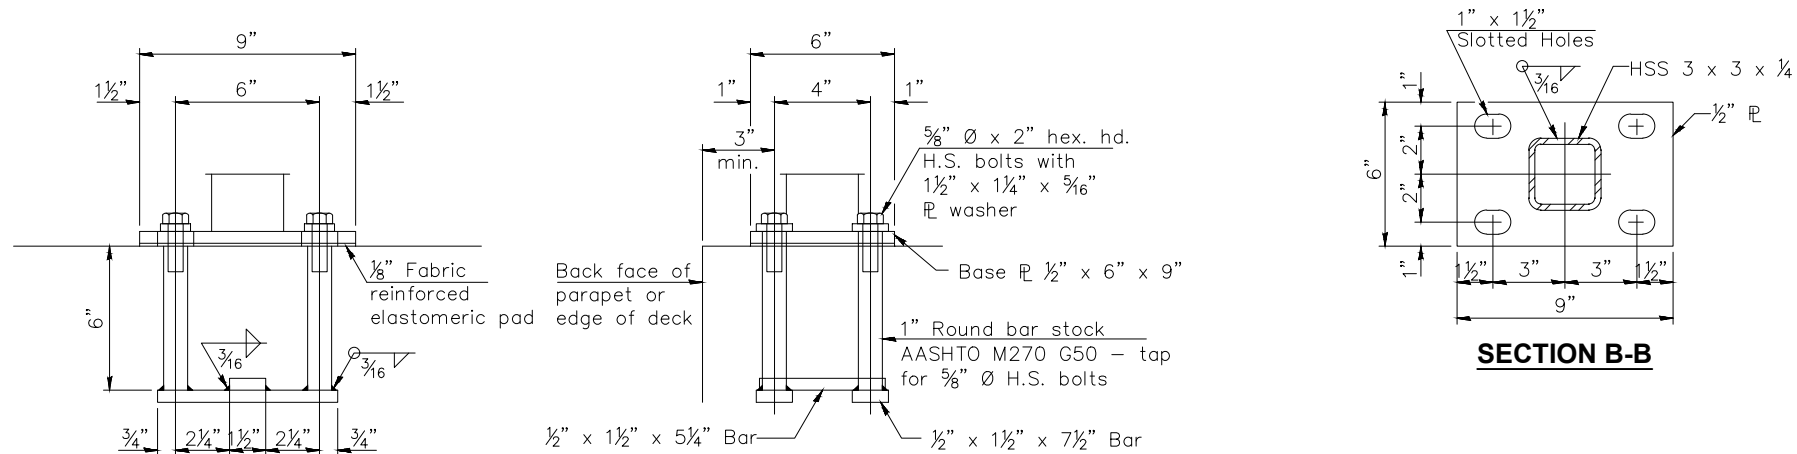

ANCHORAGE ASSEMBLY

The Bicycle Railing fasteners for end posts near expansion joints may need to be installed prior to installing the bent plates.
In lieu of the cast-in-place anchor device shown, the Contractor has the option of drilling and setting 5/8" Ø fully threaded anchor rods with the same plate washers as specified above and heavy hex lock nuts according to Article 509.06 of the Standard Specifications. Embedment shall be according to the manufacturer's specifications.

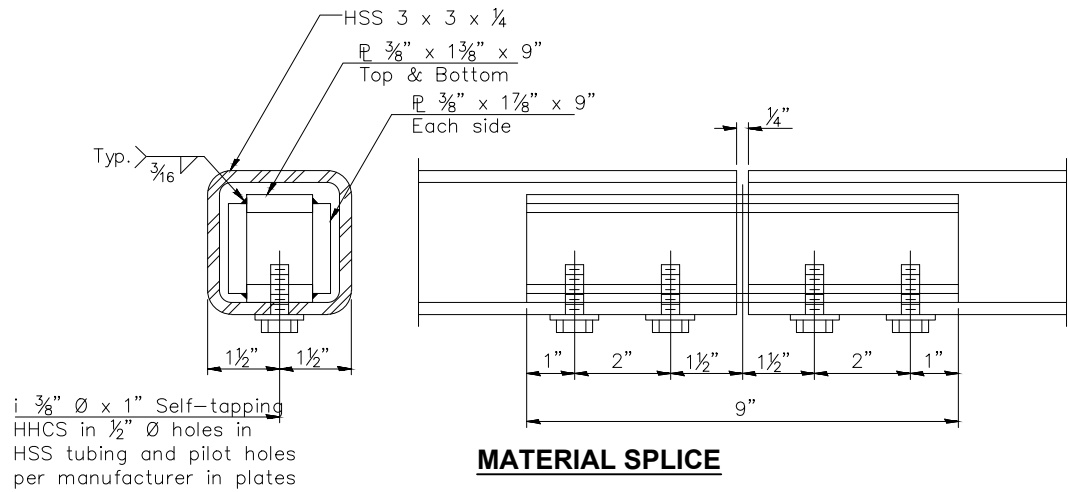

MATERIAL SPLICE

Notes:
All heavy hex nuts shall be according to ASTM A 563 grade DH.
All fully threaded anchor rods shall be ASTM F1554 grade 105.
The post base plate shall be fastened to the sidewalk snug tight and given an additional 1/8" turn.
All posts, rail, splices, anchor devices and plates of the railing shall be painted. The inorganic Zinc rich primer/ acrylic/acrylic paint system shall be used for shop and field painting of parapet railing and handrail. The color of the final coat shall be reddish brown, Munsell no. 2.5 YR 3/4.

BILL OF MATERIAL

Item	Unit	Quantity
PARAPET RAILING	Foot	1,020
PEDESTRIAN RAILING	Foot	1,056

(Sheet 4 of 4)

LEVEL	BY	DATE	REVISIONS	DESCRIPTION



PERU MORRIS
OTTAWA MENDOTA
ILLINOIS


PERU ITEP SHARED USE PATH PROJECT
SECTION 23-00073-00-BT
LASALLE COUNTY

PARAPET / RAILING DETAILS
SN 050-7500


CONSTRUCTION
PLANS

CURRENT AS OF: 12/20/2024	
SCALE: AS NOTED	SHEET 92
FILE NO.: 66437.00 Y-	OF 183

CHAMLIN & ASSOCIATES, INC. © 2023
Drawing Name: G:\Users\66437-00-Peru-2022\ITP-Recreational Trail\CAD\083-PARAPET ELEVATIONS-1.dwg
Last Modified: Tuesday, December 17, 2024 1:26:34 PM
Plotted On: Wednesday, December 18, 2024 2:04:46 PM
by Josh Washkowiak

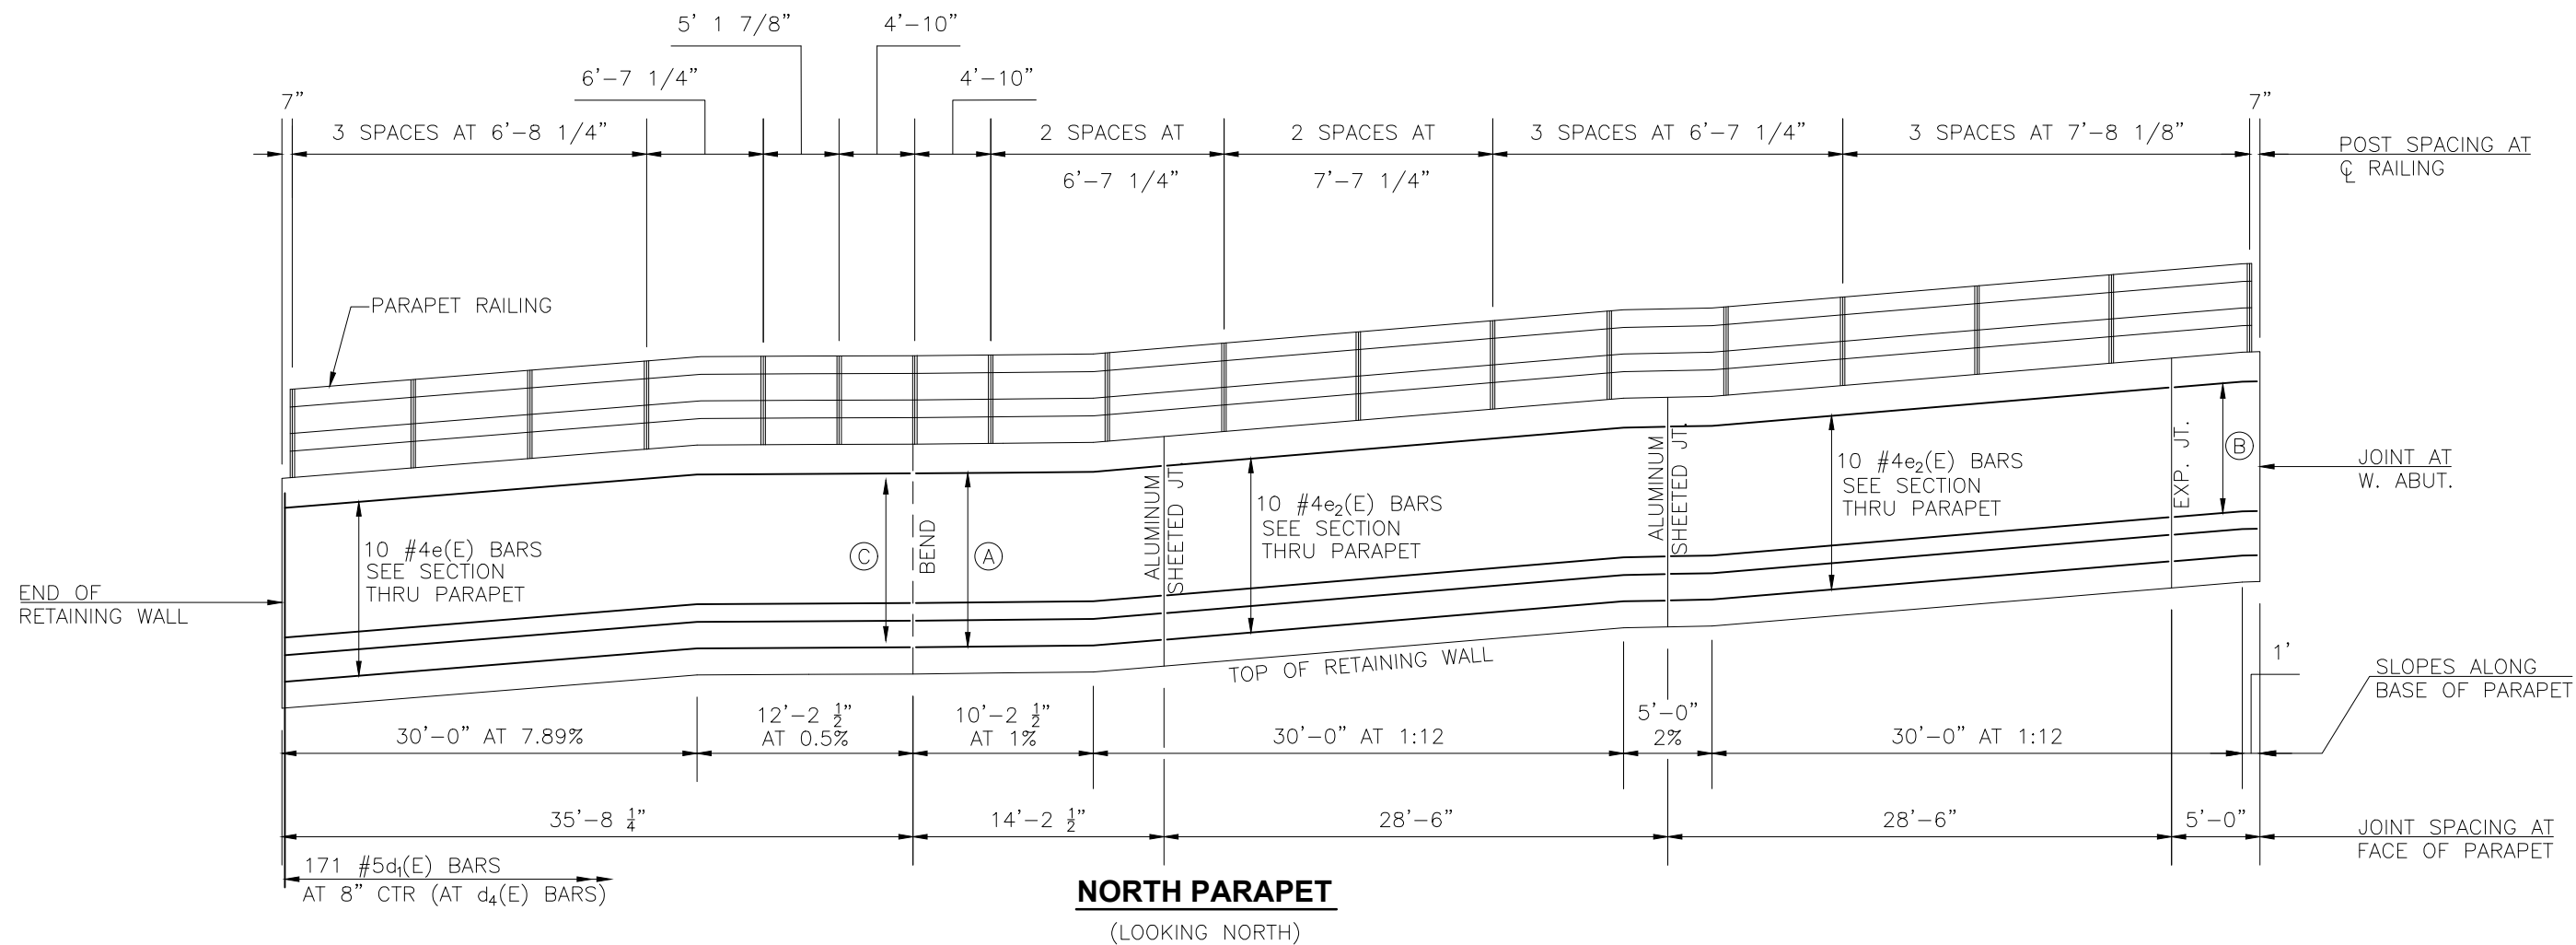

- (A) 10-#4e1(E) BARS. SEE SECTION THRU PARAPET
- (B) 10-#4e3(E) BARS. SEE SECTION THRU PARAPET
- (C) 10-#4e5(E) BARS. EACH FACE AT BEND IN WALL

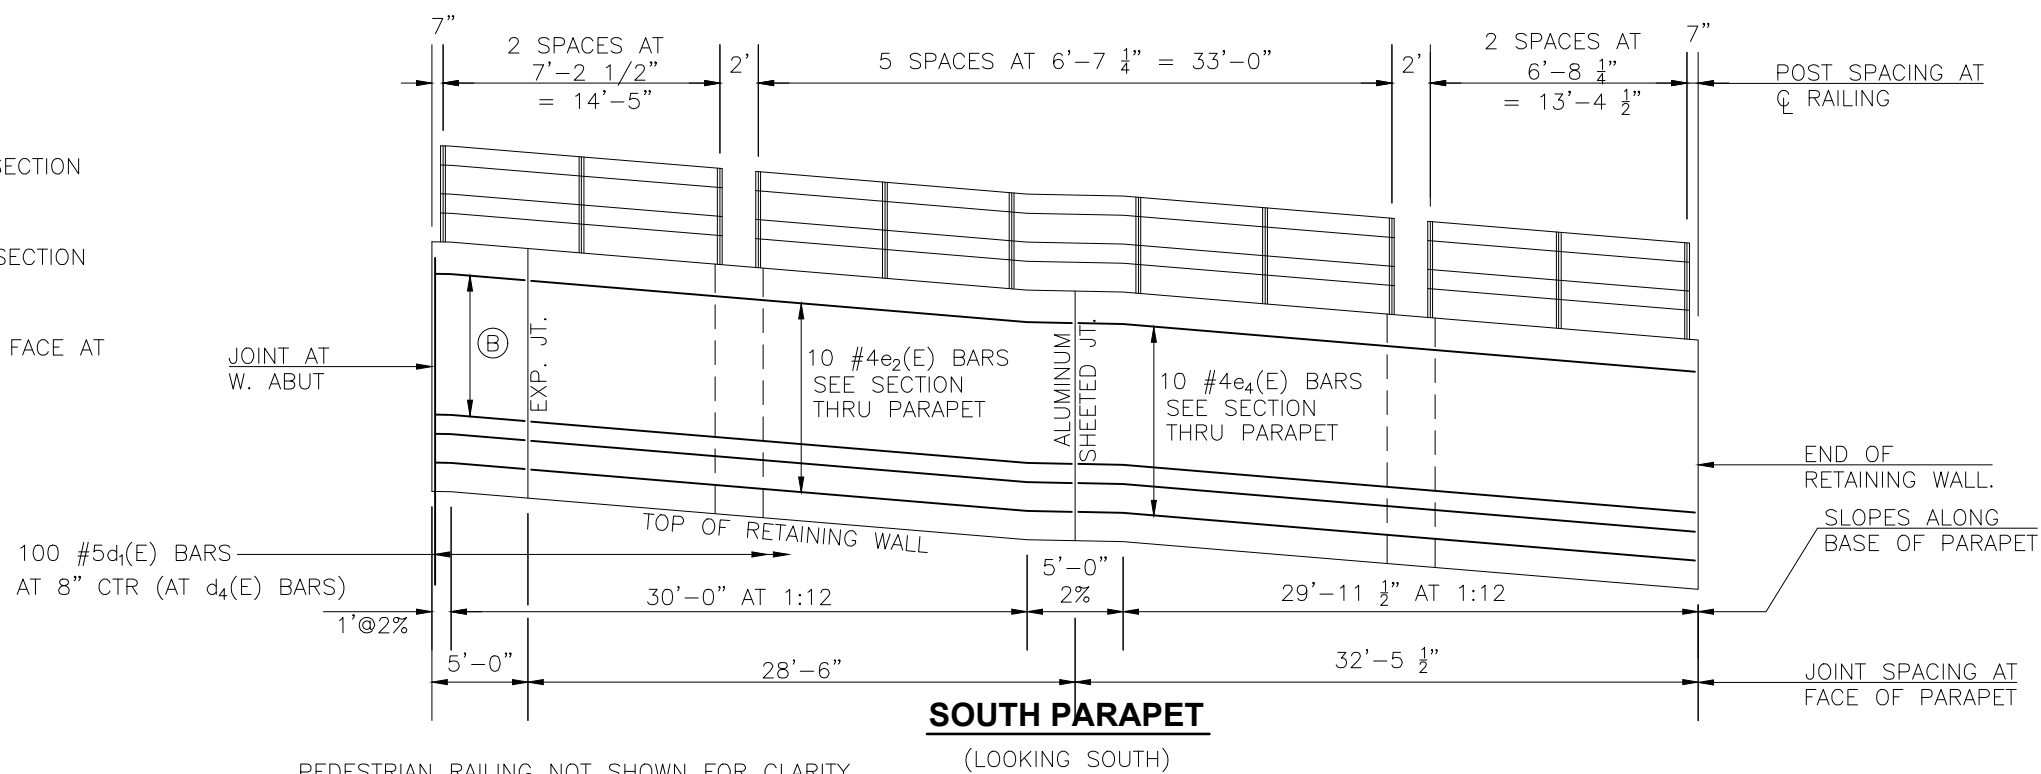

SEE SHEET 34 OF 76
FOR SECTION THRU PARAPET

SHEET 37 OF 76 BRIDGE SHEETS


"CONTRACT NO. 87876"

DRAWN BY: CA	LEVEL	BY	DATE	REVISIONS	DESCRIPTION	PERU ITP SHARED USE PATH PROJECT SECTION 23-00073-00-BT LASALLE COUNTY	PARAPET / RAILING DETAILS WEST RAMPS SN 050-7500	CONSTRUCTION PLANS	CURRENT AS OF: 12/20/2024	
CHECKED BY: JKC									SCALE: AS NOTED	SHEET 93
DATE: 06/2023									FILE NO.: 66437.00 Y-	OF 183

CHAMLIN & ASSOCIATES, INC. © 2023
Drawing Name: G:\Users\G6437-00-Peru-2022\ITP-Recreational Trail\CAD\084-PARAPET ELEVATIONS-2.dwg
Last Modified: Tuesday, December 17, 2024 1:27:46 PM
Plotted On: Wednesday, December 18, 2024 2:04:12 PM
by Josh Washkowiak


SEE SHEET 34 OF 76
FOR SECTION THRU PARAPET

- Ⓐ 6-#4e₆(E) BARS
- Ⓑ 6-#4e₇(E) BARS
- Ⓒ 6-#4e₈(E) BARS
- Ⓓ 6-#4e₉(E) BARS
- Ⓔ 4-#4e₁₀(E) BARS
- Ⓕ 4-#4e₁₁(E) BARS
- Ⓖ 4-#4e₁₂(E) BARS

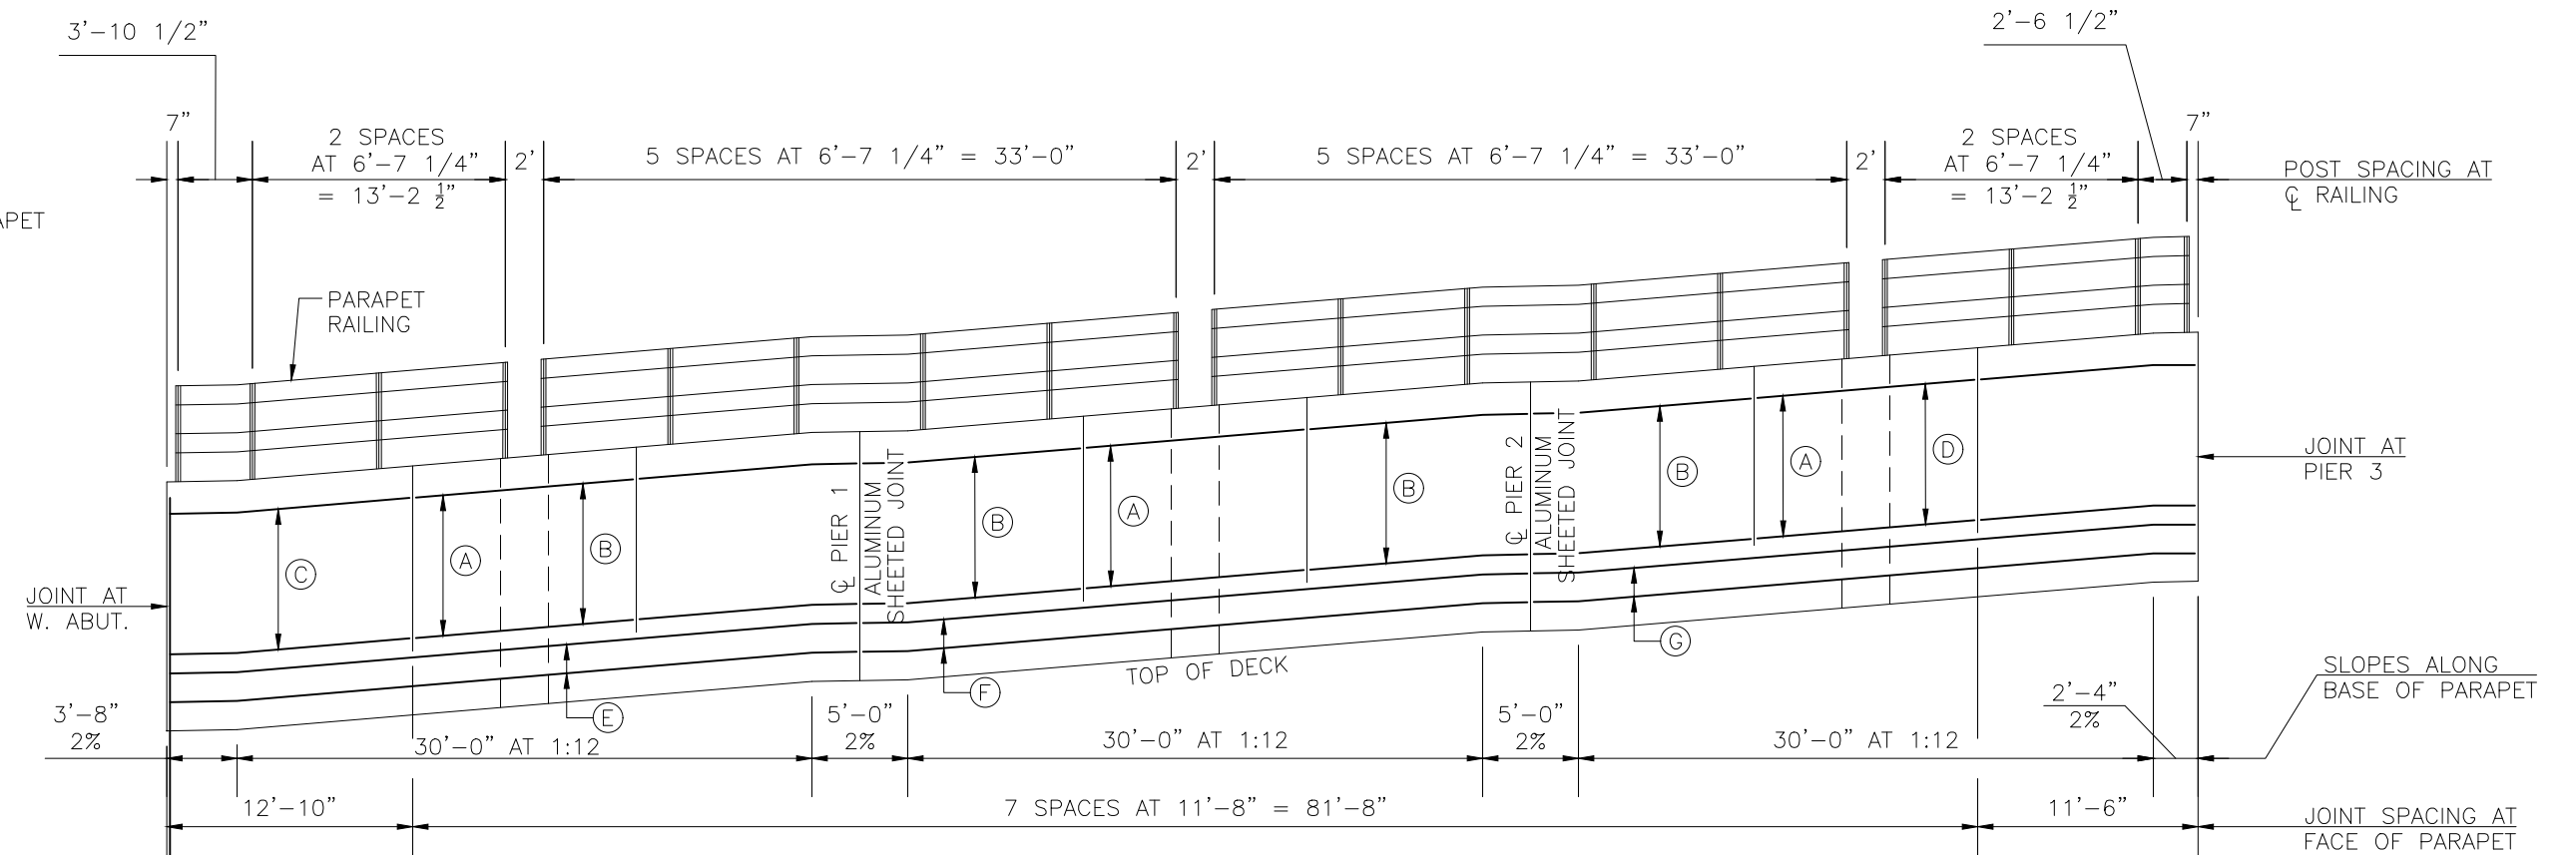

NORTH PARAPET

(LOOKING NORTH)

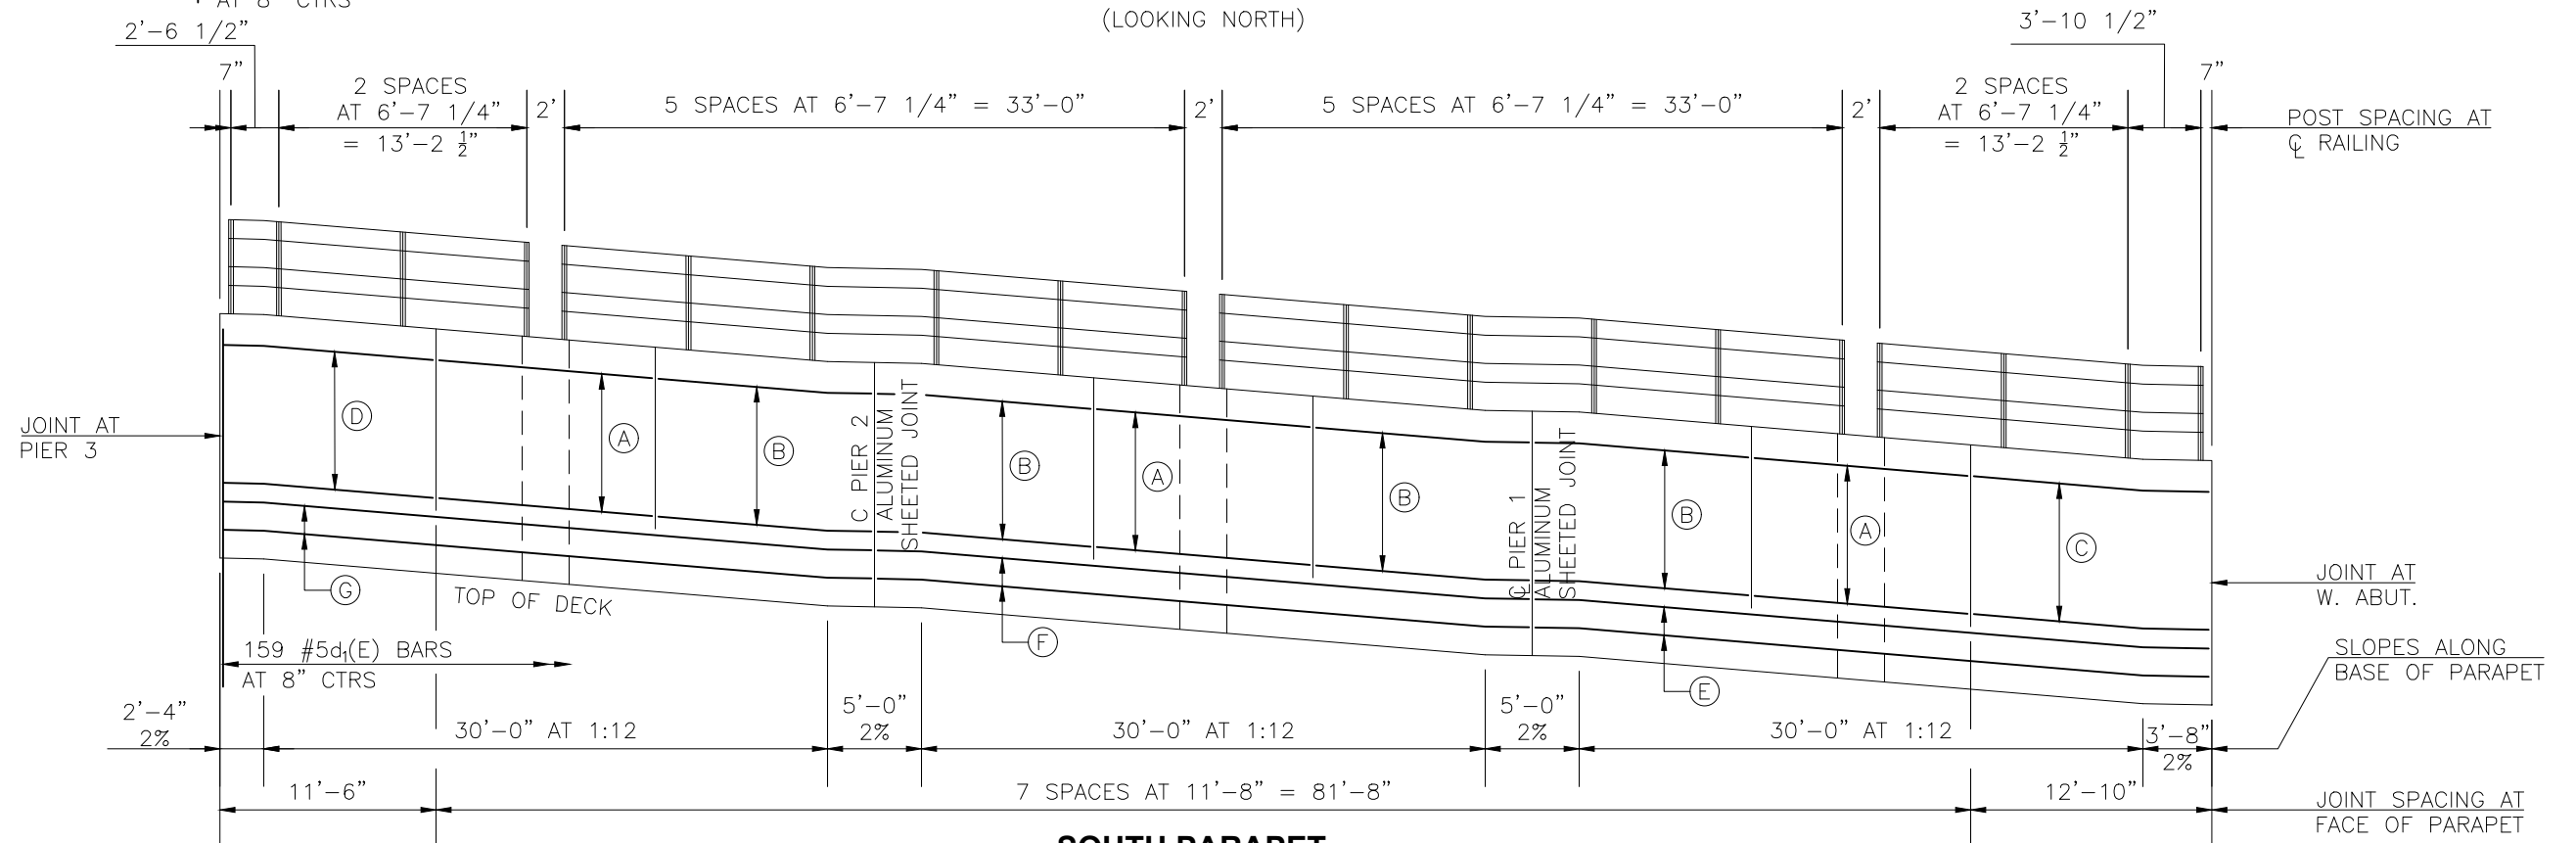

SOUTH PARAPET

(LOOKING SOUTH)

PEDESTRIAN RAILING NOT SHOWN FOR CLARITY

SHEET 38 OF 76 BRIDGE SHEETS

"CONTRACT NO. 87876"

DRAWN BY: CA	REVISIONS			
	LEVEL	BY	DATE	DESCRIPTION
CHECKED BY: JKC				
DATE: 06/2023				



PERU ITP SHARED USE PATH PROJECT
SECTION 23-00073-00-BT
LASALLE COUNTY

PARAPET / RAILING DETAILS
UNIT 1 - SPANS 1 THRU 3
SN 050-7500


CONSTRUCTION
PLANS

CURRENT AS OF: 12/20/2024	
SCALE: AS NOTED	SHEET 94
FILE NO.: 66437.00 Y-	OF 183

CHAMLIN & ASSOCIATES, INC. © 2023
Drawing Name: G:\Users\JKB\OneDrive\Peru-2022\ITP-Shared Use Path-Parapet ELEVATIONS-3.dwg
Last Modified: Tuesday, December 17, 2024 1:29:16 PM
Plotted On: Wednesday, December 18, 2024 2:03:29 PM
by Josh Washkowiak


SEE SHEET 34 OF 76
FOR SECTION THRU PARAPET

- (A) 6-#4e₆(E) BARS
- (B) 6-#4e₇(E) BARS
- (C) 6-#4e₁₃(E) BARS
- (D) 6-#4e₉(E) BARS
- (E) 4-#4e₁₄(E) BARS
- (F) 4-#4e₁₁(E) BARS
- (G) 4-#4e₁₅(E) BARS
- (H) 4-#4e₁₆(E) BARS
- (I) 4-#4₁₇(E) BARS
- (J) 4-#4e₁₈(E) BARS
- (K) 6-#4e₁₉(E) BARS

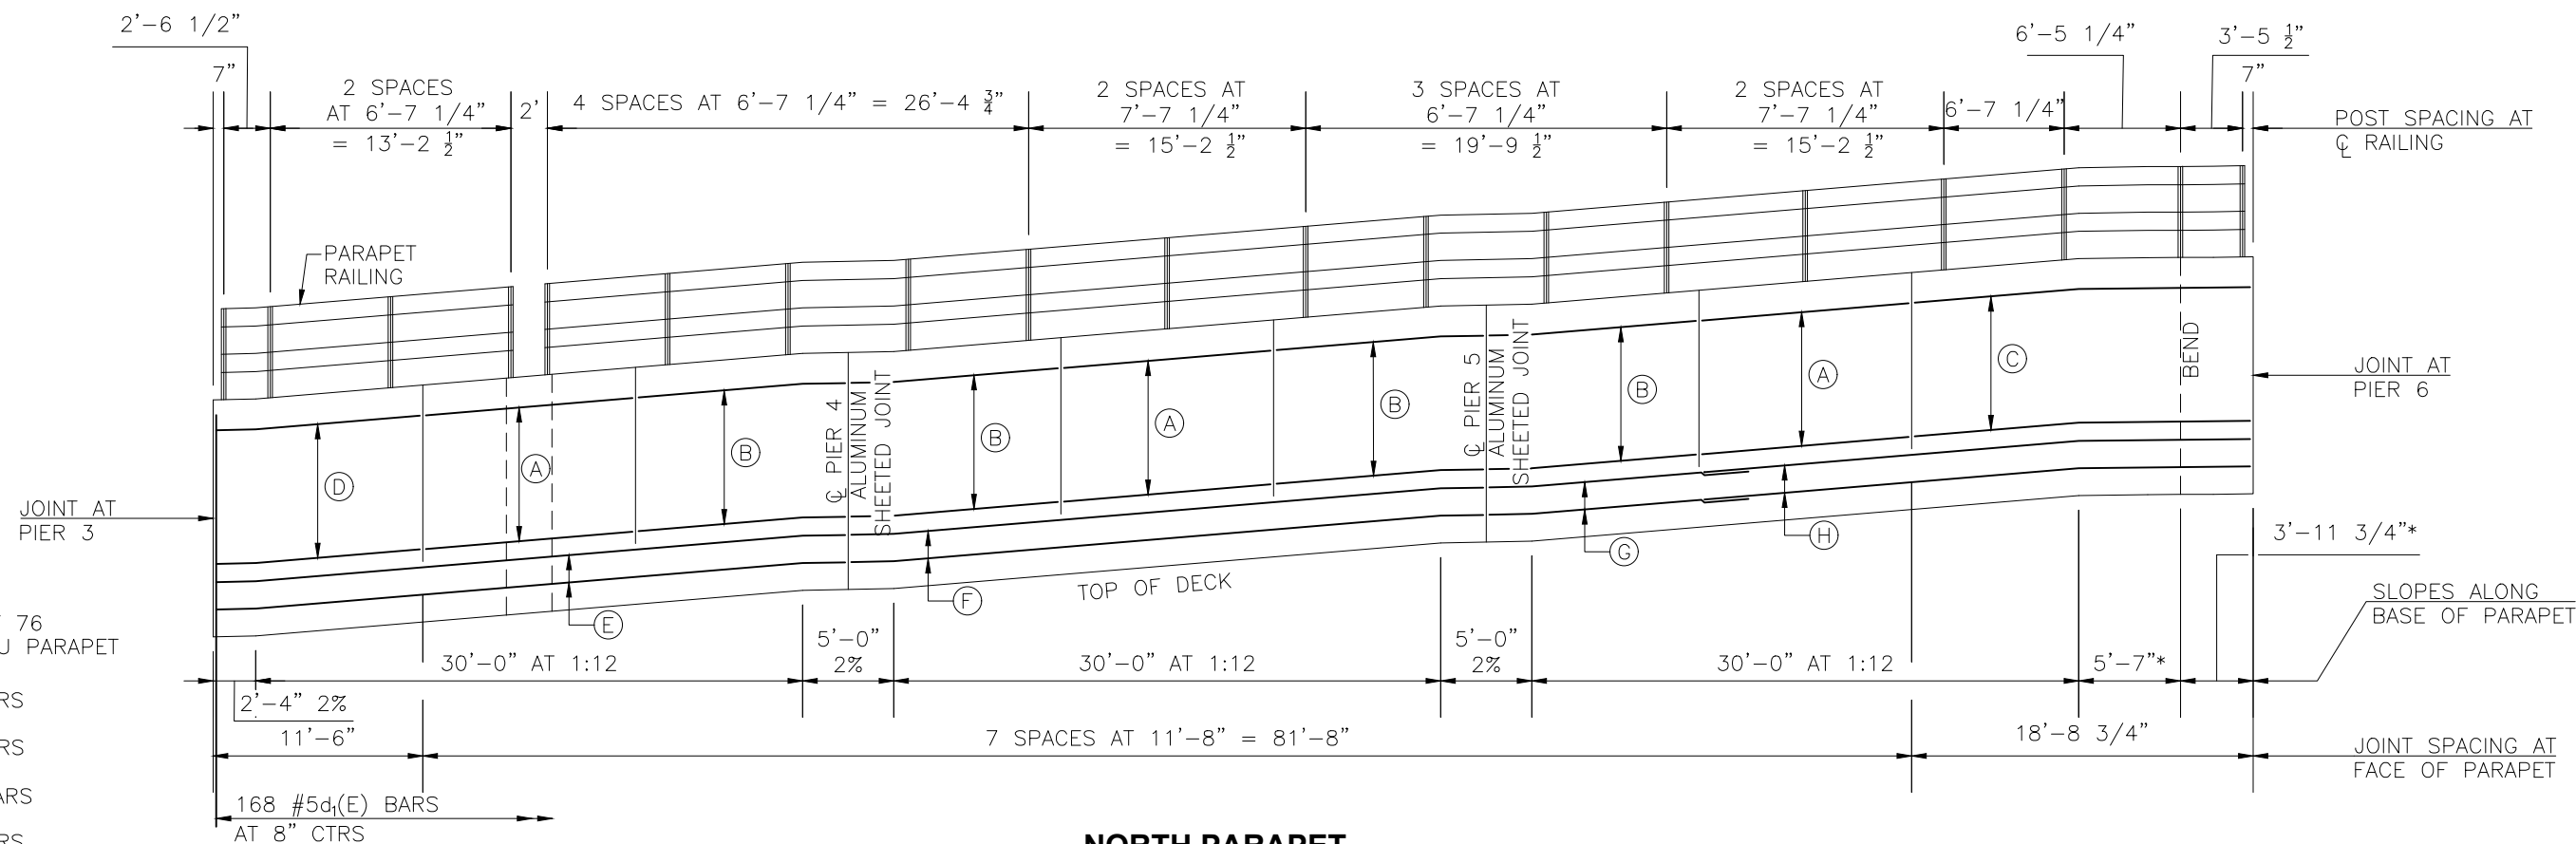

NORTH PARAPET (LOOKING NORTH)

* SEE WEST TRUSS APPROACH
DETAIL ON SHEET ?? OF ??
FOR SLOPE INFORMATION.

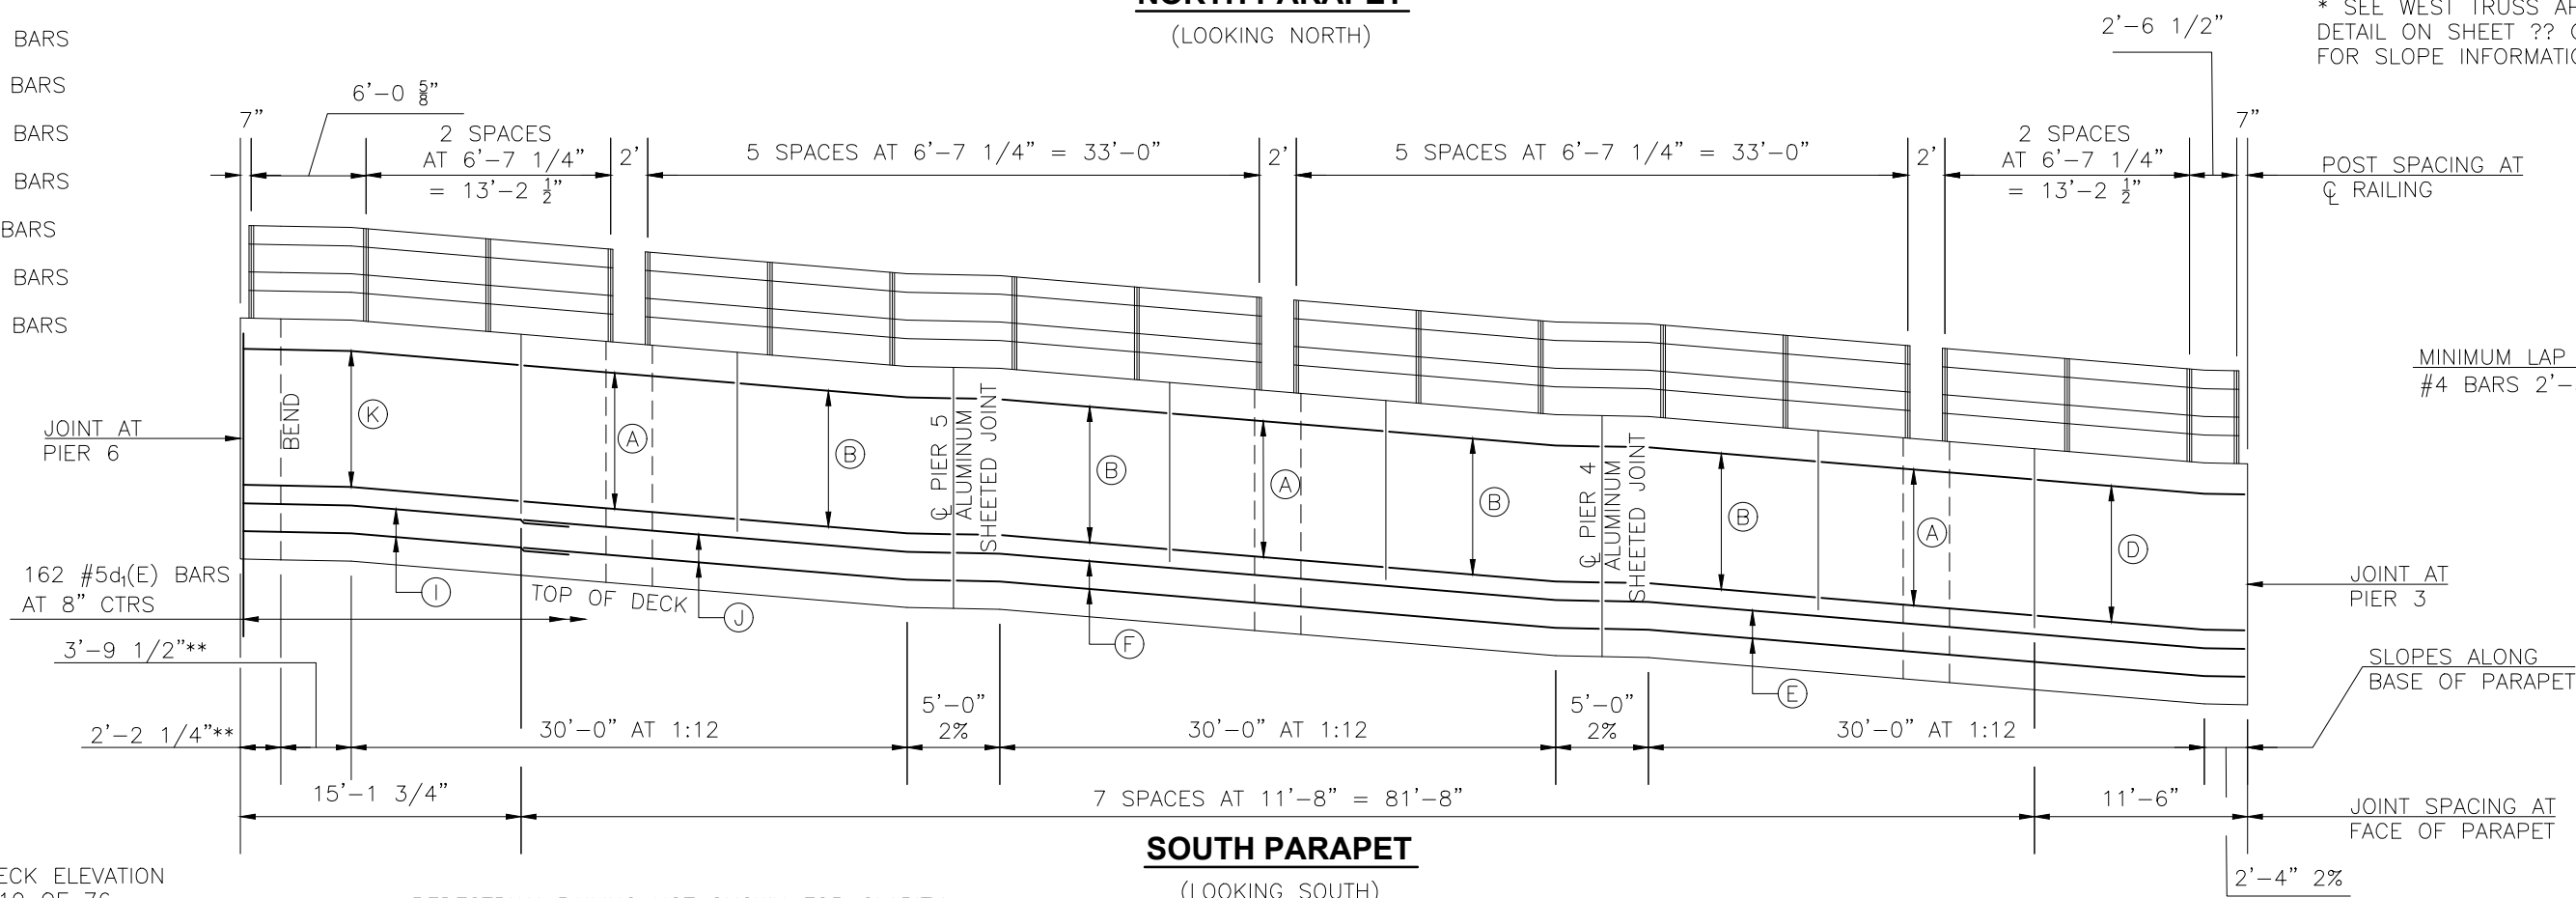

SOUTH PARAPET (LOOKING SOUTH)

** SEE SPECIAL DECK ELEVATION
DETAIL ON SHEET 10 OF 76
FOR SLOPE INFORMATION.

SHEET 39 OF 76 BRIDGE SHEETS

"CONTRACT NO. 87876"

DRAWN BY: CA	REVISIONS			
	LEVEL	BY	DATE	DESCRIPTION
CHECKED BY: JKC				
DATE: 06/2023				



PERU ITP SHARED USE PATH PROJECT
SECTION 23-00073-00-BT
LASALLE COUNTY

PARAPET / RAILING DETAILS
UNIT 1 - SPANS 4 THRU 6
SN 050-7500



CONSTRUCTION
PLANS

CURRENT AS OF: 12/20/2024	
SCALE: AS NOTED	SHEET 95
FILE NO.: 66437.00 Y-	OF 183

CHAMLIN & ASSOCIATES, INC. © 2023
Drawing Name: G:\Users\G6437-00-Peru-2022\ITP-Parapet ELEVATIONS-4.dwg Plotted On: Wednesday, December 18, 2024 2:02:35 PM by Josh Waskowak
Last Modified: Tuesday, December 17, 2024 1:30:29 PM

SEE SHEET 34 OF 76
FOR SECTION THRU PARAPET

- (A) 6-#4e₆(E) BARS
- (B) 6-#4e₇(E) BARS
- (C) 6-#4e₂₀(E) BARS
- (D) 6-#4e₉(E) BARS
- (E) 6-#4e₂₁(E) BARS
- (F) 6-#4e₂₂(E) BARS
- (G) 6-#4e₂₃(E) BARS
- (H) 4-#4e₂₄(E) BARS
- (I) 4-#4₁₁(E) BARS
- (J) 4-#4e₁₂(E) BARS
- (K) 4-#4e₂₅(E) BARS

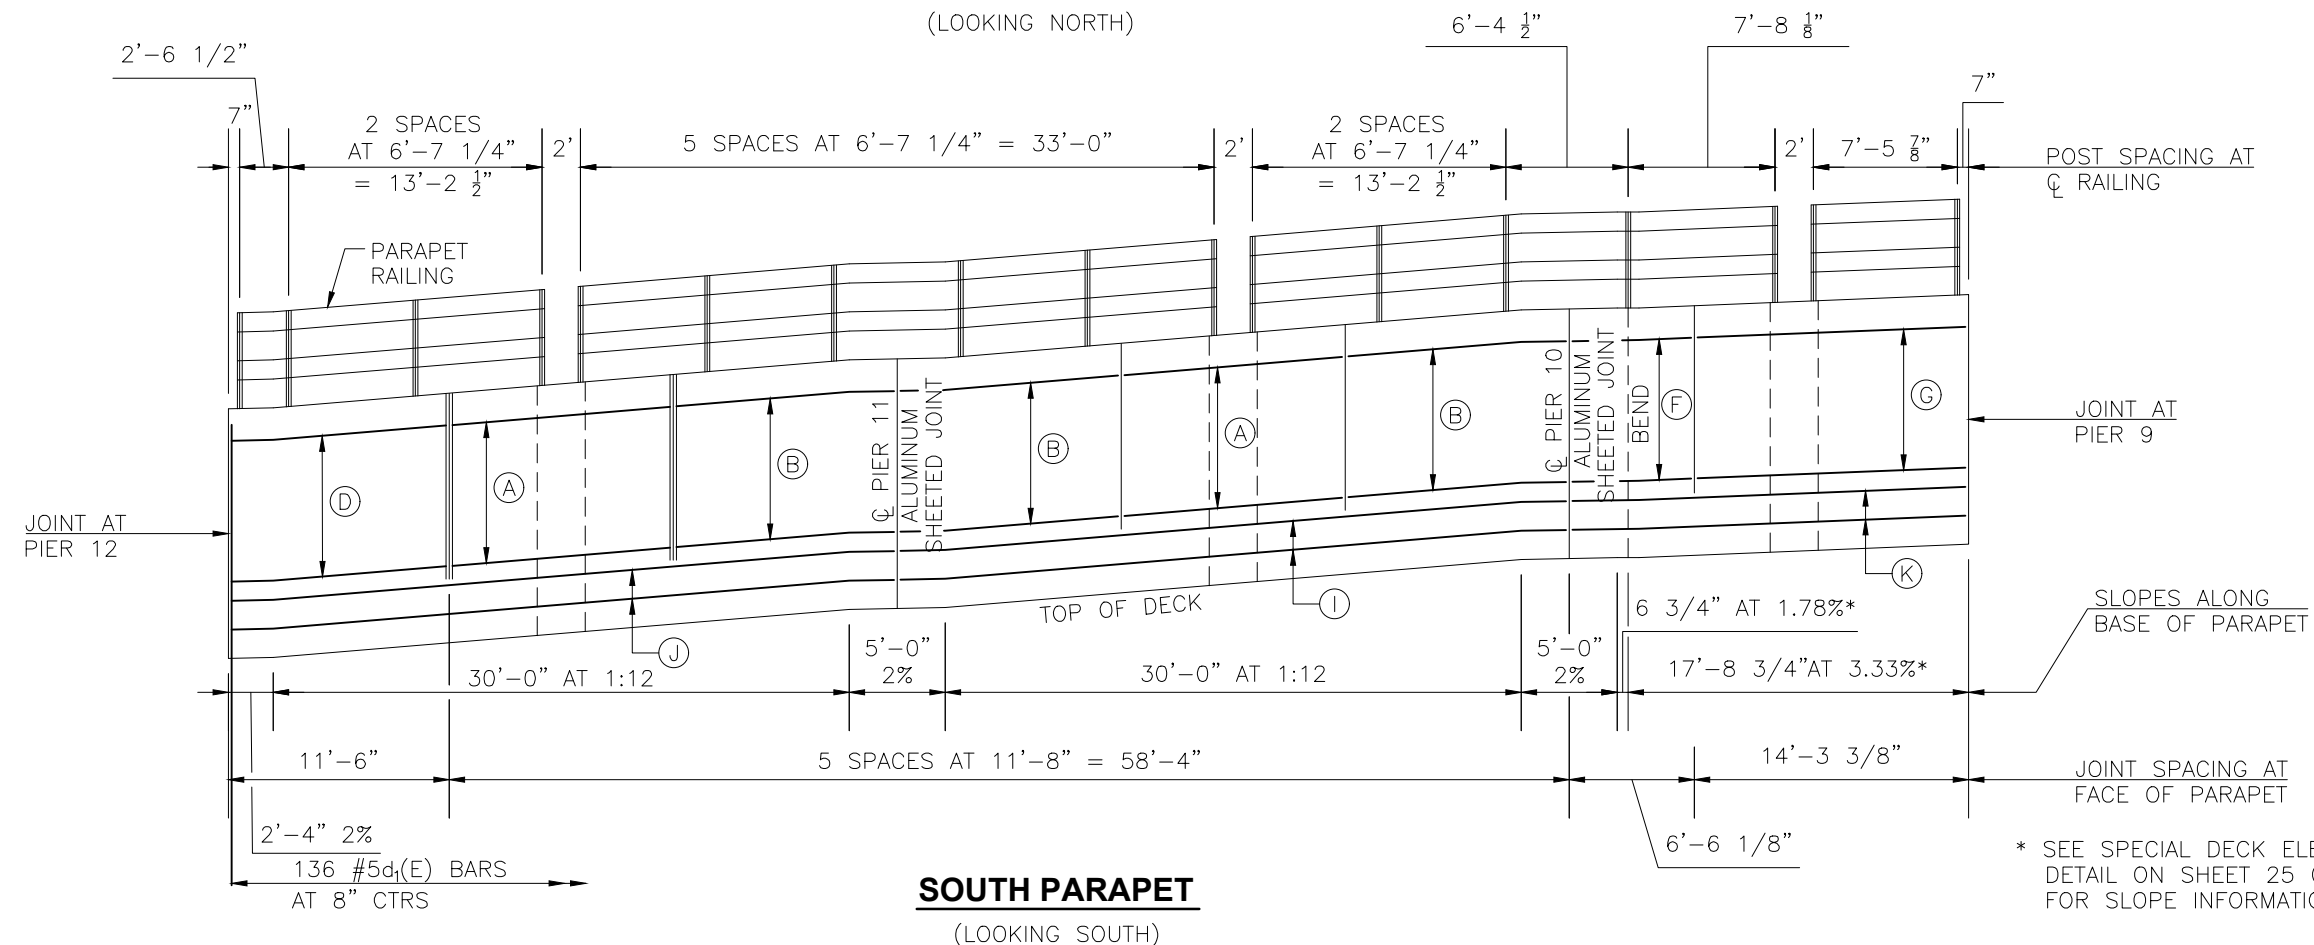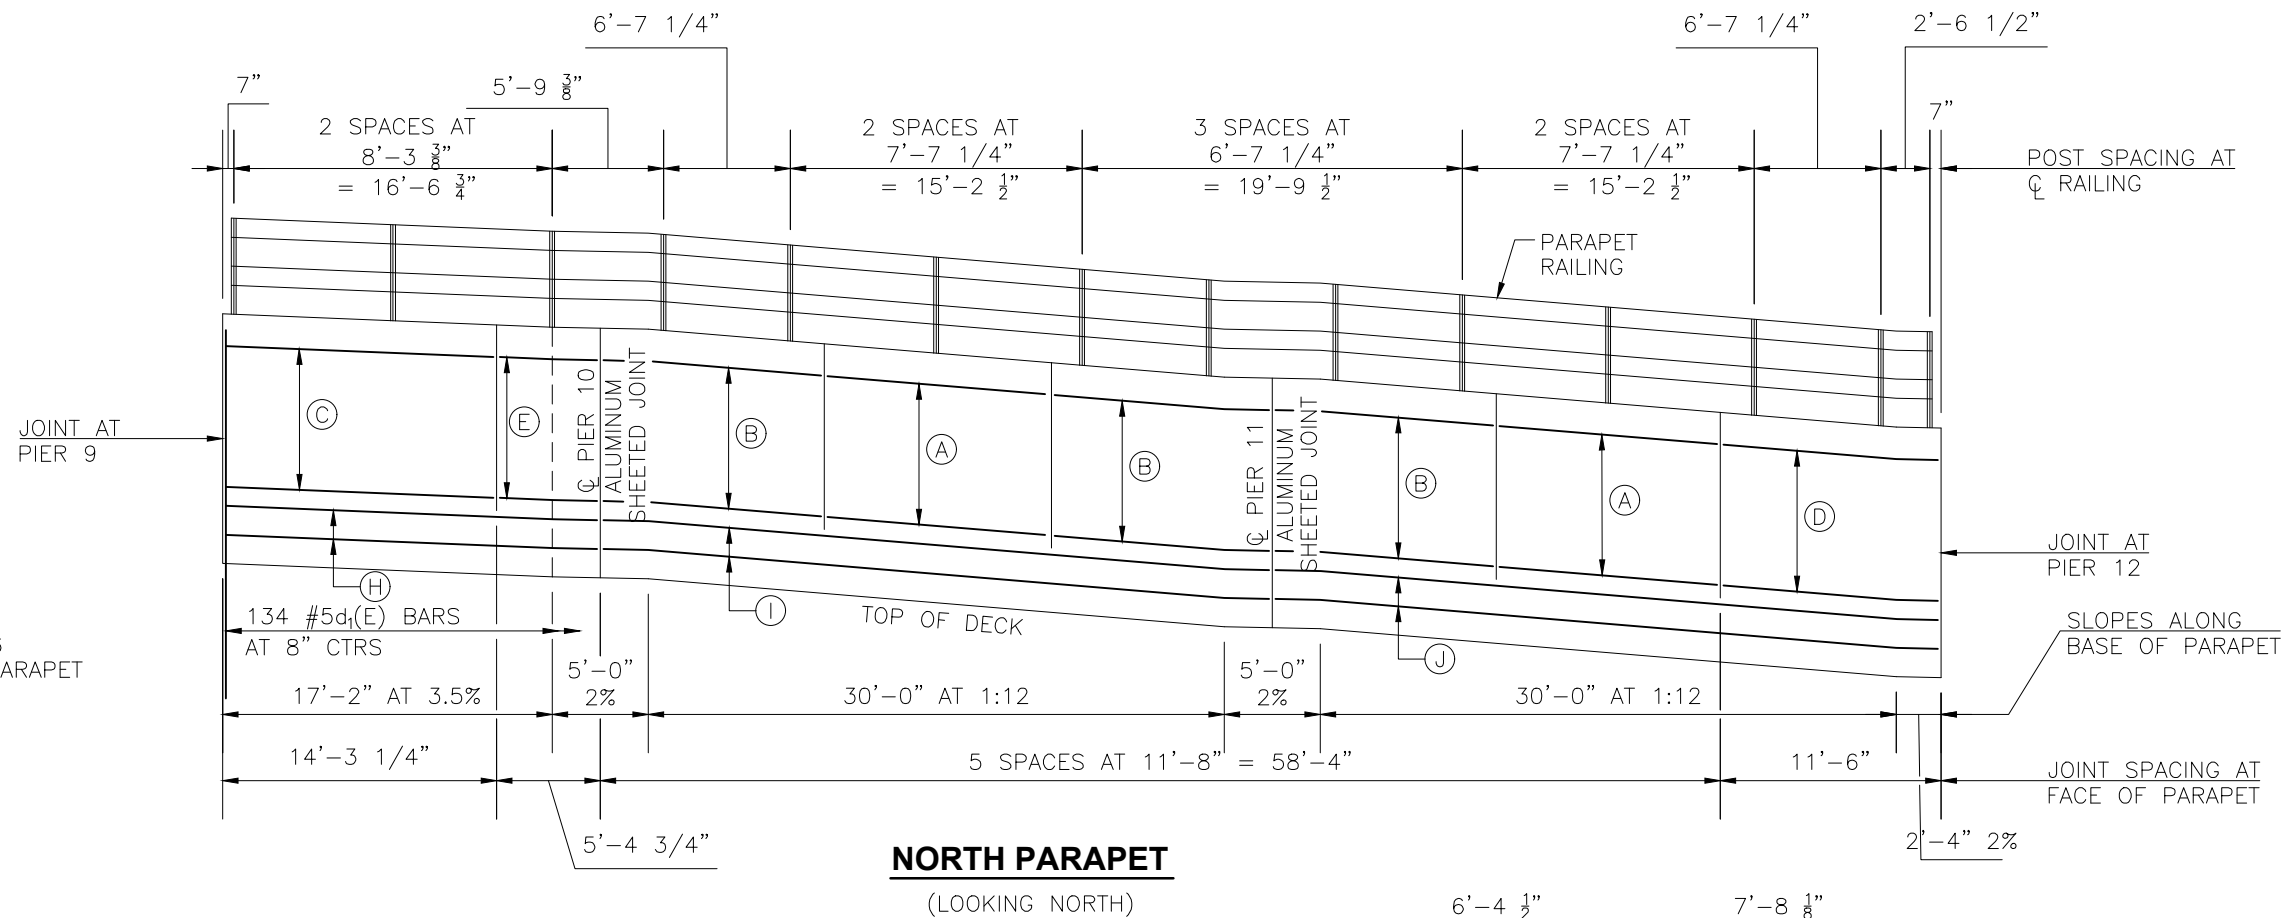

* SEE SPECIAL DECK ELEVATION
DETAIL ON SHEET 25 OF 76
FOR SLOPE INFORMATION.

PEDESTRIAN RAILING NOT SHOWN FOR CLARITY

SHEET 40 OFF 76 BRIDGE SHEETS

"CONTRACT NO. 87876"

DRAWN BY: CA	REVISIONS			
	LEVEL	BY	DATE	DESCRIPTION
CHECKED BY: JKC				
DATE: 06/2023				



PERU ITP SHARED USE PATH PROJECT
SECTION 23-00073-00-BT
LASALLE COUNTY

PARAPET / RAILING DETAILS
UNIT 3 - SPANS 10 THRU 12
SN 050-7500



CONSTRUCTION
PLANS

CURRENT AS OF: 12/20/2024	
SCALE: AS NOTED	SHEET 96
FILE NO.: 66437.00 Y-	OF 183

CHAMLIN & ASSOCIATES, INC. © 2023
Drawing Name: G:\Users\G6437-00-Peru-2022\ITP-Recreational Trail\CAD\097-PARAPET ELEVATIONS-5.dwg
Last Modified: Tuesday, December 17, 2024 1:31:34 PM
Plotted On: Wednesday, December 18, 2024 2:01:36 PM
by: Josh Waskowak

SEE SHEET 34 OF 76
FOR SECTION THRU PARAPET

- (A) 6-#4e₆(E) BARS
(B) 6-#4e₇(E) BARS
(C) 6-#4e₈(E) BARS
(D) 6-#4e₉(E) BARS
(E) 4-#4e₁₀(E) BARS
(F) 4-#4e₁₁(E) BARS
(G) 4-#4e₁₂(E) BARS

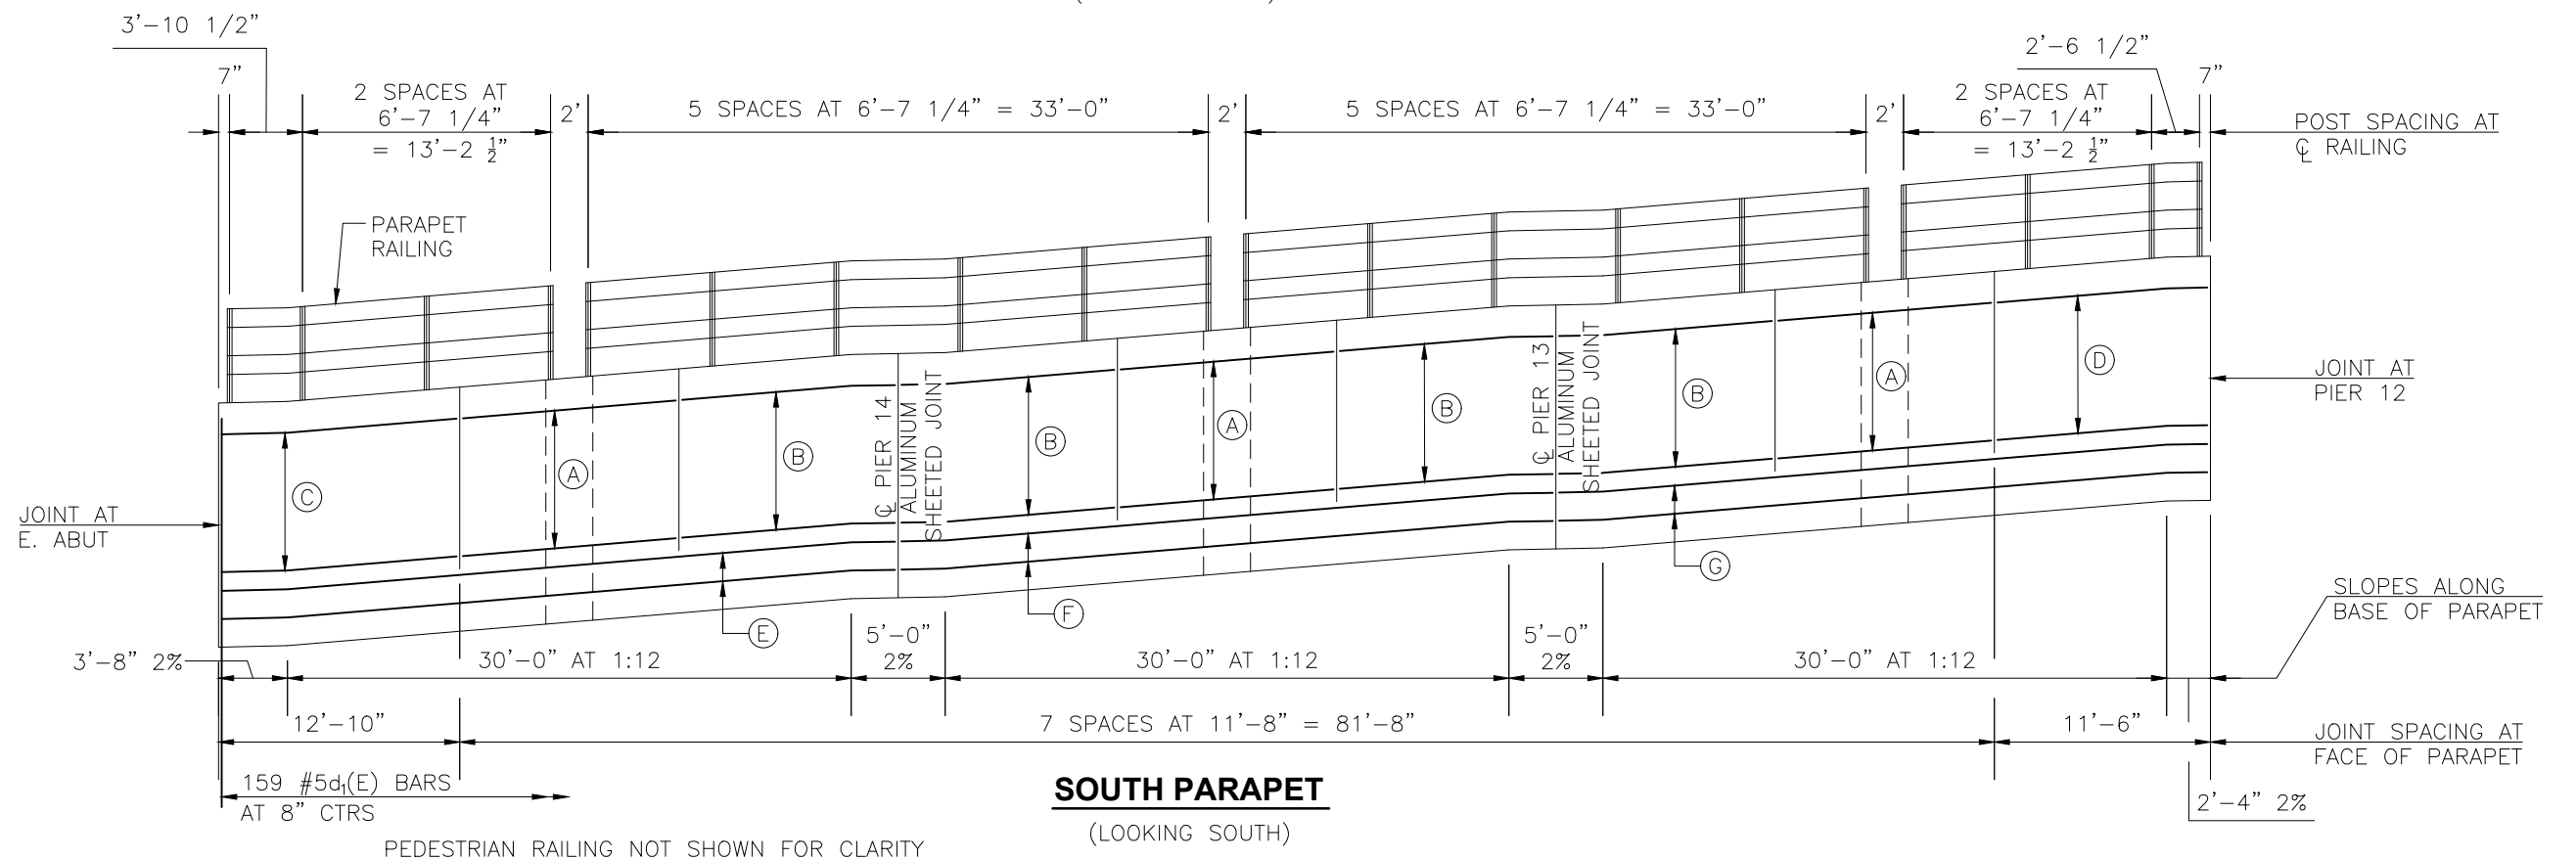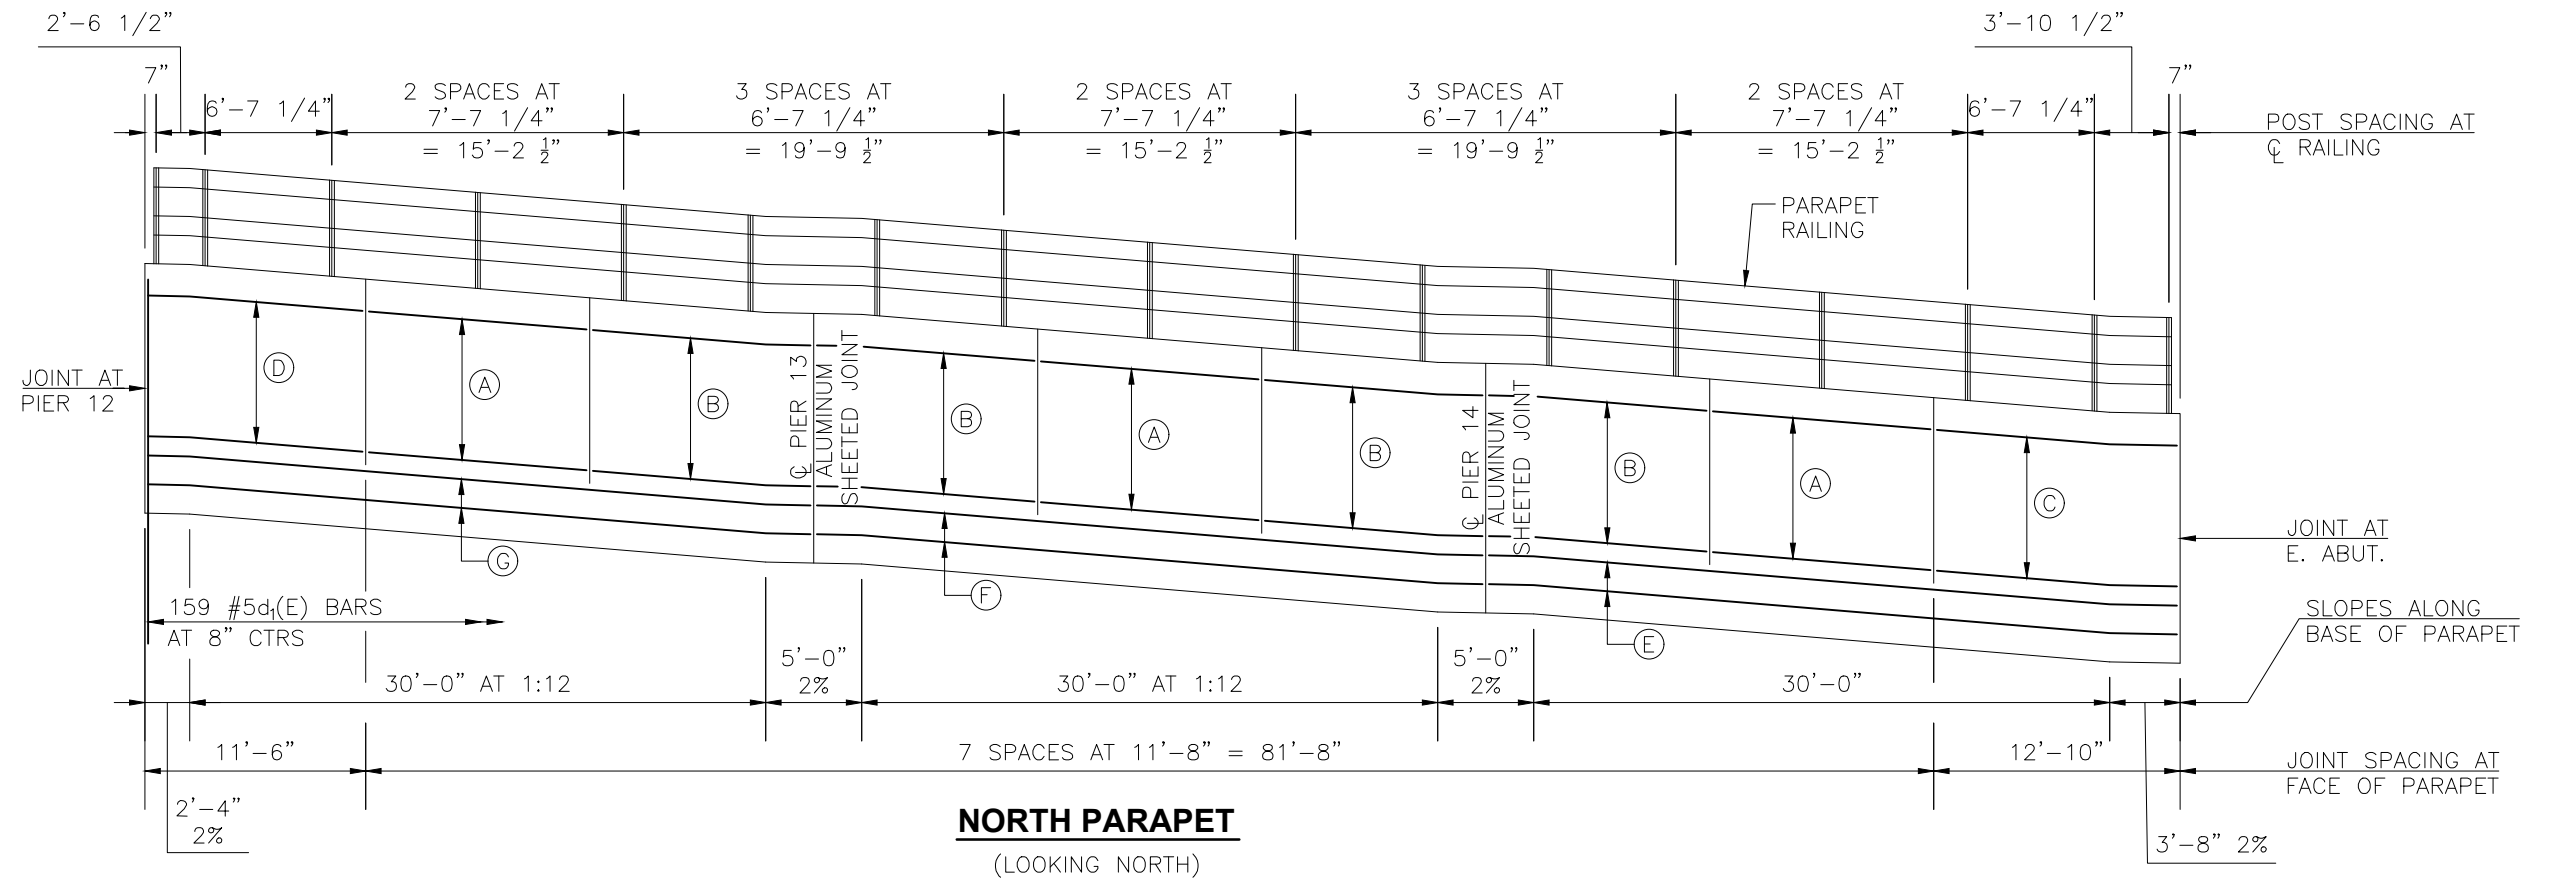

SHEET 41 OF 76 BRIDGE SHEETS

"CONTRACT NO. 87876"

DRAWN BY: CA	REVISIONS			
	LEVEL	BY	DATE	DESCRIPTION
CHECKED BY: JKC				
DATE: 06/2023				

PERU ITP SHARED USE PATH PROJECT
SECTION 23-00073-00-BT
LASALLE COUNTY


PARAPET / RAILING DETAILS
UNIT 3 - SPANS 13 THRU 15
SN 050-7500

CONSTRUCTION
PLANS

CURRENT AS OF: 12/20/2024	
SCALE: AS NOTED	SHEET 97
FILE NO.: 66437.00 Y-	OF 183

CHAMLIN & ASSOCIATES, INC. © 2023
Drawing Name: G:\Users\CA\66437-00-Peru-2022 ITEP-Recreational Trail\CAD\098-PARAPET ELEVATIONS-6.dwg
Last Modified: Wednesday, December 18, 2024 2:00:52 PM
Plotted On: Wednesday, December 18, 2024 2:01:05 PM
by Josh Washonick

Ⓐ 10-#4e₃(E) BARS

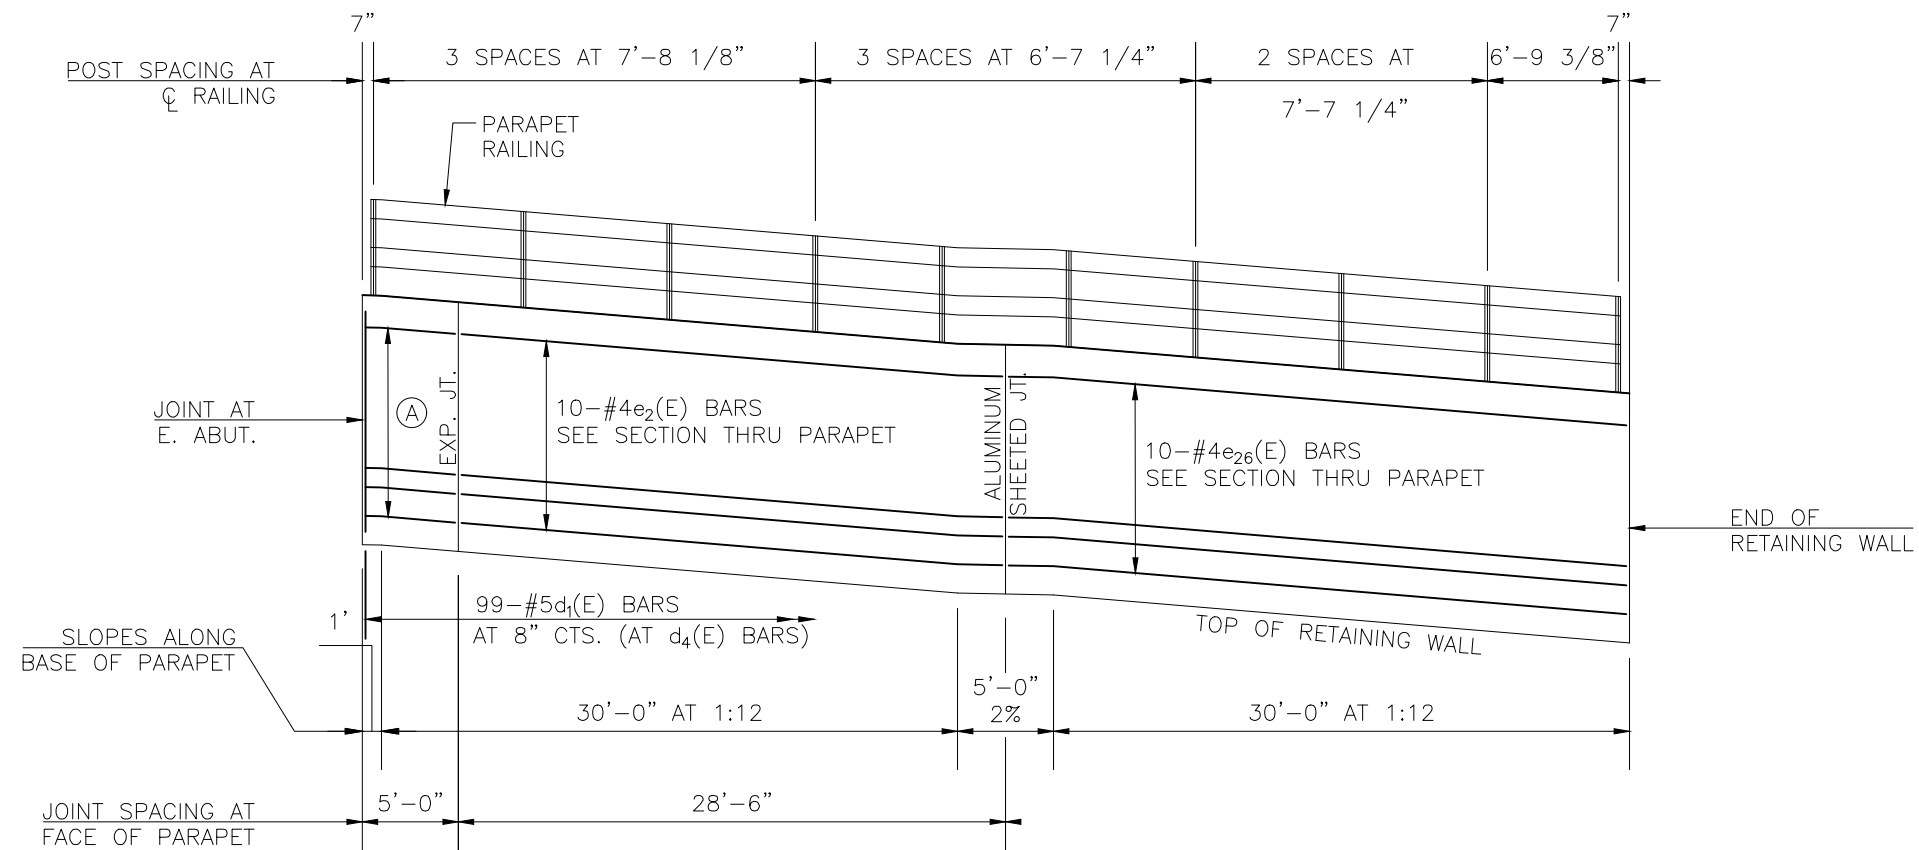

SOUTH PARAPET
(LOOKING SOUTH)
PEDESTRIAN RAILING NOT SHOWN FOR CLARITY


SEE SHEET 34 OF 76
FOR SECTION THRU PARAPET

SHEET 42 OF 76 BRIDGE SHEETS


"CONTRACT NO. 87876"

DRAWN BY: CA	REVISIONS				PERU ITEP SHARED USE PATH PROJECT SECTION 23-00073-00-BT LASALLE COUNTY	PARAPET / RAILING DETAILS EAST RAMP SN 050-7500	CONSTRUCTION PLANS	CURRENT AS OF: 12/20/2024		
CHECKED BY: JKC	LEVEL	BY	DATE	DESCRIPTION				SCALE: AS NOTED	SHEET	98
DATE: 06/2023								FILE NO.: 66437.00	Y-	OF 183


CHAMLIN & ASSOCIATES, INC. © 2023
Drawing Name: G:\Users\G66437-00-Peru-2022 ITEP-Recreational Trail\CAD\089-100-PARAPET ELEVATIONS-7.dwg Last Modified: Tuesday, December 17, 2024 1:34:43 PM Plotted On: Wednesday, December 18, 2024 1:56:36 PM by Josh Washniok

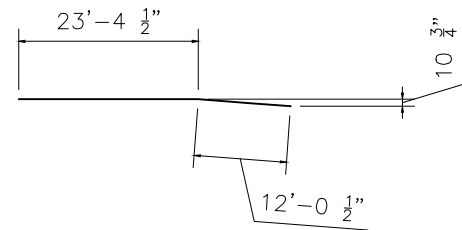


BAR e(E)

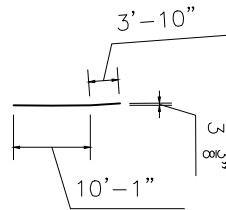


BAR e₁(E)

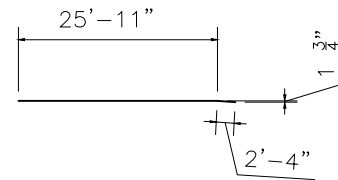


BAR e₂(E)

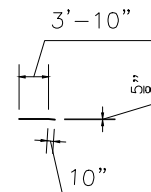


BAR e₃(E)

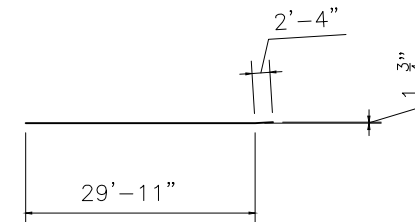


BAR e₄(E)

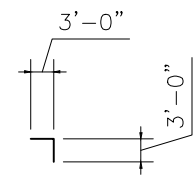


BAR e₅(E)

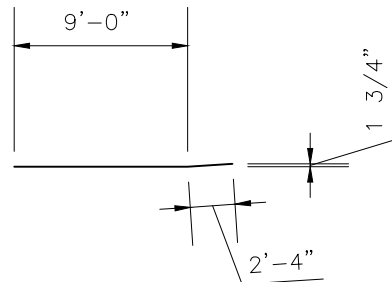


BAR e₇(E)

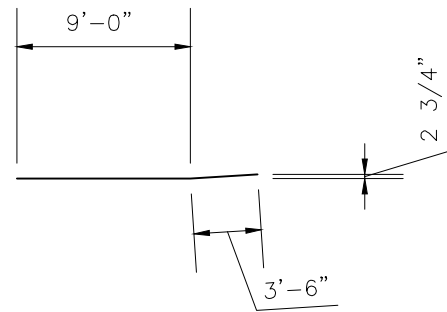


BAR e₈(E)

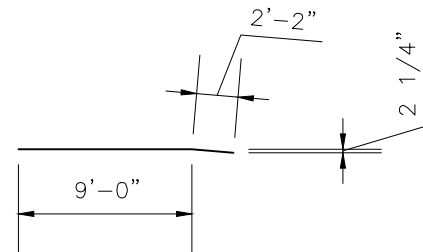


BAR e₉(E)

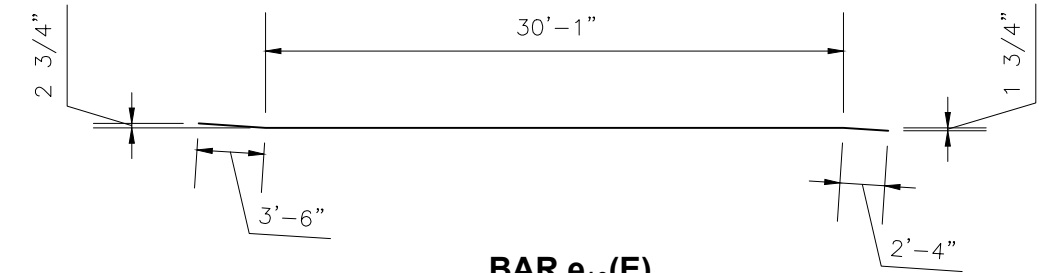


BAR e₁₀(E)

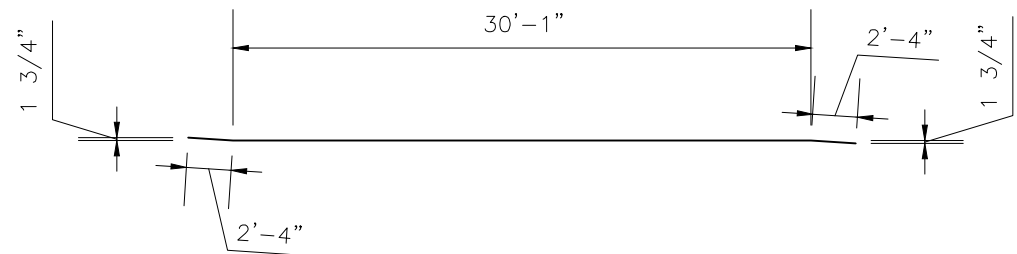


BAR e₁₁(E)

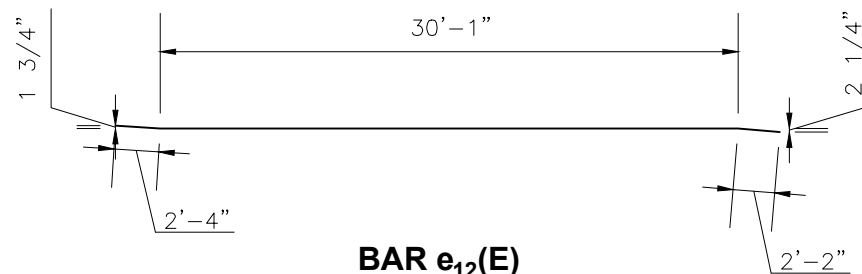


BAR e₁₂(E)

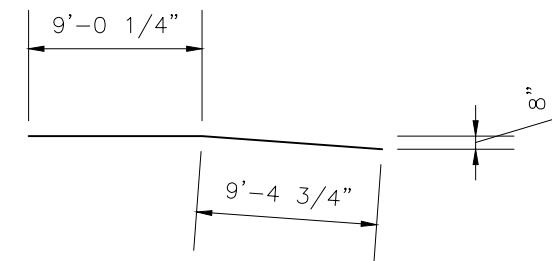


BAR e₁₃(E)

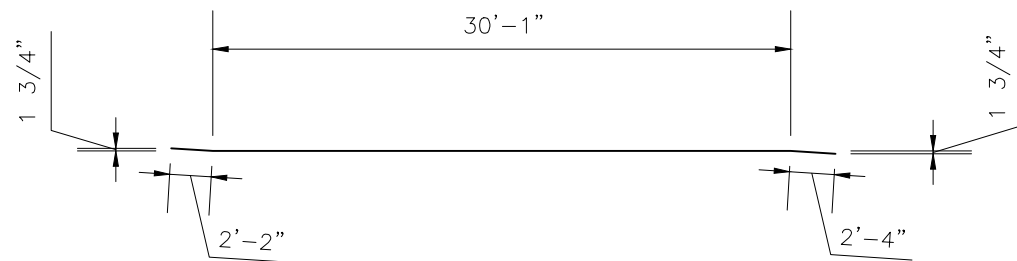

BAR e₁₄(E)

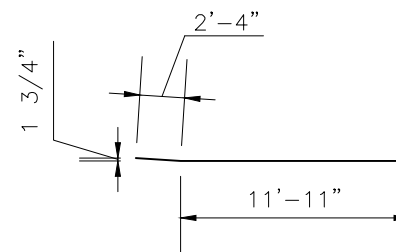

BAR e₁₅(E)

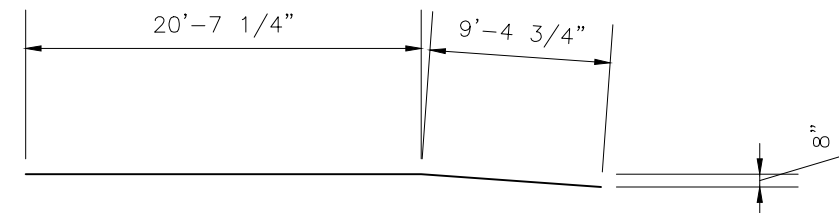

BAR e₁₆(E)

DRAWN BY: CA	REVISIONS			
CHECKED BY: JKC	LEVEL	BY	DATE	DESCRIPTION
DATE: 06/2023				




PERU ITEP SHARED USE PATH PROJECT
SECTION 23-00073-00-BT
LASALLE COUNTY

PARAPET / RAILING DETAILS
BENT BAR DETAILS
SN 050-7500


CONSTRUCTION
PLANS

CURRENT AS OF: 12/20/2024	
SCALE: AS NOTED	SHEET 99
FILE NO.: 66437.00 Y-	OF 183


CHAMLIN & ASSOCIATES, INC. © 2023
Drawing Name: G:\Users\G66437-00-Peru-2022 ITEP-Recreational Trail\CAD\089-100-PARAPET ELEVATIONS-7.dwg Last Modified: Tuesday, December 17, 2024 1:34:43 PM Plotted On: Wednesday, December 18, 2024 1:56:06 PM by Josh Washkowiak

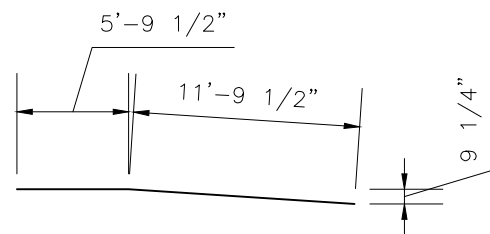


BAR e₁₇(E)

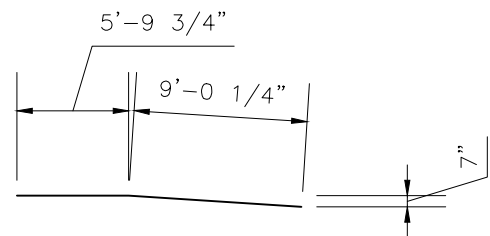


BAR e₁₉(E)

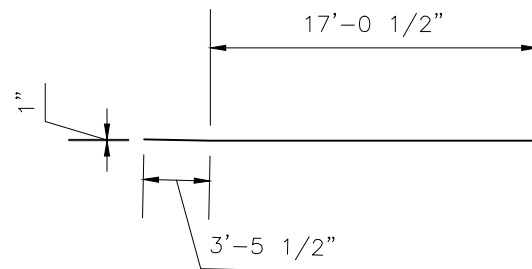

BAR e₂₅(E)

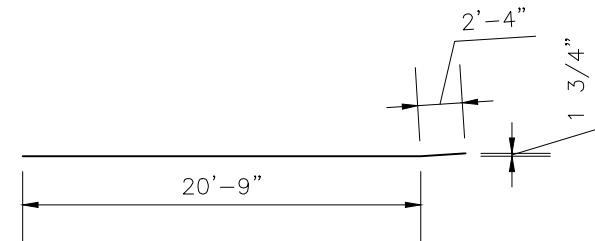

BAR e₁₈(E)

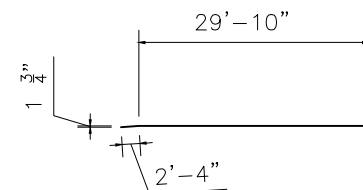

BAR e₂₆(E)

	REVISIONS			
	LEVEL	BY	DATE	DESCRIPTION
DRAWN BY: CA				
CHECKED BY: JKC				
DATE: 06/2023				



PERU ITEP SHARED USE PATH PROJECT
SECTION 23-00073-00-BT
LASALLE COUNTY

PARAPET / RAILING DETAILS
BENT BAR DETAILS
SN 050-7500

CONSTRUCTION
PLANS

CURRENT AS OF: 12/20/2024	
SCALE: AS NOTED	SHEET 100
FILE NO.: 66437.00 Y-	OF 183