

F.A. RTE.	SECTION	COUNTY	TOTAL SHEETS	SHEET NO.
*	**	WILLIAMSON	917	601
STA.		TO STA.		
FED. ROAD DIST. NO.		ILLINOIS FED. AID PROJECT		

- * FAI 57 & FAU 9629 (OLD IL 13)
- ** (X1-6-2)VB-2, (X1-6)HBK-2

GUARD RAIL - FAI 57 STAGE 8

LOCATION STATION TO STATION	CORING FOR GUARDRAIL INSTALLATION	TEMPORARY TRAFFIC BARRIER TERMINAL, TYPE 1, (FLARED) EACH	STEEL PLATE BEAM GUARD RAIL, TYPE A FOOT	TRAFFIC BARRIER TERMINAL, TYPE 2 EACH	TRAFFIC BARRIER TERMINAL, TYPE 5 EACH	TRAFFIC BARRIER TERMINAL, TYPE 6 EACH	TRAFFIC BARRIER TERMINAL TYPE 1, SPECIAL (FLARED) EACH	GUARDRAIL REMOVAL FOOT	TEMPORARY STEEL PLATE BEAM GUARDRAIL, TYPE A FOOT	TEMPORARY TRAFFIC BARRIER TERMINAL, TYPE 5 EACH	TEMPORARY TRAFFIC BARRIER TERMINAL, TYPE 6 EACH	TEMPORARY TRAFFIC BARRIER TERMINAL, TYPE 10 EACH	REMARKS
	FOOT												
FAI 57													
NORTHBOUND													
LT (OUTSIDE SHOULDER)													
STA. 1511+62 TO STA. 1514+95	64.0		333.0										
STA. 1531+14.9 TO STA. 1537+02	95.0		572.0				1	333.0 587.0					REMOVE & CONNECT PROPOSED TO TYPE 6 TERM. PLACED IN STAGE 4 - SEE NOTE 2
SOUTHBOUND													
RT (OUTSIDE SHOULDER)													
STA. 1502+24.5 TO STA. 1515+60.4	241.0		1,369.0					1,369.0					REMOVE & CONNECT PROPOSED TO TYPE 6 TERMINAL PLACED IN STAGE 4
RAMP FF													
RT (OUTSIDE SHOULDER)													
STA. 12+39.25 TO STA. 12+45.5				1				31.0					SEE NOTE 1
STA. 14+37.5 TO STA. 16+00								162.5					GUARDRAIL PLACED ON THE SHEET PILING IN STAGE 4
FAI 57 STAGE 8 PROJECT TOTALS	400.0	0	2,274.0	1	0	0	1	2,482.5	0	0	0	0	

NOTE: 1.) REMOVAL OF THE TEMPORARY TRAFFIC BARRIER TERMINAL TYPE 6 PLACED IN STAGE 4 AND REPLACE IT WITH A **TRAFFIC BARRIER TERMINAL, TYPE 2.**
2.) THE **TRAFFIC BARRIER TERMINAL TYPE 1, SPECIAL (FLARED)** SHALL USE A FLARE RATE OF 15:1.

REVISIONS		ILLINOIS DEPARTMENT OF TRANSPORTATION
NAME	DATE	
		SCHEDULE

SCALE: VERT. _____ DRAWN BY JCK

HORIZ. _____

DATE _____ CHECKED BY _____

PLOT DATE = 11/19/2006
FILE NAME = c:\temp\aseta\p922822\old\13\old13aeh.mxd
PLOT SCALE = 50.0000' / IN.
USER NAME = krenzje

BARRIER DELINEATION - FAI 57 STAGE 8

LOCATION STA TO STA	GUARDRAIL MARKERS, TYPE B	BARRIER WALL MARKERS, TYPE B	TERMINAL MARKERS DIRECT APPLIED
	EACH	EACH	EACH
FAI 57			
NORTHBOUND			
LT STA 1506+90 TO STA 1507+70		4	
LT STA 1511+62 TO STA 1514+95	5		
LT STA 1531+15 TO STA 1537+02	7		1
SOUTHBOUND			
RT STA 1502+25 TO STA 1515+60	9		
RAMP FF			
RT STA 12+39 TO STA 12+46	1		
FAI 57 STAGE 8 PROJECT TOTALS	22	4	1

ATTENUATORS - FAI 57 STAGE 8

LOCATION STATION TO STATION	IMPACT ATTENUATORS, (PARTIALLY REDIRECTIVE), TEST LEVEL 3	IMPACT ATTENUATORS, TEMPORARY (NON-REDIRECTIVE), TEST LEVEL 3	IMPACT ATTENUATORS, TEMPORARY (FULLY REDIRECTIVE, NARROW), TEST LEVEL 3	IMPACT ATTENUATORS, RELOCATE (FULLY REDIRECTIVE), TEST LEVEL 3	IMPACT ATTENUATORS, RELOCATE (NON-REDIRECTIVE), TEST LEVEL 3	REMARKS
	EACH	EACH	EACH	EACH	EACH	
FAI 57						
NORTHBOUND						
LT STA 1507+72				1		FROM STA 1506+90 TO STA 1507+72
SOUTHBOUND						
FAI 57 STAGE 8 PROJECT TOTALS	0	0	0	1	0	

CONTRACT NO. 98950				
F.A. RTE.	SECTION	COUNTY	TOTAL SHEETS	SHEET NO.
*	**	WILLIAMSON	917	602
STA.		TO STA.		
FED. ROAD DIST. NO.	ILLINOIS	FED. AID PROJECT		
* FAI 57 & FAU 9629 (OLD IL 13)				
** (X1-6-2)VB-2, (X1-6)HBK-2				

REVISIONS		ILLINOIS DEPARTMENT OF TRANSPORTATION
NAME	DATE	
		SCHEDULE
SCALE: VERT.		DRAWN BY JCK
HORIZ.		CHECKED BY
DATE		

F.A. RTE.	SECTION	COUNTY	TOTAL SHEETS	SHEET NO.
*	*	WILLIAMSON	917	604
STA.	TO STA.			
FED. ROAD DIST. NO.	ILLINOIS	FED. AID PROJECT		



* I-57, & OLD IL 13 (FAU 9629)
 ** (X1-6-2)VB-2,(X1-6)HBK-2

PROP. CURVE NEW-2
 PI STA. = 11+33.63
 $\Delta = 44^\circ 37' 57''$ (RT)
 $D = 12^\circ 19' 18''$
 $R = 465.00'$
 $T = 190.86'$
 $L = 362.23'$
 $E = 37.65'$
 $S.E. RUN = 8\%$
 P.C. STA. = 9+42.77
 P.T. STA. = 13+04.99

PROP. CURVE NEW-3
 PI STA. = 13+75.19
 $\Delta = 10^\circ 29' 08''$ (RT)
 $D = 7^\circ 29' 23''$
 $R = 765.00'$
 $T = 70.20'$
 $L = 140.00'$
 $E = 3.21'$
 $S.E. RUN = 8\%$
 P.C. STA. = 13+04.99
 P.T. STA. = 14+44.99

PROP. CURVE NEW-2
 PI STA. = 28+58.53
 $\Delta = 166^\circ 49' 31''$ (RT)
 $D = 26^\circ 09' 45''$
 $R = 219.00'$
 $T = 1,896.41'$
 $L = 637.65'$
 $E = 58,890.01'$
 $S.E. RUN = 8\%$
 P.C. STA. = 9+62.12
 P.T. STA. = 15+99.77

PROP. CURVE NEW-1
 PI STA. = 7+15.37
 $\Delta = 37^\circ 41' 51''$ (RT)
 $D = 7^\circ 29' 23''$
 $R = 765.00'$
 $T = 261.15'$
 $L = 503.33'$
 $E = 43.35'$
 $S.E. RUN = 8\%$
 P.C. STA. = 4+54.82
 P.T. STA. = 9+58.15

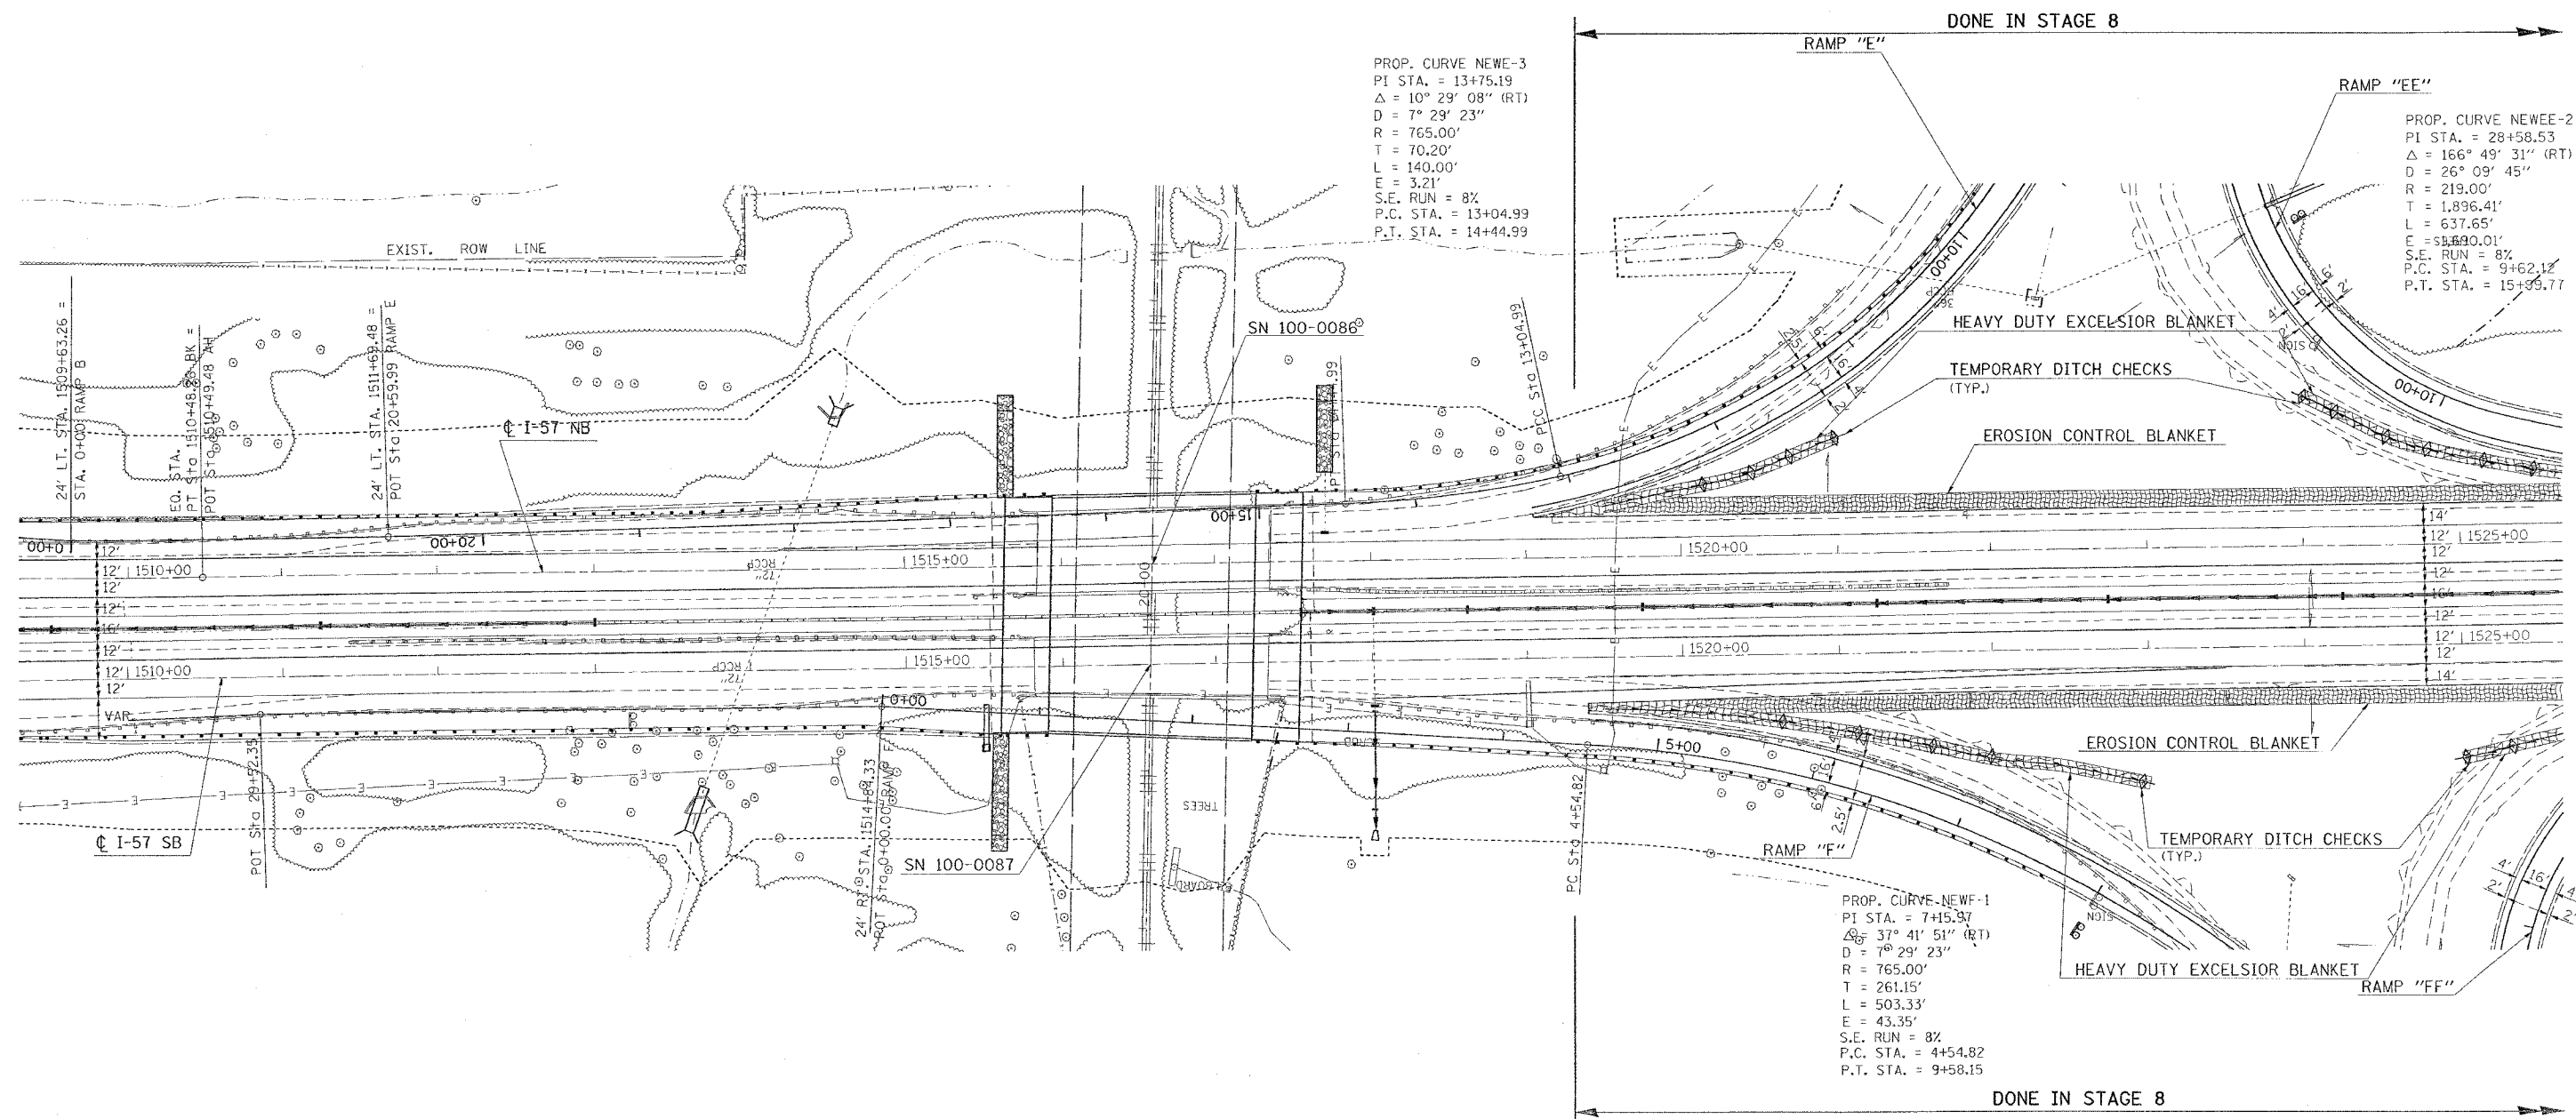 

REVISIONS	
NAME	DATE

ILLINOIS DEPARTMENT OF TRANSPORTATION
TEMPORARY EROSION CONTROL FAI-57 FOR STAGES 7, 7A, 7B, 7C, 8
STA. 1510+00 TO STA. 1525+00
 SHEET 1 OF 2
 SCALE: VERT. 50
 HORIZ. DATE
 DRAWN BY CNH
 CHECKED BY

PLAN	SURVEYED	BY	DATE
NOTE BOOK	FILED		
NO.	NO.		
CAD FILE NAME			


PROFILE	SURVEYED	BY	DATE
NOTE BOOK	FILED		
NO.	NO.		
STRUCTURE NOTATION			

PT DATE = 10/11/2006
FILE NAME = c:\p\projects\98282\98282.dwg
USER NAME = jason


CONTRACT NO. 98950

F.A. RTE.	SECTION	COUNTY	TOTAL SHEETS	SHEET NO.
*	* *	WILLIAMSON	917	605
STA.		TO STA.		
FED. ROAD DIST. NO.	ILLINOIS	FED. AID PROJECT		
* I-57, & OLD IL 13 (FAU 9629)				
** (X1-6-2)VB-2,(X1-6)HBK-2				

NORTHBOUND

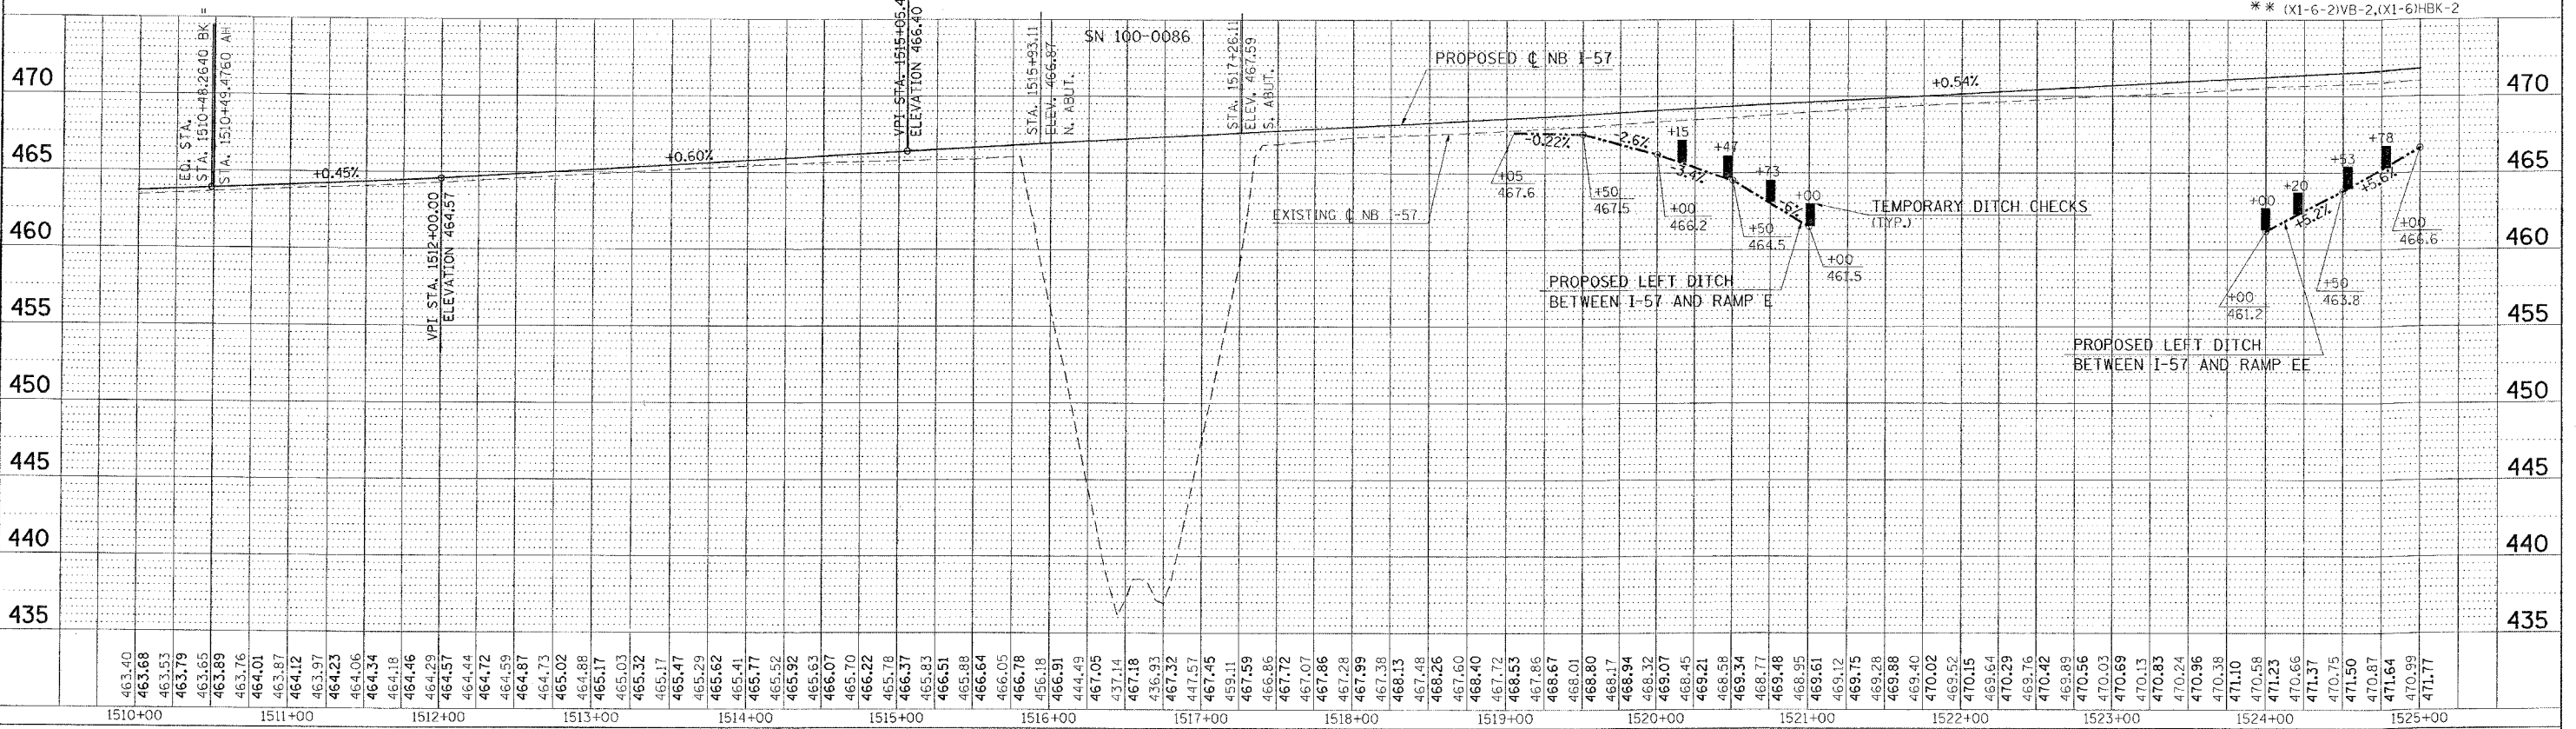


SOUTHBOUND

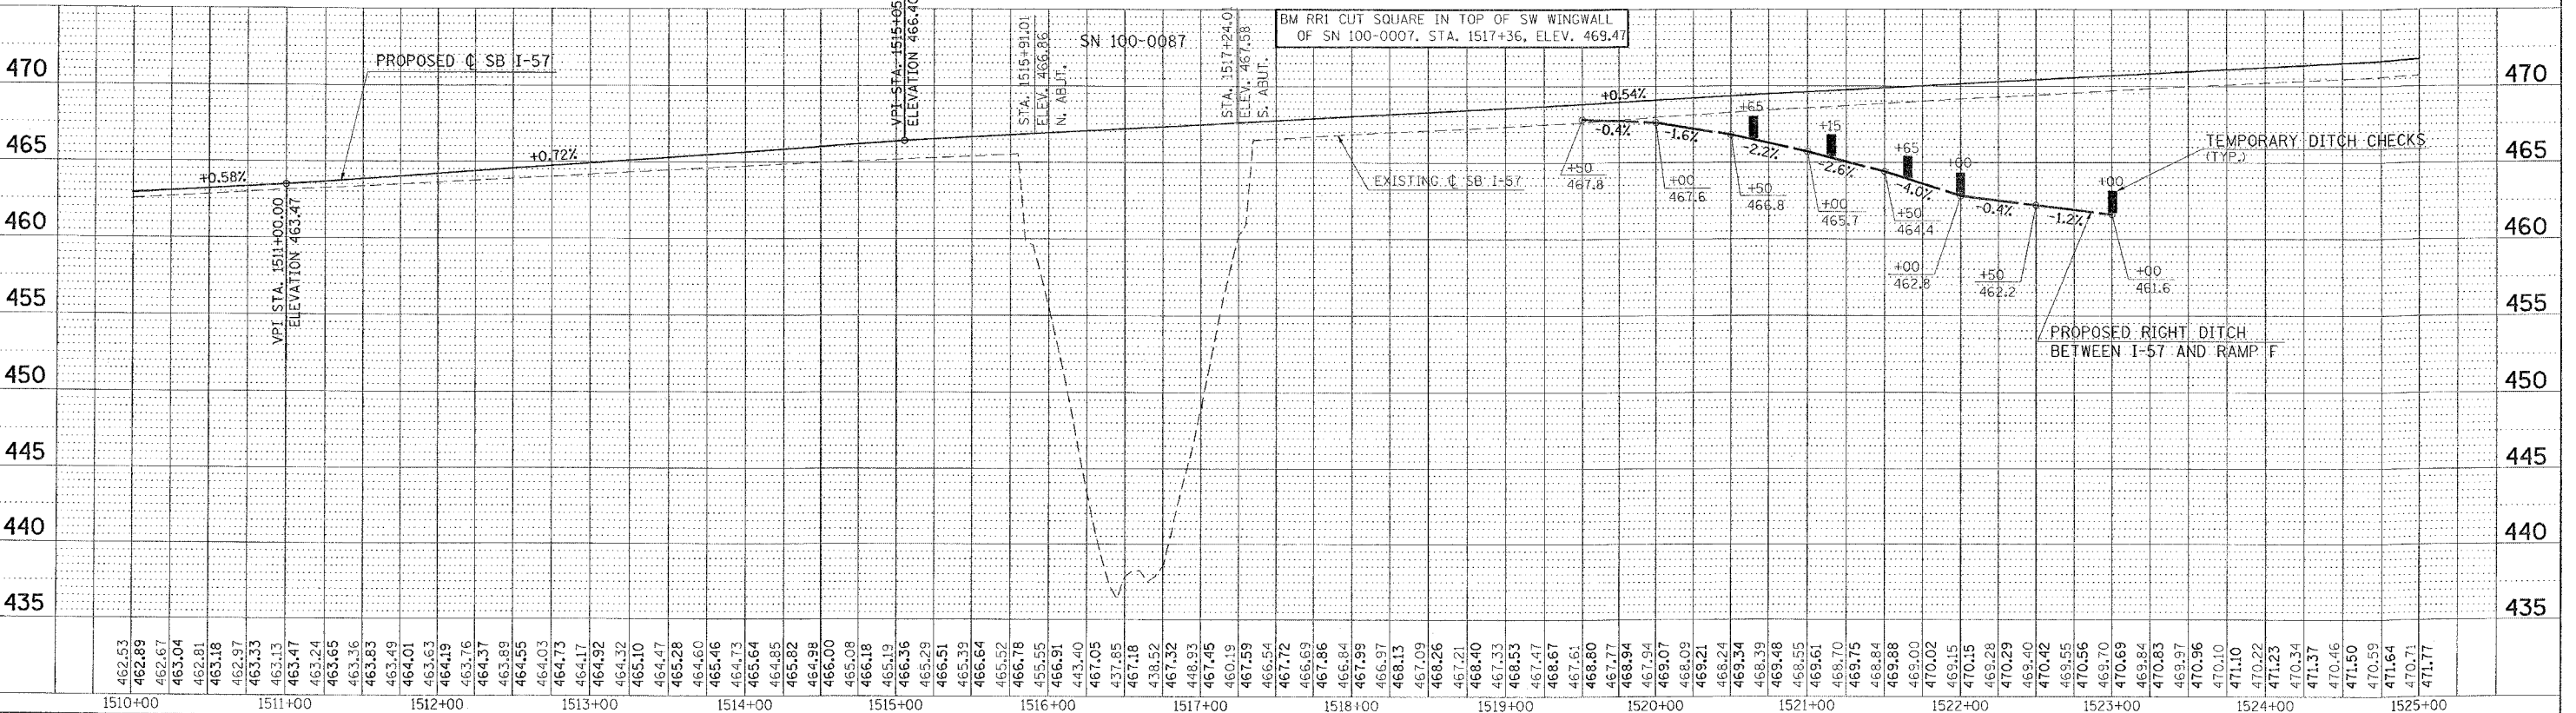


TEMPORARY EROSION CONTROL FAI-57 FOR STAGES 7, 7A, 7B, 7C, 8 - STA. 1510+00 TO STA. 1525+00

F.A. RTE.	SECTION	COUNTY	TOTAL SHEETS	SHEET NO.
*	**	WILLIAMSON	917	606
STA.		TO STA.		
FED. ROAD DIST. NO.		ILLINOIS	FED. AID PROJECT	
* I-57, & OLD IL 13 (FAU 9629)				
** (X1-6-2)VB-2,(X1-6)HBK-2				

 

DONE IN STAGE 8

PROP. CURVE NEWEE-1
PI STA. = 8+81.41
 $\Delta = 12^\circ 08' 09''$ (RT)
 $D = 7^\circ 29' 23''$
 $R = 765.00'$
 $T = 81.32'$
 $L = 162.03'$
 $E = 4.31'$
S.E. RUN = 8%
P.C. STA. = 8+00.09
P.T. STA. = 9+62.12

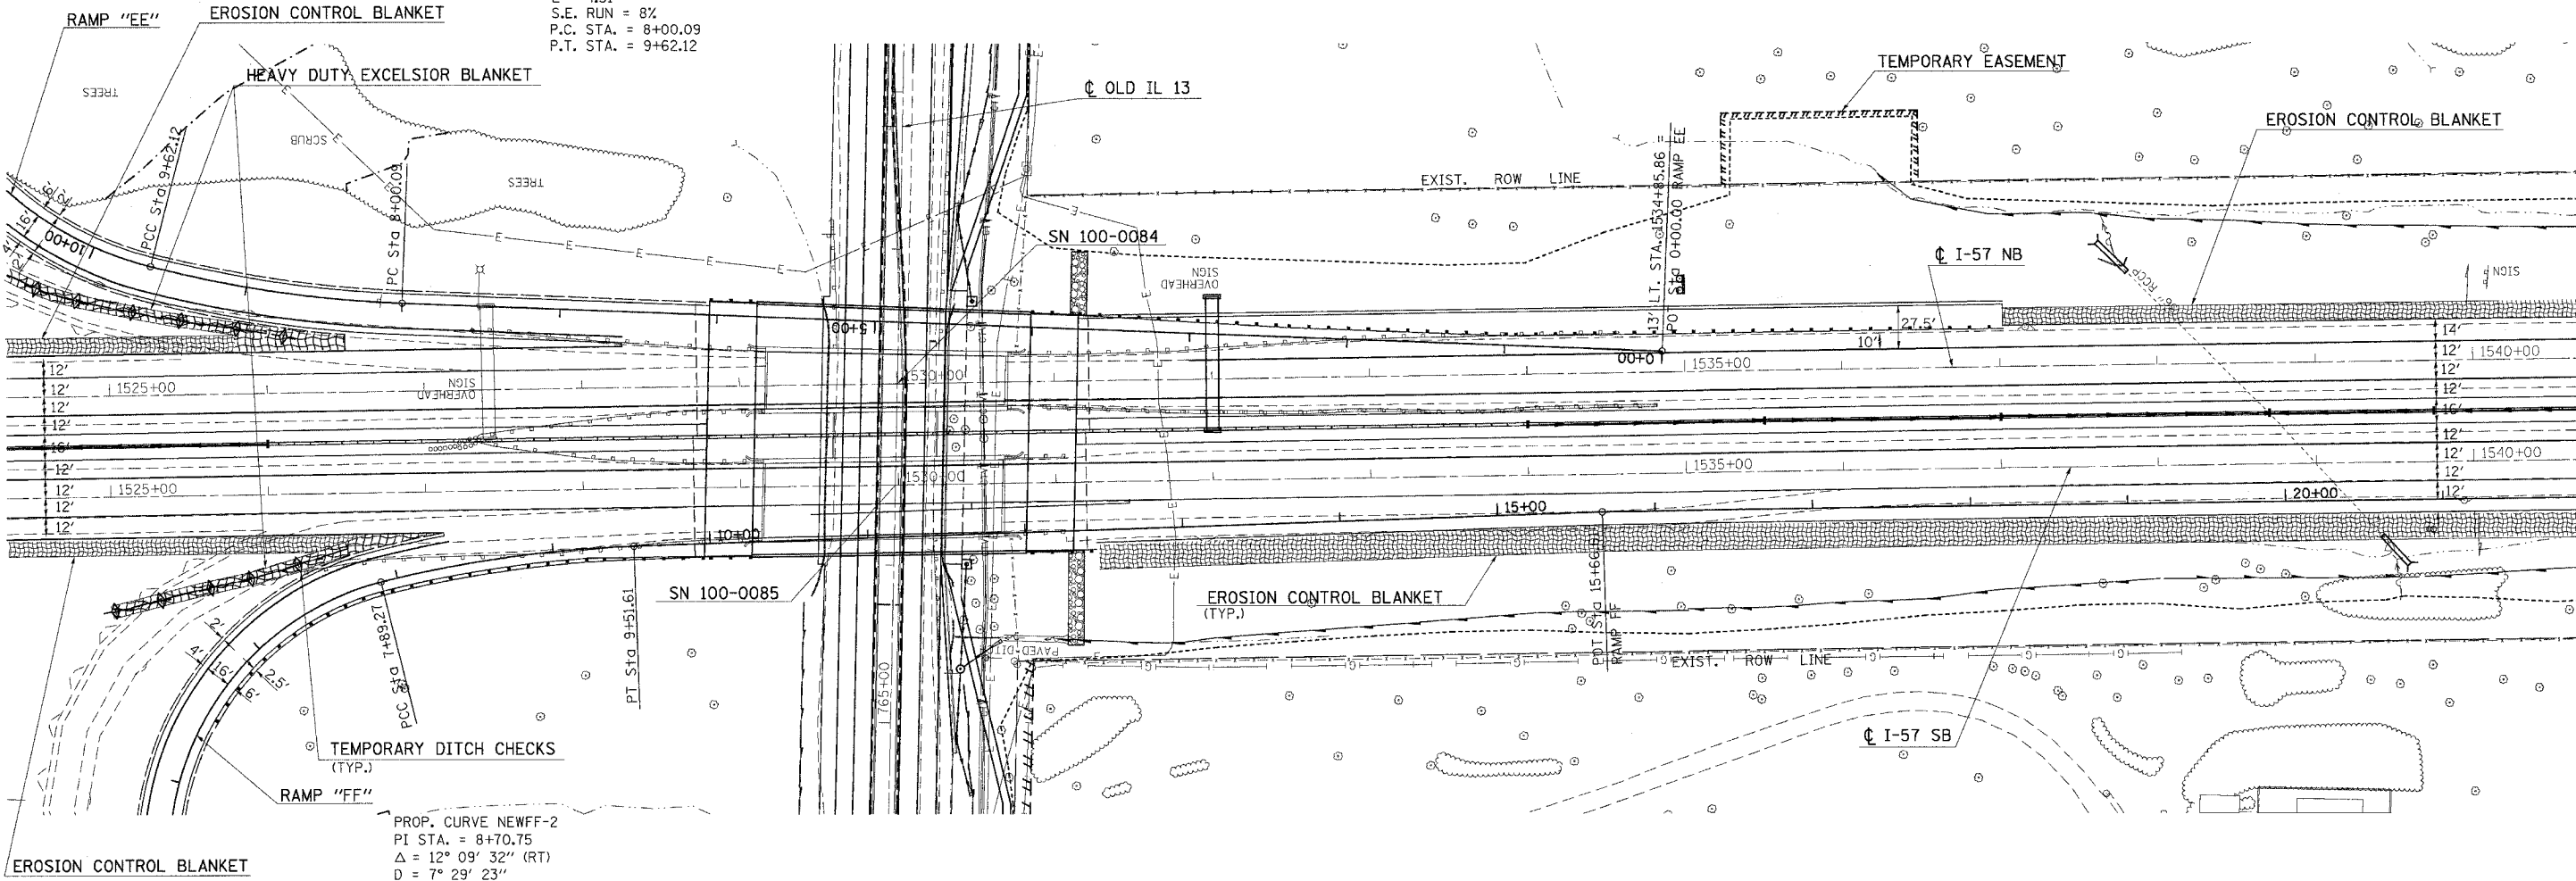

PROP. CURVE NEWFF-2
PI STA. = 8+70.75
 $\Delta = 12^\circ 09' 32''$ (RT)
 $D = 7^\circ 29' 23''$
 $R = 765.00'$
 $T = 81.48'$
 $L = 162.34'$
 $E = 4.33'$
S.E. RUN = 8%
P.C. STA. = 7+89.27
P.T. STA. = 9+51.61

DONE IN STAGE 8


PLT DATE = 12/7/2006
PLT NAME = c:\projects\98950\1540\1540.dgn
PLT SCALE = 1"=50'
USER NAME = hanson
PPAAS, PPTP3

REVISIONS	
NAME	DATE


ILLINOIS DEPARTMENT OF TRANSPORTATION
TEMPORARY EROSION CONTROL FAI-57 FOR STAGES 7, 7A, 7B, 7C, 8
STA. 1525+00 TO STA. 1540+00
SHEET 1 OF 2
SCALE: VERT. 50
HORIZ. DATE
DRAWN BY CNH
CHECKED BY

CONTRACT NO. 98950				
F.A. R.T.	SECTION	COUNTY	TOTAL SHEETS	SHEET NO.
*	*	WILLIAMSON	917	607
STA. TO STA.				
FED. ROAD DIST. NO.			ILLINOIS FED. AID PROJECT	
			* I-57, & OLD IL 13 (FAU 9629)	
			** (X1-6-2)VB-2,(X1-6)HBK-2	

NORTHBOUND

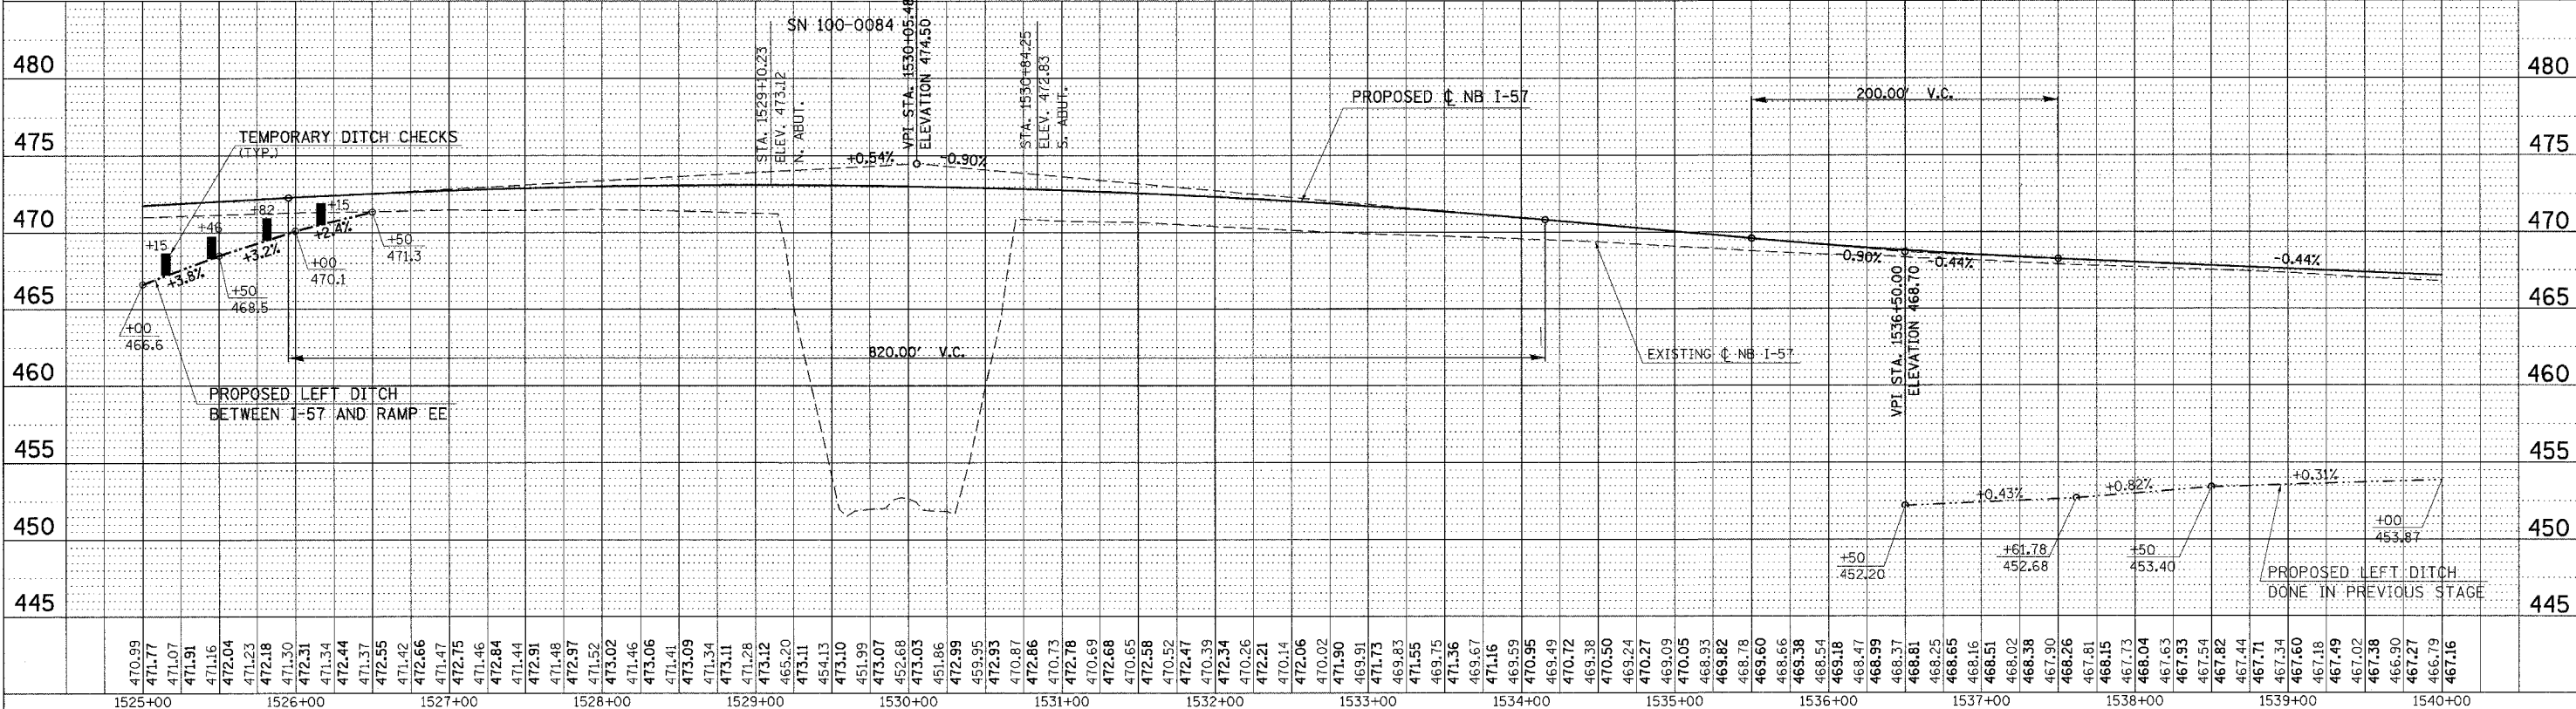

SOUTHBOUND

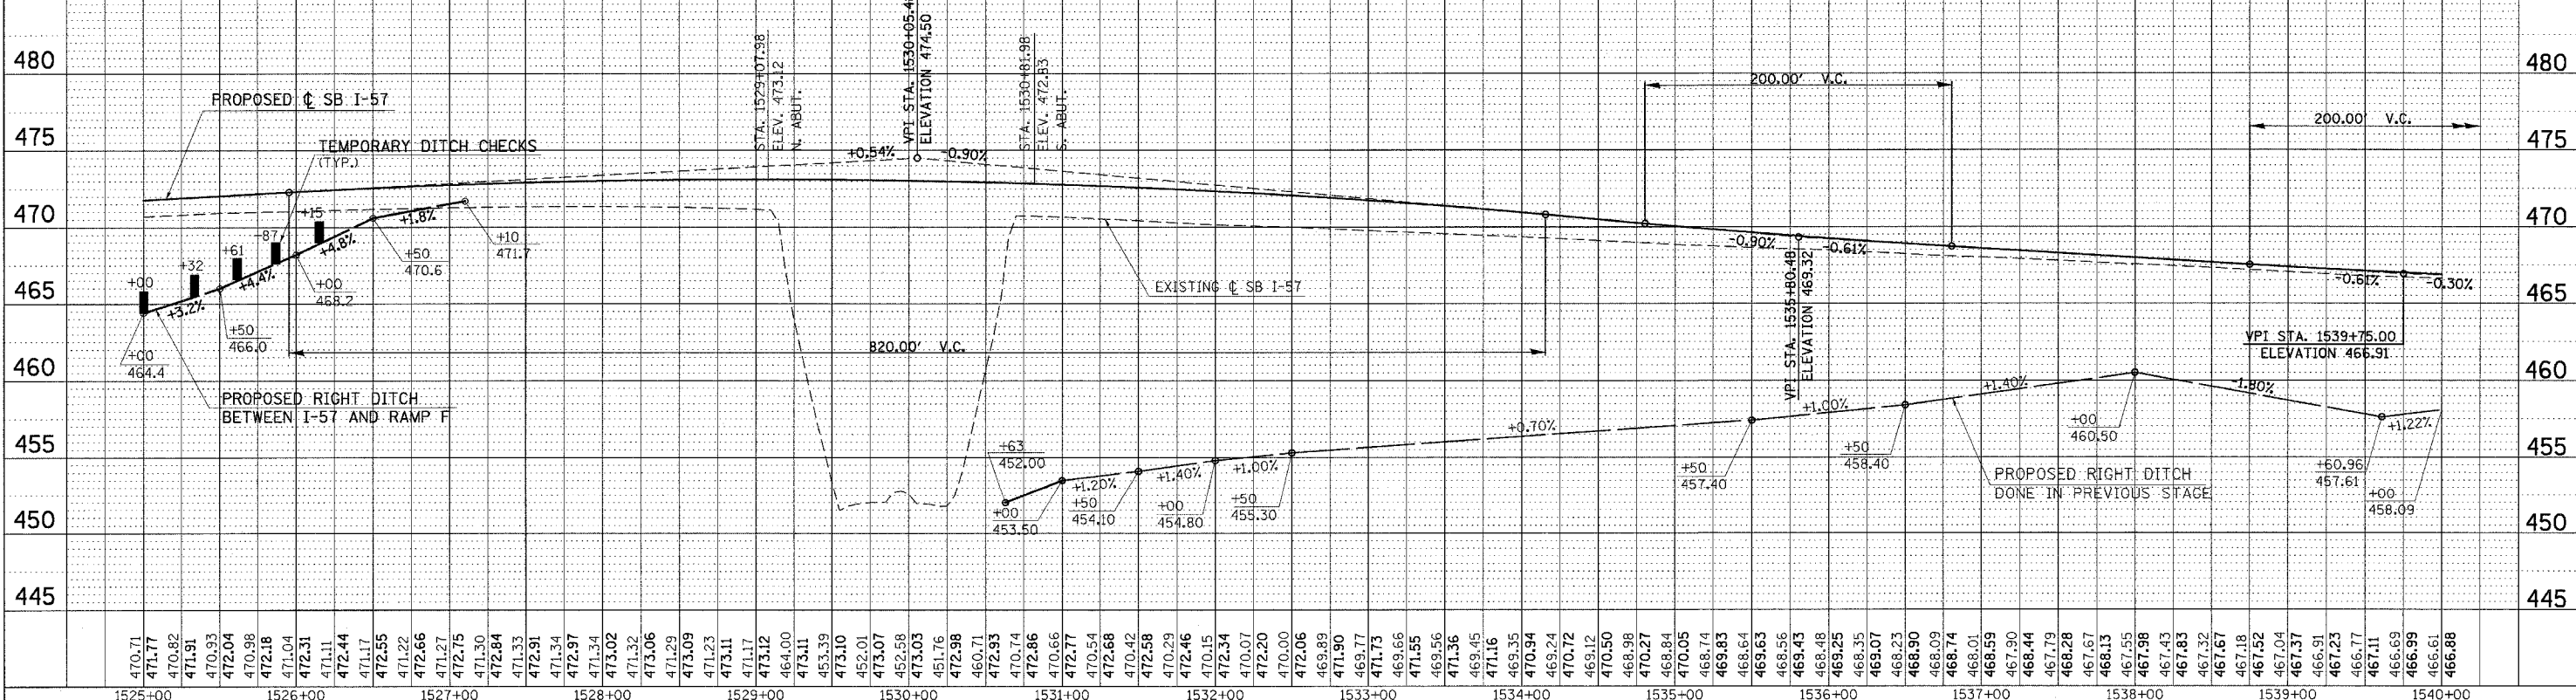


TEMPORARY EROSION CONTROL FAI-57 FOR STAGES 7, 7A, 7B, 7C, 8 - STA. 1525+00 TO STA. 1540+00

DATE	BY	REVIEWED	DATE
PLAN	REVIEWED	DATE	
NOTE BOOK	PLANNED		
	ALIGNED		
	CHECKED		
	FILE NAME		
	NO.		

DATE	BY	REVIEWED	DATE
PROFILE	REVIEWED	DATE	
NOTE BOOK	PLANNED		
	ALIGNED		
	CHECKED		
	FILE NAME		
	NO.		


PLOT DATE = 12/1/2006
 FILE NAME = c:\p06\p06a\p06a2802\old3\old3p4.dgn
 PLOT SCALE = 50.0000' / IN.
 USER = jason
 PPA44, PPTP

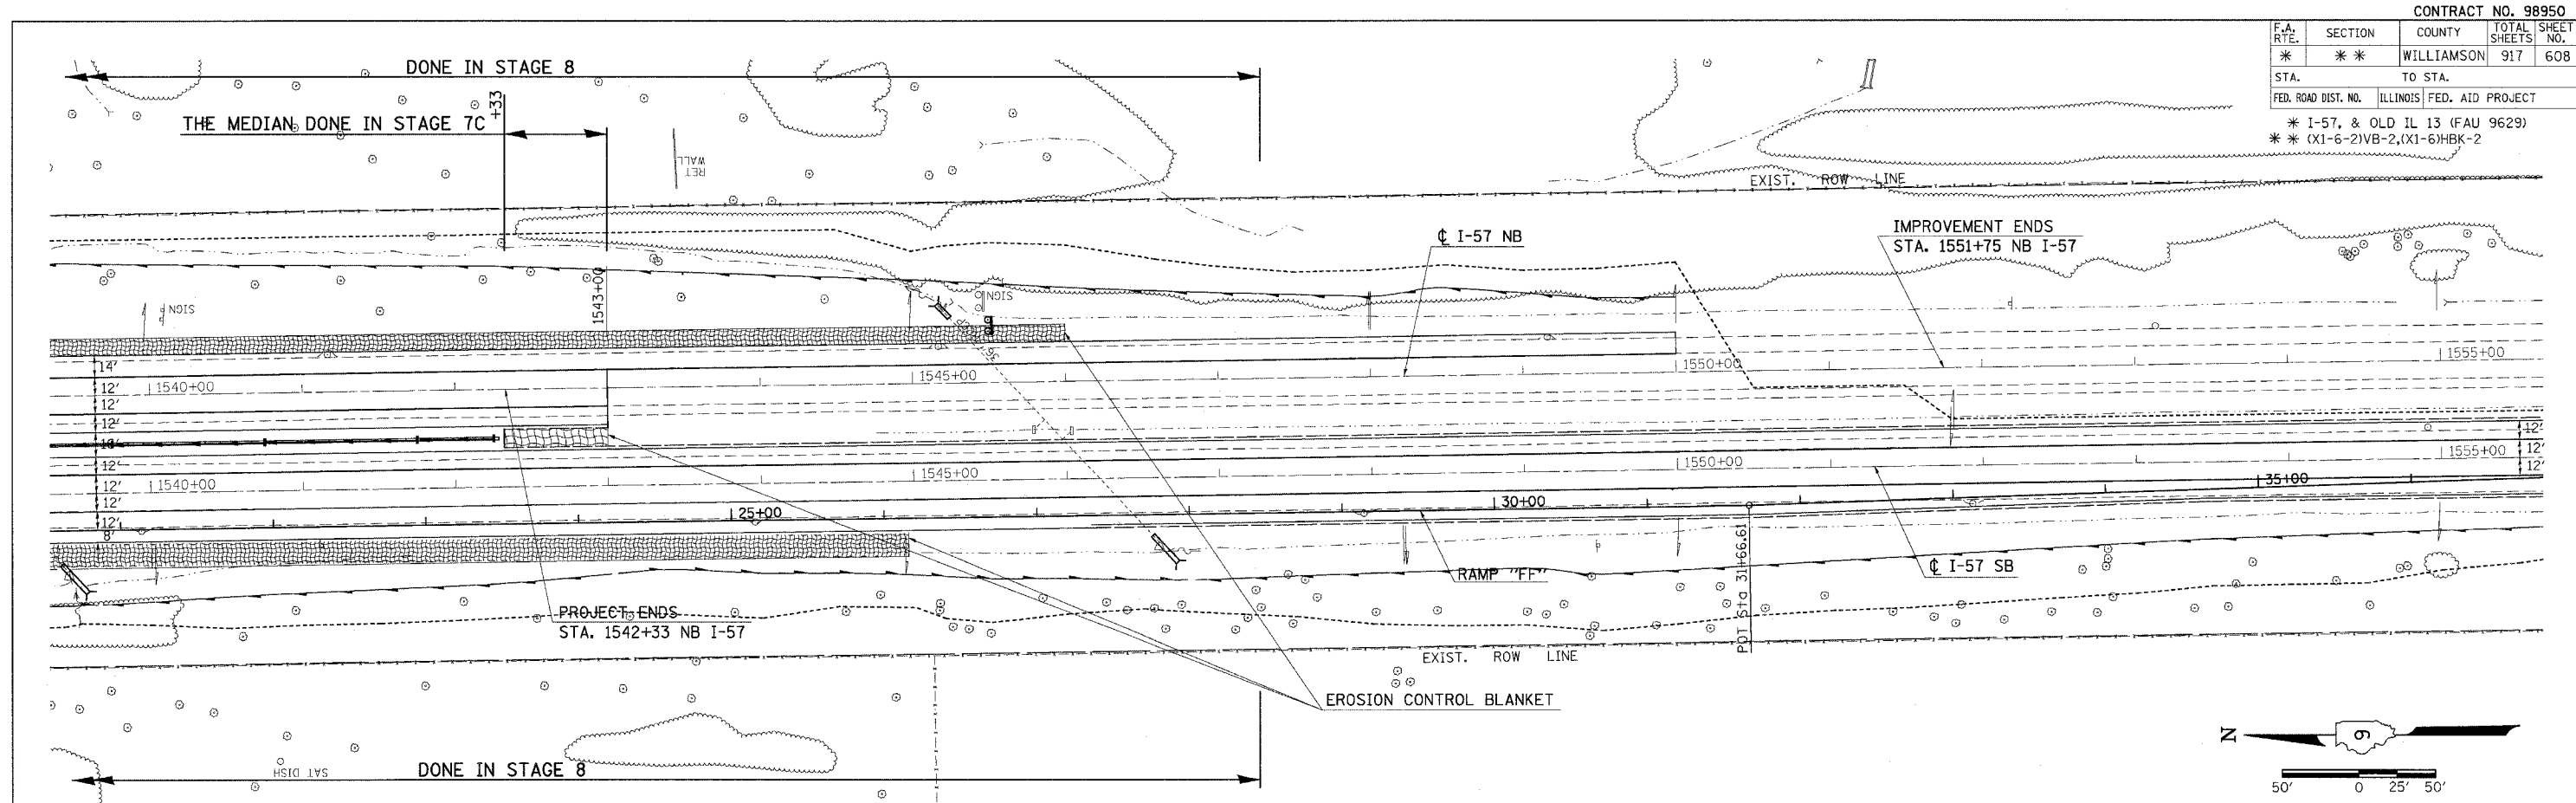

NORTHBOUND



SOUTHBOUND

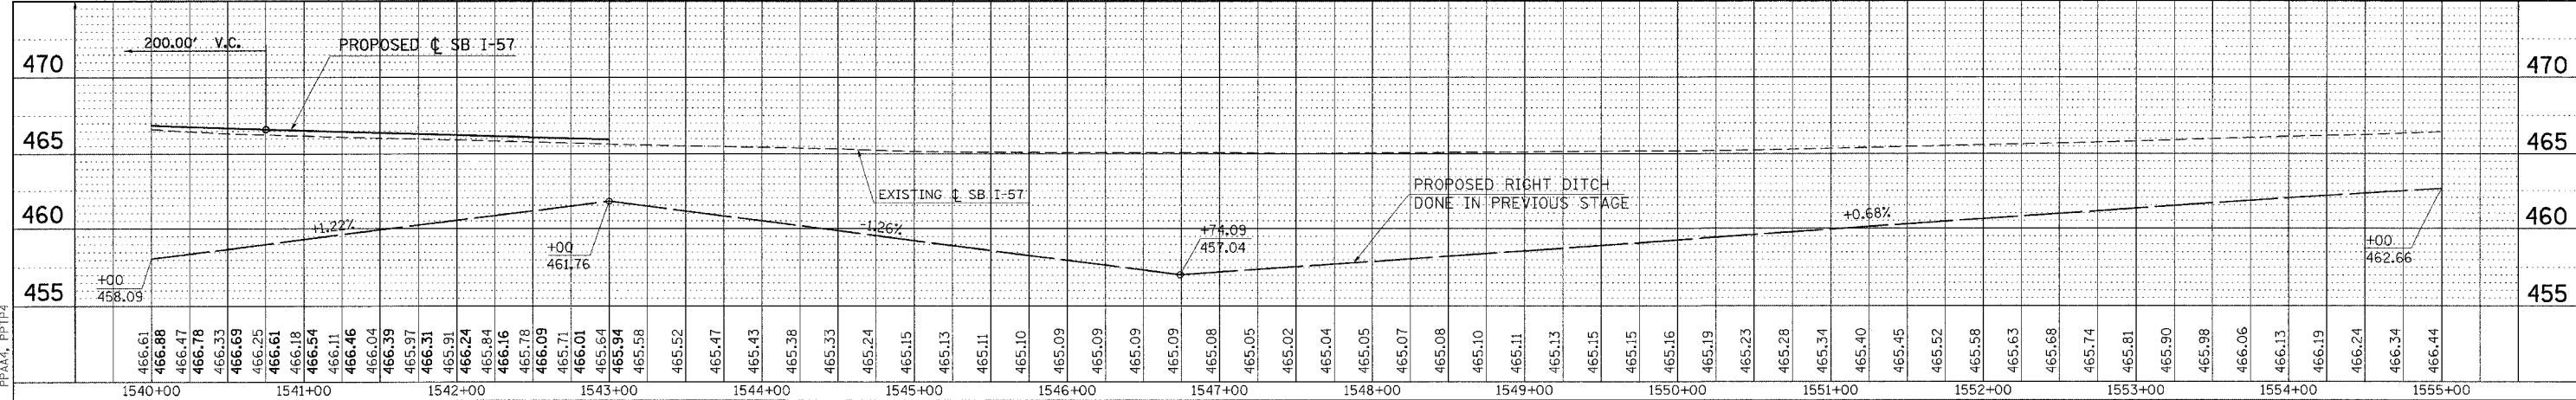

TEMPORARY EROSION CONTROL FAI-57 FOR STAGES 7, 7A, 7B, 7C, 8 - STA. 1540+00 TO STA. 1555+00

CONTRACT NO. 98950				
F.A. RTE.	SECTION	COUNTY	TOTAL SHEETS	SHEET NO.
*	* *	WILLIAMSON	917	608
STA.		TO STA.		
FED. ROAD DIST. NO.		ILLINOIS	FED. AID PROJECT	
* I-57, & OLD IL 13 (FAU 9629)				
* * (X1-6-2)VB-2,(X1-6)HBK-2				




CONTRACT NO. 98950				
F.A. RTE.	SECTION	COUNTY	TOTAL SHEETS	SHEET NO.
*	*	WILLIAMSON	917	609
STA.		TO STA.		
FED. ROAD DIST. NO.		ILLINOIS FED. AID PROJECT		
* I-57, & OLD IL 13 (FAU 9629)				
* * (X1-6-2)VB-2,(X1-6)HBK-2				


PLAN	SURVEYED	DATE
NOTE BOOK	BY	
NO.		

PROFILE	SURVEYED	DATE
NOTE BOOK	BY	
NO.		


DATE = 10/11/2008
 FILE NAME = c:\p\proj\98950\98950\13\old\13p-5.dgn
 PLOT SCALE = 50.0000' / IN.
 USPTO: P1P5

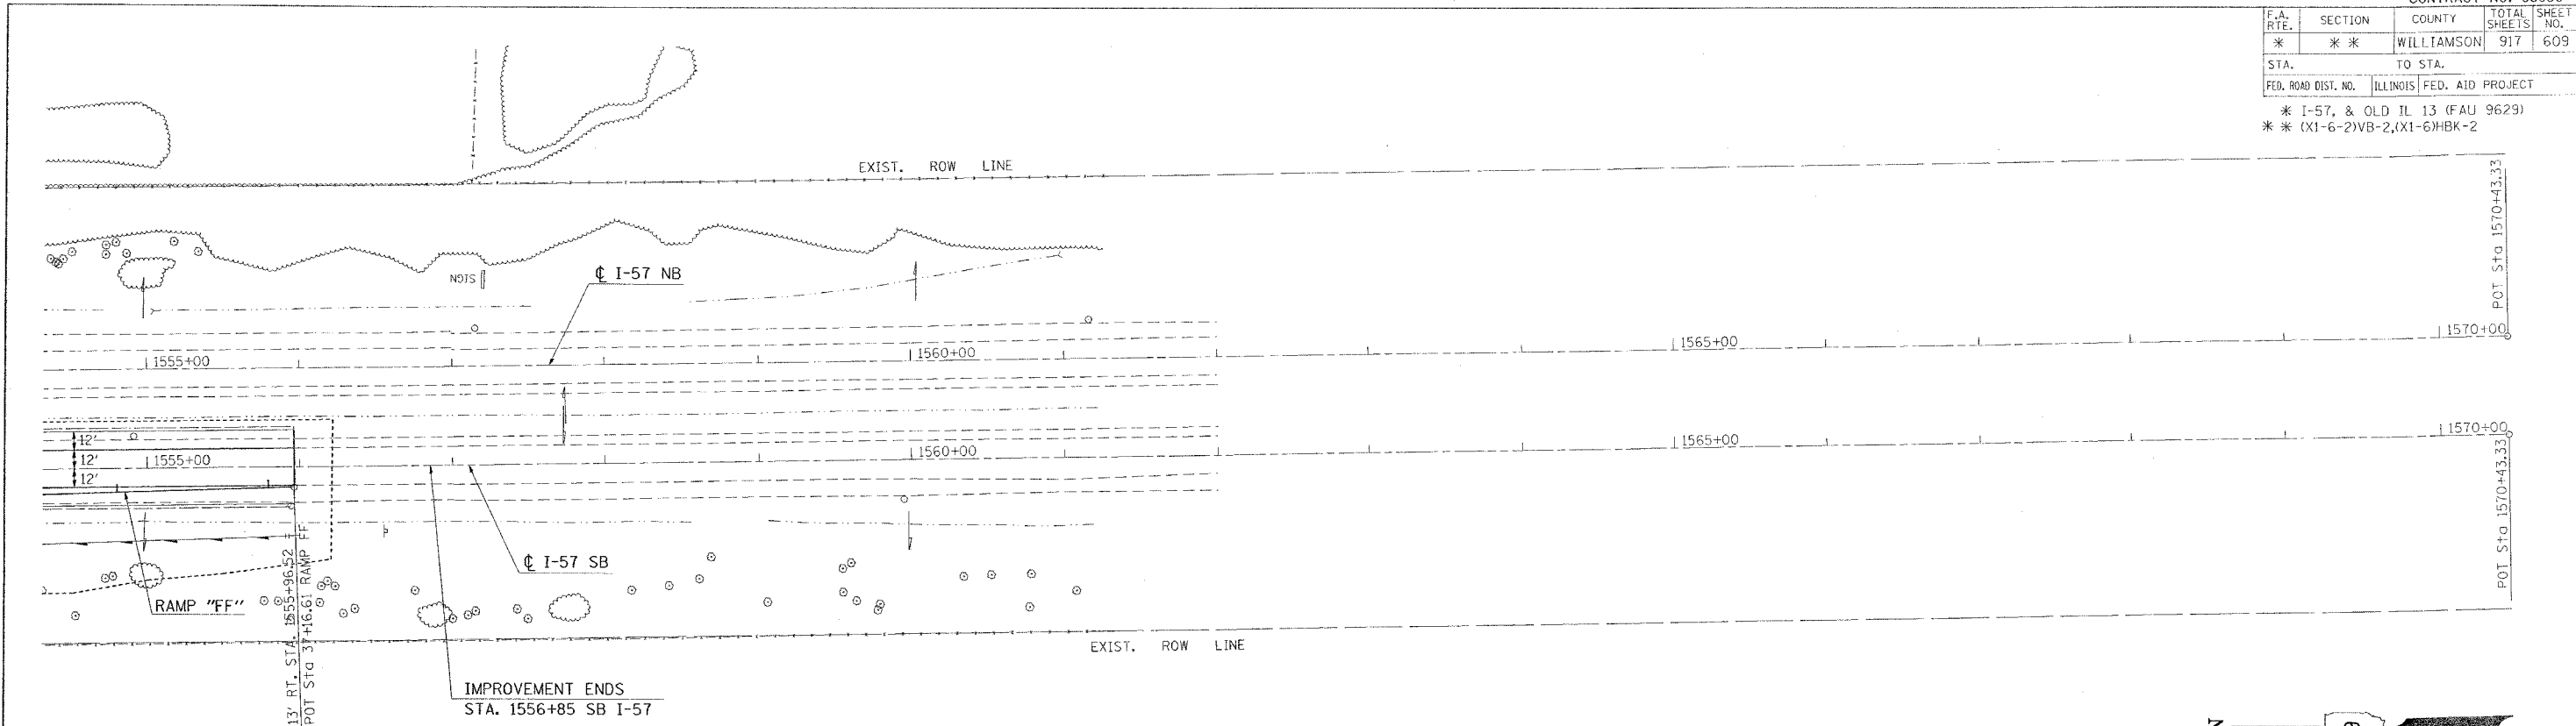

NORTHBOUND

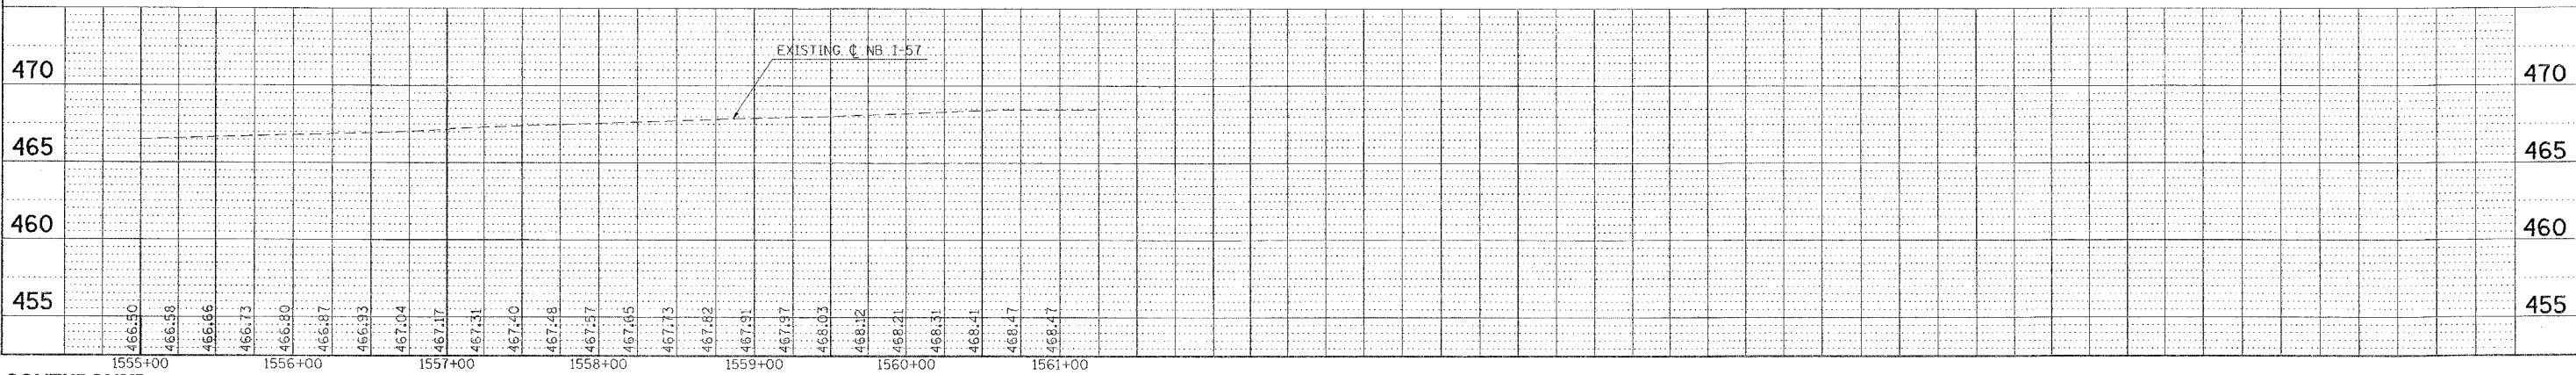

SOUTHBOUND

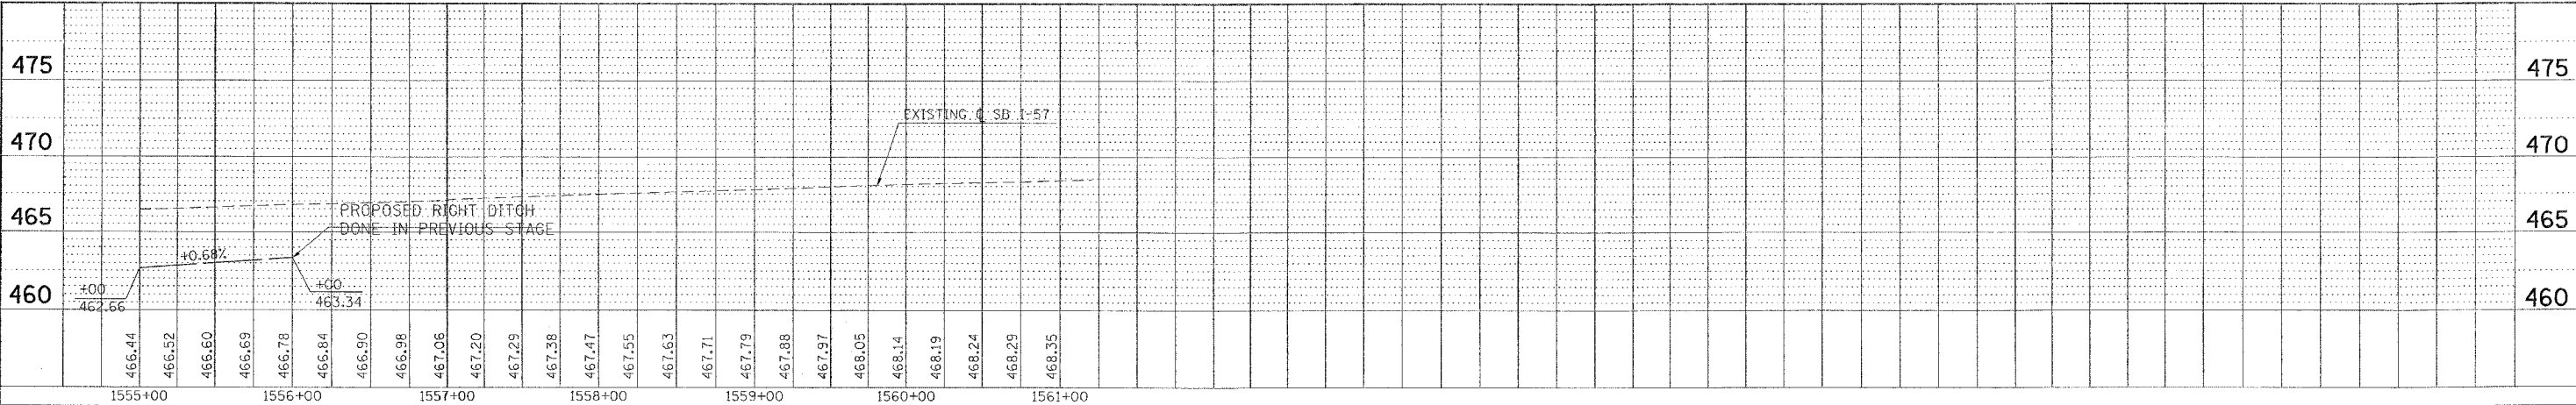


TEMPORARY EROSION CONTROL FAI-57 FOR STAGES 7, 7A, 7B, 7C, 8 - STA. 1555+00 TO STA. 1561+00

FINAL NO.	SURVEYED	BY	DATE
	SURETY		
	NOTE BOOK		
	TEMPLATE		
	AREAS CHECKED		

ORIGINAL NO.	SURVEYED	BY	DATE
	SURETY		
	NOTE BOOK		
	TEMPLATE		
	AREAS CHECKED		

PLOT DATE = 10/25/2006
FILE NAME = I57NBL1500+00.0000.DWG
PLOT SCALE = 10.0000 / IN.
USER NAME = lavenderba

CONTRACT NO. 98950				
F.A. RTE.	SECTION	COUNTY	TOTAL SHEETS	SHEET NO.
*	**	WILLIAMSON	917	610
STA. 1500+00.0000 TO STA. 1501+00.0000				
FED. ROAD DIST. NO. ILLINOIS FED. AID PROJECT				
* 1-57, & OLD IL 13 (FAU 9629)				
** 0X1-6-21VB-2, 0X1-6HKB-2				

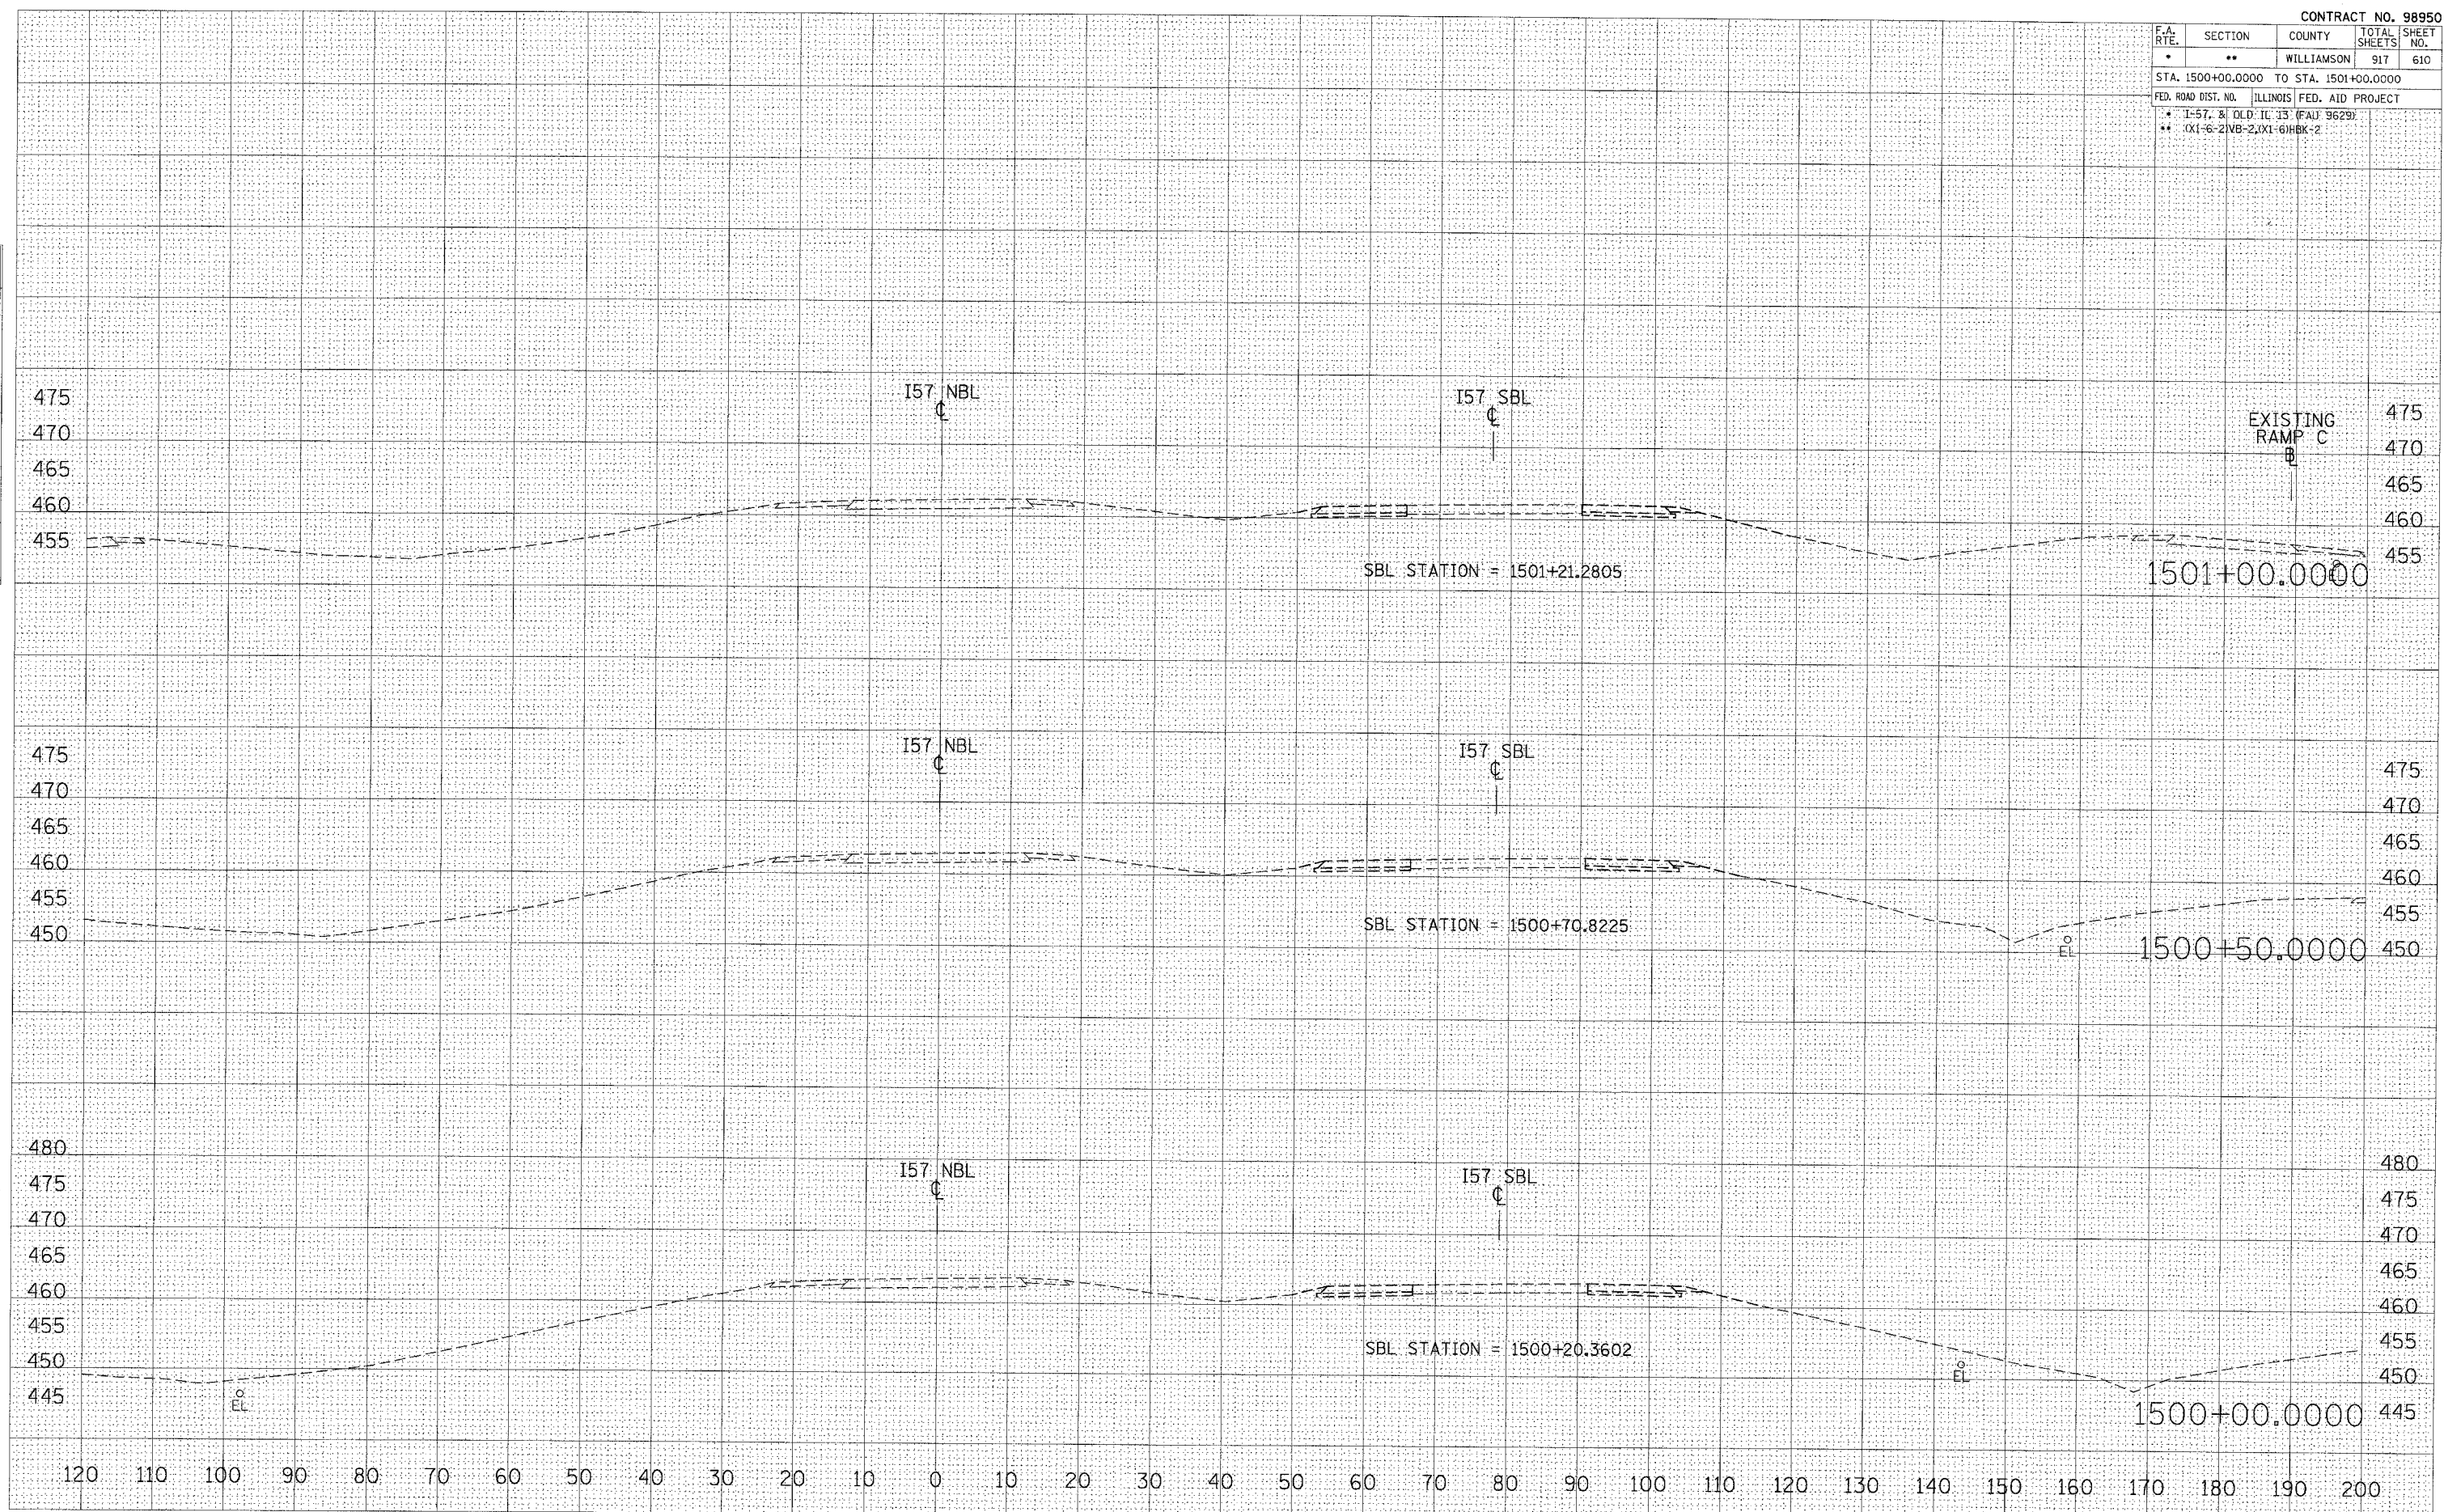


STA 1500+00.0000 TO STA 1501+00.0000 I57 NBL STAGE 8

DATE	BY	SURVEYED	BY	DATE
FINAL		NOTE BOOK	NO.	



DATE	BY	SURVEYED	BY	DATE
ORIGINAL		NOTE BOOK	NO.	

PLOT DATE = 10/25/2006
FILE NAME = c:\projects\1502802\old\1502802\1502802.dwg
PLOT SCALE = 1/8" = 1'-0"
USER NAME = lavender

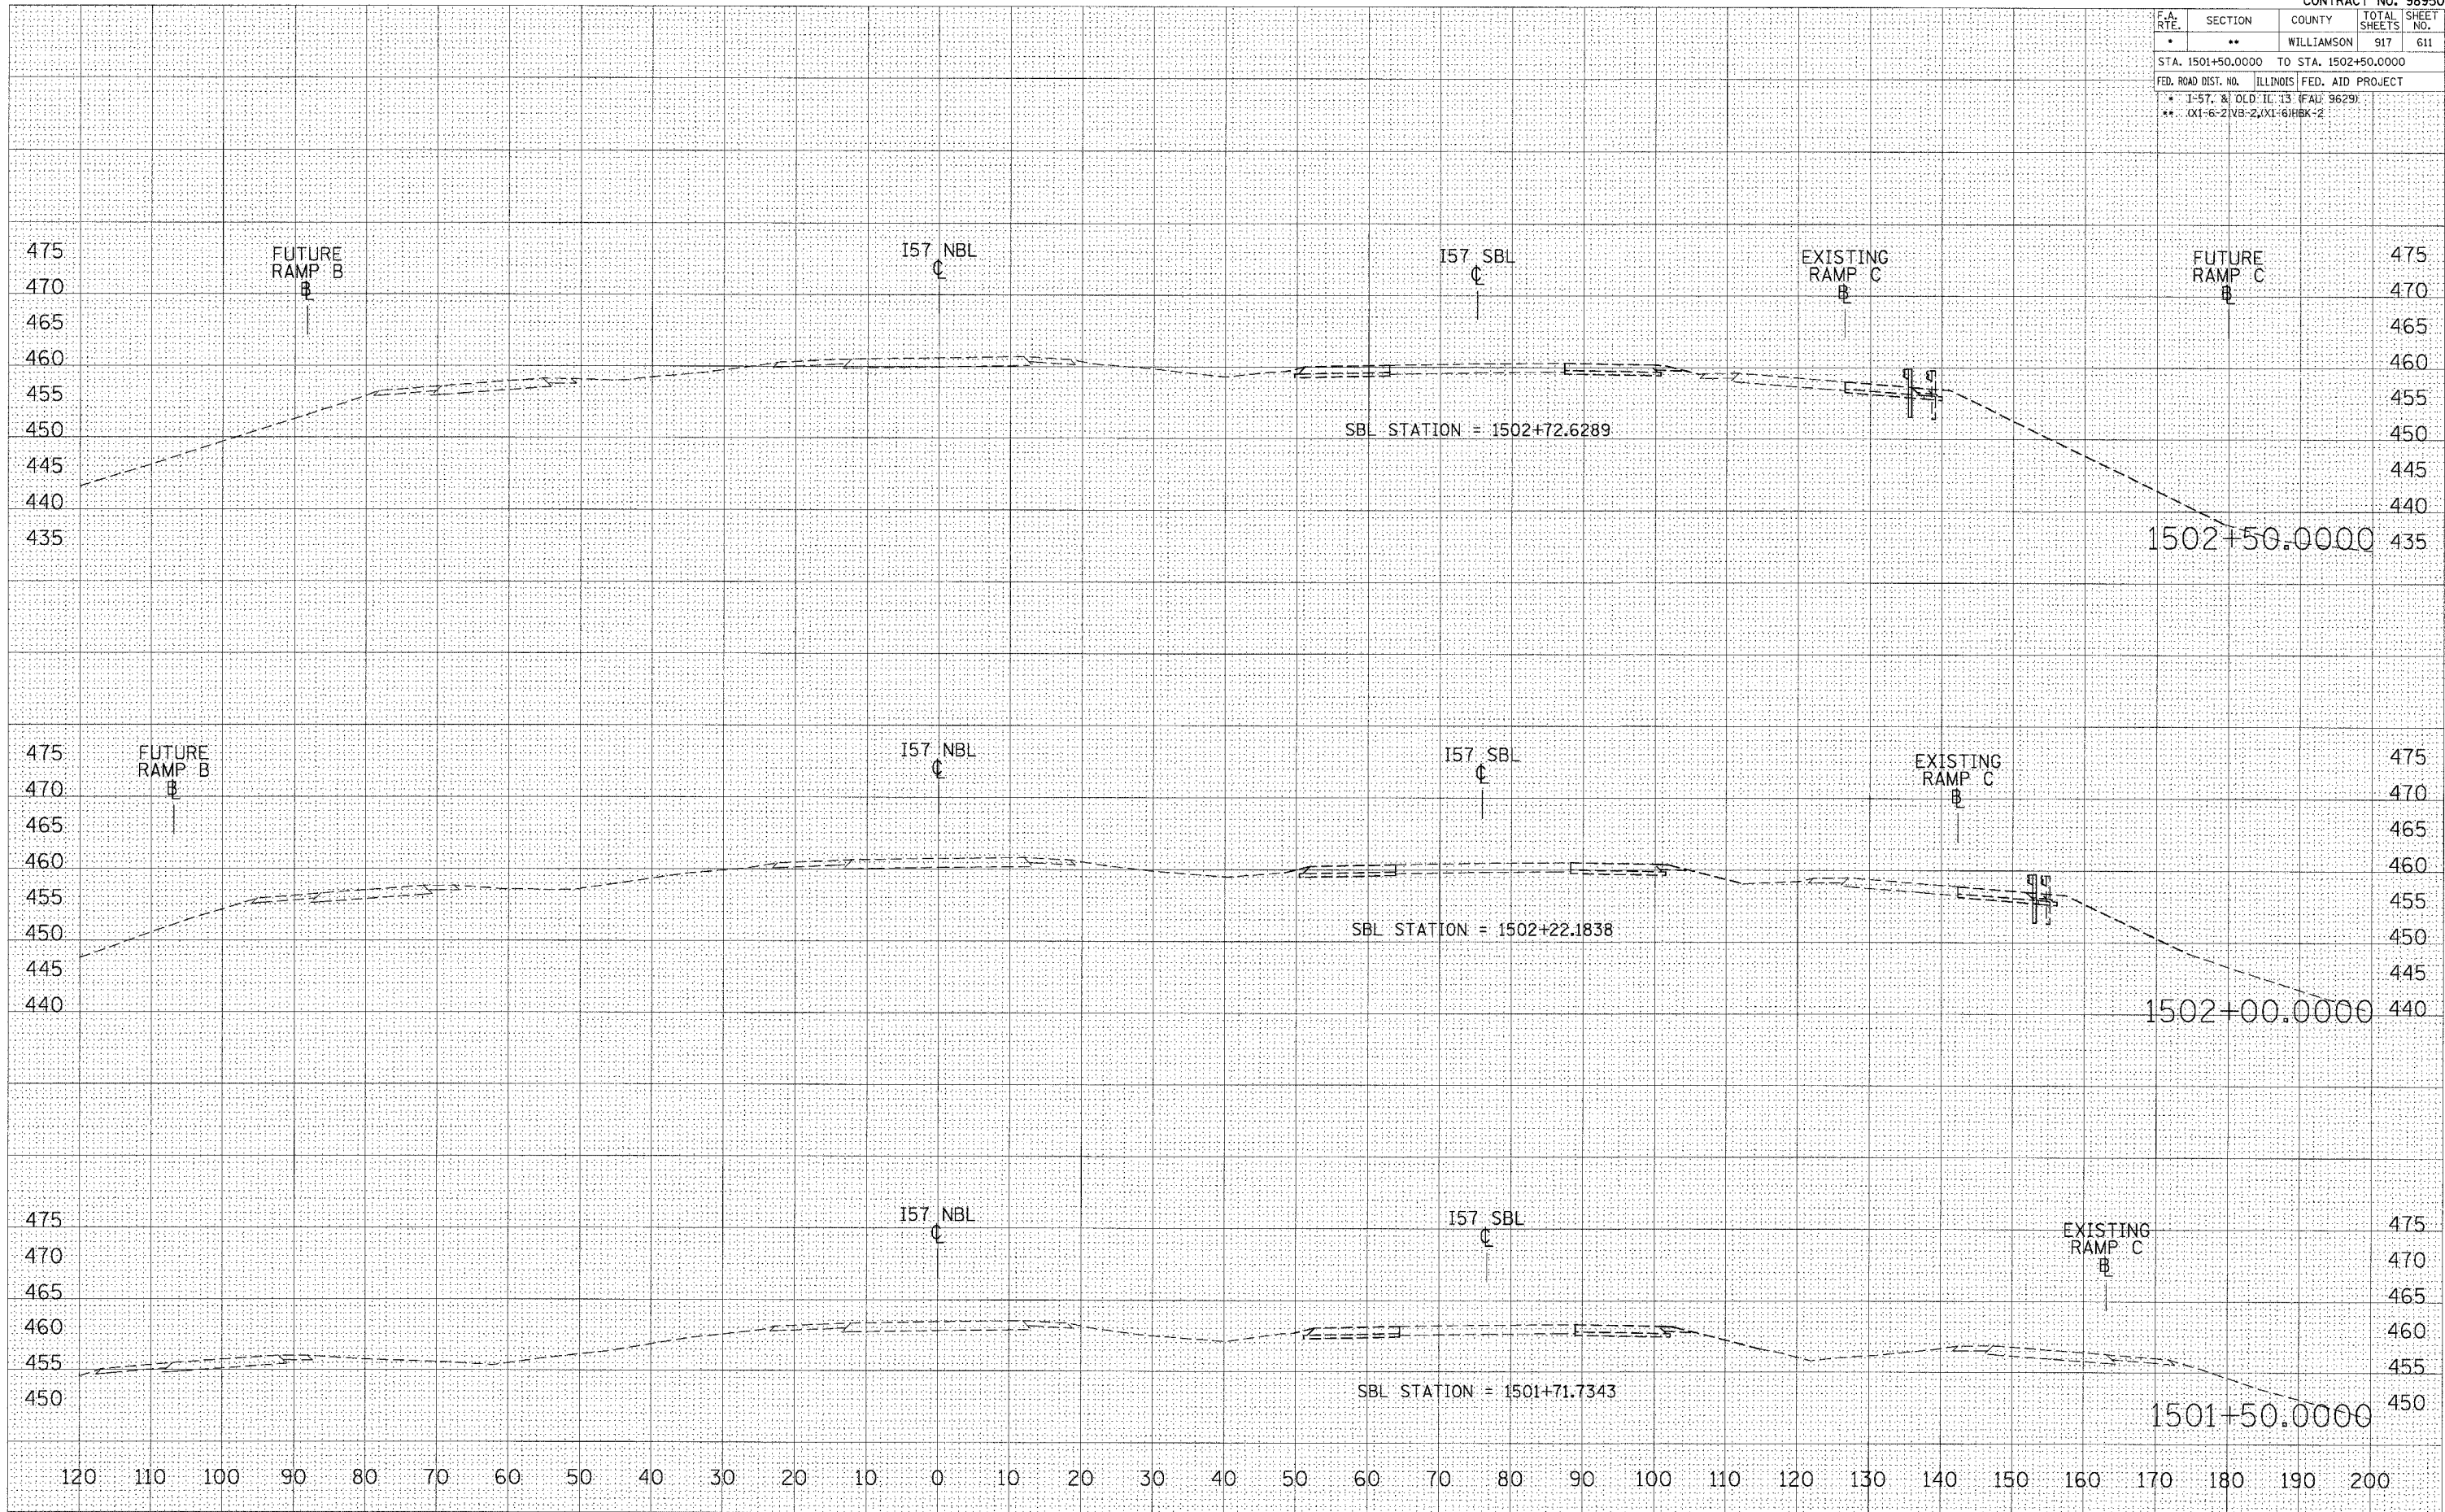

CONTRACT NO. 98950				
F.A. RTE.	SECTION	COUNTY	TOTAL SHEETS	SHEET NO.
*	**	WILLIAMSON	917	611
STA. 1501+50.0000 TO STA. 1502+50.0000				
FED. ROAD DIST. NO. ILLINOIS FED. AID PROJECT				
* 1-57, & OLD I.C. 13 (FAL 9629)				
** .0X1-6-21VB-2, .0X1-61HBK-2				

STA 1501+50.0000 TO STA 1502+50.0000 157 NBL STAGE 8

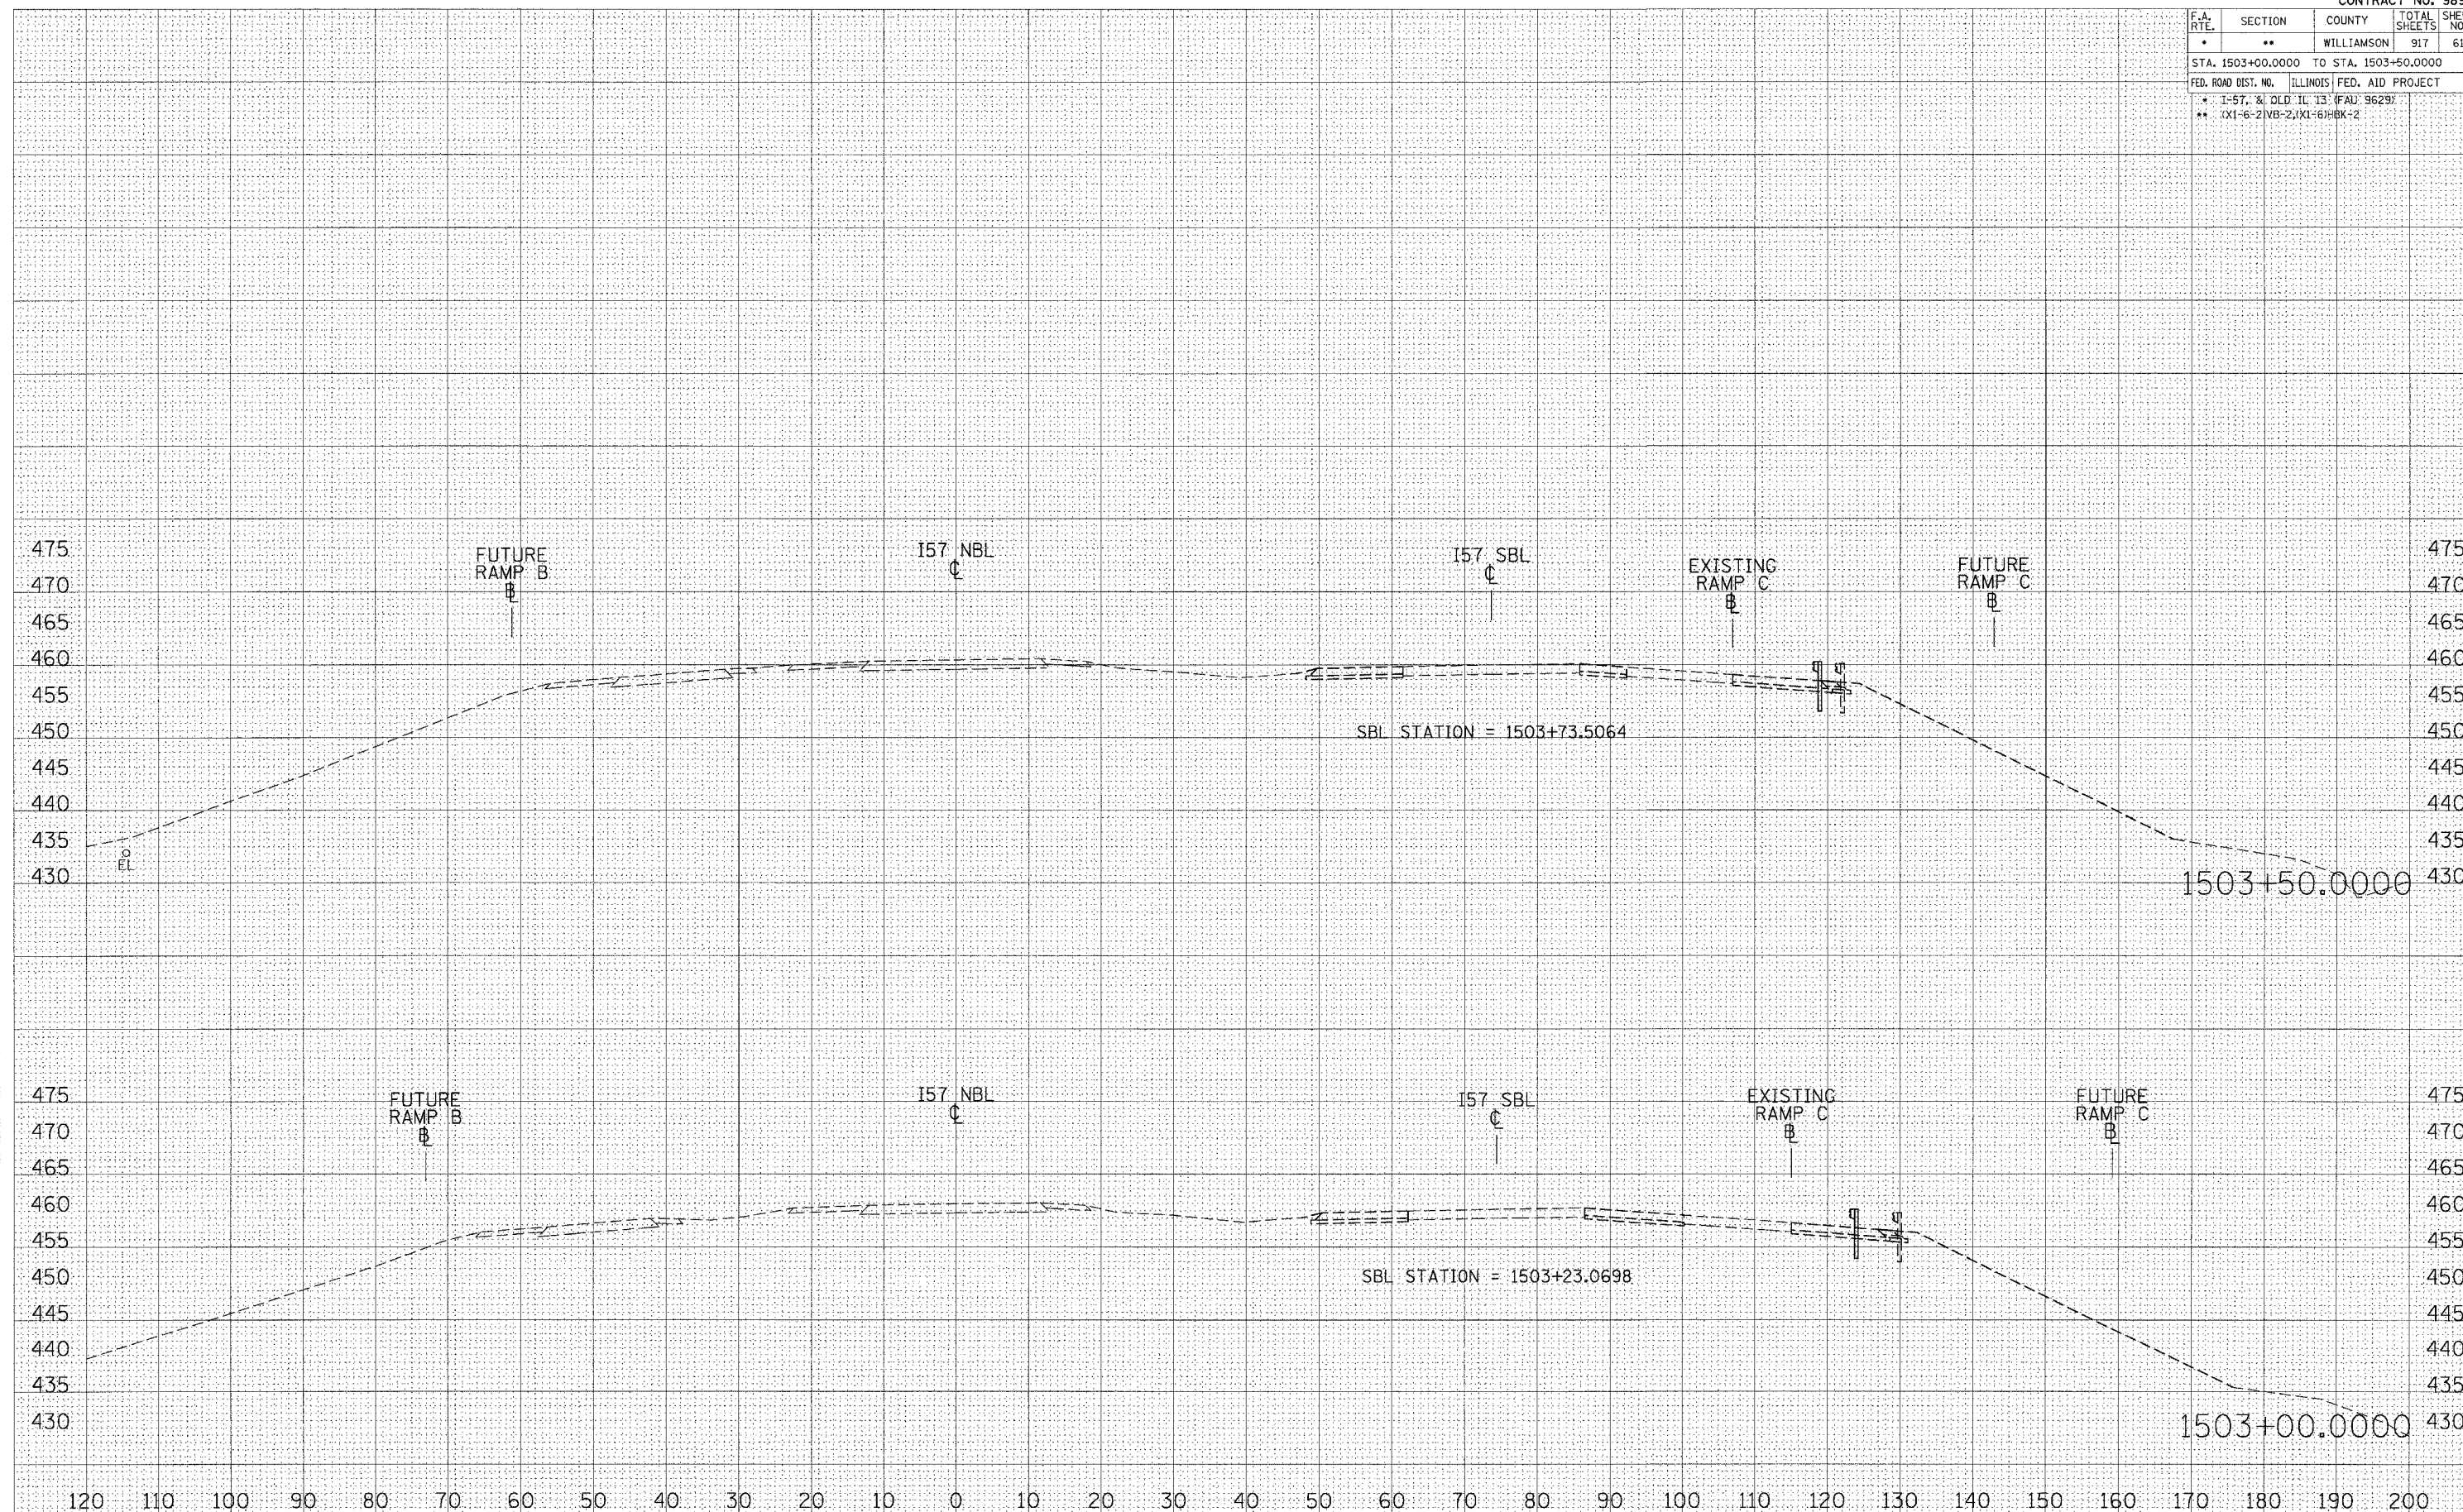 


STA 1503+00.0000 TO STA 1503+50.0000 I57 NBL STAGE 8

F.A. RTE.	SECTION	COUNTY	TOTAL SHEETS	SHEET NO.
*	**	WILLIAMSON	917	613
STA. 1504+00.0000 TO STA. 1504+50.0000				
FED. ROAD DIST. NO. ILLINOIS FED. AID PROJECT				
* I-57, & OLD IL 13 (FAU 9629)				
** (X1-6-2)VB-2,(X1-6)BK-2				

FINAL SURVEY	BY	DATE
NOTED		
NO. _____		

ORIGINAL SURVEY	BY	DATE
NOTED		
NO. _____		

PLOT DATE = 10/25/2006
FILE NAME = \\980282\013\157\157.dwg
PLOT SCALE = 10.0000 / IN.
USER NAME = lavenderba

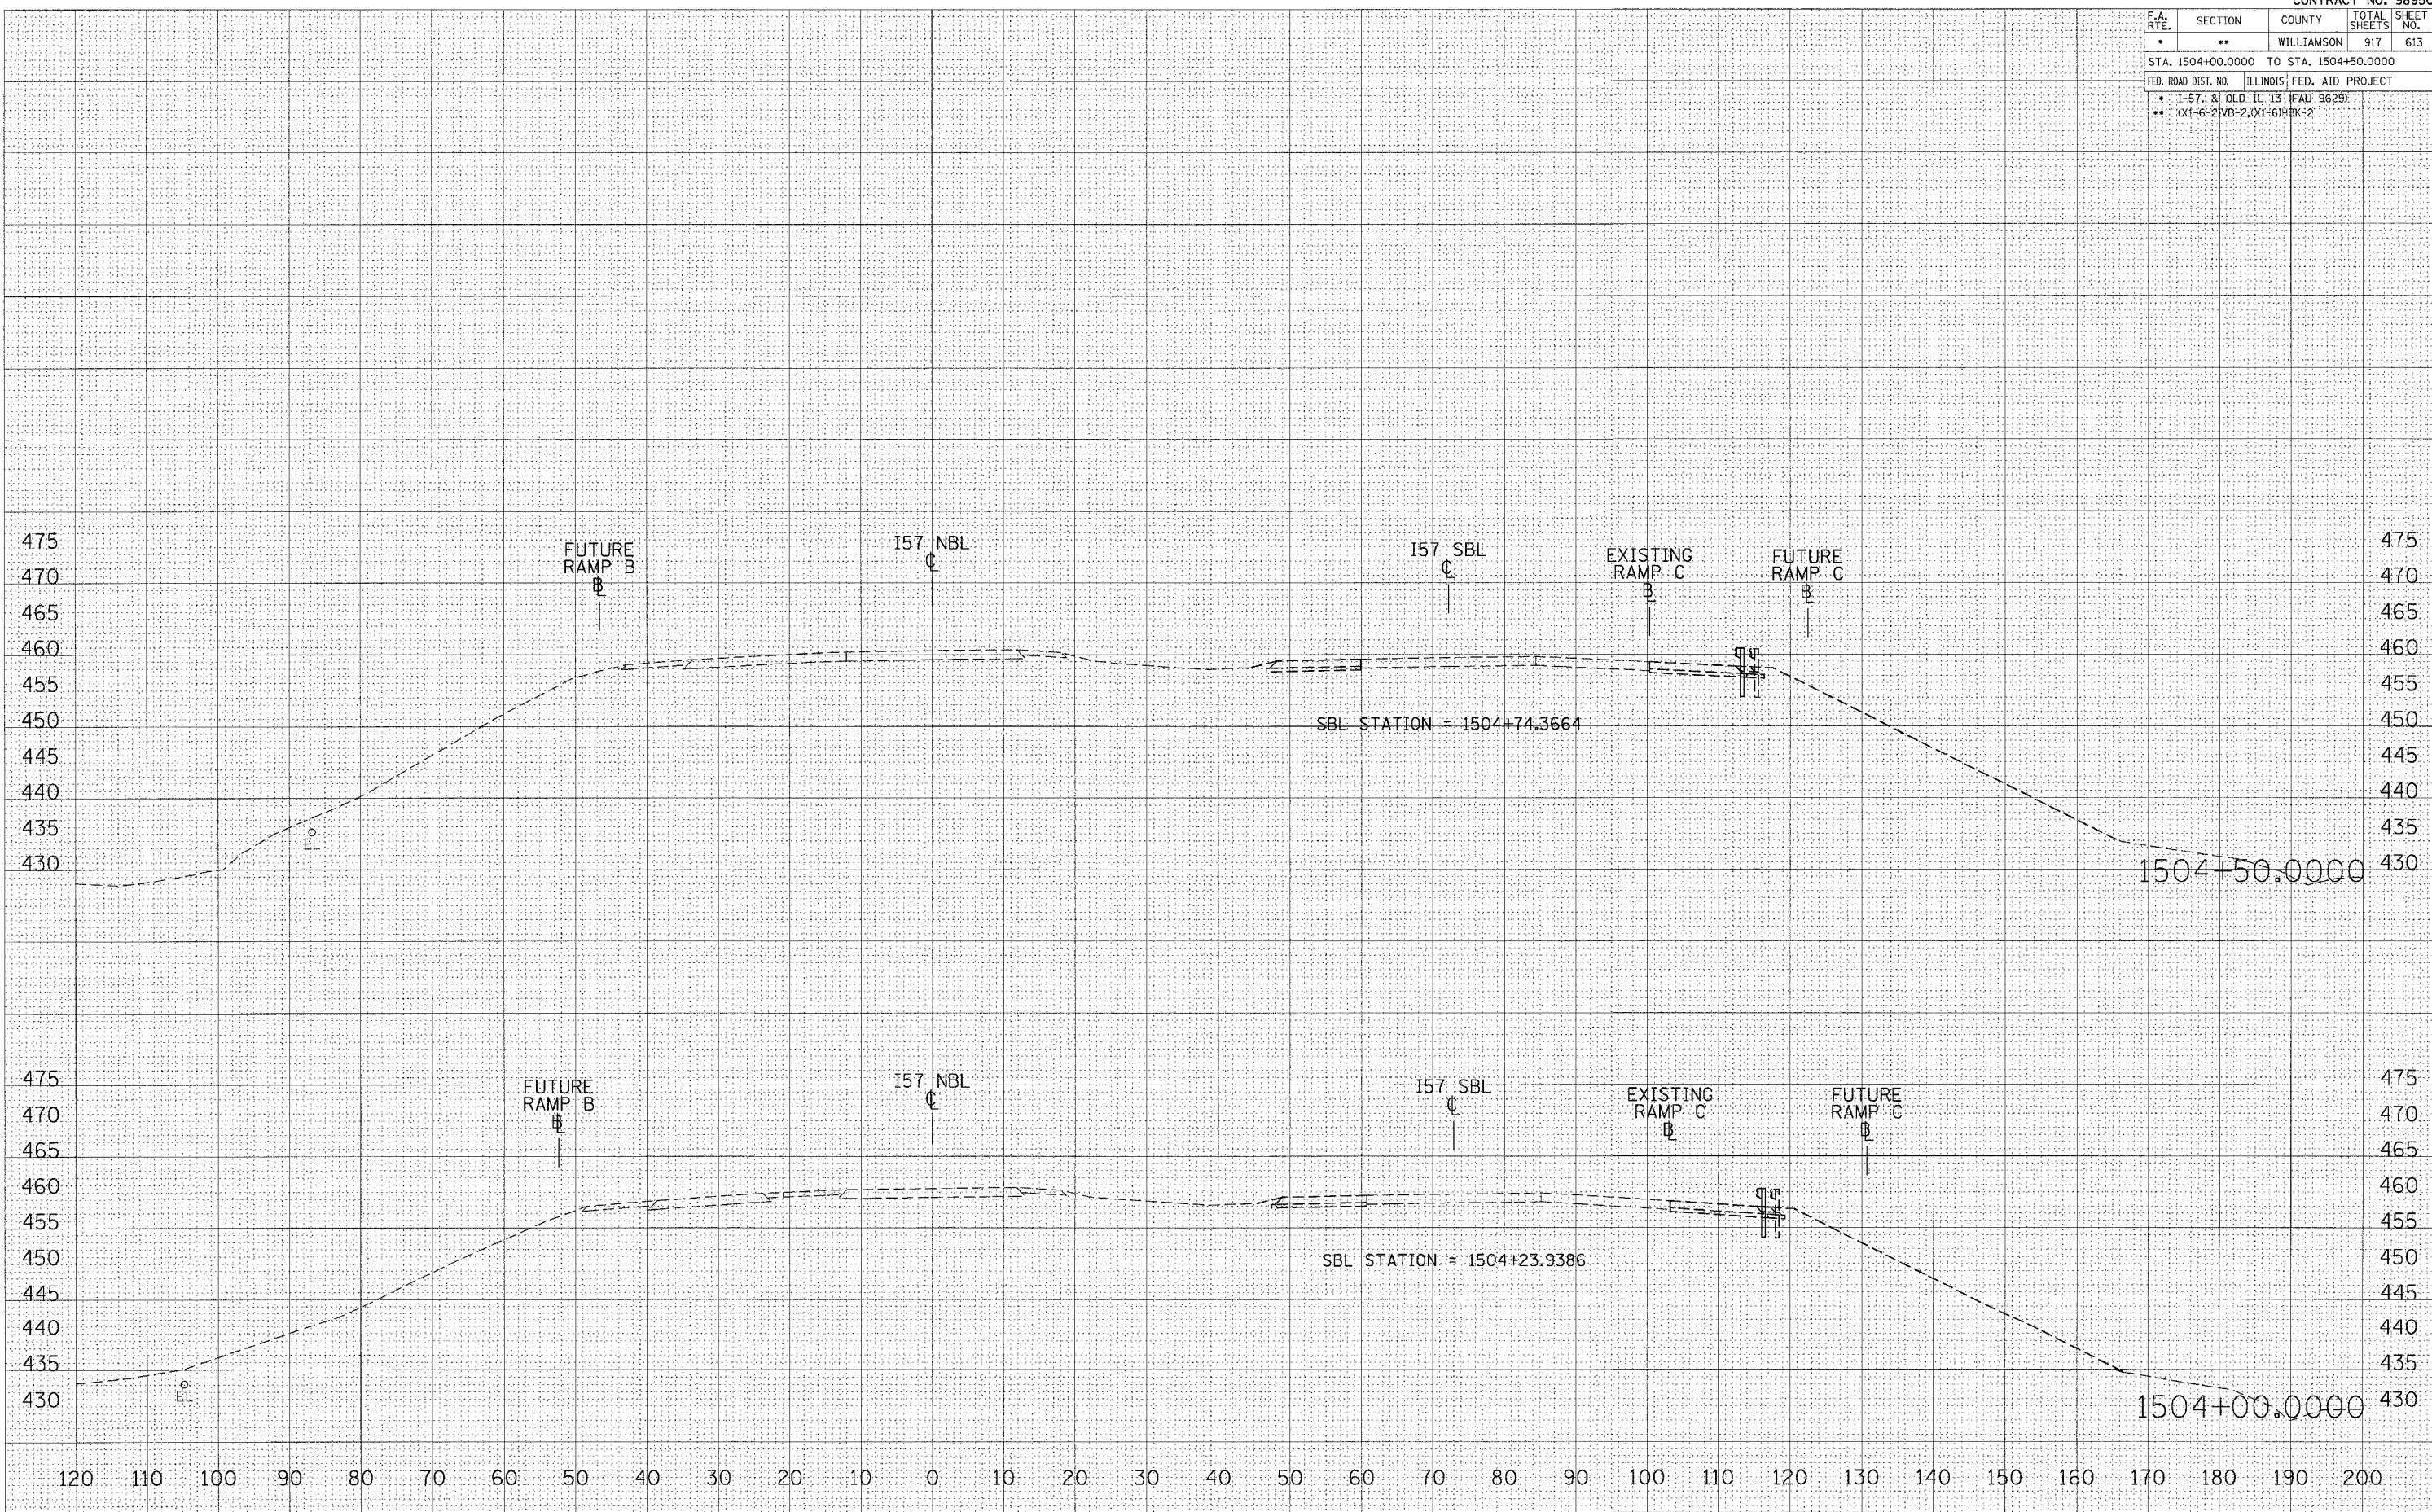


STA 1504+00.0000 TO STA 1504+50.0000 I57 NBL STAGE 8

F.A. RTE.	SECTION	COUNTY	TOTAL SHEETS	SHEET NO.
*	**	WILLIAMSON	917	614
STA. 1504+60.9803 TO STA. 1505+00.0000				
FED. ROAD DIST. NO. ILLINOIS FED. AID PROJECT				
* I-57, & OLD IL 13 (FAU 9629)				
** (X1)-6-21VB-2, (X1)-61HBK-2				

FINAL SURVEY	SURVEYED	DATE
NOTE BOOK	PLOTTED	BY
NO.	DATE	
	AREAS CHECKED	


ORIGINAL SURVEY	SURVEYED	DATE
NOTE BOOK	PLOTTED	BY
NO.	DATE	
	AREAS CHECKED	

PLOT DATE = 10/25/2006
PLOT SCALE = 1/8" = 100'
USER NAME = lavender-ba

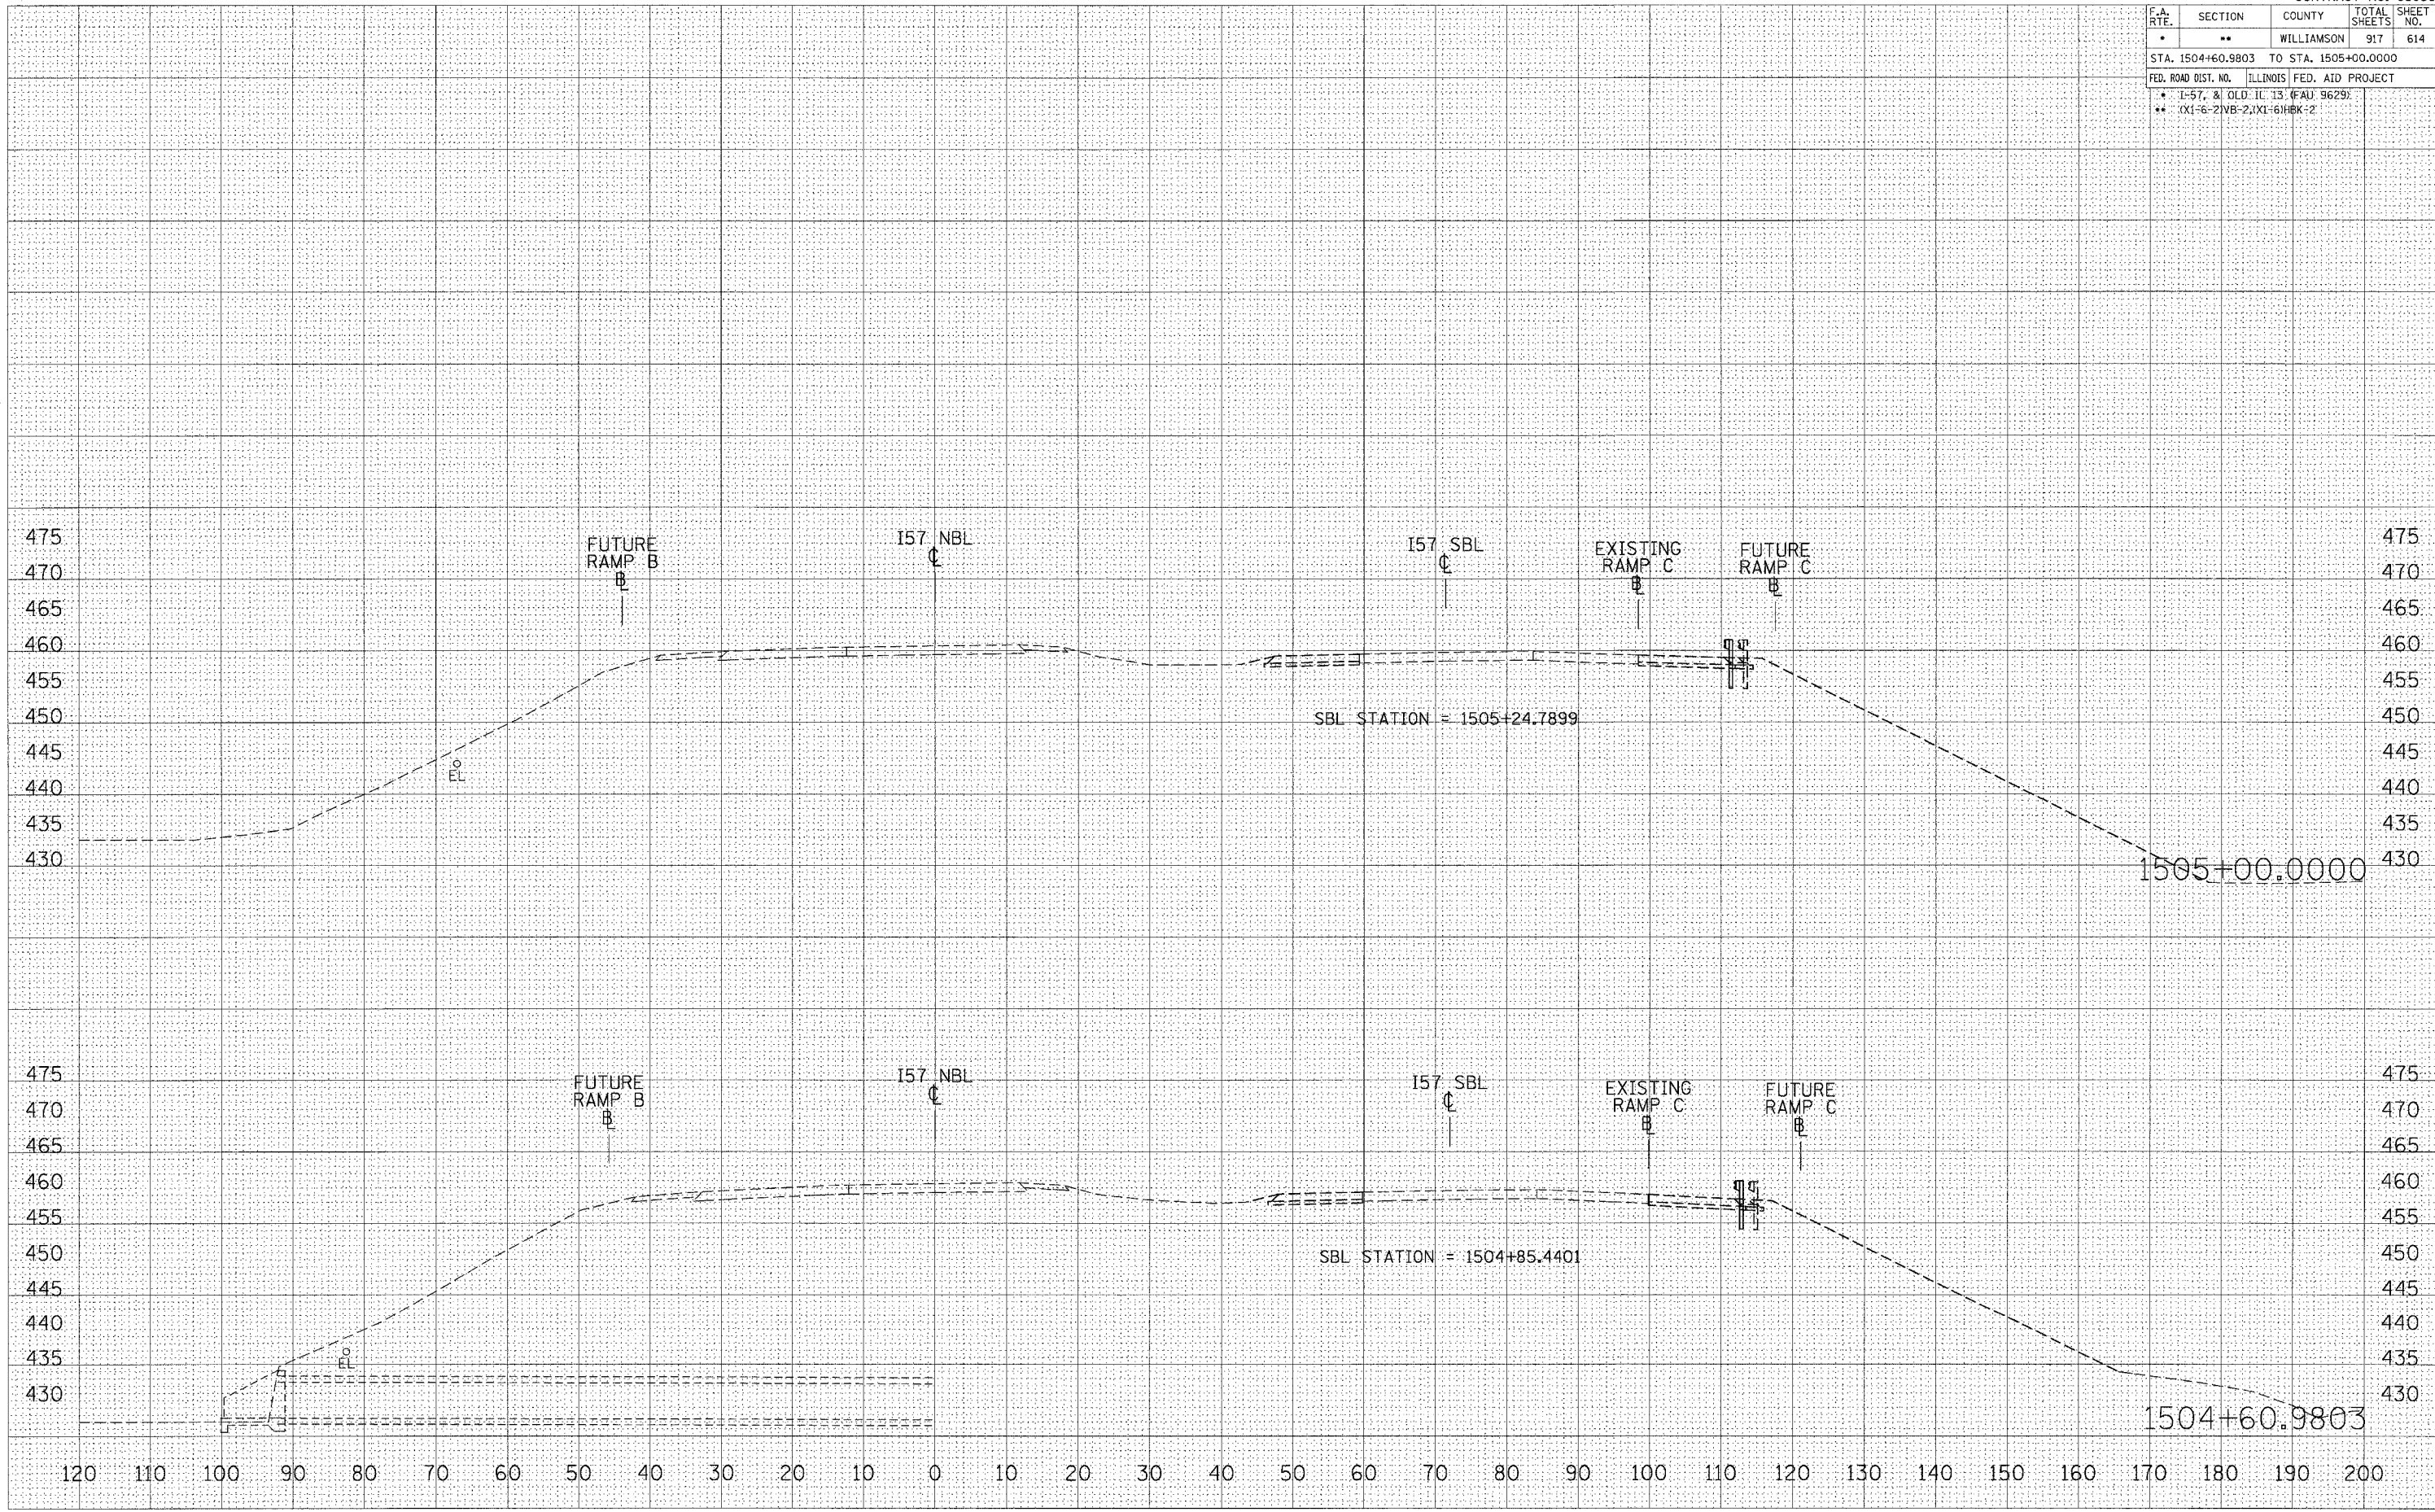

STA 1504+60.9803 TO STA 1505+00.0000 I57 NBL STAGE 8

CONTRACT NO. 98950				
F.A. RTE.	SECTION	COUNTY	TOTAL SHEETS	SHEET NO.
*	**	WILLIAMSON	917	615
STA. 1505+09.8244 TO STA. 1505+50.0000				
FED. ROAD DIST. NO.		ILLINOIS	FED. AID PROJECT	
* I-57, & OLD. IL 13 (FAU 9629)				
** (X1-6-21VB-2,(X1-6)BBK-2				

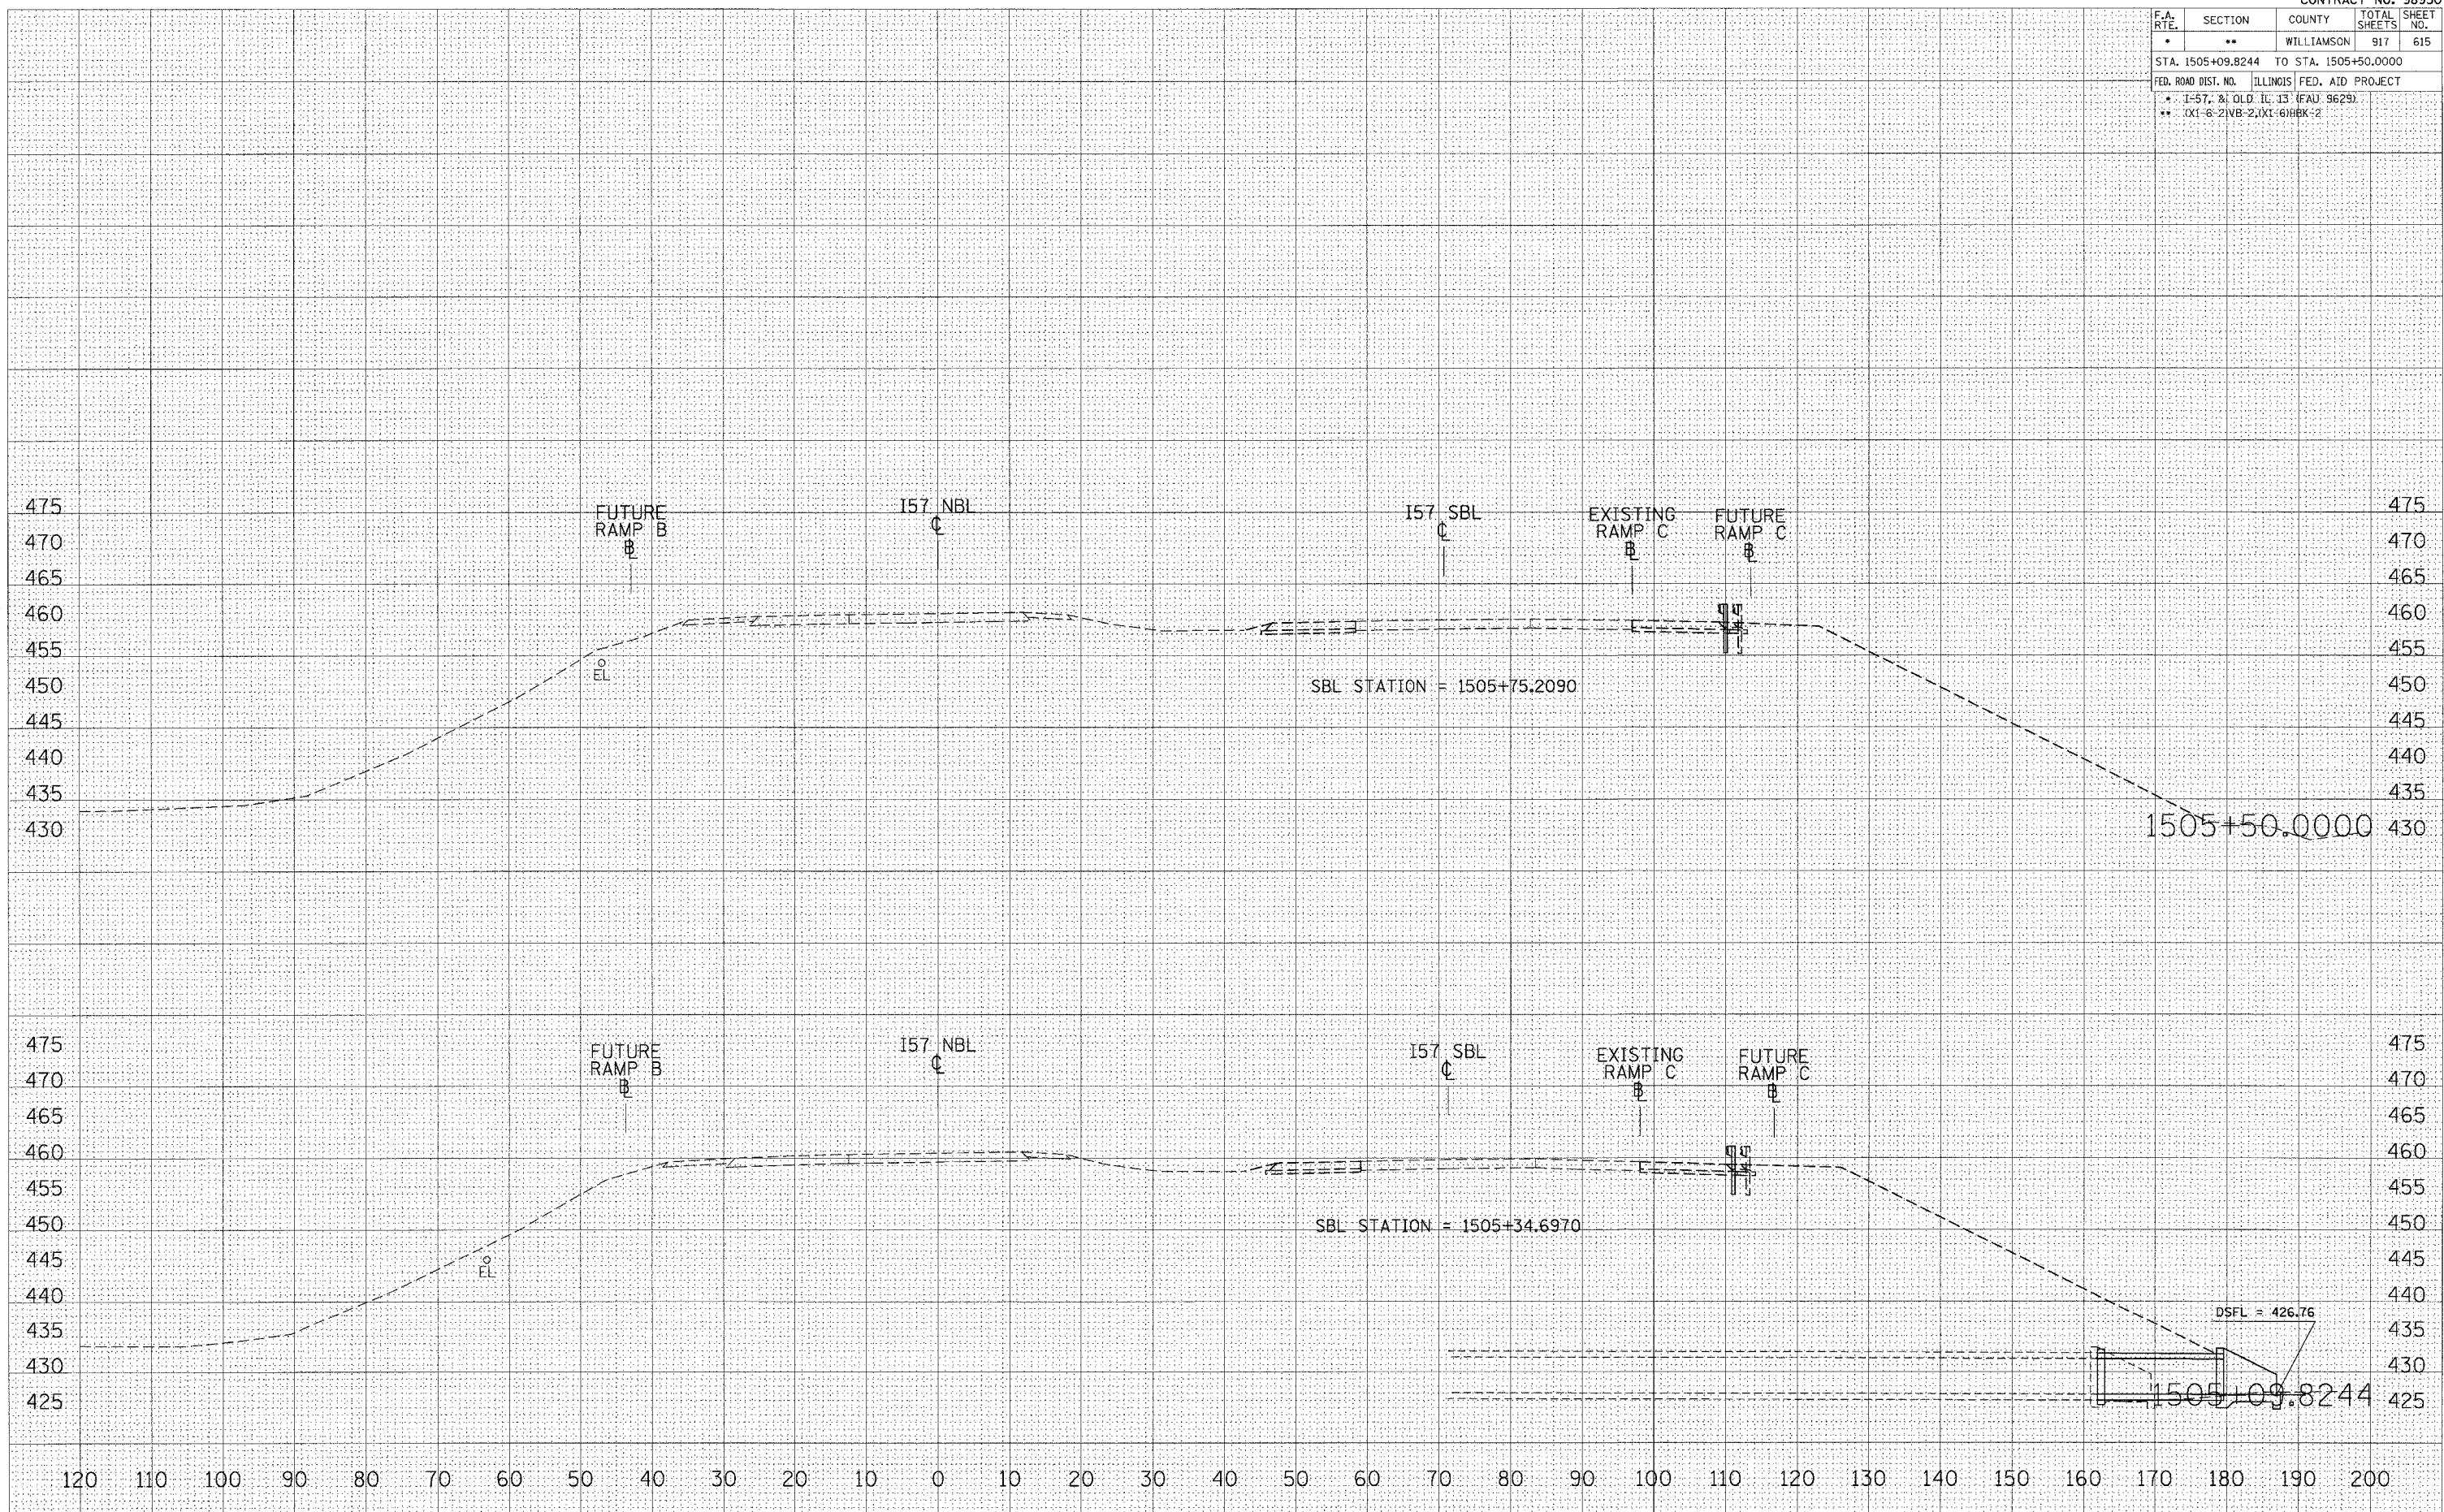


STA 1505+09.8244 TO STA 1505+50.0000 I57 NBL STAGE 8

FINAL SURVEY	SURVIVED _____ PLOTTED _____ TEMPLATE _____ AREAS _____	BY _____	DATE _____
NOTE BOOK			
NO. _____	AREAS CHECKED _____		

NO.	ORIGINAL SURVEY	BY	DATE
	SURVEYED _____ PLOTTED _____ SC TEMPLATE _____ AREAS _____ AREAS CHECKED _____		

```
PLOT DATE = 10/25/2006
FILE NAME = c:\projects\d98
PLOT SCALE = 10.0000' / IN.
USER NAME = jenniferb
```

F.A. RTE.	SECTION	COUNTY	TOTAL SHEETS	SHEET NO.
•	••	WILLIAMSON	917	476
STA. 1506+00.0000 TO STA. 1506+93.8216				
FED. ROAD DIST. NO. ILLINOIS FED. AID PROJECT				
• I-57, & OLD IL 13 (FAU: 9629)				
•• (X1-6-2)VB-2,(X1-6)HBK-2				

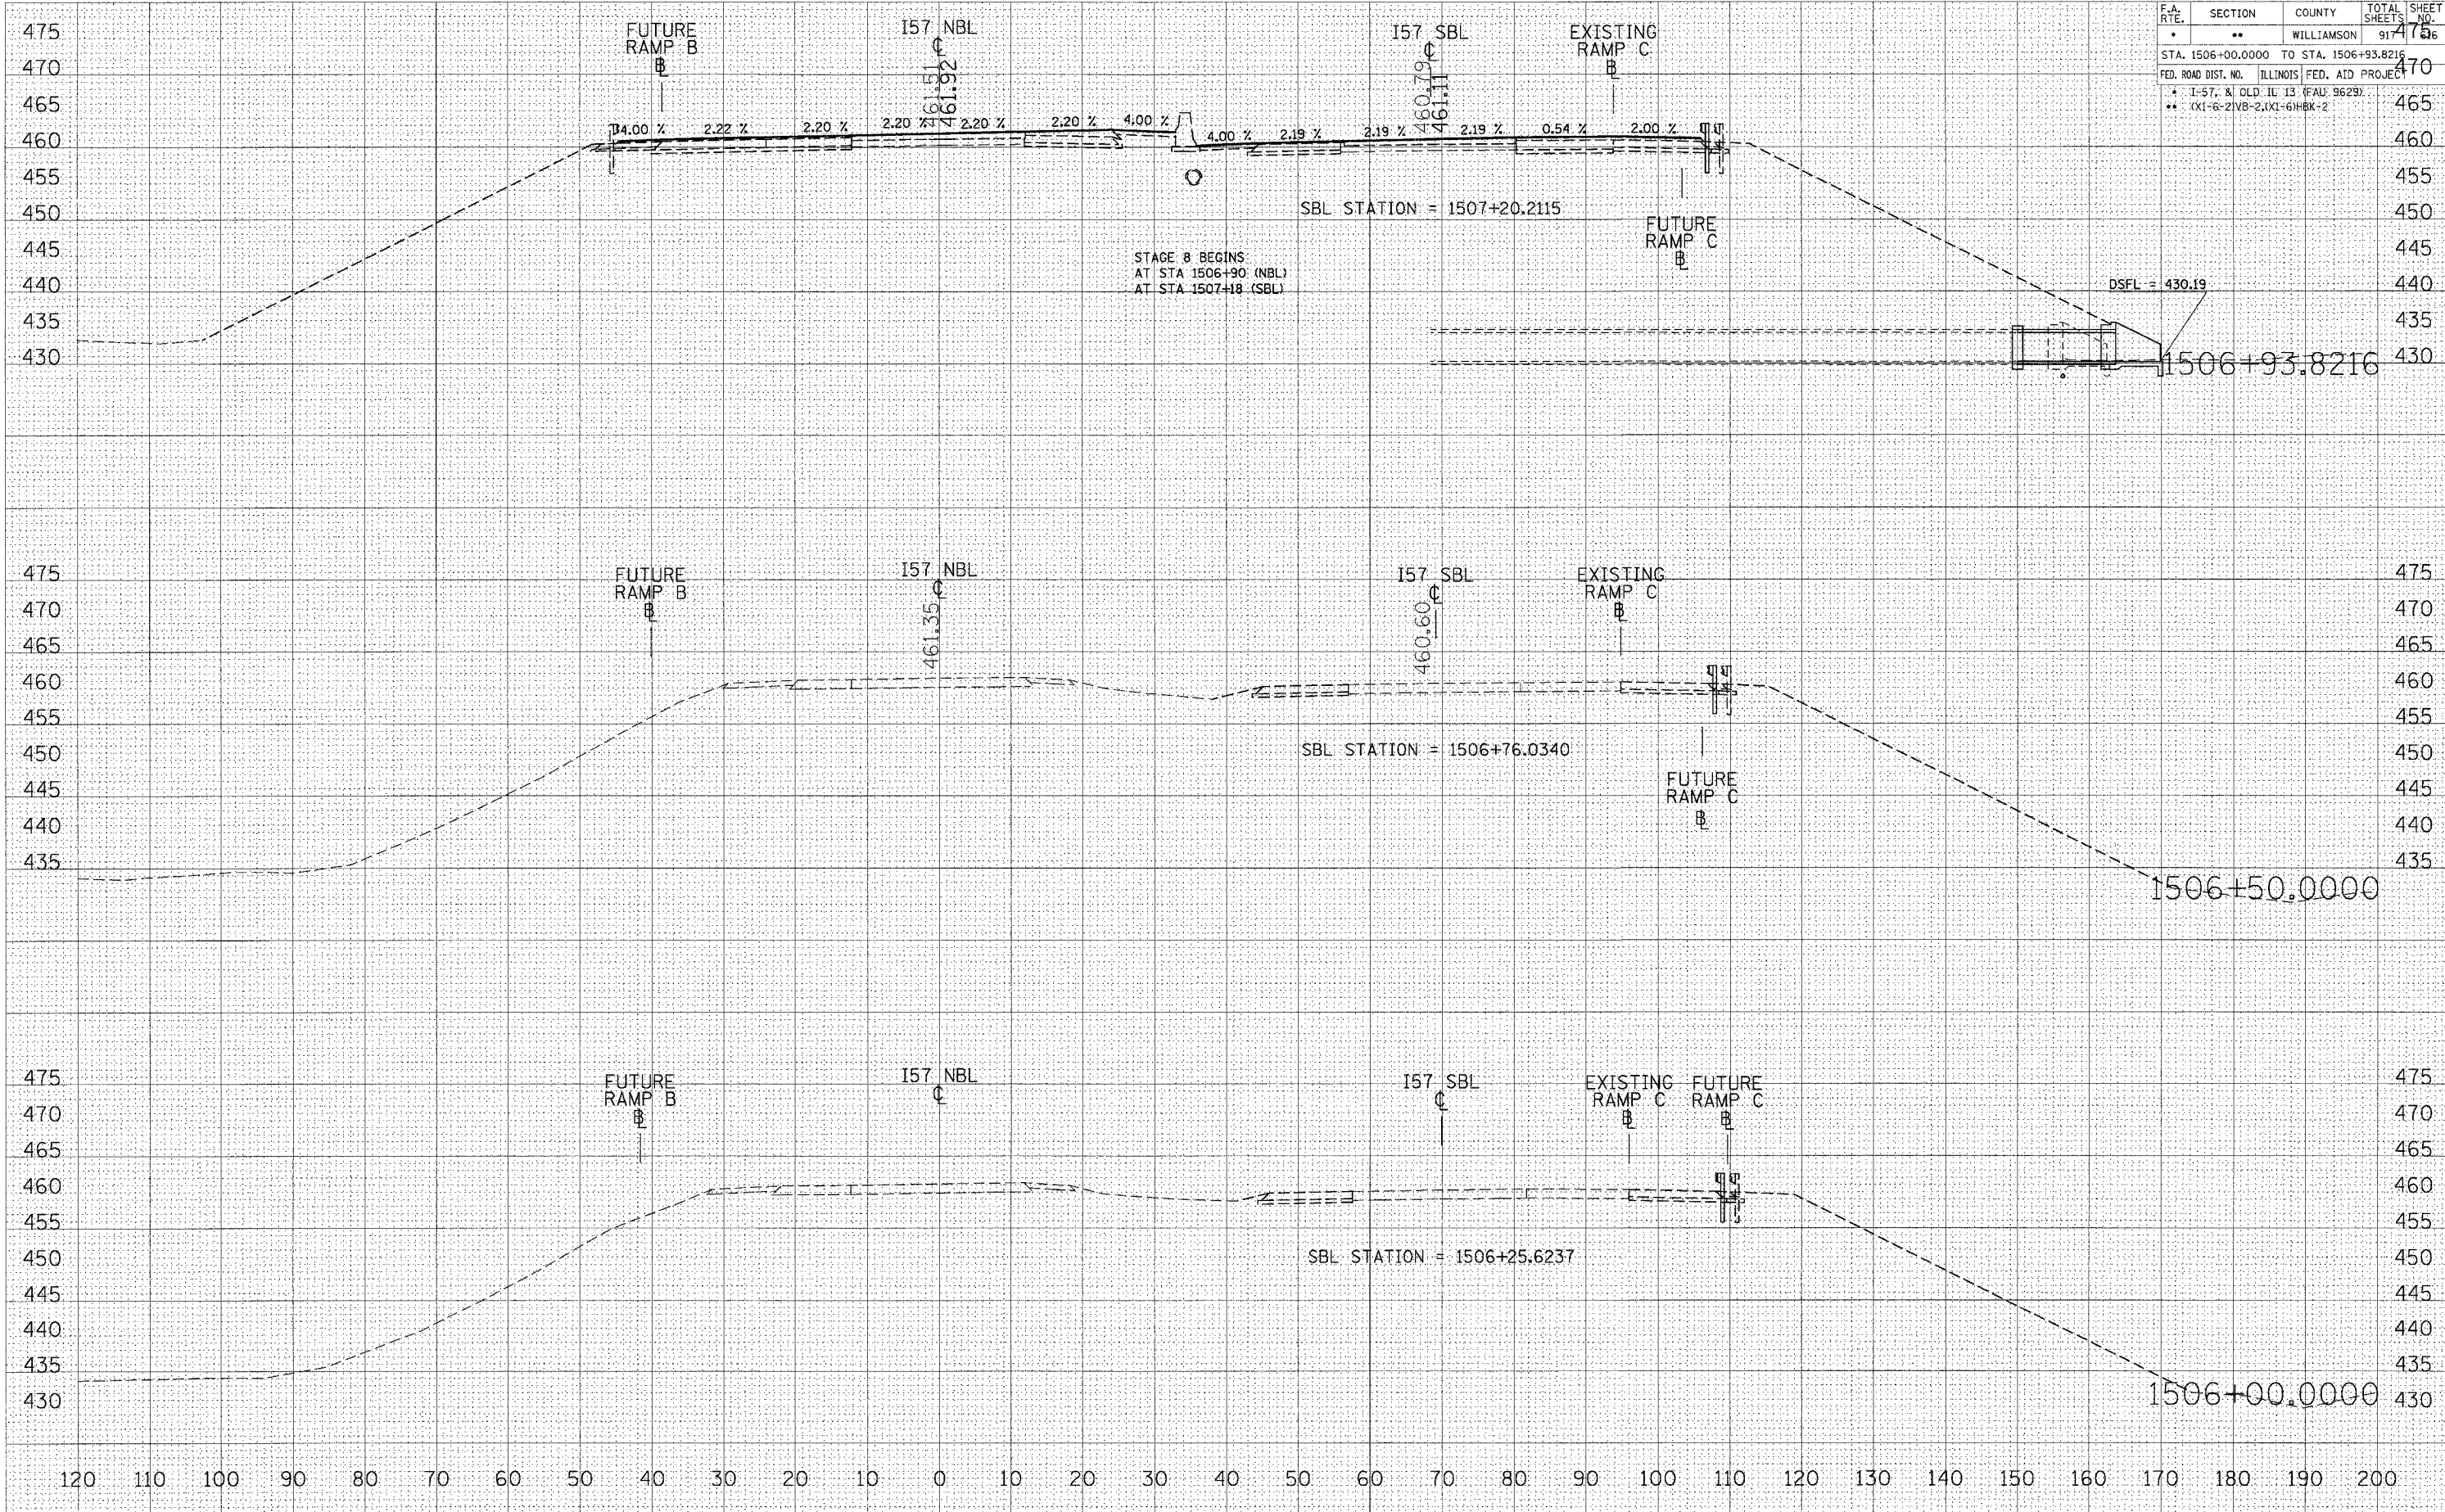


STA 1506+00.0000 TO STA 1506+93.8216 I57 NBL STAGE 8

DATE	BY
SURVEYED	PLOTTED
NOTE BOOK	AREAS CHECKED
NO.	

DATE	BY
SURVEYED	PLOTTED
NOTE BOOK	AREAS CHECKED
NO.	

PLOT DATE = 10/25/2006
PLOT SCALE = 1/4" = 100'
USER NAME = lavendarba

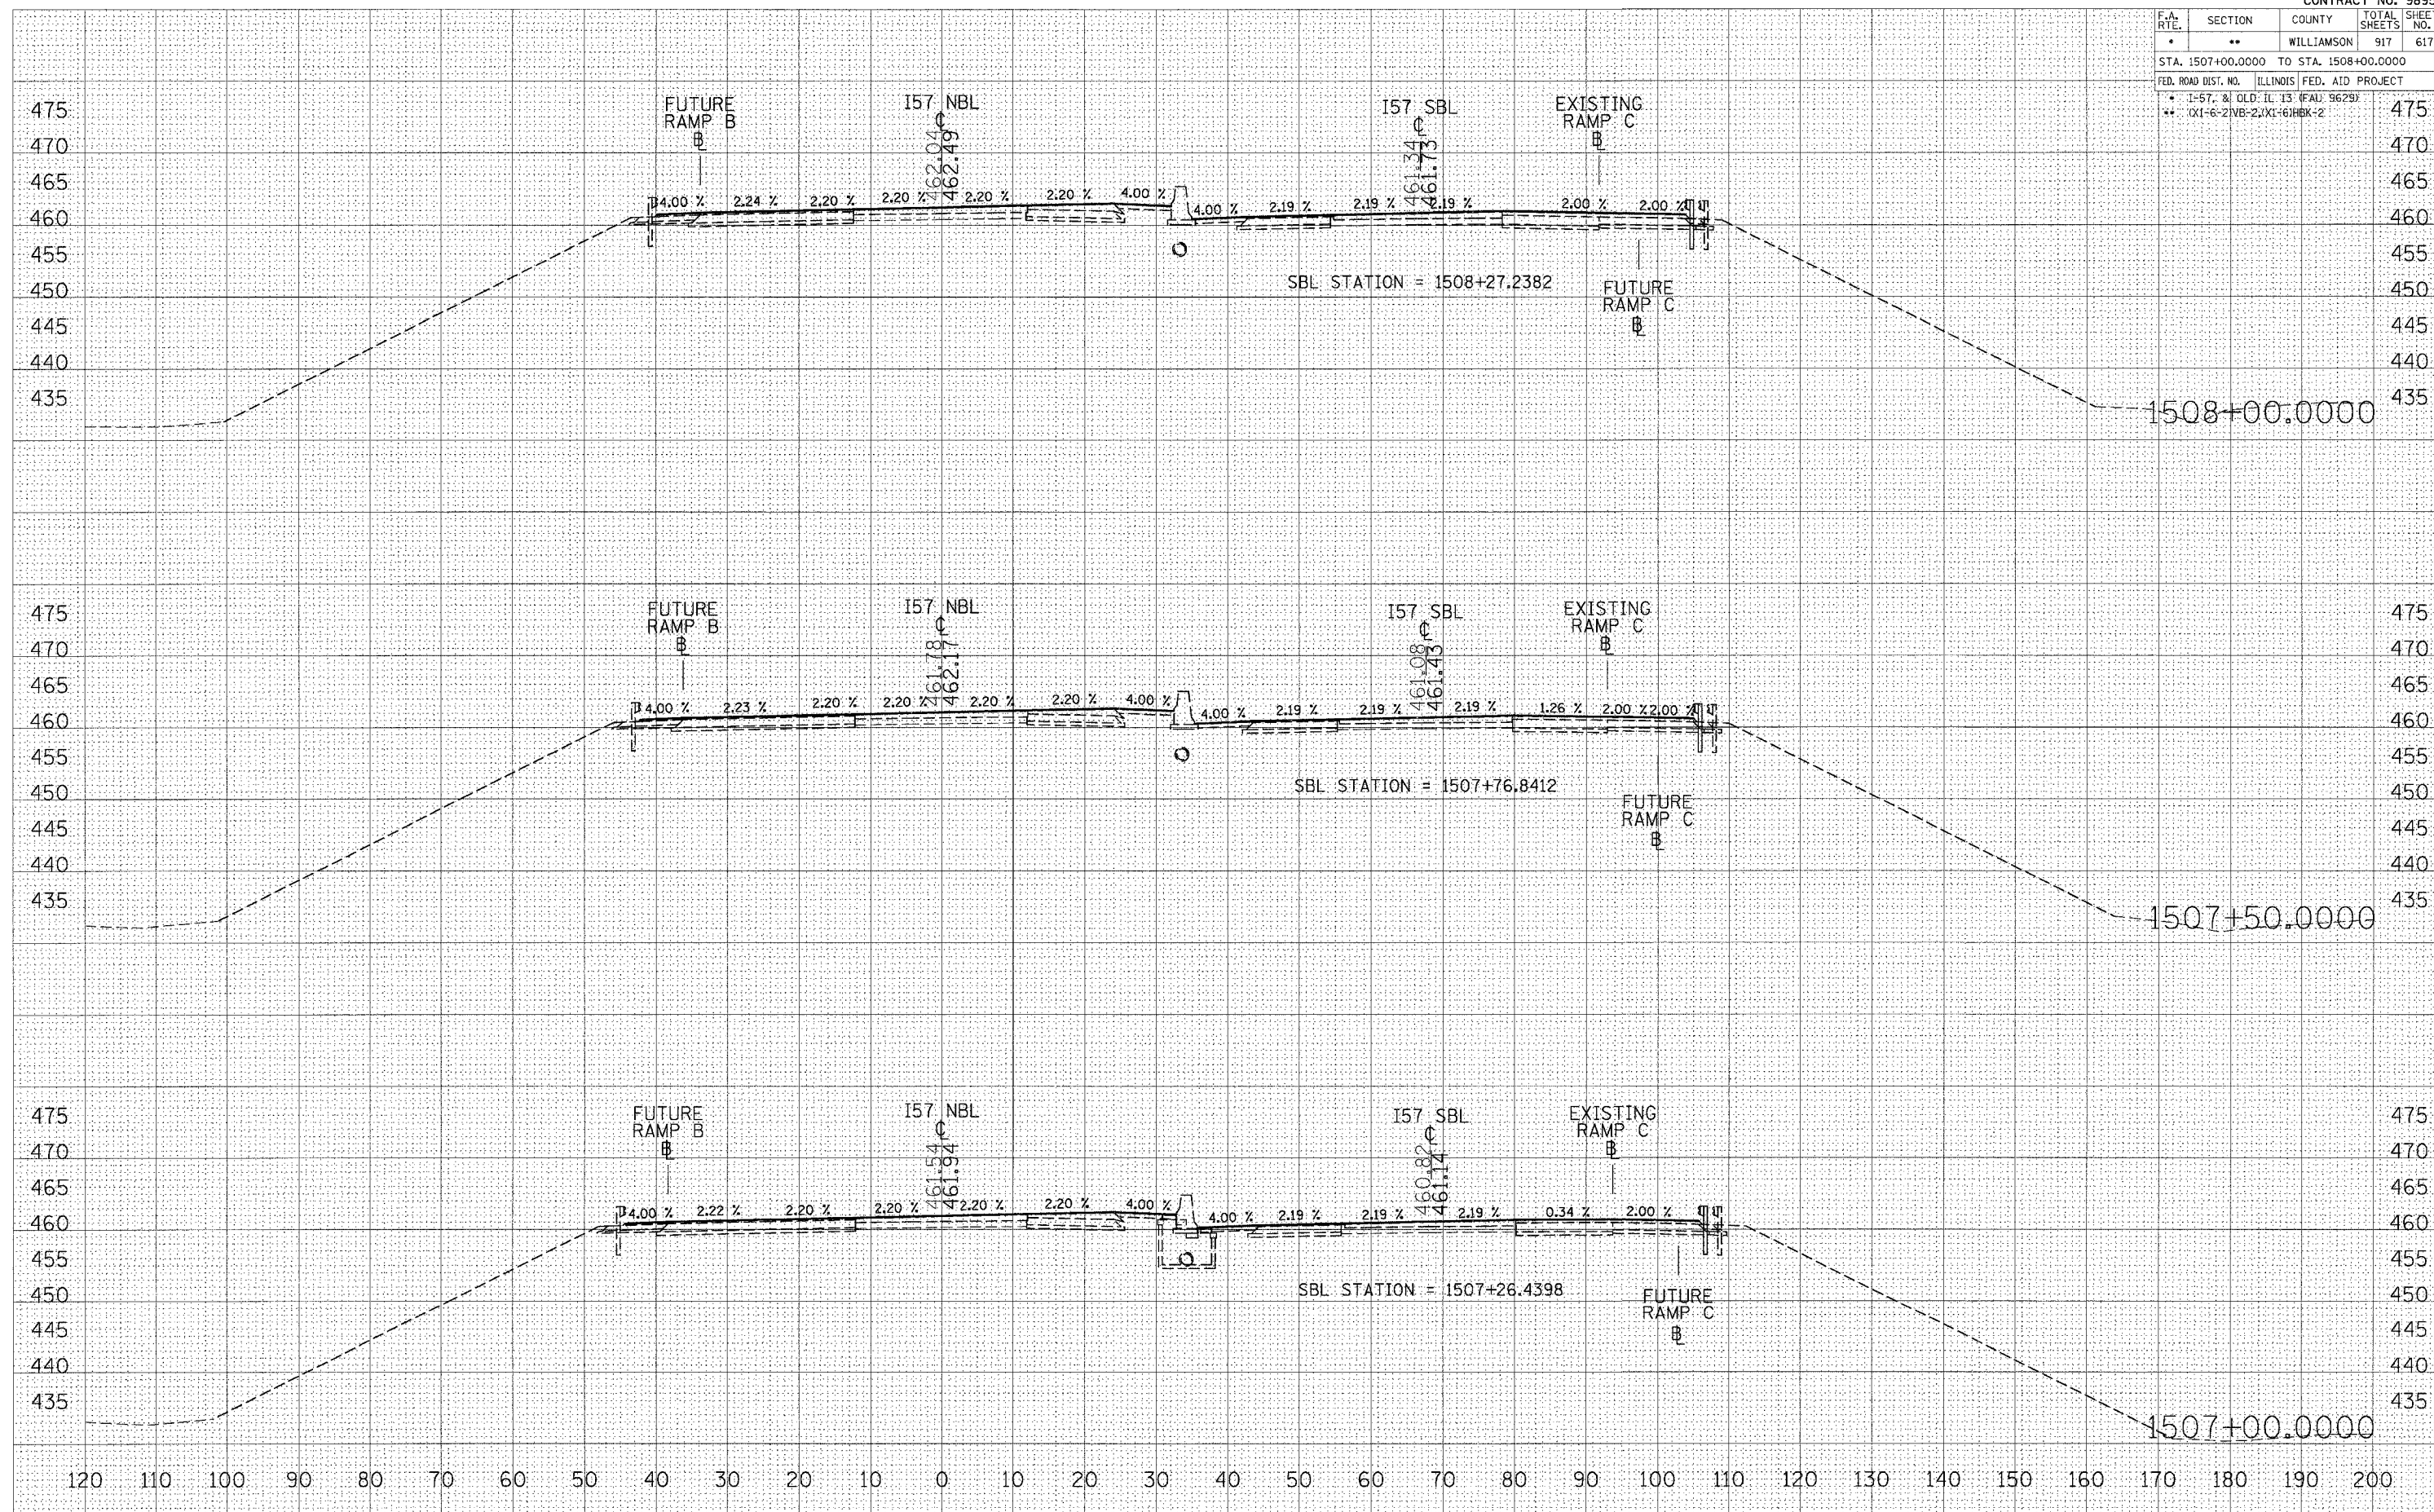


STA 1507+00.0000 TO STA 1508+00.0000 I57 NBL STAGE 8

FINAL SURVEY	SURVEYED		BY	DATE
	PLOTTED			
	TEMPLATE			
	AREAS			
	AREAS CHECKED			
NO.	NOTE BOOK			

ORIGINAL	SURVEYED	BY	DATE
PLOTTED			
TEMP. PLATE			
AREAS			
INDEXED			
NO.			


```
PLOT DATE = 10/25/2006
FILE NAME = c:\projects\
PLOT SCALE = 10.0000' / IN
USER NAME = lavenderba
```

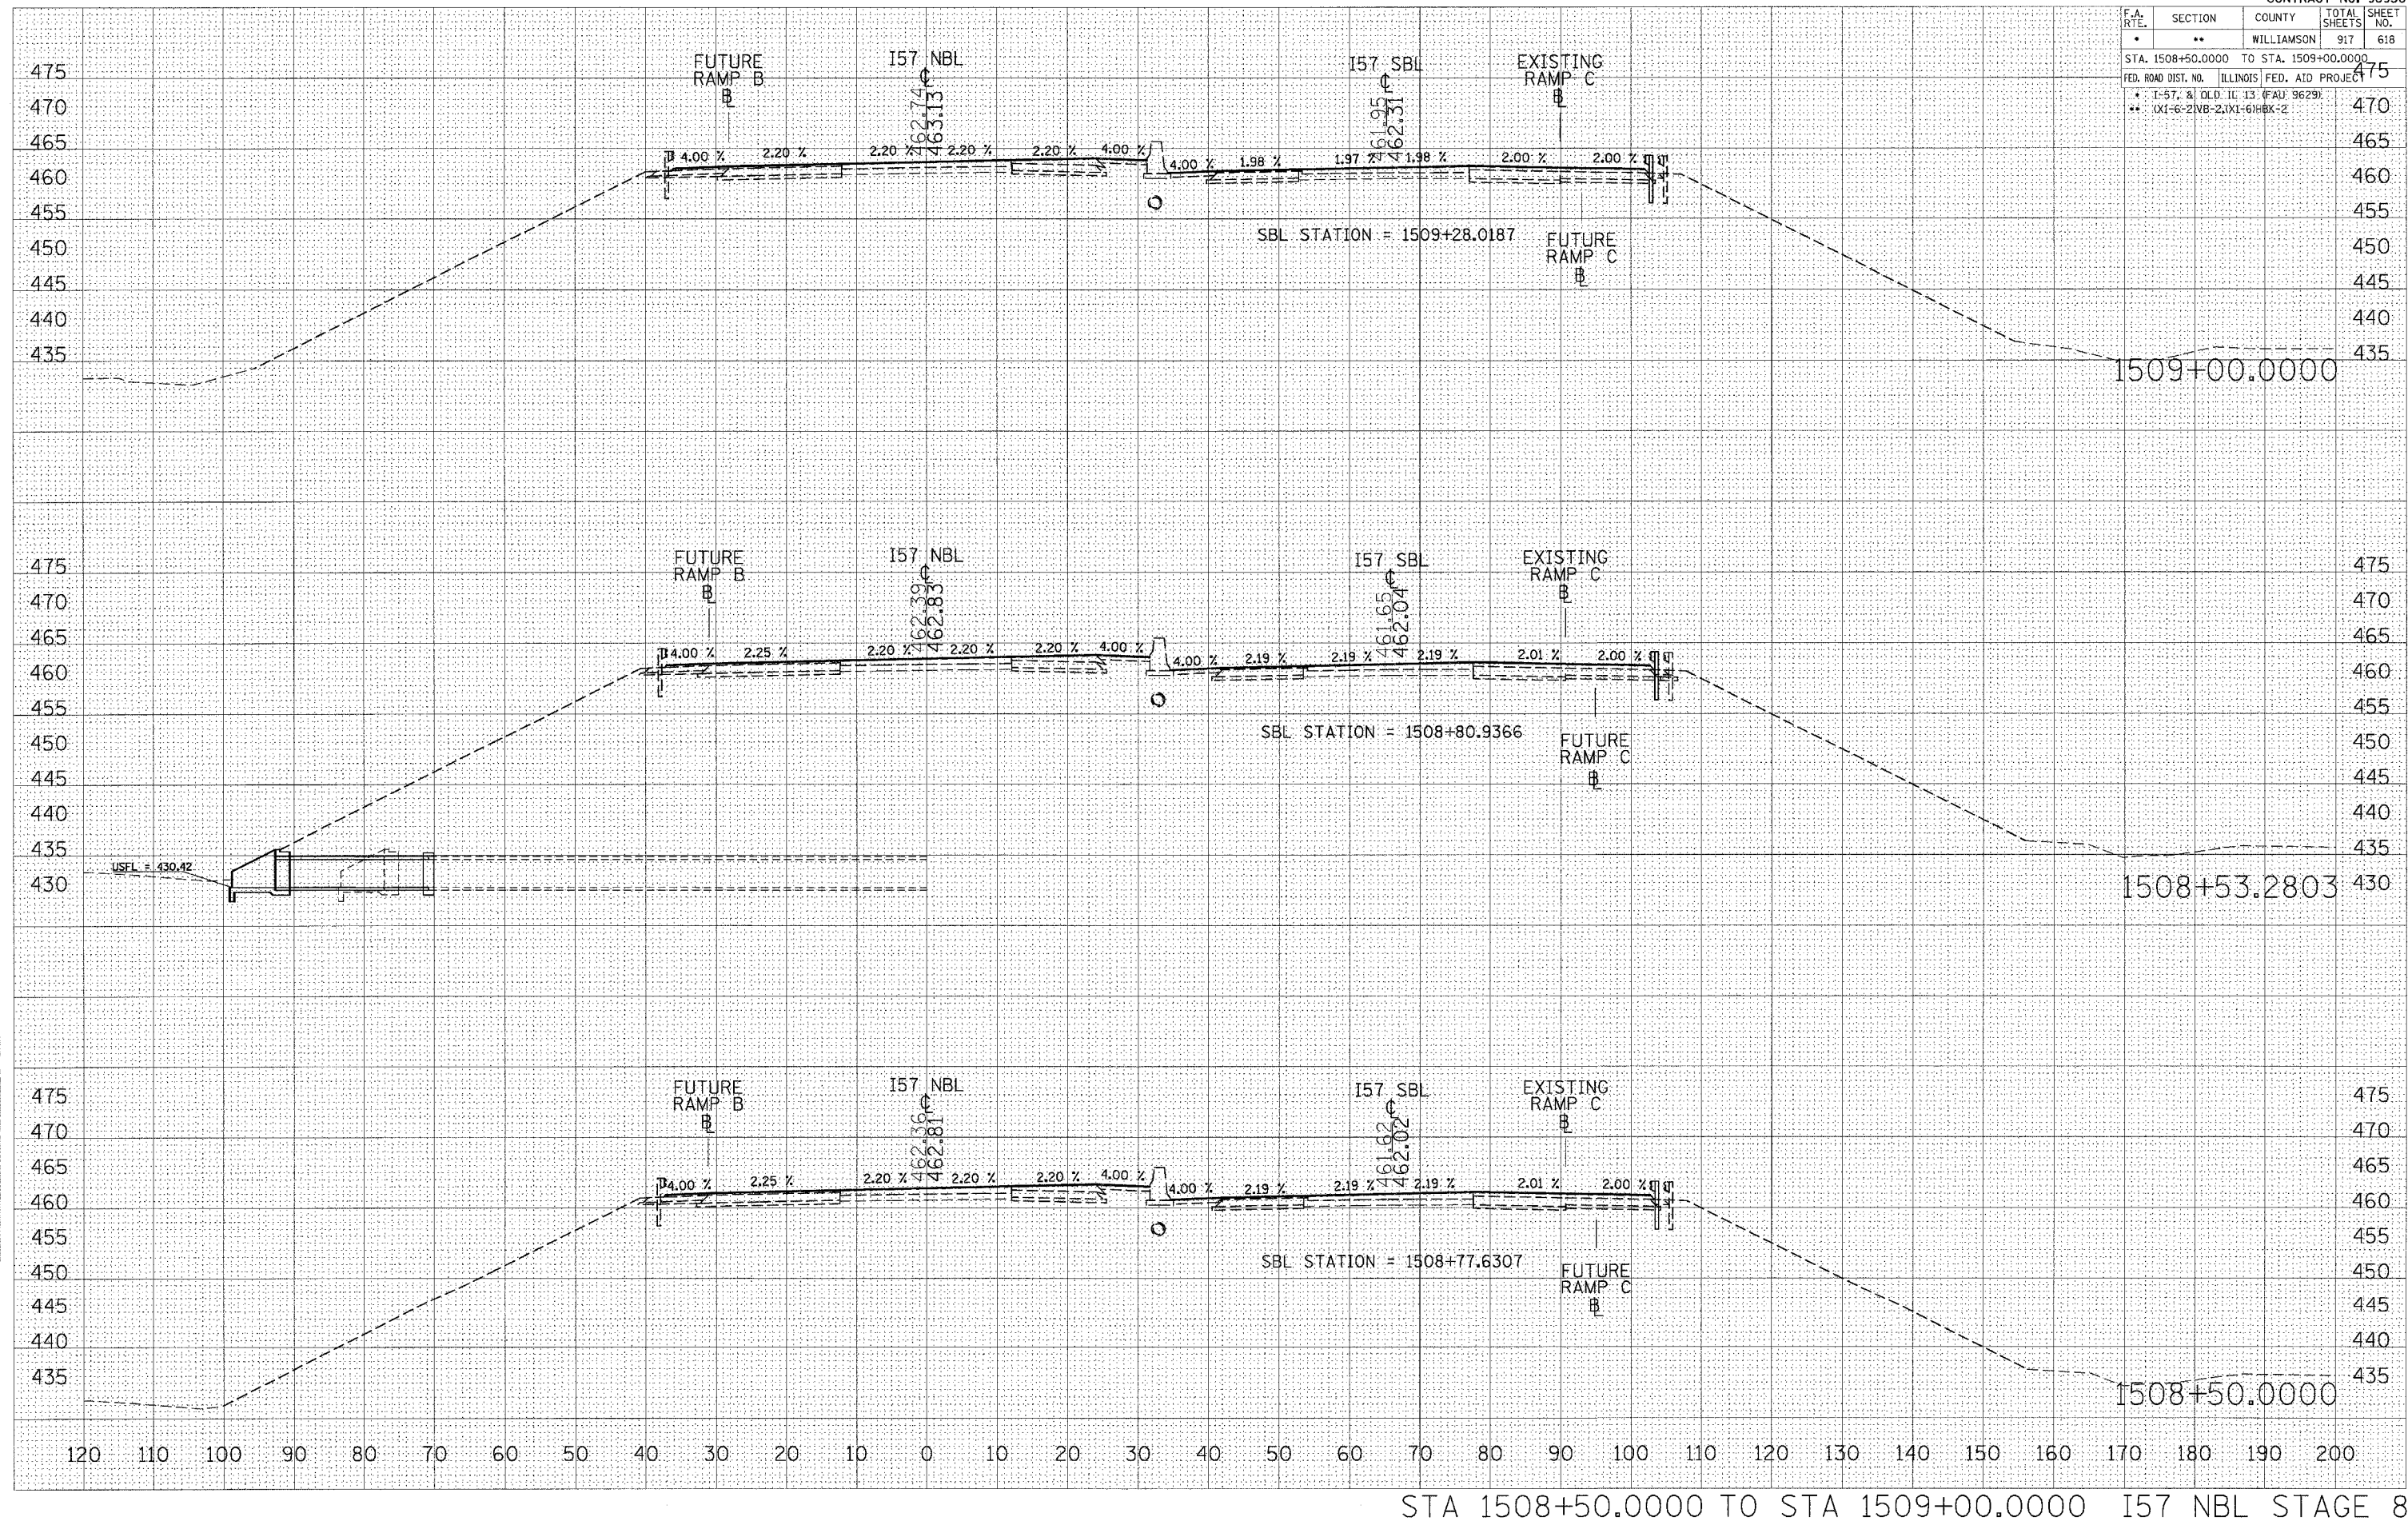FINAL	SURVEY	DATE	BY
NOTE BOOK	TEMPLATE		
NO.	AREAS CHECKED		


ORIGINAL	SURVEY	DATE	BY
NOTE BOOK	TEMPLATE		
NO.	AREAS CHECKED		


PLOT DATE = 10/25/2006
FILE NAME = c:\projects\1509+50\1509+50\1509+50.dwg
PLOT SCALE = 10.0000' / IN.
USER NAME = avanderdonk

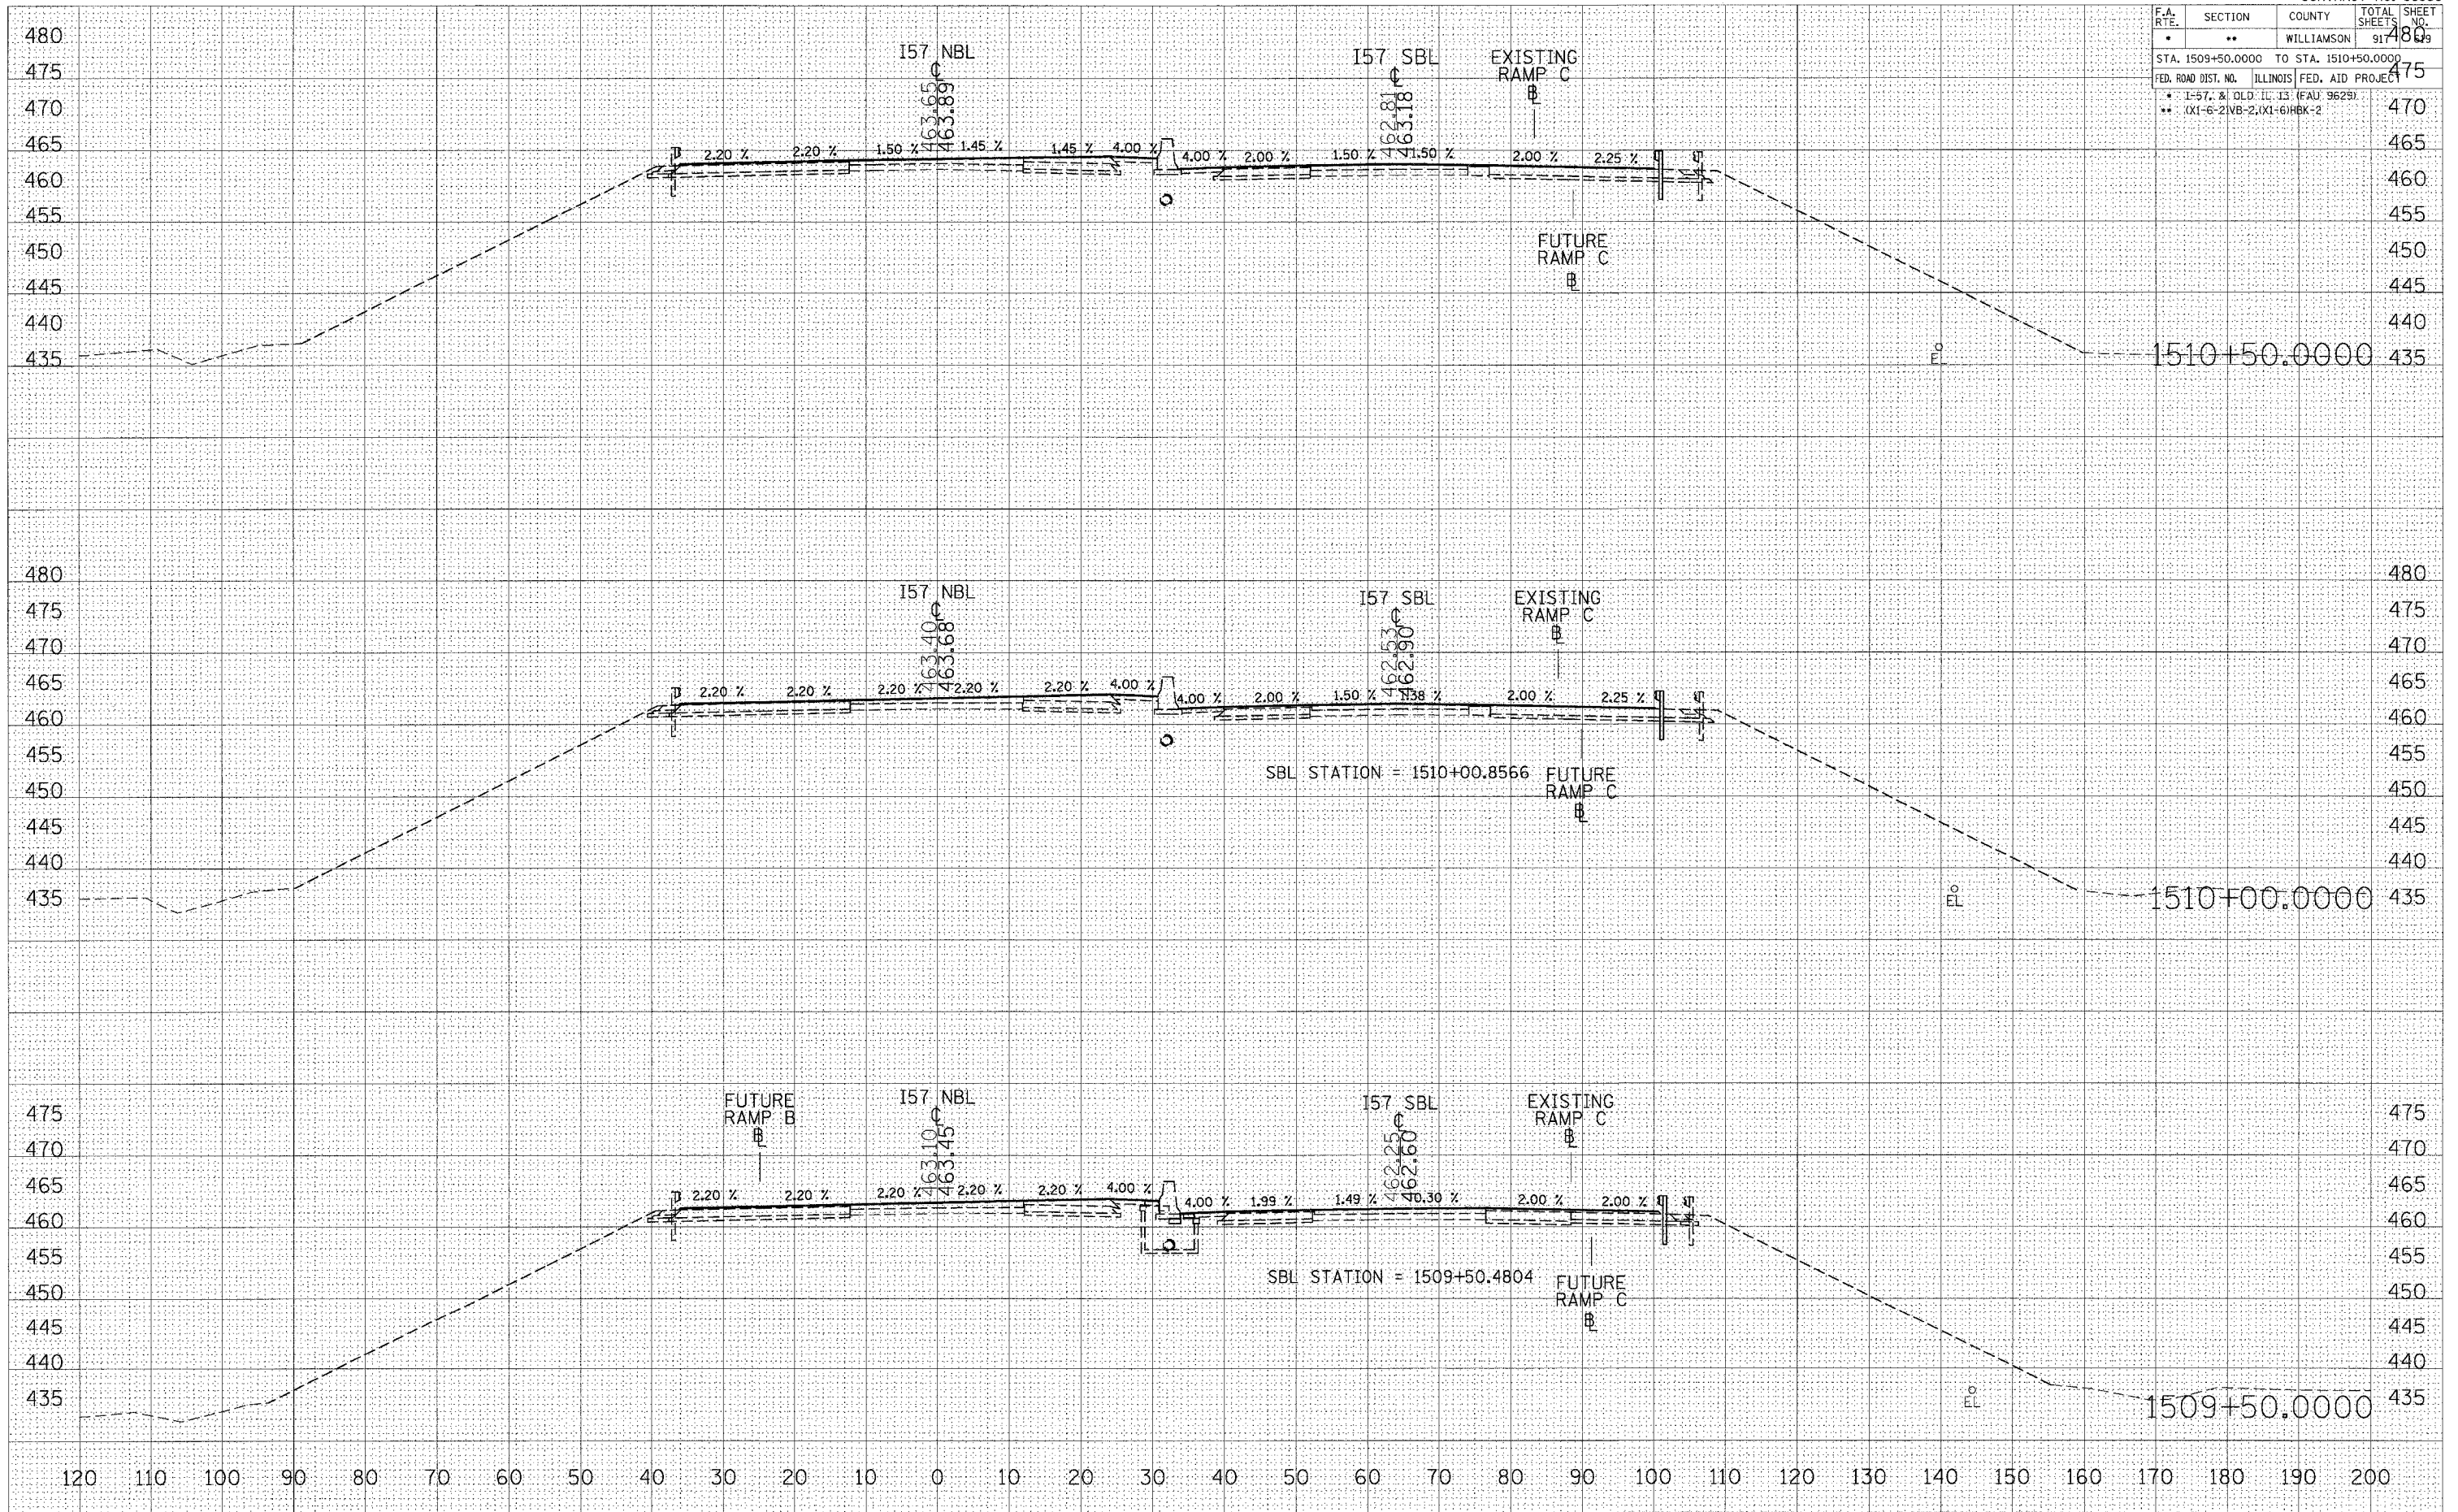

CONTRACT NO. 98950				
F.A. RTE.	SECTION	COUNTY	TOTAL SHEETS	SHEET NO.
*	**	WILLIAMSON	917	489
STA. 1509+50.0000 TO STA. 1510+50.0000				
FED. ROAD DIST. NO.		ILLINOIS	FED. AID PROJECT NO.	
* 1-57, & OLD ILL. 13 (FAU 9629)				
** (X1-6-2)VB-2,(X1-6)HBK-2				

STA 1509+50.0000 TO STA 1510+50.0000 I57 NBL STAGE 8

 

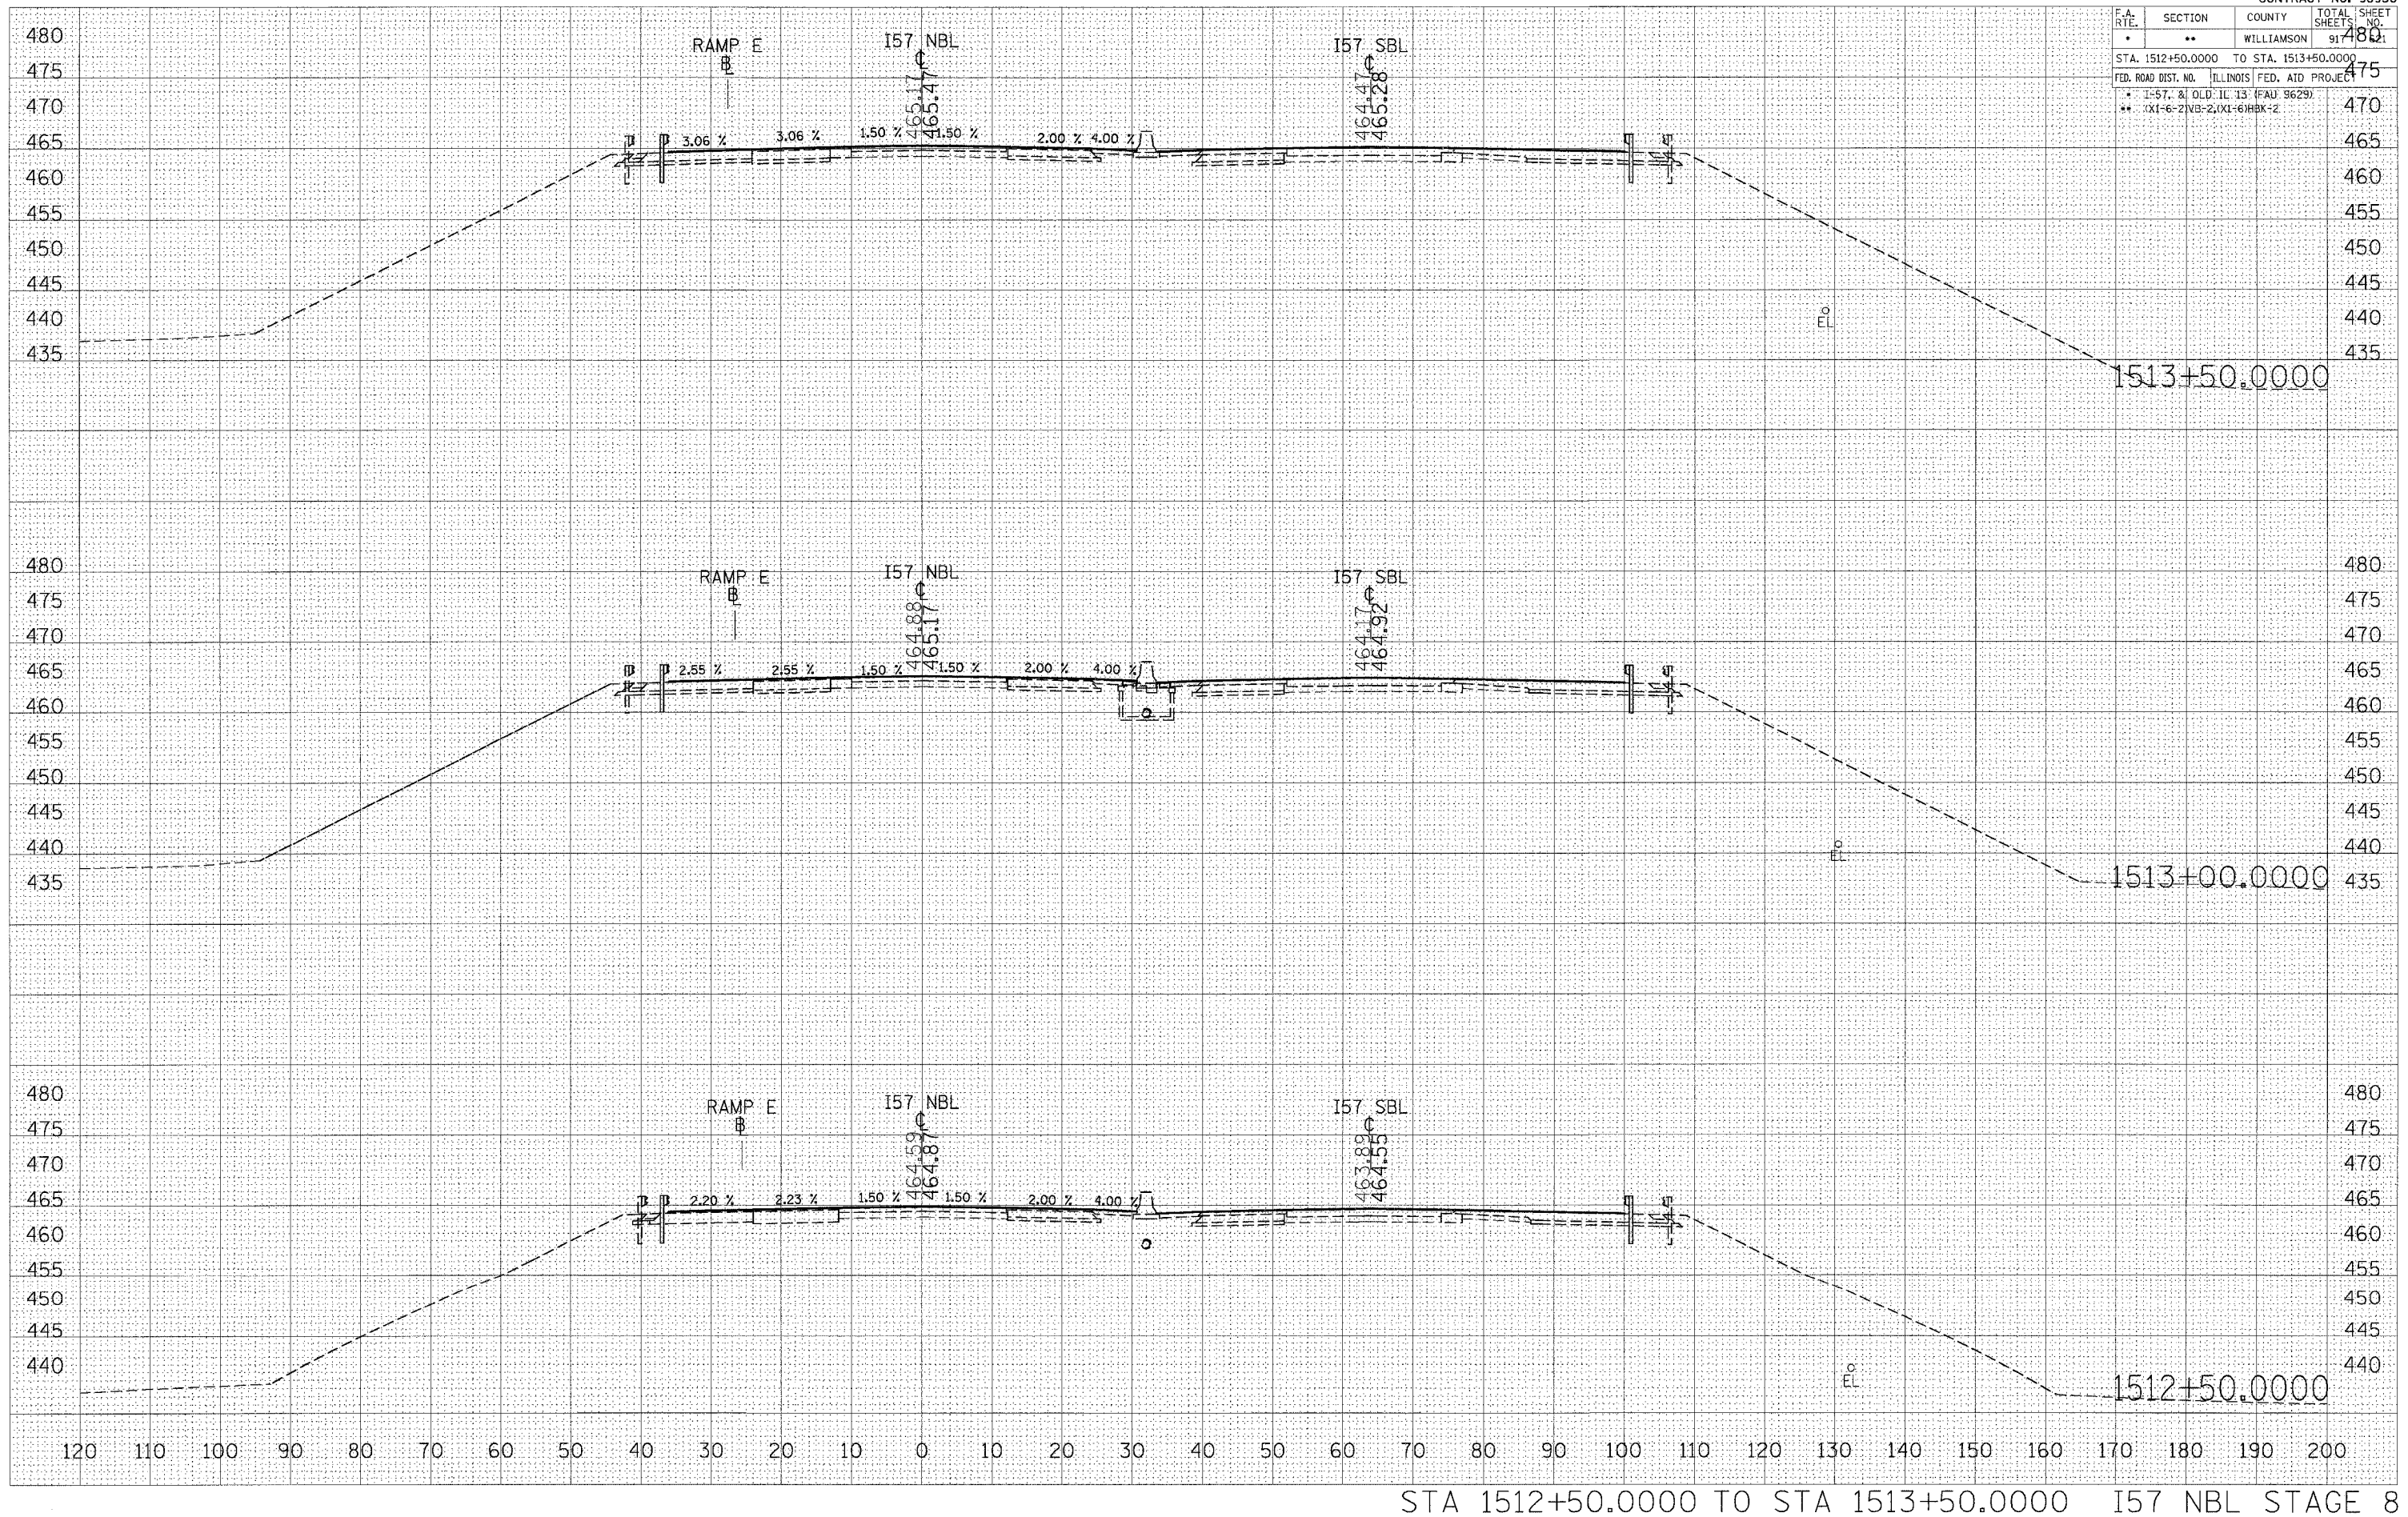

FINAL SURVEY	SURVEYED	BY	DATE
	PLOTTED _____ TEMPLATE _____ AREAS _____ AREAS CHECKED _____		
NOTE BOOK NO.			


ORIGINAL	BY		DATE
SURVEY			
PLOTTED			
TEMPLATE			
AREAS			
AREAS CHECKED			

```

PLOT DATE = 10/25/2006
FILE NAME = c:\projects\
PLOT SCALE = 10.0000 ' / I
USER NAME = lavenderba

```

CONTRACT NO. 98950				
F.T.A.	SECTION	COUNTY	TOTAL SHEETS	SHEET NO.
*	**	WILLIAMSON	917	622
STA. 1513+66.4968		TO STA. 1514+00.0000		
FED. ROAD DIST. NO.		ILLINOIS	FED. AID PROJECT	
I-57, & QLD: IL 13 (FAU 9629)				
** (X1-6-2)VB-2,(X1-6)HBK-2				

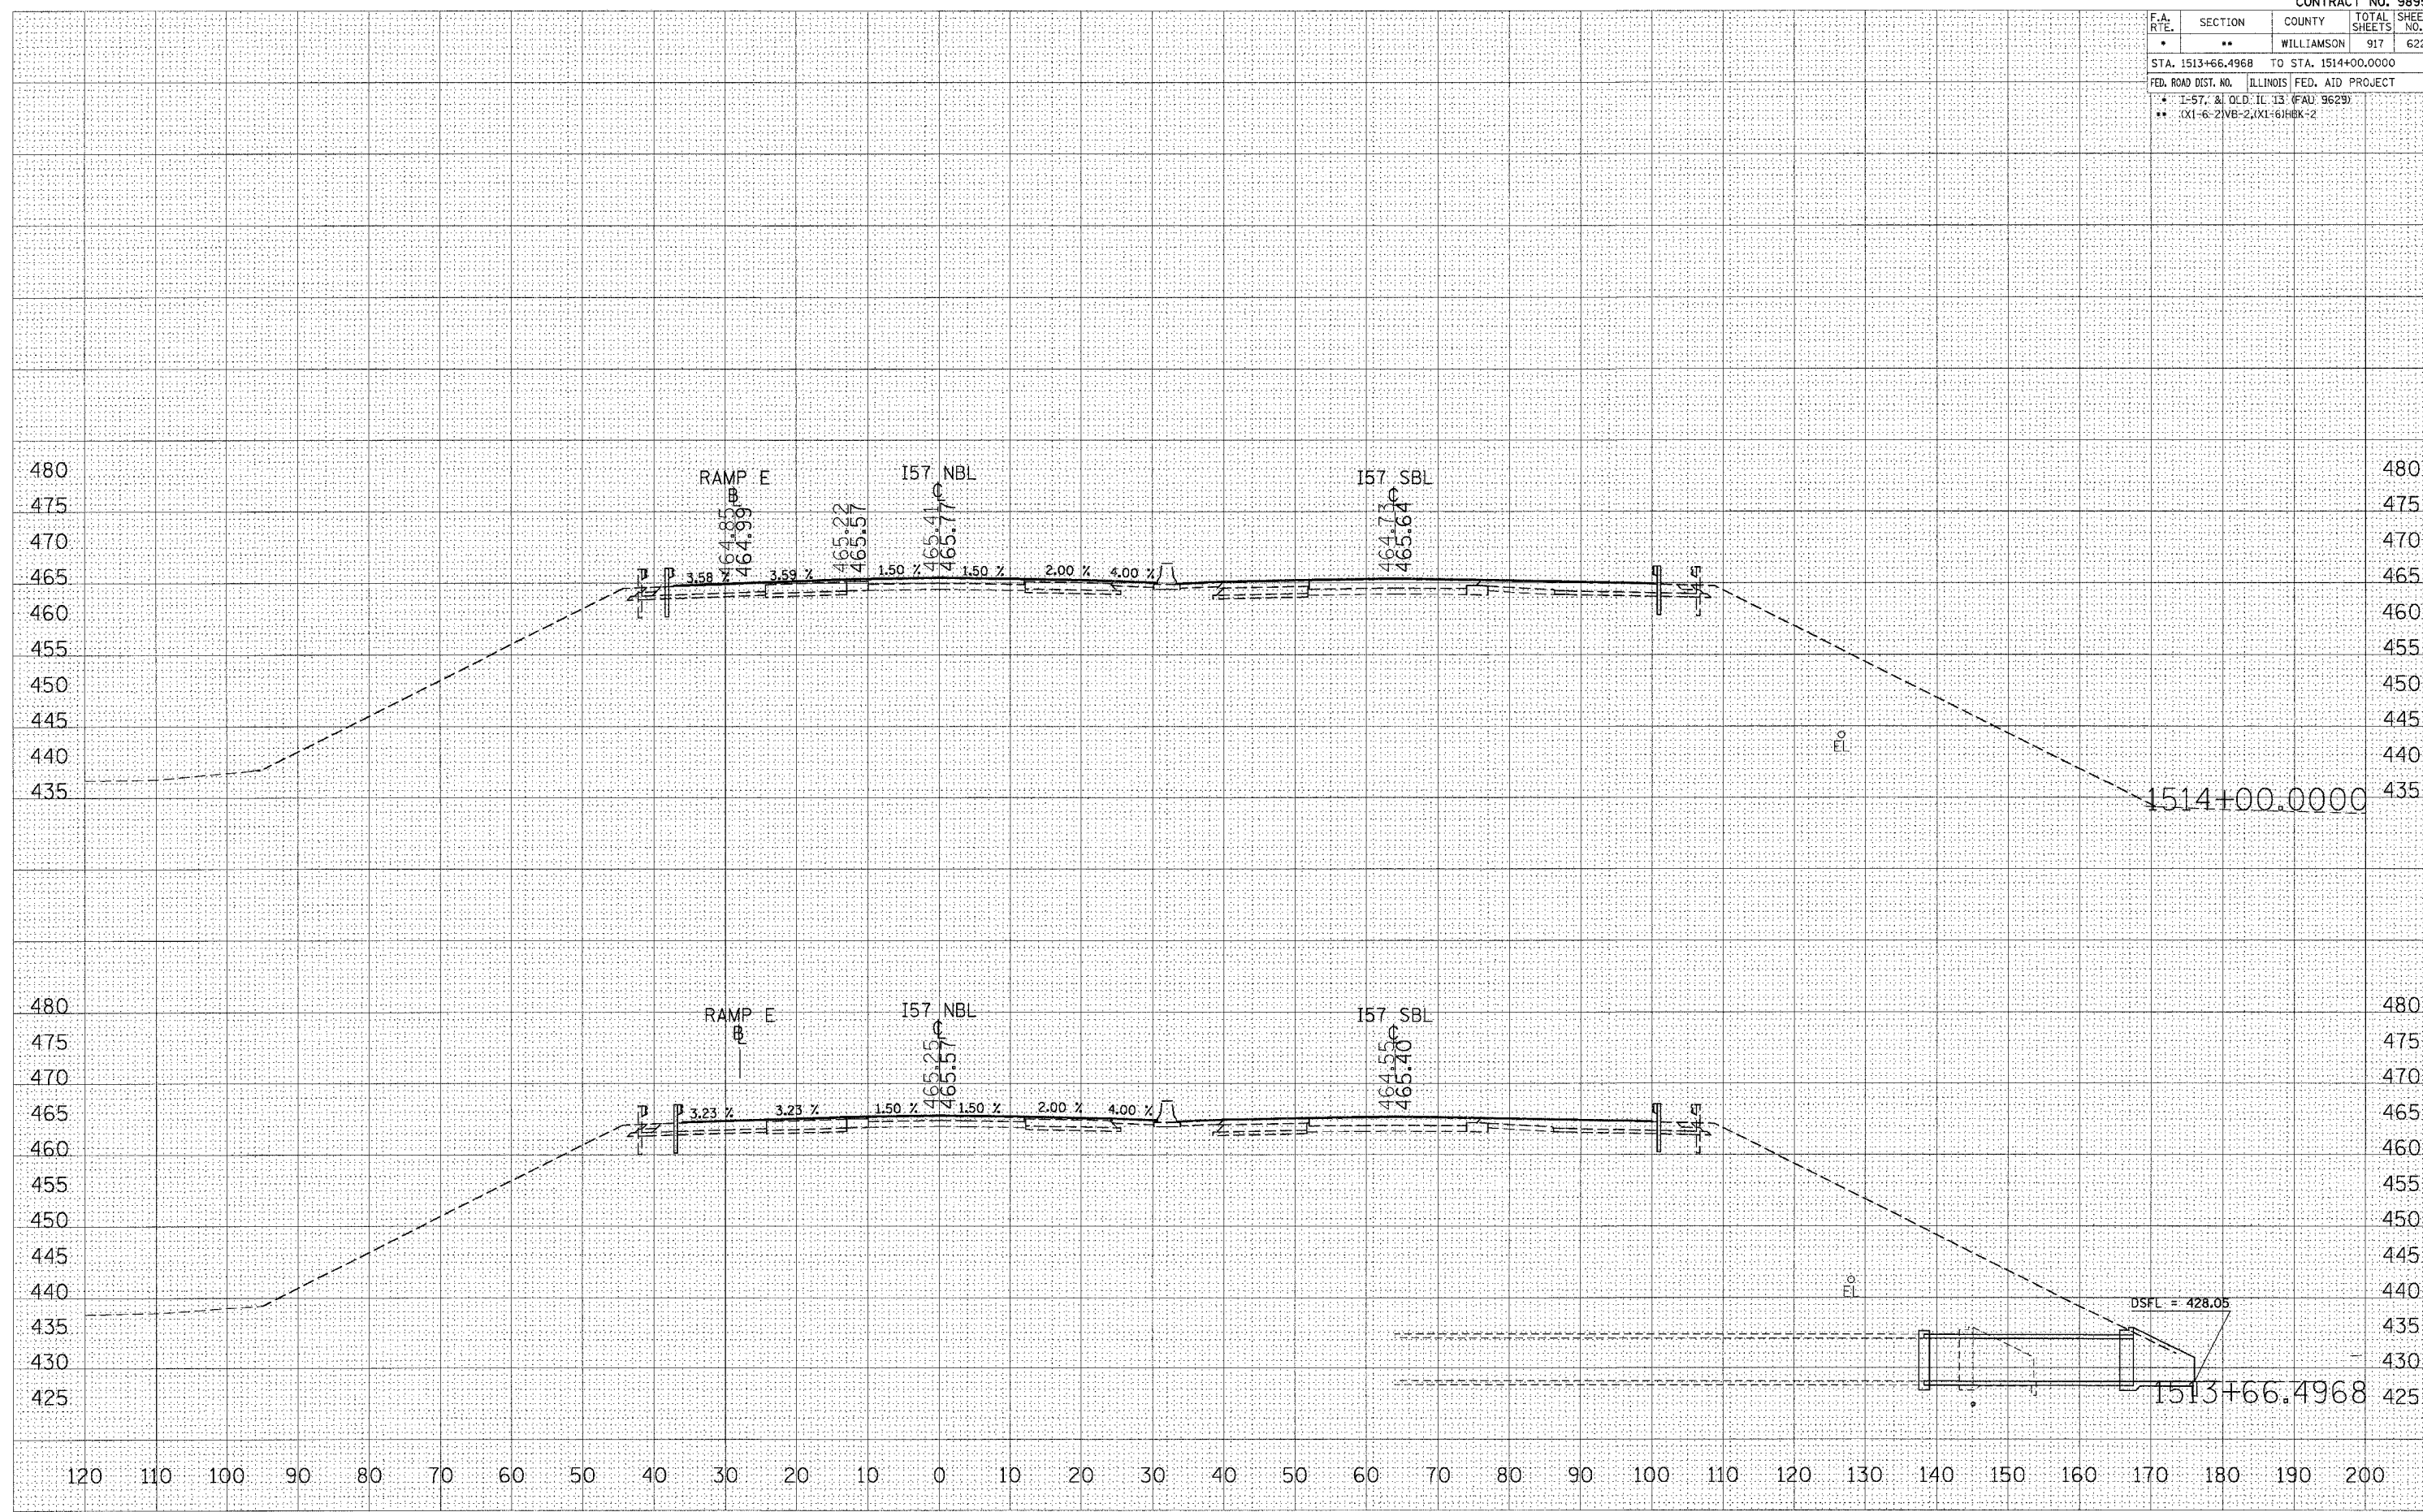

STA 1513+66.4968 TO STA 1514+00.0000	I57 NBL	STAGE 8
--------------------------------------	---------	---------

NO.	FINAL SURVEY		BY	DATE
	NOTE BOOK	SURVEYED _____ PLOTTED _____ TEMPLATE _____ AREAS _____ AREAS CHECKED _____		

ORIGINAL	SURVEYED	BY	DATE
SURVEY	PLOTTED		
ENGINEER	32-TEMPLATE		
	AREAS		
	AREAS CHECKED		
NO.			


```
PLOT DATE = 10/25/2006
FILE NAME = c:\projects\
PLOT SCALE = 10.0000 / I
USER NAME = lavenderba
```


FINAL SURVEY	BY	DATE	SURVEYED
			NOTE BOOK
			TEMPLATE
			AREAS
			AREAS CHECKED


ORIGINAL SURVEY	BY	DATE	SURVEYED
			NOTE BOOK
			TEMPLATE
			AREAS
			AREAS CHECKED

PLOT DATE = 10/25/2006
FILE NAME = c:\projects\p02280\old\1514+56.7264\1514+56.7264.dwg
PLOT SCALE = 1/8" = 100'-0"
USER NAME = lavenderbs

CONTRACT NO. 98950				
F.A. RTE.	SECTION	COUNTY	TOTAL SHEETS	SHEET NO.
*	**	WILLIAMSON	917	623
STA. 1514+50.0000 TO STA. 1514+56.7264				
FED. ROAD DIST. NO.		ILLINOIS	FED. AID PROJECT	
*		I-57, & OLD IL 13	(FAL 9629)	
**		0X1-6-21VB-2,0X1-6HKB-2		

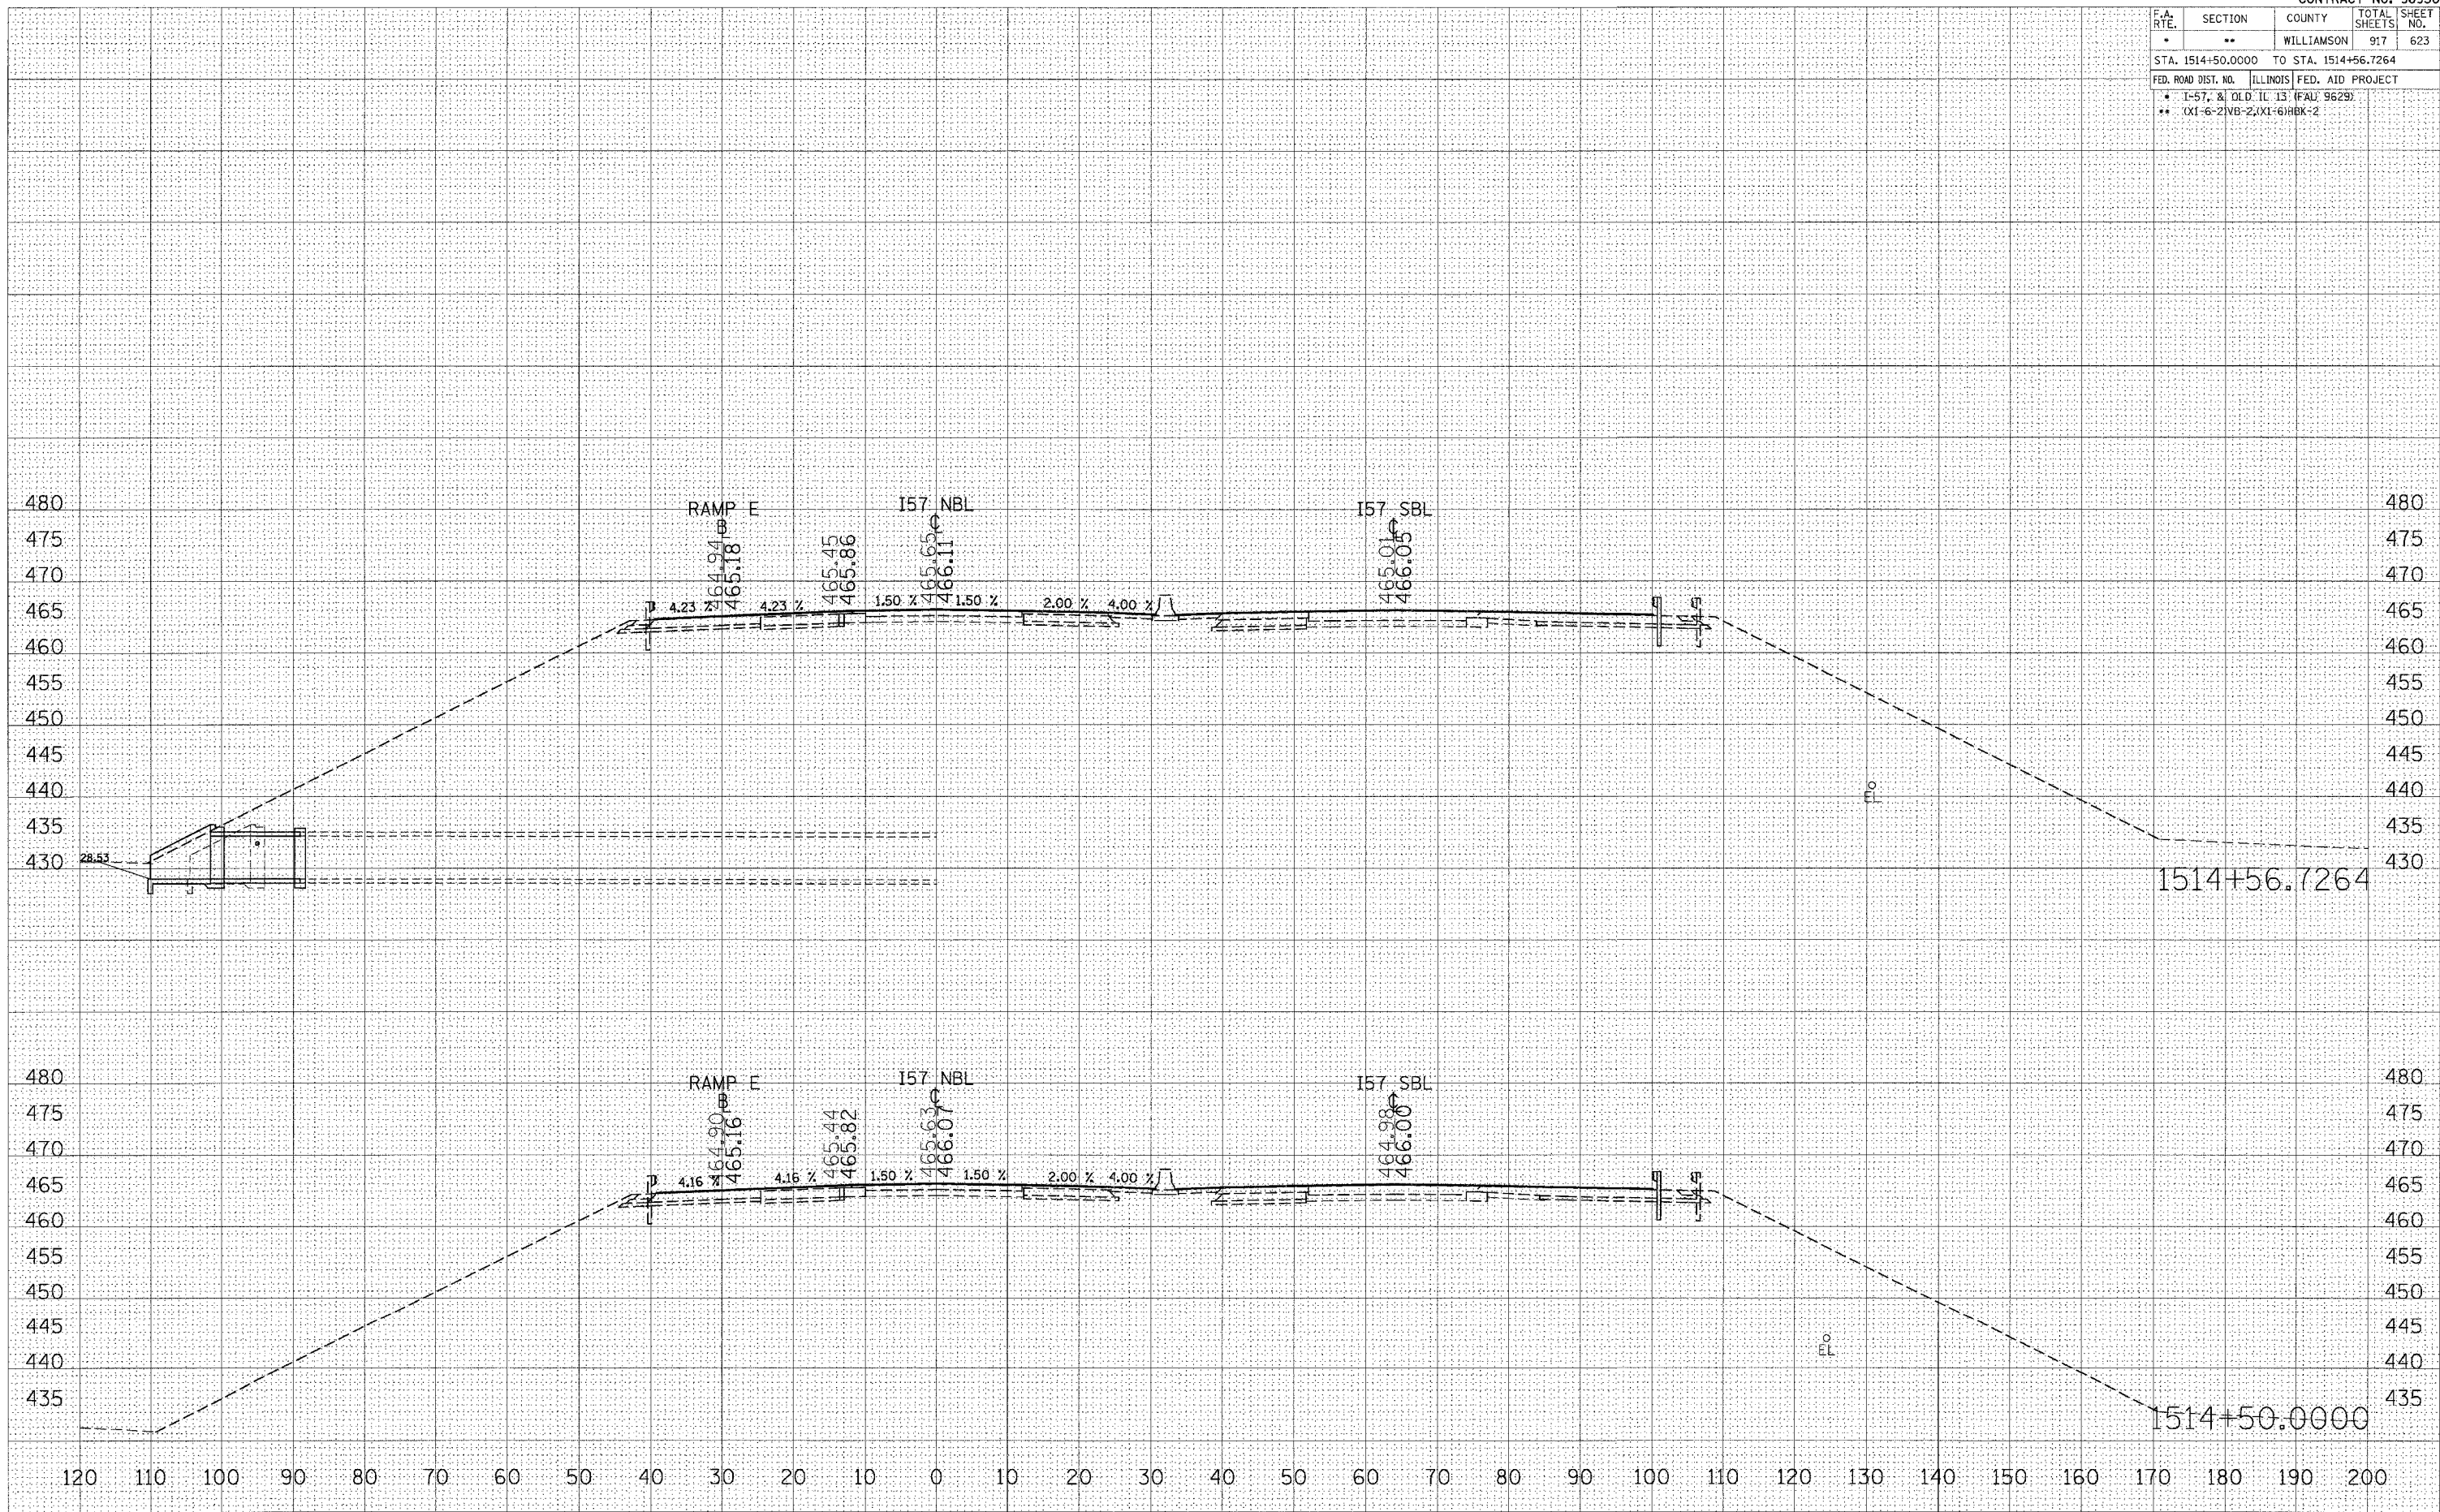


STA 1514+50.0000 TO STA 1514+56.7264 157 NBL STAGE 8

 

ORIGINAL SURVEY	BY	DATE
NOTED NOTED SURVEYED		
PLANTED		
AREAS		

```
PLOT DATE = 10/25/2006
FILE NAME = c:\projects\d99
PLOT SCALE = 10.0000' / IN.
```

 

FINAL SURVEY	SURVED PLOTED TEMPLATE AREAS	BY _____	DATE _____
NOTE BOOK			
NO.	AREAS CHECKED		

ORIGINAL SURVEY	SURVEYED	BY	DATE
NO	PLOTTED		
	TEMPLATE		
	AREAS		
	AREAS CHECKED		


```
PLOT DATE = 12/12/2006
FILE NAME = c:\projects\
PLOT SCALE = 10.0000 ' /
USER NAME = leftwchd\
```


F.A. RTE.	SECTION	COUNTY	TOTAL SHEETS	SHEET NO.
•	••	WILLIAMSON	917	627
STA. 1519+50.0000 TO STA. 1520+50.0000				
FED. ROAD DIST. NO. ILLINOIS FED. AID PROJECT				
• 1-57, & OLD IL 13 (FAU 9629)				
•• (X1-6-2)VB-2(X1-6)HBK-2				

FINAL SURVEY	DATE
SURVEYED	BY
PLOTTED	
NOTE BOOK	
AREAS CHECKED	
NO.	

ORIGINAL SURVEY	DATE
SURVEYED	BY
PLOTTED	
NOTE BOOK	
AREAS CHECKED	
NO.	

PLOT DATE = 12/14/2005
PLOT SCALE = 1/8"=100'
USER NAME = jmfriedel

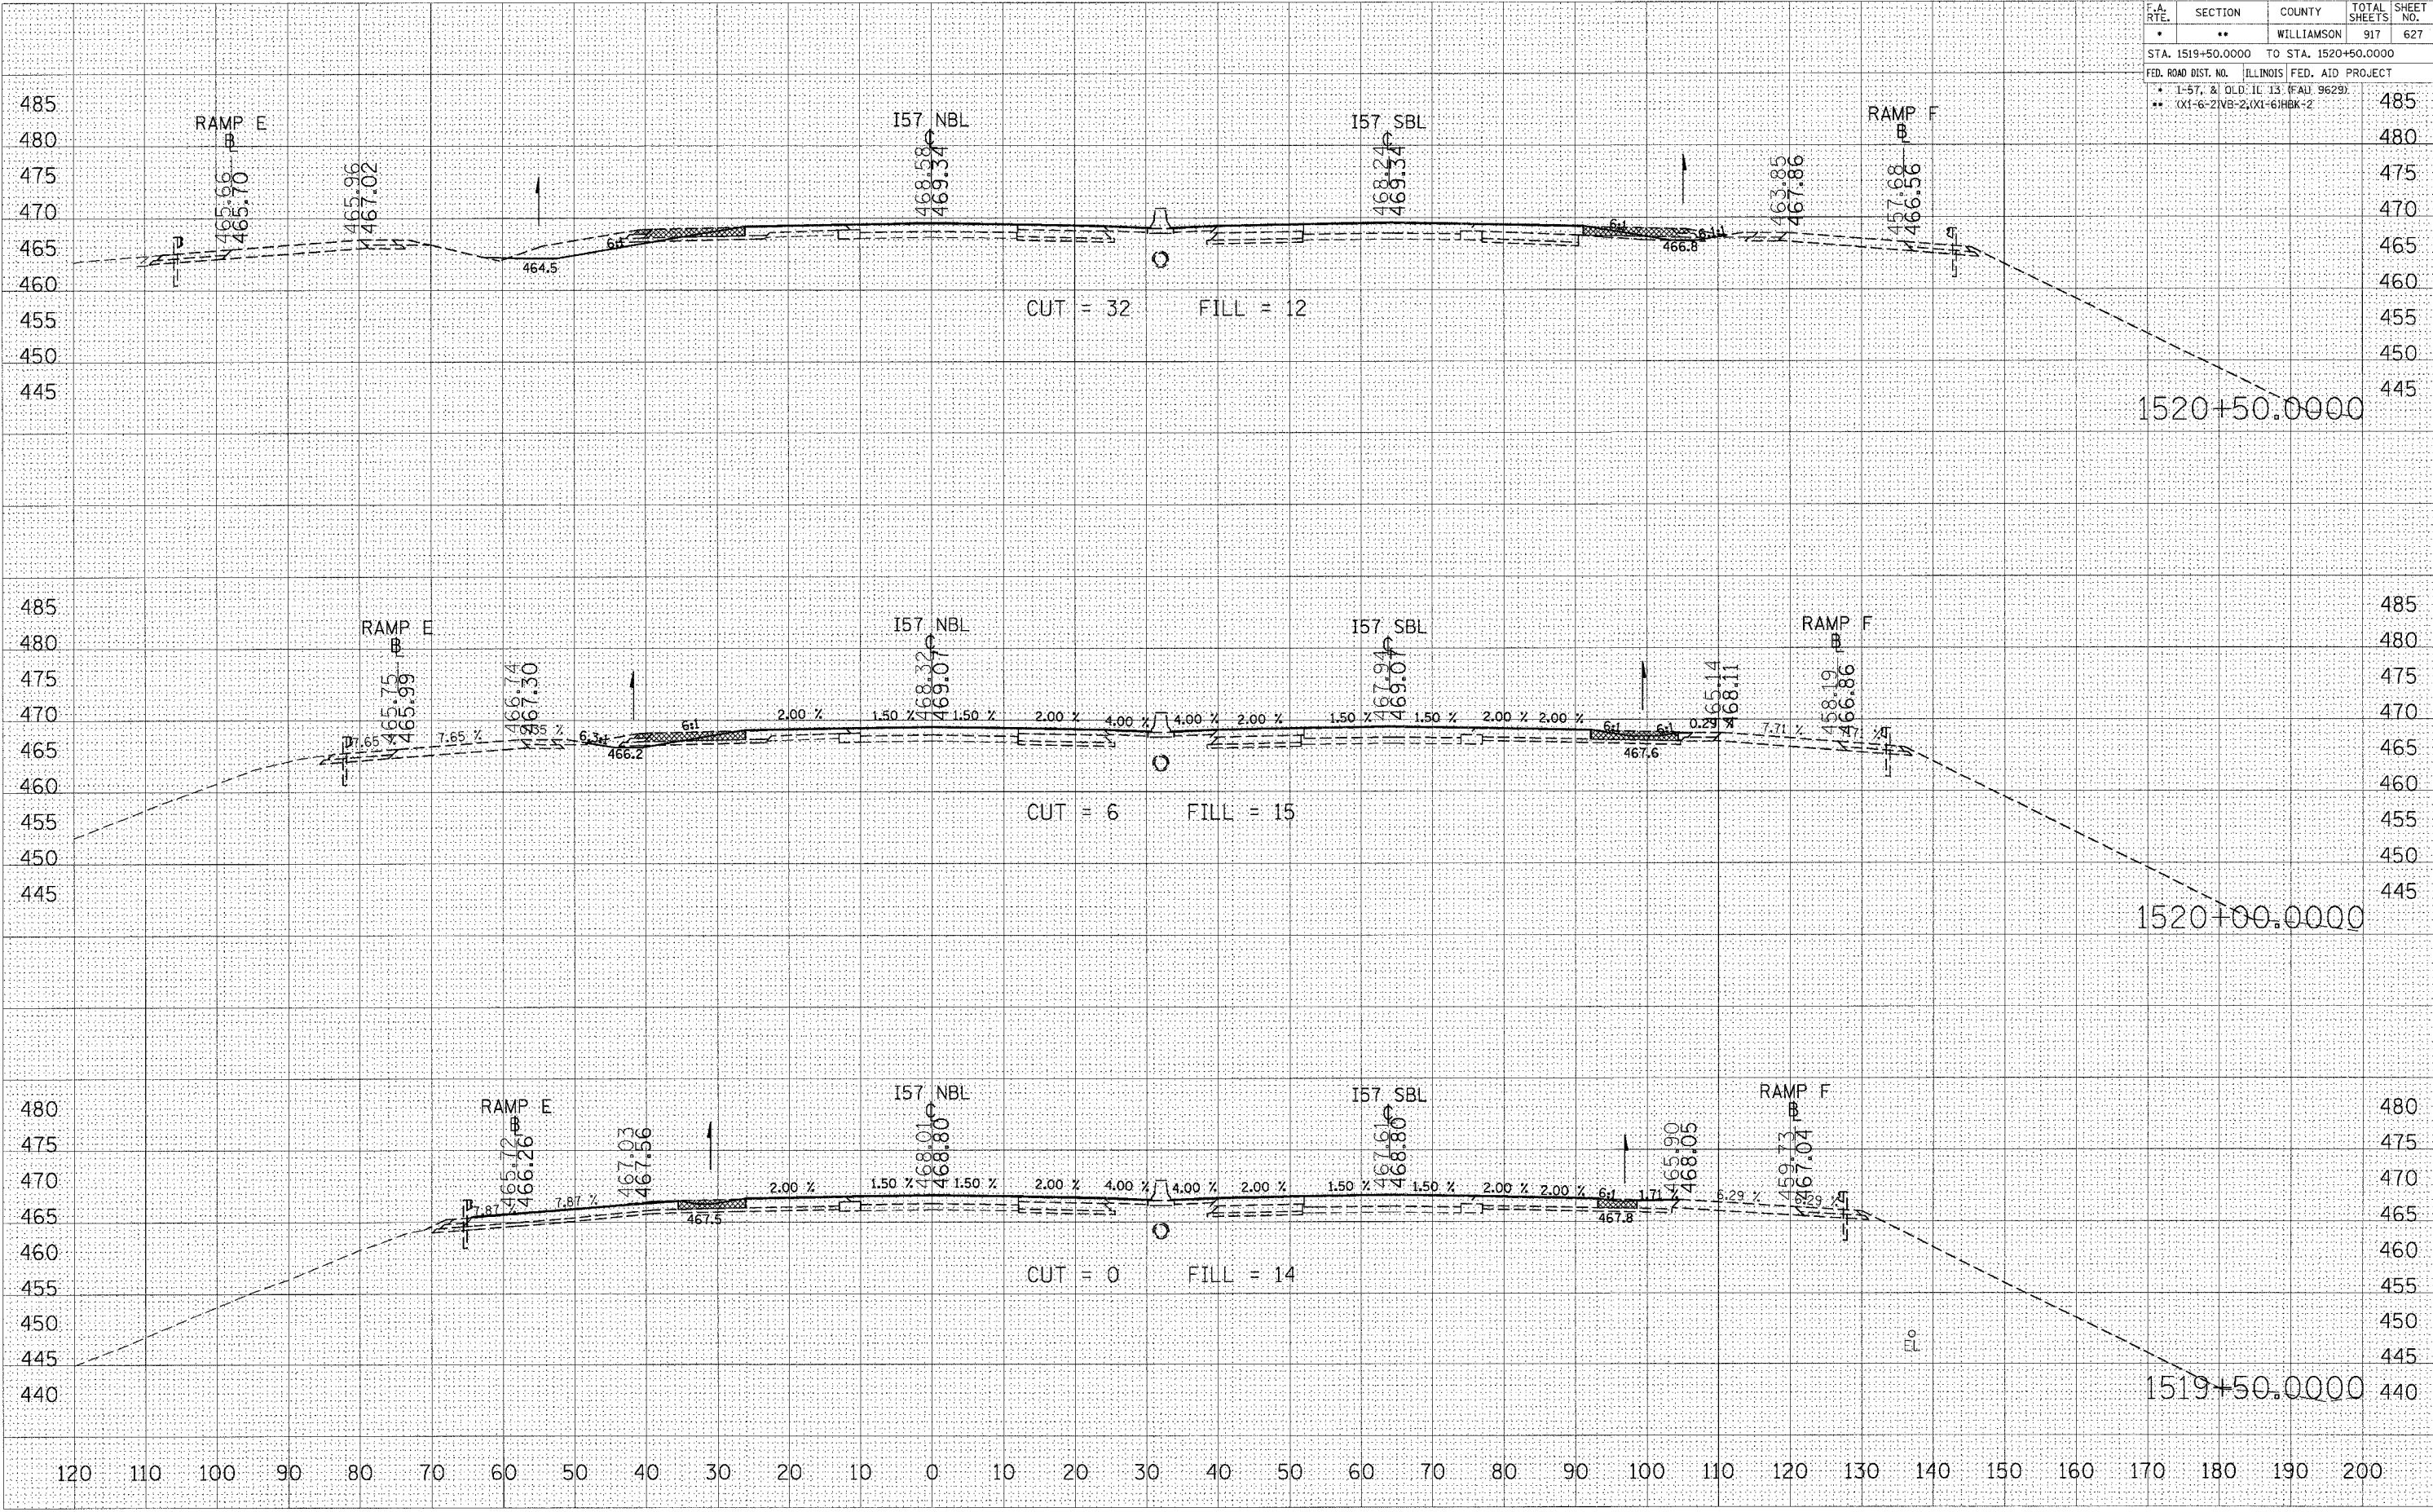


STA 1519+50.0000 TO STA 1520+50.0000 I57 NBL STAGE 8

FINAL SURVEY	DATE	
	BY	
	SURVEYED	
	NOTE BOOK	
	TEMP. PLATE	
NO.	AREAS CHECKED	

ORIGINAL SURVEY	DATE	
	BY	
	SURVEYED	
	NOTE BOOK	
	TEMP. PLATE	
NO.	AREAS CHECKED	

PLOT DATE = 12/14/2006
FILE NAME = c:\p\proj\1522802\1522802.dwg
PLOT SCALE = 10.0000' / 1" IN.
USER NAME = jefundadl

CONTRACT NO. 98950				
F.A. RTE.	SECTION	COUNTY	TOTAL SHEETS	SHEET NO.
•	**	WILLIAMSON	917	629
STA. 1522+50.0000 TO STA. 1523+50.0000				
FED. ROAD DIST. NO.		ILLINOIS	FED. AID PROJECT	
* 1-57, & OLD IL. 13 (FAU 9629) ** (X1-6-2)VB-2,(X1-6)HBK-2				

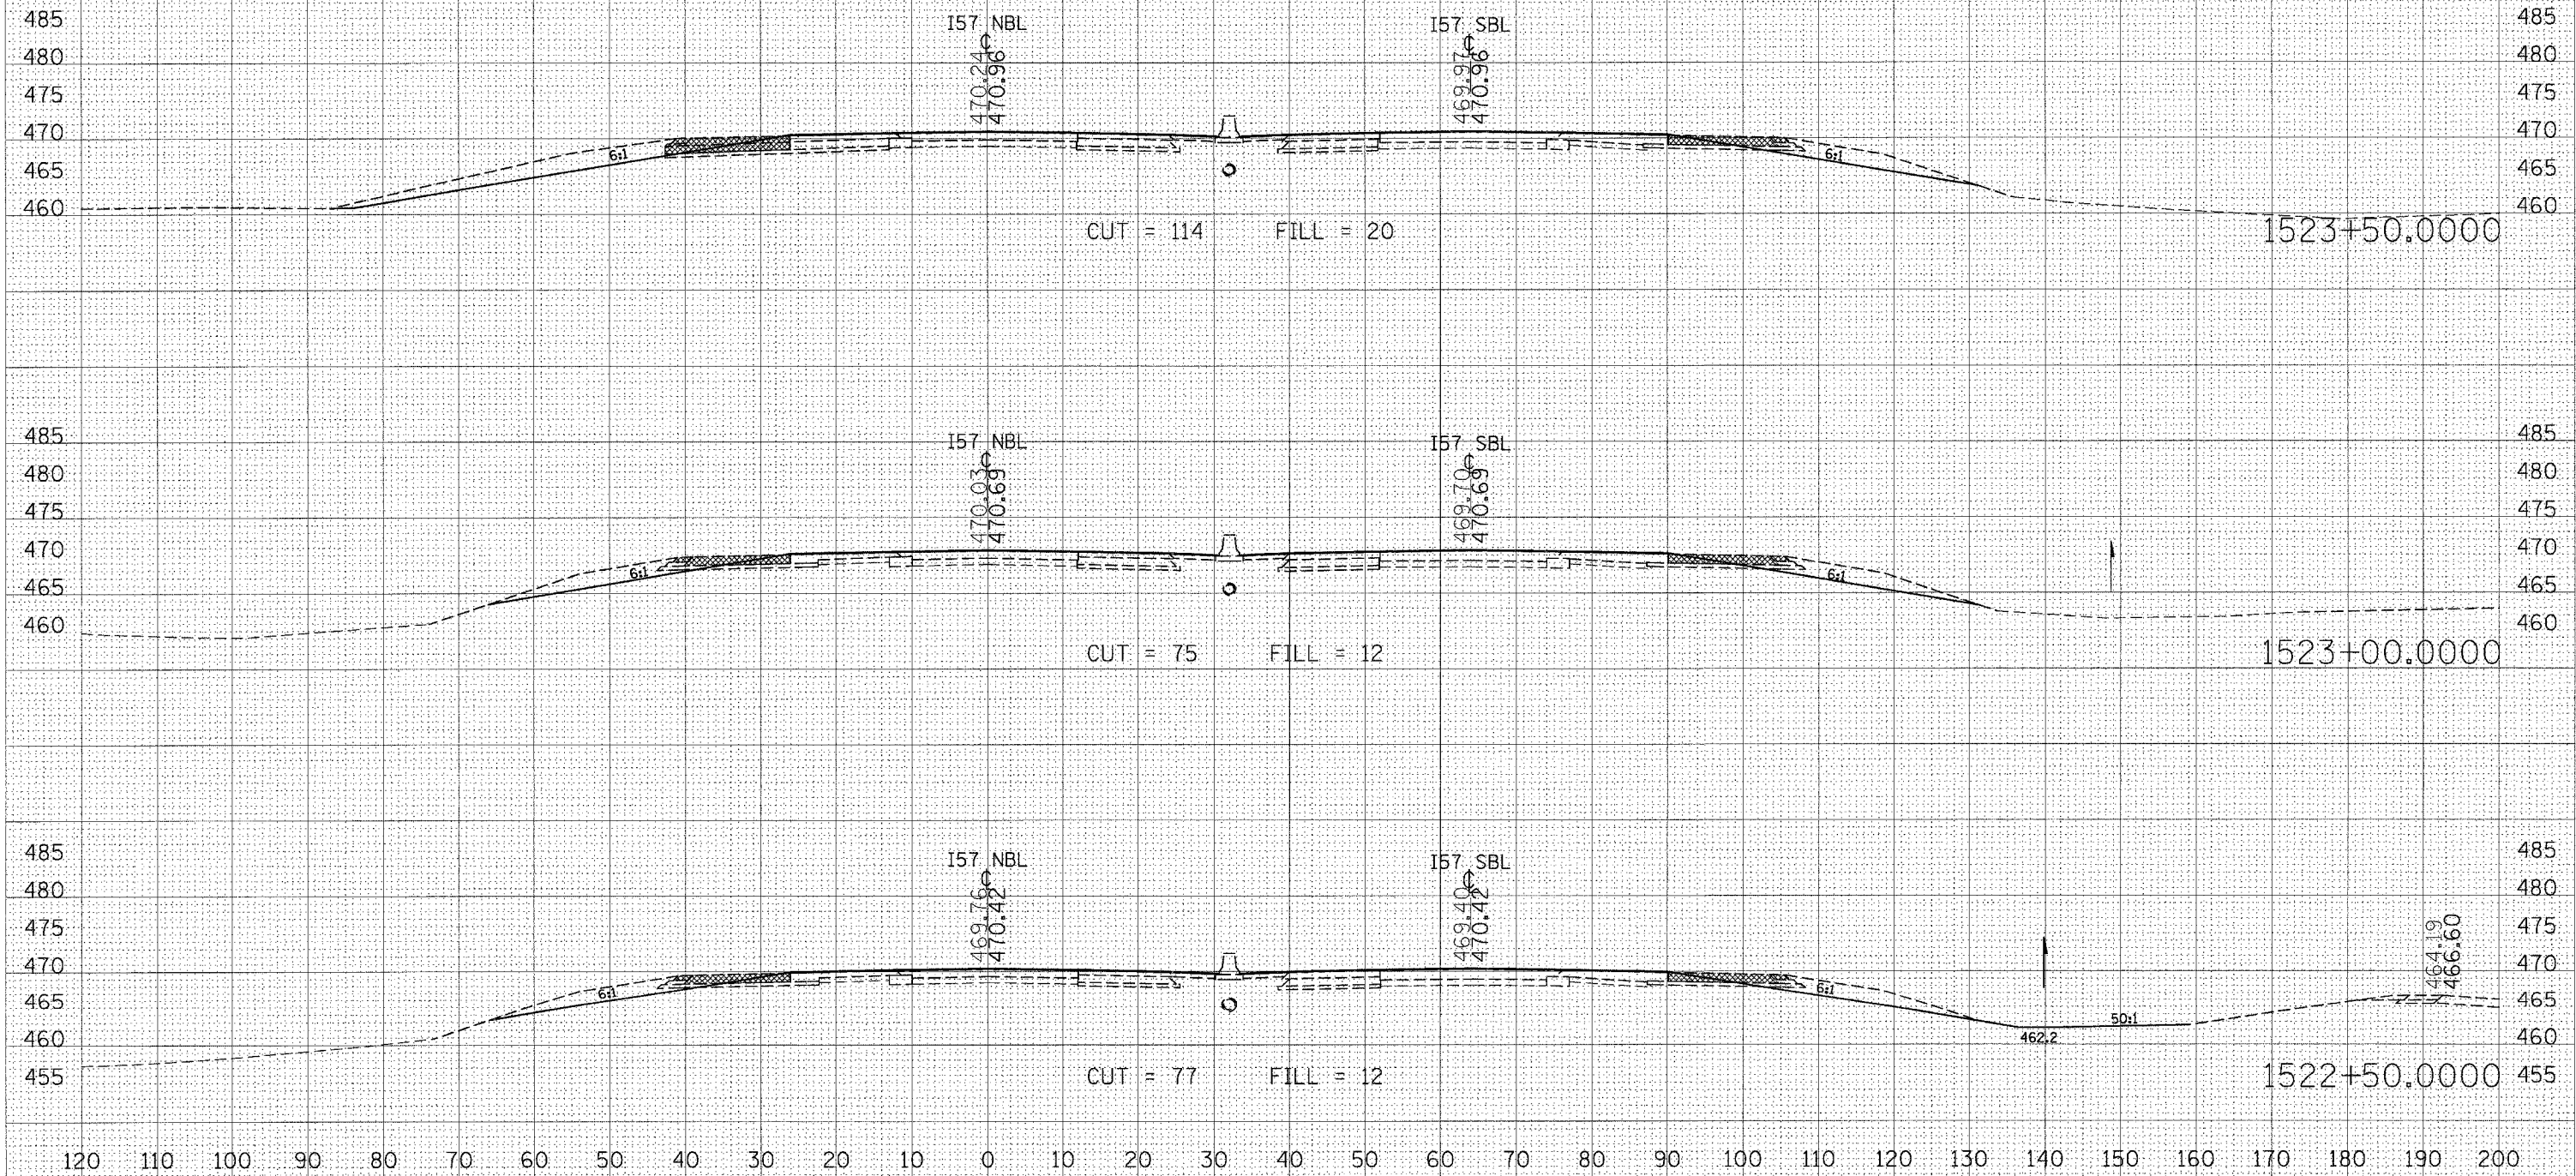


STA 1522+50.0000 TO STA 1523+50.0000 157 NBL STAGE 8

FINAL SURVEY	SURVEYED	BY	DATE
NOTE BOOK	TEMP. DATE		
NO.	AREAS CHECKED		

ORIGINAL SURVEY	SURVEYED	BY	DATE
NO.	TEMP. DATE		
	AREAS CHECKED		

PLOT DATE = 12/14/2006
FILE NAME = c:\projects\9892802\old\3\zz57\h01877
PLOT SCALE = 10.0000 / IN.
USER NAME = jefwchrd

CONTRACT NO. 98950				
F.A. RTE.	SECTION	COUNTY	TOTAL SHEETS	SHEET NO.
•	••	WILLIAMSON	917	630
STA. 1524+00.0000 TO STA. 1525+00.0000				
FED. ROAD DIST. NO. ILLINOIS FED. AID PROJECT				
• 1-57, & OLD IL 13 (FAU 9629)				
•• (X1-6-2)VB-2,(X1-6)HBK-2				

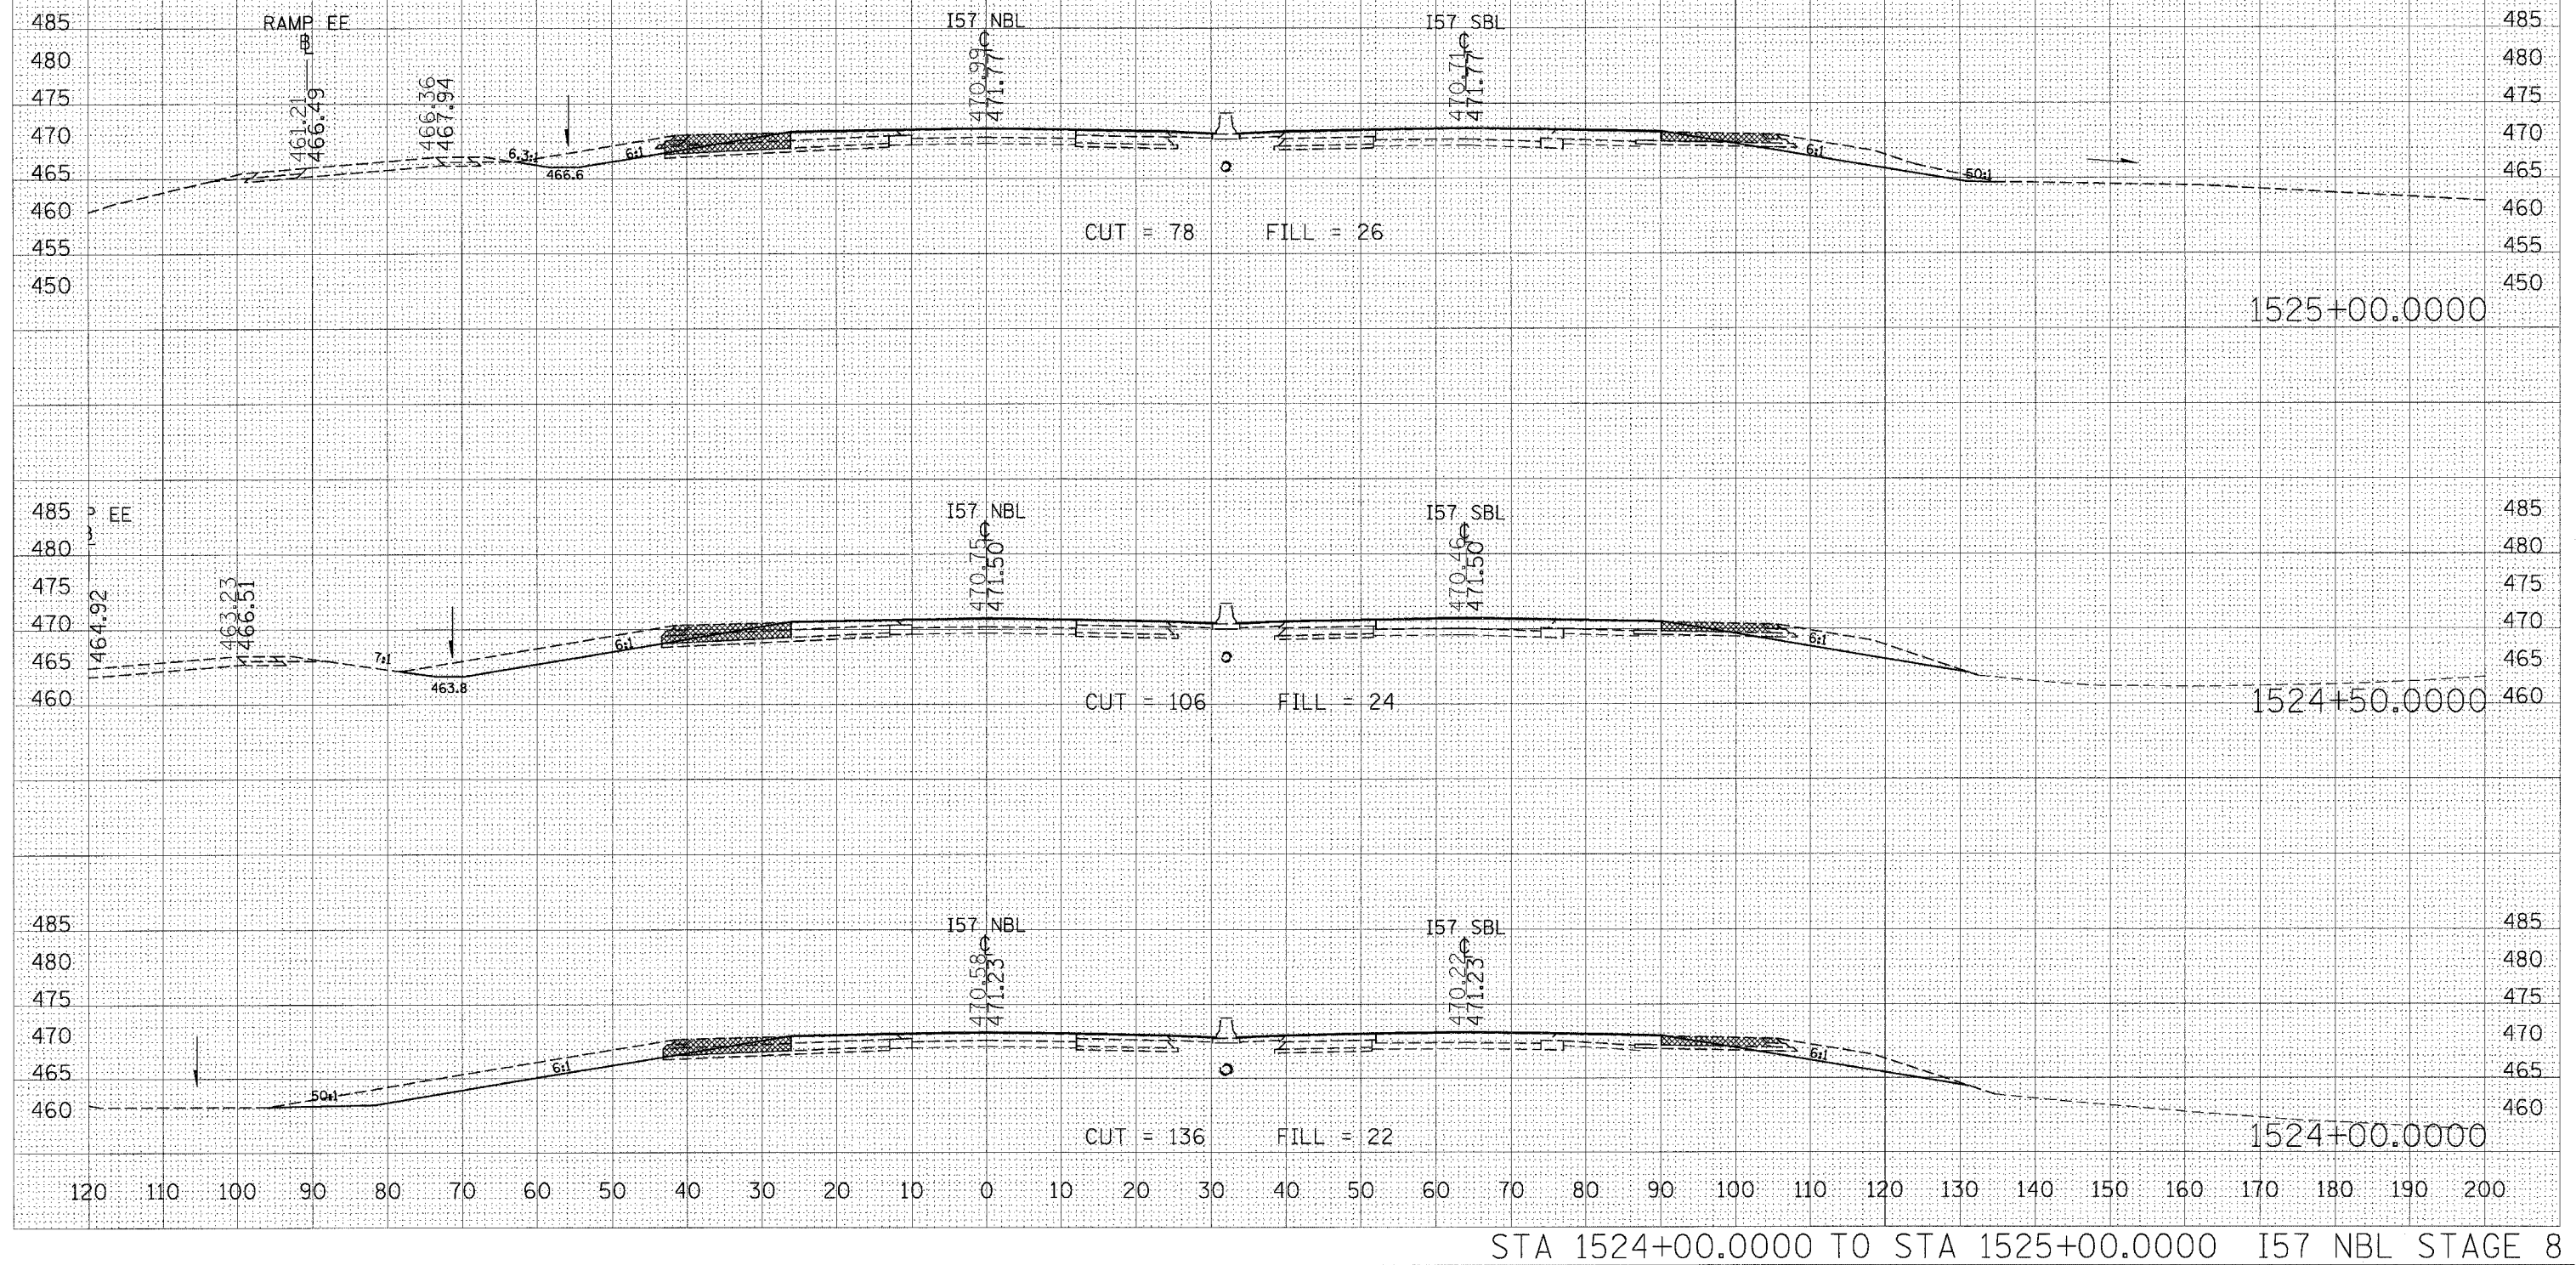


STA 1524+00.0000 TO STA 1525+00.0000 I57 NBL STAGE 8

FINAL	BY	DATE
SURVEY		
NOTED		
AREA		
CHECKED		

ORIGINAL	BY	DATE
SURVEY		
NOTED		
AREA		
CHECKED		

PLOT DATE = 12/14/2006
FILE NAME = 902202\0103\157NBL\STAGE 8
PLOT SCALE = 1/8"=1'-0"
USER NAME = jefschid

F.A. RTE.	SECTION	COUNTY	TOTAL SHEETS	SHEET NO.
*	**	WILLIAMSON	917	632
STA. 1527+00.0000 TO STA. 1528+00.0000				
FED. ROAD DIST. NO. ILLINOIS FED. AID PROJECT				
* 1-57, & OLD IL 13 (FAU 9629)				
** (X1-6-2)VB-2,(X1-6)HBK-2				

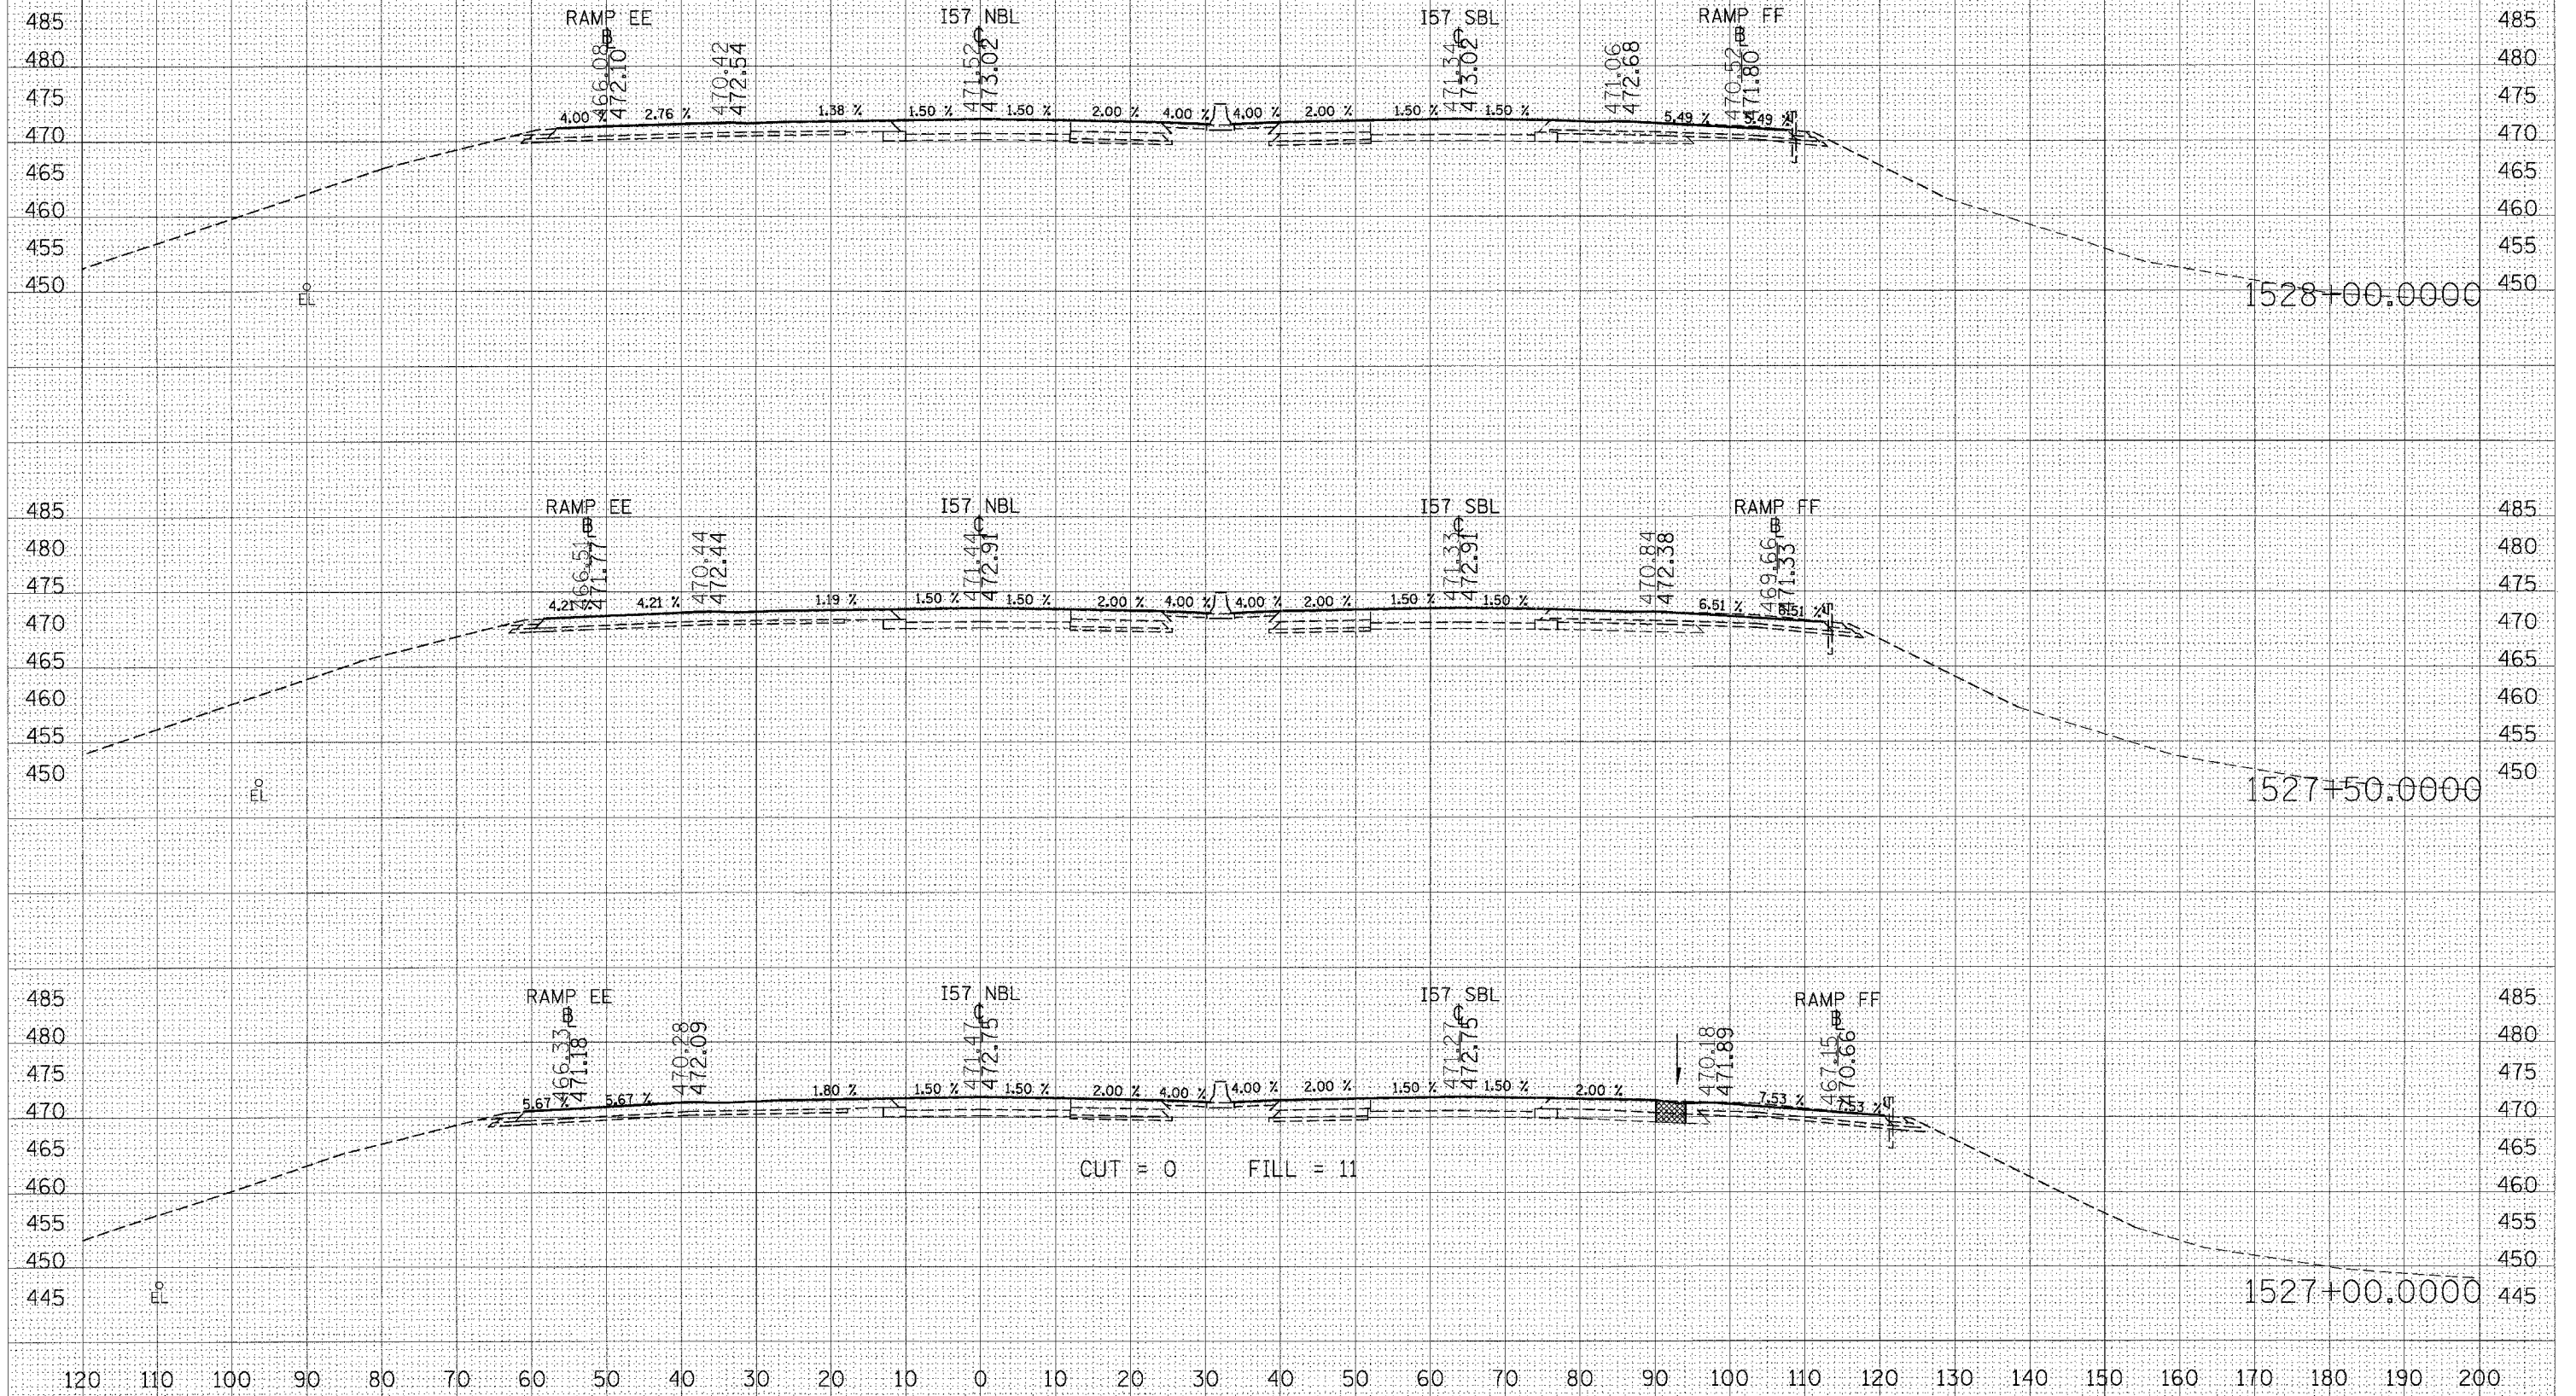


STA 1527+00.0000 TO STA 1528+00.0000 I57 NBL STAGE 8

FINAL	SURVEYED	BY	DATE
SURVEY	PLOTTED		
NOTE BOOK	DATE		
NO.	AREAS CHECKED		


ORIGINAL	SURVEYED	BY	DATE
SURVEY	PLOTTED		
NOTE BOOK	DATE		
NO.	AREAS CHECKED		

PLOT DATE = 12/12/2006
PLOT SCALE = 10.0000 / IN
USER NAME = leftwichd

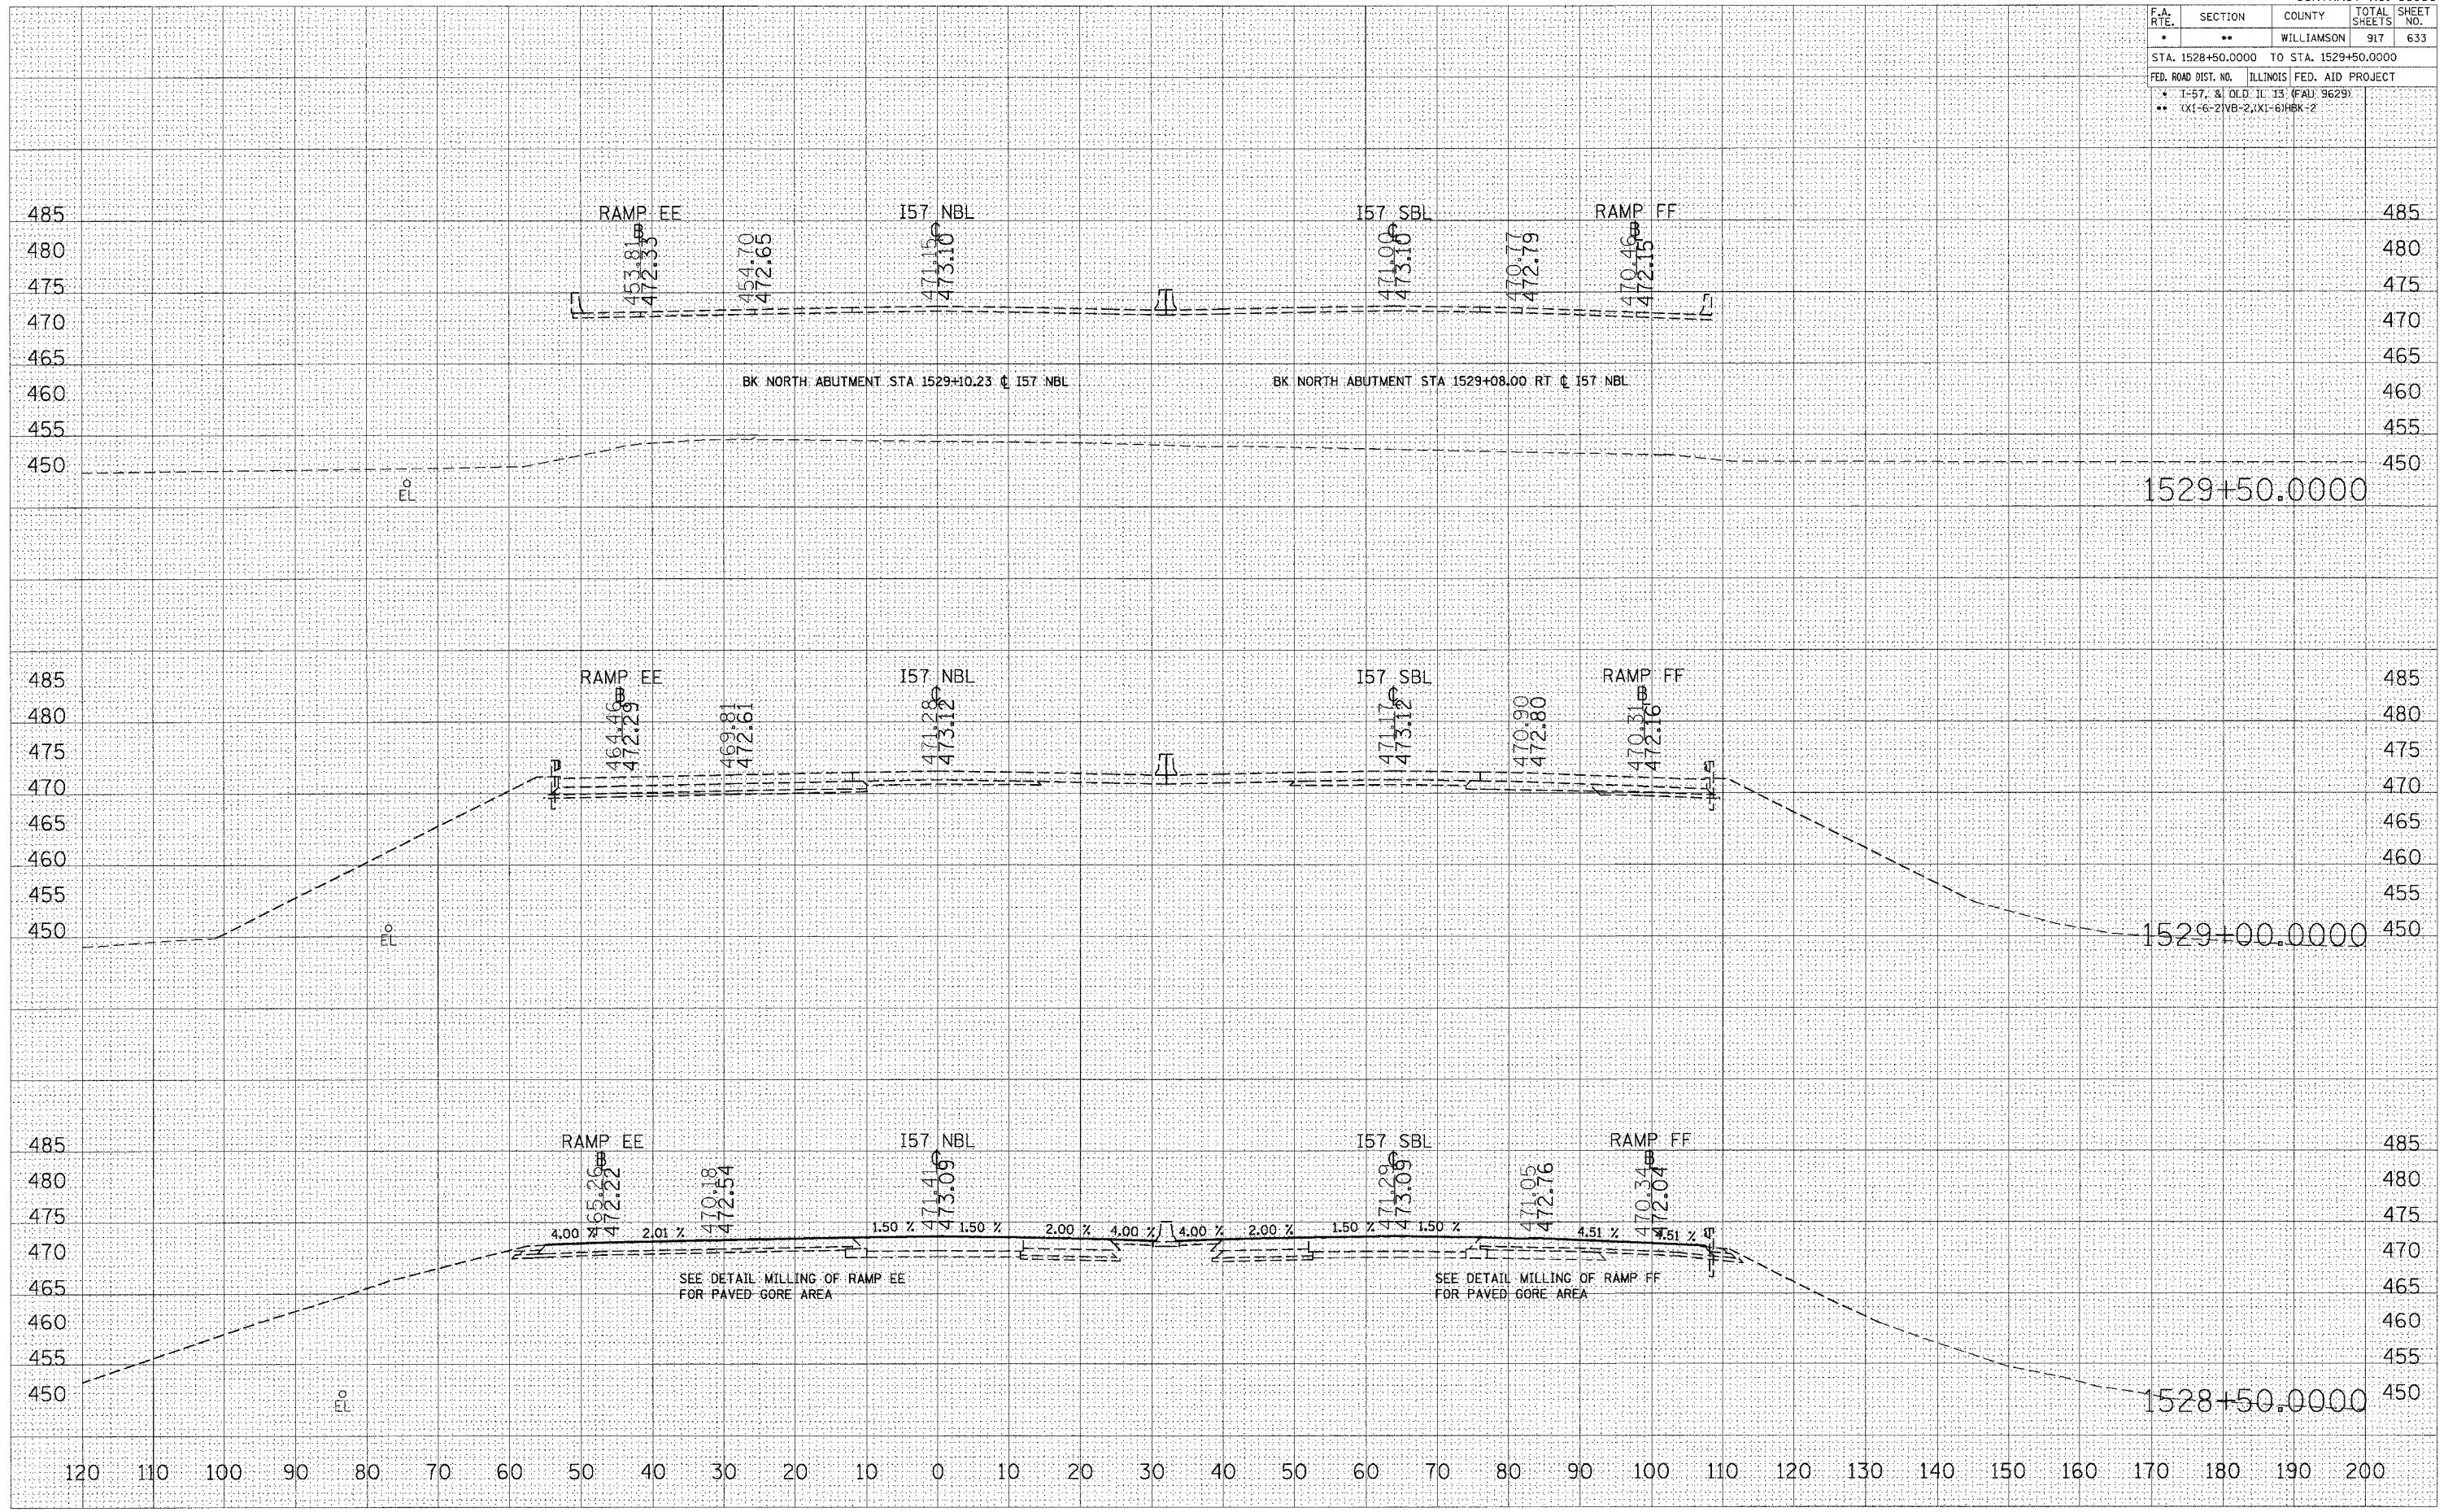

CONTRACT NO. 98950				
F.A. RTE.	SECTION	COUNTY	TOTAL SHEETS	SHEET NO.
*	**	WILLIAMSON	917	633
STA. 1528+50.0000 TO STA. 1529+50.0000				
FED. ROAD DIST. NO. ILLINOIS FED. AID PROJECT				
* I-57, & OLD IL 13 (FAU 9629)				
** (X1-6-2)VB-2,(X1-6)HBK-2				

STA 1528+50.0000 TO STA 1529+50.0000 I57 NBL STAGE 8

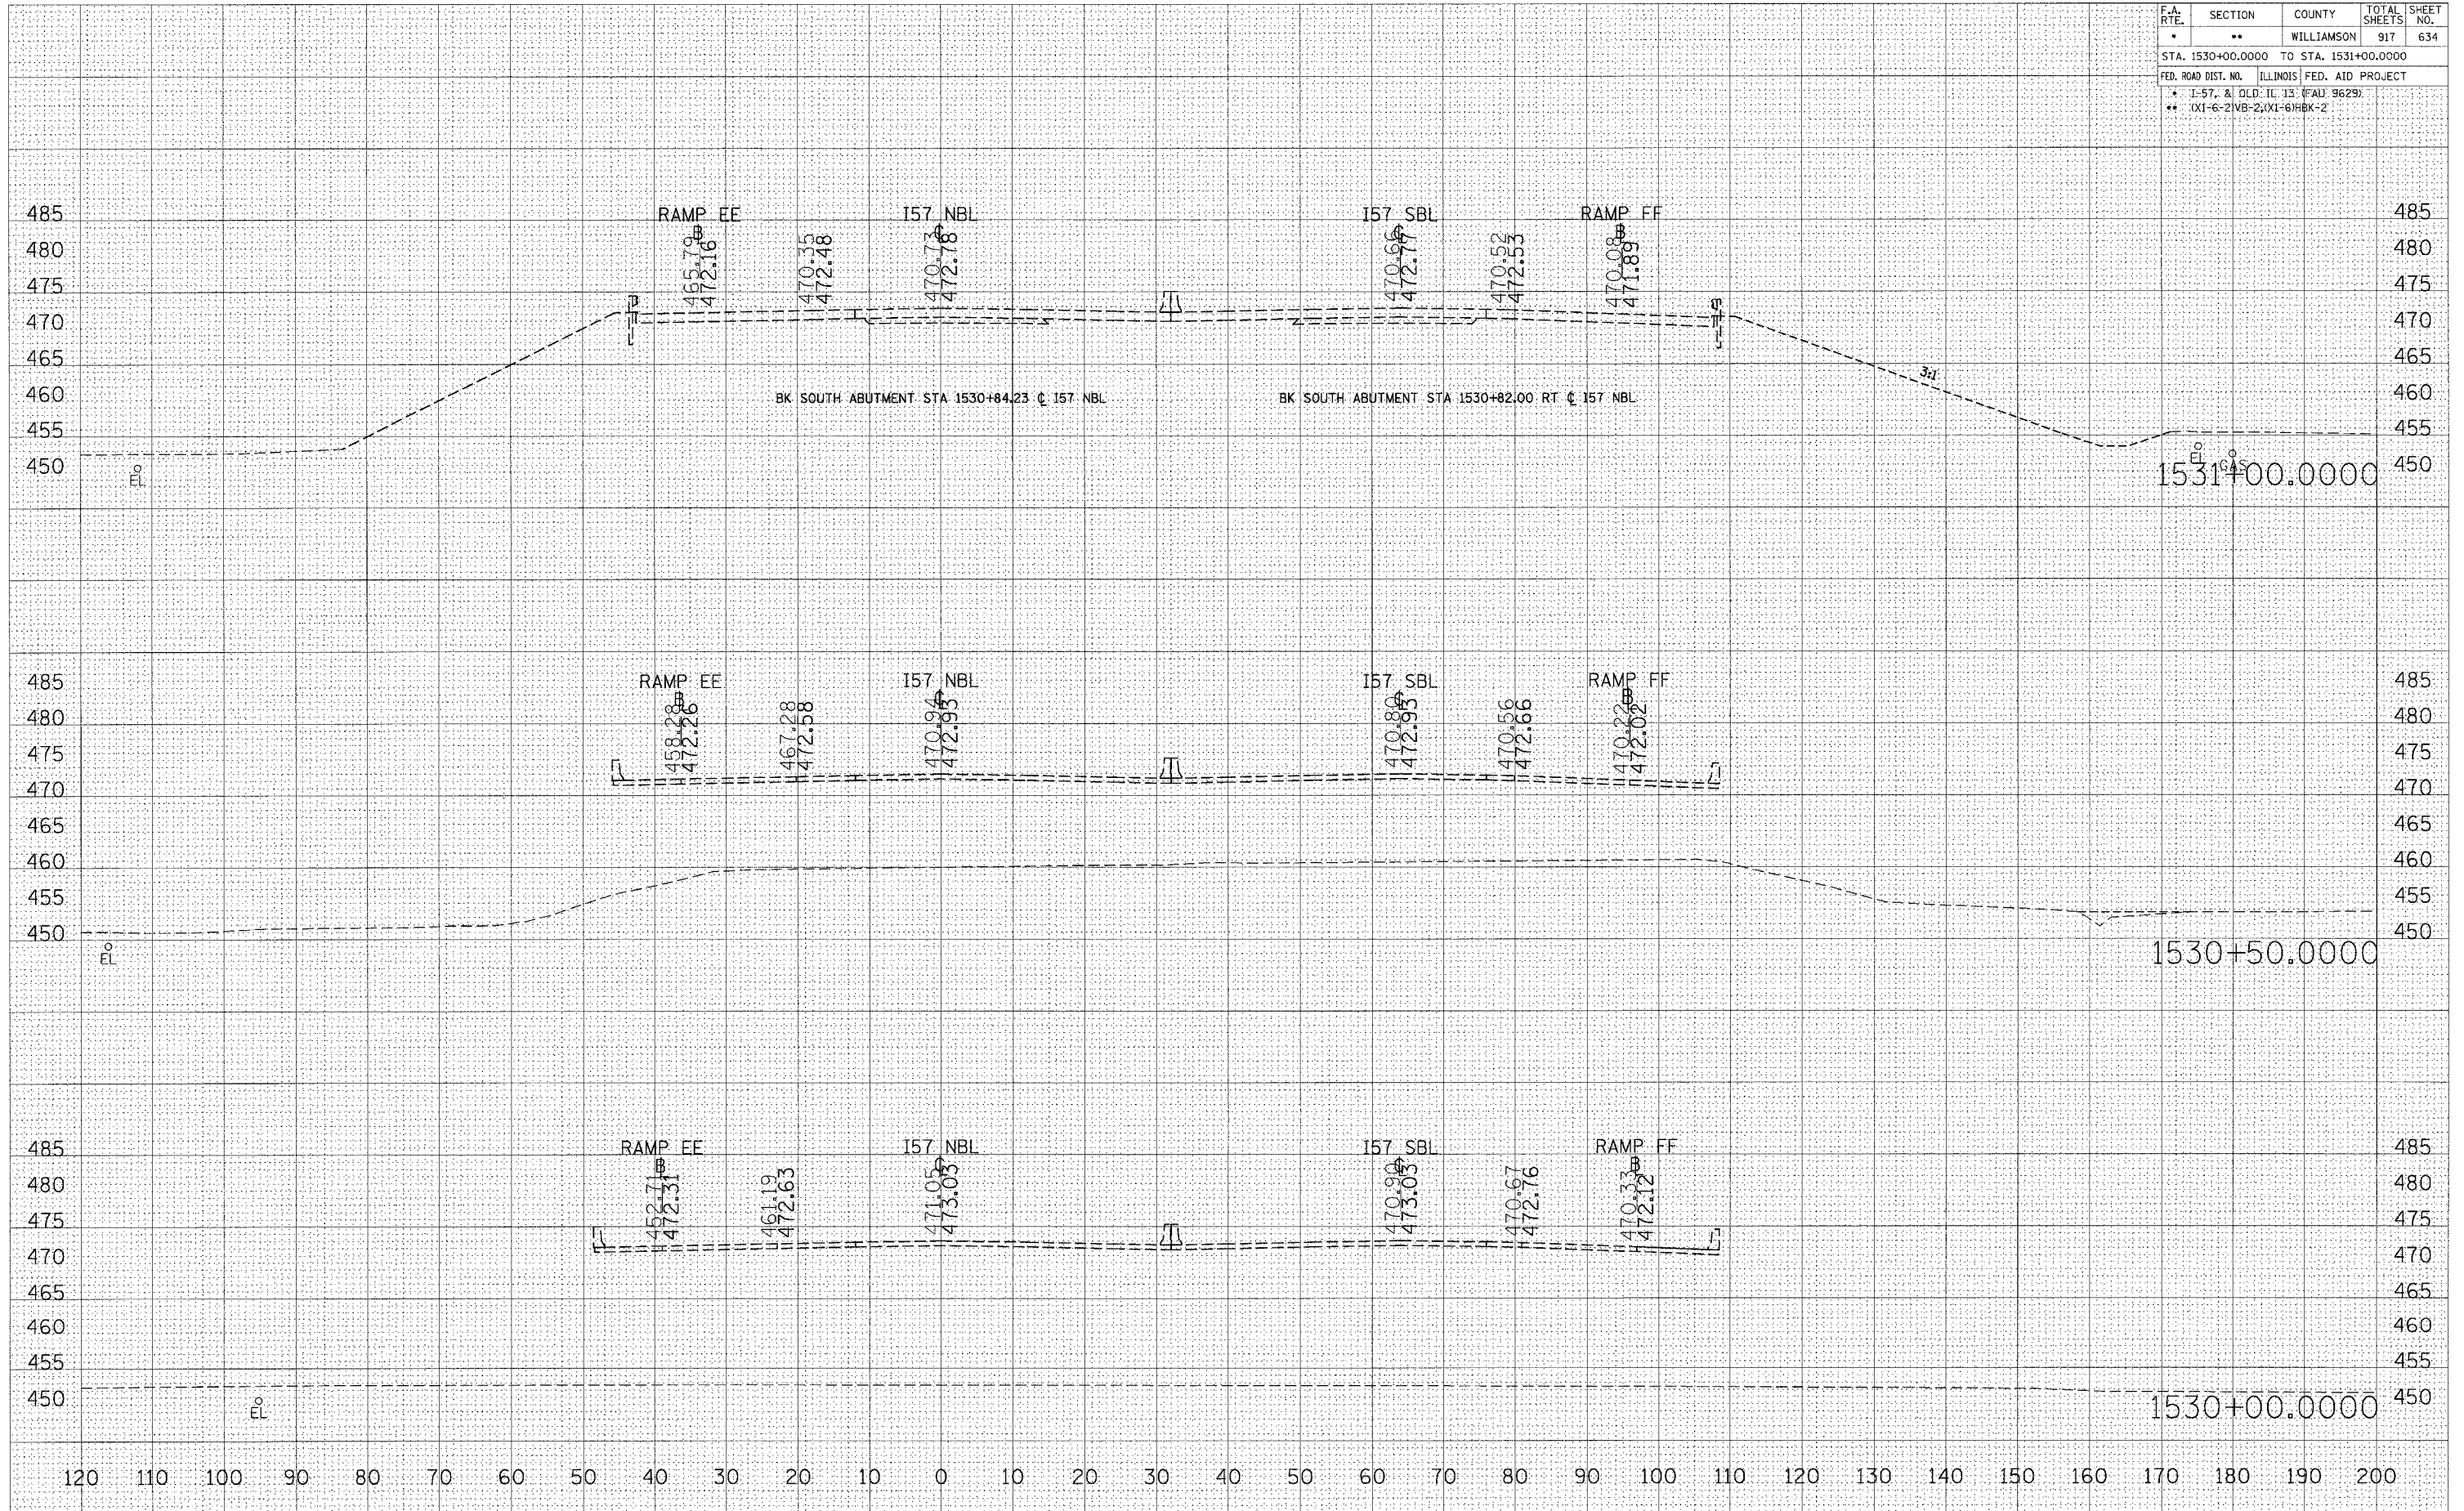

STA 1530+00.0000 TO STA 1531+00.0000 I57 NBL STAGE 8

FINAL SURVEY NOTE BOOK NO. _____	SURVEYED _____	BY _____ 	DATE _____
	PLOTTED _____		
	TEMPLATE _____		
	AREAS _____		
	AREAS CHECKED _____		

ORIGINAL	SURVEYED	BY	DATE
SURVEY	PLOTTED		
NO.	TEMPLATE		
	AREAS		
NO.	AREAS CHECKED		


```
PLOT DATE = 12/12/2006
FILE NAME = c:\projects
PLOT SCALE = 10.000' /
USER NAME = leftwchd1
```


F.A. RTE.	SECTION	COUNTY	TOTAL SHEETS	SHEET NO.
*	**	WILLIAMSON	917	635
STA. 1531+50.0000 TO STA. 1532+50.0000				
FED. ROAD DIST. NO. ILLINOIS FED. AID PROJECT				
* I-57, & OLD IL 13 (FAU 9629)				
** (X1-6-2)NB-2(X1-6)HBK-2				


FINAL SURVEY	DATE
SURVEYED	BY
PLOTTED	
NOTE BOOK	
AREAS CHECKED	
NO.	

ORIGINAL SURVEY	DATE
SURVEYED	BY
PLOTTED	
NOTE BOOK	
AREAS CHECKED	
NO.	

DATE = 12/12/2005
FILE NAME = 090202\0131\Temp\20050131\I57NBL.dwg
PLOT SCALE = 1/8"=1'-0"
USER NAME = jefwischel

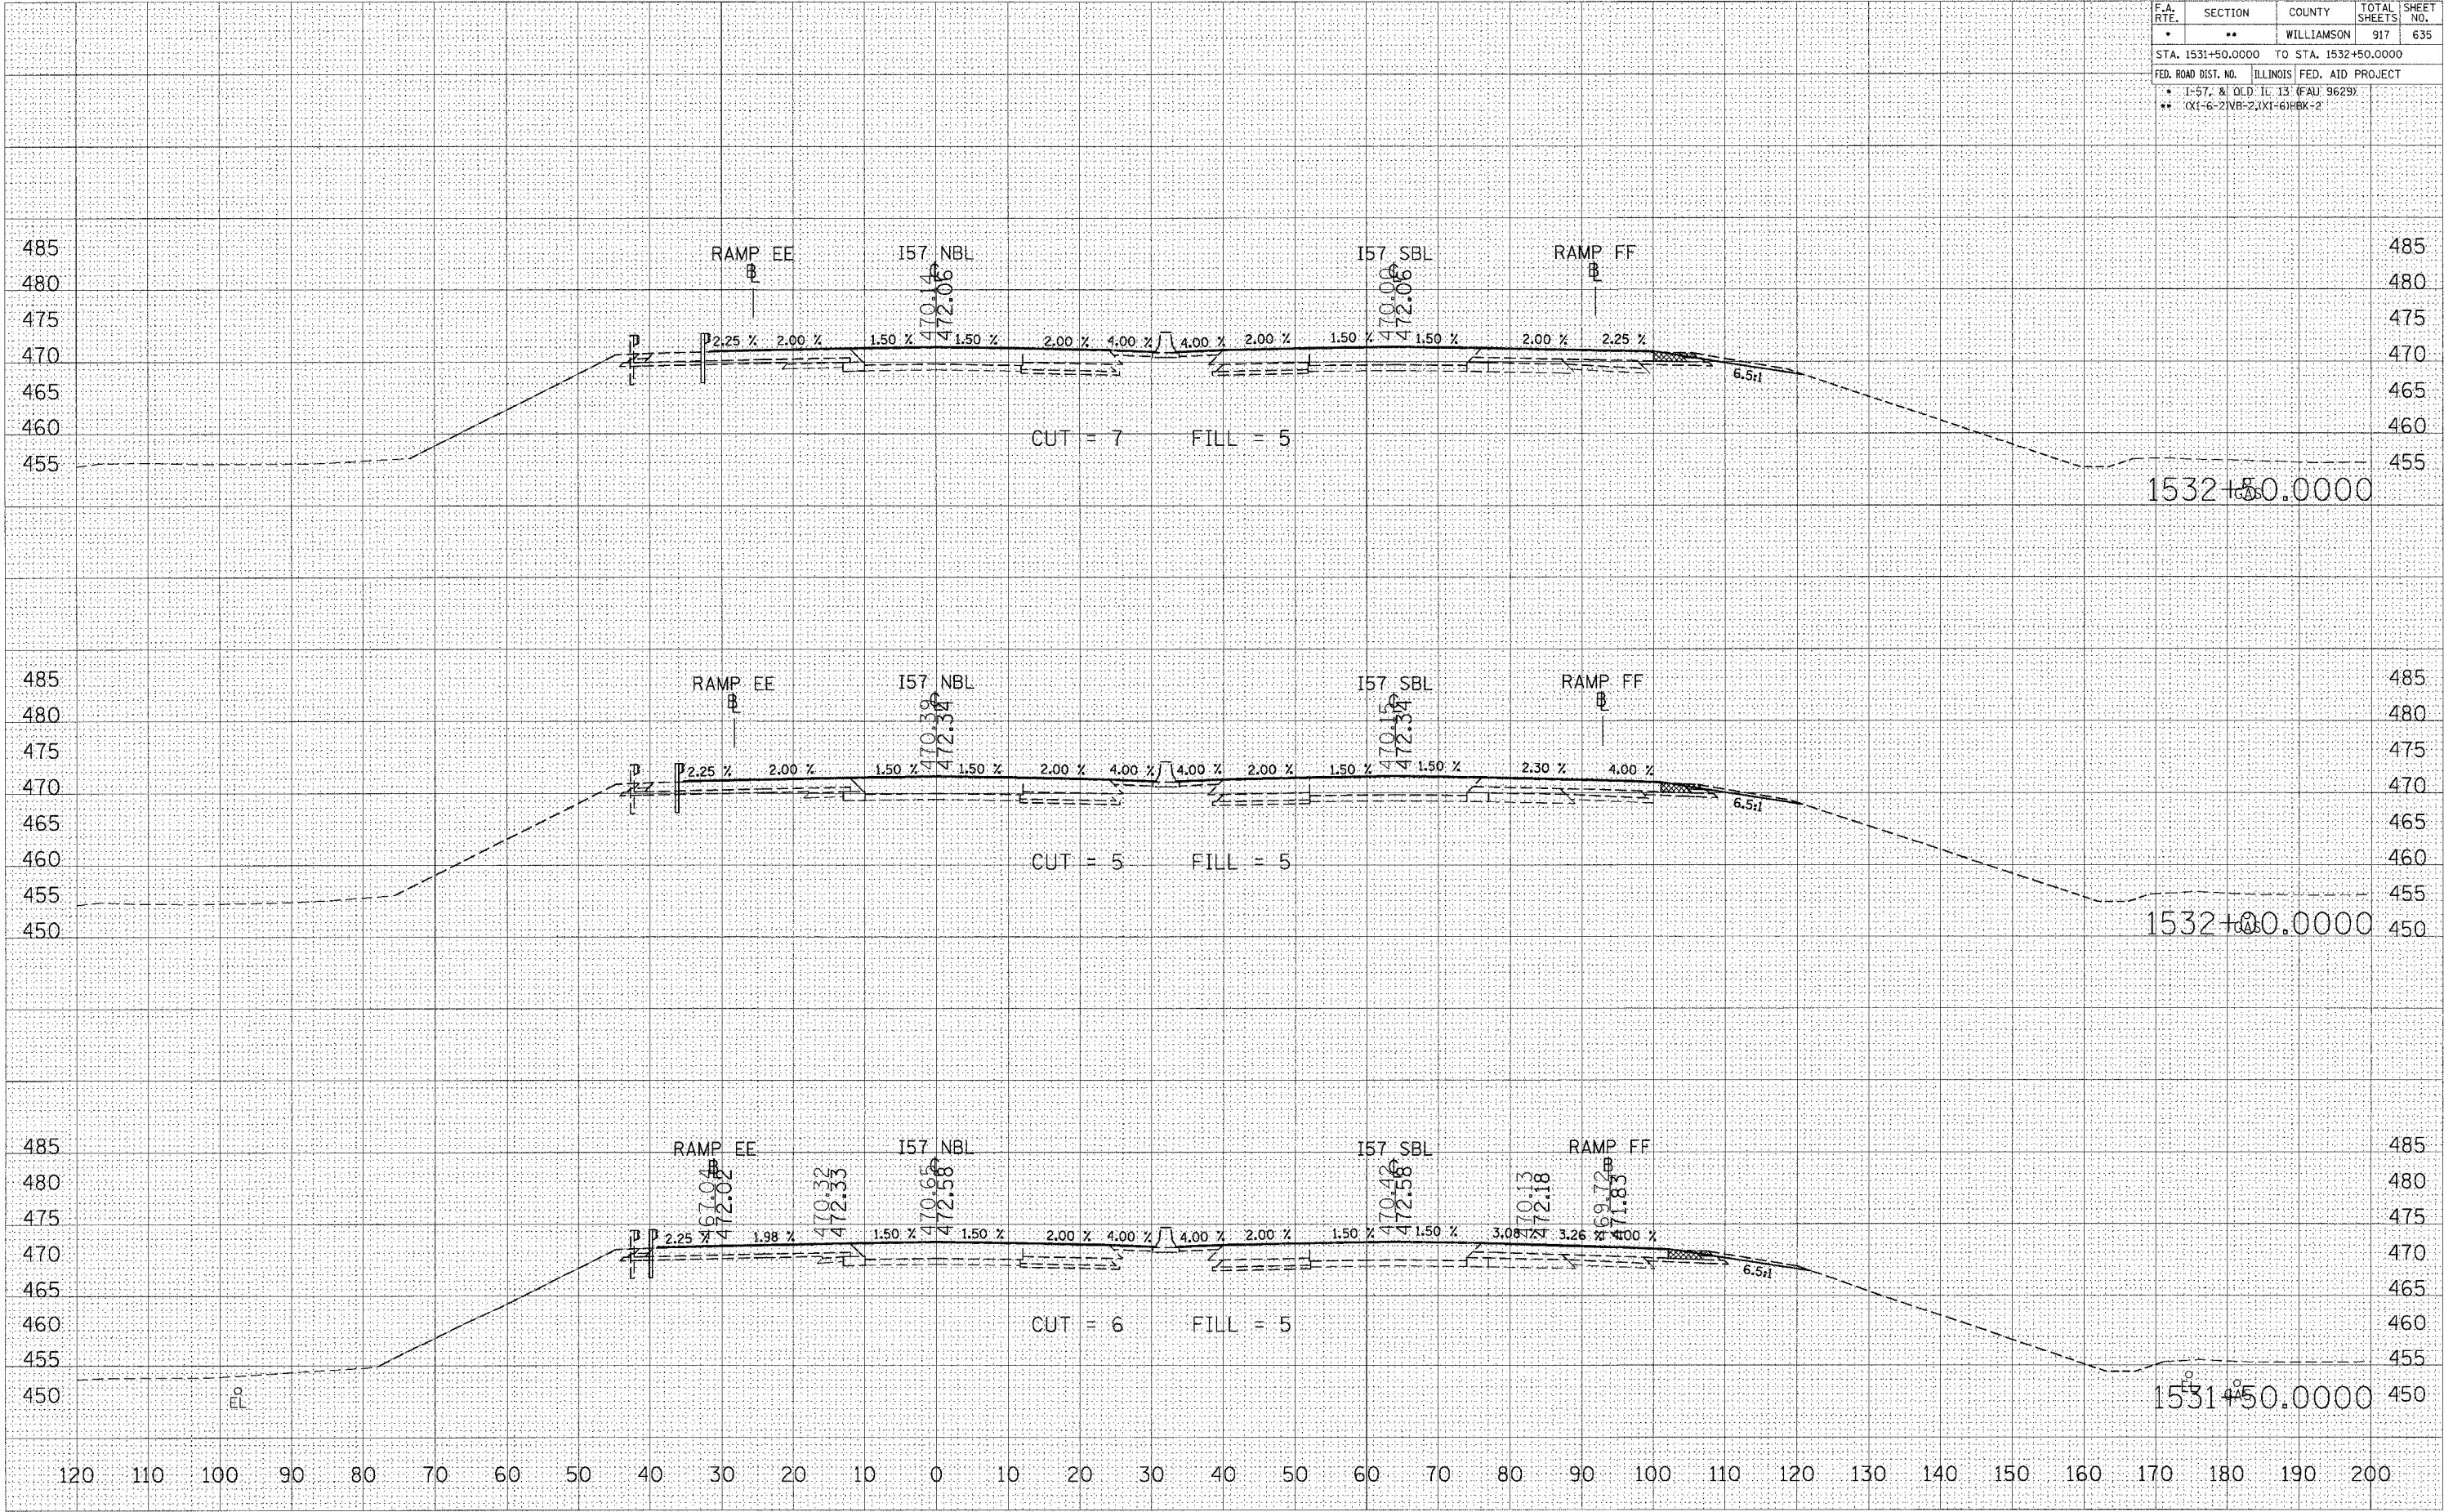

STA 1531+50.0000 TO STA 1532+50.0000 I57 NBL STAGE 8

 


```
PLOT DATE = 12/12/2006
FILE NAME = c:\projects\
PLOT SCALE = 10.0000' / 1"
USER NAME = jefstachol
```


FINAL	SURVEYED	BY	DATE		
				NOTE BOOK	
					TEMPLATE
NO.					


ORIGINAL	SURVEYED	BY	DATE		
				NOTE BOOK	
					TEMPLATE
NO.					

PLOT DATE = 12/12/2006
FILE NAME = c:\projects\157\157nbl\157nbl.dwg
PLOT SCALE = 10.0000 / IN.
USER NAME = jefurichol

CONTRACT NO. 98950				
F.A. RTE.	SECTION	COUNTY	TOTAL SHEETS	SHEET NO.
*	**	WILLIAMSON	917	637
STA. 1534+50.0000 TO STA. 1535+50.0000				
FED. ROAD DIST. NO. ILLINOIS FED. AID PROJECT				
* I-57, & OLD IL 13 (FAD 9629)				
** (X1-6-2)VB-2;(X1-6)HBK-2				

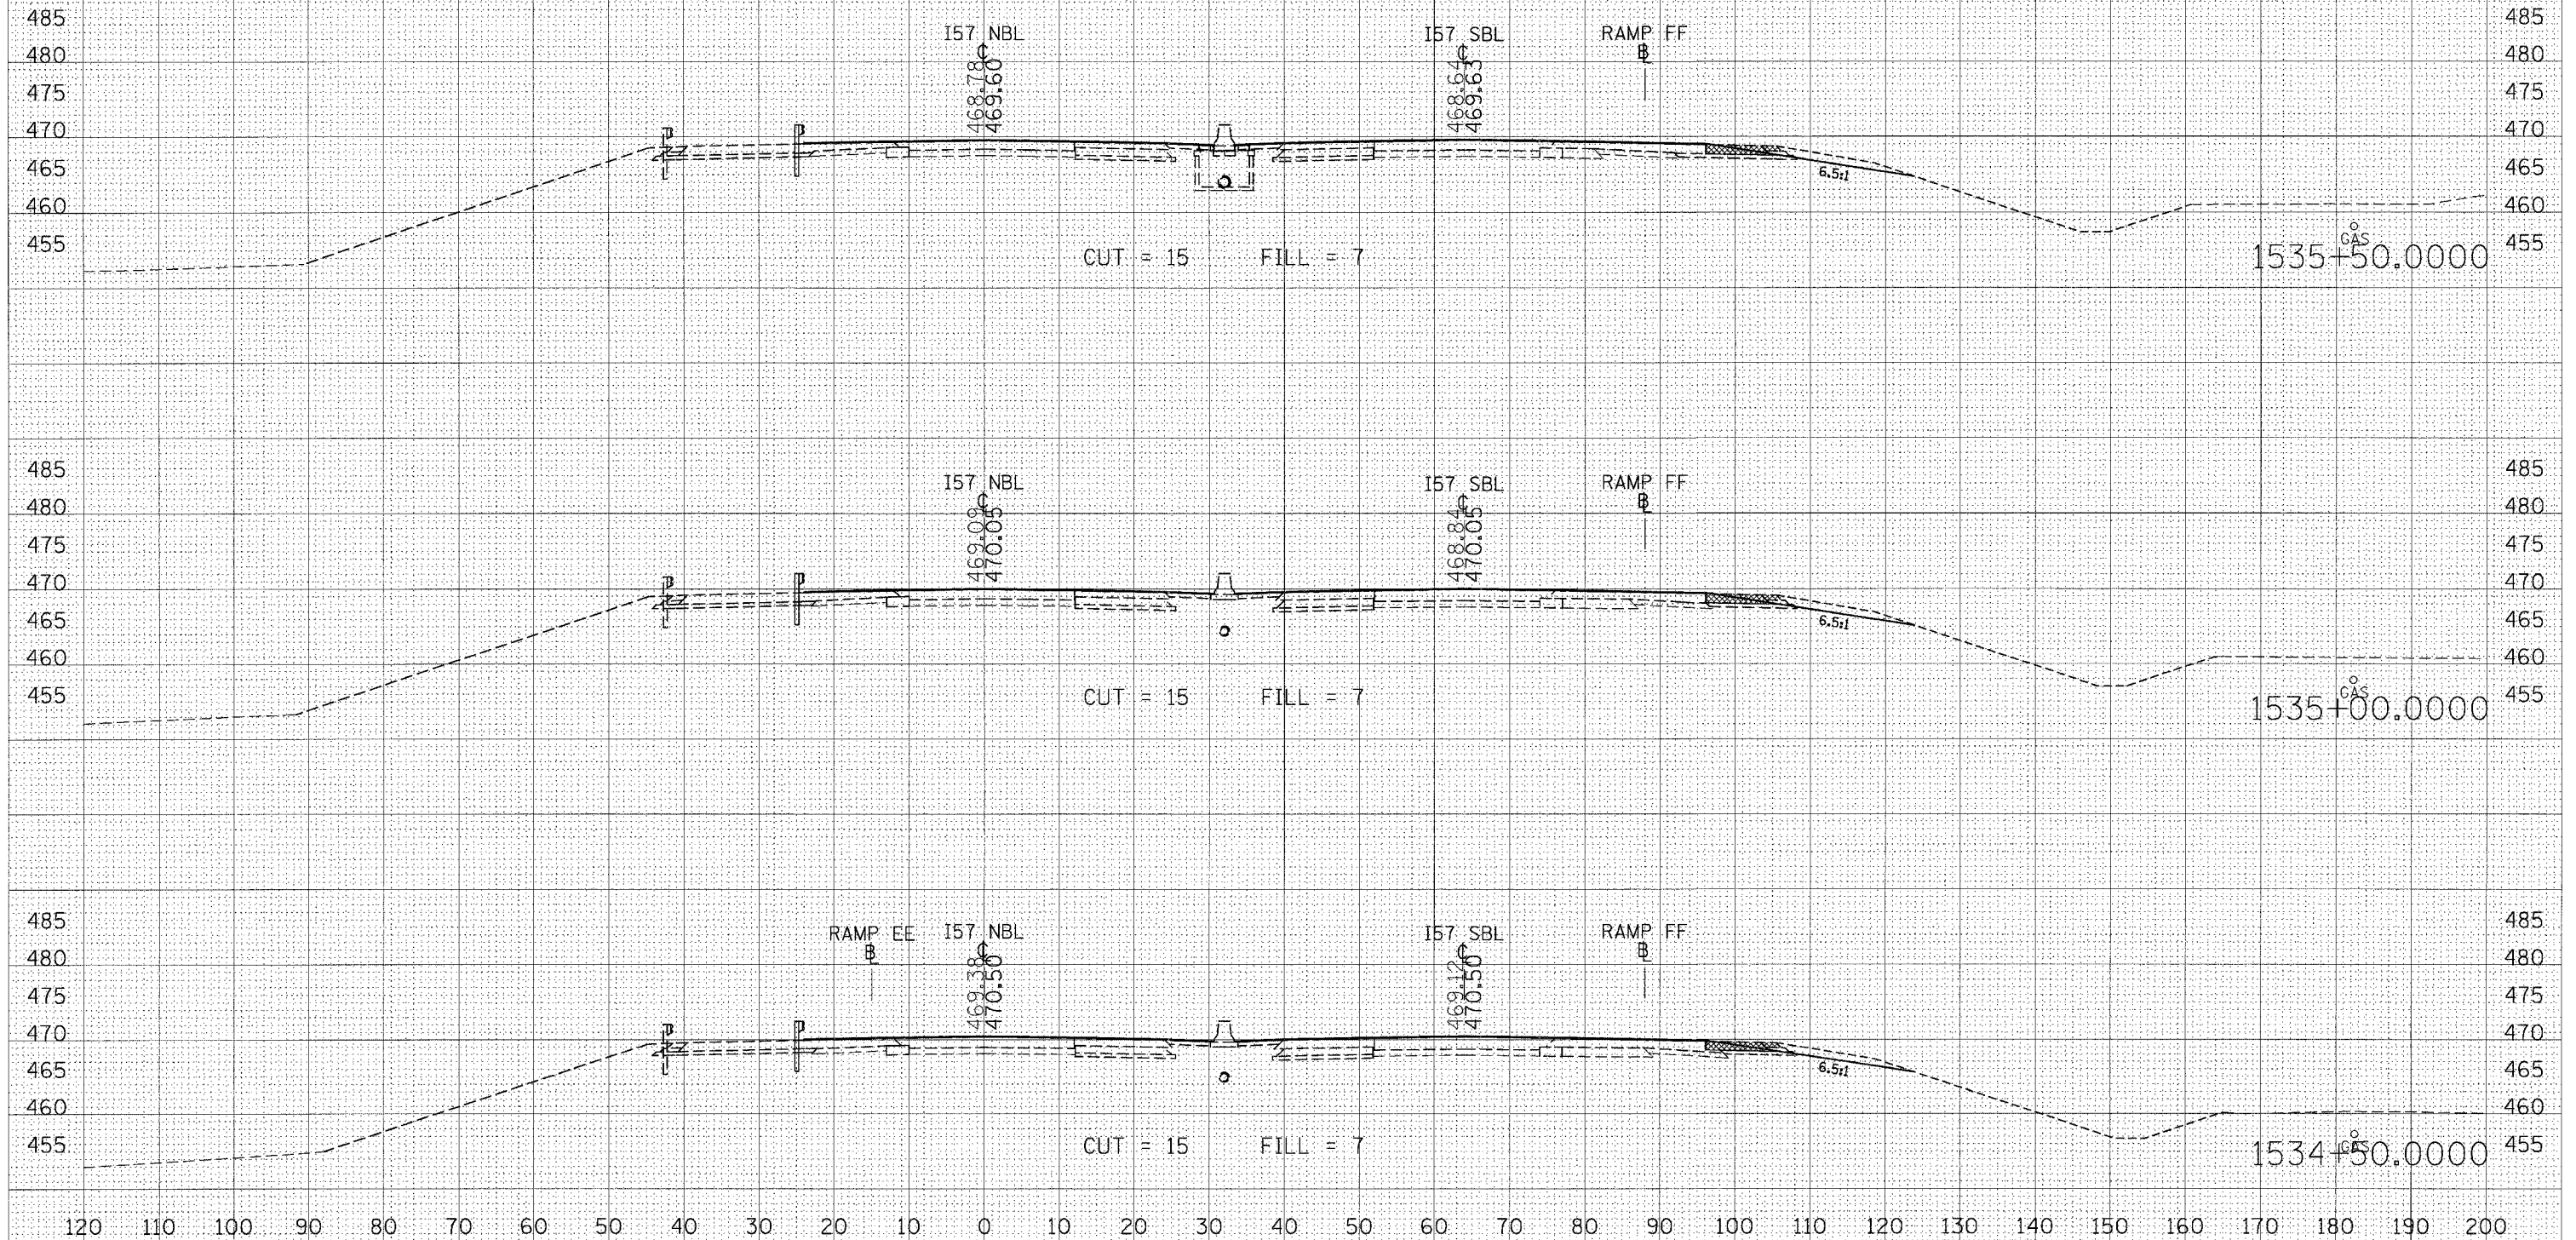

STA 1534+50.0000 TO STA 1535+50.0000 157 NBL STAGE 8

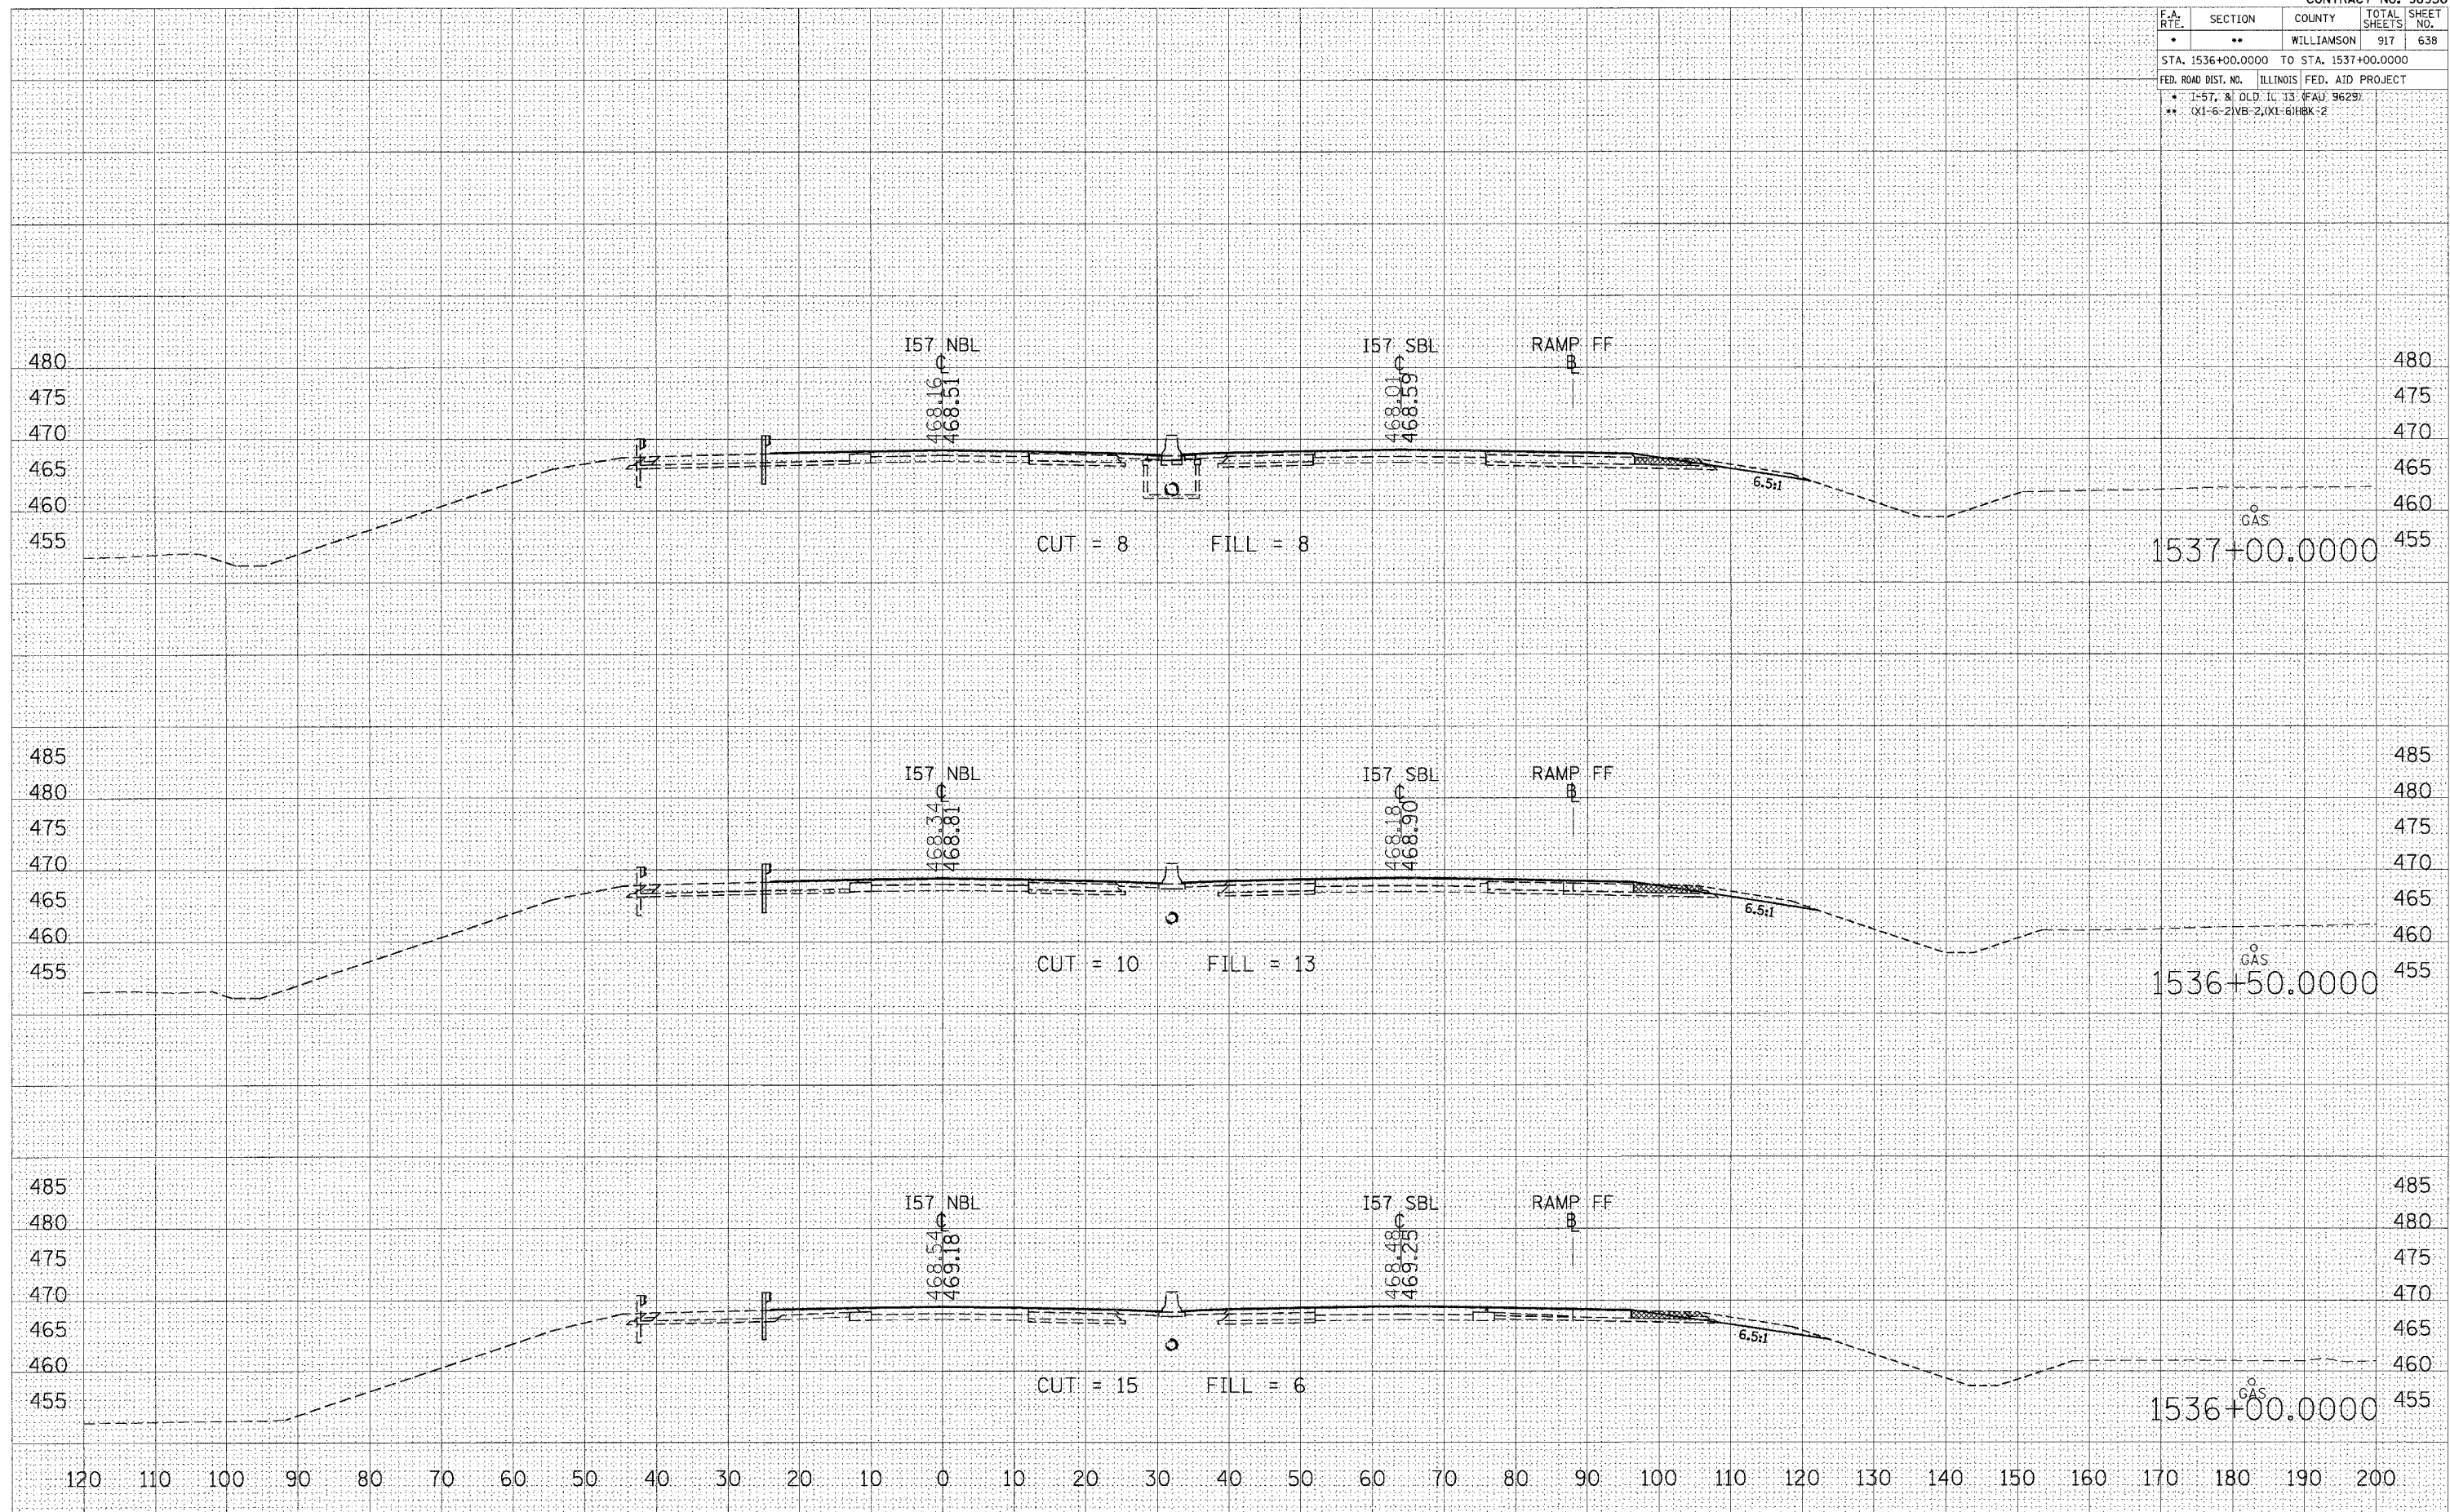

STA 1536+00.0000 TO STA 1537+00.0000 I57 NBL STAGE 8

FINAL	SURVEYED _____	BY _____	DATE _____
SURVEY	PLOTTED _____	_____	_____
NOTE BOOK	TEMPLATE _____	_____	_____
	AREAS _____	_____	_____
	AREAS CALCULATED _____	_____	_____

ORIGINAL					
SURVEY					
PLOTTED					
TEMPLATE					
AREAS					
BY					
DATE					

```

LOT DATE = 12/12/2006
FILE NAME = c:\projects\d902002\old3\Temp
LOT SCALE = 10.0000 ' / IN.
SER NAME = 1st two chd /


```



F.A. RTE.	SECTION	COUNTY	TOTAL SHEETS	SHEET NO.
*	**	WILLIAMSON	917	639
STA. 1537+50.0000 TO STA. 1538+00.0000				
FED. ROAD DIST. NO. ILLINOIS FED. AID PROJECT				
* 1-57, & OLD IL 13 (FAU 9629)				
** (X1-6-2)VB-2,(X1-6)HBK-2				

FINAL SURVEY	BY	DATE
SURVEYED		
PLOTTED		
NOTE BOOK		
AREAS CHECKED		
NO.		

ORIGINAL SURVEY	BY	DATE
SURVEYED		
PLOTTED		
NOTE BOOK		
AREAS CHECKED		
NO.		


PLT DATE = 12/12/2006
PLT USER = 10/0000 / INL
PLT SCALE = 1"=40'

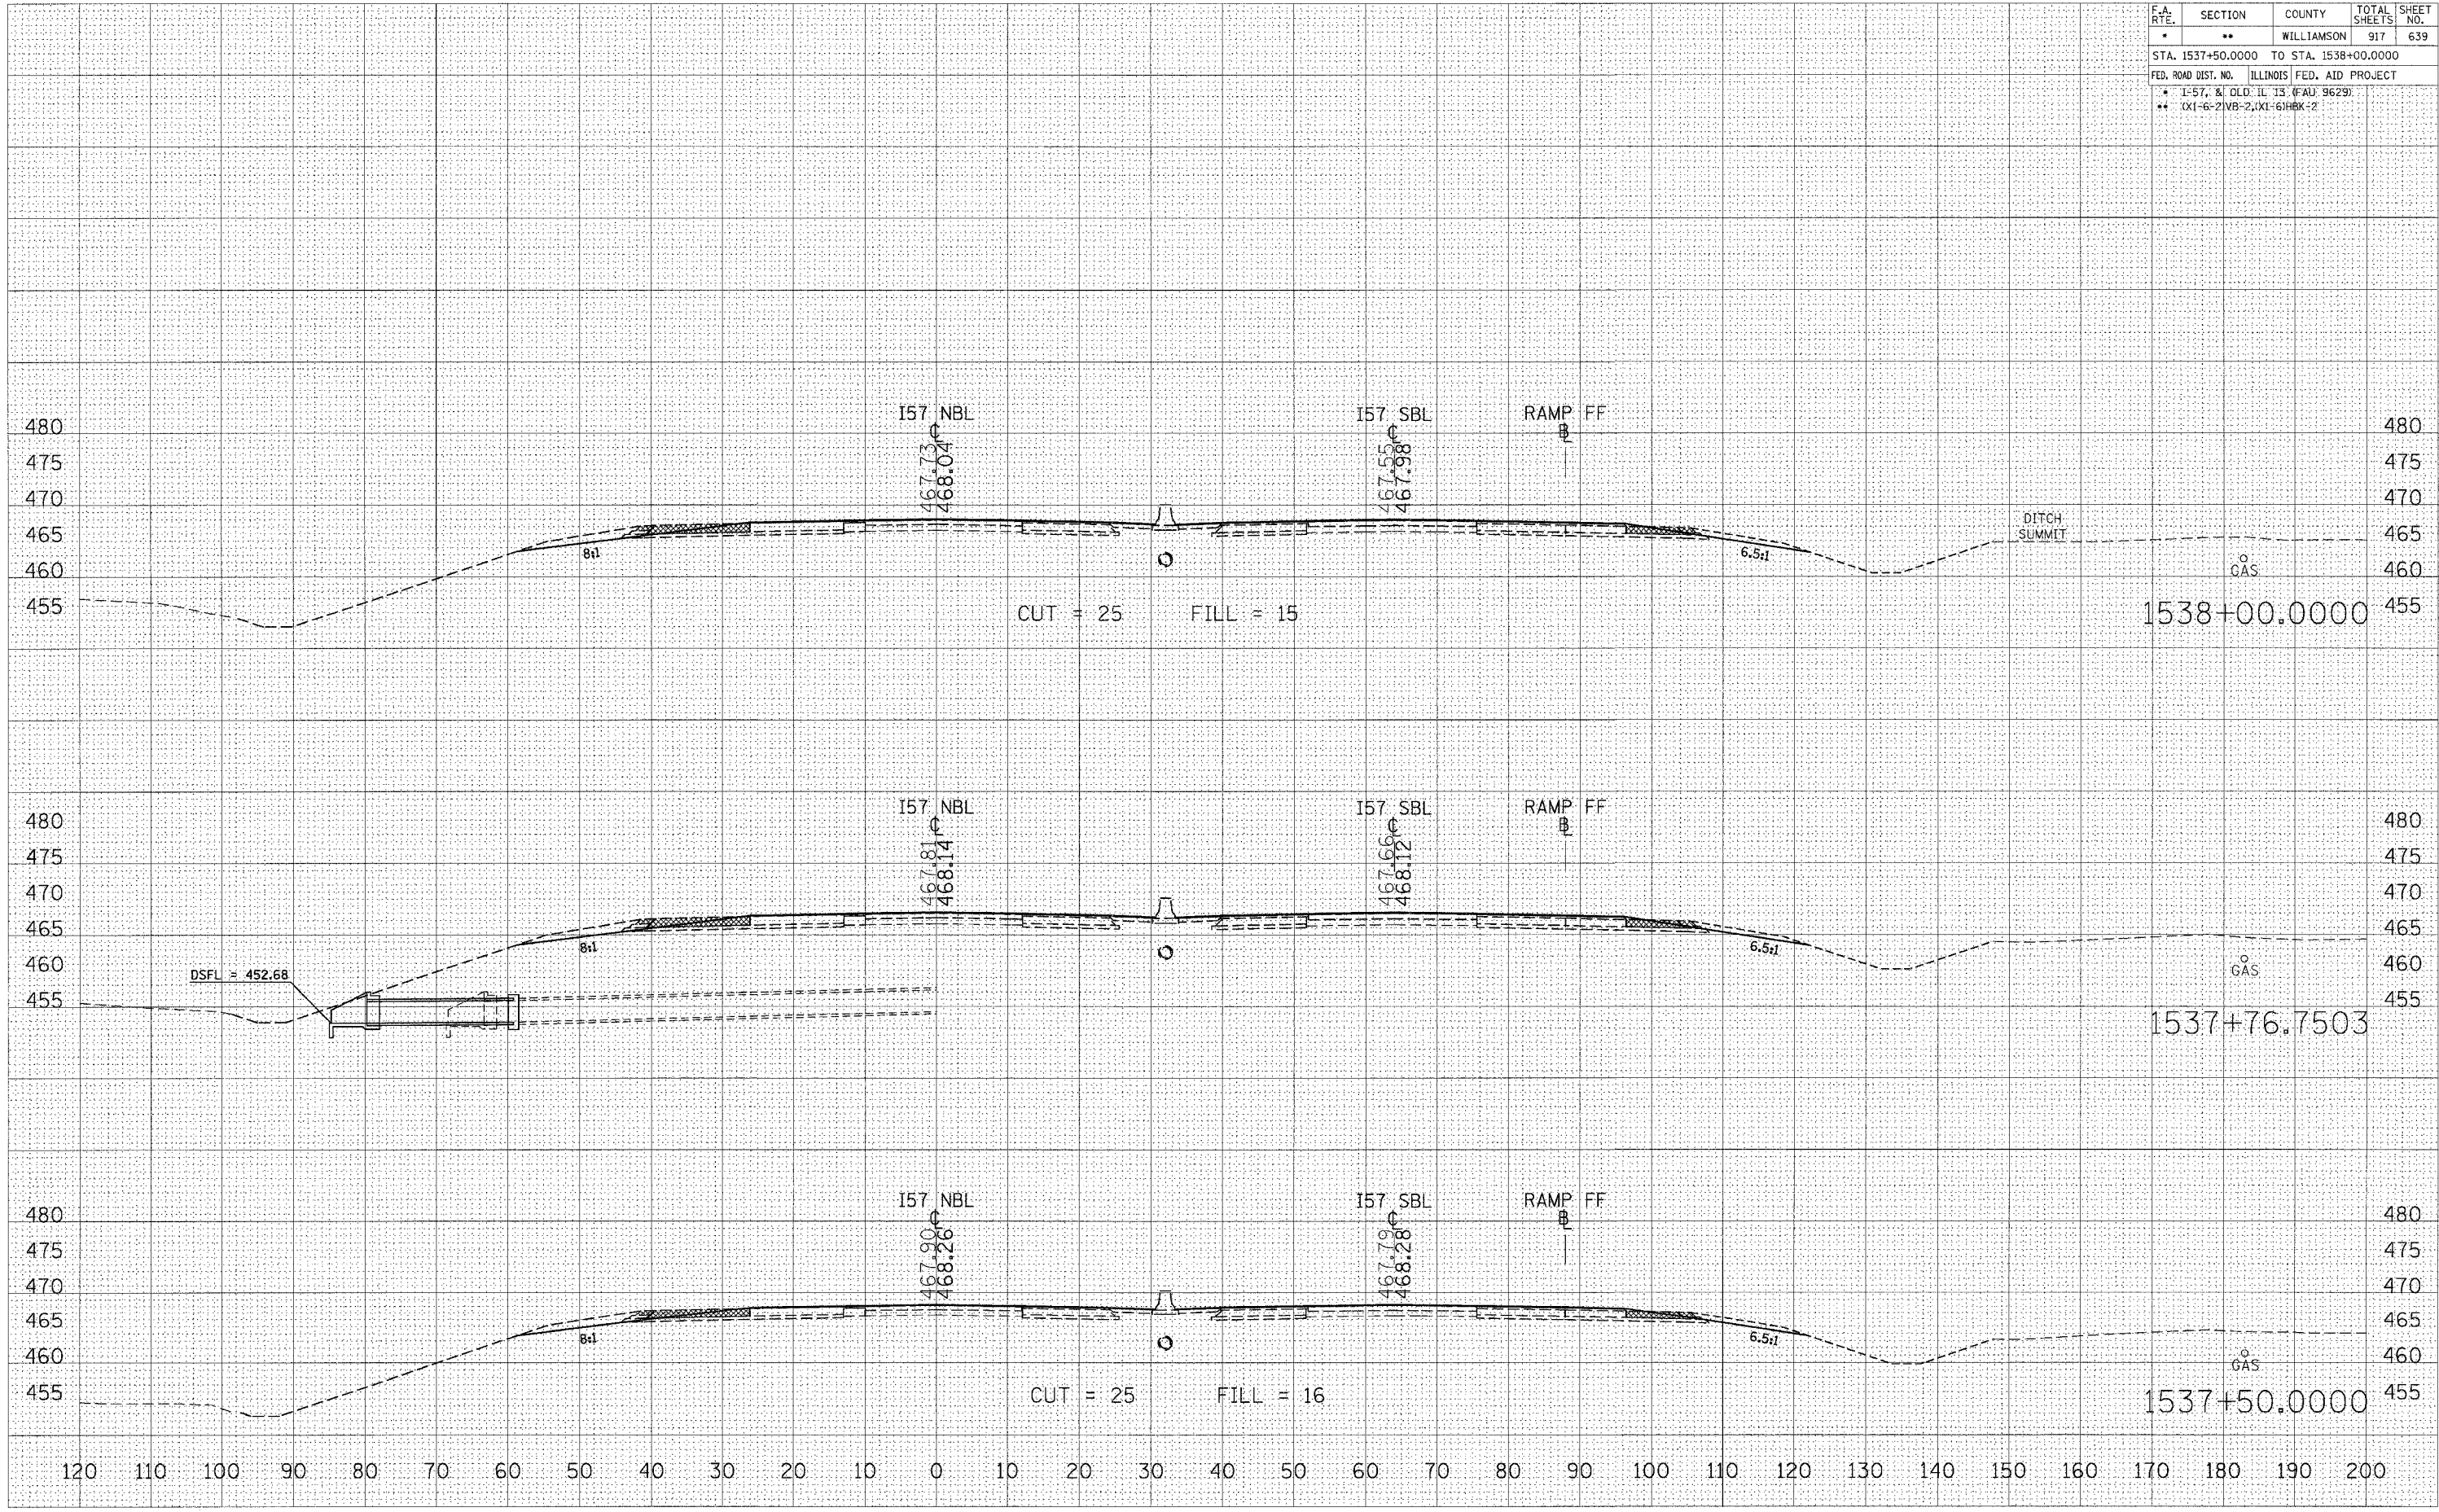

 

```
PLOT DATE = 12/12/2006
FILE NAME = c:\projects\
PLOT SCALE = 10.0000 / I
USER NAME = leftwchd]
```

STA 1538+50.0000 TO STA 1539+45.5927 I57 NBL STAGE 8

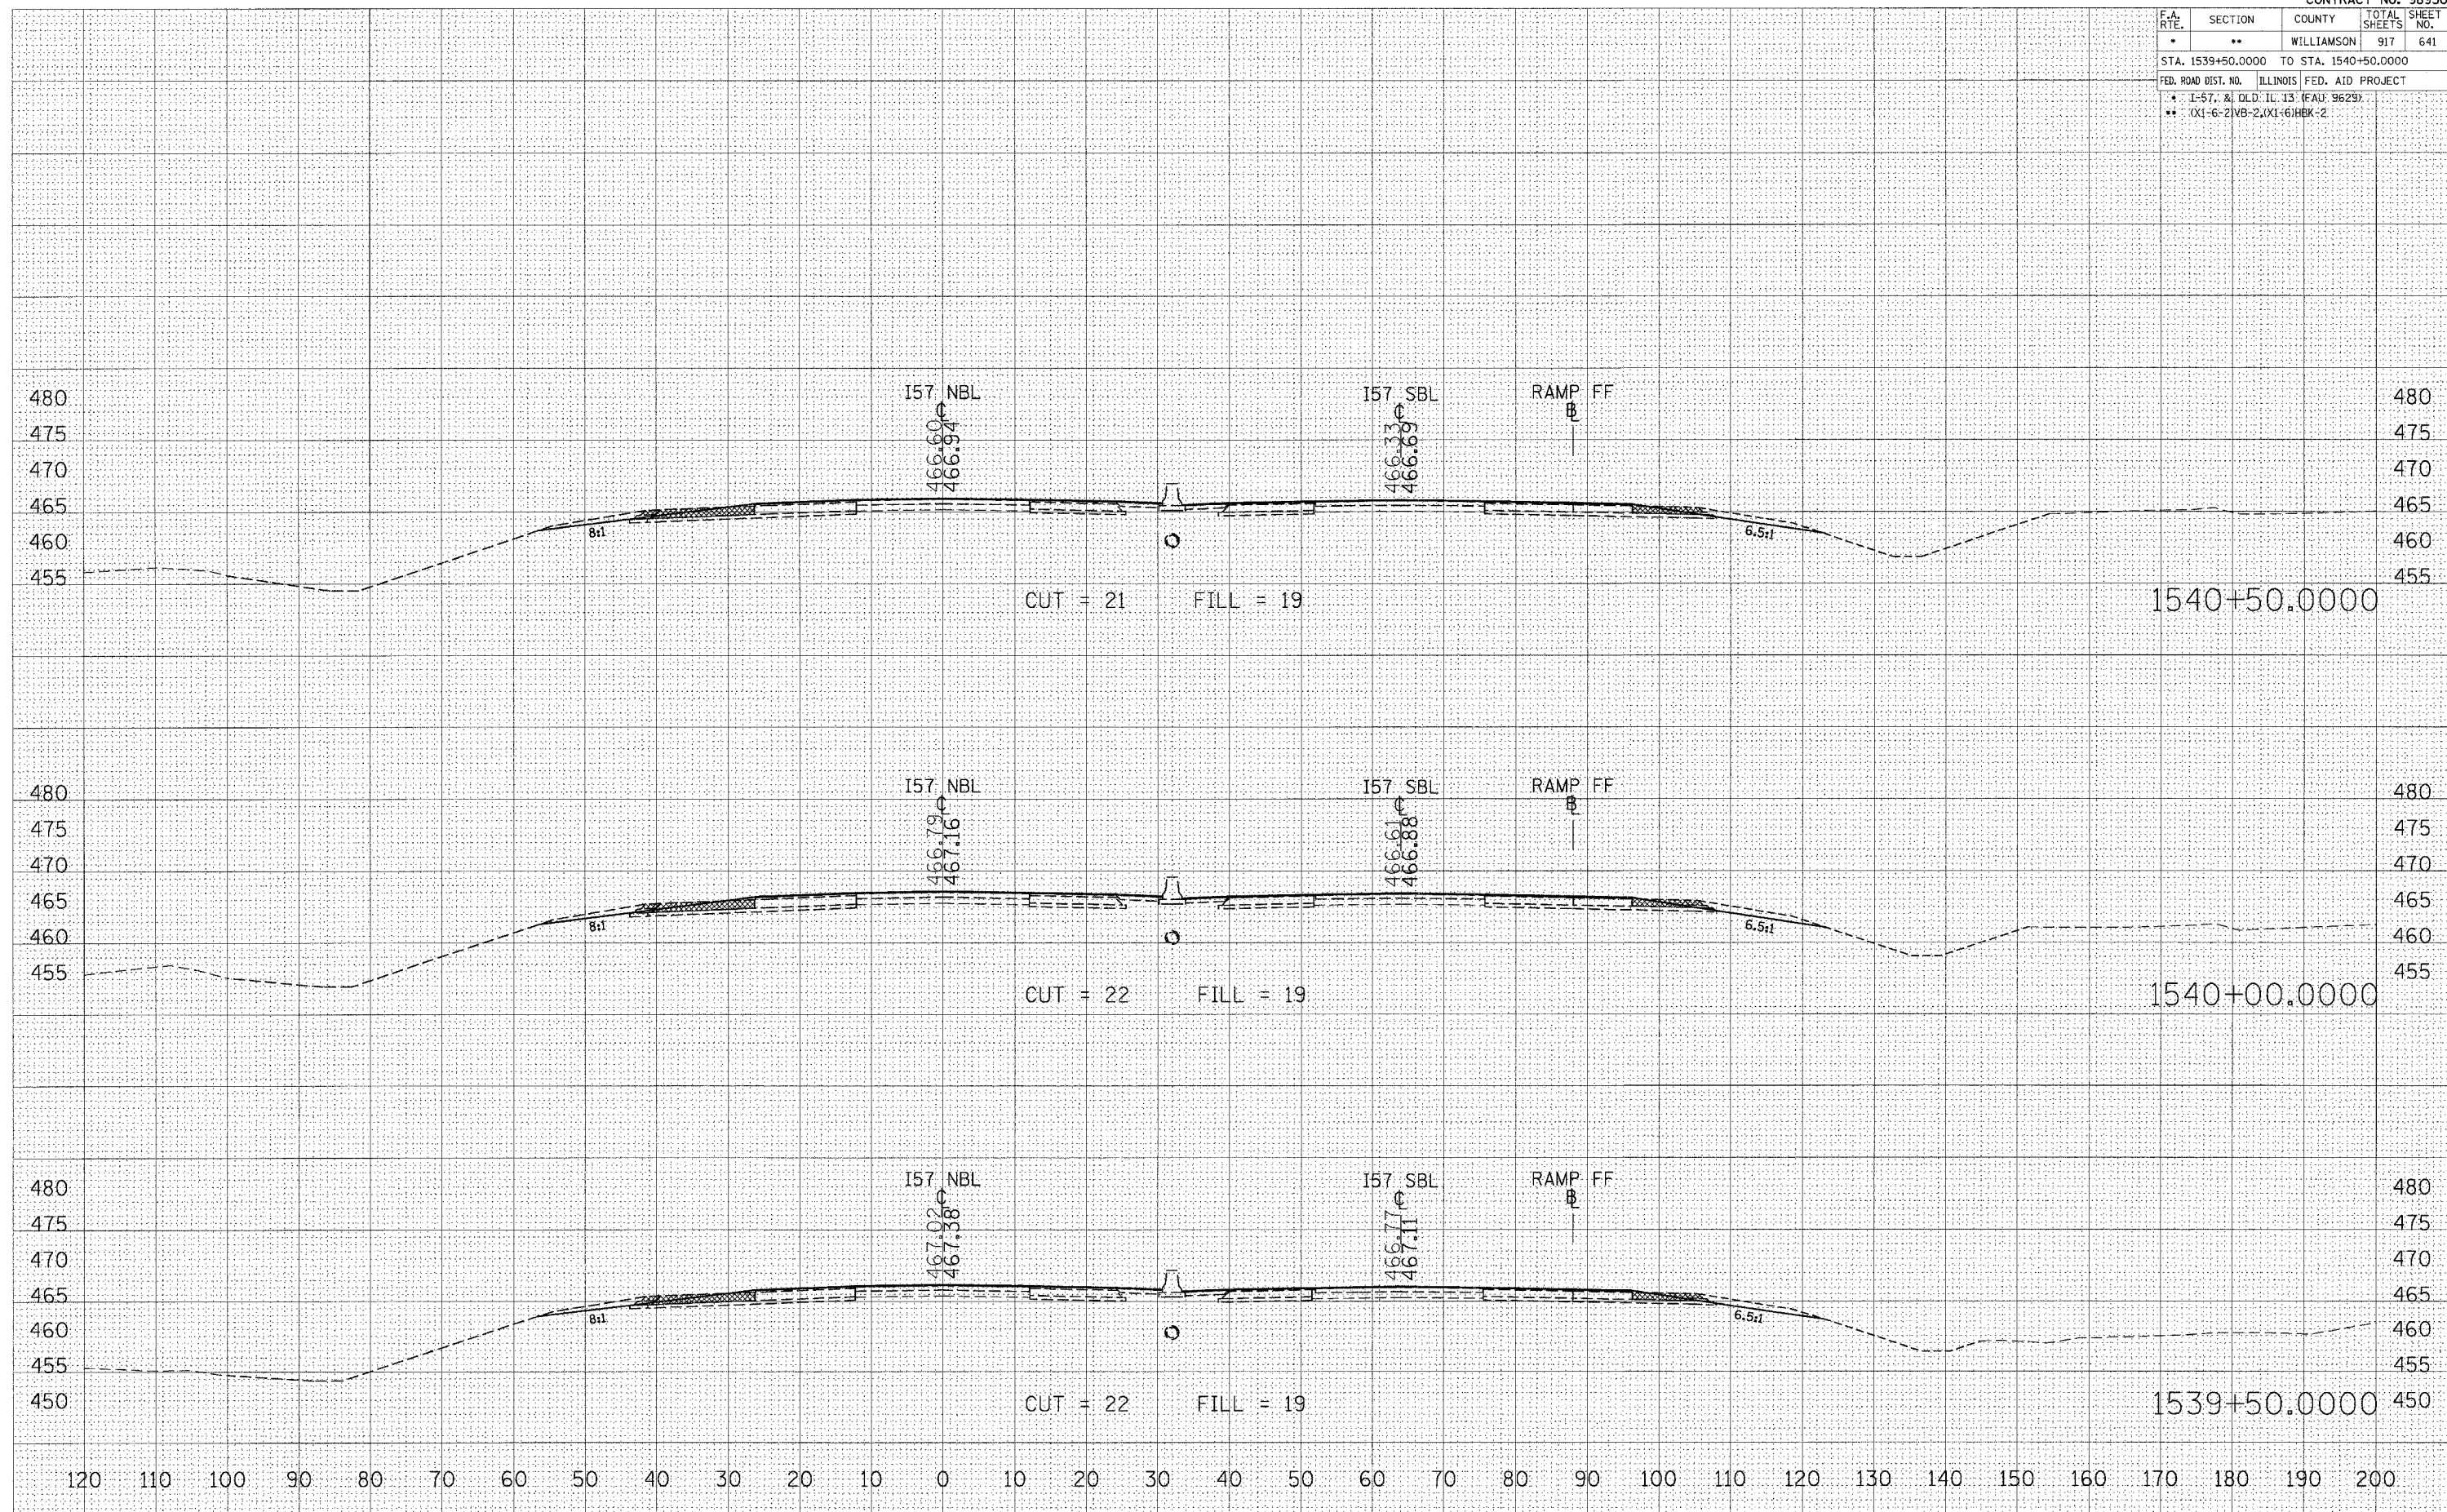


STA 1539+50.0000 TO STA 1540+50.0000 I57 NBL STAGE 8

FINAL SURVEY	SURVEYED	BY	DATE
NOTE BOOK	PLOTTED		
	TEMPLATE		
	AREAS		
	AREAS		
	CHECKED		
NO.			

ORIGINAL SURVEY	SURVEYED	BY	DATE
	PLOTTED		
	TEMPLATE		
	AREAS		
	AREAS CHECKED		

```
PLOT DATE = 12/12/2006
FILE NAME = c:\projects\
PLOT SCALE = 10.0000 ' / I
USER NAME = lefttwobd\
```

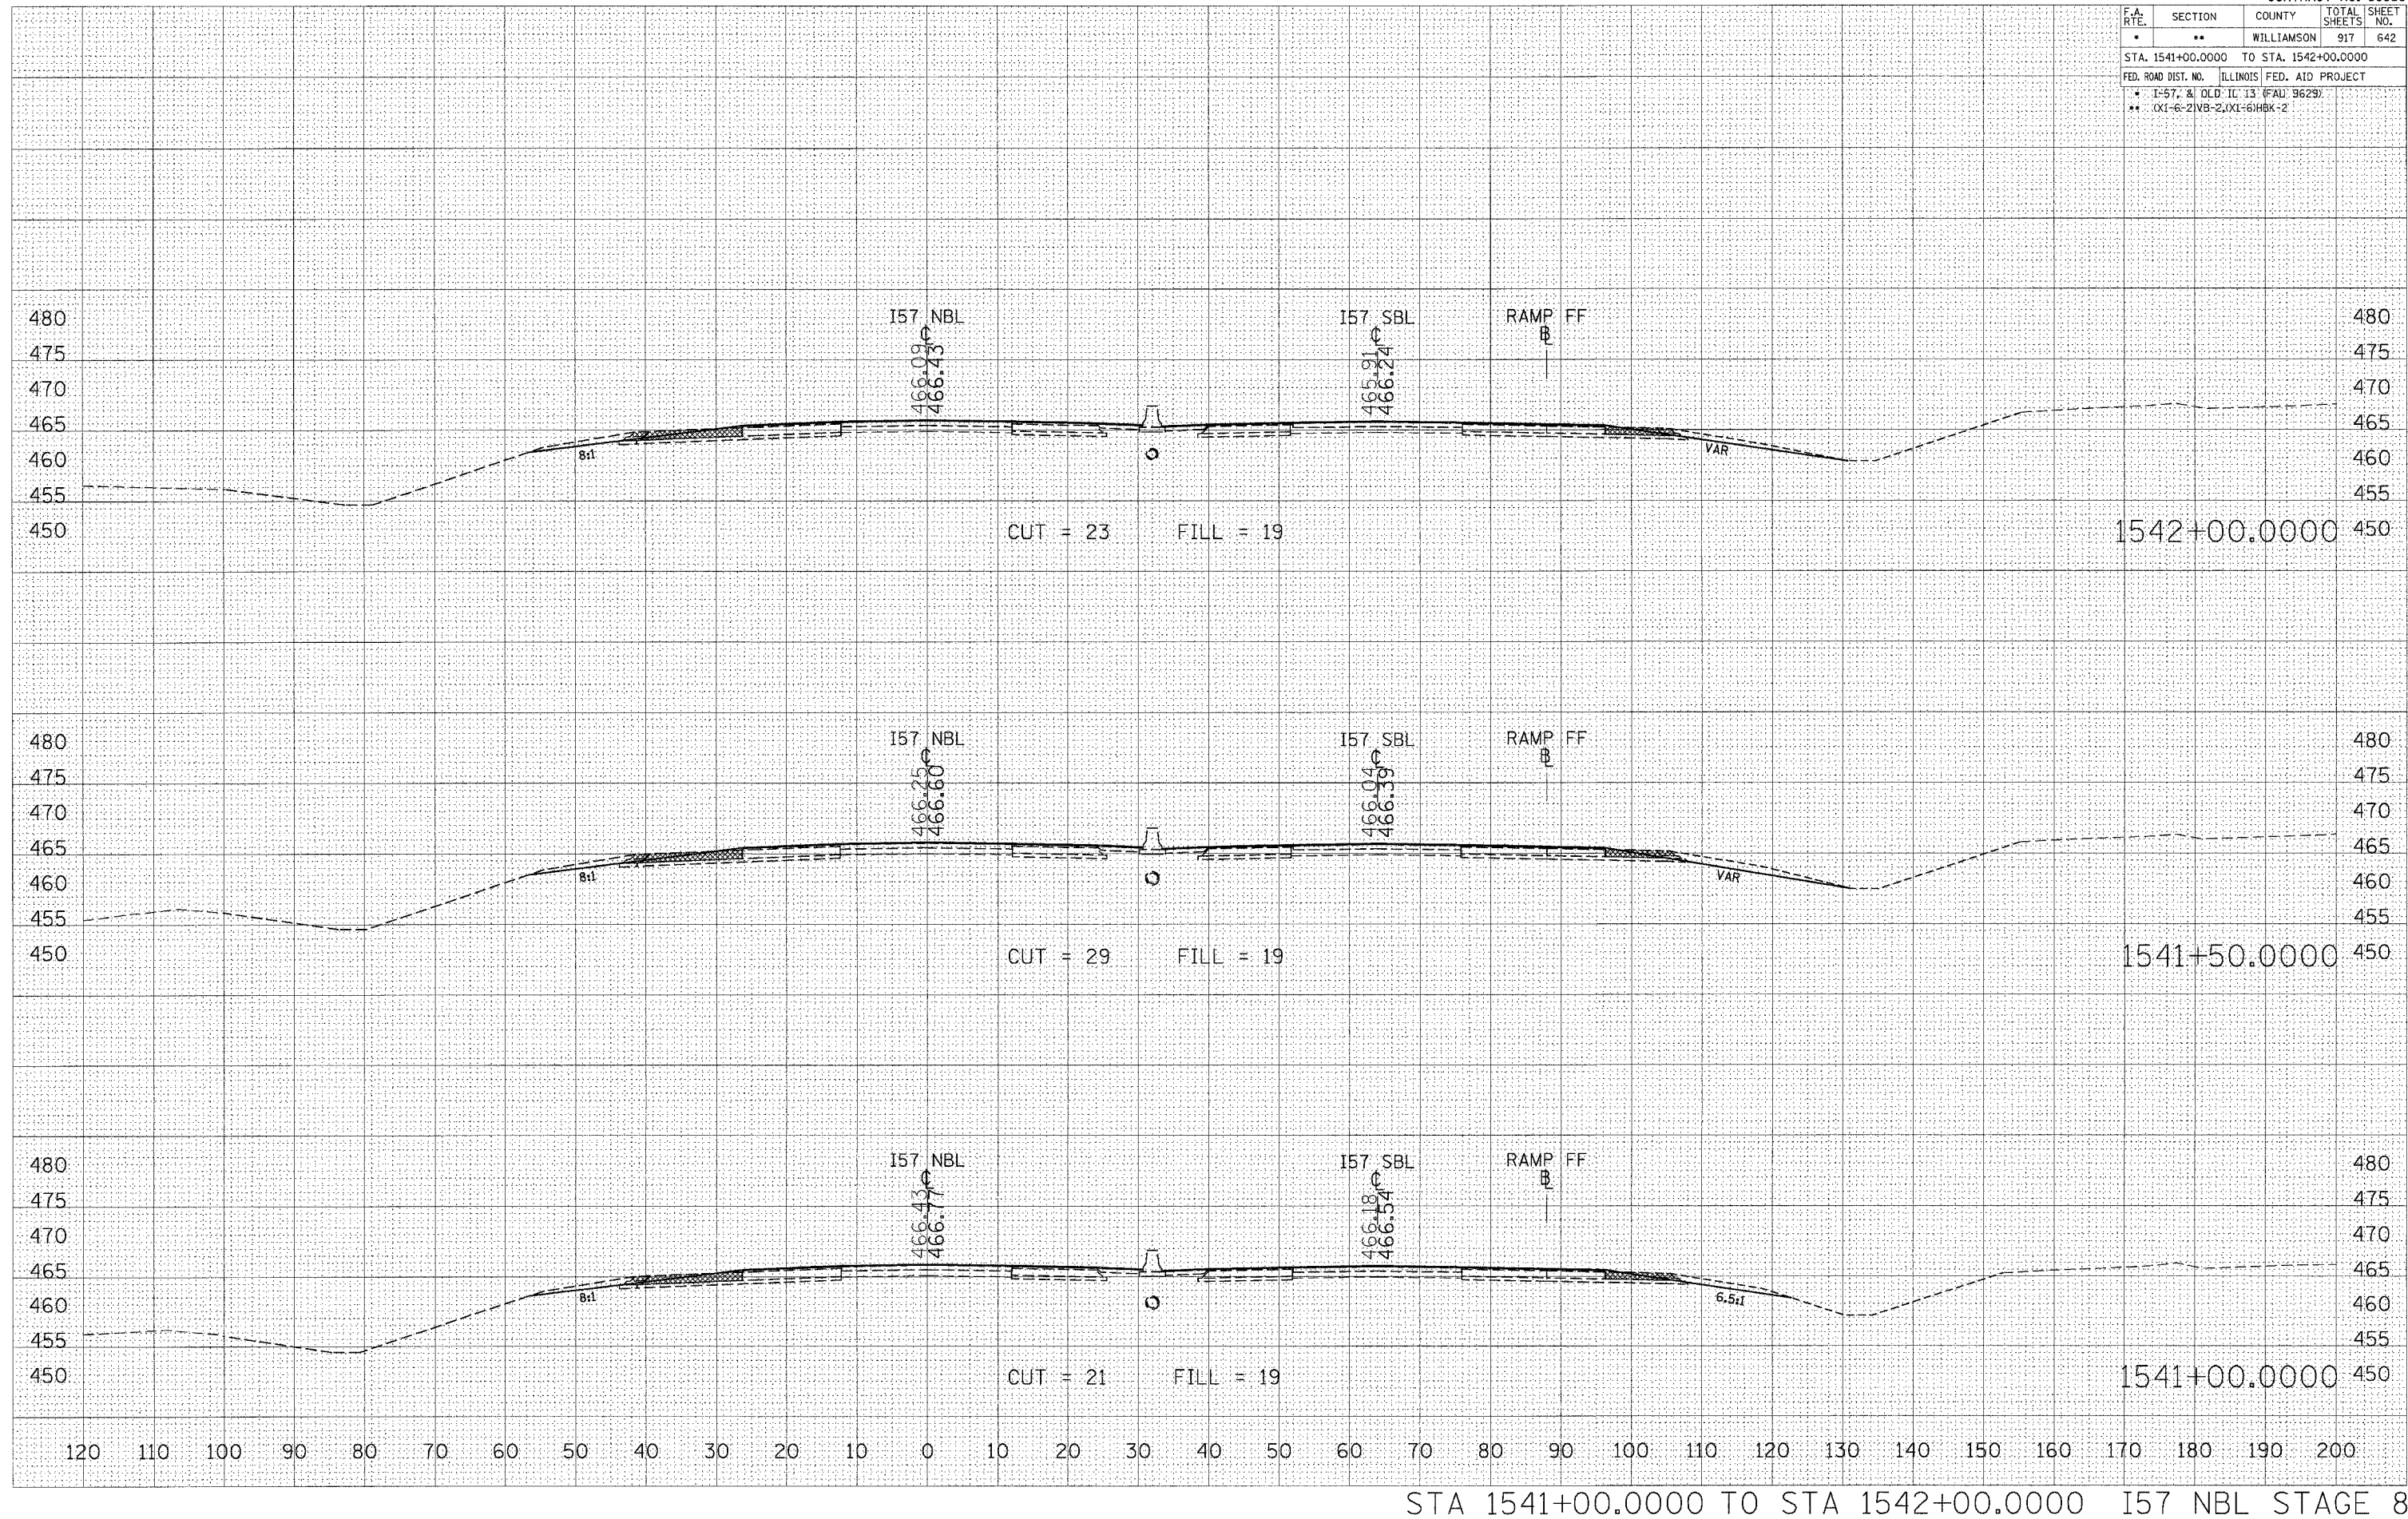


F.A. RTE.	SECTION	COUNTY	TOTAL SHEETS	SHEET NO.
*	**	WILLIAMSON	917	643
STA. 1542+50.0000 TO STA. 1543+50.0000				
FED. ROAD DIST. NO. ILLINOIS FED. AID PROJECT				
* 1-57, & OLD IL 13 (FAU 9629)				
** 0X1-6-21VB-2, 0X1-61HBK-2				

DATE	BY	SURVEYED	PLOTTED	DATE	AREAS CHECKED
FNL SURVEY		NOTE BOOK			
NO.					

DATE	BY	SURVEYED	PLOTTED	DATE	AREAS CHECKED
ORIGINAL SURVEY		NOTE BOOK			
NO.					

PLOT DATE = 12/12/2006
PLOT SCALE = 10.0000 / IN.
USER NAME = jefwuchd

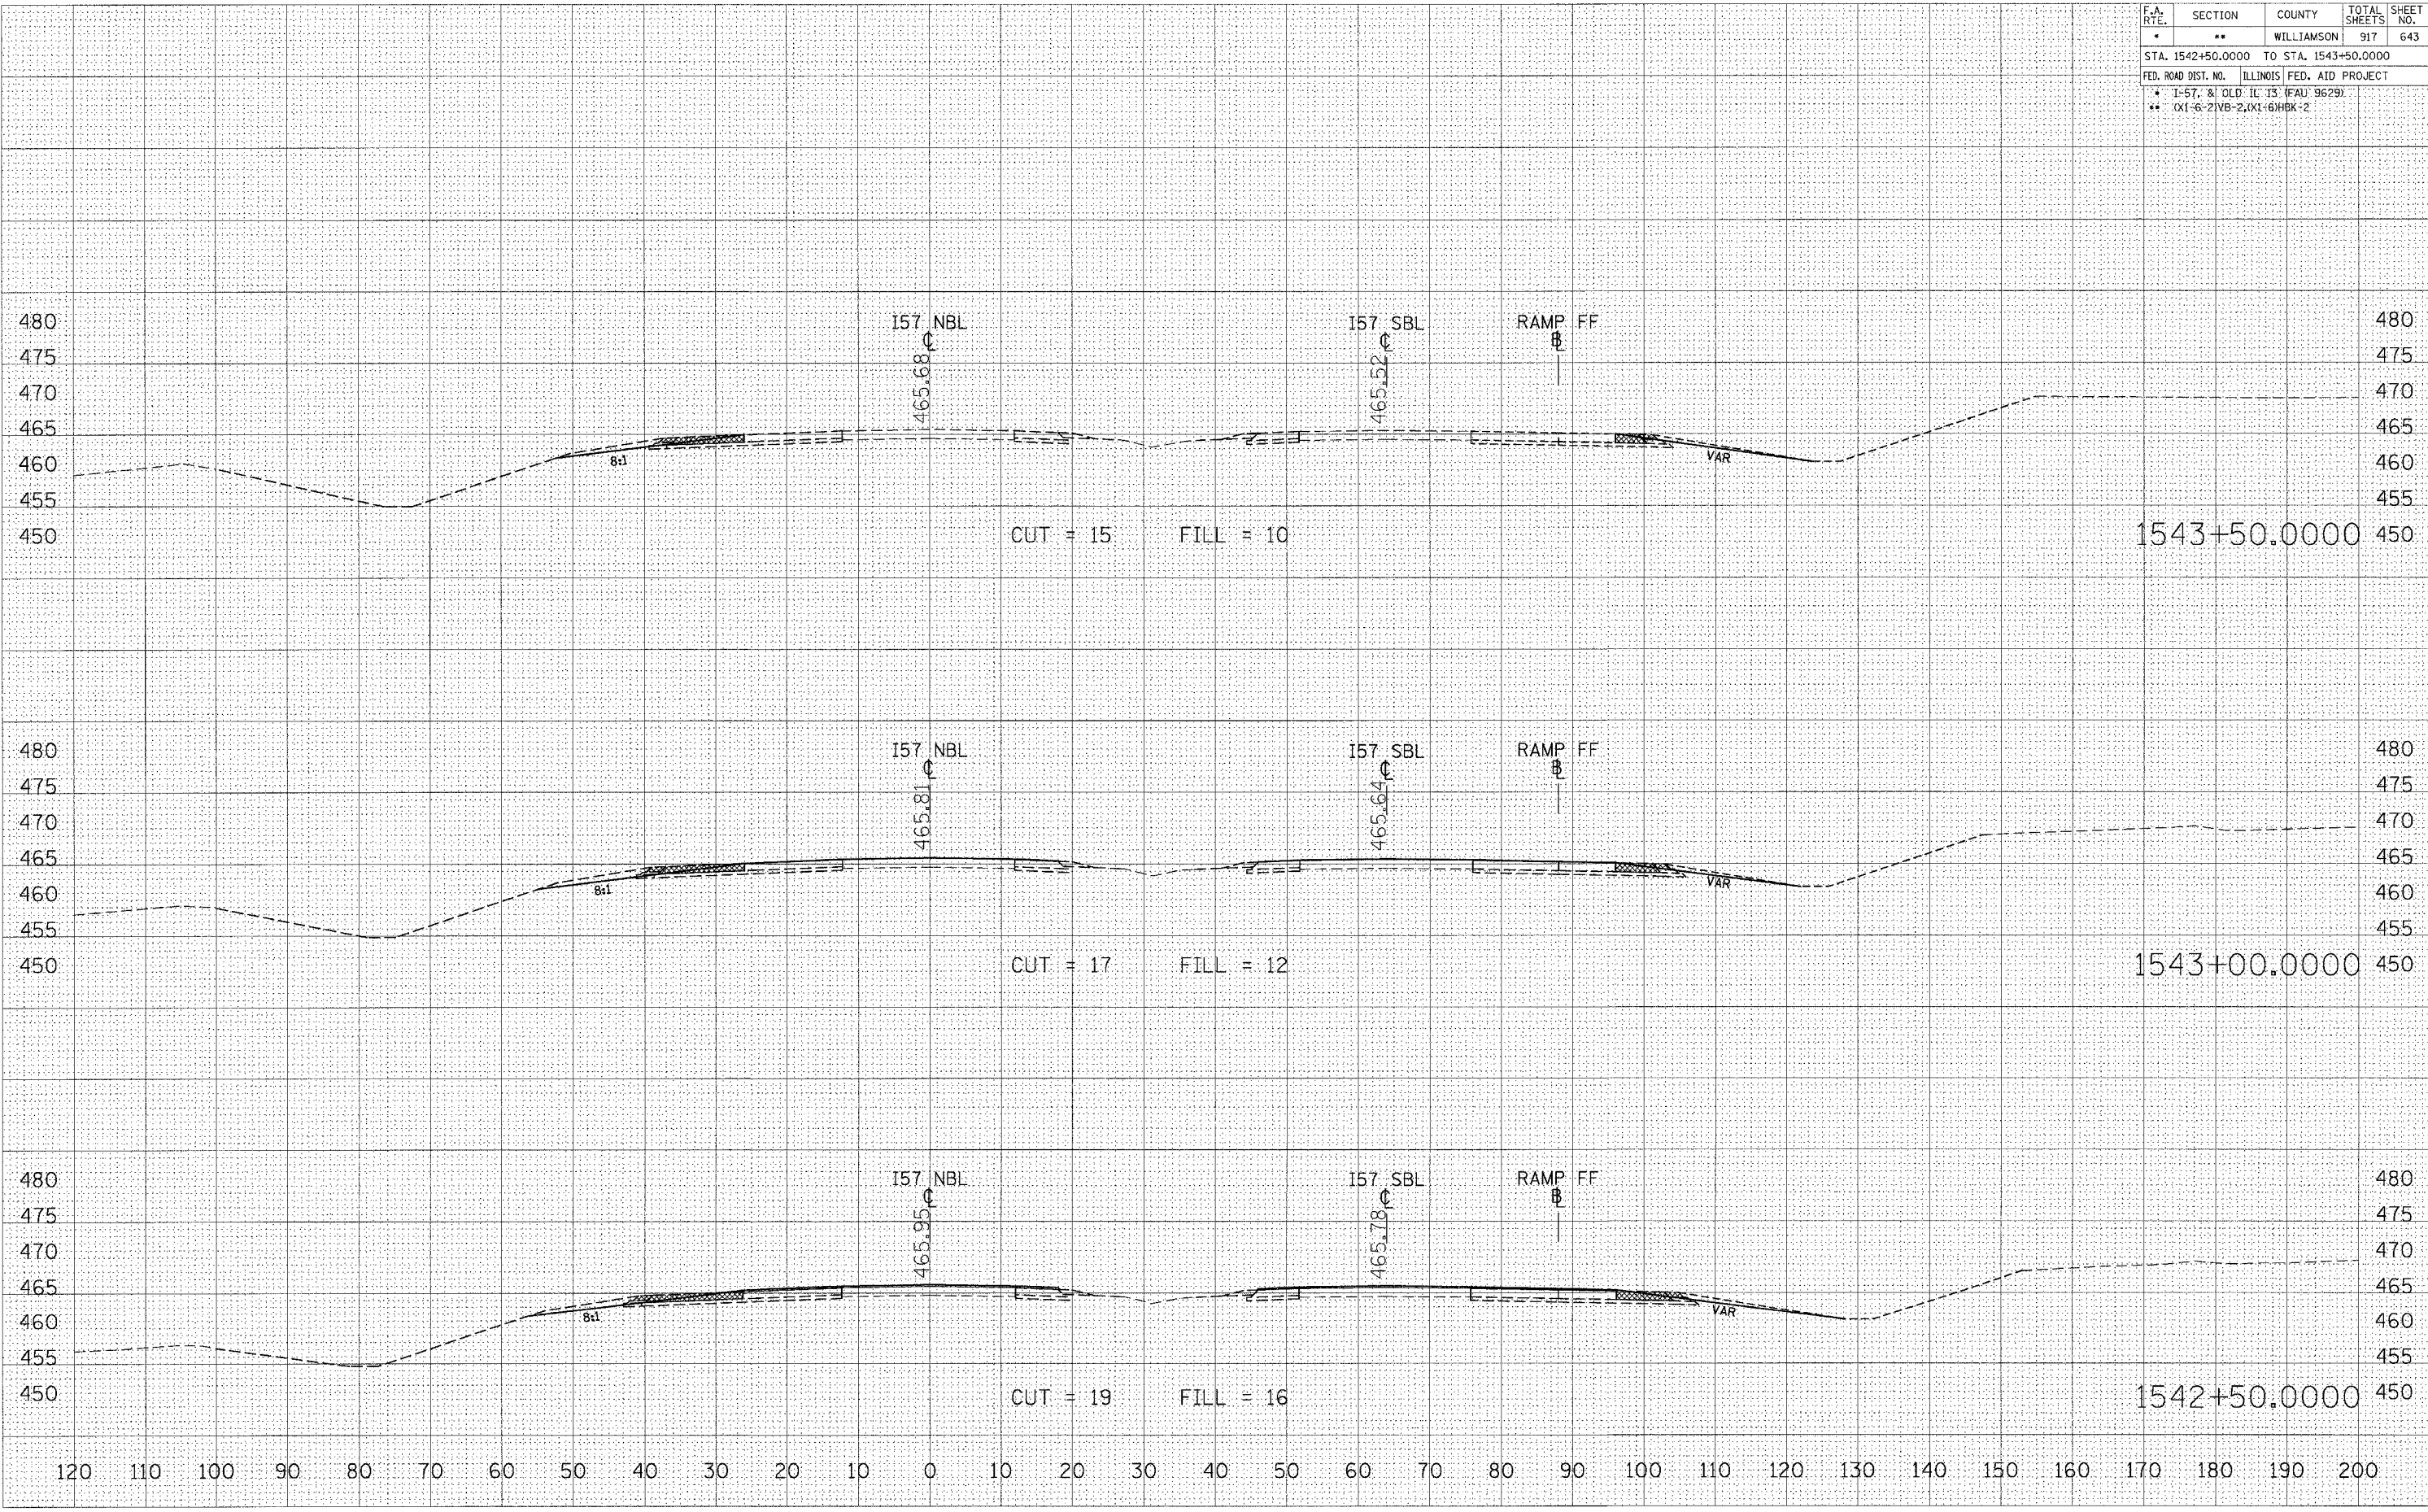


STA 1542+50.0000 TO STA 1543+50.0000 I57 NBL STAGE 8

F.A. RTE.	SECTION	COUNTY	TOTAL SHEETS	SHEET NO.
*	**	WILLIAMSON	917	644
STA. 1544+00.0000 TO STA. 1545+00.0000				
FED. ROAD DIST. NO. ILLINOIS FED. AID PROJECT				
* 1-57, & OLD IL 13 (FAU 9629)				
** 1X1-6-21NB-2, 1X1-6-HBX-2				


FINAL SURVEY	BY	DATE
SURVEYED		
PLOTTED		
NOTED		
AREAS CHECKED		
NO.		

ORIGINAL SURVEY	BY	DATE
SURVEYED		
PLOTTED		
NOTED		
AREAS CHECKED		
NO.		

PLOT DATE = 12/12/2006
PLOT SCALE = 1"=100'
USER NAME = jefwchd

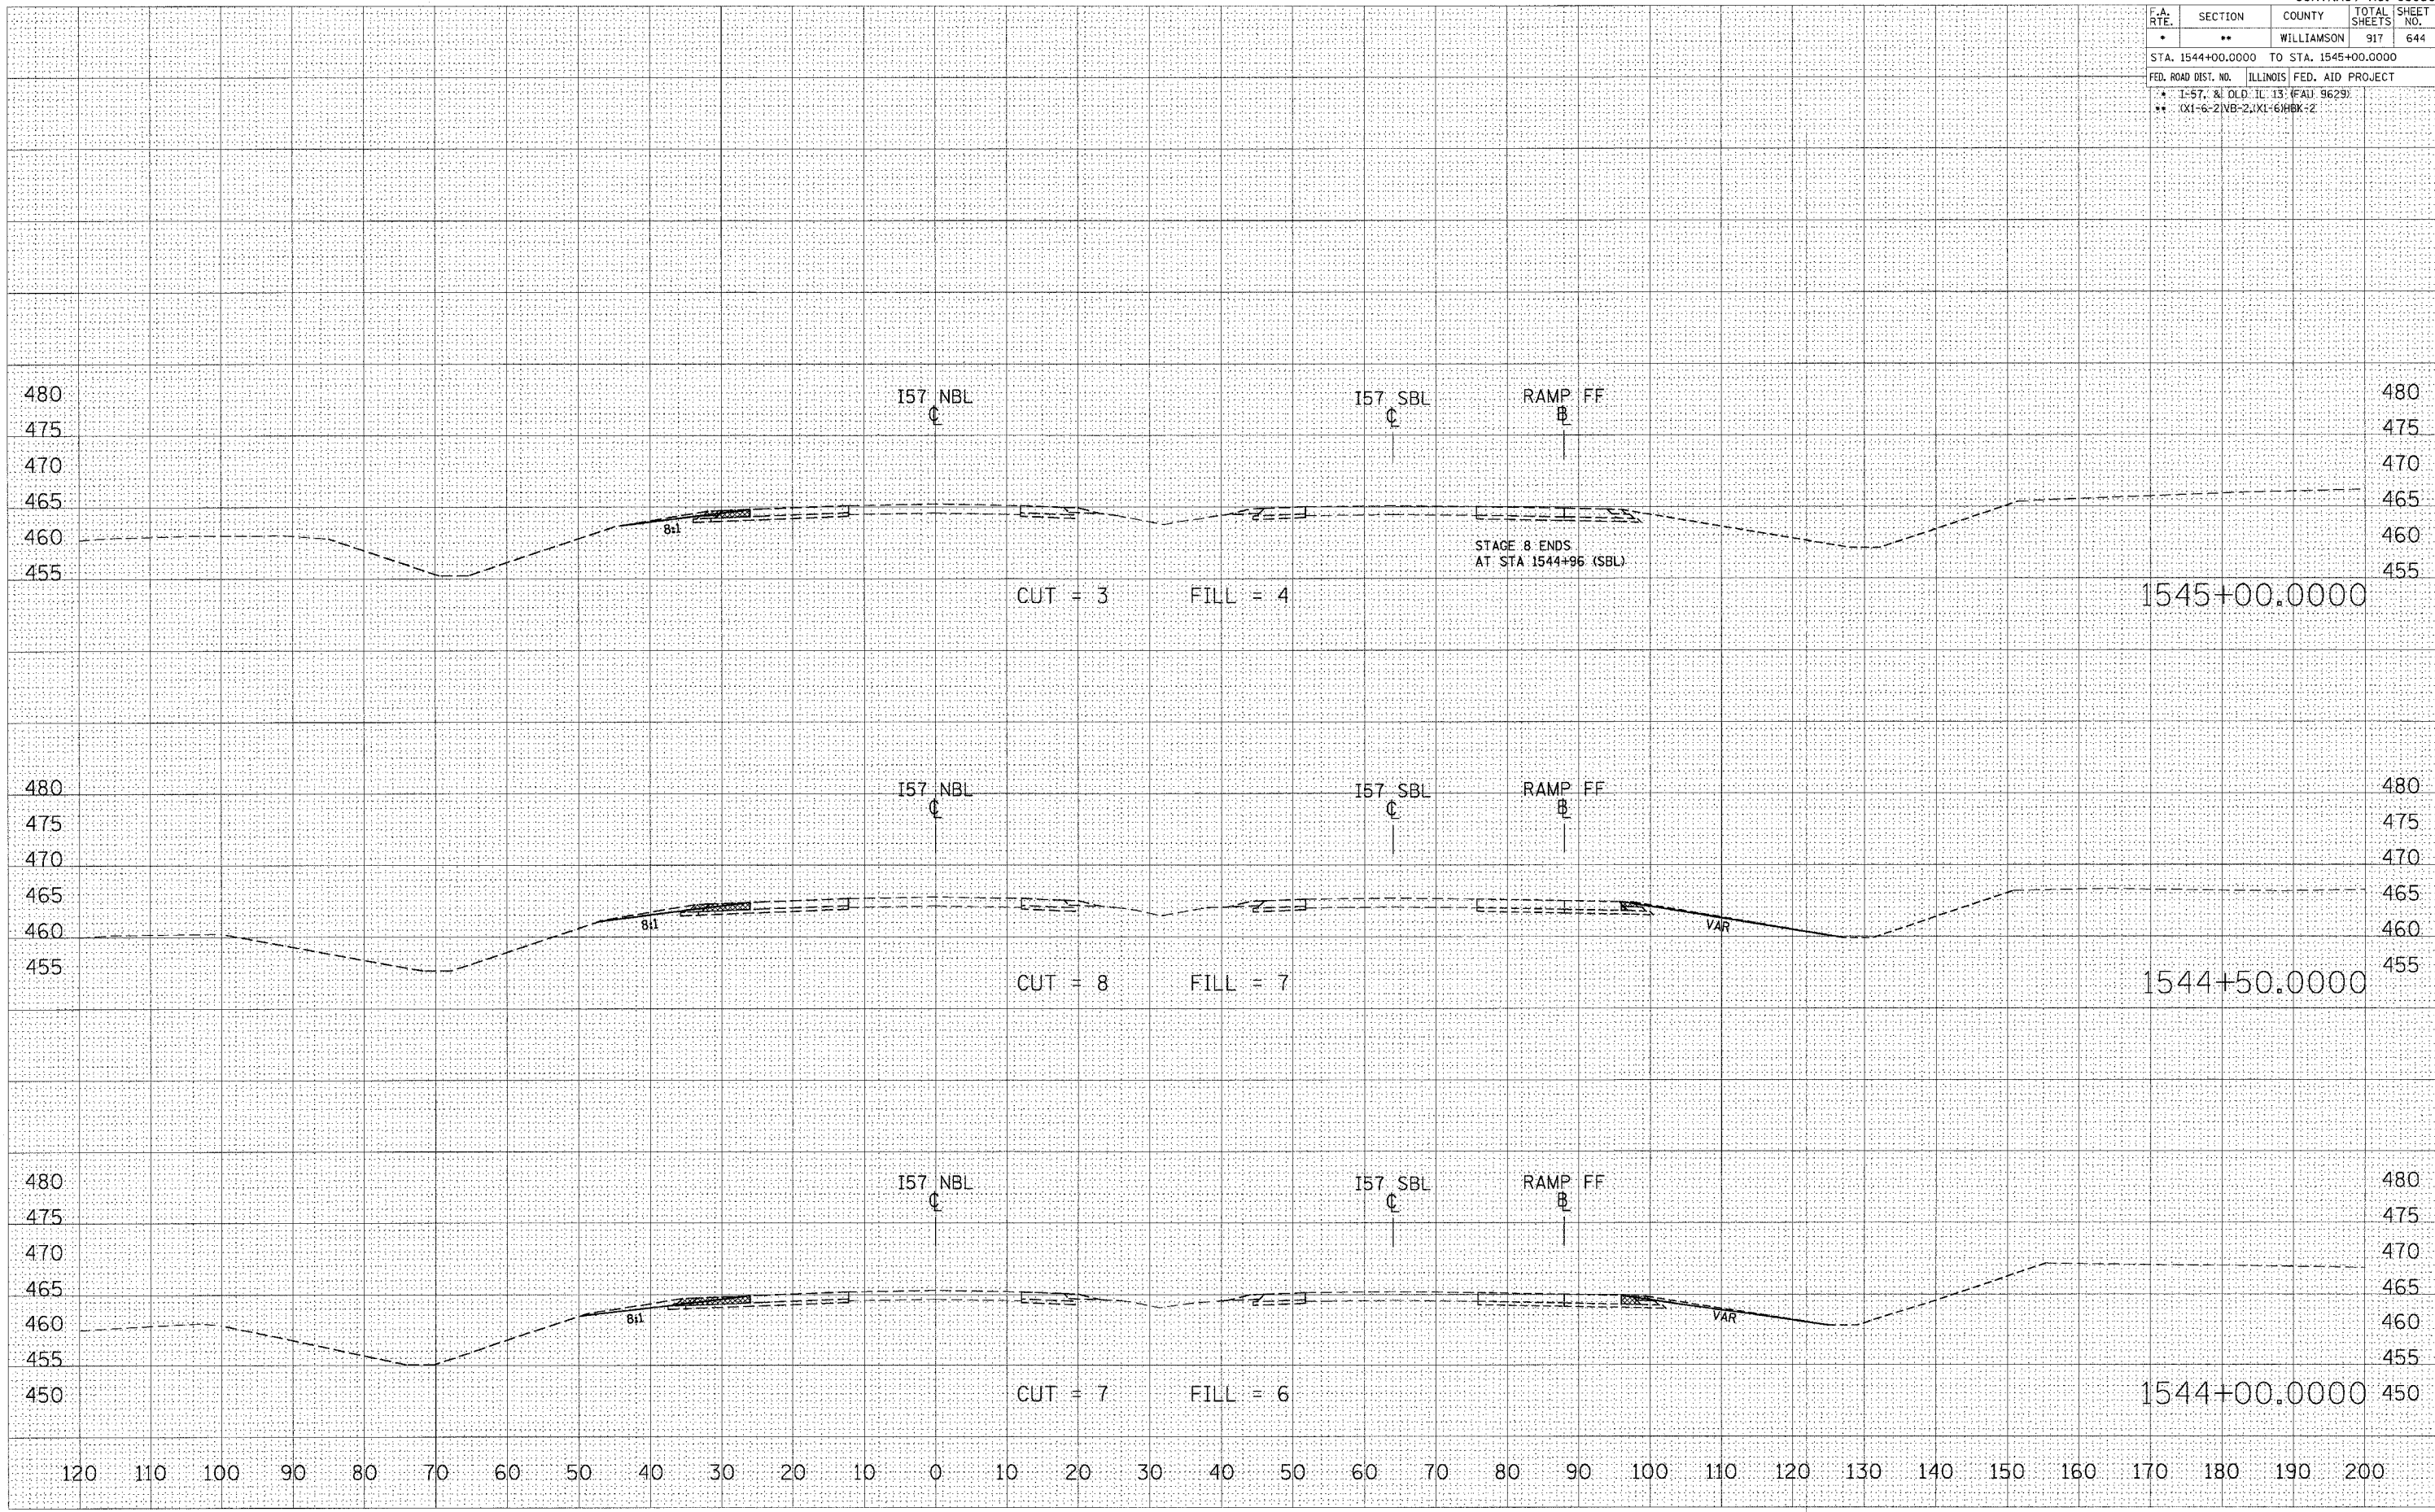

STA 1544+00.0000 TO STA 1545+00.0000 157 NBL STAGE 8

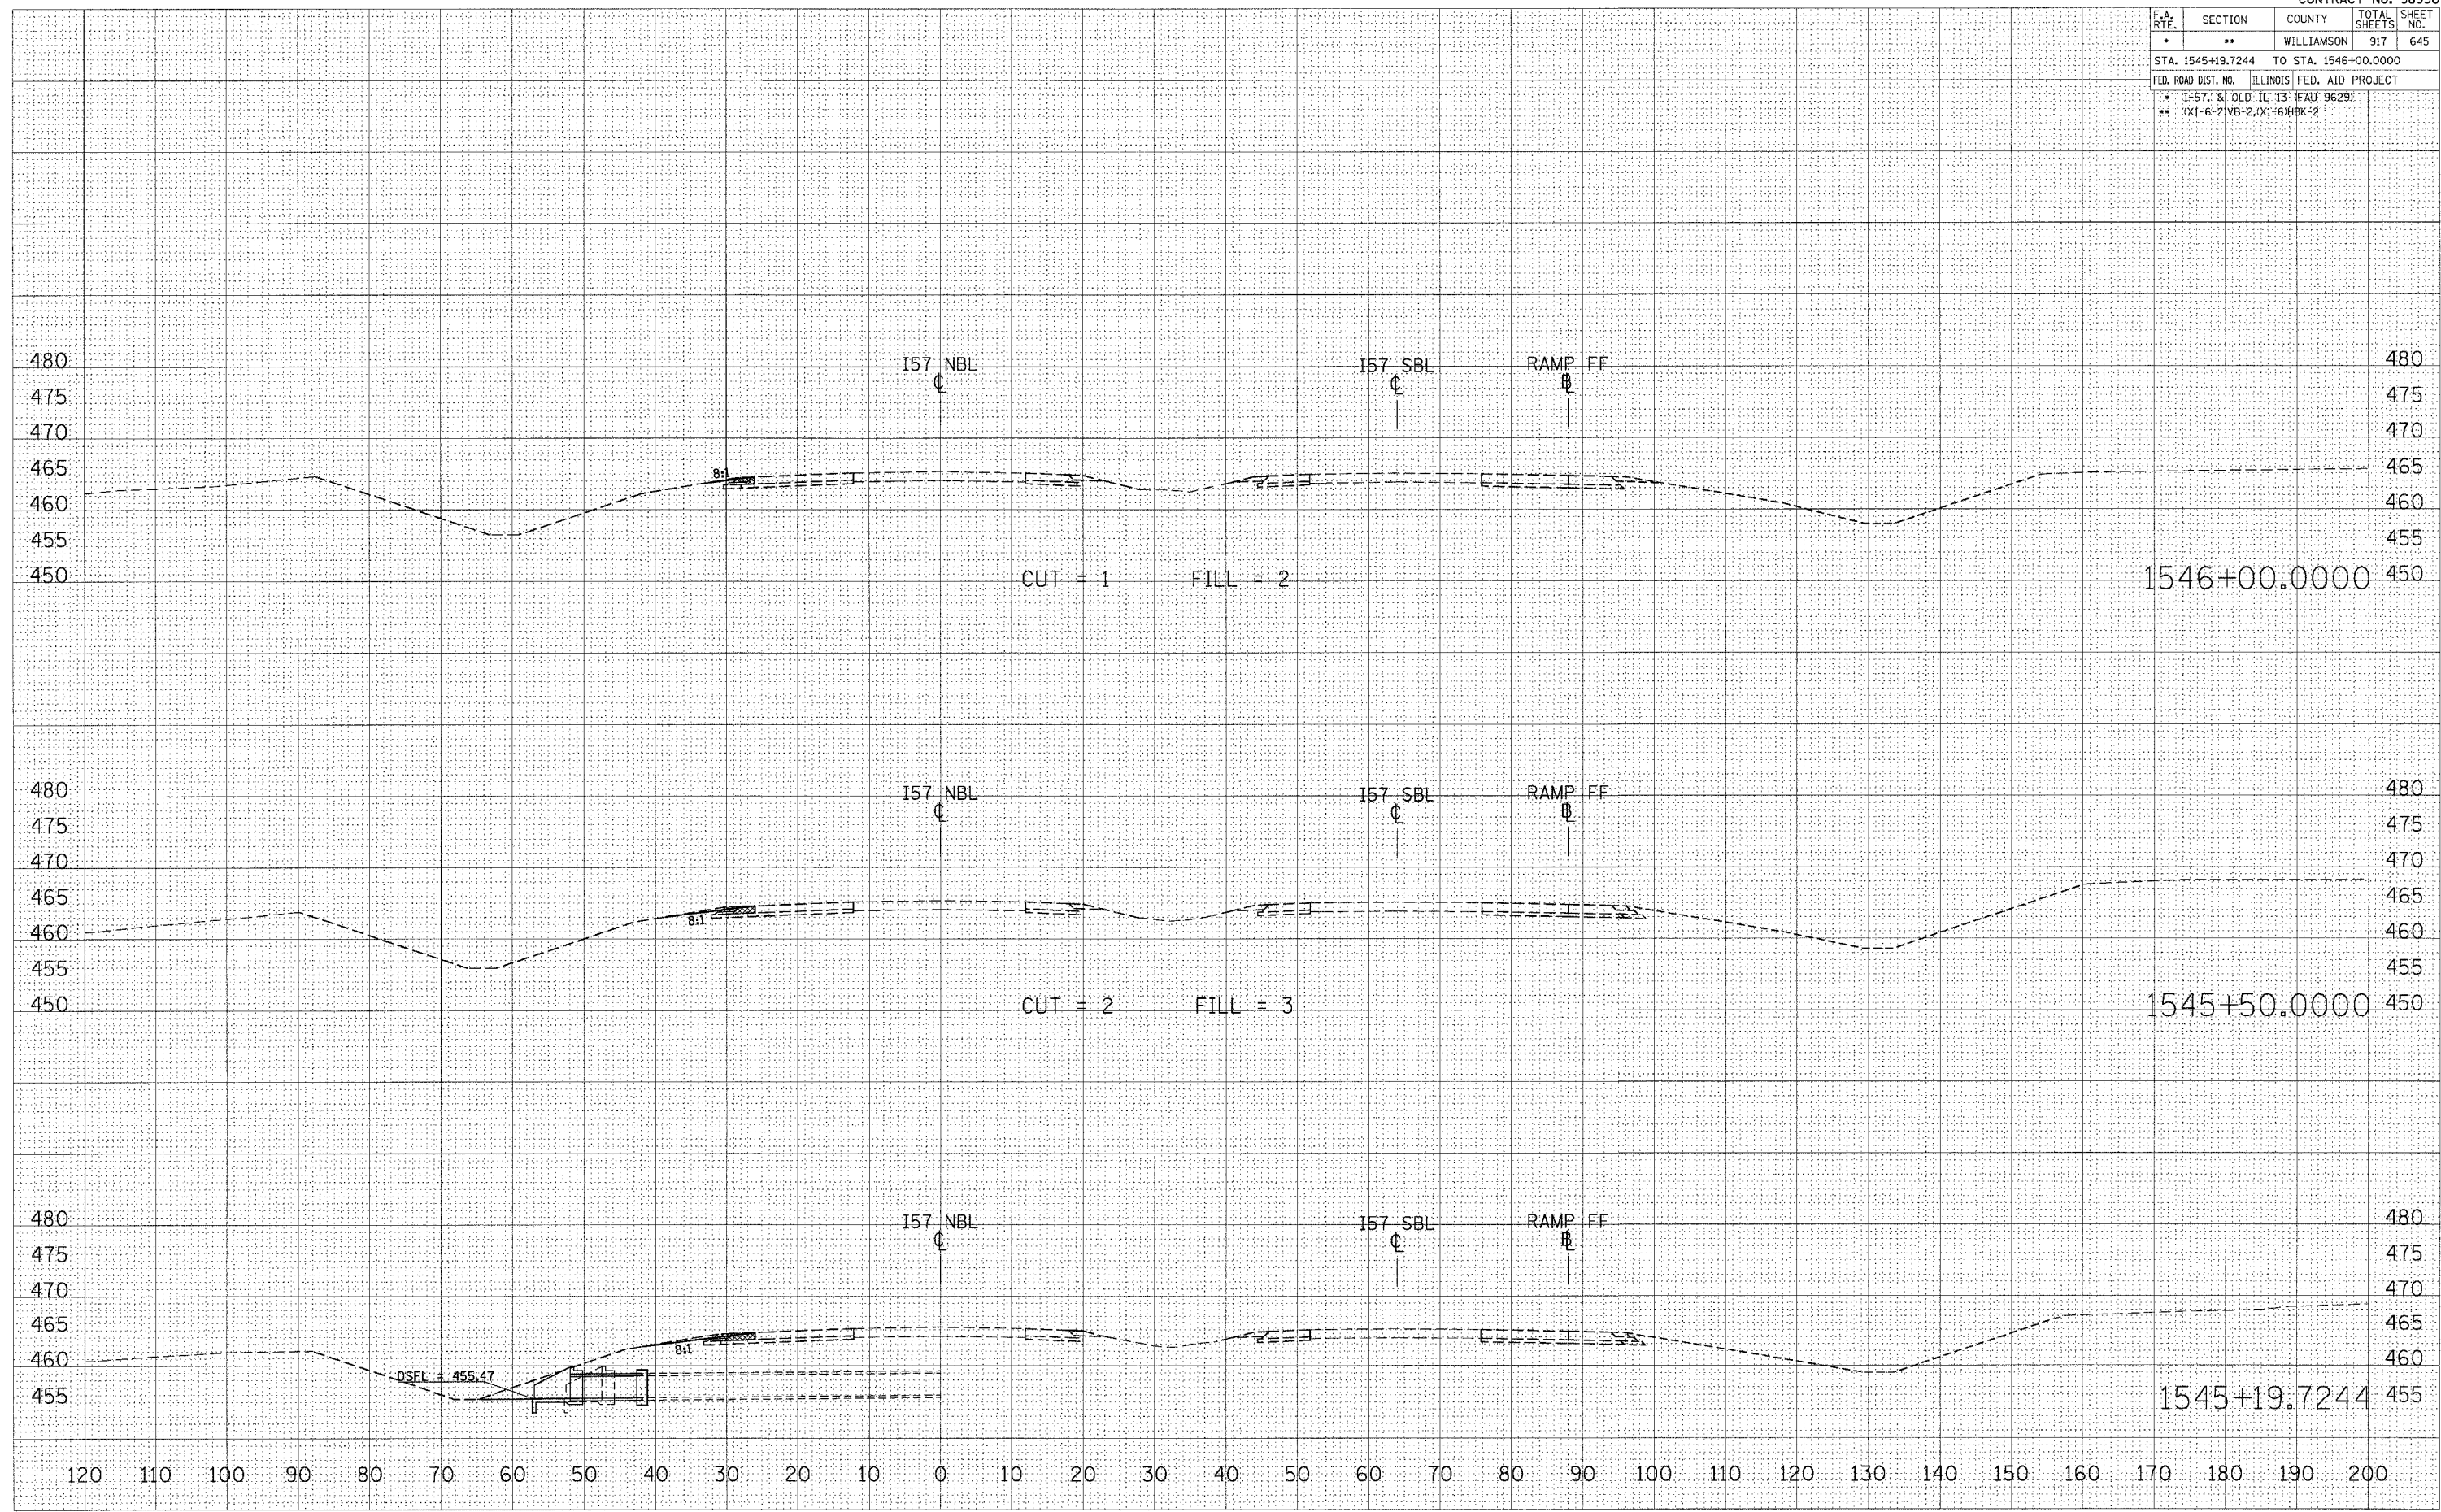

STA 1545+19.7244 TO STA 1546+00.0000 I57 NBL STAGE 8

FINAL SURVEY	BY	DATE
SURVEYED _____ PLOTTED _____ TEMPLATE _____ AREAS _____ AREAS CHECKED _____	_____ _____ _____ _____ _____	_____ _____ _____ _____ _____

ORIGINAL SURVEY	SURVEYED	BY	DATE
	PLOTTED		
	TEMPLATE		
	AREAS		
	AREAS CHECKED		


```
PLOT DATE = 12/12/2006
FILE NAME = o:\projects\
PLOT SCALE = 10.0000 ' / 1
USER NAME = leftwchd\
```

F.A. RTE.	SECTION	COUNTY	TOTAL SHEETS	SHEET NO.
*	**	WILLIAMSON	917	646
STA. 1546+50.0000 TO STA. 1547+00.0000				
FED. ROAD DIST. NO. ILLINOIS FED. AID PROJECT				
* I-57, & OLD IL 13 (FAU 9629)				
** (X1-6-2)VB-2,(X1-6)HBX-2				

FINAL SURVEY	SURVEYED	BY	DATE
NOTE BOOK	PLOTTED		
NO.	AREAS CHECKED		


ORIGINAL SURVEY	SURVEYED	BY	DATE
PLOTTED	PLOTTED		
NO.	AREAS CHECKED		

PLOT DATE = 12/12/2005
PLOT SCALE = 1"=100'
USER NAME = jefmchd

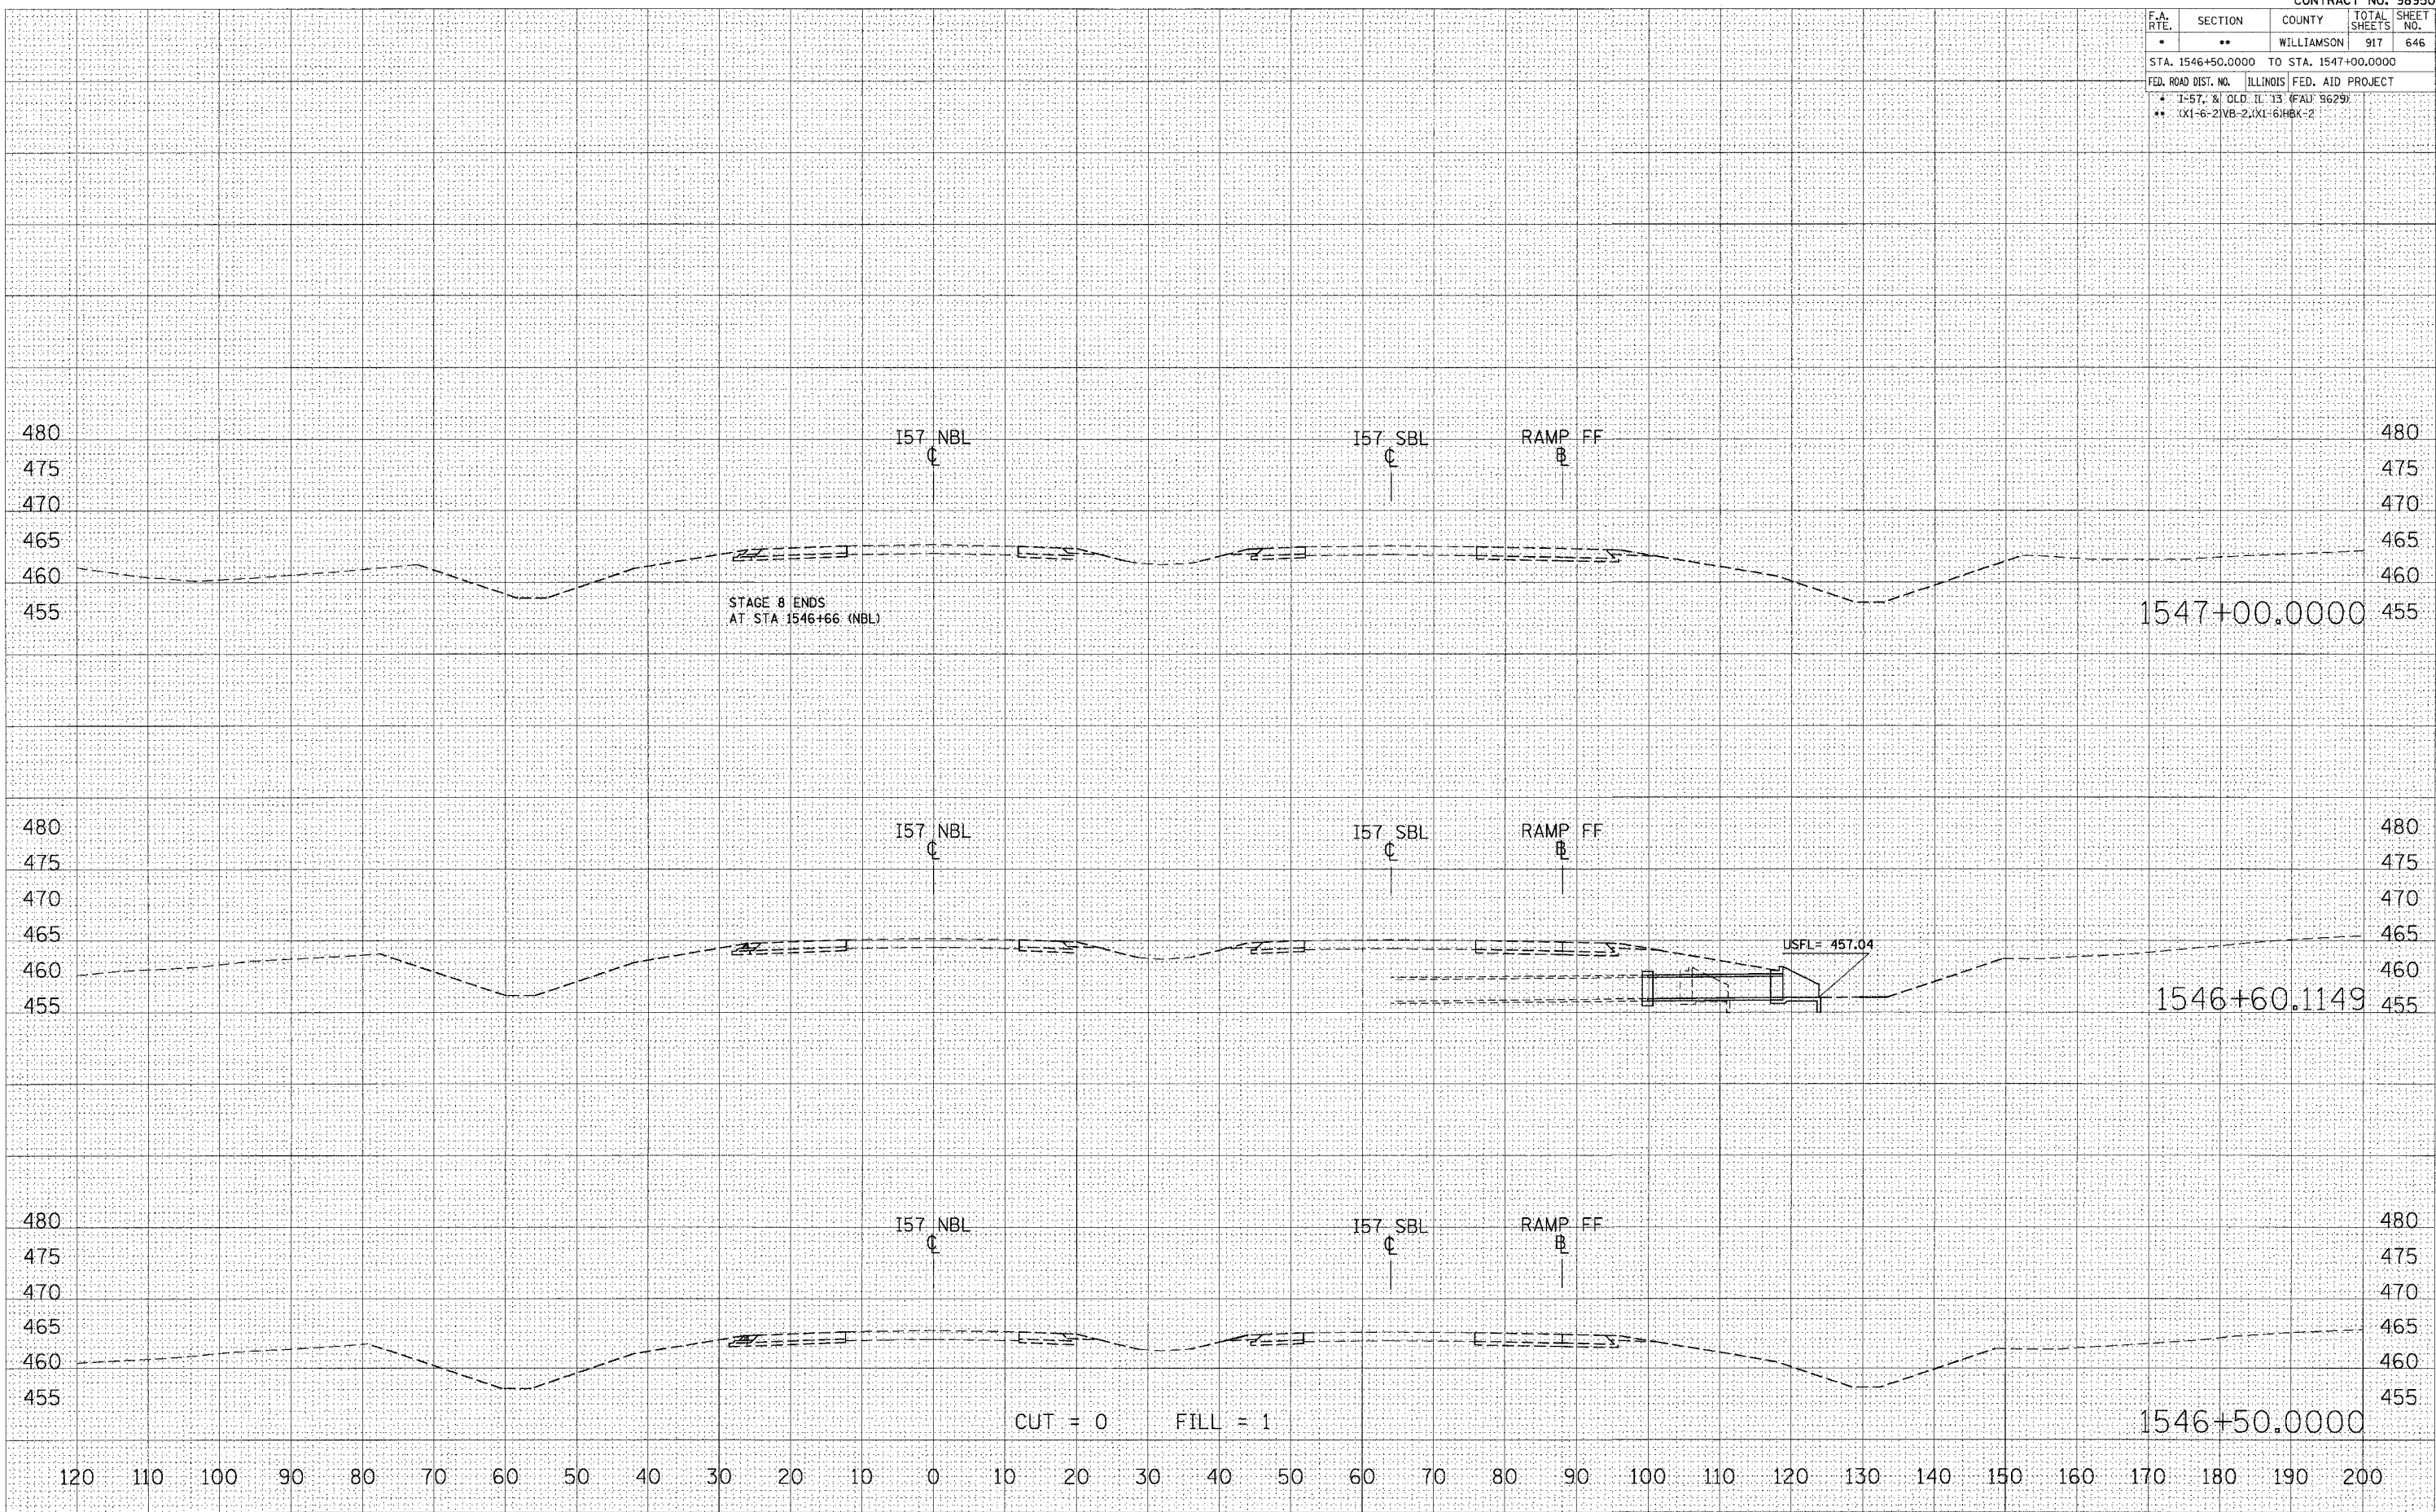



STA 1546+50.0000 TO STA 1547+00.0000 I57 NBL STAGE 8

CONTRACT NO. 98950				
F.A. RTE.	SECTION	COUNTY	TOTAL SHEETS	SHEET NO.
*	* *	WILLIAMSON	917	647
STA.		TO STA.		
FED. ROAD DIST. NO.		FED. AID PROJECT		
* I-57, & OLD IL 13 (FAU 9629) ** (X1-6-2)VB-2, (X1-6)HBK-2				

 





CORRUGATED MEDIAN REMOVAL
CORRUGATED MEDIAN

CONSTRUCTION LIMITS
(TYP.)

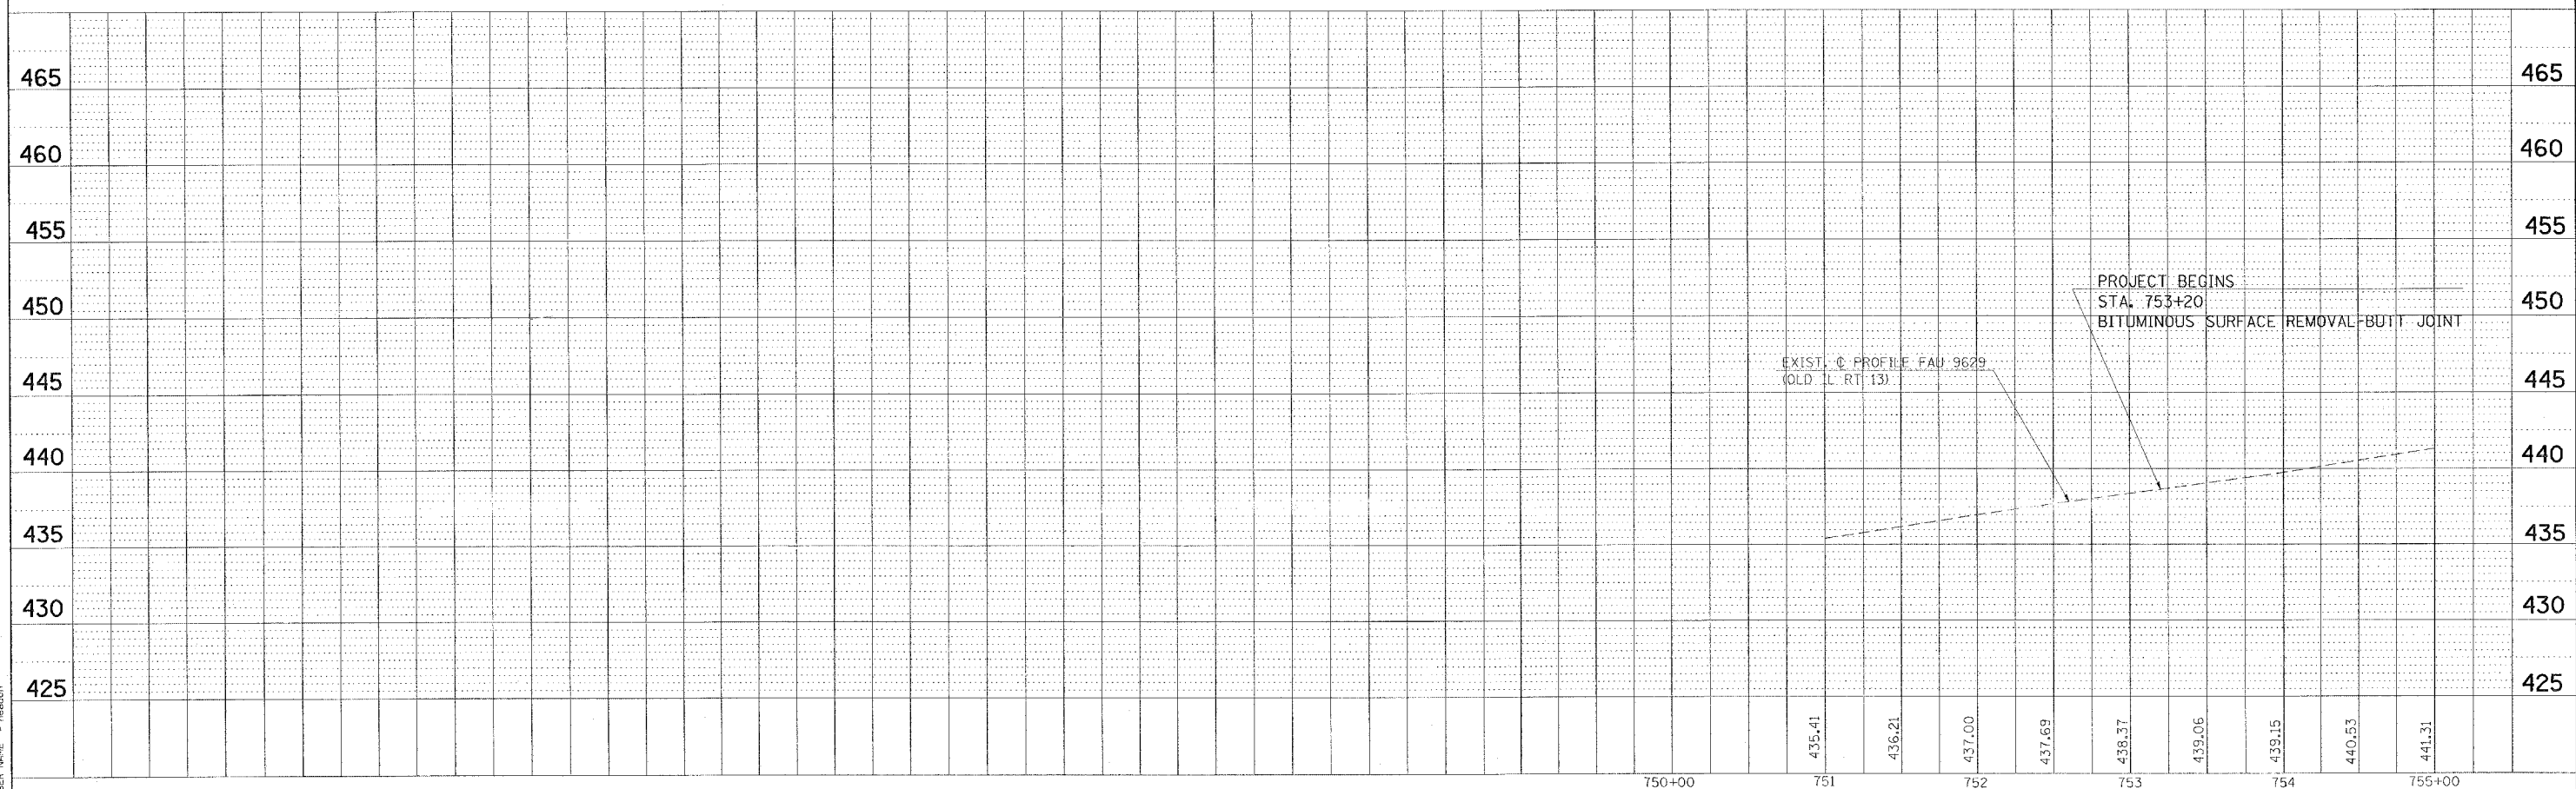 

OLD IL 13 PLAN- PROFILE STA. 750+00 TO STA. 755+00

CONTRACT NO. 98950				
F.A. RTE.	SECTION	COUNTY	TOTAL SHEETS	SHEET NO.
*	**	WILLIAMSON	917	648
STA.		TO STA.		
FED. ROAD DIST. NO.		ILLINOIS	FED. AID PROJECT	
* I-57, & OLD IL 13 (FAU 9629)				
** (X1-6-2) VB-2, (X1-6)HBK-2				

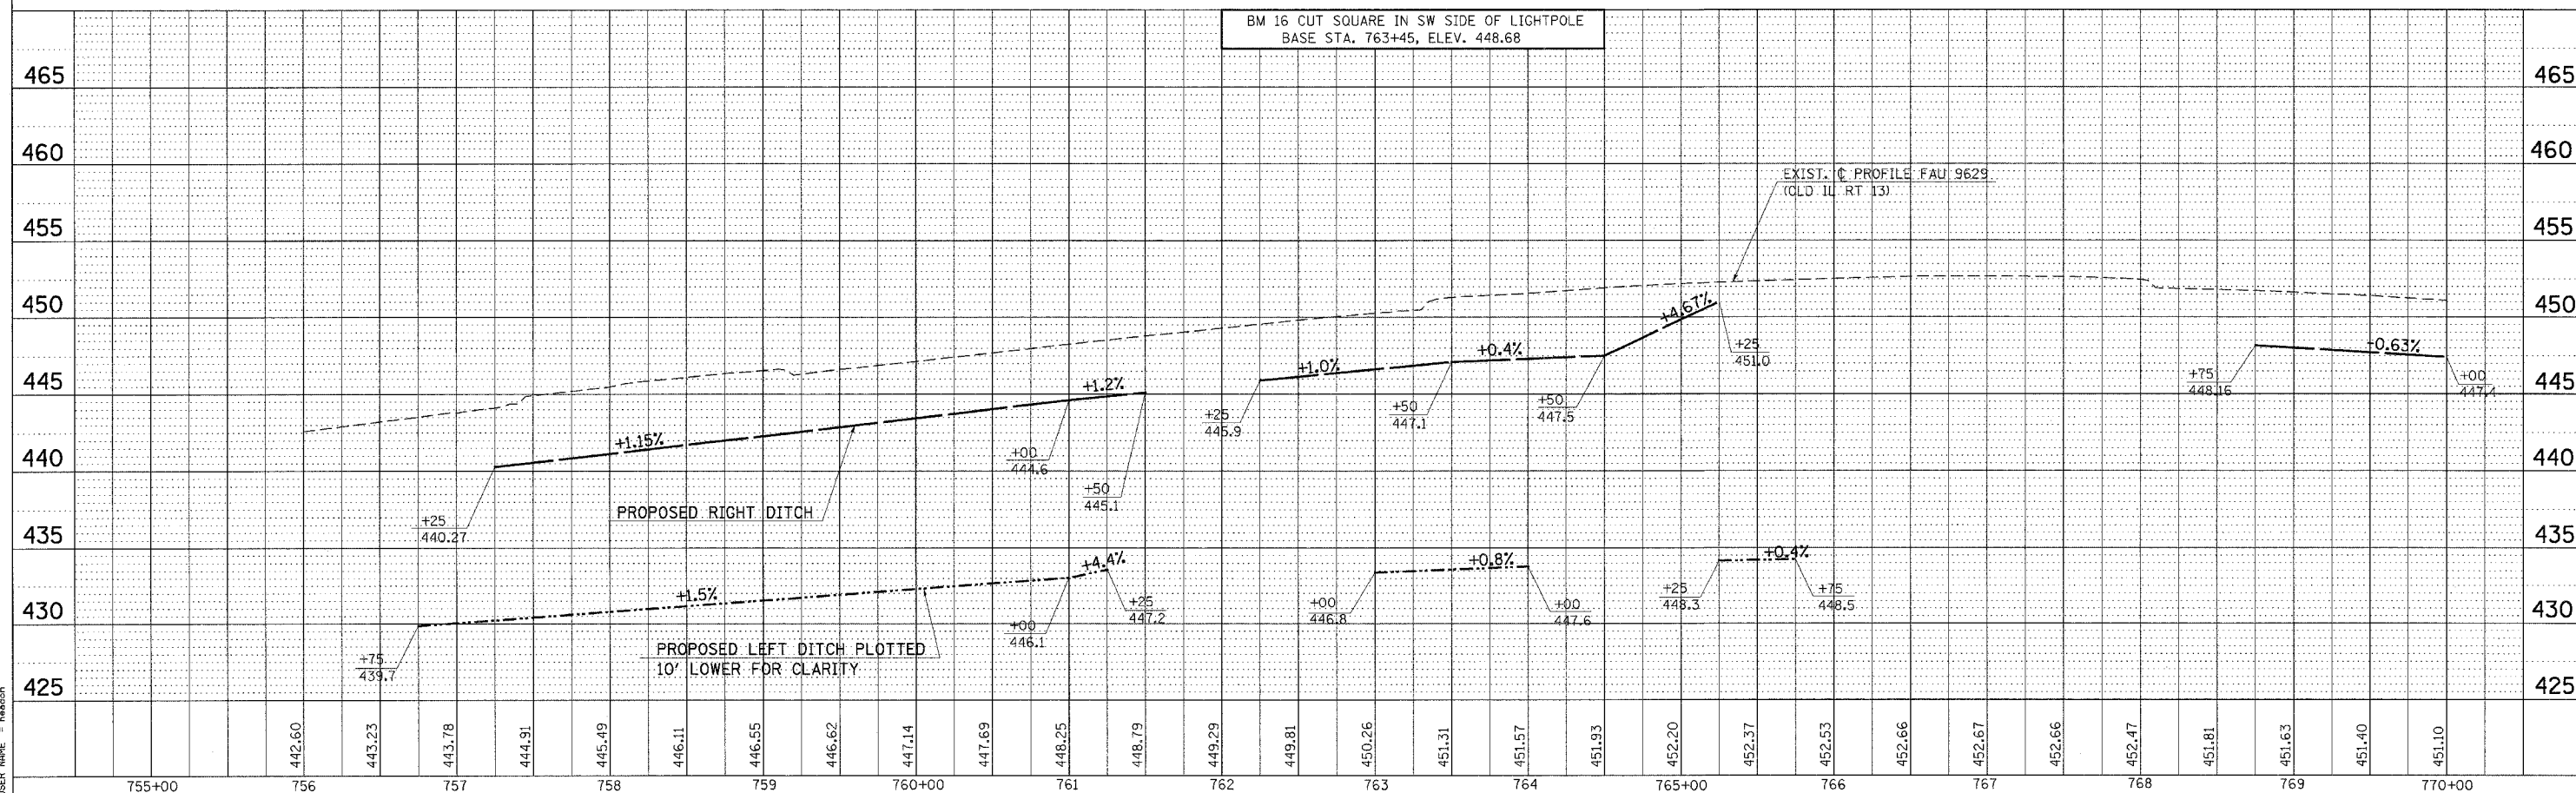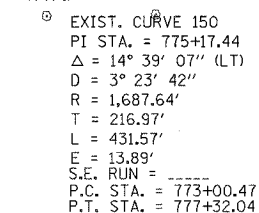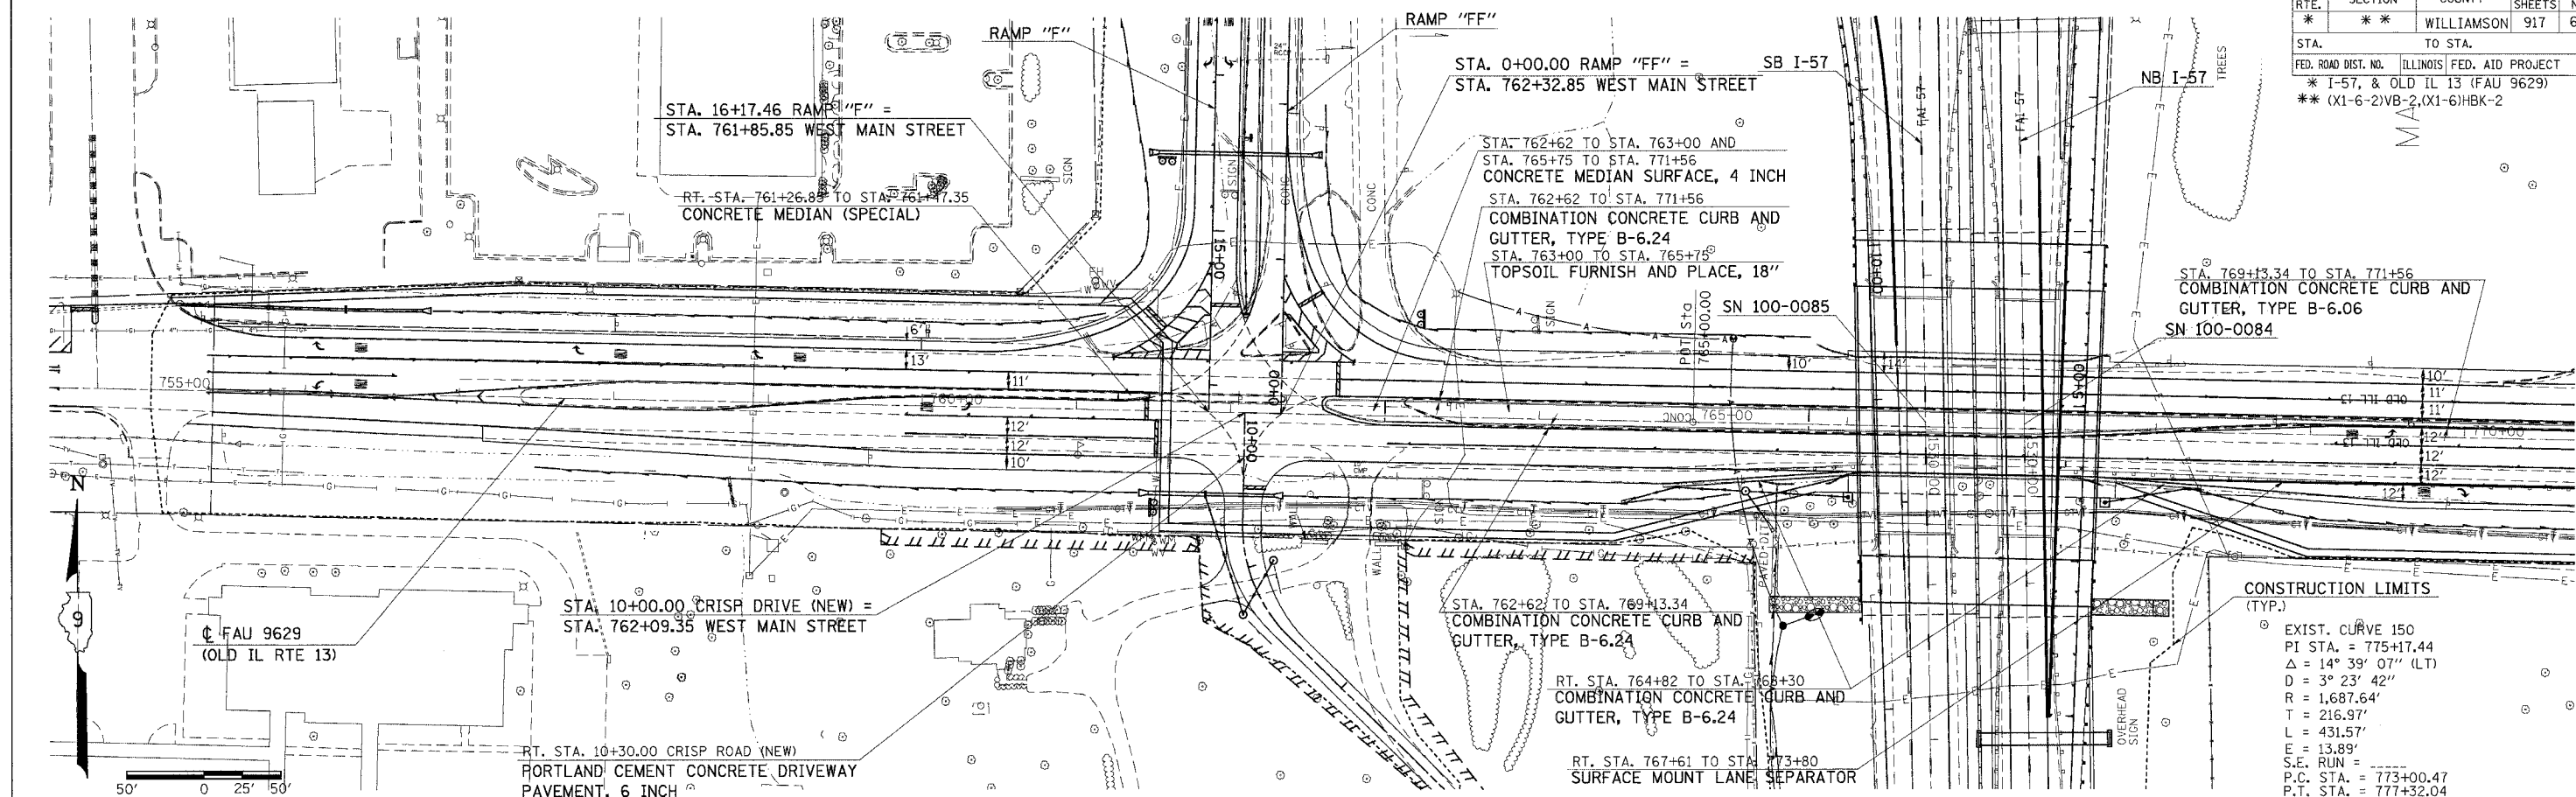 


OLD IL 13 PLAN- PROFILE STA. 755+00 TO STA. 770+00

CONTRACT NO. 98950				
F.A. RTE.	SECTION	COUNTY	TOTAL SHEETS	SHEET NO.
*	*	WILLIAMSON	917	649
STA. TO STA.				
FED. ROAD DIST. NO. ILLINOIS FED. AID PROJECT				
* I-57, & OLD IL 13 (FAU 9629)				
** (X1-6-2)WB-2,(X1-6)HBK-2				

PLAN	DATE
SURVEYED	
NOTED	
BY	
DATE	

PROFILE	DATE
SURVEYED	
NOTED	
BY	
DATE	

PLOT DATE = 12/8/2006
 FILE NAME = c:\p\c\meta\982882\old3\old3p2.dgn
 PLOT SCALE = 50.0000' / 1" IN.
 USER NAME = heiden

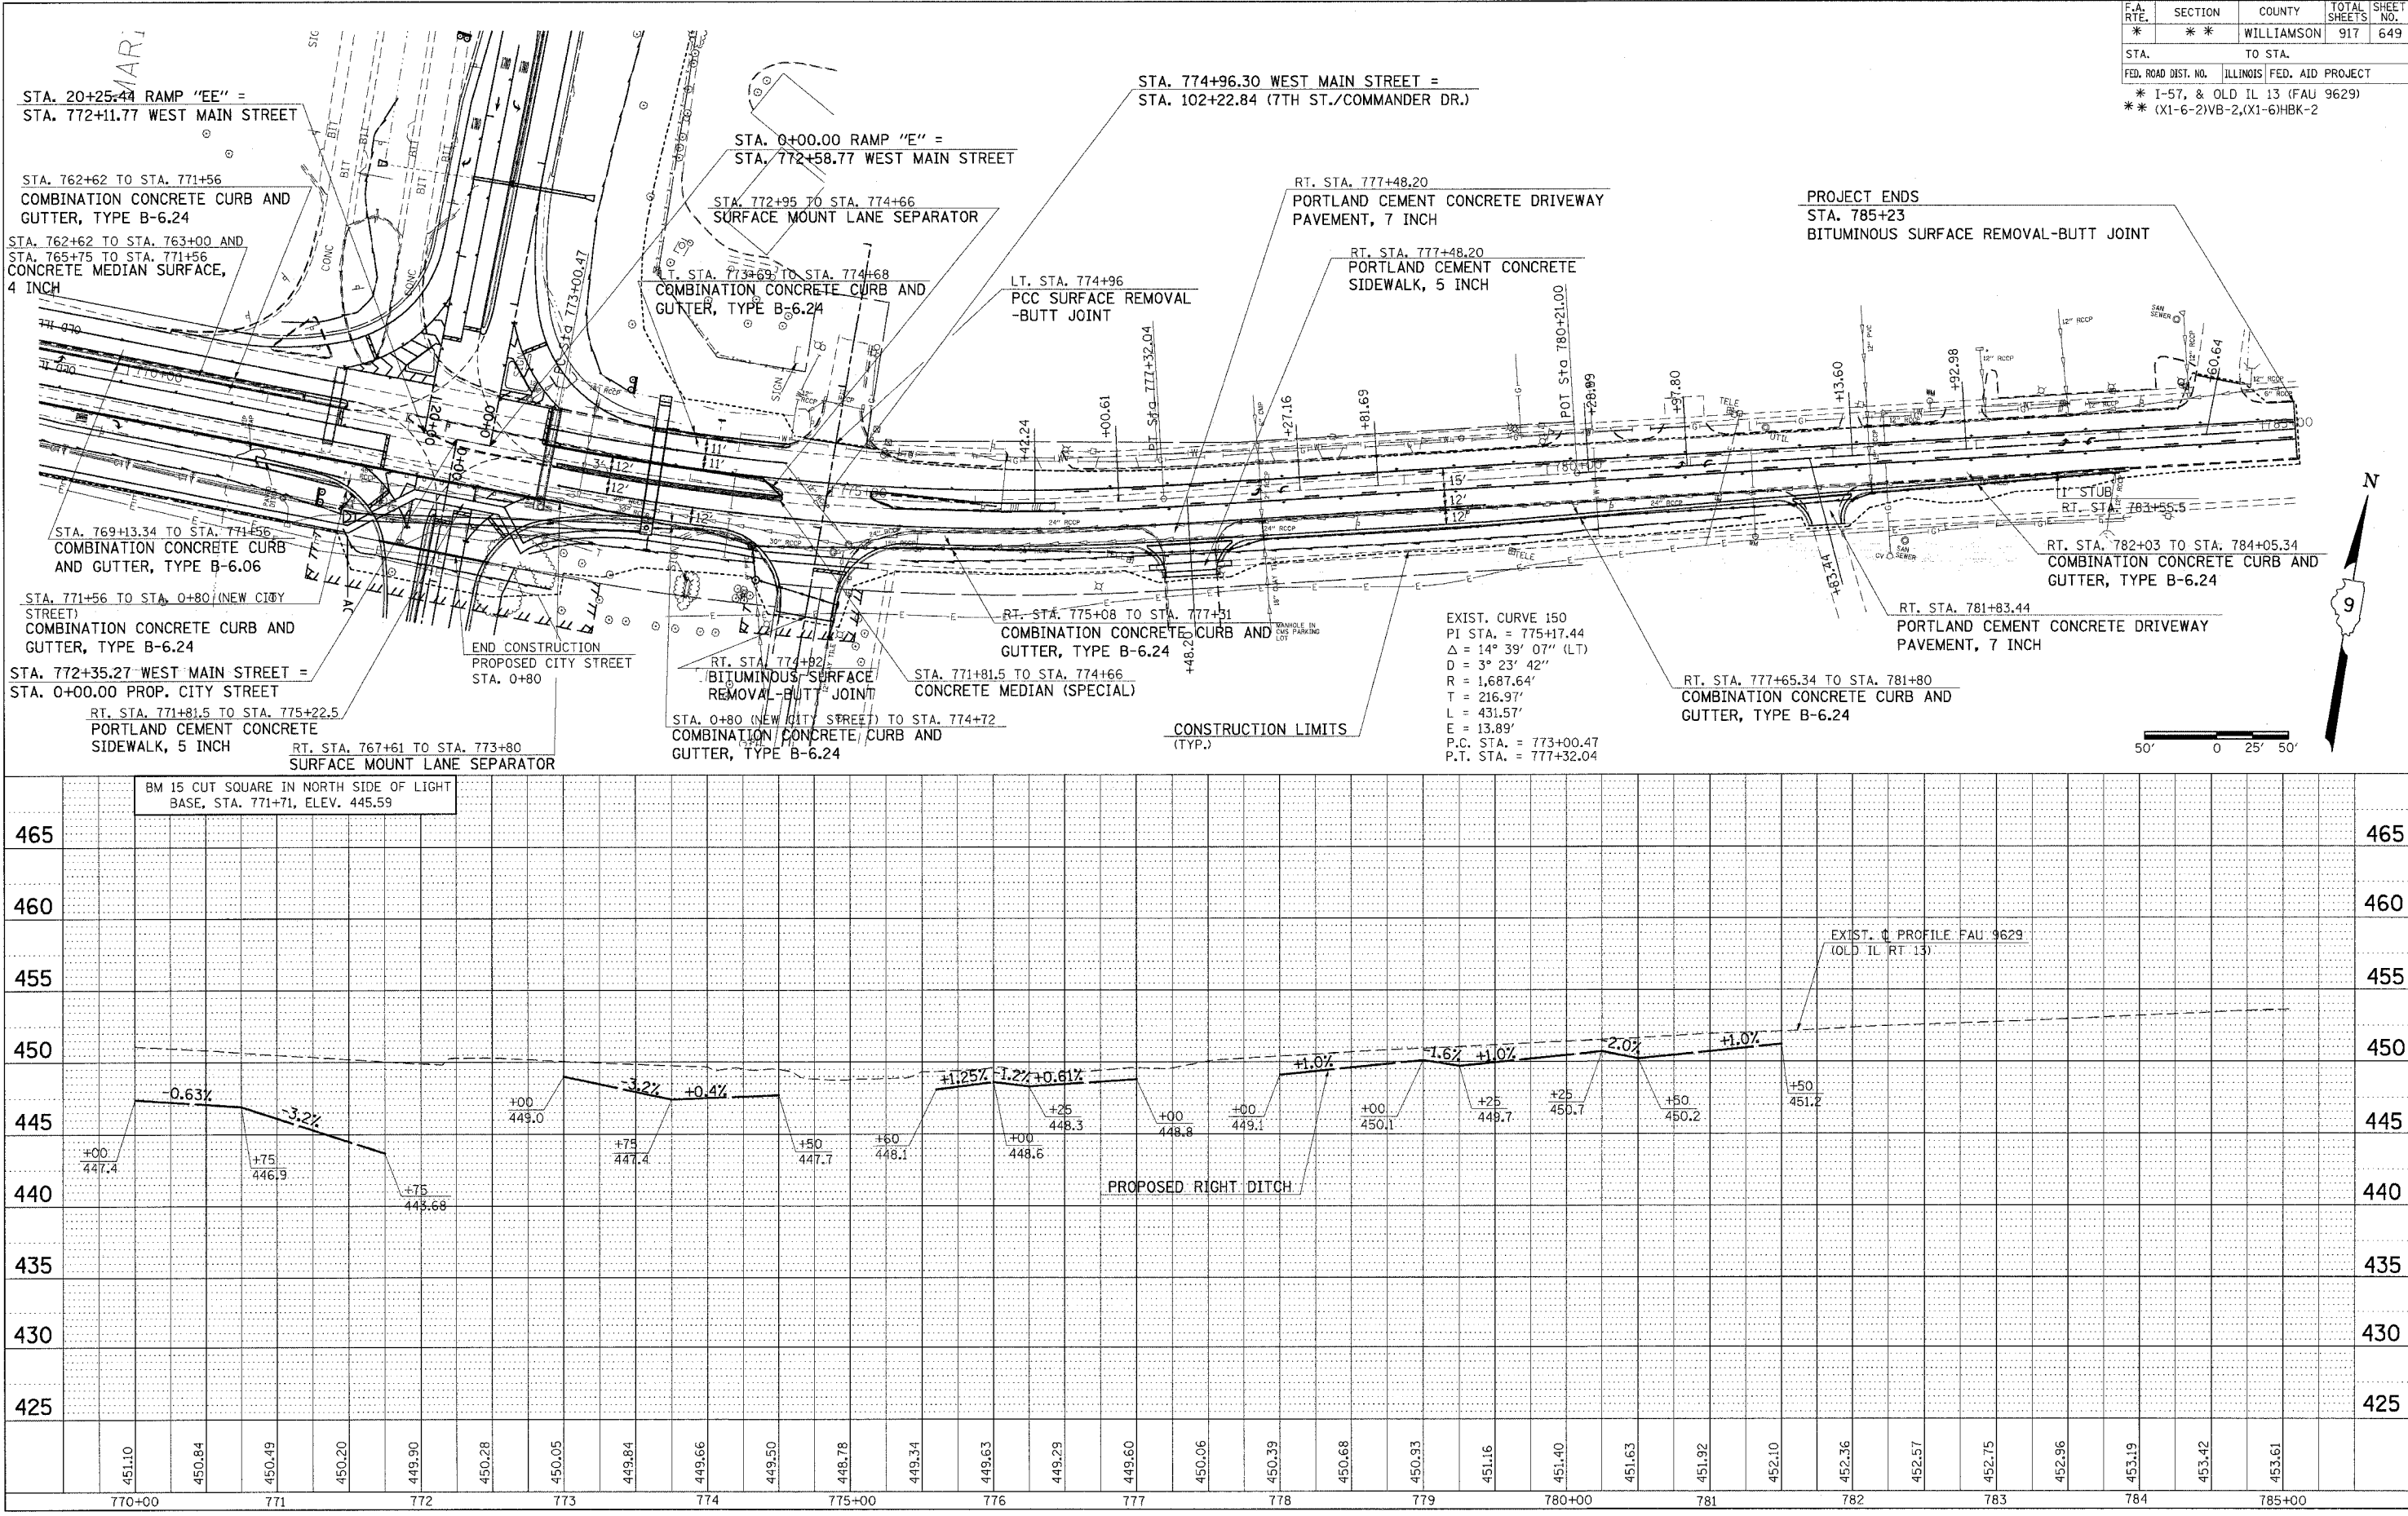

OLD IL 13 PLAN- PROFILE STA. 770+00 TO STA. 780+00


CONTRACT NO. 98950

F.A. RTE.	SECTION	COUNTY	TOTAL SHEETS	SHEET NO.
*	**	WILLIAMSON	917	650
STA.		TO STA.		
FED. ROAD DIST. NO.		ILLINOIS	FED. AID PROJECT	
* I-57, & OLD IL 13 (FAU 9629)				
** (X1-6-2)VB-2,(X1-6)HBK-2				

STAGE 1 NOTES

1. CLOSE WB OLD IL 13 TO ONE LANE.
2. PLACE DRUMS ALONG EB OLD IL 13.
3. REMOVE EXISTING MEDIAN.
4. CONSTRUCT 8" TEMPORARY PAVEMENT.

LT. AND RT. STA. 763+10.5 TO STA. 771+25.3
REMOVE EXISTING BITUMINOUS MEDIAN AND COMBINATION CURB AND GUTTER
CONSTRUCT TEMPORARY BITUMINOUS PAVEMENT 8" THICK

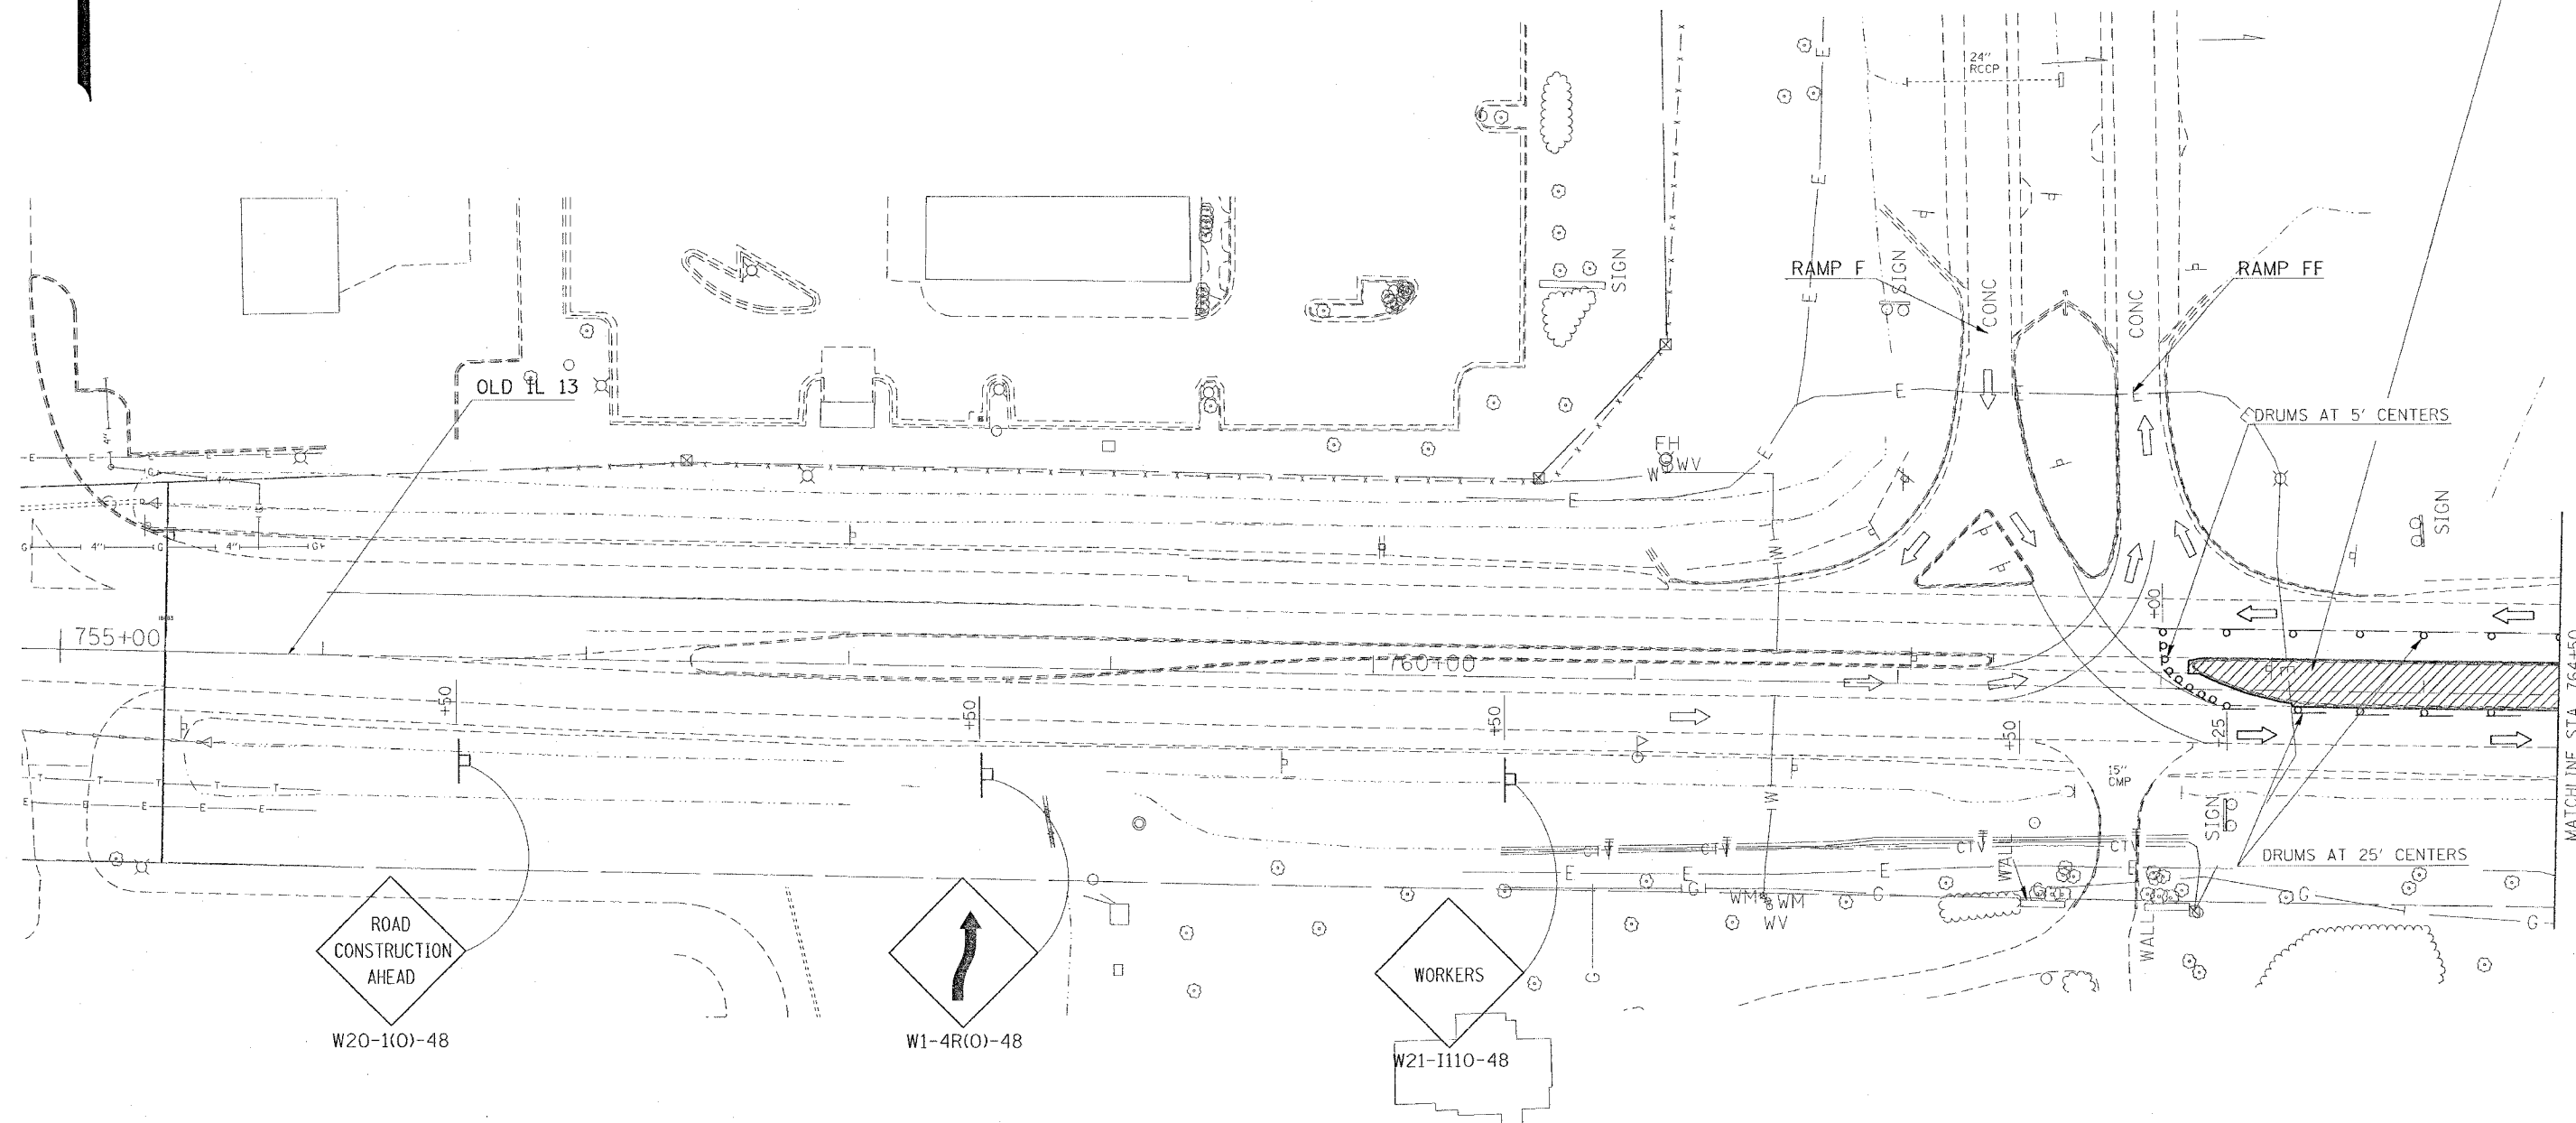

ROAD
CONSTRUCTION
AHEAD
W20-1(O)-48


W1-4R(O)-48

WORKERS
W21-I110-48


REVISIONS	
NAME	DATE

ILLINOIS DEPARTMENT OF TRANSPORTATION
OLD IL 13
STAGE 1
STA. 755+00 TO STA. 764+50
SHEET 1 OF 2

SCALE: VERT. APPROX. 30
HORIZ. DATE
DRAWN BY CNH
CHECKED BY LA

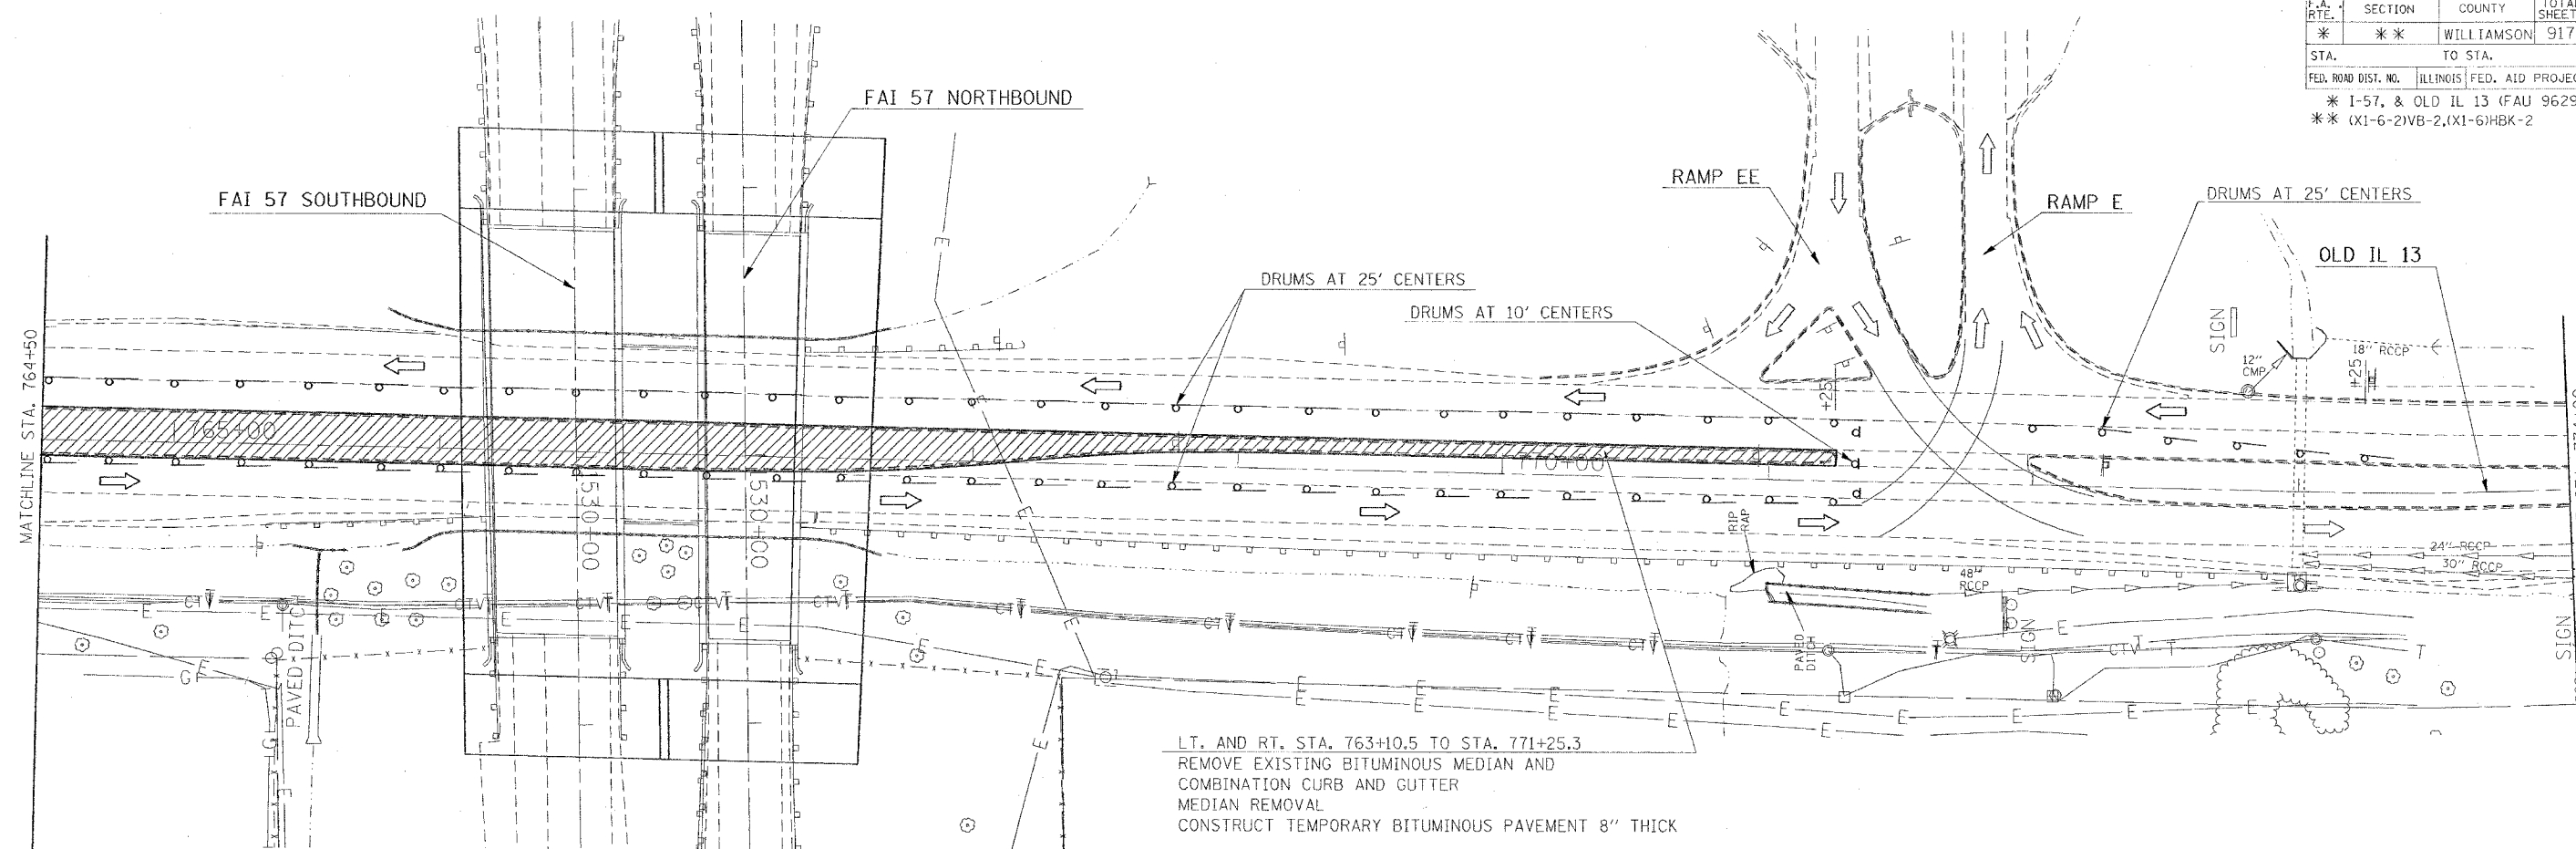

LT. AND RT. STA. 763+10.5 TO STA. 771+25.3
REMOVE EXISTING BITUMINOUS MEDIAN AND
COMBINATION CURB AND GUTTER
MEDIAN REMOVAL
CONSTRUCT TEMPORARY BITUMINOUS PAVEMENT 8" THICK

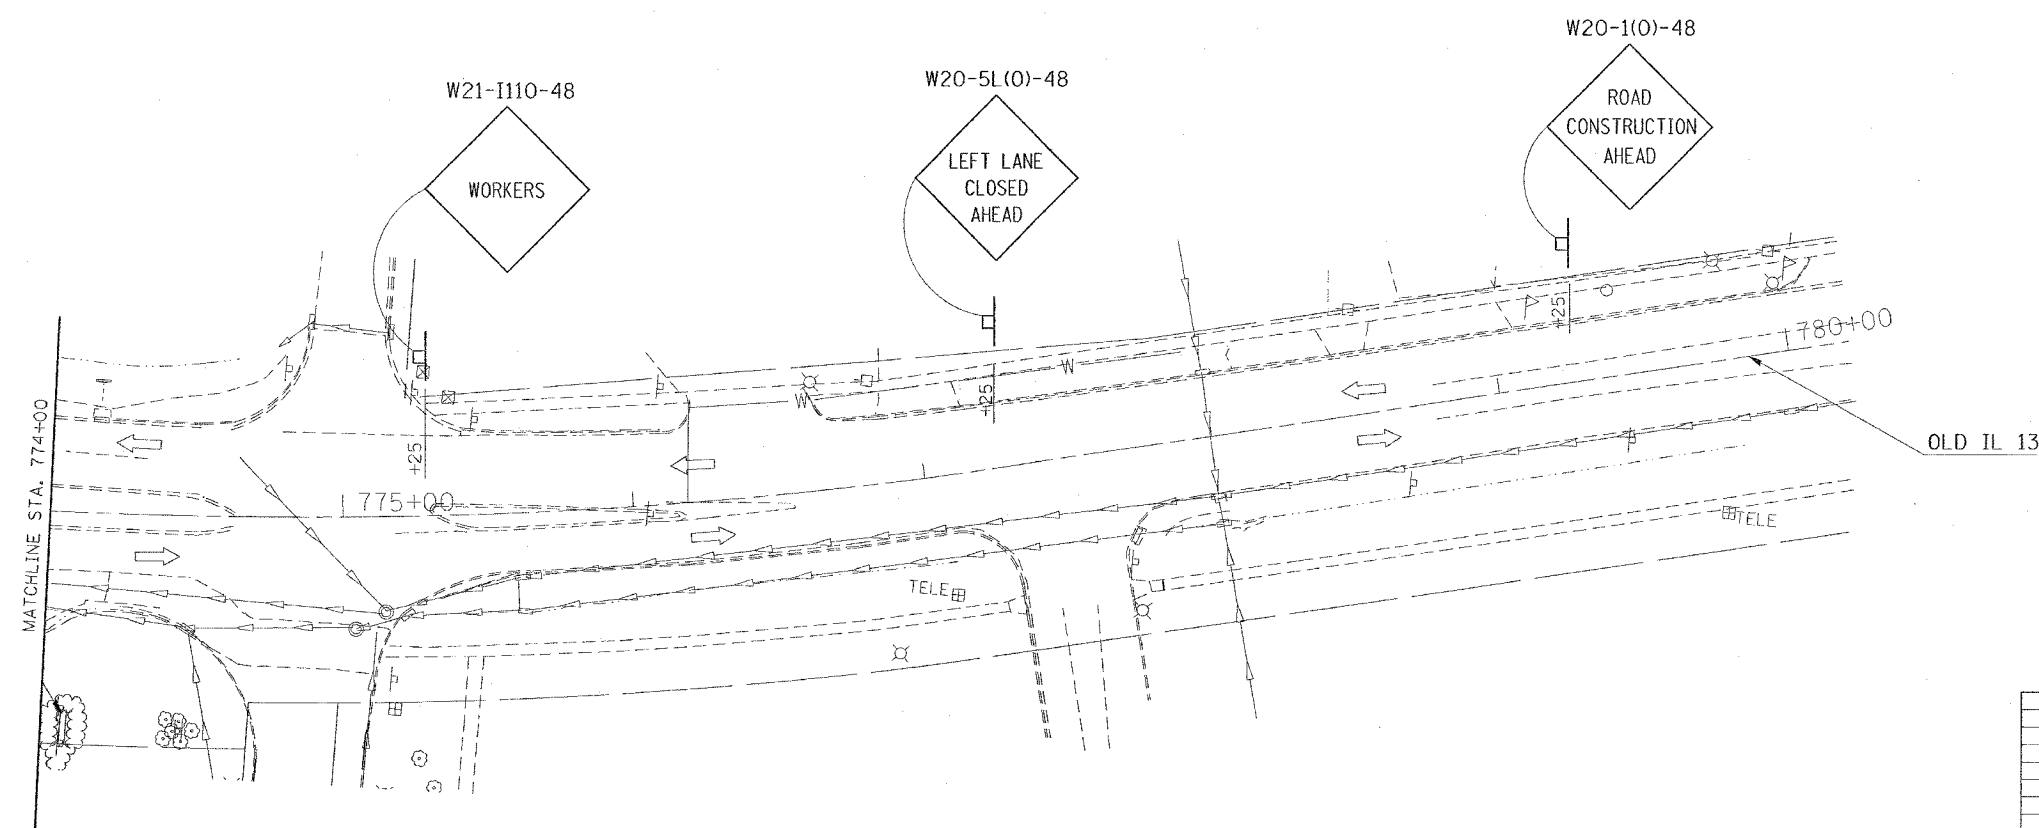

W20-1(0)-48



ROAD
CONSTRUCTION
AHEAD

W20-5L(0)-48



LEFT LANE
CLOSED
AHEAD

W21-I110-48

WORKERS

I

1


[illegible]

OLD IL 13
STAGE 1
STA. 764+50 TO STA. 780+00
SHEET 2 OF 2

SCALE: VERT. APPROX. 30
HORIZ.
DATE
DRAWN BY CNH
CHECKED BY LA

F.A. RTE.	SECTION	COUNTY	TOTAL SHEETS	SHEET NO.
*	**	WILLIAMSON	917	652
STA.		TO STA.		
FED. ROAD DIST. NO.		ILLINOIS	FED. AID PROJECT	
* I-57, & OLD IL 13 (FAU 9629)				
** (X1-6-2)VB-2, (X1-6)HBK-2				

1. CLOSE WB OLD IL. 13 TO ONE LANE.
2. CONSTRUCT 8" BITUMINOUS SHOULDERS LT. STA. 764+00 TO STA. 769+50.
3. SHOULDER REMOVAL LT. STA. 766+10 TO STA. 767+43.

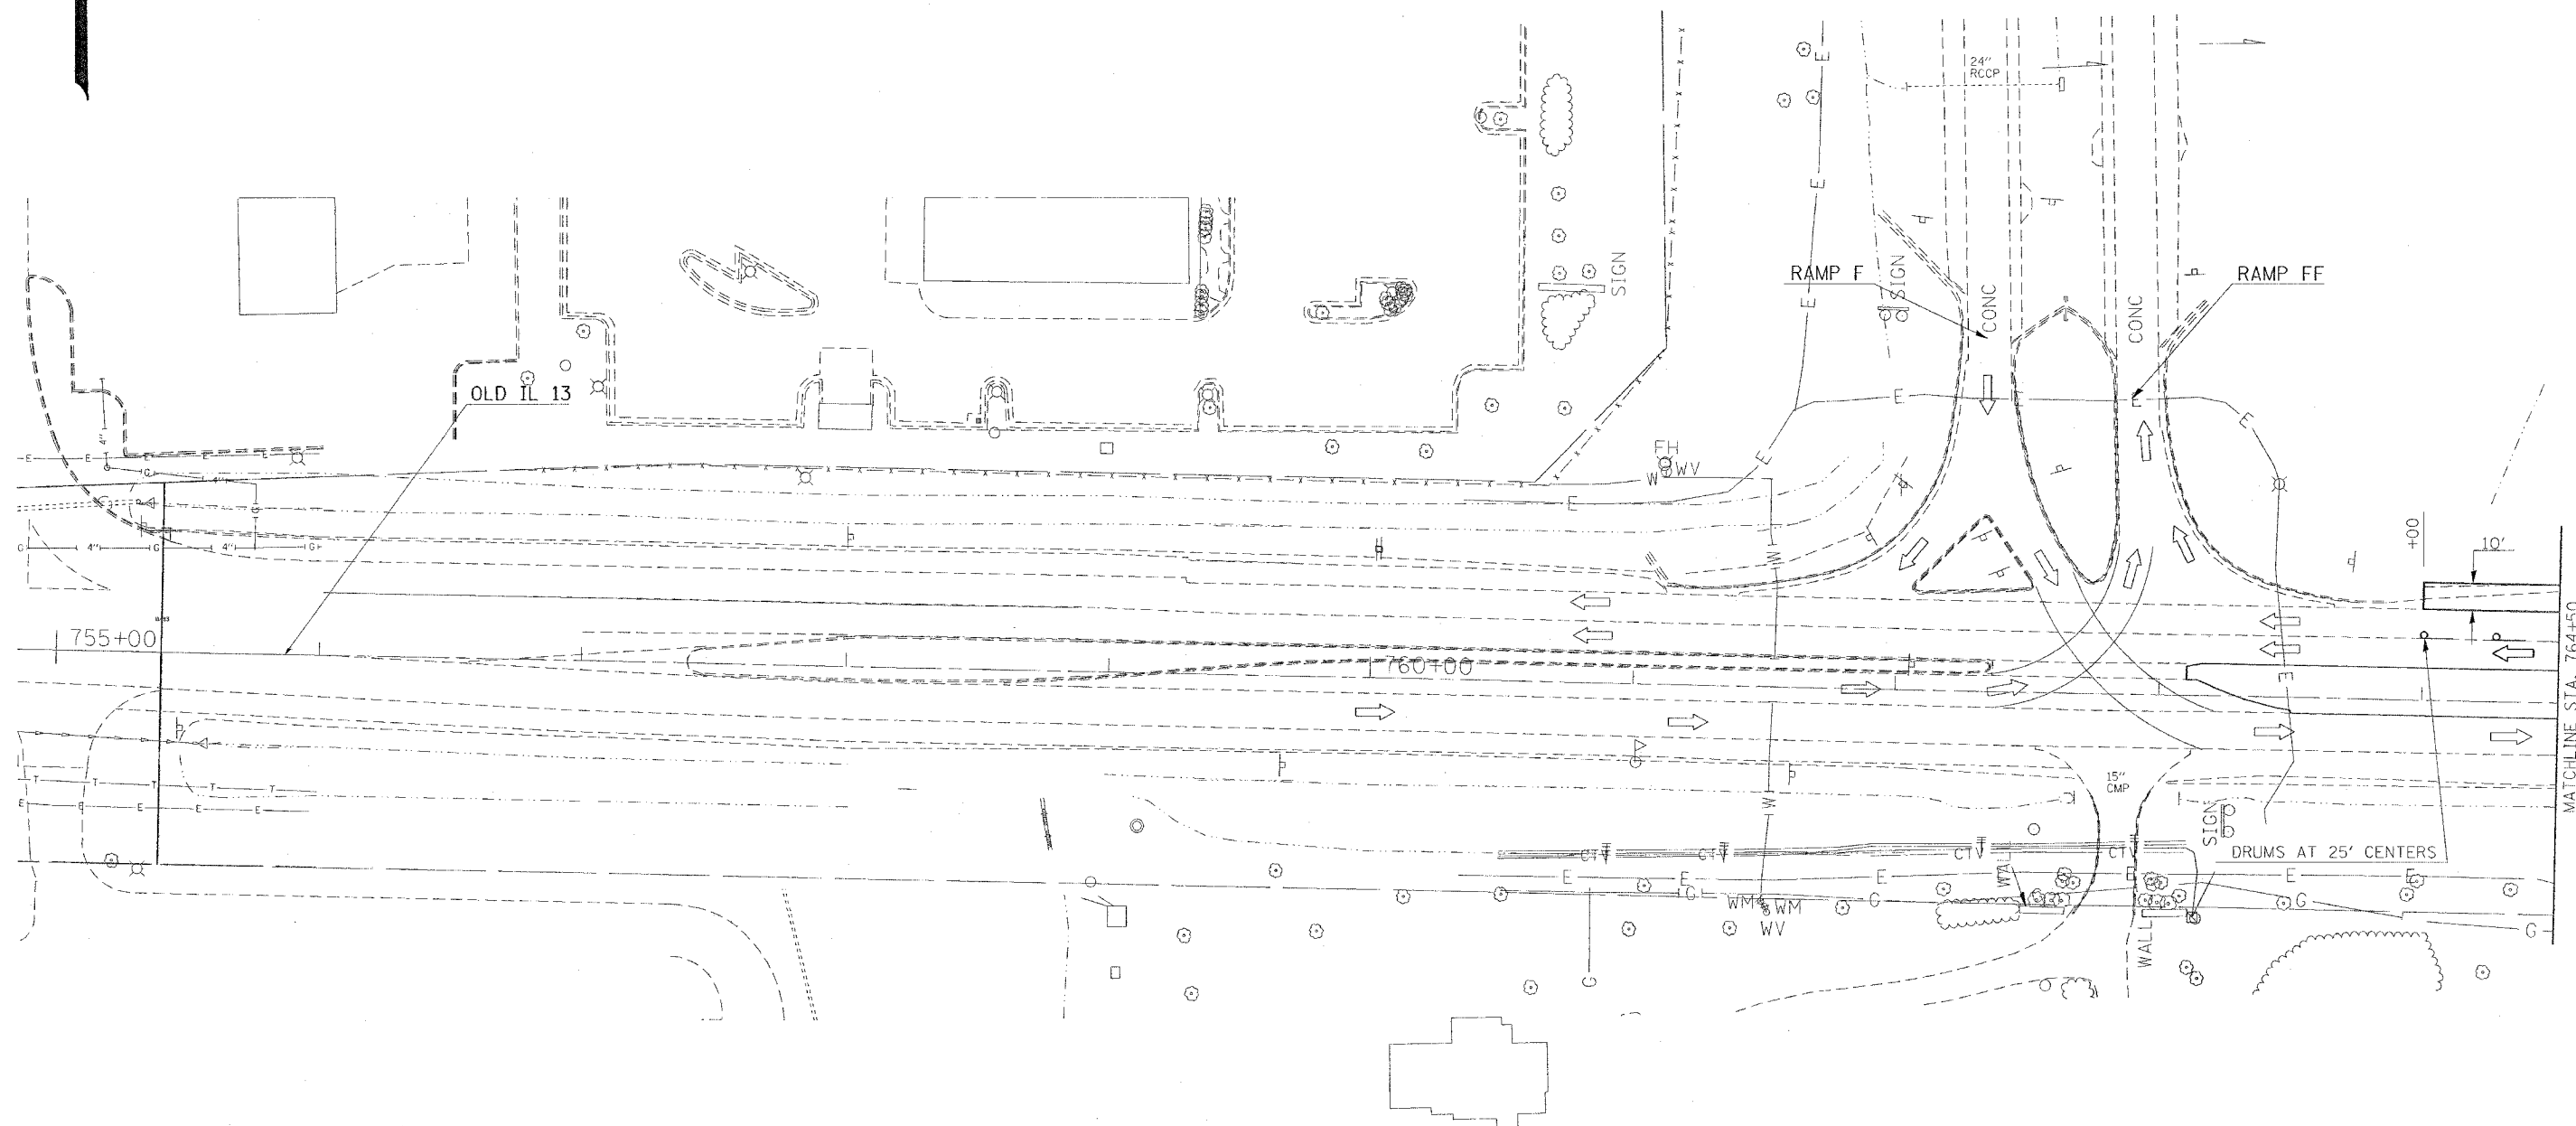[illegible]



ILLINOIS DEPARTMENT OF TRANSPORTATION
OLD IL 13
STAGE 2
STA. 755+00 TO STA. 764+50
SHEET 1 OF 2

SCALE: VERT. APPROX. 30
 DATE _____ HORIZ. _____

DRAWN BY CNH
 CHECKED BY LA

```
PLUT DATE = 10/12/2005
FILE NAME = o:\projects\092802\old3\old3stage.dgn
PLOT SCALE = 30.0002 / IN.
USER NAME = headen
```


CONTRACT NO. 98950				
F.A. RTE.	SECTION	COUNTY	TOTAL SHEETS	SHEET NO.
*	**	WILLIAMSON	917	653
STA.		TO STA.		
FED. ROAD DIST. NO.		ILLINOIS	FED. AID PROJECT	
* I-57 & OLD IL 13 (FAU 9629)				
** (X1-6-2)VB-2, (X1-6)HBK-2				

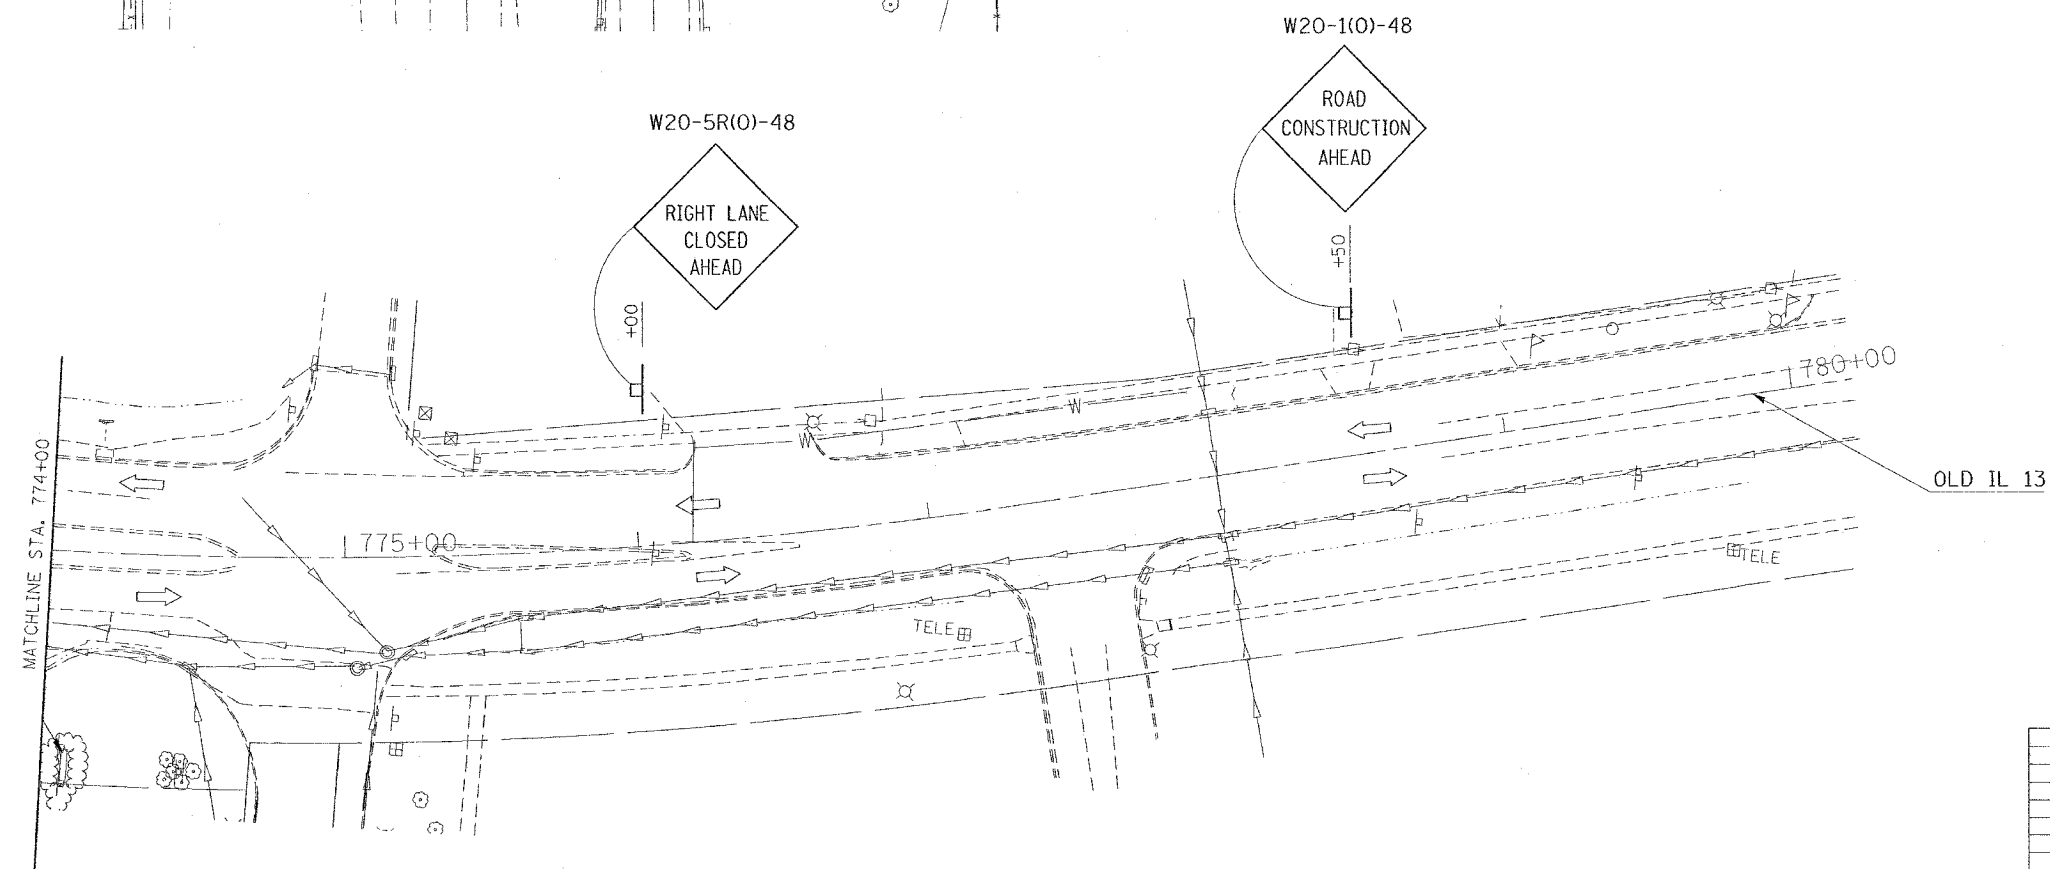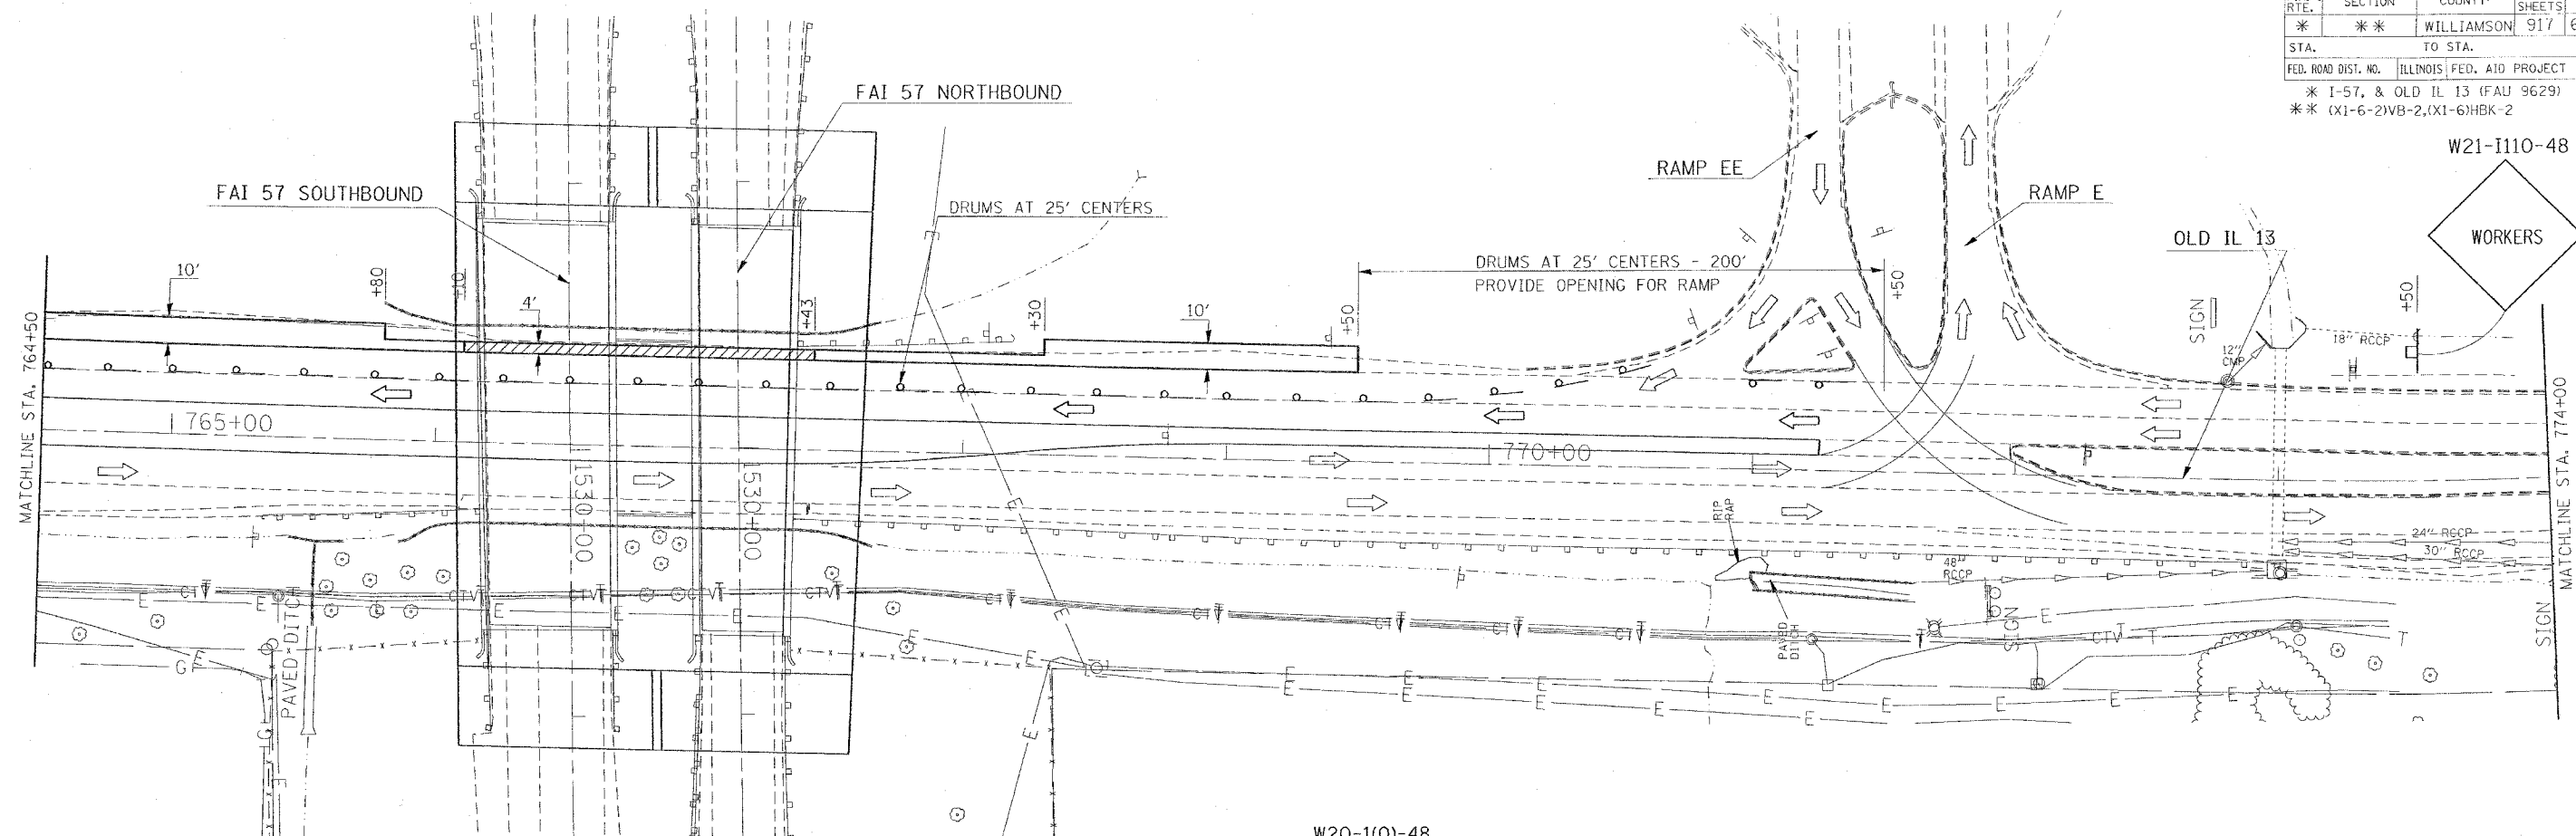[illegible]

ILLINOIS DEPARTMENT OF TRANSPORTATION

OLD IL 13

STAGE 2


STA. 764+50 TO STA. 780+00

SHEET 2 OF 2

SCALE: VERT. APPROX. 30
DATE: _____ HORIZ. _____

DRAWN BY CNH
CHECKED BY L.A.

CONTRACT NO. 98950				
F.A. RTE.	SECTION	COUNTY	TOTAL SHEETS	SHEET NO.
*	**	WILLIAMSON	917	654
STA. TO STA.				
FED. ROAD DIST. NO. ILLINOIS FED. AID PROJECT				
* I-57, & OLD IL 13 (FAU 9629)				
** (X1-6-2)VB-2,(X1-6)HBK-2				

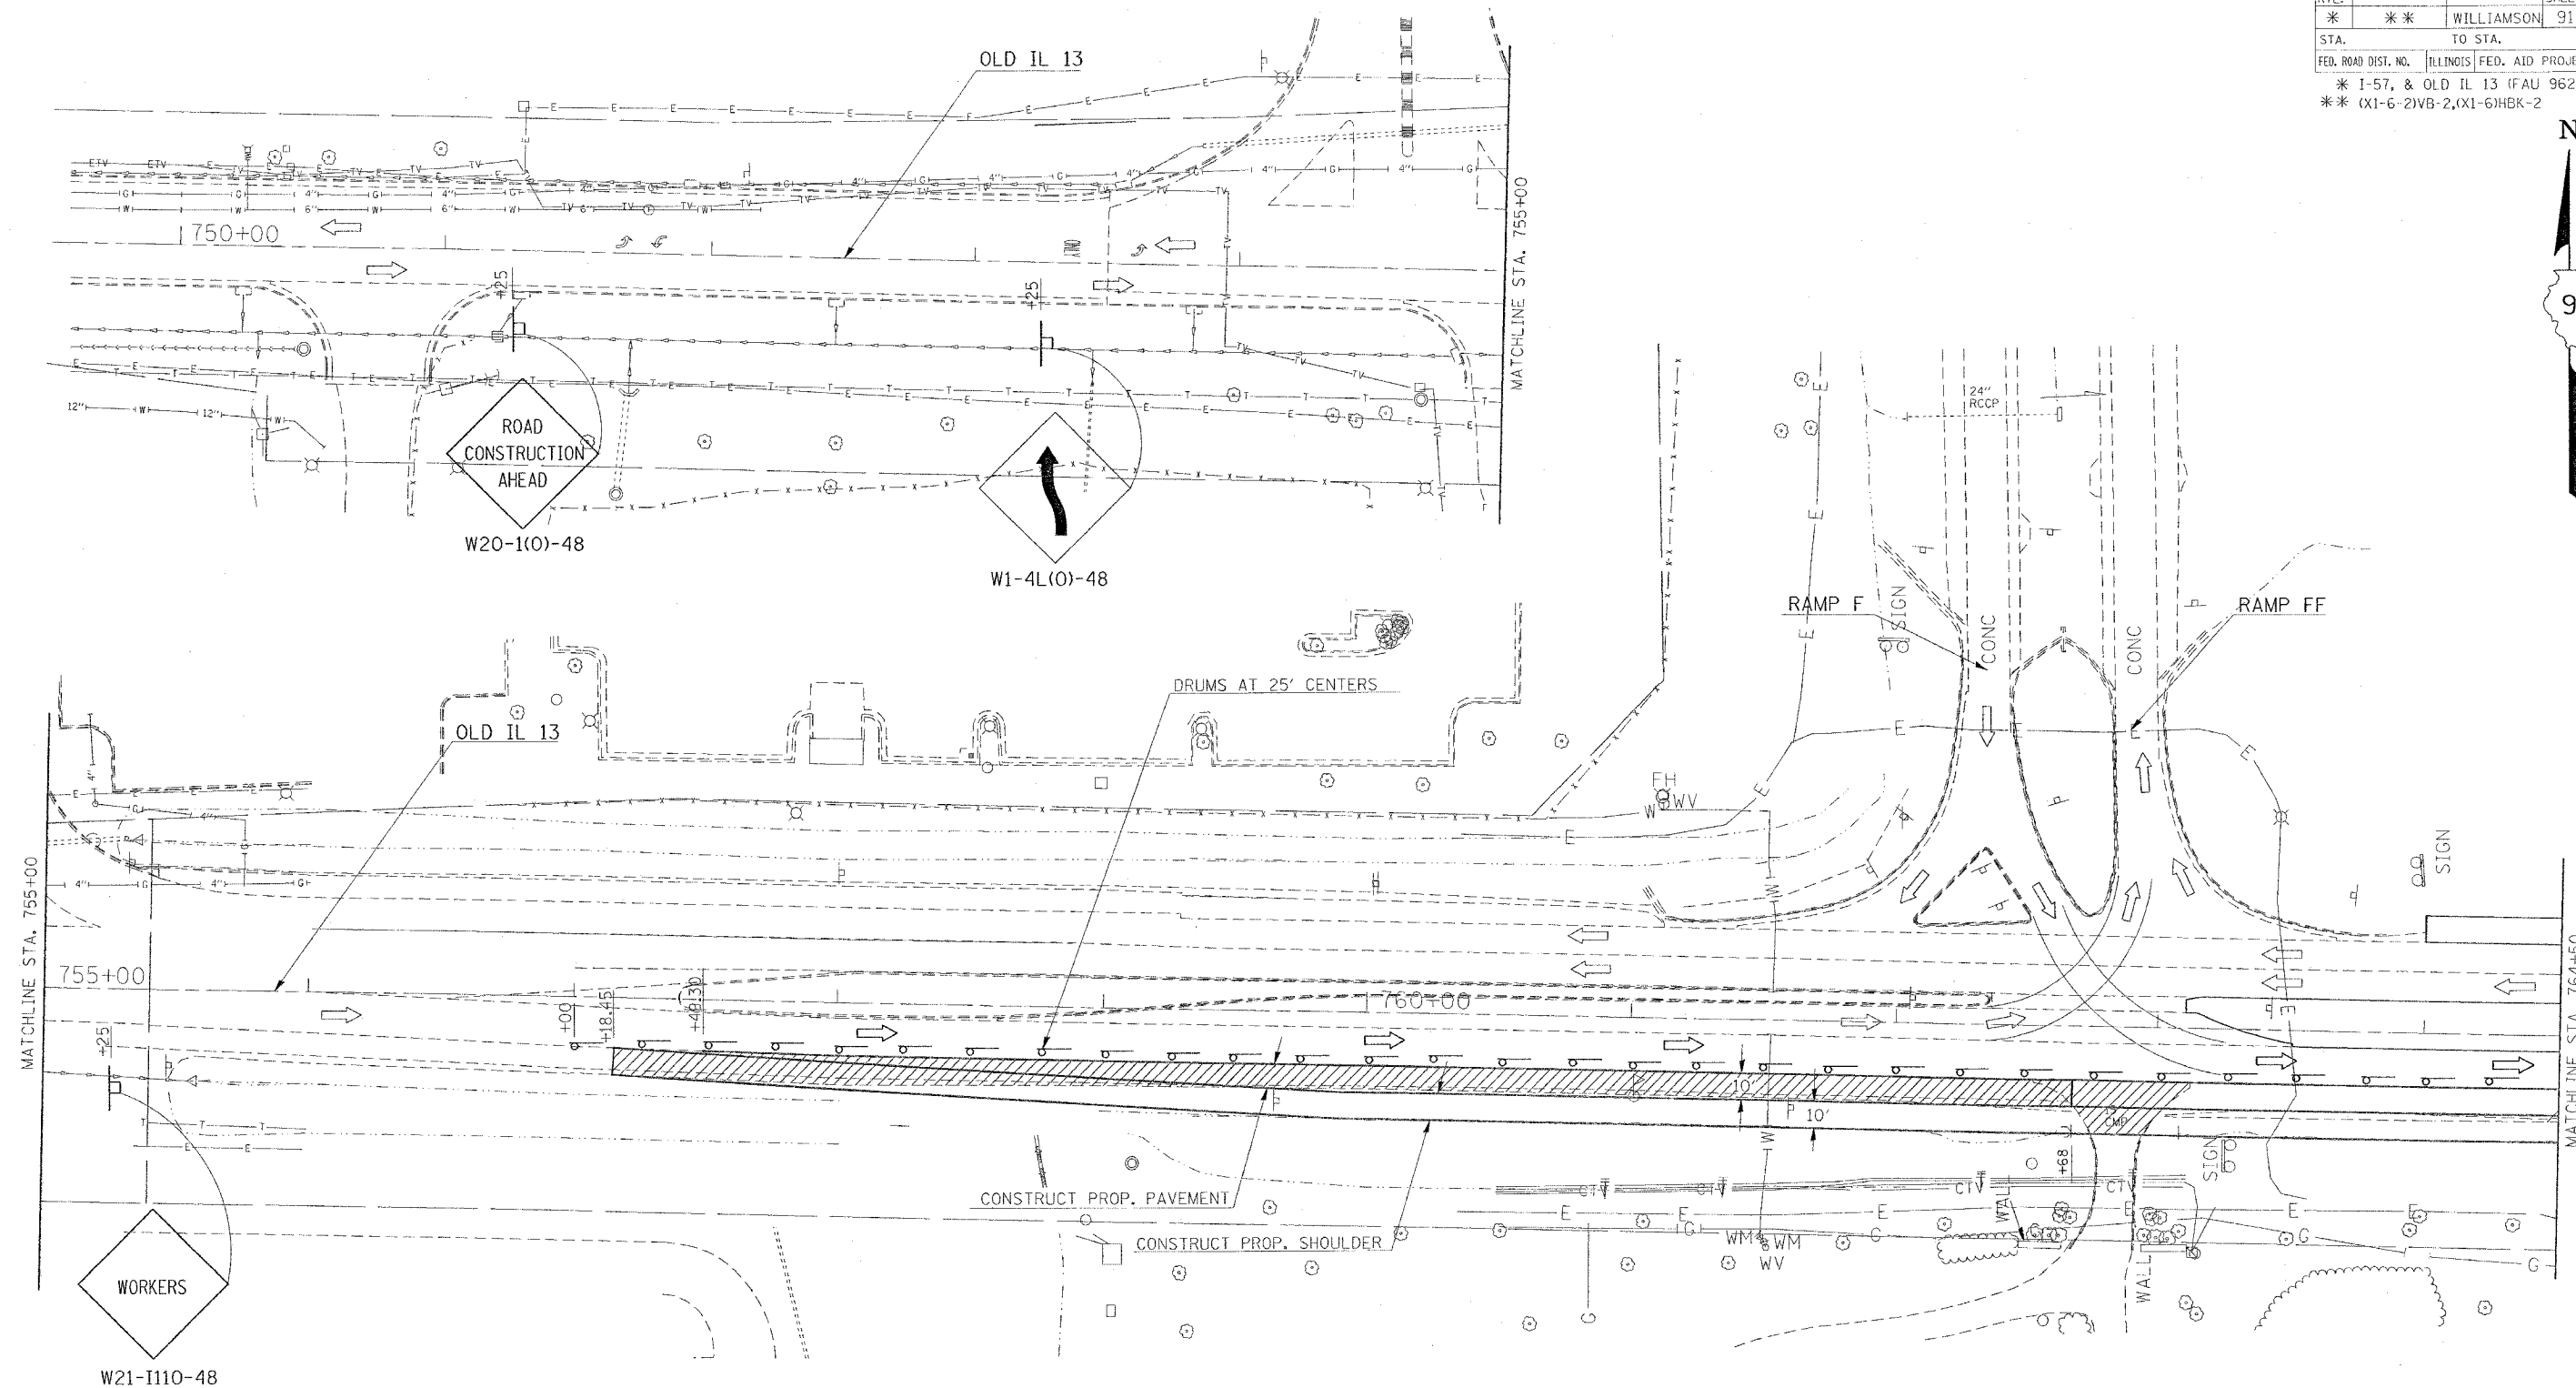


STAGE 3 NOTES

1. PLACE TRAFFIC CONTROL AS SHOWN.
2. SHOULDER REMOVAL FROM STA. 757+15.64 TO STA. 762+68 AND STA. 766+10 TO STA. 767+43.
3. CONSTRUCT PROPOSED PAVEMENT FROM STA. 757+49.30 TO STA. 765+33.
4. CONSTRUCT PROPOSED SHOULDER FROM STA. 757+15.64 TO STA. 771+00.

REVISIONS		ILLINOIS DEPARTMENT OF TRANSPORTATION	
NAME	DATE	OLD IL 13	
		STAGE 3	
		STA. 750+00 TO STA. 764+50	
		SHEET 1 OF 2	
		SCALE: VERT. APPROX. 30	DRAWN BY CNH
		DATE	CHECKED BY LA

CONTRACT NO. 98950				
F.A. RTE.	SECTION	COUNTY	TOTAL SHEETS	SHEET NO.
*	**	WILLIAMSON	917	655
STA.		TO STA.		
FED. ROAD DIST. NO.		ILLINOIS	FED. AID PROJECT	
* I-57, & OLD IL 13 (FAU 9629)				
** (X1-6-2)VB-2,(X1-6)HBK-2				

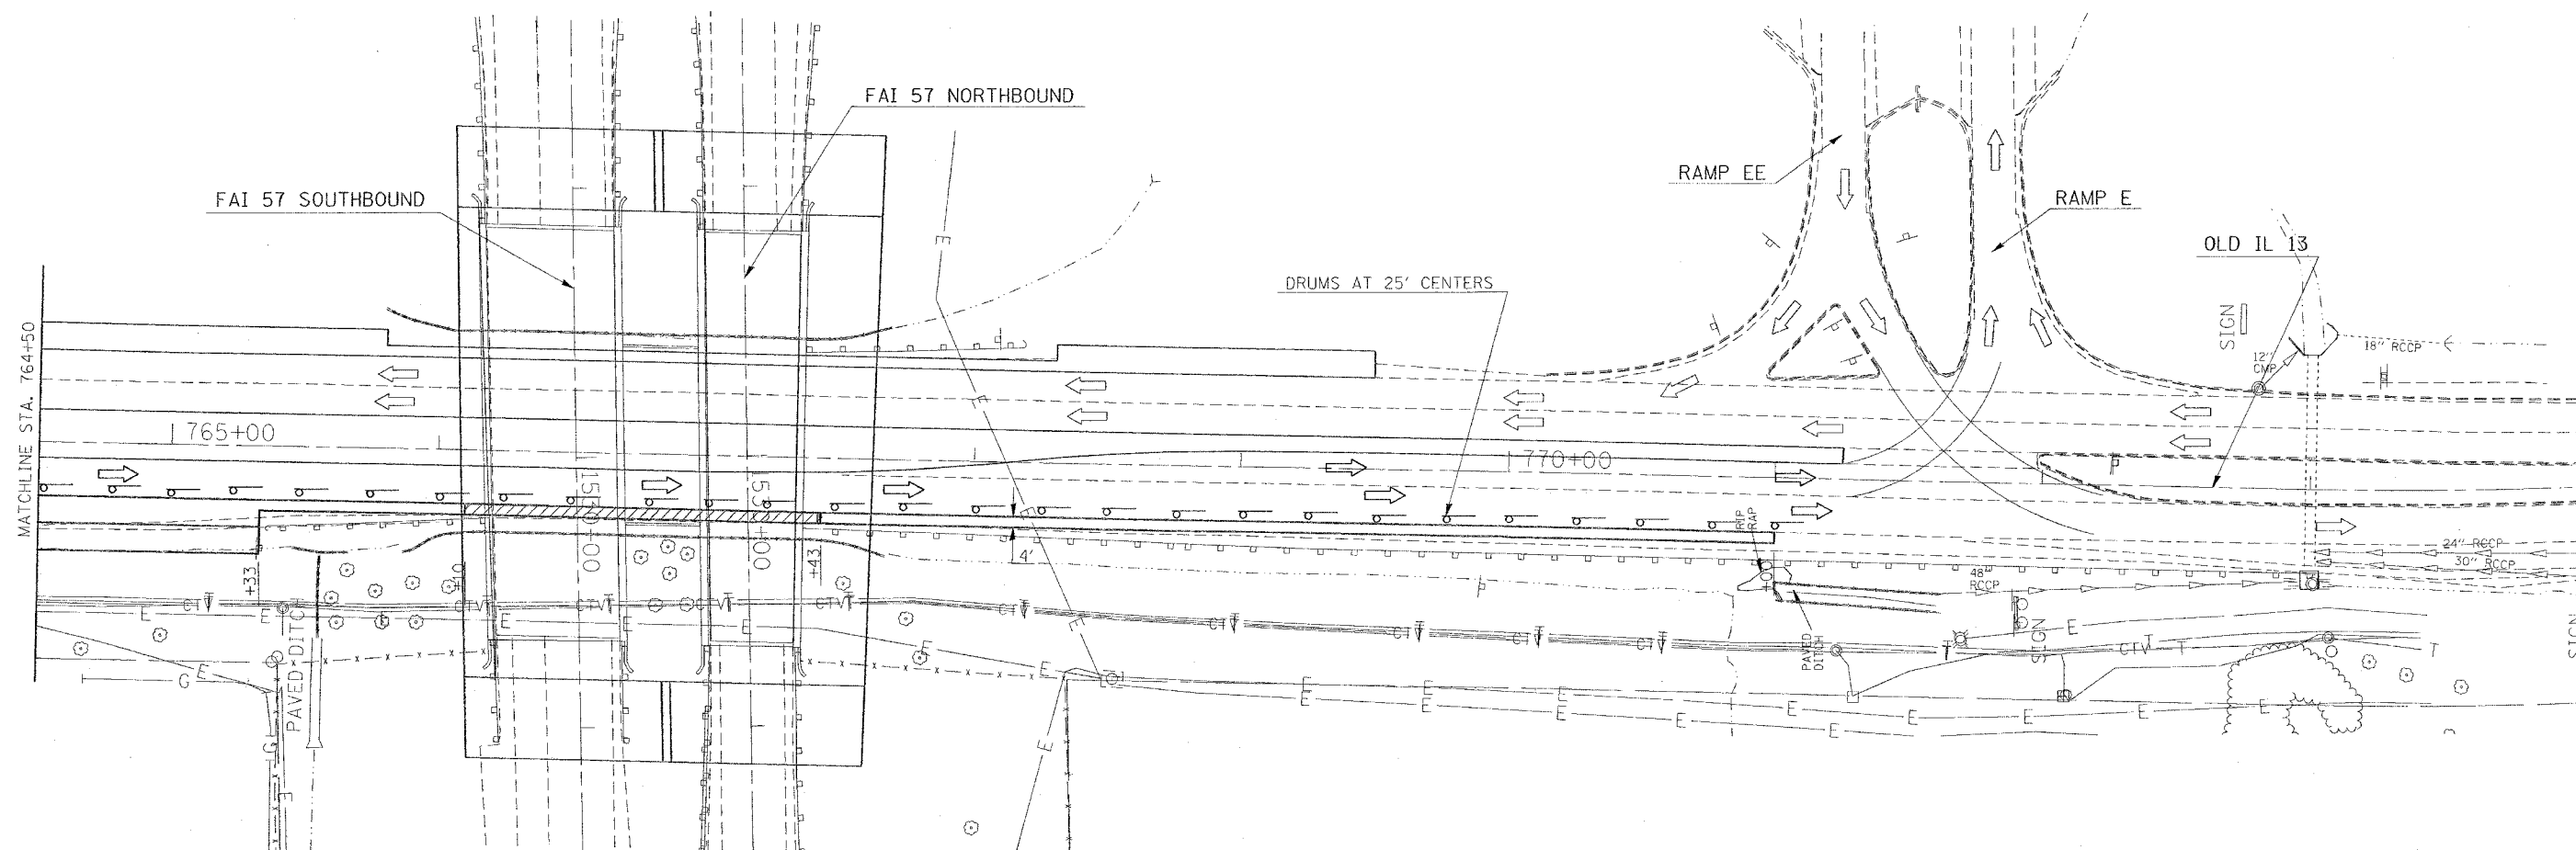

REVISIONS	
NAME	DATE

ILLINOIS DEPARTMENT OF TRANSPORTATION

OLD IL 13

STAGE 3

STA. 764+50 TO STA. 774+00


SHEET 2 OF 2

SCALE: VERT. APPROX. 30
 HORIZ. DATE

DRAWN BY CNH
 CHECKED BY LA

DATE = 10/12/2006
 USER NAME = heiden


1. USING FLAGGERS AND CONES SHIFT TRAFFIC EACH DAY TO AVOID DECK REMOVAL AREA OF OVERHEAD CONSTRUCTION.
2. REMOVE END BEAMS.
3. REMOVE MAIN BEAMS.
4. REMOVE PORTIONS OF ABUTMENTS AND PIERS.
5. TRAFFIC CONTROL SHALL BE IN ACCORDANCE WITH THE APPLICABLE PORTIONS OF STANDARD 701606.

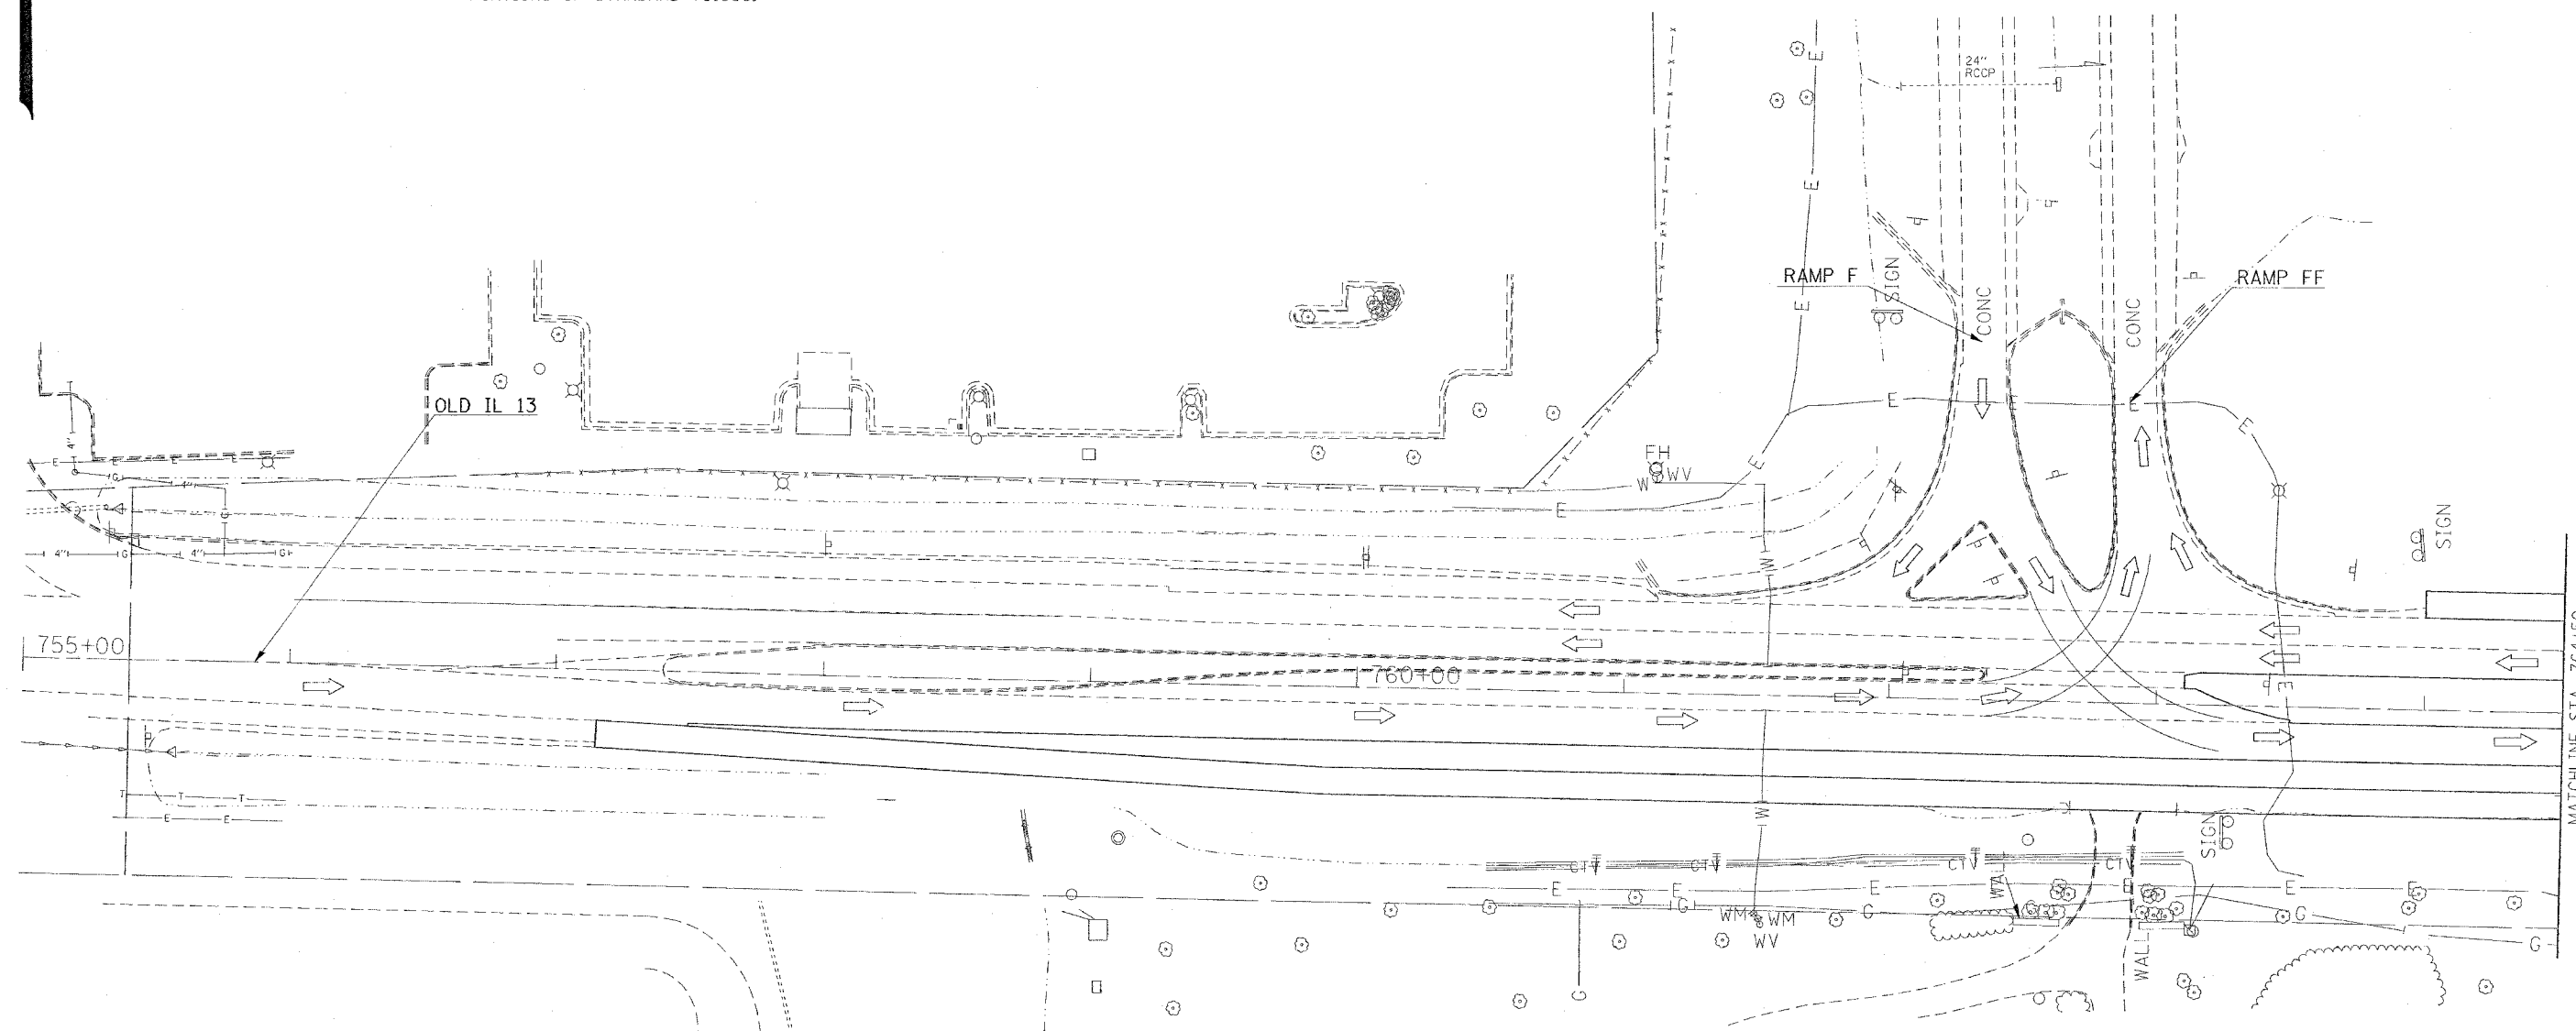[illegible]

ILLINOIS DEPARTMENT OF TRANSPORTATION
OLD IL 13
STAGE 4
STA. 755+00 TO STA. 764+50
SHEET 1 OF 2

SCALE: VERT. APPROX. 30' DRAWN BY CNH
DATE: _____ CHECKED BY: LA

CONTRACT NO. 98950				
F.A. RTE.	SECTION	COUNTY	TOTAL SHEETS	SHEET NO.
*	**	WILLIAMSON	917	65
STA.		TO STA.		
FED. ROAD DIST. NO.	ILLINOIS	FED. AID PROJECT		
* I-57, & OLD IL 13 (FAU 9629)				
** (X1-6-2)VB-2,(X1-6)HBK-2				

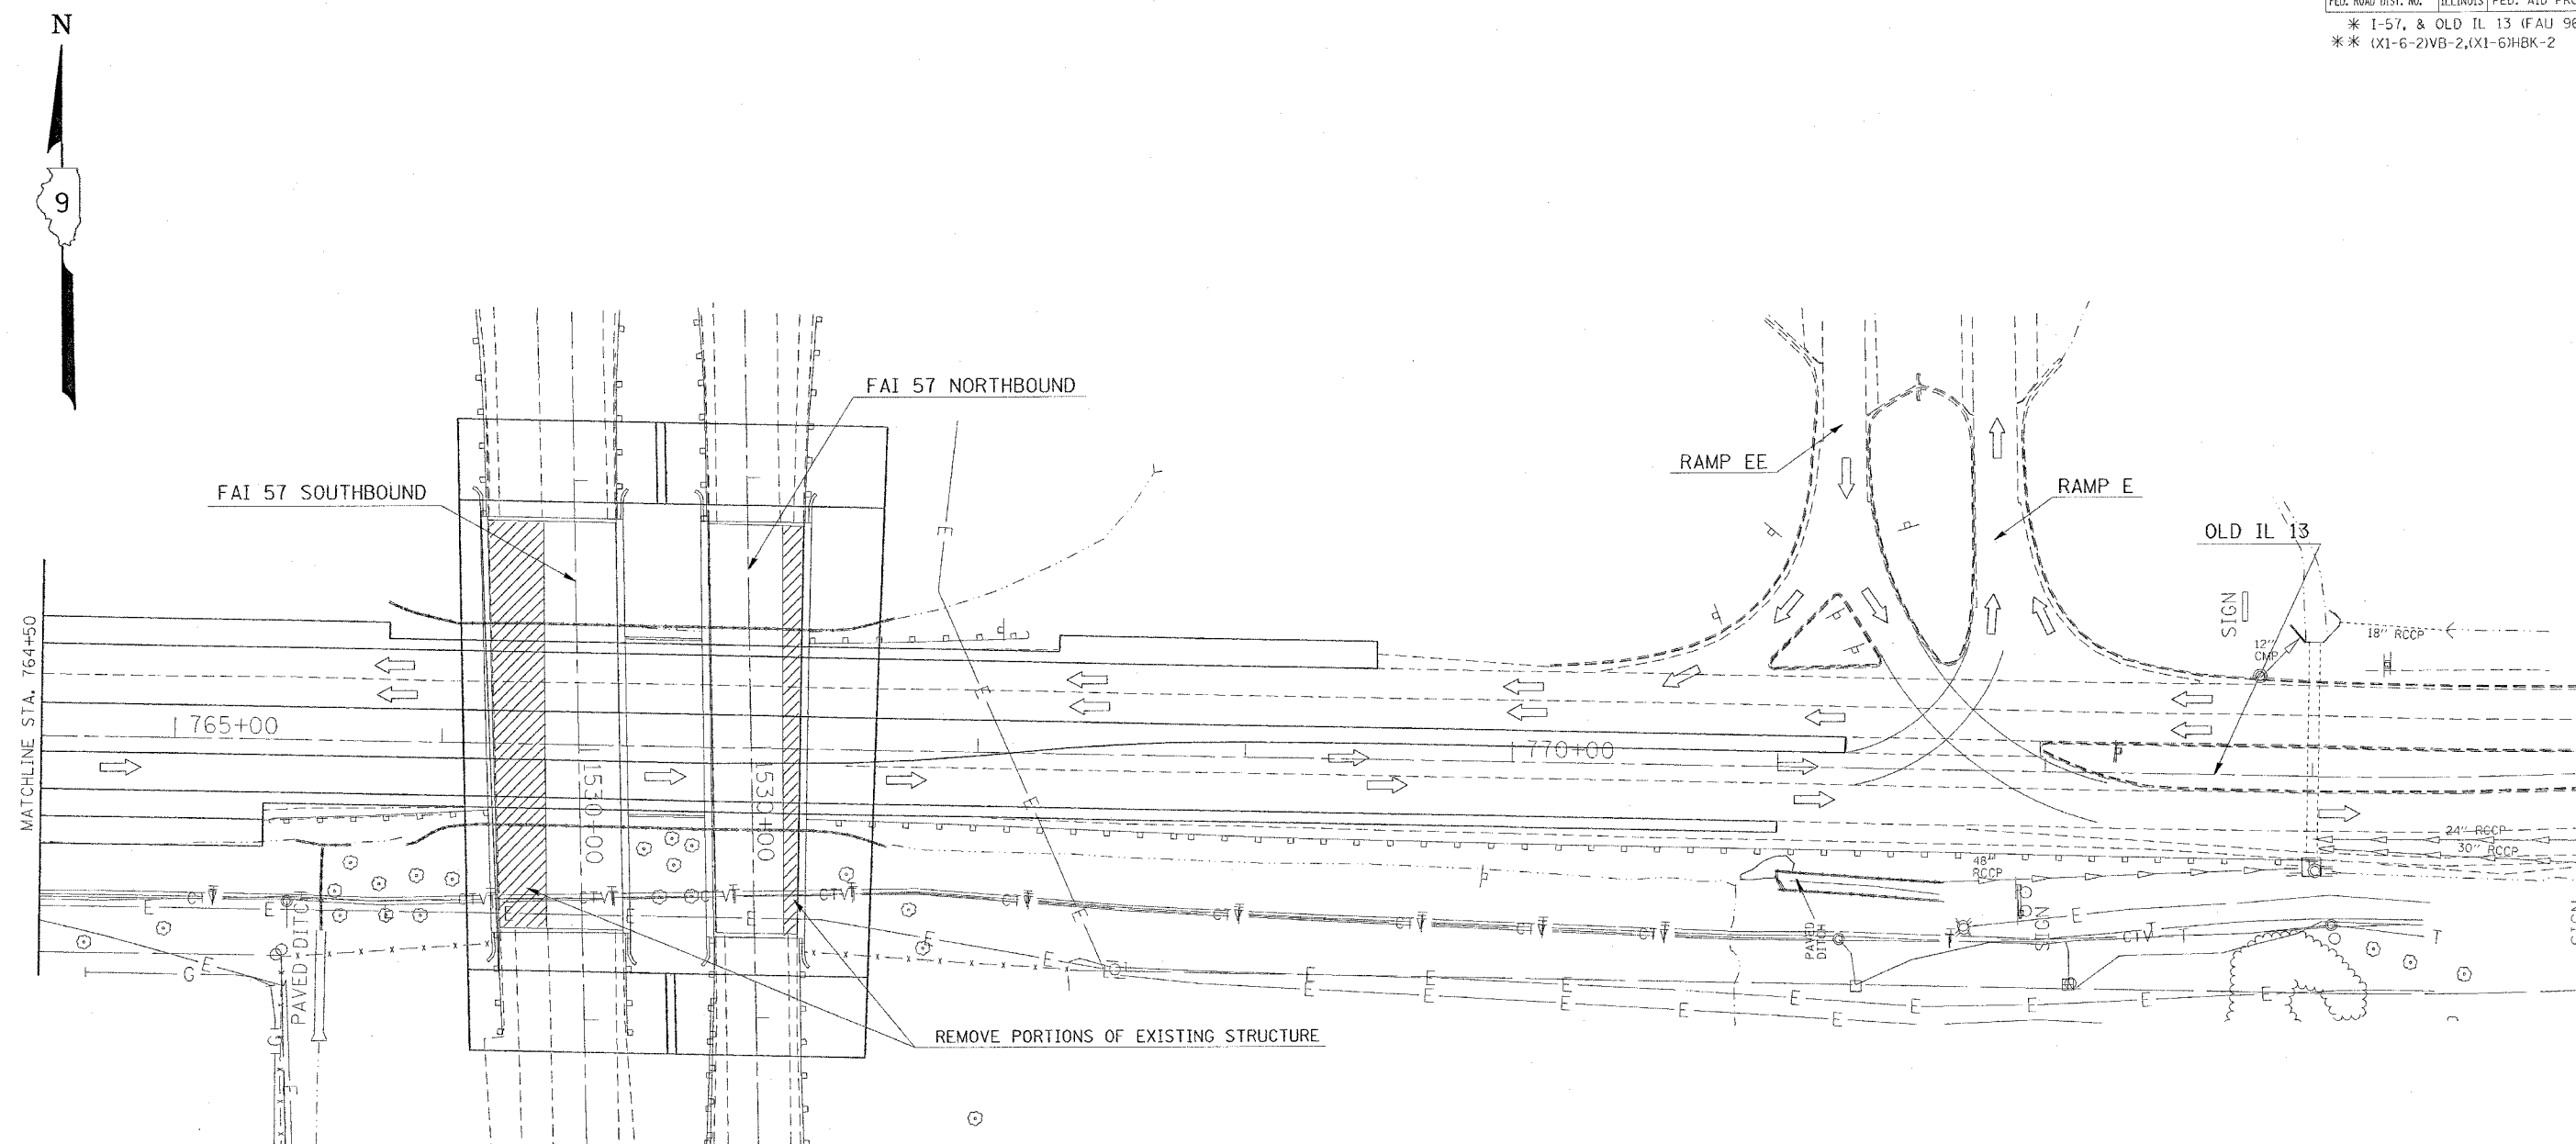


REVISIONS		ILLINOIS DEPARTMENT OF TRANSPORTATION	
NAME	DATE	OLD IL 13	
		STAGE 4	
		STA. 764+50 TO STA. 774+00	
		SHEET 2 OF 2	
		SCALE: VERT. APPROX. 30'	DRAWN BY CNH
		HORIZ. DATE	CHECKED BY LA

PLOT DATE = 10/12/2006
 FILE NAME = c:\projects\98950\stage2\stage2.dgn
 PLOT SCALE = 3/8"=1'-0"
 USER NAME = mason

CONTRACT NO. 98950				
F.A. RTE.	SECTION	COUNTY	TOTAL SHEETS	SHEET NO.
*	**	WILLIAMSON	917	658
STA.		TO STA.		
FED. DIST. NO.		ILLINOIS	FED. AID PROJECT	
* I-57, & OLD IL 13 (FAU 9629)				
** (X1-6-2)VB-2,(X1-6)HBK-2				

STAGE 5 NOTES

1. PLACE TEMPORARY CONCRETE BARRIER.
2. SHIFT EB TRAFFIC TO THE NORTH.
3. CONSTRUCT PIER.
4. ERECT CENTER STEEL. CANTILEVER CENTER BEAM OVER OPEN TRAFFIC.
5. FLAG TRAFFIC TO ONE LANE AND OPEN 2 LANES AT NIGHT.
6. ERECT SOUTH STEEL.
7. PLACE PROTECTIVE SHIELD AND BUILD DECK.

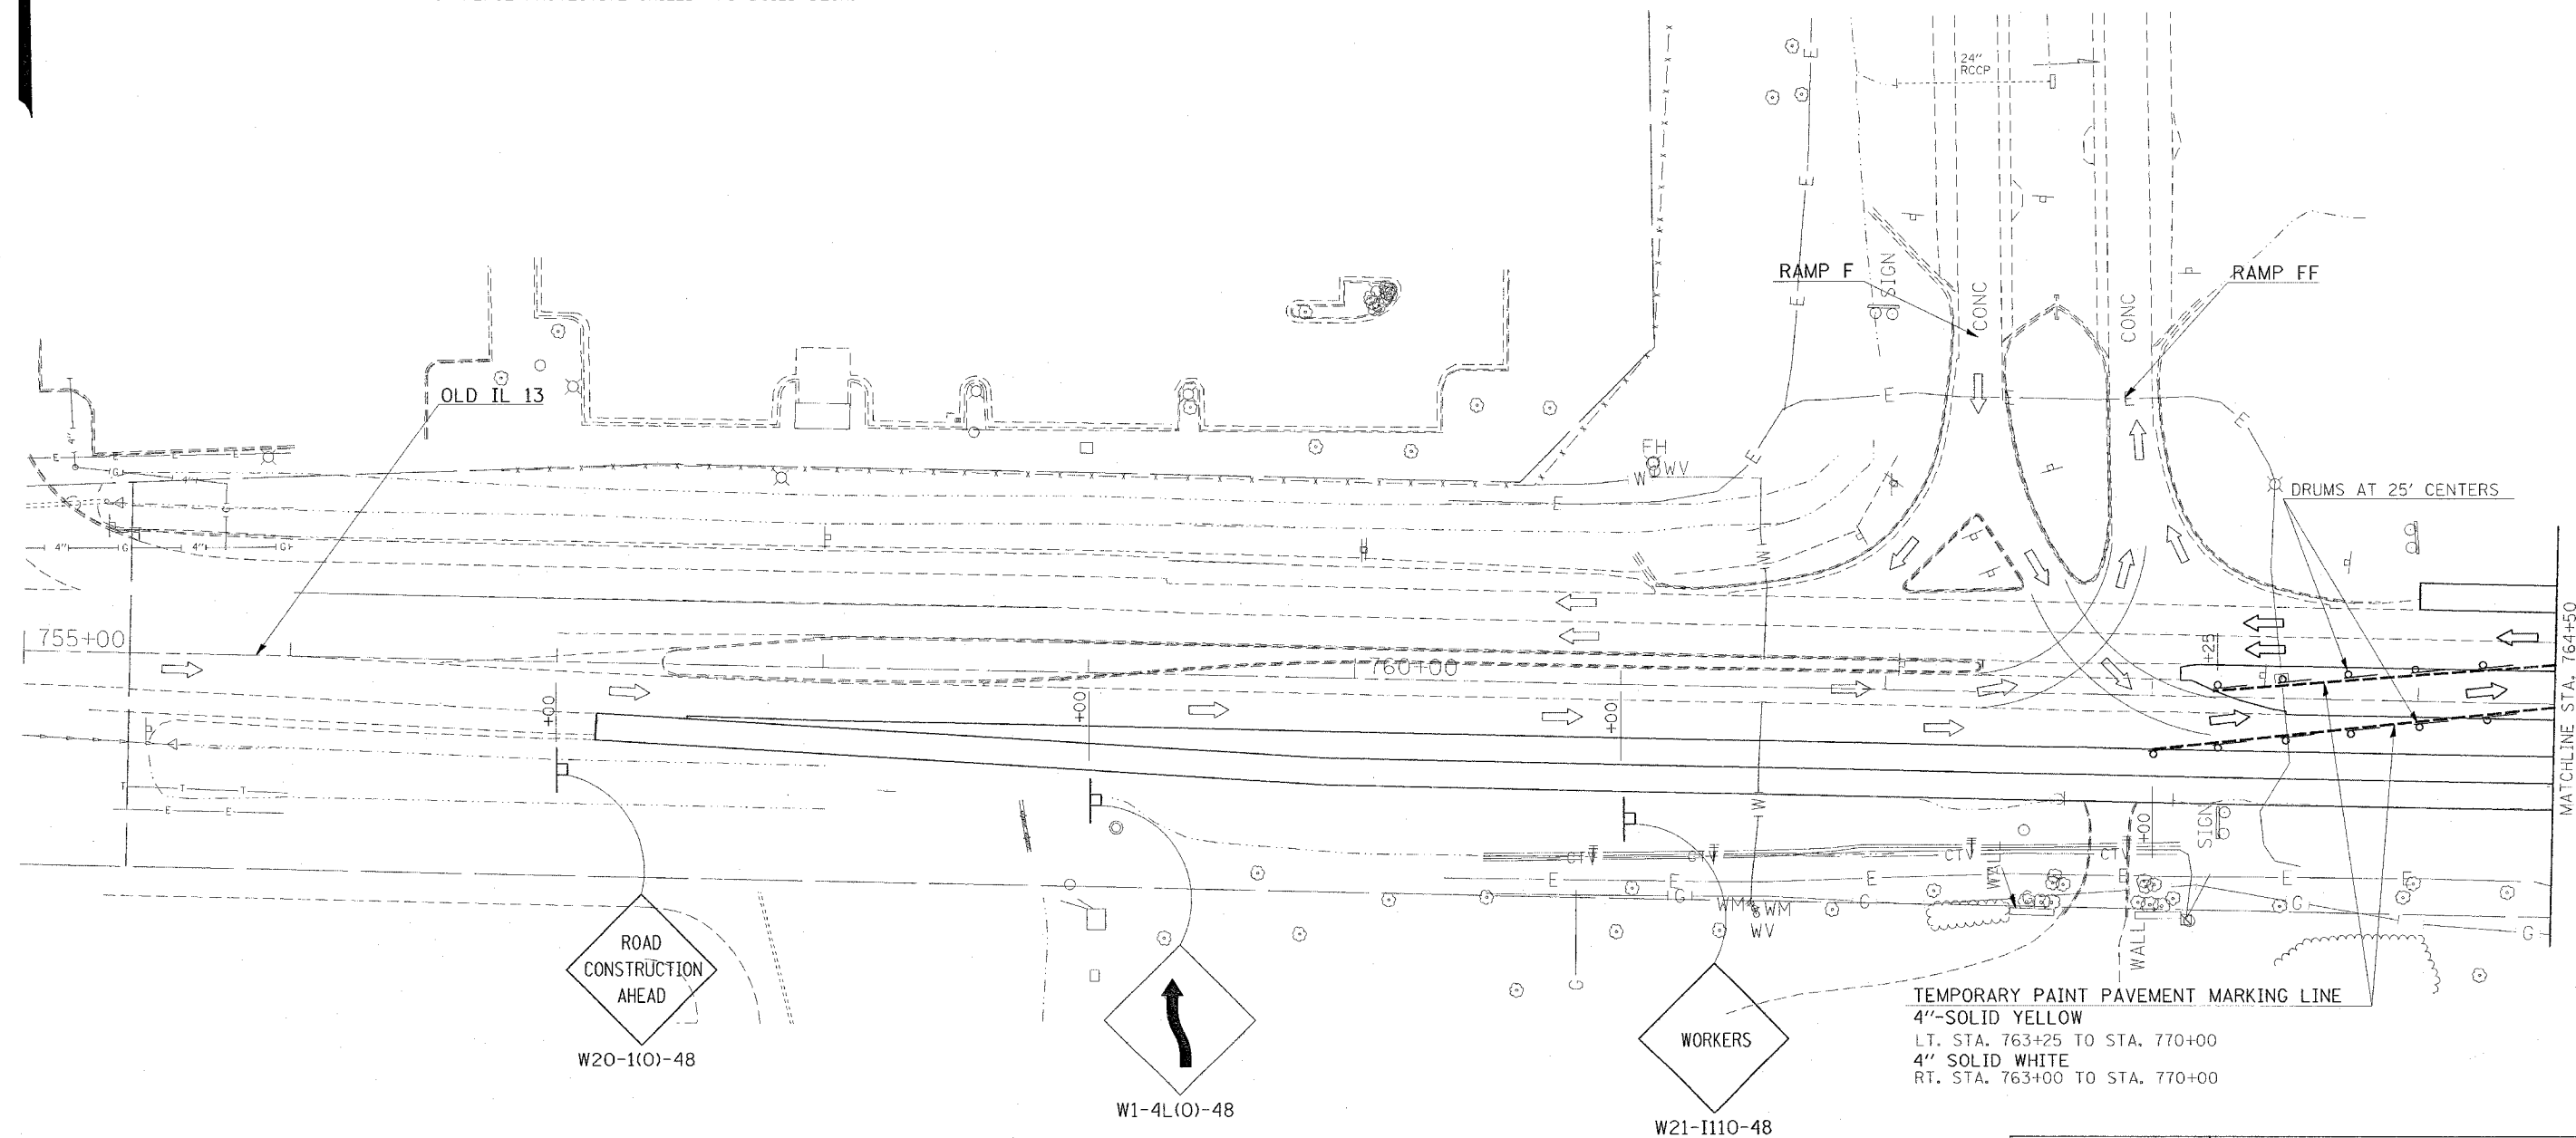
[illegible]

ILLINOIS DEPARTMENT OF TRANSPORTATION
OLD IL 13
STAGE 5
STA. 755 +00 TO STA. 764 +50
SHEET 1 OF 2

SCALE: VERT. APPROX. 30
DATE _____ DRAWN BY CNH
CHECKED BY LA

```
PLOT DATE = 12/5/2005
FILE NAME = c:\projects\d902002\vol13\vol13stage.dgn
PLOT SCALE = 30.0000 / IN.
USER NAME = headon
```


CONTRACT NO. 98950				
F.A. RTE.	SECTION	COUNTY	TOTAL SHEETS	SHEET NO.
*	**	WILLIAMSON	917	659
STA.		TO STA.		
FED. ROAD DIST. NO.		ILLINOIS FED. AID PROJECT		
* I-57, & OLD IL 13 (FAU 9629)				
** (X1-6-2)VB-2,(X1-6)HBK-2				

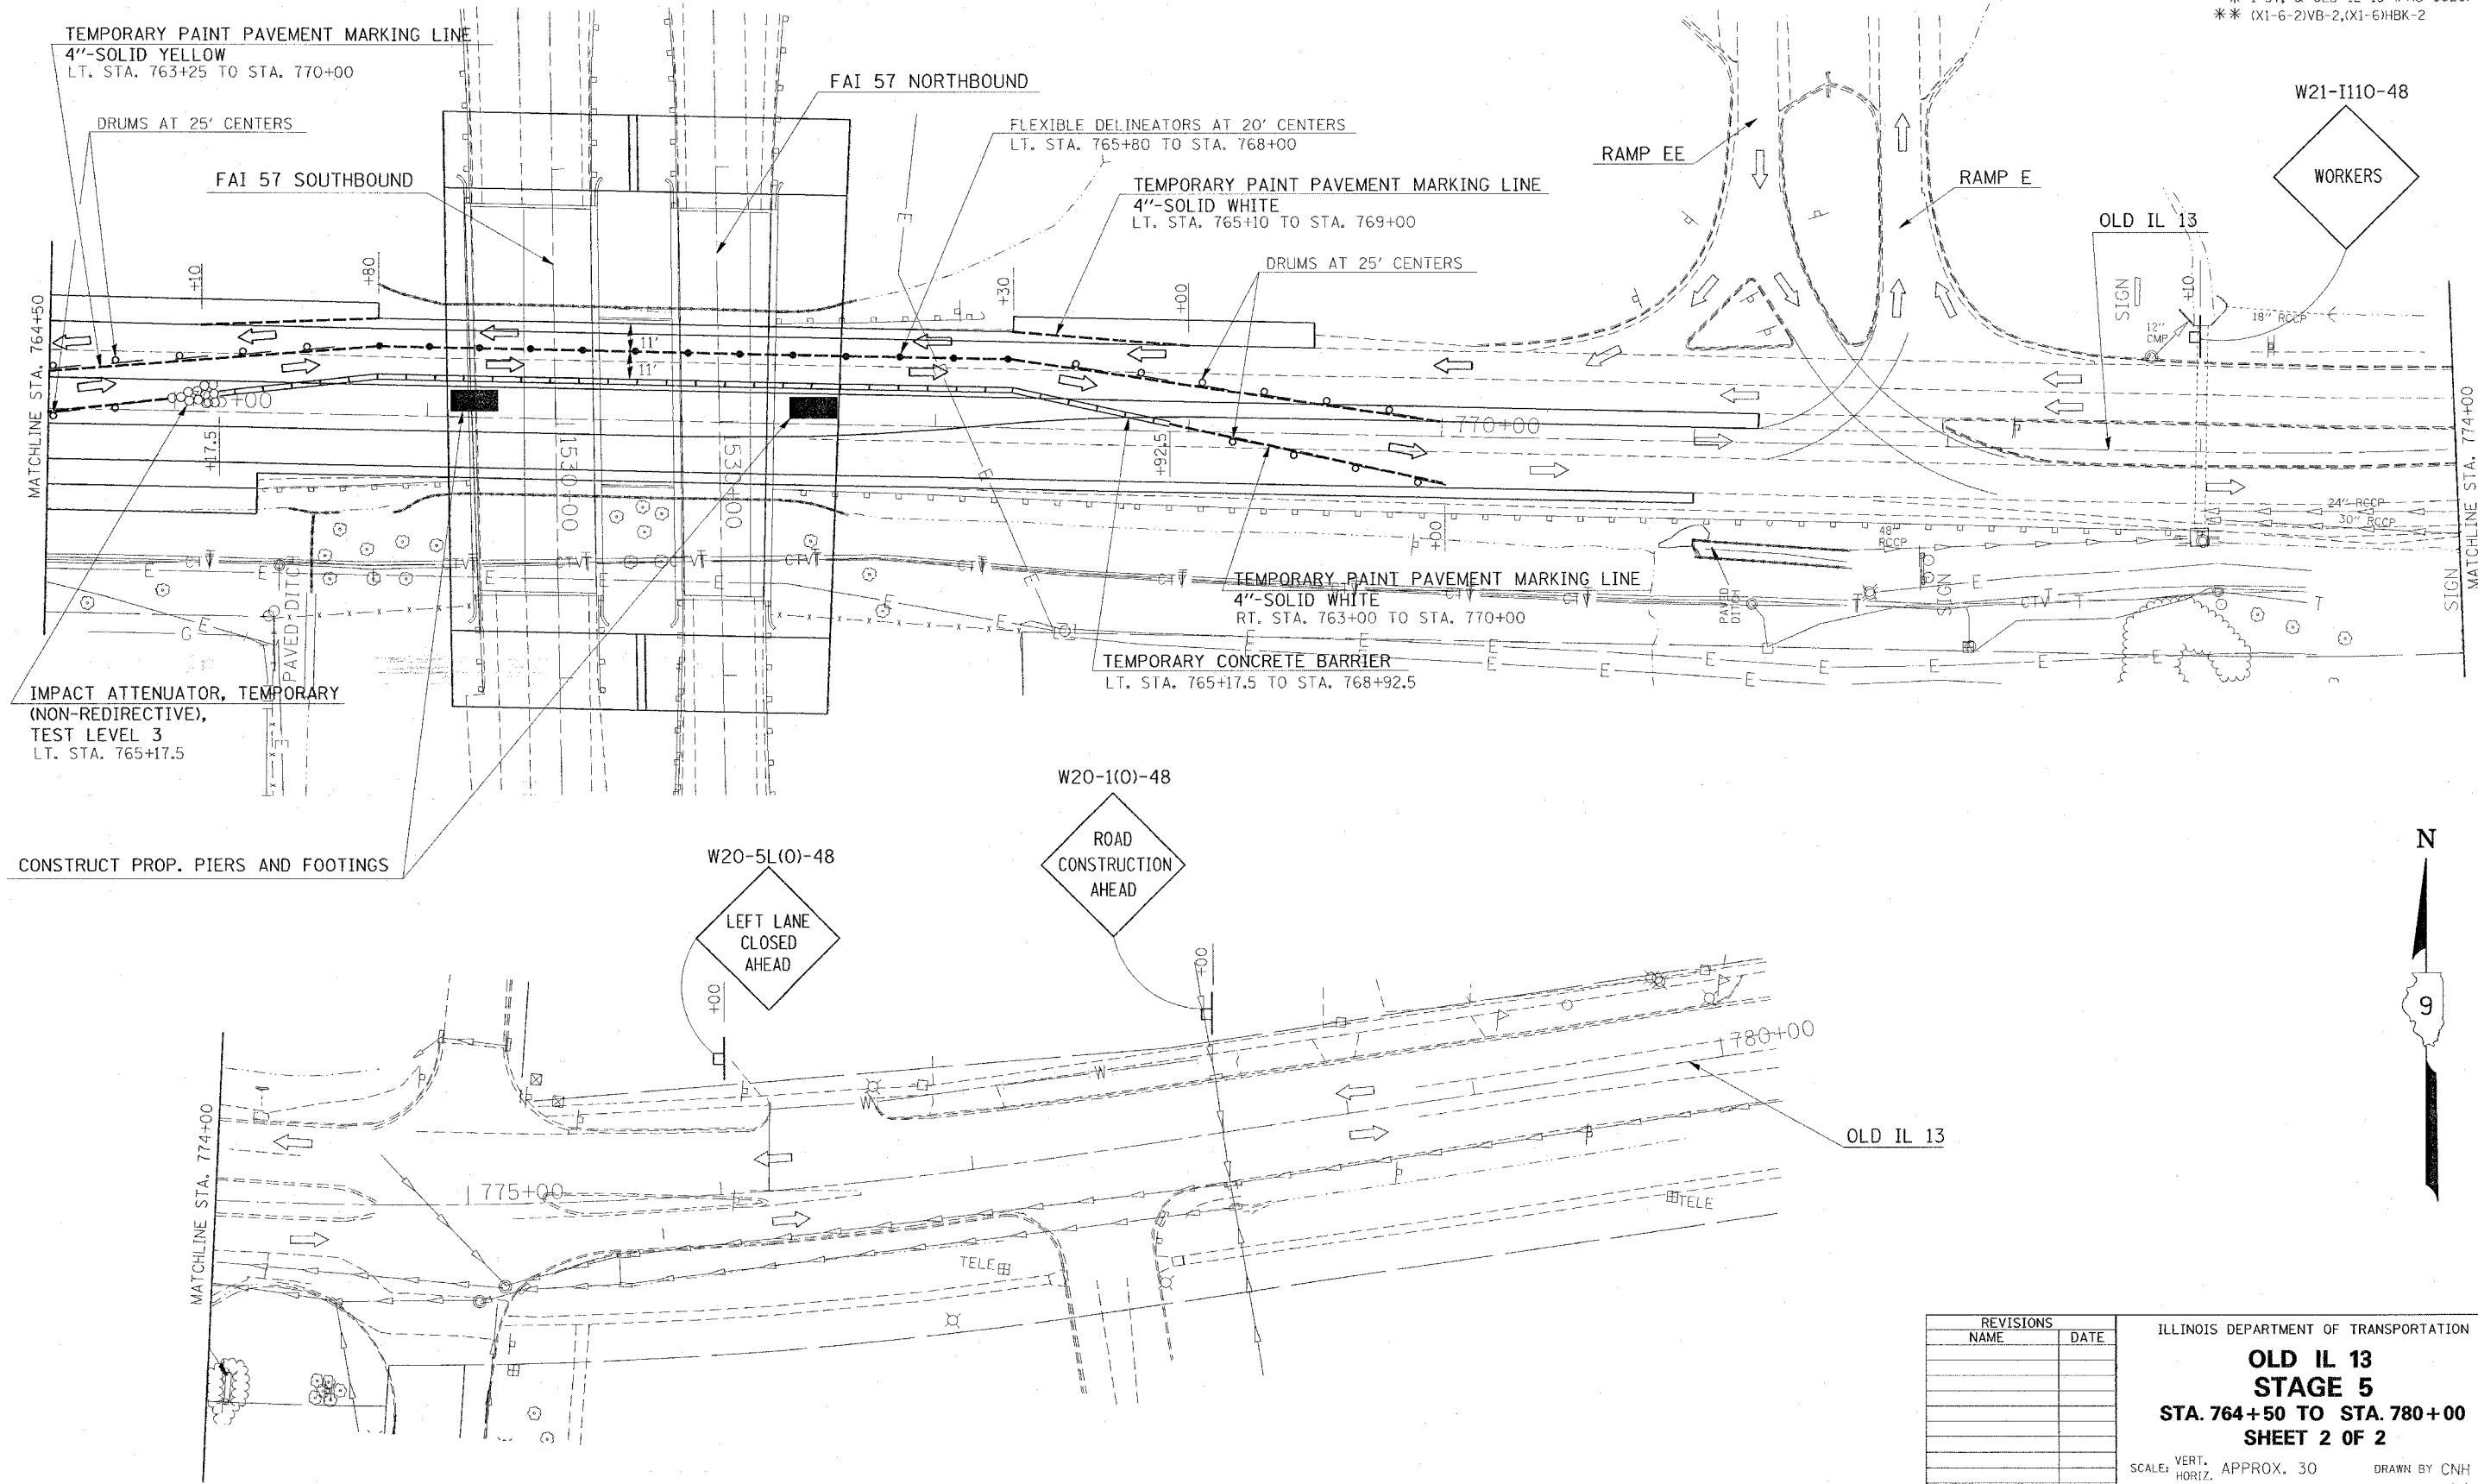

PLOT DATE = 12/15/2006
FILE NAME = c:\projects\98950\old13\old13stage.dgn
PLOT SCALE = 3/8" = 1' IN.
USER NAME = haddon

REVISIONS	
NAME	DATE

ILLINOIS DEPARTMENT OF TRANSPORTATION

OLD IL 13

STAGE 5

STA. 764+50 TO STA. 780+00

SHEET 2 OF 2

SCALE: VERT. APPROX. 30' DATE

HORIZ. DATE

DRAWN BY CNH

CHECKED BY LA

CONTRACT NO. 98950

F.A. RTE.	SECTION	COUNTY	TOTAL SHEETS	SHEET NO.
*	**	WILLIAMSON	917	660

STA.	TO STA.
FED. ROAD DIST. NO.	ILLINOIS FED. AID PROJECT

* I-57, & OLD IL 13 (FAU 9629)
** (X1-6-2)VB-2,(X1-6)HBK-2

LEGEND

	PAVEMENT REMOVAL		COMBINATION CURB AND GUTTER REMOVAL
	PAVED SHOULDER REMOVAL		DRIVEWAY PAVEMENT REMOVAL
	MEDIAN REMOVAL		

PROJECT BEGINS
STA. 753+20
BITUMINOUS SURFACE REMOVAL-BUTT JOINT

OLD IL 13 (FAU 9629)

755+00

PAVED SHOULDER REMOVAL
RT. STA. 757+18.45 TO STA. 769+69

N
9

20' 0 10' 20'

REVISIONS	
NAME	DATE

ILLINOIS DEPARTMENT OF TRANSPORTATION

OLD IL 13 REMOVAL SHEET
STA. 751+00 TO STA. 757+00



SCALE: VERT. 20
HORIZ. 1"=40'

DRAWN BY CNH
CHECKED BY

PLOT DATE: 10/13/2006
PLOT SCALE: 1"=40'
USER NAME: haddon

F.A. RTE.	SECTION	COUNTY	TOTAL SHEETS	SHEET NO.
*	**	WILLIAMSON	917	661
STA.		TO STA.		
FED. ROAD DIST. NO.		ILLINOIS FED. AID PROJECT		

* I-57, & OLD IL 13 (FAU 9629)
 ** (X1-6-2)VB-2, (X1-6)HBK-2

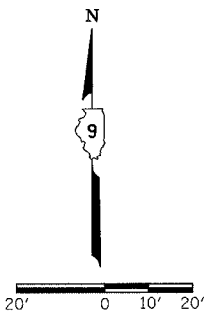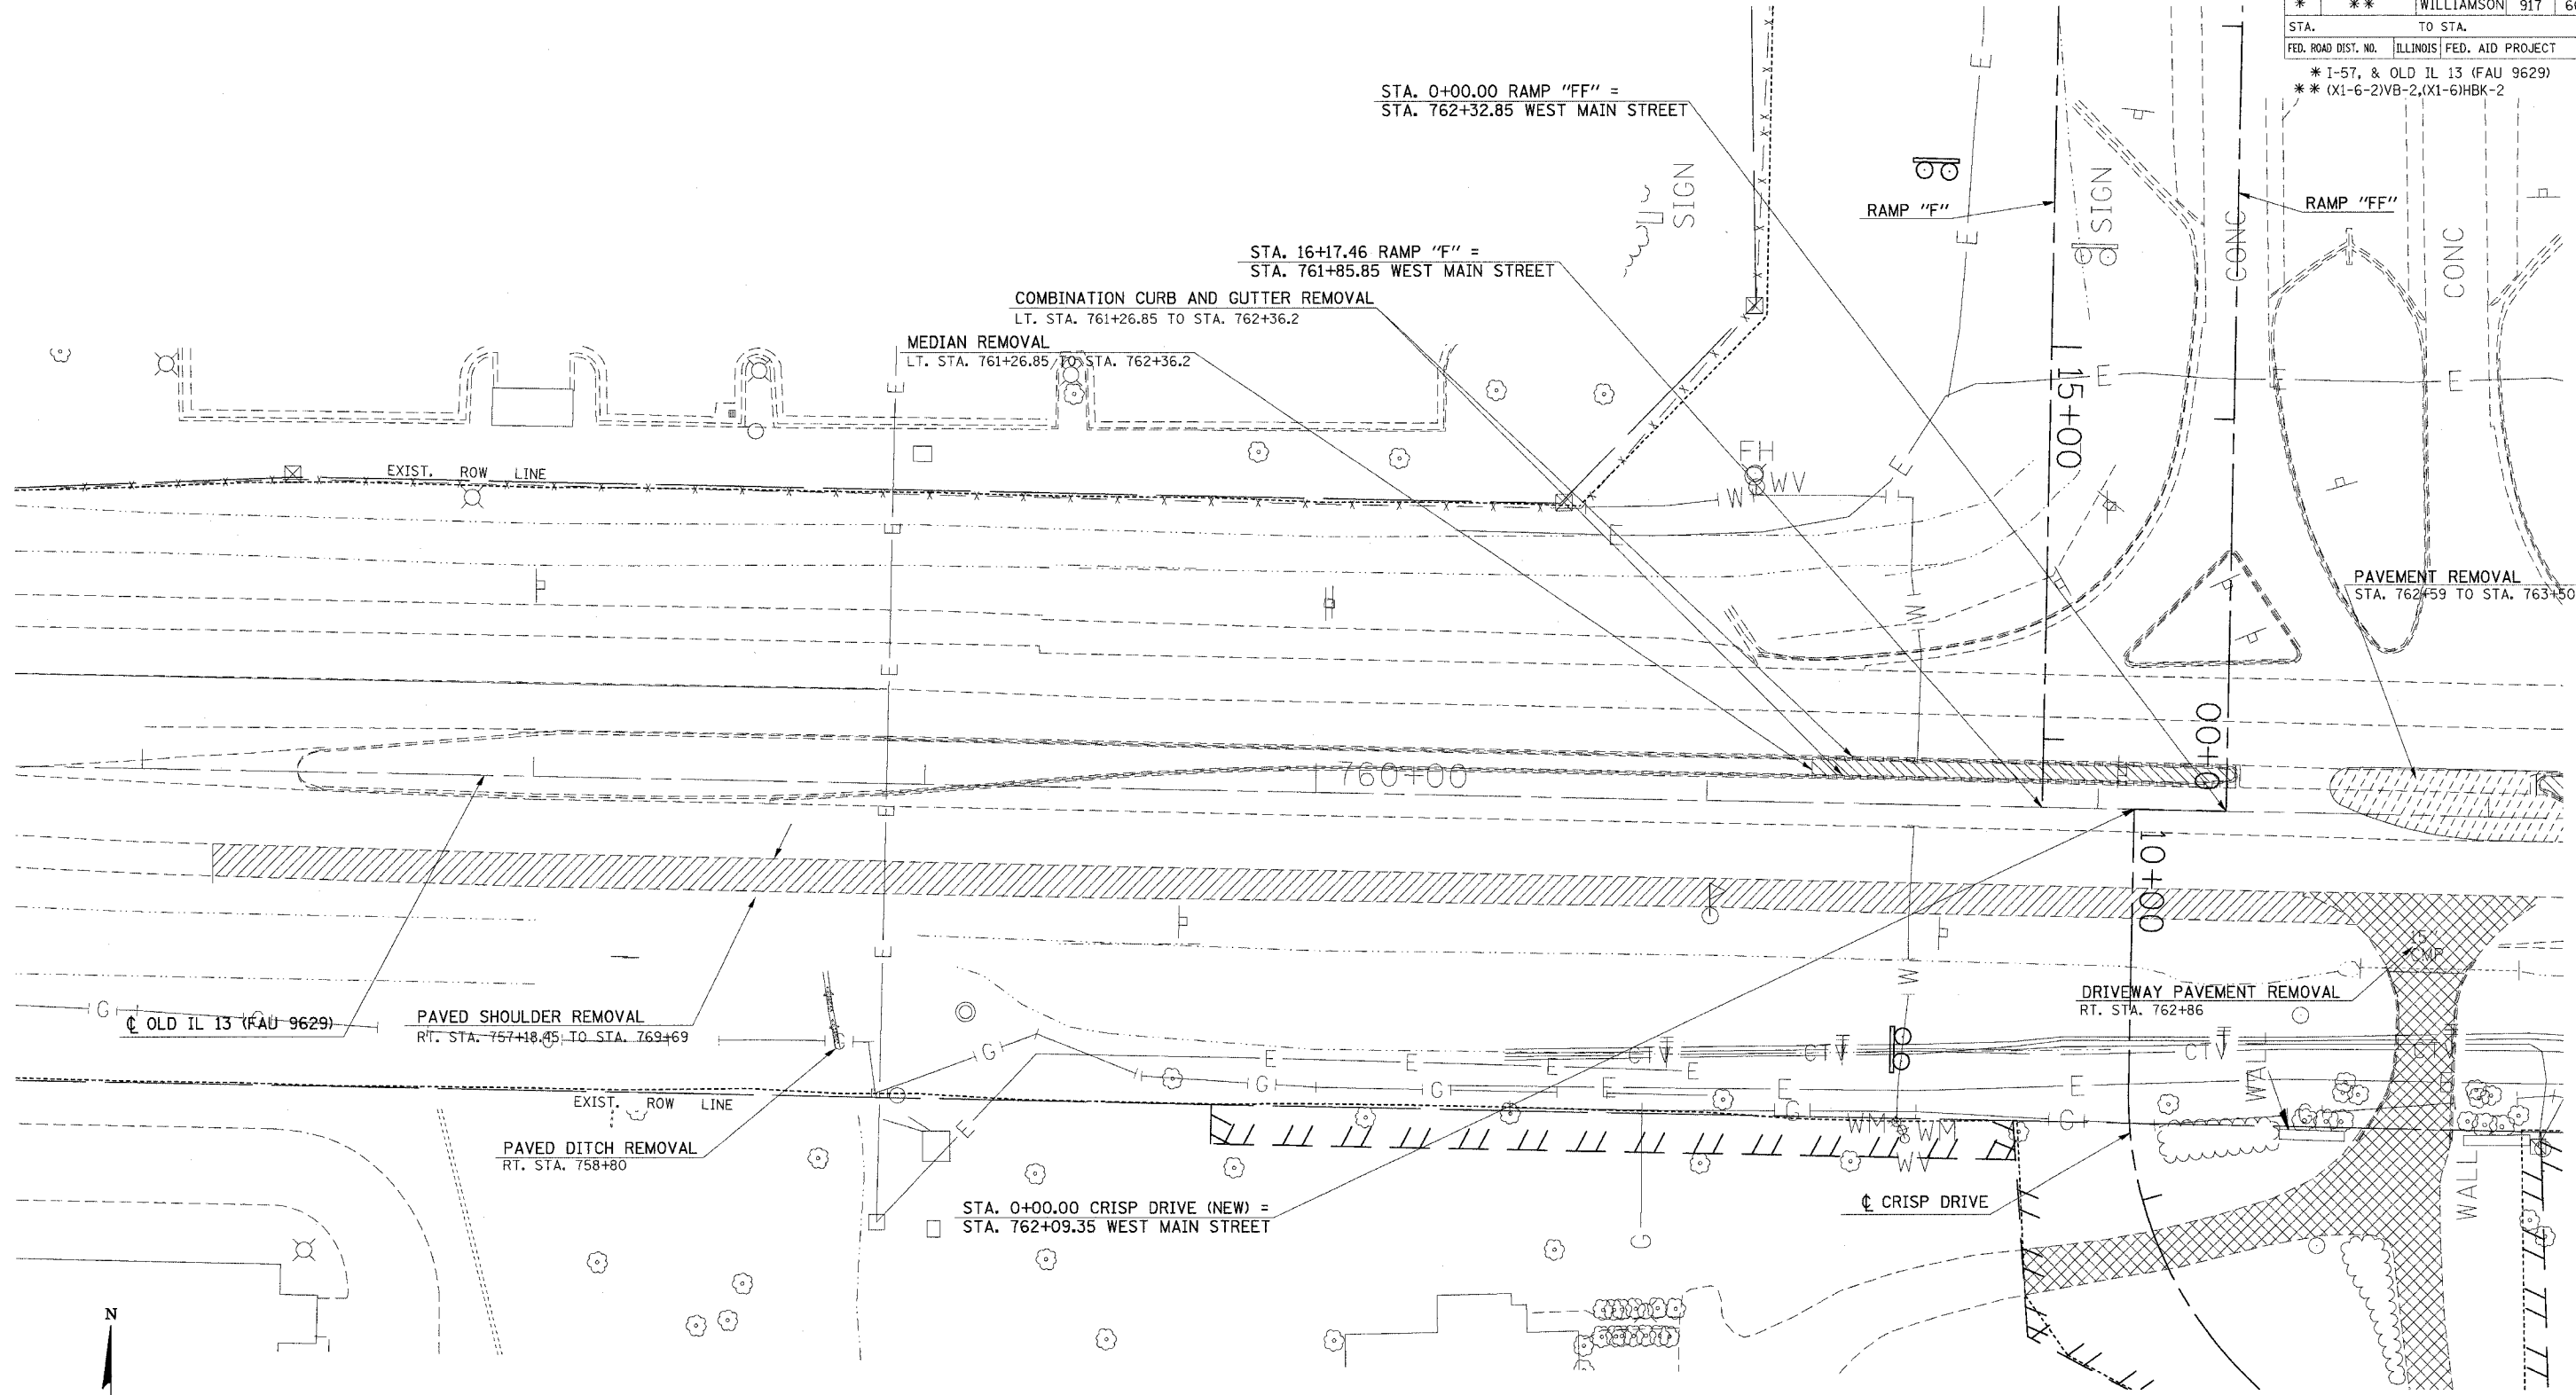

REVISIONS	
NAME	DATE

ILLINOIS DEPARTMENT OF TRANSPORTATION



OLD IL 13 REMOVAL SHEET
STA. 757+00 TO STA. 763+00

SCALE: VERT. 20
 HORIZ. 1"=40'

DATE: DRAWN BY CNH
 CHECKED BY

PLOT DATE = 12/6/2006
 FILE NAME = c:\p\projects\98950\old13\old13.dgn
 USER NAME = fhester


CONTRACT NO. 98950				
F.A. RTE.	SECTION	COUNTY	TOTAL SHEETS	SHEET NO.
*	**	WILLIAMSON	917	662
STA.		TO STA.		
FED. ROAD DIST. NO.	ILLINOIS	FED. AID PROJECT		
* I-57, & OLD IL 13 (FAU 9629)				
** (X1-6-2)VB-2,(X1-6)HBK-2				

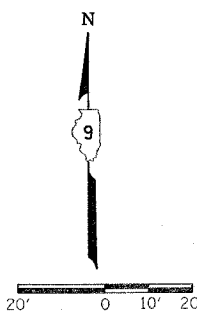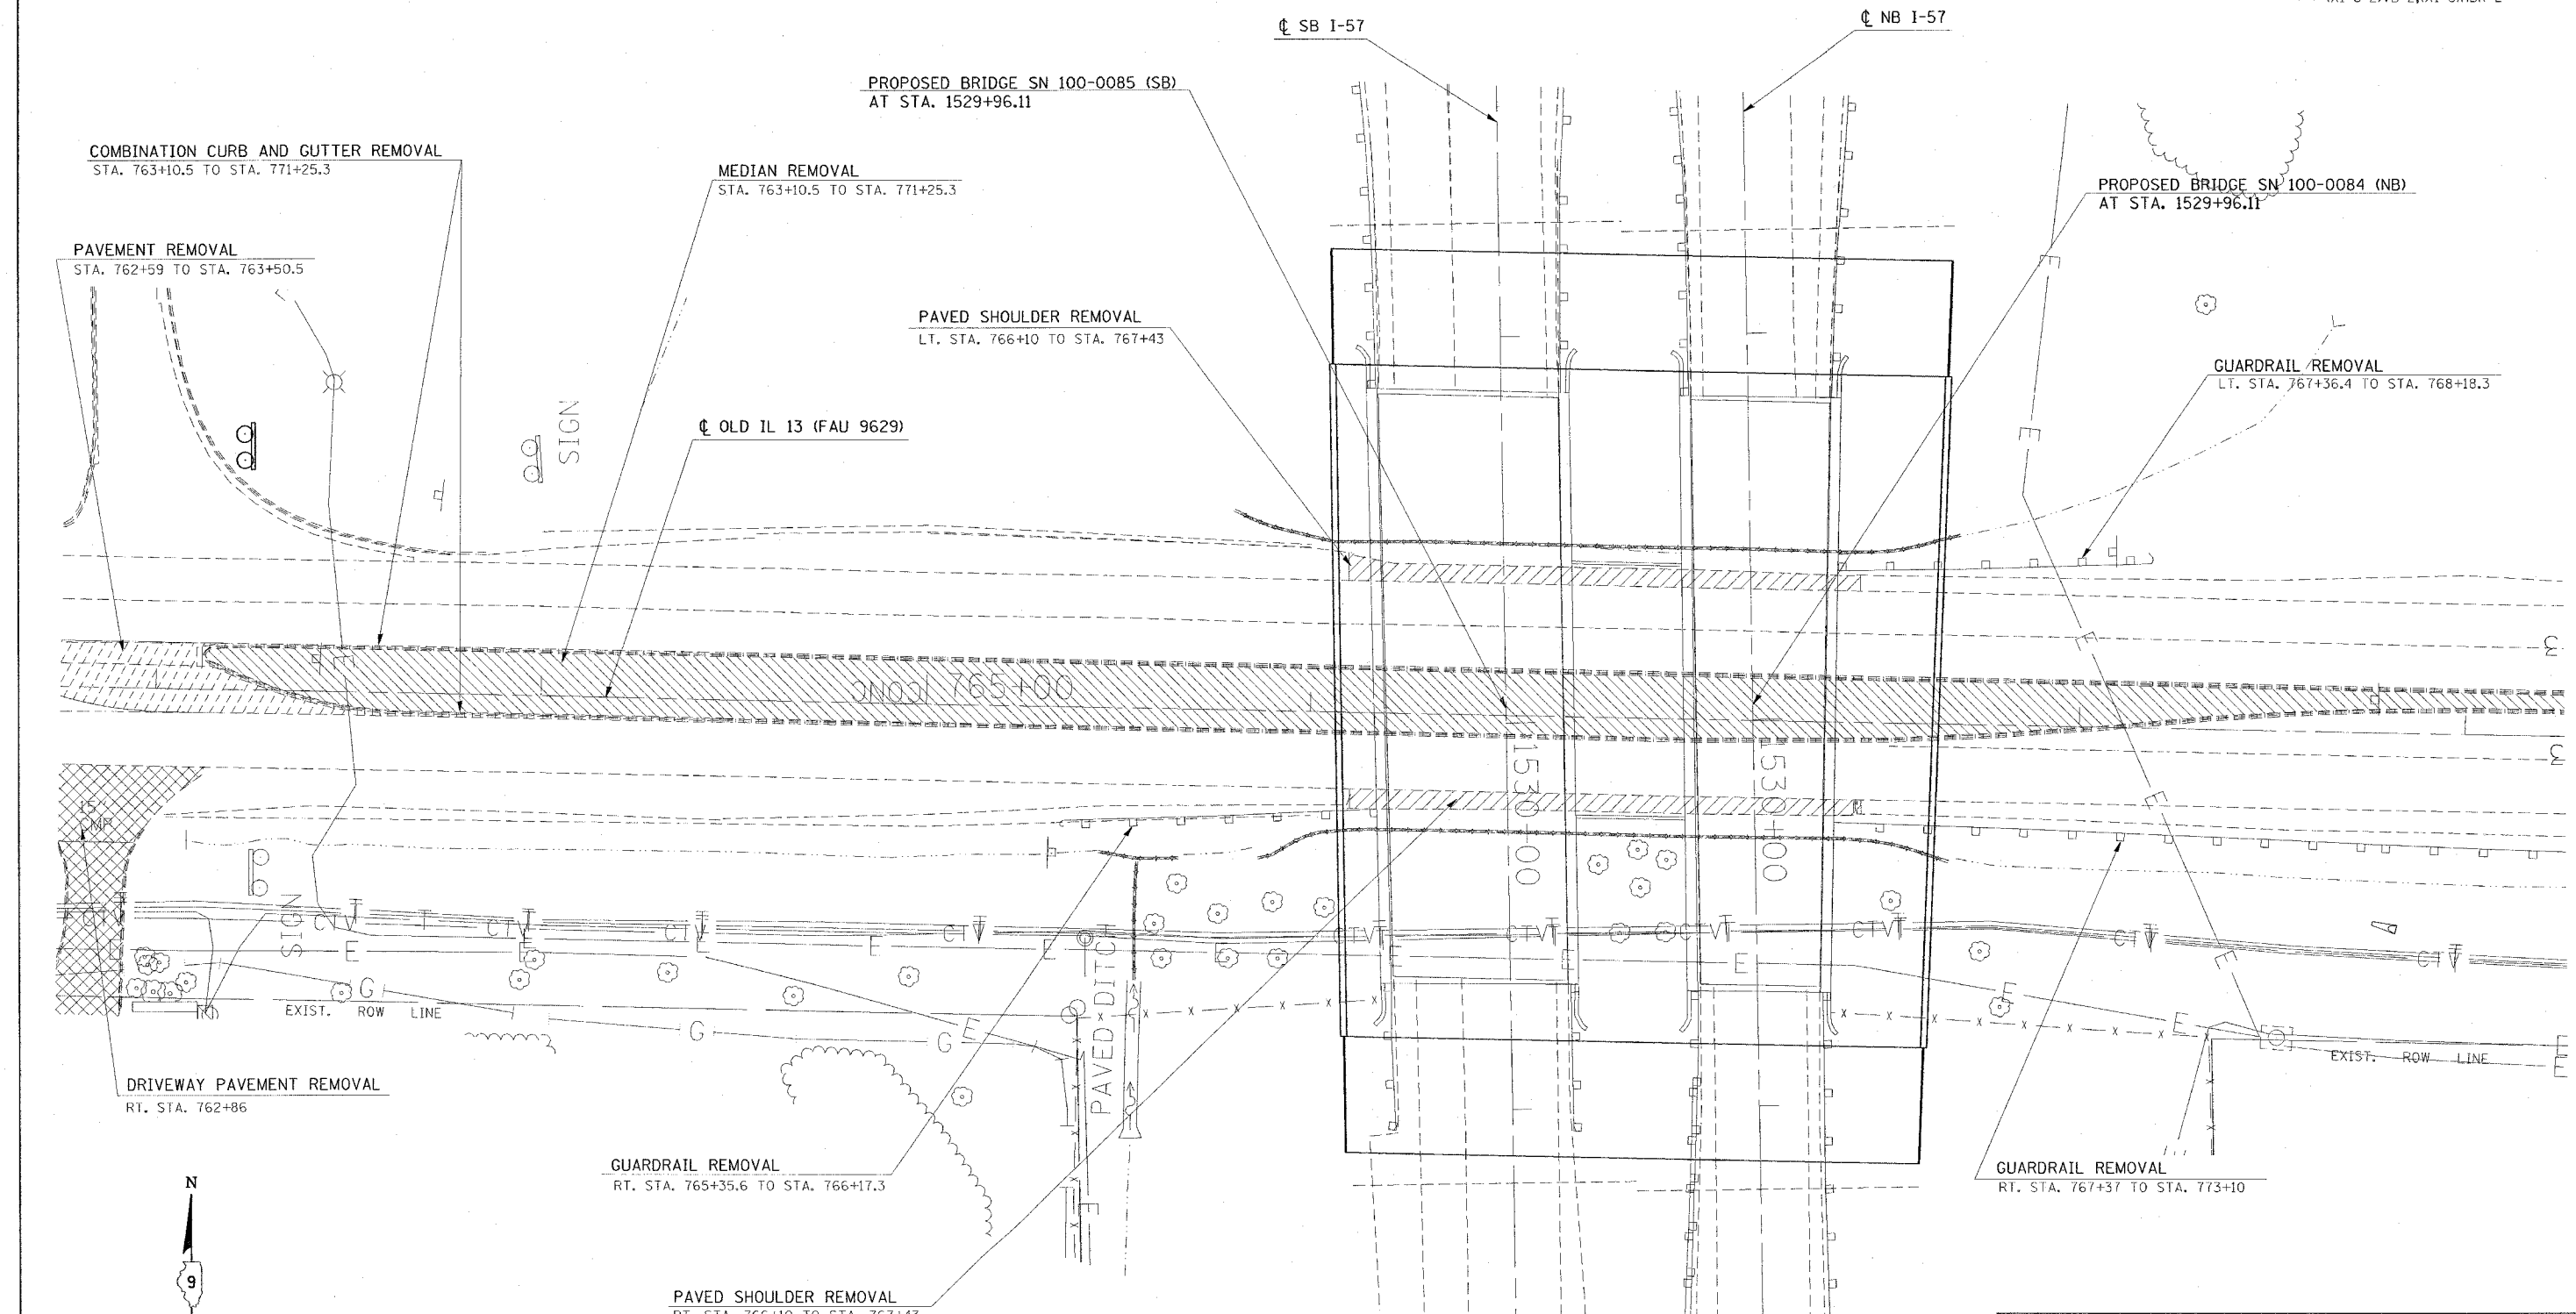


REVISIONS		ILLINOIS DEPARTMENT OF TRANSPORTATION	
NAME	DATE	OLD IL 13 REMOVAL SHEET STA. 763+00 TO STA. 769+00	
		SCALE: VERT. 20 HORIZ. DATE	
		DRAWN BY CNH CHECKED BY	

PLOT DATE = 12/15/2006
 PLOT SCALE = 1"=200'
 PLOT NAME = hudson
 USER NAME = hudson

CONTRACT NO. 98950				
F.A. RTE.	SECTION	COUNTY	TOTAL SHEETS	SHEET NO.
*	**	WILLIAMSON	917	663
STA.		TO STA.		
FED. ROAD DIST. NO.	ILLINOIS	FED. AID PROJECT		
* I-57, & OLD IL 13 (FAU 9629)				
** (X1-6-2)VB-2,(X1-6)HBK-2				

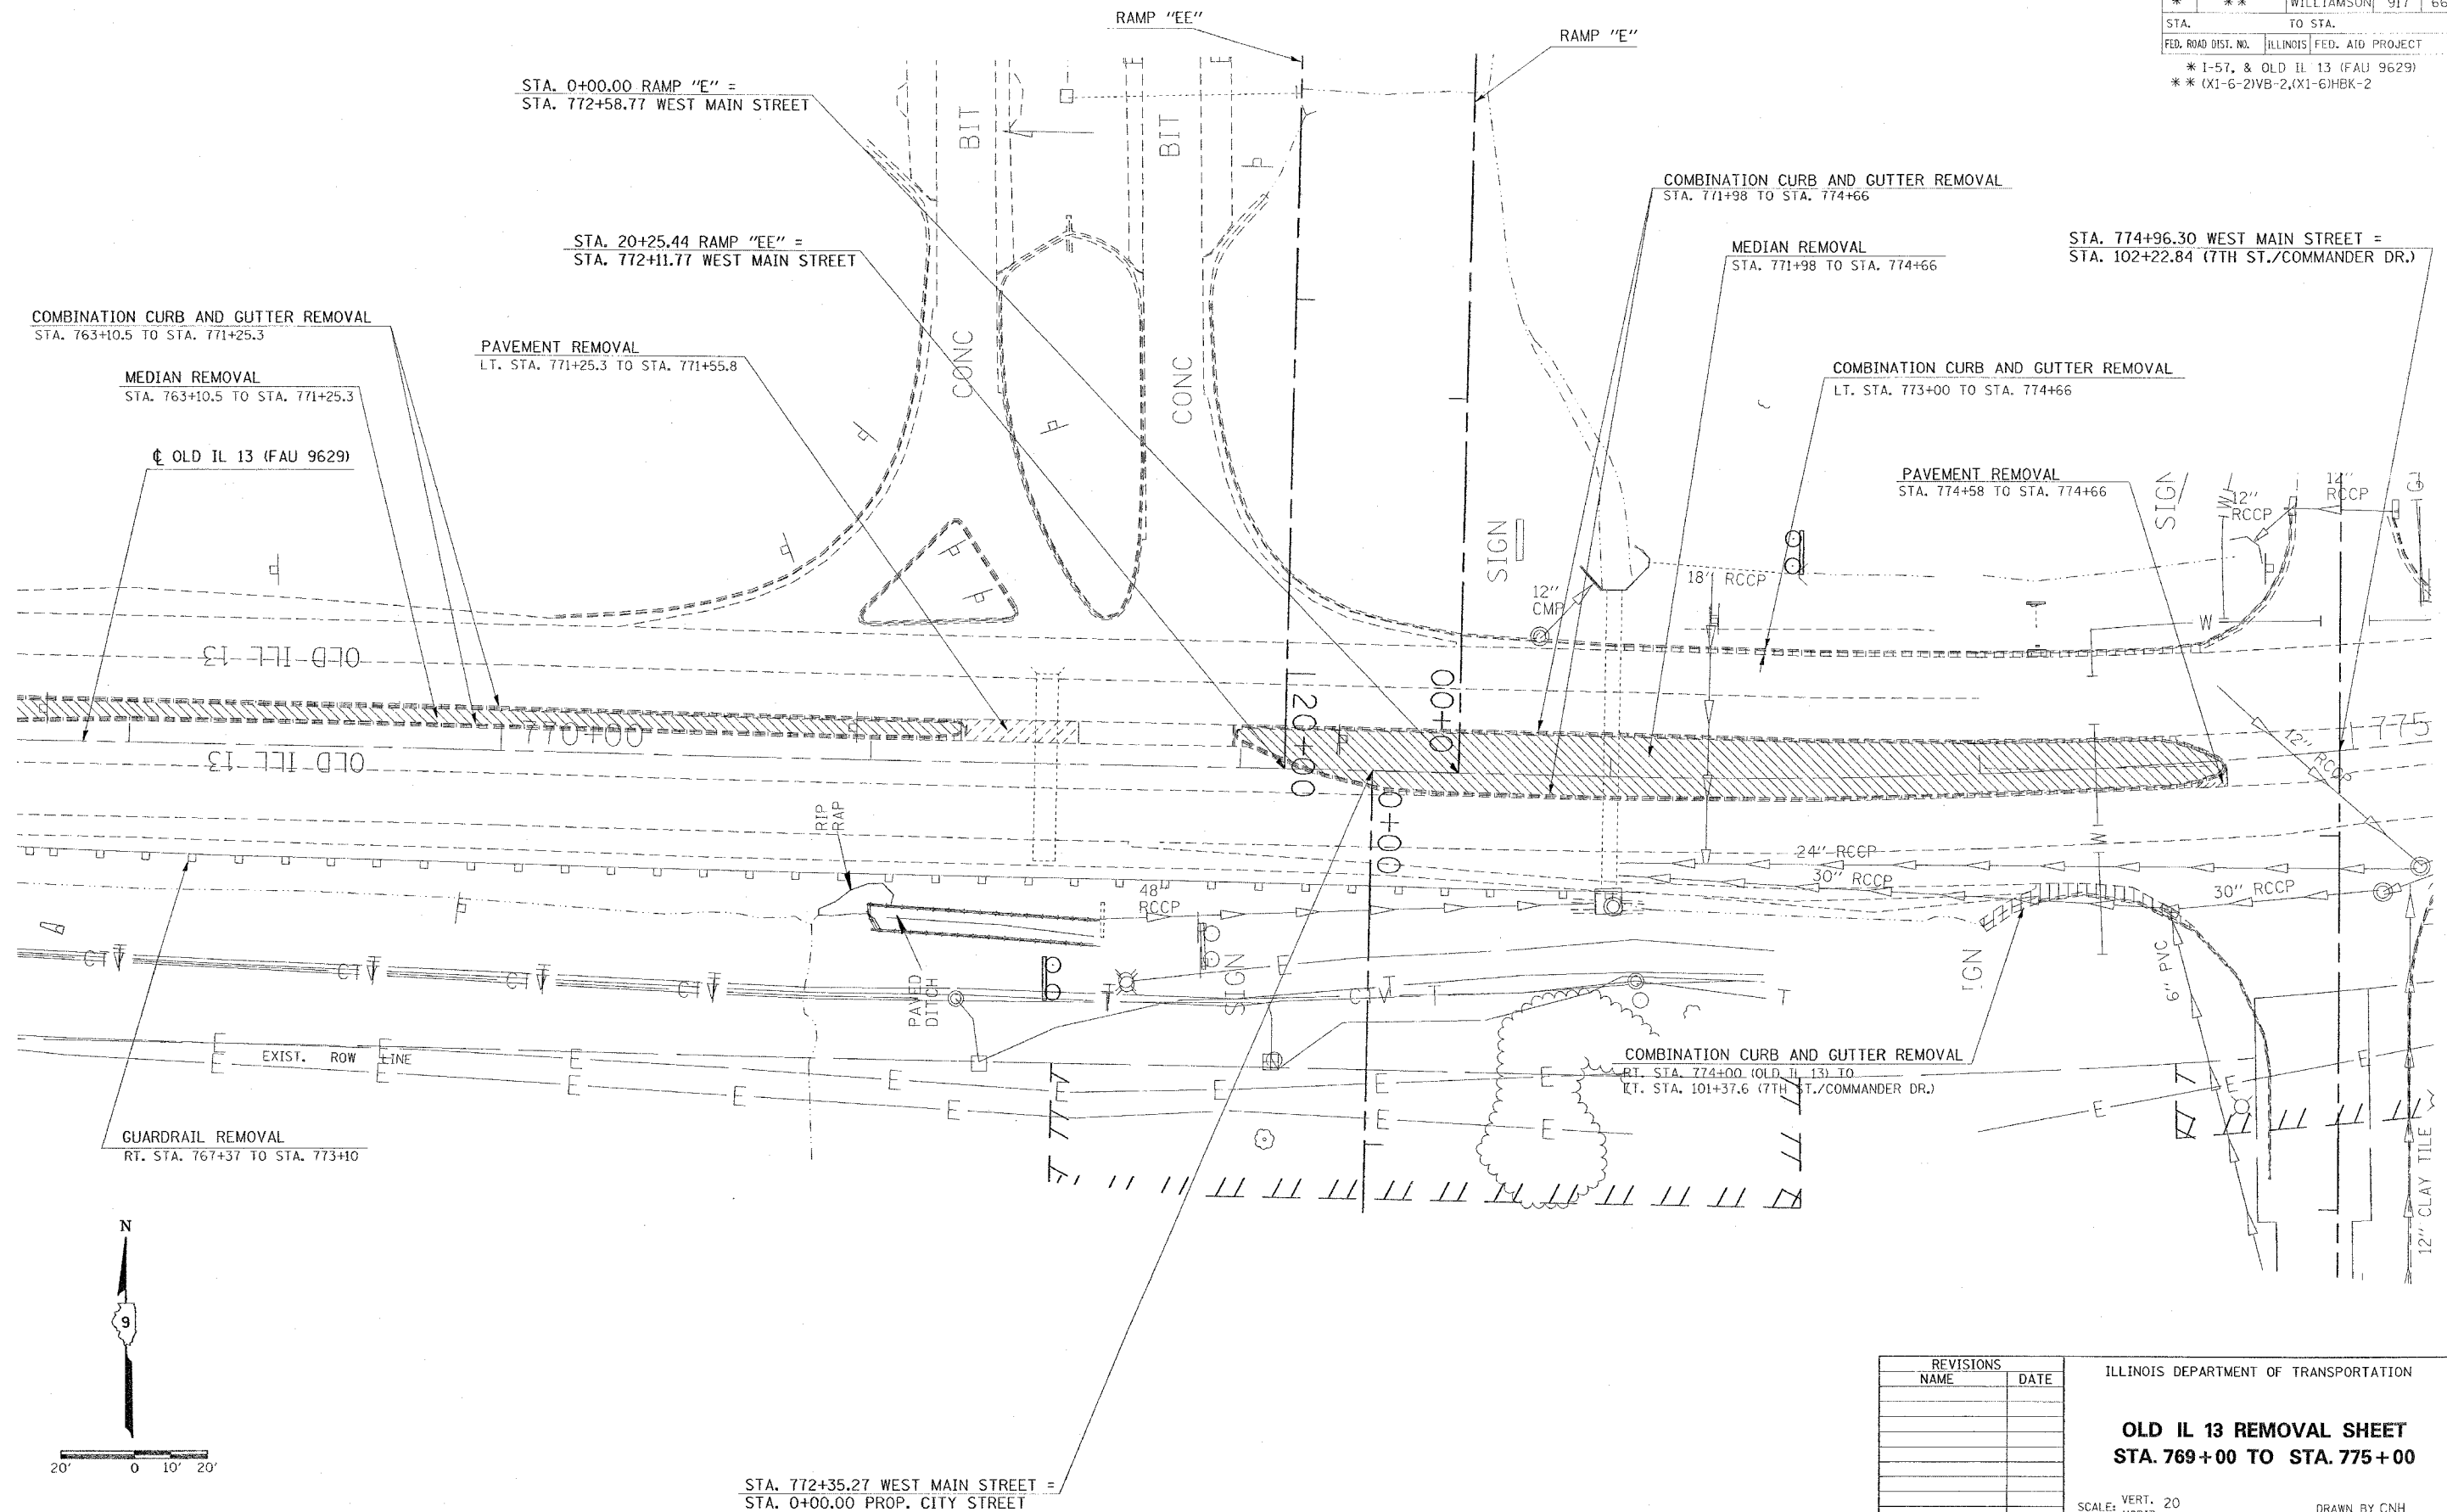

DATE: 11/12/2008
 FILE NAME: 98950.dwg
 PLOT SCALE: 1/8\"/>

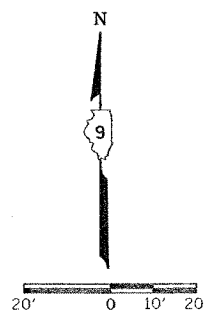

REVISIONS	
NAME	DATE

ILLINOIS DEPARTMENT OF TRANSPORTATION

OLD IL 13 REMOVAL SHEET **STA. 769+00 TO STA. 775+00**

SCALE: VERT. 20'
 HORIZ. 1\"/>

DRAWN BY CNH
 CHECKED BY



CONTRACT NO. 98950

F.A. RTE.	SECTION	COUNTY	TOTAL SHEETS	SHEET NO.
*	**	WILLIAMSON	917	664

STA.	TO STA.
FED. ROAD DIST. NO.	ILLINOIS FED. AID PROJECT

* I-57, & OLD IL 13 (FAU 9629)
** (X1-6-2)VB-2,(X1-6)HBK-2

STA. 774+96.30 WEST MAIN STREET =
STA. 102+22.84 (7TH ST./COMMANDER DR.)

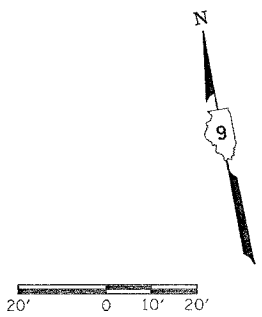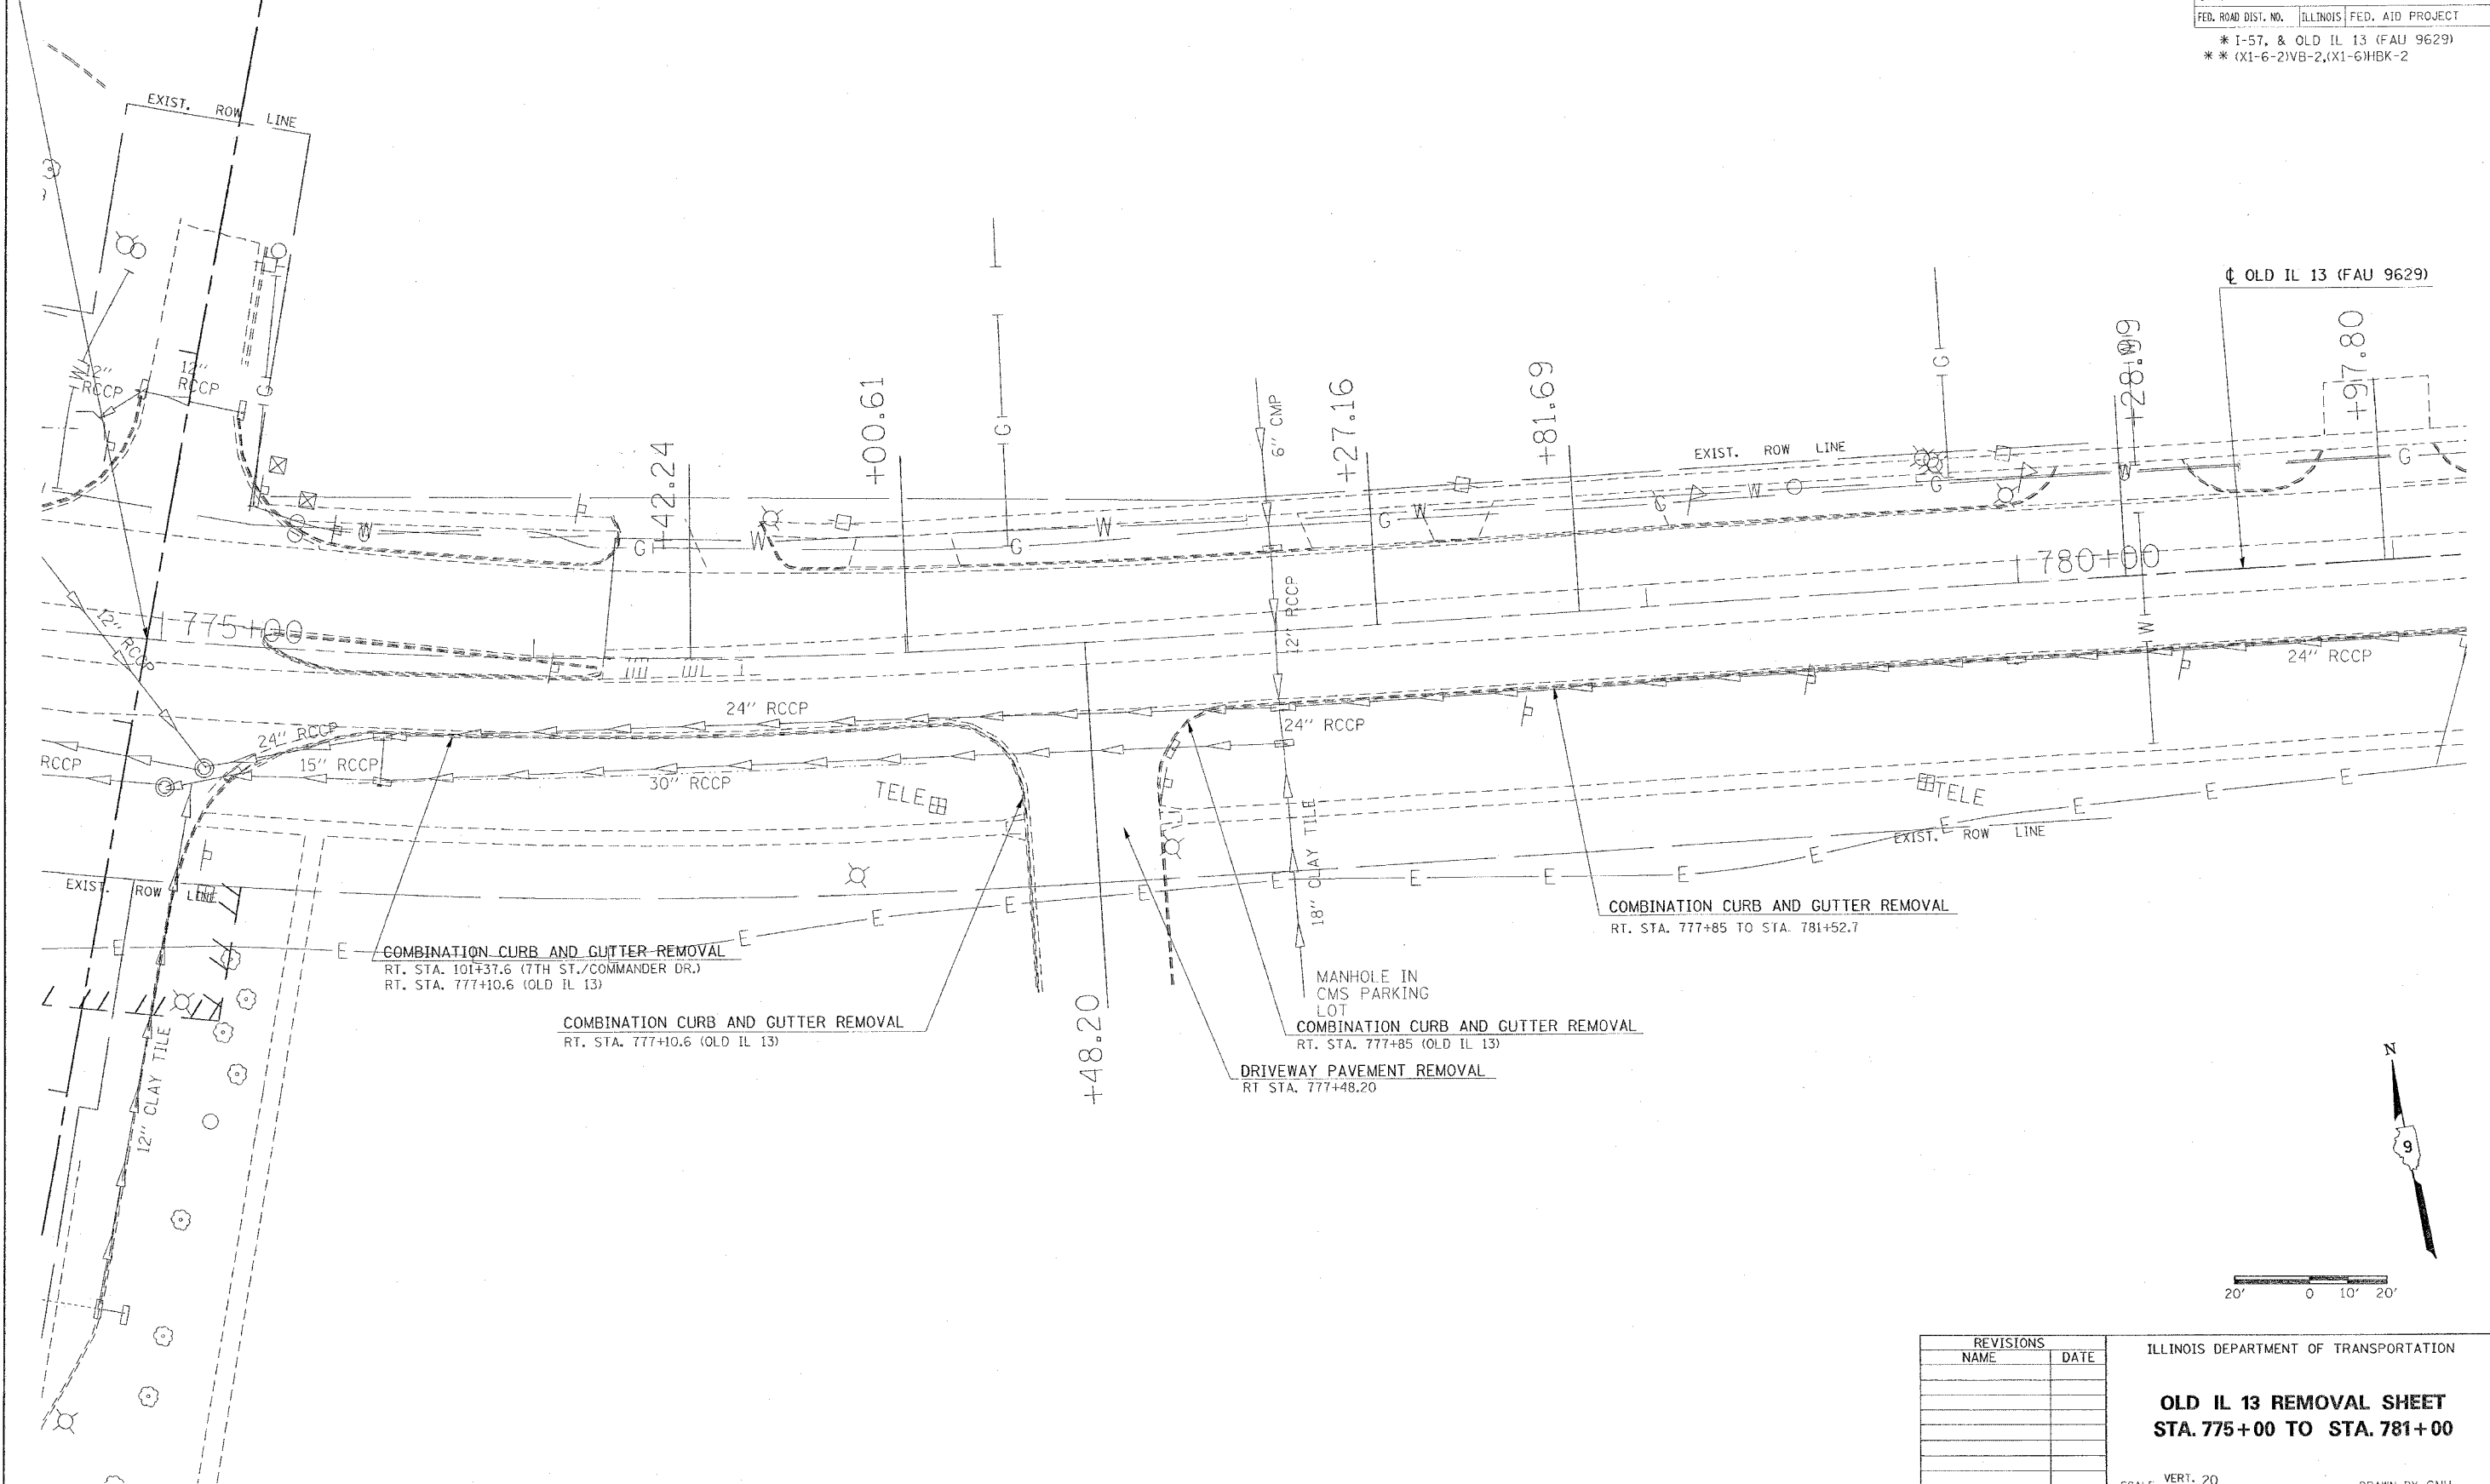

REVISIONS	
NAME	DATE



ILLINOIS DEPARTMENT OF TRANSPORTATION

OLD IL 13 REMOVAL SHEET
STA. 775+00 TO STA. 781+00

SCALE: VERT. 20
HORIZ. 1"=40'

DATE: DRAWN BY CNH
CHECKED BY:

CONTRACT NO. 98950				
F.A. RTE.	SECTION	COUNTY	TOTAL SHEETS	SHEET NO.
*	**	WILLIAMSON	917	66
STA.		TO STA.		
FED. ROAD DIST. NO.		ILLINOIS	FED. AID PROJECT	
* I-57, & OLD IL 13 (FAU 9629)				
** (X1-6-2)VB-2,(X1-6)HBK-2				

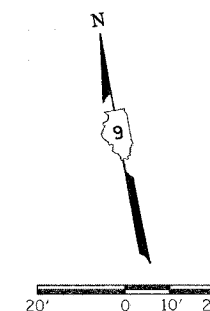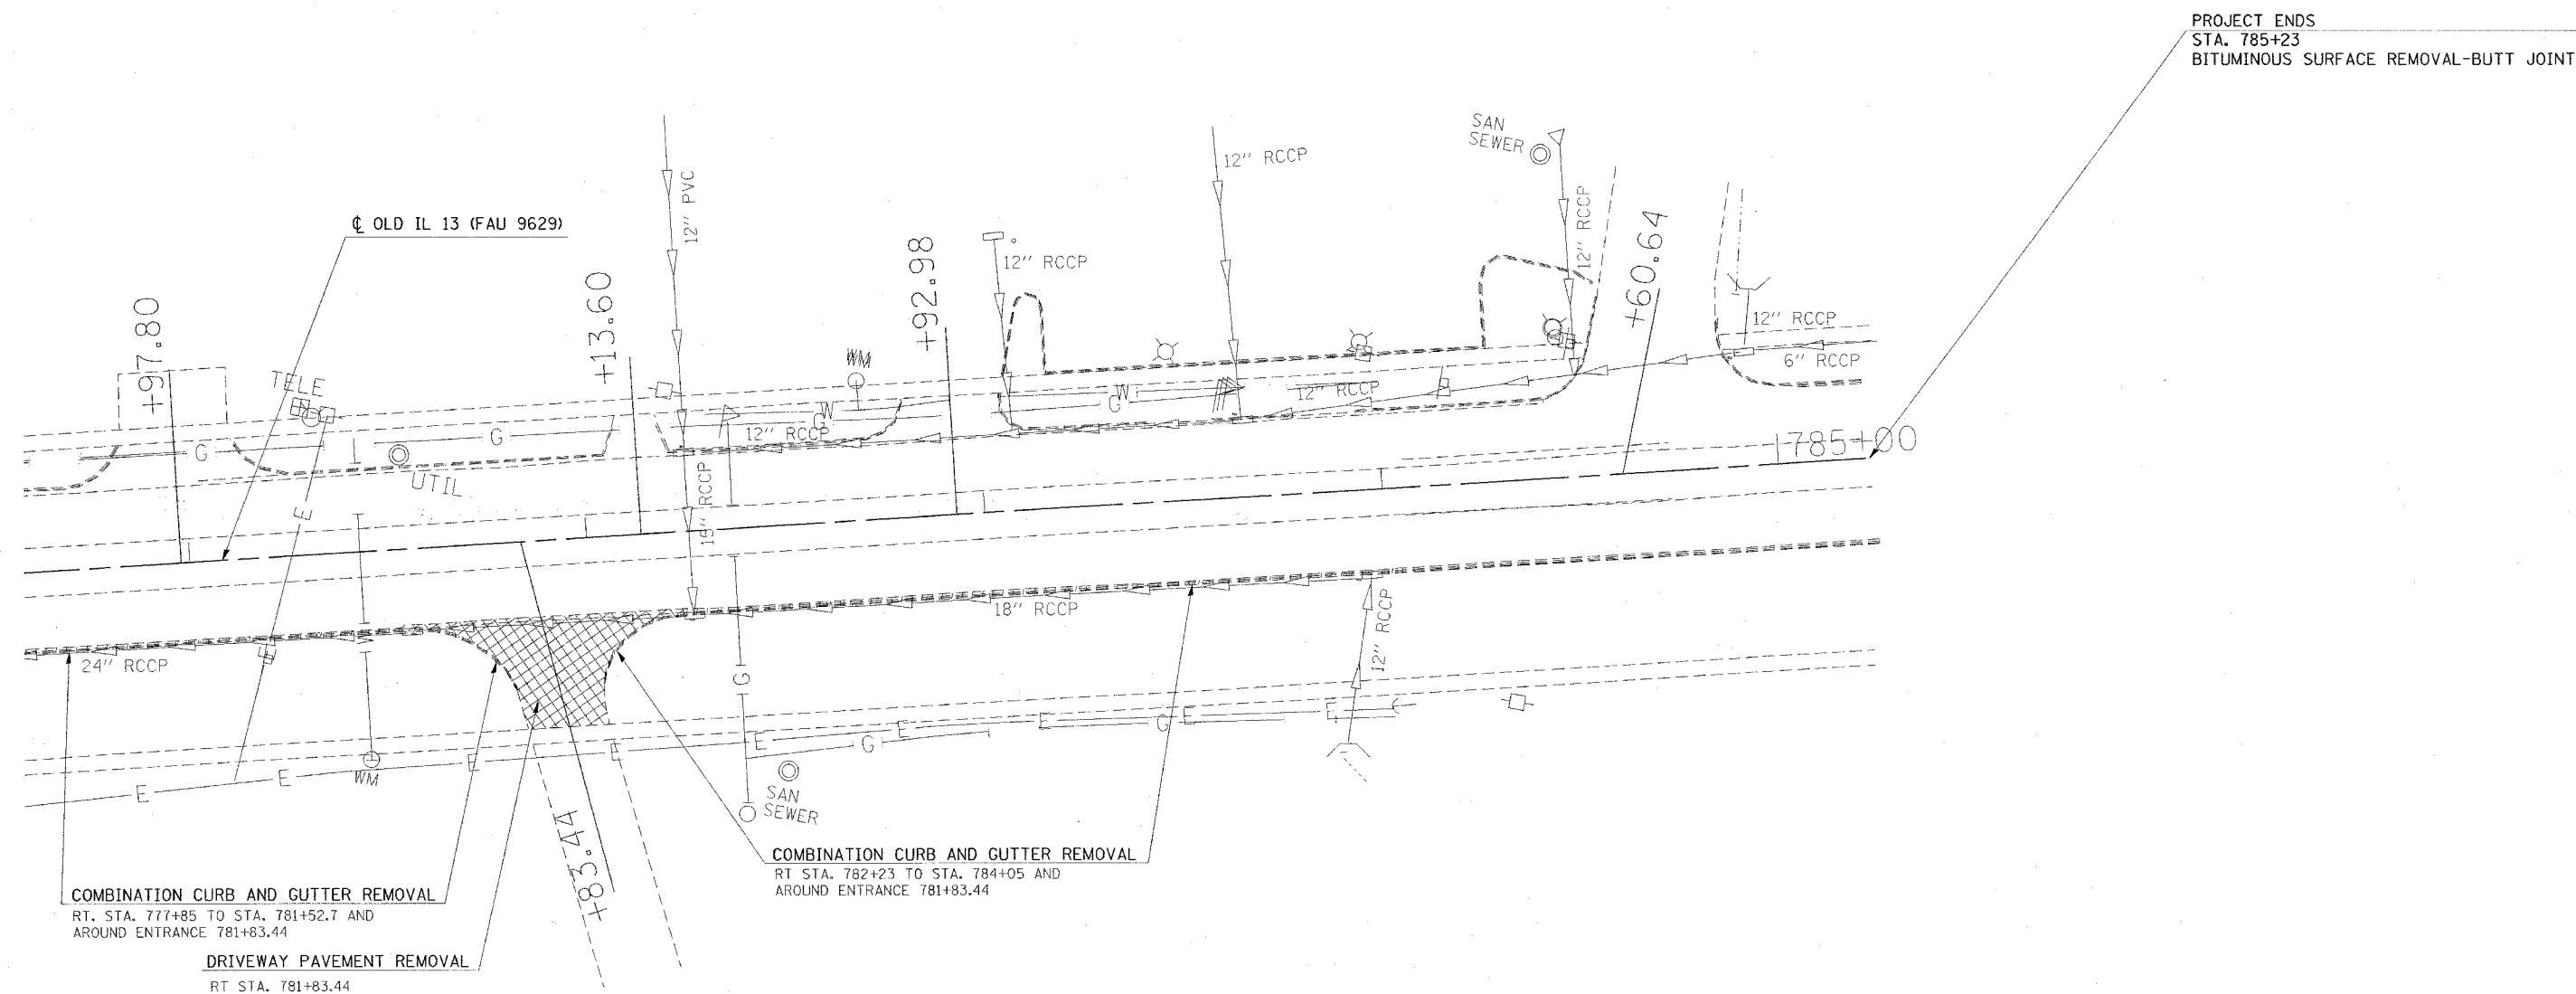

REVISIONS	
NAME	DATE

ILLINOIS DEPARTMENT OF TRANSPORTATION

OLD IL 13 REMOVAL SHEET
STA. 781+00 TO STA. 785+00

SCALE: VERT. 20'
 HORIZ. 1" = 40'

DATE _____

DRAWN BY CNH
 CHECKED BY _____

PLOT DATE = 11/21/2006
 FILE NAME = c:\projects\9822602\old13\old13.dgn
 PLOT SCALE = 20.0000' / IN.
 USER NAME = hae5n

CONTRACT NO. 98950

F.A. RTE.	SECTION	COUNTY	TOTAL SHEETS	SHEET NO.
*	**	WILLIAMSON	917	666
STA.		TO STA.		
FED. ROAD DIST. NO.		ILLINOIS FED. AID PROJECT		

* I-57, & OLD IL 13 (FAU 9629)
** (X1-6-2)VB-2,(X1-6)HBK-2

LEGEND	
	END SECTIONS
	INLETS
	STORM SEWER
	CONCRETE COLLAR
	PAVED DITCH
	CLASS B PATCHES, 10 INCH

PROJECT BEGINS
STA. 753+20
BITUMINOUS SURFACE REMOVAL-BUTT JOINT


LT. STA. 755+15 TO STA. 755+31
PIPE CULVERT REMOVAL

LT. STA. 755+15 TO STA. 756+25
PIPE CULVERTS, TYPE 1, REINFORCED
CONCRETE-ELLIPTICAL, EQUIVALENT 18"
DSFL = MATCH TO EXISTING

54.9' LT. STA. 756+75
PRC FLARED END SECTIONS-ELLIPTICAL,
EQUIVALENT ROUND-SIZE 18"

LT. STA. 756+25 TO STA. 756+75
PIPE CULVERTS, TYPE 1, REINFORCED
CONCRETE-ELLIPTICAL, EQUIVALENT 18"
USFL = 439.70

54.4' LT. STA. 756+25
INLETS, TYPE B, TYPE 8 GRATE
TOP OF GRATE ELEV. = 441.30
INVERT ELEV. = 439.03

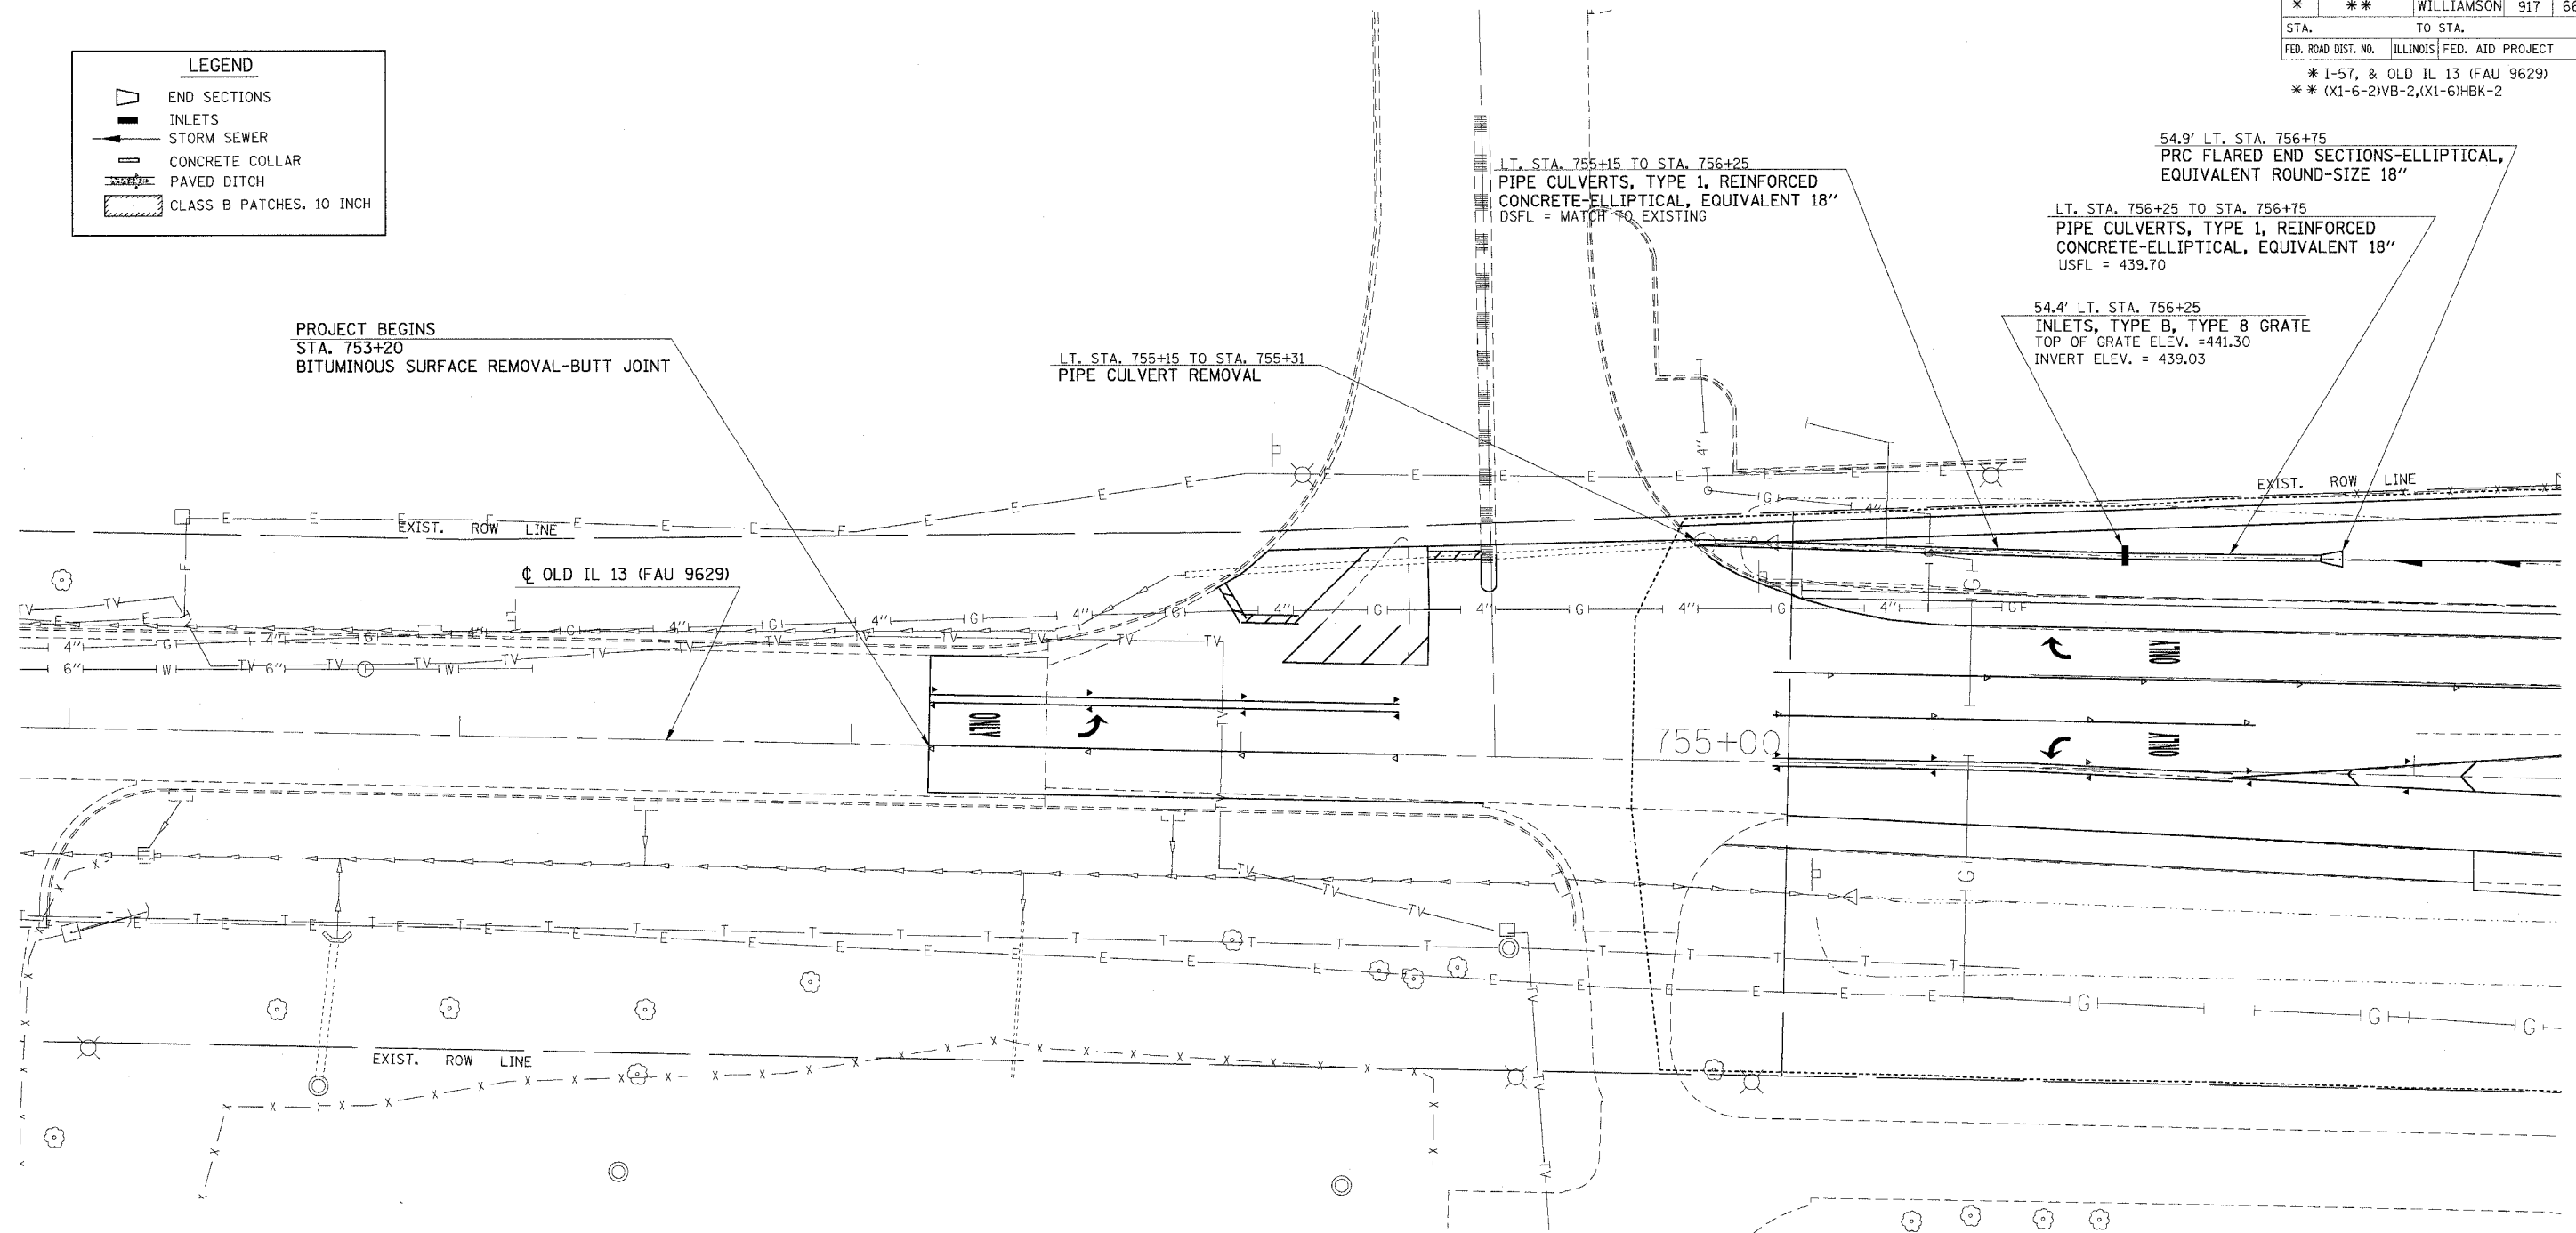

20' 0 10' 20'

PLOT DATE = 12/6/2006
FILE NAME = c:\projects\98950\98950.dgn
PLOT SCALE = 1/8" = 1'-0"
USER NAME = hudson

REVISIONS	
NAME	DATE


ILLINOIS DEPARTMENT OF TRANSPORTATION
STORM SEWER PLAN SHEET
OLD ILLINOIS 13
STA. 751+00 TO STA. 757+00

SCALE: VERT. 20
HORIZ. 1" = 40'

DRAWN BY CNH
CHECKED BY

F.A. RTE.	SECTION	COUNTY	TOTAL SHEETS	SHEET NO.
*	**	WILLIAMSON	917	66
STA.		TO STA.		
FED. ROAD DIST. NO.		ILLINOIS	FED. AID PROJECT	

* I-57, & OLD IL 13 (FAU 9629)
* * (X1-6-2)VB-2,(X1-6)HBK-2

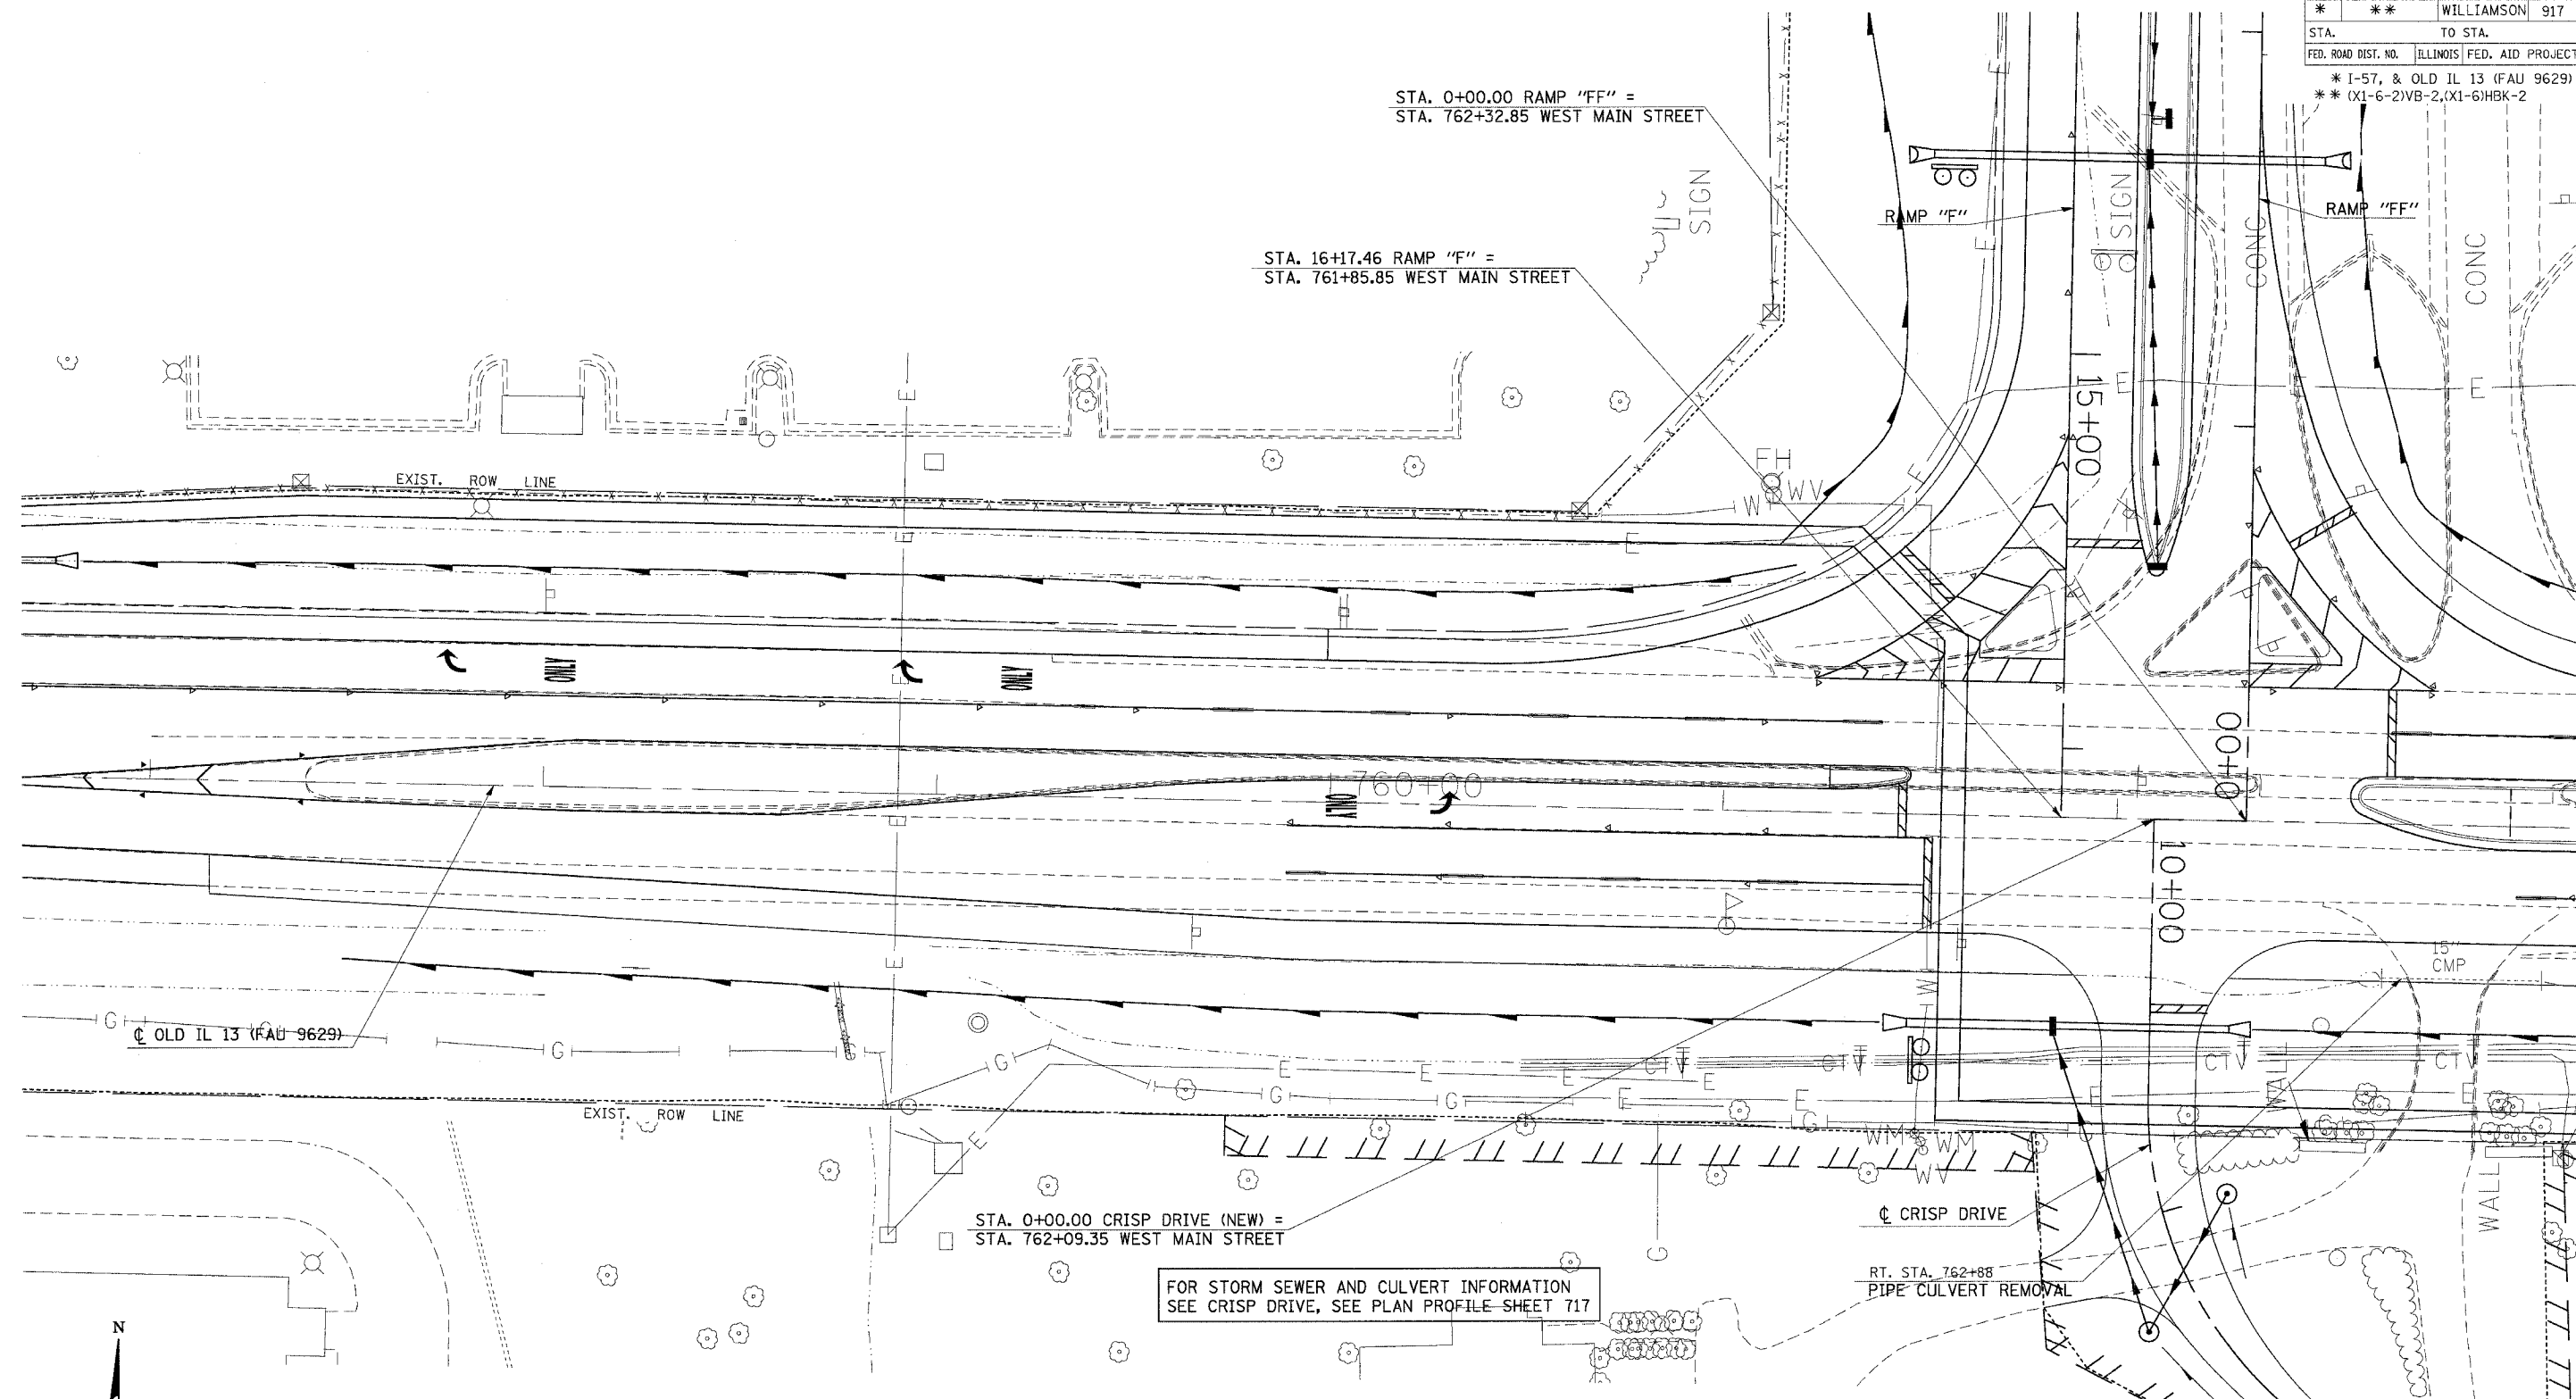[illegible]


ILLINOIS DEPARTMENT OF TRANSPORTATION

STORM SEWER PLAN SHEET
OLD ILLINOIS 13
STA. 757+00 TO STA. 763+00

SCALE: VERT. 20
HORIZ.
DATE



DRAWN BY CNH
CHECKED BY

CONTRACT NO. 98950				
F.A. RTE.	SECTION	COUNTY	TOTAL SHEETS	SHEET NO.
*	**	WILLIAMSON	917	668
STA.		TO STA.		
FED. ROAD DIST. NO.	ILLINOIS	FED. AID PROJECT		
* I-57, & OLD IL 13 (FAU 9629)				
* (X1-6-2)VB-2,(X1-6)HBK-2				

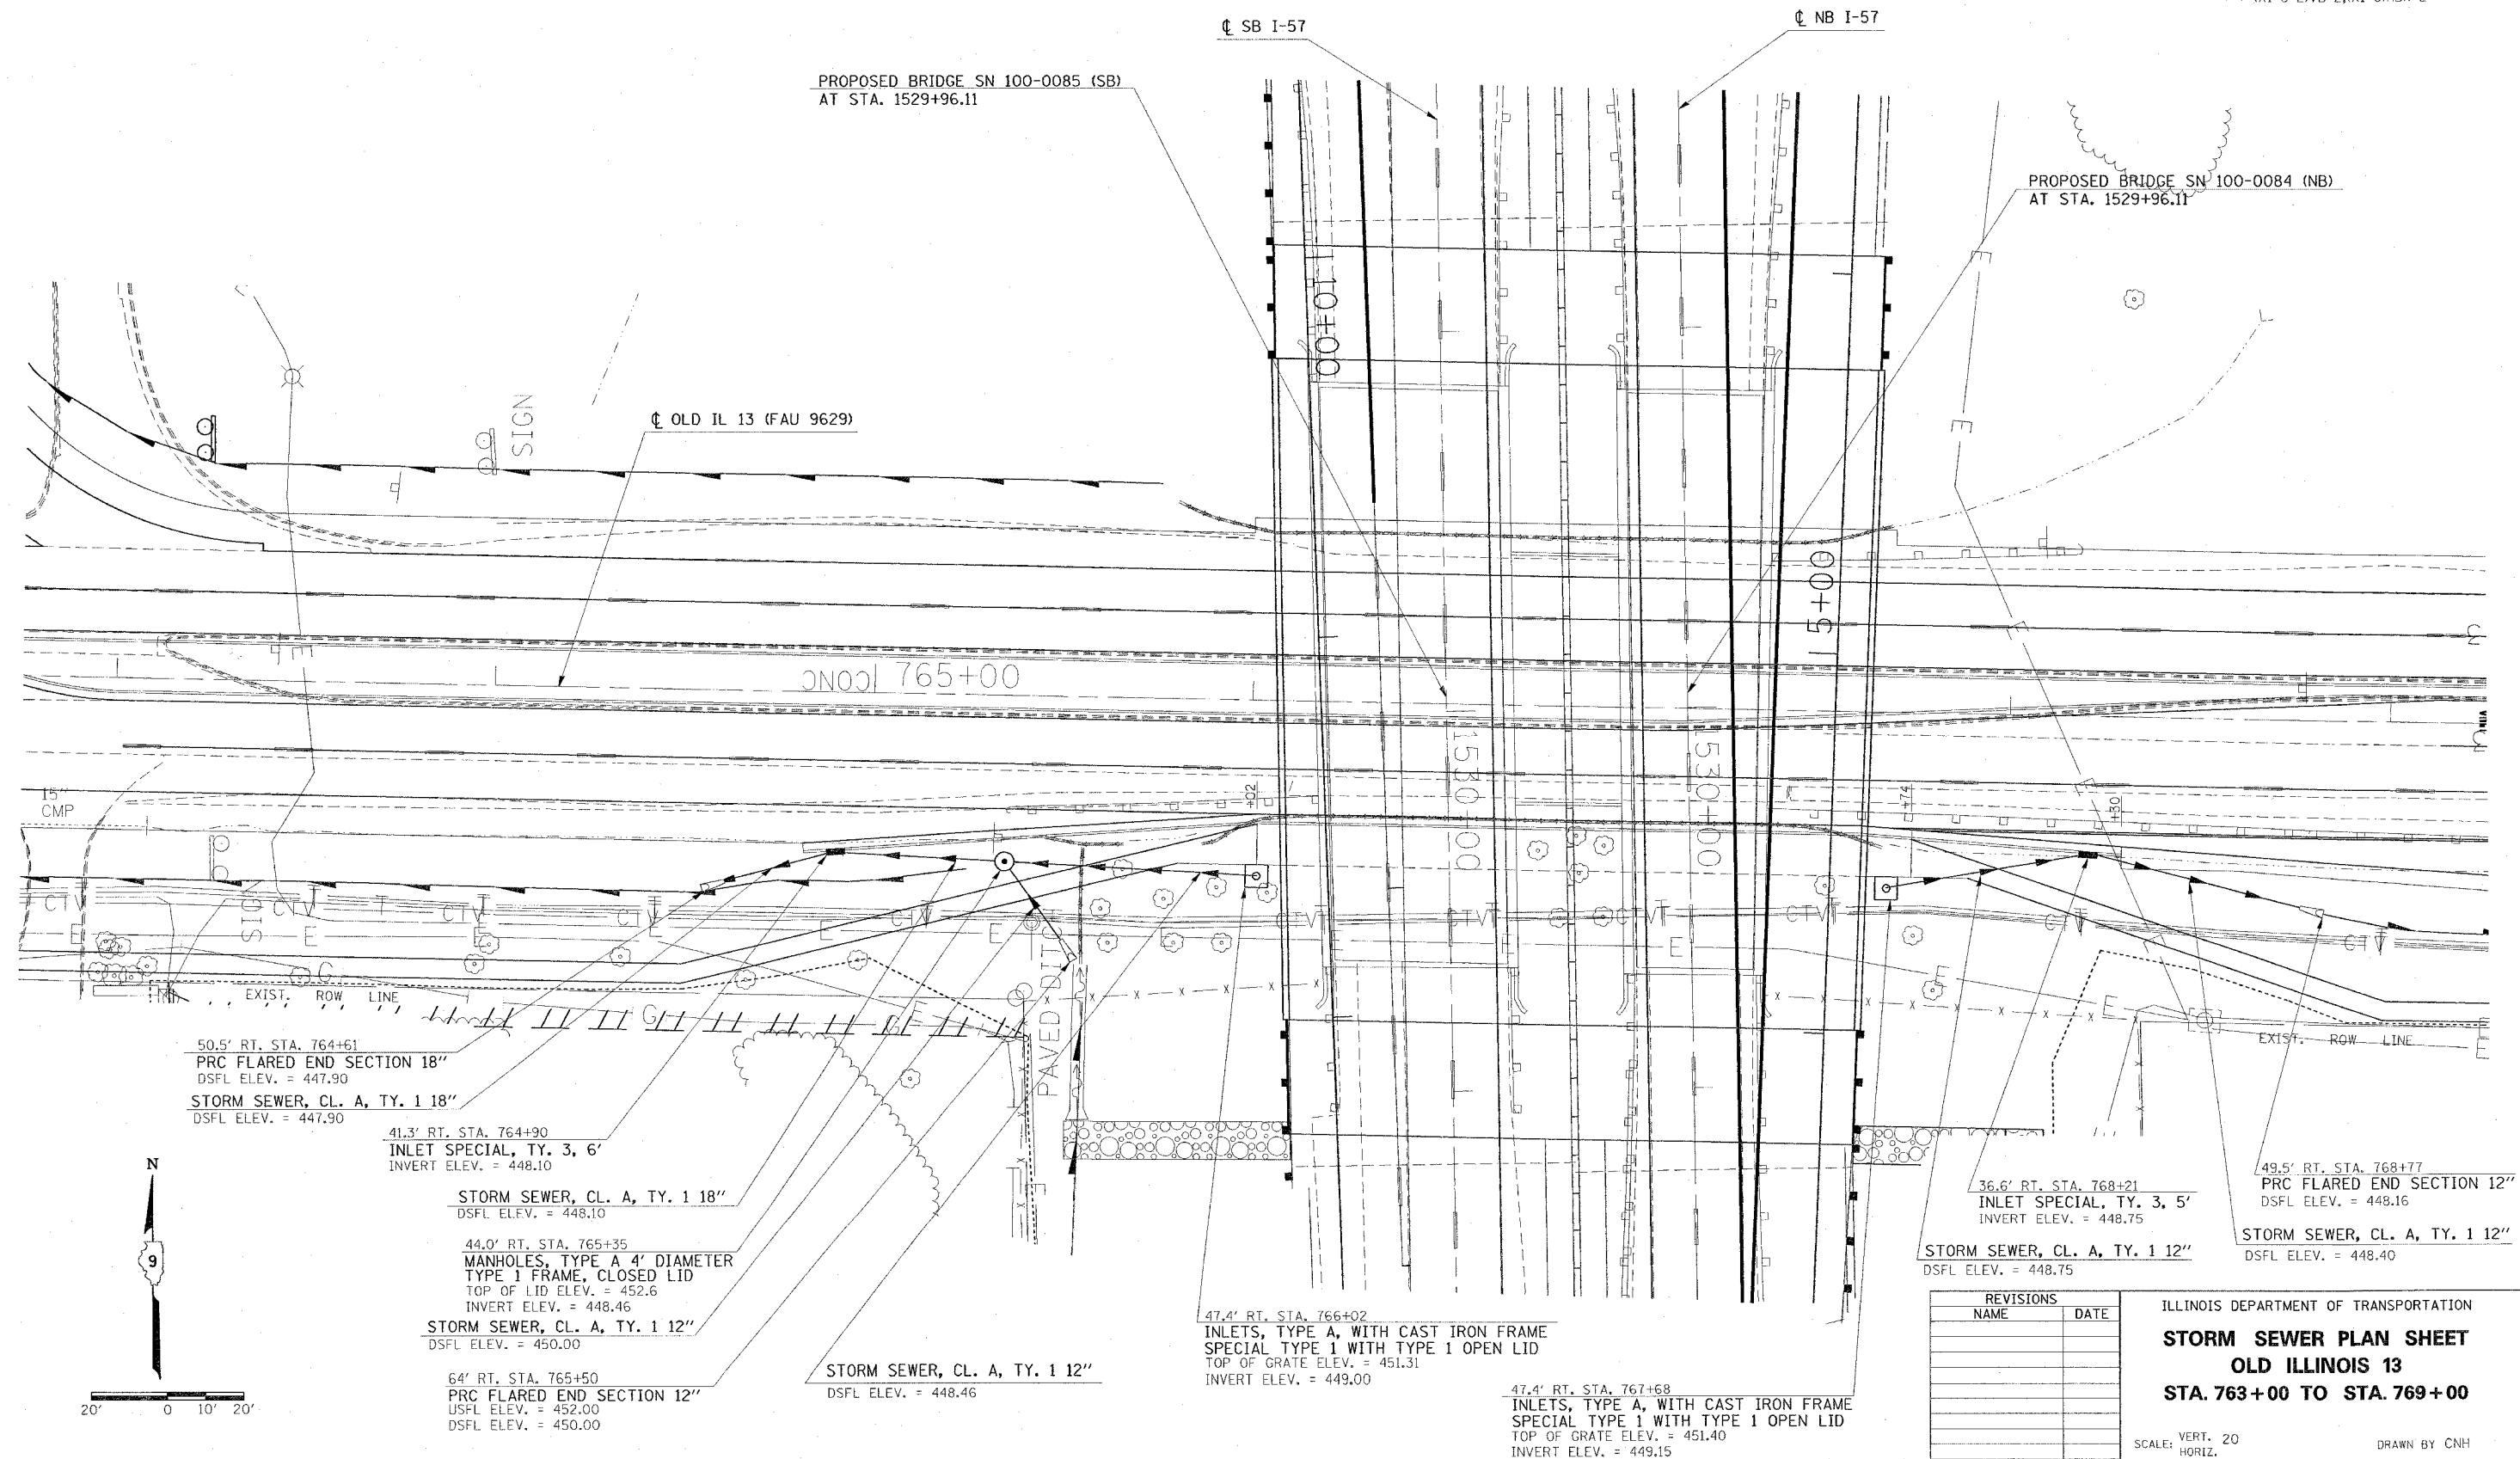

```
PLOT DATE = 12/5/2006
FILE NAME = c:\projects\4902802\old\3d\old3p8.dgn
PLOT SCALE = 20.0000 / IN.
USER NAME = headen
```


PLAN	SURVEYED	BY	DATE
NOTE BOOK	PLOTTED		
NO. _____	ALIGNMENT CHECKED		
	RT. OF WAY CHECKED		
	CADD FILE NAME		

  

OLD ILLINOIS 13

STA.	TO STA.	
FED. ROAD DIST. NO.	ILLINOIS	FED. AID PROJECT

* I-57, & OLD IL 13 (FAU 9629)
 ** (X1-6-2)VB-2, (X1-6)HBK-2

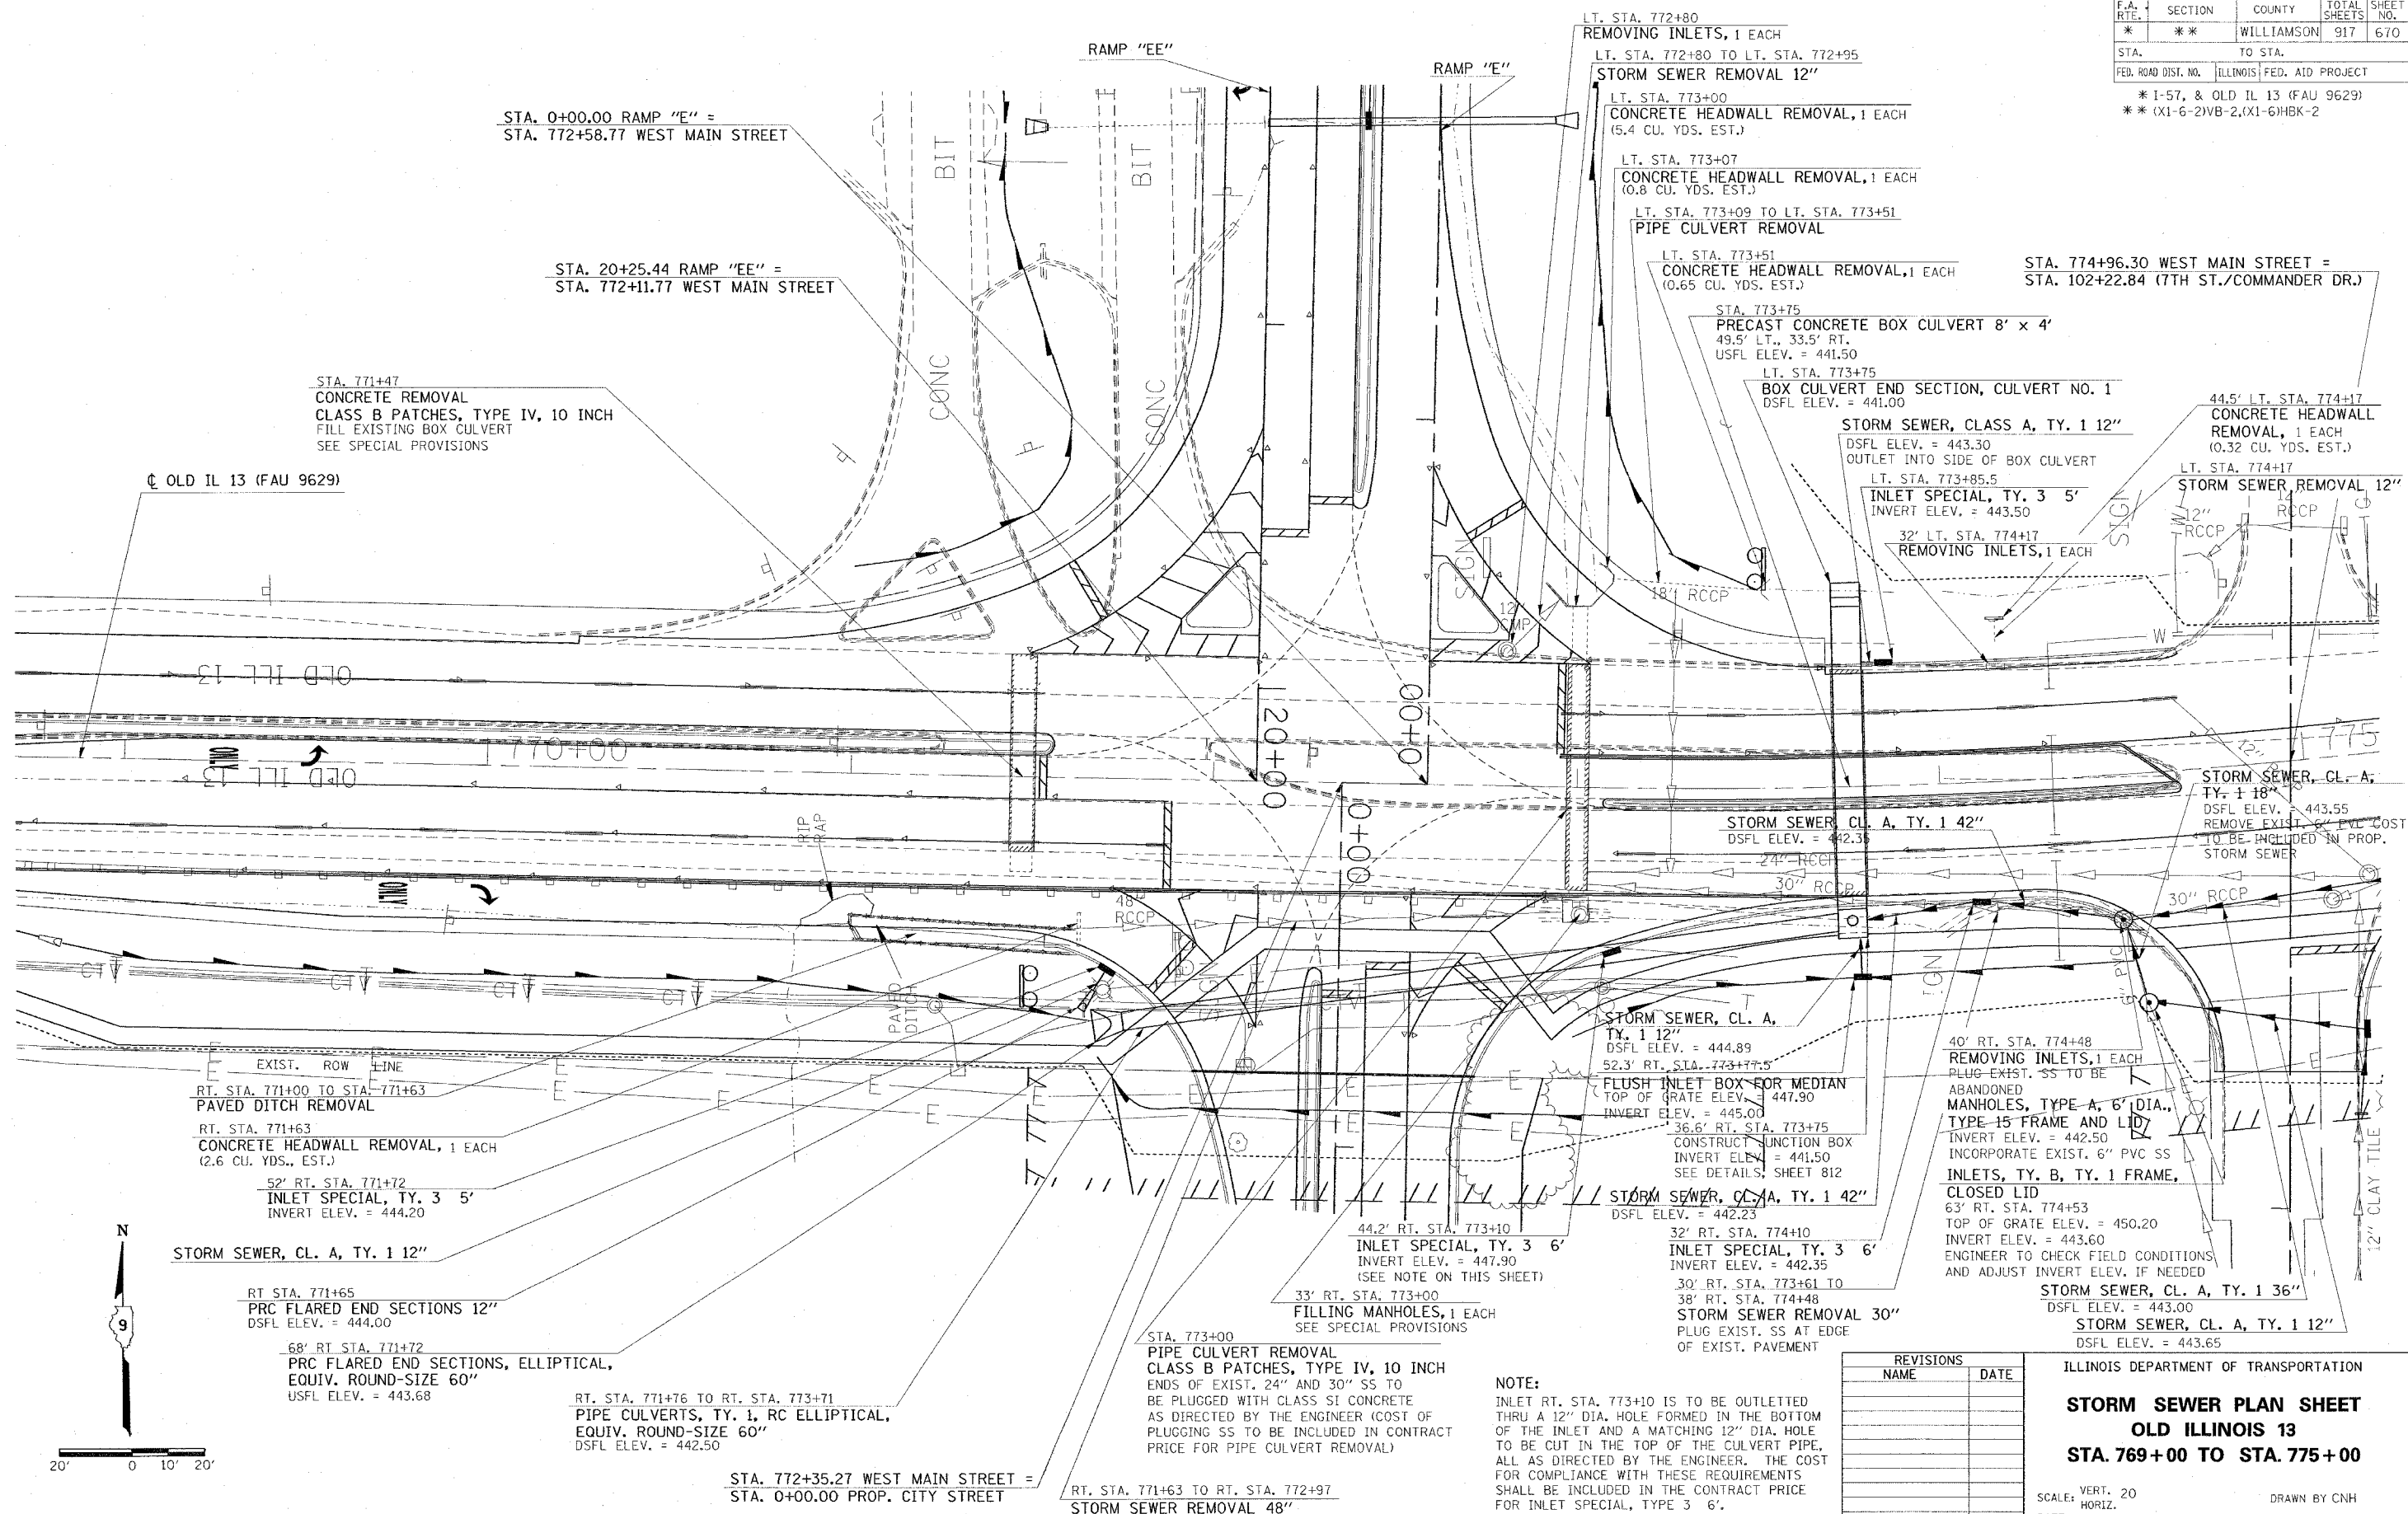

```
PLOT DATE = 11/22/2006
FILE NAME = c:\projects\d902802\old13\old13p8.dgn
PLOT SCALE = 20.0000' / IN.
```

INLET RT. STA. 773+10 IS TO BE OUTLETTED THRU A 12" DIA. HOLE FORMED IN THE BOTTOM OF THE INLET AND A MATCHING 12" DIA. HOLE TO BE CUT IN THE TOP OF THE CULVERT PIPE, ALL AS DIRECTED BY THE ENGINEER. THE COST FOR COMPLIANCE WITH THESE REQUIREMENTS SHALL BE INCLUDED IN THE CONTRACT PRICE FOR INLET SPECIAL, TYPE 3 6'.

[illegible]

STORM SEWER PLAN SHEET
OLD ILLINOIS 13
STA. 769+00 TO STA. 775+00

SCALE: VERT. 20
HORIZ.
DATE

DRAWN BY CNH
CHECKED BY

CONTRACT NO. 98950


F.A. RTE.	SECTION	COUNTY	TOTAL SHEETS	SHEET NO.
*	**	WILLIAMSON	917	671

STA. TO STA.

FED. ROAD DIST. NO. ILLINOIS FED. AID PROJECT

* I-57, & OLD IL 13 (FAU 9629)

** (X1-6-2)VB-2, (X1-6)HBK-2

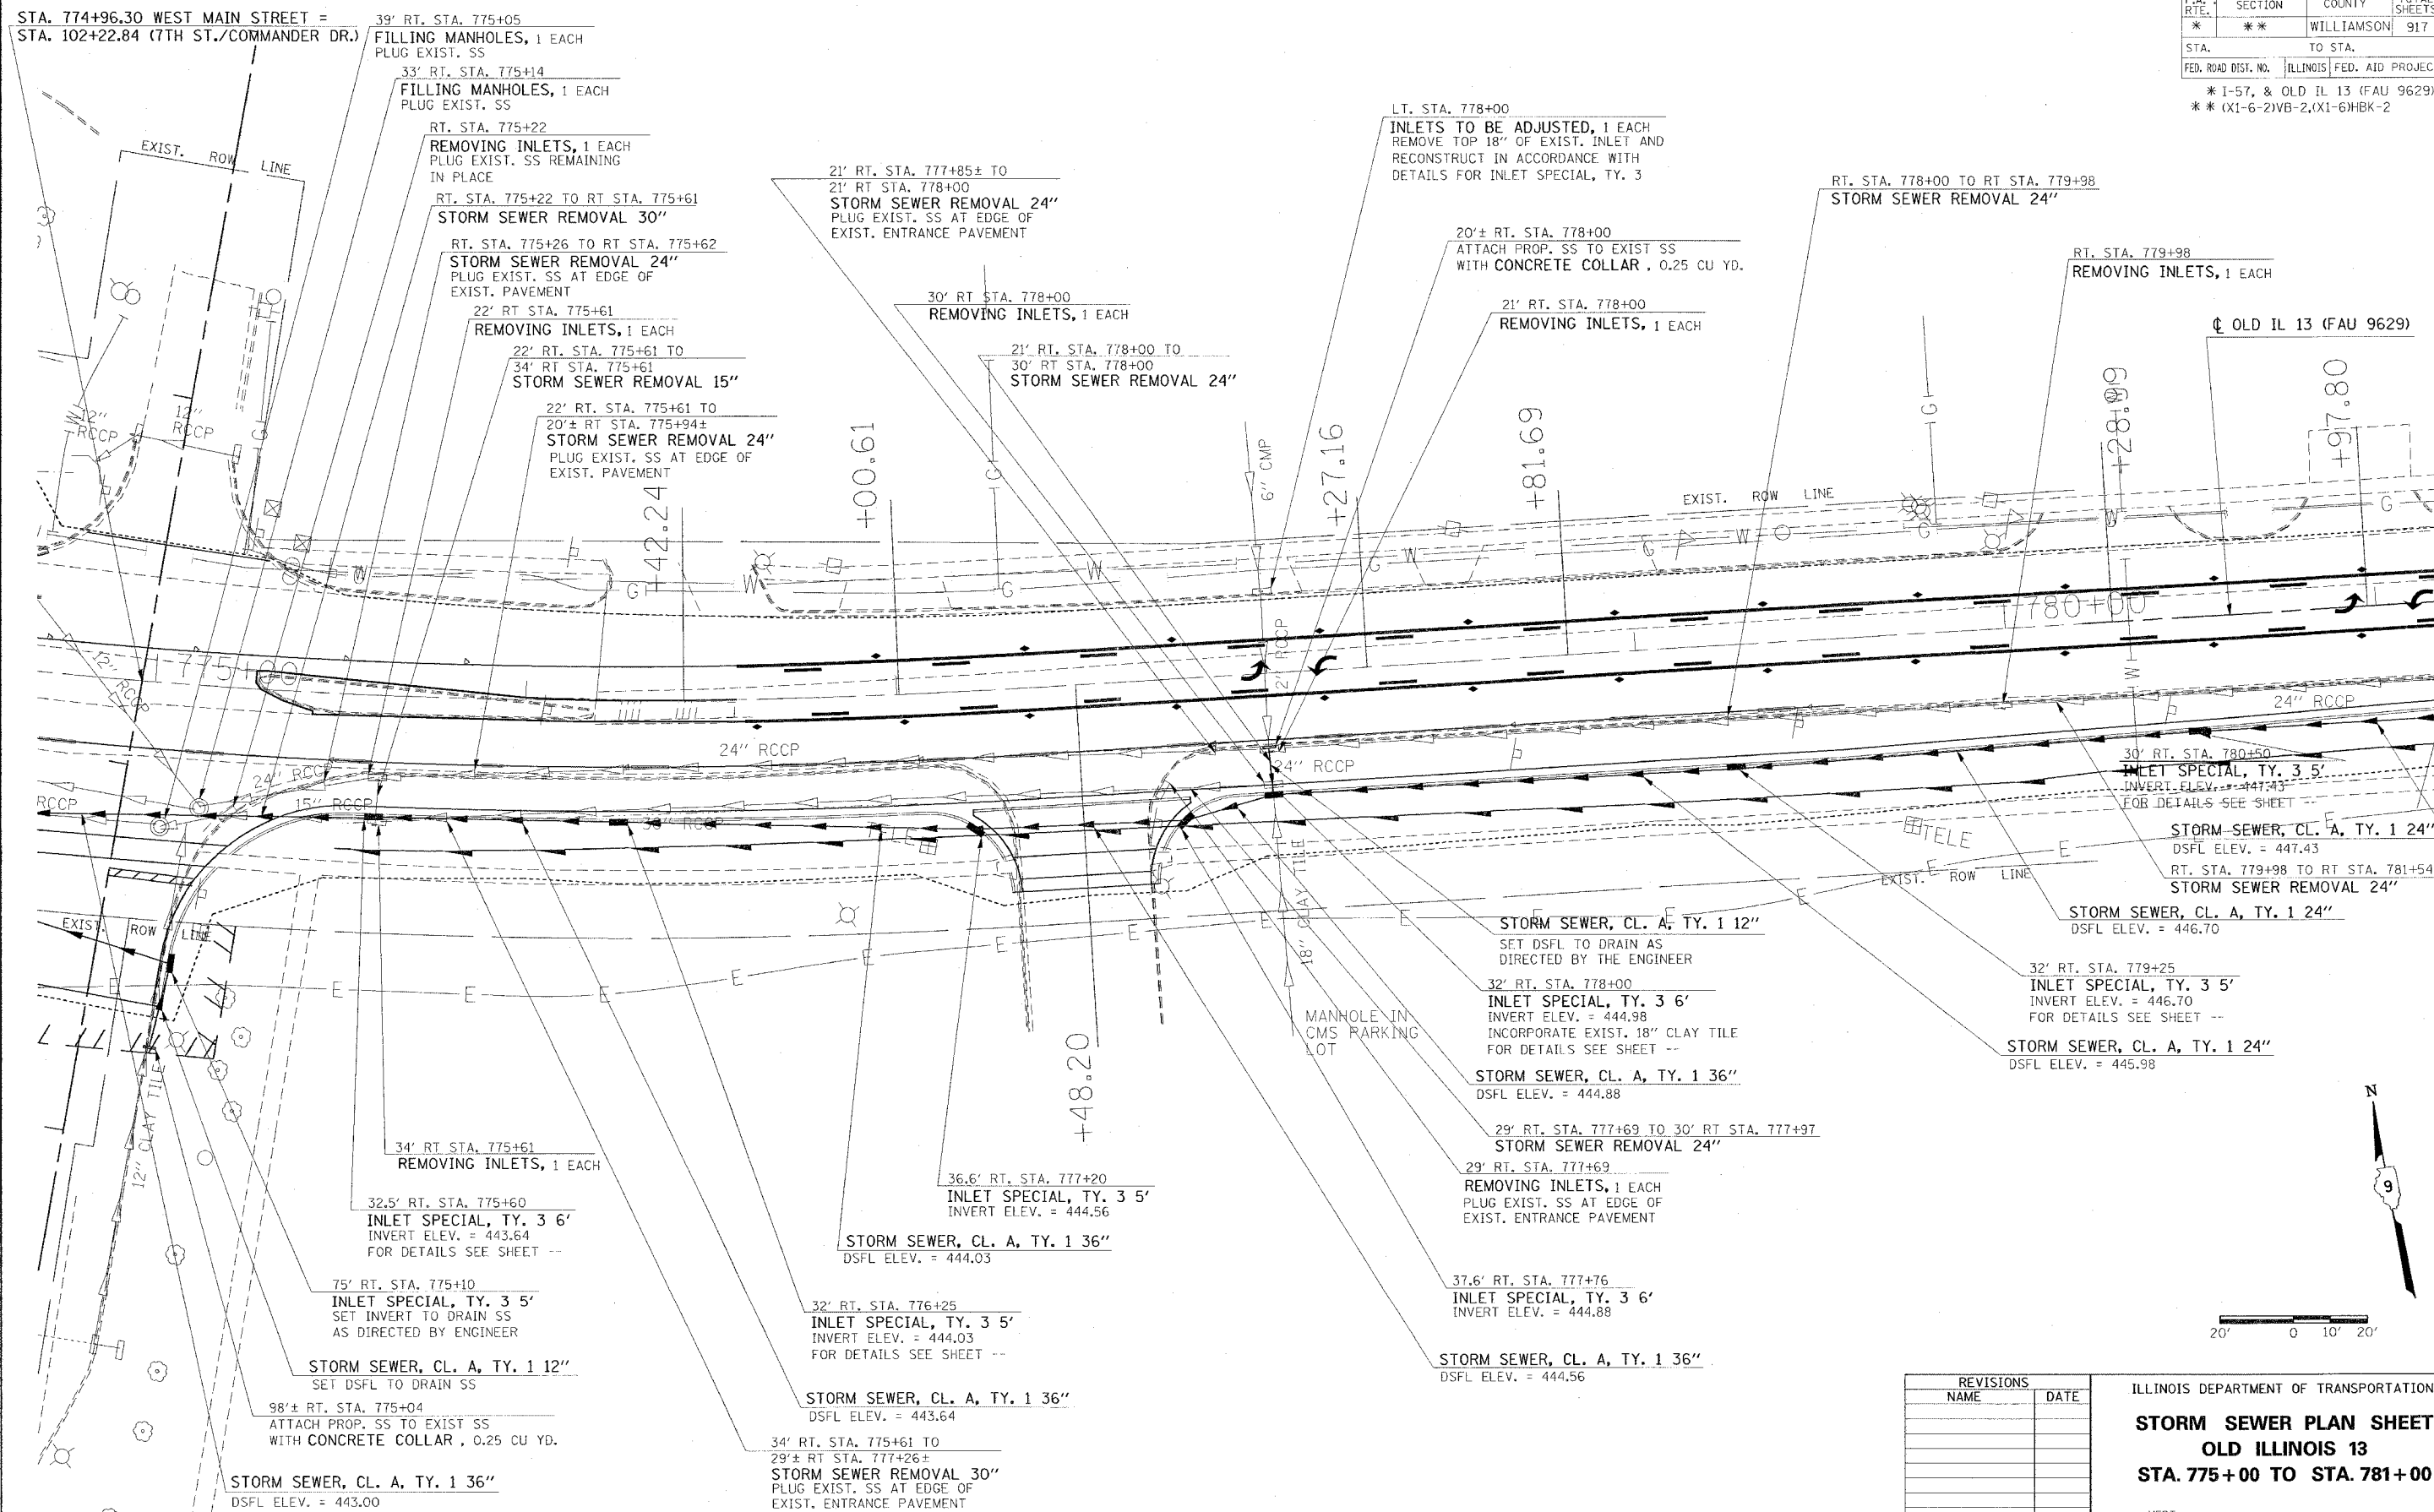

PLOT DATE = 11/21/2006
PLOT SCALE = 20' = 1\"/>

REVISIONS	
NAME	DATE

ILLINOIS DEPARTMENT OF TRANSPORTATION


**STORM SEWER PLAN SHEET
OLD ILLINOIS 13
STA. 775+00 TO STA. 781+00**

SCALE: VERT. 20'
HORIZ. 1\"/>


DRAWN BY CNH
CHECKED BY

F.A. RTE.	SECTION	COUNTY	TOTAL SHEETS	SHEET NO.
*	**	WILLIAMSON	917	672
STA.		TO STA.		
FED. ROAD DIST. NO.		ILLINOIS FED. AID PROJECT		
* I-57, & OLD IL 13 (FAU 9629)				
** (X1-6-2)VB-2,(X1-6)HBK-2				

PLAN	DATE
BY	
NO.	
FILE NAME	
FILE NO.	
FILE DATE	

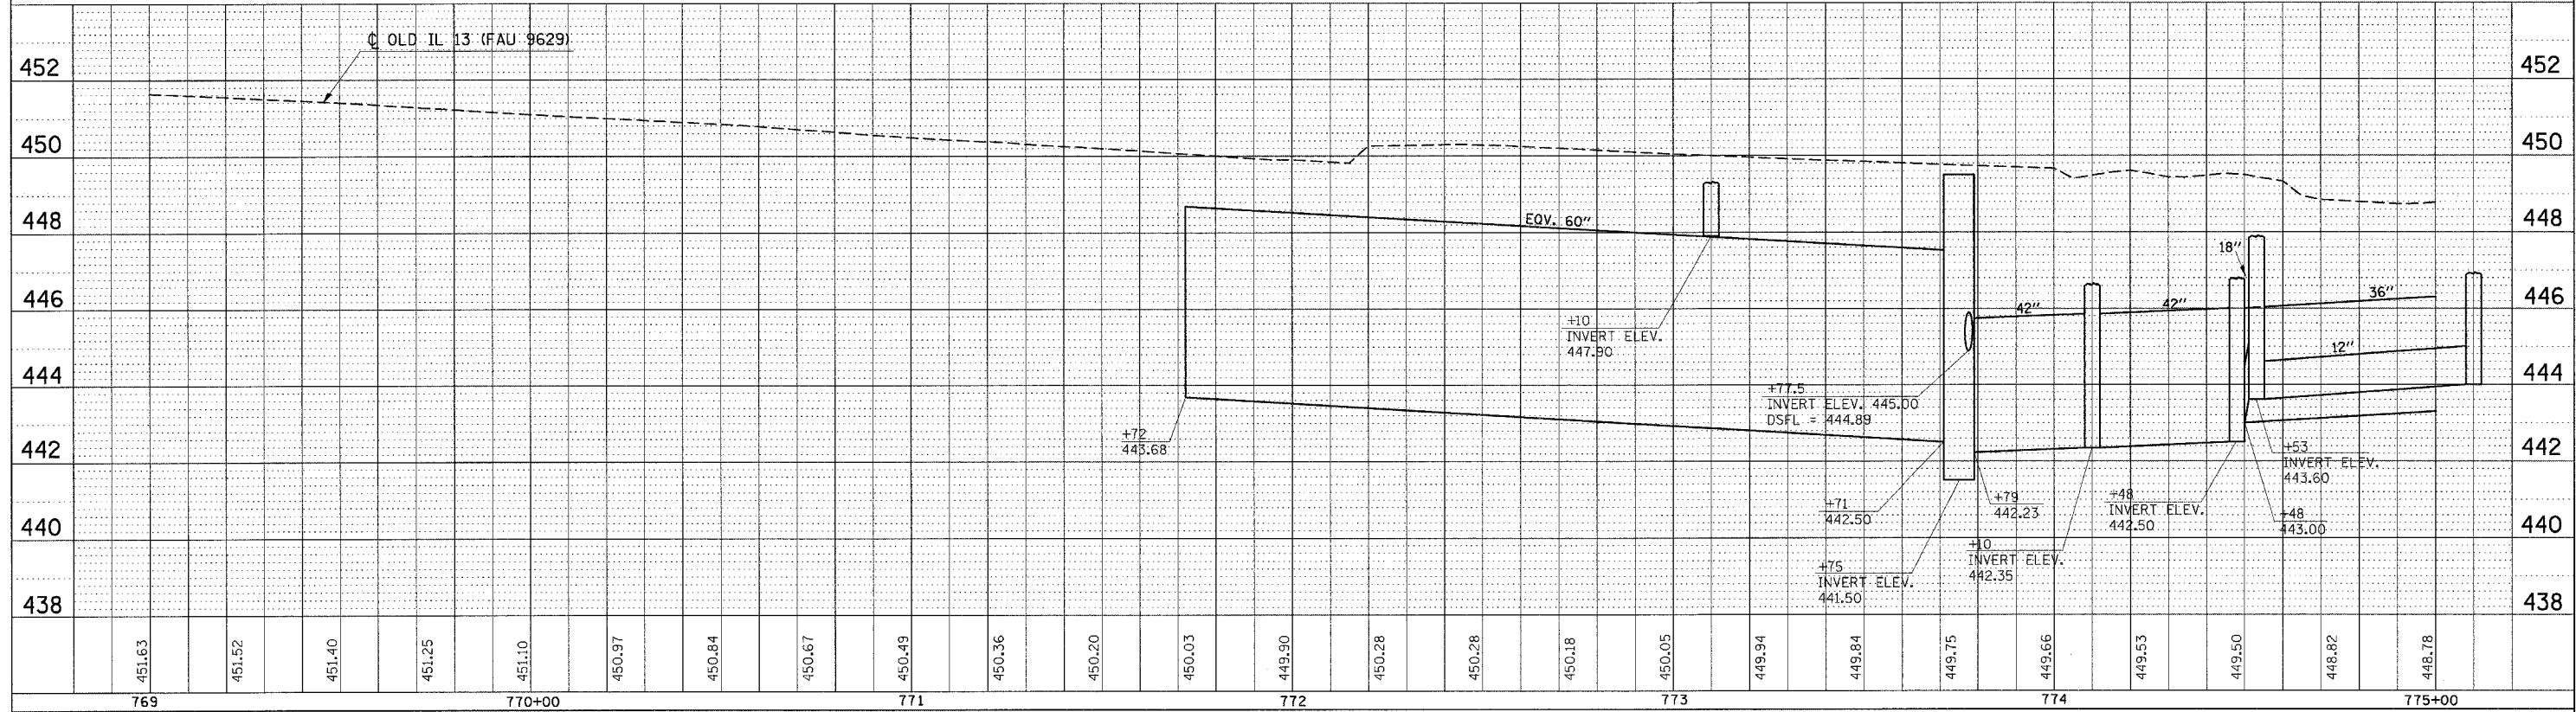

PROFILE	DATE
BY	
NO.	
FILE NAME	
FILE NO.	
FILE DATE	

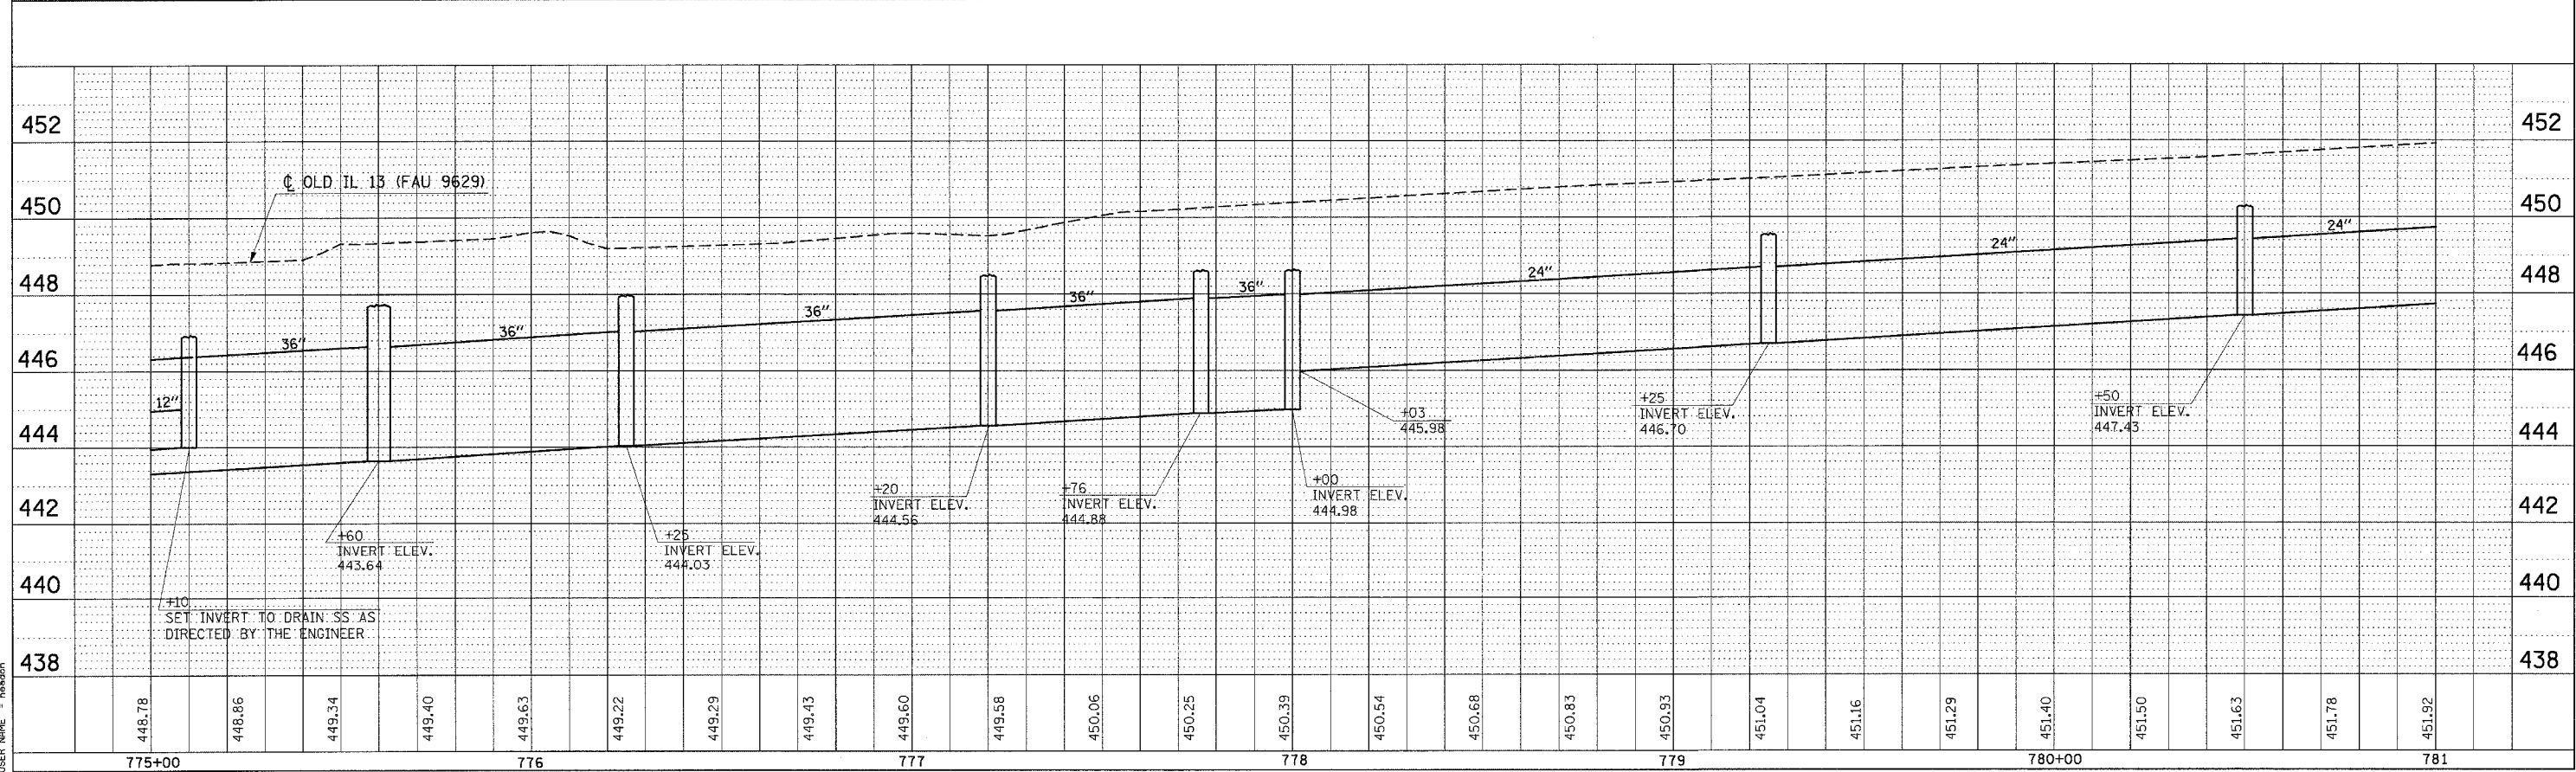


PLOT DATE: 11/22/2006
FILE NAME: c:\projects\98950\old\old\ss\ss.dgn
USER: J. J. J. / J. J. J.

CONTRACT NO. 98950				
F.A. RTE.	SECTION	COUNTY	TOTAL SHEETS	SHEET NO.
*	**	WILLIAMSON	917	674
STA. TO STA.				
FED. ROAD DIST. NO. ILLINOIS FED. AID PROJECT				
* I-57, & OLD IL 13 (FAU 9629)				
** (X1-6-2)VB-2,(X1-6)HBK-2				


PLAN	SURVEYED	BY	DATE
NOTE BOOK	PLOTTED		
NO.	BY		
	FILE NAME		

PROFILE	SURVEYED	BY	DATE
NOTE BOOK	PLOTTED		
NO.	BY		
	FILE NAME		

PLT DATE = 10/12/2008
FILE NAME = c:\p2008\98950\oldil13\oldil13.dgn
PLOT SCALE = 20.0000' / IN.
USER NAME = hadden

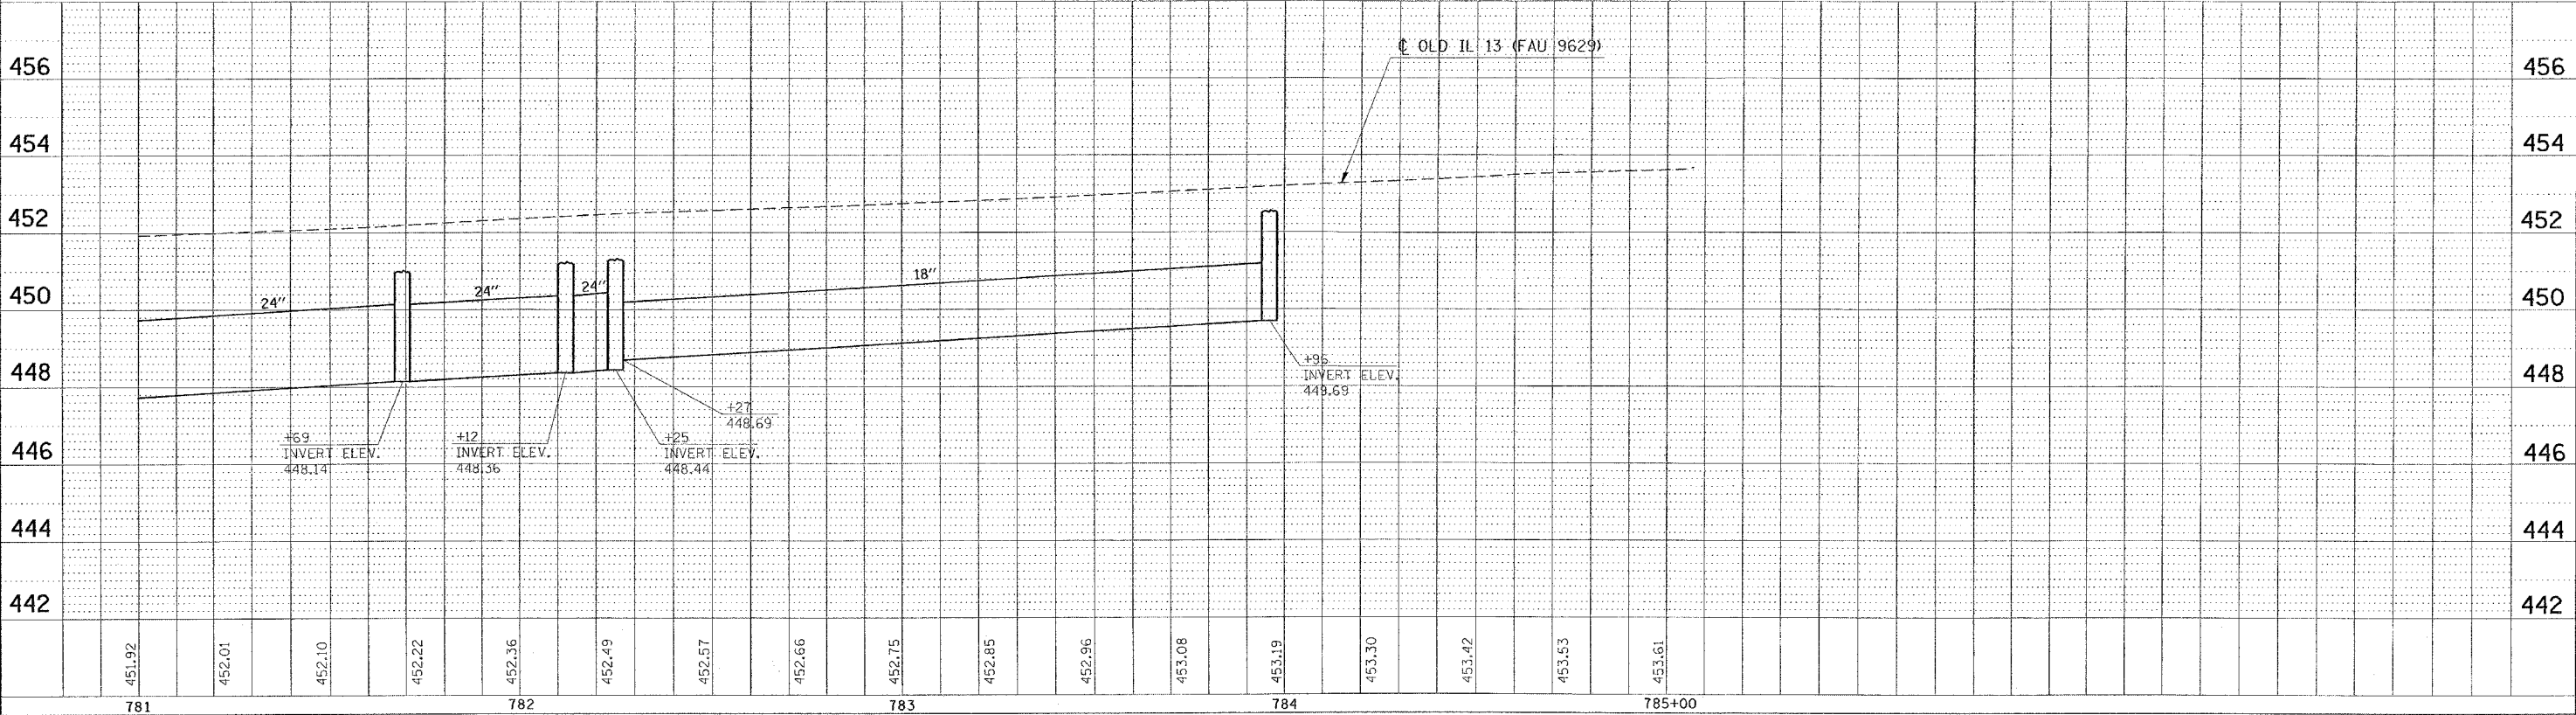


CONTRACT NO. 98950				
F.A. RTE.	SECTION	COUNTY	TOTAL SHEETS	SHEET NO.
*	* *	WILLIAMSON	917	675
STA.		TO STA.		
FED. ROAD DIST. NO.		ILLINOIS FED. AID PROJECT		
* I-57, & OLD IL 13 (FAU 9629)				
** (X1-6-2)VB-2,(X1-6)HBK-2				

 

PROJECT BEGINS
STA. 753+20
BITUMINOUS SURFACE REMOVAL-BUTT JOINT

EROSION CONTROL BLANKET
(TYP.)


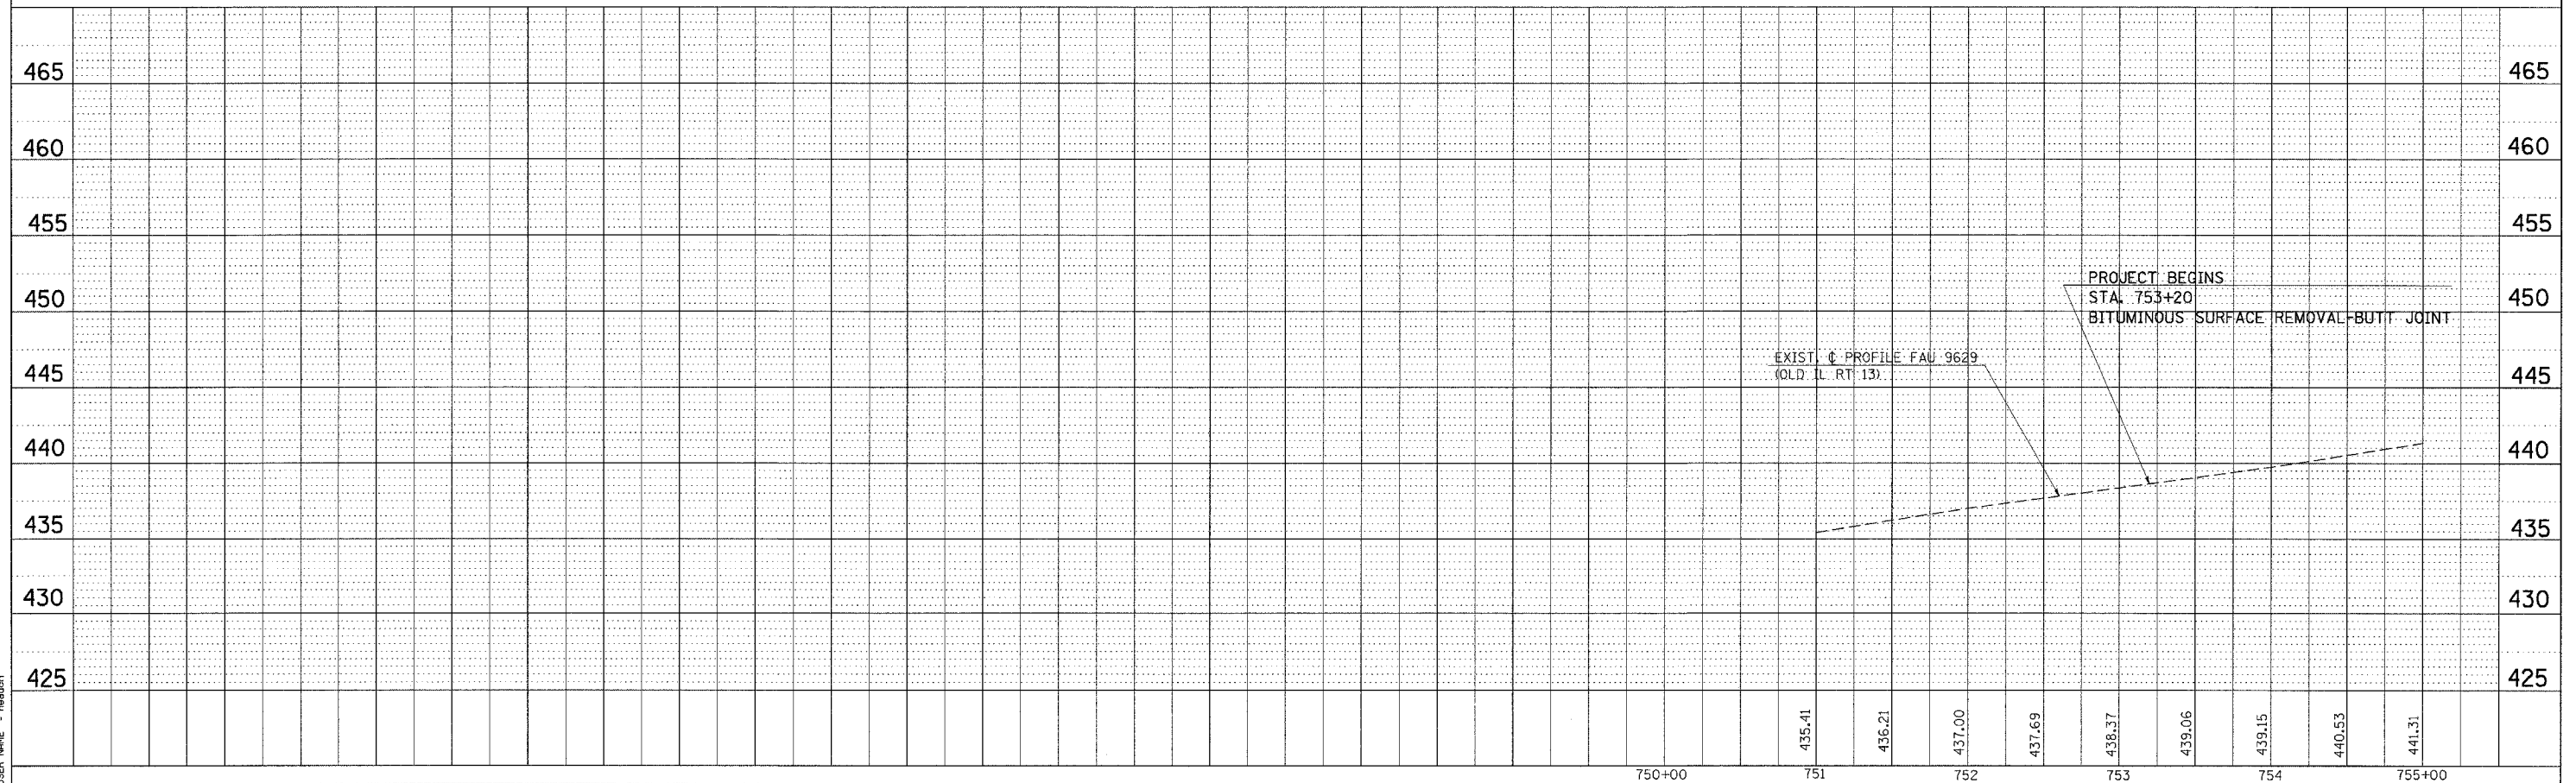


OLD IL 13 TEMPORARY EROSION CONTROL STA. 750+00 TO STA. 755+00

PROFILE	SURVEYED _____	BY _____	DATE _____
	PLOTTED _____ GRADES CHECKED _____ B.M. NOTED _____ STRUCTURE NOTATIONS CHKD _____		
NOTE BOOK NO. _____			

```
PLOT DATE = 12/5/2006
FILE NAME = c:\projects\d502002\old3\old3p2.dgn
PLOT SCALE = 50.0000' / IN.
USER NAME = headon
```

CONTRACT NO. 98950				
F.A. R.T.E.	SECTION	COUNTY	TOTAL SHEETS	SHEET NO.
*	**	WILLIAMSON	917	6
STA.		TO STA.		
FED. ROAD DIST. NO.		ILLINOIS	FED. AID PROJECT	
** I-57, & OLD IL 13 (FAU 9629)				
** (X1-6-2)VB-2,(X1-6)HBK-2				

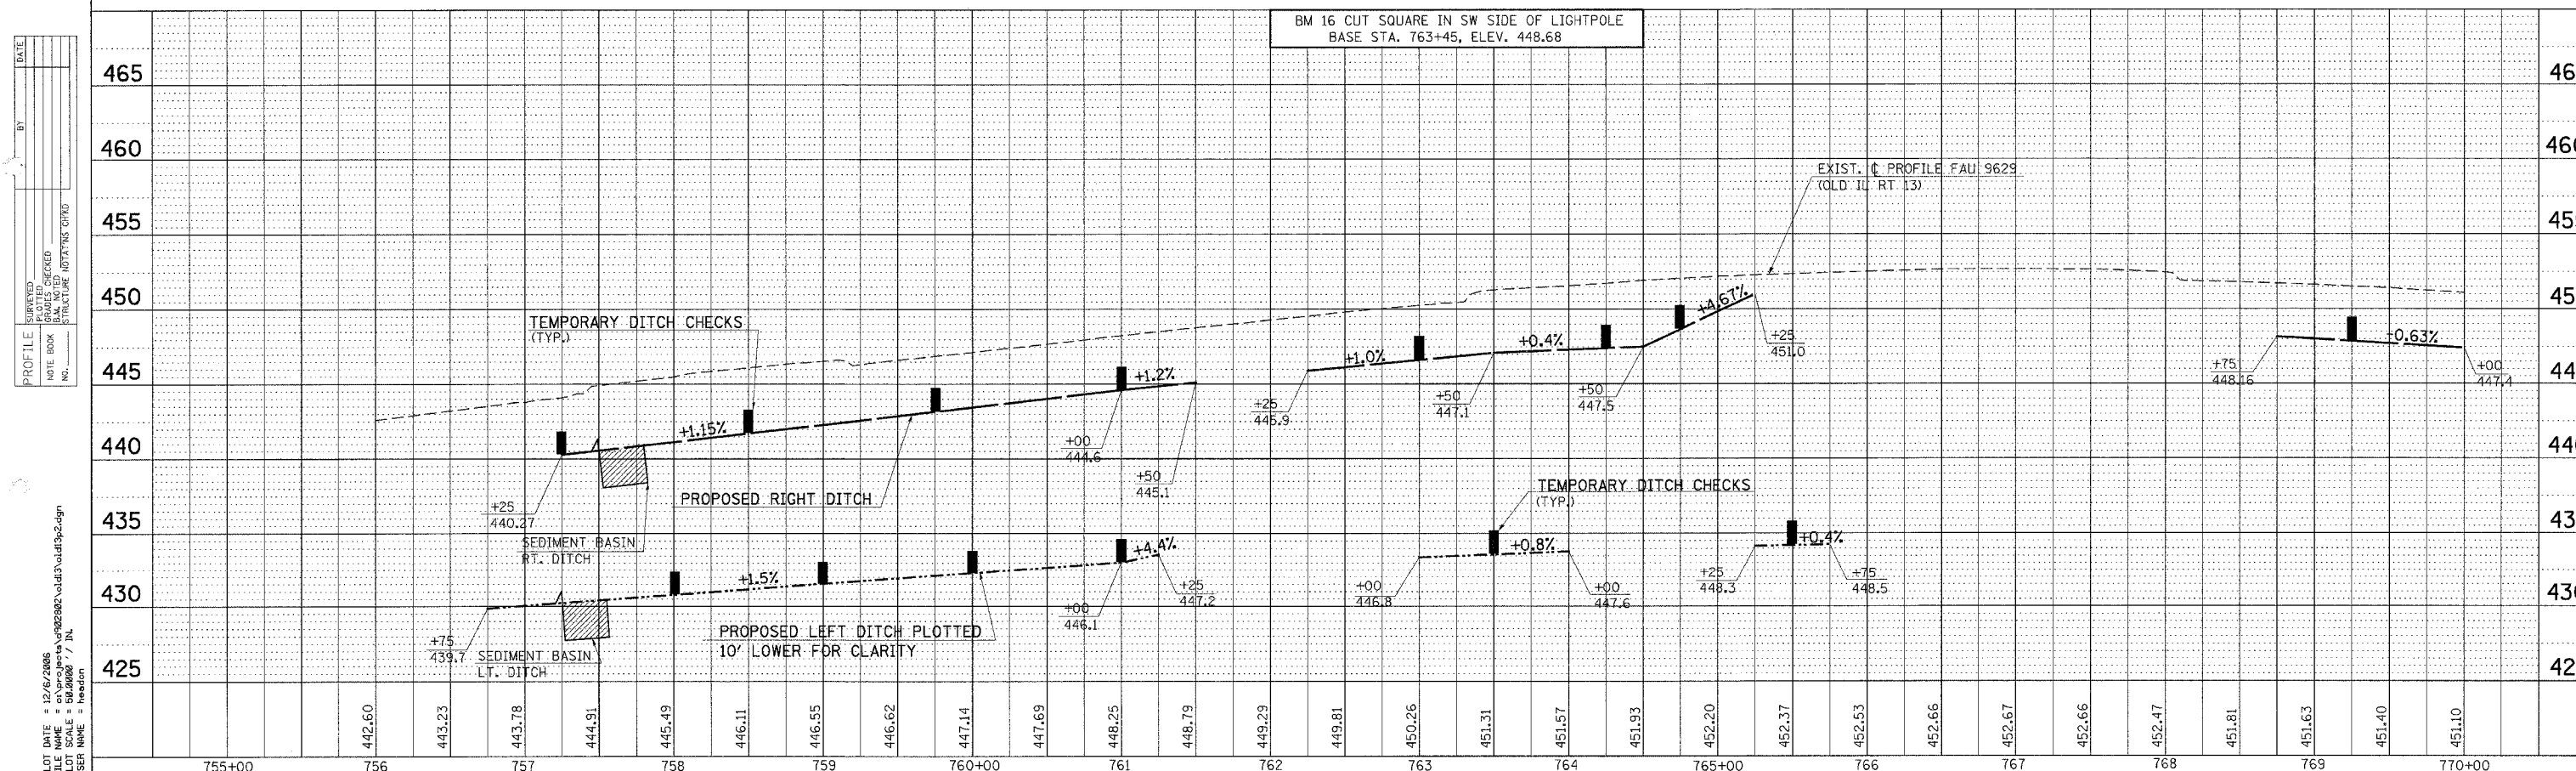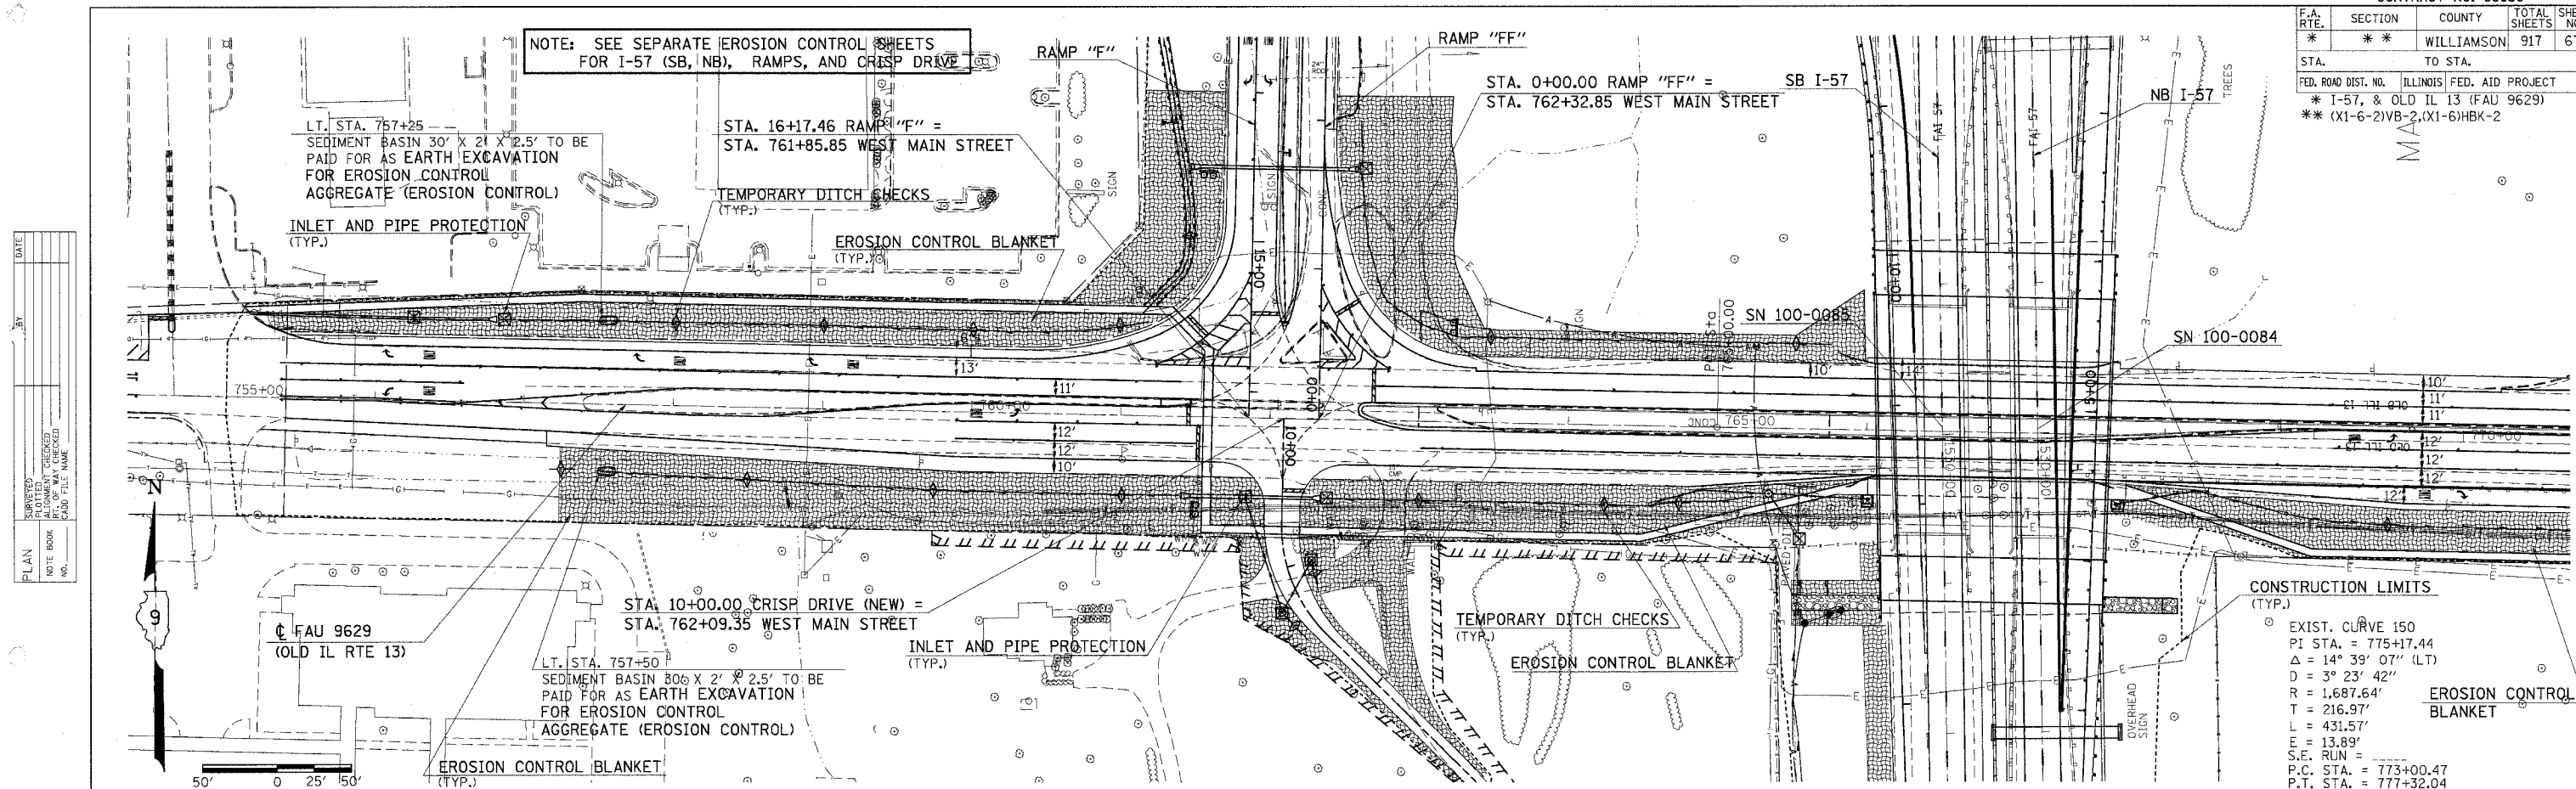

OLD IL 13 TEMPORARY EROSION CONTROL STA. 755+00 TO STA. 770+00

```

LOT DATE = 12/6/2006
TITLE NAME = c:\projects\0202802\old3\old3p2.dgn
LOT SCALE = 50.0000' / IN.
SER NAME = headon

```


F.A. RTE.	SECTION	COUNTY	TOTAL SHEETS	SHEET NO.
*	* *	WILLIAMSON	917	677
STA.		TO STA.		
FED. ROAD DIST. NO.		ILLINOIS FED. AID PROJECT		
* I-57, & OLD IL 13 (FAU 9629)				
** (X1-6-2)VB-2,(X1-6)HBK-2				

NOTE: SEE SEPARATE EROSION CONTROL SHEETS FOR RAMP

STA. 20+25.44 RAMP "EE" =
STA. 772+11.77 WEST MAIN STREET

STA. 0+00.00 RAMP "E" =
STA. 772+58.77 WEST MAIN STREET

STA. 774+96.30 WEST MAIN STREET =
STA. 102+22.84 (7TH ST./COMMANDER DR.)

PROJECT ENDS
STA. 785+23
BITUMINOUS SURFACE REMOVAL-BUTT JOINT

STONE RIPRAP, CLASS A4

STA. 772+35.27 WEST MAIN STREET =
STA. 0+00.00 PROP. CITY STREET

END CONSTRUCTION
PROPOSED CITY STREET
STA. 0+80

INLET AND PIPE PROTECTION
(TYP.)

TEMPORARY DITCH CHECKS
(TYP.)

CONSTRUCTION LIMITS
(TYP.)


EXIST. CURVE 150
PI STA. = 775+17.44
 $\Delta = 14^\circ 39' 07''$ (LT)
 $D = 3^\circ 23' 42''$
 $R = 1,687.64'$
 $T = 216.97'$
 $L = 431.57'$
 $E = 13.89'$
P.C. STA. = 773+00.47
P.T. STA. = 777+32.04

EROSION CONTROL BLANKET
(TYP.)

50' 0 25' 50'



BM 15 CUT SQUARE IN NORTH SIDE OF LIGHT
BASE, STA. 771+71, ELEV. 445.59

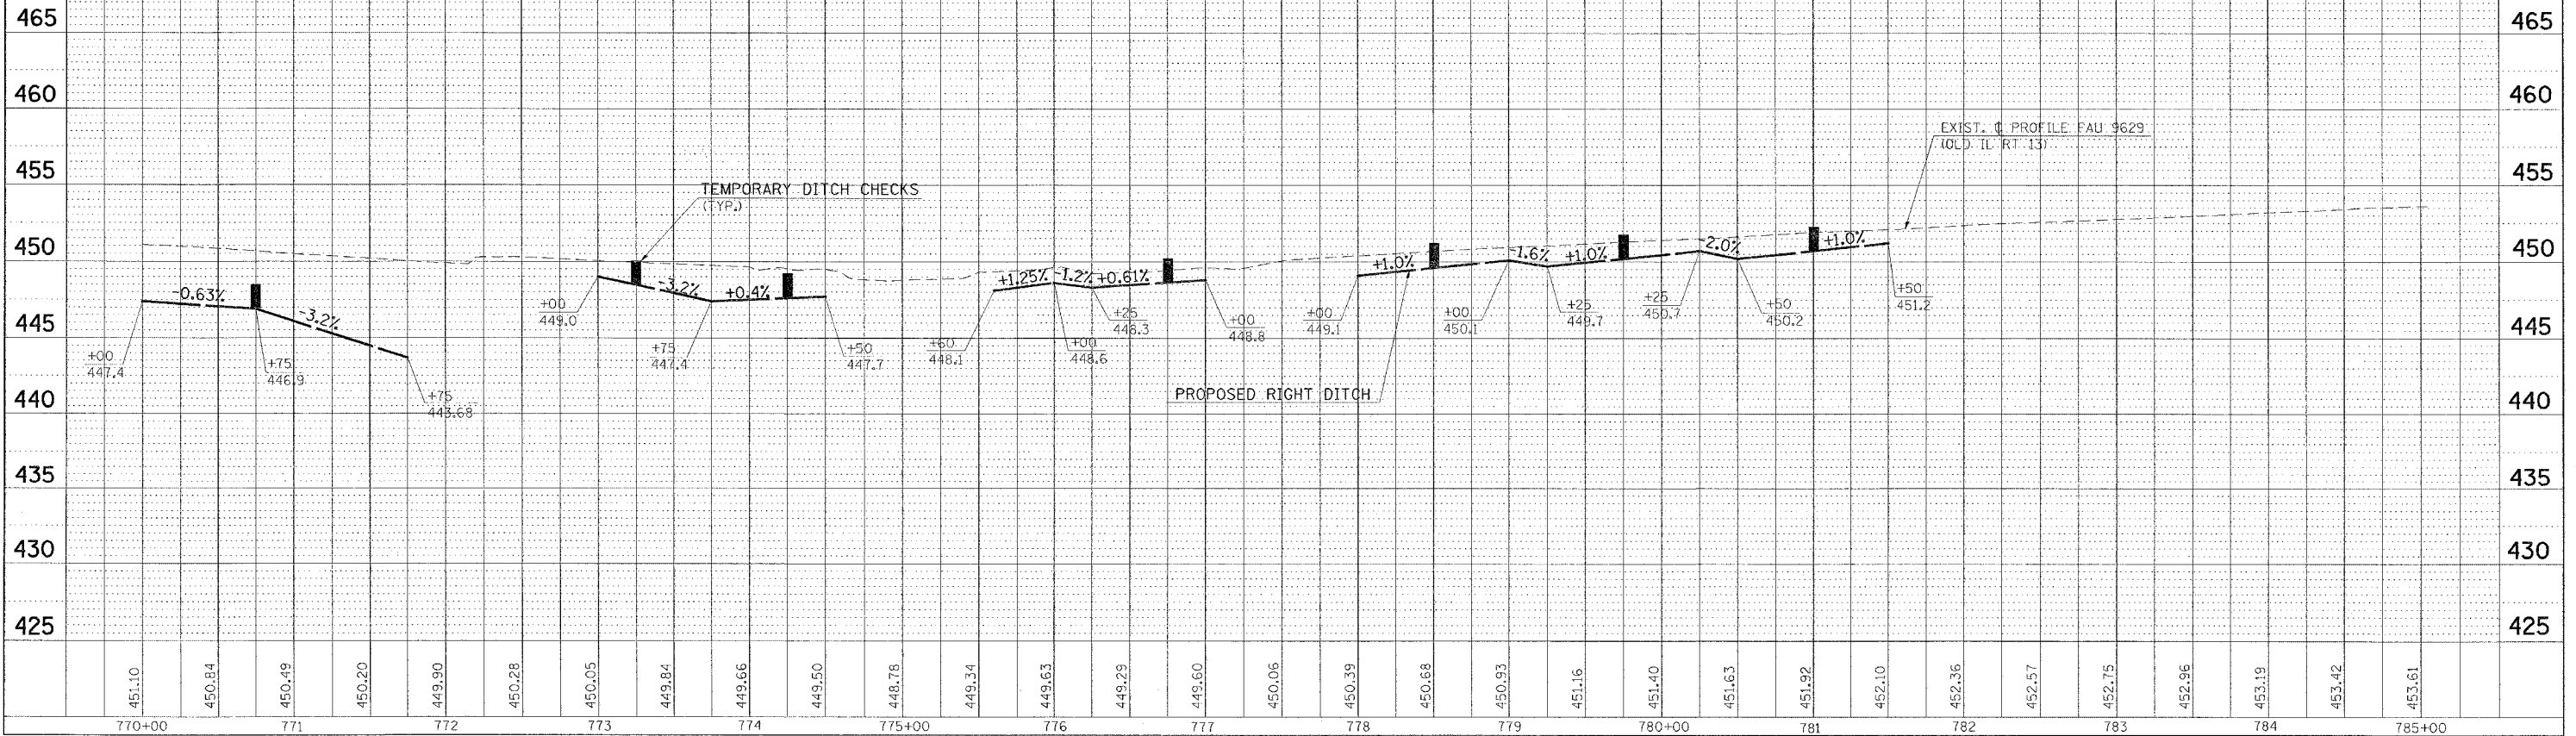


F.A. RTE.	SECTION	COUNTY	TOTAL SHEETS	SHEET NO.
**	**	WILLIAMSON	917	679
STA. 756+00.0000 TO STA. 756+50.0000				
FED. ROAD DIST. NO. ILLINOIS FED. AID PROJECT				
* 1-57, & OLD I.C. 13 (FAU 9629)				
** (X1-6-2)VB-2;(X1-6)HBK-2				

FINAL	BY	DATE
SURVEYED		
PLOTTED		
NOTED		
AREAS		
CHECKED		

ORIGINAL	BY	DATE
SURVEYED		
PLOTTED		
NOTED		
AREAS		
CHECKED		

PLOT DATE = 11/29/2005
PLOT SCALE = 5.0000' / IN.
USER NAME = jefwischel

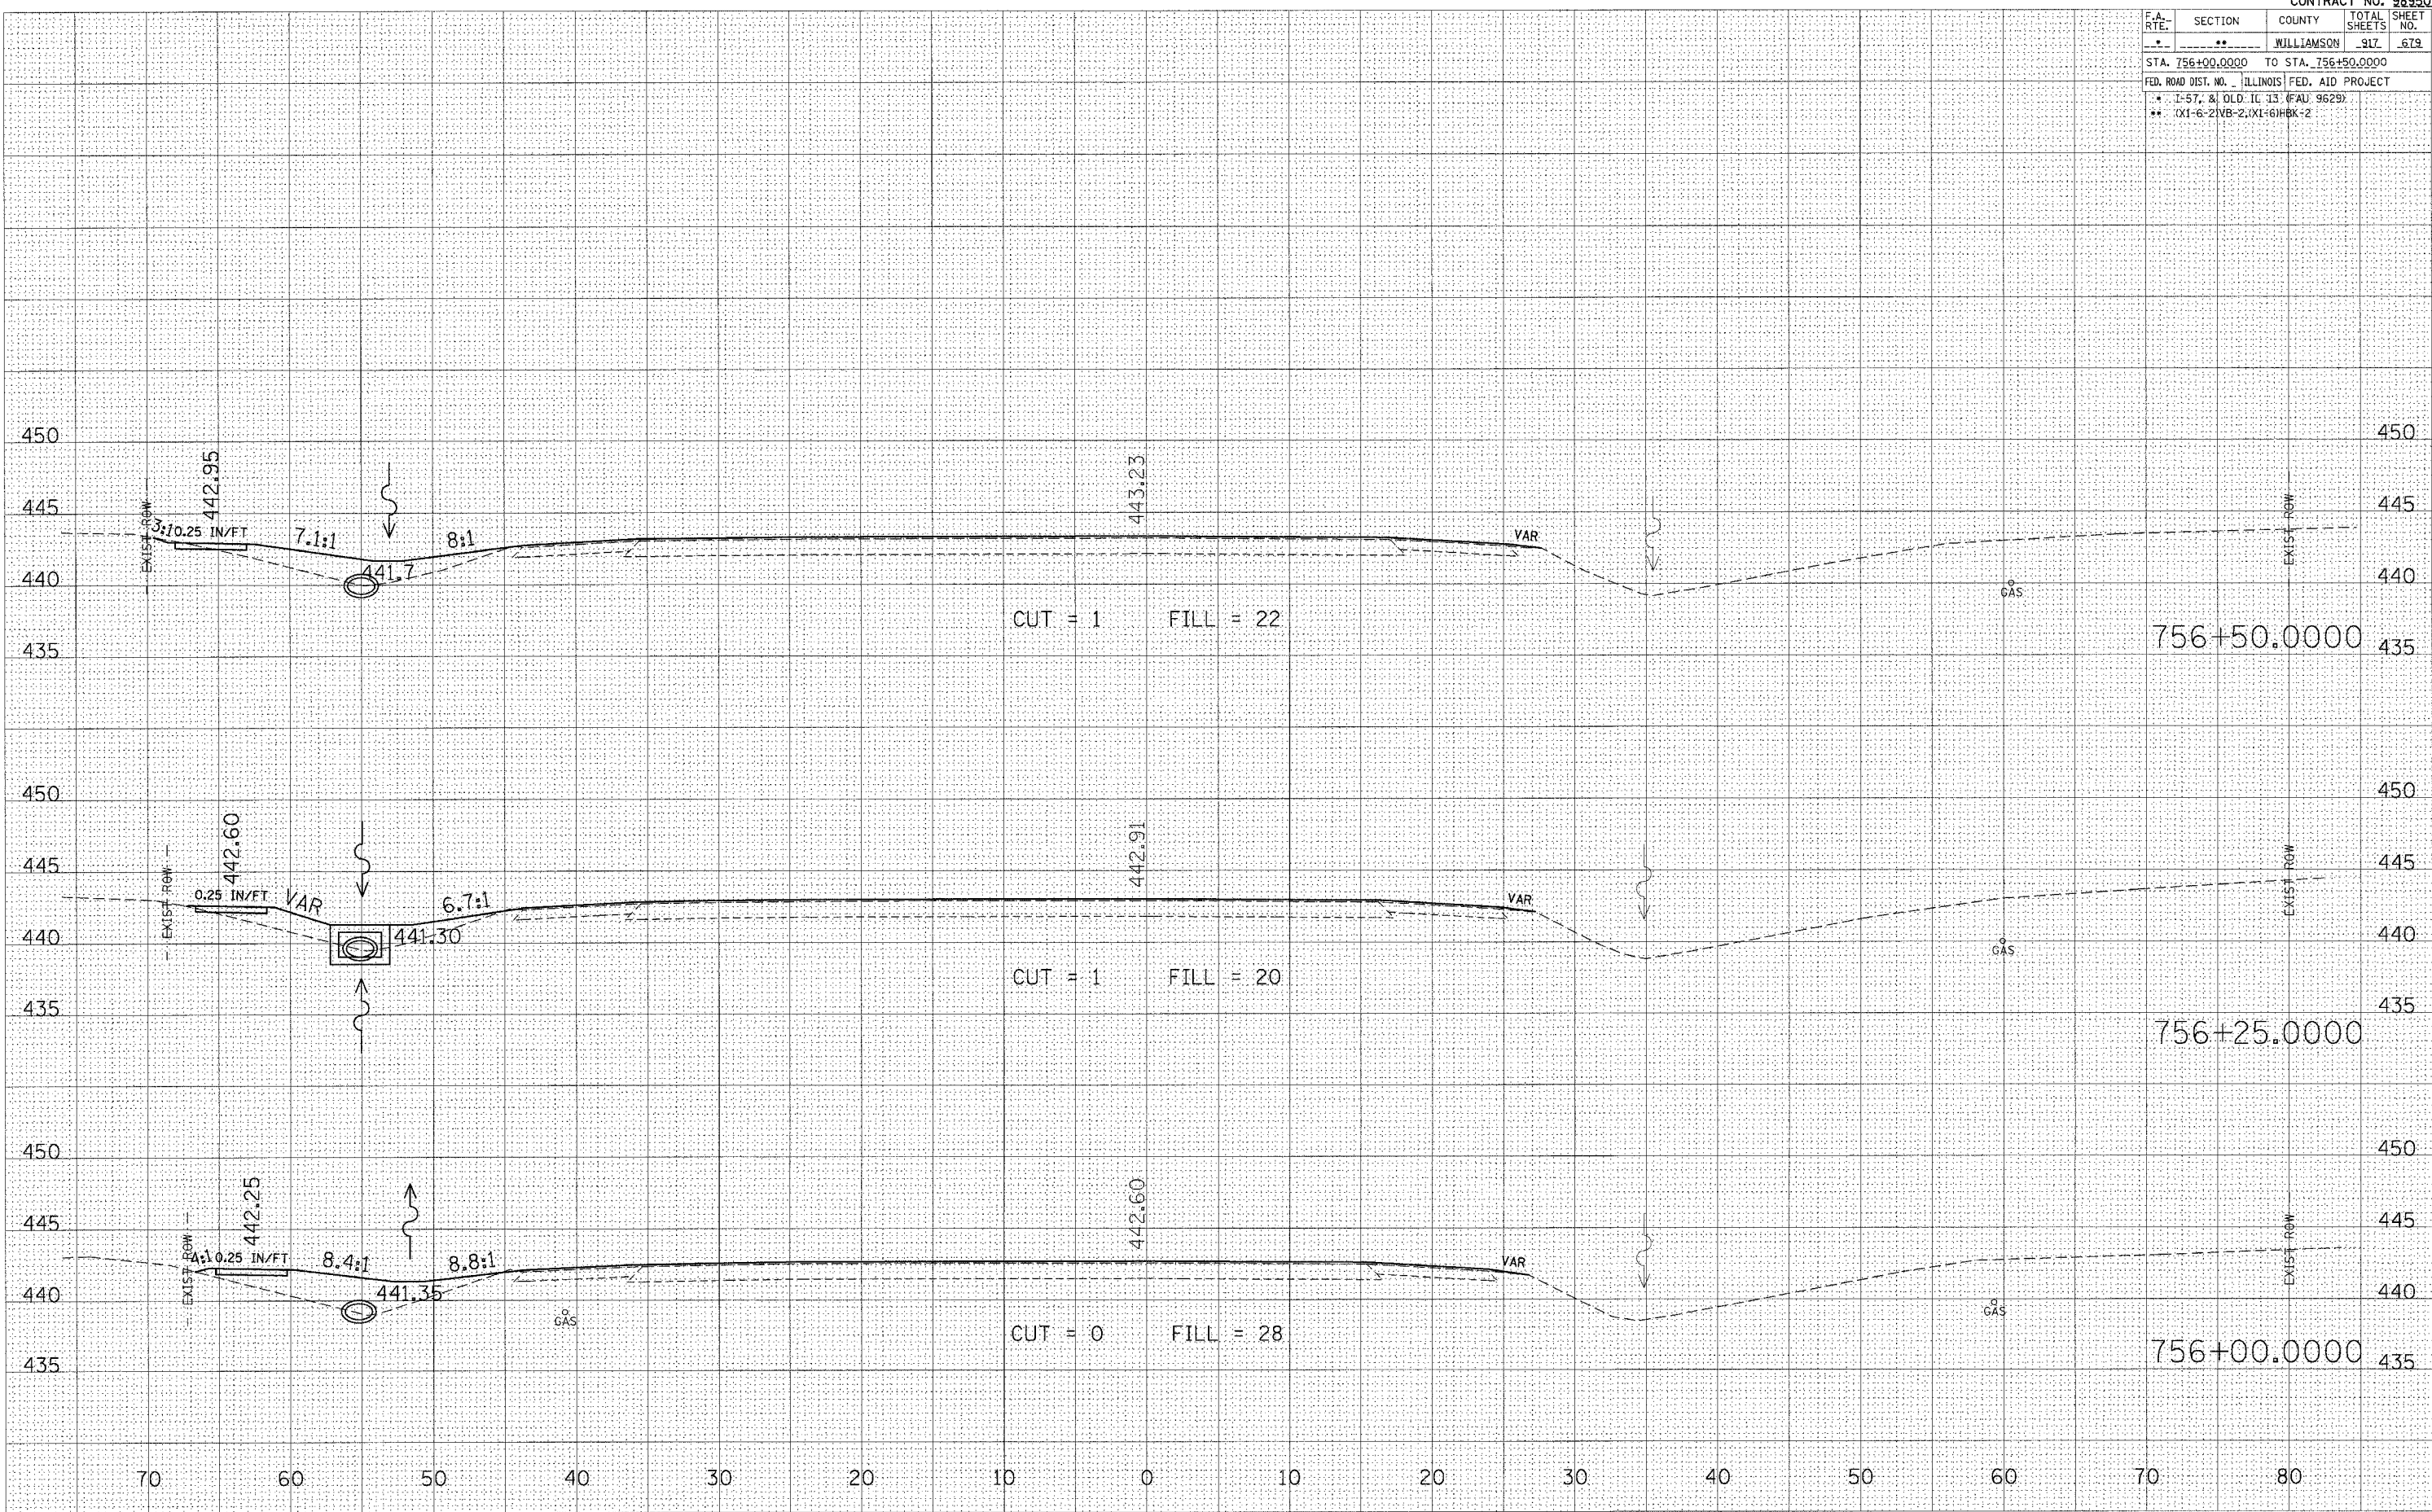


F.A. RTE.	SECTION	COUNTY	TOTAL SHEETS	SHEET NO.
..	..	WILLIAMSON	917	680
STA. 756+75.0000 TO STA. 757+25.0000				
FED. ROAD DIST. NO. ILLINOIS FED. AID PROJECT				
* I-57, & OLD IL 13 (FAJ 9629)				
** 0X1-6-2(VB-2)(X1-6)HBK-2				

FINAL SURVEY	DATE
NOTED	BY
NO.	

ORIGINAL SURVEY	DATE
NOTED	BY
NO.	

PLOT DATE = 11/20/2005
PLOT SCALE = 5.0000' / IN.
USER NAME = leftwheel

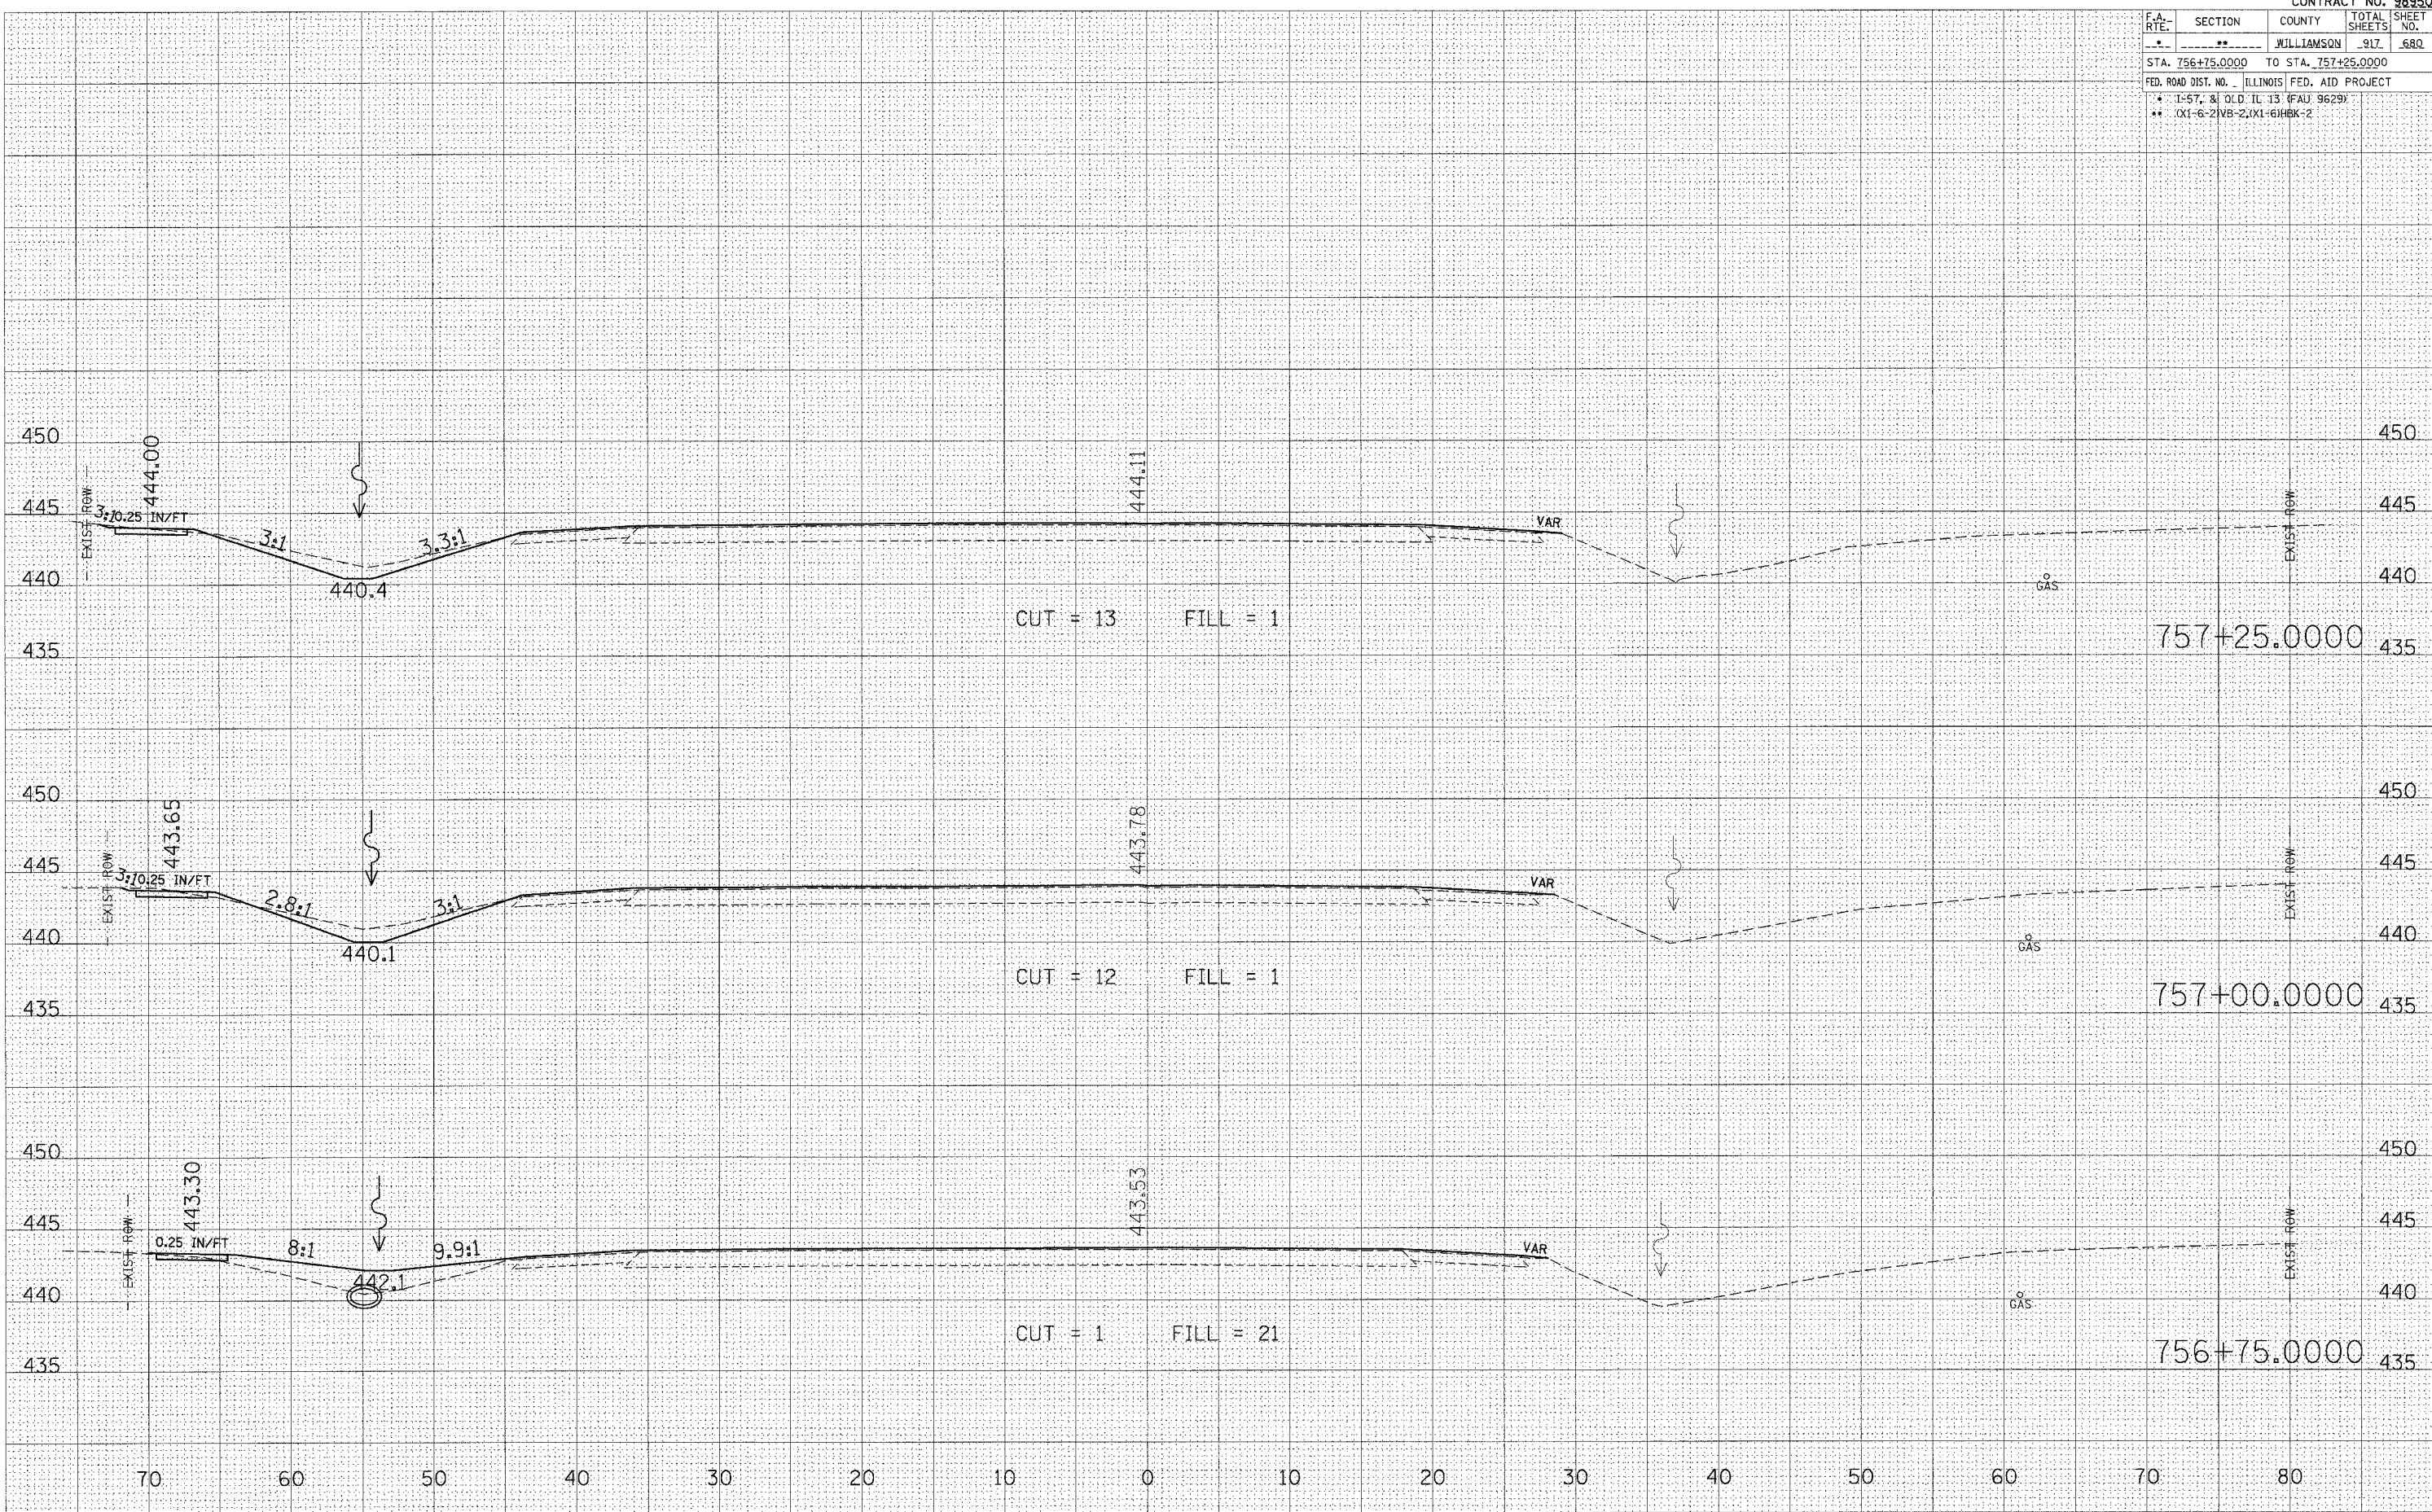


F.A. RYE	SECTION	COUNTY	TOTAL SHEETS	SHEET NO.
..	..	WILLIAMSON	317	681
STA. 757+50.0000 TO STA. 758+00.0000				
FED. ROAD DIST. NO. 1 ILLINOIS FED. AID PROJECT				
* I-57, & OLD IL 13 (FAU 9629)				
** (X1-6-2)VB-2,(X1-6)HBK-2				

FINAL SURVEY	BY	DATE
SURVEYED		
PLOTTED		
NOTED		
AREAS CHECKED		

ORIGINAL SURVEY	BY	DATE
SURVEYED		
PLOTTED		
NOTED		
AREAS CHECKED		

PLOT DATE = 11/28/2006
FILE NAME = 11282006.dwg
PLOT SCALE = 5.0000' / IN.
USER NAME = jefwchd

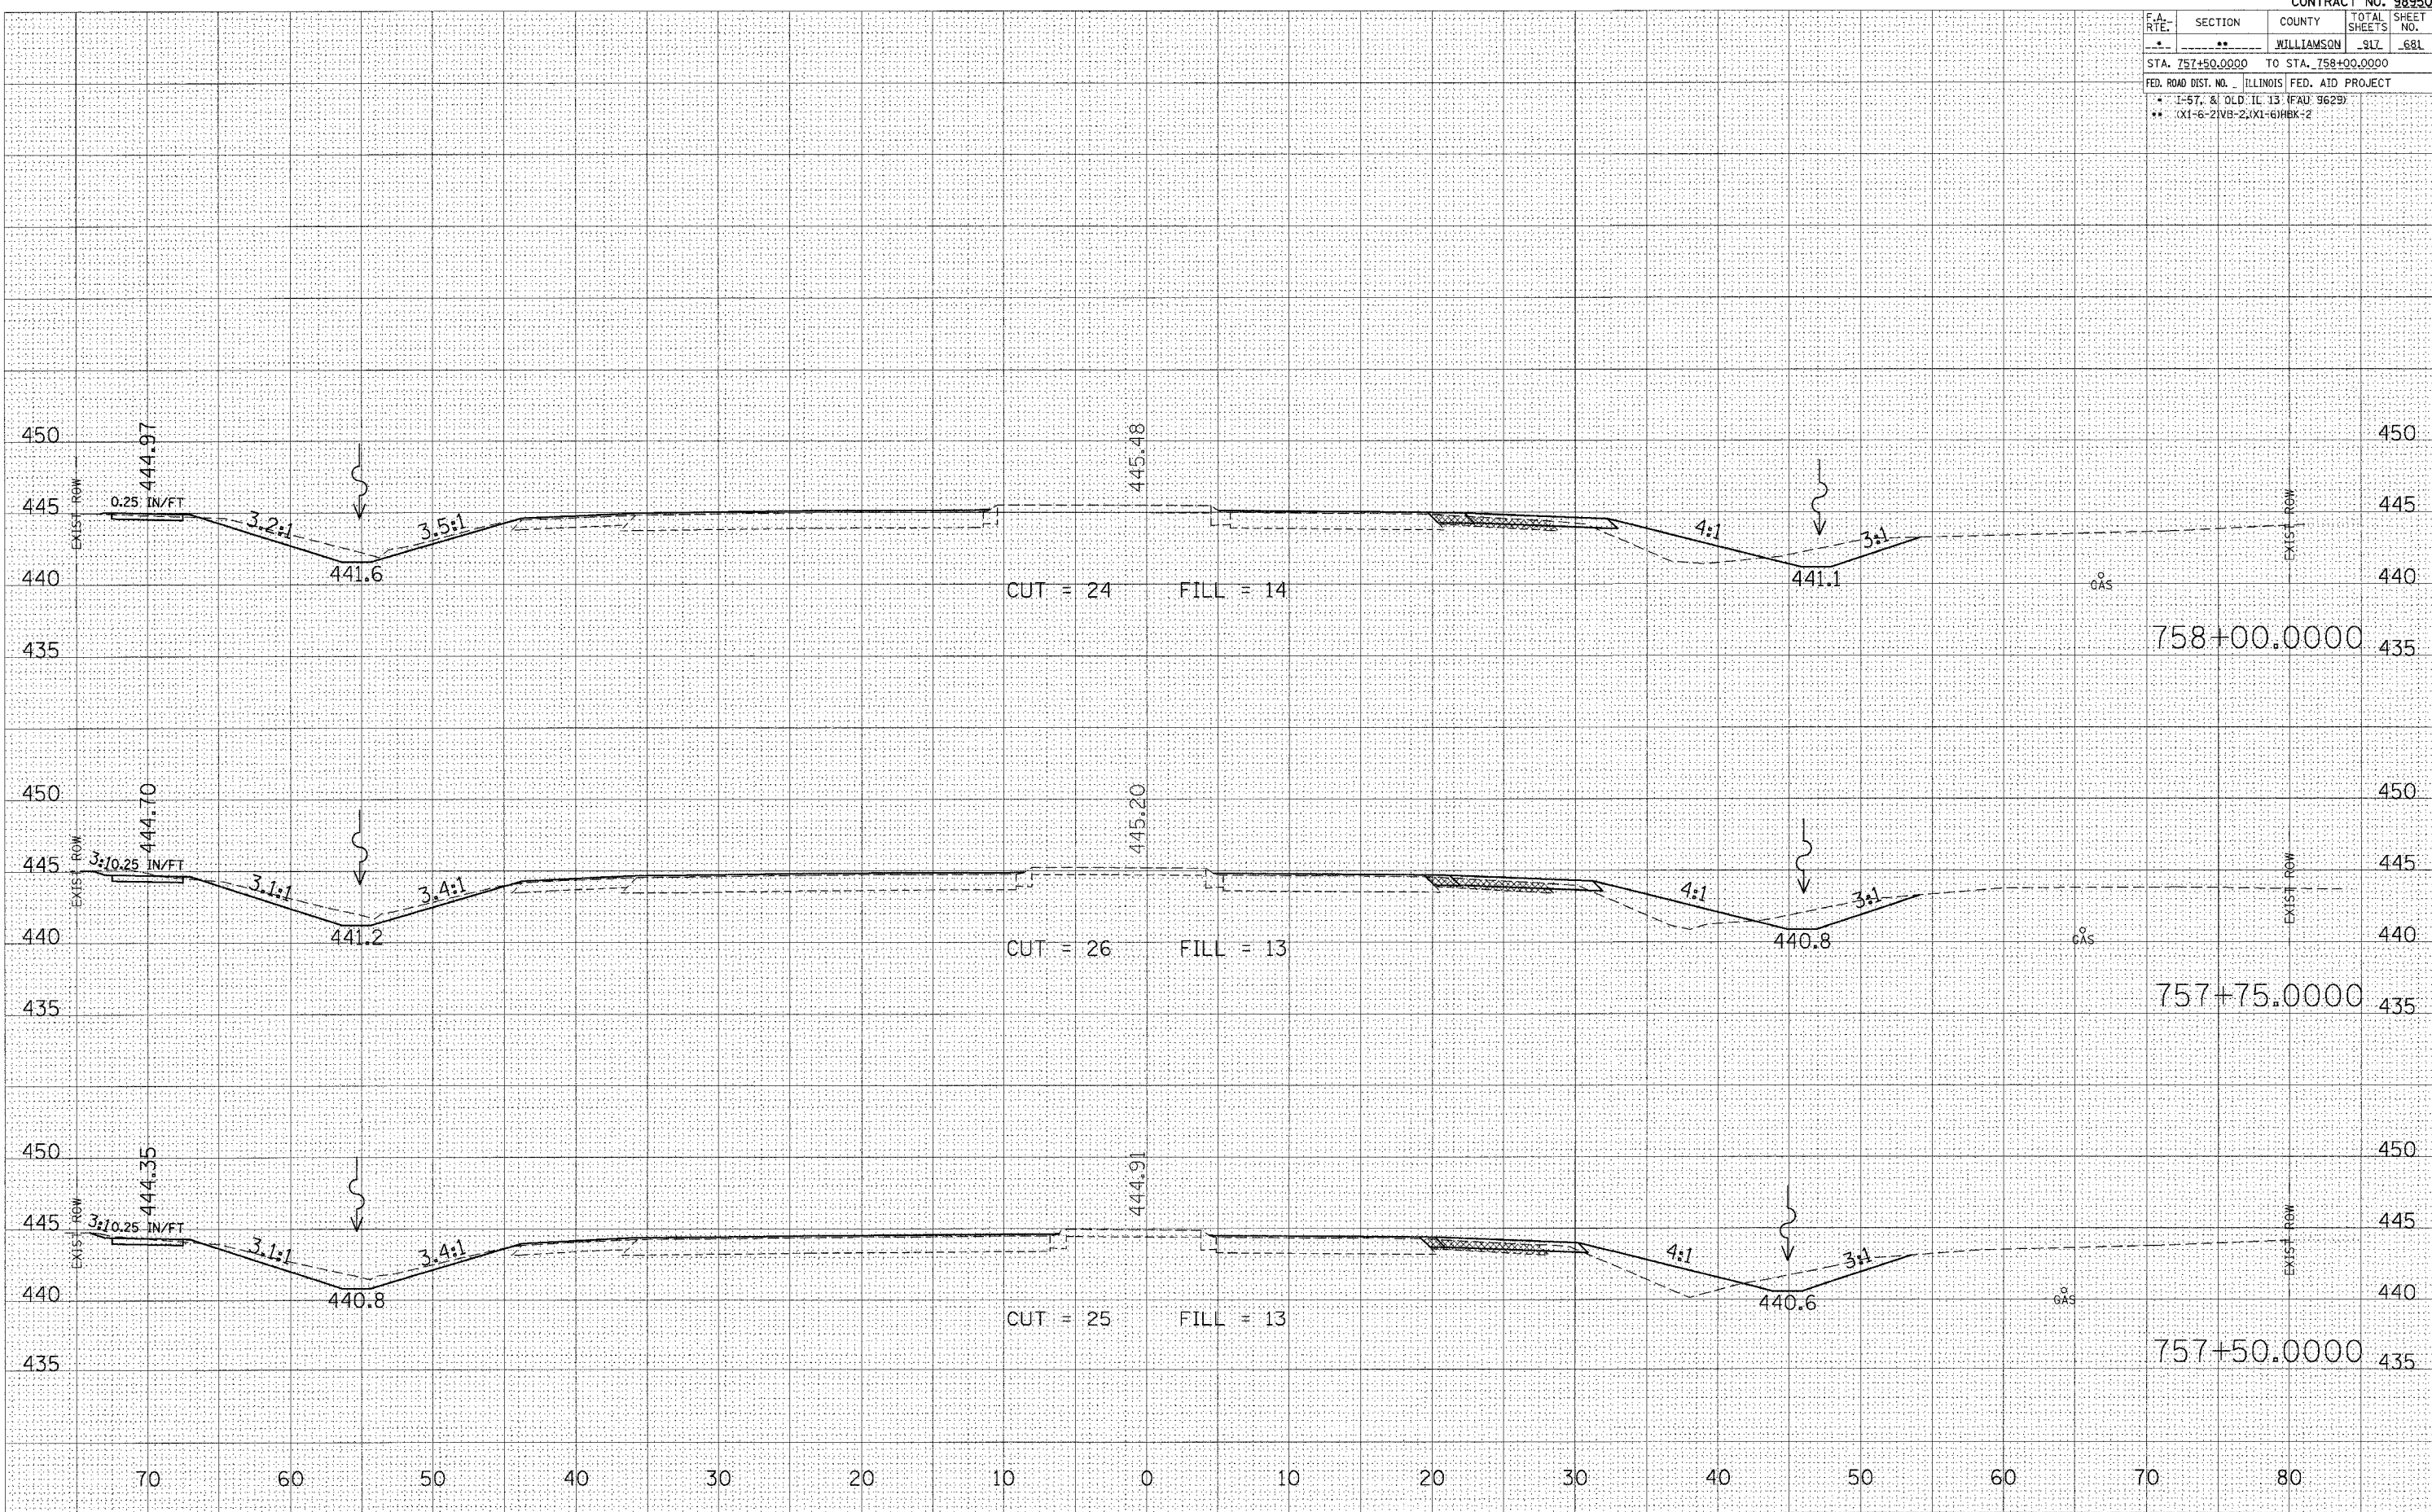



ORIGINAL SURVEY	SURVEYED	BY	DATE
PLOTTED			
TEMPLATE			
AREAS			
AREAS CHECKED			


```
PLOT DATE = 11/28/2006
FILE NAME = c:\projects\
PLOT SCALE = 5.0000' / IN
USER NAME = leftwinbdl
```

F.A. RTE.	SECTION	COUNTY	TOTAL SHEETS	SHEET NO.
*	**	WILLIAMSON	917	684
STA. 759+50.0000 TO STA. 760+00.0000				
FED. ROAD DIST. NO. ILLINOIS FED. AID PROJECT				
* 1-57, & OLD IL 13 (FAD 9629)				
** (X1-6-2)VB-2(X1-6)HBK-2				

FINL	DATE
SURVED	BY
NOTE BOOK	
TEMPERATURE	
AREAS CHECKED	
NO.	

ORIGINAL	DATE
SURVED	BY
NOTE BOOK	
TEMPERATURE	
AREAS CHECKED	
NO.	

PLOT DATE = 11/28/2006
FILE NAME = c:\projects\98950\old\13\old\13.dwg
PLOT SCALE = 1"=50.0000'
USER NAME = jefschmidt

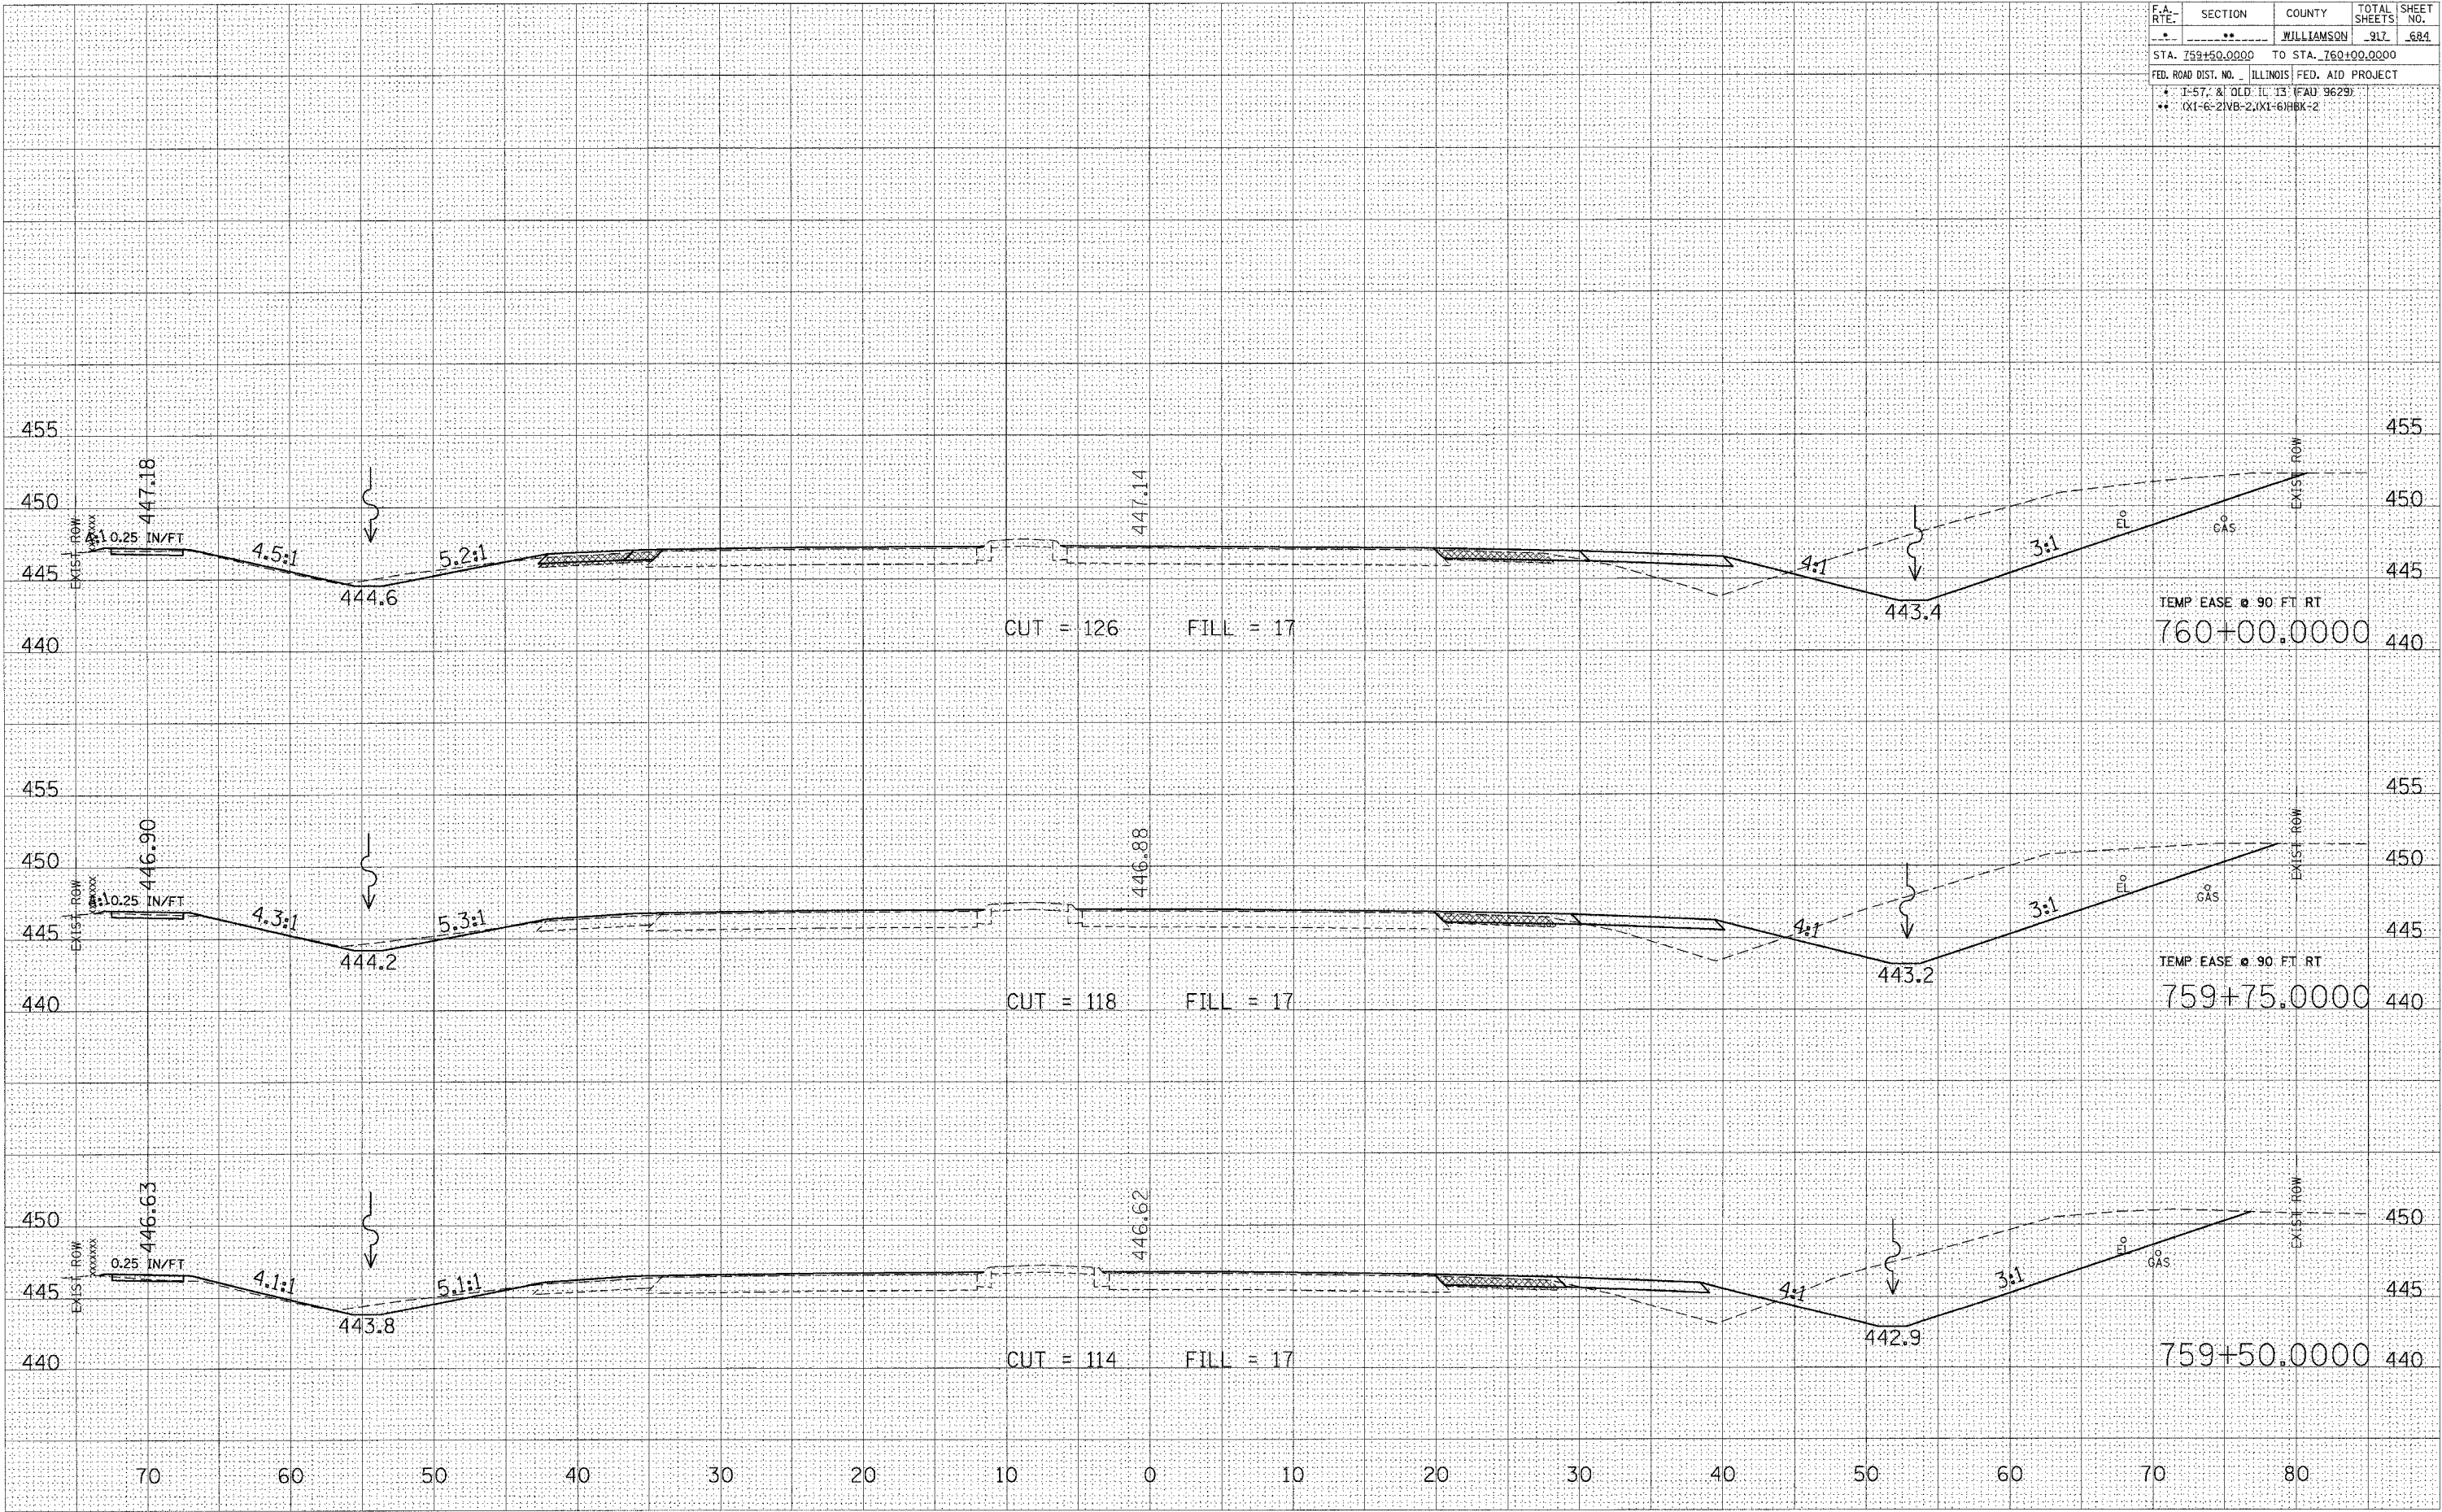


F.A. RTE.	SECTION	COUNTY	TOTAL SHEETS	SHEET NO.
..	..	WILLIAMSON	917	685
STA. 760+25.0000 TO STA. 760+75.0000				
FED. ROAD DIST. NO. ILLINOIS FED. AID PROJECT				
* I-57, & OLD IL 13 (FAU 9629)				
** OX1-6-21VB-2, OX1-6HKB-2				

FINAL SURVEY	BY	DATE
SURVEYED		
PLOTTED		
NOTED		
AREAS CHECKED		

ORIGINAL SURVEY	BY	DATE
SURVEYED		
PLOTTED		
NOTED		
AREAS CHECKED		

PLAT DATE = 11/28/2006
FILE NAME = \\98950\2\old\3\road\98950.dwg
PLOT SCALE = 5.0000' / IN.
USER NAME = leftwchd

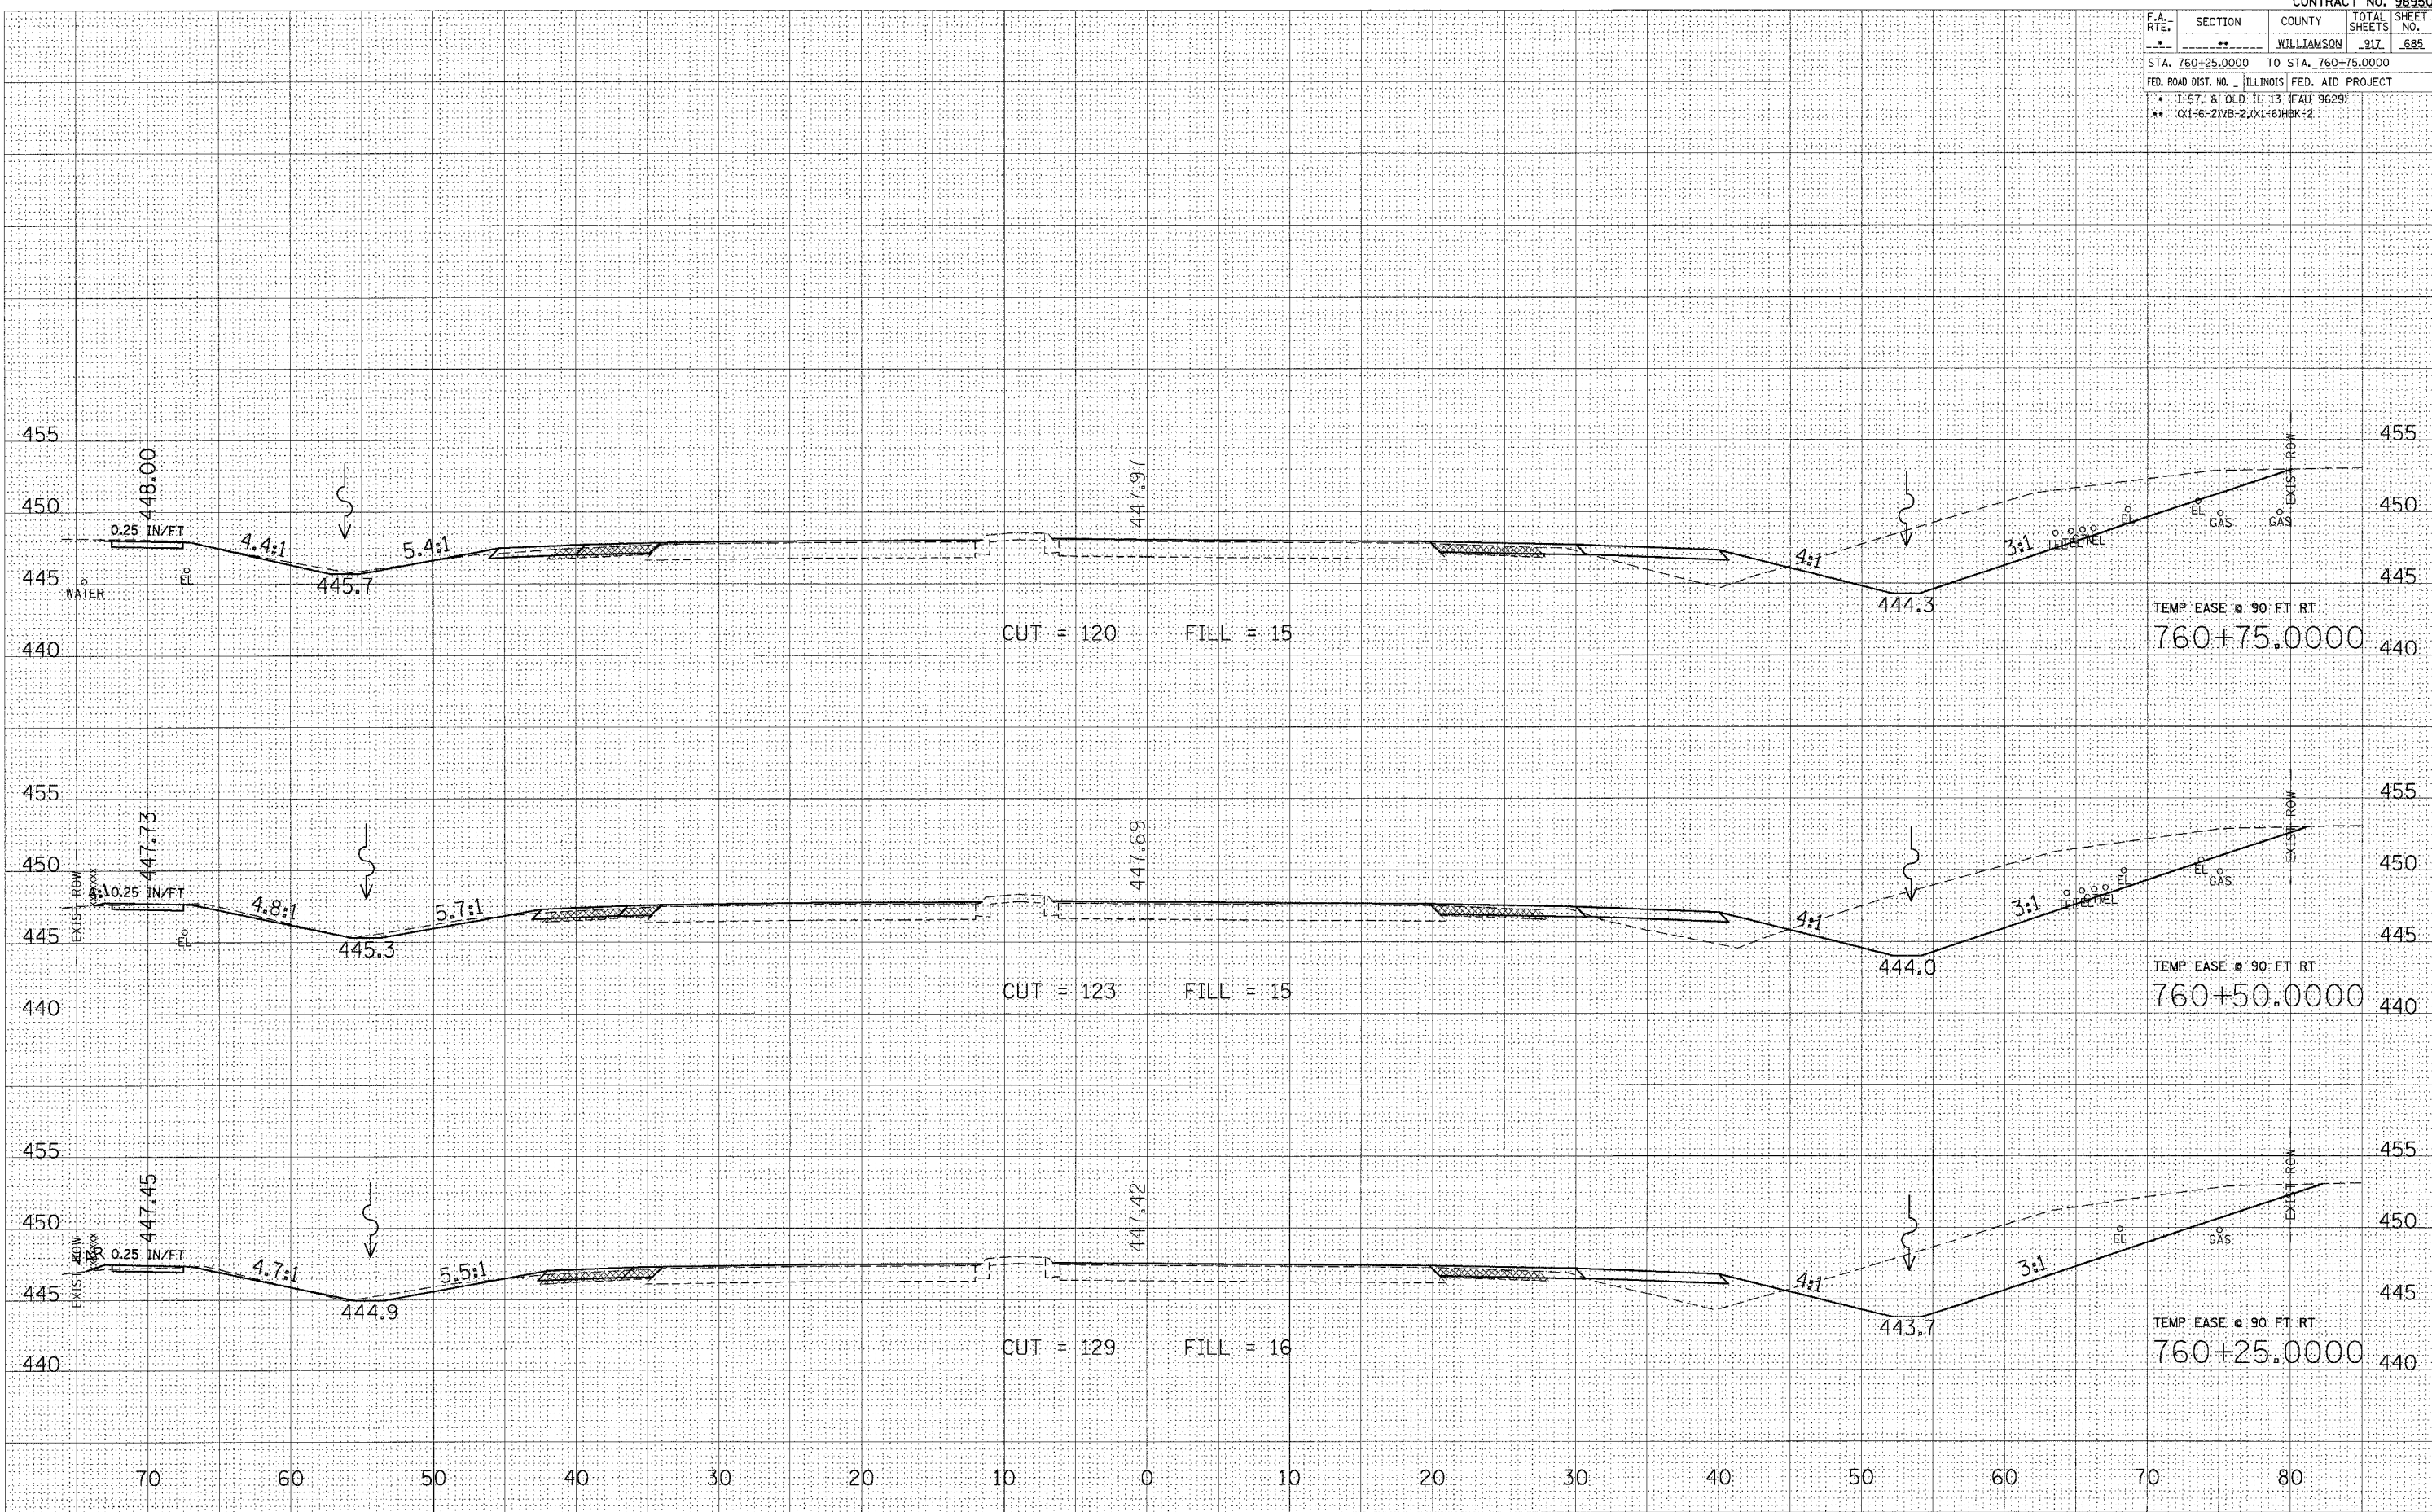


FINAL	SURVED	BY	DATE
SURVEY	PLATE		
NOTE BOOK	TEMPERATURE		
NO.	AREAS CHECKED		

ORIGINAL	SURVED	BY	DATE
SURVEY	PLATE		
NOTE BOOK	TEMPERATURE		
NO.	AREAS CHECKED		

PLOT DATE = 11/28/2005
 FILE NAME = c:\projects\112805\112805.dwg
 PLOT SCALE = 1" = 40.0000'
 USER NAME = lshahid

F.A. RTE.	SECTION	COUNTY	TOTAL SHEETS	SHEET NO.
•	••	••	••	••
STA. 761+00.0000	TO STA. 761+50.0000	WILLIAMSON	917	686
FED. ROAD DIST. NO.	ILLINOIS	FED. AID PROJECT		
•	1:57.8 & OLD IL 13 (FAU 9629)			
••	(X1-6-2)VB-2(X1-6)HBX-2			

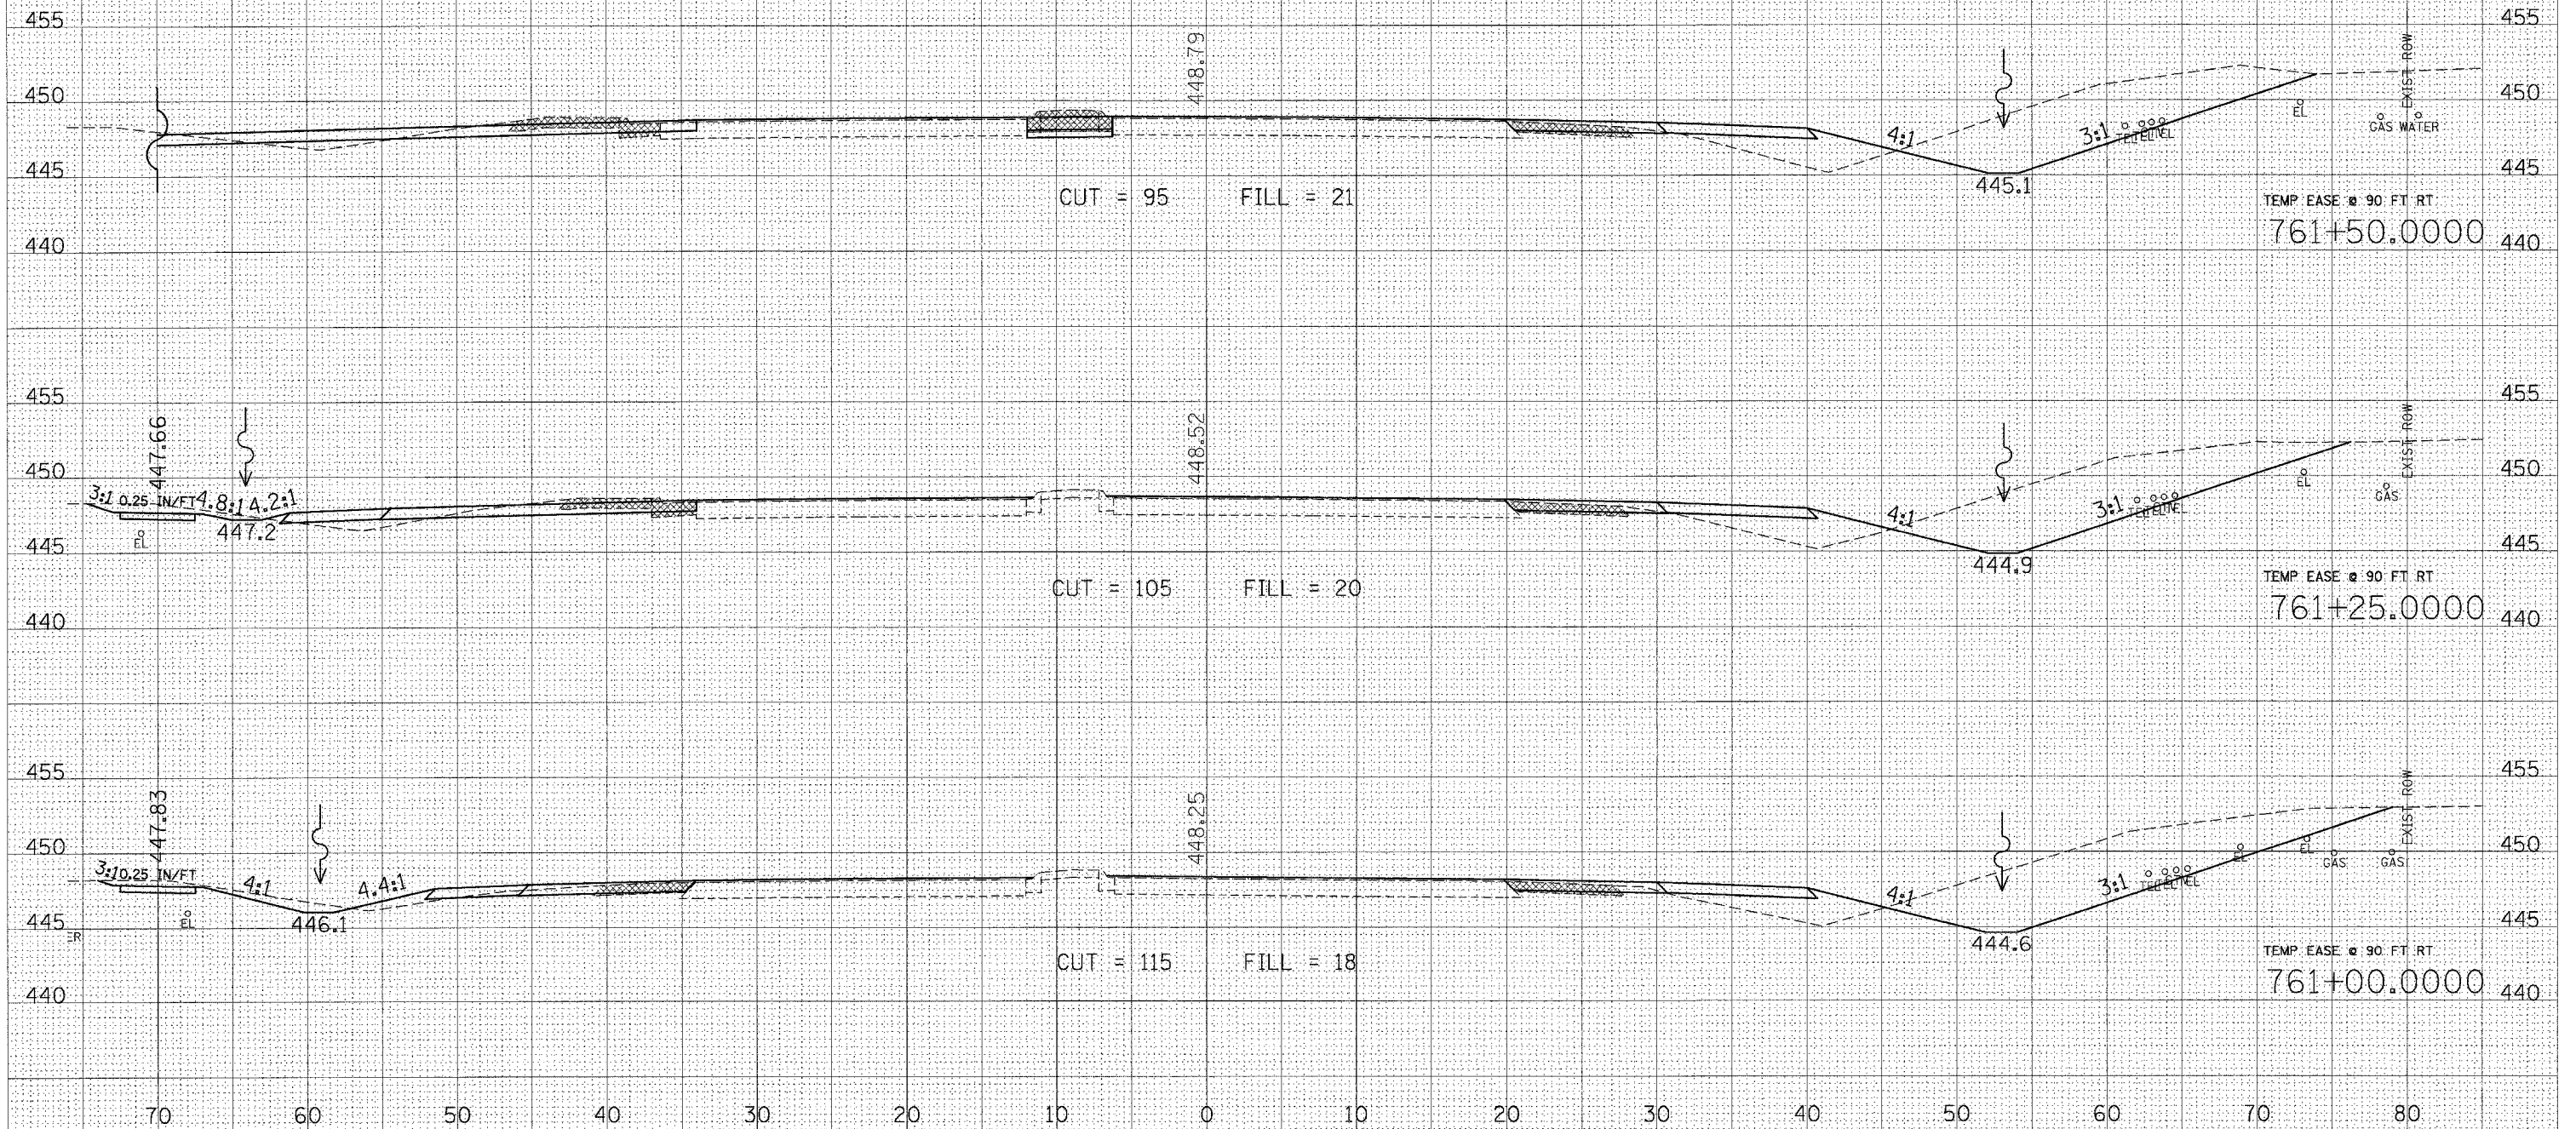


STA 761+00.0000 TO STA 761+50.0000 OLD 13

FINAL	SURVEYED	BY	DATE
SURVEY	NOTE BOOK		
NO.	AREAS CHECKED		

ORIGINAL	SURVEYED	BY	DATE
SURVEY	NOTE BOOK		
NO.	AREAS CHECKED		

PLOT DATE = 10/25/2005
FILE NAME = e:\projects\98950\old\3\road\station\sta 761+75.0000.dwg
PLOT SCALE = 1/8" = 100'
USER NAME = lavender-ba

CONTRACT NO. 98950				
F.A. RTE.	SECTION	COUNTY	TOTAL SHEETS	SHEET NO.
•	••	WILLIAMSON	917	687
STA. 761+75.0000 TO STA. 762+00.0000				
FED. ROAD DIST. NO. ILLINOIS FED. AID PROJECT				
• 1-57, & OLD IL 13 (FAL 9629)				
•• IX1-6-21VB-2;IX1-61HBK-2				

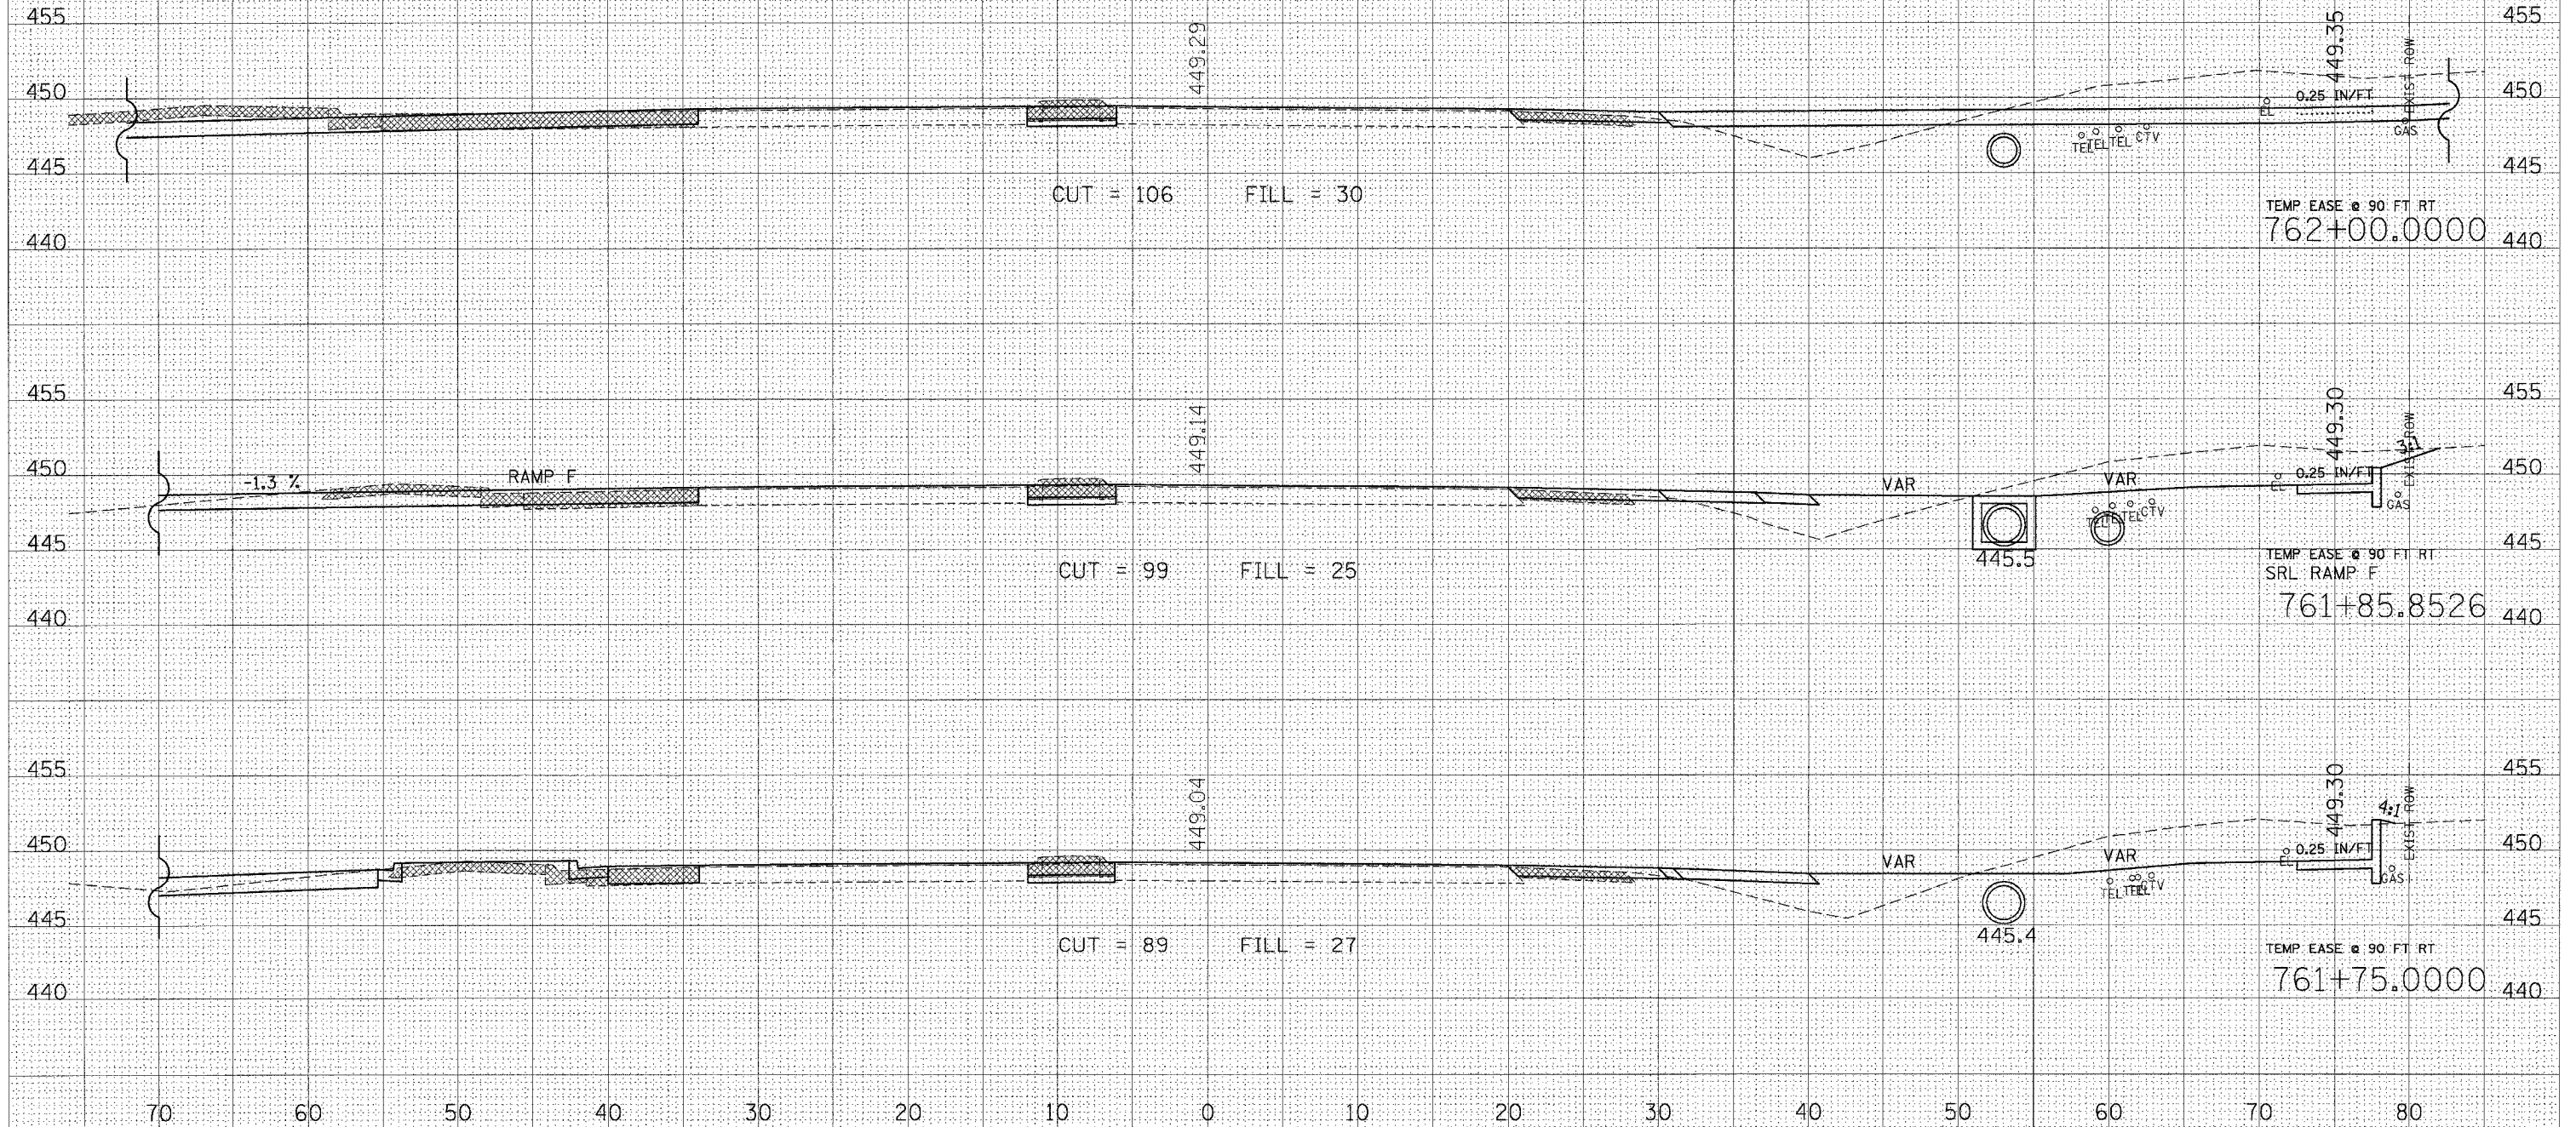


STA 761+75.0000 TO STA 762+00.0000 OLD 13

FINAL	SURVEY	DATE
BOOK	BY	
NO.		
NO.		

ORIGINAL	SURVEY	DATE
BOOK	BY	
NO.		
NO.		


PLOT DATE = 10/25/2006
FILE NAME = c:\projects\p02802\old\13\old\13.plt
PLOT SCALE = 1" = 40.000'
USER NAME = lavender-ss

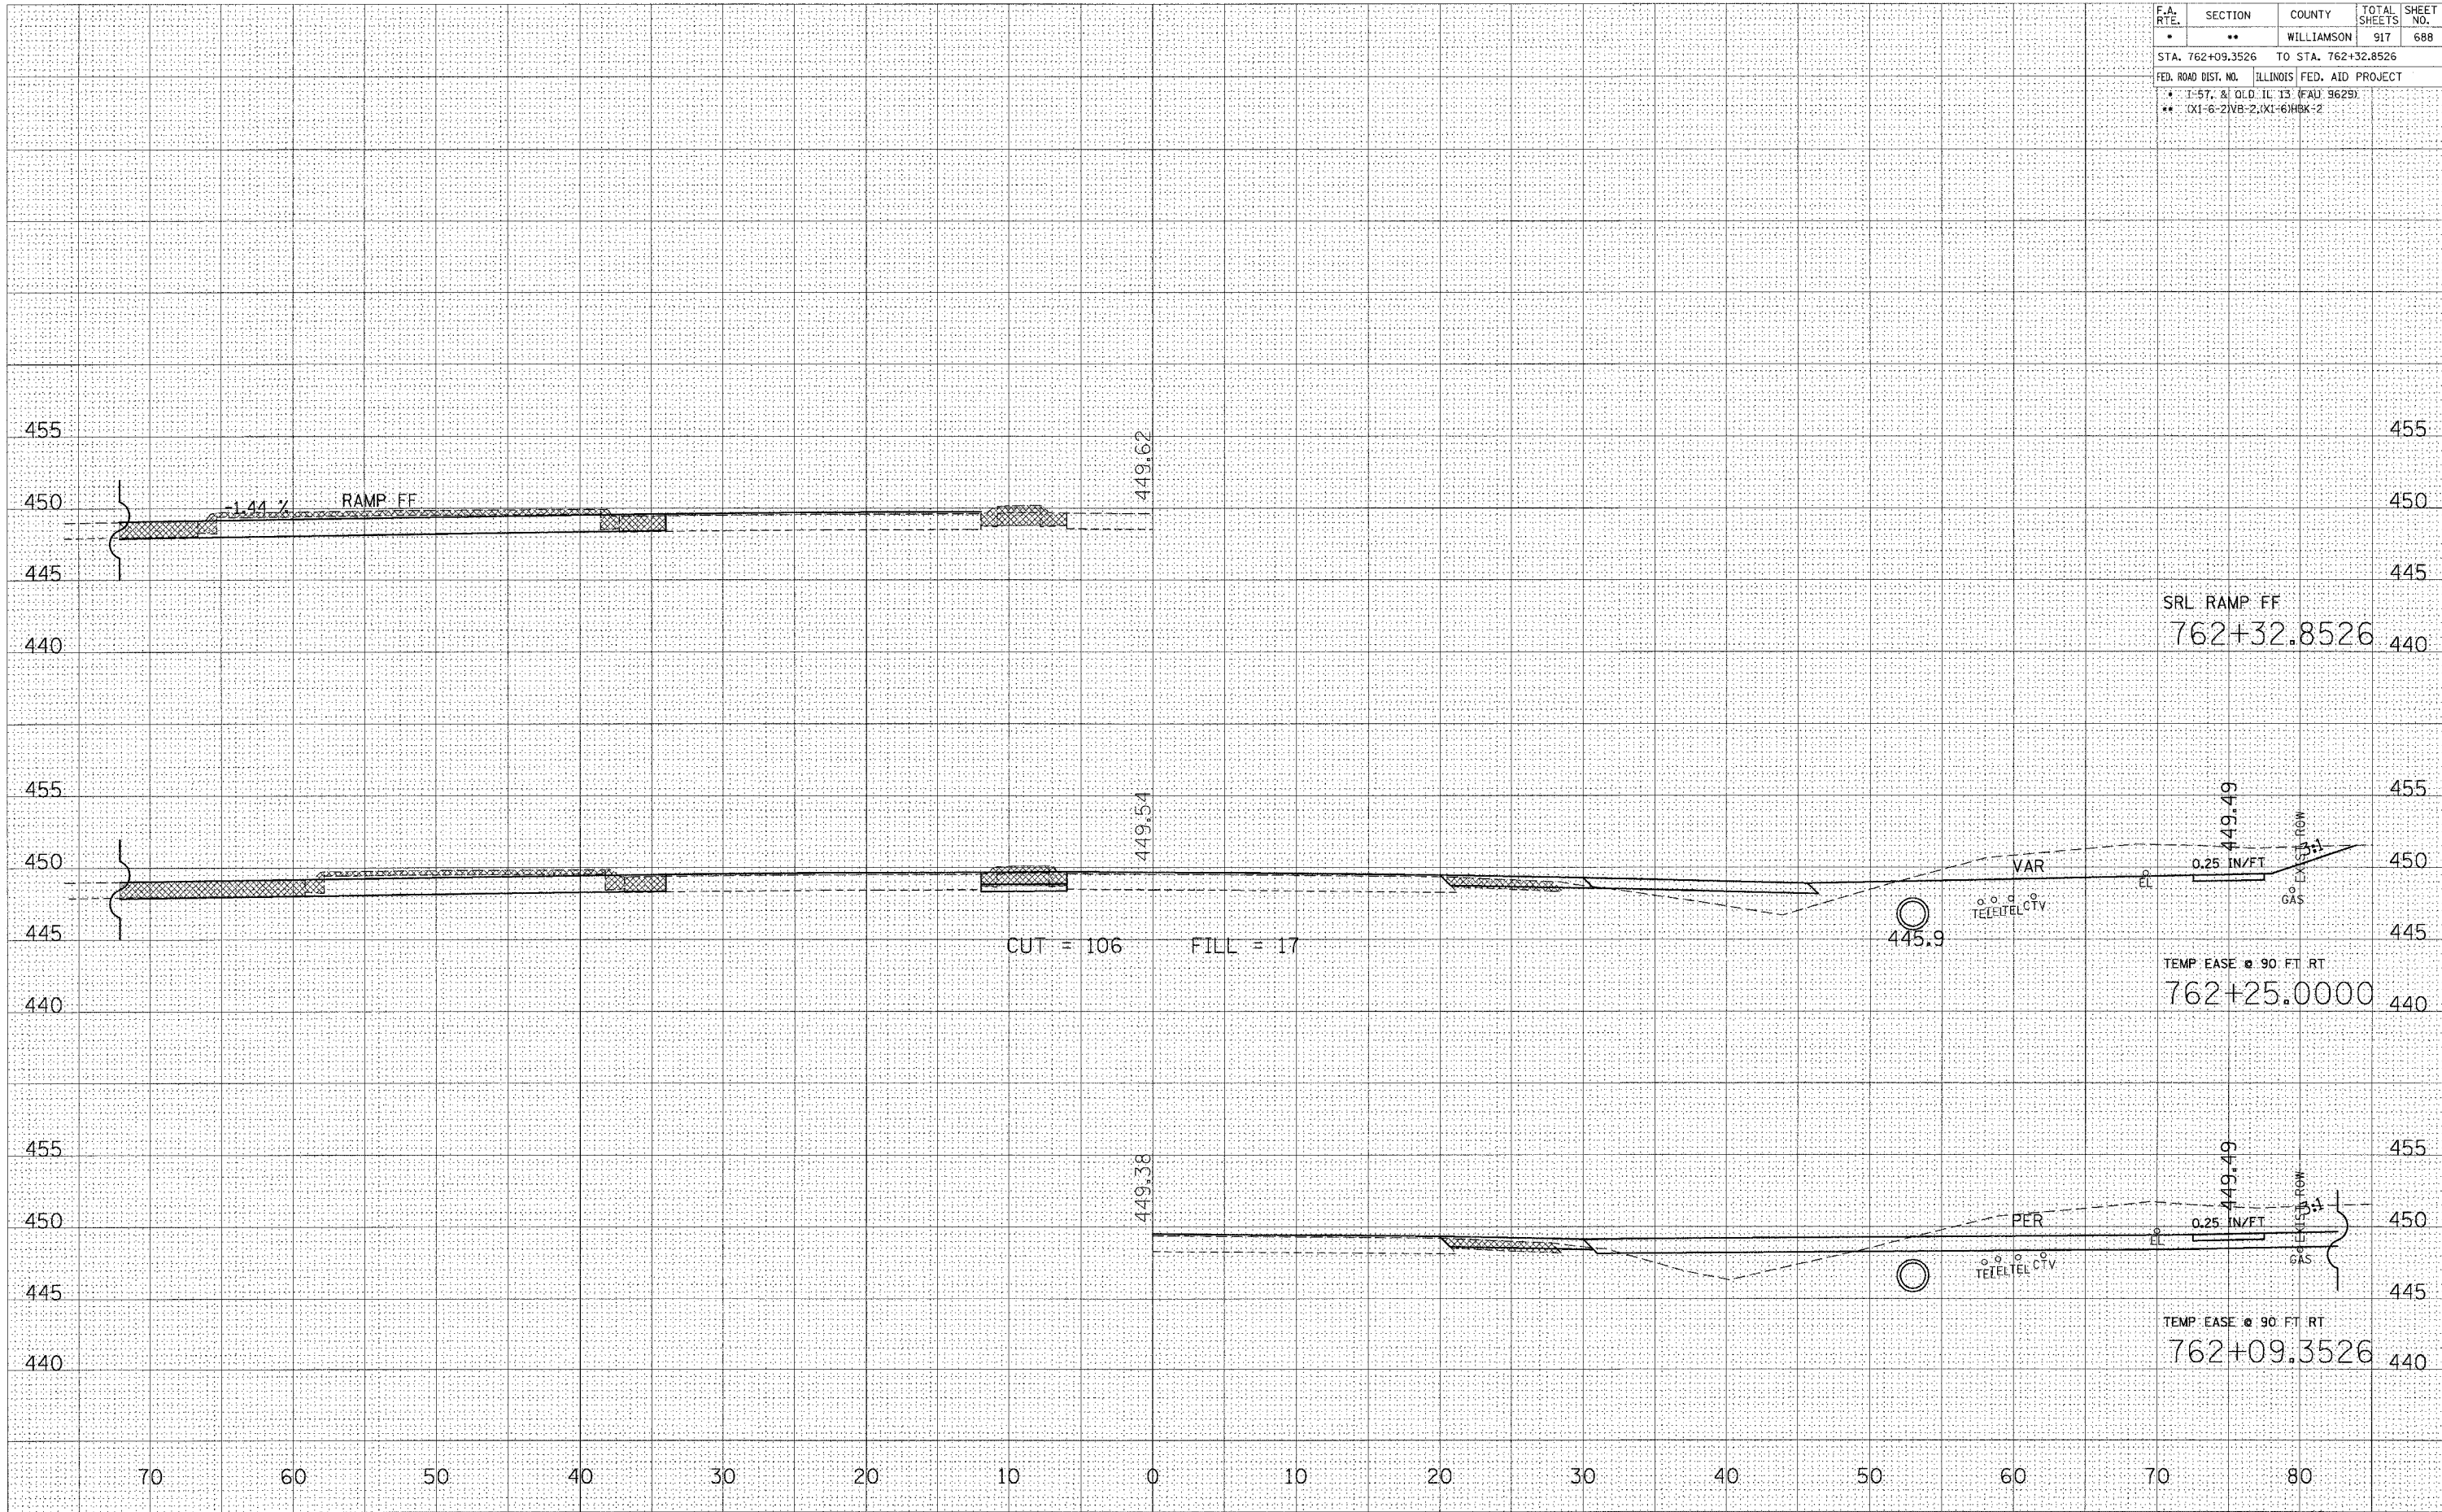

CONTRACT NO. 98950				
F.A. RTE.	SECTION	COUNTY	TOTAL SHEETS	SHEET NO.
*	**	WILLIAMSON	917	688
STA. 762+09.3526 TO STA. 762+32.8526				
FED. ROAD DIST. NO.		ILLINOIS	FED. AID PROJECT	
* 1-57, & OLD IL 13 (FAU 9629)				
** (X1-6-2)VB-2,(X1-6)HBK-2				

STA 762+09.3526 TO STA 762+32.8526 OLD 13

CONTRACT NO. 98950				
F.A. RTE.	SECTION	COUNTY	TOTAL SHEETS	SHEET NO.
*	**	WILLIAMSON	917	689
STA. 762+50.0000 TO STA. 763+25.0000				
FED. ROAD DIST. NO.		ILLINOIS	FED. AID PROJECT	

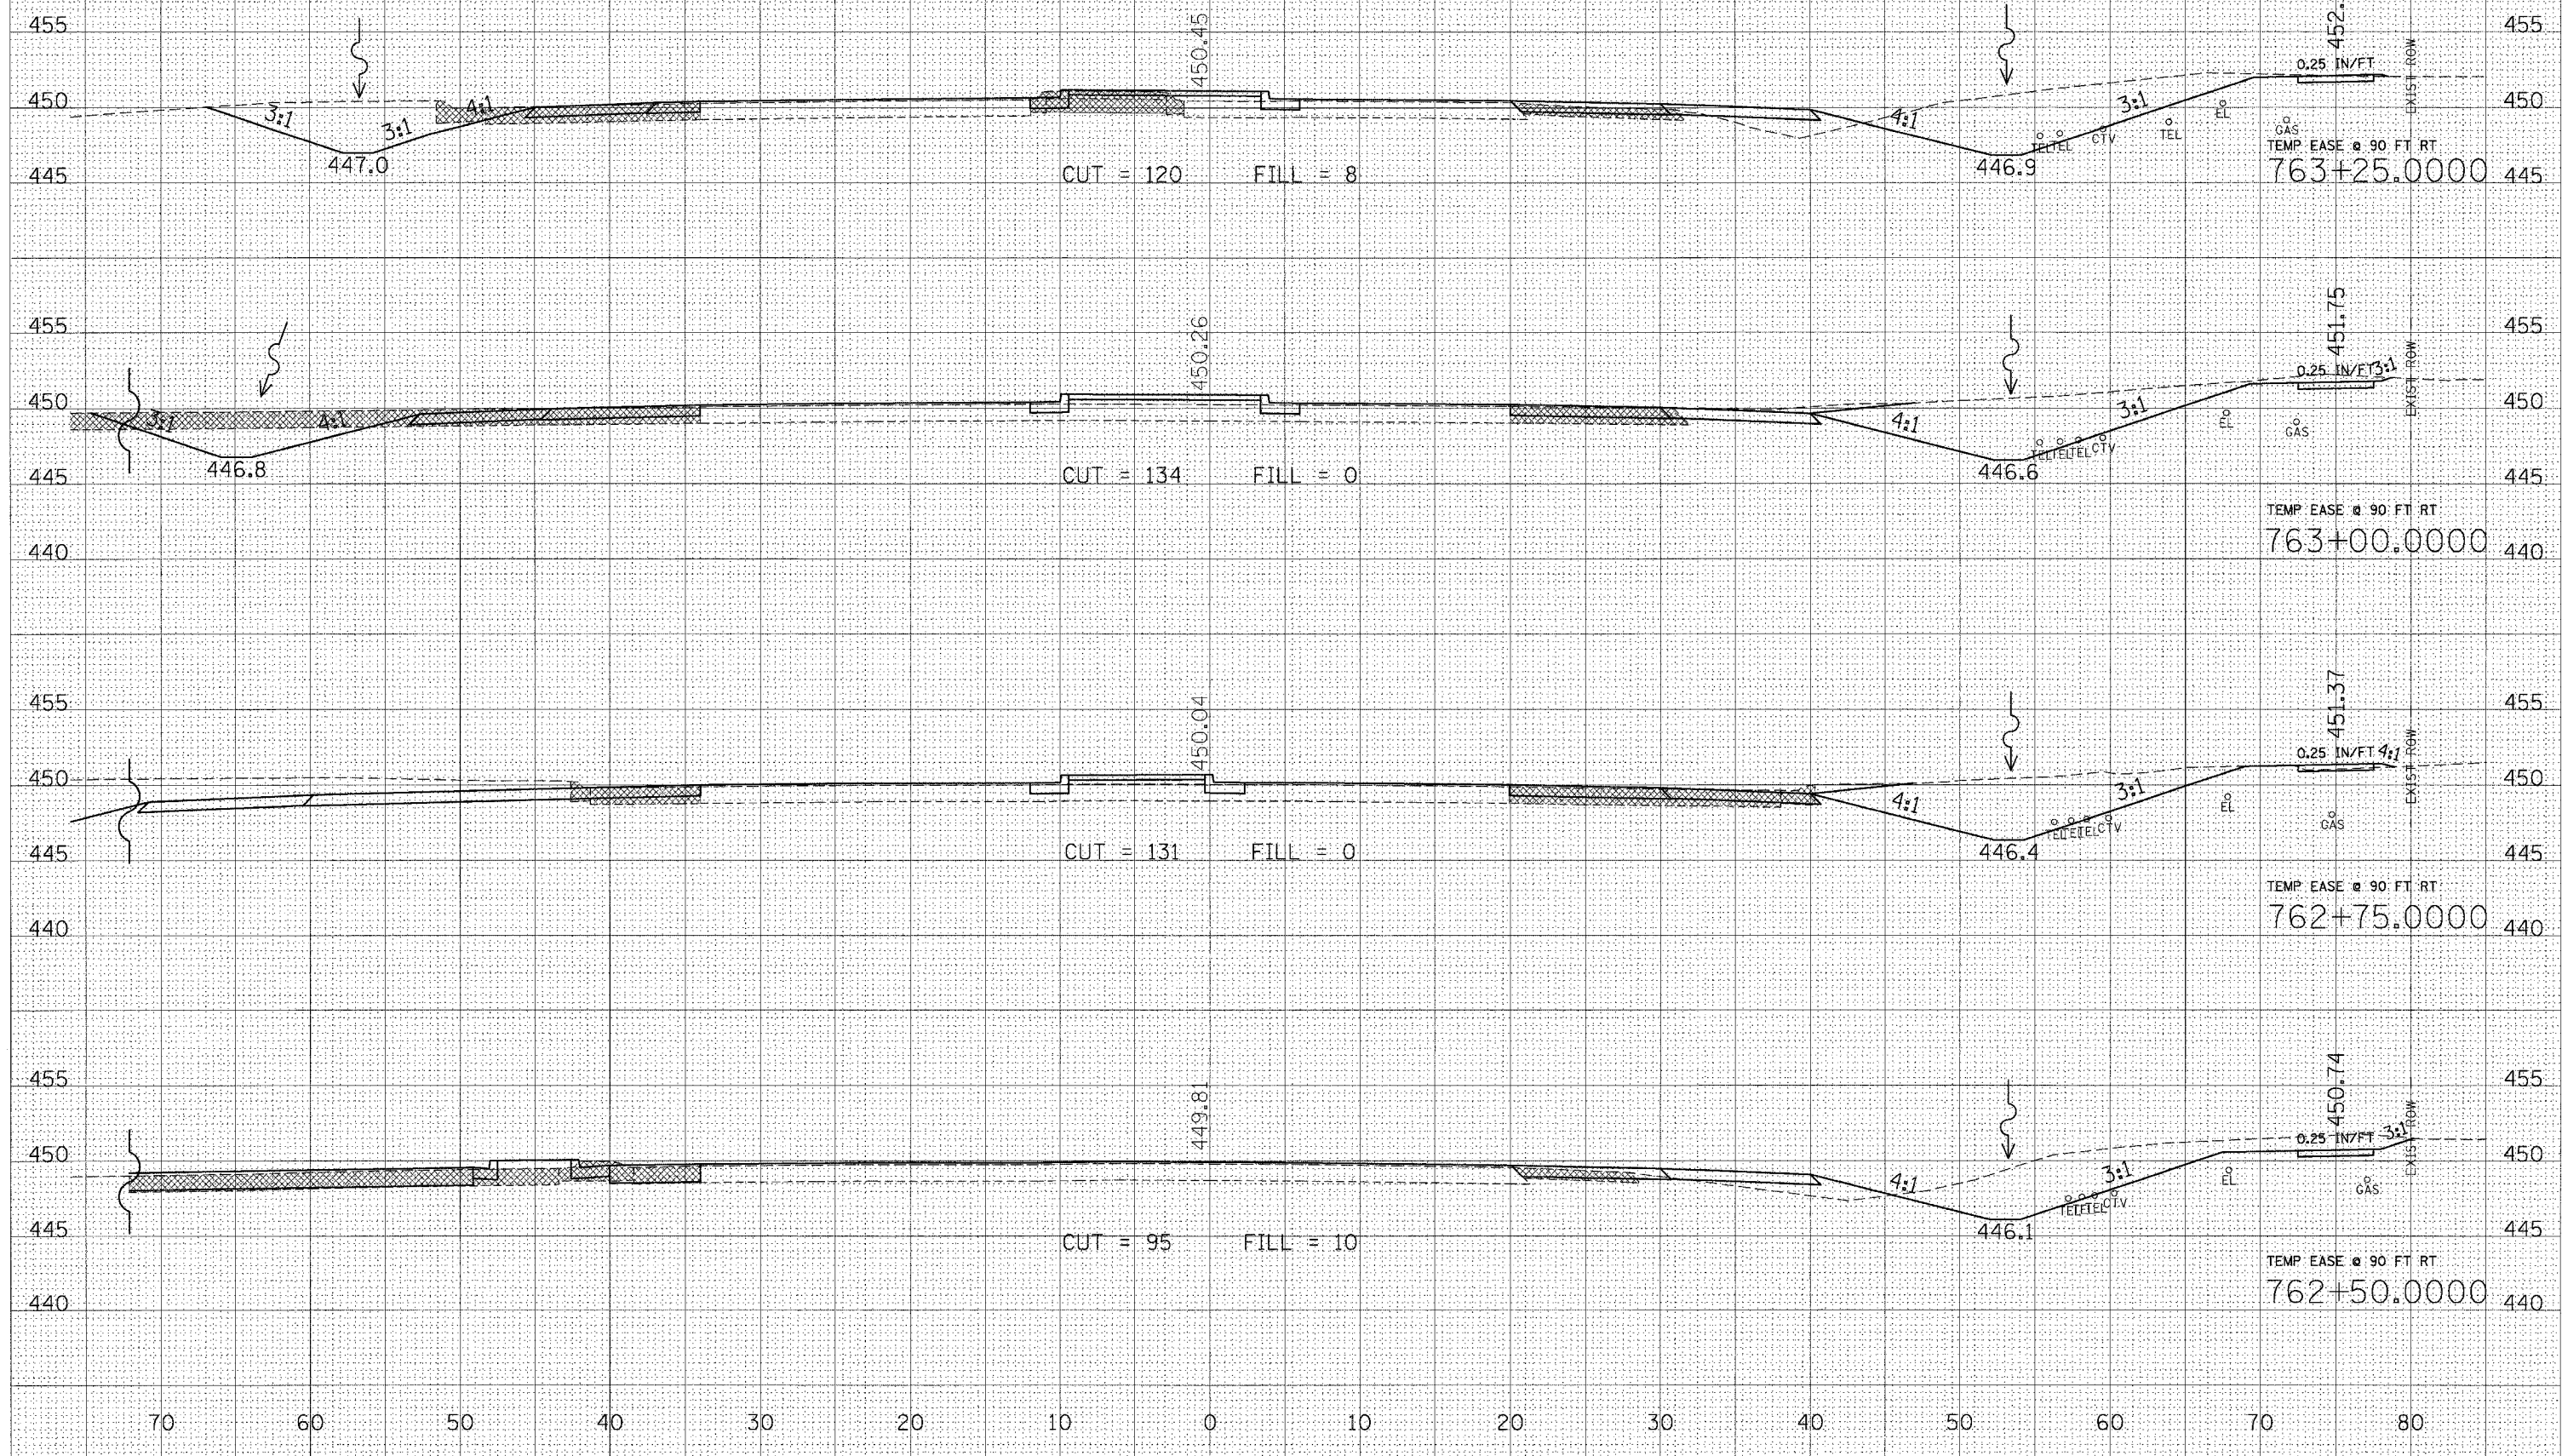

FINAL SURVEY			
NOTE BOOK	SURVEYED	BY	DATE
	PLOTTED		
	TEMPLATE		
	AREAS		
	AREAS CHECKED		
NO.			


```
PLOT DATE = 10/25/2006
FILE NAME = c:\projects\
PLOT SCALE = 5.0000' / IN
USER NAME = lavenderba
```

DATE	BY
SURVEYED	BY
NOTE BOOK	BY
TEMPERATURE	BY
AREAS CHECKED	BY
NO.	NO.


DATE	BY
SURVEYED	BY
NOTE BOOK	BY
TEMPERATURE	BY
AREAS CHECKED	BY
NO.	NO.

PLOT DATE = 10/25/2006
FILE NAME = c:\projects\98950\old13\old13.plt
PLOT SCALE = 1/8" = 100'
USER NAME = lavender

CONTRACT NO. 98950				
F.A. RTE.	SECTION	COUNTY	TOTAL SHEETS	SHEET NO.
*	**	WILLIAMSON	917	690
STA. 763+50.0000 TO STA. 764+25.0000				
FED. ROAD DIST. NO. ILLINOIS FED. AID PROJECT				
* 1-57, 8 OLD IL 13 (FAU 9629)				
** (X1-6-2)VB-2(X1-6)HBK-2				

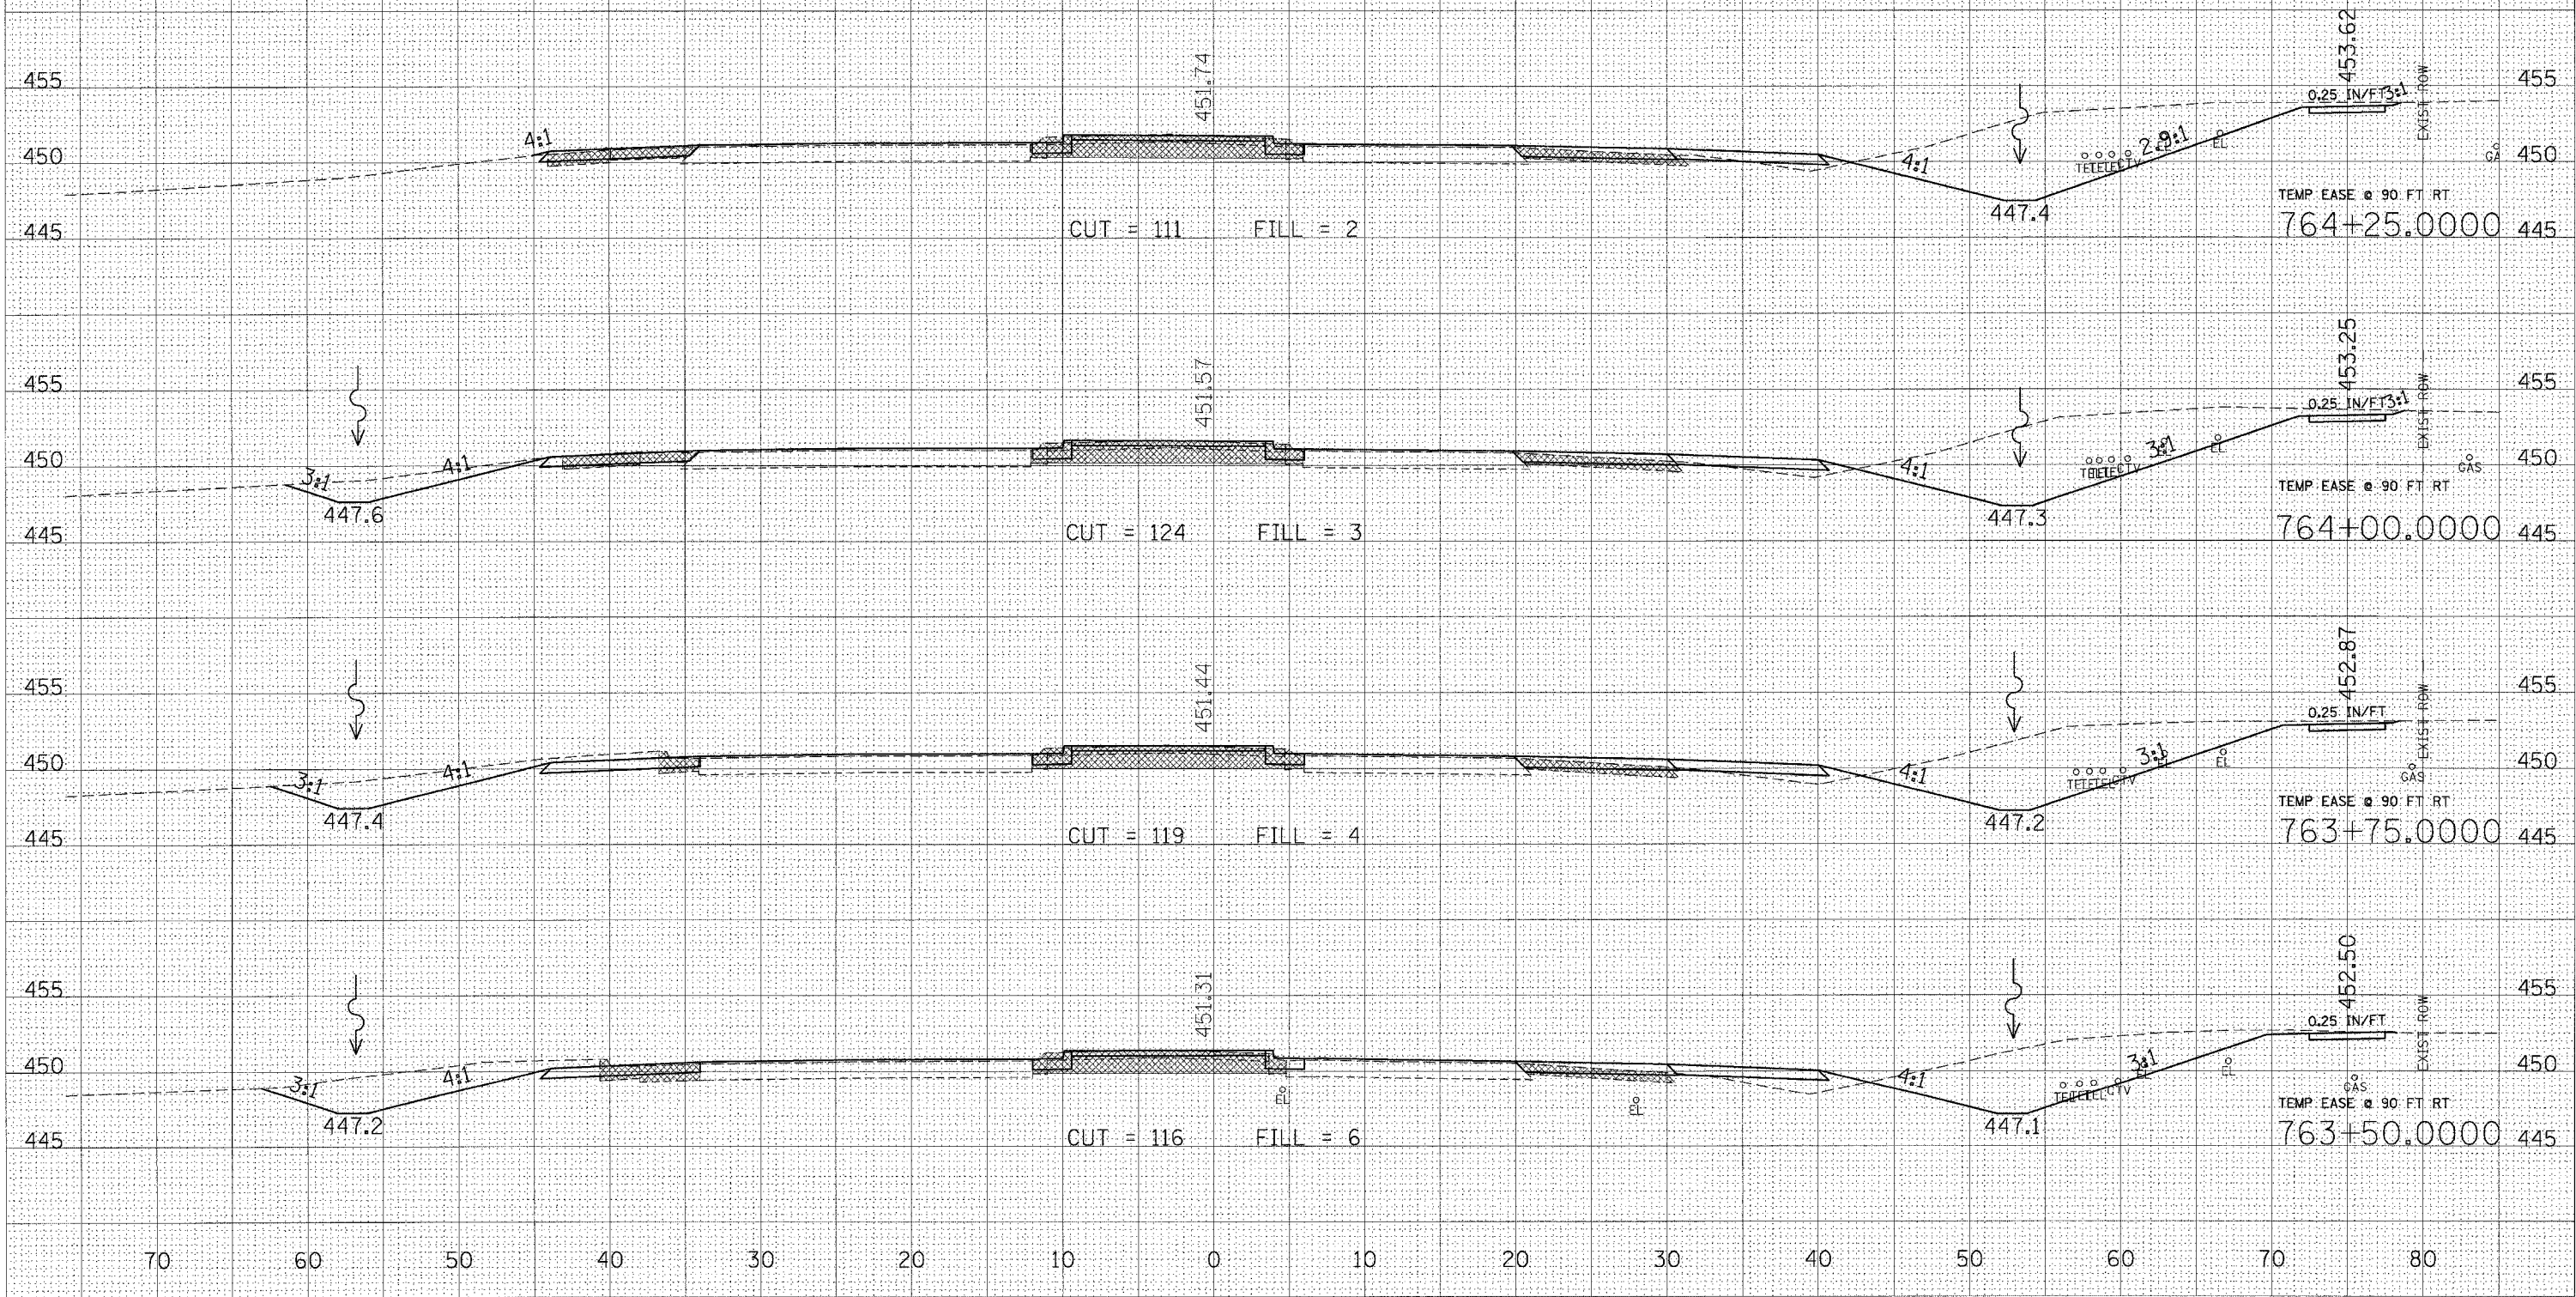

STA 763+50.0000 TO STA 764+25.0000 OLD 13

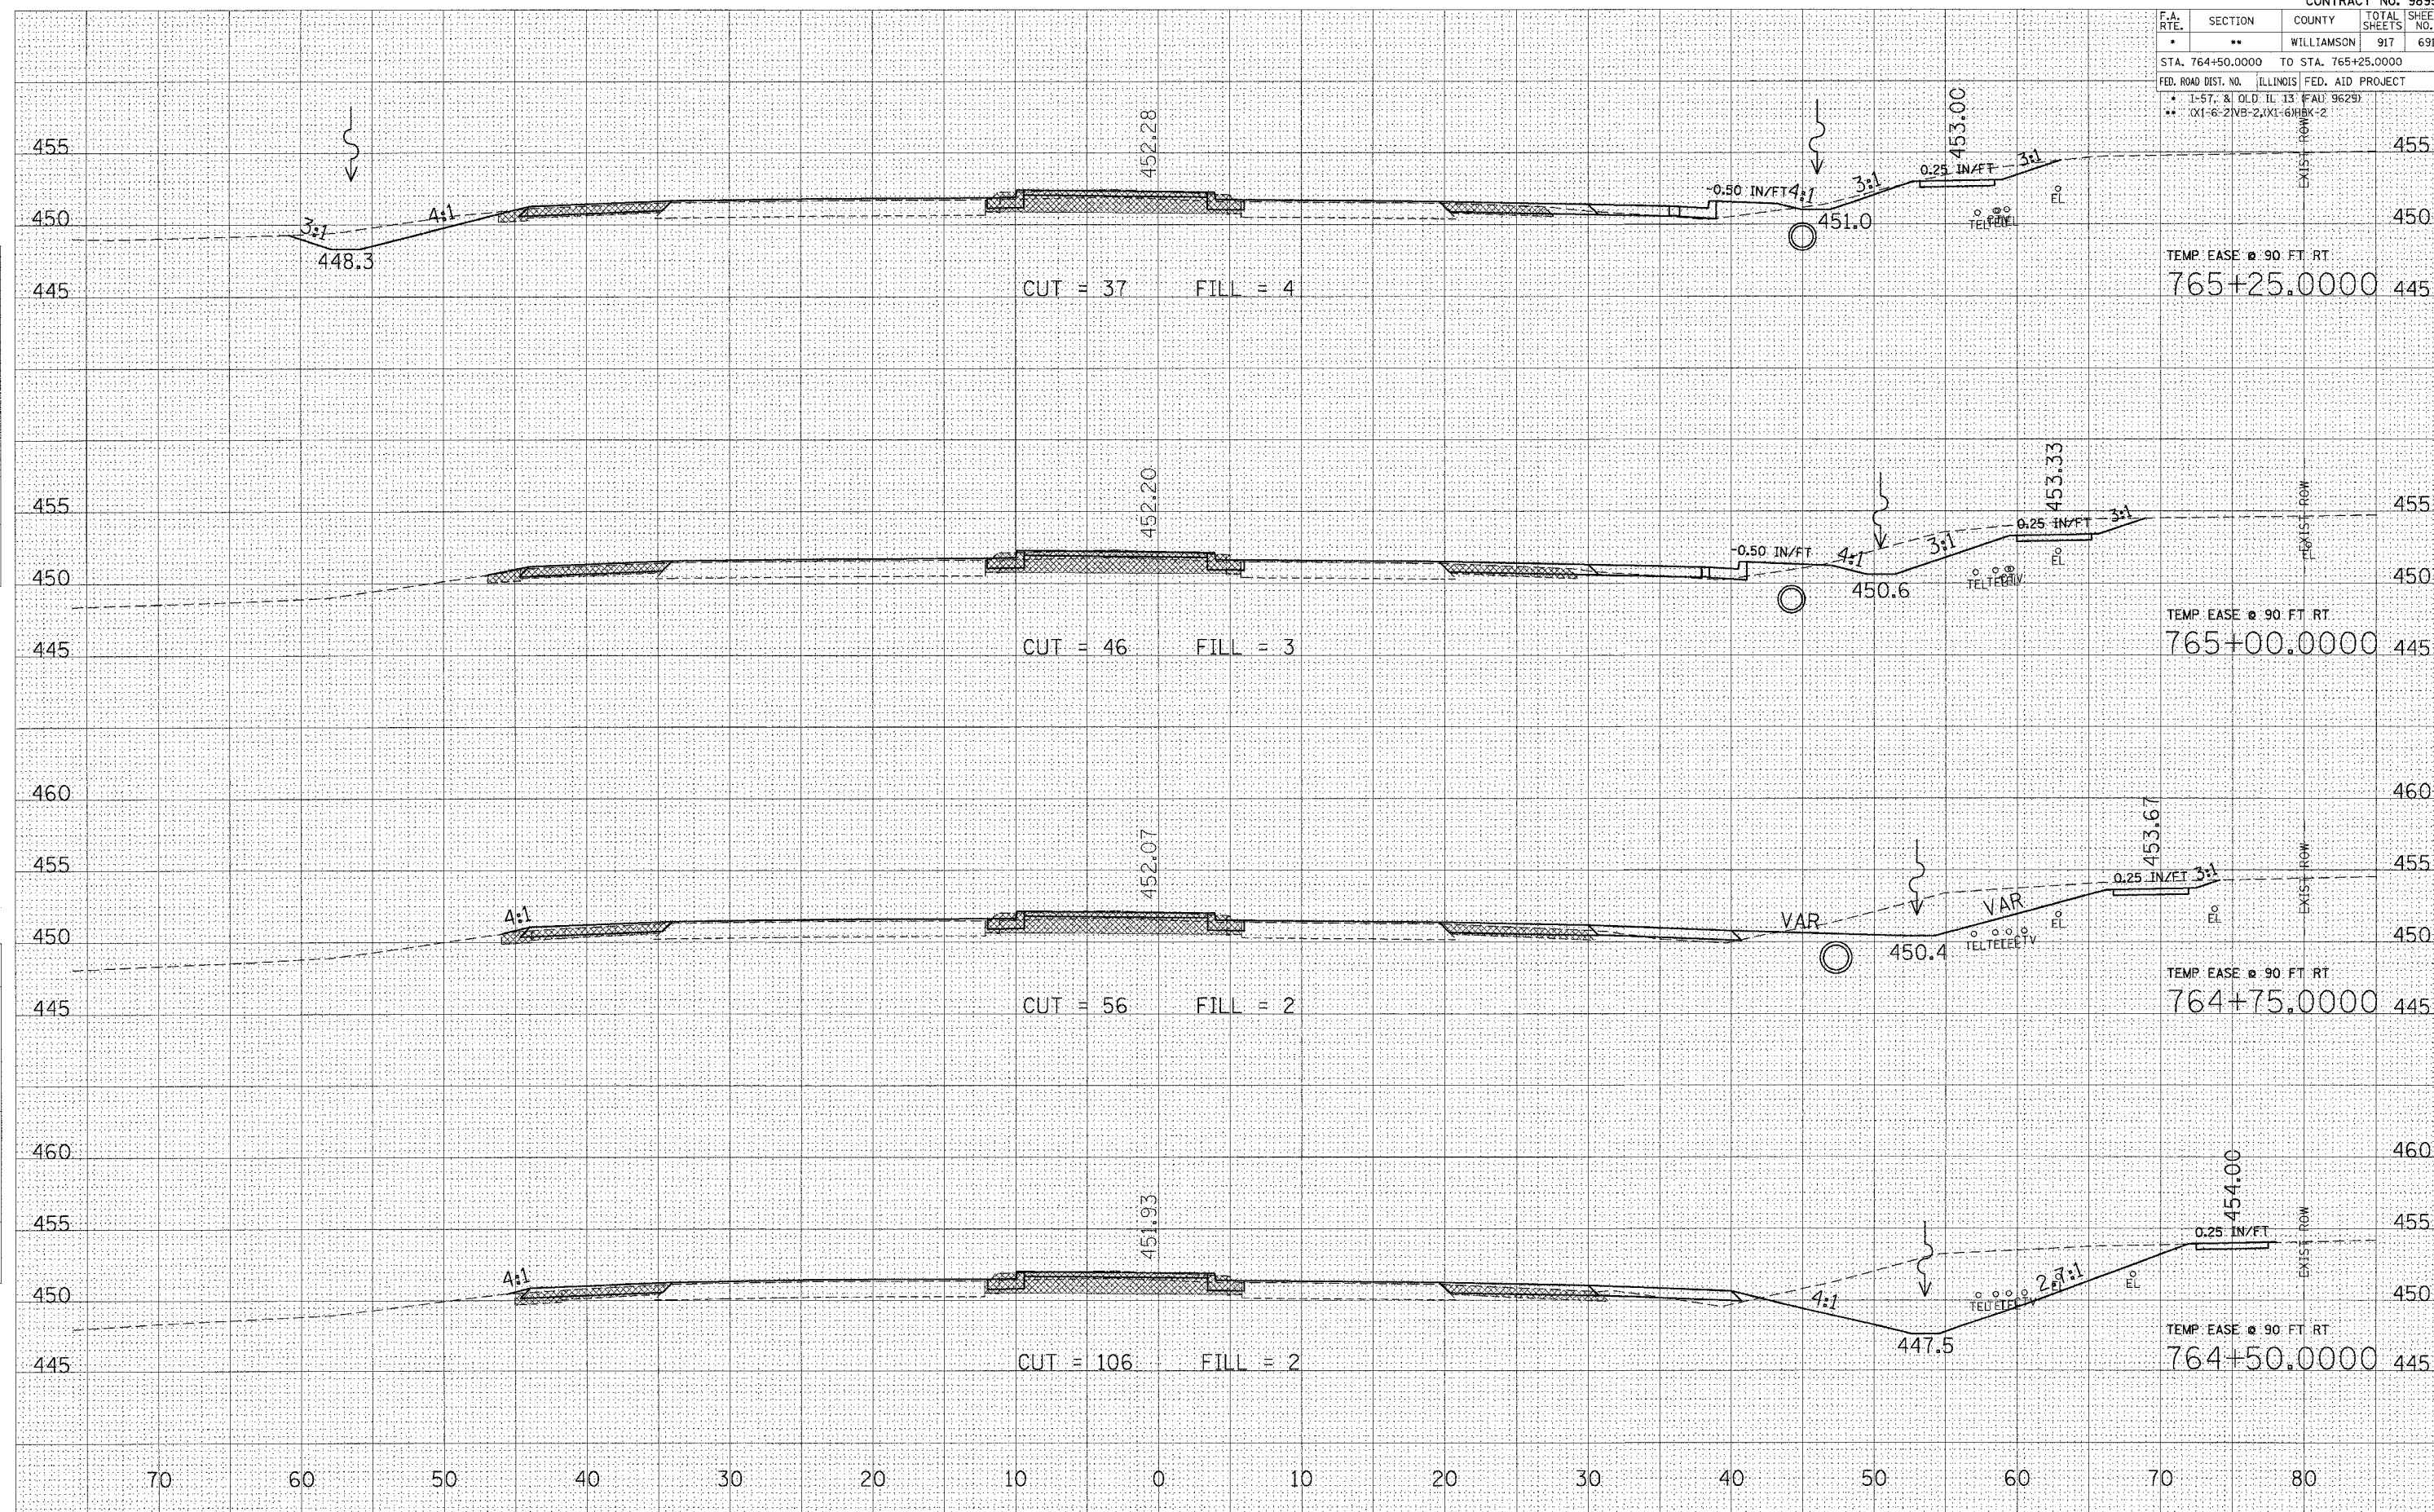

STA 764+50.0000 TO STA 765+25.0000 OLD 13


FINAL SURVEY	SURVEYED	BY	DATE
	PLOTTED _____ TEMPLATE _____ AREAS _____ AREAS CHECKED _____		
NOTE BOOK			
NO.			

ORIGINAL SURVEY TEMPERATURE	SURVEYED	BY	DATE
	PLOTTED		
	TEMPLATE		
	AREAS		
	AREAS CHECKED		

```

LOT DATE = 10/25/2006
FILE NAME = c:\projects\c
LOT SCALE = 5.0000' / IN
USER NAME = lewendarba

```

 STA 765+50.0000 TO STA 766+00.0000 OLD 13



```
PLOT DATE = 10/25/2006
FILE NAME = c:\projects\
PLOT SCALE = 5.0000' / IN
USER NAME = lavenderba
```


STA 766+25.0000 TO STA 766+50.0000 OLD 13

F.A. RTE.	SECTION	COUNTY	TOTAL SHEETS	SHEET NO.
*	**	WILLIAMSON	917	694
STA. 766+75.0000 TO STA. 767+00.0000				
FED. ROAD DIST. NO. ILLINOIS FED. AID PROJECT				
* 1-57, & OLD IL 13 (FAU 9629)				
** (X1-6-2)VB-2,(X1-6)HBK-2				

FINAL SURVEY	BY	DATE
SURVEYED		
NOTE BOOK		
TEMPLATE		
AREAS CHECKED		
NO.		

ORIGINAL SURVEY	BY	DATE
SURVEYED		
NOTE BOOK		
TEMPLATE		
AREAS CHECKED		
NO.		

PLOT DATE = 10/25/2006
FILE NAME = c:\projects\98950\old3\old3\plot\p1.mxd
PLOT SCALE = 5.0000' / IN.
USER NAME = bawenderba

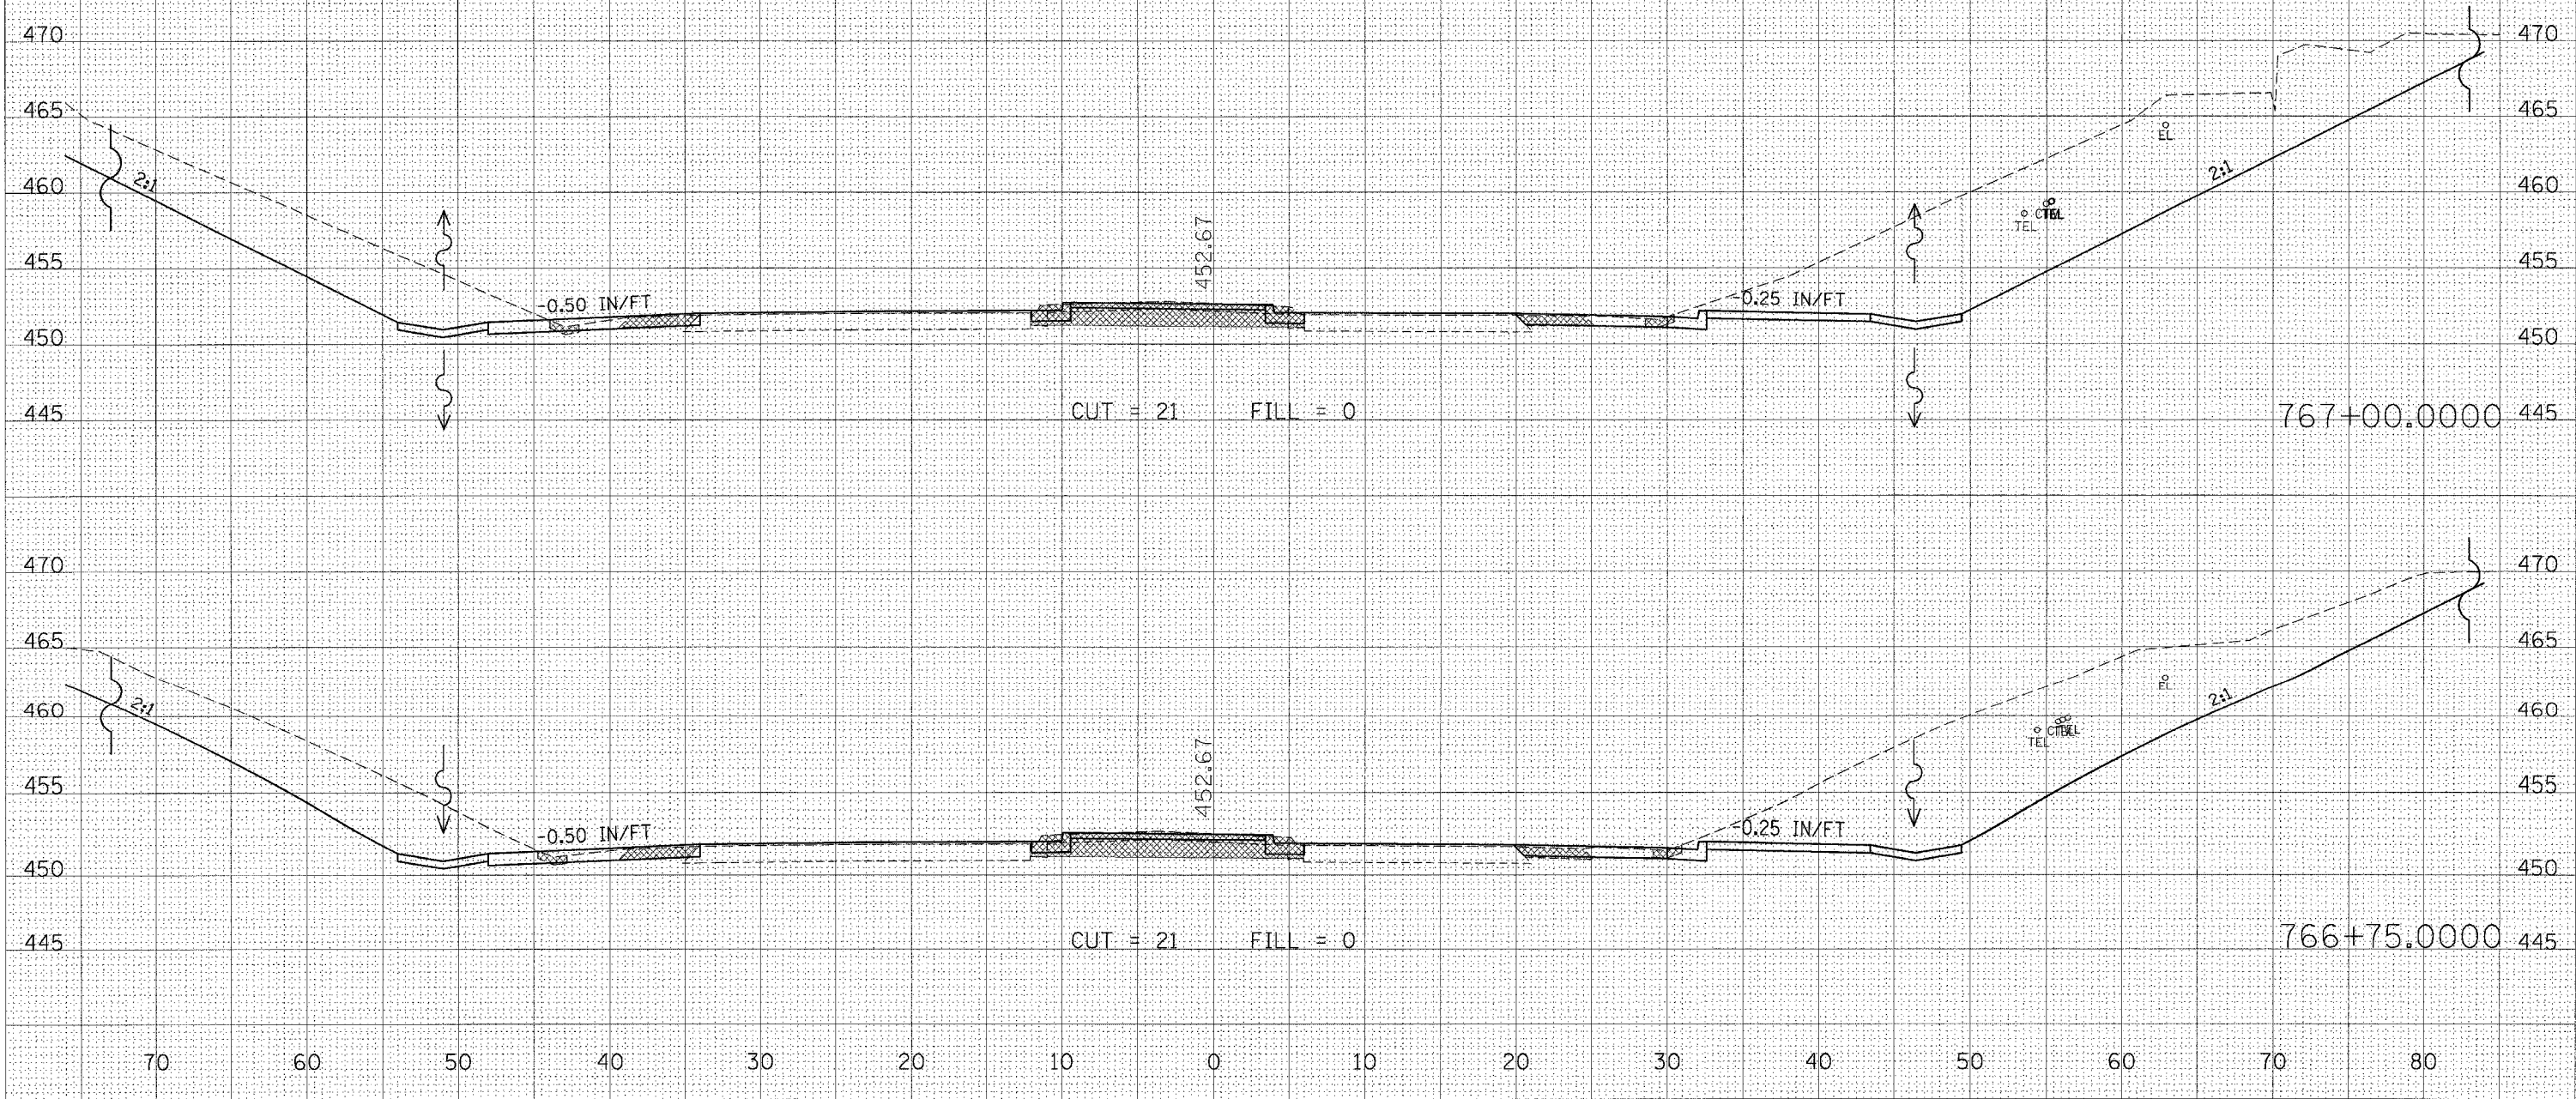



F.A. RTE.	SECTION	COUNTY	TOTAL SHEETS	SHEET NO.
•	••	WILLIAMSON	917	695
STA. 767+25.0000 TO STA. 767+75.0000				
FED. ROAD DIST. NO. ILLINOIS FED. AID PROJECT				
• 1-57, 8 OLD IL 13 (FAU 9629)				
•• (X1-6-2)VB-2,(X1-6)PBK-2				

DATE	BY	FINAL SURVEY	NO. 1
		SURVEYED	
		NOTED	
		REMARKS	
		AREAS CHECKED	

DATE	BY	ORIGINAL SURVEY	NO. 2
		SURVEYED	
		NOTED	
		REMARKS	
		AREAS CHECKED	

PLOT DATE = 10/25/2006
FILE NAME = c:\projects\98950\old13\old13.dwg
PLOT SCALE = 1/8" = 100'
USER NAME = jayendera

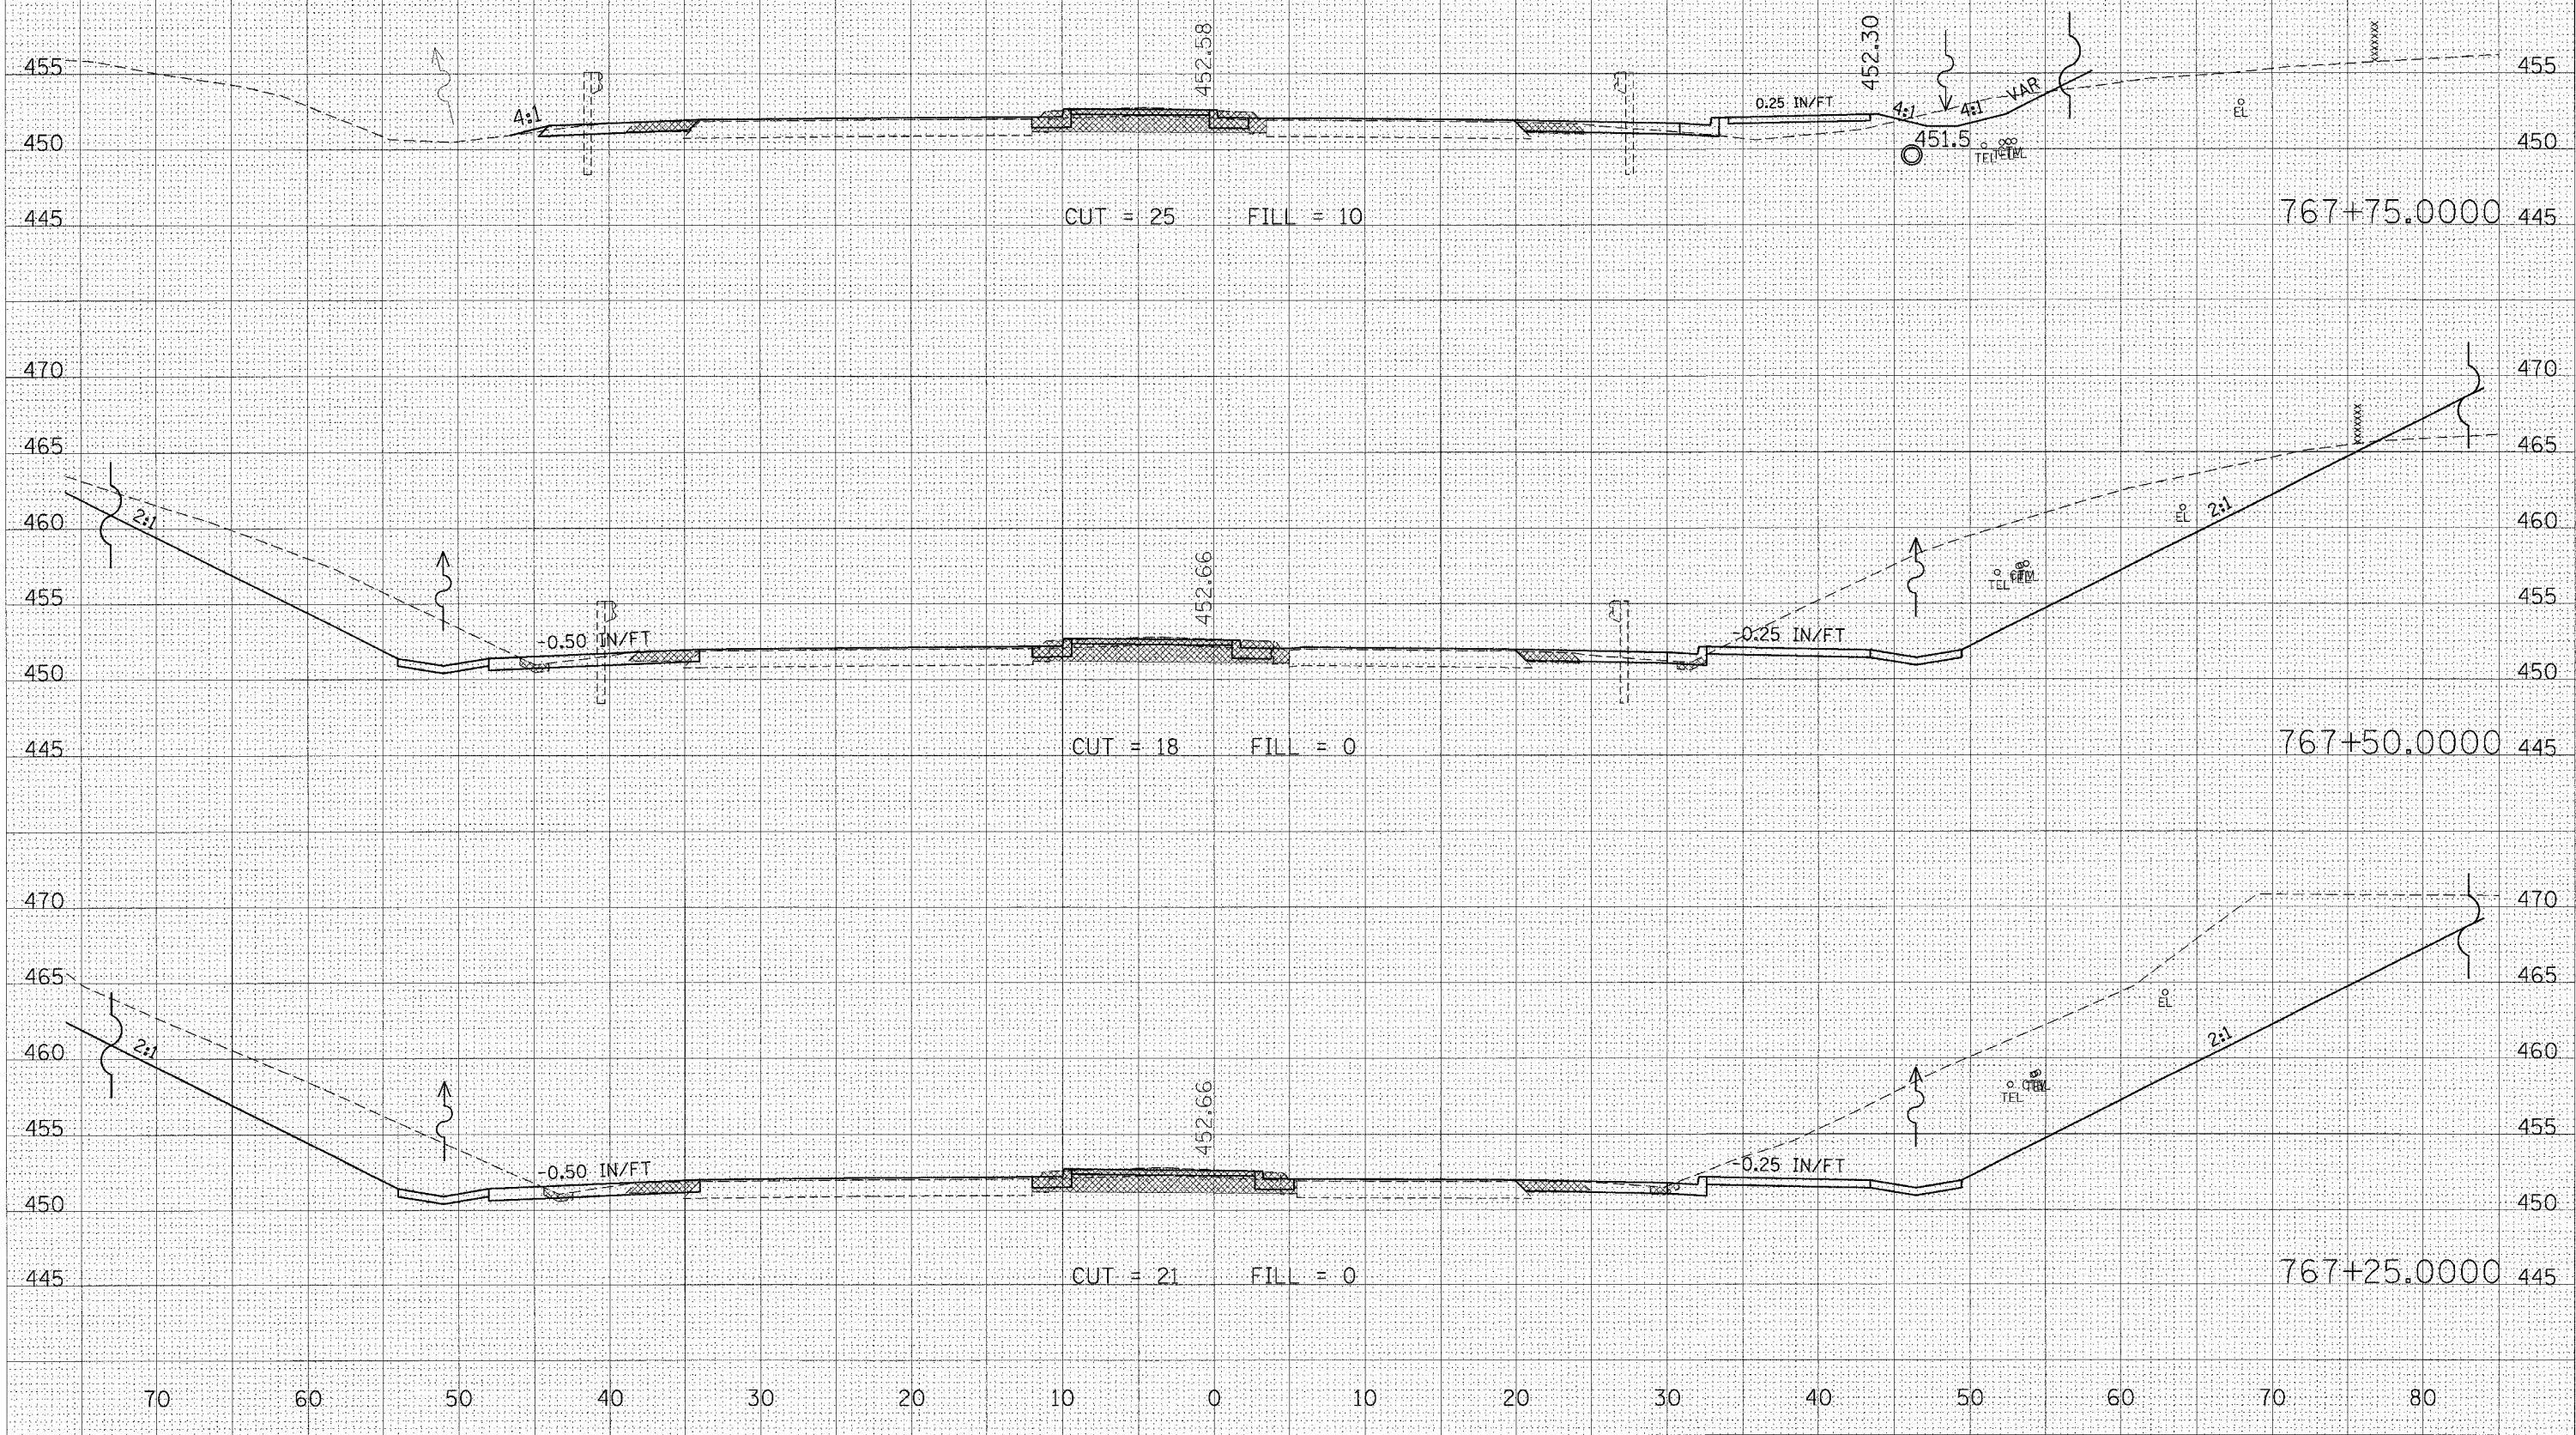

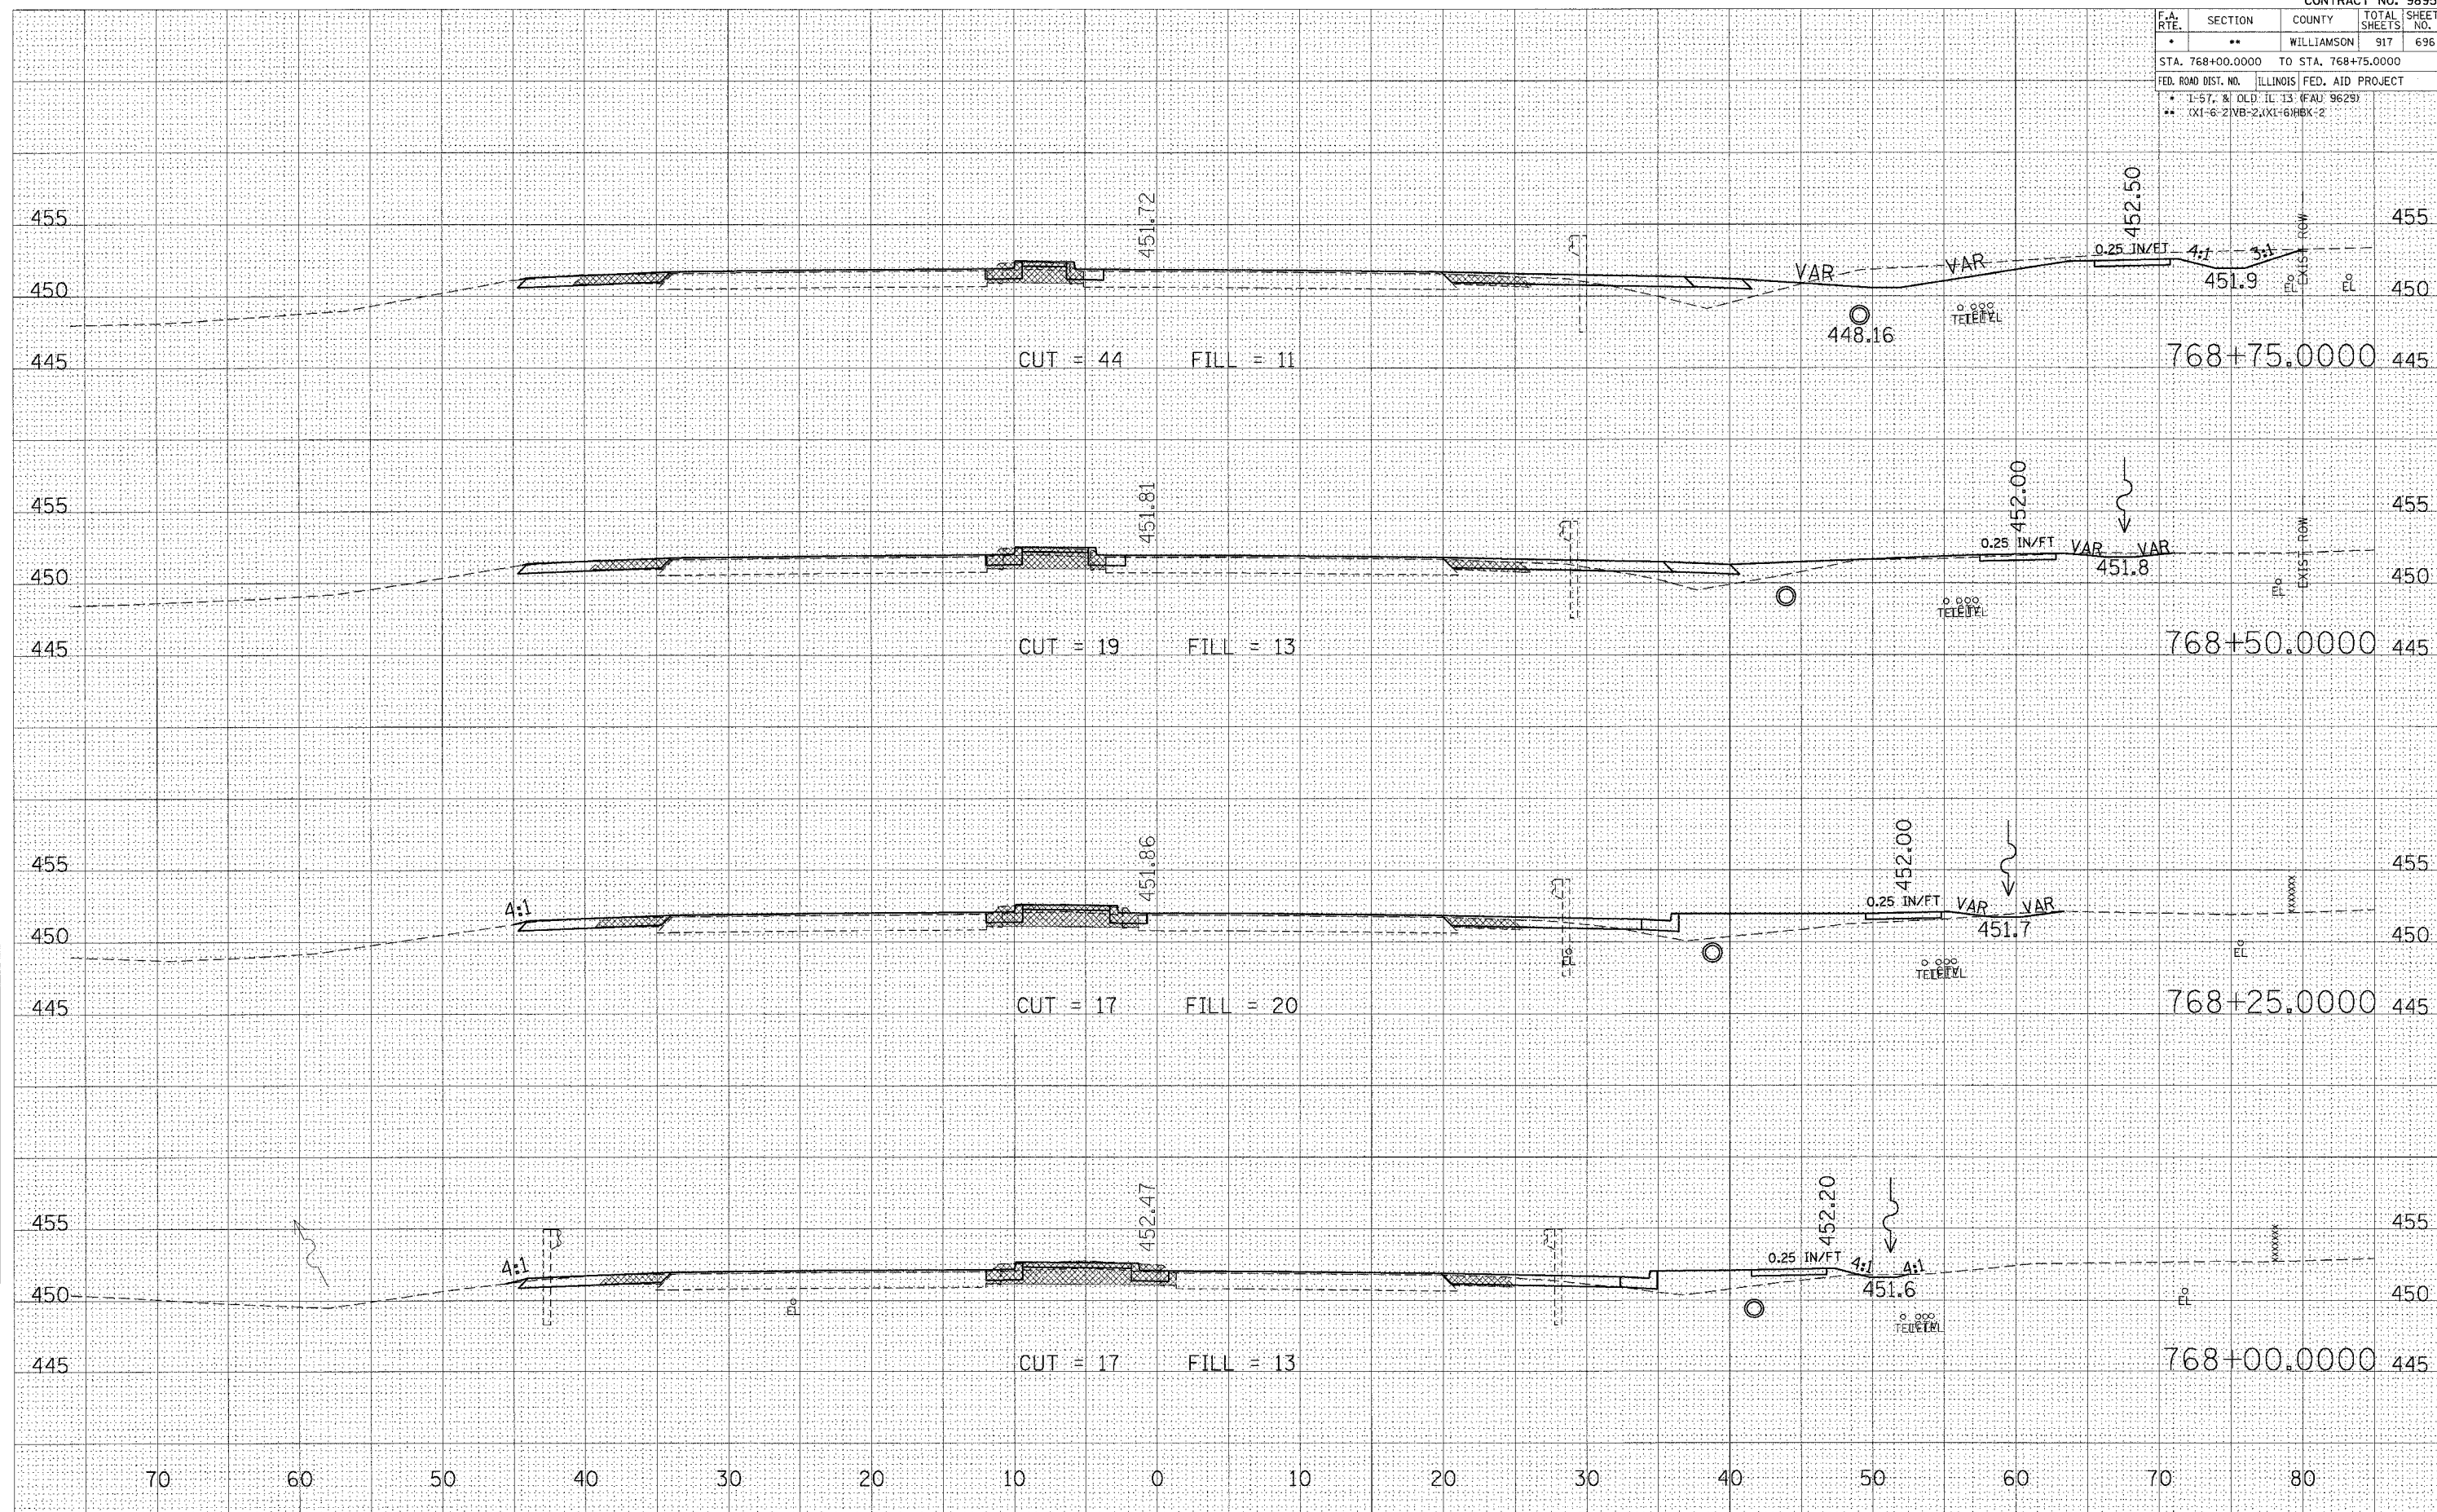

STA 768+00.0000 TO STA 768+75.0000 OLD 13

FINAL SURVEY	SURVEYED	BY	DATE
NOTE BOOK	FLOTTED		
	TEMPLATE		
	AREAS		
NO.	AREAS CHECKED		

ORIGINAL SURVEY	SURVEYED	BY	DATE
	PLOTTED _____ TEMPLATE _____ AREAS _____ AREAS CHECKED _____		

```

LOT DATE      = 10/25/2006
FILE NAME     = oi\projects\
LOT SCALE     = 5.0000' / IN
SER NAME      = Javenderba


```


F.A. RTE.	SECTION	COUNTY	TOTAL SHEETS	SHEET NO.
*	**	WILLIAMSON	917	697
STA. 769+00.0000 TO STA. 769+75.0000				
FED. ROAD DIST. NO. ILLINOIS FED. AID PROJECT				
* 1-57, & OLD IL 13 (FAU 9629)				
** (X1-6-2)VB-2,(X1-6)HBK-2				

FINAL	DATE
SURVEY	BY
NOTE BOOK	DATE
TEMPLATE	DATE
AREAS CHECKED	DATE

ORIGINAL	DATE
SURVEY	BY
NOTE BOOK	DATE
TEMPLATE	DATE
AREAS CHECKED	DATE

PLOT DATE = 10/25/2005
FILE NAME = c:\projects\98950\old13\old13.plt
PLOT SCALE = 1" = 50.000'
USER NAME = lavenderba

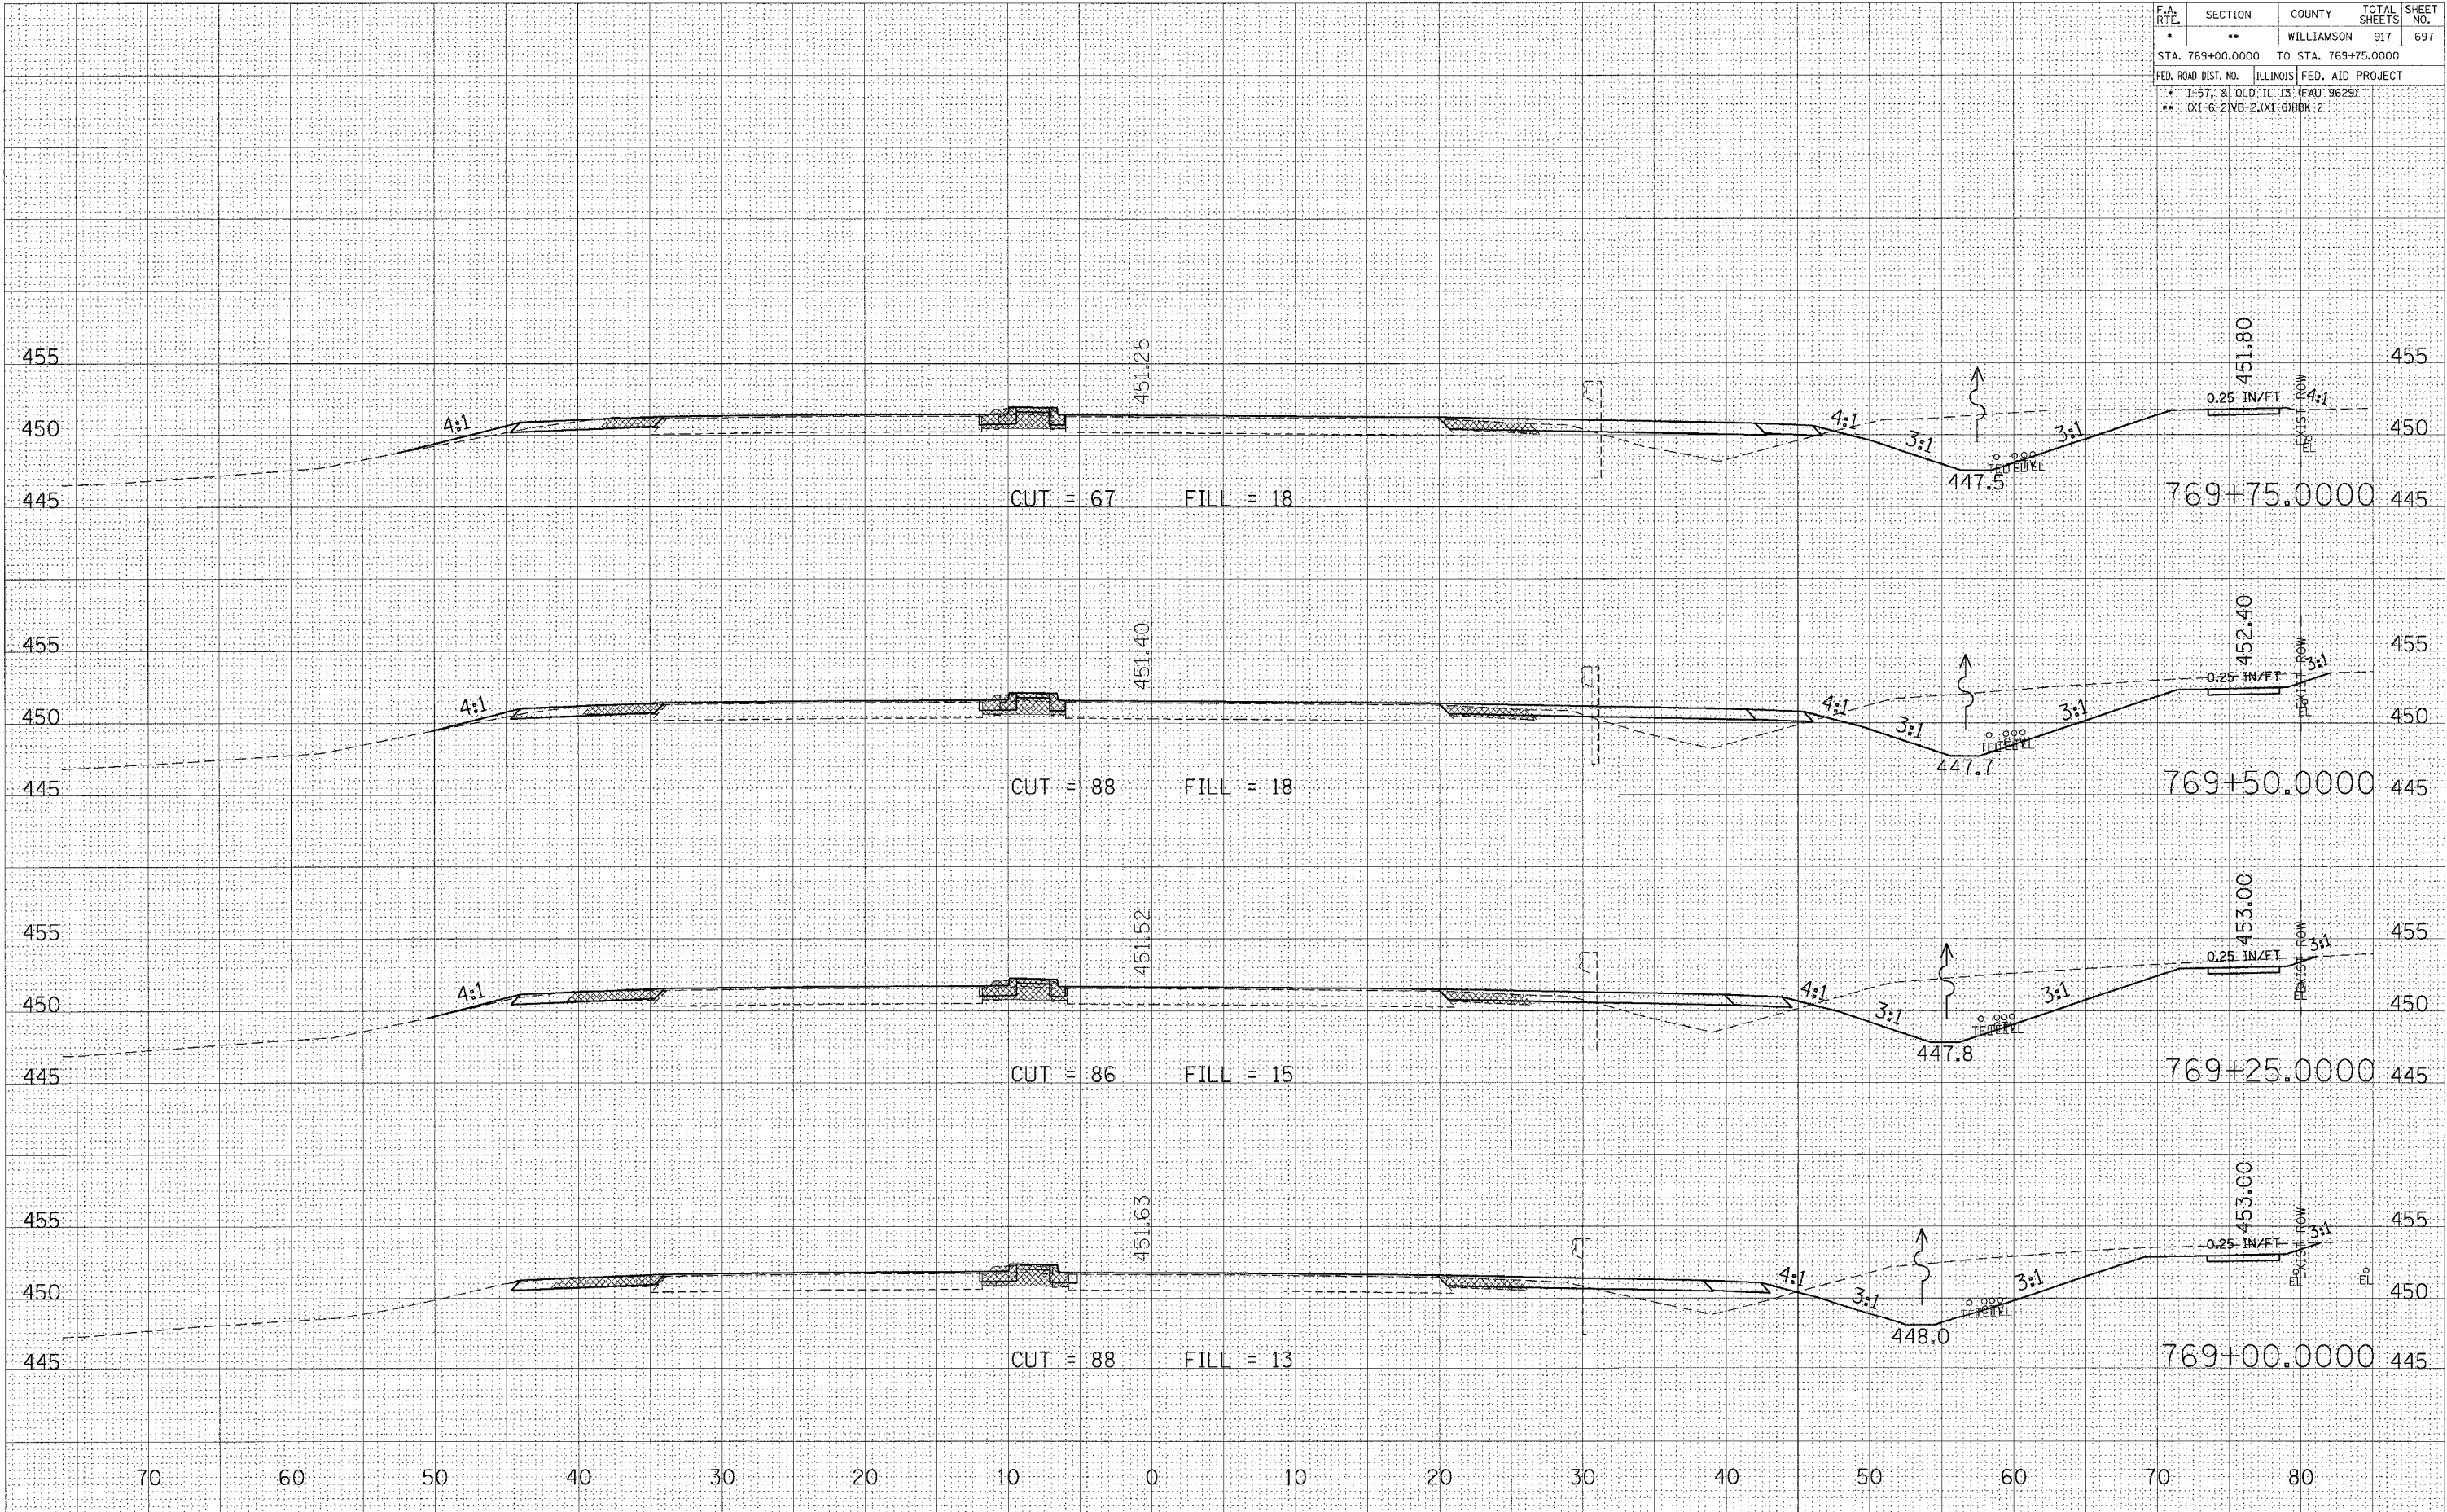


FINAL	DATE
SURVEY	BY
NOTE BOOK	
NO.	

ORIGINAL	DATE
SURVEY	BY
NOTE BOOK	
NO.	

PLOT DATE = 10/25/2006
FILE NAME = c:\projects\old\old3\old3.dwg
PLOT SCALE = 1/8" = 100'
USER NAME = lavenderba

CONTRACT NO. 98950				
F.A. RTE.	SECTION	COUNTY	TOTAL SHEETS	SHEET NO.
*	**	WILLIAMSON	917	698
STA. 770+00.0000 TO STA. 770+75.0000				
FED. ROAD DIST. NO. ILLINOIS FED. AID PROJECT				
* 1-57, & OLD IL 13 (FAU 9629)				
** (X1-6-2)VB-2, (X1-6)HBK-2				

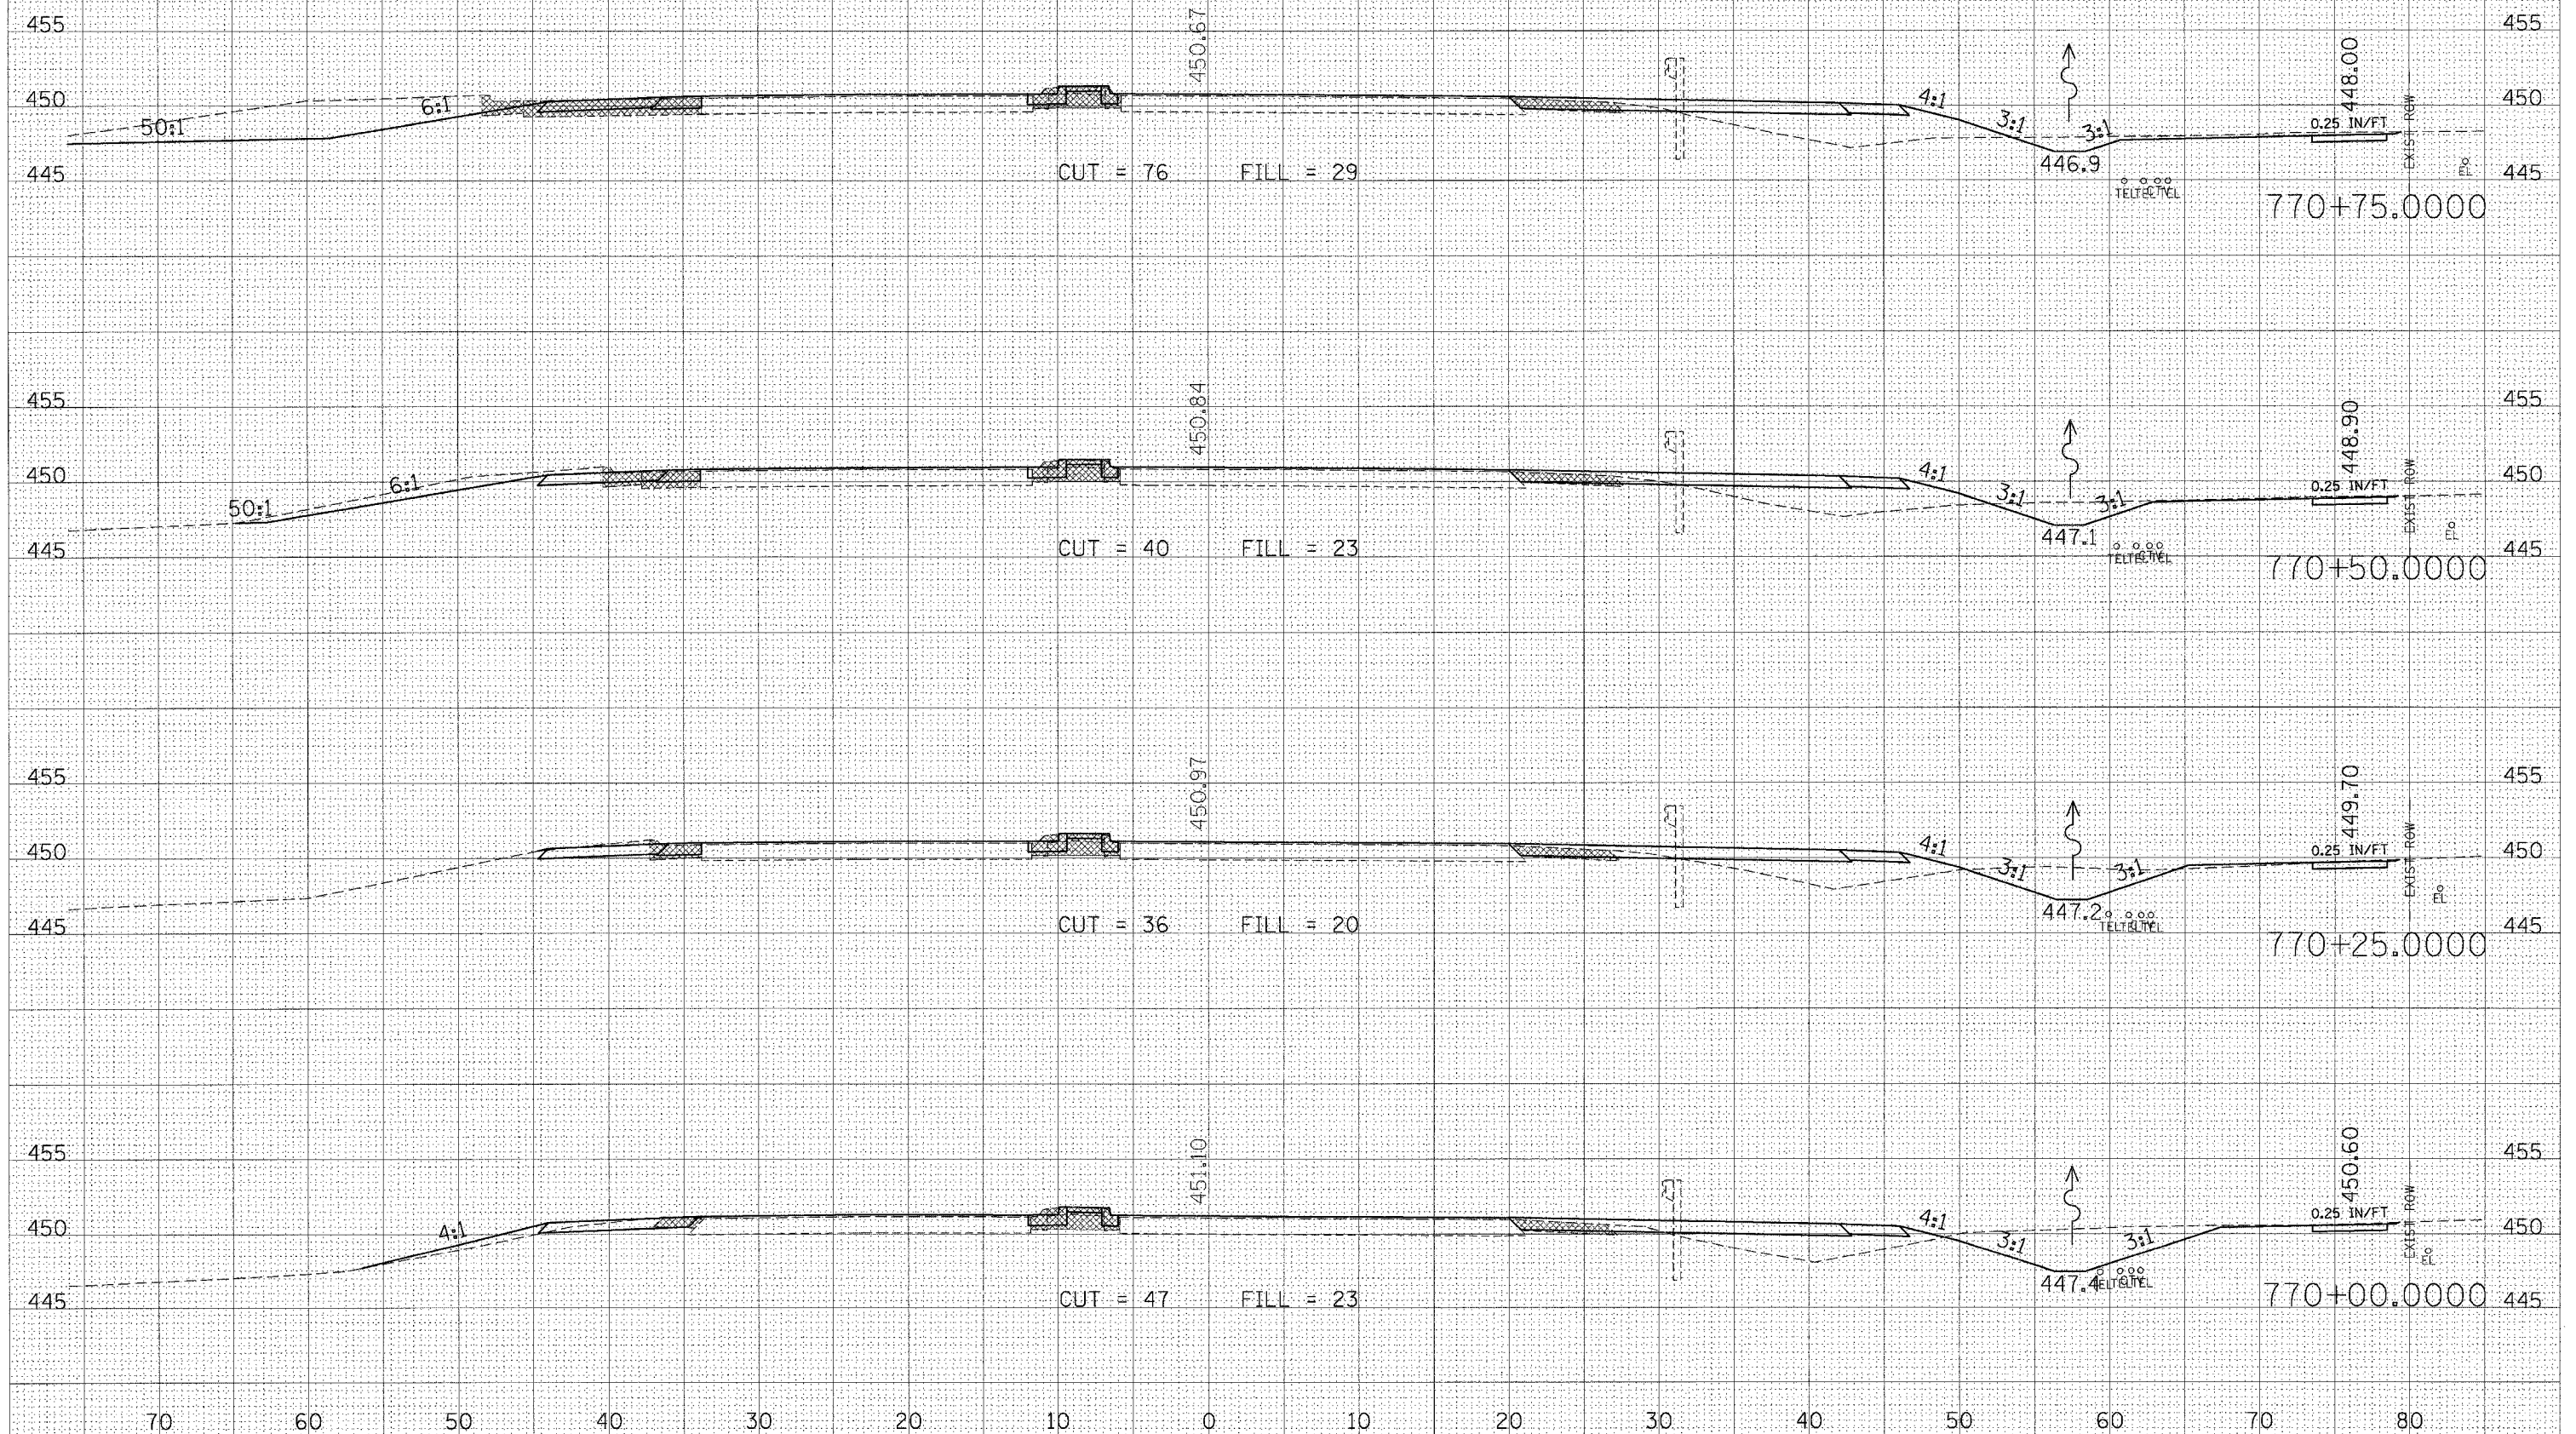


STA 770+00.0000 TO STA 770+75.0000 OLD 13

FINAL	SURVEY	BY	DATE
NO.	NO.		
NO.	NO.		
NO.	NO.		
NO.	NO.		

ORIGINAL	SURVEY	BY	DATE
NO.	NO.		
NO.	NO.		
NO.	NO.		
NO.	NO.		

PLOT DATE = 10/25/2006
 FILE NAME = c:\projects\98950\old13\road\old13.plt
 PLOT SCALE = 1" = 40.000'
 USER NAME = lavender

F.A. RTE.	SECTION	COUNTY	TOTAL SHEETS	SHEET NO.
•	••	WILLIAMSON	917	699
STA. 771+00.0000 TO STA. 771+50.0000				
FED. ROAD DIST. NO. ILLINOIS FED. AID PROJECT				
• I-57, & OLD IL 13 (FAU 9629)				
•• (X1-6-2)VB-2,(X1-6)BK-2				

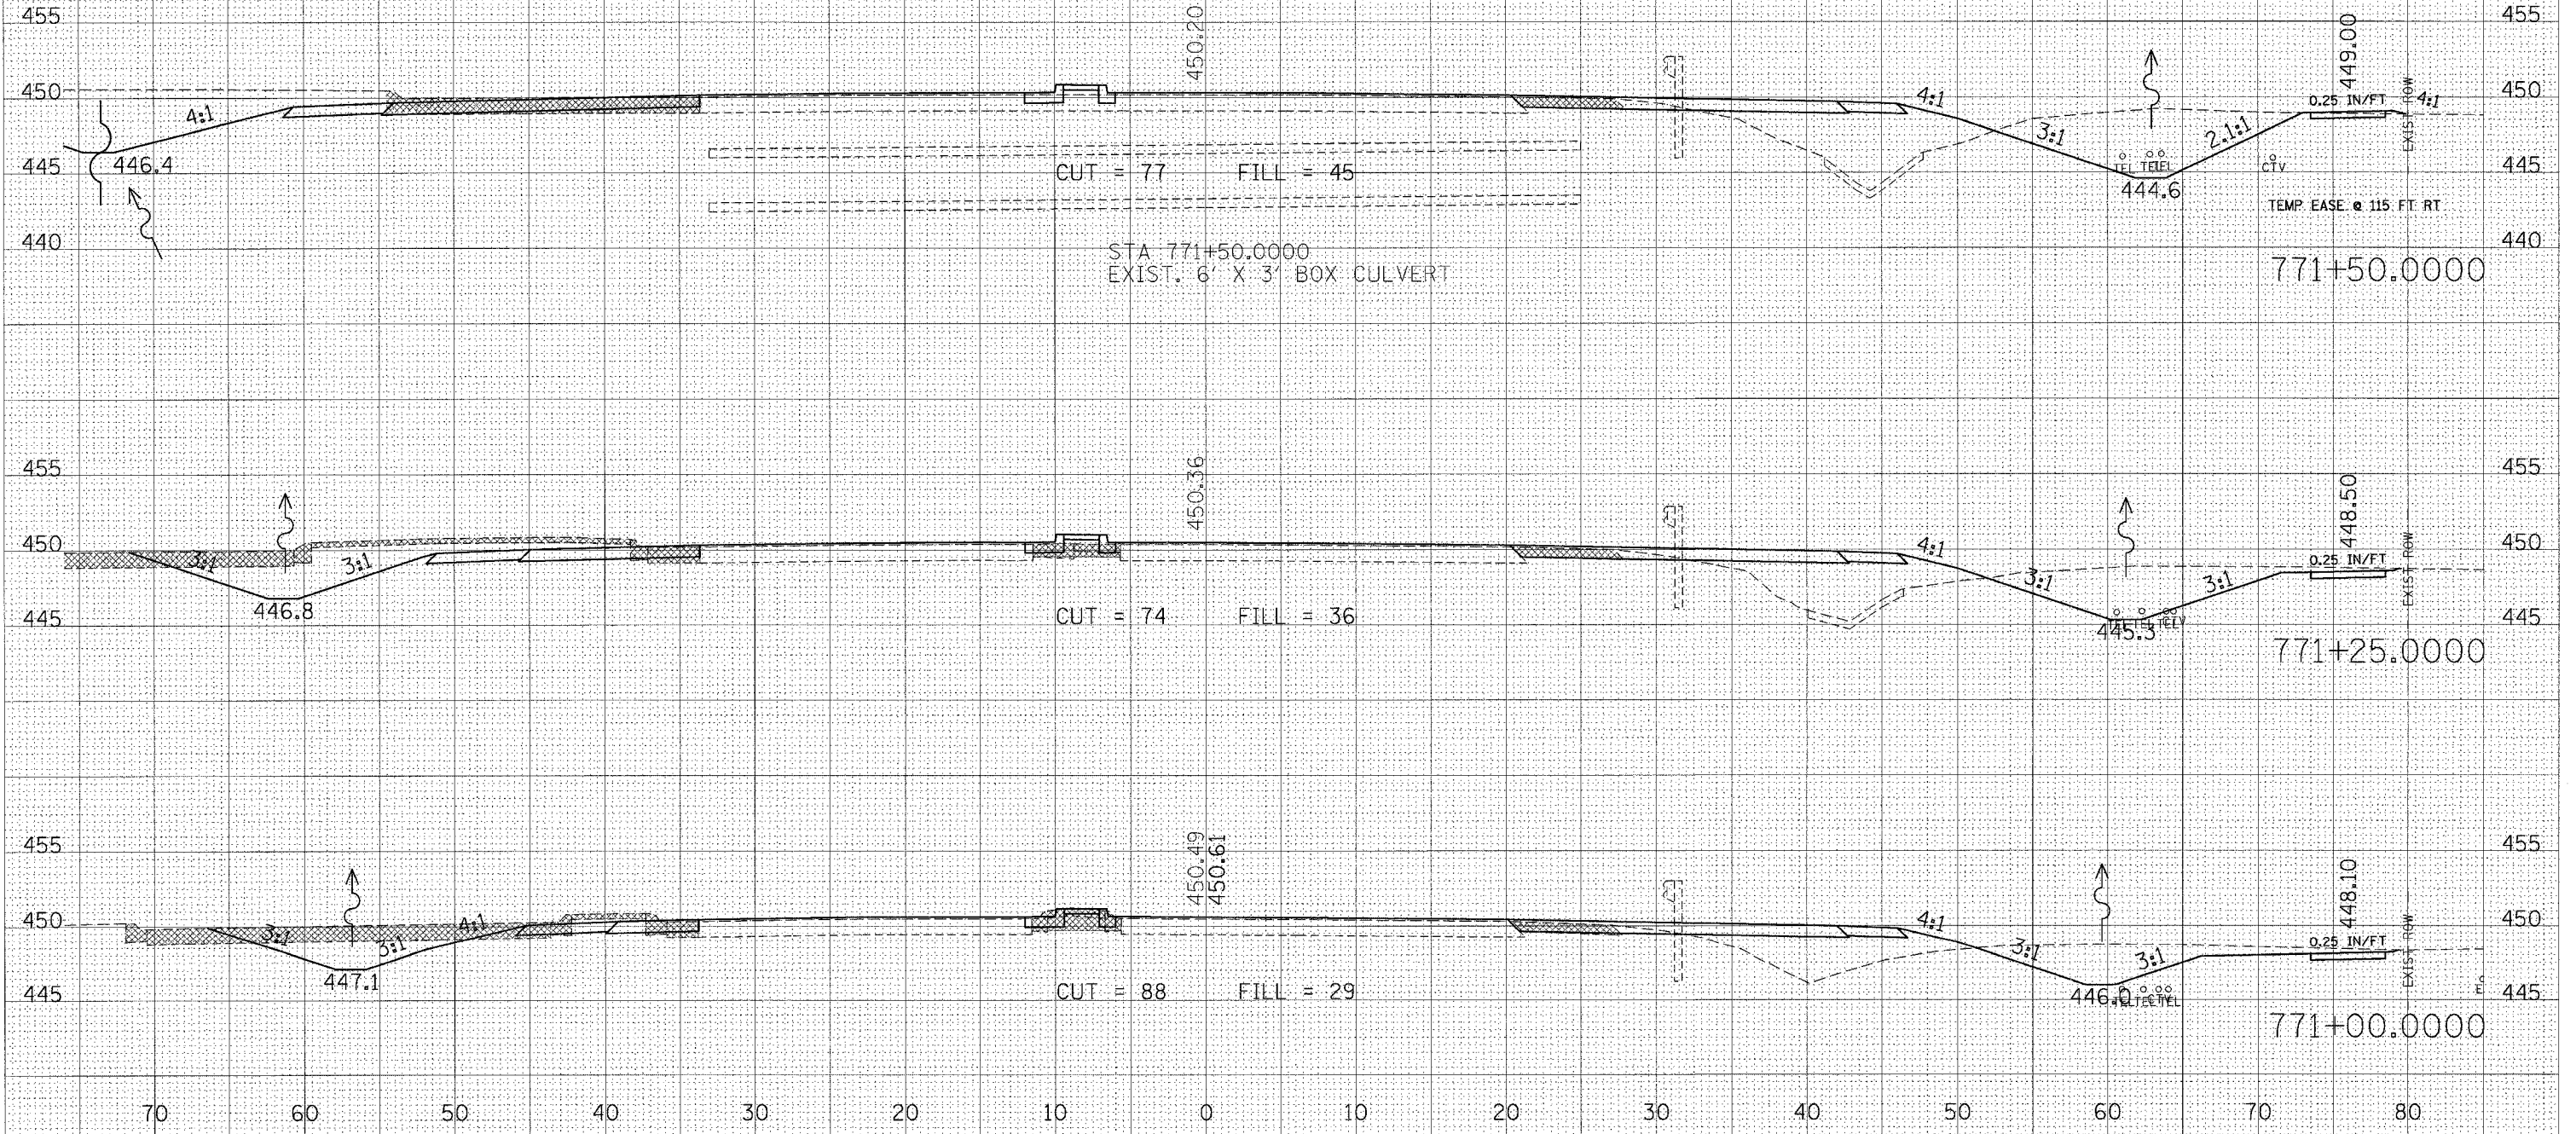

STA 771+00.0000 TO STA 771+50.0000 OLD 13



```
PLOT DATE = 10/25/2006
FILE NAME = c:\projects\d9
PLOT SCALE = 5.0020 ' / IN.
USER NAME = Irvenderbe
```