



FOR INFORMATION ONLY

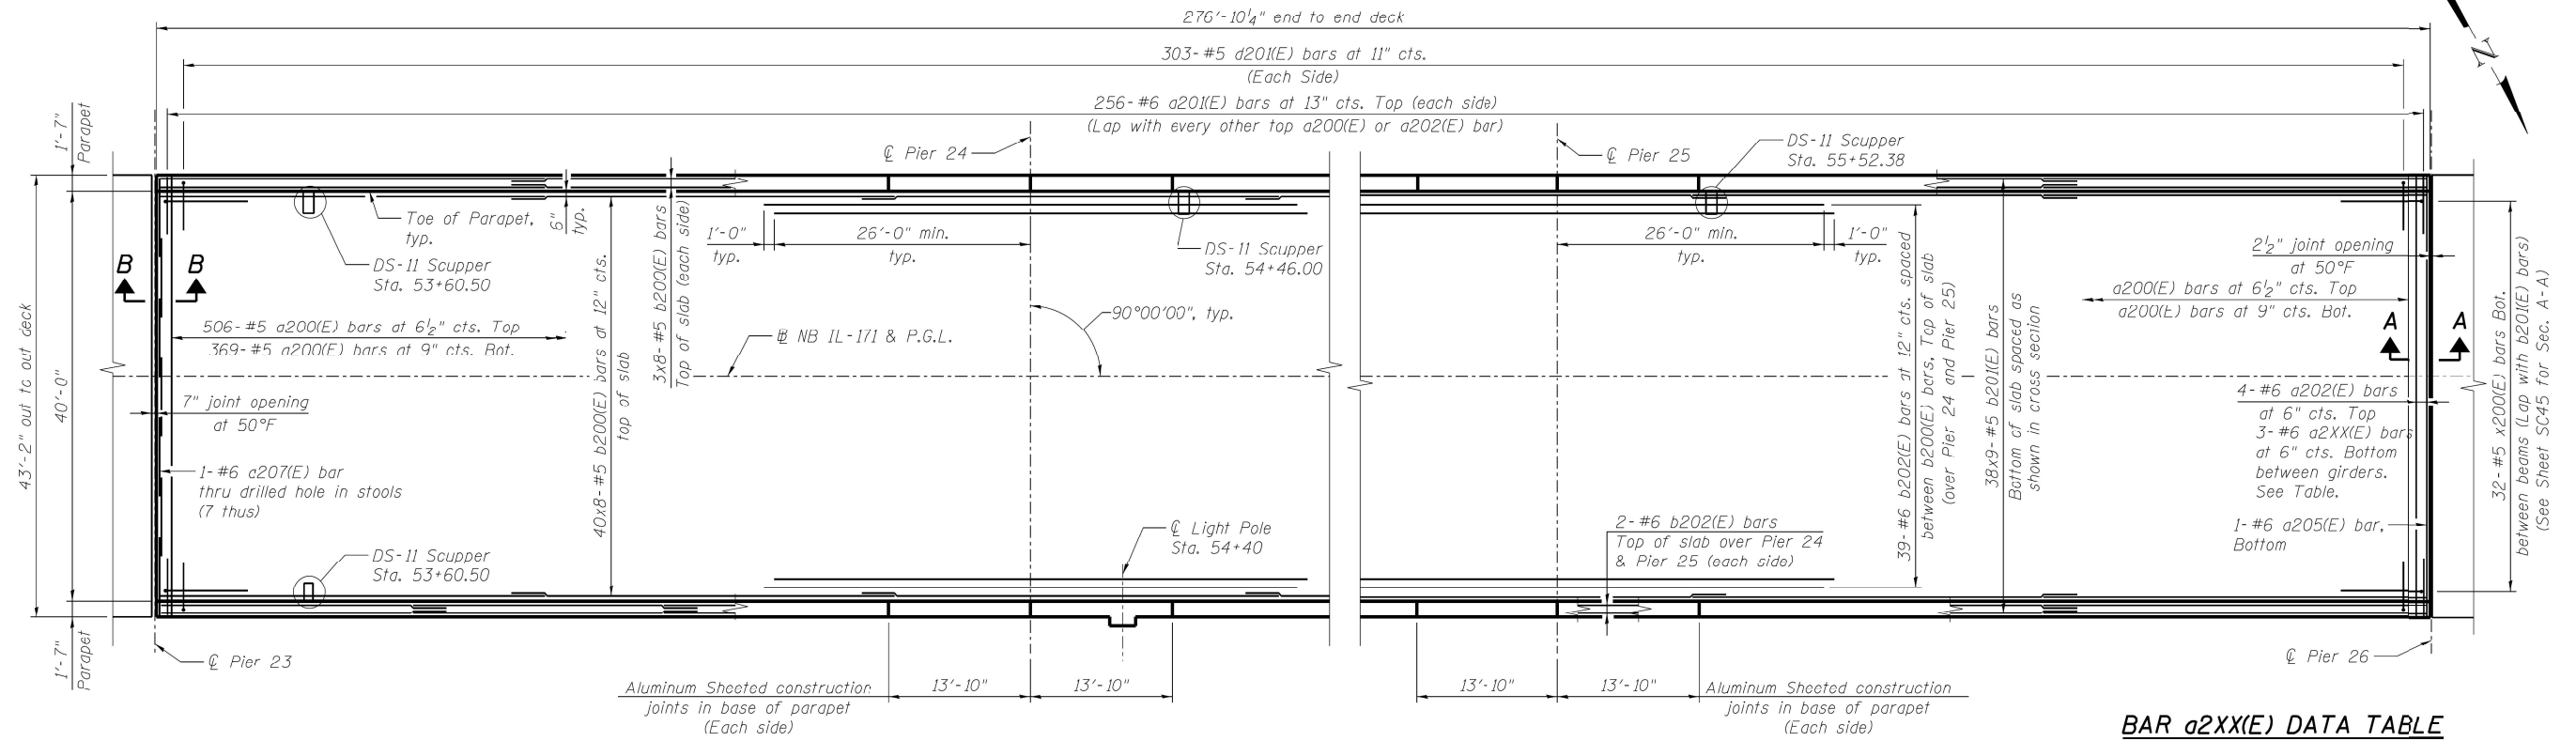

PLAN - SPANS 1 THRU 3

BAR a2XX(E) DATA TABLE

Span	Pier	Bay	Bar	Size
3	26	B1-B5	u203(E)	#6
3	26	B5-B6	a204(E)	#6

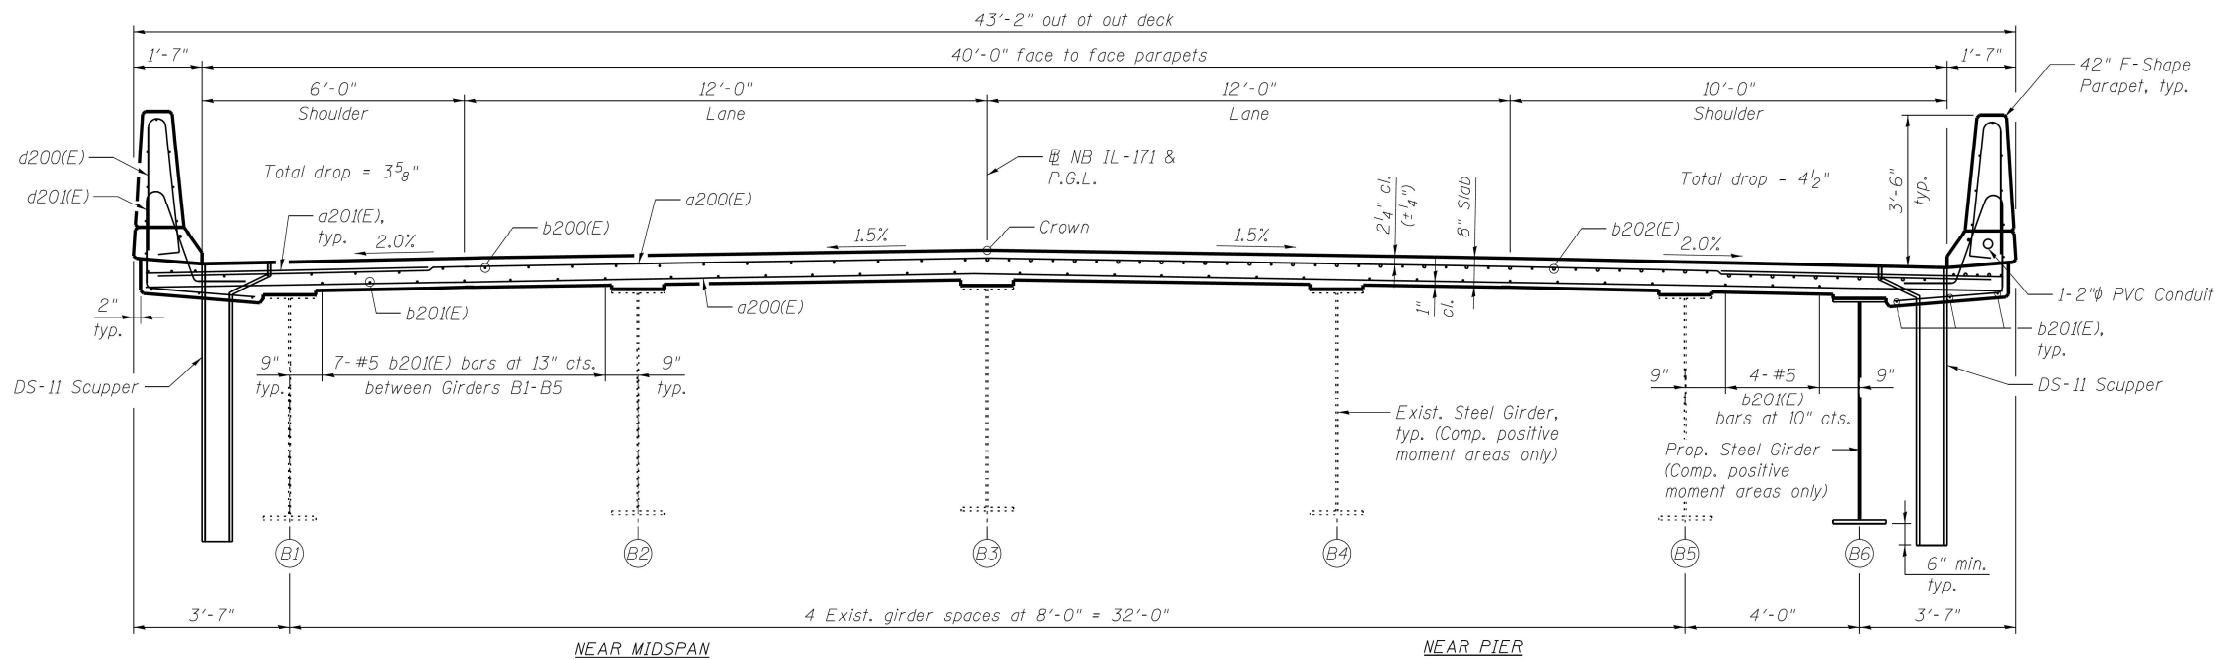

DECK CROSS SECTION - SPANS 1 THRU 3

(Looking Upstation, North)

MINIMUM BAR LAP

(Slab)

#5 bar = 3'-3"

#6 bar = 3'-10"

NOTES:

1. For Superstructure Details, Section A, A, and Ear Bends, see Sheet SC45.
2. For Section B-B, see Sheet SC50.
3. For Bill of Material, see Sheet SC46.
4. Bars indicated thus 40x7- #5 etc. indicates 40 lines of bars with 7 lengths per line.
5. Dimensions are based on a Rolled Rail Strip Seal Joint at Pier 26. If the Contractor elects to use the Welded Rail Strip Seal Joint, deck dimensions may require adjustments to satisfy the details on Sheet SC49.

USER NAME = Ivan,Diaz	DESIGNED -	REVISED -
	DRAWN -	REVISED -
PLOT SCALE = 100,0000 ' / in.	CHECKED -	REVISED -
PLOT DATE = 12/13/2022	DATE -	REVISED -

**STATE OF ILLINOIS
DEPARTMENT OF TRANSPORTATION**


EXISTING DECK PLAN & CROSS SECTION (UNIT B)

SN: 016-2456

SCALE:	SHEET	OF	SHEETS	STA.	TO STA.
--------	-------	----	--------	------	---------

FAP RTE.	SECTION	COUNTY	TOTAL SHEETS	SHEET NO.
372	FAP 372 22 VARIOUS BS	COOK	138	101
		CONTRACT NO. 62U38		
		ILLINOIS	FED. AID PROJECT	

FOR INFORMATION ONLY

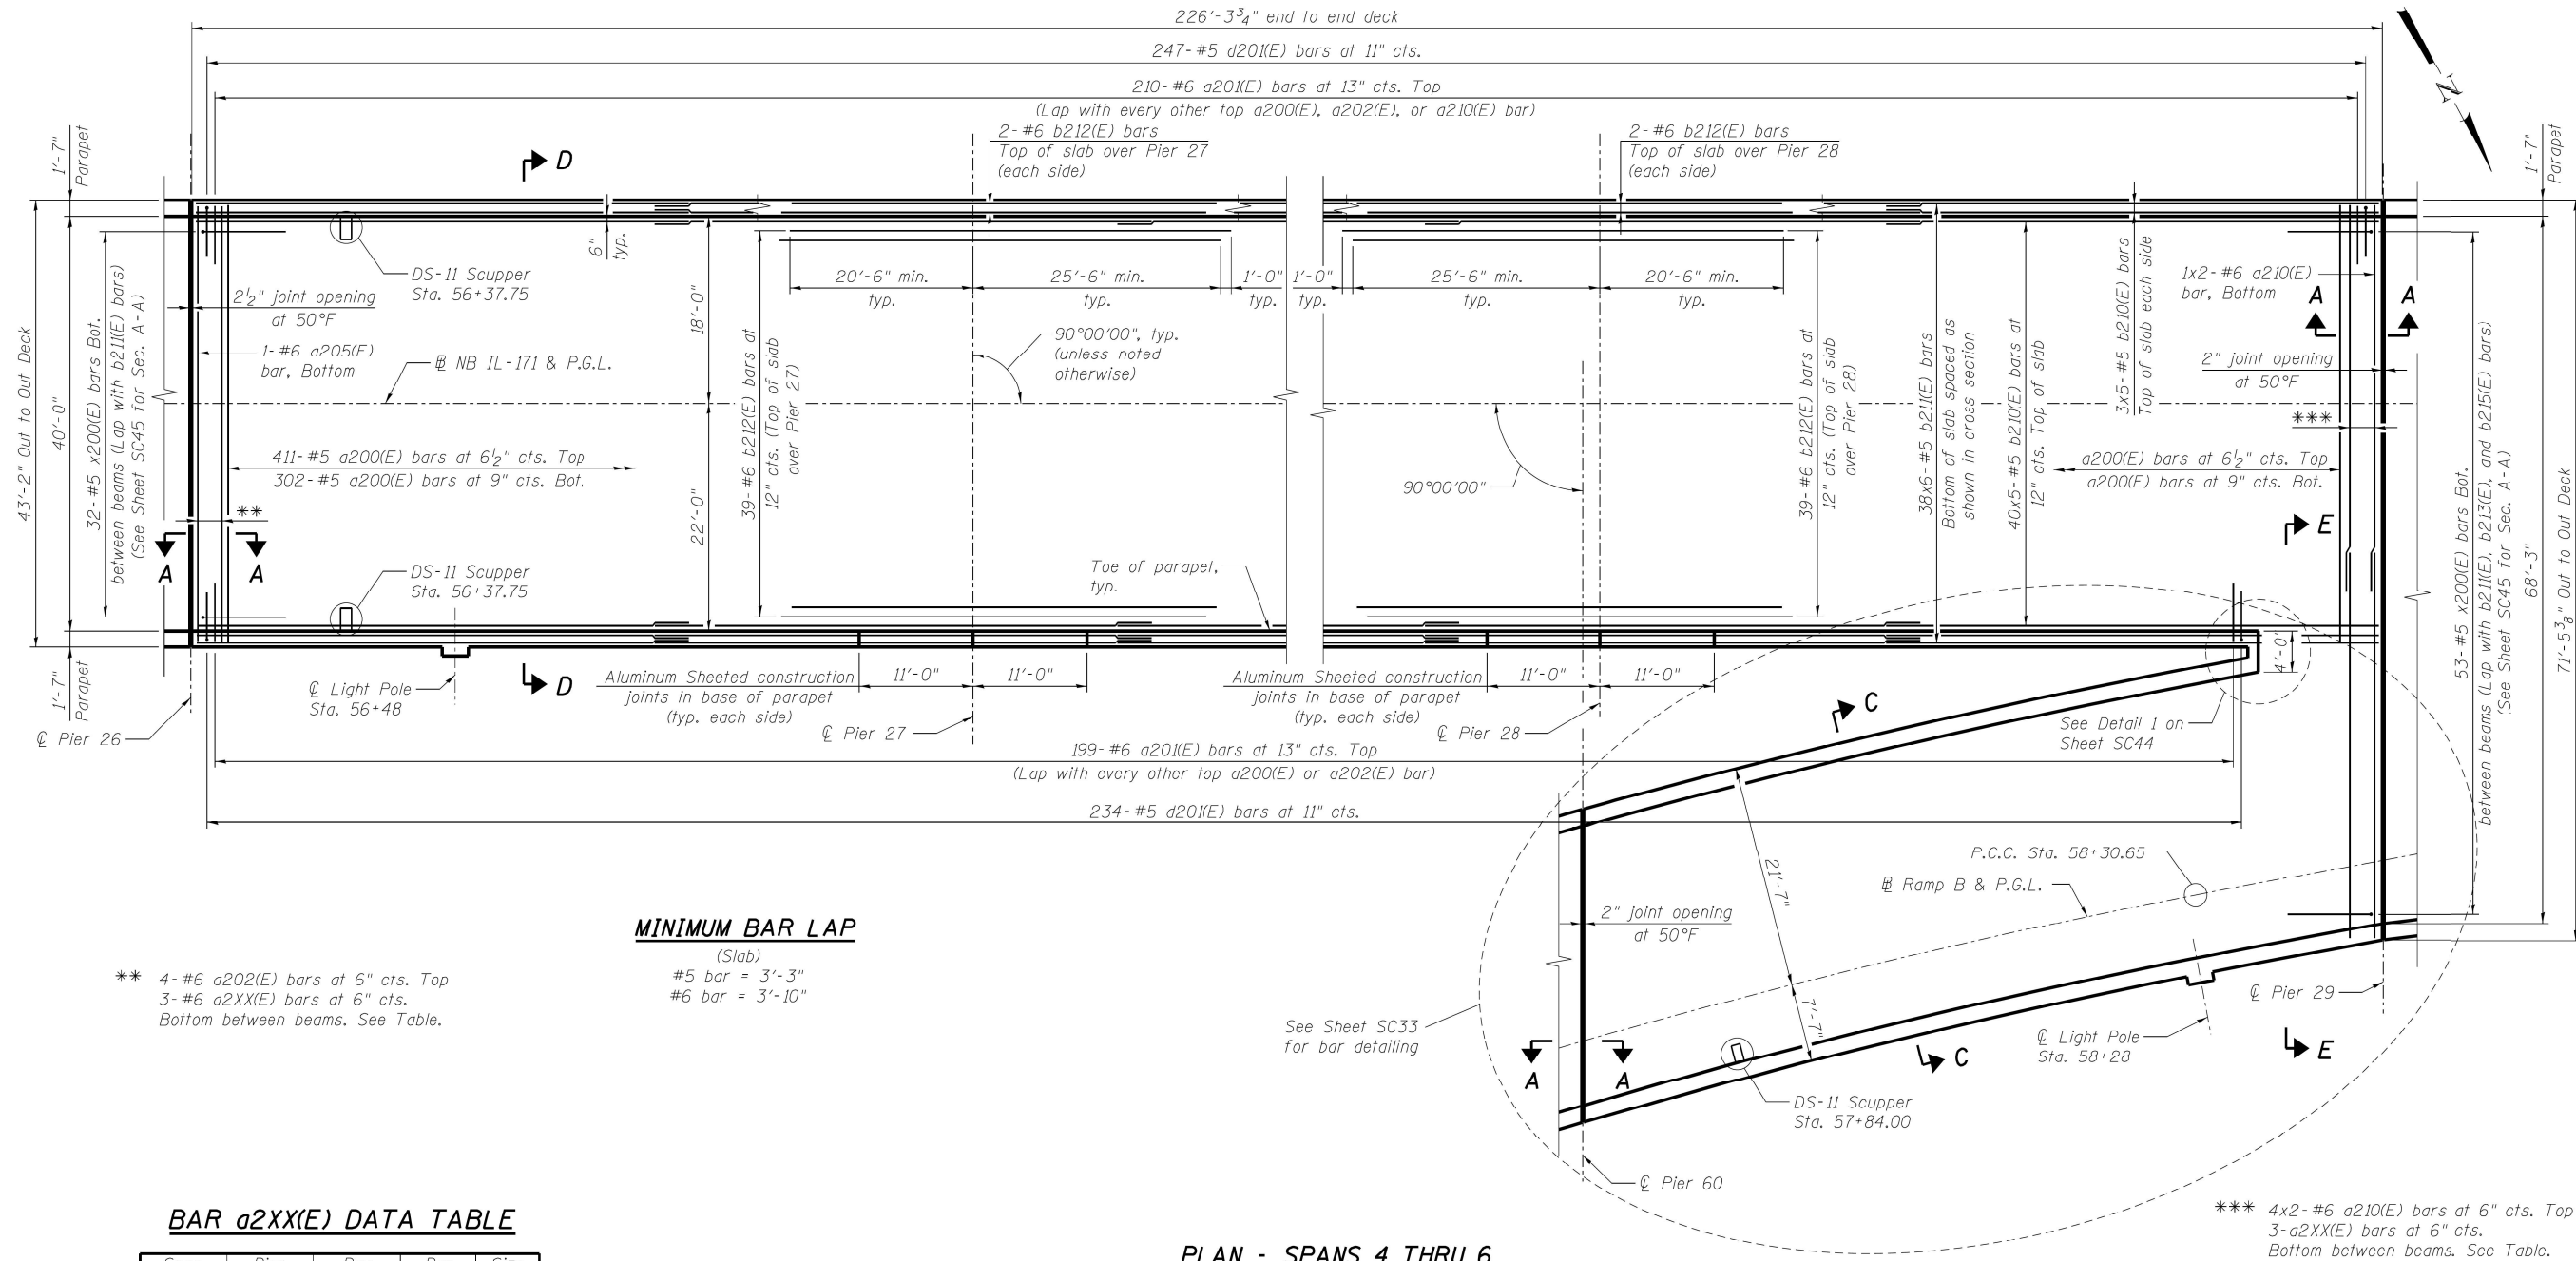

MINIMUM BAR LAP
(Slab)
#5 bar = 3'-3"
#6 bar = 3'-10"

** 4- #6 a202(E) bars at 6" cts. Top
3- #6 a2XX(E) bars at 6" cts.
Bottom between beams. See Table.

BAR a2XX(E) DATA TABLE

Span	Pier	Bay	Bar	Size
4	26	D1-D5	a203(E)	#6
4	26	D5-D6	a204(E)	#6
6	29	D1-D5	a203(E)	#6
6	29	D5-D6	a204(E)	#6
6	29	D6-R1	a211(E)	#5
6	29	R1-R4	a212(E)	#5
6	29	R4-R5	a213(E)	#5

PLAN - SPANS 4 THRU 6

NOTES:

- For Superstructure Details, Section A-A, and Bar Bends, see Sheet SC45.
- For Sections C-C, D-D, and E-E, see Sheet SC34.
- For Bill of Material, see Sheet SC46.
- Bars indicated thus 20x3-#5 etc. indicates 20 lines of bars with 3 lengths per line.
- Barrier widths are measured perpendicular from the edge of deck. Overhang widths are measured perpendicular from the fascia girders. Girder spacings are measured perpendicular from the east girder to the west girder at the centerline of bearing. All remaining deck dimensions are measured perpendicular to the baseline shown unless noted otherwise.
- Dimensions are based on a Rolled Rail Strip Seal Joint. If the Contractor elects to use the Welded Rail Strip Seal Joint, deck dimensions may require adjustments to satisfy the details on Sheet SC49.

MODEL: Default
FILE: \\nrc-pxw-bentley.com\PIV\DOT\Documents\DOT Office\District 1\Projects\104323\CADD\Drawings\104323-shr-dwg.dgn

USER NAME = Ivan Diaz	DESIGNED -	REVISED -
	DRAWN -	REVISED -
PLOT SCALE = 100,0000 ' / in.	CHECKED -	REVISED -
PLOT DATE = 12/13/2022	DATE -	REVISED -


STATE OF ILLINOIS
DEPARTMENT OF TRANSPORTATION

EXISTING DECK PLAN UNIT D SPANS 4 THRU 6 (1 OF 2)
SN: 016-2456


SCALE: SHEET OF SHEETS STA. TO STA.

FAP RTE.	SECTION	COUNTY	TOTAL SHEETS	SHEET NO.
372	FAP 372 22 VARIOUS BS	COOK	138	102
CONTRACT NO. 62U38				
ILLINOIS FED. AID PROJECT				

FOR INFORMATION ONLY

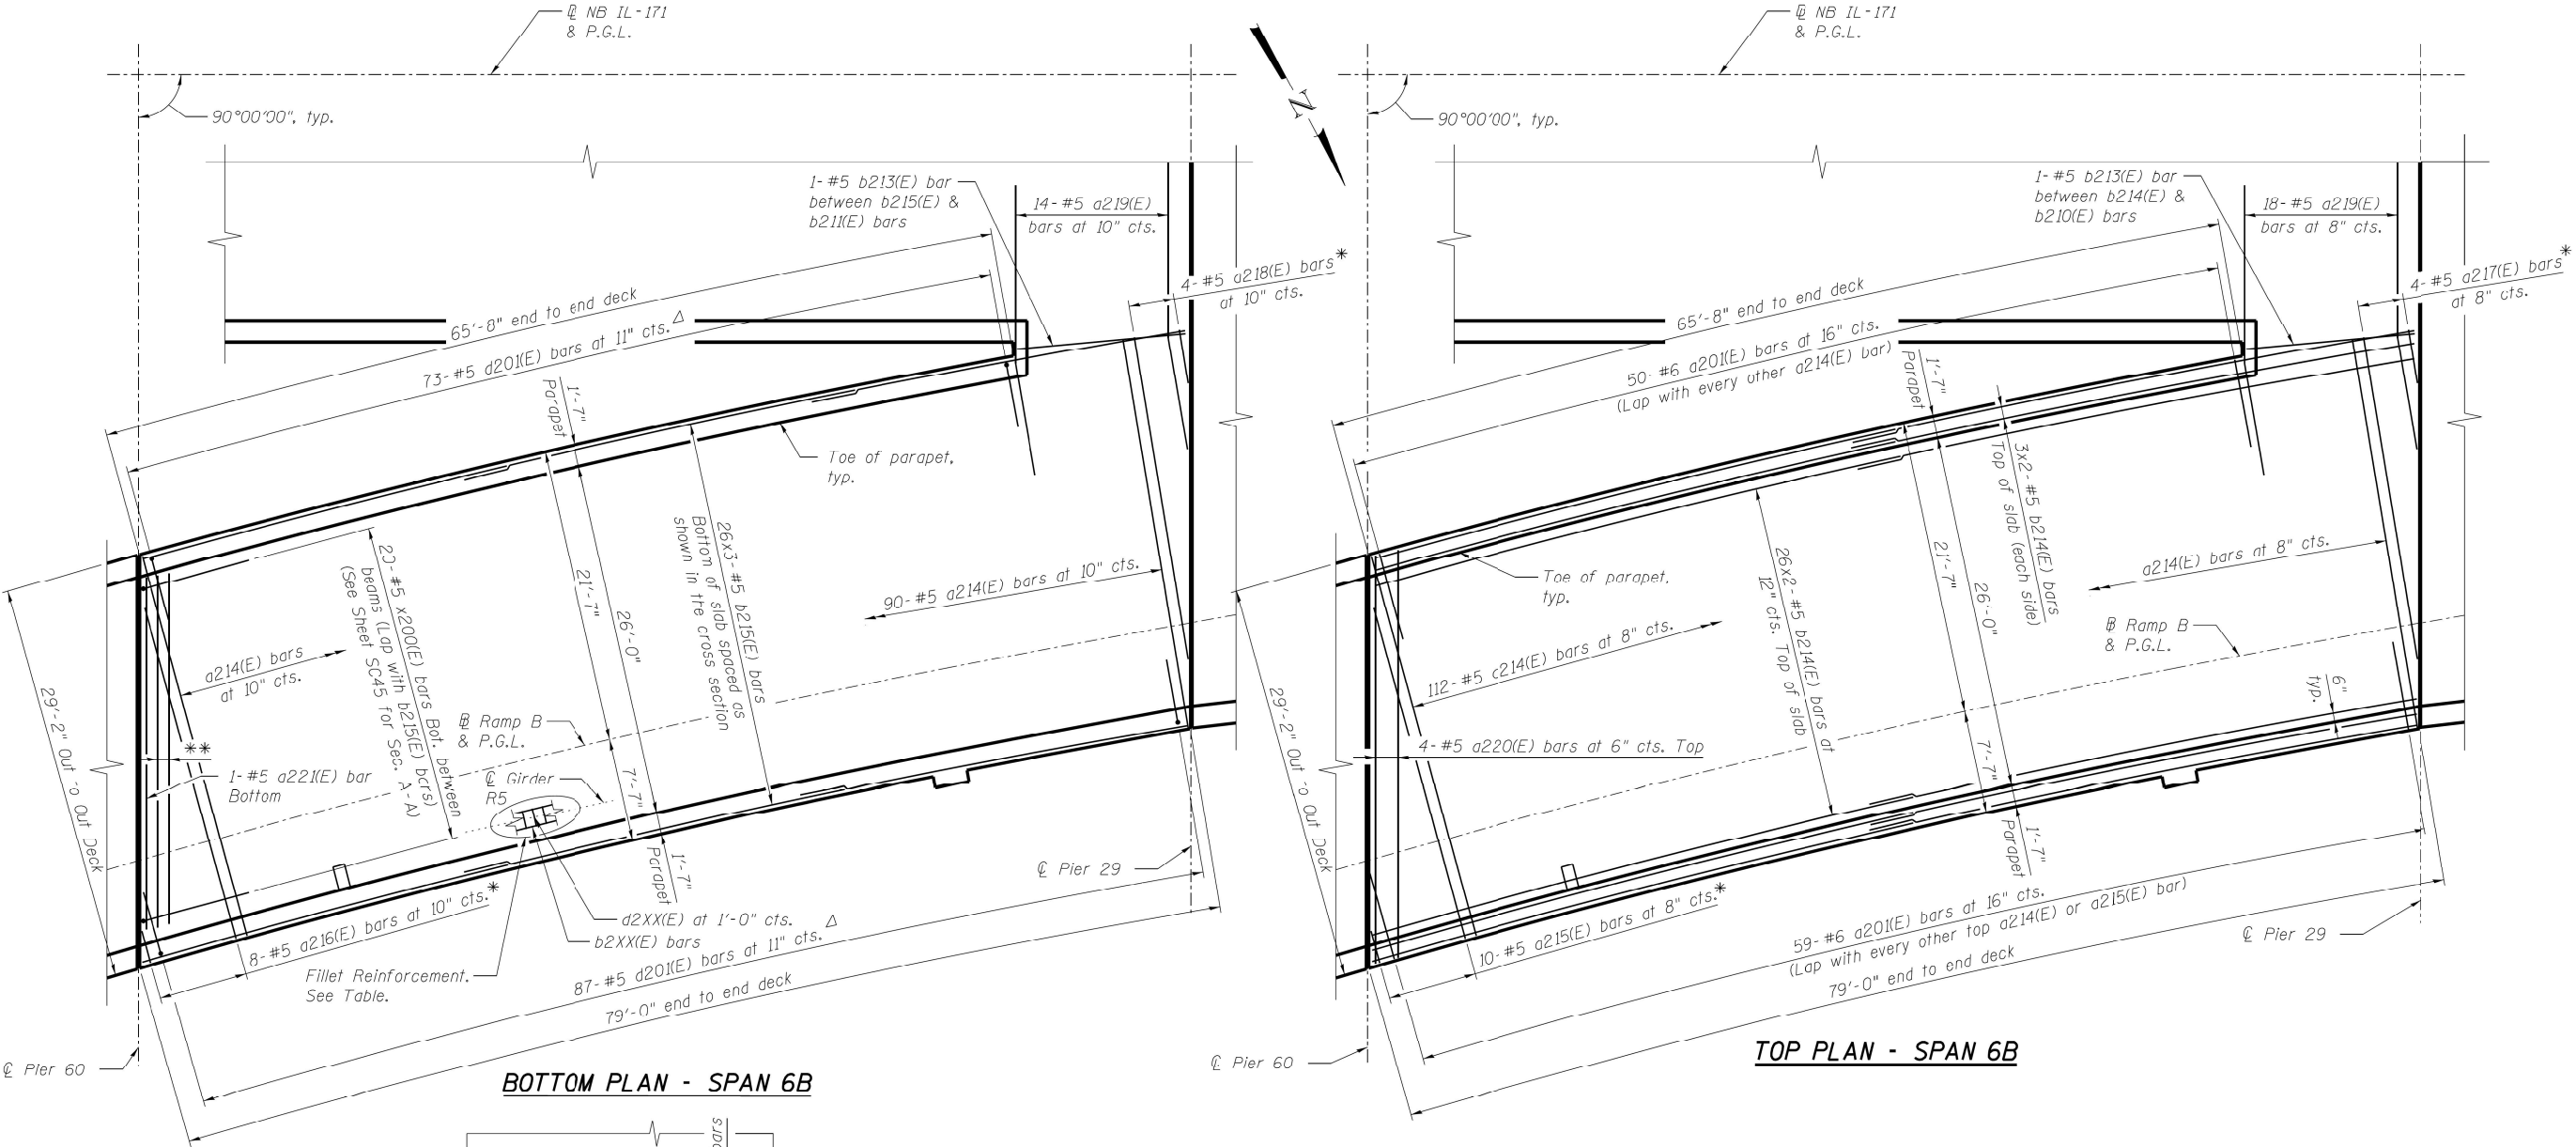

△ Cut to fit in field.
* Order bars full length, Cut to fit skew and use remainder of bars in opposite side. See cut diagram on Sheet SC15.
** 3-#5 a2XX(E) bars at 6" cts. Bottom between beams. See Table.

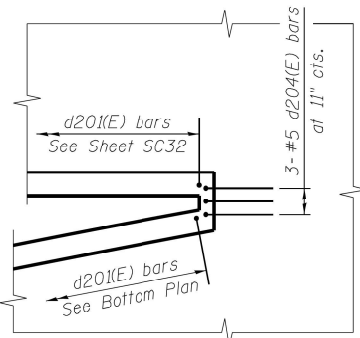

GORE PLAN

FILLET REINFORCEMENT DATA TABLE

Girder	Start Sta.	End Sta.	b2XX(E) bars	d2XX(E) bars
R5	58+02	58+30	2 #4 b245(E)	3G #4 d200(E)

For Fillet Reinforcement detail, see Sheet SC45.
(Stations measured along Ramp B)

BAR a2XX(E) DATA TABLE

Span	Pier	Bay	Bar	Size
6B	60	R1-R4	a222(E)	#5
6B	60	R4-R5	a223(E)	#5

MINIMUM BAR LAP

(Slab)
#5 bar = 3'-3"
#6 bar = 3'-10"

NOTES:

- For Superstructure Details and Bar Bends, see Sheet SC45.
- For Bill of Material, see Sheet SC46.
- Bars indicated thus 20x3-#5 etc. indicates 20 lines of bars with 3 lengths per line.
- Dimensions are based on a Rolled Rail Strip Seal Joint. If the Contractor elects to use the Welded Rail Strip Seal Joint, deck dimensions may require adjustments to satisfy the details on Sheet SC49.
- Ramp B Span 6B reinforcement included in Unit D Spans 4-6 Bill of Material.

MODEL: Default
FILE: \\nas101\project\aw_bentley.com\p\w\DOT\Documents\DOT Office\District 1\Projects\104323\CAD\Drawings\104323-shr-4-ban.dgn

USER NAME = Ivan Diaz	DESIGNED -	REVISED -
DRAWN -	REVISED -	
PLOT SCALE = 100,0000' / in.	CHECKED -	REVISED -
PLOT DATE = 12/13/2022	DATE -	REVISED -


STATE OF ILLINOIS
DEPARTMENT OF TRANSPORTATION

EXISTING DECK PLAN UNIT D SPANS 4 THRU 6 (2 OF 2)
SN: 016-2456

SCALE: SHEET OF SHEETS STA. TO STA.


FAP RTE.	SECTION	COUNTY	TOTAL SHEETS	SHEET NO.
372	FAP 372 22 VARIOUS BS	COOK	138	103
CONTRACT NO. 62U38				
ILLINOIS FED. AID PROJECT				

FOR INFORMATION ONLY

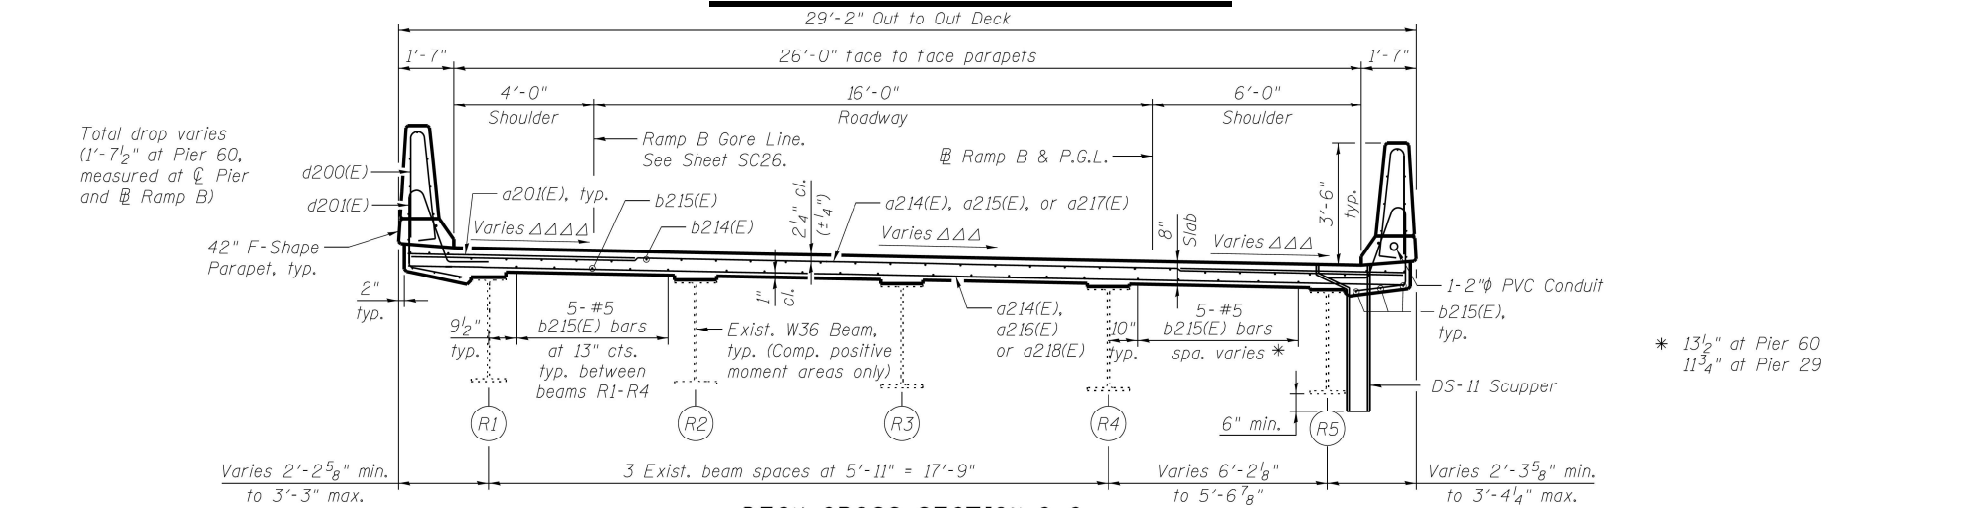


DECK CROSS SECTION C-C

(Looking Upstation, North)

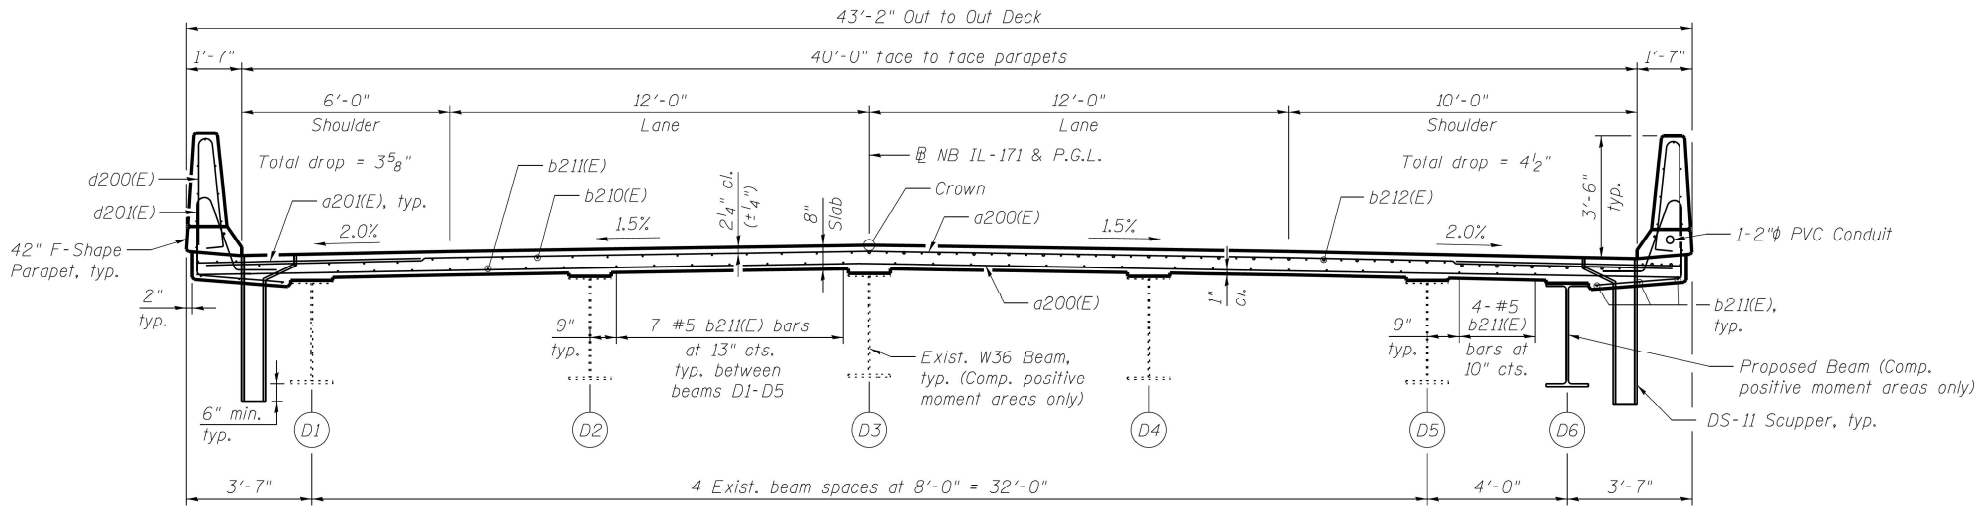

DECK CROSS SECTION D-D

(Looking Upstation, North)

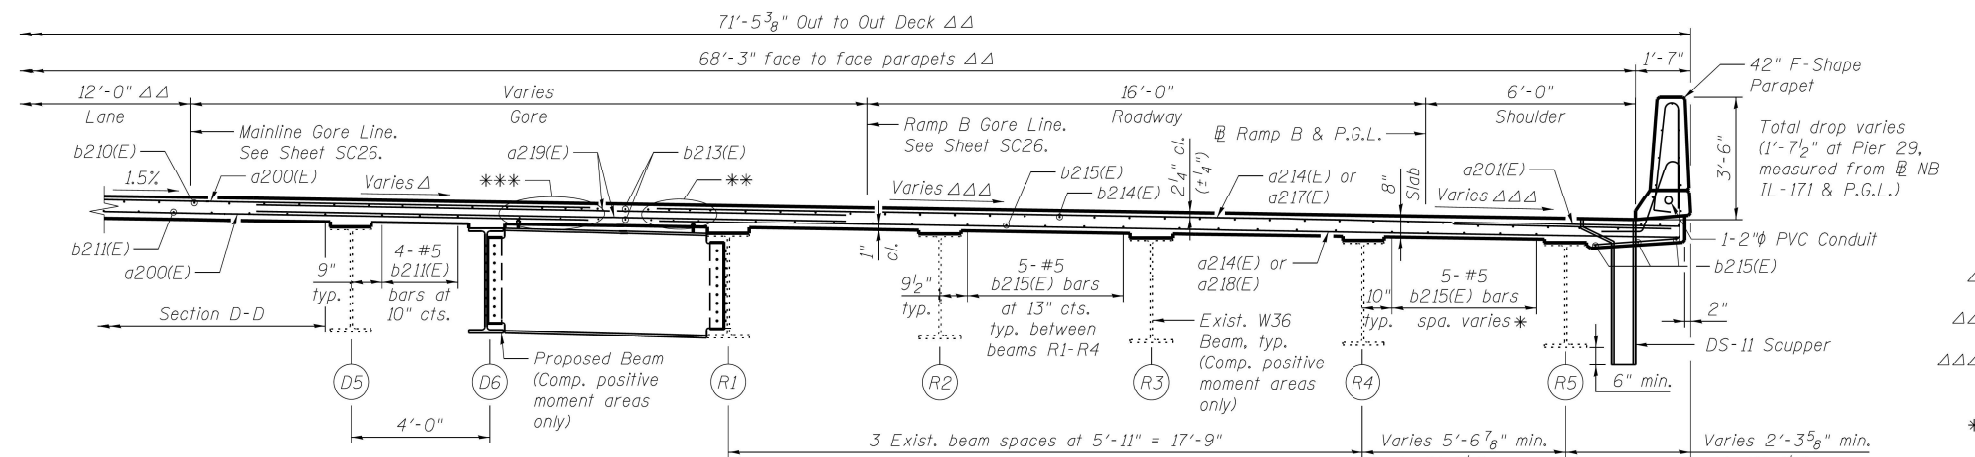

DECK CROSS SECTION E-E

(Looking Upstation, North)

MINIMUM LAP

(Slab)

#5 bar = 3'-3"

#6 bar = 3'-10"

NOTES:

1. For Superstructure Details and Bar Bands, see Sheet SC45.

2. For Bill of Material, see Sheet SC46.

3. Barrier widths are measured perpendicular from the edge of deck. Overhang widths are measured perpendicular from the fascia girders. Girder spacings are measured perpendicular from the east girder to the west girder at the centerline of bearing. All remaining deck dimensions are measured perpendicular to the baseline shown unless noted otherwise.

Δ Cross slope varies in gore from Mainline Sta. 58+37.22 to Sta. 59+75.22. See Sheet SC26.

$\Delta\Delta$ Measured perpendicular to NB IL-171.

$\Delta\Delta\Delta$ See S.E. Data on Sheet SC38.

$\Delta\Delta\Delta\Delta$ Linear slope transition from 6.5% at Ramp B Sta. 57+35.00 to 1.81% at Sta. 58+39.75. See Sheet SC26.

** Extend b214(E) and b215(E) bars in overhang of Ramp B beyond parapet to end of deck.

*** Extend b210(E) and b211(E) bars in overhang of Mainline beyond parapet to end of deck.

MODEL: Default
FILE: \\nas01c\project\aw_bentley.com\PIV\DOT\Documents\DOT Offices\District 1\Projects\104323\Cadd\Drawings\104323-shr-d-100.dgn

USER NAME = Ivan.Diaz	DESIGNED -	REVISED -
DRAWN -	REVISED -	REVISED -
PLOT SCALE = 100,0000' / in.	CHECKED -	REVISED -
PLOT DATE = 12/13/2022	DATE -	REVISED -


STATE OF ILLINOIS
DEPARTMENT OF TRANSPORTATION

EXISTING DECK CROSS SECTION UNIT D SPANS 4 THRU 6
SN: 016-2456

SCALE: SHEET OF SHEETS STA. TO STA.

FAP RTE.	SECTION	COUNTY	TOTAL SHEETS	SHEET NO.
372	FAP 372 22 VARIOUS BS	COOK	138	104
CONTRACT NO. 62U38				
ILLINOIS FED. AID PROJECT				

MODEL: Default
FILE NAME: pw:\Idot-pw.bentley.com\PWIDOT\Documents\IDOT_Offices\District 1\Projects\1043223\CADDData\Design\1043223-sht-plan.dgn

 

(Slab)

#4 bar = 2'-7"

#5 bar = 3'-3"

#6 bar = 3'-10"

1. For Superstructure Details, Section A-A, and Bar Bends, see Sheet SC45.
2. For Bill of Material, see Sheet SC45.
3. Bars indicated thus 20x3- #5 etc. indicates 20 lines of bars with 3 lengths per line.
4. Barrier widths are measured perpendicular from the edge of deck. Overhang widths are measured perpendicular from the fascia girders. Girder spacings are measured perpendicular from the east girder to the west girder at the centerline of bearing. All remaining deck dimensions are measured perpendicular to the baseline shown, unless noted otherwise.
5. Dimensions are based on a Rolled Rail Strip Seal Joint. If the Contractor elects to use the Welded Rail Strip Seal Joint, deck dimensions may require adjustments to satisfy the details on Sheet SC49.

Span	Pier	Bay	Bar	Size
7	29	D1-D6	a237(E)	#5
7	29	D6-R1	a238(E)	#6
7	29	R1-R4	a238(E)	#6
7	30	D1-D6	a237(E)	#5
7	30	D6-R1	a239(F)	#5
7	30	R1-R2	a239(E)	#5
7	30	R2-R4	a238(E)	#6

<i>Girder</i>	<i>Start Sta.</i>	<i>End Sta.</i>	<i>b2XX(E) bars</i>	<i>d2XX(E) bars</i>
<i>R2</i>	<i>58+70</i>	<i>59+06</i>	<i>2- #4 b245(E)</i>	<i>36- #4 d208(E)</i>
<i>R3</i>	<i>58+53</i>	<i>59+23</i>	<i>2x2- #4 b245(E)</i>	<i>70- #4 d208(E)</i>
<i>R4</i>	<i>58+01</i>	<i>58+37</i>	<i>2- #4 b245(E)</i>	<i>36- #4 d208(E)</i>


**STATE OF ILLINOIS
DEPARTMENT OF TRANSPORTATION**

SN: 016-2456

SCALE:	SHEET	OF	SHEETS	STA.	TO STA.
--------	-------	----	--------	------	---------

FAP RTE.	SECTION	COUNTY	TOTAL SHEETS	SHEET NO.
372	FAP 372 22 VARIOUS BS	COOK	138	105
		CONTRACT NO. 62U38		
ILLINOIS		FED. AID PROJECT		

FOR INFORMATION ONLY

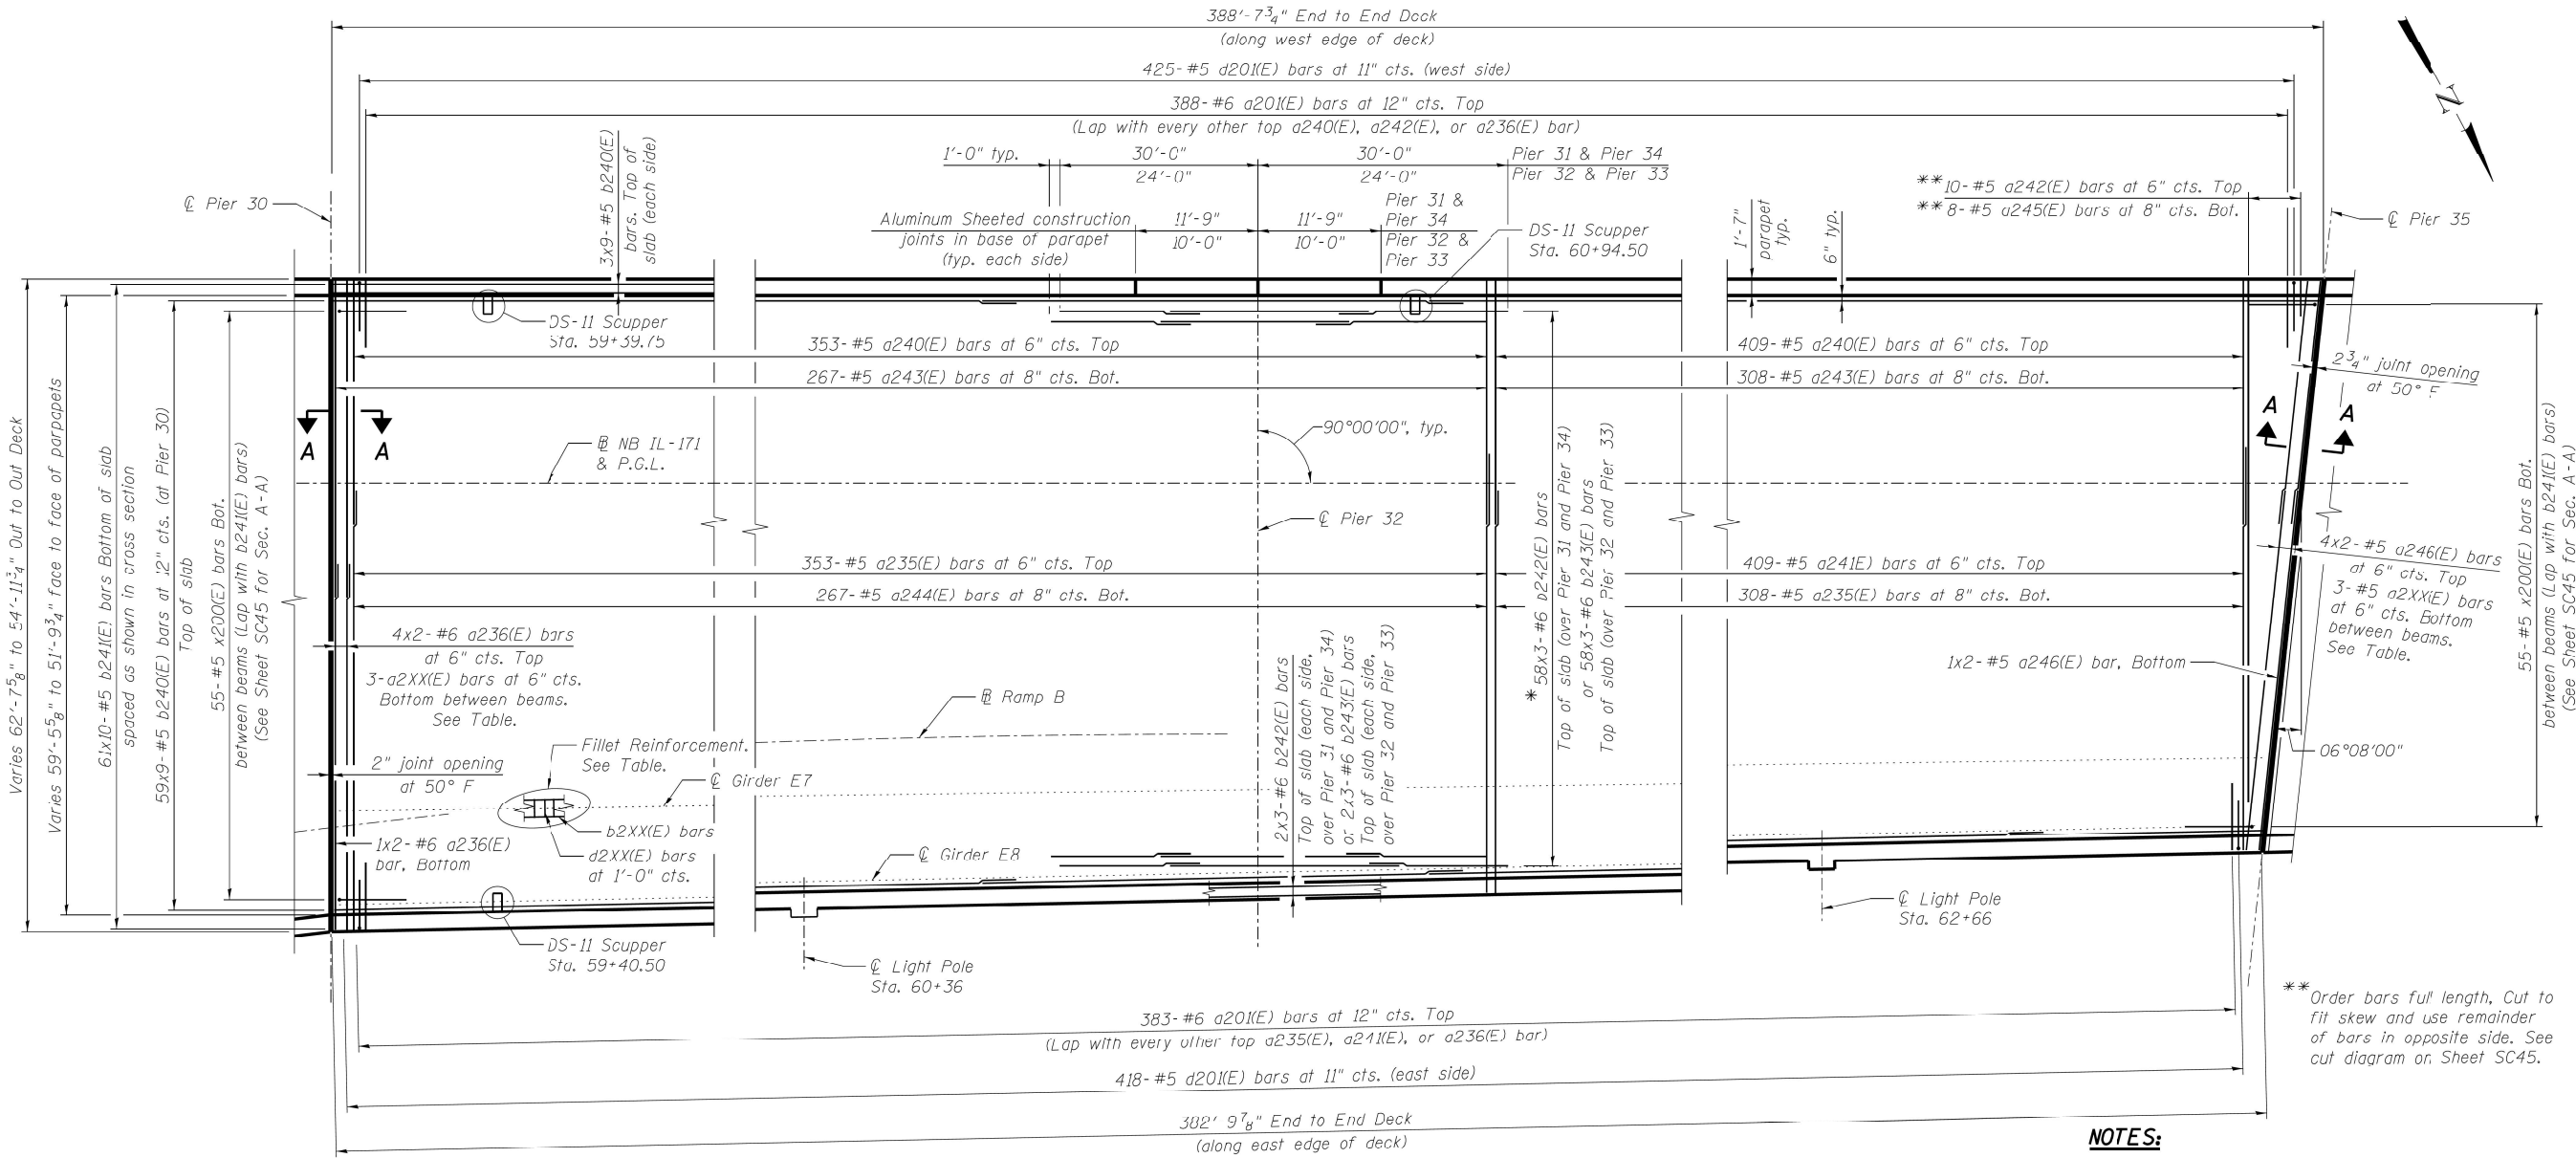

PLAN - SPANS 8 THRU 12

BAR a2XX(E) DATA TABLE

Span	Pier	Bay	Bar	Size
8	30	E1-E5	a247(E)	#5
8	30	E5-E8	a248(E)	#6
12	35	E1-E5	a247(E)	#5
12	35	E5-E8	a249(E)	#5

FILLET REINFORCEMENT DATA TABLE

Girder	Start Sta.	End Sta.	b2XX(E) bars	d2XX(E) bars
E7	59+36	59+95	2x2- #4 b244(E)	59- #4 d208(E)
E8	59+25	59+95	2x2- #4 b245(E)	70- #4 d208(E)

For Fillet Reinforcement detail, see Sheet SC45.
(Stations measured along Ramp R)

* Pier 31 at 11³/₄" cts.
Pier 32 at 11¹/₂" cts.
Pier 33 at 11" cts.
Pier 34 at 10³/₄" cts.

MINIMUM BAR LAP

(Slab)
#4 bar = 2'-7"
#5 bar = 3'-3"
#6 bar = 3'-10"

NOTES:

- For Superstructure Details, Section A-A, and Bar Bends, see Sheet SC45.
- For Bill of Material, see Sheet SC46.
- Bars indicated thus 20x3 #5 etc. indicates 20 lines of bars with 3 lengths per line.
- Barrier widths are measured perpendicular from the edge of deck. Overhang widths are measured perpendicular from the fascia girders. Girder spacings are measured perpendicular from the east girder to the west girder at the centerline of bearing. All remaining deck dimensions are measured perpendicular to the baseline shown unless noted otherwise.
- Dimensions are based on a Rolled Rail Strip Seal Joint. If the Contractor elects to use the Welded Rail Strip Seal Joint, deck dimensions may require adjustments to satisfy the details on Sheet SC49.
- See Sheet SC45 for Optional Deck Pour Sequence.

MODEL: Default
FILE: 2022-11-15 10:00:00
PROJECT: 2022-11-15 10:00:00
DRAWING: 2022-11-15 10:00:00
SHEET: 2022-11-15 10:00:00


USER NAME = Ivan Diaz	DESIGNED -	REVISED -
DRAWN -	REVISED -	REVISED -
PLOT SCALE = 100,0000' / in.	CHECKED -	REVISED -
PLOT DATE = 12/13/2022	DATE -	REVISED -

STATE OF ILLINOIS
DEPARTMENT OF TRANSPORTATION

EXISTING DECK PLAN UNIT E			
SN: 016-2456			
SCALE:	SHEET	OF SHEETS	STA. TO STA.

FAP RTE.	SECTION	COUNTY	TOTAL SHEETS	SHEET NO.
372	FAP 372 22 VARIOUS BS	COOK	138	106
CONTRACT NO. 62U38				
ILLINOIS FED. AID PROJECT				

FOR INFORMATION ONLY

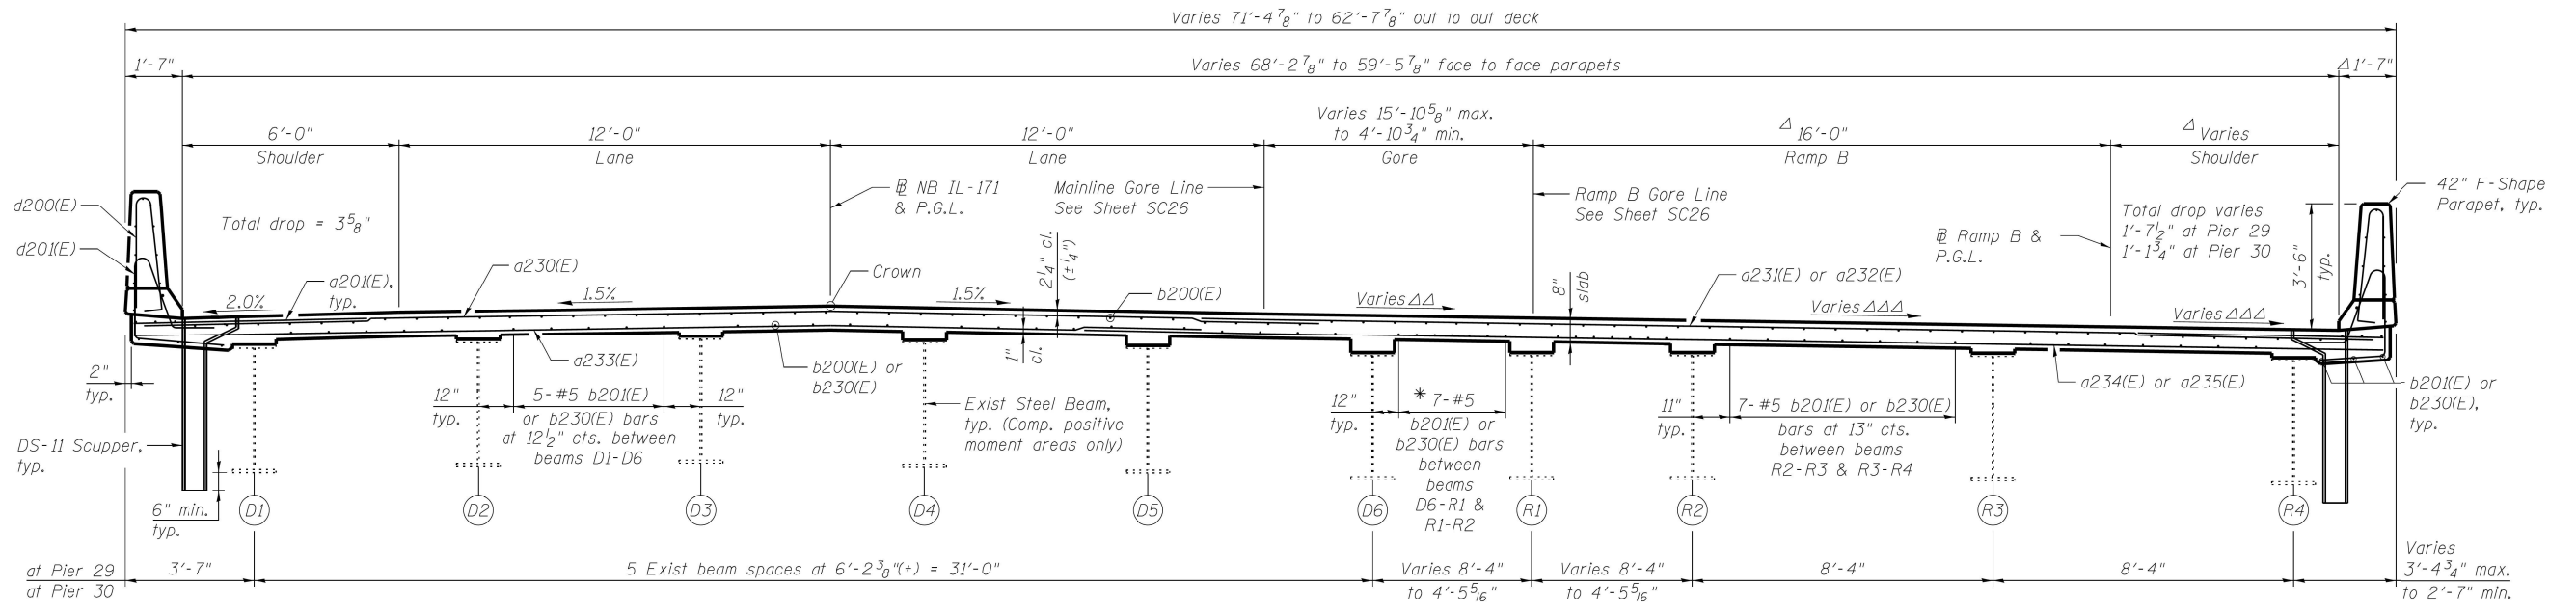


DECK CROSS SECTION - SPAN 7
(Looking Upstation, North)

* Spacing $12\frac{1}{2}$ " at Pier 29
and 5" at Pier 30

Δ Measured perpendicular to $\mathbb{R}$ Ramp B.

△△ Cross slope varies in gore from Sta. 58+37.22 to Sta. 59+75.22.

△△△ See S.E. Data on Sheet SC38.

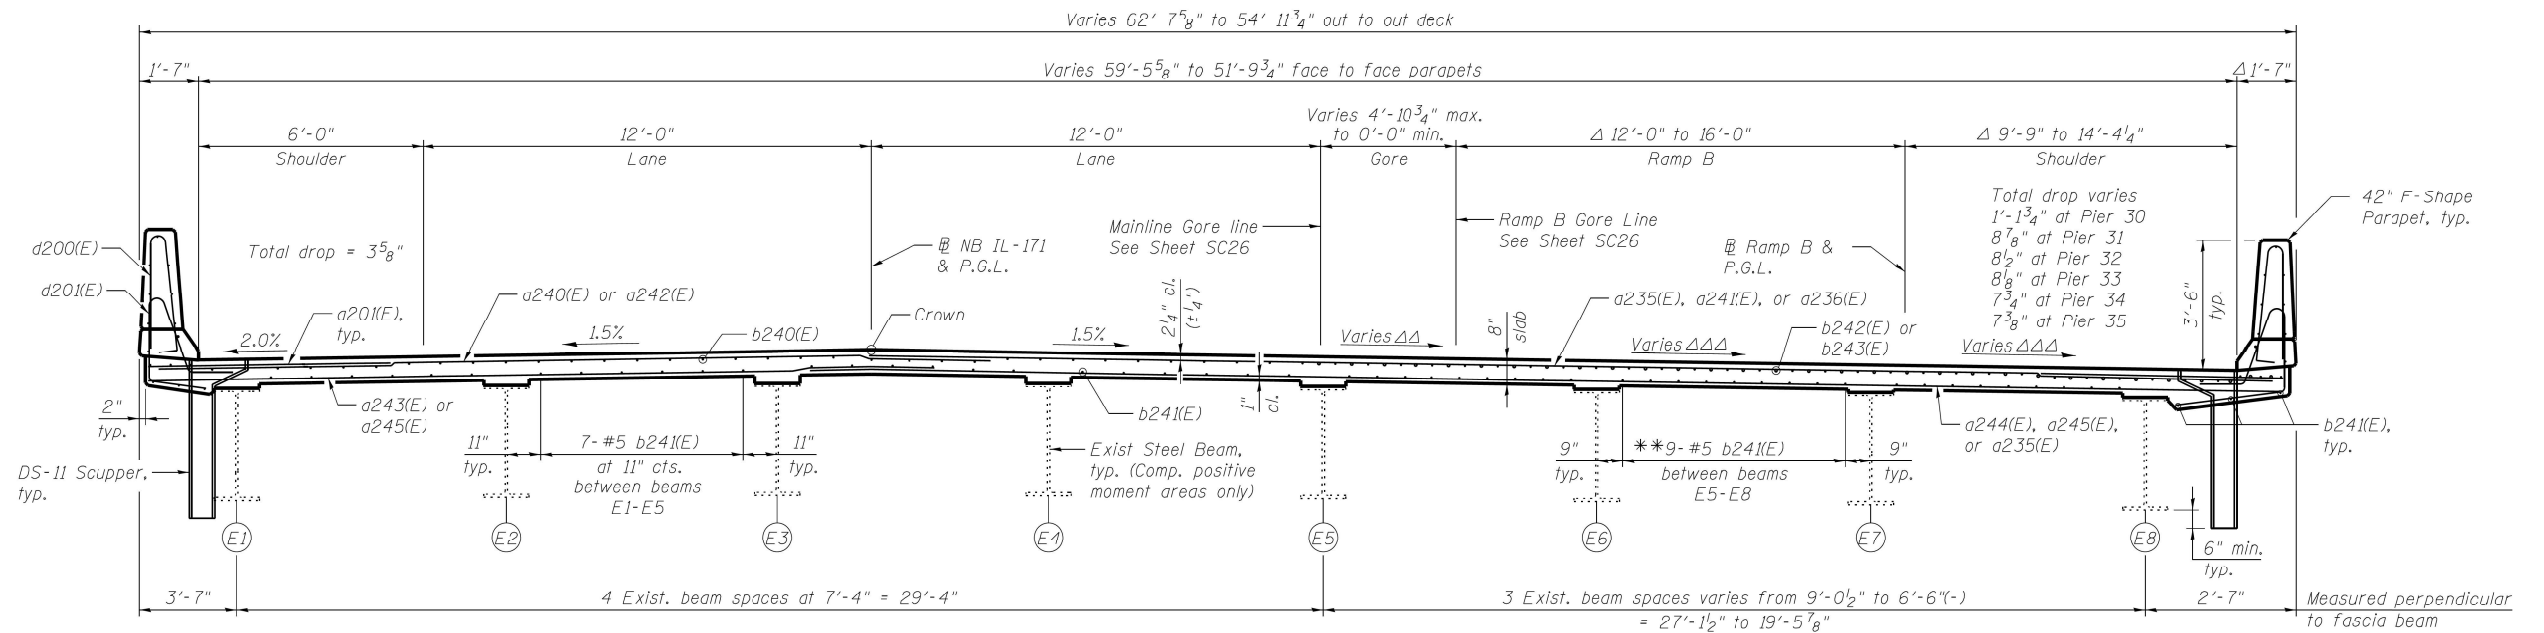

NEAR MIDSPAN

DECK CROSS SECTION - SPANS 8 THRU 12
(Looking Upstation, North)

NEAR PIER

** Spacing
 11 $\frac{1}{2}$ " at Pier 30
 10 $\frac{3}{4}$ " at Pier 31
 10" at Pier 32
 9 $\frac{3}{16}$ " at Pier 33
 8 $\frac{1}{2}$ " at Pier 34
 7 $\frac{5}{8}$ " at Pier 35

NOTES:

1. For Superstructure Details and Bar Bends, see Sheet SC45.
2. For Bill of Material, see Sheet SC46.
3. Barrier widths are measured perpendicular from the edge of deck. Overhang widths are measured perpendicular from the fascia girders. Girder spacings are measured perpendicular from the east girder to the west girder at the centerline of bearing. All remaining deck dimensions are measured perpendicular to the baseline shown unless noted otherwise.

USER NAME = Ivan,Diaz	DESIGNED -	REVISED -
	DRAWN -	REVISED -
PLOT SCALE = 100,0000 ' / in.	CHECKED -	REVISED -
PLOT DATE = 12/13/2022	DATE -	REVISED -

**STATE OF ILLINOIS
DEPARTMENT OF TRANSPORTATION**

EXISTING DECK CROSS SECTION UNIT D SPAN 7 AND UNIT E


SN: 016-2456

SCALE:	SHEET	OF	SHEETS	STA.	TO STA.
--------	-------	----	--------	------	---------

FAP RTE.	SECTION	COUNTY	TOTAL SHEETS	SHEET NO.
372	FAP 372 22 VARIOUS BS	COOK	138	107
		CONTRACT NO. 62U38		
		ILLINOIS	FED. AID PROJECT	

MODEL: Default
FILE NAME: pws:\vldot-pw.bentley.com\pwi\DOT\Documents\DOT_Offices\District_1\Projects\104323\CADDData\Design\104323-sht-cplan.dgn

FOR INFORMATION ONLY

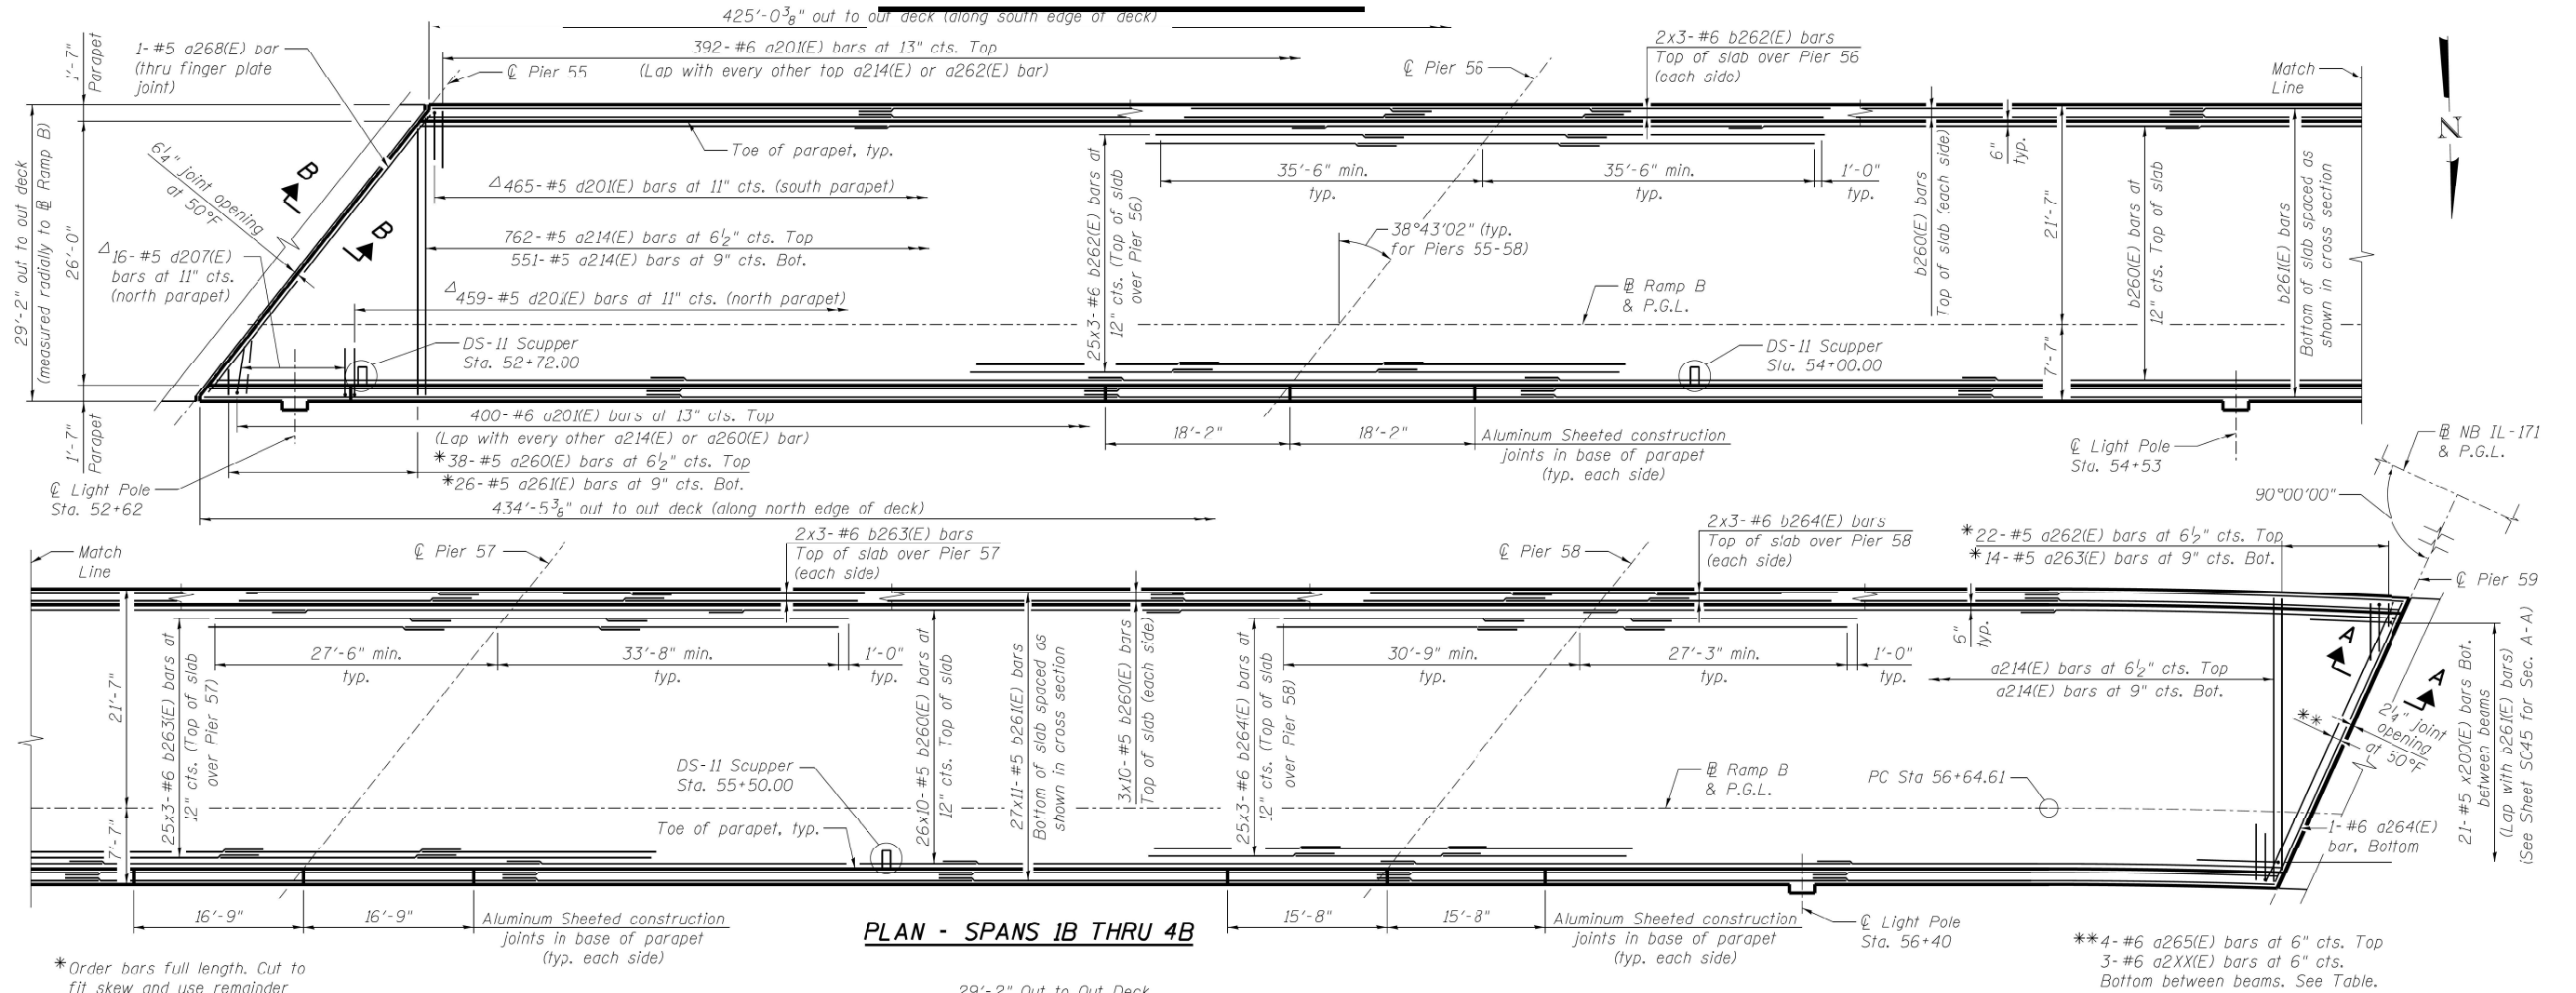

* Order bars full length. Cut to fit skew and use remainder of bars in opposite side. See cut diagram on Sheet SC45.

Δ Cut to fit in field

ΔΔ 13" between Pier 55 & 58,
11³/₈" at Pier 59

△△△ See S.E. Data (this sheet)

MINIMUM BAR LAP


(Slab)

#5 bar = 3'-3"
#6 bar = 3'-10"

BAR a2XX(E) DATA TABLE

<i>Span</i>	<i>Pier</i>	<i>Bay</i>	<i>Bar</i>
4B	59	R1-R3	a266(E)
4B	59	R3-R4	a267(E)

Varies 2'-2½" min
to 2'-10½" max.

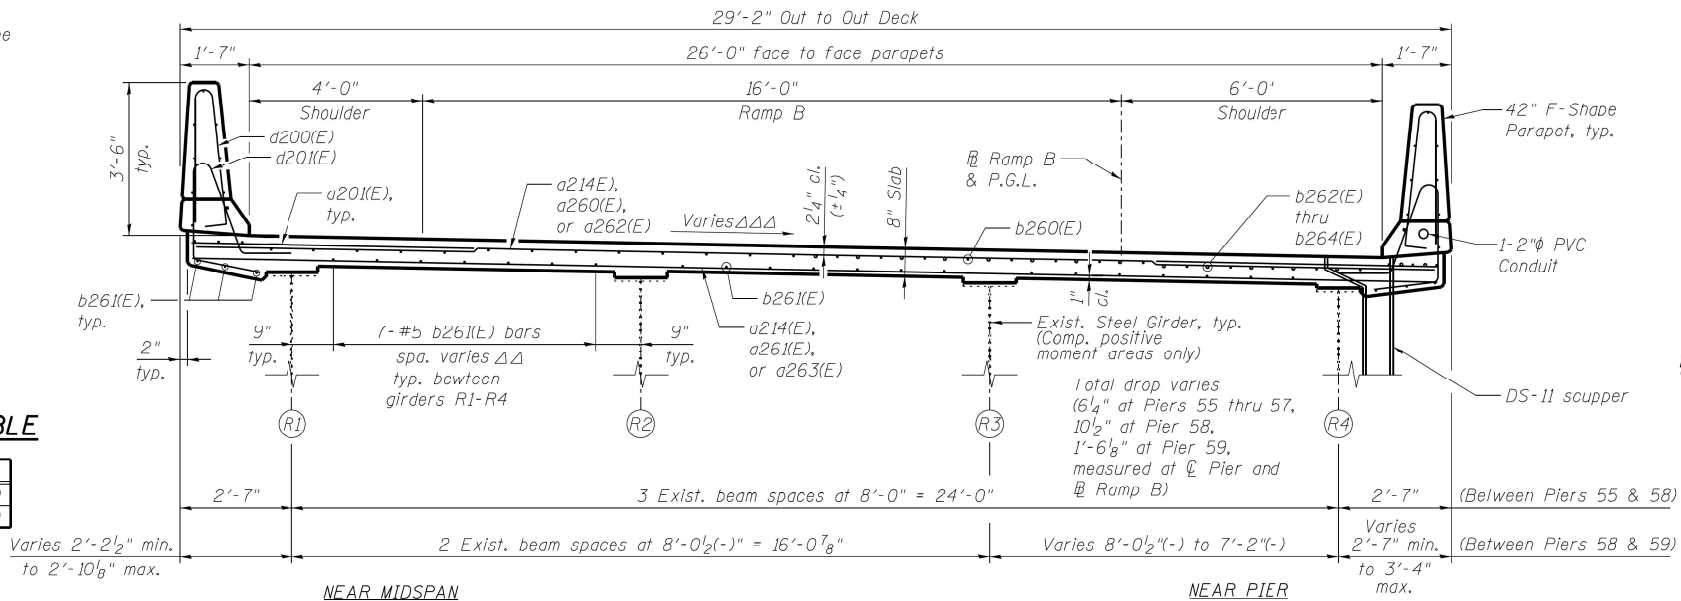

DECK CROSS SECTION - SPANS 1B THRU 4B

(Looking Upstation, North)

S.E. DATA - RAMP B

Normal Crown = Sta. 55+50.00

2.0% to 2.38% S.E. = Sta. 55+50.00 to Sta. 55+75.00

2.38% to 3.25% S.E. - Stu. 55+75.00 to Stu. 56+00.00

3.25% to 3.94% S.E. = Sta. 56+00.00 to Sta. 56+25.00
3.94% to 4.68% S.E. = Sta. 56+25.00 to Sta. 56+50.00

4.69% to 5.38% S.E. = Std. 56+50.00 to Std. 56+75.00

5.38% to 6.5% S.E. = Stq. 56+75.00 to Stq. 57+15.00

6.5% S.E. = Stg. 57+15.00 to Stg. 58+15.00

6.5% to 5.3% S.E. = Sta. 58+15.00 to Sta. 58

5.3% S.E. = Sta. 58+45.00 to Sta. 58+80.00


5.3% to 2.0% S.E. = Std. 58+80.00 to Std. 59

Normal Crown = Sta. 59+75.00


NOTES:

1. For Superstructure Details, Section A-A, and Bar Bends, see Sheet SC45.
2. For Section B-B, see Sheet SC50.
3. For Bill of Material, see Sheet SC46.
4. Bars indicated thus 20x3- #5 etc. indicates 20 lines of bars with 3 lengths per line.
5. Barrier widths are measured perpendicular from the edge of deck. Overhang widths are measured perpendicular from the fascia girders. Girder spacings are measured perpendicular from the east girder to the west girder at the centerline of bearing. All remaining deck dimensions are measured perpendicular to the baseline shown unless noted otherwise.
6. Dimensions are based on a Rolled Rail Strip Seal Joint. If the Contractor elects to use the Welded Rail Strip Seal Joint, deck dimensions may require adjustments to satisfy the details on Sheet SC49.


FOR INFORMATION ONLY

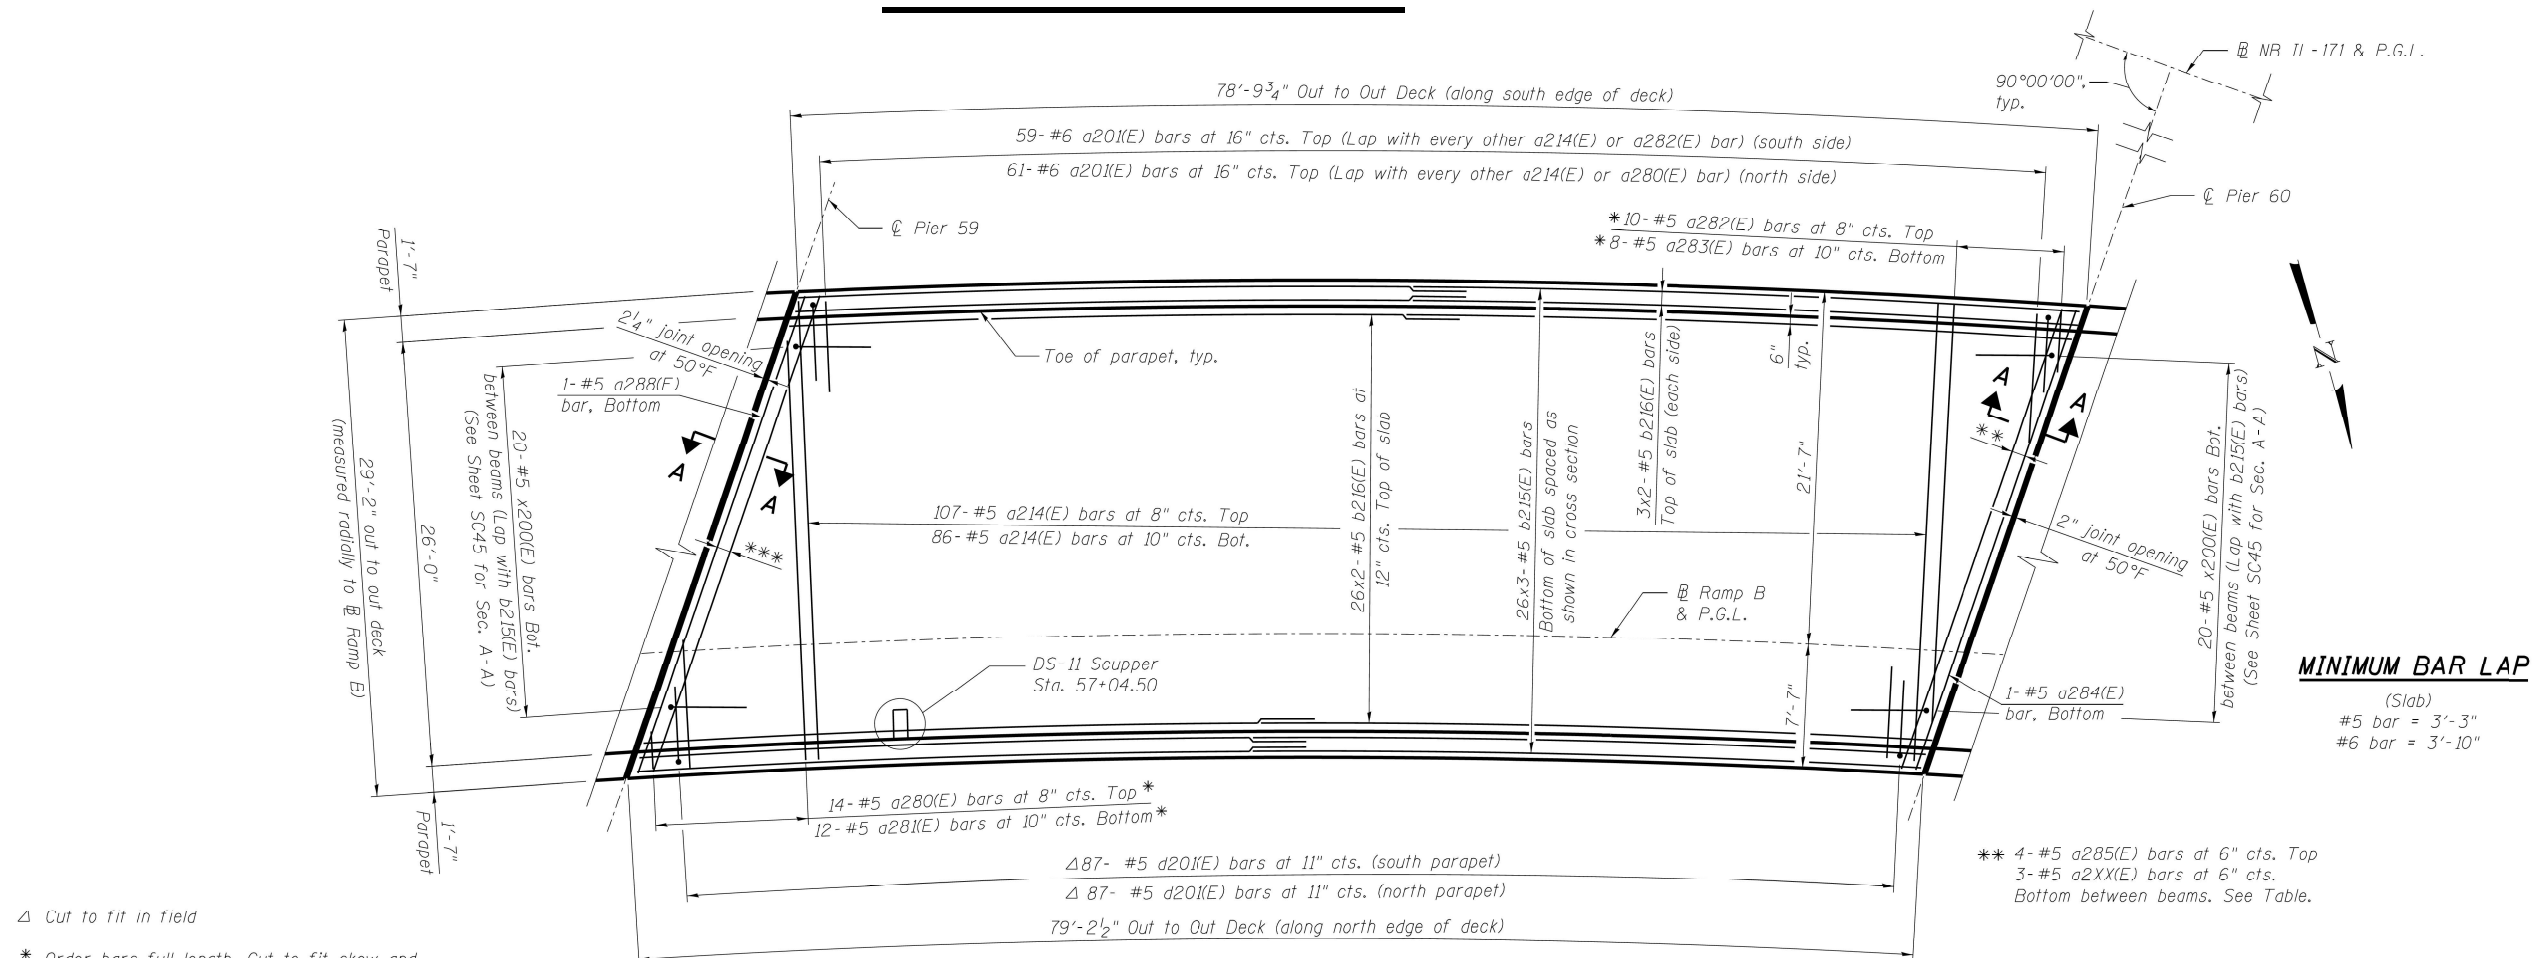

PLAN - SPAN 5B

 

<i>Pier</i>	<i>Bay</i>	<i>Bar</i>
59	<i>Ri-R4</i>	<i>a286(E)</i>
59	<i>R4-R5</i>	<i>a290(E)</i>
60	<i>Ri-R4</i>	<i>a286(E)</i>
60	<i>R4-R5</i>	<i>a287(E)</i>

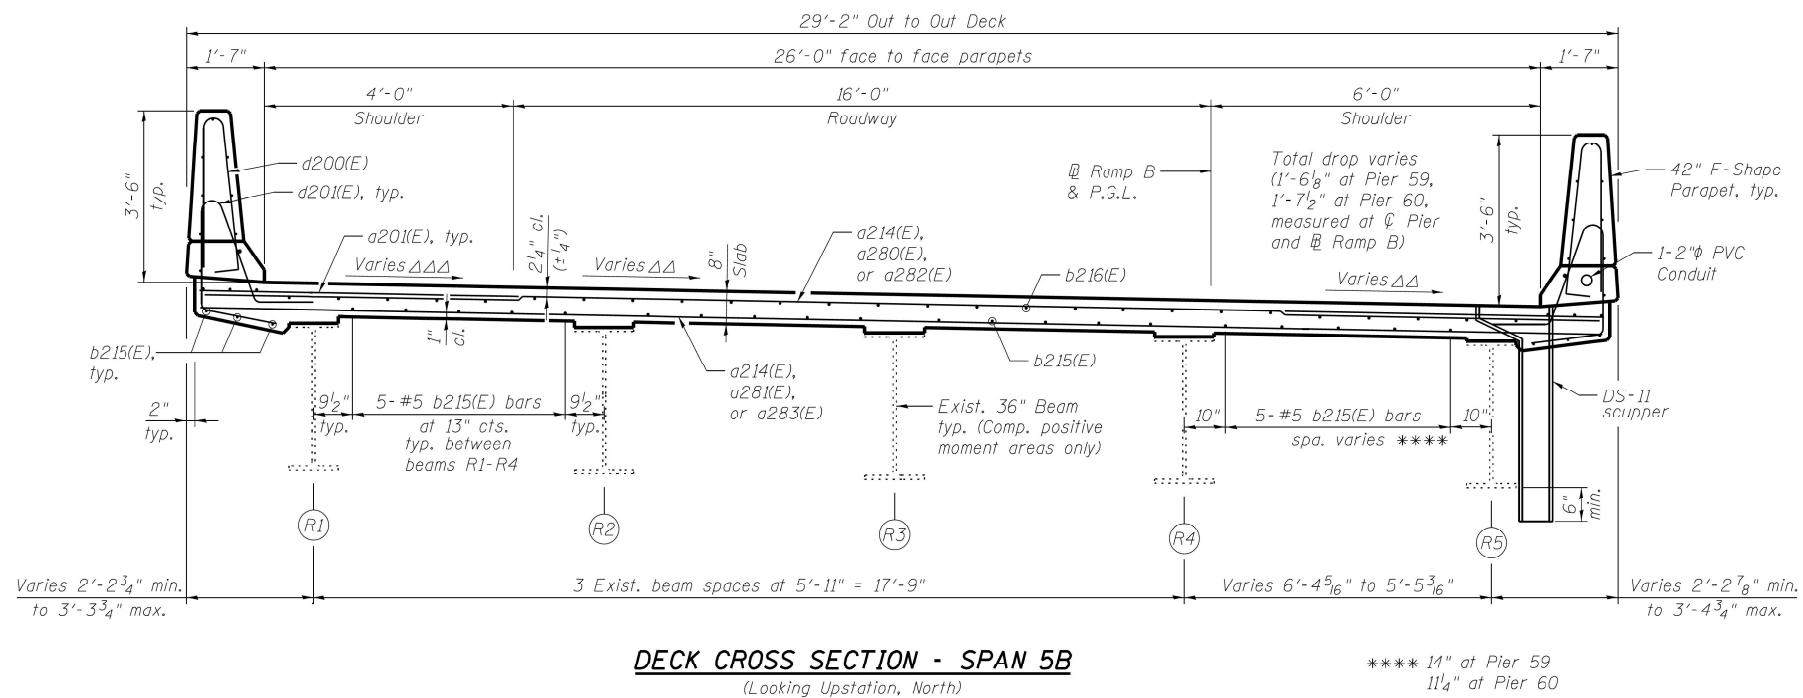

DECK CROSS SECTION - SPAN 5B

(Looking Upstation, North)



- NOTES:

1. For Superstructure Details, Section A-A, and Bar Bends, see Sheet SC45.
2. For Bill of Material, see Sheet SC46.
3. Bars indicated thus 20x3-#5 etc. indicates 20 lines of bars with 3 lengths per line.
4. Barrier widths are measured perpendicular from the edge of deck. Overhang widths are measured perpendicular from the fascia girders. Girder spacings are measured perpendicular from the east girder to the west girder at the centerline of bearing. All remaining deck dimensions are measured perpendicular to the baseline shown unless noted otherwise.
5. Dimensions are based on a Rolled Rail Strip Seal Joint. If the Contractor elects to use the Welded Rail Strip Seal Joint, deck dimensions may require adjustments to satisfy the details on Sheet SC49.

△△ See S.E. Data on Sheet SC38.

△△△ Linear slope transition from 6.5%
at Ramp B Sta. 57+35.00 to 1.81%
at Sta. 58+39.75. See Sheet SC26.

**STATE OF ILLINOIS
DEPARTMENT OF TRANSPORTATION**

  

NOTES:

1. Bars indicated thus 1x3- #8 etc., indicates 1 line of bars with 3 lengths per line.
2. See Sheet SC44 for Section Thru Parapet.

USER NAME = Ivan,Diaz	DESIGNED -	REVISED -	STATE OF ILLINOIS DEPARTMENT OF TRANSPORTATION	EXISTING PARAPET ELEVATION UNIT B SN: 016-2456					FAP RTE.	SECTION	COUNTY	TOTAL SHEETS	SHEET NO.
	DRAWN -	REVISED -							372	FAP 372 22 VARIOUS BS	COOK	138	110
PLOT SCALE = 100,0000' / in.	CHECKED -	REVISED -							CONTRACT NO. 62U38				
PLOT DATE = 12/13/2022	DATE -	REVISED -		SCALE:	SHEET	OF	SHEETS	STA.	TO STA.		ILLINOIS FED. AID PROJECT		

Figure 1: Elevation of Reinforced Concrete Parapet. The drawing shows the side elevation of a parapet wall between two piers, Pier 59 and Pier 60. The wall is divided into two sections by a central pier. The left section, between Pier 59 and Pier 60, has a total length of 78'-10" (4 spaces at 19'-8 1/2"). It contains 87 #5 d200(E) bars at 11" cts. and 7 #4 e206(E) bars. The right section, between Pier 60 and the Gore Parapet, has a total length of 66'-8 3/8" (4 spaces at 16'-8 1/8"). It contains 73 #5 d200(E) bars at 11" cts. and 7 #4 e280(E) bars. The wall has a height of 3'-6" and a base width of 2'-0". The base is reinforced with 1x3 #8 e208(E) bars on the front face and 1x3 #4 e220(E) bars on the back face. A 2 1/4" parapet opening is shown at the base. The drawing also includes a detail of the Gore Parapet, showing 5 #6 e224(E) bars on the front face and 5 #6 e225(E) bars on the back face, with a width of 4'-0" and a height of 3'-6". The drawing is labeled "INSIDE ELEVATION OF GORE PARAPET".


MINIMUM BAR LAP
(Parapet)
#4 bar = 2'-0"
#8 bar = 5'-2"

1. All dimensions shown are along the toe of the parapet (gutterline)
2. Bars indicated thus 1x3- #0 etc. indicates 1 line of bars with 3 lengths per line.
3. See Sheet SC44 for Section Thru Parapet.


USER NAME = Ivan,Diaz	DESIGNED -	REVISED -	STATE OF ILLINOIS DEPARTMENT OF TRANSPORTATION	EX. PARAPET ELEVATION UNIT D SPANS 4 – 6 & UNIT D RAMP B SN: 016-2456				FAP RTE.	SECTION	COUNTY	TOTAL SHEETS	SHEET NO.
	DRAWN -	REVISED -		372	FAP 372 22 VARIOUS BS	COOK	138	111				
PLOT SCALE = 100,0000 ' / in.	CHECKED -	REVISED -		SCALE: SHEET OF SHEETS STA. TO STA.				ILLINOIS FED. AID PROJECT				
PLOT DATE = 12/13/2022	DATE -	REVISED -						CONTRACT NO. 62U38				

MODEL: Default
FILE NAME: o:\vldot-pw\entlev.com\PWIDOT\Documents\DOT_Offices\District 1\Projects\ID 104323\CADData\Design\ID 104323-shr-plan.dgn

FOR INFORMATION ONLY

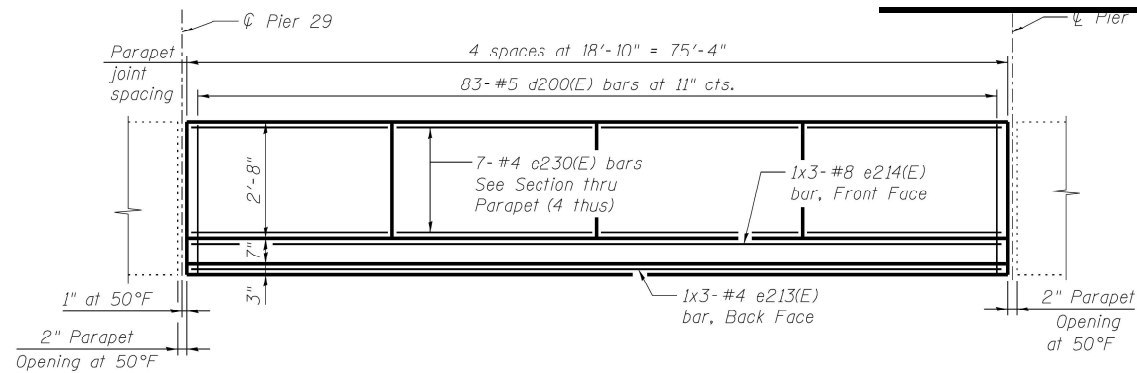

INSIDE ELEVATION OF SPAN 7 WEST PARAPET

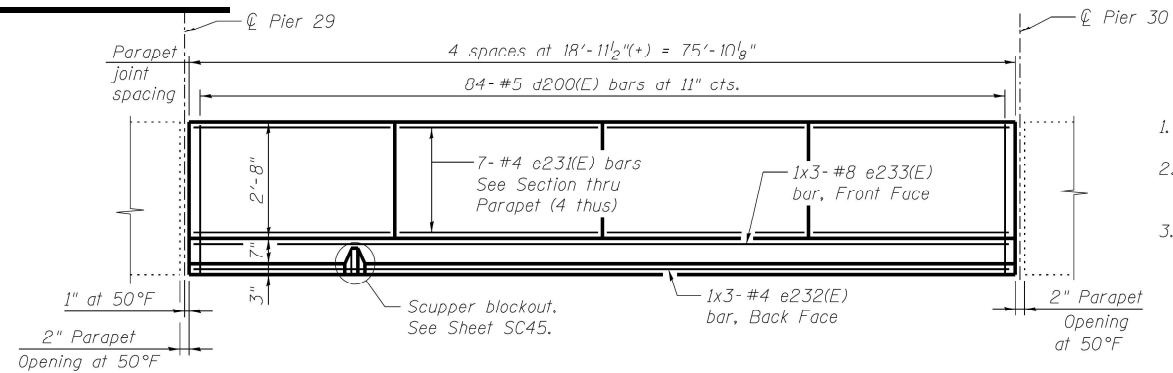

INSIDE ELEVATION OF SPAN 7 EAST PARAPET

(Reflected View Shown)


- NOTES:

1. All dimensions shown are along the toe of the parapet (gutterline)
2. Bars indicated thus 1x3- #8 etc. indicates 1 line of bars with 3 lengths per line.
3. See Sheet SC44 for Section Thru Parapet.


MINIMUM LAP

(Parapct)


#4 bar = 2'-0"
#8 bar = 5'-2"

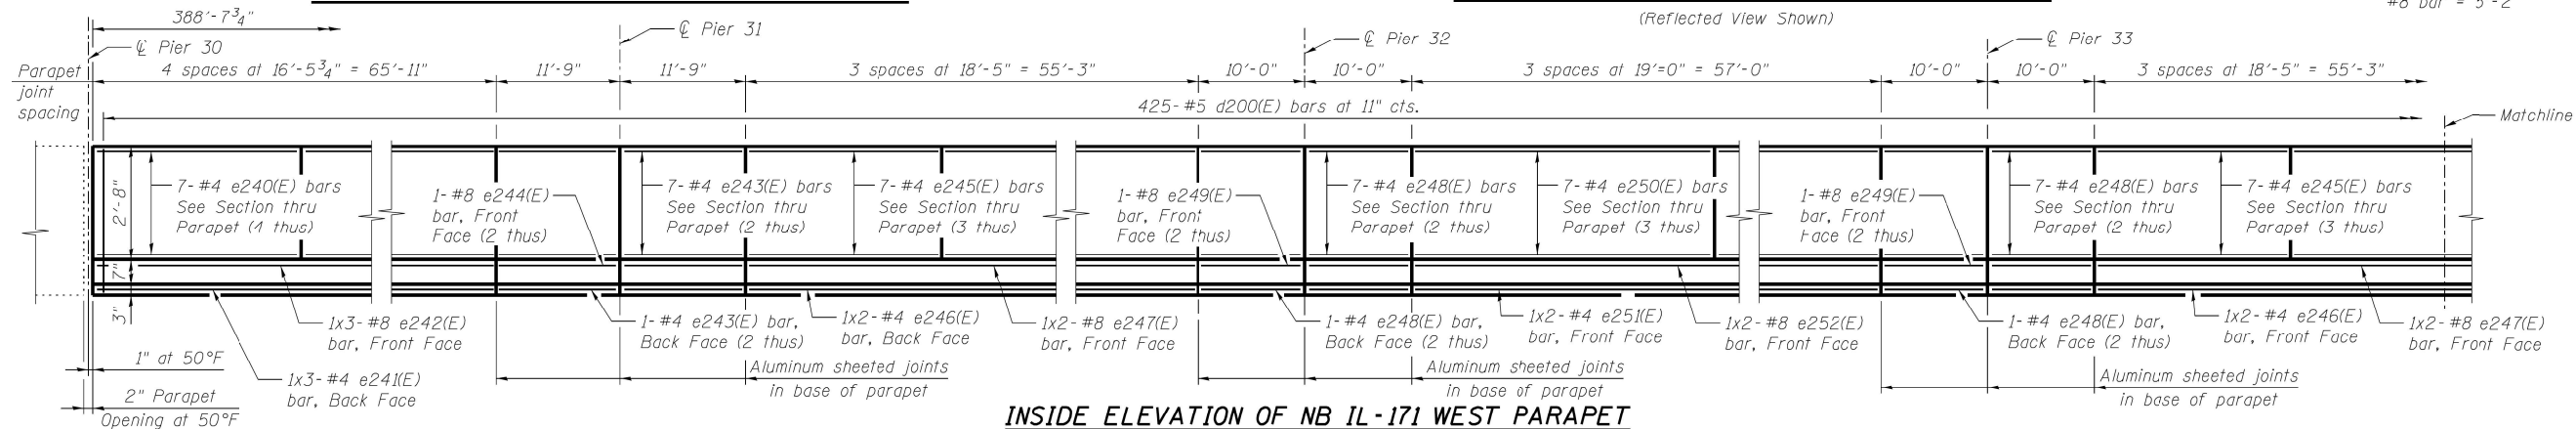

INSIDE ELEVATION OF NB IL-171 WEST PARAPET

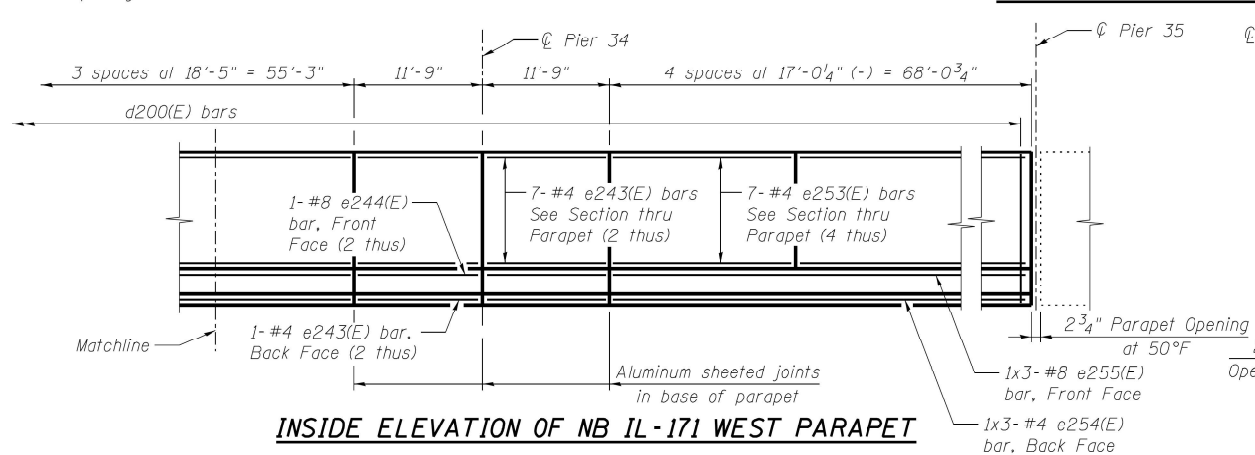


INSIDE ELEVATION OF NB IL-171 WEST PARAPET

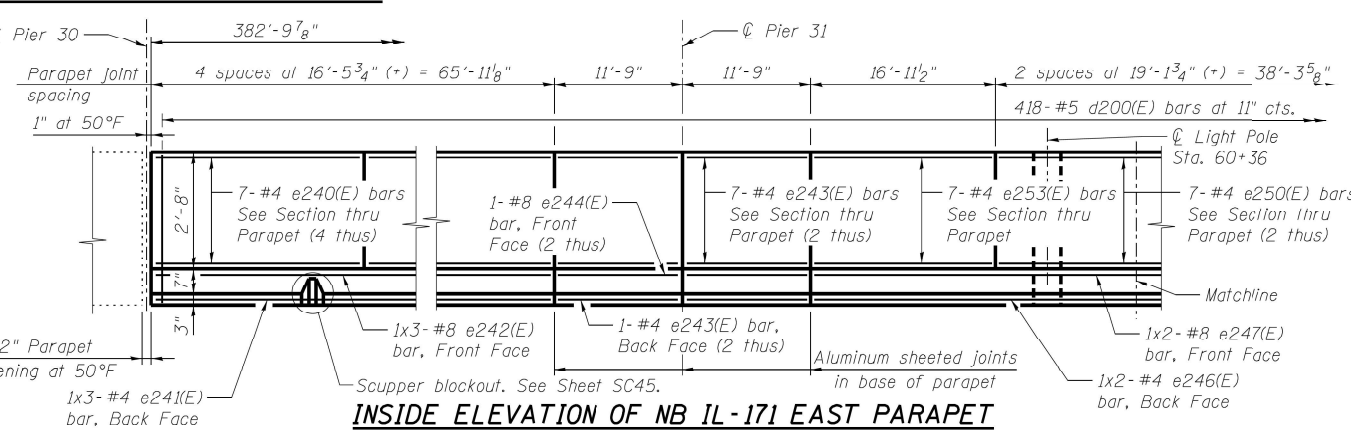

INSIDE ELEVATION OF NB IL-171 EAST PARAPET

(Reflected View Shown)

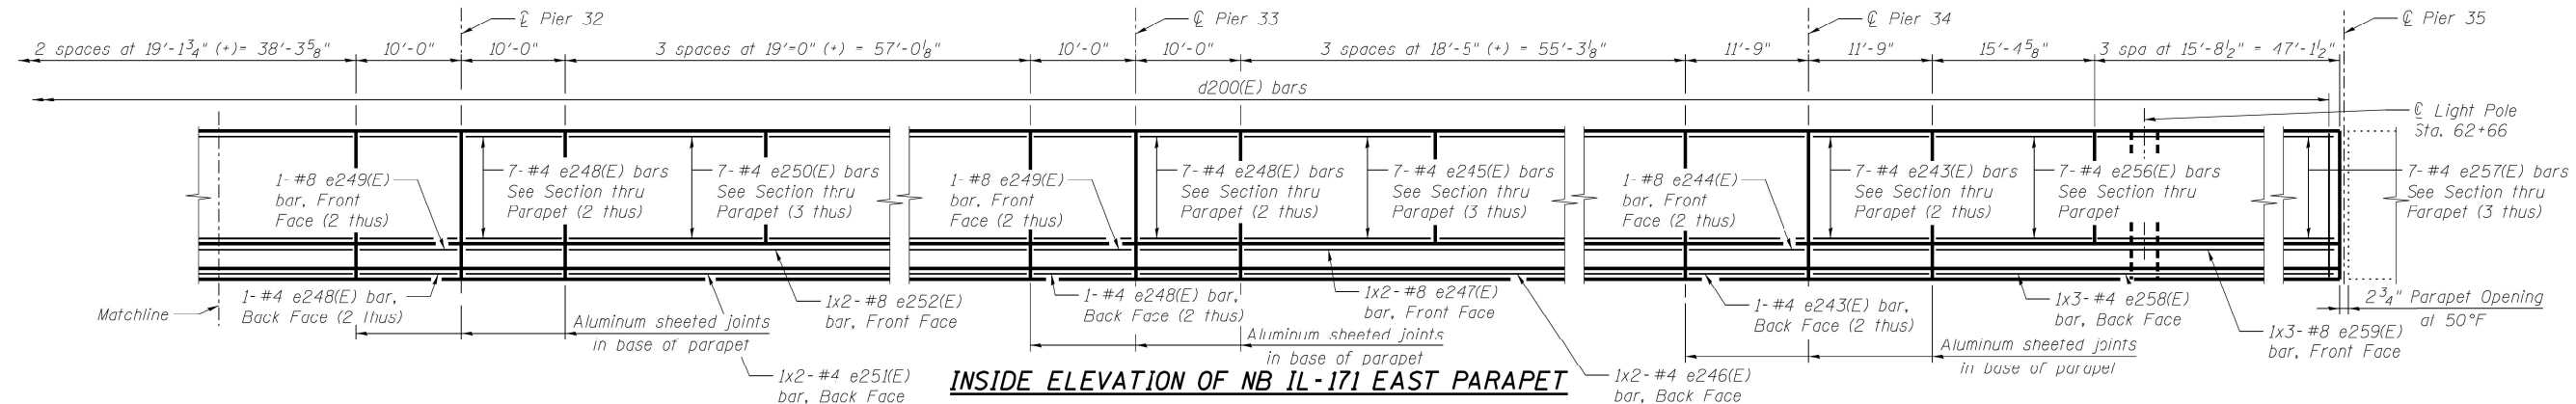

INSIDE ELEVATION OF NB IL-171 EAST PARAPET

(Reflected View Shown)

USER NAME = Ivan,Diaz	DESIGNED -	REVISED -
	DRAWN -	REVISED -
PLOT SCALE = 100,0000 ' / in.	CHECKED -	REVISED -
PLOT DATE = 12/13/2022	DATE -	REVISED -

**STATE OF ILLINOIS
DEPARTMENT OF TRANSPORTATION**


EXISTING PARAPET ELEVATION UNIT D SPAN 7 AND UNIT E

SN: 016-2456

SCALE:				SHEET OF SHEETS		STA. TO STA.		ILLINOIS		FED. AID PROJECT	
--------	--	--	--	-----------------	--	--------------	--	----------	--	------------------	--

ILLINOIS	FED. AID PROJECT
----------	------------------

FOR INFORMATION ONLY

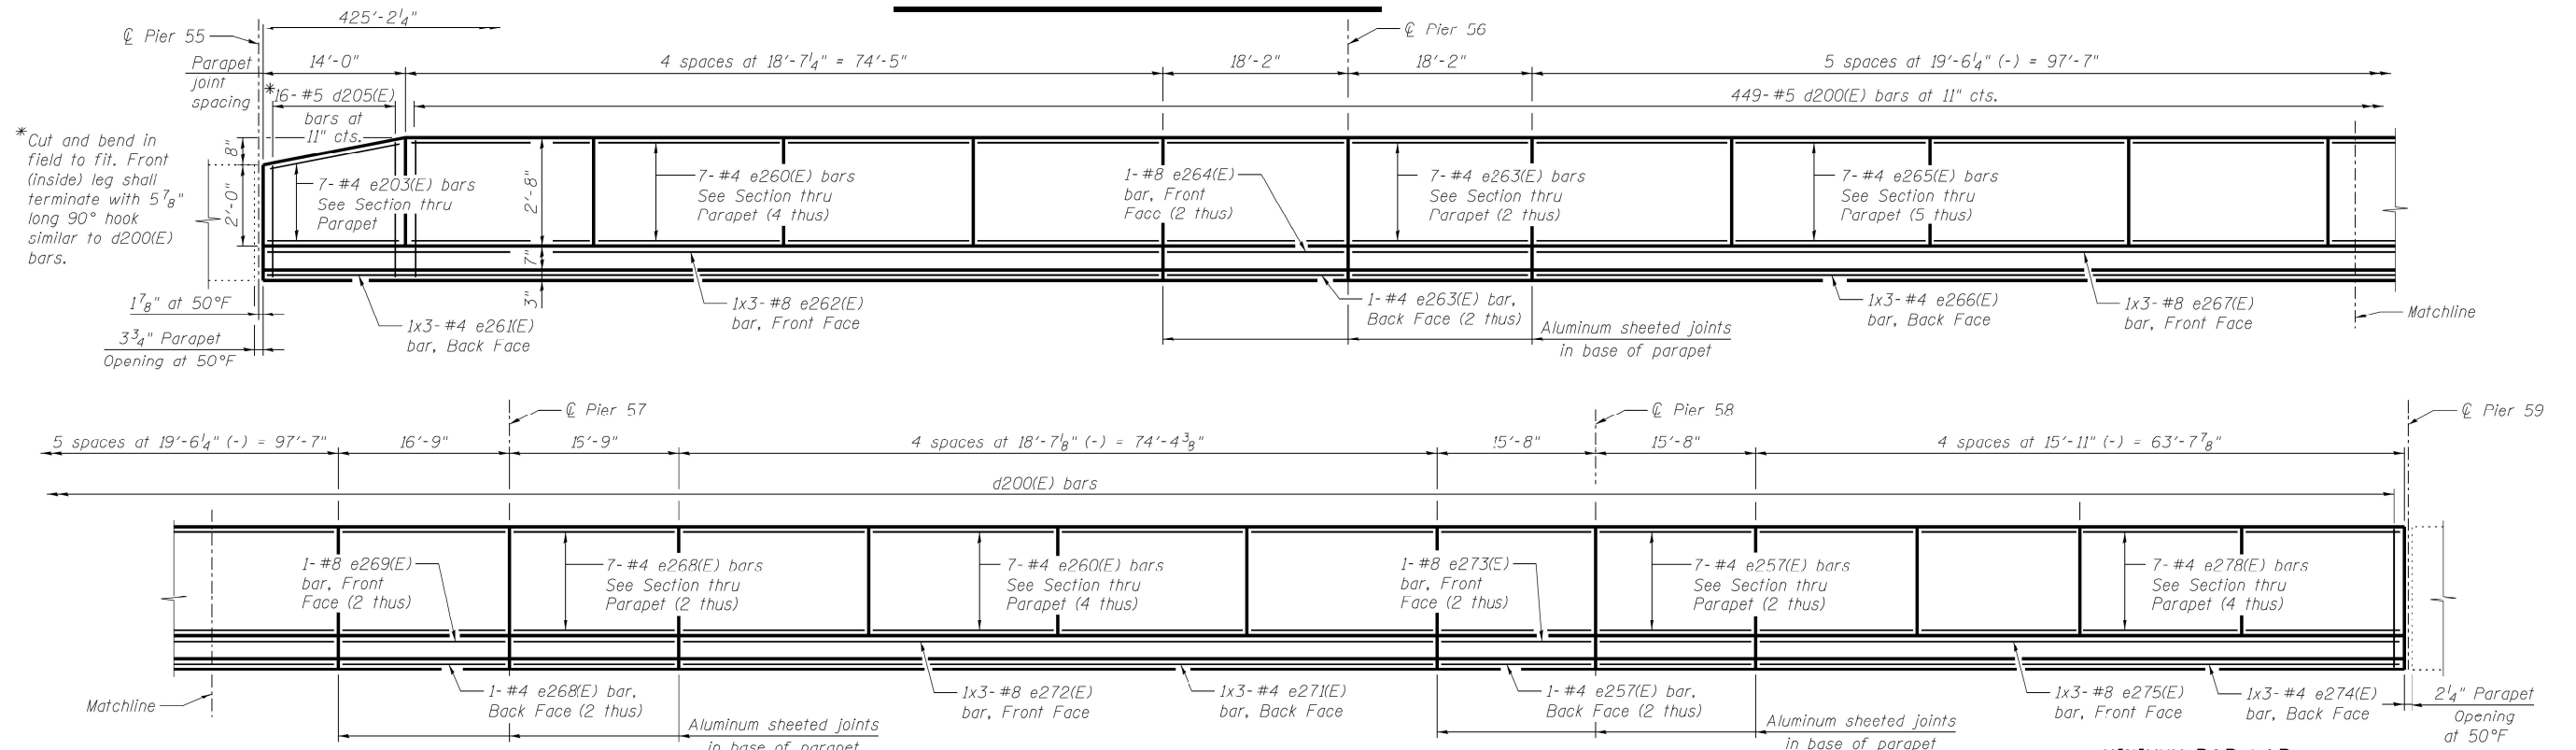


INSIDE ELEVATION OF RAMP B SOUTH PARAPET

MINIMUM BAR LAP

(Parapet)

#4 bar = 2'

#8 bay = 5'

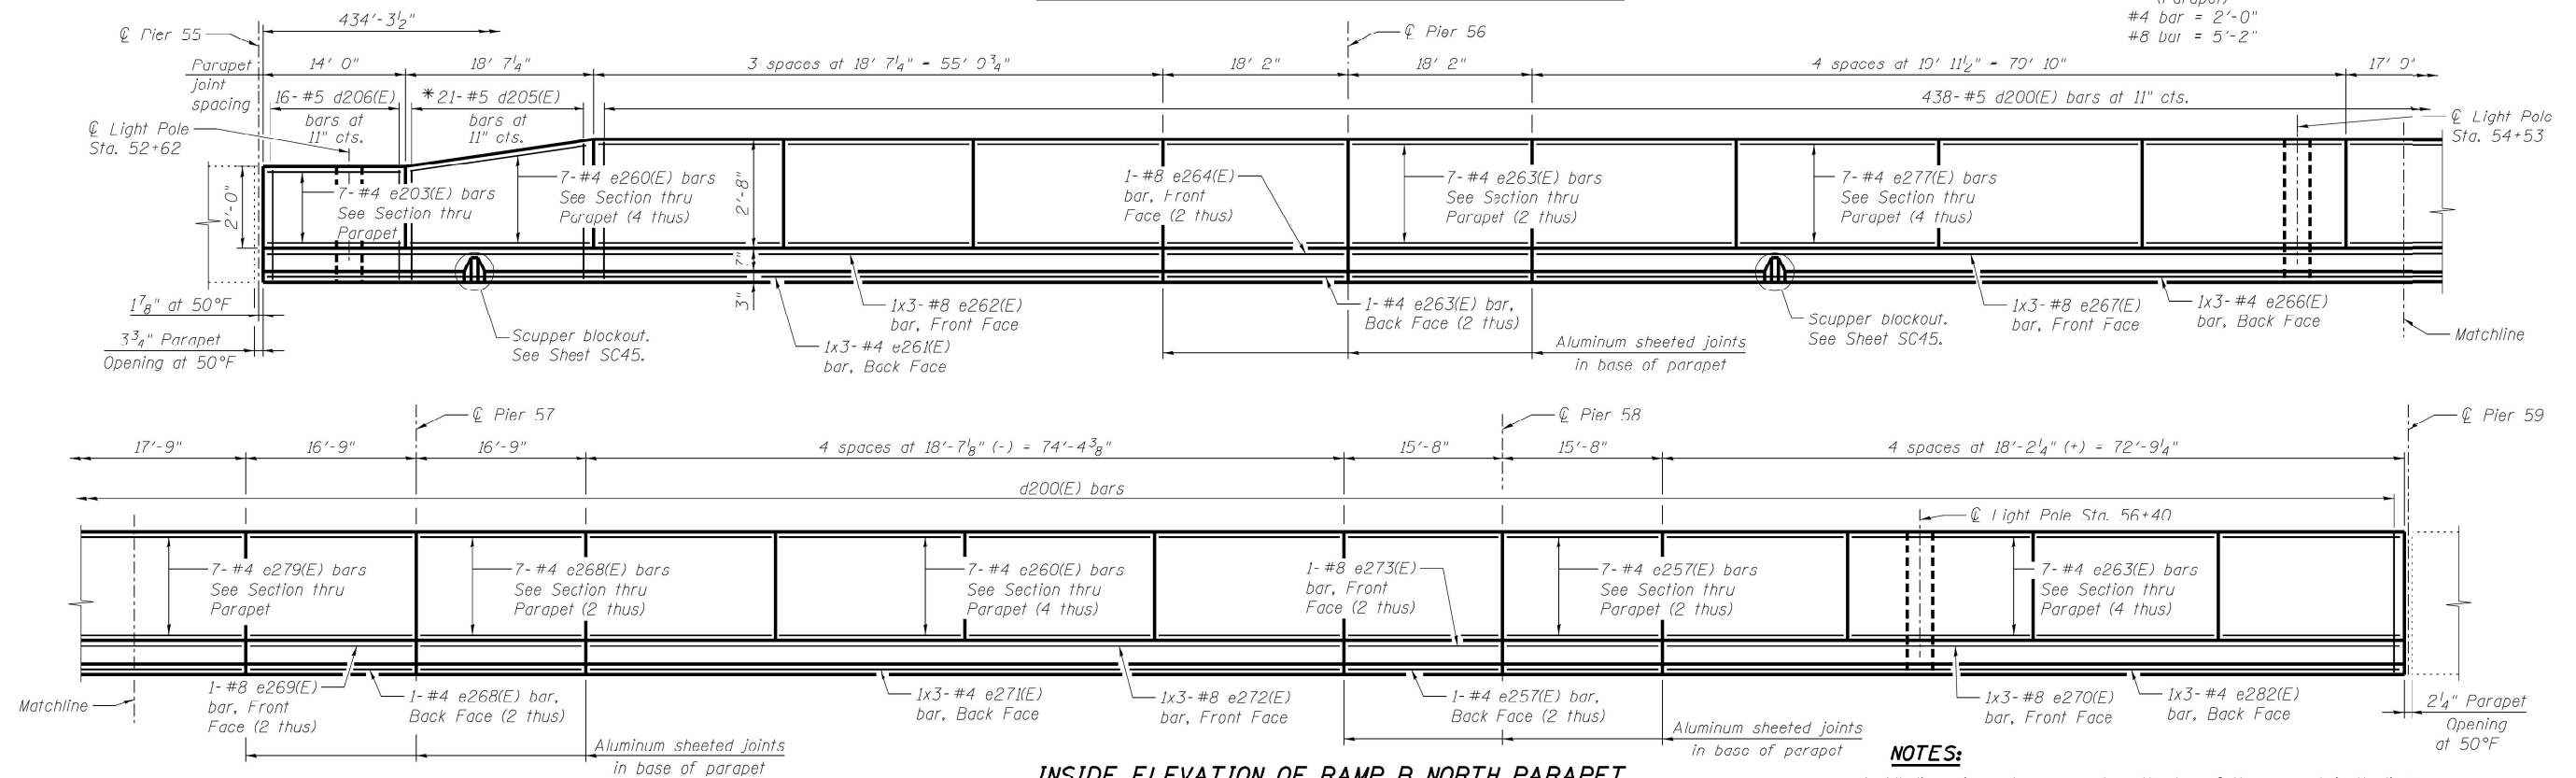

INSIDE ELEVATION OF RAMP B NORTH PARAPET

(Reflected View Shown)

NOTES:

1. All dimensions shown are along the toe of the parapet (gutterline).
2. Bars indicated thus 1x3-#8 etc. indicates 1 line of bars with 3 lengths per line.
3. See Sheet SC44 for Section Thru Parapet.

USER NAME = Ivan,Diaz	DESIGNED -	REVISED -
	DRAWN -	REVISED -
PLOT SCALE = 100,0000 ' / in.	CHECKED -	REVISED -
PLOT DATE = 12/13/2022	DATE -	REVISED -

**STATE OF ILLINOIS
DEPARTMENT OF TRANSPORTATION**


EXISTING PARAPET ELEVATION UNIT B RAMP B

SN: 016-2456

SCALE:	SHEET	OF	SHEETS	STA.	TO STA.
--------	-------	----	--------	------	---------


FAP RTE.	SECTION	COUNTY	TOTAL SHEETS	SHEET NO.
372	FAP 372 22 VARIOUS BS	COOK	138	113
		CONTRACT NO. 62U38		
		ILLINOIS	FED. AID PROJECT	

FOR INFORMATION ONLY

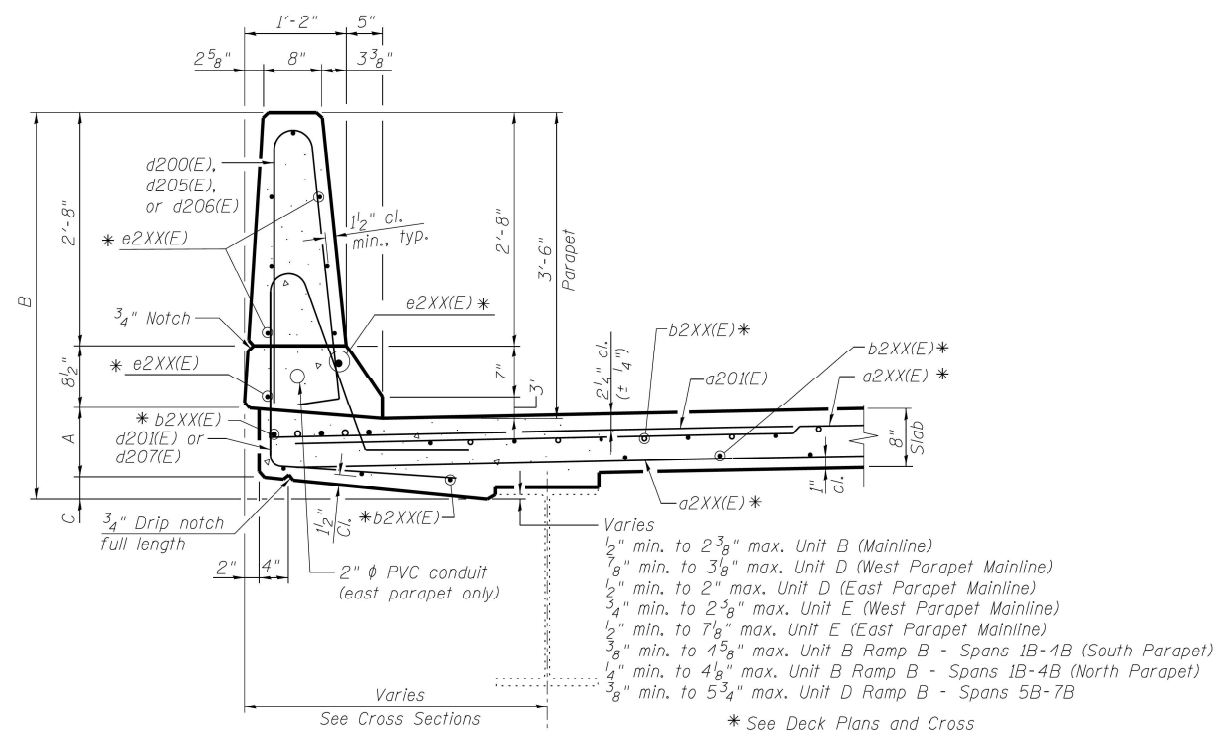


SECTION THRU PARAPET


Location	A	B	C
Unit B (Mainline)	9 $\frac{1}{2}$ "	4'-6"	4"
Unit D (West Parapet Mainline)	9 $\frac{1}{2}$ "	4'-7"	5"
Unit D (East Parapet Mainline)	9 $\frac{1}{2}$ "	4'-6"	4"
Unit E (West Parapet Mainline)	9 $\frac{1}{2}$ "	4'-7"	5"
Unit E (East Parapet Mainline)	14"	4'-11 $\frac{1}{2}$ "	5"
Unit B Ramp B - Spans 1B-4B (South Parapet)	11"	4'-8 $\frac{1}{2}$ "	5"
Unit B Ramp B - Spans 1B-4B (North Parapet)	9 $\frac{1}{2}$ "	4'-7"	5"
Unit D Ramp B - Spans 5B-7B	11 $\frac{1}{2}$ "	4'-9"	5"

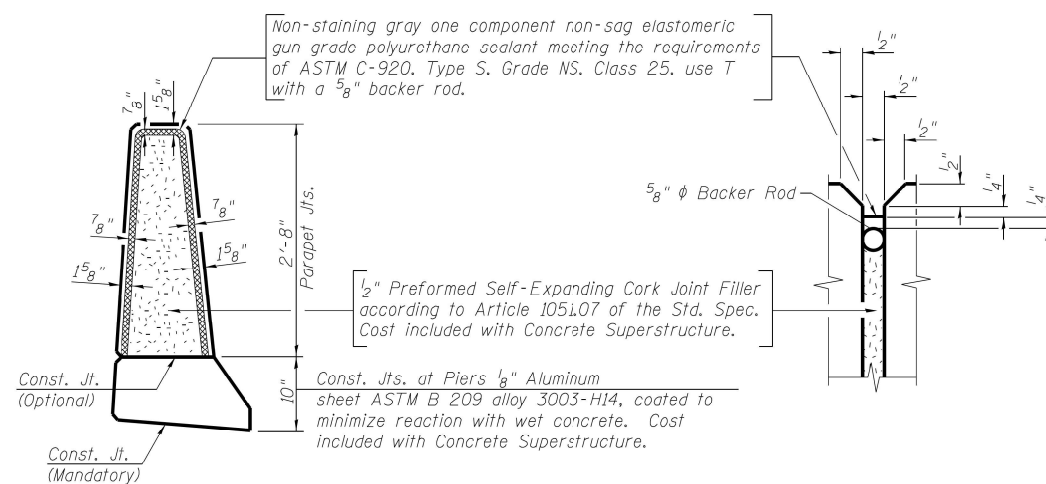


PARAPET JOINT DETAILS

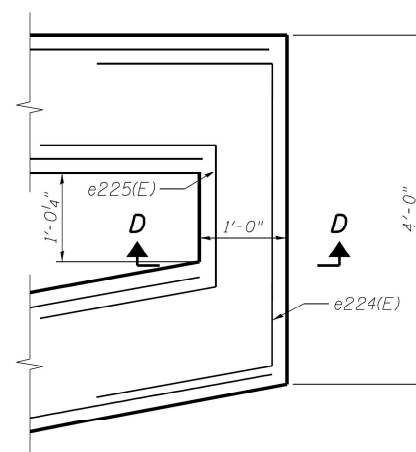


DETAIL 1
(See Sheet SC32)

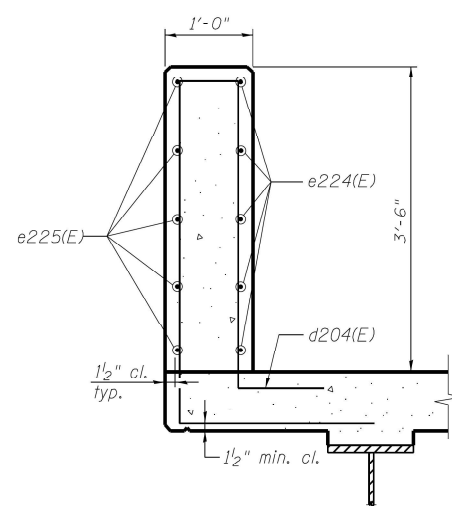


SECTION D-D

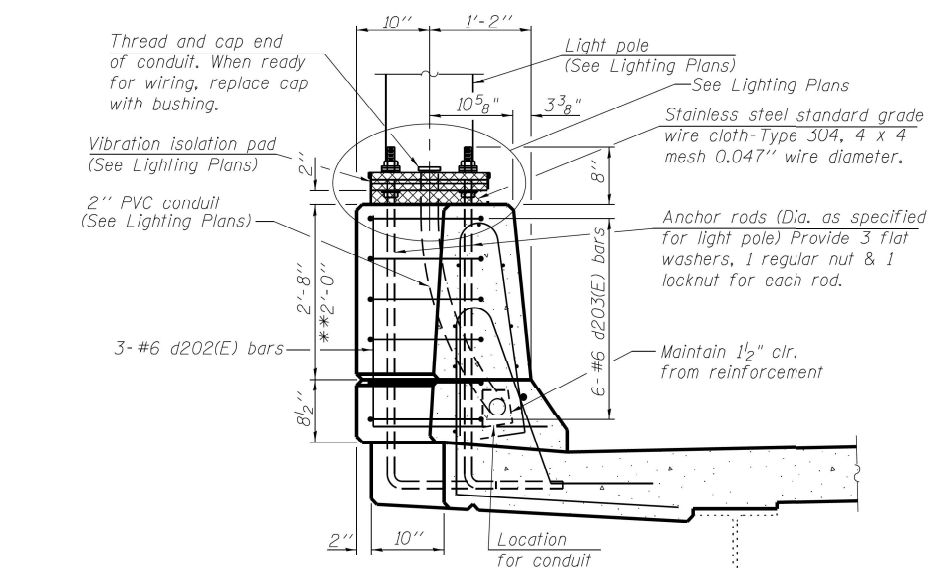

SECTION C-C

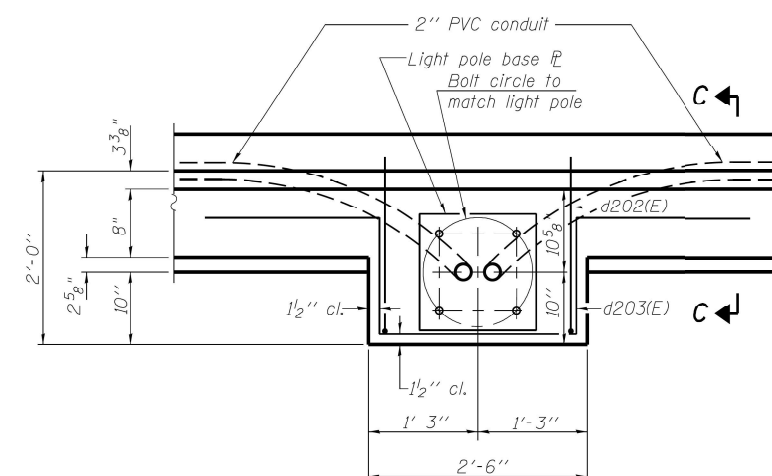

PLAN

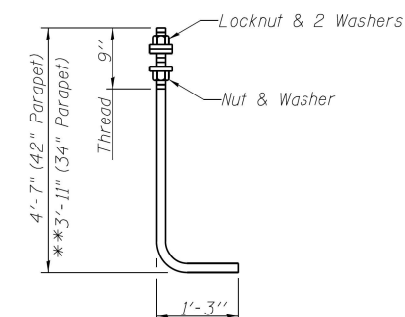

ANCHOR ROD

Diameter as specified for light poles.
(ASTM F 1551 Grade 105)
Full length hot dipped galvanized.

NOTE:

Cost of anchor rods is included with "Concrete Superstructure".

USER NAME = Ivan.Diaz	DESIGNED -	REVISED -
	DRAWN -	REVISED -
PLOT SCALE = 100,0000 ' / in.	CHECKED -	REVISED -
PLOT DATE = 12/13/2022	DATE -	REVISED -

STATE OF ILLINOIS
DEPARTMENT OF TRANSPORTATION

EXISTING PARAPET DETAILS
SN: 016-2456

SCALE:	SHEET	OF	SHEETS	STA.	TO STA.
--------	-------	----	--------	------	---------

FAP RTE.	SECTION	COUNTY	TOTAL SHEETS	SHEET NO.
372	FAP 372 22 VARIOUS BS	COOK	138	114
		CONTRACT NO. 62U38		
		ILLINOIS	FED. AID PROJECT	

MODEL: Default
 FILE NAME: new\Victor-zw\beatview.com\pwr\DOT\Documents\DOT_Offices\District_1\Projects\104323\ANDData\Basemap\104323-bt-map.doc


FOR INFORMATION ONLY

Bench Mark: Chiseled square of SW corner of SB IL-171 bridge wingwall over Des Plaines River, El. 622.14.

Existing Structure: S.N. 016-2457 (Southbound) was originally built in 1964 under Section 0707-675HB. The structure consists of a 7" concrete deck with a 1 1/2" microsilica overlay. The structure consists of a twelve span mainline bridge and a three span ramp bridge (Ramp E), supported by 13 multi-column concrete piers (End piers 4, 16 & 41 not included), predominantly founded on steel BP-piles with a select few on the north side of the structure supported on spread footings. The mainline structure is 973'-3 5/8" centerline of pier to centerline of pier, with an out to out deck width which varies from 36'-0" to 79'-1" with no skew angle. The Ramp E Structure has an out to out deck width of 28'-0" with a varying skew angle. Traffic to be maintained utilizing crossovers.

No salvage.

All elevations in the proposed plans are based on NAVD88 Datum. Elevations in the existing plans are based on the NGVD29 Datum. NGVD29 Elev. 584.50 = NAVD88 Elev. 584.22.

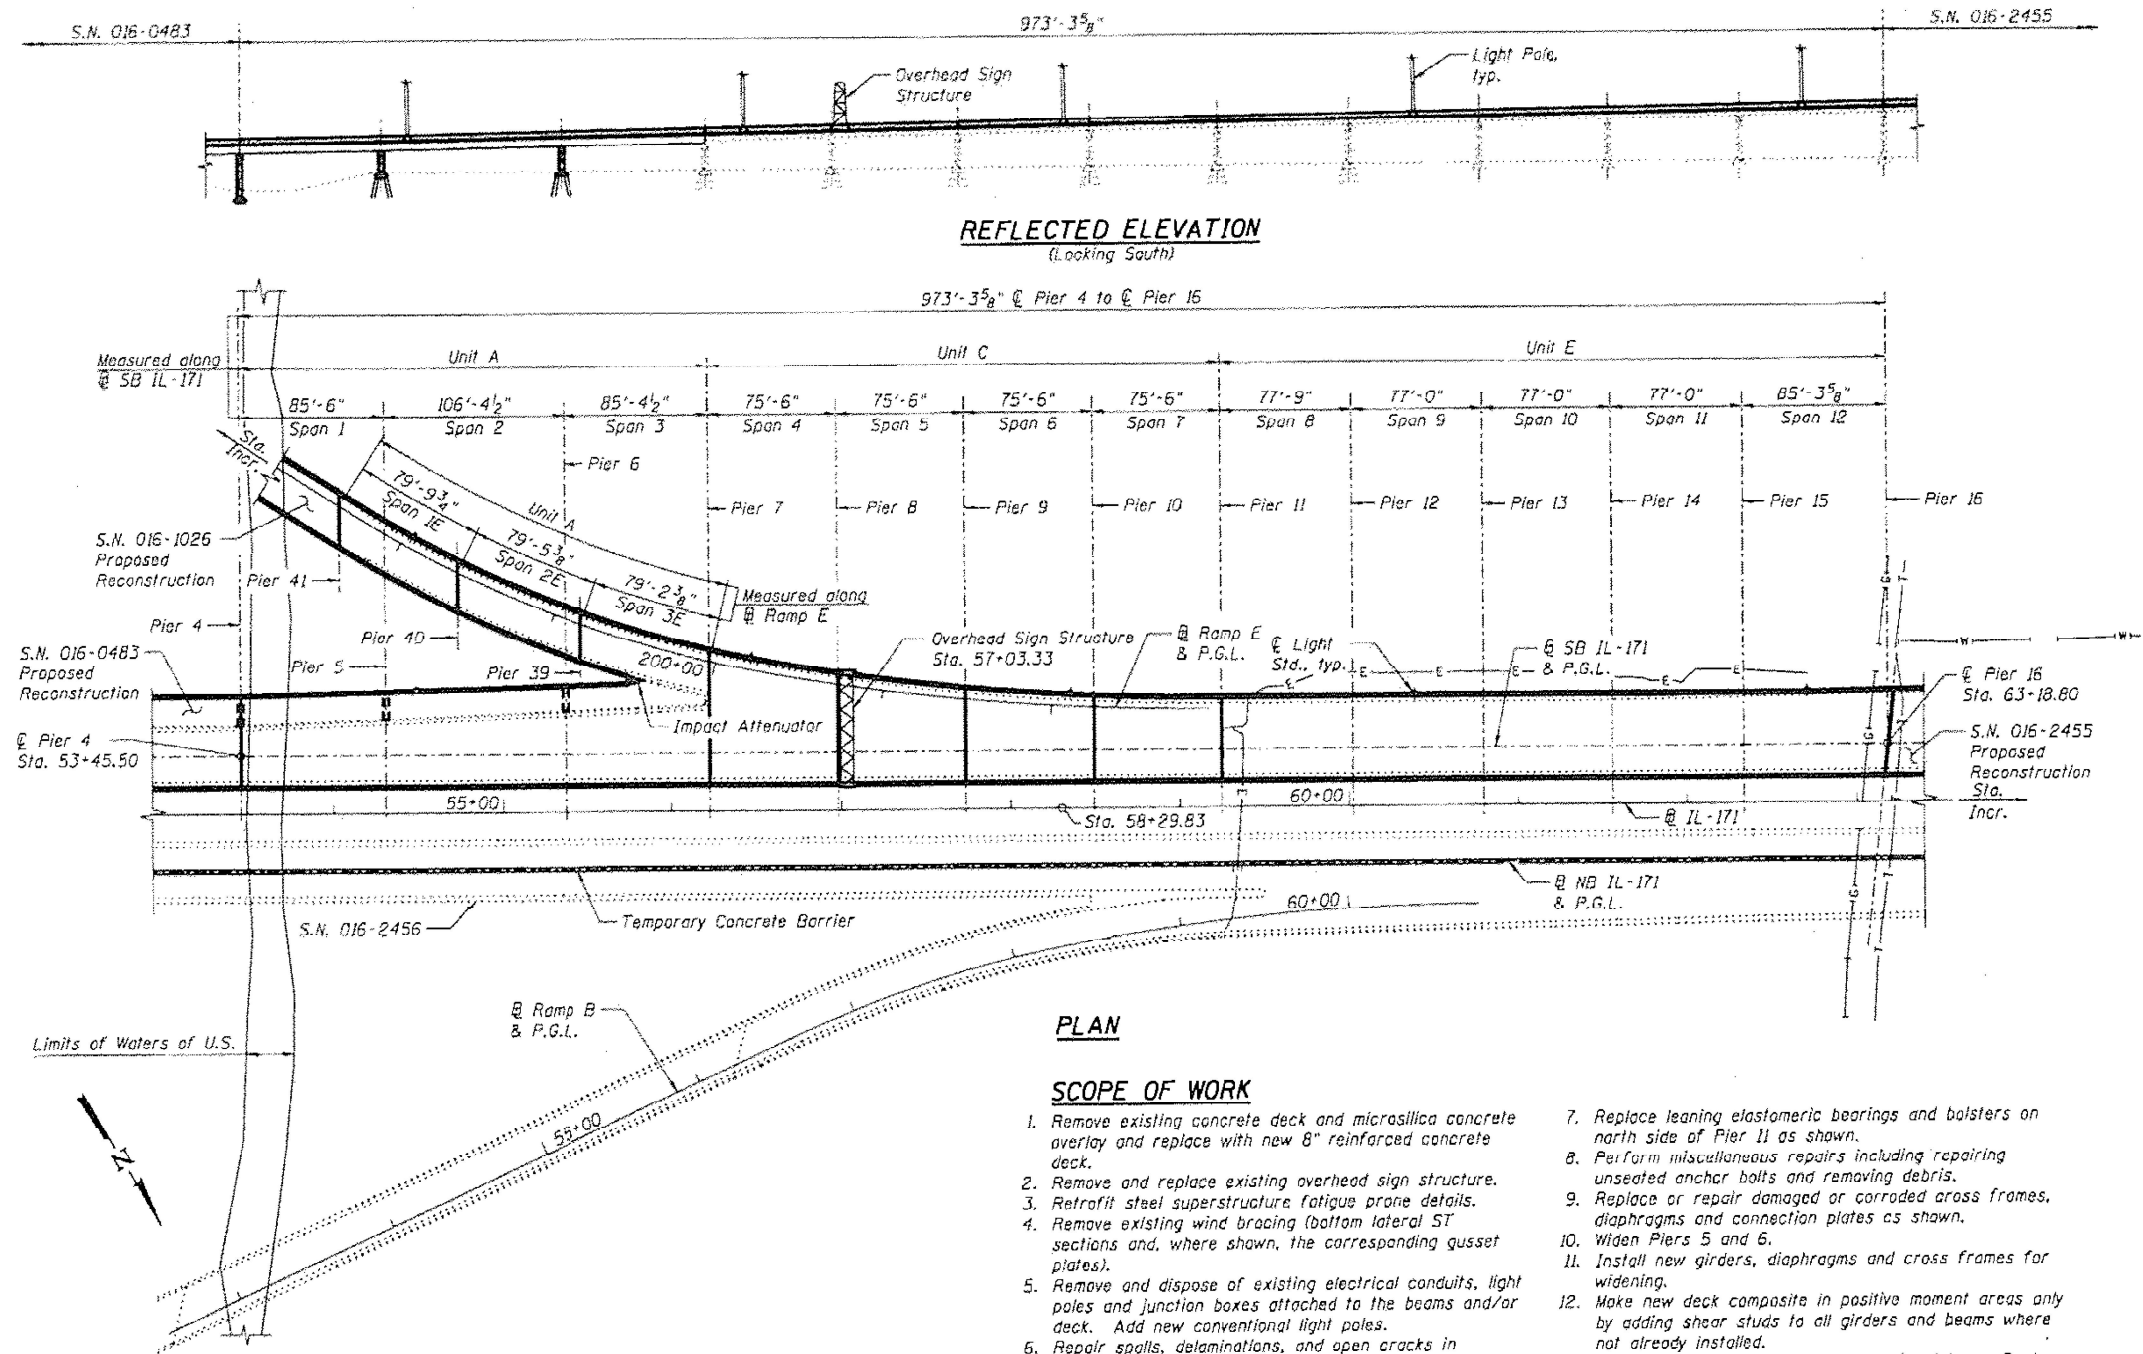

PLAN

SCOPE OF WORK

1. Remove existing concrete deck and microsilica concrete overlay and replace with new 8" reinforced concrete deck.
2. Remove and replace existing overhead sign structure.
3. Retrofit steel superstructure fatigue prone details.
4. Remove existing wind bracing (bottom lateral ST sections and, where shown, the corresponding gusset plates).
5. Remove and dispose of existing electrical conduits, light poles and junction boxes attached to the beams and/or deck. Add new conventional light poles.
6. Repair spalls, delaminations, and open cracks in substructures using structural repair of concrete and epoxy crack injection.
7. Replace leaning elastomeric bearings and bolsters on north side of Pier 11 as shown.
8. Perform miscellaneous repairs including repairing unseated anchor bolts and removing debris.
9. Replace or repair damaged or corroded cross frames, diaphragms and connection plates as shown.
10. Widen Piers 5 and 6.
11. Install new girders, diaphragms and cross frames for widening.
12. Make new deck composite in positive moment areas only by adding shear studs to all girders and beams where not already installed.
13. Remove and replace existing expansion joints. Replace filled in joints at Piers 8 and 39 with new expansion joints.

LOADING HS20-44

No future wearing surface allowed.

DESIGN STRESSES

FIELD UNITS (New Construction)

f'c = 3,500 psi
fy = 60,000 psi (Reinforcement)
fy = 50,000 psi (ASTM A270 Grade 50)

FIELD UNITS (Exst. Construction)

f'c = 3,500 psi
fy = 40,000 psi (Reinforcement)
fy = 36,000 psi (Structural Steel)

DESIGN SPECIFICATIONS


2002 AASHTO Standard Specifications
for Highway Bridges

SEISMIC DATA

Seismic Performance Category (SPC) = A
Bedrock Acceleration Coefficient (A) = 0.04g
Site Coefficient (S) = 1.0

EXISTING UTILITY LEGEND

- E—E— Underground Electric Line
- T—T— Underground Telephone Line
- G—G— Underground Gas Line
- W—W— Underground Water Line

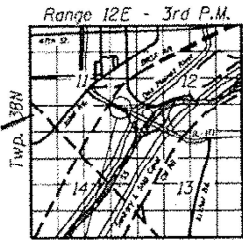

LOCATION SKETCH

USER NAME	= Ivan Diaz	DESIGNED	-	REVISED	-
DRAWN	-	CHECKED	-	REVISED	-
PLOT SCALE	= 100,000' / in.	DATE	-	REVISED	-
PLOT DATE	= 12/13/2022				

STATE OF ILLINOIS
DEPARTMENT OF TRANSPORTATION


EXISTING GENERAL PLAN AND ELEVATION

SN: 016-2457

SCALE: SHEET OF SHEETS STA. TO STA.

FAP RTE.	SECTION	COUNTY	TOTAL SHEETS	SHEET NO.
372	FAP 372 22 VARIOUS BS	COOK	138	115
CONTRACT NO. 62U38				
ILLINOIS / FED. AID PROJECT				

FOR INFORMATION ONLY

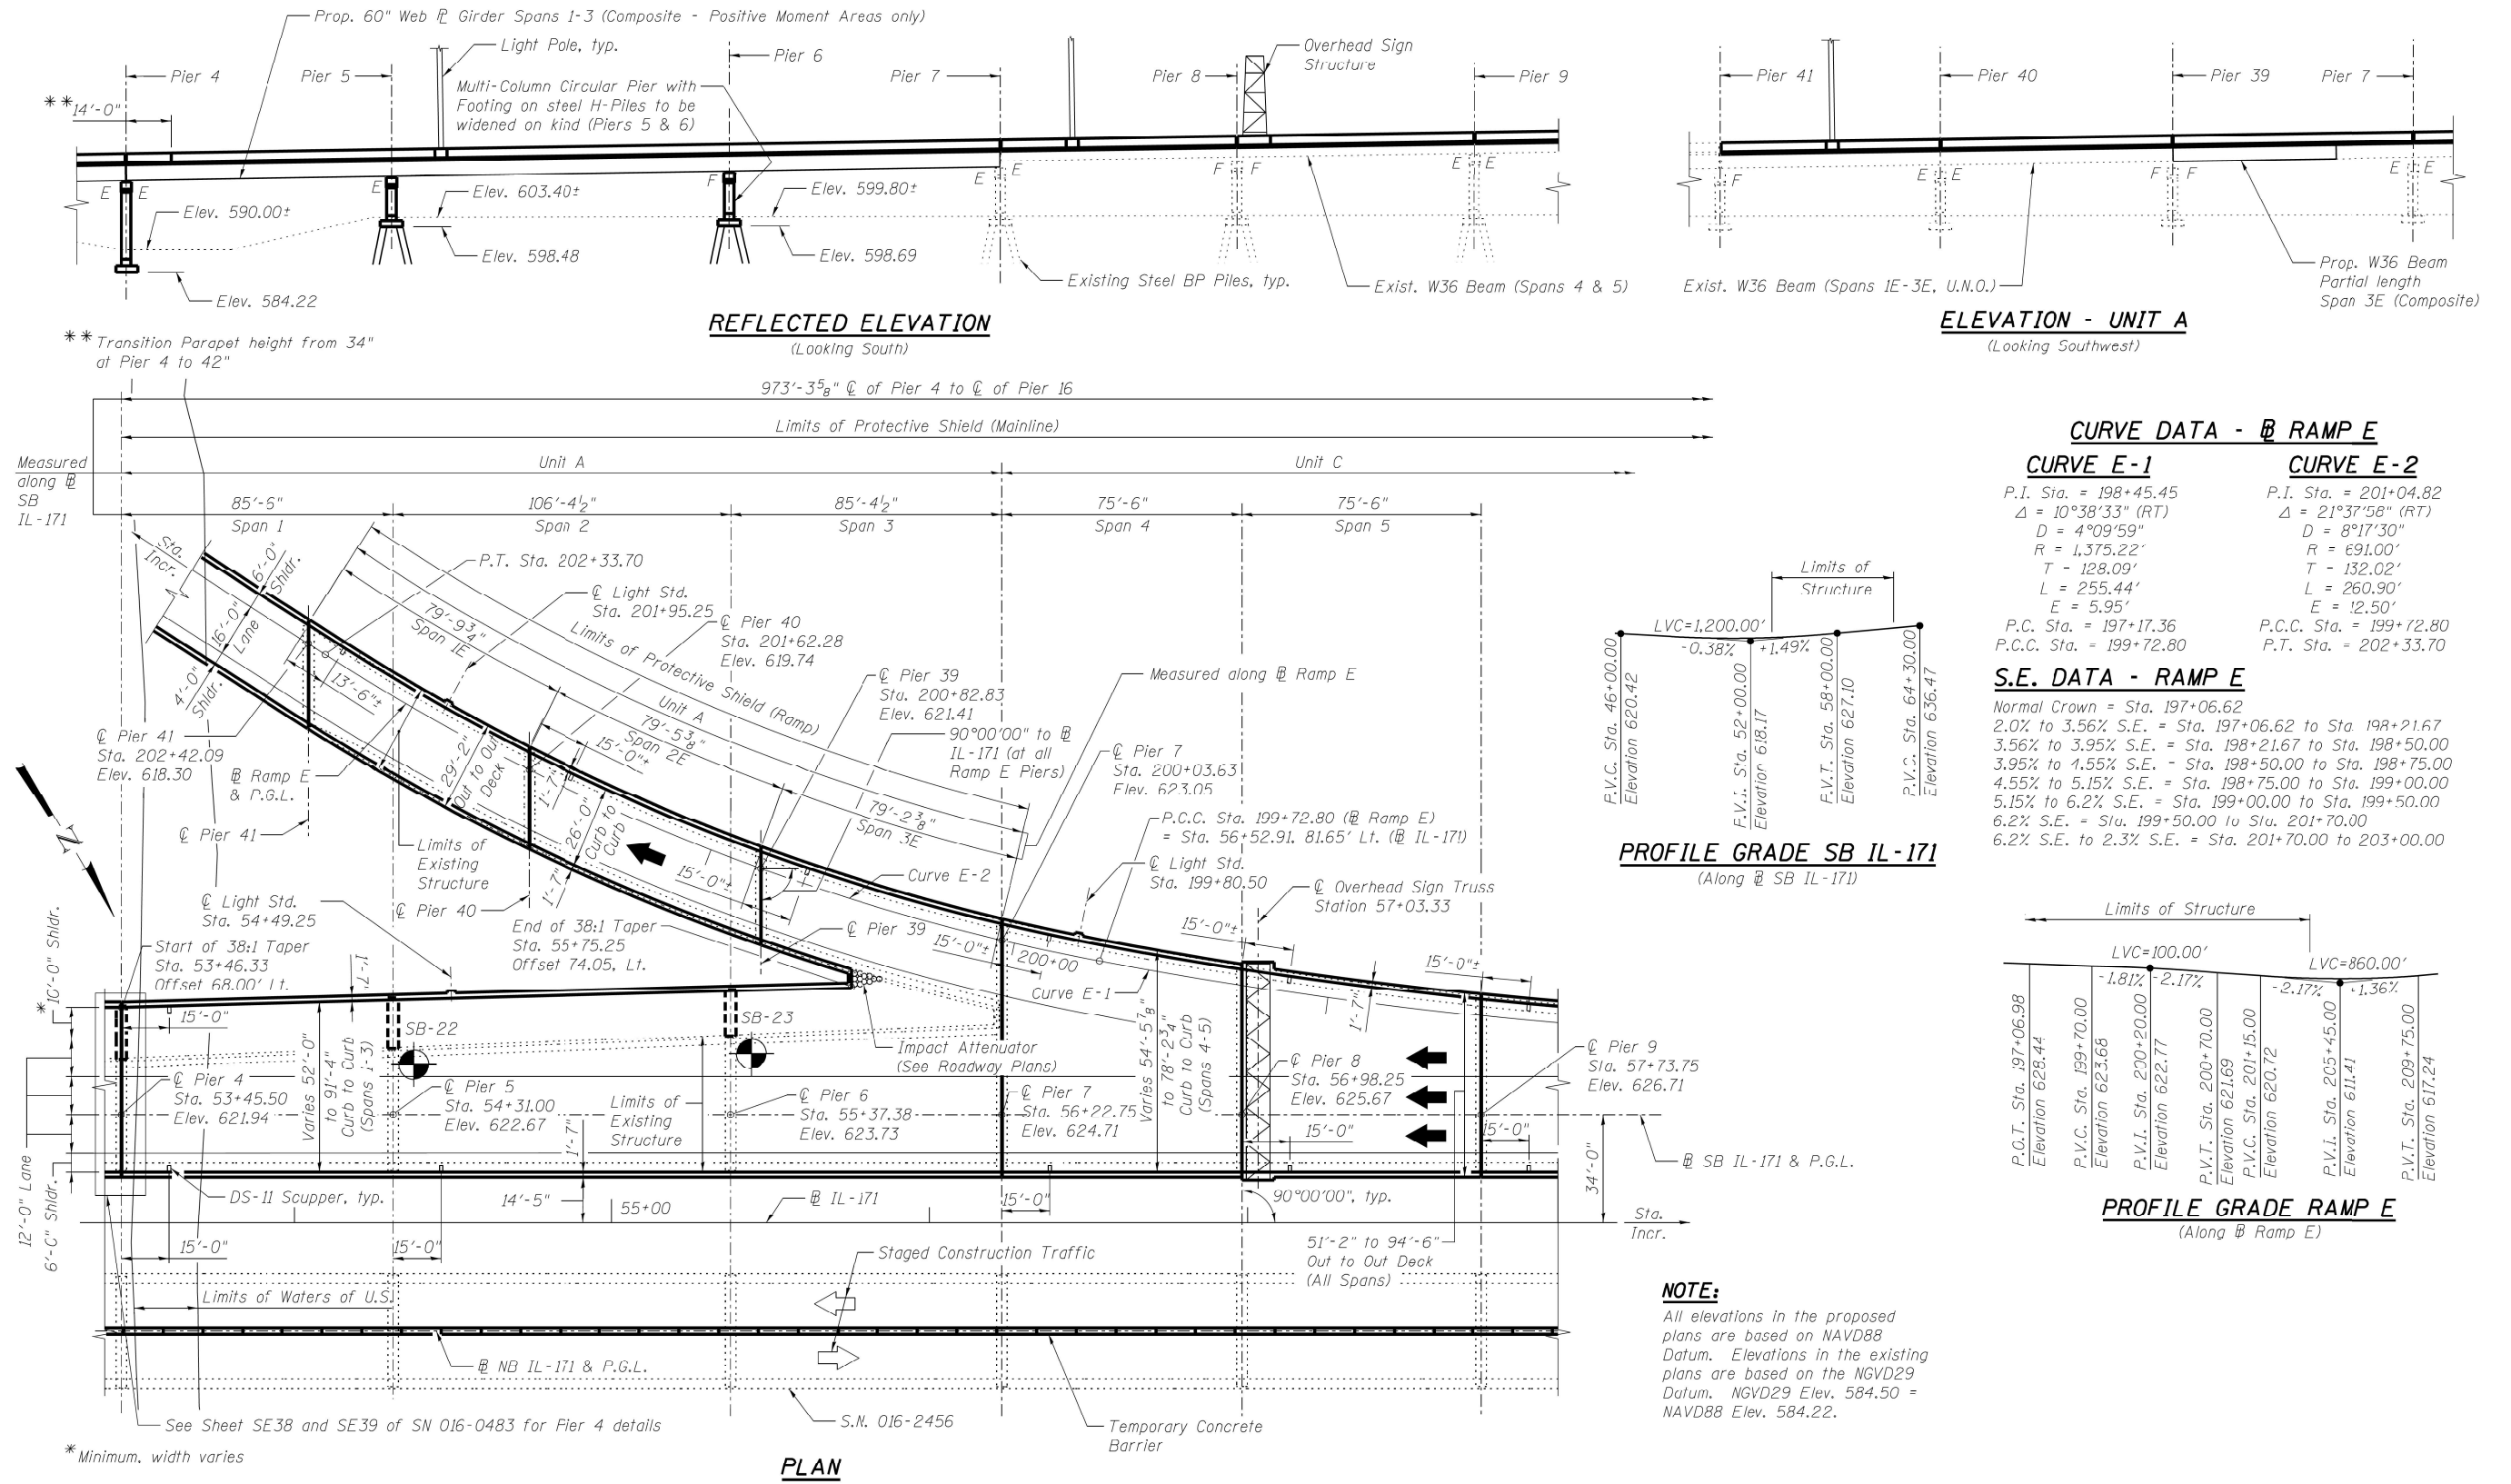


USER NAME = Ivan,Diaz	DESIGNED -	REVISED -
	DRAWN -	REVISED -
PLOT SCALE = 100,0000 ' / in.	CHECKED -	REVISED -
PLOT DATE = 12/13/2022	DATE -	REVISED -

**STATE OF ILLINOIS
DEPARTMENT OF TRANSPORTATION**

EXISTING GENERAL PLAN AND ELEVATION UNIT A & C
SN: 016-2457

FAP RTE.	SECTION	COUNTY	TOTAL SHEETS	SHEET NO.
372	FAP 372 22 VARIOUS BS	COOK	138	116
		CONTRACT NO. 62U38		
		ILLINOIS FED. AID PROJECT		

FOR INFORMATION ONLY

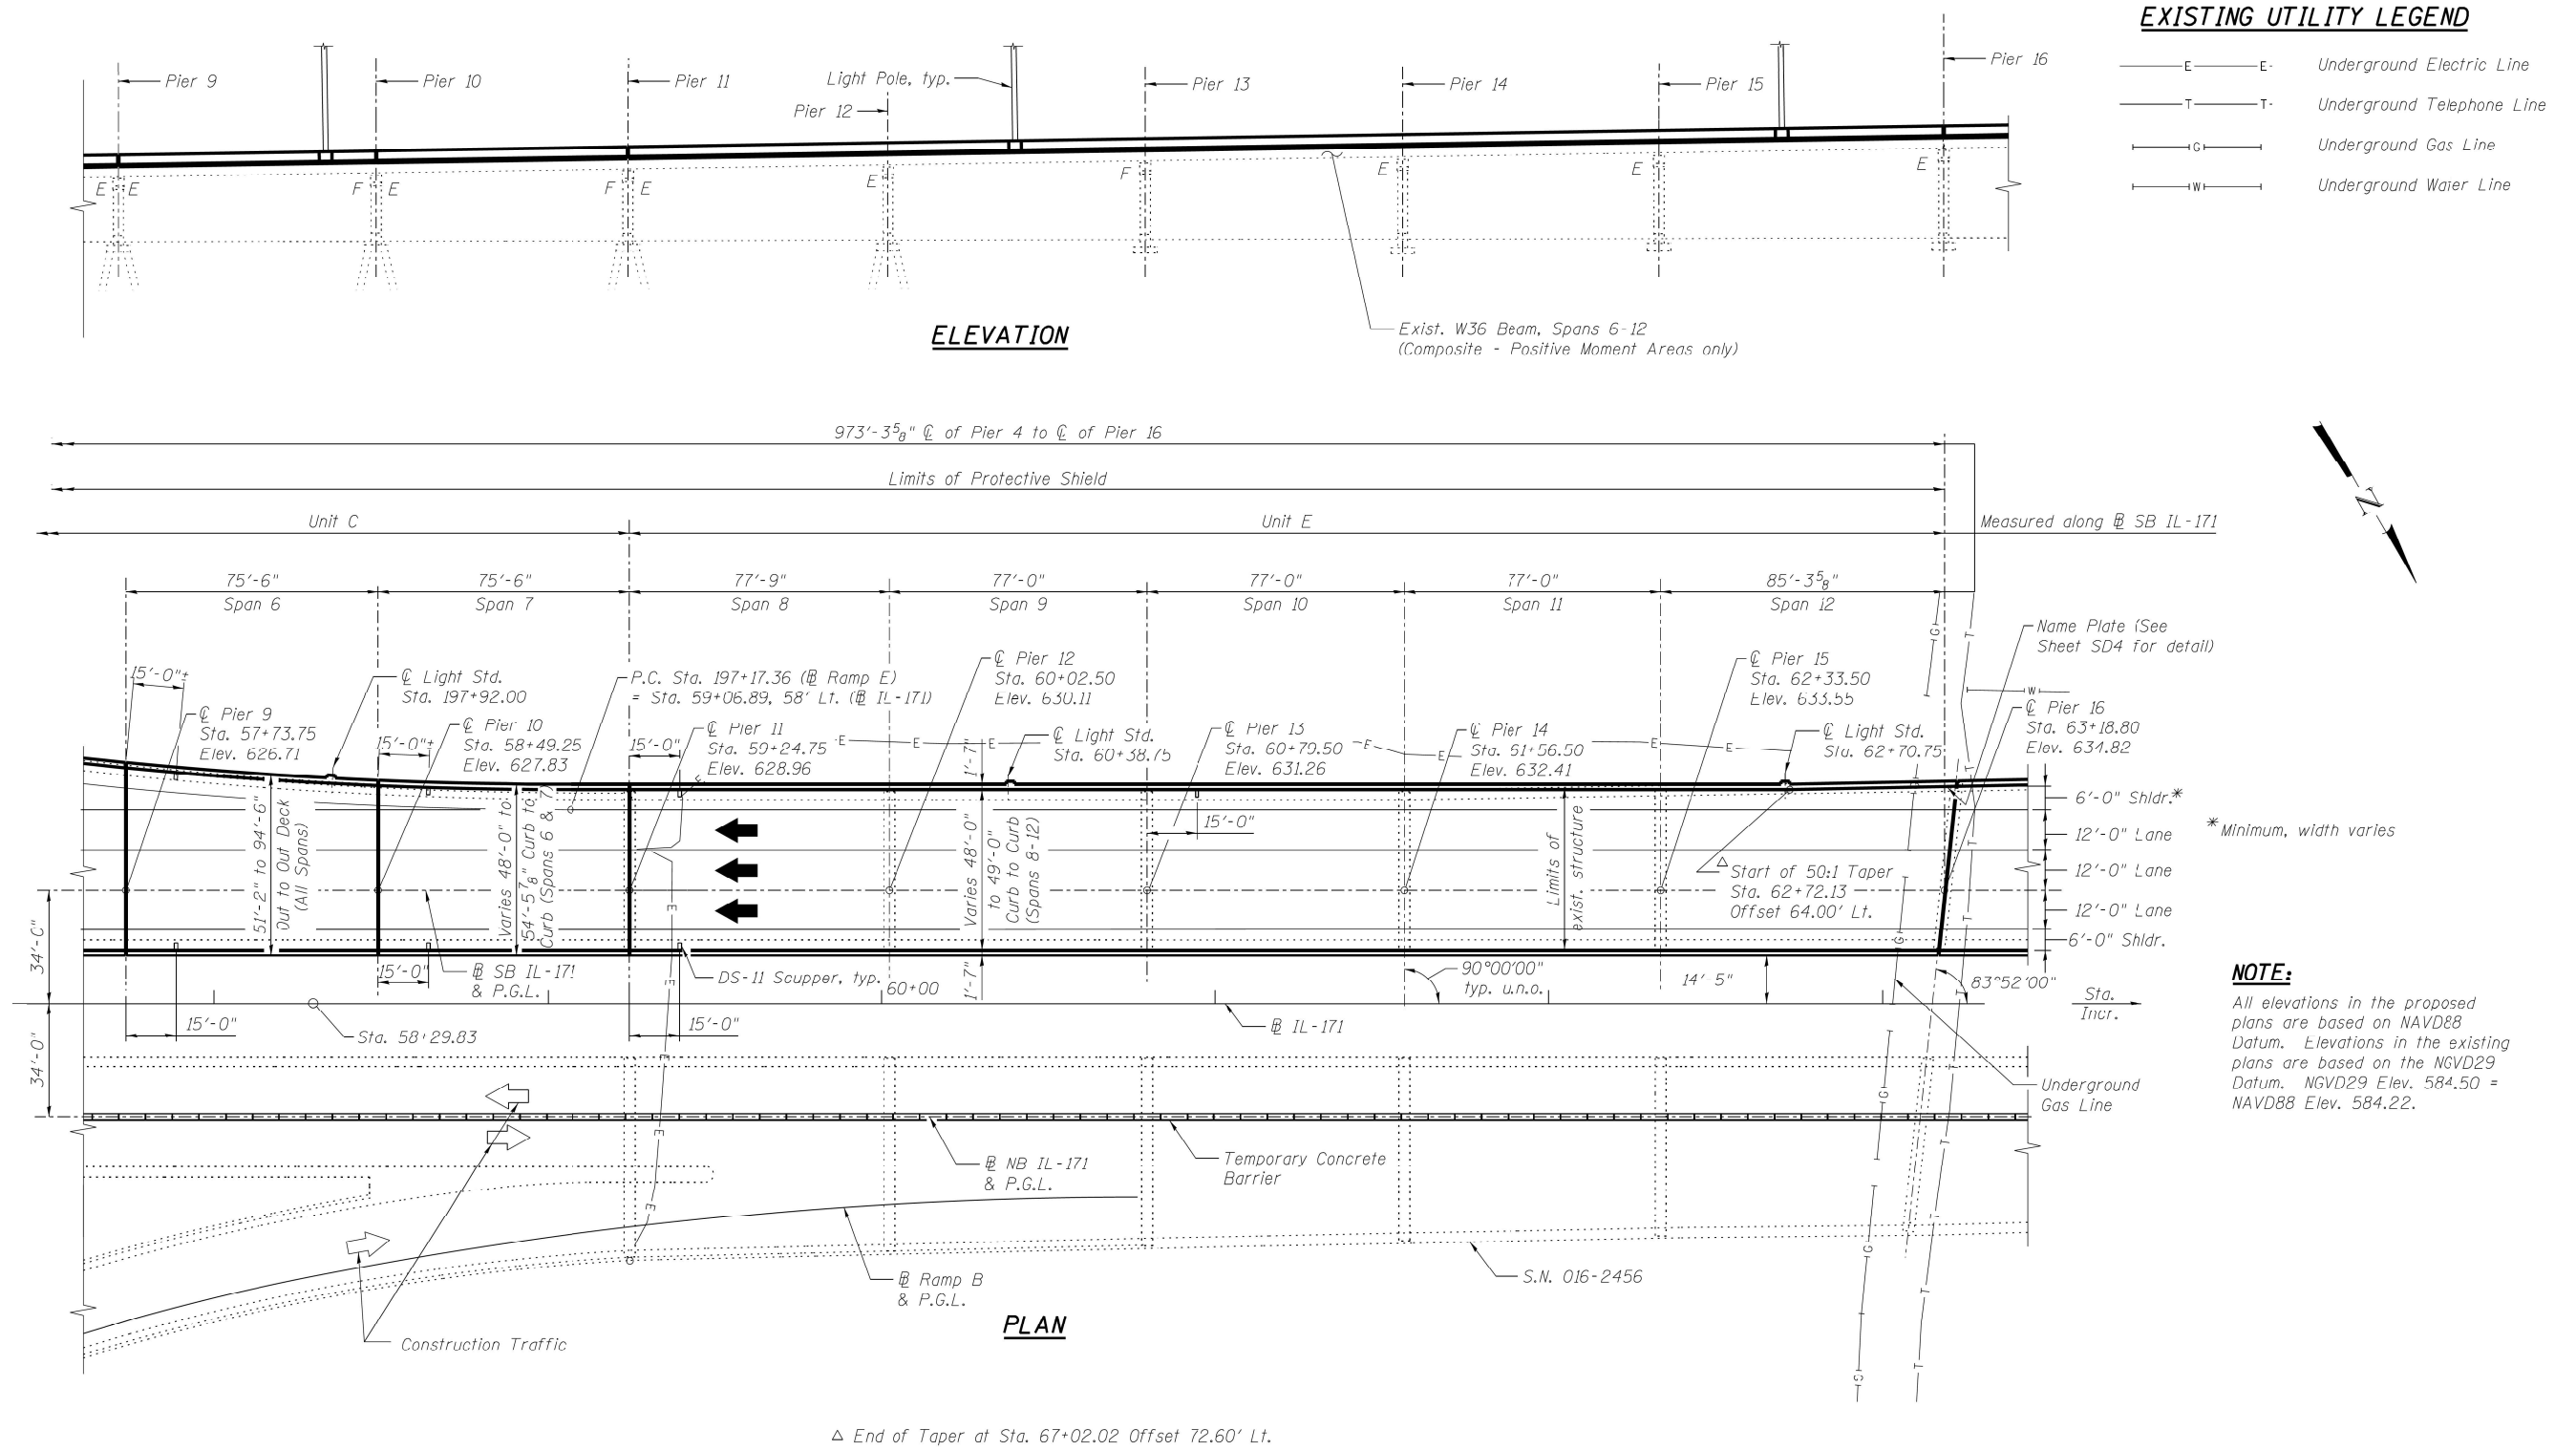

USER NAME = Ivan,Diaz	DESIGNED -	REVISED -
	DRAWN -	REVISED -
PLOT SCALE = 100,0000 ' / in.	CHECKED -	REVISED -
PLOT DATE = 12/13/2022	DATE -	REVISED -


**STATE OF ILLINOIS
DEPARTMENT OF TRANSPORTATION**

EXISTING GENERAL PLAN AND ELEVATION UNIT C & E
SN: 016-2457

FAP RTE.	SECTION	COUNTY	TOTAL SHEETS	SHEET NO.
372	FAP 372 22 VARIOUS BS	COOK	138	117
		CONTRACT NO. 62U38		
		ILLINOIS FED. AID PROJECT		

MODEL: Default
FILE NAME: pw:\ltdat-pw.bentley.com\PW\DOT Documents\IDOT - Offices\District 1\Projects\ID 104323\CADDData\Design\ID104323-shr-plan.dgn

FOR INFORMATION ONLY

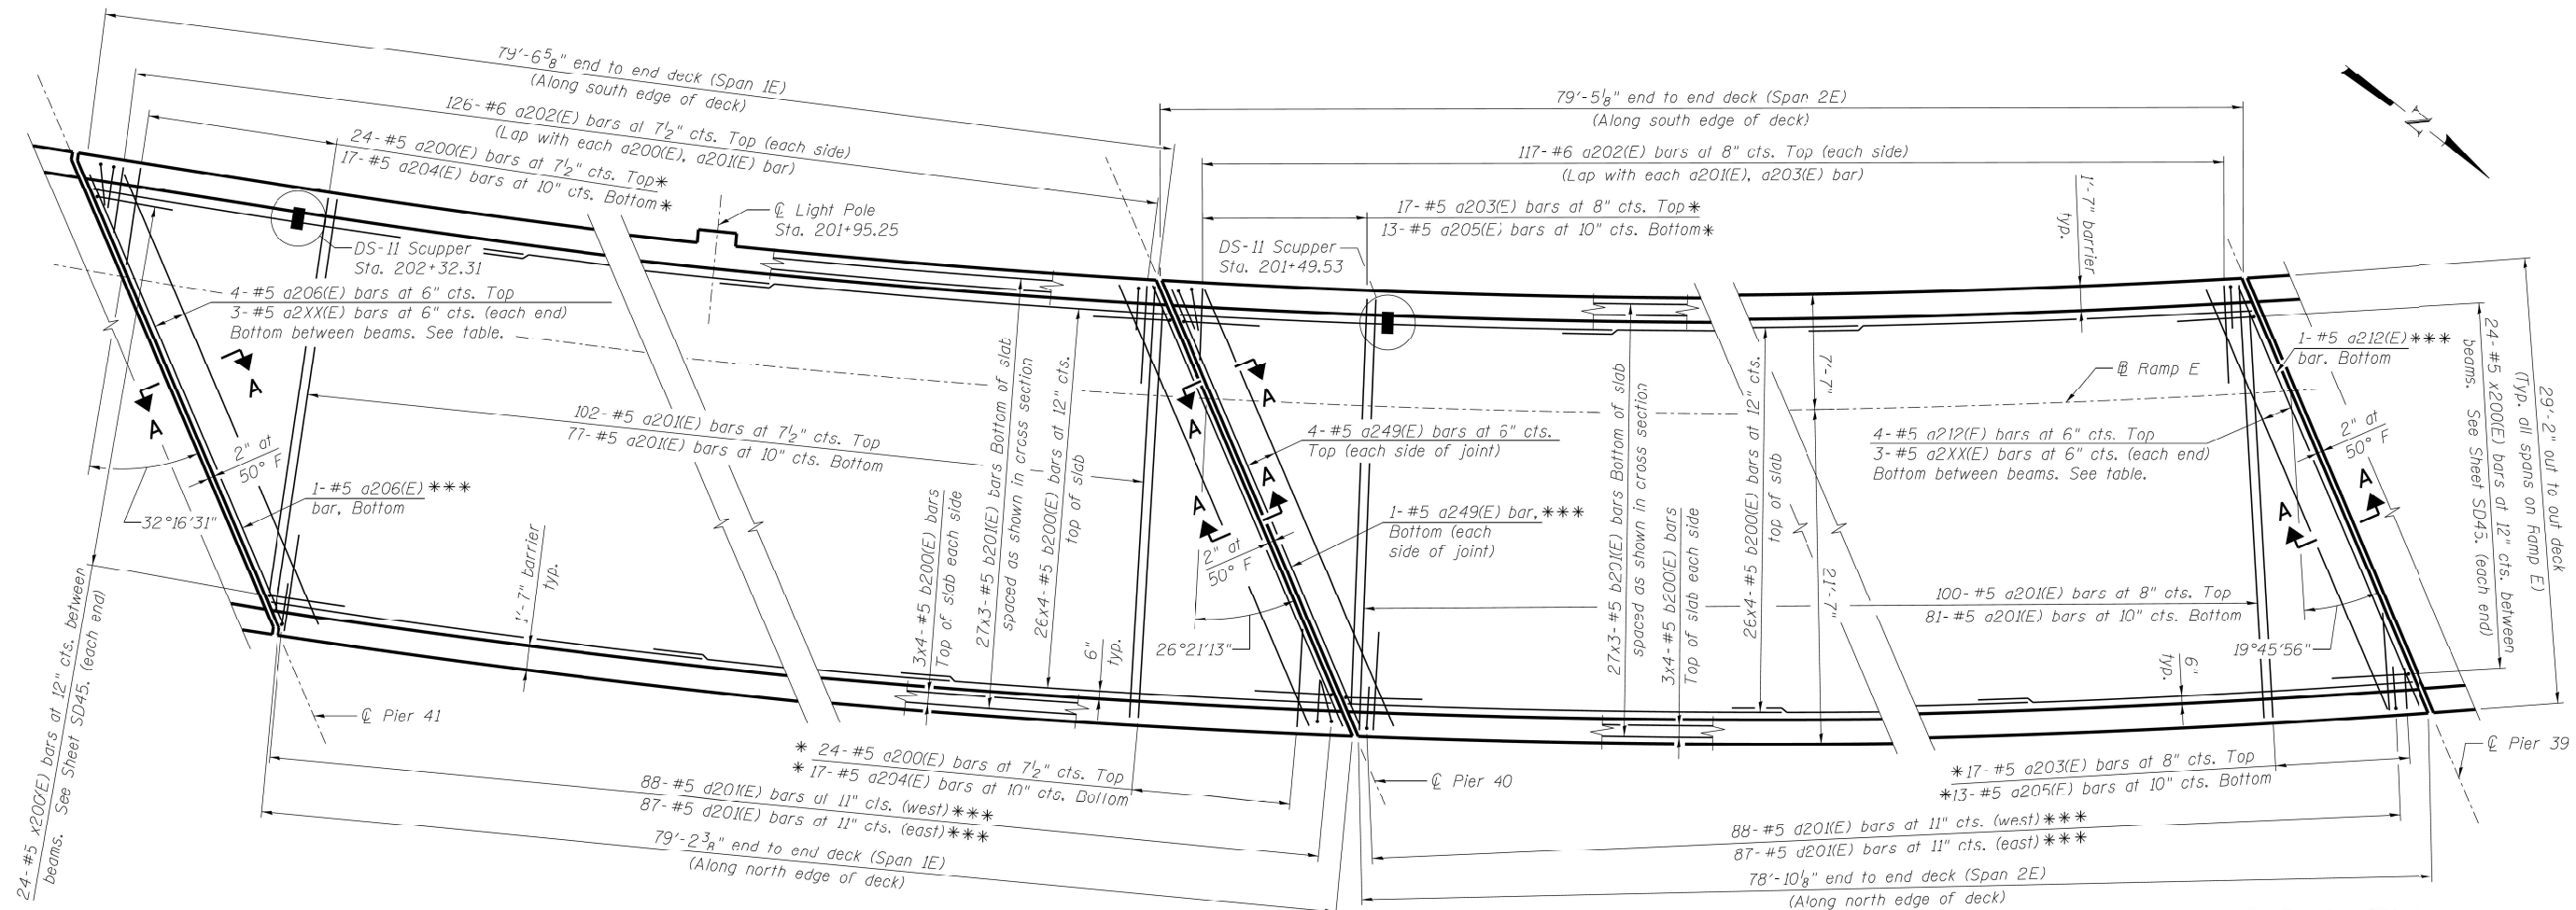

PLAN - RAMP E

S.E. DATA - RAMP E

Normal Crown= Sta. 197+06.62
 2.0% to 3.56% S.E. = Sta. 197+06.62 to Sta. 198+21.67
 3.56% to 3.95% S.E. = Sta. 198+21.67 to Sta. 198+50.00
 3.95% to 5.15% S.E. = Sta. 198+50.00 to Sta. 199+00.00
 5.15% to 6.2% S.E. = Sta. 199+00.00 to Sta. 199+50.00
 6.2% S.E. = Sta. 199+50.00 to Sta. 201+70.00
 6.2% S.E. to 2.3% S.E. = Sta. 201+70.00 to 203+00.00

BAR a2XX(E) DATA TABLE

Span	Pier	Bay	Bar
1E	41	R1-R2	a208(E)
1E	41	R2-R5	a207(E)
1E	40	R1-R2	a209(E)
1E	40	R2-R5	a207(E)
2E	4U	R1-R2	a210(E)
2E	40	R2-R5	a247(E)
2E	39	R1-R2	a211(E)
2E	39	R2-R5	a247(E)

MINIMUM BAR LAP

(Slab and Parapet)
#5 bar = 3'-3"
#6 bar = 3'-10"


* Order a200(E), a203(E), a204(E) and a205(E) bars full length. Cut to fit skew and use remainder of bars in opposite end.

** 12" at Pier 41 (1E)
 8 $\frac{1}{4}$ " at Pier 40 (1E)
 11 $\frac{1}{2}$ " at Pier 40 (2E)
 8 $\frac{1}{2}$ " at Pier 39 (2E)

***Cut to fit in field

NOTES:

1. For Superstructure Details, Section A-A, and Bar Bends, see Sheet SD45.
2. For Bill of Material, see Sheet SD46.
3. Bars indicated thus 20 x 3-#5 etc. indicates 20 lines of bars with 3 lengths per line.
4. Barrier widths are measured perpendicular from the edge of deck. Overhang widths are measured perpendicular from the fascia girders. Girder spacings are measured perpendicular from the east girder to the west girder at the centerline of bearing. All remaining deck dimensions are measured perpendicular to the baseline shown unless noted otherwise.
5. Dimensions are based on a Rolled Rail Strip Seal Joint. If the Contractor elects to use the Welded Rail Strip Seal Joint, deck dimensions may require adjustments to satisfy the details on Sheet SD49.

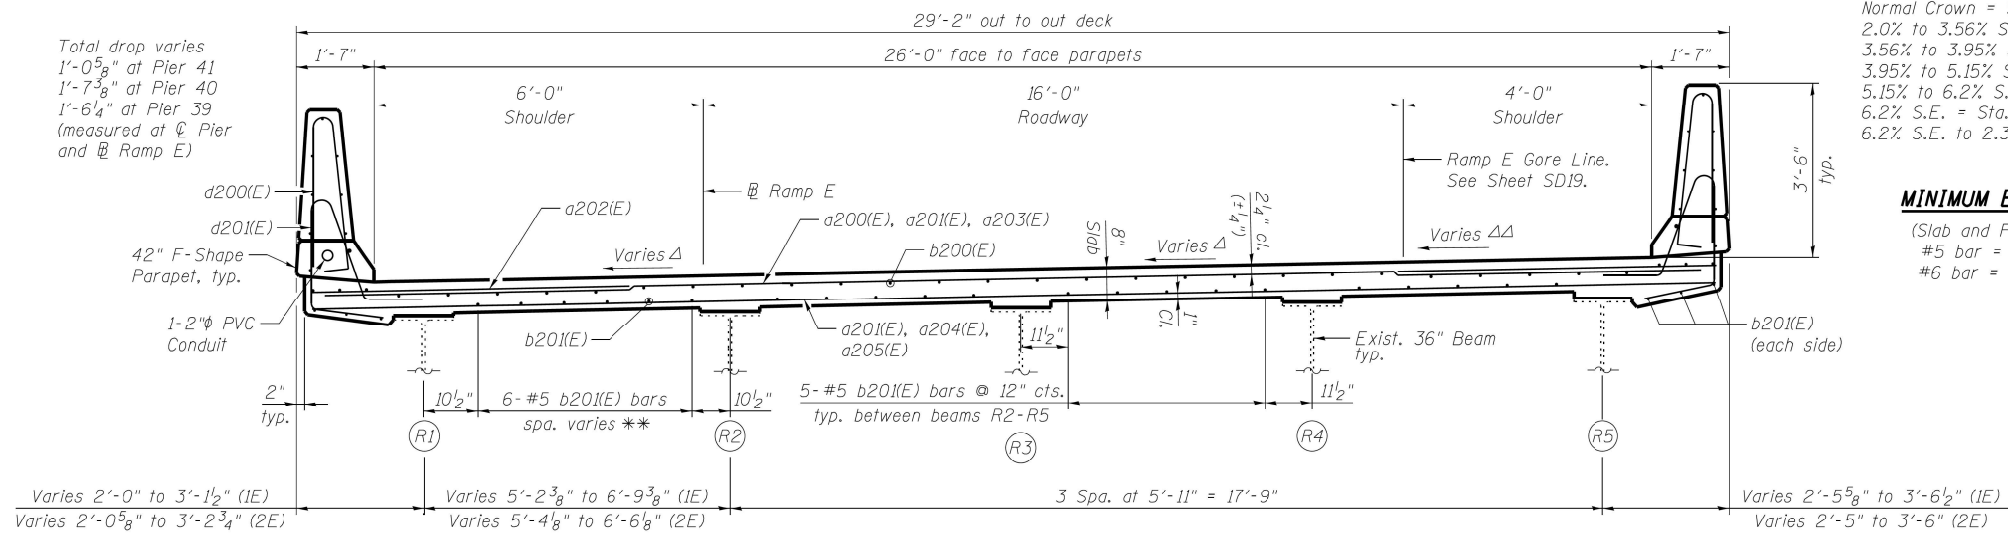


DECK CROSS SECTION - RAMP E
(Looking Downstation, North)

^ See S.E. Data Table

△△ Matches S.E. Data Table from Sta. 201+25.00 to end of structure at Pier 41. Linear slope transition from 6.2% at Sta. 201+25.00 to 2.2% at Sta. 200+46.84. See Sheet SD19.

FOR INFORMATION ONLY

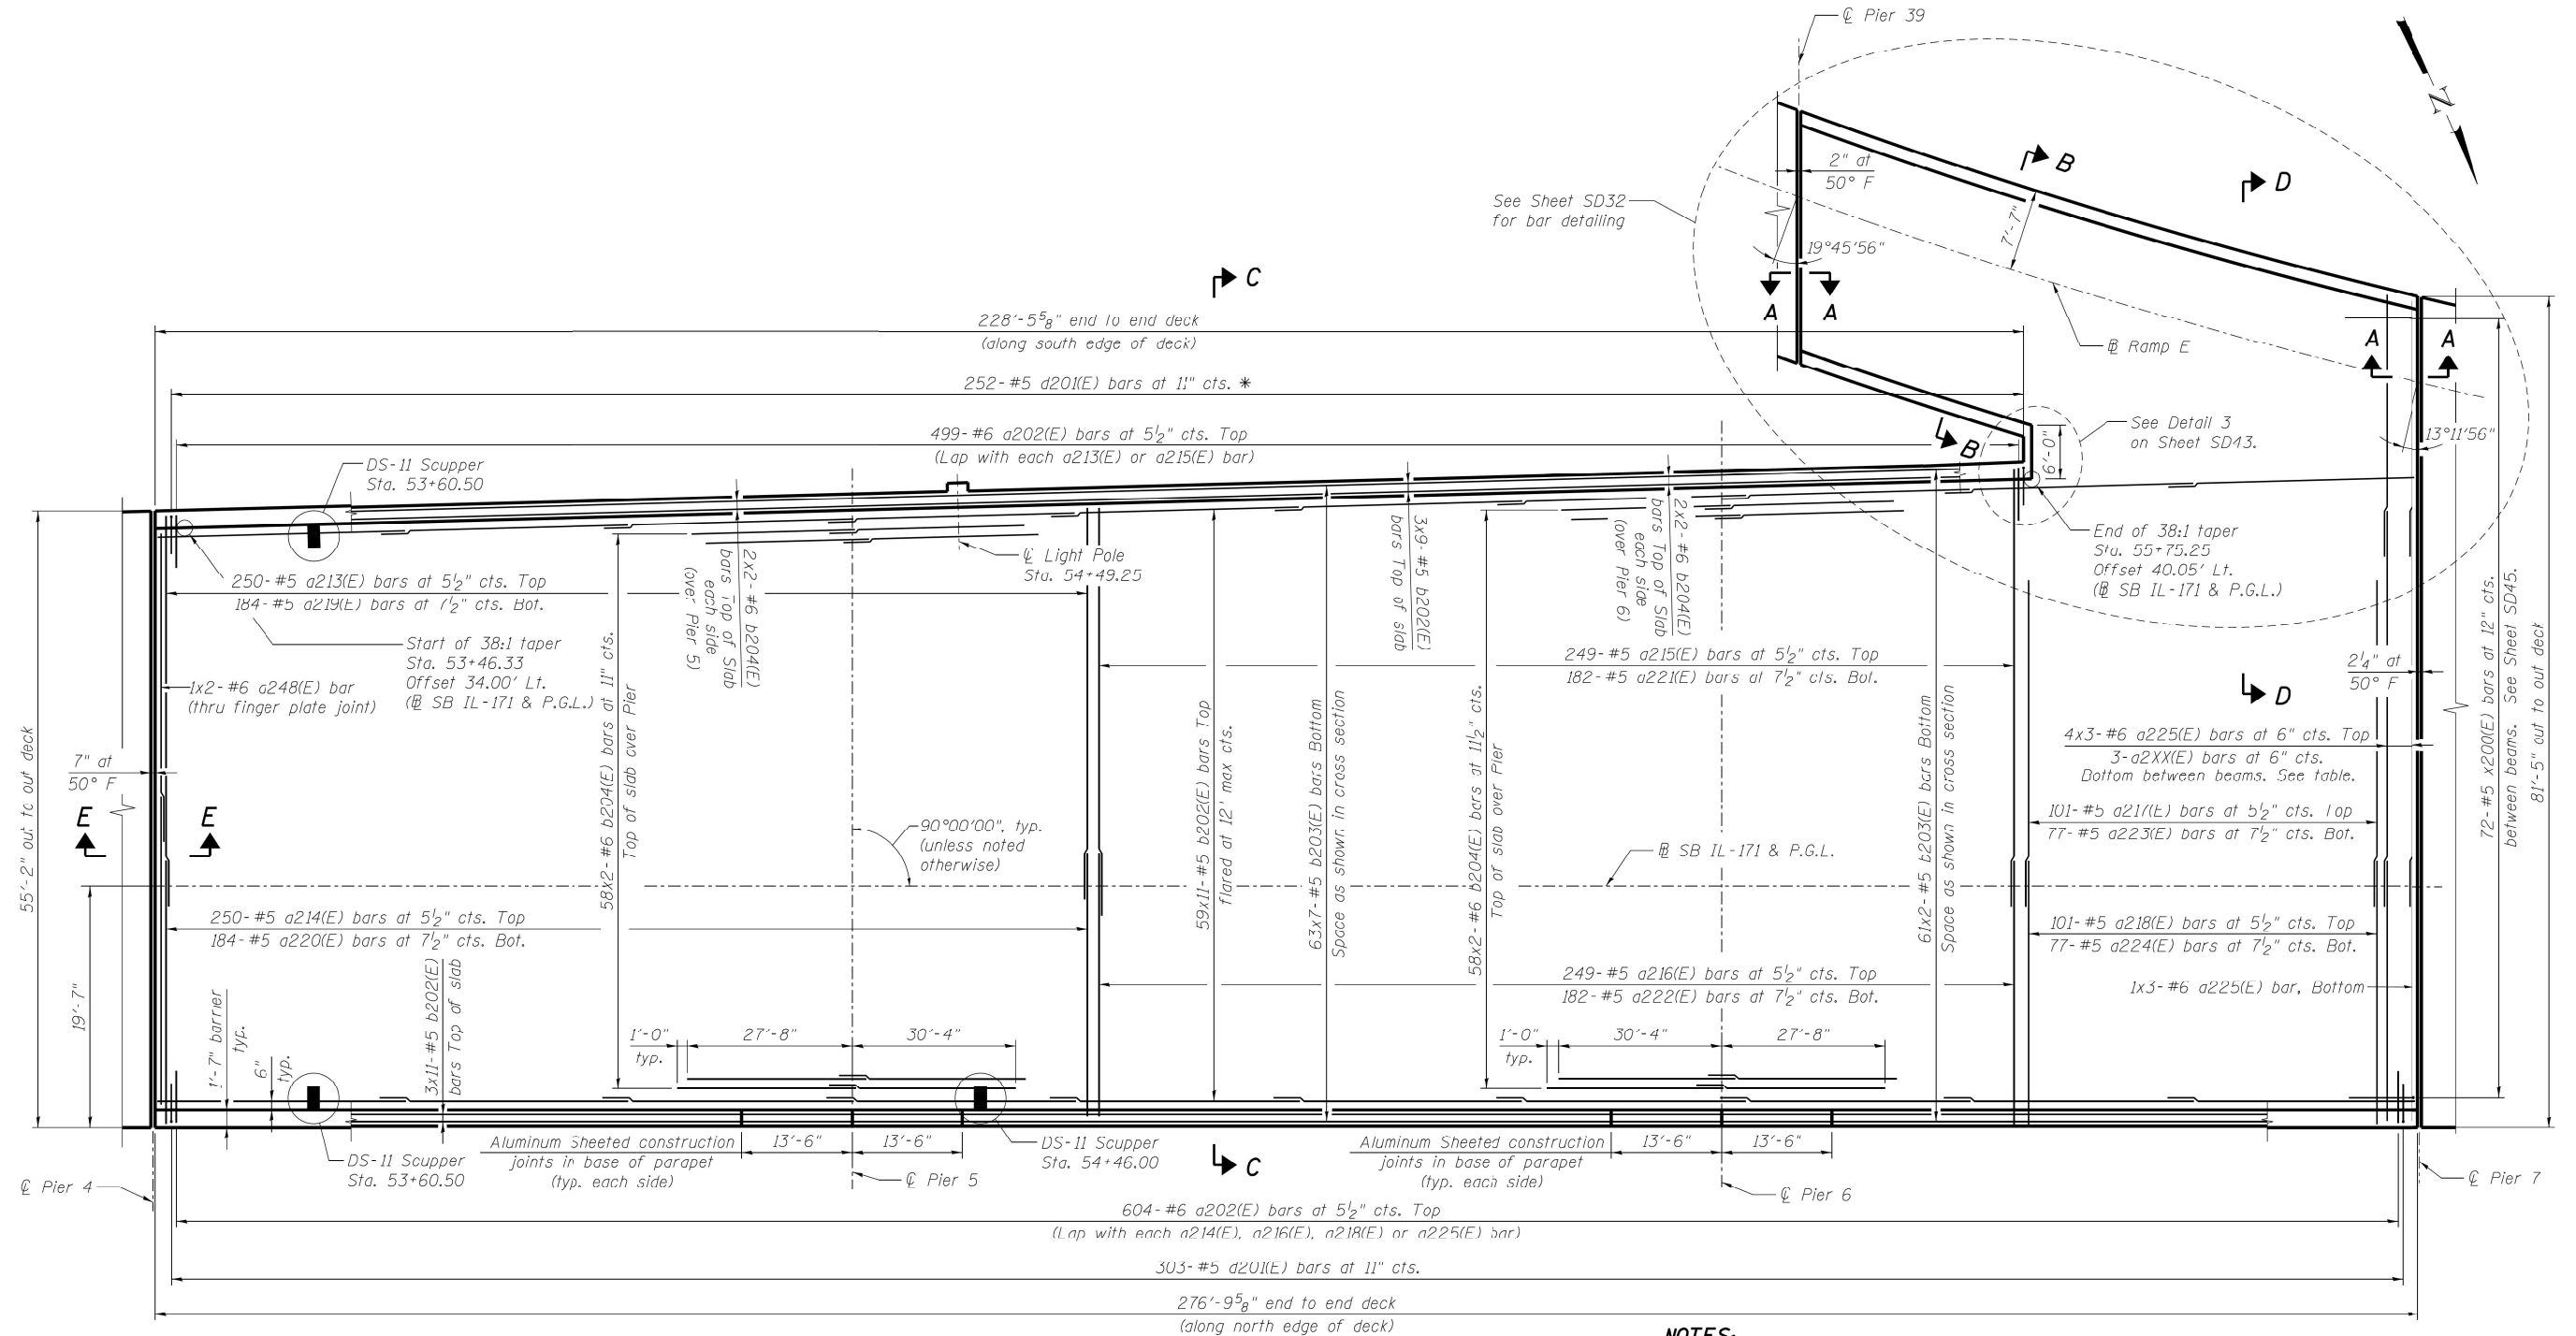

BAR a2XX(E) DATA TABLE

(Pier 7)

<i>Bay</i>	<i>Bar</i>	<i>Size</i>
<i>R1-R4</i>	<i>a211(E)</i>	#5
<i>R4-A1</i>	<i>a226(E)</i>	#5
<i>A1-A2</i>	<i>a227(E)</i>	#5
<i>A2-A3</i>	<i>u210(E)</i>	#5
<i>A3-A6</i>	<i>a228(E)</i>	#6
<i>A6-A8</i>	<i>a229(E)</i>	#5

MINIMUM BAR LAP

(Slab and Parapet)
#5 bar = 3'-3"
#6 bar = 3'-10"

PLAN - SPANS 1 THRU 3

* Cut to fit in field

NOTES:

1. For Superstructure Details, Section A-A, and Bar Bends, see Sheet SD45.
2. For Rill of Material, see Sheet SD46.
3. Bars indicated thus 20 x 3-#5 etc. indicates 20 lines of bars with 3 lengths per line.
4. For Section B-B, C-C, and D-D, see Sheet SD33.
5. Design stresses and deflections were calculated based on a single monolithic deck pour for all of Unit A. Use of staged construction joints and a deck pouring sequence will require a submittal to the Engineer for review and approval.
6. Dimensions are based on a Rolled Rail Strip Seal Joint. If the Contractor elects to use the Welded Rail Strip Seal Joint, deck dimensions may require adjustments to satisfy the details on Sheet SD49.
7. For Section E-E, see Sheet SD50.

USER NAME = Ivan,Diaz	DESIGNED -	REVISED -
	DRAWN -	REVISED -
PLOT SCALE = 100,0000 ' / in.	CHECKED -	REVISED -
PLOT DATE = 12/13/2022	DATE -	REVISED -

**STATE OF ILLINOIS
DEPARTMENT OF TRANSPORTATION**


EXISTING DECK PLAN UNIT A (1 OF 2)

SN: 016-2457


SCALE:	SHEET	OF	SHEETS	STA.	TO STA.
--------	-------	----	--------	------	---------

FAP RTE.	SECTION	COUNTY	TOTAL SHEETS	SHEET NO.
372	FAP 372 22 VARIOUS BS	COOK	138	119
		CONTRACT NO. 62U38		
		ILLINOIS	FED. AID PROJECT	

FOR INFORMATION ONLY

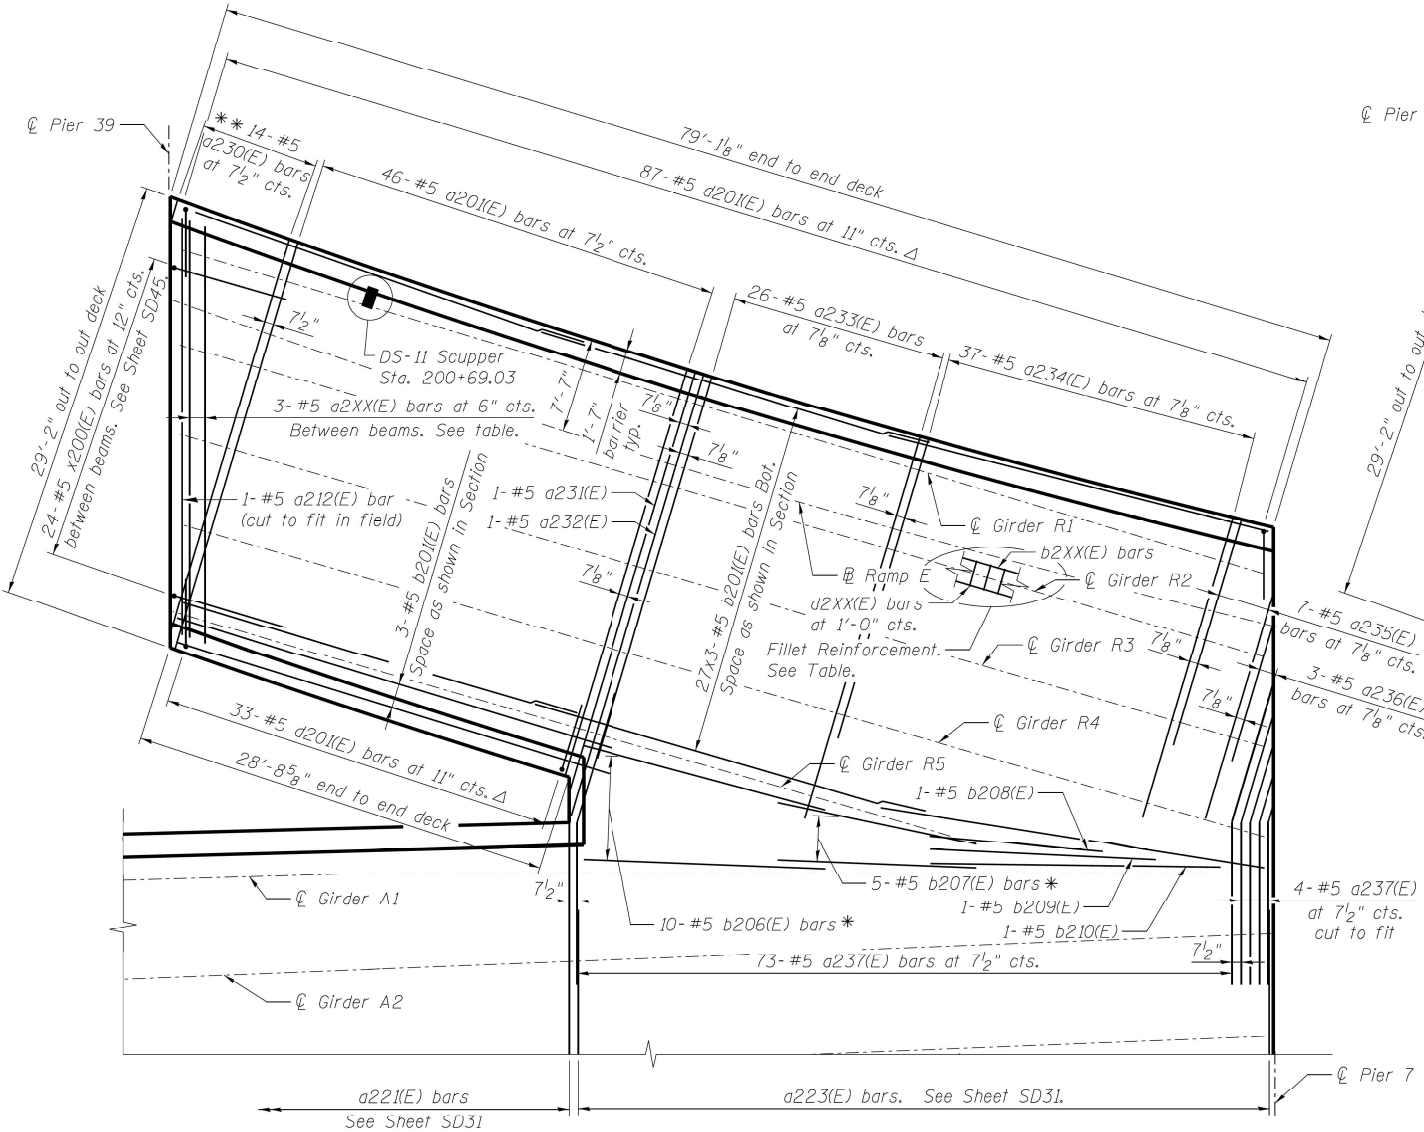


BOTTOM PLAN - SPAN 3E

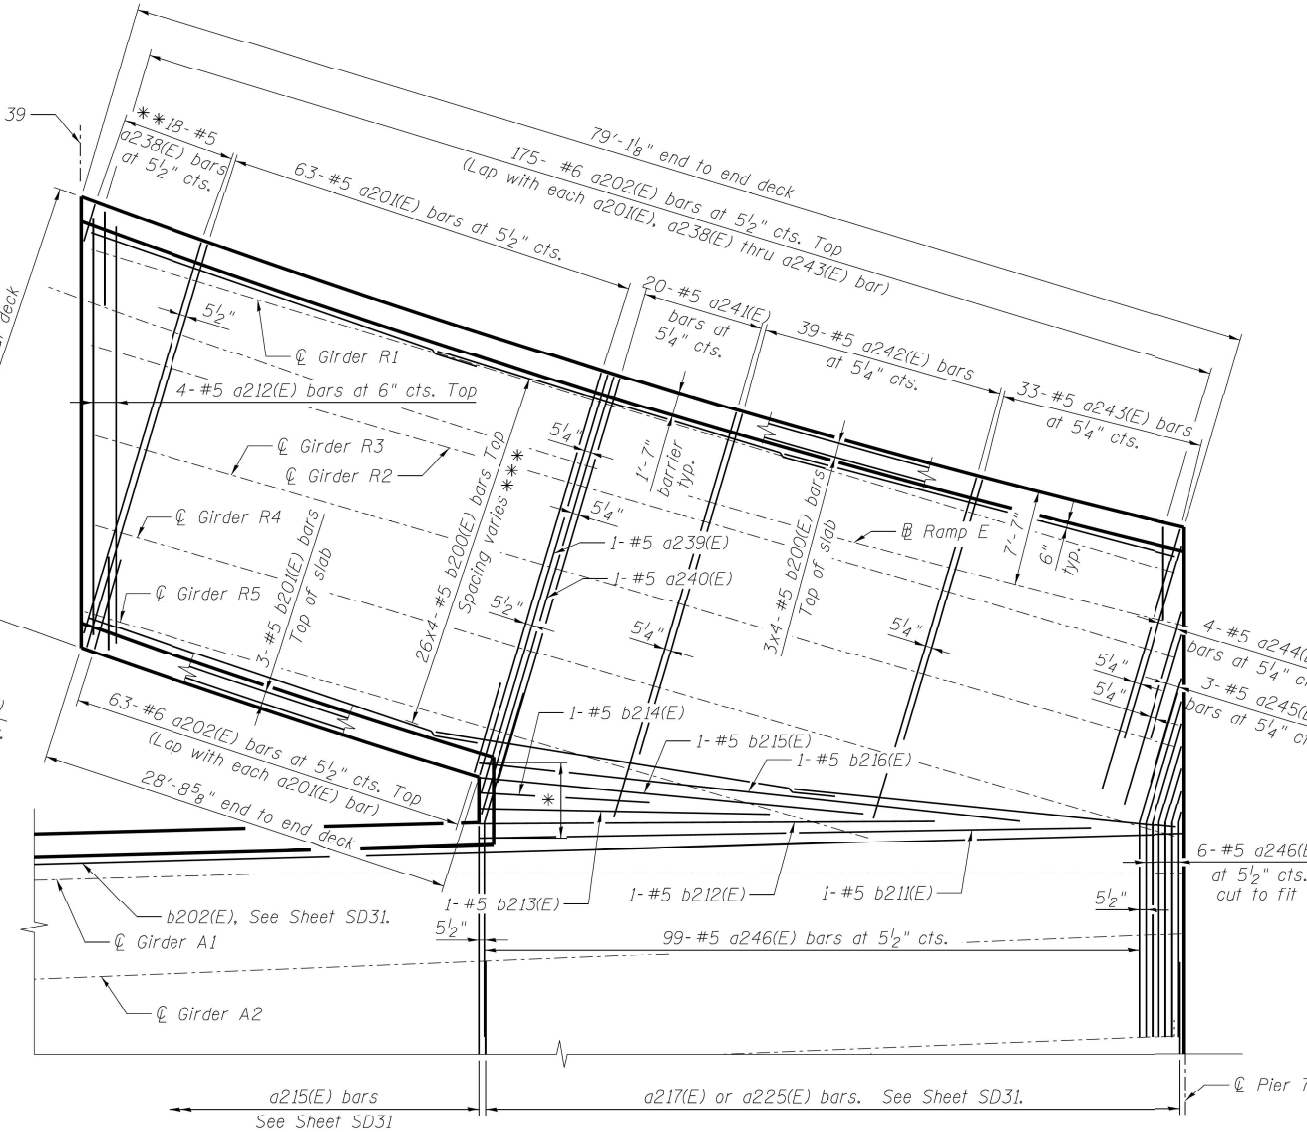


TOP PLAN - SPAN 3E

BAR a2XX(E) DATA TABLE
(Pier 39)

Bay	Bar
R1-R2	a247(E)
R2-R5	a209(E)

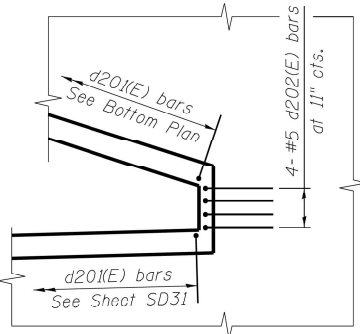

FOR INFORMATION ONLY

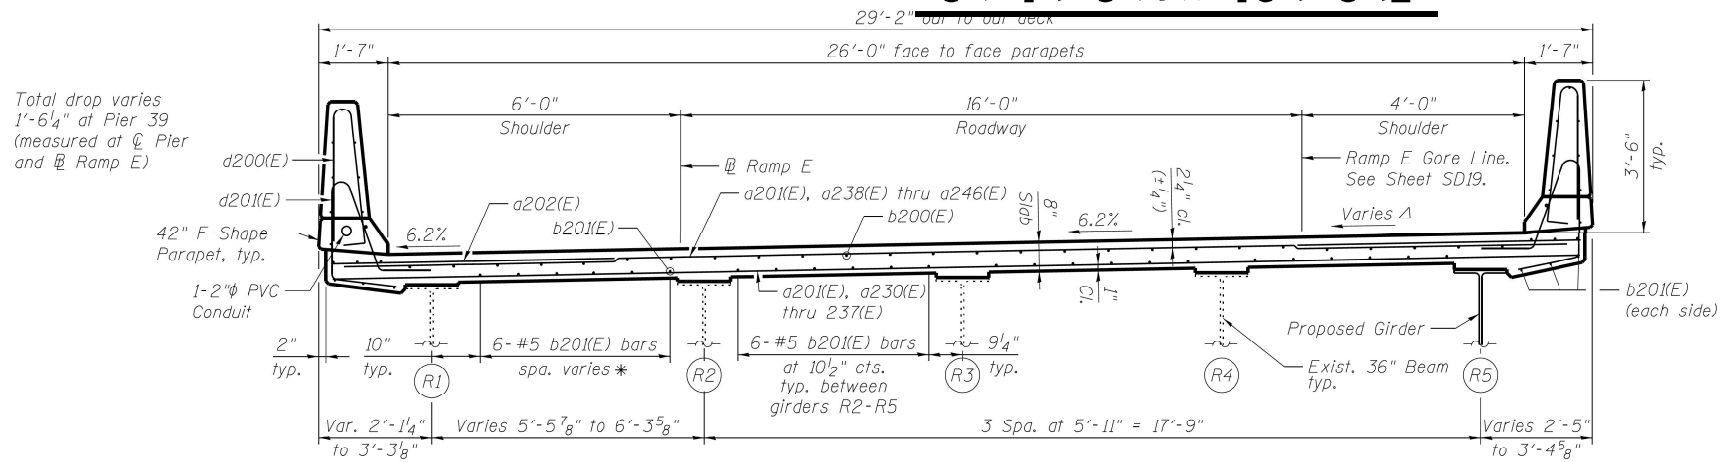

DECK CROSS SECTION B-B

(Looking Downstation, North

MINIMUM LAF

(Slab and Parapet)

#5 bar = 3'-3"

#6 bar = 3'-10'

* 11" at Pier 39

9 1/4" at Pier 7

*** 11" at Pier 4


7 1/4" at Pier 6

*** 11" at Pier 4

5⁵/₈" at Pier


NOTES:

1. For Superstructure Details and Bar Bends, see Sheet SD45.
 2. For Bill of Material, see Sheet SD46.
 3. Barrier widths are measured perpendicular from the edge of deck. Overhang widths are measured perpendicular from the fascia girders. Girder spacings are measured perpendicular from the east girder to the west girder at the centerline of bearing. All remaining deck dimensions are measured perpendicular to the baseline shown unless noted otherwise.
- △ Linear slope transition from 6.2% at Sta. 201+25.00 to 2.2% at Sta. 200+46.84. See Sheet SD10.
- △△ Cross slope varies in gore from Sta. 55+75.25 to Sta. 56+22.75. See Sheet SD19.
- △△△ Measured perpendicular to @ SB IL-171.

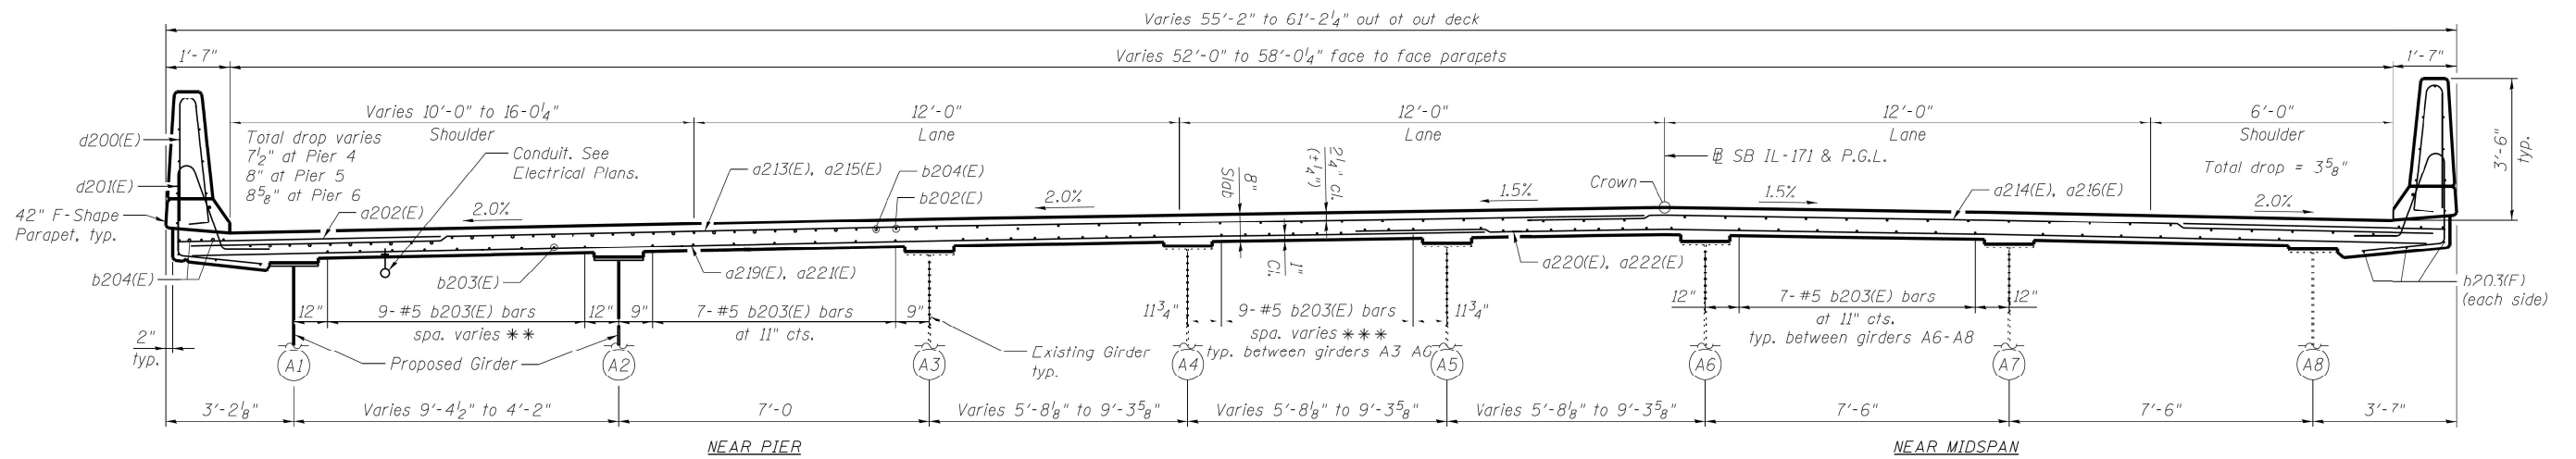

DECK CROSS SECTION C-C

(Looking Upstation, North

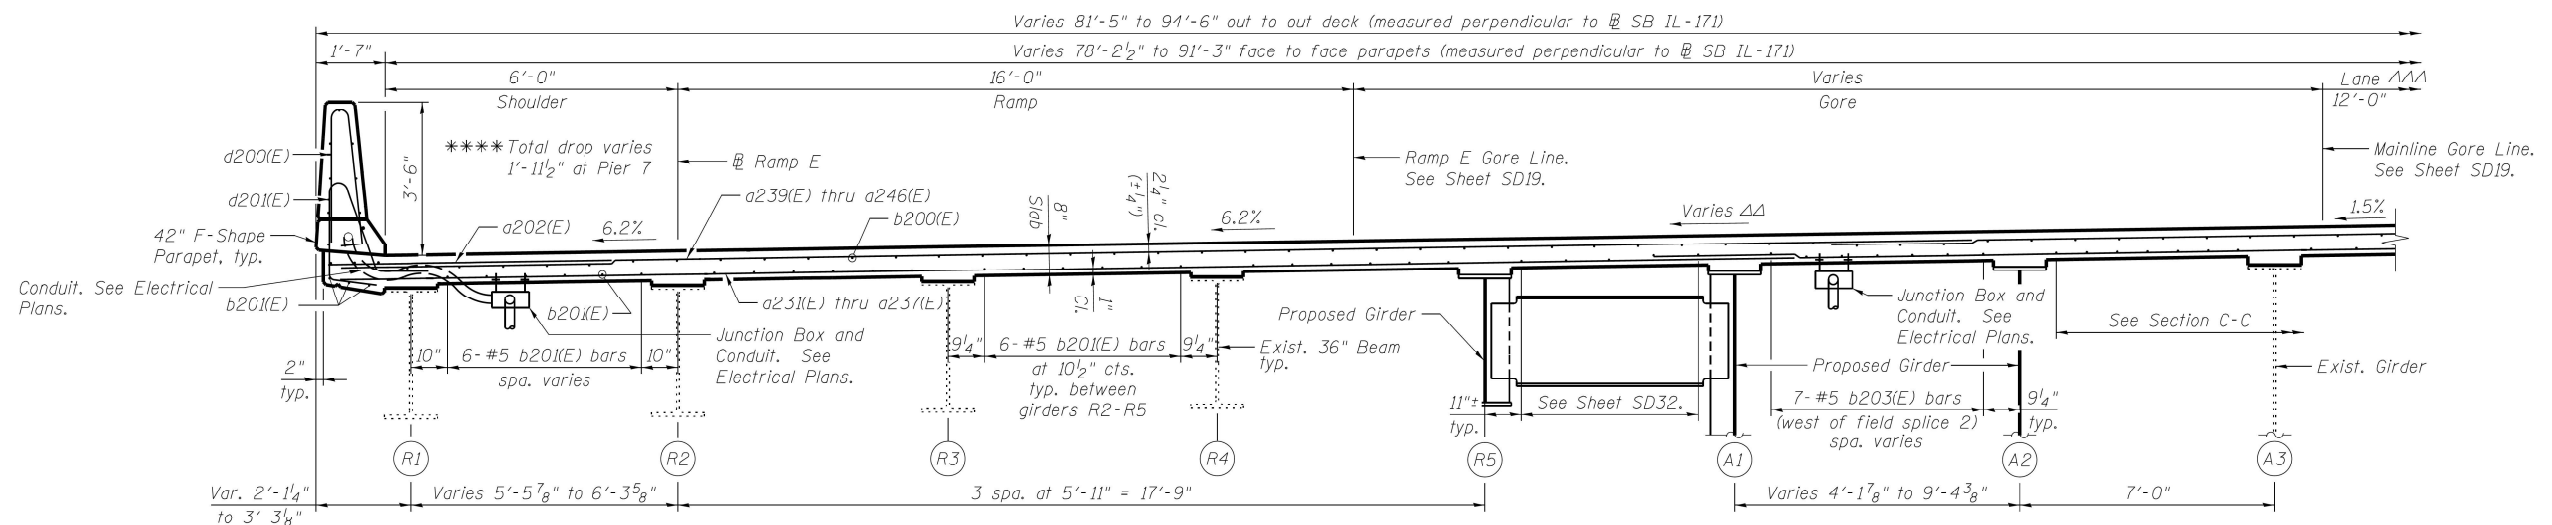

PARTIAL DECK CROSS-SECTION D-D

(Looking Upstation, North

USER NAME = Ivan,Diaz	DESIGNED -	REVISED -
	DRAWN -	REVISED -
PLOT SCALE = 100,0000 ' / in.	CHECKED -	REVISED -
PLOT DATE = 12/13/2022	DATE -	REVISED -


**STATE OF ILLINOIS
DEPARTMENT OF TRANSPORTATION**

EXISTING DECK CROSS SECTION UNIT A

SN: 016-245

SCALE:		SHEET OF SHEETS		STA.	TO STA.	ILLINOIS		FED. AID PROJECT	
--------	--	-----------------	--	------	---------	----------	--	------------------	--

FOR INFORMATION ONLY

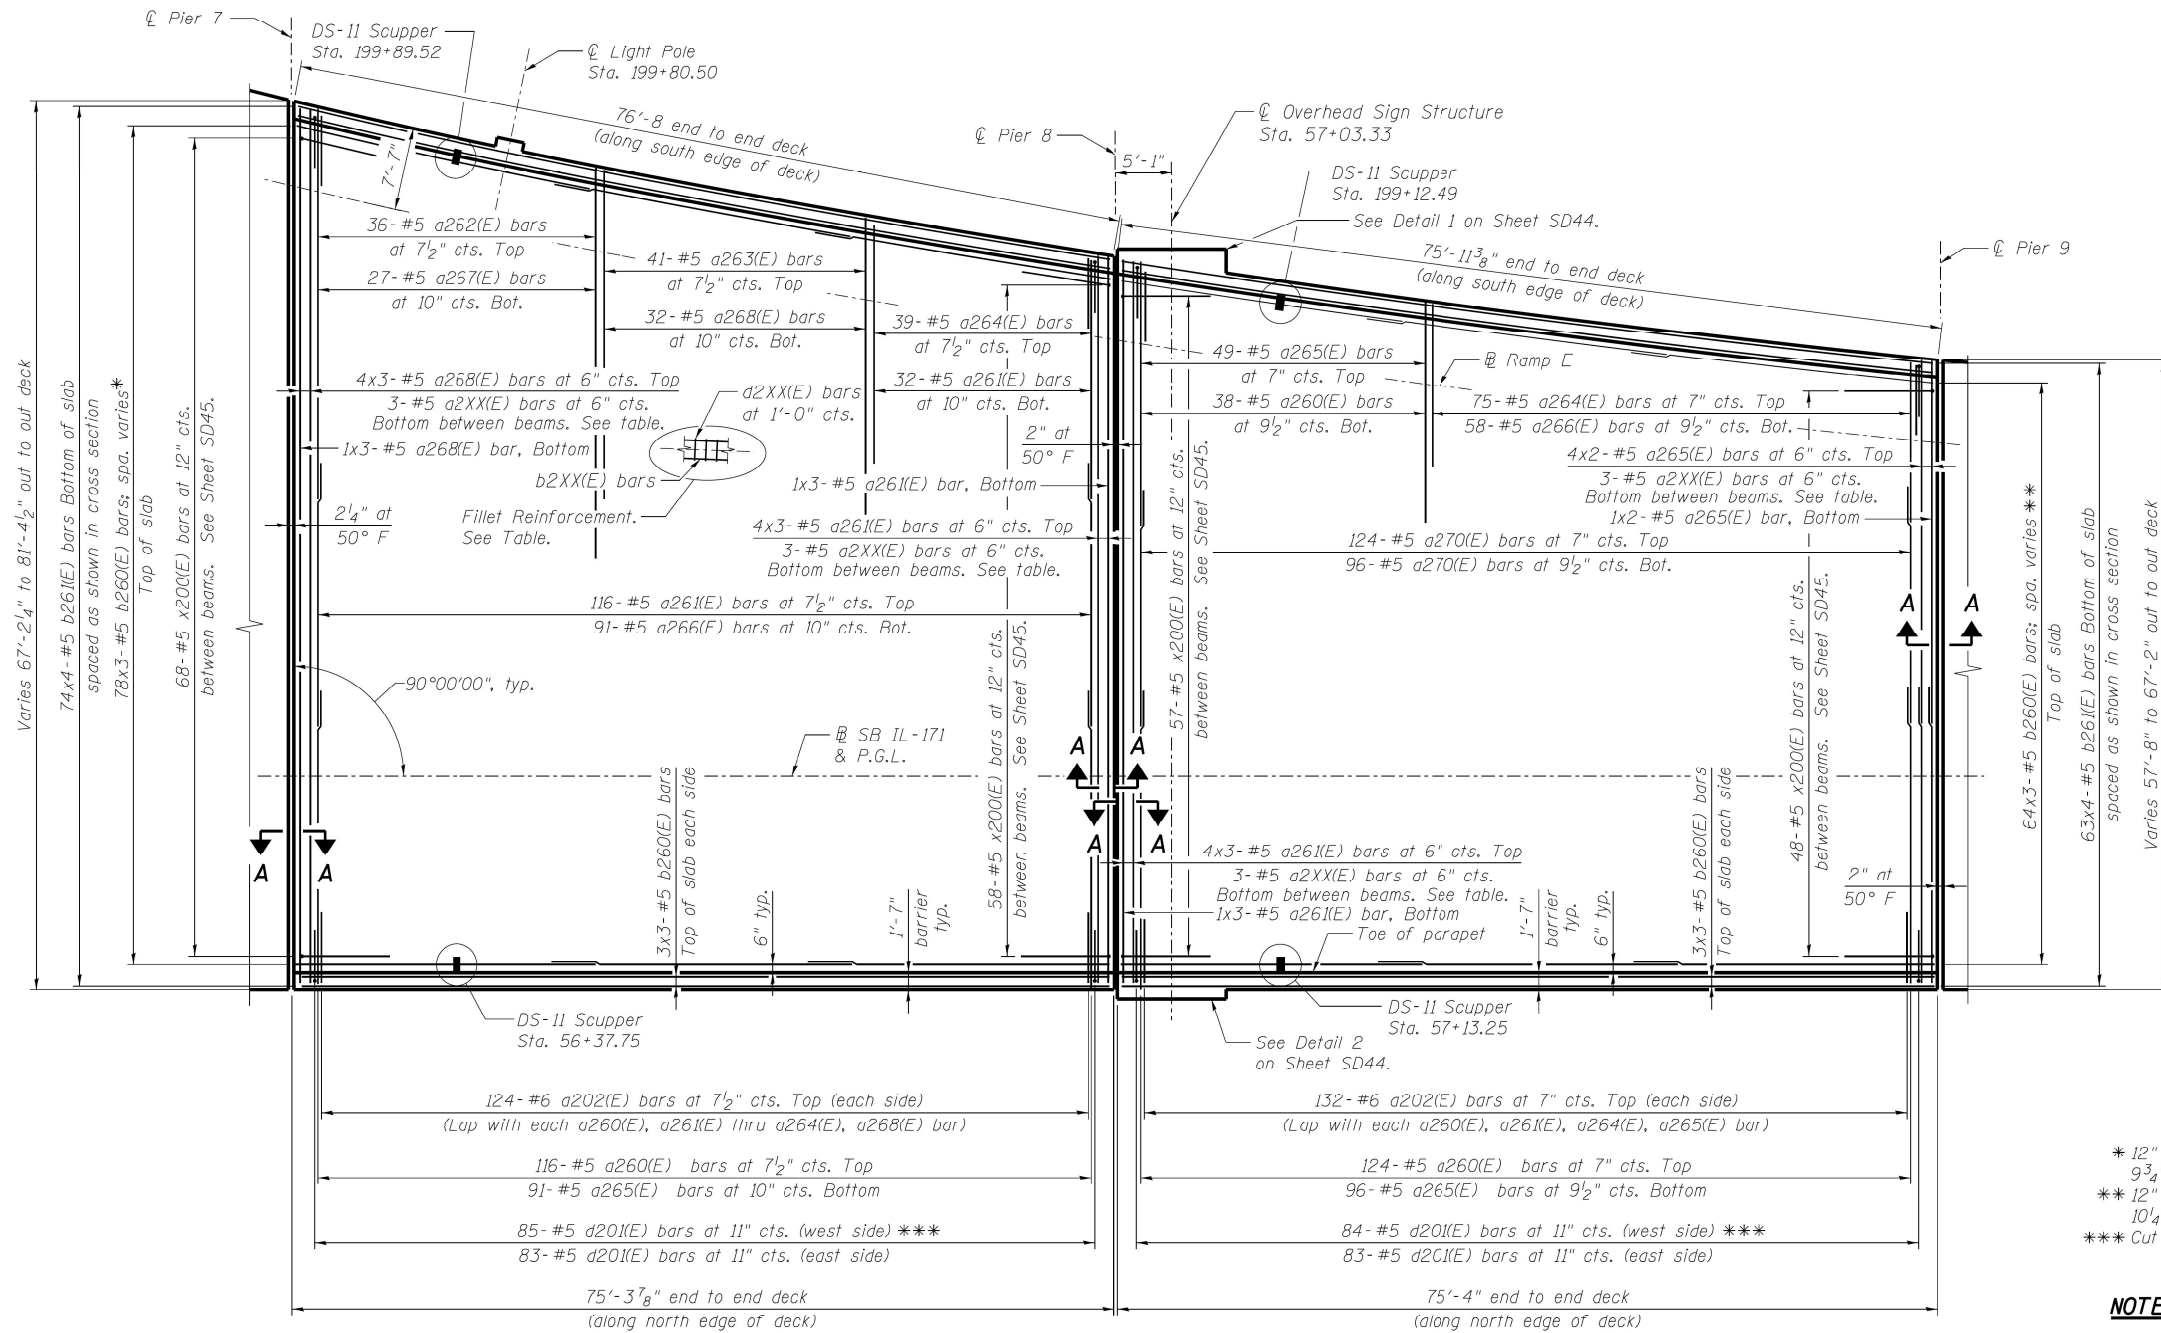

MINIMUM BAR LAP

(Slab and Parapet)
#4 bar = 2'-7"
#5 bar = 3'-3"
#6 bar = 3'-10"

* 12" at Pier 7
9³/₄" at Pier 8
** 12" at Pier 8
10¹/₄" at Pier 9
*** Cut to fit in field

NOTES:

1. *For Superstructure Details, Section A-A, and Bar Bends, see Sheet SD45.*
2. *For Bill of Material, see Sheet SD46.*
3. *Bars indicated thus 20 x 3-#5 etc. indicates 20 lines of bars with 3 lengths per line.*
4. *See Sheet SD44 for Sign Structure support details.*
5. *Dimensions are based on a Rolled Rail Strip Seal Joint. If the Contractor elects to use the Welded Rail Strip Seal Joint, deck dimensions may require adjustments to satisfy the details on Sheet SD49.*

BAR a2XX(E) DATA TABLE

<i>Span</i>	<i>Pier</i>	<i>Bay</i>	<i>Bar</i>
4	7	R1-R6	a207(E)
4	7	R6-R7	a285(E)
4	7	R7-C6	a286(E)
4	8	R1-R6	a287(E)
4	8	R6-R7	a285(E)
4	8	R7-C6	a286(E)


Span	Pier	Bay	Bar
5	8	R1-R4	a229(E)
5	8	R4-C6	a286(E)
5	9	R1-R4	a289(E)
5	9	R4-C6	a286(E)

FILLET REINFORCEMENT DATA TABLE

<i>Girder</i>	<i>Start Sta.</i>	<i>End Sta.</i>	<i>b2XX(E) bars</i>	<i>d2XX(E) bars</i>
<i>R1</i>	56+33.33	56+72.64	2x2- #4 b217(E)	41- #4 d203(E)
<i>R5</i>	56+53.48	56+73.47	2- #4 b217(E)	21- #4 d203(E)

For Fillet Reinforcement detail, see Sheet SD55.


FOR INFORMATION ONLY

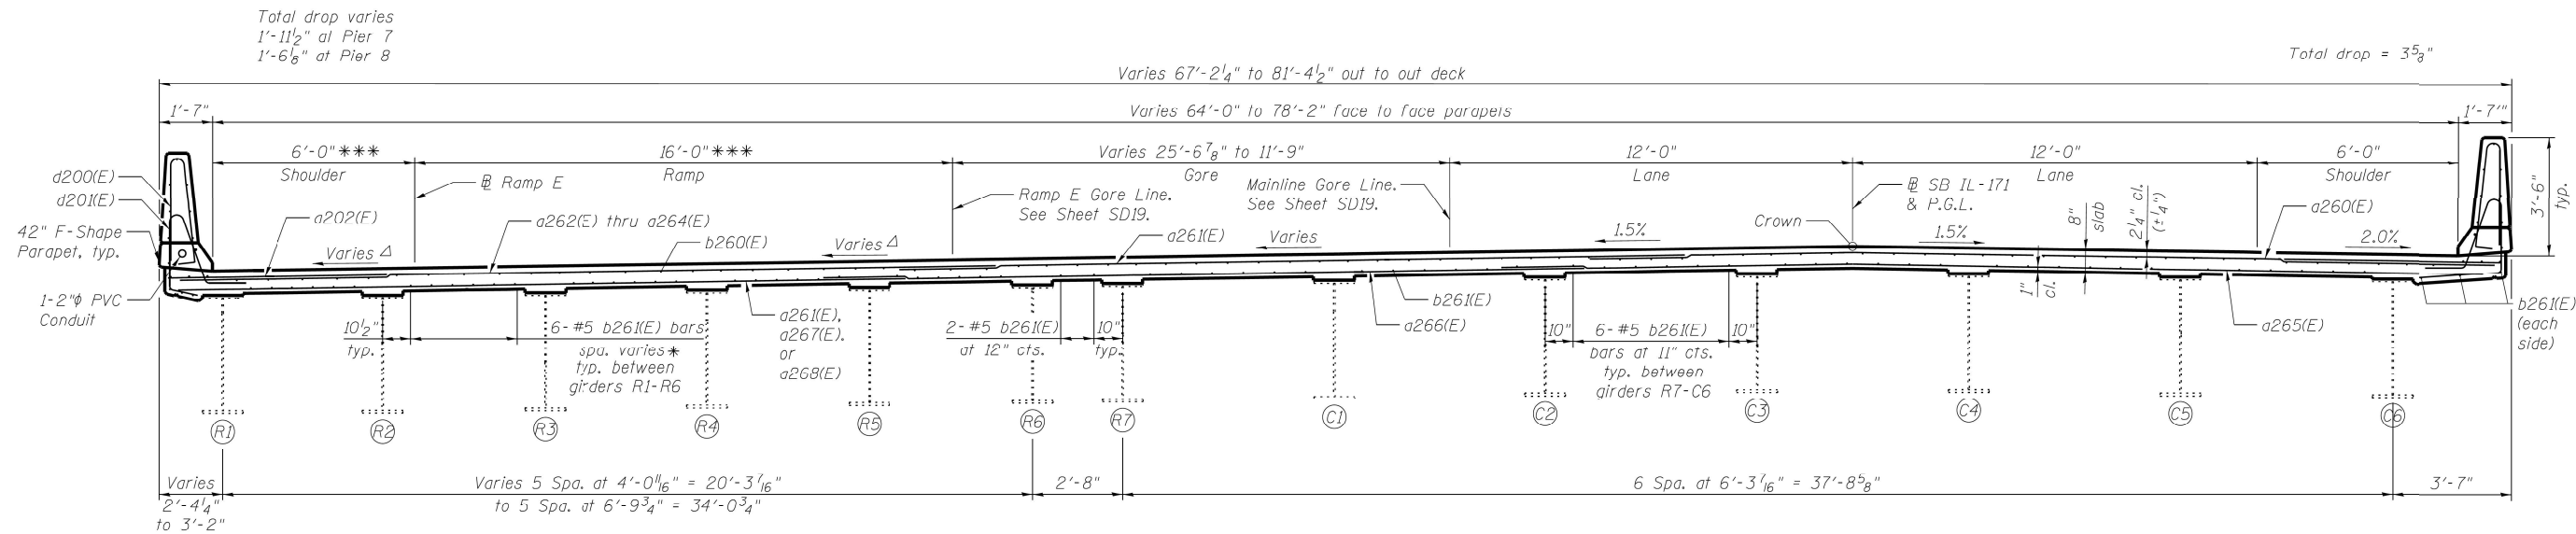

DECK CROSS SECTION - SPAN 4
(Looking Upstation, North)

*12" at Pier 7
5 1/2" at Pier 8

*** Measured perpendicular to Ramp E

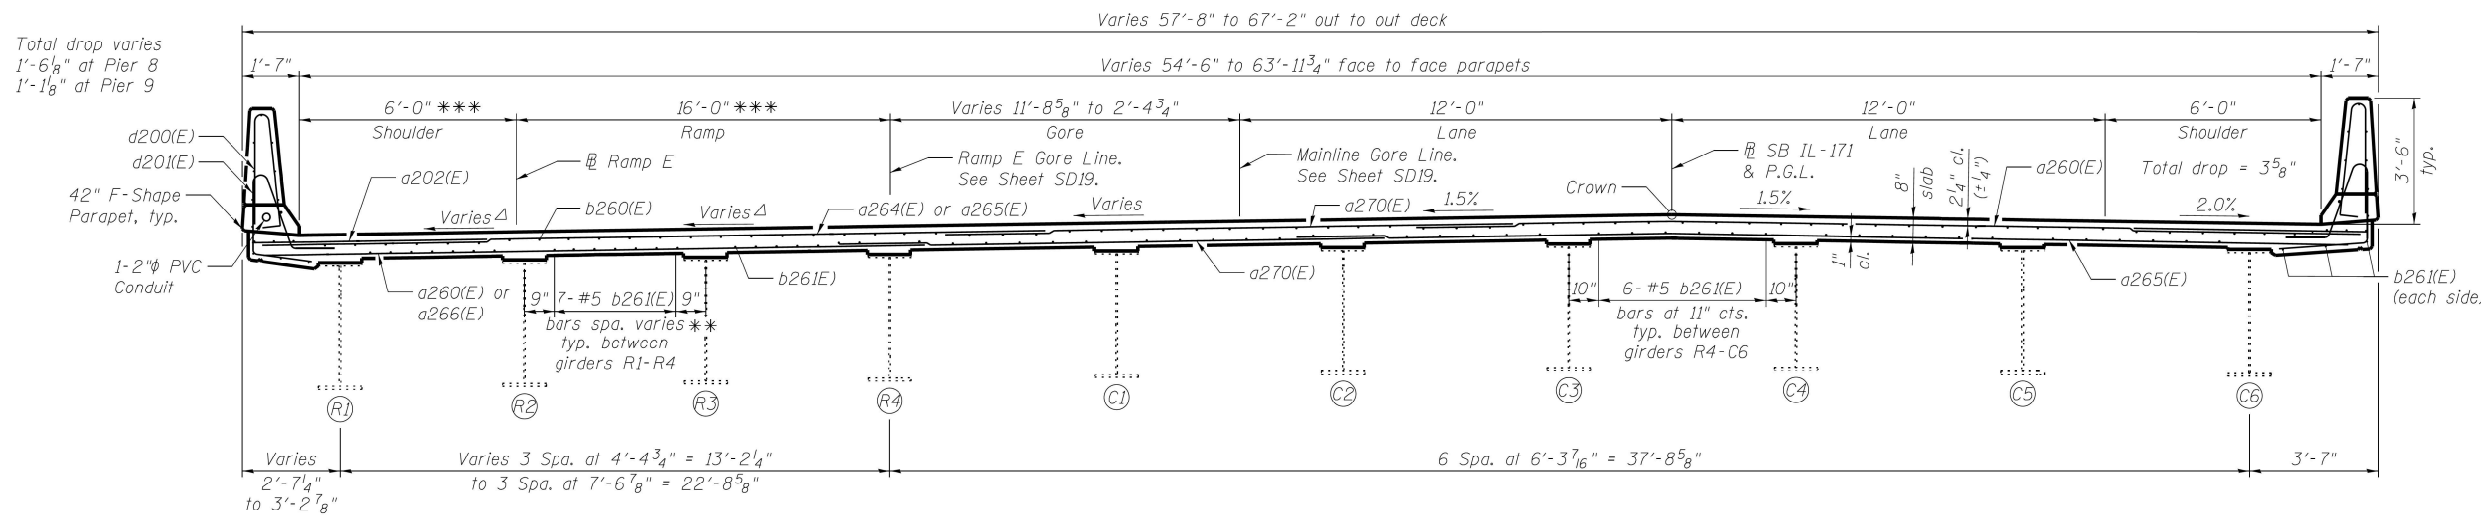

DECK CROSS SECTION - SPAN 5
(Looking Upstation, North)

**12" at Pier 8
5 3/4" at Pier 9

Δ See S.E. Data Table on Sheet SD30.

NOTES:

- For Superstructure Details and Bar Bends, see Sheet SD45.
- For Bill of Material, see Sheet SD46.
- Barrier widths are measured perpendicular from the edge of deck. Overhang widths are measured perpendicular from the fascia girders. Girder spacings and all remaining deck dimensions are measured perpendicular to the baseline of SB IL-171 unless noted otherwise.


MINIMUM BAR LAP

(Slab and Parapet)
#5 bar = 3'-3"
#6 bar = 3'-10"

MODEL: Default
FILE: \\nas01c01\project-cw\build-cw\build-cw\build-cw\DOT Documents\DOT Office\District 1\Projects\1043723\CADData\Design\1043723-shr-ban.dgn

STATE OF ILLINOIS DEPARTMENT OF TRANSPORTATION	EXISTING CROSS SECTION UNIT C SPANS 4 & 5		FAP RTE.	SECTION	COUNTY	TOTAL SHEETS	SHEET NO.
	SN: 016-2457		372	FAP 372 22 VARIOUS BS	COOK	138	123
	SCALE: SHEET OF SHEETS STA. TO STA.		ILLINOIS FED. AID PROJECT				
			CONTRACT NO. 62U38				

FOR INFORMATION ONLY

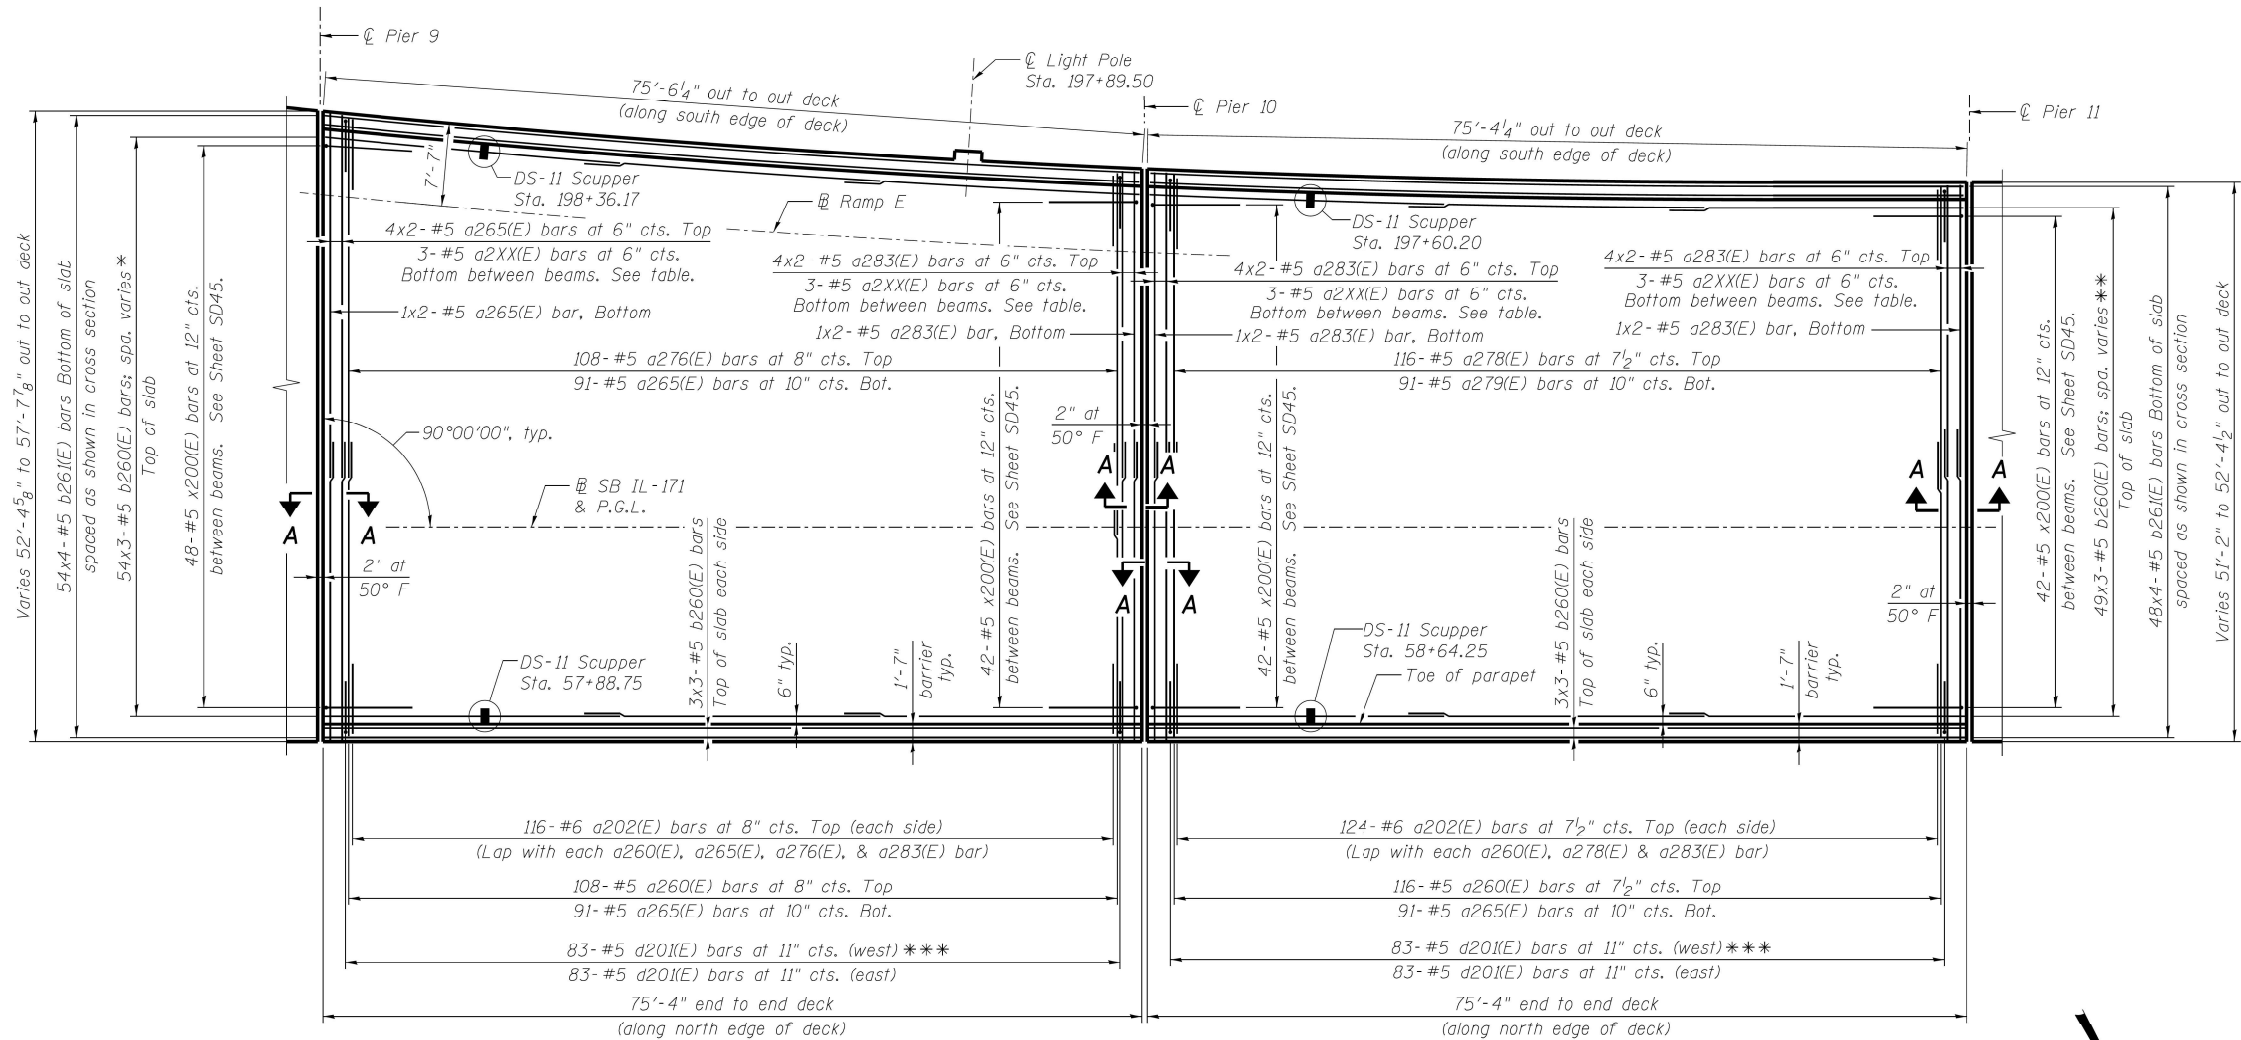

* 12" at Pier 9
11" at Pier 10
** 12" at Pier 10
11³/₄" Pier 11
*** Cut to fit in field

PLAN - SPANS 6 & 7

BAR a2XX(E) DATA TABLE

Span	Pier	Ray	Bar
6	9	R1-C6	a286(E)
6	10	R1-C1	a289(E)
6	10	C1-C6	a286(E)
7	10	R1-C1	a207(E)
7	10	C1-C6	a286(E)
7	11	R1-C6	a286(F)

MINIMUM BAR LAP

(Slab and Parapet)
#5 bar = 3'-3"
#6 bar = 3'-10"

NOTES:

- For Superstructure Details, Section A-A, and Bar Bends, see Sheet SD45.
- For Bill of Material, see Sheet SD46.
- Bars indicated thus 20 x 3-#5 etc. indicates 20 lines of bars with 3 lengths per line.
- Dimensions are based on a Rolled Rail Strip Seal Joint. If the Contractor elects to use the Welded Rail Strip Seal Joint, deck dimensions may require adjustments to satisfy the details on Sheet SD49.

MODEL: Default
FILE: h:\miller\paw_bentley.com\paw\DOT\Documents\DOT Office\District 1\Projects\1043723\chc\plan.dgn

USER NAME = Ivan.Diaz	DESIGNED -	REVISED -
	DRAWN -	REVISED -
PLOT SCALE = 100,0000 ' / in.	CHECKED -	REVISED -
PLOT DATE = 12/13/2022	DATE -	REVISED -


STATE OF ILLINOIS
DEPARTMENT OF TRANSPORTATION

EXISTING DECK PLAN UNIT C SPANS 6 & 7
SN: 016-2457

SCALE: SHEET OF SHEETS STA. TO STA.


FAP RTE.	SECTION	COUNTY	TOTAL SHEETS	SHEET NO.
372	FAP 372 22 VARIOUS BS	COOK	138	124
CONTRACT NO. 62U38				
ILLINOIS FED. AID PROJECT				

FOR INFORMATION ONLY

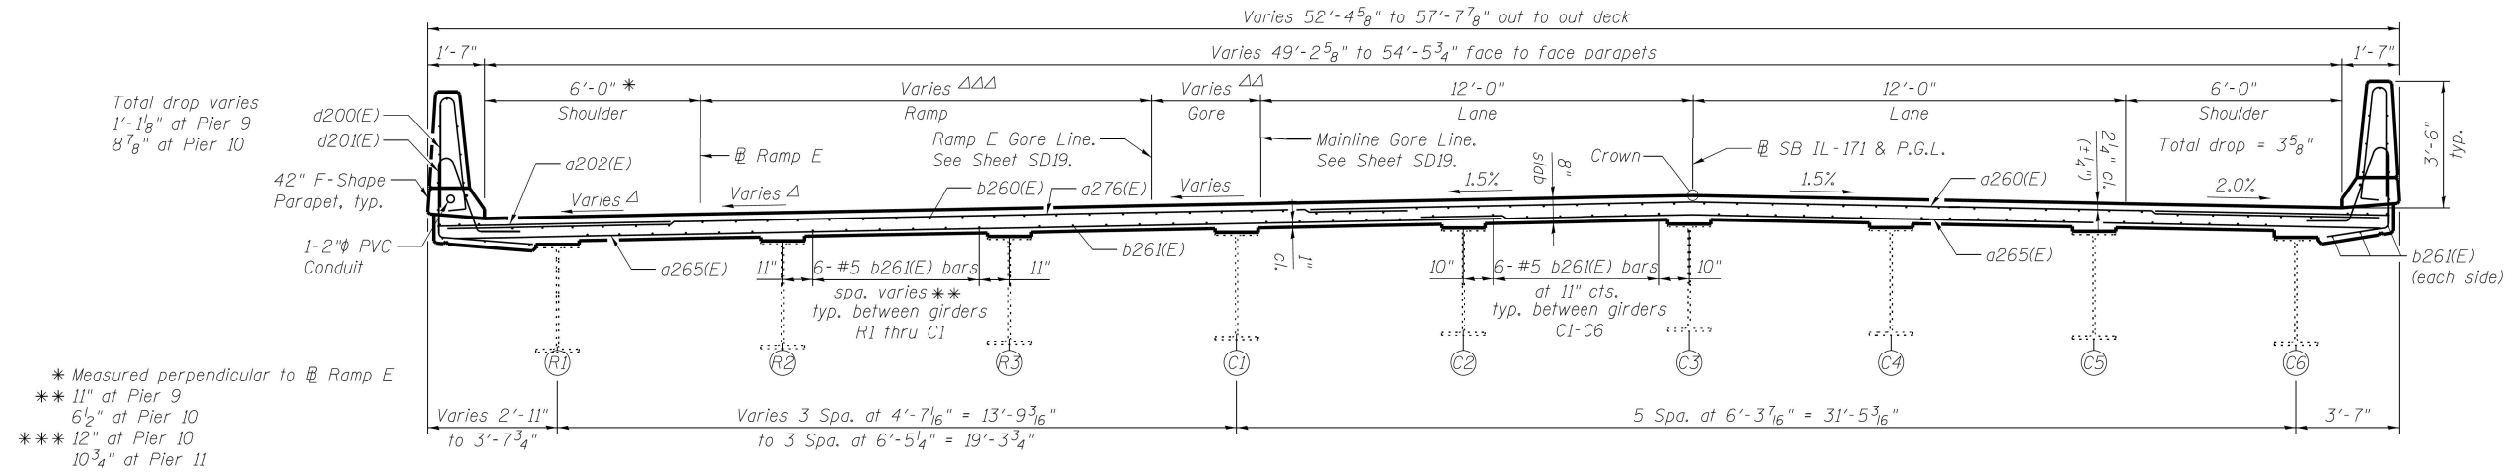

DECK CROSS SECTION SPAN 6

(Looking Upstation, North)

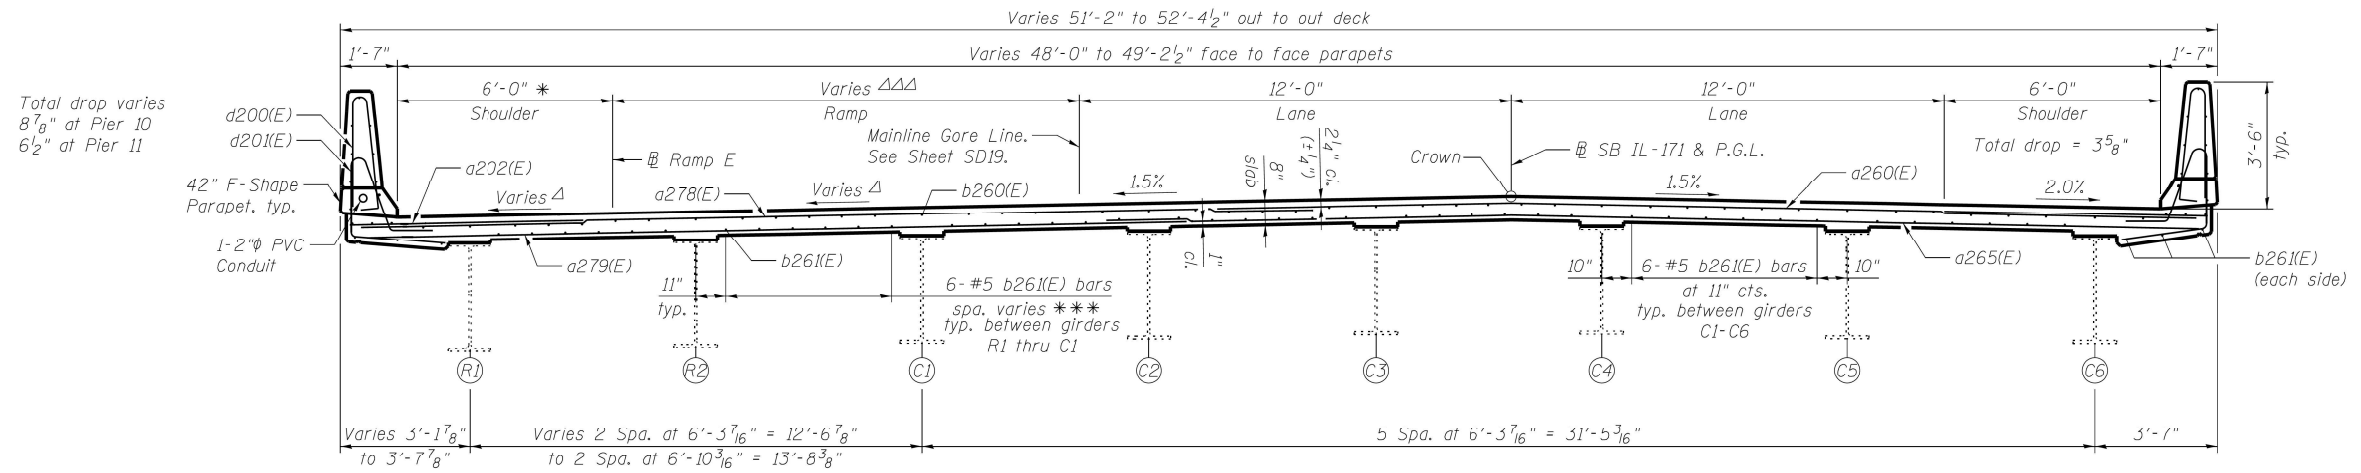

DECK CROSS SECTION SPAN 7

(Looking Upstation, North)

MINIMUM BAR LAP

(Slab and Parapet)

#5 bar = 3'-3"

#6 bar = 3'-10"

NOTES:

1. For Superstructure Details and Bar Bends, see Sheet SD45.
2. For Bill of Material, see Sheet SD46.
3. Barrier widths are measured perpendicular from the edge of deck. Overhang widths are measured perpendicular from the fascia girders. Girder spacings and all remaining deck dimensions are measured perpendicular to the bacoline of SB 1L-171 unless noted otherwise.

USER NAME = Ivan,Diaz	DESIGNED -	REVISED -
	DRAWN -	REVISED -
PLOT SCALE = 100,0000 ' / in.	CHECKED -	REVISED -
PLOT DATE = 12/13/2022	DATE -	REVISED -

**STATE OF ILLINOIS
DEPARTMENT OF TRANSPORTATION**

EXISTING DECK CROSS SECTION UNIT C SPANS 6 & 7


SN: 016-2457

SCALE:	SHEET	OF	SHEETS	STA.	TO STA.
--------	-------	----	--------	------	---------

FAP RTE.	SECTION	COUNTY	TOTAL SHEETS	SHEET NO.
372	FAP 372 22 VARIOUS BS	COOK	138	125
		CONTRACT NO. 62U38		
		ILLINOIS	FED. AID PROJECT	

MODEL: Default
FILE NAME: pwn:\nildot-pw.bentley.com\FW\IDOT\Documents\IDOT Offices\District 1\Projects\ID104323\CADDData\Design\ID104323-shr-blan.dgn

FOR INFORMATION ONLY

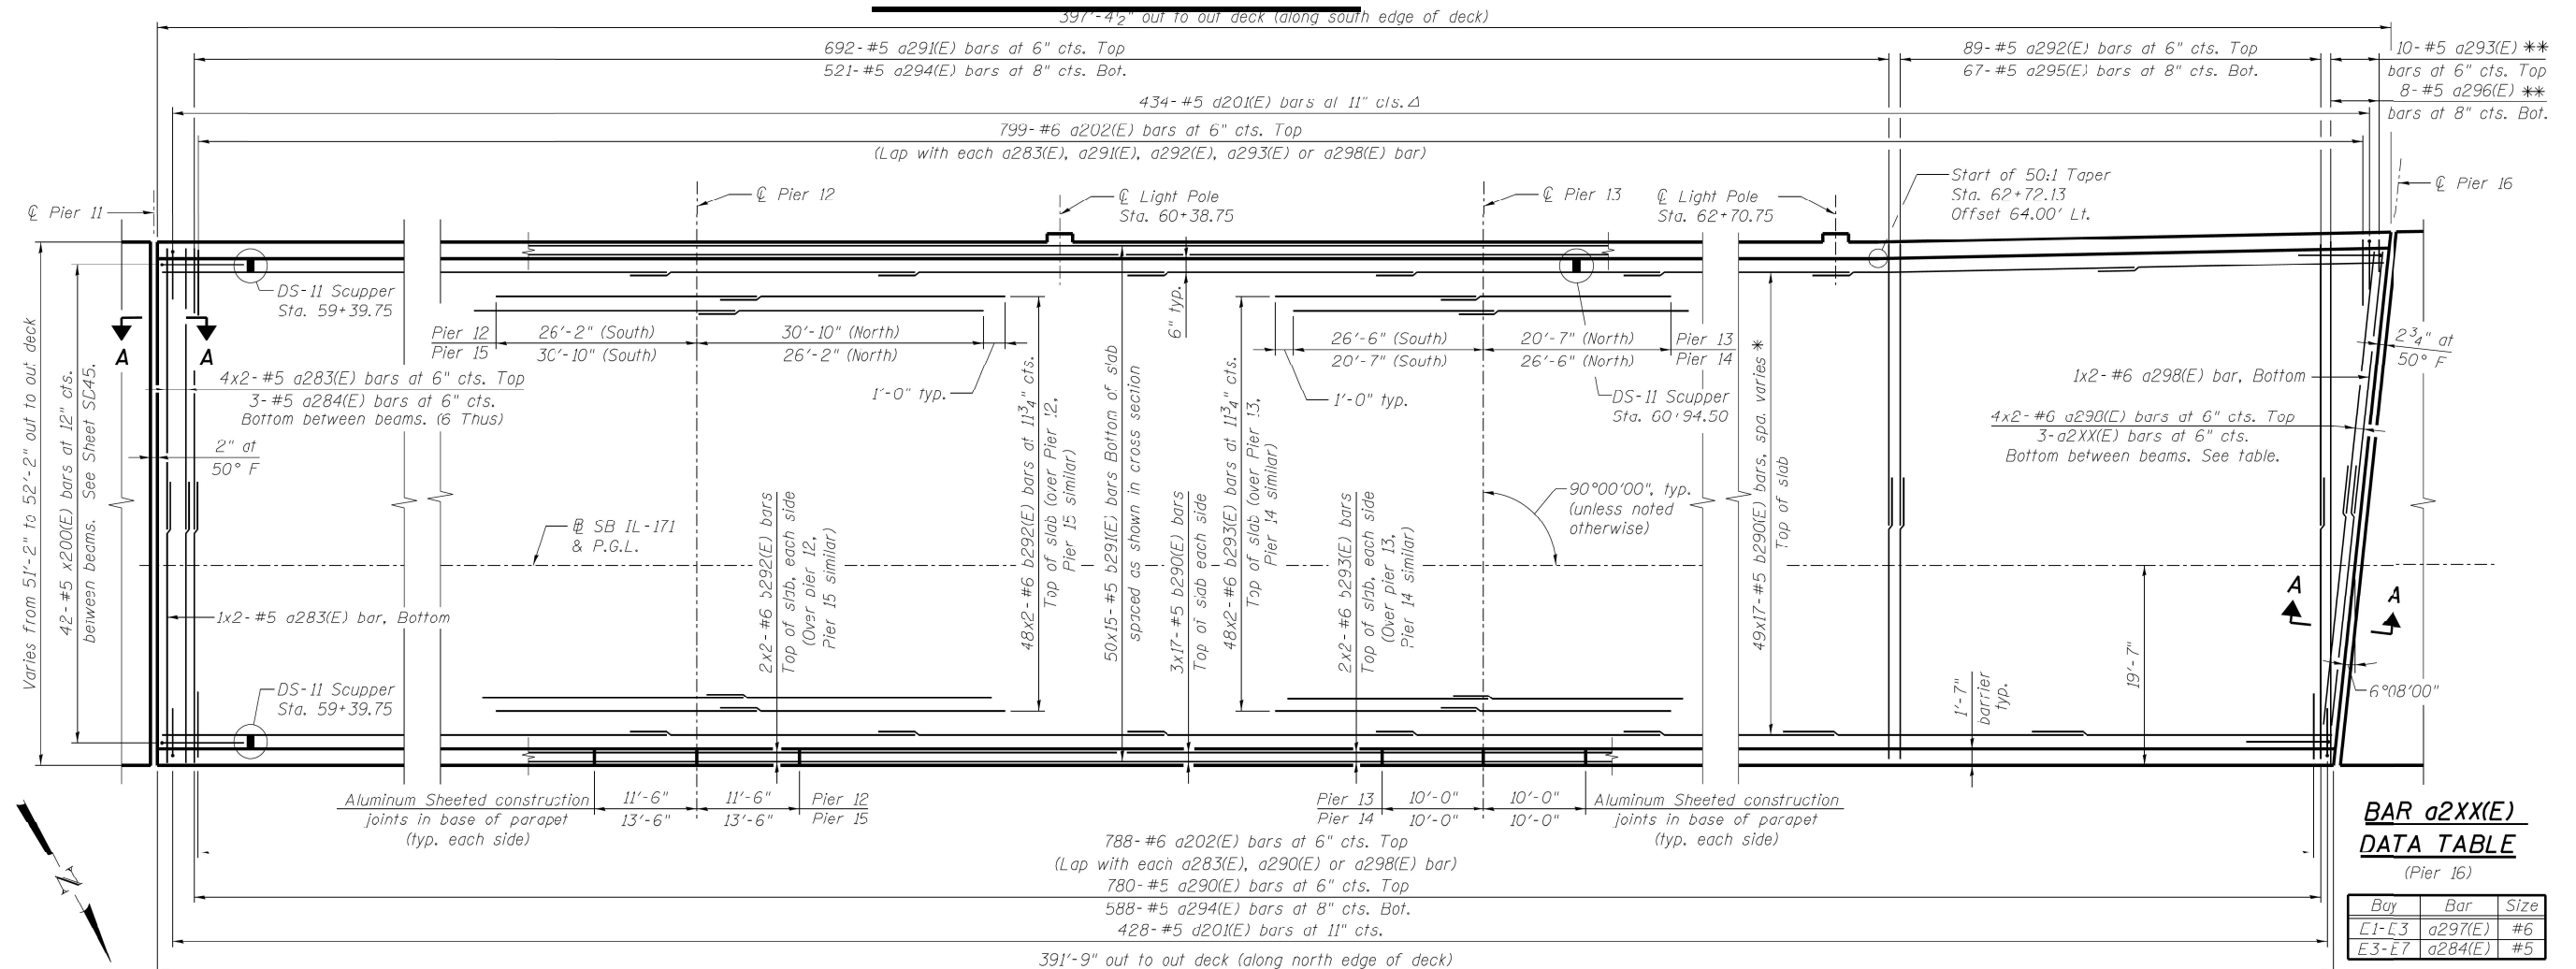

PLAN - SPANS 8 THRU 12

MINIMUM BAR LAP


(Slab and Parapet)

#5 bar - 3'-3"


#6 bar = 3'-10"

NOTES:


1. For Superstructure Details, Section A, and Bar Bends, see Sheet SD45.
2. For Bill of Material, see Sheet SD46.
3. Bars indicated thus 20 x 3 #5 etc. indicates 20 lines of bars with 3 lengths per line.
4. See Sheet SD45 for Pour Sequence.
5. Barrier widths are measured perpendicular from the edge of deck. Overhang widths are measured perpendicular from the fascia girders. Girder spacings are measured perpendicular from the east girder to the west girder at the centerline of bearing. All remaining deck dimensions are measured perpendicular to the baseline shown unless noted otherwise.
6. Dimensions are based on a Rolled Rail Strip Seal Joint. If the Contractor elects to use the Welded Rail Strip Seal Joint, deck dimensions may require adjustments to satisfy the details on Sheet SD49.

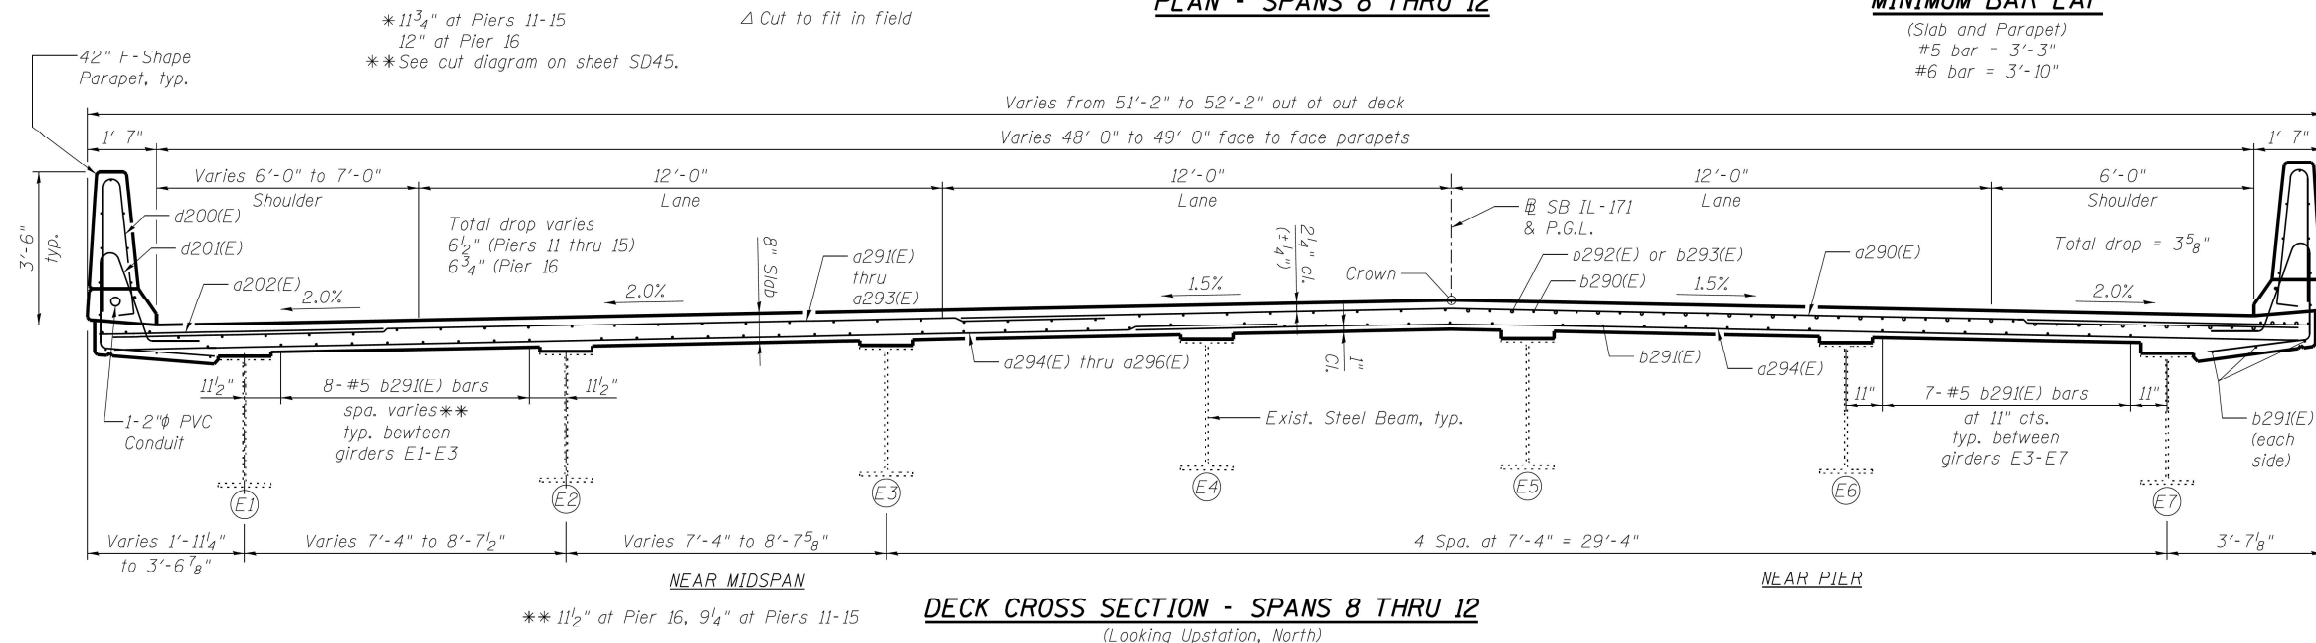

FOR INFORMATION ONLY

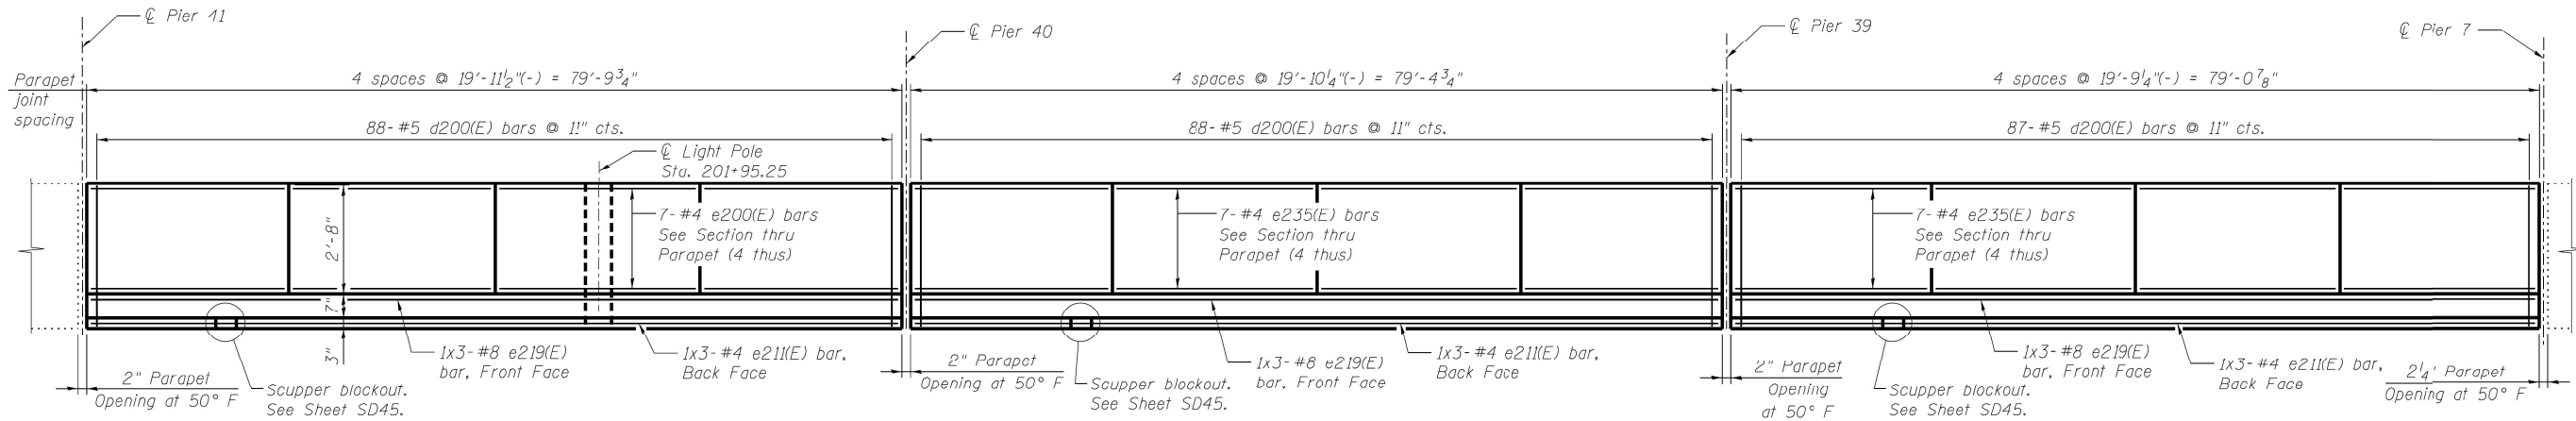

INSIDE ELEVATION OF RAMP E WEST PARAPET

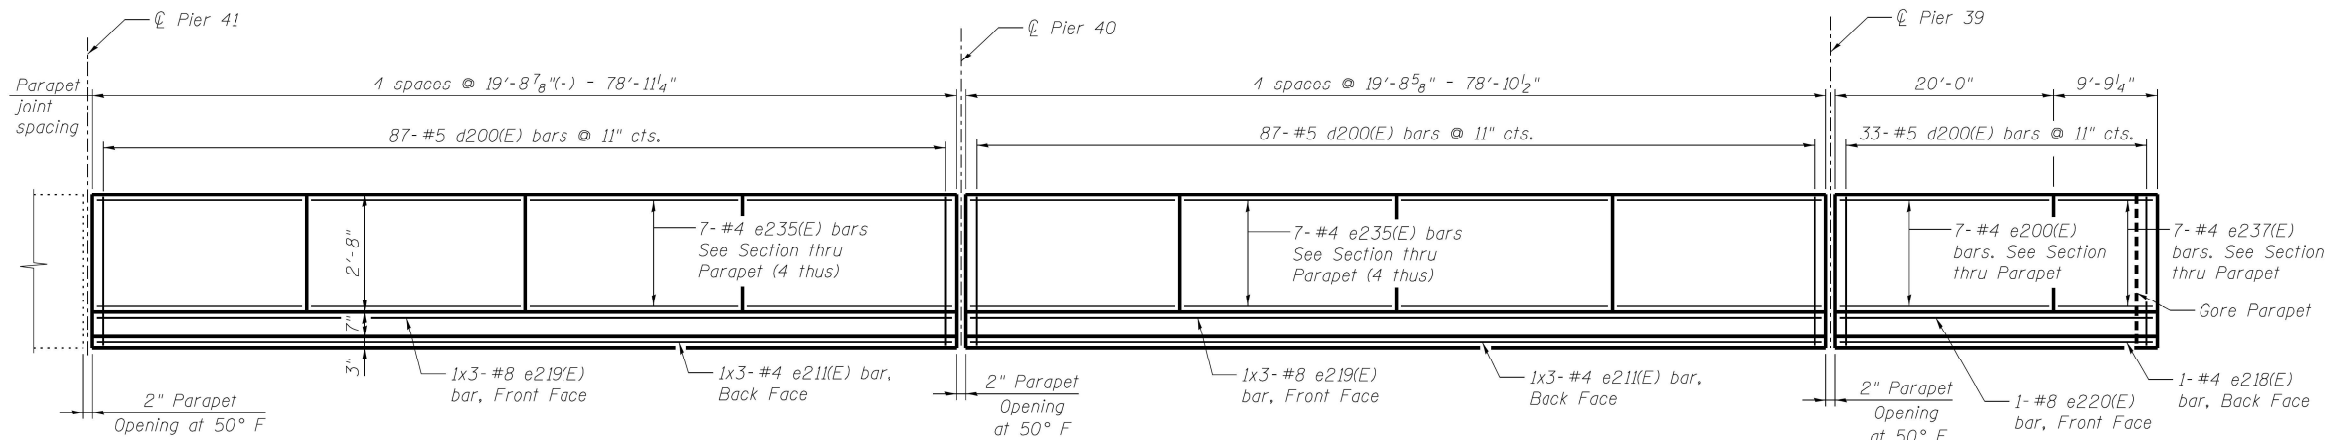

INSIDE ELEVATION OF RAMP E EAST PARAPET

(Reflected View Shown)

MINIMUM BAR LAP

(Parapet)
#4 bar = 2'-0"
#8 bar = 5'-2"

NOTES:

- All dimensions shown are along the toe of the parapet (gutterline).
- Bars indicated thus 1x3-#8 etc. indicates 1 line of bars with 3 lengths per line.
- See Sheet SD43 for cross section thru parapet.
- Span 3E Ramp E bars included in Unit A Bill of Material.

MODEL: Default
FILE: \\nas101\cadd\project\aw_bentley.com\p\w\dot\Documents\DOT_Offices\District 1\Projects\1043723\CaddData\Design\1043723.dgn

USER NAME = Ivan Diaz	DESIGNED -	REVISED -
	DRAWN -	REVISED -
PLOT SCALE = 100,0000' / in.	CHECKED -	REVISED -
PLOT DATE = 12/13/2022	DATE -	REVISED -

STATE OF ILLINOIS
DEPARTMENT OF TRANSPORTATION


EXISTING PARAPET ELEVATION UNIT A RAMP E

SN: 016-2457

SCALE: SHEET OF SHEETS STA. TO STA.


FAP RTE.	SECTION	COUNTY	TOTAL SHEETS	SHEET NO.
372	FAP 372 22 VARIOUS BS	COOK	138	127
CONTRACT NO. 62U38				
ILLINOIS FED. AID PROJECT				

FOR INFORMATION ONLY

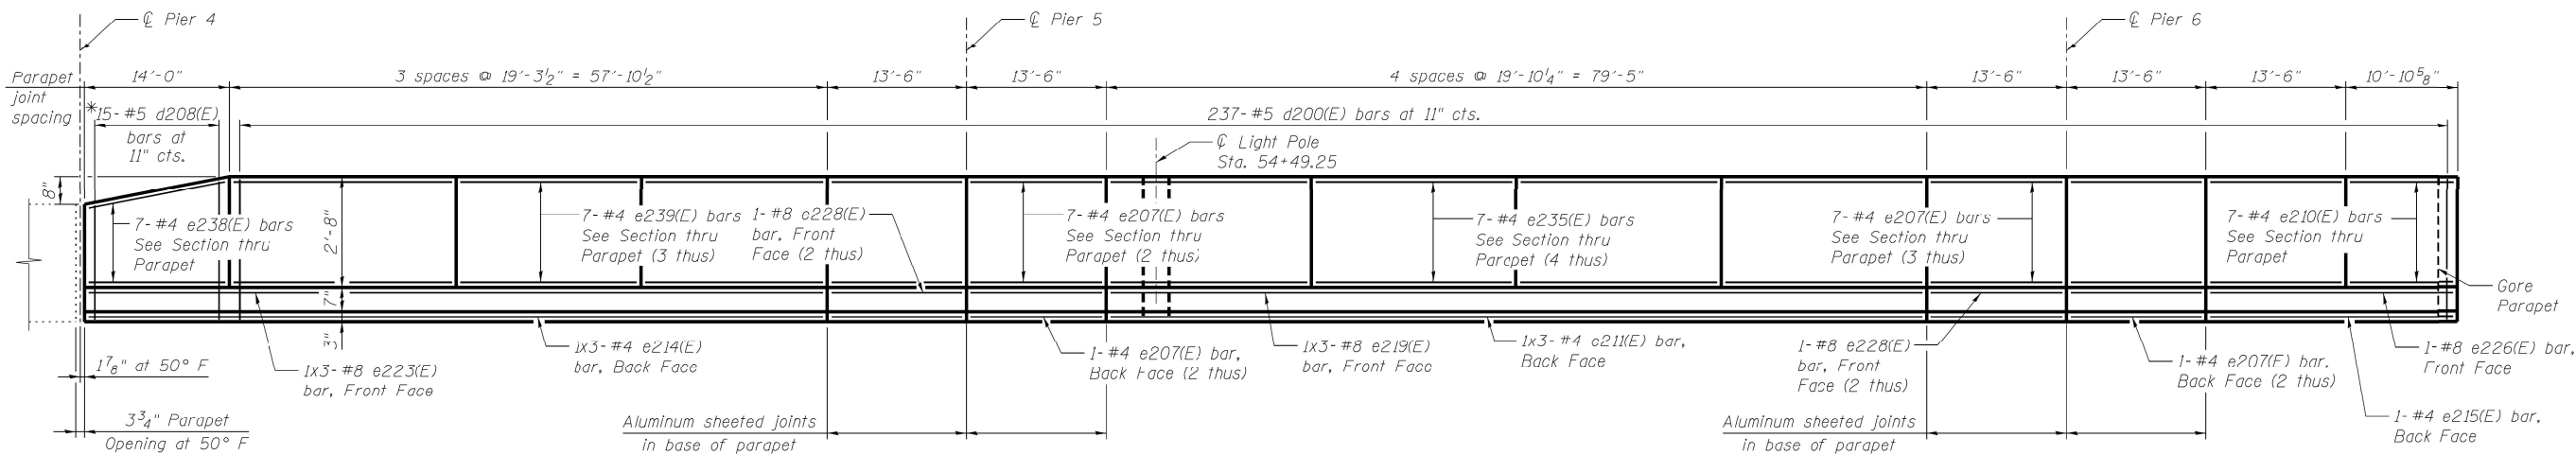


* Cut and bend in field to fit.
Front (inside) leg shall terminate
with 5 7/8" long 90° hook similar
to d200(E) bars.

INSIDE ELEVATION OF SB IL-171 WEST PARAPET

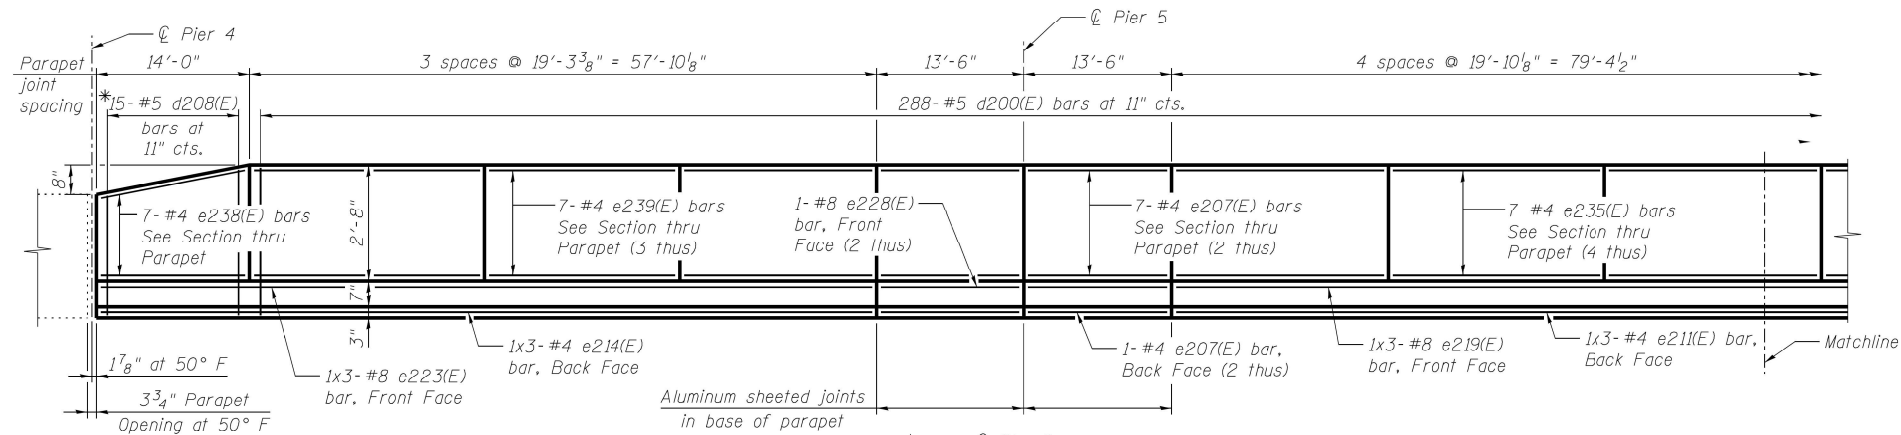

INSIDE ELEVATION OF SB IL-171 EAST PARAPET

(Reflected View Shown)

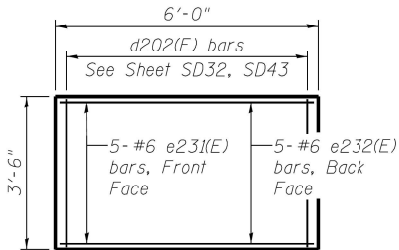

INSIDE ELEVATION OF GORE PARAPET

MINIMUM LAP

(Parapet)

#4 bar = 2'-0"

#8 bar = 5'-2"

NOTES:

1. All dimensions shown are along the toe of the parapet (gutterline).
2. Bars indicated thus 1x3-#8 etc. indicates 1 line of bars with 3 lengths per line.
3. See Sheet SD43 for cross section thru parapet.

MODEL: Default
FILE: \\s:\p\dot\documents\DOT Office\District 1\Projects\104323\104323-Sub-A.dgn

USER NAME = Ivan Diaz	DESIGNED -	REVISED -
DRAWN -	REVISED -	
PLOT SCALE = 100,000' / in.	CHECKED -	REVISED -
PLOT DATE = 12/13/2022	DATE -	REVISED -


STATE OF ILLINOIS
DEPARTMENT OF TRANSPORTATION

EXISTING PARAPET ELEVATION UNIT A
SN: 016-2457

SCALE: SHEET OF SHEETS STA. TO STA.

FAP RTE.	SECTION	COUNTY	TOTAL SHEETS	SHEET NO.
372	FAP 372 22 VARIOUS BS	COOK	138	128
CONTRACT NO. 62U38				
ILLINOIS FED. AID PROJECT				

FOR INFORMATION ONLY

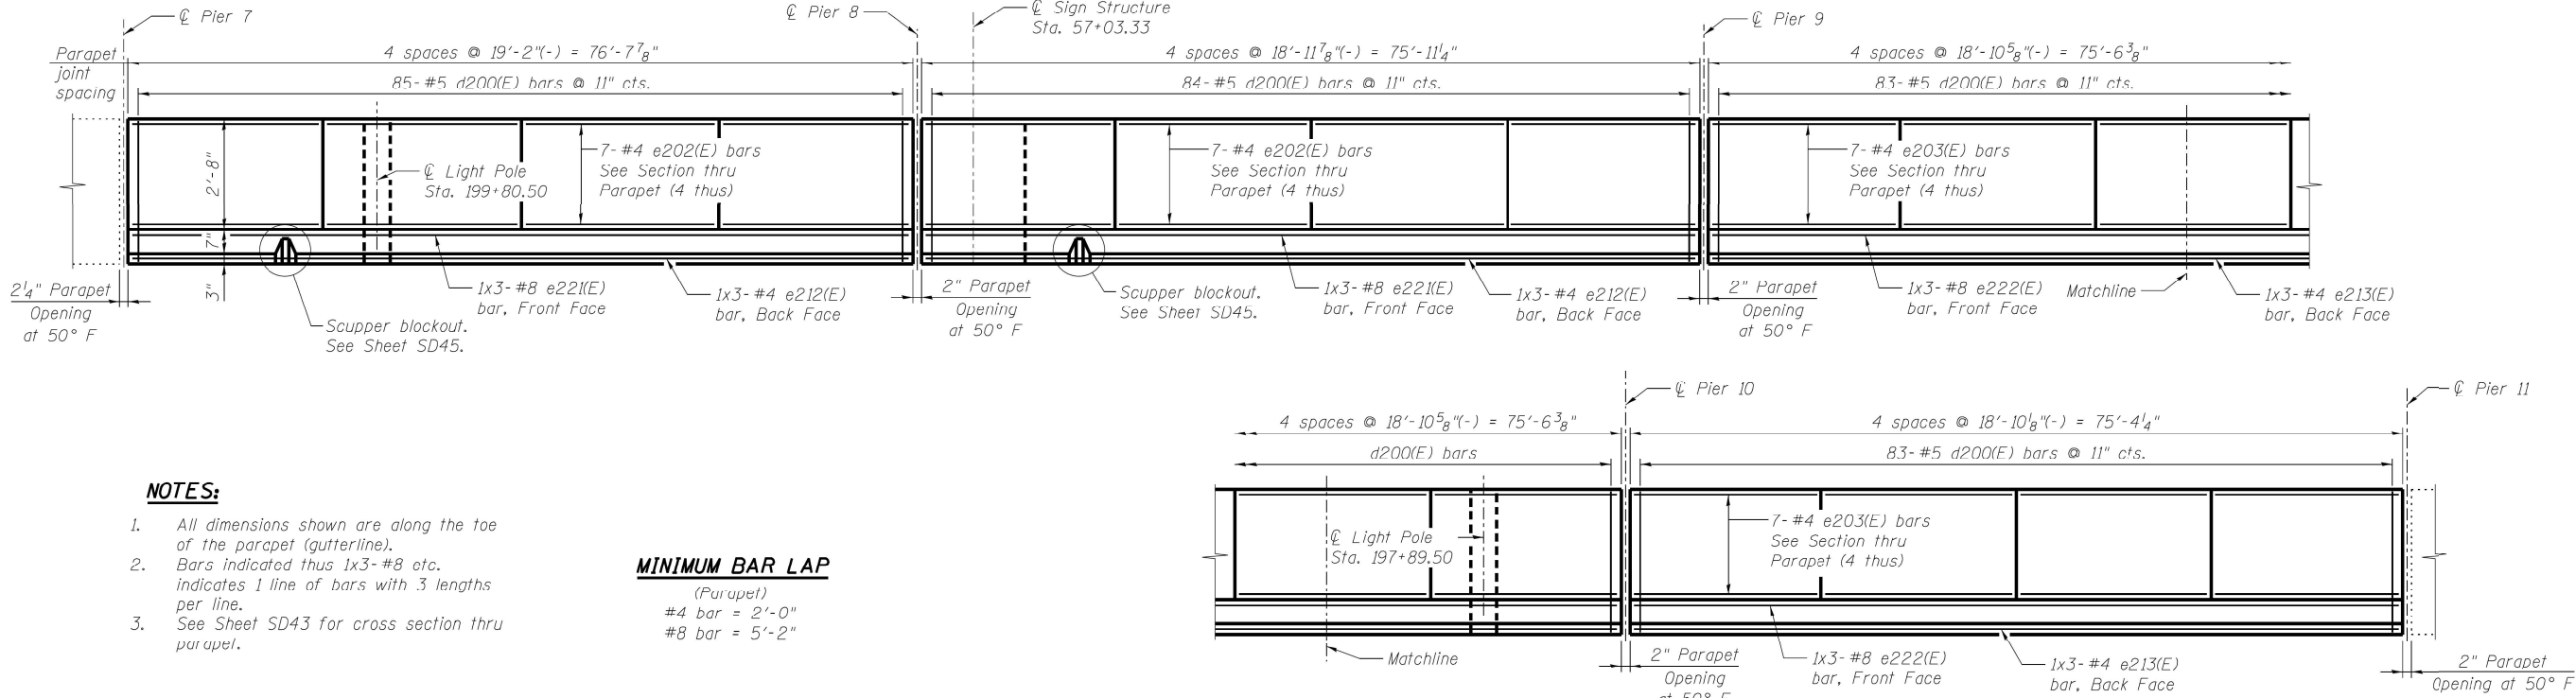


NOTES:

- 1. All dimensions shown are along the toe of the parapet (gutterline).
- 2. Bars indicated thus 1x3- #8 etc. indicates 1 line of bars with 3 lengths per line.
- 3. See Sheet SD43 for cross section thru parapet.

MINIMUM BAR LAP

(Parapet)
#4 bar = 2'-0"
#8 bar = 5'-2"

INSIDE ELEVATION OF WEST PARAPET

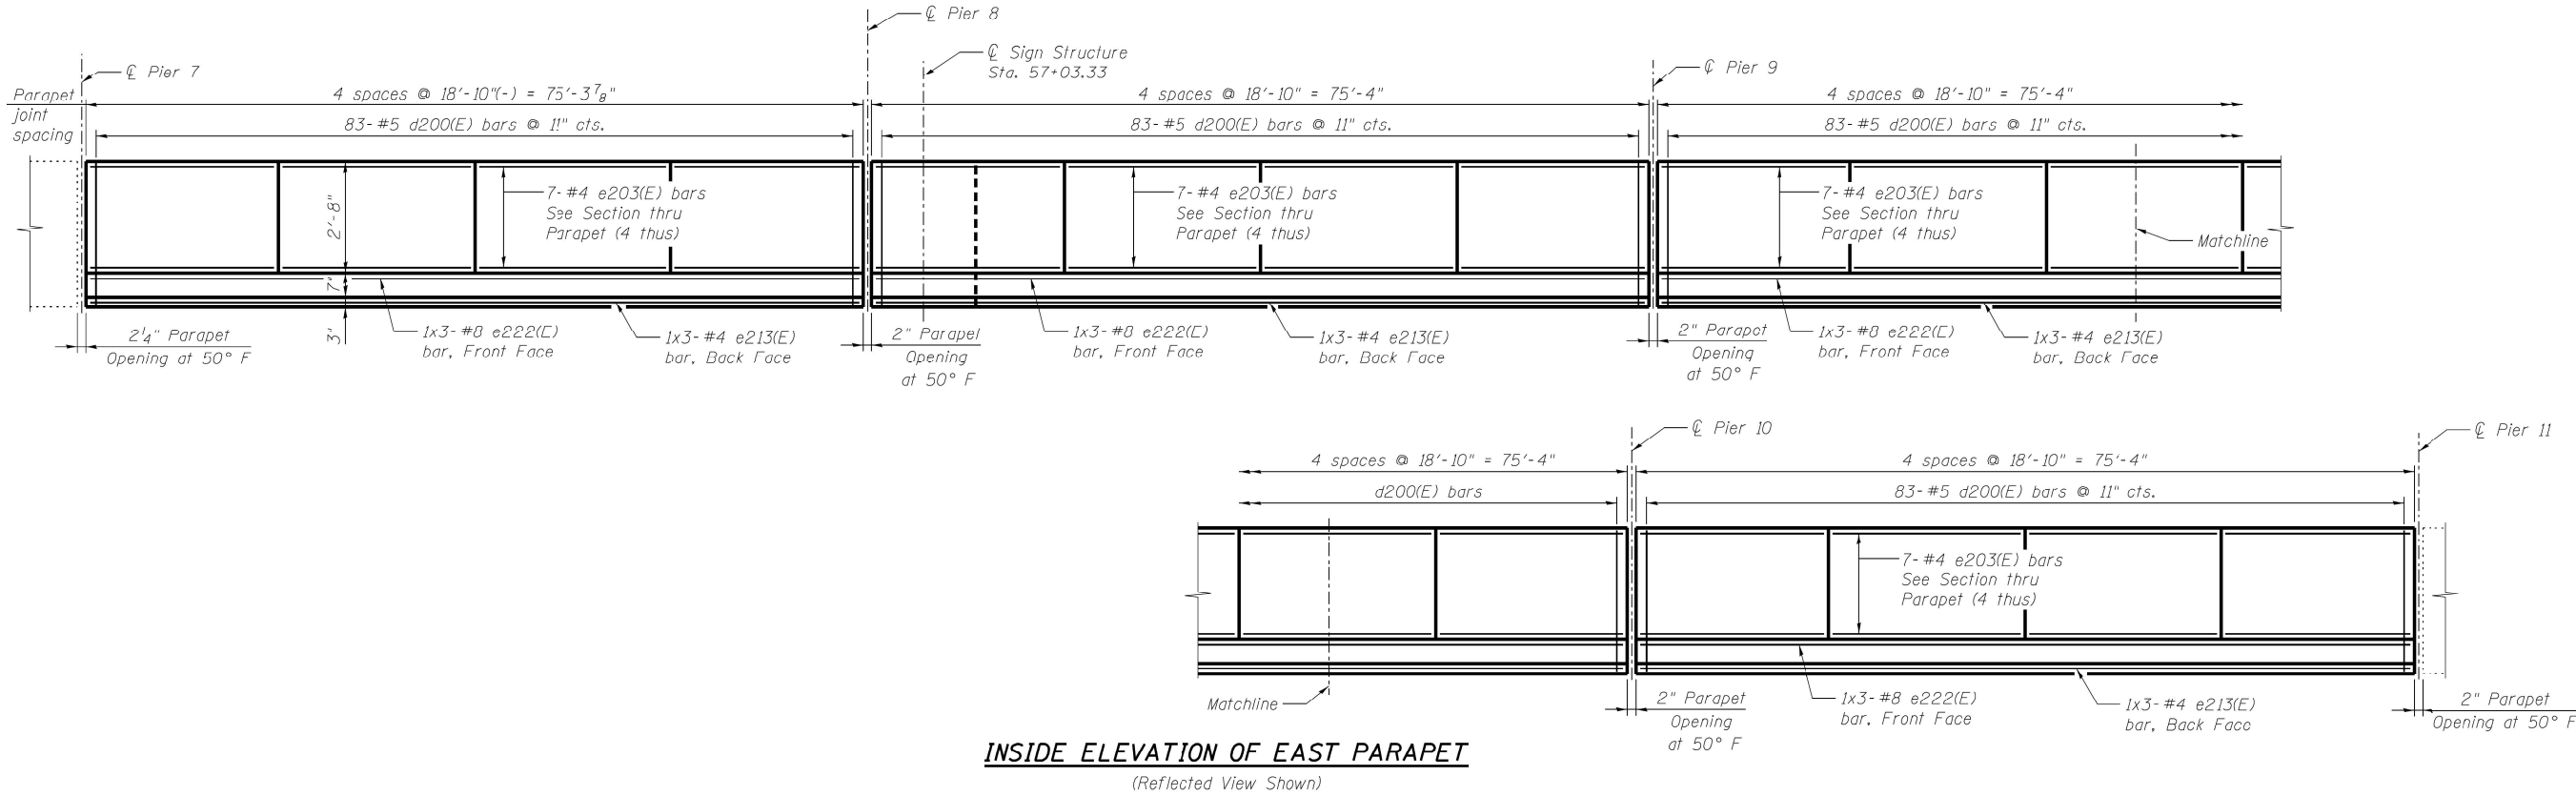

INSIDE ELEVATION OF EAST PARAPET

(Reflected View Shown)

MODEL: Default
FILE: \\sawtooth-bentley.com\planning\DOT Documents\DOT Office\District 1\Projects\104323\CAD\Drawings\104323-eh-1.dwg
PLOT DATE = 12/13/2022

USER NAME = Ivan Diaz	DESIGNED -	REVISED -
	DRAWN -	REVISED -
PLOT SCALE = 100,000 ' / in.	CHECKED -	REVISED -
PLOT DATE = 12/13/2022	DATE -	REVISED -


STATE OF ILLINOIS
DEPARTMENT OF TRANSPORTATION

EXISTING PARAPET ELEVATION UNIT C
SN: 016-2457


SCALE: SHEET OF SHEETS STA. TO STA.

FAP RTE.	SECTION	COUNTY	TOTAL SHEETS	SHEET NO.
372	FAP 372 22 VARIOUS BS	COOK	138	129
CONTRACT NO. 62U38				
ILLINOIS		FED. AID PROJECT		

FOR INFORMATION ONLY

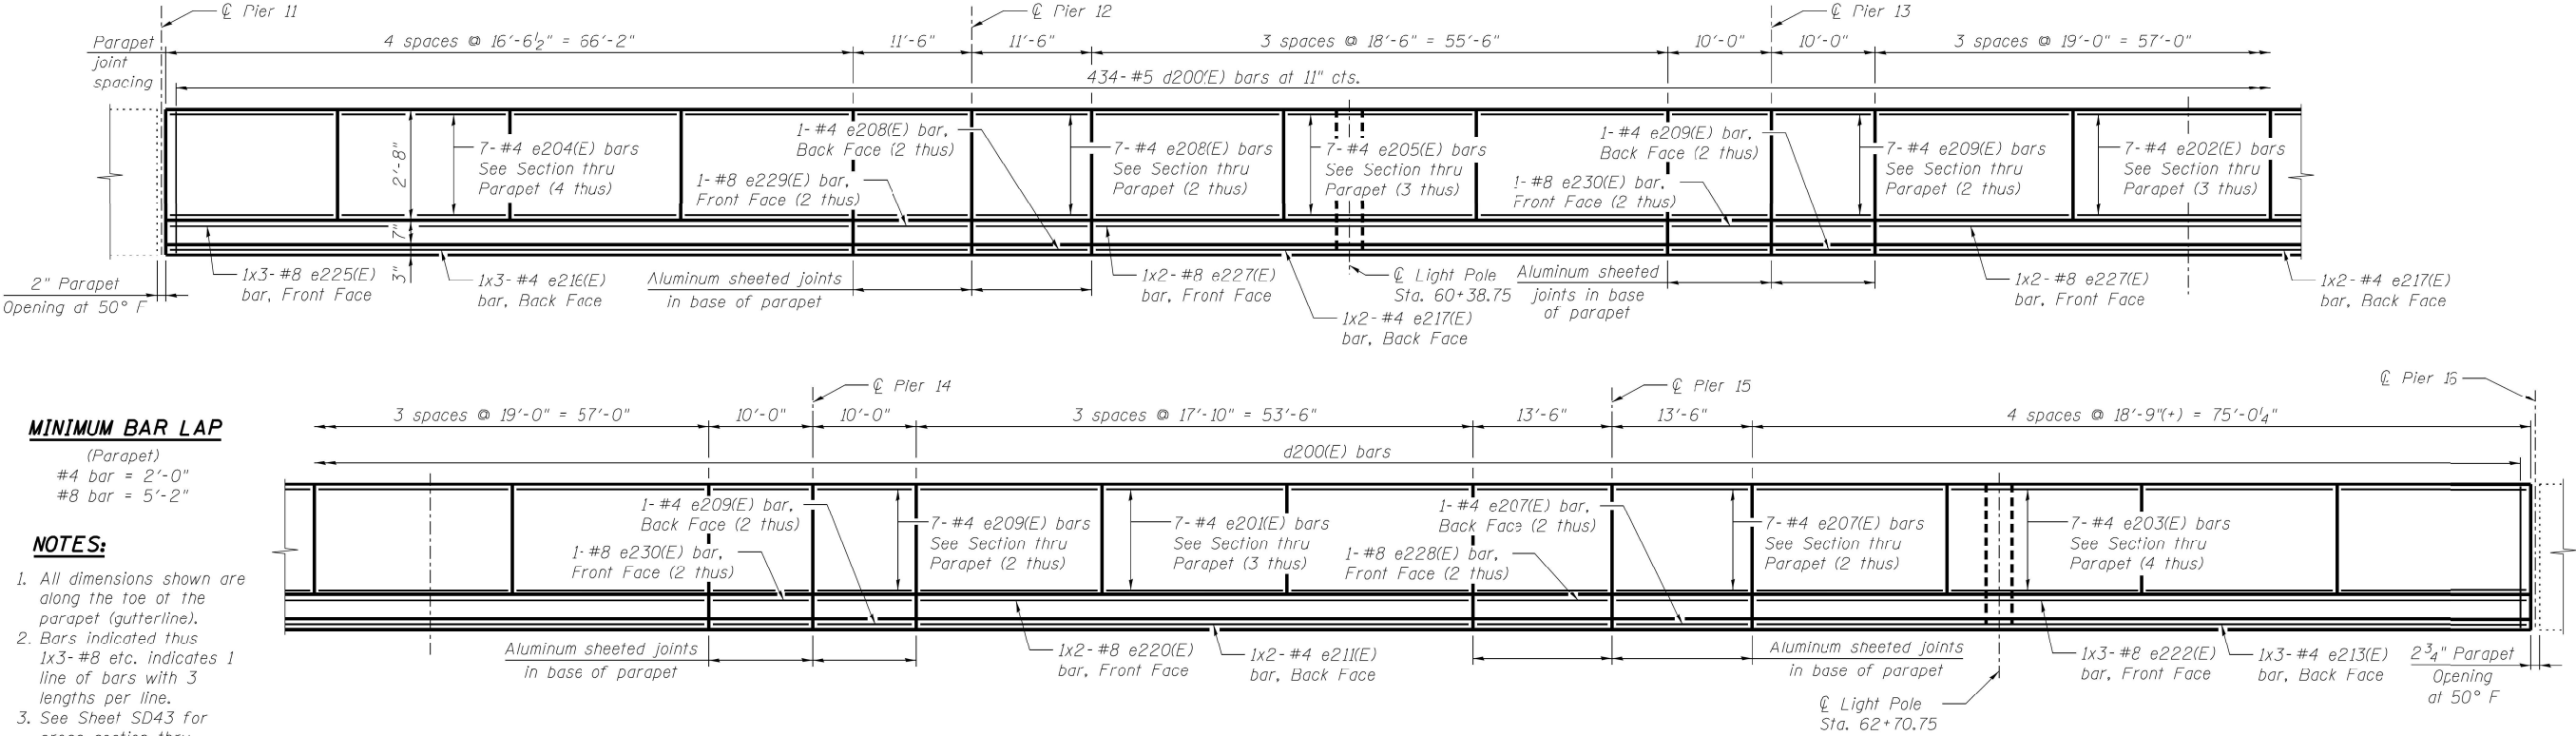

INSIDE ELEVATION OF WEST PARAPET

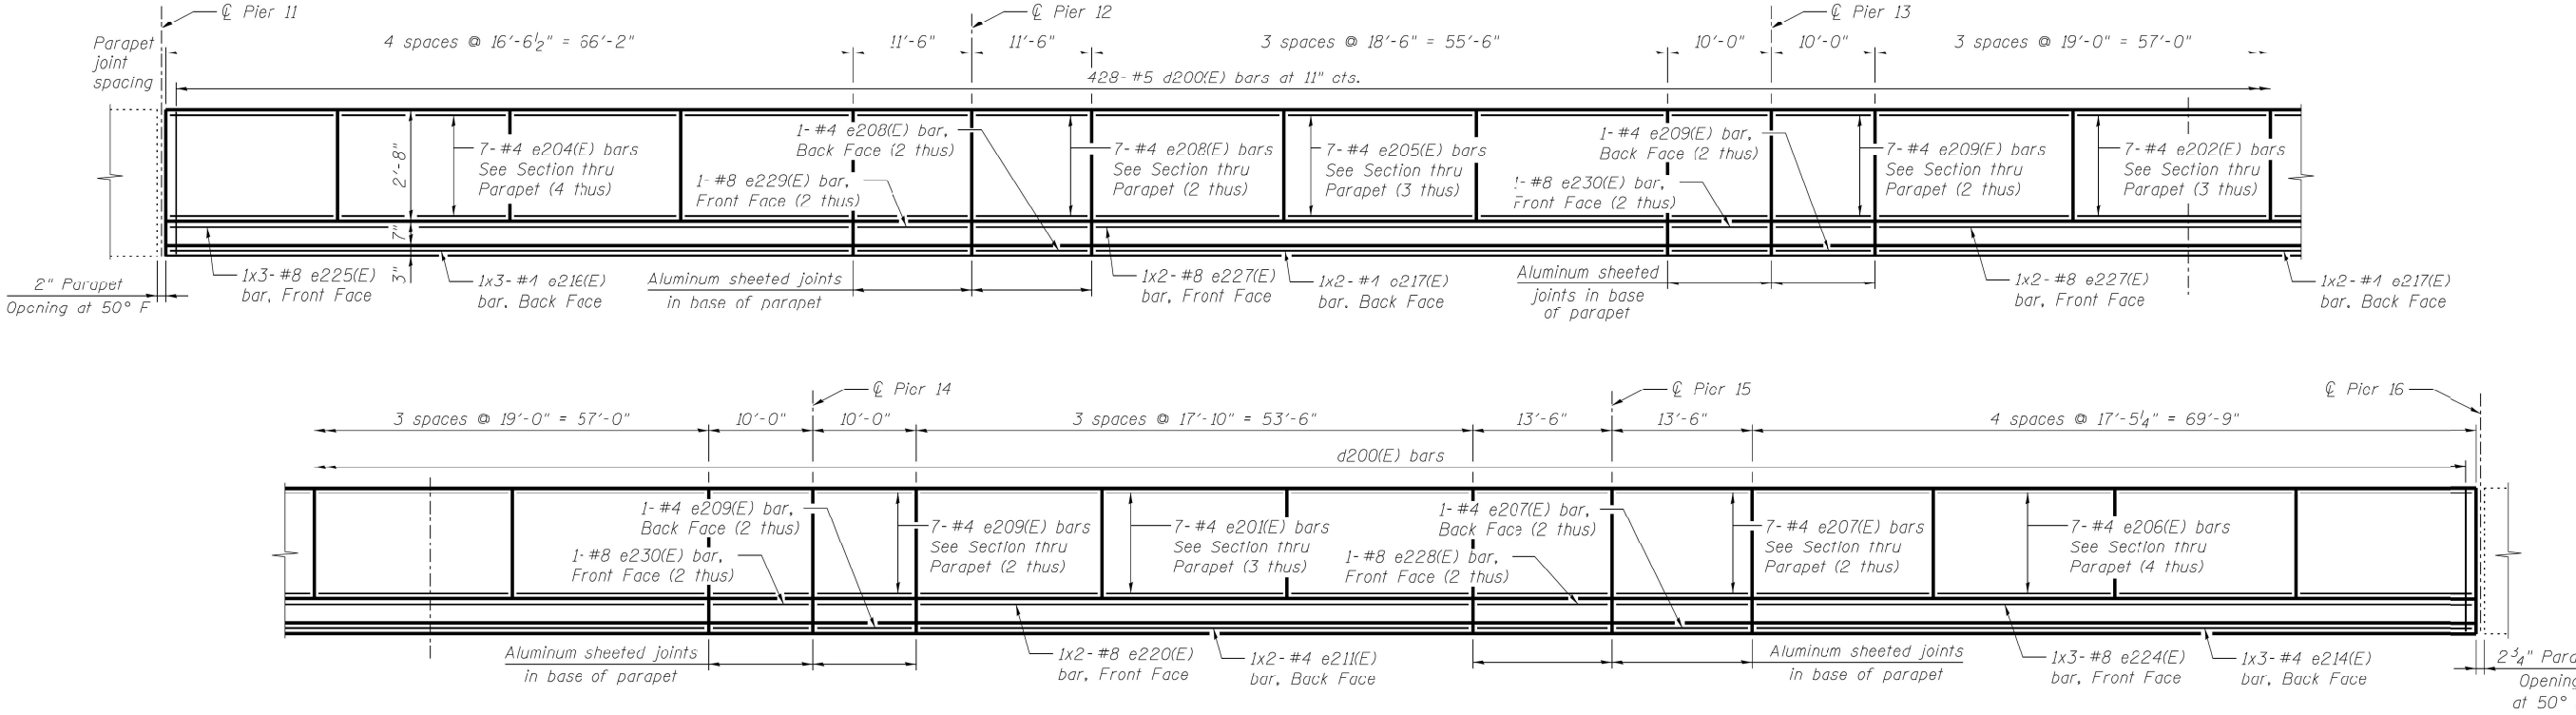

INSIDE ELEVATION OF EAST PARAPET

(Reflected View Shown)

MODEL: Default
FILE: \\s:\e:\projects\dot\documents\DOT Office\District 1\Projects\1043723\CAD\Drawings\Design\1043723-shr-1.dwg

USER NAME = Ivan Diaz	DESIGNED -	REVISED -
	DRAWN -	REVISED -
PLOT SCALE = 100,0000' / in.	CHECKED -	REVISED -
PLOT DATE = 12/13/2022	DATE -	REVISED -


STATE OF ILLINOIS
DEPARTMENT OF TRANSPORTATION

EXISTING PARAPET ELEVATION UNIT E
SN: 016-2457

SCALE: SHEET OF SHEETS STA. TO STA.


FAP RTE.	SECTION	COUNTY	TOTAL SHEETS	SHEET NO.
372	FAP 372 22 VARIOUS BS	COOK	138	130
CONTRACT NO. 62U38				
ILLINOIS FED. AID PROJECT				

FOR INFORMATION ONLY

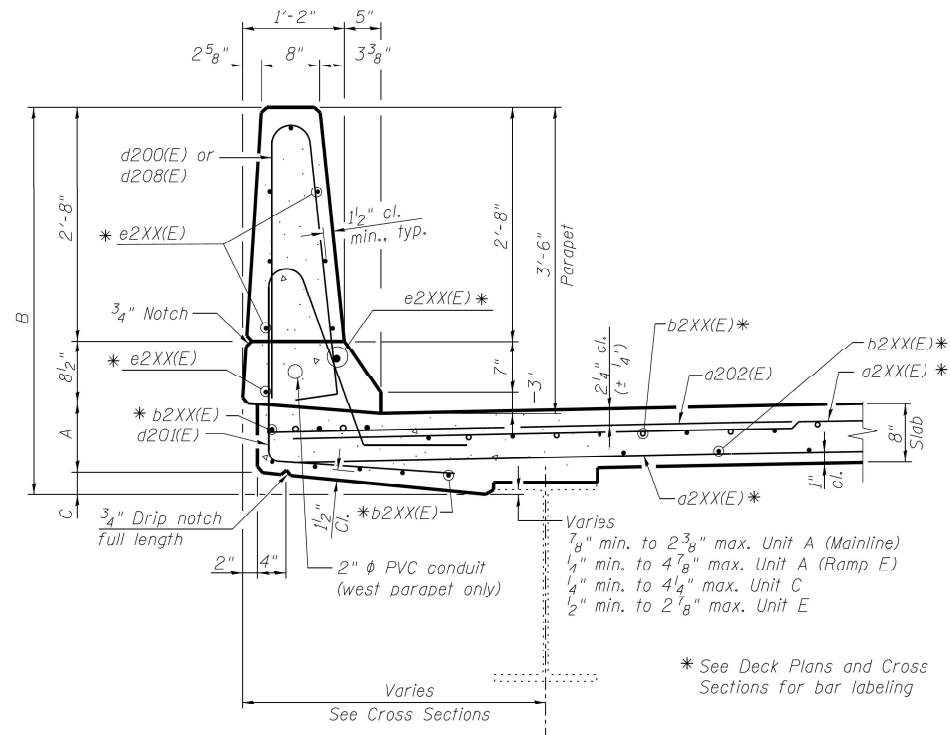


SECTION THRU PARAPET


Location	A	B	C
<i>Typical, unless noted below</i>	9½"	1'-7"	5"
Ramp E West Parapet Pier 40 to Pier 39	10"	4'-7½"	5"
Ramp E West Parapet Pier 39 to Pier 7	12"	4'-9½"	5"
Ramp E East Parapet Pier 41 to Pier 40	12"	4'-9½"	5"
Ramp E East Parapet Pier 40 to Pier 39	11"	4'-8½"	5"
Unit C West Parapet Pier 7 to Pier 8	11"	4'-8½"	5"
Unit A & Unit E	9½"	4'-6"	4"

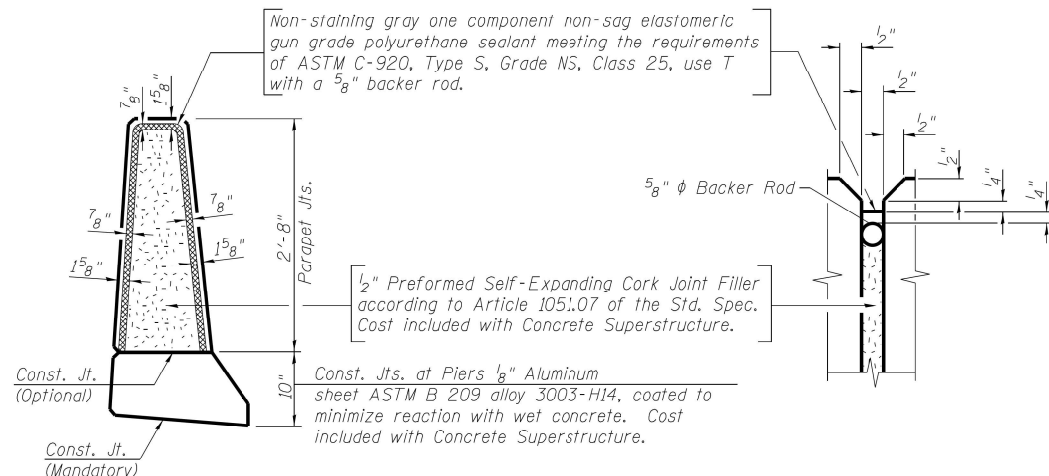


PARAPET JOINT DETAILS

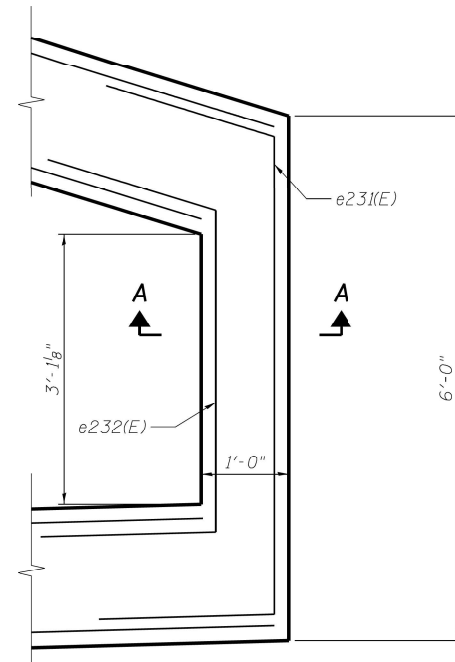


DETAIL 3
(See Sheet SD3)

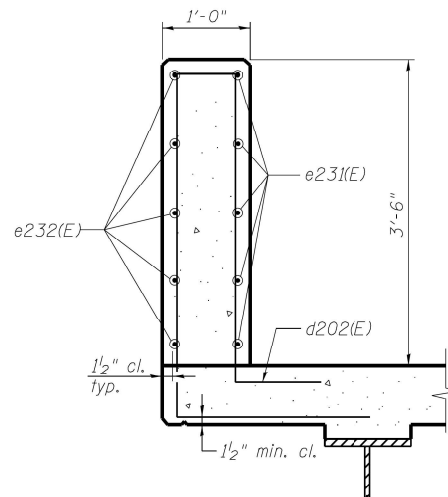


SECTION A-A

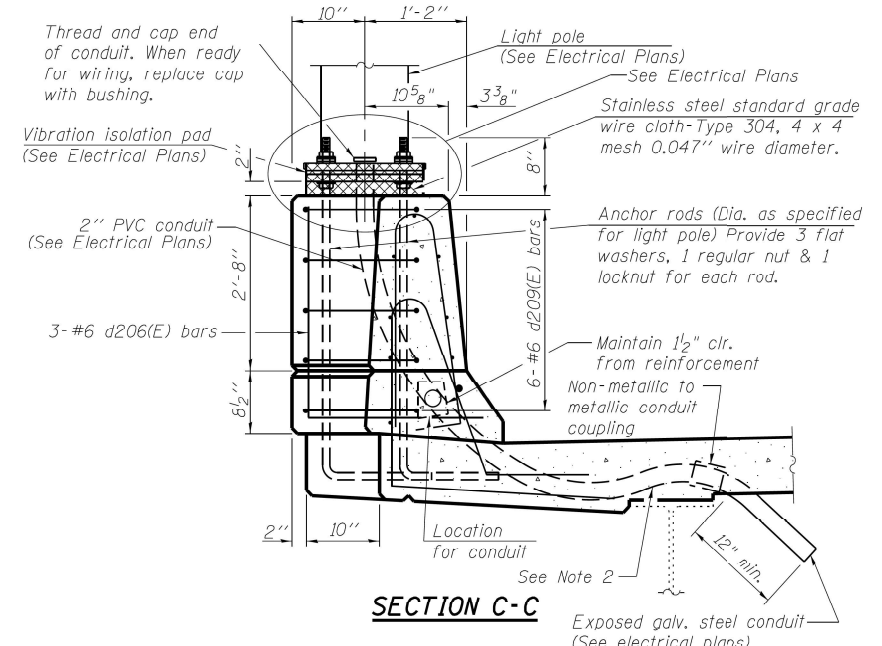

SECTION C-C

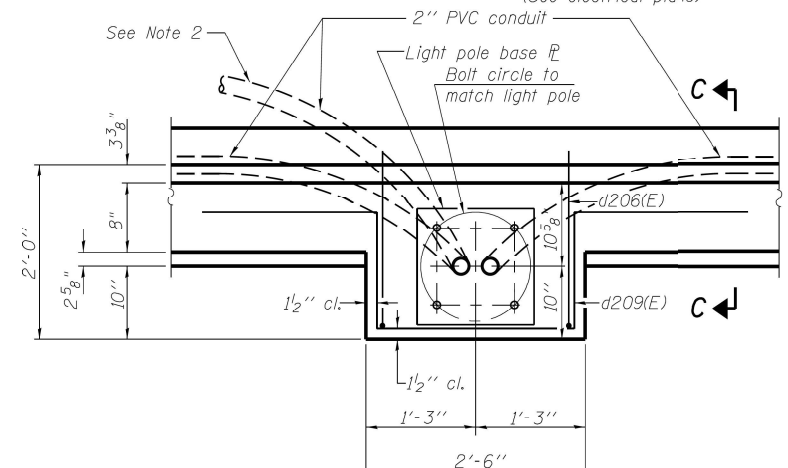

PLAN

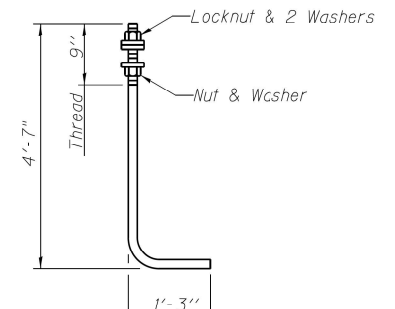


ANCHOR ROD

Diameter as specified for light poles.
(ASTM F 1554 Grade 105)
Full length hot dipped galvanized.

NOTES:

1. Cost of anchor rods is included with "Concrete Superstructure".
2. Conduit upstation from light pole at Sta. 54+49.25 is attached to bottom of deck. See Electrical Plans.

MODEL Default
FILE Name: c:\pwworkspace\benley.com\pwworkspace\DOT Offices\District 1\Projects\104323\CADdata\Design\DETStd.dgn

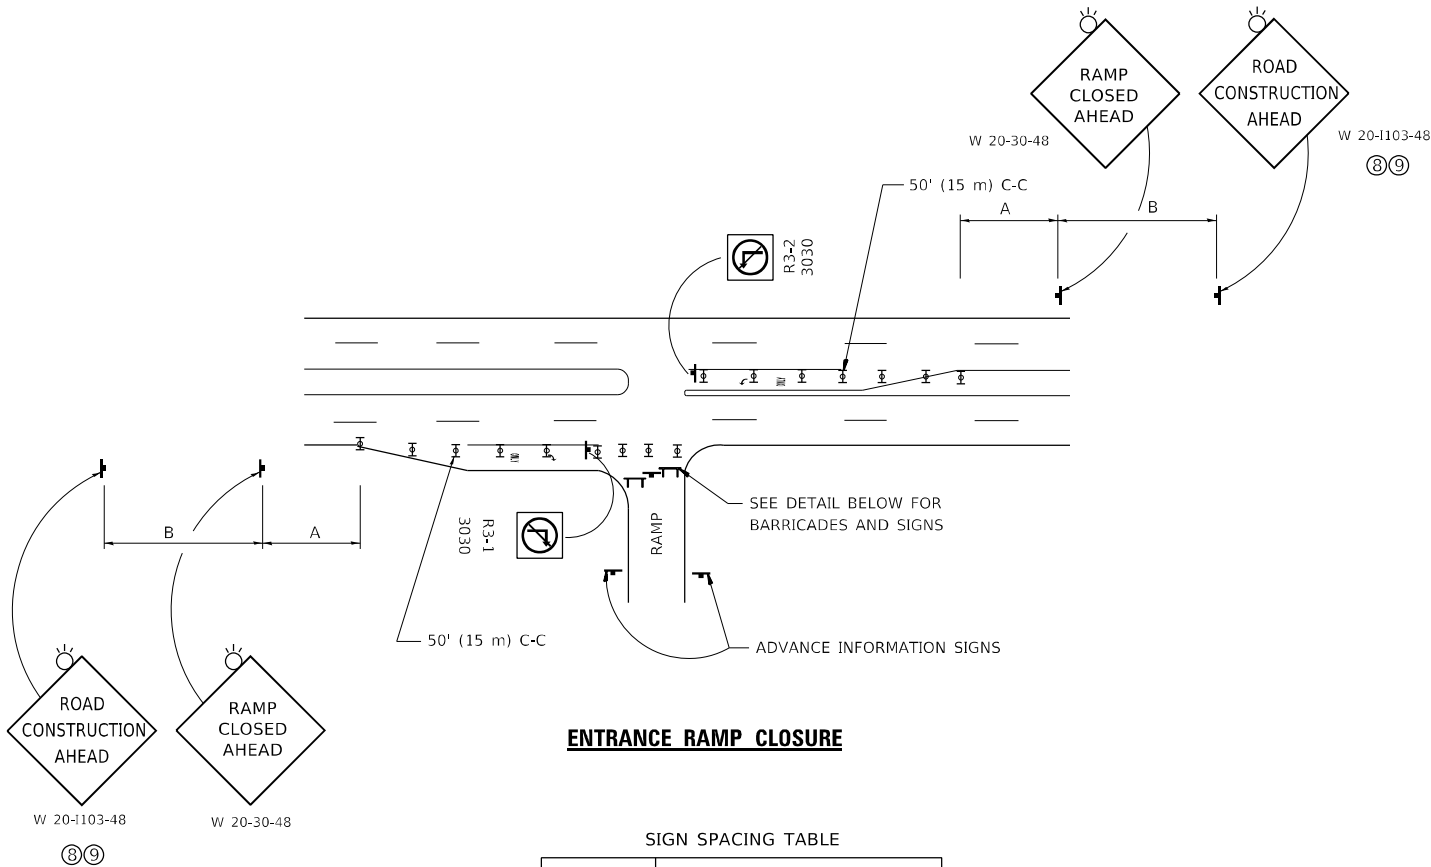


ENTRANCE RAMP CLOSURE

SIGN SPACING TABLE

FACILITY	DISTANCE BETWEEN SIGNS	
	A	B
EXPRESSWAY >24 HOURS	1000' (300 m)	1500' (450 m)
EXPRESSWAY ≤24 HOURS	500' (150 m)	500' (150 m)
ARTERIAL 55 MPH	500' (150 m)	500' (150 m)
ARTERIAL 50-45 MPH	350' (100 m)	350' (100 m)
ARTERIAL <45 MPH	200' (60 m)	200' (60 m)


DISTANCES MAY BE SHORTENED DEPENDING UPON THE PROXIMITY OF ADJACENT RAMP OR INTERSECTIONS.

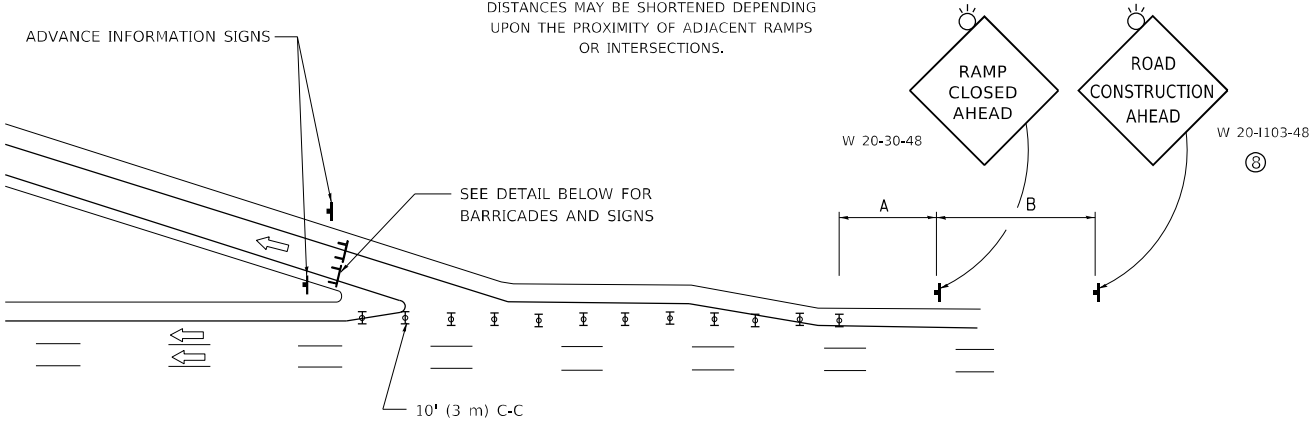

EXIT RAMP CLOSURE


SYMBOLS

- TYPE II BARRICADE OR DRUM
- TYPE III BARRICADE WITH 2 FLASHING LIGHTS

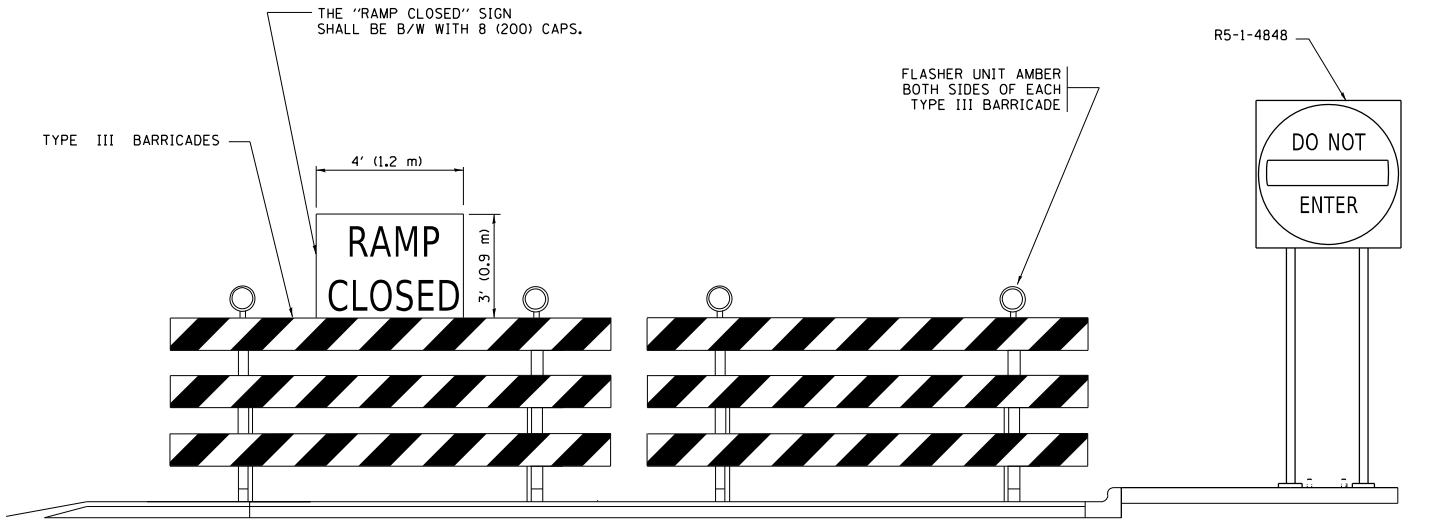

DETAIL FOR REQUIRED BARRICADES & SIGNS


RAMP CLOSURE ADVANCE WARNING SIGN

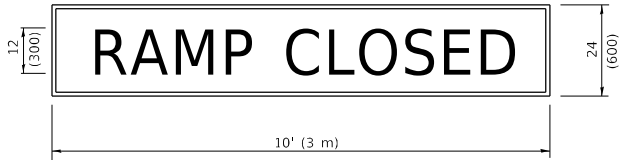

BLACK LEGEND ON ORANGE
BACKGROUND MOUNTED
DIAGONALLY
E MOD FONT
1 (25) BORDER

THESE SIGNS ARE REQUIRED ON ALL THE EXIT
GUIDE SIGNS FOR EXIT RAMP THAT WILL BE
CLOSED FOR MORE THAN FOUR (4) CONSECUTIVE DAYS.

RAMP CLOSURE ADVANCE INFORMATION SIGN

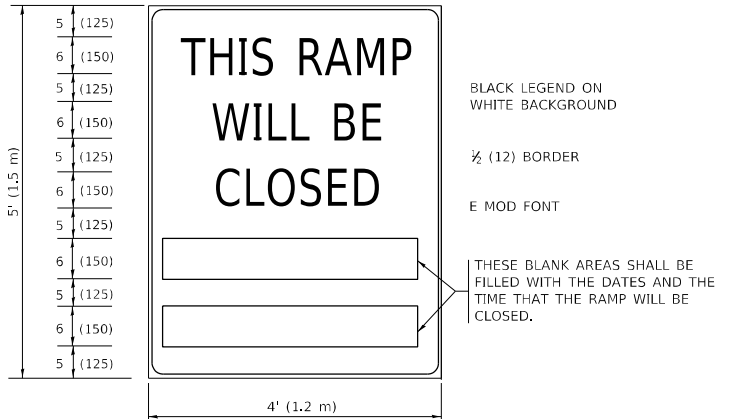

BLACK LEGEND ON
WHITE BACKGROUND

1/2 (12) BORDER

E MOD FONT

THESE BLANK AREAS SHALL BE
FILLED WITH THE DATES AND THE
TIME THAT THE RAMP WILL BE
CLOSED.

THESE SIGNS ARE REQUIRED ON BOTH SIDES OF THE RAMP, MINIMUM OF 1 WEEK IN ADVANCE OF THE CLOSURE.

THESE SIGNS SHALL BE FABRICATED AND PAID FOR ACCORDING TO THE TEMPORARY INFORMATION SIGNING SPECIAL PROVISION

GENERAL NOTES:

- CONES MAY BE SUBSTITUTED FOR DRUMS OR TYPE II BARRICADES DURING DAY OPERATIONS. CONES SHALL BE A MINIMUM OF 28 (700) HIGH.
- VERTICAL BARRICADES SHALL NOT BE USED FOR RAMP CLOSURES.
- A FLAGGER SHALL BE POSITIONED AT EACH CLOSED RAMP THAT IS OPEN TO CONSTRUCTION VEHICLES, PRECEDED BY A W20-7 FLAGGER WARNING SIGN.
- ALL ROUTE MARKERS AND TRAILBLAZER ASSEMBLIES WHICH DIRECT MOTORISTS TO A CLOSED ENTRANCE RAMP SHALL BE COVERED WHEN THE RAMP IS CLOSED FOR MORE THAN FOUR (4) DAYS.
- THE SIGNING AND BARRICADING WHICH IS REQUIRED BY THIS DETAIL SHALL BE INCLUDED IN THE COST OF TRAFFIC CONTROL AND PROTECTION (EXPRESSWAYS).
- AUTHORIZATION FROM THE DISTRICT'S BUREAU OF TRAFFIC IS REQUIRED FOR ALL RAMP CLOSURES.
- THE RAMP CLOSURE ADVANCE INFORMATION SIGNS SHALL BE ERECTED IF THE CLOSURE TIME EXCEEDS TWENTY-FOUR (24) HOURS. ADDITIONAL ADVANCE WARNING SIGNS ON EXIT GUIDE SIGNING WILL BE REQUIRED FOR EXIT RAMP CLOSURES THAT EXCEED FOUR (4) DAYS IN LENGTH.
- ROAD CONSTRUCTION AHEAD SIGNS MAY BE OMITTED WHEN THIS DETAIL IS USED IN CONJUNCTION WITH OTHER TRAFFIC CONTROL THAT ALREADY INCLUDES A ROAD CONSTRUCTION AHEAD SIGN.
- ARTERIAL ROAD CONSTRUCTION AHEAD SIGNS SHALL BE INSTALLED ON THE LEFT SIDE OF TRAFFIC IF THE MEDIAN IS MORE THAN 10 FT WIDE.

ALL DIMENSIONS ARE IN INCHES (MILLIMETERS)
UNLESS OTHERWISE SHOWN.


STATE OF ILLINOIS
DEPARTMENT OF TRANSPORTATION

ENTRANCE_AND_EXIT_RAMP
CLOSURE_DETAILS


SCALE: NONE SHEET 1 OF 1 SHEETS STA. TO STA.

F.A.P. RTE.	SECTION	COUNTY	TOTAL SHEETS	SHEET NO.
372	FAP 372 22 VARIOUS B5	COOK	138	132
TC-08		CONTRACT NO. 62U38		
ILLINOIS		FED. AID PROJECT		

SINGLE LANE WEAVE

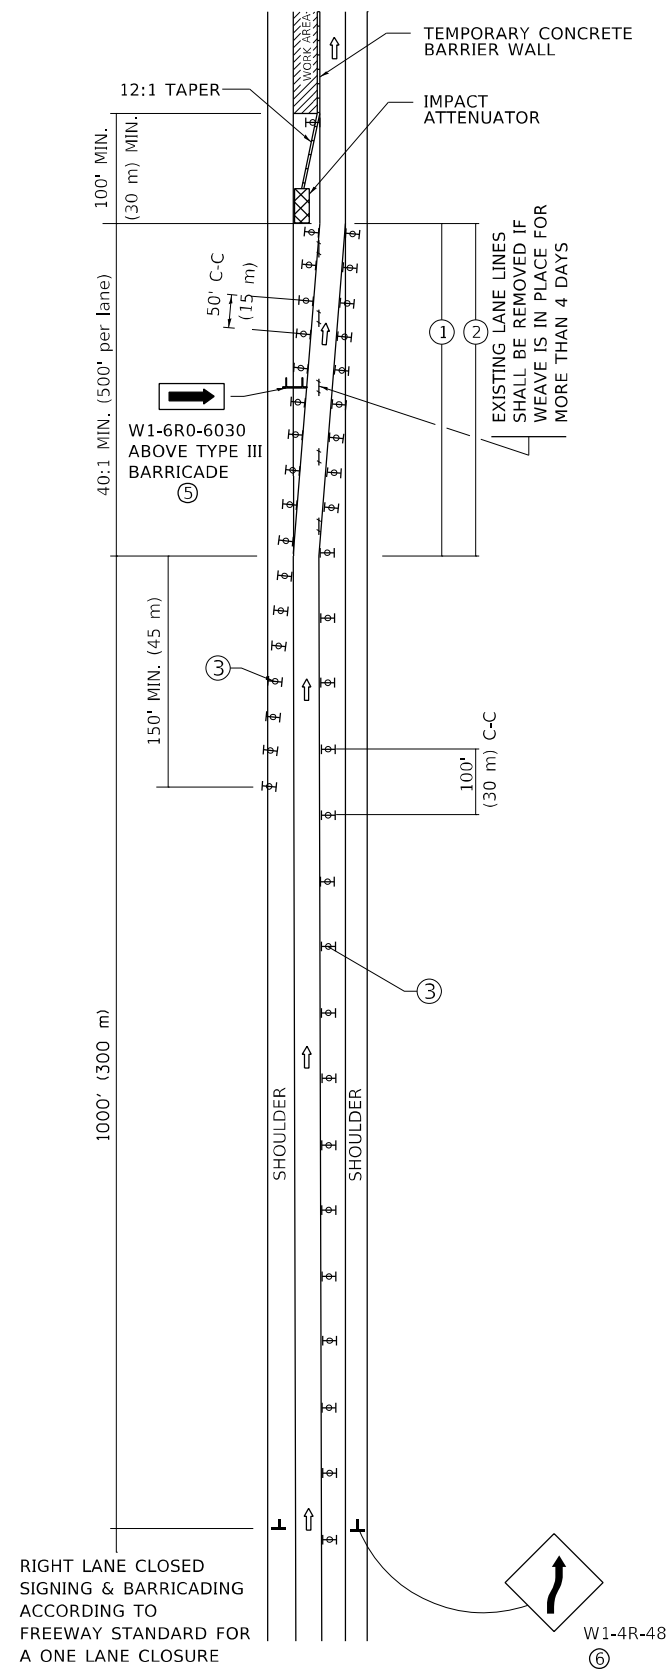


MULTI-LANE WEAVE

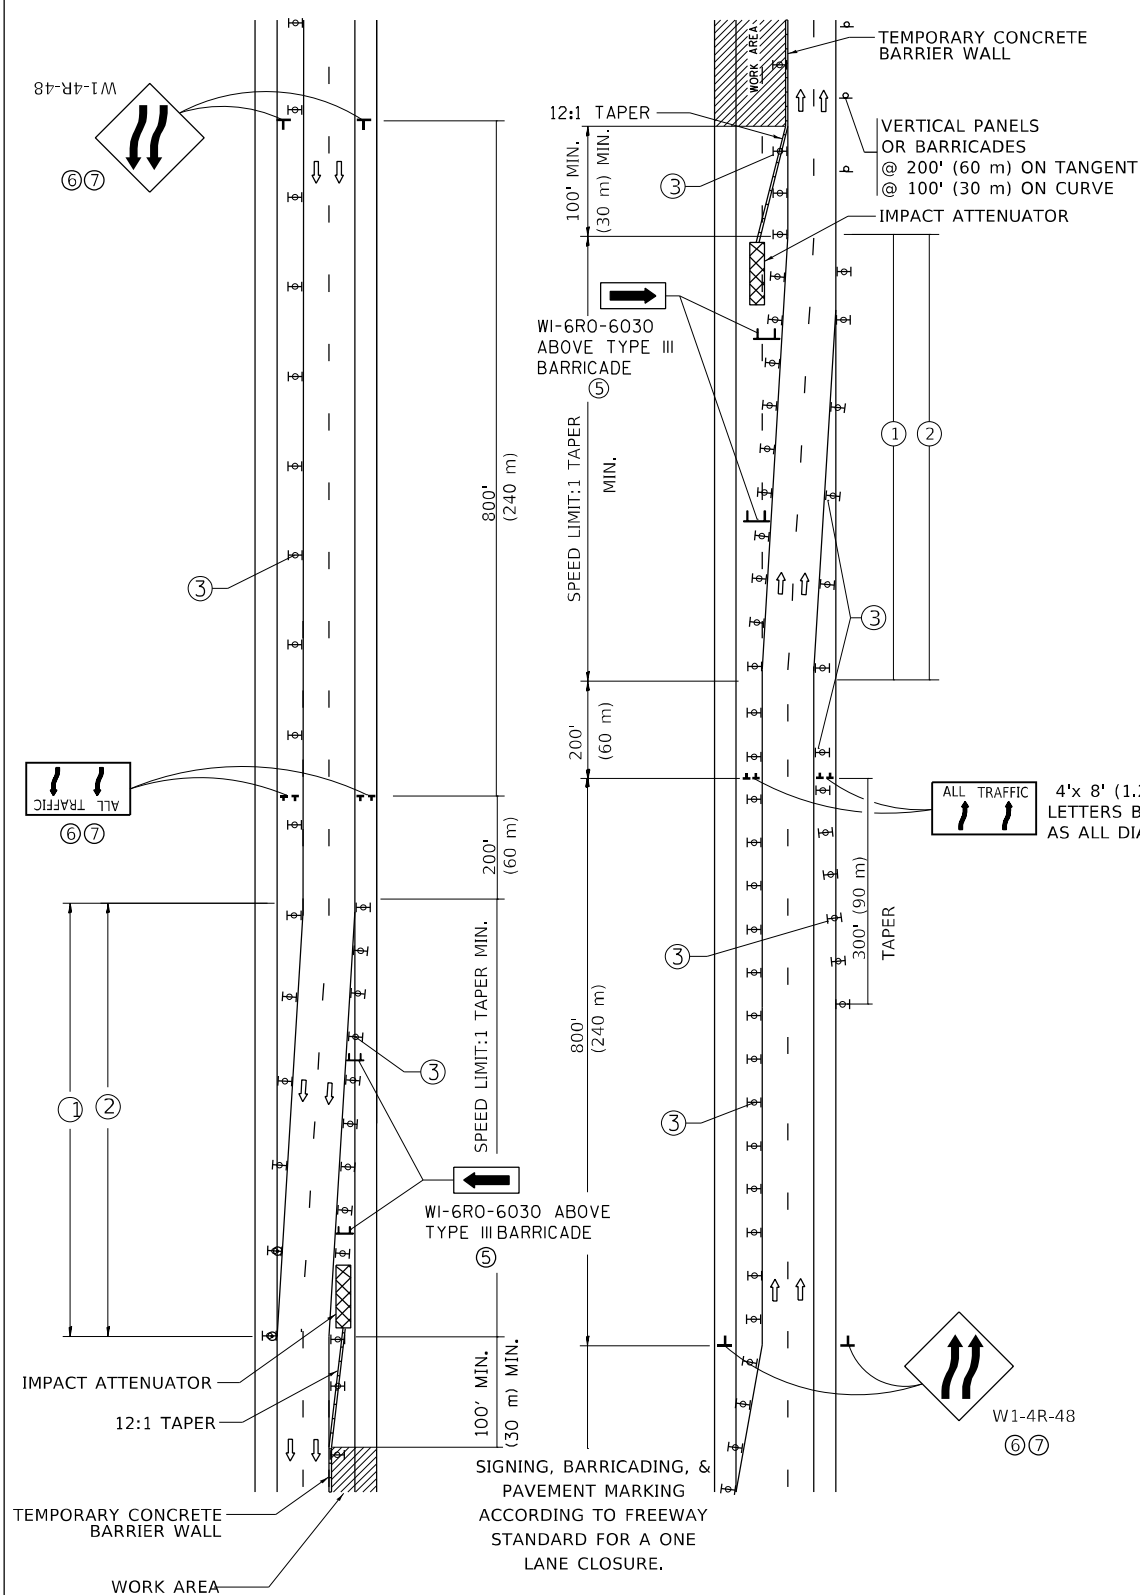

- GENERAL NOTES:


- ① EXISTING CONFLICTING PAVEMENT MARKING LINES SHALL BE REMOVED. PAVEMENT MARKING REMOVAL SHALL NOT BE REQUIRED FOR SINGLE LANE WEAVES UNDER 4 DAYS IN DURATION.
- ② CONTINUOUS REFLECTIVE TEMPORARY PAVEMENT MARKING TAPE SHALL BE PLACED THROUGHOUT THE TAPER AND FOR 300' (90 m) ALONG SIDE THE WORK AREA WHERE THE CLOSURE TIME IS GREATER THAN FOURTEEN DAYS. THE LEFT EDGE LINE SHALL BE YELLOW AND THE RIGHT EDGE LINE SHALL BE WHITE. FOR MULTI-LANE WEAVES LANE LINES SHALL BE 5 INCH, 10'-30' (3 m-9 m) SKIP DASH, WHITE.
- ③ PLASTIC DRUMS WITH STEADY BURN LIGHTS AT 50' (15 m) C-C SPACING IN TAPERS AND 100' (30 m) C-C SPACING IN TANGENTS.
- ④ ALL SIGNS SHALL BE POST MOUNTED IF THE CLOSURE TIME EXCEEDS FOUR DAYS.
- ⑤ TYPE III BARRICADES MAY BE OMITTED FOR SINGLE-LANE WEAVES UNDER 24-HOURS IN DURATION. W1-6 SIGNS WILL STILL BE REQUIRED. IF THE WIDTH OF OFFSET IS LESS THAN 6' THEN THE TYPE III BARRICADE WITH ATTACHED ARROW SIGN PANEL CAN BE ELIMINATED IN THE TAPER AREAS.
- ⑥ WHEN THE LENGTH OF THE SHIFTED SEGMENT (DISTANCE BETWEEN WEAVE POINTS) IS LESS THAN 1500', DOUBLE REVERSE CURVE SIGNS (W24-1) SHOULD BE USED INSTEAD OF THE REVERSE CURVE (W1-4) SIGNS. ARROWS ON THE 4'X8' "ALL TRAFFIC" SIGNS SHALL BE THE SAME SHAPE.
- ⑦ THE NUMBER OF ARROWS ON THESE SIGNS SHALL MATCH THE NUMBER OF LANES OPEN TO TRAFFIC.

SYMBOLS

 - | | |
|---|--|
|  | DIRECTION OF TRAFFIC |
|  | WORK AREA |
|  | SIGN ON PORTABLE OR PERMANENT SUPPORT |
|  | TYPE II BARRICADE OR DRUM WITH MONO-DIRECTIONAL STEADY BURNING LIGHT |
|  | TEMPORARY CONCRETE BARRIER WALL |
|  | IMPACT ATTENUATOR |
|  | |

ALL DIMENSIONS ARE IN INCHES (MILLIMETERS)
UNLESS OTHERWISE SHOWN

MODEL: Default
FILE: \\nrt1c-arvuldet-cw.bentley.com\\P\\V\\DOT\\Documents\\DOT Office\\District 1\\Projects\\D104323\\CADD\\Data\\Design\\DteStd.dgn

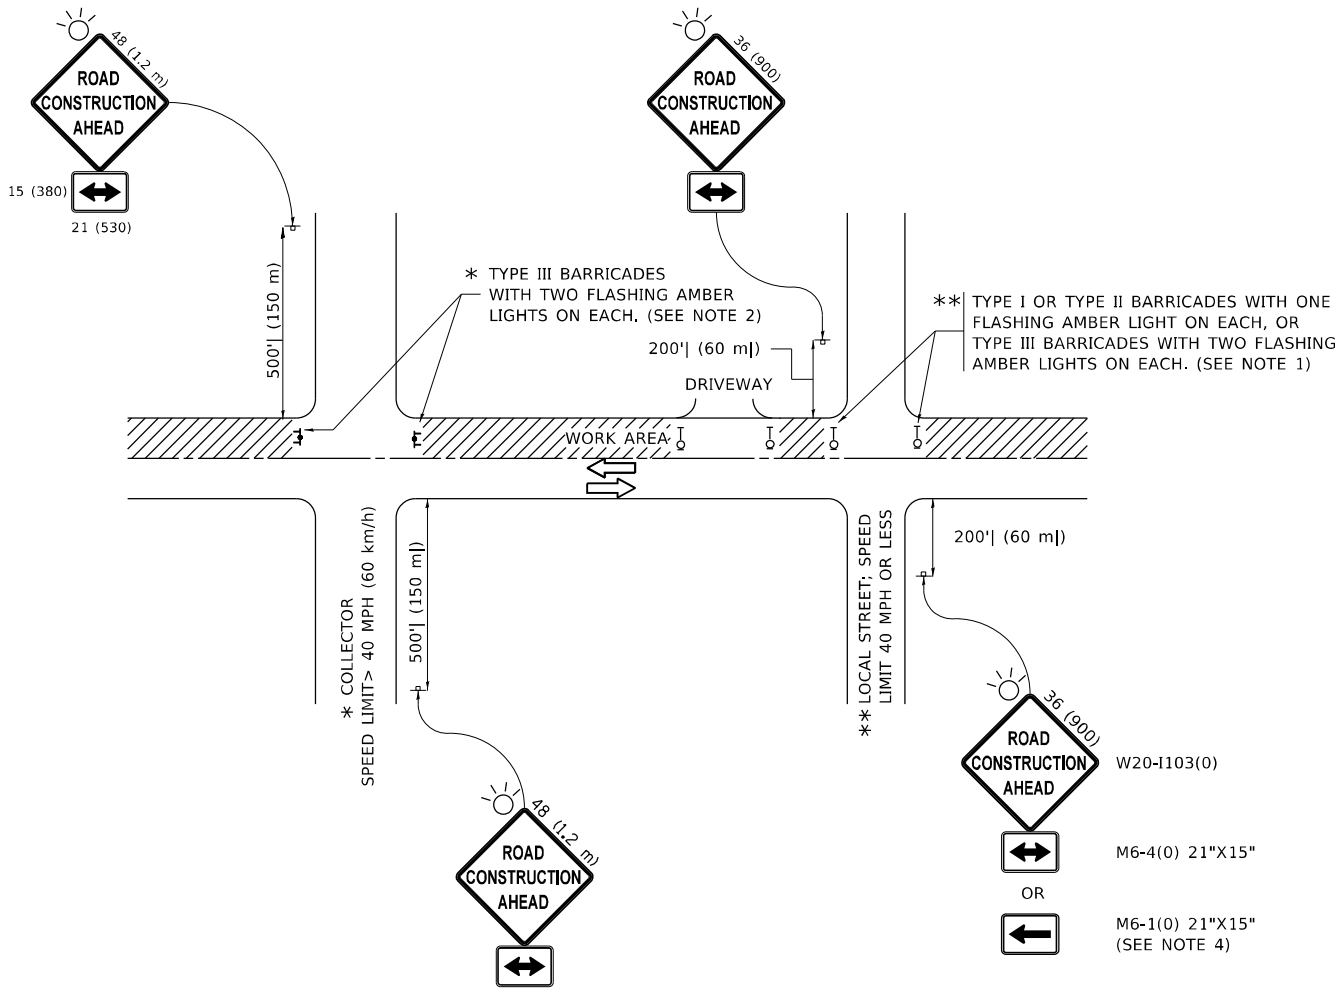

NOTES:

- SIDE ROAD WITH A SPEED LIMIT OF 40 MPH (60 km/h) OR LESS AS SHOWN ON THE DRAWING AND AS DIRECTED BY THE ENGINEER:
 - ONE "ROAD CONSTRUCTION AHEAD" SIGN 36 x 36 (900x900) WITH A FLASHER MOUNTED ON IT APPROXIMATELY 200' (60 m) IN ADVANCE OF THE MAIN ROUTE.
 - THE CLOSED PORTION OF THE MAIN ROUTE SHALL BE PROTECTED BY BLOCKING WITH TYPE I, TYPE II OR TYPE III BARRICADES, 1/3 OF THE CROSS SECTION OF THE CLOSED PORTION.
- SIDE ROAD WITH A SPEED LIMIT GREATER THAN 40 MPH (60 km/h) AS SHOWN ON THE DRAWING AND AS DIRECTED BY THE ENGINEER:
 - ONE "ROAD CONSTRUCTION AHEAD" SIGN 48 x 48 (1.2 m x 1.2 m) WITH A FLASHER MOUNTED ON IT APPROXIMATELY 500' (150 m) IN ADVANCE OF THE MAIN ROUTE.
 - THE CLOSED PORTION OF THE MAIN ROUTE SHALL BE PROTECTED BY BLOCKING WITH TYPE III BARRICADES, 1/2 OF THE CROSS SECTION OF THE CLOSED PORTION.
- CONES MAY BE SUBSTITUTED FOR BARRICADES OR DRUMS AT HALF THE SPACING DURING DAY OPERATIONS. CONES SHALL BE A MINIMUM OF 28 (710) IN HEIGHT.
- WHEN THE SIDE ROAD LIES BETWEEN THE BEGINNING OF THE MAINLINE SIGNING AND THE WORK ZONE, A SINGLE HEADED ARROW (M6-1) SHALL BE USED IN LIEU OF THE DOUBLE HEADED ARROW (M6-4).
- WHEN WORK IS BEING PERFORMED ON A SIDE ROAD OR DRIVEWAY, FOLLOW THE APPLICABLE STANDARD(S). THE DIRECTIONAL ARROW (M6-1 OR M6-4) SHALL BE COVERED OR REMOVED WHEN NO LONGER CONSISTENT WITH THE TRAFFIC CONTROL SET-UP.
- ADVANCE WARNING SIGNS ARE TO BE OMITTED ON DRIVEWAYS UNLESS OTHERWISE SPECIFIED IN THE PLANS OR BY THE ENGINEER.
- THE TRAFFIC CONTROL AND PROTECTION FOR SIDE ROADS, INTERSECTIONS, AND DRIVEWAYS SHALL BE INCLUDED IN THE COST OF SPECIFIED TRAFFIC CONTROL STANDARDS OR ITEMS.

All dimensions are in inches (millimeters)
unless otherwise shown.

	USER NAME = Ivan,Diaz	DESIGNED - L,H,A.	REVISED - A. HOUSEH 10-15-96	STATE OF ILLINOIS DEPARTMENT OF TRANSPORTATION	TRAFFIC CONTROL AND PROTECTION FOR SIDE ROADS, INTERSECTIONS, AND DRIVEWAYS	F.A.P. RTE.					SECTION	COUNTY	TOTAL SHEETS	SHEET NO.
		DRAWN -	REVISED - T. RAMMACHER 01-06-00			372	FAP 372 22 VARIOUS B5	COOK	138	134				
	PLOT SCALE = 100,0000 ' / in.	CHECKED -	REVISED - A. SCHUETZE 07-01-13			TC-10					CONTRACT NO. 62U38			
	PLOT DATE = 12/13/2022	DATE - 06-89	REVISED - A. SCHUETZE 09-15-16			SCALE: NONE	SHEET 1	OF 1	SHEETS	STA.	TO STA.			

TURN BAY ENTRANCE AT START
OF LANE CLOSURE TAPER

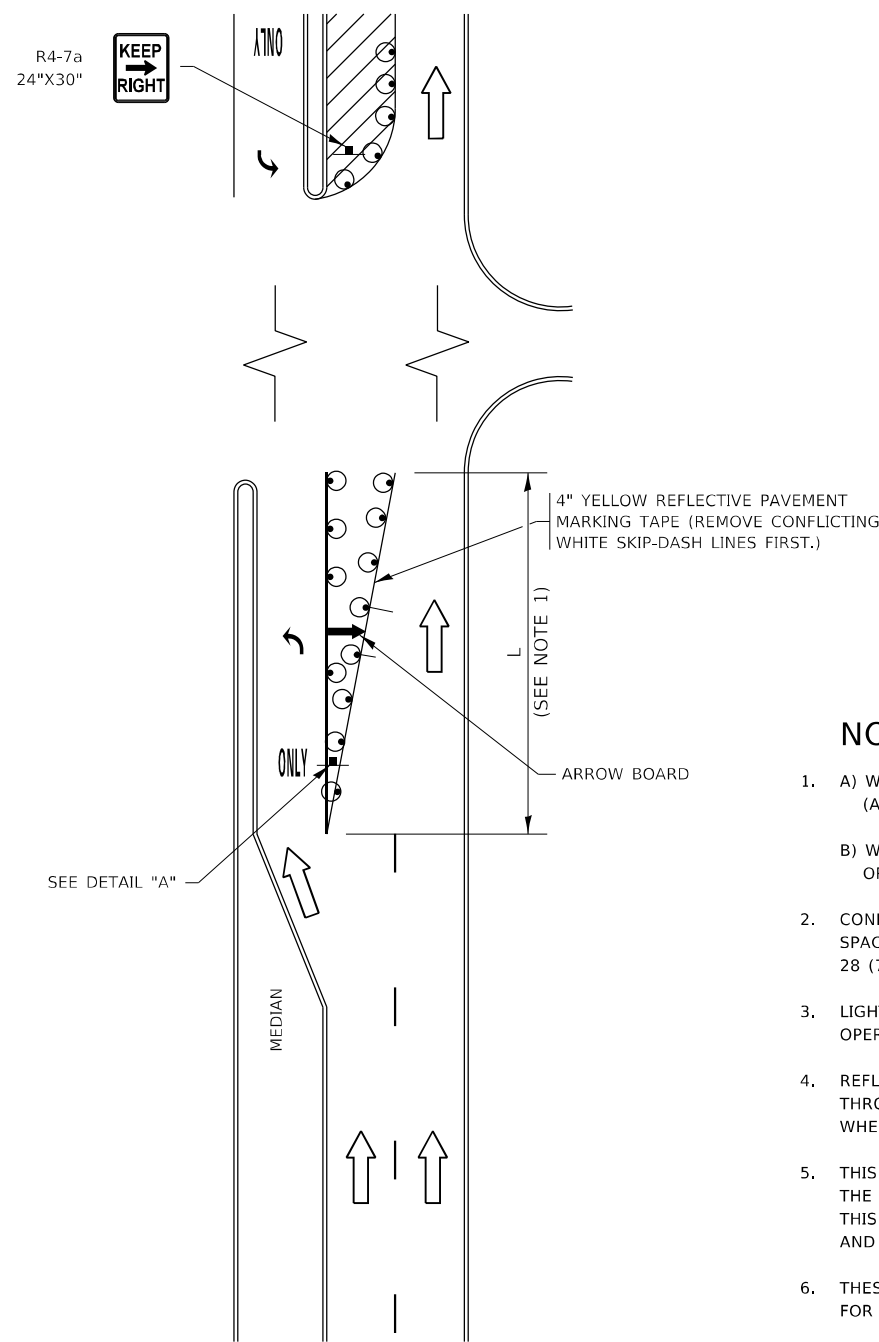


FIGURE 1

LEGEND

- WORK AREA
- LANE OPEN TO TRAFFIC
- ARROW BOARD
- TYPE I OR II BARRICADE OR DRUM WITH STEADY BURN LIGHT
- DRUM WITH STEADY BURN LIGHT
- SIGN ASSEMBLY
- TYPE I OR II CHECK BARRICADE WITH FLASHING LIGHT

NOTES:

- A) WHEN "L" IS $\leq$ THE STORAGE LENGTH OF THE TURN LANE (AS SHOWN IN FIG. 1), USE FIGURE 1.
B) WHEN "L" IS $>$ THE STORAGE LENGTH OF THE TURN LANE OR THE TURN LANE IS WITHIN THE LANE CLOSURE, USE FIGURE 2.
- CONES MAY BE SUBSTITUTED FOR BARRICADES OR DRUMS AT HALF THE SPACING DURING DAY OPERATIONS. CONES SHALL BE A MINIMUM OF 28 (710) IN HEIGHT.
- LIGHTS WILL NOT BE REQUIRED ON BARRICADES OR DRUMS FOR DAY OPERATIONS. ALL LIGHTS SHALL BE MONODIRECTIONAL.
- REFLECTIVE TEMPORARY PAVEMENT MARKINGS SHALL BE PLACED THROUGHOUT THE BARRICADED AREAS OF EACH TURN BAY AS SHOWN WHERE THE CLOSURE TIME IS GREATER THAN FOURTEEN (14) DAYS.
- THIS APPLICATION ALSO APPLIES WHEN WORK IS BEING PERFORMED IN THE RIGHT LANE(S) AND THE RIGHT TURN BAY IS TO REMAIN OPEN. UNDER THIS CONDITION, "RIGHT TURN LANE" R3-1100R 24 x 24 (600 x 600) AND M6-2R 21 x 15 (530 x 380) SHALL BE USED.
- THESE CONTROLS SHALL SUPPLEMENT MAINLINE TRAFFIC CONTROL FOR LANE CLOSURES.
- THE SIGNS SHALL BE MOUNTED ABOVE THE BARRICADES/DRUMS ON SEPARATE SIGN SUPPORTS THAT MEET NCHRP 350 OR MASH PREQUIREMENTS.
- TRAFFIC CONTROL AND PROTECTION AT TURN BAYS (TO REMAIN OPEN TO TRAFFIC) SHALL BE INCLUDED IN THE COST OF SPECIFIED TRAFFIC CONTROL STANDARDS OR ITEMS.

TURN BAY ENTRANCE
WITHIN A LANE CLOSURE


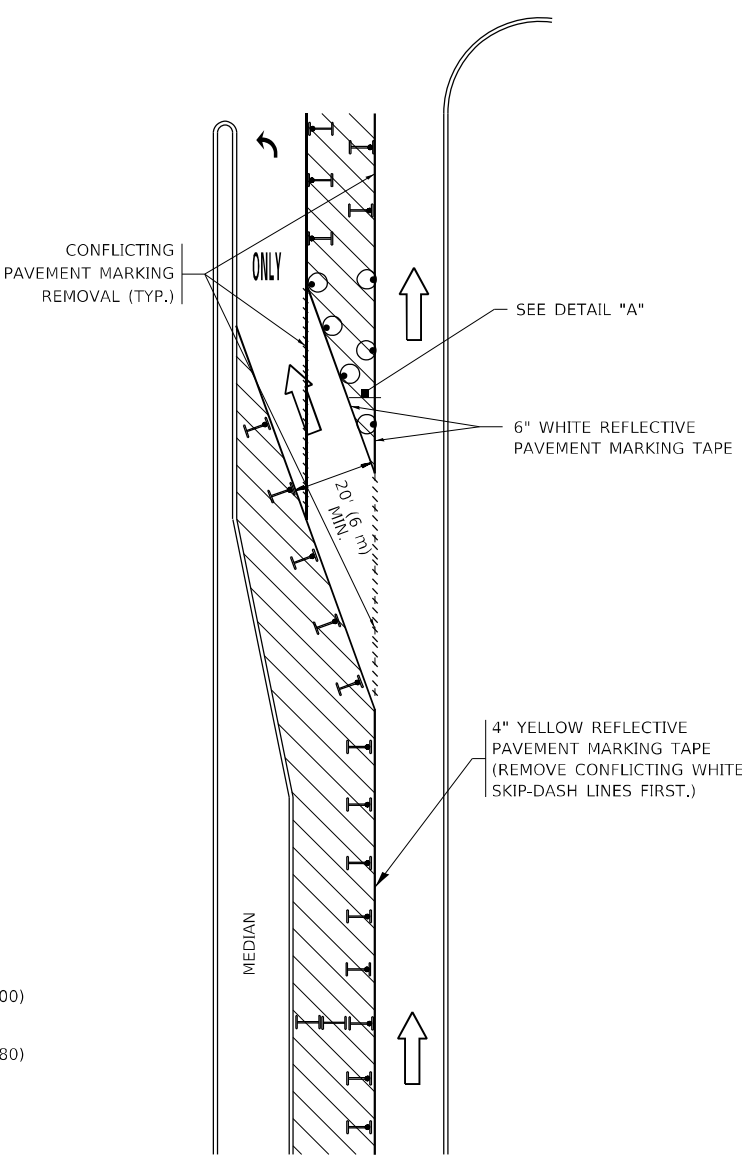


FIGURE 2

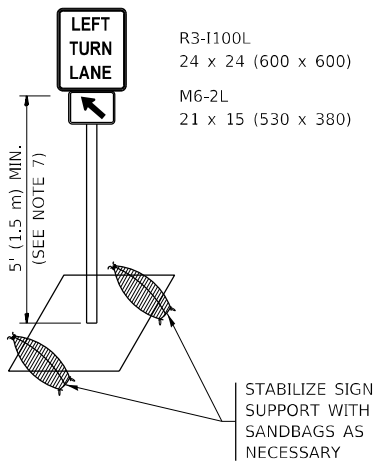

DETAIL A

All dimensions are in inches (millimeters) unless otherwise shown.

USER NAME = Ivan.Diaz	DESIGNED - T. RAMMACHER 09-08-94
	DRAWN - A. HOUSEH 11-07-95
PLOT SCALE = 100,0000 ' / in.	CHECKED - A. HOUSEH 10-12-96
PLOT DATE = 12/13/2022	DATE - T. RAMMACHER 01-06-00

REVISED - R. BORO 09-14-09
REVISED - A. SCHUETZE 07-01-13
REVISED - A. SCHUETZE 09-15-16
REVISED -


STATE OF ILLINOIS
DEPARTMENT OF TRANSPORTATION

TRAFFIC CONTROL AND PROTECTION AT TURN BAYS
(TO REMAIN OPEN TO TRAFFIC)


SCALE: NONE SHEET 1 OF 1 SHEETS STA. TO STA.

F.A.P. RTE.	SECTION	COUNTY	TOTAL SHEETS	SHEET NO.
372	FAP 372 22 VARIOUS BS	COOK	138	135
TC-14		CONTRACT NO. 62U38		
		ILLINOIS	FED. AID PROJECT	


PARTIAL RAMP CLOSURE DETAILS

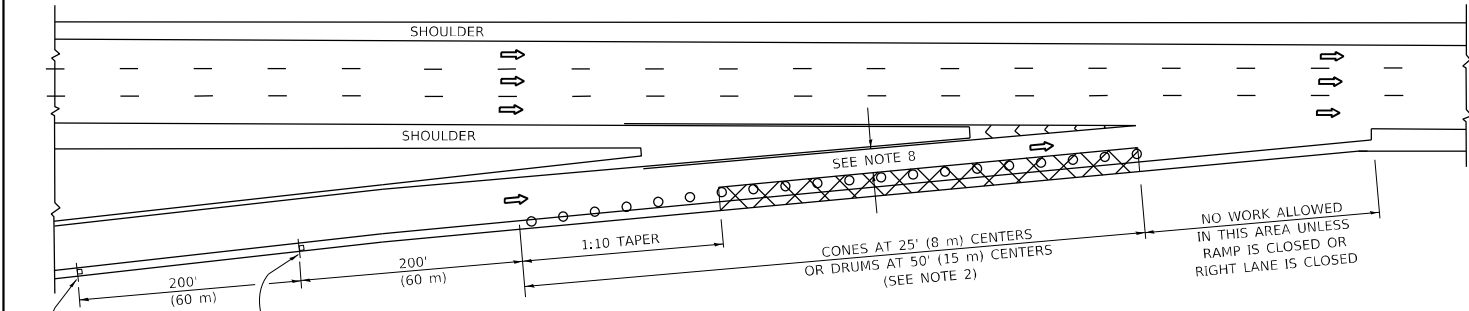

TYPICAL ENTRANCE RAMP

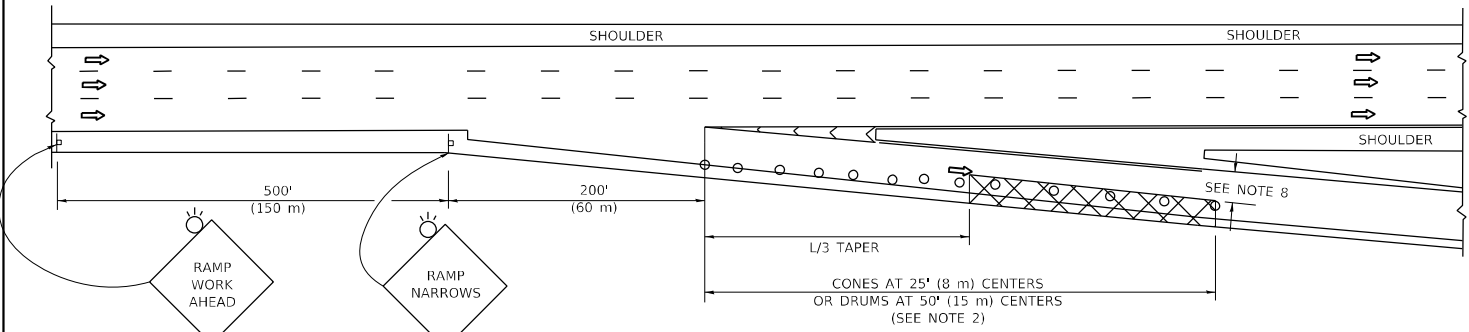

TYPICAL EXIT RAMP

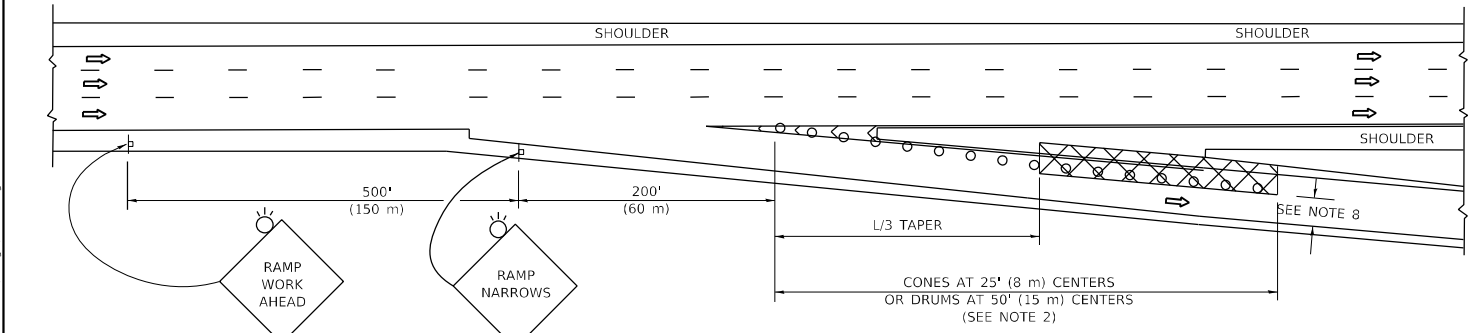

TYPICAL EXIT RAMP

SYMBOLS

- ACTIVE WORK AREA
- SIGN ON PORTABLE OR PERMANENT SUPPORT
- FLAGGER WITH CONTROL SIGN
- TYPE II BARRICADE OR DRUM
- CONE, DRUM OR BARRICADE
- IMPACT ATTENUATOR OF TYPE AND TEST LEVEL SPECIFIED


GENERAL NOTES:

- THE "L" DISTANCE EQUALS:


SPEED LIMIT	FORMULAS	
	METRIC	ENGLISH
45 mph (80 km/h) OR GREATER	$L=0.65(W)(S)$	$L=(W)(S)$

W = WIDTH OF OFFSET IN FEET (METERS)
S = NORMAL POSTED SPEED MPH (KM/H)
- TYPE II BARRICADES OR DRUMS ARE REQUIRED FOR ALL NIGHTTIME CLOSURES. TYPE II BARRICADES OR DRUMS WITH MONODIRECTIONAL STEADY BURN LIGHTS ARE REQUIRED FOR DELINEATING OBSTACLES, EXCAVATIONS, OR HAZARDS EXCEEDING 100 FT (30m) IN LENGTH AT NIGHT.
- ALL SIGNS SHALL BE POST MOUNTED IF THE CLOSURE TIME EXCEEDS FOUR DAYS.
- FLASHING LIGHTS SHALL BE USED DURING THE HOURS OF DARKNESS AND SHALL BE INSTALLED ABOVE THE FIRST TWO SETS OF SIGNS.

SHOULDER CLOSURE DETAILS

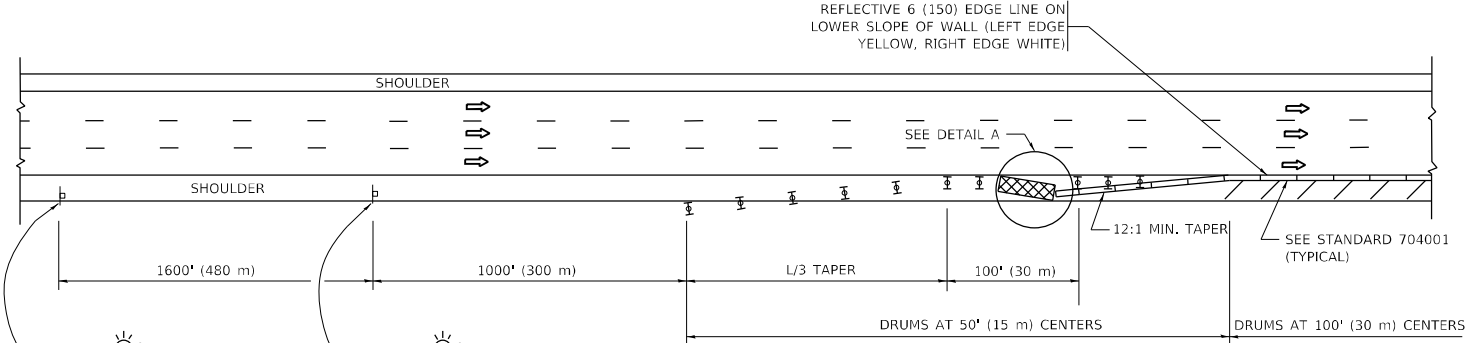


PERMANENT SHOULDER CLOSURE

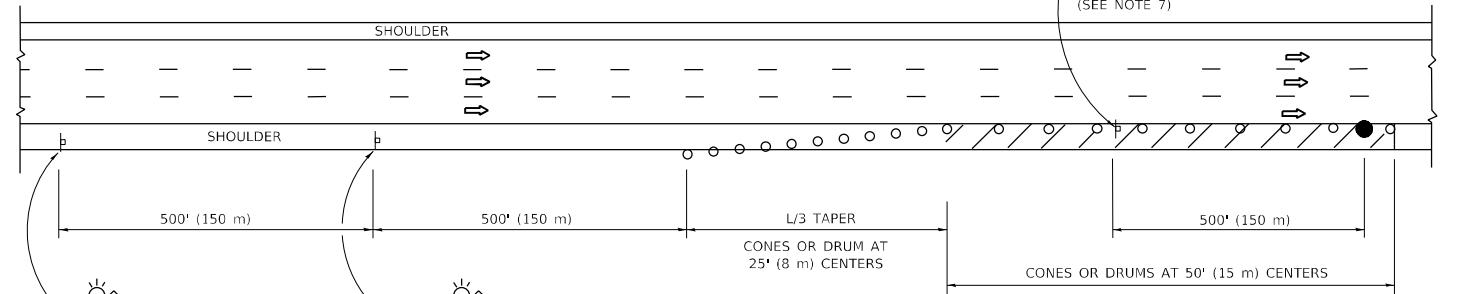

TEMPORARY SHOULDER CLOSURE

- THIS DETAIL IS USED WHERE:
- VEHICLES, EQUIPMENT, WORKERS OR THEIR ACTIVITIES ENCROACH IN AN AREA CLOSER THAN 15' (4.5 m) TO THE EDGE OF PAVEMENT FOR A PERIOD IN EXCESS OF 15 MINUTES.

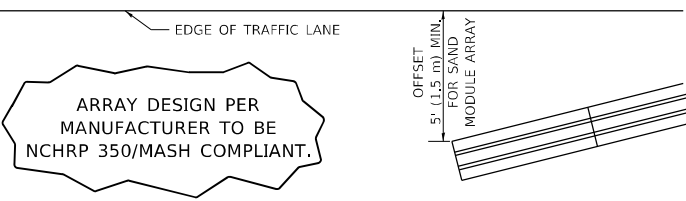

DETAIL "A"
IMPACT ATTENUATOR, TEMPORARY
(SEE NOTE 5)

- THE IMPACT ATTENUATOR, TEMPORARY IS NOT REQUIRED WHEN THE TEMPORARY CONCRETE BARRIER WALL IS PROTECTED BY OR IS TIED INTO THE EXISTING GUARDRAIL. IF OFFSET IS LESS THAN 5 FEET USE NARROW USE TYPE DEVICE TO MEET NCHRP350/MASH.
- AUTHORIZATION FROM THE DISTRICT'S BUREAU OF TRAFFIC IS REQUIRED FOR ALL FREEWAY CLOSURES.
- THE FLAGGER AND FLAGGER SIGN ARE REQUIRED AT THE ABOVE WORK SITES WHEN:
 - FOUR OR MORE WORK VEHICLES ENTER THE TRAFFIC LANES IN A ONE HOUR PERIOD.
 - THE WORK AVTIVITY REQUIRES FREQUENT ENCROACHMENT INTO THE LANE OPEN TO TRAFFIC.THE FLAGGER SHALL BE STATIONED APPROXIMATELY 100' (30 m) TO 200' (60 m) IN ADVANCE OF THE WORKERS.
- 12' MIN. WIDTH TANGENT SECTION
16' MIN. WIDTH CURVE SECTION.
- TEMPORARY SHOULDER AND NON-SYSTEM INTERCHANGE PARTIAL RAMP CLOSURES ARE ALLOWED WEEKDAYS BETWEEN 9:00 A.M. AND 3:00 P.M. AND BETWEEN 7:00 P.M. AND 5:00 A.M. OR AS APPROVED BY THE EXPRESSWAY TRAFFIC OPERATIONS ENGINEER. PERMANENT SHOULDER AND PARTIAL RAMP CLOSURES WILL ONLY BE PERMITTED IF CALLED FOR IN THE PLANS OR AS APPROVED BY THE EXPRESSWAY OPERATIONS ENGINEER.

ALL DIMENSIONS ARE IN INCHES (MILLIMETERS) UNLESS OTHERWISE SHOWN.

MODEL: Default
FILE: \\nctd-arw-bentley.com\FW\DOT\Documents\DOT Offices\District 1\Projects\1104323\CADData\Design\DETStrd.dgn

USER NAME = Ivan.Diaz	DESIGNED -	REVISED - S.P.B., 12-09
	DRAWN - D.W.S.	REVISED - M.D., 06-13
PLOT SCALE = 100,0000 ' / in.	CHECKED -	REVISED - M.D., 01-18
PLOT DATE = 12/13/2022	DATE - 11-96	REVISED - M.D., 10-20

STATE OF ILLINOIS
DEPARTMENT OF TRANSPORTATION


TRAFFIC CONTROL DETAILS FOR FREEWAY
SHOULDER CLOSURES AND PARTIAL RAMP CLOSURES

SCALE: NONE SHEET 1 OF 1 SHEETS STA. TO STA.


F.A.P. RTE.	SECTION	COUNTY	TOTAL SHEETS	SHEET NO.
372	FAP 372 22 VARIOUS BS	COOK	138	136
TC-17		CONTRACT NO. 62U38		
		ILLINOIS FED. AID PROJECT		

SIGNING FOR FLAGGING OPERATIONS AT WORK ZONE OPENINGS

WORK ZONE EXIT OPENING

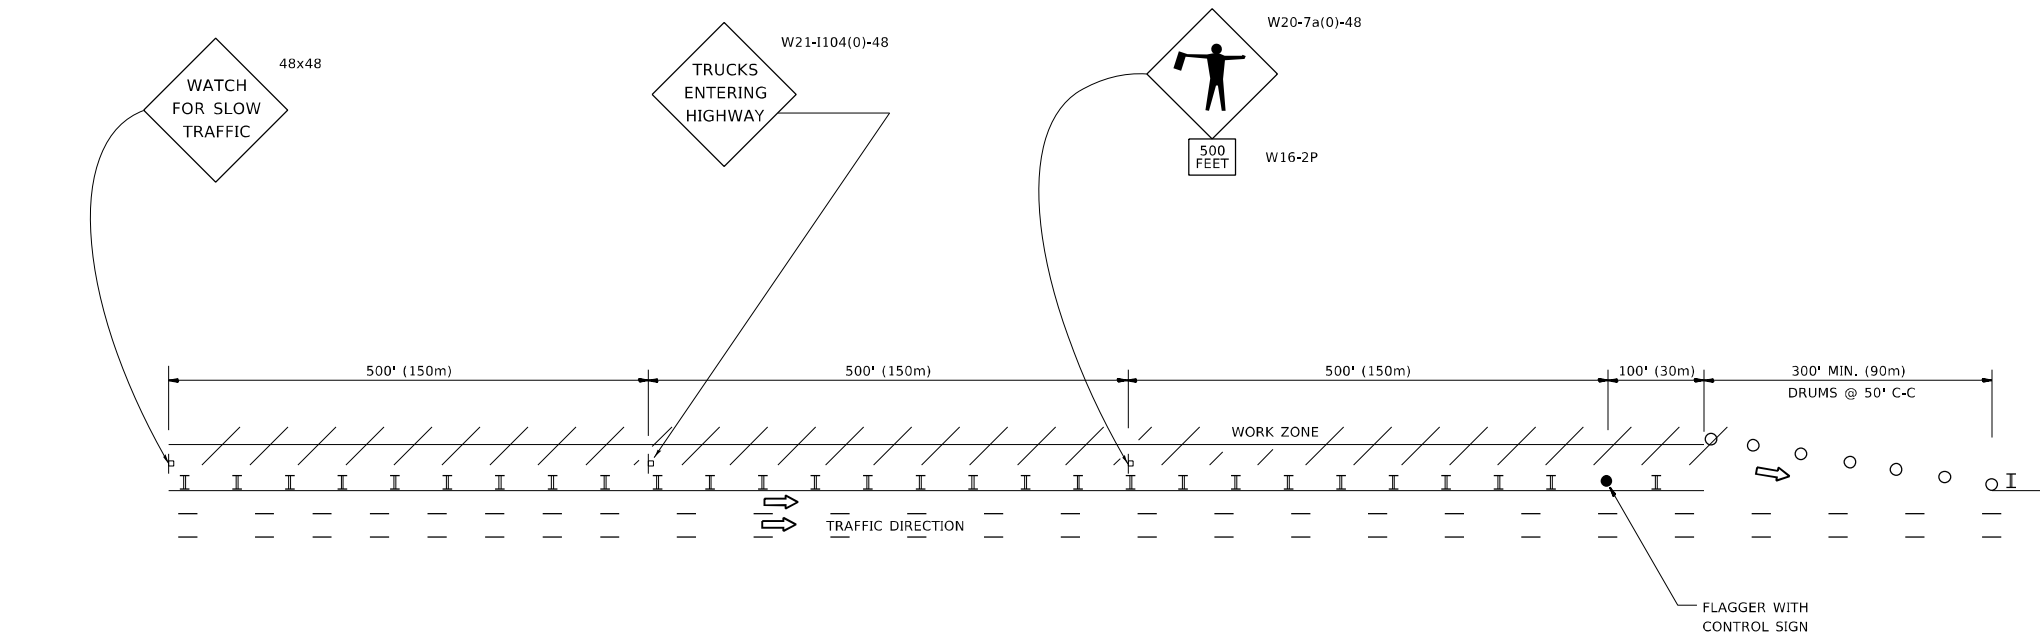

WORK ZONE ENTRY OPENING

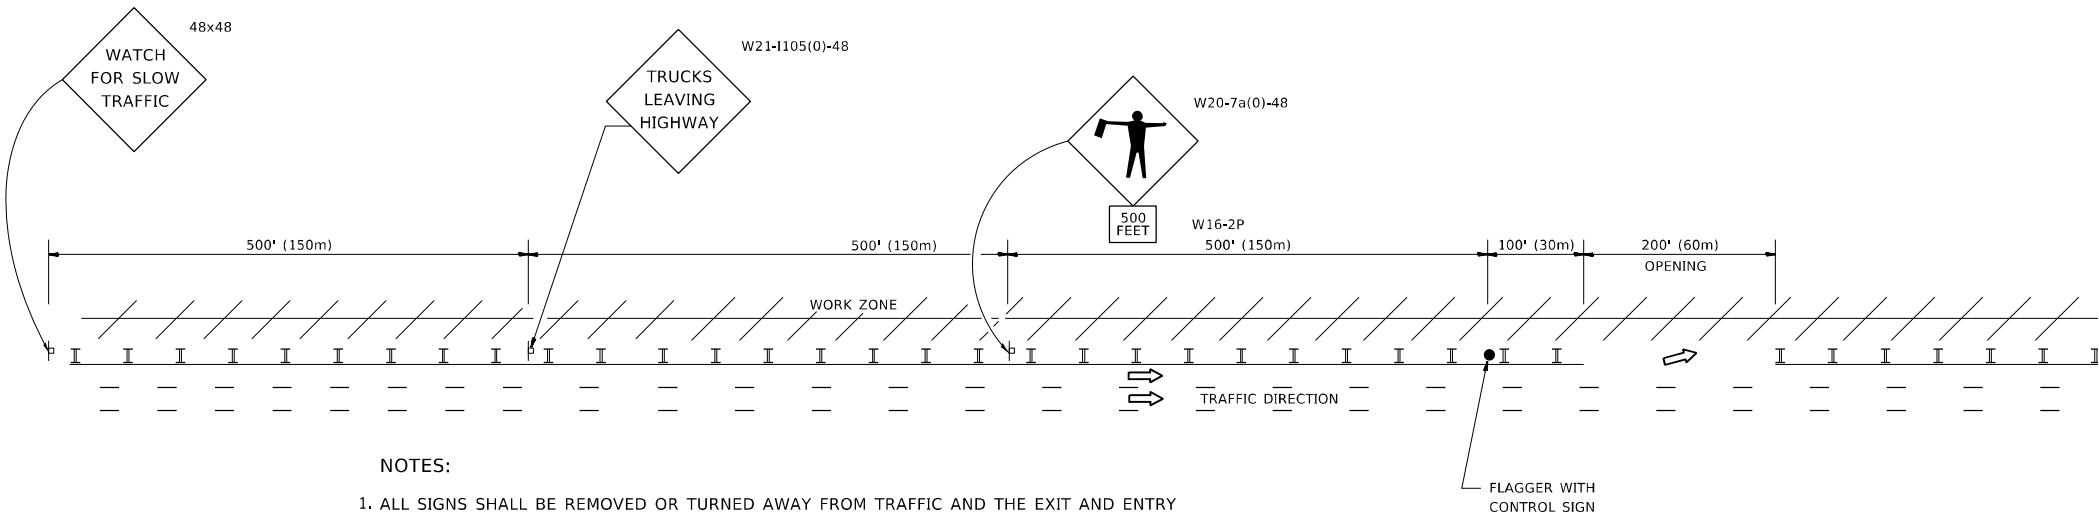

NOTES:

1. ALL SIGNS SHALL BE REMOVED OR TURNED AWAY FROM TRAFFIC AND THE EXIT AND ENTRY OPENINGS SHALL BE CLOSED WHEN THE FLAGGING OPERATION CEASES. NON OPERATING EQUIPMENT SHALL COMPLY WITH ARTICLE 701.11
2. WORK ZONE OPENINGS SHALL BE A MINIMUM OF ONE HALF MILE APART AND A MINIMUM OF ONE QUARTER MILE FROM ALL ENTRANCE AND EXIT RAMP.
3. EXITING THE WORK ZONE AT ANY PLACE OTHER THAN AT A WORK ZONE EXIT OPENING WILL BE PROHIBITED.
4. ALL VEHICLES SHALL ENTER THE WORK ZONE AT ENTRY OPENINGS, USING THEIR TURN SIGNALS TO WARN MOTORISTS
5. FLAGGERS SHALL NOT STOP TRAFFIC OR DIRECT TRAFFIC INTO AN ADJACENT LANE.

ALL DIMENSIONS ARE IN INCHES (MILLIMETERS)
UNLESS OTHERWISE SHOWN

MODEL: Default
FILE: h:\miller\paw\uldet-aw-bentley.com\pl\W\DOT\Documents\DOT Office\Std\Dir\ct 1\Projects\104323\CAD\data\Design\BtStd.dgn

USER NAME	= Ivan.Diaz
PLOT SCALE	= 100,0000 ' / in.
PLOT DATE	= 12/13/2022

DESIGNED	-
DRAWN	-
CHECKED	-
DATE	-

REVISED	-	J.A.F. 02-06
REVISED	-	S.P.B. 01-07
REVISED	-	S.P.B. 12-09
REVISED	-	M.D.06-13

STATE OF ILLINOIS
DEPARTMENT OF TRANSPORTATION

FREEWAY /EXPRESSWAY SIGNING FOR FLAGGING OPERATIONS
AT WORK ZONE OPENINGS ON FREEWAYS /EXPRESSWAYS

SCALE: NONE SHEET 1 OF 1 SHEETS STA. TO STA.

F.A.P. RTE.	SECTION	COUNTY	TOTAL SHEETS	SHEET NO.
372	FAP 372 22 VARIOUS BS	COOK	138	137
TC-18		CONTRACT NO. 62U38		
		ILLINOIS	FED. AID PROJECT	

