

03-11-11 LETTING ITEM 084

STATE OF ILLINOIS
DEPARTMENT OF TRANSPORTATION
DIVISION OF HIGHWAYS


PLANS FOR PROPOSED
FEDERAL AID HIGHWAY

F.A.P. 361 (STEARNS ROAD)
RANDALL ROAD TO DUPAGE COUNTY LINE
SECTION 09-00214-02-LS
PROJECT HPP-1527(029)
LANDSCAPE CONSTRUCTION
KANE AND DUPAGE COUNTIES
C-91-055-10

RANGE 8E / 9E

PROJECT BEGINS
STA. 436 + 15.80

PROJECT ENDS
STA. 192 + 76.00

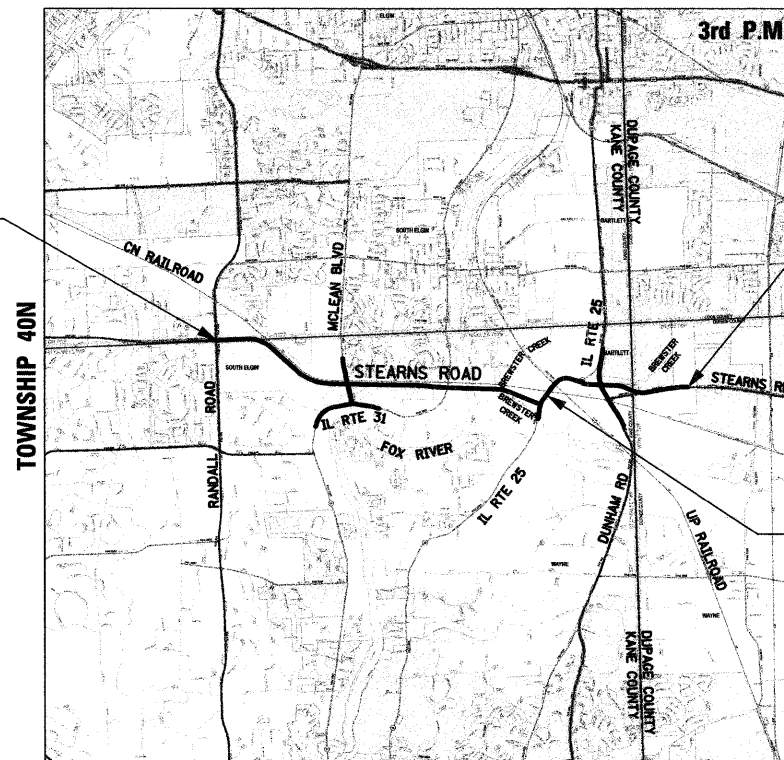

ST. CHARLES AND WAYNE TOWNSHIPS

NET AND GROSS LENGTH = 29357.50 FEET (5.56 MILES)

PROJECT LOCATED IN:
PART OF SECTIONS 1, 2, 3, AND 4 IN TOWNSHIP 40N, RANGE 8E, OF THE THIRD PRINCIPAL MERIDIAN, KANE COUNTY, ILLINOIS
AND PART OF SECTION 6 TOWNSHIP 40N RANGE 9E, OF THE THIRD PRINCIPAL MERIDIAN, DUPAGE COUNTY, ILLINOIS

FOR INDEX OF SHEETS, SEE SHEET NO. 2

PROJECT LOCATED IN ST. CHARLES AND WAYNE TOWNSHIPS


TRAFFIC DATA

STEARNS
2020 ADT = 29,000
POSTED SPEED LIMIT: 45 MPH
DESIGN DESIGNATION: MINOR ARTERIAL

IL RTE 25.
2020 ADT = 16,000
DESIGN SPEED LIMIT: 45 MPH
DESIGN DESIGNATION: MINOR ARTERIAL

IL RTE 31
2020 ADT = 19,000
DESIGN SPEED LIMIT: 45 MPH
DESIGN DESIGNATION: MINOR ARTERIAL


MCLEAN BLVD.
2020 ADT = 18,000
DESIGN SPEED LIMIT: 45 MPH
DESIGN DESIGNATION: MINOR ARTERIAL

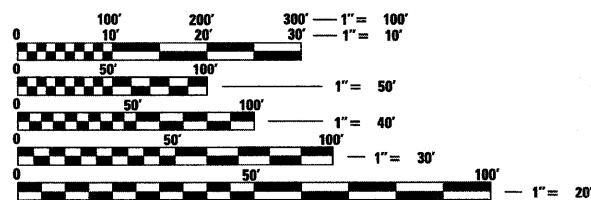

FULL SIZE PLANS HAVE BEEN PREPARED USING STANDARD
ENGINEERING SCALES. REDUCED SIZED PLANS WILL NOT
CONFORM TO STANDARD SCALES. IN MAKING MEASUREMENTS
ON REDUCED PLANS, THE ABOVE SCALES MAY BE USED.

J.U.L.I.E.
JOINT UTILITY LOCATION INFORMATION FOR EXCAVATION
1-800-892-0123
OR 811

CONTRACT NO. 63542

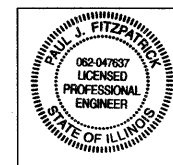

DECEMBER 2 20 10
PAUL J. FITZPATRICK
ILLINOIS REG. PROFESSIONAL ENGINEER NO. 062-047637
EXPIRATION DATE 11-30-2011



F.A.P. RTE.	SECTION	COUNTY	TOTAL SHEETS	SHEET NO.
361	09-00214-02-LS	KANE/DUPAGE	80	1
FED. ROAD DIST. NO. 1		ILLINOIS	CONTRACT NO. 63542	



LOCATION OF SECTION INDICATED THUS: -

STATE OF ILLINOIS
DEPARTMENT OF TRANSPORTATION
DIVISION OF HIGHWAYS

APPROVED DECEMBER 10, 20 10
[Signature]
KANE COUNTY DIVISION OF TRANSPORTATION, COUNTY ENGINEER

APPROVED December 2, 20 10
[Signature]
DUPAGE COUNTY DIVISION OF TRANSPORTATION, COUNTY ENGINEER

PASSED DECEMBER 28, 20 10
[Signature]
DISTRICT 1 ENGINEER OF LOCAL ROADS & STREETS

RELEASING FOR BID
BASED ON LIMITED
REVIEW DECEMBER 29, 20 10
[Signature]
DEPUTY DIRECTOR OF HIGHWAYS, REGION 1 ENGINEER

PRINTED BY THE AUTHORITY
OF THE STATE OF ILLINOIS

PROGRAM AND OFFICE ENGINEER: CHARLES F. RIDDLE, P.E. (847) 705-4406 SCHAUMBURG, IL

FILE NAME = P:\CBEL WEST Projects\2009\09-0022\CAD\Civil\Drawings\GENNOTES.dgn

GENERAL NOTES

1. ALL CONSTRUCTION SHALL BE IN CONFORMANCE WITH THE APPLICABLE REQUIREMENT SET FORTH IN "THE CONSTRUCTION SPECIFICATIONS FOR ROAD AND BRIDGE CONSTRUCTION" ADOPTED JANUARY 1, 2007 THEREINAFTER REFERRED TO AS STANDARD SPECIFICATIONS, THE LATEST EDITION OF THE "ILLINOIS MANUAL ON UNIFORM MANUAL TRAFFIC CONTROL DEVICES FOR STREETS AND HIGHWAYS" IN EFFECT ON THE DATE OF INVITATION FOR BIDS; THE "SUPPLEMENTAL SPECIFICATIONS AND RECURRING SPECIAL PROVISIONS" LATEST EDITION; INTERIM SPECIAL PROVISIONS AS INCLUDED IN THE CONTRACT DOCUMENTS; AND THE DETAILS AND STANDARDS CONTAINED IN THESE PLANS.
2. BEFORE STARTING ANY EXCAVATIONS, THE CONTRACTOR SHALL CALL "JULIE" AT 1-800-892-0123 FOR FIELD LOCATIONS OF BURIED ELECTRIC, TELEPHONE AND GAS FACILITIES. (48 HOUR NOTIFICATION IS REQUIRED)
3. THE LOCATIONS OF THE EXISTING UTILITIES, AS SHOWN ON THE DRAWINGS, REPRESENT DATA RECEIVED FROM VARIOUS SOURCES, IT IS NOT GUARANTEED TO BE CORRECT OR ALL INCLUSIVE. THE CONTRACTOR SHALL CONDUCT HIS OWN INVESTIGATIONS INTO THE LOCATION, SIZE, DEPTH, AND NATURE OF ANY AND ALL EXISTING UTILITIES WHICH MAY INTERFERE WITH THE WORK UNDER THIS CONTRACT. ANY EXISTING UTILITIES WHICH ARE TO REMAIN IN SERVICE SHALL BE FULLY PROTECTED BY THE CONTRACTOR AND ANY DAMAGE CAUSED BY THE CONSTRUCTION SHALL BE IMMEDIATELY REPAIRED AT NO ADDITIONAL COST IN ACCORDANCE WITH ARTICLE 105.07.
4. THE CONTRACTOR SHALL COORDINATE CONSTRUCTION ACTIVITIES WITH UTILITY COMPANIES.
5. ALL WORK SHALL BE COMPLETED WITHIN THE LIMITS OF THE PROJECT SHOWN. NO EQUIPMENT, MATERIALS OR A YARD OR FIELD OFFICE SHALL BE SET UP OR STORED ON PUBLIC RIGHT-OF-WAY OR PRIVATE PROPERTY WITHOUT WRITTEN PERMISSION FROM THE ENGINEER.
6. THE CONTRACTOR WILL NOT BE ALLOWED TO PROCEED WITH ANY PLANTING WORK UNTIL ALL UTILITY OWNERS FIELD LOCATE THEIR FACILITIES WHICH MAY INTERFERE WITH CONSTRUCTION OPERATIONS. THE ACTUAL LOCATIONS OF PROPOSED LANDSCAPING WILL BE ADJSUTED IN THE FIELD TO AVOID UNDERGROUND AND OVERHEAD UTILITIES.

DRAINAGE NOTES

1. DURING CONSTRUCTION OPERATIONS ALL LOOSE MATERIAL DEPOSITED IN THE FLOW LINE OF DRAINAGE STRUCTURES, GUTTERS AND DITCHES THAT OBSTRUCTS THE NATURAL FLOW OF WATER SHALL BE REMOVED AT THE CLOSE OF EACH WORKING DAY AT THE CONCLUSION OF THE CONSTRUCTION OPERATIONS. ALL DRAINAGE STRUCTURES SHALL BE CLEANED AS NECESSARY TO INSURE THAT THEY ARE FREE FROM ALL DIRT AND DEBRIS PRIOR TO THE FINAL INSPECTION OF THE PROJECT. THIS WORK WILL NOT BE MEASURED SEPERATELY FOR PAYMENT, BUT SHALL BE CONSIDERED INCLUDED IN THE COST OF THE VARIOUS SEEDING ITEMS.

KANE-DUPAGE SOIL & WATER CONSERVATION DISTRICT NOTES

1. THE CONTRACTOR AND ENGINEER SHALL MEET WITH THE KANE-DUPAGE SOIL & WATER CONSERVATION DISTRICT TO COORDINATE ALL IN-STREAM WORK ACTIVITIES. CONTACT KANE-DUPAGE AT (630) 584-7961.
2. SEE ERSOION CONTROL PLAN SHEETS FOR ADDITIONAL DETAILS, CONDITONS AND NOTES.

DAMAGE TO ROADWAY IMPROVEMENTS

THE CONTRACTOR SHALL EXERCISE CARE SO AS NOT TO DAMAGE ANY PORTION OF THE NEWLY CONSTRCTUED STEARNS ROAD IMPROVEMENTS WHEN COMPLETING THE LANDSCAPING WORK. ANY DAMAGE CAUSED BY THE CONTRACTORS OPERATIONS WILL BE CORRECTED AT THE CONTRACTOR'S COST.

WORK AREA ACCESS - CURBS

UNLESS OTHERWISE APPROVED BY THE ENGINEER, THE CONTRACTOR WILL NOT BE ALLOWED TO "CLIMB" THE CURB WITH HIS EQUIPMENT TO ACCESS THE WORK AREAS. IF ACCESS TO THE PROJECT AREA IS LIMITED AND THE ONLY AVAILBLE ACCESS IS TO "CLIMB" THE CURB, A RAMP SHALL BE CONSTRCTED IN THE GUTTER LINE CONSISTING OF AN AGGREGATE PLACED ON FABRIC, COLD PATCH OR HMA PLACED ON PAVING PAPER, OR OTHER METHOD APPROVED BY THE ENGINEER, SO THAT THERE IS NO DIRECT CONTACT WITH THE CURB. THE RAMP SHALL BE MOUNDED SLIGHTLY OVER THE TOP OF THE CURB. THE RAMP SHALL BE CONSTRUCTED IN SUCH A MANNER NOT TO DAMAGE THE FINISHED SURFACE OF THE CURB AND GUTTER. TIMBERS OR CRIBBING WILL NOT BE ALLOWED.

ALL TEMPORARY RAMPS ARE REQUIRED TO BE REMOVED AT THE END OF EACH DAY'S OPERATION.

PROVIDING RAMPS OR OTHER ACCESS POINTS TO THE WORK AREAS WILL NOT BE MEASURED SEPERATELY FOR PAYMENT BUT SHALL BE CONSIDERED INCLUDED IN THE COST OF THE VARIOUS SEEDING ITEMS.

BURN PERMIT

THE CONTRACTOR WILL BE RESPONSIBLE FOR OBTAINING A BURN PERMIT FROM THE ILLINOIS ENVIRONMENTAL PROTECTION AGENCY. THE TYPE OF PERMIT NEEDED WILL BE FOR PRAIRIE AND ECOLOGICAL MANAGEMENT BURNS.

THE CONTRACTOR WILL BE RESPONSIBLE FOR OBTAINING ALL REQUIRED PERMITS AND AUTHORIZATIONS PRIOR TO COMMENCEMENT OF BURING. THE CONTRACTOR WILL ALSO BE RESPONSIBLE FOR ANY AND ALL NOTIFICATION REQUIREMENTS CONTAINED IN PERMITS AND AUTHORIZATIONS. THE CONTRACTOR WILL PROVIDE A COPY OF ALL PERMITS TO THE ENGINEER PRIOR TO COMMENCEMENT OF BURNING.

THE CONTACT INFORMATION FOR THE IEPA IS AS FOLLOWS:

STATE OF ILLINOIS
ENVIRONMENTAL PROTECTION AGENCY
DIVISION OF AIR POLLUTION CONTROL
P.O. BOX 19506
SPRINGFIELD, IL 62794-9506

LOCATIONS OF THE ROADWAY GEOMETRY AND ALIGNMENTS

THE LOCATION OF THE ROADWAY GEOMETRY AND ALIGNMENTS AS SHOWN ON THE DRAWINGS REPRESENT DATA RECEIVED FROM VARIOUS SOURCES, IT IS NOT GUARANTEED TO BE CORRECT OR ALL INCLUSIVE. THE CONTRACTOR SHALL CONDUCT HIS OWN INVESTIGATIONS INTO THE LOCATION AND NATURE OF ANY VARIATIONS TO THE WORK AREA WHICH MAY ALTER THE WORK UNDER THIS CONTRACT. THE CONTRACTOR WILL NOTIFY THE ENGINEER IMMEDIATELY OF ANY DEVIATION IN THE ALIGNMENT OR WORK AREAS.

MAINTENANCE OF TRAFFIC NOTES

CONTACTS

THE CONTRACTOR WILL BE REQUIRED TO COORDINATE ALL MAINTENANCE OF TRAFFIC OPERATIONS WITH THE ENGINEER AND KANE COUNTY DIVISION OF TRANSPORTATION. THE CONTACT INFORMATION FOR THE COUNTY IS:

DAVID BOESCH 630-845-7875

TRAFFIC CONDITIONS, ACCIDENTS AND OTHER UNFORESEEN EMERGENCY CONDITIONS MAY REQUIRE THE ENGINEER TO RESTRICT, MODIFY OR REMOVE LANE CLOSURES OR CHANNELIZATION SHOWN IN THE PLANS. THE CONTRACTOR SHALL RESPOND WITHIN 30 MINUTES OF THE TIME OF NOTIFICATION BY THE ENGINEER FOR THE MAINTENANCE OF TRAFFIC CONTROL DEVICES.

ALL TRAFFIC CONTROL DEVICES USED FOR THE MAINTENANCE OF TRAFFIC REQUIRED FOR THE PROJECT SHALL BE REFLECTORIZED PRIOR TO INSTALLATION AND CLEANED AS NECESSARY THROUGHOUT THE DURATION OF THE CONTRACT.

OFF-PEAK HOURS

THE DESIGNATED LANE CLOSURE PERIOD FOR CONSTRUCTION OPERATION, REQUIRING A LANE CLOSURE, WILL BE DURING THE "OFF-PEAK" HOURS DEFINED AS THE DAYTIME HOURS FROM 9:00 A.M. TO 3:00 P.M. MONDAY THROUGH FRIDAY. UNLESS OTHERWISE APPROVED BY THE ENGINEER.

WORK SCHEDULE INVOLVING LEGAL HOLIDAY WORK WILL FOLLOW THE REQUIREMENTS OF SECTION 107.09 OF THE STANDARD SPECIFICATIONS.

KEEPING ROADS OPEN TO TRAFFIC - LIMITATIONS OF CONSTRUCTION

THE CONTRACTOR SHALL COORDINATE THE ITEMS OF WORK TO KEEP HAZARDS AND TRAFFIC INCONVENIENCES TO A MINIMUM, AS SPECIFIED BELOW:

1. OTHER THAN THE TIMES A LANE CLOSURE HAS BEEN APPROVED, CONSTRUCTION OPERATIONS WILL BE CONDUCTED SO ALL LANES ARE OPEN IN BOTH DIRECTIONS. ALL LANES OF TRAFFIC WILL BE OPEN REGARDLESS OF THE END OF EACH DAY'S WORK OPERATIONS.
2. THE CONTRACTOR SHALL PROVIDE, ERECT, AND MAINTAIN ALL THE NECESSARY SIGNS, BARRICADES, CONES, DRUMS, AND LIGHTS FOR THE WARNING AND PROTECTION OF TRAFFIC, AS REQUIRED BY THE APPLICABLE TRAFFIC CONTROL STANDARDS AND SECTIONS 107 AND 701 THROUGH 703 OF THE STANDARD SPECIFICATIONS.
3. THE CONTRACTOR SHALL FURNISH AND ERECT "ROAD CONSTRUCTION AHEAD" SIGNS (W20-1 (O)-48) AT BOTH ENDS OF THE PROJECT AND AT ALL SIDE ROADS WITHIN THE LIMITS OF THIS SECTION WHEN WORKING IN THE VICINITY OF THE SIDE ROAD INTERSECTION.
4. THE CONTRACTOR SHALL SCHEDULE HIS SEQUENCE OF OPERATIONS TO PERMIT THE CONSTRUCTION OF THIS PROJECT WITH THE LEAST INCONVENIENCE TO THE TRAVELING PUBLIC.
5. ON ACCESSES TO FIELD AND PRIVATE ENTRANCES THAT HAVE MORE THAN ONE POINT OF ACCESS, ONE ENTRANCE MAY BE TEMPORARILY CLOSED. HOWEVER, VEHICULAR ACCESS MUST REMAIN OPEN TO TRAFFIC FOR THE OPPOSITE ENTRANCE. WHEN IT IS NECESSARY TO CLOSE AN ENTRANCE, THE CONTRACTOR SHALL COORDINATE WITH THE RESIDENT ENGINEER AND THE PROPERTY OWNER FORTY-EIGHT (48) HOURS IN ADVANCE OF THE WORK. IN ALL CASES, THE ENTRANCE SHALL BE OPEN AT THE END OF THE WORKDAY.

CHANGEABLE MESSAGE SIGN

ELECTRONIC CHANGEABLE MESSAGE SIGNS ARE REQUIRED ON EACH END OF THE WORK ZONE TO WARN THE PUBLIC OF THE PENDING CONSTRUCTION WORK CHANGES IN TRAFFIC CONFIGURATIONS. THE MESSAGE BOARDS WILL INITIALLY BE PLACED AND SET OUT FOR SEVEN (7) DAYS IN ADVANCE OF THE ANTICIPATED FIRST DAY OF CONSTRUCTION. THE MESSAGE BOARDS WILL BE RELOCATED FOR EACH CHANGE IN WORK AREA AND WILL REMAIN IN USE AS DIRECT BY THE RESIDENT ENGINEER. THE CONTRACTOR WILL COORDINATE WITH THE RESIDENT ENGINEER ON THE EXACT PLACEMENT OF THE MESSAGE BOARDS AND THE MESSAGE THAT IS TO BE DISPLAYED.

IN THE EVENT OF A SUMMER OR WINTER SHUT DOWN, THE MESSAGE BOARDS WILL AGAIN NEED TO BE PLACED AND SET OUT FOR SEVEN (7) DAYS IN ADVANCE OF THE ANTICIPATED FIRST DAY OF CONSTRUCTION AND WILL REMAIN IN USE AS DIRECTED BY THE ENGINEER.

KEEPING PAVEMENT CLEAN

THE CONTRACTOR WILL KEEP ALL PERMANENT PAVEMENT SURFACES CLEAN OF DIRT OR CONSTRUCTION DEBRIS. THE PAVEMENT SHALL BE CLEANED AT THE END OF EACH DAYS OPERATION OR MORE FREQUENTLY AS REQUIRED BY THE ENGINEER IF THE DEBRIS IS DEEMED TO BE A HAZARD TO THE MOTORING PUBLIC.

LANDSCAPING - MAINTAIN ROADWAY SITE DISTANCE

TREES SHALL NOT BE PLANTED CLOSER TO THE EDGE OF PAVEMENT THAN WHAT IS SHOWN ON THE PLANS WITHOUT VERIFYING THAT THE PROPOSED LOCATION WILL NOT ADVERSELY AFFECT THE SIGHT DISTANCES FOR THE ROADWAY, INTERSECTIONS, AND DRIVEWAYS.

INDEX OF SHEETS

SHEET NO.	DESCRIPTION
1	COVER SHEET
2	GENERAL NOTES & INDEX
3-5	SUMMARY OF QUANTITIES
6	SITE PLAN
7-21	VEGETATIVE CONTROL AND REMOVAL PLANS
22-37	SEEDING PLANS
38	SEEDING PLANS - AMP
39	SEED MIX TABLES
40	PLANTING LIST
41-42	PLANTING DETAILS
43-58	PLANTING PLANS
59	COMMEMORATIVE ROCK PLANTING PLANS
60	DECORATIVE LIGHT PLANTING PLANS
61-74	EROSION CONTROL PLANS
75-78	STEARNS ROAD / ROUTE 31 BRIDGE LIGHTING PLAN
79	EROSION CONTROL DETAILS
80	BRIDGE AESTHETIC TREATMENTS AND DETAILS

INDEX OF STANDARDS

STANDARD NO.	DESCRIPTION
000001-06	STANDARD SYMBOLS, ABBREVIATIONS AND PATTERNS
280001-05	TEMPORARY EROSION CONTROL SYSTEMS
701006-03	OFF-RD OPERATION 2L, 2W, 15' (4.5 m) TO 24" (600 mm) FROM PAVEMENT EDGE
701011-02	OFF-RD MOVING OPERATIONS, 2L, 2W, DAY ONLY
701101-02	OFF-RD OPERATION, MULTILANE, 15' (4.5 m) TO 24" (600 mm) FROM PAVEMENT EDGE
701201-04	LANE CLOSURE, 2L, 2W, DAY ONLY, FOR SPEEDS > 45 MPH
701301-04	LANE CLOSURE, 2L, 2W, SHORT TIME OPERATIONS
701421-03	LANE CLOSURE, MULTILANE, DAY OPERATION ONLY, FOR SPEEDS > 45 MPH TO 55 MPH
701901-01	TRAFFIC CONTROL DEVICES



WILLS BURKE KELSEY ASSOCIATES LTD.
118 West Main Street, Suite 201
St. Charles, Illinois 60174
(630) 445-7755

USER NAME = \$USER\$	DESIGNED - LL	REVISED -
	DRAWN - NP	REVISED -
PLOT SCALE =	CHECKED -	REVISED -
PLOT DATE = 12/17/2010	DATE - 12/17/10	REVISED -

STATE OF ILLINOIS
DEPARTMENT OF TRANSPORTATION

GENERAL NOTES & INDEX			
SCALE:	SHEET NO. 2 OF 80 SHEETS	STA.	TO STA.

F.A.P. RTE.	SECTION	COUNTY	TOTAL SHEETS	SHEET NO.
361	09-00214-02-LS	KANE/DUPAGE	80	2
CONTRACT NO. 63542				
FED. ROAD DIST. NO. 1 ILLINOIS FED. AID PROJECT				



FILE NAME = P:\CBREL WEST Projects\2009\09-0032_CADD\G.v1.Dgn\Shet500-0.dgn

SPECIALTY ITEM	CODE NO.	ITEM	UNIT	TOTAL QUANTITY	CONSTRUCTION CODE			
					DUPAGE COUNTY	KANE COUNTY IL RTE 25	KANE COUNTY IL RTE 31/MCLEAN	KANE COUNTY NON-STATE ROAD
					80% FEDERAL 10% STATE 10% LOCAL	80% FEDERAL 10% STATE 10% LOCAL	80% FEDERAL 10% STATE 10% LOCAL	80% FEDERAL 10% STATE 10% LOCAL
					0031	0031	0031	0031
	20101400	NITROGEN FERTILIZER NUTRIENT	POUND	3,696	338	630	23	2,705
	20101500	PHOSPHORUS FERTILIZER NUTRIENT	POUND	3,696	338	630	23	2,705
	20101600	POTASSIUM FERTILIZER NUTRIENT	POUND	3,696	338	630	23	2,705
	20101700	SUPPLEMENTAL WATERING	UNIT	125	11	26	17	71
	25000210	SEEDING, CLASS 2A	ACRE	36.25	3.75	6.50	0.25	25.75
	25000300	SEEDING, CLASS 3	ACRE	4.75		0.50		4.25
	25000750	MOWING	ACRE	5				5.0
	25100115	MULCH, METHOD 2	ACRE	21	0.50	4.00		16.50
	25100630	EROSION CONTROL BLANKET	SQ YD	308,780	7,670	54,980		246,130
	25400200	SELECTIVE MOWING STAKES	EACH	187	9	54		124
	28000305	TEMPORARY DITCH CHECKS	FOOT	156	12	21		123
	28000400	PERIMETER EROSION BARRIER	FOOT	24,760	560	2,340		21,860
	28000500	INLET AND PIPE PROTECTION	EACH	21		7		14
	28000510	INLET FILTERS	EACH	80	2	8		70
S	28100205	STONE RIPRAP, CLASS A3	TON	1,984	290	441		1,253
	67000400	ENGINEER'S FIELD OFFICE, TYPE A	CAL MO	14	1	3	2	8
	67100100	MOBILIZATION	L SUM	1				1
	70100310	TRAFFIC CONTROL AND PROTECTION,STANDARD 701421	L SUM	1				1
	70100450	TRAFFIC CONTROL AND PROTECTION,STANDARD 701201	L SUM	1				1
	70103815	TRAFFIC CONTROL SURVEILLANCE	CAL DA	24	2	5	3	14
S	81017505	CONDUIT IN TRENCH, 3/4" DIA., COILABLE NONMETALLIC CONDUIT	FOOT	550				550
S	81017515	CONDUIT IN TRENCH, 1/4" DIA., COILABLE NONMETALLIC CONDUIT	FOOT	800				800
S	81400730	HANDHOLE, COMPOSITE CONCRETE	EACH	9				9
S	81702420	ELECTRIC CABLE IN CONDUIT, 600V, (XLP-TYPE USE) 3-1/C NO. 8	FOOT	800				800
S	81702450	ELECTRIC CABLE IN CONDUIT, 600V (XLP-TYPE USE) 3-1/C NO. 10	FOOT	550				550
S	81900200	TRENCH AND BACKFILL FOR ELECTRICAL WORK	FOOT	700				700
	A2002716	TREE, CARYA OVATA (SHAGBARK HICKORY), 2" CALIPER, BALLED AND BURLAPPED	EACH	68	3	12	3	50
	A2002916	TREE, CELTIS OCCIDENTALIS (COMMON HACKBERRY), 2" CALIPER, BALLED AND BURLAPPED	EACH	98	3	11	3	81
	A2004816	TREE, GLEDITSIA TRIACANTHOS INERMIS SKYLINE (SKYLINE THORNLESS COMMON HONEYLOCUST), 2" CALIPER, BALLED AND BURLAPPED	EACH	91		6		85
	A2005016	TREE, GYMNOCLADUS DIOICUS (KENTUCKY COFFEETREE), 2" CALIPER, BALLED AND BURLAPPED	EACH	124		6	9	109
	A2005670	TREE, OSTRYA VIRGINIANA (AMERICAN HOPHORNBEAM), 8' HEIGHT, CLUMP FORM, BALLED AND BURLAPPED	EACH	39		3	5	31
	A2006416	TREE, QUERCUS ALBA (WHITE OAK), 2" CALIPER, BALLED AND BURLAPPED	EACH	67		7	6	54

 WILLS BURKE KELSEY ASSOCIATES LTD. 110 West Main Street, Suite 201 St. Charles, Illinois 60174 (630) 443-7755	USER NAME = #USER#	DESIGNED - LL	REVISED -	STATE OF ILLINOIS DEPARTMENT OF TRANSPORTATION	SUMMARY OF QUANTITIES		SCALE:	SHEET NO. 3 OF 80 SHEETS	STA. TO STA.	F.A.P. RTE.	SECTION	COUNTY	TOTAL SHEETS	SHEET NO.
	PLOT SCALE =	CHECKED -	REVISED -							361	09-00214-02-LS	KANE/DUPAGE	80	3
	PLOT DATE = 1/5/2011	DATE - 12/17/10	REVISED -							CONTRACT NO.63542				
	FED. ROAD DIST. NO. 1 ILLINOIS FED. AID PROJECT													



FILE NAME = P:\CBBEL WEST Projects\2009\09-2032\CADD\Civil\Dgn\Sheet\SD-02.dgn

SPECIALTY ITEM	CODE NO.	ITEM	UNIT	TOTAL QUANTITY	CONSTRUCTION CODE			
					DUPAGE COUNTY	KANE COUNTY IL RTE 25	KANE COUNTY IL RTE 31/MCLEAN	KANE COUNTY NON-STATE ROAD
					80% FEDERAL 10% STATE 10% LOCAL	80% FEDERAL 10% STATE 10% LOCAL	80% FEDERAL 10% STATE 10% LOCAL	80% FEDERAL 10% STATE 10% LOCAL
					0031	0031	0031	0031
	A2006516	TREE, QUERCUS BICOLOR (SWAMP WHITE OAK), 2" CALIPER, BALLED AND BURLAPPED	EACH	39	6	17	3	13
	A2006716	TREE, QUERCUS MACROCARPA (BUR OAK), 2" CALIPER, BALLED AND BURLAPPED	EACH	93	7	9	7	70
	A2006816	TREE, QUERCUS MUEHLENBERGII (CHINKAPIN OAK), 2" CALIPER, BALLED AND BURLAPPED	EACH	33			5	28
	A2007116	TREE, QUERCUS RUBRA (RED OAK), 2" CALIPER, BALLED AND BURLAPPED	EACH	54		5	8	41
	A2007816	TREE, TILIA AMERICANA (AMERICAN LINDEN/ BASSWOOD), 2" CALIPER, BALLED AND BURLAPPED	EACH	76		8	1	67
	A2016616	TREE, QUERCUS ELLIPSOIDALIS (HILL'S OAK), 2" CALIPER, BALLED AND BURLAPPED	EACH	38		9	7	22
	B2000964	TREE, AMELANCHIER LAEVIS (ALLEGHENY SERVICEBERRY), 5' HEIGHT, CLUMP FORM, BALLED AND BURLAPPED	EACH	16		3	6	7
	B2001164	TREE, CERCIS CANADENSIS (EASTERN REDBUD), 5' HEIGHT, CLUMP FORM, BALLED AND BURLAPPED	EACH	21			3	18
	B2001666	TREE, CRATAEGUS CRUSGALLI INERMIS (THORN LESS COCKSPUR HAWTHORN), 6' HEIGHT,SHRUB FORM, BALLED AND BURLAPPED	EACH	23		4	3	16
	B2005466	TREE, PRUNUS VIRGINIANA SCHUBERT (SCHUBERT CHOKEBERRY), 6' HEIGHT, CLUMP FORM, BALLED AND BURLAPPED	EACH	18		3	1	14
	C2001548	SHRUB, CORNUS RACEMOSA (GREY DOGWOOD), 4' HEIGHT, BALLED AND BURLAPPED	EACH	56			13	43
	C2001636	SHRUB, CORNUS SERICEA (REDOSIER DOGWOOD), 3' HEIGHT, BALLED AND BURLAPPED	EACH	7				7
	C2002048	SHRUB, CORYLUS AMERICANA (AMERICAN FILBERT), 4' HEIGHT, BALLED AND BURLAPPED	EACH	23				23
	C2004840	SHRUB, PHYSOCARPUS OPULIFOLIUS MONLO(DIABLO COMMON NINEBARK), 3' HEIGHT, BALLED AND BURLAPPED	EACH	21				21
	C2005960	SHRUB, RHUS GLABRA (SMOOTH SUMAC), 5' HEIGHT, BALLED AND BURLAPPED	EACH	44		16	9	19
	C2006036	SHRUB, RHUS TYPHINA (STAGHORN SUMAC), 3' HEIGHT, BALLED AND BURLAPPED	EACH	44		17	7	20
	C2012448	SHRUB, VIBURNUM LENTAGO (NANNYBERRY VIBURNUM), 4' HEIGHT, BALLED AND BURLAPPED	EACH	24			8	16
	C2012748	SHRUB, VIBURNUM PRUNIFOLIUM (BLACKHAW VIBURNUM), 4' HEIGHT, BALLED AND BURLAPPED	EACH	54			12	42
	D2001772	EVERGREEN, PICEA ABIES (NORWAY SPRUCE), 6' HEIGHT, BALLED AND BURLAPPED	EACH	10			3	7
	D2001972	EVERGREEN, PICEA GLAUCA DENSATA (BLACK HILLS SPRUCE), 6' HEIGHT, BALLED AND BURLAPPED	EACH	10			6	4
	D2002972	EVERGREEN, PINUS STROBUS (EASTERN WHITE PINE), 6' HEIGHT, BALLED AND BURLAPPED	EACH	13			5	8
	K0013020	PERENNIAL PLANTS, PRAIRIE TYPE, GALLON POT	UNIT	60	60			
	K0013030	PERENNIAL PLANTS, WETLAND TYPE, 2" DIAMETER BY 4" DEEP PLUG	UNIT	347		15	66	266
	K0029624	WEED CONTROL, TEASEL	GALLON	1				1
	K0029632	WEED CONTROL, NON-SELECTIVE AND NON-RESIDUAL	GALLON	19	3	5		11
	K1003660	MOWING CYCLES	EACH	5		1	1	3
	K1005875	TREE TRANSPLANT	EACH	24				24
S	X0300062	GRAFFITI REMOVAL	SQ YD	100				100
	X0321158	PARK BENCHES	EACH	3				3
	X0322959	WEED CONTROL, NON-SELECTIVE AND NON-RESIDUAL (WETLAND)	GALLON	5				5
	X0323689	REMOVE EXISTING EROSION CONTROL	L SUM	1				1
S	X0324390	FLOOD LIGHTING UNIT	EACH	2				2

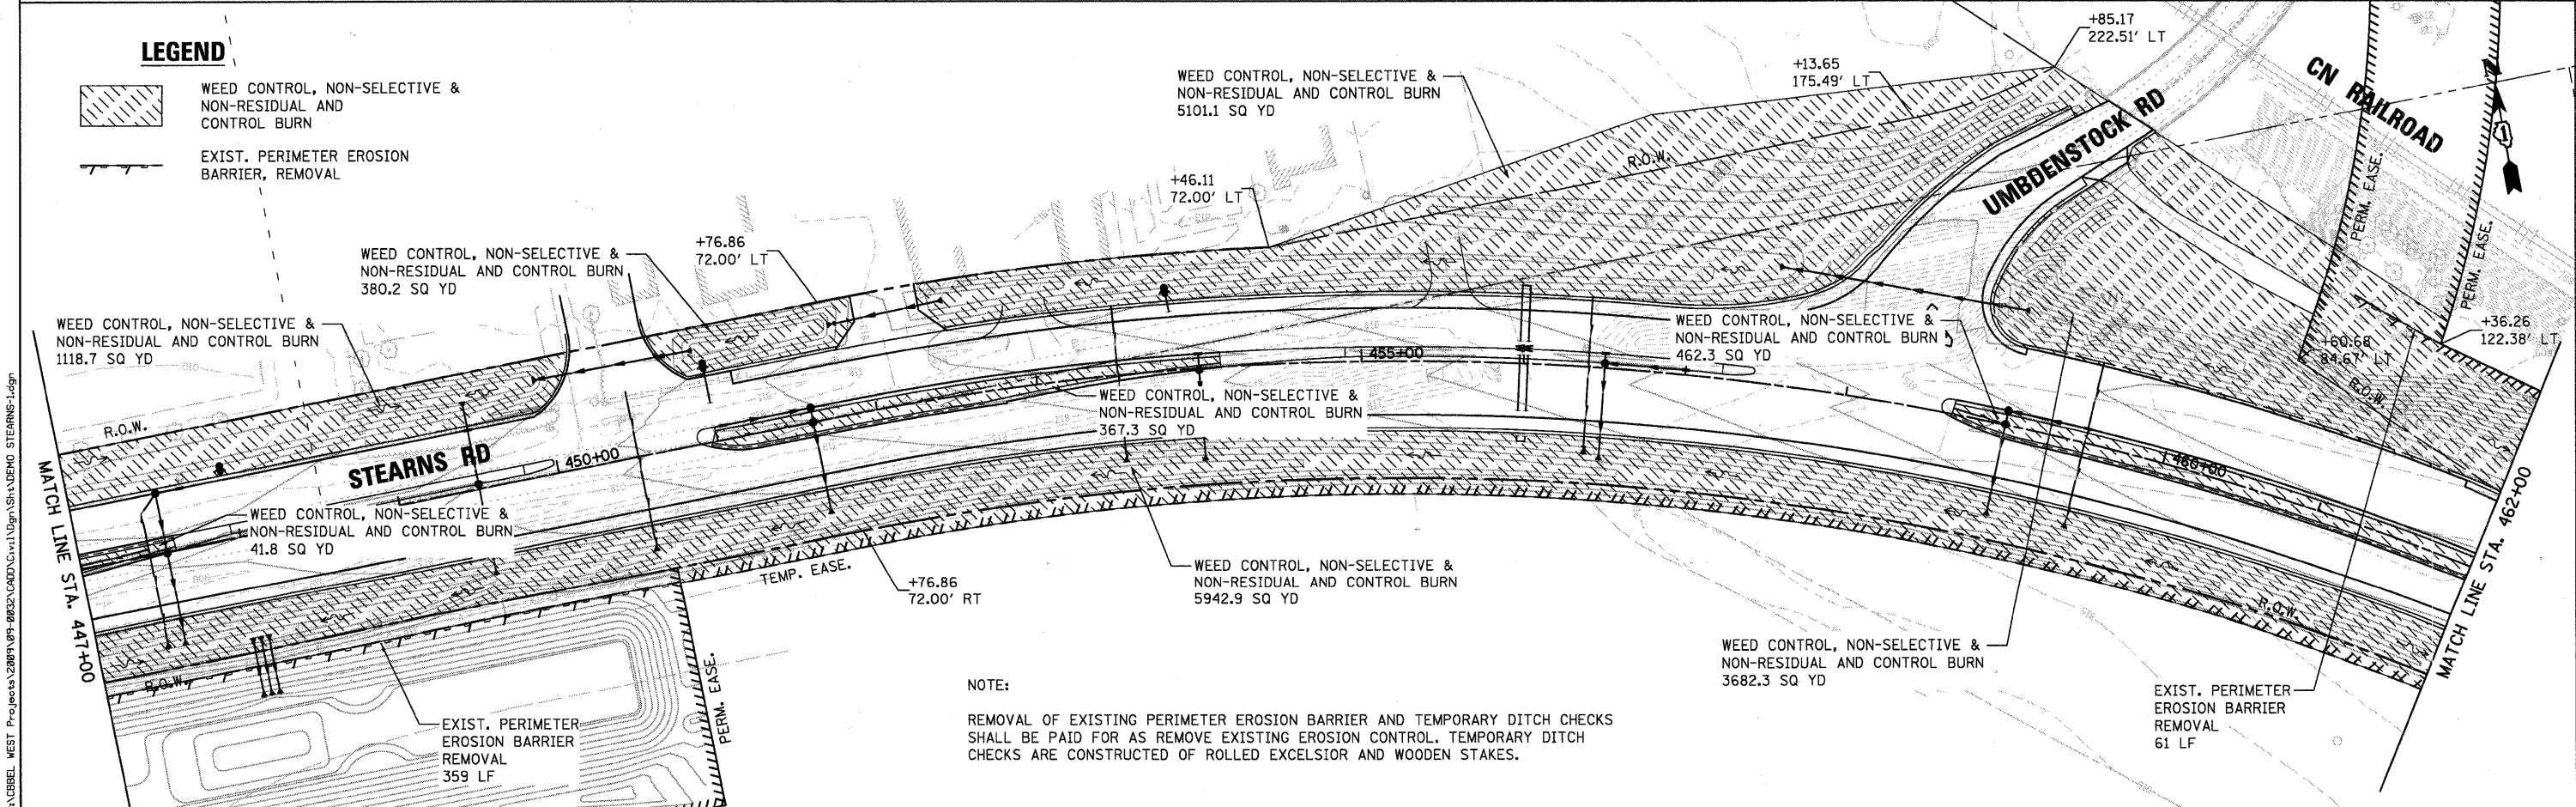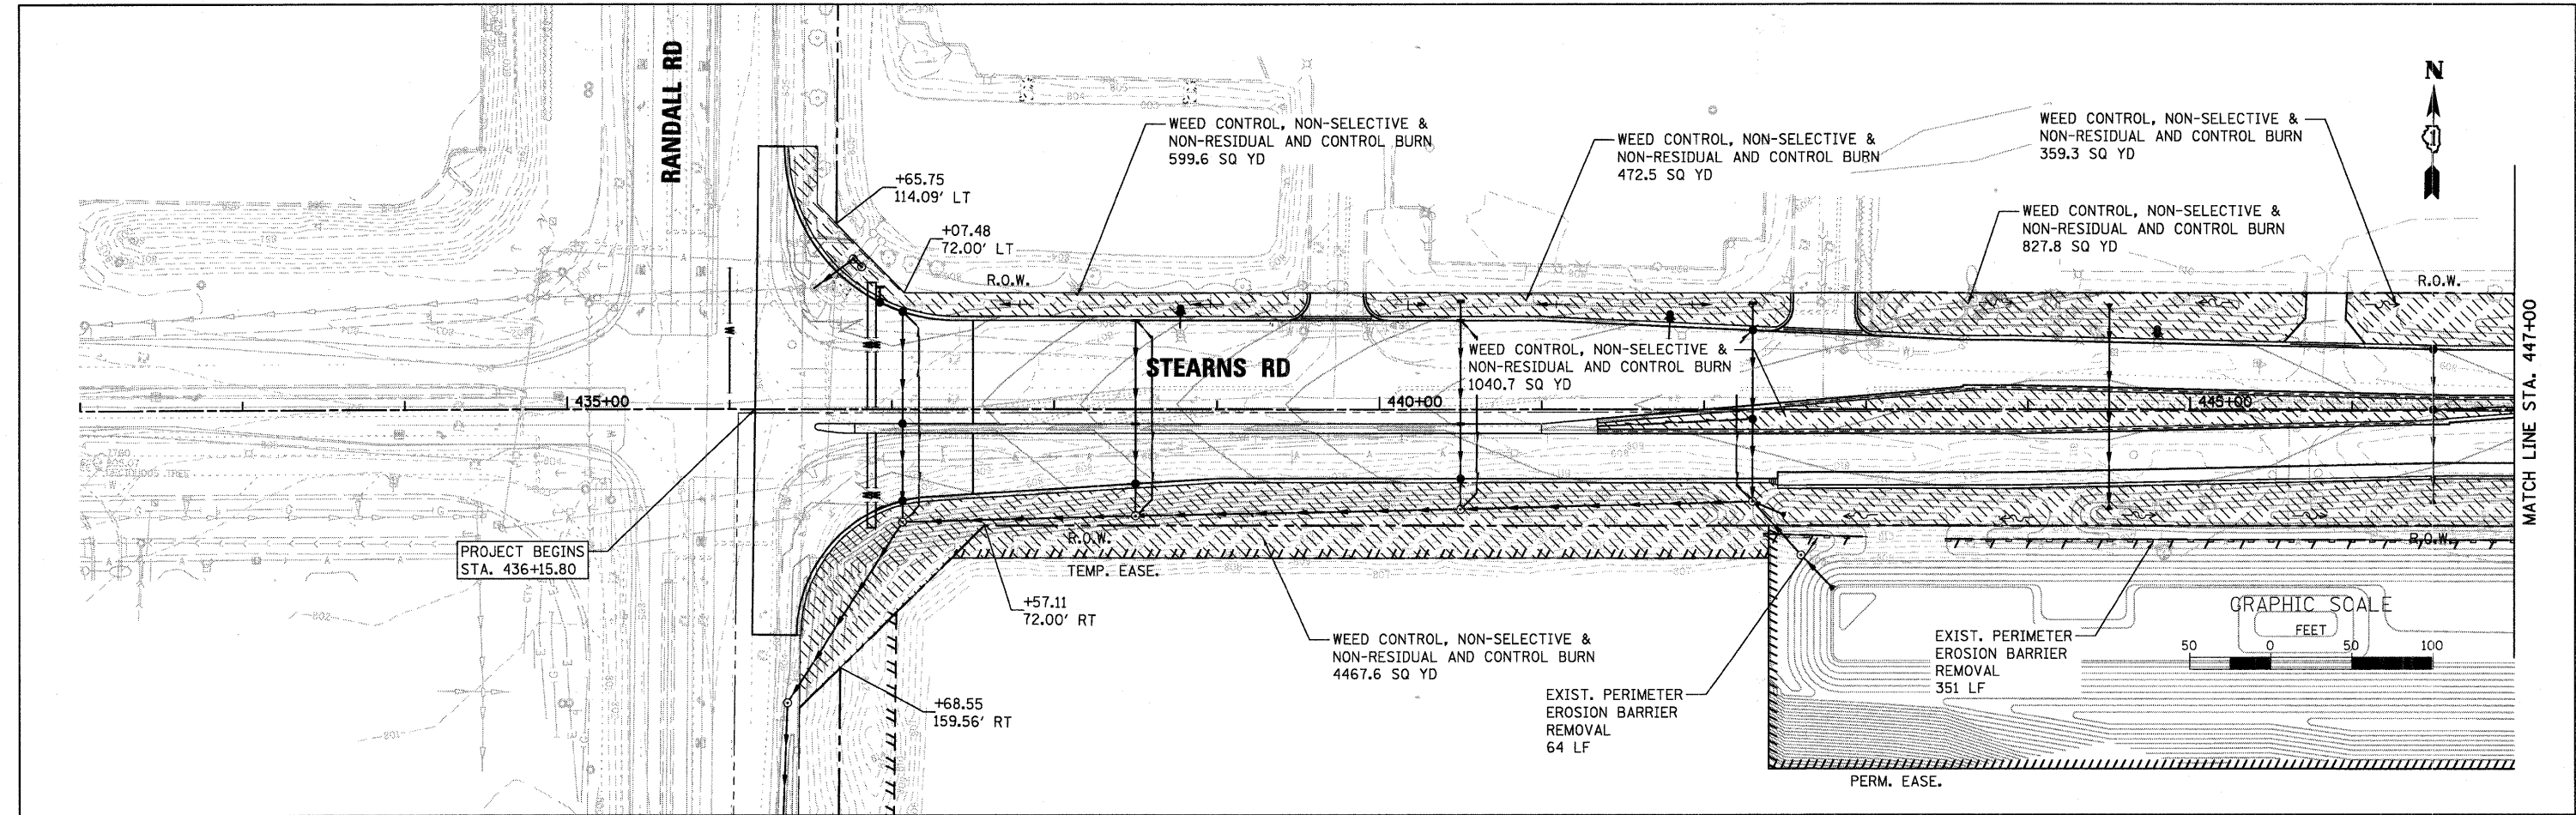


NOTE:
REMOVAL OF EXISTING PERIMETER EROSION BARRIER AND TEMPORARY DITCH CHECKS SHALL BE PAID FOR AS REMOVE EXISTING EROSION CONTROL. TEMPORARY DITCH CHECKS ARE CONSTRUCTED OF ROLLED EXCELSIOR AND WOODEN STAKES.

WBK WILLS BURKE KELSEY ASSOCIATES LTD. 110 West Main Street, Suite 201 St. Charles, Illinois 60174 (630) 443-7755	USER NAME = #USER#		DESIGNED - LL	REVISED -	STATE OF ILLINOIS DEPARTMENT OF TRANSPORTATION	VEGETATIVE CONTROL AND REMOVAL PLAN			F.A.P. RTE.	SECTION	COUNTY	TOTAL SHEETS	SHEET NO.
	PLOT SCALE = AS SHOWN		DRAWN - NP	REVISED -		STEARNS ROAD			361	09-00214-02-LS	KANE/DUPAGE	80	7
	PLOT DATE = 12/17/2010		CHECKED -	REVISED -		SCALE: AS SHOWN SHEET NO. 7 OF 80 SHEETS STA. 436+15.8 TO STA. 462+00.0			CONTRACT NO. 63542				
			DATE - 12/17/10	REVISED -					FED. ROAD DIST. NO. 1 (ILLINOIS) FED. AID PROJECT				

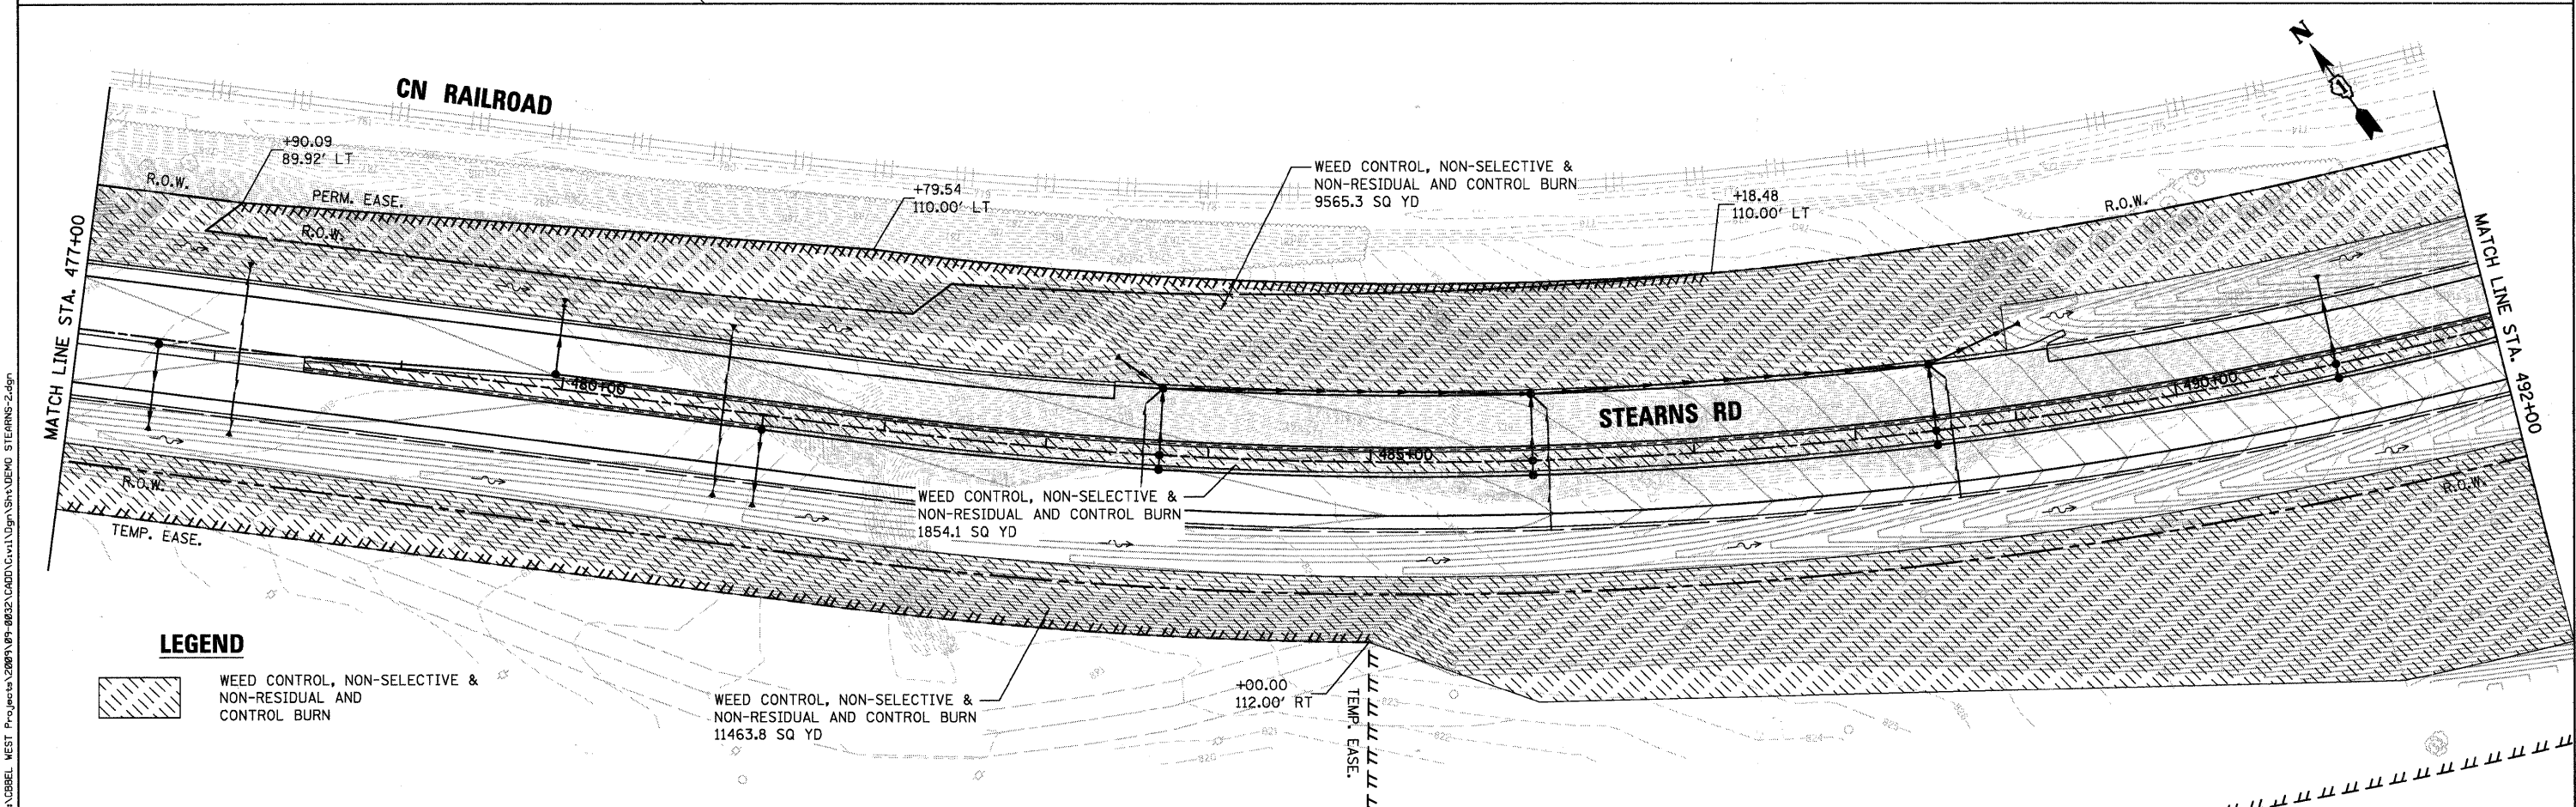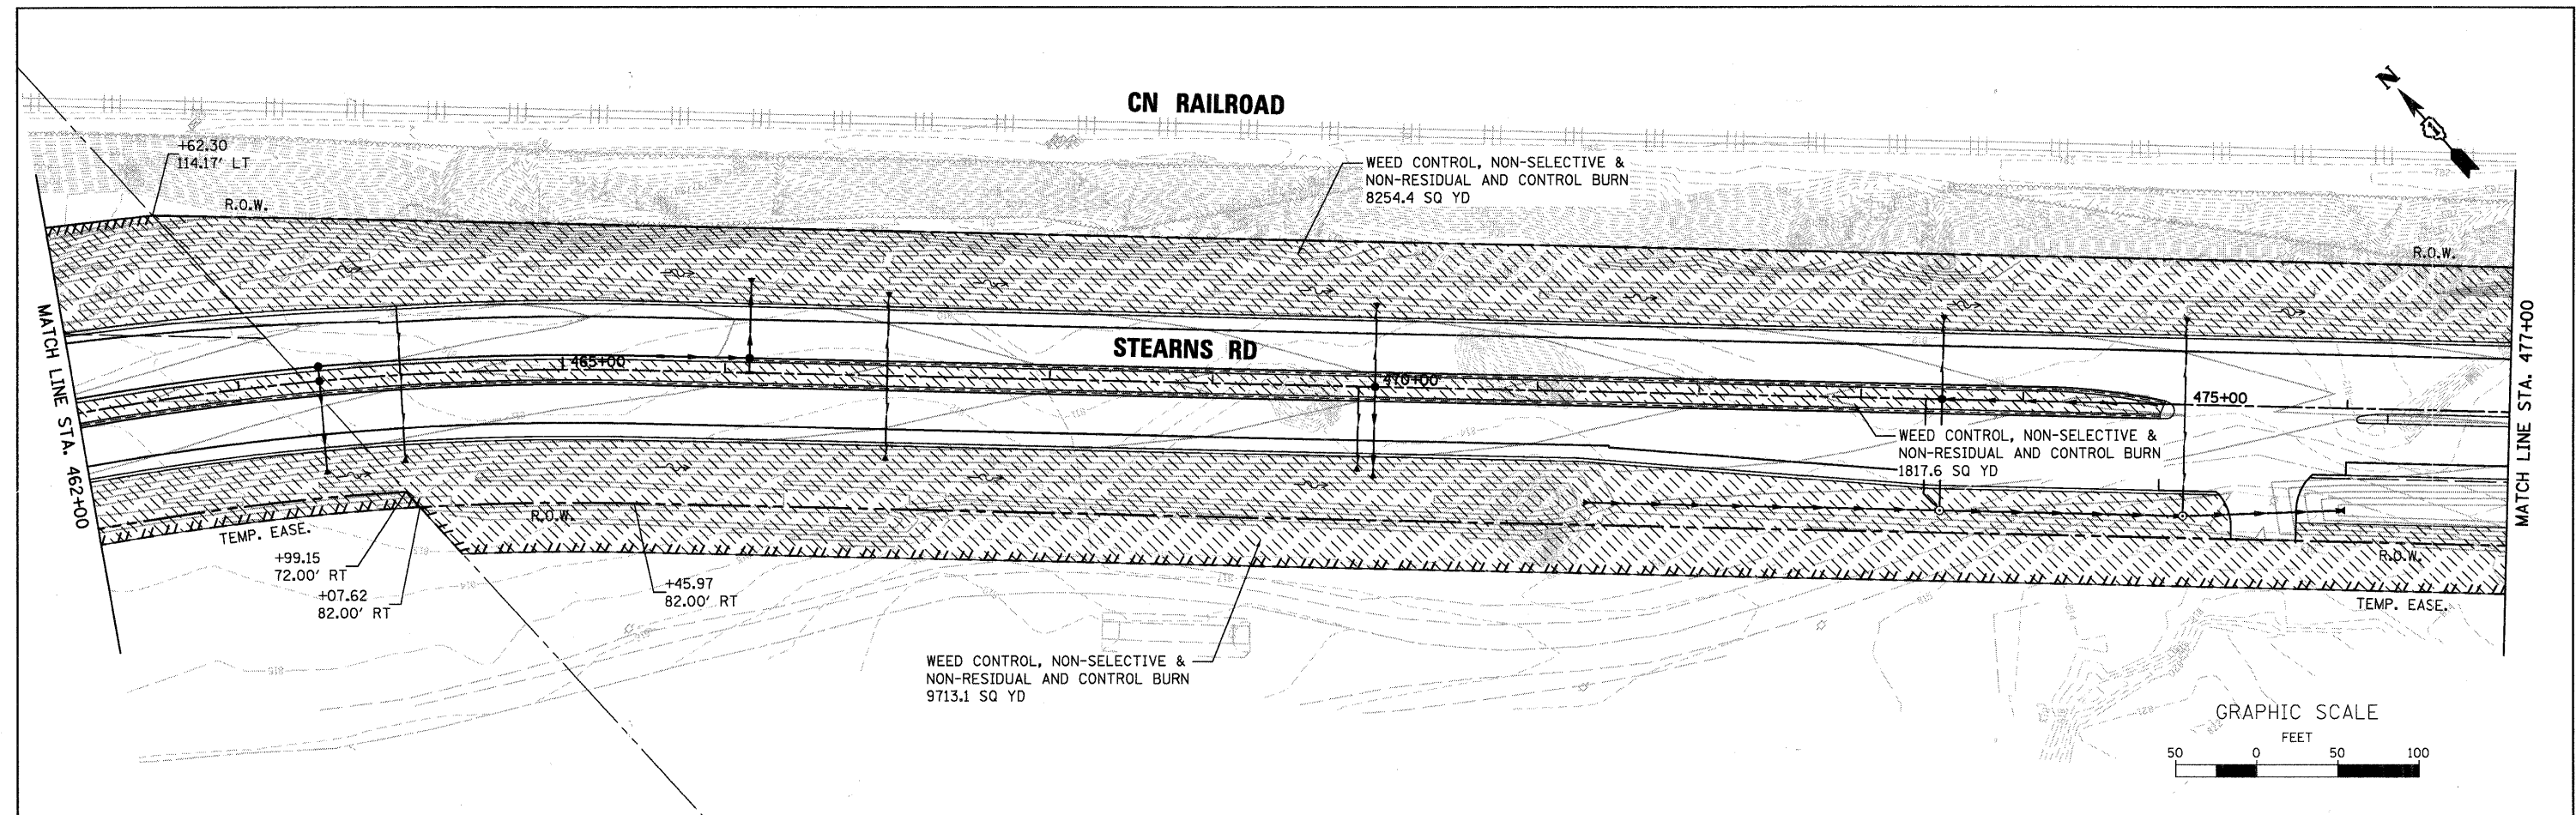

LEGEND

 

WEED CONTROL, NON-SELECTIVE & NON-RESIDUAL AND CONTROL BURN

WEED CONTROL, NON-SELECTIVE & NON-RESIDUAL AND CONTROL BURN
11463.8 SQ YD

WILLS BURKE KELSEY ASSOCIATES LTD.
116 West Main Street, Suite 201
St. Charles, Illinois 60174
(630) 443-7755

USER NAME = #USER#
PLOT SCALE = AS SHOWN
PLOT DATE = 12/17/2010



DESIGNED - LL	REVISED -
DRAWN - NP	REVISED -
CHECKED -	REVISED -
DATE - 12/17/10	REVISED -

**STATE OF ILLINOIS
DEPARTMENT OF TRANSPORTATION**



**VEGETATIVE CONTROL AND REMOVAL PLAN
STEARNS ROAD**



SCALE: AS SHOWN | SHEET NO. 8 OF 80 SHEETS | STA. 462+00.0 TO STA. 492+00.0



F.A.P. RTE.	SECTION	COUNTY	TOTAL SHEETS	SHEET NO.
361	09-00214-02-LS	KANE/DUPAGE	80	8
CONTRACT NO. 63542				
FED. ROAD DIST. NO. 1 ILLINOIS FED. AID PROJECT				

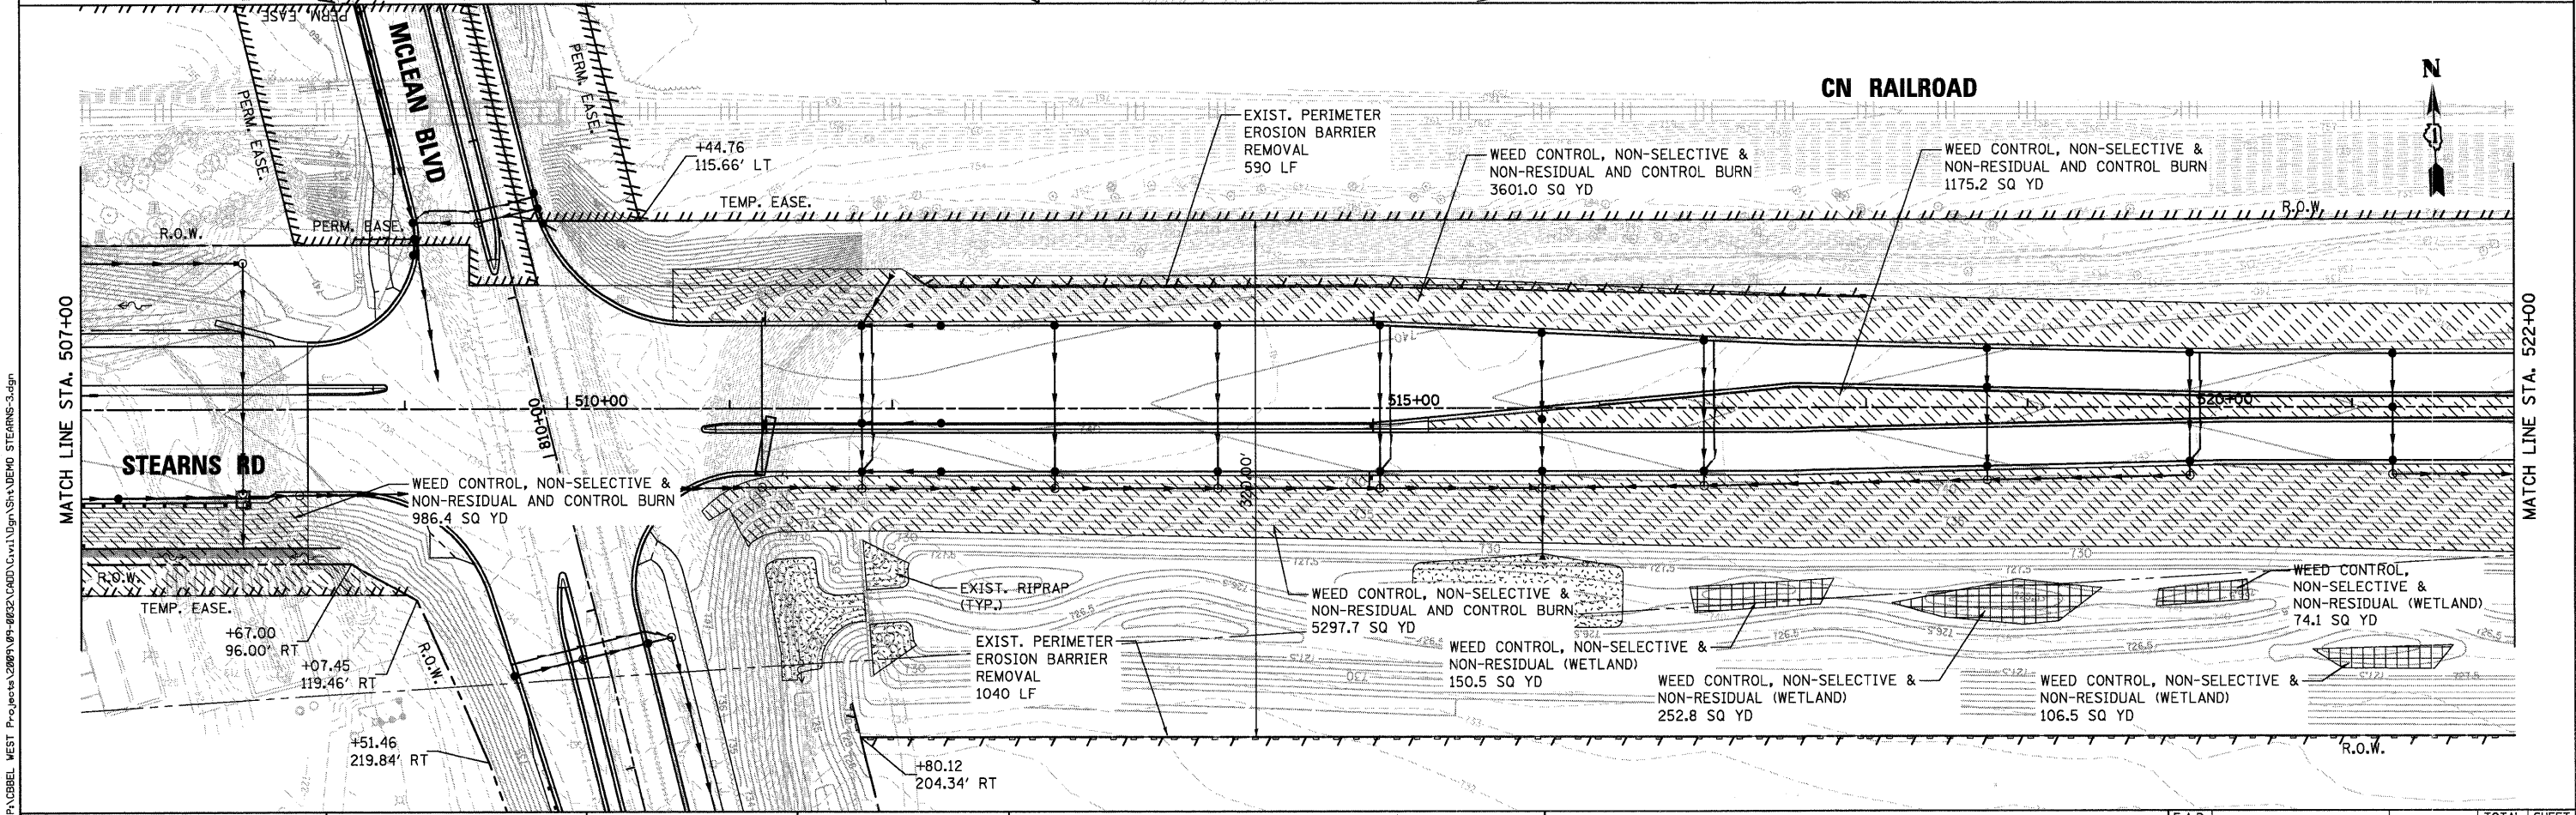
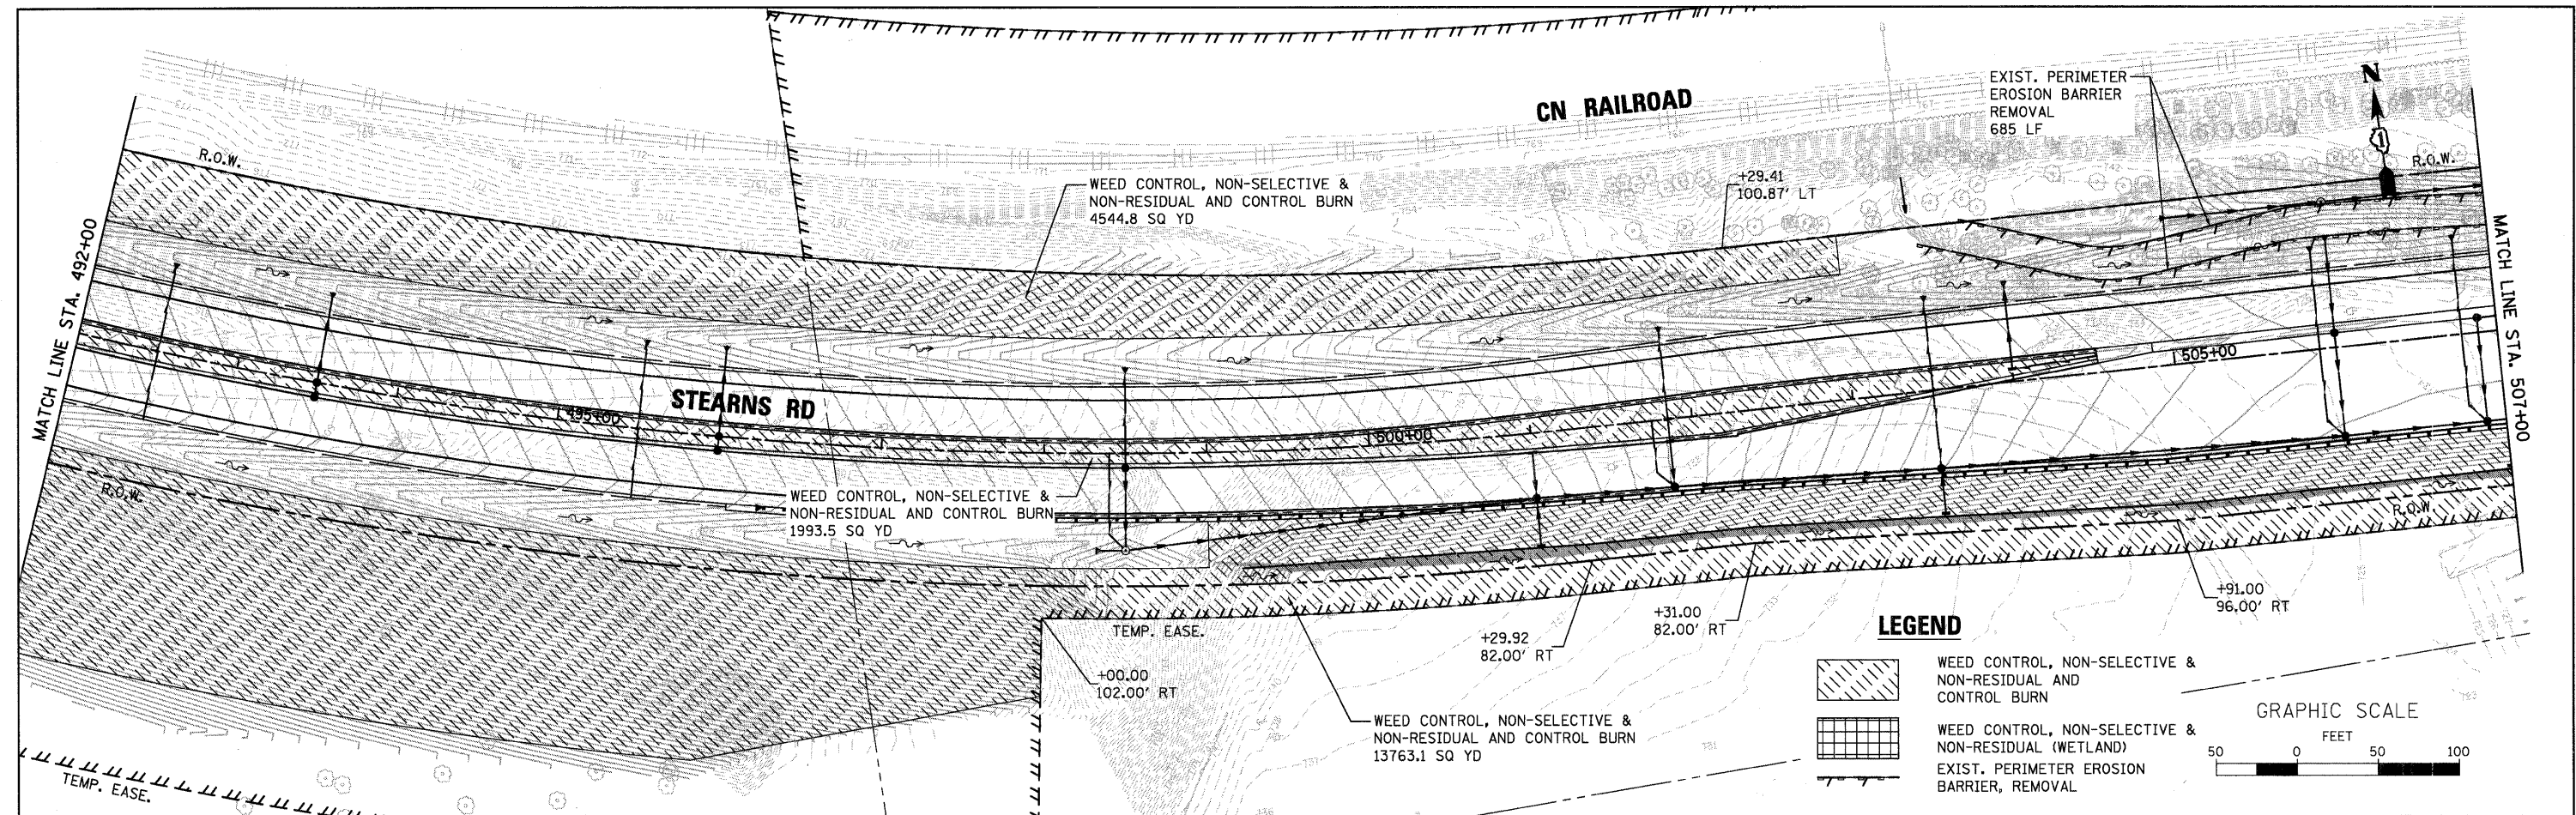


FILE NAME = WILLS BURKE KELSEY ASSOCIATES LTD. 116 West Main Street, Suite 201 St. Charles, Illinois 60174 (630) 443-7755	USER NAME = #USER#	DESIGNED - LL	REVISED -	STATE OF ILLINOIS DEPARTMENT OF TRANSPORTATION	VEGETATIVE CONTROL AND REMOVAL PLAN STEARNS ROAD			F.A.P. RTE.		SECTION	COUNTY	TOTAL SHEETS	SHEET NO.
	PLOT SCALE = AS SHOWN	DRAWN - NP	REVISED -					361	09-00214-02-LS	KANE/DUPAGE	80	9	
	CHECKED -	REVISIED -	REVISED -					CONTRACT NO.63542					
	PLOT DATE = 12/17/2010	DATE - 12/17/10	REVISED -					FED. ROAD DIST. NO. 1 [ILLINOIS] FED. AID PROJECT					
SCALE: AS SHOWN		SHEET NO. 9 OF 80 SHEETS		STA. 492+00.0 TO STA. 522+00.0									

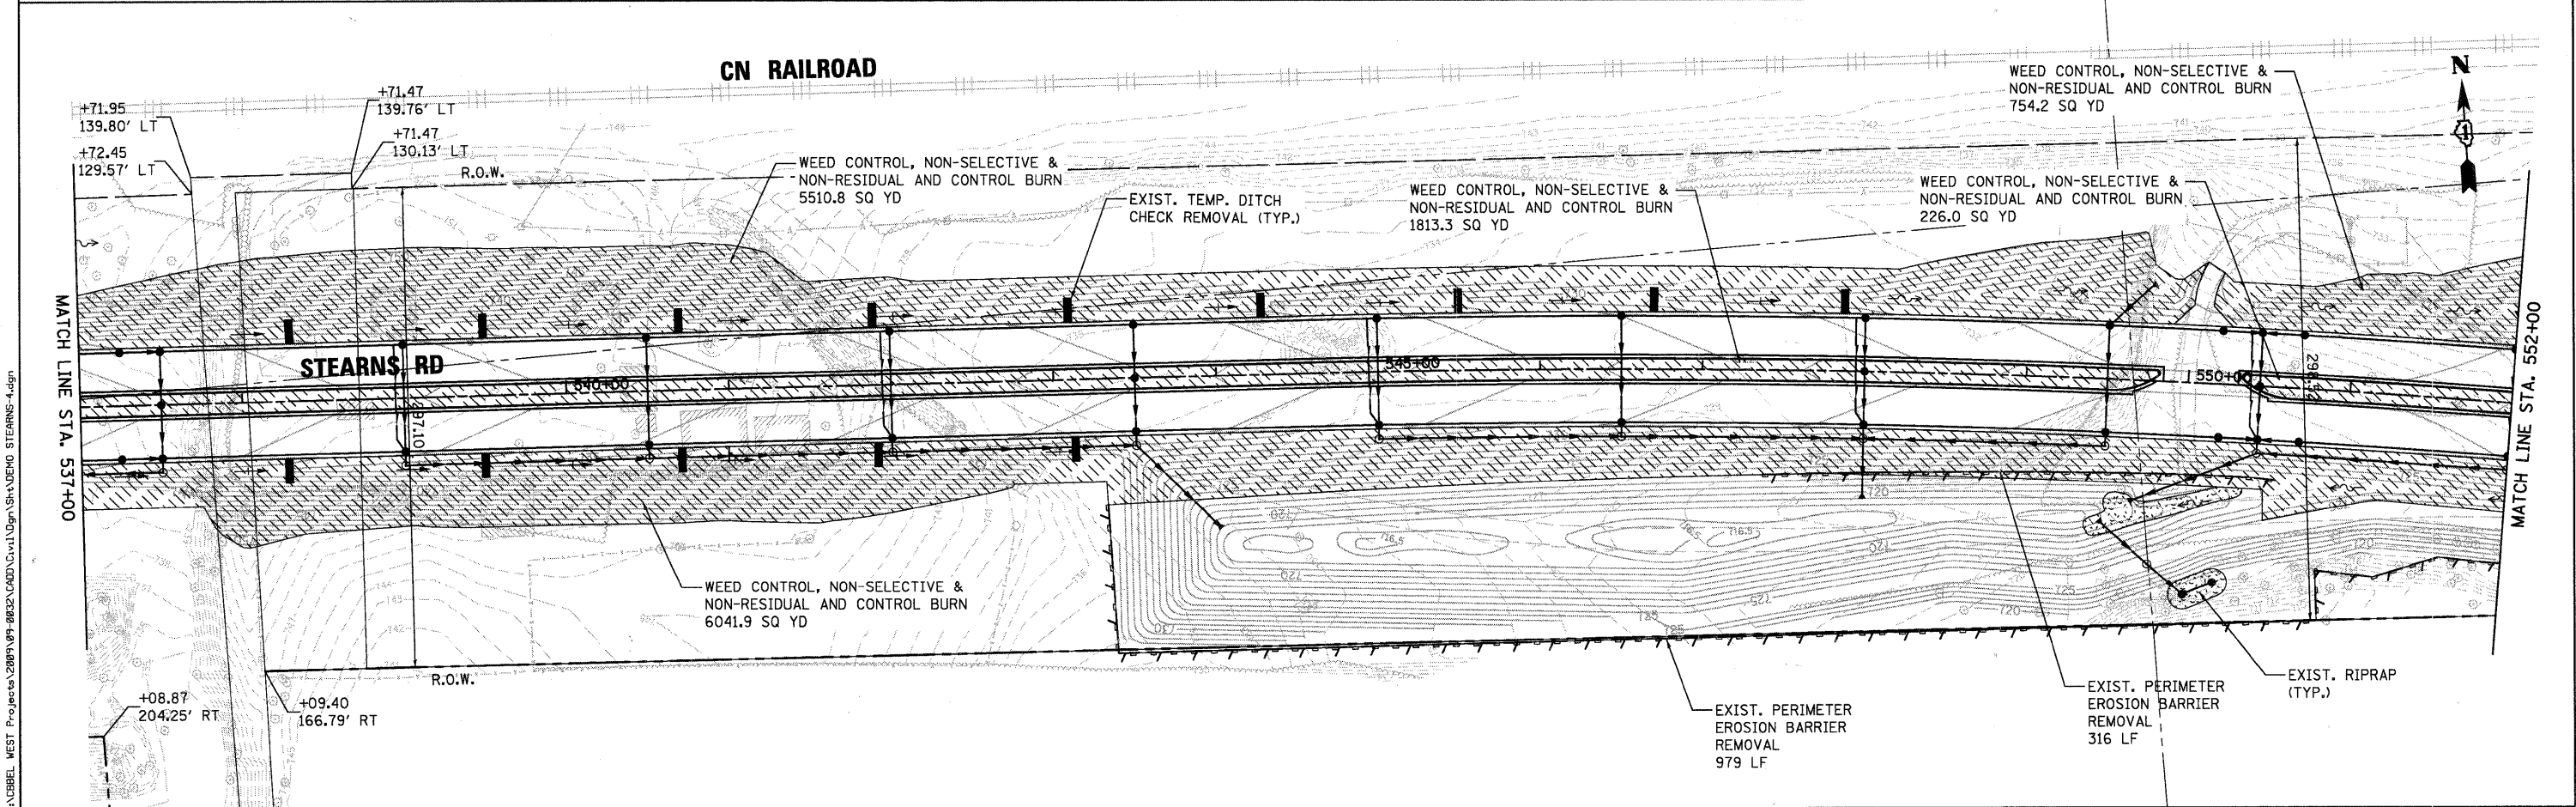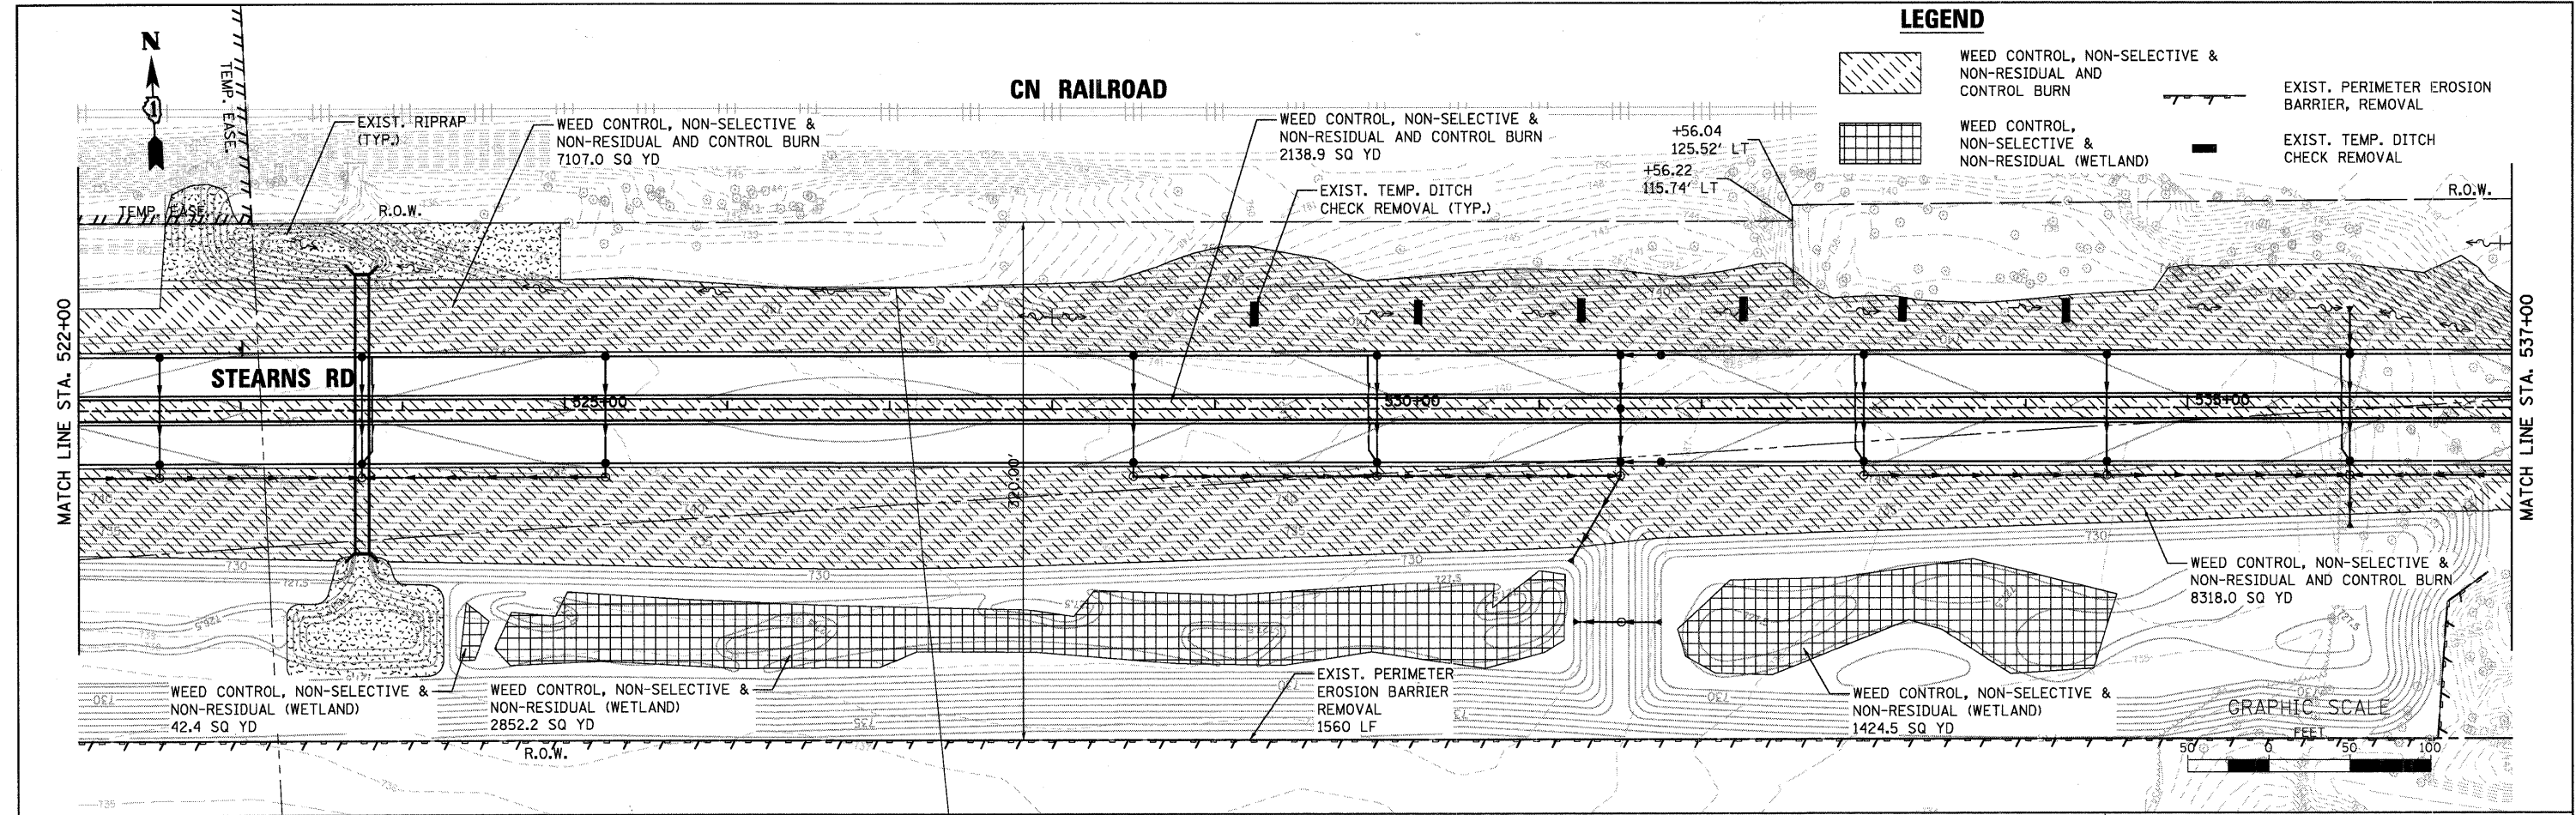

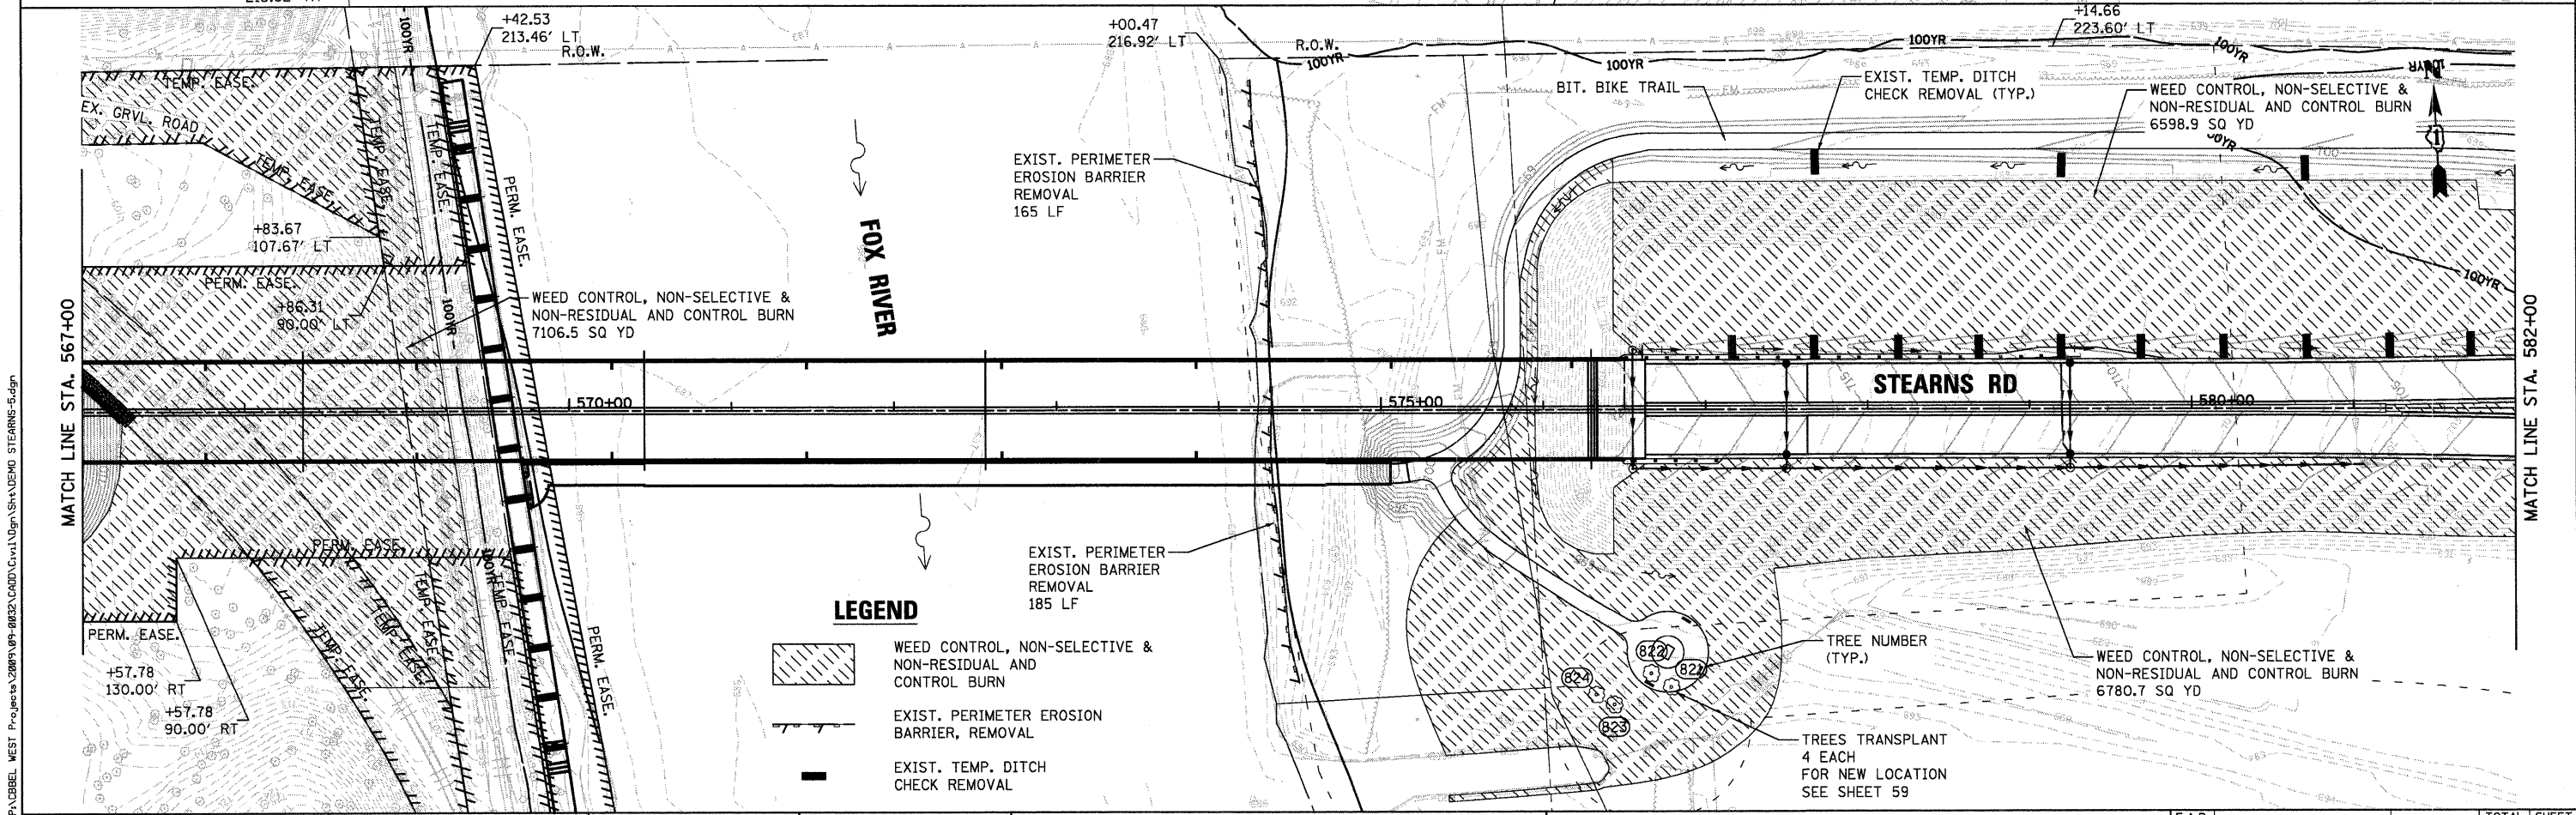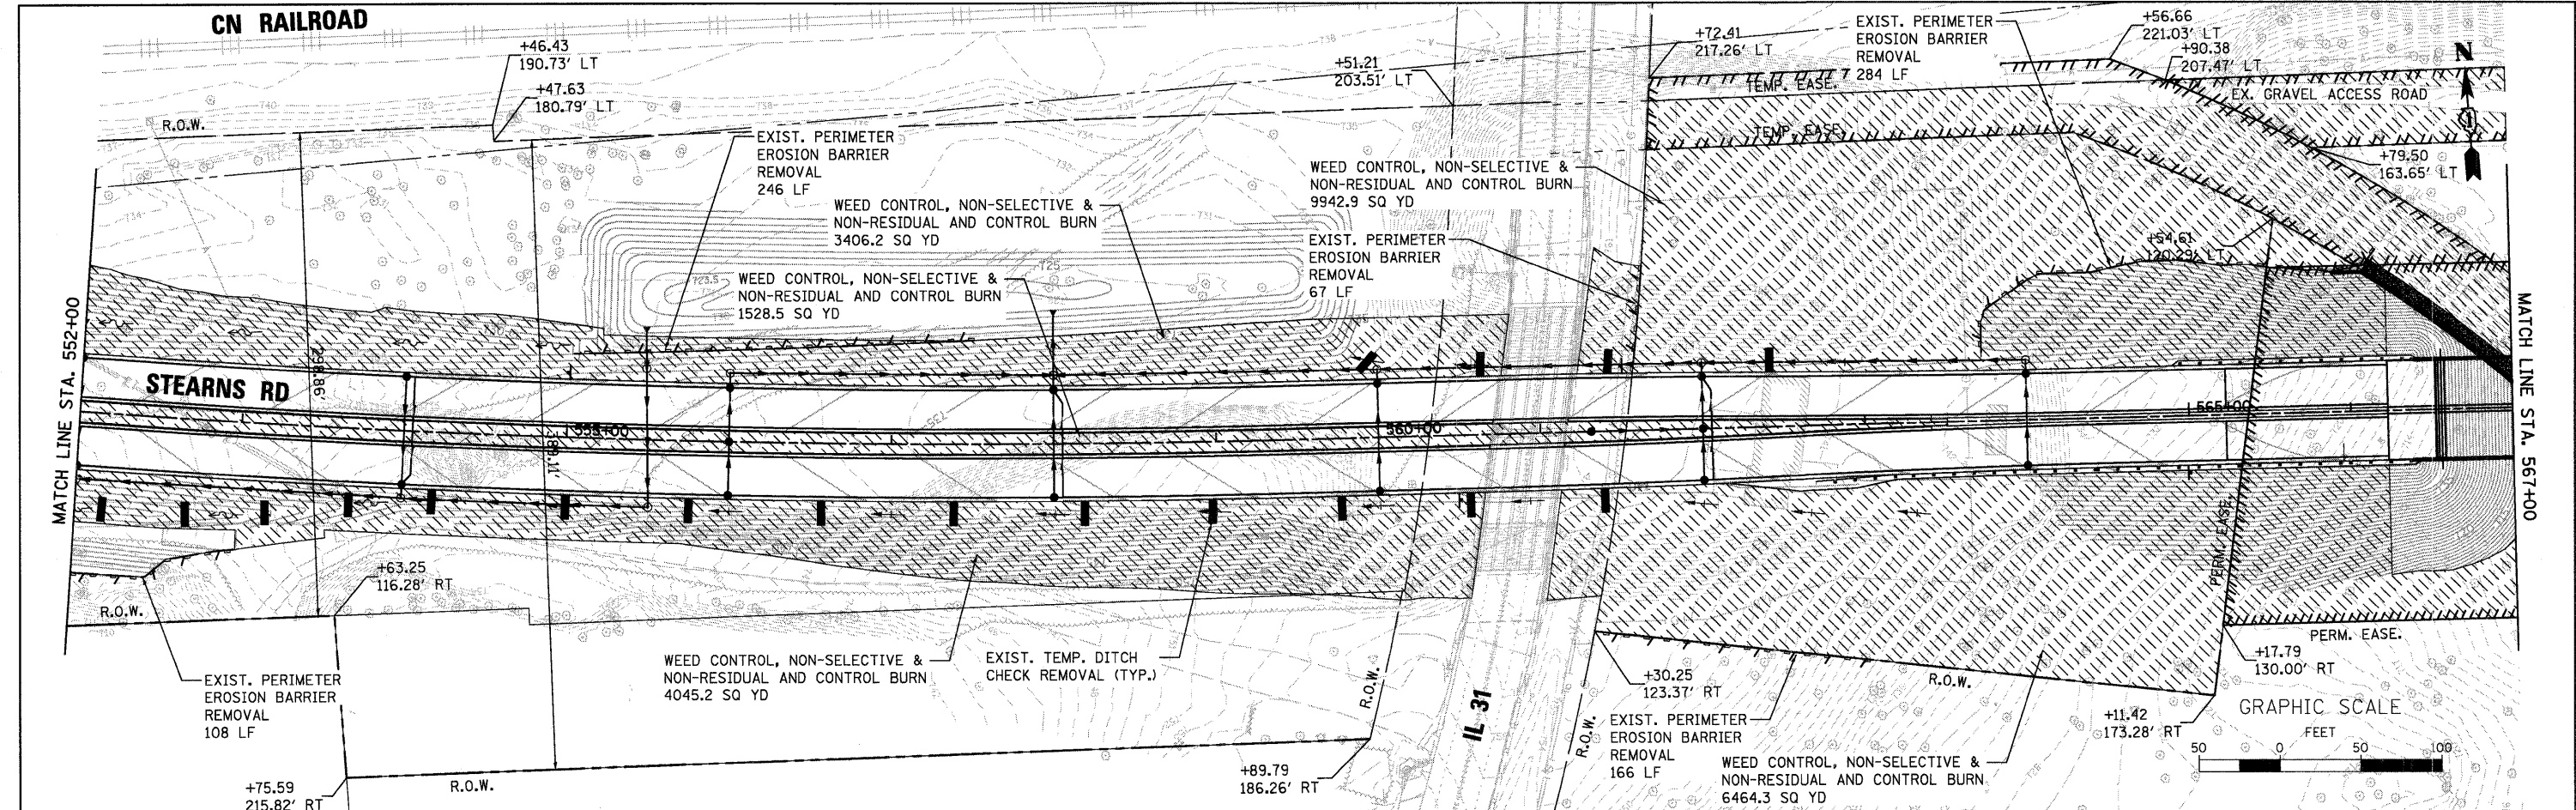

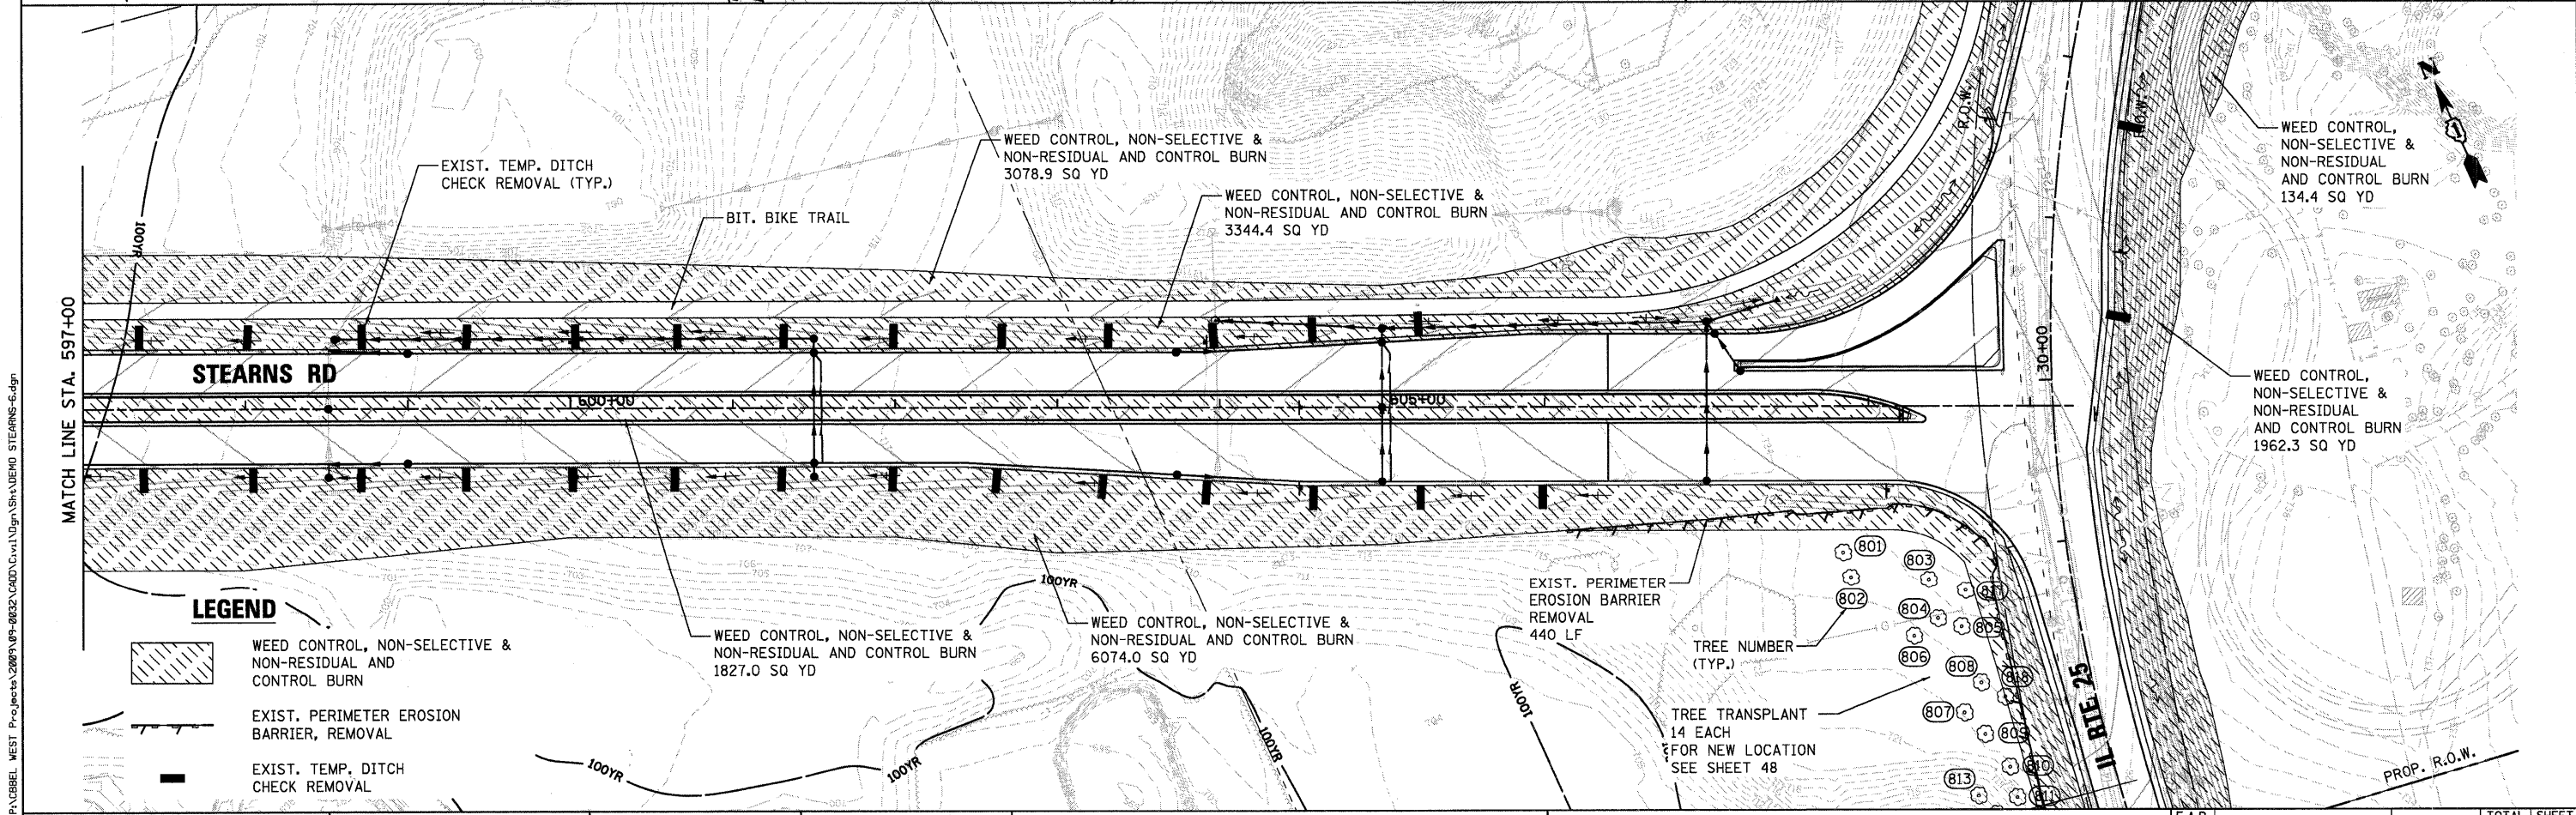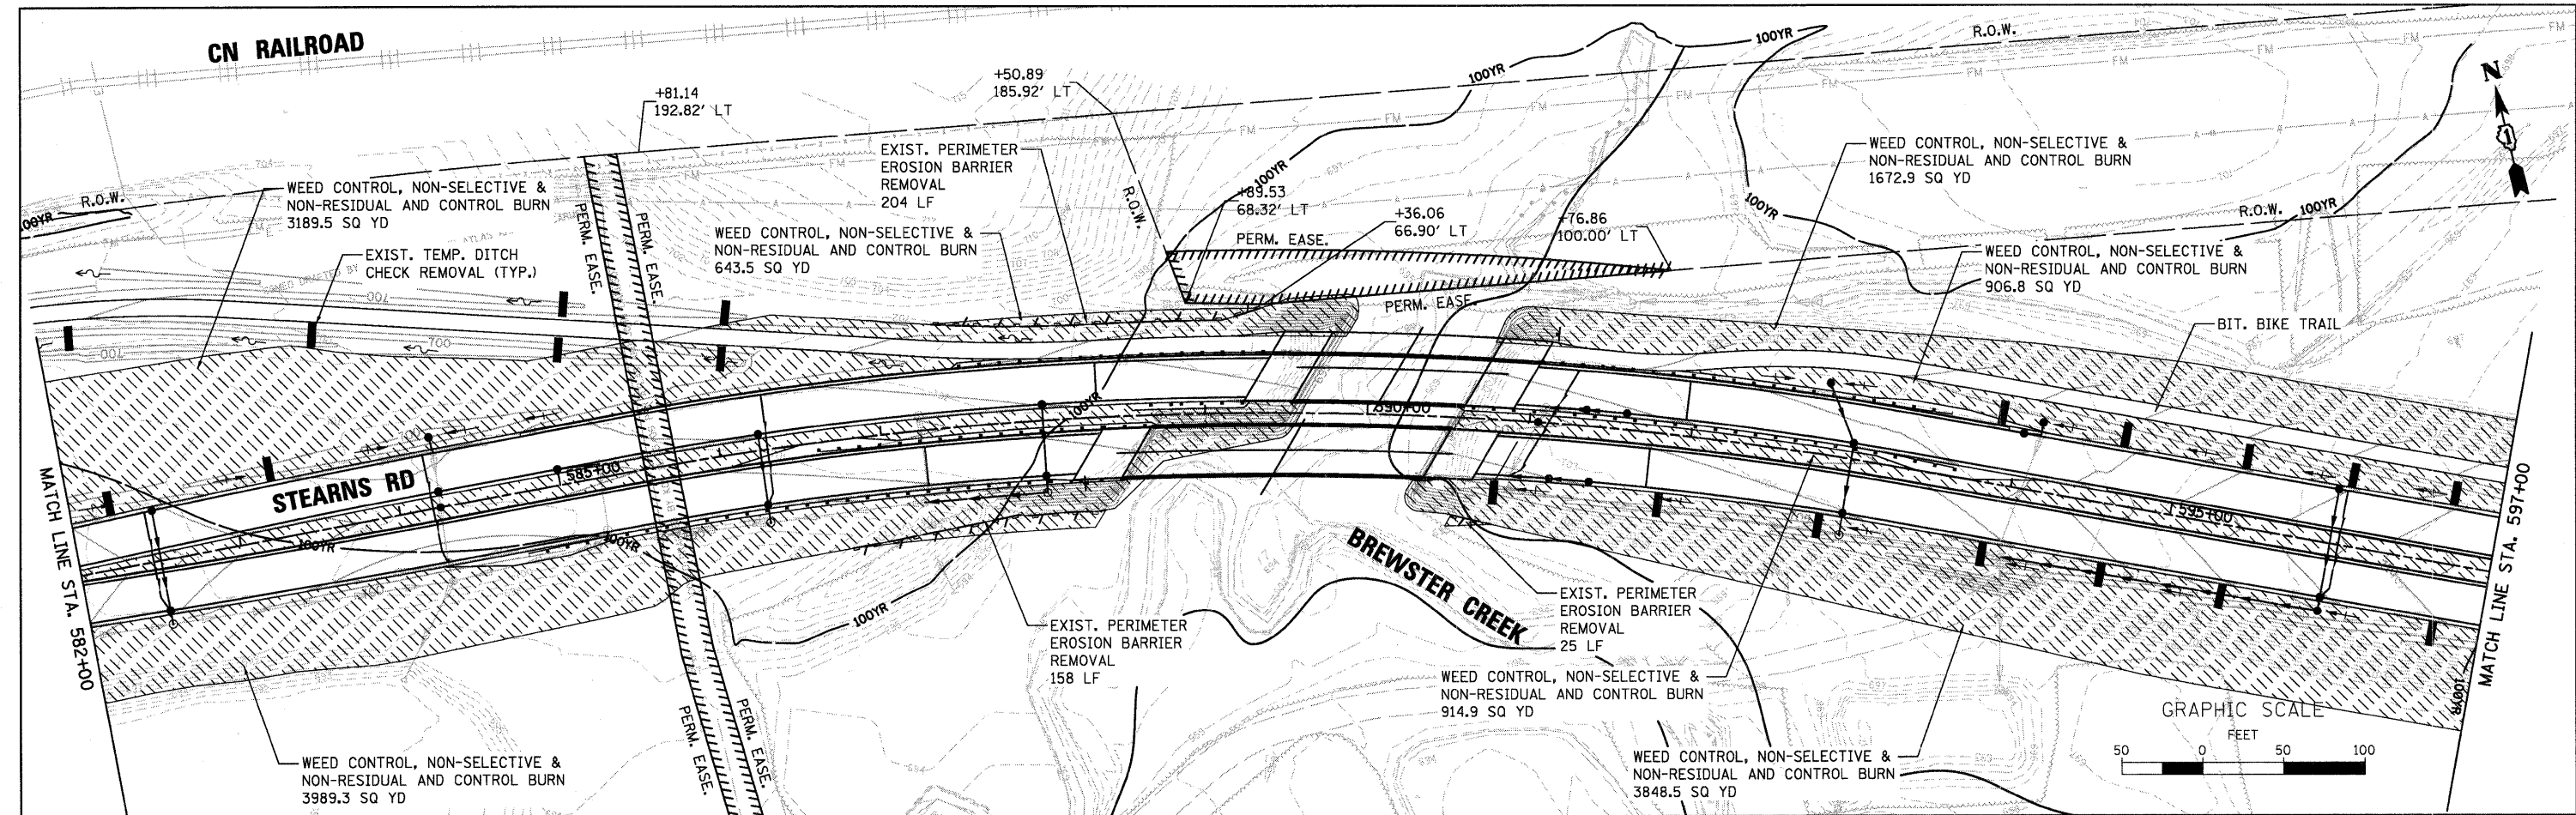

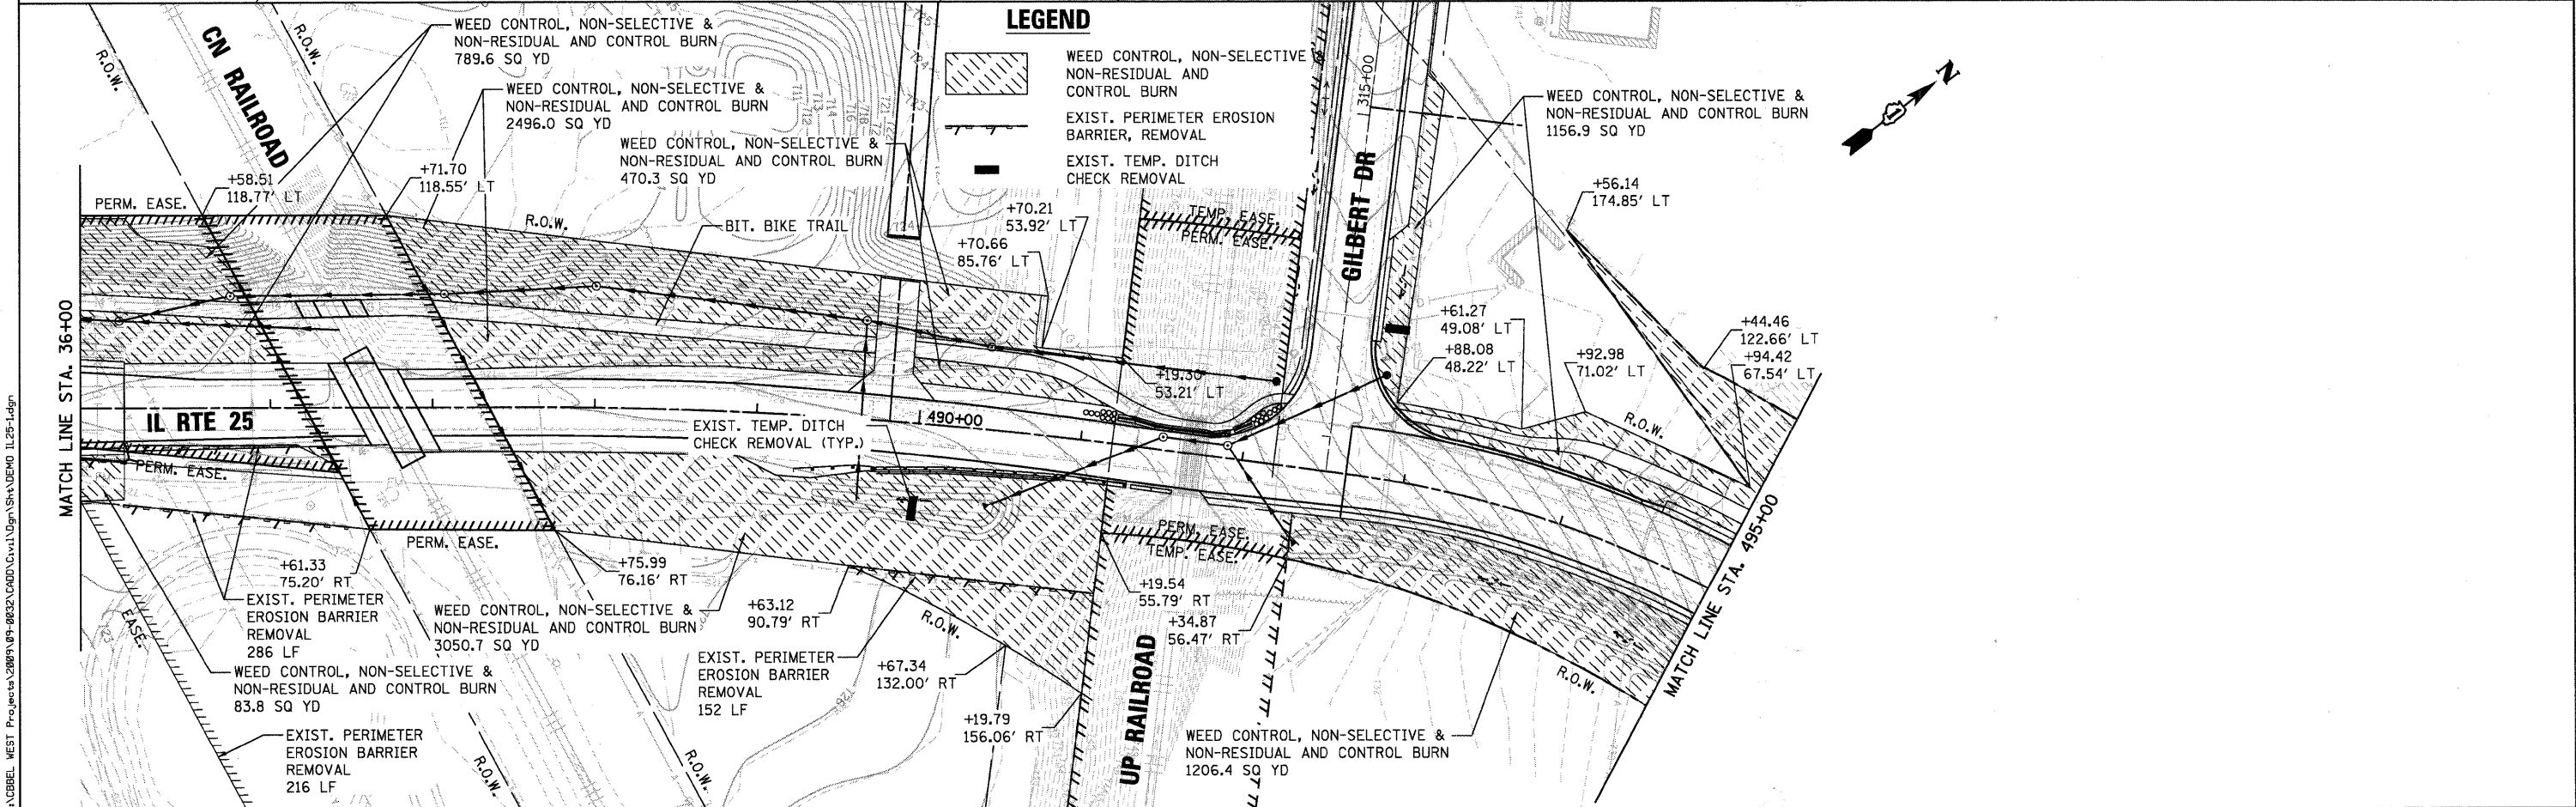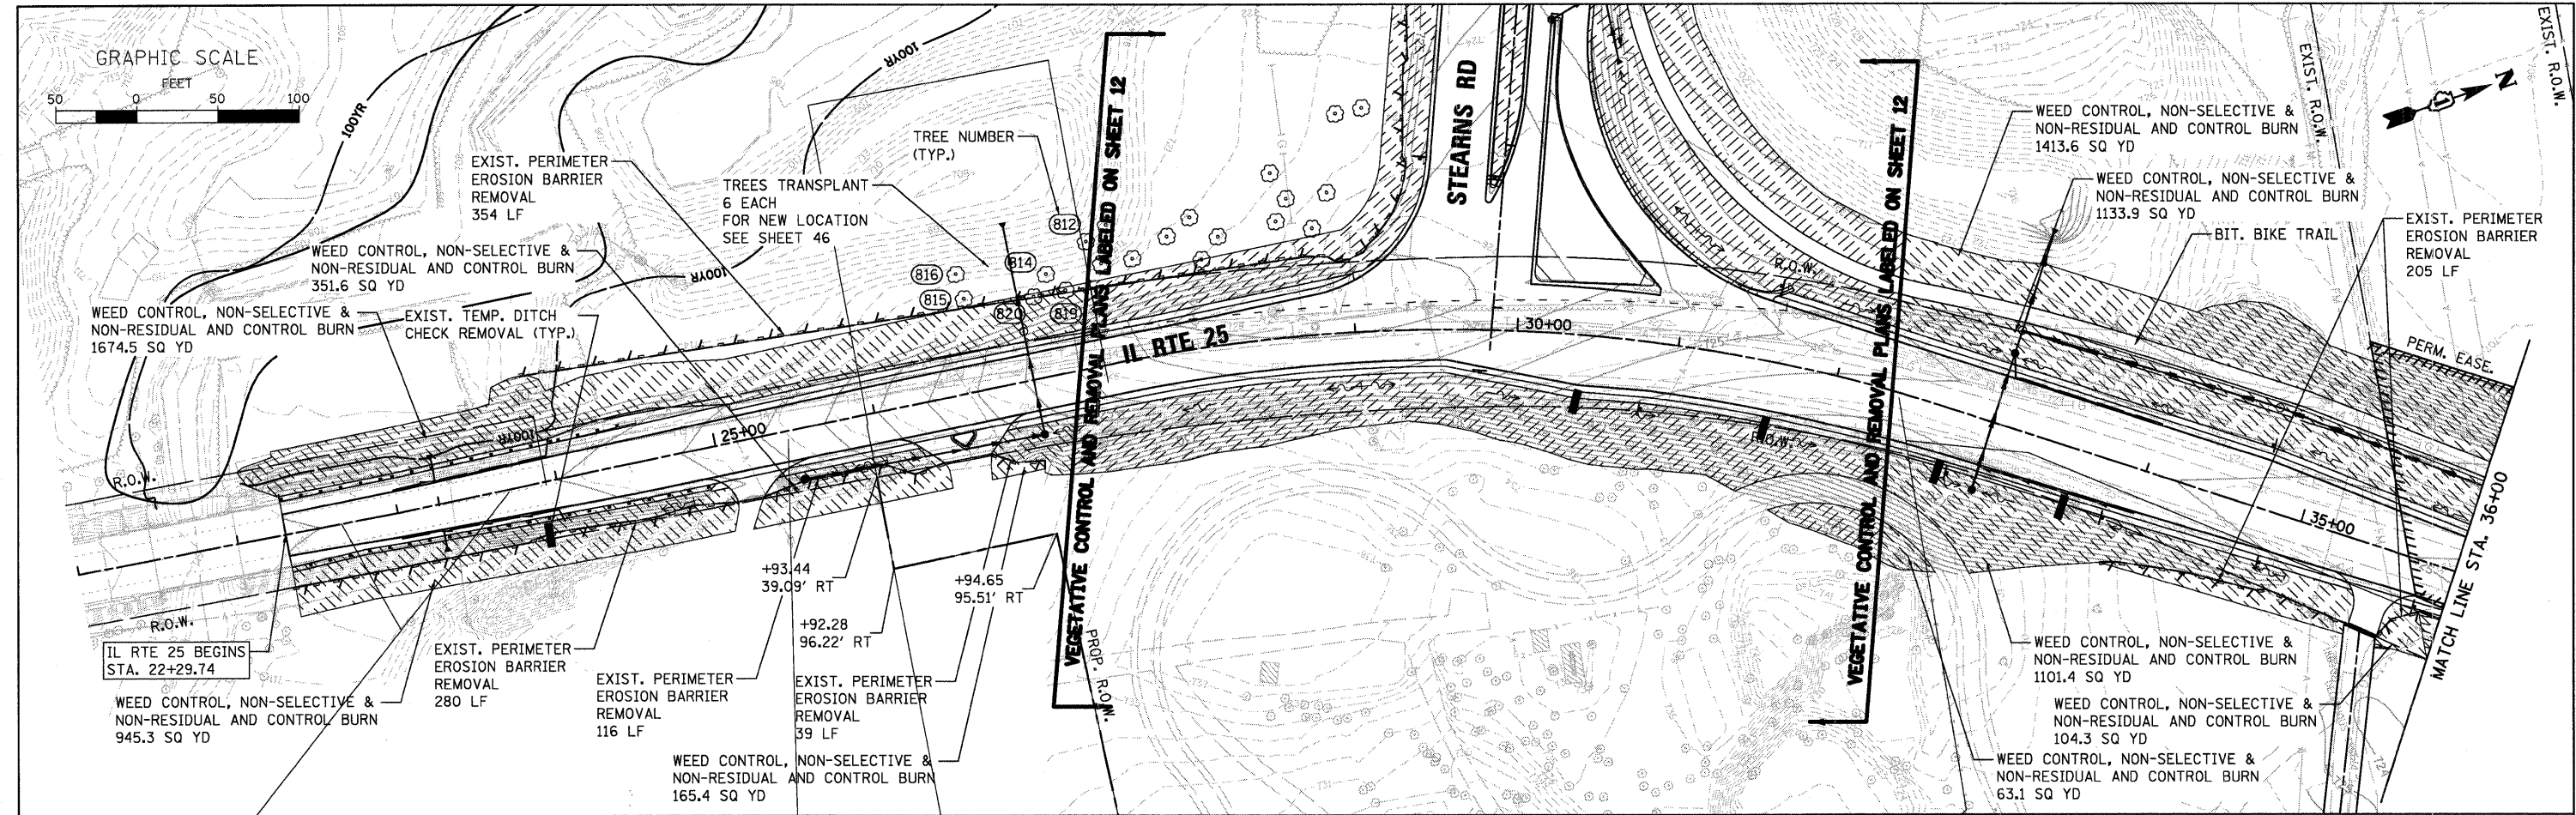

LEGEND

- WEED CONTROL, NON-SELECTIVE & NON-RESIDUAL AND CONTROL BURN
- EXIST. PERIMETER EROSION BARRIER, REMOVAL
- EXIST. TEMP. DITCH CHECK REMOVAL

**STATE OF ILLINOIS
DEPARTMENT OF TRANSPORTATION**


**VEGETATIVE CONTROL AND REMOVAL PLAN
IL RTE 25 / STEARNS ROAD**

WILLS BURKE KELSEY ASSOCIATES LTD.
116 West Main Street, Suite 201
St. Charles, Illinois 60174
(630) 443-7755



USER NAME = #USER#	DESIGNED - LL	REVISED -
PLOT SCALE = AS SHOWN	DRAWN - NP	REVISED -
PLOT DATE = 12/17/2018	CHECKED -	REVISED -
	DATE - 12/17/10	REVISED -

SCALE: AS SHOWN SHEET NO. 13 OF 80 SHEETS STA. 22+29.7 TO STA. 495+00.0

F.A.P. RTE.	SECTION	COUNTY	TOTAL SHEETS	SHEET NO.
361	09-00214-02-LS	KANE/DUPAGE	80	13
CONTRACT NO. 63542				
FED. ROAD DIST. NO. 1 ILLINOIS FED. AID PROJECT				

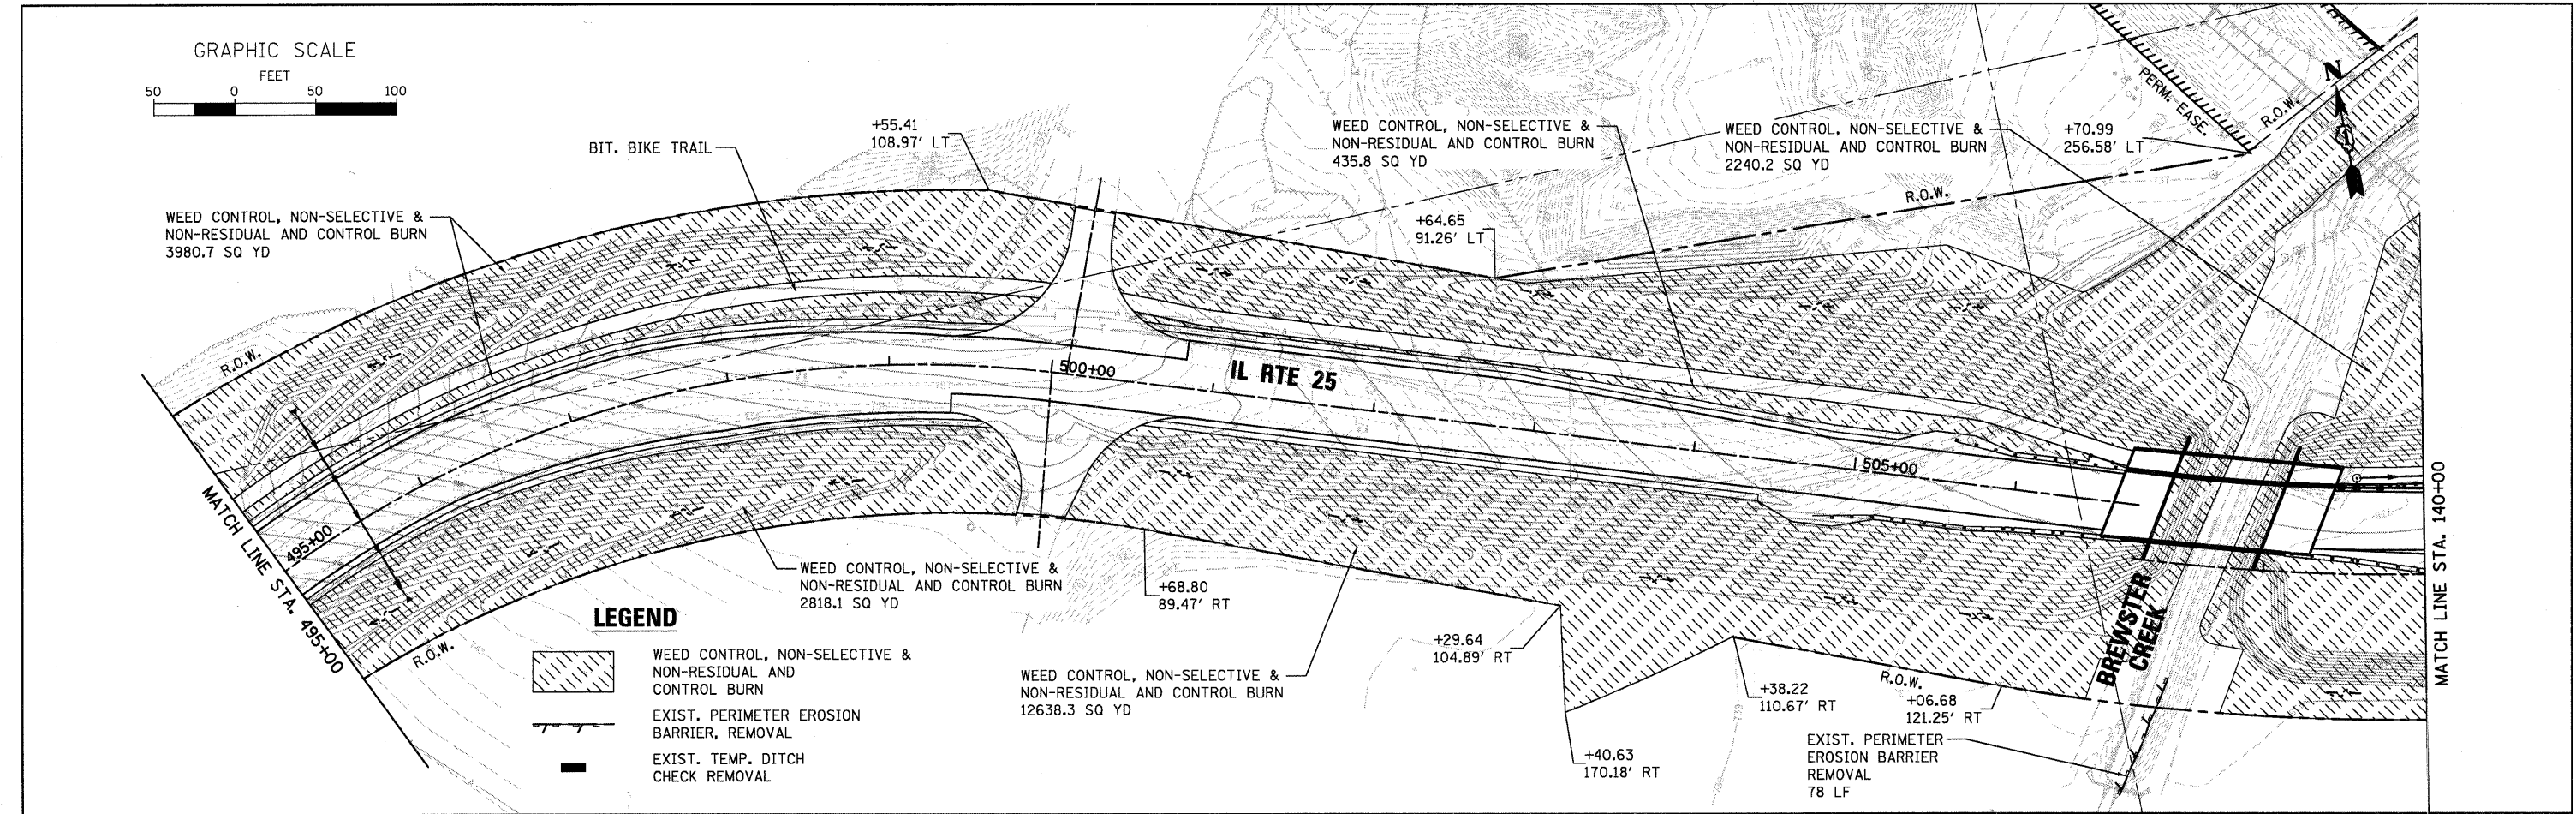

FILE NAME = P:\CBBEL WEST Projects\2009\09-00214\ADD CIVIL\Ugn\Sh\A DEMO 1L25-2.dgn

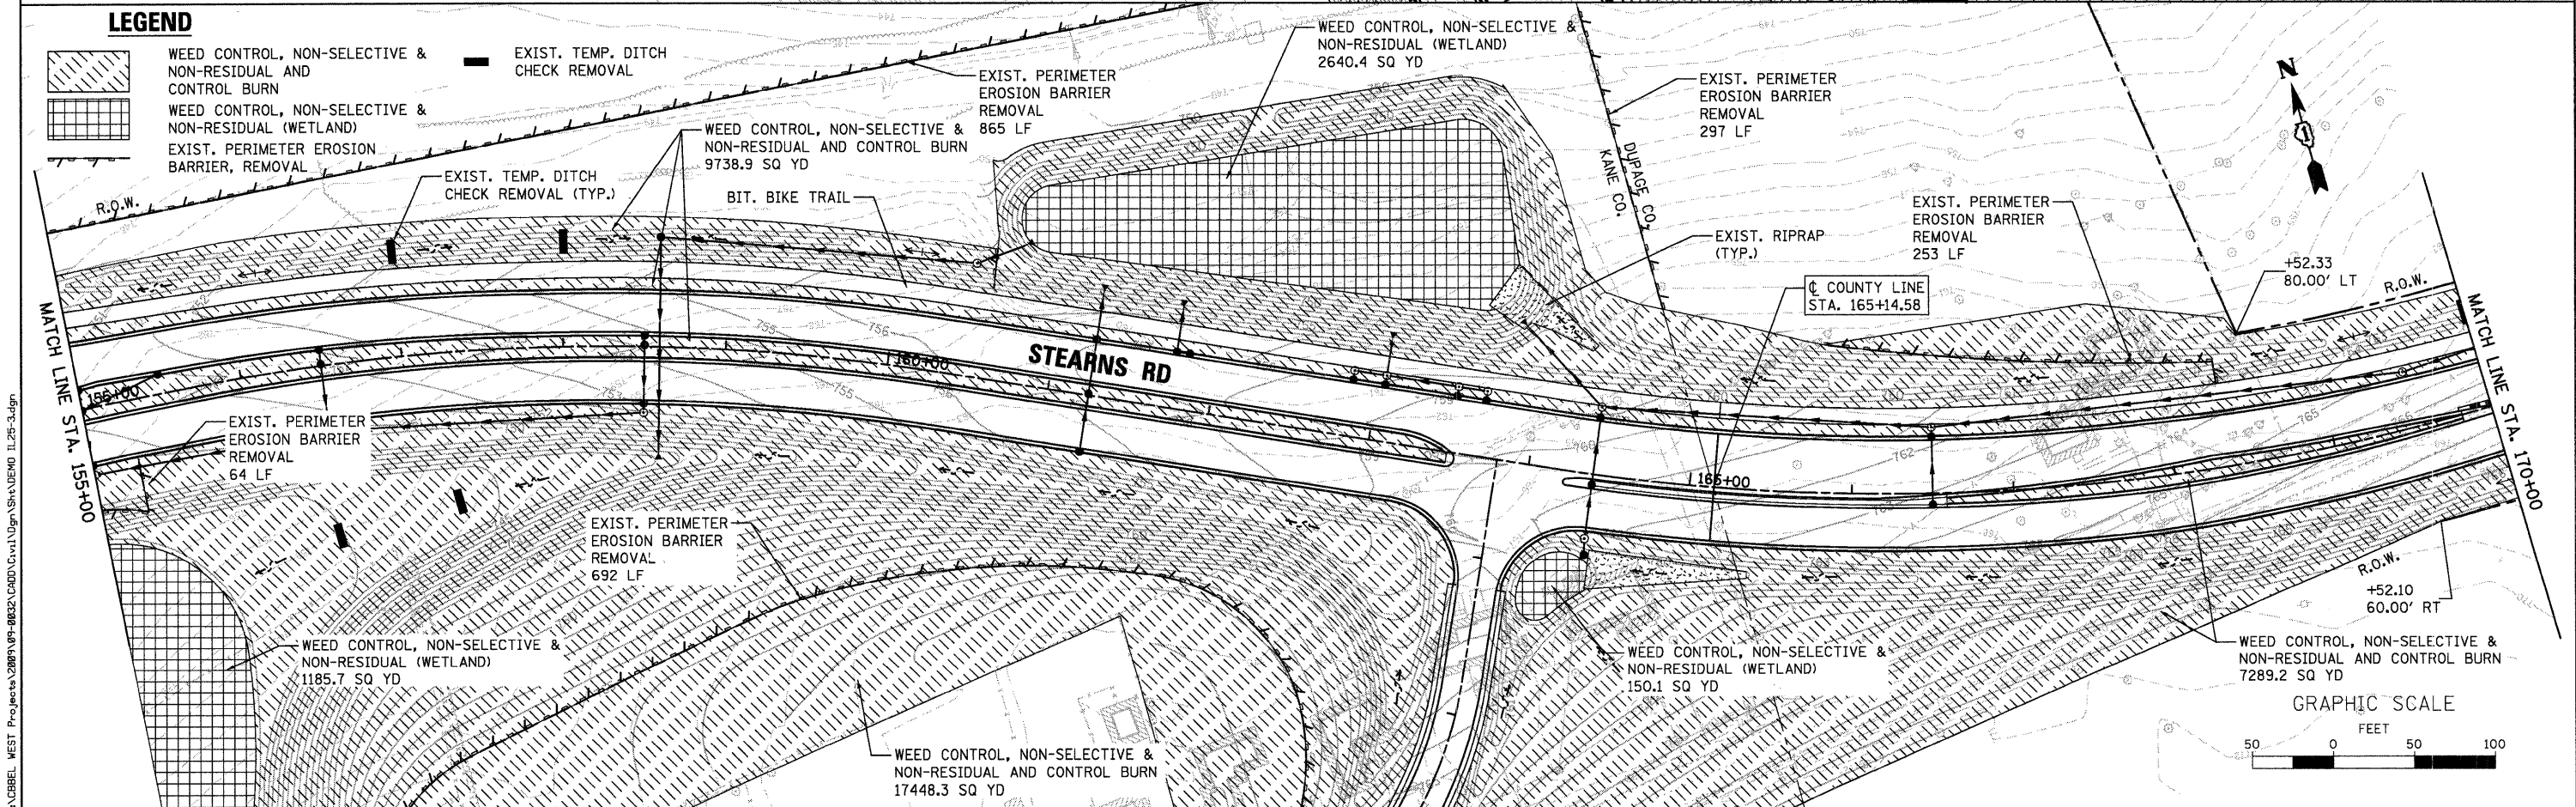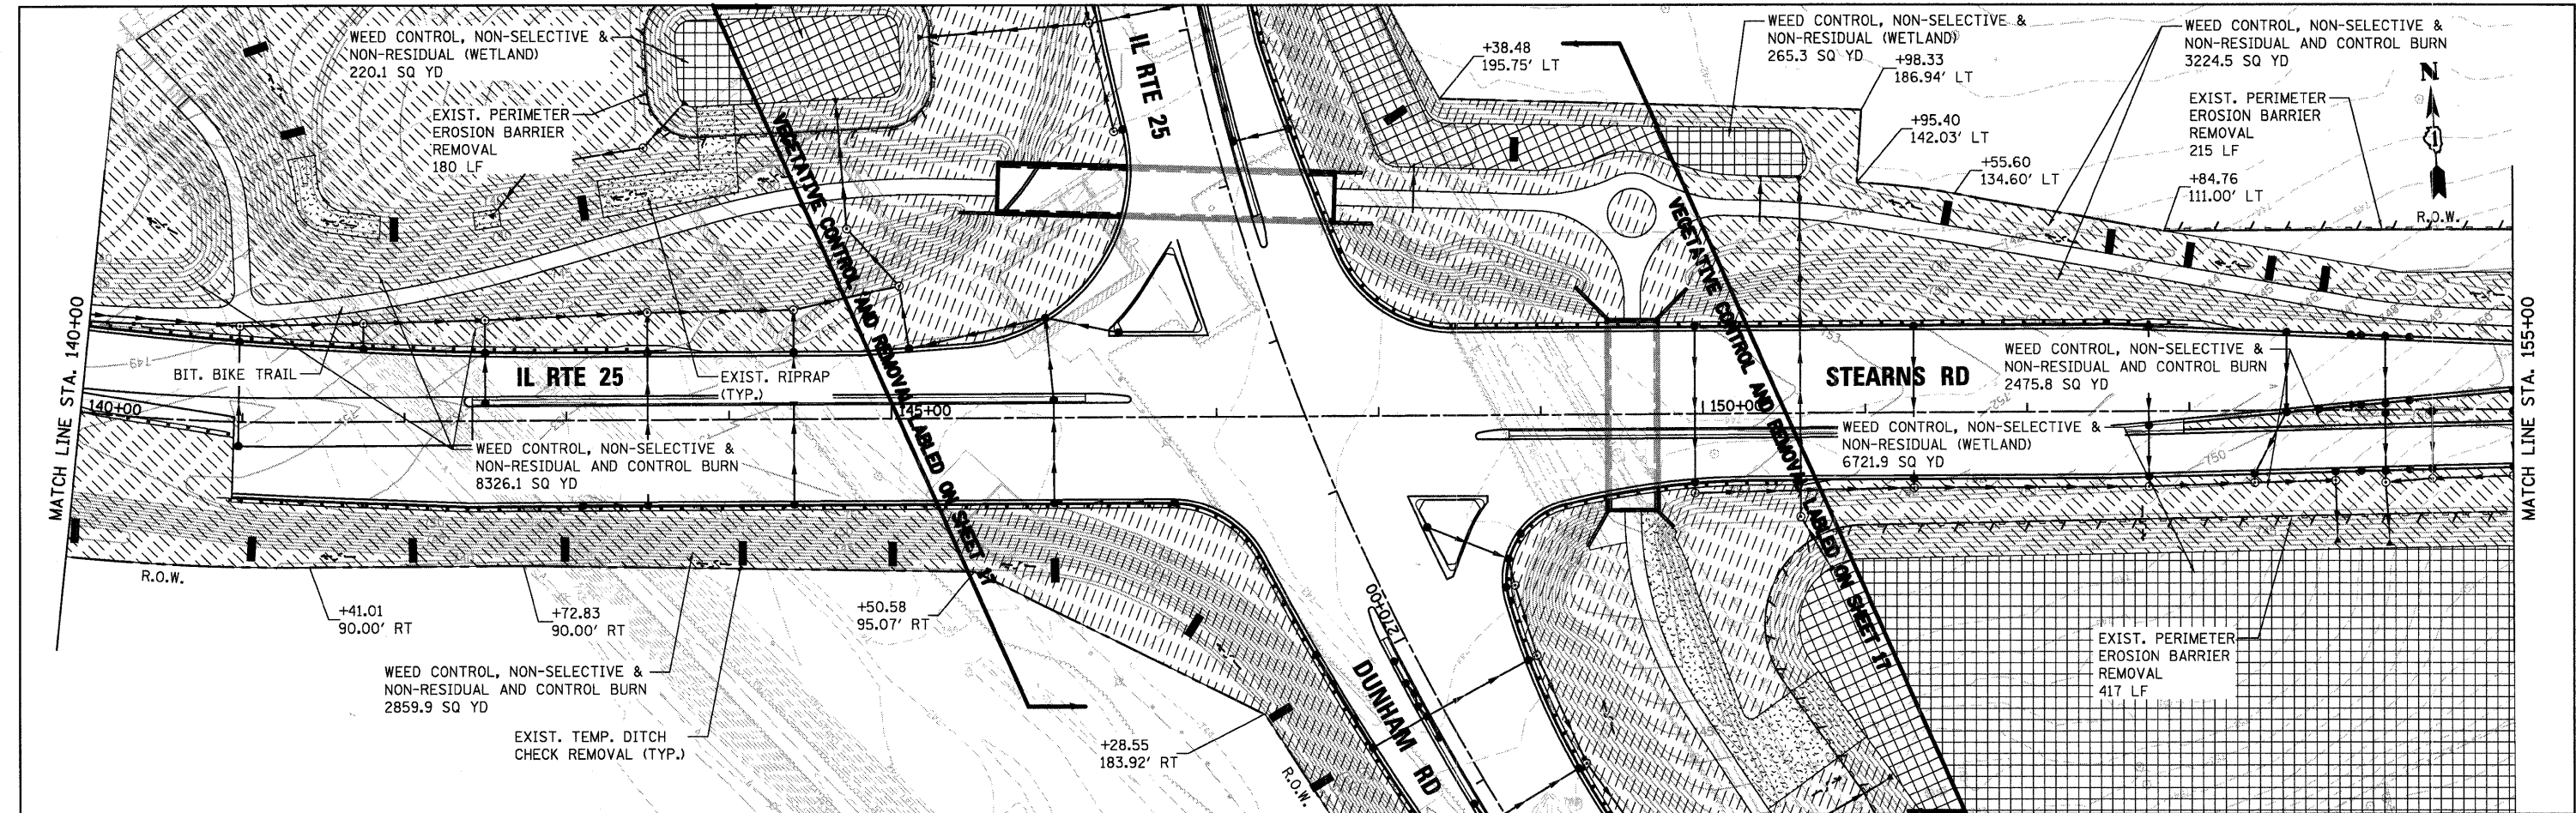

FILE NAME = P:\CBBEL WEST Projects\2009\09-0032\CADD\Civil\09\SHA\DEM0 IL25-3.dgn

WILLS BURKE KELSEY ASSOCIATES LTD.
 116 West Main Street, Suite 201
 St. Charles, Illinois 60174
 (630) 443-7755


USER NAME = #USER#	DESIGNED - LL	REVISED -
PLOT SCALE = AS SHOWN	DRAWN - NP	REVISED -
PLOT DATE = 12/17/2010	CHECKED -	REVISED -
	DATE - 12/17/10	REVISED -

STATE OF ILLINOIS
DEPARTMENT OF TRANSPORTATION

VEGETATIVE CONTROL AND REMOVAL PLAN
IL RTE 25 / STEARNS ROAD


SCALE: AS SHOWN SHEET NO. 15 OF 80 SHEETS STA. 140+00.0 TO STA. 170+00.0

F.A.P. RTE.	SECTION	COUNTY	TOTAL SHEETS	SHEET NO.
361	09-00214-02-LS	KANE/DUPAGE	80	15
CONTRACT NO. 63542				
FED. ROAD DIST. NO. 1 (ILLINOIS) FED. AID PROJECT				

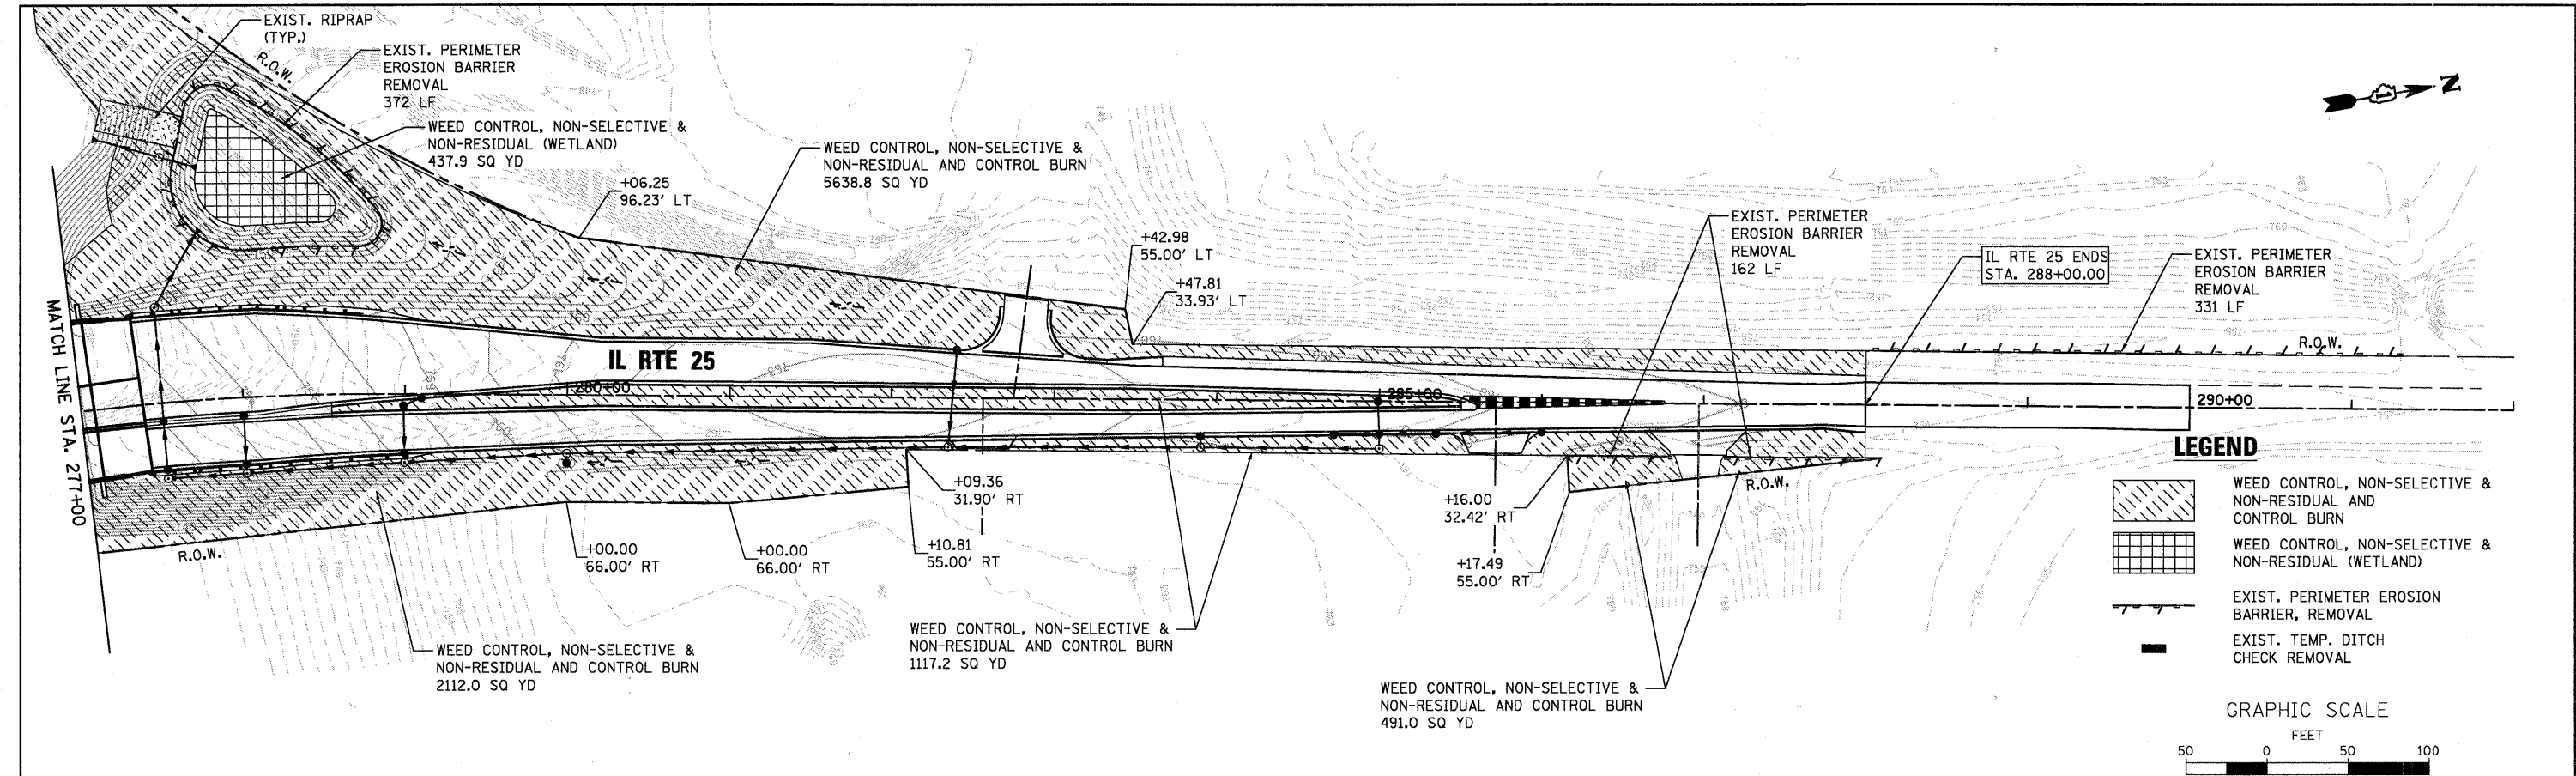


FILE NAME = P:\CBBEL WEST Projects\2009\09-0021-CADD\Civil\09m\Shaded\09m\09m-2.dgn

 WILLS BURKE KELSEY ASSOCIATES LTD. 116 West Main Street, Suite 201 St. Charles, Illinois 60174 (630) 443-7755	USER NAME = *USER*	DESIGNED - LL	REVISED -	STATE OF ILLINOIS DEPARTMENT OF TRANSPORTATION	VEGETATIVE CONTROL AND REMOVAL PLAN IL RTE 25			F.A.P. RTE.	SECTION	COUNTY	TOTAL SHEETS	SHEET NO.
		DRAWN - NP	REVISED -					361	09-00214-02-LS	KANE/DUPAGE	80	18
	PLOT SCALE = AS SHOWN	CHECKED -	REVISED -					CONTRACT NO.63542				
	PLOT DATE = 12/17/2010	DATE - 12/17/10	REVISED -					FED. ROAD DIST. NO. 1 ILLINOIS FED. AID PROJECT				
					SCALE: AS SHOWN	SHEET NO. 18 OF 80 SHEETS	STA. 277+00.0 TO STA. 290+00.0					

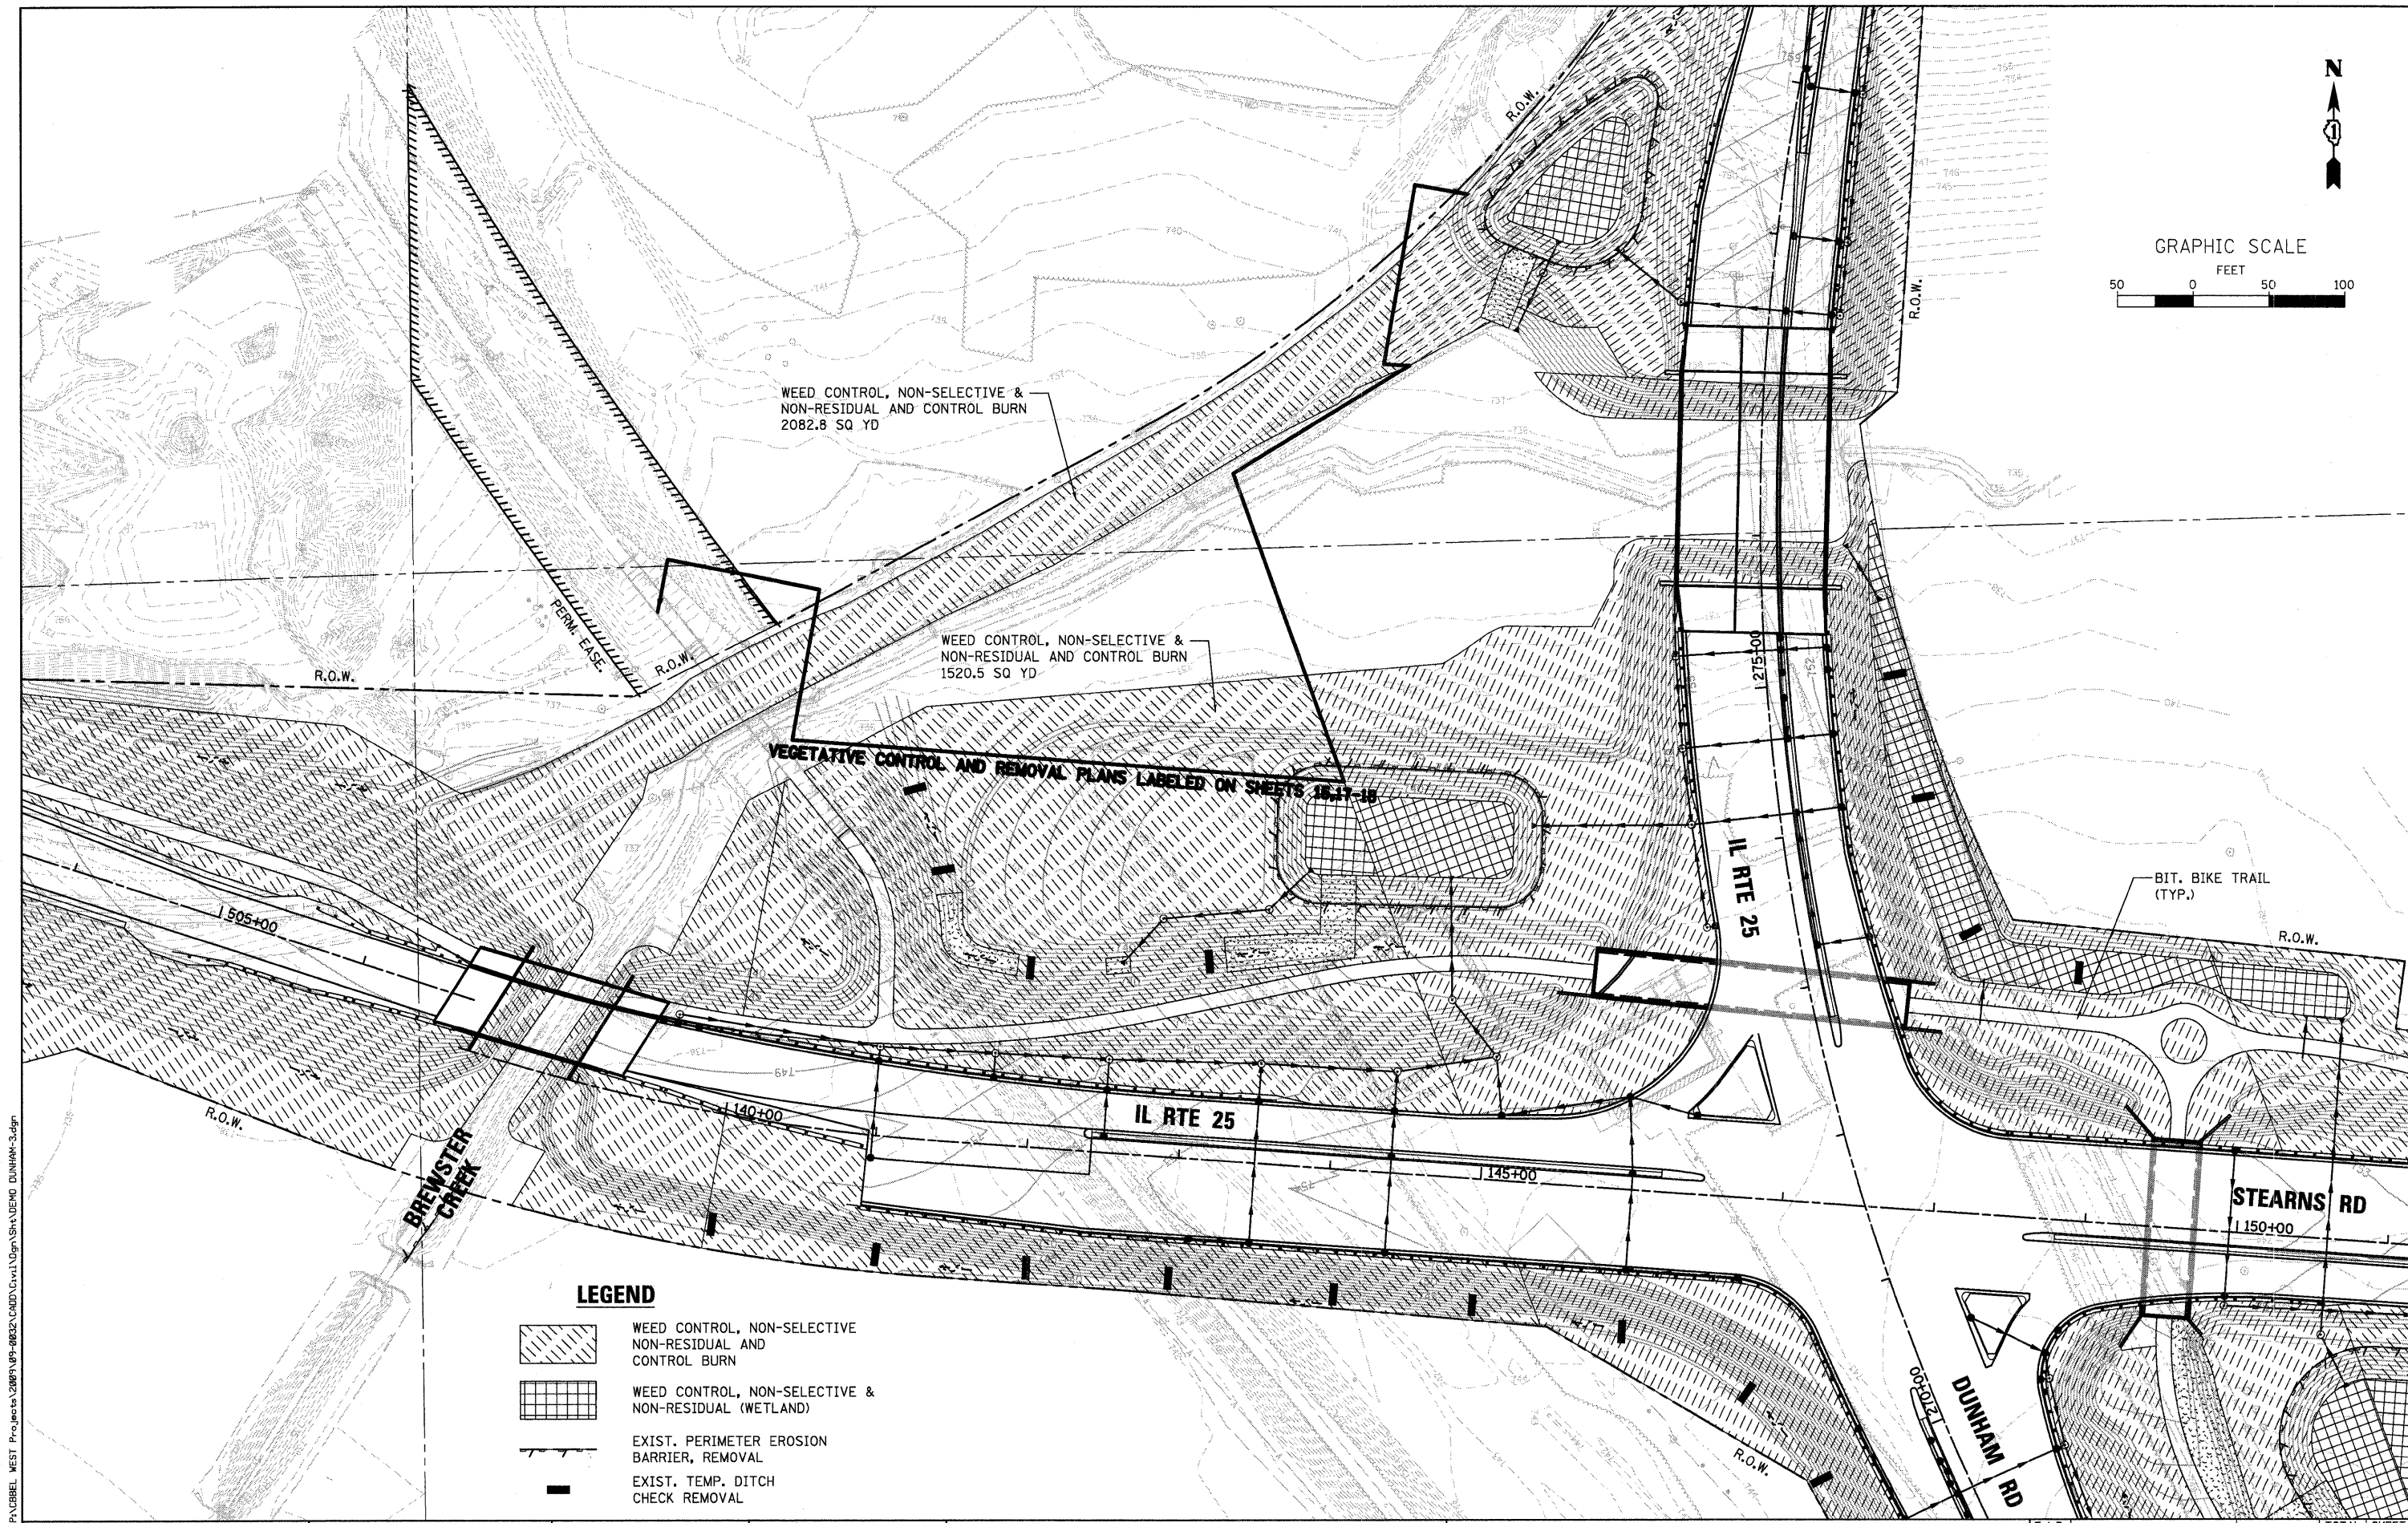


LEGEND

-  WEED CONTROL, NON-SELECTIVE
NON-RESIDUAL AND
CONTROL BURN
-  WEED CONTROL, NON-SELECTIVE &
NON-RESIDUAL (WETLAND)
-  EXIST. PERIMETER EROSION
BARRIER, REMOVAL
-  EXIST. TEMP. DITCH
CHECK REMOVAL

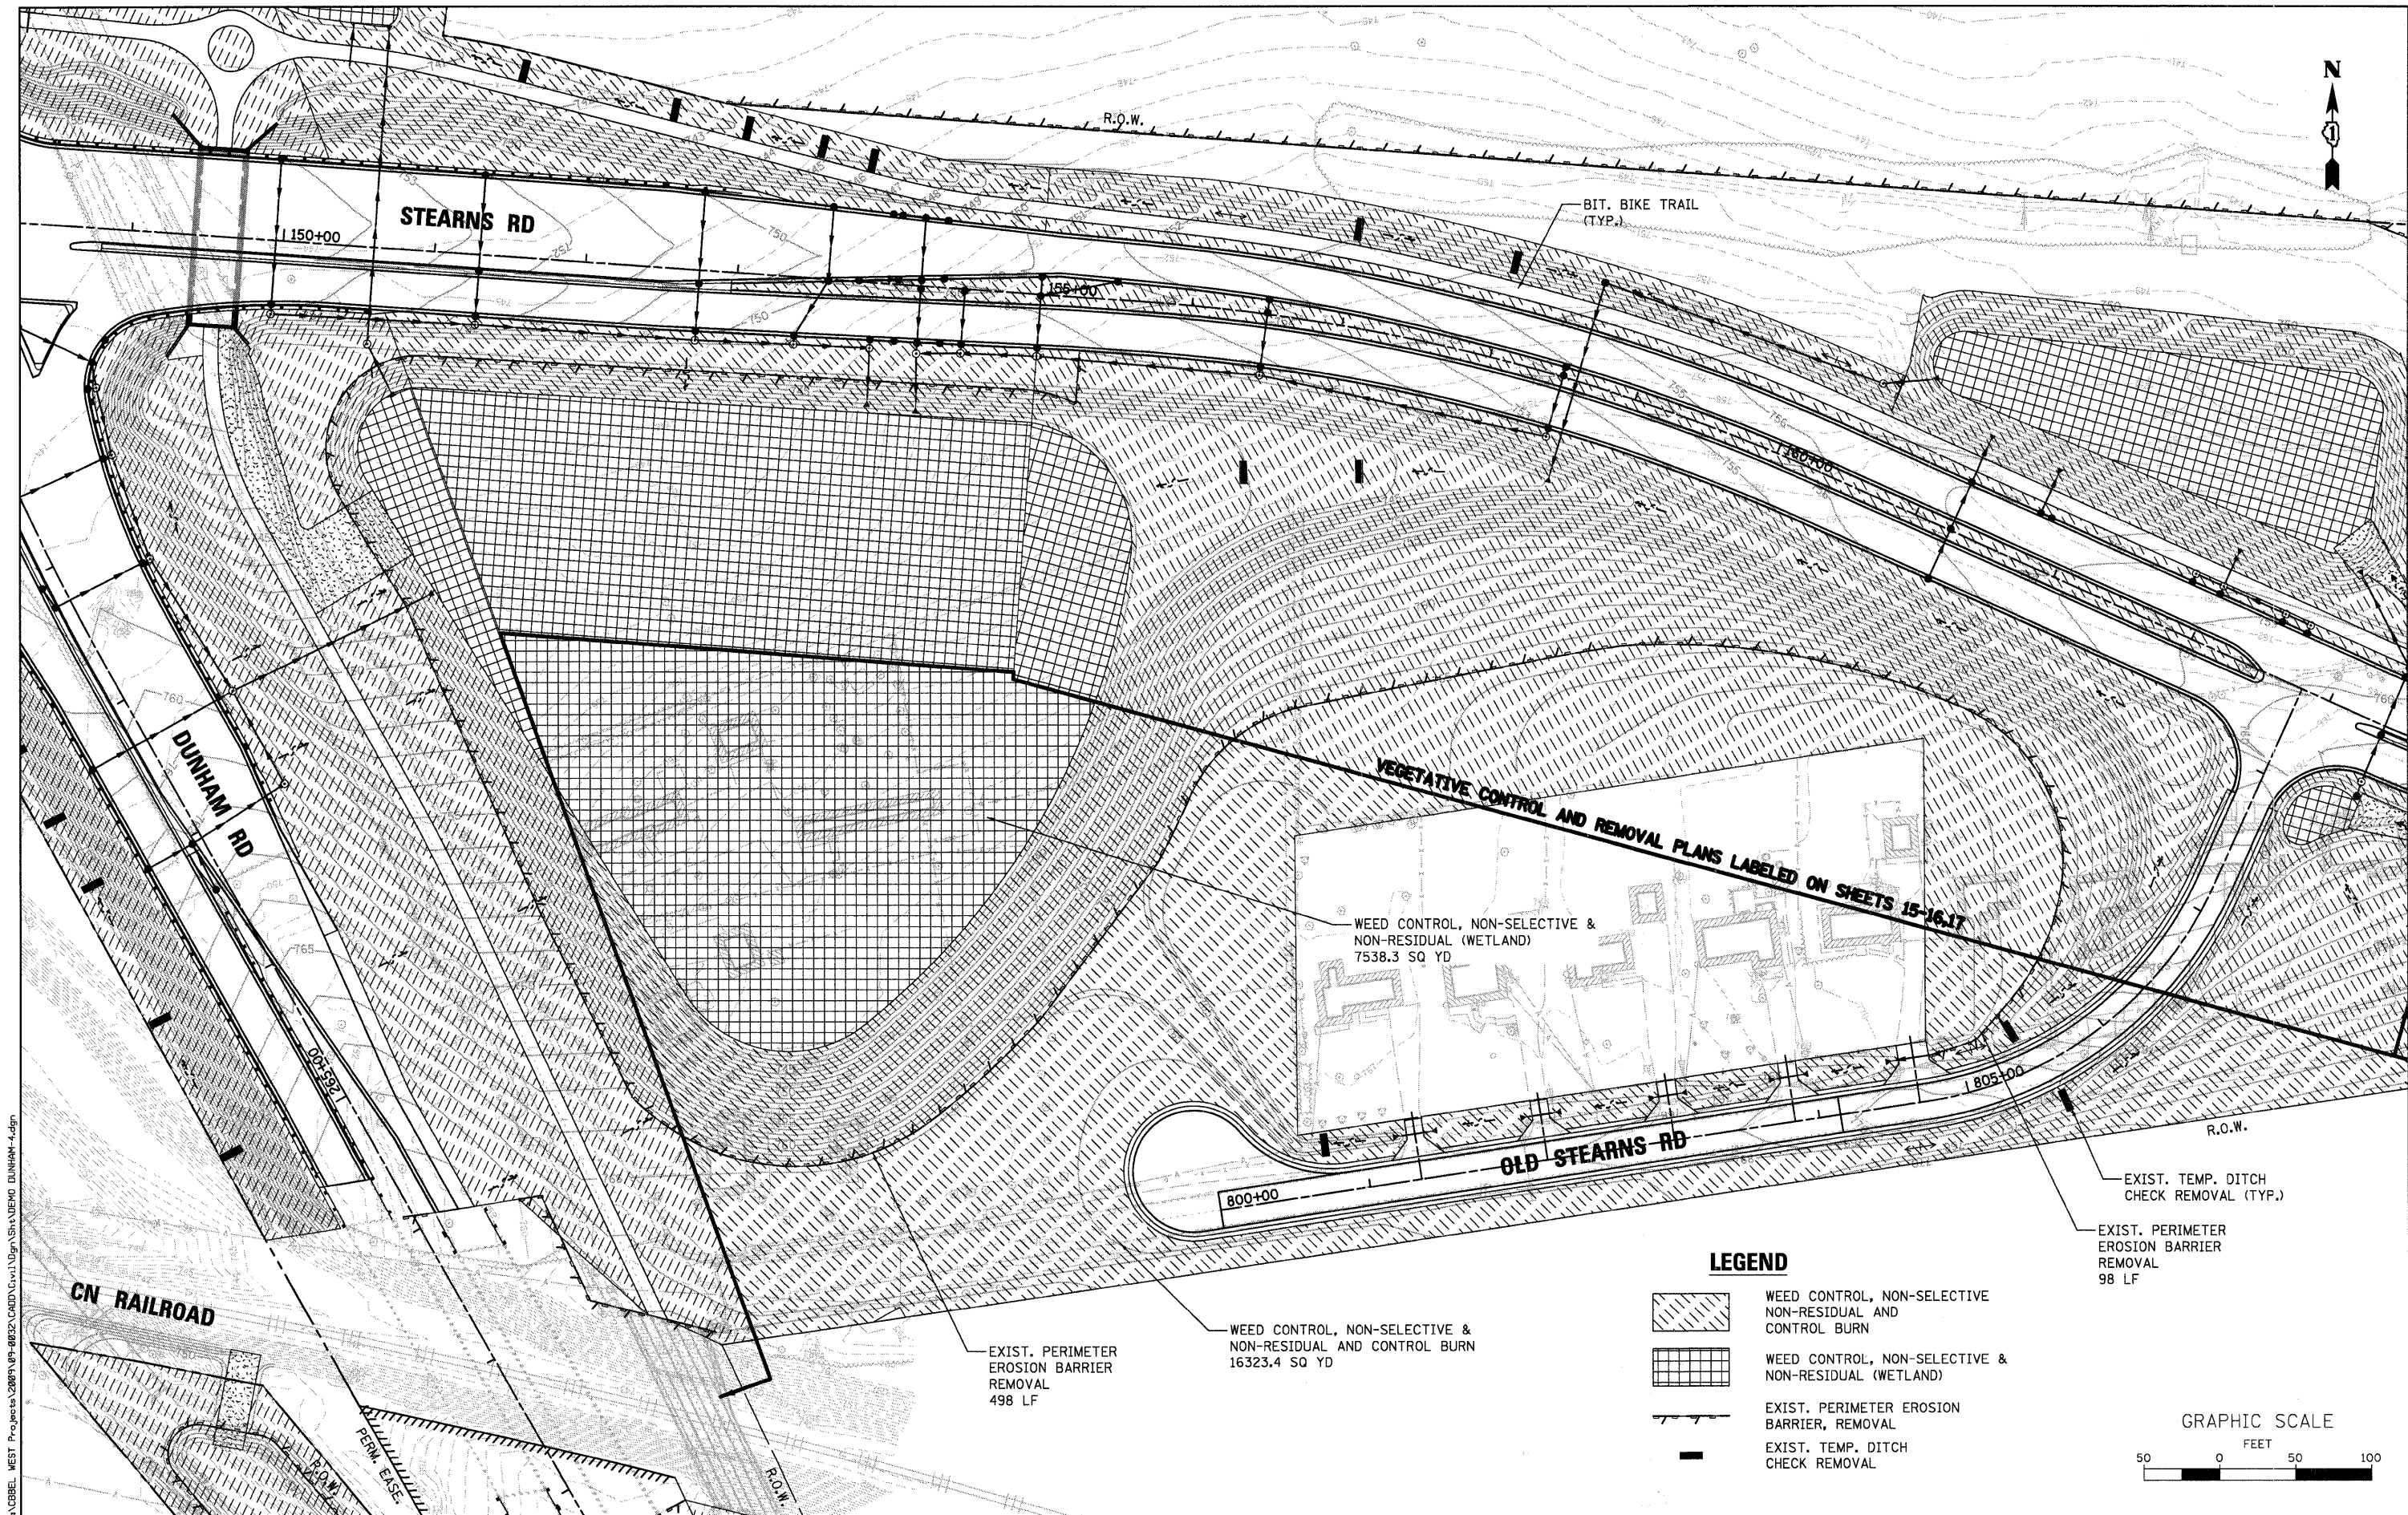

LEGEND

-  WEED CONTROL, NON-SELECTIVE
NON-RESIDUAL AND
CONTROL BURN
-  WEED CONTROL, NON-SELECTIVE &
NON-RESIDUAL (WETLAND)
-  EXIST. PERIMETER EROSION
BARRIER, REMOVAL
-  EXIST. TEMP. DITCH
CHECK REMOVAL

 

FILE NAME = P:\CBBEL WEST Projects\2009\09-00214\CAD\DWG\10.dgn\SH\DWG\0 DUNHAM-4.dgn

WBK **WILLS BURKE KELSEY ASSOCIATES LTD.**
116 West Main Street, Suite 201
St. Charles, Illinois 60174
(630) 443-7755


USER NAME = #USER#	DESIGNED - LL	REVISED -
DRAWN - NP	REVISED -	
CHECKED -	REVISED -	
DATE - 12/17/10	REVISED -	

STATE OF ILLINOIS
DEPARTMENT OF TRANSPORTATION

VEGETATIVE CONTROL AND REMOVAL PLAN
DUNHAM ROAD

SCALE: AS SHOWN SHEET NO. 20 OF 80 SHEETS STA. TO STA.

F.A.P. RTE.	SECTION	COUNTY	TOTAL SHEETS	SHEET NO.
361	09-00214-02-LS	KANE/DUPAGE	80	20
CONTRACT NO. 63542				
FED. ROAD DIST. NO. 1 ILLINOIS FED. AID PROJECT				

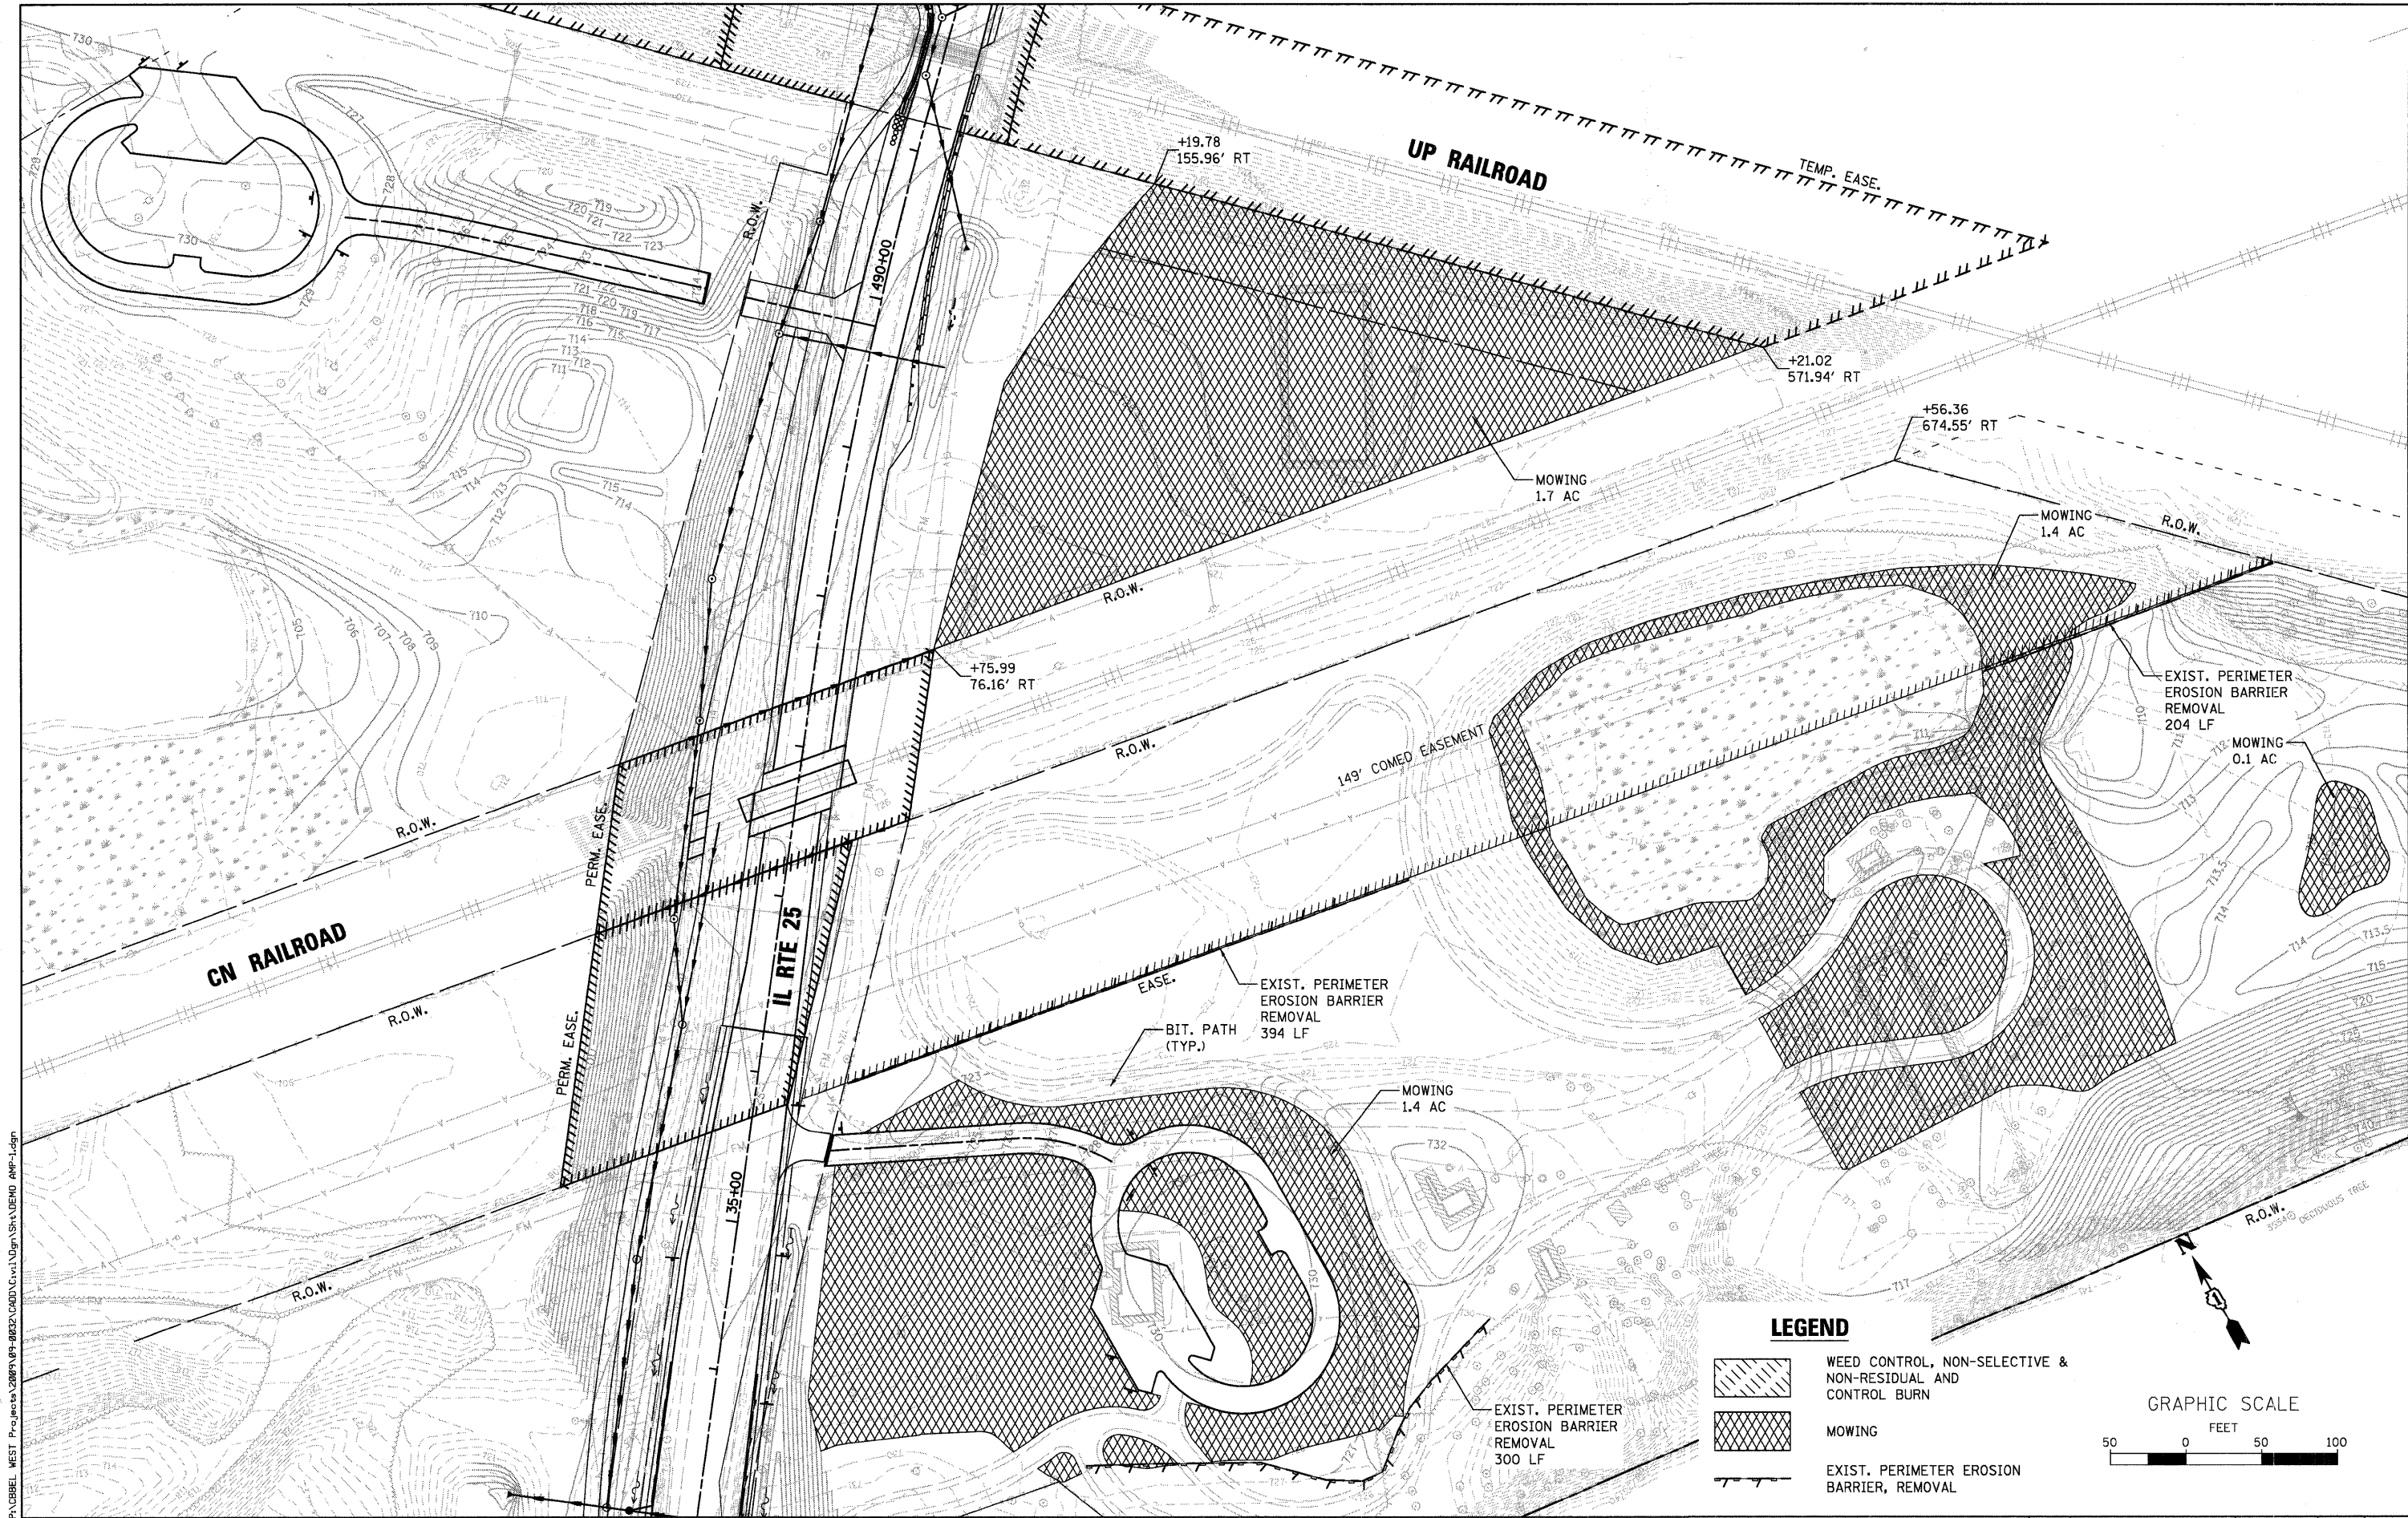

LEGEND



WEED CONTROL, NON-SELECTIVE &
NON-RESIDUAL AND
CONTROL BURN



MOWING



EXIST. PERIMETER EROSION
BARRIER, REMOVAL

FILE NAME = P:\CBBEL WEST Projects\2009\09-00214\02-LS\09-00214-02-LS.dgn

WBK **WILLS BURKE KELSEY ASSOCIATES LTD.**
116 West Main Street, Suite 201
St. Charles, Illinois 60174
(630) 445-7755



USER NAME = *USER*	DESIGNED -	REVISED -
PLOT SCALE =	DRAWN -	REVISED -
PLOT DATE = 12/17/2010	CHECKED -	REVISED -
	DATE - 12/17/10	REVISED -

STATE OF ILLINOIS
DEPARTMENT OF TRANSPORTATION

VEGETATIVE CONTROL AND REMOVAL PLAN
AMP

SCALE: SHEET NO. 21 OF 80 SHEETS STA. TO STA.

RTE.	SECTION	COUNTY	TOTAL SHEETS	SHEET NO.
361	09-00214-02-LS	KANE/DUPAGE	80	21
CONTRACT NO. 63542				
FED. ROAD DIST. NO. 1 ILLINOIS FED. AID PROJECT				

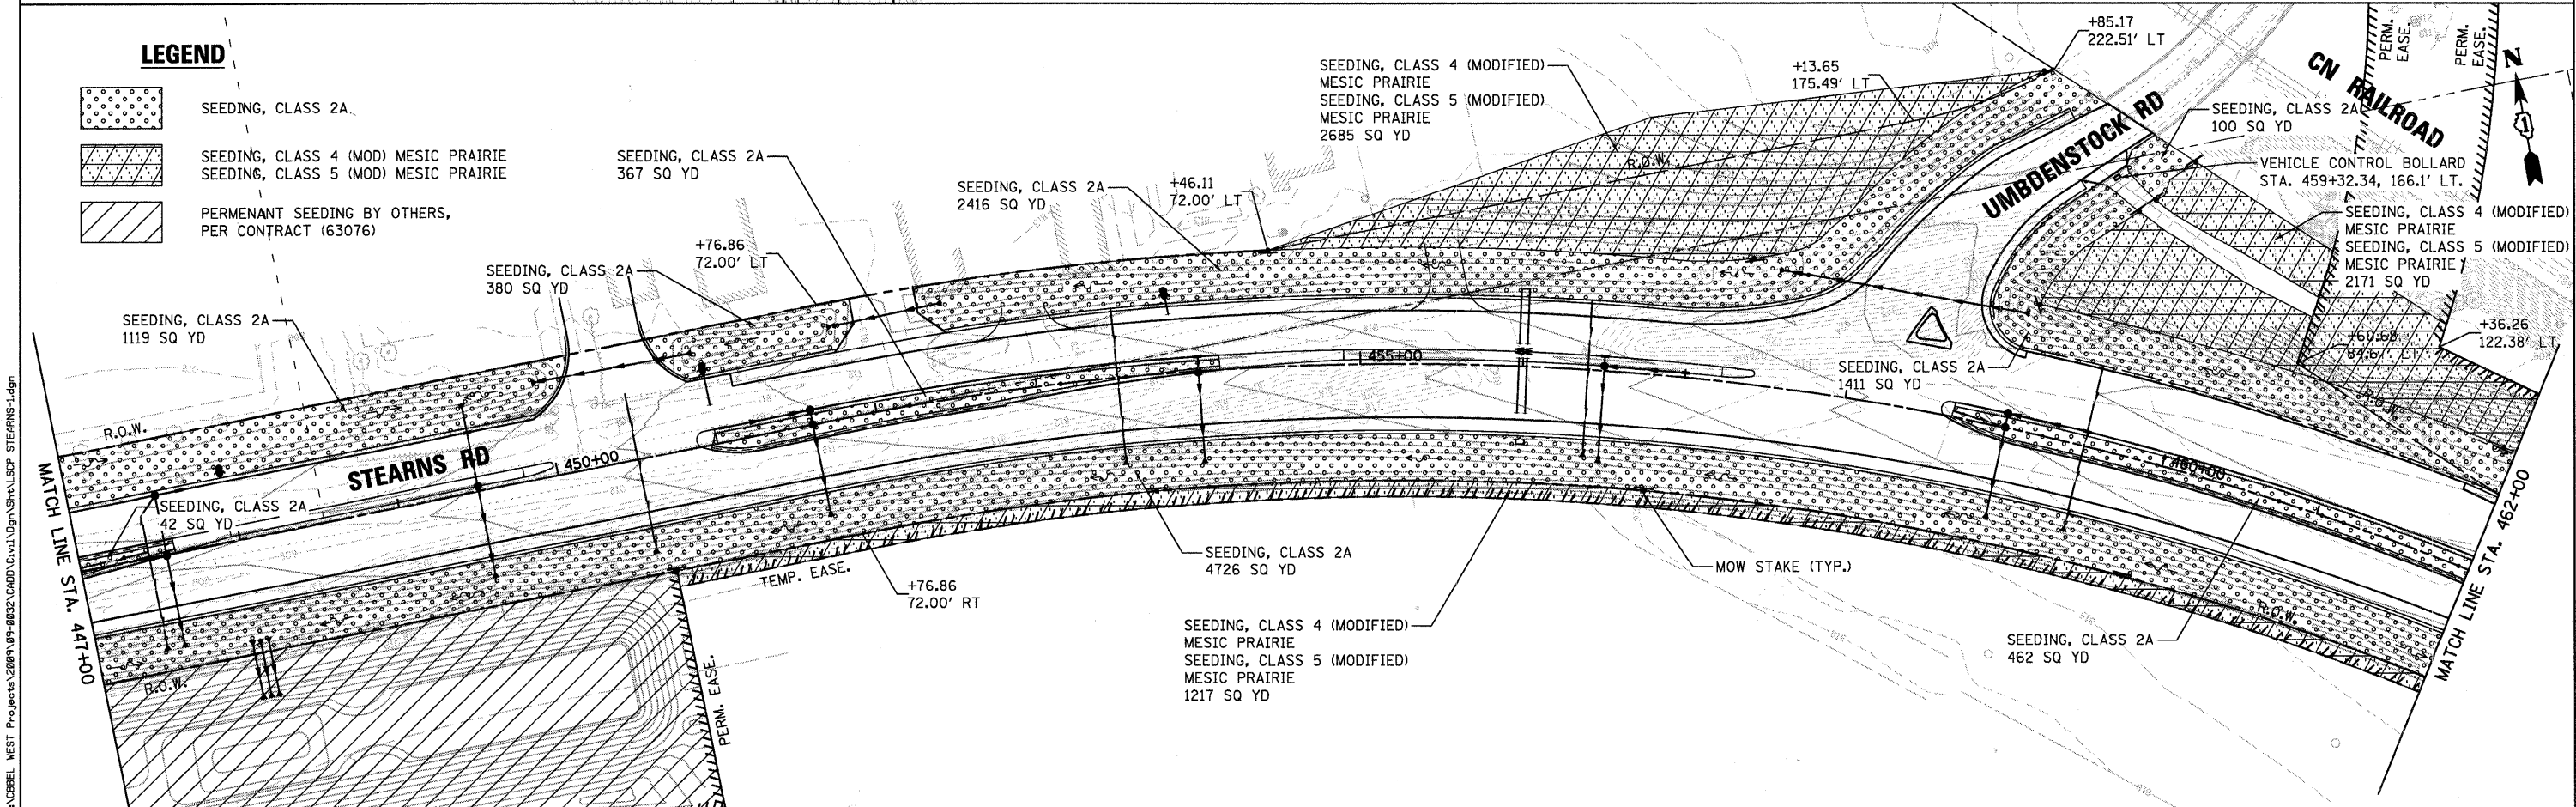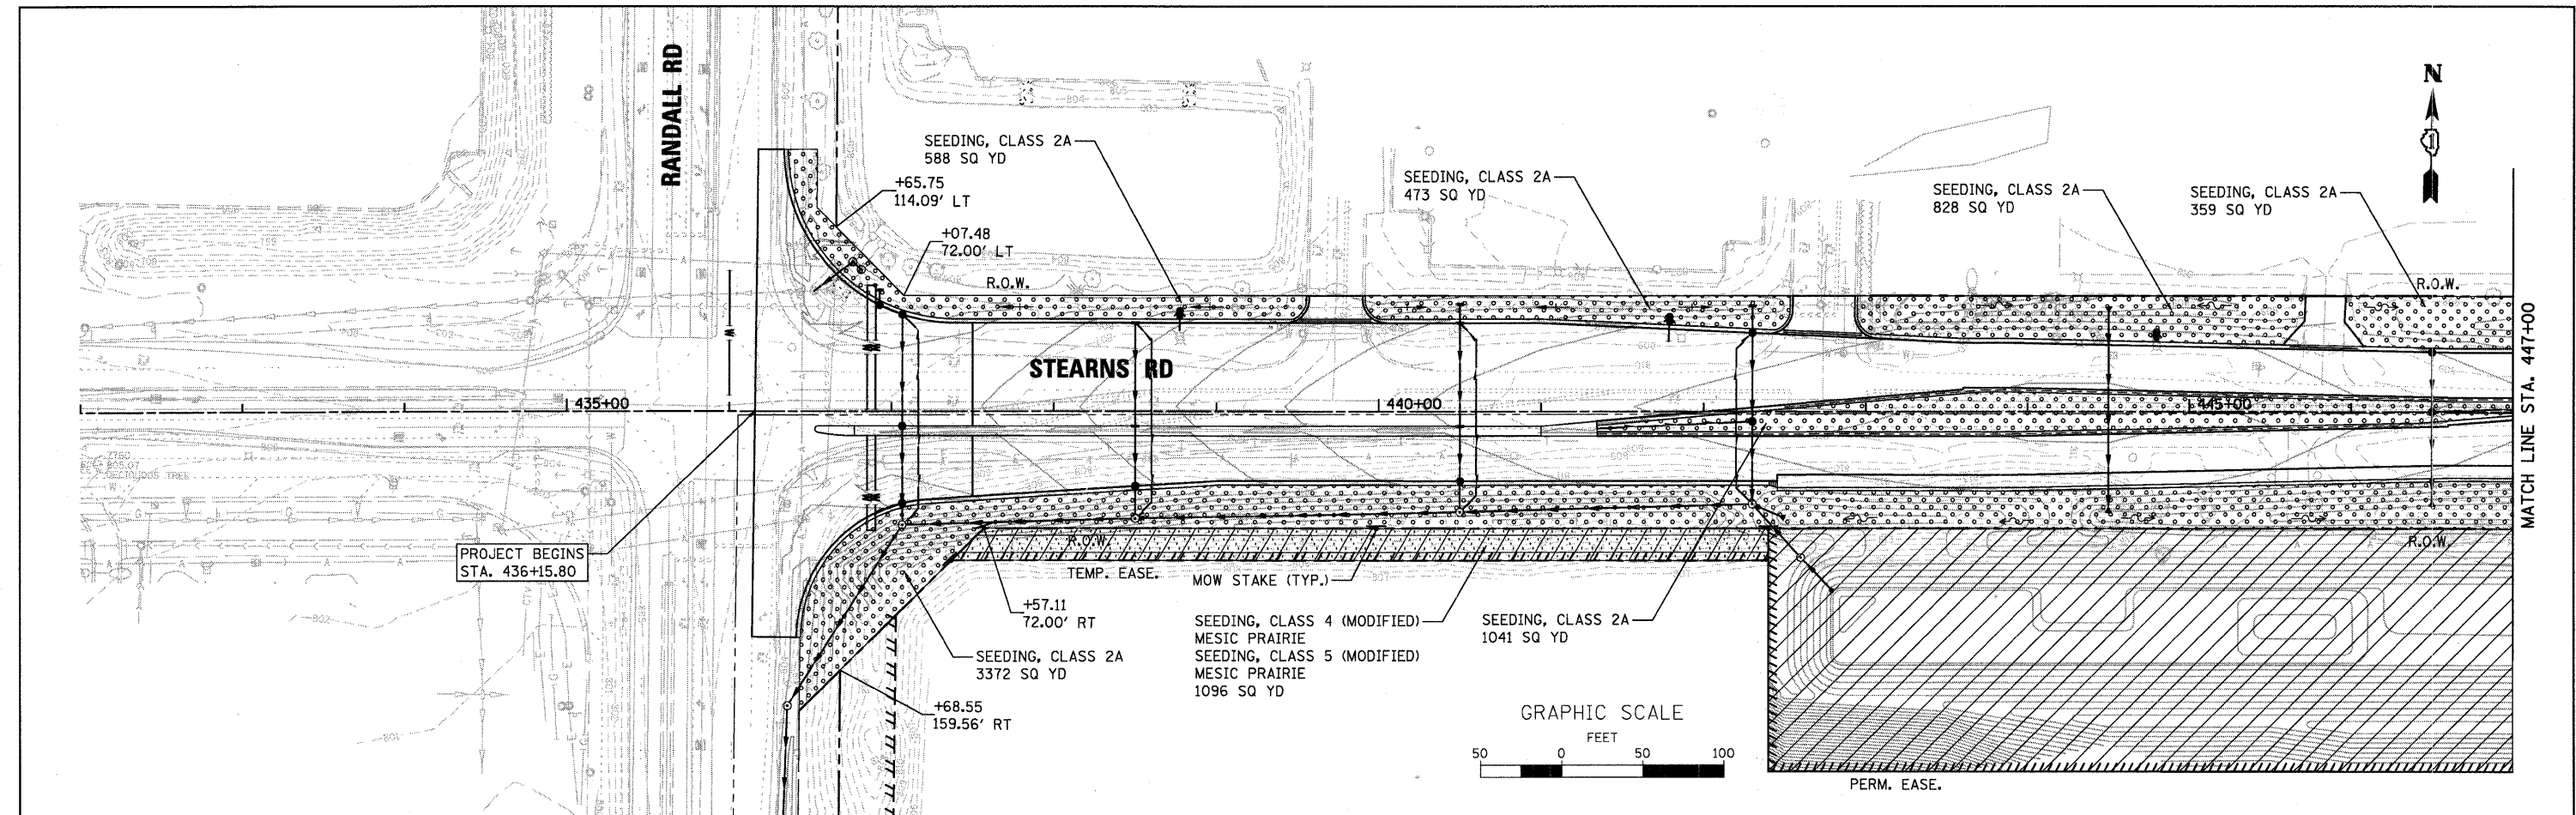

LEGEND

-  SEEDING, CLASS 2A
-  SEEDING, CLASS 4 (MOD) MESIC PRAIRIE
SEEDING, CLASS 5 (MOD) MESIC PRAIRIE
-  PERMANENT SEEDING BY OTHERS,
PER CONTRACT (63076)

FILE NAME = P:\GIBBEL WEST Projects\2009\09-00214\CD\DWG\100m\Shr\100m\Stearns-1.dgn

WILLS BURKE KELSEY ASSOCIATES LTD.
116 West Main Street, Suite 201
St. Charles, Illinois 60174
(630) 443-7755



USER NAME = #USER#	DESIGNED - LL	REVISED -
PLOT SCALE = AS SHOWN	DRAWN - NP	REVISED -
PLOT DATE = 12/17/2010	CHECKED -	REVISED -
	DATE - 12/17/10	REVISED -

**STATE OF ILLINOIS
DEPARTMENT OF TRANSPORTATION**

**SEEDING PLANS
STEARNS ROAD**



SCALE: AS SHOWN SHEET NO. 22 OF 80 SHEETS STA. 436+15.8 TO STA. 462+00.0


F.A.P. RTE.	SECTION	COUNTY	TOTAL SHEETS	SHEET NO.
361	09-00214-02-LS	KANE/DUPAGE	80	22
CONTRACT NO. 63542				
FED. ROAD DIST. NO. 1 ILLINOIS FED. AID PROJECT				

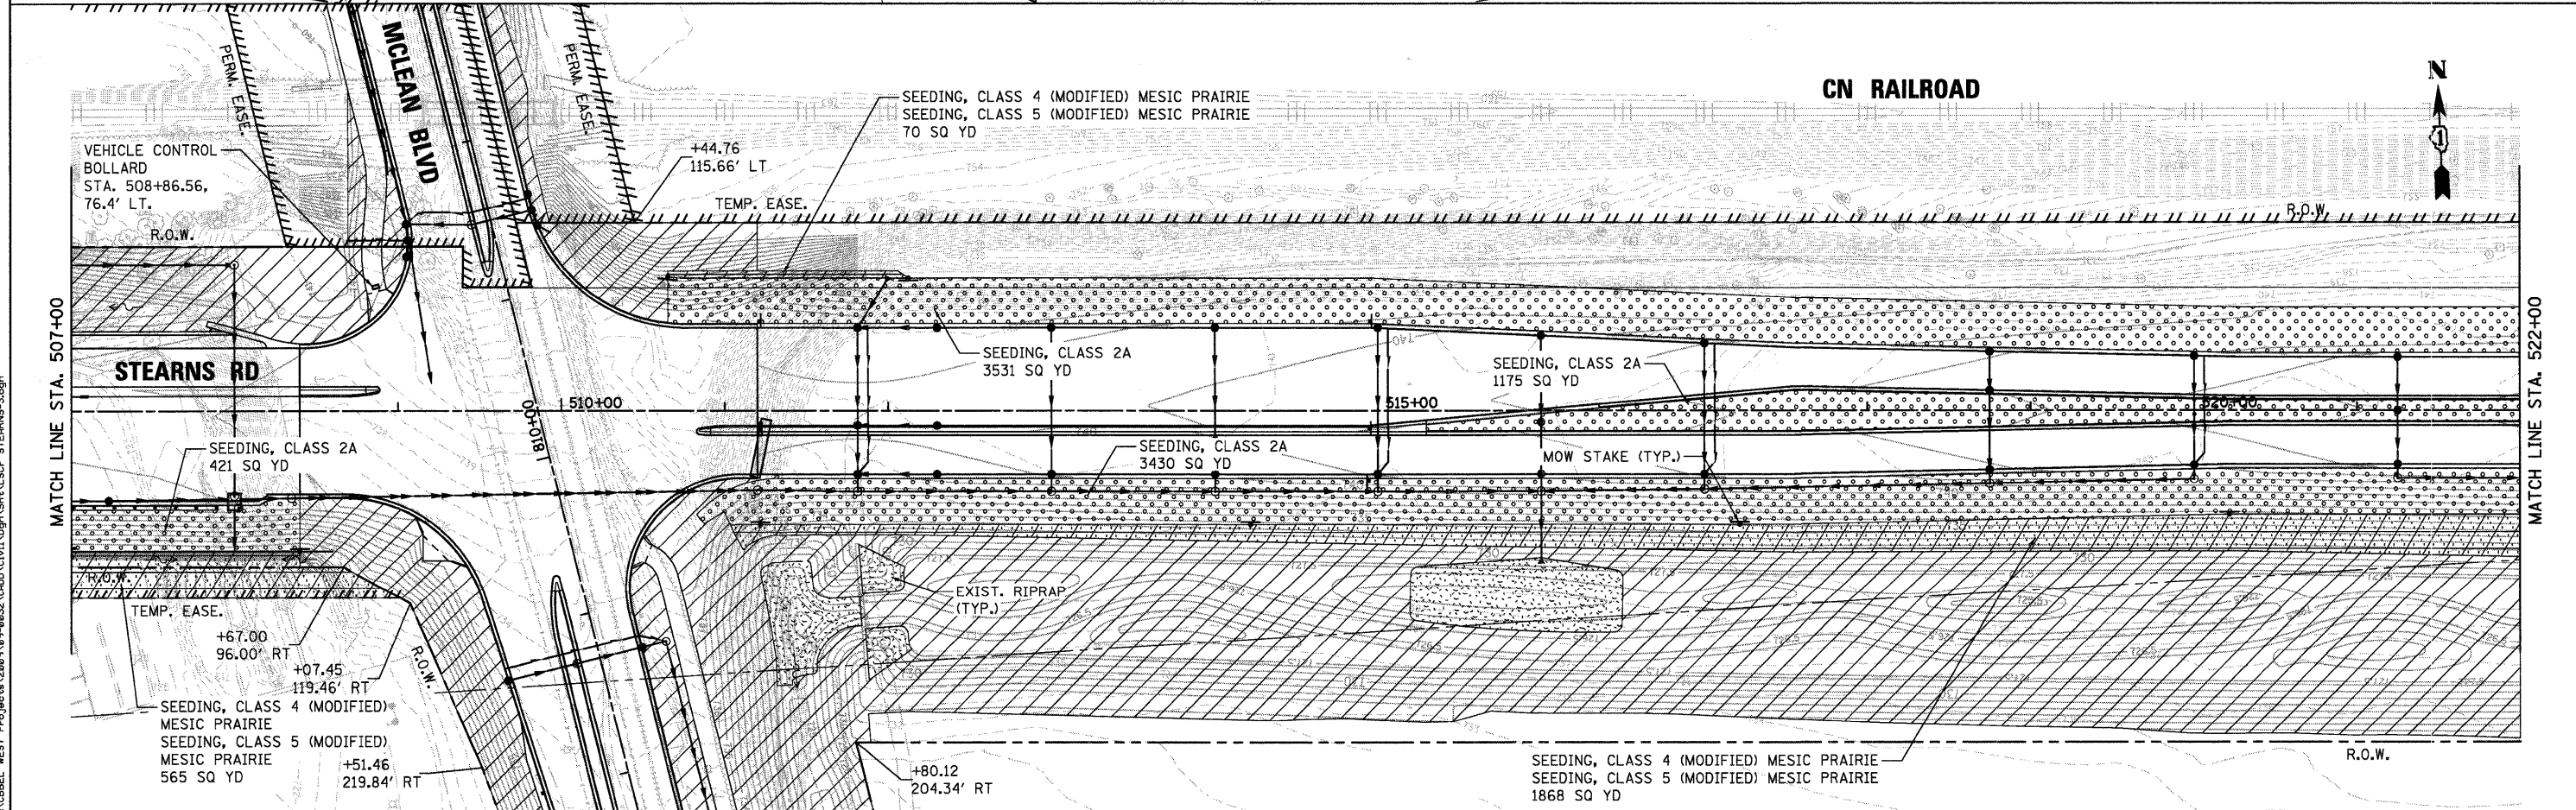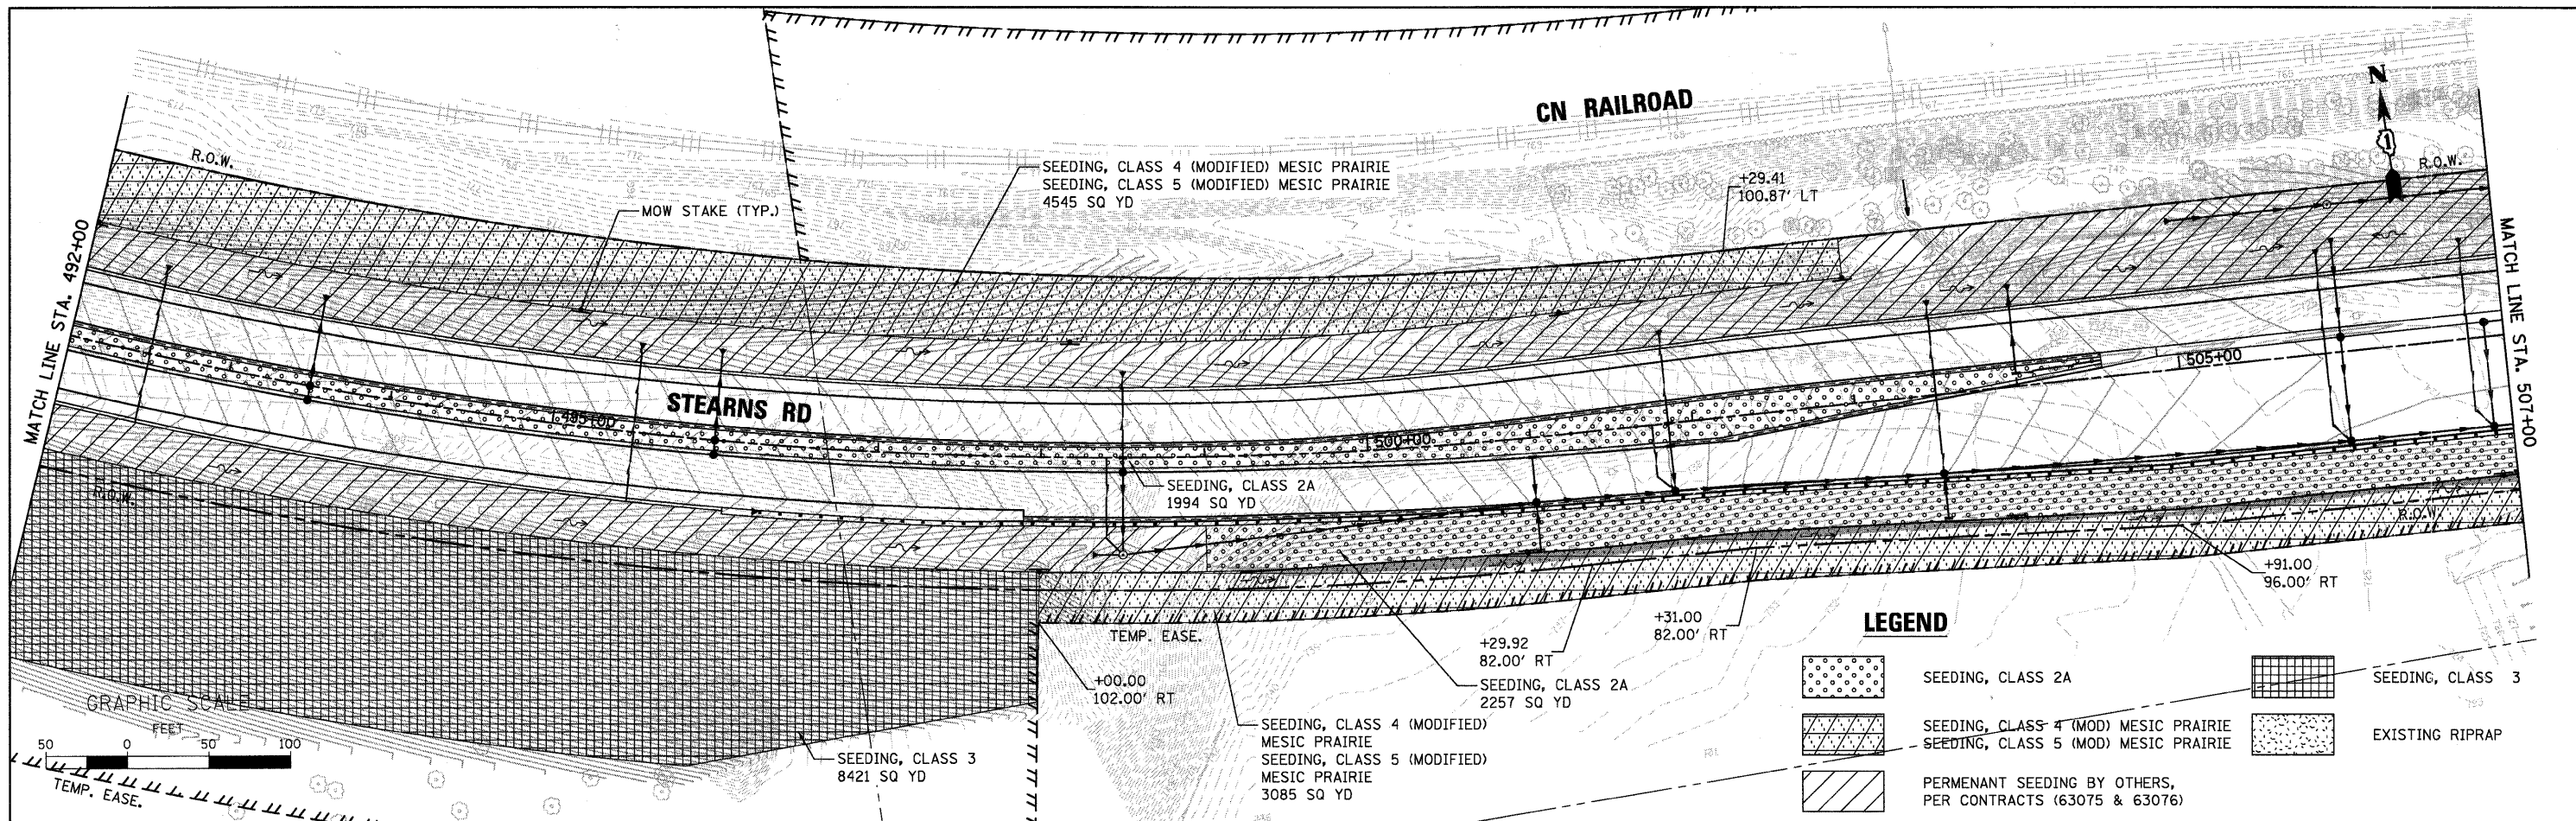

 WILLS BURKE KELSEY ASSOCIATES LTD. 116 West Main Street, Suite 201 St. Charles, Illinois 60174 (630) 443-7755	USER NAME = #USER#		DESIGNED - LL	REVISED -	STATE OF ILLINOIS DEPARTMENT OF TRANSPORTATION	SEEDING PLANS STEARNS ROAD				F.A.P. RTE.	SECTION	COUNTY	TOTAL SHEETS	SHEET NO.
	PLOT SCALE = AS SHOWN		DRAWN - NP	REVISED -		361	09-00214-02-LS	KANE/DUPAGE	80	24				
	PLOT DATE = 12/17/2010		CHECKED -	REVISED -		CONTRACT NO.63542								
			DATE - 12/17/10	REVISED -		FED. ROAD DIST. NO. 1 ILLINOIS FED. AID PROJECT								
			SCALE: AS SHOWN SHEET NO. 24 OF 80 SHEETS STA. 492+00.0 TO STA. 522+00.0											

FILE NAME = P:\CBBEL WEST Projects\2009\09-00214-02-LS\Drawings\Stearns-3.dgn

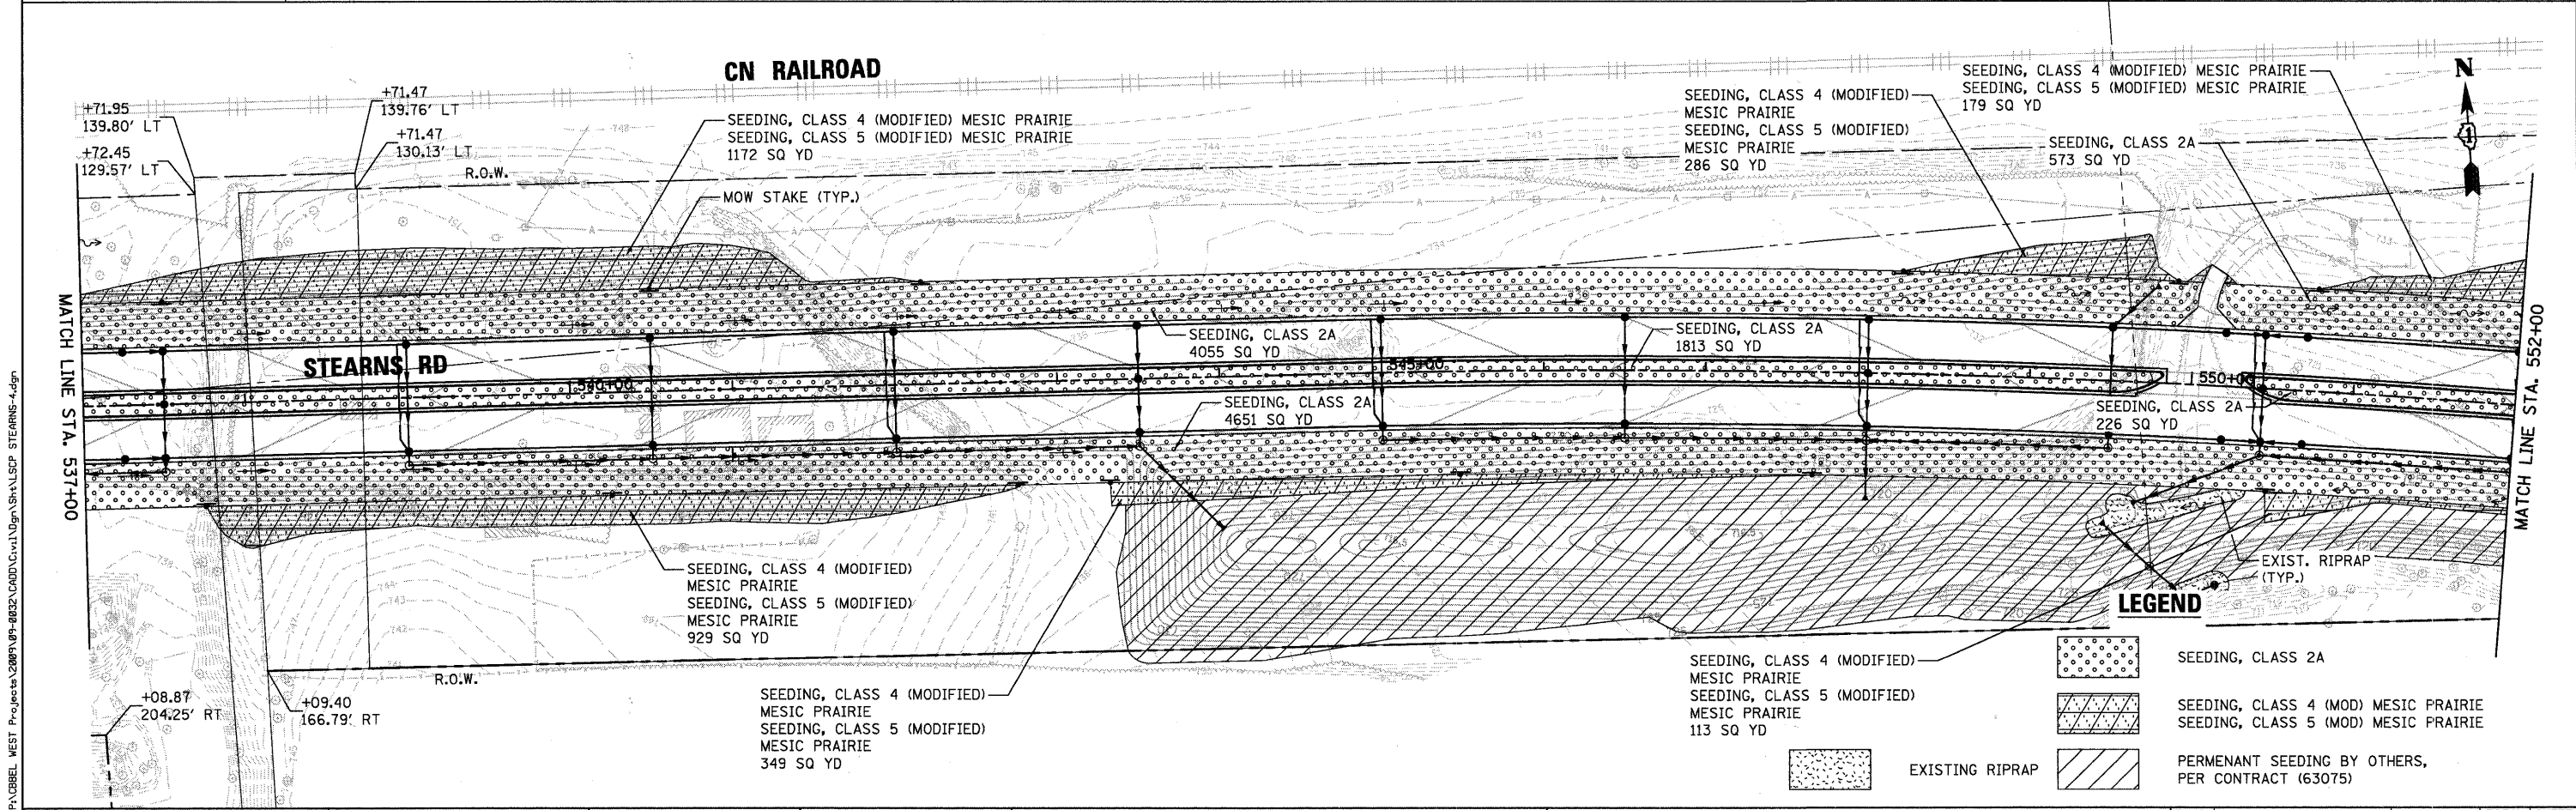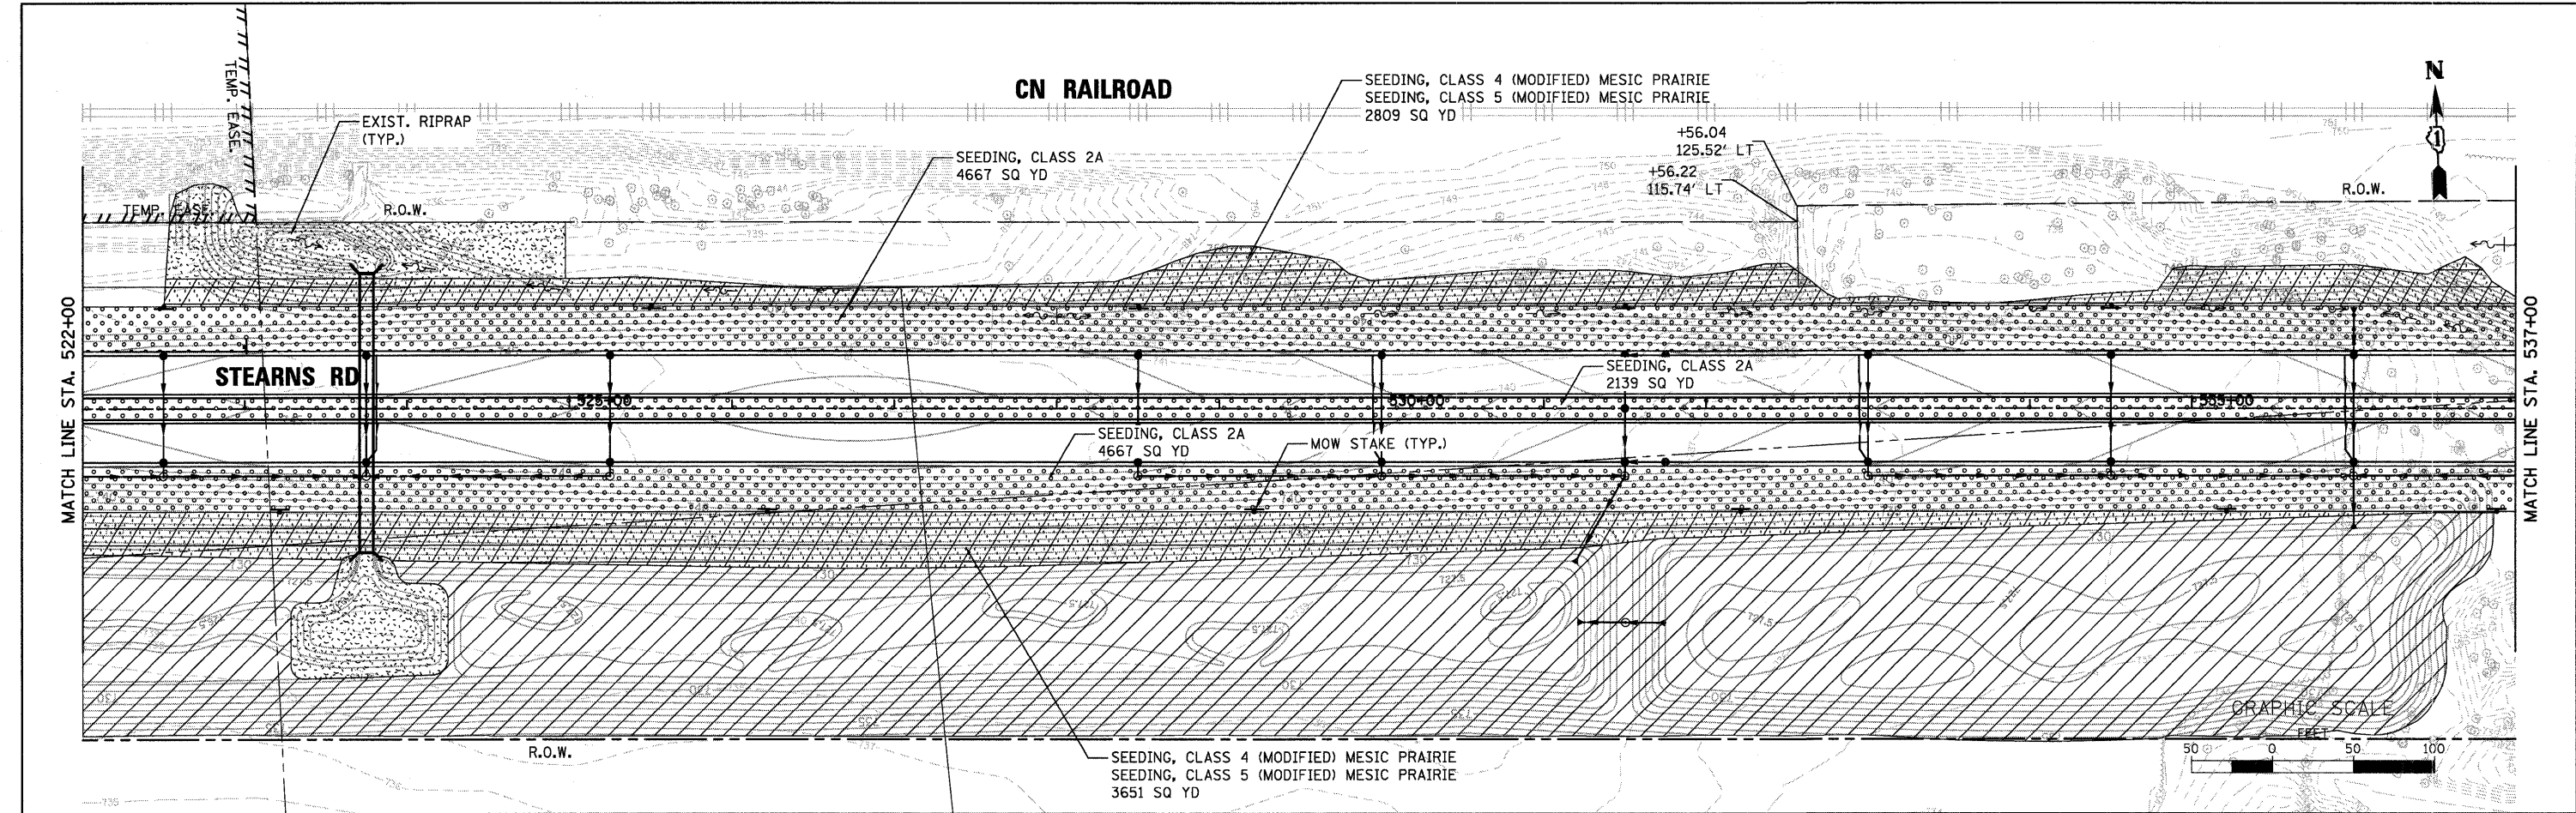

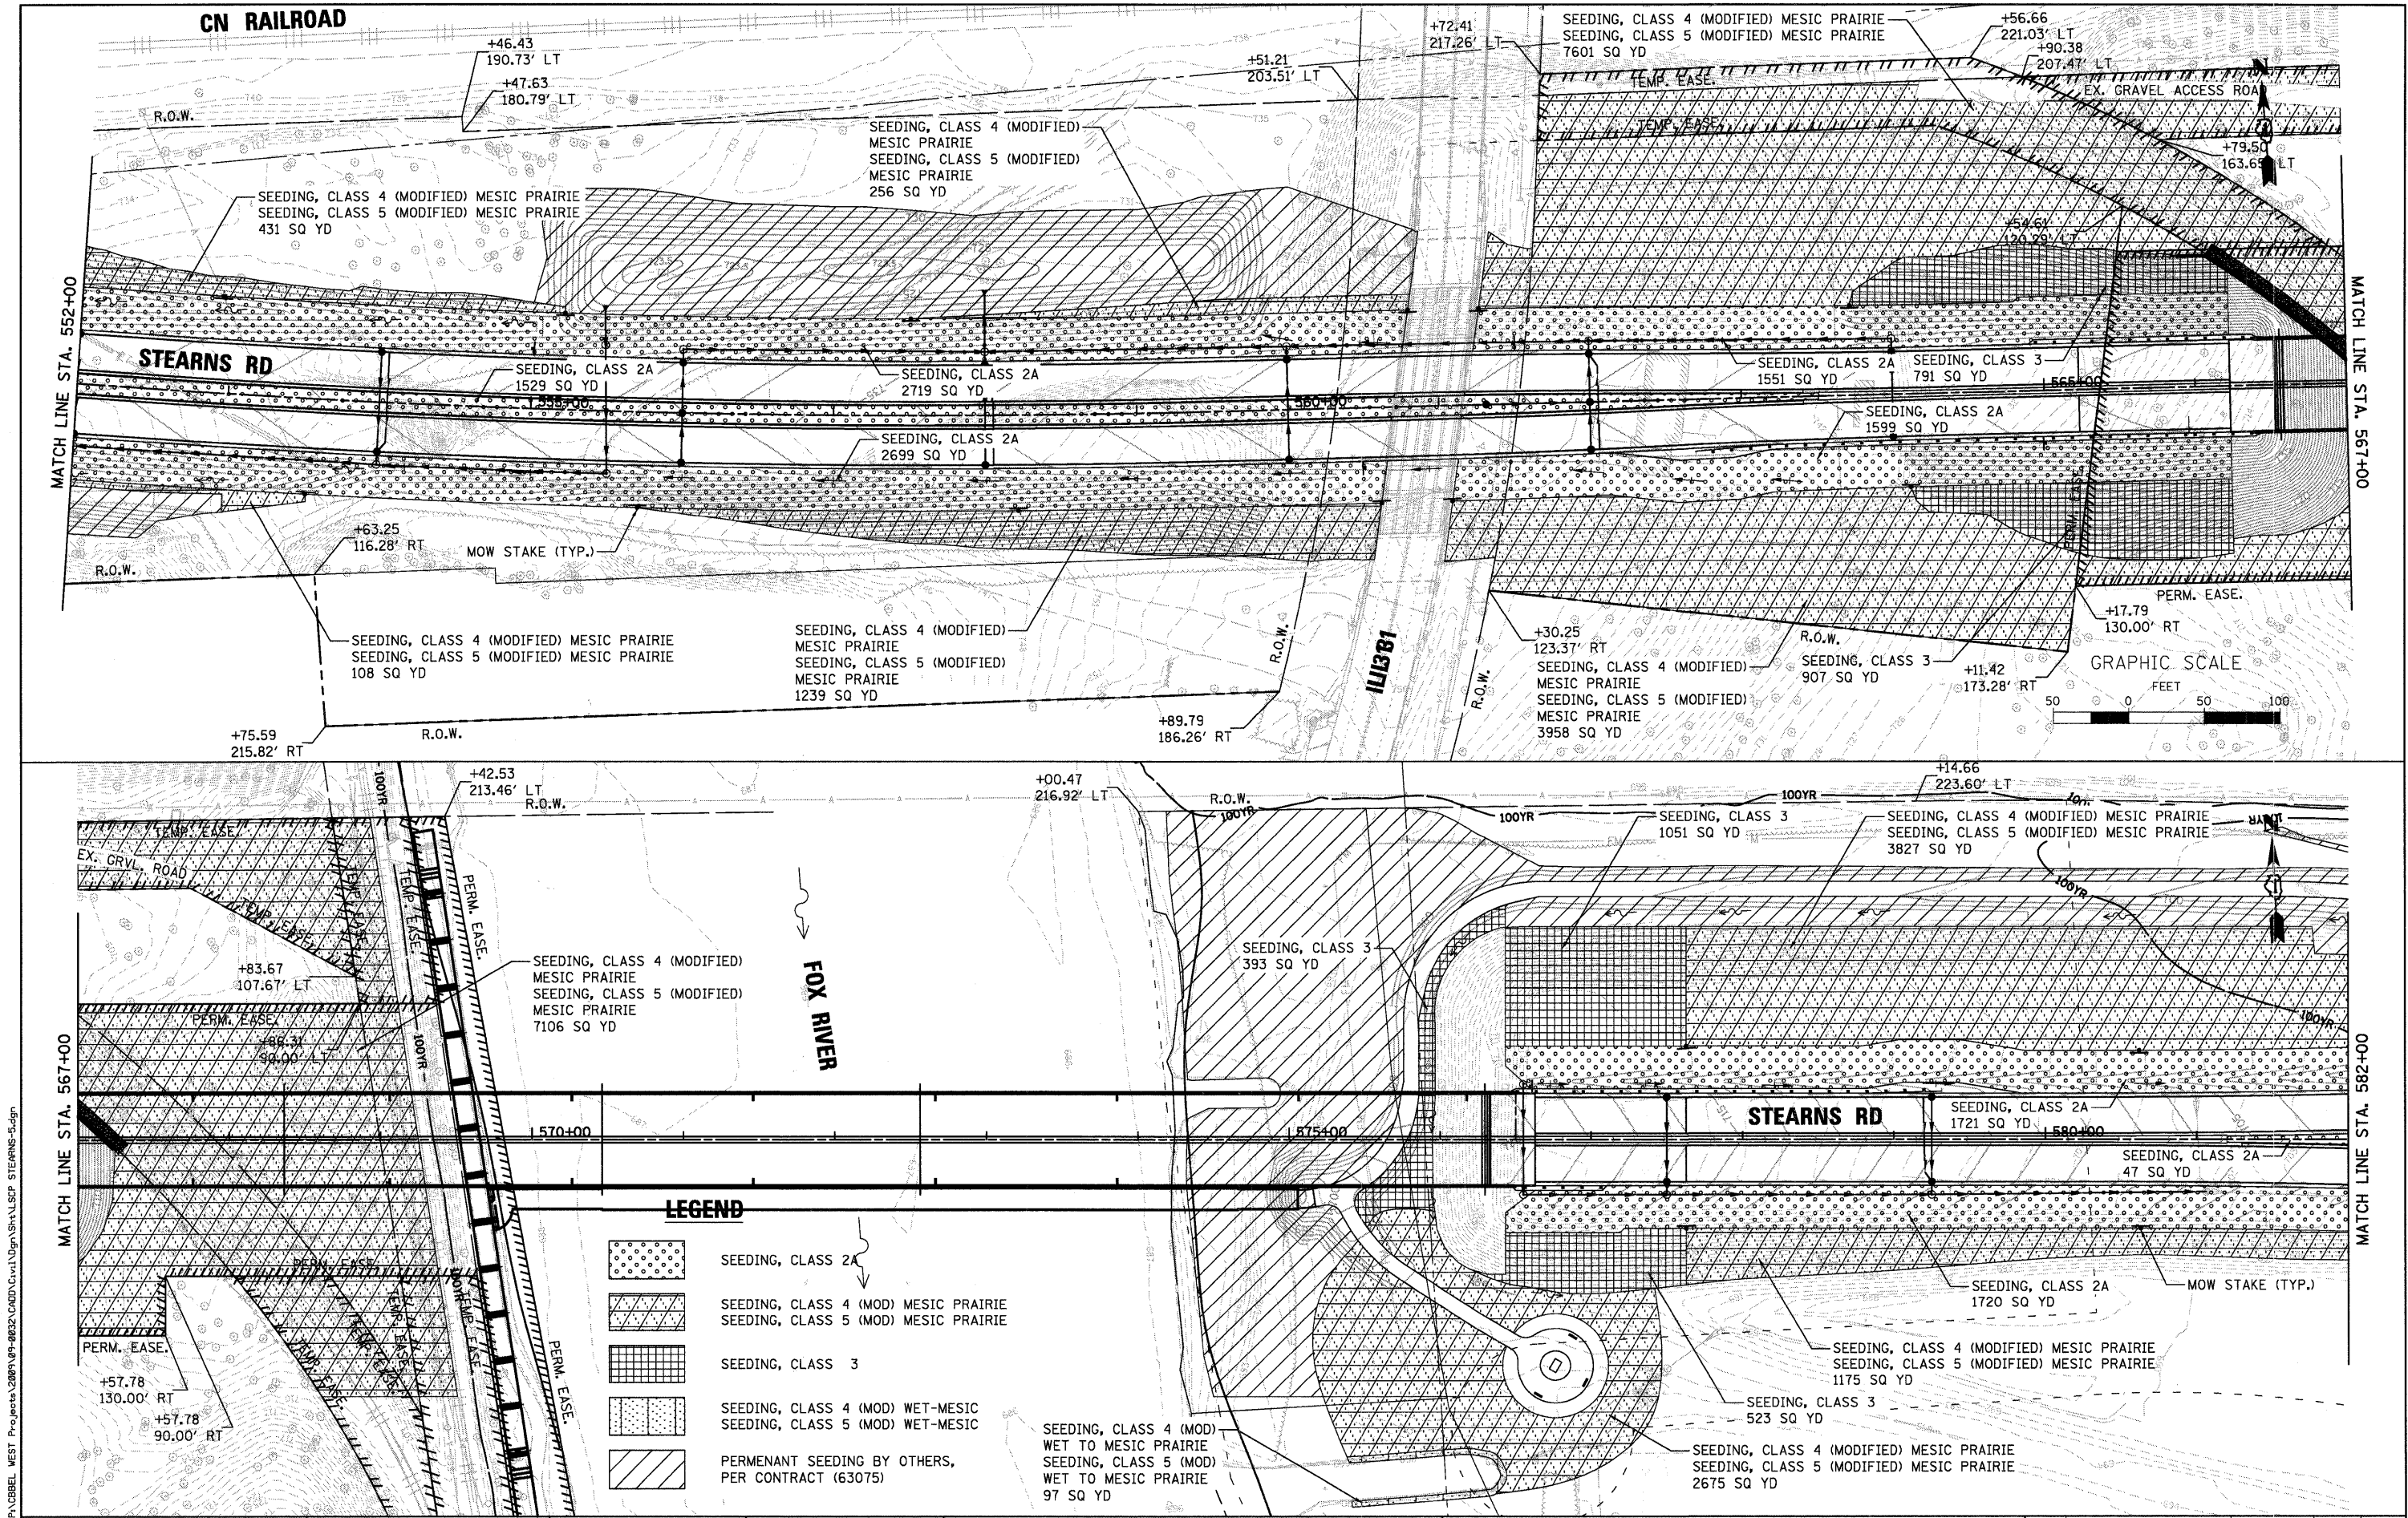

FILE NAME = P:\CIBBEL WEST Projects\2009\09-00232\CADD\Civil\09\Shr\LSOP STEARNS-5.dgn



WILLS BURKE KELSEY ASSOCIATES LTD.
116 West Main Street, Suite 201
St. Charles, Illinois 60174
(630) 443-7755

USER NAME = suser	DESIGNED - LL	REVISED -
PLOT SCALE = AS SHOWN	DRAWN - NP	REVISED -
PLOT DATE = 12/17/2010	CHECKED -	REVISED -
	DATE - 12/17/10	REVISED -



STATE OF ILLINOIS
DEPARTMENT OF TRANSPORTATION

SEEDING, CLASS 4 (MOD)
WET TO MESIC PRAIRIE
SEEDING, CLASS 5 (MOD)
WET TO MESIC PRAIRIE
97 SQ YD

SEEDING PLANS
STEARNS ROAD



SCALE: AS SHOWN SHEET NO. 26 OF 80 SHEETS STA. 552+00.0 TO STA. 582+00.0


F.A.P. RTE.	SECTION	COUNTY	TOTAL SHEETS	SHEET NO.
361	09-00214-02-LS	KANE/DUPAGE	80	26
CONTRACT NO.63542				
FED. ROAD DIST. NO. 1 [ILLINOIS] FED. AID PROJECT				

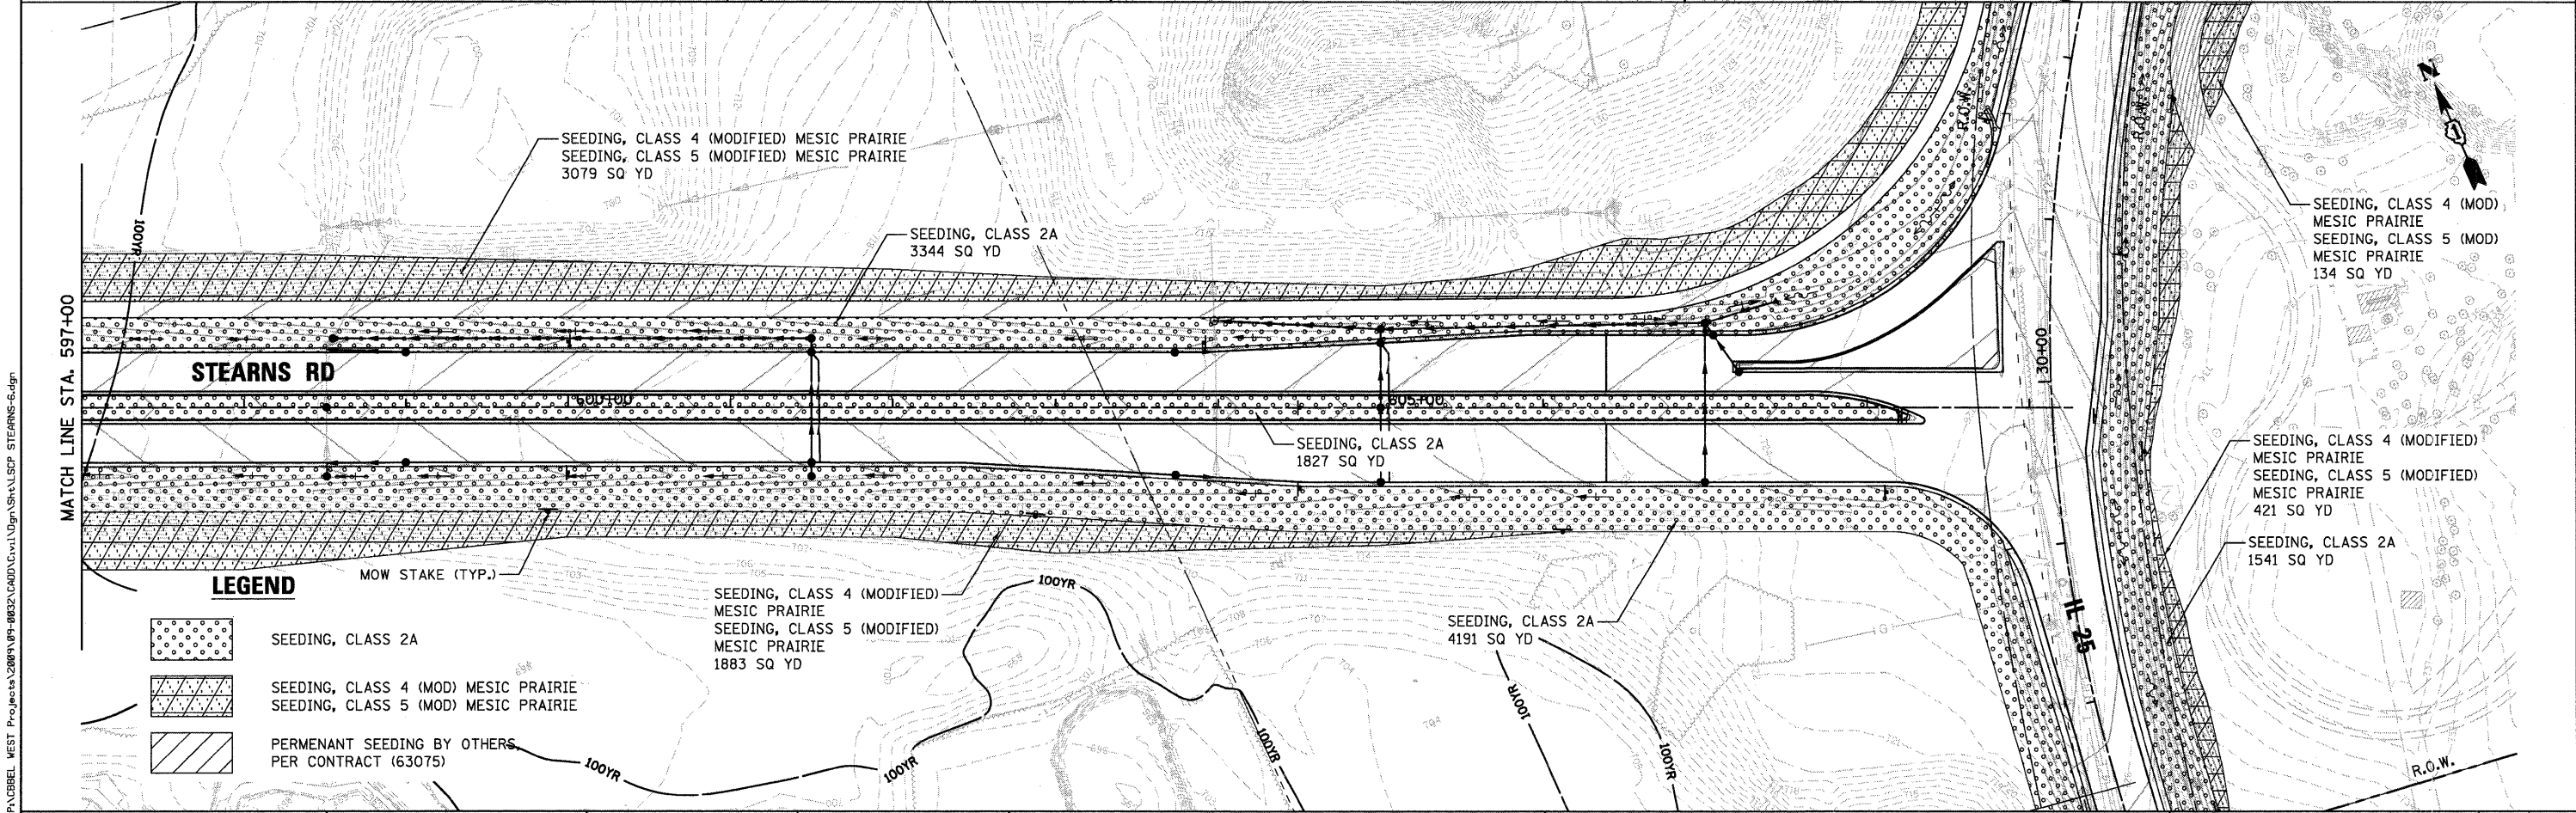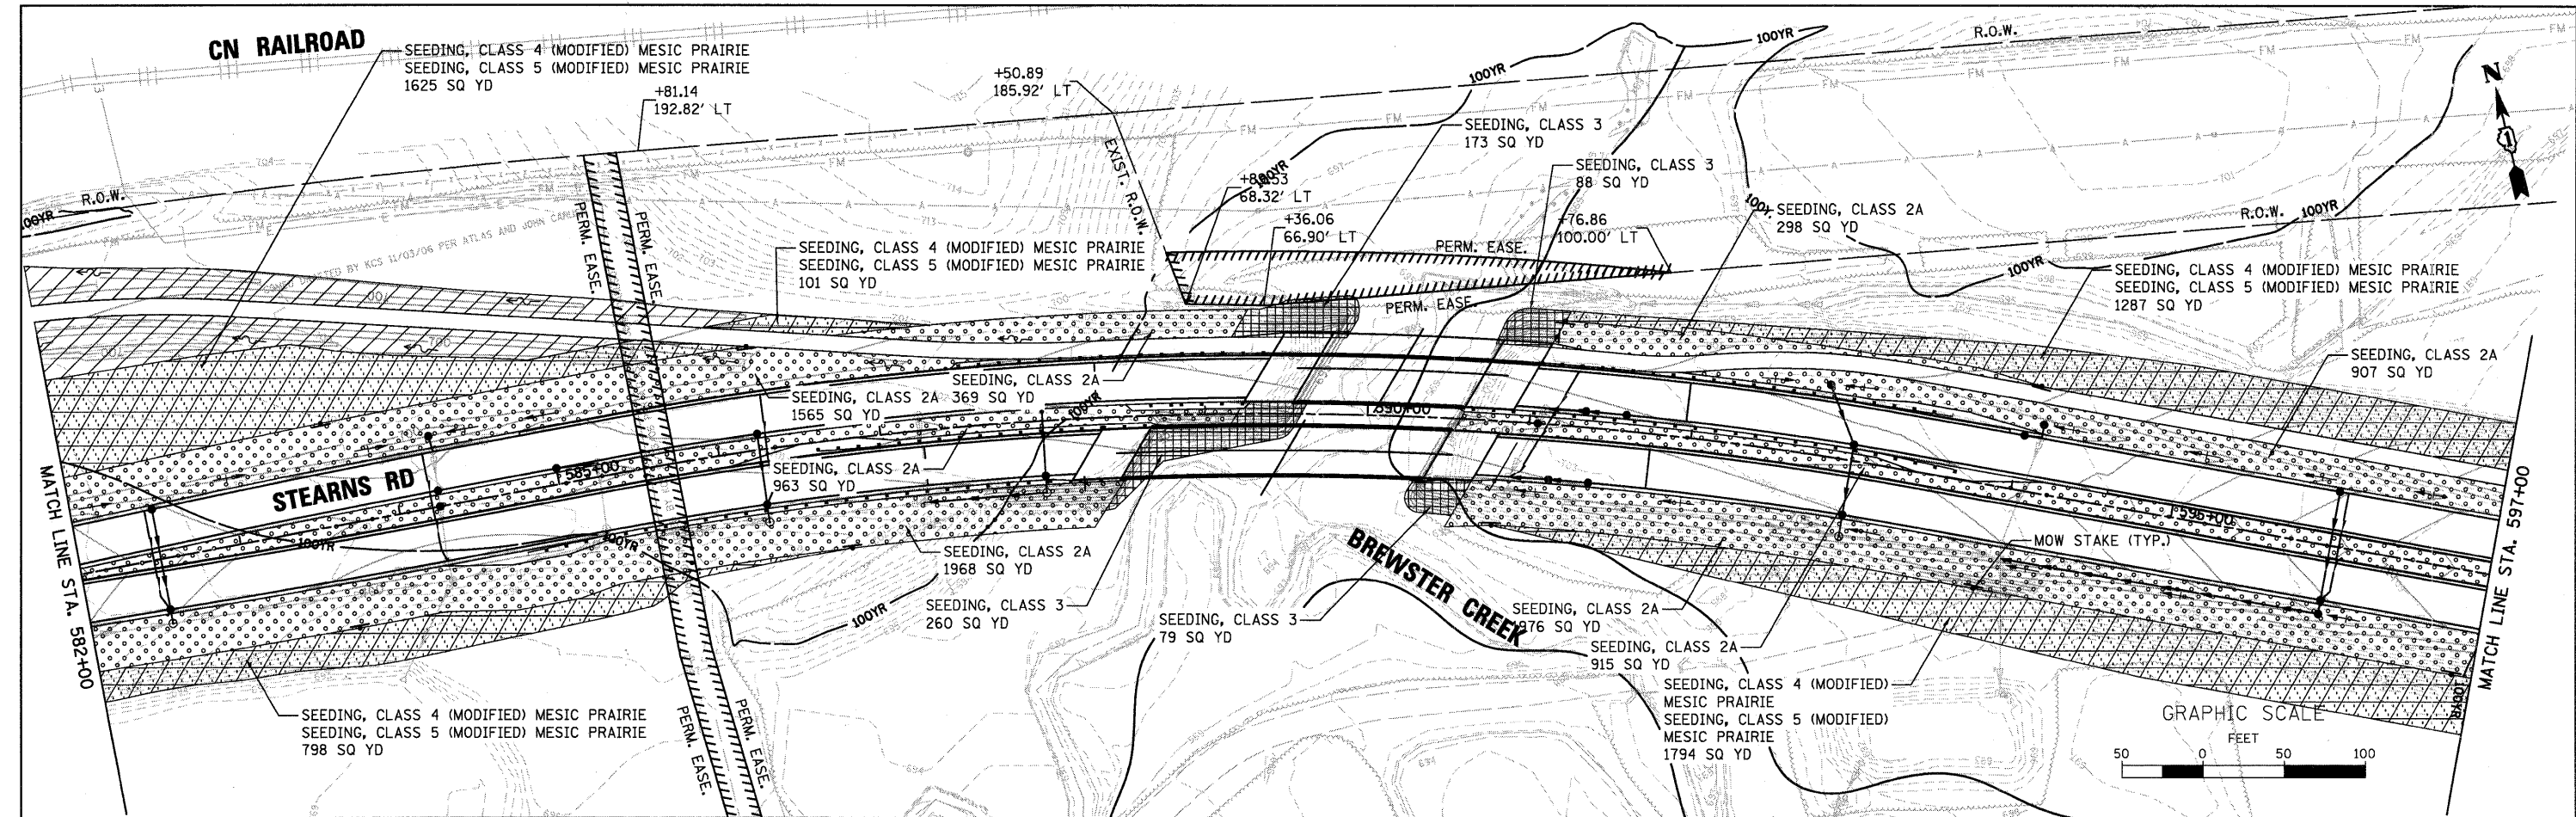

WBK WILLS BURKE KELSEY ASSOCIATES LTD. 116 West Main Street, Suite 201 St. Charles, Illinois 60174 (630) 443-7755	USER NAME = #USER#		DESIGNED - LL	REVISED -	STATE OF ILLINOIS DEPARTMENT OF TRANSPORTATION				SEEDING PLANS STEARNS ROAD		F.A.P. RTE.	SECTION	COUNTY	TOTAL SHEETS	SHEET NO.
	PLOT SCALE = AS SHOWN		DRAWN - NP	REVISED -							361	09-00214-02-LS	KANE/DUPAGE	80	27
	PLOT DATE = 12/17/2010		CHECKED -	REVISED -							CONTRACT NO.63542				
			DATE - 12/17/10	REVISED -							FED. ROAD DIST. NO. 1 ILLINOIS FED. AID PROJECT				

FILE NAME = PACBBL WEST Projects\2009\09-00214-02-LS\09-00214-02-LS.dgn

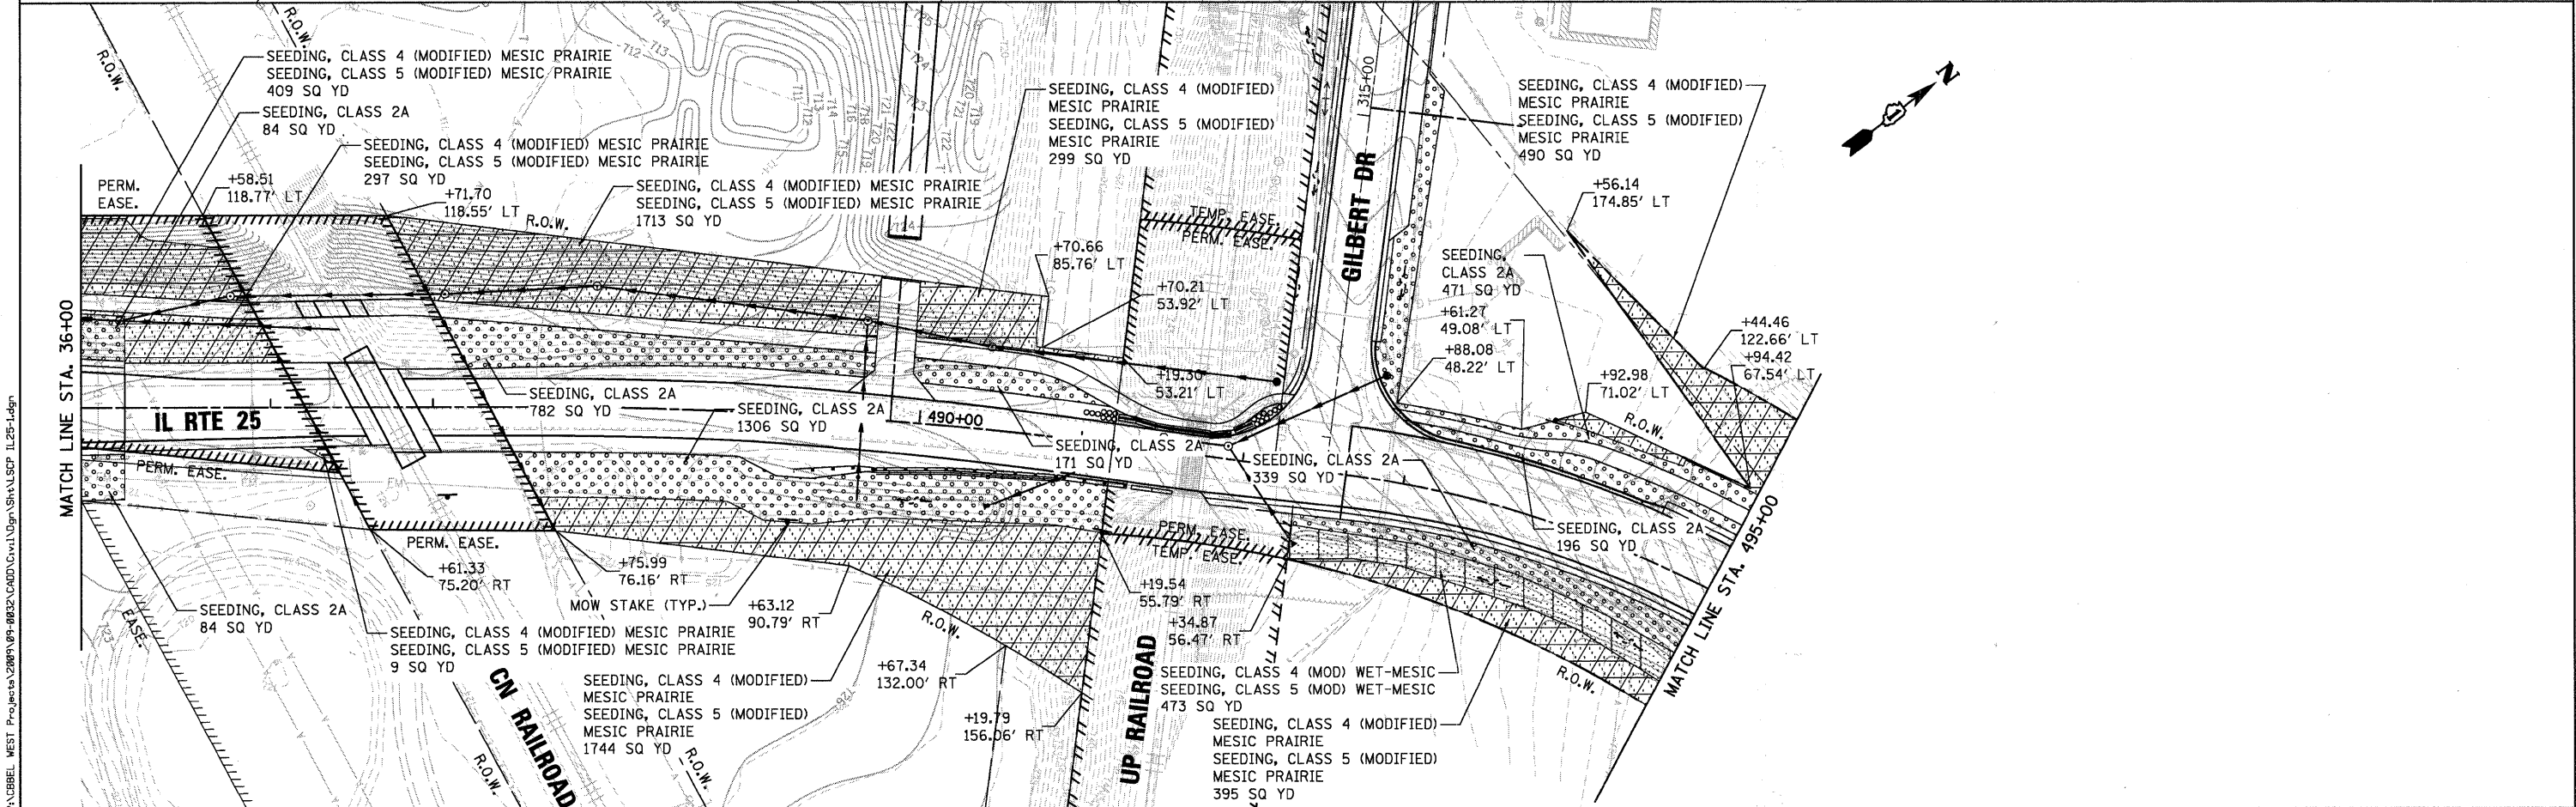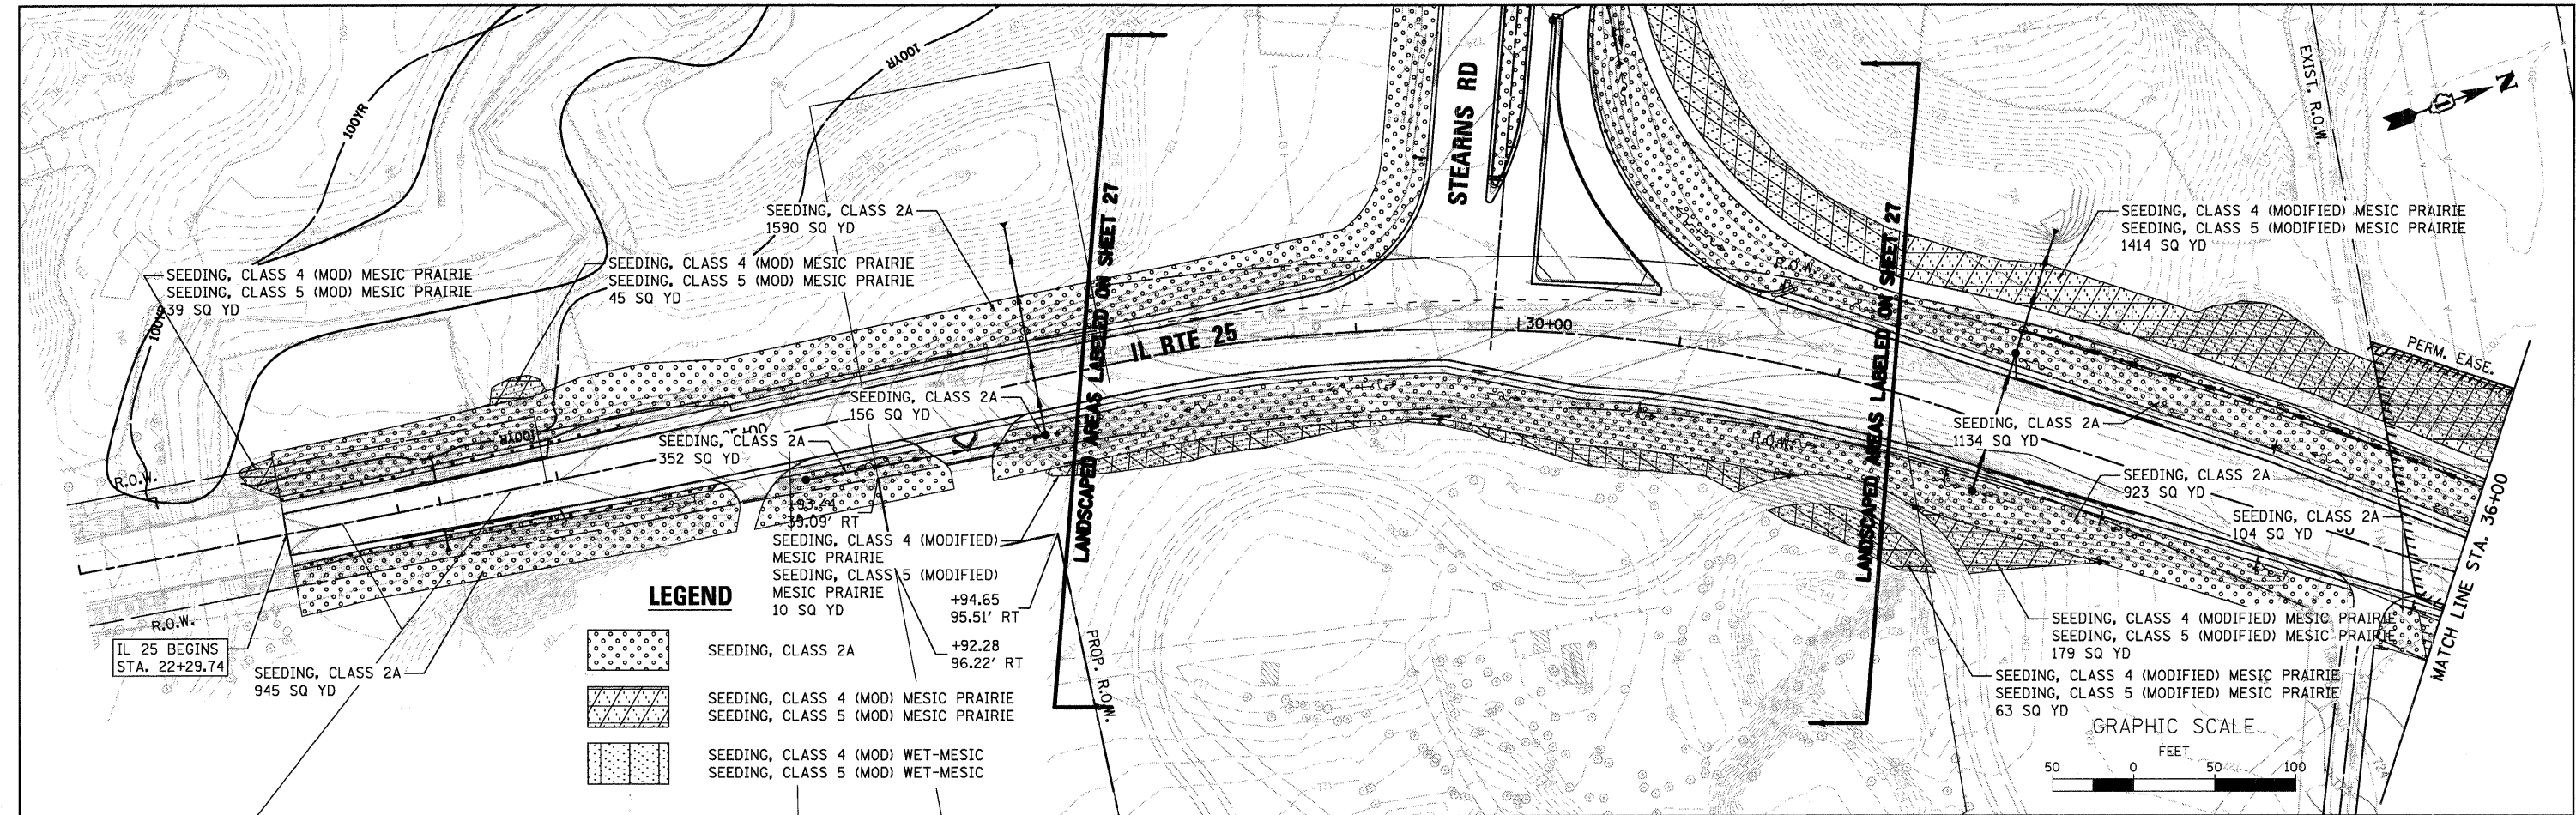

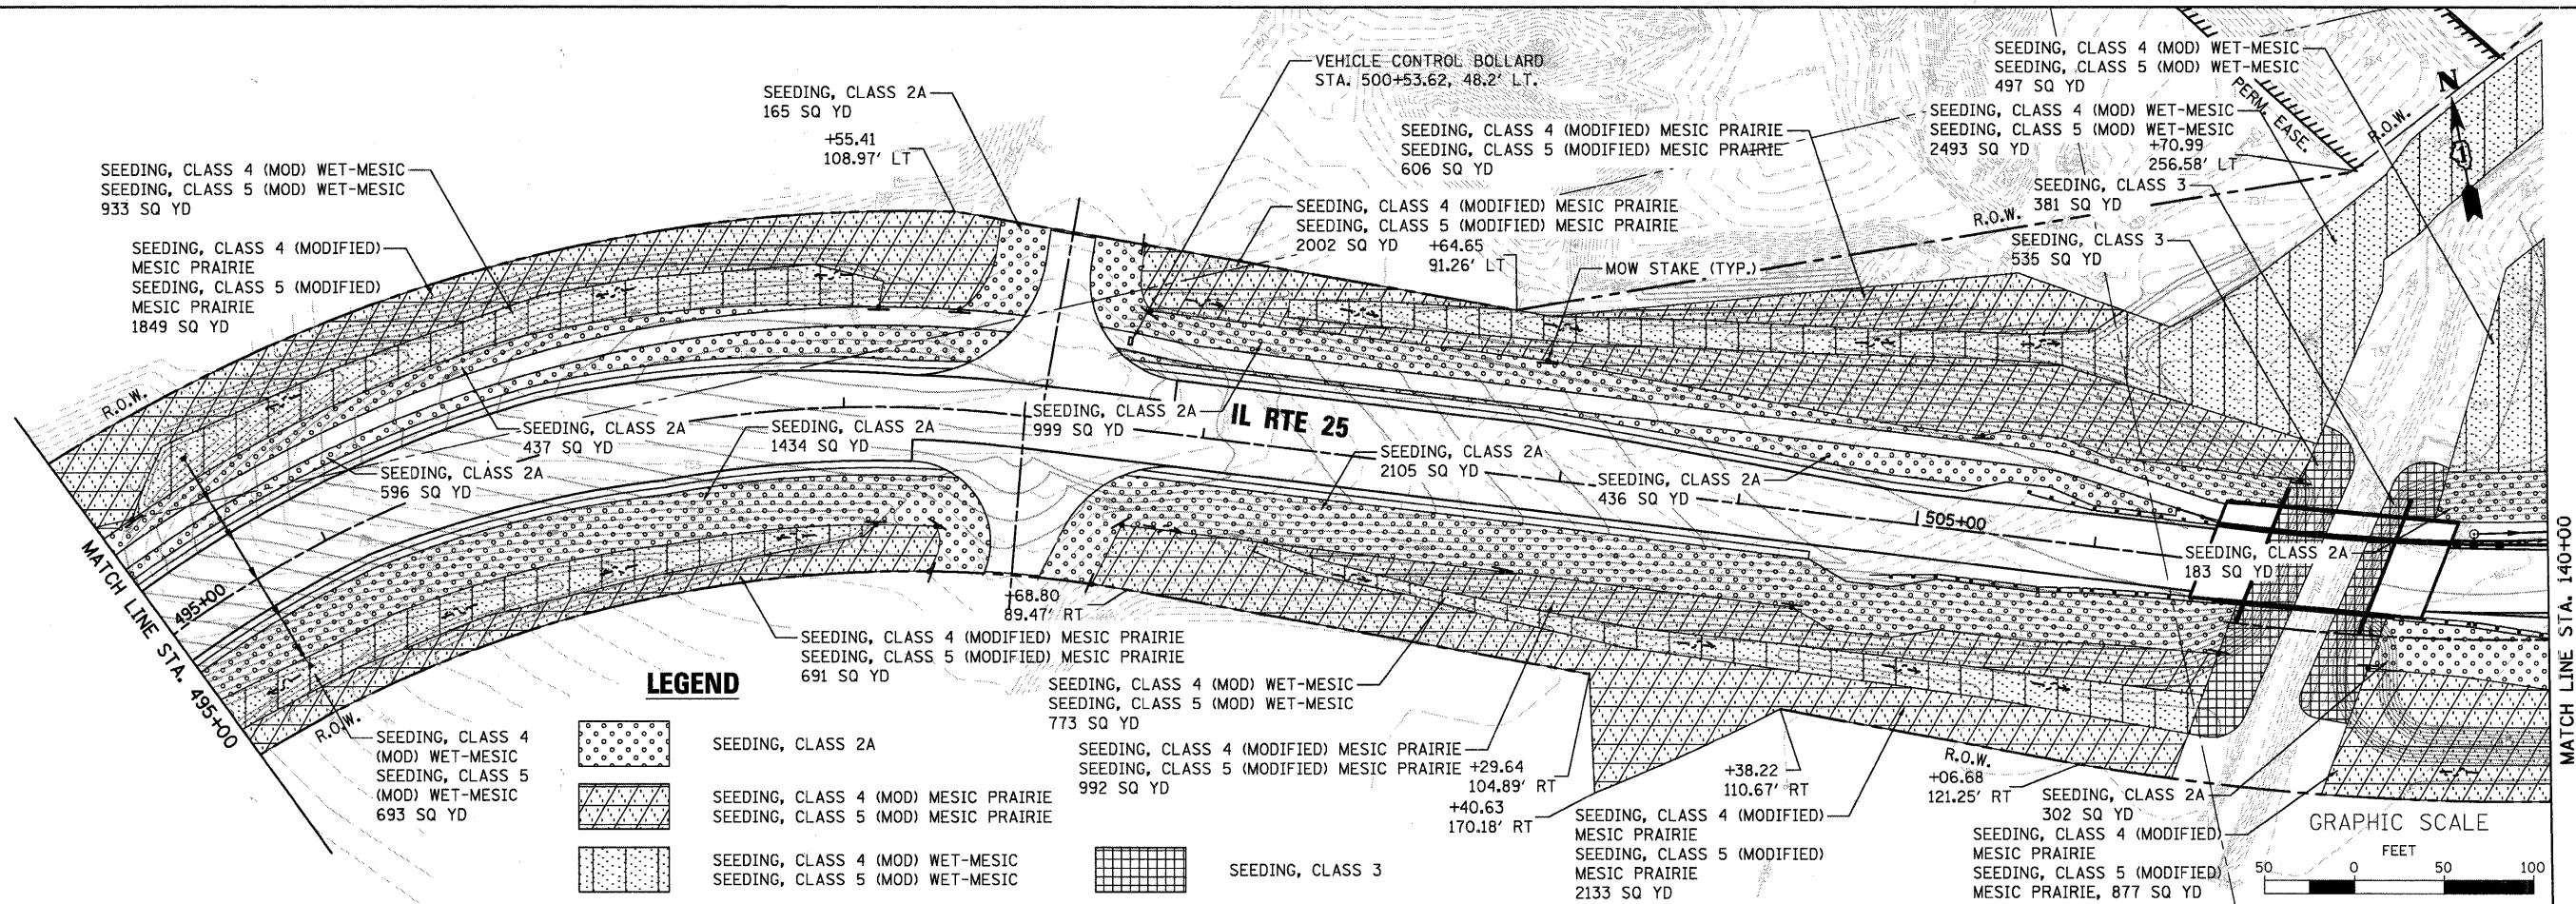

FILE NAME = P:\CIBEL WEST Projects\2009\09-00214-02-LS\Drawings\Seeds\IL25-2.dgn



WILLIS BURKE KELSEY ASSOCIATES LTD.
116 West Main Street, Suite 201
St. Charles, Illinois 60174
(630) 443-7755


USER NAME = #USER#	DESIGNED - LL	REVISED -
DRAWN - NP	REVISED -	
PLOT SCALE = AS SHOWN	CHECKED -	REVISED -
PLOT DATE = 12/17/2010	DATE - 12/17/10	REVISED -

**STATE OF ILLINOIS
DEPARTMENT OF TRANSPORTATION**

SEEDING PLANS			
IL RTE 25 / STEARNS ROAD			
SCALE: AS SHOWN	SHEET NO. 29 OF 80 SHEETS	STA. 495+00.0 TO STA. 140+00.0	


F.A.P. RTE.	SECTION	COUNTY	TOTAL SHEETS	SHEET NO.
361	09-00214-02-LS	KANE/DUPAGE	80	29
CONTRACT NO. 63542				
FED. ROAD DIST. NO. 1 ILLINOIS FED. AID PROJECT				

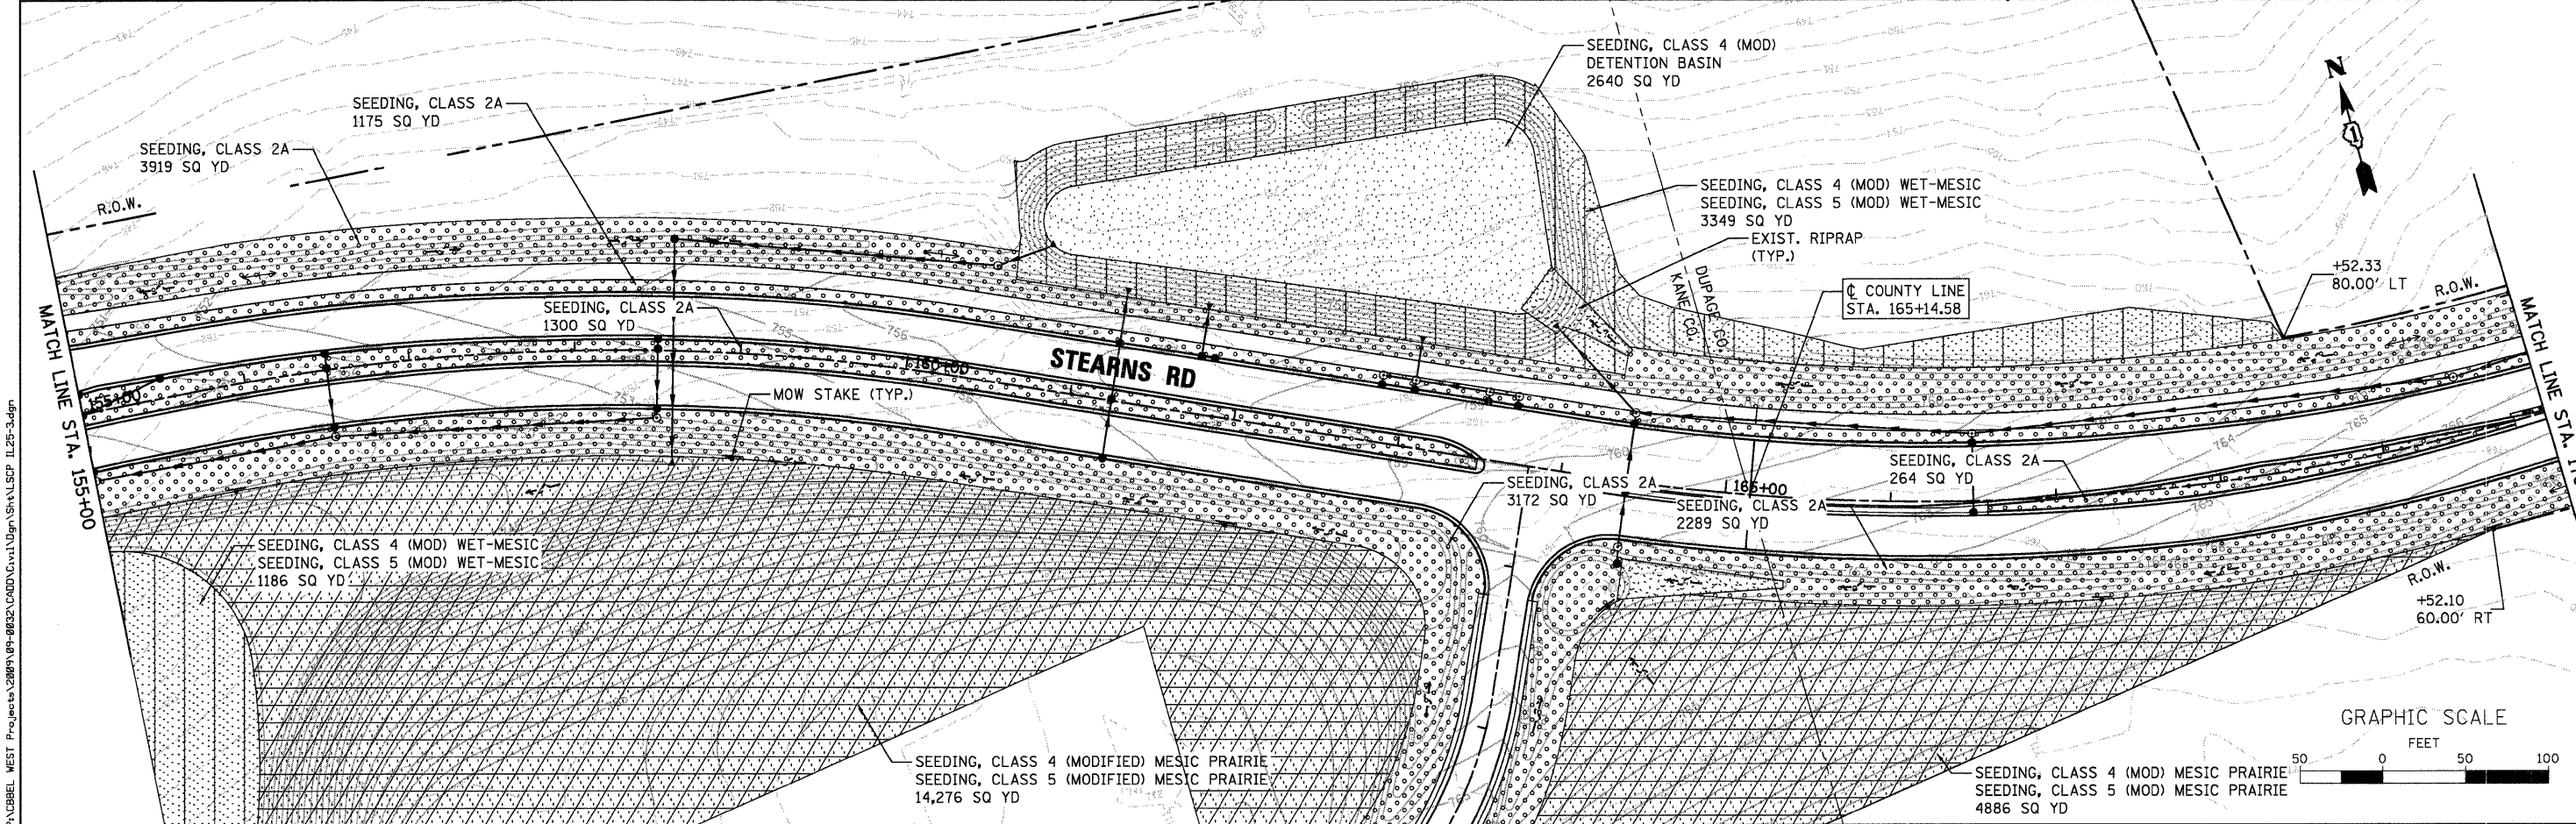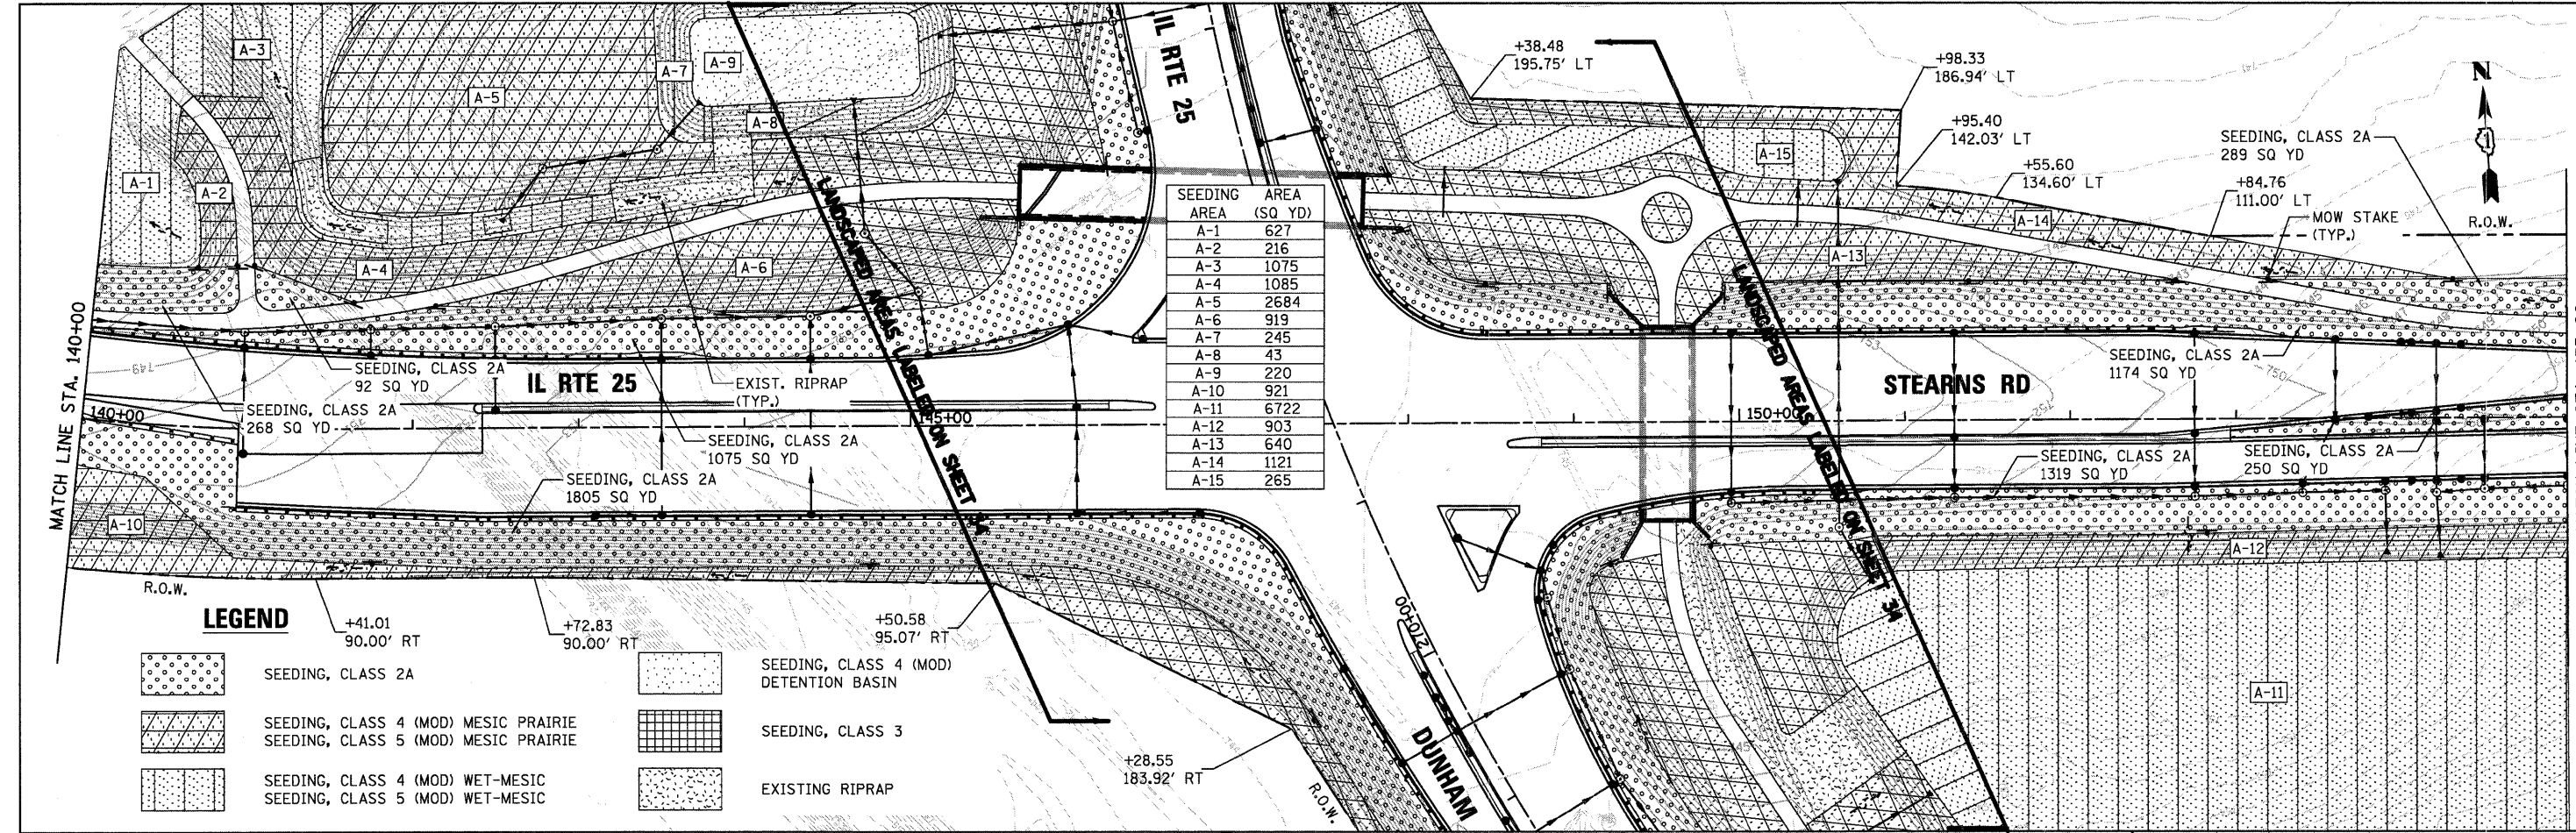

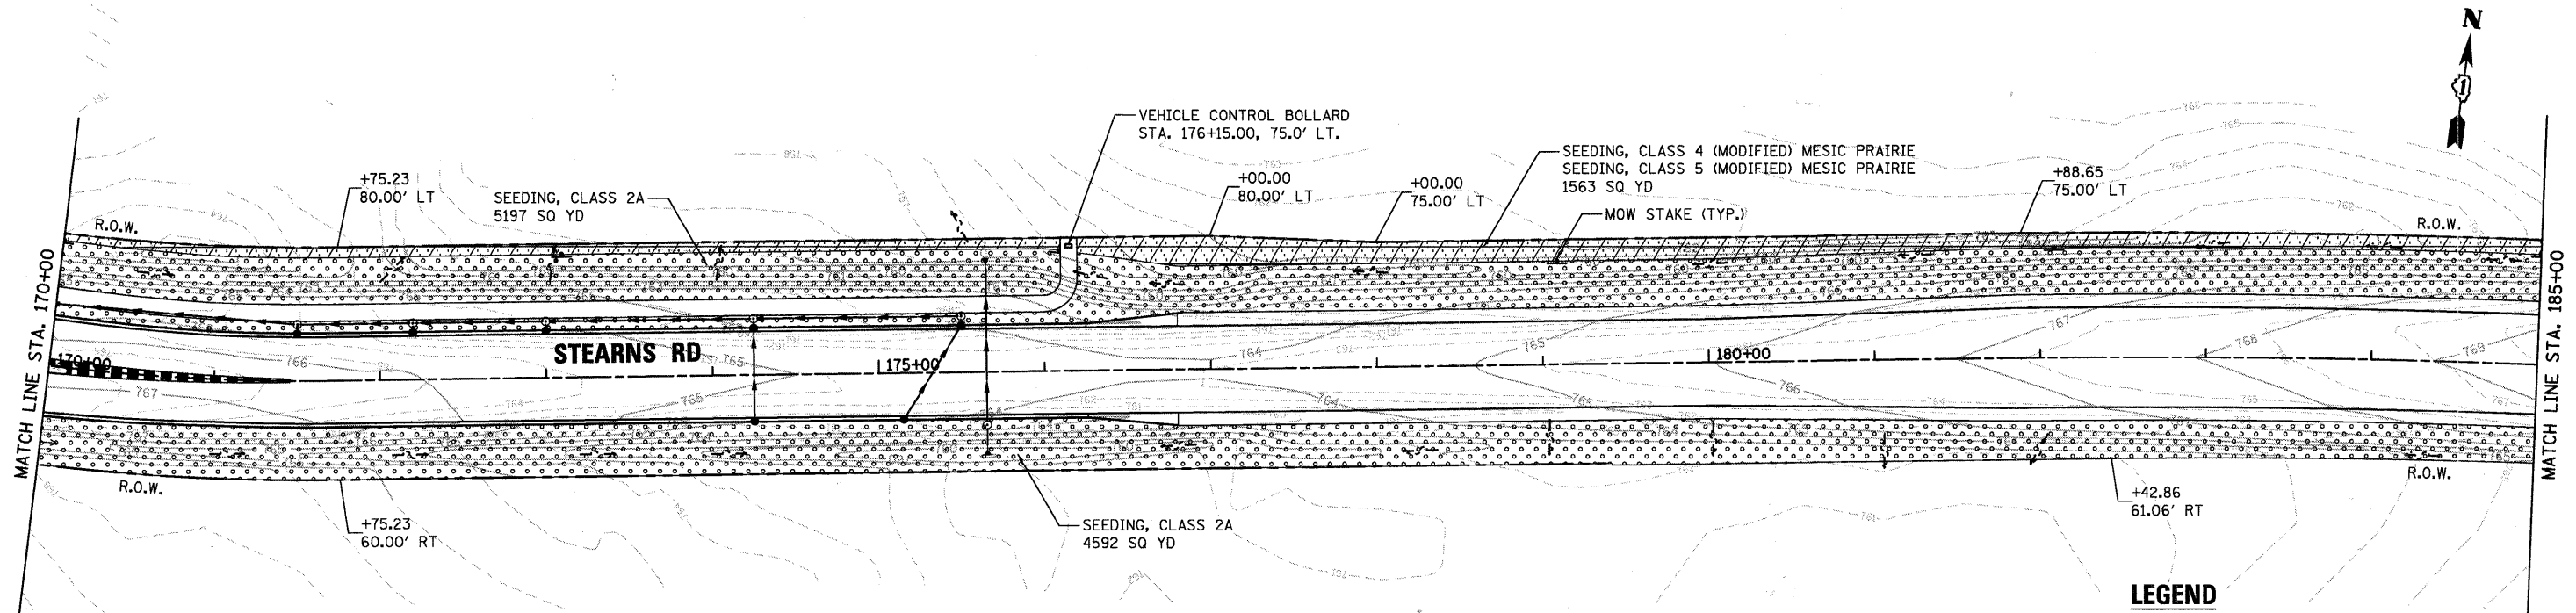


LEGEND

- SEEDING, CLASS 2A
- SEEDING, CLASS 4 (MOD) MESIC PRAIRIE
- SEEDING, CLASS 5 (MOD) MESIC PRAIRIE

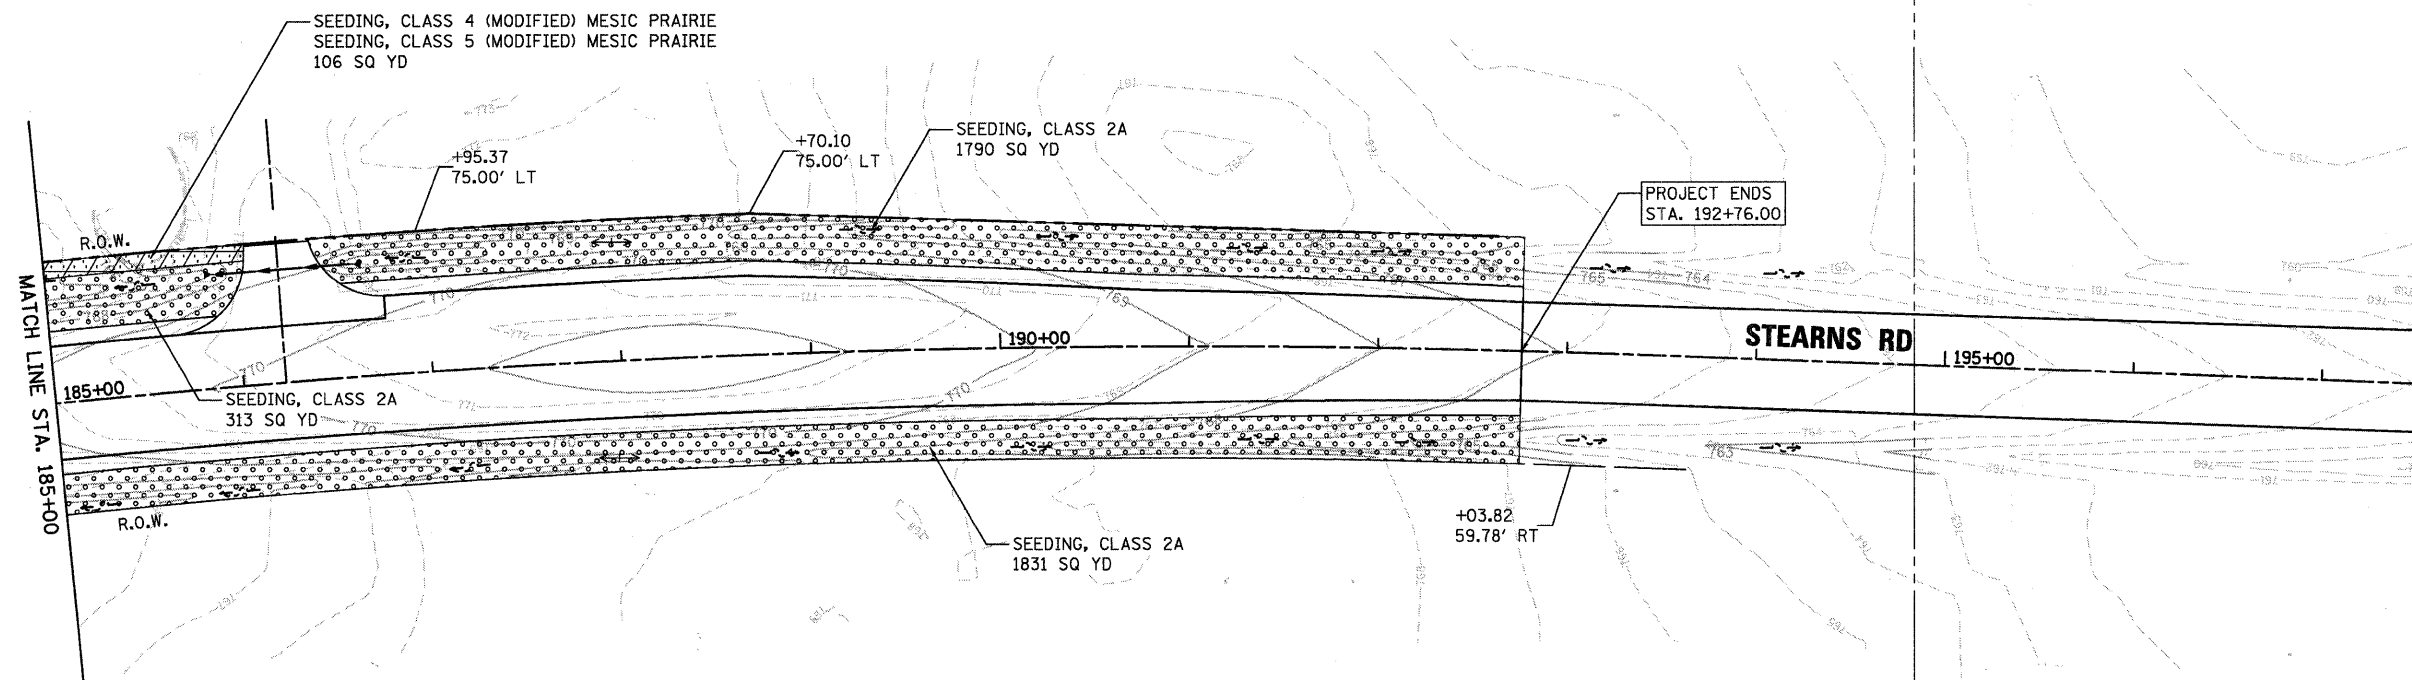

GRAPHIC SCALE

 

FILE NAME = P:\CEBEL WEST Projects\2009\09-0032\CAOD\Civil\Design\Sheet\SCP IL25-4.dgn

WILLIS BURKE KELSEY ASSOCIATES LTD.
116 West Main Street, Suite 201
St. Charles, Illinois 60174
(630) 443-7755

USER NAME = *USER*
PLOT SCALE = AS SHOWN
PLOT DATE = 12/17/2010

DESIGNED - LL
DRAWN - NP
CHECKED -
DATE - 12/17/10



REVISED -
REVISED -
REVISED -
REVISED -

**STATE OF ILLINOIS
DEPARTMENT OF TRANSPORTATION**




**SEEDING PLANS
STEARNS ROAD**

SCALE: AS SHOWN SHEET NO. 31 OF 80 SHEETS STA. 170+00.0 TO STA. 197+52.0

F.A.P. RTE.	SECTION	COUNTY	TOTAL SHEETS	SHEET NO.
361	09-00214-02-LS	KANE/DUPAGE	80	31
CONTRACT NO.63542				
FED. ROAD DIST. NO. 1 ILLINOIS FED. AID PROJECT				

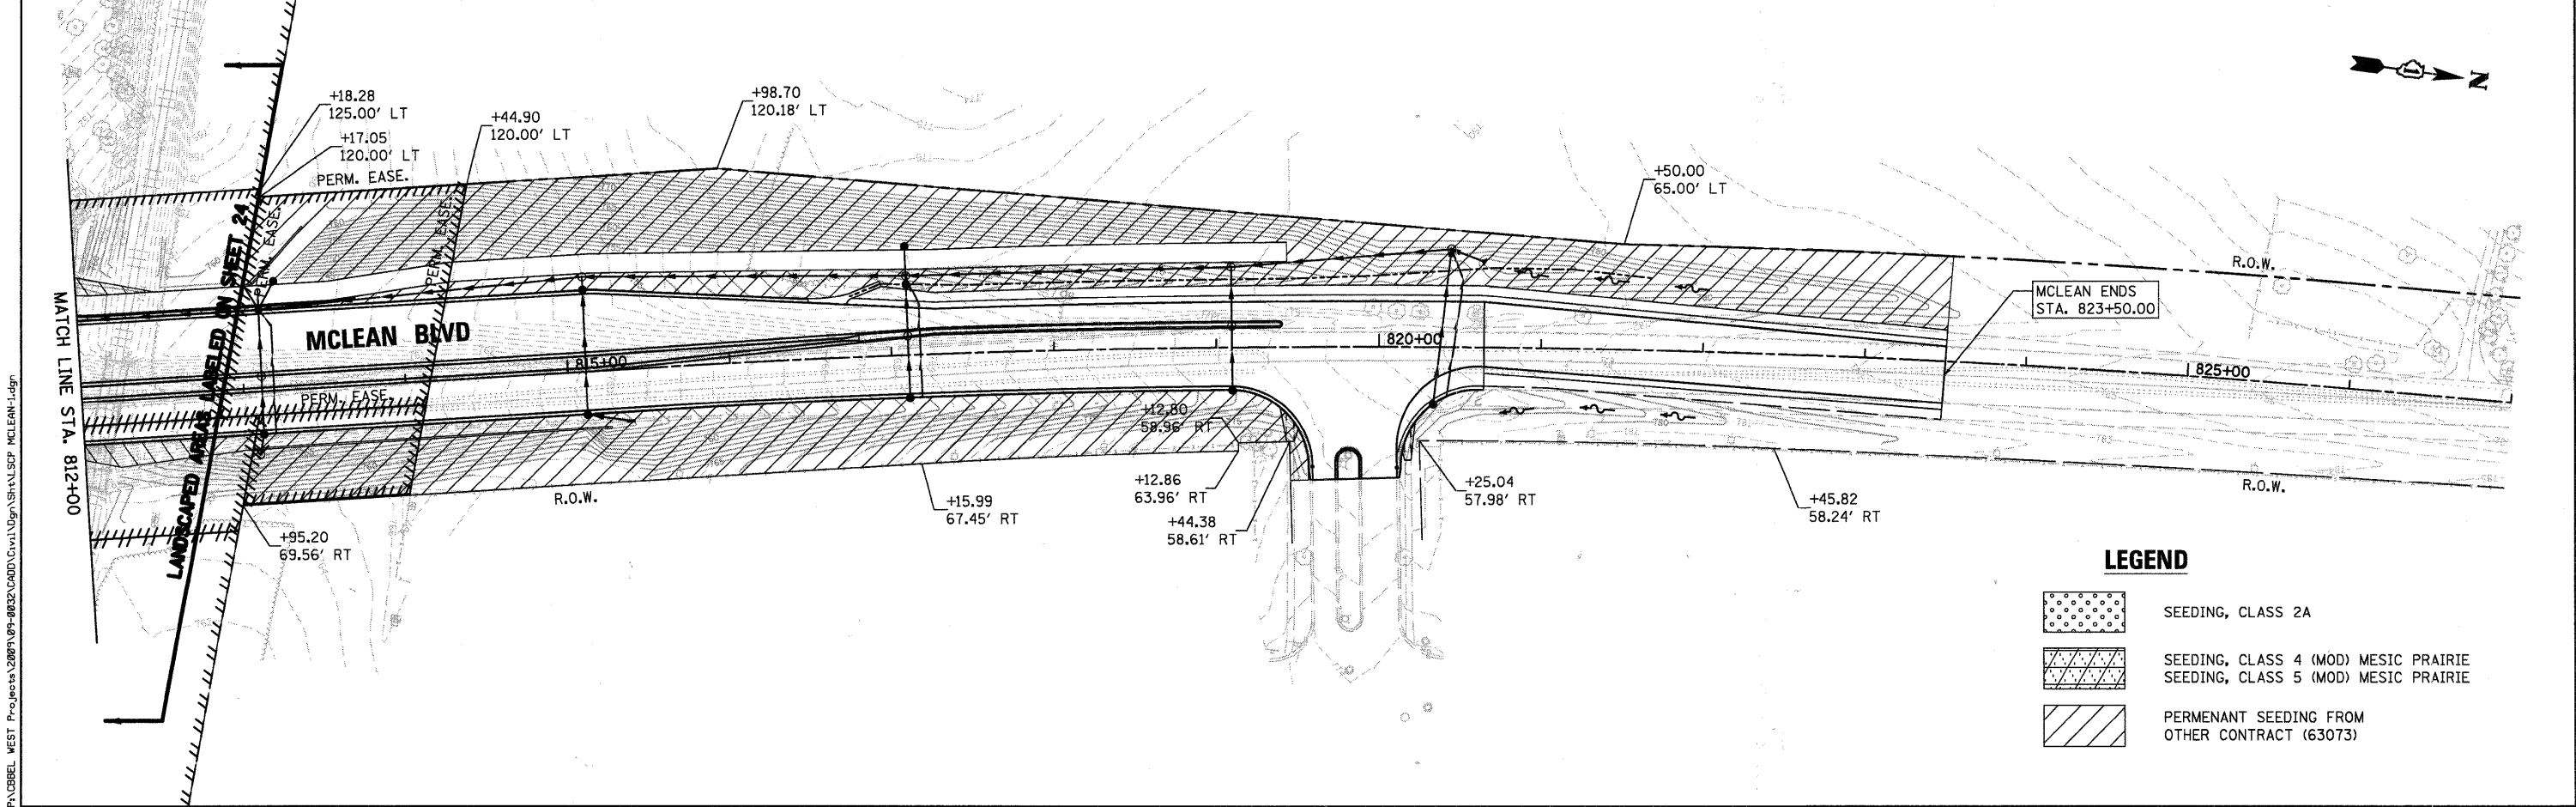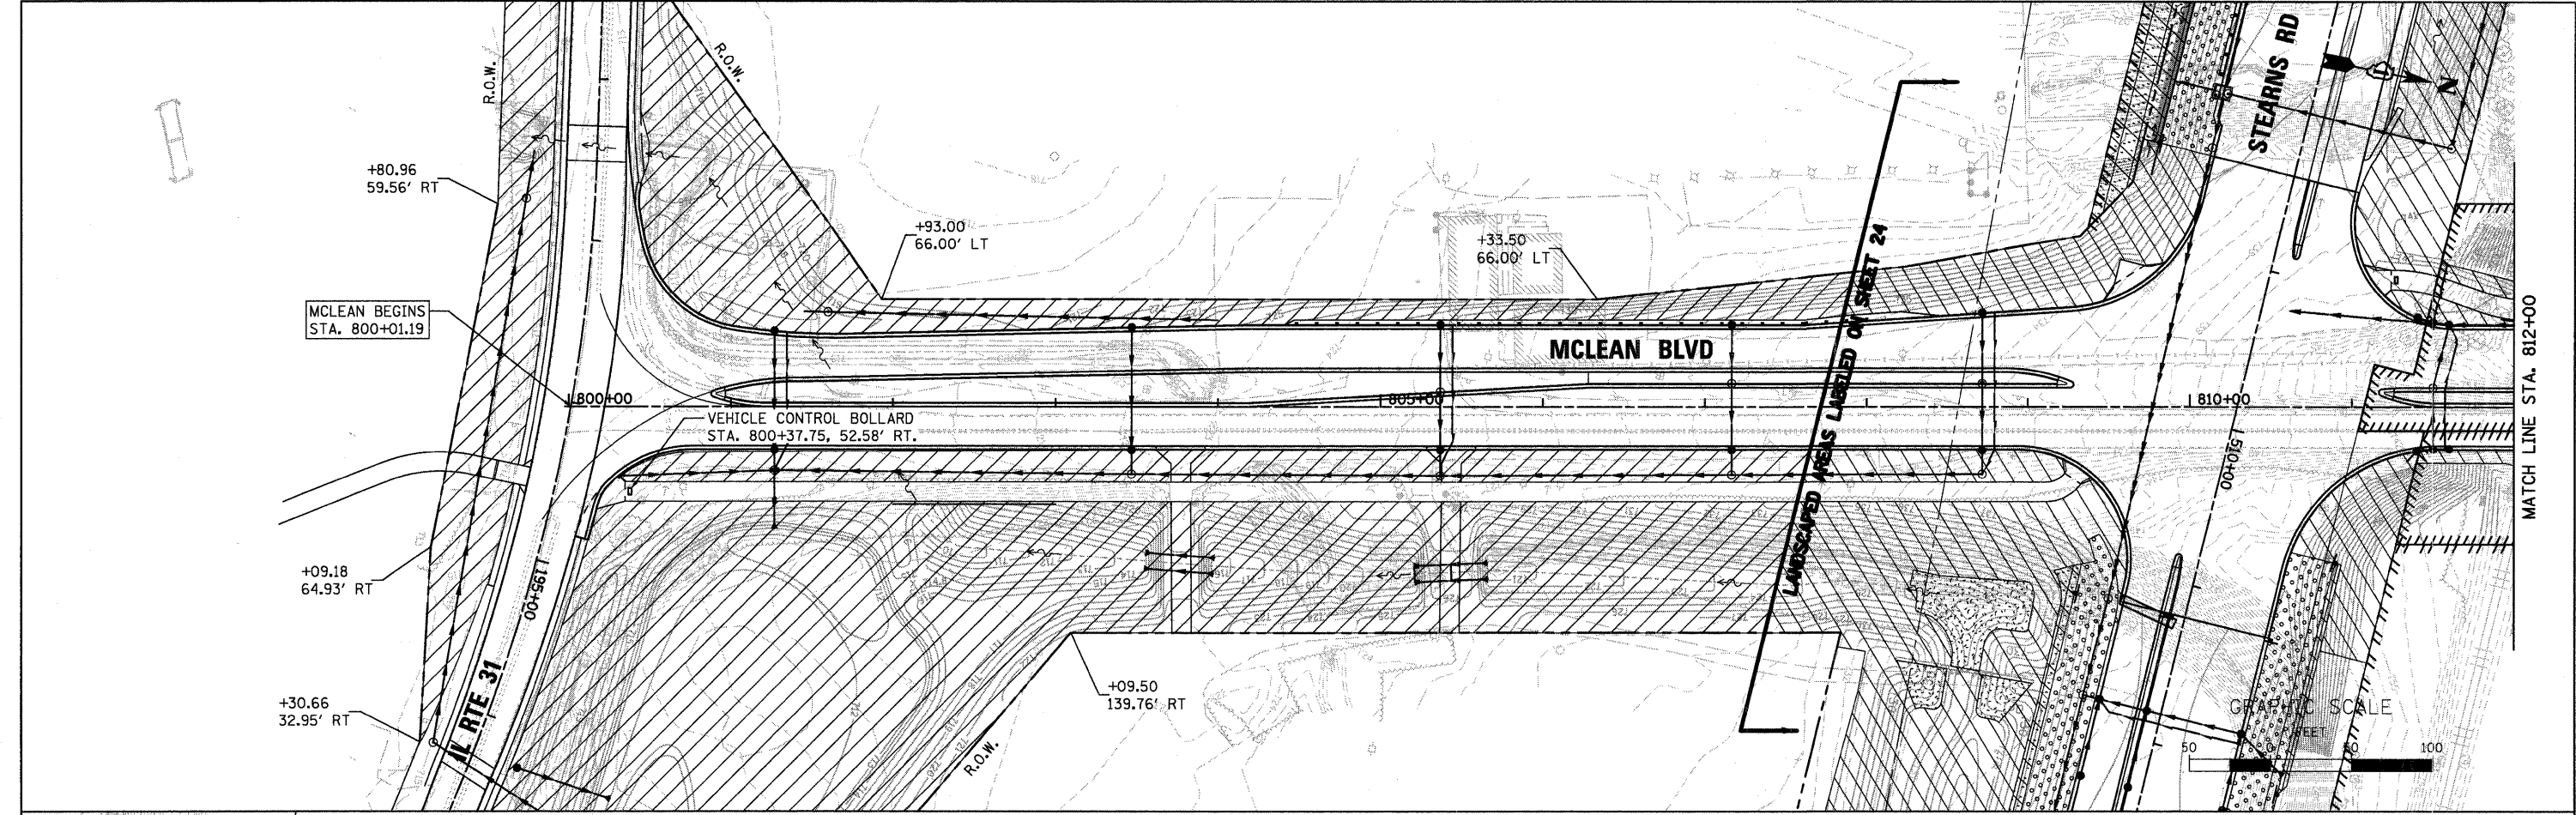



LEGEND

   -  SEEDING, CLASS 2A
-  SEEDING, CLASS 4 (MOD) MESIC PRAIRIE
-  SEEDING, CLASS 5 (MOD) MESIC PRAIRIE
-  PERMENANT SEEDING FROM OTHER CONTRACT (63073)

WBK WILLIS BURKE KELSEY ASSOCIATES LTD. 116 West Main Street, Suite 201 St. Charles, Illinois 60174 (630) 443-7755	USER NAME = #USER#		DESIGNED - LL	REVISED -	STATE OF ILLINOIS DEPARTMENT OF TRANSPORTATION	SEEDING PLANS MCLEAN BLVD		F.A.P. RTE.	SECTION	COUNTY	TOTAL SHEETS	SHEET NO.
	PLOT SCALE = AS SHOWN		DRAWN - NP	REVISED -				361	09-00214-02-LS	KANE/DUPAGE	80	32
	PLOT DATE = 12/17/2010		CHECKED -	REVISED -				CONTRACT NO. 63542				
			DATE - 12/17/10	REVISED -				FED. ROAD DIST. NO. 1 ILLINOIS FED. AID PROJECT				
								SCALE: AS SHOWN SHEET NO. 32 OF 80 SHEETS STA. 800+00.0 TO STA. 823+50.0				

LEGEND

- SEEDING, CLASS 2A
- SEEDING, CLASS 4 (MOD) MESIC PRAIRIE
SEEDING, CLASS 5 (MOD) MESIC PRAIRIE
- PERMENANT SEEDING FROM
OTHER CONTRACT (63073)

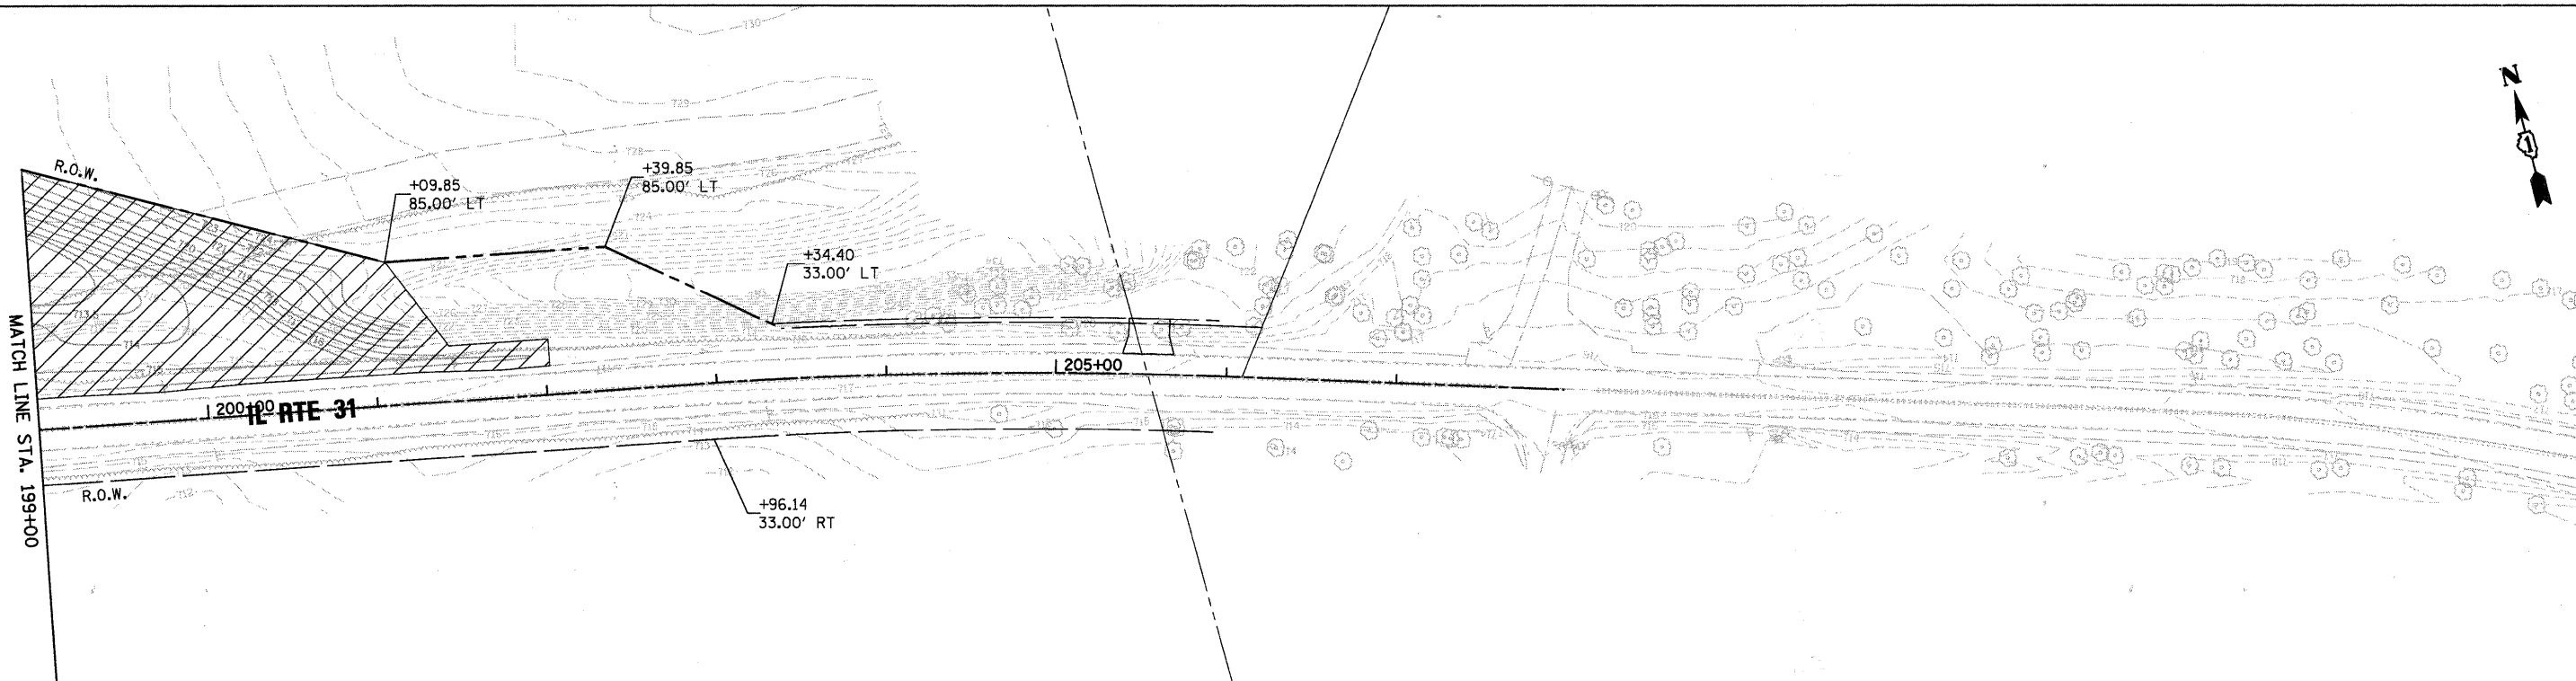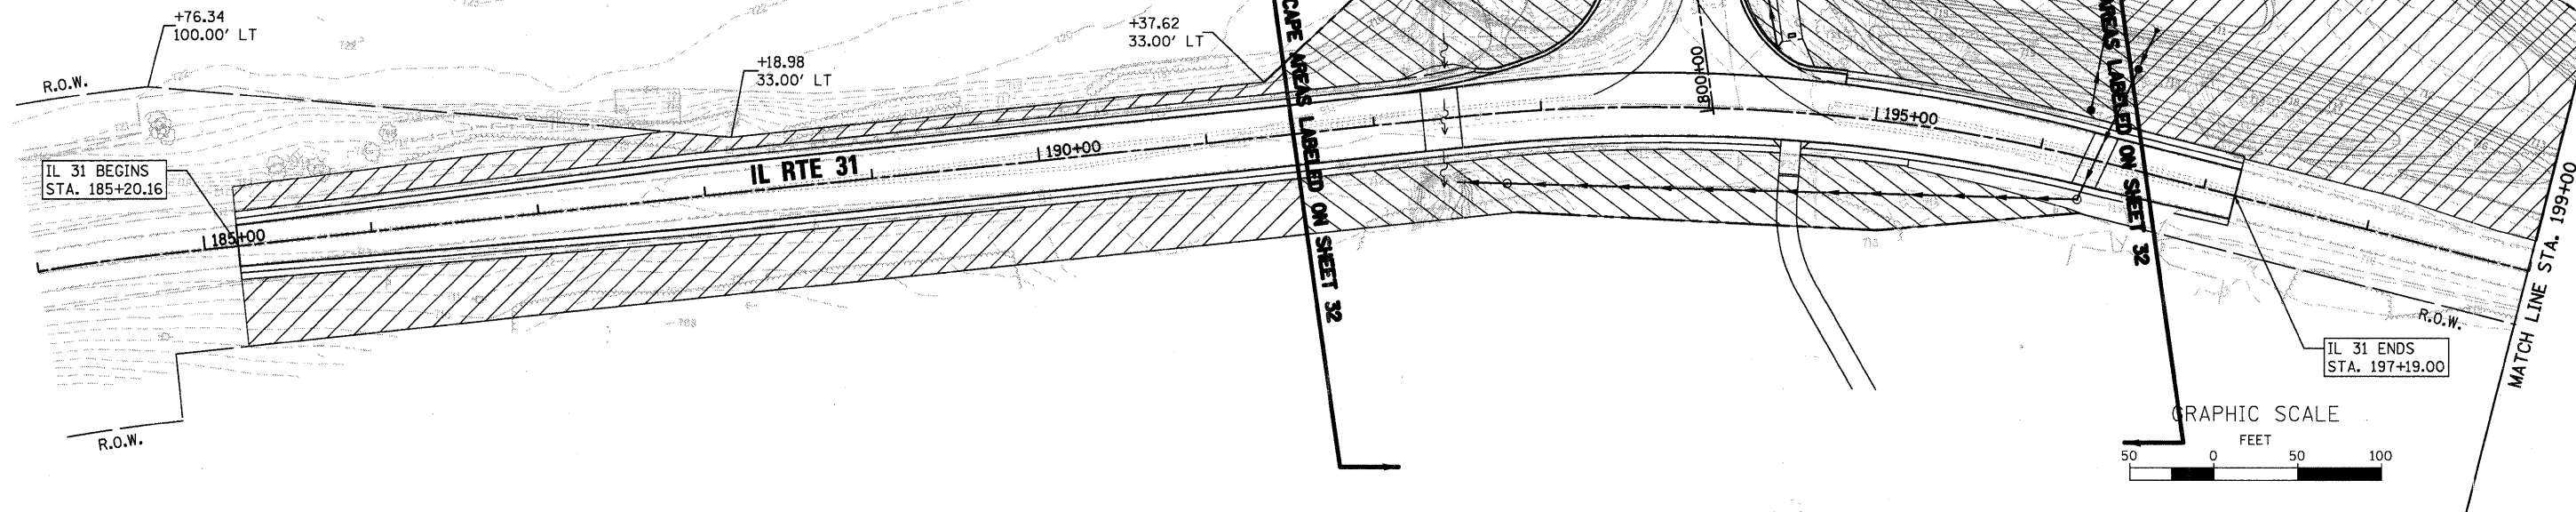

FILE NAME = P:\CBBEL WEST Project\2009\09-00214\00214-LS\SP IL31-1.dgn



USER NAME = @USER@
PLOT SCALE = AS SHOWN
PLOT DATE = 12/17/2010

DESIGNED - LL
DRAWN - NP
CHECKED -
DATE - 12/17/10

REVISED -
REVISED -
REVISED -
REVISED -

STATE OF ILLINOIS
DEPARTMENT OF TRANSPORTATION

SEEDING PLANS
IL RTE 31

SCALE: AS SHOWN SHEET NO. 33 OF 80 SHEETS STA. 185+20.2 TO STA. 202+00.0

F.A.P. RTE.	SECTION	COUNTY	TOTAL SHEETS	SHEET NO.
361	09-00214-02-LS	KANE/DUPAGE	80	33
FED. ROAD DIST. NO. 1 ILLINOIS FED. AID PROJECT				

CONTRACT NO. 63542

LEGEND



SEEDING, CLASS 2A




SEEDING, CLASS 3



SEEDING, CLASS 4 (MOD) MESIC PRAIRIE
SEEDING, CLASS 5 (MOD) MESIC PRAIRIE



SEEDING, CLASS 4 (MODIFIED) WET-MESIC
SEEDING, CLASS 5 (MODIFIED) WET-MESIC

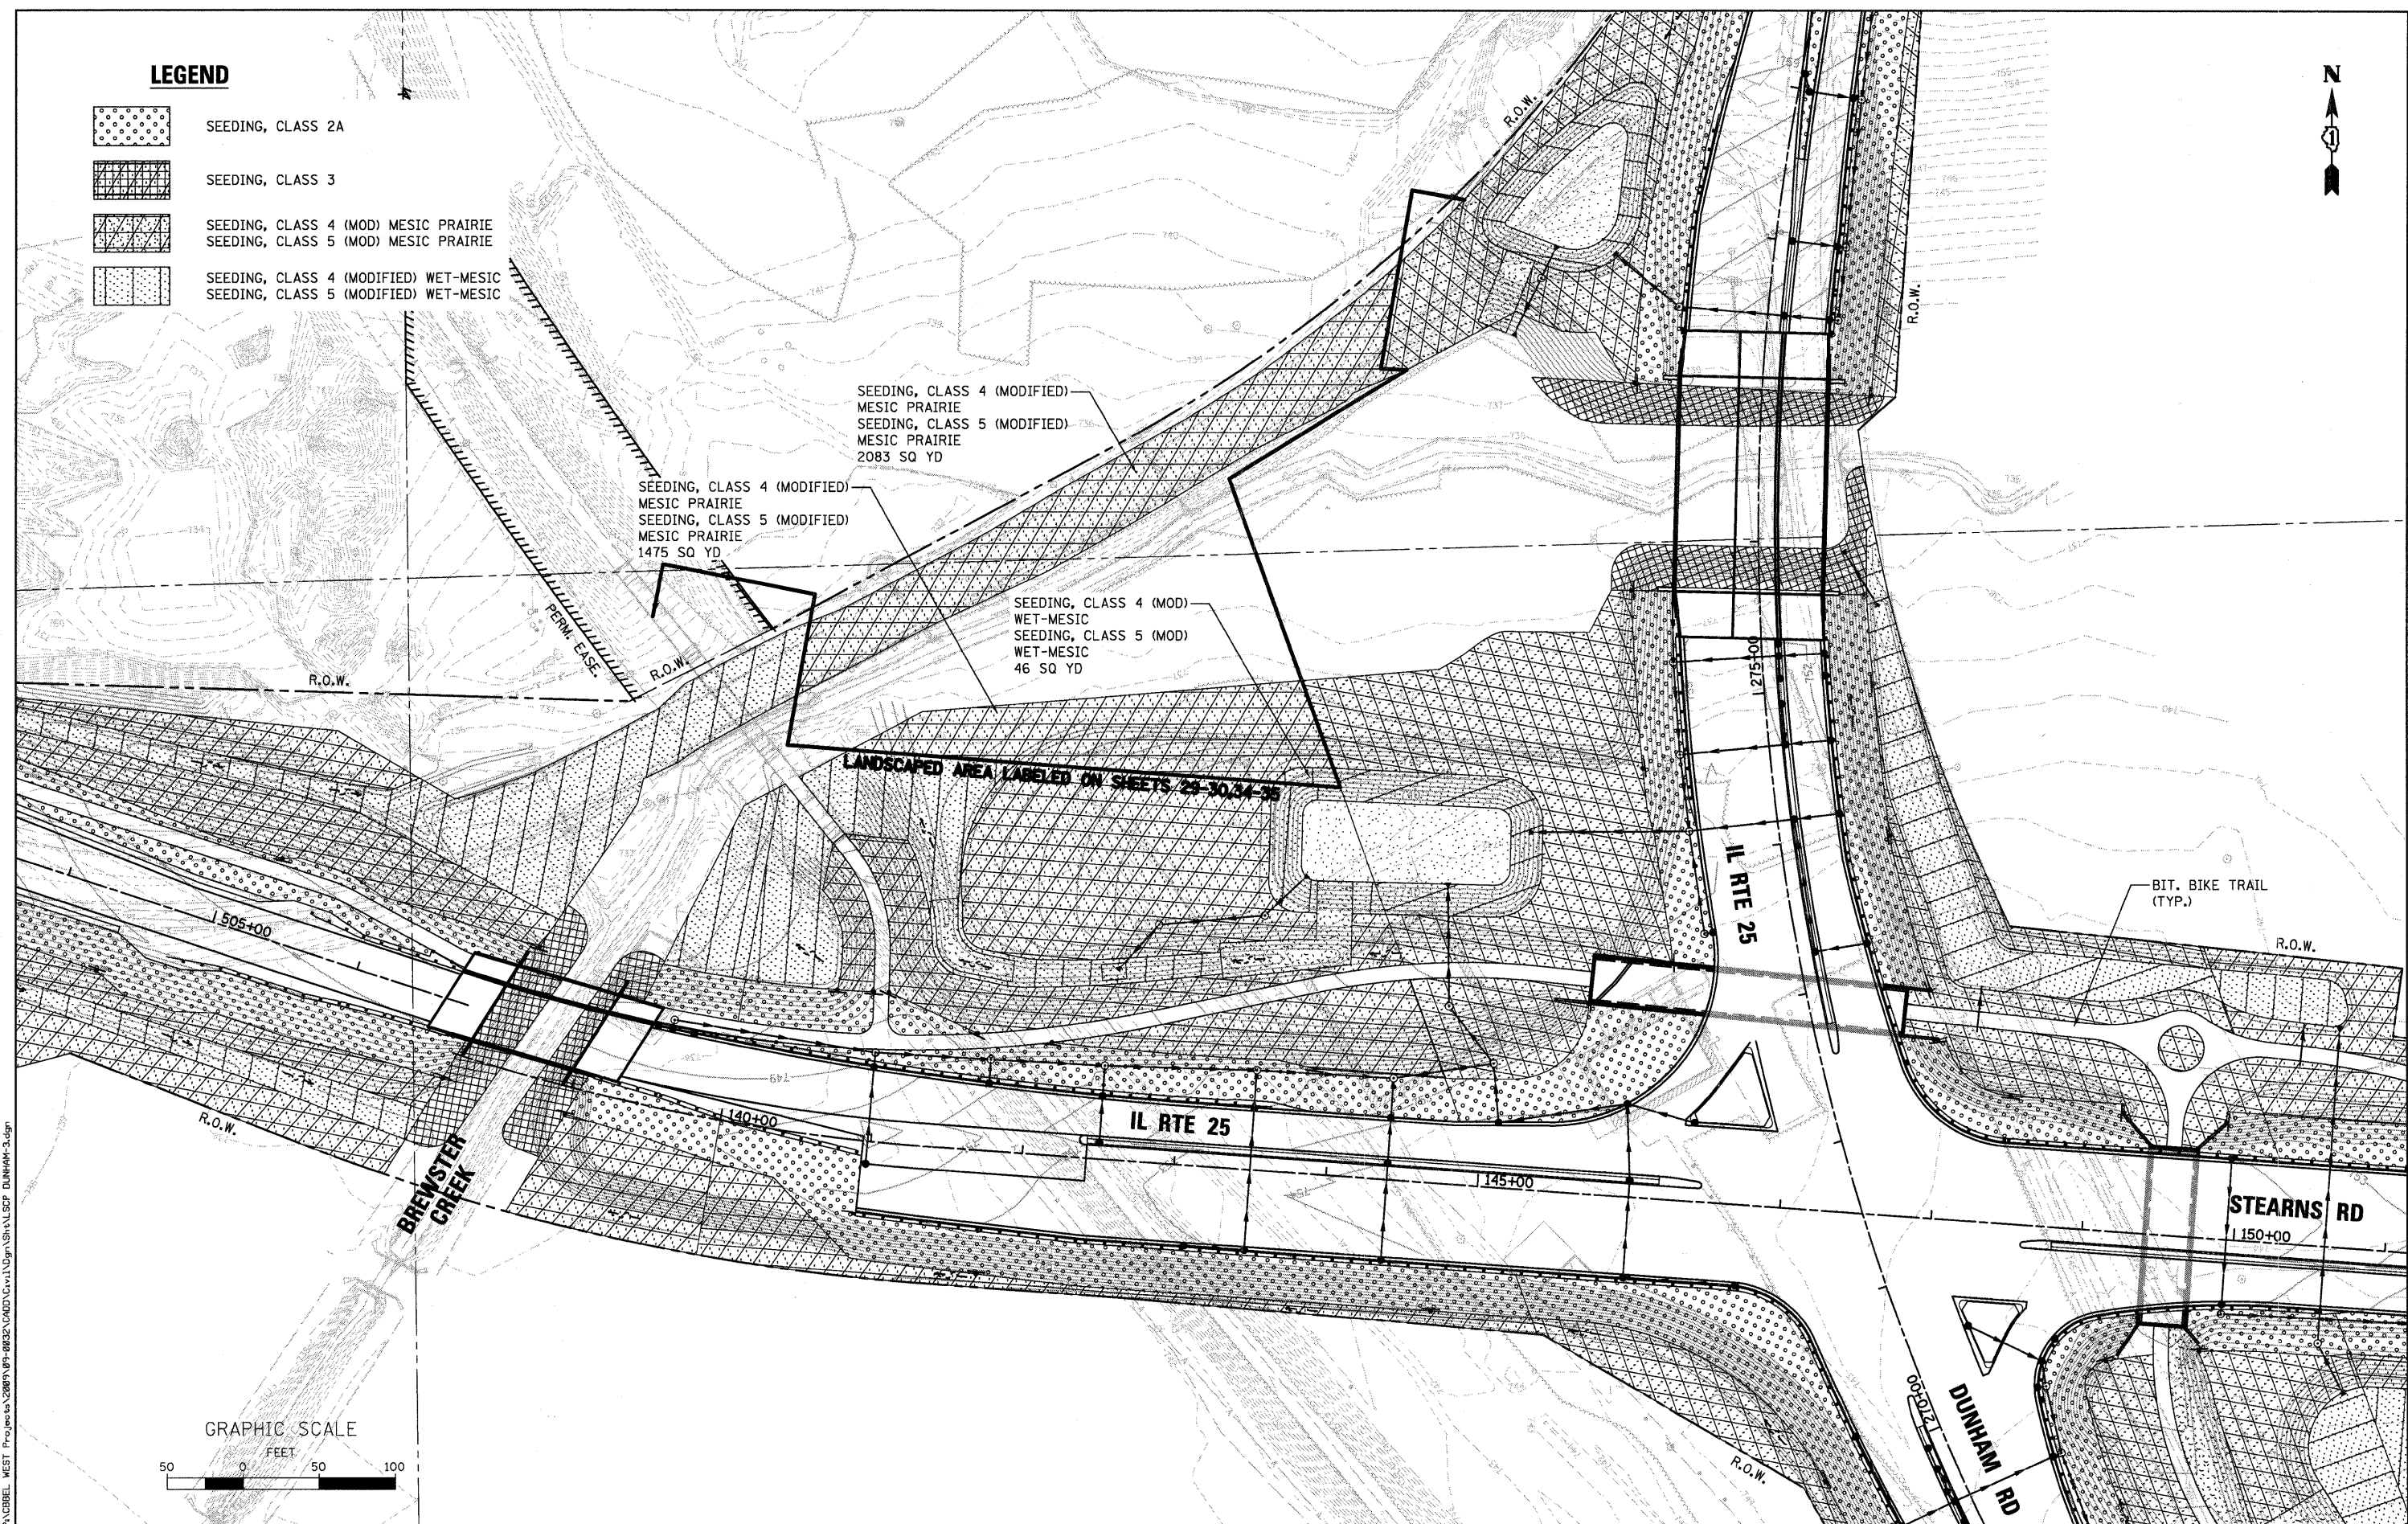

GRAPHIC SCALE



WILLIS BURKE KELSEY ASSOCIATES LTD.
116 West Main Street, Suite 201
St. Charles, Illinois 60174
(830) 443-7755

USER NAME = *USER*
PLOT SCALE = AS SHOWN
PLOT DATE = 12/17/2010

DESIGNED - LL
DRAWN - NP
CHECKED -
DATE - 12/17/10


REVISED -
REVISED -
REVISED -
REVISED -

STATE OF ILLINOIS
DEPARTMENT OF TRANSPORTATION


SEEDING PLANS
IL RTE 25

SCALE: AS SHOWN SHEET NO. 36 OF 80 SHEETS STA. TO STA.


F.A.P. RTE.	SECTION	COUNTY	TOTAL SHEETS	SHEET NO.
361	09-00214-02-LS	KANE/DUPAGE	80	36
CONTRACT NO. 63542				
FED. ROAD DIST. NO. 1 ILLINOIS FED. AID PROJECT				

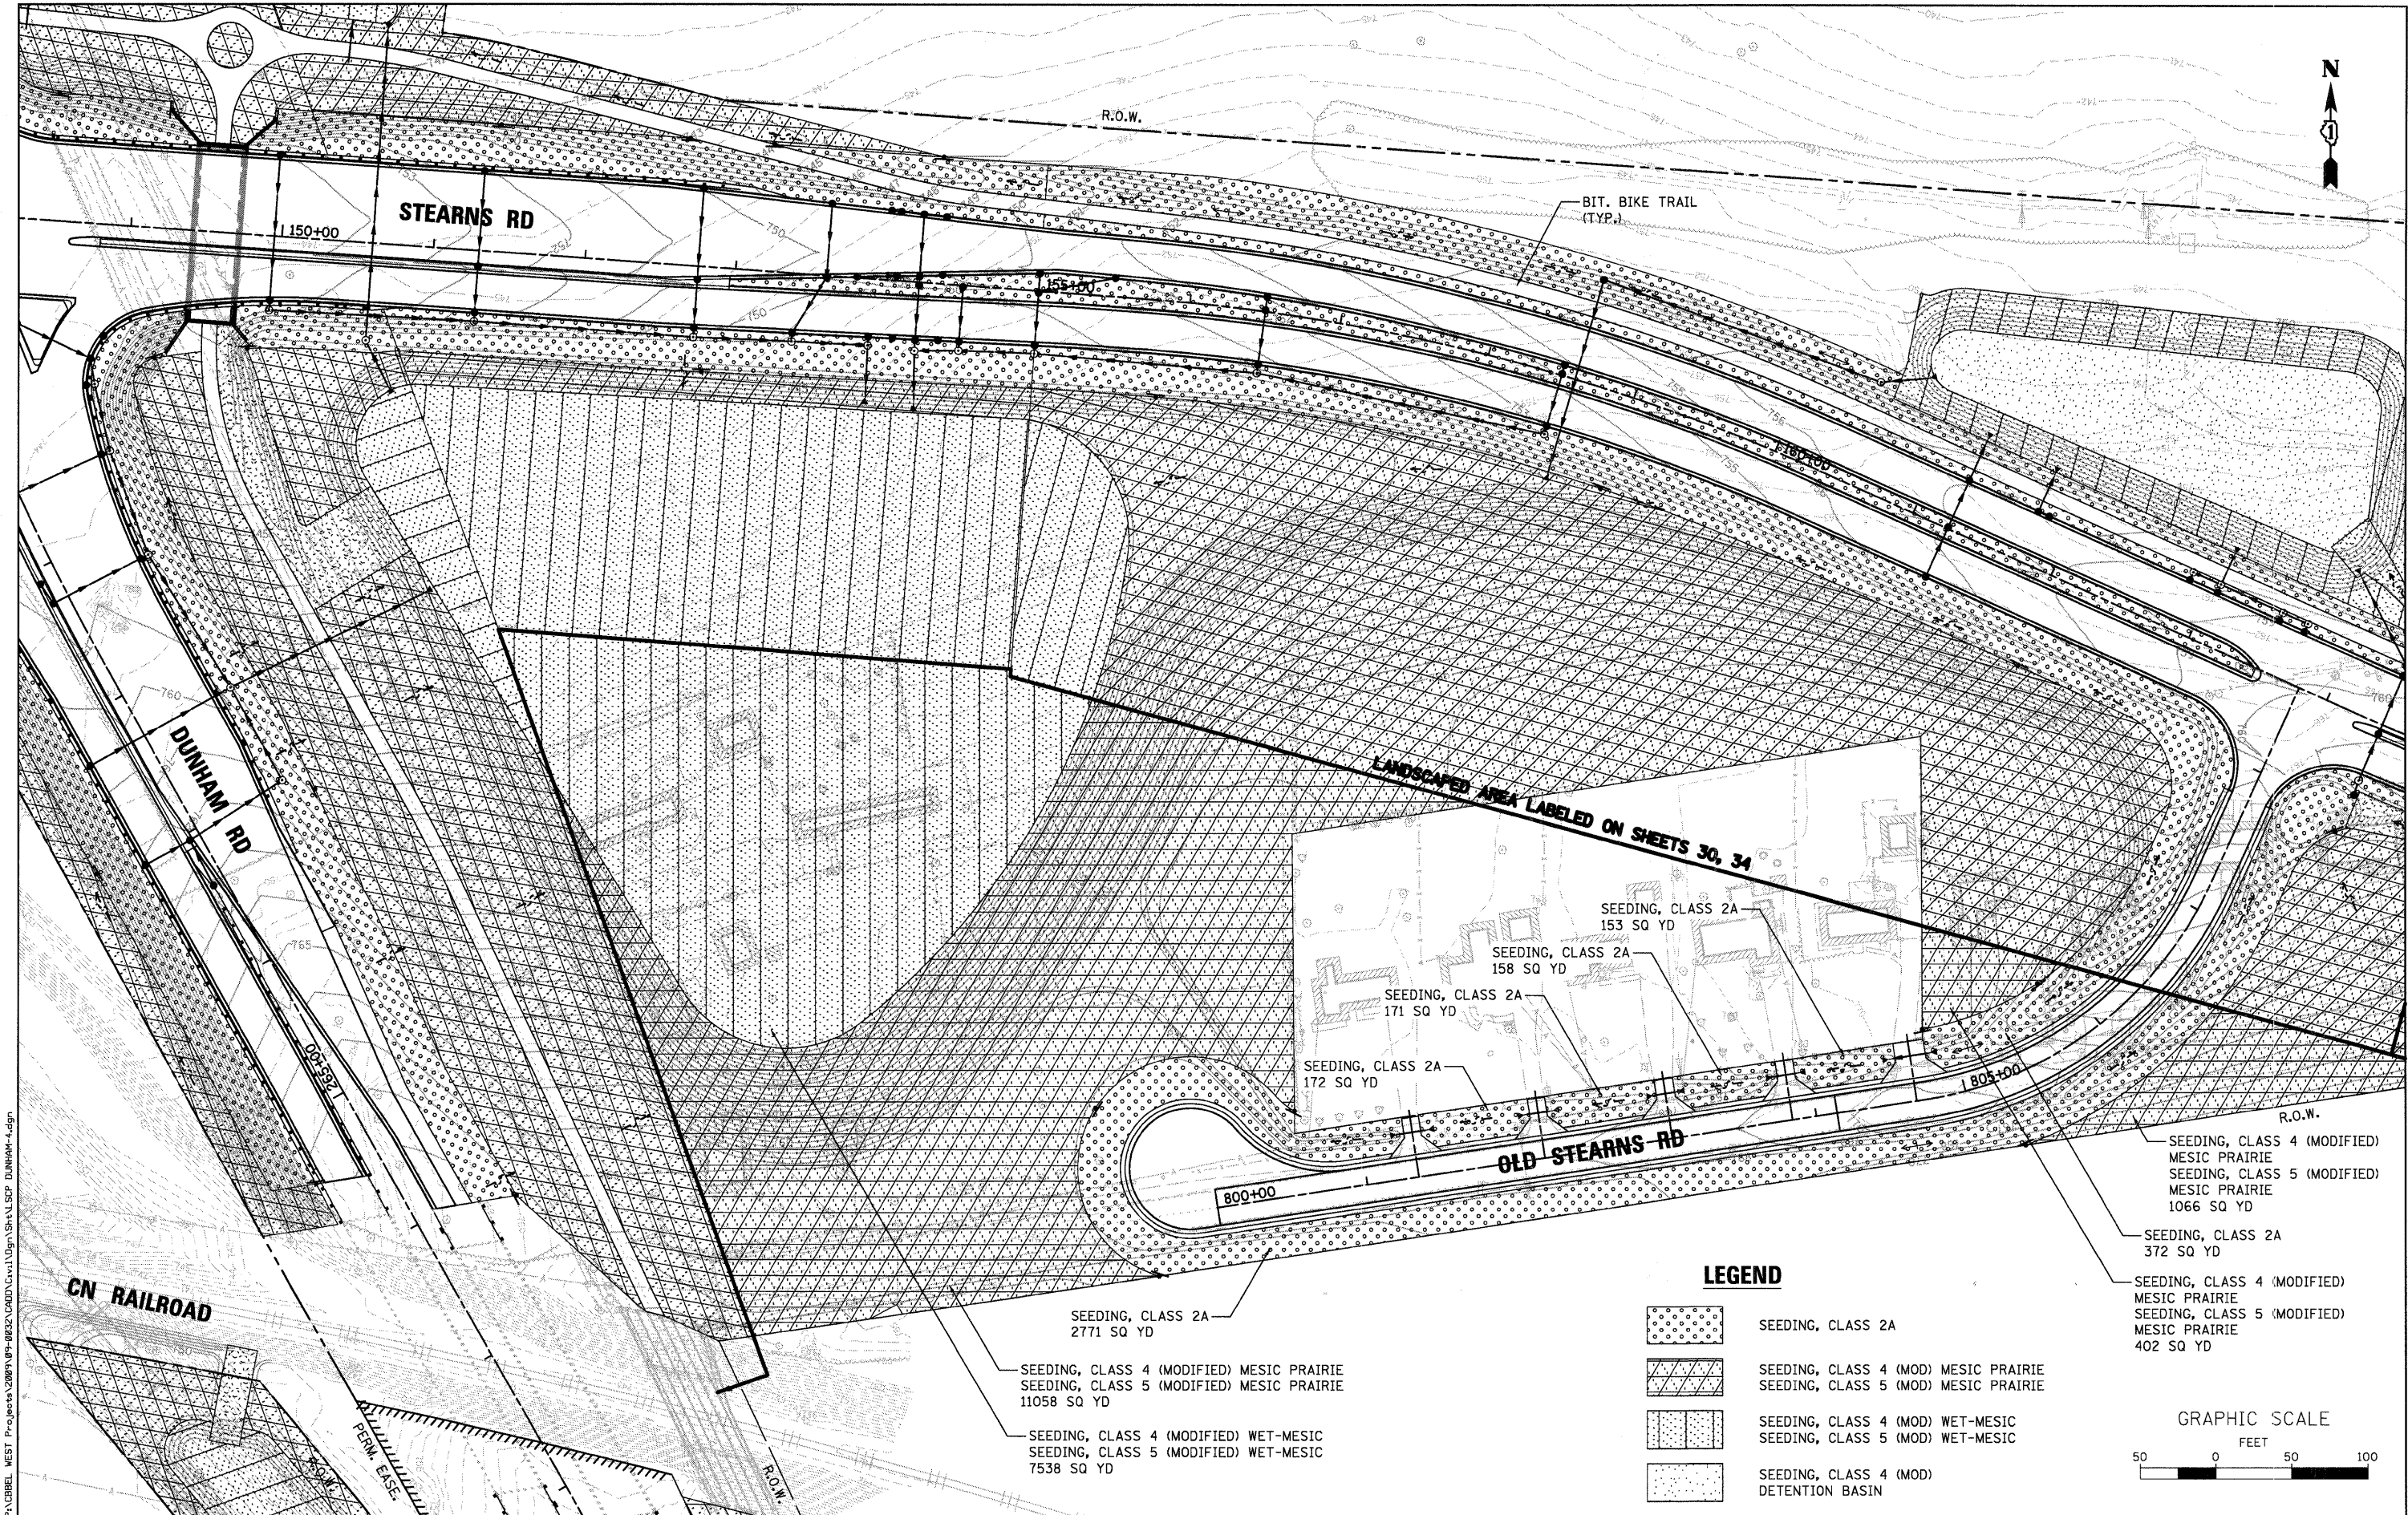


LEGEND

 

- SEEDING, CLASS 2A
- SEEDING, CLASS 4 (MOD) MESIC PRAIRIE
SEEDING, CLASS 5 (MOD) MESIC PRAIRIE
- SEEDING, CLASS 4 (MOD) WET-MESIC
SEEDING, CLASS 5 (MOD) WET-MESIC
- SEEDING, CLASS 4 (MOD)
DETENTION BASIN

 

WBK WILLS BURKE KELSEY ASSOCIATES LTD. 116 West Main Street, Suite 201 St. Charles, Illinois 60174 (630) 443-7755	USER NAME = #USER#	DESIGNED - LL	REVISED -	STATE OF ILLINOIS DEPARTMENT OF TRANSPORTATION	SEEDING PLANS DUNHAM ROAD /STEARNS ROAD	SCALE: AS SHOWN	SHEET NO. 37 OF 80 SHEETS	STA.	TO STA.	F.A.P. RTE.	SECTION	COUNTY	TOTAL SHEETS	SHEET NO.
	PLOT SCALE = AS SHOWN	DRAWN - NP	REVISED -							361	09-00214-02-LS	KANE/DUPAGE	80	37
	PLOT DATE = 12/17/2010	CHECKED -	REVISED -							CONTRACT NO.63542				
		DATE - 12/17/10	REVISED -							FED. ROAD DIST. NO. 1 ILLINOIS FED. AID PROJECT				

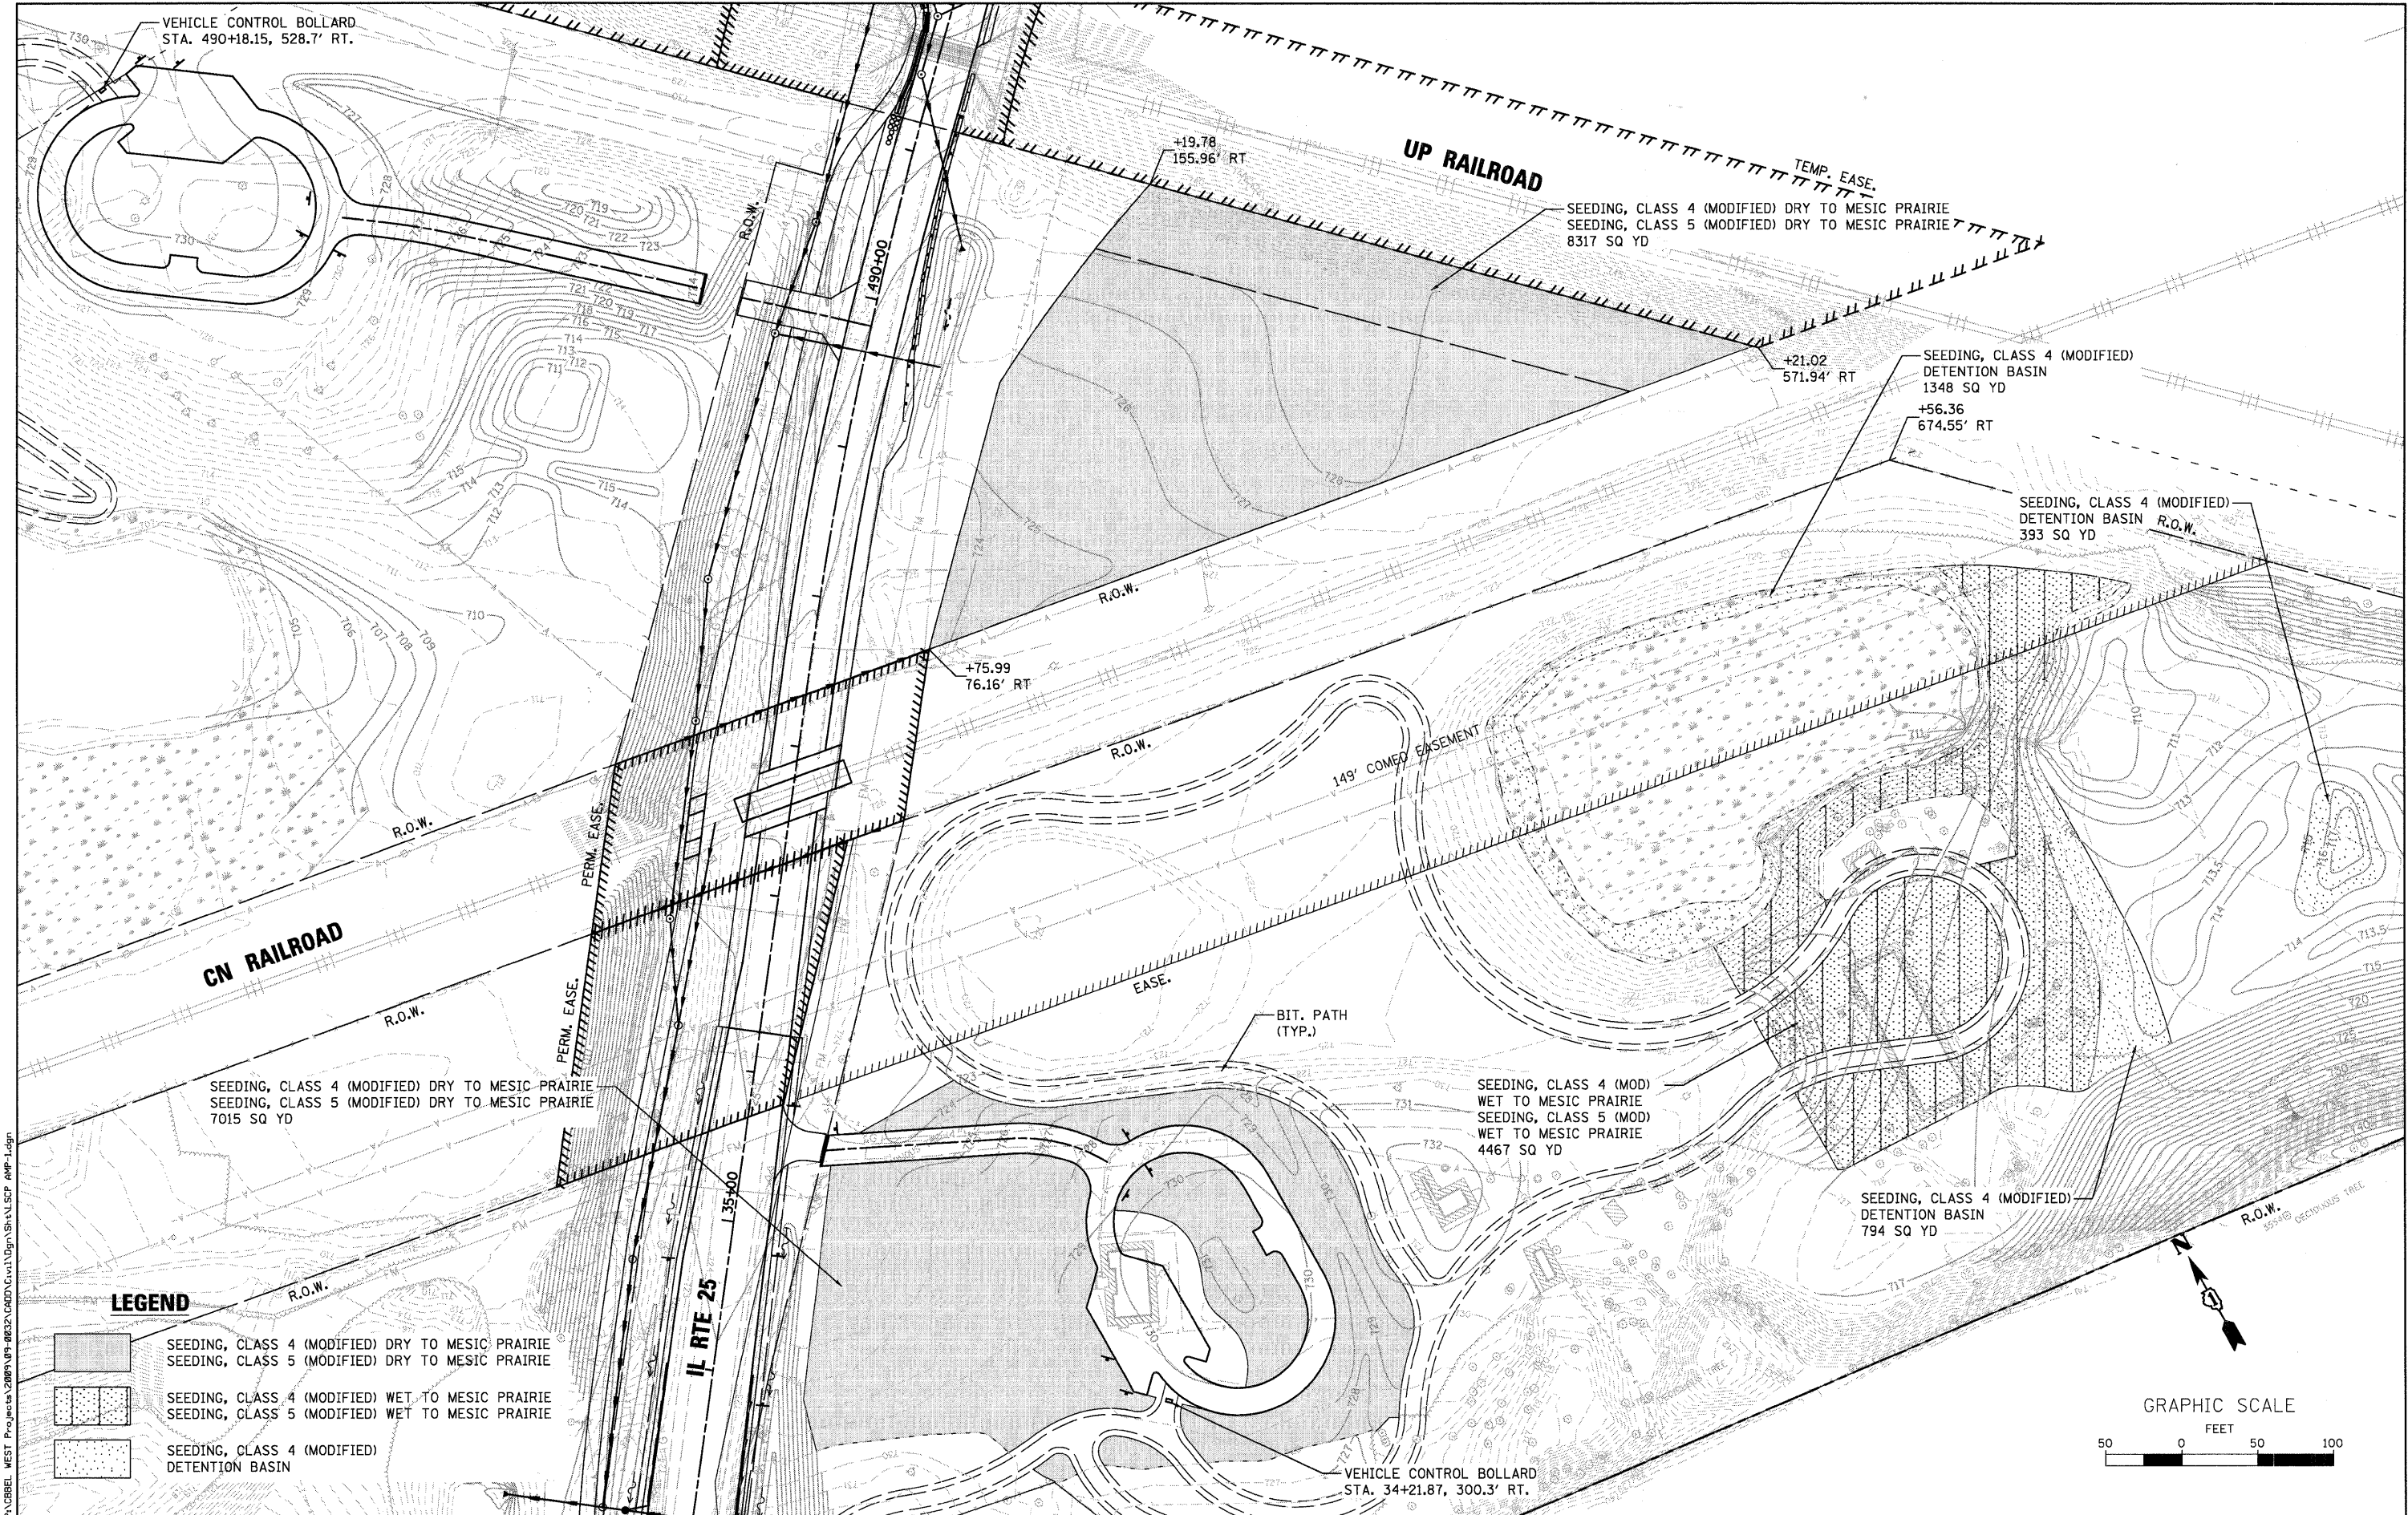

FILE NAME = P:\CIBEL WEST Projects\2009\09-00214-02-LS\09-00214-02-LS.dgn USER = JSCP AMP-ldgn

LEGEND

- SEEDING, CLASS 4 (MODIFIED) DRY TO MESIC PRAIRIE
SEEDING, CLASS 5 (MODIFIED) DRY TO MESIC PRAIRIE
- SEEDING, CLASS 4 (MODIFIED) WET TO MESIC PRAIRIE
SEEDING, CLASS 5 (MODIFIED) WET TO MESIC PRAIRIE
- SEEDING, CLASS 4 (MODIFIED)
DETENTION BASIN

WBK WILLS BURKE KELSEY ASSOCIATES LTD.
116 West Main Street, Suite 201
St. Charles, Illinois 60174
(630) 443-7755

USER NAME = JSCP	DESIGNED - LL	REVISED -
PLOT SCALE = AS SHOWN	DRAWN - NP	REVISED -
PLOT DATE = 12/17/2010	CHECKED -	REVISED -
	DATE - 12/17/10	REVISED -

**STATE OF ILLINOIS
DEPARTMENT OF TRANSPORTATION**

**SEEDING PLANS
AMP**

SCALE: AS SHOWN SHEET NO. 38 OF 80 SHEETS STA. TO STA.

F.A.P. RTE.	SECTION	COUNTY	TOTAL SHEETS	SHEET NO.
361	09-00214-02-LS	KANE/DUPAGE	80	38
CONTRACT NO. 63542				
FED. ROAD DIST. NO. 1 ILLINOIS FED. AID PROJECT				

FILE NAME = P:\CBBEL WEST Projects\2009\09-0022\CAD\Civil\Drawings\SEED MIX-1.dgn



WILLS BURKE KELSEY ASSOCIATES LTD.

110 West Main Street, Suite 201
St. Charles, Illinois 60174
(830) 443-7755

USER NAME = #USER#	DESIGNED - LL	REVISED -
PLOT SCALE =	DRAWN - NP	REVISED -
PLOT DATE = 12/17/2018	CHECKED -	REVISED -
	DATE - 12/17/10	REVISED -

SEEDING, CLASS 4 (MODIFIED) DRY TO MESIC PRAIRIE		
LBS. / ACRE	SCIENTIFIC NAME	COMMON NAME
2.500	ANDROPOGON SCOPARIUS	LITTLE BLUESTEM
2.000	BOUTELOUA CURTIPENDULA	SIDE OATS
0.060	CAREX MUEHLENBERGII	SAND BRACTED SEDGE
0.250	ELYMUS VIRGINICUS	VIRGINIA WILD RYE
0.060	ERAGROSTIS SPECTABILIS	PURPLE LOVE GRASS
0.150	KOELERIA CRISTATA	JUNE GRASS
1.000	SPOROBOLUS HETEROLEPIS	PRAIRIE DROPSEED
6.020	TOTAL WEIGHT OF SEEDS (LBS)	
COVER CROP:		
6.000	LOLIUM MULTIFLORUM	ANNUAL RYE

SEEDING, CLASS 5 (MODIFIED) DRY TO MESIC PRAIRIE		
LBS. / ACRE	SCIENTIFIC NAME	COMMON NAME
0.125	ALLIUM CERNUUM	NODDING WILD ONION
0.125	AMORPHA CANESCENS	LEAD PLANT
0.125	ANEMONE CANADENSIS	MEADOW ANEMONE
0.060	ARTEMISIA CAUDATA	BEACH WORMWOOD
0.030	ASCLEPIAS SULLIVANTII	PRAIRIE MILKWEED
0.030	ASCLEPIAS TUBEROSA	BUTTERFLY WEED
0.030	ASCLEPIAS VERTICILLATA	WHORLED MILKWEED
0.030	ASTER AZUREUS	SKY BLUE ASTER
0.015	ASTER DUMOSUS	RICE BUTTON ASTER
0.030	ASTER ERICOIDES	HEATH ASTER
0.125	ASTER LAEVIS	SMOOTH BLUE ASTER
0.030	ASTER SERICEUS	SILKY ASTER
0.125	BAPTISIA LEUCANTHA	WHITE INDIGO
0.250	CASSIA FASCICULATA*	PARTRIDGE PEA
0.150	CEANOTHUS AMERICANUS	NEW JERSEY TEA
0.030	CELASTRUS SCANDENS	BITTERSWEET
0.015	COREOPSIS PALMATA	PRAIRIE COREOPSIS
0.060	COREOPSIS TRIPTERIS	TALL COREOPSIS
0.015	DESMODIUM ILLINOIENSIS	ILLINOIS TICKTREFOIL
0.030	ECHINACEA PALLIDA	PALE CONEFLOWER
0.125	ERYNGIUM YUCCIFOLIUM	RATTLESNAKE MASTER
0.060	EUPHORBIA CORROLATA	FLOWERING SPURGE
0.060	HEUCHERA AMERICANA	AMERICAN ALUM ROOT
0.015	KUHNTIA EUPATORIOIDES CORYMBULOSA	FALSE BONESET
0.125	LESPEDEZA CAPITATA*	ROUNDHEAD BUSH CLOVER
0.250	LESPEDEZA VIRGINICA	SLENDER BUSH CLOVER
0.030	LIATRIS ASPERA	BLAZING STAR
0.125	PARTHENIUM INTEGRIFOLIUM	WILD QUININE
0.125	PENSTEMON DIGITALIS	FOXGLOVE BEARDTONGUE
0.015	PETALOSTEMUM CANDIDUM	WHITE PRAIRIE CLOVER
0.500	PETALOSTEMUM PURPUREUM	PURPLE PRAIRIE CLOVER
0.030	POTENTILLA ARGUTA	PRAIRIE CINQUEFOIL
0.125	ROSA CAROLINA	PASTURE ROSE
0.500	RUDBECKIA HIRTA	BLACK-EYED SUSAN
0.060	RUDBECKIA SUBTOMENTOSA	SWEET CONEFLOWER
0.030	SILPHIUM LACINIATUM	COMPASS PLANT
0.030	SILPHIUM TEREBINTHINACEUM	PRAIRIE DOCK
0.030	SOLIDAGO GRAMINIFOLIA	GRASS-LEAVED GOLDENROD
0.060	SOLIDAGO JUNCEA	EARLY GOLDENROD
0.125	SOLIDAGO NEMORALIS	OLD-FIELD GOLDENROD
0.015	SOLIDAGO RIGIDA	STIFF GOLDENROD
0.015	SOLIDAGO SPECIOSA	SHOWY GOLDENROD
0.125	TRADESCANTIA OHIENSIS	OHIO SPIDERWORT
0.125	VERBENA STRICTA	HOARY VERVAIN
0.125	VERNONIA FASCICULATA	COMMON IRONWEED
0.030	VERONICASTRUM VIRGINICUM	CULVER'S ROOT
0.125	ZIZIA AUREA	GOLDEN ALEXANDERS
4.410	TOTAL WEIGHT OF SEEDS (LBS)	* = INNOCULANT REQUIRED

SEEDING, CLASS 4 (MODIFIED) MESIC PRAIRIE		
LBS. / ACRE	SCIENTIFIC NAME	COMMON NAME
2.000	ANDROPOGON GERARDII	BIG BLUESTEM
0.500	ANDROPOGON SCOPARIUS	LITTLE BLUESTEM
0.250	BOUTELOUA CURTIPENDULA	SIDE OATS
1.000	ELYMUS CANADENSIS	CANADA WILD RYE
0.750	PANICUM VIRGATUM	SWITCH GRASS
1.500	SORGHASTRUM NUTANS	INDIAN GRASS
0.062	CAREX BICKNELLII	BICKNELL'S SEDGE
6.062	TOTAL WEIGHT OF SEEDS (LBS)	
COVER CROP:		
3.000	LOLIUM MULTIFLORUM	ANNUAL RYE
32.000	AVENA SATIVA	OATS

SEEDING, CLASS 5 (MODIFIED) MESIC PRAIRIE		
LBS. / ACRE	SCIENTIFIC NAME	COMMON NAME
0.125	AMORPHA CANESCENS	LEADPLANT
0.062	ASTER LAEVIS	SMOOTH BLUE ASTER
0.062	ASTER NOVAE-ANGLIAE	NEW ENGLAND ASTER
0.062	BAPTISIA LEUCANTHA*	WHITE WILD INDIGO
0.125	CASSIA FASCICULATA*	PARTRIDGE PEA
0.420	ECHINACEA PURPUREA	PURPLE CONEFLOWER
0.188	ERYNGIUM YUCCIFOLIUM	RATTLESNAKE MASTER
0.031	HELIOPSIS HELIANTHOIDES	OX-EYE SUNFLOWER
0.125	LESPEDEZA CAPITATA*	ROUNDHEAD BUSHCLOVER
0.125	LIATRIS ASPERA	BUTTON BLAZING STAR
0.188	LIATRIS PYCNOSTACHYA	PRAIRIE BLAZING STAR
0.031	MONARDA FISTULOSA	BERGAMOT
0.063	PARTHENIUM INTEGRIFOLIUM	WILD QUININE
0.125	PENSTEMON DIGITALIS	FOXGLOVE BEARDTONGUE
0.063	PETALOSTEMUM PURPUREUM	PURPLE PRAIRIE CLOVER
0.063	PHYSOSTEGIA VIRGINIANA	FASE DRAGONHEAD
0.063	POTENTILLA ARGUTA	PRAIRIE CINQUEFOIL
0.125	RATIBIDA PINNATA	YELLOW CONEFLOWER
0.125	ROSA BLANDA	EARLY WILD ROSE
0.250	RUDBECKIA HIRTA	BLACK-EYED SUSAN
0.250	RUDBECKIA SUBTOMENTOSA	SWEET CONEFLOWER
0.188	SILPHIUM INTEGRIFOLIUM	ROSIN WEED
0.188	SILPHIUM LACINIATUM	COMPASS PLANT
0.188	SILPHIUM TEREBINTHINACEUM	PRAIRIE DOCK
0.125	SOLIDAGO NEMORALIS	OLD-FIELD GOLDENROD
0.063	SOLIDAGO RIDDELLII	RIDDELL'S GOLDENROD
0.063	SOLIDAGO RIGIDA	STIFF GOLDENROD
0.063	SOLIDAGO SPECIOSA	SHOWY GOLDENROD
0.063	TRADESCANTIA OHIENSIS	SPIDERWORT
0.125	VERBENA STRICTA	HOARY VERVAIN
0.188	VERNONIA FASCICULATA	COMMON IRONWEED
0.013	VERONICASTRUM VIRGINICUM	CULVER'S ROOT
3.938	TOTAL WEIGHT OF SEEDS (LBS)	* = INNOCULANT REQUIRED

SEEDING, CLASS 4 (MODIFIED) DETENTION BASIN		
LBS. / ACRE	SCIENTIFIC NAME	COMMON NAME
1.500	AGROSTIS ALBA PALUSTRIS	BENT GRASS
2.250	ELYMUS VIRGINICUS	VIRGINIA WILD RYE
1.250	GLYCERIA STRIATA	FOWL MANNA GRASS
1.250	LEERSIA ORYZOIDES	RICE CUT GRASS
0.125	CAREX BLANDA	COMMON WOOD SEDGE
0.125	CAREX STIPATA	AWL FRUITED SEDGE
1.000	CAREX VULPINOIDEA	FOX SEDGE
0.125	CYPERUS ERYTHORRHIZOS	RED-ROOTED NUT SEDGE
7.625	TOTAL WEIGHT OF SEEDS (LBS)	

COVER CROP:		
1.500	AGROSTIS ALBA	RED TOP GRASS
3.000	ECHINOCHLOA CRUSGALLI	BARNYARD GRASS

SEEDING, CLASSS 4 (MODIFIED) WET TO MESIC PRAIRIE		
LBS. / ACRE	SCIENTIFIC NAME	COMMON NAME
2.000	ANDROPOGON GERARDII	BIG BLUESTEM
0.350	CALAMAGROSTIS CANADENSIS	BLUE JOINT GRASS
1.000	ELYMUS VIRGINICUS	VIRGINIA WILD RYE
0.500	GLYCERIA STRIATA	FOWL MANNA GRASS
1.000	LEERSIA ORYZOIDES	RICE CUT GRASS
0.250	PANICUM VIRGATUM	SWITCH GRASS
0.250	SPARTINA PECTINATA	CORD GRASS
0.125	CAREX ANNECTENS XANTHOCARPA	YELLOW FRUITED SEDGE
0.125	CAREX BEBBII	BEBB'S SEDGE
0.063	CAREX BUXBAUMII	SEEDGE
0.125	CAREX NORMALIS	NORMAL SEDGE
0.125	CAREX VULPINOIDEA	FOX SEDGE
5.913	TOTAL WEIGHT OF SEEDS (LBS)	

COVER CROP:		
1.000	AGROSTIS ALBA PALUSTRIS	BENT GRASS
3.000	LOLIUM MULTIFLORUM	ANNUAL RYE
0.250	POLYGONUM PENNSYLVANICUM	PENNSYLVANIA KNOTWEED

SEEDING, CLASSS 5 (MODIFIED) WET TO MESIC PRAIRIE		
LBS. / ACRE	SCIENTIFIC NAME	COMMON NAME
0.063	ASCLEPIAS INCARNATA	SWAMP MILKWEED
0.125	ASTER LAEVIS	SMOOTH BLUE ASTER
0.031	ASTER NOVAE-ANGLIAE	NEW ENGLAND ASTER
0.031	ASTER PREALTIUS	WILLOW ASTER
0.250	BAPTISIA LEUCANTHA	WILD WHITE INDIGO
0.031	CHELONE GLABRA	TURTLE HEAD
0.150	DESMODIUM CANADENSE	SHOWY TICK TREFOIL
0.259	EUPATORIUM MACULATUM	SPOTTED JOE PYE WEED
0.115	EUPATORIUM PERFOLIATUM	BONESET
0.500	HELENIUM AUTUMNALE	SNEEZEWEED
0.063	HYPERICUM PYRAMIDATUM	GREAT ST. JOHN'S WORT
0.125	IRIS VIRGINICA SHREVEI	BLUE FLAG
0.031	JUNCUS DUDLEYI	DUDLEY'S RUSH
0.062	JUNCUS TORREYI	TORREY RUSH
0.188	LIATRIS SPICATA	SPIKED GAYFEATHER
0.313	LIATRIS PYCNOSTACHYA	PRAIRIE GAYFEATHER
0.031	LOBELIA SIPHILITICA	GREAT BLUE LOBELIA
0.063	LYCOPUS AMERICANUS	WATER HOREHOUND
0.015	LYTHRUM ALATUM	WINGED LOOSESTRIFE
0.031	MIMULUS RINGENS	MONKEY FLOWER
0.016	MONARDA FISTULOSA	BERGAMOT
0.001	PENTHORUM SEDOIDES	DITCH STONECROP
0.063	PHYSOSTEGIA VIRGINIANA	FALSE DRAGONHEAD
0.160	PYCNANTHEMUM VIRGINIANUM	COMMON MOUNTAIN MINT
0.250	RUDBECKIA HIRTA	BLACK-EYED SUSAN
0.063	RUDBECKIA LACINIATA	WILD GOLDEN GLOW
0.500	SCIRPUS ATROVIRENS	DARK GREEN RUSH
0.125	SILPHIUM PERFOLIATUM	CUP PLANT
0.063	SOLIDAGO RIDDELLII	RIDDELL'S GOLDENROD
0.125	SOLIDAGO RIGIDA	STIFF GOLDENROD
0.046	VERBENA HASTATA	BLUE VERVAIN
0.018	VERNONIA FASCICULATA	COMMON IRONWEED
0.063	VERONICASTRUM VIRGINICUM	CULVER'S ROOT
0.031	ZIZIA AUREA	GOLDEN ALEXANDER
4.001	TOTAL WEIGHT OF SEEDS (LBS)	

STATE OF ILLINOIS
DEPARTMENT OF TRANSPORTATION

SEED MIX TABLES

SCALE: SHEET NO. 39 OF 80 SHEETS STA. TO STA.

F.A.P. RTE.	SECTION	COUNTY	TOTAL SHEETS	SHEET NO.
361	09-00214-02-LS	KANE/DUPAGE	80	39
CONTRACT NO.63542				
FED. ROAD DIST. NO. 1 ILLINOIS FED. AID PROJECT				

PERENNIAL PLANTS, WETLAND TYPE #1		
RATE / ACRE	SCIENTIFIC NAME	COMMON NAME
500	ALISMA SUBCORDATUM	WATER PLANTIAN
1000	JUSTICIA AMERICANA	WATER WILLOW
500	SAGITTARIA LATIFOLIA	COMMON ARROWHEAD
1500	SCIRPUS ACUTUS	HARDSTEM BULRUSH
1000	SCIRPUS FLUVIATILIS	RIVER BULRUSH
1500	SPARGANIUM EURYCARPUM	COMMON BUR REED
6000	TOTAL PER ACRE	
CLUMPS SHALL BE A MINIMUM OF 50 SQFT. AND A MAXIMUM OF 200 SQFT. WITH ONE SPECIES PER CLUMP		

PERENNIAL PLANTS, WETLAND TYPE #2		
RATE / ACRE	SCIENTIFIC NAME	COMMON NAME
800	ACORUS CALAMUS	SWEET FLAG
800	PONTADERIA CORDATA	PICKEREL WEED
800	POLYGONUM AMPHIBIUM	KNOTWEED
1000	SCIRPUS ACUTUS	HARDSTEM BULRUSH
800	SCIRPUS ATROVIRENS	DARKGREEN RUSH
800	SCIRPUS FLUVIATILIS	RIVER BULRUSH
1000	SPARGANIUM EURYCARPUM	COMMON BUR REED
6000	TOTAL PER ACRE (12" SPACING)	
CLUMPS SHALL BE A MINIMUM OF 50 SQFT. AND A MAXIMUM OF 200 SQFT. WITH ONE SPECIES PER CLUMP		

PERENNIAL PLANTS, PRAIRIE TYPE #2		
RATE / ACRE	SCIENTIFIC NAME	COMMON NAME
1000	ALLIUM CERNUUM	NODDING WILD ONION
5000	ANDROPOGON SCOPARIUS	LITTLE BLUESTEM
2000	ASCLEPIAS TUBEROSA	BUTTERFLY WEED
3000	ASTER LAEVIS	SMOOTH BLUE ASTER
1000	BAPTISIA LEUCANTHA	WILD WHITE INDIGO
5000	BOUTELOUA CURTIPENDULA	SIDE OATS GRAMA
1000	COREOPSIS LANCEOLATA	SAND COREOPSIS
5000	ECHINACEA PURPUREA	PURPLE CONEFLOWER
2000	ERYNGIUM YUCCIFOLIUM	RATTLESNAKE MASTER
3000	LIATRIS ASPERA	BUTTON BLAZING STAR
3000	MONARDA FISTULOSA	BERGAMOT
5000	PANICUM VIRGATUM	SWITCH GRASS
2000	PARTHENIUM INTEGRIFOLIUM	WILD QUININE
2000	PENSTEMON DIGITALIS	FOXGLOVE BEARDTOUNGE
5000	RATIBIDA PINNATA	YELLOW CONEFLOWER
5000	SPOROBOLUS HETEROLEPIS	PRAIRIE DROPSEED
1000	VERONICASTRUM VIRGINICUM	CULVER'S ROOT
1000	ZIZIA AUREA	GOLDEN ALEXANDERS
52,000	TOTAL PER ACRE	
CLUMPS SHALL BE A MINIMUM OF 20 SQFT. AND A MAXIMUM OF 40 SQFT. WITH ONE SPECIES PER CLUMP		

SHRUBS		
CODE	SCIENTIFIC NAME	COMMON NAME
CR	CORNUS RACEMOSA	GREY DOGWOOD
CS	CORNUS SERICEA	REDOSIER DOGWOOD
CM	CORYLUS AMERICANA	AMERICAN FILBERT
PO	PHYSOCARPUS OPULIFOLIUS MONLO	DIABLO COMMON NINEBARK
RG	RHUS GLABRA	SMOOTH SUMAC
RT	RHUS TYPHINA	STAGHORN SUMAC
VL	VIBURNUM LENTAGO	NANNYBERRY VIBURNUM
VP	VIBURNUM PRUNIFOLIUM	BLACKHAW VIBURNUM

TREES		
CODE	SCIENTIFIC NAME	COMMON NAME
AL	AMELANCHIER LAEVIS	ALLEGHENY SERVICEBERRY
CO	CARYA OVATA	SHAGBARK HICKORY
CE	CELTIS OCCIDENTALIS	COMMON HACKBERRY
CN	CERCIS CANADENSIS	EASTERN REDBUD
CI	CRATAEGUS CRUSGALLI INERMIS	THORNLESS COCKSPUR HAWTHORN
GT	GLEDTISIA TRIACANTHOS INERMIS SKYLINE	SKYLINE THORNLESS COMMON
GD	GYMNOCLADUS DIOICUS	KENTUCKY COFFEETREE
OV	OSTRYA VIRGINIANA	AMERICAN HOPHORNBEAM
PV	PRUNUS VIRGINIANA SCHUBERT	SCHUBERT CHOKEBERRY
QA	QUERCUS ALBA	WHITE OAK
QB	QUERCUS BICOLOR	SWAMP WHITE OAK
QE	QUERCUS ELLIPSOIDALIS	HILL'S OAK
QM	QUERCUS MACROCARPA	BUR OAK
QU	QUERCUS MUEHLENBERGII	CHINKAPIN OAK
QR	QUERCUS RUBRA	RED OAK
TA	TILIA AMERICANA REDMOND	REDMOND AMERICAN LINDEN

EVERGREENS		
CODE	SCIENTIFIC NAME	COMMON NAME
PA	PICEA ABIES	NORWAY SPRUCE
PG	PICEA GLAUCA DENSATA	BLACK HILLS SPRUCE
PS	PINUS STROBUS	EASTERN WHITE PINE

TREE TRANSPLANT			
TAG #	COMMON NAME	FORM	SIZE
801	OAK	TREE	3.5" CALIPER
802	OAK	TREE	2" CALIPER
803	HACKBERRY	TREE	2" CALIPER
804	HACKBERRY	TREE	2.5" CALIPER
805	HACKBERRY	TREE	3" CALIPER
806	HACKBERRY	TREE	2" CALIPER
807	OAK	TREE	2.5" CALIPER
808	OAK	TREE	2" CALIPER
809	OAK	TREE	2.5" CALIPER
810	OAK	TREE	3" CALIPER
811	OAK	TREE	2.5" CALIPER
812	OAK	TREE	2.5" CALIPER
813	OAK	TREE	2" CALIPER
814	OAK	TREE	3" CALIPER
815	OAK	TREE	3" CALIPER
816	OAK	TREE	2" CALIPER
817	HACKBERRY	TREE	2.5" CALIPER
818	OAK	TREE	2.5" CALIPER
819	OAK	TREE	2.5" CALIPER
820	OAK	TREE	2.5" CALIPER
821	BIRCH	CLUMP	12' HEIGHT
822	BIRCH	CLUMP	12' HEIGHT
823	BIRCH	CLUMP	12' HEIGHT
824	BIRCH	CLUMP	12' HEIGHT

FILE NAME = P:\CBEL WEST Projects\2009\09-0032\CADD\Civil\Ugn\Shetree LIST-1.dgn



WILLS BURKE KELSEY ASSOCIATES LTD.

116 West Main Street, Suite 201
St. Charles, Illinois 60174
(630) 443-7755

USER NAME = #USER#

DESIGNED -

REVISED -

DRAWN -

REVISED -

CHECKED -

REVISED -

PLOT SCALE =

PLOT DATE = 12/17/2018

DATE - 12/17/10



REVISED -

STATE OF ILLINOIS
DEPARTMENT OF TRANSPORTATION

PLANTINGS LIST

SCALE: SHEET NO. 40 OF 80 SHEETS STA. TO STA.



RTE.	SECTION	COUNTY	TOTAL SHEETS	SHEET NO.
361	09-00214-02-LS	KANE/DUPAGE	80	40
CONTRACT NO.63542				
FED. ROAD DIST. NO. 1 ILLINOIS FED. AID PROJECT				

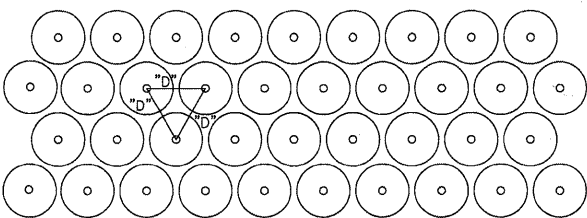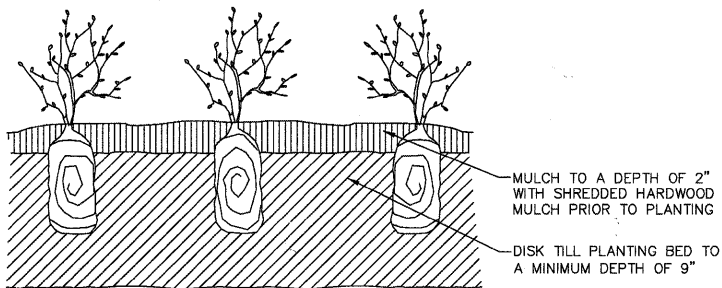

TYPICAL PLANT SPACING
D=DIMENSION OF PLANT SPACING AS INDICATED IN THE SPECIAL PROVISIONS.

PERENNIAL PLANTING DETAIL - PRAIRIE TYPE

N.T.S.

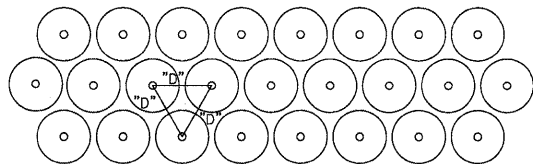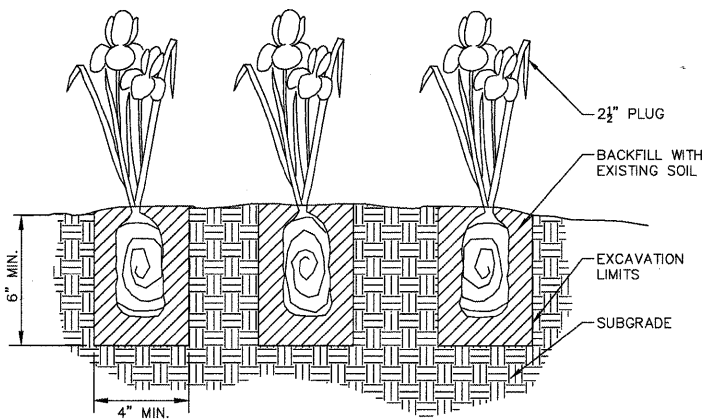

D= DIMENSIONS OF PLANT SPACING AS INDICATED IN THE SPECIAL PROVISIONS.


PERENNIAL PLANTING DETAIL - WETLAND TYPE

N.T.S.

PLANTING NOTES:


PLANT MATERIAL SIZE AND QUALITY SHALL MEET OR EXCEED REQUIREMENTS IN ACCORDANCE WITH THE AMERICAN STANDARD FOR NURSERY STOCK, A.N.S.I. Z60.1- CURRENT ADDITION, SPONSORED BY THE AMERICAN ASSOCIATION OF NURSERYMEN (AAN).

ALL PLANT MATERIAL SHALL BE NURSERY GROWN FROM SOURCES WITHIN THE SAME HARDINESS ZONE AS THE PROJECT LOCATION.

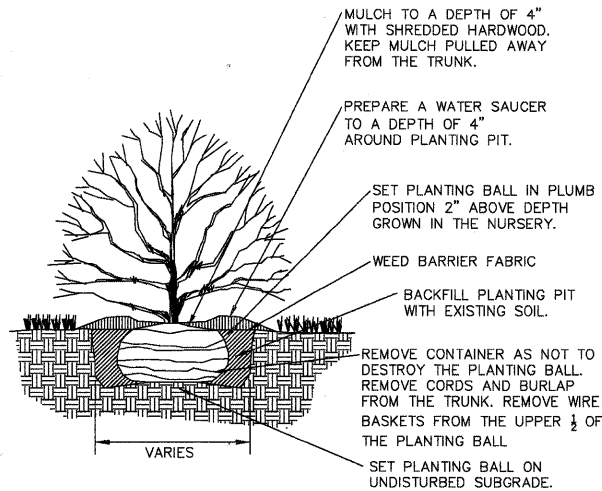


SHRUB PLANTING DETAIL

N.T.S.

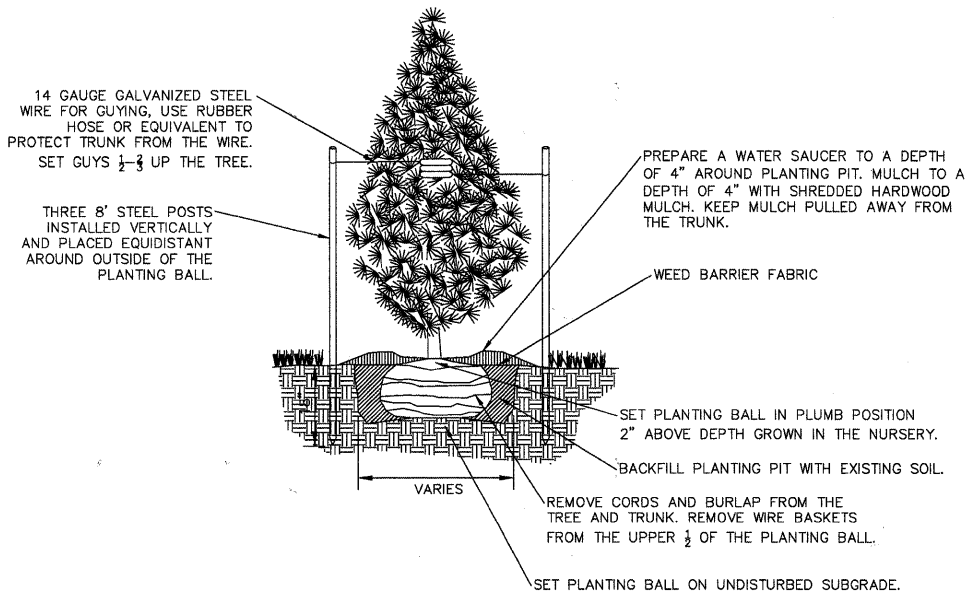

EVERGREEN PLANTING DETAIL


N.T.S.

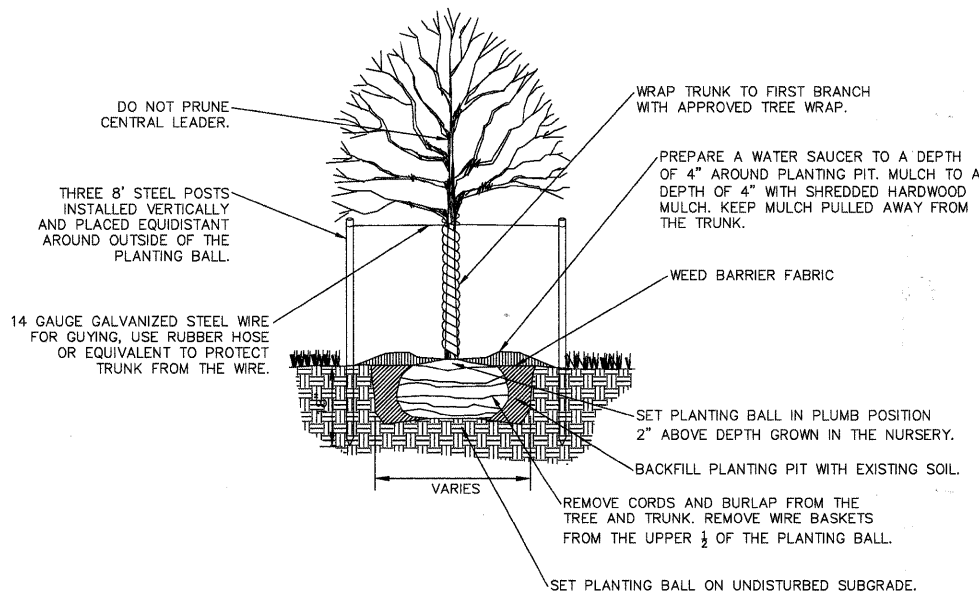

TREE PLANTING DETAIL

N.T.S.

NOTES:
AFTER TREE IS INSTALLED LOOSEN SOIL TO A DEPTH OF 12-18" AROUND THE TREE BALL TO ENCOURAGE ROOT DEVELOPMENT

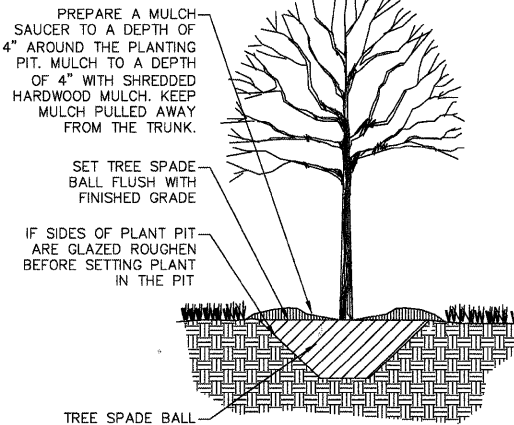

TREE TRANSPLANT DETAIL

N.T.S.

FILE NAME = P:\CBEL WEST Projects\2009\09-0032\CADD\Civil\Drawings\DETAILS-1.dgn




USER NAME = #USER#	DESIGNED - LL	REVISED -
PLOT SCALE = N.T.S.	DRAWN - NP	REVISED -
PLOT DATE = 12/17/2010	CHECKED -	REVISED -
	DATE - 12/17/10	REVISED -

STATE OF ILLINOIS DEPARTMENT OF TRANSPORTATION

PLANTING DETAILS

SCALE: N.T.S. SHEET NO. 41 OF 80 SHEETS STA. TO STA.

F.A.P. RTE.	SECTION	COUNTY	TOTAL SHEETS	SHEET NO.
361	09-00214-02-LS	KANE/DUPAGE	80	41
CONTRACT NO. 63542				
FED. ROAD DIST. NO. 1 ILLINOIS FED. AID PROJECT				

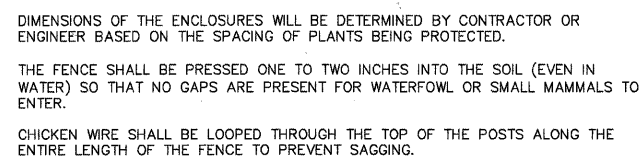

18" MIN.

6" MIN.

GROUND

24" MINIMUM LENGTH STEEL T-POSTS

GROUND

MONOFILAMENT LINE (30 LB. MIN.)

NOTES:
DIMENSIONS OF THE ENCLOSURES
WILL BE DETERMINED BY
CONTRACTOR OR ENGINEER
BASED ON THE SPACING OF
PLANTS BEING PROTECTED.

BILL OF MATERIAL		
ITEM	DESCRIPTION	QTY.
*	CPAS KIT – INCLUDES THE FOLLOWING PART NUMBERS	*
1	ø3/4" x 12" TYPE L ANCHOR BOLT–H.D.G.	4
2	ø3/4" TYPE A FLAT NARROW WASHER GALVANIZED STEEL	4
3	ø3/4" HEX NUT GALVANIZED STEEL	8

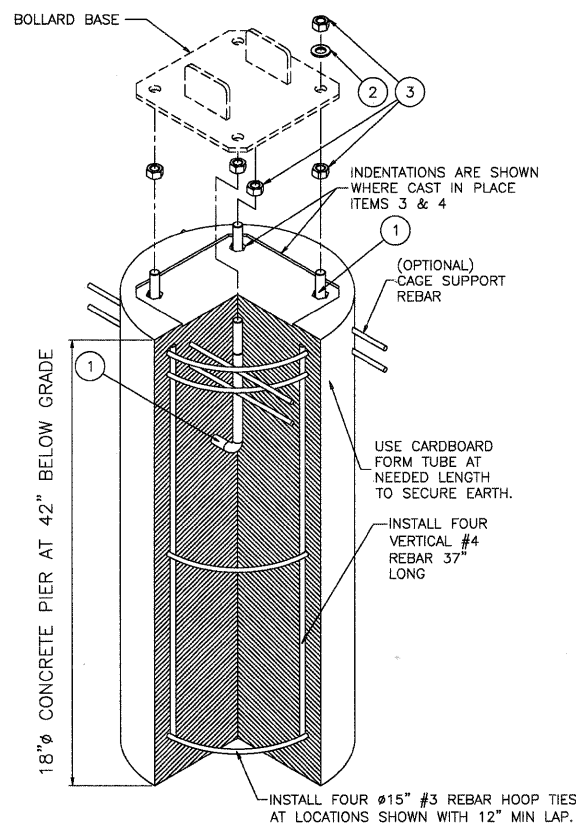


Diagram illustrating the Anchor System installation. The diagram shows a vertical bollard (1) being secured to a base plate (2) using a multi-purpose grease (3) and a hinge bolt & lock pin (4). The bollard is labeled with a height of 20" and a warning label (5) that reads "DO NOT TOUCH THE BOLLARD". The base plate is labeled "ANCHOR SYSTEM" and "PART OF ANCHOR SYSTEM". The diagram also shows a padlock (6) being installed on the bollard. The following instructions are provided:

- Apply Safety Label to each side of Bollard at 1" below top as shown.
- INSTALL PADLOCK HERE (Provided by customer)
- APPLY A THIN COAT OF MULTI-PURPOSE GREASE TO HINGE BOLT & LOCK PIN

BILL OF MATERIAL		
ITEM	DESCRIPTION	QTY
1	LPDHB POST	1
2	LPDHB BASE	1
3	ø3/4" x 8" HEX HEAD HINGE BOLT – 18-8 SS	1
4	ø3/4" HEX NUT – 18-8 SS	2
5	ø3/4" FLAT WASHER – TYPE A NARROW – 18-8 SS	1
6	ø3/4" X 8" HEX HEAD LOCKING PIN – 18-8 SS	1
7	SAFETY LABEL 3" x 12"	2
8	FOUR INCH CLEARANCE LABEL	2

**FOUR INCH
CLEARANCE
TO BASE**
WHEN IN DOWN POSITION.

No. 8 SAFETY LABEL

LANDSCAPE INSTALLATION SCHEDULE

[illegible]

TILE NAME = P:\CBBEL WEST Projects\2009\09-0032\CADD\Civil\Dgn\Sheet\DETAILS-2.dgn





USER NAME = *USER*	DESIGNED - LL	REVISED -
	DRAWN - NP	REVISED -
PLOT SCALE = N.T.S.	CHECKED -	REVISED -
PLOT DATE = 12/17/2010	DATE = 12/17/10	REVISED -



STATE OF ILLINOIS
DEPARTMENT OF TRANSPORTATION

PLANTING DETAILS

SCALE: N.T.S.	SHEET NO. 42 OF 80 SHEETS	STA.	TO STA.
---------------	---------------------------	------	---------

F.A.P. RTE.	SECTION	COUNTY	TOTAL SHEETS	SHEET NO.
361	09-00214-02-LS	KANE/DUPAGE	80	42
CONTRACT NO.63542				
FED. ROAD DIST. NO. 1	ILLINOIS	FED. AID PROJECT		

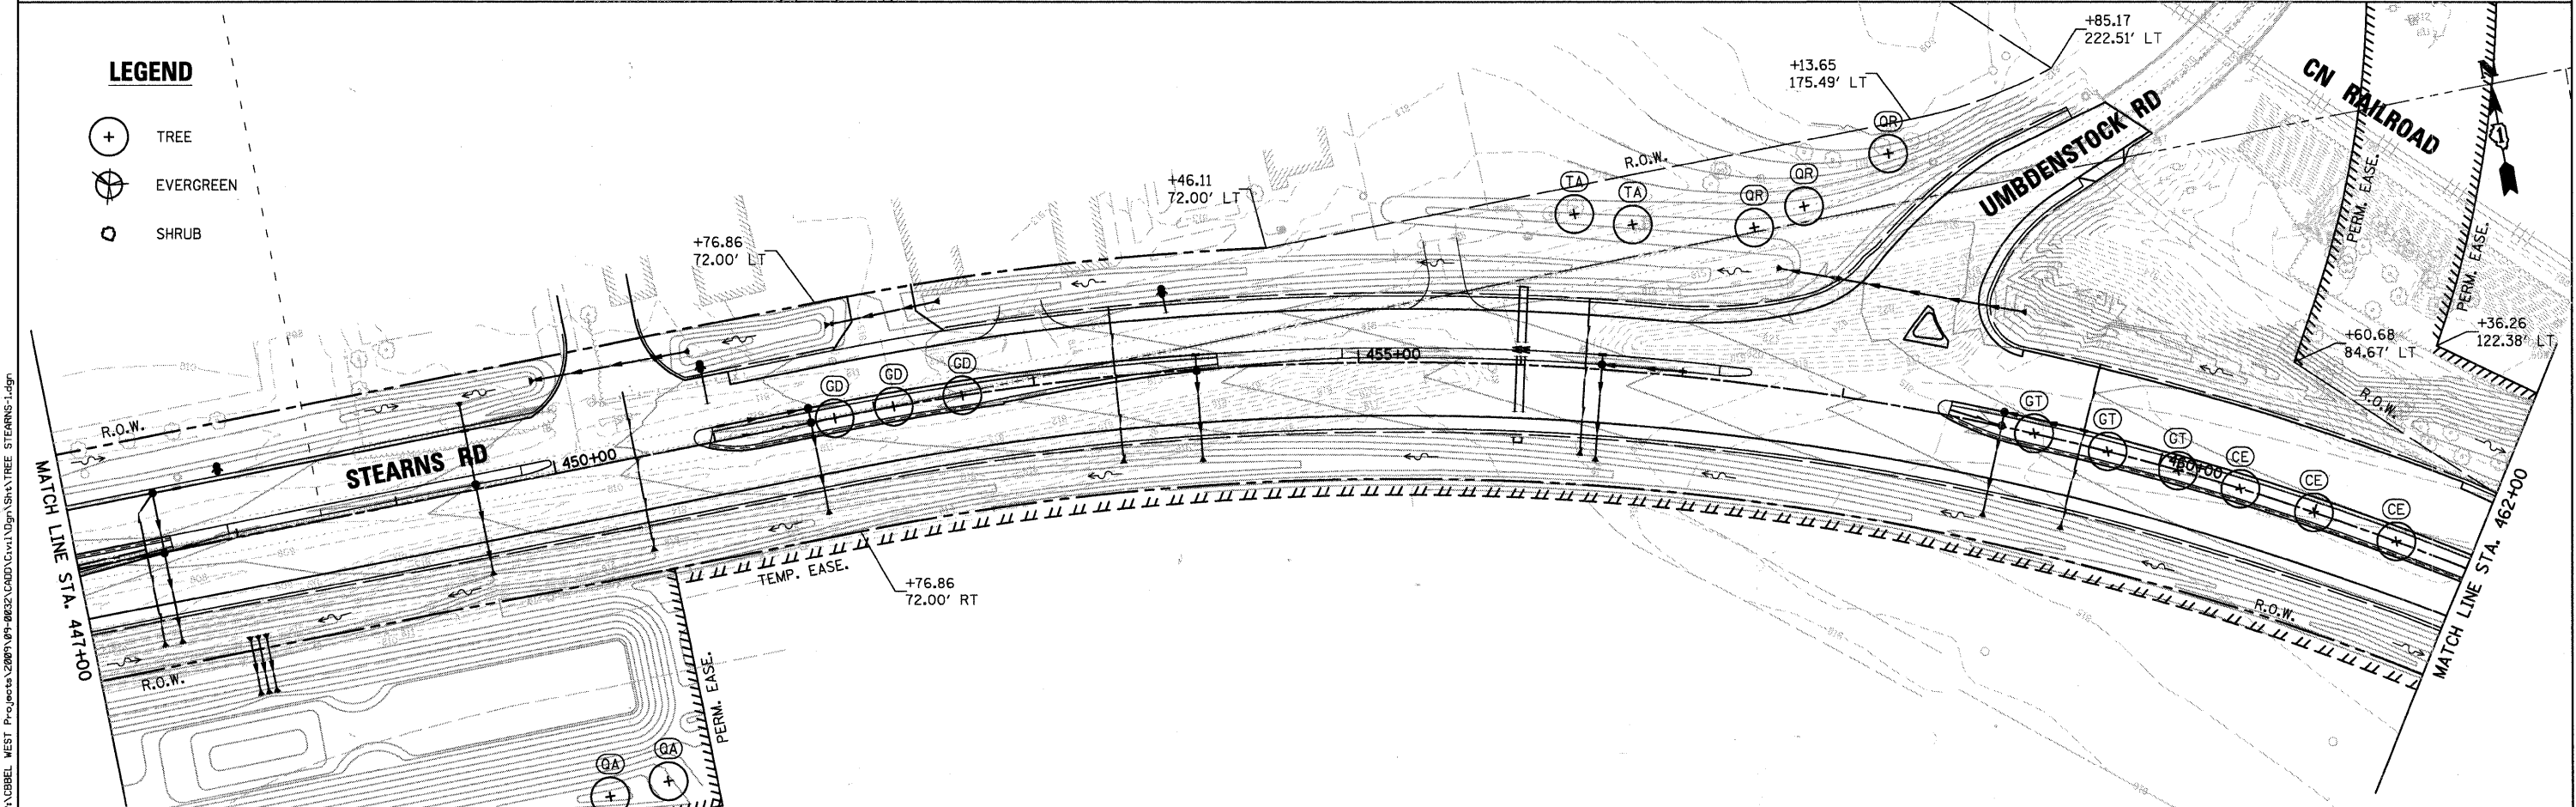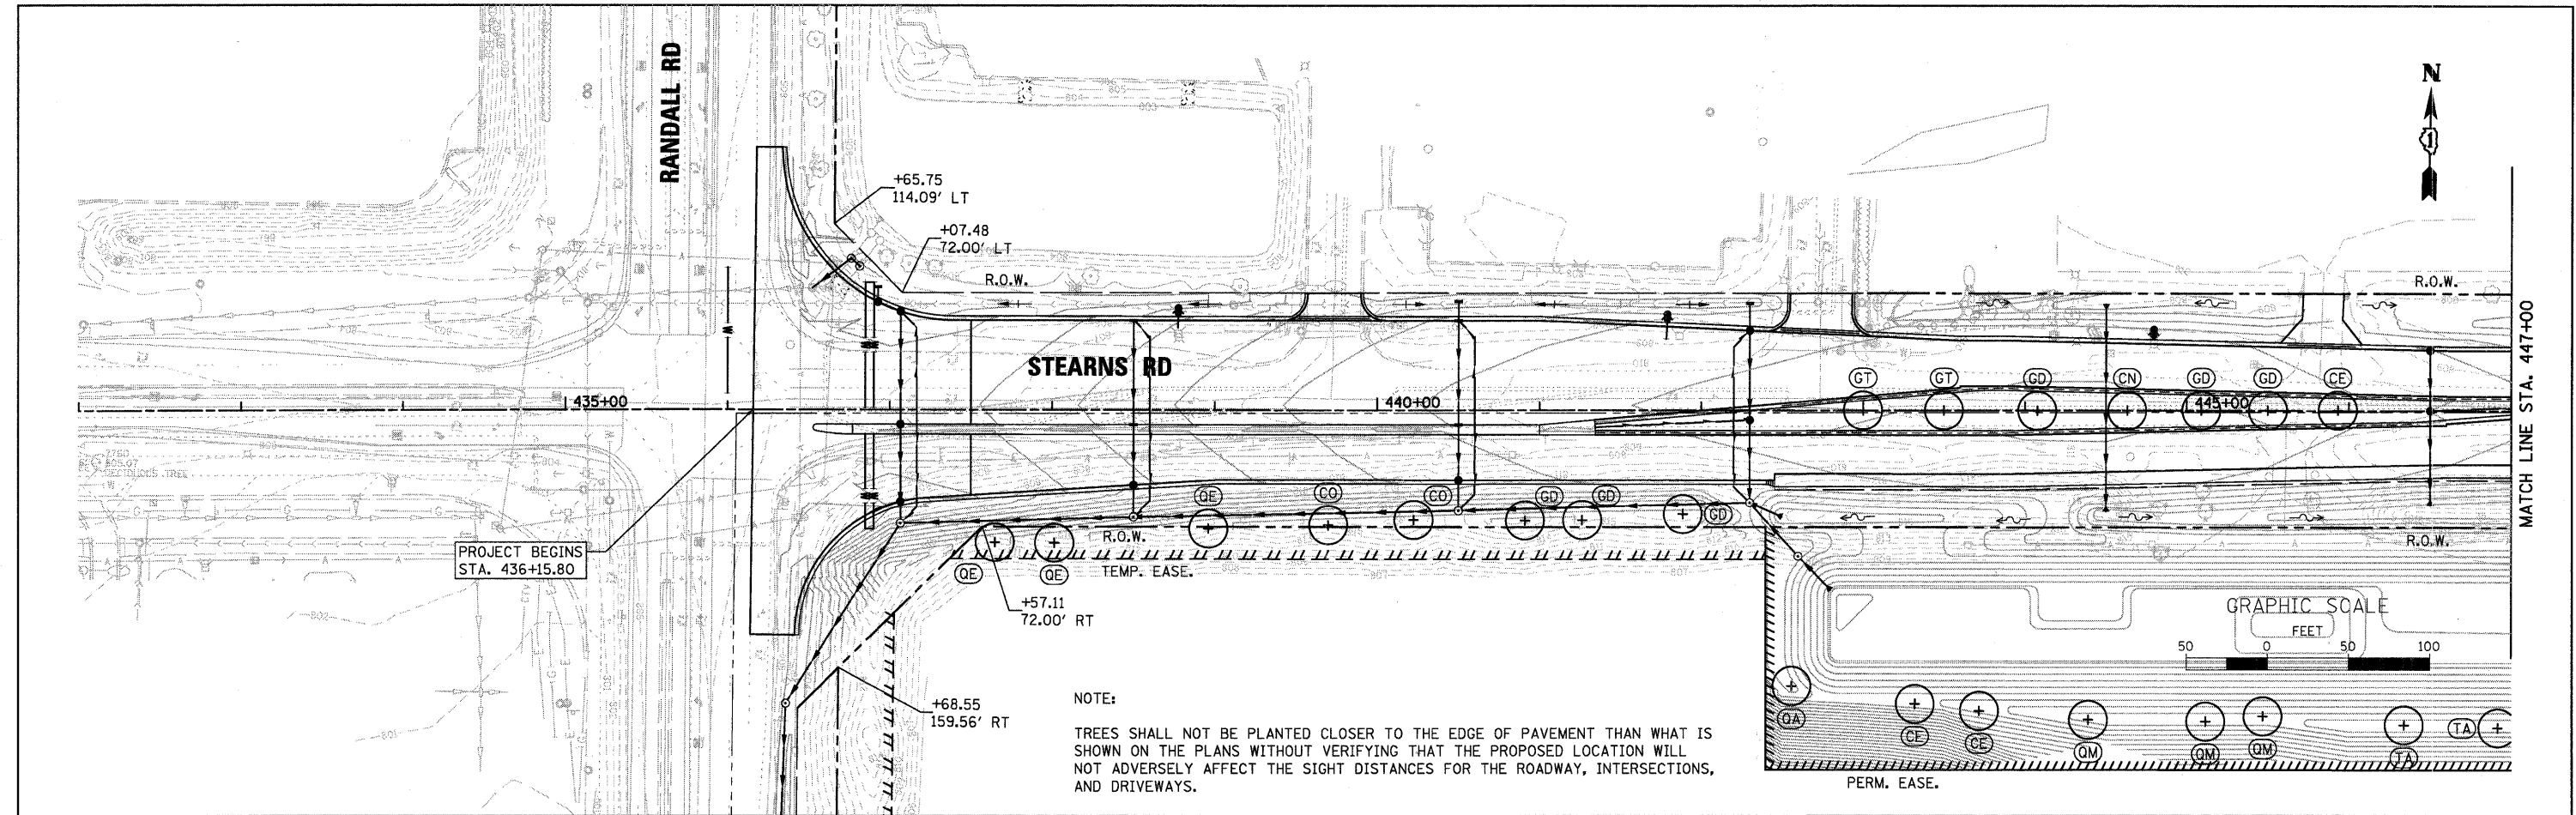

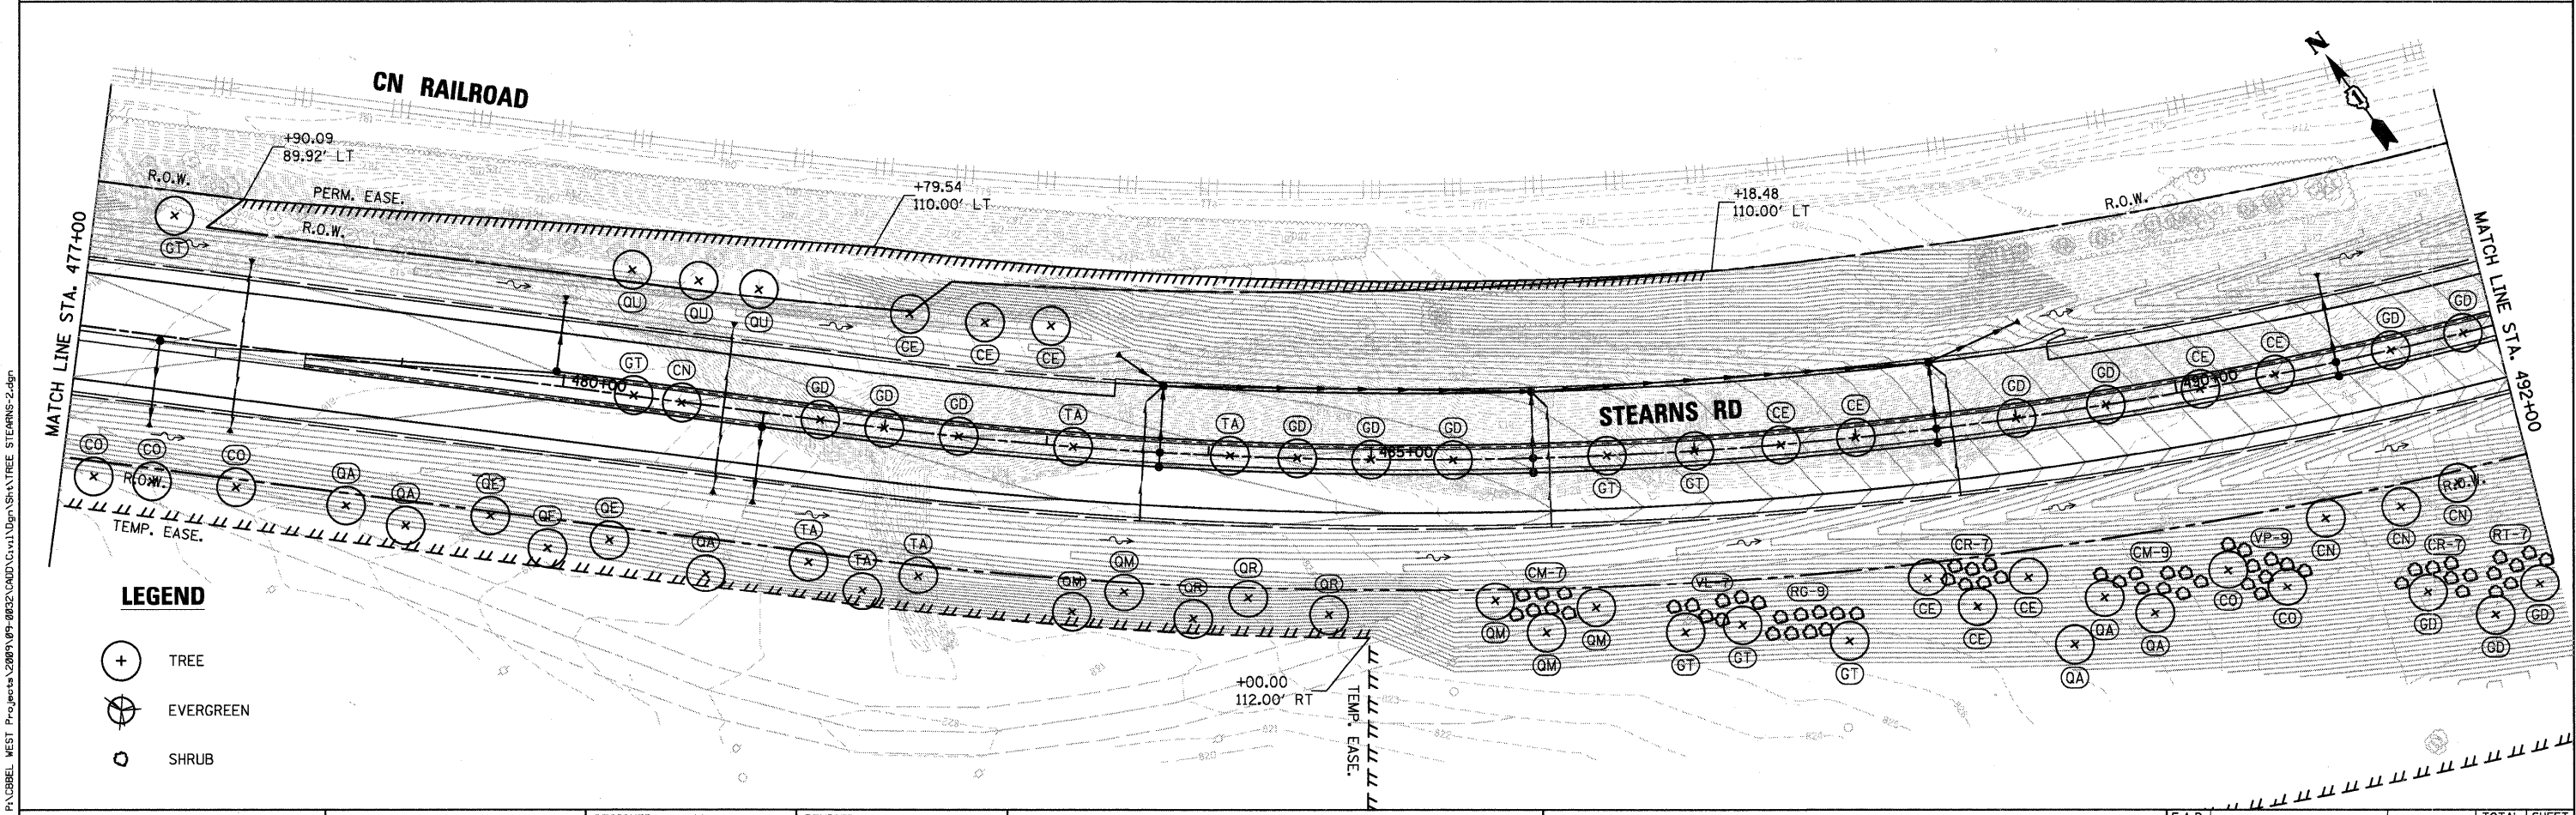
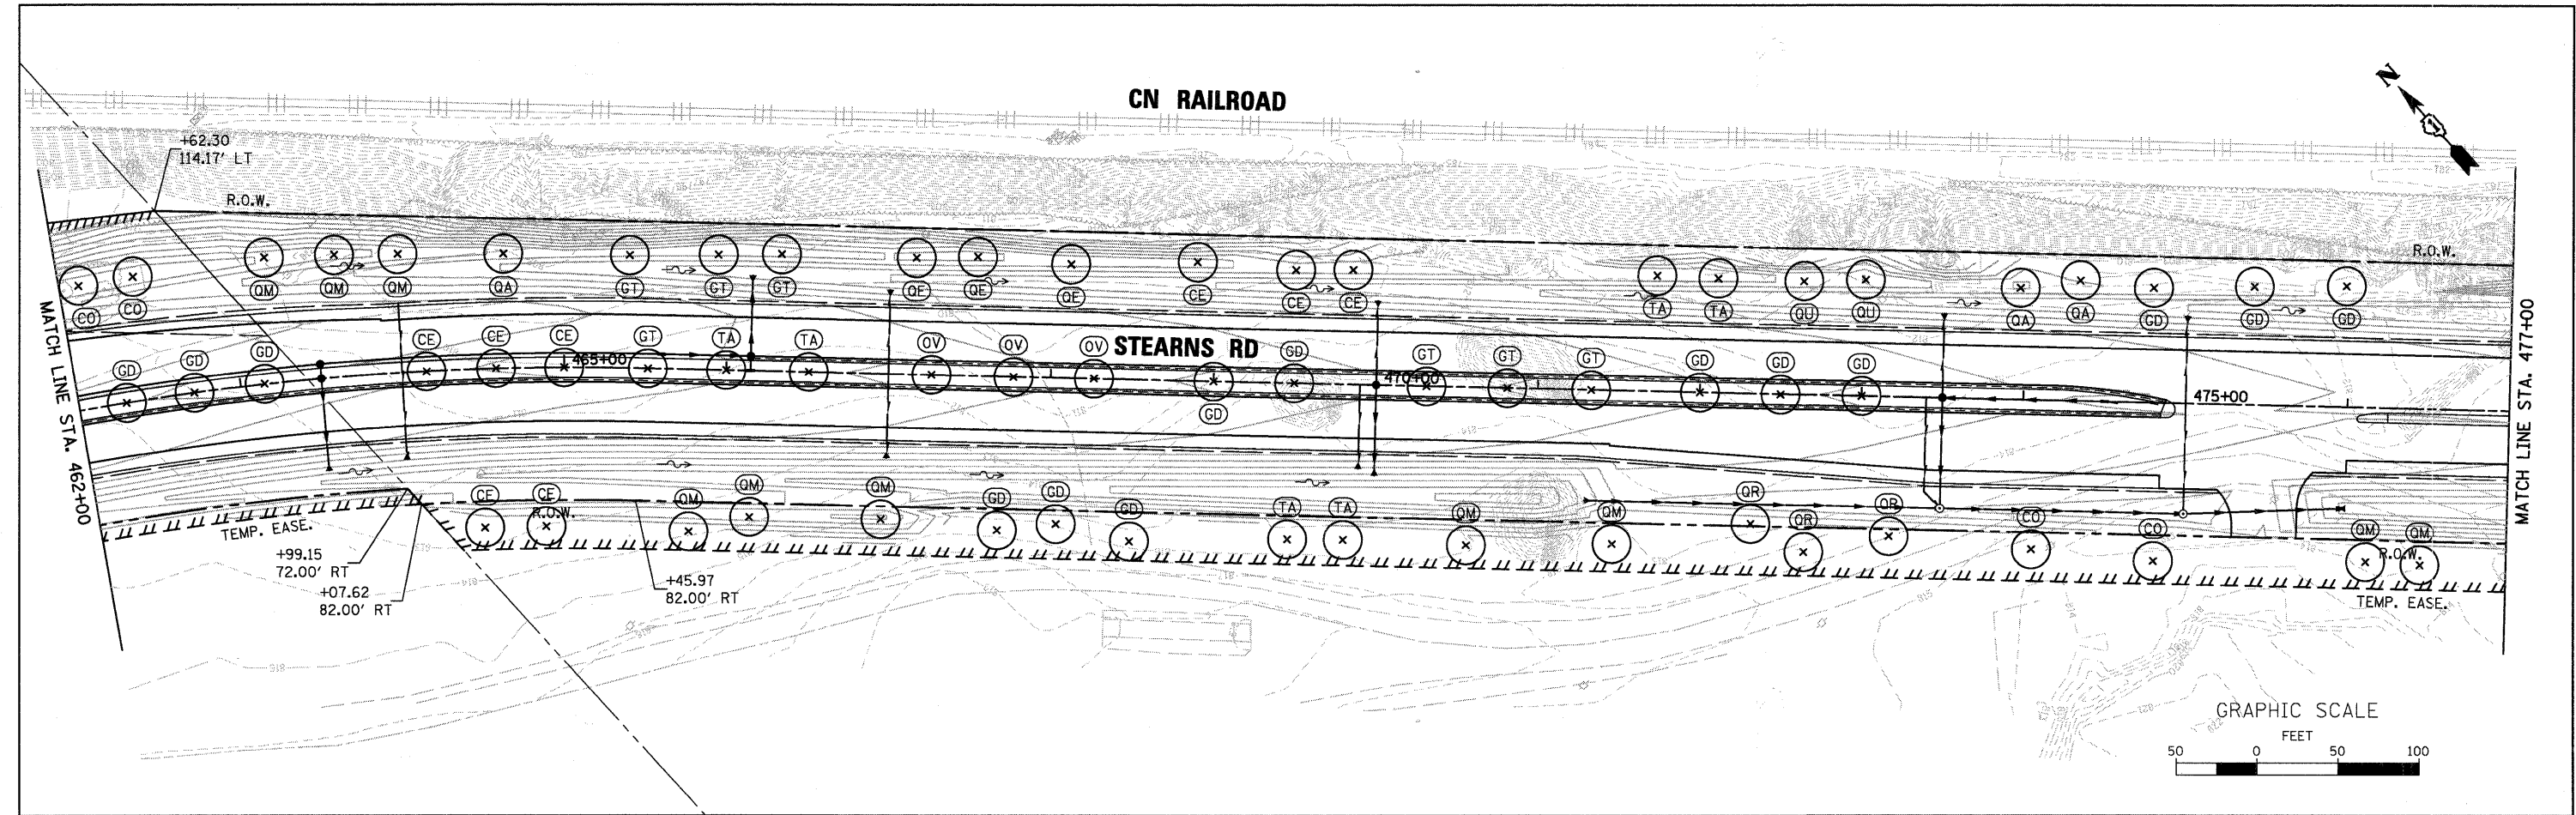


LEGEND

- TREE
- EVERGREEN
- SHRUB

FILE NAME  WILLS BURKE KELSEY ASSOCIATES LTD. 116 West Main Street, Suite 201 St. Charles, Illinois 60174 (630) 443-7755	USER NAME = #USER#		DESIGNED - LL	REVISED -	STATE OF ILLINOIS DEPARTMENT OF TRANSPORTATION				PLANTING PLANS STEARNS ROAD				F.A.P. RTE.		SECTION	COUNTY	TOTAL SHEETS	SHEET NO.
	PLOT SCALE = AS SHOWN		DRAWN - NP	REVISED -									361	09-00214-02-LS	KANE/DUPAGE	80	44	
	PLOT DATE = 12/17/2010		CHECKED -	REVISED -									CONTRACT NO.63542					
			DATE - 12/17/10	REVISED -									FED. ROAD DIST. NO. 1 [ILLINOIS] FED. AID PROJECT					
					SCALE: AS SHOWN				SHEET NO. 44 OF 80 SHEETS		STA. 462+00.0 TO STA. 492+00.0							

FILE NAME = P:\DBBEL WEST Projects\2009\09-00214\CD\Civil\Drawings\STEARNS-2.dgn

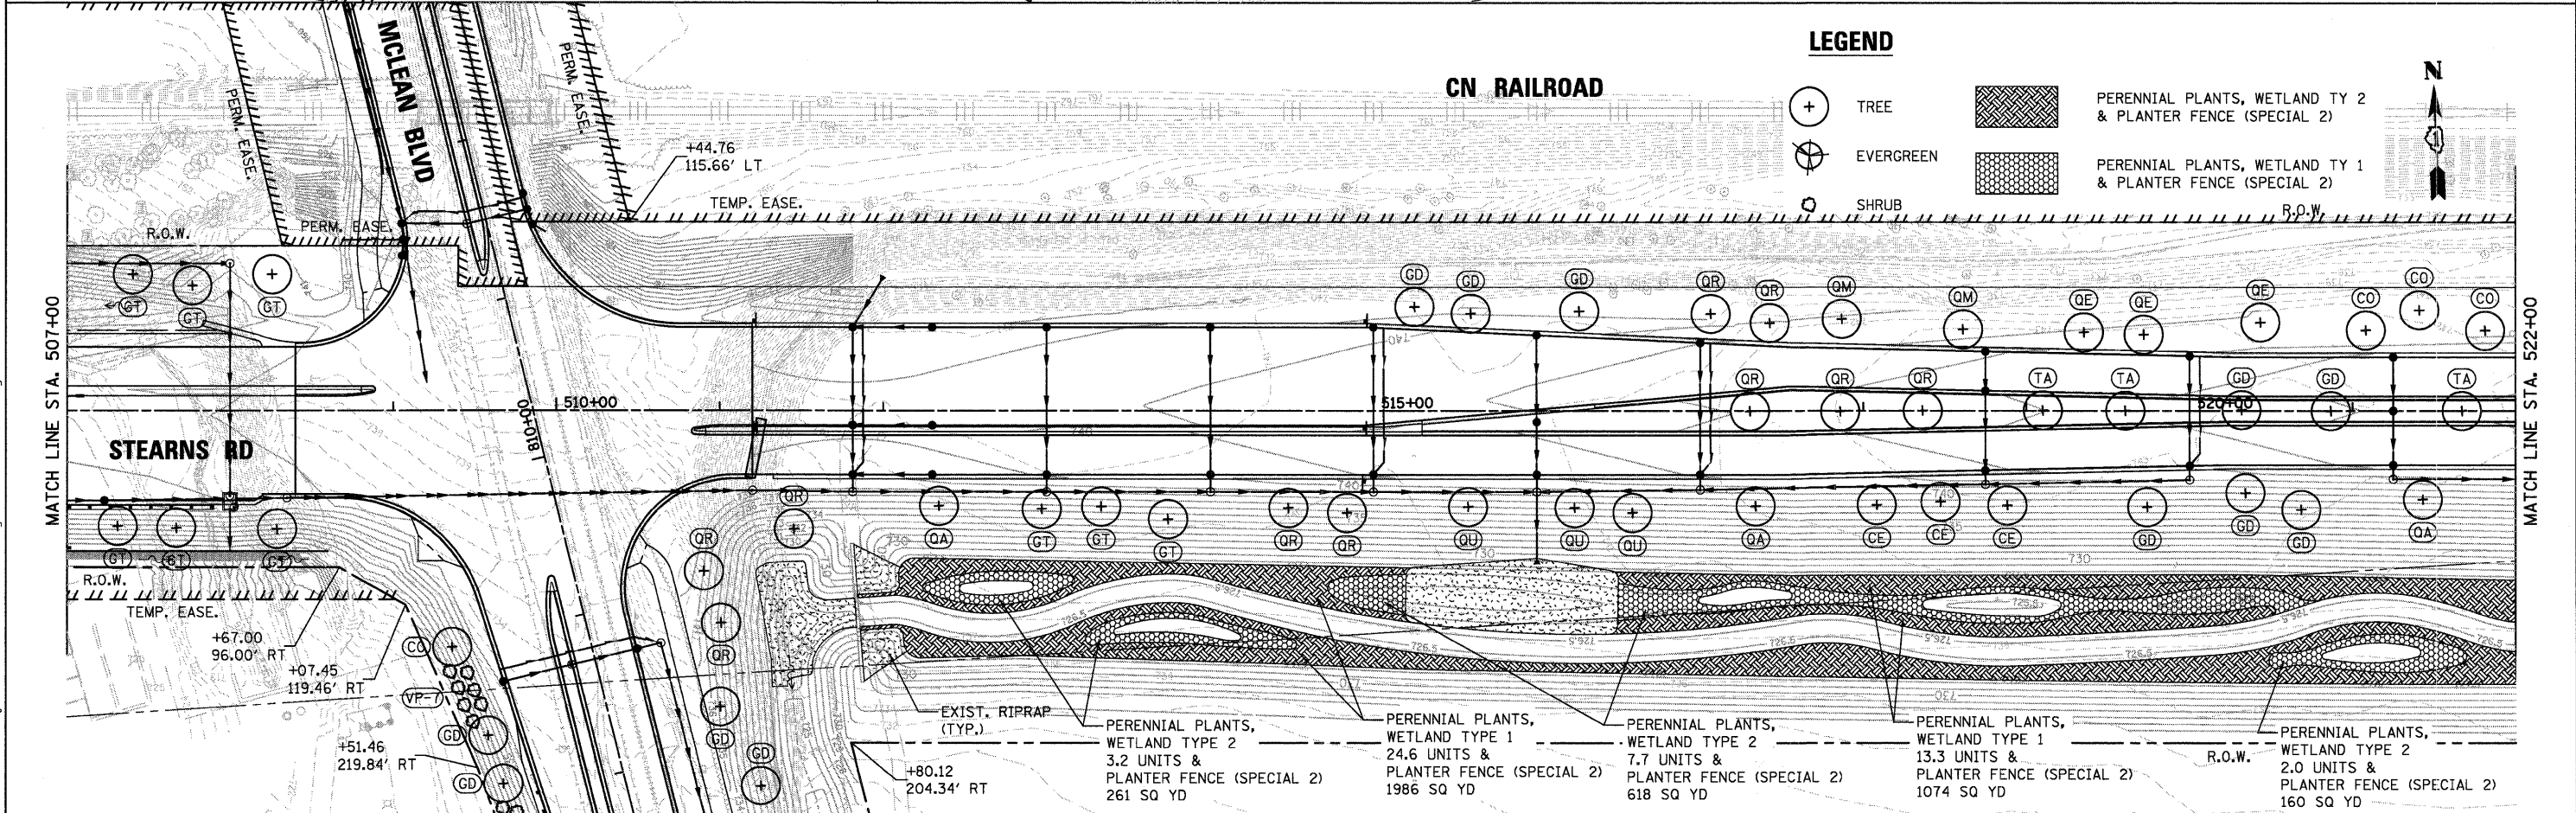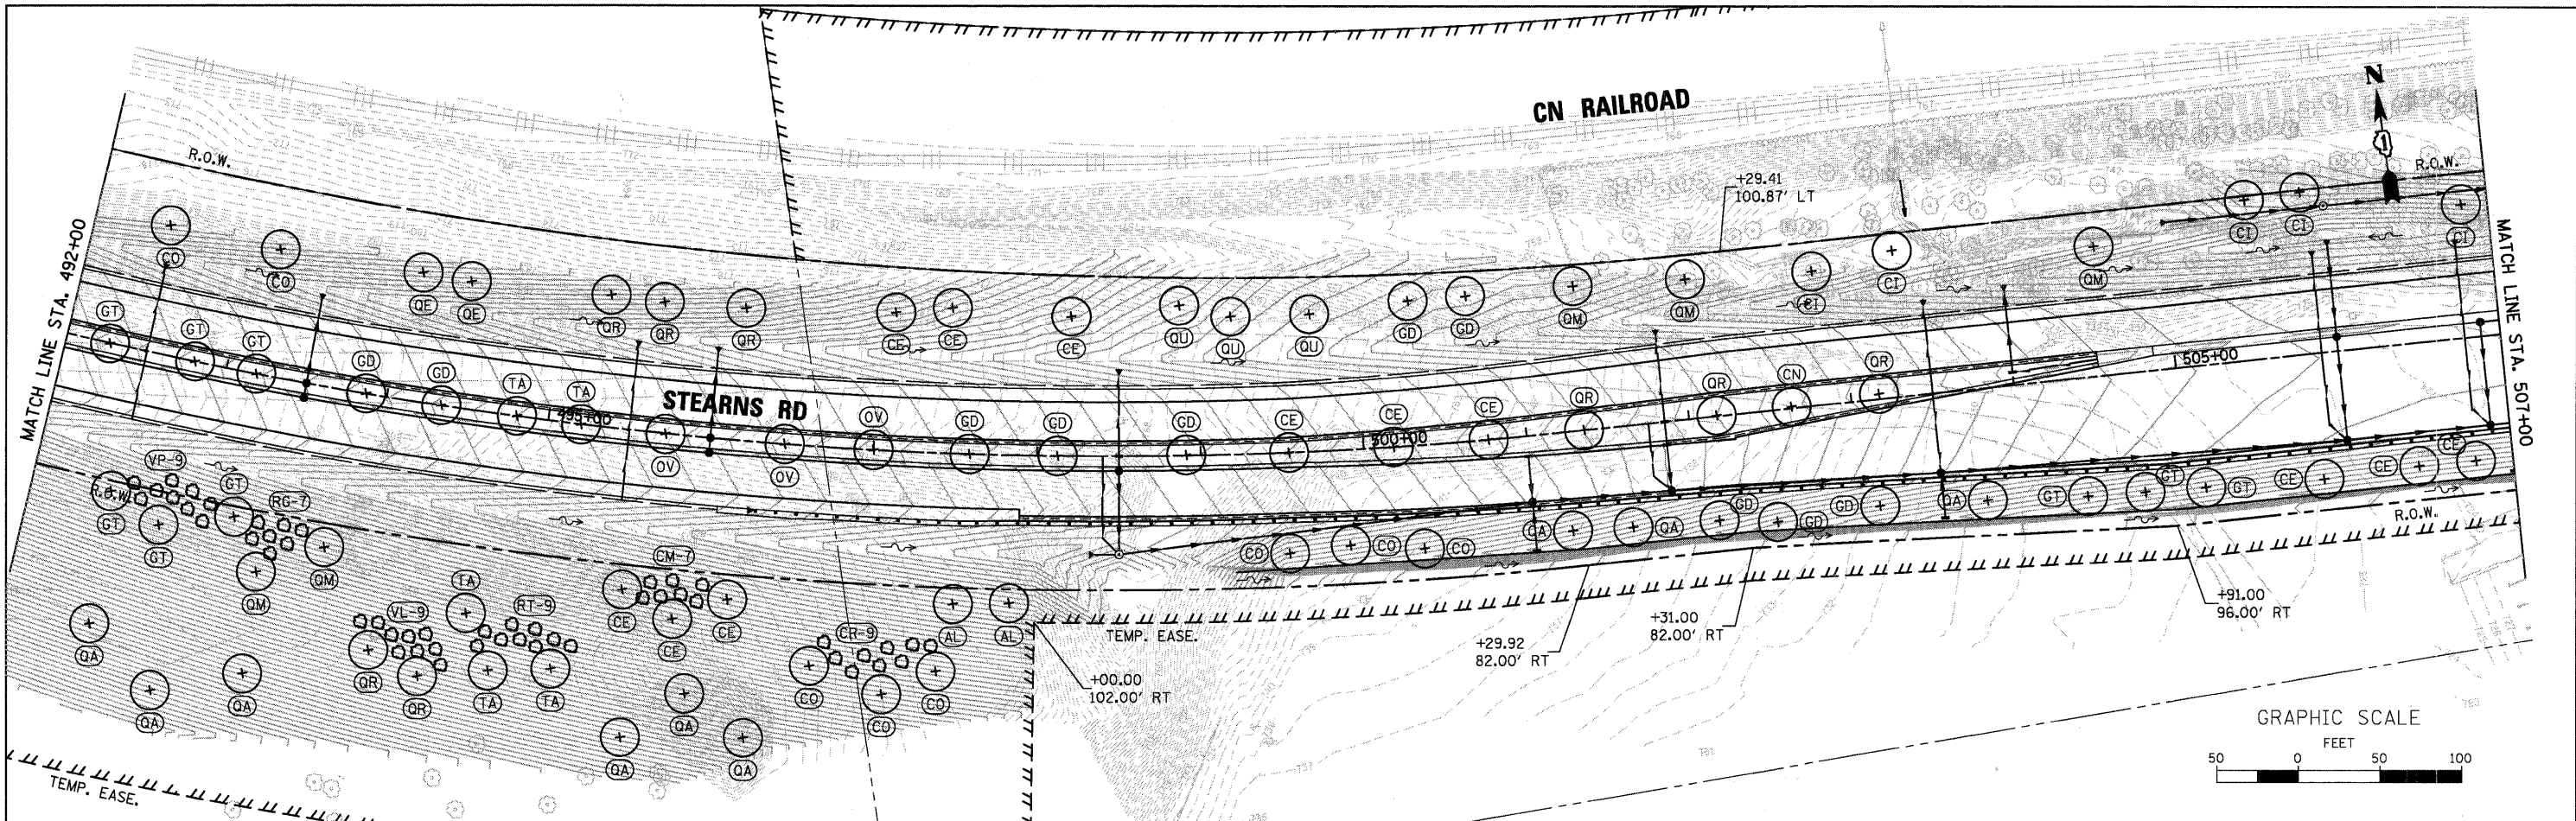

LEGEND

- TREE
- EVERGREEN
- SHRUB
- PERENNIAL PLANTS, WETLAND TY 2 & PLANTER FENCE (SPECIAL 2)
- PERENNIAL PLANTS, WETLAND TY 1 & PLANTER FENCE (SPECIAL 2)

STATE OF ILLINOIS
DEPARTMENT OF TRANSPORTATION



PLANTING PLANS
STEARNS ROAD


SCALE: AS SHOWN SHEET NO. 45 OF 80 SHEETS STA. 492+00.0 TO STA. 522+00.0

F.A.P. RTE.	SECTION	COUNTY	TOTAL SHEETS	SHEET NO.
361	09-00214-02-LS	KANE/DUPAGE	80	45
CONTRACT NO.63542				
FED. ROAD DIST. NO. 1 ILLINOIS FED. AID PROJECT				

WILLS BURKE KELSEY ASSOCIATES LTD.
116 West Main Street, Suite 201
St. Charles, Illinois 60174
(630) 443-7755

USER NAME = #USER#	DESIGNED - LL	REVISED -
PLOT SCALE = AS SHOWN	DRAWN - NP	REVISED -
PLOT DATE = 12/17/2010	CHECKED -	REVISED -
	DATE - 12/17/10	REVISED -

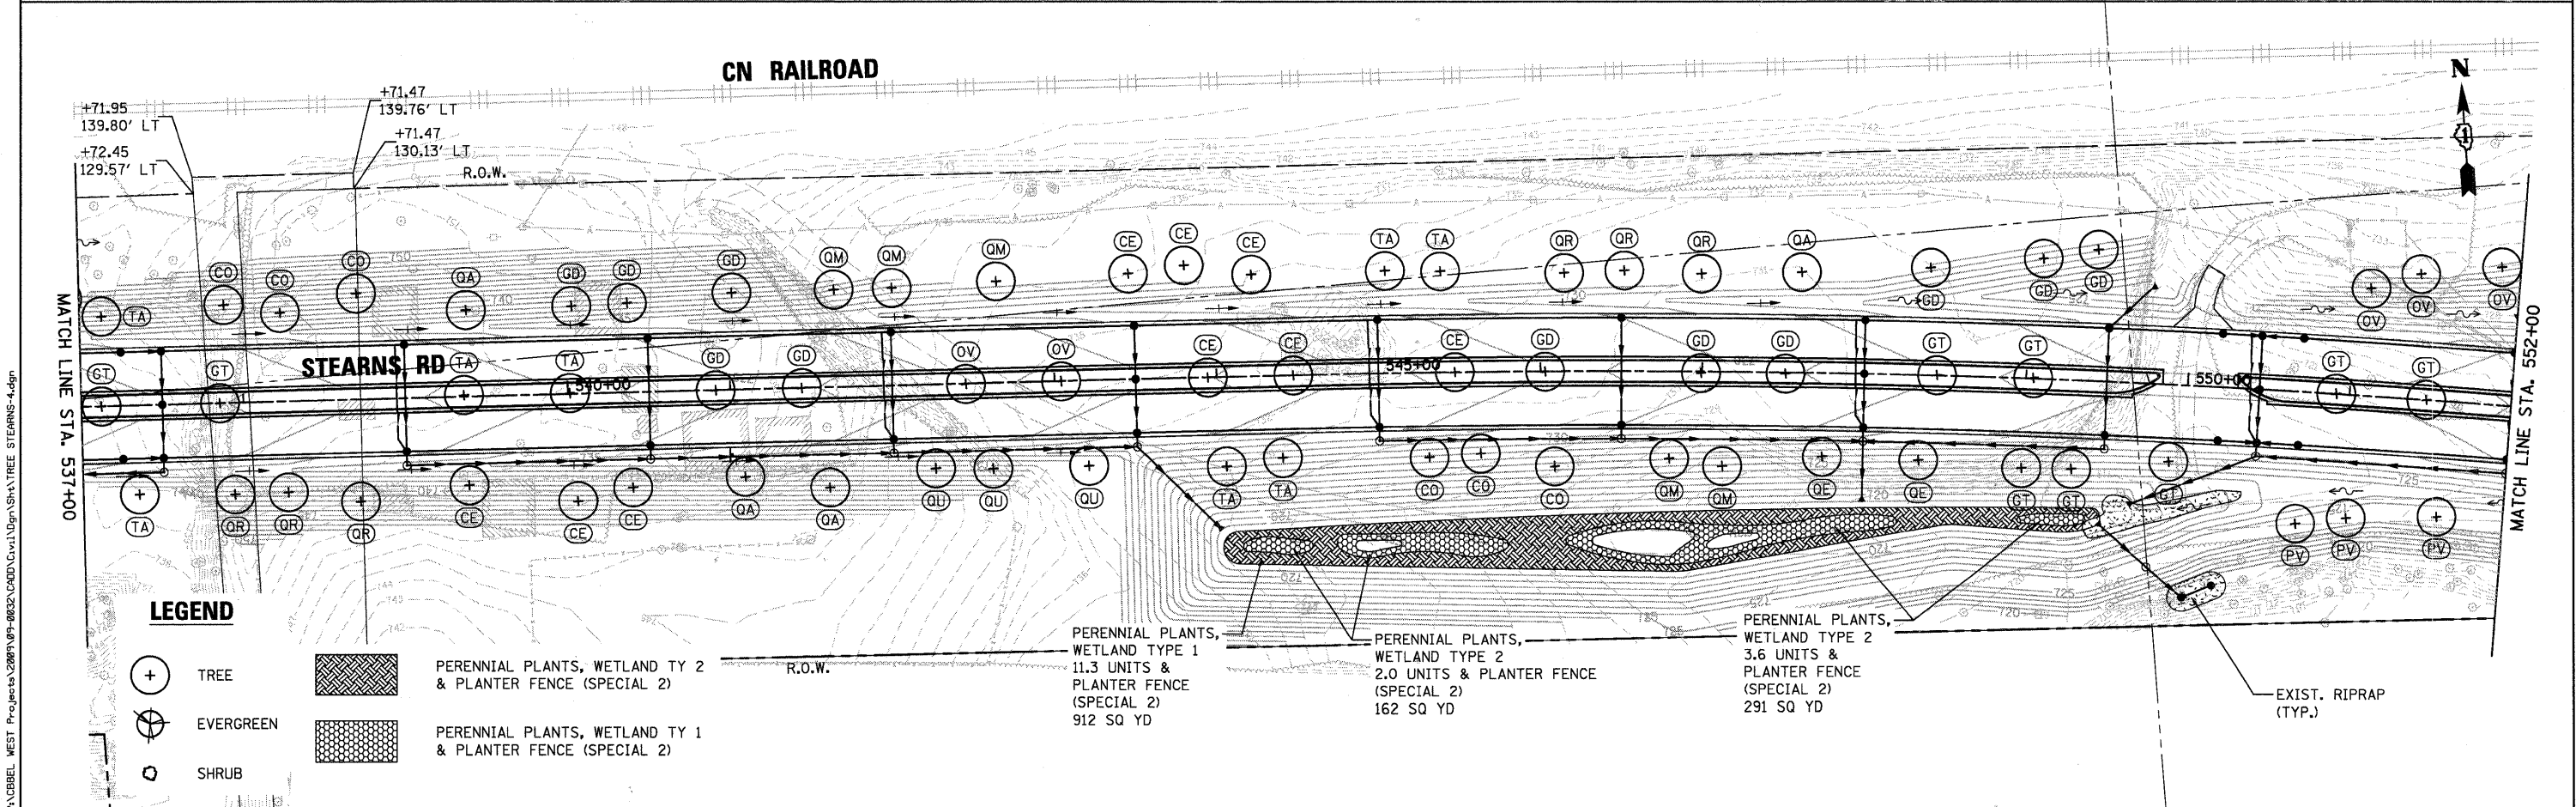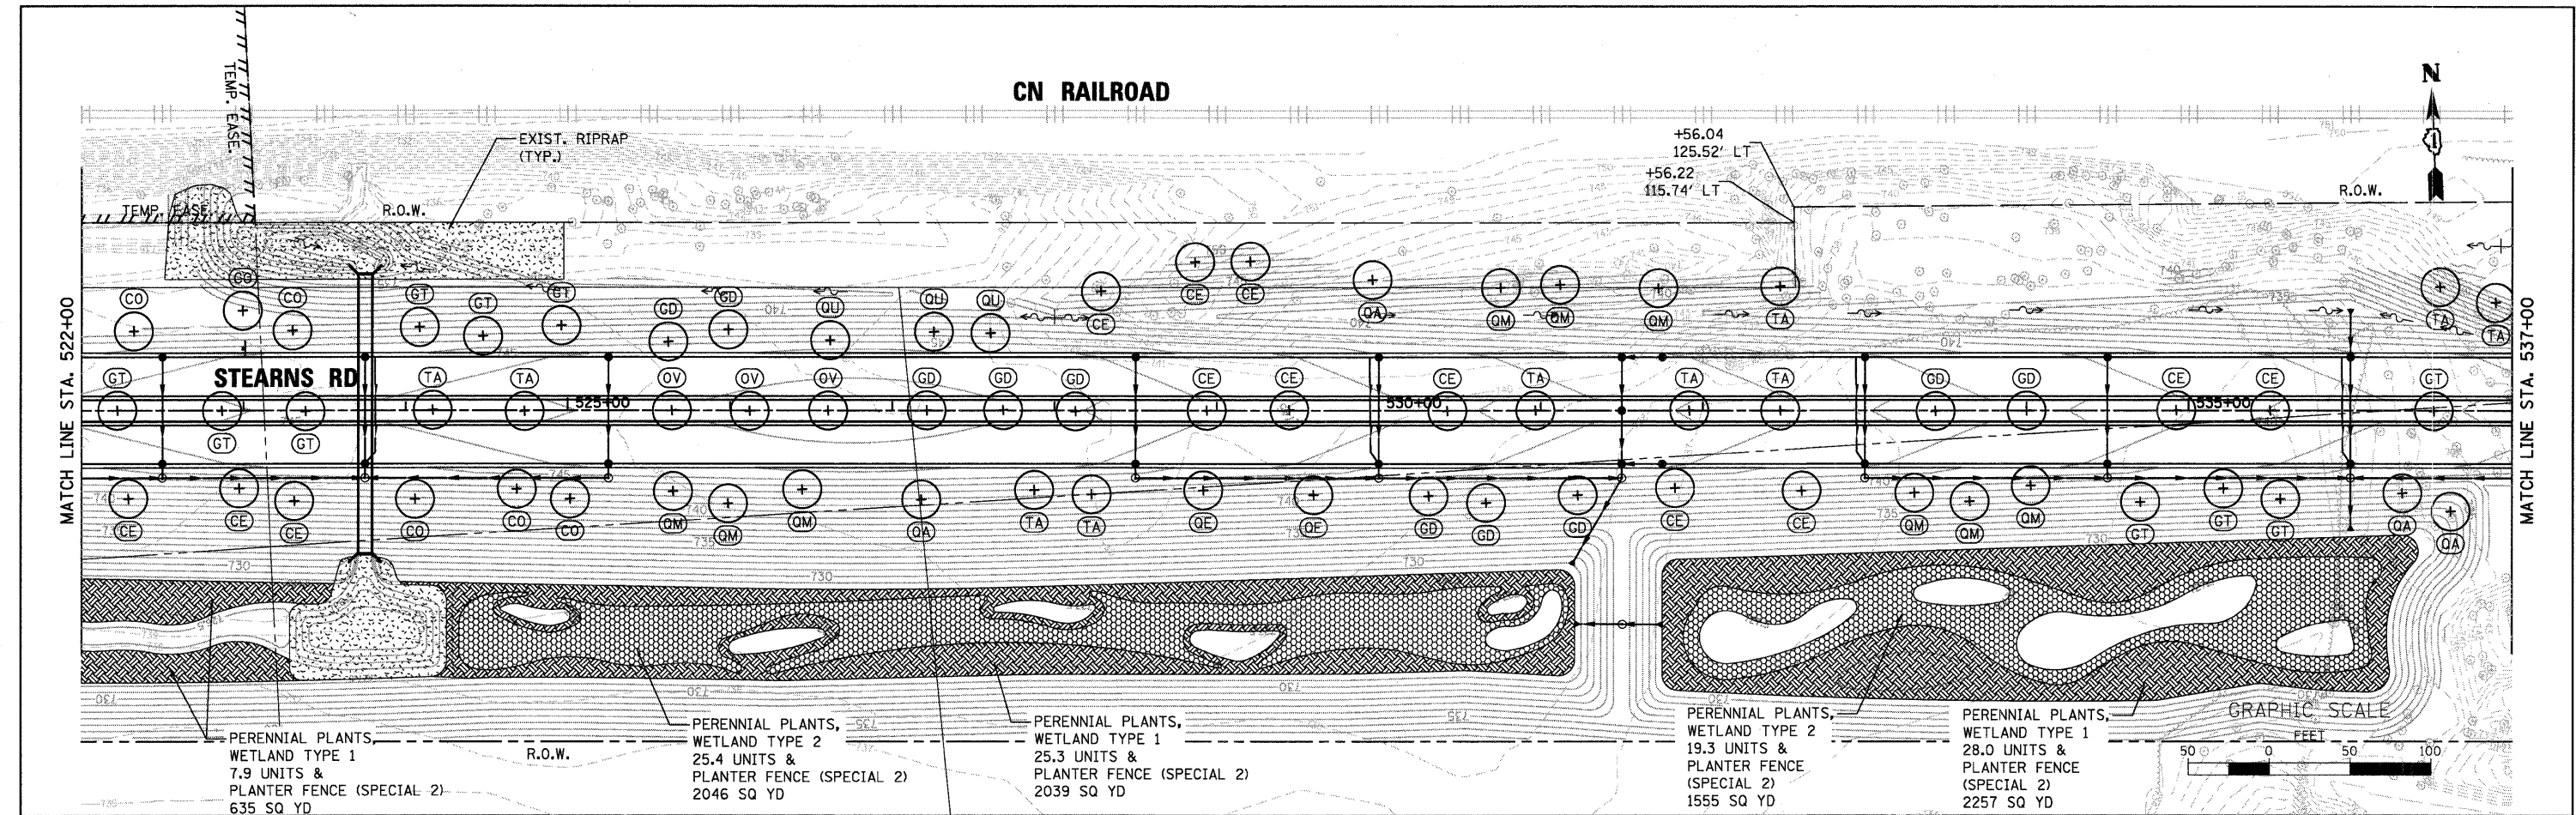

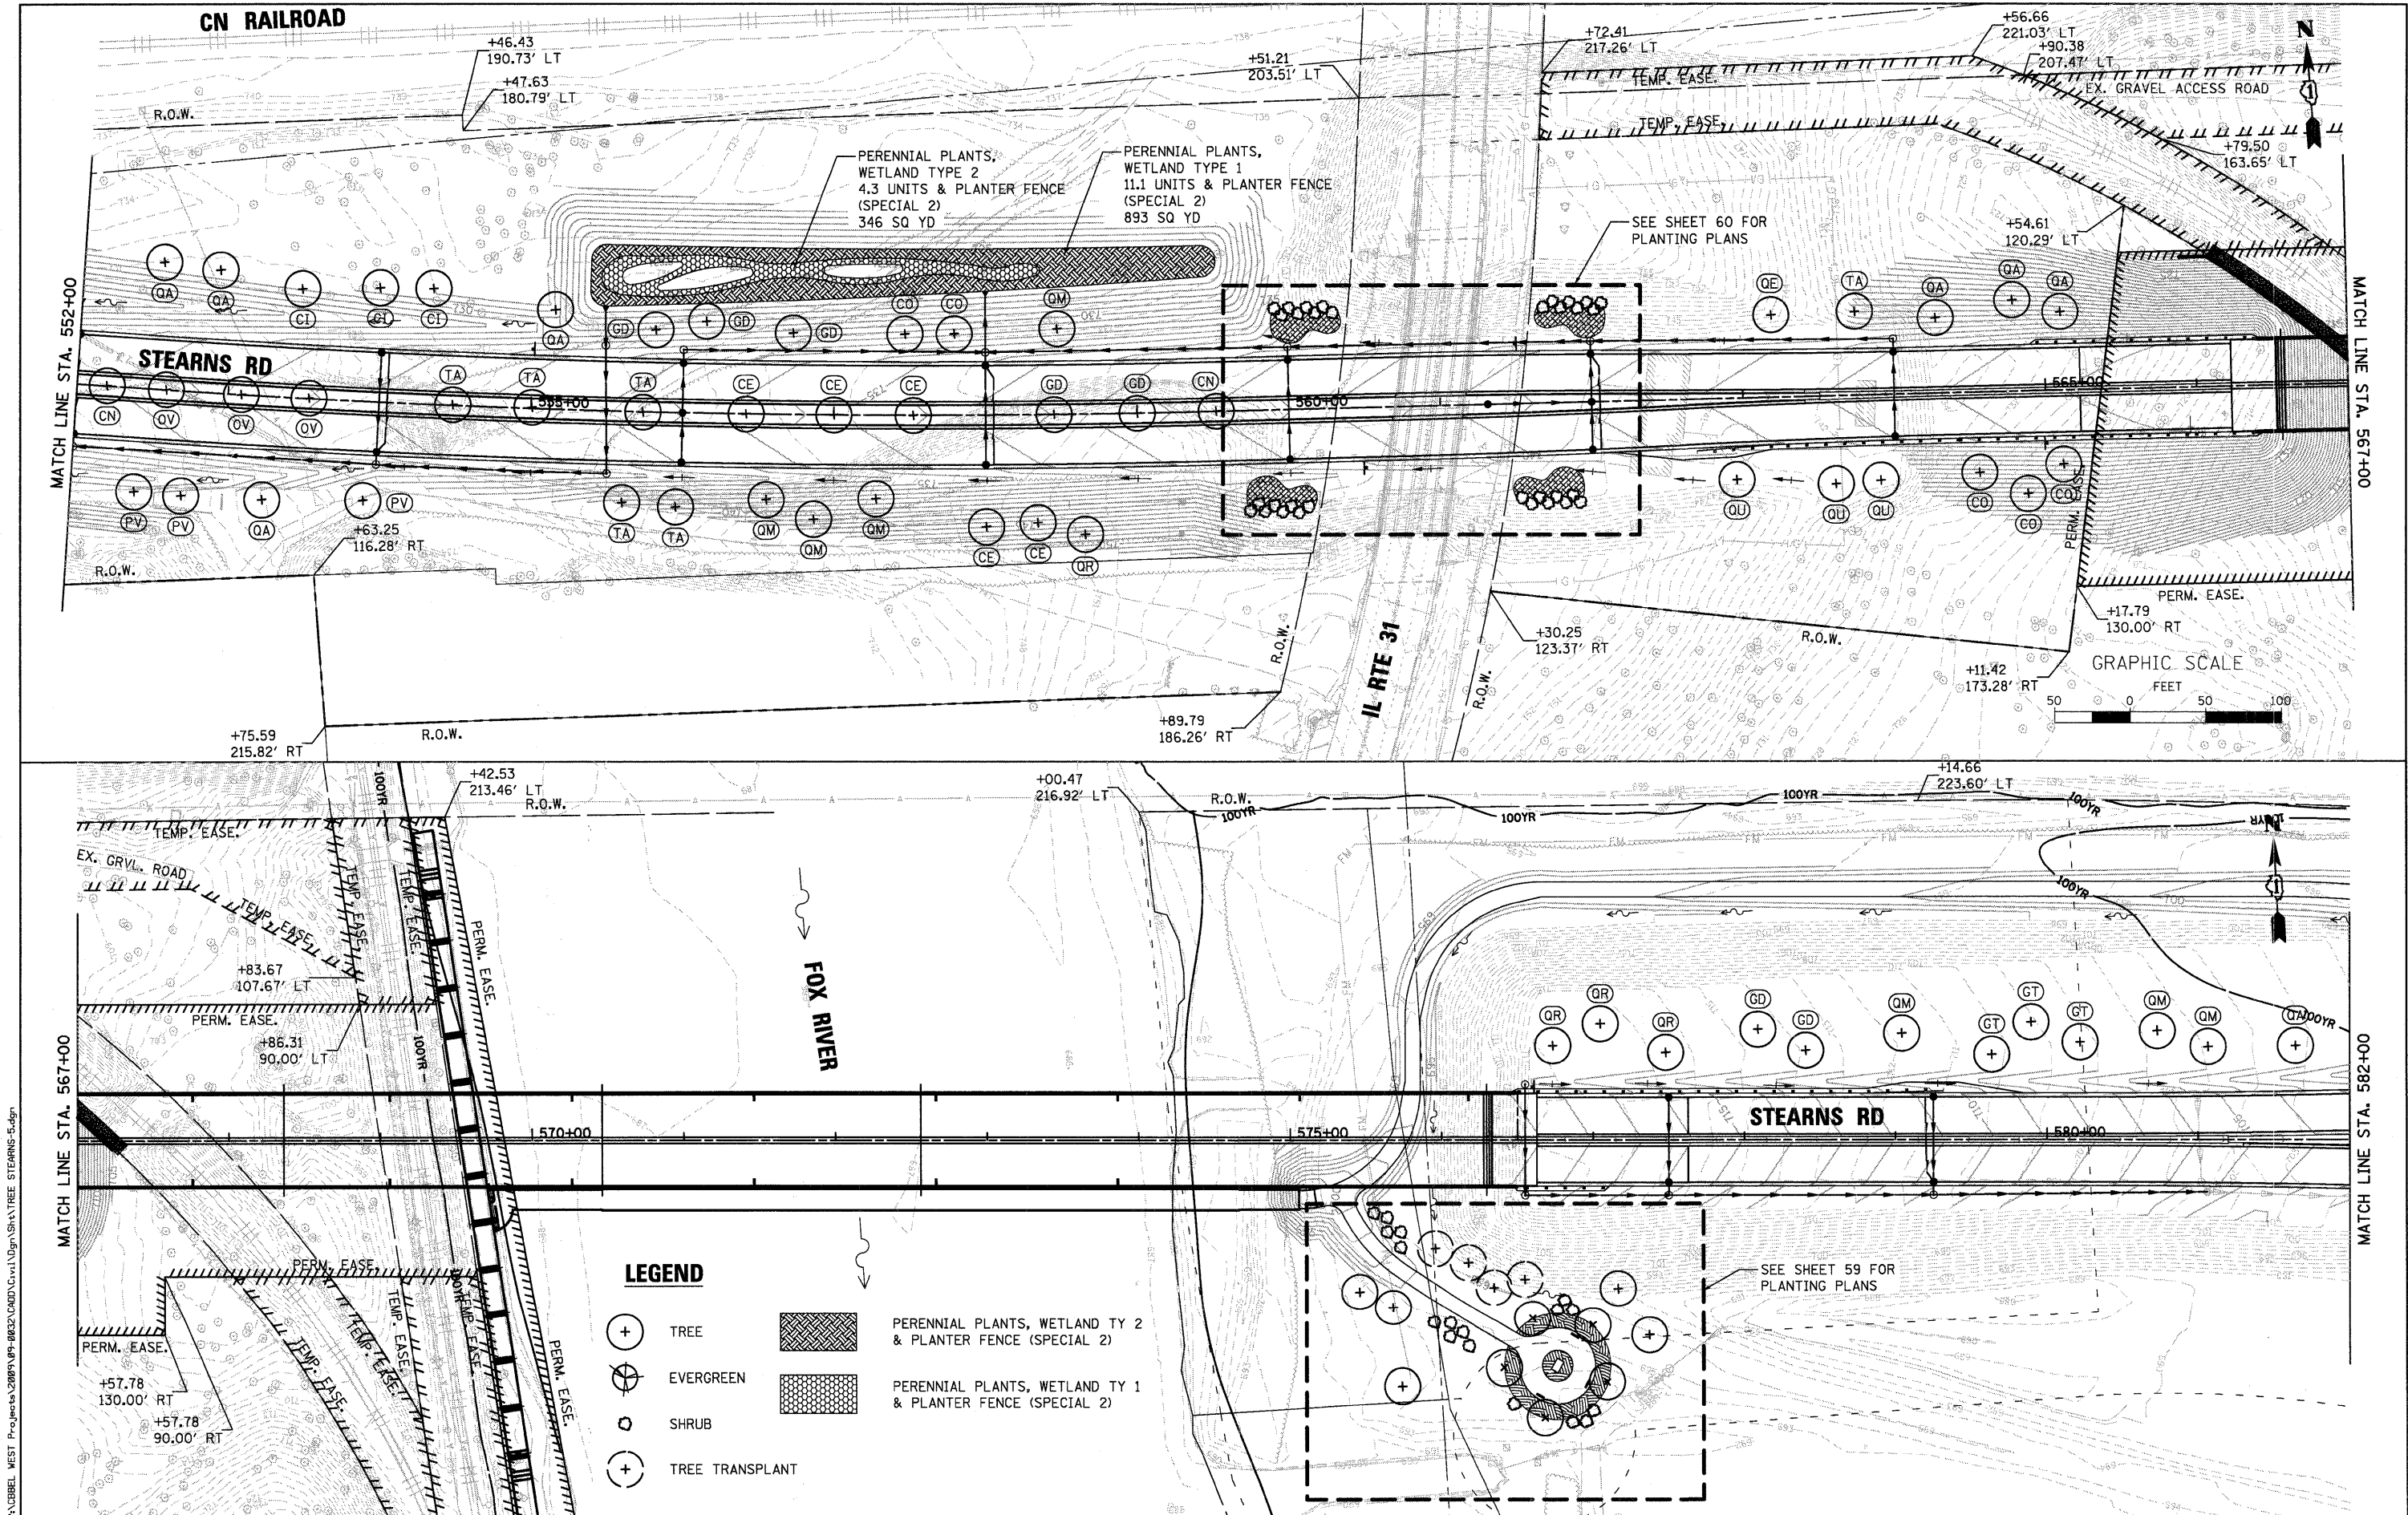

FILE NAME = P:\DBBEL WEST Projects\2009\W9-0032\CAD\Civil\Drawings\TREE STEARNS-5.dgn



WILLS BURKE KELSEY ASSOCIATES LTD.
116 West Main Street, Suite 201
St. Charles, Illinois 60174
(630) 443-7755



USER NAME = #USER#	DESIGNED - LL	REVISED -
PLOT SCALE = AS SHOWN	DRAWN - NP	REVISED -
PLOT DATE = 12/17/2010	CHECKED -	REVISED -
	DATE - 12/17/10	REVISED -


STATE OF ILLINOIS
DEPARTMENT OF TRANSPORTATION



PLANTING PLANS
STEARNS ROAD



SCALE: AS SHOWN SHEET NO. 47 OF 80 SHEETS STA. 552+00.0 TO STA. 582+00.0

F.A.P. RTE.	SECTION	COUNTY	TOTAL SHEETS	SHEET NO.
361	09-00214-02-LS	KANE/DUPAGE	80	47
CONTRACT NO. 63542				
FED. ROAD DIST. NO. 1 ILLINOIS FED. AID PROJECT				

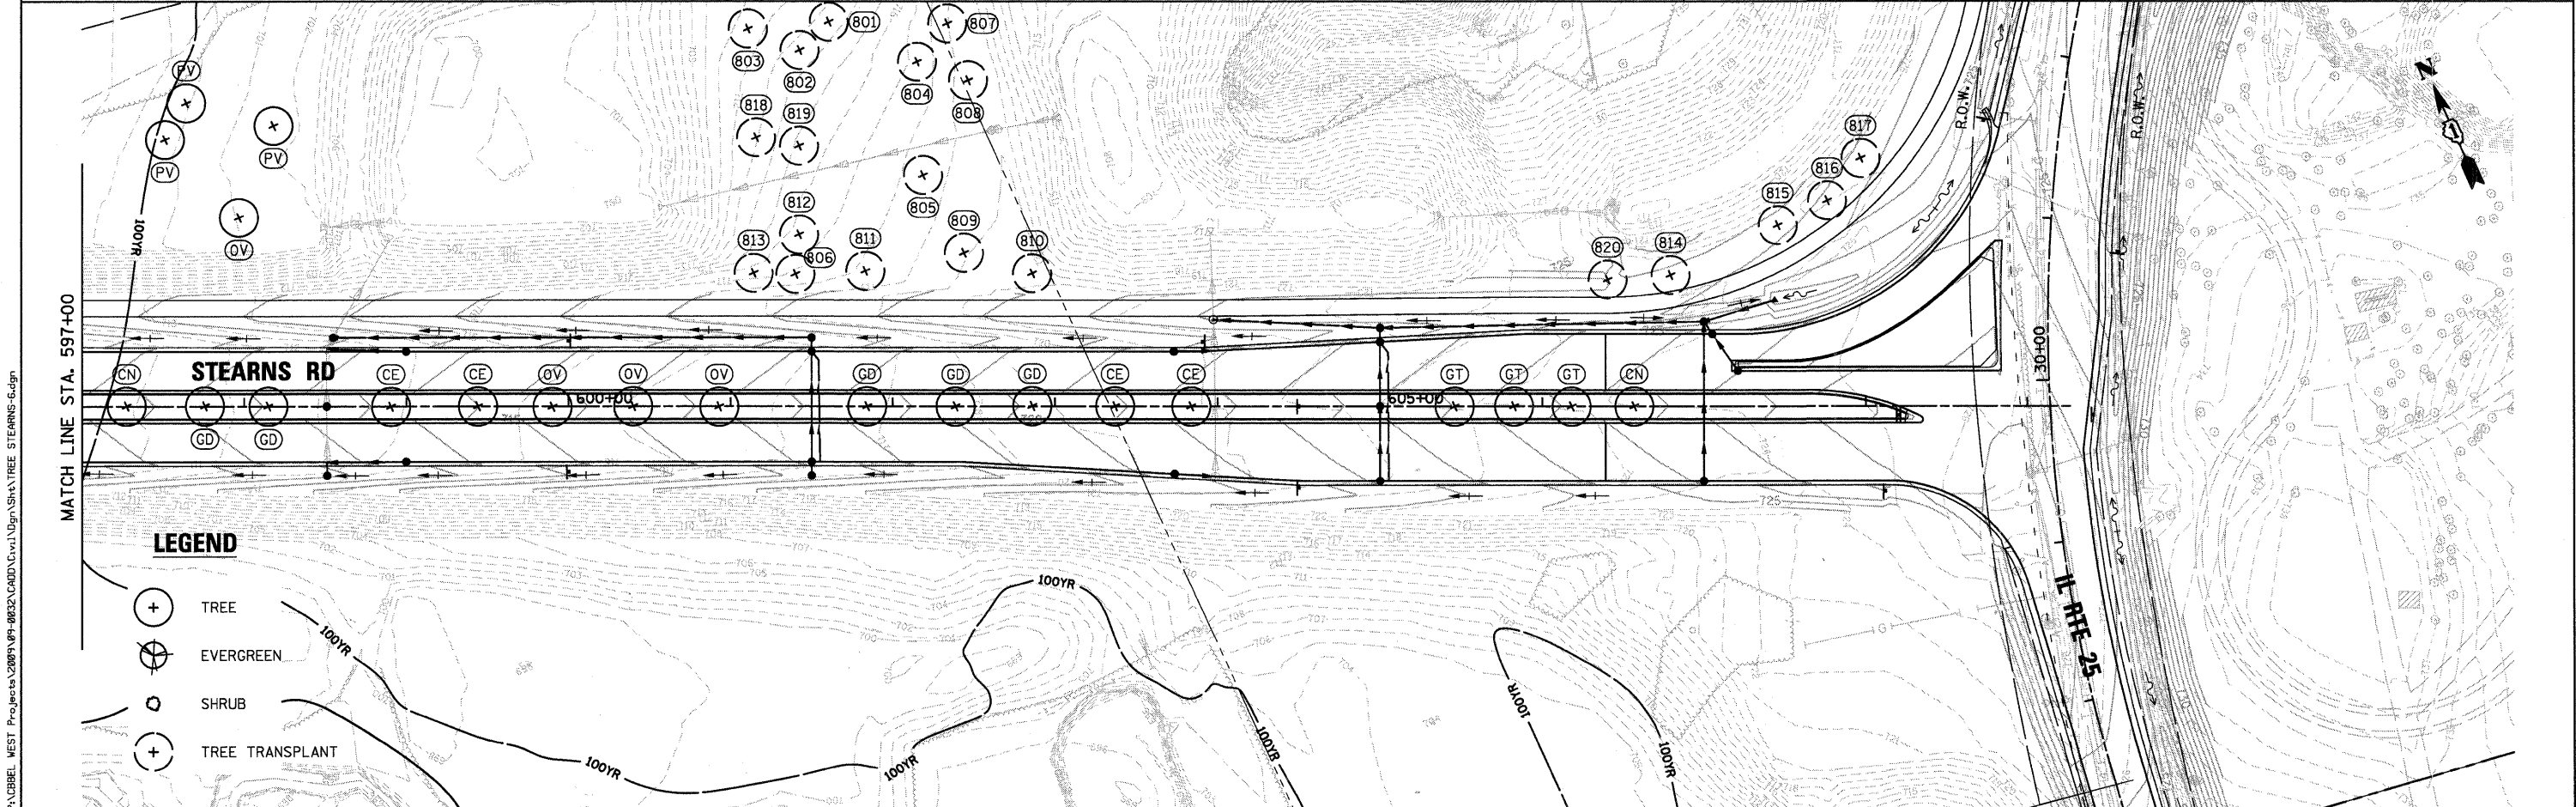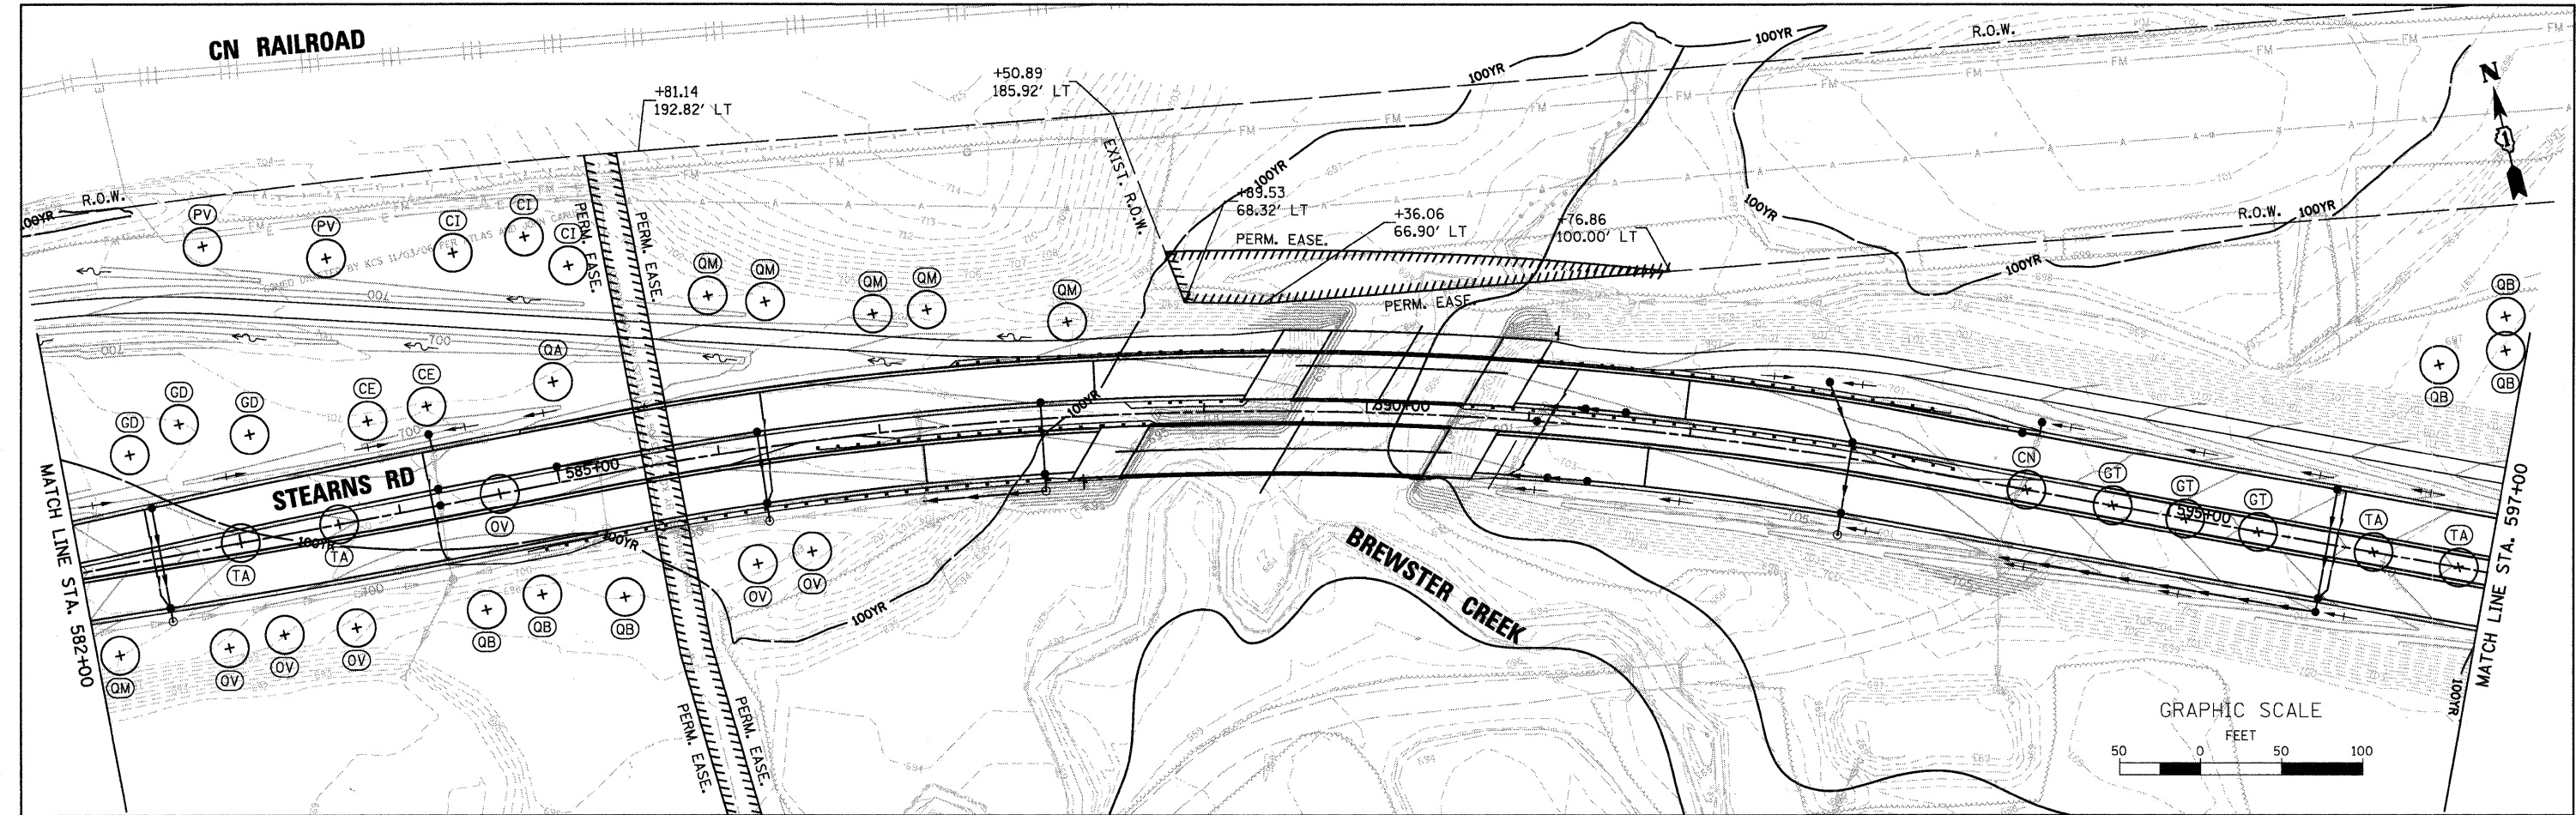

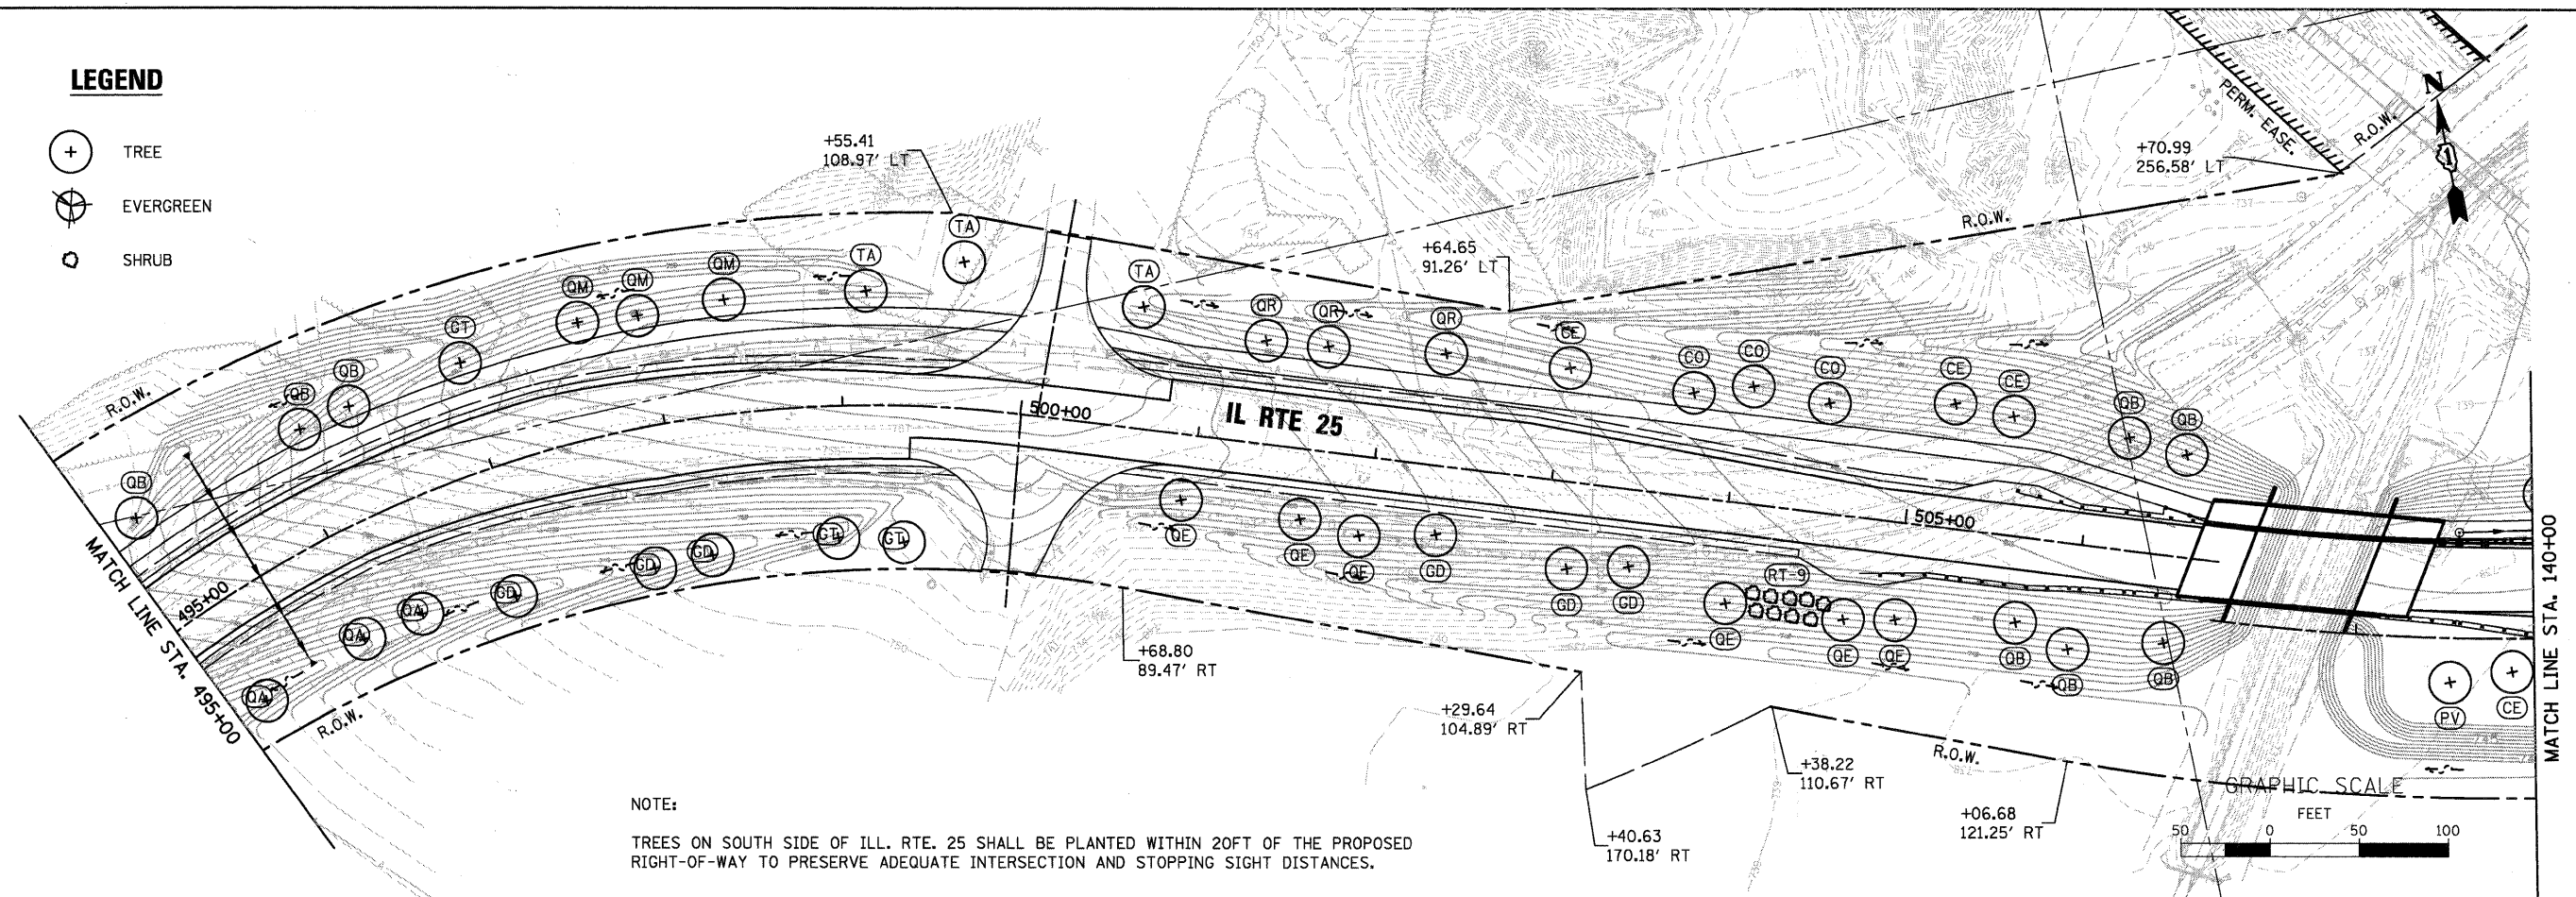

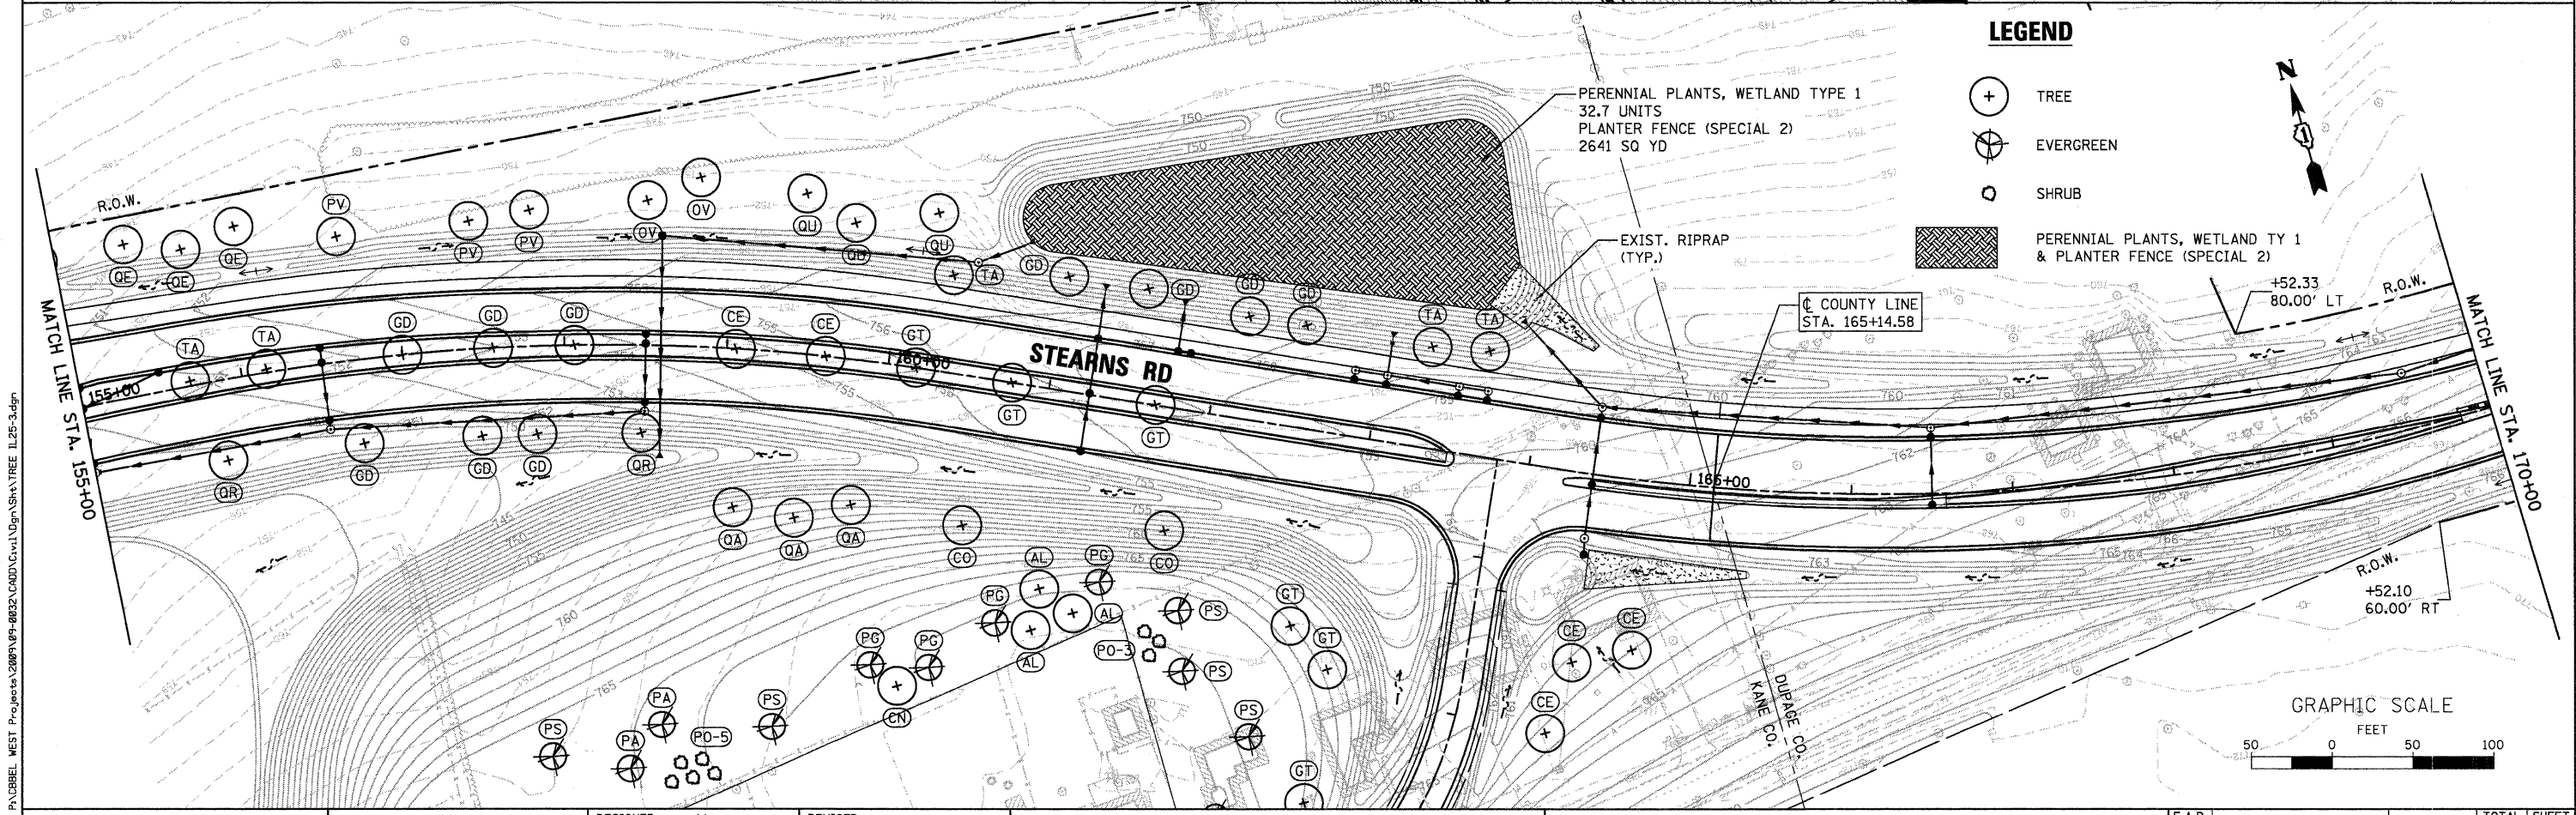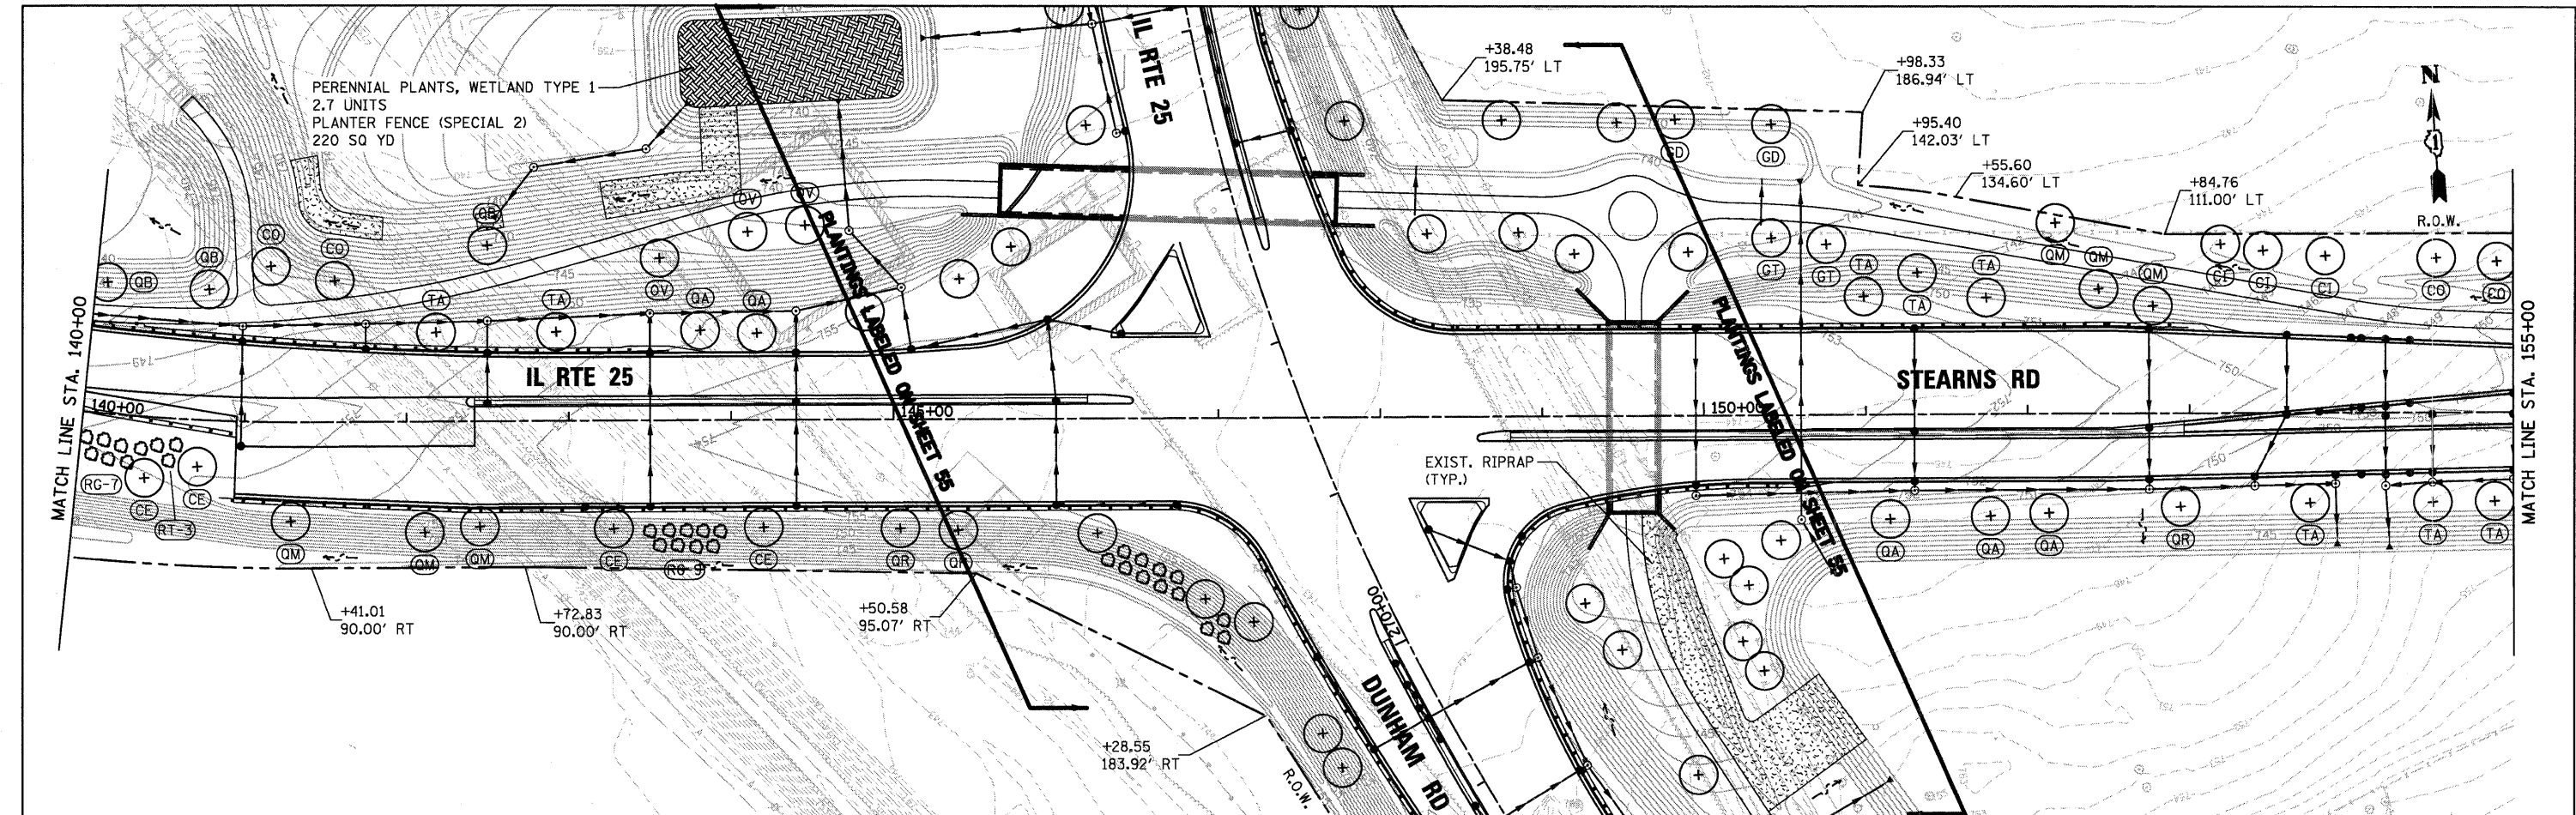

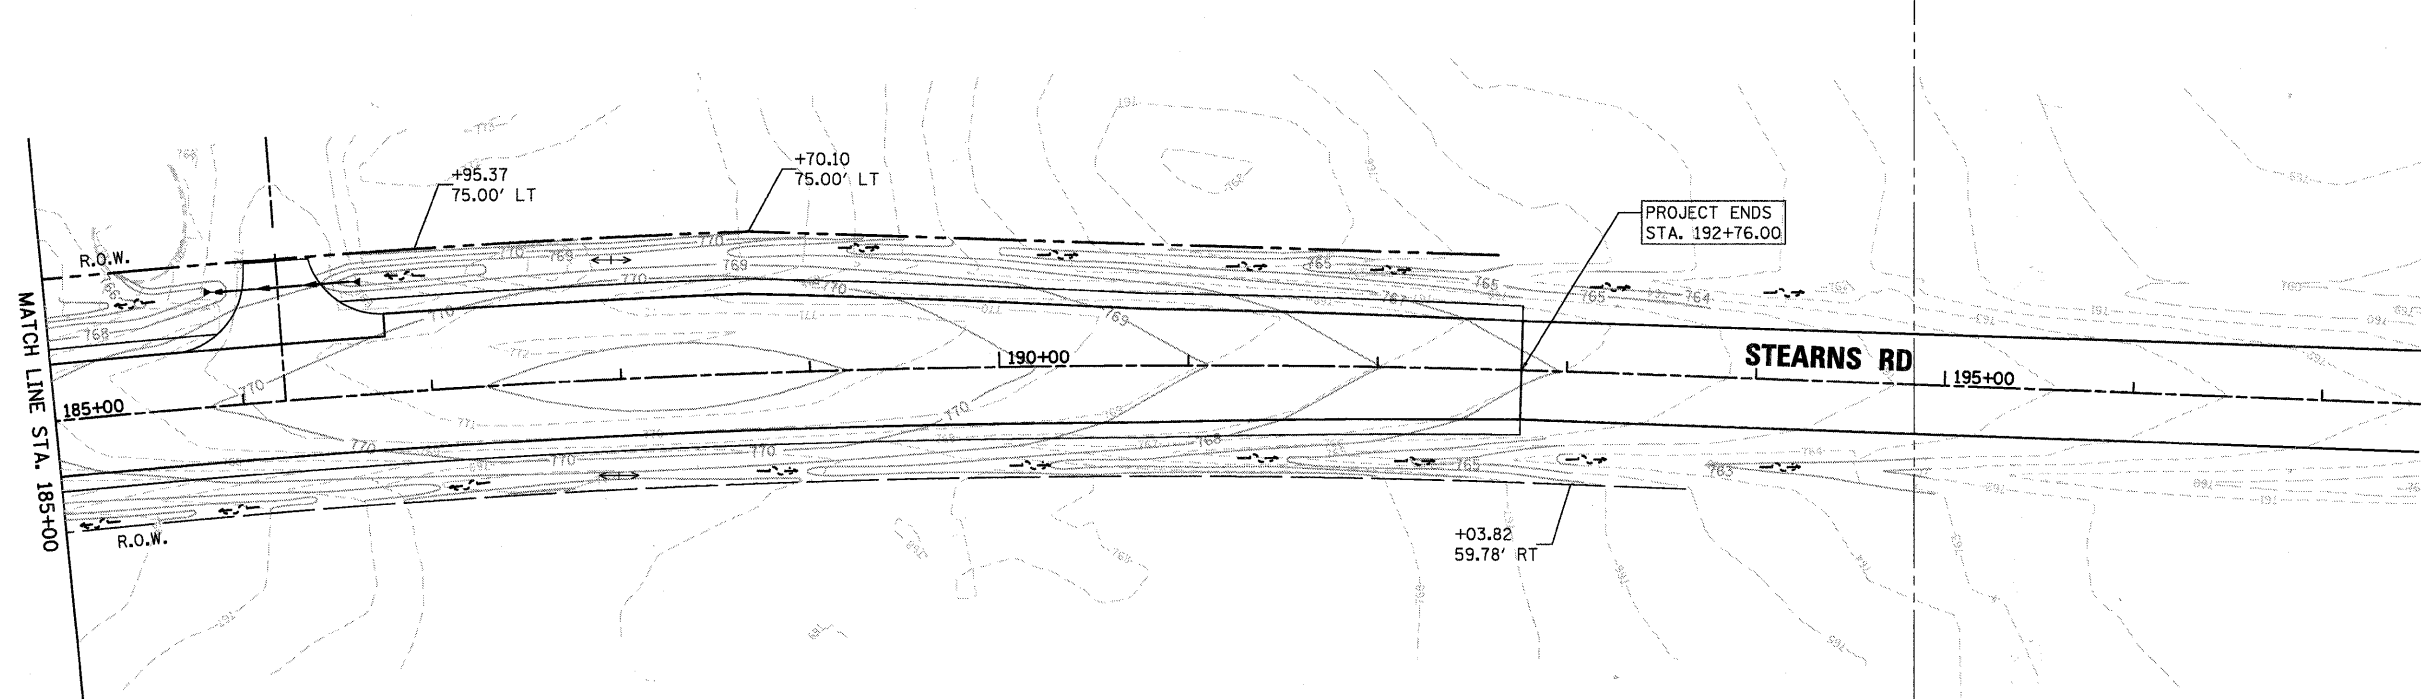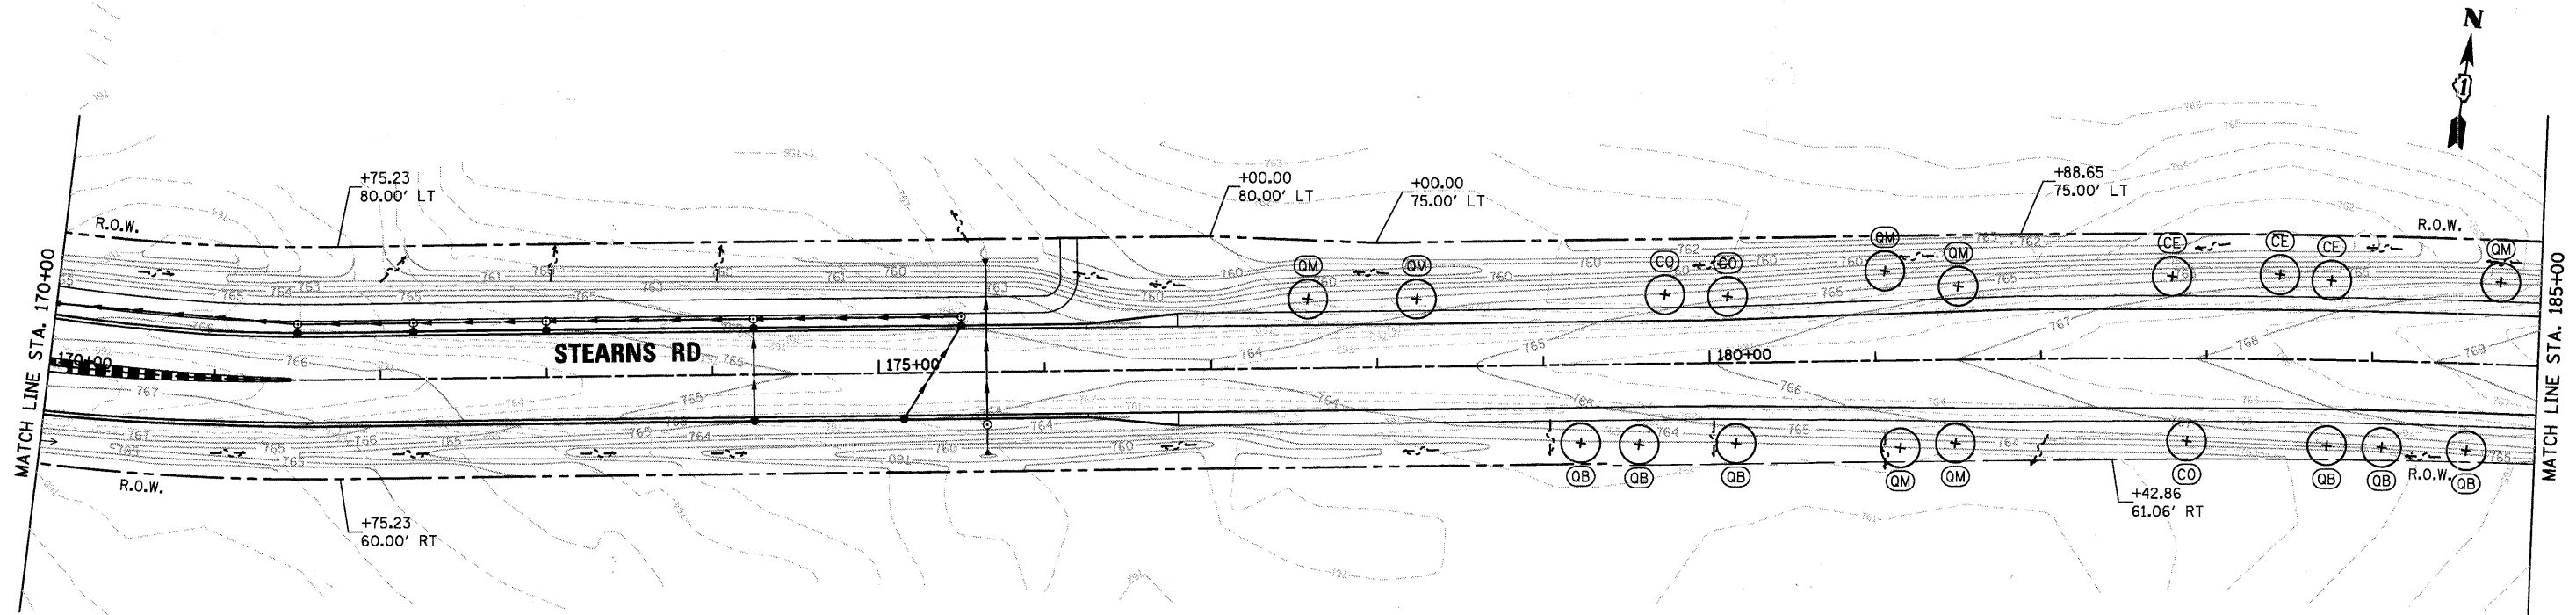

LEGEND

- TREE
- EVERGREEN
- SHRUB

GRAPHIC SCALE



FILE NAME = P:\CBBEL WEST Projects\2009\09-00214-02\GIS\Drawings\TREE IL-25-4.dgn

WILLIS BURKE KELSEY ASSOCIATES LTD.
 110 West Main Street, Suite 201
 St. Charles, Illinois 60174
 (630) 443-7755



USER NAME = *USER*	DESIGNED - LL	REVISED -
PLOT SCALE = AS SHOWN	DRAWN - NP	REVISED -
PLOT DATE = 12/17/2010	CHECKED -	REVISED -
	DATE - 12/17/10	REVISED -

STATE OF ILLINOIS
 DEPARTMENT OF TRANSPORTATION

PLANTING PLANS STEARNS ROAD

SCALE: AS SHOWN SHEET NO. 52 OF 80 SHEETS STA. 170+00.0 TO STA. 197+52.0

F.A.P. RTE.	SECTION	COUNTY	TOTAL SHEETS	SHEET NO.
361	09-00214-02-LS	KANE/DUPAGE	80	52
CONTRACT NO.63542				
FED. ROAD DIST. NO. 1 [ILLINOIS] FED. AID PROJECT				

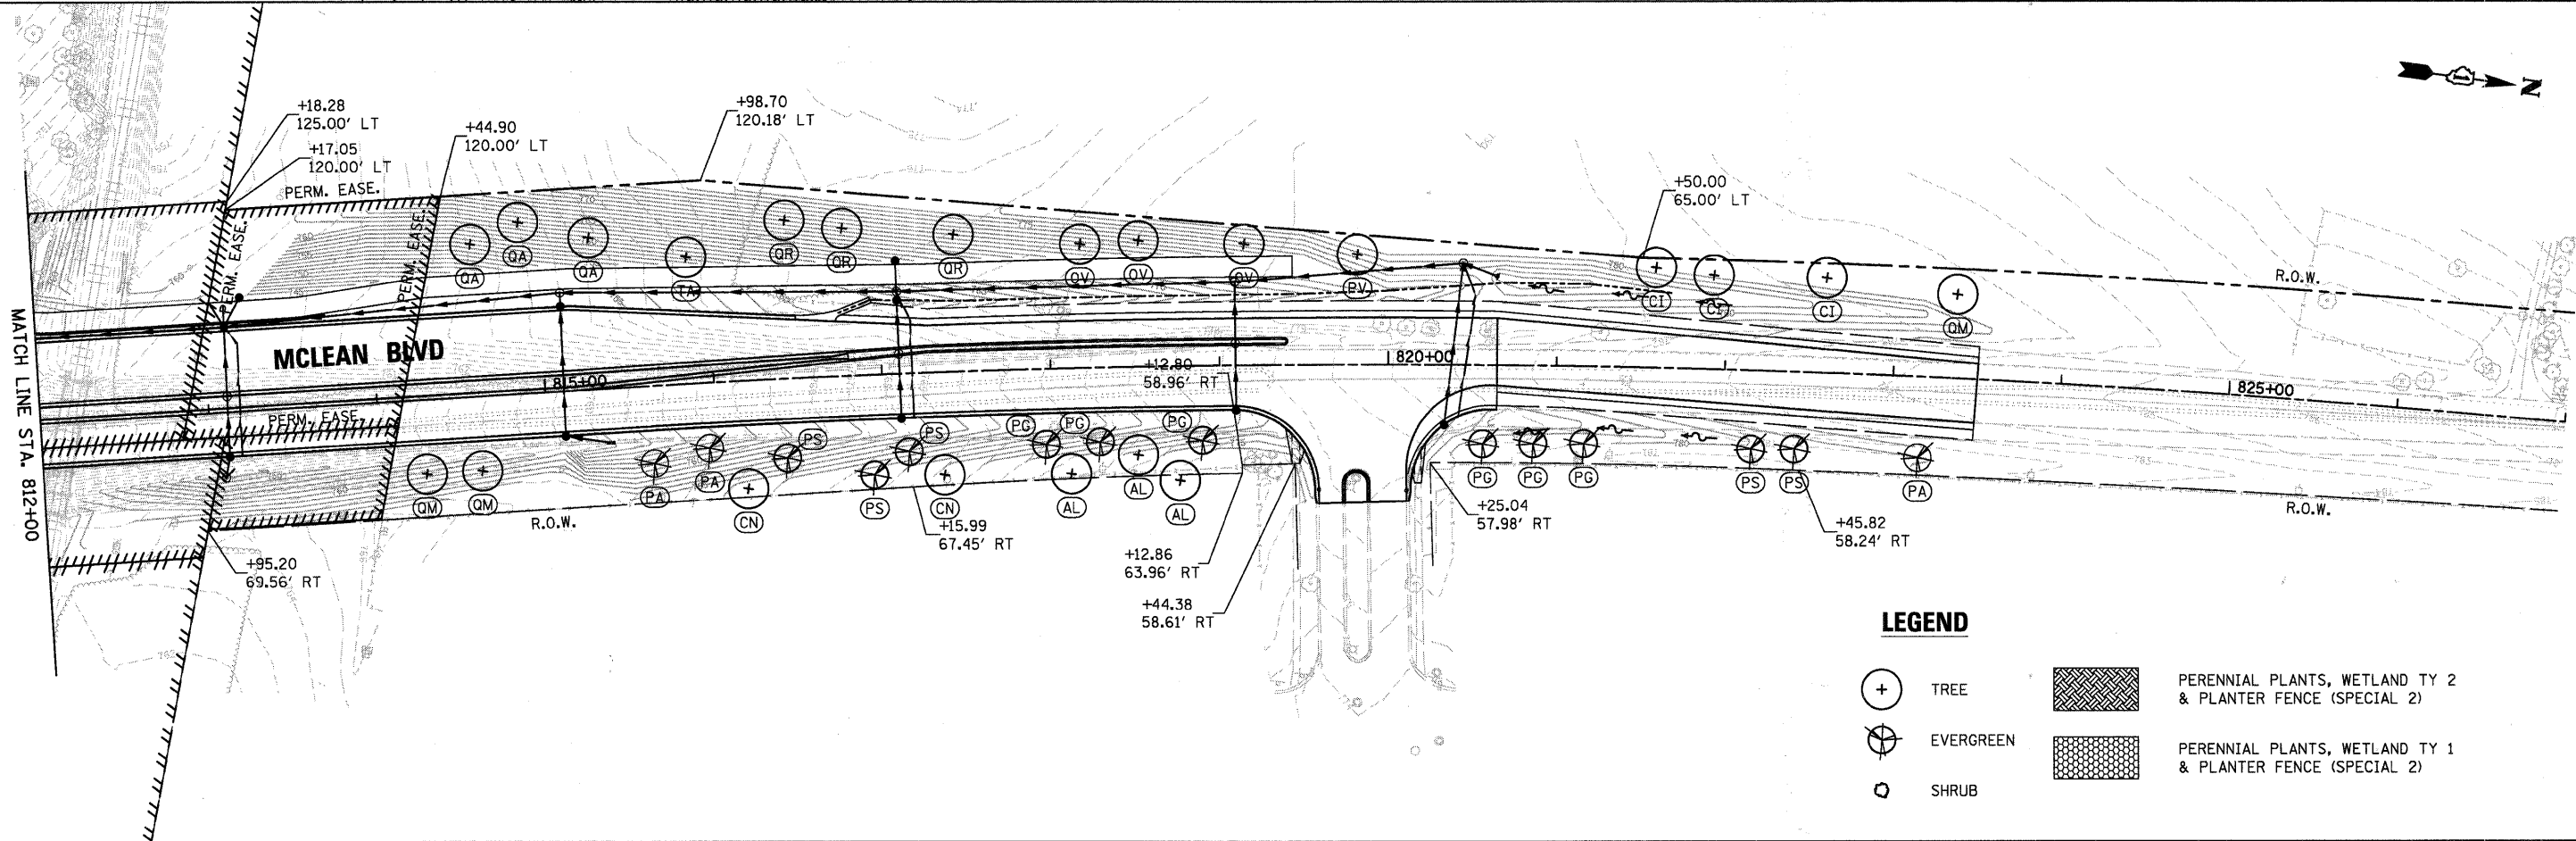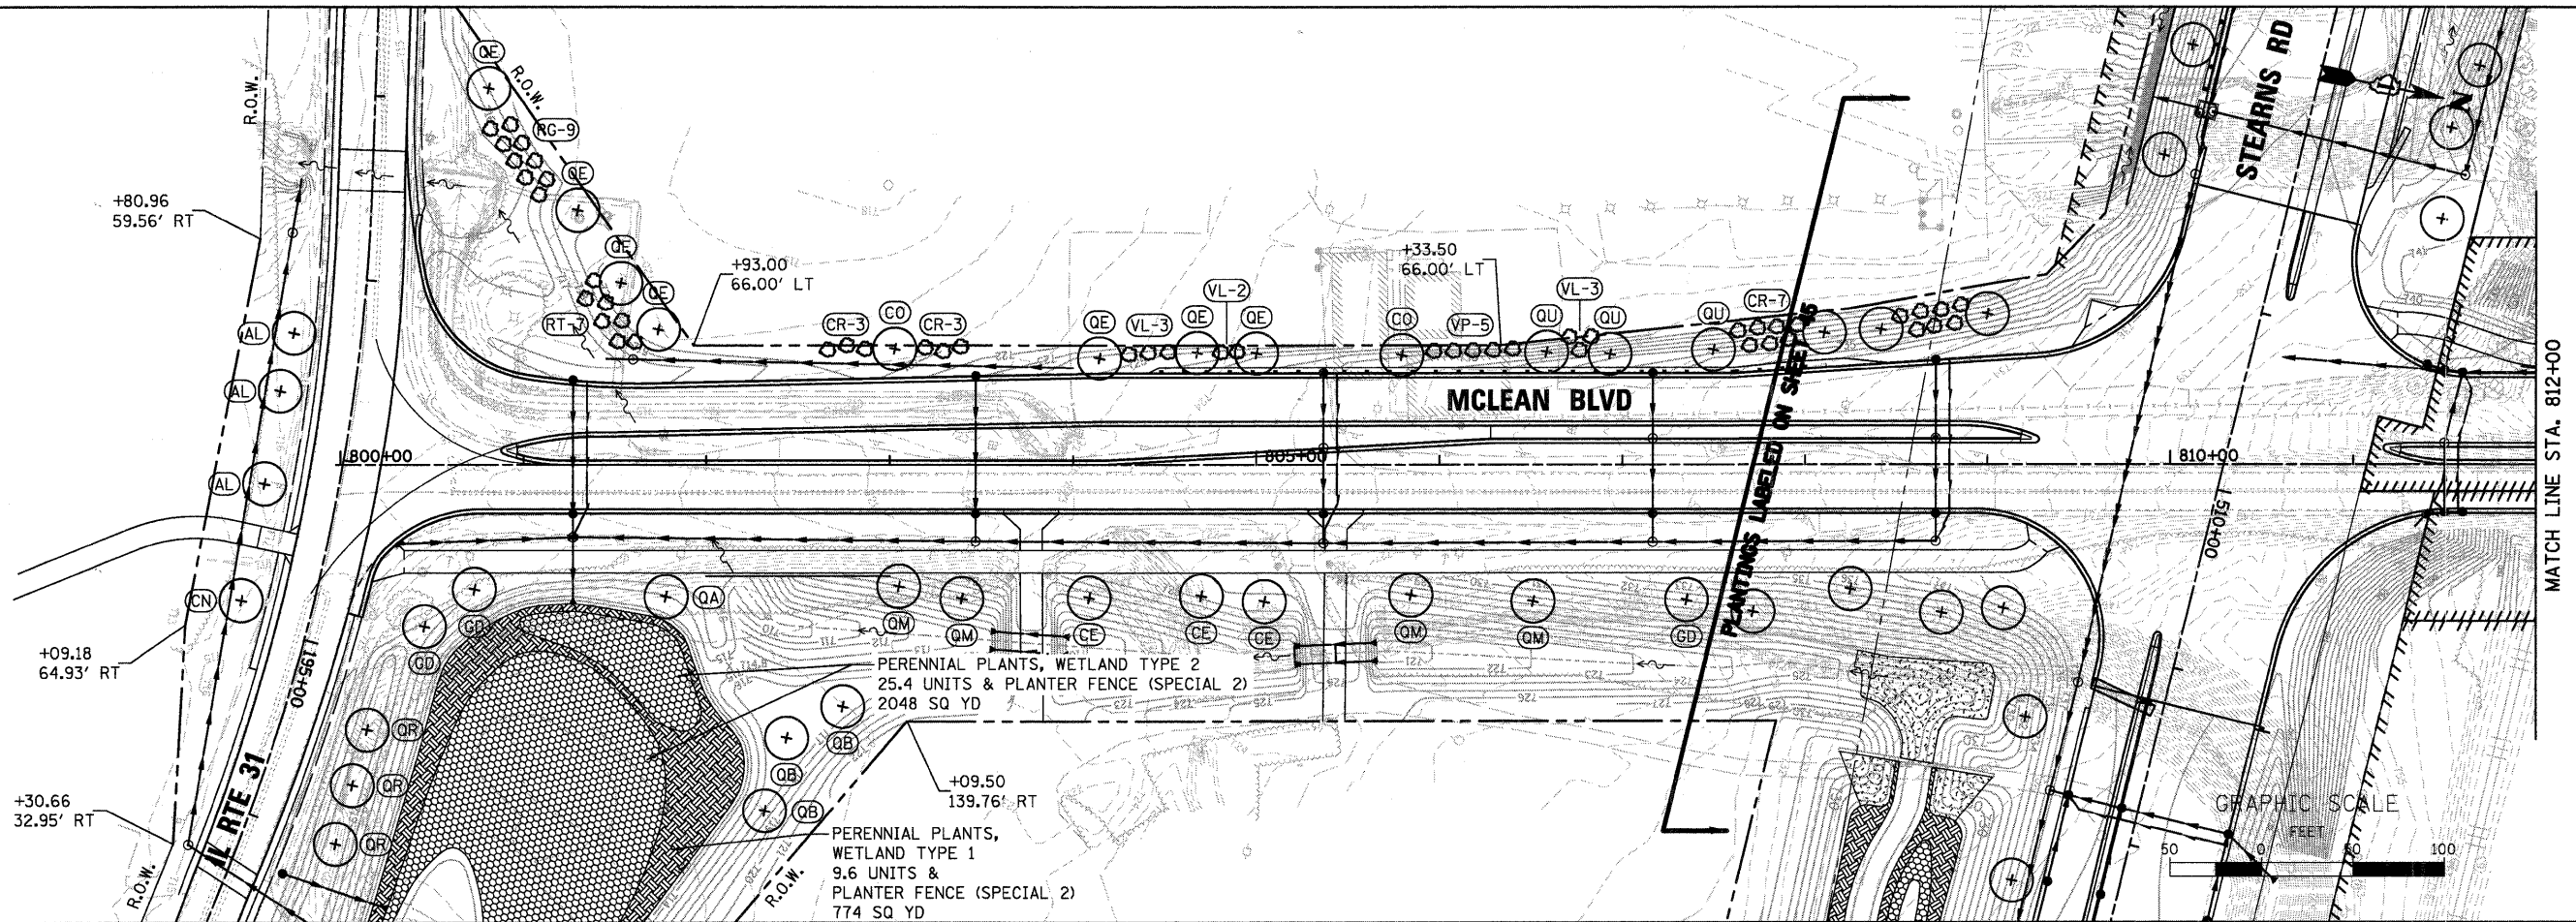

FILE NAME = P:\CIBEL WEST Projects\2009\09-00214\00214-02-LS\TREE MCLEAN.dgn

WBK WILLIS BURKE KELSEY ASSOCIATES LTD.
110 West Main Street, Suite 201
St. Charles, Illinois 60174
(630) 443-7755



USER NAME = #USER#	DESIGNED - LL	REVISED -
PLOT SCALE = AS SHOWN	DRAWN - NP	REVISED -
PLOT DATE = 12/17/2010	CHECKED -	REVISED -
	DATE - 12/17/10	REVISED -

**STATE OF ILLINOIS
DEPARTMENT OF TRANSPORTATION**

**PLANTING PLANS
MCLEAN BLVD**



SCALE: AS SHOWN SHEET NO. 53 OF 80 SHEETS STA. 800+00.0 TO STA. 823+50.0

F.A.P. RTE.	SECTION	COUNTY	TOTAL SHEETS	SHEET NO.
361	09-00214-02-LS	KANE/DUPAGE	80	53
CONTRACT NO. 63542				
FED. ROAD DIST. NO. 1 ILLINOIS FED. AID PROJECT				

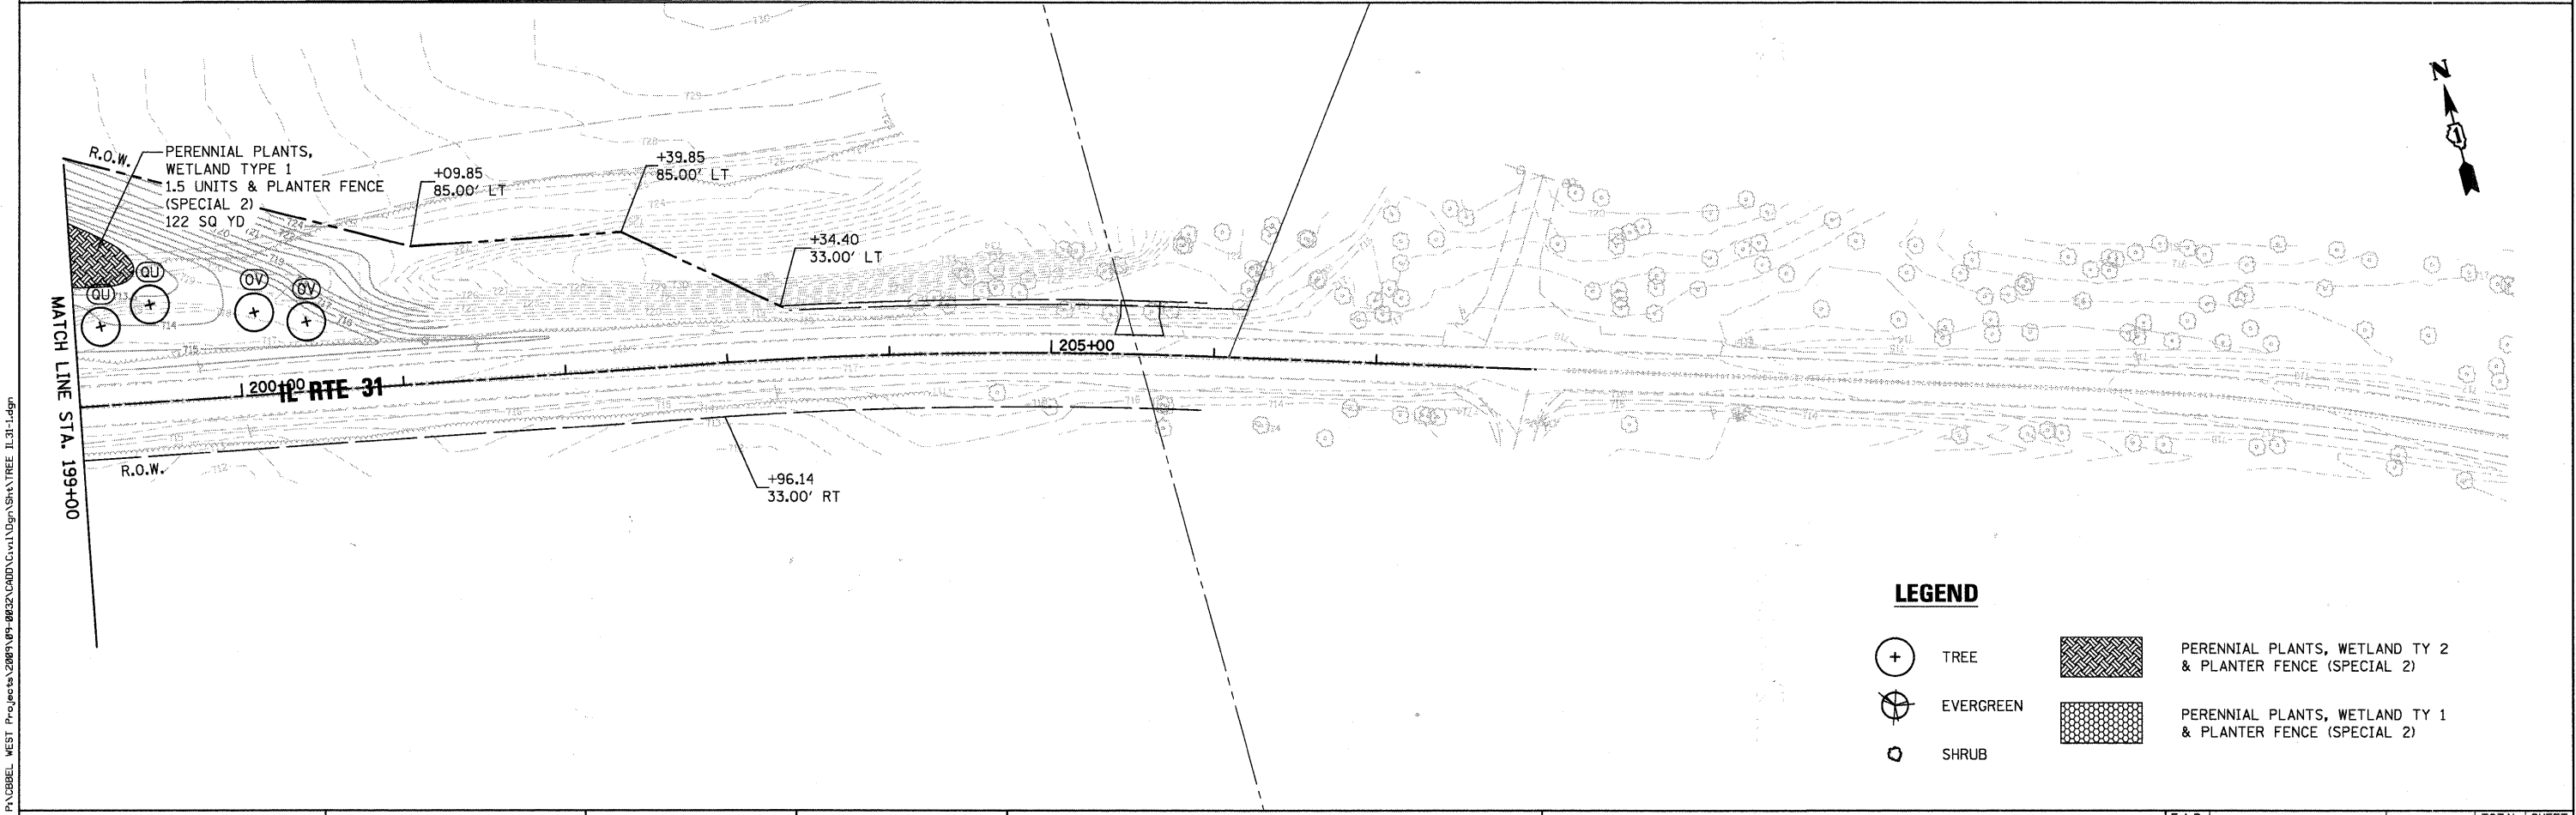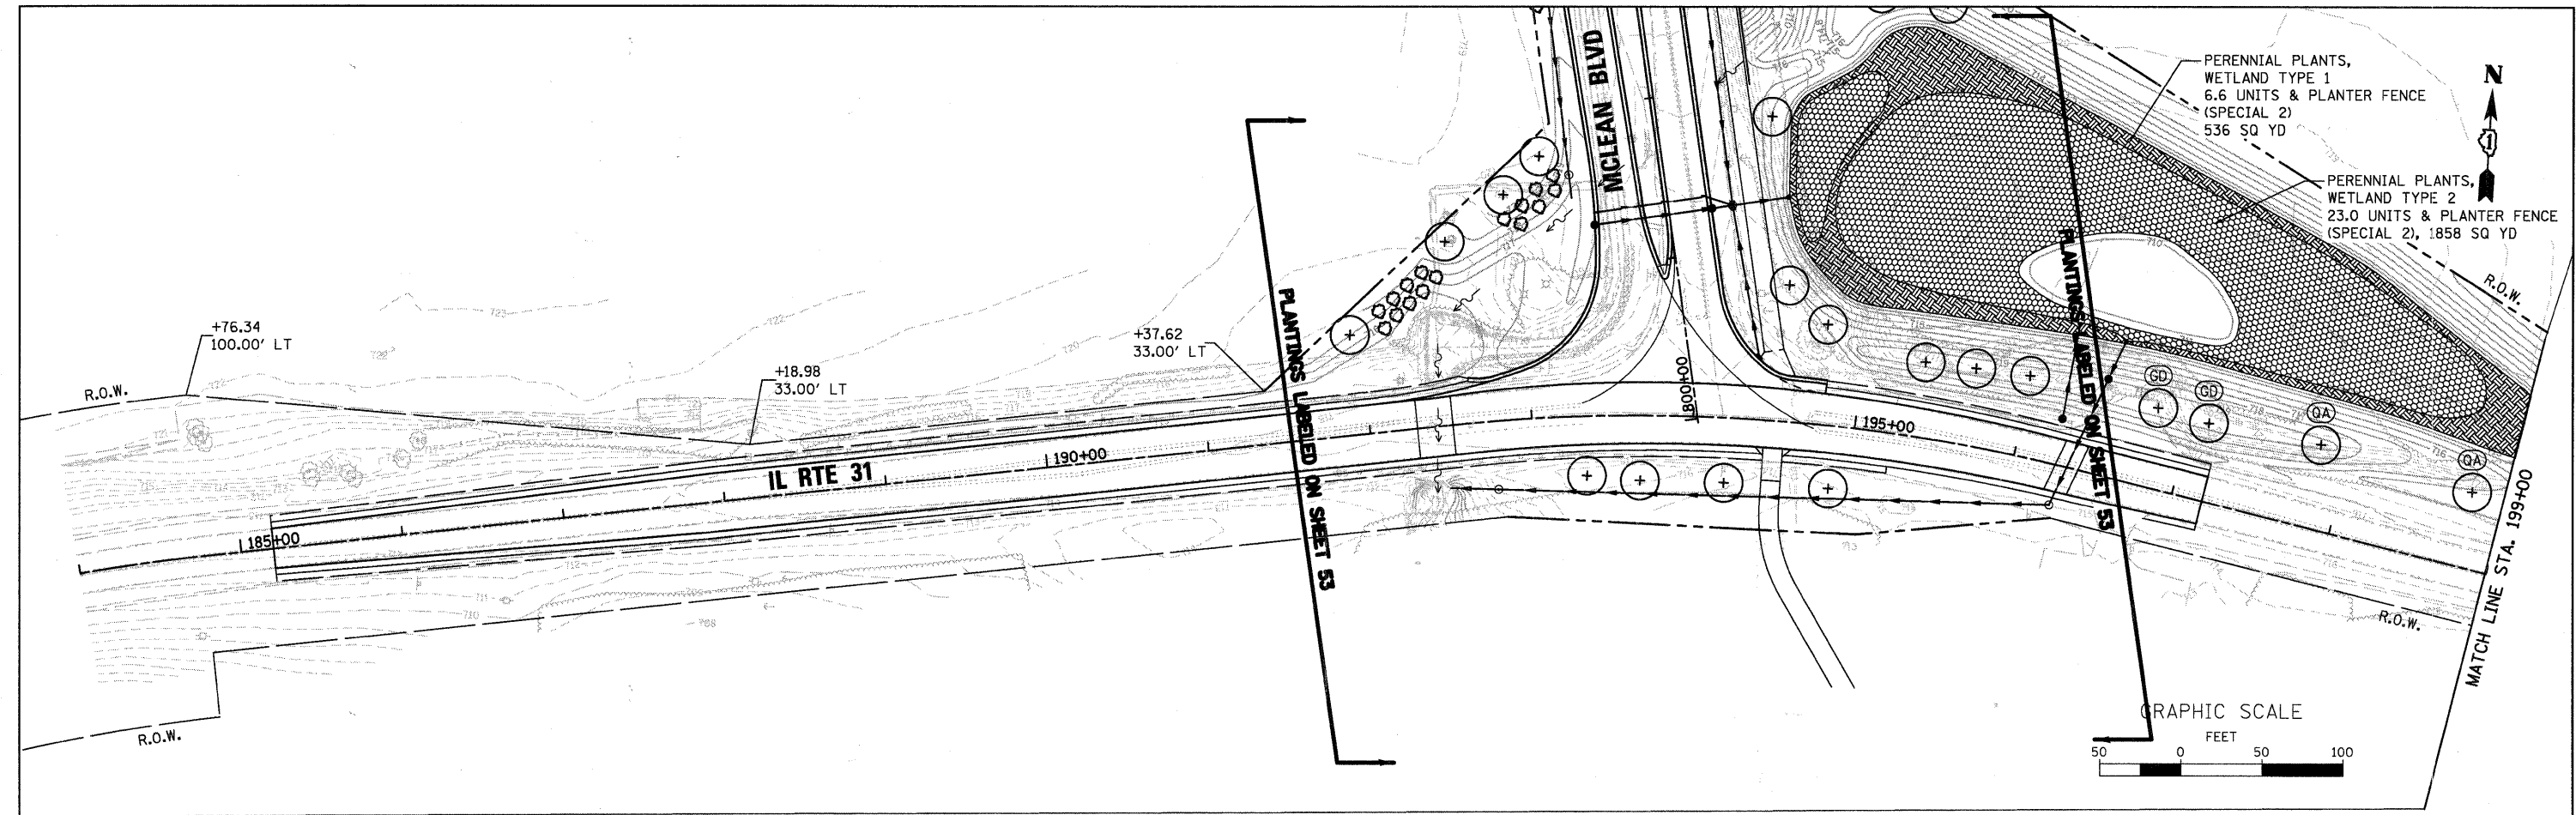


LEGEND

-  TREE
-  EVERGREEN
-  SHRUB
-  PERENNIAL PLANTS, WETLAND TY 2 & PLANTER FENCE (SPECIAL 2)
-  PERENNIAL PLANTS, WETLAND TY 1 & PLANTER FENCE (SPECIAL 2)

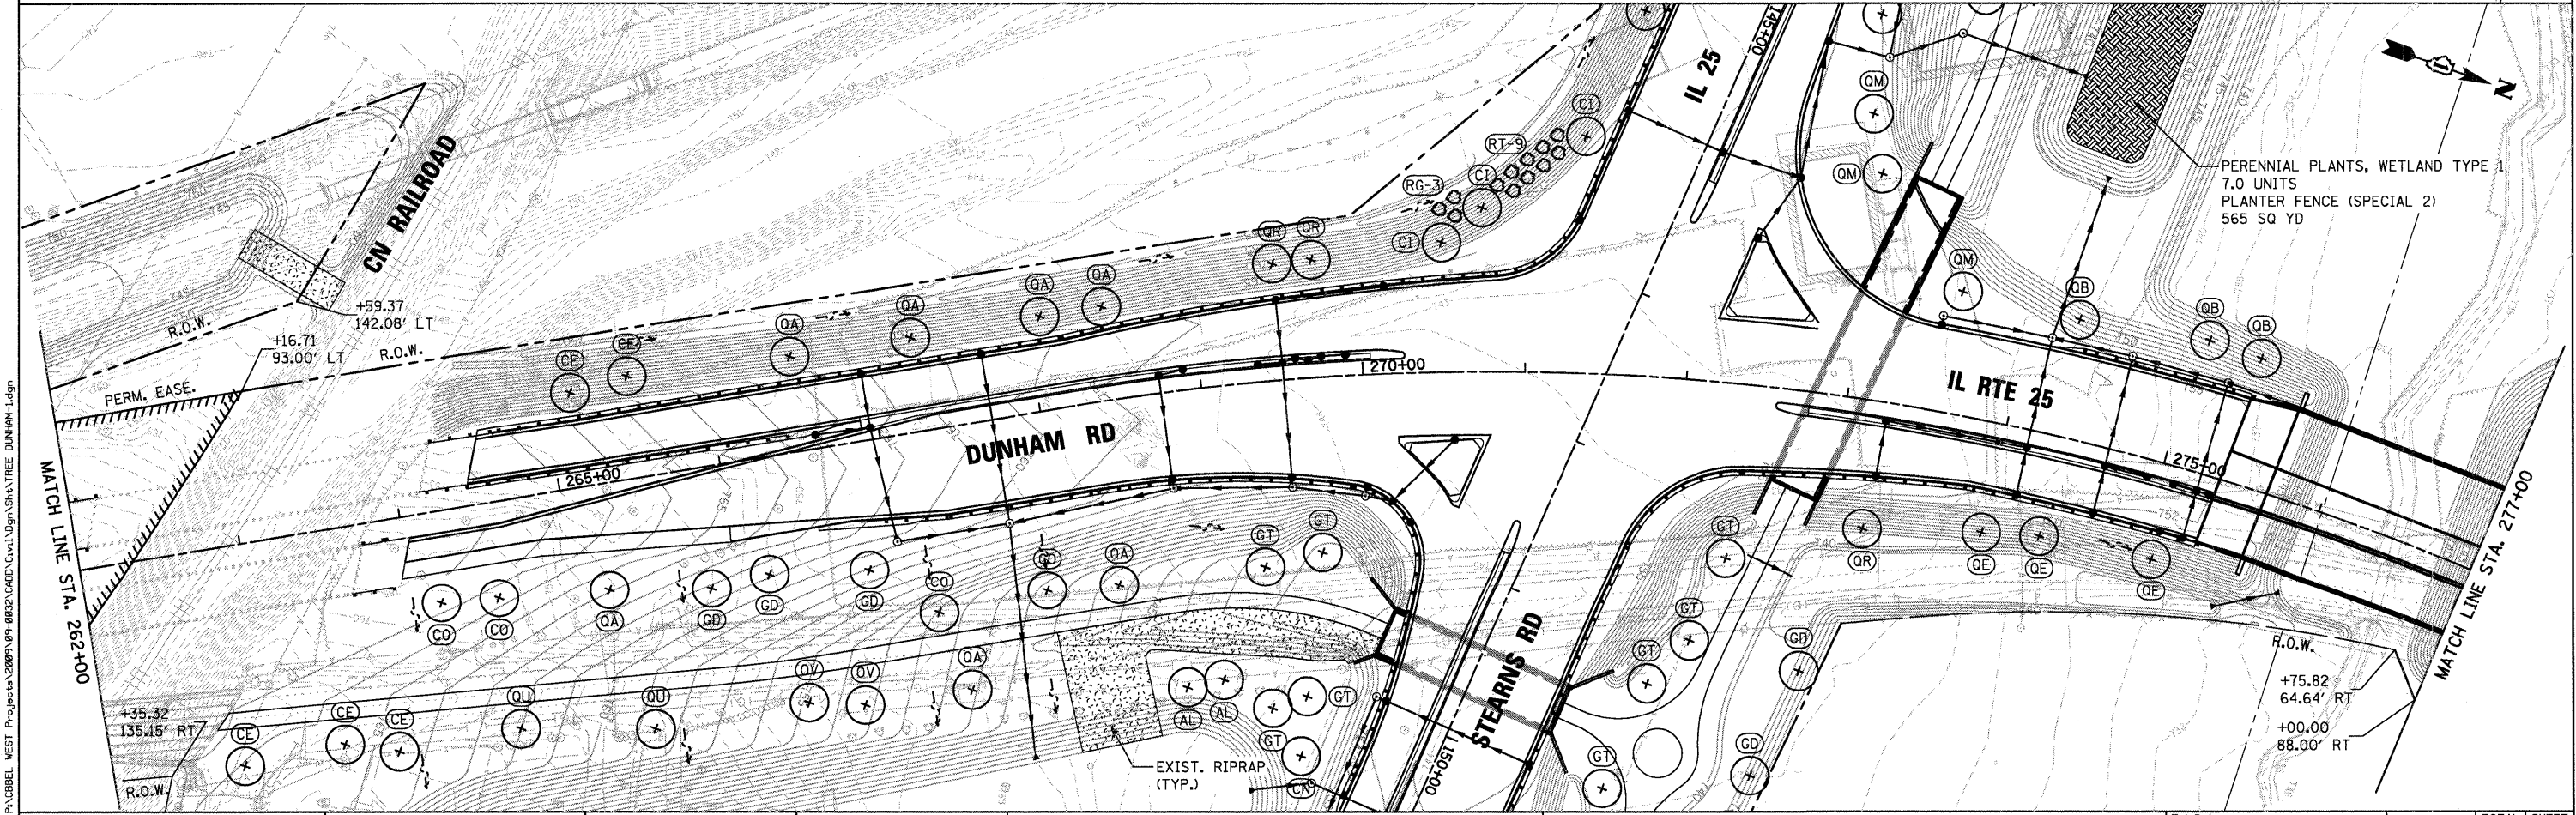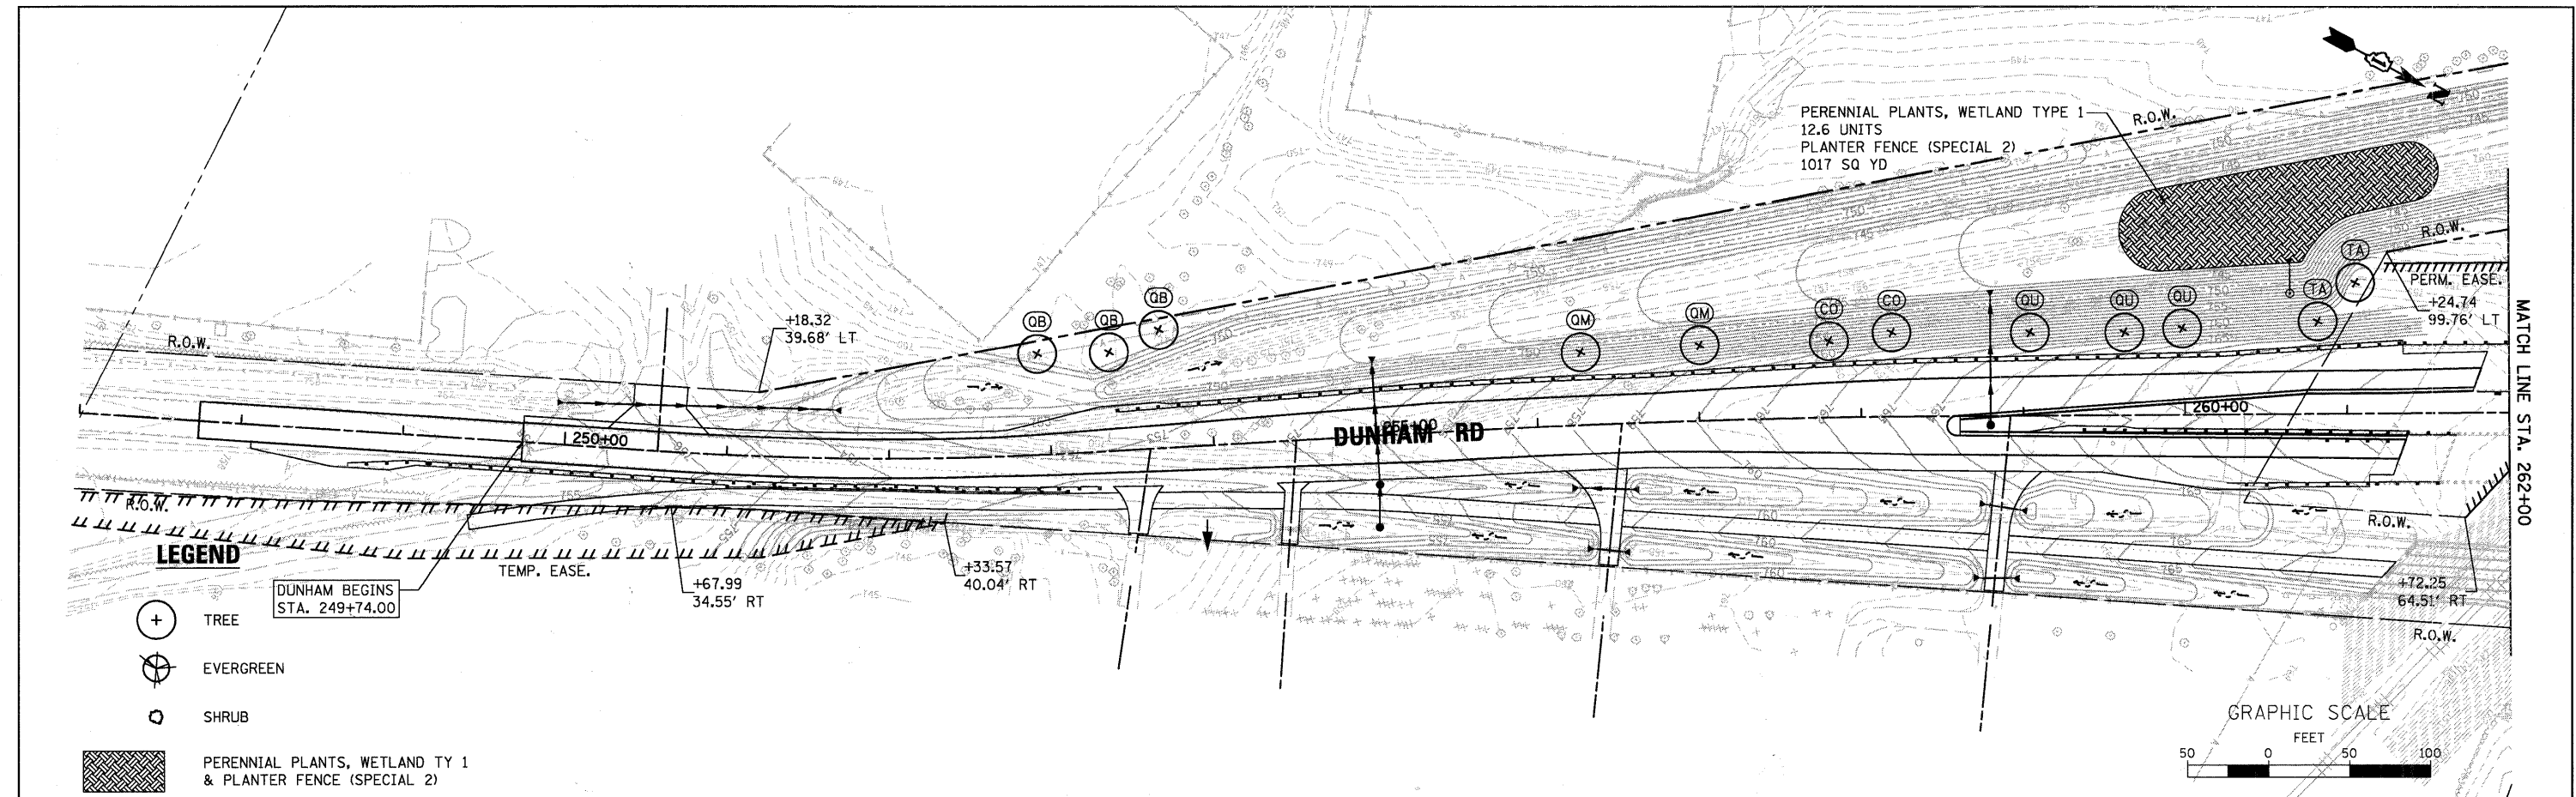


WBK WILLS BURKE KELSEY ASSOCIATES LTD. 116 West Main Street, Suite 201 St. Charles, Illinois 60174 (630) 443-7755	USER NAME = #USER#	DESIGNED - LL	REVISED -	STATE OF ILLINOIS DEPARTMENT OF TRANSPORTATION				PLANTING PLANS DUNHAM ROAD /IL RTE 25				F.A.P. RTE.	SECTION	COUNTY	TOTAL SHEETS	SHEET NO.
	PLOT SCALE = AS SHOWN	DRAWN - NP	REVISED -									361	09-00214-02-LS	KANE/DUPAGE	80	55
	PLOT DATE = 12/17/2010	CHECKED -	REVISED -									CONTRACT NO.63542				
		DATE - 12/17/10	REVISED -									FED. ROAD DIST. NO. 1 [ILLINOIS] FED. AID PROJECT				
SCALE: AS SHOWN				SHEET NO. 55 OF 80 SHEETS				STA. 247+74.0 TO STA. 277+00.0								

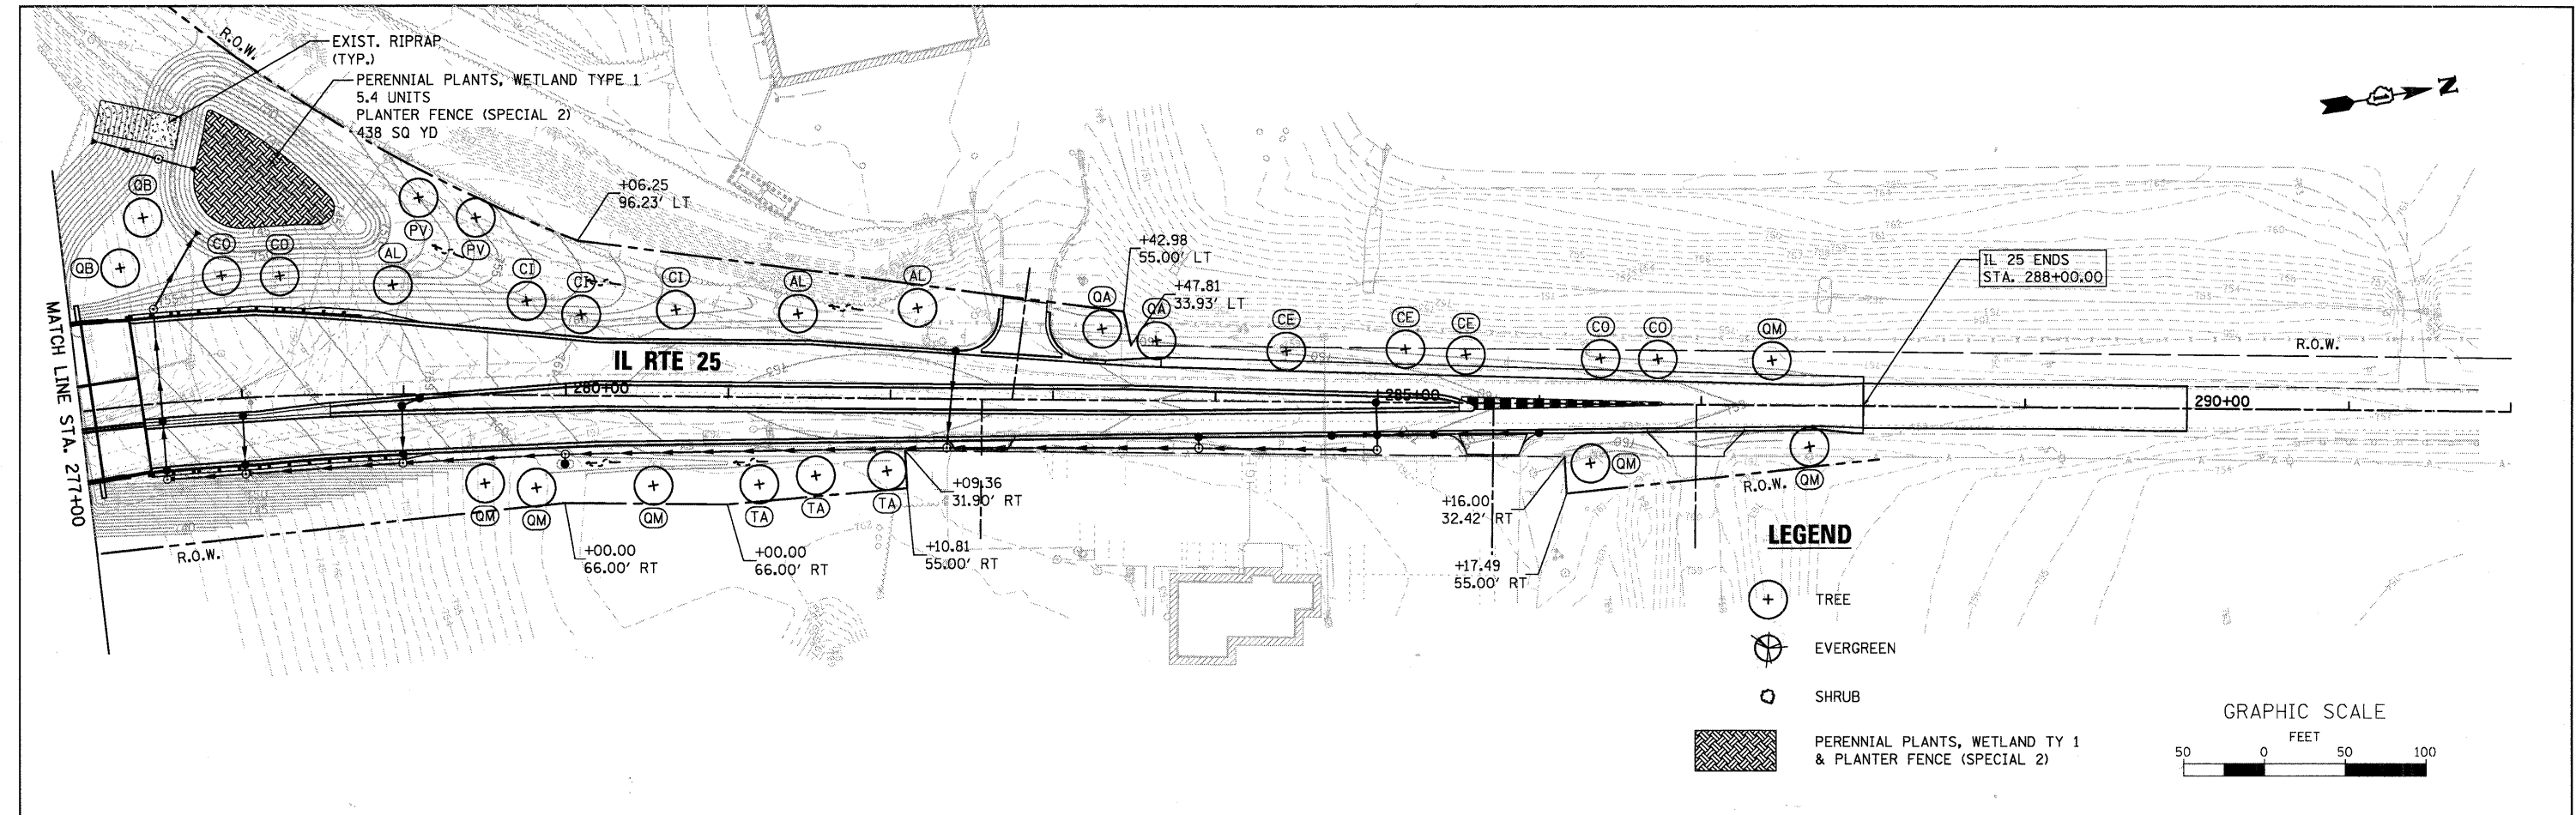

FILE NAME = P:\CBBEL WEST Projects\2009\09-0032 CAD\G.v1\00gn\Sh+TREE DUNHAM-2.dgn

WILLS BURKE KELSEY ASSOCIATES LTD. 110 West Main Street, Suite 201 St. Charles, Illinois 60174 (630) 443-7755	USER NAME = #USER#		DESIGNED - LL	REVISED -	STATE OF ILLINOIS DEPARTMENT OF TRANSPORTATION	PLANTING PLANS		F.A.P. RTE.	SECTION	COUNTY	TOTAL SHEETS	SHEET NO.
	PLOT SCALE = AS SHOWN		DRAWN - NP	REVISED -		IL RTE 25		361	09-00214-02-LS	KANE/DUPAGE	80	56
	PLOT DATE = 12/17/2010		CHECKED -	REVISED -		SCALE: AS SHOWN SHEET NO. 56 OF 80 SHEETS STA. 277+00.0 TO STA. 290+00.0		CONTRACT NO.63542				
			DATE - 12/17/10	REVISED -				FED. ROAD DIST. NO. 1 ILLINOIS FED. AID PROJECT				

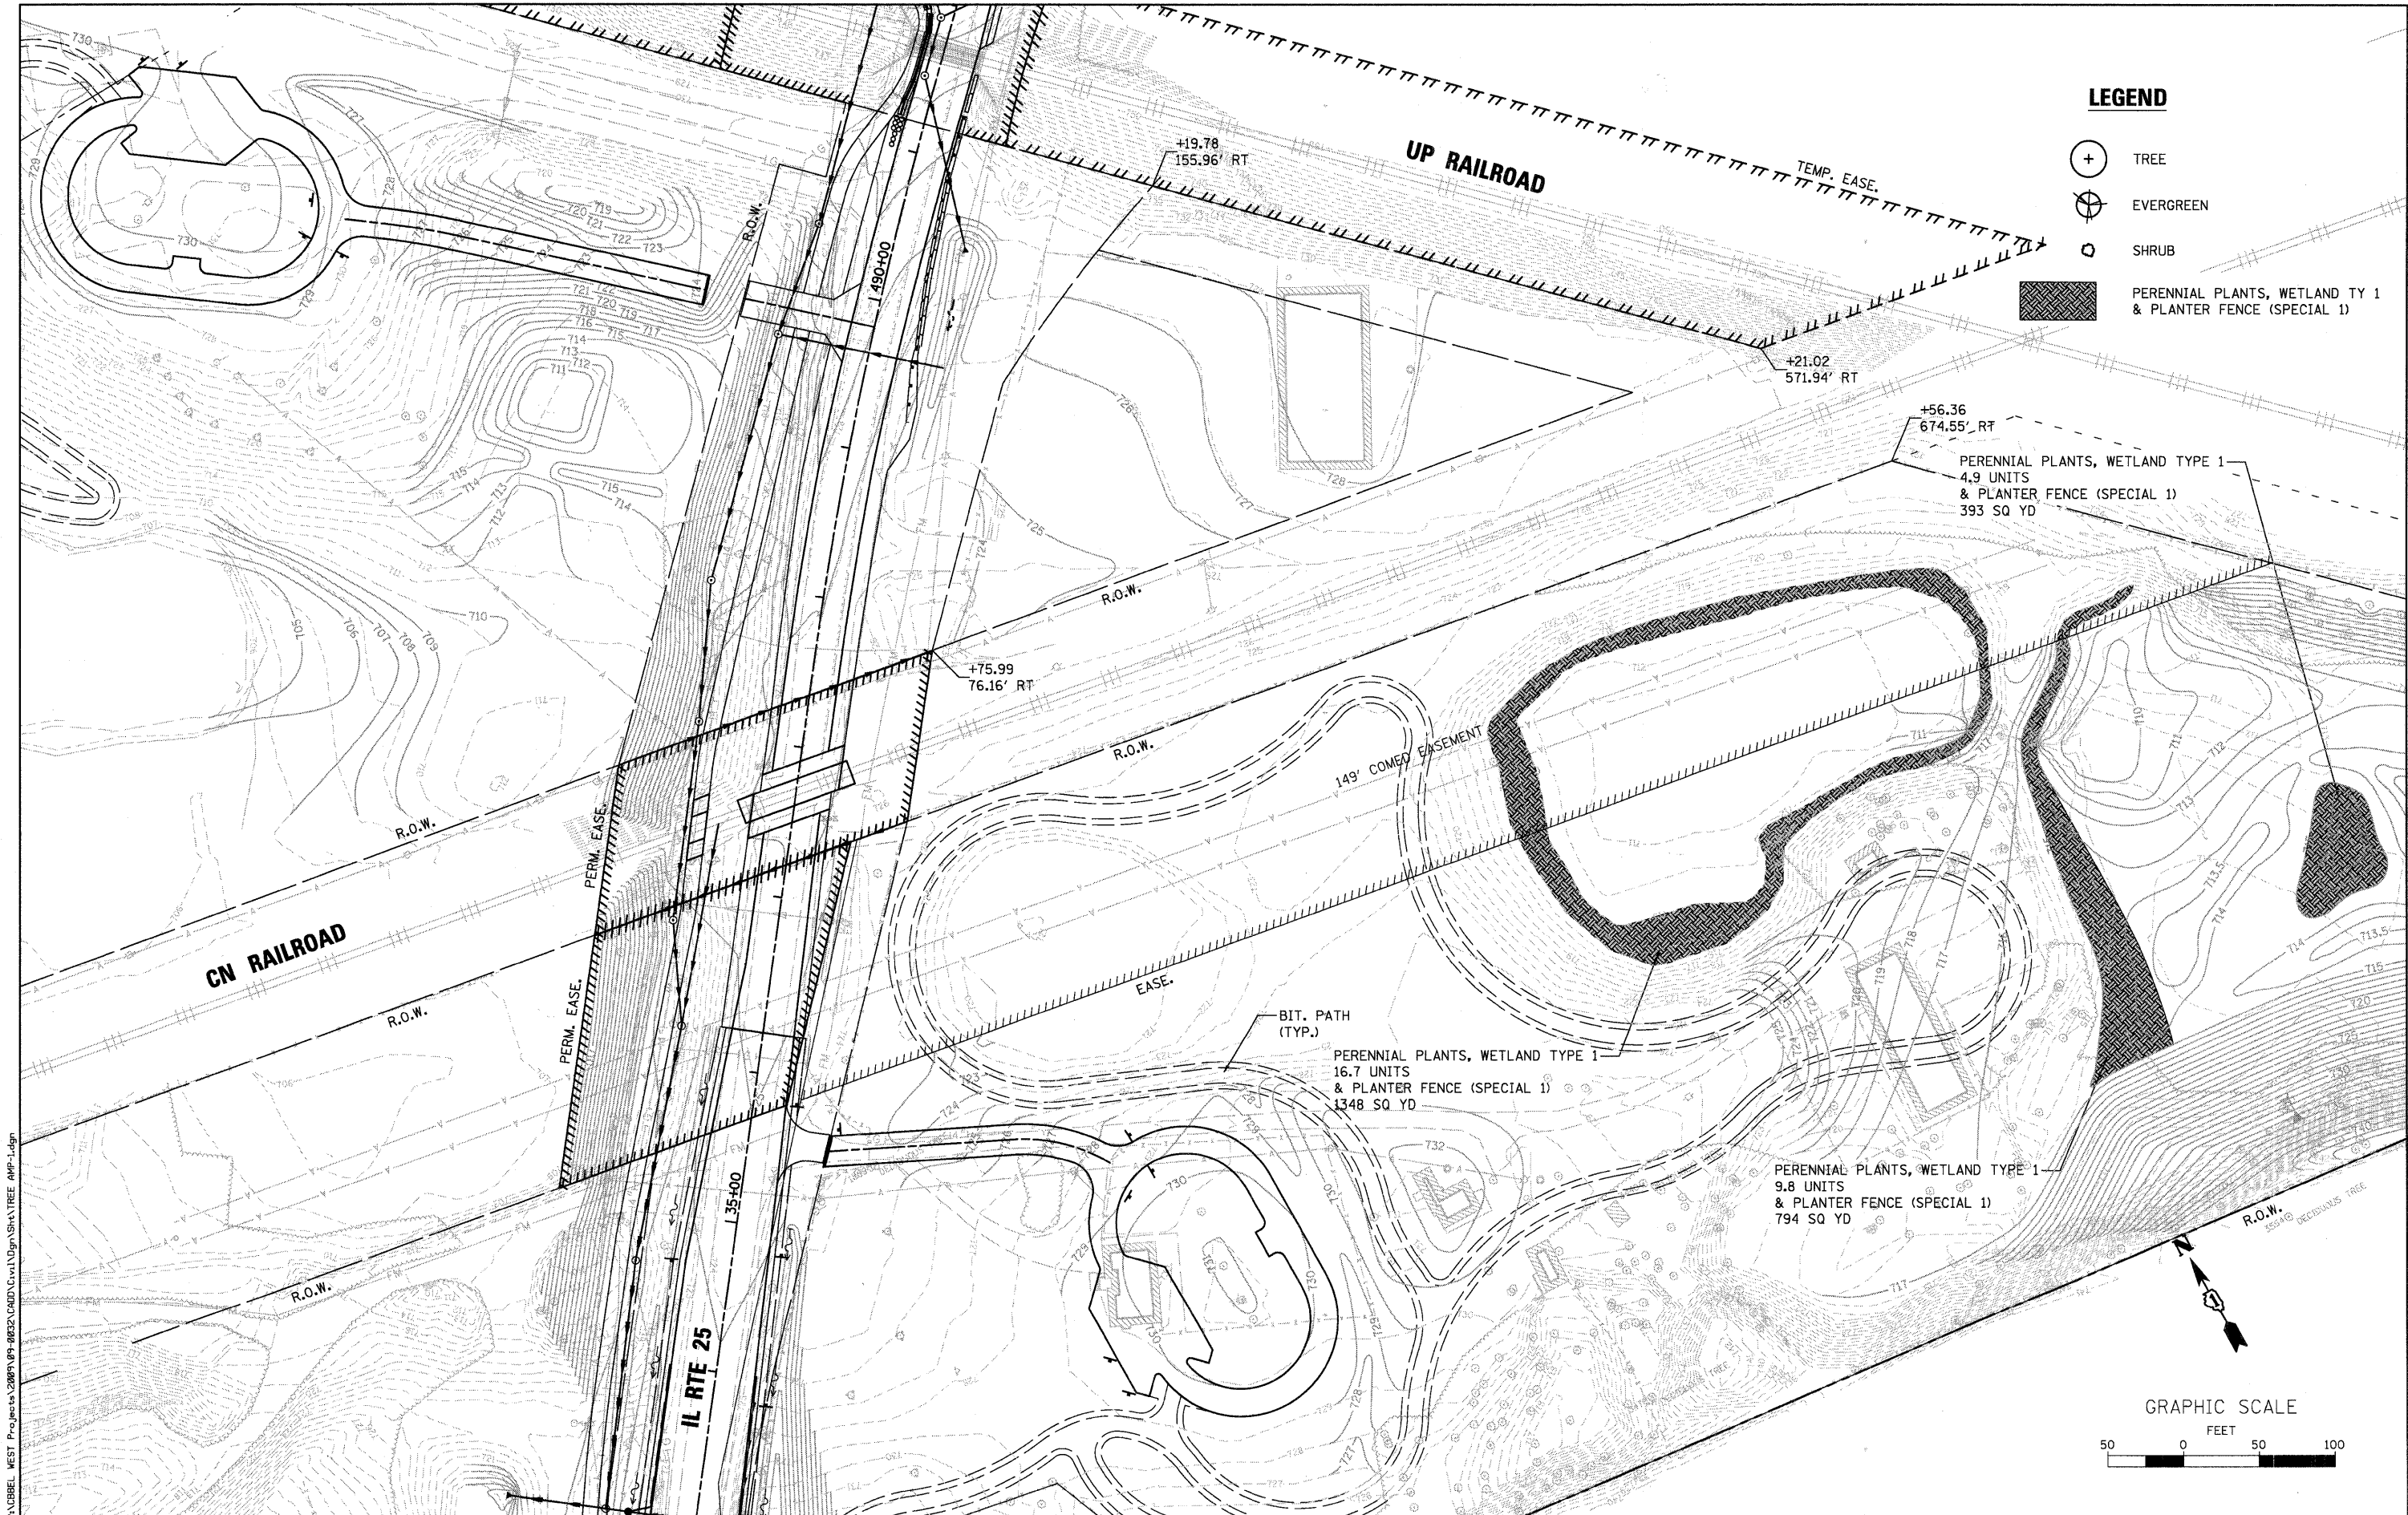

LEGEND

- + TREE
- ⊗ EVERGREEN
- SHRUB
- ▨ PERENNIAL PLANTS, WETLAND TY 1 & PLANTER FENCE (SPECIAL 1)

FILE NAME = P:\CIBEL WEST Projects\2009\09-00214 CAD\Civil\Design\TREE AMP-L.dgn

WBK WILLS BURKE KELSEY ASSOCIATES LTD.
116 West Main Street, Suite 201
St. Charles, Illinois 60174
(630) 443-7755

USER NAME = #USER#	DESIGNED -	REVISED -
PLOT SCALE =	DRAWN -	REVISED -
PLOT DATE = 12/17/2010	CHECKED -	REVISED -
	DATE = 12/17/10	REVISED -

**STATE OF ILLINOIS
DEPARTMENT OF TRANSPORTATION**

**PLANTING PLANS
AMP**


SCALE:	SHEET NO. 58 OF 80 SHEETS	STA.	TO STA.
--------	---------------------------	------	---------

RT.	SECTION	COUNTY	TOTAL SHEETS	SHEET NO.
361	09-00214-02-LS	KANE/DUPAGE	80	58
CONTRACT NO. 63542				
FED. ROAD DIST. NO. 1 ILLINOIS FED. AID PROJECT				




LEGEND

- TREE
- EVERGREEN
- SHRUB
- TREE TRANSPLANT
- PERENNIAL PLANTS, PRAIRIE TY 1

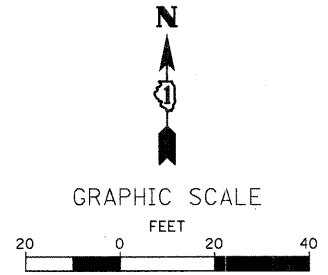


 WILLS BURKE KELSEY ASSOCIATES LTD. 110 West Main Street, Suite 201 St. Charles, Illinois 60174 (630) 443-7755	USER NAME = \$USER\$	DESIGNED - LL	REVISED -	STATE OF ILLINOIS DEPARTMENT OF TRANSPORTATION	COMMEMORATIVE ROCK PLANTING PLANS			F.A.P. RTE.	SECTION	COUNTY	TOTAL SHEETS	SHEET NO.
		DRAWN - NP	REVISED -					361	09-00214-02-LS	KANE/DUPAGE	80	59
	PLOT SCALE = AS SHOWN	CHECKED -	REVISED -					CONTRACT NO.63542				
	PLOT DATE = 12/17/2018	DATE - 12/17/10	REVISED -					FED. ROAD DIST. NO. 1 ILLINOIS FED. AID PROJECT				
					SCALE: AS SHOWN	SHEET NO. 59 OF 80 SHEETS	STA.	TO STA.				

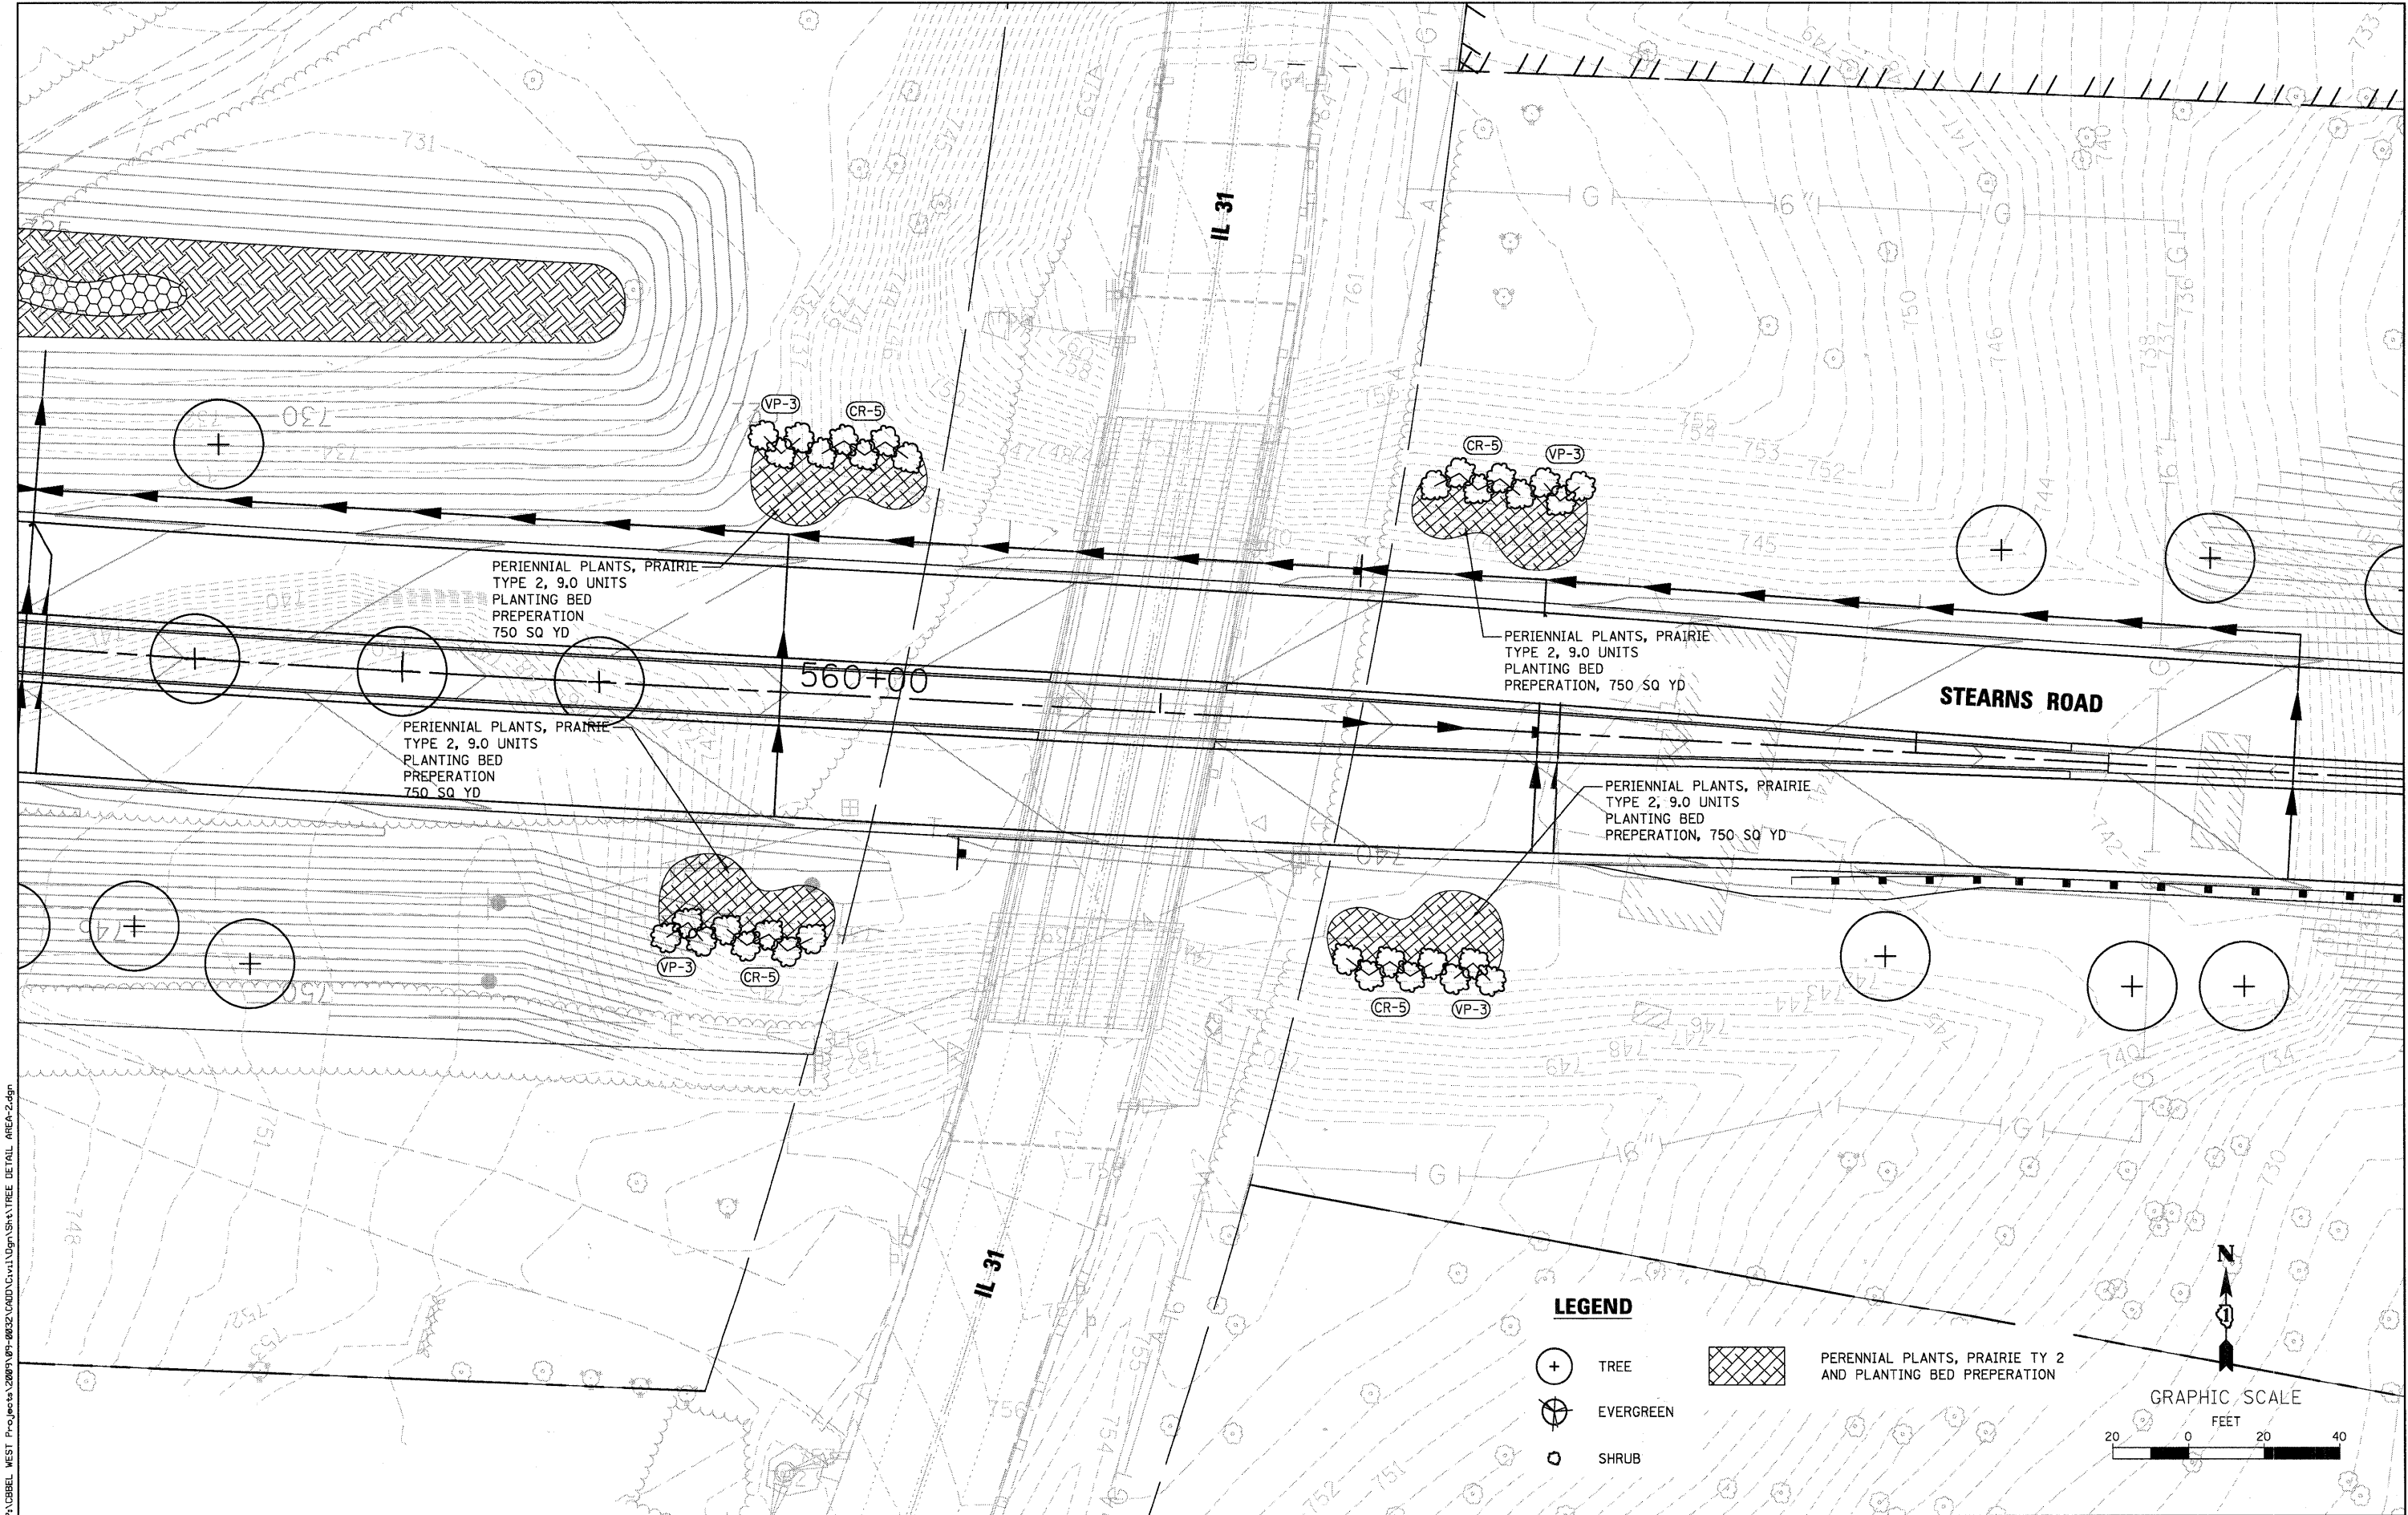

LEGEND

- + TREE
- EVERGREEN
- SHRUB
- [Cross-hatched box] PERENNIAL PLANTS, PRAIRIE TY 2 AND PLANTING BED PREPARATION

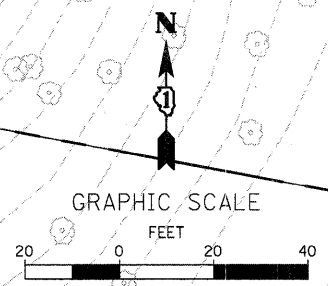

FILE NAME = P:\DBBEL WEST Projects\2009\VP-0032\GDD\CVI\LDgn\SHS\TREE DETAIL AREA-2.dgn

WILLS BURKE KELSEY ASSOCIATES LTD.
116 West Main Street, Suite 201
St. Charles, Illinois 60174
(630) 443-7755



USER NAME = #USER#	DESIGNED - LL	REVISED -
PLOT SCALE = AS SHOWN	DRAWN - NP	REVISED -
PLOT DATE = 12/17/2010	CHECKED -	REVISED -
	DATE - 12/17/10	REVISED -

**STATE OF ILLINOIS
DEPARTMENT OF TRANSPORTATION**

**DECORATIVE LIGHTING
PLANTING PLANS**

SCALE: AS SHOWN SHEET NO. 60 OF 80 SHEETS STA. TO STA.

F.A.P. RTE.	SECTION	COUNTY	TOTAL SHEETS	SHEET NO.
361	09-00214-02-LS	KANE/DUPAGE	80	60
CONTRACT NO. 63542				
FED. ROAD DIST. NO. 1 ILLINOIS FED. AID PROJECT				

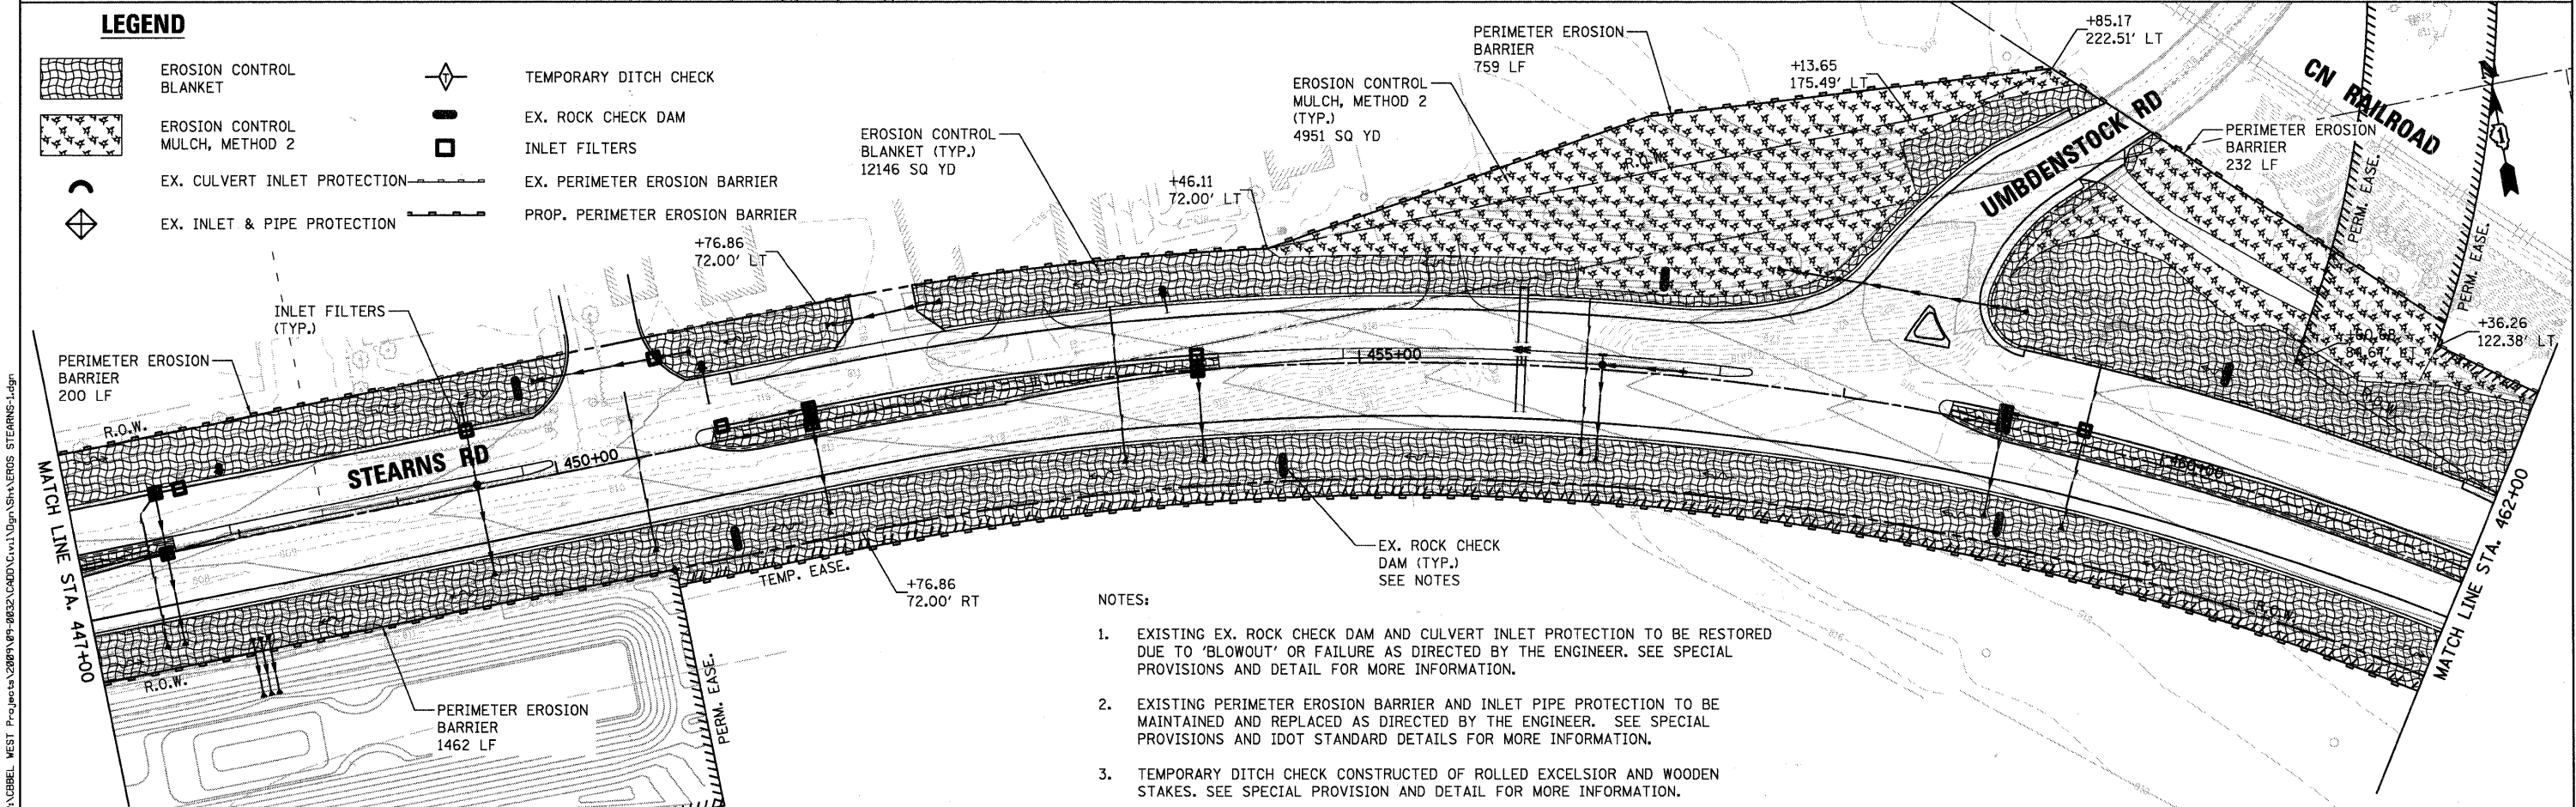
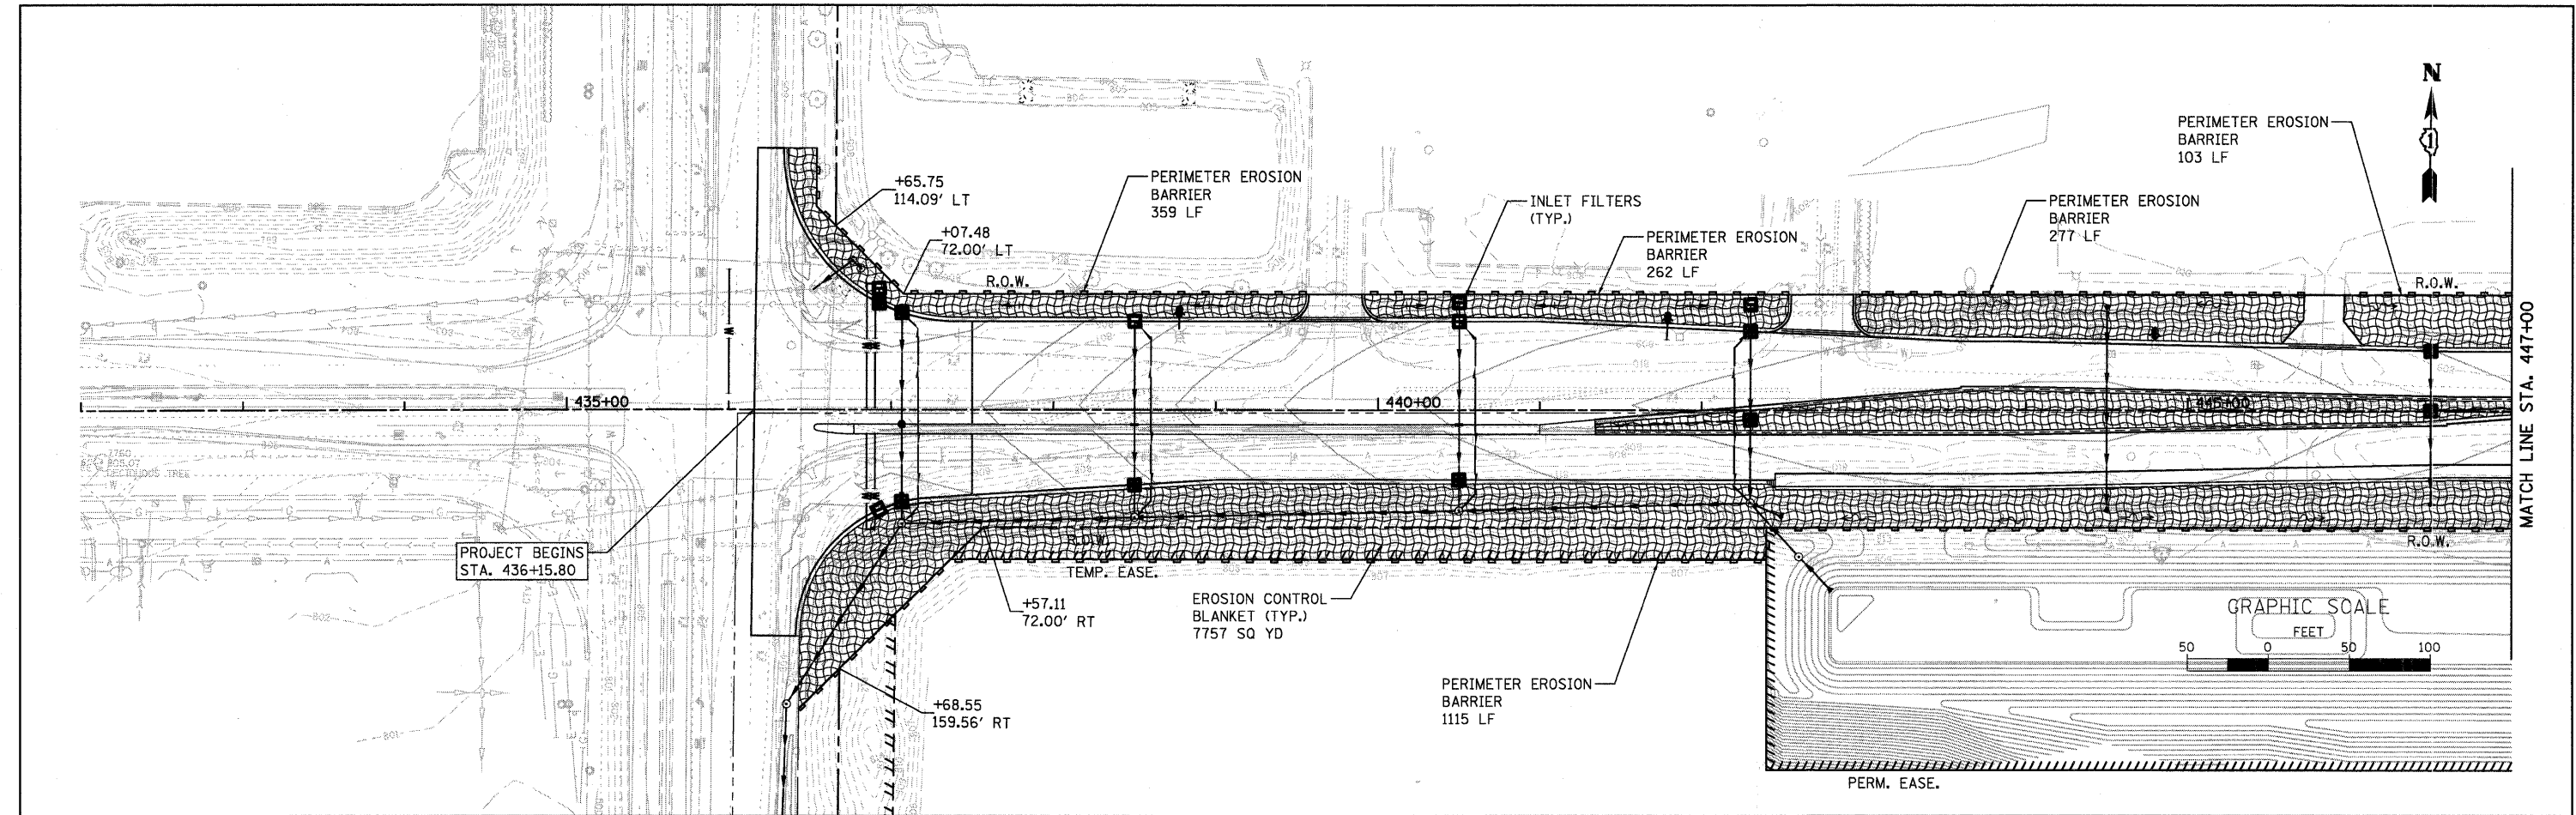


LEGEND

- | | | | |
|--|---------------------------------|--|---------------------------------|
| | EROSION CONTROL BLANKET | | TEMPORARY DITCH CHECK |
| | EROSION CONTROL MULCH, METHOD 2 | | EX. ROCK CHECK DAM |
| | EX. CULVERT INLET PROTECTION | | INLET FILTERS |
| | EX. INLET & PIPE PROTECTION | | EX. PERIMETER EROSION BARRIER |
| | | | PROP. PERIMETER EROSION BARRIER |



NOTES:



- EXISTING EX. ROCK CHECK DAM AND CULVERT INLET PROTECTION TO BE RESTORED DUE TO 'BLOWOUT' OR FAILURE AS DIRECTED BY THE ENGINEER. SEE SPECIAL PROVISIONS AND DETAIL FOR MORE INFORMATION.
- EXISTING PERIMETER EROSION BARRIER AND INLET PIPE PROTECTION TO BE MAINTAINED AND REPLACED AS DIRECTED BY THE ENGINEER. SEE SPECIAL PROVISIONS AND IDOT STANDARD DETAILS FOR MORE INFORMATION.
- TEMPORARY DITCH CHECK CONSTRUCTED OF ROLLED EXCELSIOR AND WOODEN STAKES. SEE SPECIAL PROVISION AND DETAIL FOR MORE INFORMATION.

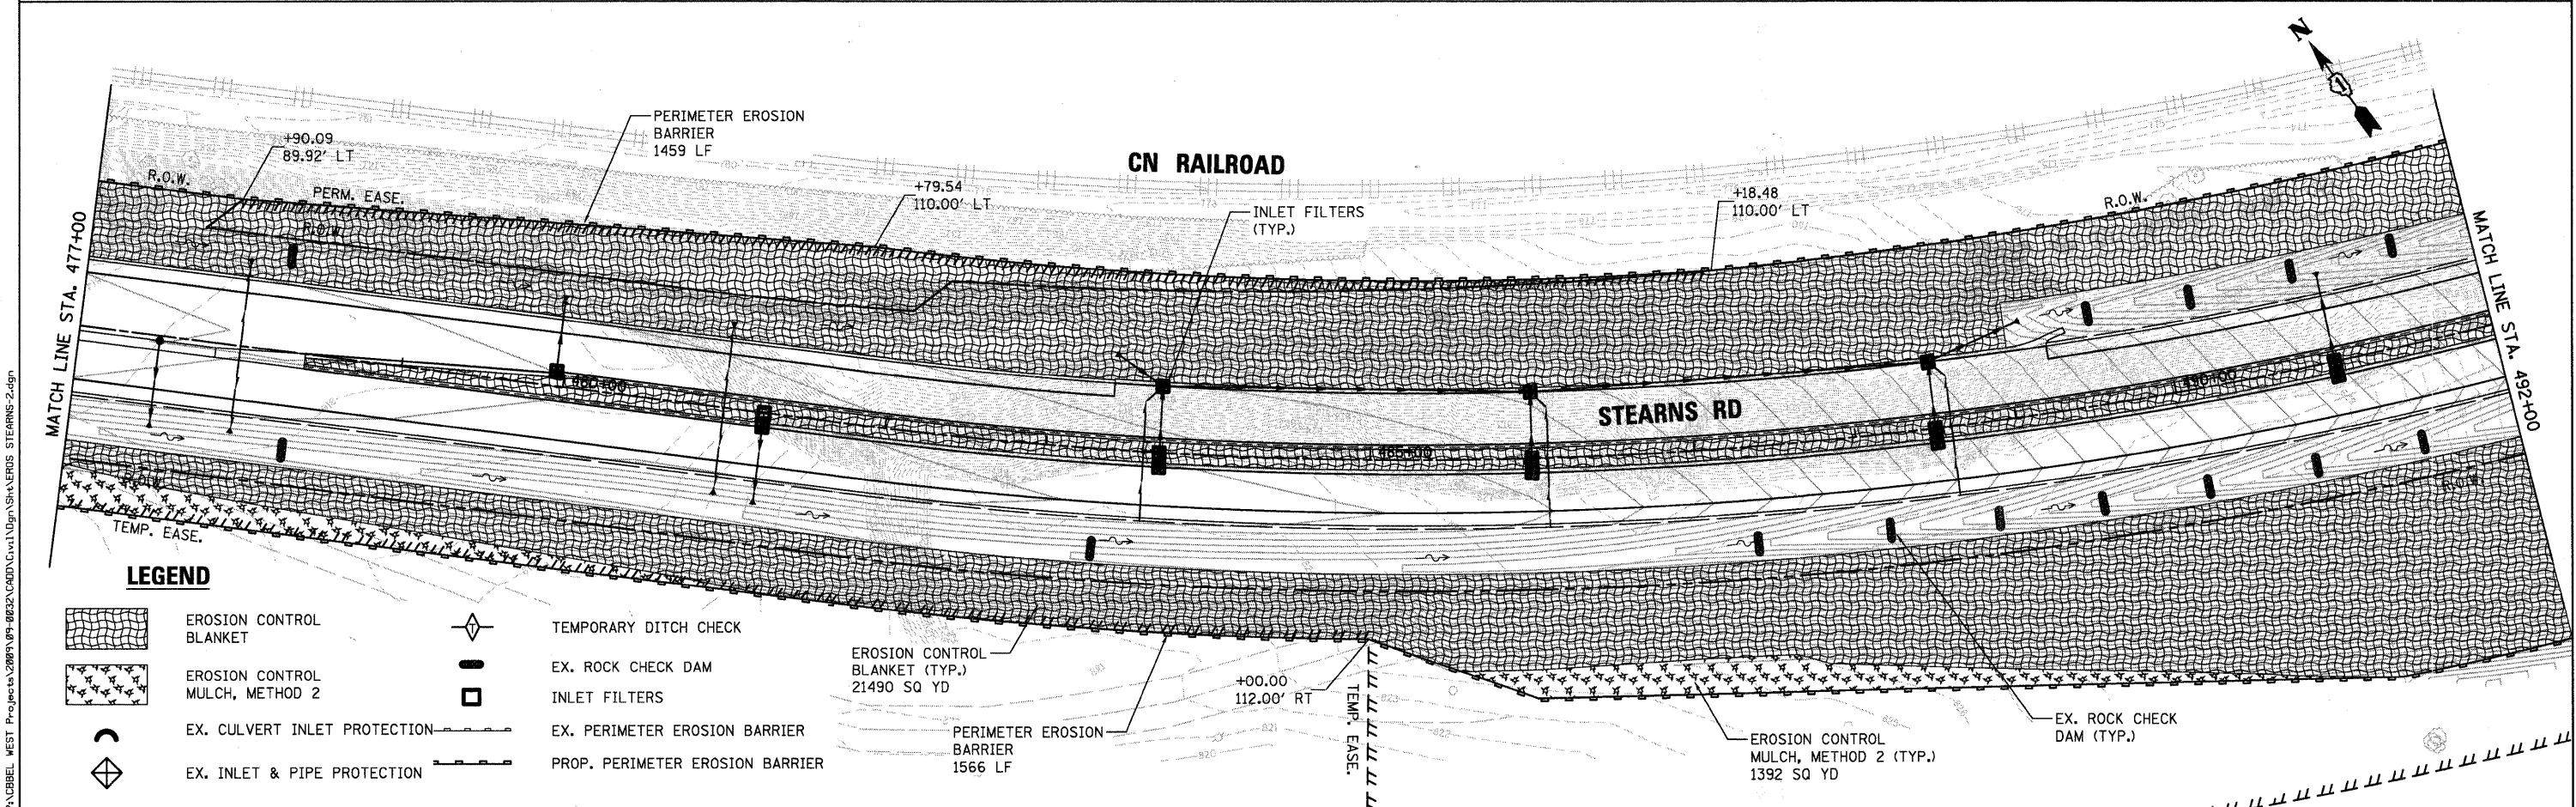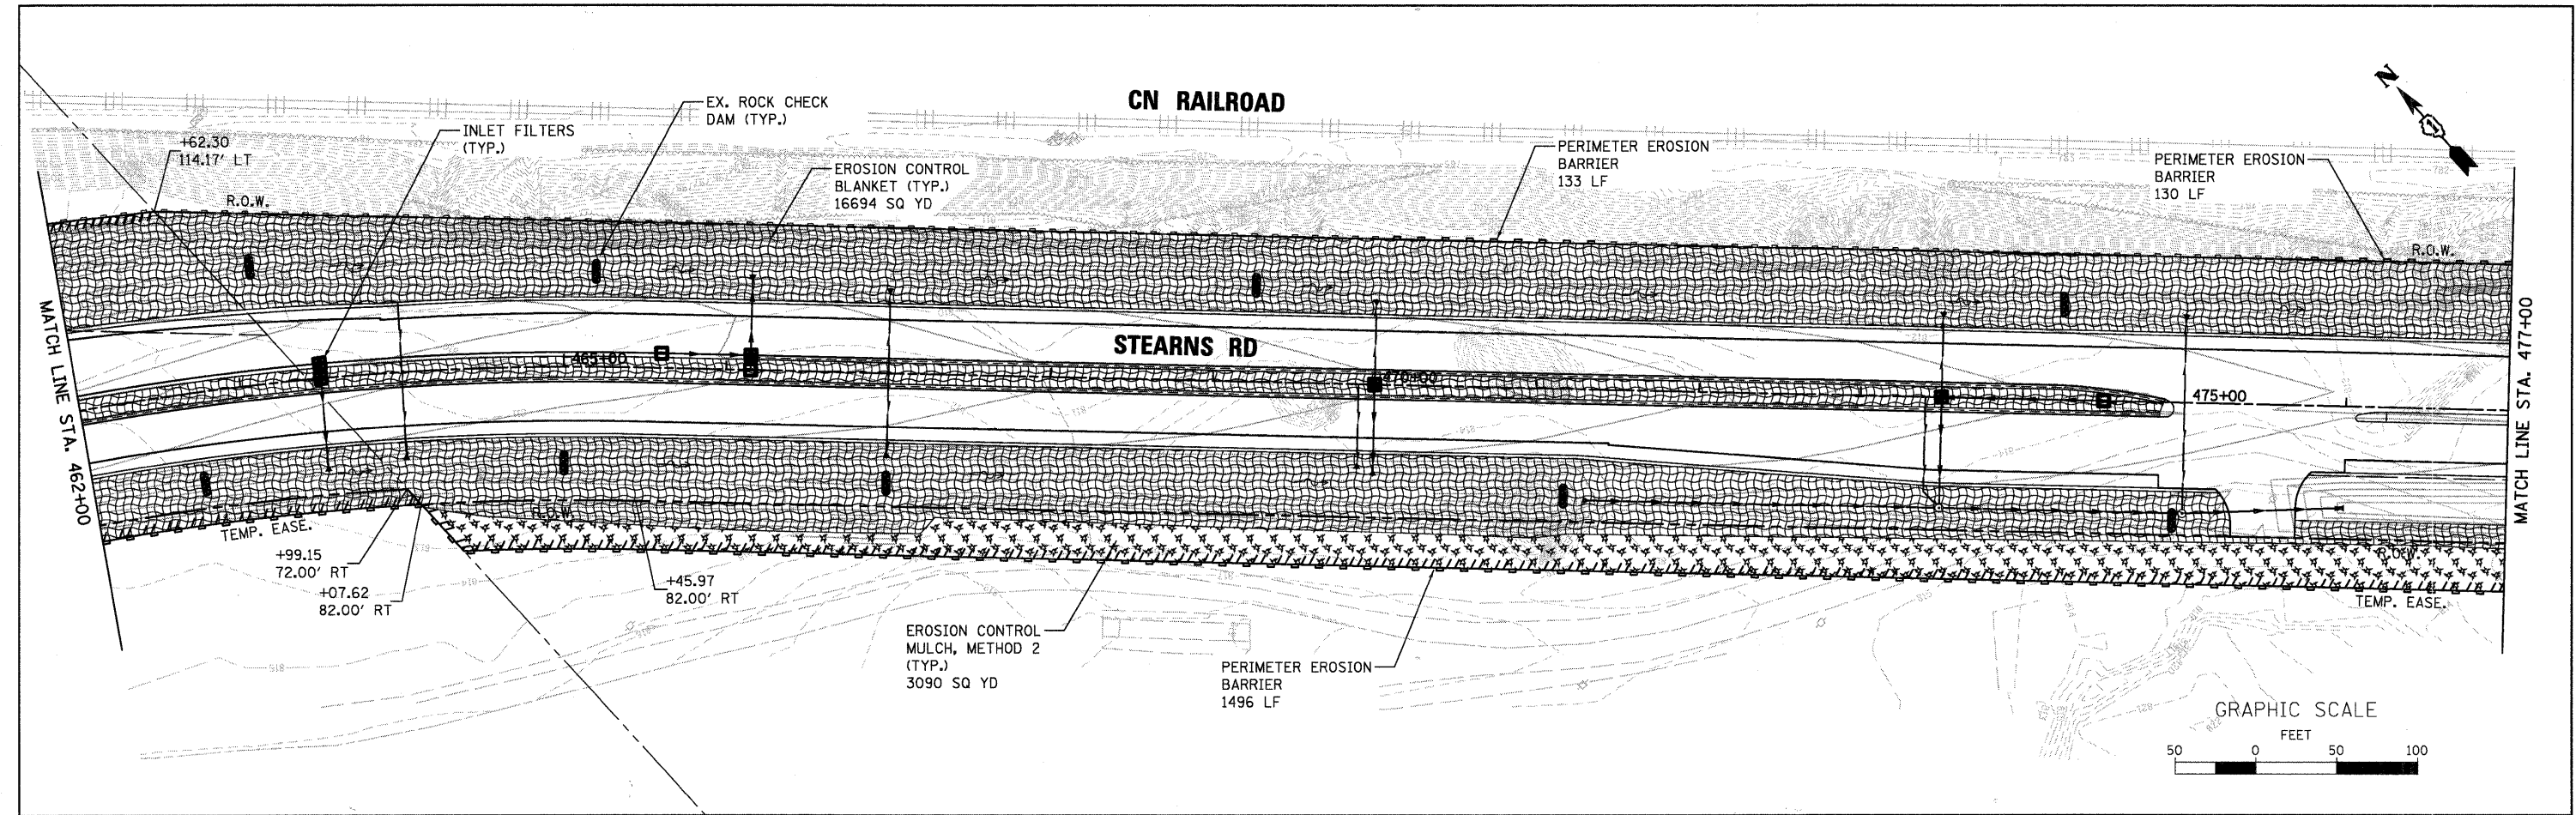

LEGEND

	EROSION CONTROL BLANKET		TEMPORARY DITCH CHECK
	EROSION CONTROL MULCH, METHOD 2		EX. ROCK CHECK DAM
	EX. CULVERT INLET PROTECTION		INLET FILTERS
	EX. INLET & PIPE PROTECTION		EX. PERIMETER EROSION BARRIER
			PROP. PERIMETER EROSION BARRIER

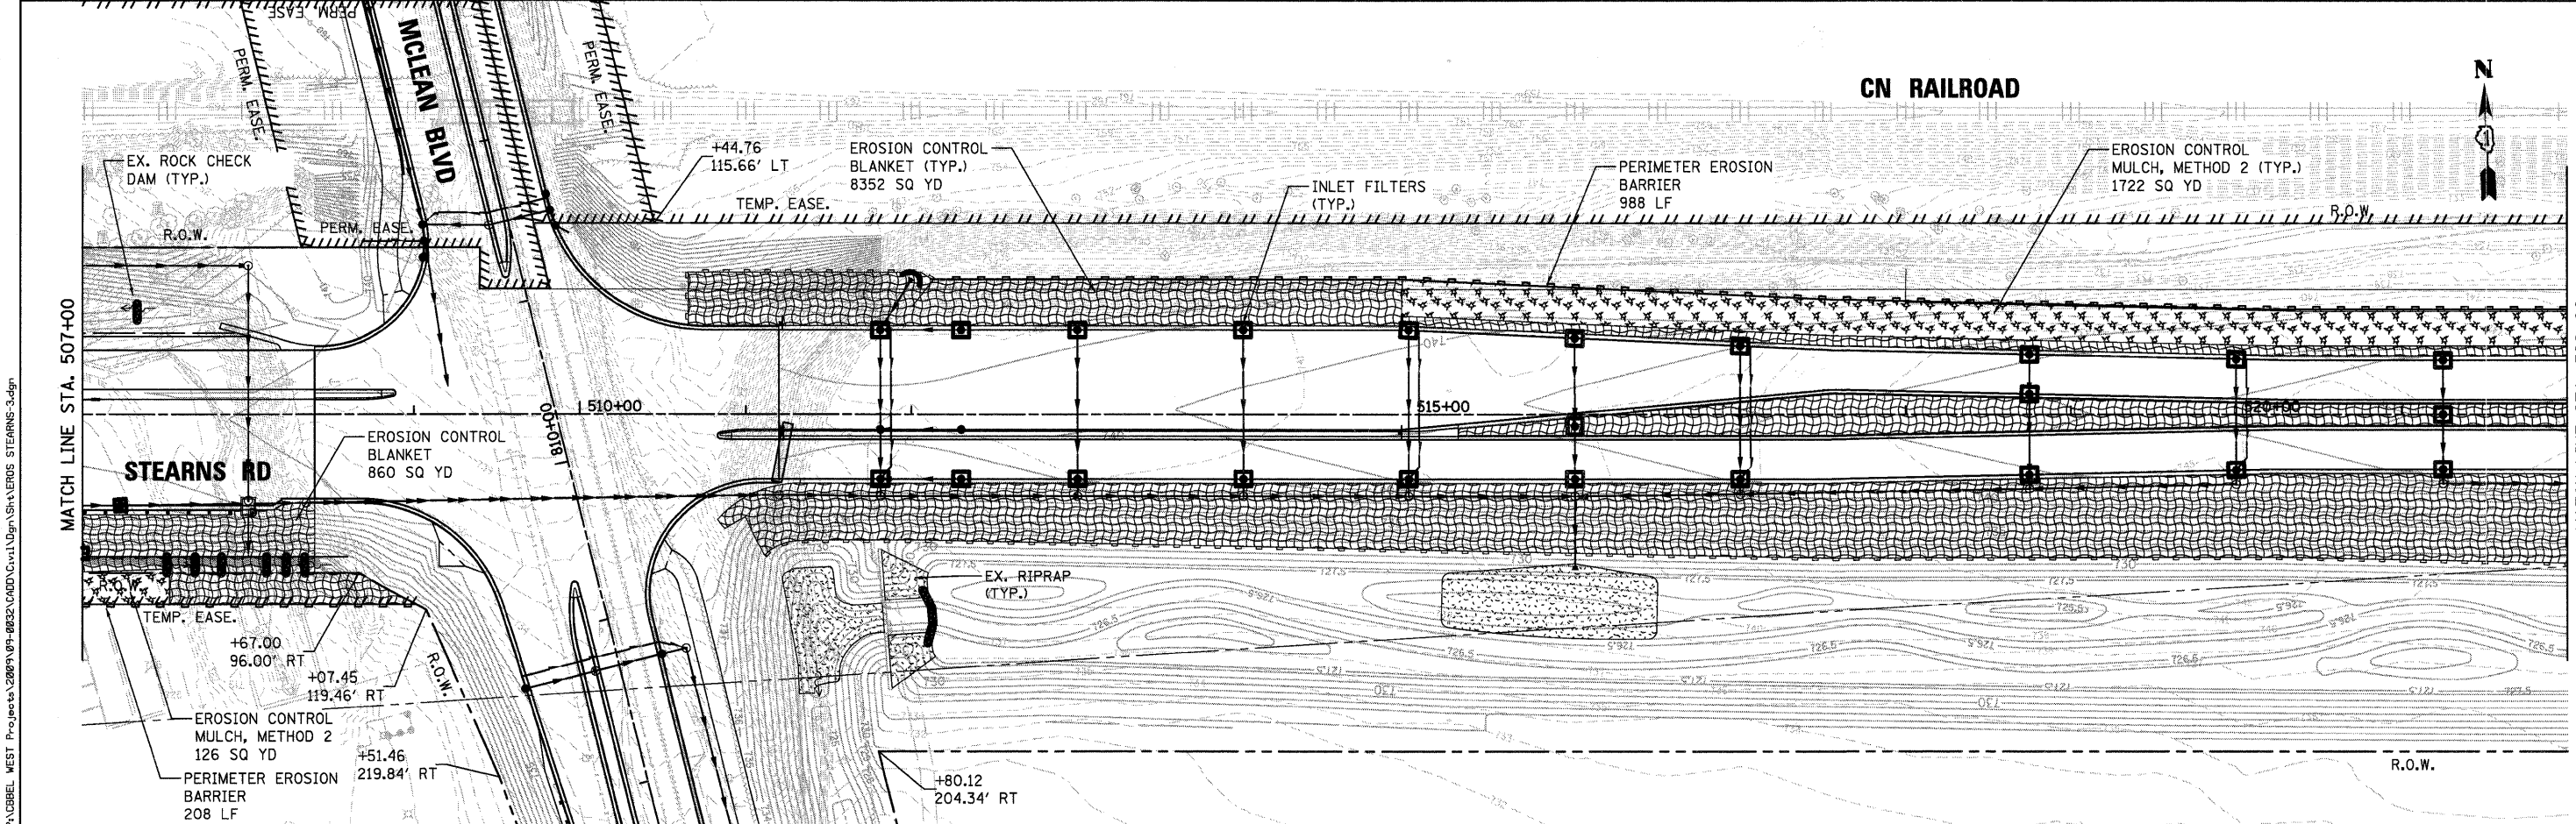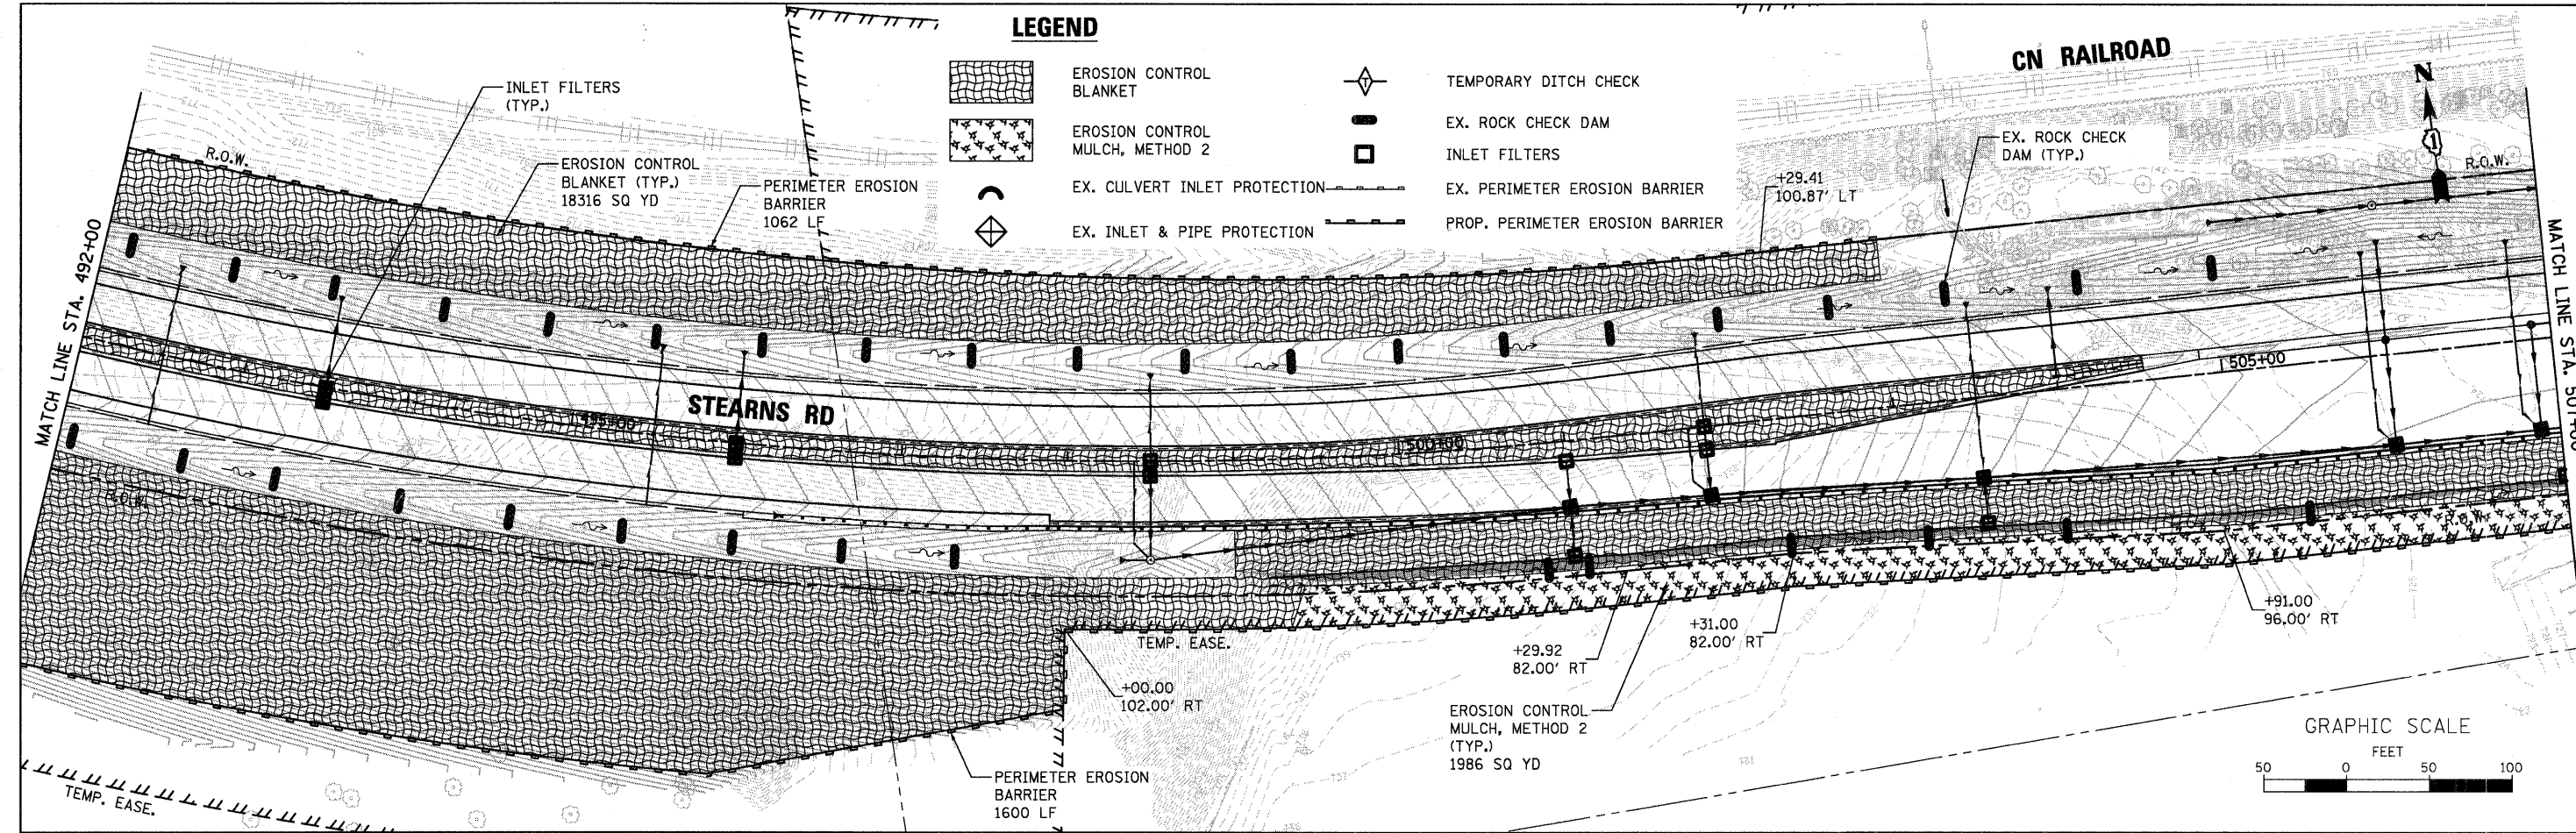


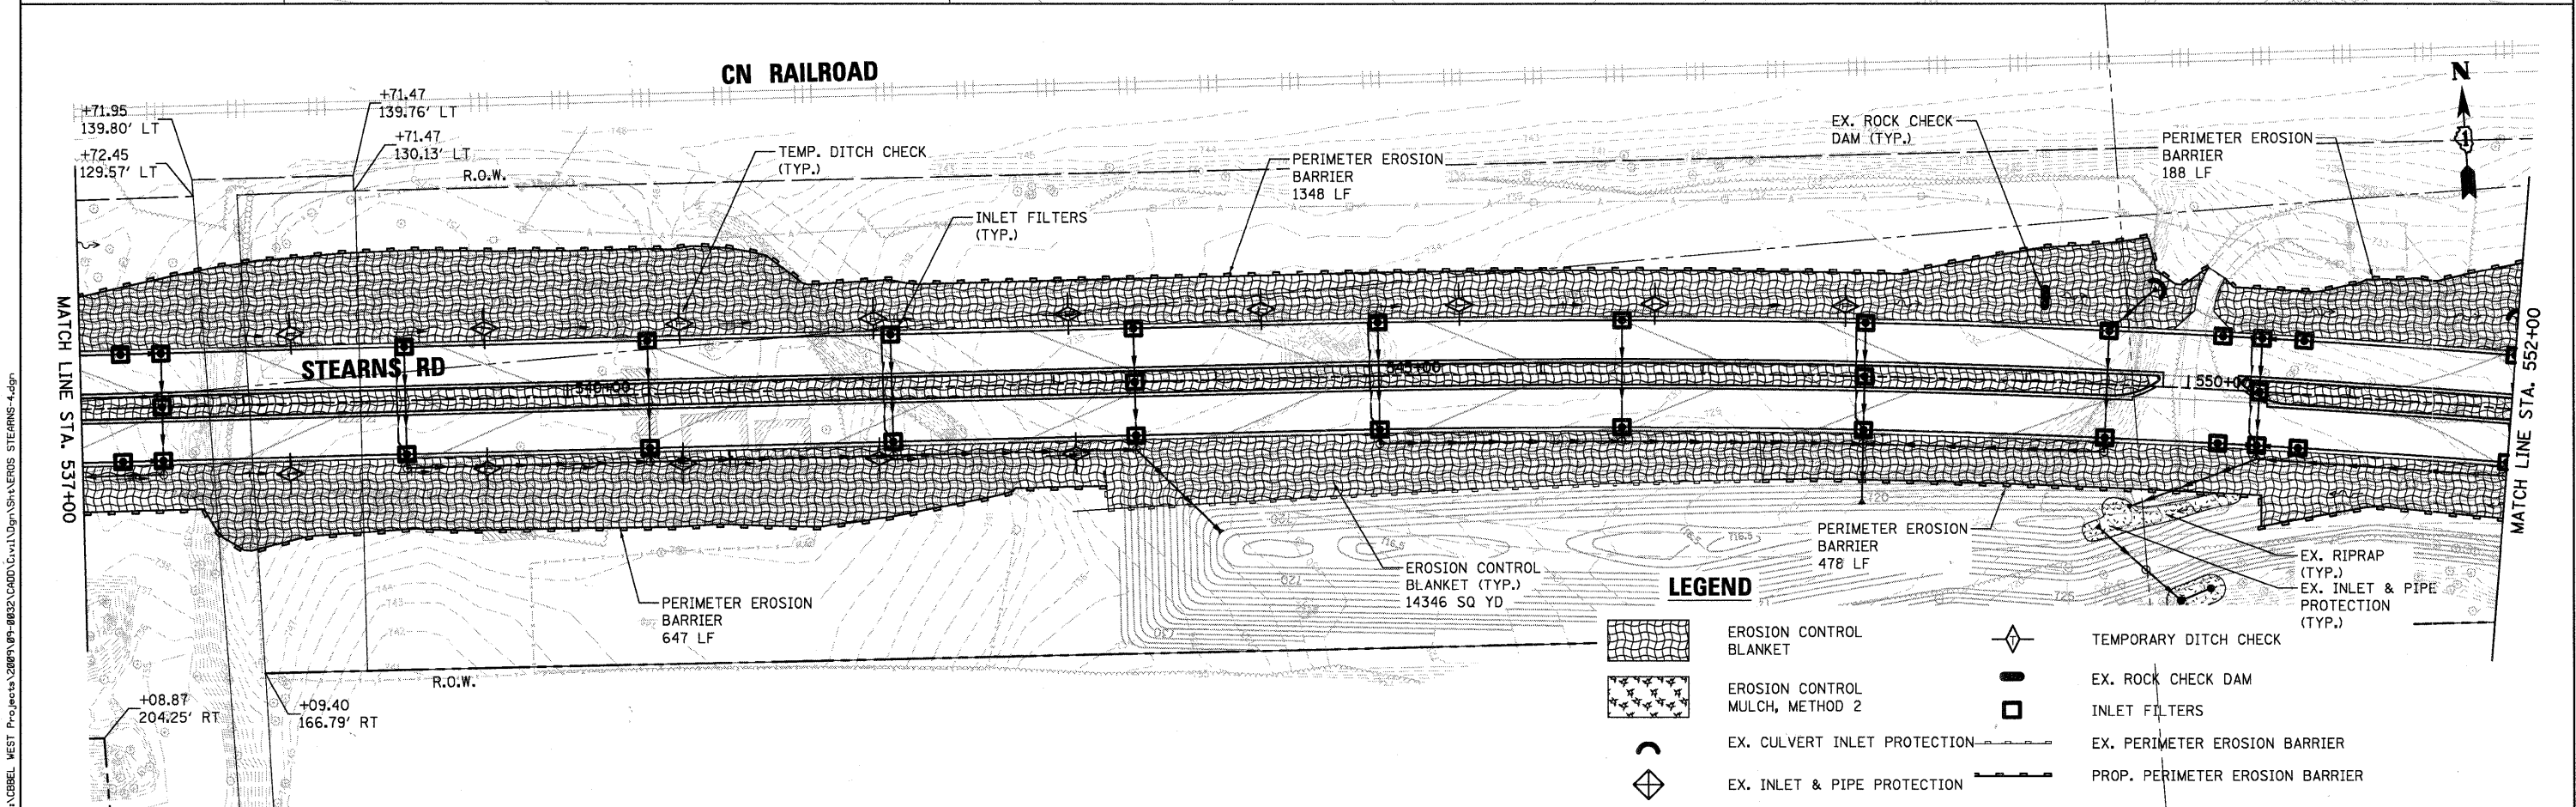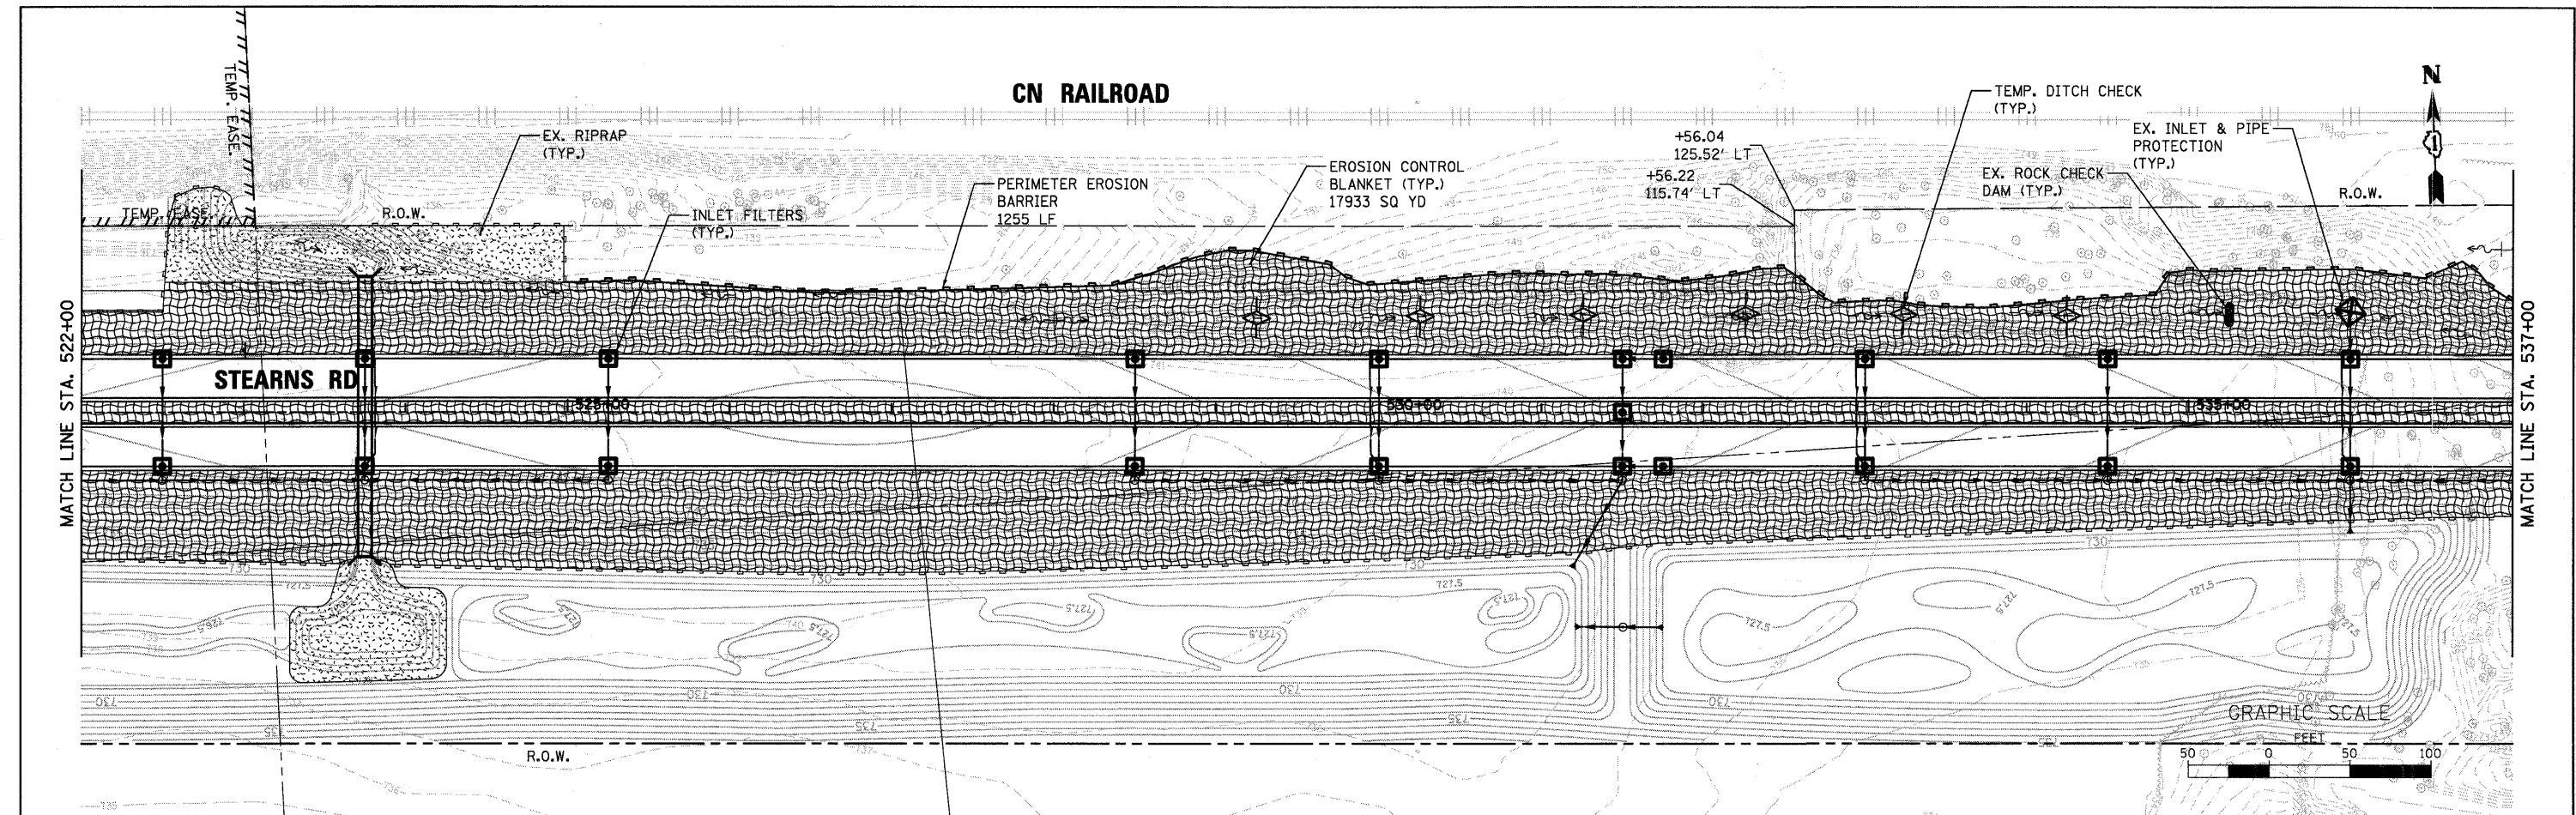



LEGEND


- EROSION CONTROL BLANKET
- EROSION CONTROL MULCH, METHOD 2
- EX. CULVERT INLET PROTECTION
- EX. INLET & PIPE PROTECTION
- TEMPORARY DITCH CHECK
- EX. ROCK CHECK DAM
- INLET FILTERS
- EX. PERIMETER EROSION BARRIER
- PROP. PERIMETER EROSION BARRIER

WBK WILLS BURKE KELSEY ASSOCIATES LTD. 116 West Main Street, Suite 201 St. Charles, Illinois 60174 (630) 443-7755	USER NAME = #USER#	DESIGNED - LL	REVISED -	STATE OF ILLINOIS DEPARTMENT OF TRANSPORTATION	EROSION CONTROL PLANS STEARNS ROAD SCALE: AS SHOWN SHEET NO. 64 OF 80 SHEETS STA. 522+00.0 TO STA. 552+00.0	F.A.P. RTE.	SECTION	COUNTY	TOTAL SHEETS	SHEET NO.
	PLOT SCALE = AS SHOWN	DRAWN - NP	REVISED -			361	09-00214-02-LS	KANE/DUPAGE	80	64
	PLOT DATE = 12/17/2018	CHECKED -	REVISED -			CONTRACT NO. 63542				
		DATE - 12/17/10	REVISED -			FED. ROAD DIST. NO. 1 ILLINOIS FED. AID PROJECT				

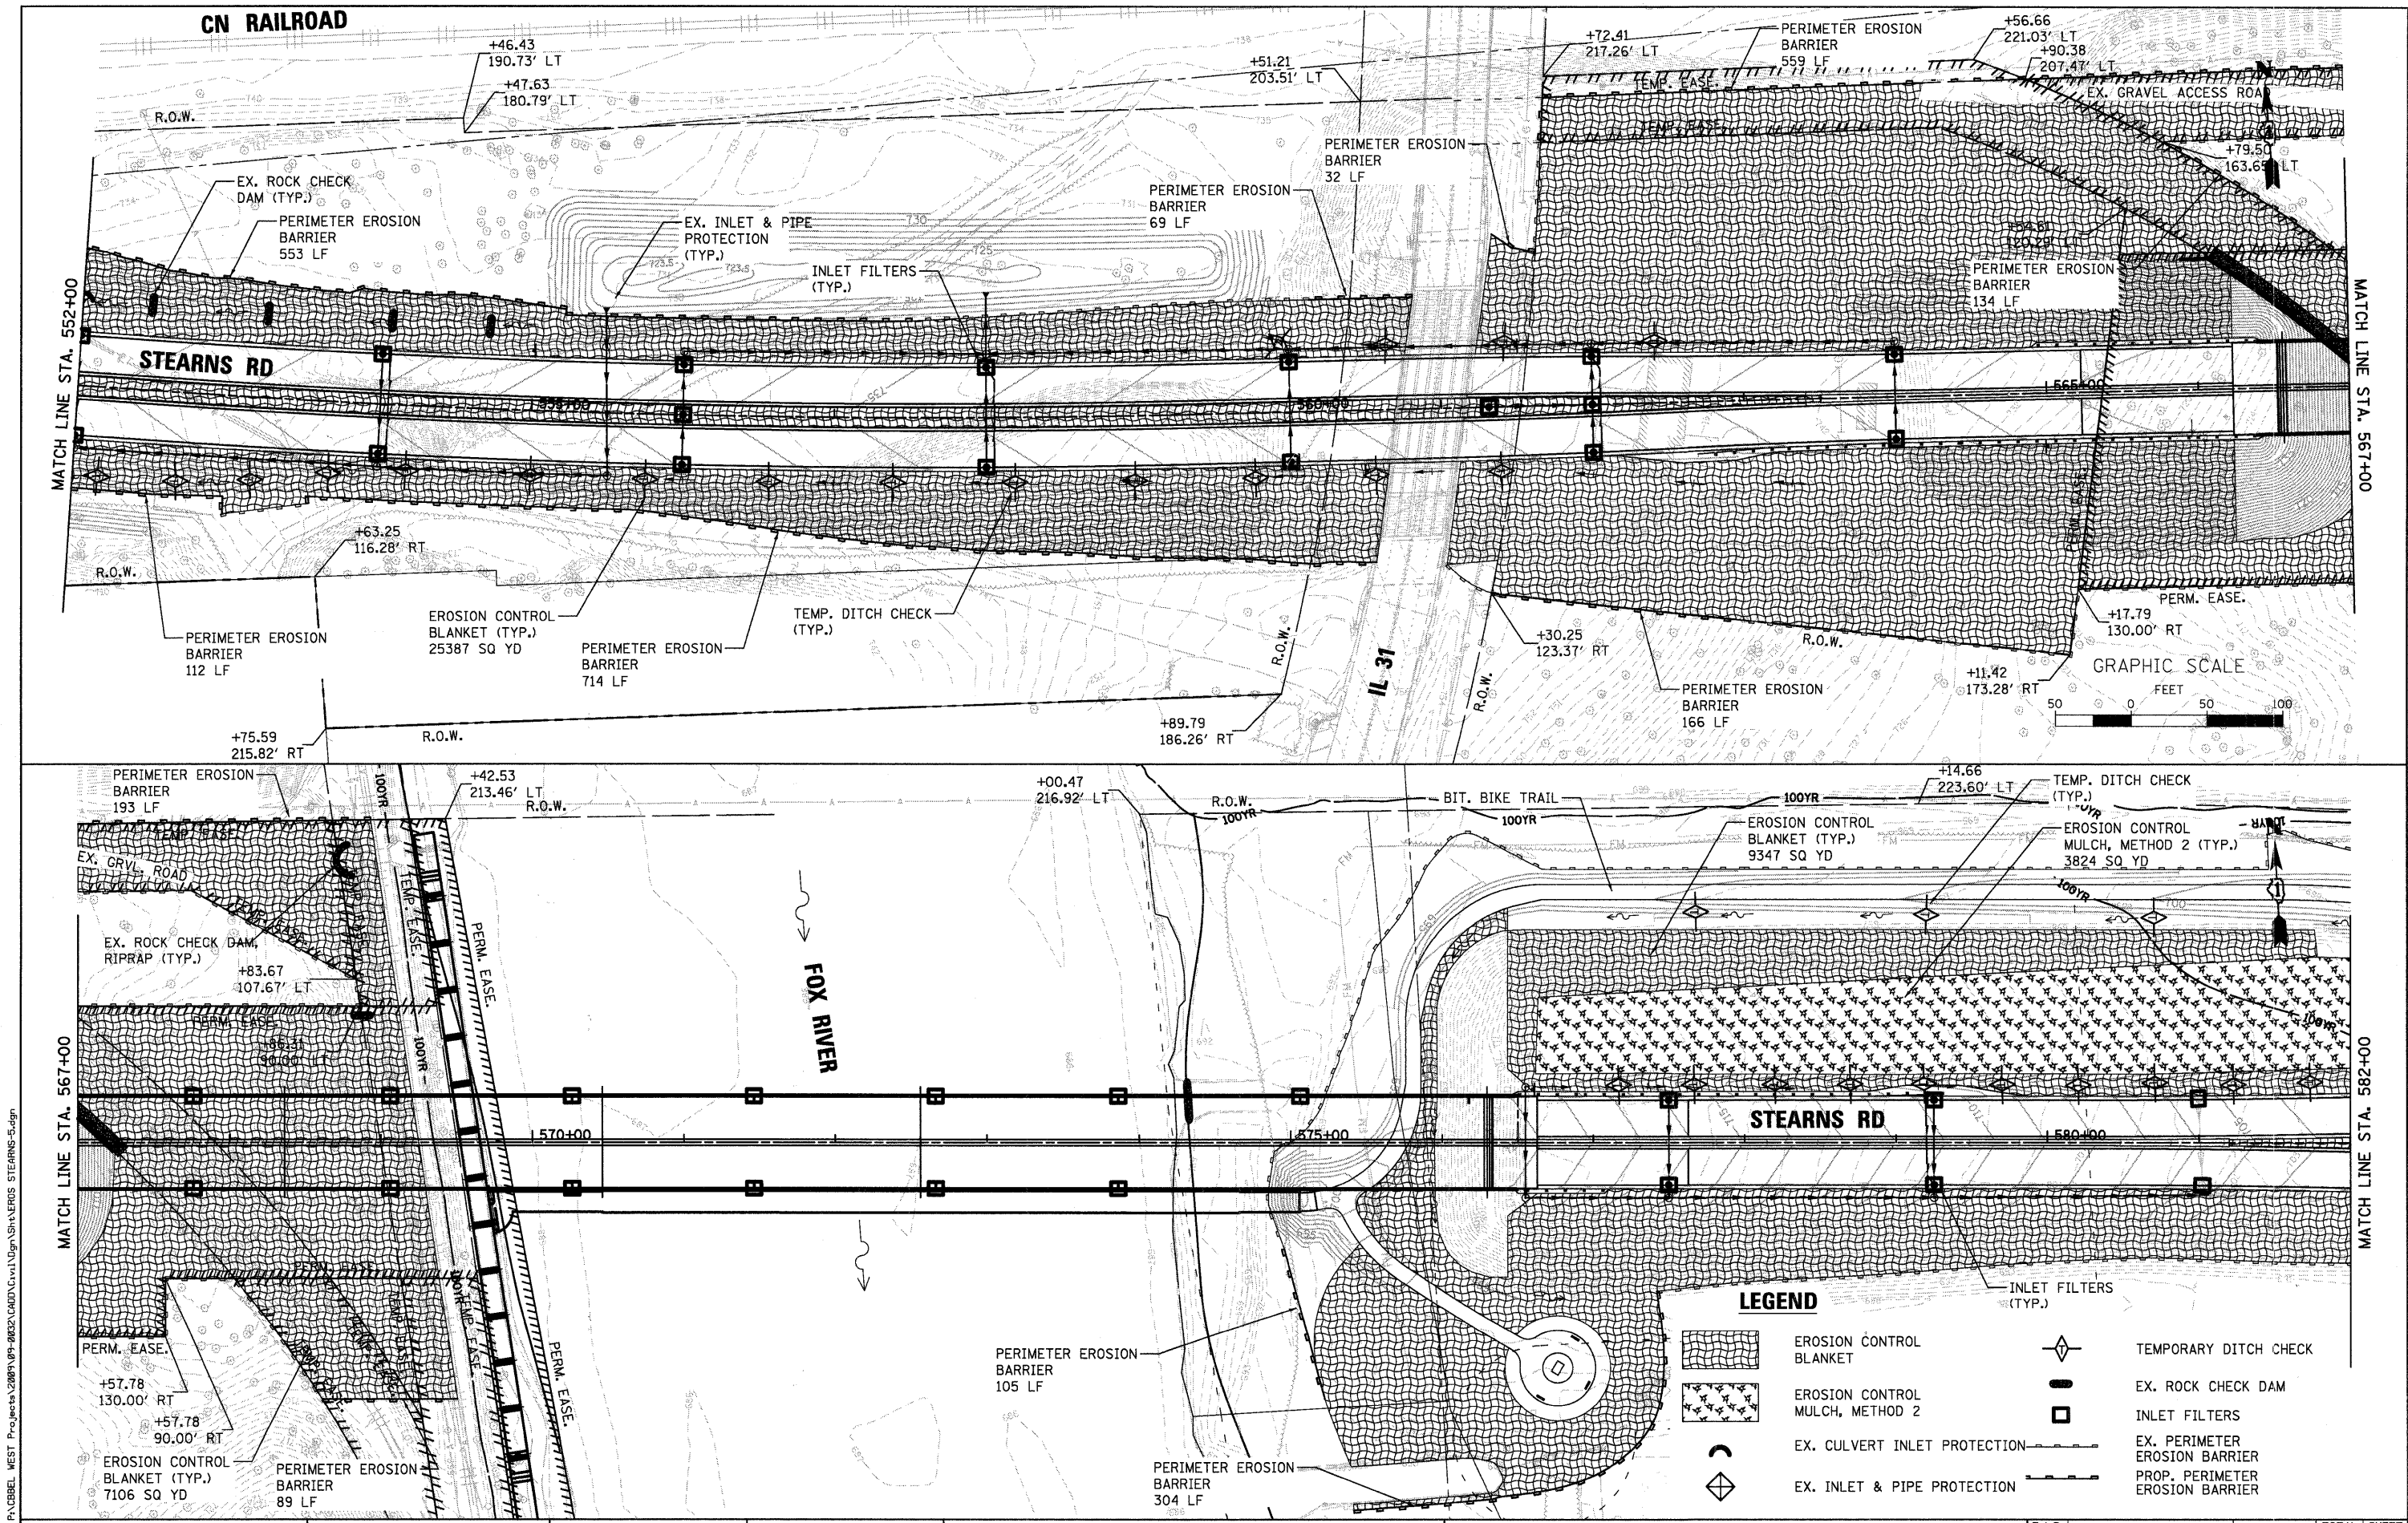

WBK WILLS BURKE KELSEY ASSOCIATES LTD. 116 West Main Street, Suite 201 St. Charles, Illinois 60174 (630) 443-7755	USER NAME = #USER#		DESIGNED LL		REVISED -		STATE OF ILLINOIS DEPARTMENT OF TRANSPORTATION										EROSION CONTROL PLANS				F.A.P. RTE.	SECTION	COUNTY	TOTAL SHEETS	SHEET NO.
	PLOT SCALE = AS SHOWN		DRAWN - NP		REVISED -												STEARNS ROAD				361	09-00214-02-LS	KANE/DUPAGE	80	65
	PLOT DATE = 12/17/2018		CHECKED -		REVISED -												CONTRACT NO.63542				FED. ROAD DIST. NO. 1 ILLINOIS FED. AID PROJECT				
			DATE - 12/17/10		REVISED -												SCALE: AS SHOWN				SHEET NO. 65 OF 80 SHEETS				

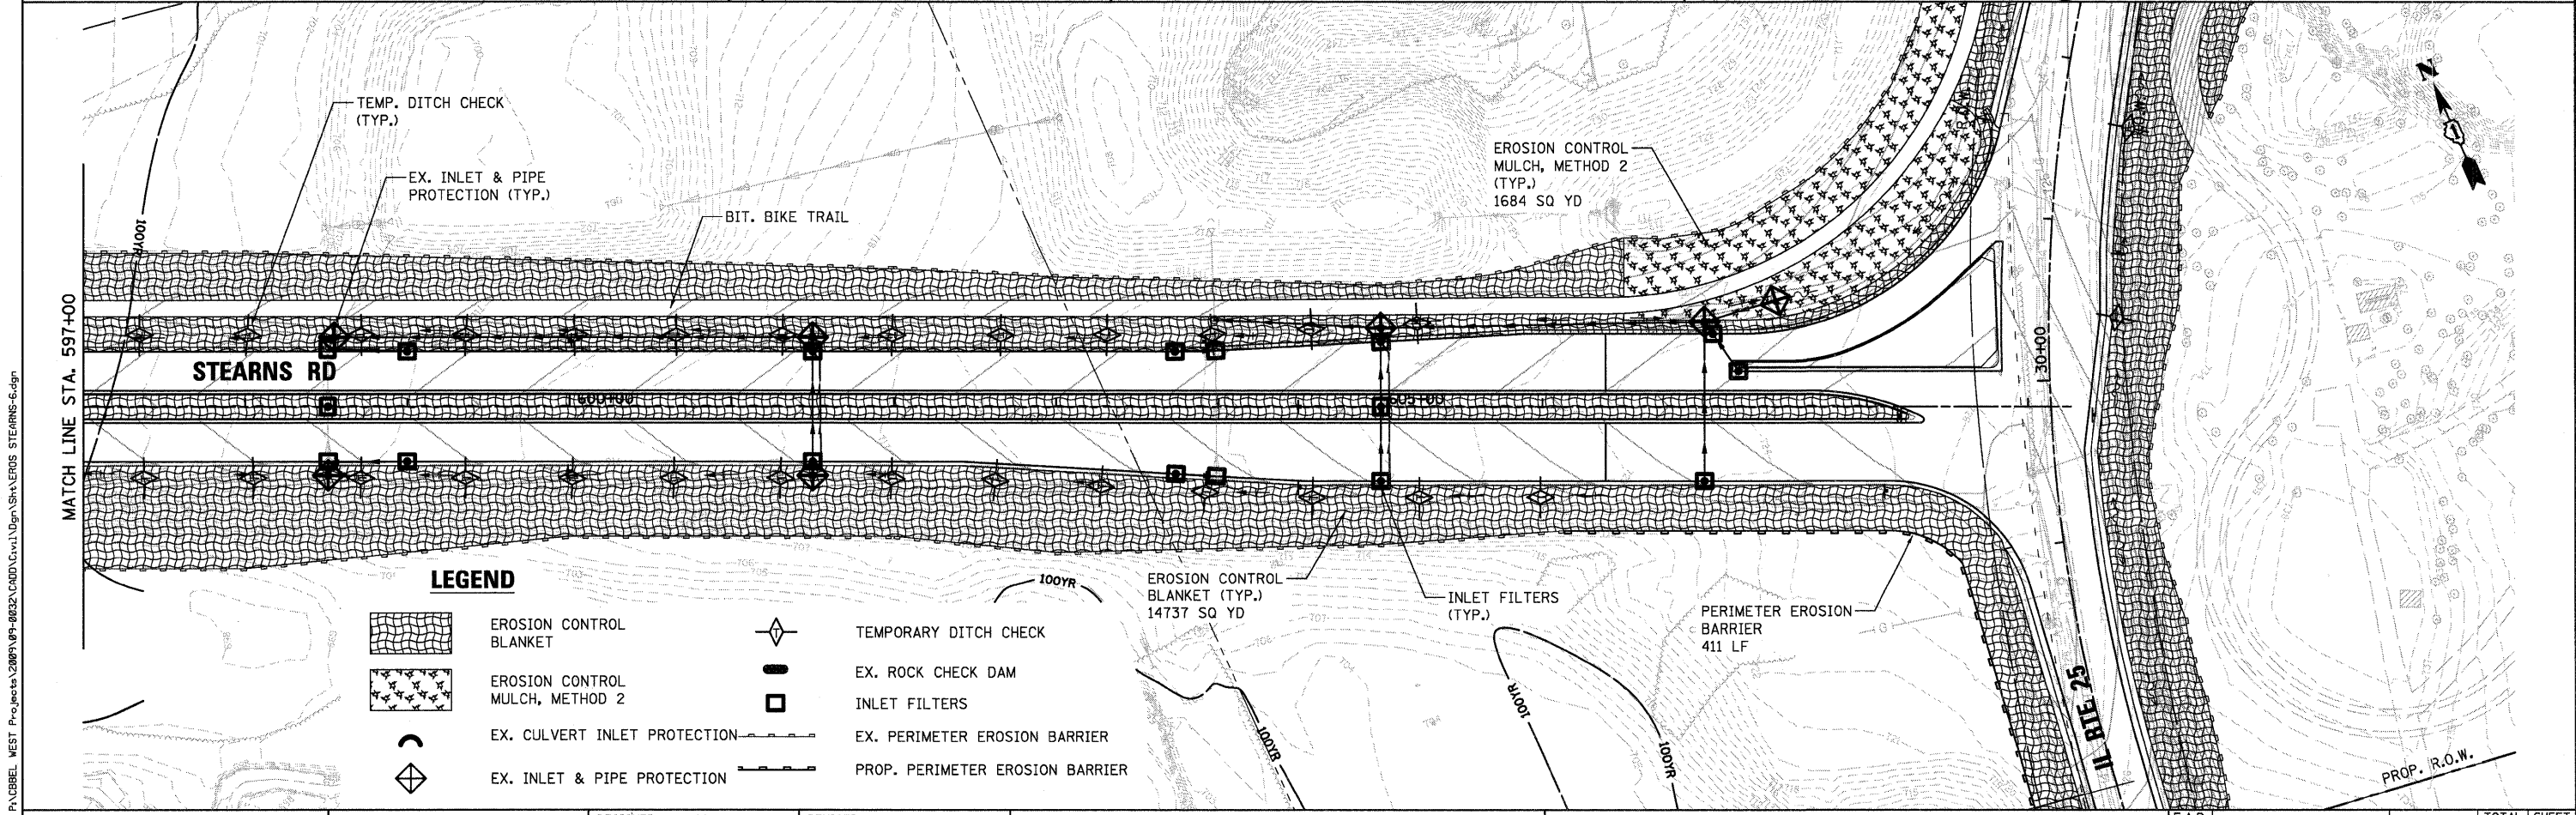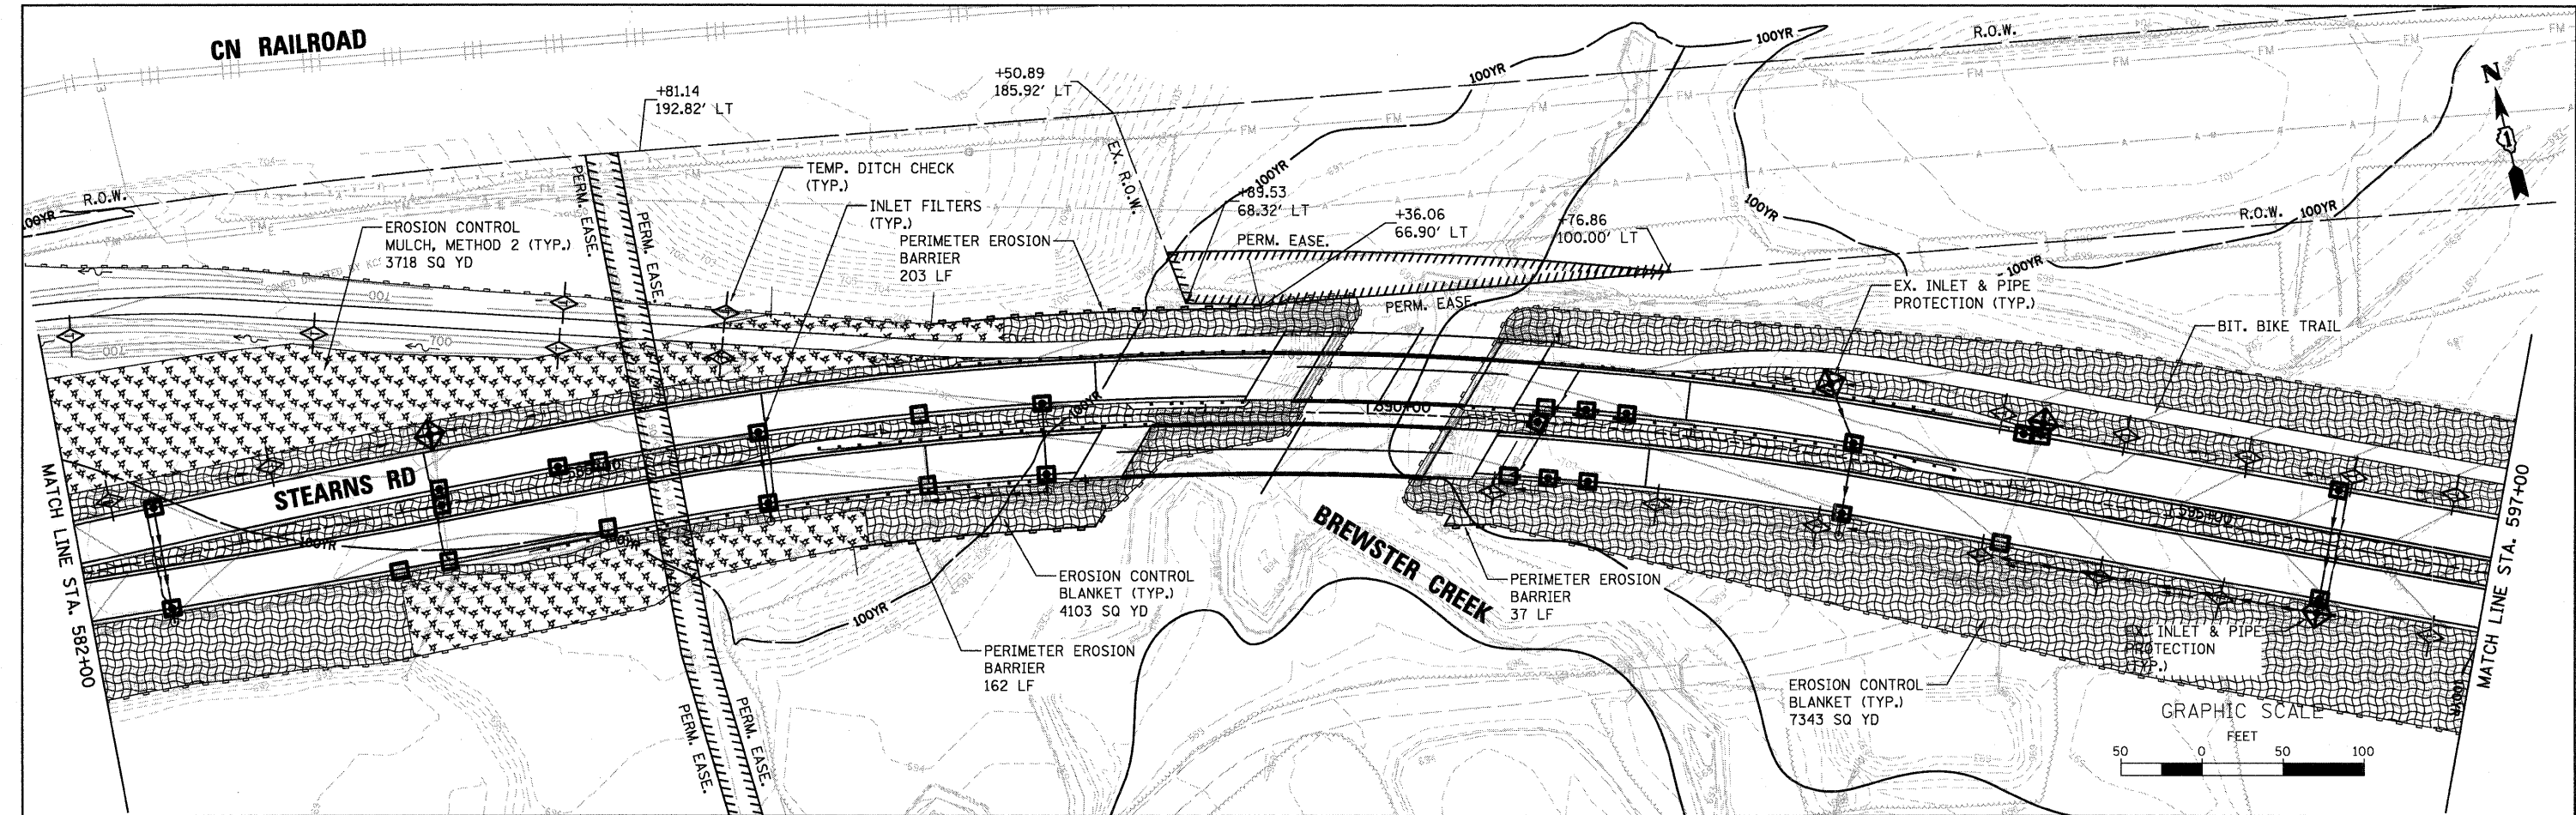

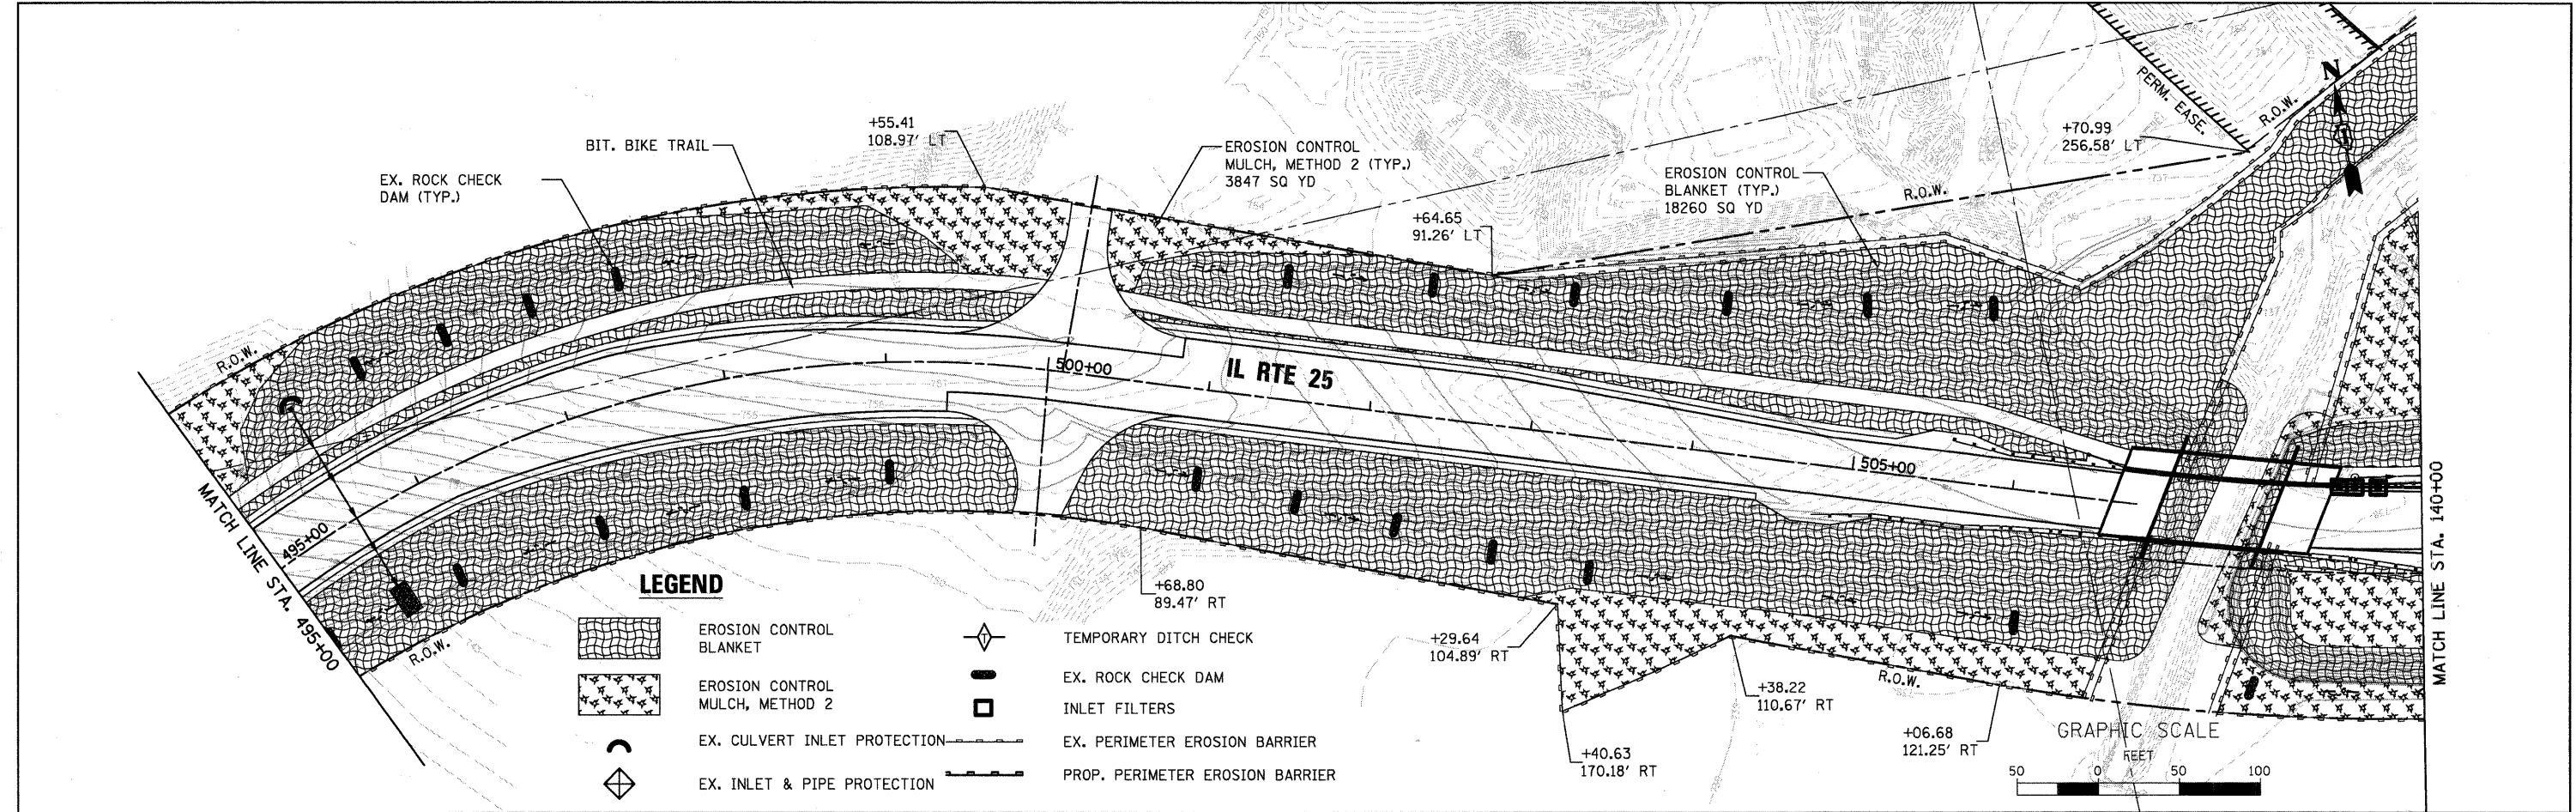

FILE NAME = P:\CBBEL WEST Projects\2005\09-00214-02\CD\G.v1\Drawings\EROS IL 25-2.dgn

WBK **WILLS BURKE KELSEY ASSOCIATES LTD.**
110 West Main Street, Suite 201
St. Charles, Illinois 60174
(630) 443-7755

USER NAME = #USER#
PLOT SCALE = AS SHOWN
PLOT DATE = 12/17/2018




DESIGNED - LL
DRAWN - NP
CHECKED -
DATE - 12/17/10

REVISED -
REVISED -
REVISED -
REVISED -

STATE OF ILLINOIS
DEPARTMENT OF TRANSPORTATION

EROSION CONTROL PLANS IL RTE 25 / STEARNS ROAD			
SCALE: AS SHOWN	SHEET NO. 68 OF 80 SHEETS	STA. 495+00.0	TO STA. 140+00.0

F.A.P. RTE.	SECTION	COUNTY	TOTAL SHEETS	SHEET NO.
361	09-00214-02-LS	KANE/DUPAGE	80	68
CONTRACT NO. 63542				
FED. ROAD DIST. NO. 1 ILLINOIS FED. AID PROJECT				

 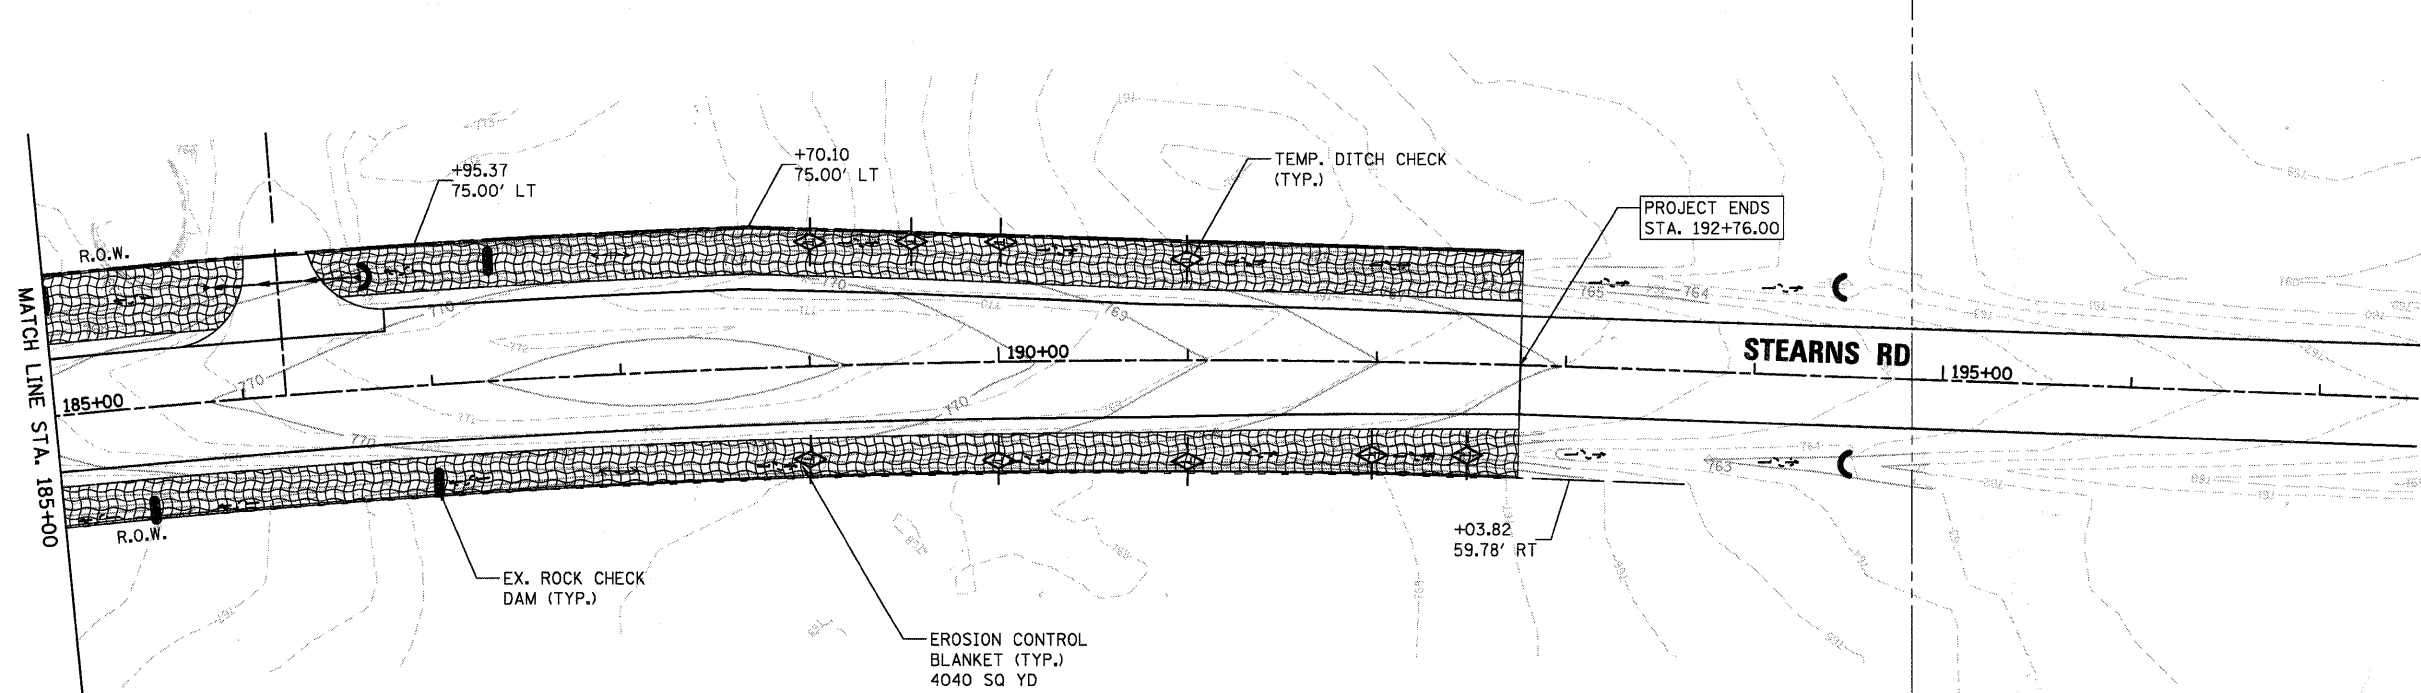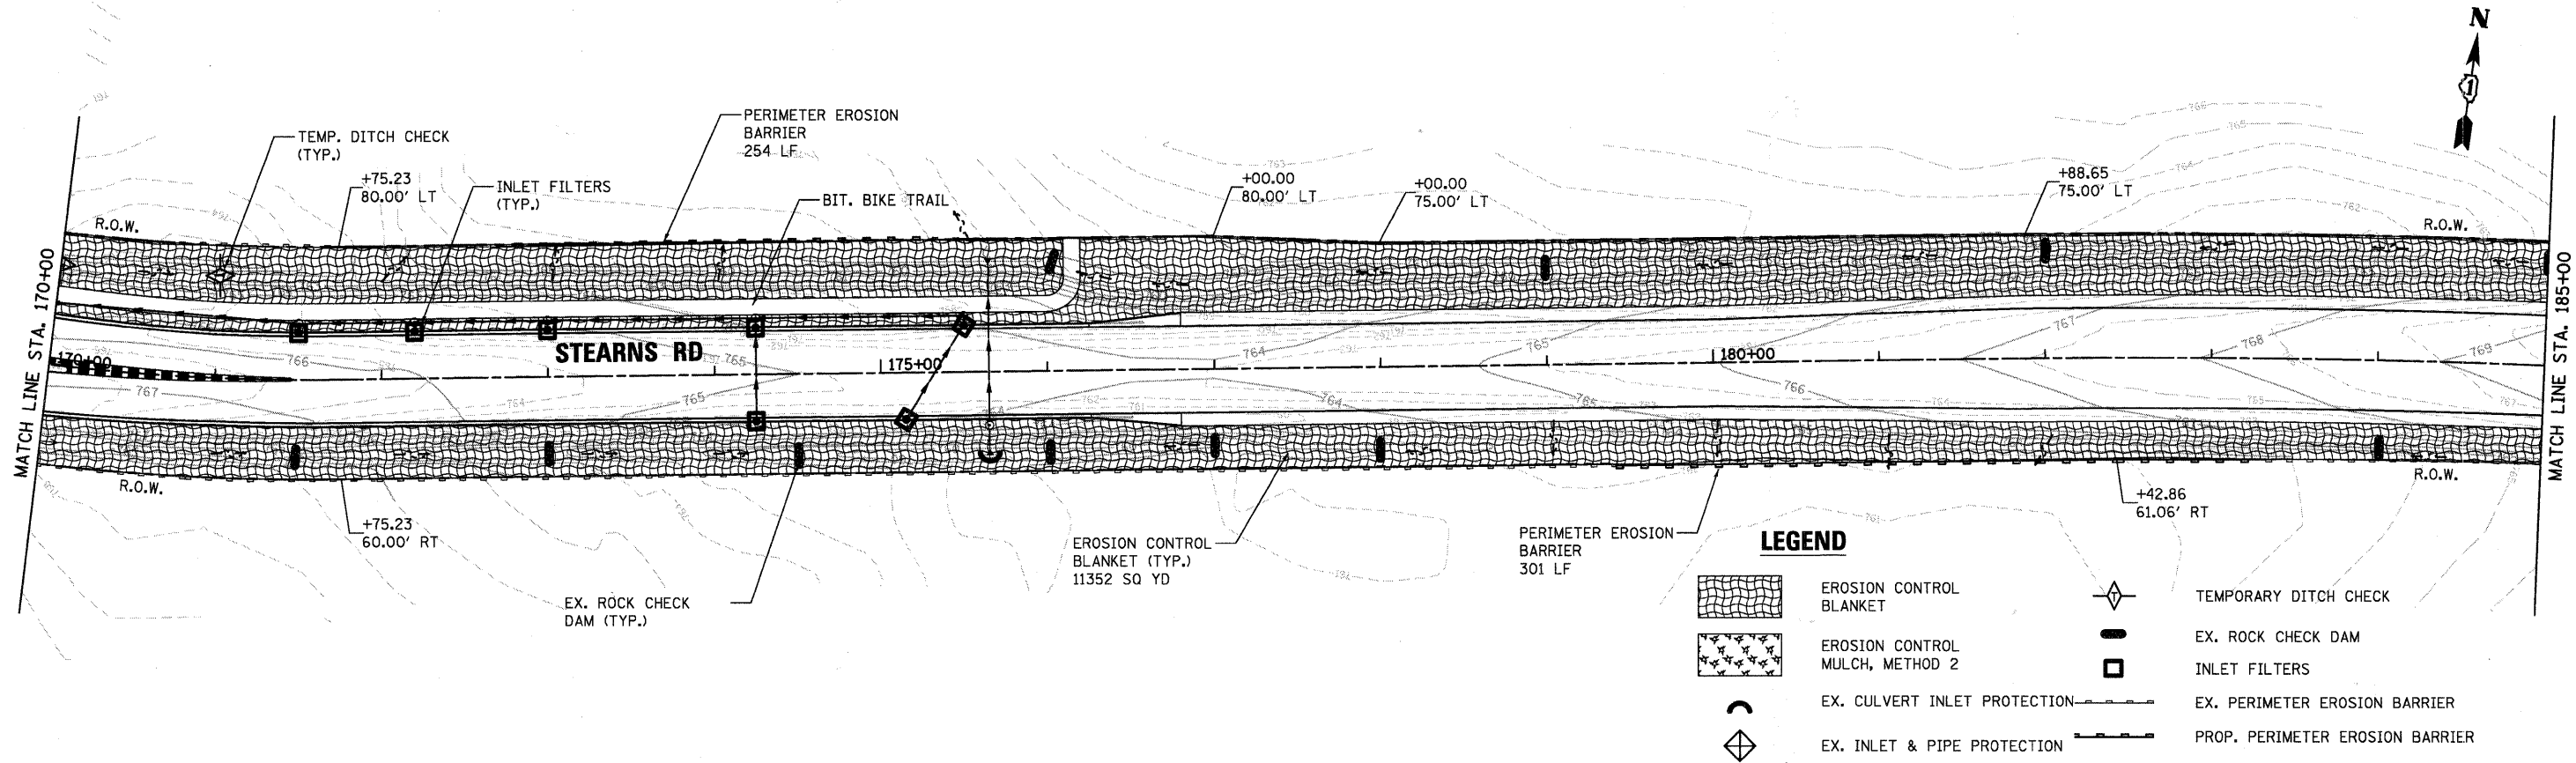

FILE NAME = P:\CBBEL WEST Projects\2009\09-00214-02\GIS\Drawings\EROS IL25-4.dgn

WBK WILLS BURKE KELSEY ASSOCIATES LTD.
118 West Main Street, Suite 201
St. Charles, Illinois 60174
(630) 443-7755

USER NAME = @USER@	DESIGNED - LL	REVISED -
PLOT SCALE = AS SHOWN	DRAWN - NP	REVISED -
PLOT DATE = 12/17/2010	CHECKED -	REVISED -
	DATE - 12/17/10	REVISED -

STATE OF ILLINOIS
DEPARTMENT OF TRANSPORTATION

EROSION CONTROL PLANS			
STEARNS ROAD			
SCALE: AS SHOWN	SHEET NO. 70 OF 80 SHEETS	STA. 170+00.0	TO STA. 197+52.0

F.A.P. RTE.	SECTION	COUNTY	TOTAL SHEETS	SHEET NO.
361	09-00214-02-LS	KANE/DUPAGE	80	70
CONTRACT NO. 63542				
FED. ROAD DIST. NO. 1 ILLINOIS FED. AID PROJECT				

LEGEND



EROSION CONTROL
BLANKET



EROSION CONTROL
MULCH, METHOD 2



EX. CULVERT INLET PROTECTION



EX. INLET & PIPE PROTECTION



TEMPORARY DITCH CHECK



EX. ROCK CHECK DAM



INLET FILTERS





EX. PERIMETER EROSION BARRIER



PROP. PERIMETER EROSION BARRIER

EROSION CONTROL
MULCH, METHOD 2
(TYP.)
5340 SQ YD

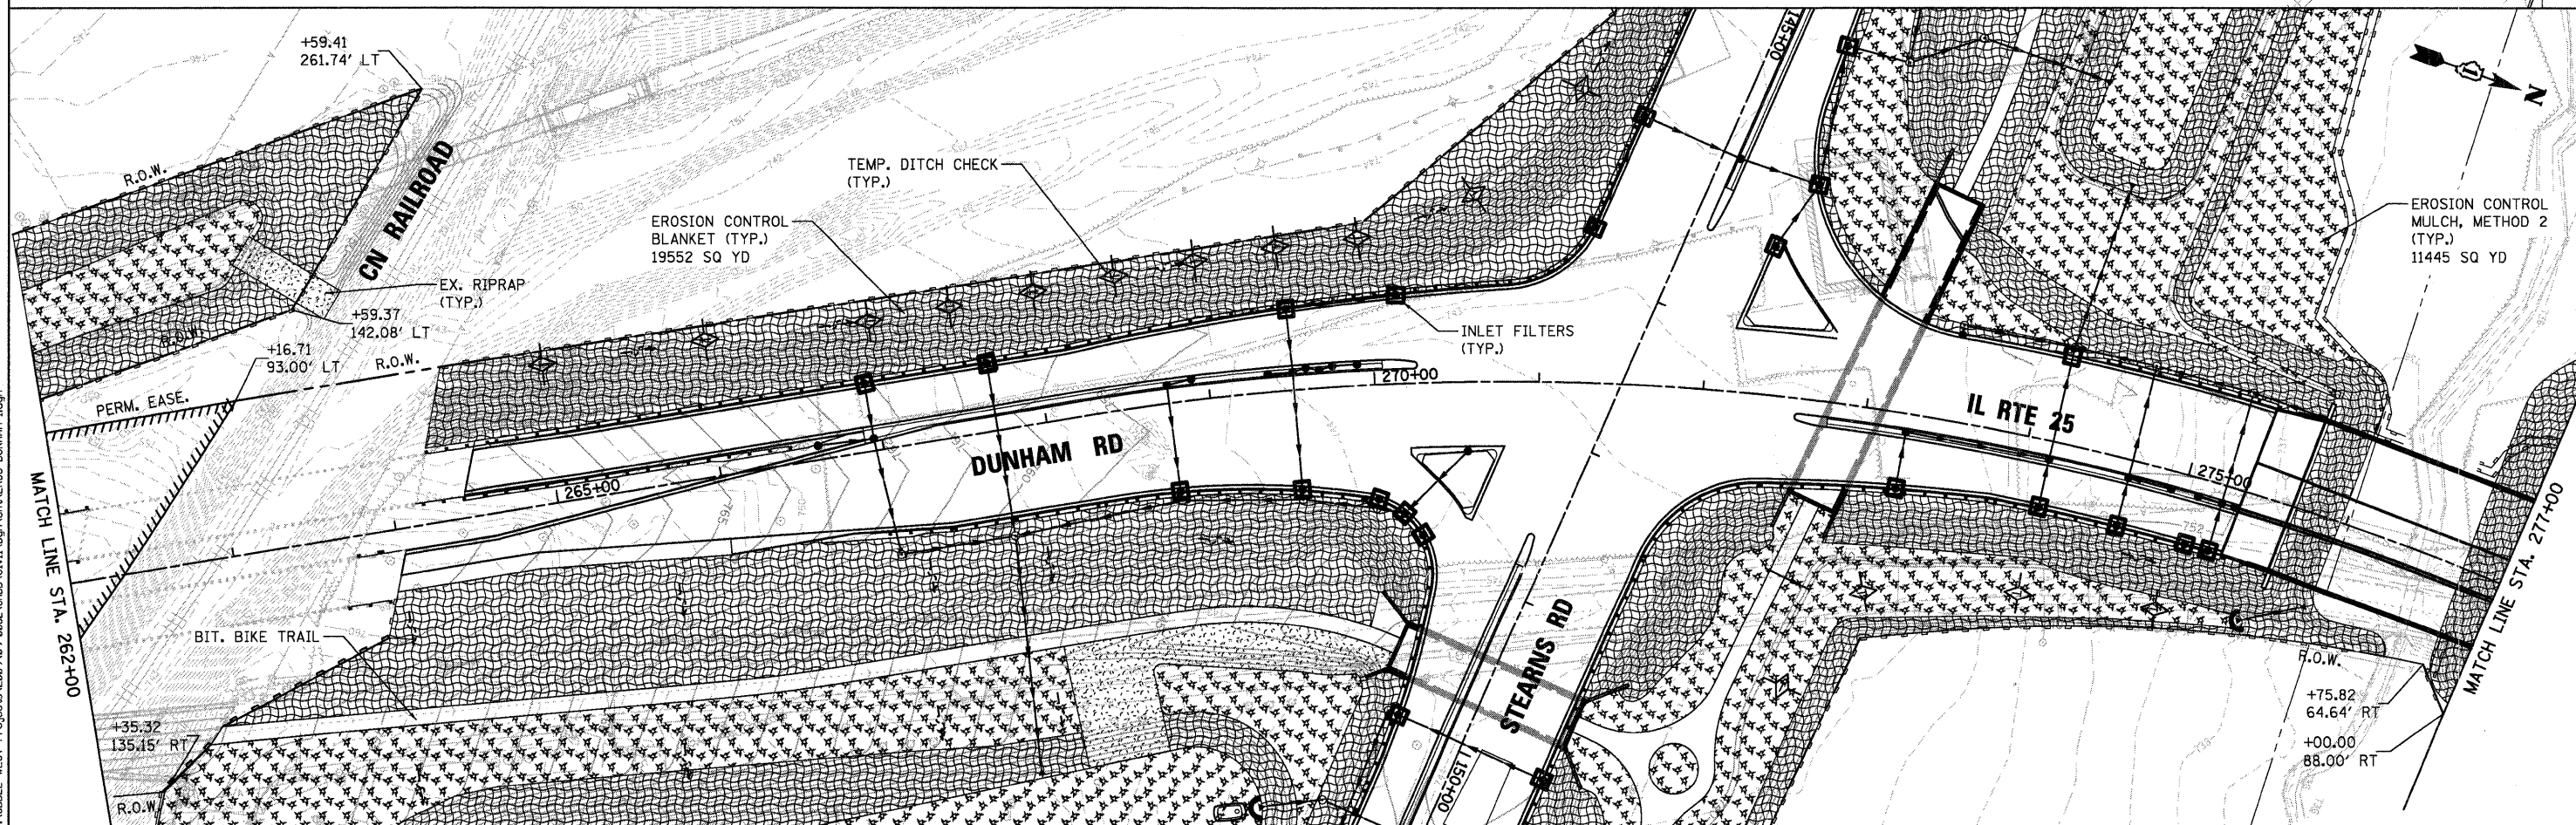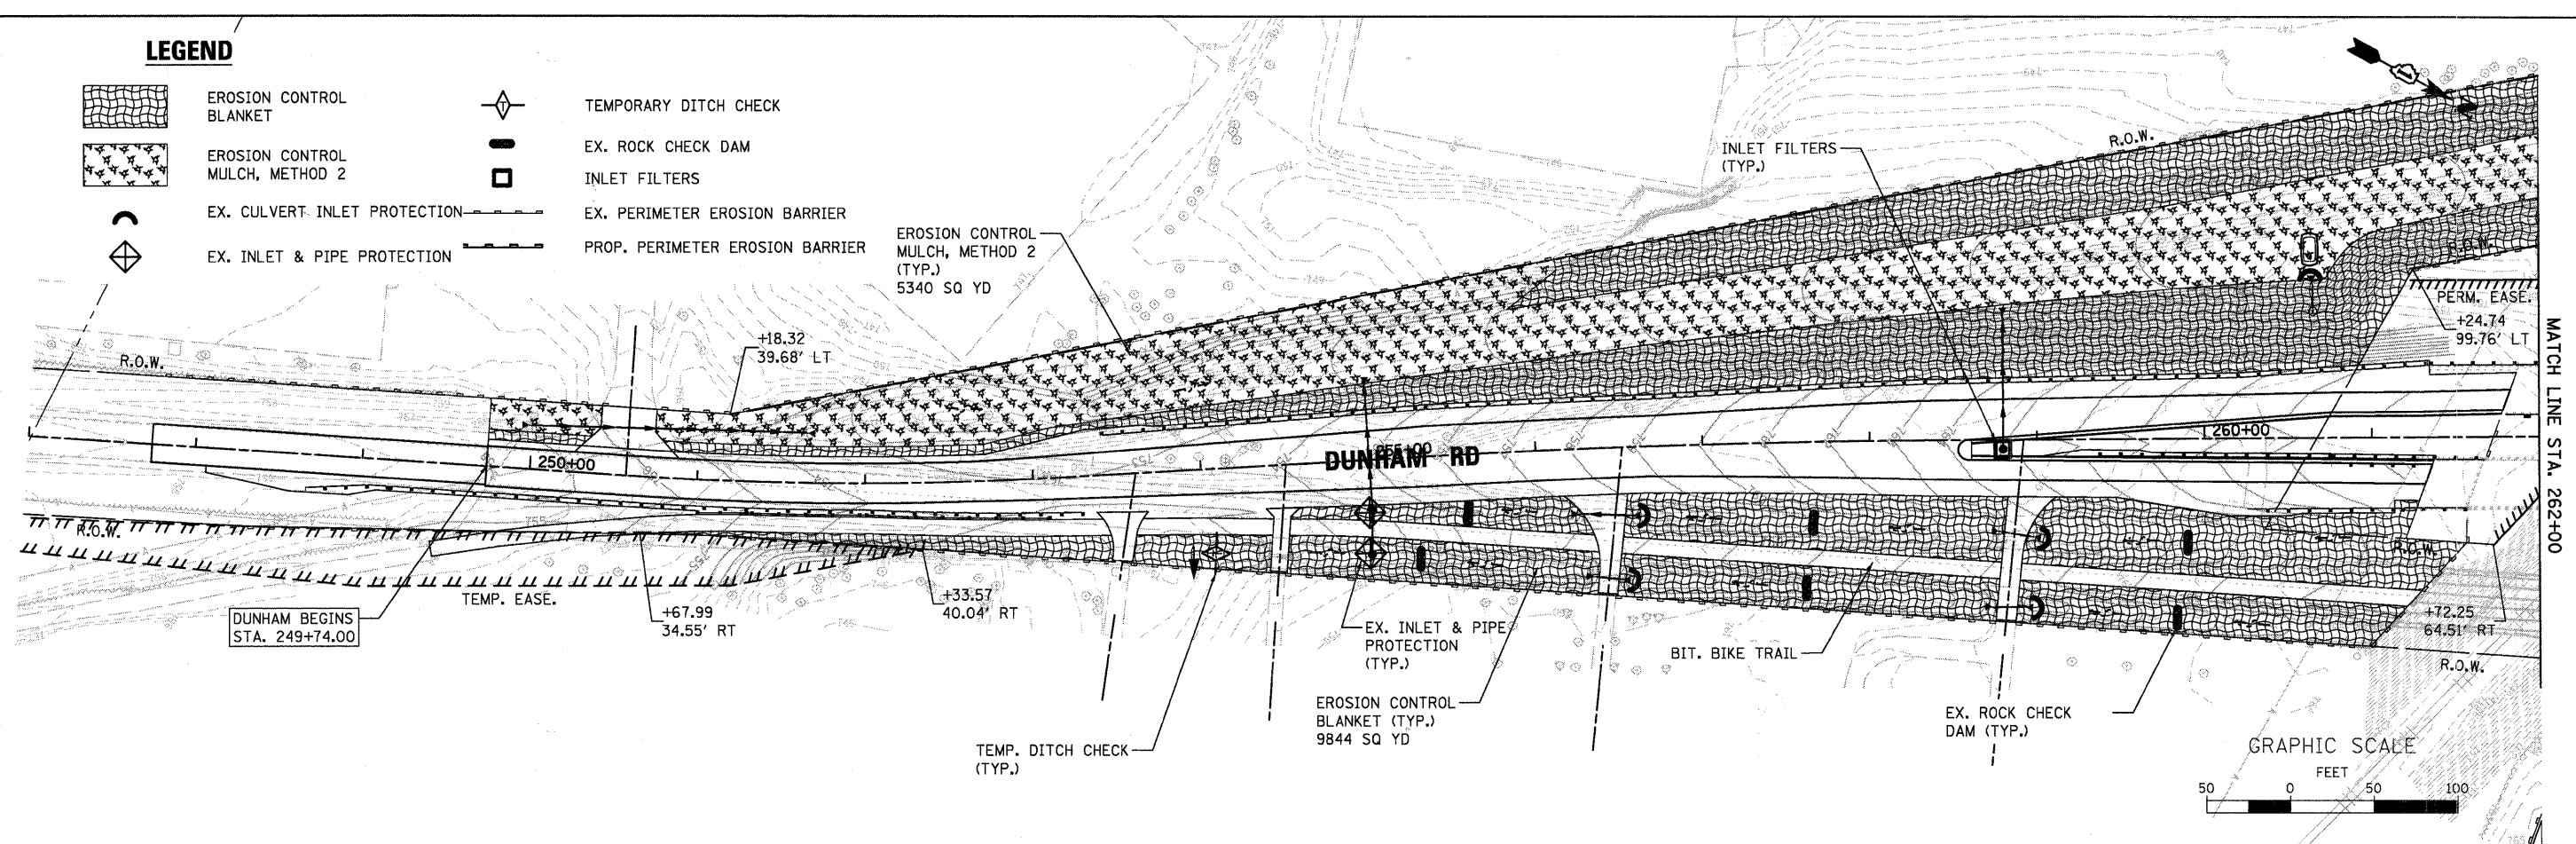

FILE NAME = P:\DBBEL WEST Projects\2009\09-0022 CAD\G:\1\Drawings\EROS DUNHAM-1.dgn

WILLS BURKE KELSEY ASSOCIATES LTD.
110 West Main Street, Suite 201
St. Charles, Illinois 60174
(630) 443-7755


USER NAME = #USER#	DESIGNED - LL	REVISED -
PLOT SCALE = AS SHOWN	DRAWN - NP	REVISED -
PLOT DATE = 12/17/2010	CHECKED -	REVISED -
	DATE - 12/17/10	REVISED -

STATE OF ILLINOIS DEPARTMENT OF TRANSPORTATION

EROSION CONTROL PLANS DUNHAM ROAD /IL RTE 25

SCALE: AS SHOWN SHEET NO. 71 OF 80 SHEETS STA. 247+74.0 TO STA. 277+00.0

F.A.P. RTE.	SECTION	COUNTY	TOTAL SHEETS	SHEET NO.
361	09-00214-02-LS	KANE/DUPAGE	80	71
CONTRACT NO. 63542				
FED. ROAD DIST. NO. 1 ILLINOIS FED. AID PROJECT				

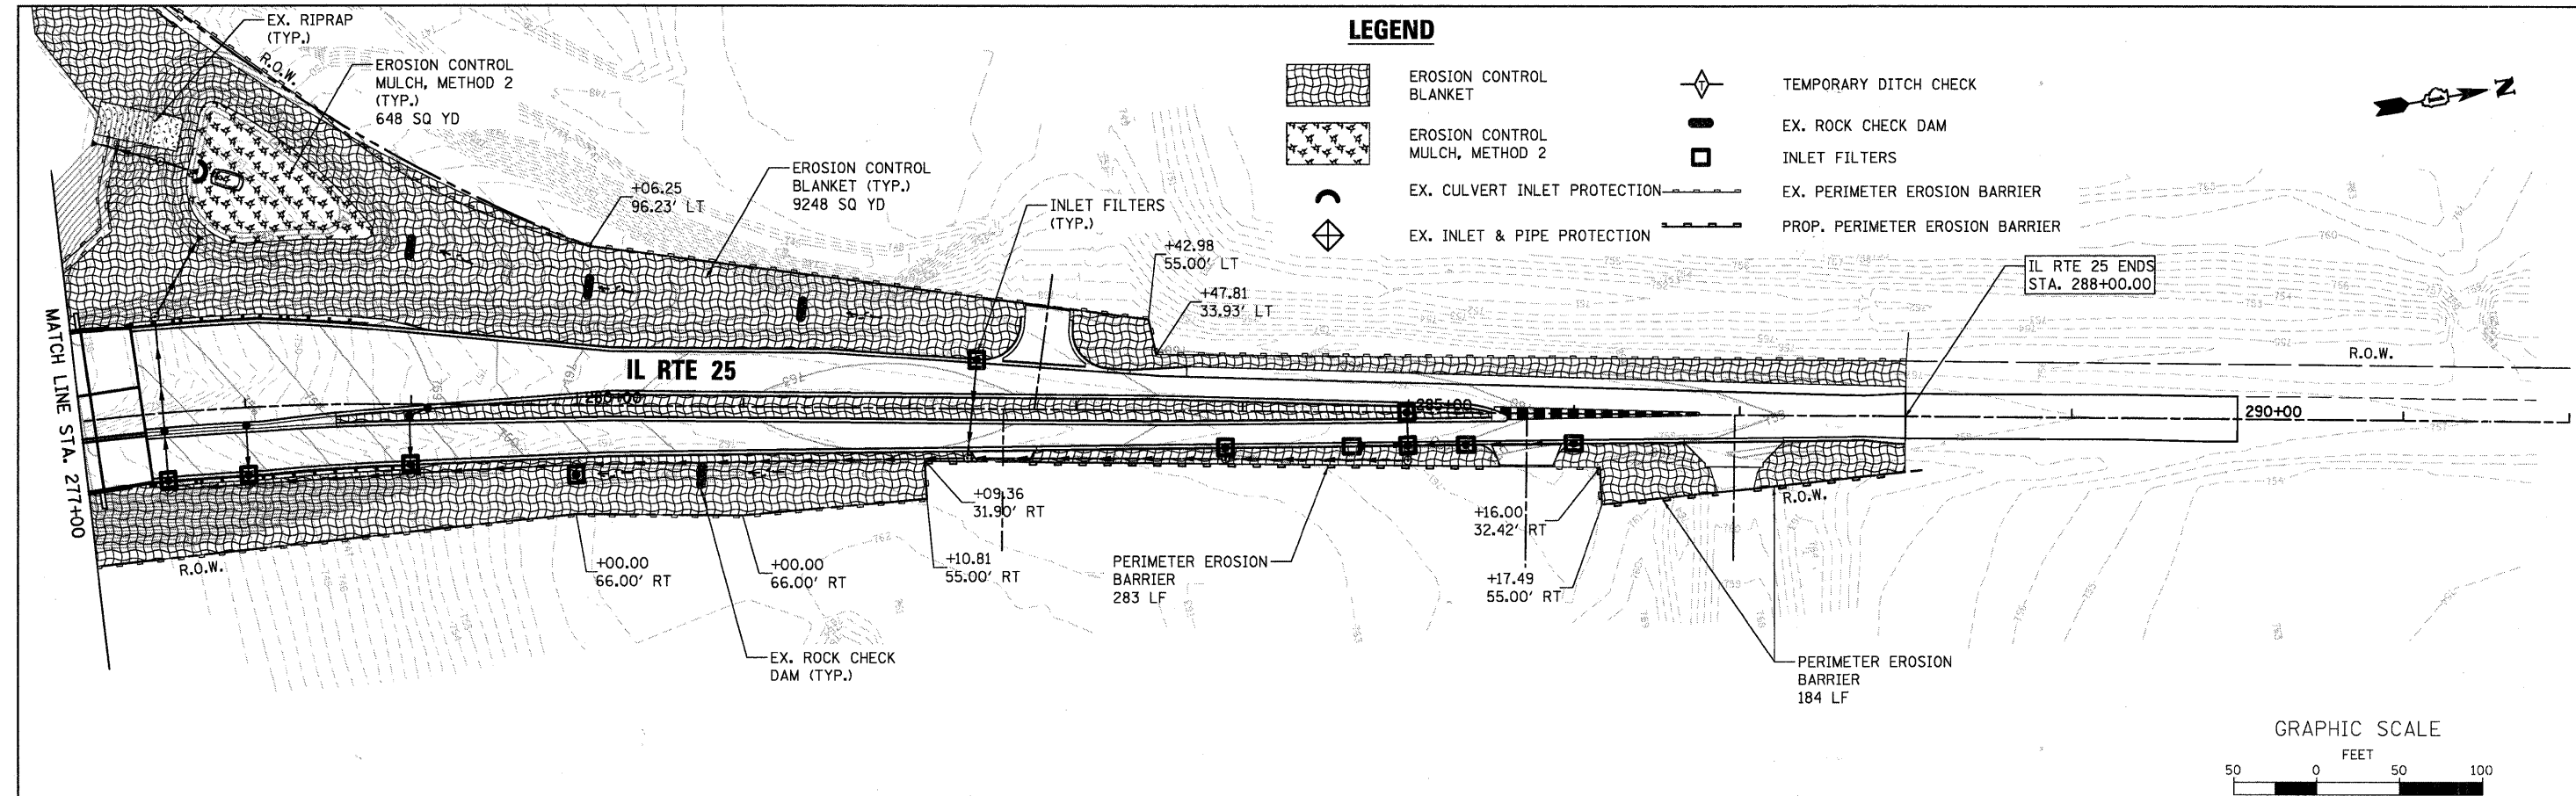

FILE NAME = P:\CBBEL WEST Projects\2009\09-0032\CADD\Civil\Drawings\Shaded\EROS DUNHAM-2.dgn


WBK WILLS BURKE KELSEY ASSOCIATES LTD.
116 West Main Street, Suite 201
St. Charles, Illinois 60174
(630) 443-7755

USER NAME = #USER#	DESIGNED - LL	REVISED -
PLOT SCALE = AS SHOWN	DRAWN - NP	REVISED -
PLOT DATE = 12/17/2010	CHECKED -	REVISED -
	DATE - 12/17/10	REVISED -

**STATE OF ILLINOIS
DEPARTMENT OF TRANSPORTATION**

EROSION CONTROL PLANS IL RTE 25			
SCALE: AS SHOWN	SHEET NO. 72 OF 80 SHEETS	STA. 277+00.0	TO STA. 290+00.0

F.A.P. RTE.	SECTION	COUNTY	TOTAL SHEETS	SHEET NO.
361	09-00214-02-LS	KANE/DUPAGE	80	72
CONTRACT NO. 63542				
FED. ROAD DIST. NO. 1 ILLINOIS FED. AID PROJECT				

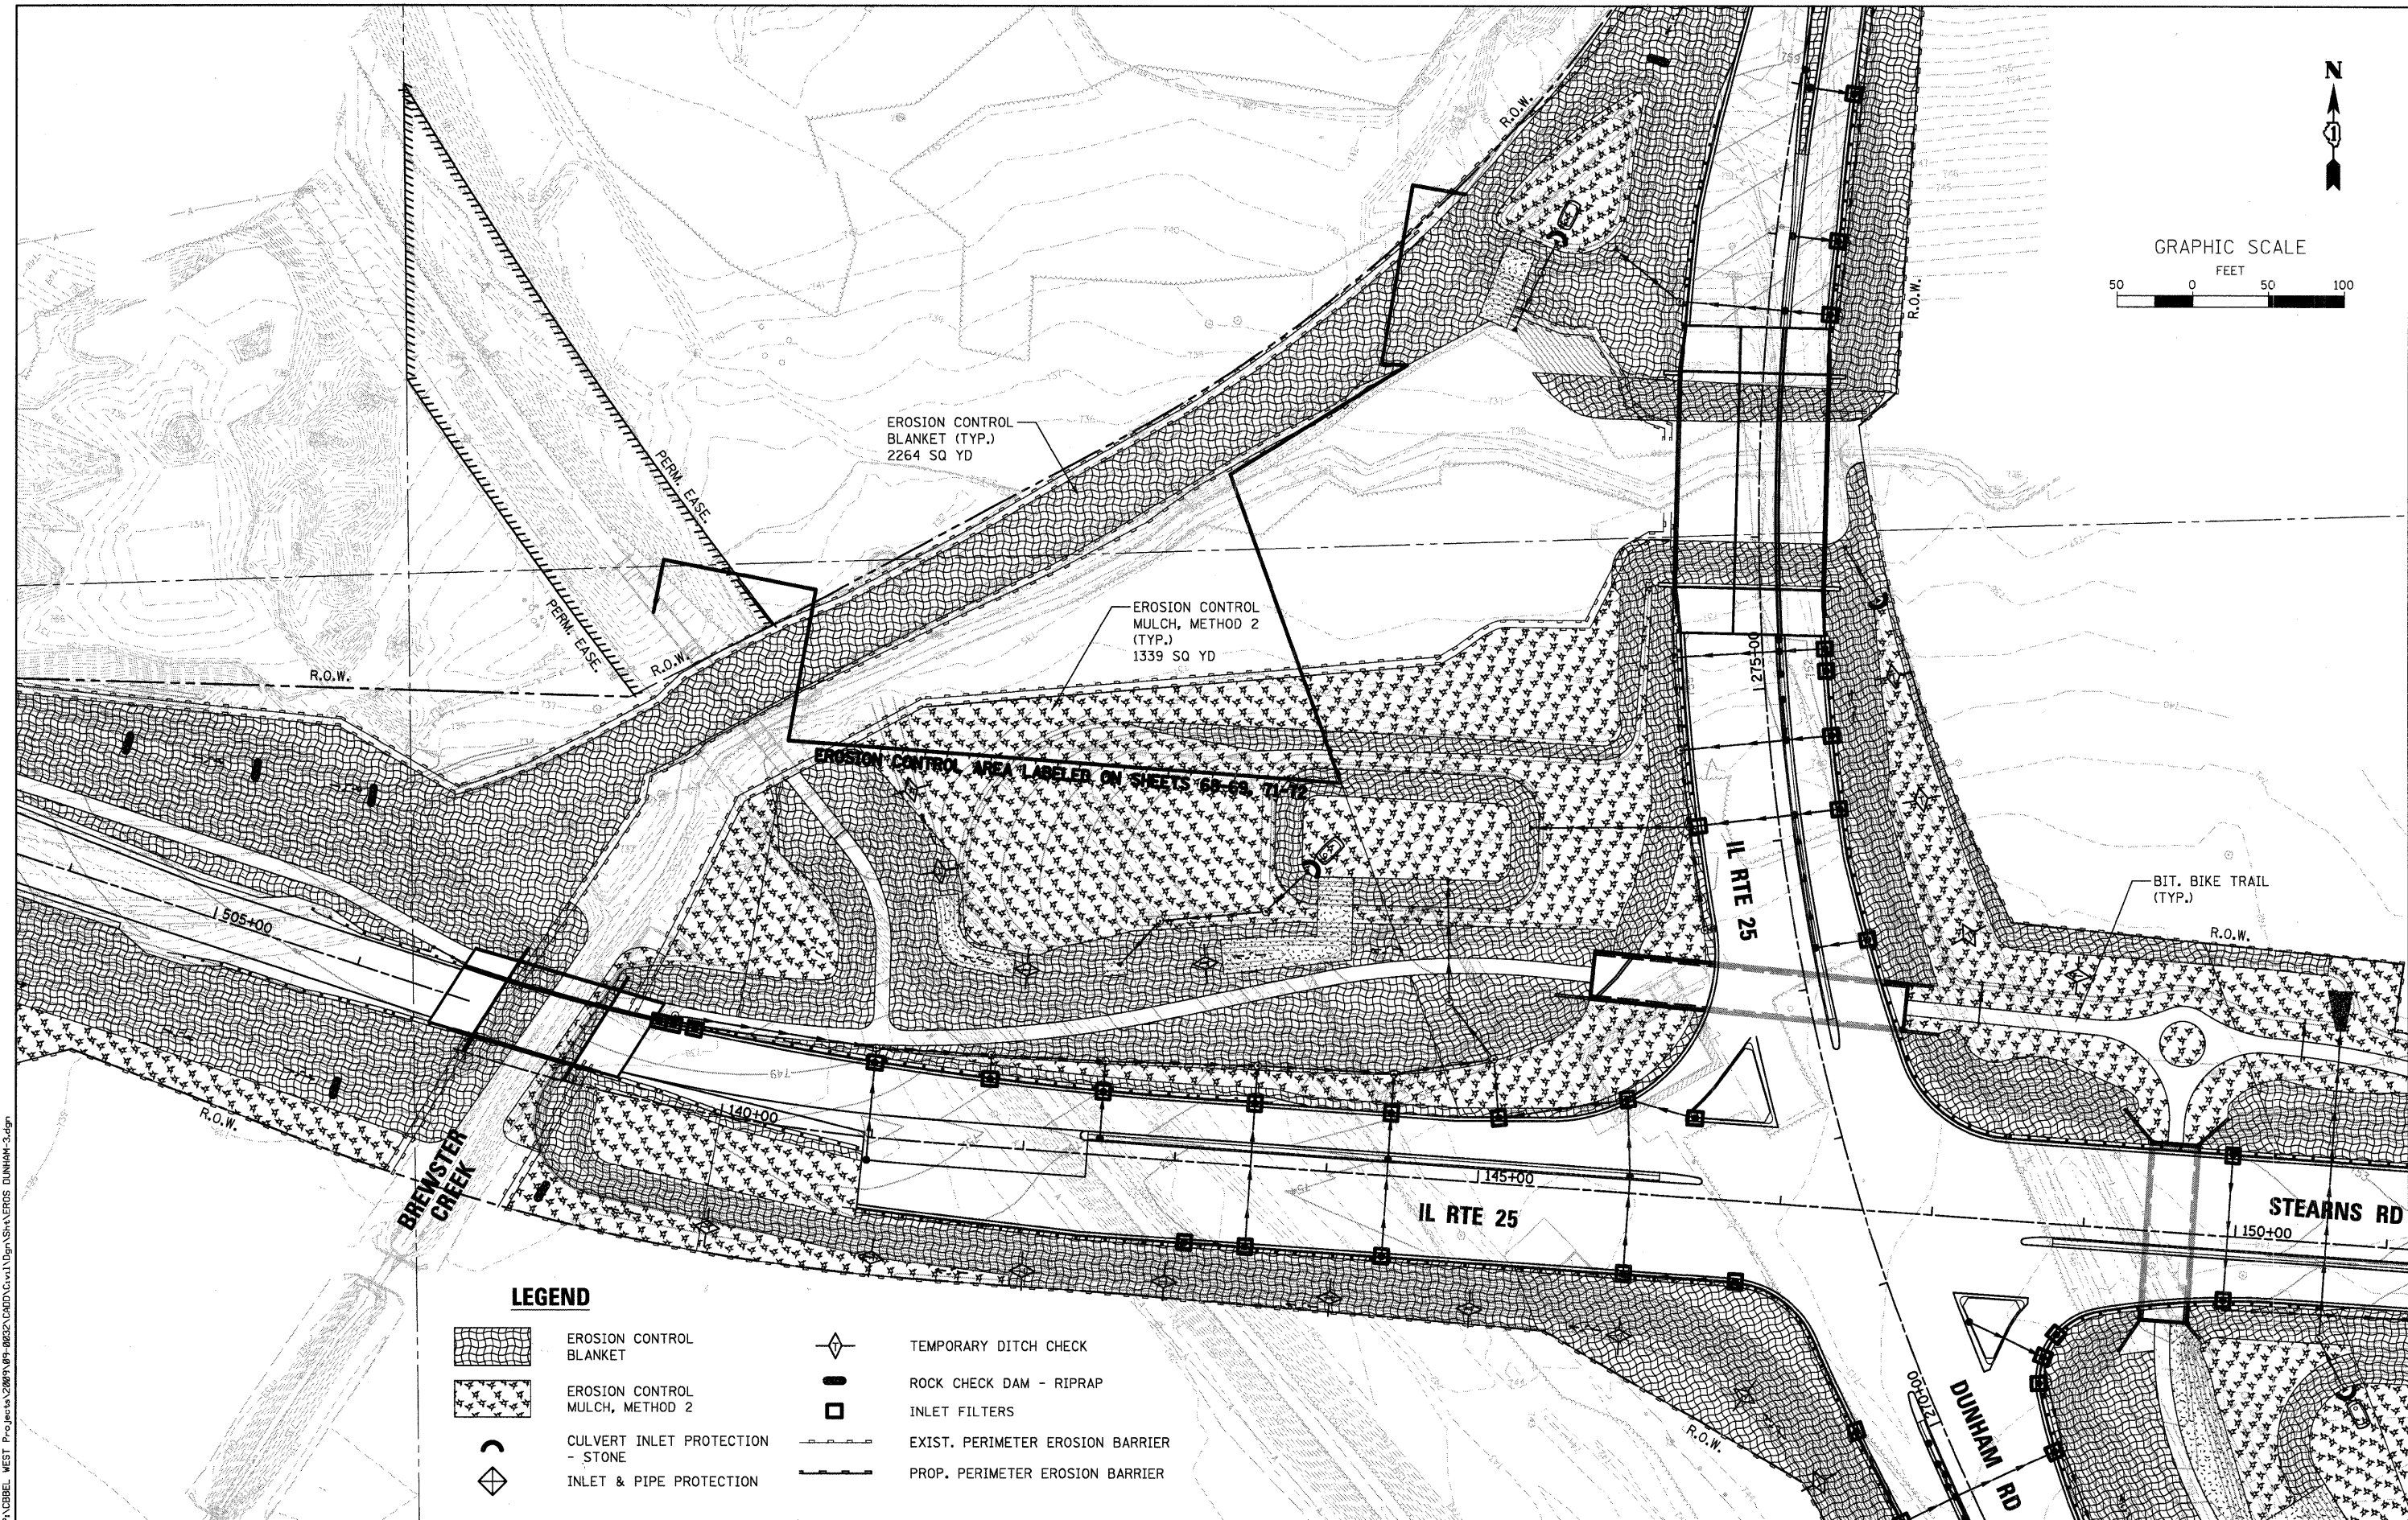

FILE NAME = P:\CBBEL WEST Projects\2008\09-00214-CADD\G.v1\Drawings\EROS DUNHAM-3.dgn



WILLS BURKE KELSEY ASSOCIATES LTD.
116 West Main Street, Suite 201
St. Charles, Illinois 60174
(630) 443-7755


USER NAME = #USER#	DESIGNED - LL	REVISED -
PLOT SCALE = AS SHOWN	DRAWN - NP	REVISED -
PLOT DATE = 12/17/2010	CHECKED -	REVISED -
	DATE - 12/17/10	REVISED -

STATE OF ILLINOIS
DEPARTMENT OF TRANSPORTATION

EROSION CONTROL PLANS
IL RTE 25


SCALE: AS SHOWN SHEET NO. 73 OF 80 SHEETS STA. TO STA.

F.A.P. RTE.	SECTION	COUNTY	TOTAL SHEETS	SHEET NO.
361	09-00214-02-LS	KANE/DUPAGE	80	73
CONTRACT NO. 63542				
FED. ROAD DIST. NO. 1 ILLINOIS FED. AID PROJECT				

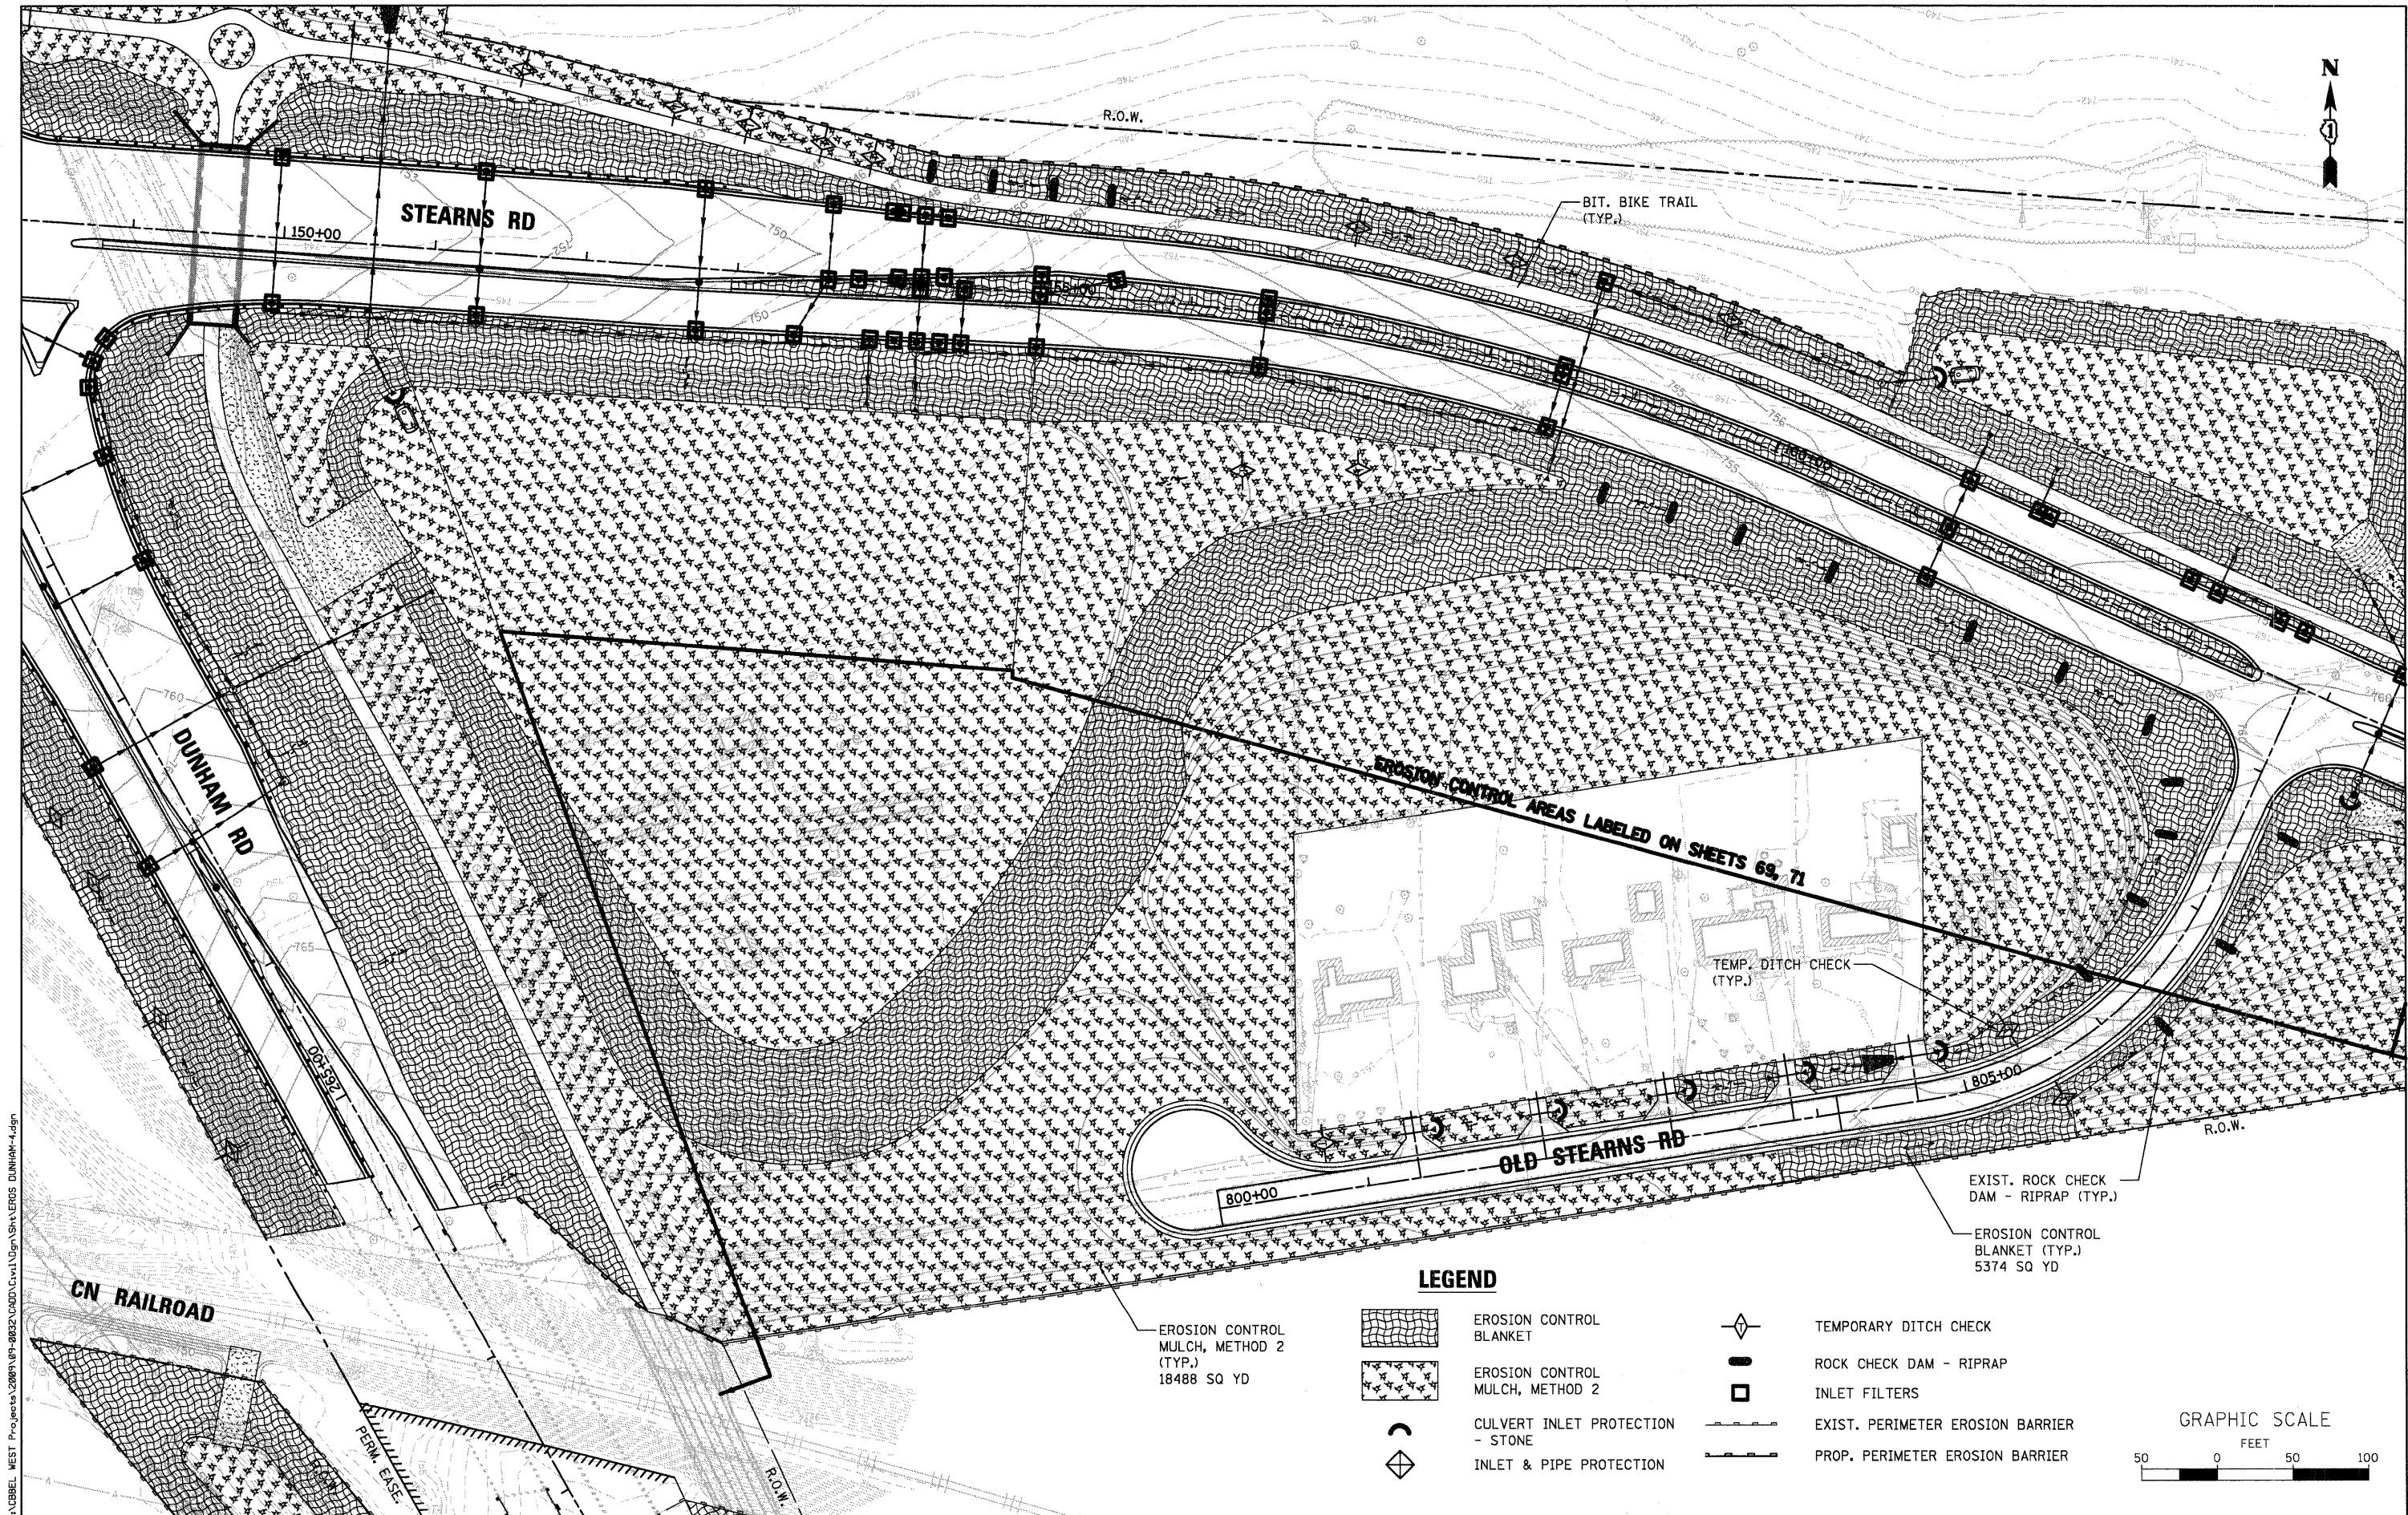

LEGEND

- | | | | |
|--|--|--|----------------------------------|
| | EROSION CONTROL MULCH, METHOD 2 (TYP.) 18488 SQ YD | | TEMPORARY DITCH CHECK |
| | EROSION CONTROL BLANKET | | ROCK CHECK DAM - RIPRAP |
| | CULVERT INLET PROTECTION - STONE | | INLET FILTERS |
| | INLET & PIPE PROTECTION | | EXIST. PERIMETER EROSION BARRIER |
| | | | PROP. PERIMETER EROSION BARRIER |

 

WBK WILLS BURKE KELSEY ASSOCIATES LTD.
116 West Main Street, Suite 201
St. Charles, Illinois 60174
(630) 443-7755

USER NAME = #USER#	DESIGNED - LL	REVISED -
PLOT SCALE = AS SHOWN	DRAWN - NP	REVISED -
PLOT DATE = 12/17/2010	CHECKED -	REVISED -
	DATE - 12/17/10	REVISED -

STATE OF ILLINOIS
DEPARTMENT OF TRANSPORTATION

EROSION CONTROL PLANS
DUNHAM ROAD /STEARNS ROAD

SCALE: AS SHOWN SHEET NO. 74 OF 80 SHEETS STA. TO STA.

F.A.P. RTE.	SECTION	COUNTY	TOTAL SHEETS	SHEET NO.
361	09-00214-02-LS	KANE/DUPAGE	80	74
CONTRACT NO. 63542				
FED. ROAD DIST. NO. 1 ILLINOIS FED. AID PROJECT				


LIGHTING NOTES


1. ALL BOLLARD HANDHOLES SHALL FACE ROADWAY.
2. ALL UNDERGROUND BRANCH CIRCUIT CONDUIT SHALL BE SCH40 HDPE. ALL CONDUIT EMBEDDED IN CONCRETE SHALL BE SCH40 PVC. ALL WIRING SHALL BE XLP-TYPE USE.
3. ALL WORK SHALL BE IN ACCORDANCE WITH THE LATEST EDITION OF THE FOLLOWING SPECIFICATIONS, WHICH ARE HEREBY MADE A PART HEREOF:
 - A. "STANDARD SPECIFICATIONS FOR ROAD AND BRIDGE CONSTRUCTION IN ILLINOIS", AS PREPARED BY IDOT.
 - B. "THE NATIONAL ELECTRICAL CODE".
 - C. LOCAL CODES & STANDARDS.
4. NO MATERIALS SHALL BE DELIVERED TO THE JOB SITE UNTIL ALL PERTINENT EQUIPMENT SUBMITTALS HAVE BEEN REVIEWED BY THE ENGINEER.
5. IT SHALL BE THE CONTRACTOR'S RESPONSIBILITY TO MARK THE PROPOSED LOCATIONS OF ALL EQUIPMENT FOR EXAMINATION AND CONFIRMATION WITH THE ENGINEER. THE CONTRACTOR SHALL VERIFY ALL UTILITY LOCATIONS PRIOR TO CONSTRUCTION.
6. THE CONTRACTOR SHALL TAG ALL WIRES WITH WIRE MARKERS INDICATING THE CIRCUIT ID IN EVERY POLE BASE, HAND HOLE, CONTROLLER, AND SPLICE/CONNECTION POINT.
7. EQUIPMENT GROUND CONDUCTORS SHALL BE SPLICED AND BONDED IN EACH HANDHOLE OR OTHER PIECE OF EQUIPMENT.
8. THE EXACT LOCATIONS OF ALL UTILITIES SHALL BE VERIFIED BY THE CONTRACTOR BEFORE THE INSTALLATION OF ANY COMPONENTS OF THE LIGHTING SYSTEM. FOR THE LOCATIONS OF THE UTILITIES, CALL JULIE TOLL FREE AT 1-800-892-0123.
9. THE CONTRACTOR SHALL BE SOLELY RESPONSIBLE FOR JOB SITE SAFETY AS WELL AS SUPERVISION/DIRECTION AND MEANS/METHODS OF CONSTRUCTION.
10. THE ELECTRICAL CONTRACTOR SHALL FURNISH TWO FULL SIZE SETS OF RECORD DRAWINGS TO THE ENGINEER UPON COMPLETION OF THE LIGHTING AND ELECTRICAL IMPROVEMENTS. THE DRAWINGS SHALL SHOW THE INSTALLED LOCATION OF ALL LIGHTING EQUIPEMENT AND UNDERGROUND WIRING.
11. THE CONTRACTOR SHALL PERFORM ELECTRICAL TESTING AND VERIFY THAT THE INSTALLATION COMPLIES WITH THE LATEST EDITION OF THE STANDARD SPECIFICATIONS FOR ROAD AND BRIDGE CONSTRUCTION IN ILLINOIS.

LIGHTING BILL OF MATERIALS


<u>CODE NO.</u>	<u>DESCRIPTION</u>	<u>UNIT</u>	<u>QUANTITY</u>
81017505	CONDUIT IN TRENCH, 3/4" DIA., COILABLE NONMETALLIC CONDUIT	FOOT	550
81017515	CONDUIT IN TRENCH, 1 1/4" DIA., COILABLE NONMETALLIC CONDUIT	FOOT	800
81400730	HANDHOLE, COMPOSITE CONCRETE	EACH	9
81702420	ELECTRIC CABLE IN CONDUIT, 600V, (XLP-TYPE USE) 3-1/C NO. 8	FOOT	800
81702450	ELECTRIC CABLE IN CONDUIT, 600V (XLP-TYPE USE) 3-1/C NO. 10	FOOT	550
81900200	TRENCH AND BACKFILL FOR ELECTRICAL WORK	FOOT	700
• X0324390	FLOOD LIGHTING UNIT	EACH	2
• XX002065	LIGHTING UNIT COMPLETE	EACH	12
• XX006834	ELECTRICAL CONNECTION TO EXISTING LIGHTING SYSTEM	EACH	1
• Z0033026	MAINTENANCE OF EXISTING LIGHTING SYSTEM COMPLETE	LSUM	1

LEGEND

 	PROPOSED BOLLARD
	PROPOSED GROUND MOUNTED FLOOD LIGHT
	PROPOSED WIRE IN CONDUIT AS SHOWN ON PLANS
	PROPOSED COMPOSITE CONCRETE HANDHOLE
	EXISTING LIGHTING CONTROLLER
	PROPOSED BOLLARD OR FLOOD LIGHT NUMBER
	LIGHTING CIRCUIT IDENTIFIER
	EXISTING SANITARY SEWER
	EXISTING STORM SEWER
	EXISTING WATERMAIN
	EXISTING OVERHEAD WIRES
	EXISTING GAS LINE

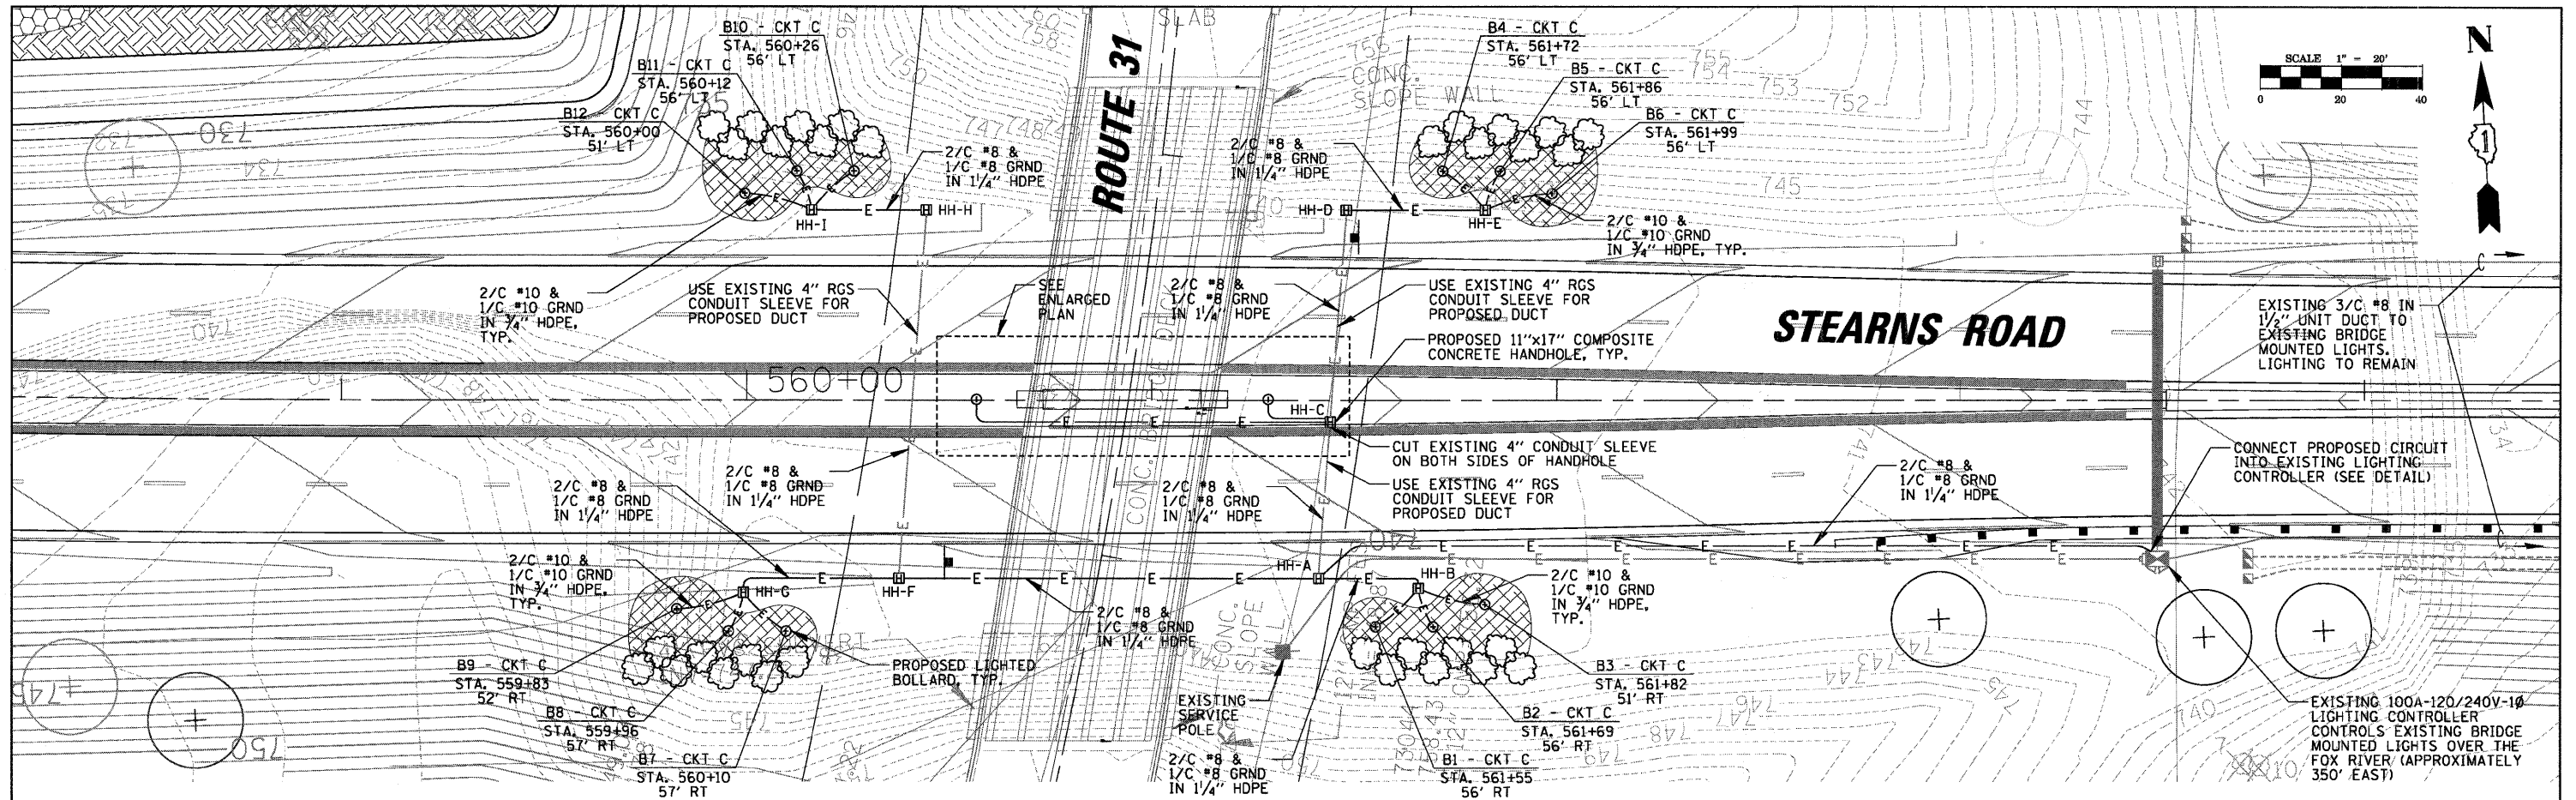

LIGHTING PLAN

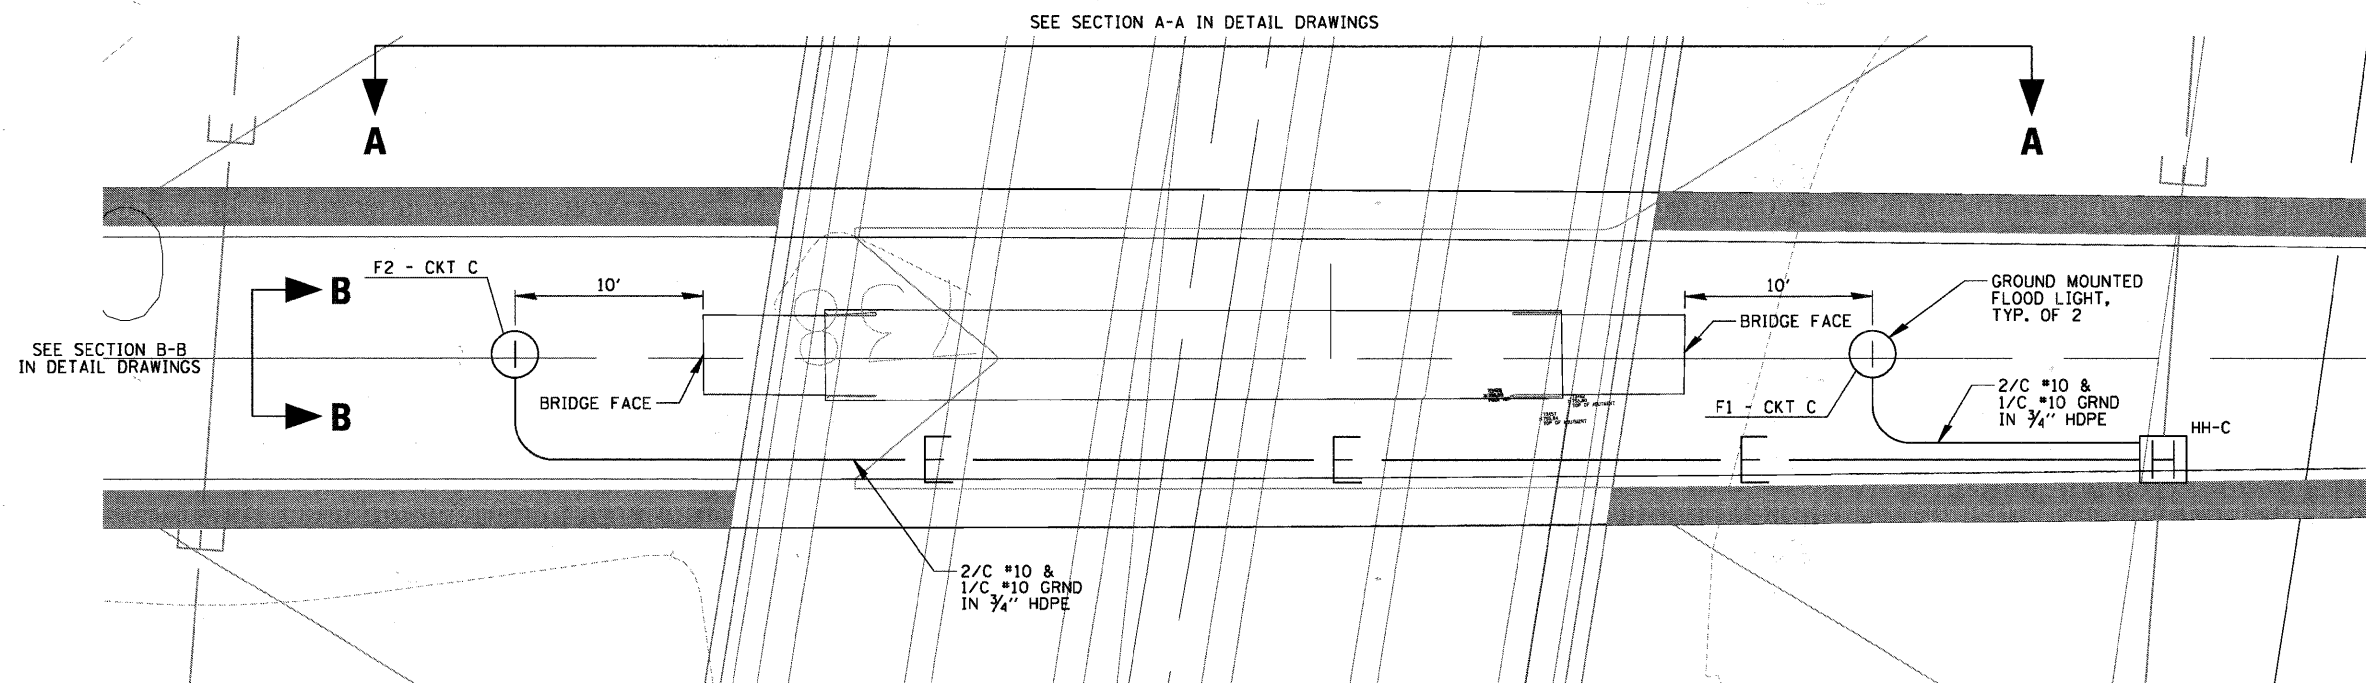

ENLARGED LIGHTING PLAN

N.T.S.

FILE NAME = P:\CBBEL WEST Projects\2009\09-00214-02\CAD\Civil\Drawings\Sheet\SELECT-2.dgn

WILLIS BURKE KELSEY ASSOCIATES LTD.
110 West Main Street, Suite 201
St. Charles, Illinois 60174
(630) 443-7755

USER NAME = #USER#	DESIGNED - KWB	REVISED -
DRAWN - AJD	REVISED -	
CHECKED -	REVISED -	
PLOT DATE = 12/17/2010	DATE - 12/17/10	REVISED -

STATE OF ILLINOIS
DEPARTMENT OF TRANSPORTATION

STEARNS ROAD /RTE 31 BRIDGE
LIGHTING PLAN

SCALE: AS SHOWN SHEET NO. 76 OF 80 SHEETS STA. TO STA.

F.A.P. RTE.	SECTION	COUNTY	TOTAL SHEETS	SHEET NO.
361	09-00214-02-LS	KANE/DUPAGE	80	76
CONTRACT NO. 63542				
FED. ROAD DIST. NO. 1 ILLINOIS FED. AID PROJECT				


ITEM	SPECIFICATION	MANUFACTURER/MODEL NO. OR EQUAL
① MAIN CIRCUIT BREAKER	100 AMPERE, 2P, 240V SERVICE RATING, 10KAIC	SQUARE D. FAL 22100
② LAMPHOLDER CIRCUIT BREAKER	20 AMPERE, 1P, 120V RATING, 10KAIC	SQUARE D. FAL 12020
③ PHOTOELECTRIC CONTROL CIRCUIT BREAKER	15 AMPERE, 1P, 120V RATING, 10KAIC	SQUARE D. FAL 12015
④ AUXILIARY RELAY	120 V OPERATED DPDT 60 HZ COIL 2 NO & 2 NC CONTACTS	MAGNECRAFT NO. 389 FXBXC1 - 120A
⑤ CABINET RECEPTACLE AND BOX	COMMERCIAL GRADE GFCI 20A/120V, MOUNTED IN A WEATHERPROOF CAST ALUMINUM SINGLE GANG BOX WITH WEATHERPROOF COVER	RECEPTACLE: LEVITON NO. 8899, BOX: APPLETON NO. WSM150 COVER: APPLETON NO. WHG1
⑥ CABINET LIGHT AND BOX	120V WEATHERPROOF LAMPHOLDER MOUNTED IN A CAST ALUMINUM BOX & EXT. GRADE 100W LAMP	LIGHT & BOX: RAB NO. VX100DG
⑦ CONTACTOR	100 AMPERE, 2 POLE, 120 V COIL, MECH HELD	SQUARE D NO. 8903 S00 10 V02
⑧ BRANCH LINE CIRCUIT BREAKERS	3 - 20 AMPERE, 2P, 240V RATING, 10KAIC	SQUARE D. FAL 22020
⑨ POWER DISTRIBUTION BLOCK	600 VOLT, INSULATED, SIZE AS REQUIRED	MARATHON
⑩ SERVICE CABLES	3-600V (XLP-TYPE USE) NO. 2	N/A
⑪ LAMPHOLDER WIRE	2-600V XLP NO. 12	N/A
⑫ CONTROL WIRE	2-600V XLP NO. 12	N/A
⑬ SURGE ARRESTOR	10 K AMPERE RATING	SQUARE D NO. SDSA 1175
⑭ PHOTOELECTRIC CONTROL WIRE	3-600V XLP NO. 12	N/A
⑮ DOOR SWITCH	20A/120V, DOOR MOUNTED SNAP ACTION TYPE PLUNGER SWITCH	OMRON NO. A-20GQ-K
⑯ HAND-AUTO-OFF CONTROL SWITCH	20 A, 3 POS. MTD IN CAST ALUM. ENCLOSURE	SQUARE D NO. 9001 KYK 111
⑰ PHOTOCCELL	120V, MTD. ON CABINET, DELAY TYPE, SPST-NC	FISHER PIERCE NO. FPFA-105
⑱ BACK BOARD	1/2" THICK EQUIPMENT MOUNTING PANEL	ARBORON

EXISTING LIGHTING CONTROLLER COMPONENT SCHEDULE

CIRCUIT ID	50 W LUMINAIRES	70 W FLOOD LIGHTS	70 W BOLLARDS	LOAD/LUMINAIRE (WATTS)	TOTAL CIRCUIT LOAD (WATTS)
A	6	-	-	96 W	576 W
B	6	-	-	96 W	576 W
C	-	2	12	95 W	1,330 W
TOTAL	12	2	12	-	2,482 W


PROPOSED CIRCUIT LOADS FOR EXISTING LIGHTING CONTROLLER

EXISTING CONDITIONS SHOWN HALFTONED
PROPOSED CONDITIONS SHOWN BOLD

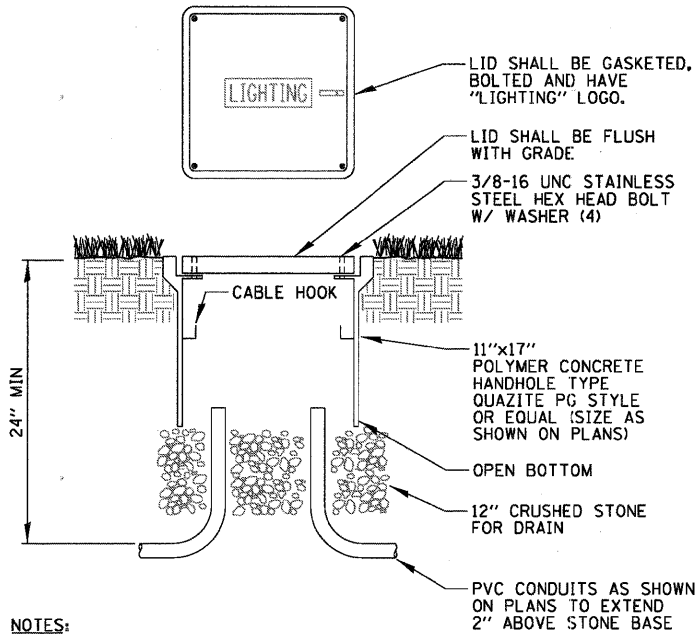


- NOTES:
- SPLICES SHALL BE WATERPROOF.
 - POLYMER CONCRETE HANDHOLE AND LID SHALL BE GREEN IN LANDSCAPED AREAS AND MATCH COLOR IN CONCRETE/BRICK AREAS.


POLYMER CONCRETE HANDHOLE N.T.S.

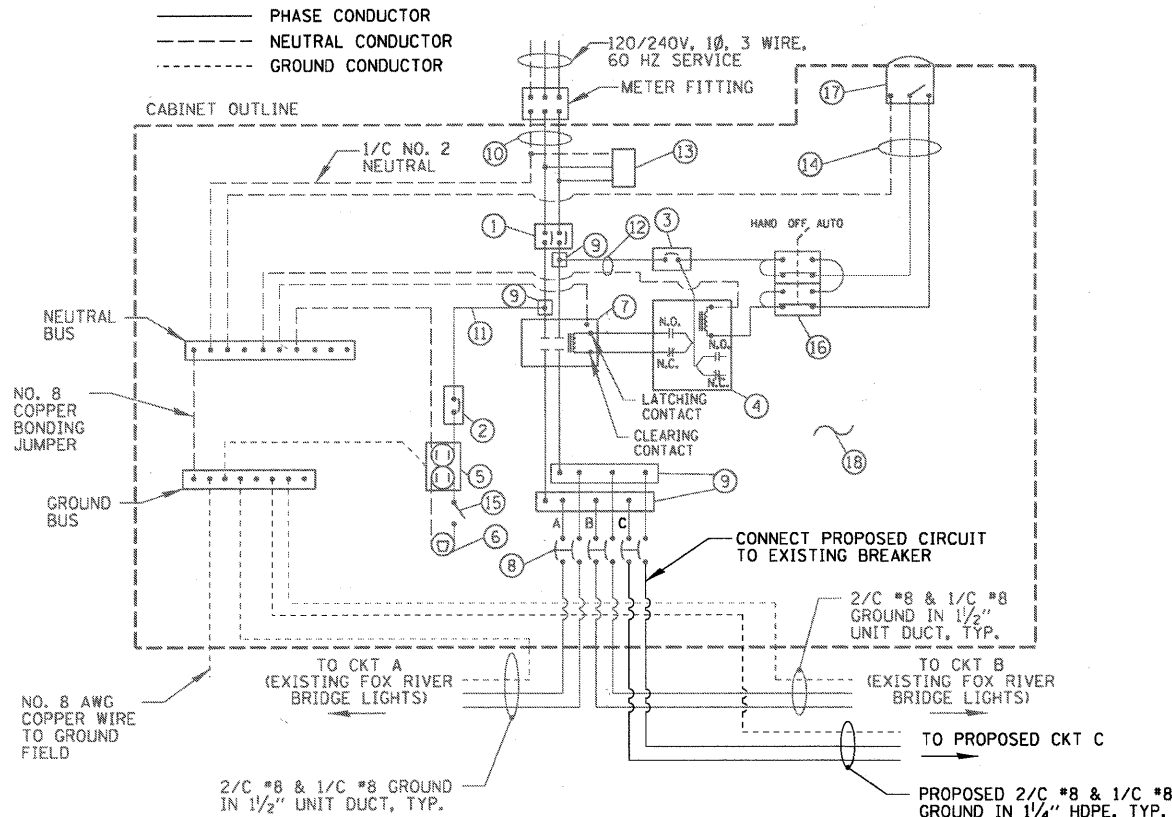

EXISTING LIGHTING CONTROLLER WIRING DETAIL N.T.S.

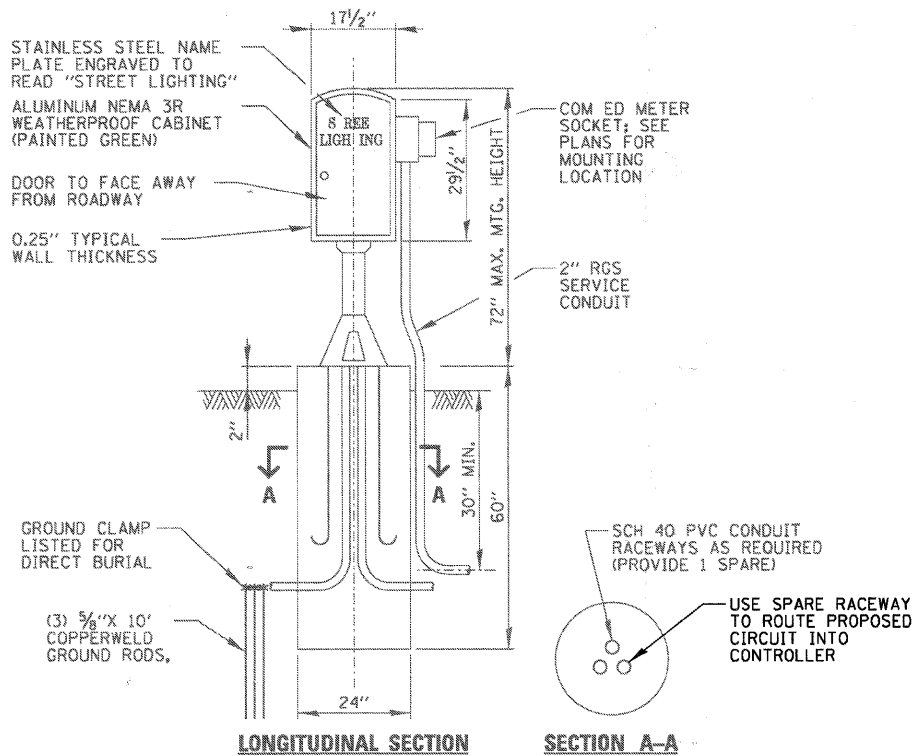

EXISTING LIGHTING CONTROLLER CABINET AND FOUNDATION N.T.S.

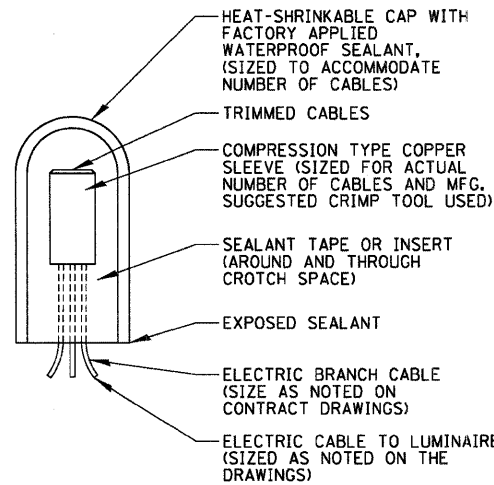

SPlicing ELECTRIC CABLE N.T.S.

FILE NAME = P:\CBBEL WEST Projects\2009\09-00214 CAD\Civil\Drawings\SELECT-3.dgn

WILLS BURKE KELSEY ASSOCIATES LTD.
110 West Main Street, Suite 201
St. Charles, Illinois 60174
(830) 443-7755


USER NAME = *USER*	DESIGNED - KWB	REVISED -
PLOT SCALE =	DRAWN - AJD	REVISED -
PLOT DATE = 12/17/2010	CHECKED -	REVISED -
	DATE - 12/17/10	REVISED -

STATE OF ILLINOIS
DEPARTMENT OF TRANSPORTATION


STEARNS ROAD /RTE 31 BRIDGE
LIGHTING DETAILS (1 OF 2)

SCALE: SHEET NO. 77 OF 80 SHEETS STA. TO STA.


F.A.P. RTE.	SECTION	COUNTY	TOTAL SHEETS	SHEET NO.
361	09-00214-02-LS	KANE/DUPAGE	80	77
CONTRACT NO. 63542				
FED. ROAD DIST. NO. 1 ILLINOIS FED. AID PROJECT				

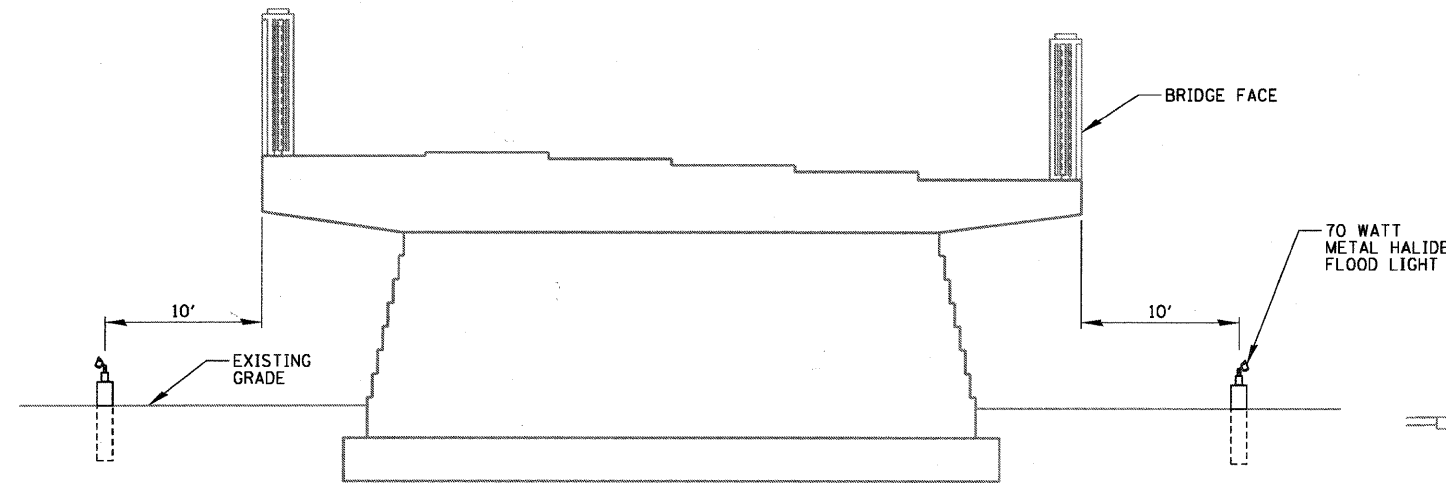



SECTION A-A
N.T.S.

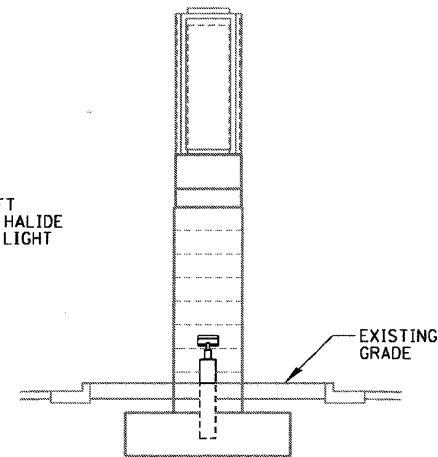


SECTION B-B
N.T.S.

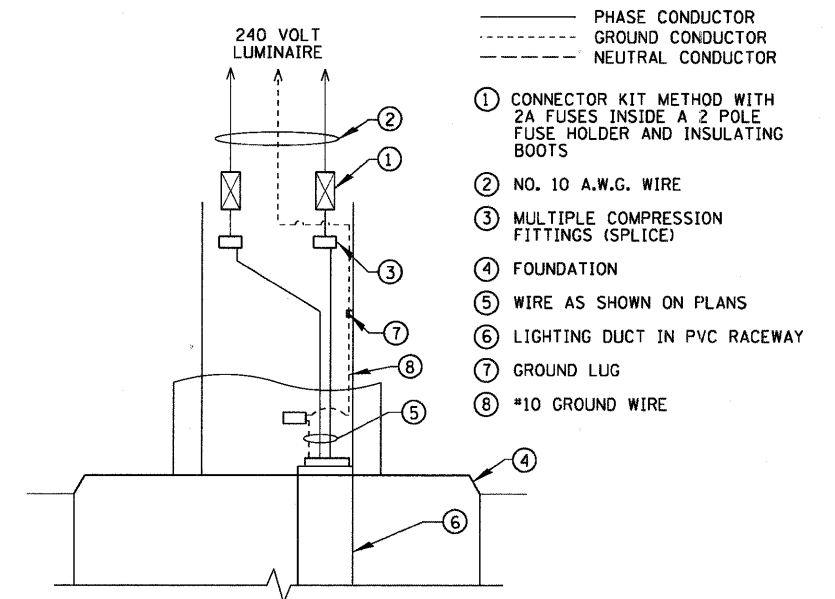

FIXTURE WIRING DIAGRAM
N.T.S.

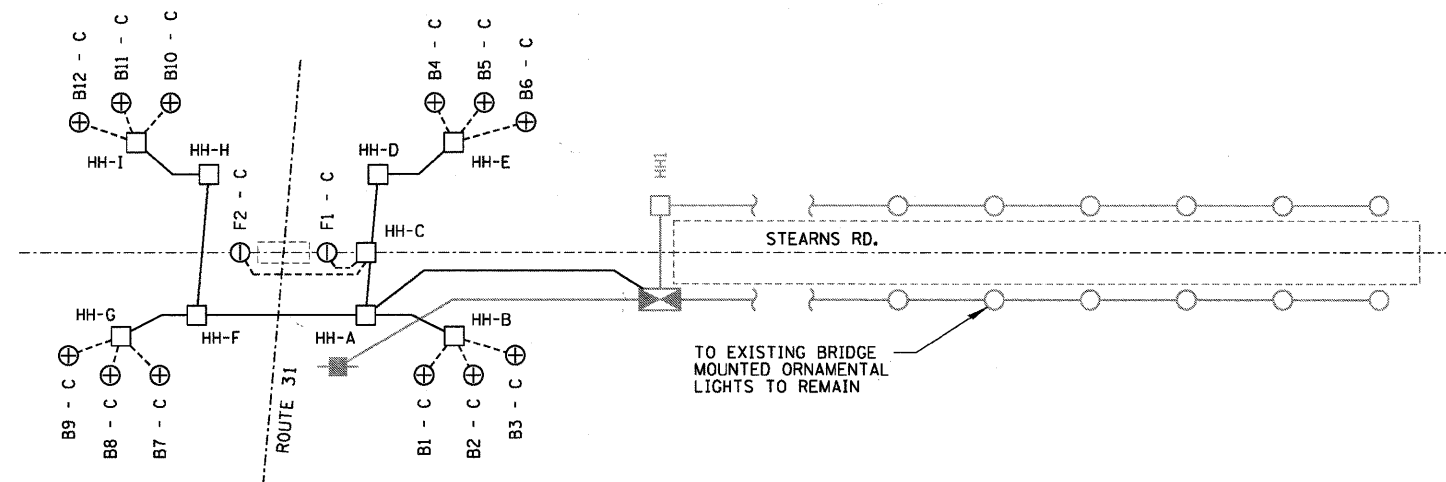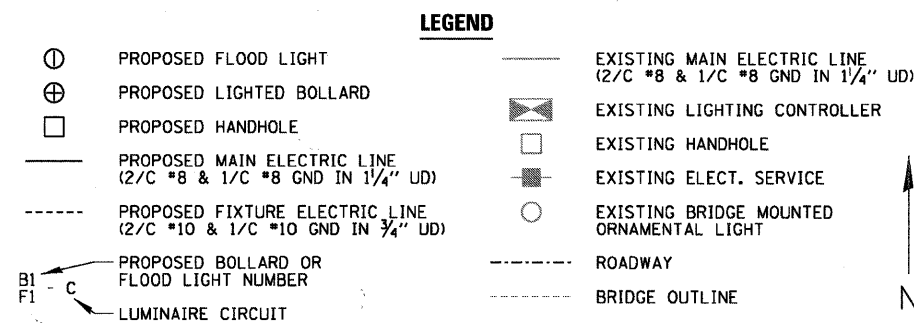


LIGHTING ONE LINE CIRCUIT DIAGRAM
N.T.S.

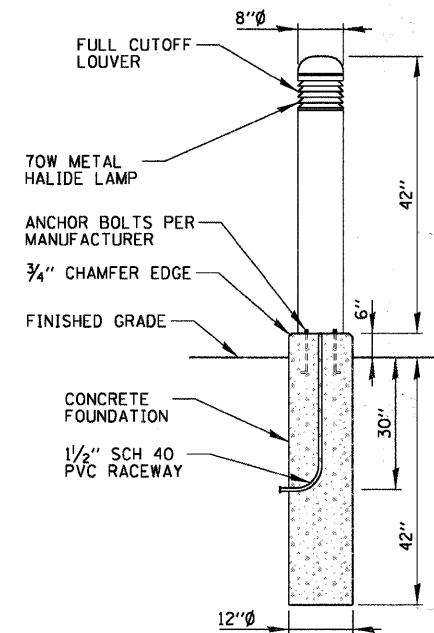


- NOTES:**
- LITHONIA LIGHTING BOLLARD MODEL NO. KBAB-70M-R5-LV-TB-LBI-DBL (BLACK) OR APPROVED EQUAL.
 - HYDREL LIGHTING BOLLARD MODEL NO. 3110-42-70M-MVOLT-SYM-GE-B-LPIC-BL (BLACK) OR APPROVED EQUAL.

LIGHTED BOLLARD DETAIL
N.T.S.

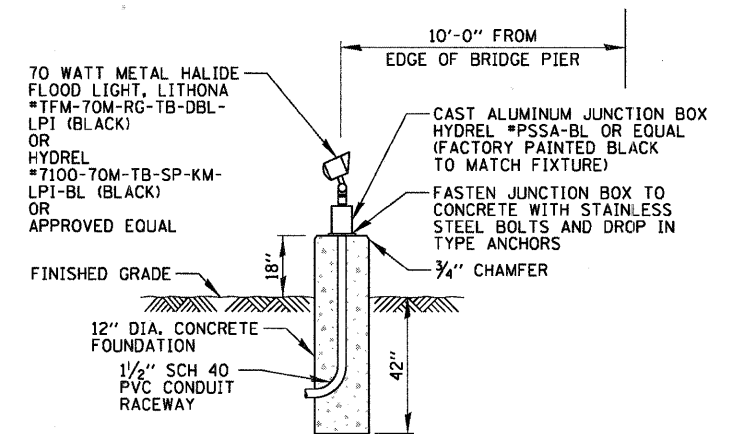

- NOTES:**
- SEAL JUNCTION BOX AND CONDUIT ENTRIES WATERTIGHT.

BRIDGE PIER FLOOD LIGHT
N.T.S.

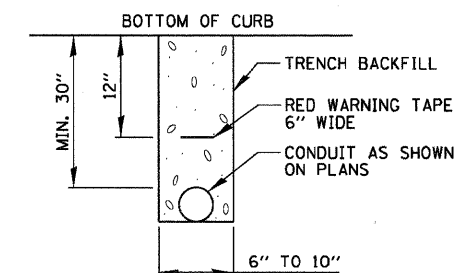

TRENCH SECTION

ELECTRIC CONDUIT DETAIL
N.T.S.

FILE NAME = P:\CBBEL WEST Projects\2008\09-00214\000\GND\GND\Shh-ELECT-4.dgn

WBK WILLS BURKE KELSEY ASSOCIATES LTD.
116 West Main Street, Suite 201
St. Charles, Illinois 60174
(630) 443-7755






USER NAME = #USER#	DESIGNED - KWB	REVISED -
PLOT SCALE =	DRAWN - A.J.D.	REVISED -
PLOT DATE = 12/17/2010	CHECKED -	REVISED -
	DATE - 12/17/10	REVISED -



STATE OF ILLINOIS
DEPARTMENT OF TRANSPORTATION

STEARNS ROAD /RTE 31 BRIDGE
LIGHTING DETAILS (2 OF 2)


SCALE: SHEET NO. 78 OF 80 SHEETS STA. TO STA.

F.A.P. RTE.	SECTION	COUNTY	TOTAL SHEETS	SHEET NO.
361	09-00214-02-LS	KANE/DUPAGE	80	78
CONTRACT NO. 63542				
FED. ROAD DIST. NO. 1 ILLINOIS FED. AID PROJECT				

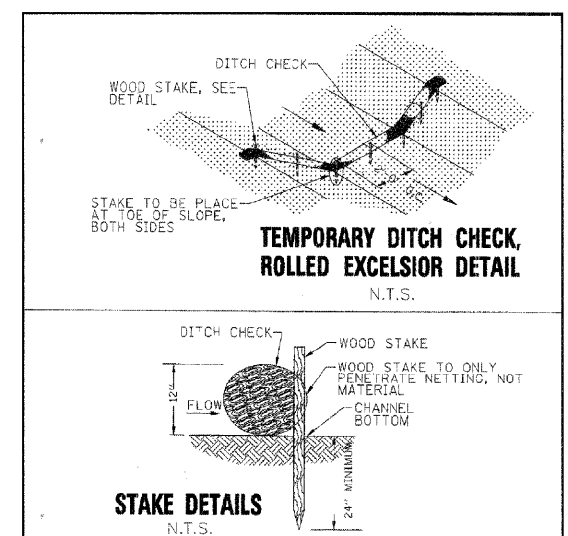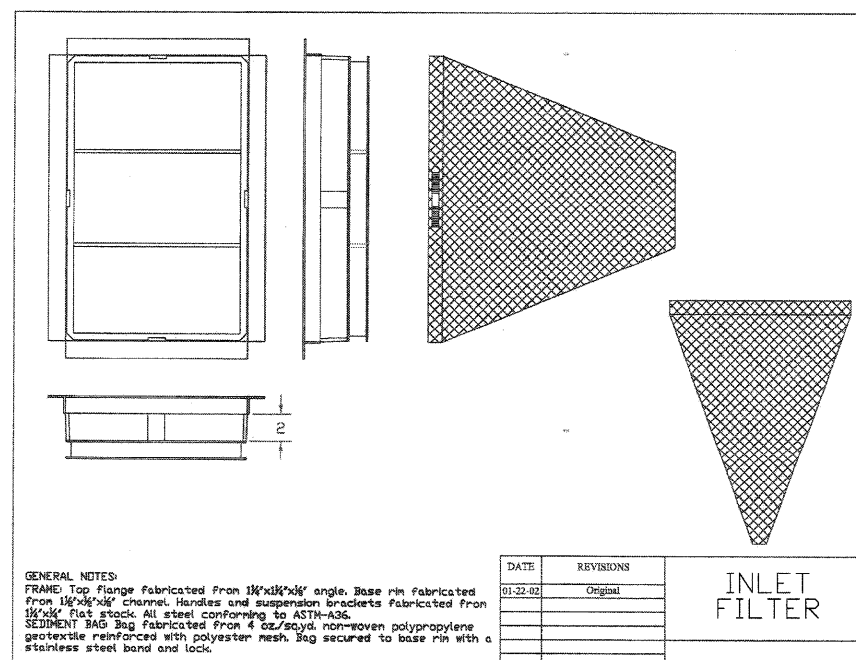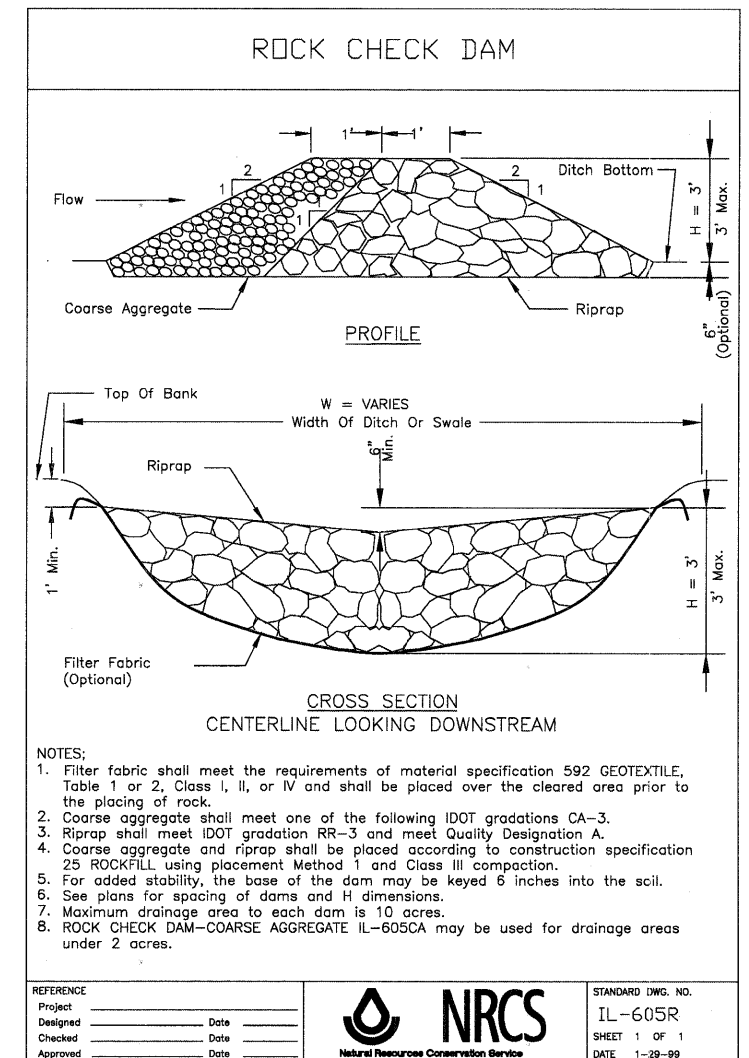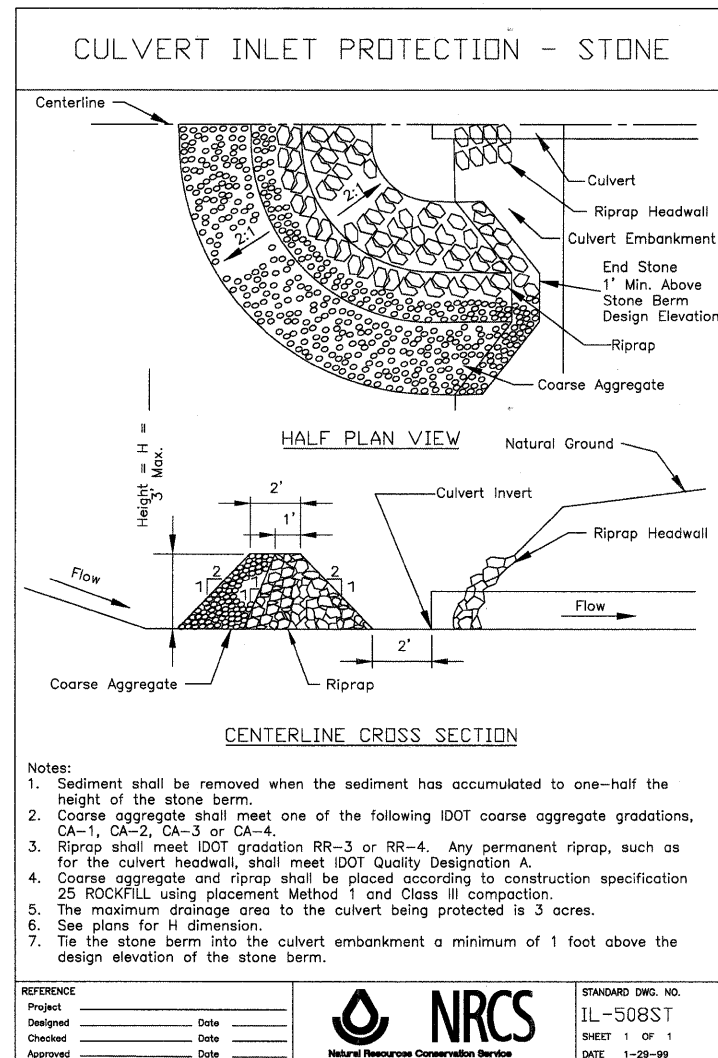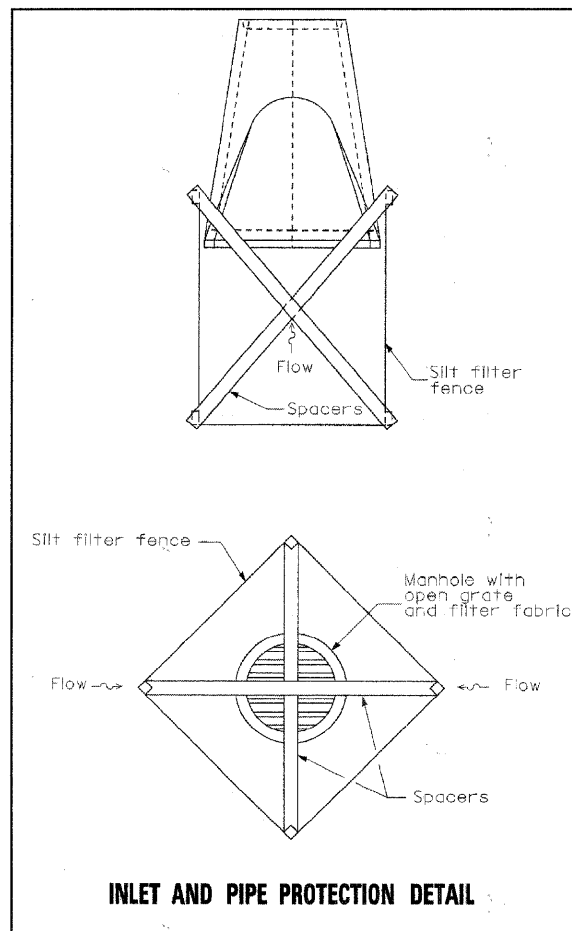


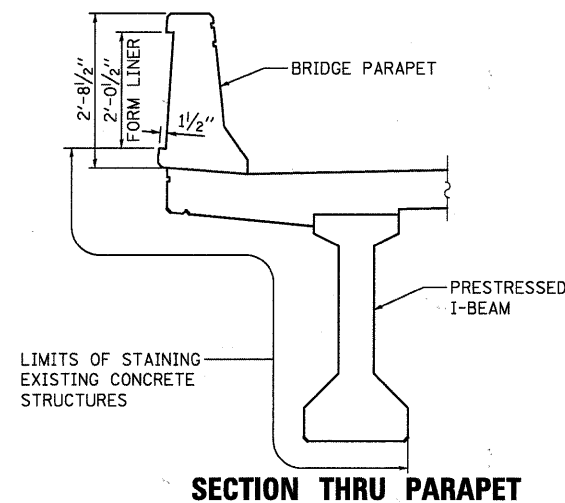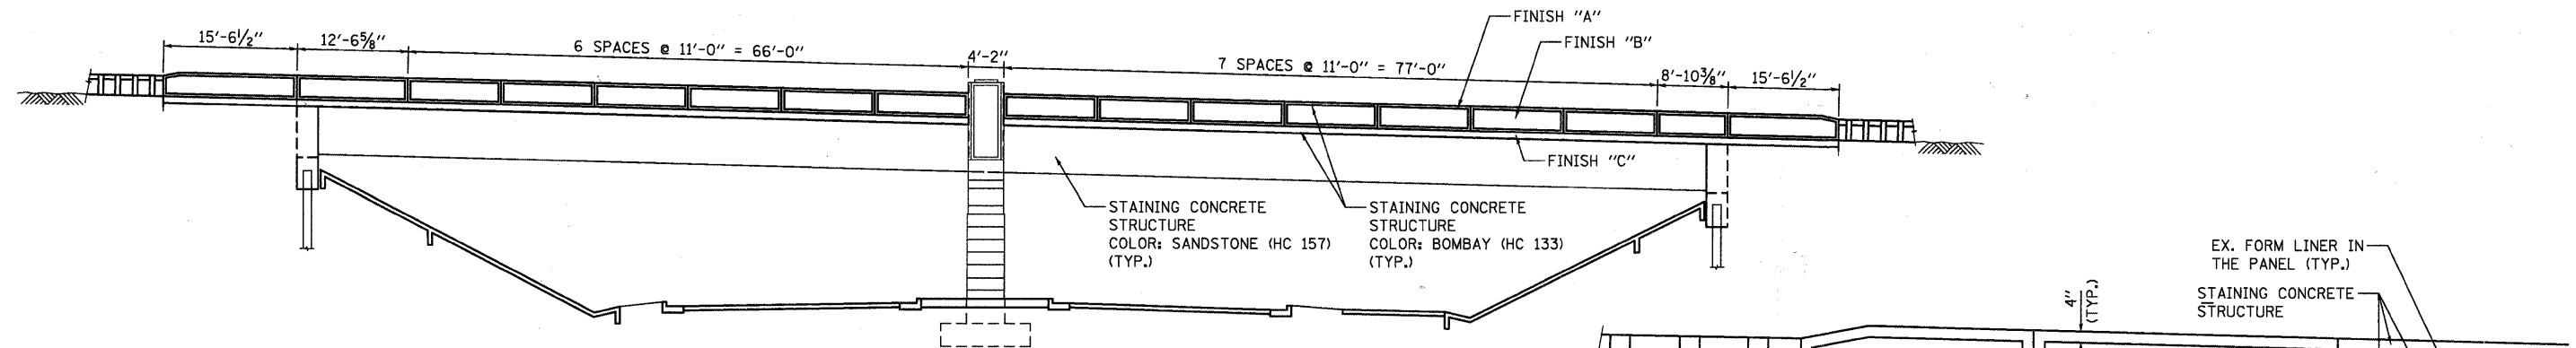


ARCHITECTURAL ELEVATION

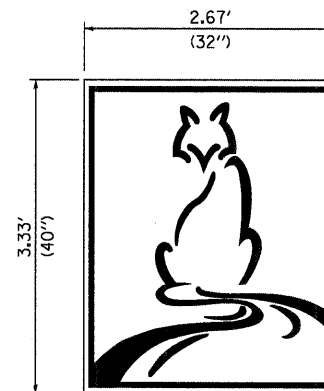


FOX VALLEY LOGO PLAQUE DETAIL
TO BE PAID FOR AS "NAME PLATES (SPECIAL 2)"
LOCATED ON EAST PIER ONLY

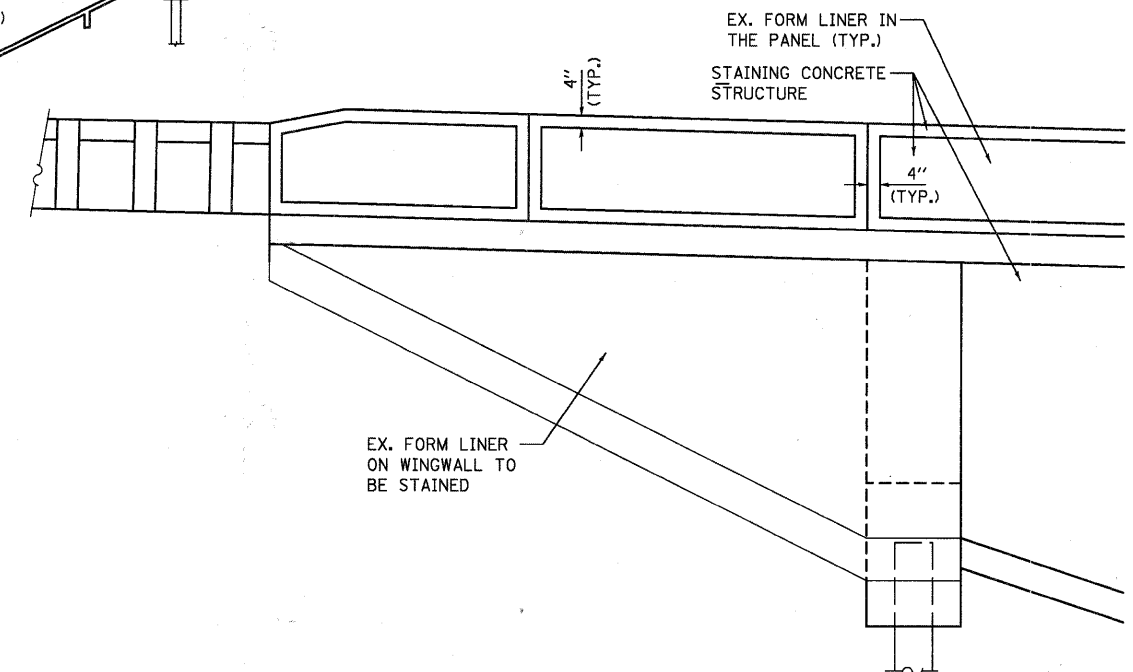


WINGWALL ELEVATION DETAIL

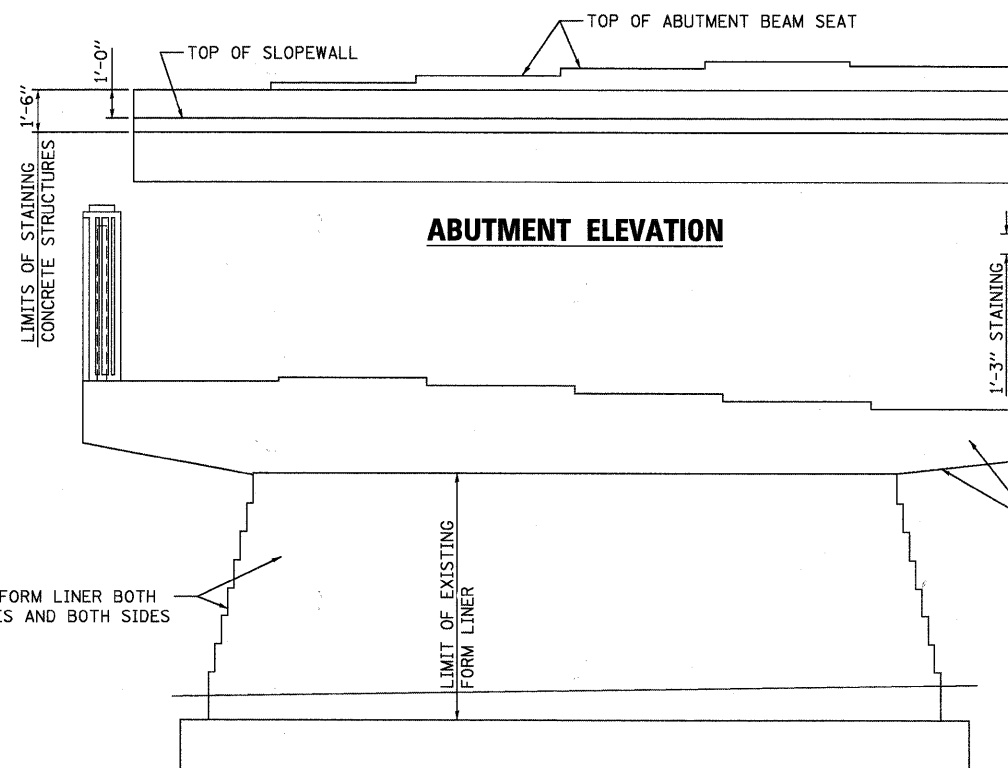

ABUTMENT ELEVATION

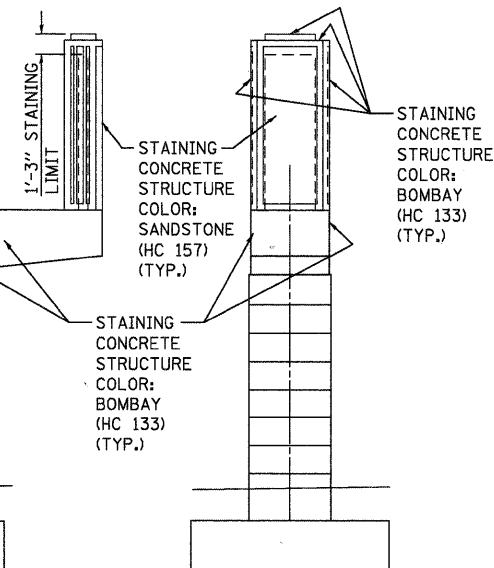

PIER ELEVATION

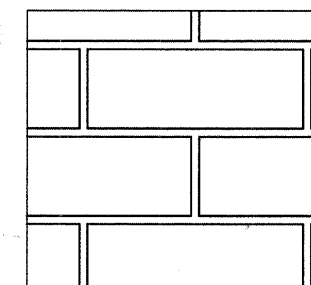

CHISELED LIMESTONE TYPICAL SECTION

(SCOTTSYSTEM - CHISELED LIMESTONE WITH JOINTS #166D)
MAXIMUM RELIEF = 3/4"
STONE SIZE = 8" TO 32", 9" HIGH

CONCRETE STAIN COLOR: SHERWIN-WILLIAMS H&C CONCRETE STAIN WATER BASED
BASE: BOMBAY (HC 133) MEDIUM: SANDSTONE (HC 157)
SHADOW: AUTUMN BROWN (HC 101) GROUT LINES: MUDDY GRAY (HC 172)

EXISTING FORMLINER DETAIL

THE CONTRACTOR SHALL SUBMIT TEST SAMPLES OF STAIN COLORS FOR ACCEPTANCE TO THE COUNTY BEFORE ORDERING MATERIALS. PANEL TO BE TESTED IS STORED AT THE KANE COUNTY DIVISION OF TRANSPORTATION, SEAVEY ROAD FACILITY. PROVIDE THE 2 FOOT BY 2 FOOT CONCRETE TEST PANEL AND SELECTED STAIN COLORS TO THE COUNTY FOR FINAL SELECTION OF STAIN COLORS.

BILL OF MATERIAL

DESCRIPTION	UNIT	QUANT.
FORM LINER	SQ FT	7200
COLORATION (SPECIAL)		

- NOTES:
- SEE SPECIAL PROVISIONS FOR FINISH AND RE-STAINING CONCRETE STRUCTURES

EAST PIER END VIEW

WEST PIER END VIEW

FILE NAME = P:\CBBEL WEST Projects\2008\09-00214\CADD\G.v\1\Drawn\Sh-4\BRIDGE.AESTHETICS.dgn

WILLS BURKE KELSEY ASSOCIATES LTD.
116 West Main Street, Suite 201
St. Charles, Illinois 60174
(830) 443-7755

USER NAME = #USER#	DESIGNED -	REVISED -
PLOT SCALE = N.T.S.	DRAWN -	REVISED -
PLOT DATE = 12/17/2010	CHECKED -	REVISED -
	DATE - 12/17/10	REVISED -

STATE OF ILLINOIS
DEPARTMENT OF TRANSPORTATION

BRIDGE AESTHETIC
TREATMENTS AND DETAILS

SCALE: N.T.S. SHEET NO. 80 OF 80 SHEETS STA. TO STA.

F.A.P. RTE.	SECTION	COUNTY	TOTAL SHEETS	SHEET NO.
361	09-00214-02-LS	KANE/DUPAGE	80	80
CONTRACT NO. 63542				
FED. ROAD DIST. NO. 1 ILLINOIS FED. AID PROJECT				