

03-11-11 LETTING ITEM 160

FOR INDEX OF SHEETS, SEE SHEET NO. 2



James Paul Biggers
JAMES PAUL BIGGERS, P.E.

DATE 12/15/10

LICENSE
EXPIRES 11/30/11

PLANS PREPARED BY:



JOHNSON, DEPP & QUISENBERRY
CONSULTING ENGINEERS
6450 South Sixth Street Road, Suite B Springfield, Illinois 62712
Phone: (217) 529-4534 Fax: (217) 529-8278


STATE OF ILLINOIS
DEPARTMENT OF TRANSPORTATION
DIVISION OF HIGHWAYS
**PROPOSED
HIGHWAY PLANS**

FAU ROUTE 9166 (ST. CLAIR AVE./LINCOLN TRAIL)
SECTION 34-1RS-3
PROJECT ACM-9166(019)
ST. CLAIR COUNTY
3P RESURFACING AND DRAINAGE

C-98-077-10

RESURFACING OMISSION
STA. 1102+72 TO STA. 1103+24
S.N. 082-0033/34

RESURFACING OMISSION
(WB) LT. STA. 1031+40 TO LT. STA. 1032+15
(EB) RT. STA. 1031+70 TO RT. STA. 1032+45
(METRO LINK CROSSING)

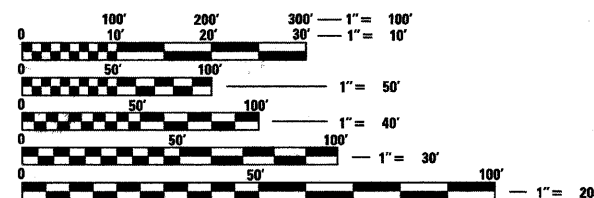


FULL SIZE PLANS HAVE BEEN PREPARED USING STANDARD
ENGINEERING SCALES. REDUCED SIZED PLANS WILL NOT
CONFORM TO STANDARD SCALES. IN MAKING MEASUREMENTS
ON REDUCED PLANS, THE ABOVE SCALES MAY BE USED.

J.U.L.I.E.
JOINT UTILITY LOCATION INFORMATION FOR EXCAVATION
1-800-892-0123
OR 811

PROJECT ENGINEER: PATTI LEBEAU (618)346-3179
PROJECT MANAGER: CHERYL KEPLAR (618)346-3186

CONTRACT NO. 76D96

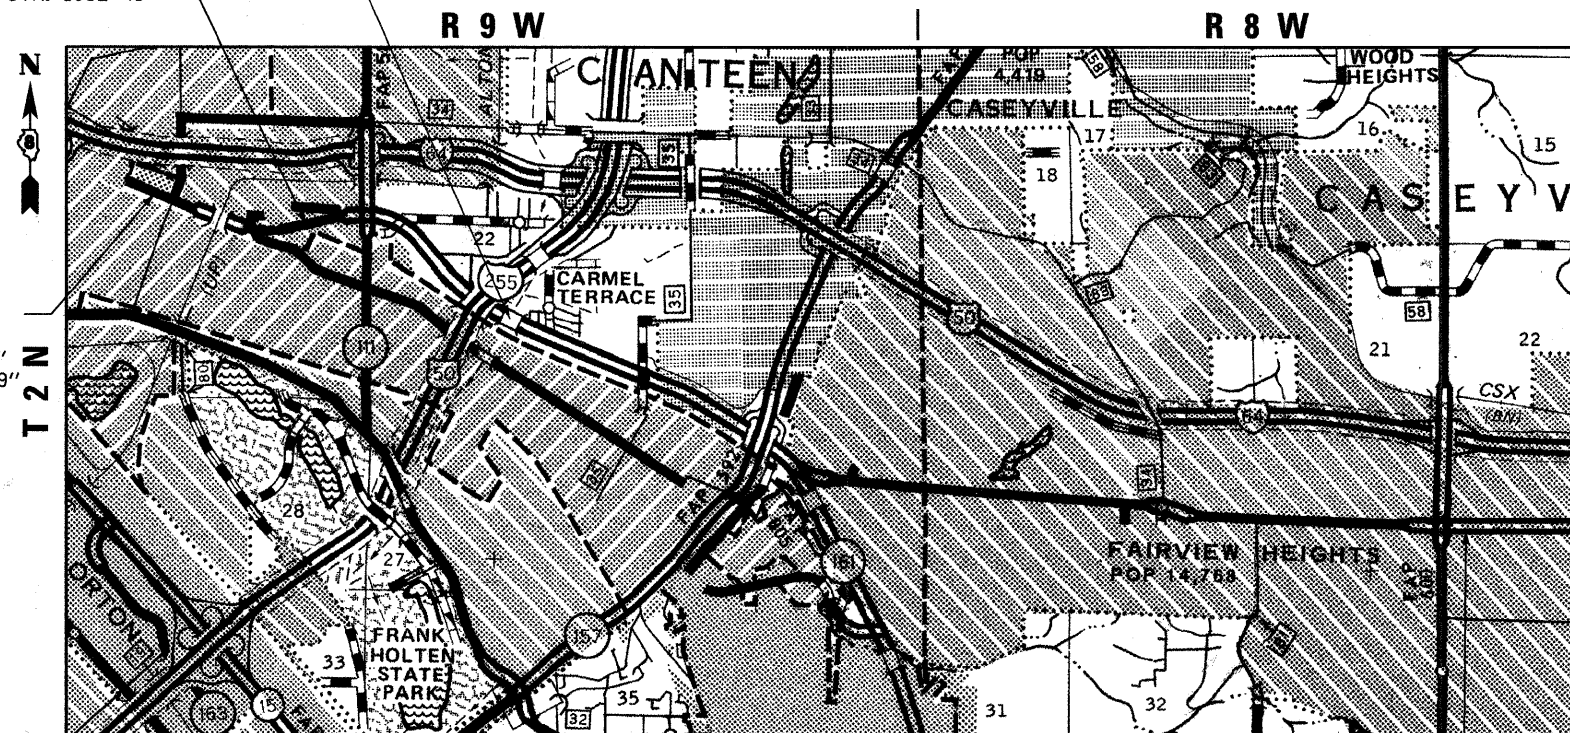

LOCATION MAP

1 MILES 0 1 2


END PROJECT
STA. 1385+25
LAT. - 38°35'34"
LONG. - 89°59'30"

GROSS LENGTH = 40,525.00 FT. = 7.675 MILE
NET LENGTH = 40,398.00 FT. = 7.651 MILE

F.A.U. RTE.	SECTION	COUNTY	TOTAL SHEETS	SHEET NO.
9166	34-1RS-3	ST. CLAIR	87	1

ILLINOIS CONTRACT NO. 76D96
#87+2=89

D-98-060-10

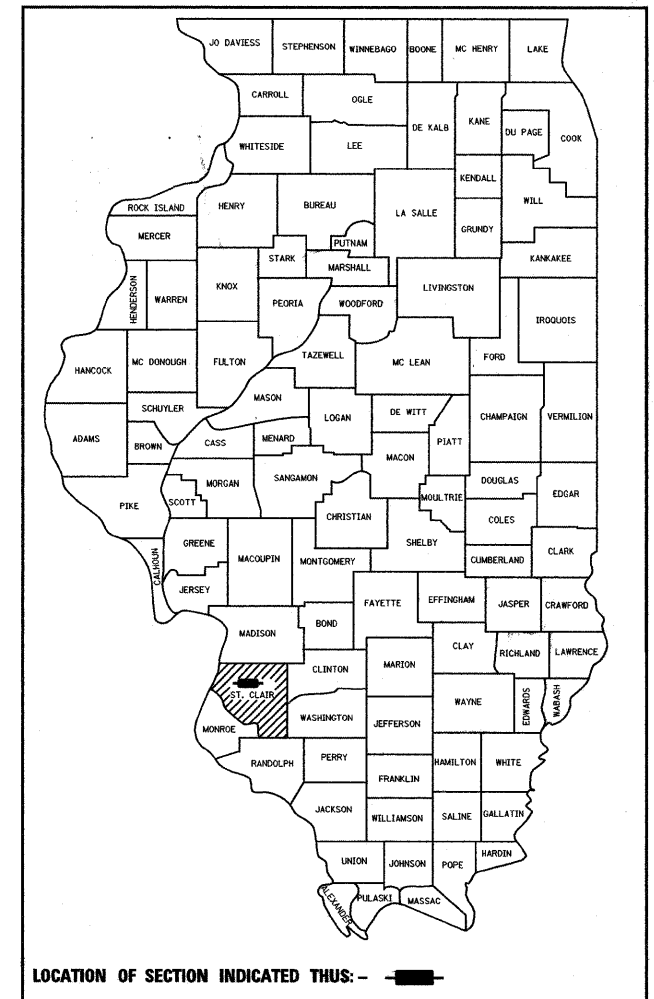

LOCATION OF SECTION INDICATED THUS: —

PRINCIPAL ARTERIAL (URBAN)
F.A.U. 9166 (ST. CLAIR AVE./LINCOLN TRAIL)
ADT (2010) - 4250(W) TO 26,400(E)
PV = 94.3%(W) TO 97.3%(E)
SU = 3.9%(W) TO 1.9%(E)
MU = 1.8%(W) TO 0.8%(E)
DESIGN SPEED = 45 MPH

STATE OF ILLINOIS
DEPARTMENT OF TRANSPORTATION
DIVISION OF HIGHWAYS

SUBMITTED December 16, 2010

Mark C. Jamo
DEPUTY DIRECTOR OF HIGHWAYS, REGION 5 ENGINEER

February 4, 2011

Scott E. Stitt P.E.
acting ENGINEER OF DESIGN AND ENVIRONMENT

February 4, 2011

Christine M. Reed
DIRECTOR OF HIGHWAYS, CHIEF ENGINEER

**PRINTED BY THE AUTHORITY
OF THE STATE OF ILLINOIS**

INDEX OF SHEETS

1	COVER SHEET
2	INDEX OF SHEETS, HIGHWAY STANDARDS, GENERAL NOTES AND COMMITMENTS
3-4	SUMMARY OF QUANTITIES
5-18	TYPICAL SECTIONS
19-27	SCHEDULES OF QUANTITIES
28-55	PLAN AND PROFILE SHEETS
56-69	PAVEMENT MARKING DETAILS
70-83	DETECTOR LOOP DETAILS
84-87	MISCELLANEOUS DETAILS

HIGHWAY STANDARDS

000001-06	STANDARD SYMBOLS, ABBREVIATIONS AND PATTERNS
001001-02	AREAS OF REINFORCEMENT BARS
001006	DECIMAL OF AN INCH AND OF A FOOT
280001-05	TEMPORARY EROSION CONTROL SYSTEMS
420001-07	PAVEMENT JOINTS
420701-02	PAVEMENT FABRIC
442001-04	CLASS A PATCHES
442101-07	CLASS B PATCHES
442201-03	CLASS C AND D PATCHES
482011-03	HMA SHOULDER STRIPS/SHOULDERS WITH RESURFACING OR WIDENING AND RESURFACING PROJECTS
542546-01	FLUSH INLET BOX FOR MEDIAN
604006-04	FRAME & GRATE, TYPE 3
604061-02	FRAME & GRATE, TYPE 12
606001-04	CONCRETE CURB TYPE B AND COMBINATION CONCRETE CURB AND GUTTER
606101-04	TYPE A GUTTER (INLET, OUTLET AND ENTRANCE)
606111-03	OUTLETS, TYPE 2 FOR TYPE A GUTTER
606201-02	TYPE B GUTTER (INLET, OUTLET AND ENTRANCE)
606211-03	OUTLETS, TYPE 2 FOR TYPE B GUTTER
606301-04	PC CONCRETE ISLANDS AND MEDIANS
606306-03	CORRUGATED PC CONCRETE MEDIANS
630001-09	STEEL PLATE BEAM GUARDRAIL
630301-05	SHOULDER WIDENING FOR TYPE I(SPECIAL) GUARDRAIL TERMINALS
631011-07	TRAFFIC BARRIER TERMINAL, TYPE 2
631031-09	TRAFFIC BARRIER TERMINAL, TYPE 6
631032-06	TRAFFIC BARRIER TERMINAL, TYPE 6A
631033-04	TRAFFIC BARRIER TERMINAL, TYPE 6B
635006-03	REFLECTOR AND TERMINAL MARKER PLACEMENT
635011-02	REFLECTOR MARKER AND MOUNTING DETAILS
642001-01	SHOULDER RUMBLE STRIPS
70101-02	OFF-ROAD OPERATIONS, MULTILANE, 15' TO 24" FROM PAVEMENT EDGE
701106-02	OFF ROAD OPERATIONS, MULTILANE, MORE THAN 15' AWAY
701421-03	LANE CLOSURE, MULTILANE, DAY OPERATIONS ONLY, FOR SPEEDS ≥ 45 MPH TO 55 MPH
701422-03	LANE CLOSURE, MULTILANE, FOR SPEEDS ≥ 45 MPH TO 55 MPH
701426-04	LANE CLOSURE, MULTILANE, INTERMITTENT OR MOVING OPERATIONS FOR SPEEDS ≥ 45 MPH
701427	LANE CLOSURE, MULTILANE, INTERMITTENT OR MOVING OPERATIONS FOR SPEEDS ≤ 40 MPH
701601-07	URBAN LANE CLOSURE, MULTILANE, 1W OR 2W WITH NONTRAVERSABLE MEDIAN
701606-07	URBAN LANE CLOSURE, MULTILANE, 2W WITH MOUNTABLE MEDIAN
701701-07	URBAN LANE CLOSURE, MULTILANE INTERSECTION
701901-01	TRAFFIC CONTROL DEVICES
728001-01	TELESCOPING STEEL SIGN SUPPORT
731001-01	BASE FOR TELESCOPING STEEL SIGN SUPPORT
780001-02	TYPICAL PAVEMENT MARKINGS
781001-03	TYPICAL APPLICATIONS RAISED REFLECTIVE PAVEMENT MARKERS
814001-02	HANDHOLES
857001-01	STANDARD PHASE DESIGNATION DIAGRAMS AND PHASE SEQUENCES
873001-02	TRAFFIC SIGNAL GROUNDING & BONDING
886001-01	DETECTOR LOOP INSTALLATIONS
886006-01	TYPICAL LAYOUTS FOR DETECTION LOOPS

GENERAL NOTES

1. THE CONTRACTOR AND ENGINEER SHOULD BE AWARE THAT THE PROJECT CENTERLINE AND STATIONING SHOWN IN THESE PLANS WERE ARTIFICIALLY CREATED BY DESIGN PERSONNEL, BASED ON SCALING FROM AERIAL PHOTOGRAPHS. THE LOCATIONS OF PROPOSED DESIGN FEATURES - WHILE SHOWN IN RELATIONSHIP TO EXISTING TOPOGRAPHIC FEATURES - SHOULD BE CONSIDERED APPROXIMATE.

2. BECAUSE THIS PROJECT INVOLVES REPAIR ITEMS THAT CAN VARY IN AMOUNT DUE TO CHANGING CONDITIONS OVER TIME, THE ENGINEER MAY ADJUST THE QUANTITIES OF SOME PAY ITEMS.

3. THE CONTRACTOR SHALL VERIFY ALL DIMENSIONS AND CONDITIONS IN THE FIELD PRIOR TO CONSTRUCTION AND ORDERING OF MATERIALS.

4. THE STANDARDS AND REVISION NUMBERS LISTED SHALL APPLY TO THIS PROJECT.

5. ILLINOIS STATE LAW REQUIRES A 48-HOUR NOTICE TO BE GIVEN TO ALL UTILITIES BEFORE DIGGING. FIELD MARKING OF FACILITIES MAY BE OBTAINED BY CONTACTING J.U.L.I.E. OR FOR NON-MEMBERS, THE UTILITY COMPANY DIRECTLY. AGENCIES KNOWN TO HAVE FACILITIES WITHIN THE PROJECT AREA ARE AS FOLLOWS:

UTILITY CO.	TYPE	LOCATION
•AMEREN IP	GAS	BURIED
•AMEREN UE	ELECTRIC	BURIED & AERIAL
•AT&T ILLINOIS	COMMUNICATIONS	BURIED & AERIAL
•BUCKEYE PARTNERS L.P. - WOOD RIVER PIPELINE	PIPELINE	BURIED
•CASEYVILLE TOWNSHIP ADVANCED WASTEWATER TREATMENT SYSTEM	SANITARY SEWER	BURIED
•CENTERPOINT ENERGY	PIPELINE	BURIED
•CHARTER COMMUNICATIONS, INC	CABLE TV	BURIED & AERIAL
•CITY OF EAST ST. LOUIS	LIGHTING	BURIED
•EAST ST. LOUIS HOUSING AUTHORITY	COMMUNICATIONS	BURIED
•CITY OF FAIRVIEW HEIGHTS	SANITARY SEWER	BURIED
•ILLINOIS AMERICAN WATER COMPANY	WATER	BURIED
•METRO	COMMUNICATIONS	BURIED & AERIAL
•CITY OF O'FALLON	LIGHTING	BURIED
•CITY OF O'FALLON	WATER & SANITARY SEWER	BURIED
•PAETEC	COMMUNICATIONS	BURIED & AERIAL
•QWEST COMMUNICATIONS	COMMUNICATIONS	BURIED & AERIAL
•SHO-ME TECHNOLOGIES	COMMUNICATIONS	BURIED

MEMBERS OF J.U.L.I.E. (800)-892-0123 OR 811 ARE INDICATED BY *. NON-J.U.L.I.E. MEMBERS MUST BE NOTIFIED INDIVIDUALLY.

6. PROTECTIVE COAT SHALL BE APPLIED TO ALL GUTTER FLAGS, FACE OF CURB, AND MEDIAN SURFACE.

7. MIXTURES FOR JOINTS, CRACKS, AND FLANGEWAYS SHALL BE PAID FOR ACCORDING TO ARTICLE 109.04 OF THE STANDARD SPECIFICATIONS. COST INCLUDED IN THE CONCRETE PAY ITEM

8. THE THICKNESS OF THE HMA MIXTURE SHOWN ON THE PLANS IS THE NOMINAL THICKNESS. DEVIATIONS FROM THE NOMINAL THICKNESS WILL BE PERMITTED WHEN SUCH DEVIATIONS OCCUR DUE TO IRREGULARITIES IN THE EXISTING SURFACE OR BASE ON WHICH THE HMA MIXTURE IS PLACED.

9. ANY EARTHWORK ASSOCIATED WITH REMOVAL OR PLACEMENT OF THE CURB, GUTTER AND COMBINATION CURB & GUTTER SHALL BE INCLUDED IN THE COST FOR THE CURB, GUTTER AND COMBINATION CONCRETE CURB & GUTTER.

10. IF ANY UNSUITABLE MATERIAL IS ENCOUNTERED DURING CONSTRUCTION, IT WILL BE NECESSARY TO REMOVE THE UNSUITABLE MATERIAL AND REPLACE IT WITH A SUITABLE MATERIAL AS APPROVED BY THE ENGINEER. THIS WORK WILL BE PAID FOR ACCORDING TO ARTICLE 202.08 & 109.04 OF THE STANDARD SPECIFICATIONS.

11. ALL EARTH AREAS DISTURBED WITHIN THE PROJECT LIMITS FOR ANY REASON SHALL BE SEEDED WITH CLASS 2 SEEDING AS DIRECTED BY THE ENGINEER. NUTRIENTS SHALL CONFORM TO ARTICLE 250.04. THIS WORK WILL NOT BE MEASURED FOR PAYMENT BUT WILL BE CONSIDERED INCLUDED IN THE COST OF THE VARIOUS EXCAVATION AND GRADING OPERATIONS.

12. MULCH, UNLESS OTHERWISE PERMITTED BY THE ENGINEER, SHALL CONFORM TO METHOD 2, PROCEDURE 2, AS SPECIFIED IN ARTICLE 251.03. THIS WORK WILL NOT BE MEASURED FOR PAYMENT BUT WILL BE CONSIDERED INCLUDED IN THE COST OF THE VARIOUS EXCAVATION AND GRADING OPERATIONS.

13. THE FOLLOWING MIXTURE REQUIREMENTS ARE APPLICABLE FOR THIS PROJECT:

MIXTURE USE	SURFACE	POLY-LEVEL BINDER	INCIDENTAL SURF	BASE CRSE/BINDER	SHOULDERS ≥ 2.25"	SHOULDERS < 2.25"	PATCHING
AC/PG	SBS 76-22	SBS 76-22	PG 64-22	PG 64-22	PG 64-22	PG 64-22	PG 64-22
RAP % (MAX)	See Spec.	See Spec	See Spec	See Spec	See Contract RAP	See Contract RAP	10%
DESIGN AIR VOIDS	4.0% @ Ndes=90	4.0% @ Ndes=50	4.0% @ Ndes=90	4.0% @ Ndes=90	Special Provison	Special Provison	4.0% @ Ndes=90
MIX COMPOSITION					**2.0% @ Ndes=30	**2.0% @ Ndes=30	IL-19.0
(GRADATION MIXTURE)	IL 12.5/9.5	IL 4.75		IL-19.0		NMAS 3/4"	
FRICITION AGGREGATE	MIXTURE "D"	MIXTURE "C"	MIXTURE "D"	MIXTURE "B"	NMAS 3/4"		MIXTURE "B"

** TOP LIFT SHOULDERS - DESIGN THIS MIX AT 2.0% VOIDS AND ADD ASPHALT TO REDUCE VOIDS TO 1.5%.

PLAN QUANTITIES FOR BITUMINOUS CONCRETE SURFACE COURSE ITEMS ARE CALCULATED USING A UNIT WEIGHT OF 112 LB/SQ YD/IN (59.8 KG/SQ M/25 mm) THICKNESS.

14. EXISTING TREES THAT ARE NOT SHOWN ON THE PLANS AS "TO BE REMOVED" SHALL REMAIN UNDAMAGED.

15. SAW CUTTING ON ALL EDGES FOR REMOVAL ITEMS SHALL BE INCLUDED IN THE COST OF THE REMOVAL ITEM AS INDICATED IN AND IN ACCORDANCE WITH SECTION 440 OF THE STANDARD SPECIFICATIONS.

16. ALL DIMENSIONS ARE SHOWN IN FEET UNLESS NOTED. PAVEMENT THICKNESS, CULVERT SIZE, TRAFFIC SIGNAL CONDUIT SIZES, AND PAVEMENT MARKING WIDTHS ARE SHOWN IN INCHES UNLESS OTHERWISE NOTED.

17. 48" "ROAD CONSTRUCTION AHEAD" SIGNS SHALL BE PLACED AT THE BEGINNING AND END OF THE PROJECT PLUS AT INTERSECTING SIDE ROADS, AND WILL BE INCLUDED IN THE TRAFFIC CONTROL PAY ITEMS. ALL CONSTRUCTION SIGNS SHALL BE FLUORESCENT ORANGE.

18. EXCAVATION ADJACENT TO EDGE OF PAVEMENT SHALL BE PROTECTED WITH EXTENDED LEG BARRICADES WITH STEADY-BURN LIGHTS.

19. SHORT-TERM PAVEMENT MARKING SHALL BE APPLIED TO THE MILLED, BINDER, AND FINAL BITUMINOUS SURFACE. ONLY THE QUANTITY REMOVED FROM THE FINAL SURFACE SHALL BE PAID AS WORK ZONE PAVEMENT MARKING REMOVAL. A QUANTITY FOR TEMPORARY PAVEMENT MARKING EQUAL TO THE AMOUNT OF PERMANENT PAVEMENT MARKING HAS BEEN ADDED TO THE PLANS.

20. ALL TEMPORARY PAVEMENT MARKINGS WILL BE PLACED IN SUCH A MANNER SO AS NOT TO INTERFERE WITH THE PLACEMENT OF PERMANENT PAVEMENT MARKINGS.COST INCLUDED IN REMOVAL OPERATION.

21. SHOULDER WIDENING FOR THE TRAFFIC BARRIER TERMINAL TYPE 1, SPECIAL (TANGENT) SHALL BE INCLUDED IN THE UNIT PRICE OF THE TRAFFIC BARRIER TERMINAL TYPE 1, SPECIAL (TANGENT) AND CONSTRUCTED ACCORDING TO STANDARD 630301.

22. CHANGEABLE MESSAGE SIGNS SHALL BE INSTALLED (2 WEEKS) PRIOR TO CONSTRUCTION AT THE FOLLOWING LOCATIONS, AS DIRECTED BY THE ENGINEER:

WEST END OF PROJECT

NORTH IL 111

SOUTH IL 111

NORTH IL 157

SOUTH IL 157

SOUTH IL 161

NORTH IL 159

SOUTH IL 159

EAST END OF PROJECT

THE CONTRACTOR SHALL MODIFY THE MESSAGE ON EACH SIGN AS DIRECTED BY THE ENGINEER, AS NEEDED. THE CONTRACTOR SHALL BE AWARE THAT THE MESSAGE BOARDS MAY REQUIRE RELOCATION THROUGHOUT THE DURATION OF THE PROJECT. NO ADDITIONAL COMPENSATION WILL BE ALLOWED FOR RELOCATIONS. RELOCATION SHALL BE PAID FOR AS 109.04.

23. THE CONTRACTOR SHOULD BE AWARE THAT EXISTING CONCRETE PATCHES SHALL BE MILLED AS PART OF THE PROPOSED HMA SURFACE REMOVAL. NO ADDITIONAL COMPENSATION WILL BE ALLOWED FOR THE MILLING OF THE CONCRETE.

24. FOR STABILIZATION, A MINIMUM OF 16 SANDBAGS PER BARRICADE SHALL BE PLACED ON ALL TYPE III BARRICADES.

25. THE DISTRICT EIGHT BUREAU OF OPERATIONS SHALL BE NOTIFIED AT LEAST 10 CALENDAR DAYS PRIOR TO PLACEMENT OF THE FINAL PAVEMENT MARKINGS.

26. THE LENGTHS OF GUARDRAIL REMOVAL SPECIFIED INCLUDES THE ENTIRE RUN OF GUARDRAIL, INCLUDING TRAFFIC BARRIER TERMINALS, ETC.

27. ALL TRAFFIC CONTROL DEVICES SHALL BE SKID MOUNTED.

28. ALL EXCAVATION REQUIRED FOR THIS PROJECT SHALL BE USED OR PROPERLY DISPOSED OF WITHIN THE PROJECT RIGHT OF WAY AS DIRECTED BY THE ENGINEER AND SHALL MEET THE REQUIREMENTS OF ARTICLE 202.03 OF THE STANDARD SPECIFICATIONS.

29. ALL LEVELING BINDER OR BINDER SHALL BE GIVEN A FOG COAT (0.13 gal/sy) OF PRIME BEFORE THE SURFACE COURSE IS PLACED WHEN DIRECTED BY THE ENGINEER. THE FOG COAT WILL BE PAID FOR AT THE CONTRACT UNIT PRICE PER TON FOR BITUMINOUS MATERIALS (PRIME COAT) AND NO ADDITIONAL COMPENSATION WILL BE ALLOWED.

30. BITMINOUS MATERIAL (PRIME COAT) SHALL BE APPLIED TO MILLED SURFACES AT THE RATE SHOWN IN THE PLANS AND WILL BE PAID FOR AT THE CONTRACT UNIT PRICE PER TON FOR BITUMINOUS MATERIALS (PRIME COAT).

COMMITMENTS

NONE

THE FOLLOWING APPLICATION RATES WERE USED FOR QUANTITIY CALCULATIONS:

AGGREGATE ITEMS	2.05 TON/CU YD
HOT-MIX ASPHALT	112 LB/SQ YD/IN
AGGREGATE (PRIME COAT)	0.0015 TON/SQ YD
BITUMINOUS MATERIALS (PRIME COAT)	0.0003129 TON/ SQ YD

c:\pwwork\pwwork\keplarc1\d0182787\0878396-Sht-Gennote.dgn	USER NAME = keplarc1	DESIGNED -	REVISED -	STATE OF ILLINOIS DEPARTMENT OF TRANSPORTATION	INDEX OF SHEETS, HIGHWAY STANDARDS, GENERAL NOTES AND COMMITMENTS	F.A.U. RTE.	SECTION	COUNTY	TOTAL SHEETS	SHEET NO.
		DRAWN -	REVISED -			9166	34-IRS-3	ST. CLAIR	87	2
	PLOT SCALE = 20.0000 ' / IN.	CHECKED -	REVISED -			CONTRACT NO. 76D96				
	PLOT DATE = 1/25/2011	DATE -	REVISED -			FED. ROAD DIST. NO. ILLINOIS/FED. AID PROJECT				
SCALE: ---- SHEET NO. OF SHEETS STA. ---- TO STA. ----										

LANE RESTRICTIONS SCHEDULE (RUBY LANE THROUGH IL 159 INTERSECTION)

Sunday		Monday		Tuesday		Wednesday		Thursday		Friday		Saturday	
NO LANE RESTRICTIONS PERMITTED		LANE RESTRICTIONS PERMITTED		NO LANE RESTRICTIONS PERMITTED		LANE RESTRICTIONS PERMITTED		NO LANE RESTRICTIONS PERMITTED		LANE RESTRICTIONS PERMITTED		NO LANE RESTRICTIONS PERMITTED	
12A	6P	10A	8P	10A	8P	10A	8P	10A	8P	10A	12A	12A	

FILE NAME = c:\pw\work\pw\dot\conoverp\j\8182767\shets.eng.dgn	USER NAME = conoverpJ	DESIGNED - ---	REVISED - ---	STATE OF ILLINOIS DEPARTMENT OF TRANSPORTATION	WORKING RESTRICTIONS			F.A.U. RTE.	SECTION	COUNTY	TOTAL SHEETS	SHEET NO.
		DRAWN - ---	REVISED - ---					9166	34-IRS-3	ST. CLAIR	87	2A
	PLOT SCALE = 50.0000' / IN.	CHECKED - ---	REVISED - ---					CONTRACT NO. 76D96				
	PLOT DATE = 1/24/2011	DATE - ---	REVISED - ---					FED. ROAD DIST. NO. _ ILLINOIS FED. AID PROJECT				
				SCALE: _____		SHEET NO. _ OF _ SHEETS		STA. _____ TO STA. _____				

SUMMARY OF QUANTITIES

SUMMARY OF QUANTITIES			TOTAL QUANTITIES	CONSTRUCTION TYPE CODE		
CODE NO	ITEM	UNIT		0005 ROADWAY 80 % FED/ 20 % STATE	-----	-----
20100210	TREE REMOVAL (OVER 15 UNITS DIAMETER)	UNIT	36	36		
20200100	EARTH EXCAVATION	CU YD	2940	2940		
31101200	SUBBASE GRANULAR MATERIAL, TYPE B 4"	SQ YD	7131	7131		
35501316	HOT-MIX ASPHALT BASE COURSE, 8"	SQ YD	403	403		
35501324	HOT-MIX ASPHALT BASE COURSE, 10"	SQ YD	7131	7131		
40600200	BITUMINOUS MATERIALS (PRIME COAT)	TON	73	73		
40600300	AGGREGATE (PRIME COAT)	TON	371	371		
X4060826	POLYMERIZED LEVELING BINDER (MACHINE METHOD), IL-4.75, N50	TON	10313	10313		
40600990	TEMPORARY RAMP	SQ YD	1488	1488		
40603545	POLYMERIZED HOT-MIX ASPHALT SURFACE COURSE, MIX "D", N90	TON	20629	20629		
40800050	INCIDENTAL HOT-MIX ASPHALT SURFACING	TON	107	107		
42001300	PROTECTIVE COAT	SQ YD	11050	11050		
44000158	HOT-MIX ASPHALT SURFACE REMOVAL, 2 1/4"	SQ YD	237516	237516		
44000300	CURB REMOVAL	FOOT	244	244		
44000400	GUTTER REMOVAL	FOOT	15946	15946		
44000500	COMBINATION CURB AND GUTTER REMOVAL	FOOT	17328	17328		
44003100	MEDIAN REMOVAL	SQ FT	90356	90356		
44200110	PAVEMENT PATCHING, TYPE I, 12 INCH	SQ YD				
44200168	PAVEMENT PATCHING, TYPE II, 14 INCH	SQ YD	488	488		
44200172	PAVEMENT PATCHING, TYPE III, 14 INCH	SQ YD	175	175		
44200174	PAVEMENT PATCHING, TYPE IV, 14 INCH	SQ YD	216	215		
48102100	AGGREGATE WEDGE SHOULDER, TYPE B	TON	287	287		
48203100	HOT-MIX ASPHALT SHOULDERS	TON	552	552		
54244405	FLUSH INLET BOX FOR MEDIAN, STANDARD 542546	EACH	1	1		
60250200	CATCH BASINS TO BE ADJUSTED	EACH	1	1		
60260500	INLETS TO BE ADJUSTED WITH NEW TYPE 3 FRAME AND GRATE	EACH	3	3		
60404300	FRAMES AND GRATES, TYPE 3	EACH	3	3		
60404900	FRAMES AND GRATES, TYPE 12	EACH	10	10		
60405800	GRATES AND COVERS, TYPE 2A	EACH	2	2		
60500060	REMOVING INLETS	EACH	1	1		

SUMMARY OF QUANTITIES			TOTAL QUANTITIES	CONSTRUCTION TYPE CODE		
CODE NO	ITEM	UNIT		0005 ROADWAY 80 % FED/ 20 % STATE	-----	-----
60600095	CLASS SI CONCRETE (OUTLET)	CU YD	14	14		
60600097	CLASS SI CONCRETE (OUTLET), SPECIAL	CU YD	0	0		
60600605	CONCRETE CURB, TYPE B	FOOT	244	244		
60602500	CONCRETE GUTTER, TYPE A	FOOT	4154	4154		
60602800	CONCRETE GUTTER, TYPE B	FOOT	8520	8520		
60603800	COMBINATION CONCRETE CURB AND GUTTER, TYPE B-6.12	FOOT	109	109		
60605000	COMBINATION CONCRETE CURB AND GUTTER, TYPE B-6.24	FOOT	5505	5505		
60608600	COMBINATION CONCRETE CURB AND GUTTER, TYPE M-6.06	FOOT	2164	2164		
60609200	COMBINATION CONCRETE CURB AND GUTTER, TYPE M-6.12	FOOT	5094	5094		
60618300	CONCRETE MEDIAN SURFACE, 4 INCH	SQ FT	34994	34994		
60622400	CONCRETE MEDIAN, TYPE SM-6.06	SQ FT	2132	2132		
60622800	CONCRETE MEDIAN, TYPE SM-6.12	SQ FT	4597	4597		
60624600	CORRUGATED MEDIAN	SQ FT	355	355		
*63000001	STEEL PLATE BEAM GUARDRAIL, TYPE A, 6 FOOT POSTS	FOOT	6675	6675		
*63100045	TRAFFIC BARRIER TERMINAL, TYPE 2	EACH	14	14		
*63100085	TRAFFIC BARRIER TERMINAL, TYPE 6	EACH	2	2		
*63100087	TRAFFIC BARRIER TERMINAL, TYPE 6A	EACH	2	2		
*63100089	TRAFFIC BARRIER TERMINAL, TYPE 6B	EACH	1	1		
*63100167	TRAFFIC BARRIER TERMINAL, TYPE 1 (SPECIAL) TANGENT	EACH	20	20		
63200310	GUARDRAIL REMOVAL	FOOT	6153	6153		
64200105	SHOULDER RUMBLE STRIPS	FOOT	12380	12,380		
67000400	ENGINEER'S FIELD OFFICE, TYPE A	CAL MO	7	7		
67100100	MOBILIZATION	L SUM	1	1		
70100310	TRAFFIC CONTROL AND PROTECTION, STANDARD 701421	L SUM	1	1		
70100320	TRAFFIC CONTROL AND PROTECTION, STANDARD 701422	L SUM	1	1		
70102625	TRAFFIC CONTROL AND PROTECTION, STANDARD 701606	L SUM	1	1		
*SPECIALTY ITEM						


SUMMARY OF QUANTITIES

SUMMARY OF QUANTITIES			TOTAL QUANTITIES	CONSTRUCTION TYPE CODE	
CODE NO	ITEM	UNIT		0005 ROADWAY 80 % FED/ 20 % STATE	-----
70102630	TRAFFIC CONTROL AND PROTECTION, STANDARD 701601	L SUM	1	1	
70102635	TRAFFIC CONTROL AND PROTECTION, STANDARD 701701	L SUM	1	1	
70103815	TRAFFIC CONTROL SURVEILLANCE	CAL DA	80	80	
70106800	CHANGEABLE MESSAGE SIGN	CAL MO	63	63	
70300100	SHORT TERM PAVEMENT MARKING	FOOT	21792	21792	
70300210	TEMPORARY PAVEMENT MARKING LETTERS AND SYMBOLS	SQ FT	1599.2	1599.2	
70300220	TEMPORARY PAVEMENT MARKING - LINE 4"	FOOT	172,185	172,185	
70300250	TEMPORARY PAVEMENT MARKING - LINE 8"	FOOT	475	475	
70300260	TEMPORARY PAVEMENT MARKING - LINE 12"	FOOT	4761	4761	
70300280	TEMPORARY PAVEMENT MARKING - LINE 24"	FOOT	1203	1203	
70301000	WORK ZONE PAVEMENT MARKING REMOVAL	SQ FT	73742	73742	
*78000100	THERMOPLASTIC PAVEMENT MARKING - LETTERS AND SYMBOLS	SQ FT	1599.2	1599.2	
*78000200	THERMOPLASTIC PAVEMENT MARKING - LINE 4"	FOOT	172,185	172,185	
*78000500	THERMOPLASTIC PAVEMENT MARKING - LINE 8"	FOOT	475	475	
*78000600	THERMOPLASTIC PAVEMENT MARKING - LINE 12"	FOOT	4761	4761	
*78000650	THERMOPLASTIC PAVEMENT MARKING - LINE 24"	FOOT	1203	1203	
*78100100	RAISED REFLECTIVE PAVEMENT MARKER	EACH	1,885	1,885	
*78200300	PRISMATIC CURB REFLECTOR	EACH	482	482	
*78200410	GUARDRAIL MARKERS, TYPE A	EACH	90	90	
*78201000	TERMINAL MARKER - DIRECT APPLIED	EACH	20	20	
78300200	RAISED REFLECTIVE PAVEMENT MARKER REMOVAL	EACH	2658	2658	
80300100	LOCATING UNDERGROUND CABLE	FOOT	675	675	
88600600	DETECTOR LOOP REPLACEMENT	FOOT	17218	17218	
X2020110	GRADING AND SHAPING SHOULDERS	UNIT	32	32	
72000100	SIGN PANEL, TYPE 1	SQ FT	120	120	
72800100	TELESCOPING STEEL SIGN SUPPORT	FOOT	250	250	
73100100	BASE FOR TELESCOPING STEEL SIGN SUPPORT	EACH	22	22	

SUMMARY OF QUANTITIES			TOTAL QUANTITIES	CONSTRUCTION TYPE CODE	
CODE NO	ITEM	UNIT		0005 ROADWAY 80 % FED/ 20 % STATE	-----
X4400100	PORTLAND CEMENT CONCRETE SURFACE REMOVAL (VARIABLE DEPTH)	SQ YD	1283	1283	
X4402805	ISLAND REMOVAL	SQ FT	799	799	
*X7800100	PAINT PAVEMENT MARKING - RAISED MEDIAN	SQ FT	2315	2315	
*X7800200	PAINT PAVEMENT MARKING CURB	FOOT	1824	1824	
X8950210	REBUILD EXISTING HANDHOLE TO HEAVY-DUTY HANDHOLE	EACH	7	7	
◆Z0018500	DRAINAGE STRUCTURES TO BE CLEANED	EACH	358	358	
◎Z0076600	TRAINEES	HOOR	1,000	1,000	
Z0048665	RAILROAD PROTECTIVE LIABILITY INSURANCE	L SUM	1	1	
* SPECIALTY ITEM					
◆ NON-PARTICIPATING 100% STATE					
◎ 8842					


Δ Non-Part (100% State)

FILE NAME =	USER NAME = keplarcl	DESIGNED -	REVISED -	STATE OF ILLINOIS DEPARTMENT OF TRANSPORTATION	SUMMARY OF QUANTITIES			F.A.U. RTE.	SECTION	COUNTY	TOTAL SHEETS	SHEET NO.
es\pw_work\pwidot\keplarcl\08182767\sheetss_engs.dgn		DRAWN -	REVISED -					9166	34-IRS-3	ST. CLAIR	87	4
PLOT SCALE = 50.0000' / IN.		CHECKED -	REVISED -					CONTRACT NO. 76D96				
PLOT DATE = 12/17/2018		DATE -	REVISED -		SCALE:	SHEET NO. 2 OF 2 SHEETS	STA.	TO STA.	FED. ROAD DIST. NO. ILLINOIS FED. AID PROJECT			

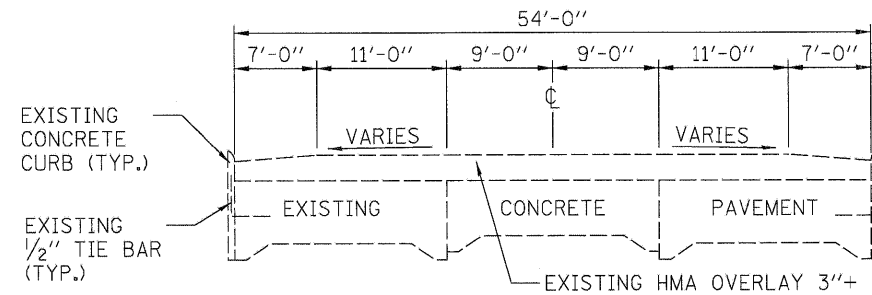


EXISTING TYPICAL SECTION

STA. 980+00 TO STA. 1000+00

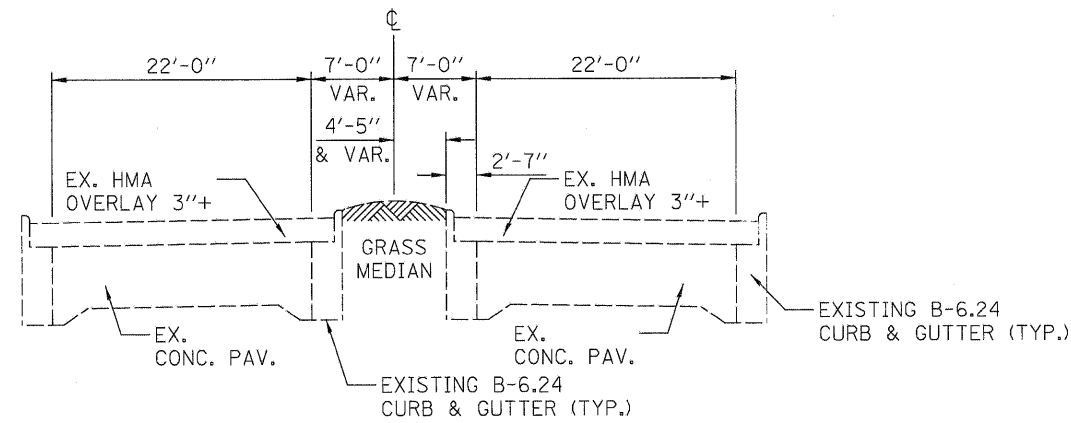


EXISTING TYPICAL SECTION

STA. 1000+00 TO STA. 1007+10 (W.B.)
STA. 1000+00 TO STA. 1007+40 (E.B.)
STA. 1010+25 TO STA. 1014+00 (W.B.)
STA. 1009+50 TO STA. 1014+00 (E.B.)

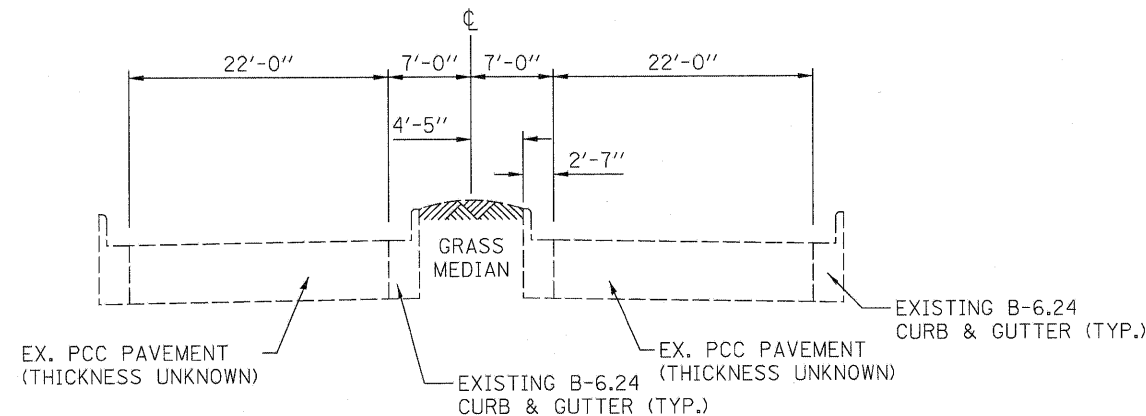


EXISTING TYPICAL SECTION

STA. 1007+10 TO STA. 1010+25 (W.B.)
STA. 1007+40 TO STA. 1009+50 (E.B.)

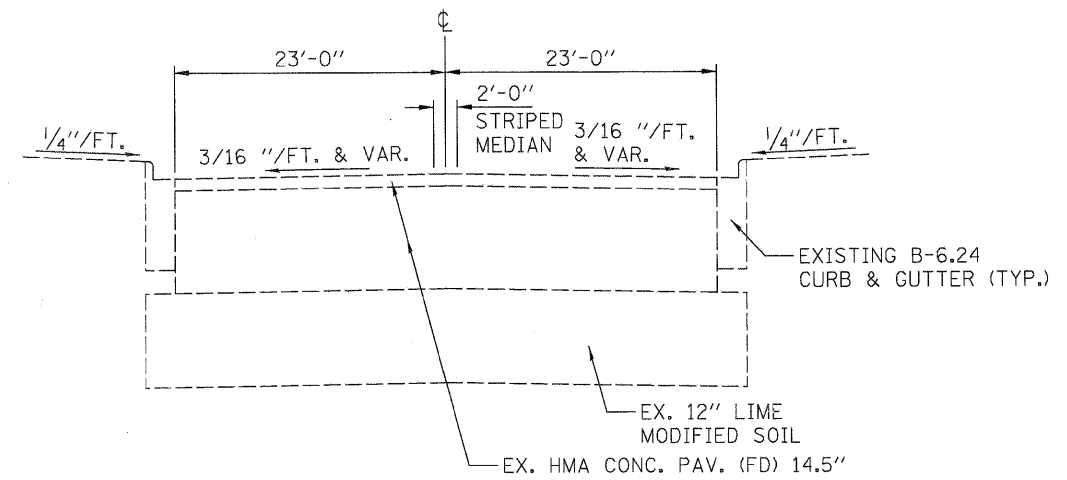


EXISTING TYPICAL SECTION

STA. 1014+00 TO STA. 1033+00

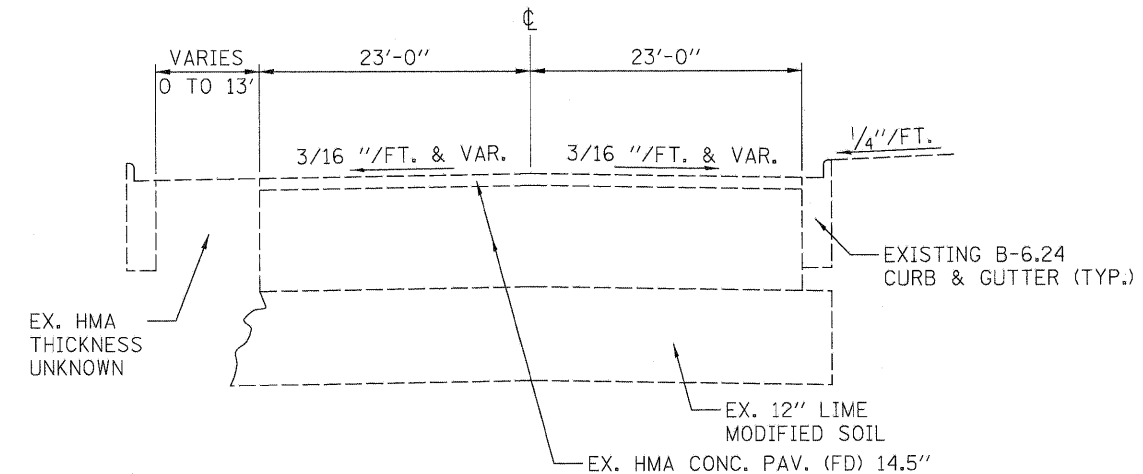

EXISTING TYPICAL SECTION





STA. 1033+00 TO STA. 1041+85



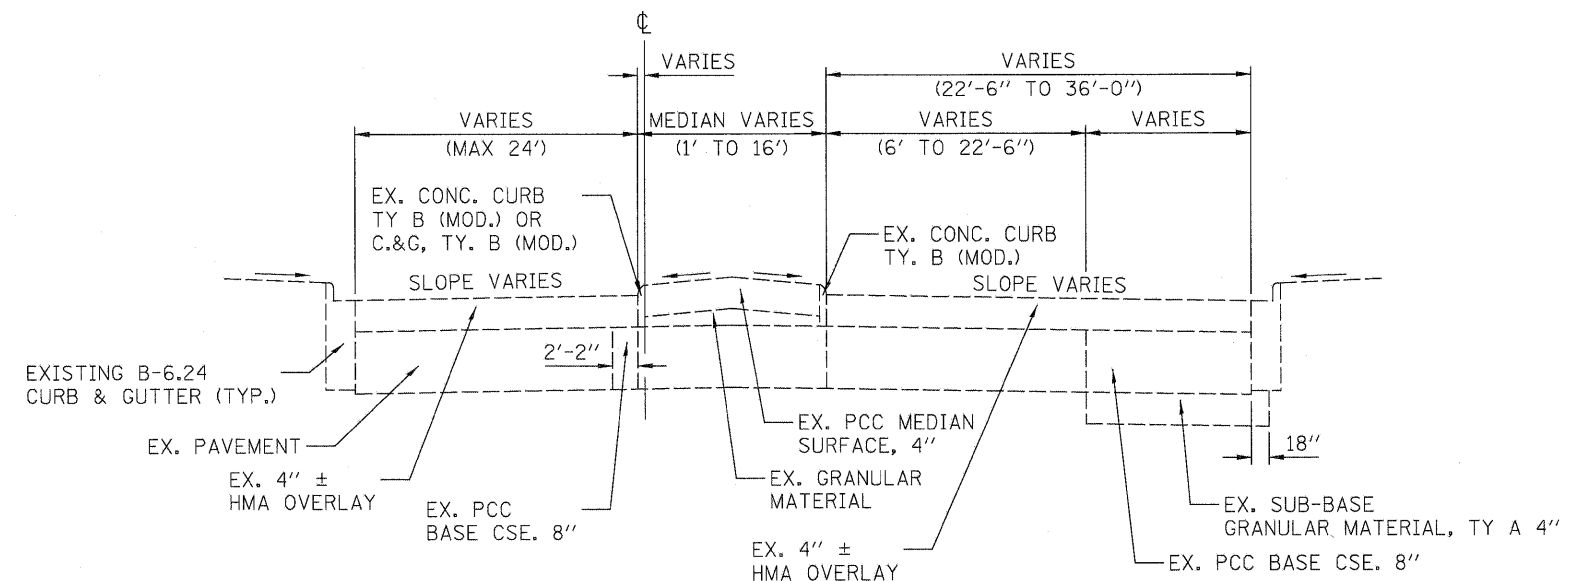


EXISTING TYPICAL SECTION


STA. 1041+85 TO STA. 1050+39

FILE NAME =	USER NAME = SJS	DESIGNED -	REVISED -	STATE OF ILLINOIS DEPARTMENT OF TRANSPORTATION	EXISTING TYPICAL SECTIONS			F.A.U. RTE.	SECTION	COUNTY	TOTAL SHEETS	SHEET NO.
...\\cedd\0878096-ah-typ10a1.dgn		DRAWN -	REVISED -		SCALE:	SHEET NO.	OF	9166	34-IRS-3	ST. CLAIR	87	5
		CHECKED -	REVISED -		STA. 975+45.58 TO STA. 990+00.00							
		DATE -	REVISED -									

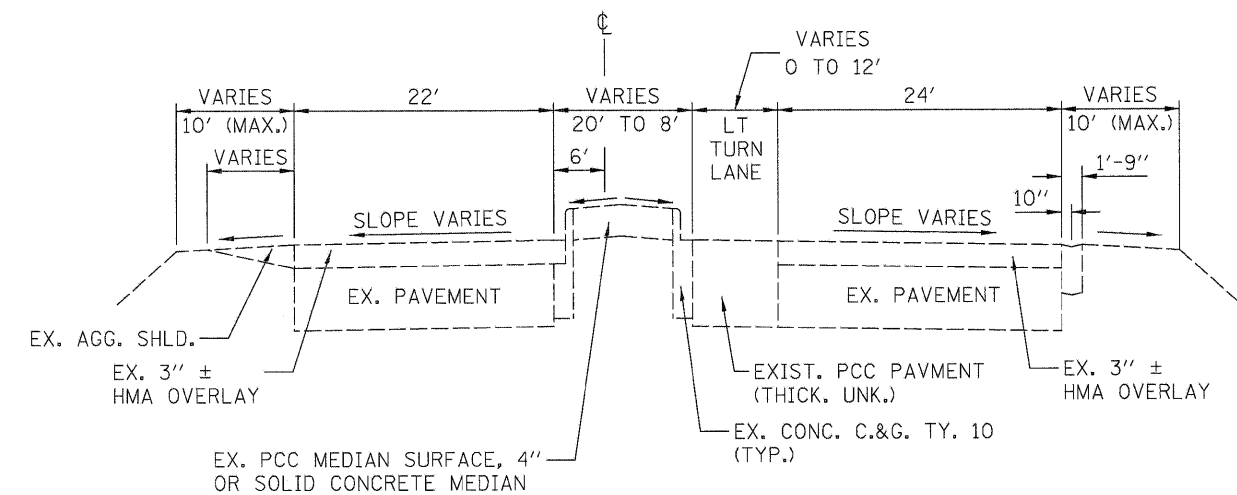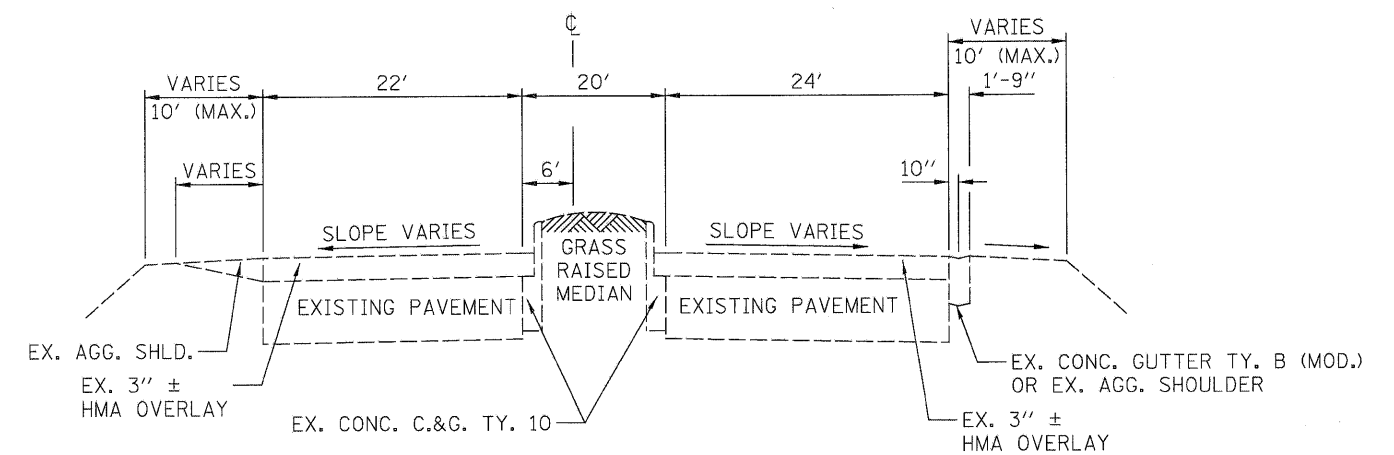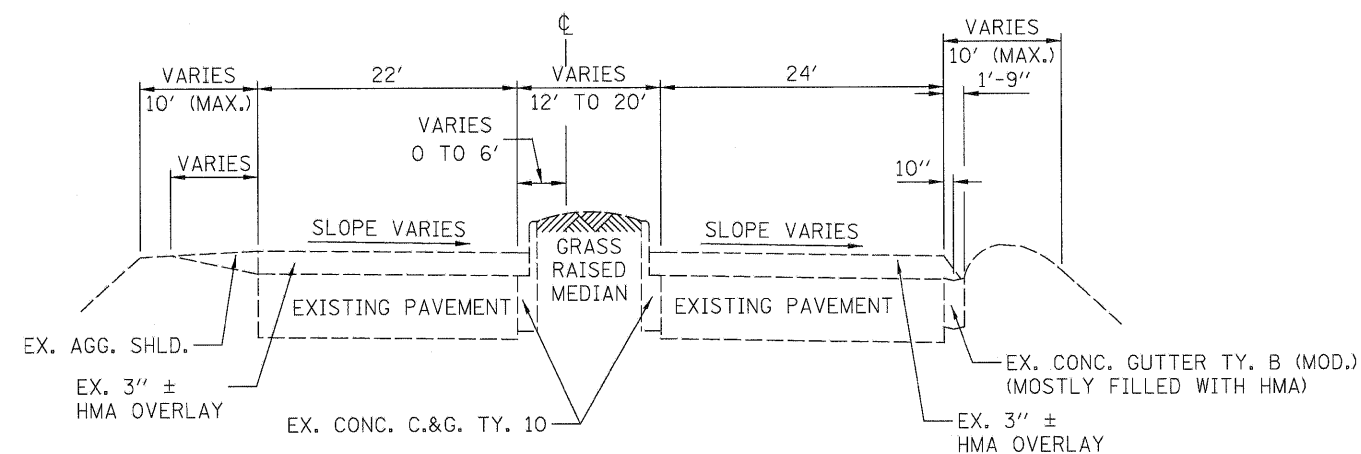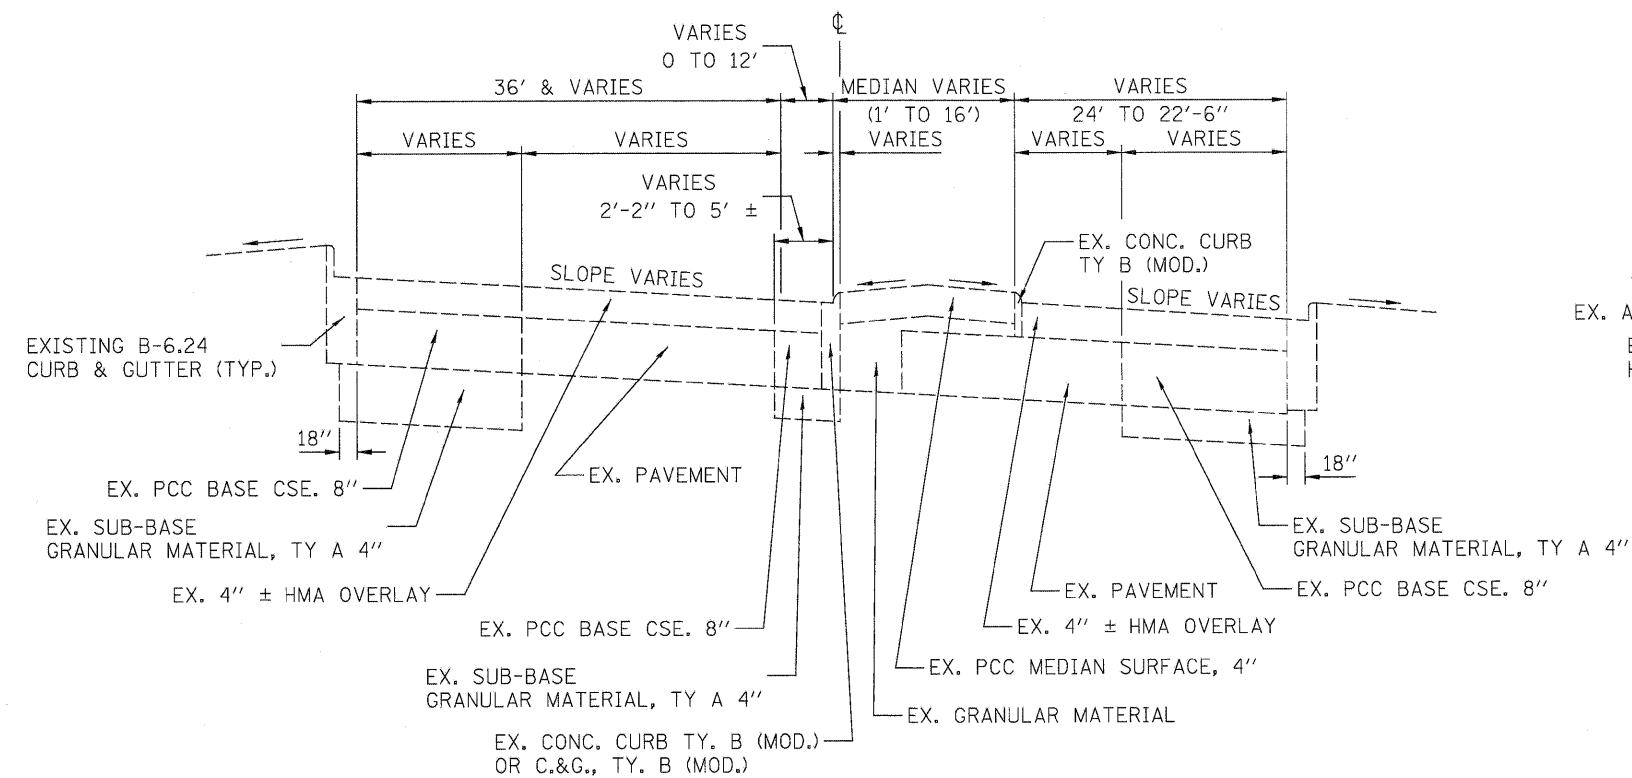

   


* ADDITIONAL 12' WHERE THERE ARE RT.-TURN/BUS STOP LANES.
(SEE PLANS FOR LOCATIONS)

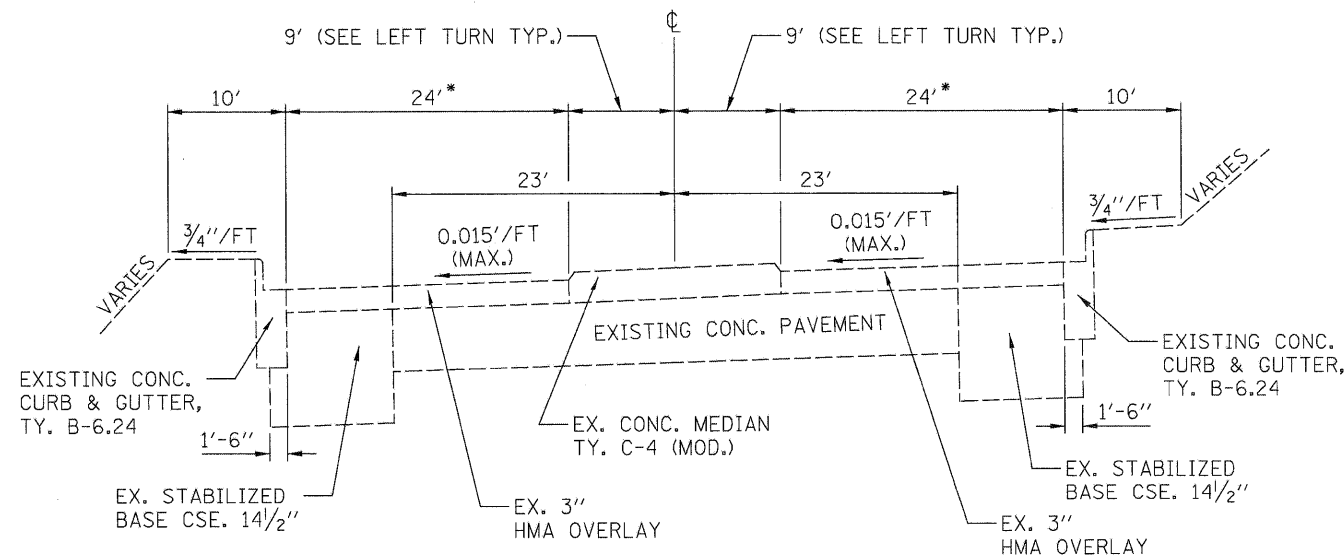

EXISTING TYPICAL SUPERELEVATED SECTION


STA. 1295+50 TO STA. 1321+00
(STA. 1295+50 TO STA. 1306+00 (FULL SUPER, LT. EDGE HIGH)
(STA. 1309+00 TO STA. 1321+00 (FULL SUPER, RT. EDGE HIGH)

* ADDITIONAL 12' WHERE THERE ARE RT.-TURN/BUS STOP LANES.
(SEE PLANS FOR LOCATIONS)

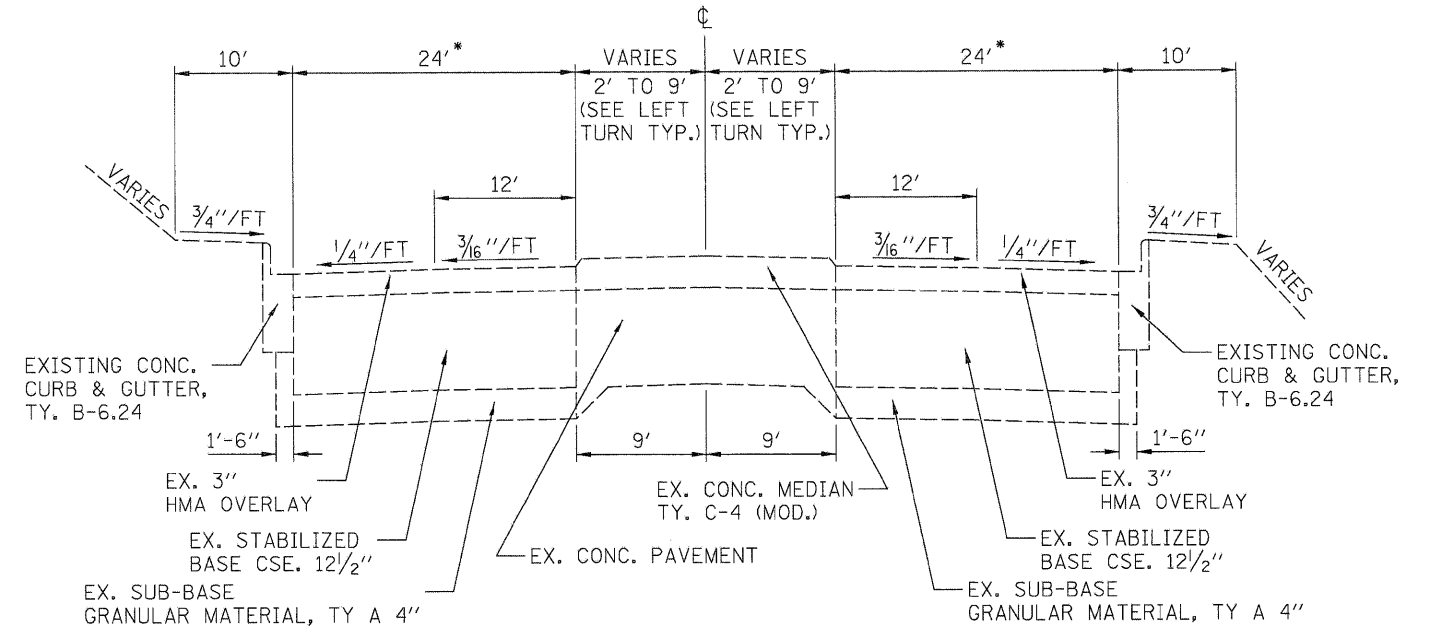


EXISTING TYPICAL SECTION

STA. 1321+00 TO STA. 1374+00

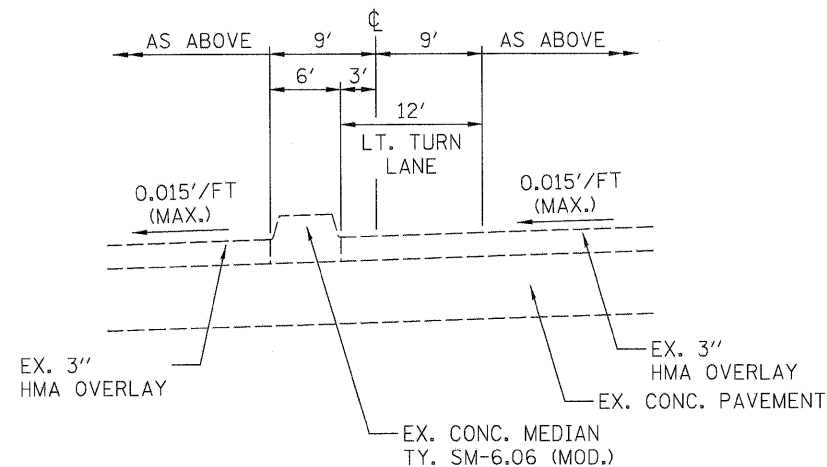

EXISTING TYPICAL SUPERELEVATED SECTION


WITH LEFT TURN
(SEE PLANS FOR LOCATIONS)

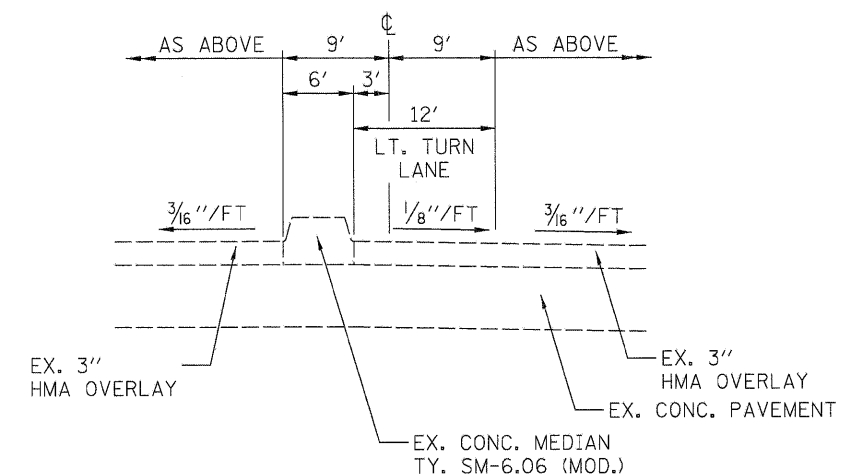

EXISTING TYPICAL SECTION WITH LEFT LANE


(SEE PLANS FOR LOCATIONS)

FILE NAME =	USER NAME = SJS	DESIGNED -	REVISED -	STATE OF ILLINOIS DEPARTMENT OF TRANSPORTATION	EXISTING TYPICAL SECTIONS			F.A.U. RTE.	SECTION	COUNTY	TOTAL SHEETS	SHEET NO.
...\\cedd\0876096-sht-typr001.dgn		DRAWN -	REVISED -					9166	34-1RS-3	ST. CLAIR	87	10
Johnson, Depp & Quisenberry CONSULTING ENGINEERS Springfield, Illinois	PLOT SCALE = 8.0000' / IN.	CHECKED -	REVISED -					CONTRACT NO. 76D96				
	PLOT DATE = 12/15/2010 09:35:13	DATE -	REVISED -		SCALE:	SHEET NO.	OF	SHEETS	STA. 975+45.58 TO STA. 990+00.00	ILLINOIS FED. AID PROJECT		

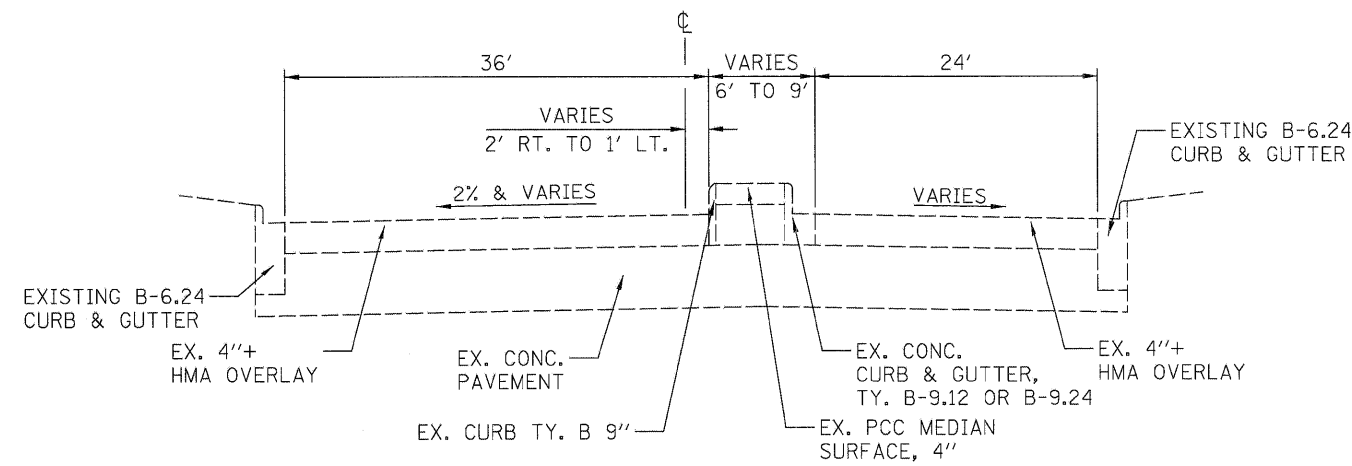


EXISTING TYPICAL SECTION

STA. 1374+00 TO STA. 1375+44

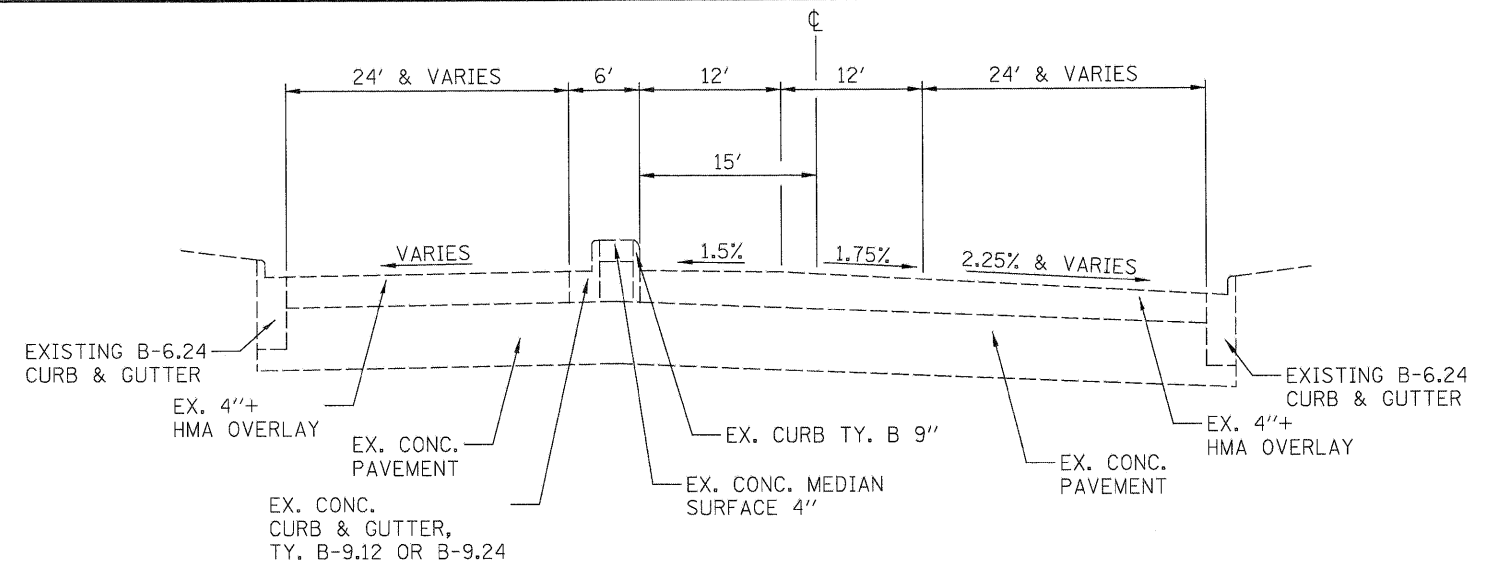


EXISTING TYPICAL SECTION

STA. 1378+32 TO STA. 1381+00

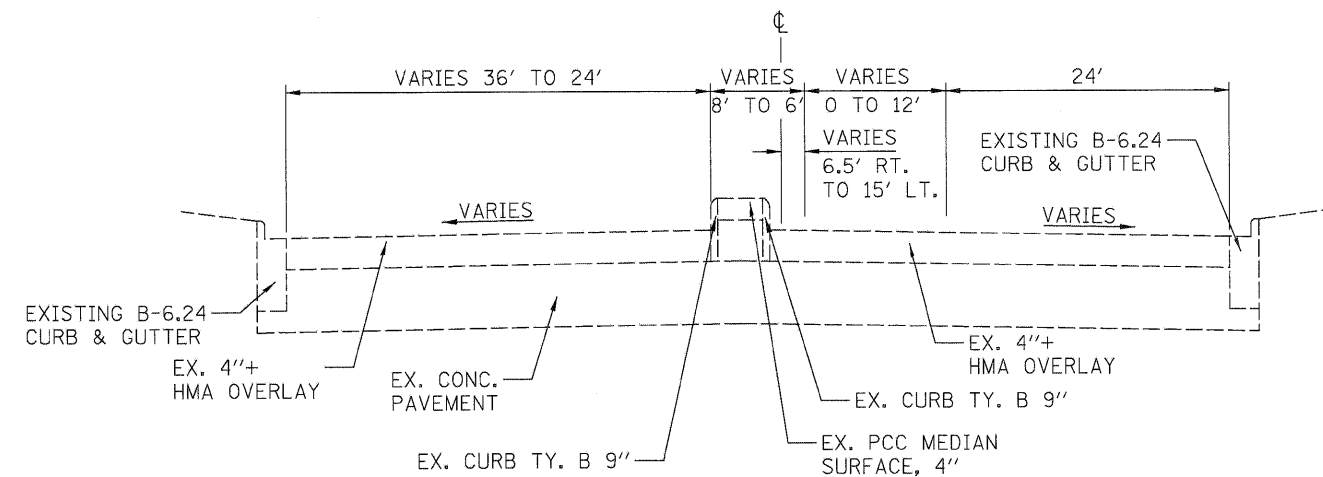


EXISTING TYPICAL SECTION

STA. 1375+44 TO STA. 1376+88

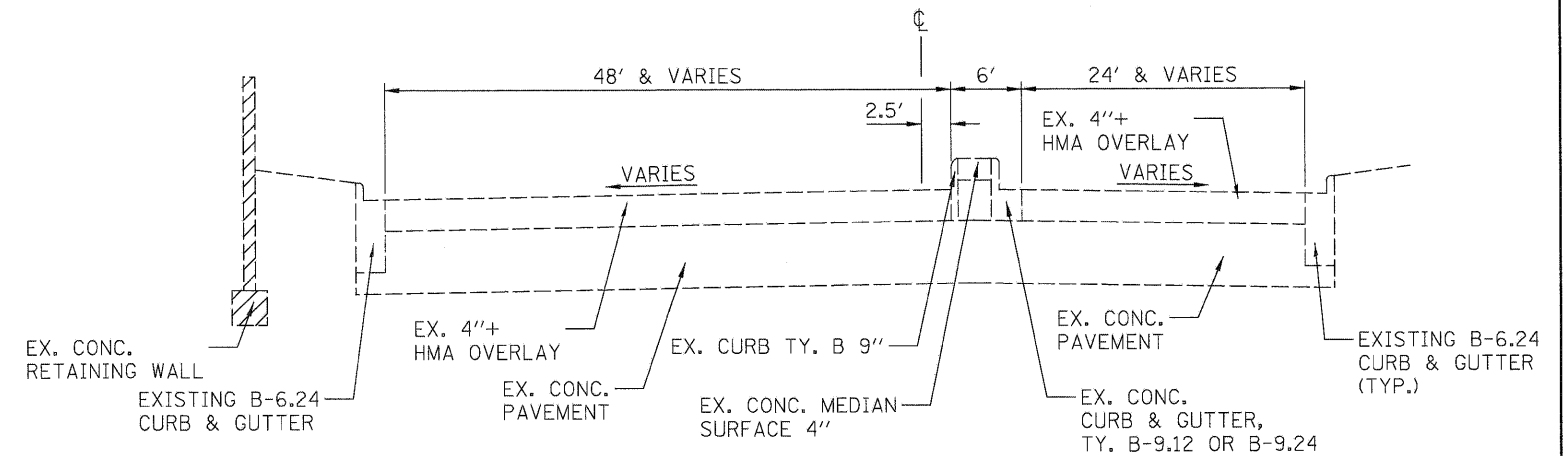


EXISTING TYPICAL SECTION

STA. 1381+00 TO STA. 1383+77

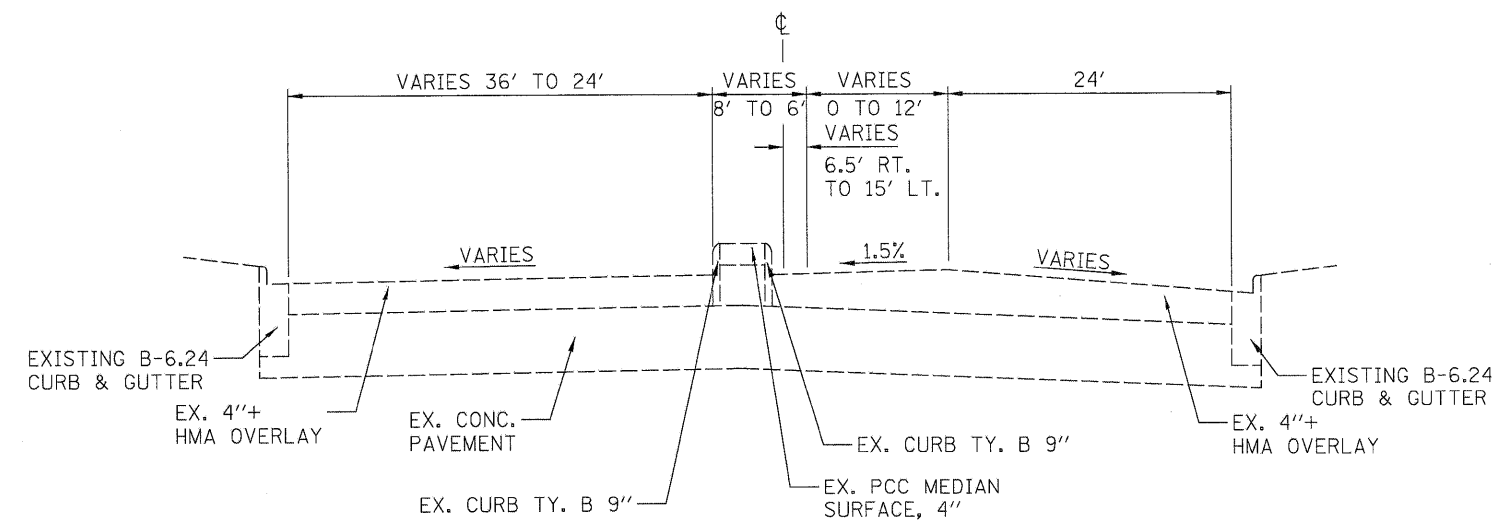

EXISTING TYPICAL SECTION


STA. 1376+88 TO STA. 1378+32

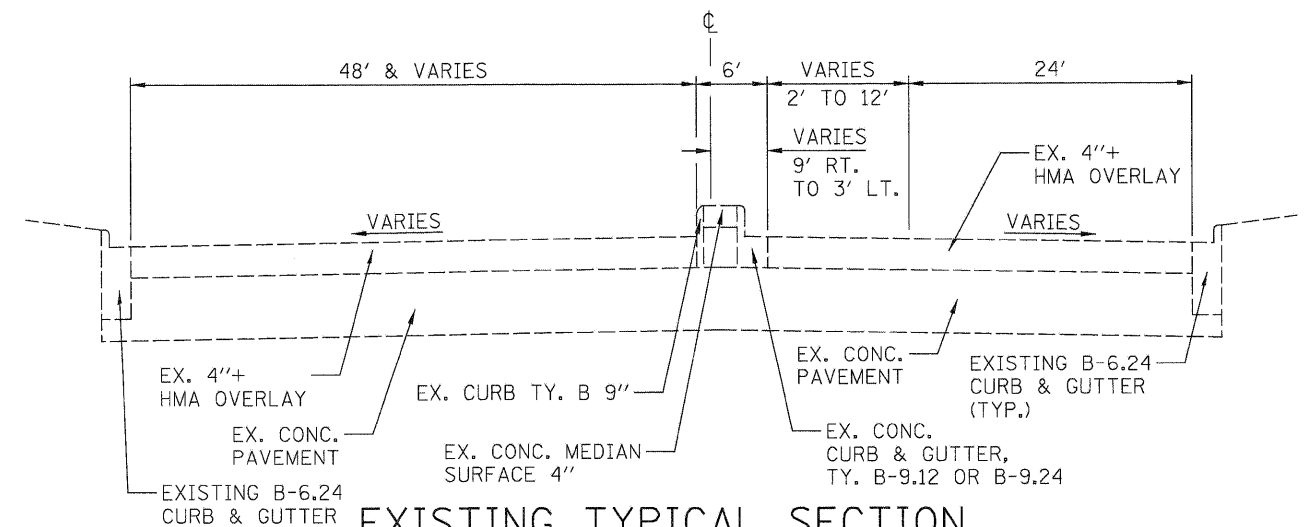

EXISTING TYPICAL SECTION


STA. 1383+77 TO STA. 1385+25

FILE NAME =	USER NAME = SJS	DESIGNED -	REVISED -	STATE OF ILLINOIS DEPARTMENT OF TRANSPORTATION	EXISTING TYPICAL SECTIONS			F.A.U. RTE.	SECTION	COUNTY	TOTAL SHEETS	SHEET NO.
...\\cedd\0876098-ah-typ001.dgn		DRAWN -	REVISED -		SCALE:	SHEET NO.	OF	9166	34-1RS-3	ST. CLAIR	87	11
		CHECKED -	REVISED -		STA. 975+45.58 TO STA. 990+00.00							
		DATE -	REVISED -									

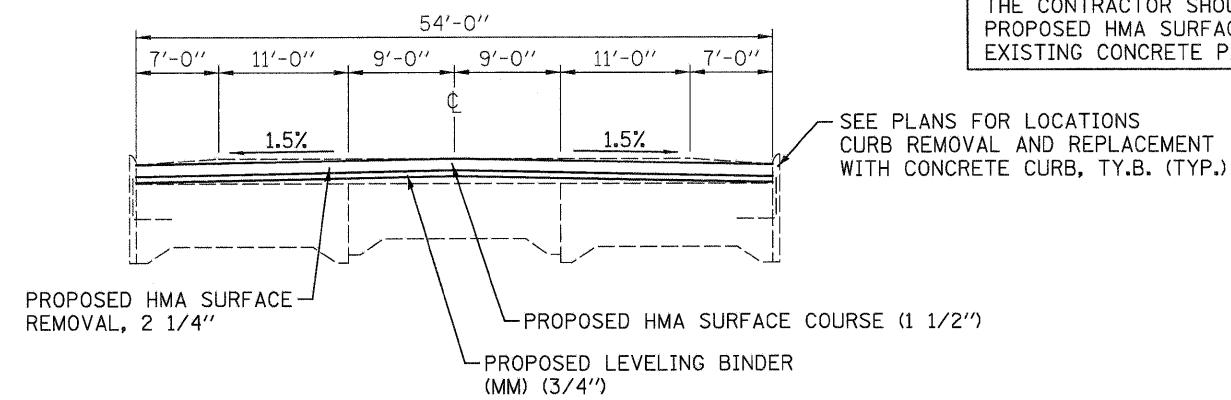


PROPOSED TYPICAL SECTION

STA. 980+00 TO STA. 1000+00

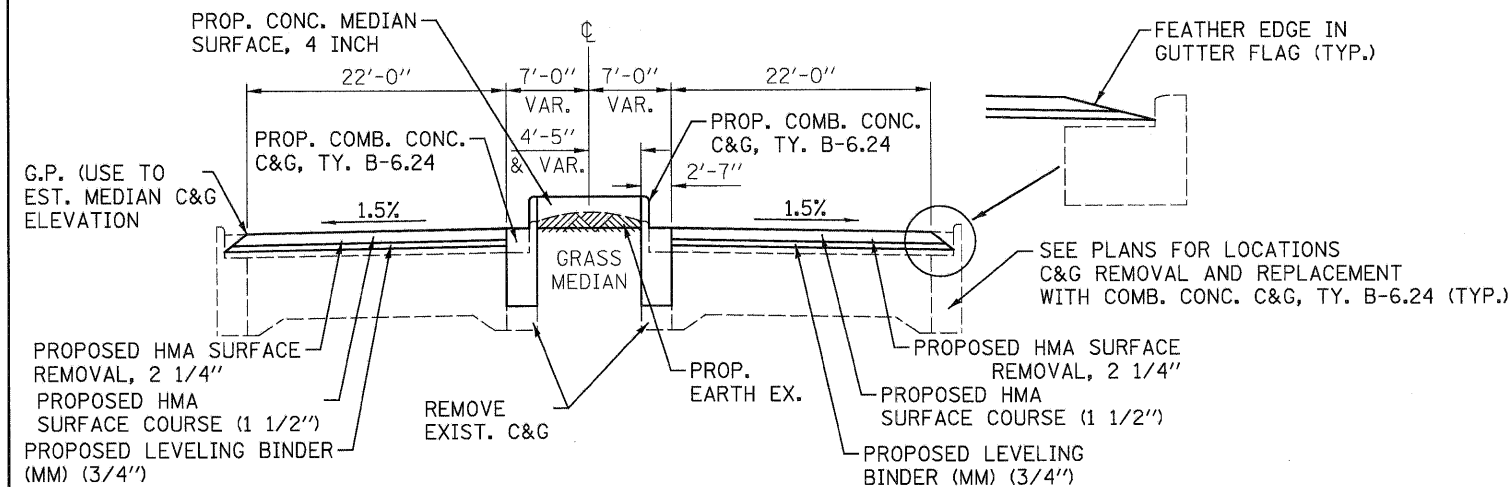

PROPOSED TYPICAL SECTION


STA. 1000+00 TO STA. 1007+10 (W.B.)
STA. 1000+00 TO STA. 1007+40 (E.B.)
STA. 1010+25 TO STA. 1014+00 (W.B.)
STA. 1009+50 TO STA. 1014+00 (E.B.)

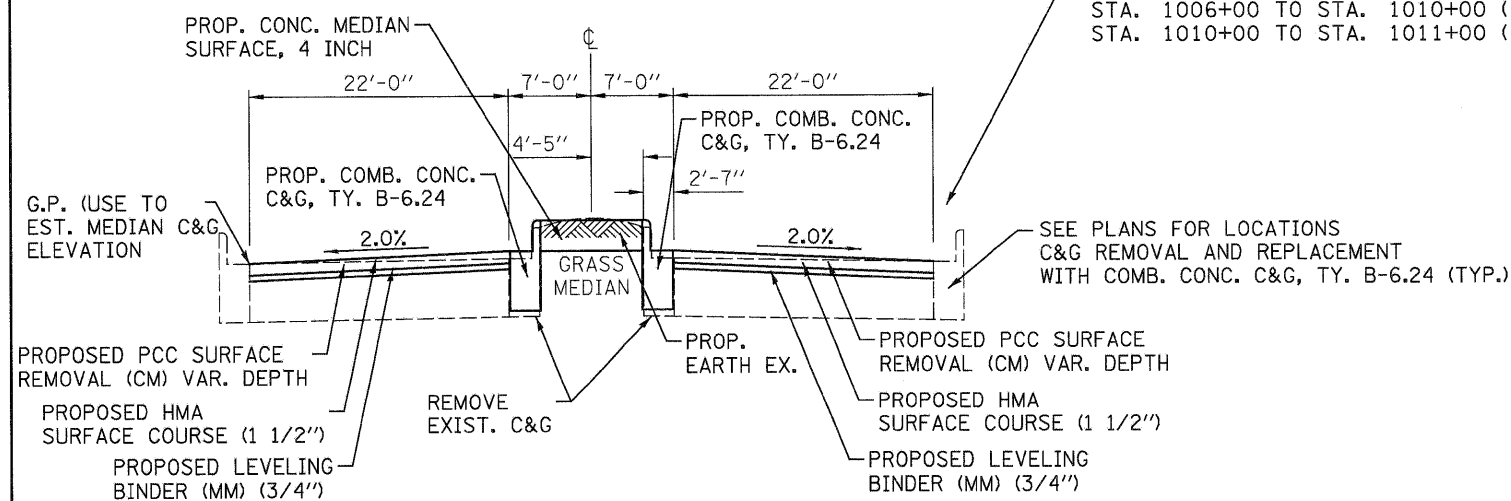

PROPOSED TYPICAL SECTION

STA. 1007+10 TO STA. 1010+25 (W.B.)
STA. 1007+40 TO STA. 1009+50 (E.B.)


SEE PLANS FOR LOCATIONS C&G REMOVAL AND REPLACEMENT WITH COMB. CONC. C&G, TY. B-6.24 (TYP.)

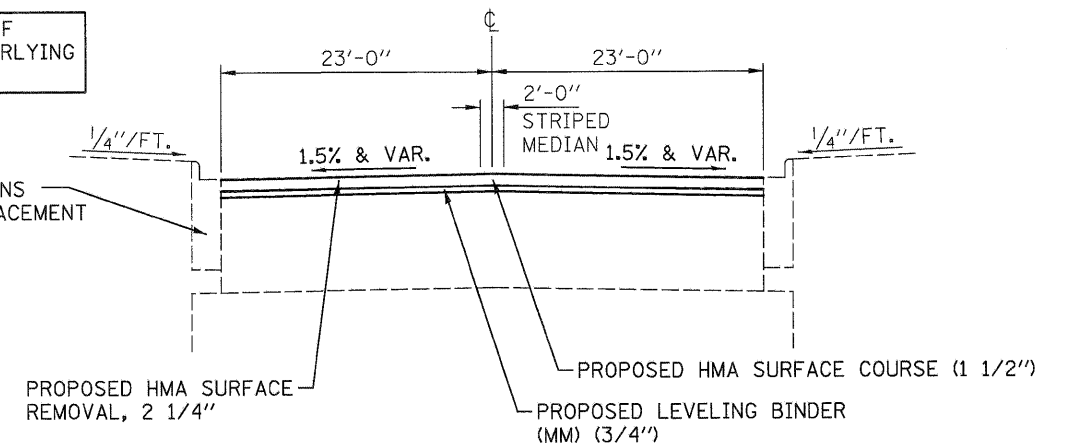

PROPOSED TYPICAL SECTION

STA. 1014+00 TO STA. 1033+00

RESURFACING AND MILLING OMISSION (METRO LINK CROSSING)
(W.B.) LT. STA. 1031+45 TO LT. STA. 1032+15
(E.B.) RT. STA. 1031+70 TO LT. STA. 1032+45

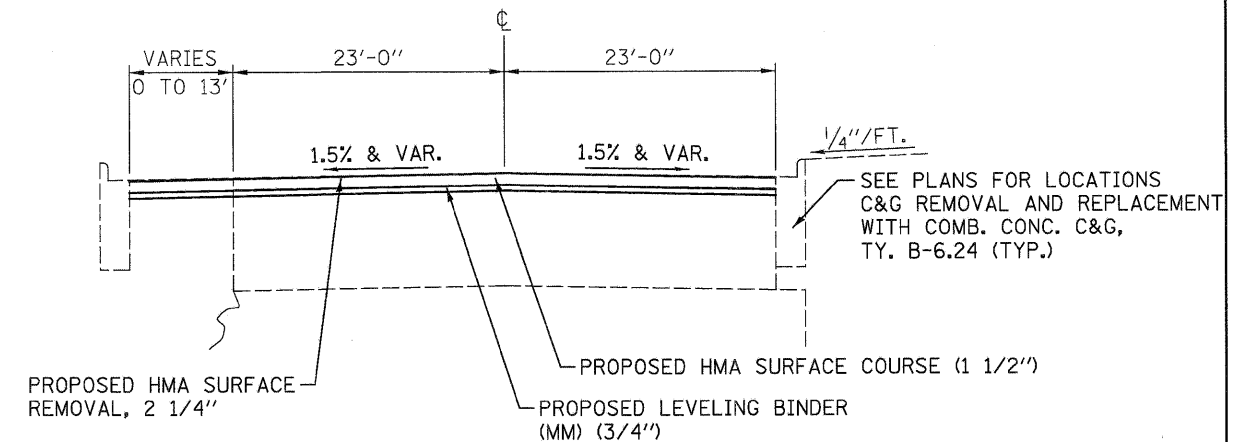


PROPOSED TYPICAL SECTION

STA. 1033+00 TO STA. 1041+85

TRANSITION PAVEMENT CROSS-SLOPE


STA. 1005+00 TO STA. 1006+00 (1.5% TO 2.0%)
STA. 1006+00 TO STA. 1010+00 (2.0%)
STA. 1010+00 TO STA. 1011+00 (2.0% TO 1.5%)

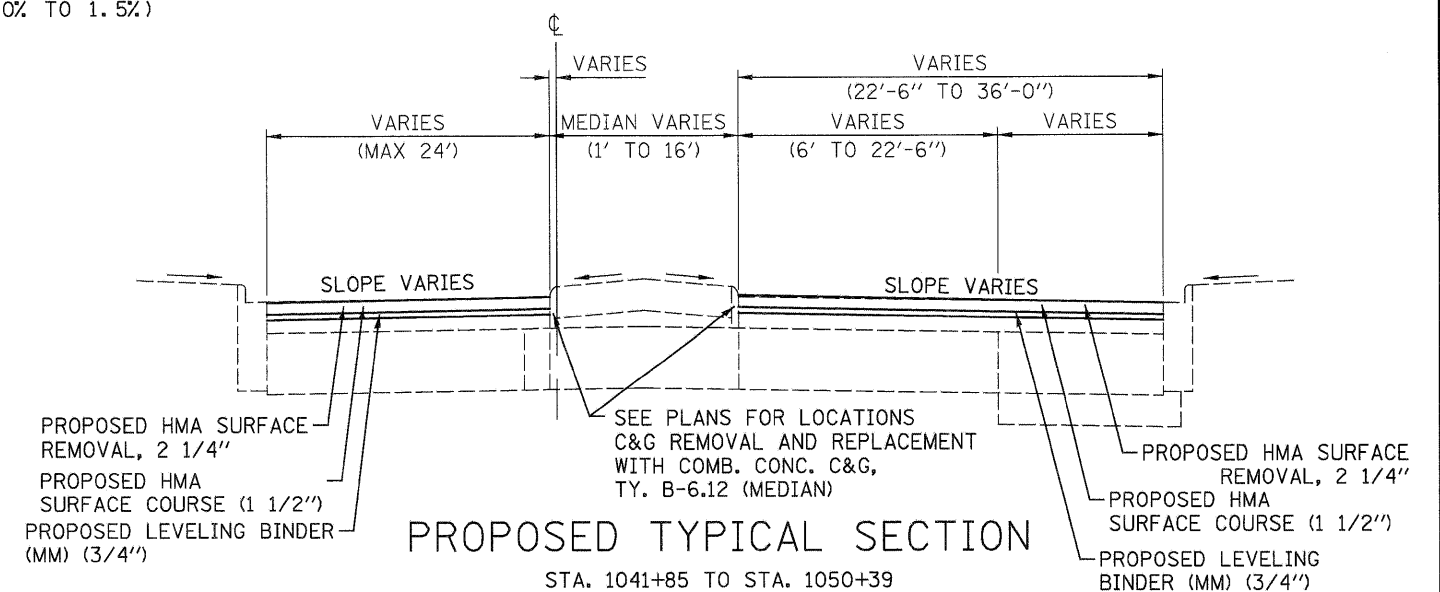

PROPOSED TYPICAL SECTION


STA. 1041+85 TO STA. 1050+39

FILE NAME =	USER NAME = SJS	DESIGNED -	REVISED -	STATE OF ILLINOIS DEPARTMENT OF TRANSPORTATION	PROPOSED TYPICAL SECTIONS			F.A.U. RTE.	SECTION	COUNTY	TOTAL SHEETS	SHEET NO.
...\\cedd\0876096-shr-typroel.dgn		DRAWN -	REVISED -		SCALE:	SHEET NO.	OF	9166	34-IRS-3	ST. CLAIR	87	12
		CHECKED -	REVISED -									
		DATE -	REVISED -									

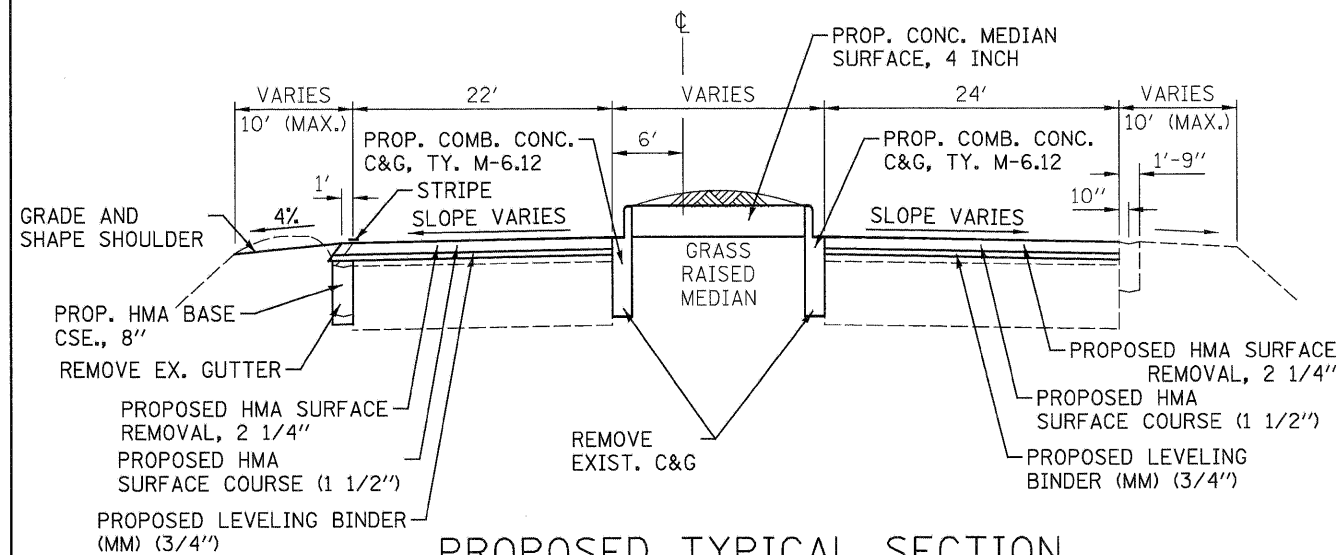


PROPOSED TYPICAL SECTION

STA. 1081+00 TO STA. 1084+00

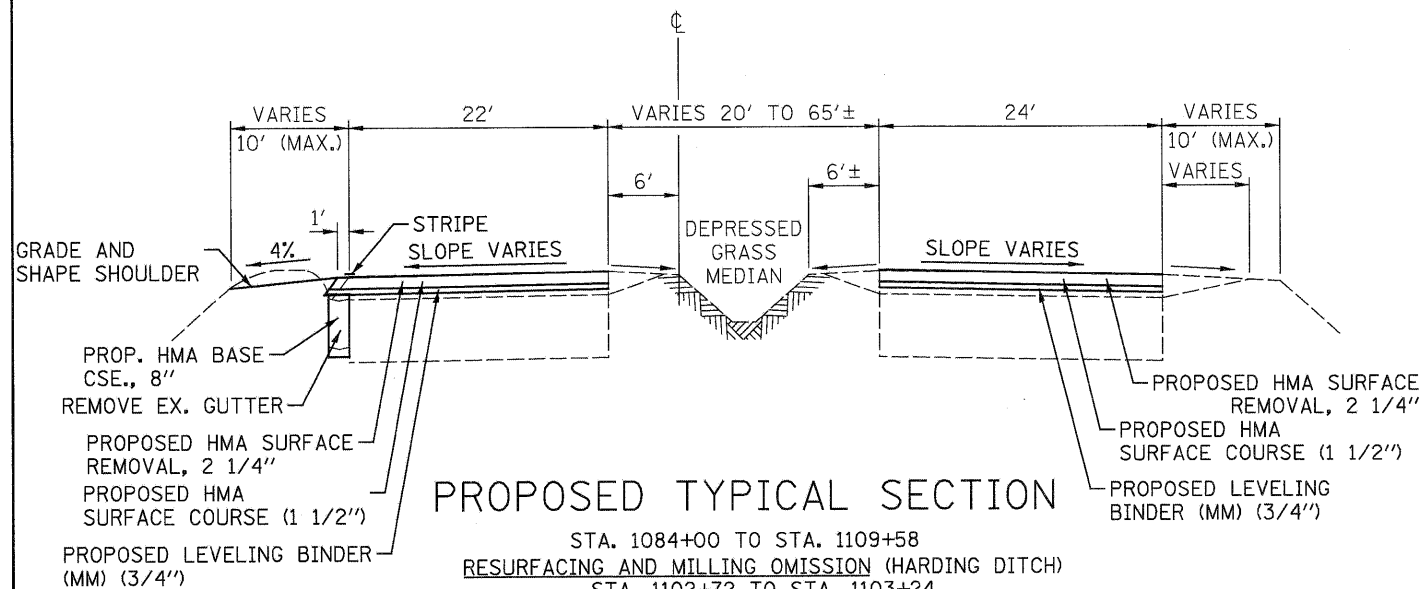

PROPOSED TYPICAL SECTION


STA. 1084+00 TO STA. 1109+58
RESURFACING AND MILLING OMISSION (HARDING DITCH)
STA. 1102+72 TO STA. 1103+24

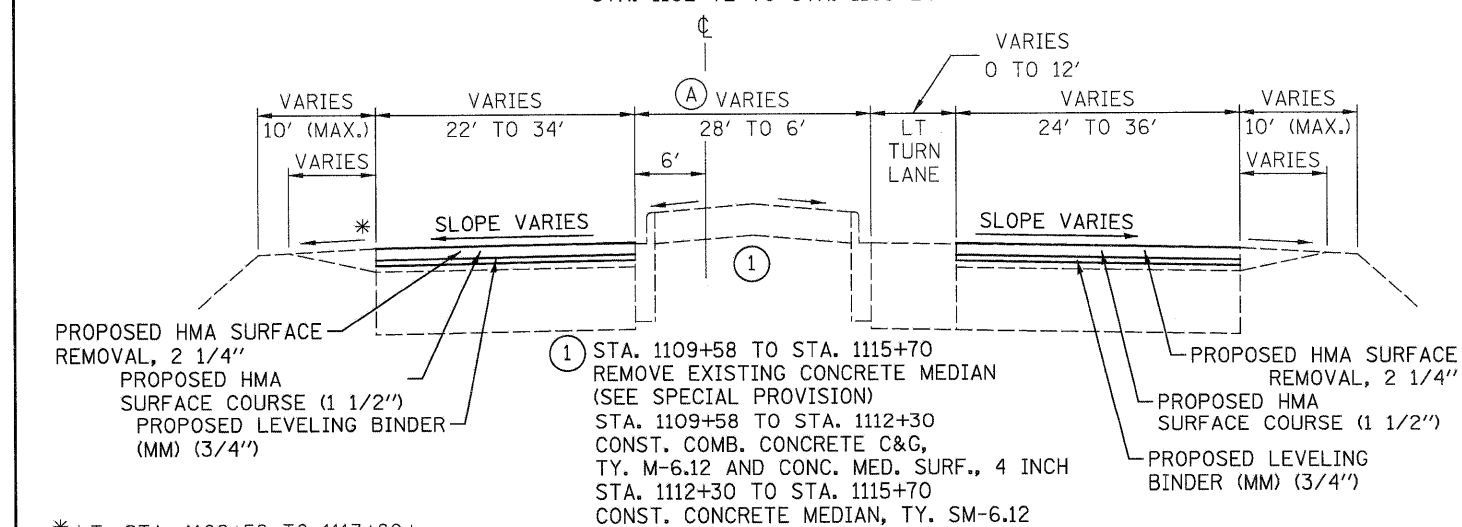

PROPOSED TYPICAL SECTION


STA. 1109+58 TO STA. 1122+70
STA. 1138+15 TO STA. 1151+25 (A) 18' MEDIAN

* LT. STA. 1109+58 TO 1113+80±
EX. CONC. GUTTER, TY. B (MOD.)
(MOSTLY FILLED WITH HMA)
(SEE PREVIOUS TYP.
FOR GUTTER REMOVAL
DETAILS.)

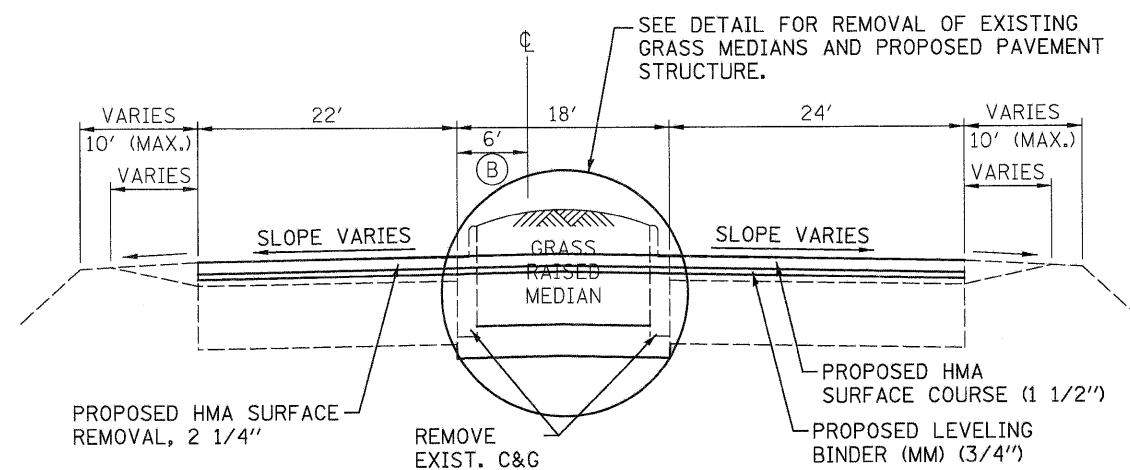


PROPOSED TYPICAL SECTION

STA. 1122+70 TO STA. 1138+15
STA. 1159+00 TO STA. 1171+35 (B) VARIES 6' TO 10'±

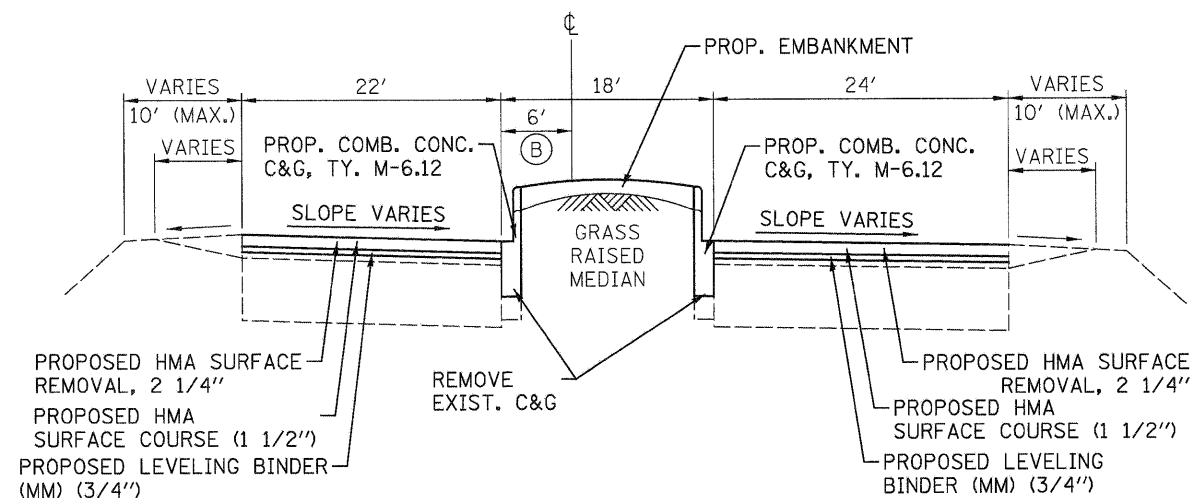

PROPOSED TYPICAL SECTION





STA. 1151+25 TO STA. 1159+00 (B) VARIES 6' TO 10'±

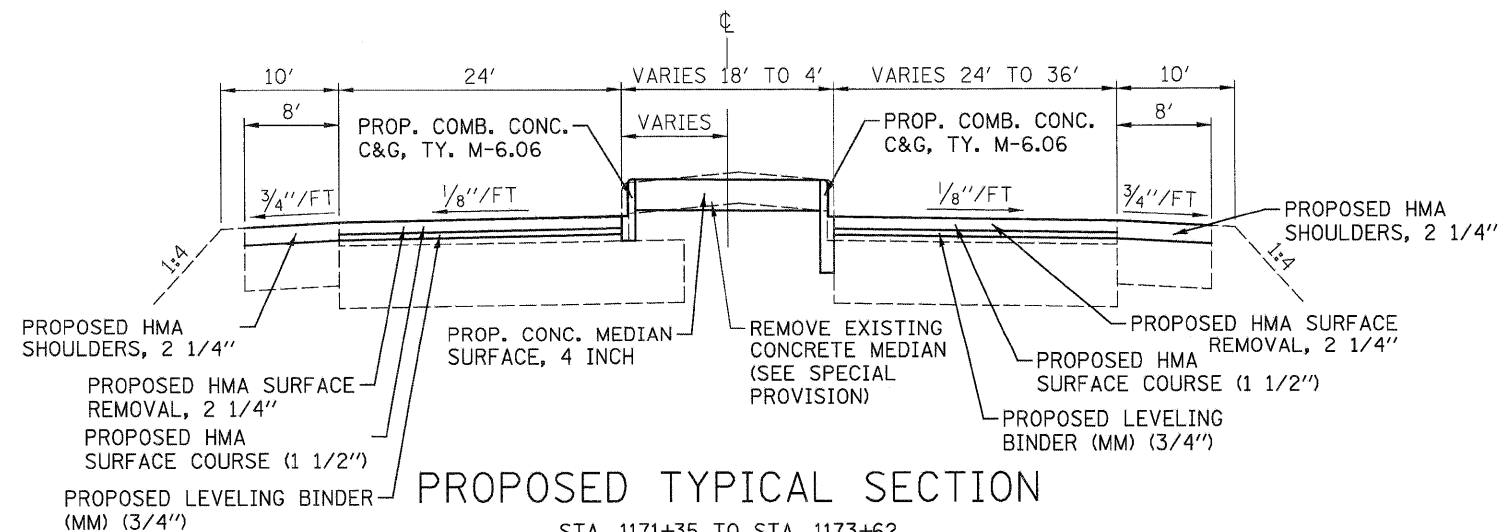


PROPOSED TYPICAL SECTION

STA. 1171+35 TO STA. 1173+62


FILE NAME =	USER NAME = SJS	DESIGNED -	REVISED -	STATE OF ILLINOIS DEPARTMENT OF TRANSPORTATION	PROPOSED TYPICAL SECTIONS			F.A.U. RTE.	SECTION	COUNTY	TOTAL SHEETS	SHEET NO.
...\\cedd\0876098-shr-typicel.dgn		DRAWN -	REVISED -					9166	34-1RS-3	ST. CLAIR	87	14
PLOT SCALE = 8.0000' / IN.		CHECKED -	REVISED -					CONTRACT NO. 76D96				
PLOT DATE = 12/15/2010 09:35:15		DATE -	REVISED -		SCALE:	SHEET NO.	OF	SHEETS	STA. 975+45.58 TO STA. 990+00.00	ILLINOIS FED. AID PROJECT		

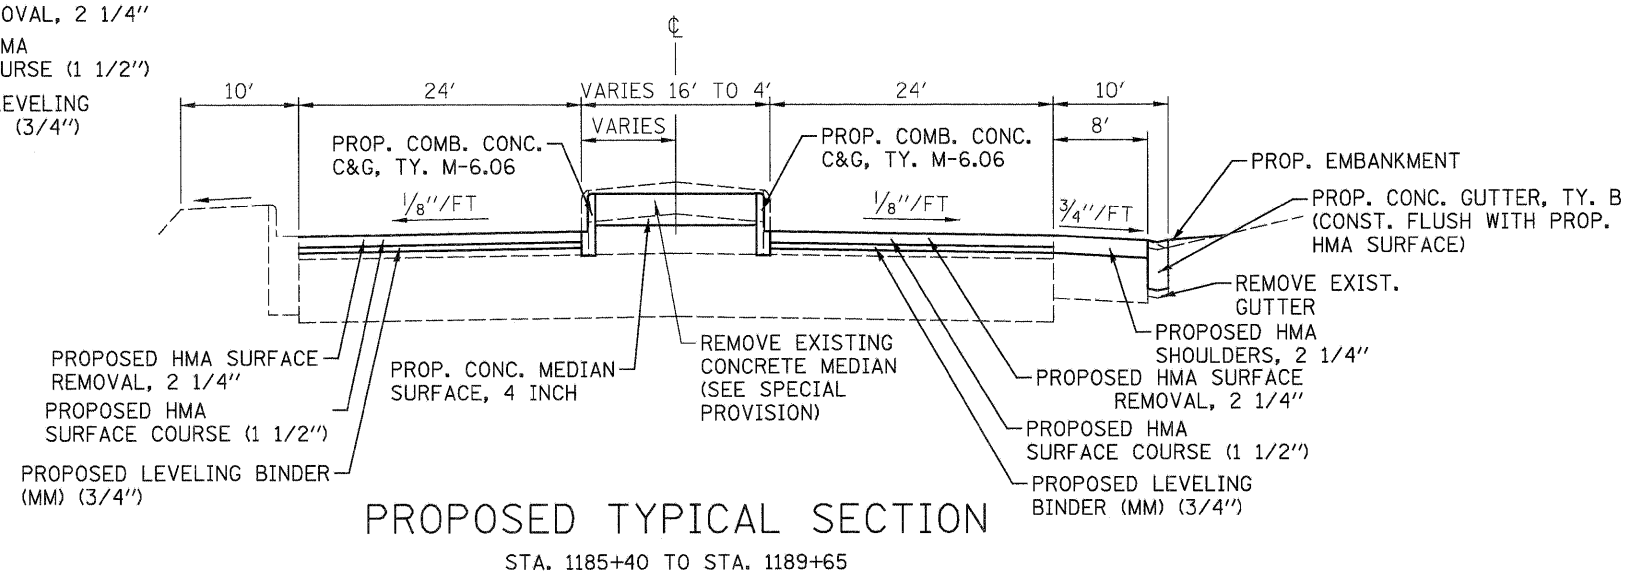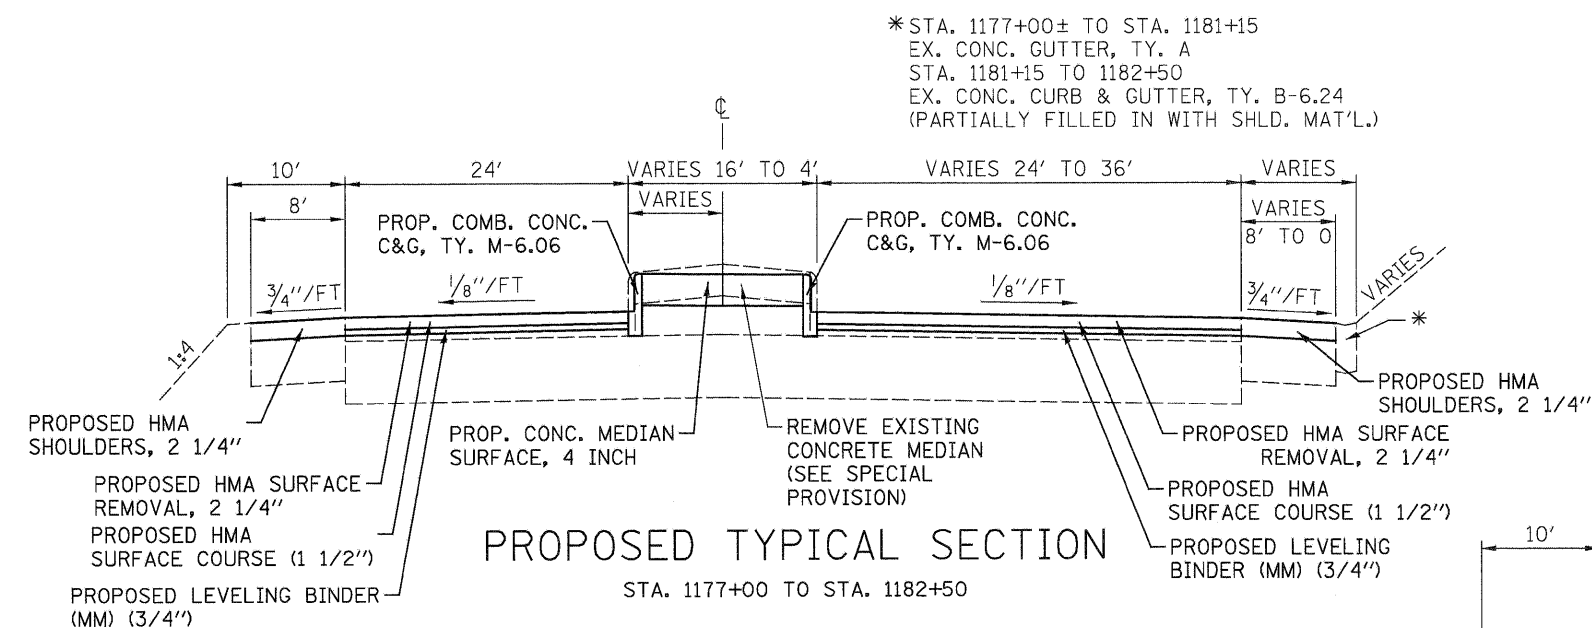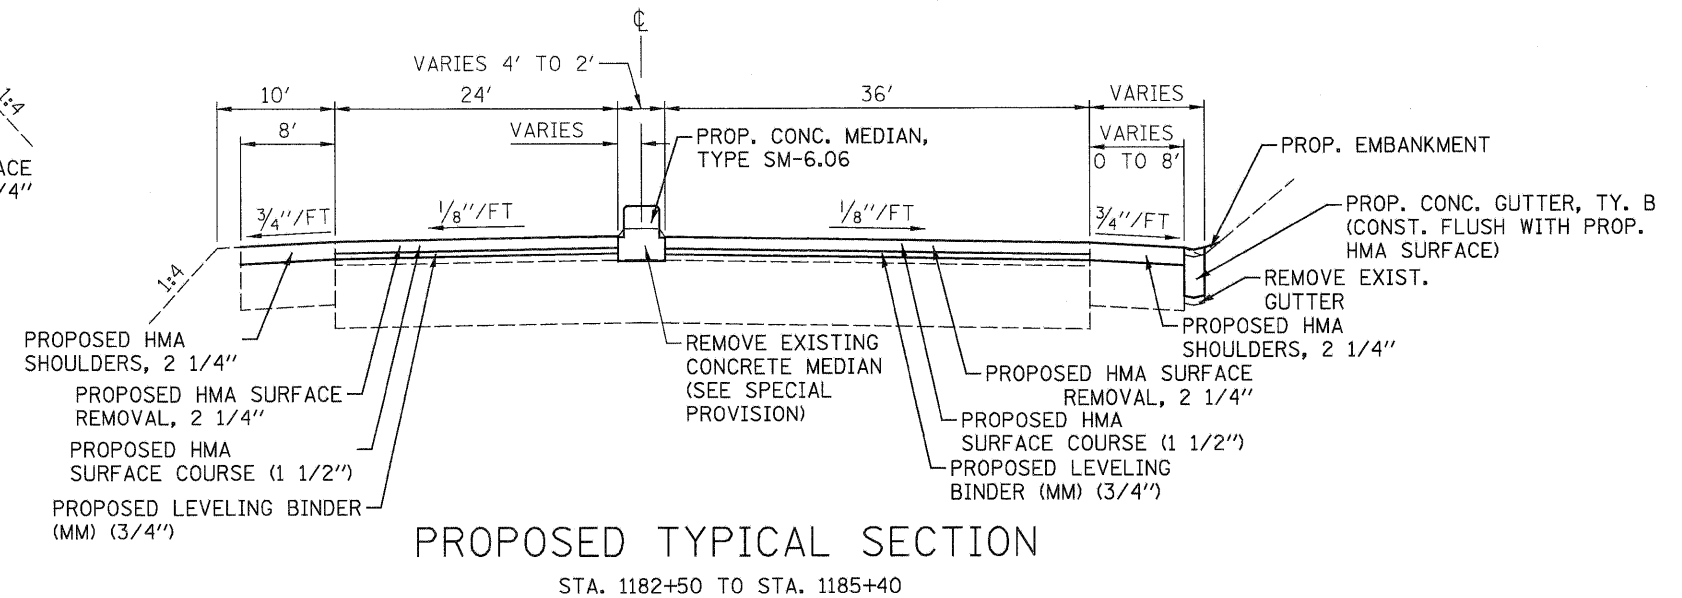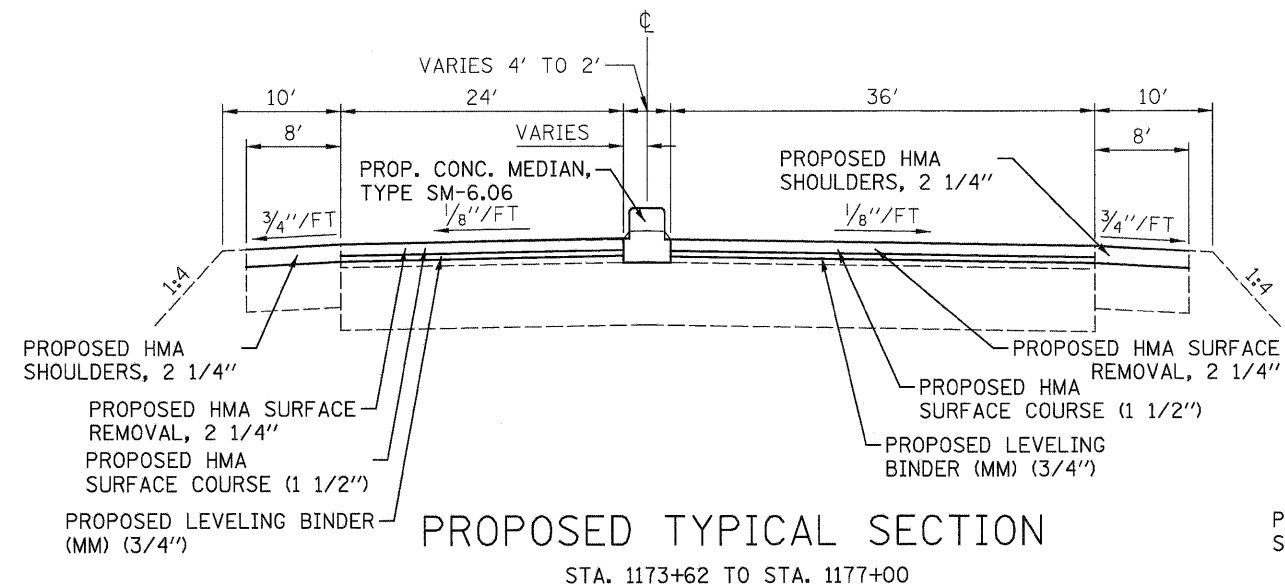

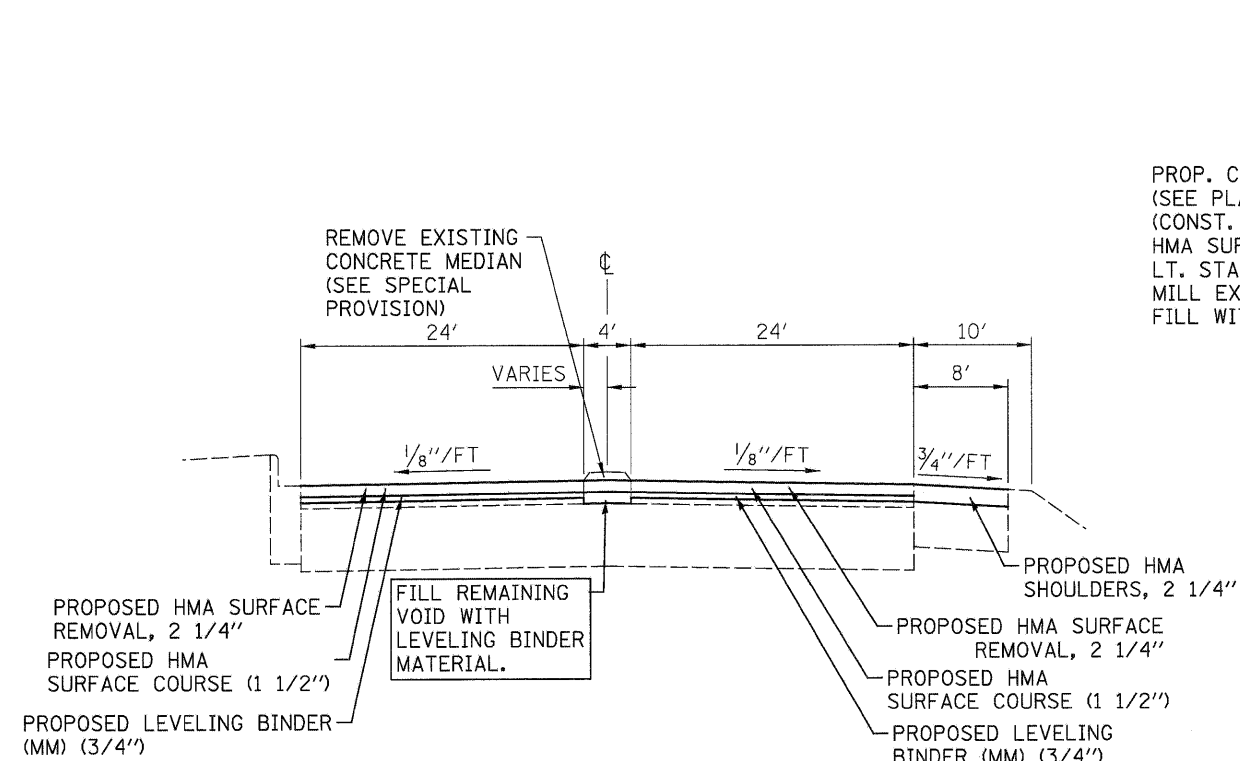

PROPOSED TYPICAL SECTION


STA. 1189+65 TO STA. 1191+60

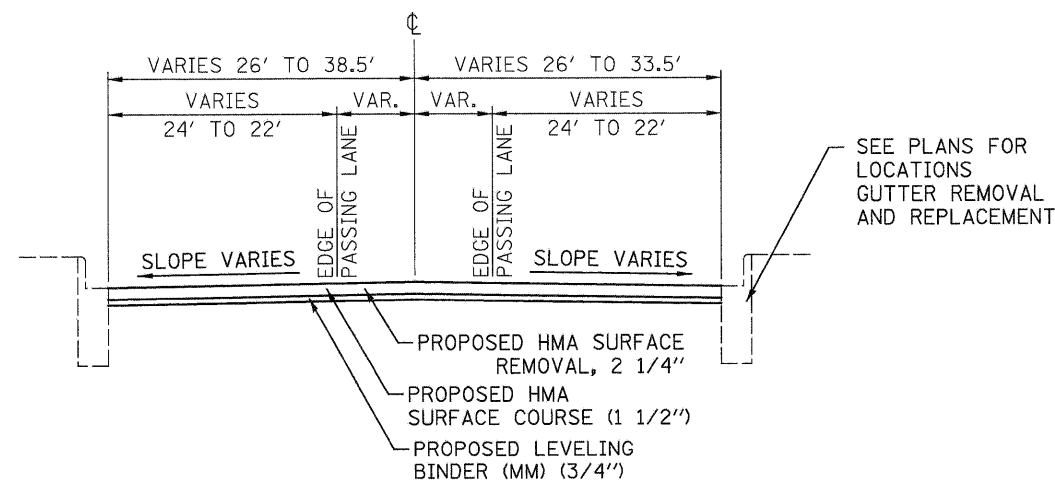

PROPOSED TYPICAL SECTION


STA. 1191+60 TO STA. 1217+00
NOTE: NO EXISTING PLANS

PROP. CONC. GUTTER, TY. A OR B (SEE PLANS FOR LOCATIONS) (CONST. FLUSH WITH PROPOSED HMA SURFACE)
LT. STA. 1271+30 TO LT. STA. 1291+20
MILL EXIST. HMA SHOULDERS (2 1/4")
FILL WITH HMA SHOULDERS, 2 1/4"

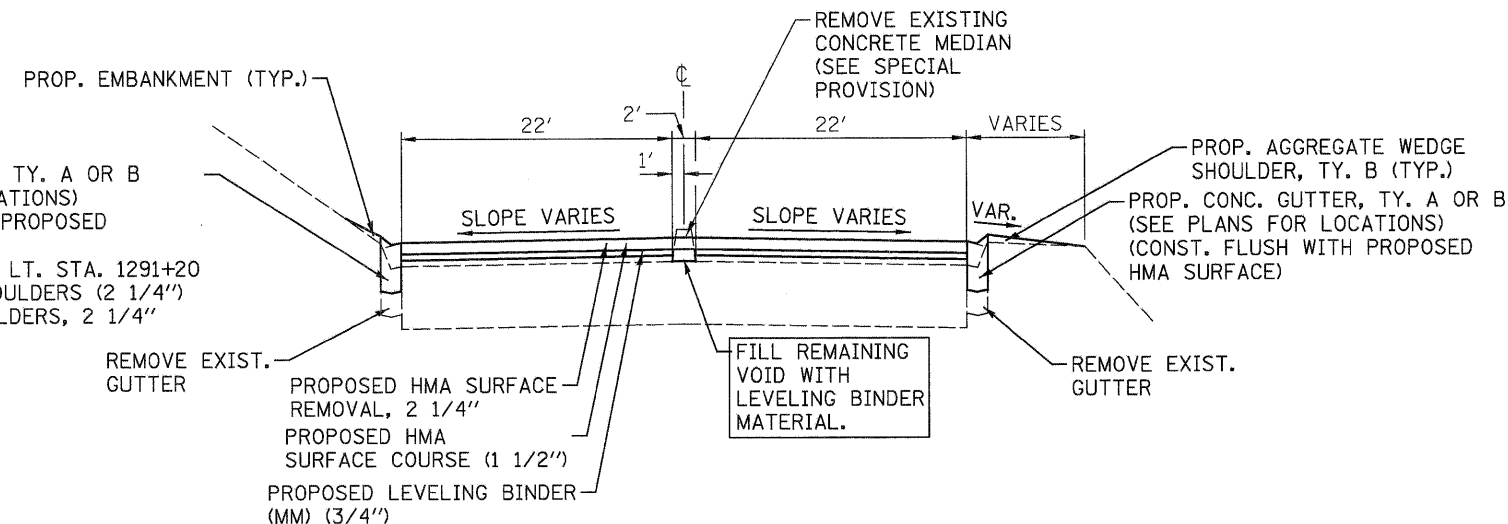

PROPOSED TYPICAL SECTION

STA. 1271+30 TO STA. 1291+20
NOTE: NO EXISTING PLANS (BASED ON FIELD OBSERVATIONS)

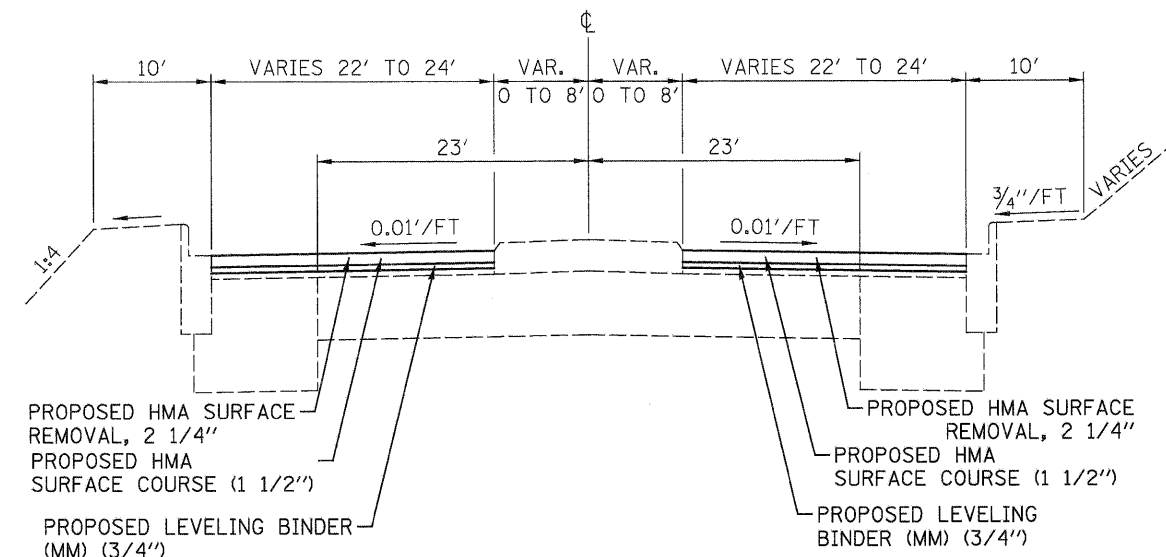


PROPOSED TYPICAL SECTION

STA. 1291+20 TO STA. 1295+50

FILE NAME =	USER NAME = SJS	DESIGNED -	REVISED -	STATE OF ILLINOIS DEPARTMENT OF TRANSPORTATION	PROPOSED TYPICAL SECTIONS	F.A.U. RTE.	SECTION	COUNTY	TOTAL SHEETS	SHEET NO.
...\\cadd\0876098-ah-typroel.dgn		DRAWN -	REVISED -			9166	34-IRS-3	ST. CLAIR	87	16
JOHNSON, DEPP & GULSENBERG CONSULTING ENGINEERS Springfield, Illinois	PLOT SCALE = 8.0000" / IN.	CHECKED -	REVISED -			CONTRACT NO. 76D96				
	PLOT DATE = 12/15/2010 09:35:16	DATE -	REVISED -			ILLINOIS FED. AID PROJECT				


* ADDITIONAL 12' WHERE THERE ARE RT.-TURN/BUS STOP LANES.
(SEE PLANS FOR LOCATIONS)

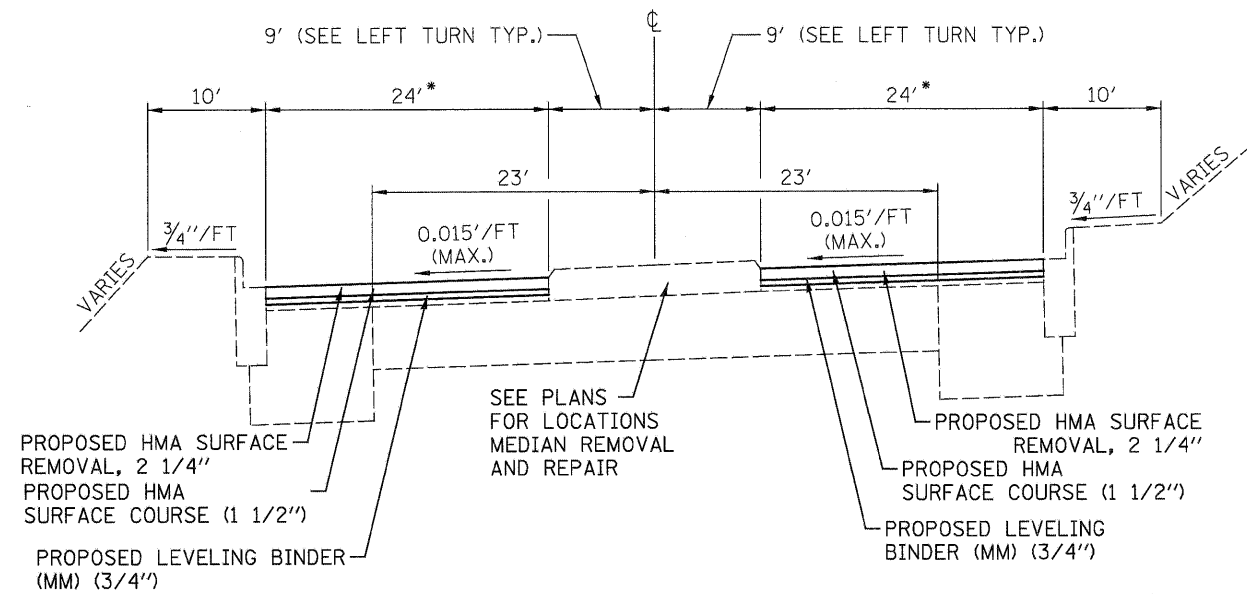

PROPOSED TYPICAL SUPERELEVATED SECTION


STA. 1295+50 TO STA. 1321+00
(STA. 1295+50 TO STA. 1306+00 (FULL SUPER, LT. EDGE HIGH)
(STA. 1309+00 TO STA. 1321+00 (FULL SUPER, RT. EDGE HIGH)

* ADDITIONAL 12' WHERE THERE ARE RT.-TURN/BUS STOP LANES.
(SEE PLANS FOR LOCATIONS)

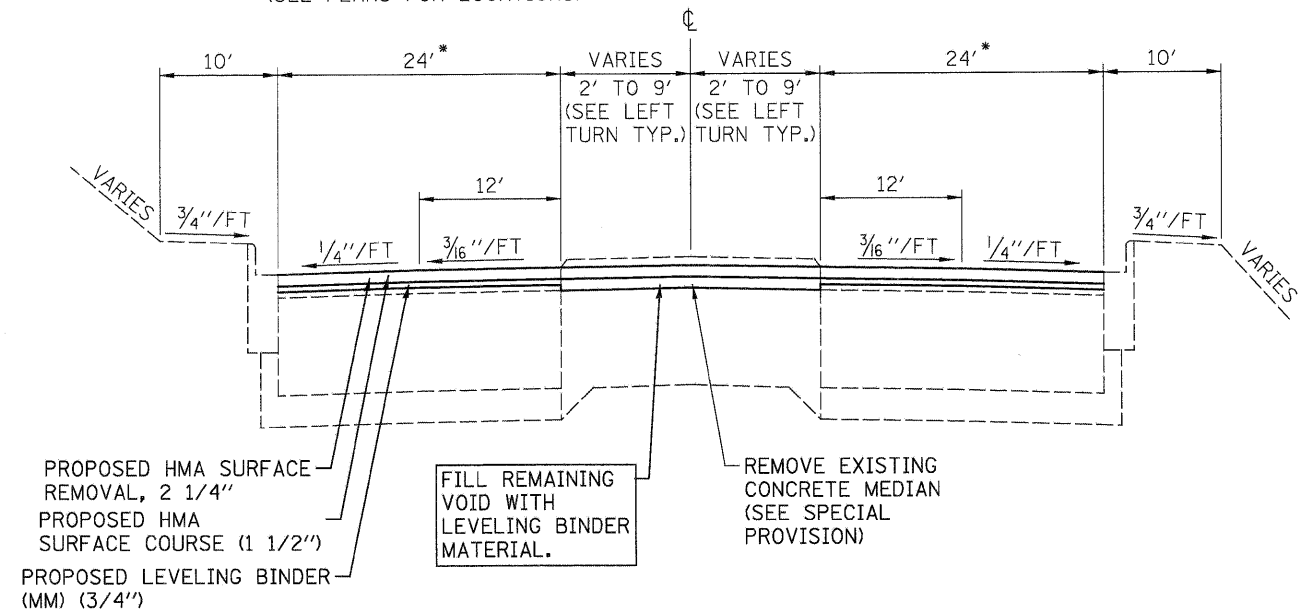


PROPOSED TYPICAL SECTION

STA. 1321+00 TO STA. 1374+00

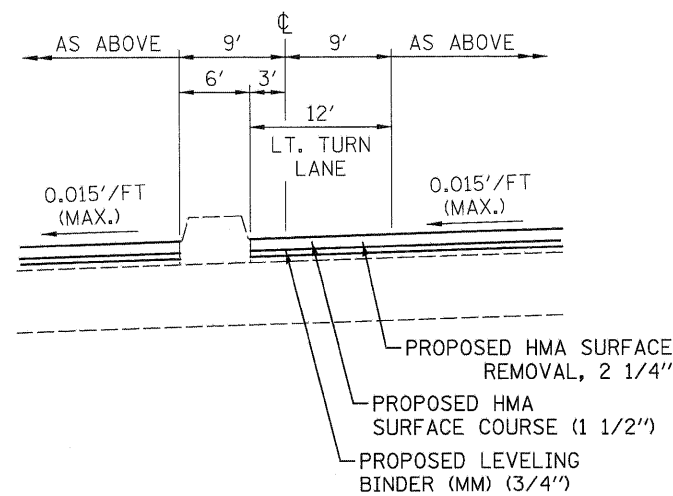

PROPOSED TYPICAL SUPERELEVATED SECTION


WITH LEFT TURN
(SEE PLANS FOR LOCATIONS)

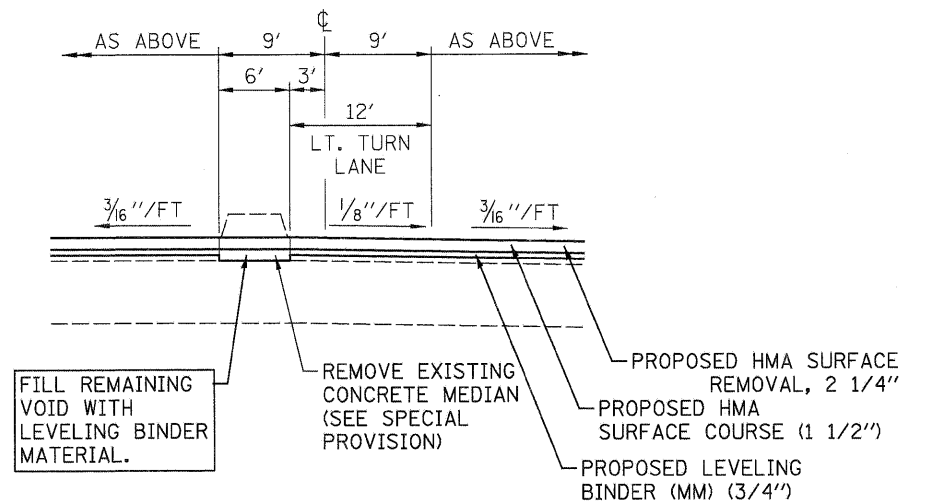

PROPOSED TYPICAL SECTION WITH LEFT LANE


(SEE PLANS FOR LOCATIONS)

FILE NAME =	USER NAME = SJS	DESIGNED -	REVISED -	STATE OF ILLINOIS DEPARTMENT OF TRANSPORTATION	PROPOSED TYPICAL SECTIONS				F.A.U. RTE.	SECTION	COUNTY	TOTAL SHEETS	SHEET NO.
...\\cadd\0876096-ah-typos1.dgn		DRAWN -	REVISED -		SCALE:	SHEET NO.	OF	SHEETS	9166	34-IRS-3	ST. CLAIR	87	17
JOHNSON, Depp & Quisenberry CONSULTING ENGINEERS Springfield, Illinois	PLOT SCALE = 8.0000' / IN.	CHECKED -	REVISED -		STA. 975+45.58 TO STA. 990+00.00				CONTRACT NO. 76D96				
	PLOT DATE = 12/15/2010 @ 9:35:16	DATE -	REVISED -						ILLINOIS FED. AID PROJECT				

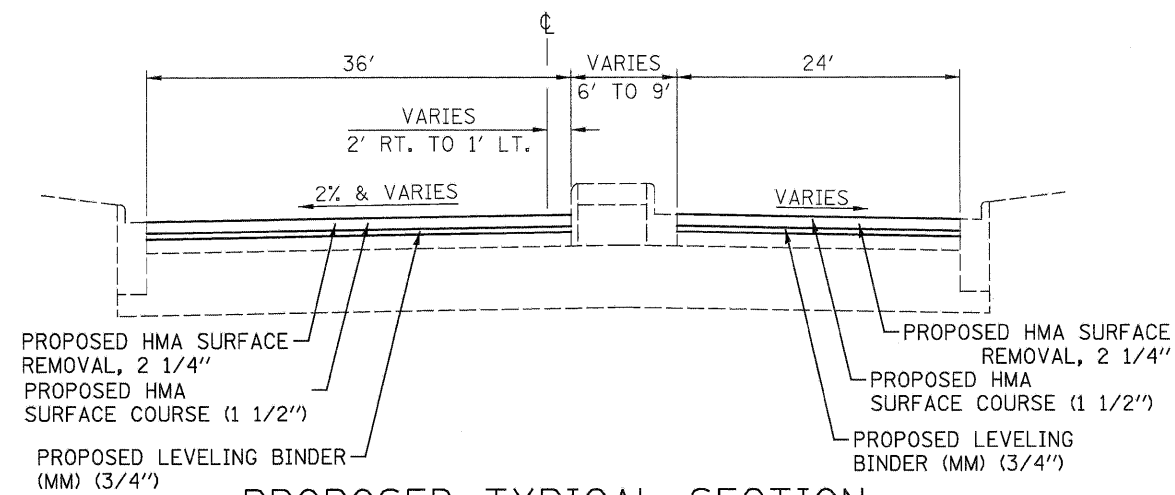


PROPOSED TYPICAL SECTION

STA. 1374+00 TO STA. 1375+44

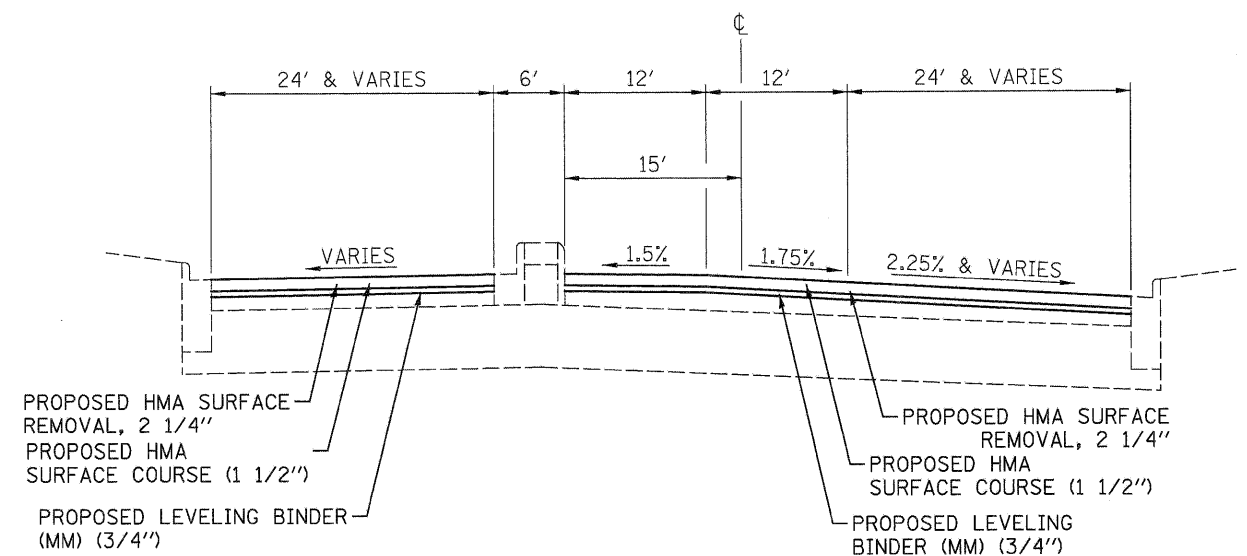


PROPOSED TYPICAL SECTION

STA. 1378+32 TO STA. 1381+00

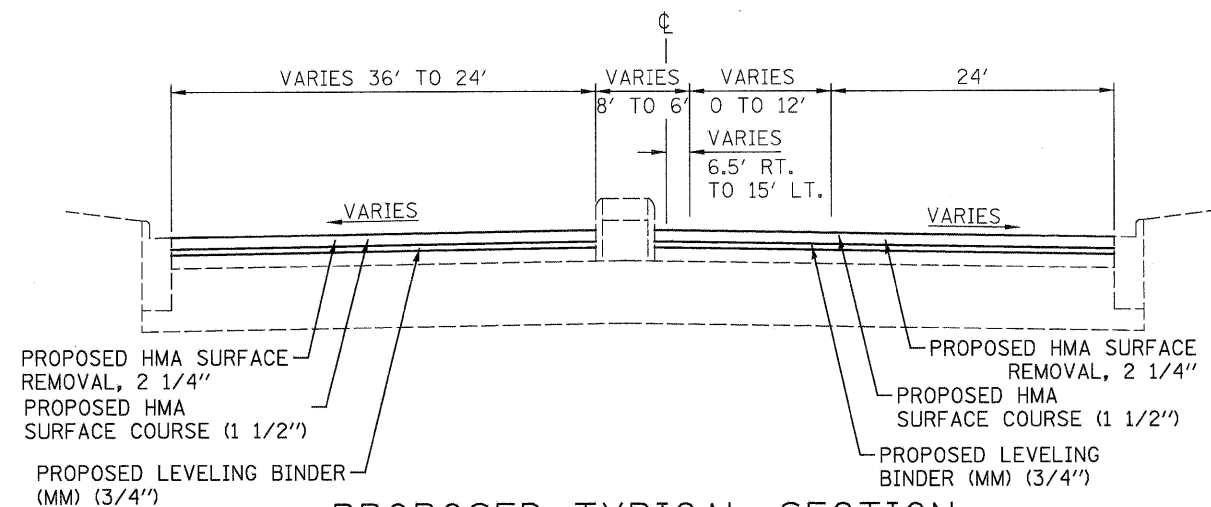


PROPOSED TYPICAL SECTION

STA. 1375+44 TO STA. 1376+88

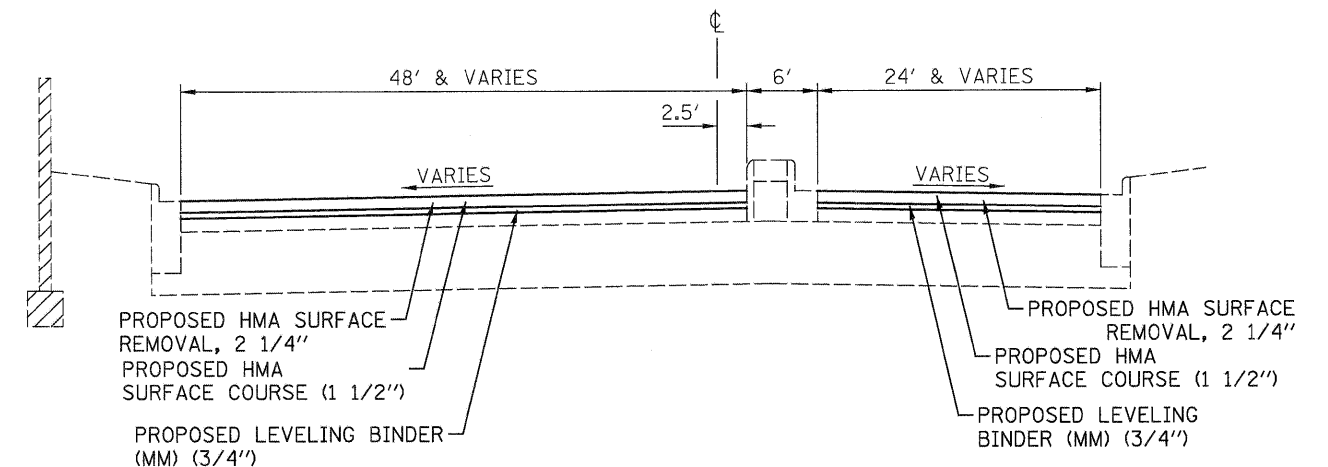


PROPOSED TYPICAL SECTION

STA. 1381+00 TO STA. 1383+77

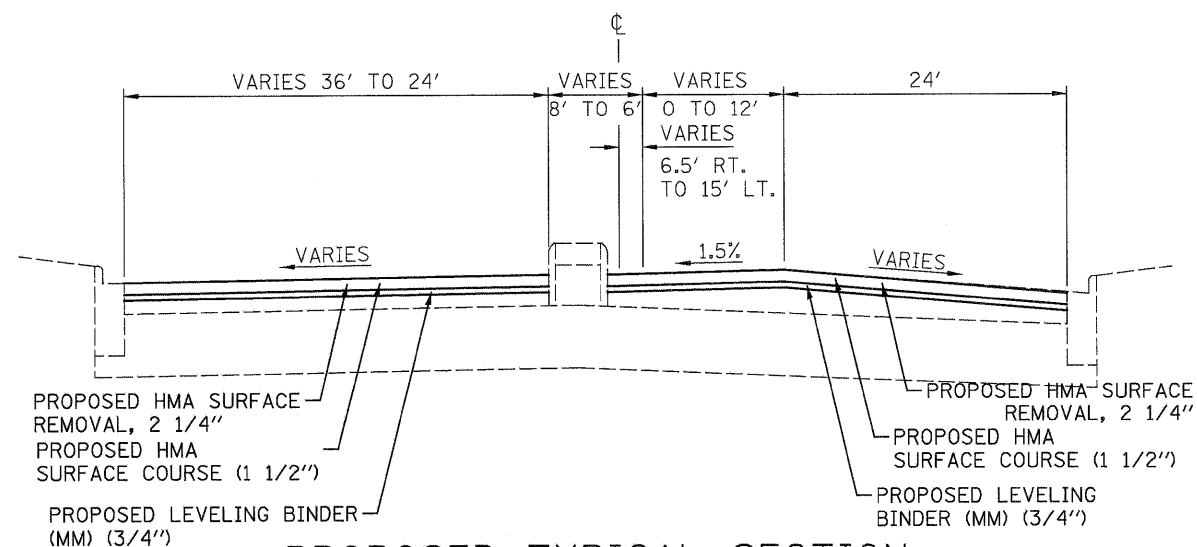

PROPOSED TYPICAL SECTION

STA. 1376+88 TO STA. 1378+32

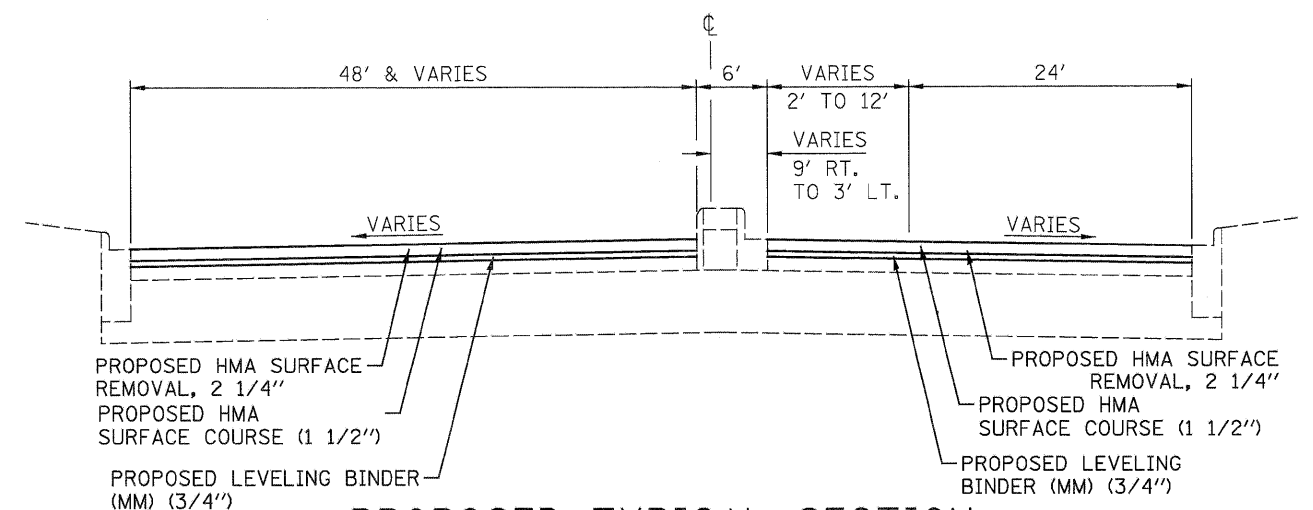

PROPOSED TYPICAL SECTION

STA. 1383+77 TO STA. 1385+25

TREE REMOVAL (OVER 15 UNITS DIAMETER)	
LOCATION	UNIT
RT. STA. 997+92	36
TOTAL =	36

EARTH EXCAVATION	
LOCATION (GRASS MEDIANS)	CU. YD.
STA. 1068+00 TO STA. 1076+70	700.8
STA. 1122+70 TO STA. 1125+00	185.3
STA. 1125+00 TO STA. 1138+15	1,059.3
STA. 1159+00 TO STA. 1170+00	886.1
STA. 1170+00 TO STA. 1171+35	108.8
TOTAL =	2,940

SUBBASE GRANULAR MATERIAL, TYPE B 4"	
LOCATION	SQ. YD.
IL 111 (N KINGSHIGHWAY):	
NE QUADRANT (EXISTING ISLAND)	30
NW QUADRANT (EXISTING ISLAND)	14
SE QUADRANT (EXISTING ISLAND)	16
SW QUADRANT (EXISTING ISLAND)	8
ST. CLAIR AVE:	
STA. 1068+00 TO STA. 1076+55	1,572
RT. STA. 1098+90 (EXISTING ISLAND)	21
STA. 1122+70 TO STA. 1138+20	3,000
STA. 1159+00 TO STA. 1171+35	2,470
TOTAL =	7,131

HOT-MIX ASPHALT BASE COURSE, 8"	
LOCATION	SQ. YD.
LT. STA. 1081+85 TO LT. STA. 1102+60	403
TOTAL =	403

HOT-MIX ASPHALT BASE COURSE, 10"	
LOCATION	SQ. YD.
IL 111 (N KINGSHIGHWAY):	
NE QUADRANT (EXISTING ISLAND)	30
NW QUADRANT (EXISTING ISLAND)	14
SE QUADRANT (EXISTING ISLAND)	16
SW QUADRANT (EXISTING ISLAND)	8
ST. CLAIR AVE:	
STA. 1068+00 TO STA. 1076+55	1,572
RT. STA. 1098+90 (EXISTING ISLAND)	21
STA. 1122+70 TO STA. 1138+20	3,000
STA. 1159+00 TO STA. 1171+35	2,470
TOTAL =	7,131

BITUMINOUS MATERIALS (PRIME COAT) AGGREGATE (PRIME COAT) LEVELING BINDER (MACHINE METHOD), N90 POLYMERIZED HOT-MIX ASPHALT SURFACE COURSE, MIX "D", N90 HOT-MIX ASPHALT SURFACE REMOVAL, 2 1/4"					
LOCATION	BIT MAT'L PRIME COAT (TON)	AGG (PC) (TON)	LEVELING BINDER (TON)	POLY HMA SURFACE (TON)	HMA REMOVAL (SQ. YD.)
STA. 980+00 TO STA. 990+00	2	9	252	504	5,998
STA. 990+00 TO STA. 1005+00	3	13	359	719	8,559
STA. 1005+00 TO STA. 1020+00	2	9	260	520	6,186
STA. 1020+00 TO STA. 1035+00	2	12	327	655	7,797
STA. 1035+00 TO STA. 1050+00	3	14	393	787	9,350
STA. 1050+00 TO STA. 1065+00	3	15	416	831	9,843
STA. 1065+00 TO STA. 1080+00	3	14	399	798	7,933
STA. 1080+00 TO STA. 1095+00	2	12	333	665	8,586
STA. 1095+00 TO STA. 1110+00	2	11	308	617	7,500
STA. 1110+00 TO STA. 1125+00	3	14	393	786	8,903
STA. 1125+00 TO STA. 1140+00	3	16	438	876	7,887
STA. 1140+00 TO STA. 1155+00	3	13	358	716	8,518
STA. 1155+00 TO STA. 1170+00	3	15	414	829	7,669
STA. 1170+00 TO STA. 1185+00	3	14	398	796	11,268
STA. 1185+00 TO STA. 1200+00	3	15	417	833	10,521
STA. 1200+00 TO STA. 1215+00	3	16	448	896	10,671
STA. 1215+00 TO STA. 1230+00	2	12	325	651	7,511
STA. 1230+00 TO STA. 1245+00	2	12	322	644	7,388
STA. 1245+00 TO STA. 1260+00	2	12	322	644	7,369
STA. 1260+00 TO STA. 1275+00	2	12	322	644	7,711
STA. 1275+00 TO STA. 1290+00	2	12	322	644	8,600
STA. 1290+00 TO STA. 1305+00	3	14	383	765	9,190
STA. 1305+00 TO STA. 1320+00	3	15	423	846	10,061
STA. 1320+00 TO STA. 1335+00	3	16	453	907	8,969
STA. 1335+00 TO STA. 1350+00	3	15	427	854	9,084
STA. 1350+00 TO STA. 1365+00	3	16	442	885	9,123
STA. 1365+00 TO STA. 1380+00	4	17	479	957	11,038
STA. 1380+00 TO STA. 1385+25	1	6	180	360	4,283
TOTALS =	73	371	10,313	20,629	237,516

INCIDENTAL HOT-MIX ASPHALT SURFACING	
LOCATION (MEDIAN CROSSOVER)	TON
STA. 1083+75	17
STA. 1085+50	20
STA. 1087+65	15
STA. 1090+90	32
STA. 1098+90	17
STA. 1109+40	6
TOTAL =	107

PROTECTIVE COAT	
LOCATION	SQ. YD.
CLASS SI CONCRETE (OULTET)	13.0
	10.3
	9.1
CONCRETE CURB, TYPE B	27.1
CONCRETE GUTTER, TYPE A	1384.7
CONCRETE GUTTER, TYPE B	1656.7
CC&G TYPE B-6.12	30.9
CC&G TYPE B-6.24	1835.0
CC&G TYPE M-6.06	349.2
CC&G TYPE M-6.12	1058.4
CONCRETE MEDIAN SURFACE, 4 INCH	3888.2
CONCRETE MEDIAN, TYPE SM-6.06	236.9
CONCRETE MEDIAN, TYPE SM-6.12	510.8
CORRUGATED MEDIAN	39.4
TOTAL =	11,050

(APPLIED TO ALL NEW EXPOSED CONCRETE SURFACES)

TEMPORARY RAMP	
LOCATION	SQ. YD.
STA. 980+00 (BEGINNING OF PROJECT)	44
LT. STA. 1031+40 (RAILROAD OMISSION)	19
RT. STA. 1031+70 (RAILROAD OMISSION)	19
LT. STA. 1032+15 (RAILROAD OMISSION)	19
RT. STA. 1032+45 (RAILROAD OMISSION)	19
LT. STA. 1050+40 (IL 111)	104
RT. STA. 1050+40 (IL 111)	103
STA. 1102+72 (BRIDGE OMISSION)	38
STA. 1103+24 (BRIDGE OMISSION)	38
LT. STA. 1177+00 (RAMPS 3&4 - IL 157)	198
LT. STA. 1185+40 (RAMPS 1&2- IL 157)	191
RT. STA. 1206+25 (IL 161)	178
LT. STA. 1381+00 (IL 159)	228
RT. STA. 1381+00 (IL 159)	230
STA. 1385+25 (END OF PROJECT)	60
TOTAL =	1,488

CURB REMOVAL		
LOCATION		FOOT
STA. 980+06 TO STA. 980+21	RT	15
STA. 980+79 TO STA. 980+97	LT	18
STA. 983+65 TO STA. 984+25	RT	60
STA. 984+28 TO STA. 984+33	LT	5
STA. 985+34 TO STA. 985+38	RT	4
STA. 986+93 TO STA. 987+11	RT	18
STA. 994+99 TO STA. 995+16	LT	17
STA. 995+57 TO STA. 995+87	LT	30
STA. 996+50 TO STA. 996+68	LT	18
STA. 997+69 TO STA. 997+89	RT	20
STA. 999+15 TO STA. 999+40	RT	25
STA. 999+91 TO STA. 1000+05	RT	14
TOTAL =		244

GUTTER REMOVAL		
LOCATION		FOOT
STA. 1056+87 TO STA. 1058+00	RT	113
STA. 1058+90 TO STA. 1060+40	RT	150
STA. 1060+50 TO STA. 1063+95	RT	345
STA. 1064+05 TO STA. 1065+00	RT	95
STA. 1065+00 TO STA. 1065+75	RT	75
STA. 1065+85 TO STA. 1068+50	RT	265
STA. 1081+85 TO STA. 1095+00	LT	1,315
STA. 1095+00 TO STA. 1102+60	LT	760
STA. 1103+30 TO STA. 1110+00	LT	670
STA. 1110+00 TO STA. 1113+80	LT	380
STA. 1182+65 TO STA. 1185+00	RT	235
STA. 1185+00 TO STA. 1189+90	RT	490
STA. 1216+30 TO STA. 1216+90	RT	60
STA. 1217+55 TO STA. 1226+15	RT	860
STA. 1218+62 TO STA. 1224+48	LT	586
STA. 1224+63 TO STA. 1229+44	LT	481
STA. 1226+30 TO STA. 1230+00	RT	370
STA. 1229+59 TO STA. 1230+00	LT	41
STA. 1230+00 TO STA. 1230+37	RT	37
STA. 1230+00 TO STA. 1236+21	LT	621
STA. 1230+52 TO STA. 1232+38	RT	186
STA. 1232+53 TO STA. 1234+82	RT	229
STA. 1234+97 TO STA. 1240+60	RT	563
STA. 1236+36 TO STA. 1241+14	LT	478
STA. 1240+75 TO STA. 1242+92	RT	217
STA. 1241+24 TO STA. 1245+00	LT	376
STA. 1244+34 TO STA. 1245+00	RT	66
STA. 1245+00 TO STA. 1253+10	RT	810
STA. 1245+00 TO STA. 1252+65	LT	765
STA. 1252+75 TO STA. 1254+85	LT	210
STA. 1253+20 TO STA. 1255+85	RT	265
STA. 1255+95 TO STA. 1260+00	RT	405
STA. 1260+00 TO STA. 1260+35	RT	35
STA. 1260+40 TO STA. 1264+83	RT	443
STA. 1262+75 TO STA. 1266+03	LT	328
STA. 1264+93 TO STA. 1271+86	RT	693
STA. 1266+13 TO STA. 1271+30	LT	517
STA. 1271+96 TO STA. 1275+00	RT	304
STA. 1275+00 TO STA. 1277+92	RT	292
STA. 1282+20 TO STA. 1285+85	RT	365
STA. 1285+95 TO STA. 1290+00	RT	405
STA. 1290+00 TO STA. 1290+45	RT	45
TOTAL =		15,946

COMBINATION CURB AND GUTTER REMOVAL		
LOCATION		FOOT
STA. 1000+28 TO STA. 1003+68	LT	340
STA. 1000+87 TO STA. 1005+00	RT	413
STA. 1001+00 TO STA. 1005+00	MEDIAN	800
STA. 1005+00 TO STA. 1007+04	RT	204
STA. 1005+00 TO STA. 1014+05	MEDIAN	1810
STA. 1007+73 TO STA. 1008+05	RT	32
STA. 1008+18 TO STA. 1008+43	RT	25
STA. 1008+95 TO STA. 1009+11	LT	16
STA. 1009+62 TO STA. 1017+24	RT	762
STA. 1010+58 TO STA. 1015+02	LT	444
STA. 1015+69 TO STA. 1020+00	LT	431
STA. 1020+00 TO STA. 1021+10	LT	110
STA. 1021+65 TO STA. 1022+72	LT	107
STA. 1036+38 TO STA. 1036+49	RT	11
STA. 1042+75 TO STA. 1042+78	MEDIAN	3
STA. 1043+16 TO STA. 1043+21	MEDIAN	5
STA. 1043+31 TO STA. 1043+34	MEDIAN	3
STA. 1044+84 TO STA. 1044+97	MEDIAN	13
STA. 1045+85 TO STA. 1045+92	MEDIAN	7
STA. 1045+96 TO STA. 1045+98	MEDIAN	2
STA. 1047+44 TO STA. 1047+49	MEDIAN	5
STA. 1048+77 TO STA. 1048+80	MEDIAN	3
STA. 1051+35 TO STA. 1051+41	MEDIAN	6
STA. 1051+64 TO STA. 1051+99	MEDIAN	35
STA. 1052+45 TO STA. 1052+48	MEDIAN	3
STA. 1053+02 TO STA. 1053+05	MEDIAN	3
STA. 1053+53 TO STA. 1053+58	MEDIAN	5
STA. 1053+67 TO STA. 1053+72	MEDIAN	5
STA. 1054+41 TO STA. 1054+52	MEDIAN	11
STA. 1056+40 TO STA. 1058+05	MEDIAN	330
STA. 1058+95 TO STA. 1065+00	MEDIAN	1210
STA. 1065+30 TO STA. 1068+00	MEDIAN	540
STA. 1068+00 TO STA. 1076+70	MEDIAN	1740
STA. 1081+30 TO STA. 1083+65	MEDIAN	470
STA. 1083+90 TO STA. 1084+30	MEDIAN	80
STA. 1098+40 TO STA. 1098+75	MEDIAN	70
STA. 1099+05 TO STA. 1099+45	MEDIAN	80
STA. 1109+58 TO STA. 1110+00	MEDIAN	84
STA. 1122+70 TO STA. 1125+00	MEDIAN	460
STA. 1125+00 TO STA. 1138+15	MEDIAN	2630
STA. 1151+25 TO STA. 1155+00	MEDIAN	750
STA. 1155+00 TO STA. 1159+00	MEDIAN	800
STA. 1159+00 TO STA. 1170+00	MEDIAN	2,200
STA. 1170+00 TO STA. 1171+35	MEDIAN	270
TOTAL =		17,328

MEDIAN REMOVAL	
LOCATION	SQ. FT.
STA. 1076+70 TO STA. 1080+00	4,128
STA. 1080+00 TO STA. 1080+90	649
STA. 1109+58 TO STA. 1110+00	1,084
STA. 1110+00 TO STA. 1115+70	5,525
STA. 1116+60 TO STA. 1116+66	5,585
STA. 1122+64 TO STA. 1122+70	108
STA. 1138+15 TO STA. 1138+21	108
STA. 1144+20 TO STA. 1144+26	21
STA. 1145+10 TO STA. 1145+16	39
STA. 1171+35 TO STA. 1176+55	4,652
STA. 1177+20 TO STA. 1184+90	8,327
STA. 1185+65 TO STA. 1188+90	4,139
STA. 1189+70 TO STA. 1191+30	640
STA. 1217+81 TO STA. 1218+38	114
STA. 1218+97 TO STA. 1224+72	1,150
STA. 1225+65 TO STA. 1230+00	870
STA. 1230+00 TO STA. 1236+28	1,256
STA. 1236+74 TO STA. 1238+83	418
STA. 1239+81 TO STA. 1243+57	752
STA. 1244+57 TO STA. 1245+00	86
STA. 1245+00 TO STA. 1245+28	56
STA. 1246+28 TO STA. 1247+70	284
STA. 1248+29 TO STA. 1260+00	2,342
STA. 1260+00 TO STA. 1261+11	222
STA. 1262+14 TO STA. 1266+90	952
STA. 1267+50 TO STA. 1273+18	1,136
STA. 1273+79 TO STA. 1275+00	242
STA. 1275+00 TO STA. 1277+71	542
STA. 1278+73 TO STA. 1283+24	902
STA. 1283+84 TO STA. 1285+64	360
STA. 1286+64 TO STA. 1290+00	672
STA. 1290+00 TO STA. 1291+18	236
STA. 1295+68 TO STA. 1295+90	352
STA. 1304+56 TO STA. 1304+62	46
STA. 1308+14 TO STA. 1308+20	30
STA. 1311+16 TO STA. 1311+22	26
STA. 1312+00 TO STA. 1312+06	22
STA. 1317+56 TO STA. 1317+62	24
STA. 1318+75 TO STA. 1318+81	22
STA. 1319+76 TO STA. 1320+00	185
STA. 1320+00 TO STA. 1327+63	11,619
STA. 1328+40 TO STA. 1332+28	4,037
STA. 1333+10 TO STA. 1335+00	753
STA. 1335+00 TO STA. 1340+55	4,823
STA. 1341+76 TO STA. 1345+13	3,637
STA. 1345+85 TO STA. 1348+33	992
STA. 1349+29 TO STA. 1350+00	284
STA. 1350+00 TO STA. 1353+92	4,069
STA. 1354+70 TO STA. 1359+42	4,386
STA. 1360+40 TO STA. 1365+00	4,153
STA. 1366+05 TO STA. 1369+53	1,137
STA. 1370+40 TO STA. 1373+89	2,094
STA. 1374+48 TO STA. 1374+54	25
STA. 1380+30 TO STA. 1380+36	20
STA. 1381+67 TO STA. 1381+73	23
TOTAL =	90,356

AGGREGATE WEDGE SHOULDER, TYPE B	
LOCATION	TON
RT. STA. 1230+05 TO RT. STA. 1233+00	22
RT. STA. 1240+35 TO RT. STA. 1242+95	20
RT. STA. 1244+30 TO RT. STA. 1247+90	27
RT. STA. 1252+60 TO RT. STA. 1259+35	51
RT. STA. 1259+35 TO RT. STA. 1260+30	14
RT. STA. 1260+30 TO RT. STA. 1265+65	41
RT. STA. 1268+45 TO RT. STA. 1278+00	73
RT. STA. 1285+35 TO RT. STA. 1290+50	39
TOTAL =	287

HOT-MIX ASPHALT SHOULDERS	
LOCATION	TON
LT. STA. 1171+45 TO LT. STA. 1175+40	44.2
RT. STA. 1171+50 TO RT. STA. 1192+60	236.4
LT. STA. 1178+20 TO LT. STA. 1183+90	63.9
LT. STA. 1271+30 TO LT. STA. 1277+85	73.3
LT. STA. 1278+55 TO LT. STA. 1285+90	82.3
LT. STA. 1286+60 TO LT. STA. 1291+20	51.5
TOTAL =	552

FLUSH INLET BOX FOR MEDIAN, STANDARD 542546	
LOCATION	EACH
STA. 1100+35 MEDIAN	1
TOTAL =	1

CATCH BASINS TO BE ADJUSTED	
LOCATION	EACH
STA. 1008+67 MEDIAN	1
TOTAL =	1

INLETS TO BE ADJUSTED WITH NEW TYPE 3 FRAME AND GRATE	
LOCATION	EACH
STA. 1008+15 LT	1
STA. 1008+15 RT	1
STA. 1021+63 LT	1
TOTAL =	3

FRAMES AND GRATES, TYPE 3	
LOCATION	EACH
STA. 1000+83 LT	1
STA. 1003+70 RT	1
STA. 1018+65 LT	1
TOTAL =	3

FRAMES AND GRATES, TYPE 12	
LOCATION	EACH
STA. 1056+84 LT	1
STA. 1060+46 LT	1
STA. 1064+05 LT	1
STA. 1065+81 LT	1
STA. 1067+68 LT	1
STA. 1152+85 LT	1
STA. 1154+73 LT	1
STA. 1171+69 LT	1
STA. 1173+00 RT	1
STA. 1180+00 RT	1
TOTAL =	10

GRATES AND COVERS, TYPE 2A	
LOCATION	EACH
STA. 1219+12 RT	1
STA. 1223+65 RT	1
TOTAL =	2

CONCRETE MEDIAN, TYPE SM-6.12	
LOCATION	SQ. FT.
STA. 1057+99 TO STA. 1058+05	19
STA. 1058+95 TO STA. 1059+01	30
STA. 1064+94 TO STA. 1065+00	133
STA. 1065+30 TO STA. 1065+36	107
STA. 1067+94 TO STA. 1068+00	107
STA. 1078+95 TO STA. 1080+00	840
STA. 1080+00 TO STA. 1080+90	720
STA. 1112+30 TO STA. 1115+70	2,040
STA. 1116+60 TO STA. 1116+66	14
STA. 1122+64 TO STA. 1122+70	95
STA. 1138+15 TO STA. 1138+21	124
STA. 1144+20 TO STA. 1144+26	12
STA. 1145+10 TO STA. 1145+16	18
STA. 1158+94 TO STA. 1159+00	127
STA. 1304+56 TO STA. 1304+62	23
STA. 1308+14 TO STA. 1308+20	23
STA. 1311+16 TO STA. 1311+22	23
STA. 1312+00 TO STA. 1312+06	23
STA. 1317+56 TO STA. 1317+62	23
STA. 1318+75 TO STA. 1318+81	23
STA. 1319+76 TO STA. 1319+82	23
STA. 1374+48 TO STA. 1374+54	20
STA. 1380+30 TO STA. 1380+06	15
STA. 1381+67 TO STA. 1381+73	15
TOTAL =	4,597

CORRUGATED MEDIAN	
LOCATION	SQ. FT.
STA. 1295+68 TO STA. 1295+90	355
TOTAL =	355

STEEL PLATE BEAM GUARD RAIL, TYPE A, 6 FOOT POSTS TRAFFIC BARRIER TERMINAL, TYPE 2 TRAFFIC BARRIER TERMINAL, TYPE 6 TRAFFIC BARRIER TERMINAL, TYPE 6A TRAFFIC BARRIER TERMINAL, TYPE 6B TRAFFIC BARRIER TERMINAL, TYPE 1 (SPECIAL) TANGENT GUARDRAIL MARKERS, TYPE A TERMINAL MARKER - DIRECT APPLIED								
LOCATION	SPBGR TYPE A 6' POST (FOOT)	TBT TYPE 2 (EACH)	TBT TYPE 6 (EACH)	TBT TYPE 6A (EACH)	TBT TYPE 6B (EACH)	TBT TYPE 1 (SPECIAL) TANGENT (EACH)	GUARDRAIL MARKER TYPE A (EACH)	TERM. MRK. DIRECT APPLIED (EACH)
LT. STA. 1083+72 TO LT. STA. 1085+87	150.0	1				1	4	1
RT. STA. 1084+07 TO RT. STA. 1085+09	37.5	1				1	4	1
RT. STA. 1100+81 TO RT. STA. 1102+75	100.0			1		1	4	1
(EB MEDIAN) RT. STA. 1100+81 TO RT. STA. 1102+75	100.0			1		1	4	1
LT. STA. 1103+24 TO LT. STA. 1105+17	100.0		1			1	4	1
(WB MEDIAN) LT. STA. 1103+24 TO LT. STA. 1105+17	100.0		1			1	4	1
RT. STA. 1179+67 TO RT. STA. 1181+60	100.0				1	1	4	1
RT. STA. 1213+95 TO RT. STA. 1216+98	237.5	1				1	4	1
LT. STA. 1218+54 TO LT. STA. 1220+54	150.0					1	4	1
RT. STA. 1228+37 TO RT. STA. 1235+39	637.5	1				1	5	1
LT. STA. 1229+34 TO LT. STA. 1236+36.5	637.5	1				1	5	1
RT. STA. 1239+56 TO RT. STA. 1242+84	262.5	1				1	4	1
LT. STA. 1241+25 TO LT. STA. 1245+40	350.0	1				1	5	1
RT. STA. 1250+91 TO RT. STA. 1265+06	1350.0	1				1	7	1
LT. STA. 1252+84 TO LT. STA. 1257+85.5	437.5	1				1	5	1
LT. STA. 1262+48 TO LT. STA. 1267+12	400.0	1				1	5	1
LT. STA. 1271+55 TO LT. STA. 1274+95	275	1				1	4	1
LT. STA. 1279+42 TO LT. STA. 1282+57	250.0	1				1	4	1
RT. STA. 1283+81 TO RT. STA. 1290+33	587.5	1				1	5	1
LT. STA. 1288+80 TO LT. STA. 1293+57.5	412.5	1				1	5	1
TOTALS =	6675	14	2	2	1	20	90	20

GUARDRAIL REMOVAL	
LOCATION	FOOT
LT. STA. 1083+74 TO LT. STA. 1085+00	126
RT. STA. 1084+43 TO RT. STA. 1085+52	109
RT. STA. 1101+10 TO RT. STA. 1102+75	165
RT. STA. 1101+72 TO RT. STA. 1102+74	102
LT. STA. 1103+09 TO LT. STA. 1104+50	141
LT. STA. 1103+10 TO LT. STA. 1104+13	103
RT. STA. 1180+91 TO RT. STA. 1181+60	69
RT. STA. 1215+37 TO RT. STA. 1216+91	154
LT. STA. 1218+54 TO LT. STA. 1218+86	32
LT. STA. 1229+29 TO LT. STA. 1236+48	726 *
RT. STA. 1230+08 TO RT. STA. 1232+87	279 *
RT. STA. 1240+39 TO RT. STA. 1242+81	242 *
LT. STA. 1241+06 TO LT. STA. 1244+60	354 *
LT. STA. 1252+42 TO LT. STA. 1256+45	403 *
RT. STA. 1252+66 TO RT. STA. 1265+43	1,277 *
LT. STA. 1261+95 TO LT. STA. 1267+18	533 *
LT. STA. 1271+32 TO LT. STA. 1274+36	304 *
LT. STA. 1279+21 TO LT. STA. 1281+35	214 *
RT. STA. 1285+36 TO RT. STA. 1290+33	504 *
LT. STA. 1288+95 TO LT. STA. 1292+11	316 *
TOTAL =	6,153
* GUARDRAIL POSTS TO BE CUT (SEE SPECIAL PROVISION)	

SHOULDER RUMBLE STRIPS	
LOCATION	FOOT
LT. STA. 1171+45 TO LT. STA. 1175+40	395
RT. STA. 1171+50 TO RT. STA. 1192+60	2,110
LT. STA. 1178+20 TO LT. STA. 1183+90	570
* STA. 1216+65 TO STA. 1291+20	7455
LT. STA. 1271+30 TO LT. STA. 1277+85	655
LT. STA. 1278+55 TO LT. STA. 1285+90	735
LT. STA. 1286+60 TO LT. STA. 1291+20	460
TOTAL =	12,380
* PLACED IN CENTERLINE UNDIVIDED HIGHWAY PAID FOR AS SHOULDER RUMBLE STRIPS (SEE STRIPING PLANS)	

WORK ZONE PAVEMENT MARKING REMOVAL	
	SQ. FT.
SHORT-TERM PAVEMENT MARKING	7,264
TEMPORARY PAVEMENT MARKING - LETTERS AND SYMBOLS	1,599
TEMPORARY PAVEMENT MARKING - LINE 4"	57,395
TEMPORARY PAVEMENT MARKING - LINE 8"	317
TEMPORARY PAVEMENT MARKING - LINE 12"	4,761
TEMPORARY PAVEMENT MARKING - LINE 24"	2,406
TOTAL =	73,742

SHORT-TERM PAVEMENT MARKING		
LOCATION	DESCRIPTION	FOOT
LT. STA. 980+00 TO LT. STA. 1050+00	(WHITE SKIP-DASH)	1,920
RT. STA. 980+00 TO RT. STA. 1050+00	(WHITE SKIP-DASH)	1,920
LT. STA. 1050+90 TO LT. STA. 1144+20	(WHITE SKIP-DASH)	2,556
RT. STA. 1050+90 TO RT. STA. 1144+20	(WHITE SKIP-DASH)	2,556
LT. STA. 1145+15 TO LT. STA. 1176+45	(WHITE SKIP-DASH)	864
RT. STA. 1145+15 TO RT. STA. 1176+45	(WHITE SKIP-DASH)	864
LT. STA. 1177+25 TO LT. STA. 1184+90	(WHITE SKIP-DASH)	216
RT. STA. 1177+25 TO RT. STA. 1184+90	(WHITE SKIP-DASH)	216
LT. STA. 1185+75 TO LT. STA. 1198+00	(WHITE SKIP-DASH)	336
RT. STA. 1185+75 TO RT. STA. 1198+00	(WHITE SKIP-DASH)	336
LT. STA. 1199+20 TO LT. STA. 1205+95	(WHITE SKIP-DASH)	192
RT. STA. 1199+20 TO RT. STA. 1205+40	(WHITE SKIP-DASH)	180
LT. STA. 1206+75 TO LT. STA. 1300+65	(WHITE SKIP-DASH)	2,568
RT. STA. 1206+90 TO RT. STA. 1300+65	(WHITE SKIP-DASH)	2,568
LT. STA. 1301+85 TO LT. STA. 1317+70	(WHITE SKIP-DASH)	444
RT. STA. 1301+85 TO RT. STA. 1317+90	(WHITE SKIP-DASH)	444
LT. STA. 1318+65 TO LT. STA. 1327+55	(WHITE SKIP-DASH)	252
RT. STA. 1318+80 TO RT. STA. 1327+55	(WHITE SKIP-DASH)	240
LT. STA. 1328+40 TO LT. STA. 1353+90	(WHITE SKIP-DASH)	696
RT. STA. 1328+40 TO RT. STA. 1354+05	(WHITE SKIP-DASH)	708
LT. STA. 1354+70 TO LT. STA. 1365+00	(WHITE SKIP-DASH)	288
RT. STA. 1354+70 TO RT. STA. 1365+00	(WHITE SKIP-DASH)	288
LT. STA. 1366+05 TO LT. STA. 1380+40	(WHITE SKIP-DASH)	396
RT. STA. 1366+05 TO RT. STA. 1380+65	(WHITE SKIP-DASH)	408
STA. 1378+40 TO STA. 1380+40	(WHITE SKIP-DASH)	60
LT. STA. 1381+55 TO LT. STA. 1385+25	(WHITE SKIP-DASH)	108
LT. STA. 1381+70 TO LT. STA. 1383+80	(WHITE SKIP-DASH)	60
RT. STA. 1381+70 TO RT. STA. 1385+25	(WHITE SKIP-DASH)	108
TOTAL =		21,792

THERMOPLASTIC PAVEMENT MARKING - LETTERS AND SYMBOLS

LOCATION/DESCRIPTION	SQ. FT.
RT. STA. 1029+00 (WHITE RAILROAD CROSSING)	61.2
LT. STA. 1034+85 (WHITE RAILROAD CROSSING)	61.2
LT. STA. 1038+15 (WHITE LEFT TURN ARROW)	15.6
LT. STA. 1038+80 (WHITE LEFT TURN ARROW)	15.6
RT. STA. 1048+70 (WHITE LEFT TURN ARROW)	15.6
RT. STA. 1049+60 (WHITE LEFT TURN ARROW)	15.6
RT. STA. 1051+20 (WHITE LEFT TURN ARROW)	15.6
LT. STA. 1051+95 (WHITE RIGHT TURN ARROW)	15.6
RT. STA. 1052+15 (WHITE LEFT TURN ARROW)	15.6
LT. STA. 1055+35 (WHITE RIGHT TURN ARROW)	15.6
RT. STA. 1079+40 (WHITE LEFT TURN ARROW)	15.6
RT. STA. 1080+50 (WHITE LEFT TURN ARROW)	15.6
RT. STA. 1113+00 (WHITE LEFT TURN ARROW)	15.6
RT. STA. 1115+25 (WHITE LEFT TURN ARROW)	15.6
RT. STA. 1141+70 (WHITE LEFT TURN ARROW)	15.6
RT. STA. 1143+20 (WHITE LEFT TURN ARROW)	15.6
STA. 1145+70 (WHITE LEFT TURN ARROW)	15.6
STA. 1147+70 (WHITE LEFT TURN ARROW)	15.6
RT. STA. 1174+35 (WHITE LEFT TURN ARROW)	15.6
RT. STA. 1175+95 (WHITE LEFT TURN ARROW)	15.6
RT. STA. 1183+05 (WHITE LEFT TURN ARROW)	15.6
RT. STA. 1184+35 (WHITE LEFT TURN ARROW)	15.6
RT. STA. 1197+10 (WHITE RIGHT TURN ARROW)	15.6
LT. STA. 1197+10 (WHITE LEFT TURN ARROW)	15.6
LT. STA. 1197+80 (WHITE LEFT TURN ARROW)	15.6
RT. STA. 1197+80 (WHITE RIGHT TURN ARROW)	15.6
LT. STA. 1199+55 (WHITE LEFT TURN ARROW)	15.6
LT. STA. 1199+55 (WHITE RIGHT TURN & THROUGH ARROW)	26.0
RT. STA. 1202+35 (WHITE RIGHT TURN ARROW)	15.6
LT. STA. 1202+70 (WHITE LEFT TURN ARROW)	15.6
RT. STA. 1204+45 (WHITE RIGHT TURN ARROW)	15.6
LT. STA. 1207+25 (WHITE LEFT TURN ARROW)	15.6
LT. STA. 1208+45 (WHITE LEFT TURN ARROW)	15.6
RT. STA. 1297+55 (WHITE LEFT TURN ARROW)	15.6
RT. STA. 1298+80 (WHITE LEFT TURN ARROW)	15.6
RT. STA. 1300+00 (WHITE LEFT TURN ARROW)	15.6
LT. STA. 1302+20 (WHITE LEFT TURN ARROW)	15.6
LT. STA. 1302+65 (WHITE LEFT TURN ARROW)	15.6
RT. STA. 1303+80 (WHITE LEFT TURN ARROW)	15.6
RT. STA. 1304+25 (WHITE LEFT TURN ARROW)	15.6
RT. STA. 1307+30 (WHITE LEFT TURN ARROW)	15.6
RT. STA. 1307+95 (WHITE LEFT TURN ARROW)	15.6
RT. STA. 1310+40 (WHITE LEFT TURN ARROW)	15.6
RT. STA. 1310+90 (WHITE LEFT TURN ARROW)	15.6
LT. STA. 1312+55 (WHITE LEFT TURN ARROW)	15.6
LT. STA. 1313+55 (WHITE LEFT TURN ARROW)	15.6
RT. STA. 1316+85 (WHITE LEFT TURN ARROW)	15.6
RT. STA. 1317+35 (WHITE LEFT TURN ARROW)	15.6
RT. STA. 1317+75 (WHITE RIGHT TURN ARROW)	15.6
LT. STA. 1318+85 (WHITE RIGHT TURN ARROW)	15.6
LT. STA. 1319+10 (WHITE LEFT TURN ARROW)	15.6
LT. STA. 1319+45 (WHITE LEFT TURN ARROW)	15.6
STA. 1321+75 (WHITE TWO-WAY LEFT TURN ARROW)	15.6
STA. 1322+05 (WHITE TWO-WAY LEFT TURN ARROW)	15.6
STA. 1324+25 (WHITE TWO-WAY LEFT TURN ARROW)	15.6
STA. 1324+55 (WHITE TWO-WAY LEFT TURN ARROW)	15.6
STA. 1326+70 (WHITE LEFT TURN ARROW)	15.6
STA. 1327+25 (WHITE LEFT TURN ARROW)	15.6
RT. STA. 1327+30 (WHITE RIGHT TURN ARROW)	15.6
LT. STA. 1328+65 (WHITE RIGHT TURN ARROW)	15.6
STA. 1328+75 (WHITE LEFT TURN ARROW)	15.6
STA. 1329+20 (WHITE LEFT TURN ARROW)	15.6
STA. 1339+75 (WHITE LEFT TURN ARROW)	15.6
STA. 1340+20 (WHITE LEFT TURN ARROW)	15.6
RT. STA. 1340+70 (WHITE RIGHT TURN ARROW)	15.6
STA. 1342+00 (WHITE LEFT TURN ARROW)	15.6
STA. 1342+50 (WHITE LEFT TURN ARROW)	15.6
STA. 1353+15 (WHITE LEFT TURN ARROW)	15.6
STA. 1353+55 (WHITE LEFT TURN ARROW)	15.6
RT. STA. 1353+75 (WHITE RIGHT TURN ARROW)	15.6
LT. STA. 1355+00 (WHITE RIGHT TURN ARROW)	15.6
STA. 1355+05 (WHITE LEFT TURN ARROW)	15.6
STA. 1355+50 (WHITE LEFT TURN ARROW)	15.6
LT. STA. 1364+10 (WHITE LEFT TURN ARROW)	15.6
LT. STA. 1364+75 (WHITE LEFT TURN ARROW)	15.6
CONTINUED	

LT. STA. 1366+40 (WHITE LEFT TURN ARROW)	15.6
LT. STA. 1366+45 (WHITE RIGHT TURN ARROW)	15.6
LT. STA. 1367+10 (WHITE LEFT TURN ARROW)	15.6
STA. 1368+50 (WHITE LEFT TURN ARROW)	15.6
STA. 1370+70 (WHITE LEFT TURN ARROW)	15.6
STA. 1371+45 (WHITE LEFT TURN ARROW)	15.6
STA. 1372+75 (WHITE LEFT TURN ARROW)	15.6
STA. 1373+45 (WHITE LEFT TURN ARROW)	15.6
LT. STA. 1374+80 (WHITE LEFT TURN ARROW)	15.6
LT. STA. 1375+75 (WHITE LEFT TURN ARROW)	15.6
RT. STA. 1377+55 (WHITE LEFT TURN ARROW)	15.6
LT. STA. 1378+70 (WHITE LEFT TURN ARROW)	15.6
RT. STA. 1378+70 (WHITE LEFT TURN ARROW)	15.6
LT. STA. 1379+75 (WHITE LEFT TURN ARROW)	15.6
RT. STA. 1379+75 (WHITE LEFT TURN ARROW)	15.6
LT. STA. 1382+10 (2 WHITE LEFT TURN ARROWS)	31.2
LT. STA. 1383+45 (2 WHITE LEFT TURN ARROWS)	31.2
LT. STA. 1384+60 (WHITE LEFT TURN ARROW)	15.6
TOTAL =	1,599.2

NOTE:
TEMPORARY PAVEMENT MARKING QUANTITIES SAME
AS PERMANENT PAVEMENT MARKING QUANTITIES

PAVEMENT PATCHING SCHEDULE

LOCATION	RT/LT/TL	LENGTH	WIDTH	PAVEMENT PATCHING 14"			COMMENTS
				TYPE 2	TYPE 3	TYPE 4	
		(FEET)	(FEET)	(SQ YDS)	(SQ YDS)	(SQ YDS)	
WEST BOUND							
982+70	RT	6	12	8			
990+70	RT	20	12			27	
992+40	LT	12	12		16		
996+90	RT	6	12	8			
998+50	RT	6	12	8			
999+00	RT	15	12		20		
1003+60	RT	8	12	11			
1005+80	RT	40	6			27	
1006+80	RT	8	12				
1006+80	LT	8	12	11			
1010+50	RT	6	12	8			
1010+50	LT	6	12	8			
1022+00	RT	12	12		16		
1044+85	RT	12	12		16		
1044+85	LT	12	12		16		
1047+60	RT	6	12				
1119+00	RT	6	12	8			
1130+50	LT	8	12	11			
1196+20	RT	8	12	11			
1221+00	RT	8	12	11			
1221+00	LT	8	12	11			
1234+50	RT	8	12	11			
1234+50	LT	8	12	11			
1271+50	RT	6	12	8			
1271+50	LT	6	12	8			
1280+70	RT	6	12	8			
1280+70	LT	6	12	8			
1309+80	RT	6	12	8			
1309+80	LT	6	12	8			
1341+20	TL	8	12	11			
1363+90	RT	6	12	8			
1363+90	LT	6	12	8			
WEST BOUND TOTALS				211	84	54	

PAVEMENT PATCHING SCHEDULE

LOCATION	RT/LT/TL	LENGTH	WIDTH	PAVEMENT PATCHING 14"			COMMENTS
				TYPE 2	TYPE 3	TYPE 4	
		(FEET)	(FEET)	(SQ YDS)	(SQ YDS)	(SQ YDS)	
EAST BOUND							
989+60	RT	6	12	8			
992+40	LT	12	12		16		
1010+50	RT	6	12	8			
1010+50	LT	6	12	8			
1012+80	LT	6	12	8			
1015+75	RT	6	12	8			
1015+75	LT	6	12	8			
1044+85	RT	12	12		16		
1044+85	LT	12	12		16		
1082+00	LT	10	12	13			
1095+80	RT	120	6			80	
1112+60	TL	8	8	7			
1113+00	TL	8	8	7			
1113+20	TL	8	8	7			
1113+75	TL	8	10	9			
1114+00	TL	8	12	11			
1114+50	TL	15	12		20		
1121+00	RT	40	12			53	
1141+60	TL	6	12	8			
1142+20	TL	6	12	8			
1143+00	TL	6	12	8			
1221+00	RT	8	12	11			
1221+00	LT	8	12	11			
1234+50	RT	8	12				
1234+50	LT	8	12	11			
1253+50	RT	6	12	8			
1253+50	LT	6	12	8			
1271+50	RT	6	12	8			
1271+50	LT	6	12	8			
1282+70	RT	8	12	11			
1282+70	LT	8	12	11			
EASTBOUND TOTALS				213	68	133	
WEST BOUND TOTALS				211	84	54	
EASTBOUND TOTALS				213	68	133	
SUB-TOTAL				424	152	187	
15% FOR ANTICIPATED FAILURES				64	23	28	
GRAND TOTALS				488	175	215	

THERMOPLASTIC PAVEMENT MARKING - LINE 8"	
LOCATION	FOOT
IL 111 (N KINGSHIGHWAY):	
NE QUADRANT (WHITE PAINTED ISLAND)	173
NW QUADRANT (WHITE PAINTED ISLAND)	107
SE QUADRANT (WHITE PAINTED ISLAND)	107
SW QUADRANT (WHITE PAINTED ISLAND)	88
TOTAL =	475

THERMOPLASTIC PAVEMENT MARKING - LINE 12"	
LOCATION/DESCRIPTION	FOOT
STA. 993+95 (WHITE CROSSWALK)	115
STA. 1033+30 TO STA. 1036+30 (YELLOW DIAGONAL)	67
STA. 1039+45 TO STA. 1044+85 (YELLOW DIAGONAL)	105
LT. STA. 1049+65 TO LT. STA. 1049+95 (WHITE CROSSWALK)	49
RT. STA. 1049+83 TO RT. STA. 1050+00 (WHITE CROSSWALK)	34
LT. STA. 1049+90 TO LT. STA. 1050+05 (WHITE CHEVRON)	20
RT. STA. 1049+90 TO RT. STA. 1050+05 (WHITE CHEVRON)	20
LT. STA. 1050+03 TO LT. STA. 1050+70 (WHITE CROSSWALK)	134
RT. STA. 1050+08 TO RT. STA. 1050+75 (WHITE CROSSWALK)	134
RT. STA. 1050+75 TO RT. STA. 1050+90 (WHITE CHEVRON)	20
LT. STA. 1050+83 TO LT. STA. 1051+00 (WHITE CROSSWALK)	34
RT. STA. 1050+90 TO RT. STA. 1051+05 (WHITE CROSSWALK)	34
LT. STA. 1050+90 TO LT. STA. 1051+10 (WHITE CHEVRON)	25
STA. 1067+95 TO STA. 1076+60 (YELLOW DIAGONAL)	343
STA. 1116+60 TO STA. 1121+45 (YELLOW DIAGONAL)	110
STA. 1122+65 TO STA. 1138+15 (YELLOW DIAGONAL)	577
STA. 1159+00 TO STA. 1171+35 (YELLOW DIAGONAL)	466
STA. 1189+80 TO STA. 1191+25 (YELLOW DIAGONAL)	48
STA. 1192+05 TO STA. 1194+65 (YELLOW DIAGONAL)	64
STA. 1195+80 TO STA. 1196+35 (YELLOW DIAGONAL)	17
STA. 1199+15 (WHITE CROSSWALK)	148
STA. 1203+25 TO STA. 1205+25 (YELLOW DIAGONAL)	67
STA. 1206+95 TO STA. 1216+25 (YELLOW DIAGONAL)	311
STA. 1300+75 (WHITE CROSSWALK)	203
STA. 1301+75 (WHITE CROSSWALK)	210
STA. 1317+85 (WHITE CROSSWALK)	186
STA. 1328+30 (WHITE CROSSWALK)	158
STA. 1354+60 (WHITE CROSSWALK)	162
STA. 1365+10 (WHITE CROSSWALK)	145
STA. 1381+45 (WHITE CROSSWALK)	157
STA. 1300+00 TO STA. 1331+90 (YELLOW DIAGONAL)	100
STA. 1336+40 TO STA. 1338+85 (YELLOW DIAGONAL)	115
STA. 1343+45 TO STA. 1344+95 (YELLOW DIAGONAL)	93
STA. 1350+45 TO STA. 1352+25 (YELLOW DIAGONAL)	104
STA. 1356+40 TO STA. 1357+90 (YELLOW DIAGONAL)	91
STA. 1360+80 TO STA. 1363+20 (YELLOW DIAGONAL)	95
TOTAL =	4,761

THERMOPLASTIC PAVEMENT MARKING - LINE 24"	
LOCATION/DESCRIPTION	FOOT
RT. STA. 993+85 (WHITE STOP BAR)	25
LT. STA. 994+70 (WHITE STOP BAR)	38
RT. STA. 1028+75 (WHITE RAILROAD CROSSING)	22
RT. STA. 1029+25 (WHITE RAILROAD CROSSING)	22
RT. STA. 1031+50 (WHITE STOP BAR)	22
LT. STA. 1032+40 (WHITE STOP BAR)	23
LT. STA. 1034+65 (WHITE RAILROAD CROSSING)	23
LT. STA. 1035+15 (WHITE RAILROAD CROSSING)	23
RT. STA. 1049+90 (WHITE STOP BAR)	35
LT. STA. 1050+90 (WHITE STOP BAR)	35
RT. STA. 1144+20 (WHITE STOP BAR)	24
LT. STA. 1145+15 (WHITE STOP BAR)	22
RT. STA. 1176+45 (WHITE STOP BAR)	35
LT. STA. 1177+25 (WHITE STOP BAR)	23
RT. STA. 1184+90 (WHITE STOP BAR)	36
LT. STA. 1185+75 (WHITE STOP BAR)	22
RT. STA. 1198+00 (WHITE STOP BAR)	51
LT. STA. 1199+20 (WHITE STOP BAR)	36
RT. STA. 1205+40 (WHITE STOP BAR)	24
LT. STA. 1206+75 (WHITE STOP BAR)	24
LT. STA. 1206+90 (WHITE STOP BAR)	12
RT. STA. 1300+65 (WHITE STOP BAR)	36
LT. STA. 1301+85 (WHITE STOP BAR)	35
RT. STA. 1317+55 (WHITE STOP BAR)	12
RT. STA. 1317+85 (WHITE STOP BAR)	12
RT. STA. 1317+90 (WHITE STOP BAR)	12
RT. STA. 1317+95 (WHITE STOP BAR)	12
LT. STA. 1318+45 (WHITE STOP BAR)	12
LT. STA. 1318+65 (WHITE STOP BAR)	12
LT. STA. 1318+80 (WHITE STOP BAR)	25
RT. STA. 1327+55 (WHITE STOP BAR)	50
LT. STA. 1328+40 (WHITE STOP BAR)	50
STA. 1353+90 (WHITE STOP BAR)	12
RT. STA. 1354+05 (WHITE STOP BAR)	36
LT. STA. 1354+70 (WHITE STOP BAR)	49
RT. STA. 1365+00 (WHITE STOP BAR)	36
LT. STA. 1366+05 (WHITE STOP BAR)	45
LT. STA. 1380+40 (WHITE STOP BAR)	22
RT. STA. 1380+65 (WHITE STOP BAR)	24
LT. STA. 1381+55 (WHITE STOP BAR)	24
LT. STA. 1381+70 (WHITE STOP BAR)	25
IL 111 (N KINGSHIGHWAY):	
NE QUADRANT (WHITE STOP BAR)	17
SE QUADRANT (WHITE STOP BAR)	51
SW QUADRANT (WHITE STOP BAR)	17
TOTAL =	1,203

RAISED REFLECTIVE PAVEMENT MARKER		
LOCATION/DESCRIPTION		EACH
LT. STA. 980+00 To LT. STA. 993+85	1-WAY CRYSTAL	18
RT. STA. 980+00 To RT. STA. 993+85	1-WAY CRYSTAL	18
LT. STA. 994+70 To LT. STA. 1050+00	1-WAY CRYSTAL	70
RT. STA. 994+70 To RT. STA. 1050+00	1-WAY CRYSTAL	70
STA. 980+30 To STA. 993+85	2-WAY AMBER	17
STA. 994+70 To STA. 1000+00	2-WAY AMBER	7
STA. 1014+95 To STA. 1032+65	2-WAY AMBER	23
LT. STA. 1032+65 To LT. STA. 1036+55	1-WAY AMBER	10
RT. STA. 1032+65 To RT. STA. 1036+55	1-WAY AMBER	10
LT. STA. 1037+70 To LT. STA. 1038+85	1-WAY CRYSTAL	3
STA. 1037+70 To STA. 1039+05	2-WAY AMBER	2
LT. STA. 1039+05 To LT. STA. 1045+05	1-WAY AMBER	16
RT. STA. 1039+05 To RT. STA. 1041+85	1-WAY AMBER	8
RT. STA. 1048+20 To RT. STA. 1049+90	1-WAY CRYSTAL	5
STA. 1050+90 To STA. 1052+60	1-WAY CRYSTAL	5
LT. STA. 1050+90 To LT. STA. 1144+20	1-WAY CRYSTAL	117
RT. STA. 1050+90 To RT. STA. 1144+20	1-WAY CRYSTAL	117
LT. STA. 1051+30 To LT. STA. 1056+10	1-WAY CRYSTAL	13
LT. STA. 1067+90 To LT. STA. 1076+65	1-WAY AMBER	11
RT. STA. 1067+90 To RT. STA. 1076+65	1-WAY AMBER	11
RT. STA. 1078+95 To RT. STA. 1080+75	1-WAY CRYSTAL	5
RT. STA. 1112+55 To RT. STA. 1115+65	1-WAY CRYSTAL	8
LT. STA. 1116+60 To LT. STA. 1122+60	1-WAY AMBER	8
LT. STA. 1122+60 To LT. STA. 1138+25	1-WAY AMBER	20
RT. STA. 1122+60 To RT. STA. 1138+25	1-WAY AMBER	20
RT. STA. 1141+15 To RT. STA. 1144+20	1-WAY CRYSTAL	8
LT. STA. 1145+15 To LT. STA. 1148+30	1-WAY CRYSTAL	8
LT. STA. 1145+15 To LT. STA. 1176+45	1-WAY CRYSTAL	40
RT. STA. 1145+15 To RT. STA. 1176+45	1-WAY CRYSTAL	40
LT. STA. 1158+90 To LT. STA. 1171+45	1-WAY AMBER	16
RT. STA. 1158+90 To RT. STA. 1171+45	1-WAY AMBER	16
RT. STA. 1173+90 To RT. STA. 1176+45	1-WAY CRYSTAL	7
LT. STA. 1177+25 To LT. STA. 1184+90	1-WAY CRYSTAL	10
RT. STA. 1177+25 To RT. STA. 1184+90	1-WAY CRYSTAL	10
RT. STA. 1182+65 To RT. STA. 1184+90	1-WAY CRYSTAL	6
LT. STA. 1185+75 To LT. STA. 1198+00	1-WAY CRYSTAL	16
RT. STA. 1185+75 To RT. STA. 1198+00	1-WAY CRYSTAL	16
LT. STA. 1189+65 To LT. STA. 1191+30	1-WAY AMBER	5
RT. STA. 1189+65 To RT. STA. 1191+30	1-WAY AMBER	5
STA. 1191+95 To STA. 1194+80	1-WAY AMBER	8
LT. STA. 1191+95 To LT. STA. 1194+80	1-WAY AMBER	8
STA. 1195+55 To STA. 1196+65	1-WAY AMBER	3
LT. STA. 1195+55 To LT. STA. 1196+65	1-WAY AMBER	3
LT. STA. 1196+65 To LT. STA. 1198+00	2-WAY AMBER	2
LT. STA. 1196+85 To LT. STA. 1198+00	1-WAY CRYSTAL	3
RT. STA. 1196+85 To RT. STA. 1198+00	1-WAY CRYSTAL	3
LT. STA. 1199+20 To LT. STA. 1203+00	1-WAY CRYSTAL	10
LT. STA. 1199+20 To LT. STA. 1205+95	1-WAY CRYSTAL	9
RT. STA. 1199+20 To RT. STA. 1205+40	1-WAY CRYSTAL	8
STA. 1199+20 To STA. 1202+95	2-WAY AMBER	5
RT. STA. 1202+10 To RT. STA. 1205+25	1-WAY CRYSTAL	8
STA. 1202+95 To STA. 1205+45	1-WAY AMBER	7
LT. STA. 1202+95 To LT. STA. 1205+45	1-WAY AMBER	7
LT. STA. 1206+75 To LT. STA. 1208+70	1-WAY CRYSTAL	5
LT. STA. 1206+75 To LT. STA. 1300+65	1-WAY CRYSTAL	118
RT. STA. 1206+90 To RT. STA. 1300+65	1-WAY CRYSTAL	118
STA. 1206+90 To STA. 1216+65	1-WAY AMBER	25
LT. STA. 1206+90 To LT. STA. 1216+65	1-WAY AMBER	25
STA. 1216+65 To STA. 1291+20	2-WAY AMBER	188
RT. STA. 1297+30 To RT. STA. 1300+65	1-WAY CRYSTAL	9
LT. STA. 1301+85 To LT. STA. 1302+75	1-WAY CRYSTAL	3
LT. STA. 1301+85 To LT. STA. 1317+70	1-WAY CRYSTAL	20
RT. STA. 1301+85 To RT. STA. 1317+90	1-WAY CRYSTAL	21
RT. STA. 1303+60 To RT. STA. 1304+60	1-WAY CRYSTAL	3
RT. STA. 1307+25 To RT. STA. 1308+20	1-WAY CRYSTAL	3
RT. STA. 1310+15 To RT. STA. 1311+25	1-WAY CRYSTAL	3
LT. STA. 1311+95 To LT. STA. 1314+55	1-WAY CRYSTAL	7
RT. STA. 1316+70 To RT. STA. 1317+85	1-WAY CRYSTAL	3
RT. STA. 1317+60 To RT. STA. 1317+95	1-WAY CRYSTAL	2
LT. STA. 1318+45 To LT. STA. 1319+00	1-WAY CRYSTAL	2
LT. STA. 1318+80 To LT. STA. 1319+80	1-WAY CRYSTAL	3
LT. STA. 1318+65 To LT. STA. 1327+55	1-WAY CRYSTAL	12
RT. STA. 1318+80 To RT. STA. 1327+55	1-WAY CRYSTAL	11
RT. STA. 1319+85 To RT. STA. 1320+40	2-WAY AMBER	2
LT. STA. 1320+40 To LT. STA. 1325+90	2-WAY AMBER	14
RT. STA. 1320+41 To RT. STA. 1325+91	2-WAY AMBER	14
CONTINUED		

LT. STA. 1325+90 To LT. STA. 1327+55	2-WAY AMBER	5
RT. STA. 1326+50 To RT. STA. 1327+55	1-WAY CRYSTAL	3
RT. STA. 1327+15 To RT. STA. 1327+55	1-WAY CRYSTAL	2
LT. STA. 1328+40 To LT. STA. 1328+80	1-WAY CRYSTAL	2
LT. STA. 1328+40 To LT. STA. 1329+40	1-WAY CRYSTAL	3
LT. STA. 1328+40 To LT. STA. 1353+90	1-WAY CRYSTAL	32
RT. STA. 1328+40 To RT. STA. 1354+05	1-WAY CRYSTAL	33
RT. STA. 1328+40 To RT. STA. 1330+00	2-WAY AMBER	5
LT. STA. 1330+00 To LT. STA. 1332+15	1-WAY AMBER	6
RT. STA. 1330+00 To RT. STA. 1332+15	1-WAY AMBER	6
STA. 1332+15 To STA. 1336+20	2-WAY AMBER	6
LT. STA. 1336+20 To LT. STA. 1338+95	1-WAY AMBER	7
RT. STA. 1336+20 To RT. STA. 1338+95	1-WAY AMBER	7
RT. STA. 1338+95 To RT. STA. 1340+55	2-WAY AMBER	5
RT. STA. 1339+55 To RT. STA. 1340+55	1-WAY CRYSTAL	3
RT. STA. 1340+60 To RT. STA. 1341+15	1-WAY CRYSTAL	2
LT. STA. 1341+15 To LT. STA. 1341+70	1-WAY CRYSTAL	2
LT. STA. 1341+75 To LT. STA. 1342+75	1-WAY CRYSTAL	3
RT. STA. 1341+75 To RT. STA. 1343+45	2-WAY AMBER	5
LT. STA. 1343+45 To LT. STA. 1345+30	1-WAY AMBER	5
RT. STA. 1343+45 To RT. STA. 1345+30	1-WAY AMBER	5
STA. 1345+30 To STA. 1349+60	2-WAY AMBER	6
LT. STA. 1349+60 To LT. STA. 1352+20	1-WAY AMBER	7
RT. STA. 1349+60 To RT. STA. 1352+20	1-WAY AMBER	7
LT. STA. 1352+20 To LT. STA. 1353+90	2-WAY AMBER	5
RT. STA. 1352+95 To RT. STA. 1353+90	1-WAY CRYSTAL	3
RT. STA. 1353+50 To RT. STA. 1354+05	1-WAY CRYSTAL	2
LT. STA. 1354+70 To LT. STA. 1355+10	1-WAY CRYSTAL	2
LT. STA. 1354+70 To LT. STA. 1355+70	1-WAY CRYSTAL	3
LT. STA. 1354+70 To LT. STA. 1365+00	1-WAY CRYSTAL	13
RT. STA. 1354+70 To RT. STA. 1365+00	1-WAY CRYSTAL	13
RT. STA. 1354+70 To RT. STA. 1356+30	2-WAY AMBER	5
LT. STA. 1356+30 To LT. STA. 1359+00	1-WAY AMBER	7
RT. STA. 1356+30 To RT. STA. 1359+00	1-WAY AMBER	7
STA. 1359+00 To STA. 1360+40	2-WAY AMBER	4
LT. STA. 1360+40 To LT. STA. 1363+30	1-WAY AMBER	8
RT. STA. 1360+40 To RT. STA. 1363+30	1-WAY AMBER	8
LT. STA. 1363+30 To LT. STA. 1365+00	2-WAY AMBER	5
STA. 1363+85 To STA. 1365+00	1-WAY CRYSTAL	3
LT. STA. 1366+05 To LT. STA. 1367+35	1-WAY CRYSTAL	4
LT. STA. 1366+05 To LT. STA. 1367+60	1-WAY CRYSTAL	4
LT. STA. 1366+05 To LT. STA. 1380+40	1-WAY CRYSTAL	18
RT. STA. 1366+05 To RT. STA. 1380+65	1-WAY CRYSTAL	19
STA. 1366+05 To STA. 1369+55	2-WAY AMBER	9
RT. STA. 1368+30 To RT. STA. 1369+55	1-WAY CRYSTAL	4
LT. STA. 1370+45 To LT. STA. 1371+65	1-WAY CRYSTAL	4
STA. 1370+45 To STA. 1374+05	2-WAY AMBER	10
RT. STA. 1372+35 To RT. STA. 1374+05	1-WAY CRYSTAL	5
RT. STA. 1373+55 To RT. STA. 1374+05	1-WAY CRYSTAL	2
LT. STA. 1374+50 To LT. STA. 1376+10	1-WAY CRYSTAL	5
RT. STA. 1376+90 To RT. STA. 1380+65	1-WAY CRYSTAL	10
STA. 1378+40 To STA. 1380+40	1-WAY CRYSTAL	3
LT. STA. 1381+55 To LT. STA. 1385+25	1-WAY CRYSTAL	5
LT. STA. 1381+55 To LT. STA. 1385+30	1-WAY CRYSTAL	10
LT. STA. 1381+70 To LT. STA. 1383+80	1-WAY CRYSTAL	3
RT. STA. 1381+70 To RT. STA. 1385+25	1-WAY CRYSTAL	5
TOTALS =		1,885

SIGN PANEL, TYPE 1
TELESCOPING STEEL SIGN SUPPORT
BASE FOR TELESCOPING STEEL SIGN SUPPORT

* LOCATION	SIGN PANEL, TYPE 1 (SQ. FT.)	TELESCOPING STEEL SIGN SUPPORT (FOOT)	BASE FOR TELESCOPING STEEL SIGN (EACH)
STA. 1001+05	5	10	1
STA. 1013+50	5	10	1
STA. 1067+90	5	15	
STA. 1076+60	5	10	1
STA. 1080+80	5	10	1
STA. 1081+35	5	10	1
STA. 1115+60	5	10	1
STA. 1116+65	5	10	1
STA. 1122+60	5	10	1
STA. 1138+25	5	10	1
STA. 1158+90	5	15	
STA. 1171+45	5	10	1
STA. 1188+85	5	10	1
STA. 1300+60	5	10	1
STA. 1301+95	5	10	1
STA. 1304+55	5	10	1
STA. 1308+10	5	10	1
STA. 1311+15	5	10	1
STA. 1312+05	5	10	1
STA. 1317+55	5	10	1
STA. 1318+80	5	10	1
STA. 1374+55	5	10	1
STA. 1380+30	5	10	1
STA. 1381+70	5	10	1
TOTALS =	120	250	22

* ENGINEER TO DETERMINE FINAL SIGN LOCATIONS.
(SEE PAVEMENT MARKING DETAIL SHEETS FOR APPROXIMATE LOCATIONS)

FILE NAME = ...\\oadd\0876098-eh\schedule.dgn	USER NAME = JTH	DESIGNED -	REVISED -	STATE OF ILLINOIS DEPARTMENT OF TRANSPORTATION	ST. CLAIR AVE./LINCOLN TRAIL SCHEDULES				F.A.U. RTE.	SECTION	COUNTY	TOTAL SHEETS	SHEET NO.
	PLOT SCALE = 50.0000' / IN. PLOT DATE = 01/13/2011 13:17:12	DRAWN -	REVISED -						9166	34-1RS-3	ST. CLAIR	87	26
		CHECKED -	REVISED -		CONTRACT NO. 76D96								
		DATE -	REVISED -		SCALE:	SHEET NO.	OF	SHEETS	STA.	TO STA.	ILLINOIS FED. AID PROJECT		

PRISMATIC CURB REFLECTOR				
LOCATION				EACH
STA. 1001+00	TO	STA. 1014+05	AMBER	66
STA. 1041+85	TO	STA. 1049+90	AMBER	42
STA. 1050+90	TO	STA. 1056+40	AMBER	28
STA. 1076+70	TO	STA. 1080+90	AMBER	22
STA. 1081+30	TO	STA. 1083+65	AMBER	12
STA. 1109+58	TO	STA. 1115+70	AMBER	32
STA. 1116+60	TO	STA. 1122+70	AMBER	32
STA. 1138+15	TO	STA. 1144+26	AMBER	32
STA. 1145+10	TO	STA. 1151+30	AMBER	32
STA. 1171+35	TO	STA. 1176+55	AMBER	28
STA. 1177+20	TO	STA. 1184+90	AMBER	40
STA. 1185+65	TO	STA. 1188+90	AMBER	18
STA. 1299+65	TO	STA. 1300+70	AMBER	6
STA. 1301+90	TO	STA. 1302+75	AMBER	6
STA. 1303+55	TO	STA. 1304+60	AMBER	6
STA. 1307+00	TO	STA. 1308+20	AMBER	8
STA. 1310+15	TO	STA. 1311+22	AMBER	6
STA. 1312+00	TO	STA. 1313+00	AMBER	6
STA. 1316+60	TO	STA. 1317+62	AMBER	6
STA. 1318+75	TO	STA. 1319+82	AMBER	6
STA. 1374+48	TO	STA. 1380+36	AMBER	30
STA. 1381+67	TO	STA. 1385+25	AMBER	18
TOTAL =				482

GRADING AND SHAPING SHOULDERS		
LOCATION		UNIT
STA. 1081+85 TO STA. 1095+00	LT	13.15
STA. 1095+00 TO STA. 1102+60	LT	7.6
STA. 1103+30 TO STA. 1110+00	LT	6.7
STA. 1110+00 TO STA. 1113+80	LT	3.8
TOTAL =		32

1 UNIT = 100 LIN. FT.

PORTLAND CEMENT CONCRETE SURFACE REMOVAL (VARIABLE DEPTH)	
LOCATION	SQ. YD.
LT. STA. 1007+10 TO LT. STA. 1010+25	770
RT. STA. 1007+40 TO RT. STA. 1009+50	513
TOTAL =	1,283

ISLAND REMOVAL		
LOCATION		SQ. FT.
STA. 1050+00	30' LT	133
STA. 1050+00	44' RT	72
STA. 1050+80	34' LT	266
STA. 1050+80	46' RT	137
STA. 1098+90	12' RT	191
TOTAL =		799

PAINT PAVEMENT MARKING - RAISED MEDIAN	
LOCATION (PAINTING MEDIAN NOSES)	SQ. FT.
STA. 1001+00	20
STA. 1013+85	20
STA. 1041+87	20
STA. 1049+80	20
STA. 1050+90	20
STA. 1058+05	20
STA. 1058+95	30
STA. 1065+00	110
STA. 1065+30	130
STA. 1068+00	110
STA. 1076+70	150
STA. 1080+90	20
STA. 1081+30	120
STA. 1083+65	60
STA. 1109+58	300
STA. 1115+70	20
STA. 1116+60	20
STA. 1122+70	150
STA. 1138+15	150
STA. 1144+26	40
STA. 1145+10	30
STA. 1159+00	130
STA. 1171+35	150
STA. 1176+55	20
STA. 1177+20	40
STA. 1184+90	20
STA. 1185+65	35
STA. 1188+90	30
STA. 1300+70	30
STA. 1301+90	30
STA. 1304+60	30
STA. 1308+20	30
STA. 1311+20	30
STA. 1312+00	30
STA. 1317+60	30
STA. 1318+75	30
STA. 1374+50	30
STA. 1380+35	30
STA. 1381+65	30
TOTAL =	2,315


PAINT PAVEMENT MARKING CURB		
LOCATION		FOOT
RT. STA. 1001+00	TO RT. STA. 1001+64	48
LT. STA. 1013+21	TO LT. STA. 1013+85	48
RT. STA. 1041+87	TO RT. STA. 1042+51	48
LT. STA. 1049+21	TO LT. STA. 1049+85	48
RT. STA. 1050+90	TO RT. STA. 1051+54	48
LT. STA. 1057+41	TO LT. STA. 1058+05	48
RT. STA. 1058+95	TO RT. STA. 1059+59	48
LT. STA. 1064+36	TO LT. STA. 1065+00	48
RT. STA. 1065+30	TO RT. STA. 1065+94	48
LT. STA. 1067+36	TO LT. STA. 1068+00	48
RT. STA. 1076+70	TO RT. STA. 1077+34	48
LT. STA. 1080+26	TO LT. STA. 1080+90	48
RT. STA. 1081+30	TO RT. STA. 1081+94	48
LT. STA. 1083+01	TO LT. STA. 1083+65	48
RT. STA. 1109+58	TO RT. STA. 1110+22	48
LT. STA. 1115+06	TO LT. STA. 1115+70	48
RT. STA. 1116+60	TO RT. STA. 1117+24	48
LT. STA. 1122+06	TO LT. STA. 1122+70	48
RT. STA. 1138+15	TO RT. STA. 1138+79	48
LT. STA. 1143+62	TO LT. STA. 1144+26	48
RT. STA. 1145+10	TO RT. STA. 1145+74	48
RT. STA. 1171+35	TO RT. STA. 1171+99	48
LT. STA. 1175+91	TO LT. STA. 1176+55	48
RT. STA. 1177+20	TO RT. STA. 1177+84	48
LT. STA. 1184+26	TO LT. STA. 1184+90	48
RT. STA. 1185+65	TO RT. STA. 1186+29	48
LT. STA. 1188+26	TO LT. STA. 1188+90	48
LT. STA. 1300+06	TO LT. STA. 1300+70	48
RT. STA. 1301+90	TO RT. STA. 1302+54	48
LT. STA. 1303+96	TO LT. STA. 1304+60	48
LT. STA. 1307+56	TO LT. STA. 1308+20	48
LT. STA. 1310+56	TO LT. STA. 1311+20	48
RT. STA. 1312+00	TO RT. STA. 1312+64	48
LT. STA. 1316+96	TO LT. STA. 1317+60	48
RT. STA. 1318+75	TO RT. STA. 1319+39	48
RT. STA. 1374+50	TO RT. STA. 1375+14	48
LT. STA. 1379+71	TO LT. STA. 1380+35	48
RT. STA. 1381+65	TO RT. STA. 1382+29	48
TOTAL =		1,824

LEGEND


////////// MILLING AND RESURFACING LIMITS

X REMOVAL ITEMS

PROP. CURVE C10
PI STA. = 990+60.76
 $\Delta = 5^{\circ} 44' 00''$ (LT)
D = $0^{\circ} 34' 00''$
R = 10,111.10'
T = 506.30'
L = 1,011.76'
E = 12.67'
 $\theta =$ -----
T.R. = -----
S.E. RUN = -----
P.C. STA. = 985+54.46
P.T. STA. = 995+66.22

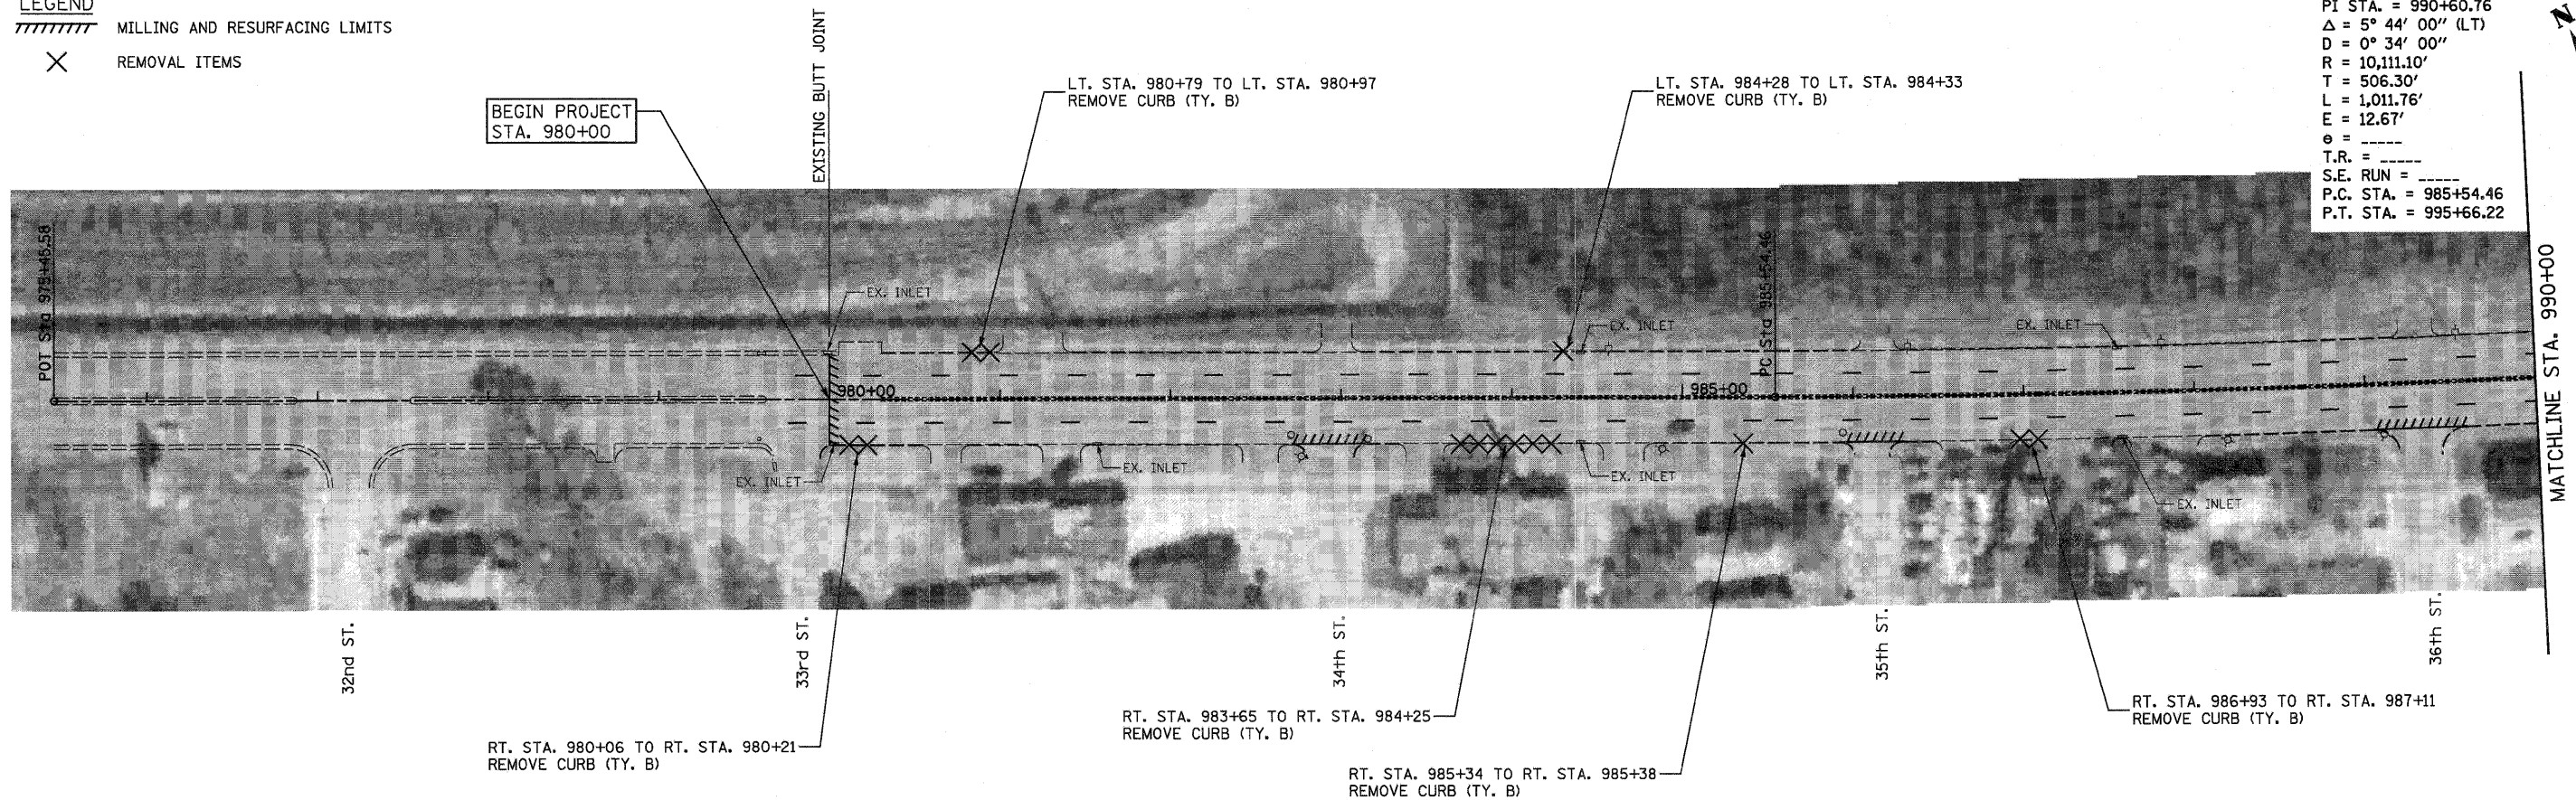

EXISTING & REMOVAL ITEMS

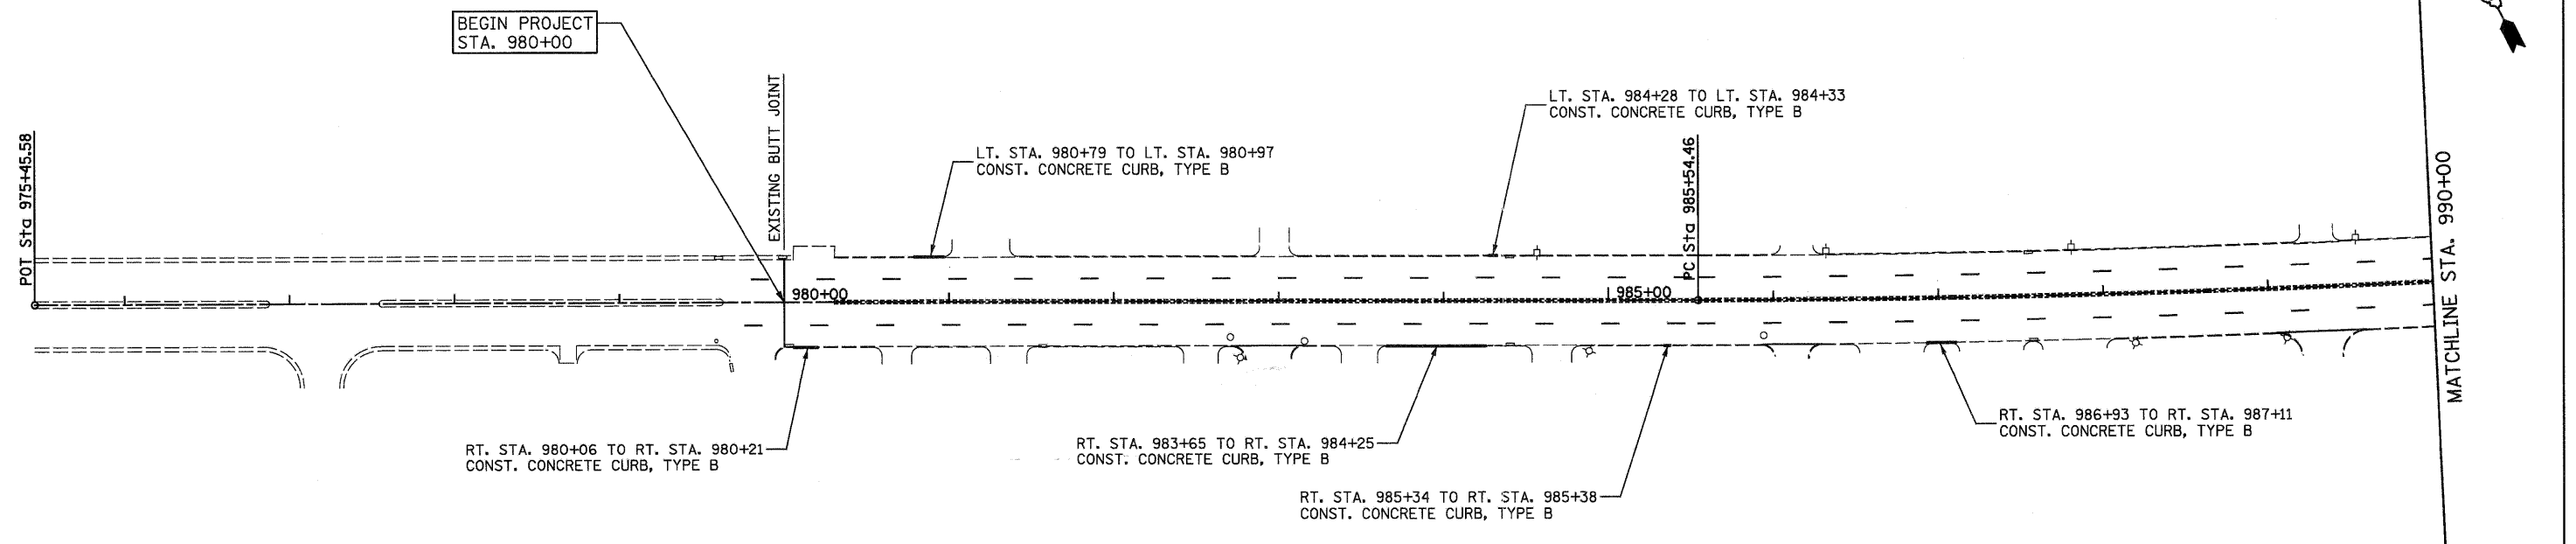


PROPOSED IMPROVEMENTS

FILE NAME = ...\\Cadd\0876096-shr-plan\01.dgn  Johnson, Depp & Qulsenberry CONSULTING ENGINEERS	USER NAME = SJS	DESIGNED -	REVISED -	STATE OF ILLINOIS DEPARTMENT OF TRANSPORTATION	ST. CLAIR AVE./LINCOLN TRAIL PLAN SHEET				F.A.U.	SECTION	COUNTY	TOTAL SHEETS	SHEET NO.
		DRAWN -	REVISED -						9166	34-IRS-3	ST. CLAIR	87	28
	PLOT SCALE = 50.0000' / IN.	CHECKED -	REVISED -		SCALE: SHEET NO. OF SHEETS STA. 975+45.58 TO STA. 990+00.00					CONTRACT NO. 76D96 ILLINOIS FED. AID PROJECT			
	PLOT DATE = 12/15/2010 09:35:45	DATE -	REVISED -										


LEGEND

////////// MILLING AND RESURFACING LIMITS

X REMOVAL ITEMS

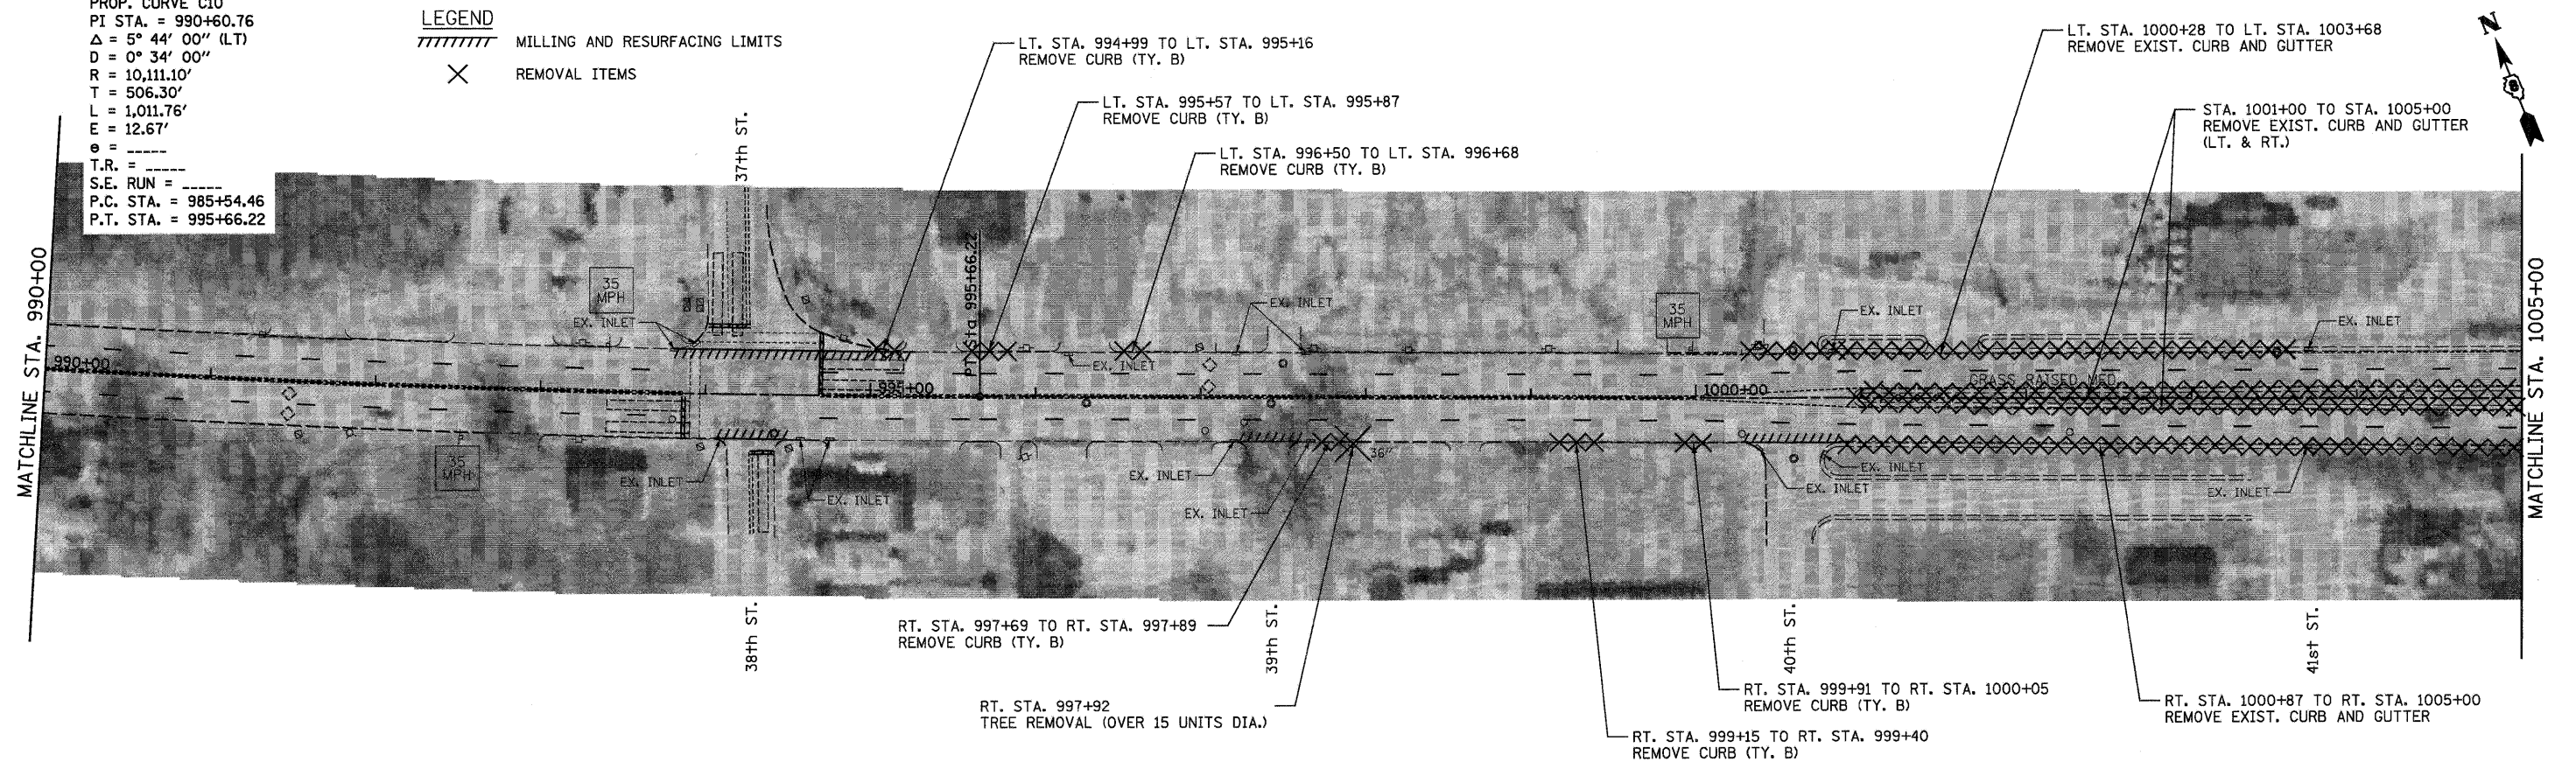

EXISTING & REMOVAL ITEMS

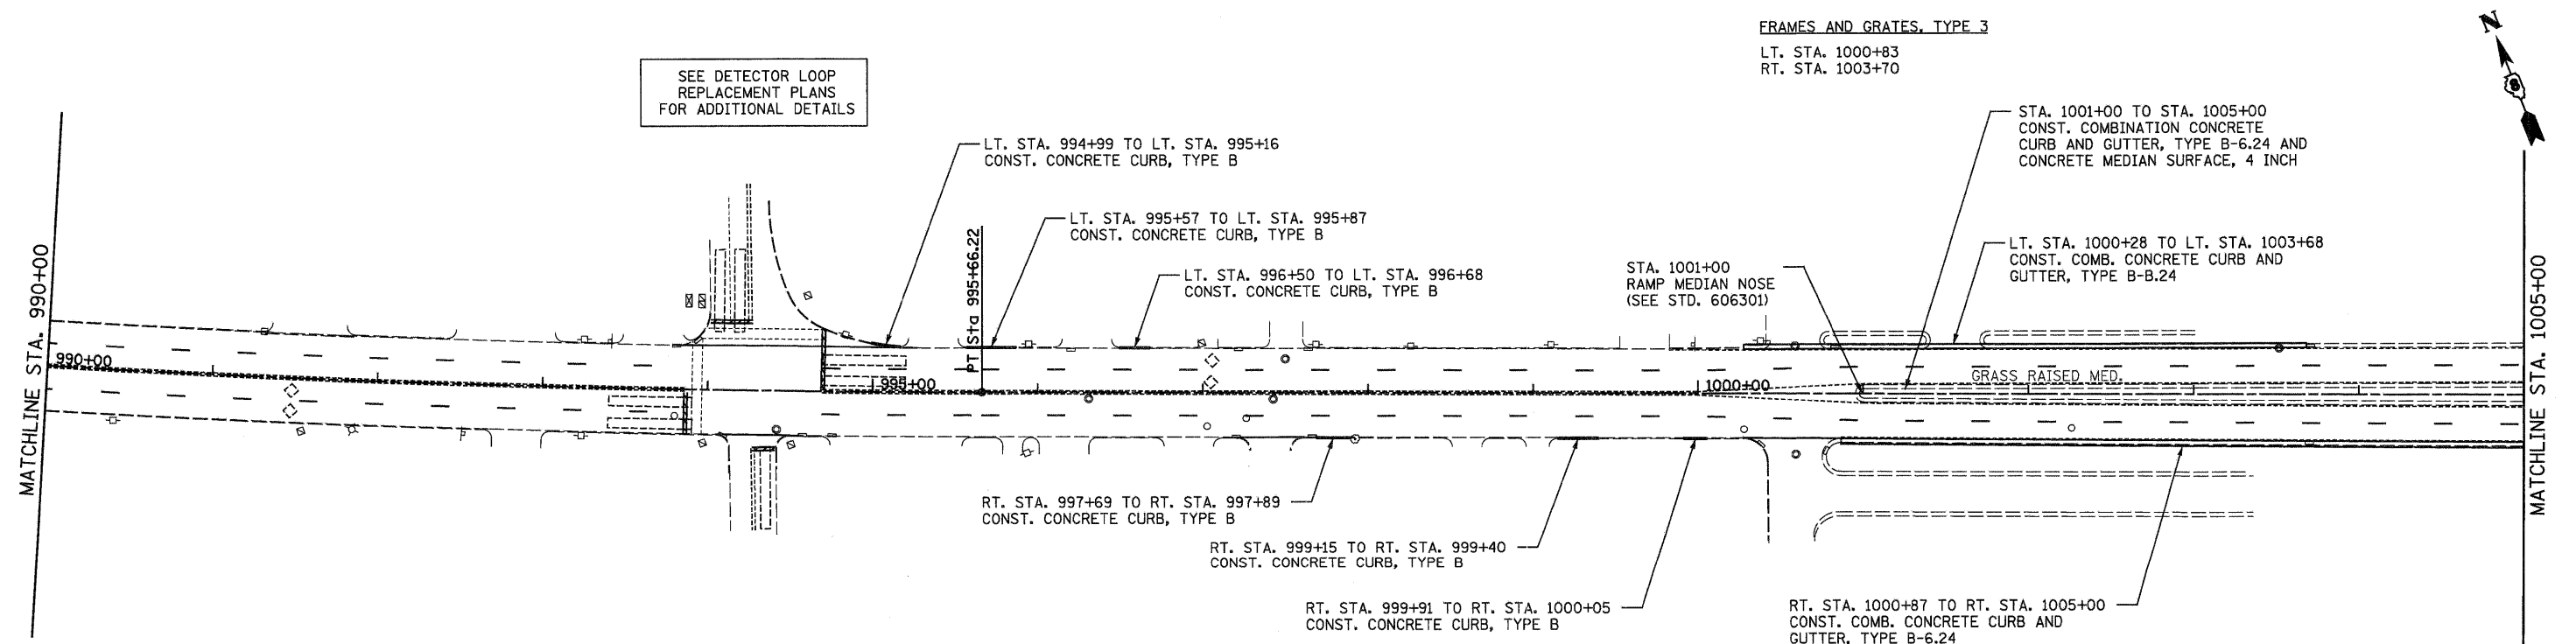

FRAMES AND GRATES, TYPE 3

LT. STA. 1000+83
RT. STA. 1003+70

— STA. 1001+00 TO STA. 1005+00
CONST. COMBINATION CONCRETE
CURB AND GUTTER, TYPE B-6.24 AND
CONCRETE MEDIAN SURFACE, 4 INCH

— LT. STA. 1000+28 TO LT. STA. 1003+68
CONST. COMB. CONCRETE CURB AND
GUTTER, TYPE B-B.24

STA. 1001+00
RAMP MEDIAN NOSE
(SEE STD. 606301)

RT. STA. 1000+87 TO RT. STA. 1005+00
CONST. COMB. CONCRETE CURB AND
GUTTER, TYPE B-6.24

50 0 50 100
SCALE IN FEET

PROPOSED IMPROVEMENTS

FILE NAME =
...\\cadd\\D876D96-sht-plan02.dgn

USER NAME = SJS

DESIGNED	
----------	--

REVISED	-
---------	---

REVISED

REVISED

REVISED	
---------	--

PLOT SCALE = 50.0000' / IN.

PLOT DATE = 12/15/2010 09:35:52

CHECKED	
---------	--

REVISED

REVISED	
---------	--

**STATE OF ILLINOIS
DEPARTMENT OF TRANSPORTATION**

ST. CLAIR AVE./LINCOLN TRAIL PLAN SHEET

SCALE:	SHEET NO. OF SHEETS	STA. 990+00.00 TO STA. 1005+00.00
--------	---------------------	-----------------------------------

F.A.U. RTE.	SECTION	COUNTY	TOTAL SHEETS	SHEET NO.
9166	34-1RS-3	ST. CLAIR	87	29
		CONTRACT NO. 76D96		


ILLINOIS	FED. AID PROJEC
----------	-----------------

LEGEND

////////// MILLING AND RESURFACING LIMITS

X REMOVAL ITEMS

```
PROP. CURVE C11
PI STA. = 1022+59.24
Δ = 36° 48' 01" (LT)
D = 3° 17' 58"
R = 1,736.48'
T = 577.66'
L = 1,115.32'
E = 93.56'
e = -----
T.R. = -----
S.E. RUN = -----
P.C. STA. = 1016+81.59
P.T. STA. = 1027+96.91
```

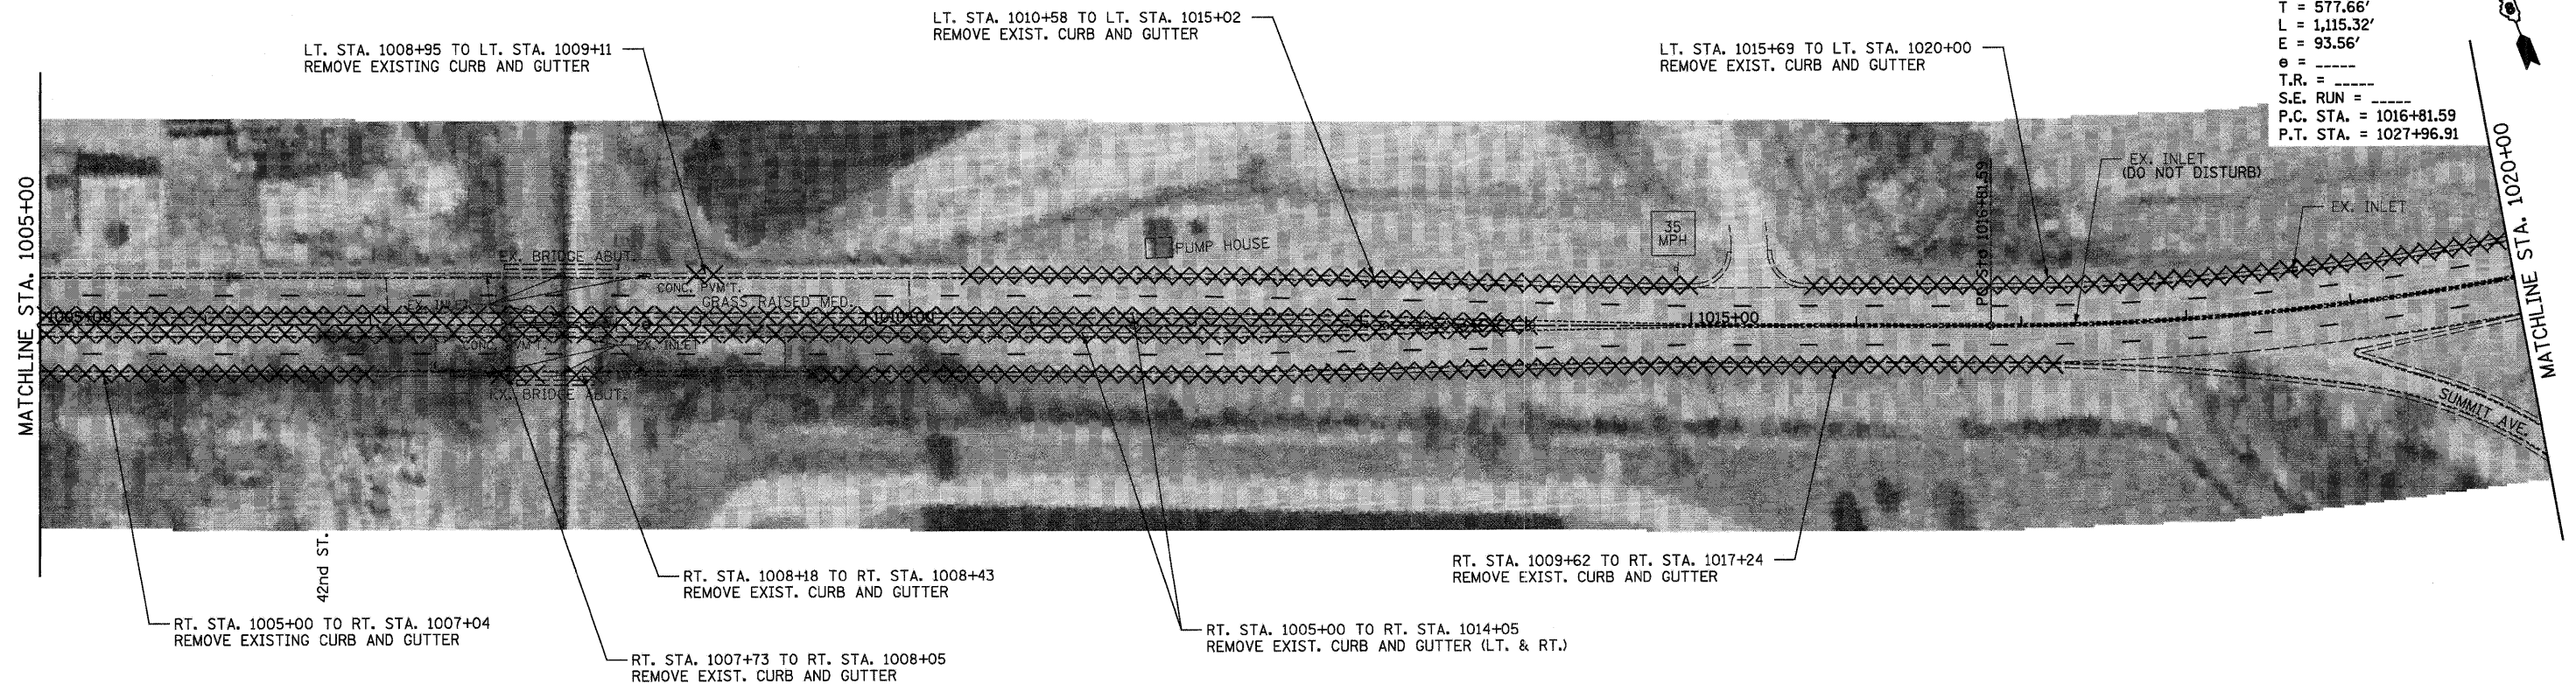

EXISTING & REMOVAL ITEMS	
1	EXISTING
2	REMOVAL
3	EXISTING
4	REMOVAL
INLETS TO BE ADJUSTED WITH NEW TYPE 3 FRAME AND GRATE

LT. STA. 1008+15 (MED.)
RT. STA. 1008+15 (MED.)

CATCH BASIN TO BE ADJUSTED
STA. 1008+67 (MED.)


PAVEMENT SLOPE TRANSITION

STA. 1005+00 TO STA. 1006+00 (1.5% TO 2.0%)
STA. 1006+00 TO STA. 1010+00 (2.0%)
STA. 1010+00 TO STA. 1011+00 (2.0% TO 1.5%)

FLOWLINE OF THE PROPOSED MEDIAN GUTTER TO BE ADJUSTED BY TRANSITIONING THE PAVEMENT CROSS-SLOPE FROM 1.5% TO 2.0%. (USE THE EXISTING OUTSIDE EDGE OF PAVEMENT AS THE CONTROL ELEVATION.)

FRAMES AND GRATES, TYPE 3

LT. STA. 1018+65

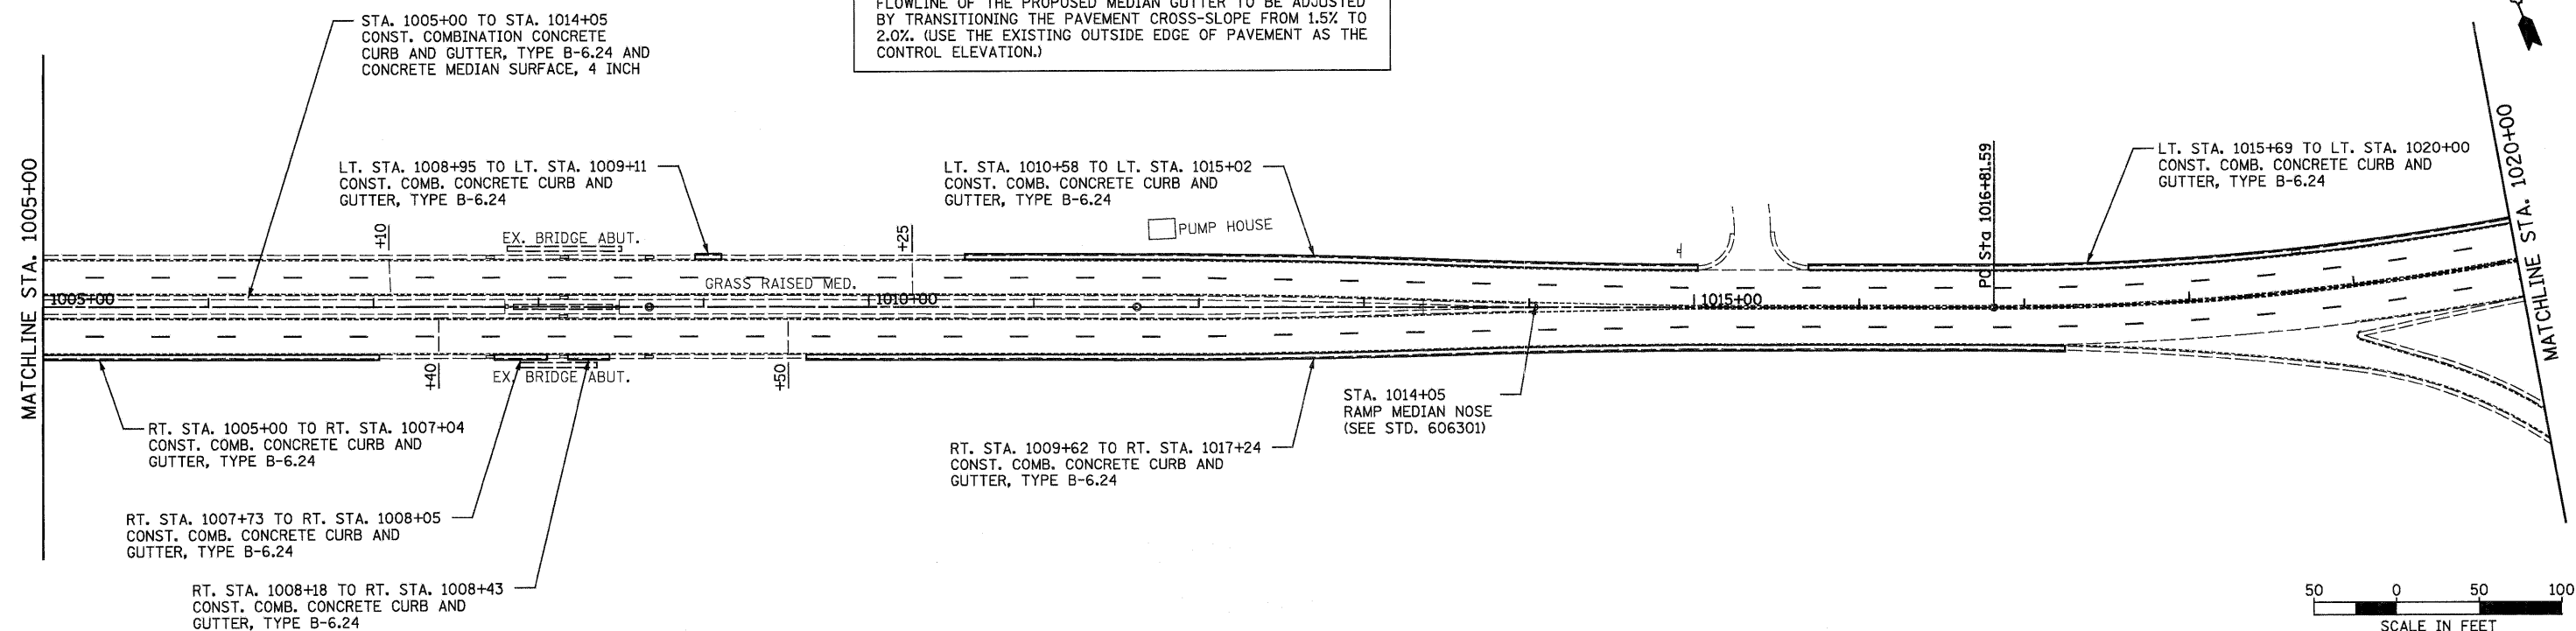

50 0 50 100

SCALE IN FEET

PROPOSED IMPROVEMENTS

FILE NAME =
...\\cadd\\D876D96-sht-plan03.dgn

USER NAME = SJS

DESIGNED	—
----------	---

REVISÉ -

DRAWN	
-------	--

REVISED	
---------	--

CHECKED	
---------	--

REVISÉ

DATE	-
------	---

REVISED	
---------	--

PLOT SCALE = 50.0000' / IN.
PLOT DATE = 12/15/2010 09:

PLOT DATE = 12/15/2010 09:35:59


**STATE OF ILLINOIS
DEPARTMENT OF TRANSPORTATION**

ST. CLAIR AVE./LINCOLN TRAIL PLAN SHEET

SCALE:	SHEET NO. OF SHEETS	STA. 1005+00.00 TO STA. 1020+00.00
--------	---------------------	------------------------------------

F.A.U. RTE.	SECTION	COUNTY	TOTAL SHEETS	SHEET NO.
9166	34-IRS-3	ST. CLAIR	87	30
		CONTRACT NO. 76D96		

LEGEND

 


MILLING AND RESURFACING LIMITS



REMOVAL ITEMS

PROP. CURVE C11
PI STA. = 1022+59.24
 $\Delta = 36^\circ 48' 01''$ (LT)
 $D = 3^\circ 17' 58''$
 $R = 1,736.48'$
 $T = 577.66'$
 $L = 1,115.32'$
 $E = 93.56'$
 $e =$
T.R. =
S.E. RUN =
P.C. STA. = 1016+81.59
P.T. STA. = 1027+96.91

RESURFACING AND MILLING OMISSION
(W.B.) LT. STA. 1031+40 TO LT. STA. 1032+15
(E.B.) RT. STA. 1031+70 TO RT. STA. 1032+45


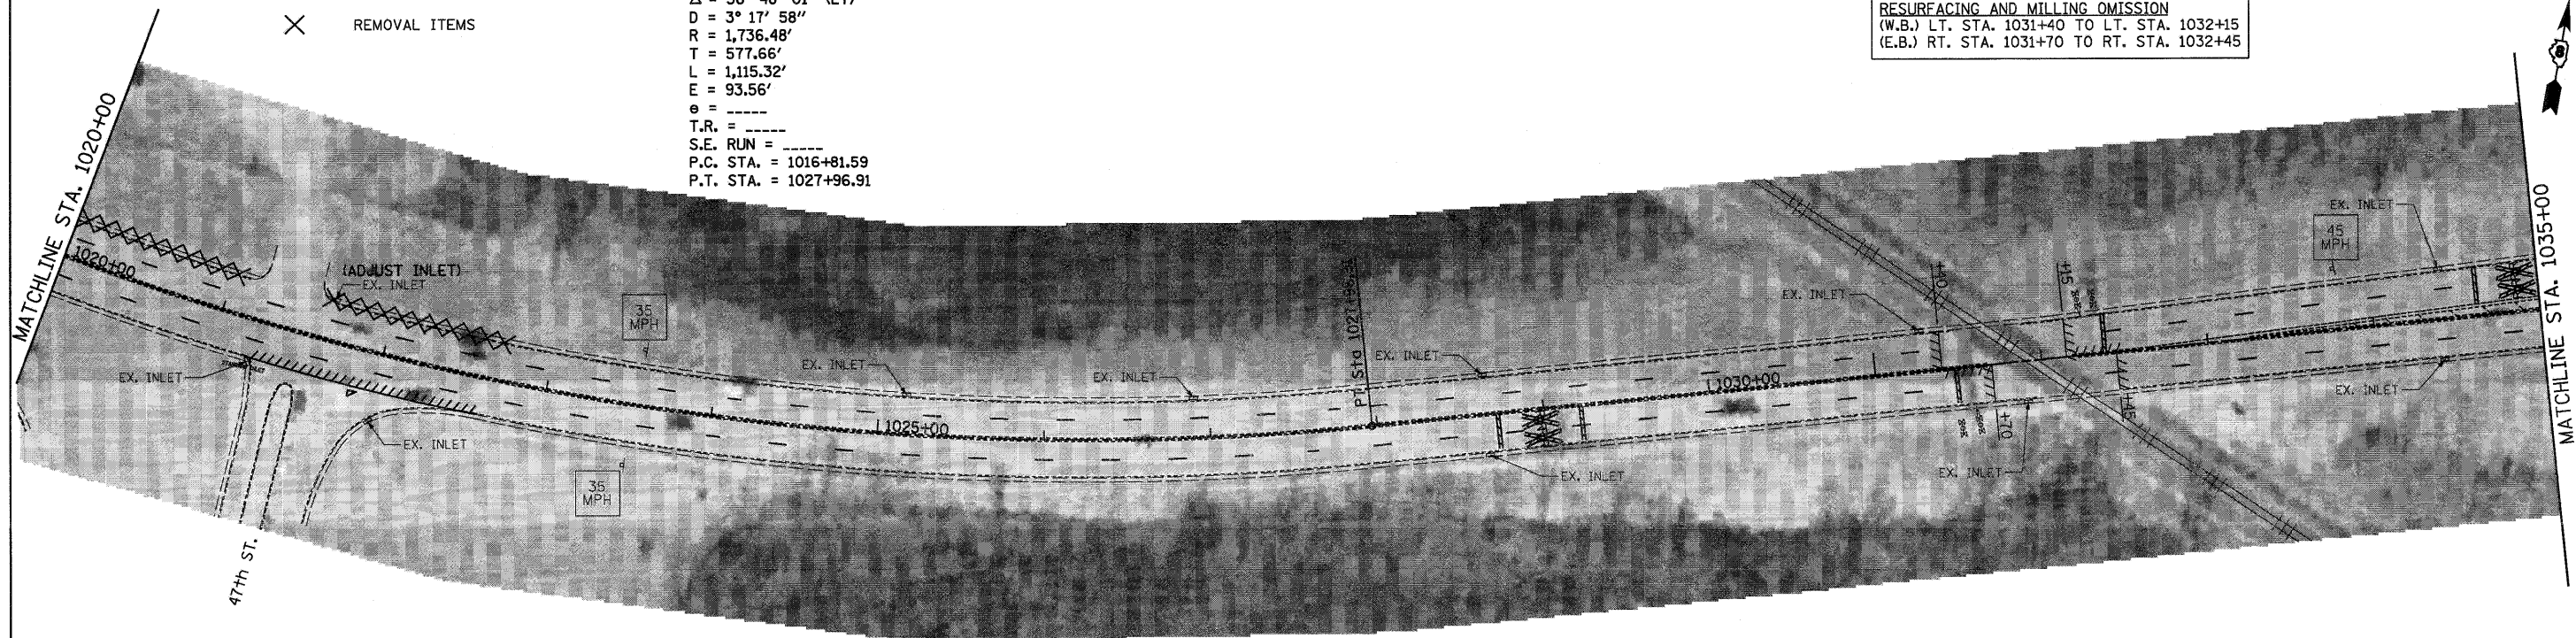


REMOVE EXISTING CURB AND GUTTER
LT. STA. 1020+00 TO LT. STA. 1021+10
LT. STA. 1021+65 TO LT. STA. 1022+72

EXISTING & REMOVAL ITEMS

INLETS TO BE ADJUSTED WITH NEW TYPE 3 FRAME AND GRATE
LT. STA. 1021+63


STA. 1030+54 TO STA. 1031+54
STA. 1032+29 TO STA. 1033+29
REMOVE AND REINSTALL THE EXISTING METAL
MEDIAN WITH REFLECTORIZED VERTICAL PANELS.
(COST INCLUDED IN THE THE COST OF MILLING
AND RESURFACING OPERATIONS.)

 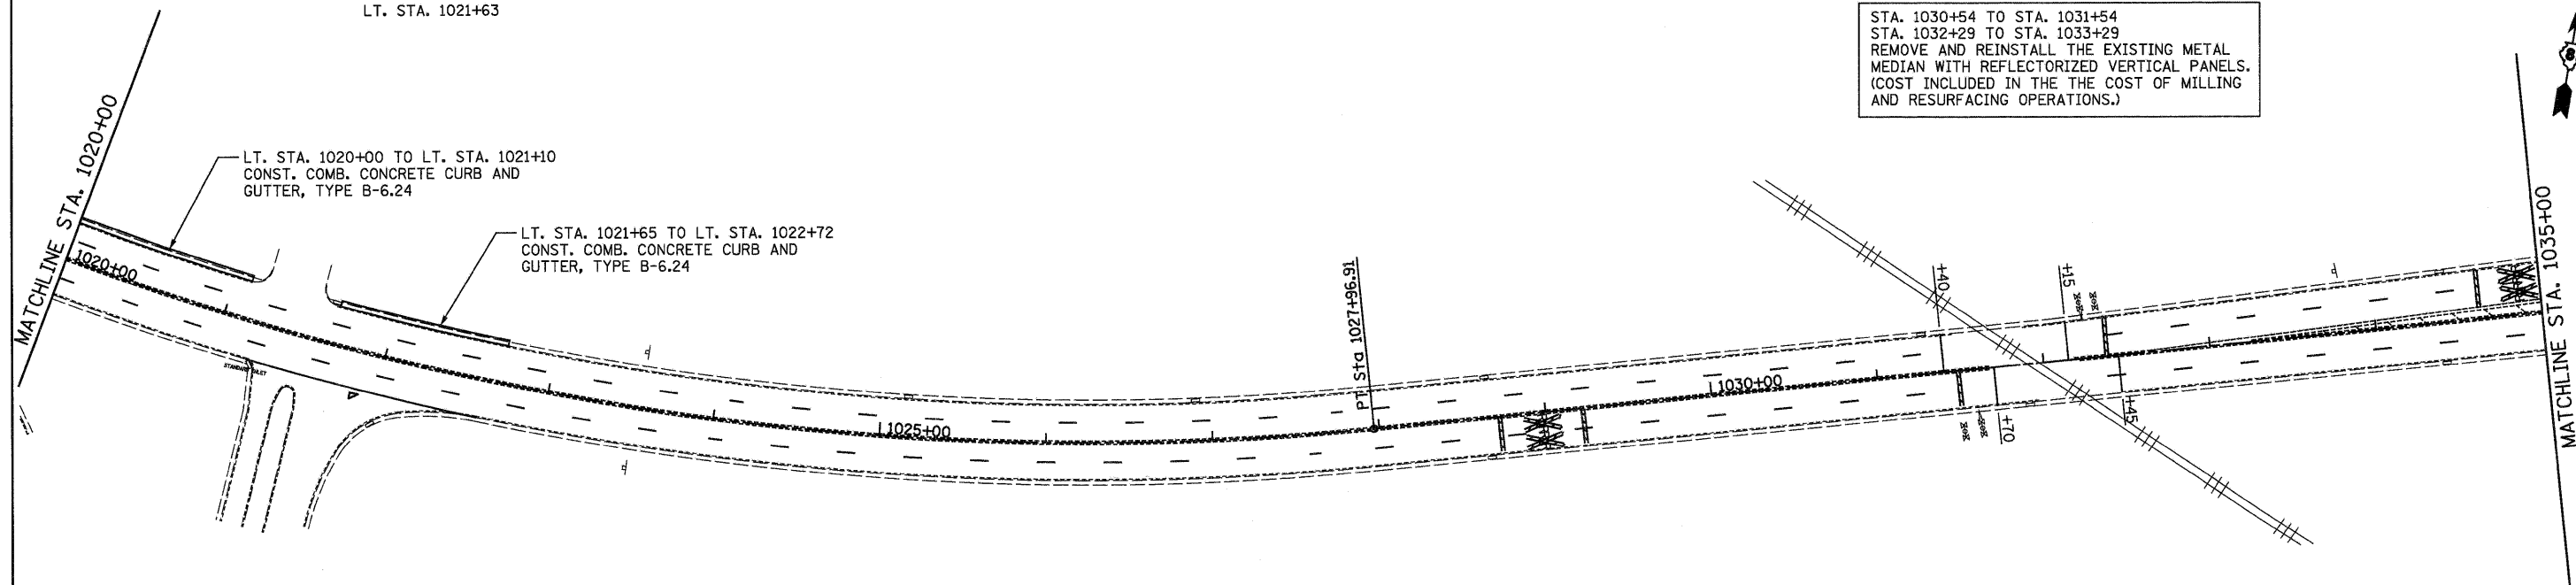

SCALE IN FEET
PROPOSED IMPROVEMENTS

FILE NAME = ...\\cedd\0876096-ehf-plan04.dgn  Johnson, Depp & Gutsenberry CONSULTING ENGINEERS	USER NAME = SJS	DESIGNED -	REVISED -	STATE OF ILLINOIS DEPARTMENT OF TRANSPORTATION	ST. CLAIR AVE./LINCOLN TRAIL PLAN SHEET				F.A.U. RTE.	SECTION	COUNTY	TOTAL SHEETS	SHEET NO.
		DRAWN -	REVISED -						9166	34-IRS-3	ST. CLAIR	87	31
	PLOT SCALE = 50.0000' / IN.	CHECKED -	REVISED -		CONTRACT NO. 76D96								
	PLOT DATE = 12/15/2010 09:36:06	DATE -	REVISED -		ILLINOIS FED. AID PROJECT								
					SCALE:	SHEET NO.	OF	SHEETS	STA. 1020+00.00 TO STA. 1035+00.00				

X REMOVAL ITEMS

 


PROPOSED IMPROVEMENTS

FILE NAME = ...\\oaddd\0876D98-sht-plan05.dgn  Johnson, Depp & Quisenberry CONSULTING ENGINEERS Chicago, Illinois	USER NAME = SJS	DESIGNED -	REVISED -	STATE OF ILLINOIS DEPARTMENT OF TRANSPORTATION	ST. CLAIR AVE./LINCOLN TRAIL PLAN SHEET	F.A.U. SECTION COUNTY TOTAL SHEETS SHEET NO. 9166 34-IRS-3 ST. CLAIR 87 32 CONTRACT NO. 76D96
		DRAWN -	REVISED -			
	PLOT SCALE = 58.0000' / IN.	CHECKED -	REVISED -			
	PLOT DATE = 12/15/2010 @%36s13	DATE -	REVISED -			
SCALE: SHEET NO. OF SHEETS STA. 1035+00.00 TO STA. 1050+00.00					ILLINOIS FED. AID PROJECT	


LEGEND

MILLING AND RESURFACING LIMITS
 REMOVAL ITEMS

ISLAND REMOVAL
 LT. STA. 1050+00
 RT. STA. 1050+00
 LT. STA. 1050+80
 RT. STA. 1050+80

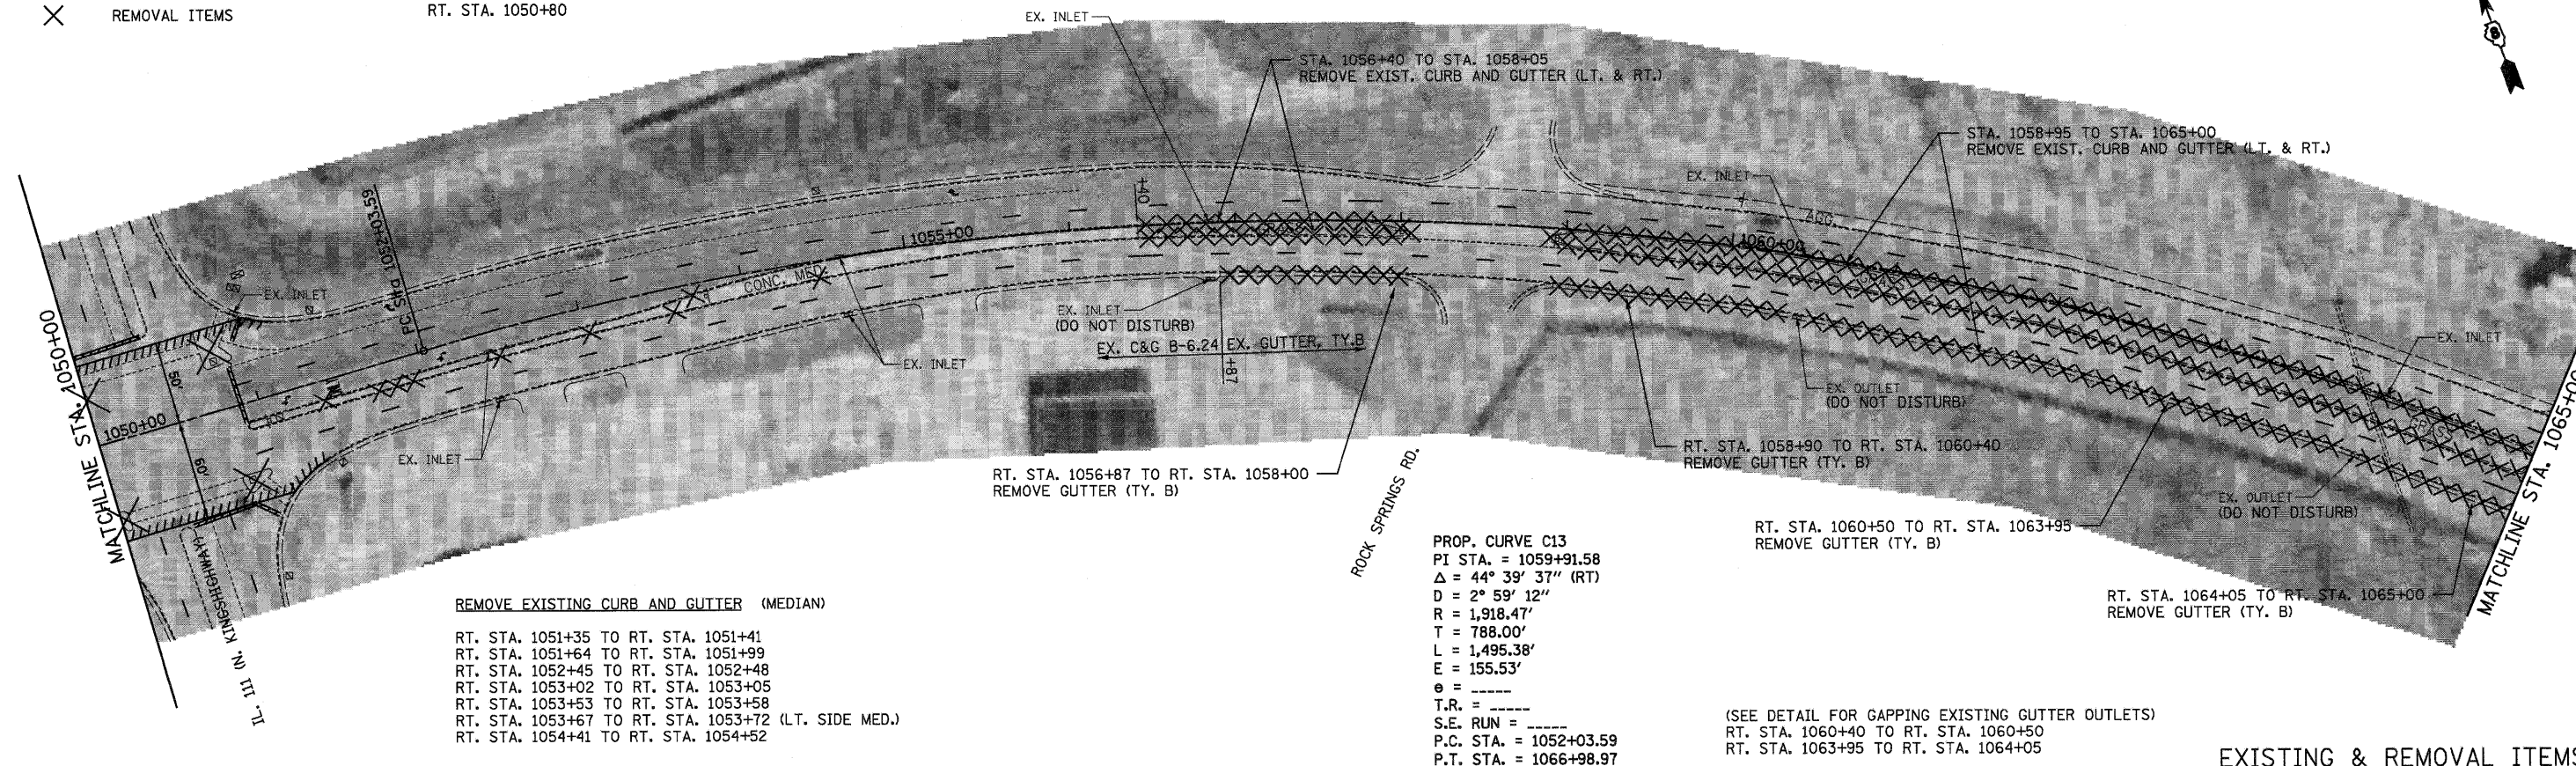


EXISTING & REMOVAL ITEMS

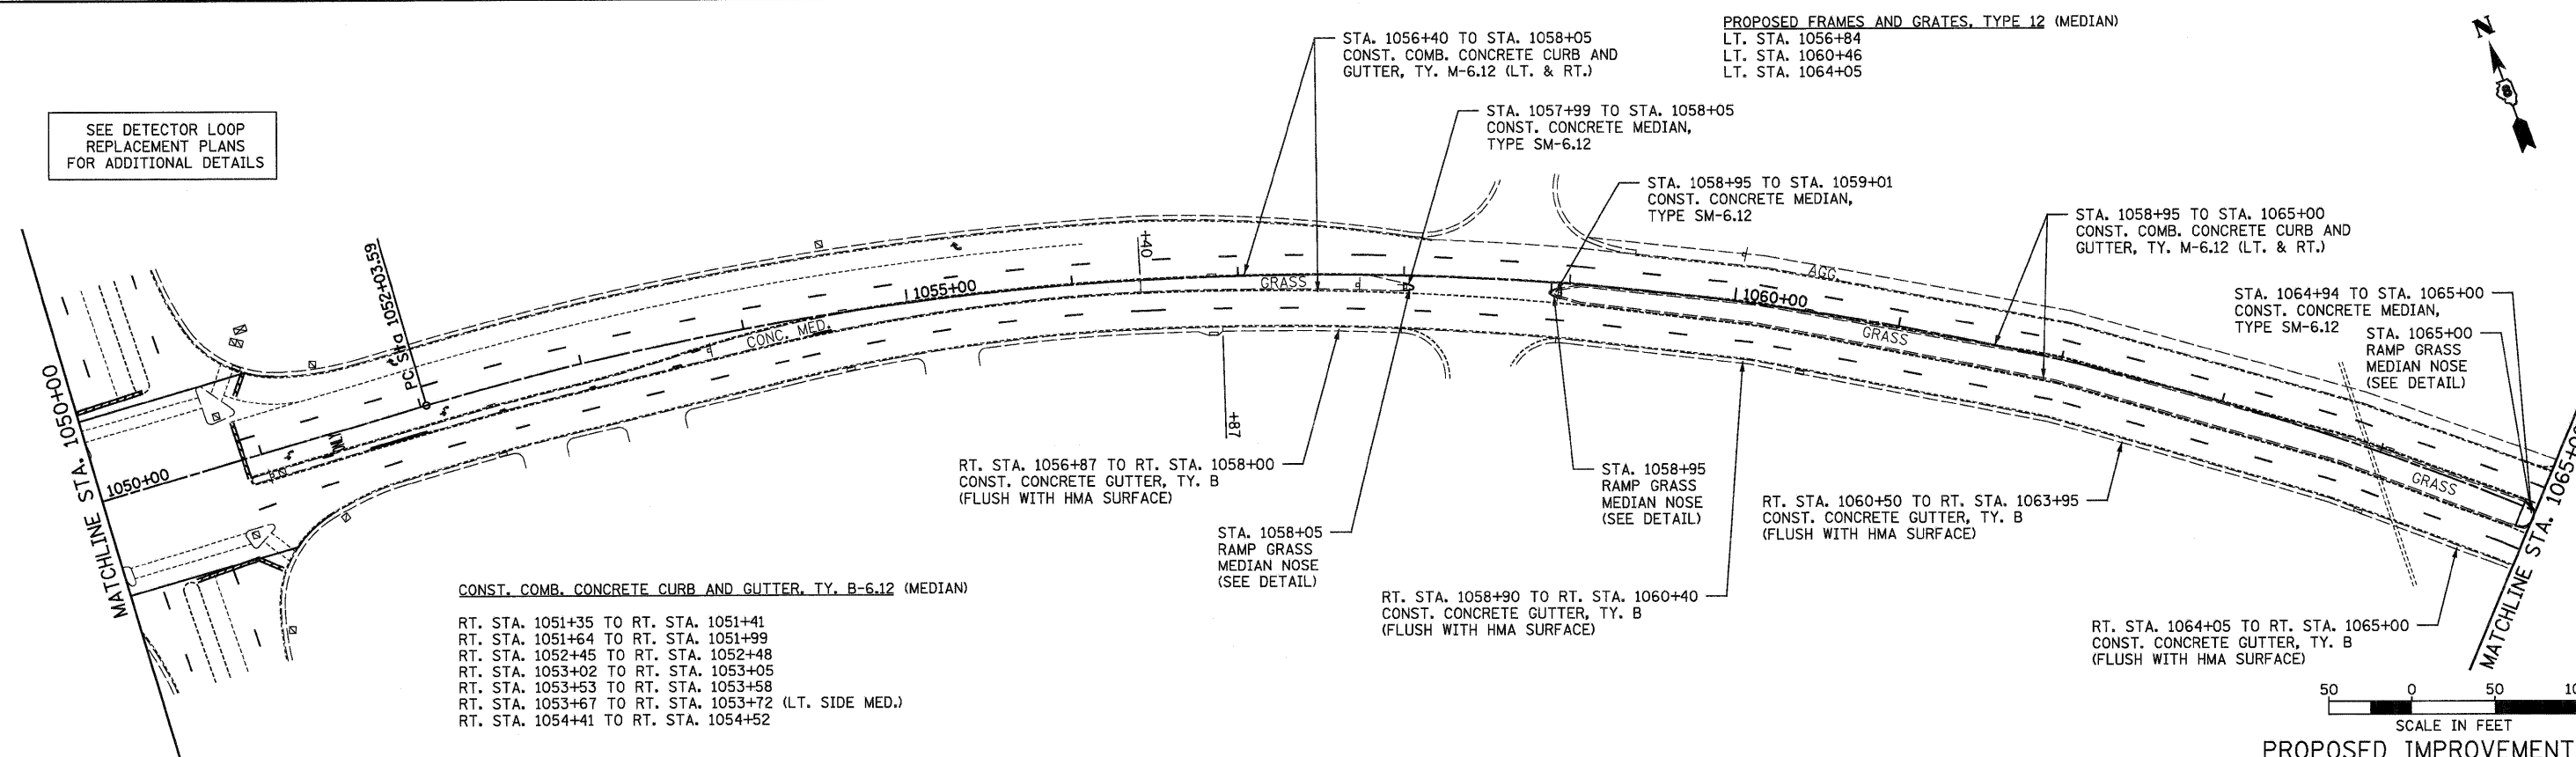



PROPOSED IMPROVEMENTS



FILE NAME = ...\\cedd\0876096-shr-plan08.dgn  Johnson, Depp & Quisenberry CONSULTING ENGINEERS	USER NAME = SJS	DESIGNED -	REVISED -	STATE OF ILLINOIS DEPARTMENT OF TRANSPORTATION	ST. CLAIR AVE./LINCOLN TRAIL PLAN SHEET	F.A.U. RTE.	SECTION	COUNTY	TOTAL SHEETS	SHEET NO.
		DRAWN -	REVISED -			9166	34-IRS-3	ST. CLAIR	87	33
	PLOT SCALE = 50.0000' / IN.	CHECKED -	REVISED -			CONTRACT NO. 76D90				
	PLOT DATE = 12/15/2010 09:36:21	DATE -	REVISED -			ILLINOIS FED. AID PROJECT				
					SCALE:	SHEET NO.	OF	SHEETS	STA. 1050+00.00 TO STA. 1065+00.00	

✓ REMOVAL ITEMS

 



FILE NAME =	USER NAME = SJS	DESIGNED -	REVISED -	STATE OF ILLINOIS DEPARTMENT OF TRANSPORTATION	ST. CLAIR AVE./LINCOLN TRAIL PLAN SHEET	F.A.U. RTE.	SECTION	COUNTY	TOTAL SHEETS	SHEET NO.	
...load\0876D98-sht-plan07.dgn		DRAWN -	REVISED -			9166	34-1RS-3	ST. CLAIR	87	34	
 Johnson, Depp & Quisenberry CONSULTING ENGINEERS	PLOT SCALE = 50.0000' / IN.	CHECKED -	REVISED -			CONTRACT NO. 76D96					
	PLOT DATE = 12/15/2010 09:36:28	DATE -	REVISED -			SCALE:	SHEET NO.	OF	SHEETS	STA. 1065+00.00 TO STA. 1080+00.00	
							ILLINOIS FED. AID PROJECT				

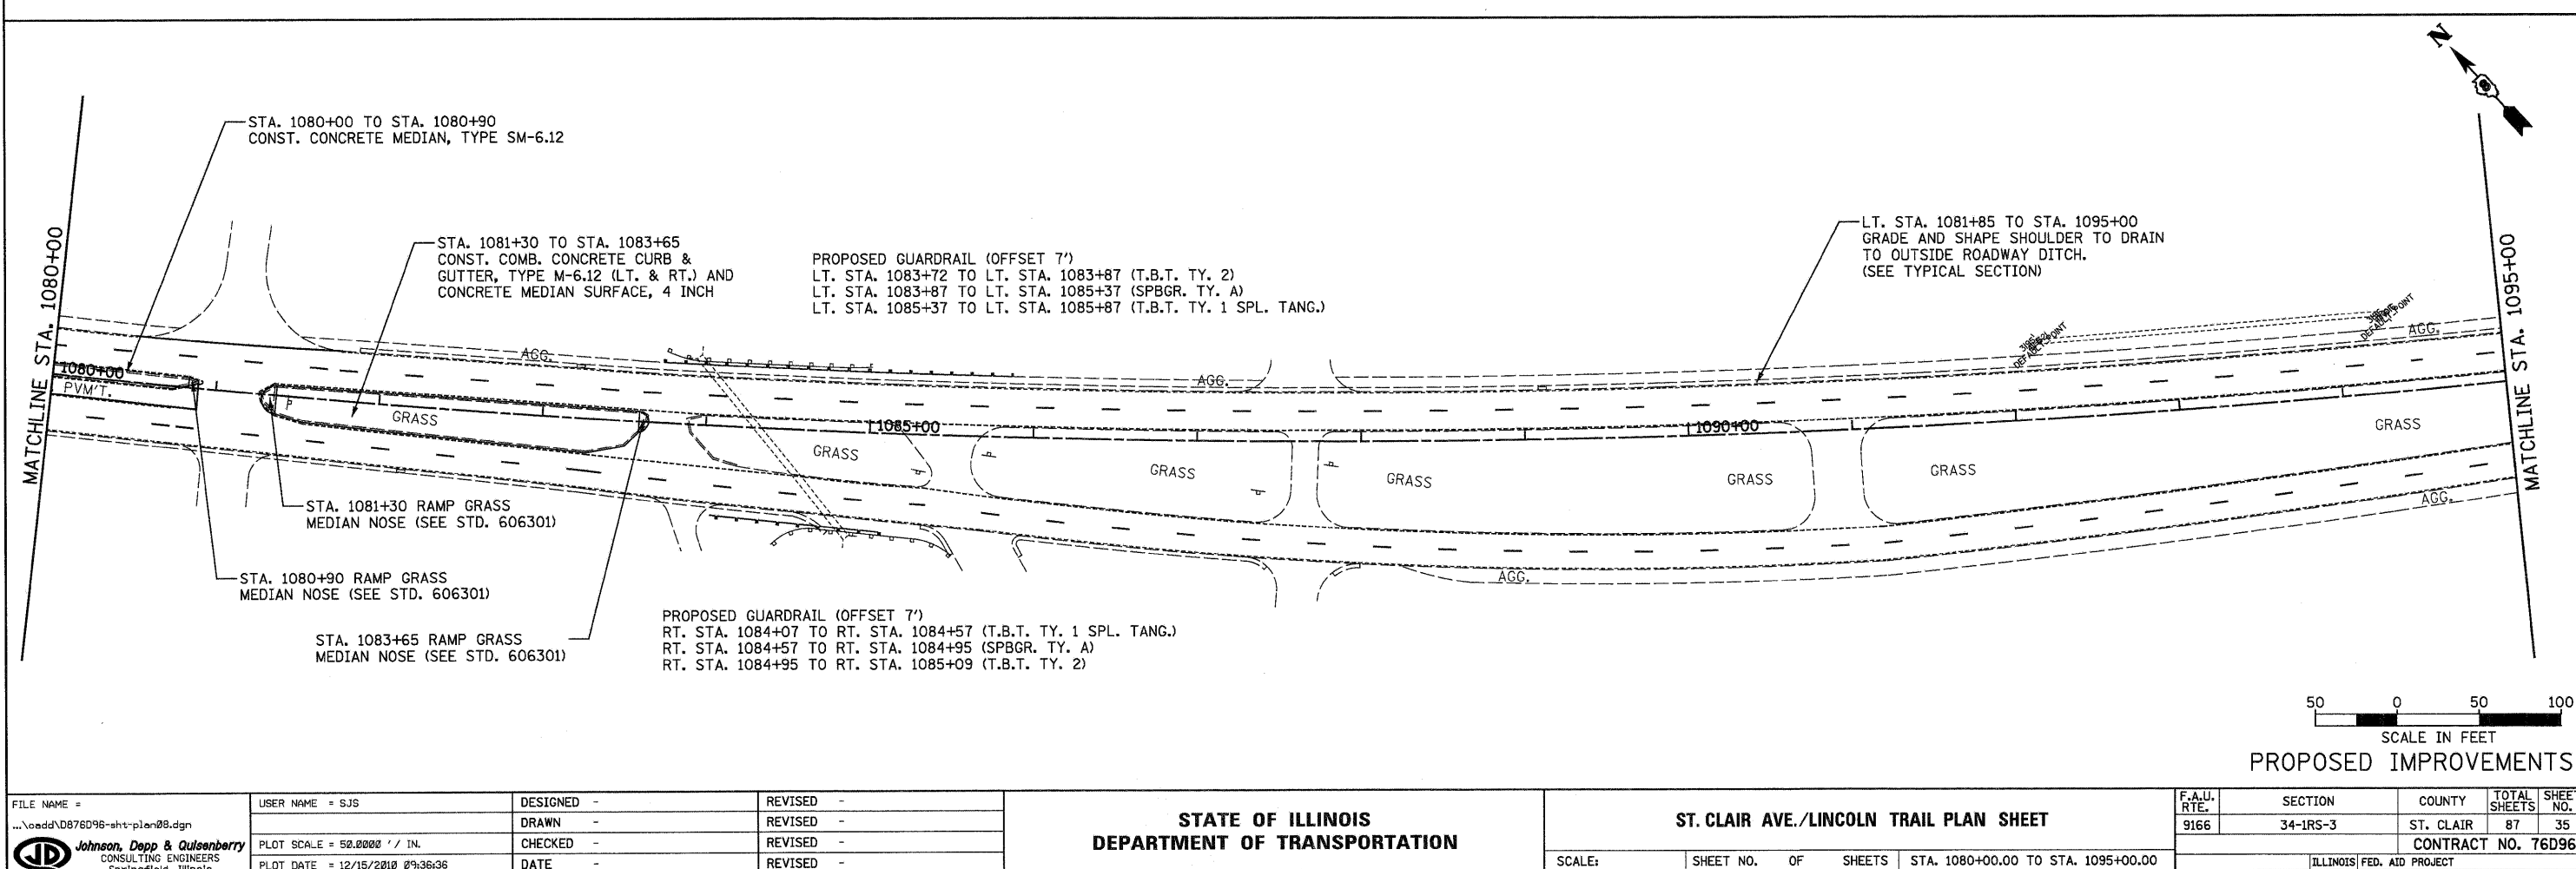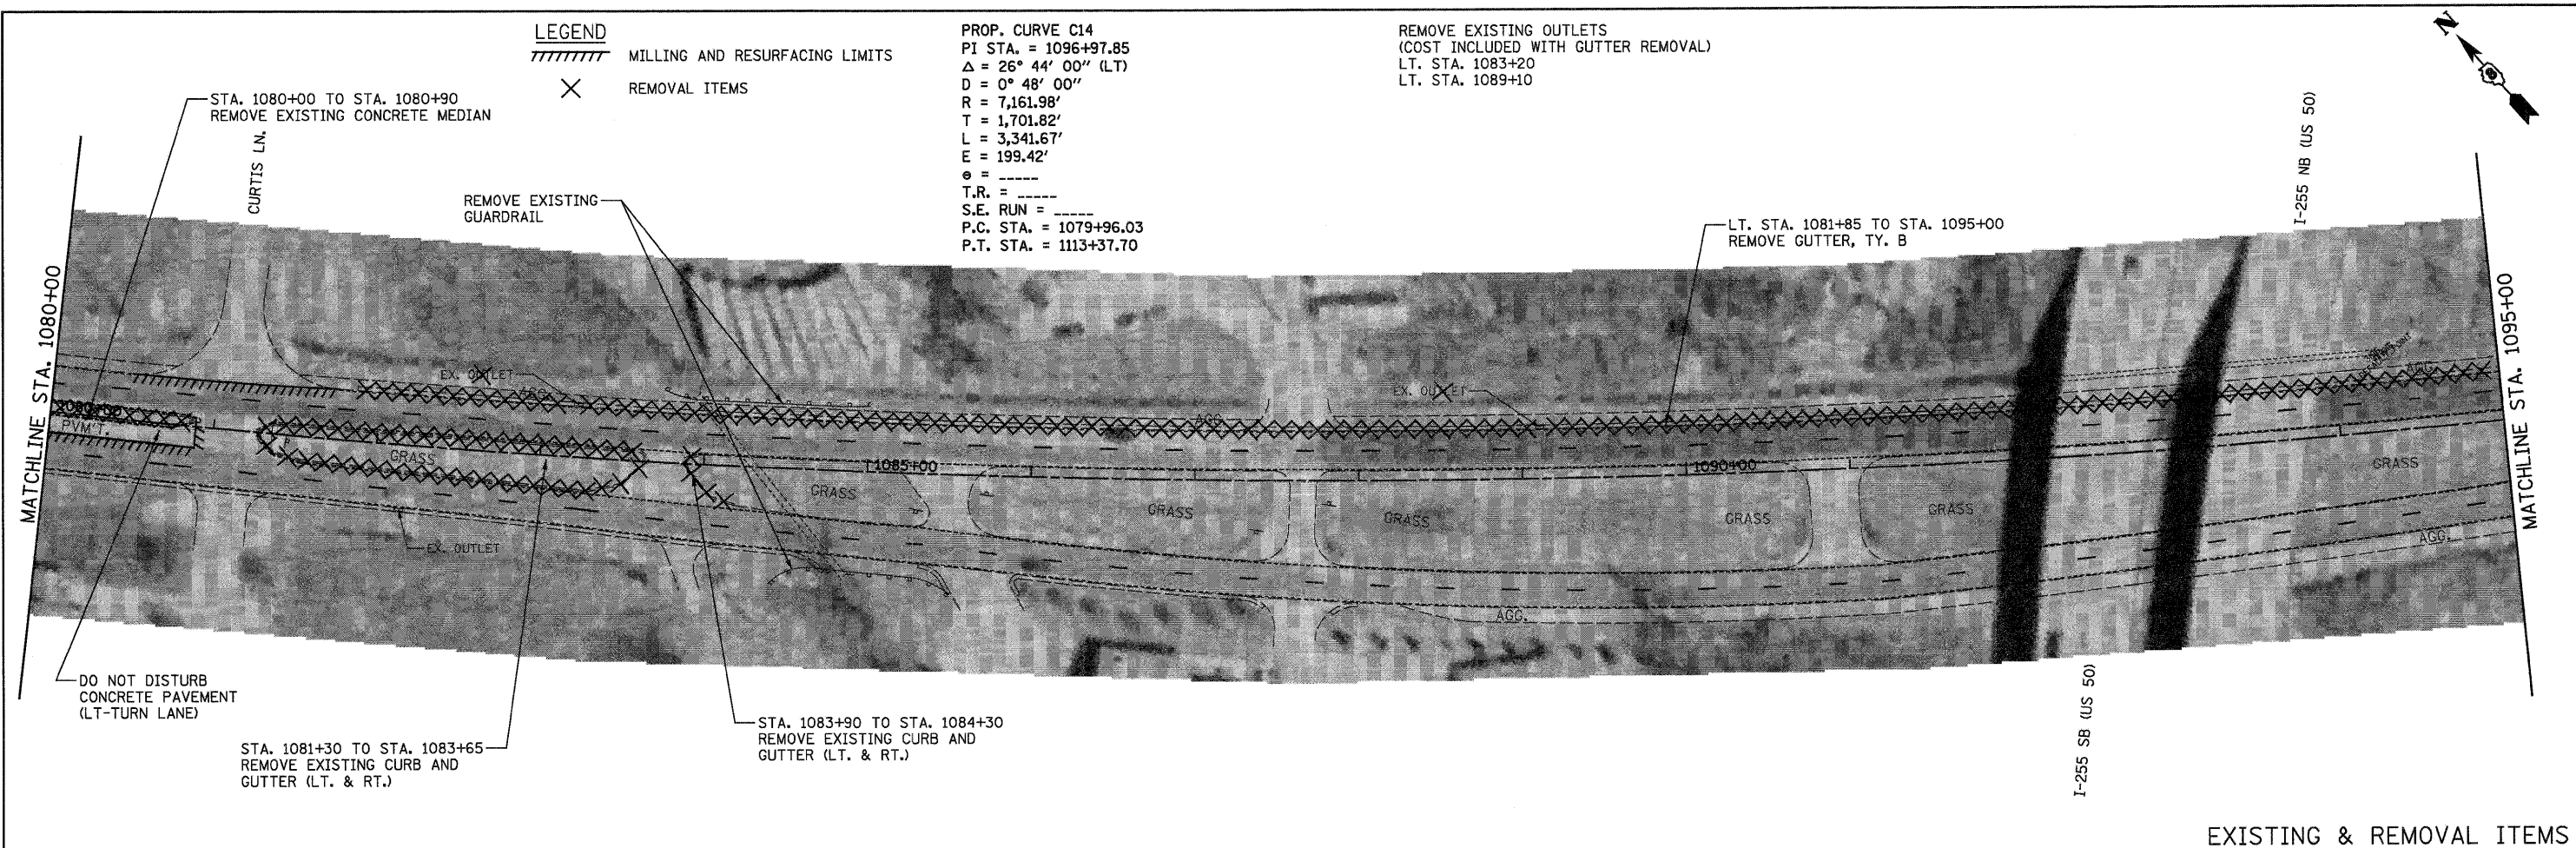

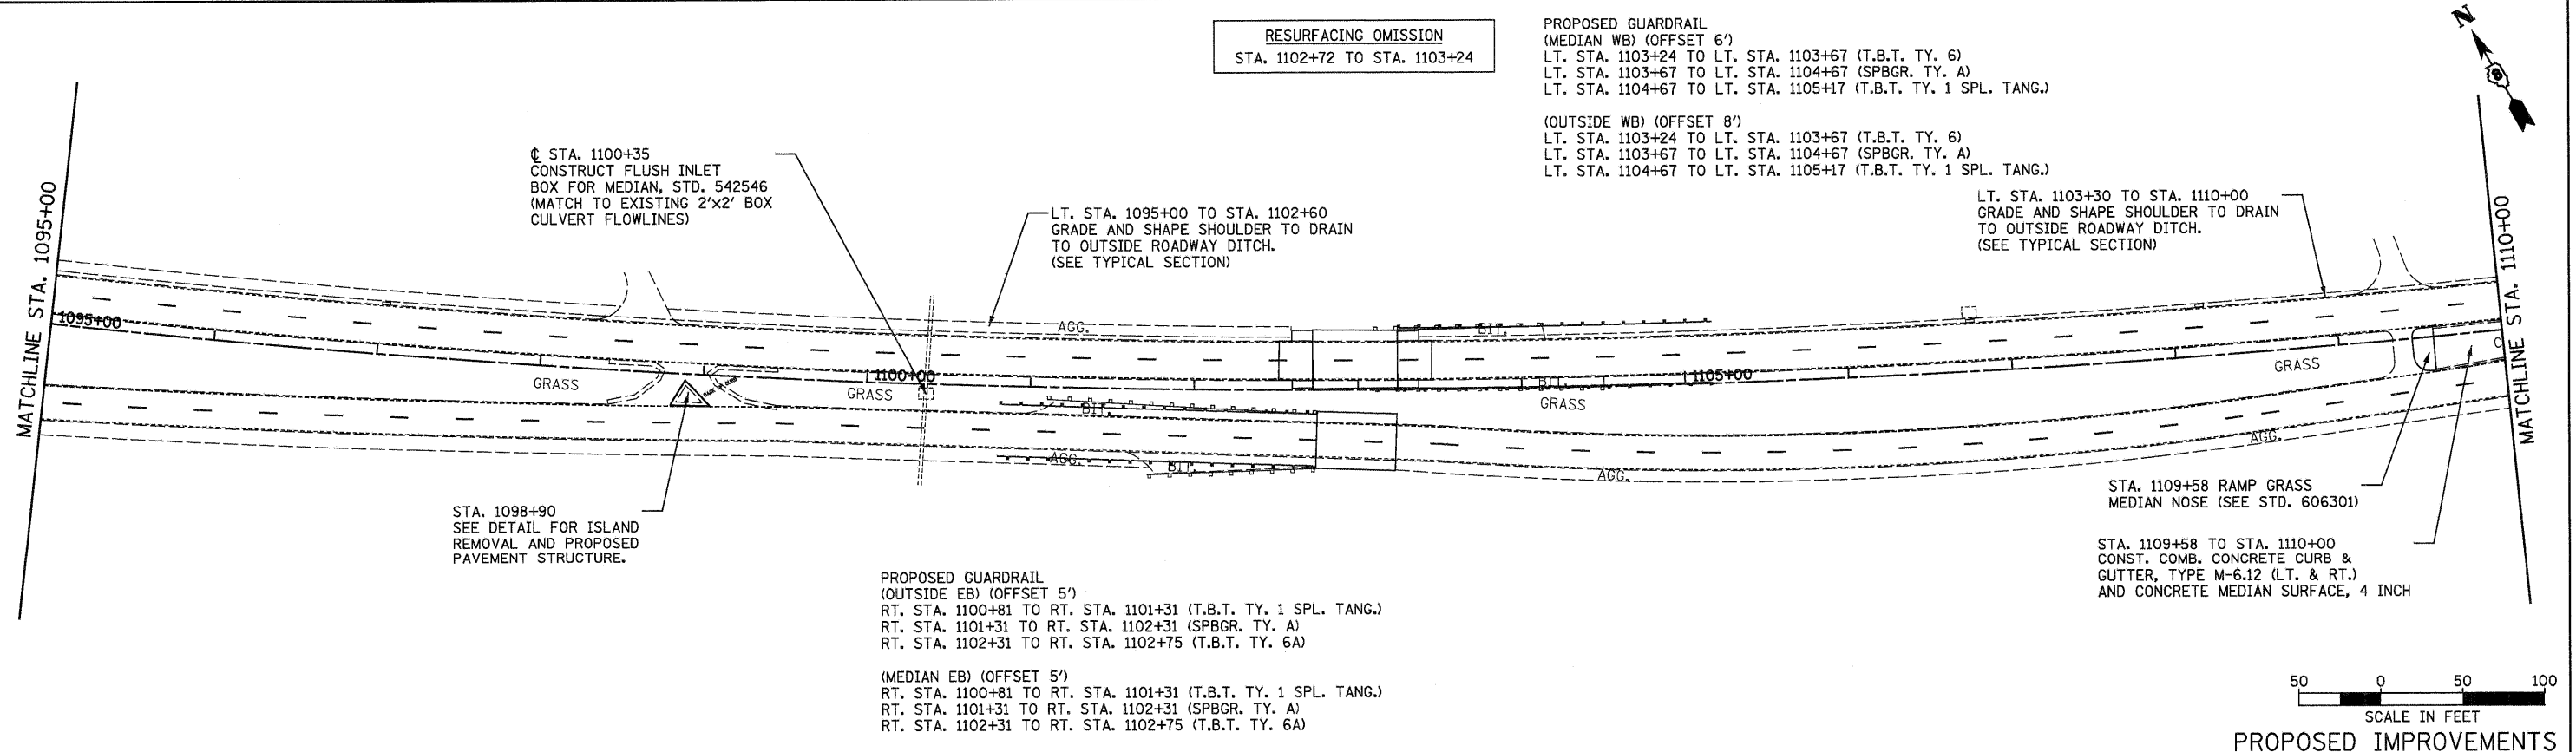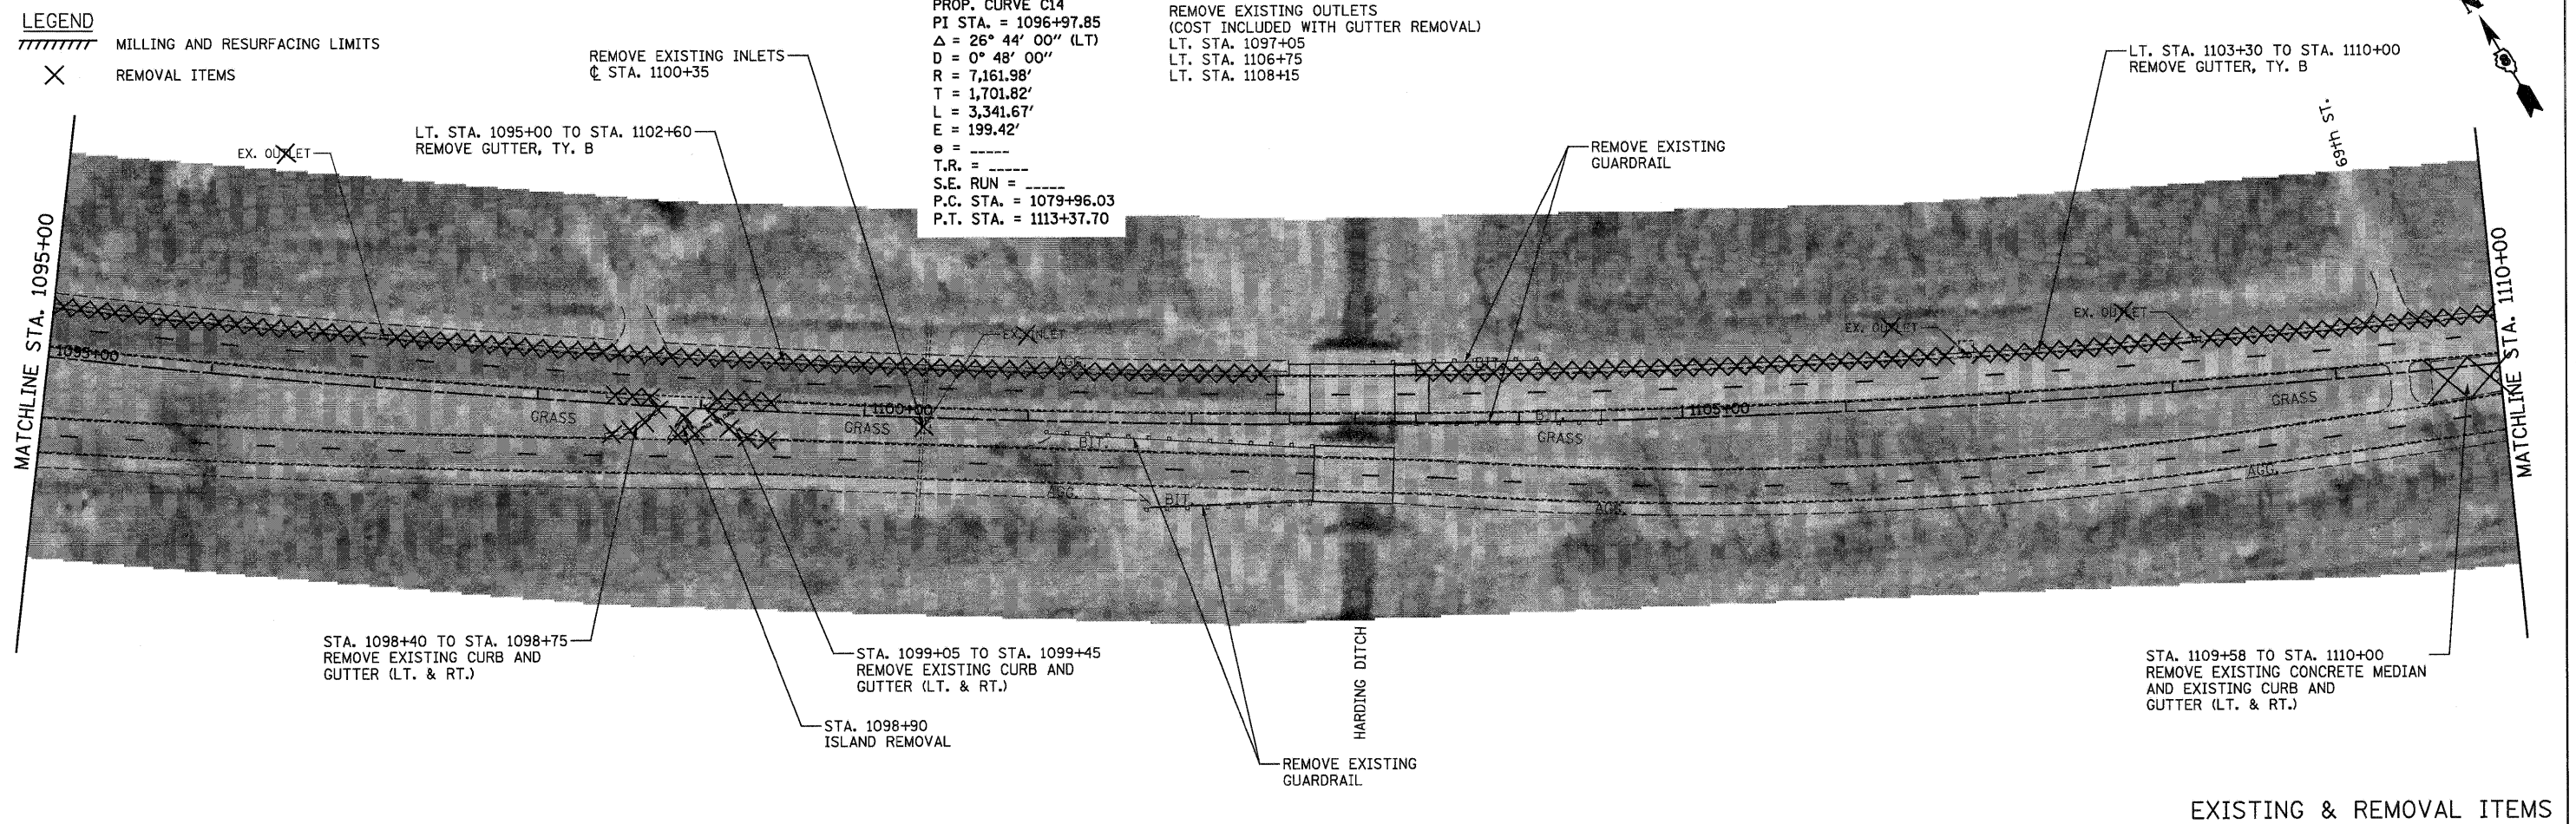

FILE NAME = ...\\cedd\0876D96-shr-plan09.dgn	USER NAME = SJS	DESIGNED -	REVISED -	STATE OF ILLINOIS DEPARTMENT OF TRANSPORTATION	ST. CLAIR AVE./LINCOLN TRAIL PLAN SHEET			F.A.U. RTE. 9166	SECTION 34-IRS-3	COUNTY ST. CLAIR	TOTAL SHEETS 87	SHEET NO. 36
		DRAWN -	REVISED -		SCALE:	SHEET NO.	OF	SHEETS	STA. 1095+00.00 TO STA. 1110+00.00	CONTRACT NO. 76D96		
		CHECKED -	REVISED -							ILLINOIS FED. AID PROJECT		
		DATE -	REVISED -									

Johnson, Depp & Gutsenberry
 CONSULTING ENGINEERS
 Springfield, Illinois

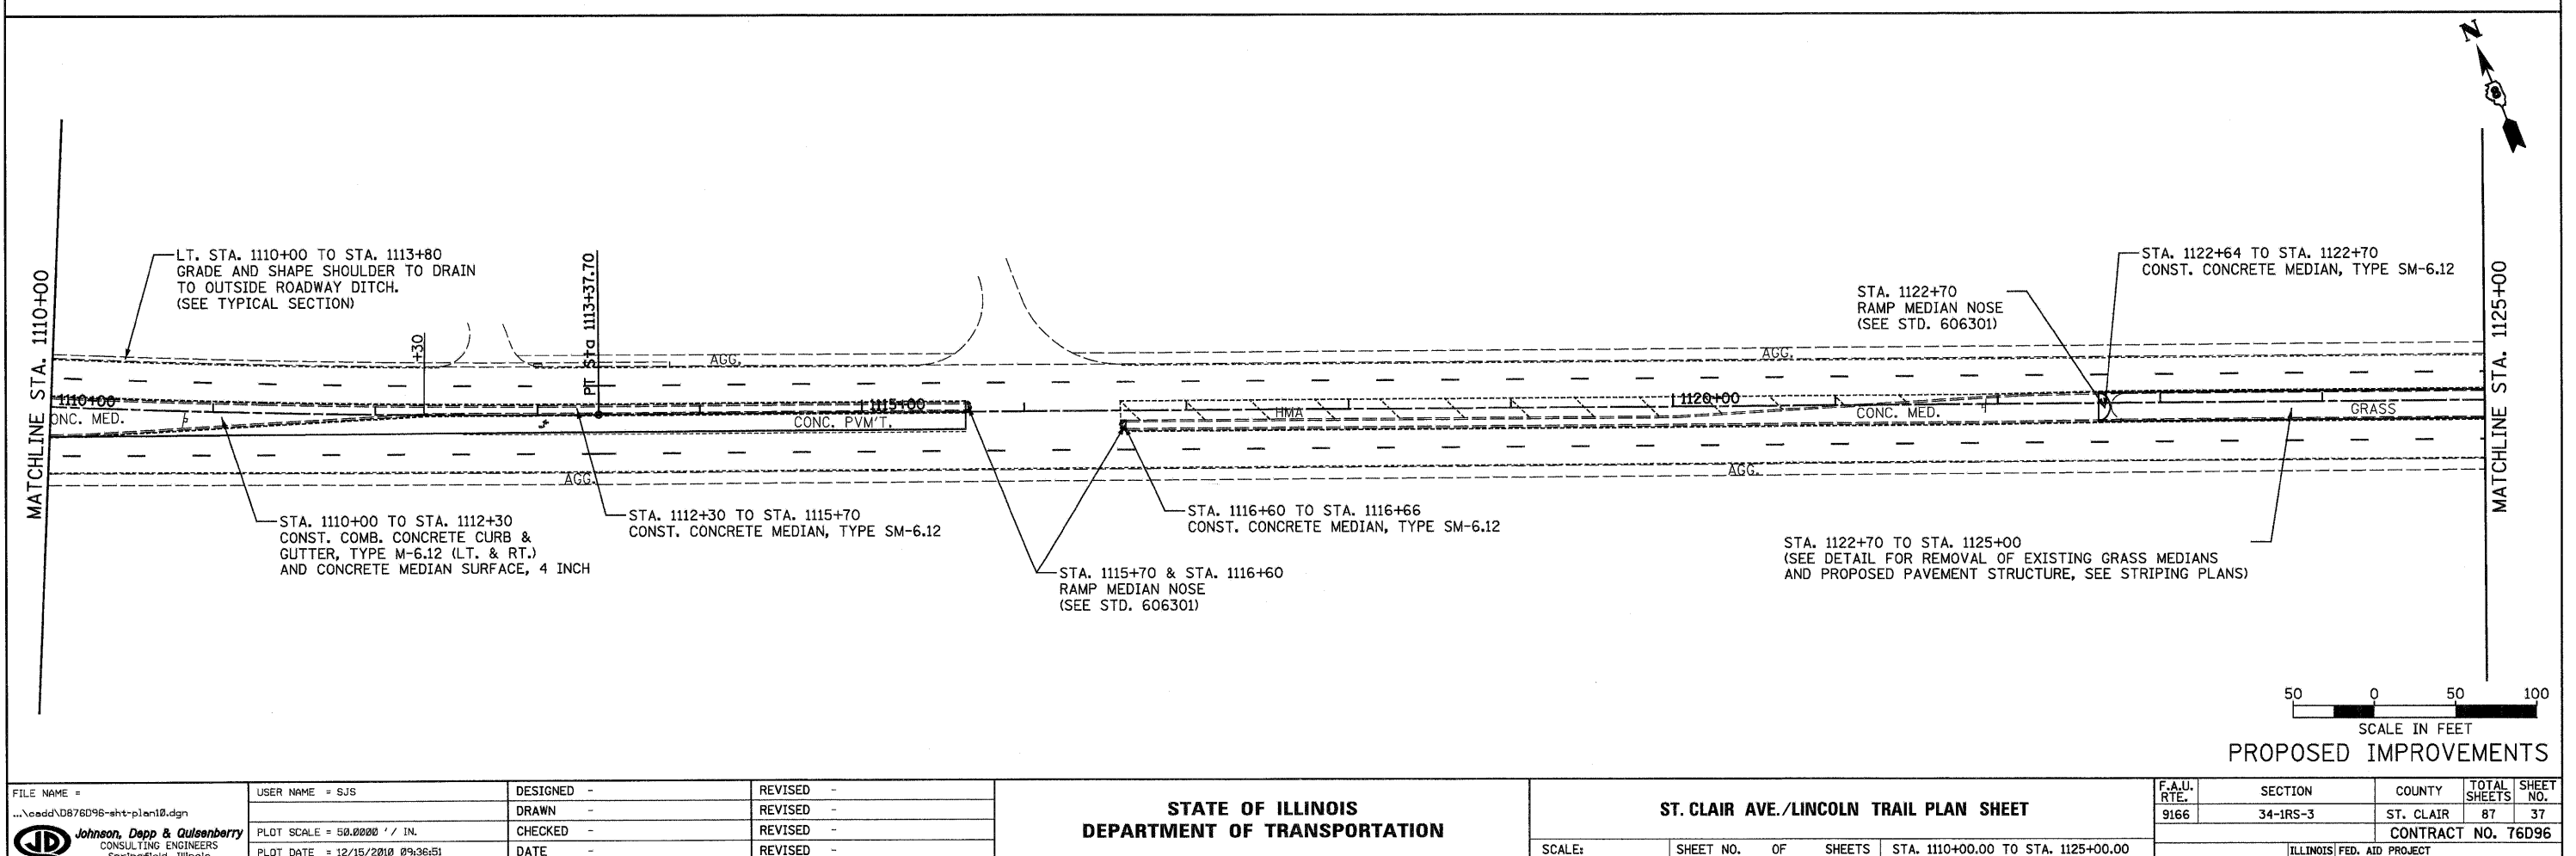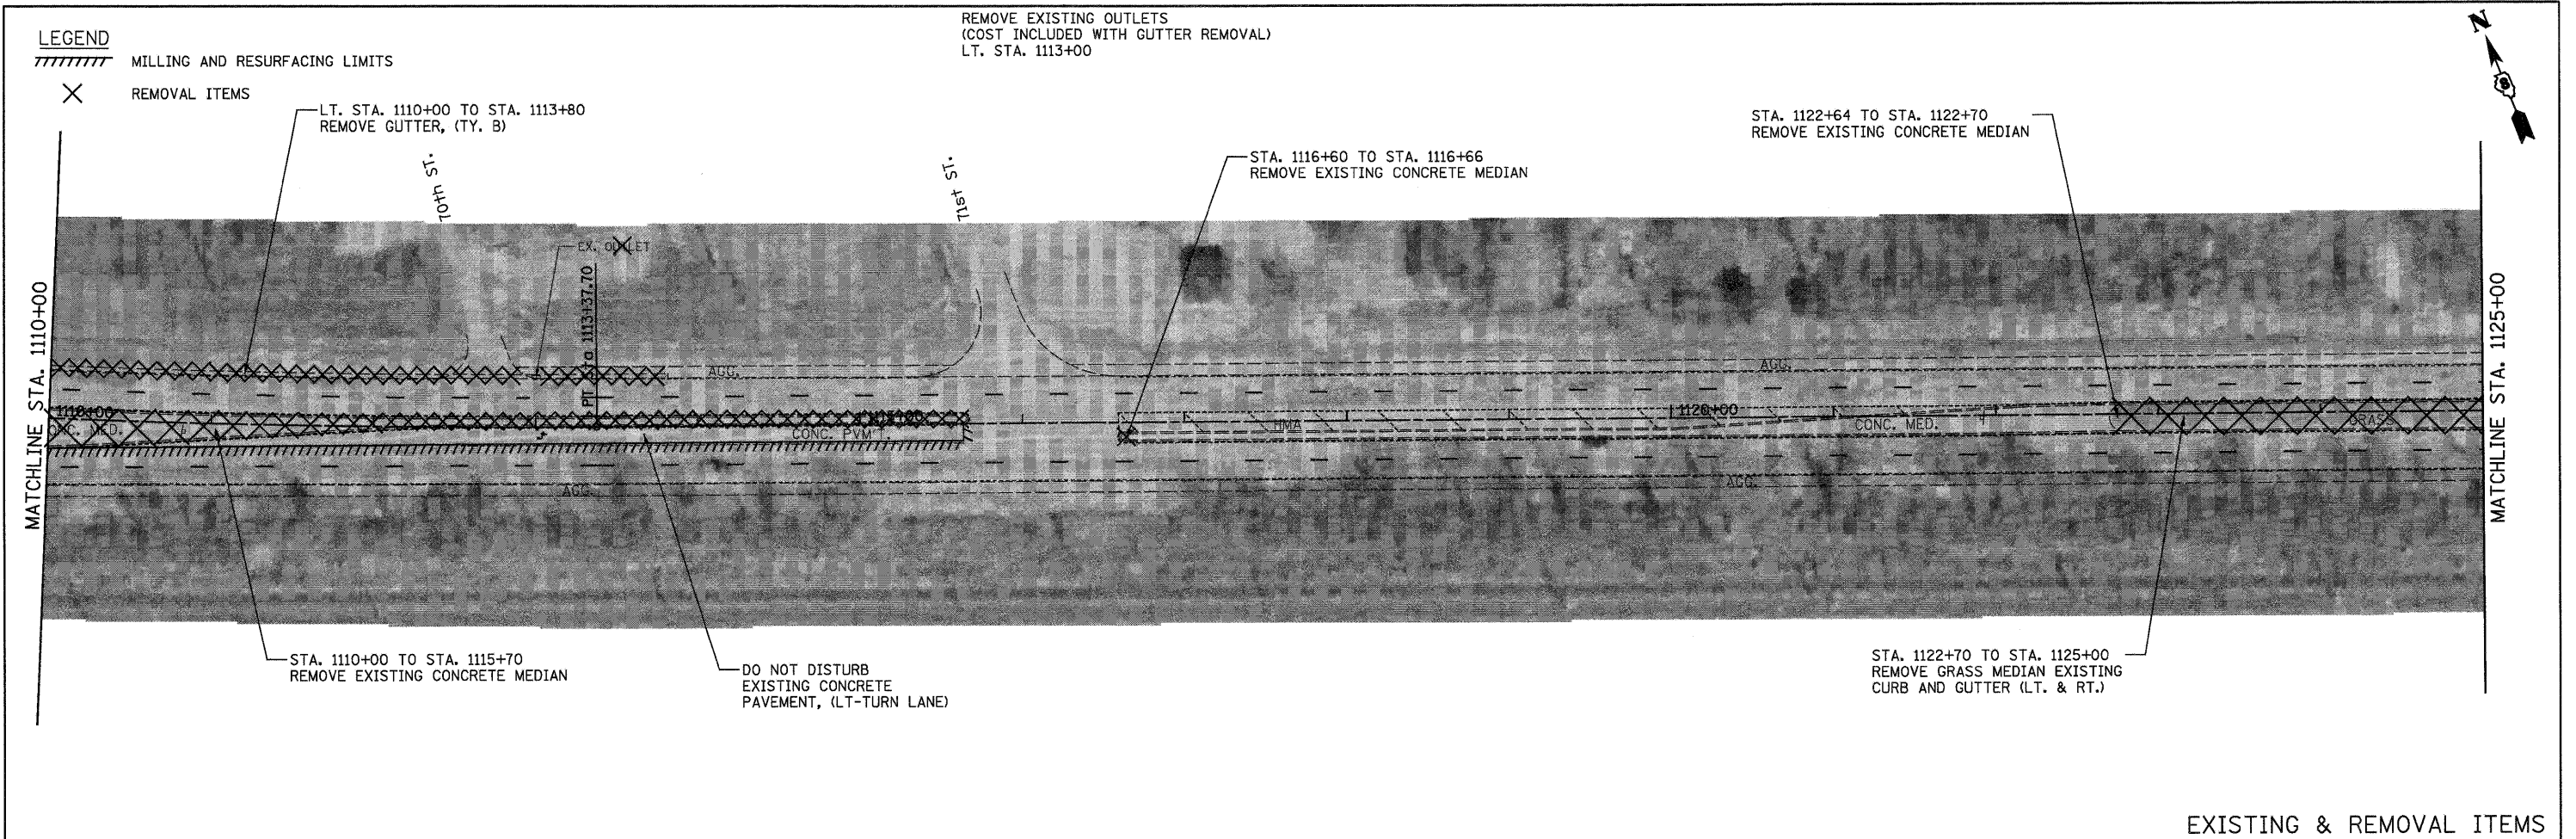

||||| MILLING AND RESURFACING LIMITS

STA. 1138+15 TO STA. 1138+21 -
REMOVE EXISTING CONCRETE MEDIAN

MATCHLINE STA. 1125+00

MATCHLINE STA. 1140+00

— STA. 1125+00 TO STA. 1138+15
REMOVE GRASS MEDIAN AND EXISTING
CURB AND GUTTER (LT. & RT.)

EXISTING & REMOVAL ITEMS

MATCHLINE STA. 1125+00

MATCHLINE STA. 1140+00

— STA. 1125+00 TO STA. 1138+15
(SEE DETAIL FOR REMOVAL OF EXISTING GRASS MEDIANS
AND PROPOSED PAVEMENT STRUCTURE, SEE STRIPING PLANS)

STA. 1138+15 TO STA. 1138+21
CONST. CONCRETE MEDIAN, TYPE SM-6.12

— STA. 1138+15
RAMP GRASS MEDIAN NOSE
(SEE STD. 606301)

A horizontal number line with tick marks at 50, 0, 50, and 100. The segment between the first 50 and the 0 is shaded black. The segment between the 0 and the second 50 is white. The segment between the second 50 and the 100 is shaded black.

PROPOSED IMPROVEMENTS

COUNTY	TOTAL SHEETS	SHEET NO.
--------	--------------	-----------

	SHEETS	NO.
ST. CLAIR	87	38
CONTRACT NO. 76D96		

FILE NAME =
...\\cedd\876D96-sht-plan1.dgn

 **Johnson, Depp & Quisenberry**
CONSULTING ENGINEERS
Springfield, Illinois

USER NAME = SJS	DESIGNED -	REVISED -
	DRAWN -	REVISED -
PLOT SCALE = 50.0000' / IN.	CHECKED -	REVISED -
PLOT DATE = 12/15/2010 09:36:58	DATE -	REVISED -


STATE OF ILLINOIS
DEPARTMENT OF TRANSPORTATION

ST. CLAIR AVE./LINCOLN TRAIL PLAN SHEET

SCALE:	SHEET NO. OF SHEETS	STA. 1125+00.00 TO STA. 1140+00.00
--------	---------------------	------------------------------------

F.A.U. RTE.	SECTION	COUNTY	TOTAL SHEETS	SHEET NO.
9166	34-IRS-3	ST. CLAIR	87	38
		CONTRACT NO. 76D96		
ILLINOIS FED. AID PROJECT				

||||| MILLING AND RESURFACING LIMITS
X REMOVAL ITEMS


 


FILE NAME =	USER NAME = SJS	DESIGNED -	REVISED -	STATE OF ILLINOIS DEPARTMENT OF TRANSPORTATION	ST. CLAIR AVE./LINCOLN TRAIL PLAN SHEET				F.A.U. RTE.	SECTION	COUNTY	TOTAL SHEETS	SHEET NO.
...\\oaddd\0876D96-shht-plan12.dgn		DRAWN -	REVISED -		9166	34-IRS-3	ST. CLAIR	87	39				
 Johnson, Depp & Quisenberry CONSULTING ENGINEERS	PLOT SCALE = 50.0000' / IN.	CHECKED -	REVISED -		CONTRACT NO. 76D96								
	PLOT DATE = 12/15/2010 09:37:06	DATE -	REVISED -										
						SCALE:	SHEET NO.	OF	SHEETS	STA. 1140+00.00 TO STA. 1155+00.00	ILLINOIS FED. AID PROJECT		

LEGEND

- ////// MILLING AND RESURFACING LIMITS
- X REMOVAL ITEMS

REMOVE EXISTING INLETS
LT. STA. 1169+98 (MED.)

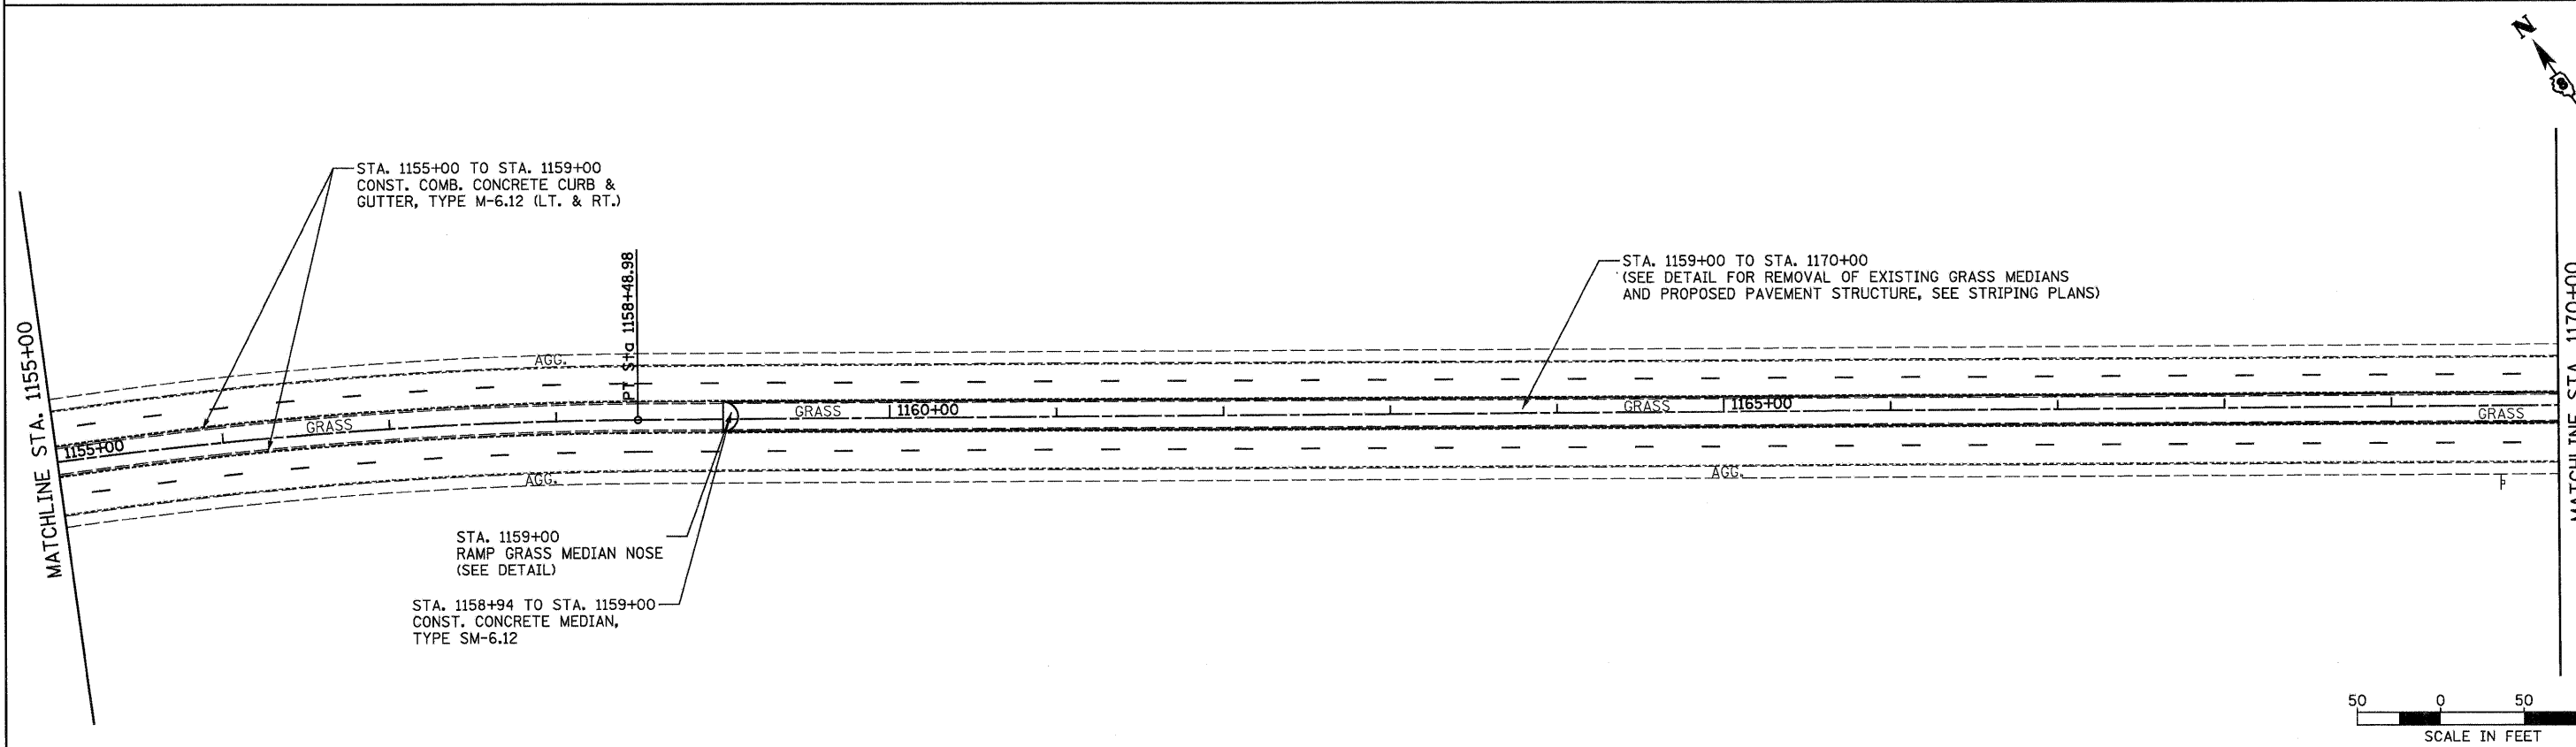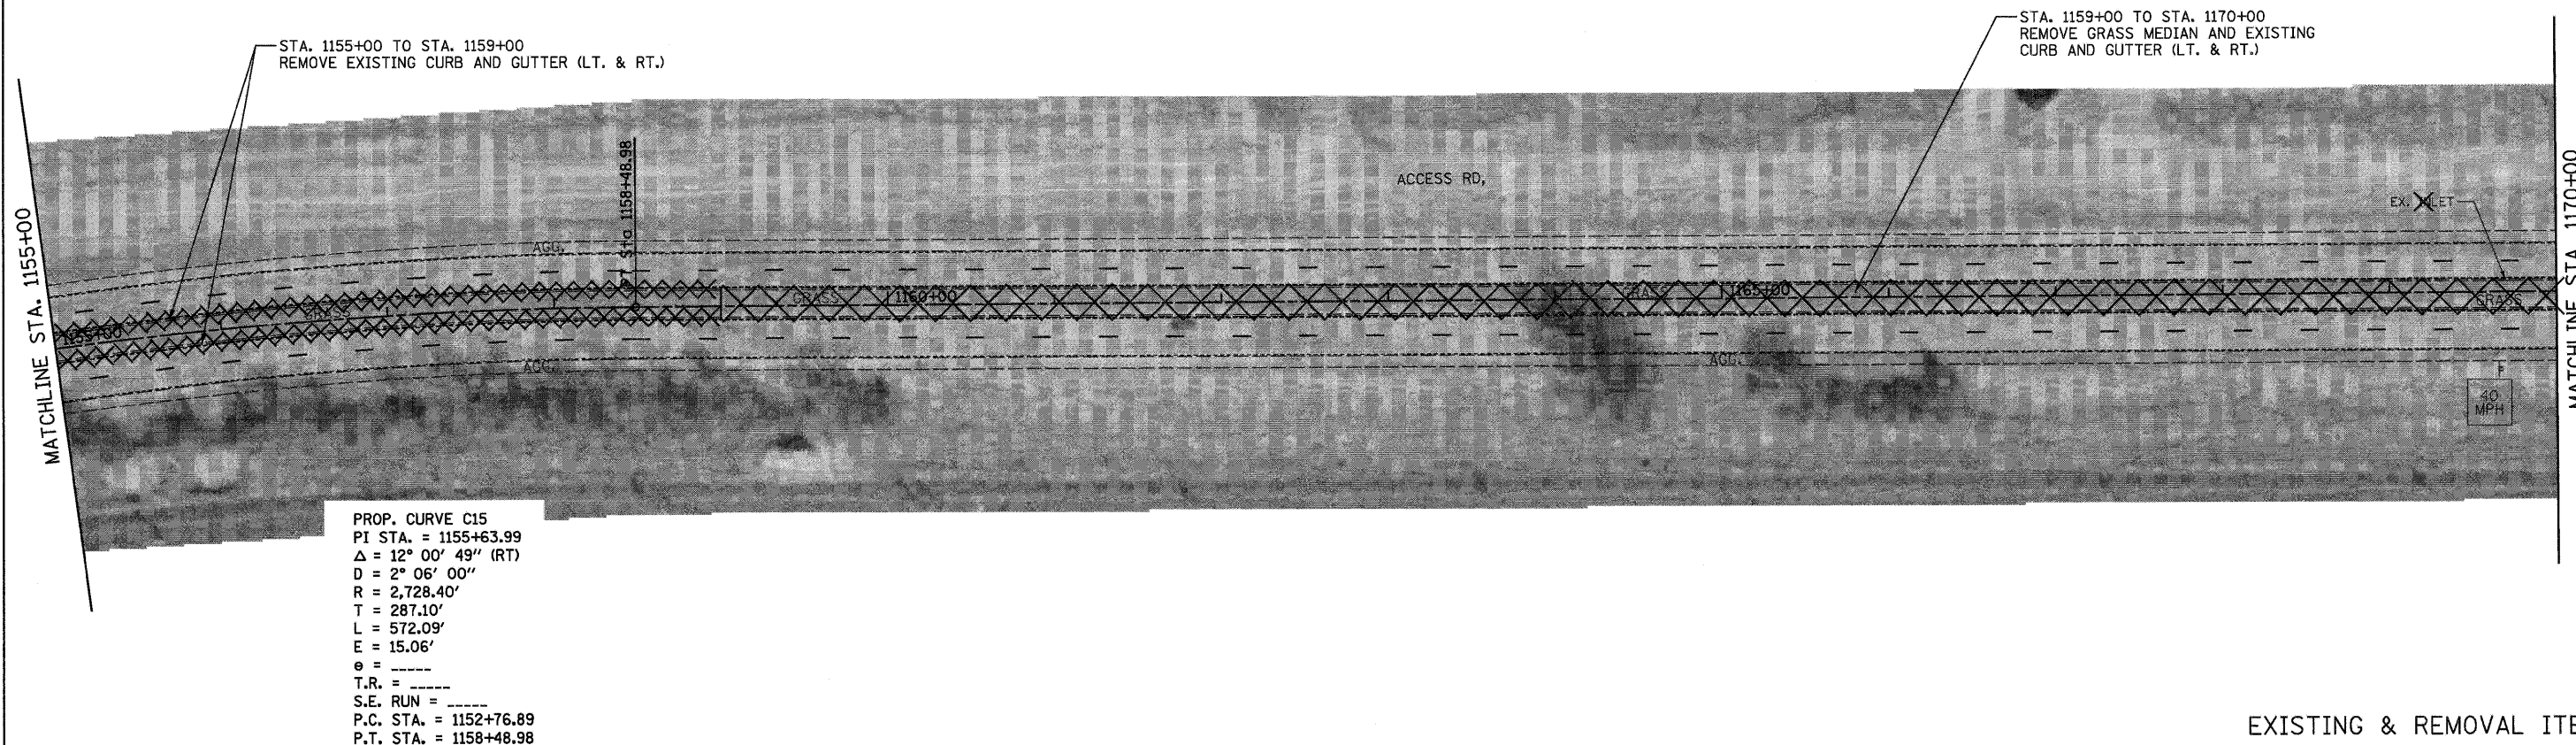


FILE NAME =	USER NAME = SJS	DESIGNED -	REVISED -	STATE OF ILLINOIS DEPARTMENT OF TRANSPORTATION		ST. CLAIR AVE./LINCOLN TRAIL PLAN SHEET		F.A.U. RTE.	SECTION	COUNTY	TOTAL SHEETS	SHEET NO.
...oaddd\0876D98-ahp-plan13.dgn		DRAWN -	REVISED -					9166	34-IRS-3	ST. CLAIR	87	40
Johnson, Depp & Quisenberry CONSULTING ENGINEERS Springfield, Illinois	PLOT SCALE = 50.0000' / IN.	CHECKED -	REVISED -					CONTRACT NO. 76D96				
	PLOT DATE = 12/15/2010 09:37:13	DATE -	REVISED -					ILLINOIS FED. AID PROJECT				
				SCALE:		SHEET NO. OF SHEETS		STA. 1155+00.00 TO STA. 1170+00.00				


LEGEND

////// MILLING AND RESURFACING LIMITS

X REMOVAL ITEMS

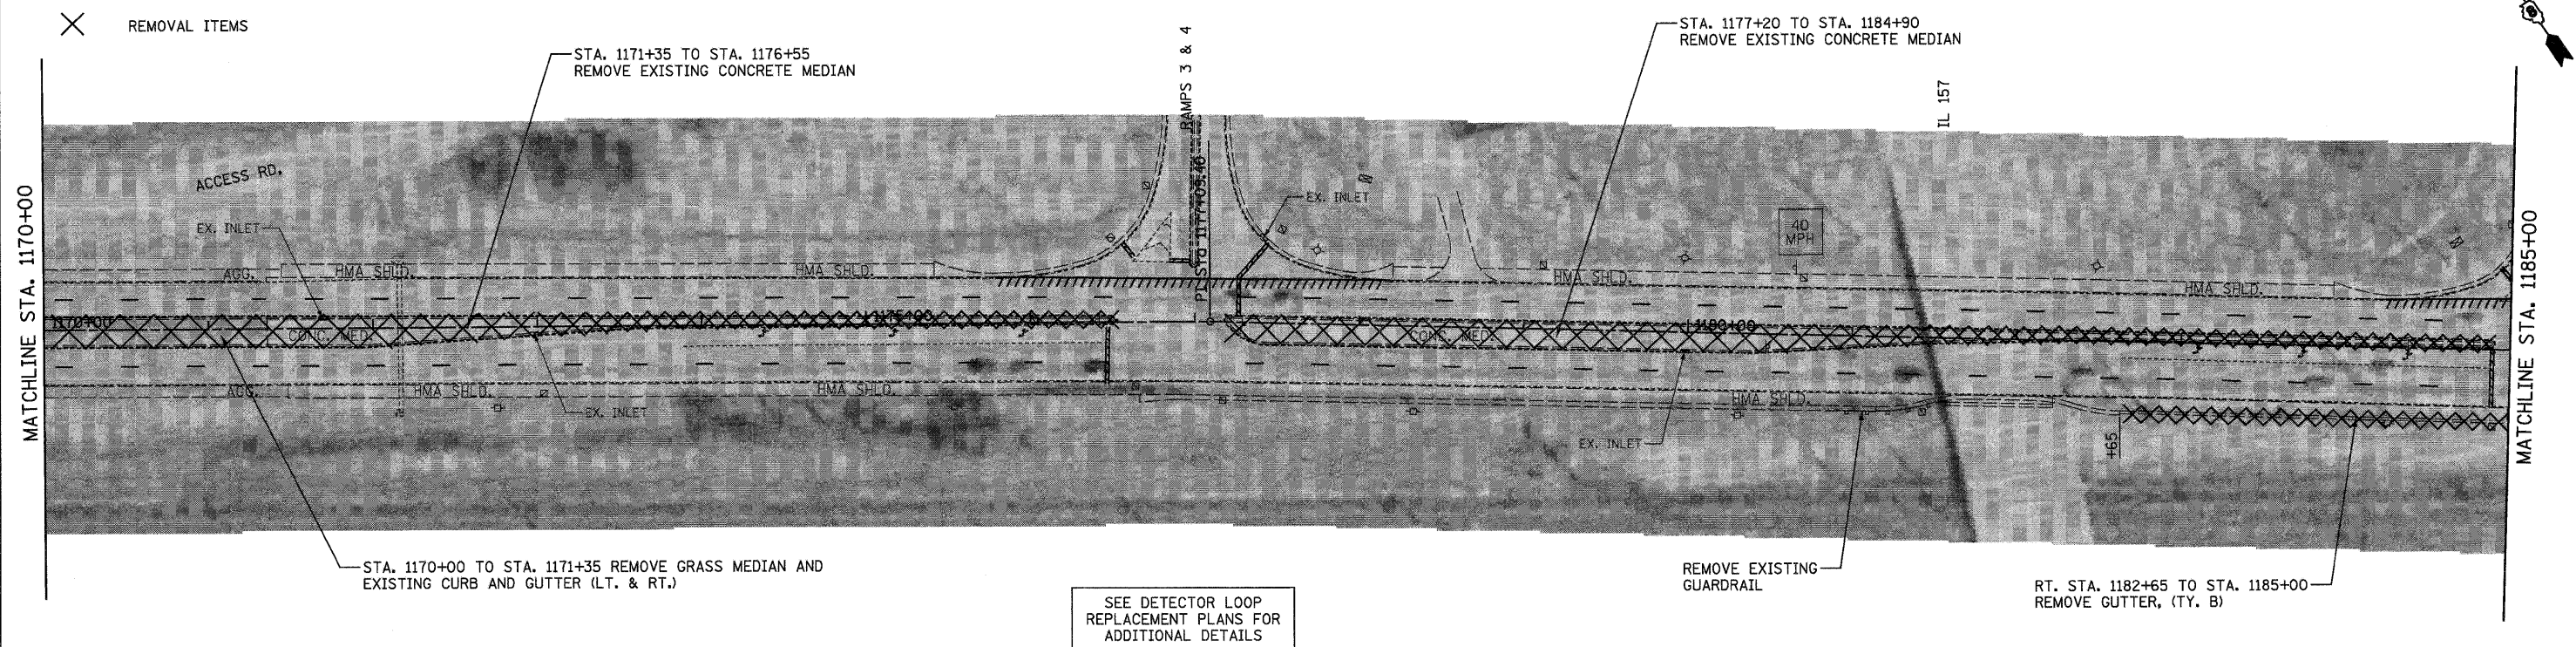

EXISTING & REMOVAL ITEMS

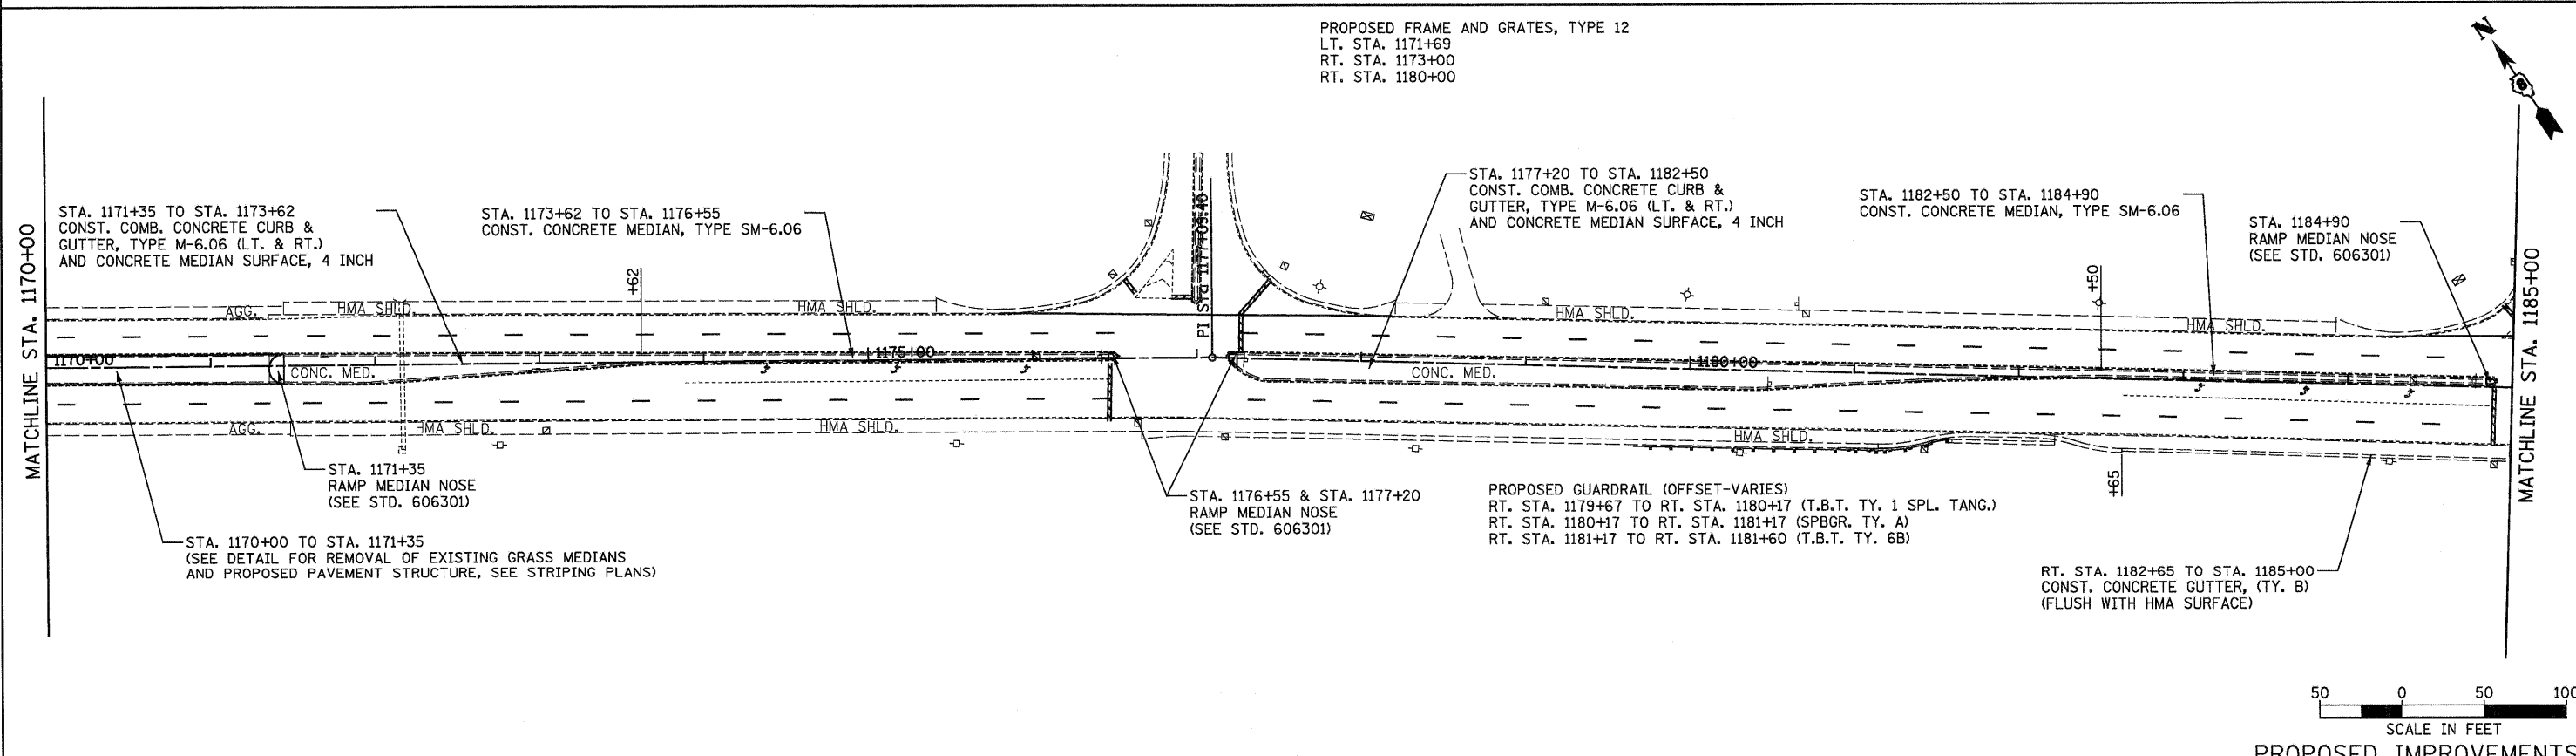

FILE NAME = ...oaddd\0876096-eh-plant4.dgn	USER NAME = SJS	DESIGNED -	REVISED -	STATE OF ILLINOIS DEPARTMENT OF TRANSPORTATION		ST. CLAIR AVE./LINCOLN TRAIL PLAN SHEET		F.A.U. RTE. 9166	SECTION 34-IRS-3	COUNTY ST. CLAIR	TOTAL SHEETS 87	SHEET NO. 41
JOHNSON, DEPP & QULSENBERY CONSULTING ENGINEERS Springfield, Illinois	PLOT SCALE = 50.0000' / IN.	DRAWN -	REVISED -					CONTRACT NO. 76D96				
	PLOT DATE = 12/15/2010 09:37:20	CHECKED -	REVISED -					ILLINOIS FED. AID PROJECT				
		DATE -	REVISED -									
				SCALE:		SHEET NO. OF SHEETS		STA. 1170+00.00 TO STA. 1185+00.00				

////

REMOVAL ITEMS

LT. STA. 1218+62 TO LT. STA. 1224+48
LT. STA. 1224+63 TO LT. STA. 1229+44
LT. STA. 1229+59 TO LT. STA. 1230+00

(SEE DETAIL FOR GAPPING EXISTING GUTTER OUTLETS)
LT. STA. 1224+48 TO LT. STA. 1224+63
LT. STA. 1229+44 TO LT. STA. 1229+59

REMOVE EXISTING GUARDRAIL —
(GUARDRAIL POSTS TO BE CUT
SEE SPECIAL PROVISION)

MATCHLINE STA. 1215+00

MATCHLINE STA. 1230+00

EX. INLET

(DO NOT DISTURB)
EX. OUTLET

← (DO NOT DISTURB)
EXISTING GUARDRAIL

+54

—REMOVE EXISTING GUARDRAIL
LT. STA. 1218+54 TO LT. STA. 1218+86

HOLY CROSS RD.

EX. OUTLET
(DO NOT DISTURB)

(DO NOT DISTURB)
EX. OUTLET —

EX. OUTLET

REMOVE EXISTING
GUARDRAIL

MONTCLAIR DR.

—STA. 1216+30 TO STA. 1216+90
REMOVE GUTTER, (TY. A)

EX. ~~OUTLET~~

RT. STA. 1217+55 TO RT. STA. 1226+15
RT. STA. 1226+30 TO RT. STA. 1230+00

REMOVE EXISTING OUTLETS (DO NOT DISTURB EXISTING PIPE DRAINS)
(COST INCLUDED WITH GUTTER REMOVAL)
RT. STA. 1219+10
RT. STA. 1223+65

(SEE DETAIL FOR GAPPING EXISTING GUTTER OUTLETS)
RT. STA. 1226+15 TO RT. STA. 1226+30

EXISTING & REMOVAL ITEMS

PROPOSED GUARDRAIL (OFFSET 7')
LT. STA. 1218+54 TO LT. STA. 1220+04 (SPBGR. TY. A)
LT. STA. 1220+04 TO LT. STA. 1220+54 (T.B.T. TY. 1 SPL. TANG.)

NOTE: THE CONTRACTOR AND ENGINEER SHOULD BE AWARE THAT THE REPLACEMENT GUARDRAIL TO BE INSTALLED LT. STA. 1218+54 TO LT. STA. 1220+54 IS INTENDED TO MATCH THE EXISTING TYPE GUARDRAIL AT LT. STA. 1218+54, (AS SHOWN IN THE EXISTING GUARDRAIL DETAILS IN THE PLANS) BUT WITH AN APPROPRIATE TYPE 1 END SECTION. SEE THE SPECIAL PROVISION ON GUARDRAIL REMOVAL AND INSTALLATION.

LT. STA. 1218+62 TO LT. STA. 1224+48
LT. STA. 1224+63 TO LT. STA. 1229+44
LT. STA. 1229+59 TO LT. STA. 1230+00

SEE NEXT SHEET FOR—
GUARDRAIL INFO

—INSTALL GUARDRAIL
SPLICE TO EXISTING
GUARDRAIL

CONC. MED

1220+00

1225+00

— STA. 1216+30 TO STA. 1216+90
CONST. CONCRETE GUTTER, TYPE A
(FLUSH WITH HMA SURFACE)

RT. STA. 1217+55 TO RT. STA. 1218+84
RT. STA. 1219+40 TO RT. STA. 1223+37
RT. STA. 1223+93 TO RT. STA. 1226+15
RT. STA. 1226+15 TO RT. STA. 1230+00

RT. STA. 1218+84 TO RT. STA. 1219+40
RT. STA. 1223+37 TO RT. STA. 1223+93

GRATES AND COVERS, TYPE 2A
RT. STA. 1219+12
RT. STA. 1223+65

SEE NEXT SHEET FOR—
GUARDRAIL INFO

PROPOSED GUARDRAIL (OFFSET 6')
RT. STA. 1213+95 TO RT. STA. 1214+45 (T.B.T. TY. 1 SPL. TANG.)
RT. STA. 1214+45 TO RT. STA. 1216+82.5 (SPBGR. TY. A)
RT. STA. 1216+82.5 TO RT. STA. 1216+98 (T.B.T. TY. 2)

NOTE:
AT LOCATIONS WHERE THE EXISTING MEDIAN
IS TO BE REMOVED, SEE TYPICAL SECTION FOR
PAVEMENT STRUCTURE REPLACEMENT.

50 0 50 100

SCALE IN FEET

PROPOSED IMPROVEMENTS

FILE NAME =	USER NAME = JTH	DESIGNED -	REVISED -	STATE OF ILLINOIS DEPARTMENT OF TRANSPORTATION	ST. CLAIR AVE./LINCOLN TRAIL PLAN SHEET						F.A.U. R.T.E.	SECTION	COUNTY	TOTAL SHEETS	SHEET NO.	
...\\eadd\0876096-sht-plan17.dgn		DRAWN -	REVISED -			9166	34-IRS-3	ST. CLAIR	87	44						
 Johnson, Depp & Quisenberry CONSULTING ENGINEERS	PLOT SCALE = 50.0000' / IN.	CHECKED -	REVISED -			CONTRACT NO. 76D96										
	PLOT DATE = 01/13/2011 13:17:35	DATE -	REVISED -			SCALE:	SHEET NO.	OF	SHEETS	STA. 1215+00.00 TO STA. 1230+00.00						
							ILLINOIS FED. AID PROJECT									


LEGEND

||||| MILLING AND RESURFACING LIMITS
X REMOVAL ITEMS


REMOVE EXISTING CONCRETE MEDIAN (2' WIDE)
STA. 1230+00 TO STA. 1236+28
STA. 1236+74 TO STA. 1238+83
STA. 1239+81 TO STA. 1243+57
STA. 1244+57 TO STA. 1245+00

REMOVE GUTTER, (TY. A)
LT. STA. 1230+00 TO LT. STA. 1236+21
REMOVE GUTTER, (TY. B)
LT. STA. 1236+36 TO LT. STA. 1241+14
LT. STA. 1241+24 TO LT. STA. 1245+00

(SEE DETAIL FOR GAPPING EXISTING GUTTER OUTLETS)
LT. STA. 1236+21 TO LT. STA. 1236+36
LT. STA. 1241+14 TO LT. STA. 1241+24

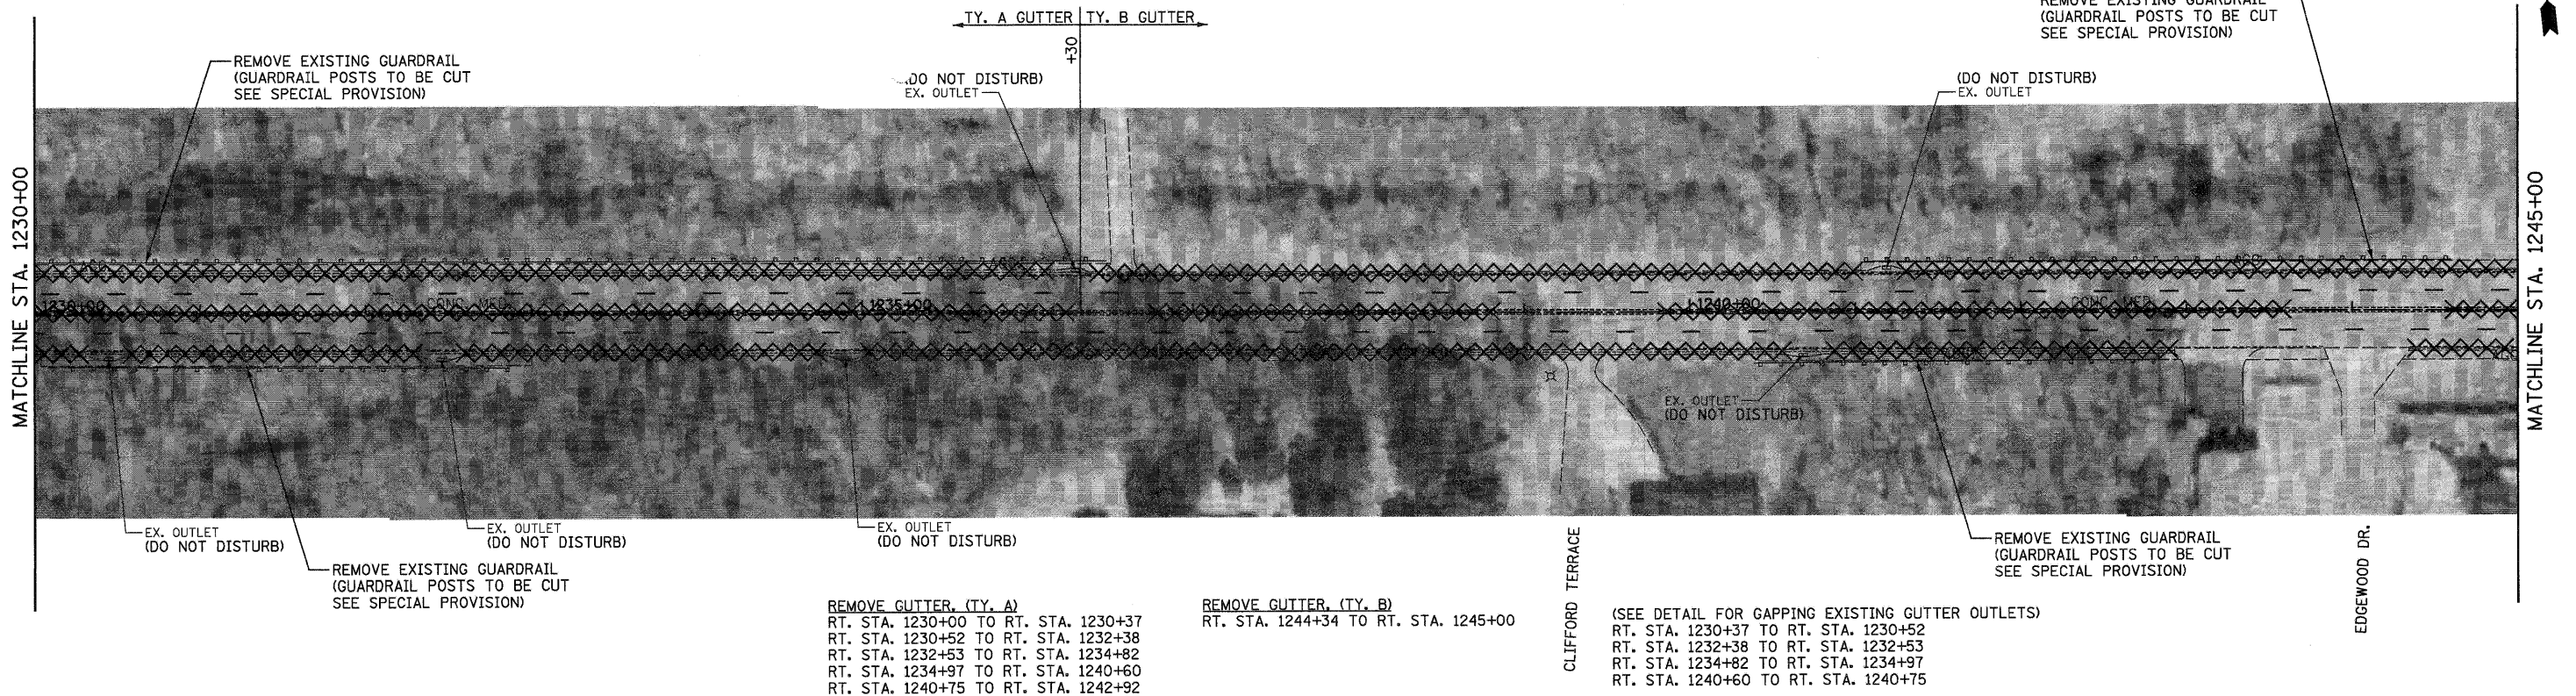

EXISTING & REMOVAL ITEMS

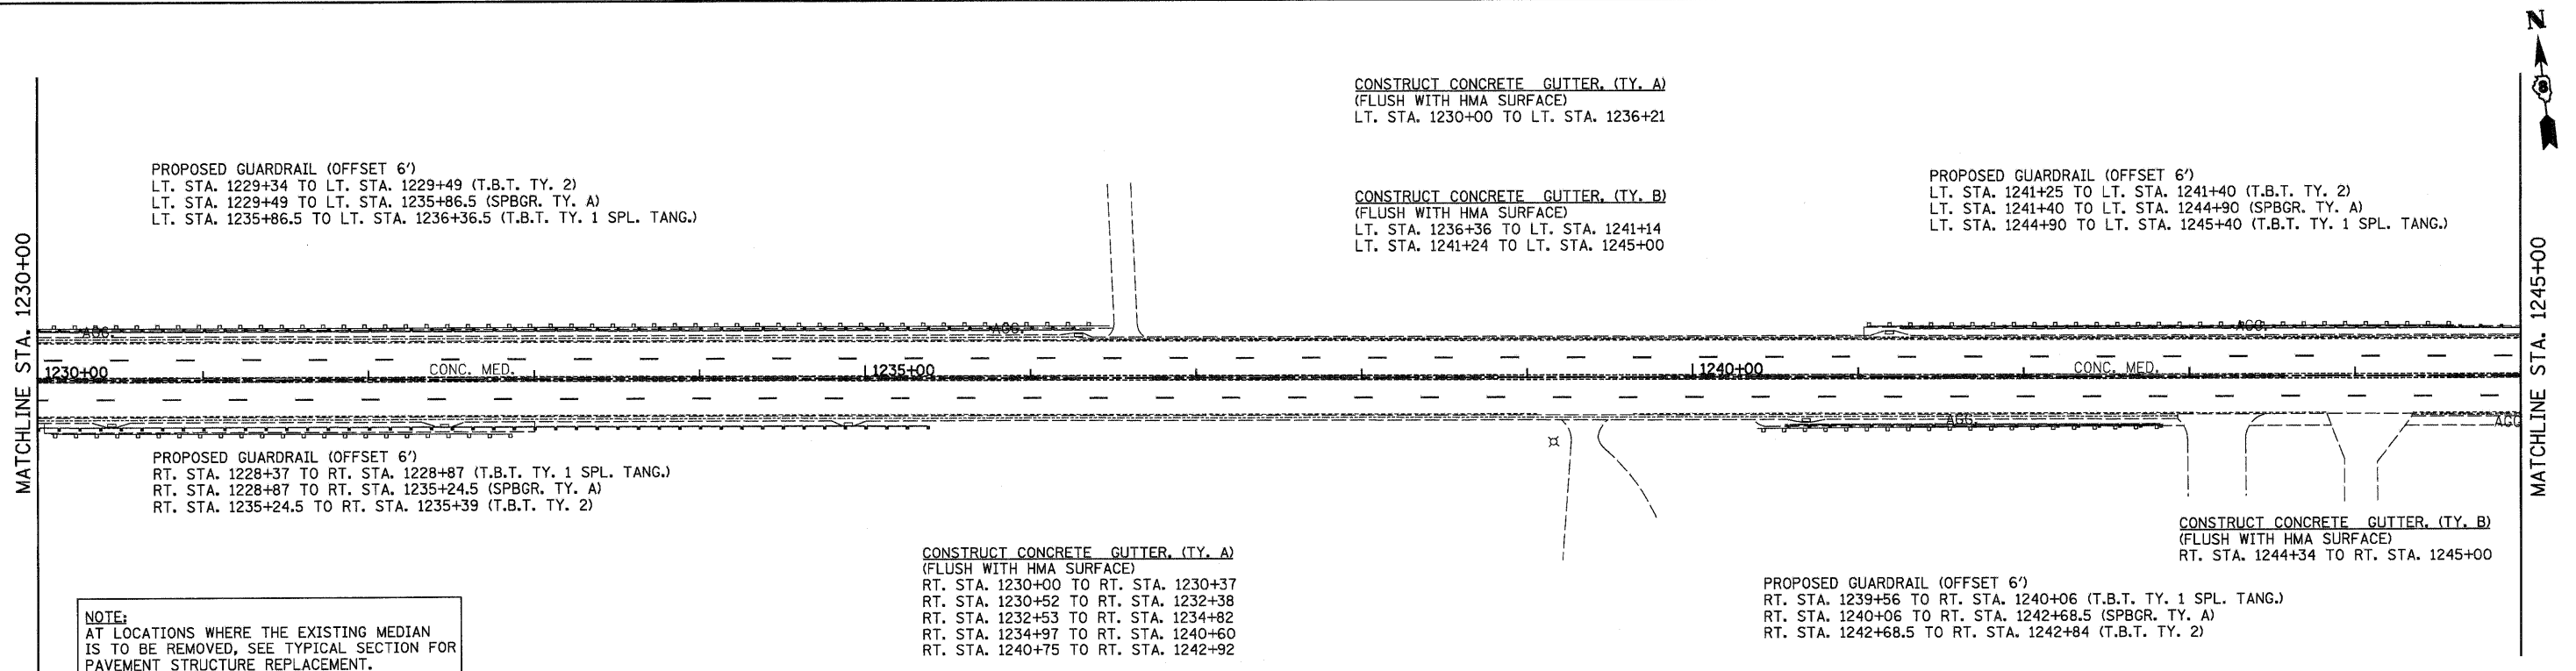

NOTE:
AT LOCATIONS WHERE THE EXISTING MEDIAN
IS TO BE REMOVED, SEE TYPICAL SECTION FOR
PAVEMENT STRUCTURE REPLACEMENT.

50 0 50 100
SCALE IN FEET

PROPOSED IMPROVEMENTS

FILE NAME =	USER NAME = SJS	DESIGNED -	REVISED -	STATE OF ILLINOIS DEPARTMENT OF TRANSPORTATION	ST. CLAIR AVE./LINCOLN TRAIL PLAN SHEET				F.A.U. RTE.	SECTION	COUNTY	TOTAL SHEETS	SHEET NO.
...\\cedd\0876096-sht-plan18.dgn		DRAWN -	REVISED -						9166	34-IRS-3	ST. CLAIR	87	45
 Johnson, Depp & Quisenberry CONSULTING ENGINEERS Springfield, Illinois	PLOT SCALE = 50.0000' / IN.	CHECKED -	REVISED -		CONTRACT NO. 76D96								
	PLOT DATE = 12/15/2010 09:38:16	DATE -	REVISED -										
					ILLINOIS FED. AID PROJECT								
SCALE:		SHEET NO.	OF		SHEETS	STA. 1230+00.00 TO STA. 1245+00.00							


LEGEND

 MILLING AND RESURFACING LIMITS
 REMOVAL ITEMS

REMOVE EXISTING CONCRETE MEDIAN (2' WIDE)
STA. 1245+00 TO STA. 1245+28
STA. 1246+28 TO STA. 1247+70
STA. 1248+29 TO STA. 1260+00

REMOVE GUTTER, (TY. B)
LT. STA. 1245+00 TO LT. STA. 1252+65
LT. STA. 1252+75 TO LT. STA. 1254+85


(SEE DETAIL FOR GAPPING EXISTING GUTTER OUTLETS)
LT. STA. 1252+65 TO LT. STA. 1252+75
LT. STA. 1254+85 TO LT. STA. 1254+95

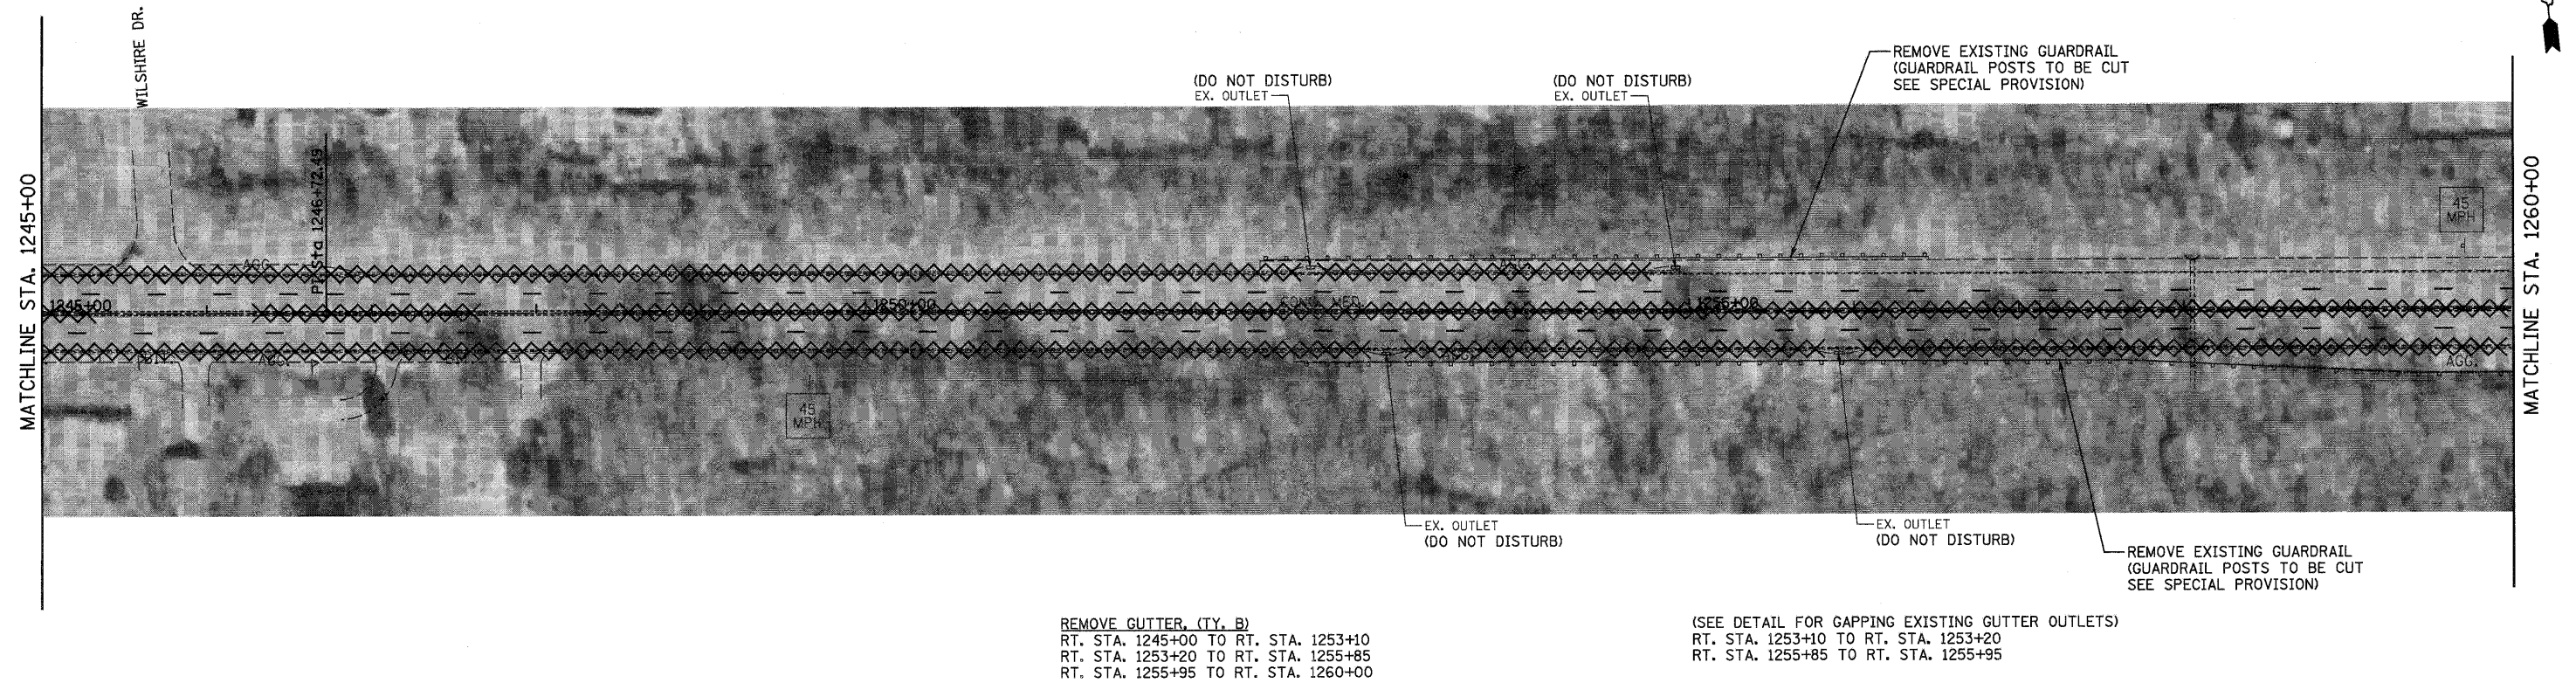

EXISTING & REMOVAL ITEMS

CONSTRUCT CONCRETE GUTTER. (TY. B)
(FLUSH WITH HMA SURFACE)
 LT. STA. 1245+00 TO LT. STA. 1252+65
 LT. STA. 1252+75 TO LT. STA. 1254+85

PROPOSED GUARDRAIL (OFFSET 6')
 LT. STA. 1252+84 TO LT. STA. 1252+98 (T.B.T. TY. 2)
 LT. STA. 1252+98 TO LT. STA. 1257+35.5 (SPBGR. TY. A)
 LT. STA. 1257+35.5 TO LT. STA. 1257+85.5 (T.B.T. TY. 1 SPL. TANG.)

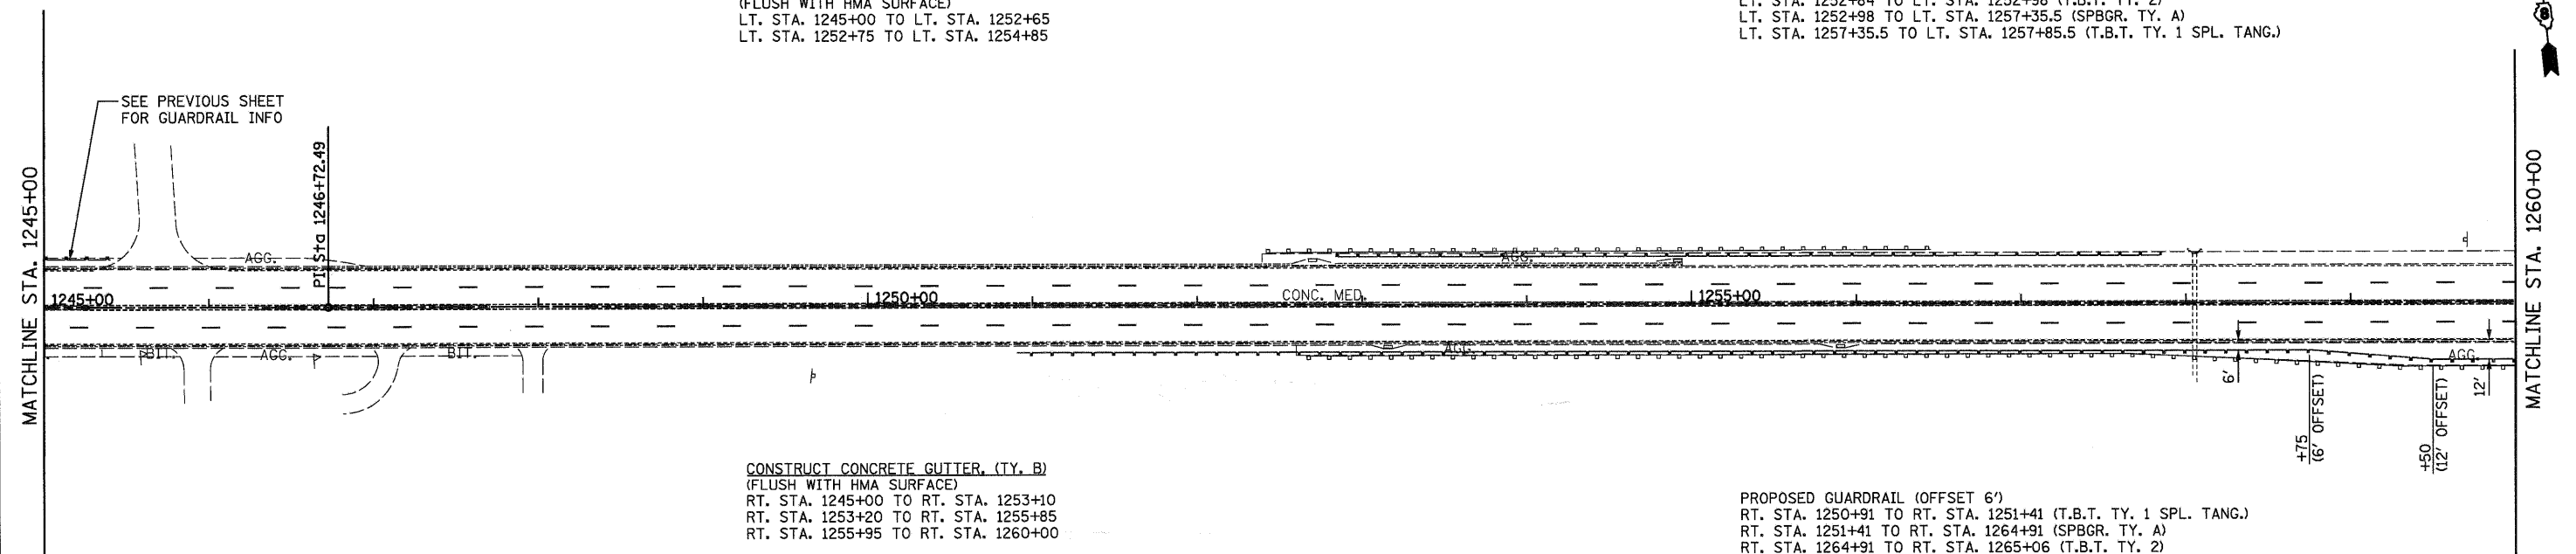


NOTE:
AT LOCATIONS WHERE THE EXISTING MEDIAN
IS TO BE REMOVED, SEE TYPICAL SECTION FOR
PAVEMENT STRUCTURE REPLACEMENT.

PROPOSED IMPROVEMENTS

FILE NAME =	USER NAME = SJS	DESIGNED -	REVISED -	STATE OF ILLINOIS DEPARTMENT OF TRANSPORTATION	ST. CLAIR AVE./LINCOLN TRAIL PLAN SHEET				F.A.U. RTE.	SECTION	COUNTY	TOTAL SHEETS	SHEET NO.
...\\oaddd\0876096-shrt-plan19.dgn		DRAWN -	REVISED -						9166	34-IRS-3	ST. CLAIR	87	46
 Johnson, Depp & Gulseberry CONSULTING ENGINEERS	PLOT SCALE = 50.0000' / IN.	CHECKED -	REVISED -		CONTRACT NO. 76D96				ILLINOIS FED. AID PROJECT				
	PLOT DATE = 12/15/2010 09:38:30	DATE -	REVISED -										SCALE:


X REMOVAL ITEMS

REMOVE EXISTING CONCRETE MEDIAN (2' WIDE)
STA. 1275+00 TO STA. 1277+71
STA. 1278+73 TO STA. 1283+24
STA. 1283+84 TO STA. 1285+64
STA. 1286+64 TO STA. 1290+00

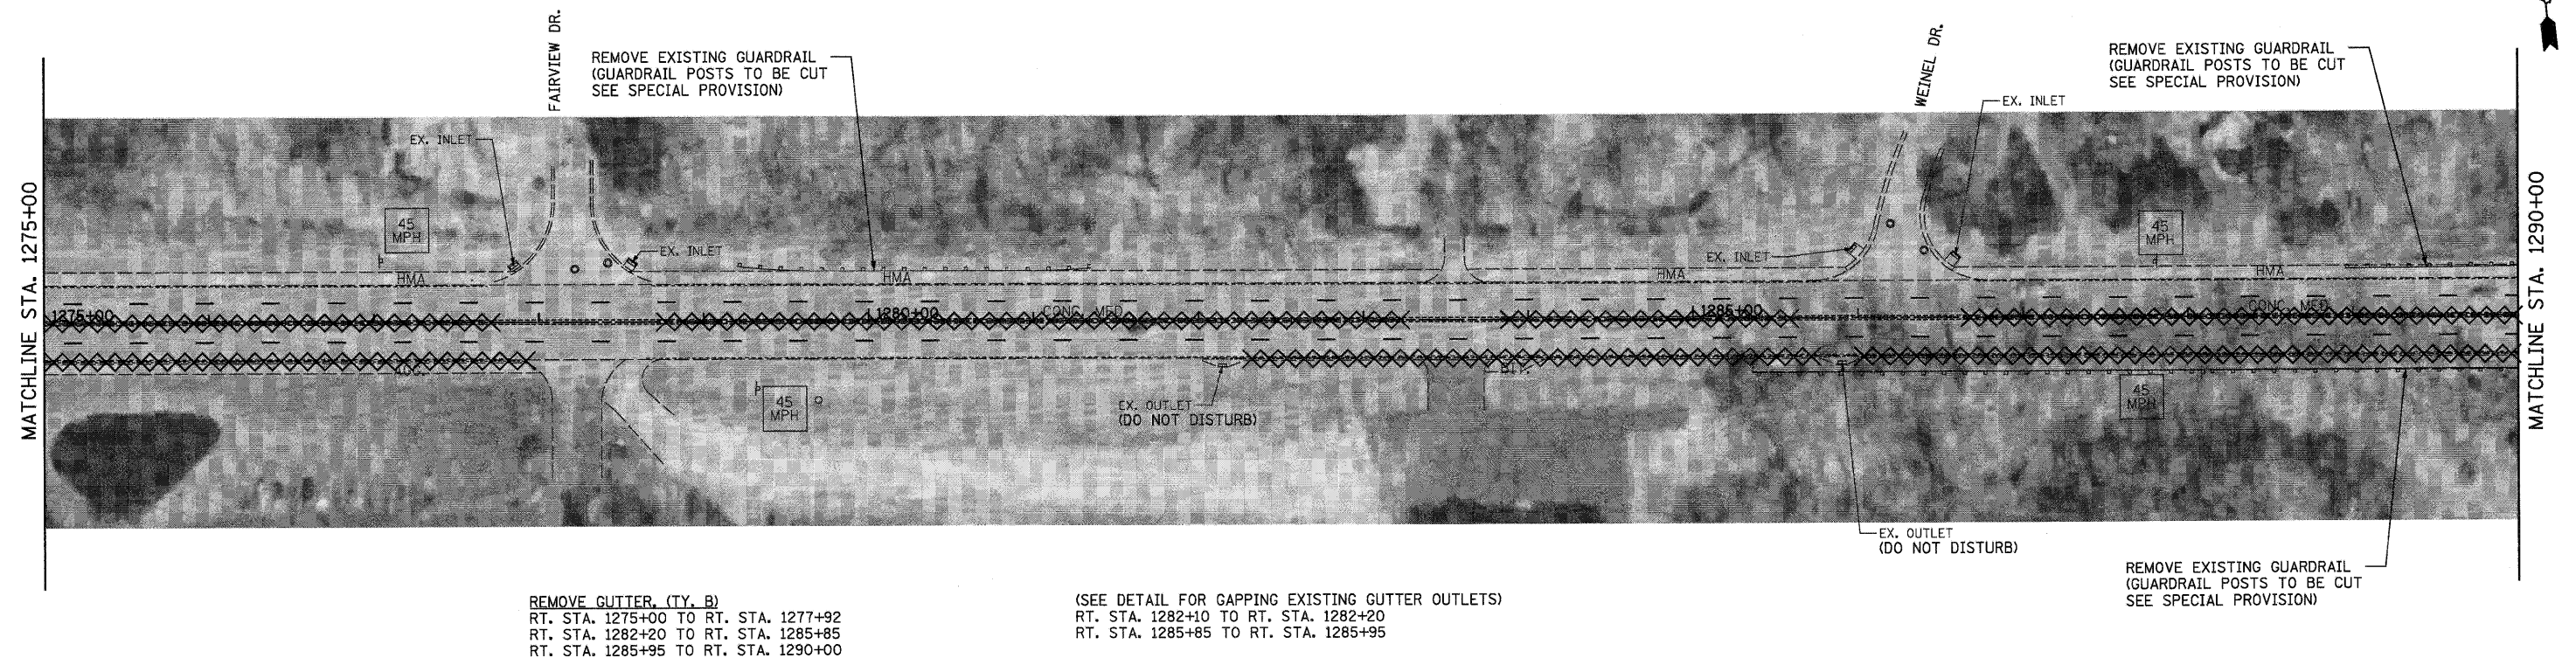


EXISTING & REMOVAL ITEMS

PROPOSED GUARDRAIL (OFFSET 8')

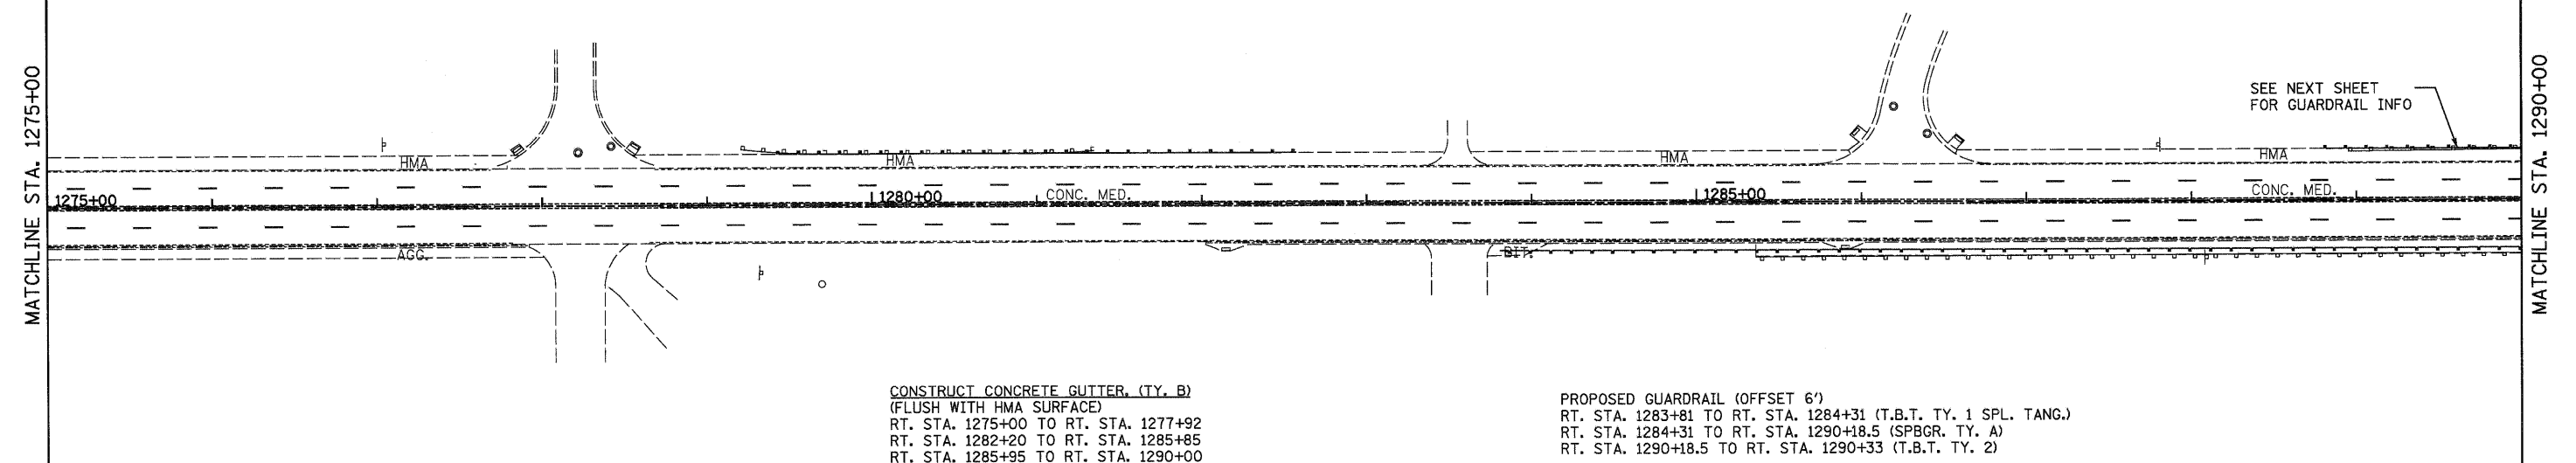

NOTE:
AT LOCATIONS WHERE THE EXISTING MEDIAN
IS TO BE REMOVED, SEE TYPICAL SECTION FOR
PAVEMENT STRUCTURE REPLACEMENT.

PROPOSED GUARDRAIL (OFFSET 6')
RT. STA. 1283+81 TO RT. STA. 1284+31 (T.B.T. TY. 1 SPL. TANG.)
RT. STA. 1284+31 TO RT. STA. 1290+18.5 (SPBGR. TY. A)
RT. STA. 1290+18.5 TO RT. STA. 1290+33 (T.B.T. TY. 2)


 


PROPOSED IMPROVEMENTS


FILE NAME =	USER NAME = SJS	DESIGNED -	REVISED -	STATE OF ILLINOIS DEPARTMENT OF TRANSPORTATION	ST. CLAIR AVE./LINCOLN TRAIL PLAN SHEET	F.A.U. RTE.	SECTION	COUNTY	TOTAL SHEETS	SHEET NO.	
...\\cedd\D876D98-sht-plan21.dgn		DRAWN -	REVISED -			9166	34-1RS-3	ST. CLAIR	87	48	
 Johnson, Depp & Quisenberry CONSULTING ENGINEERS	PLOT SCALE = 58.0000' / IN.	CHECKED -	REVISED -			CONTRACT NO. 76D96					
	PLOT DATE = 12/15/2010 @9:36:57	DATE -	REVISED -			SCALE:	SHEET NO.	OF	SHEETS	STA. 1275+00.00 TO STA. 1290+00.00	
					ILLINOIS FED. AID PROJECT						

LEGEND

- ////// MILLING AND RESURFACING LIMITS
X REMOVAL ITEMS

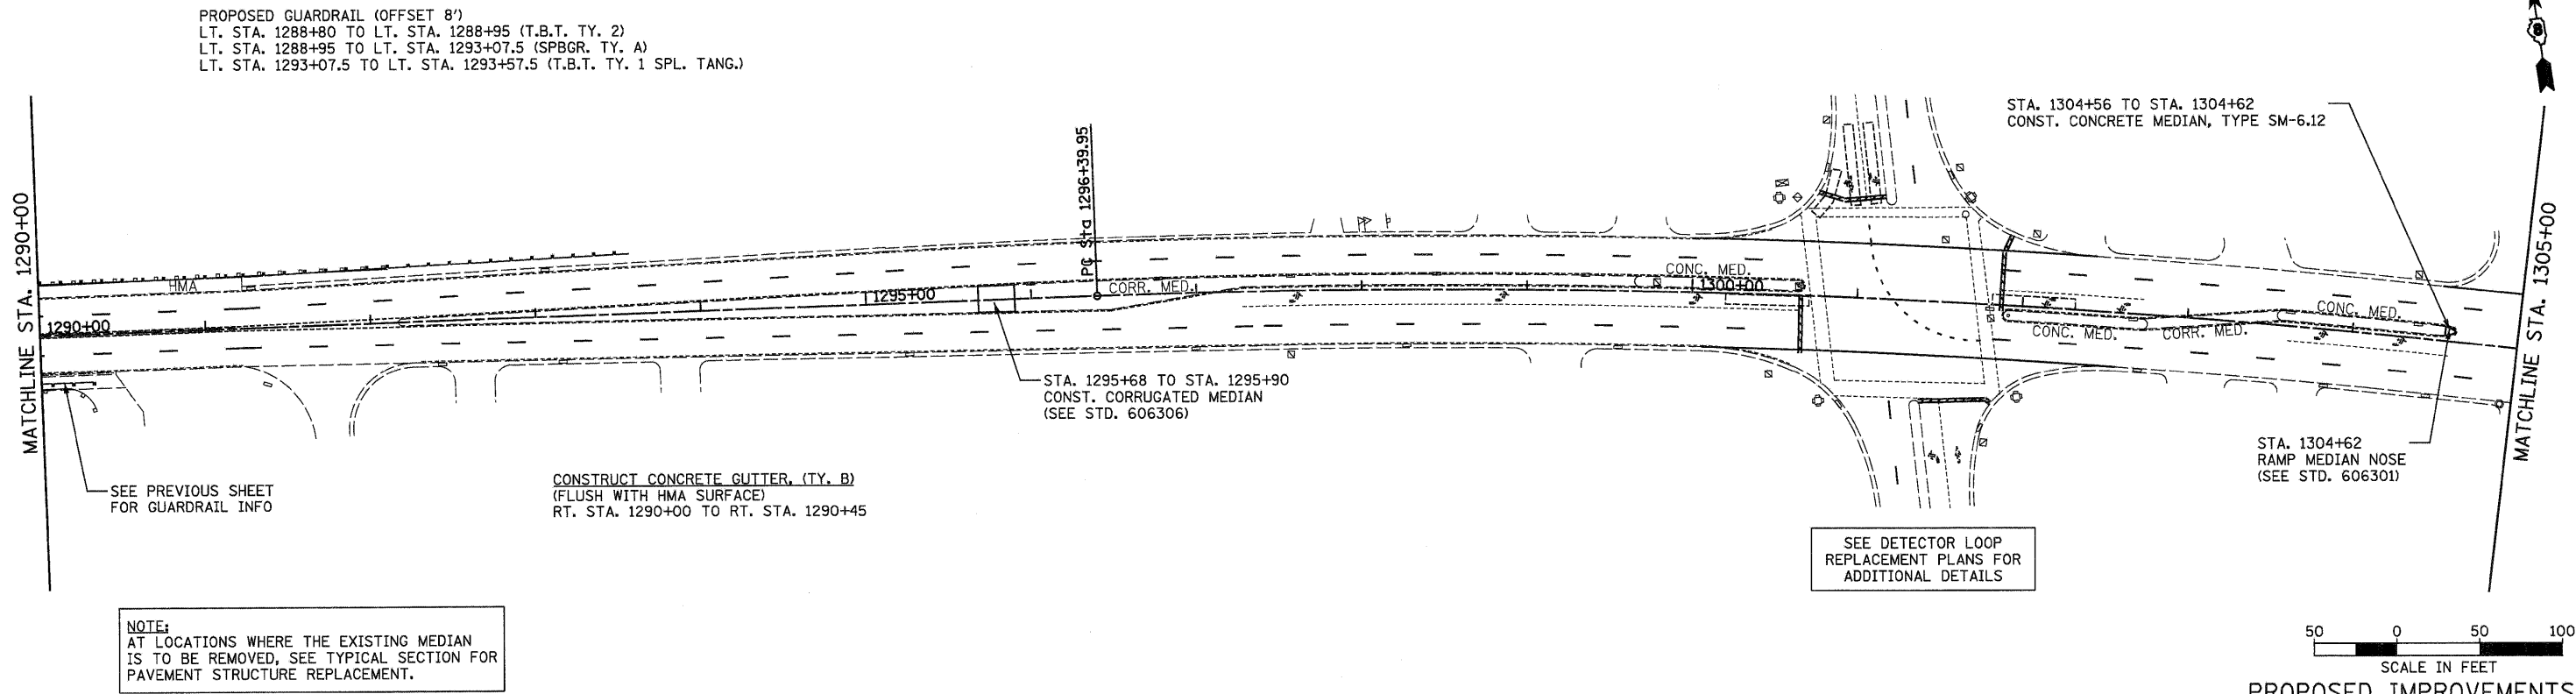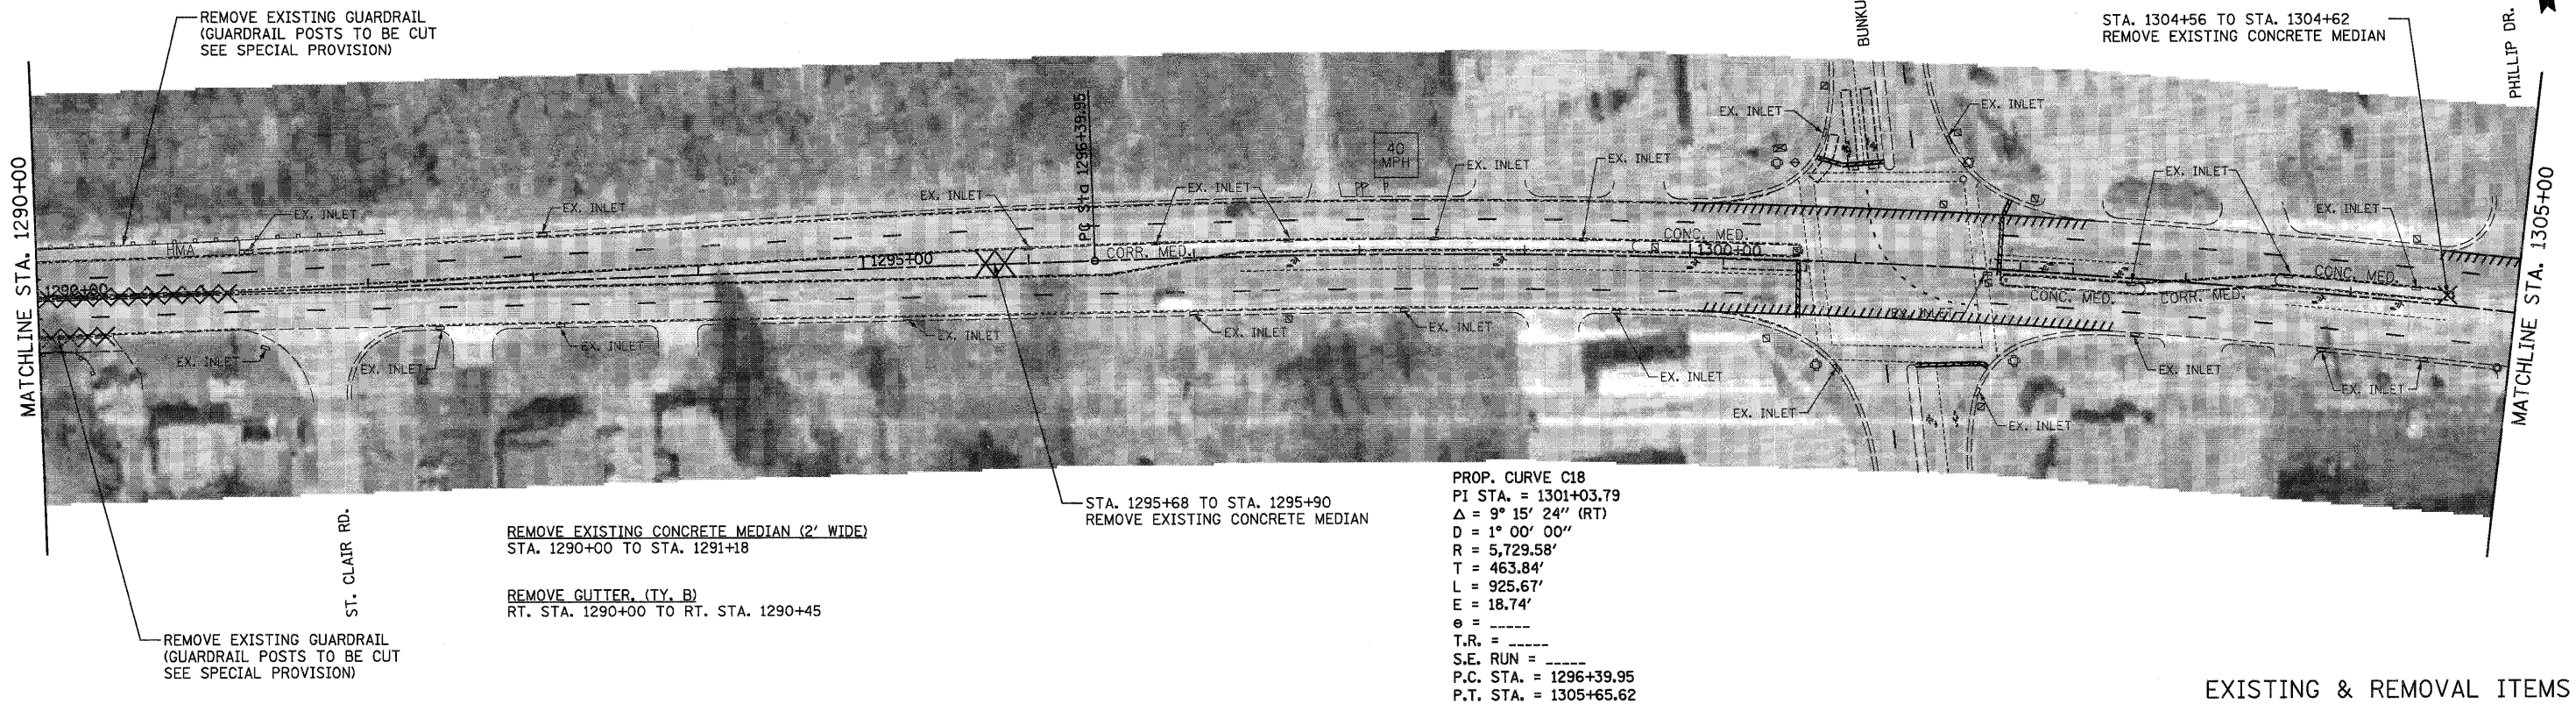


FILE NAME =	USER NAME = SJS	DESIGNED -	REVISED -	STATE OF ILLINOIS DEPARTMENT OF TRANSPORTATION	ST. CLAIR AVE./LINCOLN TRAIL PLAN SHEET				F.A.U. RTE.	SECTION	COUNTY	TOTAL SHEETS	SHEET NO.
...\\cedd\0876D96-shr-plan22.dgn		DRAWN -	REVISED -						9166	34-IRS-3	ST. CLAIR	87	49
 Johnson, Depp & Gulseberry CONSULTING ENGINEERS Springfield, Illinois	PLOT SCALE = 50.0000' / IN.	CHECKED -	REVISED -		CONTRACT NO. 76D96								
	PLOT DATE = 12/15/2010 09:39:11	DATE -	REVISED -		SCALE:	SHEET NO.	OF	SHEETS	STA. 1290+00.00 TO STA. 1305+00.00	ILLINOIS FED. AID PROJECT			

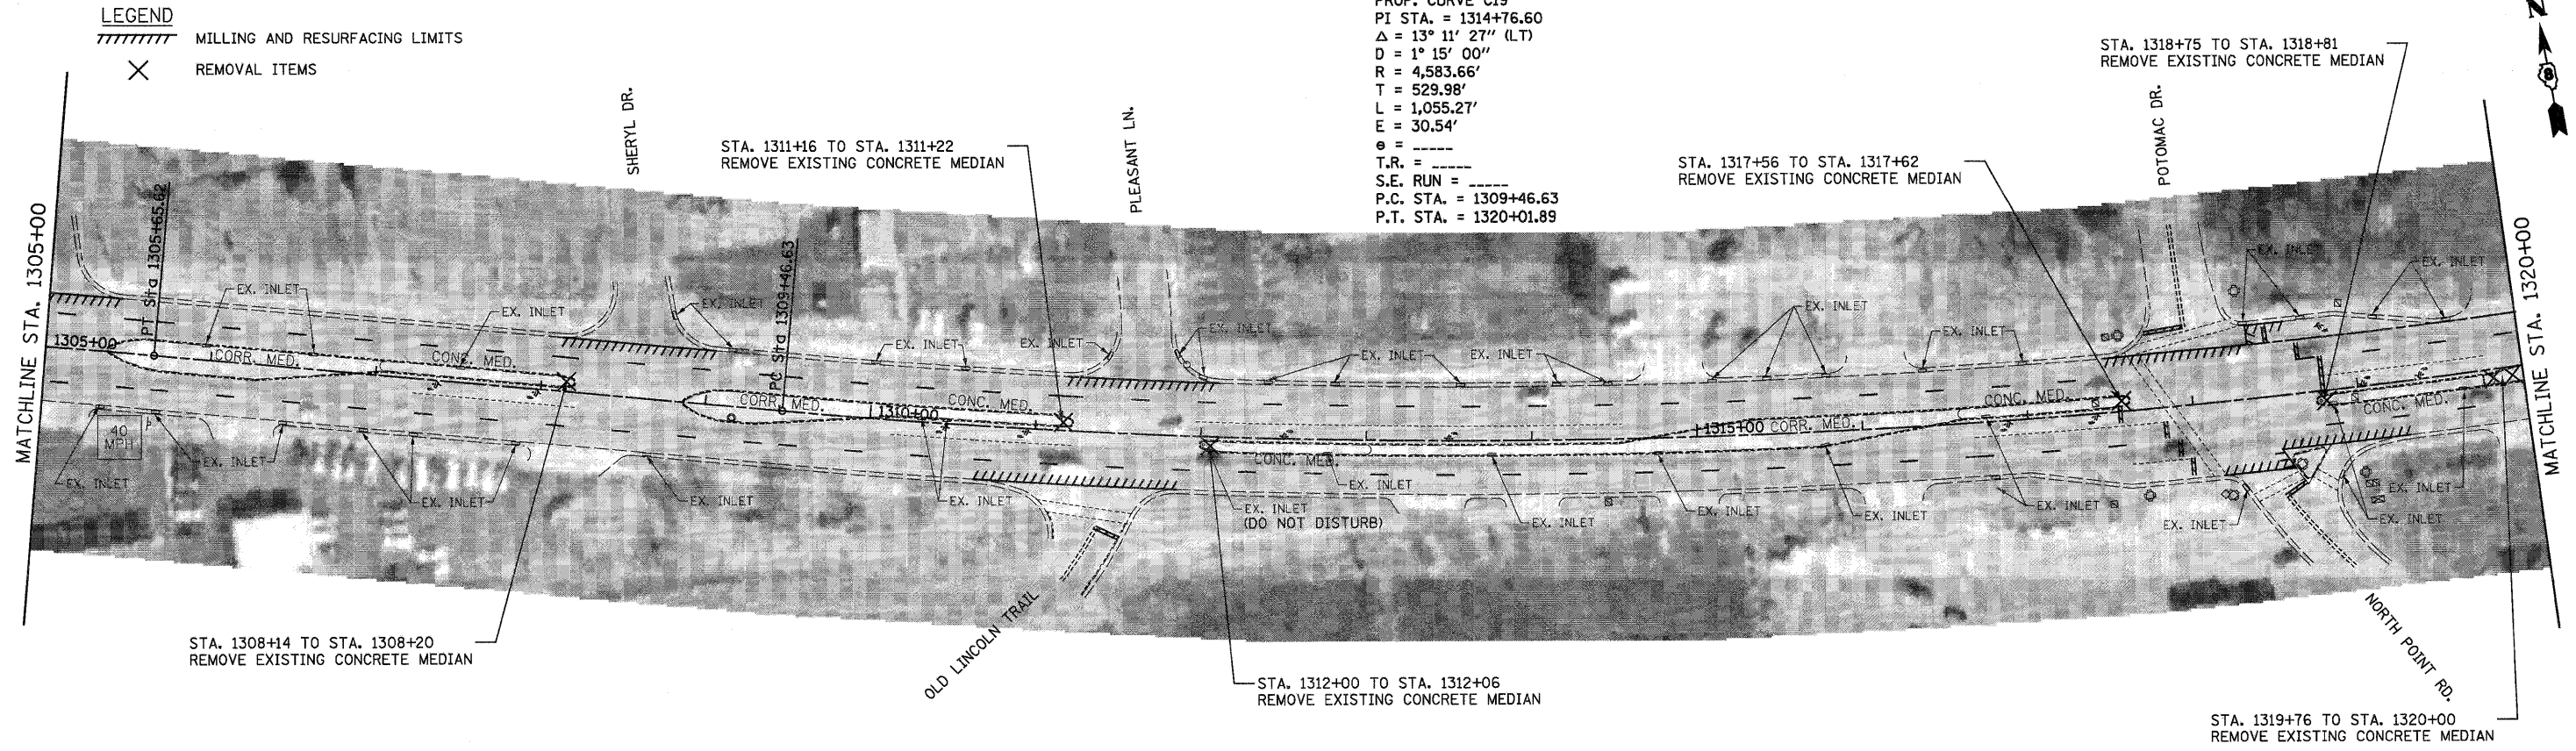


PROP. CURVE C19
 PI STA. = 1314+76.60
 $\Delta = 13^\circ 11' 27''$ (LT)
 $D = 1^\circ 15' 00''$
 $R = 4,583.66'$
 $T = 529.98'$
 $L = 1,055.27'$
 $E = 30.54'$
 $e =$
 $T.R. =$
 $S.E. RUN =$
 $P.C. STA. = 1309+46.63$
 $P.T. STA. = 1320+01.89$

EXISTING & REMOVAL ITEMS

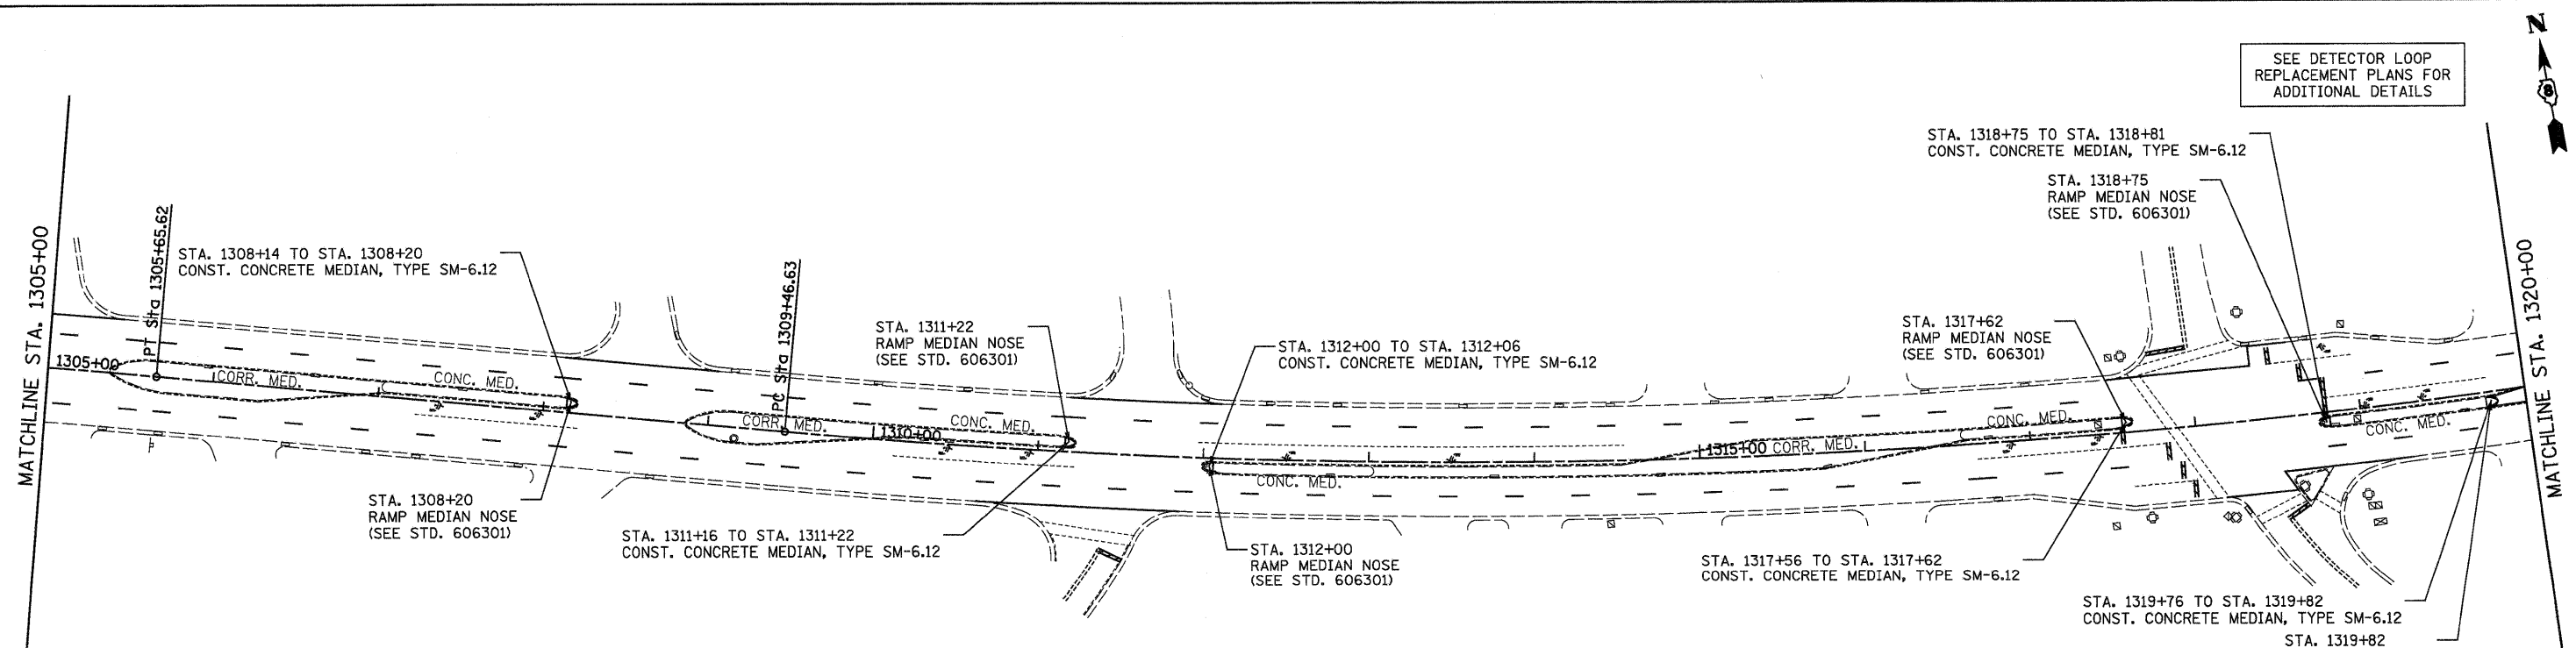

NOTE:
 AT LOCATIONS WHERE THE EXISTING MEDIAN
 IS TO BE REMOVED, SEE TYPICAL SECTION FOR
 PAVEMENT STRUCTURE REPLACEMENT. SEE
 STRIPING PLANS.

 

PROPOSED IMPROVEMENTS

FILE NAME = ...\\oad\0876096-shr-plan23.dgn  Johnson, Depp & Oulsenberry CONSULTING ENGINEERS Springfield, Illinois	USER NAME = SJS	DESIGNED -	REVISED -	STATE OF ILLINOIS DEPARTMENT OF TRANSPORTATION	ST. CLAIR AVE./LINCOLN TRAIL PLAN SHEET			F.A.U. RTE.	SECTION	COUNTY	TOTAL SHEETS	SHEET NO.
		DRAWN -	REVISED -					9166	34-1RS-3	ST. CLAIR	87	50
	PLOT SCALE = 50.0000' / IN.	CHECKED -	REVISED -					CONTRACT NO. 76D96				
	PLOT DATE = 12/15/2010 09:39:25	DATE -	REVISED -					SCALE:	SHEET NO.	OF SHEETS	STA. 1305+00.00 TO STA. 1320+00.00	ILLINOIS FED. AID PROJECT

✓


—

REMOVE EXISTING CONCRETE MEDIAN

STA. 1320+00 TO STA. 1327+63

STA. 1328+40 TO STA. 1332+28

STA. 1333+10 TO STA. 1335+00

 


UNITED STATES DEPARTMENT OF JUSTICE
FEDERAL BUREAU OF INVESTIGATION
WASHINGTON, D. C. 20535

MARK DR

ROSEMARY A. WATSON, M.D.

EXISTING & REMOVAL ITEMS

 

SEE DETECTOR LOOP
REPLACEMENT PLANS FOR
ADDITIONAL DETAILS

NOTE:
AT LOCATIONS WHERE THE EXISTING MEDIAN
IS TO BE REMOVED, SEE TYPICAL SECTION FOR
PAVEMENT STRUCTURE REPLACEMENT. SEE
STRIPING PLANS.

50 0 50 100
SCALE IN FEET



PROPOSED IMPROVEMENTS

FILE NAME =	USER NAME = SJS	DESIGNED -	REVISED -	STATE OF ILLINOIS DEPARTMENT OF TRANSPORTATION	ST. CLAIR AVE./LINCOLN TRAIL PLAN SHEET				F.A.U. RTE.	SECTION	COUNTY	TOTAL SHEETS	SHEET NO.
...oaddd\0876096-sht-plan24.dgn		DRAWN -	REVISED -						9166	34-1RS-3	ST. CLAIR	87	51
 Johnson, Depp & Guisenberry CONSULTING ENGINEERS	PLOT SCALE = 50.0000' / IN.	CHECKED -	REVISED -		SCALE: SHEET NO. OF SHEETS STA. 1320+00.00 TO STA. 1335+00.00				CONTRACT NO. 76D96 ILLINOIS FED. AID PROJECT				
	PLOT DATE = 12/15/2010 09:39:38	DATE -	REVISED -										
				CONTRACT NO. 76D96									

===== MILLING AND RESURFACING LIMITS

✕ REMOVAL ITEMS

STA. 1335+00	TO	STA. 1340+55
STA. 1341+76	TO	STA. 1345+13
STA. 1345+85	TO	STA. 1348+33
STA. 1349+29	TO	STA. 1350+00

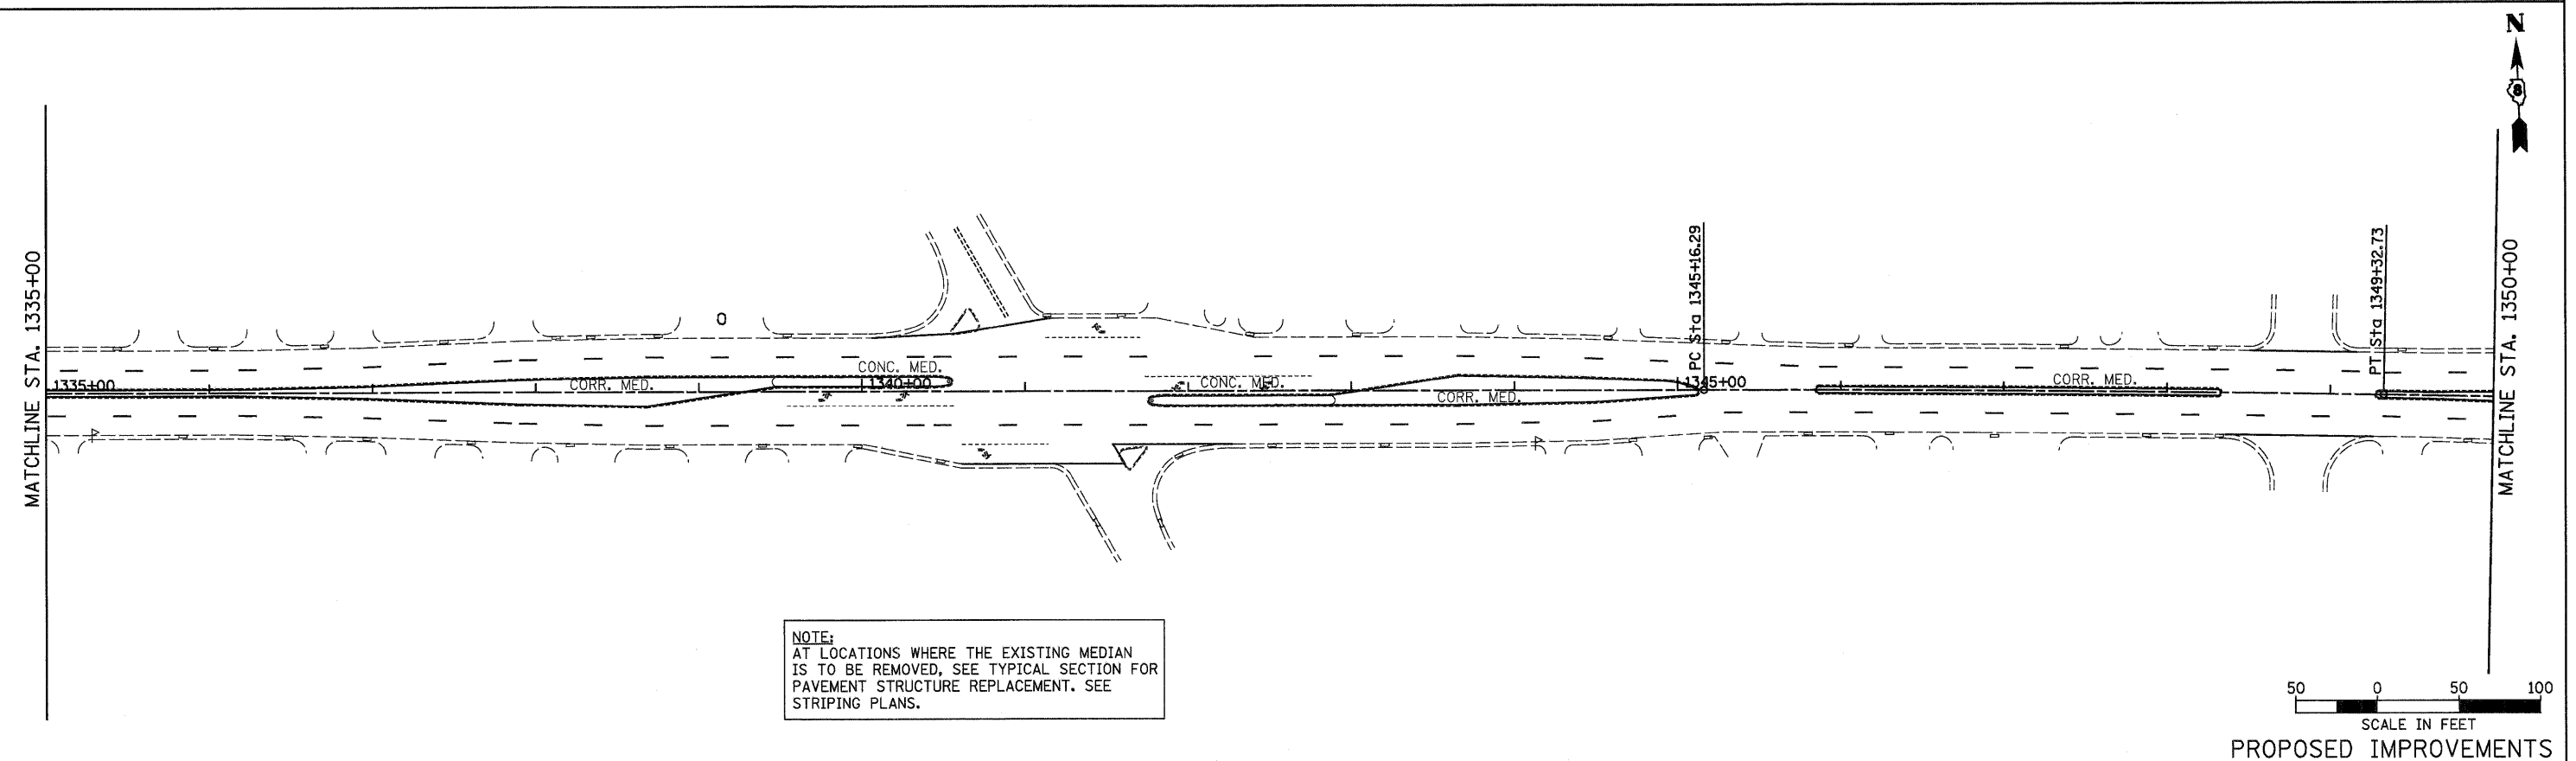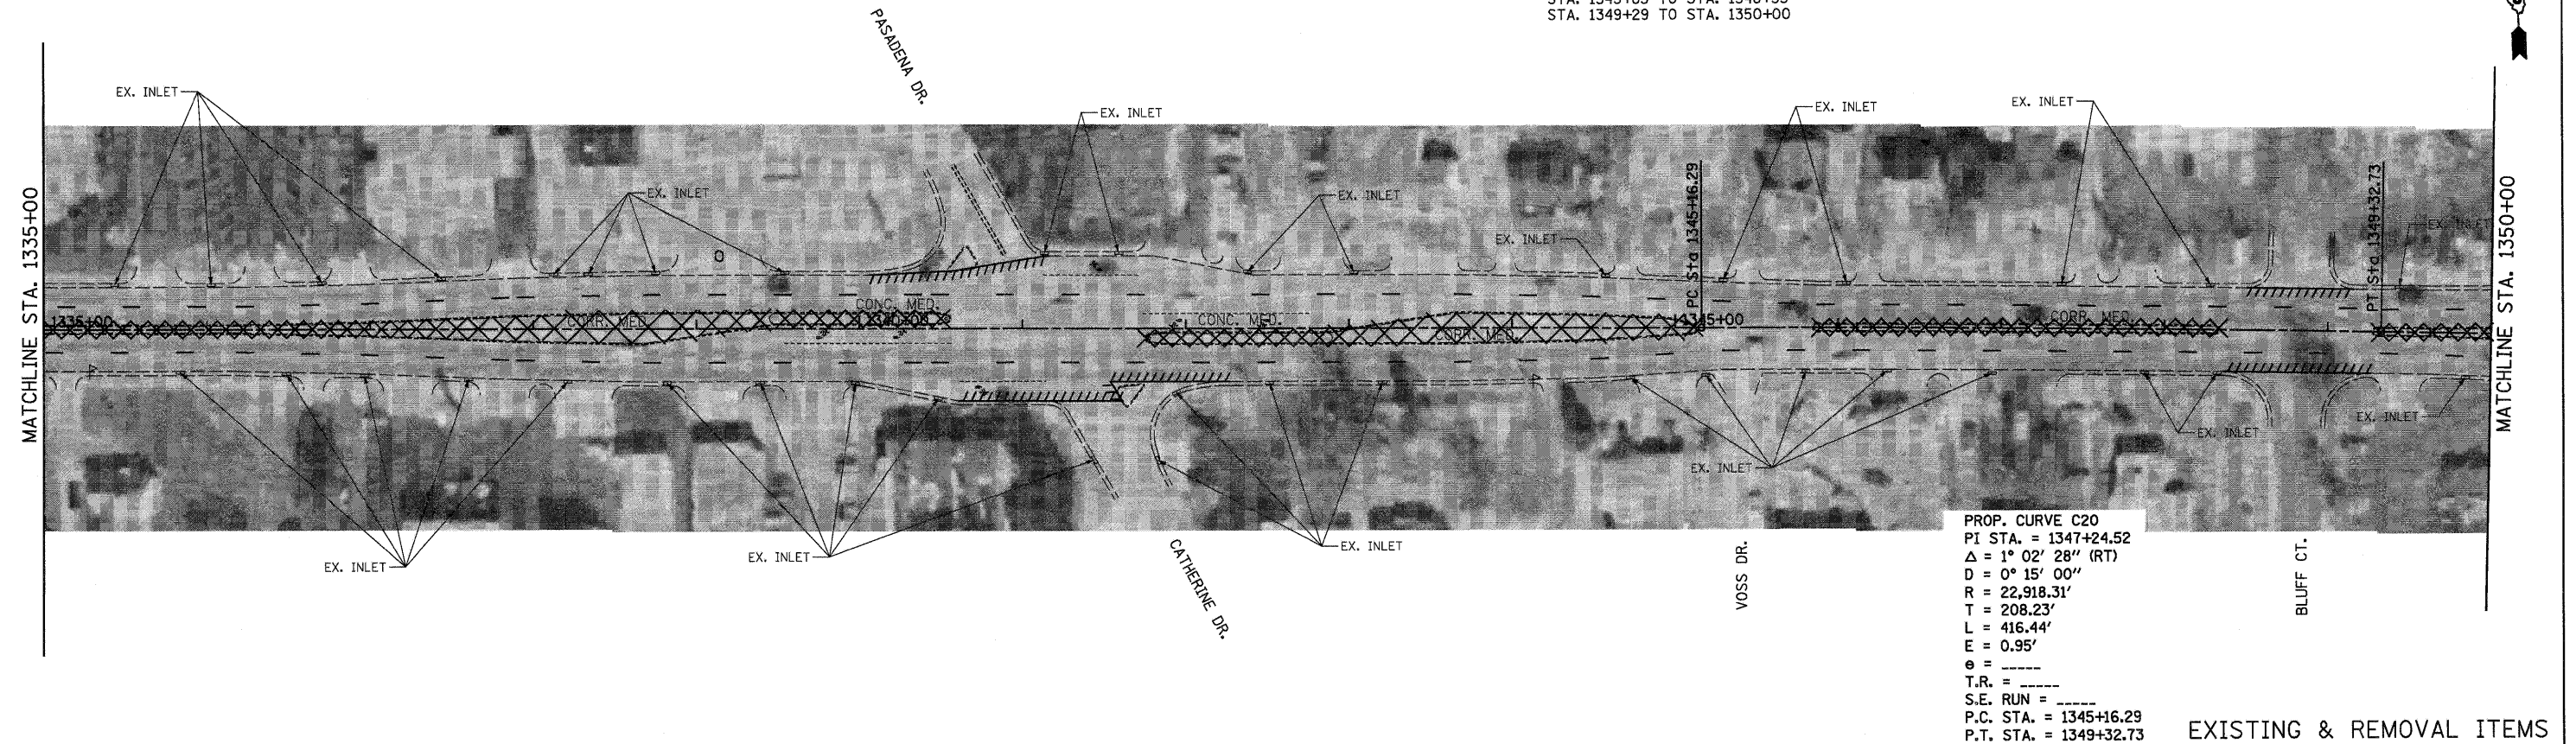


FILE NAME = ...\\oaddd\0876D96-shrt-plan25.dgn  Johnson, Depp & Qulsenberry CONSULTING ENGINEERS	USER NAME = SJS	DESIGNED -	REVISED -	STATE OF ILLINOIS DEPARTMENT OF TRANSPORTATION	ST. CLAIR AVE./LINCOLN TRAIL PLAN SHEET					F.A.U. RTE.	SECTION	COUNTY	TOTAL SHEETS	SHEET NO.
		DRAWN -	REVISED -							9166	34-IRS-3	ST. CLAIR	87	52
	PLOT SCALE = 58.0000' / IN.	CHECKED -	REVISED -		CONTRACT NO. 76D96									
	PLOT DATE = 12/15/2010 09:33:52	DATE	REVISED -		SCALE:	SHEET NO.	OF	SHEETS	STA. 1335+00.00 TO STA. 1350+00.00	ILLINOIS FED. AID PROJECT				

LEGEND


////// MILLING AND RESURFACING LIMITS

X REMOVAL ITEMS


REMOVE EXISTING CONCRETE MEDIAN
STA. 1350+00 TO STA. 1353+92
STA. 1354+70 TO STA. 1359+42
STA. 1360+40 TO STA. 1365+00

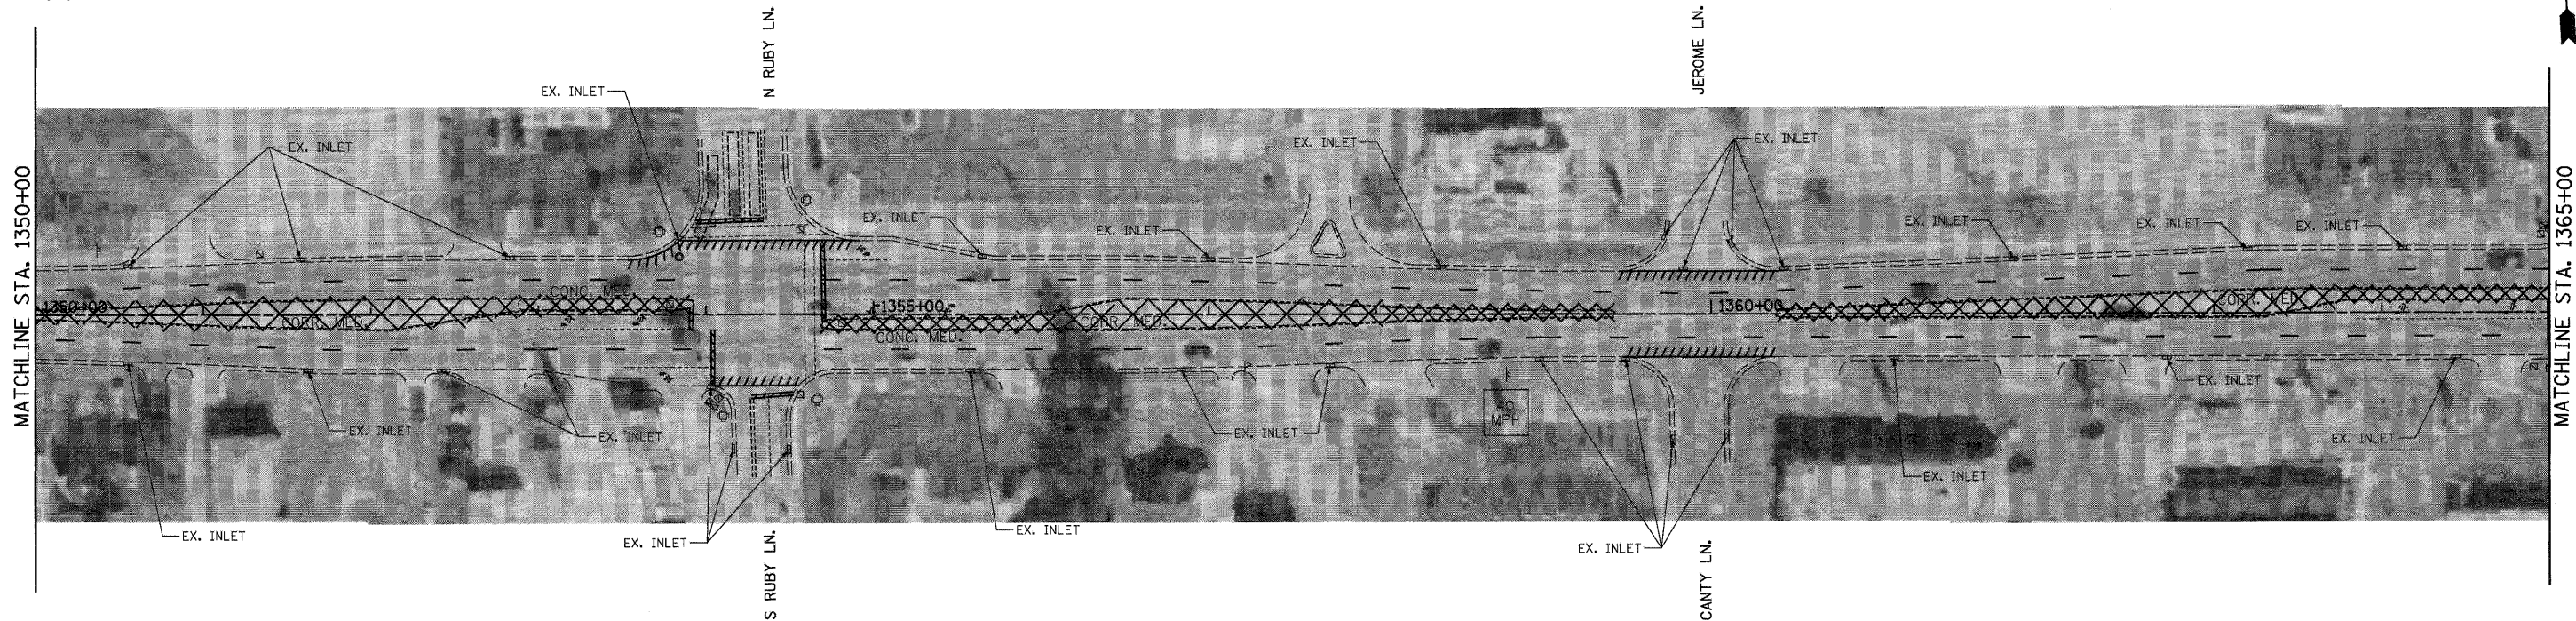

EXISTING & REMOVAL ITEMS

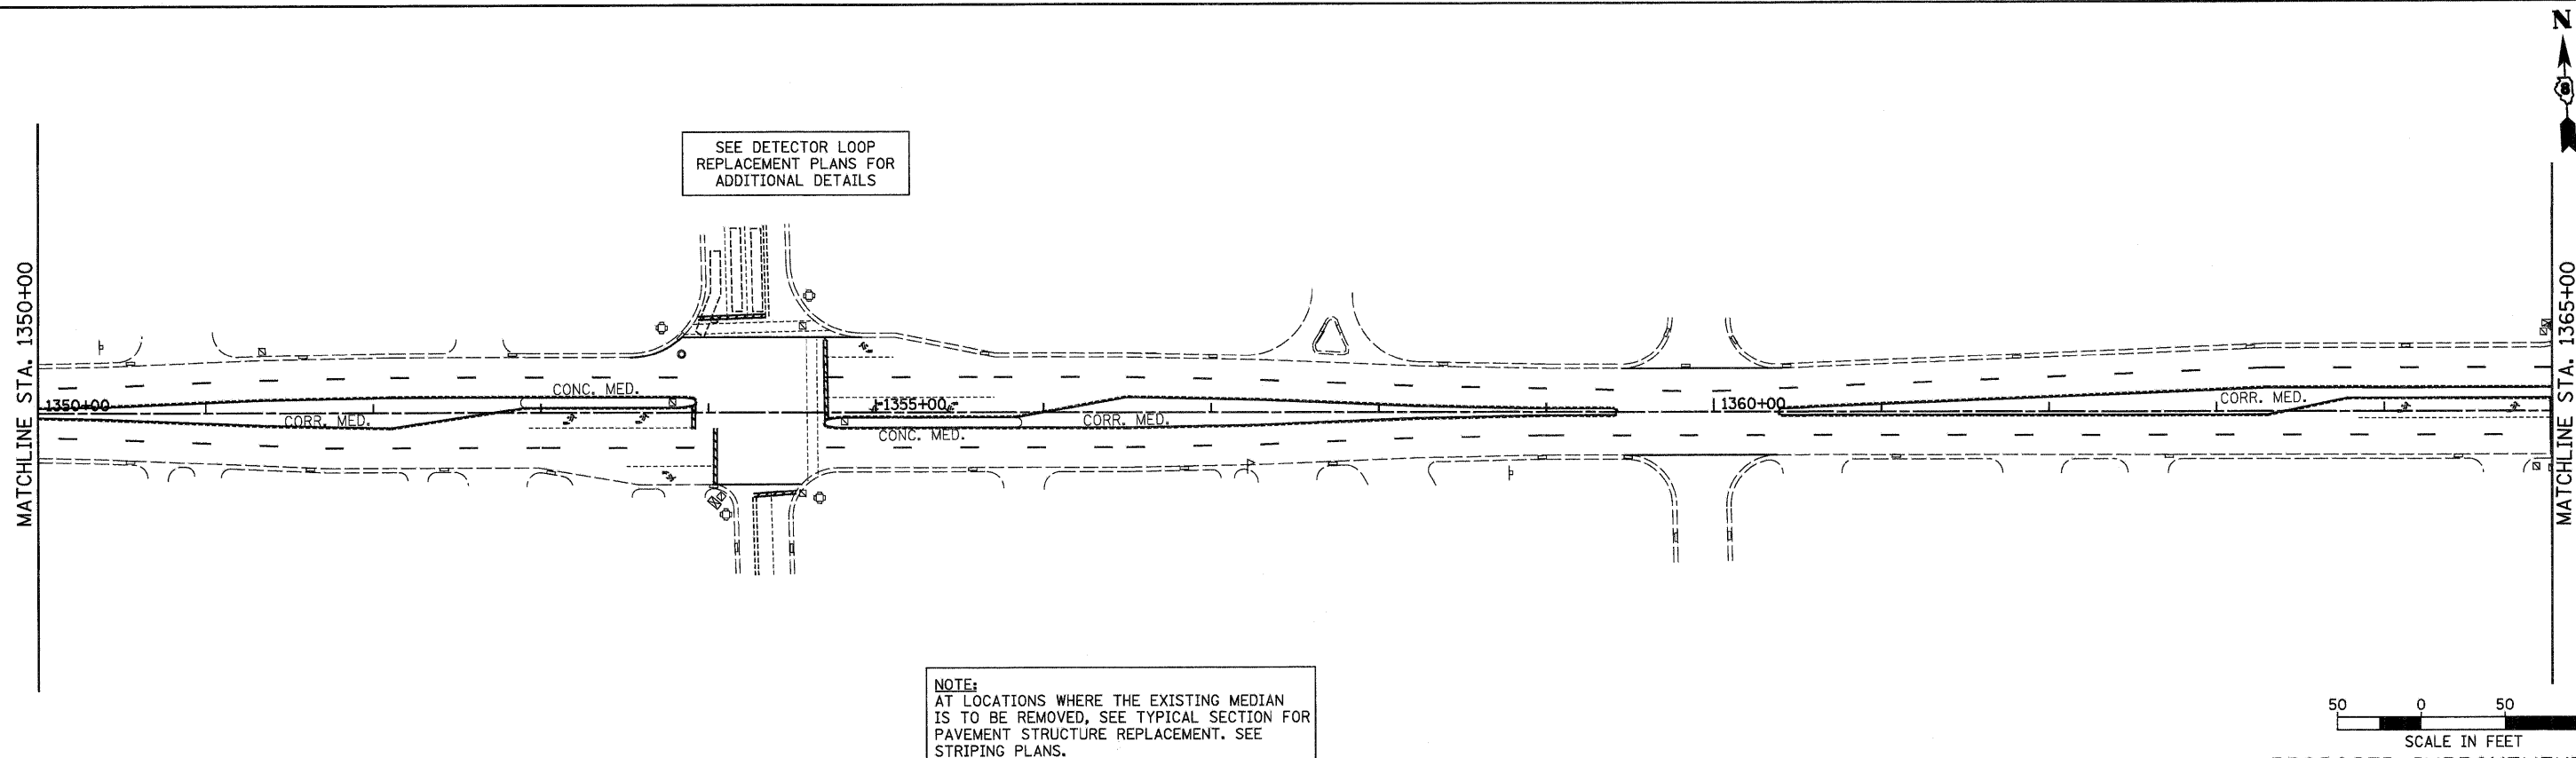

NOTE:
AT LOCATIONS WHERE THE EXISTING MEDIAN
IS TO BE REMOVED, SEE TYPICAL SECTION FOR
PAVEMENT STRUCTURE REPLACEMENT. SEE
STRIPING PLANS.

 


PROPOSED IMPROVEMENTS

FILE NAME = ...\\cedd\0876D96-ahp-plan26.dgn	USER NAME = SJS	DESIGNED -	REVISED -	STATE OF ILLINOIS DEPARTMENT OF TRANSPORTATION	ST. CLAIR AVE./LINCOLN TRAIL PLAN SHEET				F.A.U. RTE.	SECTION	COUNTY	TOTAL SHEETS	SHEET NO.
 Johnson, Depp & Oulsenberry CONSULTING ENGINEERS	PLOT SCALE = 50.0000' / IN.	DRAWN -	REVISED -						9166	34-IRS-3	ST. CLAIR	87	53
	PLOT DATE = 12/15/2010 09:40:05	CHECKED -	REVISED -		CONTRACT NO. 76D96								
		DATE -	REVISED -		ILLINOIS FED. AID PROJECT								
				SCALE:	SHEET NO.	OF	SHEETS	STA. 1350+00.00 TO STA. 1365+00.00					


LEGEND

////// MILLING AND RESURFACING LIMITS
X REMOVAL ITEMS

REMOVE EXISTING CONCRETE MEDIAN
STA. 1366+05 TO STA. 1369+53
STA. 1370+40 TO STA. 1373+89

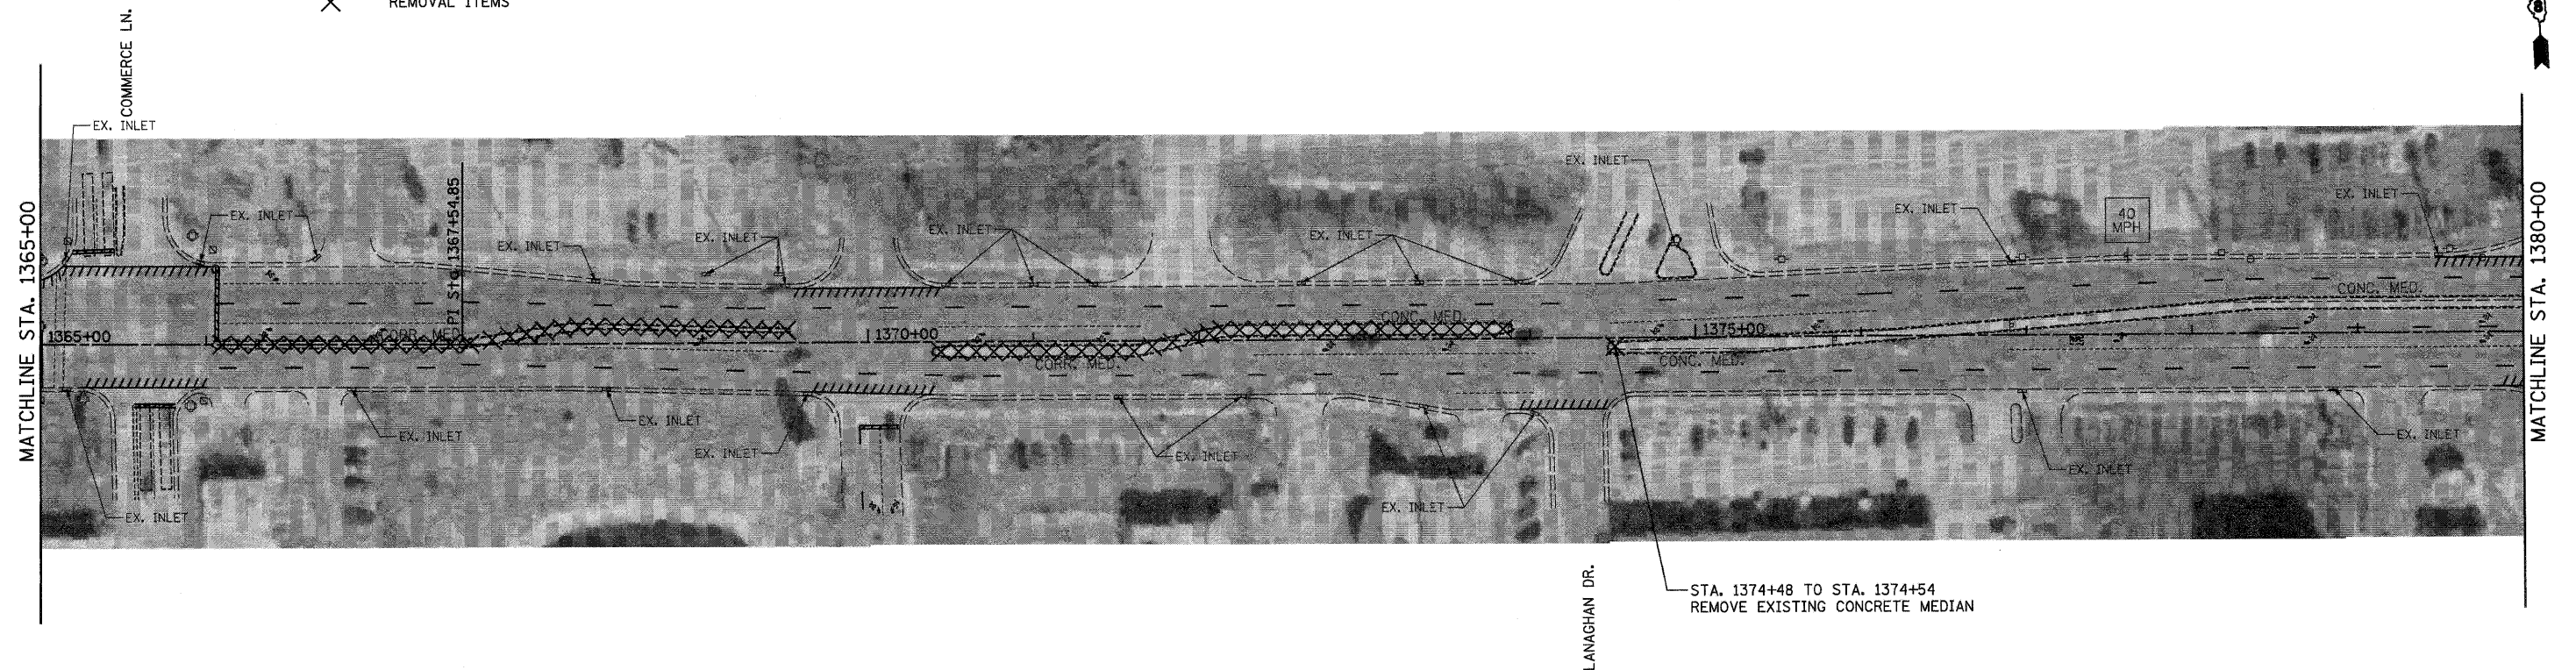

EXISTING & REMOVAL ITEMS

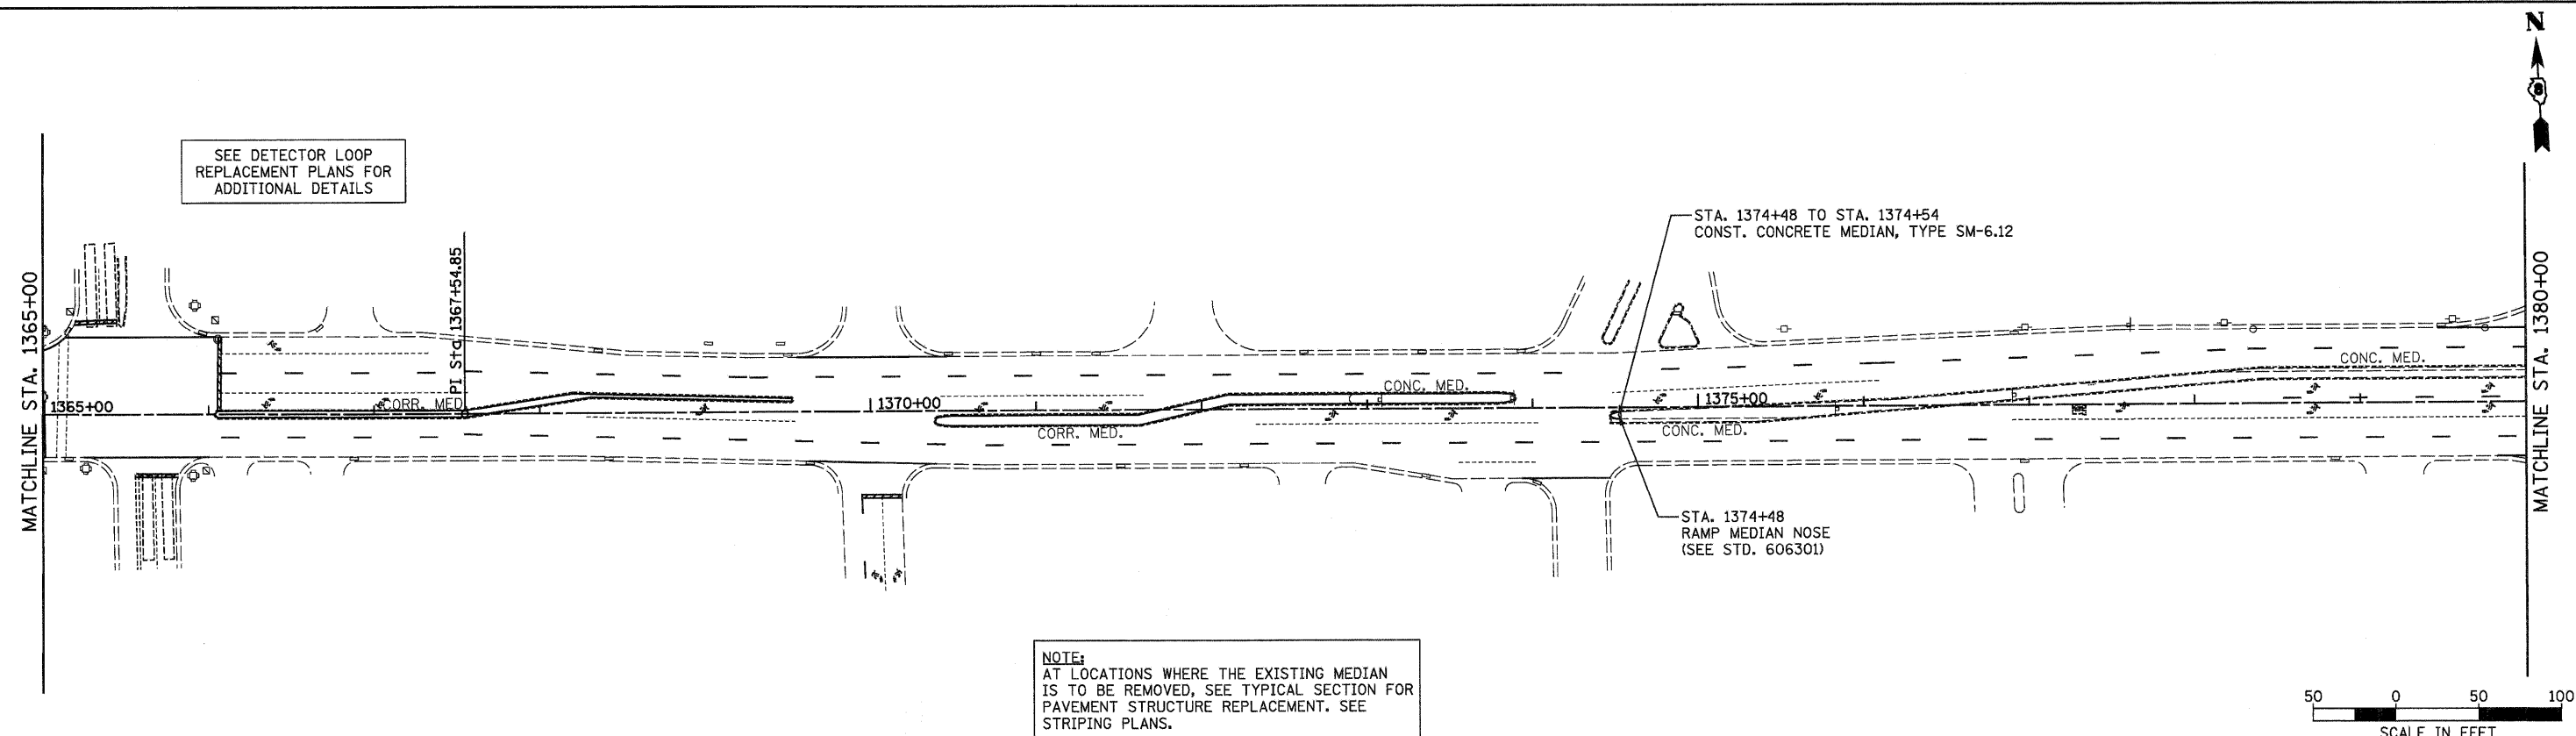


50 0 50 100
SCALE IN FEET
PROPOSED IMPROVEMENTS



FILE NAME = ...\\oaddd\0876096-ah-1-plan27.dgn	USER NAME = SJS	DESIGNED -	REVISED -	STATE OF ILLINOIS DEPARTMENT OF TRANSPORTATION	ST. CLAIR AVE./LINCOLN TRAIL PLAN SHEET				F.A.U. RTE.	SECTION	COUNTY	TOTAL SHEETS	SHEET NO.
 Johnson, Depp & Quisenberry CONSULTING ENGINEERS	PLOT SCALE = 50.0000' / IN.	DRAWN -	REVISED -						9166	34-1RS-3	ST. CLAIR	87	54
	PLOT DATE = 12/15/2010 09:40:18	CHECKED -	REVISED -		CONTRACT NO. 76D96								
		DATE -	REVISED -		ILLINOIS FED. AID PROJECT								
				SCALE:	SHEET NO.	OF	SHEETS	STA. 1365+00.00 TO STA. 1380+00.00					

LEGEND

////// MILLING AND RESURFACING LIMITS
X REMOVAL ITEMS


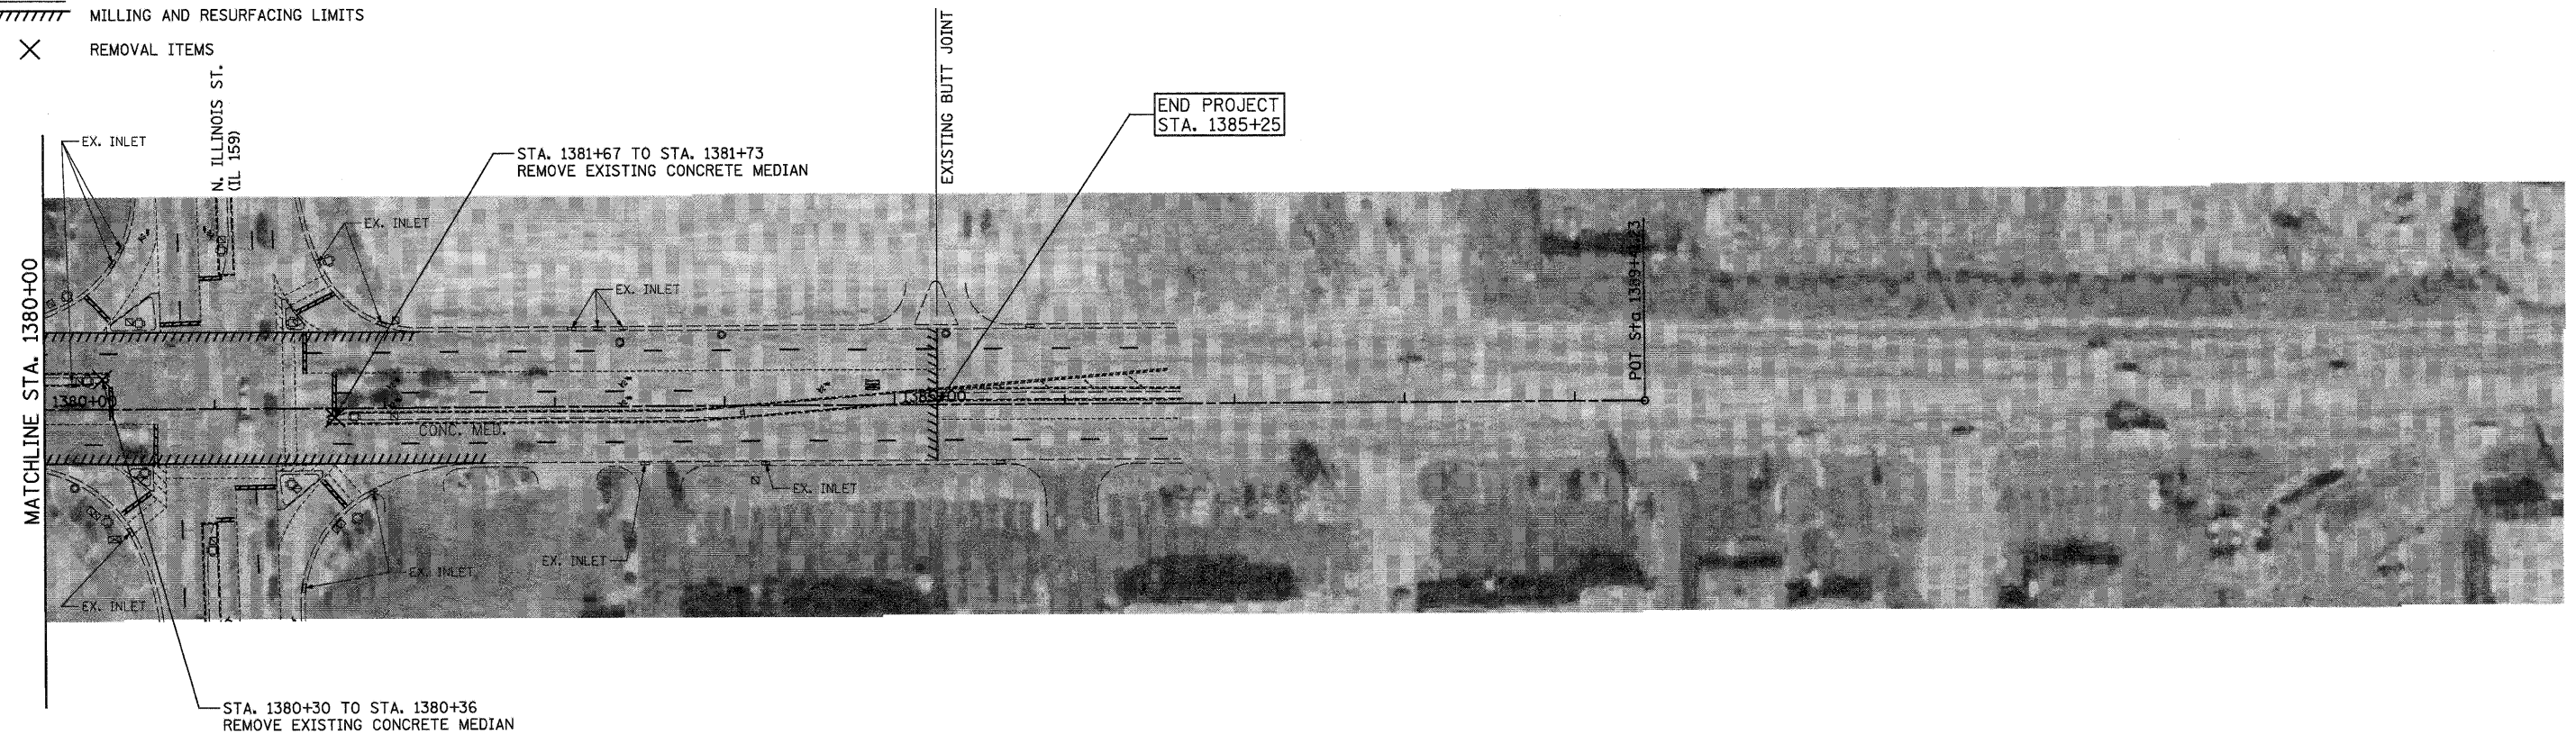





EXISTING & REMOVAL ITEMS

 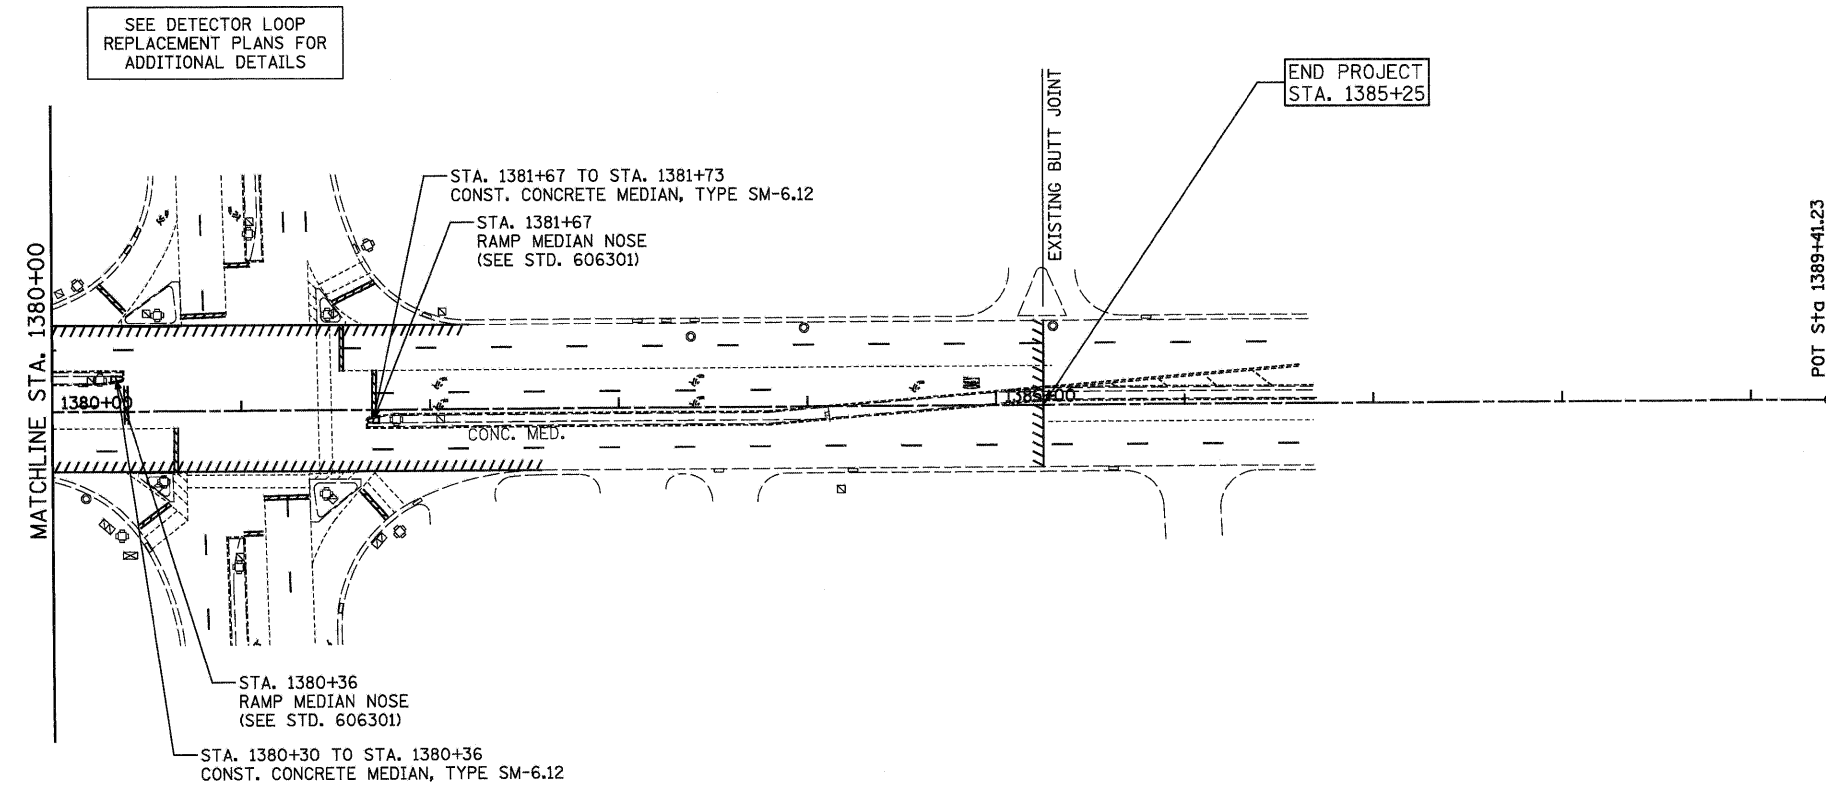




SCALE IN FEET
PROPOSED IMPROVEMENTS

FILE NAME = ...\\oaddd\\D876098-shr-plan28.dgn  Johnson, Depp & Oulsenberry CONSULTING ENGINEERS SPRINGFIELD, ILLINOIS	USER NAME = SJS	DESIGNED -	REVISED -	STATE OF ILLINOIS DEPARTMENT OF TRANSPORTATION	ST. CLAIR AVE./LINCOLN TRAIL PLAN SHEET				F.A.U. RTE.	SECTION	COUNTY	TOTAL SHEETS	SHEET NO.
		DRAWN -	REVISED -						9166	34-IRS-3	ST. CLAIR	87	55
	PLOT SCALE = 50.0000' / IN.	CHECKED -	REVISED -		CONTRACT NO. 76D96								
	PLOT DATE = 12/15/2010 09:40:32	DATE -	REVISED -										
					SCALE:	SHEET NO.	OF	SHEETS	STA. 1380+00.00 TO STA. 1389+41.23	ILLINOIS FED. AID PROJECT			

 
 


 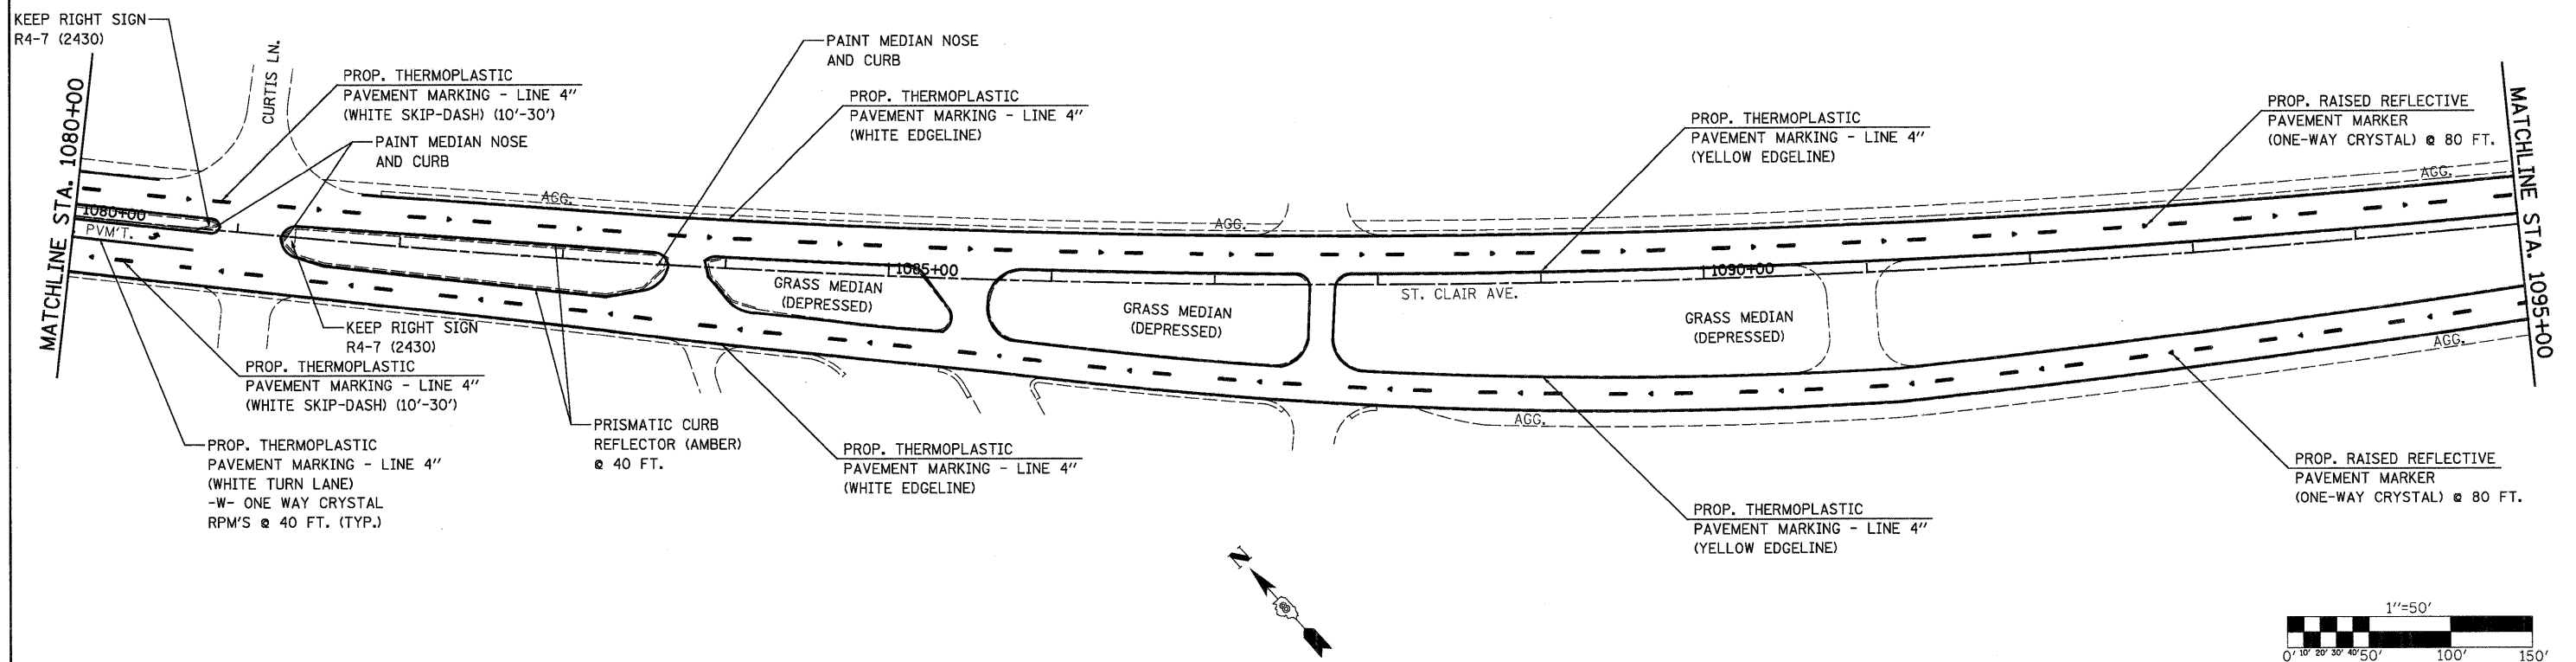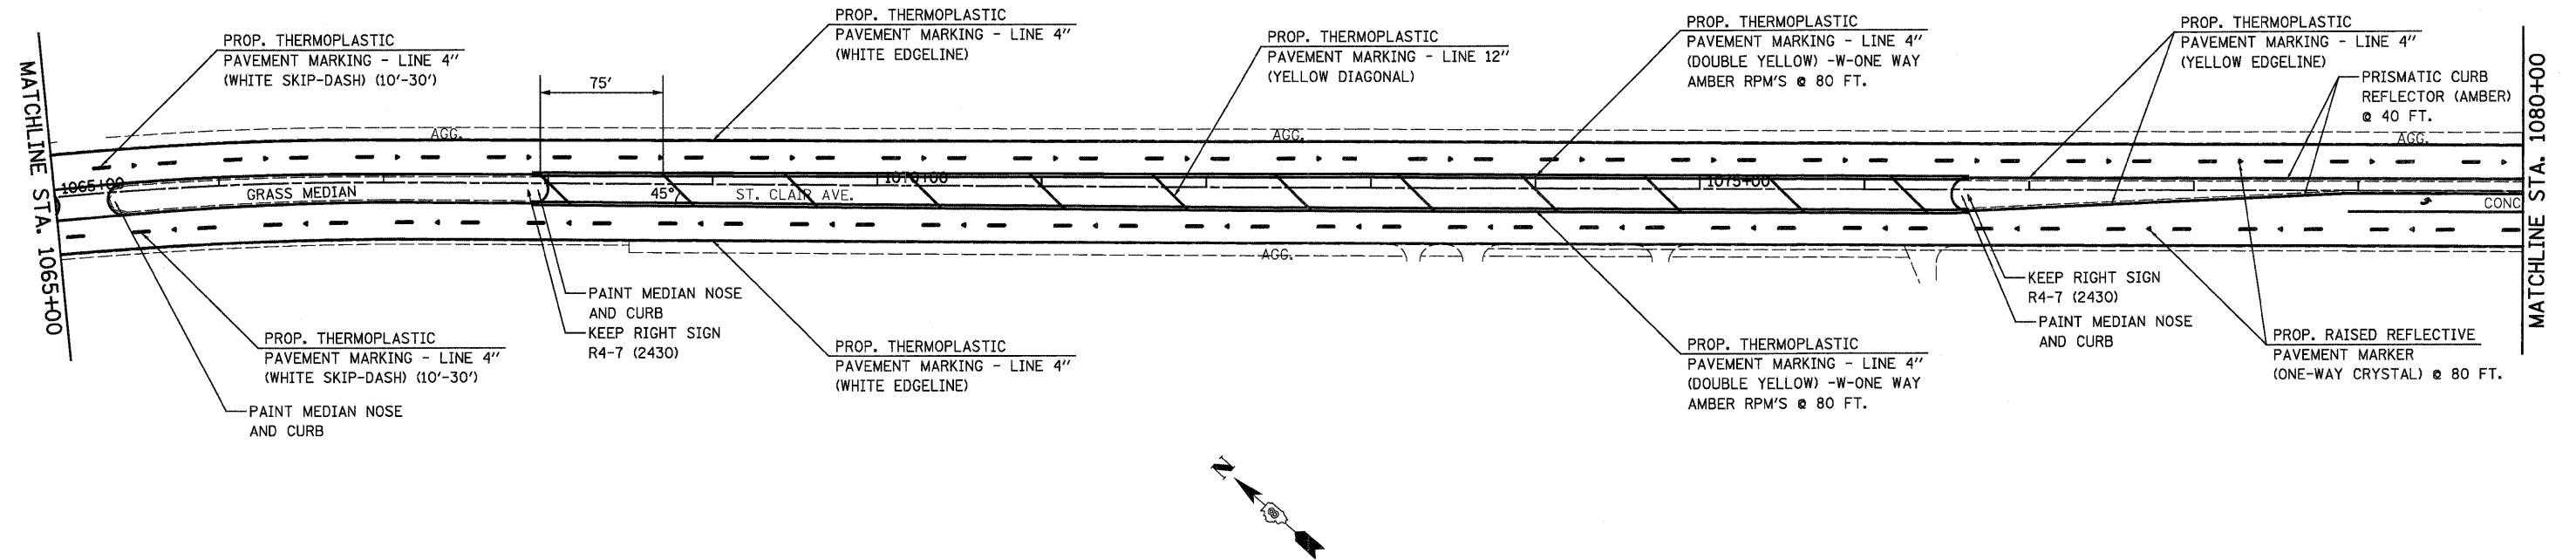



 Johnson, Depp & Quisenberry CONSULTING ENGINEERS Springfield, Illinois	FILE NAME =	USER NAME = JTH	DESIGNED -	REVISED -	STATE OF ILLINOIS DEPARTMENT OF TRANSPORTATION	PAVEMENT MARKING & SIGN DETAILS			F.A.U. RTE.	SECTION	COUNTY	TOTAL SHEETS	SHEET NO.
	...\\cedd\0876096-shr-pmk.dgn		DRAWN -	REVISED -					9166	34-1RS-3	ST. CLAIR	87	59
	PLOT SCALE = 58.0000 ' / IN.	CHECKED -	REVISED -	CONTRACT NO. 76D96									
	PLOT DATE = 01/13/2011 13:17:52	DATE -	REVISED -										
				SCALE: 1" = 50'					SHEET NO. 4 OF 14 SHEETS	STA. 1065+00 TO STA. 1095+00	ILLINOIS FED. AID PROJECT		

 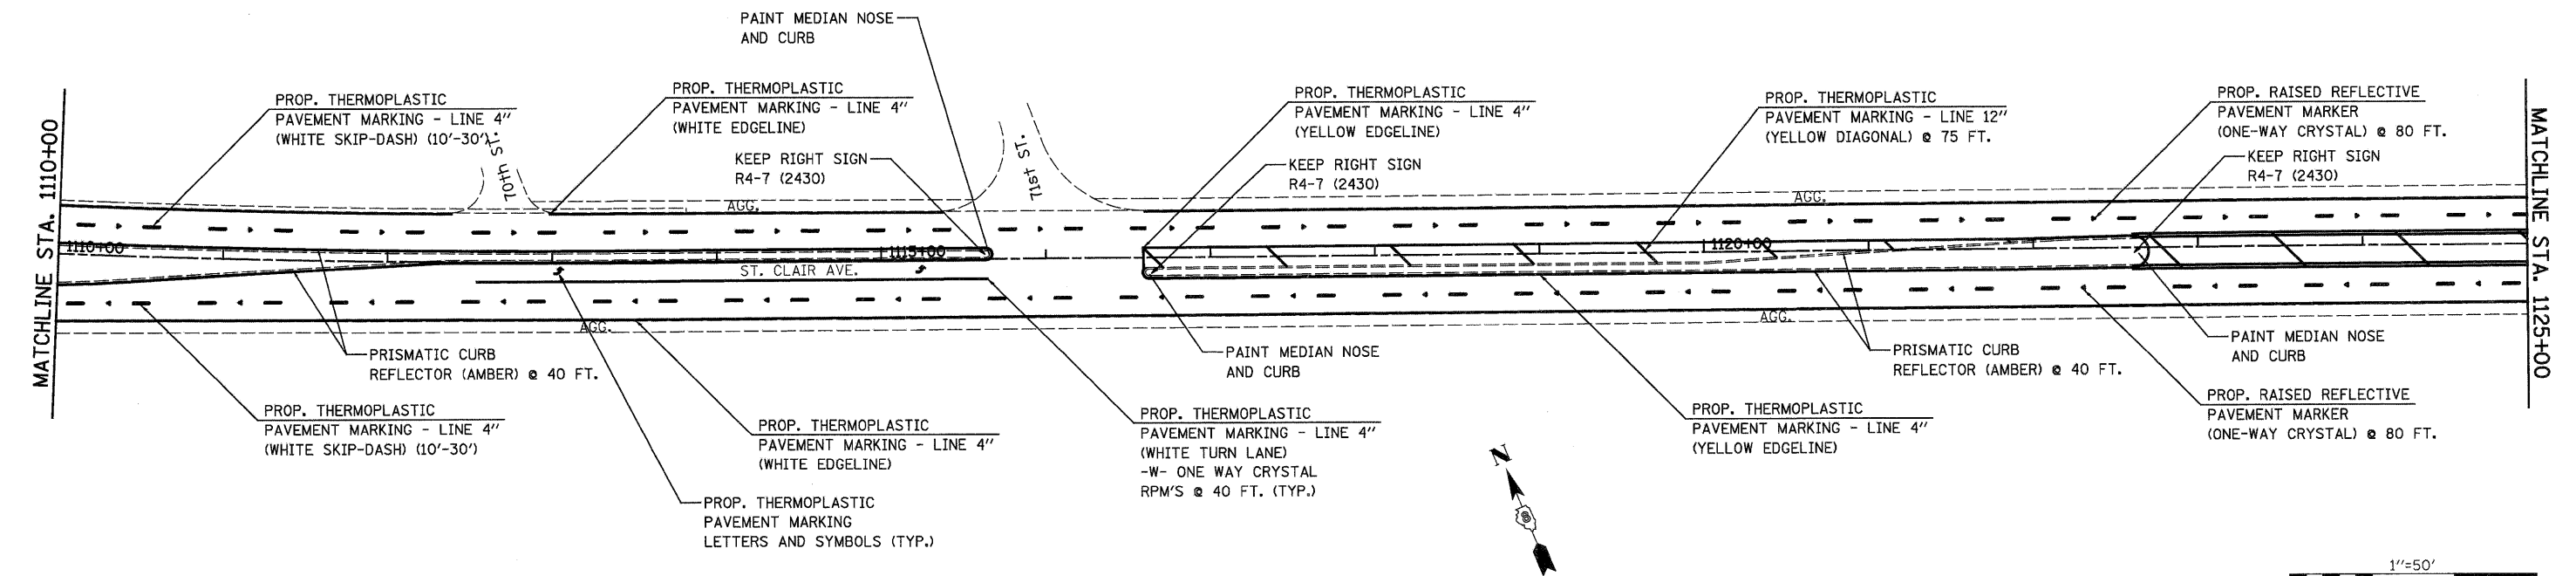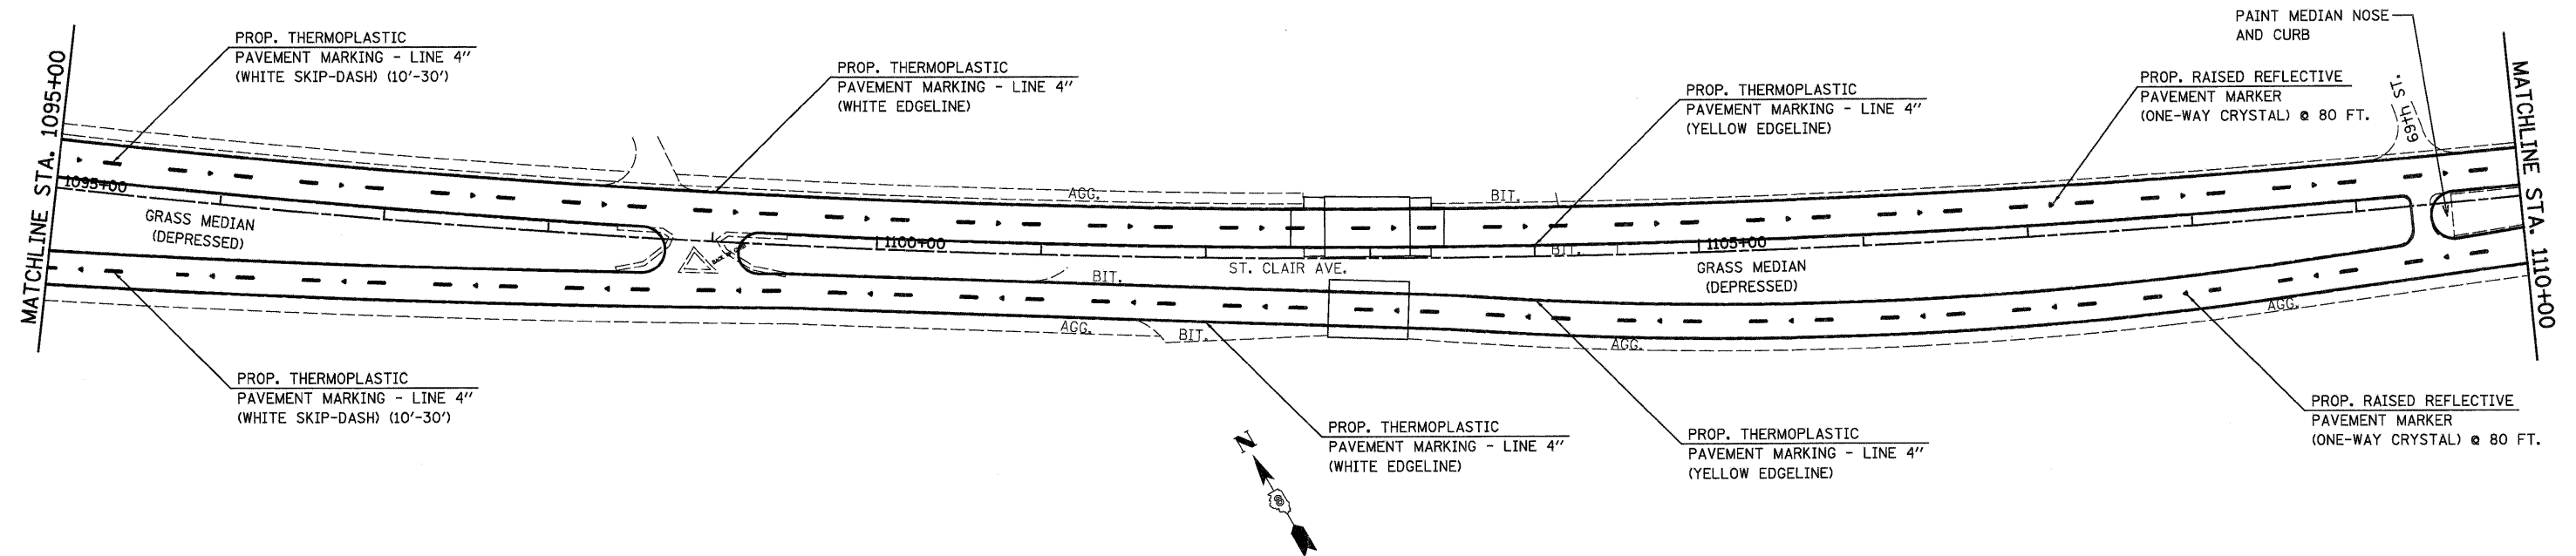




FILE NAME =		USER NAME = JTH	DESIGNED -	REVISED -	STATE OF ILLINOIS DEPARTMENT OF TRANSPORTATION	PAVEMENT MARKING & SIGN DETAILS				F.A.U. RTE.	SECTION	COUNTY	TOTAL SHEETS	SHEET NO.
...\\cadd\0876096-shr-pmk.dgn			DRAWN -	REVISED -						9166	34-IRS-3	ST. CLAIR	87	60
 Johnson, Depp & Quisenberry CONSULTING ENGINEERS Springfield, Illinois		PLOT SCALE = 50.0000' / IN.	CHECKED -	REVISED -		CONTRACT NO. 76D96								
		PLOT DATE = 01/13/2011 13:17:53	DATE -	REVISED -										
						SCALE: 1" = 50'	SHEET NO. 5 OF 14 SHEETS	STA. 1095+00 TO STA. 1125+00		ILLINOIS FED. AID PROJECT				

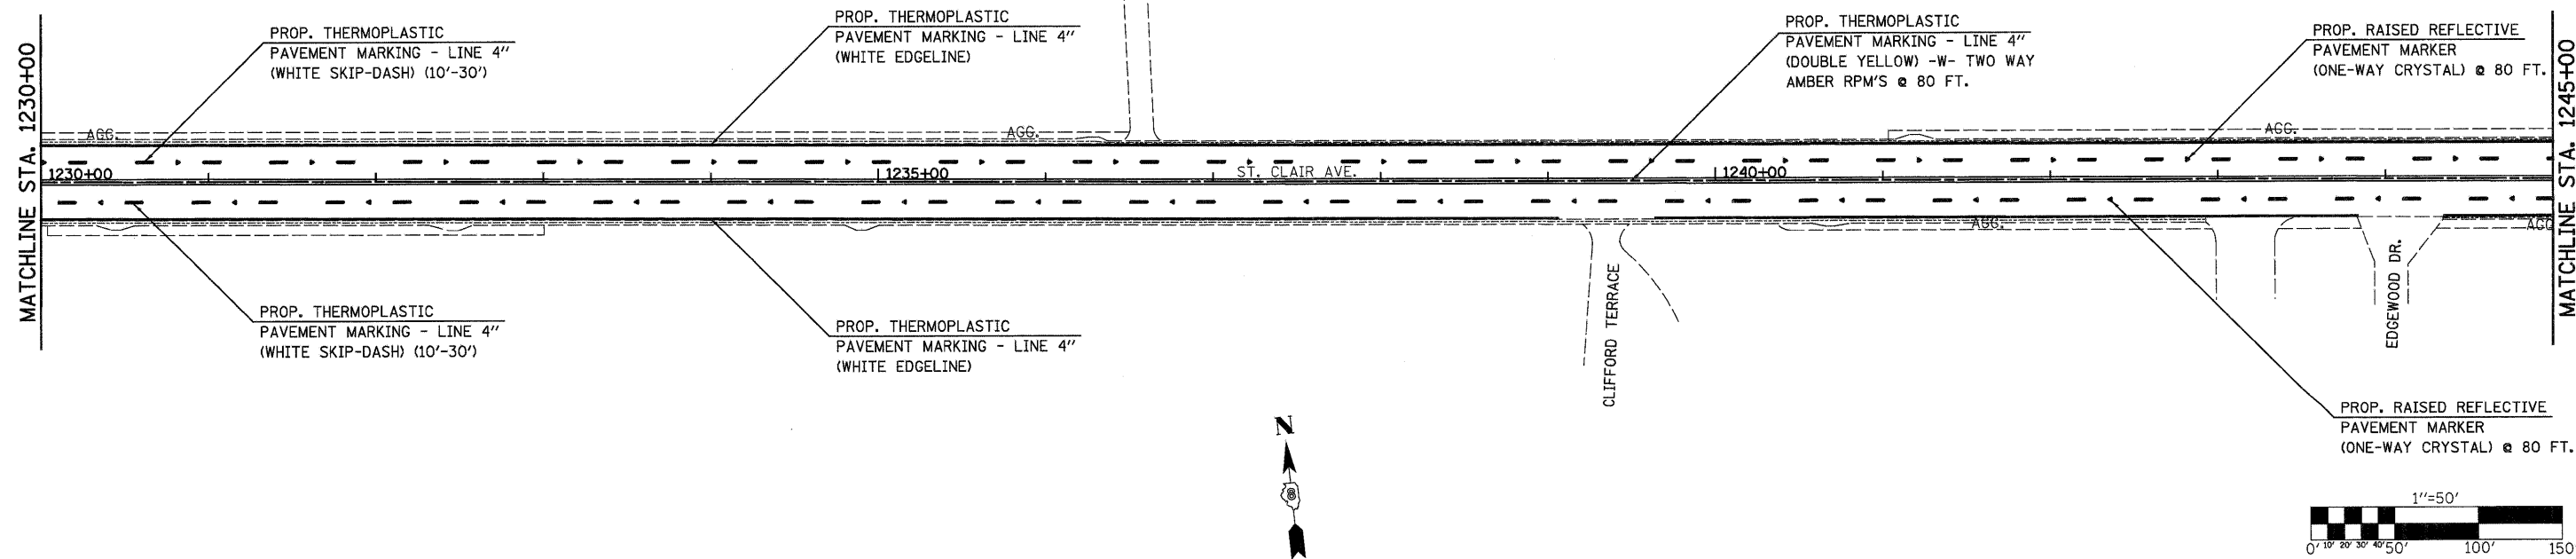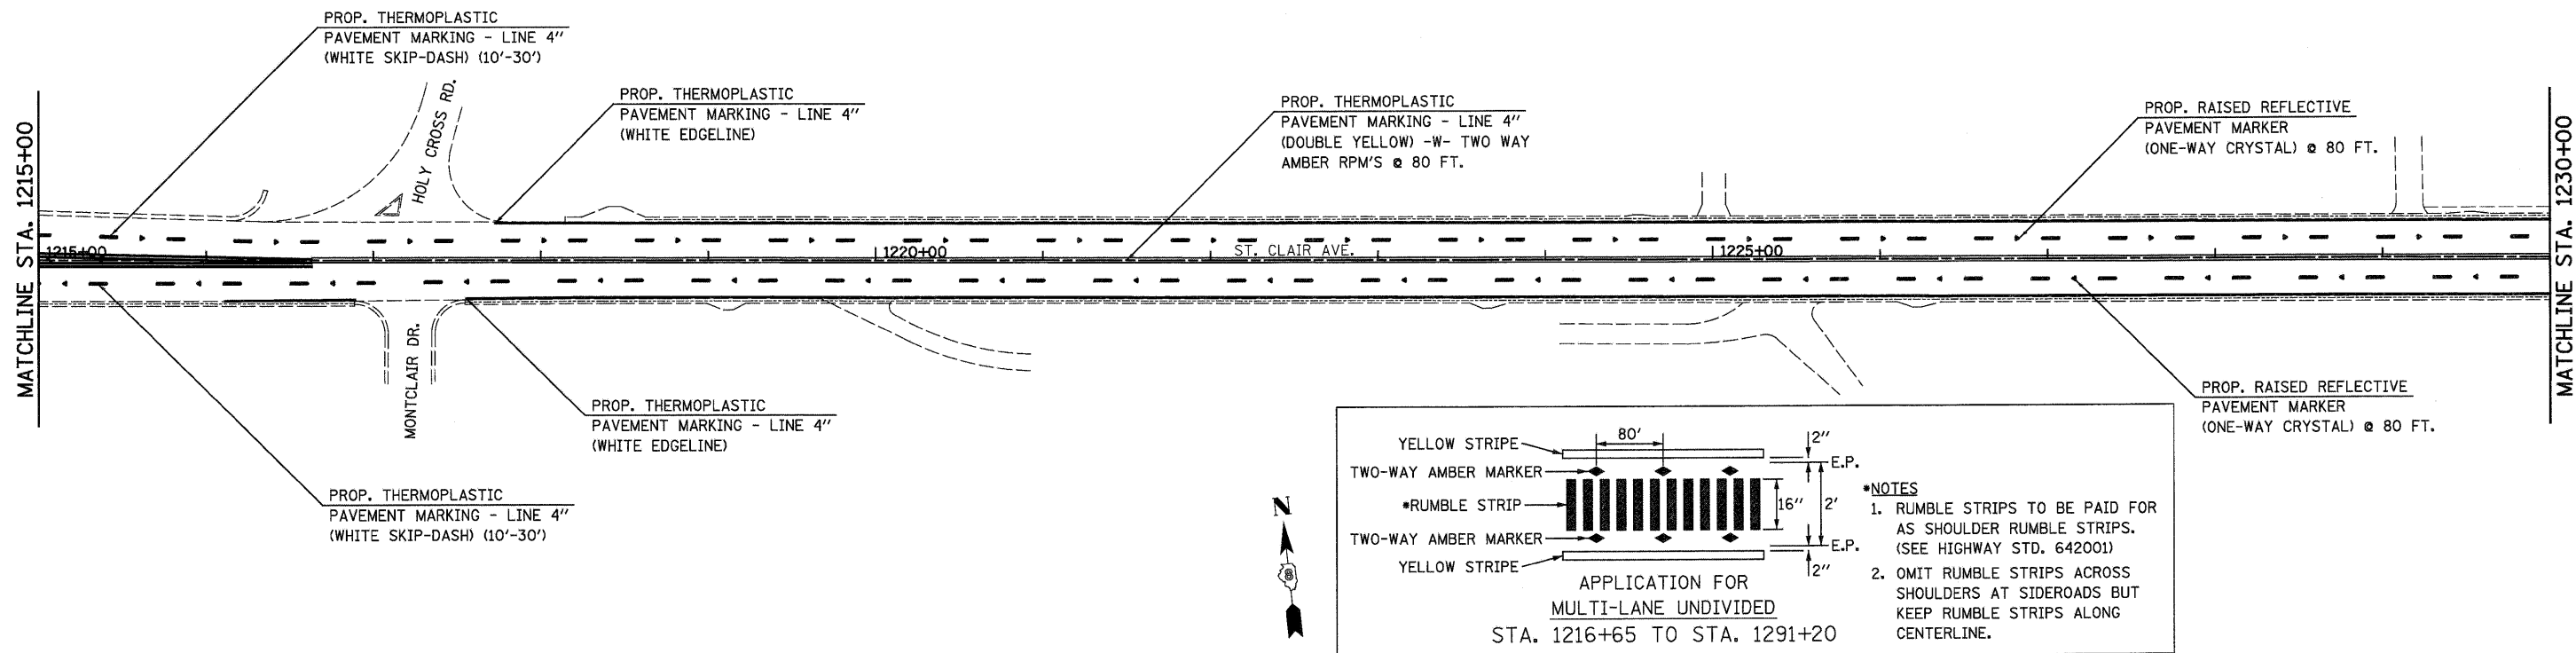

FILE NAME =	USER NAME = JTH	DESIGNED -	REVISED -	STATE OF ILLINOIS DEPARTMENT OF TRANSPORTATION	PAVEMENT MARKING & SIGN DETAILS				F.A.U. RTE.	SECTION	COUNTY	TOTAL SHEETS	SHEET NO.
...\\cadd\0876096-shr-pmk.dgn		DRAWN -	REVISED -		9166	34-1RS-3	ST. CLAIR	87	64				
	PLOT SCALE = 50.0000' / IN.	CHECKED -	REVISED -		CONTRACT NO. 76D96								
	PLOT DATE = 01/13/2011 13:18:01	DATE -	REVISED -		ILLINOIS FED. AID PROJECT								
	SCALE: 1" = 50'				SHEET NO. 9 OF 14 SHEETS	STA. 1215+00 TO STA. 1245+00							

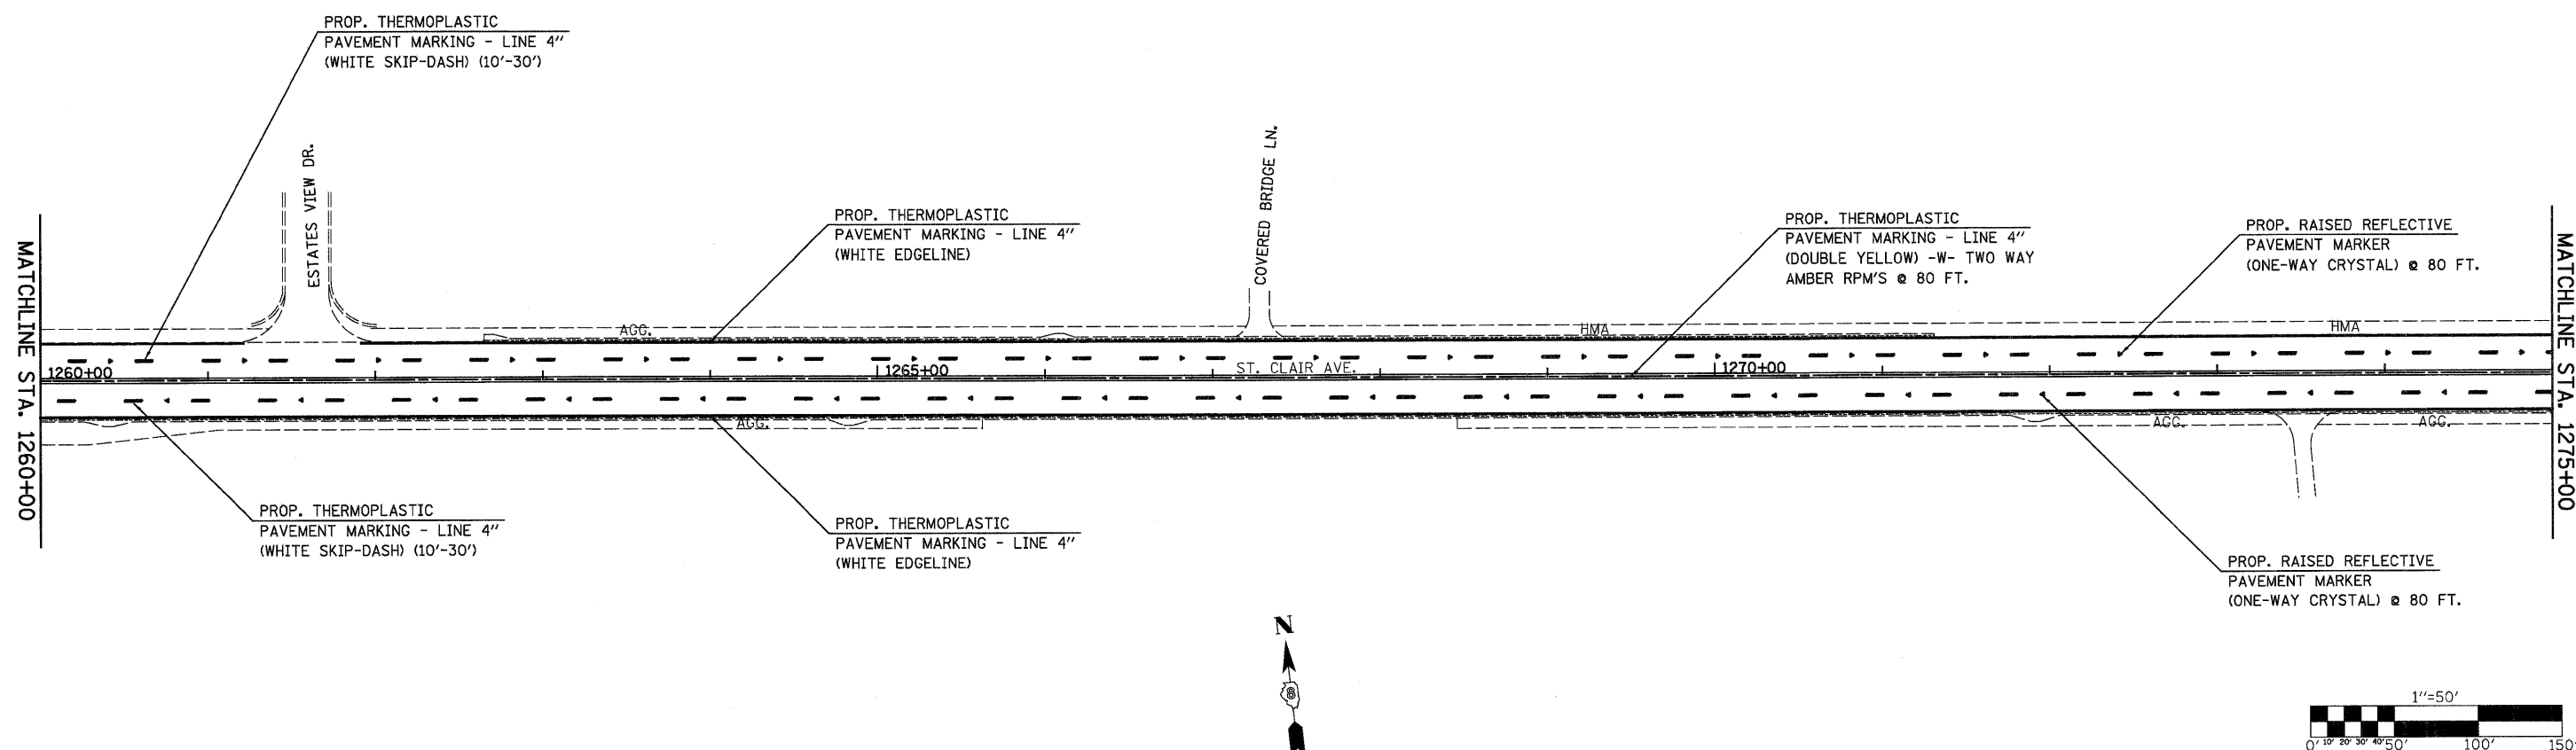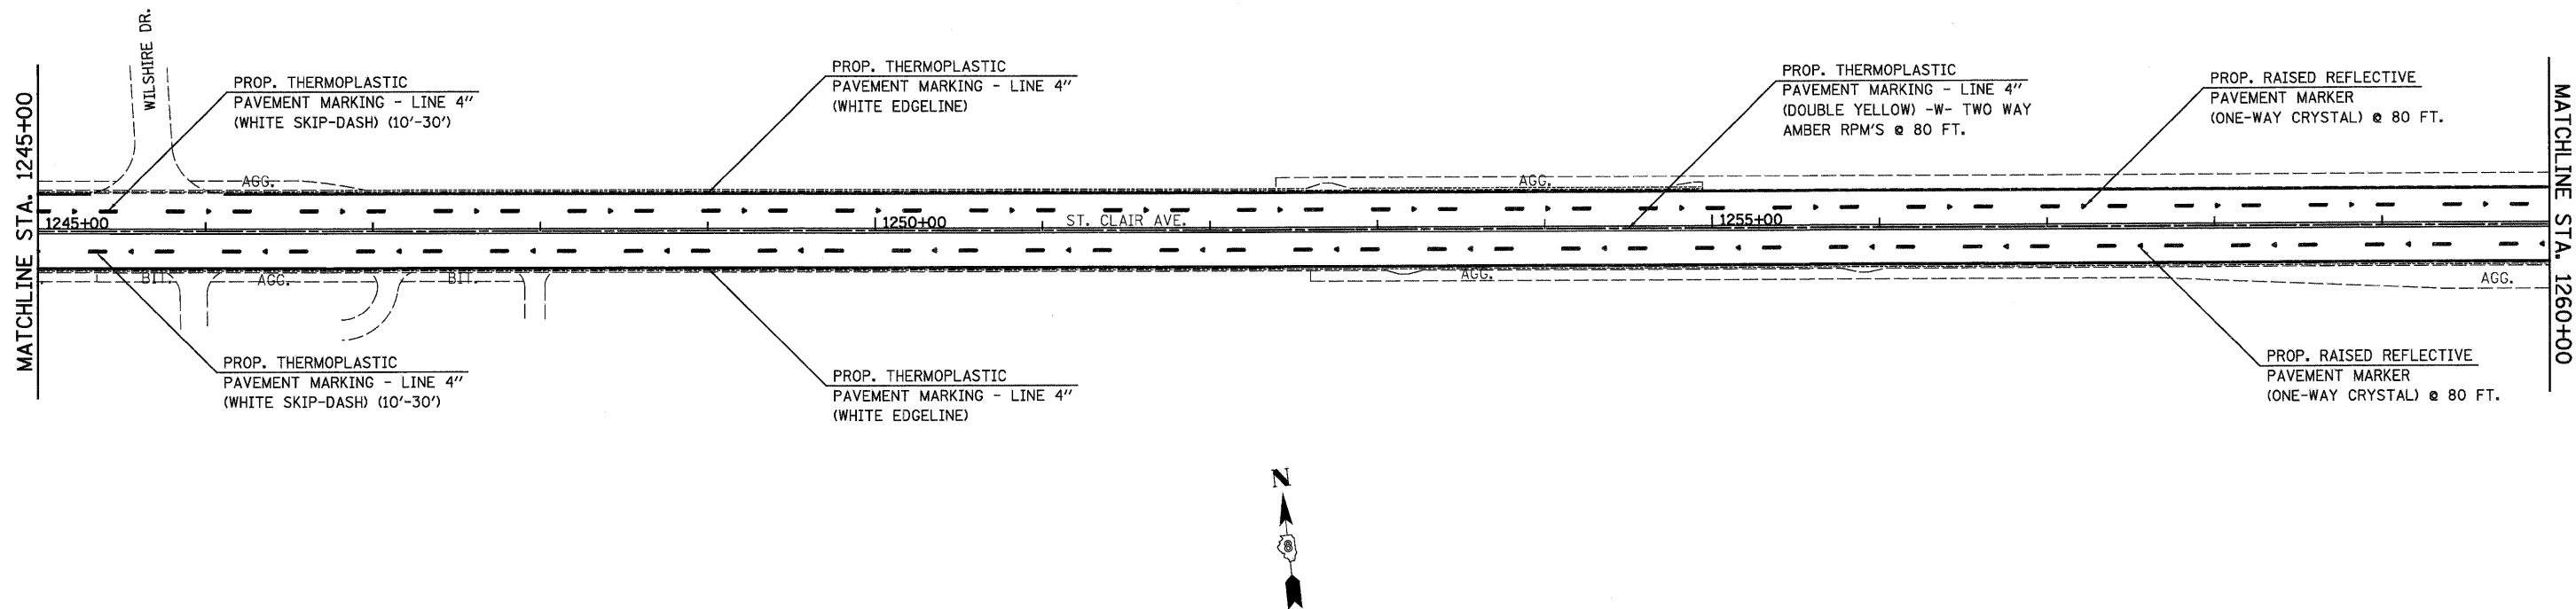

FILE NAME = ...oaddd\0876098-shf-pmk.dgn  Johnson, Depp & Oulsenberry CONSULTING ENGINEERS Springfield, Illinois	USER NAME = JTH	DESIGNED -	REVISED -	STATE OF ILLINOIS DEPARTMENT OF TRANSPORTATION	PAVEMENT MARKING & SIGN DETAILS			F.A.U. RTE.	SECTION	COUNTY	TOTAL SHEETS	SHEET NO.
		DRAWN -	REVISED -						9166	34-IRS-3	ST. CLAIR	87
	PLOT SCALE = 50.0000' / IN.	CHECKED -	REVISED -		CONTRACT NO. 76D96							
	PLOT DATE = 01/13/2011 13:18:02	DATE -	REVISED -		ILLINOIS FED. AID PROJECT							
						SCALE: 1" = 50'	SHEET NO. 10 OF 14 SHEETS	STA. 1245+00 TO STA. 1275+00				

 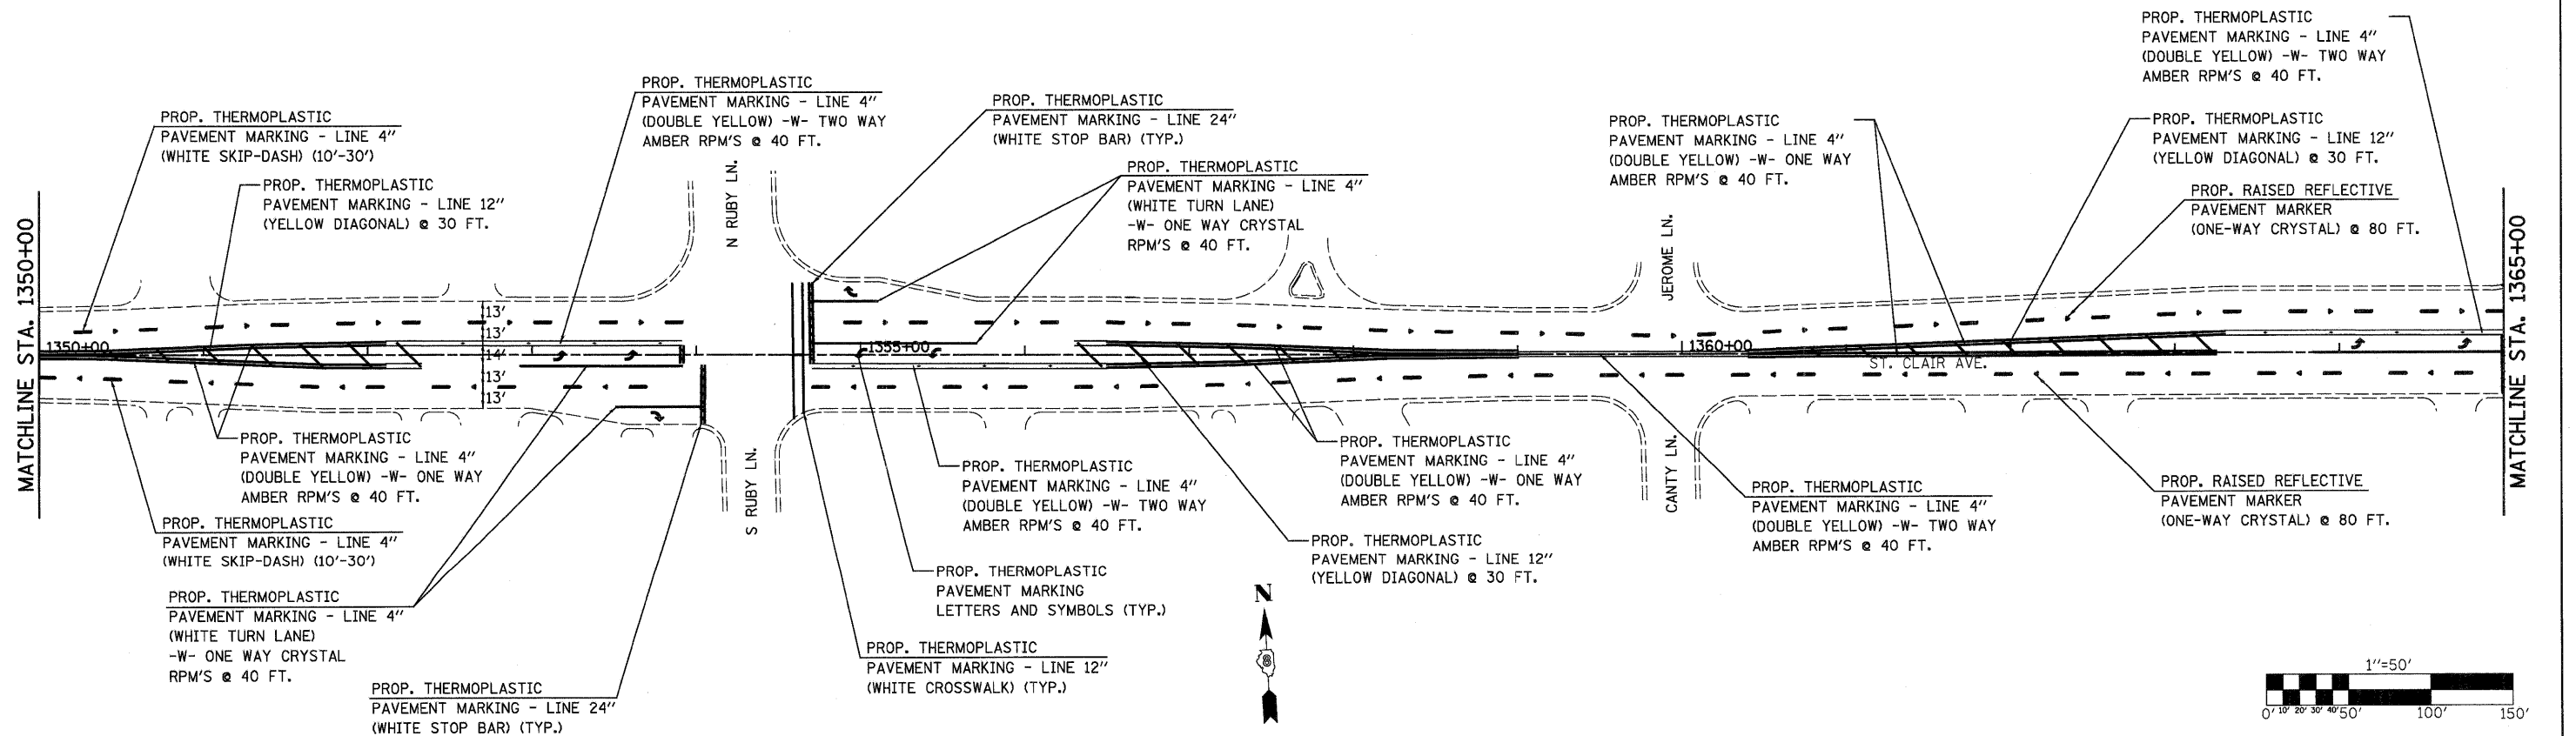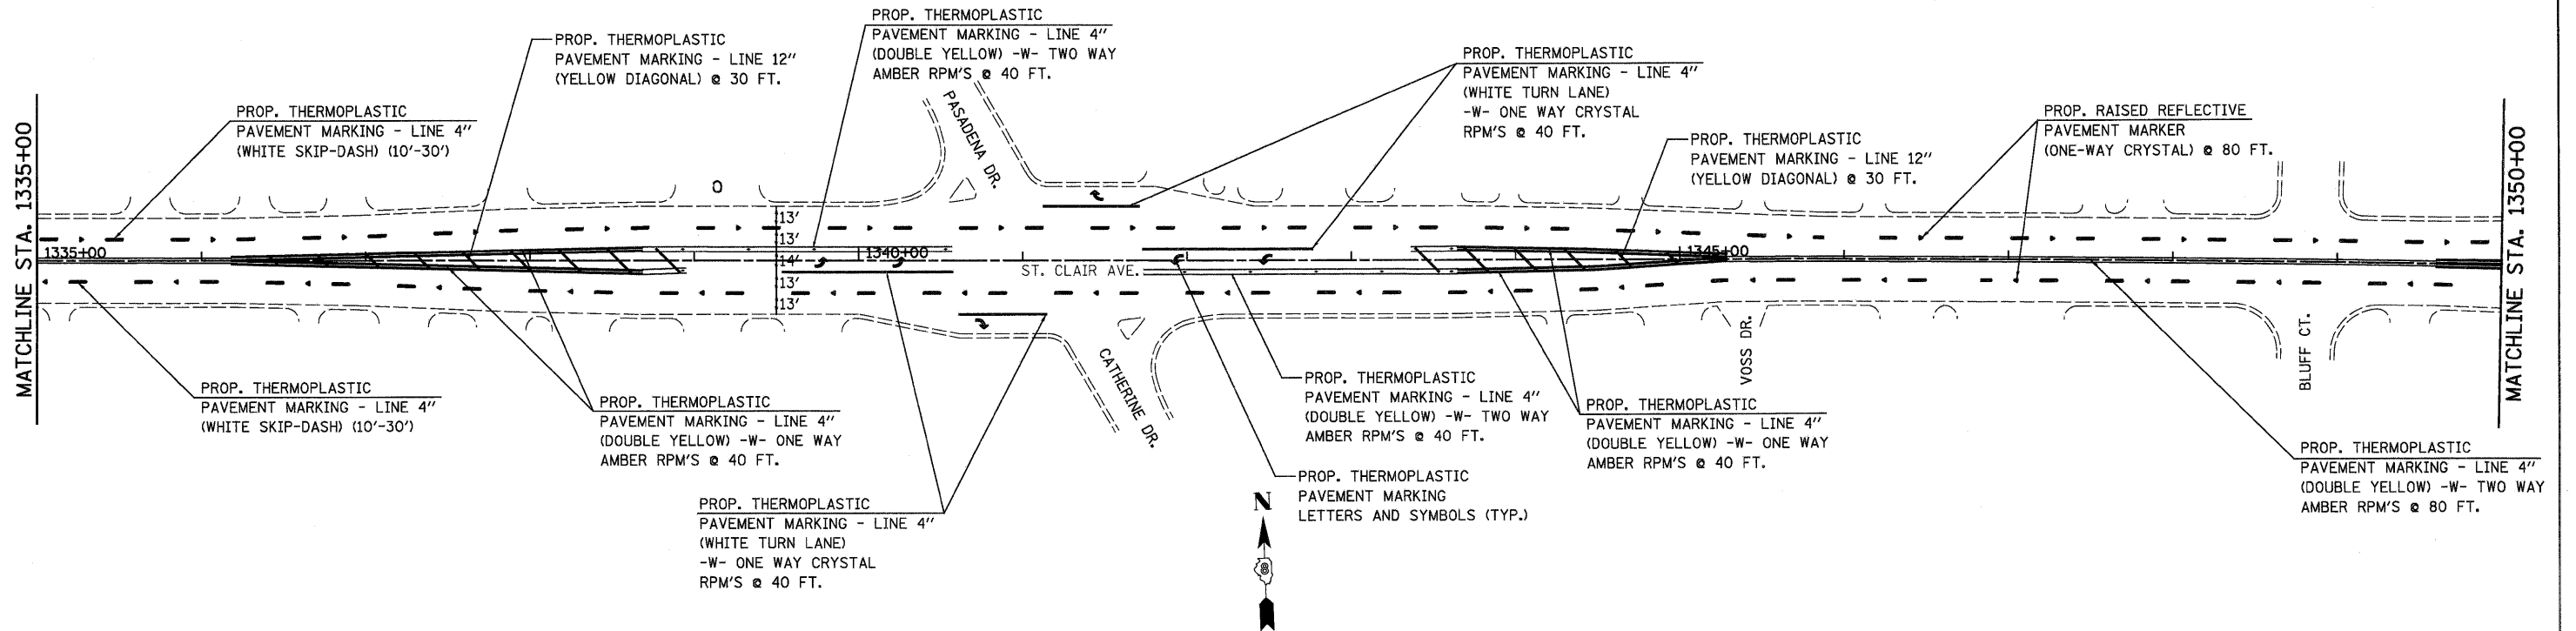


FILE NAME = ...\\oaddd\0876D96-shr-pmk.dgn  Johnson, Depp & Oulsenberry CONSULTING ENGINEERS Springfield, Illinois	USER NAME = JTH	DESIGNED -	REVISED -	STATE OF ILLINOIS DEPARTMENT OF TRANSPORTATION	PAVEMENT MARKING & SIGN DETAILS			F.A.U. SHEETS	SECTION	COUNTY	TOTAL SHEETS	SHEET NO.
	DRAWN -	REVISED -	9166					34-1RS-3	ST. CLAIR	87	68	
	PLOT SCALE = 50.0000' / IN.	CHECKED -	REVISED -		CONTRACT NO. 76D96							
	PLOT DATE = 01/13/2011 13:18:07	DATE -	REVISED -		SCALE: 1" = 50'	SHEET NO. 13 OF 14 SHEETS	STA. 1335+00 TO STA. 1365+00	ILLINOIS FED. AID PROJECT				

DETECTOR LOOP REQUIREMENTS AND CALCULATIONS FOR ST. CLAIRE AVE AND 37th/38th ST.

ST. CLAIR & 37TH ST./38TH ST.					
LOOP	PHASE	W	FT. X FT.	CALCULATED INDUCTANCE MICROHENRIES ($\frac{L}{1000}$)	REQUIRED RESISTANCE OHMS ($\frac{R}{1000}$)
1. EB A CCO	2	6 X 6		370.8	3.0
2. EB B CCO	2	6 X 6		368.2	2.9
3. EB THRU A CD	2	6 X 500		563.2	2.7
4. EB THRU A CD	6	6 X 500		560.3	2.7
5. NB THRU CD	3	N/A		N/A	N/A
6. WB A CCO	4	6 X 6		952.0	2.9
7. WB B CCO	4	6 X 6		1084.78	3.0
8. WB THRU A CD	4	6 X 500		300.9	1.4
9. WB THRU B CD	4	6 X 500		297.6	1.3
10. SB THRU CD	4	N/A		N/A	N/A
11. SB RT CD	4	N/A		N/A	N/A

THE ABOVE VALUES ARE CALCULATED OF COMBINED LOOP AND LEAD-IN INDUCTANCES AND RESISTANCES. ACTUAL MEASURED VALUES SHOULD BE WITHIN +/- 20% OF THESE VALUES.

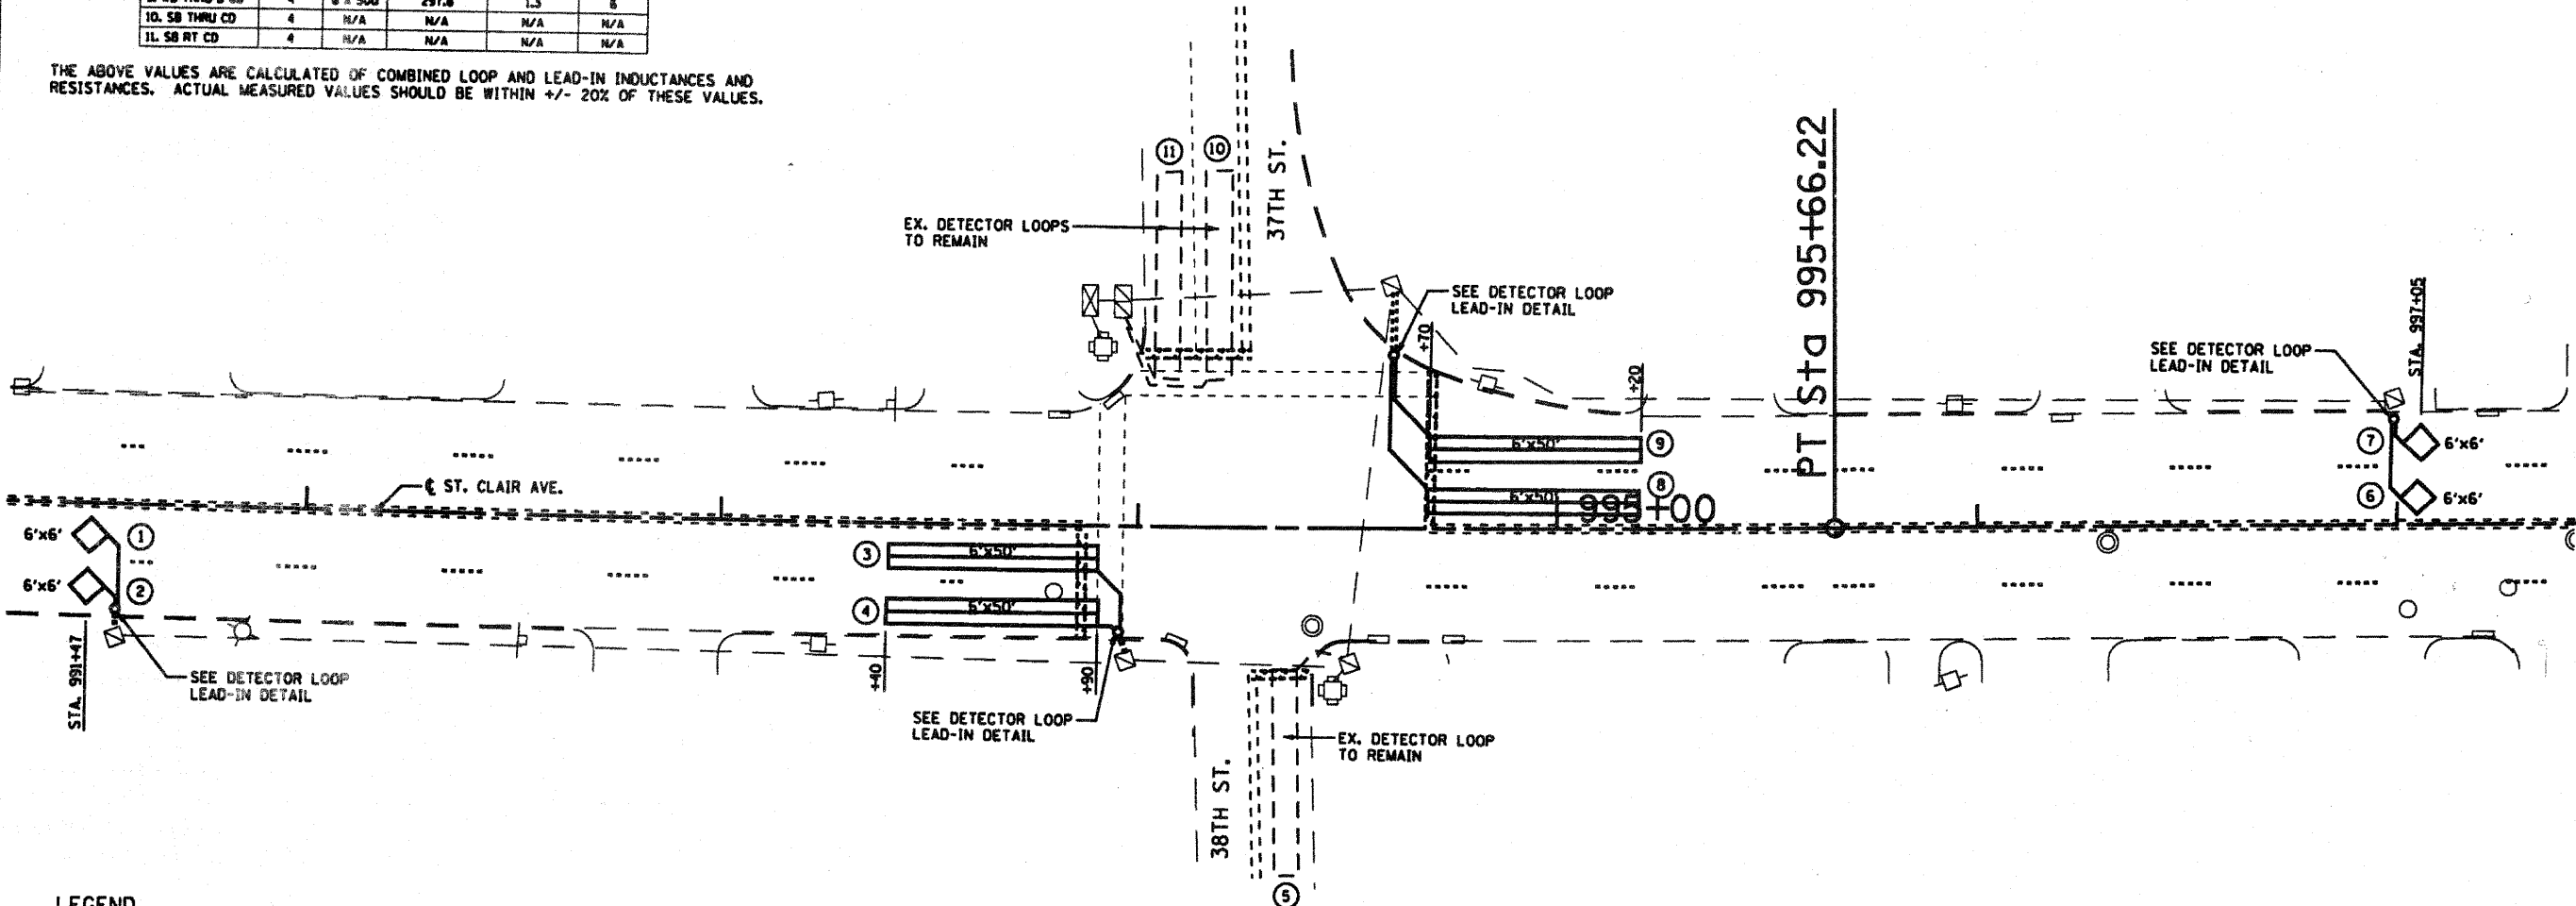

LEGEND

- EX. DETECTOR LOOP TO REMAIN
- EX. VISIBLE DETECTOR LOOP TO BE REPLACED
- BURIED DETECTOR LOOP TO BE REPLACED IF REQUIRED
- EX. TRAFFIC CONTROLLER BOX
- EX. HANDHOLE
- EX. DOUBLE HANDHOLE
- EX. TRAFFIC SIGNAL BASE
- EX. TRAFFIC CONTROLLER CONDUIT

SCHEDULE OF QUANTITIES		TOTAL
ITEM	UNIT	QUANTITIES
LOCATING UNDERGROUND CABLE	FOOT	40
DETECTOR LOOP REPLACEMENT	FOOT	871




FILE NAME 09FILE8	USER NAME #USERS	DESIGNED CMV	REVISED	STATE OF ILLINOIS DEPARTMENT OF TRANSPORTATION	DETECTOR LOOP REPLACEMENT ST. CLAIR AVE. & 37TH ST./38TH ST.	SCALE	SHEET NO. OF SHEETS	STA. TO STA.	F.A.U. RTE. 9166	SECTION 34-1RS-3	COUNTY ST. CLAIR	TOTAL SHEETS	SHEET NO.
DESIGNED SJS	CHECKED CMV	REVISED	87									70	
DATE 10/21/2010	REVISED	CONTRACT NO. 78096	ILLINOIS/FED. AID PROJECT										

DETECTOR LOOP REQUIREMENTS AND CALCULATIONS FOR ST. CLAIR AVE AND IL RTE 111 (KINGSHIGHWAY)

ST. CLAIR & IL 111					
LOOP	PHASE	FT. X FT.	CALCULATED INDUCTANCE MICROHENRIES ($\frac{L}{M}$)	CALCULATED RESISTANCE OHMS ($\frac{R}{\Omega}$)	REQUIRED # OF TURNS
1. EB A CCO	4	6 X 6	368.4	2.9	6
2. EB B CCO	4	6 X 6	364.4	2.9	6
3. EB LT CD	7	6 X 500	368.0	2.9	6
4. EB THRU A CD	4	6 X 500	368.0	2.9	6
5. EB THRU B CD	4	6 X 500	368.0	2.9	6
6. EB RT CD	4	6 X 500	368.0	2.9	6
7. NB LT CD	1	N/A	N/A	N/A	N/A
8. NB THRU A CD	6	N/A	N/A	N/A	N/A
9. NB THRU B CD	6	N/A	N/A	N/A	N/A
10. WB A CCO	3	6 X 6	364.4	2.9	6
11. WB B CCO	8	6 X 6	841.9	2.9	3-6-3
12. WB RT CCO	8	6 X 6	841.9	2.9	3-6-3
13. WB LT CD	3	6 X 500	816.4	2.3	3-6-3
14. WB THRU A CD	8	6 X 500	368.0	2.9	6
15. WB THRU B CD	8	6 X 500	368.0	2.9	6
16. WB RT CD	8	6 X 500	368.0	2.9	6
17. SB LT CD	5	N/A	N/A	N/A	N/A
18. SB THRU A CD	2	N/A	N/A	N/A	N/A
19. SB THRU B CD	2	N/A	N/A	N/A	N/A

THE ABOVE VALUES ARE CALCULATED OF COMBINED LOOP AND LEAD-IN INDUCTANCES AND RESISTANCES. ACTUAL MEASURED VALUES SHOULD BE WITHIN +/- 20% OF THESE VALUES.

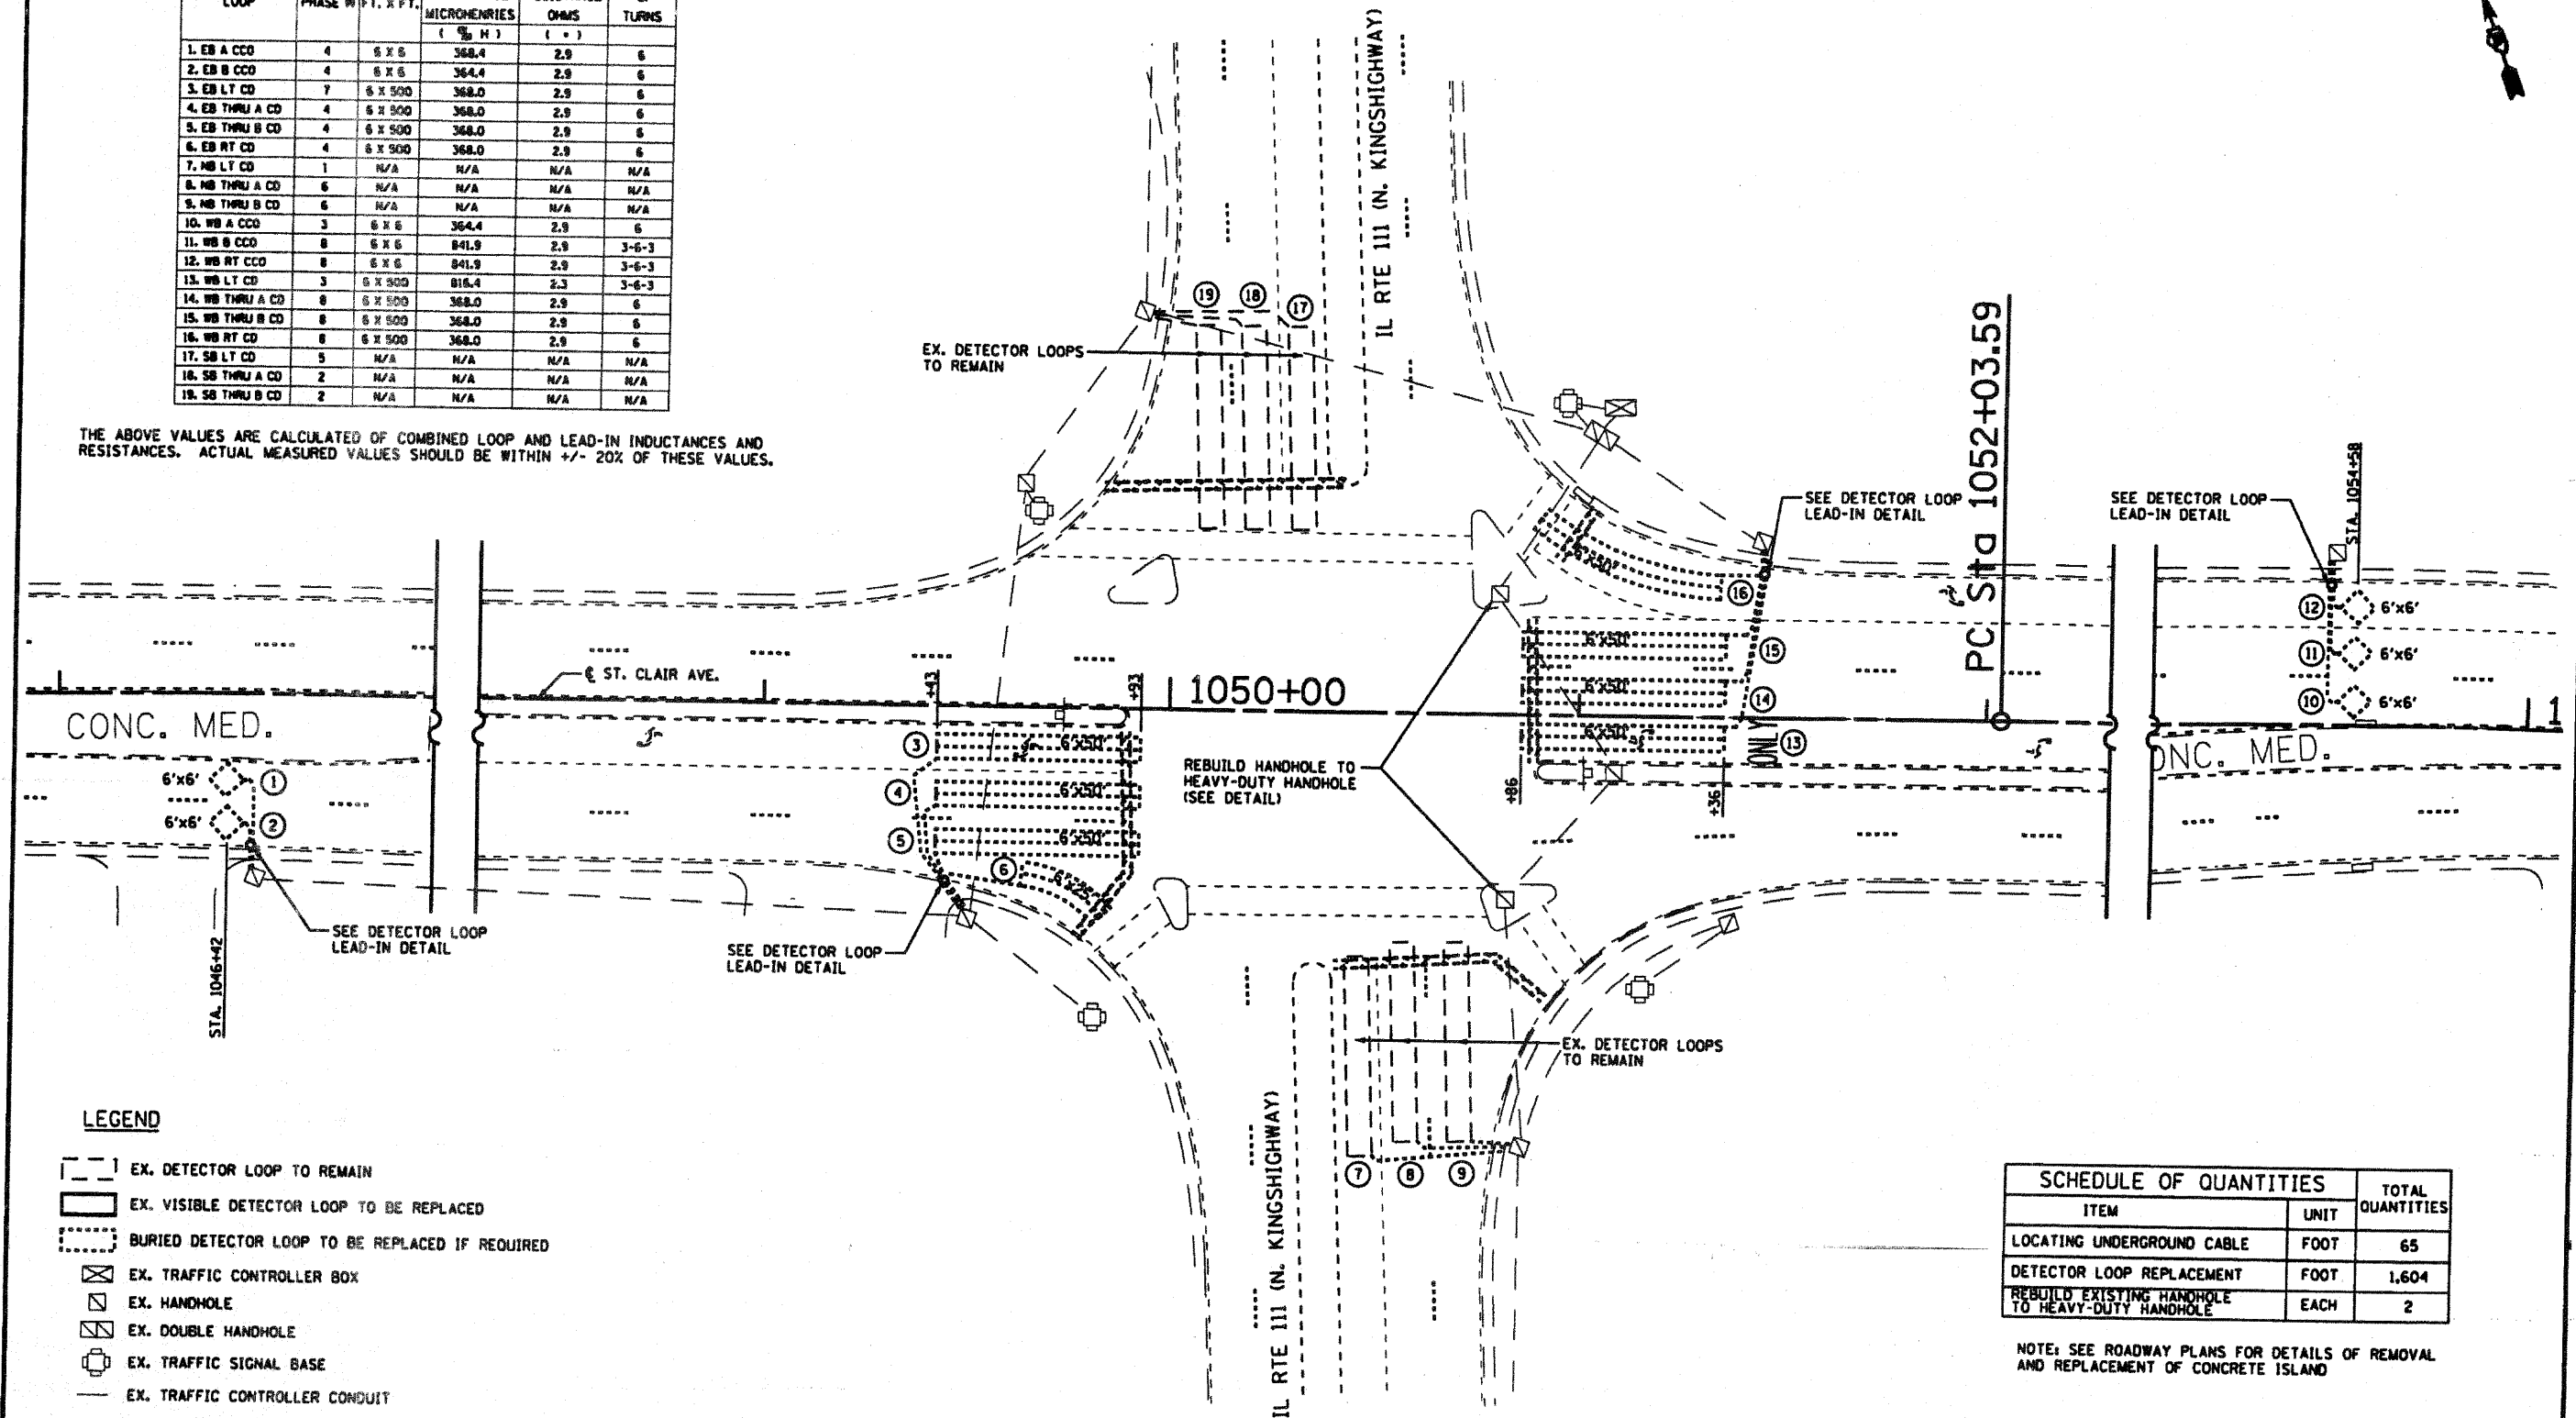

LEGEND

- EX. DETECTOR LOOP TO REMAIN
- EX. VISIBLE DETECTOR LOOP TO BE REPLACED
- BURIED DETECTOR LOOP TO BE REPLACED IF REQUIRED
- EX. TRAFFIC CONTROLLER BOX
- EX. HANDHOLE
- EX. DOUBLE HANDHOLE
- EX. TRAFFIC SIGNAL BASE
- EX. TRAFFIC CONTROLLER CONDUIT

SCHEDULE OF QUANTITIES		
ITEM	UNIT	TOTAL QUANTITIES
LOCATING UNDERGROUND CABLE	FOOT	65
DETECTOR LOOP REPLACEMENT	FOOT	1,604
REBUILD EXISTING HANDHOLE TO HEAVY-DUTY HANDHOLE	EACH	2

NOTE: SEE ROADWAY PLANS FOR DETAILS OF REMOVAL AND REPLACEMENT OF CONCRETE ISLAND




FILE NAME: PROJECT: 	USER NAME: RUSERS PLOT SCALE: AS SHOWN PLOT DATE: 10/21/2010	DESIGNED: CMV DRAWN: SJS CHECKED: CMV DATE: 10/21/2010	REVISED: REVISED: REVISED: REVISED:	STATE OF ILLINOIS DEPARTMENT OF TRANSPORTATION	DETECTOR LOOP REPLACEMENT ST. CLAIR AVE. & IL RTE 111 (N. KINGSHIGHWAY)	SCALE: SHEET NO. OF SHEETS STA. TO STA.	F.A.U. RTE. 9166 SECTION 34-1RS-3 COUNTY ST. CLAIR TOTAL SHEETS 87 SHEET NO. 71 CONTRACT NO. 76086 ILLINOIS FED. AID PROJECT
----------------------------	--	---	--	---	--	--	--

DETECTOR LOOP REQUIREMENTS AND CALCULATIONS FOR ST. CLAIR AVE AND 79TH ST.

ST. CLAIR & 79TH ST.					
LOOP	PHASE	FT. X FT.	CALCULATED INDUCTANCE MICROHENRIES ($\frac{1}{2} \pi M$)	CALCULATED RESISTANCE OHMS ($\frac{1}{2} R$)	REQUIRED # OF TURNS
1. EB A CCO	2	6 X 6	368.4	2.9	6
2. EB B CCO	2	6 X 6	368.4	2.9	6
3. EB LT CD	5	6 X 500	368.0	2.9	6
4. EB THRU A CD	2	6 X 500	368.4	2.9	6
5. EB THRU B CD	2	6 X 500	841.9	2.9	3-6-3
6. NB THRU CD	3	N/A	N/A	N/A	N/A
7. NB RT CD	3	N/A	N/A	N/A	N/A
8. WB A CCO	5	6 X 6	816.4	2.3	3-6-3
9. WB B CCO	5	6 X 6	816.4	2.3	3-6-3
10. WB LT CD	1	6 X 500	816.4	2.3	3-6-3
11. WB THRU A CD	5	6 X 500	816.4	2.3	3-6-3
12. WB THRU B CD	5	6 X 500	795.7	1.8	3-6-3
13. SB THRU CD	4	N/A	N/A	N/A	N/A
14. SB RT CD	4	N/A	N/A	N/A	N/A

THE ABOVE VALUES ARE CALCULATED OF COMBINED LOOP AND LEAD-IN INDUCTANCES AND RESISTANCES. ACTUAL MEASURED VALUES SHOULD BE WITHIN +/- 20% OF THESE VALUES.

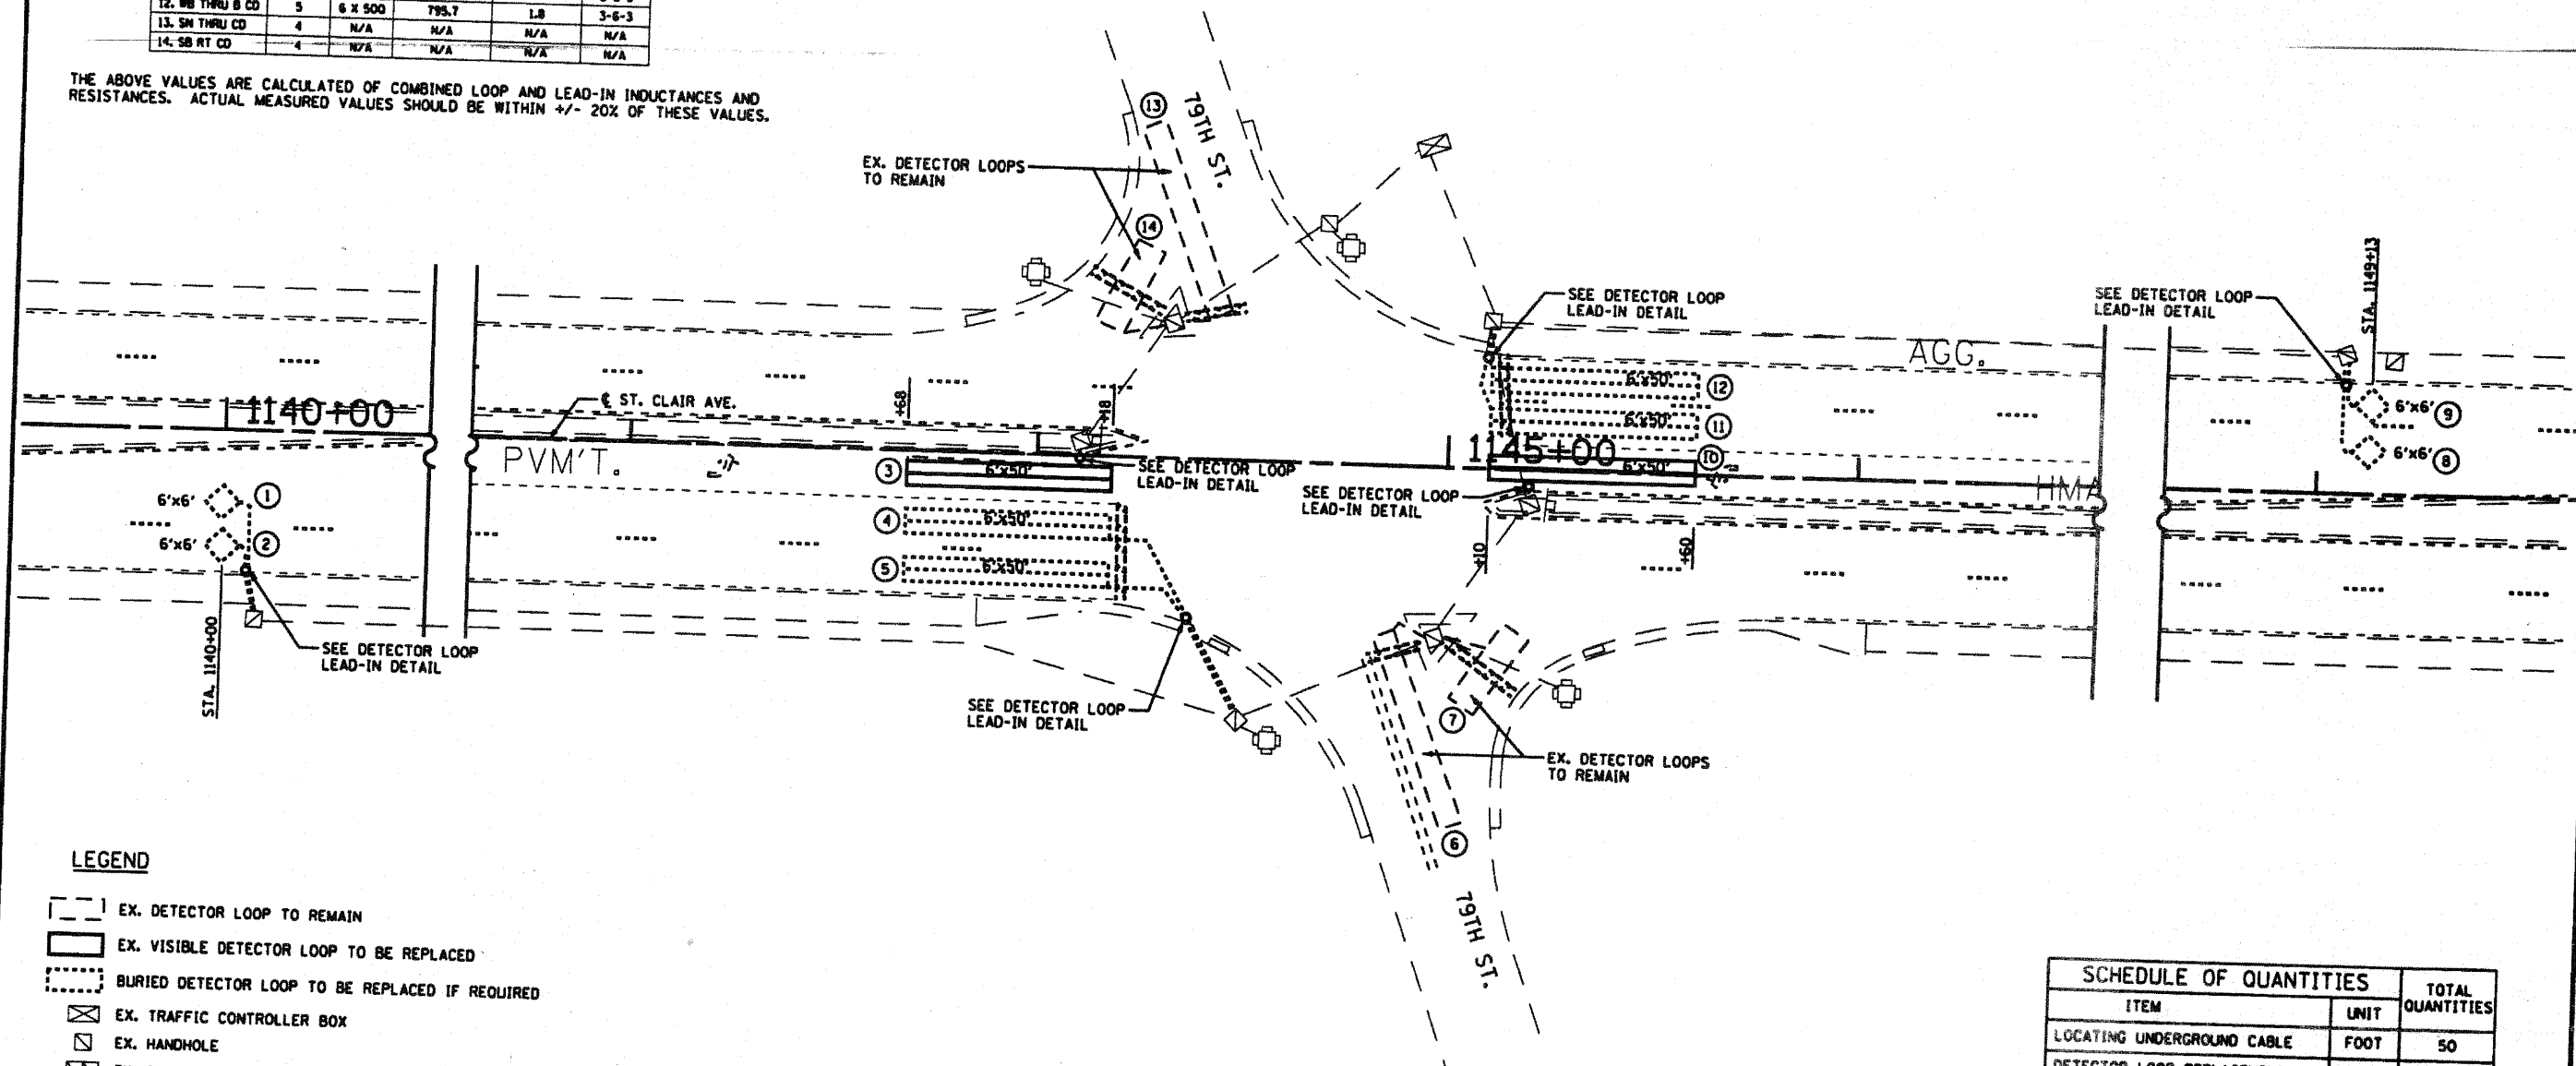


LEGEND

- EX. DETECTOR LOOP TO REMAIN
- EX. VISIBLE DETECTOR LOOP TO BE REPLACED
- BURIED DETECTOR LOOP TO BE REPLACED IF REQUIRED
- EX. TRAFFIC CONTROLLER BOX
- EX. HANDHOLE
- EX. DOUBLE HANDHOLE
- EX. TRAFFIC SIGNAL BASE
- EX. TRAFFIC CONTROLLER CONDUIT

SCHEDULE OF QUANTITIES		TOTAL
ITEM	UNIT	QUANTITIES
LOCATING UNDERGROUND CABLE	FOOT	50
DETECTOR LOOP REPLACEMENT	FOOT	1,185


FILE NAME 09FILEL9	USER NAME RUSERS	DESIGNED - CMV DRAWN - SJS CHECKED - CMV DATE - 10/21/2010	REVISED - REVISED - REVISED - REVISED -	STATE OF ILLINOIS DEPARTMENT OF TRANSPORTATION	DETECTOR LOOP REPLACEMENT ST. CLAIR AVE. & 79TH ST.	SCALE: SHEET NO. OF SHEETS STA. TO STA.	P.A.D. RTE. 9166	SECTION 34-IRS-3	COUNTY ST. CLAIR	TOTAL SHEETS 87	SHEET NO. 72
CONTRACT NO. 76006 ILLINOIS FED. AID PROJECT											

 

DETECTOR LOOP REQUIREMENTS AND CALCULATIONS FOR ST. CLAIRE AVE AND IL RTE 157 (RAMPS 3 & 4)

ST. CLAIR & IL 157 RAMPS 3 & 4					
LOOP	PHASE #	FT. X FT.	CALCULATED INDUCTANCE MICROHENRIES ($L = \frac{M}{H}$)	CALCULATED RESISTANCE OHMS ($R = \frac{V}{I}$)	REQUIRED # OF TURNS
1. EB A CCO	6	6 X 6	368.4	2.9	6
2. EB B CCO	6	6 X 6	368.4	2.9	6
3. EB LT CD	1	6 X 500	368.0	2.9	3-6-3
4. EB THRU A CD	6	6 X 500	368.4	2.9	3-6-3
5. EB THRU B CD	6	6 X 500	841.9	2.9	3-6-3
6. WB A CCO	2	6 X 6	841.9	2.9	6
7. WB B CCO	2	6 X 6	816.4	2.3	6
8. WB THRU A CD	2	6 X 500	795.7	1.8	3-6-3
9. WB THRU B CD	2	6 X 500	371.7	3.0	3-6-3
10. SB THRU CD	4	N/A	N/A	N/A	N/A
11. SB RT CD	4	N/A	N/A	N/A	N/A

THE ABOVE VALUES ARE CALCULATED OF COMBINED LOOP AND LEAD-IN INDUCTANCES AND RESISTANCES. ACTUAL MEASURED VALUES SHOULD BE WITHIN +/- 20% OF THESE VALUES.

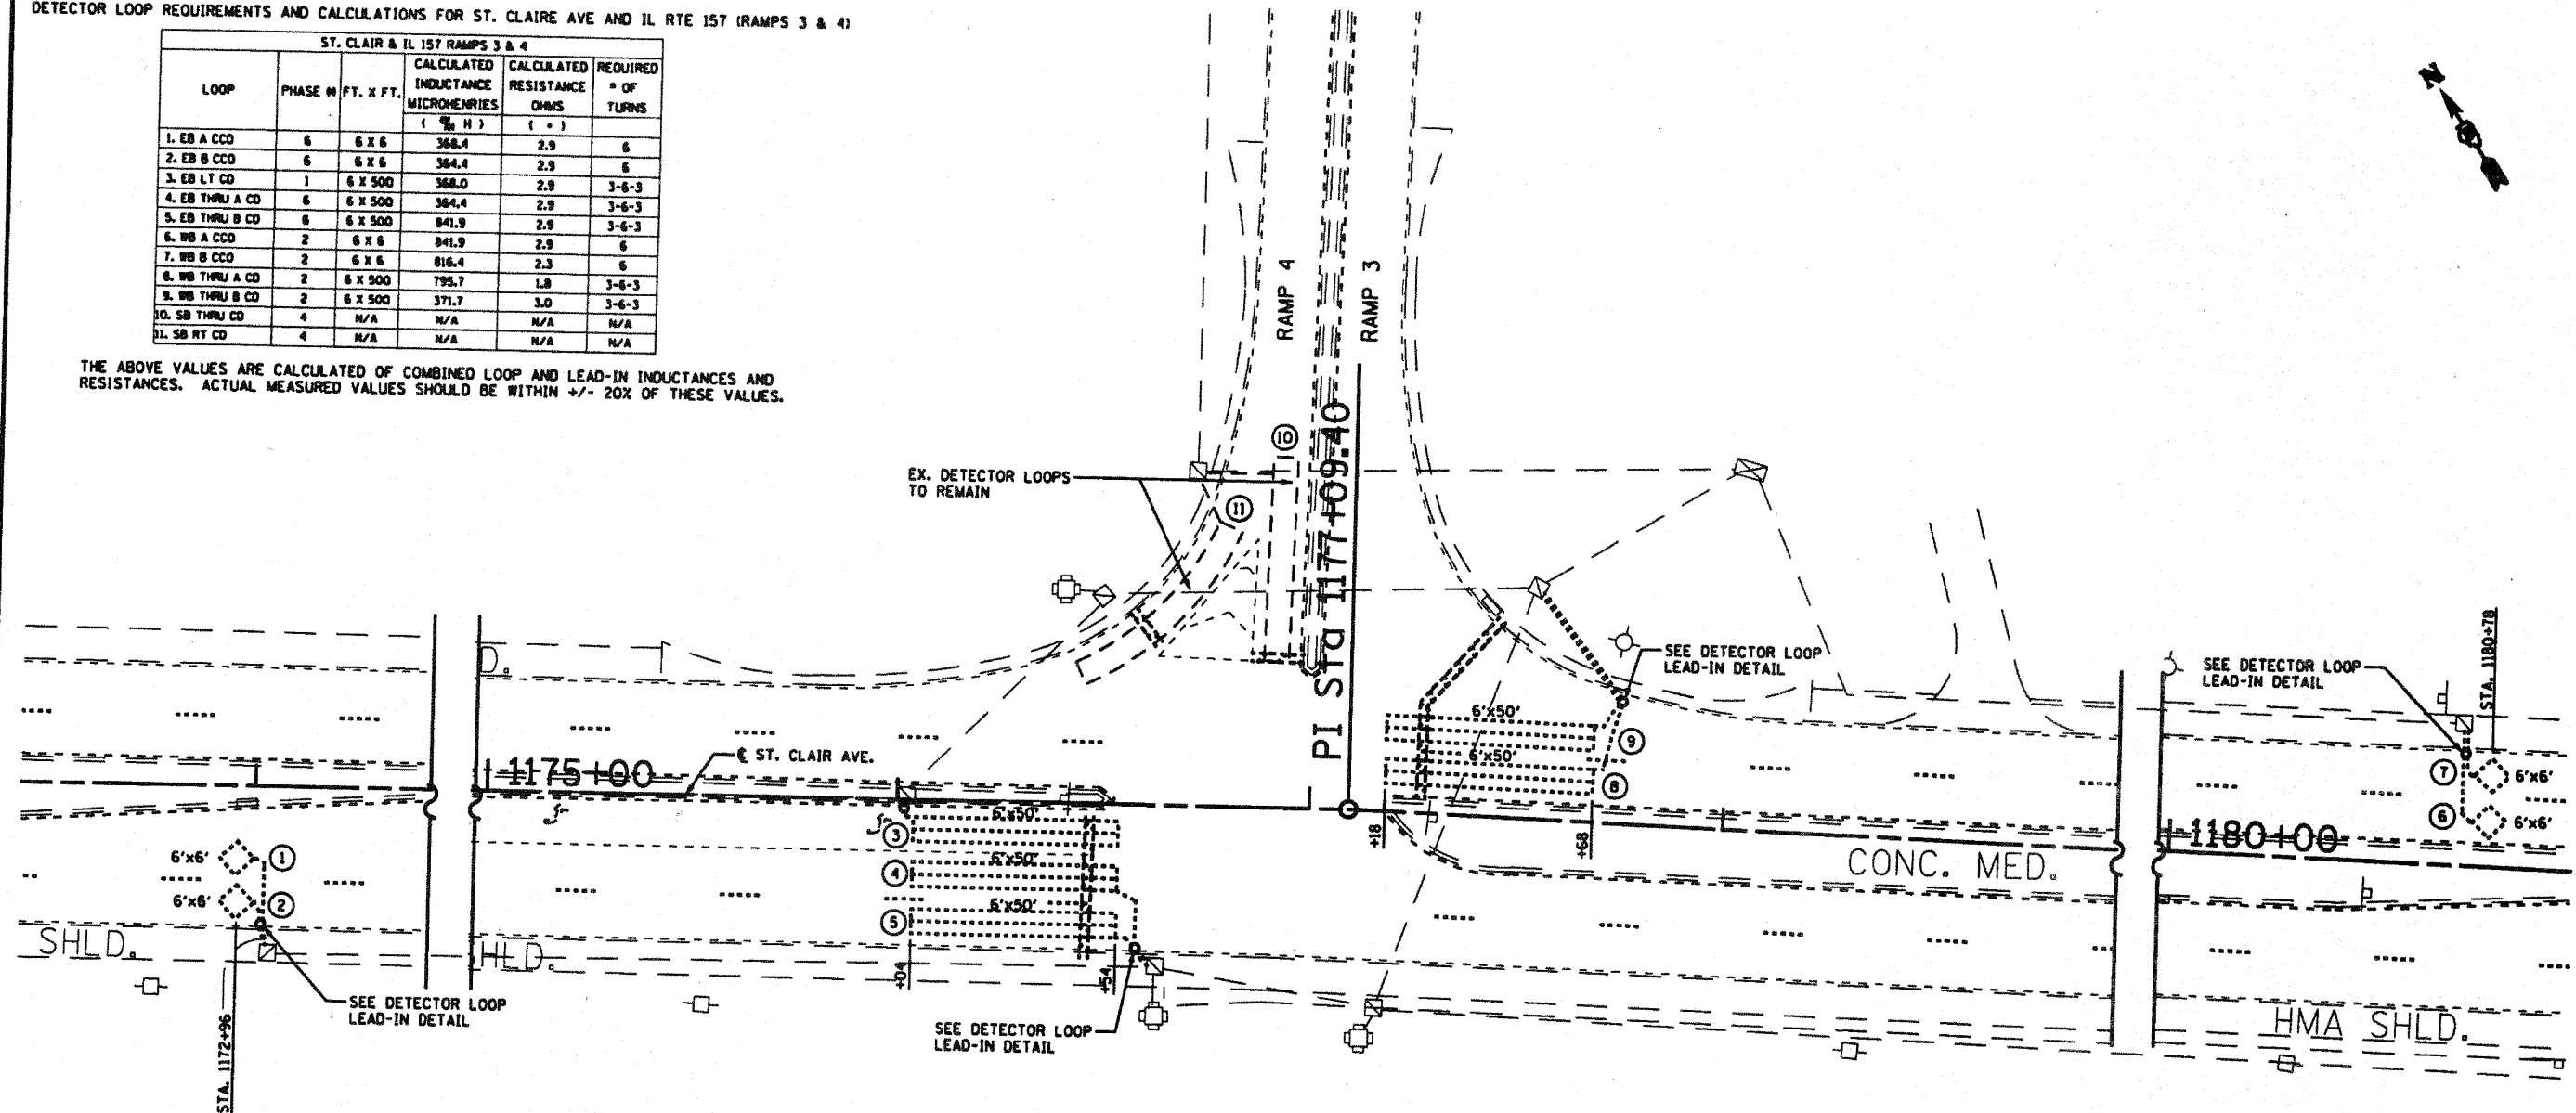


LEGEND

- EX. DETECTOR LOOP TO REMAIN
- EX. VISIBLE DETECTOR LOOP TO BE REPLACED
- BURIED DETECTOR LOOP TO BE REPLACED IF REQUIRED
- EX. TRAFFIC CONTROLLER BOX
- EX. HANDHOLE
- EX. DOUBLE HANDHOLE
- EX. TRAFFIC SIGNAL BASE
- EX. TRAFFIC CONTROLLER CONDUIT

SCHEDULE OF QUANTITIES		TOTAL QUANTITIES
ITEM	UNIT	
LOCATING UNDERGROUND CABLE	FOOT	45
DETECTOR LOOP REPLACEMENT	FOOT	1,004


FILE NAME: ST. CLAIR & IL 157 RAMPS 3 & 4	USER NAME: CMV	DESIGNED: CMV	REVISED: -	STATE OF ILLINOIS DEPARTMENT OF TRANSPORTATION	DETECTOR LOOP REPLACEMENT ST. CLAIR AVE. & IL 157 RAMPS 3 & 4	SCALE: 1" = 40'	SHEET NO. OF SHEETS STA. TO STA.	<table border="1" style="width: 100%; border-collapse: collapse;"> <tr> <th>F.A.I.L. RTE.</th> <th>SECTION</th> <th>COUNTY</th> <th>TOTAL SHEETS</th> <th>SHEET NO.</th> </tr> <tr> <td>9166</td> <td>34-IRS-3</td> <td>ST. CLAIR</td> <td>87</td> <td>73</td> </tr> </table>	F.A.I.L. RTE.	SECTION	COUNTY	TOTAL SHEETS	SHEET NO.	9166	34-IRS-3	ST. CLAIR	87	73
F.A.I.L. RTE.	SECTION	COUNTY	TOTAL SHEETS			SHEET NO.												
9166	34-IRS-3	ST. CLAIR	87			73												
Johnson, Depp & Associates CONSULTING ENGINEERS Springfield, Illinois	PLOT SCALE: 1" = 40' PLOT DATE: 10/21/2010	DRAWN: SJS CHECKED: CMV DATE: 10/21/2010	REVISED: - REVISED: - REVISED: -			CONTRACT NO. 76006 (ILLINOIS) FED. AID PROJECT												

 

DETECTOR LOOP REQUIREMENTS AND CALCULATIONS FOR ST. CLAIR AVE AND IL RTE 157 (RAMPS 1 & 2)

ST. CLAIR & IL 157 RAMPS 1 & 2					
LOOP	PHASE #	FT. X FT.	CALCULATED INDUCTANCE MICROHENRIES (μ H)	CALCULATED RESISTANCE OHMS (Ω)	REQUIRED # OF TURNS
1. EB A CCO	6	6 X 6	368.4	2.9	6
2. EB B CCO	6	6 X 6	364.4	2.9	6
3. EB LT CD	1	6 X 500	368.0	2.9	3-6-3
4. EB THRU A CD	6	6 X 500	364.4	2.9	3-6-3
5. EB THRU B CD	6	6 X 500	841.9	2.9	3-6-3
6. WB A CCO	2	6 X 6	841.9	2.9	6
7. WB B CCO	2	6 X 6	816.4	2.3	6
8. WB THRU A CD	2	6 X 500	795.7	1.8	3-6-3
9. WB THRU B CD	2	6 X 500	371.7	3.0	3-6-3
10. SB THRU CD	4	N/A	N/A	N/A	N/A
11. SB RT CD	4	N/A	N/A	N/A	N/A

THE ABOVE VALUES ARE CALCULATED OF COMBINED LOOP AND LEAD-IN INDUCTANCES AND RESISTANCES. ACTUAL MEASURED VALUES SHOULD BE WITHIN +/- 20% OF THESE VALUES.

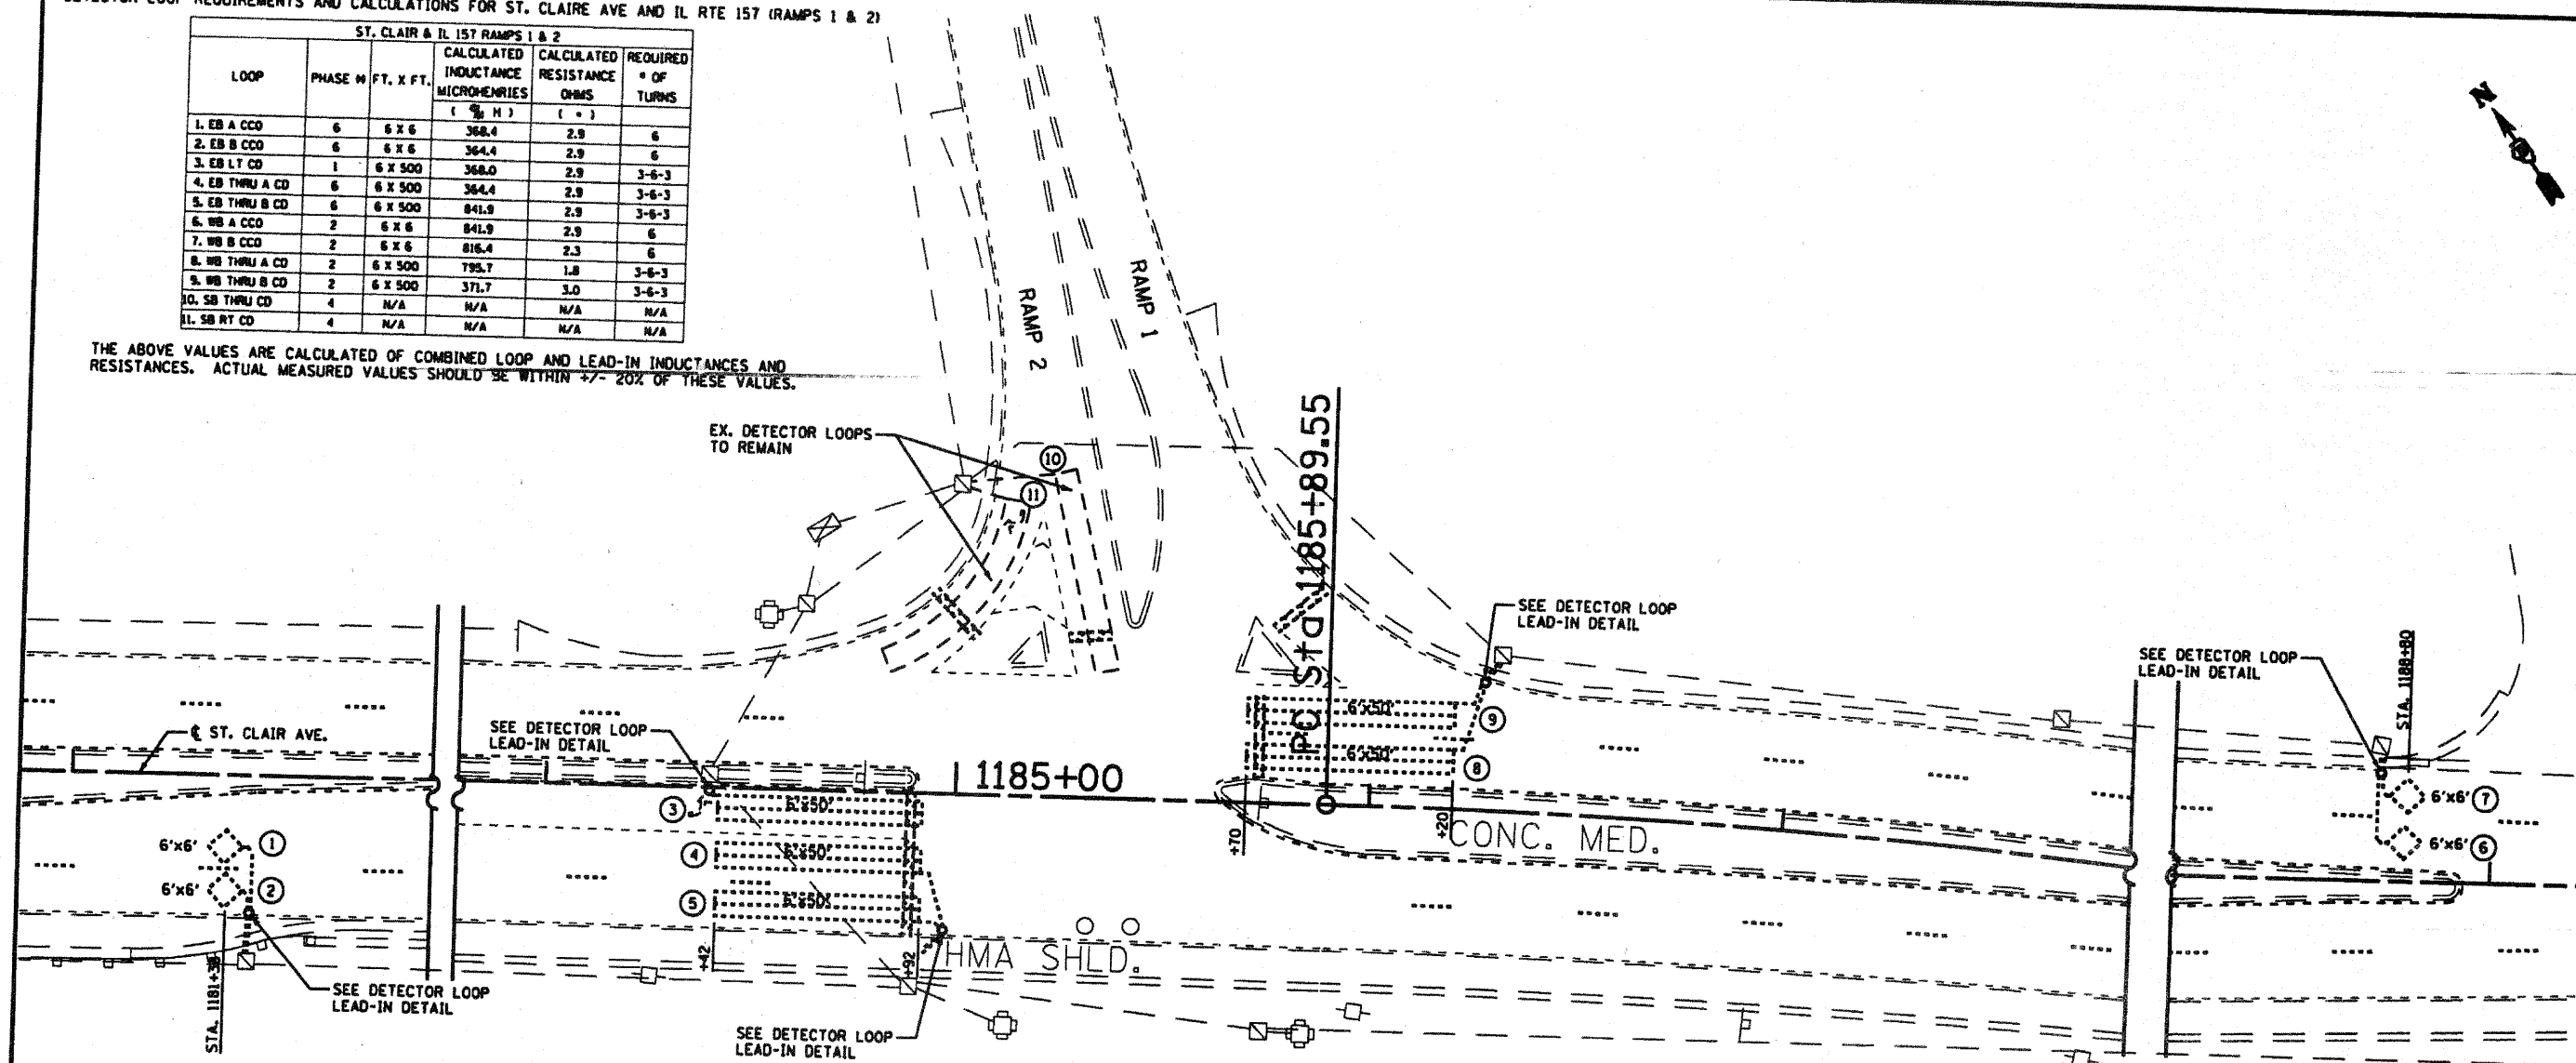

LEGEND

- EX. DETECTOR LOOP TO REMAIN
- EX. VISIBLE DETECTOR LOOP TO BE REPLACED
- BURIED DETECTOR LOOP TO BE REPLACED IF REQUIRED
- X EX. TRAFFIC CONTROLLER BOX
- H EX. HANDHOLE
- D EX. DOUBLE HANDHOLE
- T EX. TRAFFIC SIGNAL BASE
- EX. TRAFFIC CONTROLLER CONDUIT

SCHEDULE OF QUANTITIES			TOTAL QUANTITIES
ITEM	UNIT		
LOCATING UNDERGROUND CABLE	FOOT	45	
DETECTOR LOOP REPLACEMENT	FOOT	1,007	


FILE NAME : #FILE#	USER NAME : #USER#	DESIGNED - CMV DRAWN - SJS CHECKED - CMV DATE - 10/21/2010	REVISED - REVISED - REVISED - REVISED -	STATE OF ILLINOIS DEPARTMENT OF TRANSPORTATION	DETECTOR LOOP REPLACEMENT ST. CLAIR AVE. & IL 157 RAMPS 1 & 2	SCALE: SHEET NO. OF SHEETS STA. TO STA.	F.A.I. RTE. 9166 SECTION 34-IRS-3 COUNTY ST. CLAIR TOTAL SHEETS 87 SHEET NO. 74 CONTRACT NO. T6008 ILLINOIS FED. AID PROJECT
-----------------------	--------------------	---	--	---	--	--	---



DETECTOR LOOP REQUIREMENTS AND CALCULATIONS FOR ST. CLAIR AVE AND 94TH ST.

ST. CLAIR & 3RD AVE./N. 94TH ST.					
LOOP	PHASE	W	FT. X FT.	CALCULATED INDUCTANCE MICROHENRIES (μ H)	CALCULATED RESISTANCE OHMS (Ω)
1. EB 1A CCO	6	6 X 6		368.4	2.9
2. EB 1B CCO	6	6 X 6		368.4	2.9
3. EB LT CD	1	6 X 500		368.0	2.9
4. EB THRU A CD	6	6 X 500		368.4	2.9
5. EB THRU B CD	6	6 X 500		841.9	2.9
6. EB RT CD	6	6 X 500		841.9	2.9
7. NB THRU CD	4	N/A		N/A	N/A
8. NB RT CD	4	N/A		N/A	N/A
9. EB 2A CCO	2	6 X 6		841.9	2.9
10. EB 2B CCO	2	6 X 6		841.9	2.9
11. WB LT CD	5	6 X 500		816.4	2.3
12. WB THRU A CD	2	6 X 500		795.7	1.8
13. WB THRU B CD	2	6 X 500		371.7	3.0
14. SB THRU CD	3	N/A		N/A	N/A

THE ABOVE VALUES ARE CALCULATED OF COMBINED LOOP AND LEAD-IN INDUCTANCES AND RESISTANCES. ACTUAL MEASURED VALUES SHOULD BE WITHIN +/- 20% OF THESE VALUES.

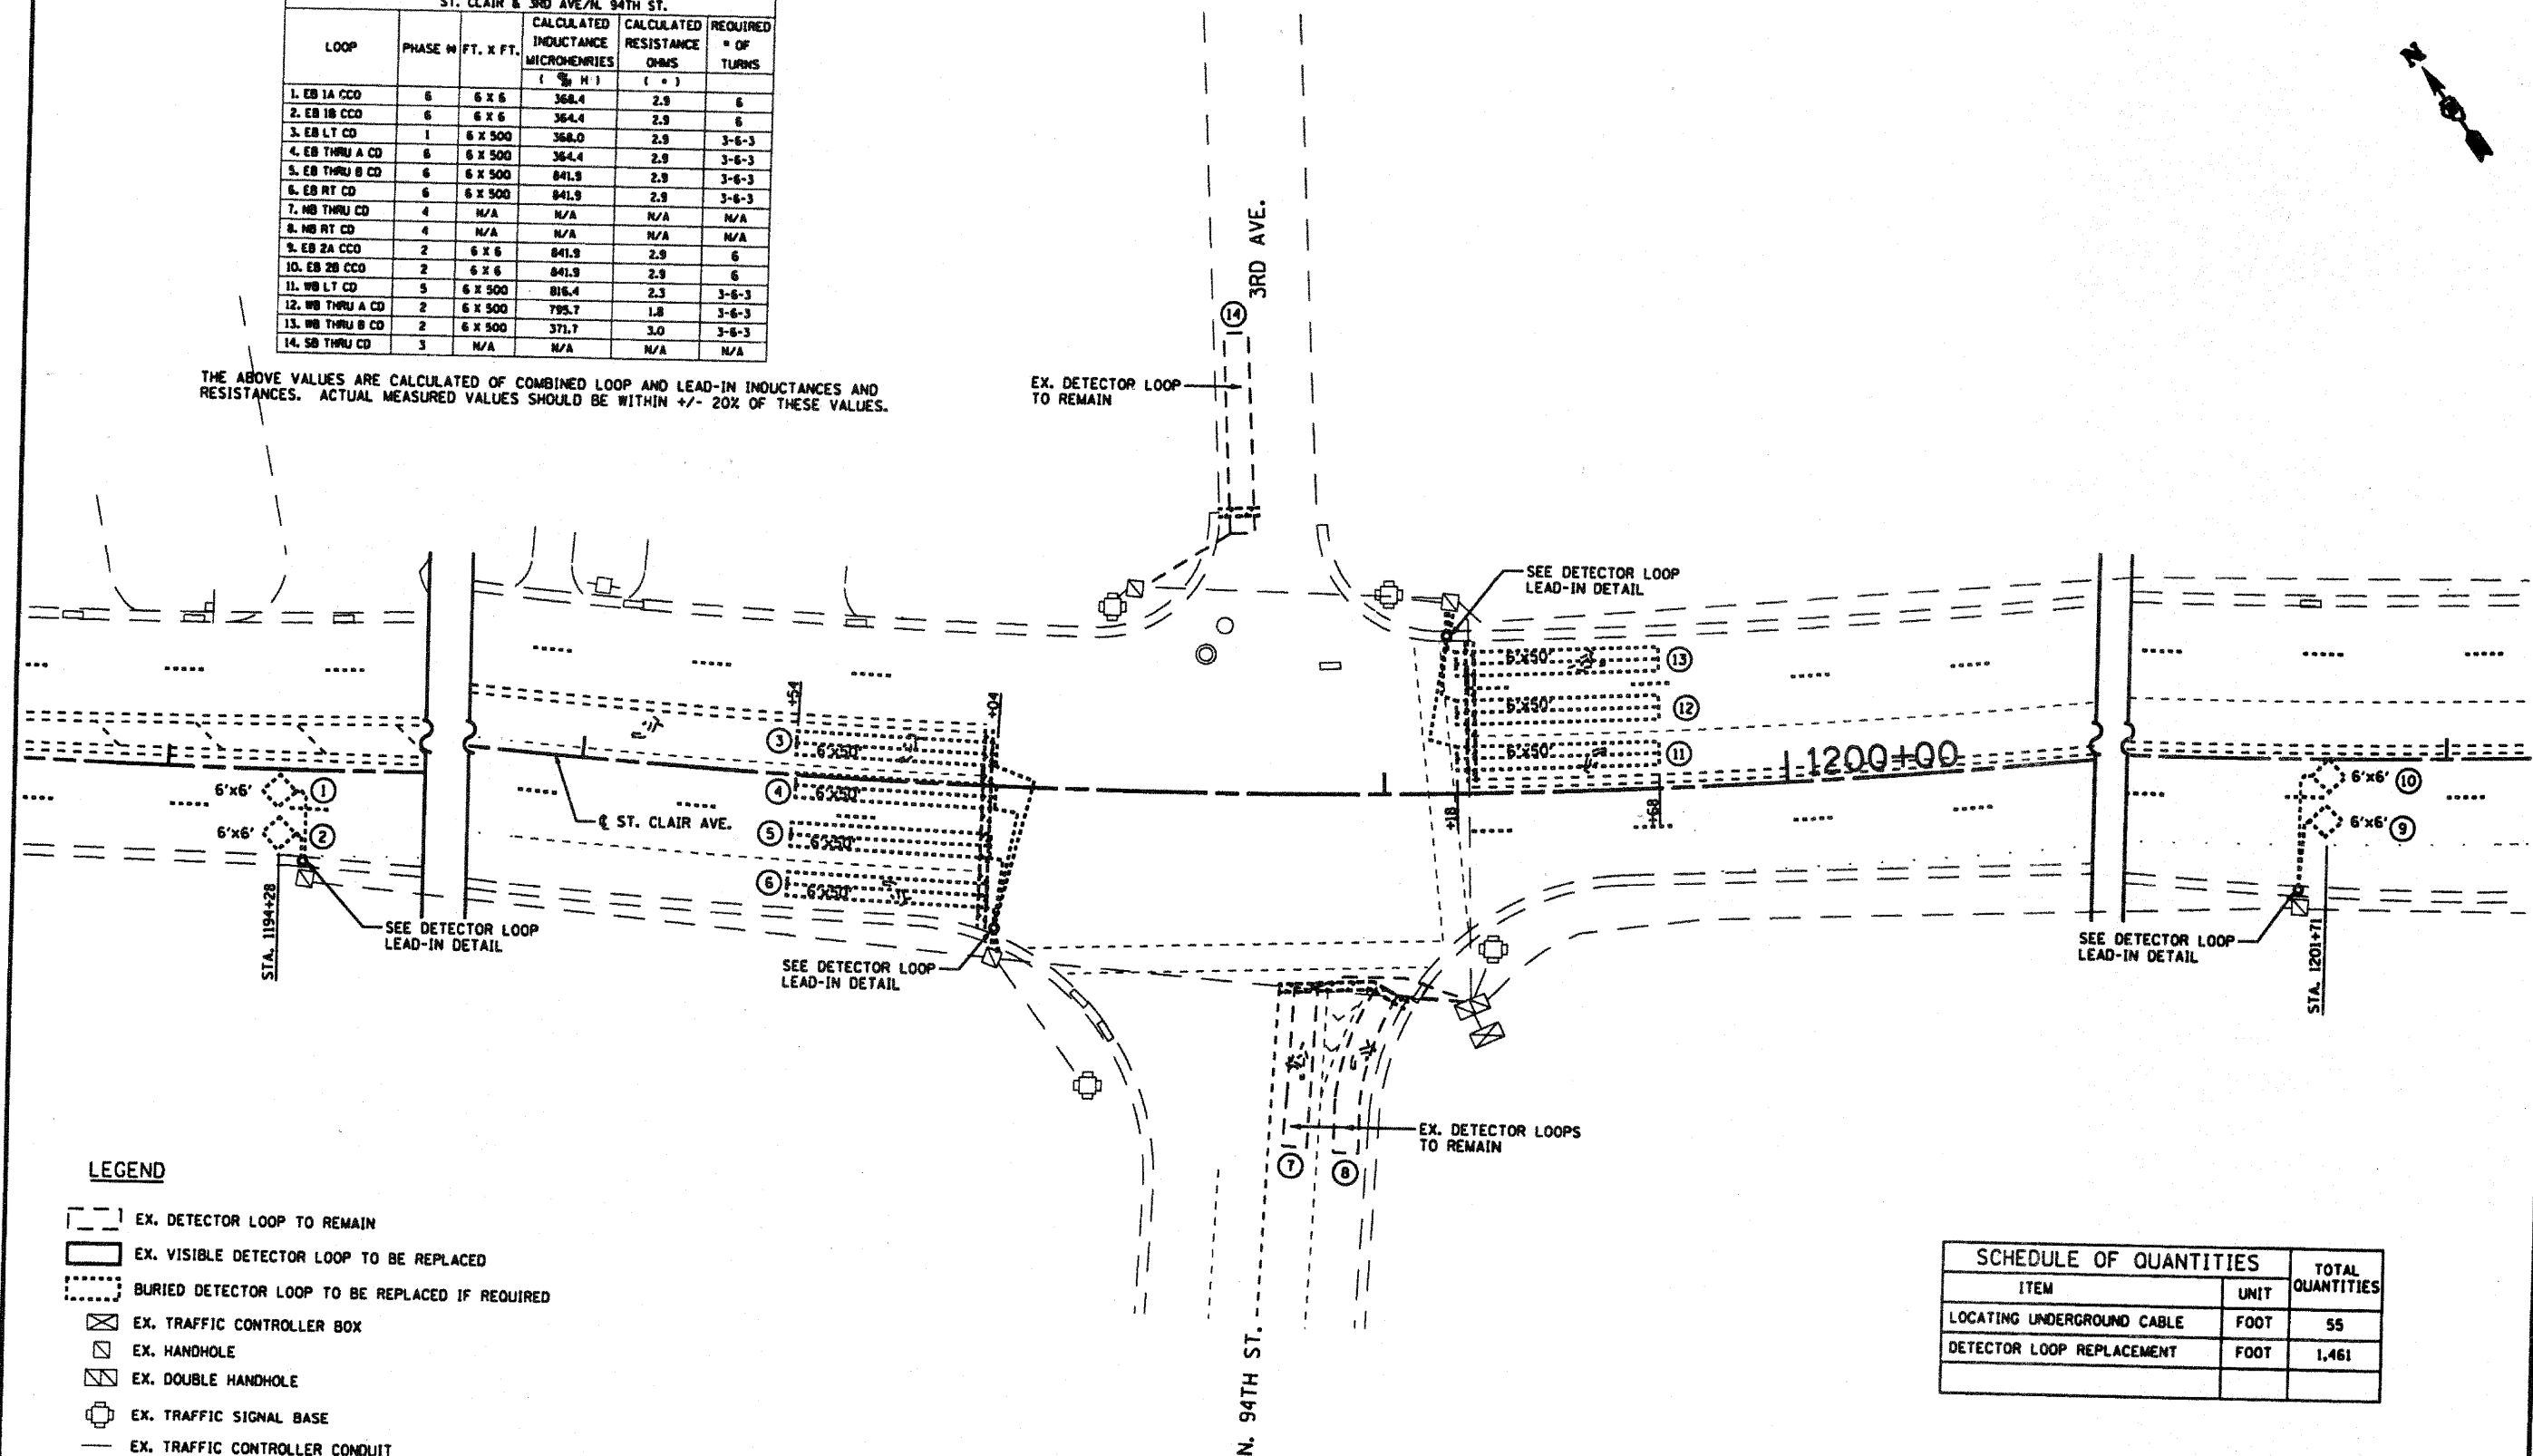

LEGEND

- EX. DETECTOR LOOP TO REMAIN
- EX. VISIBLE DETECTOR LOOP TO BE REPLACED
- BURIED DETECTOR LOOP TO BE REPLACED IF REQUIRED
- EX. TRAFFIC CONTROLLER BOX
- EX. HANDHOLE
- EX. DOUBLE HANDHOLE
- EX. TRAFFIC SIGNAL BASE
- EX. TRAFFIC CONTROLLER CONDUIT

SCHEDULE OF QUANTITIES		TOTAL QUANTITIES
ITEM	UNIT	
LOCATING UNDERGROUND CABLE	FOOT	55
DETECTOR LOOP REPLACEMENT	FOOT	1,461

FILE NAME: 9166	USER NAME: USER0	DESIGNED: CMV	REVISED: -	STATE OF ILLINOIS DEPARTMENT OF TRANSPORTATION	DETECTOR LOOP REPLACEMENT ST. CLAIR AVE. & 3RD AVE./N. 94TH ST.	P.L. 1: 9166	SECTION: 34-1RS-3	COUNTY: ST. CLAIR	TOTAL SHEETS: 87	SHEET NO.: 75
CONTRACTING ENGINEERS: Johnson, Depp & Schenck	PLOT SCALE: 1"=40'	DRAWN: SJS	REVISED: -			CONTRACT NO.: 78096	ILLINOIS FED. AID PROJECT			
PLOT DATE: 10/21/2010	CHECKED: CMV	DATE: 10/21/2010	REVISED: -			SCALE: 1"=40'	SHEET NO. 75 OF 87 SHEETS			



THE ABOVE VALUES ARE CALCULATED OF COMBINED LOOP AND LEAD-IN INDUCTANCES AND RESISTANCES. ACTUAL MEASURED VALUES SHOULD BE WITHIN $\pm 20\%$ OF THESE VALUES.




FILE NAME #		USER NAME # USER#		DESIGNED - CMV		REVISED -		STATE OF ILLINOIS DEPARTMENT OF TRANSPORTATION				DETECTOR LOOP REPLACEMENT ST. CLAIR AVE. & IL RTE 101				SCALE IN FEET					
#FILE#				DRAWN - SJS		REVISED -										P.L. RTE.		SECTION		COUNTY	
 J.D. CONSULTING ENGINEERS Springfield, Illinois		PLOT SCALE # SCALE#		CHECKED - CMV		REVISED -						9166		34-1RS-3		ST. CLAIR		87		76	
		PLOT DATE # DATE#		DATE - 10/21/2010		REVISED -						SCALE#		SHEET NO. OF		SHEETS		STA. TO STA.		CONTRACT NO. 76006	
																ILLINOIS FED. AID PROJECT					

DETECTOR LOOP REQUIREMENTS AND CALCULATIONS FOR ST. CLAIR AVE AND BUNKUM RD.

LOOP	PHASE	W	FT. X FT.	CALCULATED INDUCTANCE MICROHENRIES ($\frac{1}{2} \pi \mu H$)	CALCULATED RESISTANCE OHMS ($\frac{1}{2} \pi R$)	REQUIRED ° OF TURNS
1. EB A CO	6	6 X 6		368.4	2.9	6
2. EB B CO	6	6 X 6		364.4	2.9	6
3. EB LT CO	1	6 X 500		368.0	2.9	3-6-3
4. EB THRU A CO	6	6 X 500		364.4	2.9	3-6-3
5. EB THRU B CO	6	6 X 500		364.4	2.9	3-6-3
6. NB LT CO	3	N/A		N/A	N/A	N/A
7. NB THRU CO	3	N/A		N/A	N/A	N/A
8. NB RT CO	3	N/A		N/A	N/A	N/A
9. WB A CO	2	6 X 6		364.4	2.9	6
10. WB B CO	2	6 X 6		364.4	2.9	6
11. WB LT CO	5	6 X 500		841.9	2.9	3-6-3
12. WB THRU A CO	2	6 X 500		841.9	2.9	3-6-3
13. WB THRU B CO	2	6 X 500		816.4	2.9	3-6-3
14. SB LT CO	4	N/A		N/A	N/A	N/A
15. SB THRU CO	4	N/A		N/A	N/A	N/A
16. SB RT CO	4	N/A		N/A	N/A	N/A

THE ABOVE VALUES ARE CALCULATED OF COMBINED LOOP AND LEAD-IN INDUCTANCES AND RESISTANCES. ACTUAL MEASURED VALUES SHOULD BE WITHIN +/- 20% OF THESE VALUES.

EX. DETECTOR LOOPS TO REMAIN

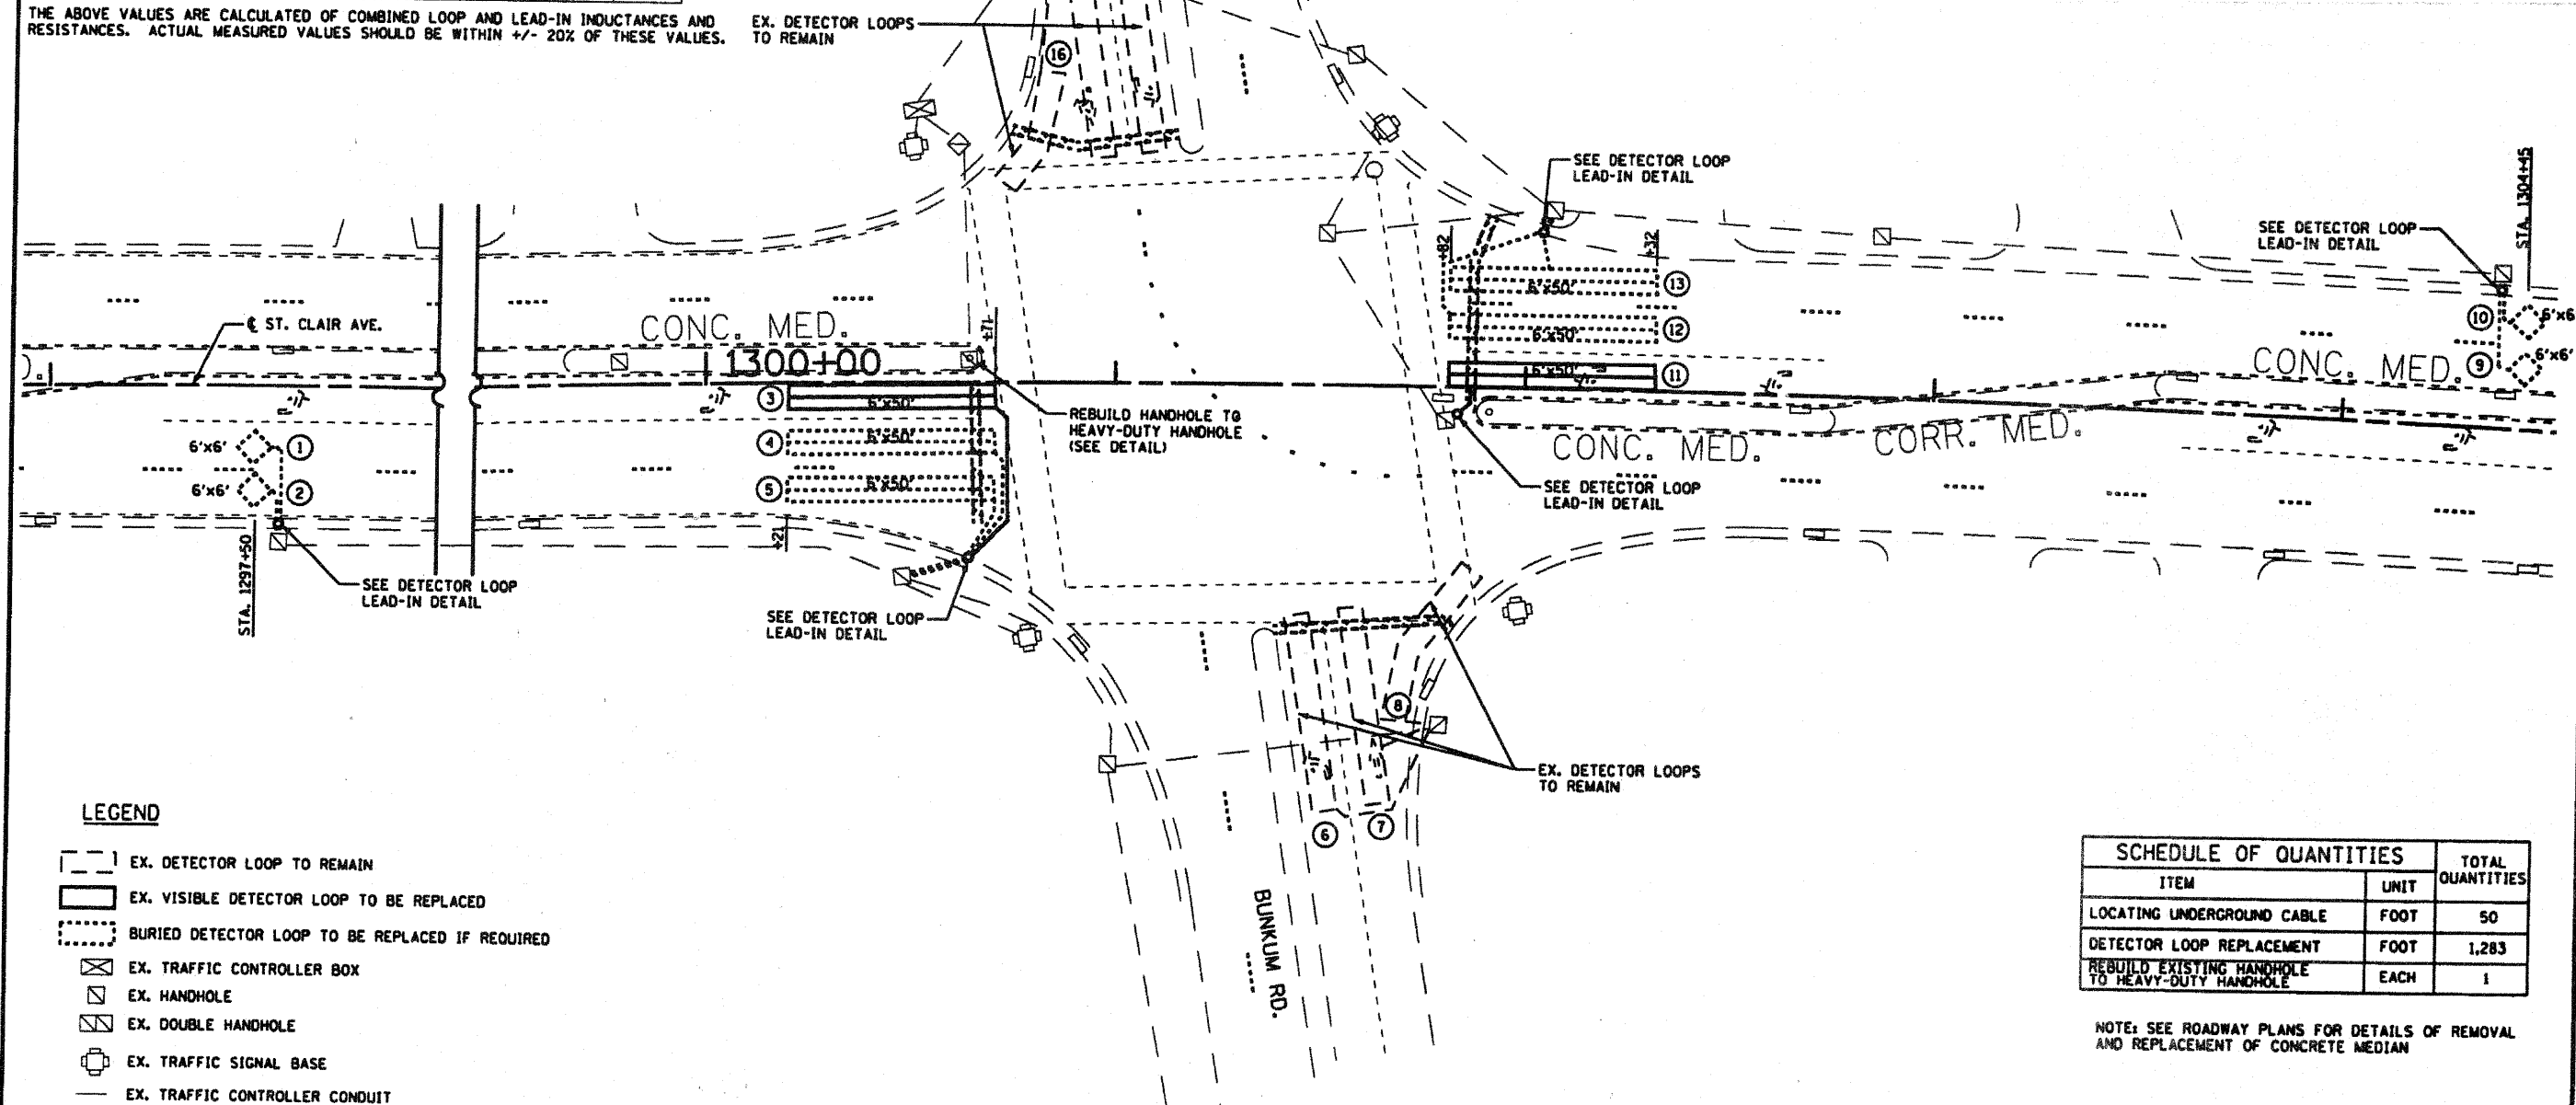


LEGEND

- EX. DETECTOR LOOP TO REMAIN
- EX. VISIBLE DETECTOR LOOP TO BE REPLACED
- BURIED DETECTOR LOOP TO BE REPLACED IF REQUIRED
- ⊗ EX. TRAFFIC CONTROLLER BOX
- ⊠ EX. HANDHOLE
- ⊞ EX. DOUBLE HANDHOLE
- ⊕ EX. TRAFFIC SIGNAL BASE
- EX. TRAFFIC CONTROLLER CONDUIT

SCHEDULE OF QUANTITIES		TOTAL
ITEM	UNIT	QUANTITIES
LOCATING UNDERGROUND CABLE	FOOT	50
DETECTOR LOOP REPLACEMENT	FOOT	1,283
REBUILD EXISTING HANDHOLE TO HEAVY-DUTY HANDHOLE	EACH	1

NOTE: SEE ROADWAY PLANS FOR DETAILS OF REMOVAL AND REPLACEMENT OF CONCRETE MEDIAN


FILE NAME: 9166	USER NAME: USER	DESIGNED: CMV	REVISED: -	STATE OF ILLINOIS DEPARTMENT OF TRANSPORTATION	DETECTOR LOOP REPLACEMENT ST. CLAIR AVE. & BUNKUM RD.	SCALE: SHEET NO. OF SHEETS STA. TO STA.	CONTRACT NO. 76096
DESIGNED: CMV	REVISED: -						
CHECKED: CMV	REVISED: -						
DATE: 10/21/2010	REVISED: -						
Johnston, Dyer & Galloway CONSULTING ENGINEERS Springfield, Illinois	PLOT SCALE: 1"=40' PLOT DATE: 10/21/2010			F.A.U. 9166 SECTION 34-1RS-3 COUNTY ST. CLAIR TOTAL SHEETS 87 SHEET NO. 77			

 

DETECTOR LOOP REQUIREMENTS AND CALCULATIONS FOR LINCOLN TRAIL AND POTOMAC DR.

LINCOLN TRAIL & POTOMAC DR.					
LOOP	PHASE	W. FT. X FT.	CALCULATED INDUCTANCE MICROHENRIES ($\frac{1}{2} \pi f L$)	CALCULATED RESISTANCE OHMS ($\frac{1}{2} \pi f R$)	REQUIRED # OF TURNS
1. EB A CCO	2	6 X 6	368.4	2.9	6
2. EB B CCO	6	6 X 6	368.4	2.9	6
3. EB LT CD	1	6 X 500	368.0	2.9	3-6-3
4. EB THRU A CD	6	6 X 500	364.4	2.9	3-6-3
5. EB THRU B CD	6	6 X 500	364.4	2.9	3-6-3
6. EB RT CD	6	6 X 500	364.4	2.9	3-6-3
7. NB THRU CD	4	N/A	N/A	N/A	
8. NB RT CD	4	N/A	N/A	N/A	
9. WB A CCO	2	6 X 6	364.4	2.9	6
10. WB B CCO	2	6 X 6	364.4	2.9	6
11. WB LT CD	5	6 X 500	841.9	2.9	3-6-3
12. WB THRU A CD	2	6 X 500	841.9	2.9	3-6-3
13. WB THRU B CD	2	6 X 500	816.4	2.3	3-6-3
14. WB RT CD	2	6 X 500	795.7	1.8	3-6-3
15. SB THRU CD	3	N/A	N/A	N/A	
16. SB RT CD	3	N/A	N/A	N/A	


THE ABOVE VALUES ARE CALCULATED OF COMBINED LOOP AND LEAD-IN INDUCTANCES AND RESISTANCES. ACTUAL MEASURED VALUES SHOULD BE WITHIN +/- 20% OF THESE VALUES.

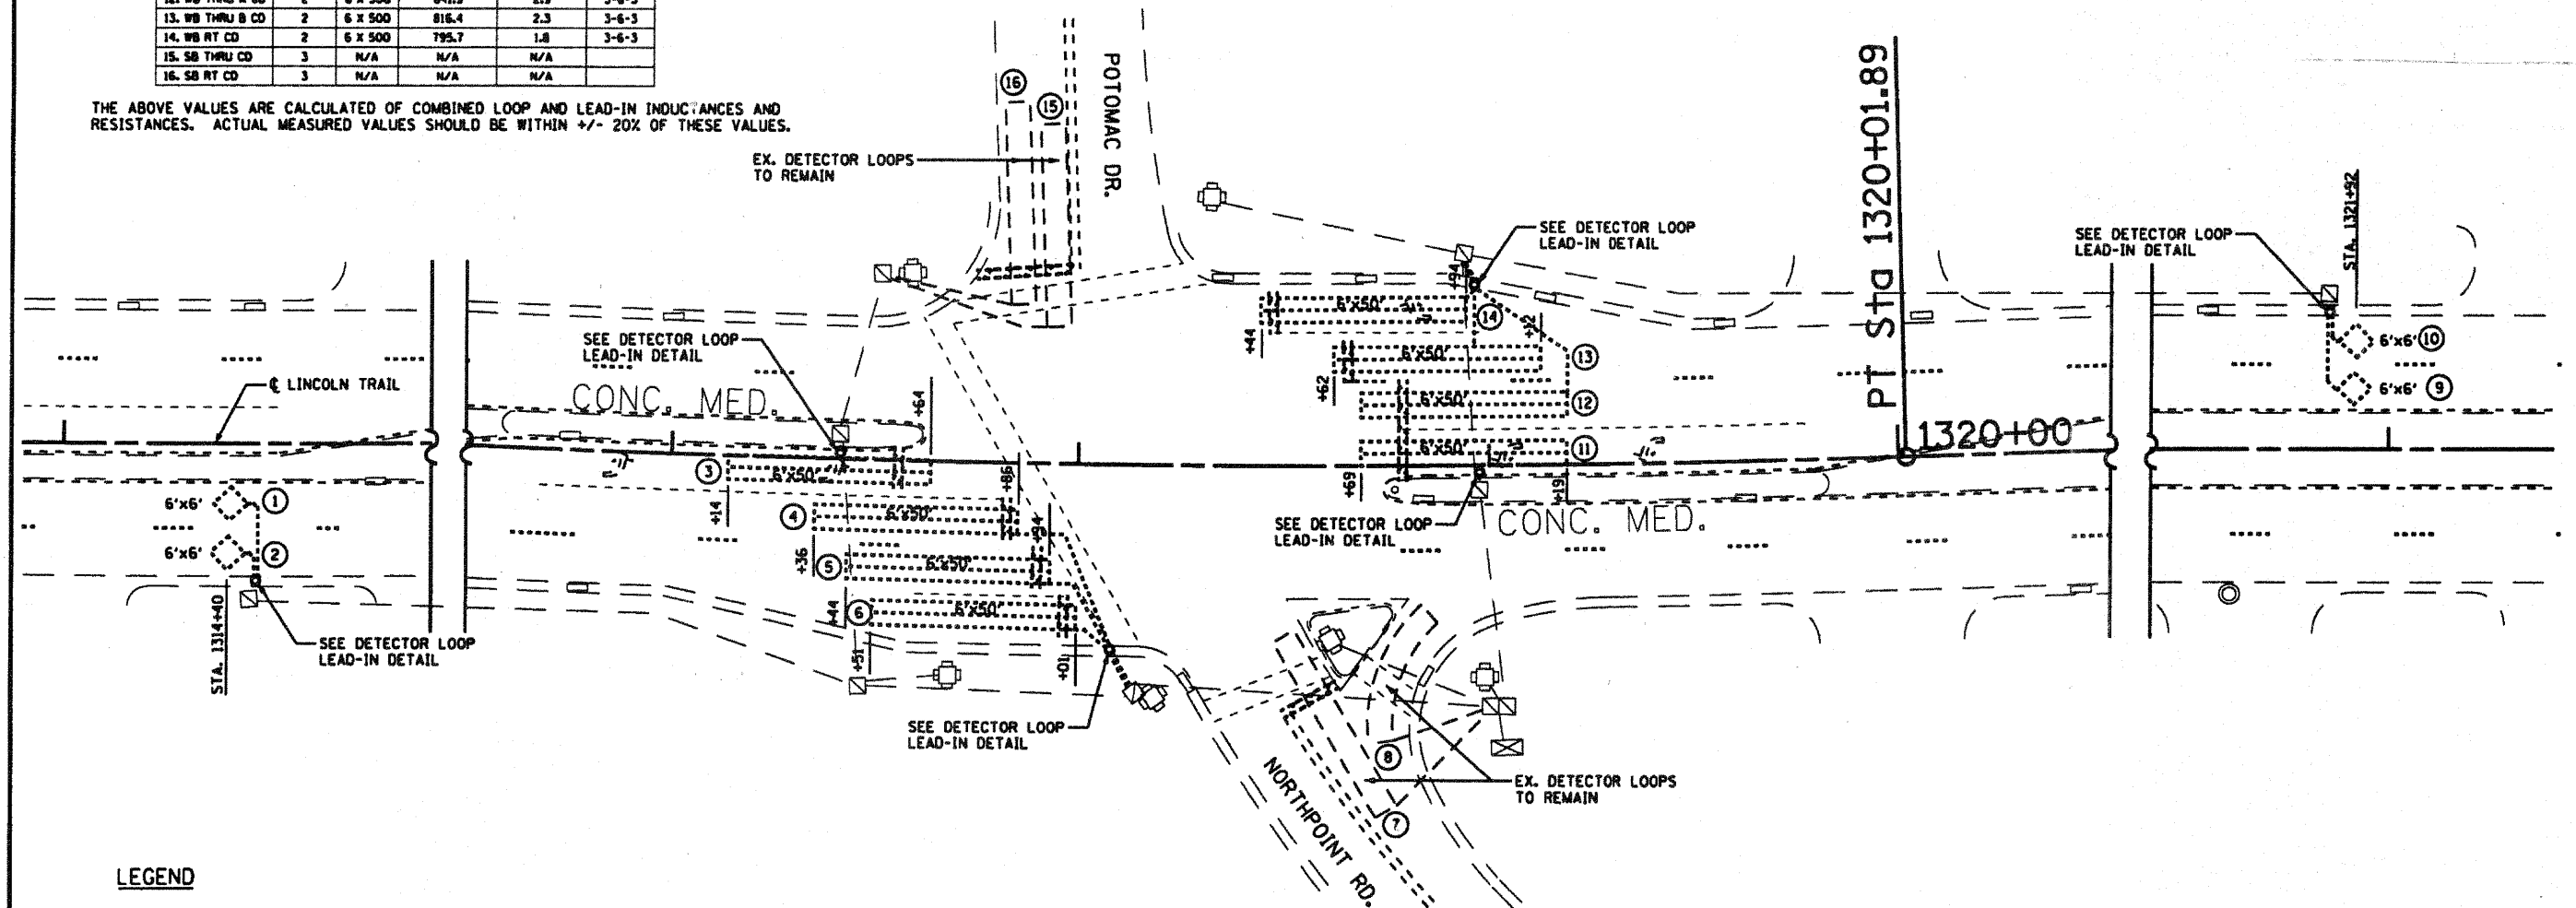

LEGEND

- EX. DETECTOR LOOP TO REMAIN
- EX. VISIBLE DETECTOR LOOP TO BE REPLACED
- BURIED DETECTOR LOOP TO BE REPLACED IF REQUIRED
- EX. TRAFFIC CONTROLLER BOX
- EX. HANDHOLE
- EX. DOUBLE HANDHOLE
- EX. TRAFFIC SIGNAL BASE
- EX. TRAFFIC CONTROLLER CONDUIT

SCHEDULE OF QUANTITIES		TOTAL
ITEM	UNIT	QUANTITIES
LOCATING UNDERGROUND CABLE	FOOT	60
DETECTOR LOOP REPLACEMENT	FOOT	1,581

 


FILE NAME: #FILE#	USER NAME: #USER#	DESIGNED: CMV	REVISED:	STATE OF ILLINOIS DEPARTMENT OF TRANSPORTATION	DETECTOR LOOP REPLACEMENT LINCOLN TRAIL & POTOMAC DR.	SCALE:	SHEET NO. OF SHEETS	STA. TO STA.	P.A.U. RTE. 9166	SECTION 34-1RS-3	COUNTY ST. CLAIR	TOTAL SHEETS 87	SHEET NO. 78
	PLOT SCALE: #SCALE#	DRAWN: SJS	REVISED:										
	PLOT DATE: #DATE#	CHECKED: CMV	REVISED:										
	DATE: 10/21/2010	REVISED:											
CONTRACT NO. 78098 ILLINOIS FED. AID PROJECT													

DETECTOR LOOP REQUIREMENTS AND CALCULATIONS FOR LINCOLN TRAIL AND MARK DR./UNION HILL DR.

LINCOLN TRAIL & MARK DR./UNION HILL RD.					
LOOP	PHASE	W	FT. X FT.	CALCULATED INDUCTANCE MICROHENRIES	CALCULATED RESISTANCE OHMS
				($\frac{1}{100} H$)	(Ω)
1. EB LT CD	1	6	6 X 500	368.4	2.9
2. EB THRU A CD	6	6	6 X 500	364.4	2.9
3. EB THRU B CD	6	6	6 X 500	368.0	2.9
4. EB RT CD	6	6	6 X 500	364.4	2.9
5. NB LT CD	4		N/A	N/A	N/A
6. NB THRU CD	4		N/A	N/A	N/A
7. WB LT CD	5	6	6 X 500	816.4	2.3
8. WB THRU A CD	2	6	6 X 500	795.7	1.8
9. WB THRU B CD	2	6	6 X 500	371.7	3.0
10. WB RT CD	2	6	6 X 500	371.7	3.0
11. SB THRU CD	3		N/A	N/A	N/A

THE ABOVE VALUES ARE CALCULATED OF COMBINED LOOP AND LEAD-IN INDUCTANCES AND RESISTANCES. ACTUAL MEASURED VALUES SHOULD BE WITHIN +/- 20% OF THESE VALUES.

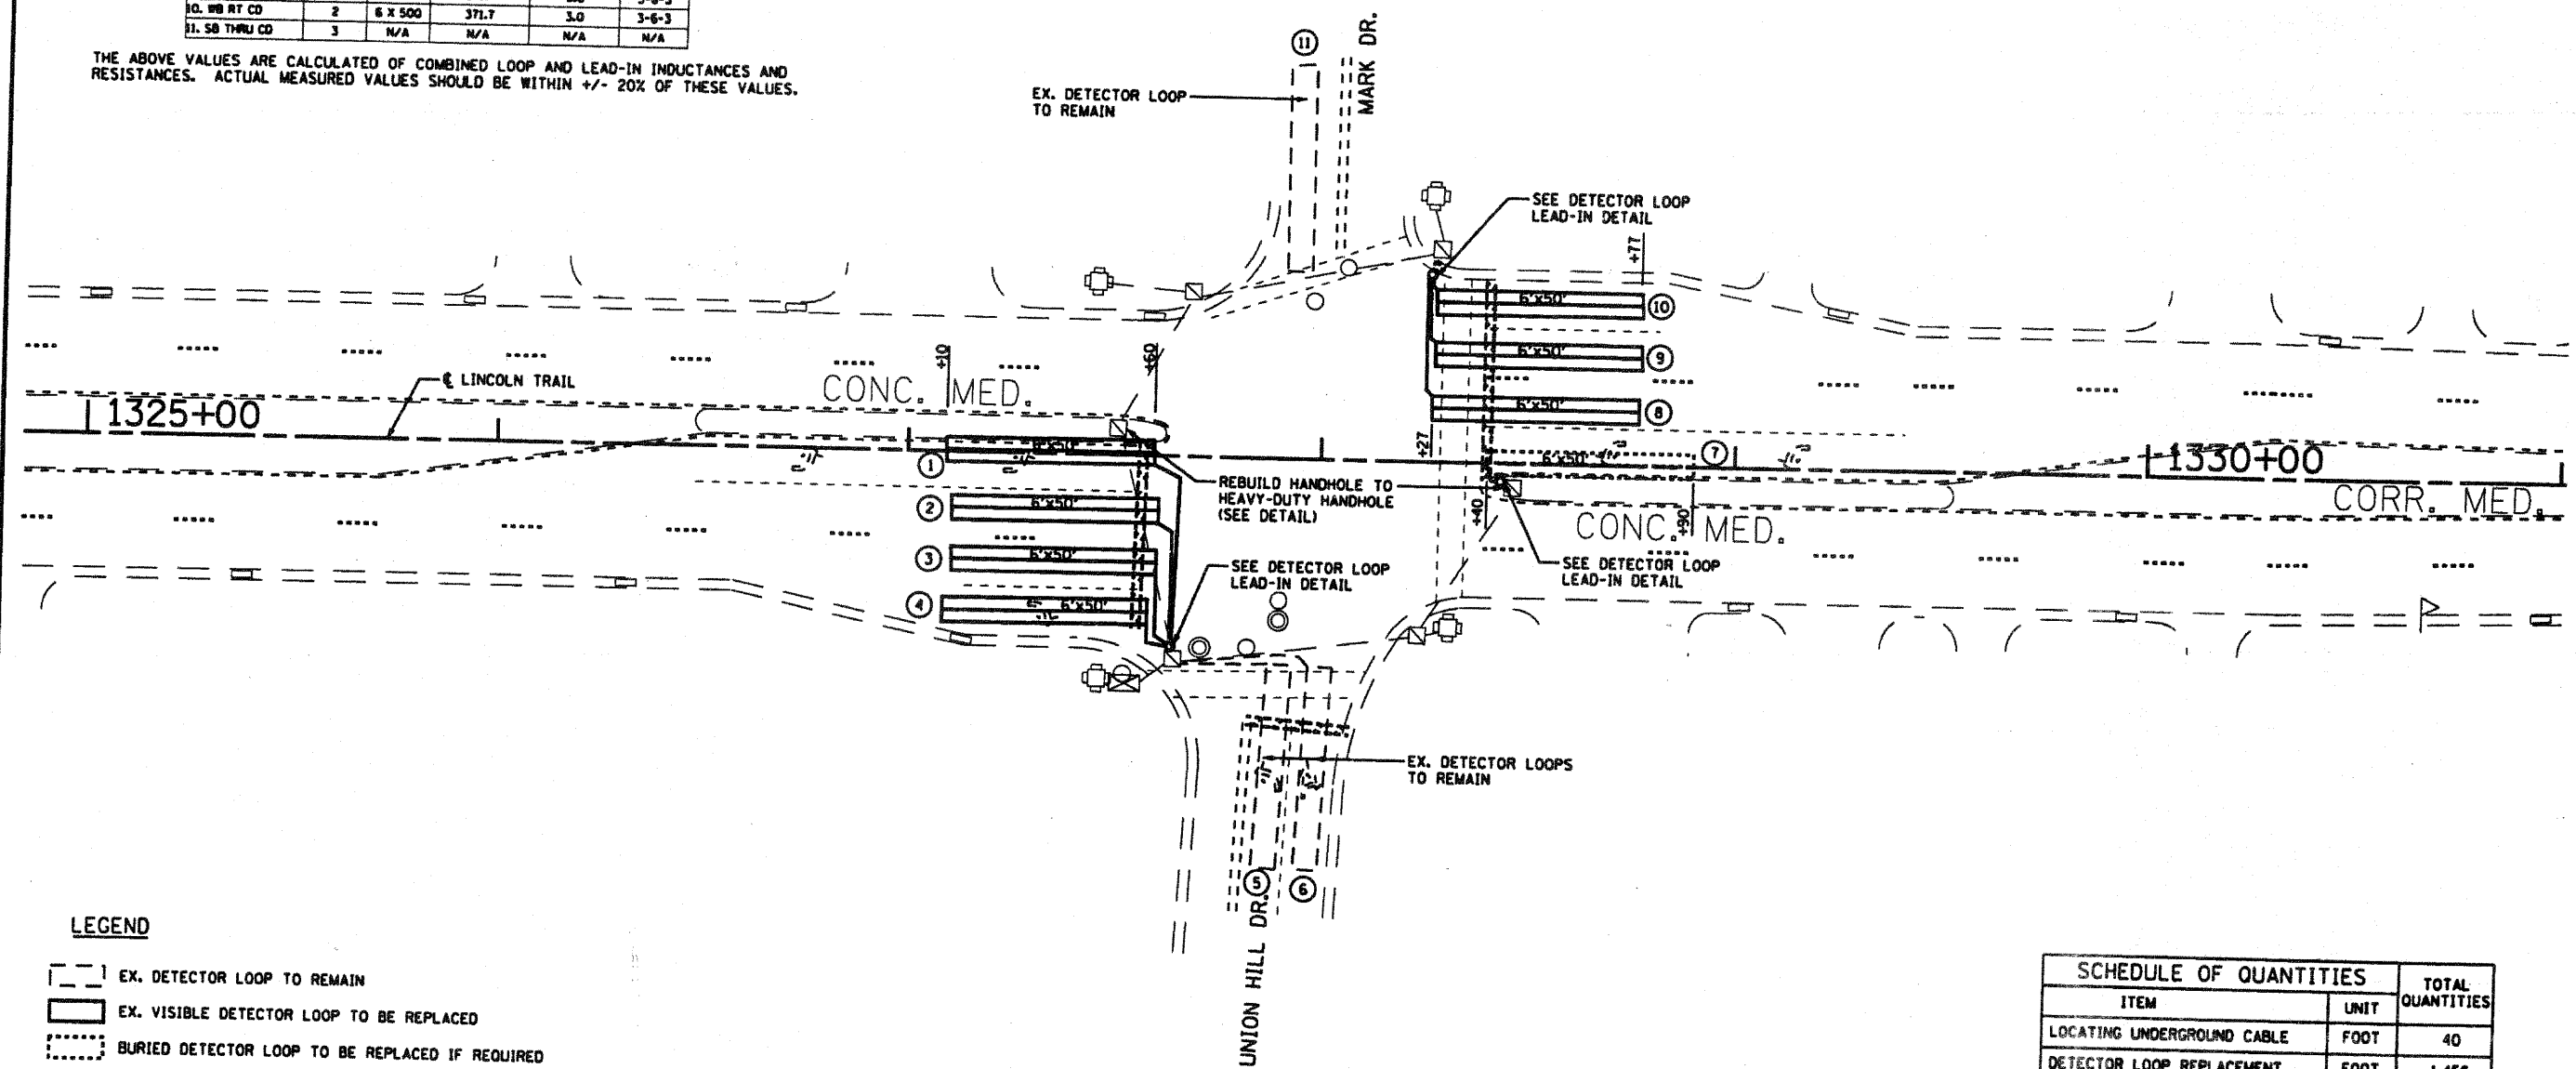

LEGEND

- EX. DETECTOR LOOP TO REMAIN
- EX. VISIBLE DETECTOR LOOP TO BE REPLACED
- BURIED DETECTOR LOOP TO BE REPLACED IF REQUIRED
- EX. TRAFFIC CONTROLLER BOX
- EX. HANDHOLE
- EX. DOUBLE HANDHOLE
- EX. TRAFFIC SIGNAL BASE
- EX. TRAFFIC CONTROLLER CONDUIT

SCHEDULE OF QUANTITIES		
ITEM	UNIT	TOTAL QUANTITIES
LOCATING UNDERGROUND CABLE	FOOT	40
DETECTOR LOOP REPLACEMENT	FOOT	1,456
REBUILD EXISTING HANDHOLE TO HEAVY-DUTY HANDHOLE	EACH	2

NOTE: SEE ROADWAY PLANS FOR DETAILS OF REMOVAL AND REPLACEMENT OF CONCRETE MEDIAN.
NEW DETECTOR LOOPS SHALL BE CENTERED WITHIN THE LANES AS SHOWN ON THE PROPOSED STRIPING PLAN.

FILE NAME:
 USER NAME:
 DESIGNED: CMV
 DRAWN: SJS
 CHECKED: CMV
 DATE: 10/21/2010

REVISIONS:
 REVISED:
 REVISED:
 REVISED:
 REVISED:

STATE OF ILLINOIS
DEPARTMENT OF TRANSPORTATION

DETECTOR LOOP REPLACEMENT
LINCOLN TRAIL & MARK DR./UNION HILL DR.

SCALE:
 SHEET NO. OF SHEETS STA. TO STA.


SCALE IN FEET
20 0 20 40

SECTION: 34-IRS-3
COUNTY: ST. CLAIR
TOTAL SHEETS: 87
SHEET NO.: 79
CONTRACT NO. 70006
ILLINOIS/FED. AID PROJECT

DETECTOR LOOP REQUIREMENTS AND CALCULATIONS FOR LINCOLN TRAIL AND RUBY LN.

LINCOLN TRAIL & RUBY LN.					
LOOP	PHASE #	FT. X FT.	CALCULATED INDUCTANCE MICROHENRIES ($\frac{L}{1000}$)	CALCULATED RESISTANCE OHMS (R)	REQUIRED # OF TURNS
1. EB LT CD	1	6 X 500	368.4	2.9	6
2. EB THRU A CD	6	6 X 500	364.4	2.9	6
3. EB THRU B CD	6	6 X 500	368.0	2.9	6
4. EB RT CD	6	6 X 500	364.4	2.9	6
5. WB LT CD	4	N/A	N/A	N/A	N/A
6. WB THRU CD	4	N/A	N/A	N/A	N/A
7. WB LT CD	2	6 X 500	841.9	2.9	3-6-3
8. WB THRU A CD	5	6 X 500	841.9	2.9	3-6-3
9. WB THRU B CD	2	6 X 500	841.9	2.9	3-6-3
10. WB RT CD	2	6 X 500	841.9	2.9	3-6-3
11. SB LT CD	5	N/A	N/A	N/A	N/A
12. SB THRU CD	5	N/A	N/A	N/A	N/A
13. SB RT CD	5	N/A	N/A	N/A	N/A
14. WB A CCO	2	6 X 6	371.7	3.0	6
15. WB B CCO	2	6 X 6	367.7	2.9	6

THE ABOVE VALUES ARE CALCULATED OF COMBINED LOOP AND LEAD-IN INDUCTANCES AND RESISTANCES. ACTUAL MEASURED VALUES SHOULD BE WITHIN +/- 20% OF THESE VALUES.

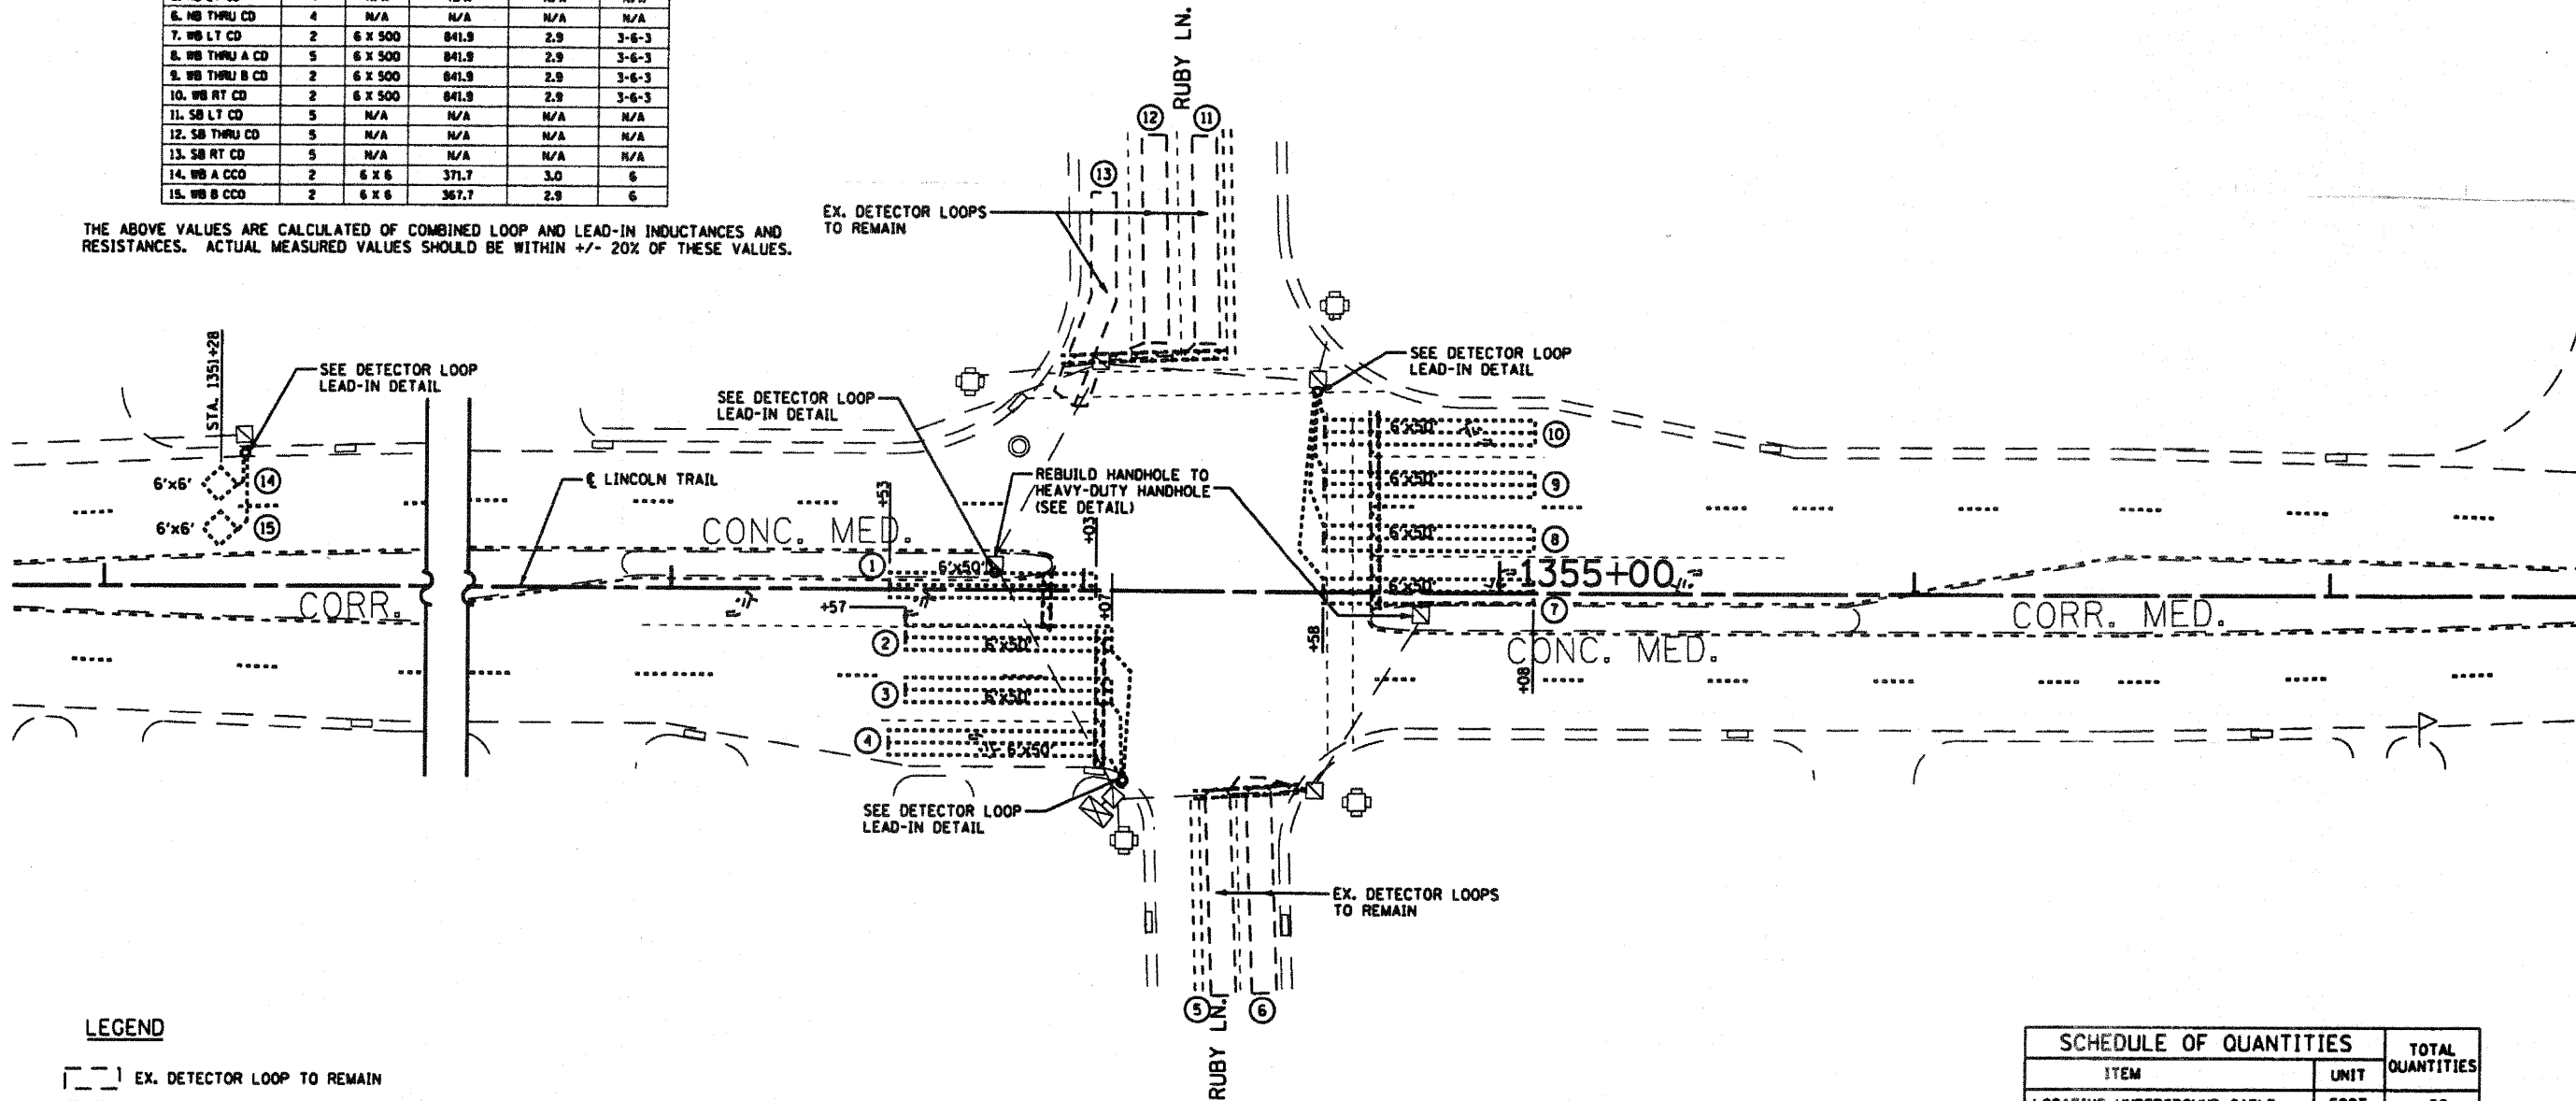

LEGEND

- EX. DETECTOR LOOP TO REMAIN
- EX. VISIBLE DETECTOR LOOP TO BE REPLACED
- BURIED DETECTOR LOOP TO BE REPLACED IF REQUIRED
- EX. TRAFFIC CONTROLLER BOX
- EX. HANDHOLE
- EX. DOUBLE HANDHOLE
- EX. TRAFFIC SIGNAL BASE
- EX. TRAFFIC CONTROLLER CONDUIT

SCHEDULE OF QUANTITIES		TOTAL QUANTITIES
ITEM	UNIT	
LOCATING UNDERGROUND CABLE	FOOT	50
DETECTOR LOOP REPLACEMENT	FOOT	1,537
REBUILD EXISTING HANDHOLE TO HEAVY-DUTY HANDHOLE	EACH	2

NOTE: SEE ROADWAY PLANS FOR DETAILS OF REMOVAL AND REPLACEMENT OF CONCRETE MEDIAN.
NEW DETECTOR LOOPS SHALL BE CENTERED WITHIN THE LANES AS SHOWN ON THE PROPOSED STRIPING PLAN.




FILE NAME: 9166	USER NAME: 9166	DESIGNED: CMV	REVISED: -	STATE OF ILLINOIS DEPARTMENT OF TRANSPORTATION	DETECTOR LOOP REPLACEMENT LINCOLN TRAIL & RUBY LN.	SCALE: 1"=40'	SHEET NO. OF 87 SHEETS	STA. TO STA. 1351+28 TO 1355+00	F.A.I. RTE. 9166	SECTION 34-IRS-3	COUNTY ST. CLAIR	TOTAL SHEET NO. 87	CONTRACT NO. 78096
CONSULTING ENGINEERS Springfield, Illinois	PLOT SCALE: 1"=40'	CHECKED: CMV	REVISED: -										
PLOT DATE: 10/21/2010	DATE: 10/21/2010	REVISED: -											

DETECTOR LOOP REQUIREMENTS AND CALCULATIONS FOR LINCOLN TRAIL AND COMMERCE LN.

LINCOLN TRAIL & COMMERCE LN.					
LOOP	PHASE	FT. X FT.	CALCULATED INDUCTANCE MICROHENRIES ($\frac{1}{2} H$)	CALCULATED RESISTANCE OHMS ($\frac{1}{2} R$)	REQUIRED # OF TURNS
1. EB LT CD	5	6 X 500	368.4	2.9	3-6-3
2. EB THRU A CD	2	6 X 500	364.4	2.9	3-6-3
3. EB THRU B CD	2	6 X 500	368.0	2.9	3-6-3
4. NB THRU A CD	4	N/A	N/A	N/A	N/A
5. NB THRU B CD	4	N/A	N/A	N/A	N/A
6. WB LT CD	1	6 X 500	841.9	2.9	3-6-3
7. WB THRU A CD	6	6 X 500	841.9	2.9	3-6-3
8. WB THRU B CD	6	6 X 500	841.9	2.9	3-6-3
9. WB RT CD	6	6 X 500	841.9	2.9	3-6-3
10. SB THRU A CD	3	N/A	N/A	N/A	N/A
11. SB THRU B CD	3	N/A	N/A	N/A	N/A

THE ABOVE VALUES ARE CALCULATED OF COMBINED LOOP AND LEAD-IN INDUCTANCES AND RESISTANCES. ACTUAL MEASURED VALUES SHOULD BE WITHIN +/- 20% OF THESE VALUES.

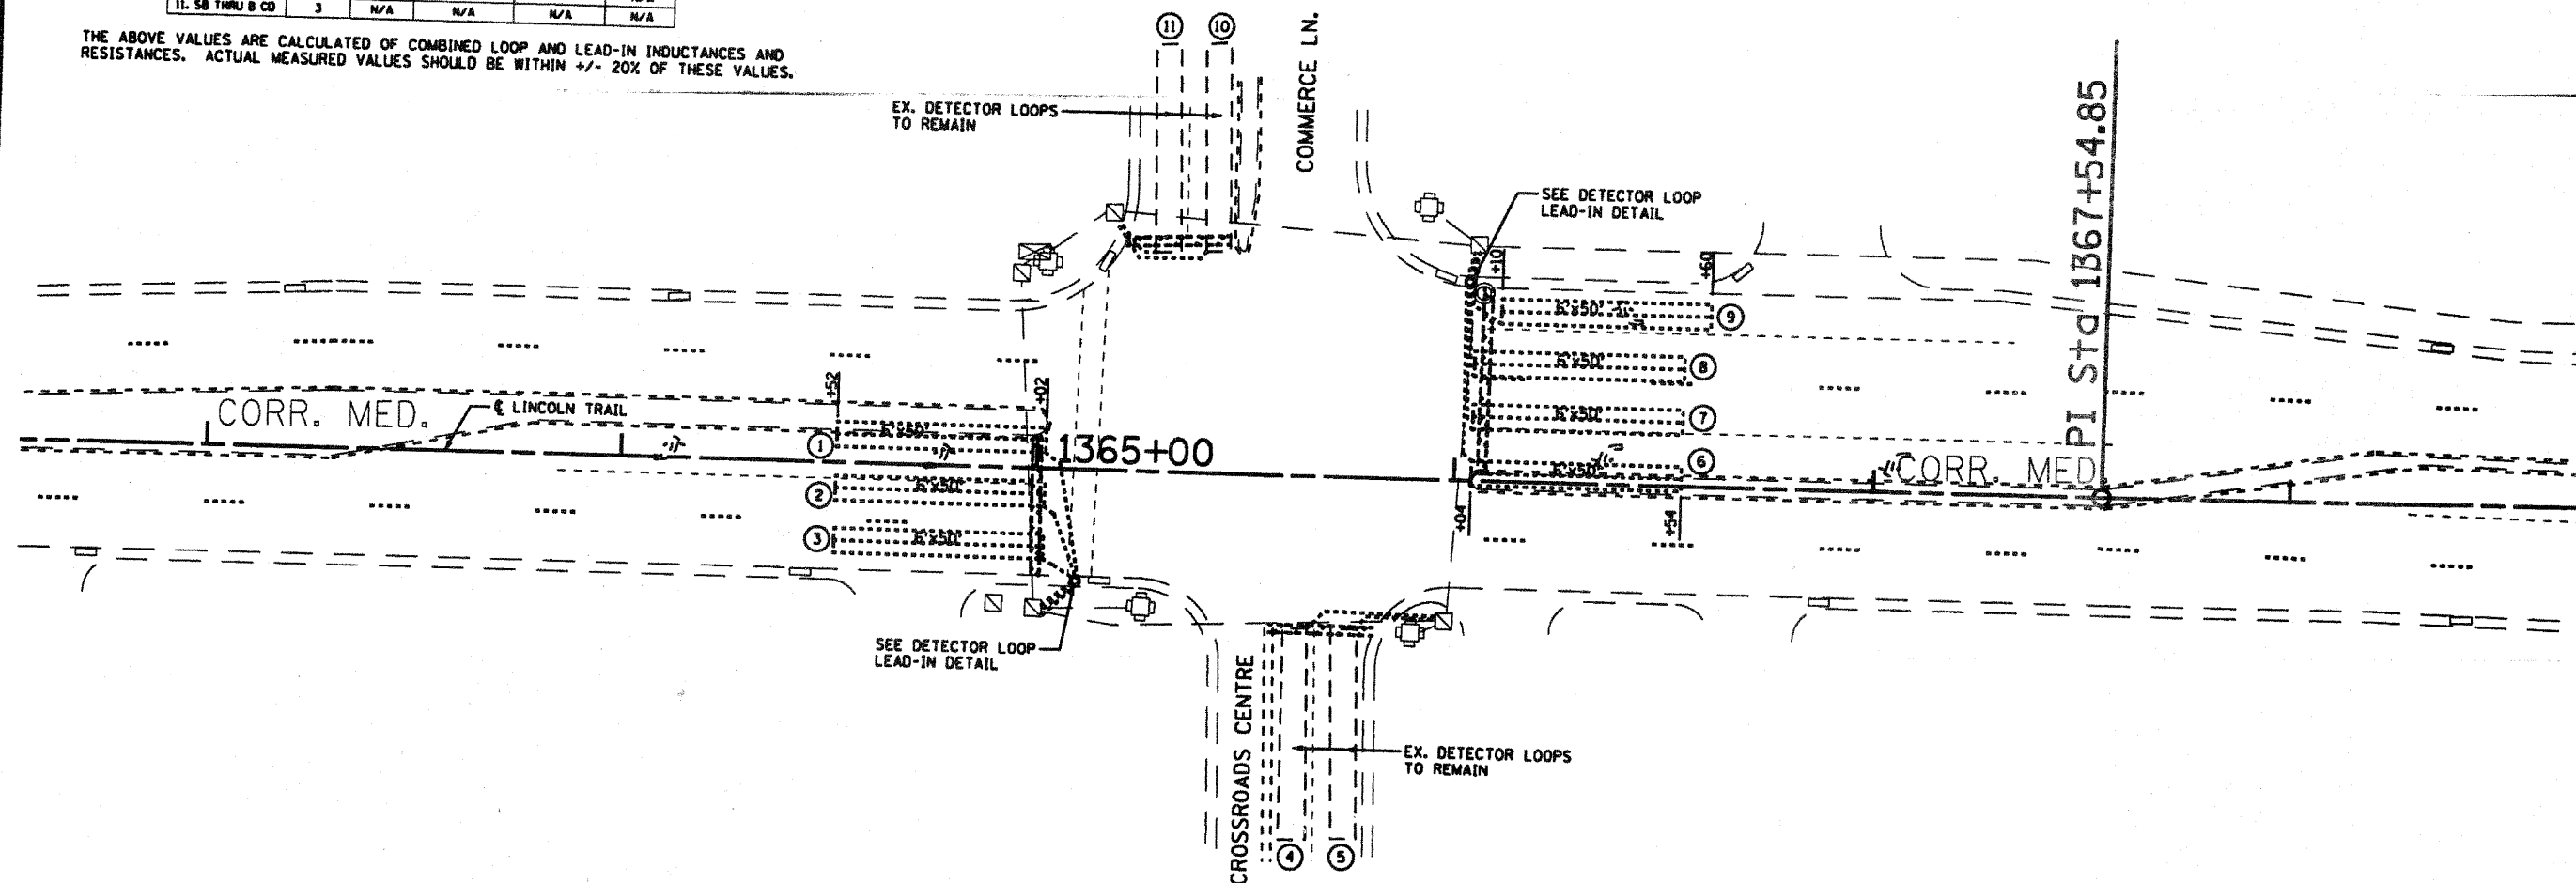

LEGEND

- EX. DETECTOR LOOP TO REMAIN
- EX. VISIBLE DETECTOR LOOP TO BE REPLACED
- BURIED DETECTOR LOOP TO BE REPLACED IF REQUIRED
- EX. TRAFFIC CONTROLLER BOX
- EX. HANDHOLE
- EX. DOUBLE HANDHOLE
- EX. TRAFFIC SIGNAL BASE
- EX. TRAFFIC CONTROLLER CONDUIT

SCHEDULE OF QUANTITIES		TOTAL
ITEM	UNIT	QUANTITIES
LOCATING UNDERGROUND CABLE	FOOT	35
DETECTOR LOOP REPLACEMENT	FOOT	1,312

NOTE: NEW DETECTOR LOOPS SHALL BE CENTERED WITHIN THE LANES SHOWN ON THE PROPOSED STRIPING PLANS.


FILE NAME: PROJECT: 	USER NAME: PLOT SCALE: PLOT DATE:	DESIGNED - CMV DRAWN - SJS CHECKED - CMV DATE - 10/21/2010	REVISED - REVISED - REVISED - REVISED -	STATE OF ILLINOIS DEPARTMENT OF TRANSPORTATION	DETECTOR LOOP REPLACEMENT LINCOLN TRAIL & COMMERCE LN. SCALE: SHEET NO. OF SHEETS STA. TO STA.	P.L.U. RITE: 9166 SECTION: 34-IRS-3 COUNTY: ST. CLAIR TOTAL SHEETS: 87 SHEET NO.: 81 CONTRACT NO. 76096 ILLINOIS FED. AID PROJECT
----------------------------	---	---	--	---	--	--



DETECTOR LOOP REQUIREMENTS AND CALCULATIONS FOR LINCOLN TRAIL AND LANAGHAN DR.

LINCOLN TRAIL & LANAGHAN DR.					
LOOP	PHASE #	FT. X FT.	CALCULATED INDUCTANCE MICROHENRIES ($\frac{1}{10} H$)	CALCULATED RESISTANCE OHMS ($\frac{1}{10} \Omega$)	REQUIRED # OF TURNS
1. EB 1A CCO	6	6' x 6'	368.4	2.9	3-6-3
2. EB 1B CCO	6	6' x 6'	364.4	2.9	3-6-3
3. EB 2A CCO	6	6' x 6'	368.0	2.9	3-6-3
4. EB 2B CCO	6	6' x 6'	364.4	2.9	3-6-3
5. WB 1A CCO	8	6' x 6'	841.9	2.9	3-6-3
6. WB 1B CCO	8	6' x 6'	841.9	2.9	3-6-3
7. WB 2A CCO	8	6' x 6'	841.9	2.9	3-6-3
8. WB 2B CCO	8	6' x 6'	841.9	2.9	3-6-3

THE ABOVE VALUES ARE CALCULATED OF COMBINED LOOP AND LEAD-IN INDUCTANCES AND RESISTANCES. ACTUAL MEASURED VALUES SHOULD BE WITHIN +/- 20% OF THESE VALUES.

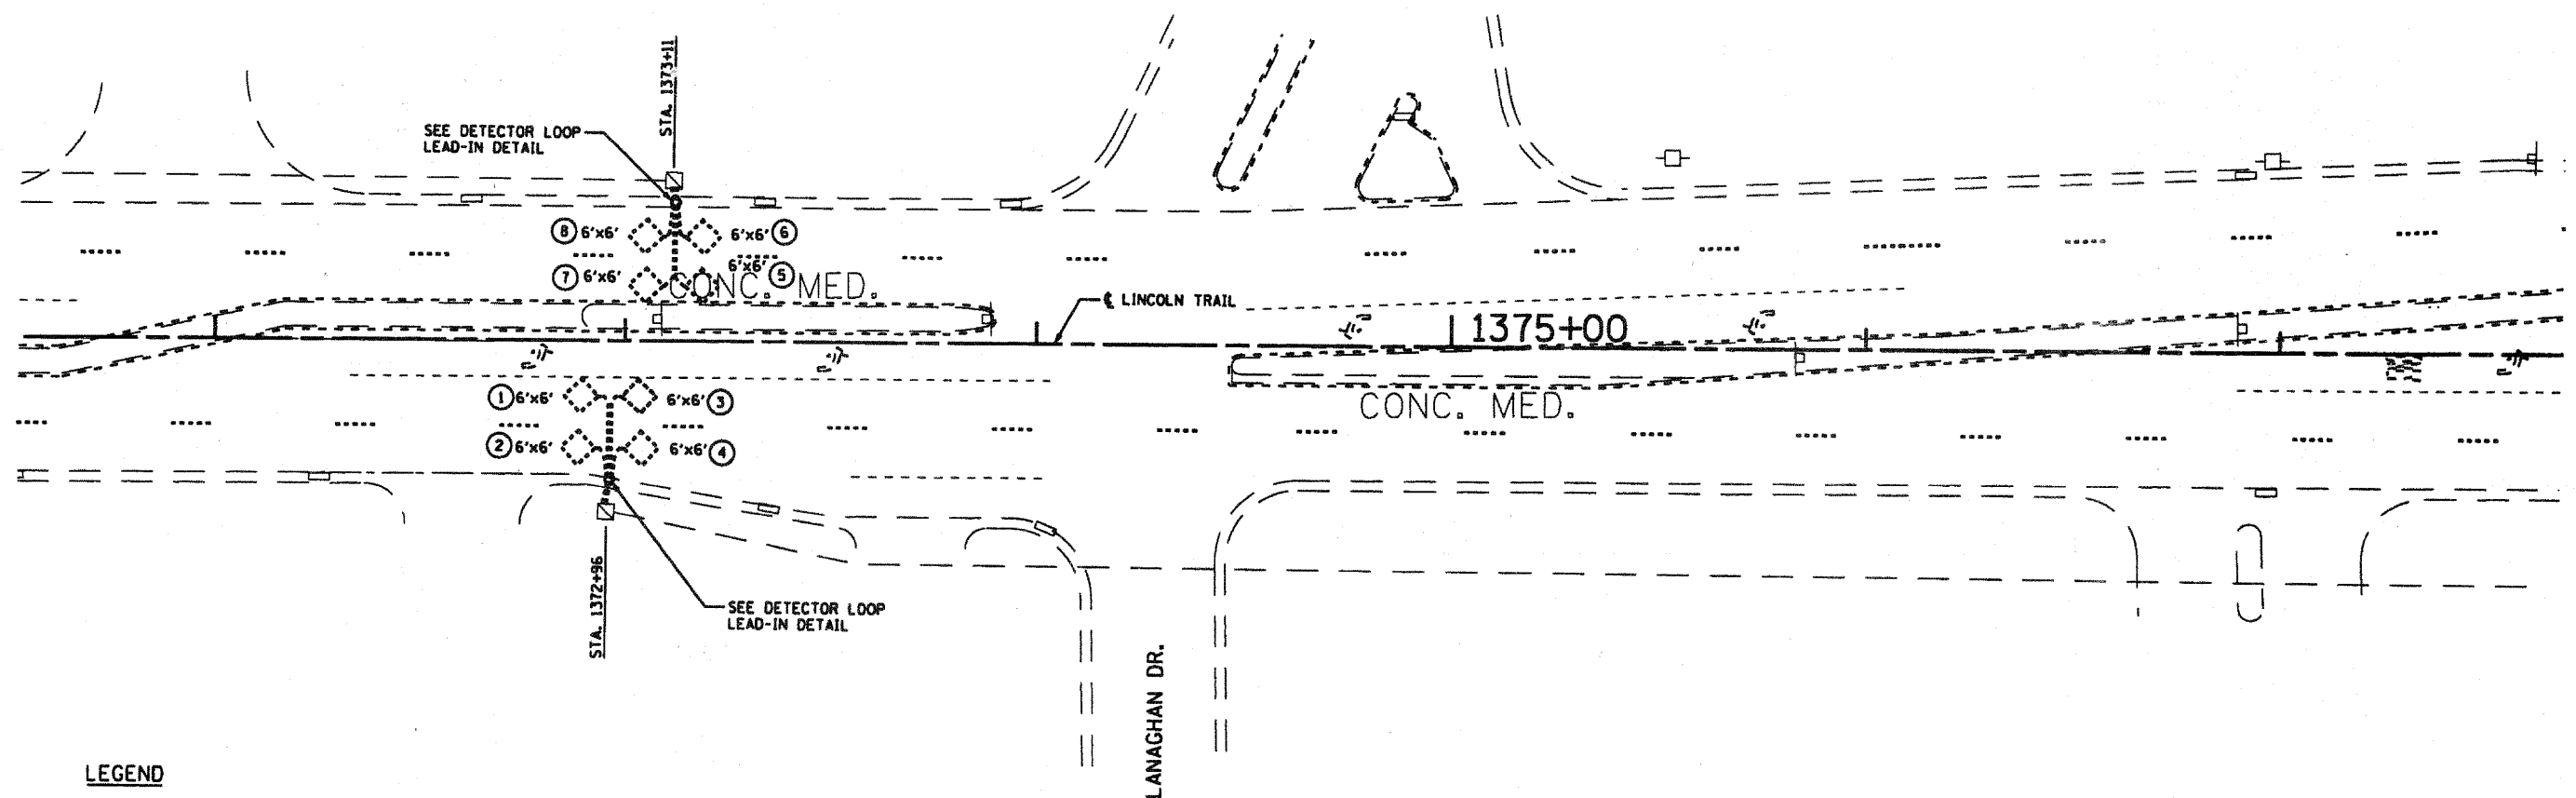

LEGEND

- EX. DETECTOR LOOP TO REMAIN
- EX. VISIBLE DETECTOR LOOP TO BE REPLACED
- BURIED DETECTOR LOOP TO BE REPLACED IF REQUIRED
- EX. TRAFFIC CONTROLLER BOX
- EX. HANDHOLE
- EX. DOUBLE HANDHOLE
- EX. TRAFFIC SIGNAL BASE
- EX. TRAFFIC CONTROLLER CONDUIT

SCHEDULE OF QUANTITIES			TOTAL
ITEM	UNIT		QUANTITIES
LOCATING UNDERGROUND CABLE	FOOT		40
DETECTOR LOOP REPLACEMENT	FOOT		312

NOTE: NEW DETECTOR LOOPS SHALL BE CENTERED WITHIN THE LANES SHOWN ON THE PROPOSED STRIPING PLANS.




FILE NAME =		USER NAME = #USER0		DESIGNED - CMV	REVISED -	STATE OF ILLINOIS DEPARTMENT OF TRANSPORTATION				DETECTOR LOOP REPLACEMENT LINCOLN TRAIL & LANAGHAN DR.				SCALE IN FEET					
#FILE#				DRAWN - SJS	REVISED -									F.A.I.L. RTE.		SECTION	COUNTY	TOTAL SHEETS	SHEET NO.
 Johnson, Depp & Galloway CONSULTING ENGINEERS Springfield, Illinois		PLOT SCALE = #SCALE0		CHECKED - CMV	REVISED -									9166		34-IRS-3	ST. CLAIR	87	82
		PLOT DATE = #DATE0		DATE - 10/21/2010	REVISED -											CONTRACT NO. 76096			
						SCALE:		SHEET NO. OF SHEETS		STA. TO STA.		ILLINOIS FED. AID PROJECT							

DETECTOR LOOP REQUIREMENTS AND CALCULATIONS FOR LINCOLN TRAIL AND IL RTE 159

LOOP	PHASE #	FT. X FT.	CALCULATED	CALCULATED	REQUIRED # OF TURNS
			INDUCTANCE MICROHENRIES (μH)	RESISTANCE OHMS (Ω)	
1. EB LT A CD	3	6 X 500	368.4	2.9	3-6-3
2. EB LT B CD	3	6 X 500	364.4	2.9	3-6-3
3. EB THRU A CD	8	6 X 500	368.0	2.9	3-6-3
4. EB THRU B CD	8	6 X 500	364.4	2.9	3-6-3
5. EB RT CD	8	N/A	364.4	2.9	0
6. NB LT CD	1	N/A	364.4	2.9	0
7. NB THRU A CD	6	N/A	364.4	2.9	0
8. NB THRU B CD	6	N/A	364.4	2.9	0
9. NB RT CD	6	N/A	364.4	2.9	0
10. EB A CCO	8	6 X 6	364.4	2.9	6
11. EB B CCO	8	6 X 6	841.9	2.9	6
12. NB LT A CD	7	6 X 500	841.9	2.9	3-6-3
13. NB LT B CD	7	6 X 500	816.4	2.3	3-6-3
14. NB THRU A CD	4	6 X 500	795.7	1.8	3-6-3
15. NB THRU B CD	4	6 X 500	371.7	3.0	3-6-3
16. NB RT CD	4	N/A	367.7	2.9	0
17. SB LT CD	5	N/A	367.7	2.9	0
18. SB THRU A CD	2	N/A	367.7	2.9	0
19. SB THRU B CD	2	N/A	367.7	2.9	0
20. SB RT CD	2	N/A	367.7	2.9	0


THE ABOVE VALUES ARE CALCULATED OF COMBINED LOOP AND LEAD-IN INDUCTANCES AND RESISTANCES. ACTUAL MEASURED VALUES SHOULD BE WITHIN +/- 20% OF THESE VALUES.

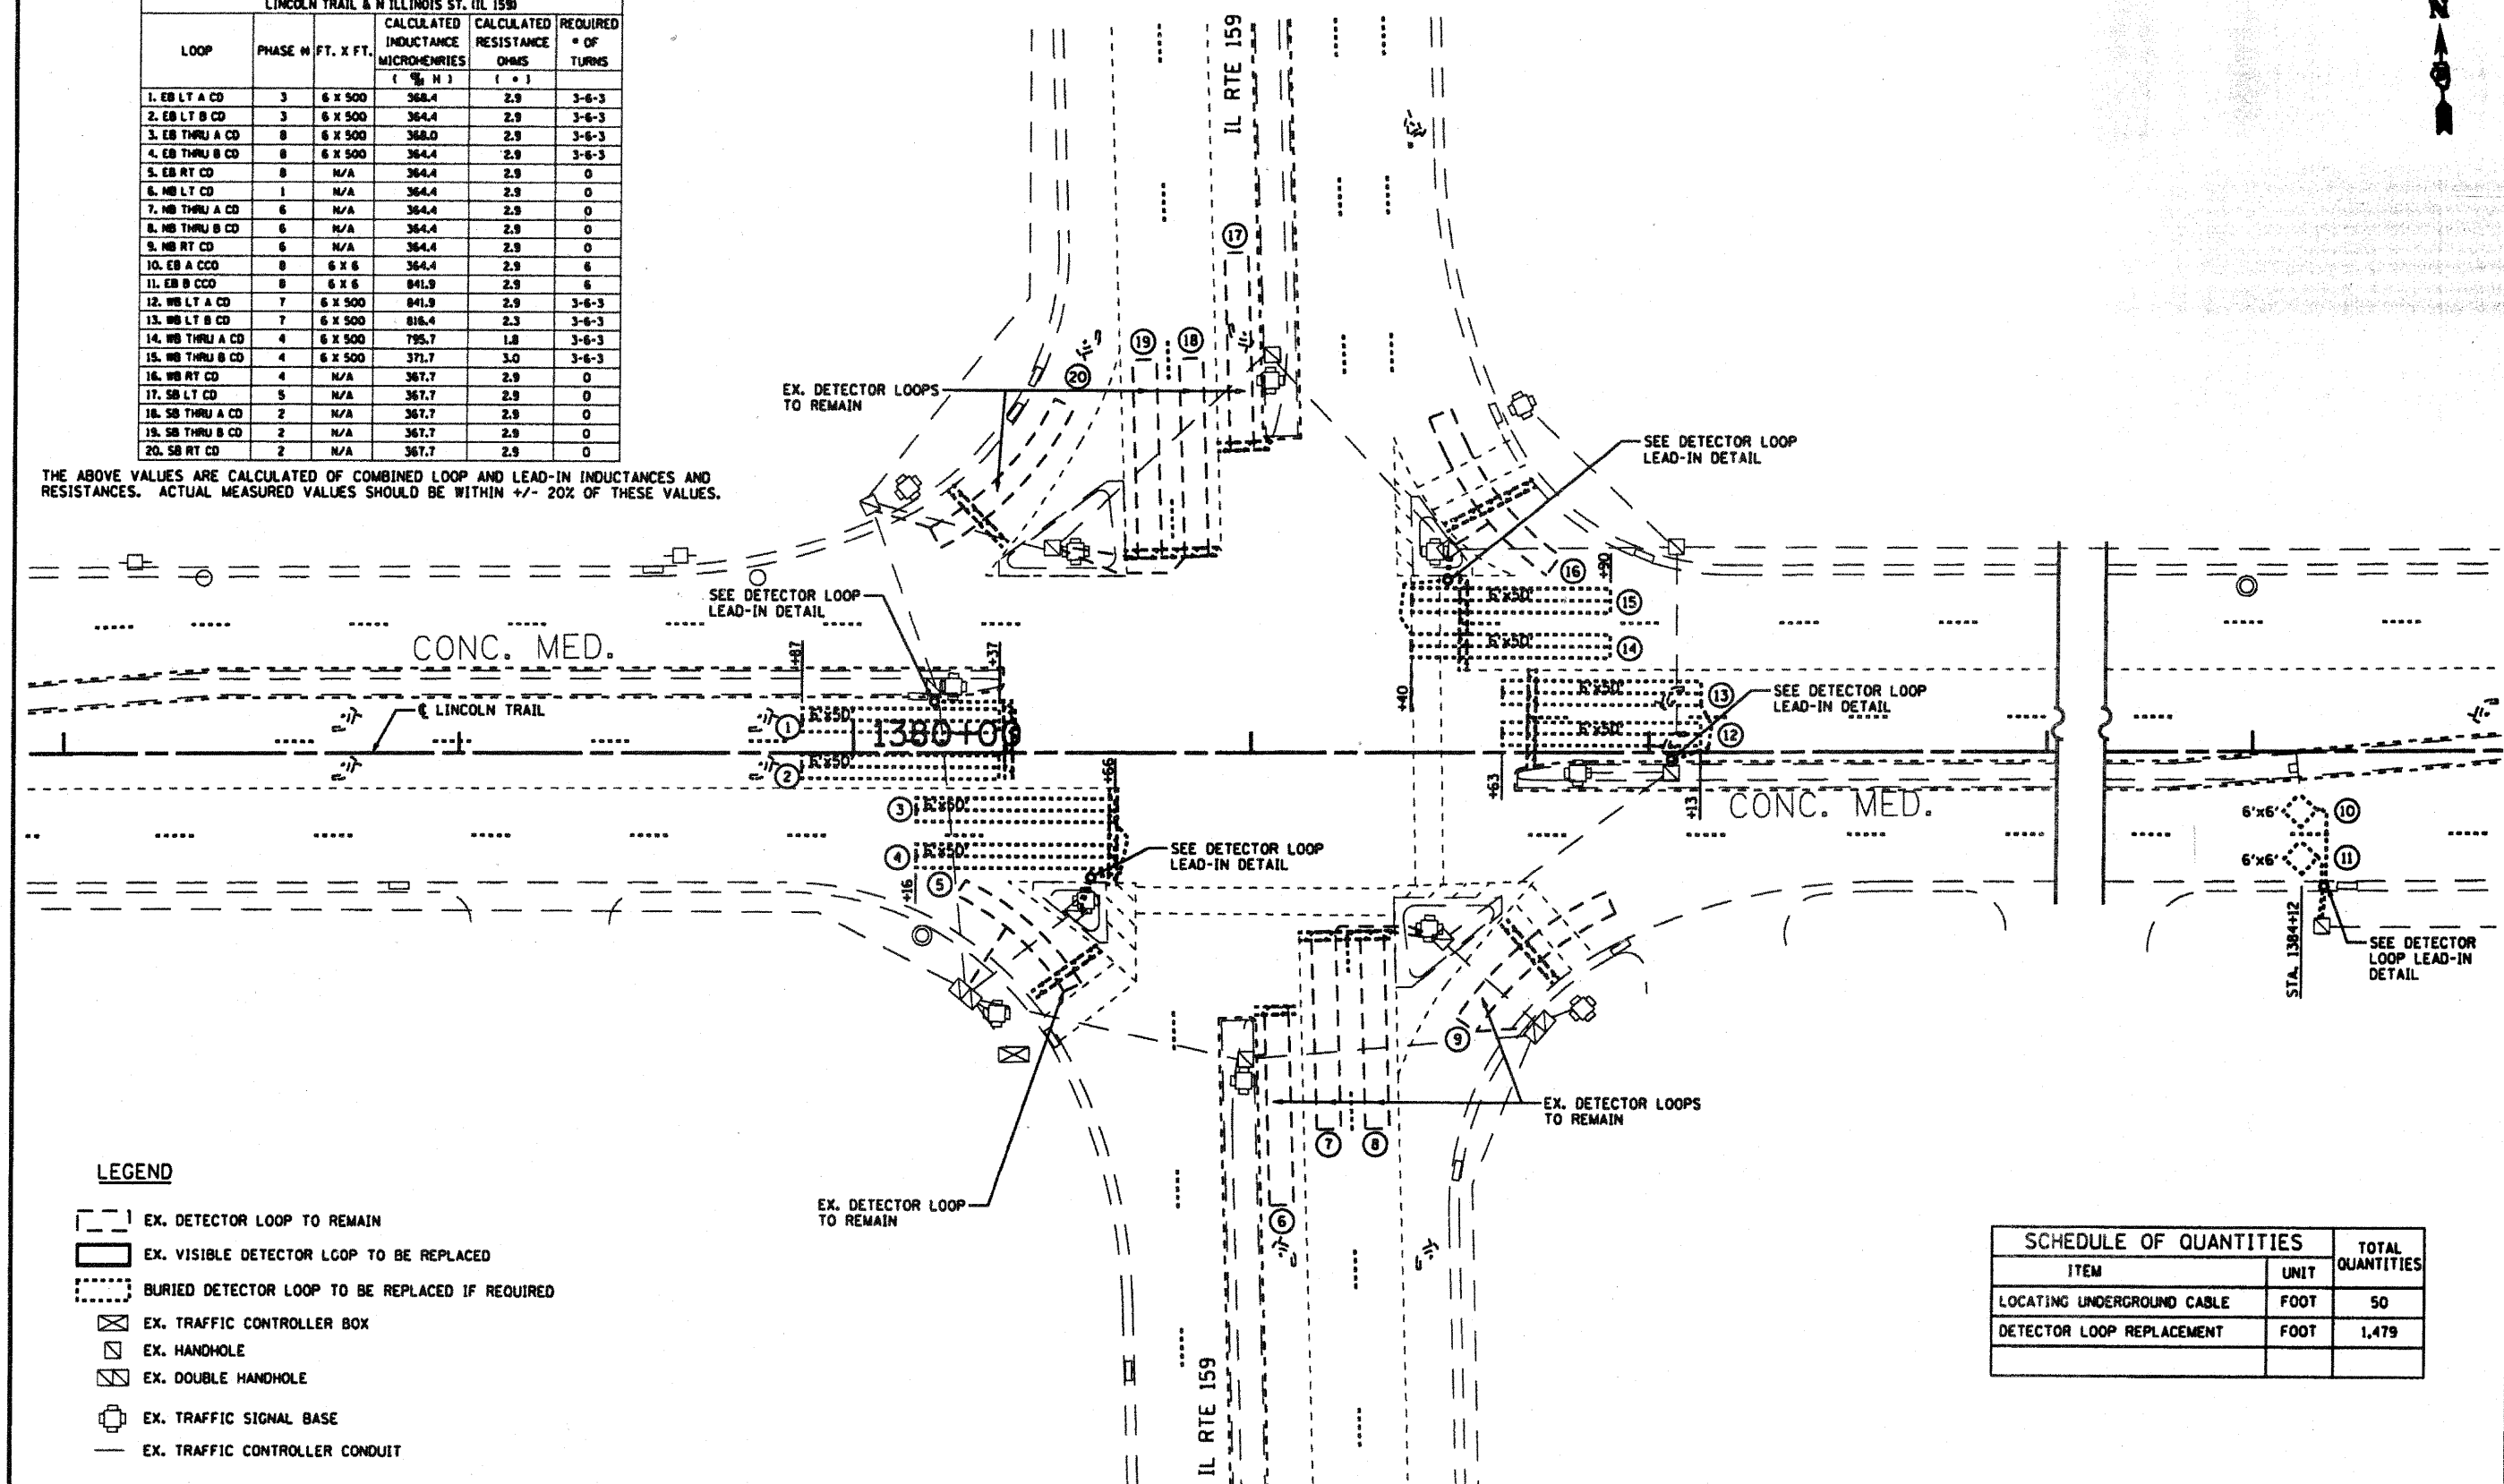


LEGEND

- EX. DETECTOR LOOP TO REMAIN
- EX. VISIBLE DETECTOR LOOP TO BE REPLACED
- BURIED DETECTOR LOOP TO BE REPLACED IF REQUIRED
- EX. TRAFFIC CONTROLLER BOX
- EX. HANDHOLE
- EX. DOUBLE HANDHOLE
- EX. TRAFFIC SIGNAL BASE
- EX. TRAFFIC CONTROLLER CONDUIT

SCHEDULE OF QUANTITIES		TOTAL QUANTITIES
ITEM	UNIT	
LOCATING UNDERGROUND CABLE	FOOT	50
DETECTOR LOOP REPLACEMENT	FOOT	1,479

 

FILE NAME: #FILE#	USER NAME: #USER#	DESIGNED - CMV	REVISED -	STATE OF ILLINOIS DEPARTMENT OF TRANSPORTATION	DETECTOR LOOP REPLACEMENT LINCOLN TRAIL & N. ILLINOIS ST. (IL 159)	P.A.U. #166	SECTION 34-IRS-3	COUNTY ST. CLAIR	TOTAL SHEETS 87	SHEET NO. 83
PLOT SCALE: #SCALE#	PLOT DATE: #DATE#	CHECKED - CMV	REVISED -	DATE - 10/21/2010	SCALE:	SHEET NO. OF SHEETS	STA. TO STA.	CONTRACT NO. 78098		

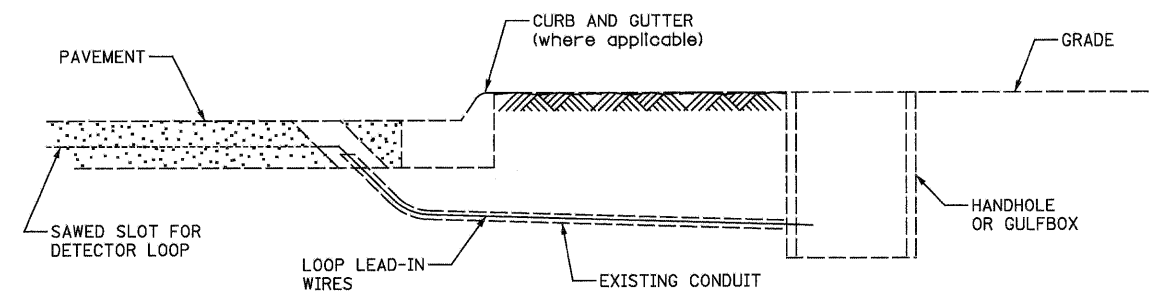

NO SCALE **DETECTOR LOOP LEAD-IN** (REUSE EXISTING CONDUIT)


1. DRILL OUT PAVEMENT SEALANT AND CLEAN EXISTING CONDUIT.
2. REMOVE EXISTING DETECTOR LOOP WIRES TO HANDHOLE OR GULFBX.
3. INSTALL NEW LOOP LEAD-IN WIRES IN EXISTING CONDUIT.
4. SPLICE NEW DETECTOR LOOP WIRES TO EXISTING LOOP LEAD-IN CABLE IN HANDHOLE OR GULFBX.
5. FILL HOLE WITH APPROVED SEALER. PREVENT SEALER FROM ENTERING INTO CONDUIT.
6. LOCATING UNDERGROUND CABLE WILL BE PAID FOR SEPARATELY.

THE COST OF THIS WORK SHALL BE INCLUDED IN THE PAY ITEM "DETECTOR LOOP REPLACEMENT."

SEE TABLE "DETECTOR LOOP REQUIREMENTS AND CALCULATIONS" FOR LOOP SIZE AND CALCULATED NUMBER OF TURNS.


ELECTRICAL GENERAL NOTES


1. DETECTOR LOOPS SHALL BE PLACED IN THE PAVEMENT AFTER MILLING AND PRIOR TO RESURFACING.
2. THE LOCATION OF ALL DETECTOR LOOPS SHALL BE APPROVED BY THE ENGINEER BEFORE ANY SLOTS ARE SAWED IN THE PAVEMENT.
3. DETECTOR LOOP LEAD-IN SPLICES SHALL BE MADE ACCORDING TO HIGHWAY STANDARD 886001. CONDUCTORS SHALL BE SPLICED IN A RIGID MOLD. ROSIN-CORE SOLDER SHALL BE USED. THE COST OF LABOR AND MATERIAL FOR REMOVING EXISTING DETECTOR LOOP CABLES FROM THE CONDUIT AND SPLICING INTO THE EXISTING LEAD-IN CABLES SHALL BE INCLUDED IN THE PAY ITEM "DETECTOR LOOP REPLACEMENT."

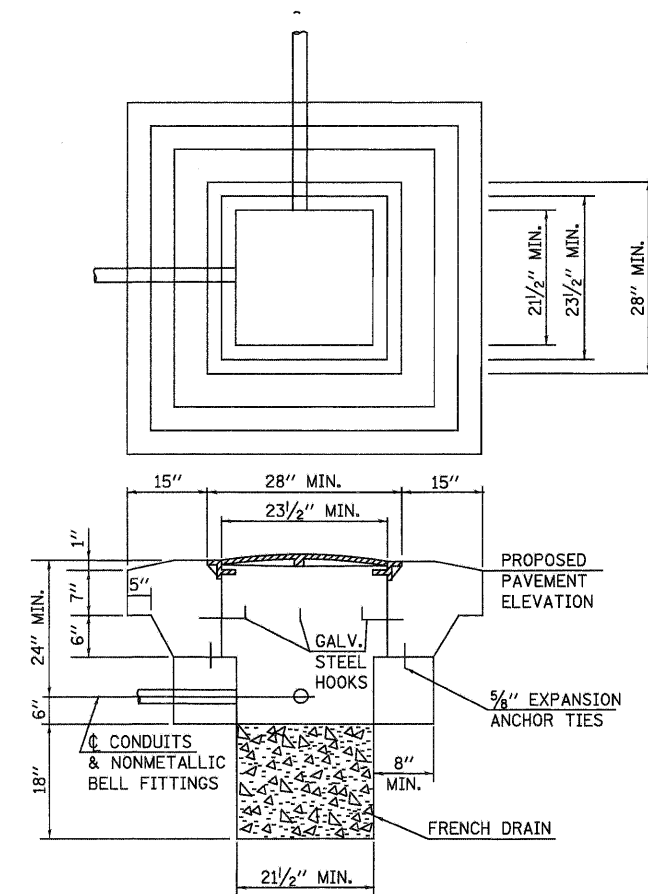



REBUILD EXISTING HANDHOLE TO HEAVY DUTY-HANDHOLE DETAIL

1. USE 5/8" Ø EXPANSION ANCHOR TIES AT 6" CENTERS, 20 TOTAL. COST OF MATERIAL AND LABOR SHALL BE INCLUDED WITH "REBUILD EXISTING HANDHOLE TO HEAVY-DUTY HANDHOLE."
2. CANNOT EXCAVATE BELOW TOP OF EXISTING CONDUIT UNLESS OTHERWISE SPECIFIED TO BE REMOVED.
3. THE CONTRACTOR SHALL BE RESPONSIBLE FOR ANY DAMAGE THAT MAY OCCUR TO EXISTING CABLES.
4. THE MINIMUM WEIGHT OF THE FRAME AND COVER SHALL BE 260 LBS.
5. THIS DETAIL IS TO BE USED IN CONJUNCTION WITH STANDARD 814001, GENERAL NOTES AND THE SPECIAL PROVISION REBUILD EXISTING HANDHOLE TO HEAVY DUTY HANDHOLE.

 
FILE NAME =	USER NAME = SJS	DESIGNED - CMV	REVISED -	STATE OF ILLINOIS DEPARTMENT OF TRANSPORTATION	MISCELLANEOUS DETAILS				F.A.U. RTE.	SECTION	COUNTY	TOTAL SHEETS	SHEET NO.
...\\cadd\0876096-sht-details.dgn		DRAWN - SJS	REVISED -						9166	34-IRS-3	ST. CLAIR	87	84
	PLOT SCALE = 50.0000' / IN.	CHECKED - CMV	REVISED -						CONTRACT NO. 76D96				
	PLOT DATE = 12/15/2010 09:40:57	DATE - 10/21/2010	REVISED -		SCALE:	SHEET NO.	OF	SHEETS	STA.	TO STA.	ILLINOIS FED. AID PROJECT		

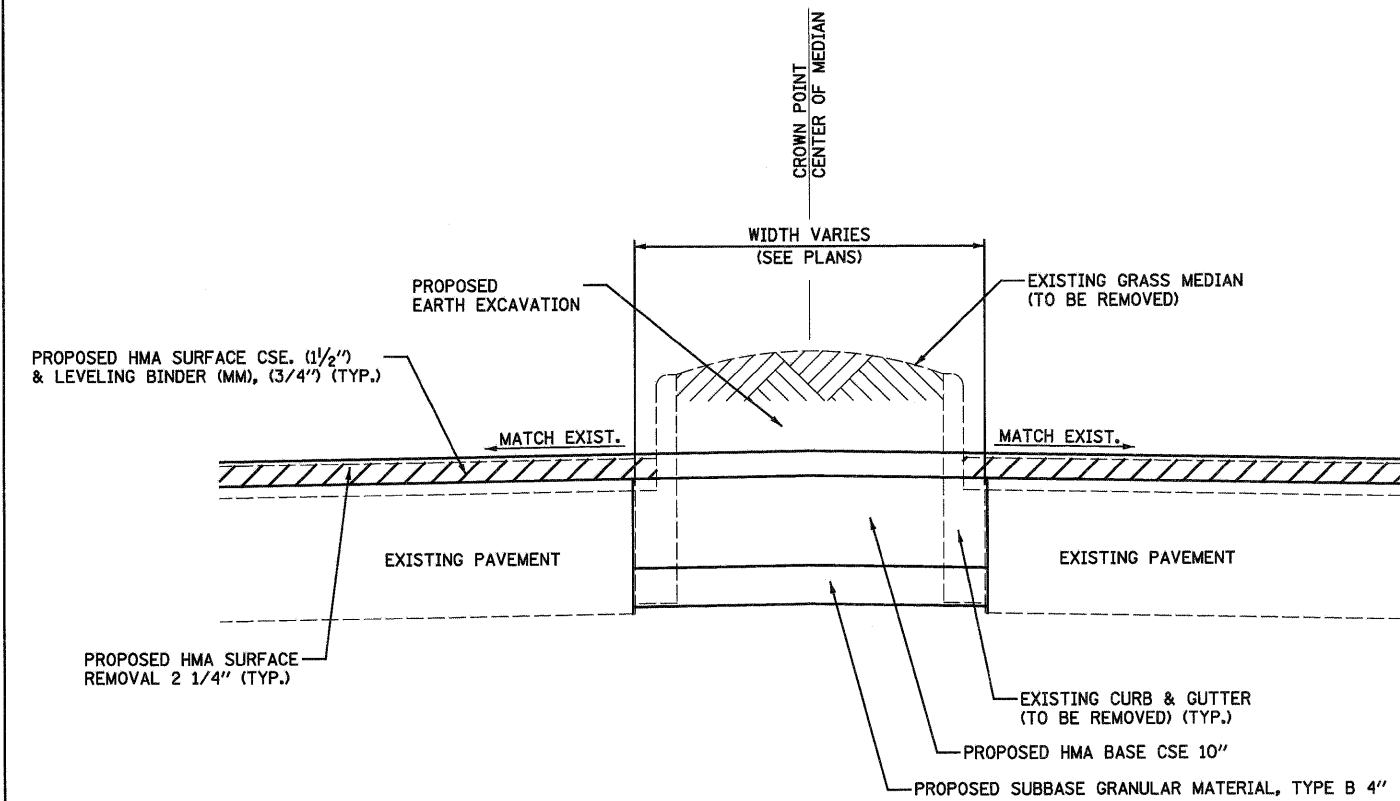


DETAIL FOR REMOVAL OF EXISTING GRASS MEDIANS
AND PROPOSED PAVEMENT STRUCTURE

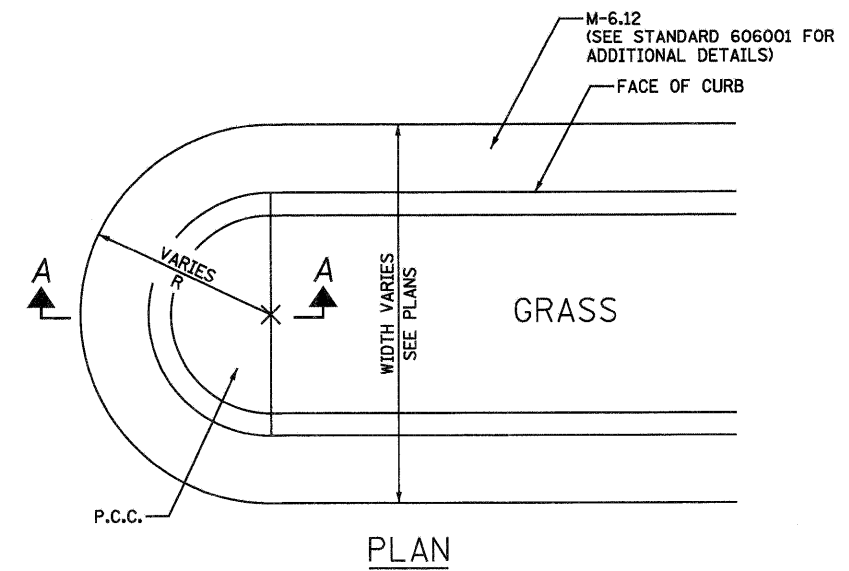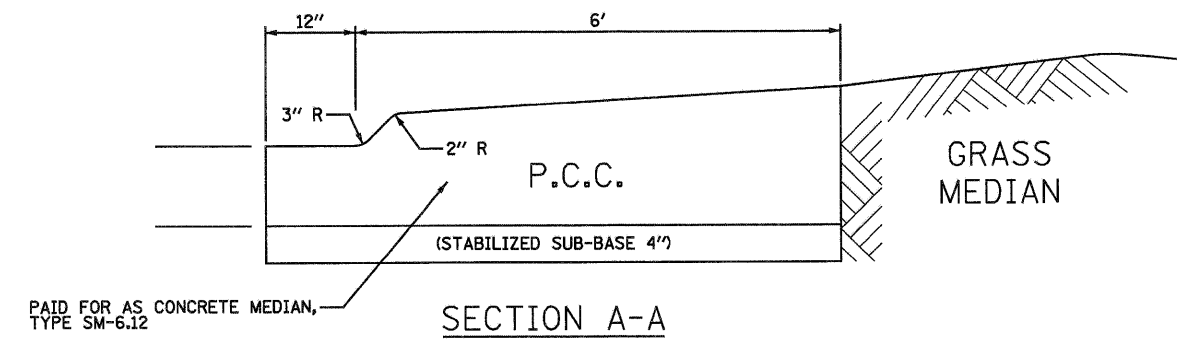

DETAIL FOR RAMPED GRASS MEDIAN NOSE

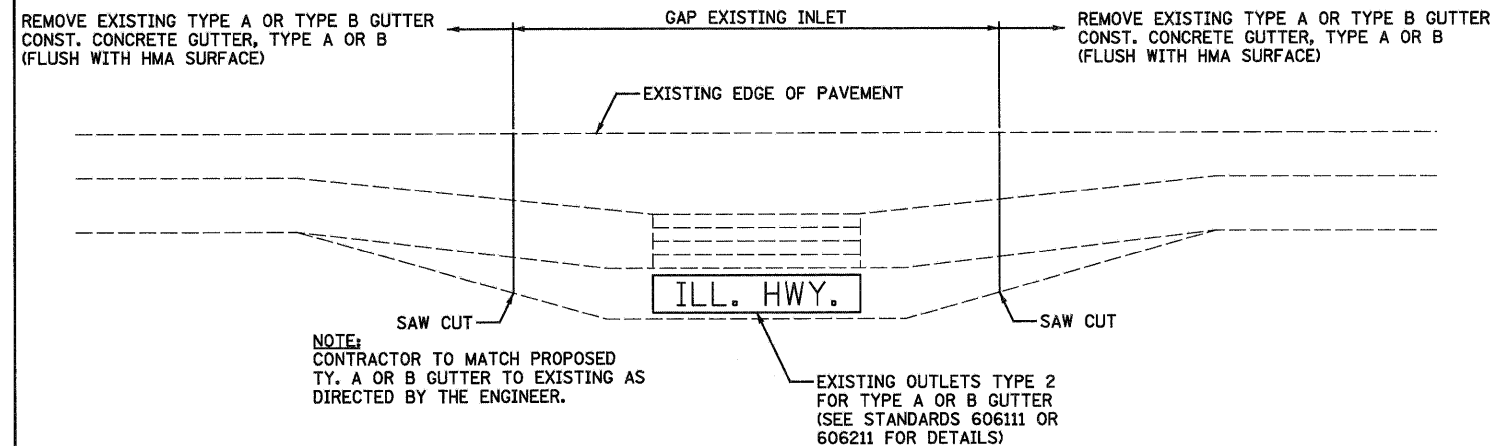

DETAIL FOR GAPPING EXISTING GUTTER OUTLETS

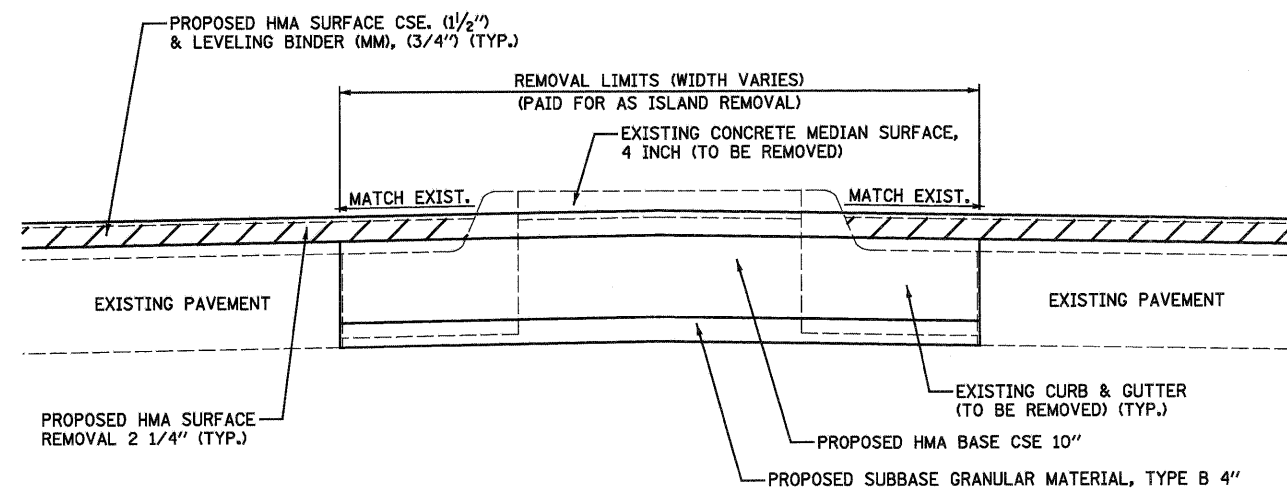


DETAIL FOR ISLAND REMOVAL


FILE NAME = ...oaddd\0876098-sht-details.dgn  Johnson, Depp & Oulsenberry CONSULTING ENGINEERS	USER NAME = SJS	DESIGNED -	REVISED -	STATE OF ILLINOIS DEPARTMENT OF TRANSPORTATION				MISCELLANEOUS DETAILS				F.A.U. RTE.	SECTION	COUNTY	TOTAL SHEETS	SHEET NO.
		DRAWN -	REVISED -									9166	34-IRS-3	ST. CLAIR	87	86
	PLOT SCALE = 50.0000' / IN.	CHECKED -	REVISED -					CONTRACT NO. 76D96								
	PLOT DATE = 12/15/2010 09:40:57	DATE -	REVISED -					ILLINOIS FED. AID PROJECT								
				SCALE:	SHEET NO.	OF	SHEETS	STA.	TO STA.							

MEDIAN CROSS-OVER DETAIL


STA. 1083+00 TO STA. 1110+00

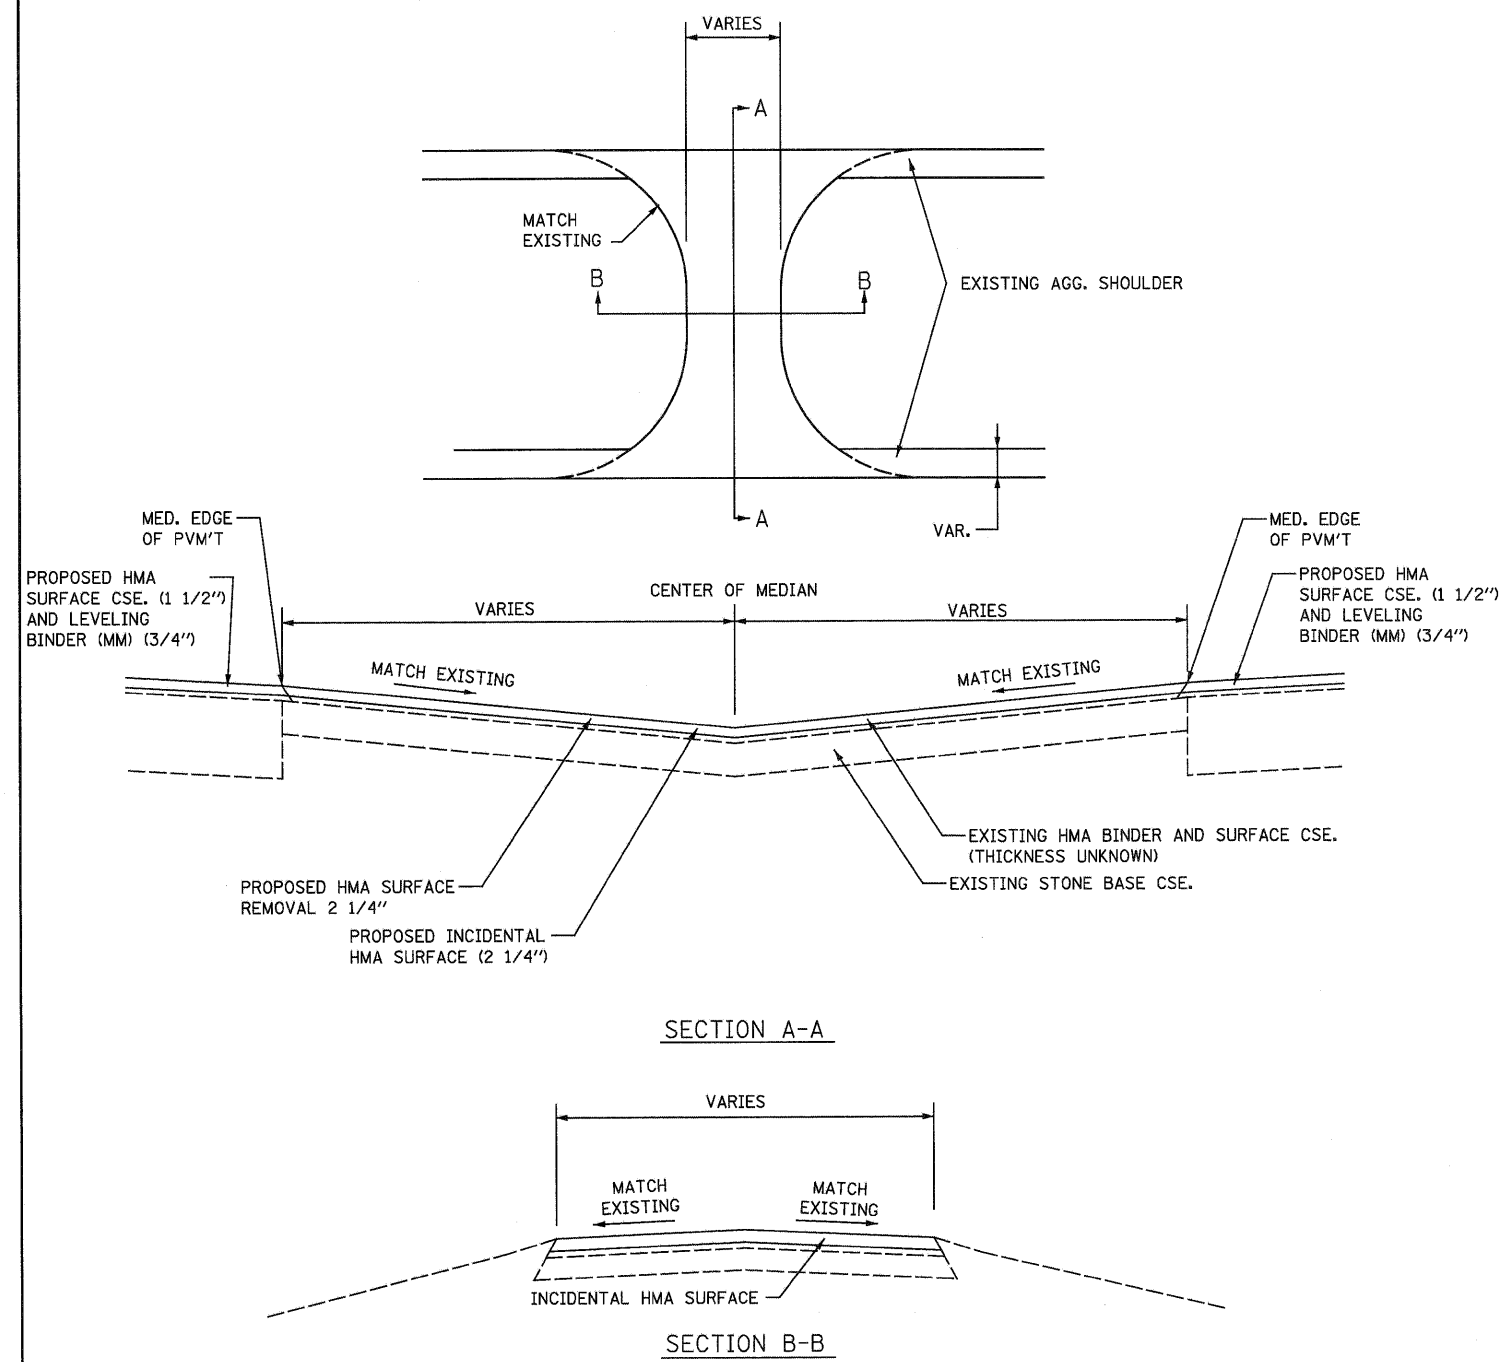


LOCATIONS:
STA. 1083+75
STA. 1085+50
STA. 1087+65
STA. 1090+90
STA. 1098+90
STA. 1109+40

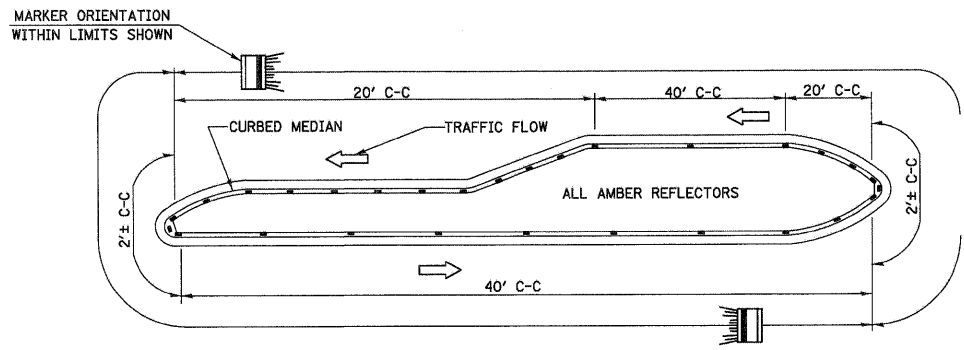


- NOTE:
1. PRISMATIC REFLECTORS SHALL BE MONO-DIRECTIONAL AND POSITIONED SO THAT THE REFLECTIVE FACE IS FACING THE APPROACHING TRAFFIC.
 2. PRISMATIC REFLECTORS SHALL BE SECURED IN PLACE WITH AN EPOXY ADHESIVE.
 3. PRISMATIC REFLECTORS SHALL BE EITHER AMBER OR CRYSTAL IN COLOR.

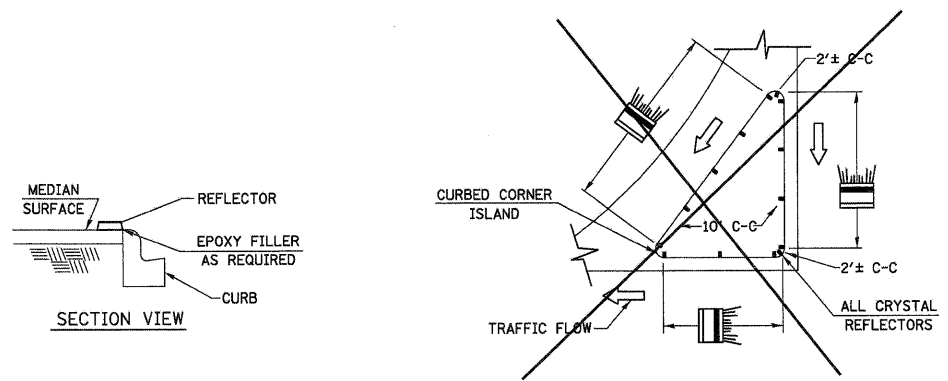


TYPICAL PLACEMENT OF PRISMATIC REFLECTORS ON CURBS
(NO SCALE)

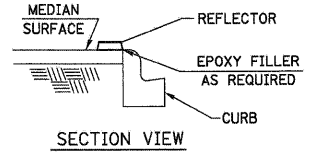


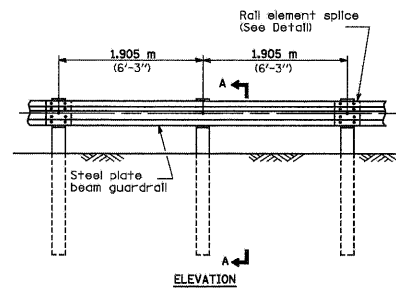


TYPE A
1.905 m (6'-3") Typical post spacing

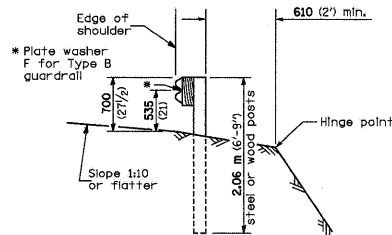


SECTION A-A

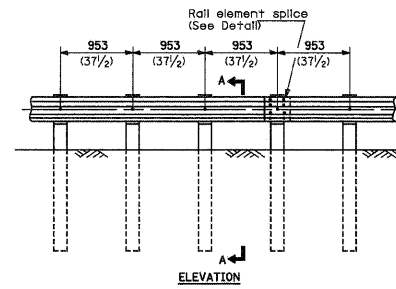


TYPE B
953 (31 1/2) Closed post spacing

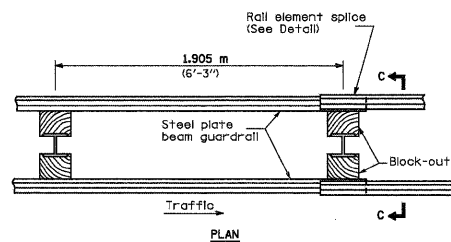


TYPE D
Double steel plate beam guardrail
1.905 m (6'-3") typical post spacing

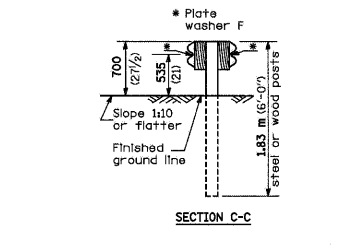

SECTION C-C

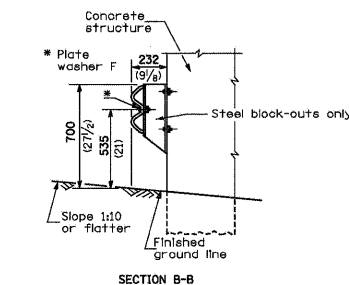

SECTION B-B

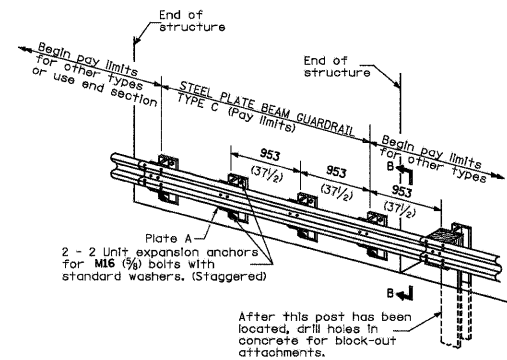


TYPE C
953 (31 1/2) Block-out spacing

GENERAL NOTES

All slope ratios are expressed as units of vertical displacement to units of horizontal displacement (V:H).
All dimensions are in millimeters (inches) unless otherwise shown.

DATE	REVISIONS

STEEL PLATE BEAM GUARDRAIL
(Sheet 1 of 4)
STANDARD 630001-04

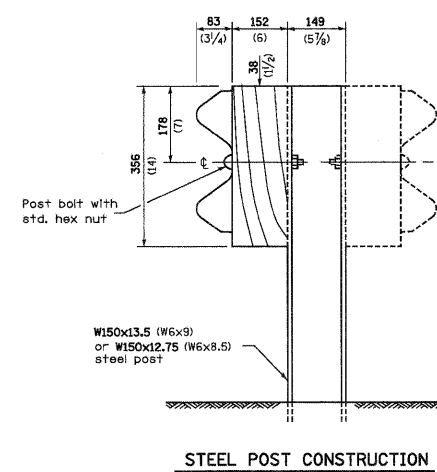

STEEL POST CONSTRUCTION



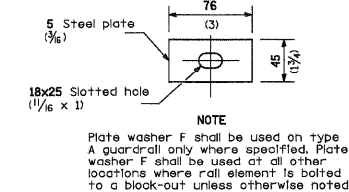


PLATE WASHER F

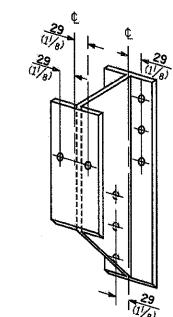


STEEL BLOCK-OUT DETAIL

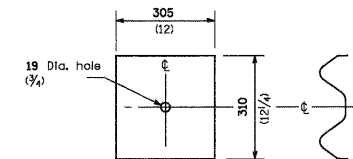


NOTE

Plate A shall be placed between rail element and block-out at non-splice mounting points only when steel block-outs are used.

PLATE A

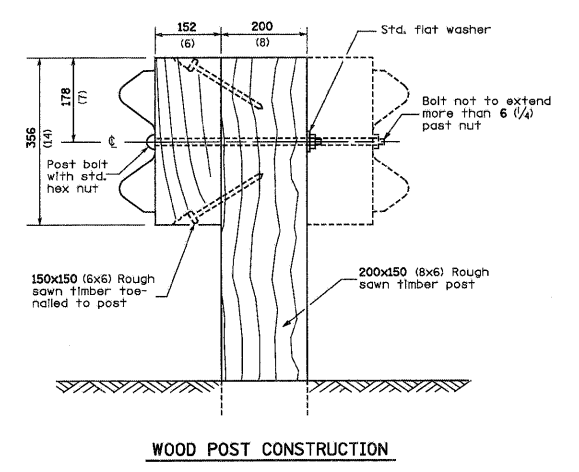


WOOD POST CONSTRUCTION

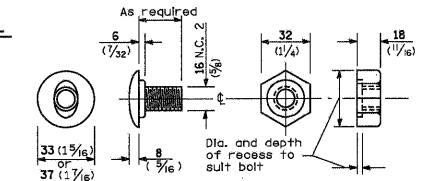


POST OR SPLICE BOLT & NUT


STEEL PLATE BEAM GUARDRAIL
(Sheet 2 of 4)
STANDARD 630001-04

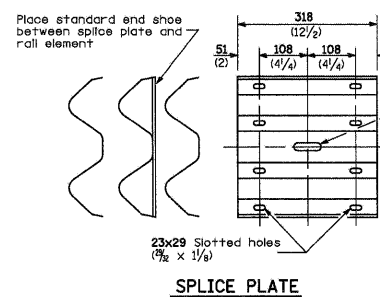


SPLICE PLATE

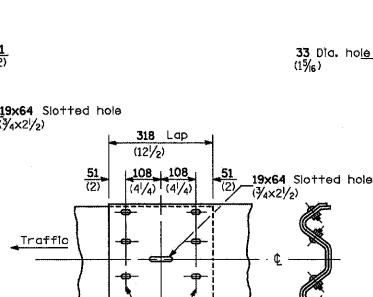


RAIL ELEMENT SPLICE

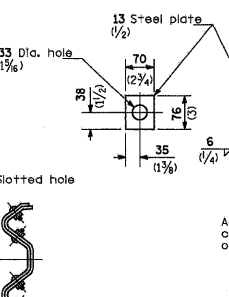

ANCHOR PLATE T DETAILS

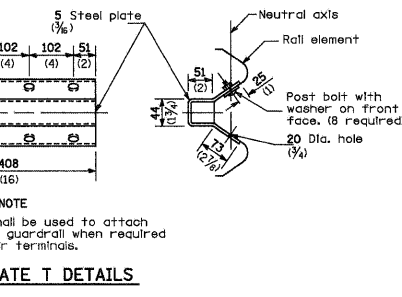

ALTERNATE END SHOE

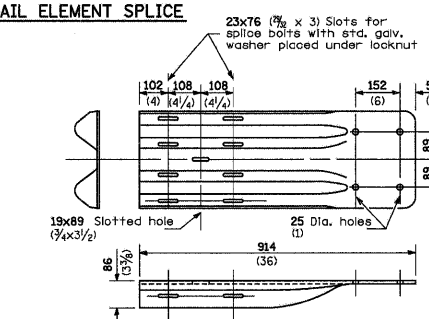


NOTE

When end shoe is attached to a bridge parapet which has an expansion joint, the bolts shall be provided with a locknut or double nut and shall be tightened only to a point that will allow guardrail movement.
The standard end shoe shall be attached to the concrete with pre-drilled or self-drilling anchor bolts. The anchor cone shall be set flush with the surface of the concrete.
Externally threaded studs protruding from the surface of the concrete will not be permitted.


END SHOE

STEEL PLATE BEAM GUARDRAIL
(Sheet 3 of 4)
STANDARD 630001-04

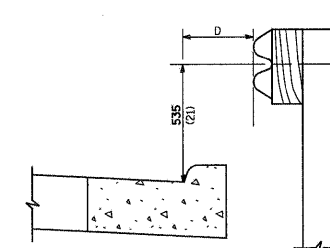


GUARDRAIL PLACED BEHIND CURB
(D = 0 desirable to 300 (12) maximum)

NOTE
If it is necessary for D to be more than 300 (12) and less than 3.0 m (10'-0") type M-5 (M-2) curb and gutter (Std. 606001) shall be used in front of and in advance of the guardrail.

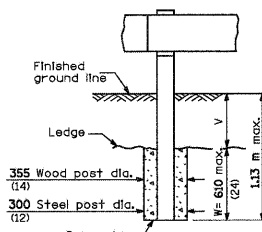


FOOTING FOR POST WHEN IMPERVIOUS MATERIAL IS ENCOUNTERED

NOTE
When V is 0 to 520 (20 1/2), W = 600 (24).
When V is greater than 520 (20 1/2), W = 113 m (3'-8 1/2") V. When V is 150 (6) or less, post hole shall be filled to ground line with concrete.
Ledge line is top of rock ledge or hard slag fill.

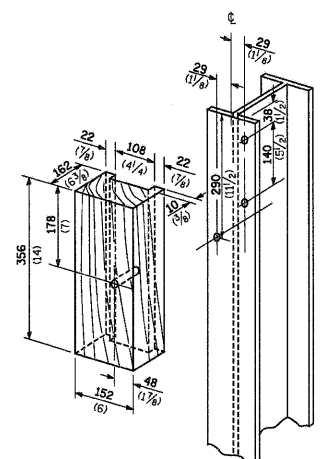

WOOD BLOCK-OUT AND STEEL POST DETAILS

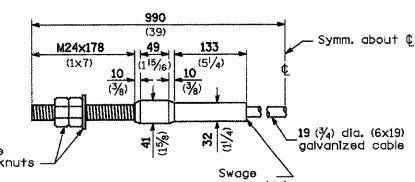

CABLE ASSEMBLY
(18,100 kg (40,000 lbs.) min. breaking strength)
Tighten to full tension.

STEEL PLATE BEAM GUARDRAIL
(Sheet 4 of 4)
STANDARD 630001-04

FILE NAME = ...\\cadd\0876096-shr-details.dgn	USER NAME = JTH	DESIGNED - DRAWN - CHECKED - DATE -	REVISED - REVISED - REVISED - REVISED -	STATE OF ILLINOIS DEPARTMENT OF TRANSPORTATION	EXISTING GUARDRAIL DETAILS	SCALE: SHEET NO. OF SHEETS STA. TO STA.	F.A.U. R.T.E. 9166	SECTION 34-1RS-3	COUNTY ST. CLAIR	TOTAL SHEETS 87	SHEET NO. 87A	CONTRACT NO. 76D96
--	-----------------	--	--	---	----------------------------	---	--------------------	------------------	------------------	-----------------	---------------	--------------------

ILLINOIS FED. AID PROJECT