



MODEL: Default
FILE: 64d78-ada-ramp-sw-bend.dwg
C:\Users\johndoe\OneDrive\Documents\DOT\Office\Drawings\2\Projects\64d78\Program Development\Studies & Plans\Design\Consultant\Drawings\64d78-ada-ramp-sw-bend.dwg

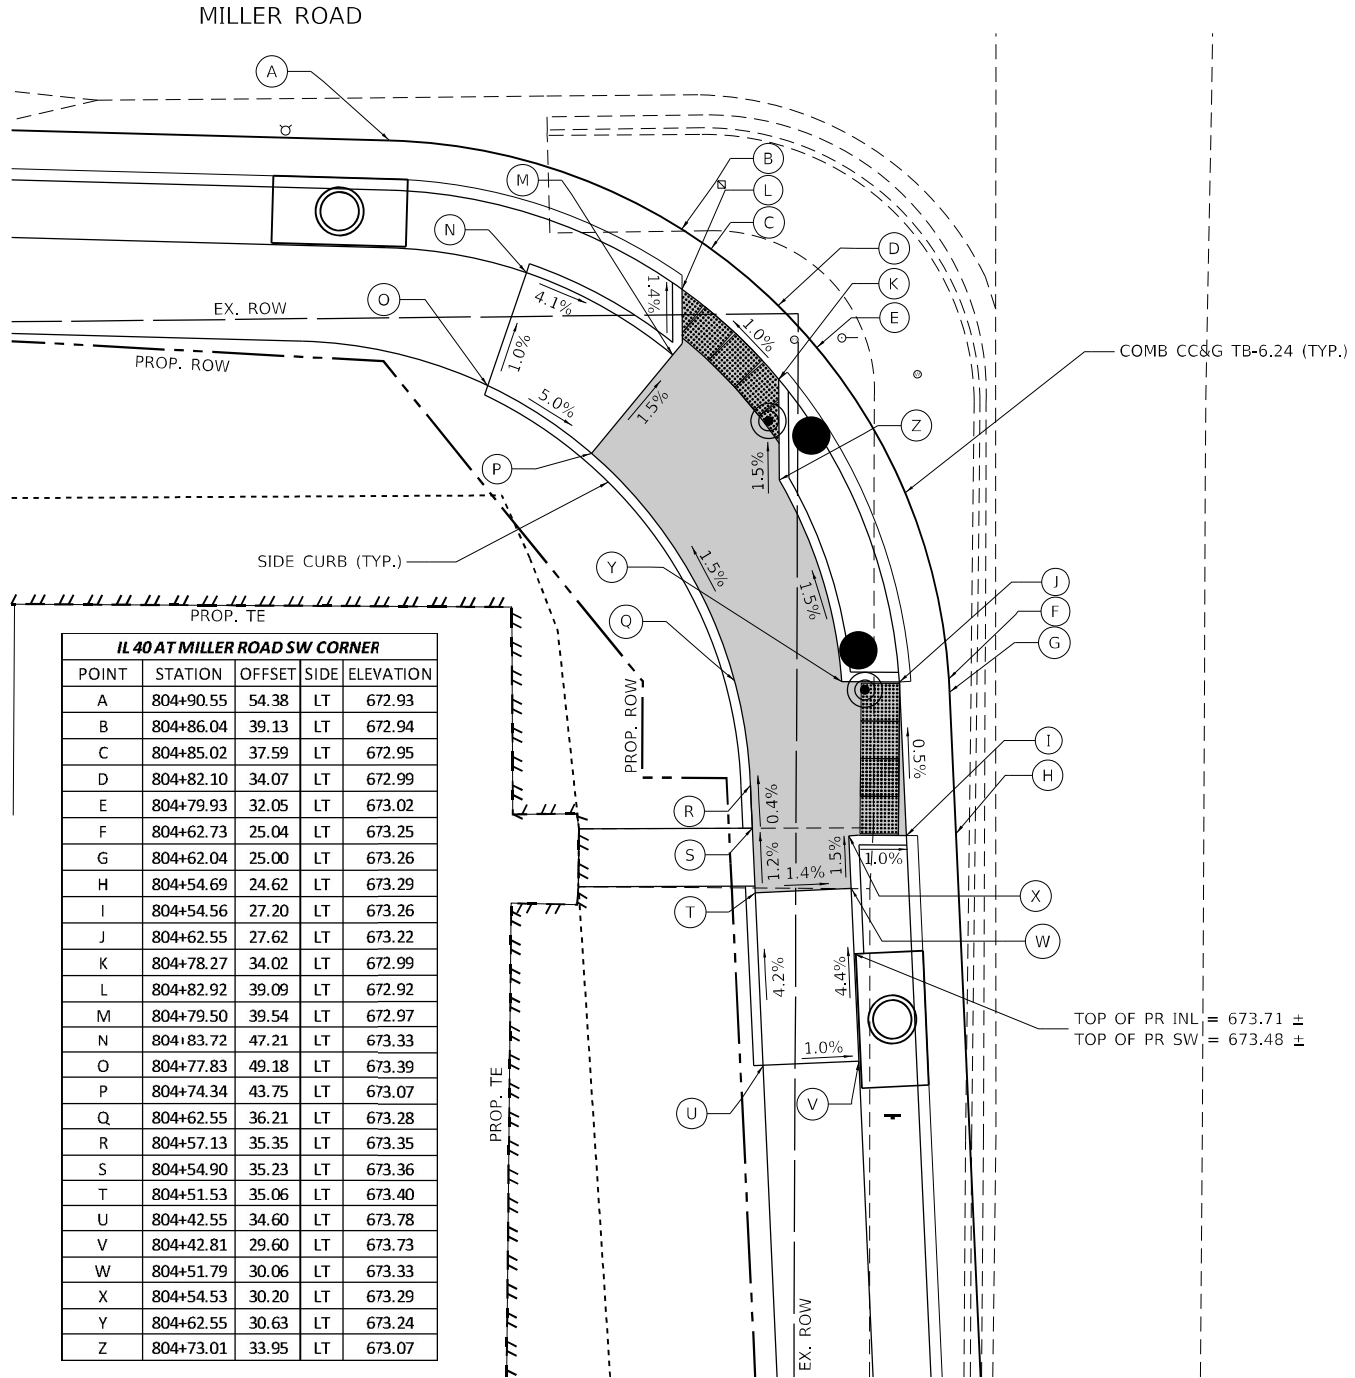

IL 40 AT MILLER ROAD SE CORNER				
POINT	STATION	OFFSET	SIDE	ELEVATION
A	804+33.77	31.00	RT	673.48
B	804+53.80	35.69	RT	673.23
C	804+57.91	38.00	RT	673.13
D	804+67.98	46.69	RT	672.89
E	804+76.16	60.65	RT	672.61
F	804+66.02	48.37	RT	672.86
G	804+52.65	38.00	RT	673.20
H	804+50.65	38.00	RT	673.21
I	804+34.63	38.00	RT	673.89
J	804+34.63	48.00	RT	673.99
K	804+50.64	50.28	RT	673.22
L	804+58.37	54.93	RT	673.05
M	804+62.87	59.56	RT	673.17
N	804+68.14	56.58	RT	673.11
O	804+63.74	50.33	RT	672.92

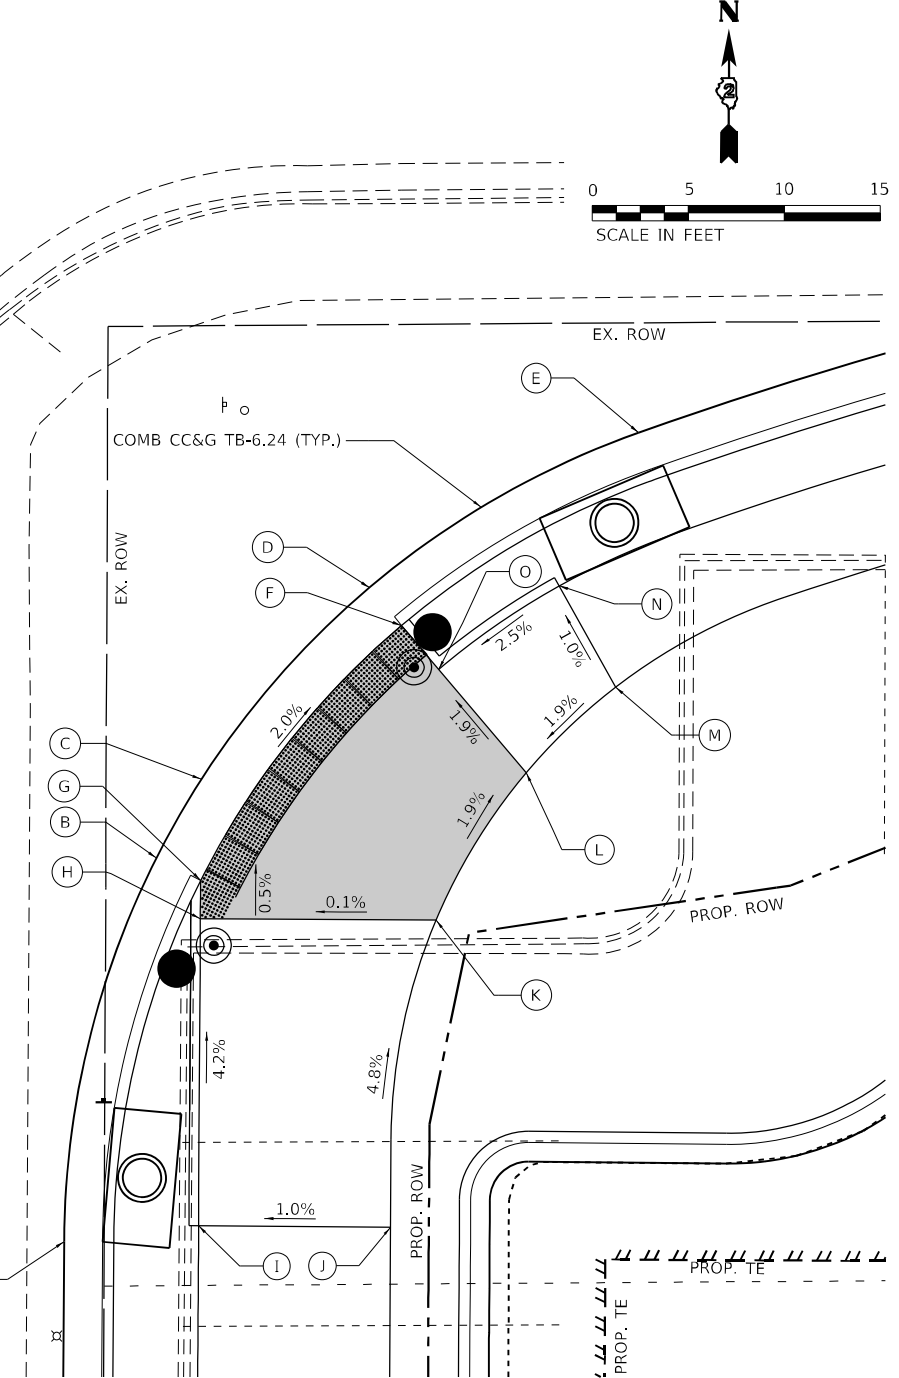

NOTES

1. AT DEPRESSED CURBS ADJACENT TO CURB RAMPS ACCESSIBLE TO THE DISABLED, THE GUTTER FLAG SLOPE SHALL BE -3.5% UNLESS NOTED OTHERWISE.

LEGEND

- X EXISTING ELEVATION
- X PROPOSED ELEVATION
- X.X% SIDEWALK / PAVEMENT GRADE
- () EXISTING ELEVATION / SLOPE
- PROPOSED CONSTRUCTION LIMITS
- PROPOSED LANDING
- DETECTABLE WARNINGS
- PEDESTRIAN PUSH-BUTTON



STATE OF ILLINOIS
DEPARTMENT OF TRANSPORTATION

ADA RAMP DETAILS
IL 40 AT MILLER ROAD – SOUTH

SCALE: 1"=5' SHEET OF SHEETS STA. TO STA.

F.A.P. RTE.	SECTION	COUNTY	TOTAL SHEETS	SHEET NO.
646	9R & 9RS-3	WHITESIDE	222	102
CONTRACT NO. 64D78				
ILLINOIS FED. AID PROJECT				


MILLER ROAD AT DRIVEWAY (STA. 1003+00)				
POINT	STATION	OFFSET	SIDE	ELEVATION
A	1002+73.79	18.00	RT	670.83
B	1002+91.56	28.81	RT	671.21
C	1002+92.12	30.00	RT	671.23
D	1002+93.49	34.56	RT	671.30
E	1002+93.57	35.00	RT	671.30
F	1002+93.79	38.00	RT	671.38
G	1002+90.95	35.00	RT	671.27
H	1002+89.26	30.00	RT	671.18
I	1002+89.26	35.00	RT	671.27
J	1002+82.72	35.00	RT	671.30
K	1002+81.63	32.78	RT	671.30
L	1002+85.79	30.00	RT	671.23
M	1002+77.21	23.99	RT	671.31
N	1002+76.02	28.85	RT	671.36

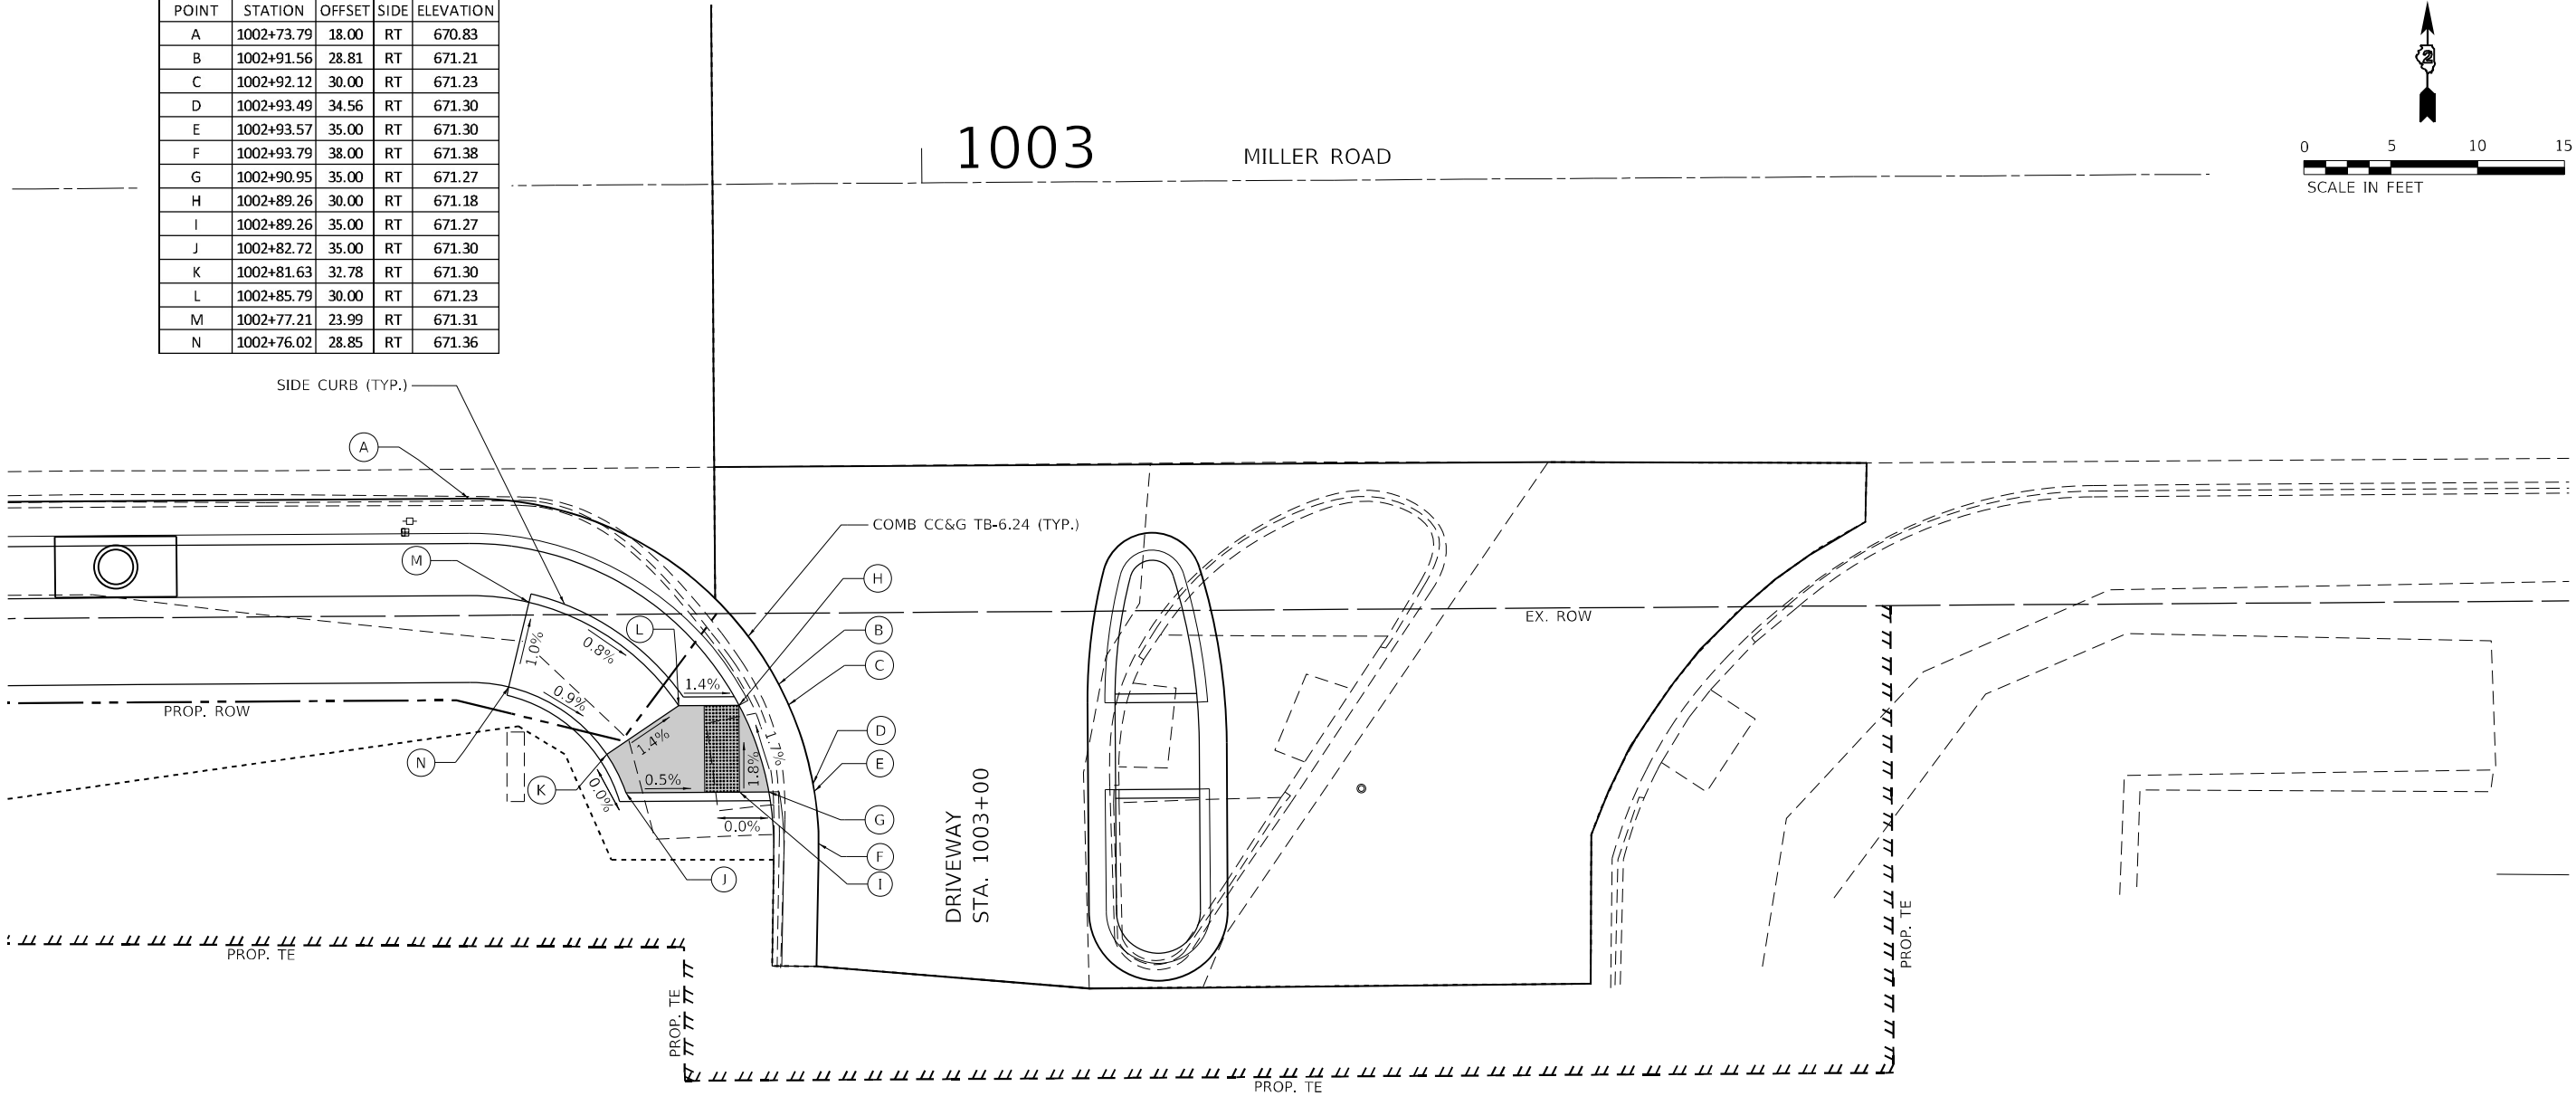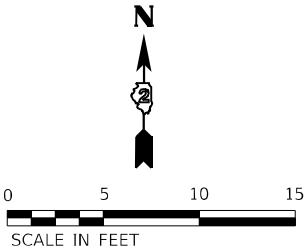

NOTES

1. AT DEPRESSED CURBS ADJACENT TO CURB RAMPS ACCESSIBLE TO THE DISABLED, THE GUTTER FLAG SLOPE SHALL BE -3.5% UNLESS NOTED OTHERWISE.

LEGEND

 -  EXISTING ELEVATION
-  PROPOSED ELEVATION
-  SIDEWALK / PAVEMENT GRADE
-  EXISTING ELEVATION / SLOPE
-  PROPOSED CONSTRUCTION LIMITS
-  PROPOSED LANDING
-  DETECTABLE WARNINGS
-  PEDESTRIAN PUSH-BUTTON



USER NAME	= hogensonjd	DESIGNED	-
DRAWN	-	REVISED	-
PLOT SCALE	= 10,0000 * / in.	CHECKED	-
PLOT DATE	= 10/22/2021	DATE	-

STATE OF ILLINOIS
DEPARTMENT OF TRANSPORTATION



ADA RAMP DETAILS
MILLER ROAD AT DRIVEWAY STA. 1003 + 00

SCALE: 1"=5' SHEET OF SHEETS STA. TO STA.

F.A.P. RTE.	SECTION	COUNTY	TOTAL SHEETS	SHEET NO.
646	9R & 9RS-3	WHITESIDE	222	103
CONTRACT NO. 64D78				
ILLINOIS FED. AID PROJECT				

IL 40 AT REINS STREET SE CORNER				
POINT	STATION	OFFSET	SIDE	ELEVATION
A	816+80.31	19.00	RT	661.18
B	817+03.48	29.94	RT	661.44
C	817+04.72	31.56	RT	661.46
D	817+06.64	34.63	RT	661.49
E	817+08.47	41.54	RT	661.55
F	816+93.81	56.81	RT	661.94
G	817+05.89	41.58	RT	661.52
H	817+01.48	31.58	RT	661.41
I	816+91.48	31.58	RT	661.52
J	816+91.48	41.58	RT	661.62
K	817+01.48	41.58	RT	661.55

IL 40 AT REINS STREET NE CORNER				
POINT	STATION	OFFSET	SIDE	ELEVATION
A	817+66.33	19.00	RT	661.13
B	817+43.16	29.94	RT	661.65
C	817+41.88	31.62	RT	661.63
D	817+37.45	40.89	RT	661.55
E	817+37.27	41.61	RT	661.54
F	817+52.23	59.94	RT	662.10
G	817+39.94	41.58	RT	661.52
H	817+45.16	31.58	RT	661.62
I	817+55.16	31.58	RT	661.46
J	817+55.16	41.58	RT	661.56
K	817+45.16	41.58	RT	661.55

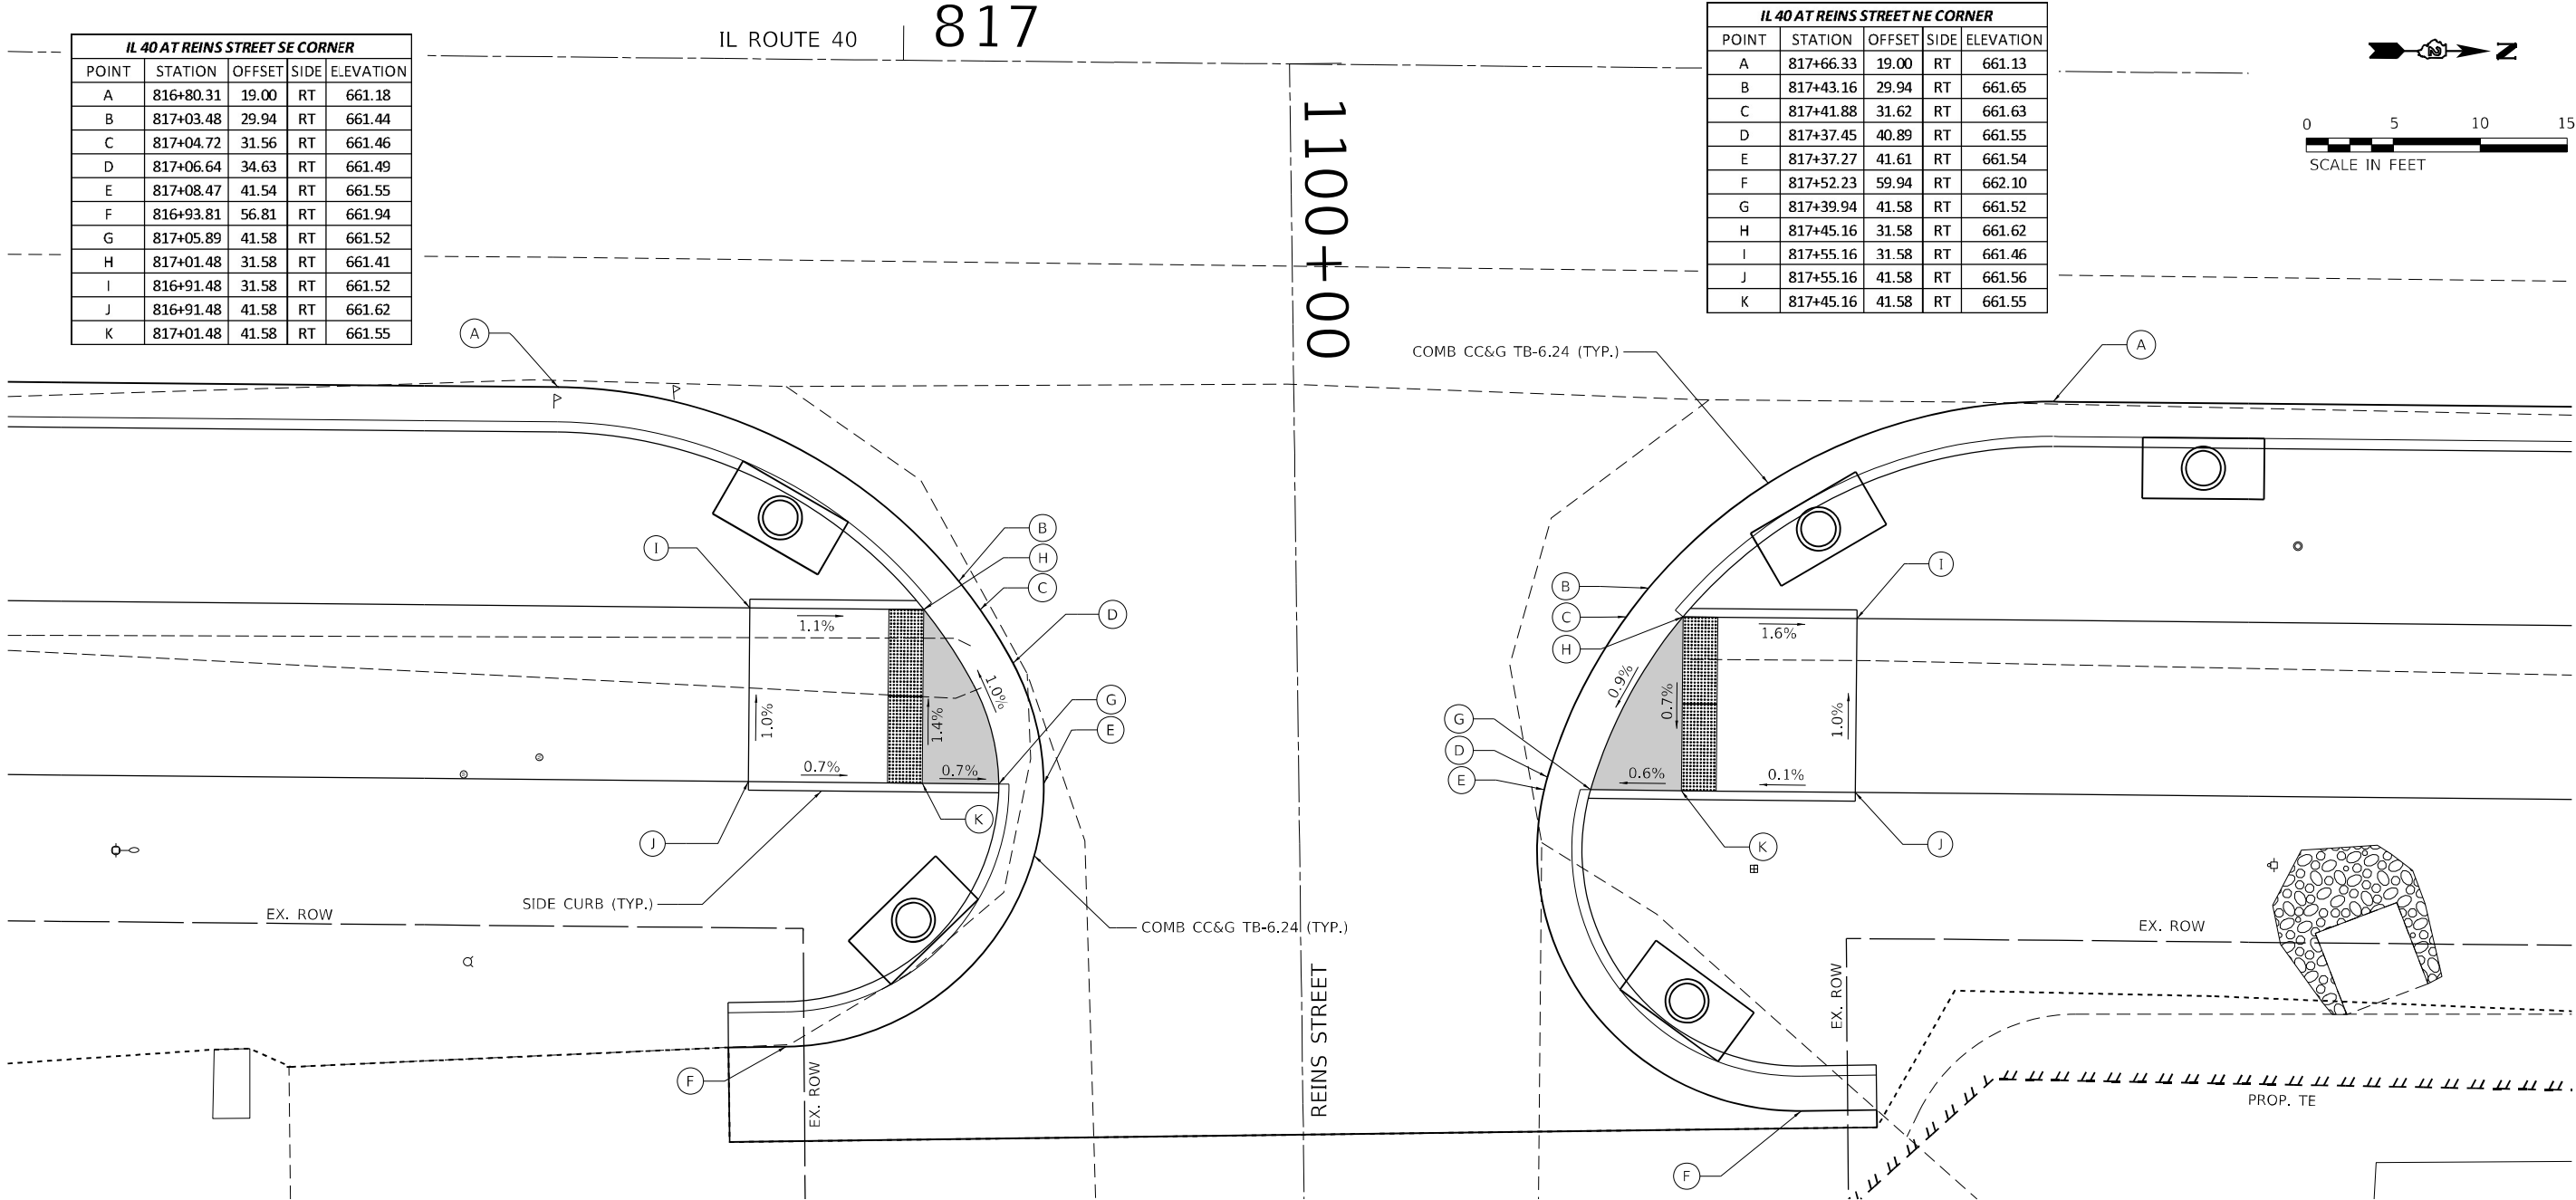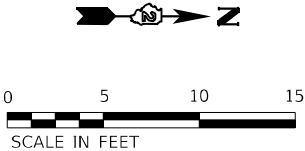

NOTES


1. AT DEPRESSED CURBS ADJACENT TO CURB RAMPS ACCESSIBLE TO THE DISABLED, THE GUTTER FLAG SLOPE SHALL BE -3.5% UNLESS NOTED OTHERWISE.

- LEGEND**
- EXISTING ELEVATION
 - PROPOSED ELEVATION
 - SIDEWALK / PAVEMENT GRADE
 - EXISTING ELEVATION / SLOPE
 - PROPOSED CONSTRUCTION LIMITS
 - PROPOSED LANDING
 - DETECTABLE WARNINGS
 - PEDESTRIAN PUSH-BUTTON



MODEL: Default
FILE: h:\mhc\proj\64d78\dwg\hogan\64d78-ada-detail_reins1.dgn
C:\Program Files\Autodesk\AutoCAD 2011\Projects\64d78-ada-detail_reins1.dgn

MODEL: Default
FILE: 64d78-ada_ramp_details.dwg
C:\Users\johndoe\OneDrive\Documents\DOT\Office\Drawings\2\Projects\64d78-ada_ramp_details\Drawings\64d78-ada_ramp_details.dwg
C:\Users\johndoe\OneDrive\Documents\DOT\Office\Drawings\2\Projects\64d78-ada_ramp_details\Drawings\64d78-ada_ramp_details.dwg

IL 40 AT 23RD STREET NW CORNER				
POINT	STATION	OFFSET	SIDE	ELEVATION
A	824+37.18	19.00	LT	662.32
B	824+05.10	35.12	LT	662.02
C	824+04.00	36.66	LT	661.99
D	824+01.74	40.46	LT	661.91
E	824+01.14	41.66	LT	661.89
F	823+99.10	46.76	LT	661.80
G	824+04.03	41.66	LT	661.88
H	824+07.17	36.66	LT	661.99
I	824+07.17	41.66	LT	661.92
J	824+13.69	41.66	LT	662.02
K	824+15.95	41.66	LT	662.05
L	824+17.32	40.10	LT	662.07
M	824+31.99	32.08	LT	662.83
N	824+31.05	27.17	LT	662.78
O	824+13.69	36.66	LT	662.02

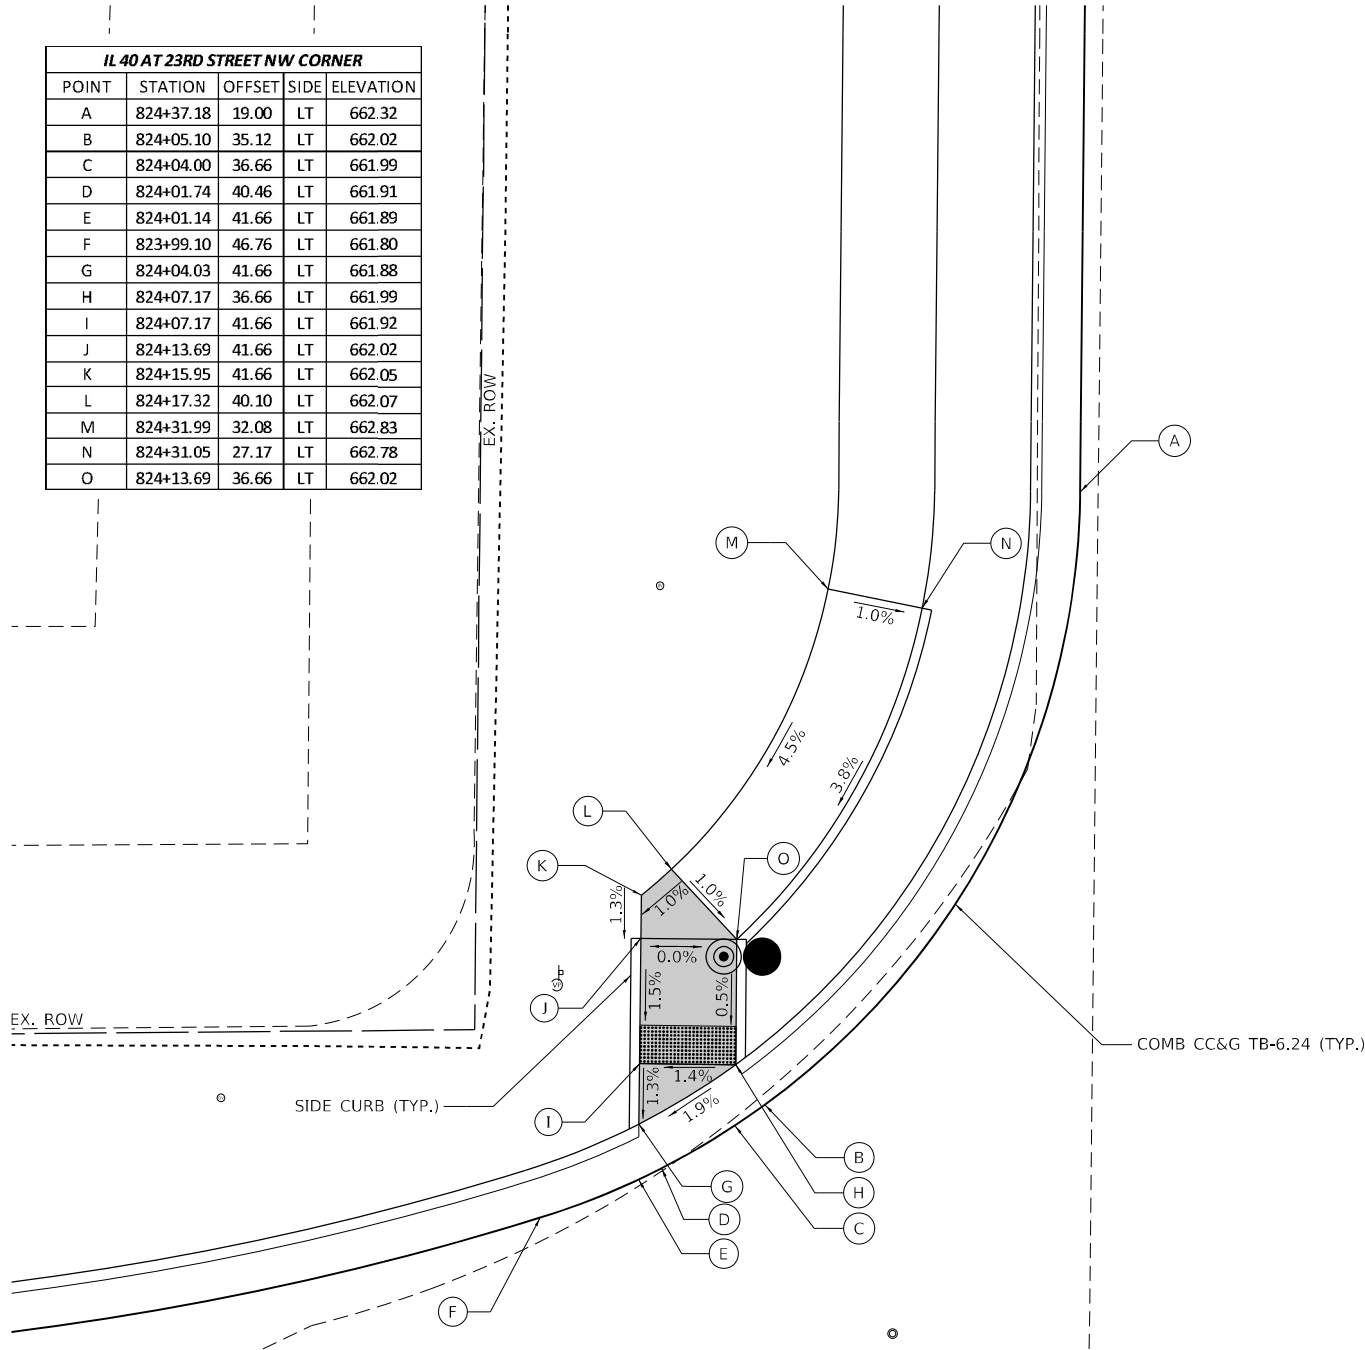

IL 40 AT 23RD STREET NE CORNER				
POINT	STATION	OFFSET	SIDE	ELEVATION
A	824+33.49	25.67	RT	661.88
B	824+30.86	26.55	RT	661.86
C	824+25.49	29.03	RT	661.82
D	824+15.04	37.40	RT	661.71
E	824+13.57	39.15	RT	661.69
F	824+05.05	67.29	RT	661.93
G	824+16.97	39.11	RT	661.68
H	824+31.77	28.97	RT	661.83
I	824+33.77	28.95	RT	661.85
J	824+43.76	28.84	RT	662.36
K	824+44.02	38.84	RT	662.46
L	824+33.86	38.95	RT	661.89

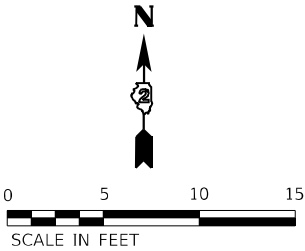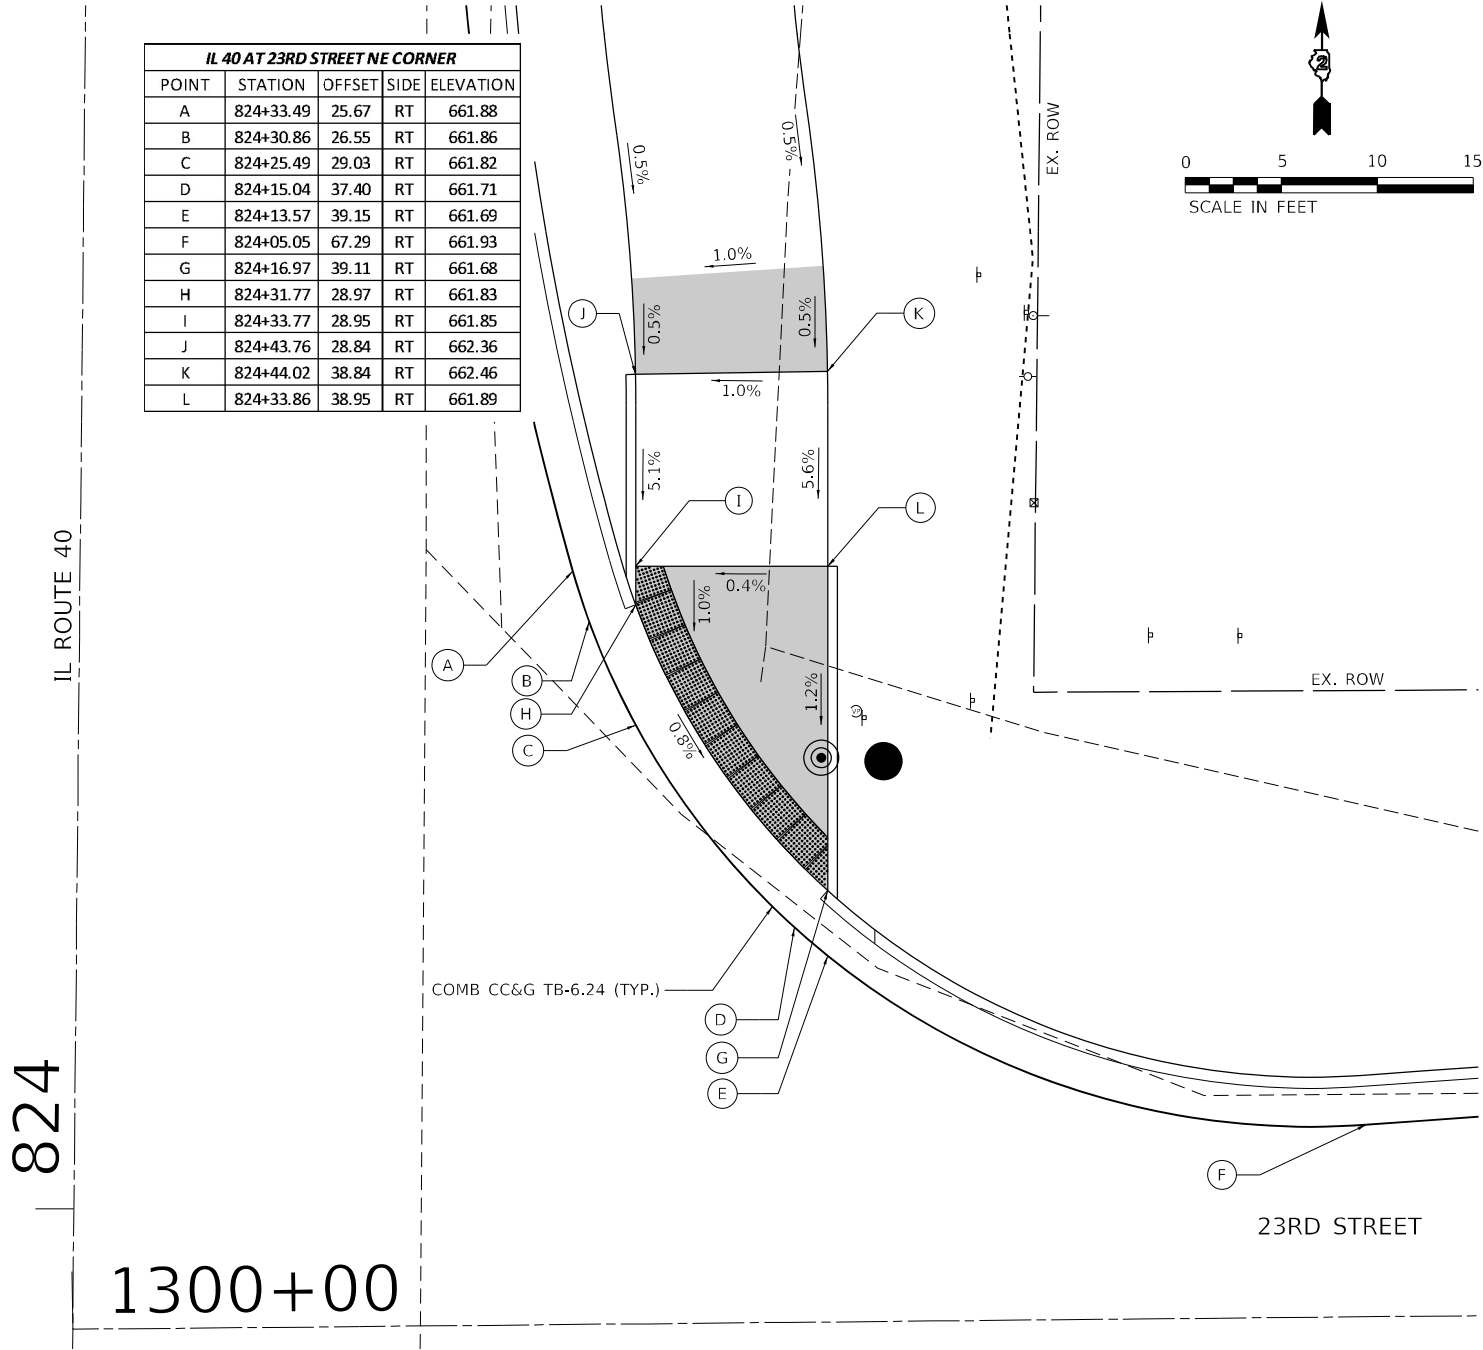

NOTES

1. AT DEPRESSED CURBS ADJACENT TO CURB RAMPS ACCESSIBLE TO THE DISABLED, THE GUTTER FLAG SLOPE SHALL BE -3.5% UNLESS NOTED OTHERWISE.

LEGEND

- EXISTING ELEVATION
- PROPOSED ELEVATION
- SIDEWALK / PAVEMENT GRADE
- EXISTING ELEVATION / SLOPE
- PROPOSED CONSTRUCTION LIMITS
- PROPOSED LANDING
- DETECTABLE WARNINGS
- PEDESTRIAN PUSH-BUTTON



USER NAME	= hogensonjd
DESIGNED	-
DRAWN	-
PLOT SCALE	= 10,0000 * / in.
PLOT DATE	= 10/22/2021


DESIGNED	-
REVIS	-
REVIS	-
REVIS	-
REVIS	-

STATE OF ILLINOIS
DEPARTMENT OF TRANSPORTATION

ADA RAMP DETAILS
IL 40 AT 23RD STREET - NORTH

SCALE: 1"=5' SHEET OF SHEETS STA. TO STA.

F.A.P. RTE.	SECTION	COUNTY	TOTAL SHEETS	SHEET NO.
646	9R & 9RS-3	WHITESIDE	222	105
CONTRACT NO. 64D78				
ILLINOIS FED. AID PROJECT				

 


10

IL ROUTE 40

831

IL 40 AT LYNN BOULEVARD NE CORNER				
POINT	STATION	OFFSET	SIDE	ELEVATION
A	830+38.74	54.44	RT	663.90
B	830+42.46	50.05	RT	664.03
C	830+44.19	48.20	RT	664.08
D	830+53.37	39.96	RT	664.32
E	830+56.46	37.68	RT	664.39
F	830+91.34	23.34	RT	666.30
G	830+57.94	39.79	RT	664.36
H	830+46.06	49.99	RT	664.05
I	830+70.01	48.39	RT	664.42
J	831+07.37	39.28	RT	667.12
K	831+12.36	39.03	RT	667.19
L	831+12.11	29.04	RT	667.14
M	831+06.62	29.31	RT	667.12
N	830+67.86	38.62	RT	664.42

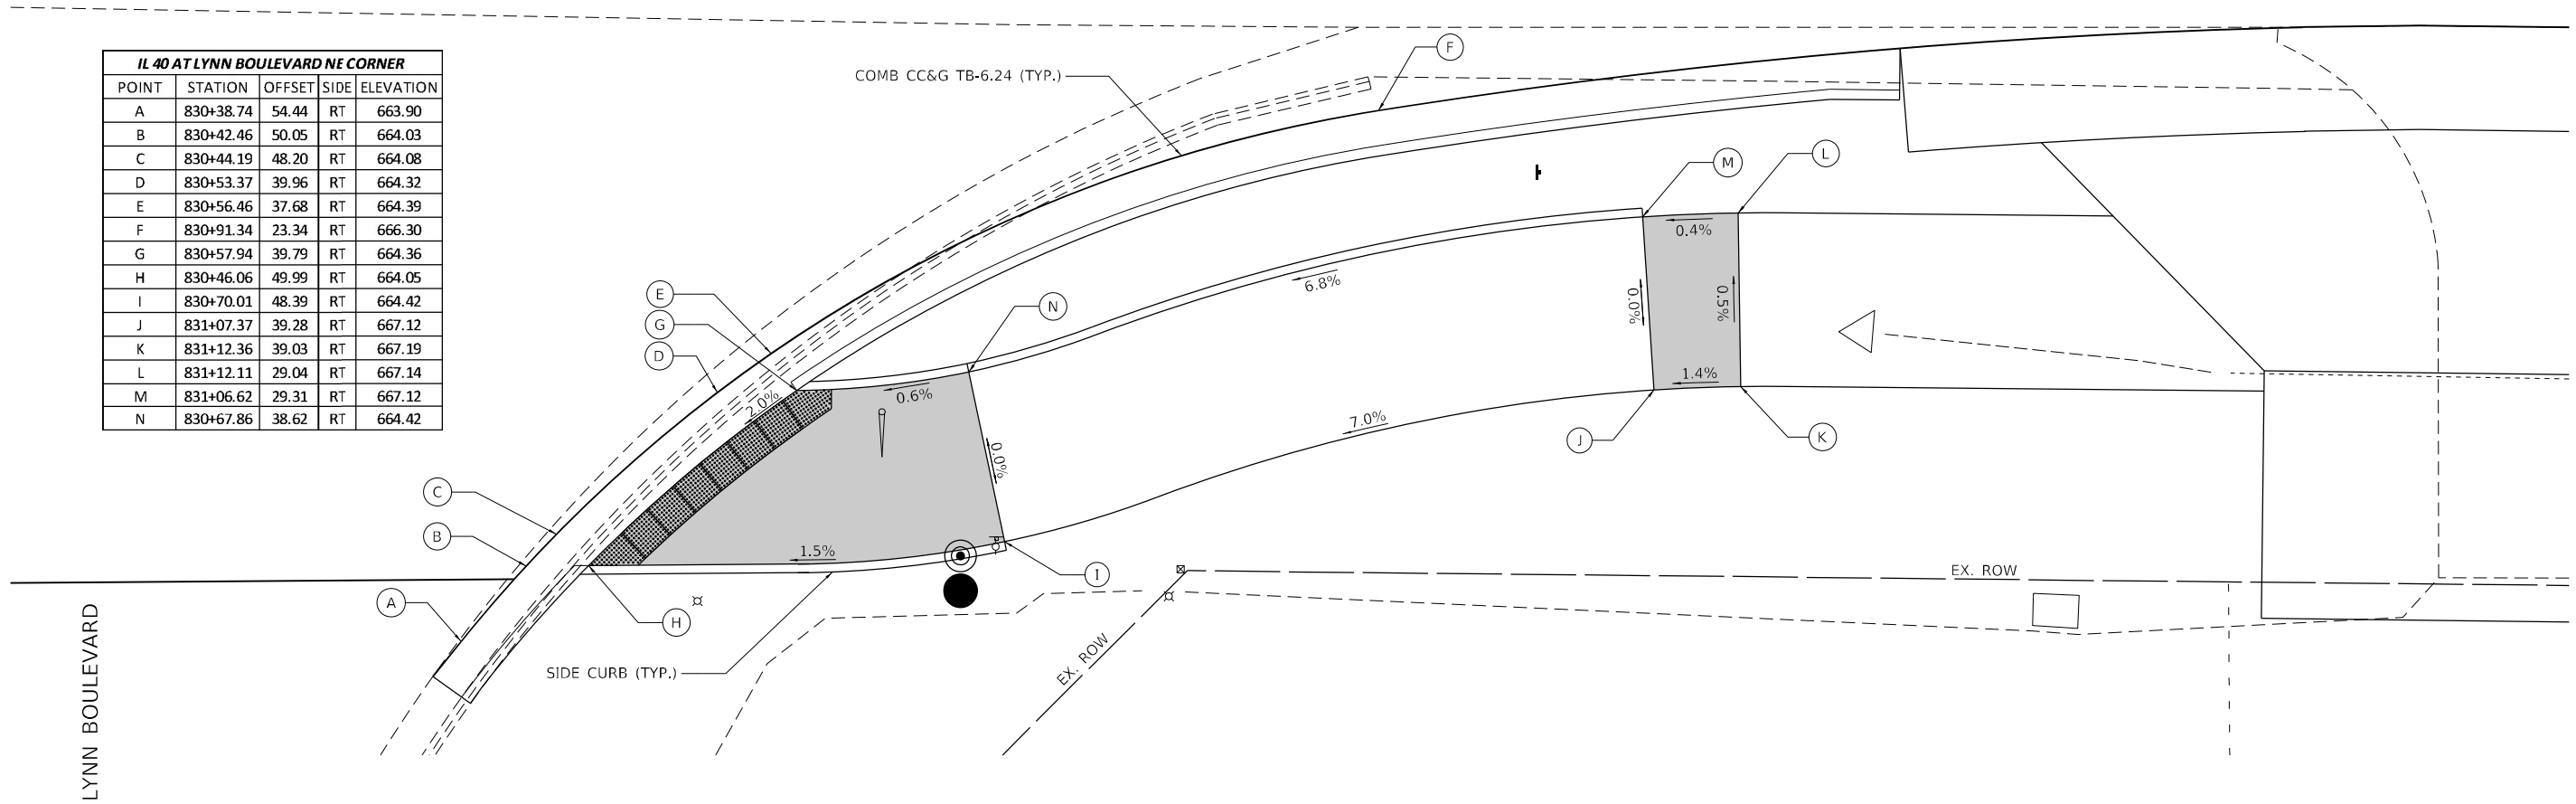

NOTES

1. AT DEPRESSED CURBS ADJACENT TO CURB RAMPS ACCESSIBLE TO THE DISABLED, THE GUTTER FLAG SLOPE SHALL BE -3.5% UNLESS NOTED OTHERWISE.

LEGEND

EXISTING ELEVATION

PROPOSED ELEVATION

SIDEWALK / PAVEMENT GRADE


EXISTING ELEVATION / SLOPE

PROPOSED CONSTRUCTION LIMITS


PROPOSED LANDING

DETECTABLE WARNINGS




PEDESTRIAN PUSH-BUTTON

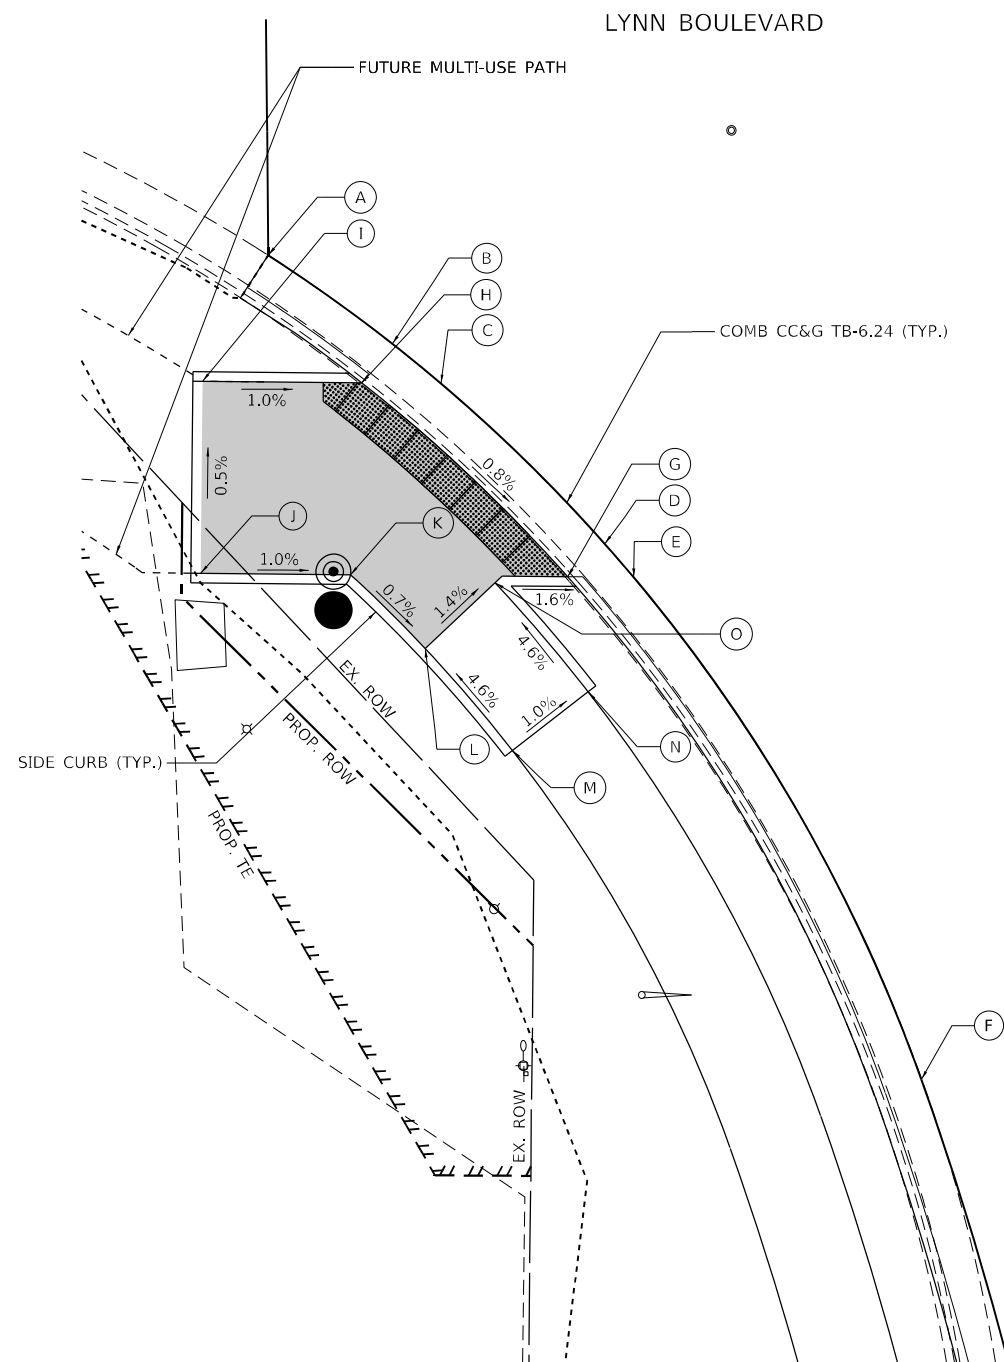

IL 40 AT LYNN BOULEVARD SW CORNER				
POINT	STATION	OFFSET	SIDE	ELEVATION
A	829+44.84	64.16	LT	663.22
B	829+40.29	57.63	LT	663.22
C	829+38.24	55.08	LT	663.20
D	829+29.97	46.47	LT	663.10
E	829+28.24	44.95	LT	663.08
F	829+02.22	29.71	LT	662.78
G	829+28.24	48.39	LT	663.07
H	829+38.24	59.21	LT	663.19
I	829+38.24	67.51	LT	663.27
J	829+28.24	67.51	LT	663.32
K	829+28.24	59.70	LT	663.24
L	829+24.43	55.78	LT	663.20
M	829+19.16	51.18	LT	663.52
N	829+22.26	47.26	LI	663.47
O	829+27.89	52.17	LT	663.13

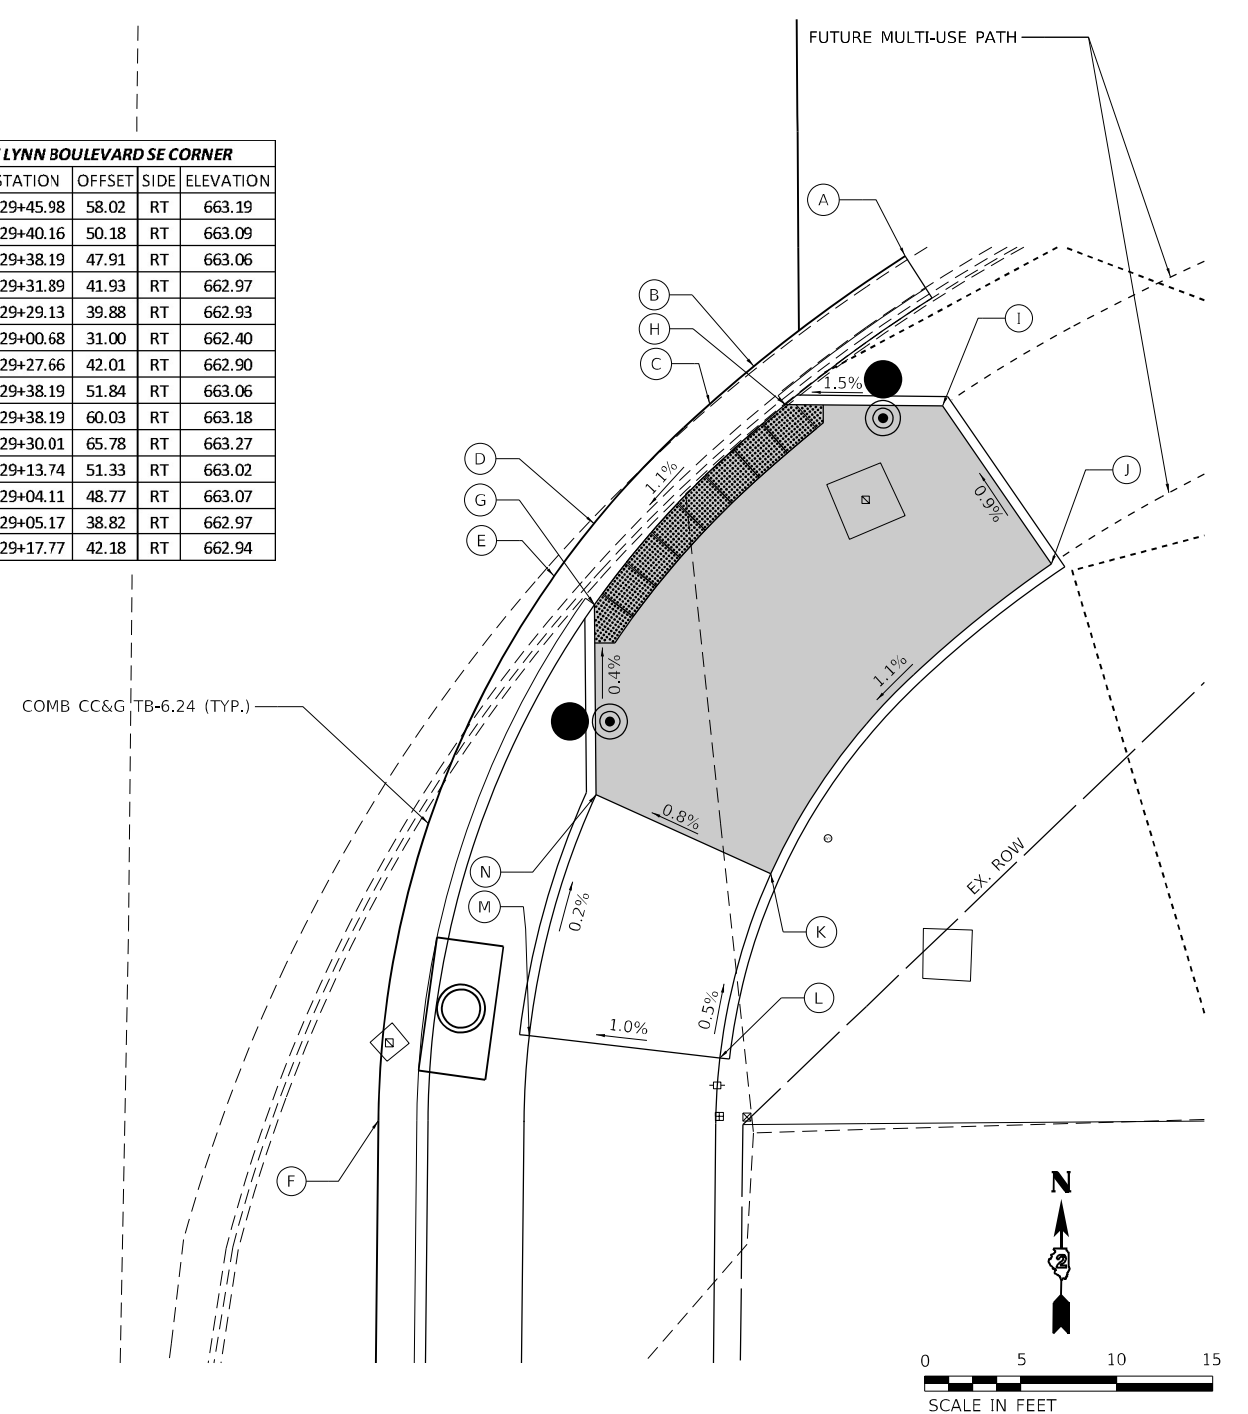

MODEL: Default
FILE: \\nautilus-prod\project-aw-bentley.com\PIV\DOT\Documents\DOT Offices\District 2\Projects\64D78\Program Development\Studies & Plans\Design\ConsultantData\IMEG\16-14-2021\02_64D78-sh-retaining Wall Details.dgn

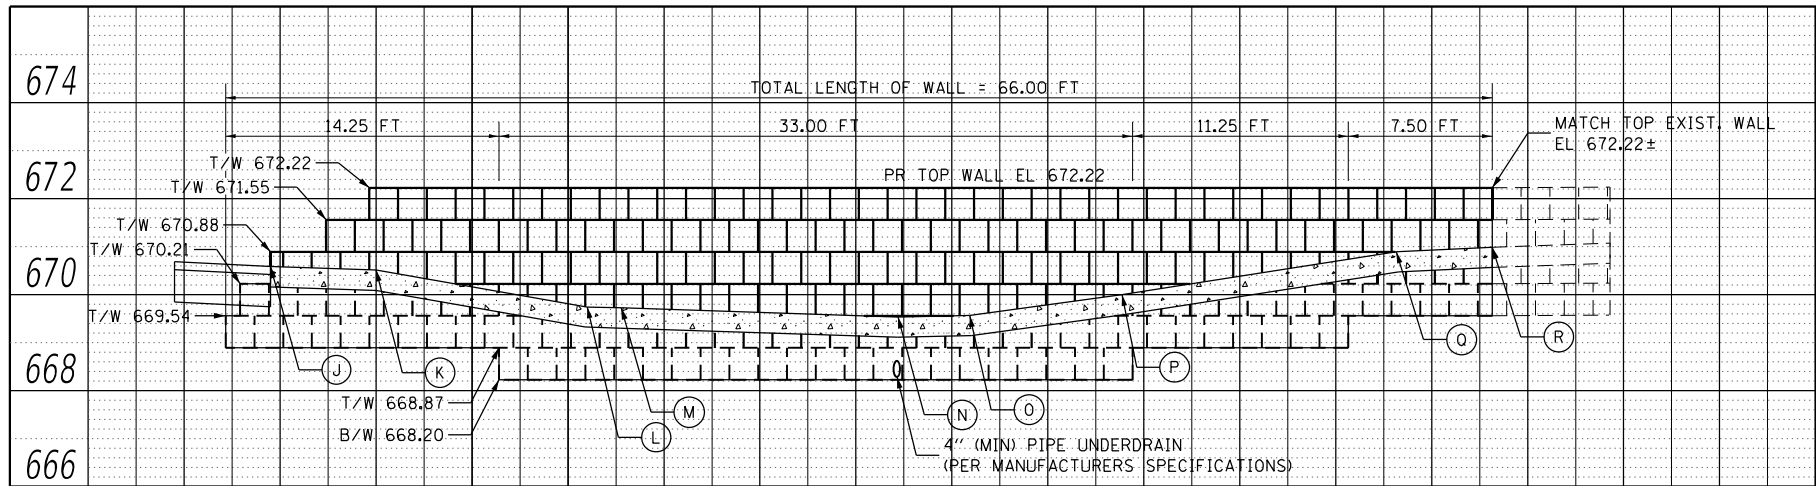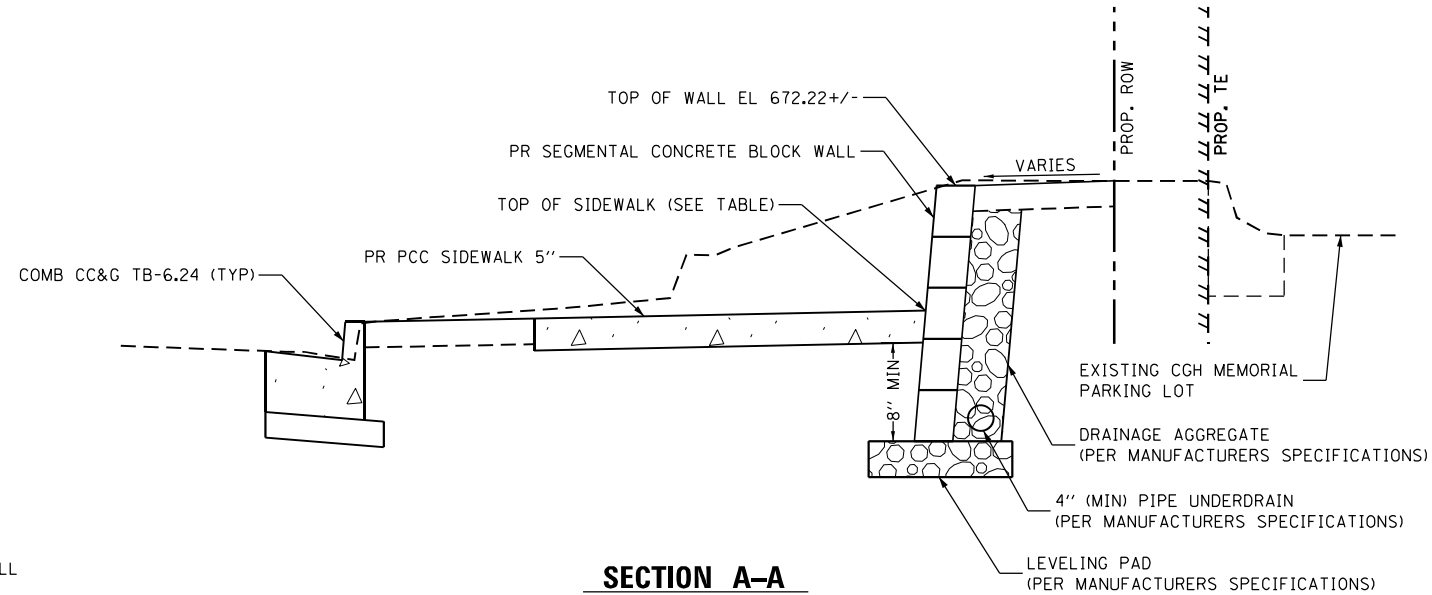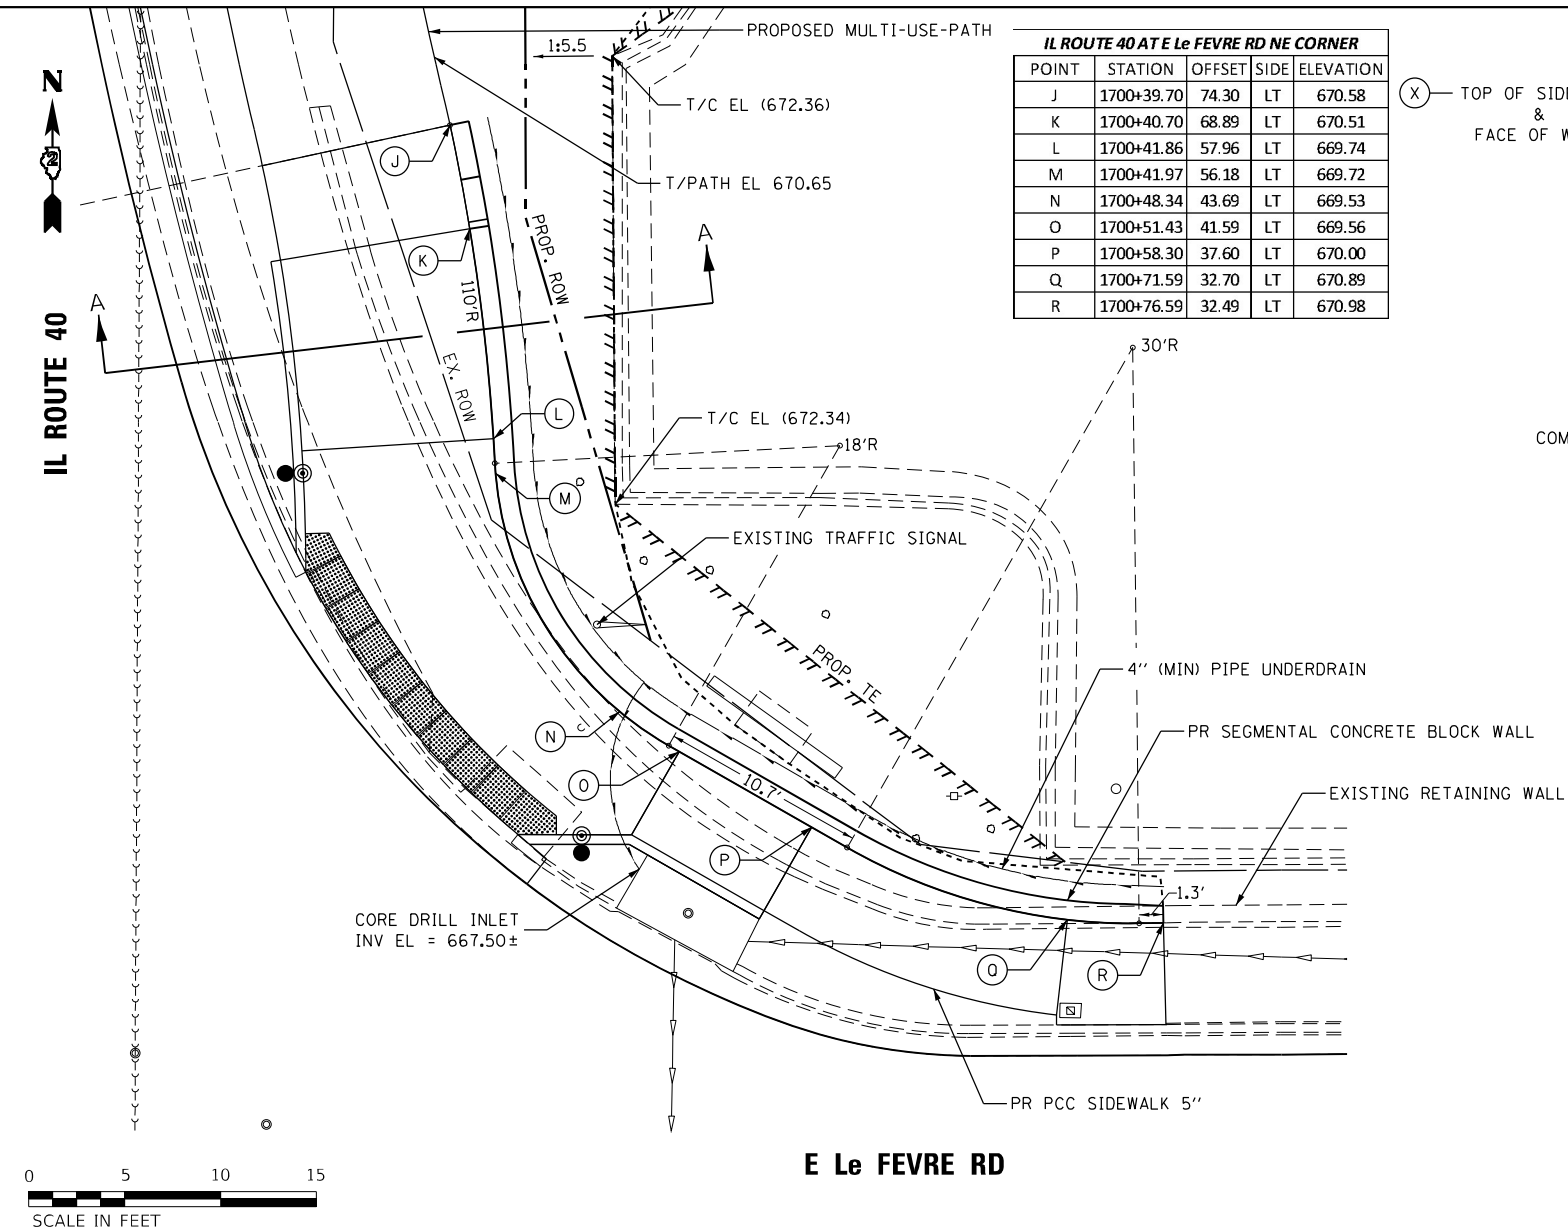

1"=5' HORIZONTAL
1"=2' VERTICAL

NOTES:

- DIMENSIONS WILL VERY DEPENDING ON THE TYPE OF BLOCK USED.
- EVERY OTHER BLOCK AT THE END OF THE WALL WILL HAVE TO BE CUT IN HALF TO CONSTRUCT A VERTICAL END. THE COST FOR THIS WORK SHALL BE INCLUDED IN THE PRICE FOR SEGMENTAL CONCRETE BLOCK WALL.
- SEE SPECIAL PROVISIONS FOR OTHER DETAILS
- THE SEGMENTAL CONCRETE BLOCK WALL FACE FROM TOP OF BLOCK LINE TO THE THEORETICAL TOP OF LEVELING PAD AREA IS 227.0 SQ. FT. AND IS PROVIDED FOR ESTIMATING PURPOSES ONLY.
- REMOVAL OF THE EXISTING BLOCK WALL WILL BE INCLUDED IN THE COST OF SEGMENTAL CONCRETE BLOCK WALL.



401 E. STATE ST, 4th Floor
ROCKFORD, IL 61104
PH: 815.965.6400
www.imegcorp.com

USER NAME = hogensonjd
PLOT SCALE = 10,0000' / in.
PLOT DATE = 10/22/2021

DESIGNED - P. PAUSER
DRAWN - P. PAUSER
CHECKED -
DATE - 6-01-2021

REVISED - 9-08-2021
REVISED -
REVISED -
REVISED -

STATE OF ILLINOIS
DEPARTMENT OF TRANSPORTATION

SEGMENTAL CONCRETE BLOCK WALL DETAILS
IL ROUTE 40 AT E Le FEVRE RD

SCALE: 1"=5'

SHEET OF SHEETS STA. TO STA.

F.A.P. RTE.	SECTION	COUNTY	TOTAL SHEETS	SHEET NO.
646	9R & 9RS-3	WHITESIDE	222	109
CONTRACT NO. 64D78				
ILLINOIS FED. AID PROJECT				

NORTHBOUND ROAD CLOSURE

ROAD CLOSED
1 MILE AHEAD
LOCAL TRAFFIC ONLY

DETOUR
AHEAD

DETOUR
NORTH
ILLINOIS
40

LEFT LANE - COVER WITH

DETOUR
NORTH
ILLINOIS
40

DETOUR
AHEAD

DETOUR
NORTH
ILLINOIS
40

DETOUR
NORTH
ILLINOIS
40

DETOUR
NORTH
ILLINOIS
40

DETOUR
NORTH
ILLINOIS
40



NOTE:
THIS NORTHBOUND TRAFFIC ONLY DETOUR ROUTE WILL BE IN PLACE FOR STAGE 1 ONLY
THE DETOUR WILL BE IN PLACE FOR 60 CONSECUTIVE CALENDAR DAYS.
THIS SHALL BE PAID FOR AT THE CONTRACT
UNIT PRICE PER LUMP SUM FOR TRAFFIC
CONTROL AND PROTECTION (SPECIAL)
CONTRACT NO. 64D78

IL 40 NORTHBOUND
MARKED DETOUR ROUTE


MODEL: Default
FILE: \\nas01\project\aw_bendley.com\PROJECTS\DOT Documents\DOT Office\District 2\Projects\64D78\Program Development\Studies & Plans\Design\CADD\CADSheet\02_64D78-detour.dgn

USER NAME = cushmanbw	DESIGNED -	REVISED -
DRAWN -	REVISED -	REVISED -
PLOT SCALE = 400,000' / in.	CHECKED -	REVISED -
PLOT DATE = Oct-22-2021 10:21:08 AM	DATE -	REVISED -

STATE OF ILLINOIS
DEPARTMENT OF TRANSPORTATION


ROAD CLOSURE PLAN				
SCALE:	SHEET	OF	SHEETS	STA. TO STA.

F.A.P. RTE.	SECTION	COUNTY	TOTAL SHEETS	SHEET NO.
646	9R & 9RS-3	WHITESIDE	222	110
CONTRACT NO. 64D78				
ILLINOIS FED. AID PROJECT				

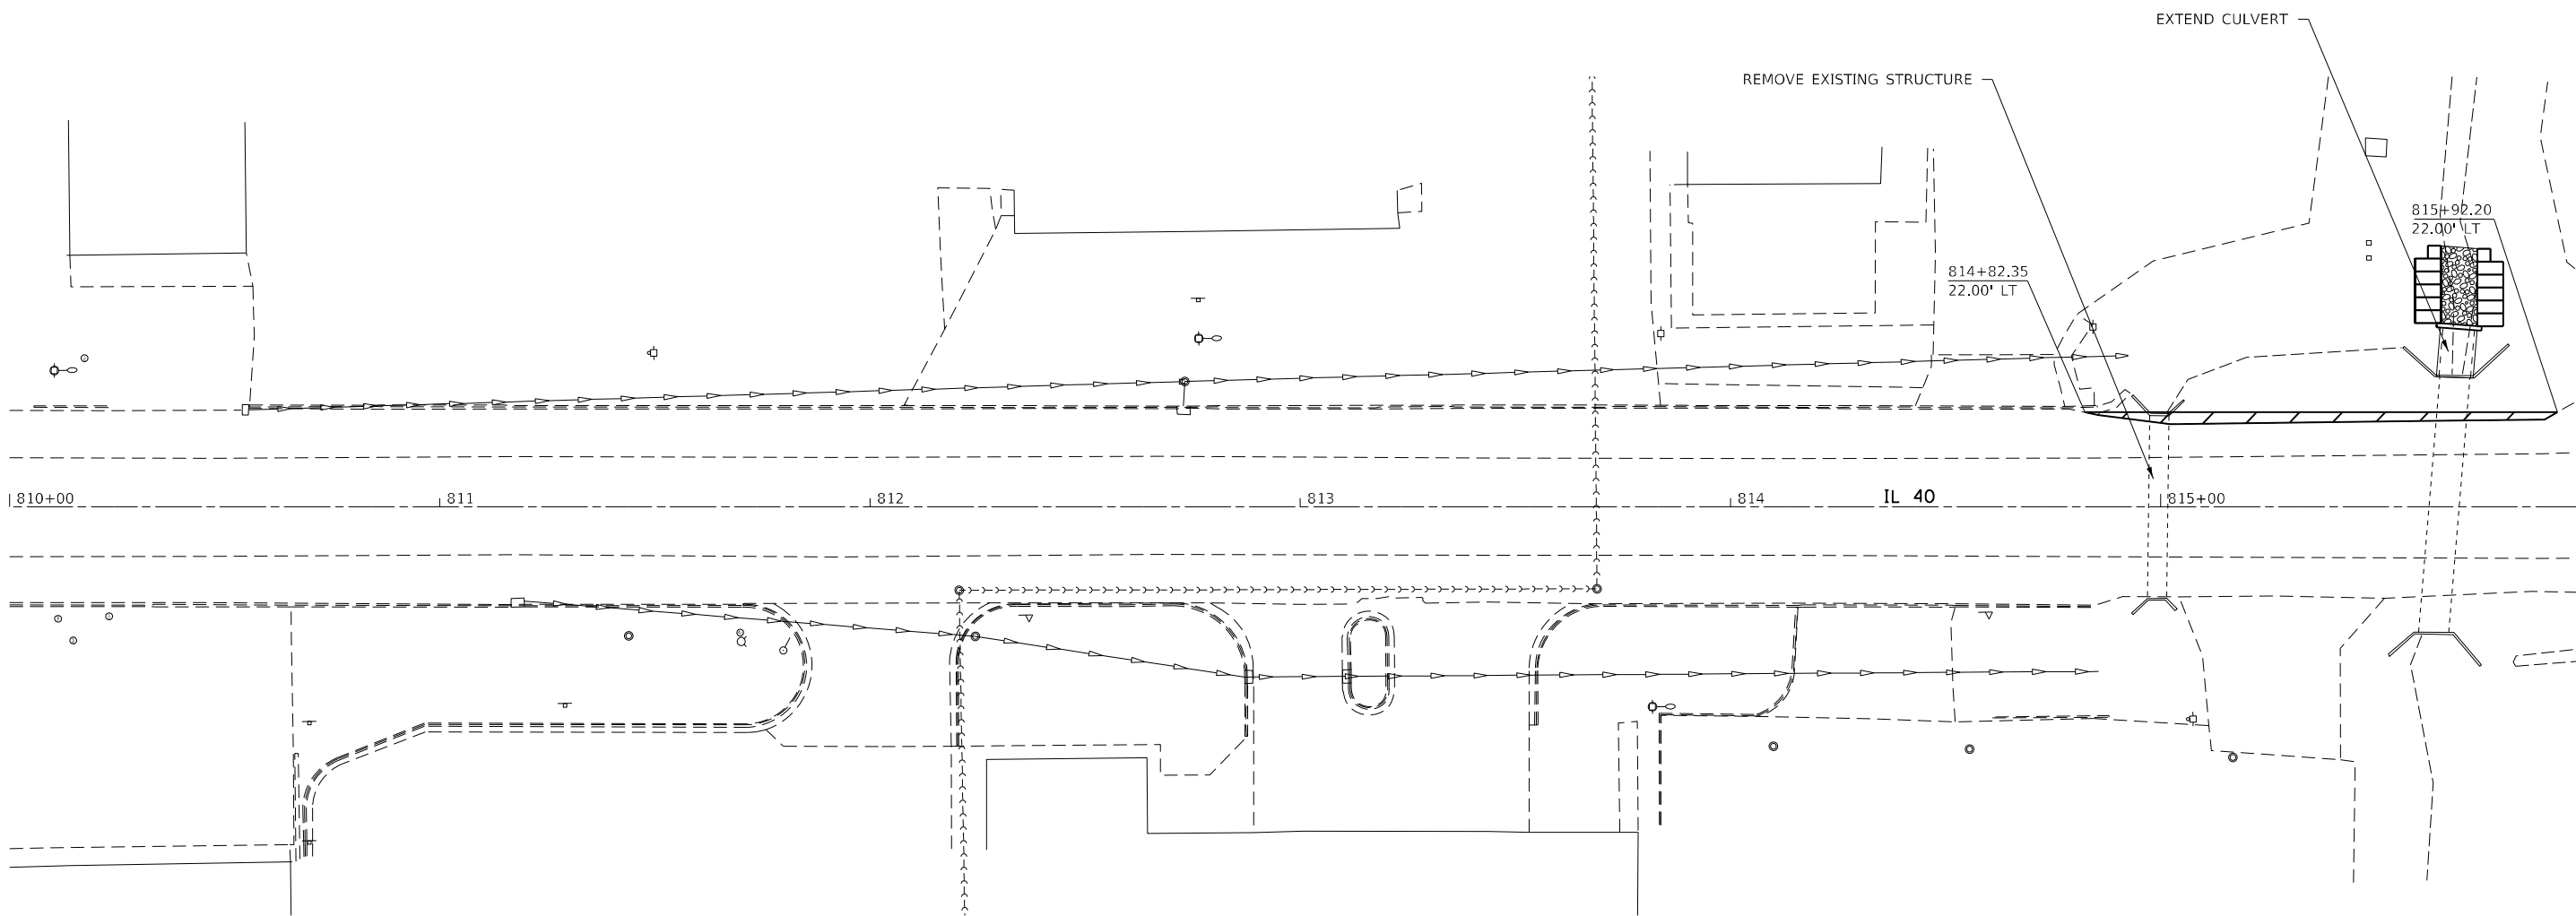

TEMPORARY PAVEMENT

FILE NAME: D:\	USER NAME = hogensonjd	DESIGNED -	REVISED -	STATE OF ILLINOIS DEPARTMENT OF TRANSPORTATION	PRE-STAGE PLAN					F.A.P. RTE.	SECTION	COUNTY	TOTAL SHEETS	SHEET NO.
		DRAWN -	REVISED -							646	9R & 9RS-3	WHITESIDE	222	111
	PLOT SCALE = 40,000' ± / in.	CHECKED -	REVISED -		CONTRACT NO. 64D78									
	PLOT DATE = 10/22/2021	DATE -	REVISED -		SCALE:	SHEET	OF	SHEETS	STA.	TO STA.				

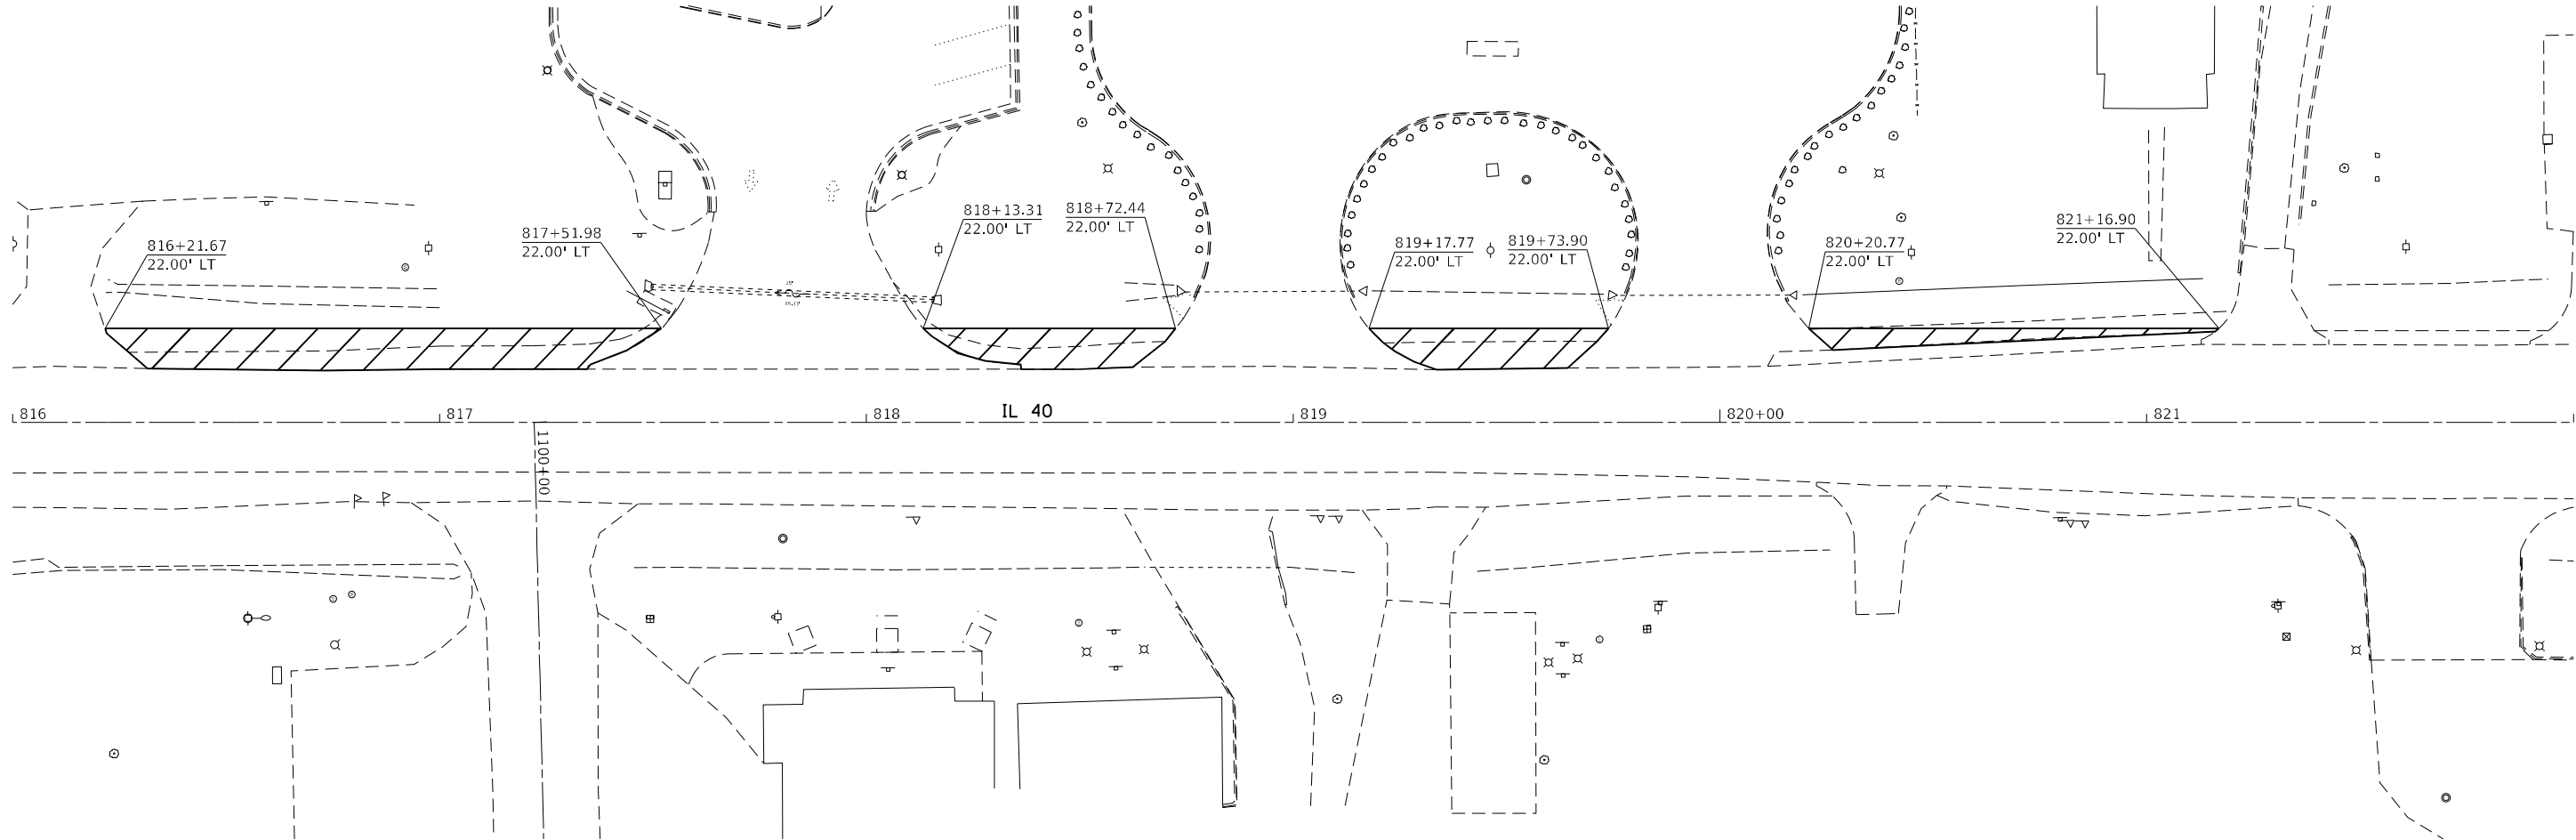


LEGEND

	TEMPORARY PAVEMENT
--	--------------------


MODEL: Default
FILE: h:\mte\proj\ultra-cw-bentley.com\p\w\dot\Documents\DOT_Offices\District_2\Projects\64D78\Program_Development\Studies & Plans\Design\CADD\CAPsheets\02_64D78-sht-Stage-1.dgn

	USER NAME = hogensonjd	DESIGNED -	REVISED -	STATE OF ILLINOIS DEPARTMENT OF TRANSPORTATION	PRE-STAGE PLAN			F.A.P. RTE. 646	SECTION 9R & 9RS-3	COUNTY WHITESIDE	TOTAL SHEETS 222	SHEET NO. 112
	PLOT SCALE = 40,0000' = 1 in.	DRAWN -	REVISED -					CONTRACT NO. 64D78				
	PLOT DATE = 10/22/2021	CHECKED -	REVISED -					ILLINOIS FED. AID PROJECT				
		DATE -	REVISED -		SCALE:	SHEET	OF SHEETS	STA.	TO STA.			

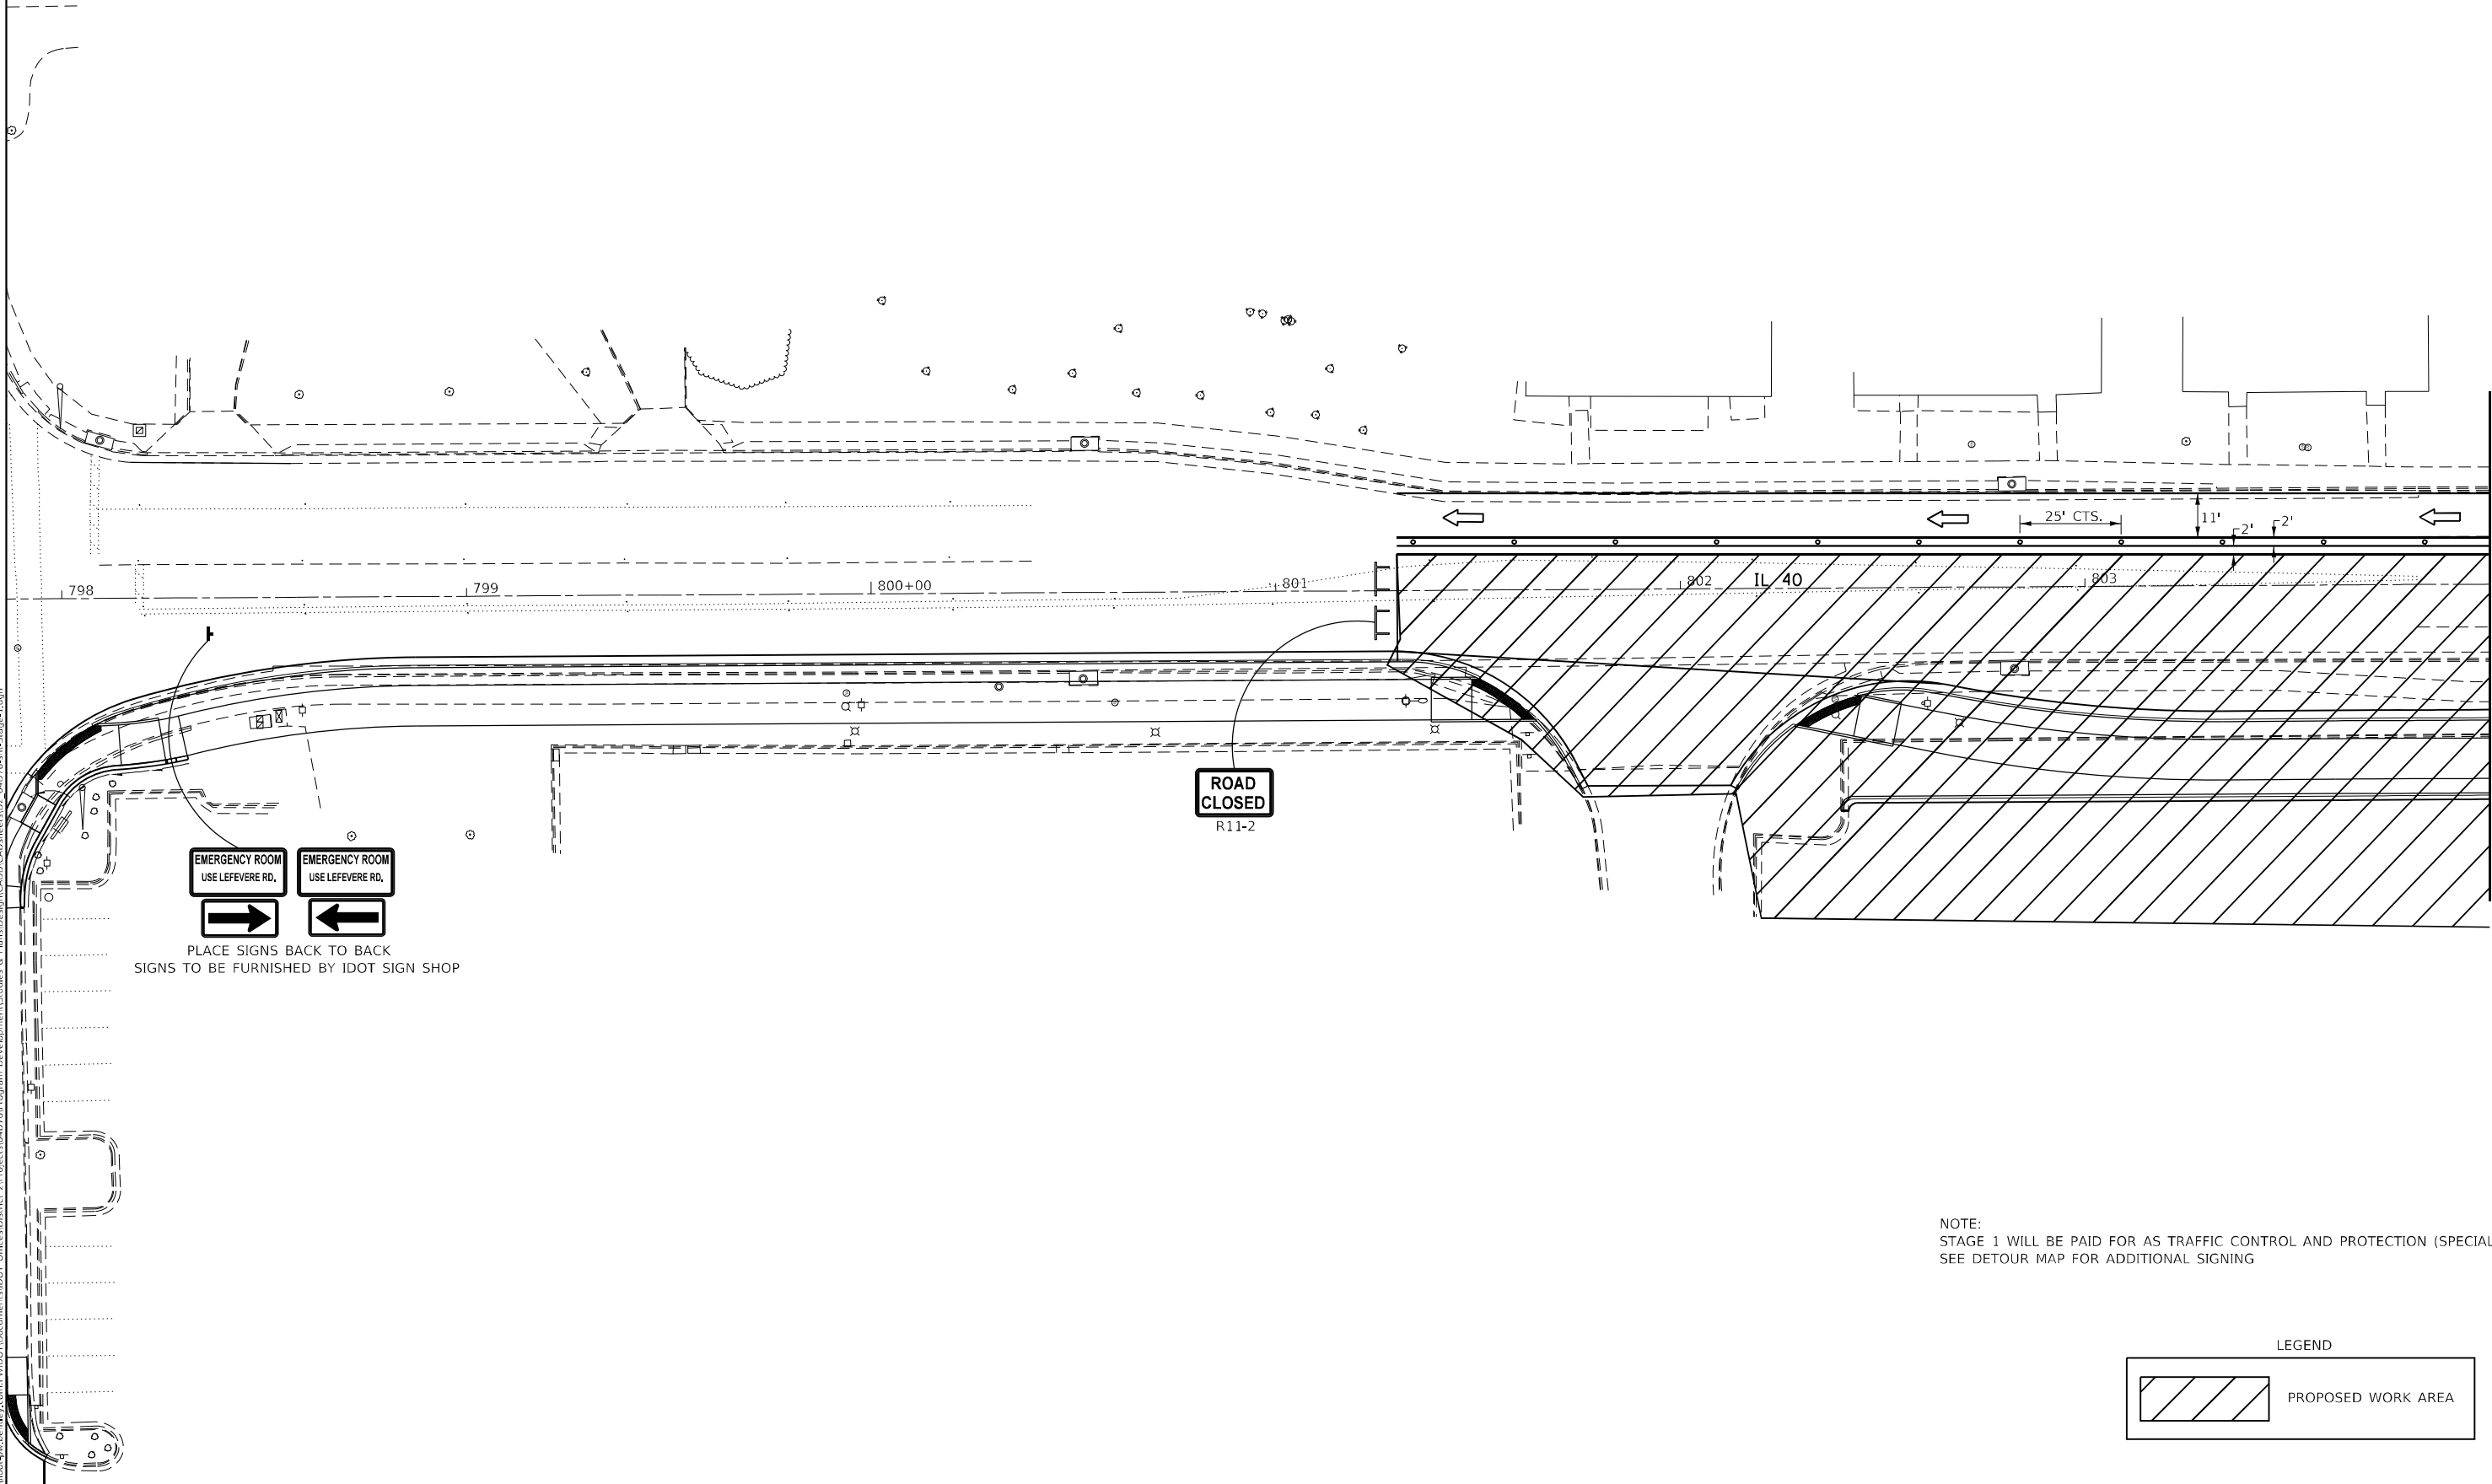

NOTE:
STAGE 1 WILL BE PAID FOR AS TRAFFIC CONTROL AND PROTECTION (SPECIAL)
SEE DETOUR MAP FOR ADDITIONAL SIGNING

LEGEND

 

PROPOSED WORK AREA

MODEL: Default
FILE: \\uslpc-proj\uslpc-aw-headray.com\I\IDOT\Documents\DOT Offices\District 2\Projects\64D78\Program Development\Studies & Plans\Design\ADD\CD\Sheet\02_64D78-st1-Stage-1.dgn


USER NAME = hogensonjd	DESIGNED -	REVISED -
	DRAWN -	REVISED -
PLOT SCALE = 40,0000 * / in.	CHECKED -	REVISED -
PLOT DATE = 10/22/2021	DATE -	REVISED -

STATE OF ILLINOIS
DEPARTMENT OF TRANSPORTATION

STAGE 1 PLAN

SCALE: SHEET OF SHEETS STA. TO STA.

F.A.P. RTE.	SECTION	COUNTY	TOTAL SHEETS	SHEET NO.
646	9R & 9RS-3	WHITESIDE	222	113
CONTRACT NO. 64D78				
ILLINOIS FED. AID PROJECT				

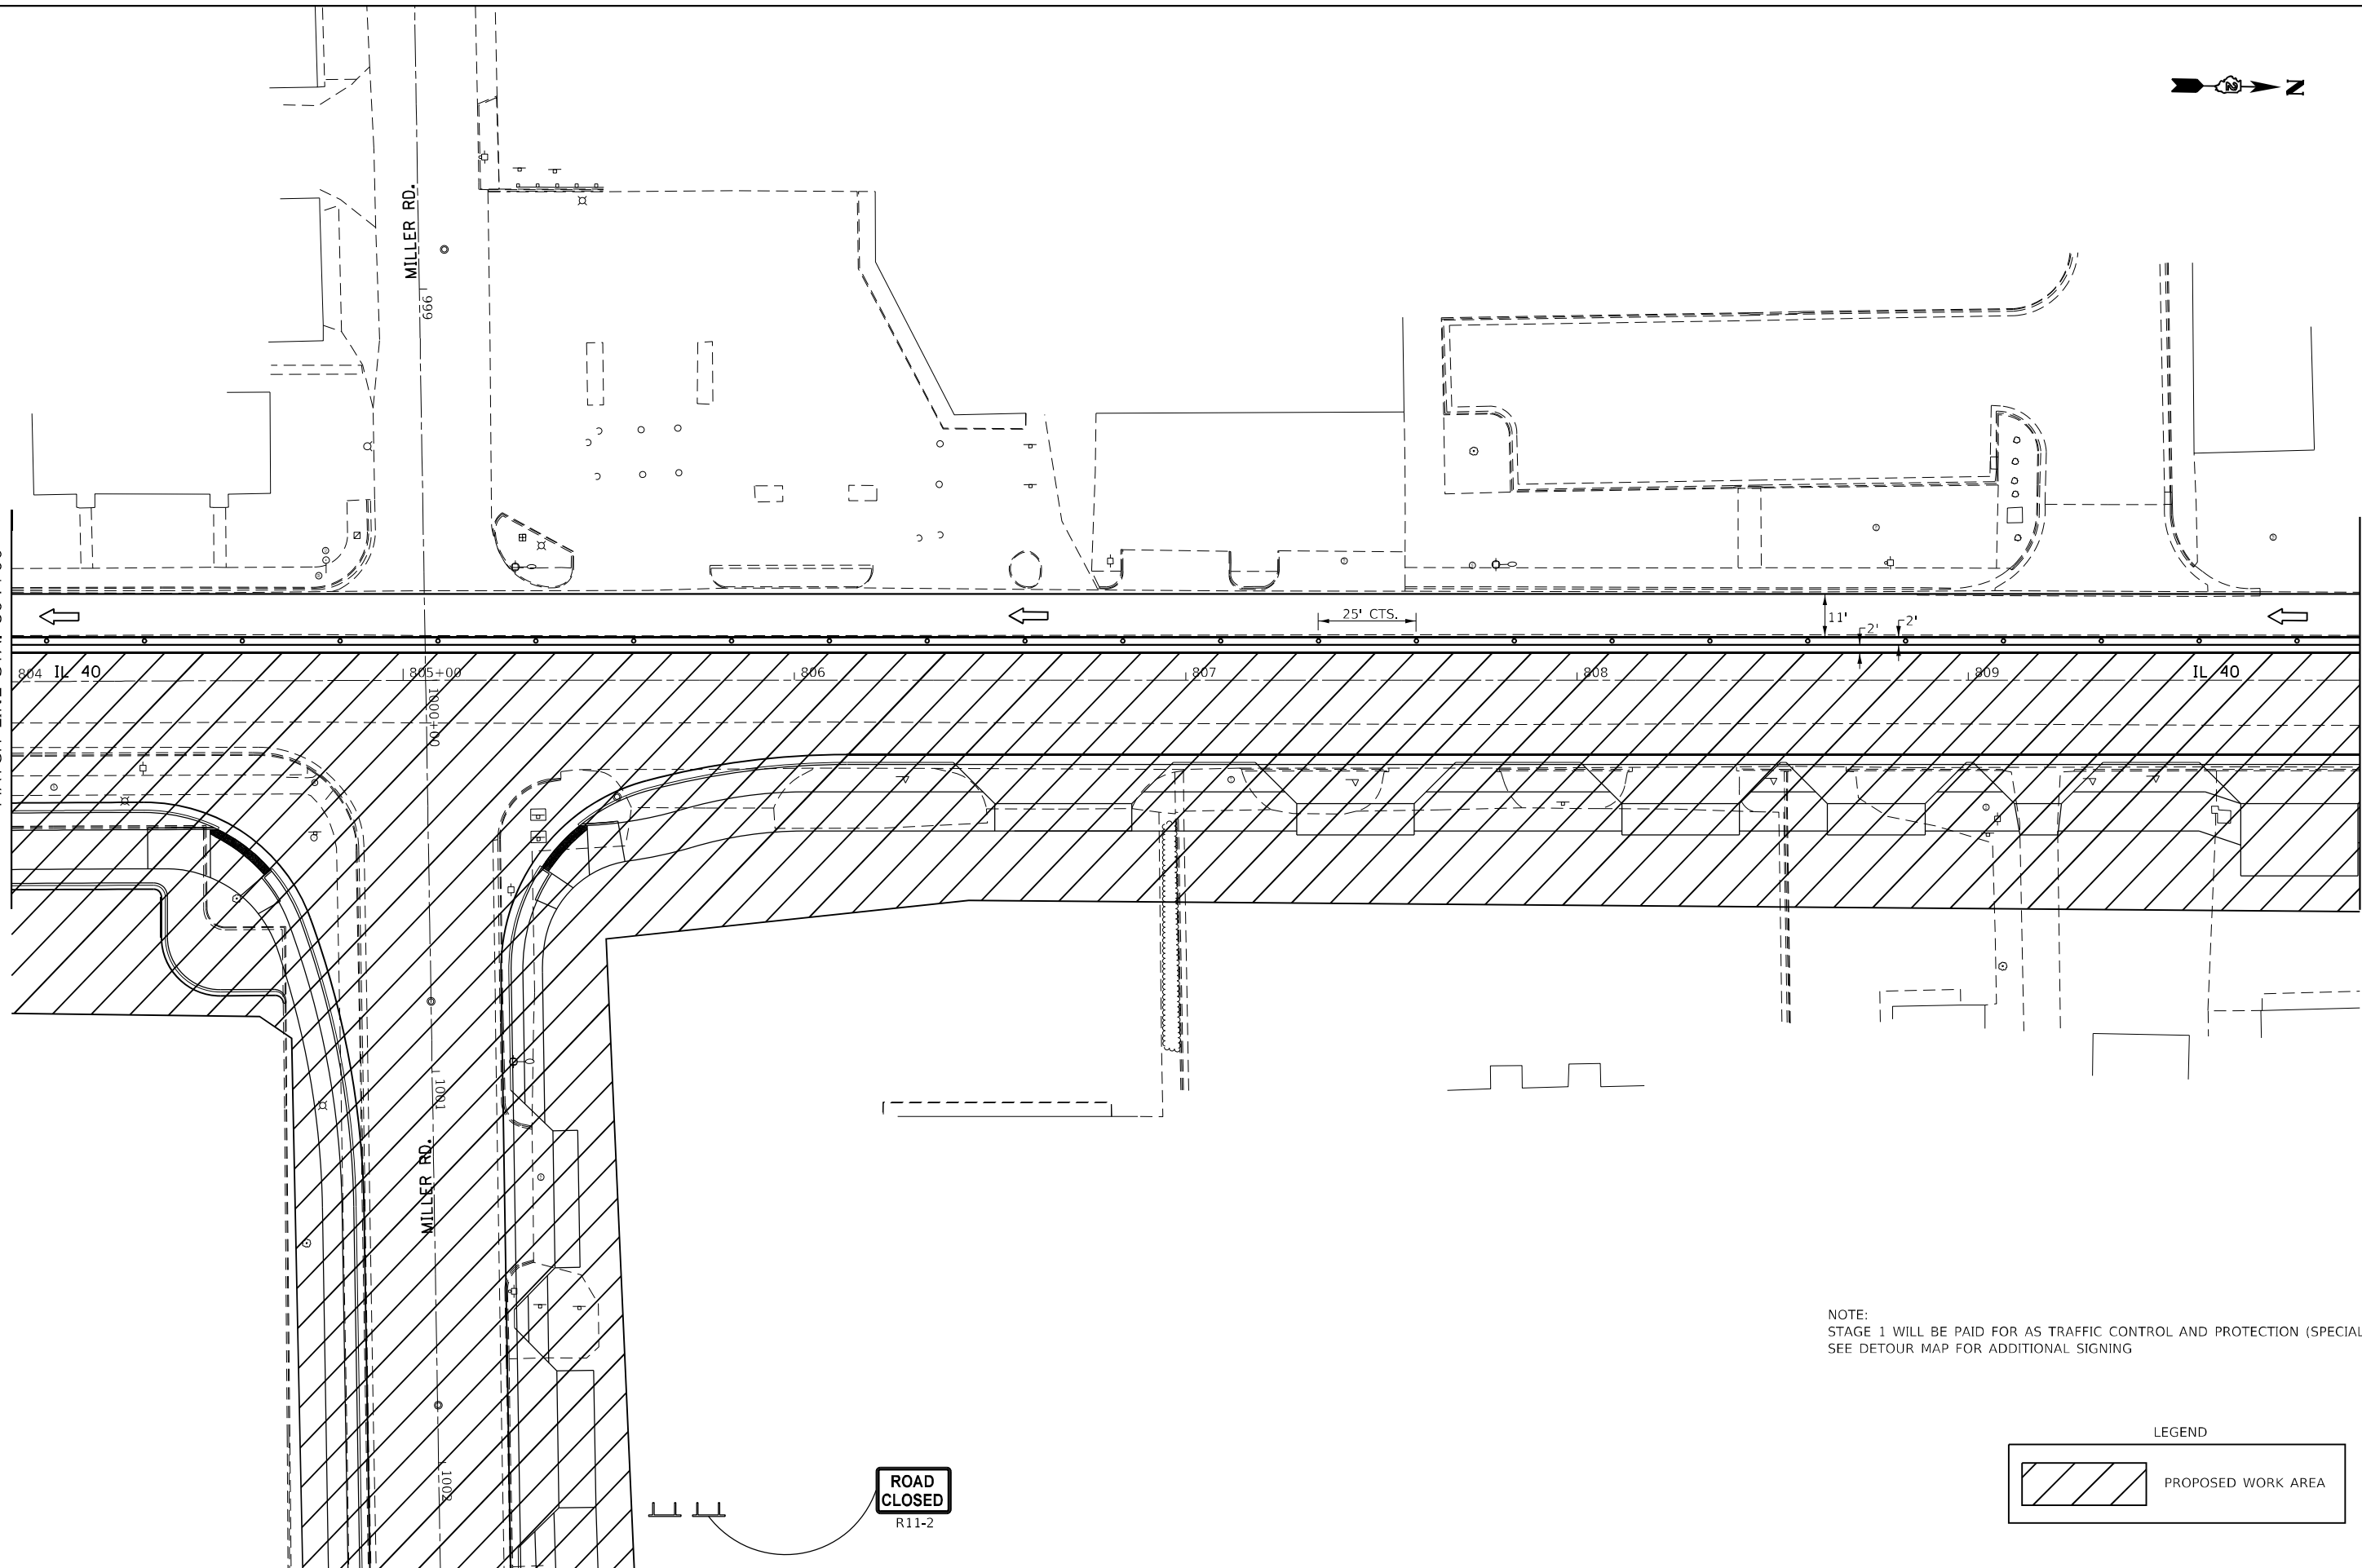

(
(

•
|
(
!
:
-
-
(
|
•
•

~~L/40~~

MILLER RD.


LEGEND

PROPOSED WORK AREA

SCALE:	SHEET	OF	SHEETS	STA.	TO STA.
--------	-------	----	--------	------	---------

F.A.P. RTE.	SECTION	COUNTY	TOTAL SHEETS	SHEET NO.
646	9R & 9RS-3	WHITESIDE	222	114
		CONTRACT NO. 64D78		
ILLINOIS		FED. AID PROJECT		

MODEL: Default
FILE: \\natick-prod\project-aw-bentley.com\PIV\DOT\Documents\DOT_Offices\District 2\Projects\64D78\Stage1.dgn

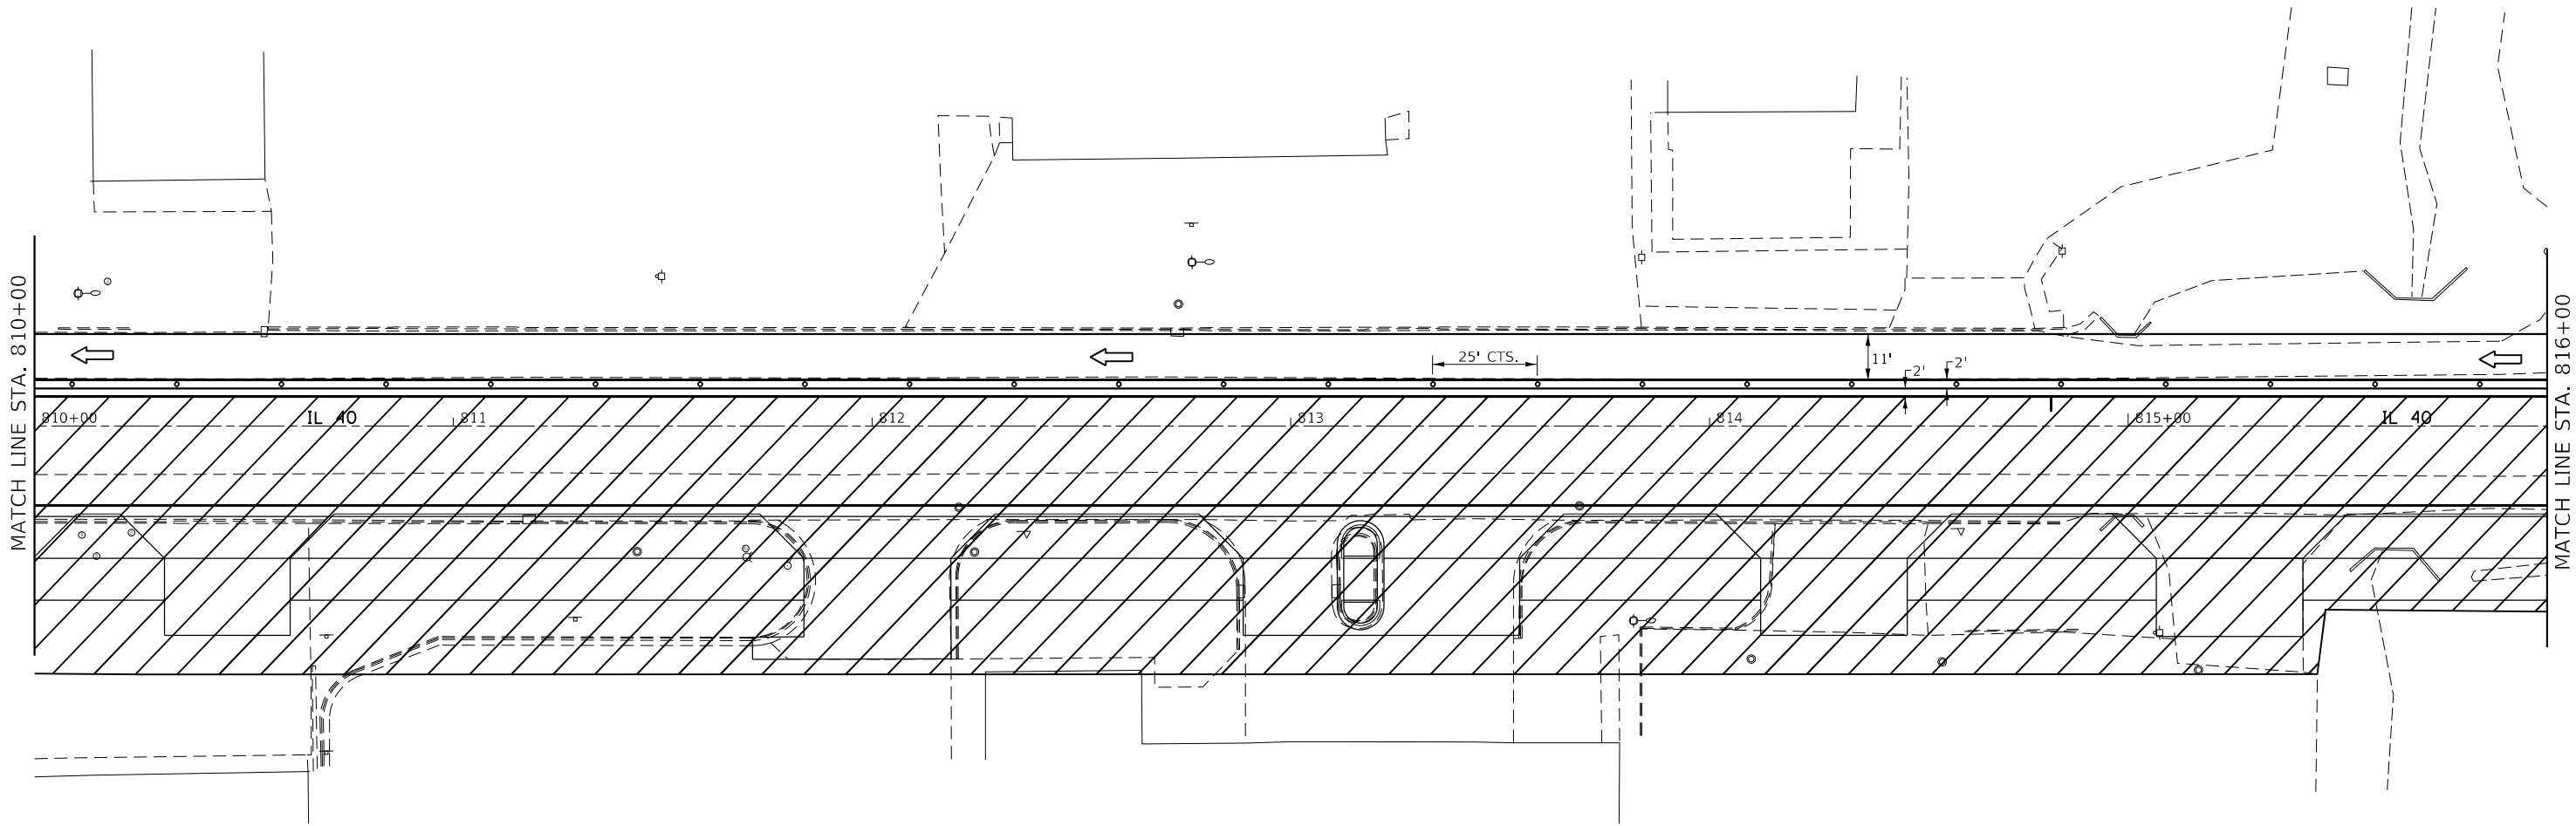


NOTE:
STAGE 1 WILL BE PAID FOR AS TRAFFIC CONTROL AND PROTECTION (SPECIAL)
SEE DETOUR MAP FOR ADDITIONAL SIGNING

LEGEND

	PROPOSED WORK AREA
--	--------------------


	USER NAME = hogensonjd	DESIGNED -	REVISED -	STATE OF ILLINOIS DEPARTMENT OF TRANSPORTATION	STAGE 1 PLAN			F.A.P. RTE.	SECTION	COUNTY	TOTAL SHEETS	SHEET NO.
	PLOT SCALE = 40,0000 * / in.	DRAWN -	REVISED -					646	9R & 9RS-3	WHITESIDE	222	115
	PLOT DATE = 10/22/2021	CHECKED -	REVISED -		SCALE: SHEET OF SHEETS STA. TO STA.			CONTRACT NO. 64D78				
		DATE -	REVISED -					ILLINOIS FED. AID PROJECT				

Model: Default
File: \\naulic-prod\ulic-aw-bentley.com\pl\DOT\Documents\DOT_Offices\District 2\Projects\64D78\Stage1.dgn

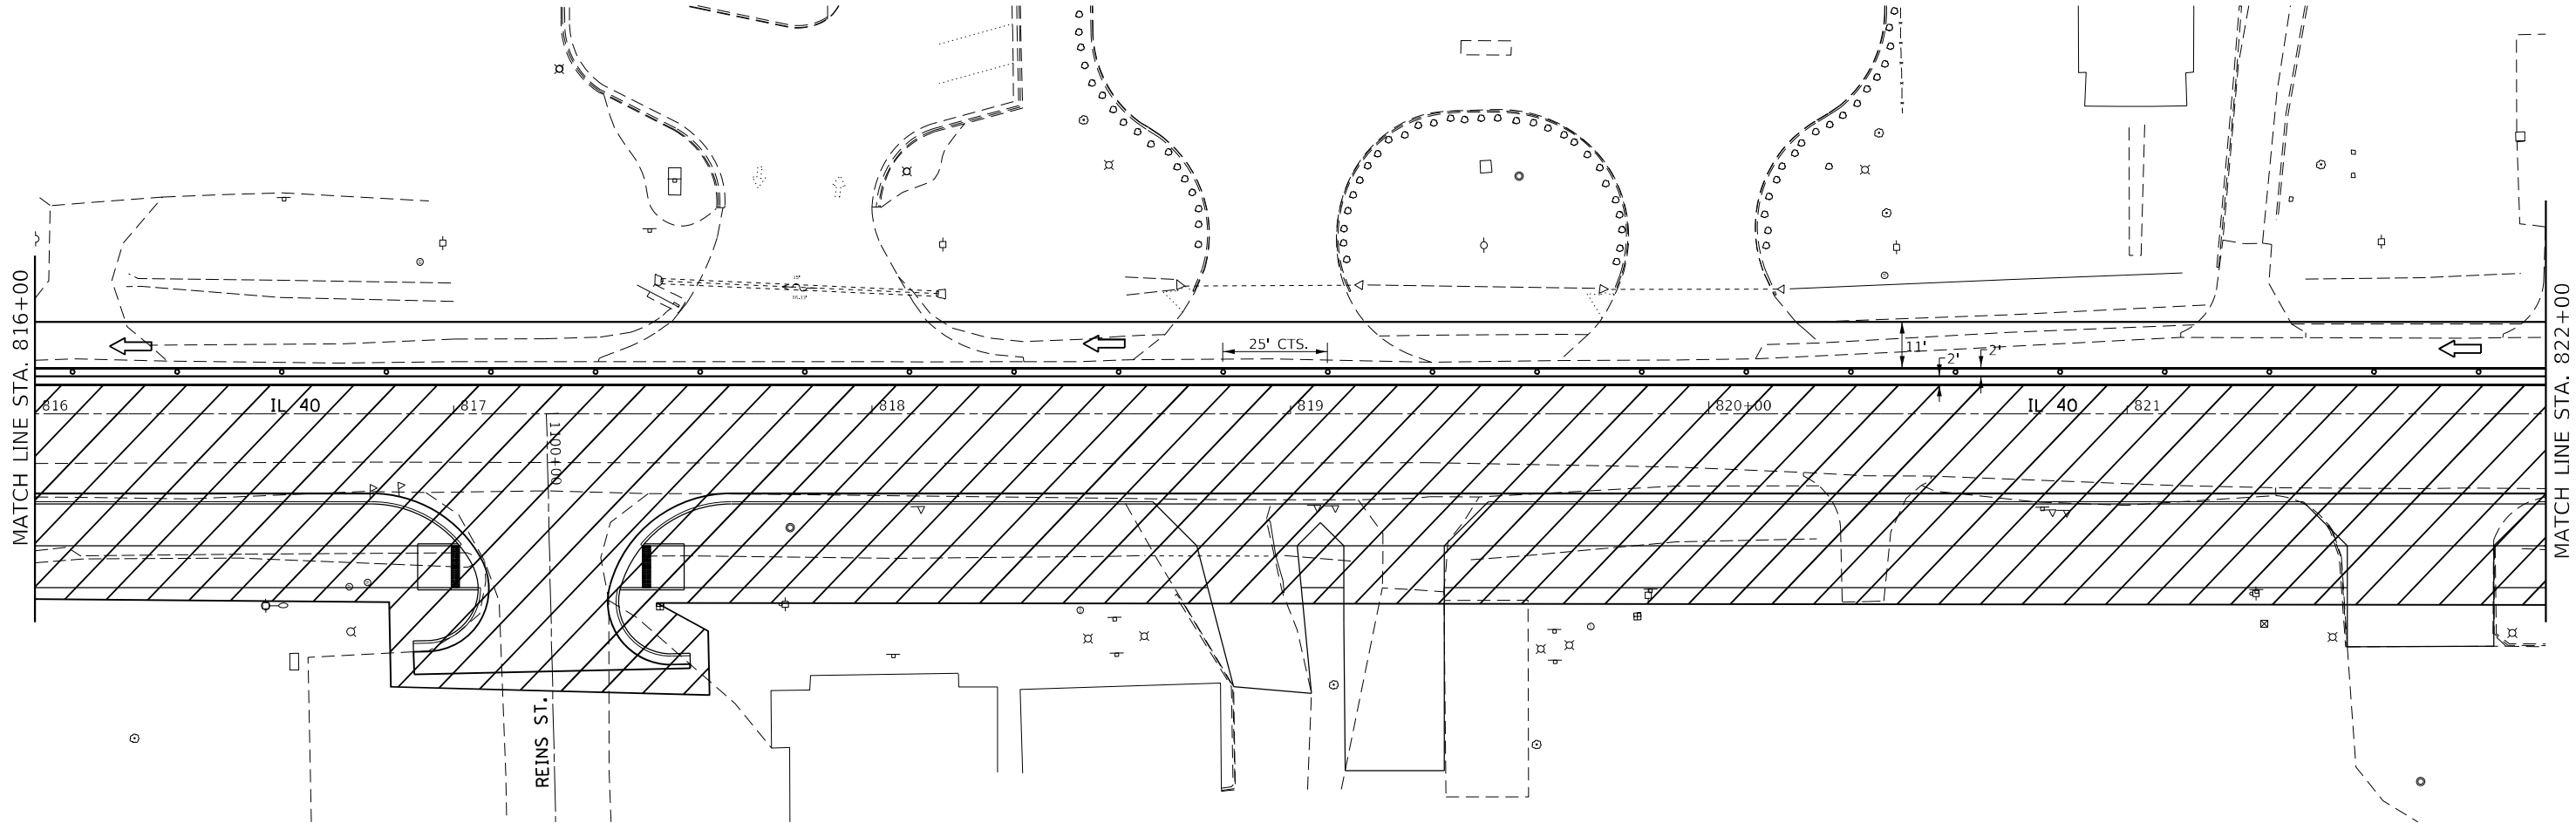


NOTE:
STAGE 1 WILL BE PAID FOR AS TRAFFIC CONTROL AND PROTECTION (SPECIAL)
SEE DETOUR MAP FOR ADDITIONAL SIGNING

LEGEND

  PROPOSED WORK AREA

	USER NAME = hogensonjd	DESIGNED -	REVISED -	STATE OF ILLINOIS DEPARTMENT OF TRANSPORTATION	STAGE 1 PLAN				F.A.P. RTE.	SECTION	COUNTY	TOTAL SHEETS	SHEET NO.
	PLOT SCALE = 40,0000' / in.	DRAWN -	REVISED -						646	9R & 9RS-3	WHITESIDE	222	116
	PLOT DATE = 10/22/2021	CHECKED -	REVISED -		CONTRACT NO. 64D78								
		DATE -	REVISED -		SCALE:	SHEET	OF	SHEETS	STA.	TO	STA.	ILLINOIS FED. AID PROJECT	

MODEL: Default
FILE: \\nrc\p\project-aw\hwy.com\p\DOT\Documents\DOT Offices\District 2\Projects\64D78\Program Development\Studies & Plans\Design\CADD\CADSheet\02_64D78-st1-Stage-1.dgn


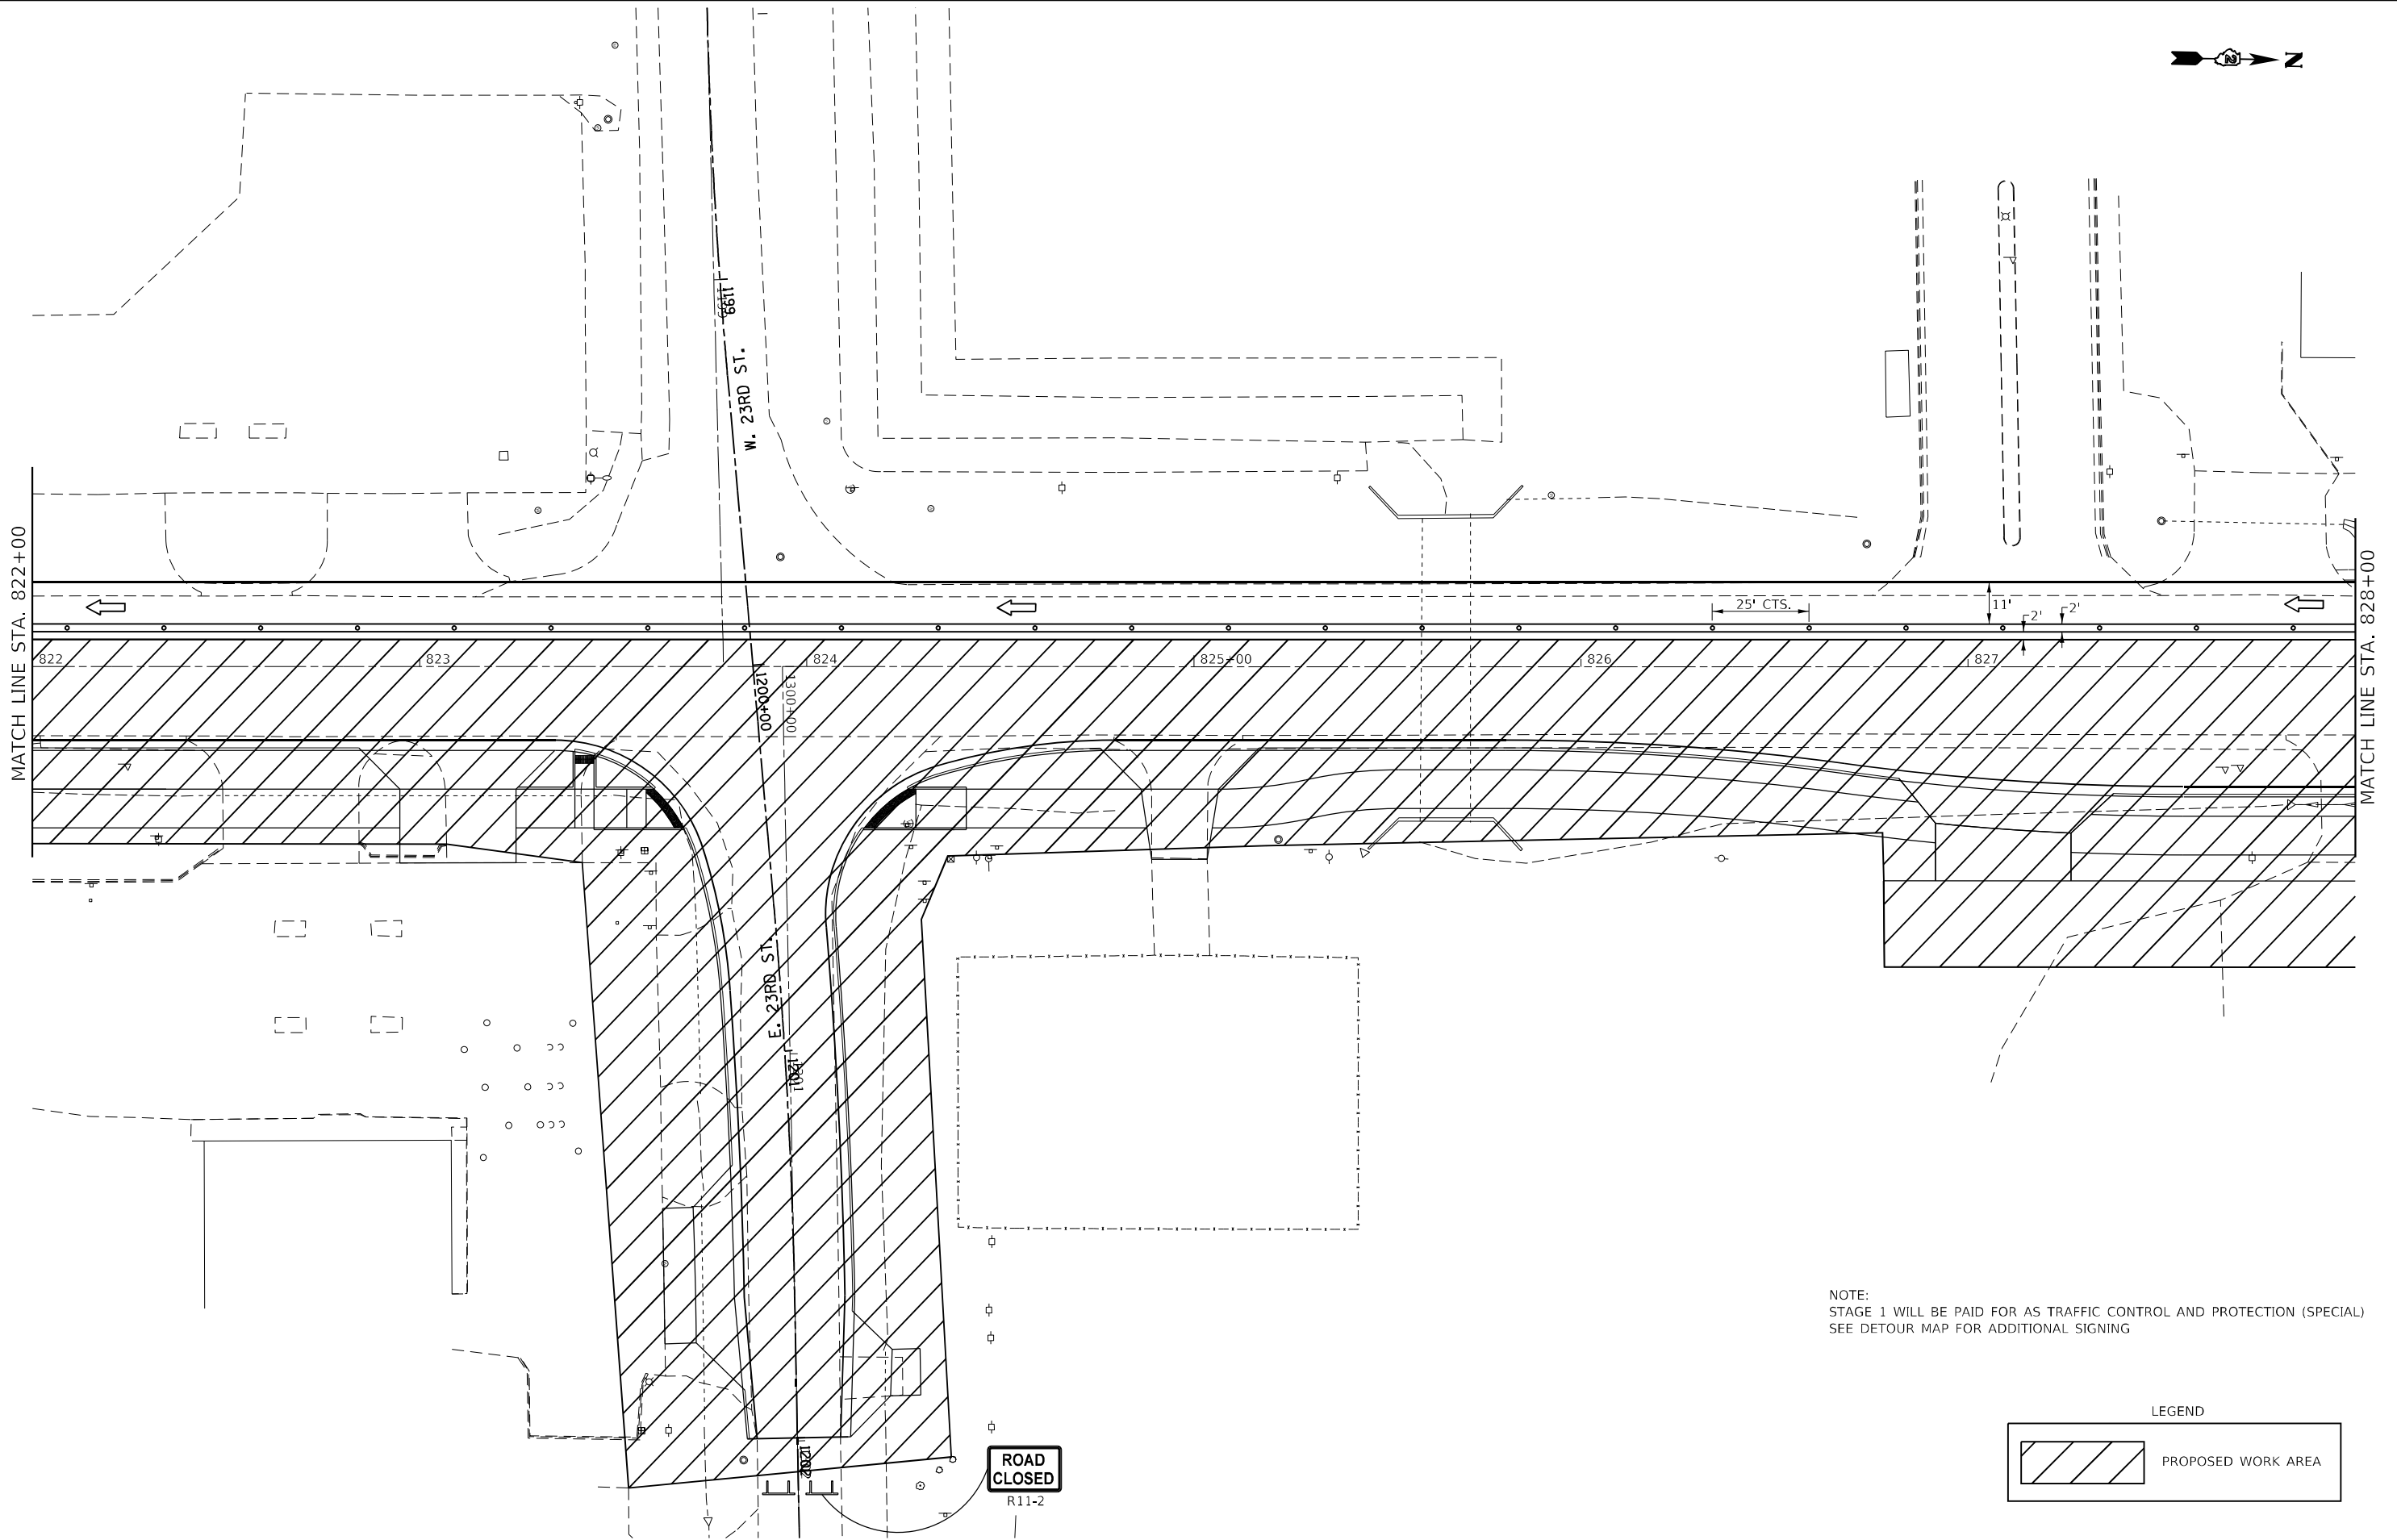


NOTE:
STAGE 1 WILL BE PAID FOR AS TRAFFIC CONTROL AND PROTECTION (SPECIAL)
SEE DETOUR MAP FOR ADDITIONAL SIGNING

LEGEND

PROPOSED WORK AREA

	USER NAME = hogensonjd	DESIGNED -	REVISED -	STATE OF ILLINOIS DEPARTMENT OF TRANSPORTATION	STAGE 1 PLAN				F.A.P. RTE.	SECTION	COUNTY	TOTAL SHEETS	SHEET NO.
	PLOT SCALE = 40,0000 * / in.	DRAWN -	REVISED -						646	9R & 9RS-3	WHITESIDE	222	117
	PLOT DATE = 10/22/2021	CHECKED -	REVISED -		SCALE: SHEET OF SHEETS STA. TO STA.				CONTRACT NO. 64D78				
		DATE -	REVISED -						ILLINOIS FED. AID PROJECT				

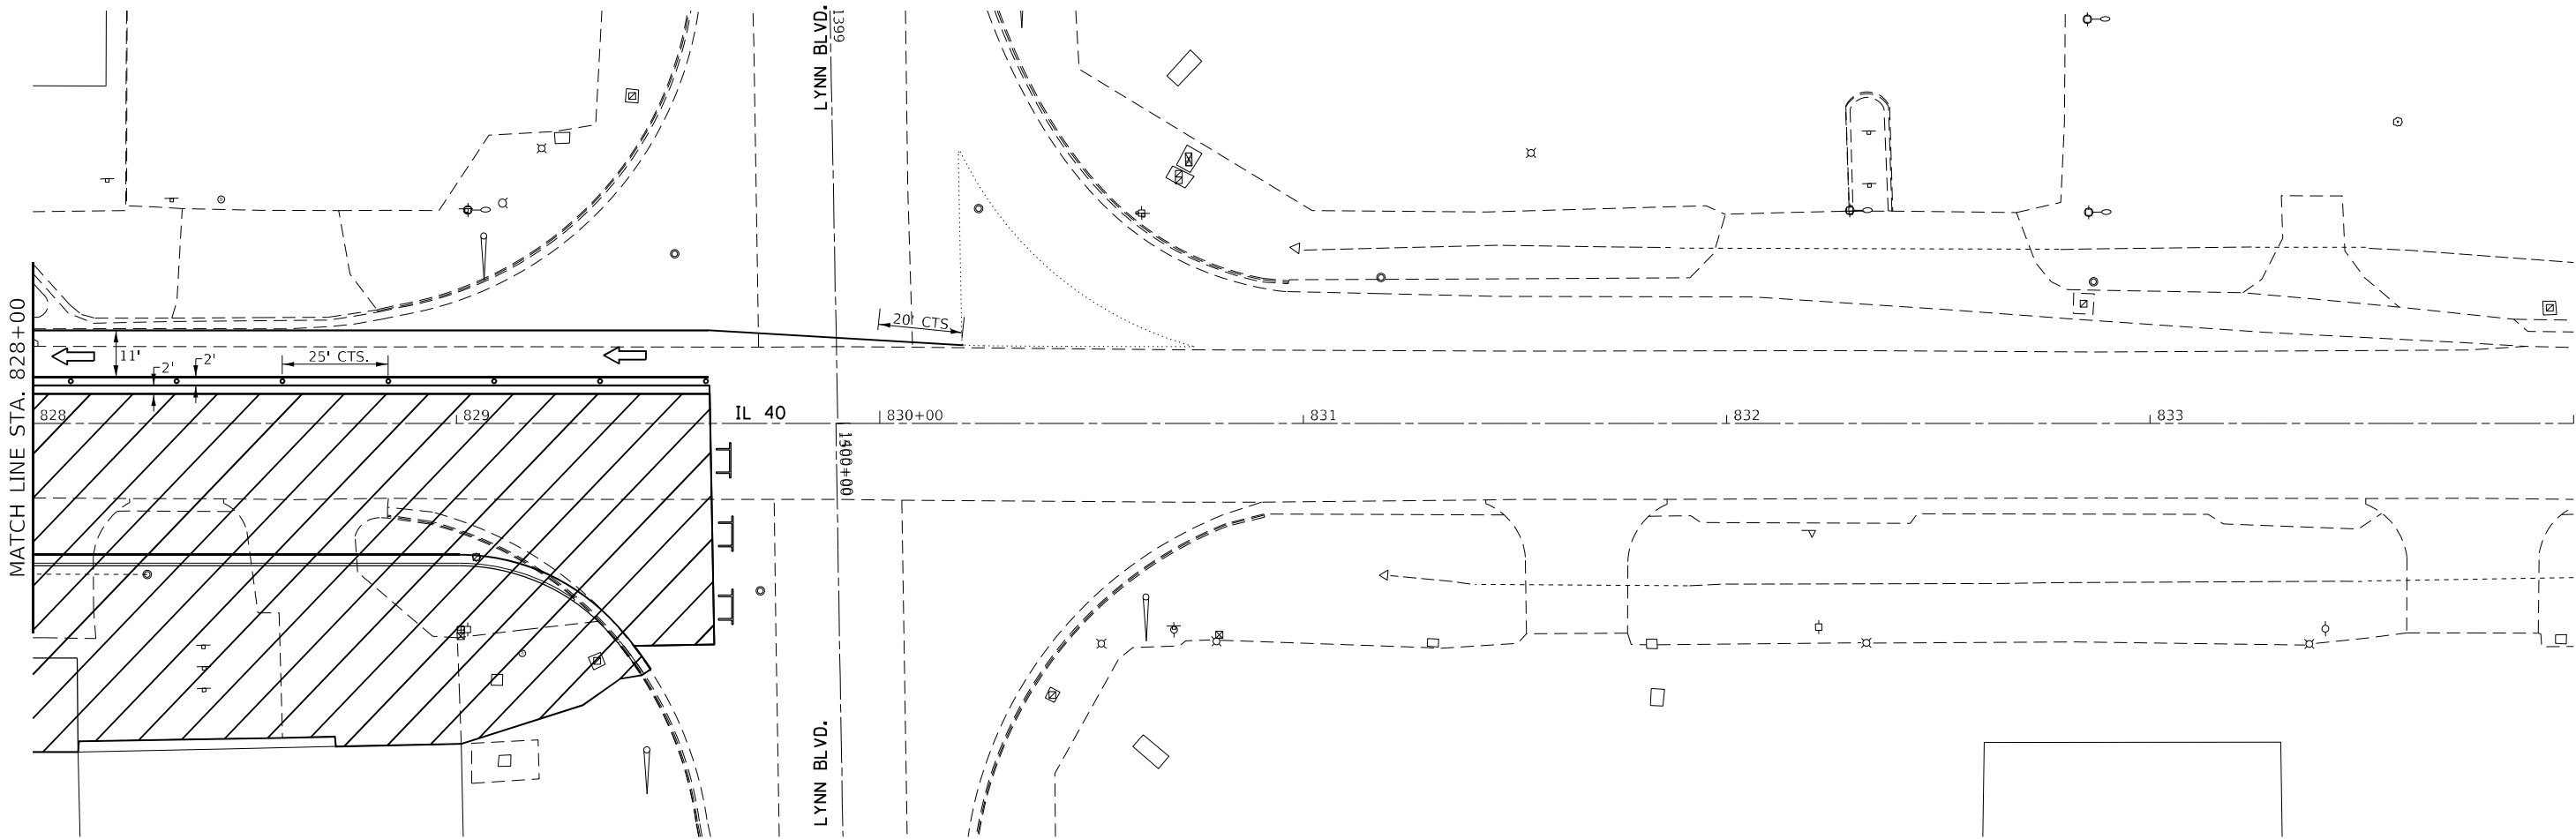 

NOTE:
STAGE 1 WILL BE PAID FOR AS TRAFFIC CONTROL AND PROTECTION (SPECIAL)
SEE DETOUR MAP FOR ADDITIONAL SIGNING

LEGEND



MODEL: Default
FILE: h:\m16_644\lct-aw-bentley.com\p1\DOT\Documents\DOT_Offices\District 2\Projects\64D78\118-Stage-1.dgn

USER NAME = hogensonjd	DESIGNED -	REVISED -
	DRAWN -	REVISED -
PLOT SCALE = 40,0000 * / in.	CHECKED -	REVISED -
PLOT DATE = 10/22/2021	DATE -	REVISED -


STATE OF ILLINOIS
DEPARTMENT OF TRANSPORTATION

STAGE 1 PLAN

SCALE: SHEET OF SHEETS STA. TO STA.

F.A.P. RTE.	SECTION	COUNTY	TOTAL SHEETS	SHEET NO.
646	9R & 9RS-3	WHITESIDE	222	118
CONTRACT NO. 64D78				
		ILLINOIS	FED. AID PROJECT	

Model: Default
File: \\na1c6-arw-bentley.com\\P\\V\\DOT\\Documents\\DOT_Offices\\District 2\\Projects\\64D78\\Stage2.dgn

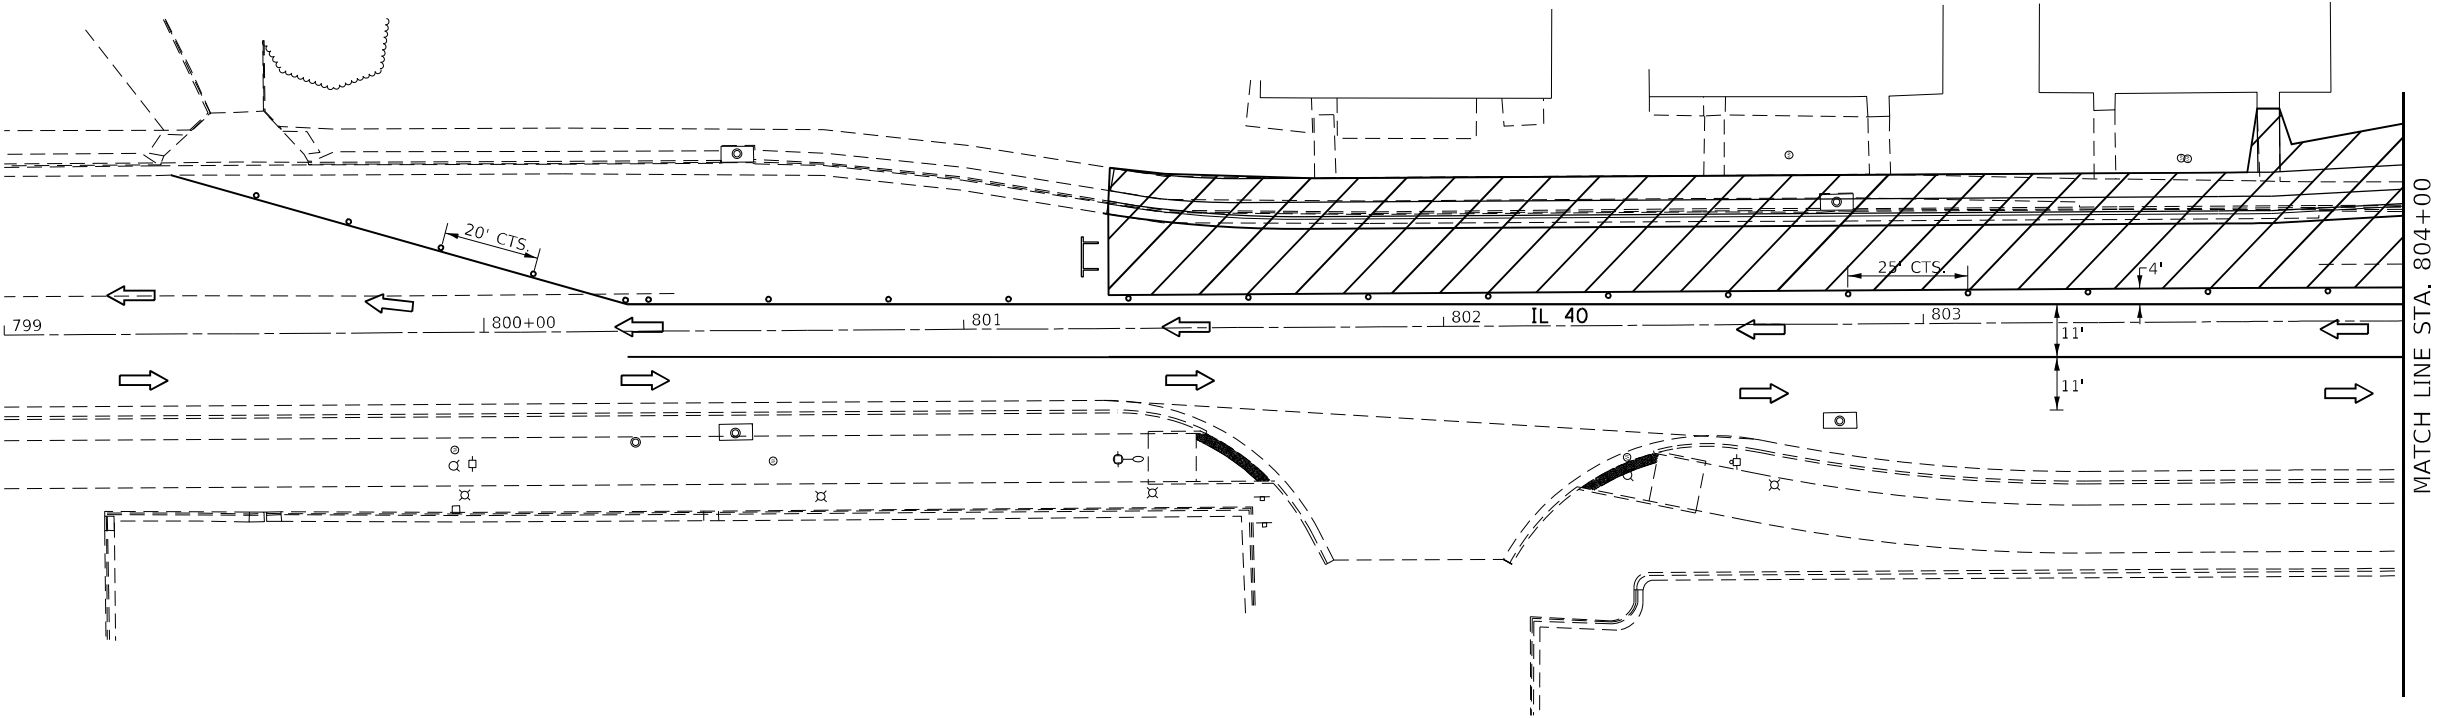


NOTE:
STAGE 1 & 2 WILL BE PAID FOR AS TRAFFIC CONTROL AND PROTECTION (SPECIAL)
SEE DETOUR MAP FOR ADDITIONAL SIGNING

LEGEND



	USER NAME = hogensonjd	DESIGNED -	REVISED -	STATE OF ILLINOIS DEPARTMENT OF TRANSPORTATION	STAGE 2 PLAN					F.A.P. RTE.	SECTION	COUNTY	TOTAL SHEETS	SHEET NO.
		DRAWN -	REVISED -							646	9R & 9RS-3	WHITESIDE	222	119
	PLOT SCALE = 40,0000 ' / in.	CHECKED -	REVISED -							CONTRACT NO. 64D78				
	PLOT DATE = 10/22/2021	DATE -	REVISED -		SCALE:	SHEET	OF	SHEETS	STA.	TO	STA.	ILLINOIS	FED. AID PROJECT	

MODEL: Default
FILE: h:\miller_road\miller_road.dwg
PROJECT: h:\miller_road\miller_road.dwg
USER: h\hogensond
DATE: 10/22/2021
PROJECT: 64D78-111-2
SHEET: 120
SHEET TOTAL: 222
CONTRACT NO.: 64D78

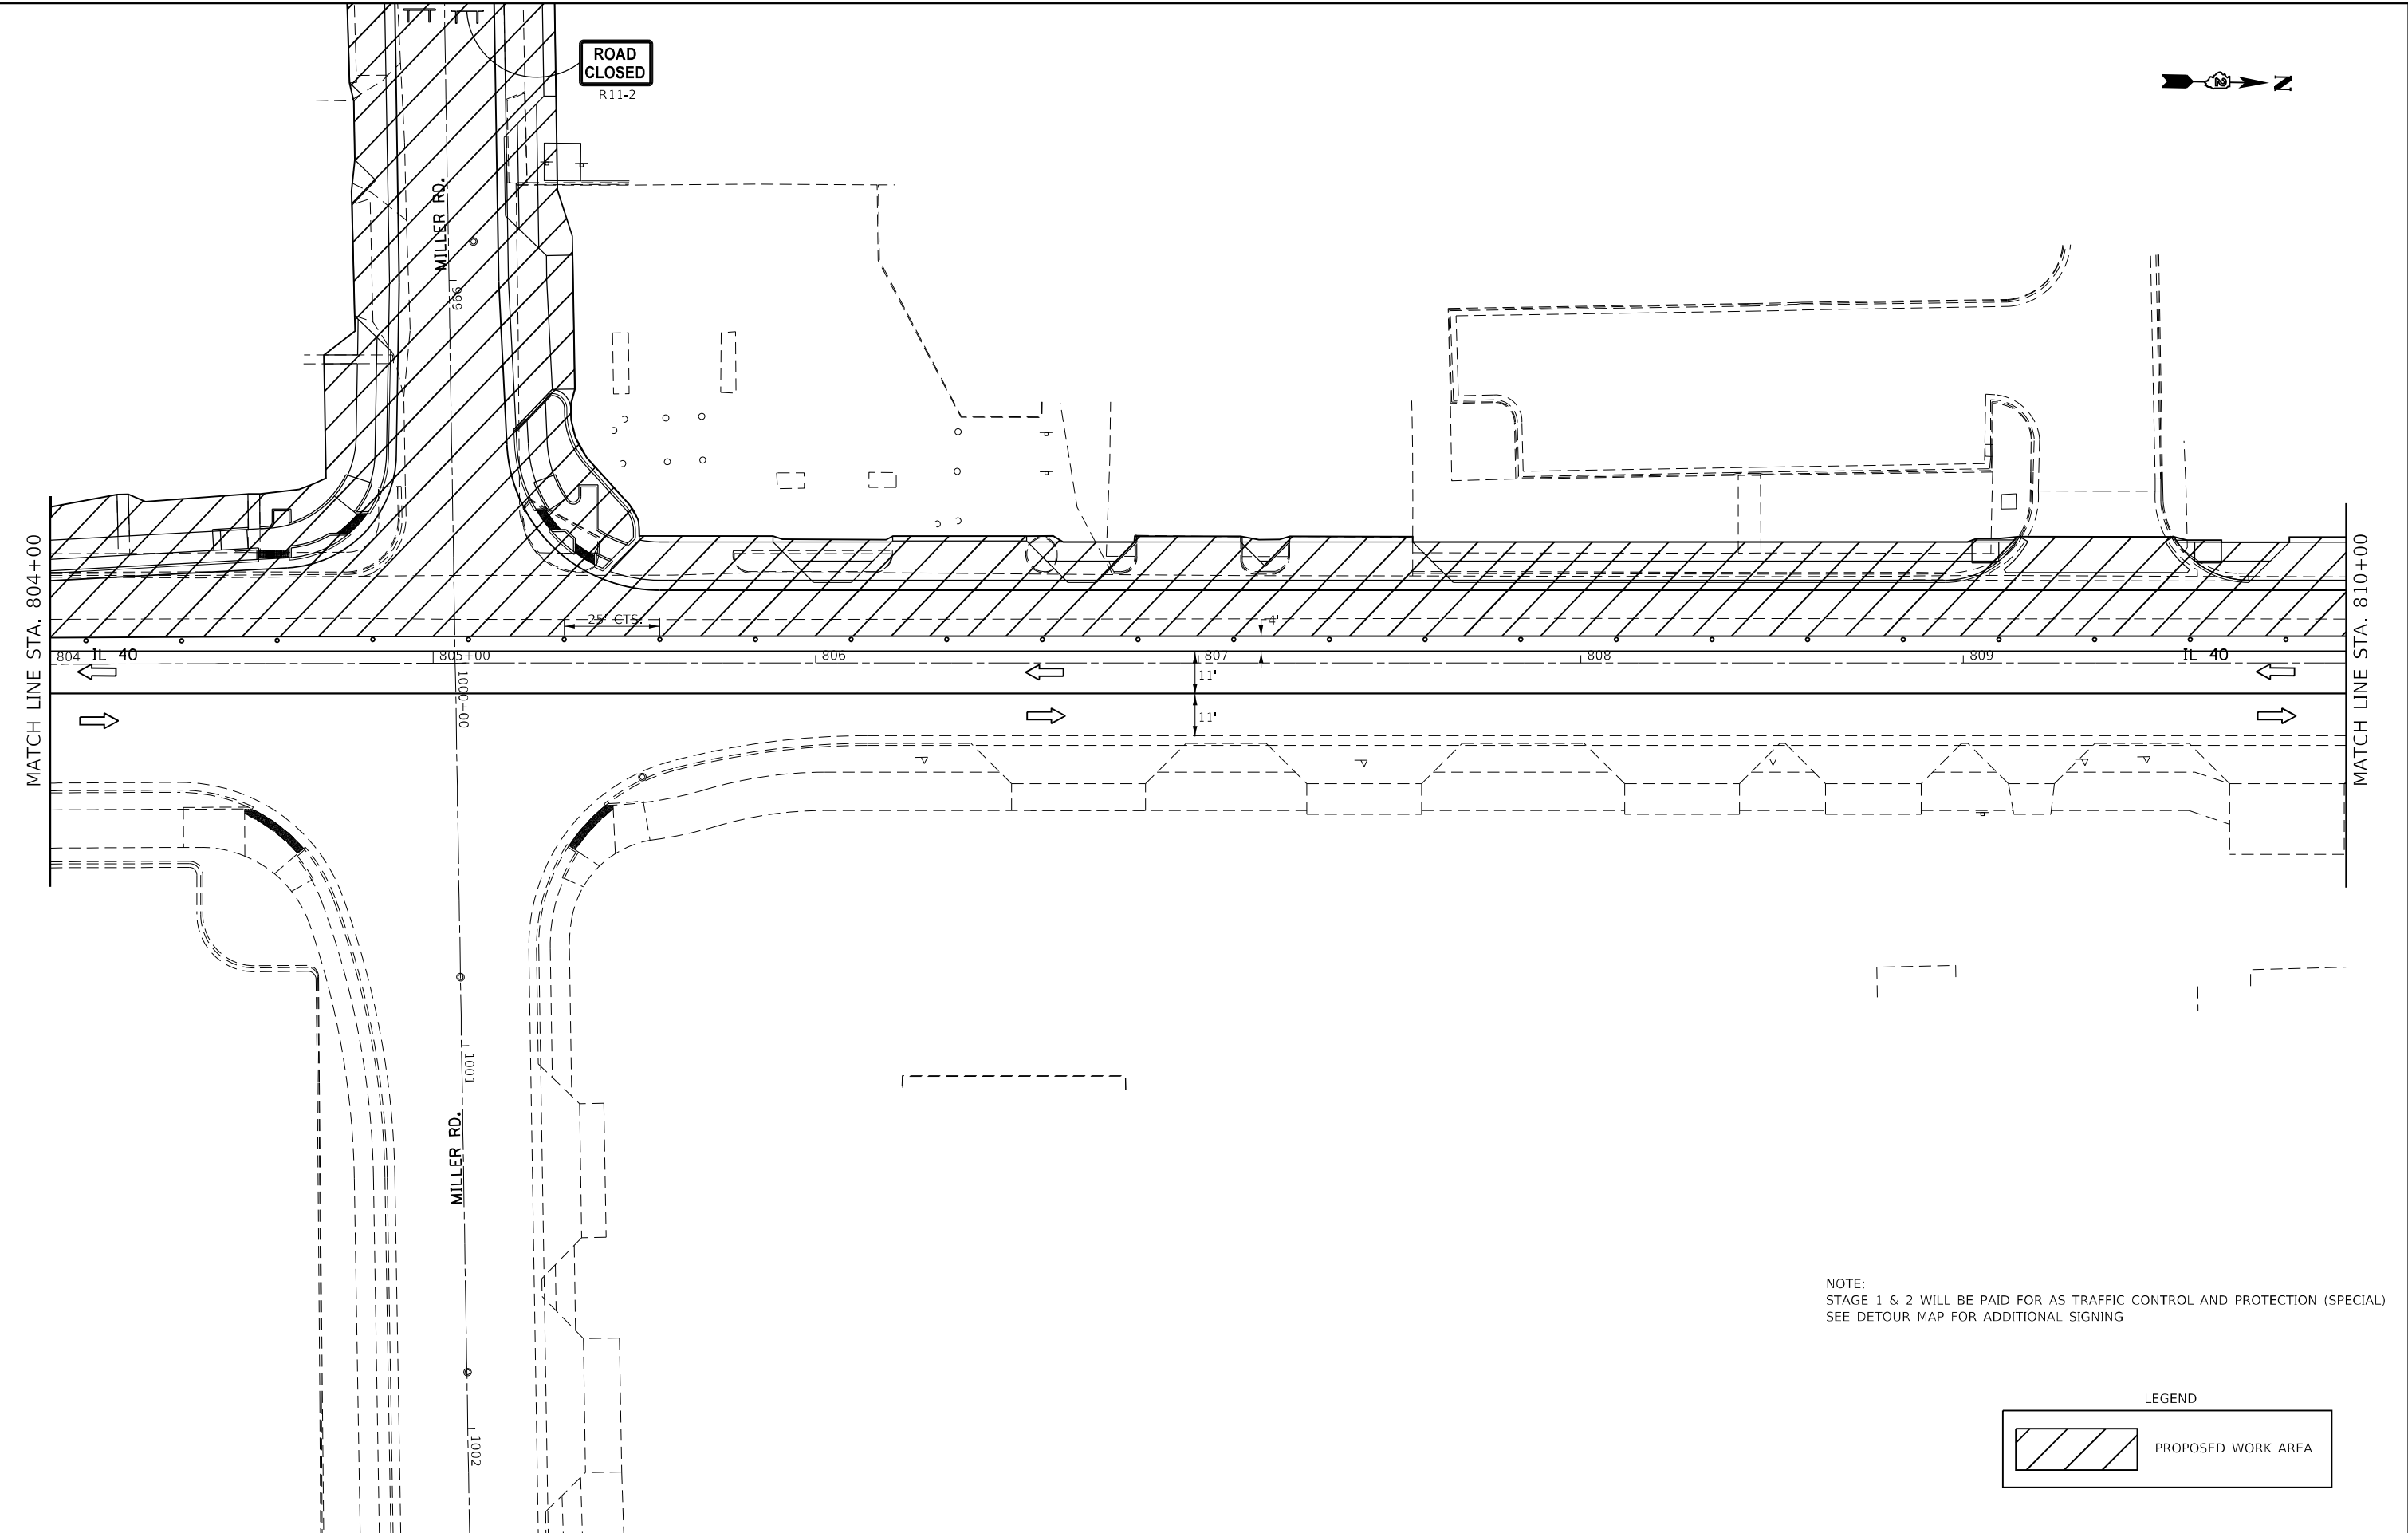


NOTE:
STAGE 1 & 2 WILL BE PAID FOR AS TRAFFIC CONTROL AND PROTECTION (SPECIAL)
SEE DETOUR MAP FOR ADDITIONAL SIGNING

LEGEND




PROPOSED WORK AREA

	USER NAME = hogensonjd	DESIGNED -	REVISED -	STATE OF ILLINOIS DEPARTMENT OF TRANSPORTATION	STAGE 2 PLAN				F.A.P. RTE.	SECTION	COUNTY	TOTAL SHEETS	SHEET NO.
		DRAWN -	REVISED -						646	9R & 9RS-3	WHITESIDE	222	120
	PLOT SCALE = 40,0000 ' / in.	CHECKED -	REVISED -		CONTRACT NO. 64D78								
	PLOT DATE = 10/22/2021	DATE -	REVISED -		SCALE:	SHEET	OF SHEETS	STA.	TO STA.	ILLINOIS	FED. AID PROJECT		

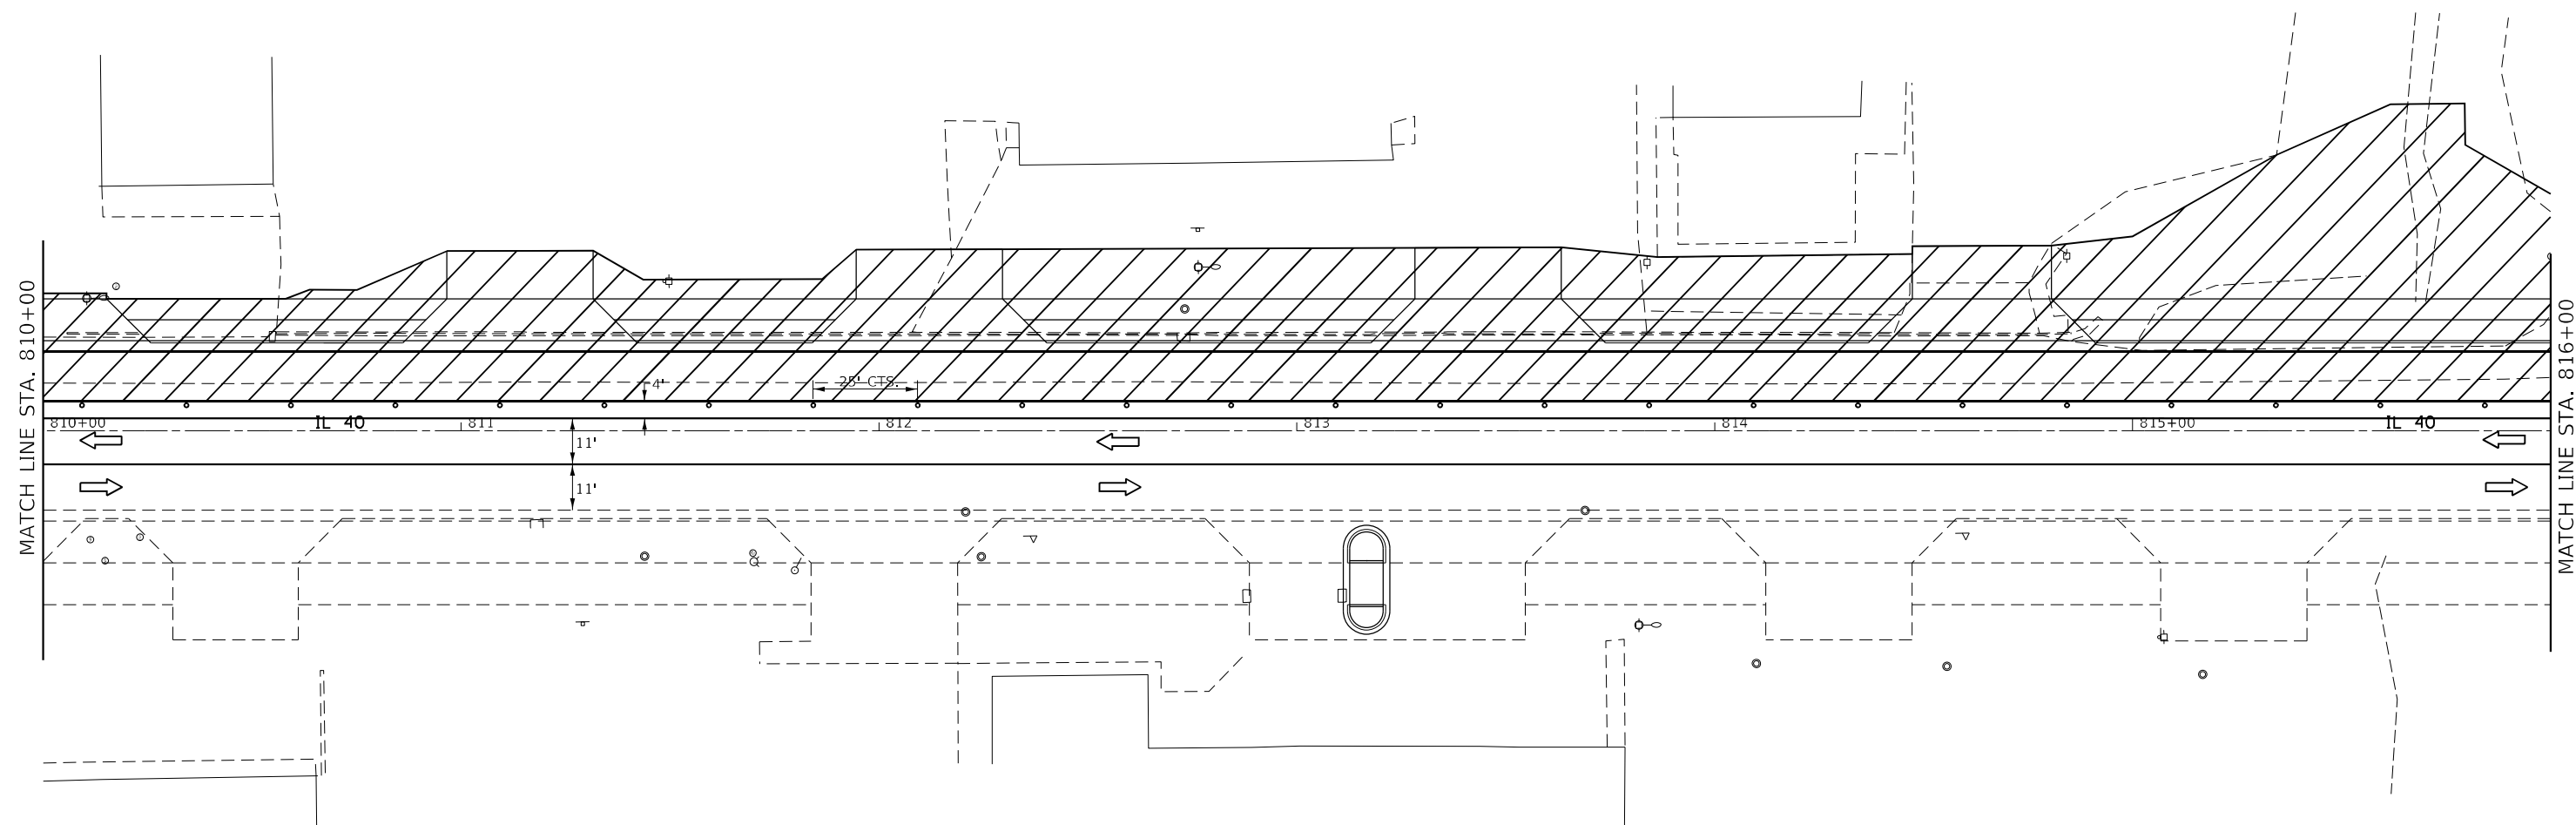


NOTE:
STAGE 1 & 2 WILL BE PAID FOR AS TRAFFIC CONTROL AND PROTECTION (SPECIAL)
SEE DETOUR MAP FOR ADDITIONAL SIGNING

LEGEND

 

FILE NAME: D:\A\100-478957-1\Drawings\100-478957-1.dwg	USER NAME = hogensonjd	DESIGNED -	REVISED -	STATE OF ILLINOIS DEPARTMENT OF TRANSPORTATION	STAGE 2 PLAN	F.A.P. RTE.	SECTION	COUNTY	TOTAL SHEETS	SHEET NO.
		DRAWN -	REVISED -			646	9R & 9RS-3	WHITESIDE	222	121
	PLOT SCALE = 40,0000' / in.	CHECKED -	REVISED -			CONTRACT NO. 64D78				
	PLOT DATE = 10/22/2021	DATE -	REVISED -							
	SCALE:					SHEET OF SHEETS STA. TO STA.				
ILLINOIS FED. AID PROJECT										

MODEL: Default
FILE: \\naulic-pw.bentley.com\\P\\V\\DOT\\Documents\\DOT Offices\\District 2\\Projects\\64D78\\Program Development\\Studies & Plans\\Design\\CADD\\CAsheet\\D2_64D78-st-Stage2.dgn

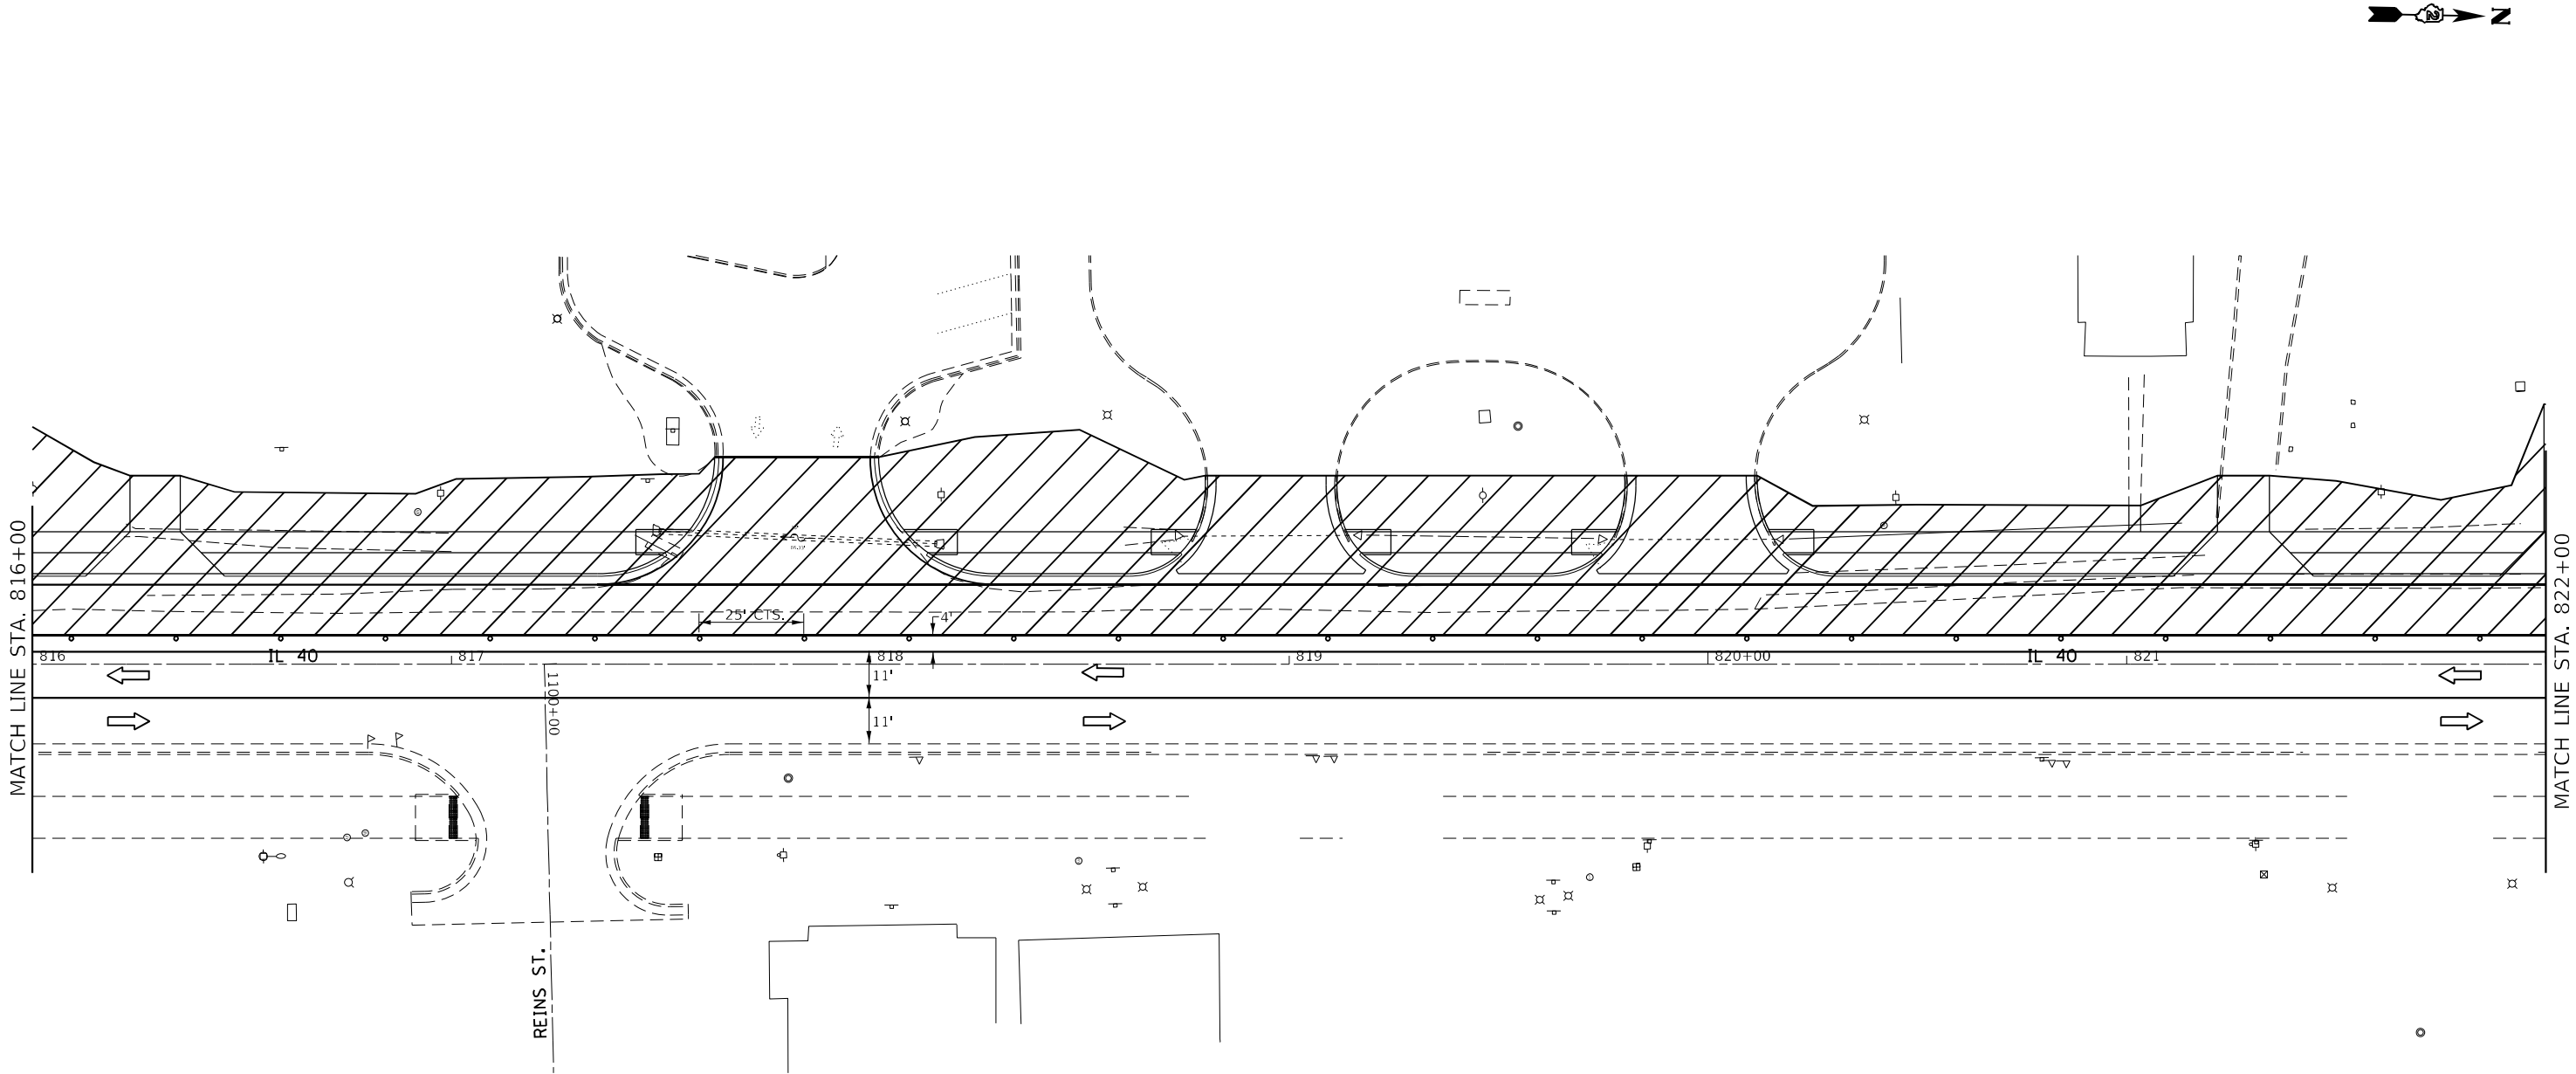


NOTE:
STAGE 1 & 2 WILL BE PAID FOR AS TRAFFIC CONTROL AND PROTECTION (SPECIAL)
SEE DETOUR MAP FOR ADDITIONAL SIGNING

LEGEND



	USER NAME = hogensonjd	DESIGNED -	REVISED -	STATE OF ILLINOIS DEPARTMENT OF TRANSPORTATION	STAGE 2 PLAN				F.A.P. RTE.	SECTION	COUNTY	TOTAL SHEETS	SHEET NO.
	PLOT SCALE = 40,0000 * / in.	DRAWN -	REVISED -						646	9R & 9RS-3	WHITESIDE	222	122
	PLOT DATE = 10/22/2021	CHECKED -	REVISED -		CONTRACT NO. 64D78								
		DATE -	REVISED -		SCALE:	SHEET	OF	SHEETS	STA.	TO STA.	ILLINOIS FED. AID PROJECT		

MODEL: Default
FILE: \\nslc-pro\ultra-cw-bentley.com\PI\DOT\Documents\DOT Offices\District 2\Projects\64D78\Program Development\Studies & Plans\Design\CADD\CAPsheet\12_64D78-st-Stage2.dgn

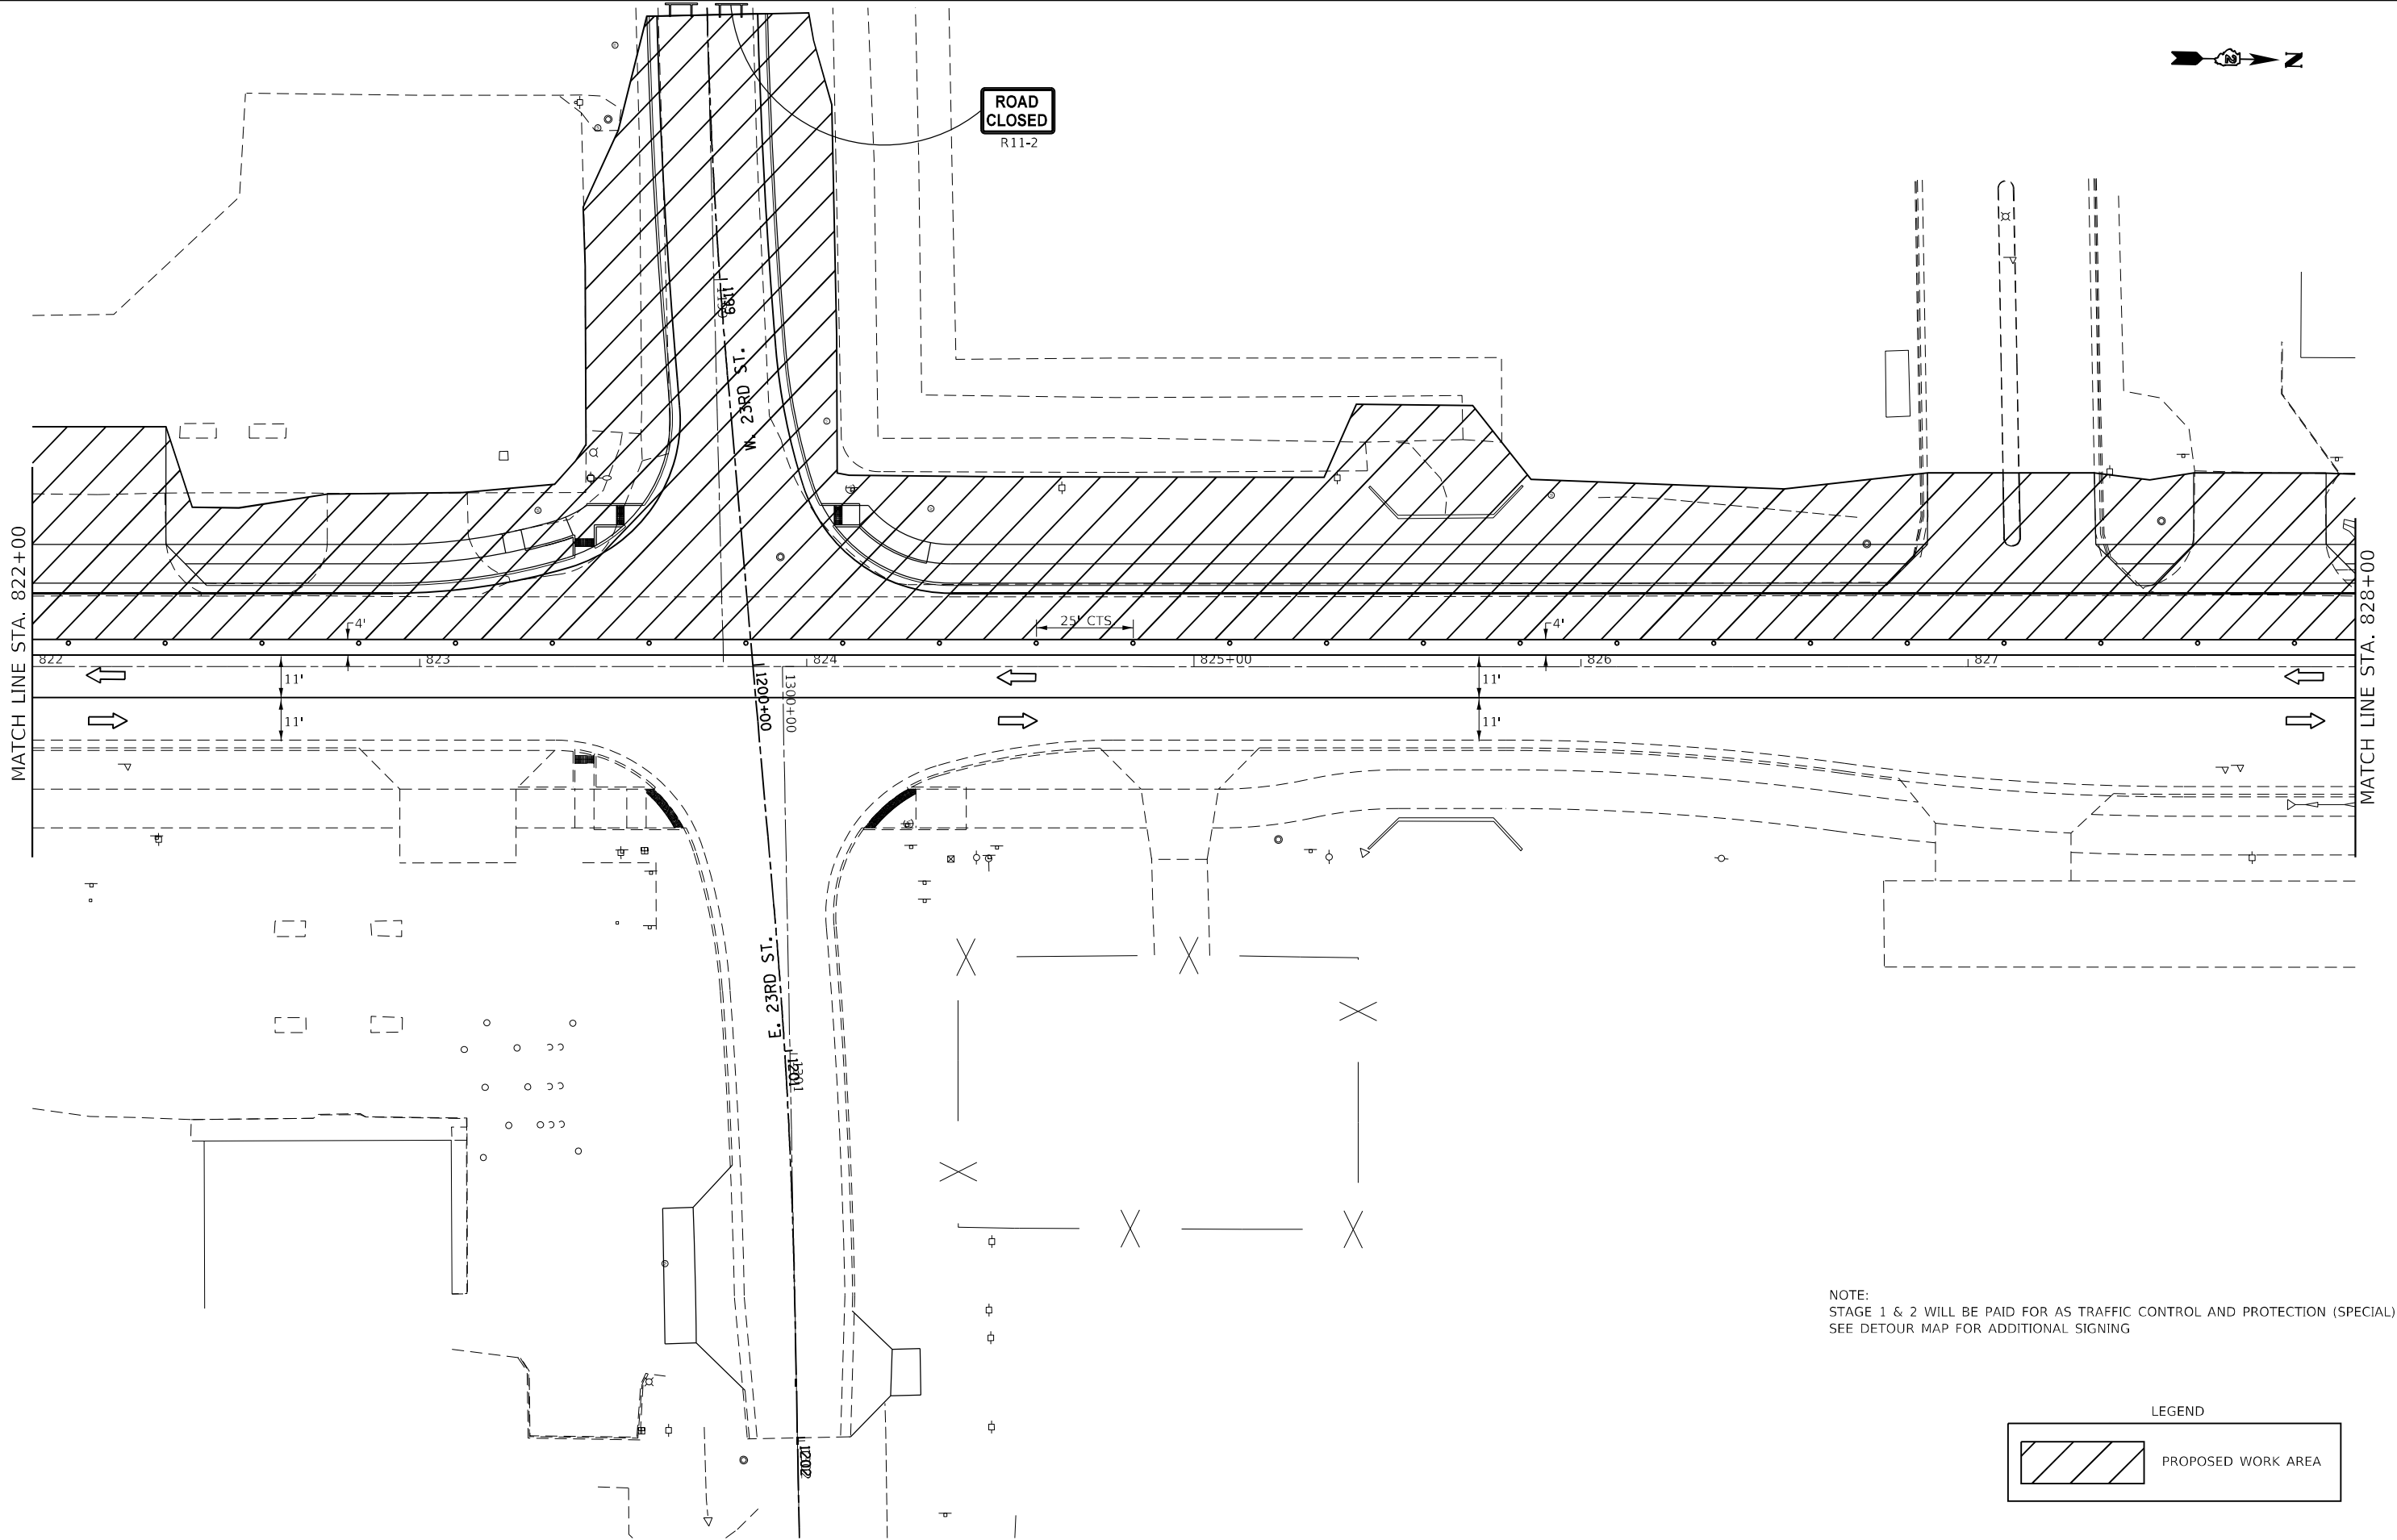

USER NAME	= hogensonjd	DESIGNED	-	REVISED	-
DRAWN	-	REVIS	-	REVISED	-
PLOT SCALE	= 40,0000 * / in.	CHECKED	-	REVISED	-
PLOT DATE	= 10/22/2021	DATE	-	REVISED	-


STATE OF ILLINOIS
DEPARTMENT OF TRANSPORTATION

STAGE 2 PLAN

SCALE: SHEET OF SHEETS STA. TO STA.


F.A.P. RTE.	SECTION	COUNTY	TOTAL SHEETS	SHEET NO.
646	9R & 9RS-3	WHITESIDE	222	123
CONTRACT NO. 64D78				
ILLINOIS FED. AID PROJECT				

MODEL: Default
FILE: \\naulic-pw.bentley.com\\P\\V\\DOT\\Documents\\DOT_Offices\\District_2\\Projects\\64D78\\Program_Development\\Studies & Plans\\Design\\CADD\\CAsheets\\D2_64D78-st-Stage2.dgn

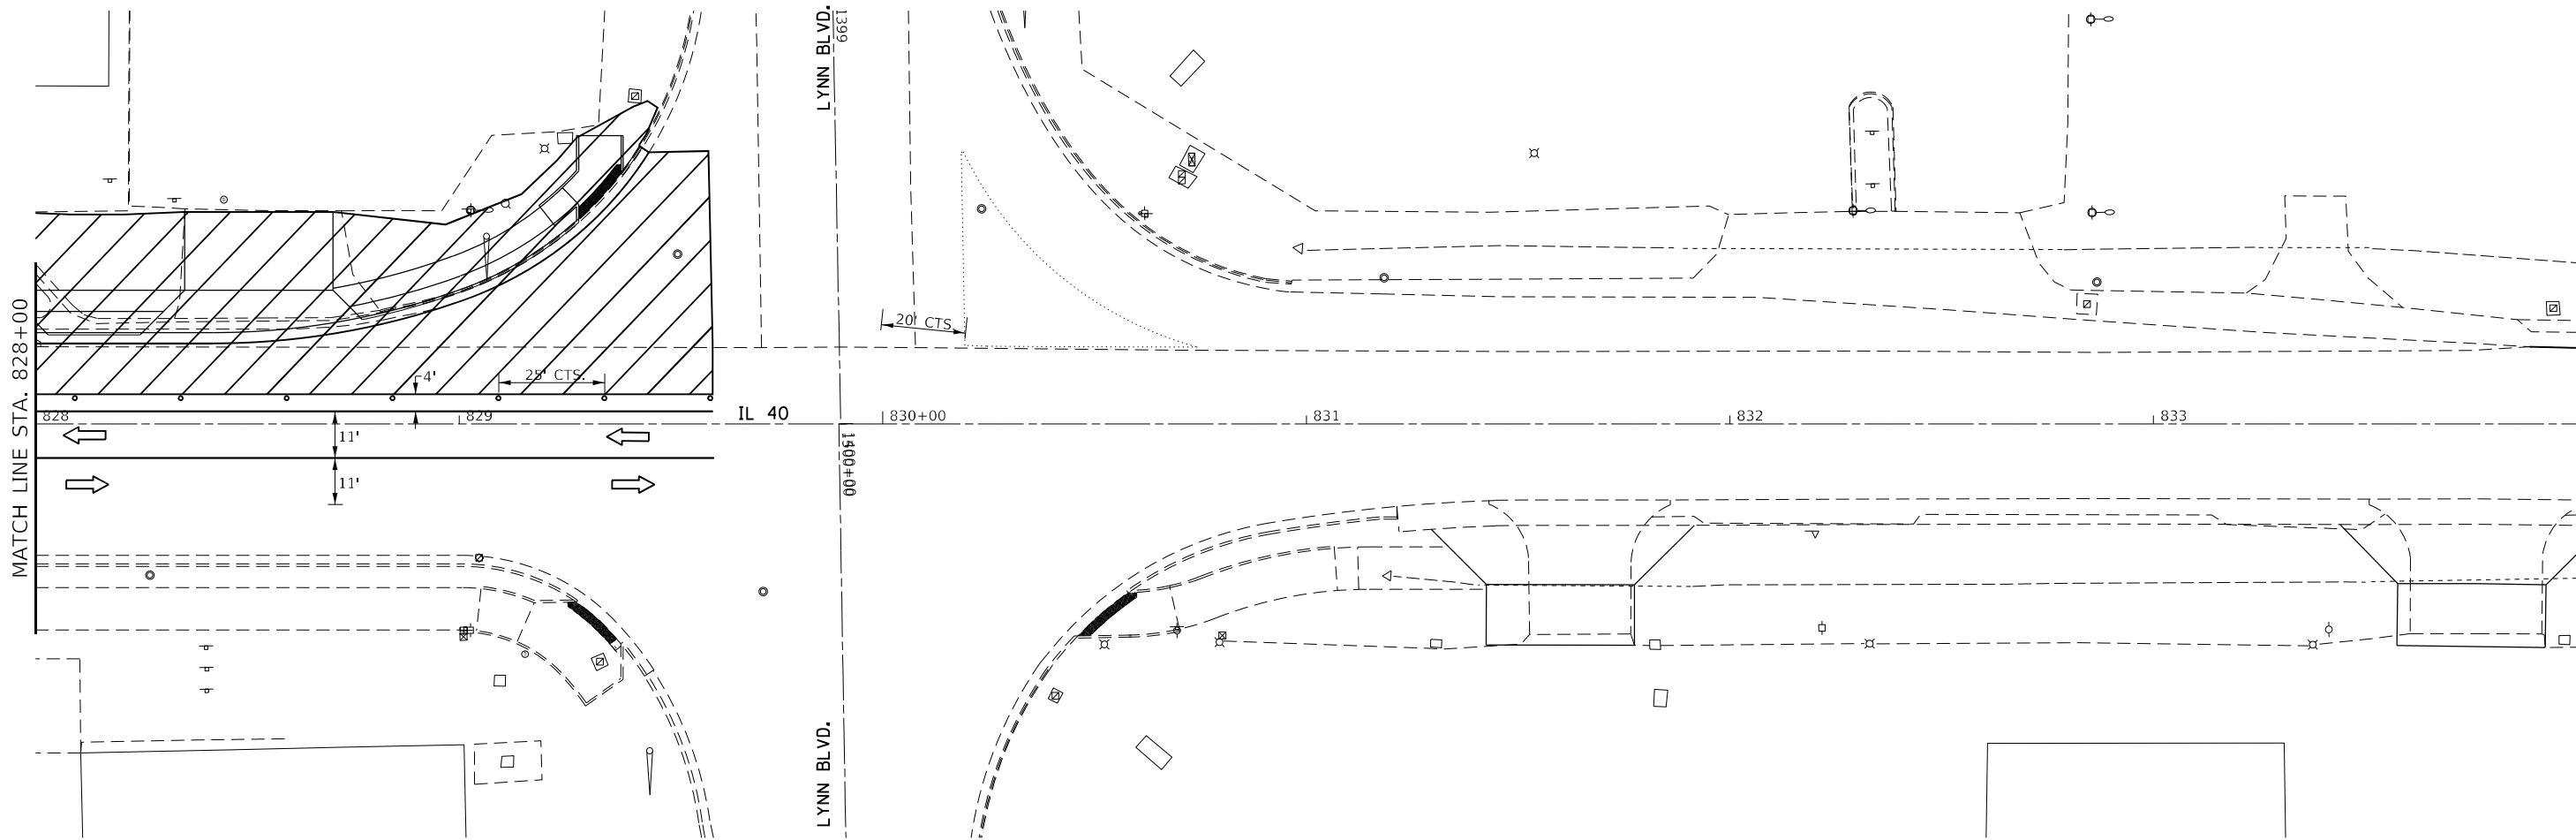


NOTE:
STAGE 1 & 2 WILL BE PAID FOR AS TRAFFIC CONTROL AND PROTECTION (SPECIAL)
SEE DETOUR MAP FOR ADDITIONAL SIGNING

LEGEND

 
	PROPOSED WORK AREA
---	--------------------

	USER NAME = hogensonjd	DESIGNED -	REVISED -	STATE OF ILLINOIS DEPARTMENT OF TRANSPORTATION	STAGE 2 PLAN			F.A.P. RTE.	SECTION	COUNTY	TOTAL SHEETS	SHEET NO.
	PLOT SCALE = 40,0000' / in.	DRAWN -	REVISED -					646	9R & 9RS-3	WHITESIDE	222	124
	PLOT DATE = 10/22/2021	CHECKED -	REVISED -		SCALE: SHEET OF SHEETS STA. TO STA.			CONTRACT NO. 64D78				
		DATE -	REVISED -					ILLINOIS FED. AID PROJECT				



MODEL: Default
FILE: \\naulic-pw.bentley.com\\P\\V\\DOT\\Documents\\DOT Offices\\District 2\\Projects\\64D78\\Program Development\\Studies & Plans\\Design\\CADD\\CADDsheets\\D2_64D78-site-pavement-marking.dgn

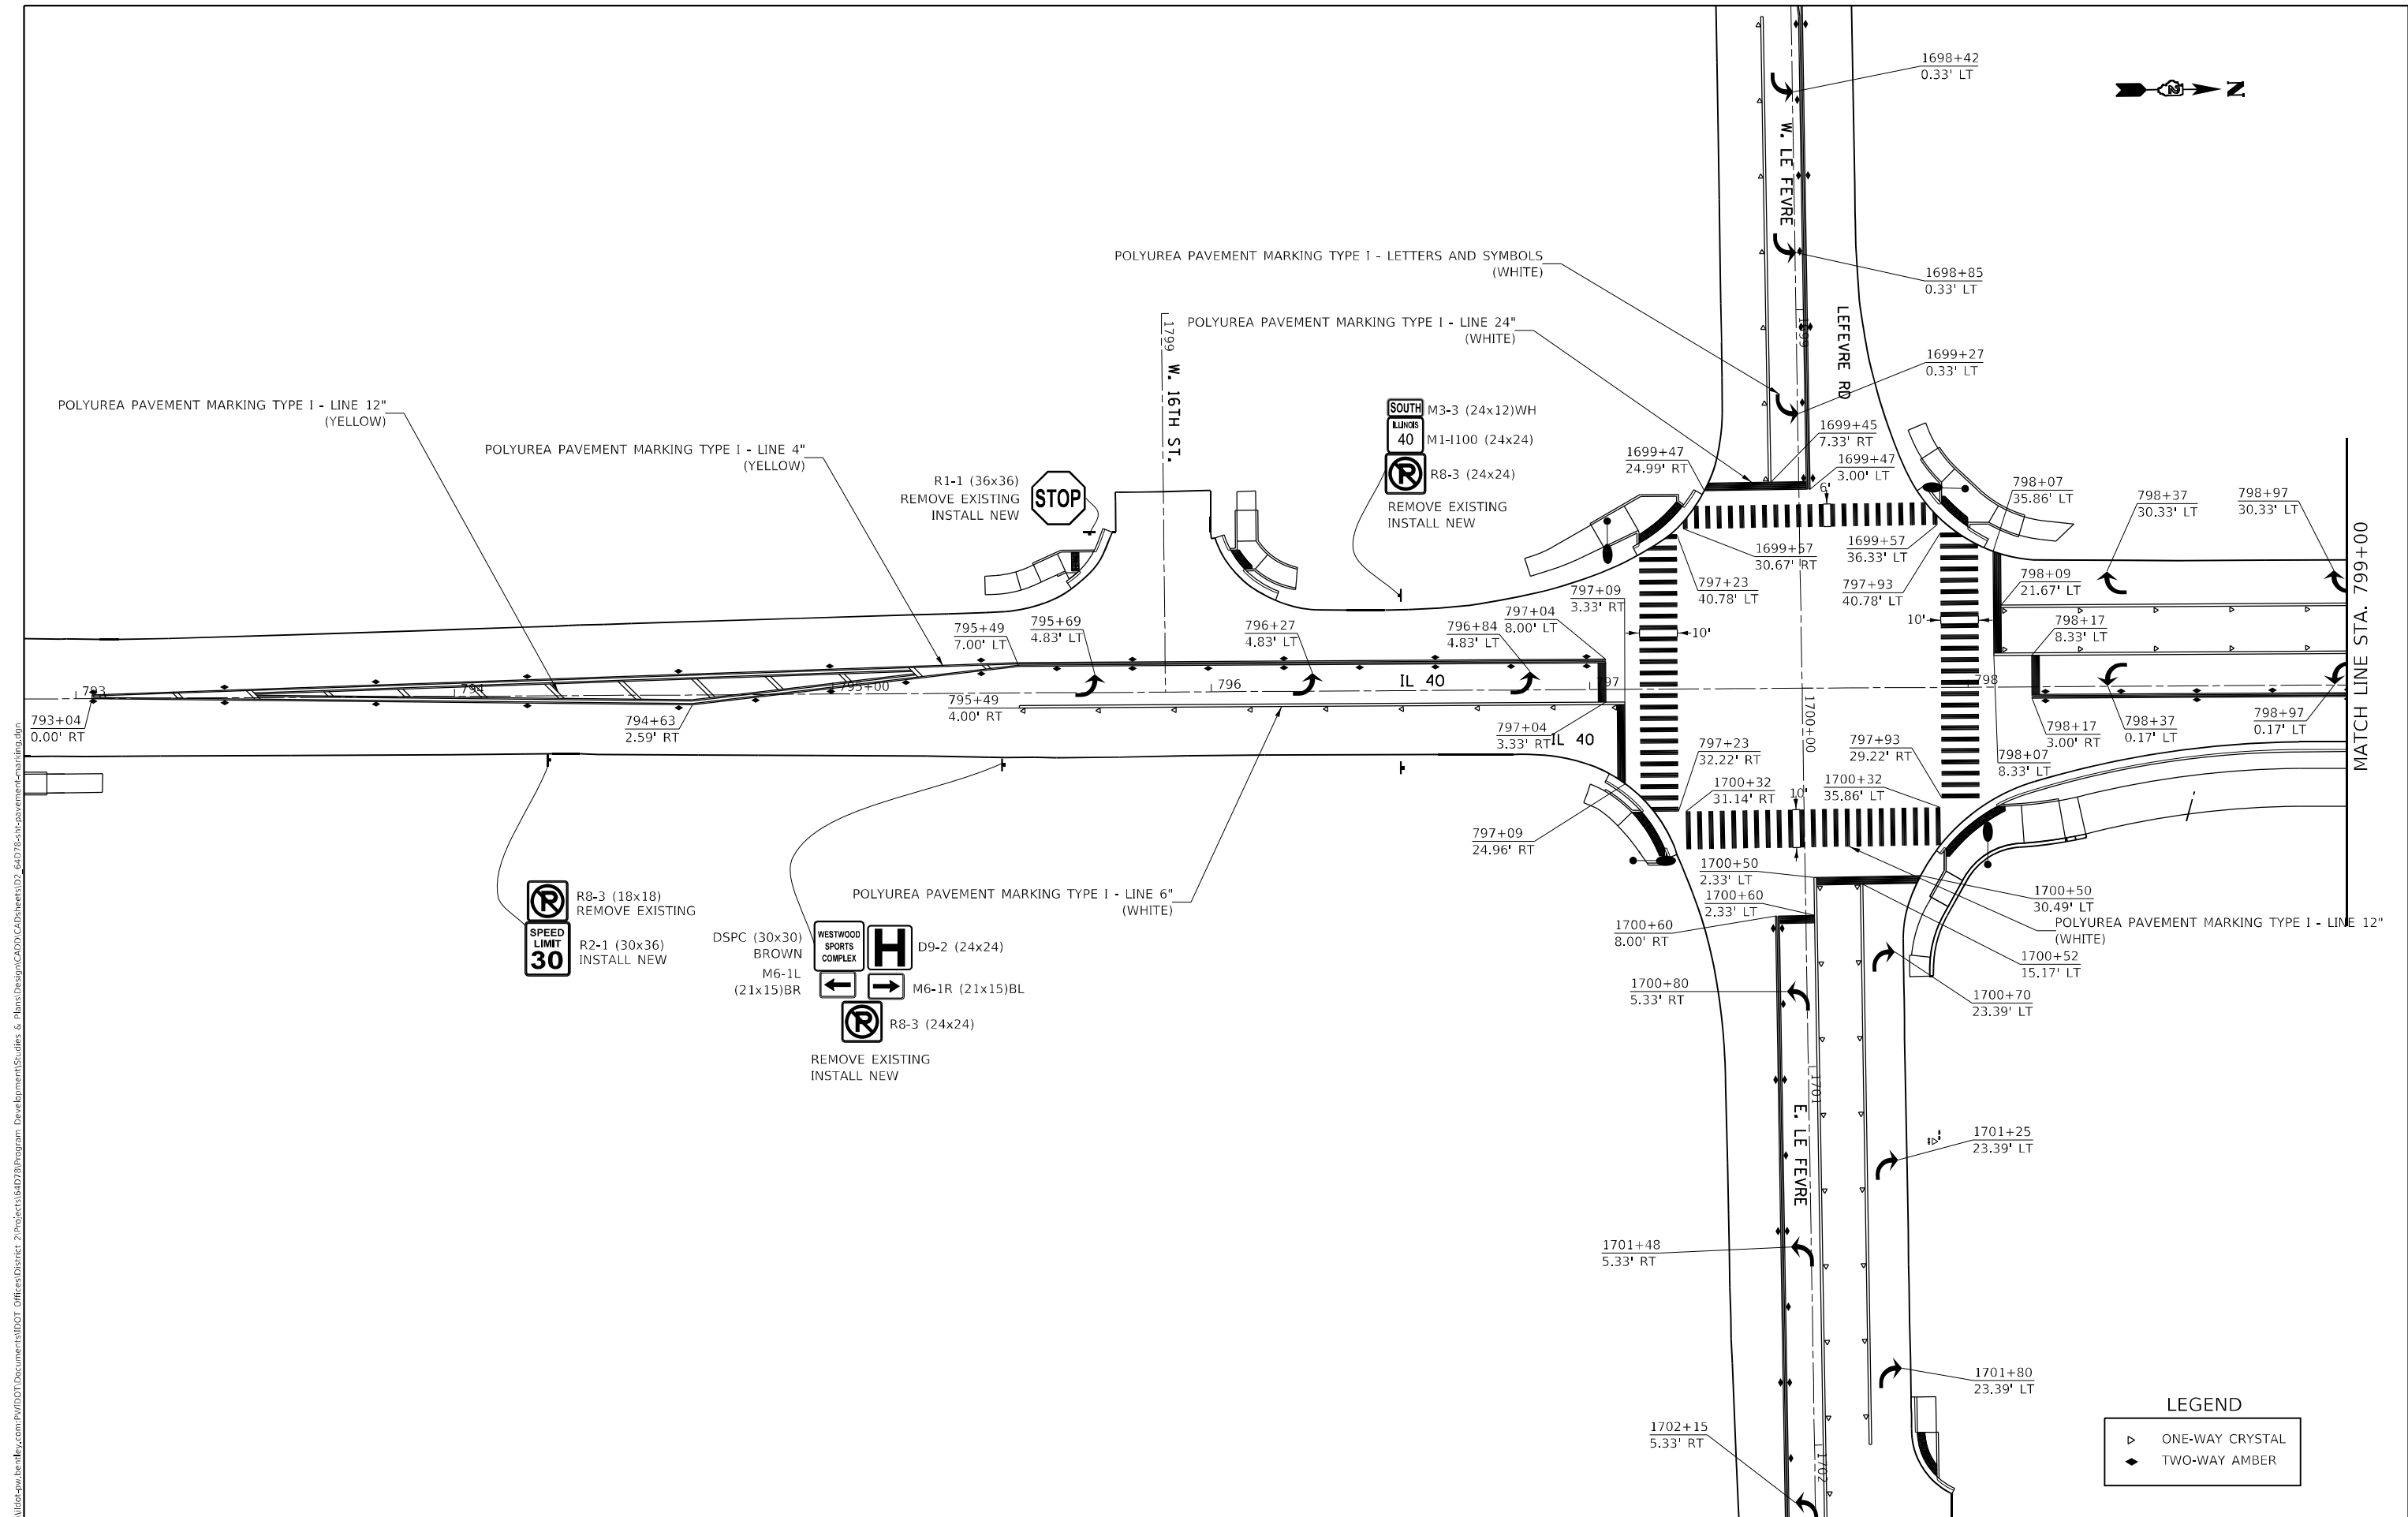

	USER NAME = hogensonjd		DESIGNED -	REVISED -	STATE OF ILLINOIS DEPARTMENT OF TRANSPORTATION	PAVEMENT MARKING			F.A.P. RTE.	SECTION	COUNTY	TOTAL SHEETS	SHEET NO.
	DRAWN -		CHECKED -	REVISED -					646	9R & 9RS-3	WHITESIDE	222	125
	PLOT SCALE = 40,0000' / in.		DATE -	REVISED -					CONTRACT NO. 64D78				
	PLOT DATE = 10/22/2021					SCALE:	SHEET	OF SHEETS	STA.	TO STA.	ILLINOIS	FED. AID PROJECT	

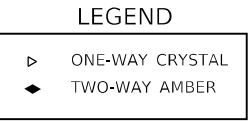


**STATE OF ILLINOIS
DEPARTMENT OF TRANSPORTATION**

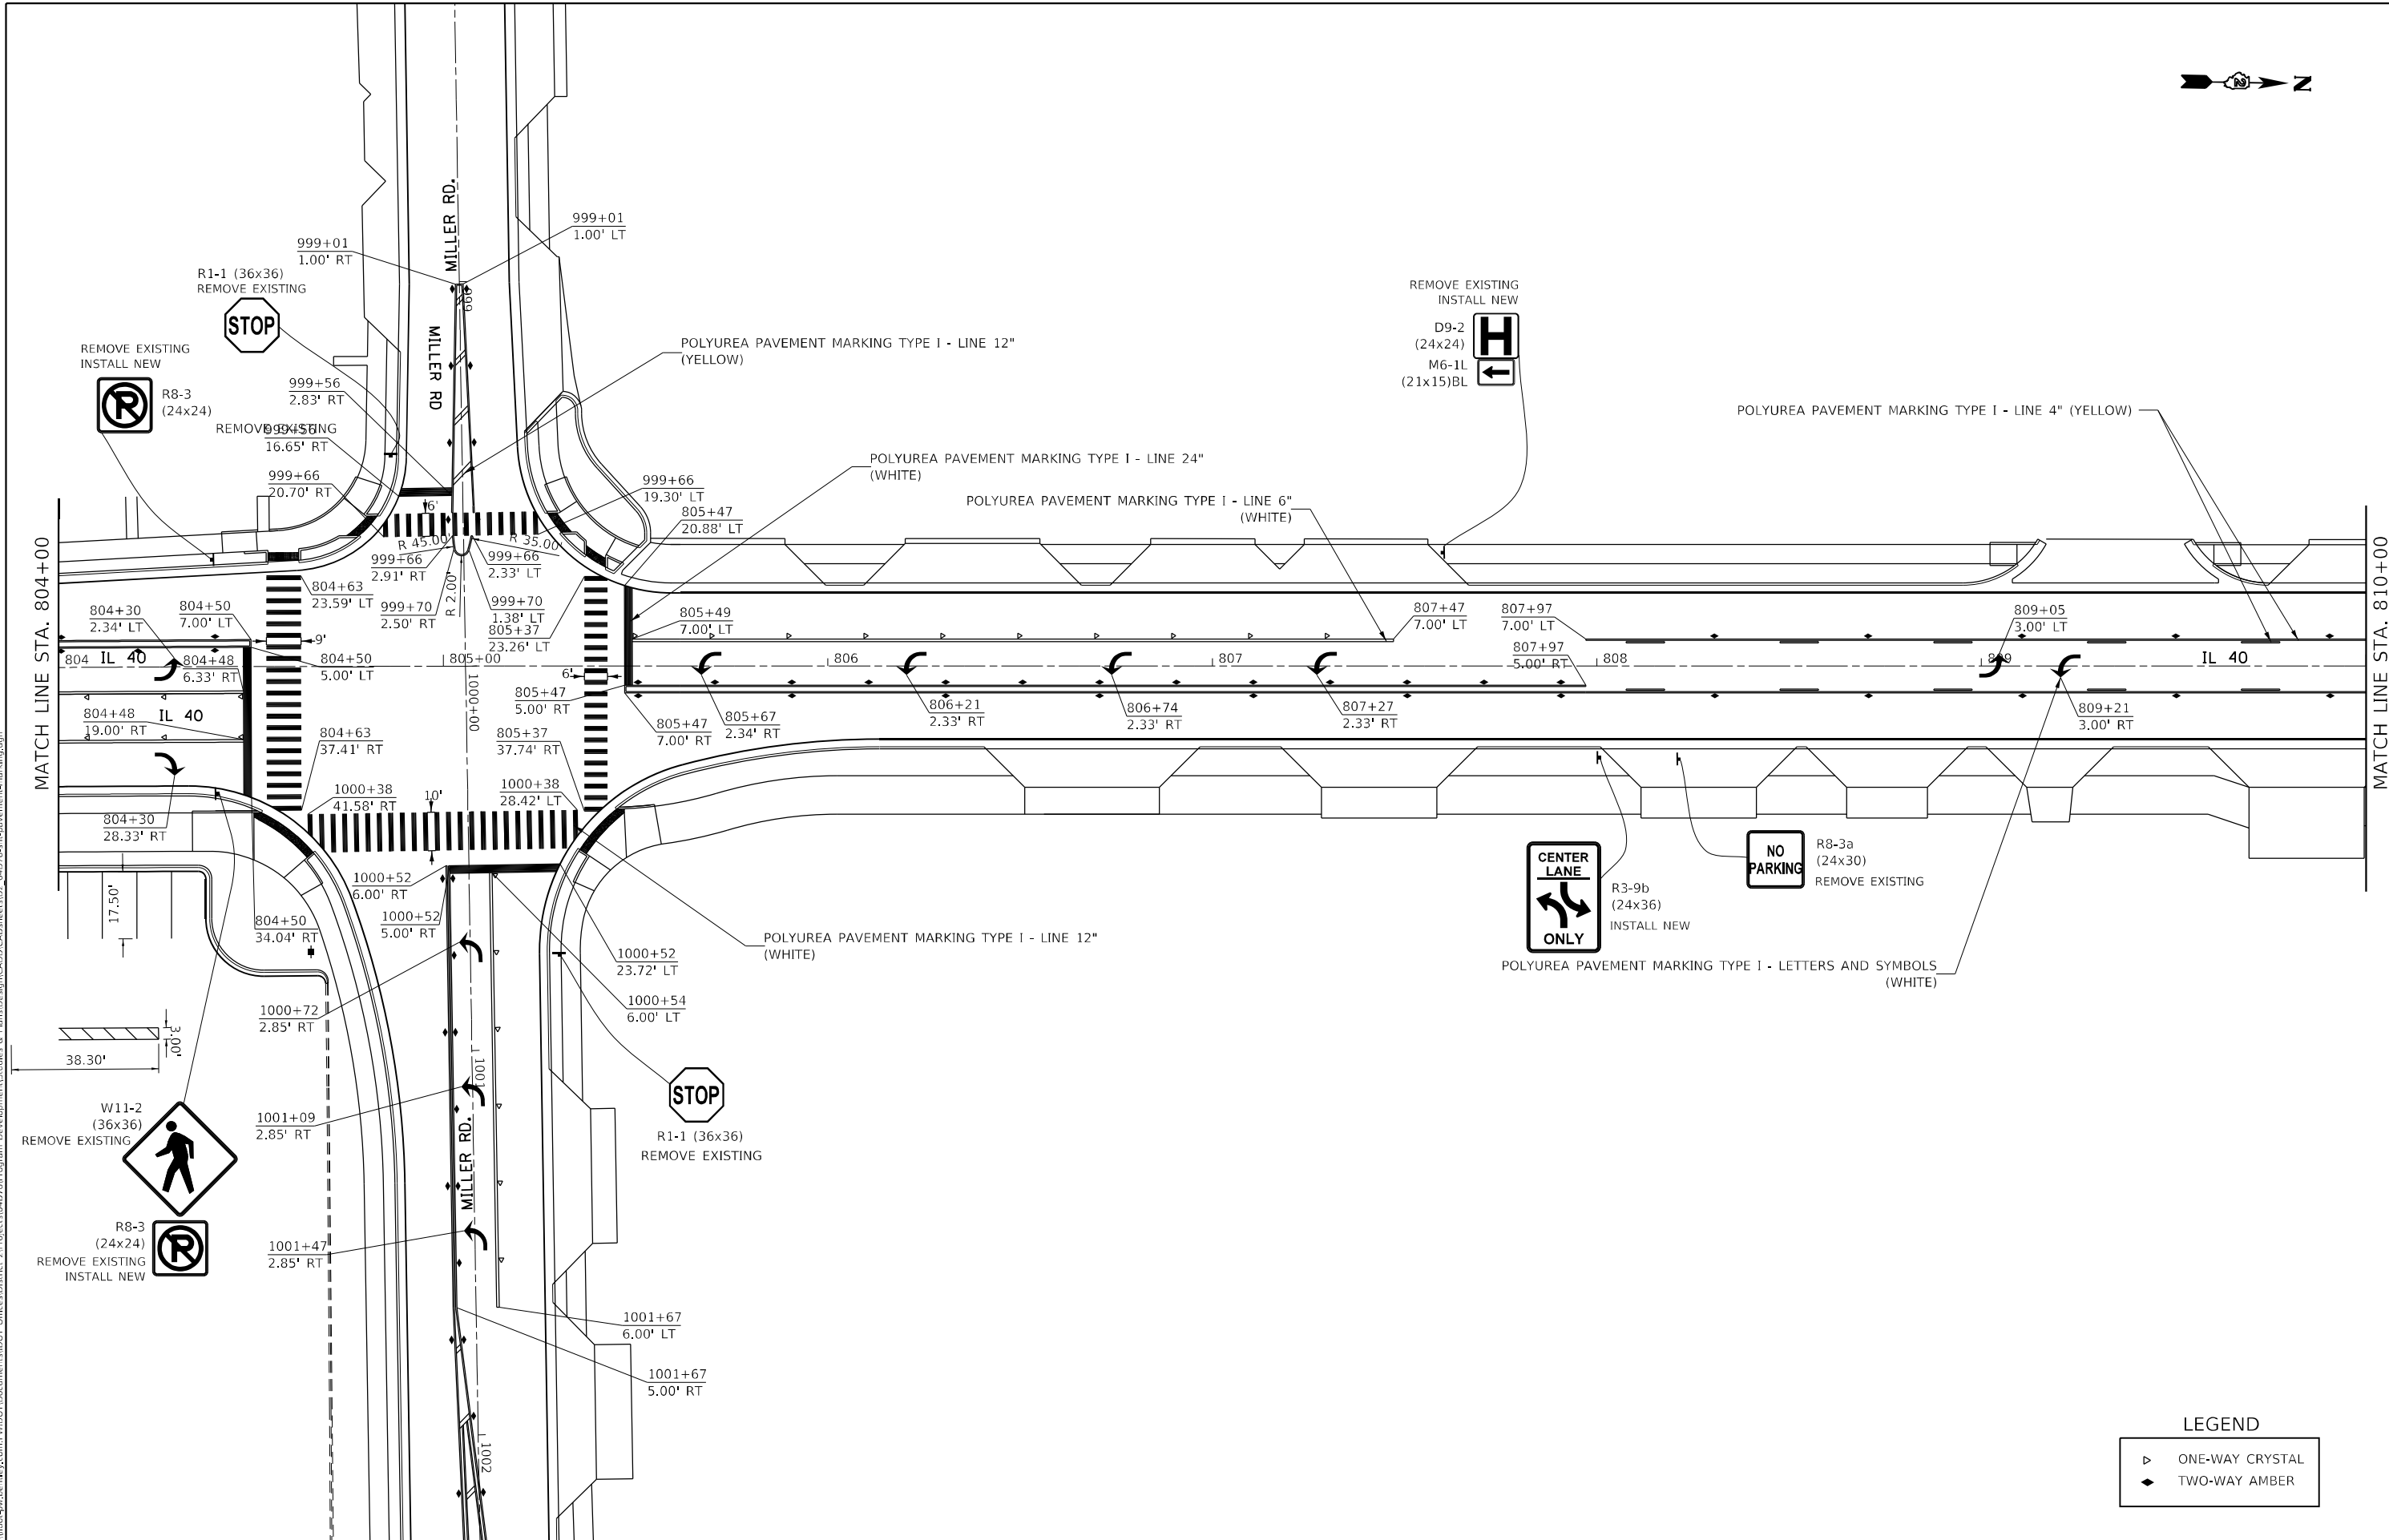 

LEGEND	
▷	ONE-WAY CRYSTAL
◆	TWO-WAY AMBER

MODEL: Default FILE: h:\miller_pavement-marking.dgn	USER NAME = hogensonjd		DESIGNED -	REVISED -	STATE OF ILLINOIS DEPARTMENT OF TRANSPORTATION	PAVEMENT MARKING				F.A.P. RTE.	SECTION	COUNTY	TOTAL SHEETS	SHEET NO.
	DRAWN -		CHECKED -	REVISED -		SCALE: SHEET OF SHEETS STA. TO STA.				646	9R & 9RS-3	WHITESIDE	222	127
	PLOT SCALE = 40,0000 * / in.		DATE -	REVISED -						CONTRACT NO. 64D78				
	PLOT DATE = 10/22/2021									ILLINOIS FED. AID PROJECT				

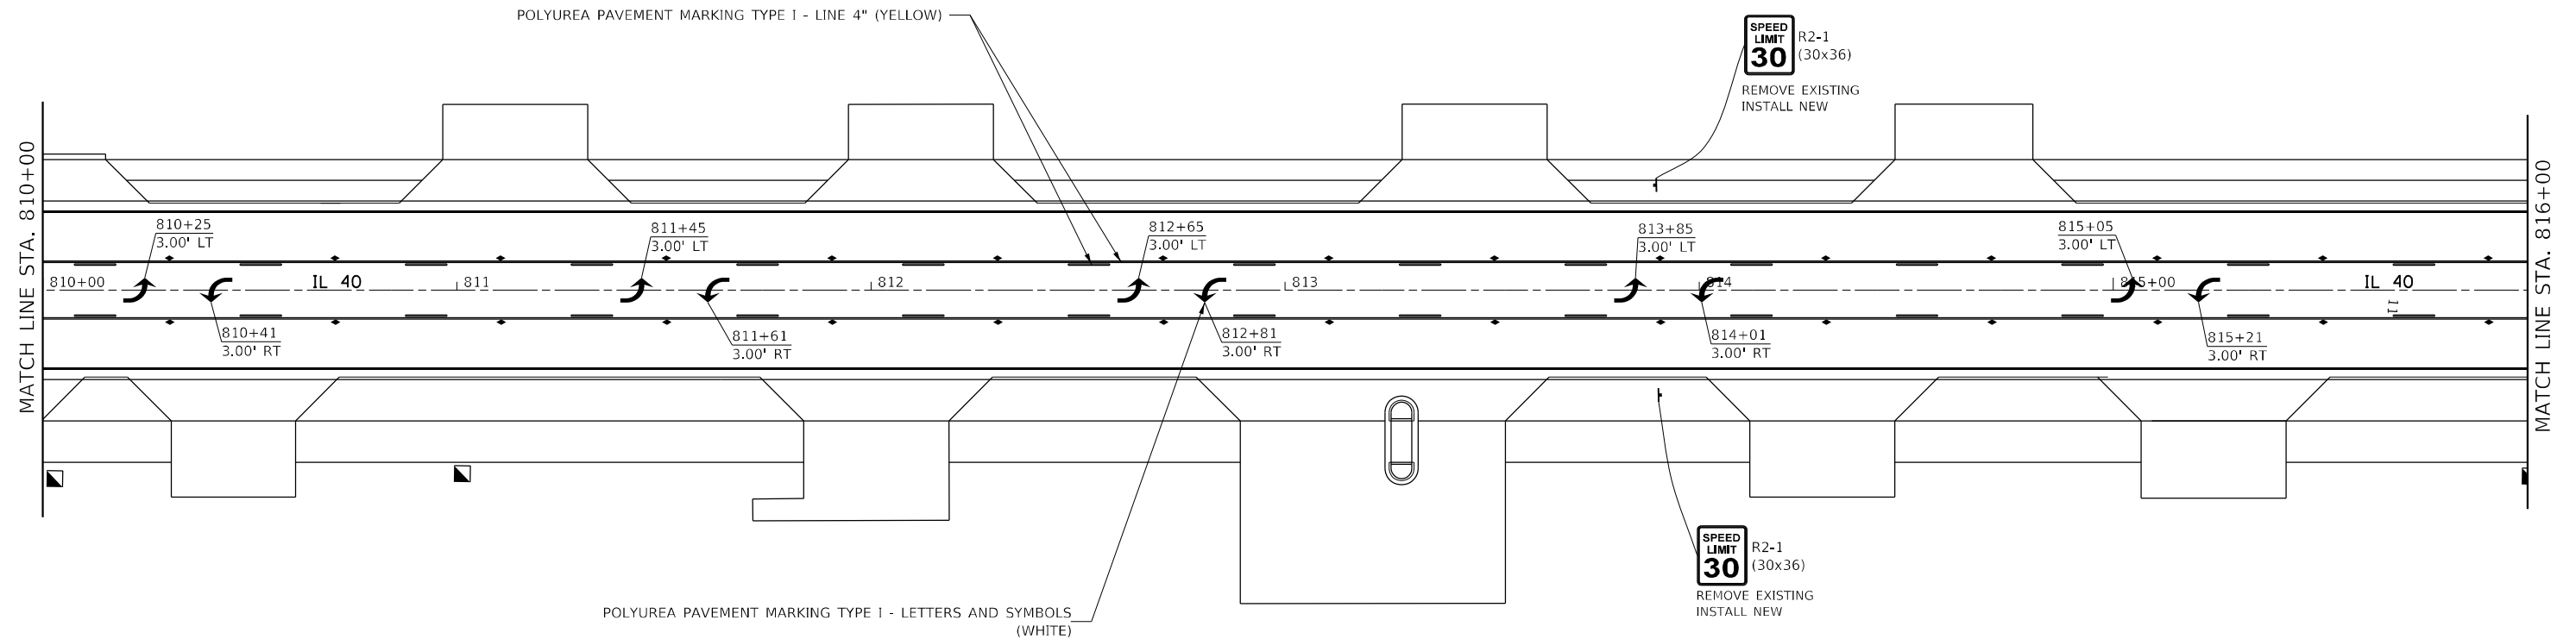


LEGEND

- ▷ ONE-WAY CRYSTAL
◆ TWO-WAY AMBER

FILE NAME: D:\PROJECTS\2021\11-22-2021\11-22-2021.DWG	USER NAME = hogensonjd	DESIGNED -	REVISED -	STATE OF ILLINOIS DEPARTMENT OF TRANSPORTATION	PAVEMENT MARKING	F.A.P. RTE. SECTION COUNTY TOTAL SHEETS SHEET NO. 646 9R & 9RS-3 WHITESIDE 222 128	CONTRACT NO. 64D78
		DRAWN -	REVISED -				
	PLOT SCALE = 40,0000 * / in.	CHECKED -	REVISED -				
	PLOT DATE = 10/22/2021	DATE -	REVISED -				
					SCALE: SHEET OF SHEETS STA. TO STA.		


MODEL: Default
FILE: \\naulic-pw.bentley.com\\P\\V\\DOT Documents\\DOT Offices\\District 2\\Projects\\64D78\\Program Development\\Studies & Plans\\Design\\CADD\\CADD sheets\\D2_64D78-sh-pavement-marking.dgn

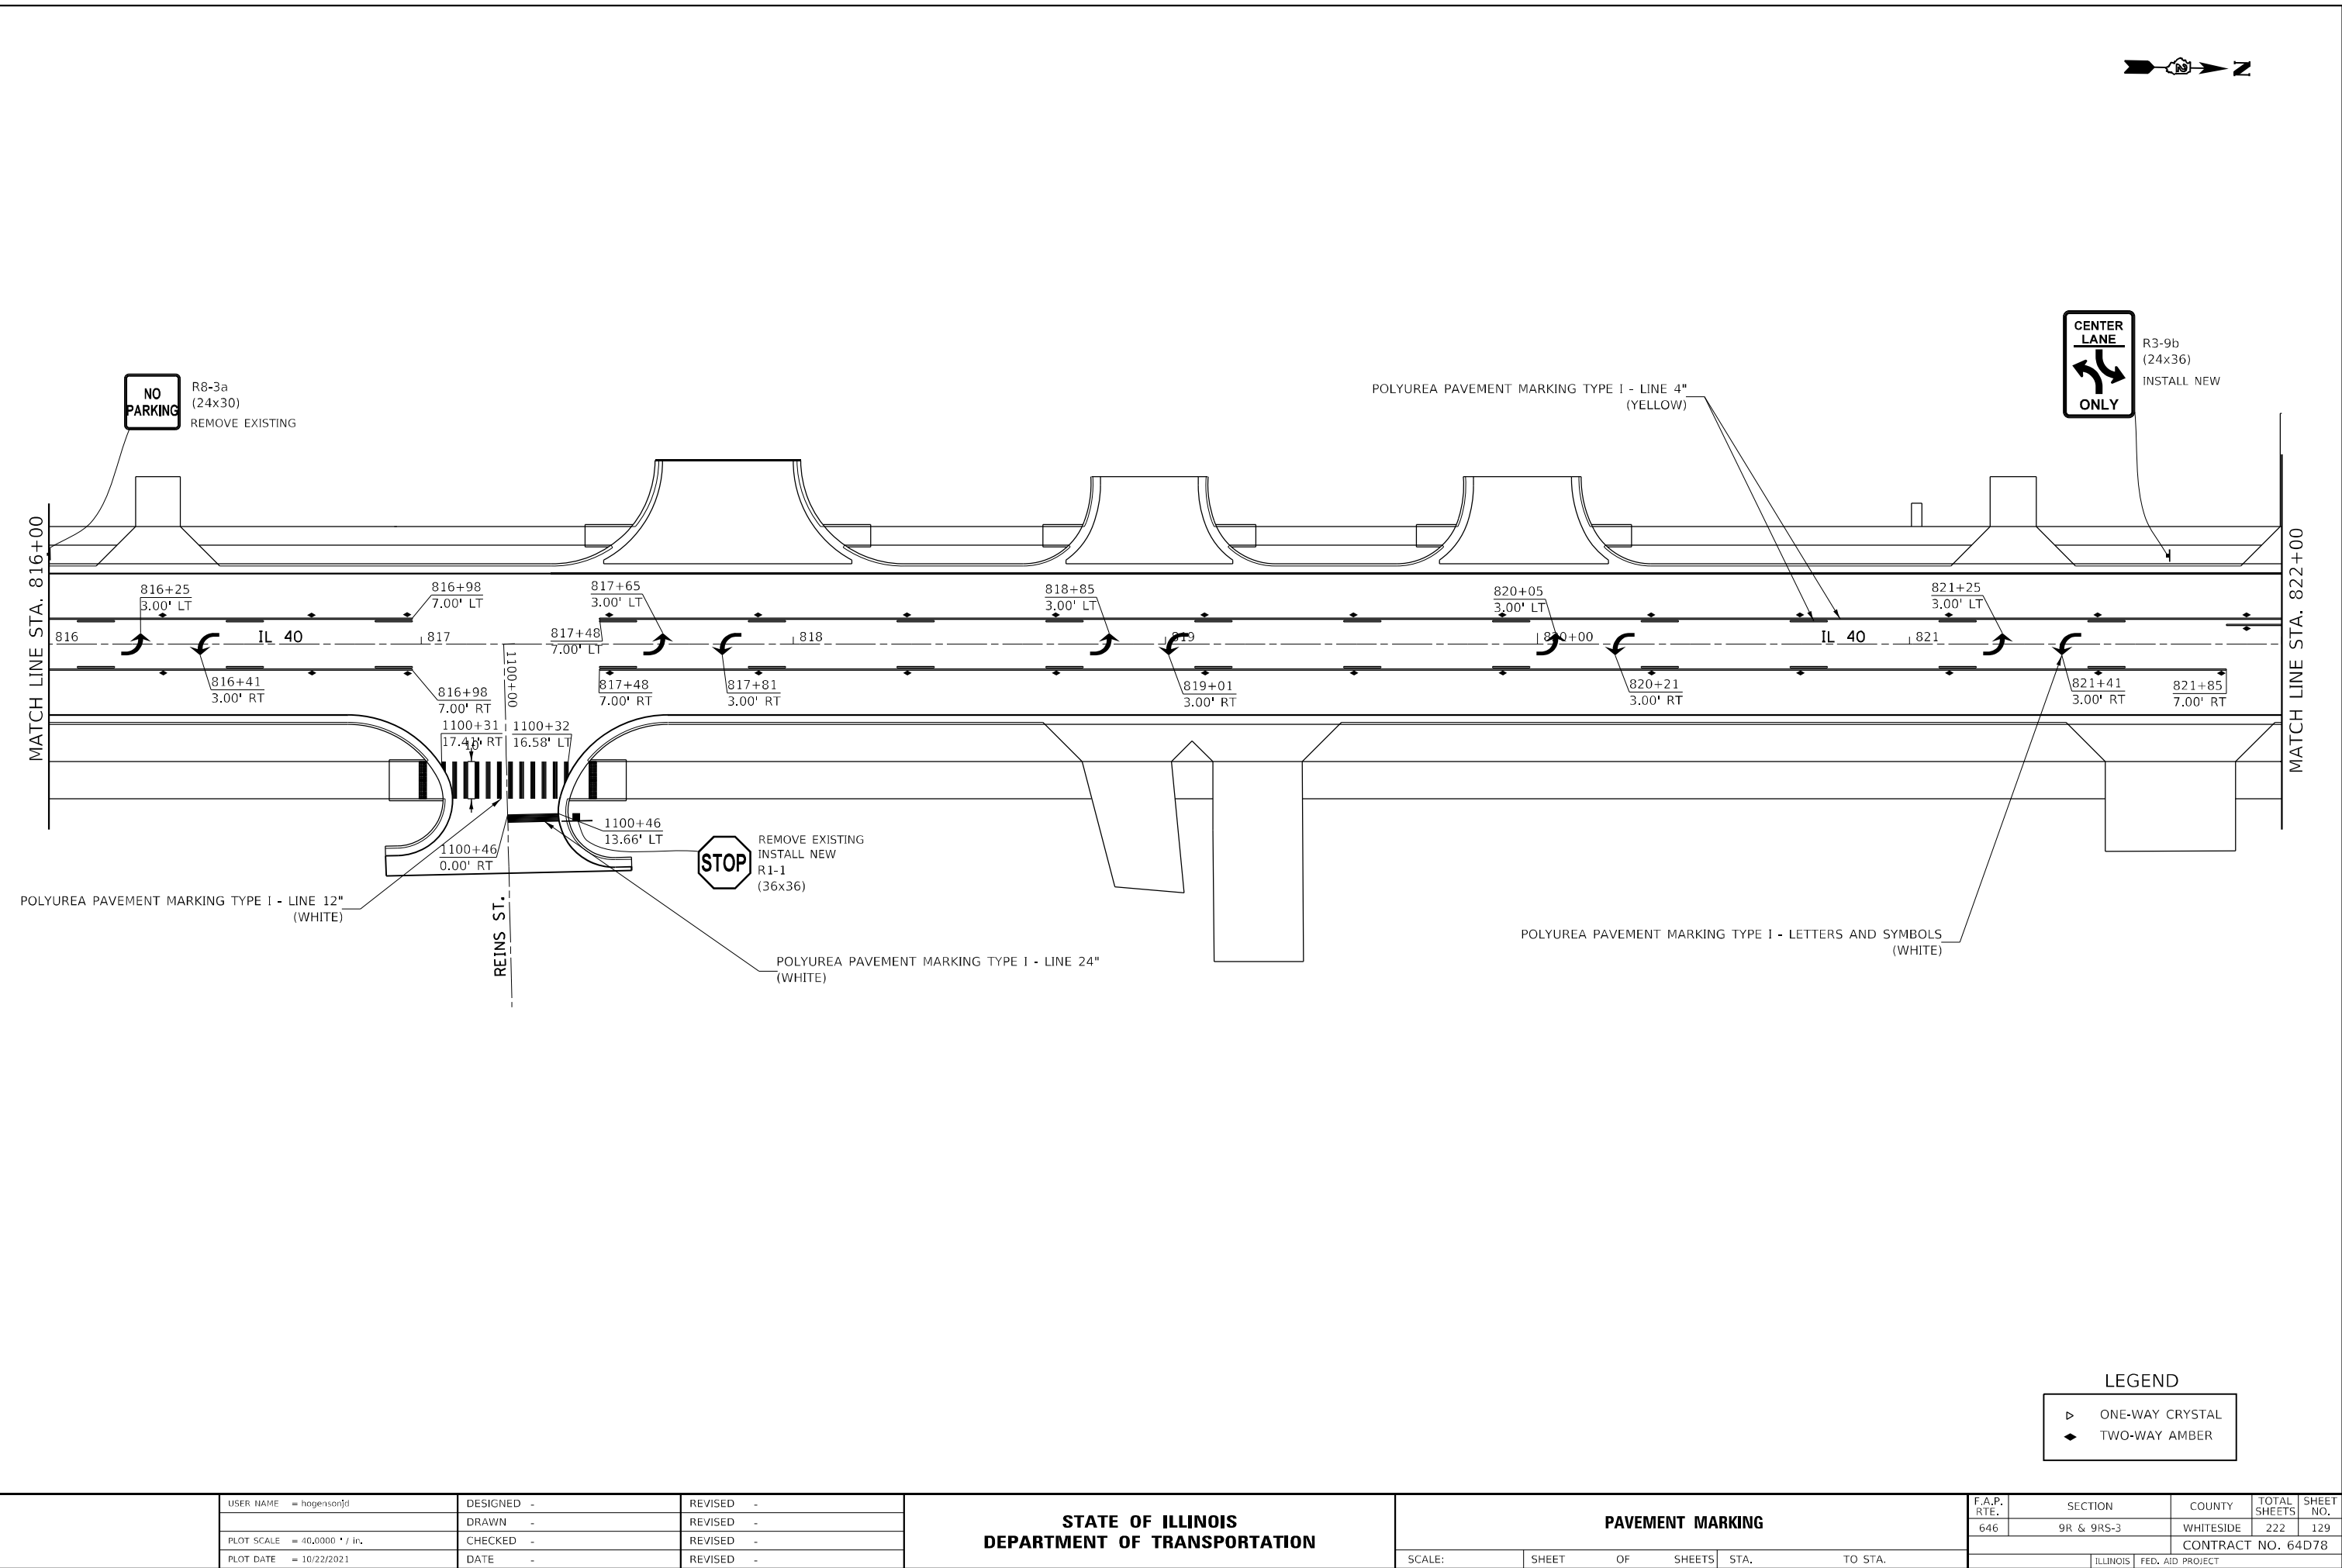

LEGEND	
▷	ONE-WAY CRYSTAL
◆	TWO-WAY AMBER



	USER NAME = hogensonjd	DESIGNED -	REVISED -	STATE OF ILLINOIS DEPARTMENT OF TRANSPORTATION	PAVEMENT MARKING				F.A.P. RTE.	SECTION	COUNTY	TOTAL SHEETS	SHEET NO.
		DRAWN -	REVISED -						646	9R & 9RS-3	WHITESIDE	222	129
	PLOT SCALE = 40,0000' = 1 in.	CHECKED -	REVISED -										CONTRACT NO. 64D78
	PLOT DATE = 10/22/2021	DATE -	REVISED -		SCALE:	SHEET	OF	SHEETS	STA.	TO	STA.		ILLINOIS FED. AID PROJECT

MODEL: Default
FILE: \\naulic-prod\ulic-aw-bentley.com\PI\DOT\Documents\DOT Offices\District 2\Projects\64D78\Program Development\Studies & Plans\Design\CADD\CAPsheets\02_64D78-sh-pavement-marking.dgn

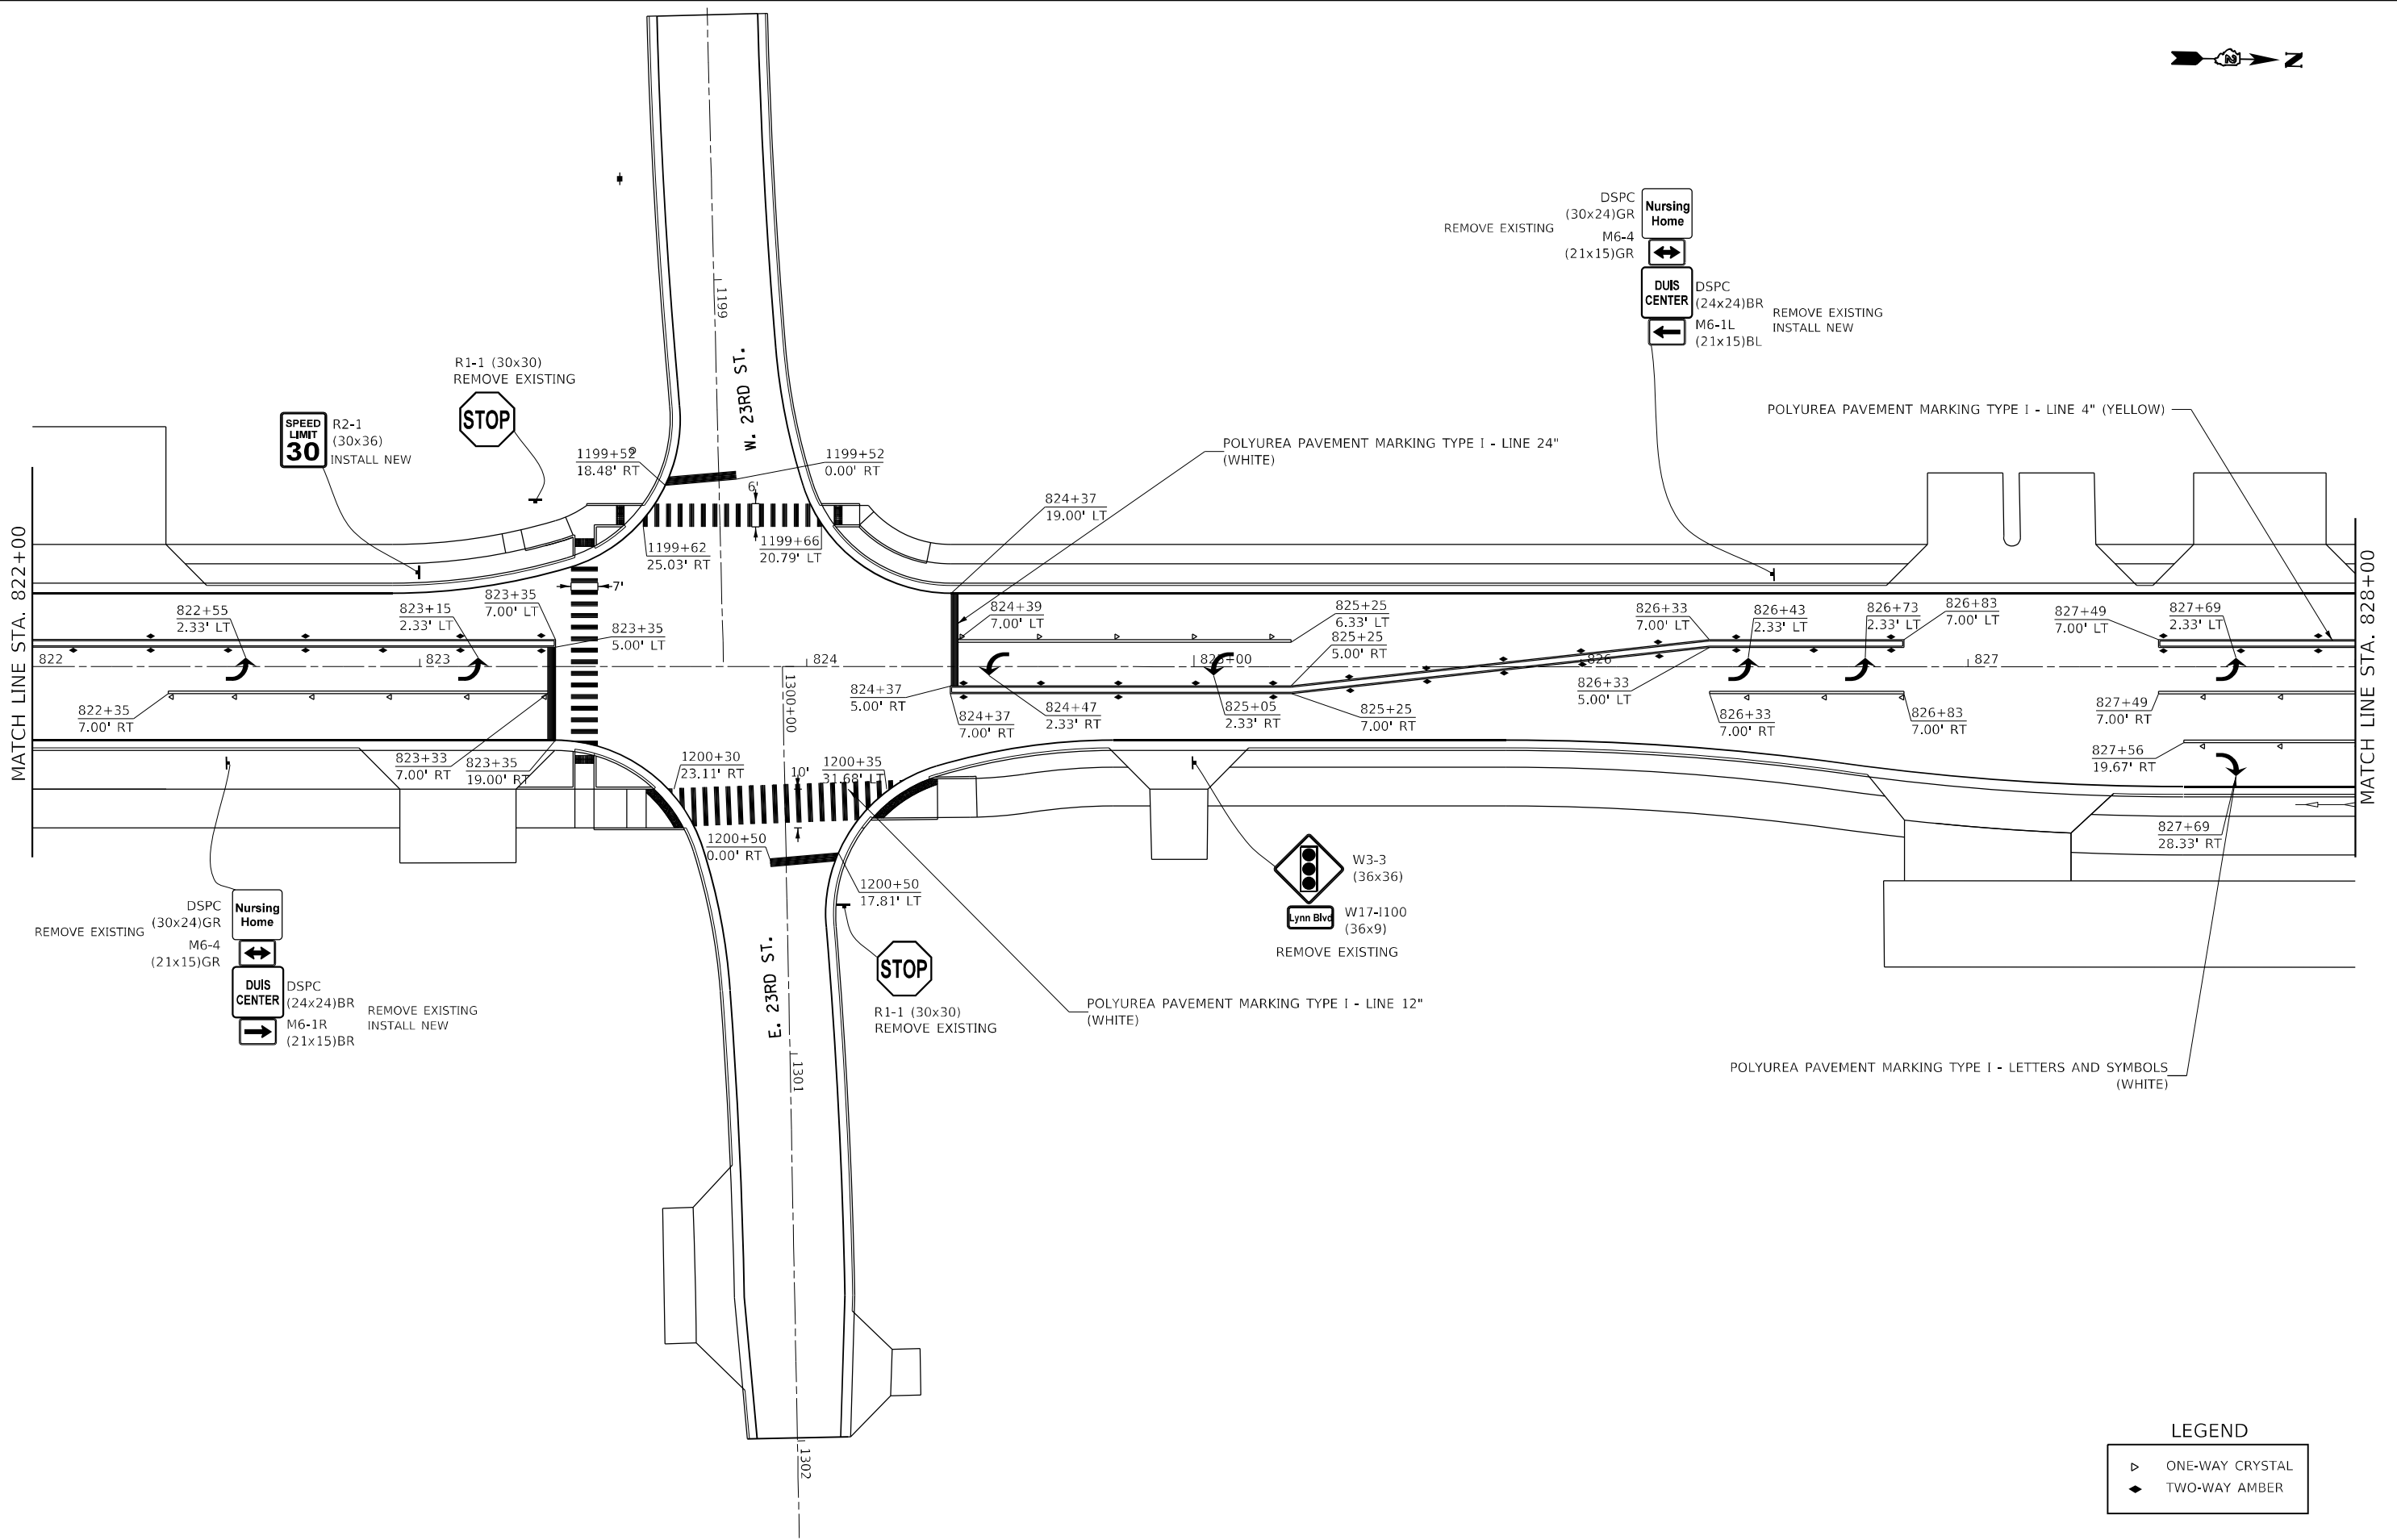

LEGEND	
▷	ONE-WAY CRYSTAL
◆	TWO-WAY AMBER

	USER NAME = hogensonjd	DESIGNED -	REVISED -	STATE OF ILLINOIS DEPARTMENT OF TRANSPORTATION	PAVEMENT MARKING				F.A.P. RTE.	SECTION	COUNTY	TOTAL SHEETS	SHEET NO.
	DRAWN -	DESIGNED -	REVISED -						646	9R & 9RS-3	WHITESIDE	222	130
	PLOT SCALE = 40,0000' = 1 in.	CHECKED -	REVISED -						CONTRACT NO. 64D78				
	PLOT DATE = 10/22/2021	DATE -	REVISED -		SCALE:	SHEET	OF	SHEETS	STA.	TO STA.	ILLINOIS FED. AID PROJECT		

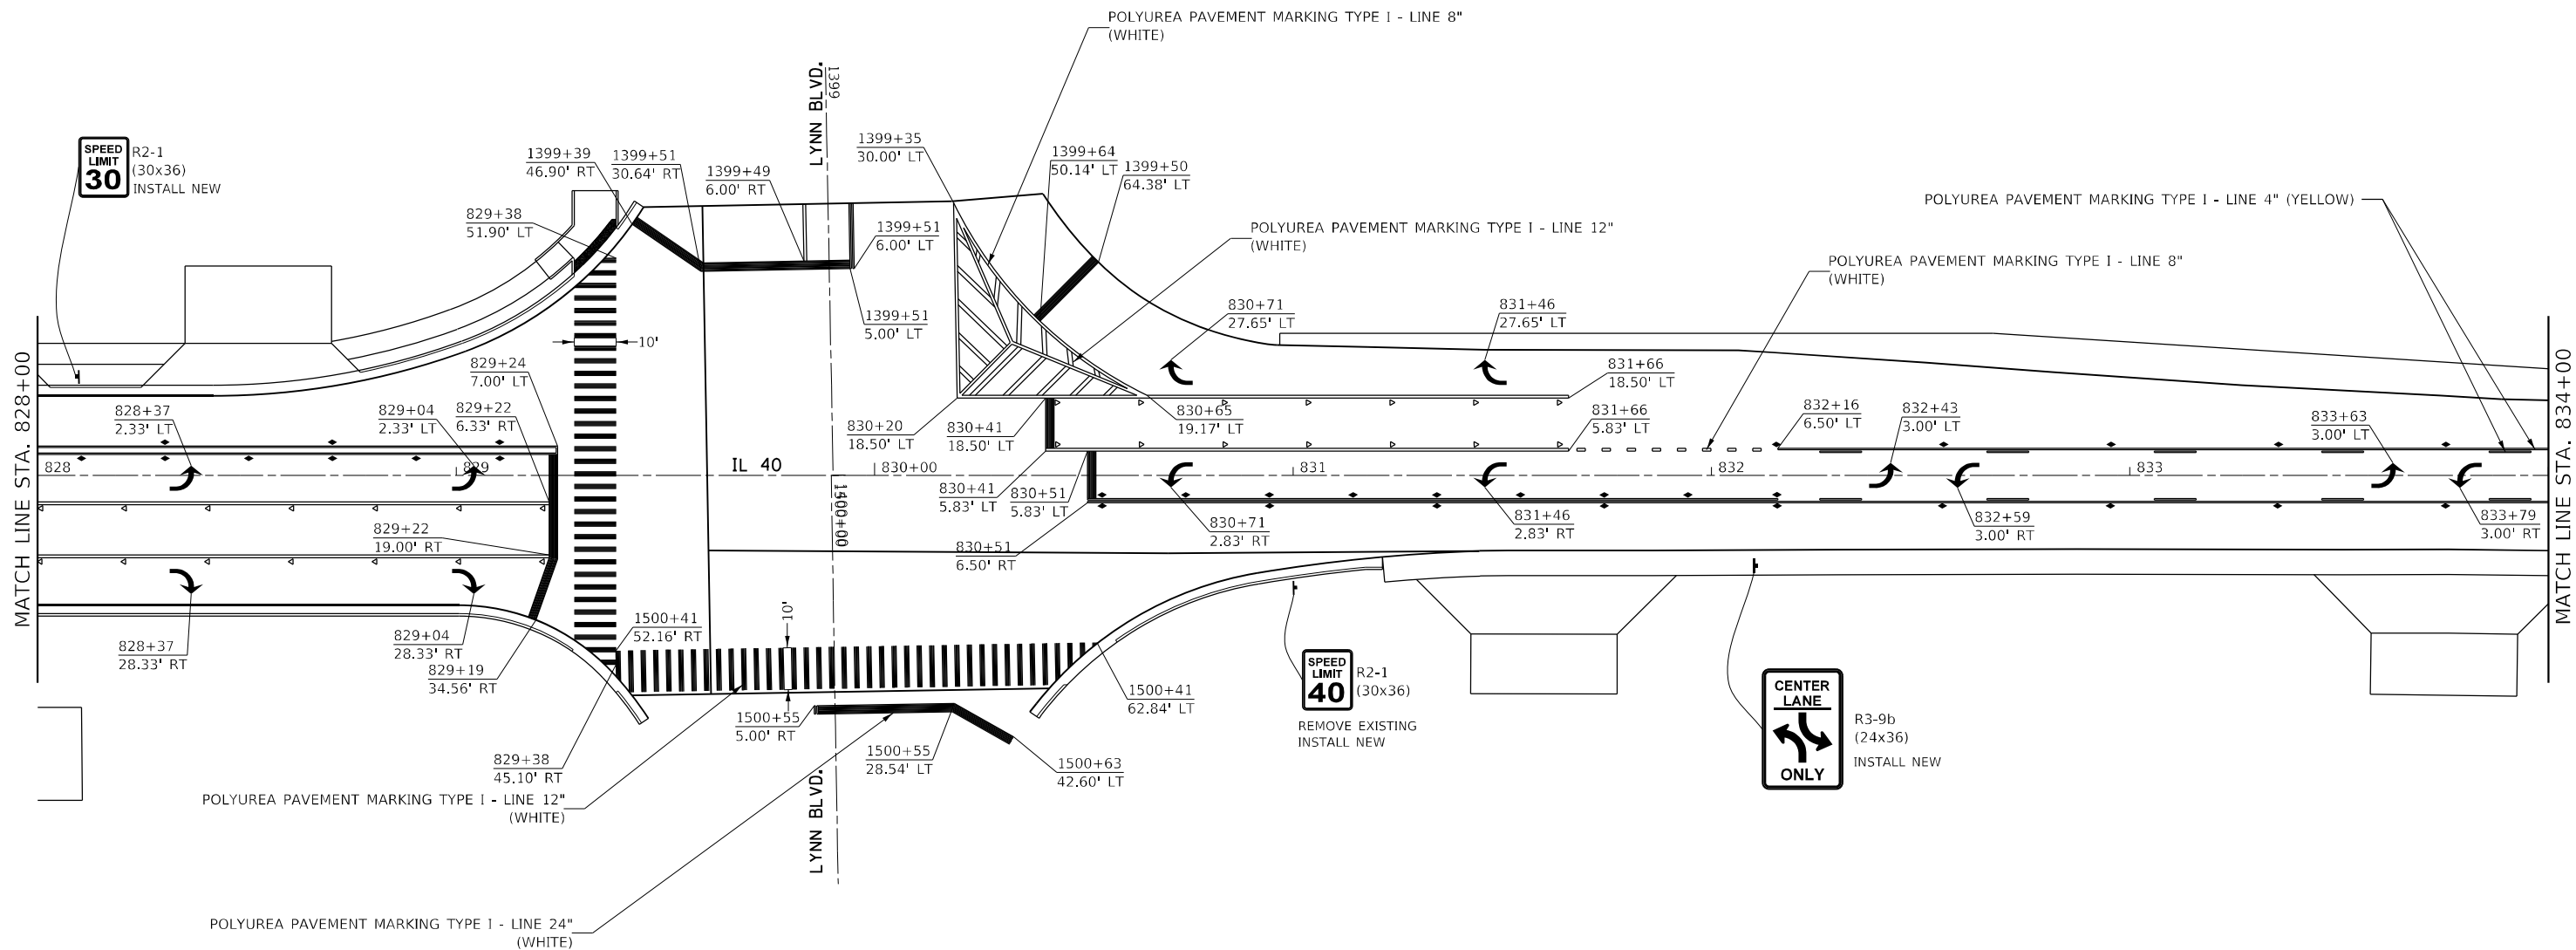 

LEGEND			
▷	ONE-WAY CRYSTAL		
◆	TWO-WAY AMBER		

MODEL: Default
FILE: h:\miller\project-aw-bentley.com\pl\w\dot\Documents\DOT Offices\District 2\Projects\64D78\Program Development\Studies & Plans\Design\CADD\Cadd\sheet\02_64D78-site-pavement-marking.dgn


USER NAME = hogensonjd	DESIGNED -	REVISED -
	DRAWN -	REVISED -
PLOT SCALE = 40,0000' / in.	CHECKED -	REVISED -
PLOT DATE = 10/22/2021	DATE -	REVISED -

STATE OF ILLINOIS
DEPARTMENT OF TRANSPORTATION

PAVEMENT MARKING			
SCALE:	SHEET	OF SHEETS	STA. TO STA.

F.A.P. RTE.	SECTION	COUNTY	TOTAL SHEETS	SHEET NO.
646	9R & 9RS-3	WHITESIDE	222	131
CONTRACT NO. 64D78				
ILLINOIS FED. AID PROJECT				

MODEL: Default
FILE: h:\m1100-aw-bendray.com-64D78\DOT Documents\DOT Office\District 2\Projects\64D78\Program Development\Studies & Plans\Design\CADD\CAP sheets\02_64D78-site-pavement-marking.dgn

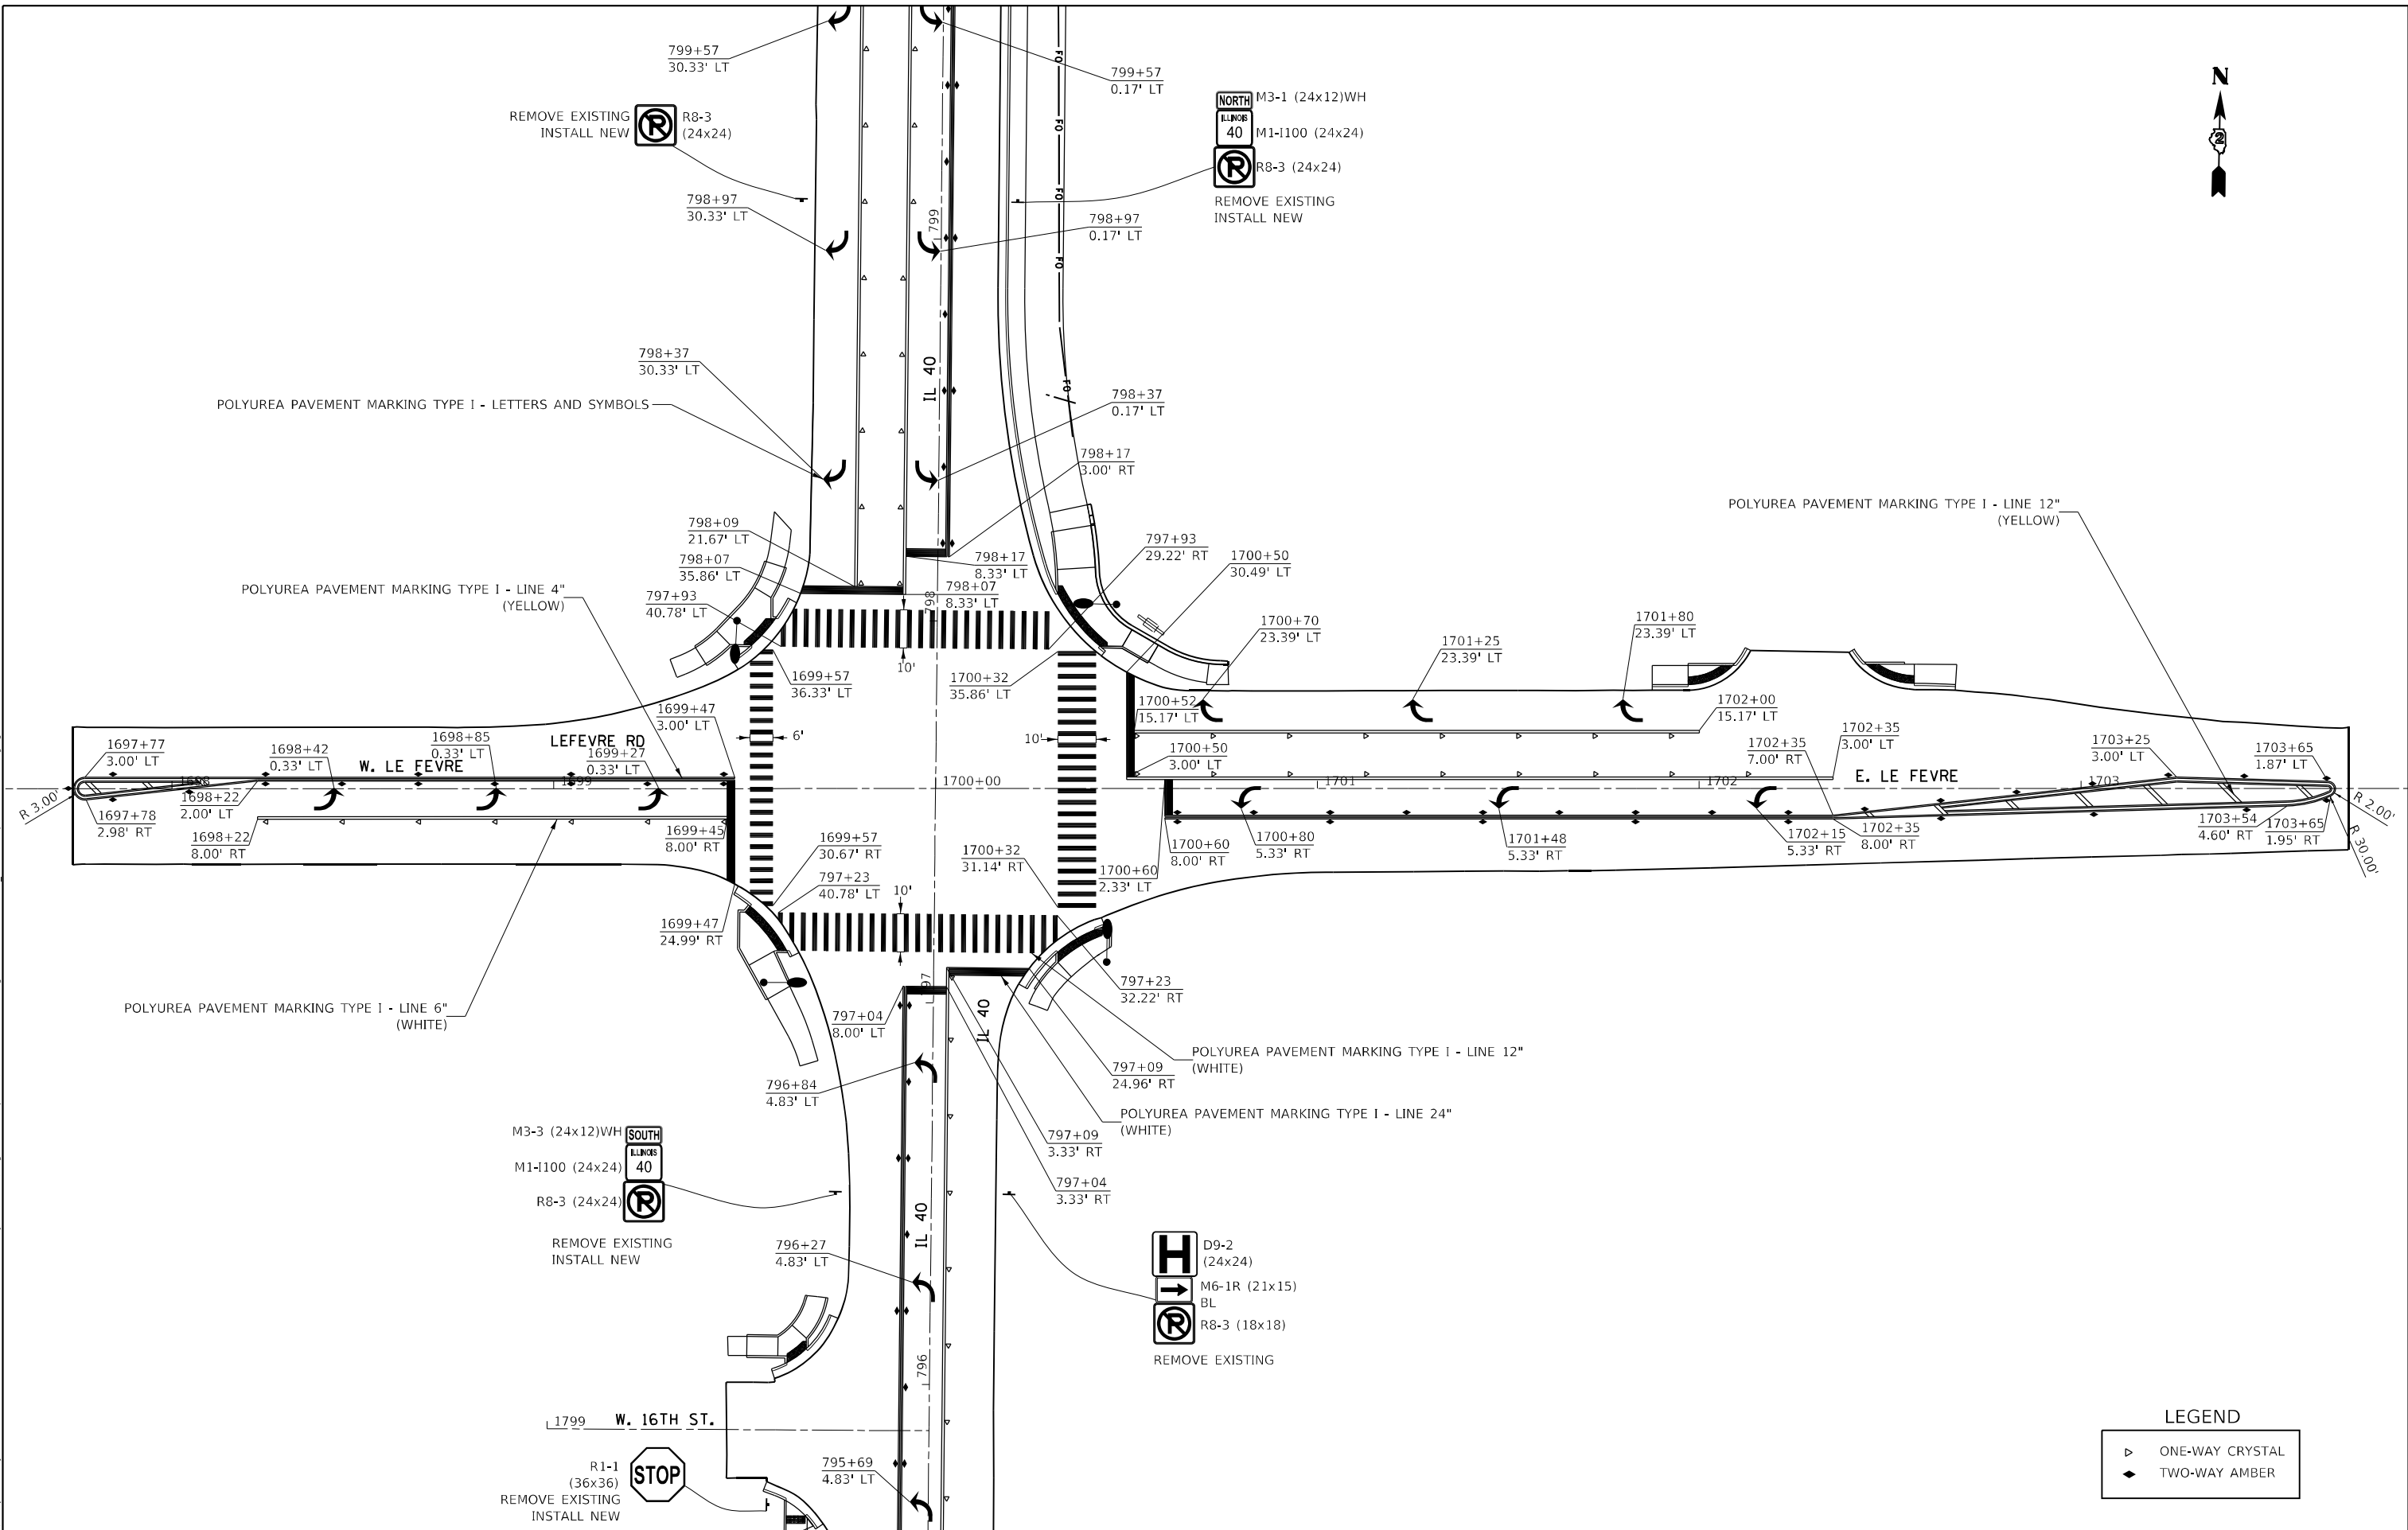


USER NAME	= hogensonjd	DESIGNED	-	REVISED	-
DRAWN	-	REVIS	-	REVISED	-
PLOT SCALE	= 40,0000 * / in.	CHECKED	-	REVISED	-
PLOT DATE	= 10/22/2021	DATE	-	REVISED	-

STATE OF ILLINOIS DEPARTMENT OF TRANSPORTATION

PAVEMENT MARKING
SCALE: SHEET OF SHEETS STA. TO STA.

F.A.P. RTE.	SECTION	COUNTY	TOTAL SHEETS	SHEET NO.
646	9R & 9RS-3	WHITESIDE	222	133
CONTRACT NO. 64D78				
ILLINOIS FED. AID PROJECT				

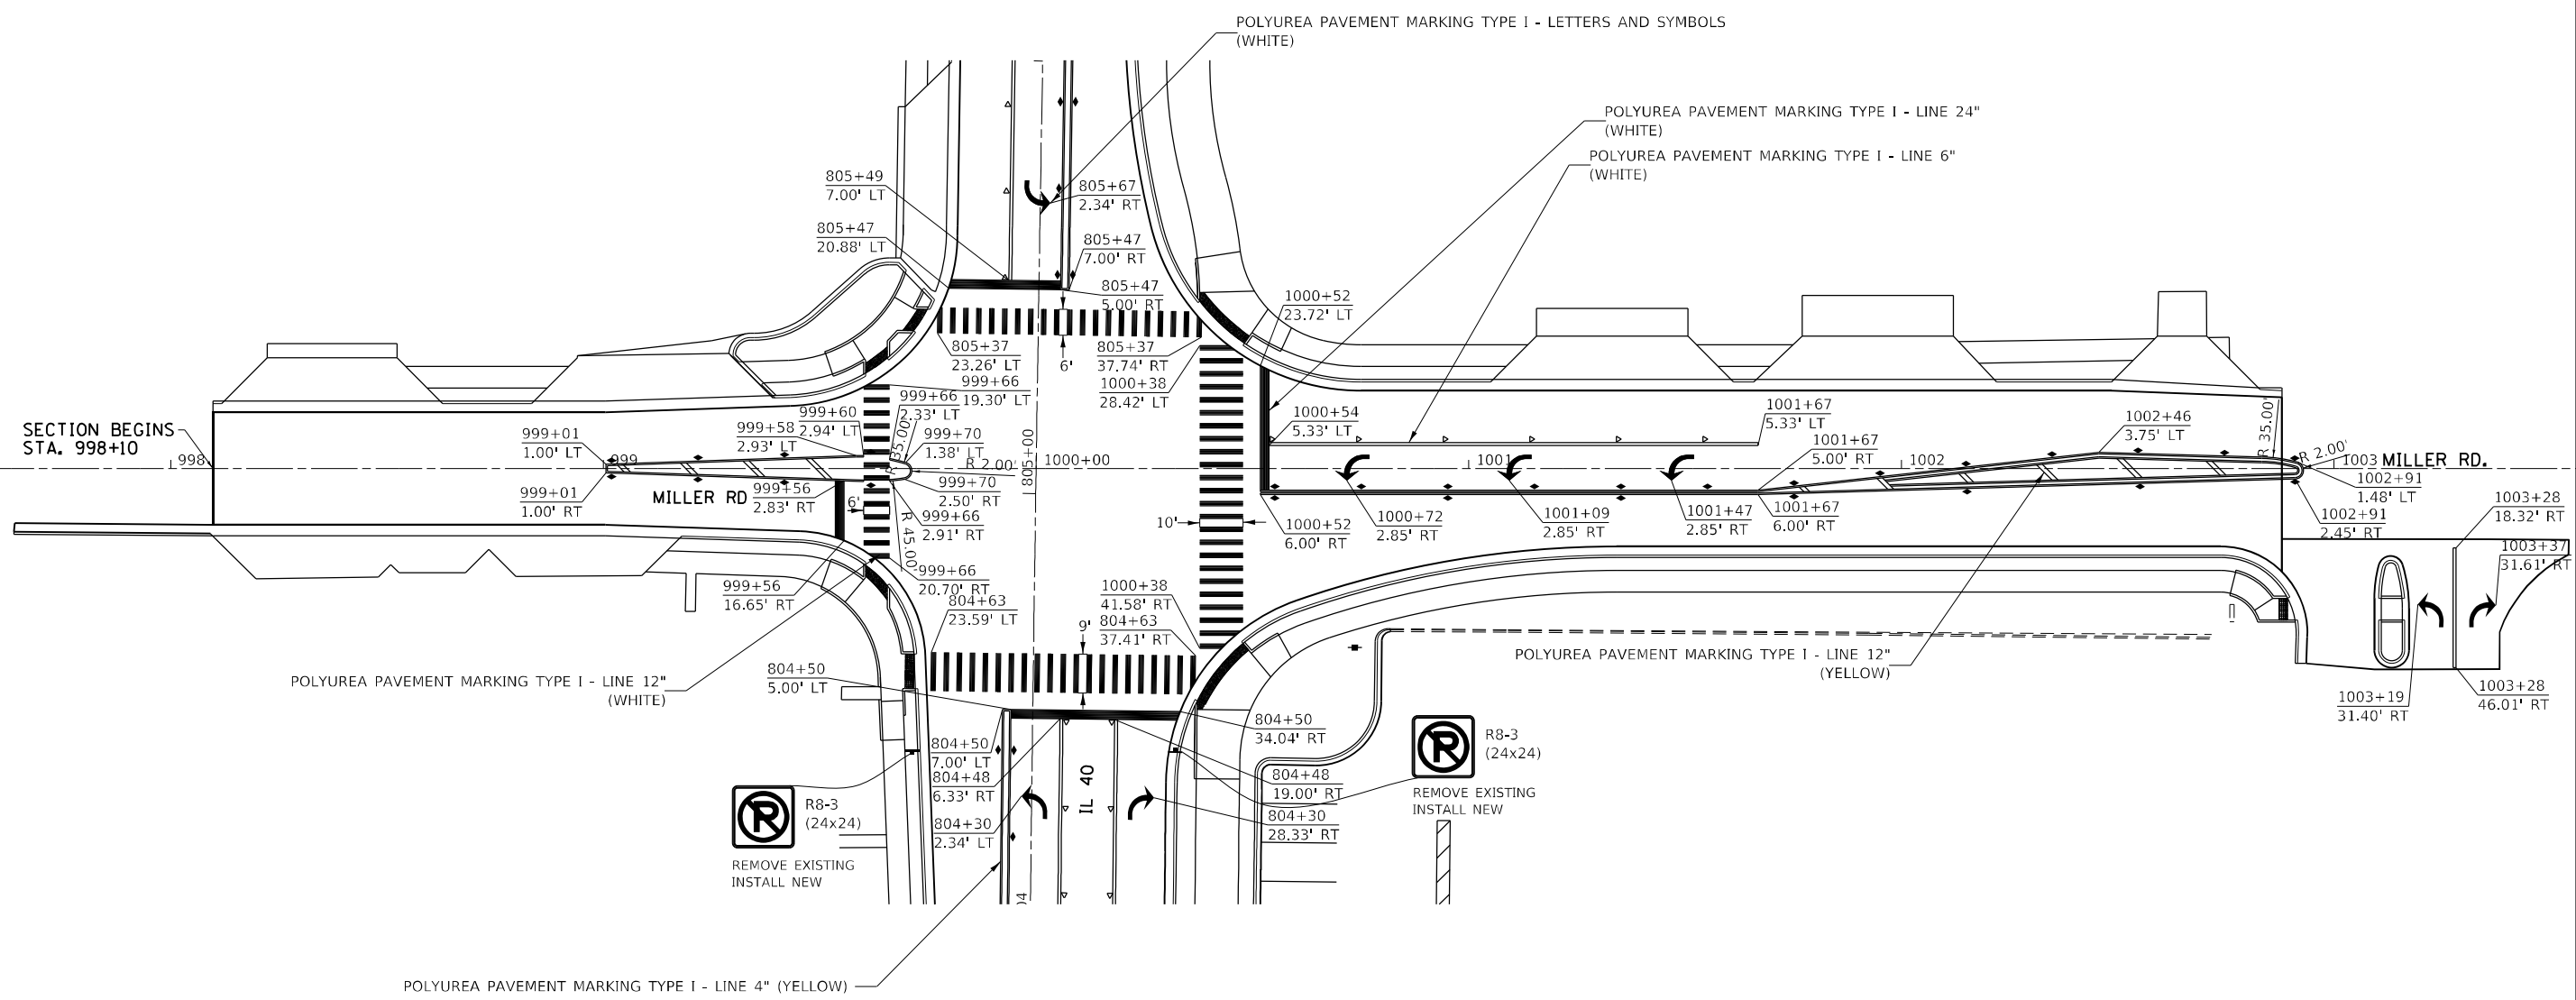

LEGEND	
▷	ONE-WAY CRYSTAL
◆	TWO-WAY AMBER

MODEL: Default
FILE: h:\miller_road\miller_road.dwg
PROJECT: h:\miller_road\miller_road.dwg
USER: hoganj
DATE: 10/22/2021
SCALE: 1/4\"/>

USER NAME = hoganj	DESIGNED -	REVISED -
DRAWN -	REVISED -	
PLOT SCALE = 40,0000 * / in.	CHECKED -	REVISED -
PLOT DATE = 10/22/2021	DATE -	REVISED -

STATE OF ILLINOIS DEPARTMENT OF TRANSPORTATION

PAVEMENT MARKING			
SCALE:	SHEET	OF SHEETS	STA. TO STA.

F.A.P. RTE.	SECTION	COUNTY	TOTAL SHEETS	SHEET NO.
646	9R & 9RS-3	WHITESIDE	222	134
CONTRACT NO. 64D78				
ILLINOIS FED. AID PROJECT				

MODEL: Default
FILE: h:\mupc_projects\illinet-pw_bentley.com\PIV\DOT Documents\DOT Offices\District 2\Projects\64D78\Operations\Traffic\Signal Sheets\02_64D78.sht-s.dgn

	TABULATION OF SIGNAL QUANTITIES IL 40 (LOCUST ST)		LE FEVRE	MILLER RD	ST MARY RD	LYNN BLVD	INTER-CONNECT	
PAY CODE	ITEM	UNIT						TOTAL
72000100	SIGN PANEL - TYPE 1	SQ FT	0	15	10	20	3	48
72800100	TELESCOPING STEEL SIGN SUPPORT	FOOT	0	0	0	0	49	49
81028740	UNDERGROUND CONDUIT, COILABLE NONMETALLIC CONDUIT, 1 1/2" DIA.	FOOT	209	123	90	55	0	14.8
81028750	UNDERGROUND CONDUIT, COILABLE NONMETALLIC CONDUIT, 2" DIA.	FOOT	0	0	0	0	3239	3239
81028760	UNDERGROUND CONDUIT, COILABLE NONMETALLIC CONDUIT, 2 1/2" DIA.	FOOT	113	42	109	130	0	394
81028790	UNDERGROUND CONDUIT, COILABLE NONMETALLIC CONDUIT, 4" DIA.	FOOT	318	252	235	367	0	1172
81400700	HANDHOLE, PORTLAND CEMENT CONCRETE	EACH	2	3	3	3	7	18
81400710	HEAVY-DUTY HANDHOLE, PORTLAND CEMENT CONCRETE	EACH	0	0	0	0	1	1
81400720	DOUBLE HANDHOLE, PORTLAND CEMENT CONCRETE	EACH	1	1	1	1	0	4
81702110	ELECTRIC CABLE IN CONDUIT, 600V (XLP TYPE USE) 1/C NO 10	FOOT	1498	846	1013	1742	0	5099
* 82110007	LUMINAIRE, LED ROADWAY, OUTPUT DESIGNATION G	EACH	4	3	3	4	0	14
* 85000200	MAINTENANCE OF EXISTING TRAFFIC SIGNAL INSTALLATION	L SUM	1	0	0	1	0	2
85700200	FULL-ACTUATED CONTROLLER AND TYPE IV CABINET	EACH	1	1	1	1	0	4

	USER NAME = hogensonjd	DESIGNED -	REVISED -	STATE OF ILLINOIS DEPARTMENT OF TRANSPORTATION	TABULATION OF TRAFFIC SIGNALS QUANTITIES				F.A.P. RTE.	SECTION	COUNTY	TOTAL SHEETS	SHEET NO.
	PLOT SCALE = 40,0000 ' / in.	DRAWN -	REVISED -						646	9R & 9RS-3	WHITESIDE	222	135
	PLOT DATE = 10/22/2021	CHECKED -	REVISED -		SCALE: SHEET OF SHEETS STA. TO STA.				CONTRACT NO. 64D78				
		DATE -	REVISED -						ILLINOIS FED. AID PROJECT				

MODEL Default
FILE Name: p:\project-aw-bentley.com\PIV\DOT\Documents\DOT Offices\District 2\Projects\64D78\Operations\Traffic\Signs\ Sheets\02_64D78.sht-5.dgn

	TABULATION OF SIGNAL QUANTITIES IL 40 (LOCUST ST)		LE FEVRE	MILLER RD	ST MARY RD	LYNN BLVD	INTER-CONNECT	
PAY CODE	ITEM	UNIT						TOTAL
87702880	STEEL COMBINATION MAST ARM ASSEMBLY AND POLE 30 FT	EACH	0	0	1	0	0	1
87702900	STEEL COMBINATION MAST ARM ASSEMBLY AND POLE 34 FT	EACH	0	1	1	0	0	2
87702920	STEEL COMBINATION MAST ARM ASSEMBLY AND POLE 38 FT	EACH	0	1	0	0	0	1
87702940	STEEL COMBINATION MAST ARM ASSEMBLY AND POLE 42 FT.	EACH	0	0	0	1	0	1
87702960	STEEL COMBINATION MAST ARM ASSEMBLY AND POLE 46 FT	EACH	0	0	0	2	0	2
87703000	STEEL COMBINATION MAST ARM ASSEMBLY AND POLE 50 FT	EACH	0	1	0	1	0	2
87800100	CONCRETE FOUNDATION, TYPE A	FOOT	0	0	12	9	0	21
87800200	CONCRETE FOUNDATION, TYPE D	FOOT	3	3	3	3	0	12
87800400	CONCRETE FOUNDATION, TYPE E, 30-INCH DIAMETER	FOOT	0	14	54	0	0	68
87800415	CONCRETE FOUNDATION, TYPE E, 36-INCH DIAMETER	FOOT	0	16	0	54	0	70
87900200	DRILL EXISTING HANDHOLE	EACH	3	0	0	0	0	3
88040090	SIGNAL HEAD, POLYCARBONATE, LED, 1-FACE, 3-SECTION, MAST ARM MOUNTED	EACH	0	5	6	6	0	17
88040150	SIGNAL HEAD, POLYCARBONATE, LED, 1-FACE, 5-SECTION, BRACKET MOUNTED	EACH	0	4	2	4	0	10
88040160	SIGNAL HEAD, POLYCARBONATE, LED, 1-FACE, 5-SECTION, MAST ARM MOUNTED	EACH	0	4	2	4	0	10

USER NAME = hogensonjd	DESIGNED -	REVISED -
	DRAWN -	REVISED -
PLOT SCALE = 40,0000 ' / in.	CHECKED -	REVISED -
PLOT DATE = 10/22/2021	DATE -	REVISED -

STATE OF ILLINOIS
DEPARTMENT OF TRANSPORTATION

TABULATION OF TRAFFIC SIGNALS
QUANTITIES


SCALE: SHEET OF SHEETS STA. TO STA.

F.A.P. RTE.	SECTION	COUNTY	TOTAL SHEETS	SHEET NO.
646	9R & 9RS-3	WHITESIDE	222	137
CONTRACT NO. 64D78				
ILLINOIS FED. AID PROJECT				

89502375 REMOVE EXISTING TRAFFIC SIGNAL EQUIPMENT
2 - PEDESTRIAN PUSH BUTTON POST
8 - PEDESTRIAN PUSH BUTTONS
8 - PEDESTRIAN SIGNAL HEADS



THE FOLLOWING REMOVED EQUIPMENT SHALL REMAIN THE PROPERTY
OF THE CITY OF STERLING:
SIGNAL HEADS
LUMINAIRE FIXTURES
CONTROLLER AND CABINET

CABLE QUANTITIES REFLECT SPLICING WIRING AT MASTARM BASES.

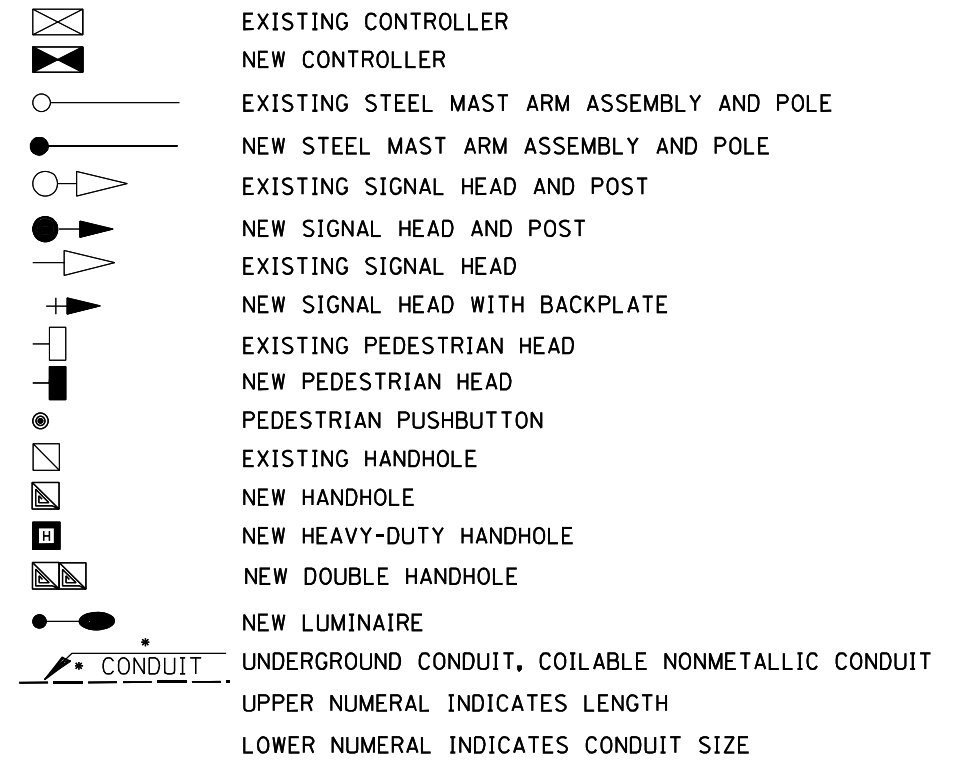

NOTE:
MAST ARM MOUNTED STREET SIGN SHALL BE PROVIDED
BY THE CITY OF STERLING AND MOUNTED IN ACCORDANCE
WITH STATE STANDARD 720016 MAST ARM MOUNTED STREET
NAME SIGN

FILE NAME: D:\PROJECTS\11111111\11111111.DWG	USER NAME = hogensonjd	DESIGNED -	REVISED -	STATE OF ILLINOIS DEPARTMENT OF TRANSPORTATION	IL 40 AT LE FEVRE TRAFFIC SIGNALS				F.A.P. RTE.	SECTION	COUNTY	TOTAL SHEETS	SHEET NO.
		DRAWN -	REVISED -						646	9R & 9RS-3	WHITESIDE	222	139
	PLOT SCALE = 40,0000 * / in.	CHECKED -	REVISED -										
	PLOT DATE = 10/22/2021	DATE -	REVISED -										
					SCALE:	SHEET	OF	SHEETS	STA.	TO STA.	CONTRACT NO. 64D78		
									ILLINOIS FED. AID PROJECT				

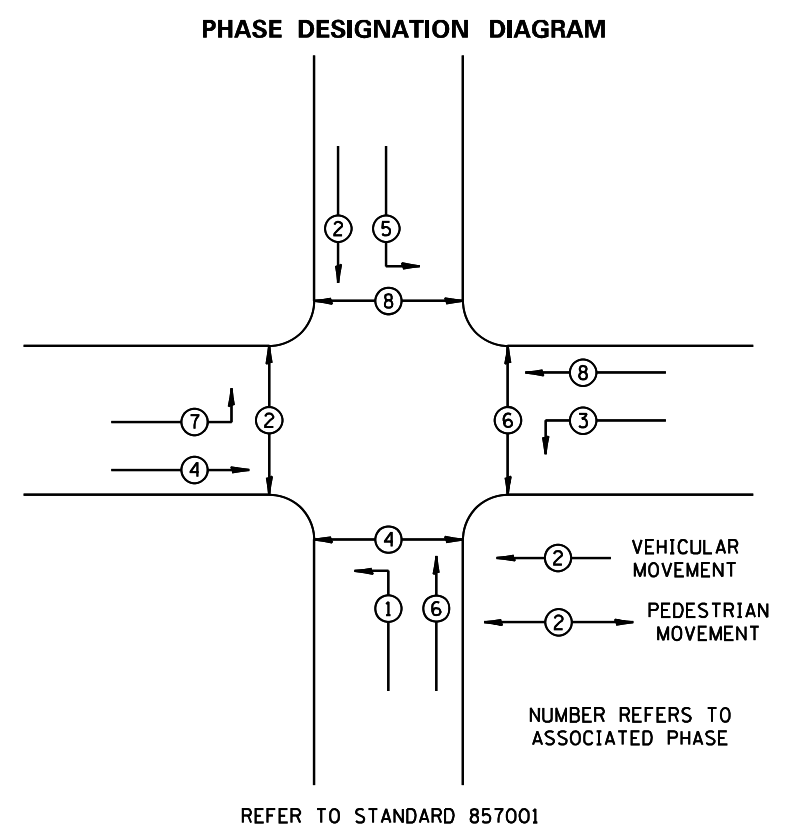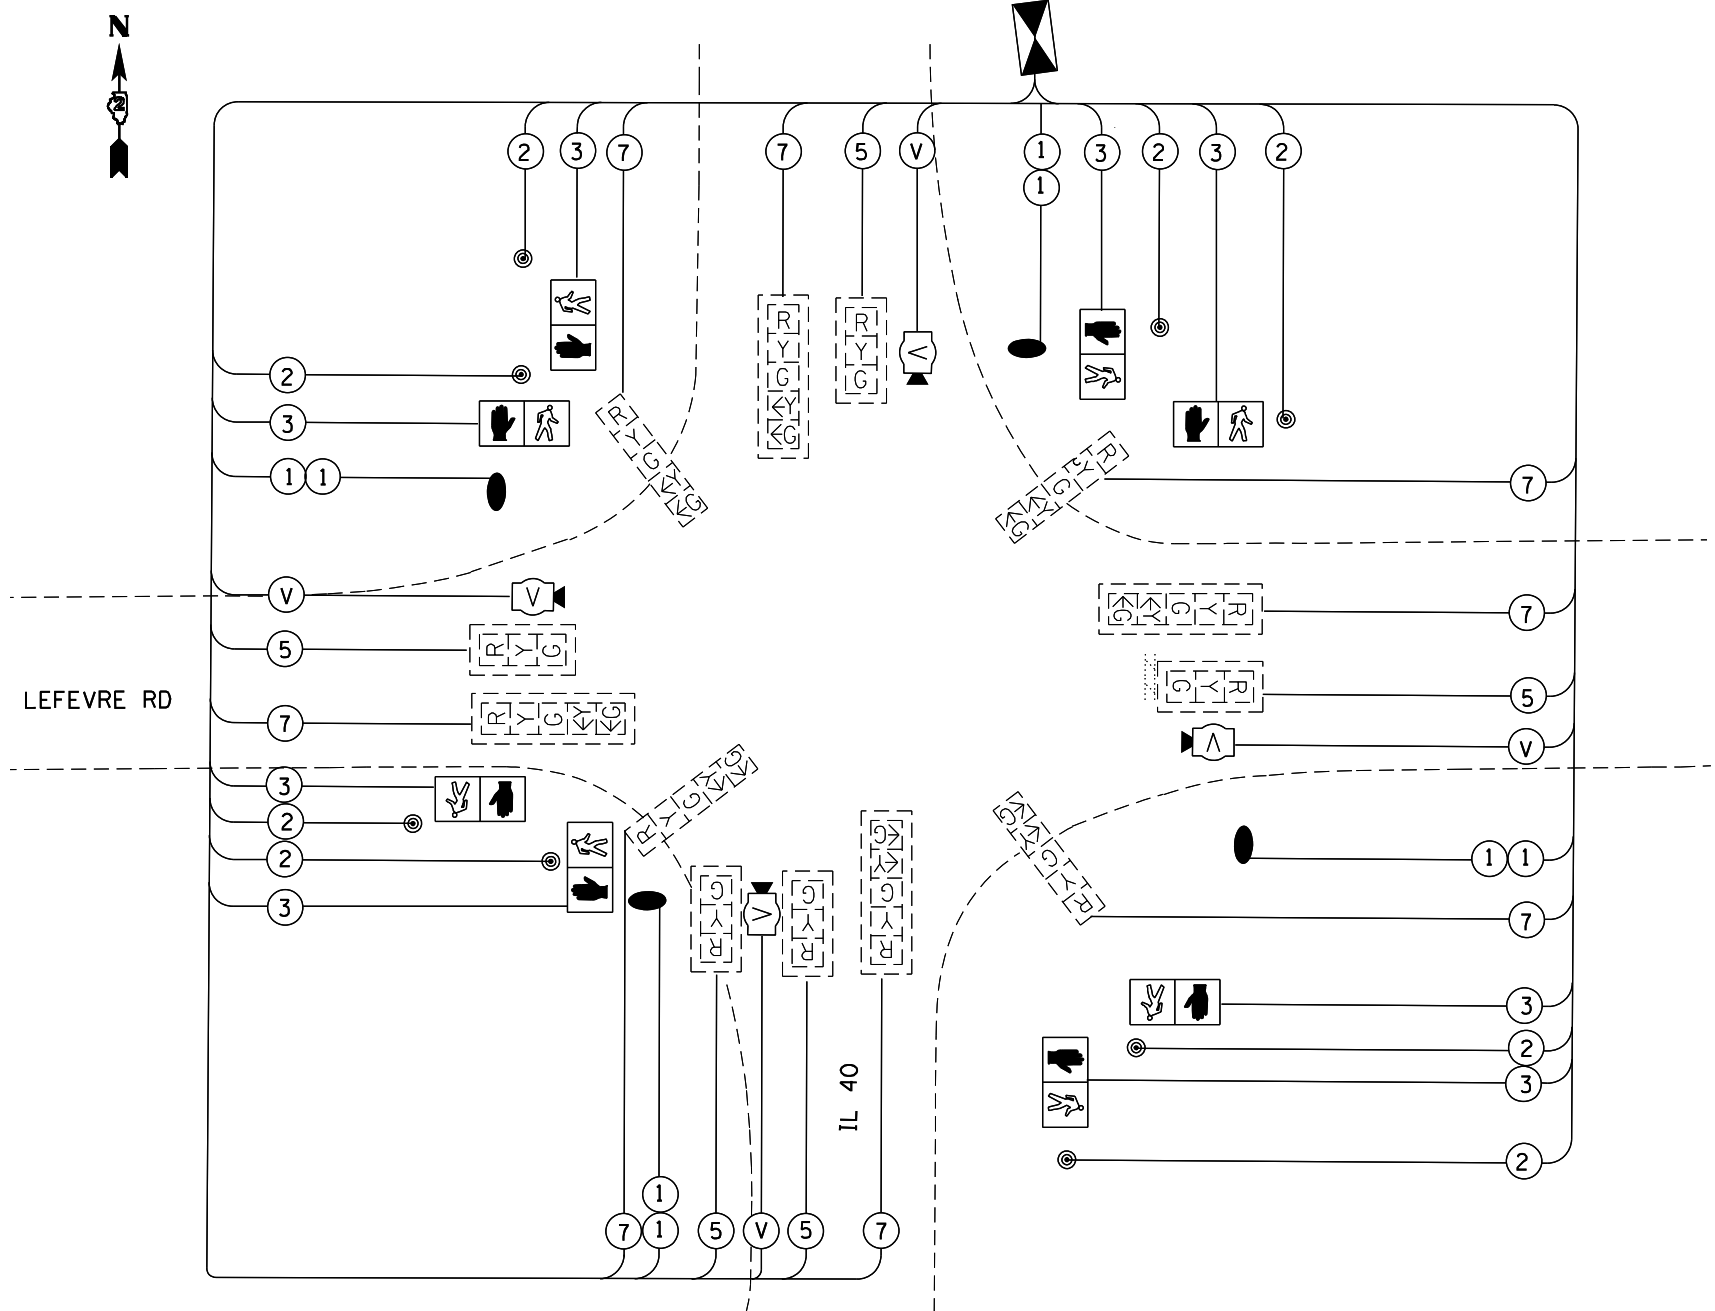

- LEGEND**
- ② INDICATES NUMBER OF NEW CONDUCTORS. ALL CABLE IS NO. 14 EXCEPT AS INDICATED. "P" INDICATES PAIR CABLE
 - [R Y G] EXISTING LED SIGNAL HEAD WITH OR WITHOUT BACKPLATE
 - [P] NEW PEDESTRIAN HEAD, LED WITH COUNTDOWN TIMER
 - ⊙ PEDESTRIAN PUSHBUTTON
 - LUMINAIRE, LED ROADWAY, OUTPUT DESIGNATION G

MODEL: Default
FILE: h:\miller\paw.bentley.com\PIV\DOT\Documents\DOT Offices\District 2\Projects\64D78\Operations\Traffic\Signal\ Sheets\02_64D78.sht-s.dgn

USER NAME = hogensonjd	DESIGNED -	REVISED -
DRAWN -	REVISED -	
PLOT SCALE = 40,0000 * / in.	CHECKED -	REVISED -
PLOT DATE = 10/22/2021	DATE -	REVISED -

STATE OF ILLINOIS
DEPARTMENT OF TRANSPORTATION

IL 40 AT LE FEVRE
TRAFFIC SIGNALS CABLES


SCALE: SHEET OF SHEETS STA. TO STA.

F.A.P. RTE.	SECTION	COUNTY	TOTAL SHEETS	SHEET NO.
646	9R & 9RS-3	WHITESIDE	222	140
CONTRACT NO. 64D78				
ILLINOIS FED. AID PROJECT				

Model: Default
File Name: p:\project\dot\documents\DOT\Office\District 2\Projects\64D78\Operations\Traffic\Signal\Sheets\02_64D78.sht.s.dgn

NOTE:
THE LUMINAIRES, LED ROADWAY
DESIGNATION G ON THE COMBINATION
MAST ARM ASSEMBLY SHALL BE AT A
35' HEIGHT ON A 12' ARM.

NOTE:
MAST ARM MOUNTED STREET SIGN SHALL BE PROVIDED
BY THE CITY OF STERLING AND MOUNTED IN ACCORDANCE
WITH STATE STANDARD 720016 MAST ARM MOUNTED STREET
NAME SIGN

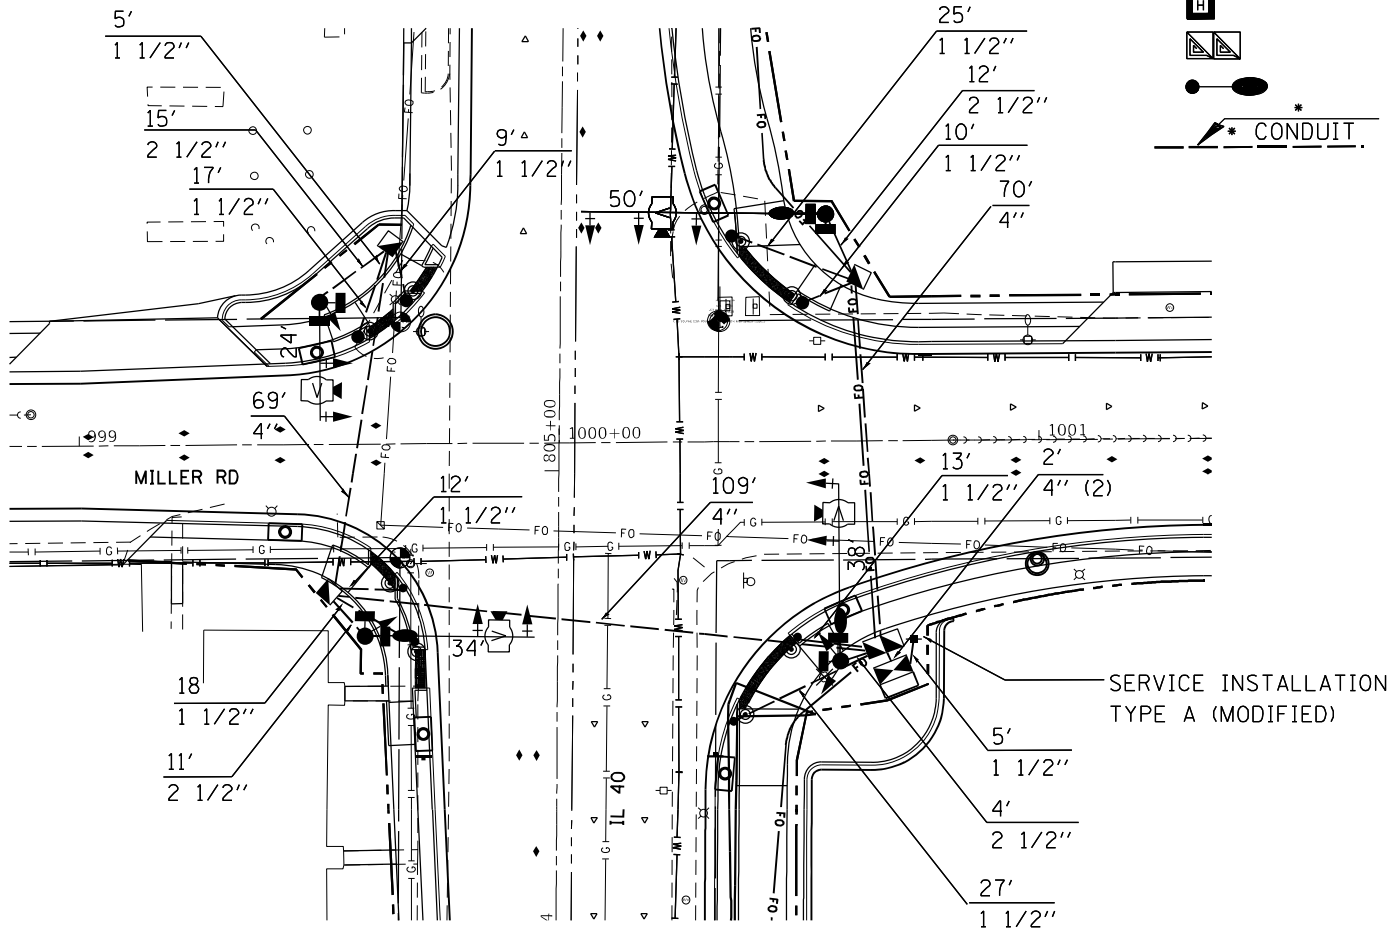


IL 40 AT MILLER RD FOUNDATIONS

LENGTH	QUADRANT	DIAMETER (INCHES)	LENGTH (FEET)
24'	NW	30	12.5'
50'	NE	36	15.5'
34'	SW	30	14.0'
38'	SE	30	14.5'

THE SOILS AT THIS LOCATIONS REQUIRE LONGER THAN STANDARD
FOUNDATION LENGTHS DUE TO SOFT SOILS BEING PRESENT

LEGEND

- EXISTING CONTROLLER
- NEW CONTROLLER
- EXISTING STEEL MAST ARM ASSEMBLY AND POLE
- NEW STEEL MAST ARM ASSEMBLY AND POLE
- EXISTING SIGNAL HEAD AND POST
- NEW SIGNAL HEAD AND POST
- EXISTING SIGNAL HEAD
- NEW SIGNAL HEAD WITH BACKPLATE
- EXISTING PEDESTRIAN HEAD
- NEW PEDESTRIAN HEAD
- PEDESTRIAN PUSHBUTTON
- EXISTING HANDHOLE
- NEW HANDHOLE
- NEW HEAVY-DUTY HANDHOLE
- NEW DOUBLE HANDHOLE
- NEW LUMINAIRE
- UNDERGROUND CONDUIT, COILABLE NONMETALLIC CONDUIT
- UPPER NUMERAL INDICATES LENGTH
- LOWER NUMERAL INDICATES CONDUIT SIZE

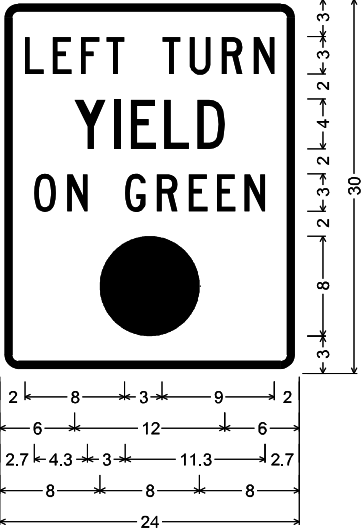

R10-12;
1.5" Radius, 0.6" Border, 0.4" Indent, Black on, White;
"LEFT TURN", C 146% spacing;
"YIELD", C 97% spacing;
"ON GREEN", C 145% spacing;

3 SIGNS AT
MILLER RD



STATE OF ILLINOIS
DEPARTMENT OF TRANSPORTATION


IL 40 AT MILLER RD
TRAFFIC SIGNALS

SCALE: SHEET OF SHEETS STA. TO STA.

F.A.P. RTE.	SECTION	COUNTY	TOTAL SHEETS	SHEET NO.
646	9R & 9RS-3	WHITESIDE	222	141
CONTRACT NO. 64D78				
ILLINOIS FED. AID PROJECT				

MODEL: Default
FILE: h:\miller_64d78\pilot-aw_bentley.com-PL\DOT Documents\DOT Offices\District 2\Projects\64D78\Operations\Traffic\Signal\ Sheets\02_64D78-sht-5.dgn

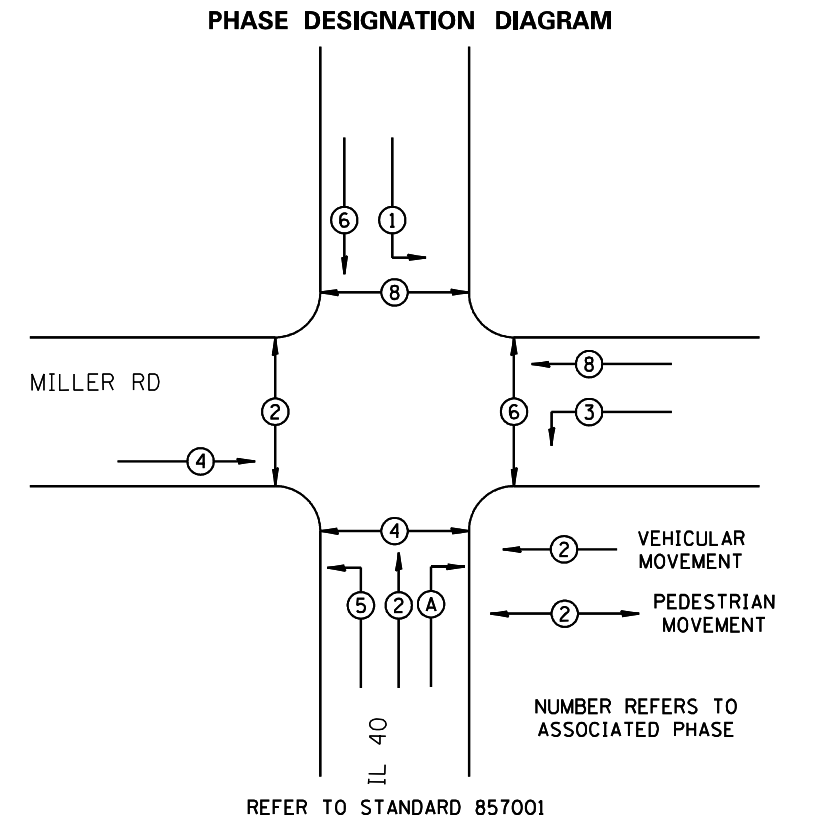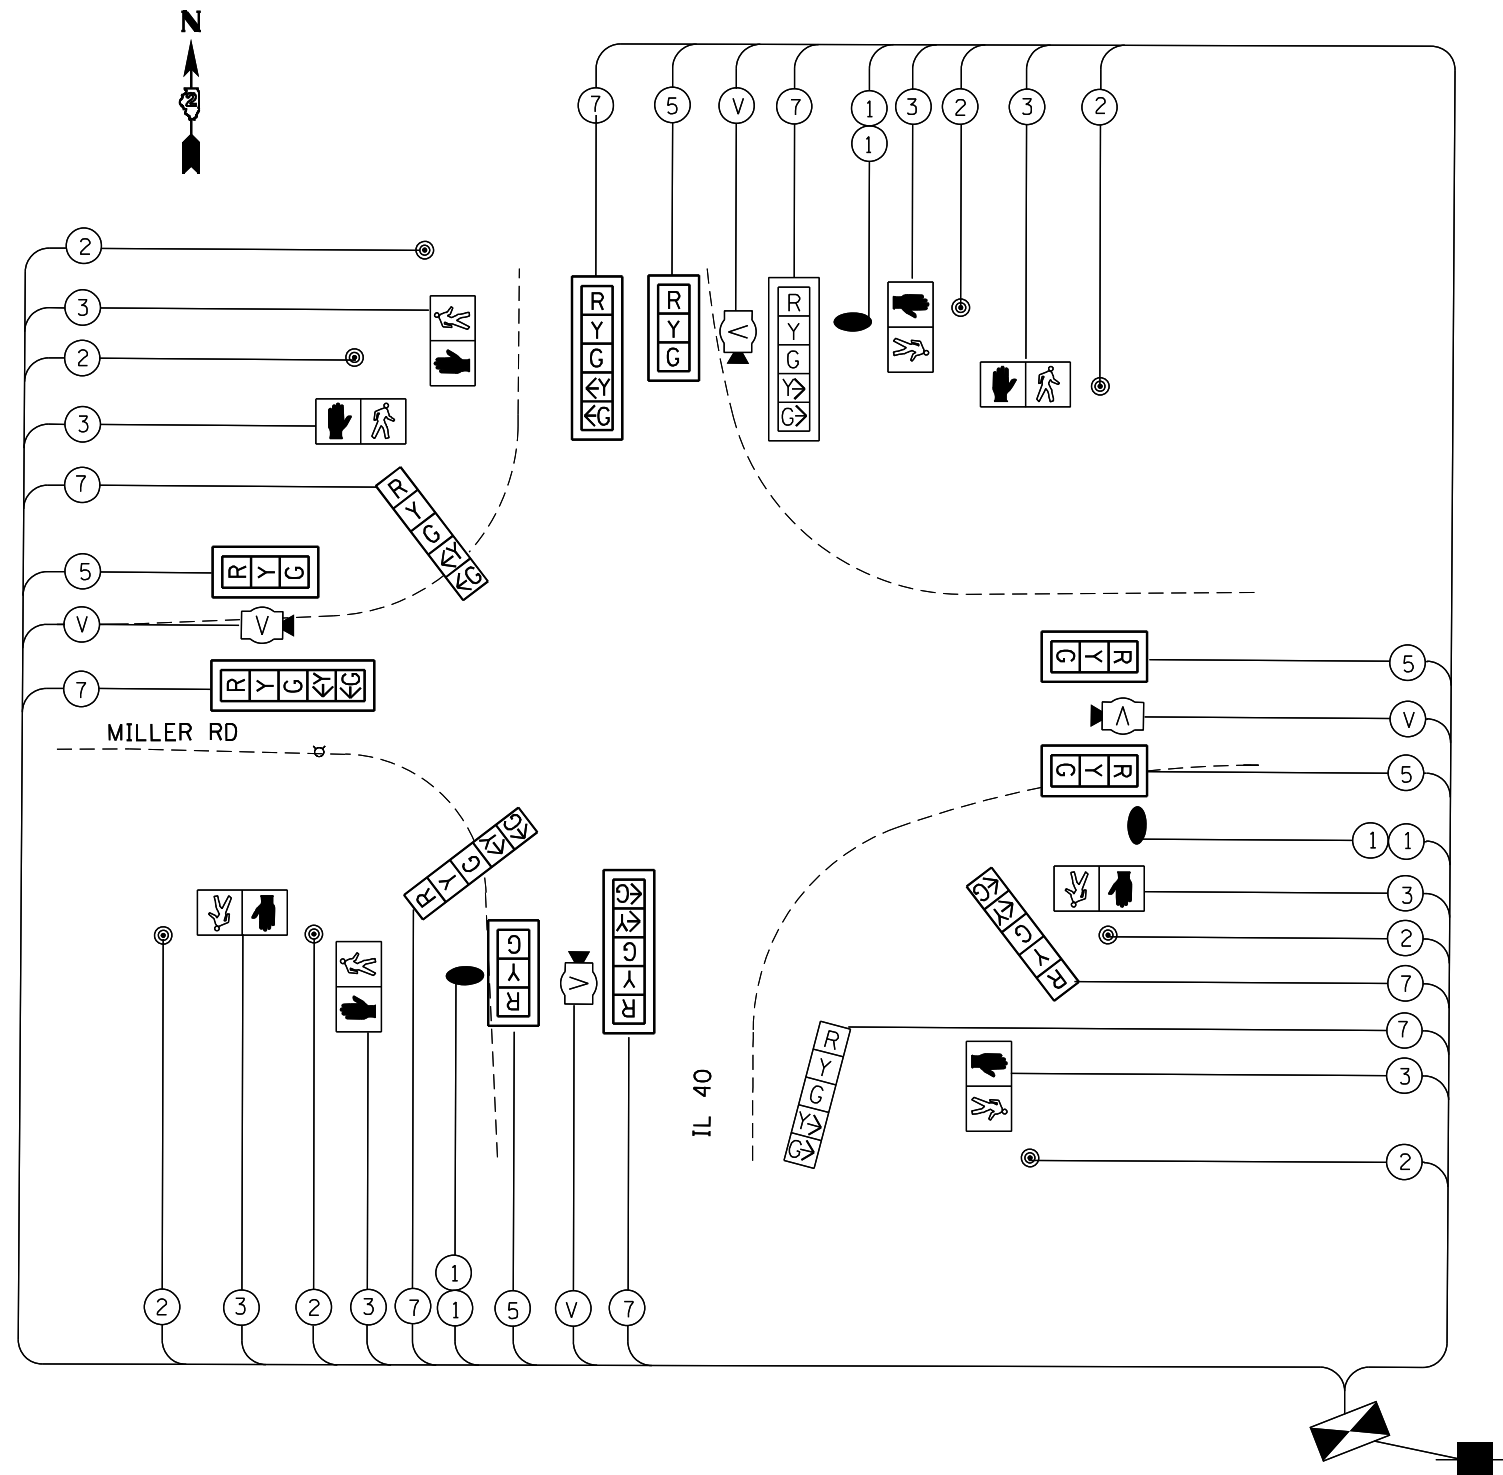

 - LEGEND**
- ② INDICATES NUMBER OF NEW CONDUCTORS. ALL CABLE IS NO. 14 EXCEPT AS INDICATED. "P" INDICATES PAIR CABLE
 -  NEW LED SIGNAL HEAD WITH OR WITHOUT BACKPLATE
 -  NEW PEDESTRIAN HEAD, LED WITH COUNTDOWN TIMER
 -  PEDESTRIAN PUSHBUTTON
 -  LUMINAIRE, LED ROADWAY, OUTPUT DESIGNATION G

USER NAME = hogensonjd	DESIGNED -	REVISED -
DRAWN -	REVISED -	
PLOT SCALE = 40,0000 ' / in.	CHECKED -	REVISED -
PLOT DATE = 10/22/2021	DATE -	REVISED -


STATE OF ILLINOIS
DEPARTMENT OF TRANSPORTATION

IL 40 AT MILLER RD
TRAFFIC SIGNALS

SCALE: SHEET OF SHEETS STA. TO STA.

F.A.P. RTE.	SECTION	COUNTY	TOTAL SHEETS	SHEET NO.
646	9R & 9RS-3	WHITTSIDE	222	142
CONTRACT NO. 64D78				
ILLINOIS FED. AID PROJECT				

NOTE:
THE LUMINAIRES, LED ROADWAY
DESIGNATION G ON THE COMBINATION
MAST ARM ASSEMBLY SHALL BE AT A
35' HEIGHT ON A 12' ARM.

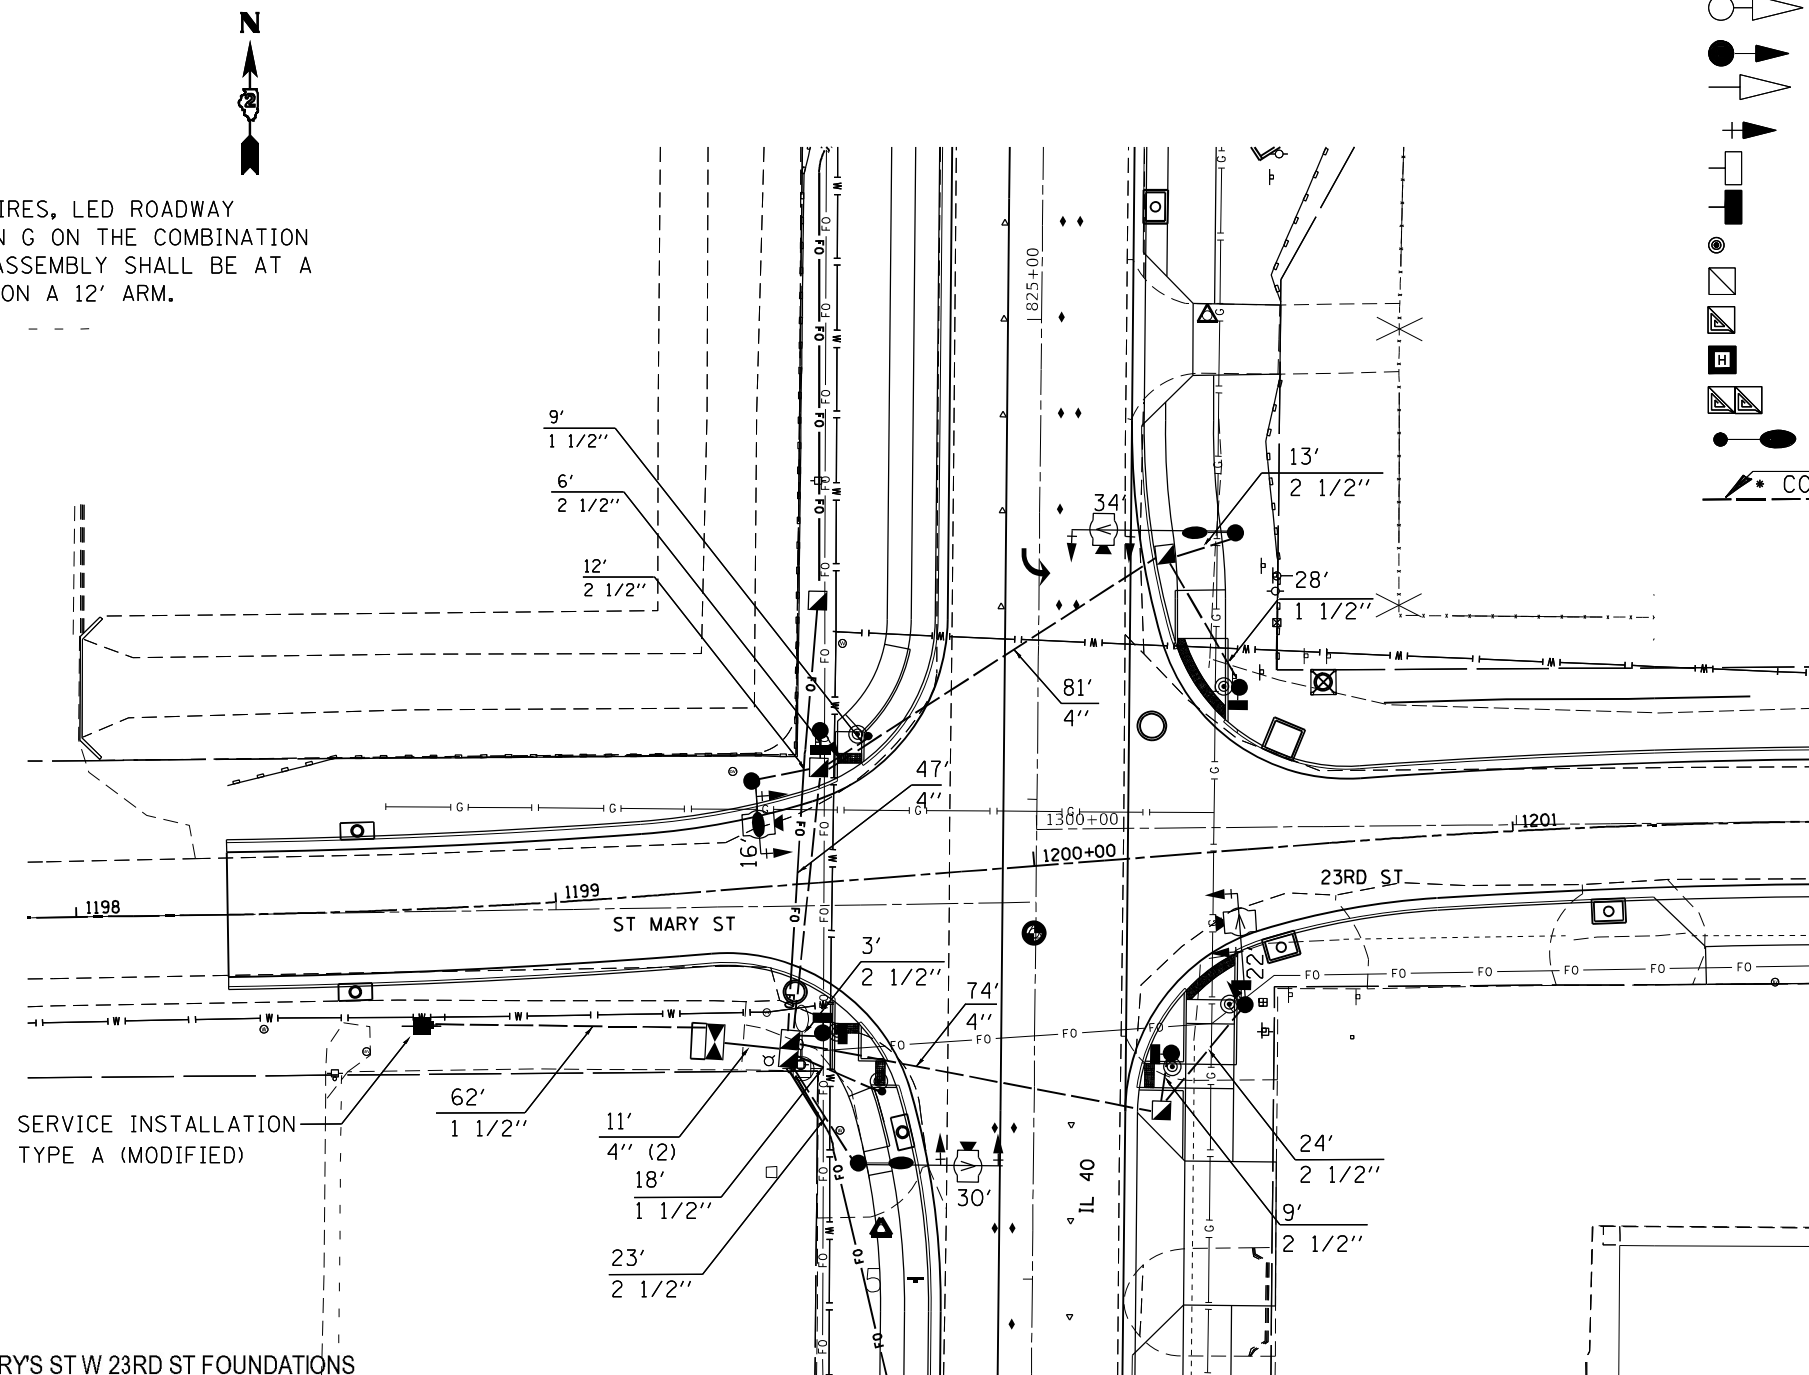

SERVICE INSTALLATION
TYPE A (MODIFIED)


IL 40 AT ST MARY'S ST W 23RD ST FOUNDATIONS

LENGTH	QUARDANT	DIAMETER (INCHES)	LENGTH (FEET)
16'	NW	30	13.0'
22'	NE	30	13.5'
30'	SW	30	13.5'
22'	SE	30	13.5'

THE SOILS AT THIS LOCATIONS REQUIRE LONGER THAN STANDARD
FOUNDATION LENGTHS DUE TO SOFT SOILS BEING PRESENT

LEGEND

	EXISTING CONTROLLER
	NEW CONTROLLER
	EXISTING STEEL MAST ARM ASSEMBLY AND POLE
	NEW STEEL MAST ARM ASSEMBLY AND POLE
	EXISTING SIGNAL HEAD AND POST
	NEW SIGNAL HEAD AND POST
	EXISTING SIGNAL HEAD
	NEW SIGNAL HEAD WITH BACKPLATE
	EXISTING PEDESTRIAN HEAD
	NEW PEDESTRIAN HEAD
	PEDESTRIAN PUSHBUTTON
	EXISTING HANDHOLE
	NEW HANDHOLE
	NEW HEAVY-DUTY HANDHOLE
	NEW DOUBLE HANDHOLE
	NEW LUMINAIRE
	UNDERGROUND CONDUIT, COILABLE NONMETALLIC CONDUIT
	UPPER NUMERAL INDICATES LENGTH
	LOWER NUMERAL INDICATES CONDUIT SIZE

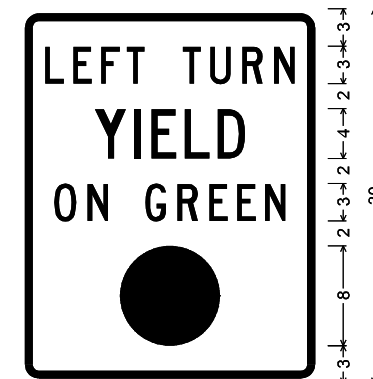

R10-12;
1.5" Radius, 0.6" Border, 0.4" Indent, Black on, White;
"LEFT TURN", C 146% spacing;
"YIELD", C 97% spacing;
"ON GREEN", C 145% spacing;

2 SIGNS AT
ST MARYST/23RD ST


NOTE:
MAST ARM MOUNTED STREET SIGN SHALL BE PROVIDED
BY THE CITY OF STERLING AND MOUNTED IN ACCORDANCE
WITH STATE STANDARD 720016 MAST ARM MOUNTED STREET
NAME SIGN

STATE OF ILLINOIS
DEPARTMENT OF TRANSPORTATION


IL 40 AT ST MARY RD
TRAFFIC SIGNALS

SCALE: SHEET OF SHEETS STA. TO STA.


F.A.P. RTE.	SECTION	COUNTY	TOTAL SHEETS	SHEET NO.
646	9R & 9RS-3	WHITSIDE	222	143
CONTRACT NO. 64D78				
ILLINOIS FED. AID PROJECT				

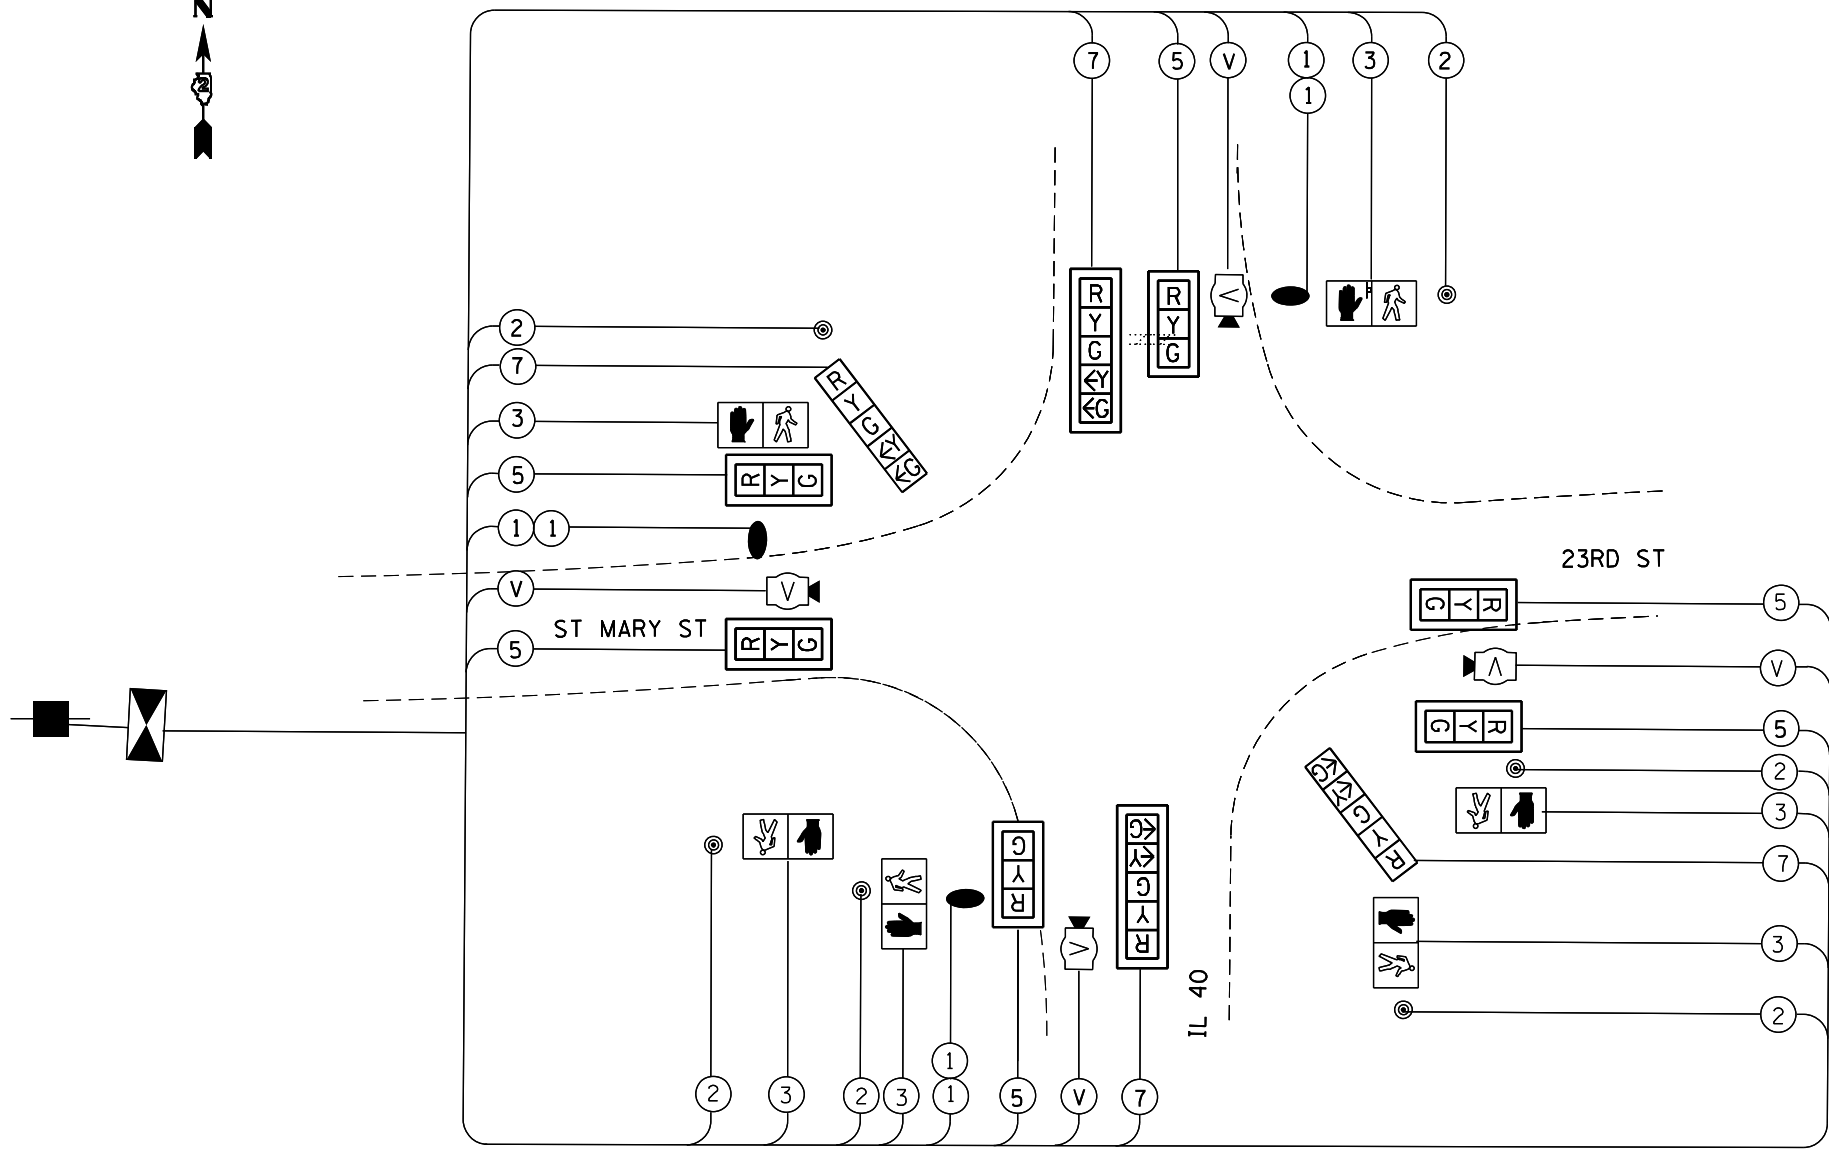

PHASE DESIGNATION DIAGRAM

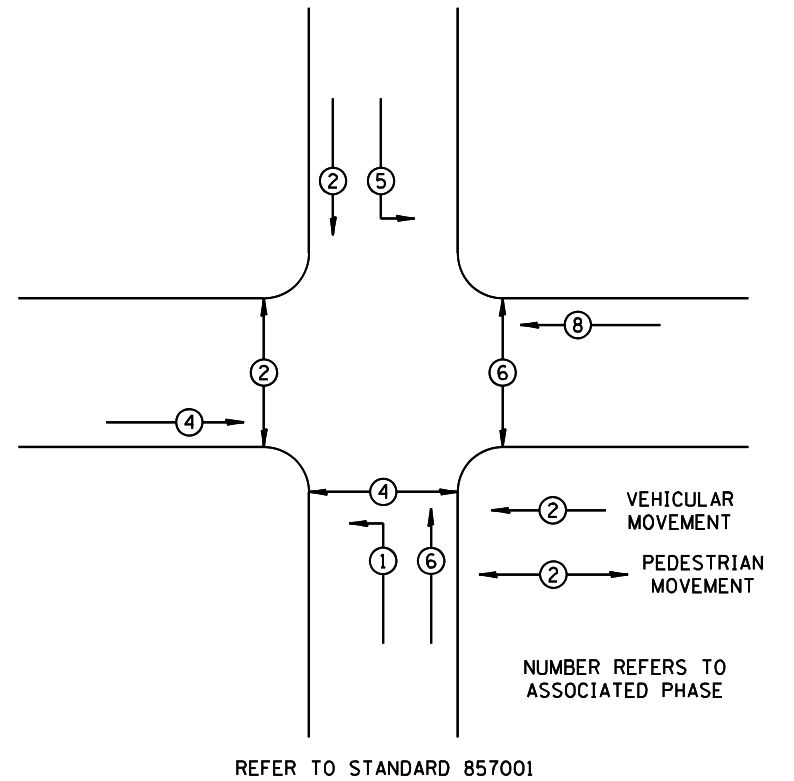

LEGEND

 - ② INDICATES NUMBER OF NEW CONDUCTORS.
ALL CABLE IS NO. 14 EXCEPT AS INDICATED.
"P" INDICATES PAIR CABLE
-  NEW LED SIGNAL HEAD WITH OR WITHOUT BACKPLATE
-  NEW PEDESTRIAN HEAD, LED WITH COUNTDOWN TIMER
-  PEDESTRIAN PUSHBUTTON
-  LUMINAIRE, LED ROADWAY, OUTPUT DESIGNATION G

MODEL: Default
FILE: h:\miller\paw_bentley.com\FW\DOT\Documents\DOT_Offices\District 2\Projects\64D78\Operations\Traffic\Signal_Sheets\02_64D78.sht.s.dgn

USER NAME = hogensonjd	DESIGNED -	REVISED -
	DRAWN -	REVISED -
PLOT SCALE = 40.0000 ' / in.	CHECKED -	REVISED -
PLOT DATE = 10/22/2021	DATE -	REVISED -

STATE OF ILLINOIS
DEPARTMENT OF TRANSPORTATION

IL 40 AT ST MARY RD
TRAFFIC SIGNALS

SCALE: SHEET OF SHEETS STA. TO STA.

F.A.P. RTE.	SECTION	COUNTY	TOTAL SHEETS	SHEET NO.
646	9R & 9RS-3	WHITSIDE	222	144
CONTRACT NO. 64D78				
ILLINOIS FED. AID PROJECT				

IL 40 AT LYNN BLVD SIGNAL REMOVAL

- 89502375 REMOVE EXISTING TRAFFIC SIGNAL EQUIPMENT
- 4 - COMBINATION MAST ARM ASSEMBLY
 - 42', 48', 48' AND 52'
 - 6 - 3 SECTION MAST ARM MOUNTED SIGNAL HEAD
 - 4 - 5 SECTION BRACKET MOUNTED SIGNAL HEAD
 - 4 - 5 SECTION MAST ARM MOUNTED SIGNAL HEAD

- 89502380 REMOVE EXISTING HANDHOLE EACH 3
- 89502382 REMOVE EXISTING DOUBLE HANDHOLE EACH 1
- 89502385 REMOVE EXISTING CONCRETE FOUNDATION EACH 5
- 4 - TYPE E
 - 1 - TYPE D
- X8950105 REMOVE EXISTING TRAFFIC CONTROLLER AND CABINET EACH 1

THE FOLLOWING REMOVED EQUIPMENT SHALL REMAIN THE PROPERTY OF THE CITY OF STERLING:

SIGNAL HEADS

LUMINAIRE FIXTURES

CONTROLLER


ALL OTHER SALVAGE EQUIPMENT SHALL REMAIN THE PROPERTY OF THE OF THE CONTRACTOR OR AS DIRECTED BY THE RESIDENT ENGINEER.

LEGEND

- EXISTING CONTROLLER
 - NEW CONTROLLER
 - EXISTING STEEL MAST ARM ASSEMBLY AND POLE
 - NEW STEEL MAST ARM ASSEMBLY AND POLE
 - EXISTING SIGNAL HEAD AND POST
 - NEW SIGNAL HEAD AND POST
 - EXISTING SIGNAL HEAD
 - NEW SIGNAL HEAD WITH BACKPLATE
 - EXISTING PEDESTRIAN HEAD
 - NEW PEDESTRIAN HEAD
 - PEDESTRIAN PUSHBUTTON
 - EXISTING HANDHOLE
 - NEW HANDHOLE
 - NEW HEAVY-DUTY HANDHOLE
 - NEW DOUBLE HANDHOLE
 - EXISTING CONDUIT (LENGTH AND SIZE)
 - NEW LUMINAIRE
 - UNDERGROUND CONDUIT, COILABLE NONMETALLIC CONDUIT
- UPPER NUMERAL INDICATES LENGTH
- LOWER NUMERAL INDICATES CONDUIT SIZE

NOTE:

THE LUMINAIRES, LED ROADWAY DESIGNATION G ON THE COMBINATION MAST ARM ASSEMBLY SHALL BE AT A 35' HEIGHT ON A 12' ARM.

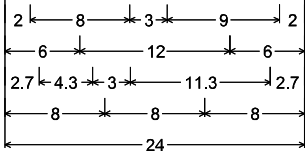

R10-12;

1.5" Radius, 0.6" Border, 0.4" Indent, Black on, White;

"LEFT TURN", C 146% spacing;

"YIELD", C 97% spacing;

"ON GREEN", C 145% spacing;


2 SIGNS AT LYNN BLVD

NOTE:



MAST ARM MOUNTED STREET SIGN SHALL BE PROVIDED BY THE CITY OF STERLING AND MOUNTED IN ACCORDANCE WITH STATE STANDARD 720016 MAST ARM MOUNTED STREET NAME SIGN


IL 40 AT LYNN BLVD FOUNDAIONS

LENGTH	QUADRANT	DIAMETER (INCHES)	LENGTH (FEET)
46	NW	36	13.0'
46	NE	36	13.0'
42	SW	36	13.0'
50	SE	36	15.0'

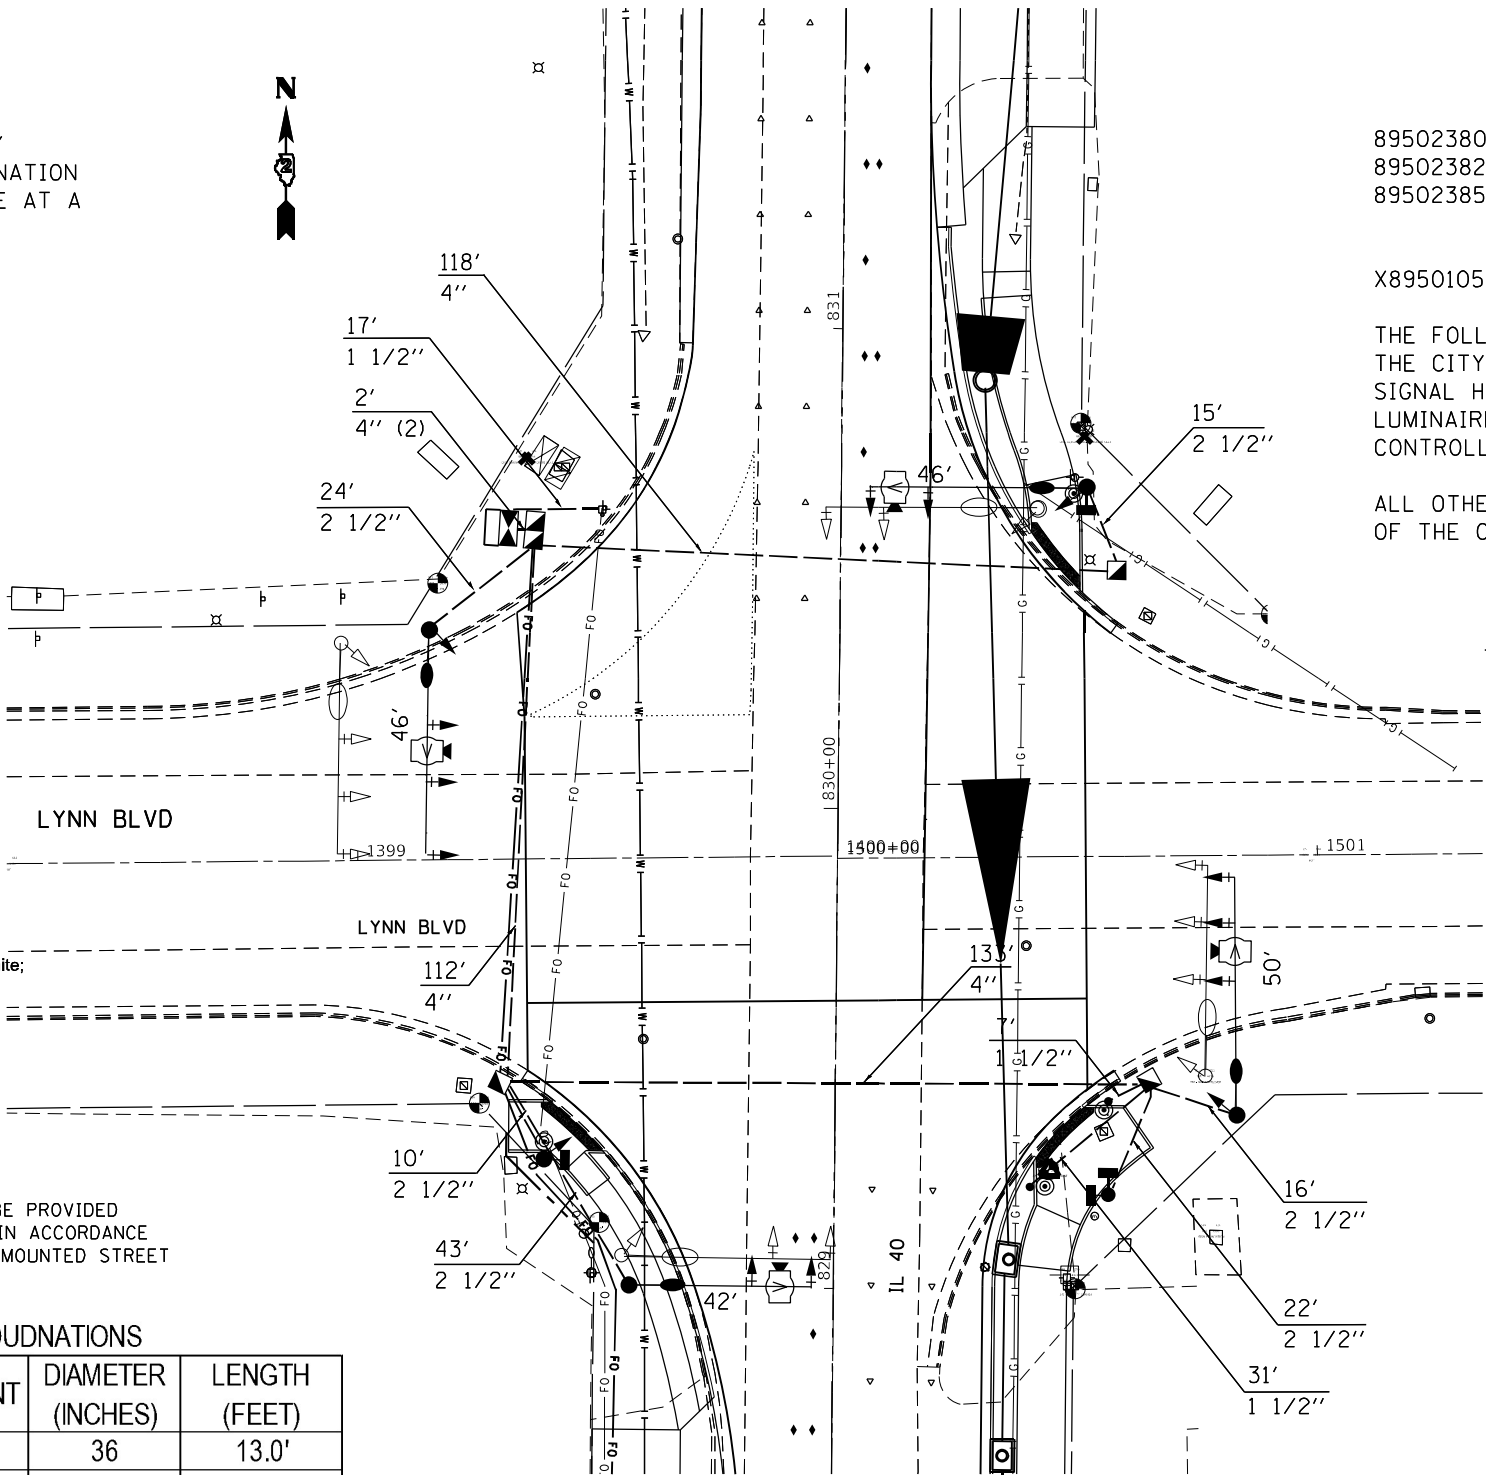

MODEL: Default
FILE: h:\miller\proj\illdot\aw_bentley.com\PIV\DOT\Documents\DOT_Offices\District 2\Projects\64D78\Operations\Traffic\Signal\ Sheets\02_64D78.sht.s.dgn

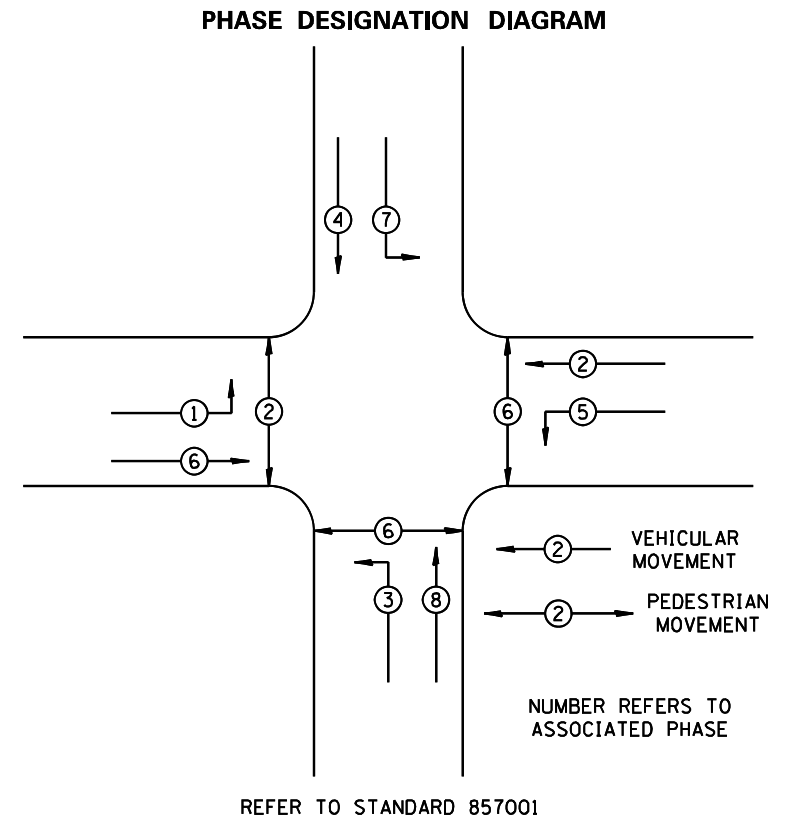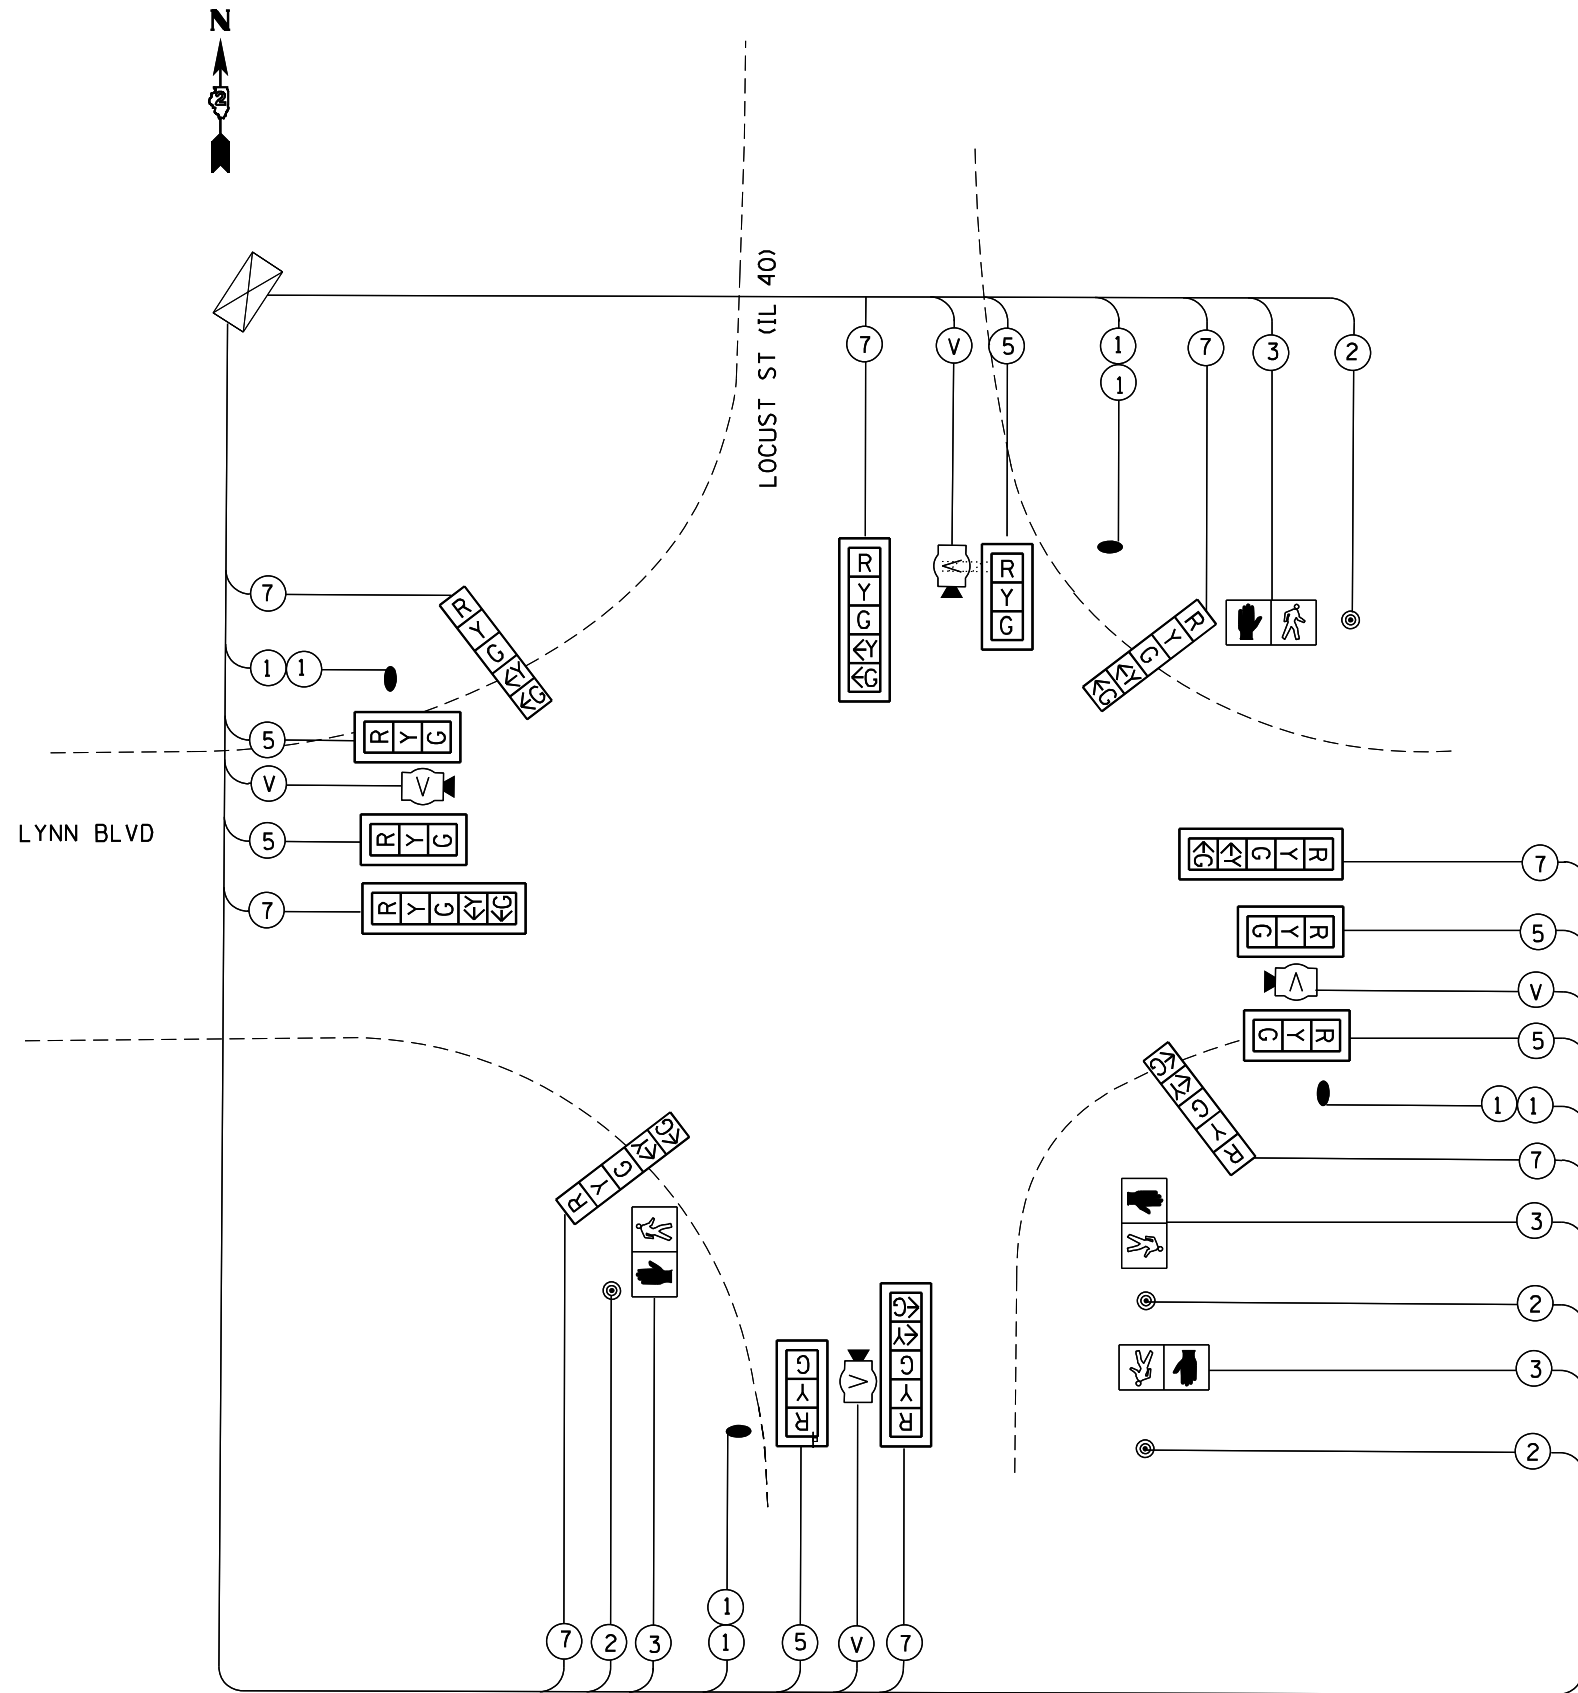

 - LEGEND**
- ② INDICATES NUMBER OF NEW CONDUCTORS. ALL CABLE IS NO. 14 EXCEPT AS INDICATED. "P" INDICATES PAIR CABLE
 -  NEW LED SIGNAL HEAD WITH OR WITHOUT BACKPLATE
 -  NEW PEDESTRIAN HEAD, LED WITH COUNTDOWN TIMER
 -  PEDESTRIAN PUSHBUTTON
 -  LUMINAIRE, LED ROADWAY, OUTPUT DESIGNATION G

USER NAME = hogensonjd	DESIGNED -	REVISED -
	DRAWN -	REVISED -
PLOT SCALE = 40,0000 ' / in.	CHECKED -	REVISED -
PLOT DATE = 10/22/2021	DATE -	REVISED -


**STATE OF ILLINOIS
DEPARTMENT OF TRANSPORTATION**

**IL 40 AT LYNN BLVD
TRAFFIC SIGNALS**

SCALE: SHEET OF SHEETS STA. TO STA.

F.A.P. RTE.	SECTION	COUNTY	TOTAL SHEETS	SHEET NO.
646	9R & 9RS-3	WHITESIDE	222	146
CONTRACT NO. 64D78				
ILLINOIS FED. AID PROJECT				


SERVICE AND CABINET DETAILS

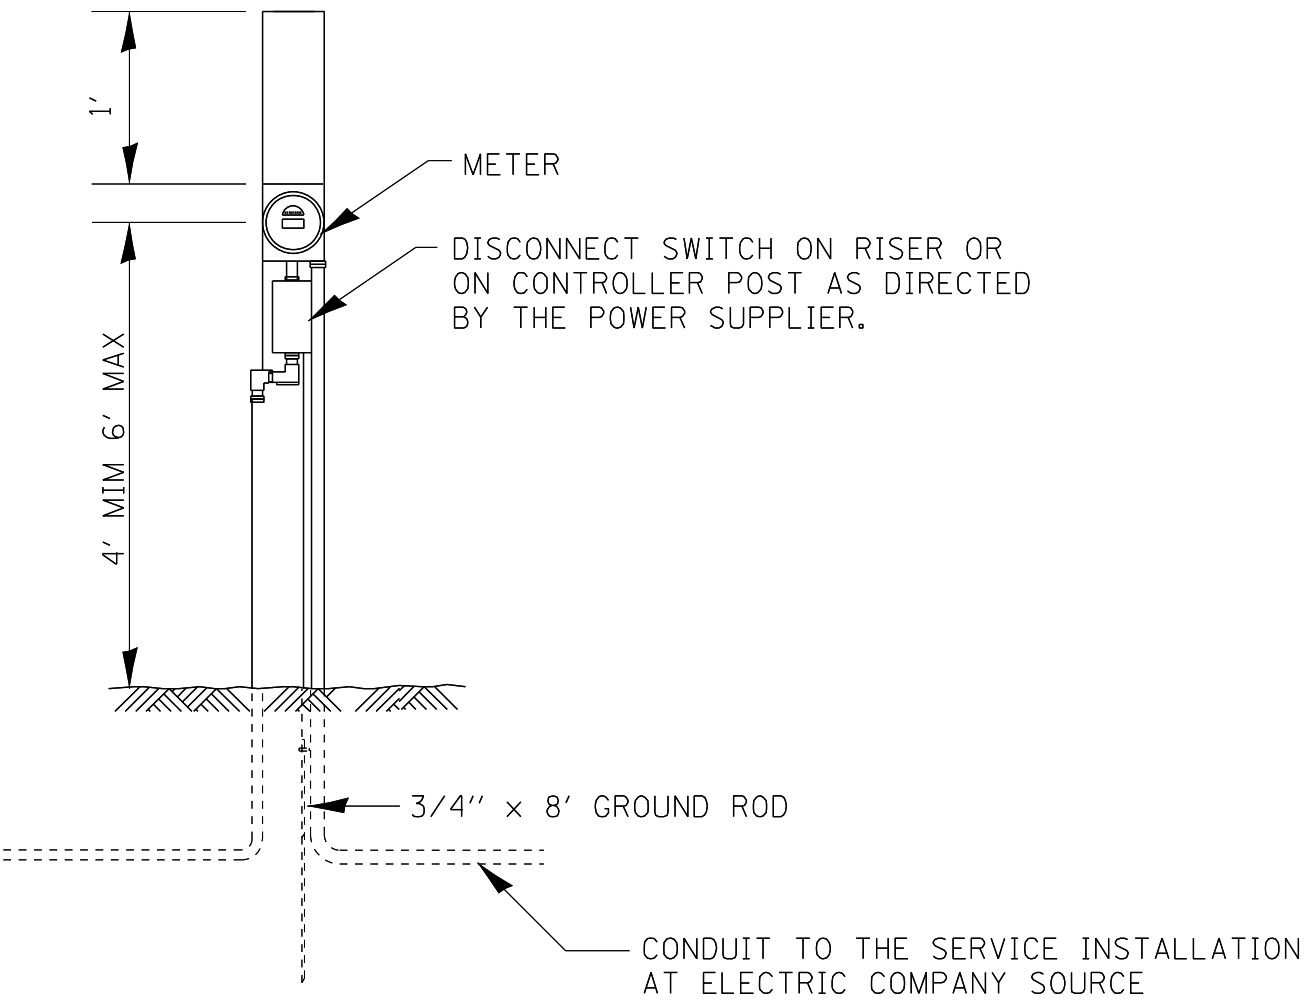

ELECTRIC SERVICE INSTALLATION, TYPE A
(SEE SPECIAL PROVISIONS)
(DETAIL ONLY SHOW GENERAL SERVICE WHICH VARIES BY PROVIDERS)



MODEL: Default
FILE NAME: p:\u0001\dot\paw\benley.com\FW\DOT\Documents\DOT_Offices\District 2\Projects\64D78\Operations\Traffic\Signs\ Sheets\02_64D78.sht.s.dgn

	USER NAME = hogensonjd	DESIGNED -	REVISED -	STATE OF ILLINOIS DEPARTMENT OF TRANSPORTATION	ELECTRIC SERVICE INSTALLATION			F.A.P. RTE.	SECTION	COUNTY	TOTAL SHEETS	SHEET NO.
		DRAWN -	REVISED -					646	9R & 9RS-3	WHITESIDE	222	147
	PLOT SCALE = 40,0000 ' / in.	CHECKED -	REVISED -					CONTRACT NO.				
	PLOT DATE = 10/22/2021	DATE -	REVISED -		SCALE:	SHEET	OF	SHEETS	STA.	TO STA.	ILLINOIS FED. AID PROJECT	

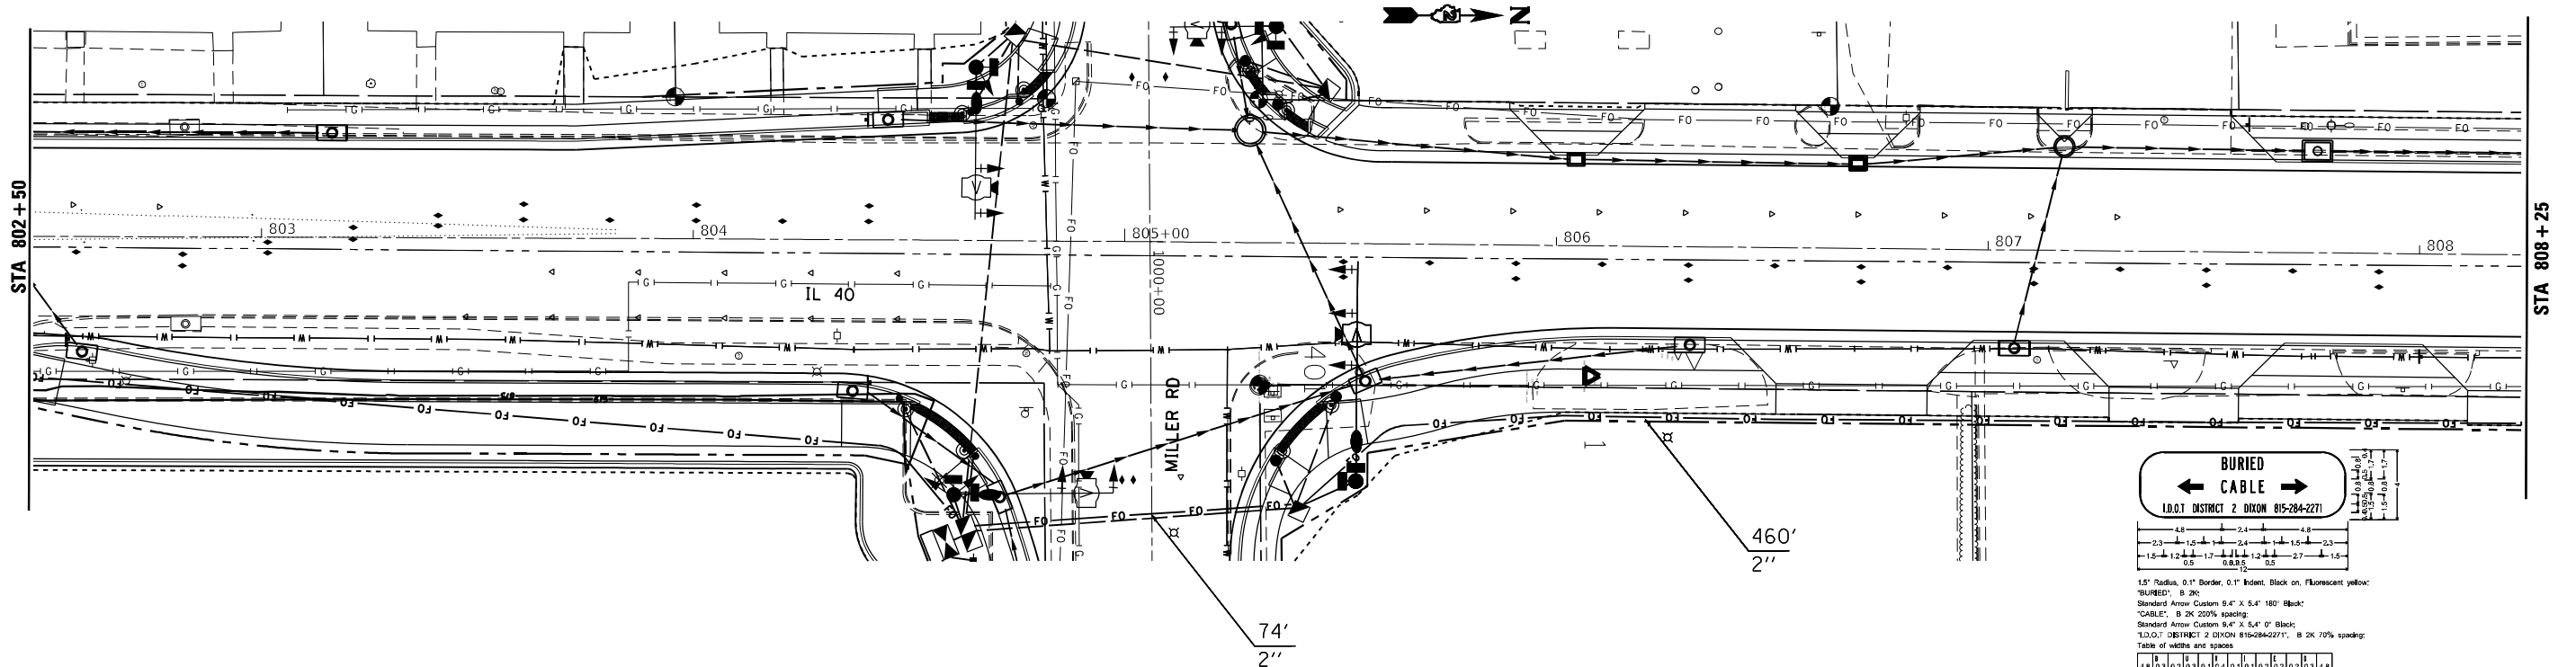

F.A.P. RTE.	SECTION	COUNTY	TOTAL SHEETS	SHEET NO.
646	9R & 9RS-3	WHITESIDE	222	148
		CONTRACT NO. 64D78		
ILLINOIS		FED. AID PROJECT		

MODEL: Default
FILE: h:\miller\proj\illdot\aw_bentley.com\PIV\DOT\Documents\DOT_Offices\District 2\Projects\64D78\OperationsTrafficSignals\Sheets\03_64D78-sh1-5.dgn

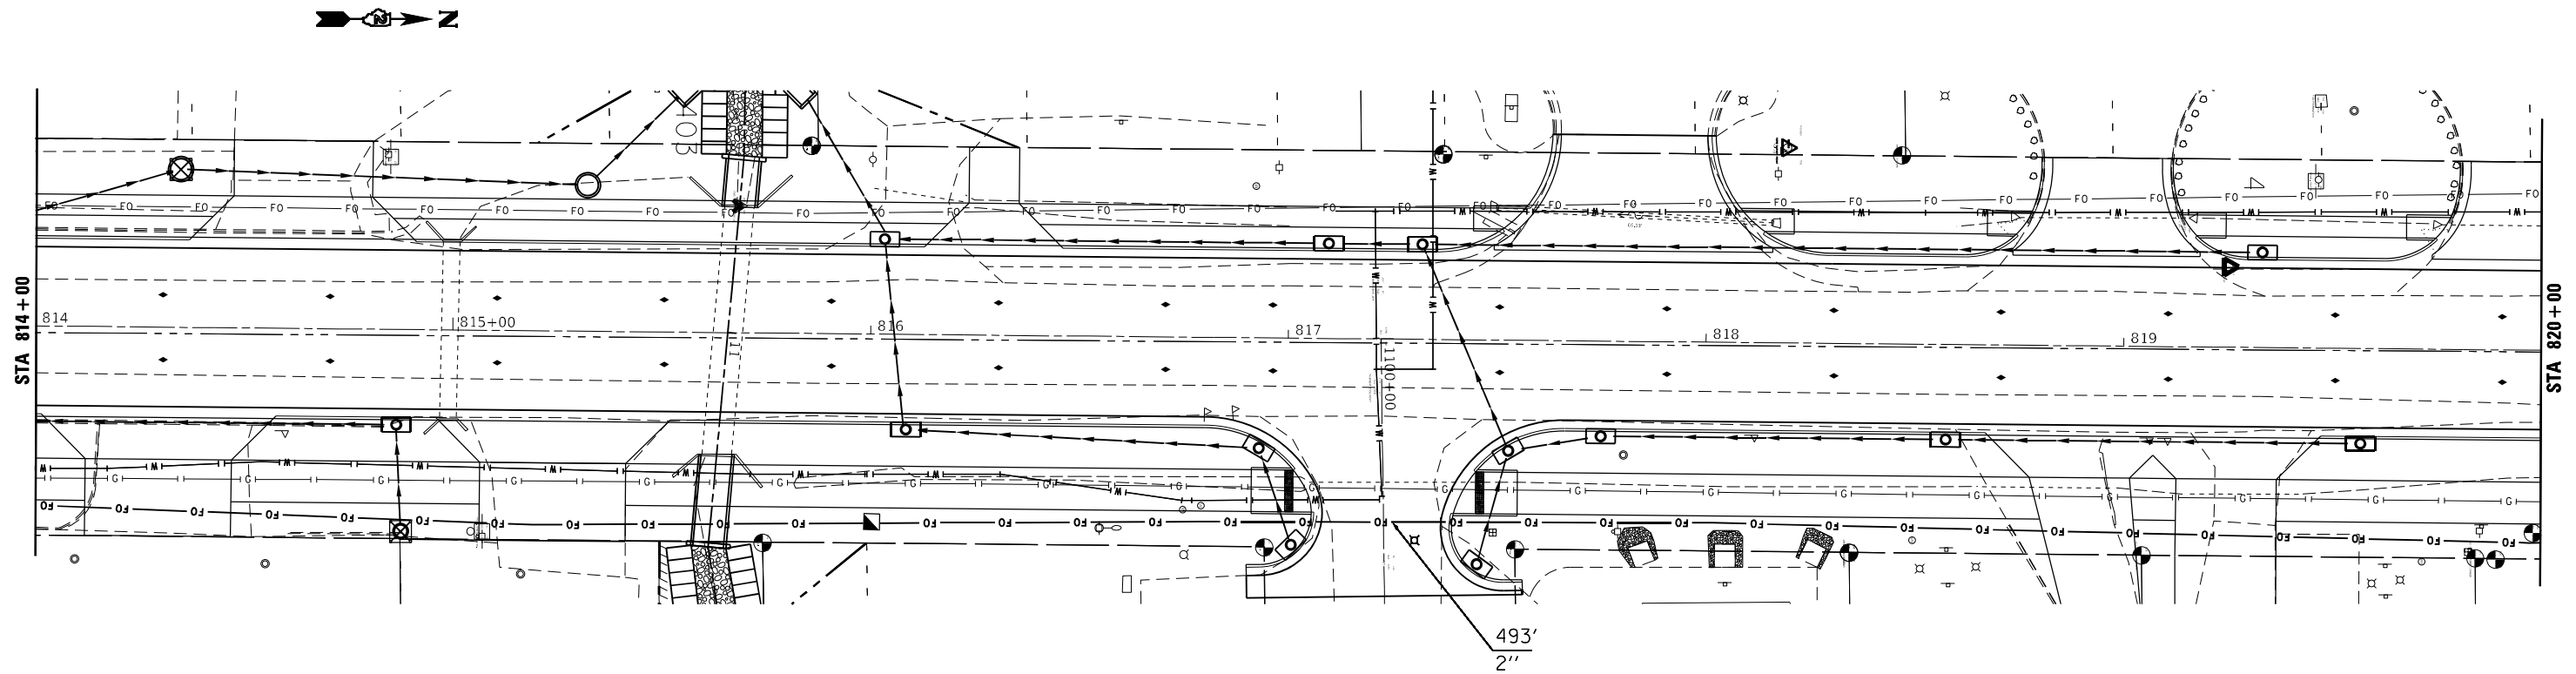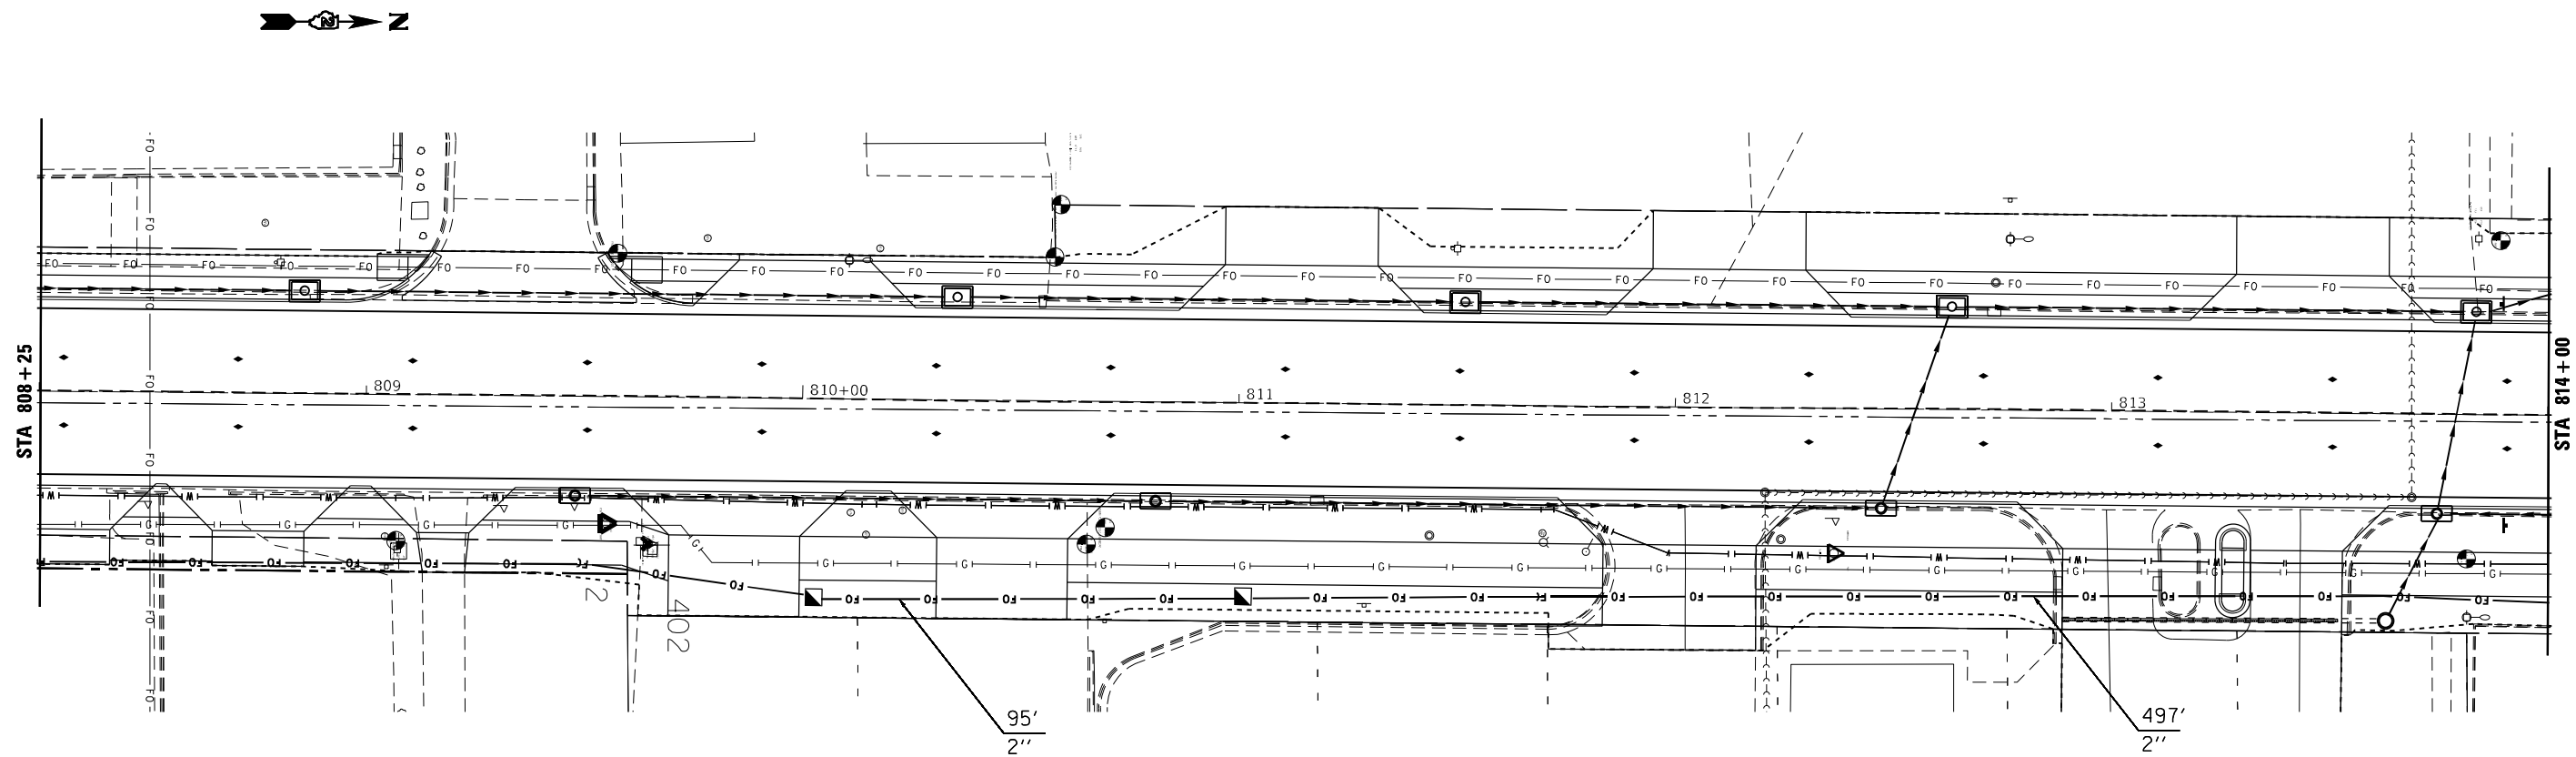

USER NAME = hogensonjd	DESIGNED -	REVISED -
	DRAWN -	REVISED -
PLOT SCALE = 40,0000 * / in.	CHECKED -	REVISED -
PLOT DATE = 10/22/2021	DATE -	REVISED -



STATE OF ILLINOIS
DEPARTMENT OF TRANSPORTATION

SUMMARY OF QUANTITIES
TRAFFIC SIGNALS INTERCONNECT

SCALE: SHEET OF SHEETS STA. TO STA.

F.A.P. RTE.	SECTION	COUNTY	TOTAL SHEETS	SHEET NO.
646	9R & 9RS-3	WHITESIDE	222	149
CONTRACT NO. 64D78				
ILLINOIS FED. AID PROJECT				

MODEL: Default
FILE: \\hoge\p\project\aw_bentley.com\p\project\Documents\DOT-Offices\District 2\Projects\64D78\OperationsTraffic\Signs\Sheets\02_64D78-sh2-5.dgn

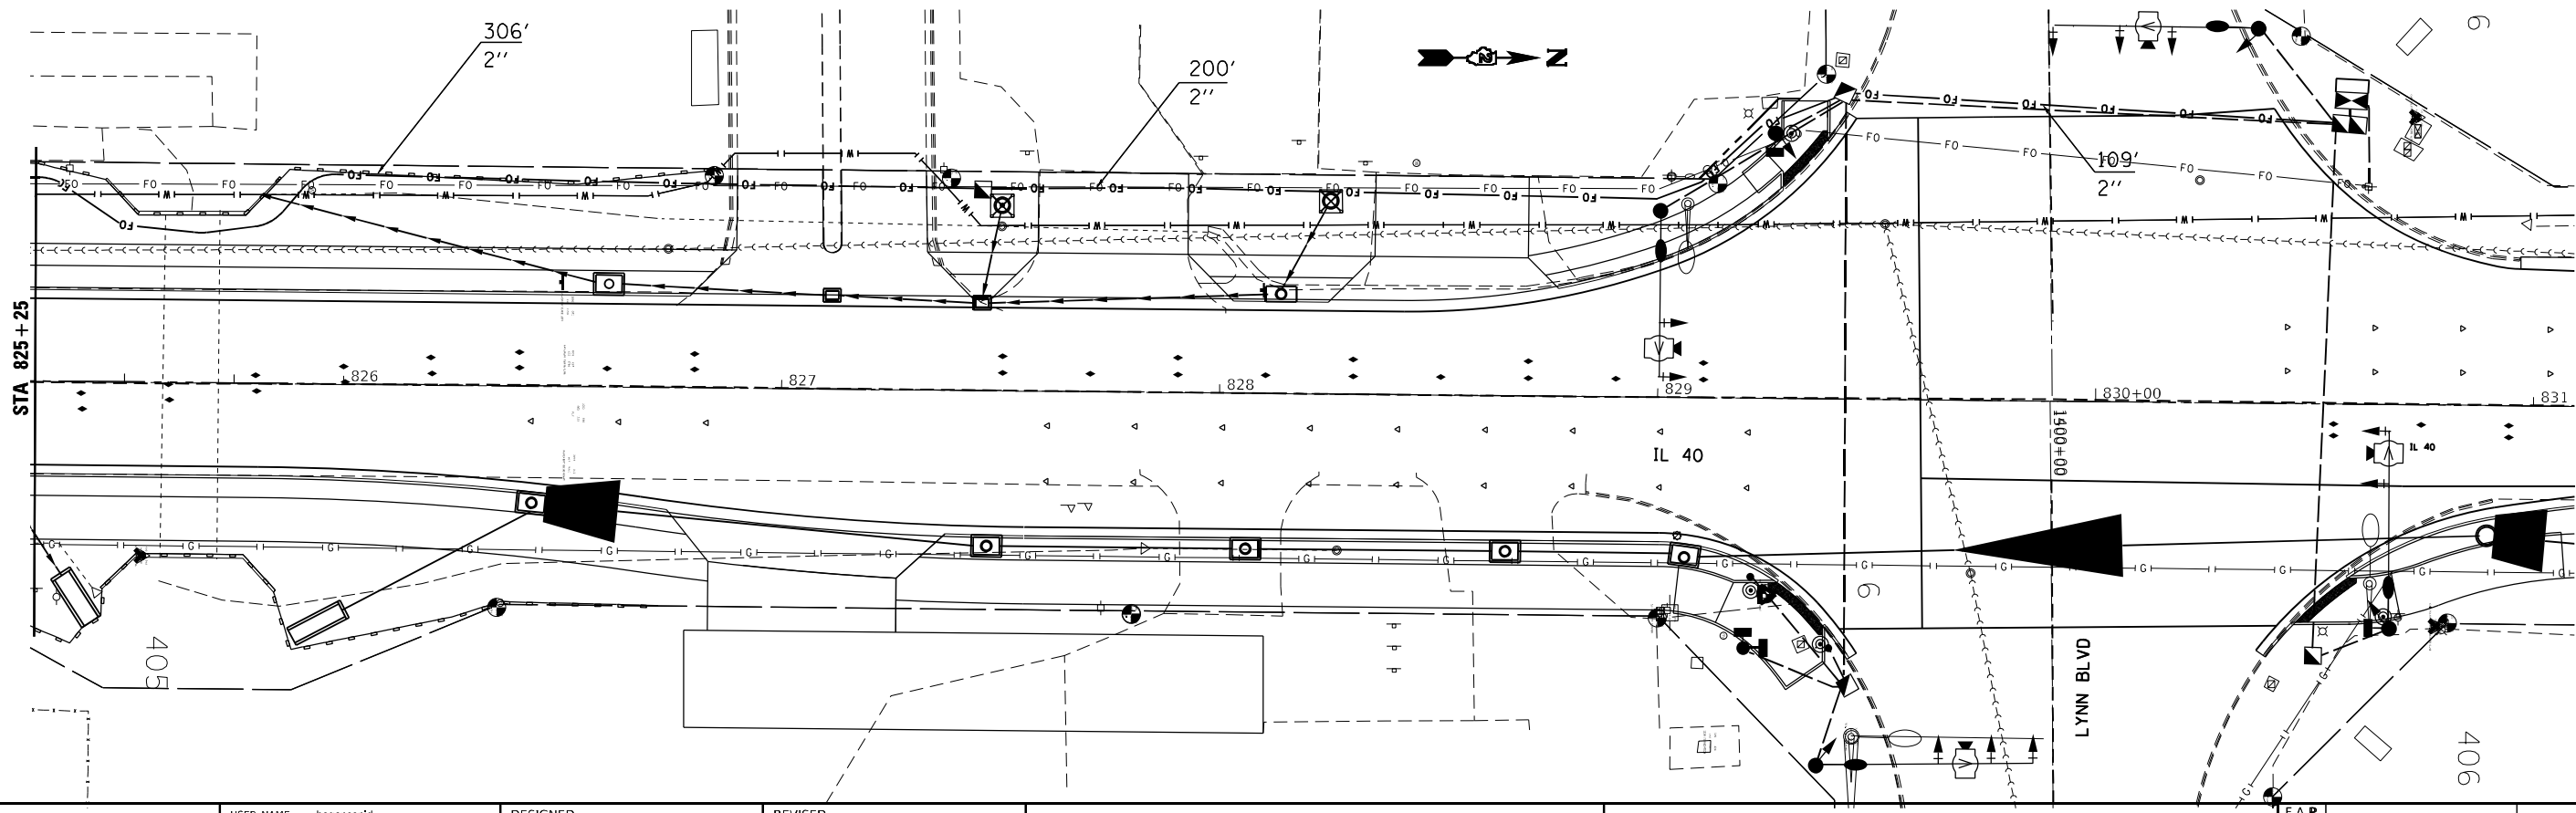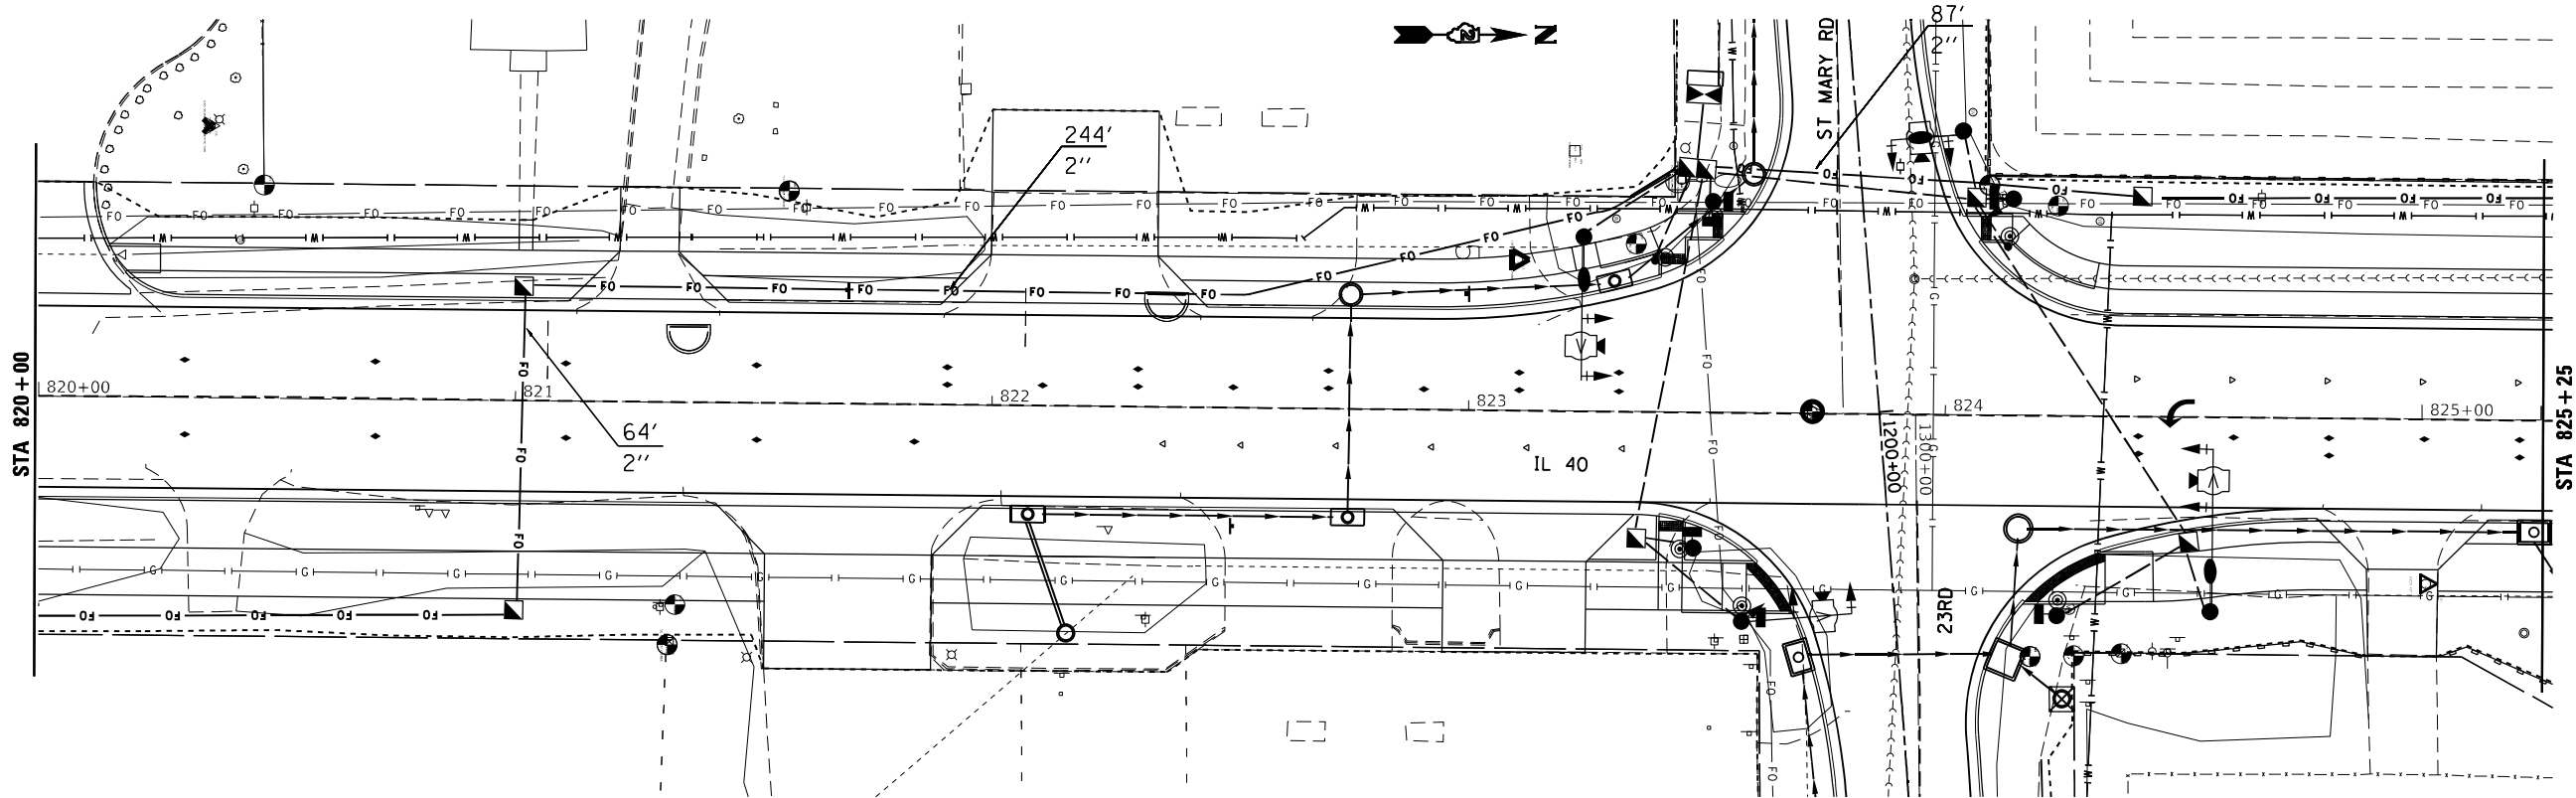

USER NAME	= hogensonjd	DESIGNED	-
DRAWN	-	REVIS	-
PLOT SCALE	= 40,0000 ' / in.	CHECKED	-
PLOT DATE	= 10/22/2021	DATE	-



STATE OF ILLINOIS
DEPARTMENT OF TRANSPORTATION

SUMMARY OF QUANTITIES
TRAFFIC SIGNALS INTERCONNECT

SCALE: SHEET OF SHEETS STA. TO STA.

F.A.P. RTE.	SECTION	COUNTY	TOTAL SHEETS	SHEET NO.
646	9R & 9RS-3	WHITESIDE	222	150
CONTRACT NO. 64D78				
ILLINOIS FED. AID PROJECT				

EROSION CONTROL

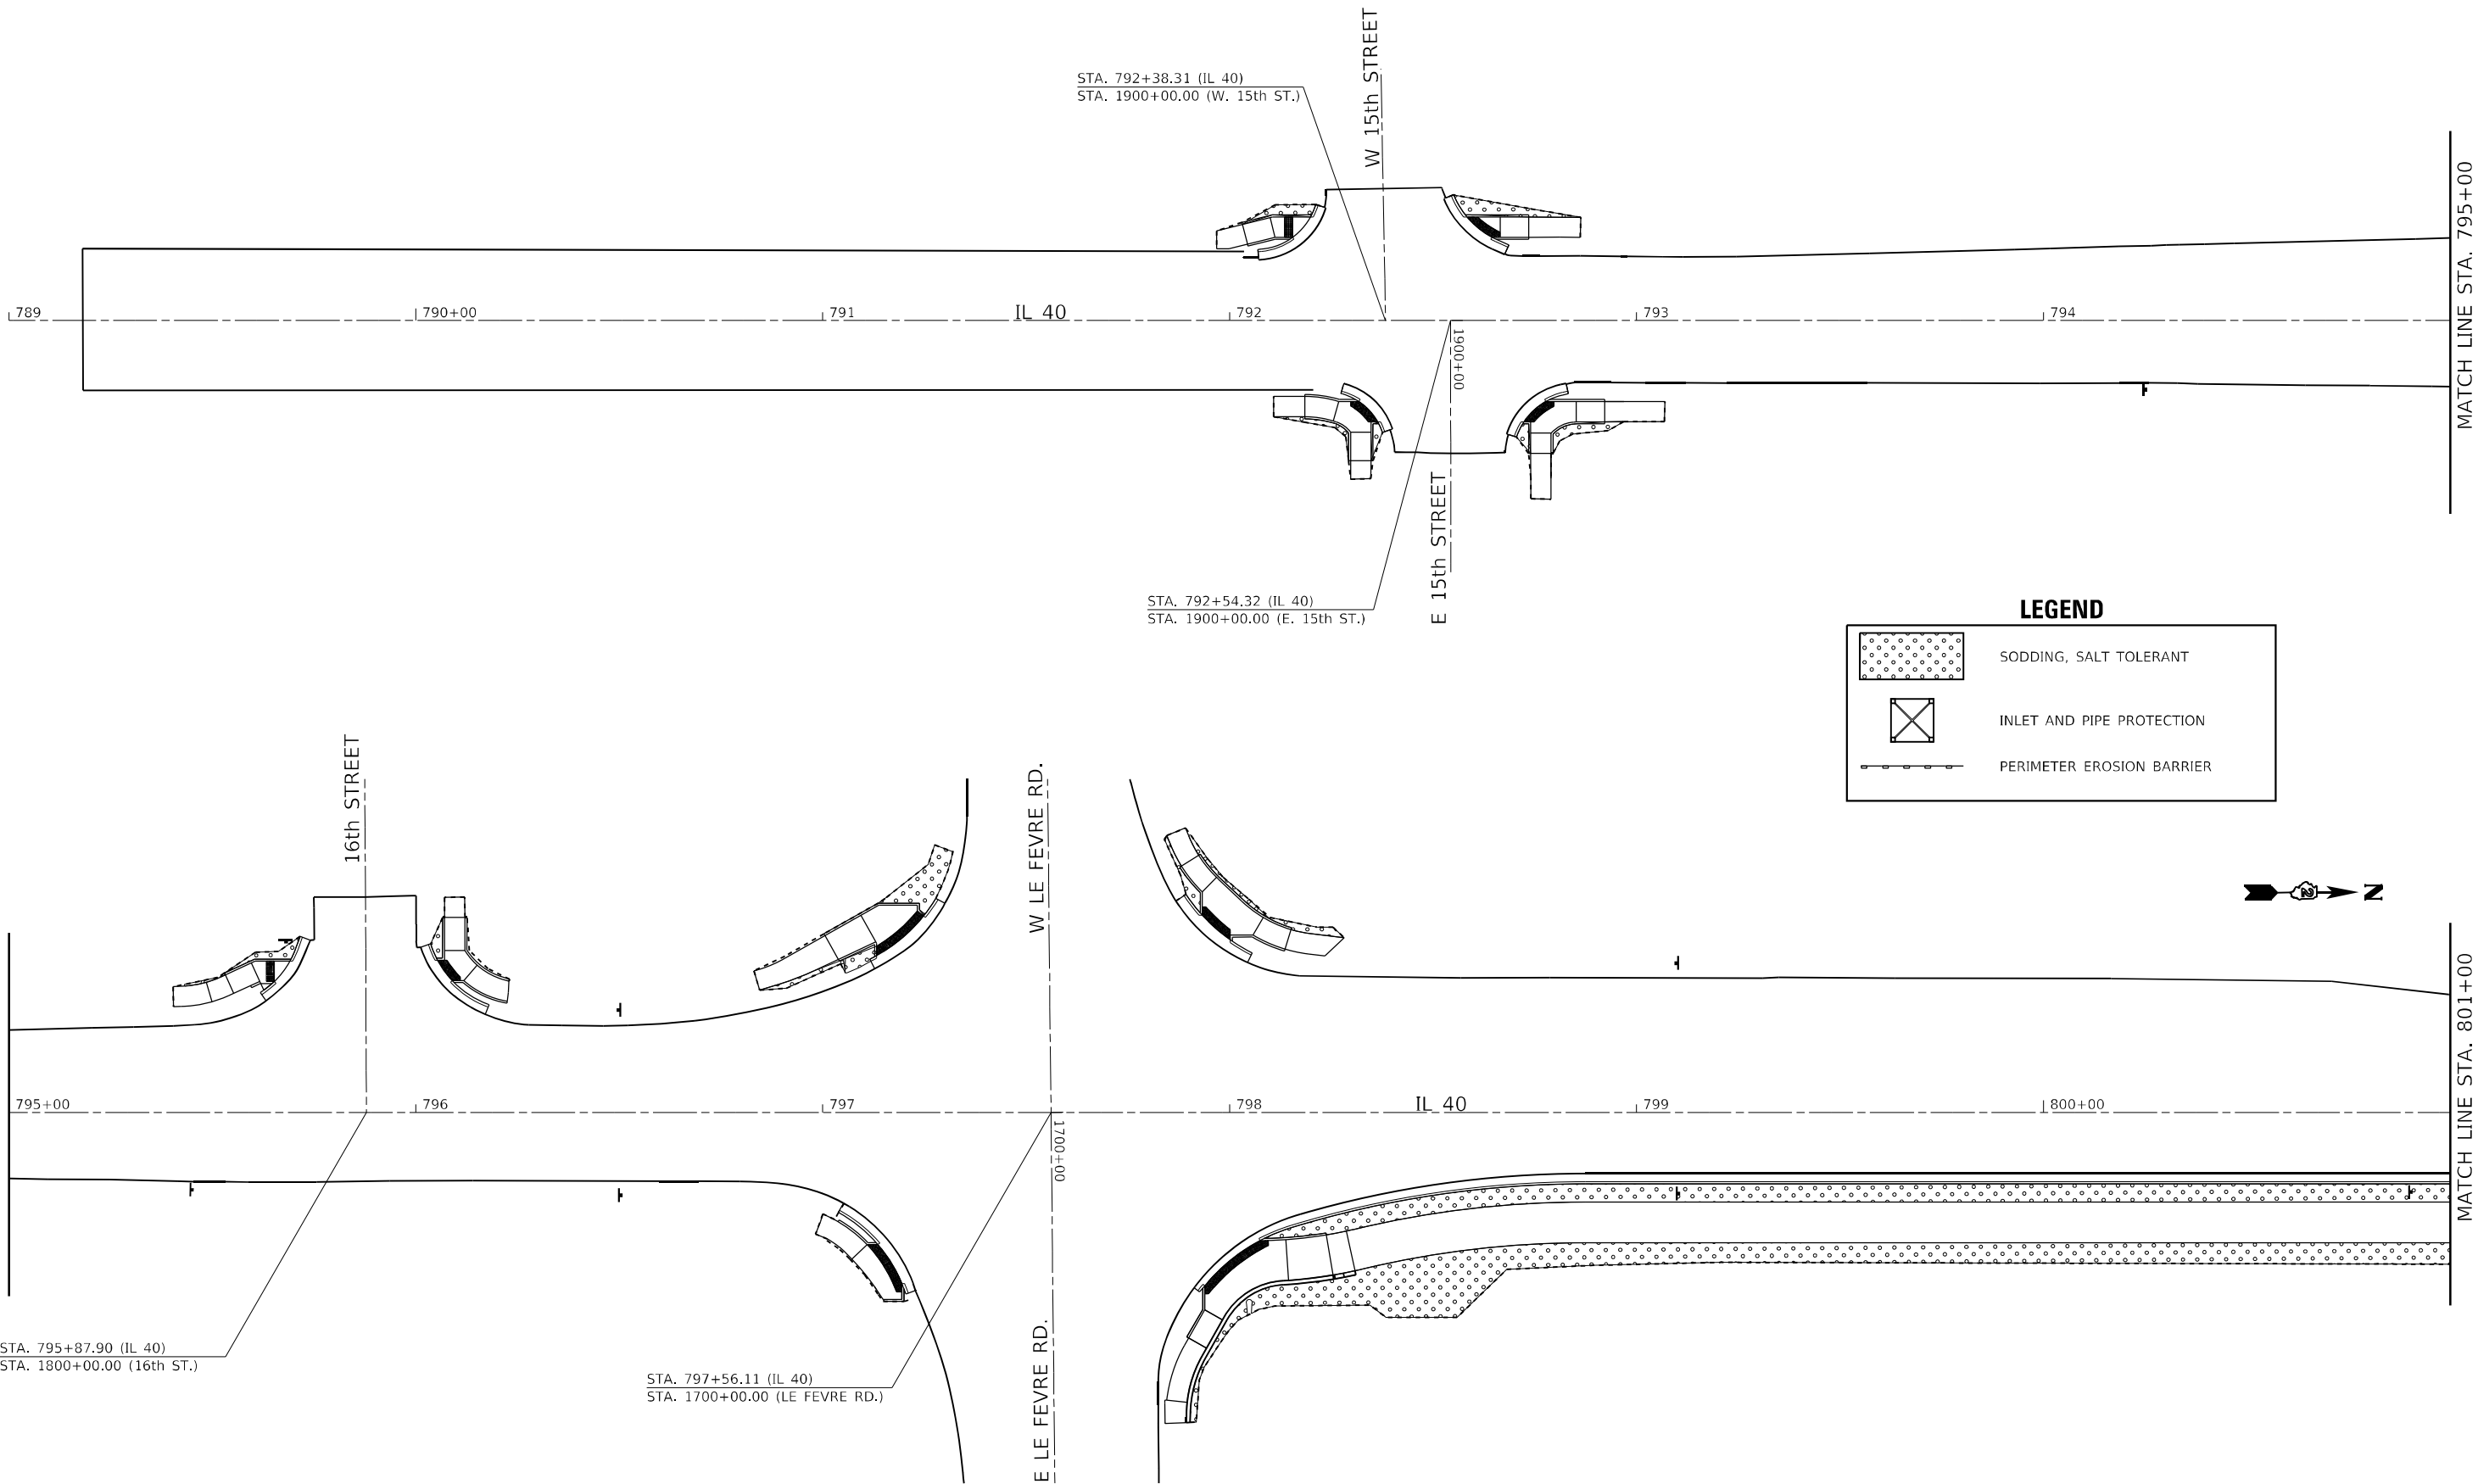 

LEGEND

	SODDING, SALT TOLERANT
	INLET AND PIPE PROTECTION
	PERIMETER EROSION BARRIER



Model: Default
File: 64d78-er-01.dwg
User: hoganjrd
Project: 64d78-er-01
Sheet: 151
Title: Erosion Control
Date: 10/22/2021
Scale: 40,000 * / in.
Author: hoganjrd
Reviewer: hoganjrd
Checker: hoganjrd
Designer: hoganjrd
Engineer: hoganjrd
Contract: 64D78
Project: WHITESIDE
County: Whiteside
F.A.P. RTE.: 646
Section: 9R & 9RS-3
Total Sheets: 222
Sheet No.: 151
Contract No.: 64D78
Illinois Fed. Aid Project

USER NAME = hoganjrd	DESIGNED -	REVISED -
DRAWN -	REVISOR -	REVISOR -
PLOT SCALE = 40,000 * / in.	CHECKED -	REVISOR -
PLOT DATE = 10/22/2021	DATE -	REVISOR -



STATE OF ILLINOIS
DEPARTMENT OF TRANSPORTATION

EROSION CONTROL

SCALE: SHEET OF SHEETS STA. TO STA.


F.A.P. RTE.	SECTION	COUNTY	TOTAL SHEETS	SHEET NO.
646	9R & 9RS-3	WHITESIDE	222	151
CONTRACT NO. 64D78				
ILLINOIS FED. AID PROJECT				

EROSION CONTROL

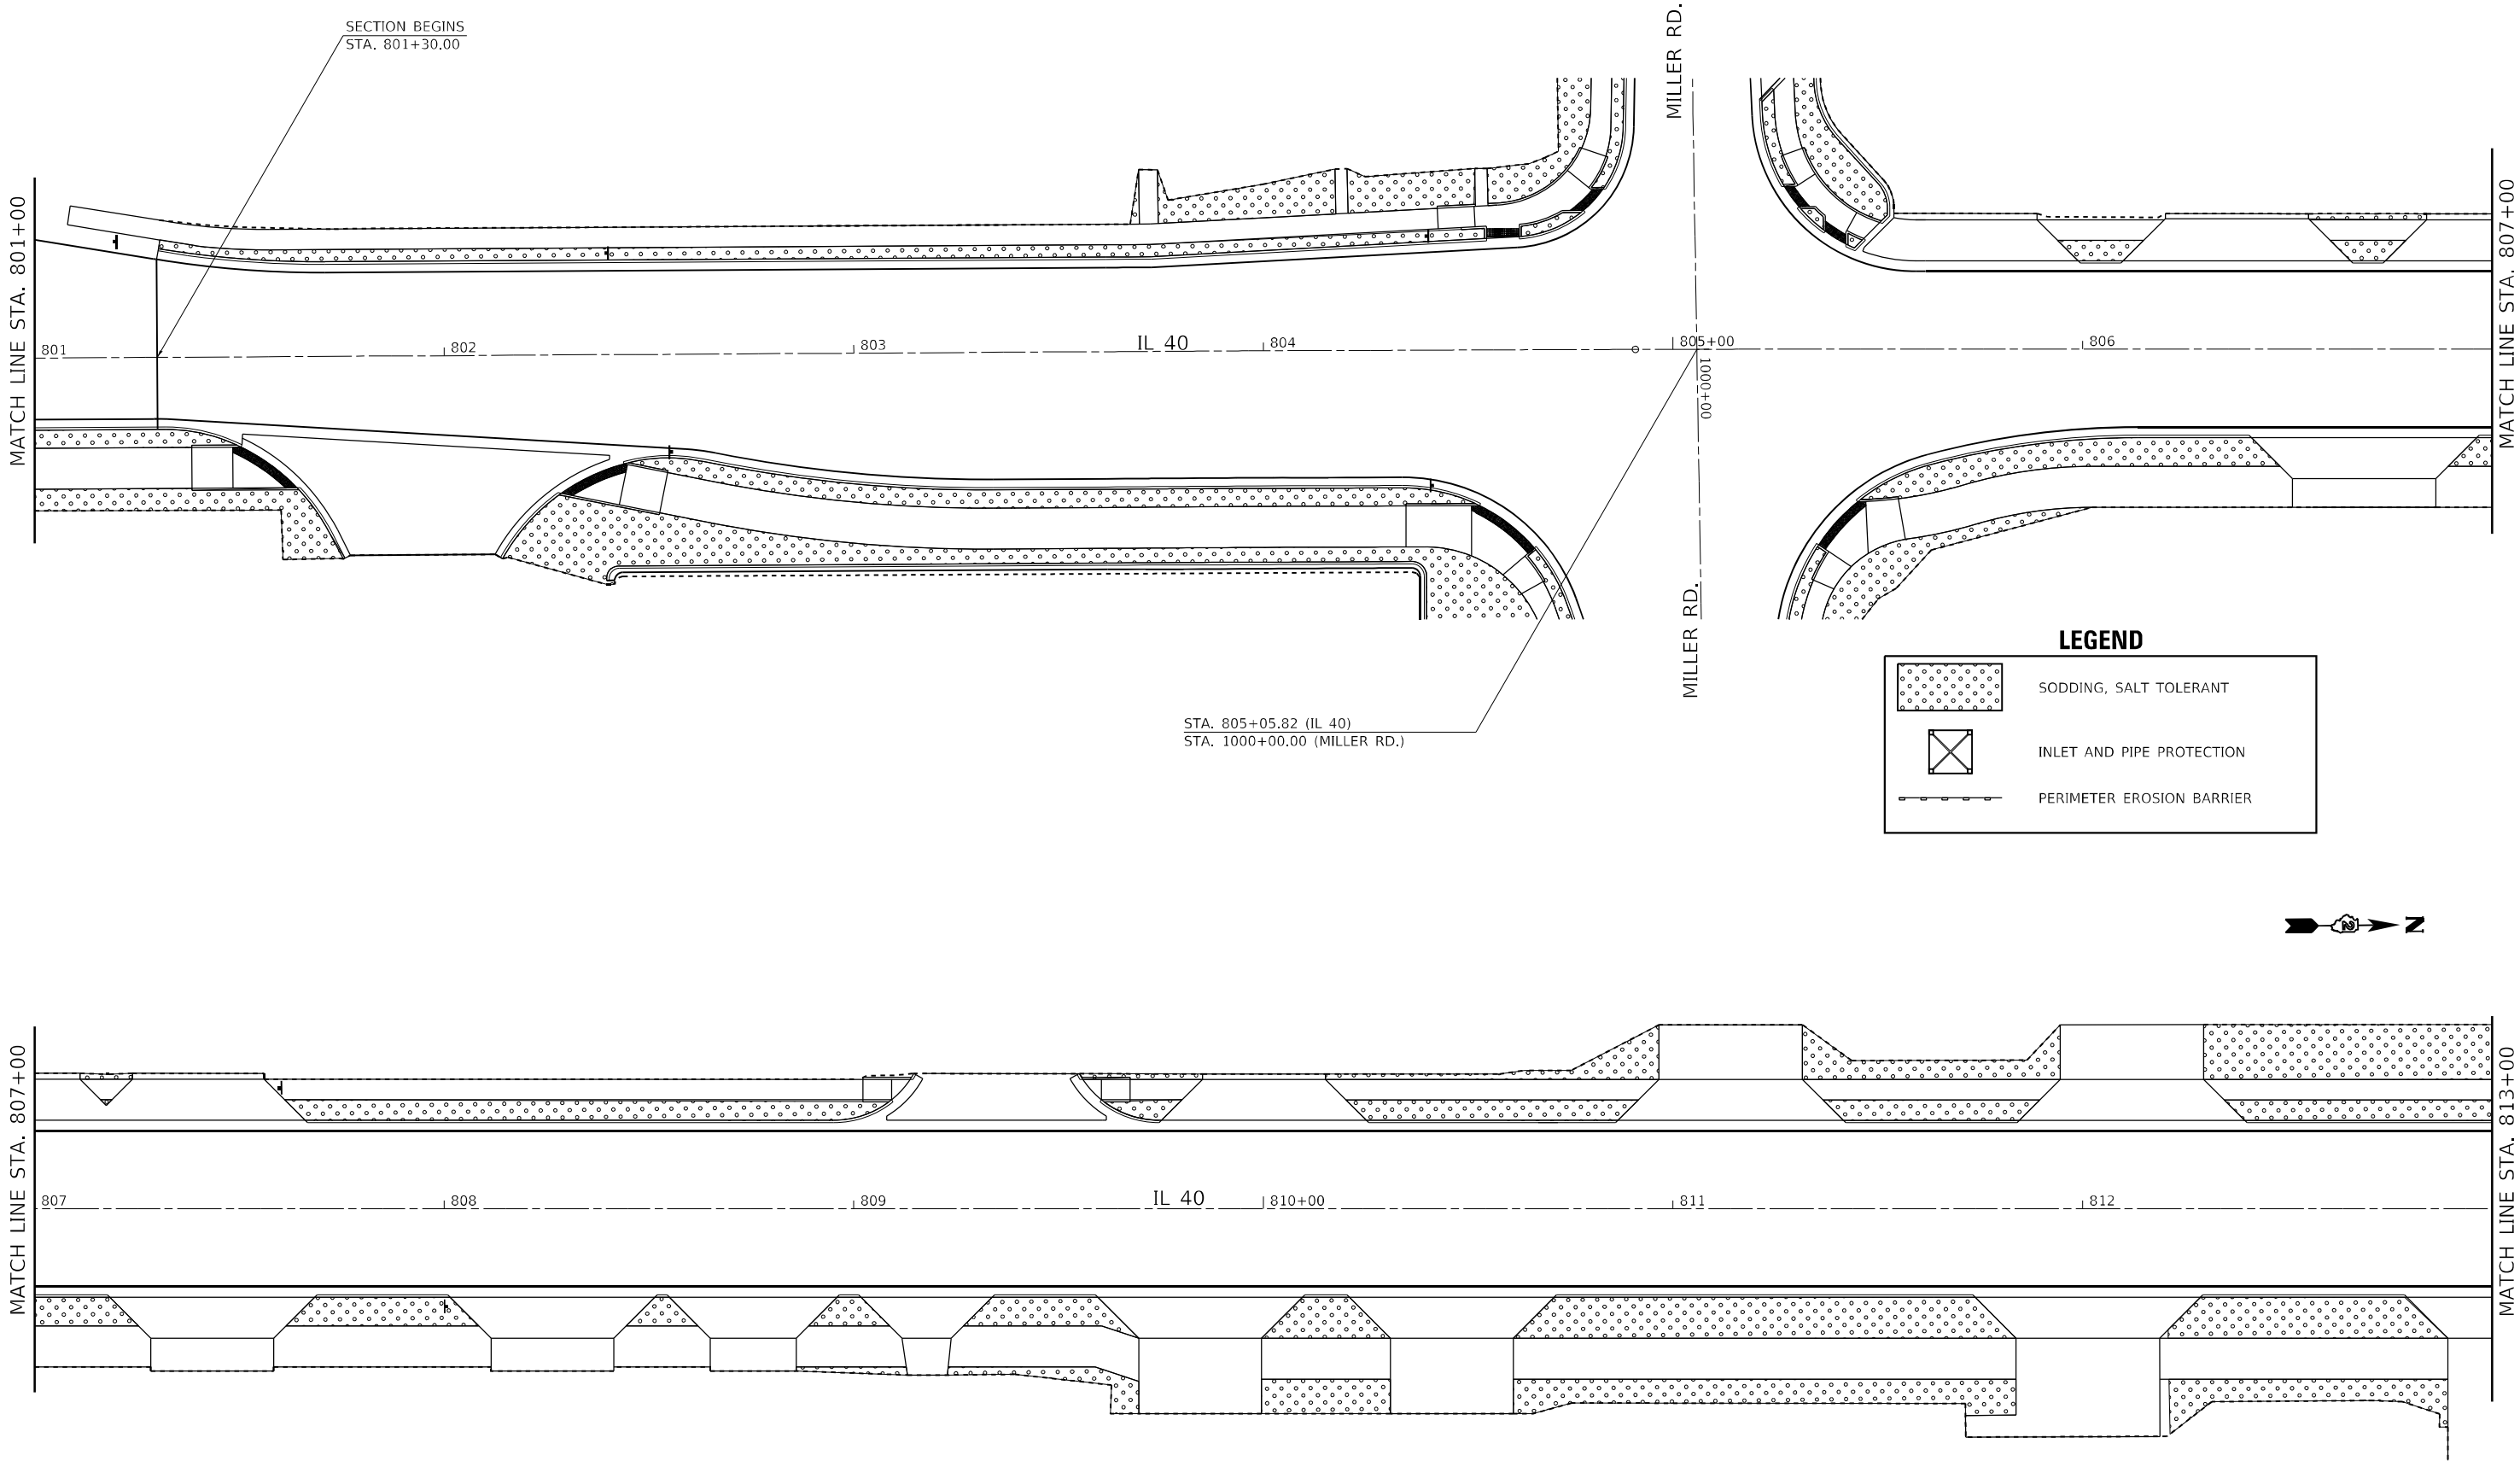 

LEGEND


	SODDING, SALT TOLERANT
	INLET AND PIPE PROTECTION
	PERIMETER EROSION BARRIER

 

MODEL: Default
FILE: \\uslpc-prod-uslpc-aw-bentley.com\\P\\V\\DOT\\Documents\\DOT_Offices\\District 2\\Projects\\64D78\\Program_Development\\Studies & Plans\\Design\\CADD\\CADDsheets\\D2_64D78-erh-landscaping.dgn


	USER NAME = hogensonjd	DESIGNED -	REVISED -	STATE OF ILLINOIS DEPARTMENT OF TRANSPORTATION	EROSION CONTROL				F.A.P. RTE.	SECTION	COUNTY	TOTAL SHEETS	SHEET NO.
	PLOT SCALE = 40,0000' / in.	DRAWN -	REVISED -						646	9R & 9RS-3	WHITESIDE	222	152
	PLOT DATE = 10/22/2021	CHECKED -	REVISED -		CONTRACT NO. 64D78								
		DATE -	REVISED -		SCALE: SHEET OF SHEETS STA. TO STA.								
					ILLINOIS FED. AID PROJECT								

EROSION CONTROL

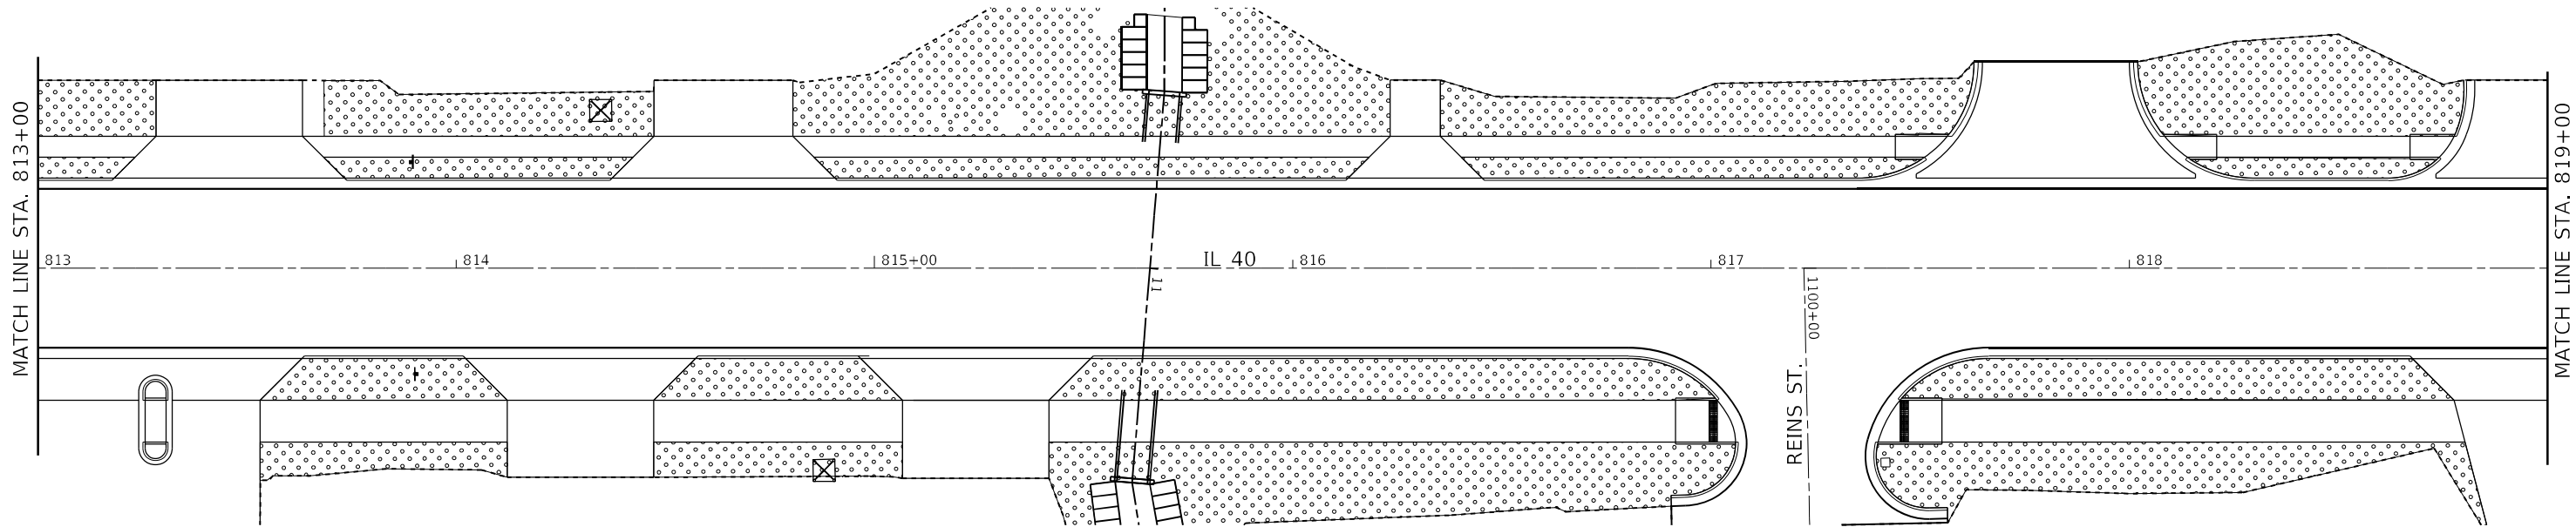

LEGEND

	SODDING, SALT TOLERANT
	INLET AND PIPE PROTECTION
	PERIMETER EROSION BARRIER

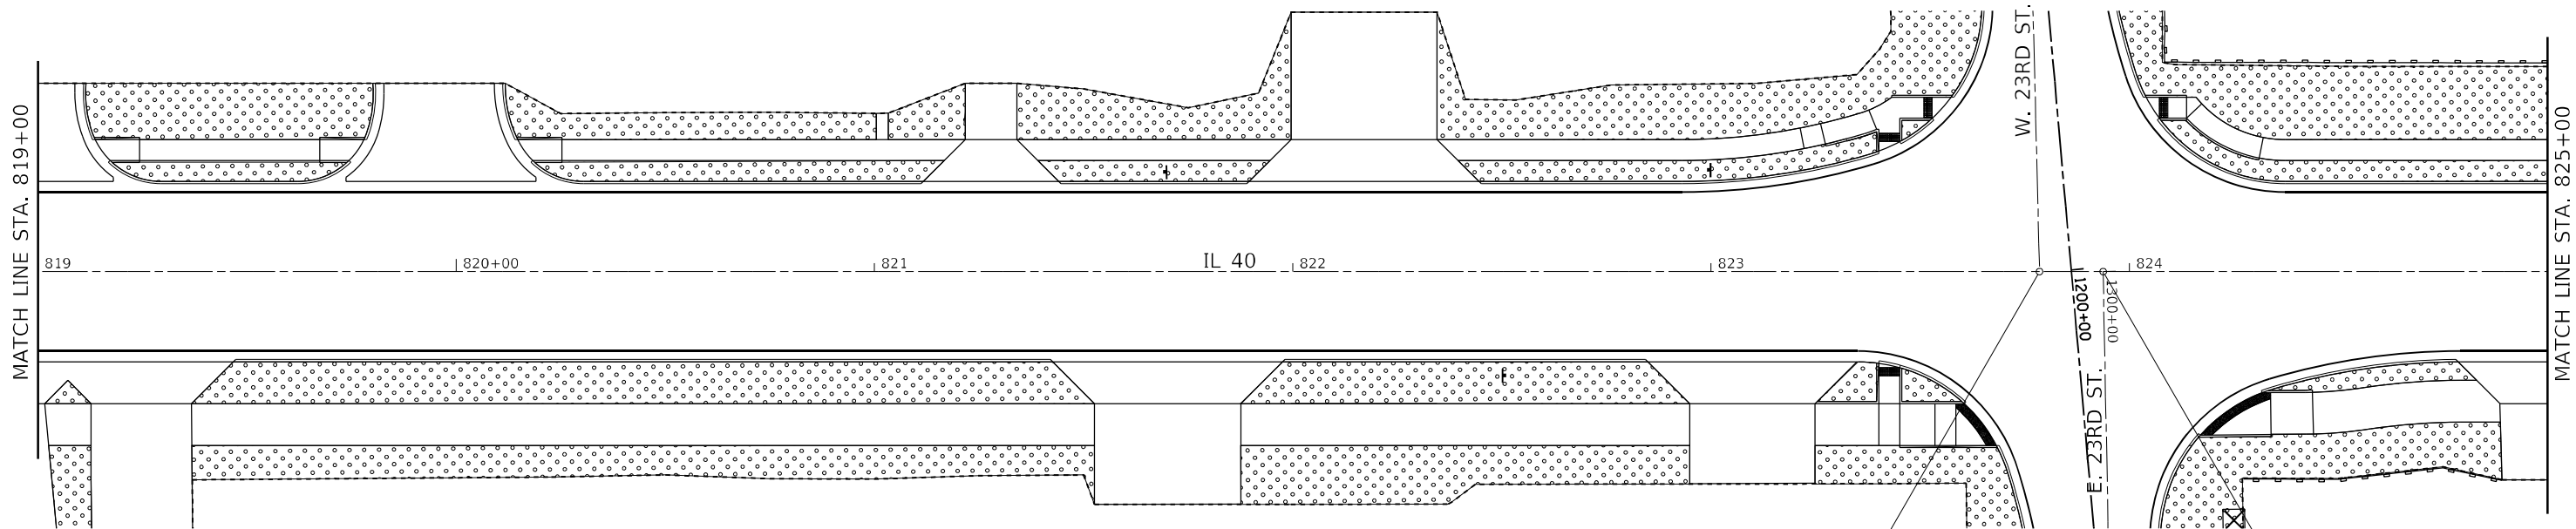

STA. 823+78.53 (IL 40)
STA. 1200+00.00 (W. 23RD ST.)

STA. 823+93.73 (IL 40)
STA. 1300+00.00 (E. 23RD ST.)

MODEL: Default
FILE: \\usdc-aw-bentley.com\\P\\V\\DOT\\Documents\\DOT Offices\\District 2\\Projects\\64D78\\Program Development\\Studies & Plans\\Design\\CADD\\CADDsheets\\D2_64D78-er-landscaping.dgn

USER NAME	= hogensonjd	DESIGNED	-	REVISED	-
DRAWN	-	REVISION	-	REVISED	-
PLOT SCALE	= 40,0000 * / in.	CHECKED	-	REVISED	-
PLOT DATE	= 10/22/2021	DATE	-	REVISED	-



STATE OF ILLINOIS
DEPARTMENT OF TRANSPORTATION

EROSION CONTROL


SCALE: SHEET OF SHEETS STA. TO STA.

F.A.P. RTE.	SECTION	COUNTY	TOTAL SHEETS	SHEET NO.
646	9R & 9RS-3	WHITESIDE	222	153
CONTRACT NO. 64D78				
ILLINOIS FED. AID PROJECT				

EROSION CONTROL

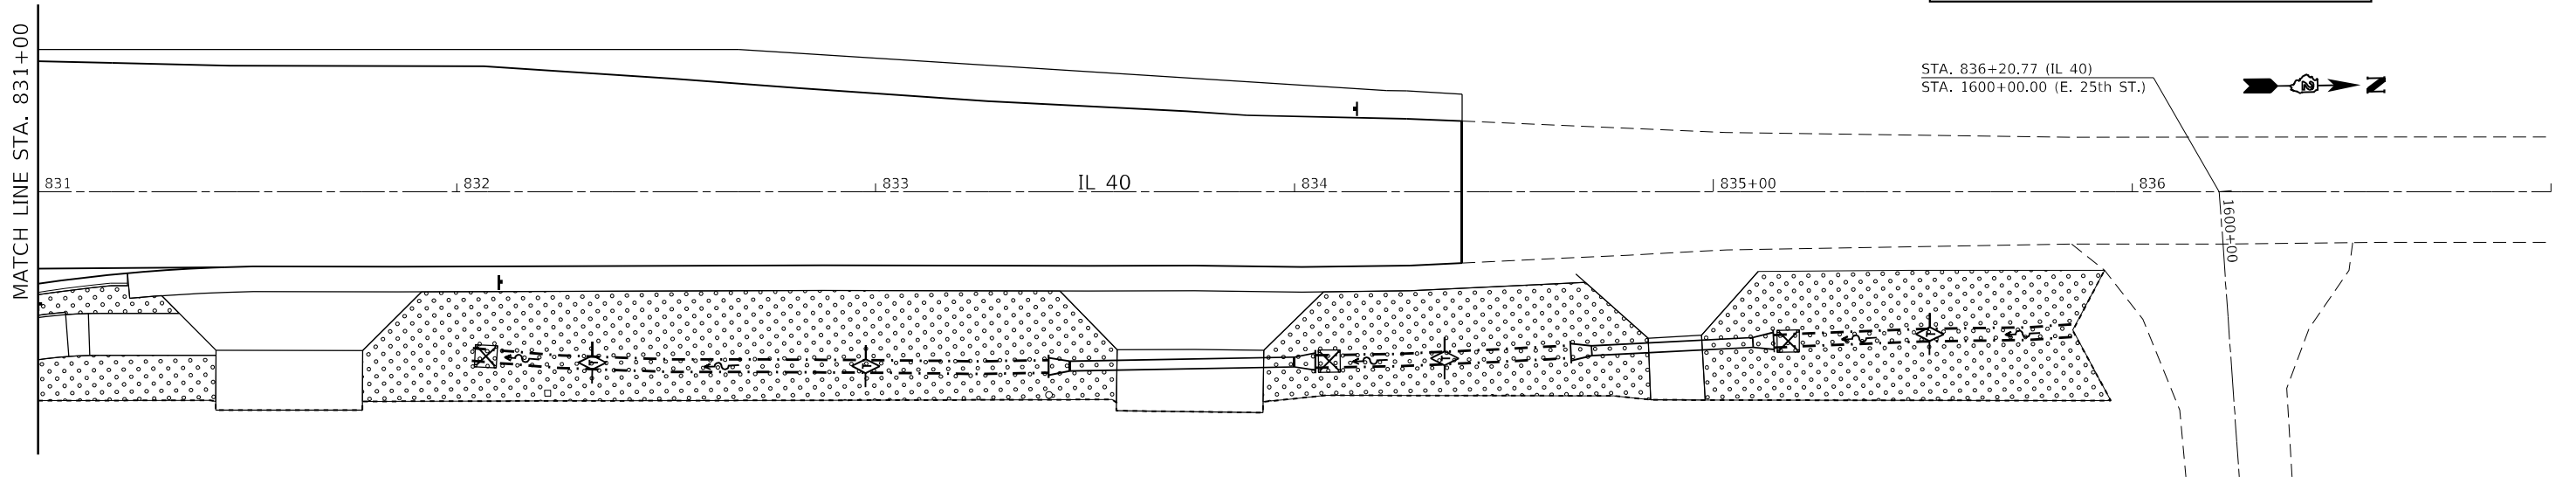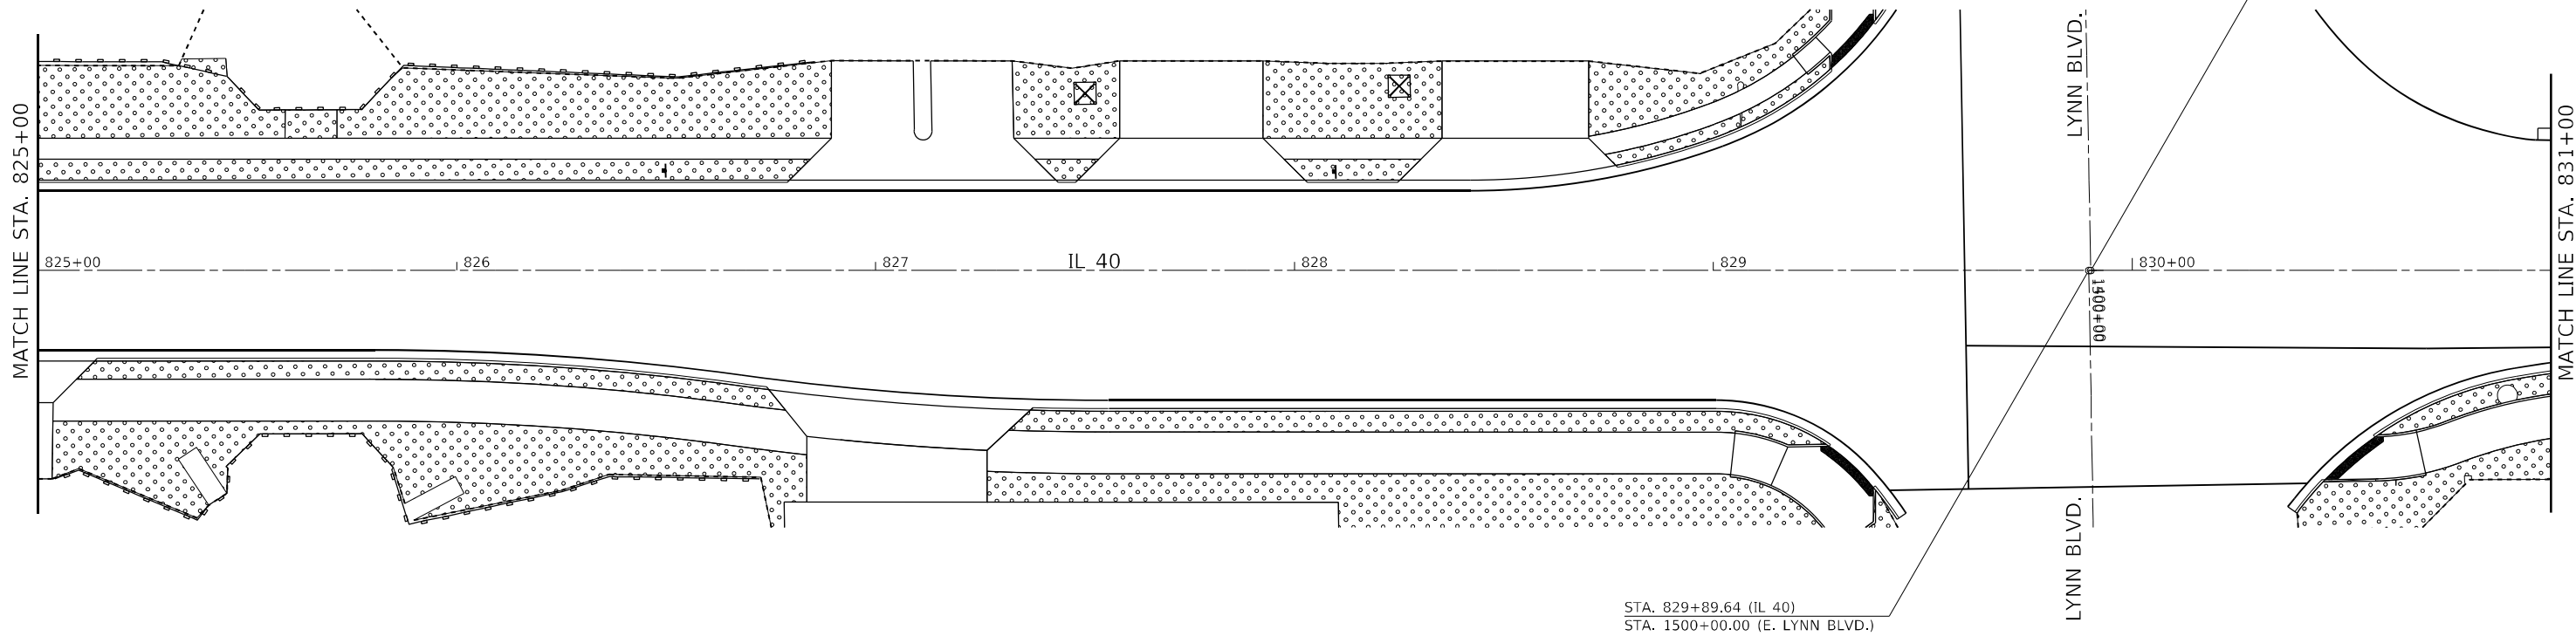

LEGEND

 -  SODDING, SALT TOLERANT
-  INLET AND PIPE PROTECTION
-  PERIMETER EROSION BARRIER

MODEL: Default
FILE: \\hpc1\p\m\l\et-aw\hpc1\aw\hpc1\DOT\Office\Director\2\Projects\64D78\Program Development\Studies & Plans\Design\CADD\CAD\Sheet\02_64D78-eh-landscaping.dgn



	USER NAME = hogensonjd	DESIGNED -	REVISED -
	DRAWN -	REVISED -	
	PLOT SCALE = 40,0000' / in.	CHECKED -	REVISED -
	PLOT DATE = 10/22/2021	DATE -	REVISED -

STATE OF ILLINOIS
DEPARTMENT OF TRANSPORTATION

EROSION CONTROL			
SCALE:	SHEET	OF SHEETS	STA. TO STA.

F.A.P. RTE.	SECTION	COUNTY	TOTAL SHEETS	SHEET NO.
646	9R & 9RS-3	WHITESIDE	222	154
CONTRACT NO. 64D78				
ILLINOIS		FED. AID PROJECT		

EROSION CONTROL

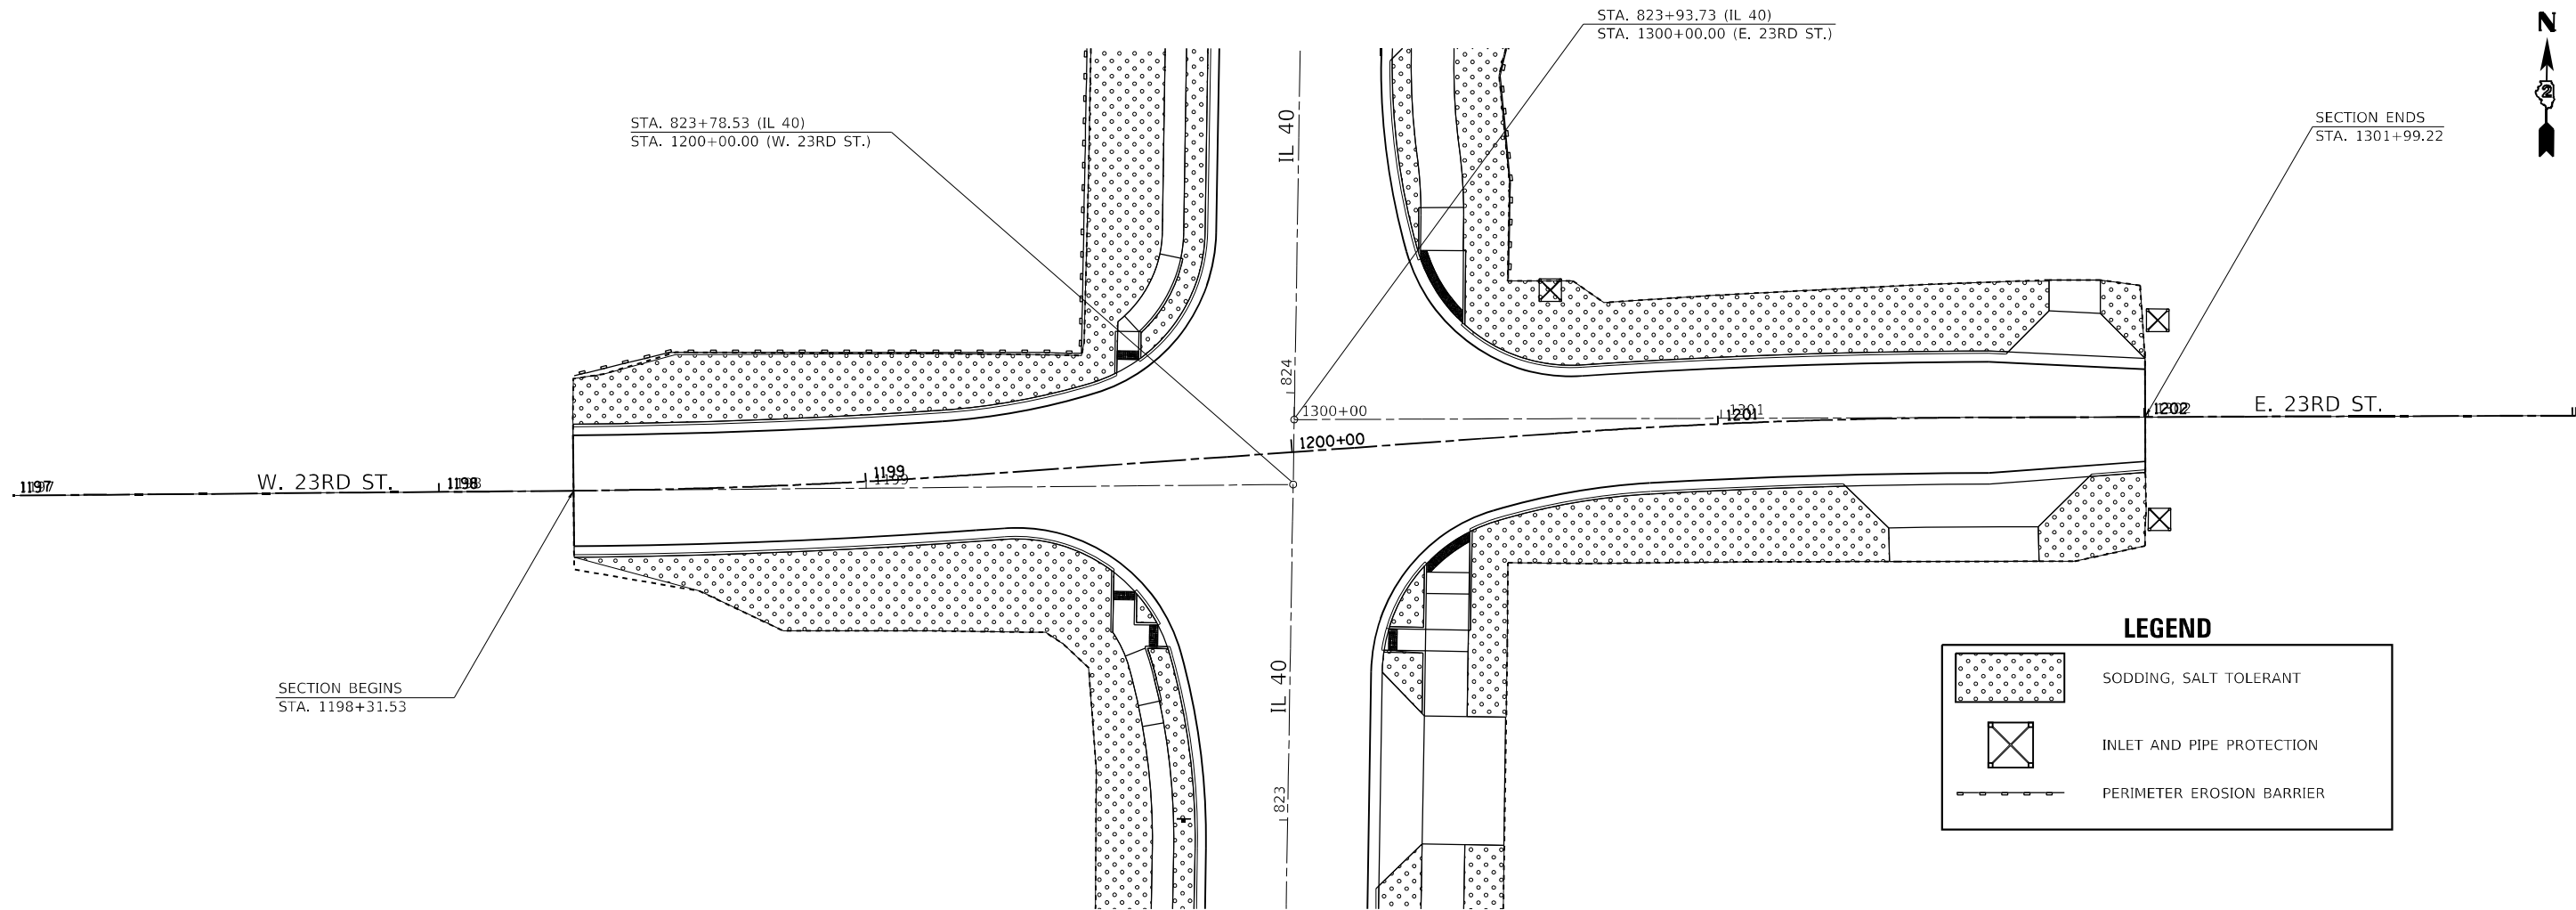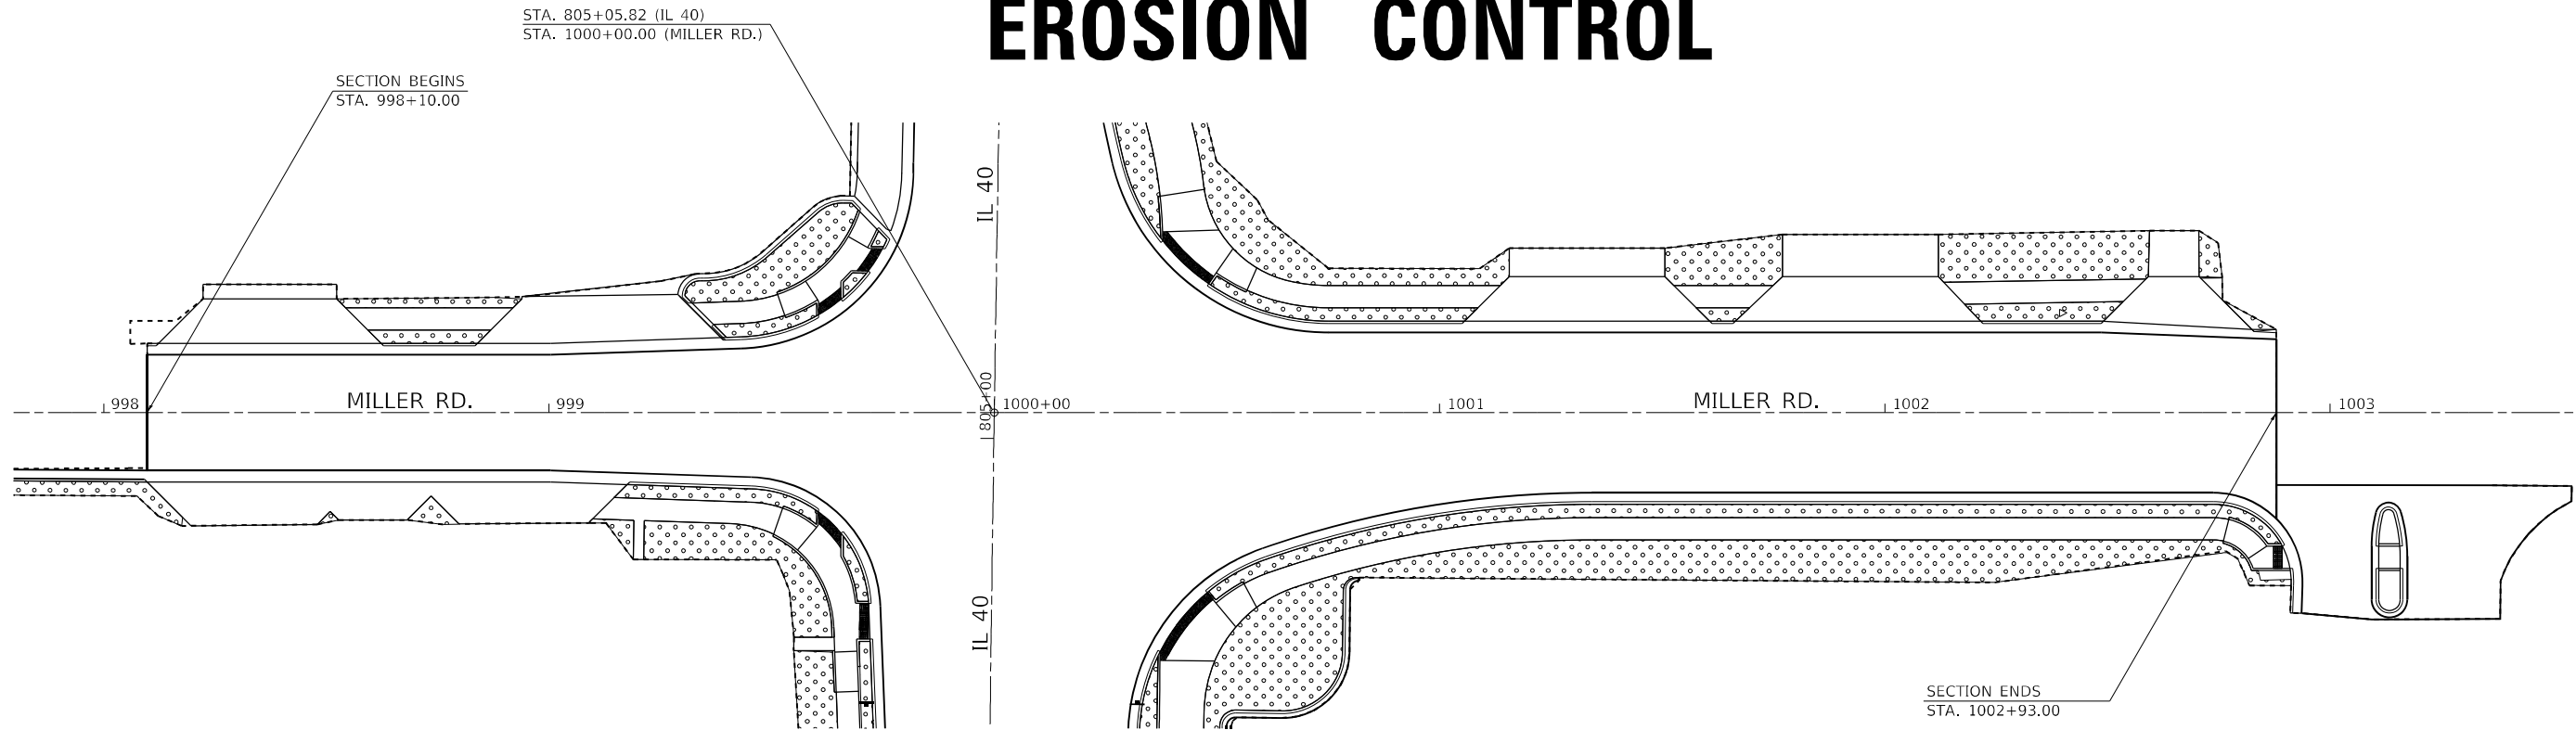

LEGEND	
	SODDING, SALT TOLERANT
	INLET AND PIPE PROTECTION
	PERIMETER EROSION BARRIER

MODEL: Default
FILE: \\uslpc-prod\uslpc-aw-bentley.com\PI\DOT\Documents\DOT Office\District 2\Projects\64D78\Program Development\Studies & Plans\Design\CADD\CADsheets\02_64D78-erh-landscaping.dgn

USER NAME = hogensonjd	DESIGNED -	REVISED -
	DRAWN -	REVISED -
PLOT SCALE = 40,0000' = 1 in.	CHECKED -	REVISED -
PLOT DATE = 10/22/2021	DATE -	REVISED -

STATE OF ILLINOIS
DEPARTMENT OF TRANSPORTATION

EROSION CONTROL

SCALE: SHEET OF SHEETS STA. TO STA.

F.A.P. RTE.	SECTION	COUNTY	TOTAL SHEETS	SHEET NO.
646	9R & 9RS-3	WHITESIDE	222	155
CONTRACT NO. 64D78				
		ILLINOIS	FED. AID PROJECT	

MODEL: Default
FILE NAME: c:\w\ltdot-sw-bentley.com\FWIDOT\Documents\DOT_Offices\District_2\Projects\64D78\Program_Development\Studies_&_Plans\Design\CADD\CADSheets\D2_64D78-sht-blaa.dgn



J. R. M.

Attached are the boring logs for the mast arm foundations along IL 40 in Sterling.

The elevation datum was taken from the pavement crown at the center of the pavement, which has been arbitrarily assigned an elevation of 100.0. This datum should be converted to USGS datum, and calculations for structural design adjusted accordingly.

JT06-08-20 1
Attachment
c: Consultant
Soils File

Page 1 of 1

Date 5/20/20

Station _____ BORING NO. <u>B-1</u> Station <u>805+50</u> Offset <u>38.00ft Rt of CL</u> Ground Surface Elev. <u>98.90</u> ft				DEPTH (ft) BLOWS (/6") UCST (tsf) Moist (%)	Surface Water Elev. _____ ft Stream Bed Elev. _____ ft Groundwater Elev.: First Encounter <u>86.9</u> ft  Upon Completion <u>Dry</u> ft After _____ Hrs. _____ ft	DEPTH (ft) BLOWS (/6") UCST (tsf) Moist (%)
---	--	--	--	--	---	--

Northing and Easting were calculated using the ILHP-WF coordinate system

BBS, from 137 (Rev. 8-99)

**STATE OF ILLINOIS
DEPARTMENT OF TRANSPORTATION**

SCALE:	SHEET	OF	SHEETS	STA.	TO STA.
--------	-------	----	--------	------	---------

F.A.P. RTE.	SECTION	COUNTY	TOTAL SHEETS	SHEET NO.
646	9R & 9RS-3	WHITESIDE	222	156
		CONTRACT NO. 64D78		
ILLINOIS		FED. AID PROJECT		

MODEL: Default
FILE NAME: pwr:\wldot-pw_bentlev.com\FW\IDOT\Documents\IDOT Offices\District 2\Projects\64D78\Program Development\Studies & Plans\Design\CADD\CADsheets\ID2_64D78-sht-bldg.dgn

Northing and Easting were calculated using the ILHP-WF coordinate system

USER NAME = hogensonjd	DESIGNED -	REVISED -
	DRAWN -	REVISED -
PLOT SCALE = 100,0000 ' / in.	CHECKED -	REVISED -
PLOT DATE = 10/22/2021	DATE -	REVISED -

**STATE OF ILLINOIS
DEPARTMENT OF TRANSPORTATION**

BORING LOGS					F.A.P. RTE.	SECTION	COUNTY	TOTAL SHEETS	SHEET NO.
					646	9R & 9RS-3	WHITESIDE	222	157
					CONTRACT NO. 64D78				
SCALE:	SHEET	OF	SHEETS	STA.	TO STA.				

MODEL: Default
FILE NAME: pw:\ltdot-pw-bentlev.com\PW\IDOT Documents\IDOT Offices\District 2\Projects\64D78\Program Development\Studies & Plans\Design\CADD\CAD sheets\ID2 64D78-sht-bldg.dgn

BBS

from 137

(Rev. 8-99)

Illinois Department of Transportation

Division of Highways
IDOT

SOIL BORING LOG

Page 1 of 1

Date 5/20/20

ROUTE FAP 646 (IL 40) DESCRIPTION P92-001-08 - Traffic signals in Sterling @ Lynn Boulevard in Sterling LOGGED BY W. Garza

SECTION 9TS + M-2 LOCATION N 1/2 16, S 1/2 16, Sterling, SEC., TWP. 21N, RNG. 7E

COUNTY Whiteside DRILLING METHOD Solid Stem Auger HAMMER TYPE CME-45 Automatic

STRUCT. NO.	<u>SW Quad</u>	Latitude	<u>41° 48' 36.60"</u>	Northing	<u>1,873,699.0793</u>
		Longitude	<u>-89° 41' 55.32"</u>	Easting	<u>2,424,155.8384</u>
Station					

BORING NO.	<u>B-5</u>	Surface Water Elev.	<u> </u> ft
		Stream Bed Elev.	<u> </u> ft
		Groundwater Elev.:	
Station	<u>828+85</u>	First Encounter	<u> </u> ft
Offset	<u>30.00ft Lt of CL</u>	Upon Completion	<u> </u> ft
Ground Surface Elev.	<u>99.60</u> ft	After Hrs.	<u> </u> ft

D E P T H	B L O W S	U C S	M O I S T
(ft)	(/6")	(tsf)	(%)

tan CA07

MOIST SANDY GRAVEL

MEDIUM gray SILTY LOAM

gray VERY MOIST FINE SAND

SOFT gray SILTY LOAM

End of Boring

The Unconfined Compressive Strength (UCS) Failure Mode is indicated by (B-Bulge, S-Shear, P-Penetrometer)

The SPT (N value) is the sum of the last two blow values in each sampling zone (AASHTO T206)

BBS, from 137 (Rev. 8-99)

FILE NAME: D:\PROJECTS\ILLINOIS\BORING LOGS\BORING LOGS.DWG	USER NAME = hogensonjd	DESIGNED -	REVISED -	STATE OF ILLINOIS DEPARTMENT OF TRANSPORTATION	BORING LOGS				F.A.P. RTE.	SECTION	COUNTY	TOTAL SHEETS	SHEET NO.	
		DRAWN -	REVISED -						646	9R & 9RS-3	WHITESIDE	222	158	
	PLOT SCALE = 100,0000' / In.	CHECKED -	REVISED -						CONTRACT NO. 64D78					
	PLOT DATE = 10/22/2021	DATE -	REVISED -		SCALE:	SHEET	OF SHEETS	STA.	TO STA.					
									ILLINOIS FED. AID PROJECT					


BORING LOGS

[illegible]






The Unconfined Compressive Strength (UCS) Failure Mode is indicated by (B-Bulge, S-Shear, P-Penetrometer)
The SPT (N value) is the sum of the last two blow values in each sampling zone (AASHTO T206)

BBS, from 137 (Rev. 8-99)

VANE DRAIN

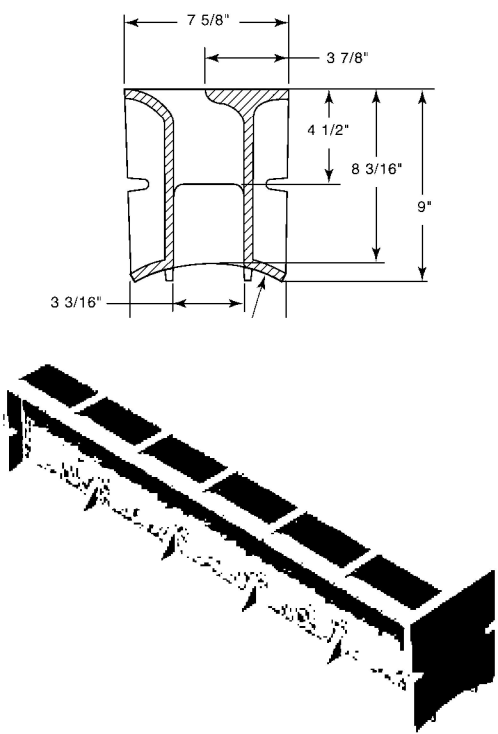

Illustrating R-3599-B

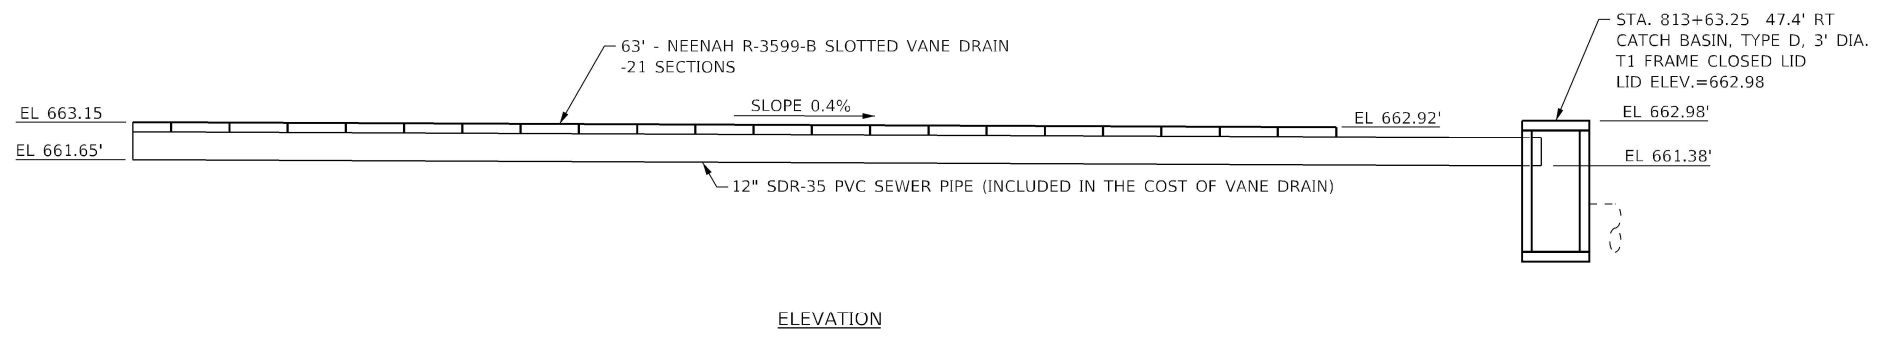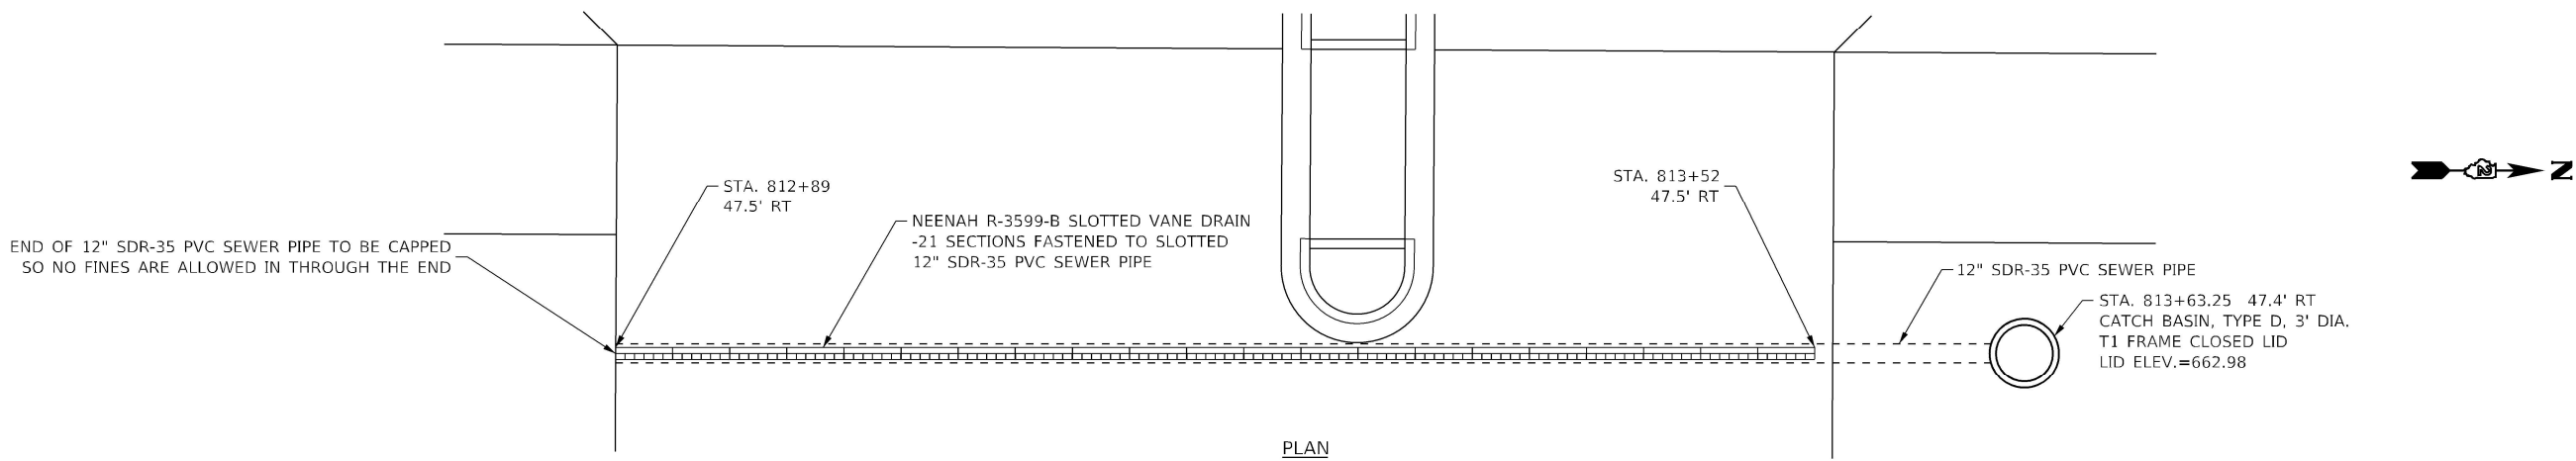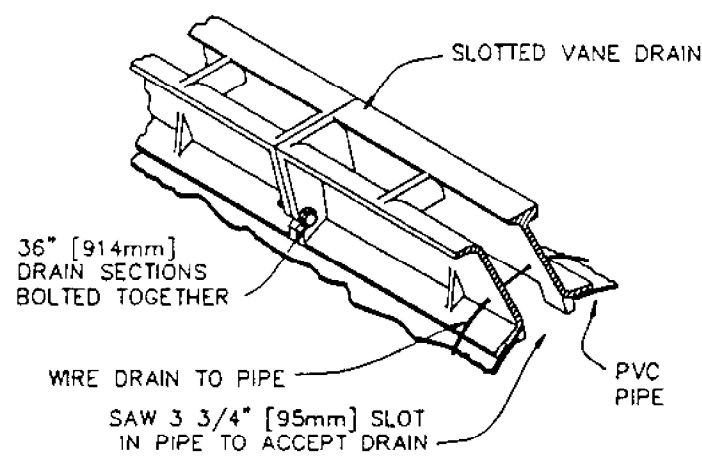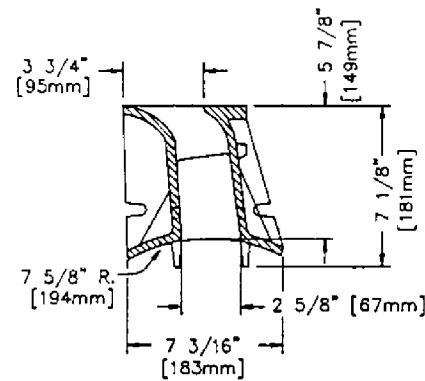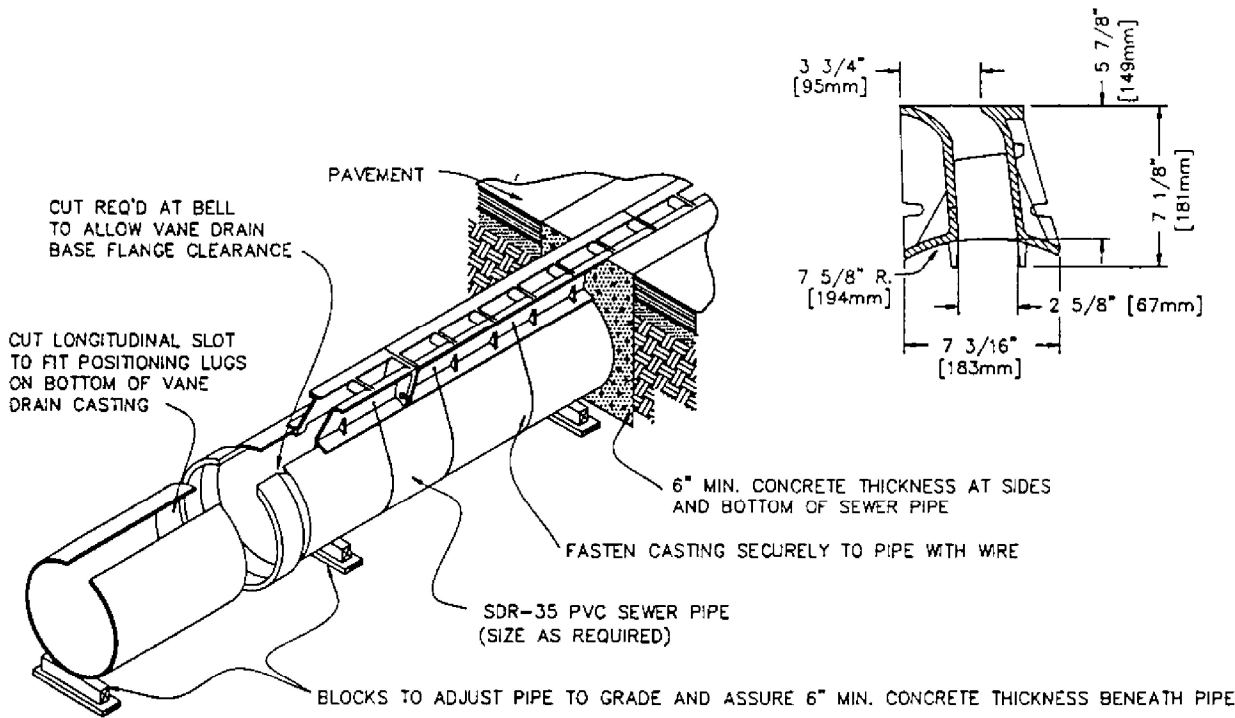

MODEL: Default
FILE: \\nautilus-prod\it-eaw-bentley.com\H\DOT\Documents\DOT Office\District 2\Projects\64D78\Program Development\Studies & Plans\Design\CADD\Caddsheet\02_64D78-stv-district_standards.dgn

USER NAME	= hogensonjd	DESIGNED	-	REVISED	-
DRAWN	-	REVIS	-	REVISED	-
PLOT SCALE	= 100.0000 ' / in.	CHECKED	-	REVISED	-
PLOT DATE	= 10/22/2021	DATE	-	REVISED	-

STATE OF ILLINOIS
DEPARTMENT OF TRANSPORTATION

VANE DRAIN DETAIL

SCALE:	SHEET	OF	SHEETS	STA.	TO STA.
--------	-------	----	--------	------	---------

F.A.P. RTE.	SECTION	COUNTY	TOTAL SHEETS	SHEET NO.
646	9R & 9RS-3	WHITESIDE	222	160
CONTRACT NO. 64D78				
ILLINOIS FED. AID PROJECT				

Reinforcement bars shall conform to the requirements of ASTM A 706 GR 60.

Layout of the slope protection system may be varied to suit ground conditions in the field as directed by the Engineer.

Filter fabric shall be placed underneath and on the back face of the gabion walls. The filter fabric shall extend full face at each end of the gabion walls. Exposed edges shall be beveled $\frac{3}{4}$ ".

Contractor to confirm that a minimum allowable gross bearing pressure equal to 3000 psf can be achieved prior to construction of gabions.

See Roadway for grading plans.


ITEM	UNIT	TOTAL
Structure Excavation	Cu. Yd.	30
Stone Riprap, Class A4	Sq. Yd.	35
Filter Fabric	Sq. Yd.	272
Concrete Headwall (Special)	Each	2
Gabions	Cu. Yd.	72

Allow 50#/sq. ft. for future wearing surface.

$f'_c = 3,500 \text{ psi (Substructures)}$
 $f_y = 60,000 \text{ psi (Reinforcement)}$


1	General Plan and Elevation
2-3	Culvert End Section Details
4-7	Gabion Wall Cross Sections
8	Soil Boring Logs

GENERAL PLAN & ELEVATION
IL 40 (LOCUST STREET) OVER UNNAMED CREEK
F.A.P. RTE. 646 - SEC. 9TS & M-2
WHITESIDE COUNTY
STA. 815+65

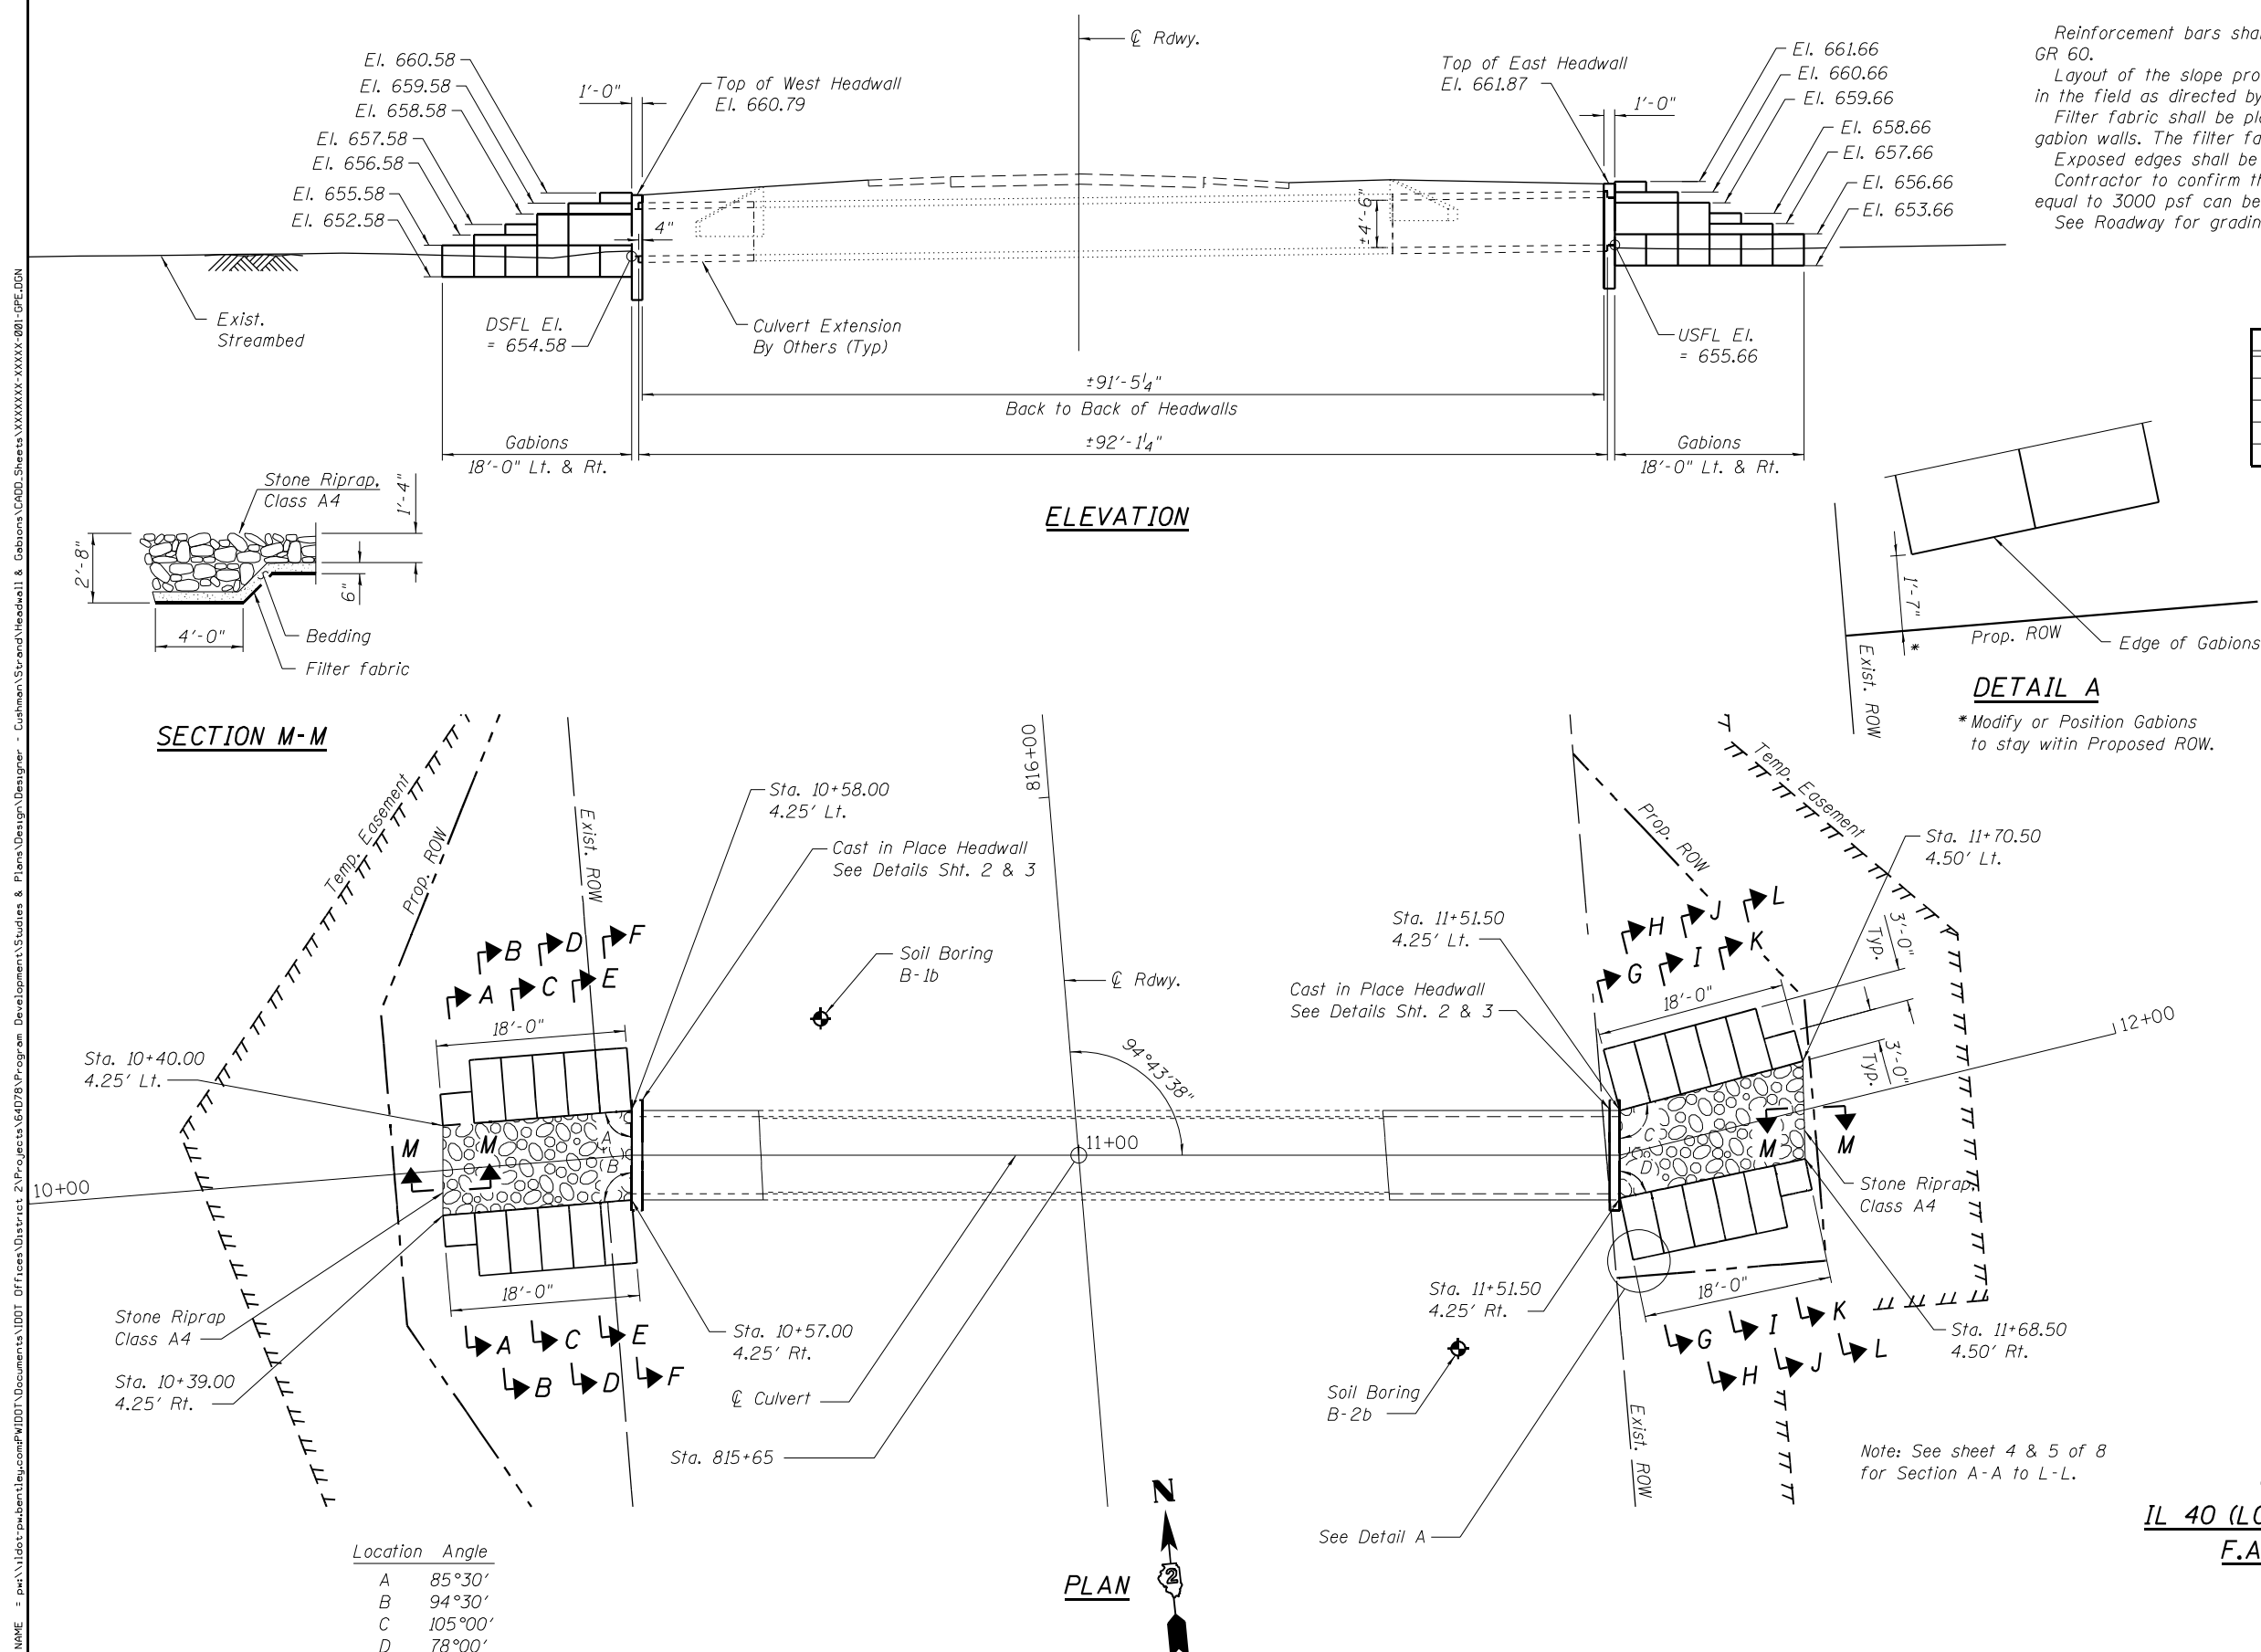





FILE NAME = p:\a\lidos-pubentileucom\p\w\DOT\Documents\District 2\Projects\64D78\Program Development\Studies & Plans\Design\Designer - Cushman\Strand\Headwall & Gabions\CADD_Sheets\XXXX-XXXX-003-CULDET2.DGN

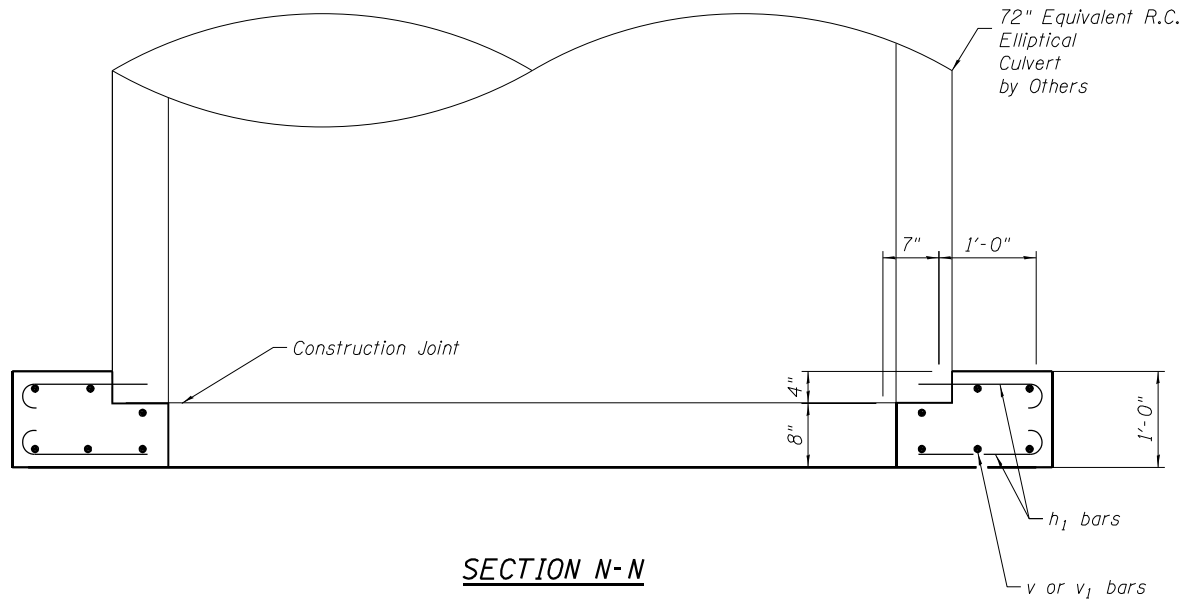


SECTION N-N

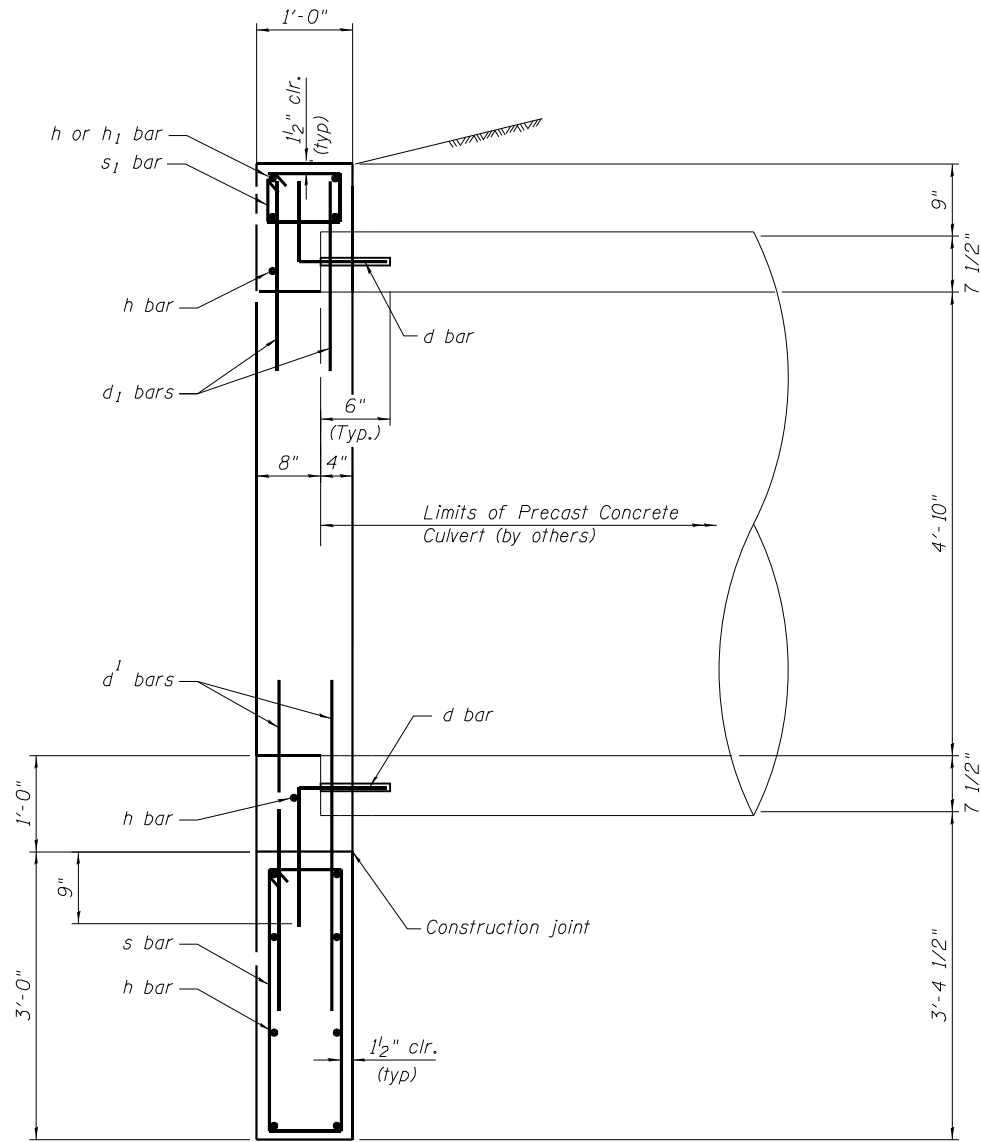


SECTION M-M

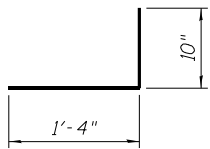


BAR d

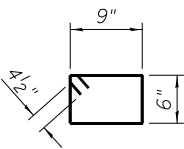

BAR s1

 

BAR h1

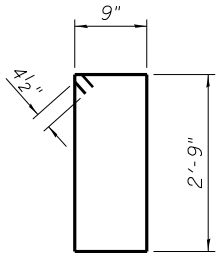

BAR s

MIN. BAR LAP

#5 bar = 2'-2"

BILL OF MATERIAL

ONE END SECTION



(For Information Only)

Bar	No.	Size	Length	Shape
d	22	#5	2'-2"	└─┘
d1	16	#5	6'-6"	─
h	14	#5	10'-6"	─
h1	44	#4	1'-10"	└─┘
s	12	#4	7'-9"	└─┘
s1	12	#4	3'-3"	└─┘
v	12	#5	6'-10"	─
v1	12	#5	5'-9"	─
Concrete Structures			Cu. Yd.	3
Reinforcement Bars			Pound	444


FINAL SURVEY		BY	DATE
SURVEYED			
PLOTTED			
TEMPLATE			
AREAS			
AREAS CHECKED			
NO.			

ORIGINAL		BY	DATE
SURVEY	SURVEYED		
	PLOTTED		
NOTE BOOK	TEMPLATE		
	AREAS		
NO.	AREAS CHECKED		


FILE NAME = p:\1\dot-pw.bentley.com\PW1007\Documents\1007 Offices\District 2\Projects\64078\Program Development\Studies & Plans\Design\Designer - Cushman/Strand/Headwall & Gobions\CADD Sheets\XXXXXX-XXXX-004-WALL DET.dgn

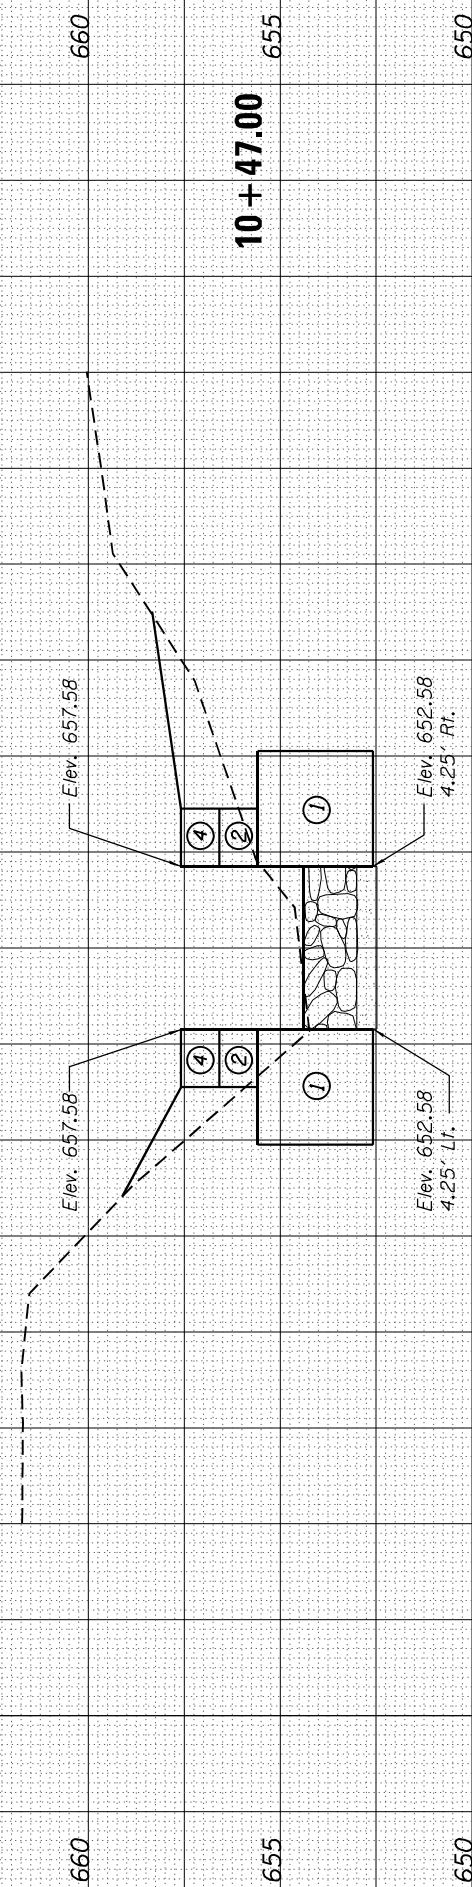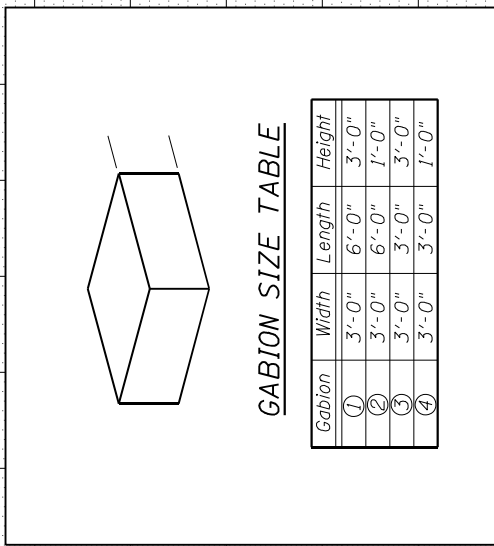

SECTION C-C

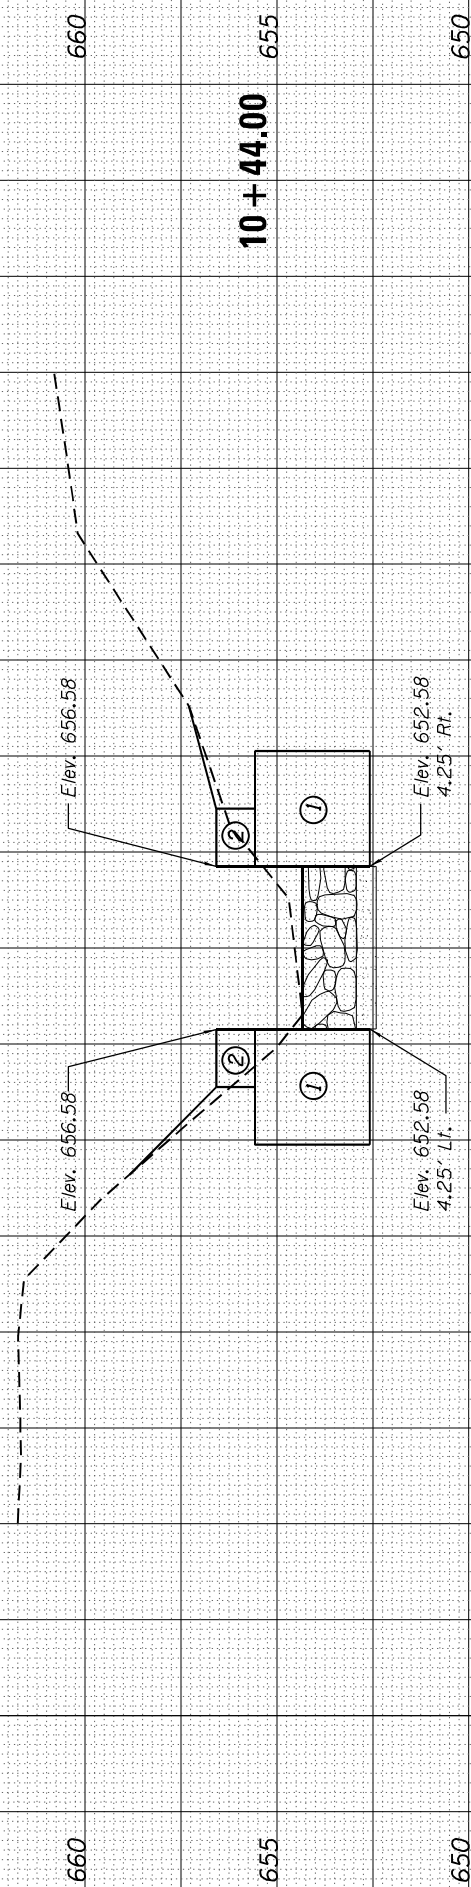

SECTION B-B

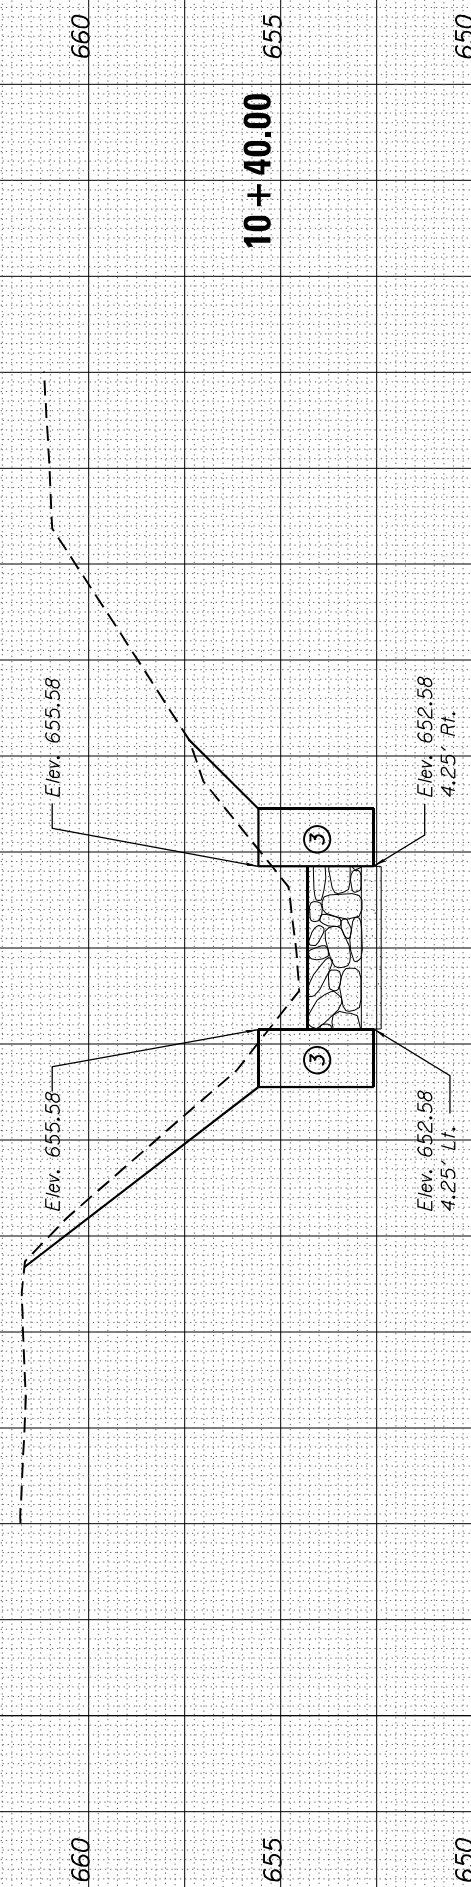

SECTION A - A

 1170 SOUTH HOUBOLT ROAD JOLIET, ILLINOIS 60431 (815) 744-4200	USER NAME = hogenson,jd	DESIGNED - MJD	REVISED -	STATE OF ILLINOIS DEPARTMENT OF TRANSPORTATION	GABION WALL CROSS SECTIONS				F.A.P. RTE.	SECTION	COUNTY	TOTAL SHEETS	SHEET NO.
	MODEL NAME = Default	DRAWN - JKP	REVISED -						646	9R & 9RS-3	WHITESIDE	222	164
	PLOT SCALE = 10.0000' / in.	CHECKED - RRD	REVISED -		CONTRACT NO. 64D78								
	PLOT DATE = 10/22/2021	DATE - 10/22/2021	REVISED -		ILLINOIS FED. AID PROJECT								
					SCALE: 5-H 2.5-V	SHEET 4	OF 8 SHEETS	STA. 10+40.00	TO STA. 10+47.00				

FINAL SURVEY	SURVEYED PLOTTED	BY	DATE
NOTE BOOK	TEMPLATE		
NO.	AREAS CHECKED		

ORIGINAL SURVEY	SURVEYED PLOTTED	BY	DATE
NOTE BOOK	TEMPLATE		
NO.	AREAS CHECKED		

FILE NAME = p:\a\l\dot\p\ben\legucom\PJ\DOT\Documents\DOT Offices\District 2\Projects\64078\Program Development\Studies & Plans\Design\Designer - Cushman\Strand\Hedwall & Gabor\LC6D_Sheets\XXXXX-XXXX-004-WALL.DGN

45	40	35	30	25	20	15	10	5	0	5	10	15	20	25	30	35	40	45
----	----	----	----	----	----	----	----	---	---	---	----	----	----	----	----	----	----	----

STRAND ASSOCIATES™

1170 SOUTH HOUBOLT ROAD

JOLIET, ILLINOIS 60431

(815) 744-4200

USER NAME = hogenson,jd

MODEL NAME = Default

PLOT SCALE = 10.0000' / in.

PLOT DATE = 10/22/2021

DESIGNED - MJD

DRAWN - JKP

CHECKED - RRD

DATE -

REVISED -

REVISED -

REVISED -

REVISED -

STATE OF ILLINOIS

DEPARTMENT OF TRANSPORTATION

GABION WALL CROSS SECTIONS

SCALE: 5-H 2.5-V SHEET 5 OF 8 SHEETS STA. 10+50.00 TO STA.10+57.50

F.A.P. RTE.

SECTION

COUNTY

TOTAL SHEETS

SHEET NO.

646

9R & 9RS-3

WHITESIDE

222


165

CONTRACT NO. 64D78

ILLINOIS

FED. AID





PROJECT

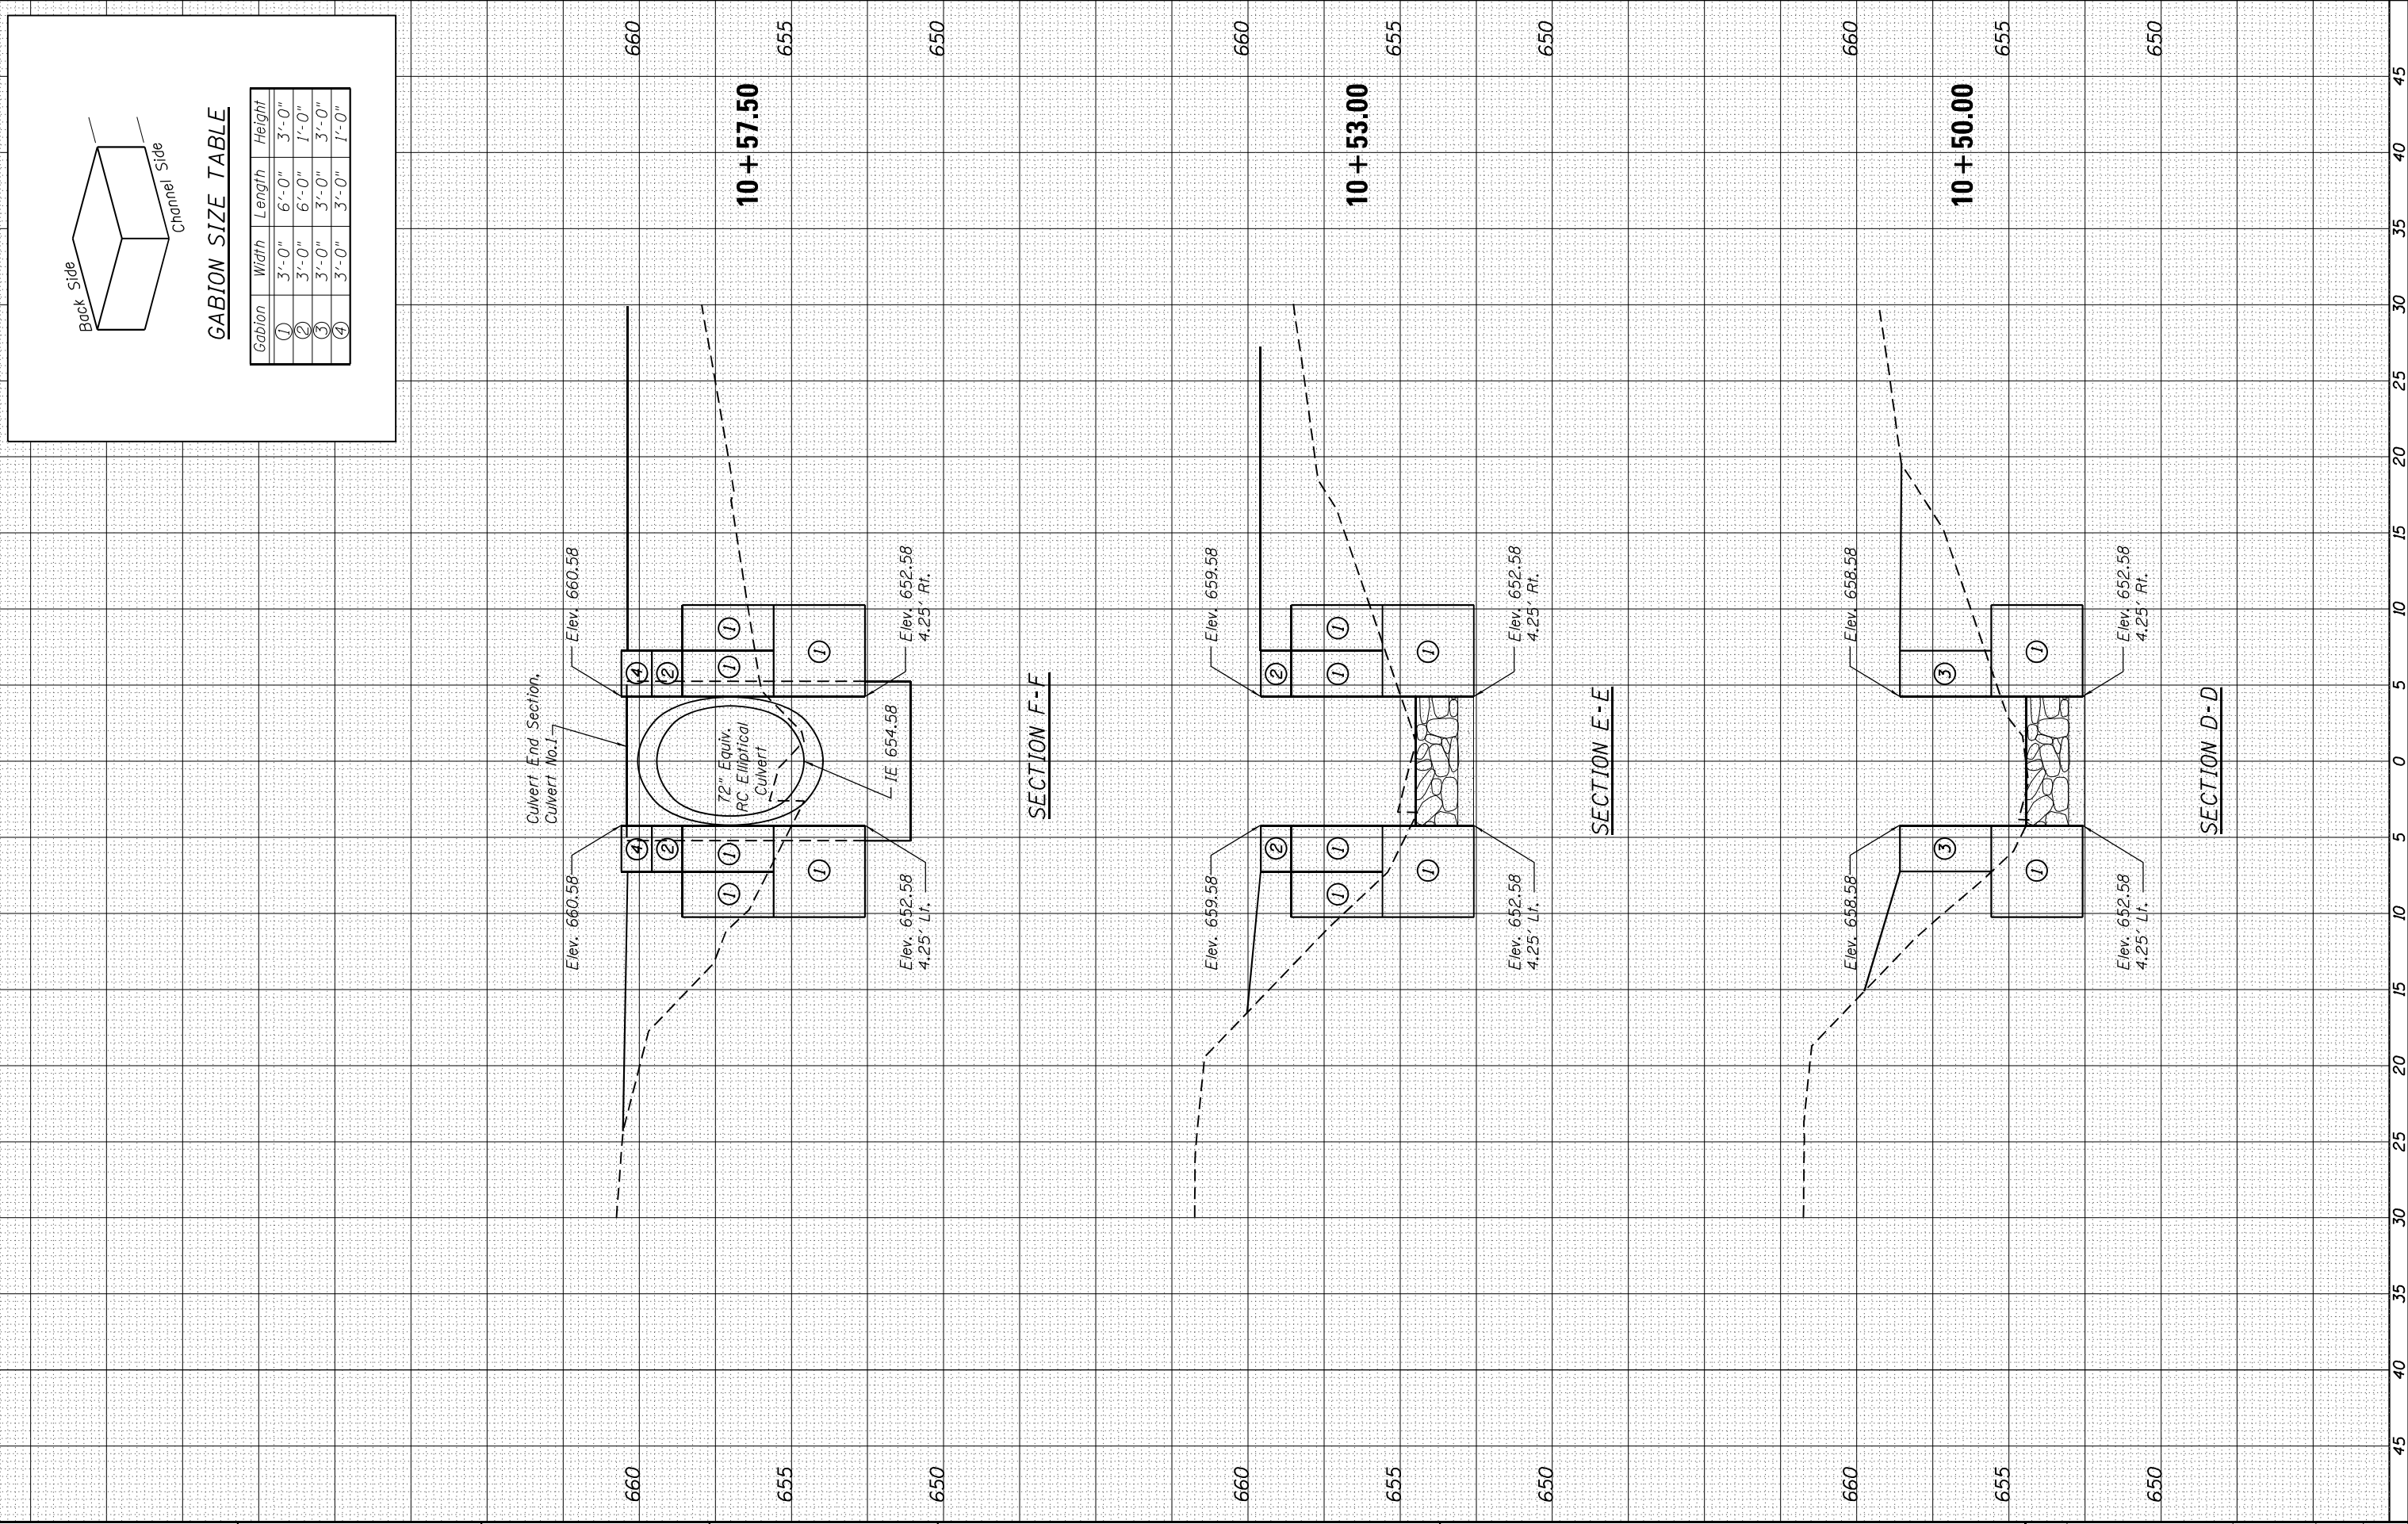

FINAL SURVEY		BY	DATE
SURVEYED			
PLOTTED			
TEMPLATE			
AREAS			
AREAS CHECKED			
NO.			

ORIGINAL		BY	DATE
SURVEY	SURVEYED		
	PLOTTED		
NOTE BOOK	TEMPLATE		
	AREAS		
NO.	AREAS CHECKED		

FILE NAME = p:\1\dot-pw.bentley.com\PW1007\Documents\1007 Offices\District 2\Projects\64078\Program Development\Studies & Plans\Design\Designer - Cushman/Strand/Headwall & Gobions\CADD Sheets\XXXXXX-XXXX-004-WALL DET.dgn

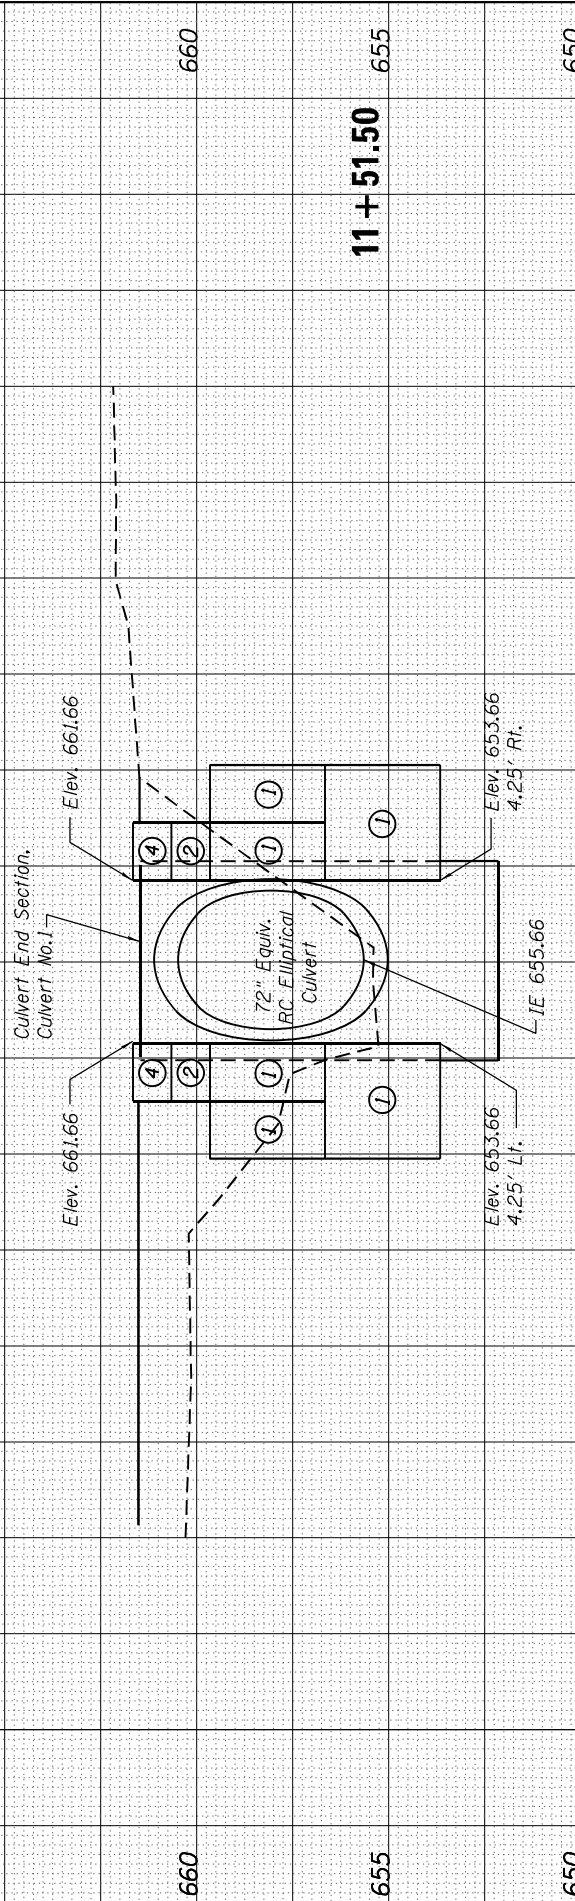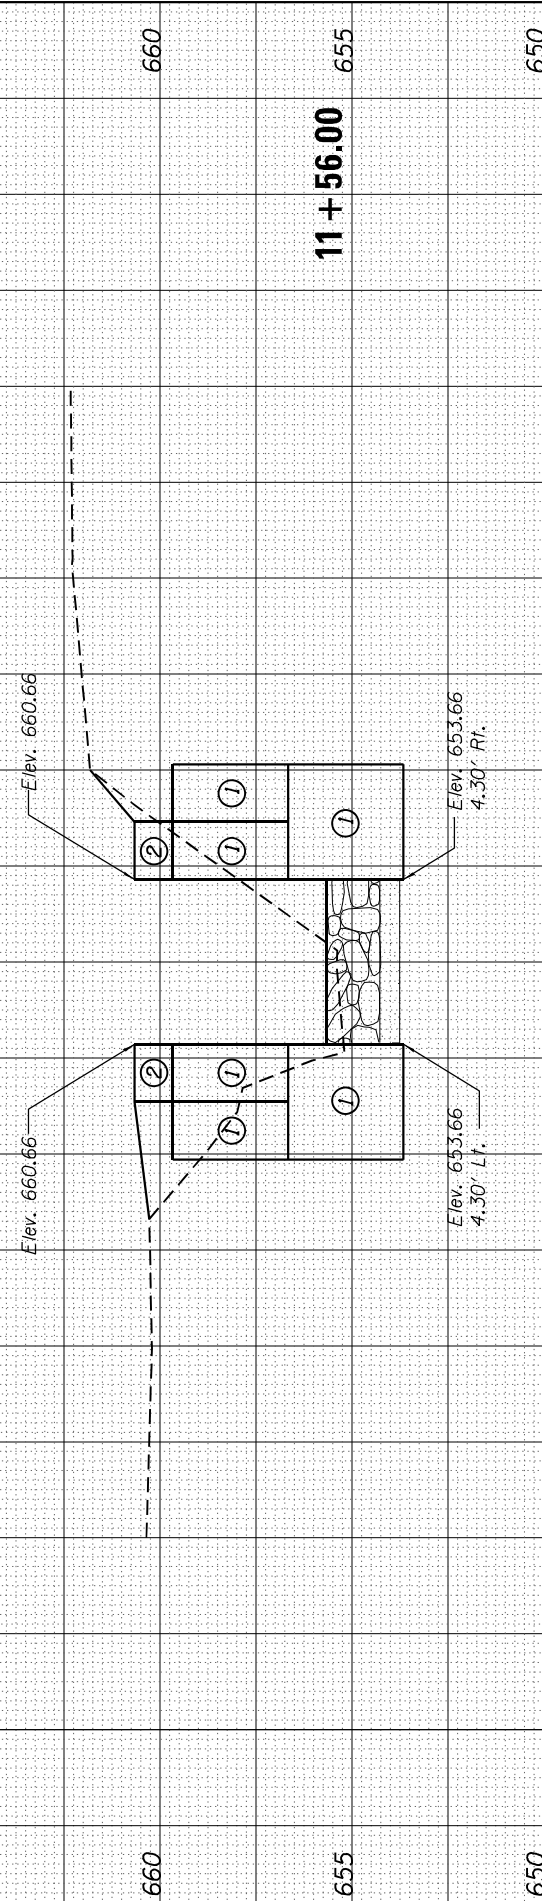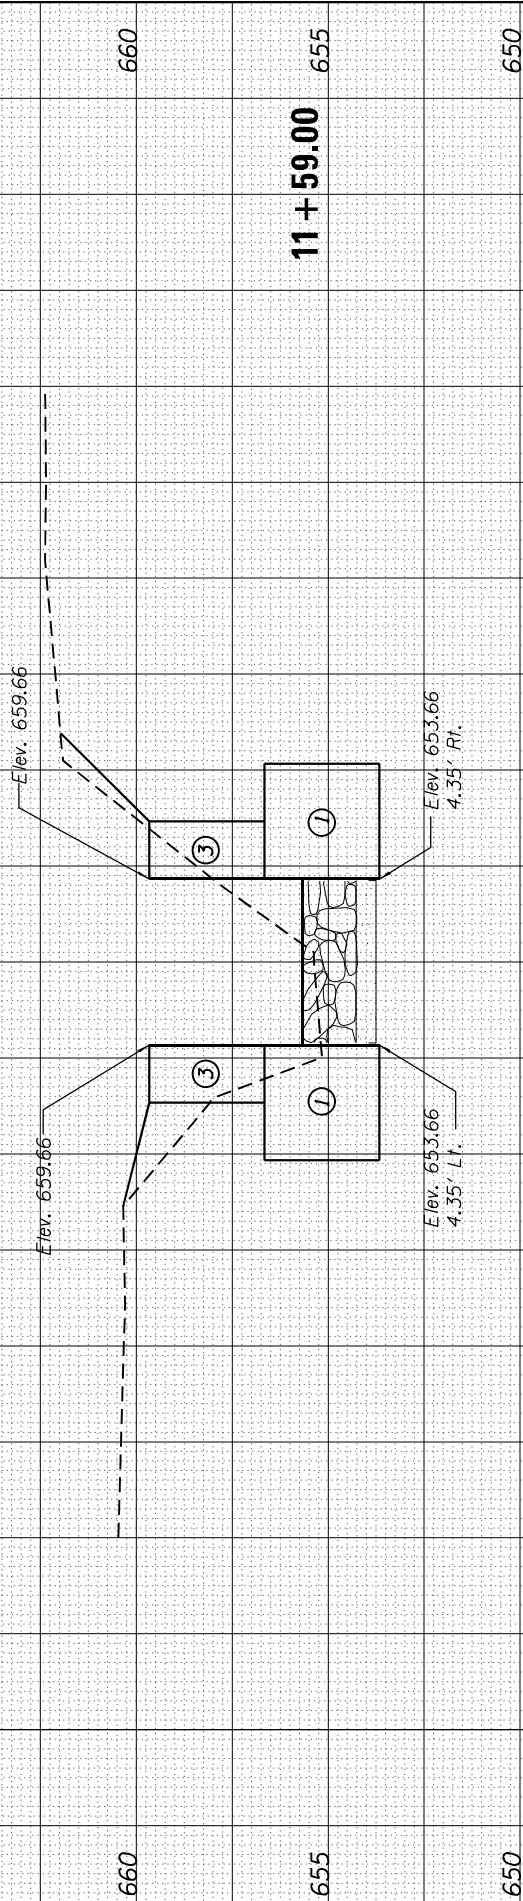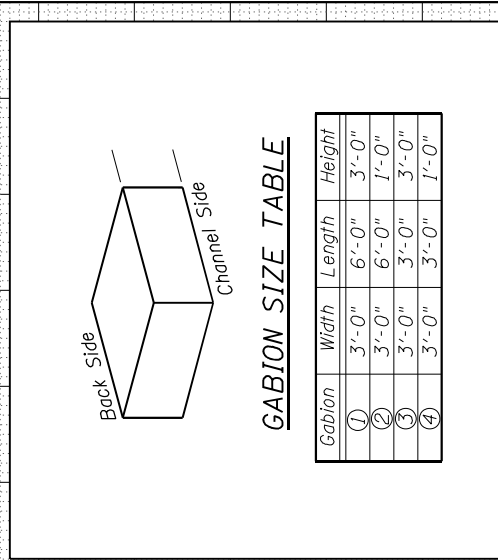

 1170 SOUTH HOUBOLT ROAD JOLIET, ILLINOIS 60431 (815) 744-4200	USER NAME = hogensonjd	DESIGNED - MJD	REVISED -	STATE OF ILLINOIS DEPARTMENT OF TRANSPORTATION	GABION WALL CROSS SECTIONS				F.A.P. RTE.	SECTION	COUNTY	TOTAL SHEETS	SHEET NO.
	MODEL NAME = Default	DRAWN - JKP	REVISED -						646	9R & 9RS-3	WHITESIDE	222	166
	PLOT SCALE = 10.0000' / 1in.	CHECKED - RRD	REVISED -		CONTRACT NO. 64D78								
	PLOT DATE = 10/22/2021	DATE - 10/22/2021	REVISED -										
					SCALE: 5-H 2.5-V	SHEET 6	OF 8 SHEETS	STA. 11+51.50	TO STA. 11+59.00				



Illinois Department
of Transportation
Division of Highways
Illinois Department of Transportation/D-2

SOIL BORING LOG

Page 1 of 1

Date 4/25/11

ROUTE FAP 646 DESCRIPTION P92-001-08 Box Culvert on IL 40, .2 m. N. of Miller Road LOGGED BY W. Garza

SECTION 9TS & M-2 LOCATION Sterling Twp. - 21NW, SEC., TWP. 21N, RNG. 7E

COUNTY Whiteside DRILLING METHOD Hollow Stem Auger HAMMER TYPE CME-45 Automatic

STRUCT. NO.	DEPT H	BLOW S	UCS Qu	MOIST T	Surface Water Elev.	DEPT H	BLOW S	UCS Qu	MOIST T
Station 815+66	(ft)	(/6")	(tsf)	(%)	ft	(ft)	(/6")	(tsf)	(%)
BORING NO. B-1b					Groundwater Elev.: First Encounter 647.4 ft ▼				
Station 815+82					Upon Completion Wash ft				
Offset 23.00ft Lt CL					After Hrs. ft				
Ground Surface Elev. 661.90 ft									
MEDIUM brown SILTY CLAY LOAM			0.5 P	25.0	STIFF grey SILTY LOAM (continued)	7	1.3 B	18.0	
					640.40	12			
SOFT brown SILTY CLAY LOAM	1				Wash	3			
	2	0.4 B	37.0		DENSEF light grey well cemented fine SAND	12			
658.40	2				638.40	22			
MEDIUM brown SILTY CLAY LOAM	2				VERY DENSE light grey well-cemented SAND	25			
	2	0.5 B	32.0			40			
655.90	2				635.90	43			
MEDIUM grey SILTY LOAM	1				End of Boring				
	2	0.5 P	26.0						
652.90	2								
LOOSE/MEDIUM tan fine moist SAND	3								
	4								
	6								
650.40									
STIFF tan CLAY LOAM TILL with SAND lens	2								
	4	1.4 B	17.0						
648.40	5								
VERY STIFF grey CLAY LOAM TILL	4								
	6	2.5 B	17.0						
645.90	10								
VERY STIFF grey CLAY LOAM TILL	5								
	6	2.7 B	16.0						
643.40	11								
STIFF grey SILTY LOAM	5								

The Unconfined Compressive Strength (UCS) Failure Mode is indicated by (B-Bulge, S-Shear, P-Penetrometer)
The SPT (N value) is the sum of the last two blow values in each sampling zone (AASHTO T206)

BBS, from 137 (Rev. 8-99)



Illinois Department
of Transportation
Division of Highways
Illinois Department of Transportation/D-2

SOIL BORING LOG

Page 1 of 1

Date 4/25/11

ROUTE FAP 646 DESCRIPTION P92-001-08 Box Culvert on IL 40, .2 m. N. of Miller Road LOGGED BY W. Garza

SECTION 9TS & M-2 LOCATION Sterling Twp. - 21NW, SEC., TWP. 21N, RNG. 7E

COUNTY Whiteside DRILLING METHOD Hollow Stem Auger HAMMER TYPE CME-45 Automatic

STRUCT. NO.	DEPT H	BLOW S	UCS Qu	MOIST T	Surface Water Elev.	DEPT H	BLOW S	UCS Qu	MOIST T
Station 815+66	(ft)	(/6")	(tsf)	(%)	ft	(ft)	(/6")	(tsf)	(%)
BORING NO. B-2b					Groundwater Elev.: First Encounter 647.9 ft ▼				
Station 815+45					Upon Completion 642.4 ft ▼				
Offset 34.00ft Rt CL					After Hrs. ft				
Ground Surface Elev. 662.40 ft									
MEDIUM brown dirty SAND					DENSE light grey well-cemented SAND (continued)	15		8.0	
					640.90	20			
MEDIUM brown SANDY LOAM	1				VERY DENSE light grey well-cemented SANDY GRAVEL	23			
	3	0.5 P	11.0			30			
658.90	3				638.90	40			
MEDIUM brown SILTY CLAY LOAM	1				VERY DENSE light grey well-cemented SANDY GRAVEL	31			
	2	0.8 P	35.0			34			
656.40	3				636.40	55			
MEDIUM light grey SILTY LOAM with SAND lens	0				End of Boring				
	1	0.8 P	21.0						
653.40	2								
LOOSE tan very moist SAND	2								
	2								
651.40	6								
LOOSE tan dirty SANDY GRAVEL	6								
	4								
648.40	3								
VERY STIFF grey CLAY LOAM TILL	4								
	5	2.9 B	15.0						
646.40	8								
STIFF grey SILTY LOAM with dirty SAND lens	3								
	5	1.5 B	17.0						
643.90	20								

The Unconfined Compressive Strength (UCS) Failure Mode is indicated by (B-Bulge, S-Shear, P-Penetrometer)
The SPT (N value) is the sum of the last two blow values in each sampling zone (AASHTO T206)

BBS, from 137 (Rev. 8-99)



1170 SOUTH HOUBOLT ROAD
JOLIET, ILLINOIS 60431
(815) 744-4200
IDFP NO. 184-001273

USER NAME = hogensonjd
DESIGNED - MJD
CHECKED - RDD
PLOT SCALE = 0:2.0000 ' : ' in.
DRAWN - JKP
PLOT DATE = 10/22/2021
CHECKED - RDD

DESIGNED - MJD
CHECKED - RDD
PLOT SCALE = 0:2.0000 ' : ' in.
DRAWN - JKP
PLOT DATE = 10/22/2021
CHECKED - RDD

STATE OF ILLINOIS
DEPARTMENT OF TRANSPORTATION

SOIL BORING LOGS

SHEET NO. 8 OF 8 SHEETS

F.A.P. RTE.	SECTION	COUNTY	TOTAL SHEETS	SHEET NO.
646	9R & 9RS-3	WHITESIDE	222	168
CONTRACT NO. 64078				
ILLINOIS FED. AID PROJECT				

CATCH BASIN OR INLETS TO BE ADJUSTED OR RECONSTRUCTED (DETAILS FOR CURB & GUTTER REPLACEMENT)

CONCRETE CURB AND GUTTER SHALL BE CONSTRUCTED IN ACCORDANCE WITH SECTION 606 OF THE STANDARD SPECIFICATIONS, SUPPLEMENTAL SPECIFICATIONS, STANDARD 606001 AND THIS DRAWING.

CLASS SI CONCRETE SHALL BE USED THROUGHOUT. A HOLE 1-1/2 IN DIAMETER AND 9 DEEP SHALL BE DRILLED IN THE EXISTING CONCRETE CURB AS SHOWN. A 1-1/4 X 18 SMOOTH DOWEL BAR SHALL BE GROUTED IN THE HOLE LONGITUDINALLY.

JOINTS OF A TYPE SIMILAR TO THAT IN THE UNDERLYING PAVEMENT (EXPANSION OR CONTRACTION) SHALL BE INSTALLED IN THE CONCRETE CURB IN ALIGNMENT WITH THE JOINTS IN THE PAVEMENT.


THE PROPOSED CONFIGURATION OF THE CURB AND GUTTER SHALL MATCH THAT REMOVED.

THE LOCATION OF THE DOWEL BAR SHALL BE DETERMINED BY THE ENGINEER.

ALL EXISTING TIE BARS IN EDGE OF PAVEMENT SLAB THRU REPLACEMENT AREA SHALL BE CUT OFF.

THE WORK SHALL BE DONE IN ACCORDANCE WITH SECTION 602 OF THE STANDARD SPECIFICATIONS AND INCLUDES THE REMOVAL AND REPLACEMENT OF SOD, CONCRETE PAVEMENT AND/OR CURB AND GUTTER ADJACENT TO CATCH BASINS OR INLETS TO BE ADJUSTED OR RECONSTRUCTED AND SHALL BE INCLUDED IN THE PAY ITEM OF CATCH BASINS OR INLETS TO BE ADJUSTED OR RECONSTRUCTED AS SPECIFIED.


REVISED - 9-30-11

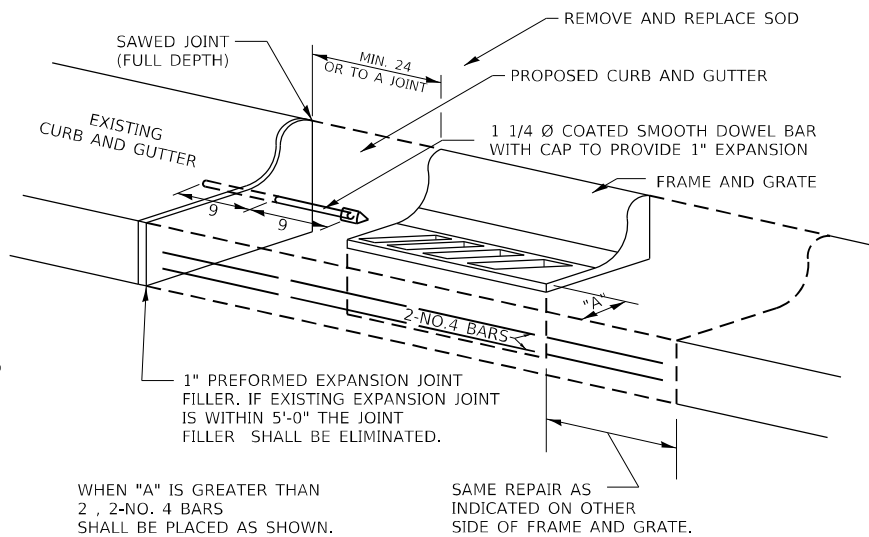

ALL DIMENSIONS ARE IN INCHES UNLESS OTHERWISE NOTED.

CATCH BASIN OR INLETS TO BE ADJUSTED OR RECONSTRUCTED 17.4

HOT-MIX ASPHALT SHOULDER

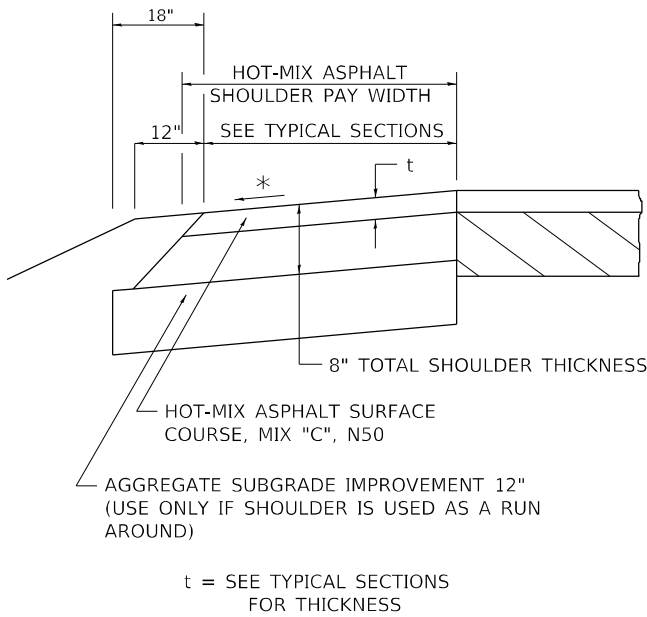

REVISED - 1-05-16
REVISED - 3-13-13

GENERAL NOTES

THE HOT-MIX ASPHALT SHOULDER SHALL BE CONSTRUCTED IN ACCORDANCE WITH SECTION 482 EXCEPT THE TOP LIFT SHALL BE HOT-MIX ASPHALT SURFACE COURSE, MIX "C", N50. THE WORK WILL BE PAID FOR AT THE CONTRACT UNIT PRICE PER TON FOR HOT-MIX ASPHALT SURFACE COURSE, MIX "C", N50 AND SQUARE YARD FOR HOT-MIX ASPHALT SHOULDERS OF THE THICKNESS SPECIFIED.

USE HOT-MIX ASPHALT SURFACE COURSE, MIX "C", N50. WHEN RESURFACING EXISTING HOT-MIX ASPHALT SHOULDERS, THE THICKNESS IS SHOWN ON THE TYPICAL SECTIONS. THIS WORK WILL BE PAID FOR AT THE CONTRACT UNIT PRICE PER TON FOR HOT-MIX ASPHALT SURFACE COURSE, MIX "C", N50.



REMOVAL OF MATERIAL FOR PLACEMENT OF THE HOT-MIX ASPHALT SHOULDER TO BE PAID FOR IN UNITS FOR EXCAVATING AND GRADING EXISTING SHOULDERS OR IN CUBIC YARDS FOR EARTH EXCAVATION OR EARTH EXCAVATION WIDENING.

* 4% WHEN MAINLINE IS ON TANGENT. FOR CROSS SLOPE ON SUPERELEVATION SECTION, SEE HIGHWAY STANDARD 482001 OR 482006.

HOT-MIX ASPHALT SHOULDER 22.4

SIDEWALK AND DRIVEWAY PAVEMENT PAY AREAS

- PAY FOR AS
- SIDEWALK REMOVAL
 - DRIVEWAY PAVEMENT REMOVAL
 - PCC SIDEWALK 5
 - PCC DRIVEWAY PAVEMENT 7

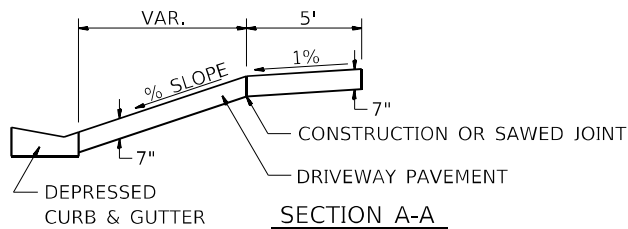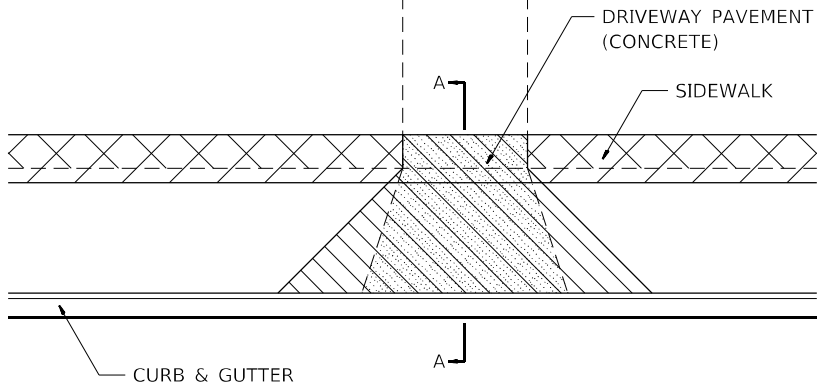


FOR DETAILS ON DIMENSIONS AND GRADES, SEE DISTRICT STANDARD 25.1 OR PLANS.

ALL DIMENSIONS ARE IN INCHES UNLESS OTHERWISE NOTED.

REVISED - 6-27-14
REVISED - 10-03-11

SIDEWALK AND DRIVEWAY PAVEMENT PAY AREAS 35.4

DELINEATOR AND POST ORIENTATION

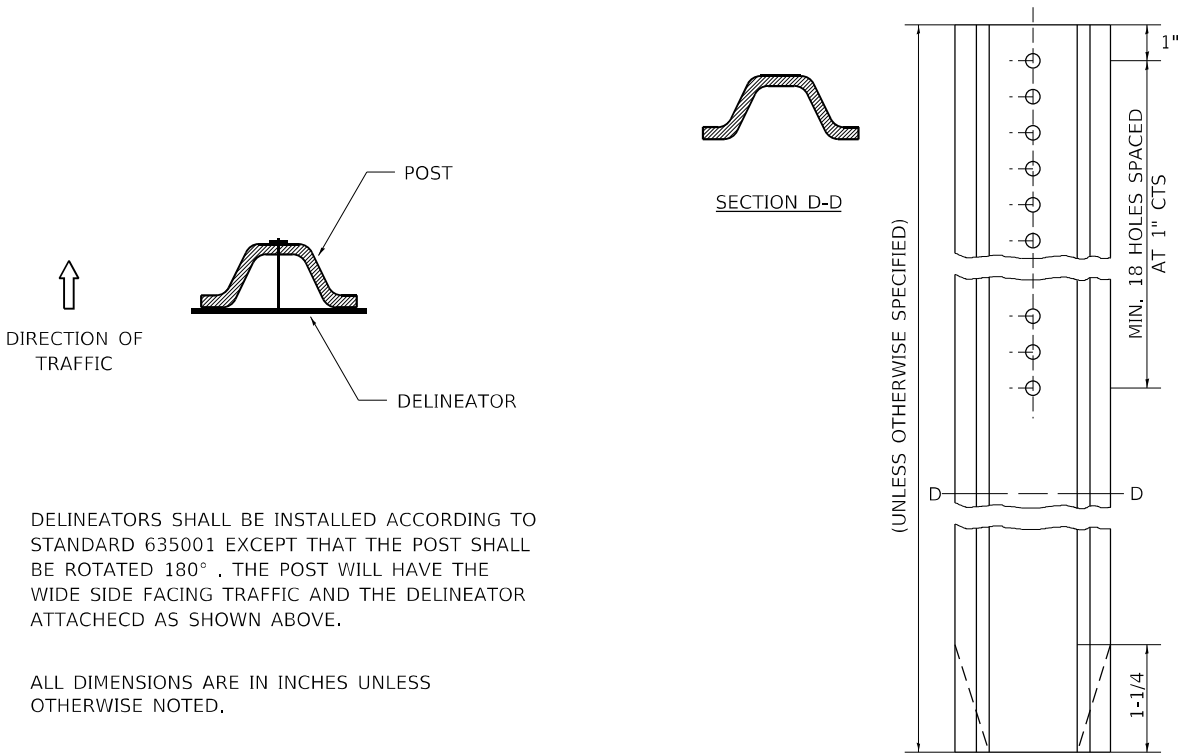


DELINEATORS SHALL BE INSTALLED ACCORDING TO STANDARD 635001 EXCEPT THAT THE POST SHALL BE ROTATED 180° . THE POST WILL HAVE THE WIDE SIDE FACING TRAFFIC AND THE DELINEATOR ATTACHECD AS SHOWN ABOVE.

ALL DIMENSIONS ARE IN INCHES UNLESS OTHERWISE NOTED.

REVISED - 10-03-11	REGION 2 / DISTRICT 2 STANDARD				F.A.P. RTE.	SECTION	COUNTY	TOTAL SHEETS	SHEET NO.
REVISED -					646	9R & 9RS-3	WHITESIDE	222	169
REVISED -					CONTRACT NO. 64D78				
REVISED -					ILLINOIS FED. AID PROJECT				
	SCALE: 100,0000 ' / 16	SHEET	OF	SHEETS	STA.	TO STA.			


DELINEATOR AND POST ORIENTATION 37.4

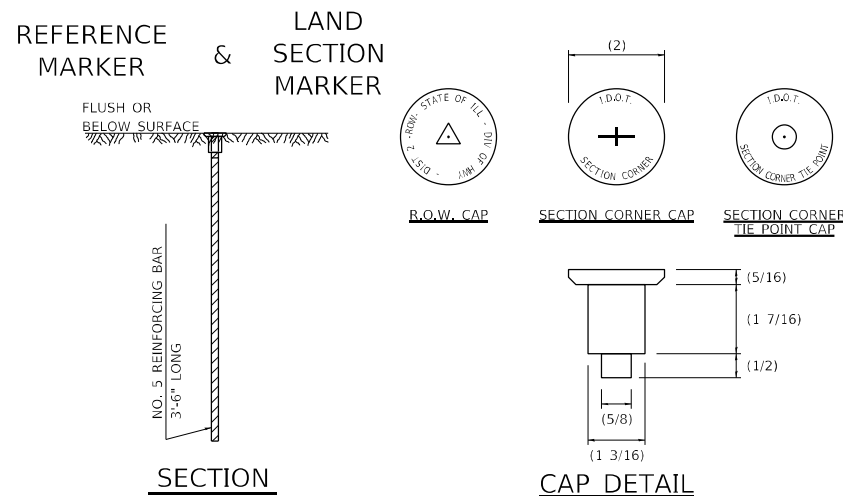

REFERENCE MARKERS SHALL BE USED TO TIE IN PERMANENT LAND SECTION AND 1/4 SECTION CORNERS. WHERE LAND SECTION MARKERS FALL IN THE SHOULDERS OR GRAVEL SURFACES, THE TOP OF THE BAR SHALL BE KEPT 3" BELOW THE SURFACE. LAND SECTION MARKERS LOCATED IN TRAFFIC LANES SHALL BE REPLACED BY CORE DRILL AND RESETTIN PIN.


ALUMINUM CAPS SHALL BE PLACED ON TOP OF THE REINFORCEMENT BAR. THERE ARE 3 TYPES OF CAPS, ONE FOR THE RIGHT-OF-WAY CORNERS, ONE FOR THE SECTION CORNERS AND ONE FOR THE SECTION CORNER TIE POINTS. THE CAPS WILL BE SUPPLIED BY THE SURVEYOR WHO IS RESPONSIBLE FOR MONUMENTING CORNERS.

REVISÉ - 3-05-10

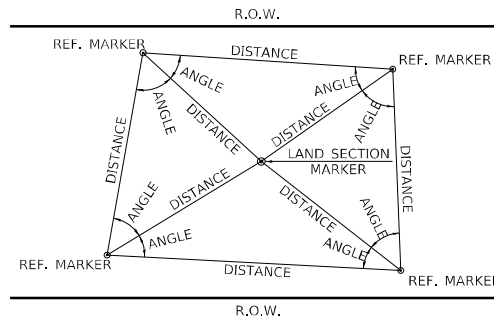

- USE INSTRUMENT TIES TO NEARBY LAND-
MARKS (STEEPLES, TOWERS, SILOS, ETC...)
IN CULTIVATED FIELDS, SET 28"
OR MORE BELOW GROUND SURFACE.
IN FENCE LINE OR PROTECTED AREA
SET TOP AT GROUND LEVEL SO AS
NOT TO BE DISTURBED BY MOWING.

ALL DIMENSIONS ARE IN INCHES UNLESS OTHERWISE NOTED.

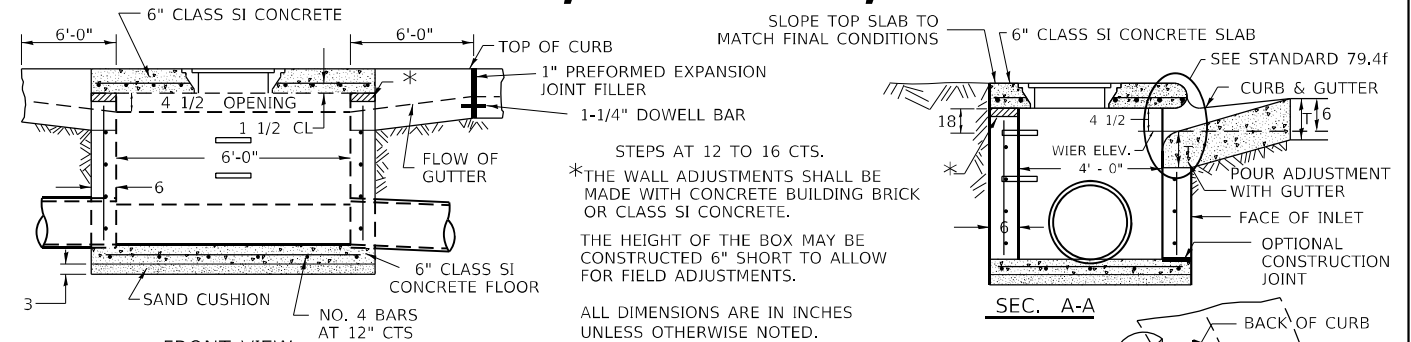

SEE STANDARD 602701 FOR DETAILS OF STEPS.
1" PREFORMED EXPANSION JOINTS AS SHOWN
SHALL BE PROVIDED ON EACH SIDE OF INLET.
CLASS SI CONCRETE OR PRECAST CONCRETE
SHALL BE USED THROUGHOUT.
THE SIDE WALLS MAY BE BUILT AS
PRECAST SEGMENTAL SECTIONS.
REINFORCEMENT FOR INLETS, SPECIAL, NO. 3 SHALL
BE ACCORDING TO DISTRICT STANDARD 79.4g

STEPS SHALL BE OMITTED WHEN DEPTH OF INLET IS LESS THAN 5 FOOT

THE INLET SHALL BE CAST IN PLACE OR PRECAST.


EXCEPT AS NOTED HEREON INLETS, SPECIAL, NO. 3
SHALL BE CONSTRUCTED IN ACCORDANCE WITH
SECTION 602 OF THE STANDARD SPECIFICATIONS.

THE CONTRACT UNIT PRICE EACH FOR INLET SPECIAL NO. 3 SHALL INCLUDE THE COST OF FURNISHING AND INSTALLING THE FRAME, LID, REINFORCEMENT BARS, FLOOR AND TOP SLABS, CAST IRON STEPS (IF USED).

THE CURB AND GUTTER WILL BE PAID FOR SEPARATELY
AND WILL BE MEASURED THROUGH THE INLET.

THE CURB AND GUTTER ADJACENT TO AND
6 FOOT ON EITHER SIDE OF THE INLET
SHALL BE CONSTRUCTED AS SHOWN WITH NO
ADDITIONAL COMPENSATION FOR THE TRANSITION.

ALL PIPE UNDERDRAIN CONNECTIONS WHEN SPECIFIED SHALL BE DONE IN ACCORDANCE WITH ART. 601 OF THE STANDARD SPECIFICATIONS. THIS WORK WILL BE PAID FOR AT THE CONTRACT UNIT PRICE PER (FOOT) FOR PIPE UNDERDRAINS, TYPE 2 OR PIPE UNDERDRAINS (SPECIAL) OF THE DIAMETER SPECIFIED WHICH PRICE SHALL INCLUDE THE CA7 OR CA16 AND THE CONNECTION TO THE INLET.

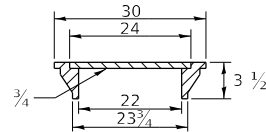


TOTAL WEIGHT 160 LBS.

REVISÉD - 1-05-16

REVISÉD - 8-27-13

REVISÉ - 10-03-11

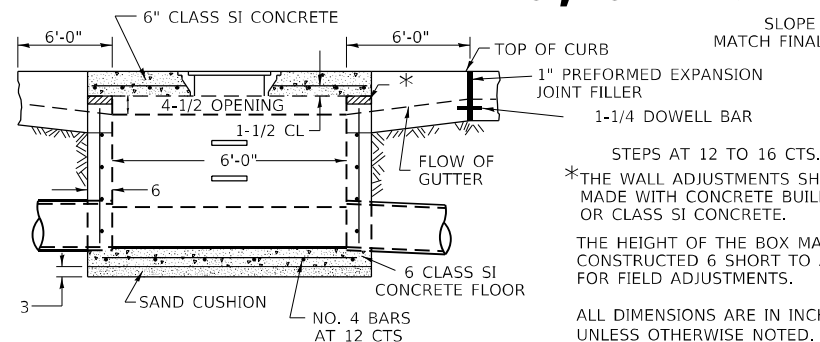


SEE STANDARD 602701 FOR DETAILS OF STEPS.
1" PREFORMED EXPANSION JOINTS AS SHOWN
SHALL BE PROVIDED ON EACH SIDE OF INLET.

CLASS SI CONCRETE OR PRECAST CONCRETE SHALL BE USED THROUGHOUT.

THE SIDE WALLS MAY BE BUILT AS
PRECAST SEGMENTAL SECTIONS.

REINFORCEMENT FOR INLETS, SPECIAL, NO. 5 SHALL BE ACCORDING TO DISTRICT STANDARD 79.4g


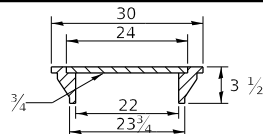


TOTAL WEIGHT 160 LBS.


REVISÉ - 1-05-16

REVISÉ - 8-27-13

REVISÉ - 10-04-11

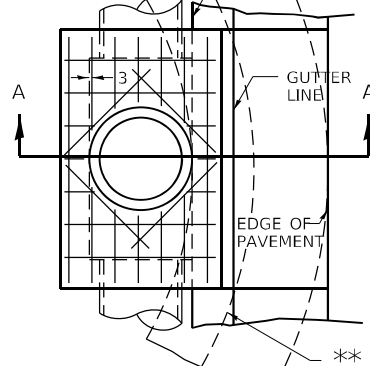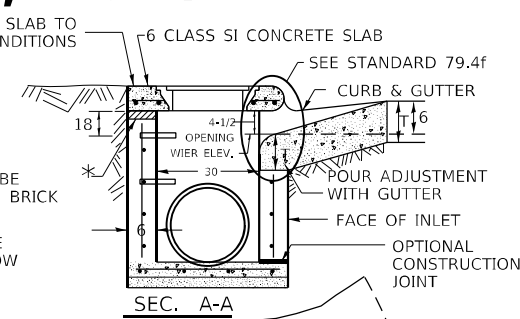

**WHEN INLET IS CONSTRUCTED IN RETURN,
THE TOP OF SLAB SHALL CONFORM TO THE
RADIUS OF THE RETURN.

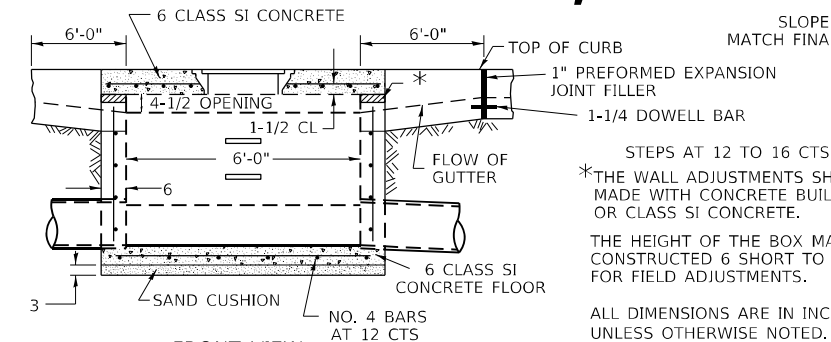


SEE STANDARD 602701 FOR DETAILS OF STEPS.
1" PREFORMED EXPANSION JOINTS AS SHOWN
SHALL BE PROVIDED ON EACH SIDE OF INLET.

CLASS SI CONCRETE OR PRECAST CONCRETE SHALL BE USED THROUGHOUT.

THE SIDE WALLS MAY BE BUILT AS
PRECAST SEGMENTAL SECTIONS.

REINFORCEMENT FOR INLETS, SPECIAL, NO. 8 SHALL
BE ACCORDING TO DISTRICT STANDARD 79.4h


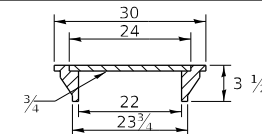


TOTAL WEIGHT 160 LBS.

REVISÉ - 1-05-16

REVISÉ - 8-27-13

REVISÉ - 10-05-1

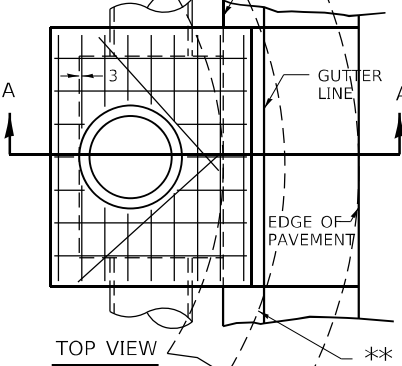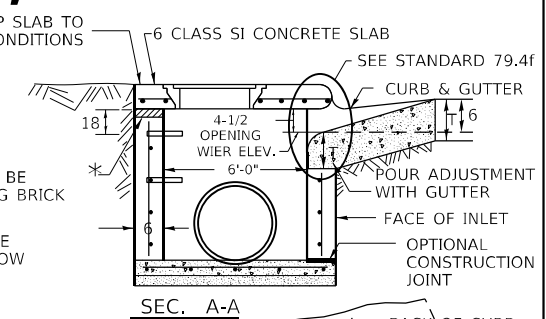


✱✱WHEN INLET IS CONSTRUCTED IN RETURN,
THE TOP OF SLAB SHALL CONFORM TO THE
RADIUS OF THE RETURN.



REVISED - 1-05-16		REGION 2 / DISTRICT 2 STANDARD			F.A.P. RTE.	SECTION	COUNTY	TOTAL SHEETS	SHEET NO.
REVISED - 8-27-13					646	9R & 9RS-3	WHITESIDE	222	170
REVISED - 10-05-11					CONTRACT NO. 64D78				
REVISED -					ILLINOIS FED. AID PROJECT				
SCALE: 100,000' / 1" = 1 MILE		1 OF 1 SHEETS	STA.	TO STA.					

79.4e

NOSE TYPE FOR INLET TOP SLAB

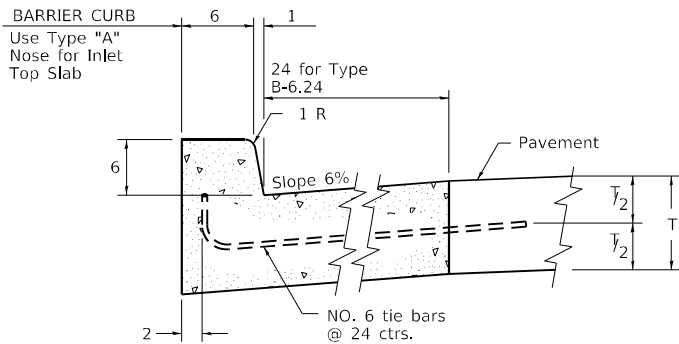


TYPE "A"
TO BE USED ON EXISTING OR PROPOSED
6 BARRIER CURB

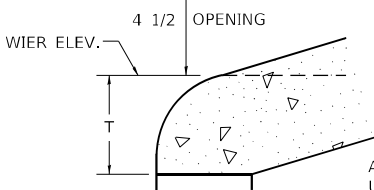
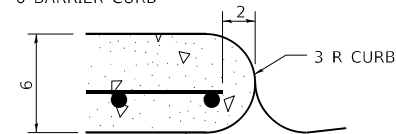


ALL DIMENSIONS ARE IN INCHES
UNLESS OTHERWISE NOTED.

REVISED - 4-14-15
REVISED - 10-05-11

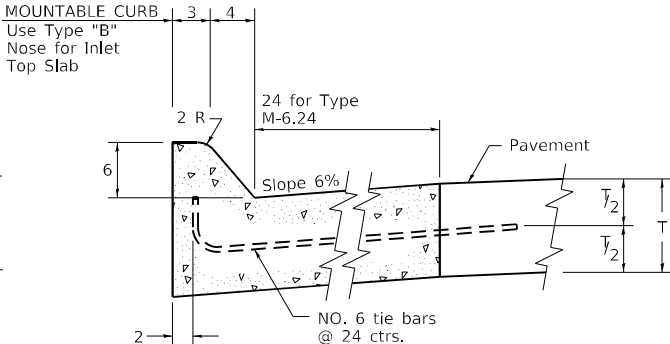


TYPE "B"
TO BE USED ON PROPOSED
6 MOUNTABLE CURB

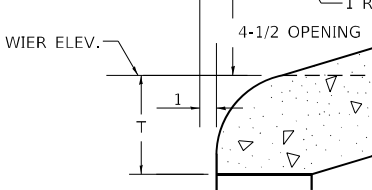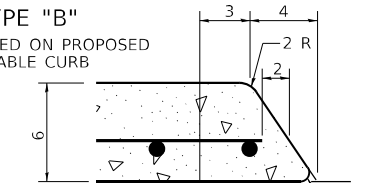

NOSE TYPE FOR INLET TOP SLAB 79.4f

INLETS, SPECIAL, NO. 3, 4, 5, 6
REINFORCEMENT DETAIL

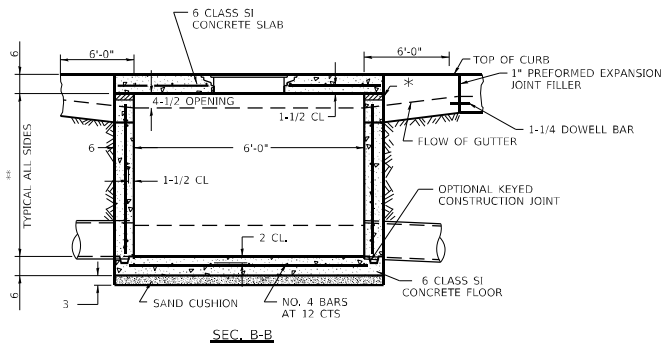

* THE WALL ADJUSTMENTS SHALL BE MADE WITH
CONCRETE BUILDING BRICK OR CLASS SI CONCRETE.
THE HEIGHT OF THE BOX MAY BE CONSTRUCTED
6 SHORT TO ALLOW FOR FIELD ADJUSTMENTS.


** 4'-0" TO 8'-0" -
NO. 5 REINF. BARS AT 12 CTS. E.W.
8'-0" TO 13'-0" -
NO. 5 REINF. BARS AT 10 CTS. E.W.
13'-0" TO 15'-0" -
NO. 5 REINF. BARS AT 8 CTS. E.W.

*** 7 SPA. AT 8" INLET SPECIAL # 3, 4
5 SPA AT 7-5/8" INLET SPECIAL # 5, 6
*** 2 REBARS FOR INLET SPECIAL 3 & 4 @ 65"
4 REBARS FOR INLET SPECIAL 5 & 6 @ 24"


NOTES

ALL DIMENSIONS ARE IN INCHES UNLESS
OTHERWISE NOTED.
TOP SLAB REINFORCEMENT TO BE EPOXY COATED BARS.

REVISED - 4-13-16
REVISED - 8-27-13
REVISED - 10-05-11

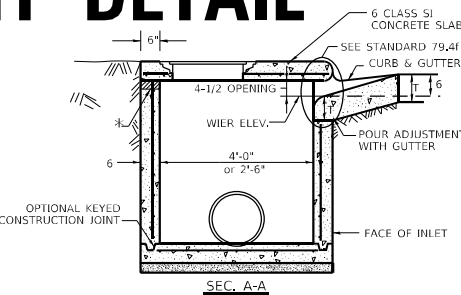


SEC. A-A

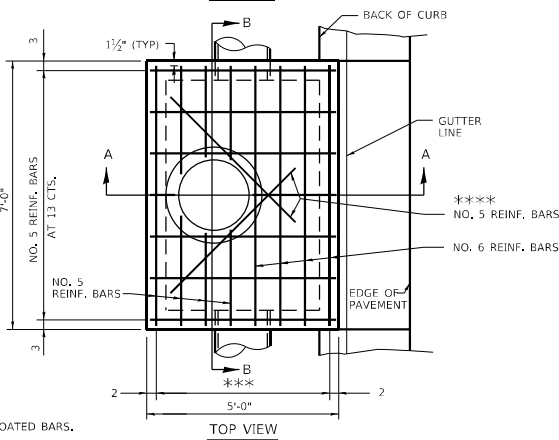

INLETS, SPECIAL, NO. 3, 4, 5, 6 REINFORCEMENT DETAIL 79.4g

INLETS, SPECIAL, NO. 7 & 8
REINFORCEMENT DETAIL

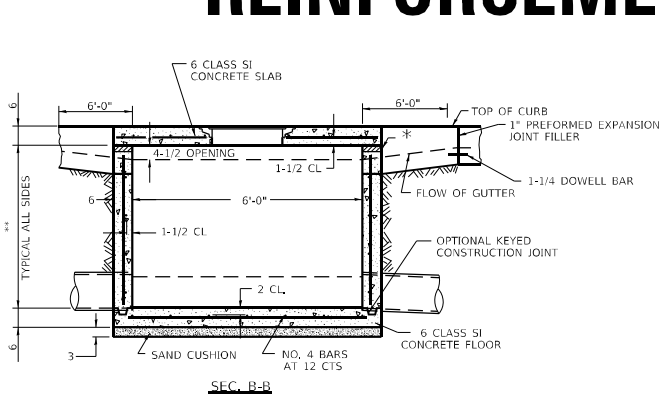

* THE WALL ADJUSTMENTS SHALL BE MADE WITH
CONCRETE BUILDING BRICK OR CLASS SI CONCRETE.
THE HEIGHT OF THE BOX MAY BE CONSTRUCTED
6 SHORT TO ALLOW FOR FIELD ADJUSTMENTS.


** 4'-0" TO 8'-0" -
NO. 5 REINF. BARS AT 12 CTS. E.W.
8'-0" TO 13'-0" -
NO. 5 REINF. BARS AT 10 CTS. E.W.
13'-0" TO 15'-0" -
NO. 5 REINF. BARS AT 8 CTS. E.W.

*** NO. 5 REINFORCEMENT BARS 10 SPA @ 8"

NOTES


ALL DIMENSIONS ARE IN INCHES UNLESS
OTHERWISE NOTED.
TOP SLAB REINFORCEMENT TO BE EPOXY COATED BARS.

REVISED - 4-13-16
REVISED - 8-27-13
REVISED - 10-05-11

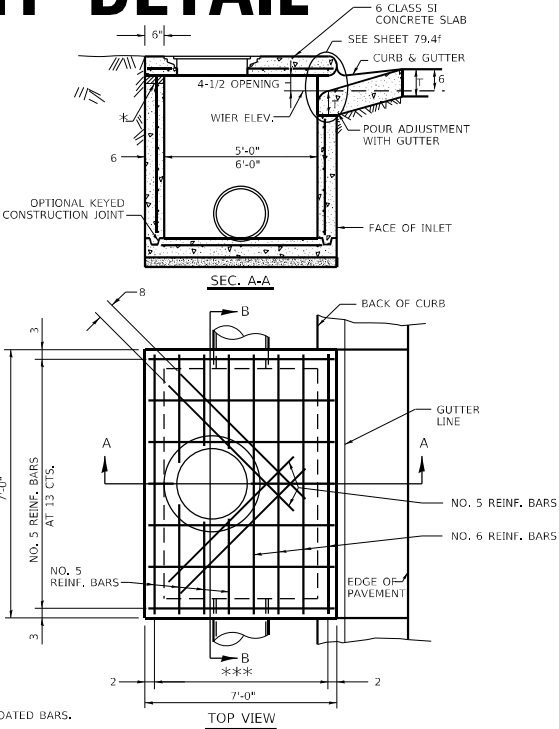

INLETS, SPECIAL, NO. 7 & 8 REINFORCEMENT DETAIL 79.4h

DRAIN FOR AGGREGATE
BASES IN URBAN AREAS

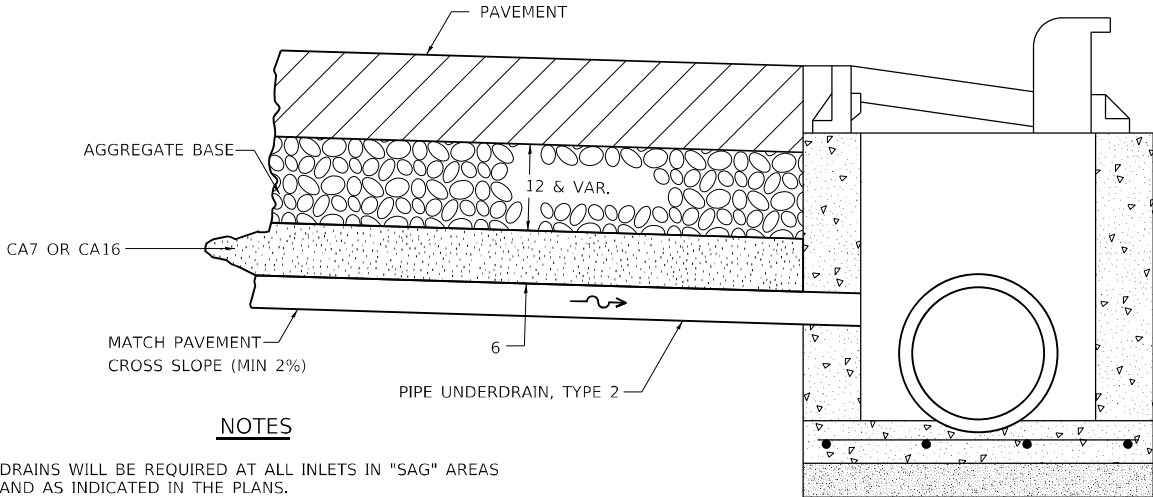

NOTES

DRAINS WILL BE REQUIRED AT ALL INLETS IN "SAG" AREAS
AND AS INDICATED IN THE PLANS.

THIS WORK SHALL BE COMPLETED ACCORDING TO
SECTION 601 OF THE STANDARD SPECIFICATIONS.


THIS WORK WILL BE PAID FOR AT THE CONTRACT UNIT
PRICE PER FOOT FOR PIPE UNDERDRAINS, TYPE 2 OF THE
DIAMETER SPECIFIED WHICH PRICE SHALL INCLUDE THE
CA7 OR CA16 AND THE CONNECTION TO THE INLET.

ALL DIMENSIONS ARE IN INCHES UNLESS
OTHERWISE NOTED.

REVISED - 1-05-16	REGION 2 / DISTRICT 2 STANDARD		F.A.P. RTE.	SECTION	COUNTY	TOTAL SHEETS	SHEET NO.
REVISED - 10-05-11			646	9R & 9RS-3	WHITSIDE	222	171
REVISED -			CONTRACT NO. 64D78				
REVISED -	SCALE: 100,000' / 1" = 66'		SHEET OF SHEETS		STA. TO STA.	ILLINOIS FED. AID PROJECT	

DRAIN FOR AGGREGATE BASES IN URBAN AREAS 88.4

INLETS, SPECIAL

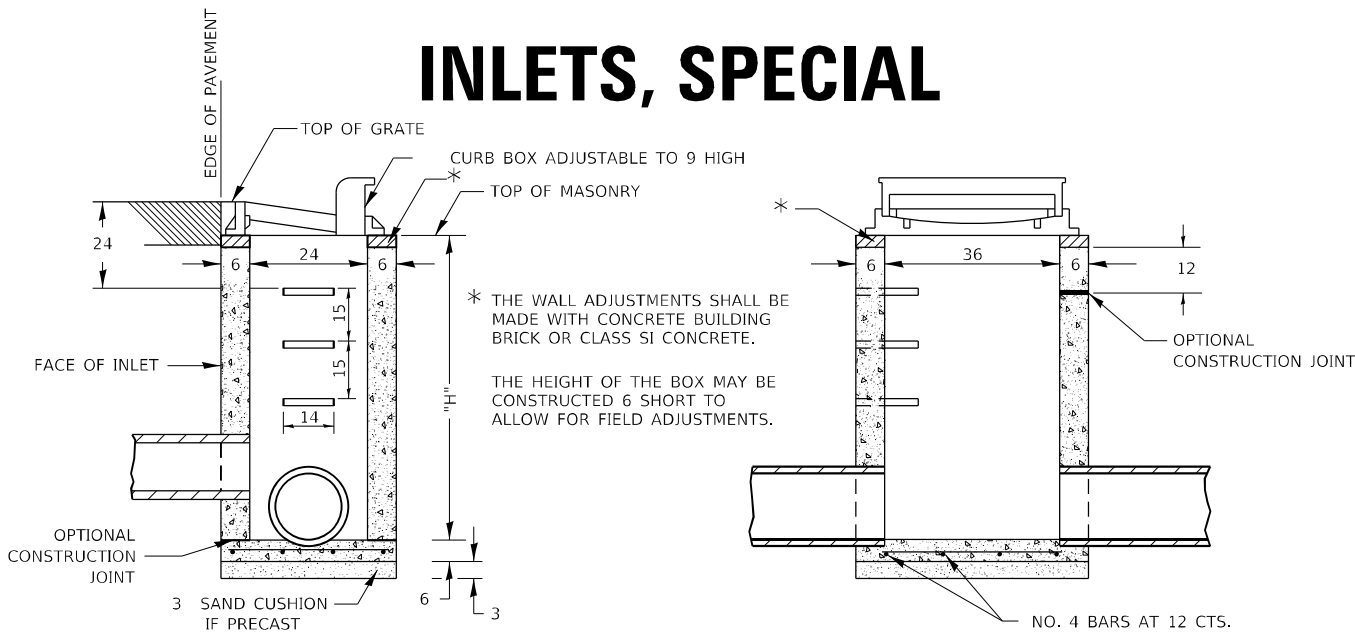

SEC. A-A

SEC. B-B

NOTES

SEE STANDARD 602701 FOR DETAILS OF STEPS.

EXCEPT AS NOTED HEREON INLET SPECIAL SHALL BE CONSTRUCTED IN ACCORDANCE WITH SECTION 602 OF THE STANDARD SPECIFICATIONS.


THE SIDE WALLS MAY BE BUILT AS PRECAST SEGMENTED SECTIONS.

ALL VOIDS AROUND PIPE ENTRANCE, BOTH INSIDE AND OUTSIDE, SHALL BE SEALED WITH MORTAR.


WEIGHT OF CAST IRON FRAME & GRATE = 530 lbs. ± . STEPS SHALL BE OMITTED WHEN DEPTH OF "H" IS LESS THAN 5 ft.

CLASS SI CONCRETE OR PRECAST CONCRETE SHALL BE USED THROUGHOUT. PRECAST CONCRETE SHALL BE IN ACCORDANCE WITH ARTICLES 504.01 THRU 504.05 OF THE STANDARD SPECIFICATIONS EXCEPT THAT CONCRETE STRENGTH SHALL BE 4,000 psi AFTER 28 DAYS.

THE CONTRACT UNIT PRICE EACH FOR INLETS, SPECIAL SHALL INCLUDE THE COST OF CONSTRUCTING THE INLET BOX, FURNISHING AND INSTALLING THE FRAME AND GRATE, THE CAST IRON STEPS (IF USED), THE PRECAST FLOOR SLABS, SAND CUSHION (WHEN USED) AND REINFORCEMENT BARS.

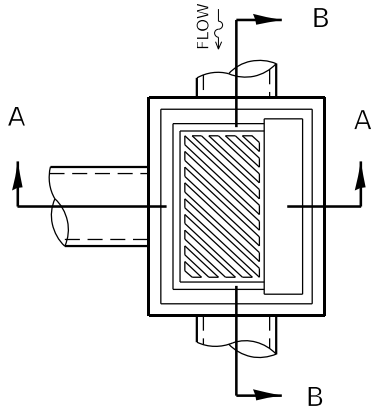


DETAIL OF FRAME & GRATE

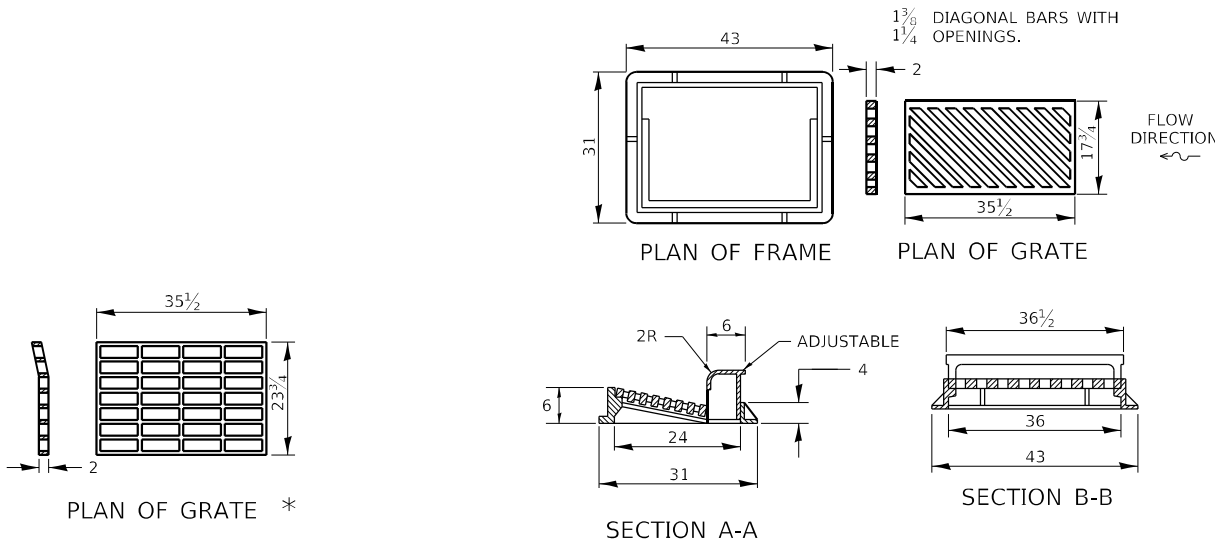


* THIS GRATE TO BE USED WITHOUT CURB BOX WHEN INLET IS IN DRIVEWAY.

ALL DIMENSIONS ARE IN INCHES UNLESS OTHERWISE NOTED.


FRAME AND GRATE FOR INLETS, SPECIAL

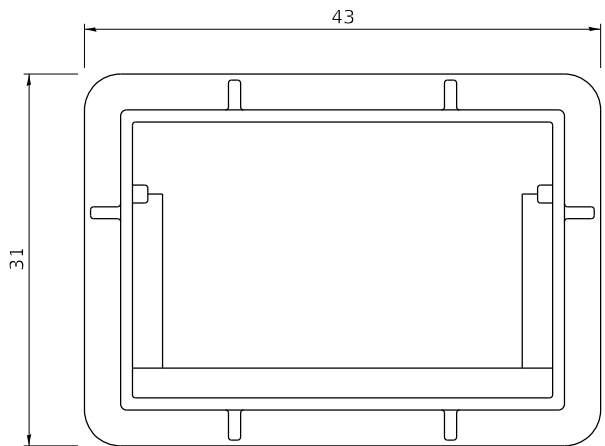


PLAN OF FRAME
WITHOUT GRATE AND CURB BOX

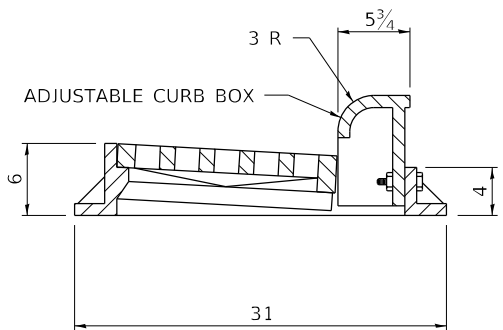


TRANSVERSE SECTION

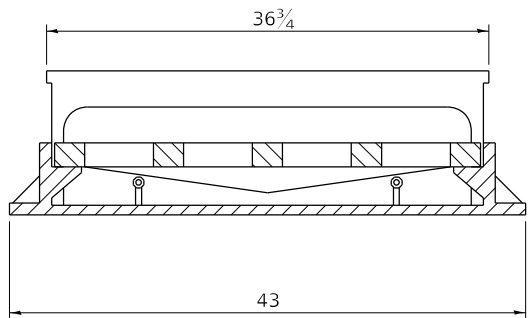


LONGITUDINAL SECTION

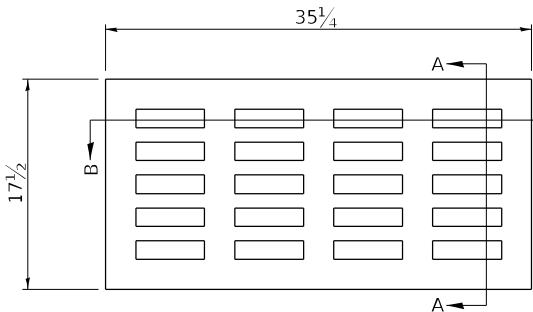

PLAN OF GRATE

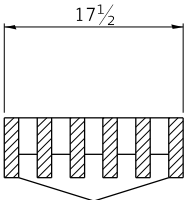

SECTION A-A

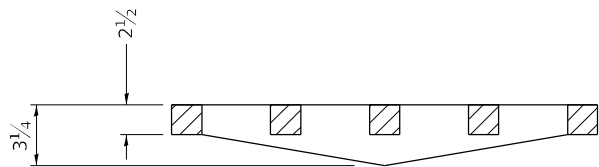

SECTION B-B


ALL DIMENSIONS ARE IN INCHES UNLESS OTHERWISE NOTED.

R 3246 OR EQUIVALENT
APPROXIMATE WEIGHT - 495 LBS.

REVISED - 1-05-16
REVISED - 6-27-14
REVISED - 10-13-11

REVISED - 6-27-14	REGION 2 / DISTRICT 2 STANDARD				F.A.P. RTE.	SECTION	COUNTY	TOTAL SHEETS	SHEET NO.
REVISED - 10-13-11					646	9R & 9RS-3	WHITESIDE	222	172
REVISED -					CONTRACT NO. 64D78				
REVISED -	SCALE: 100,0000 ' / 1" SHEET OF SHEETS STA. TO STA.				ILLINOIS FED. AID PROJECT				


FRAME AND GRATE
FOR INLETS, SPECIAL

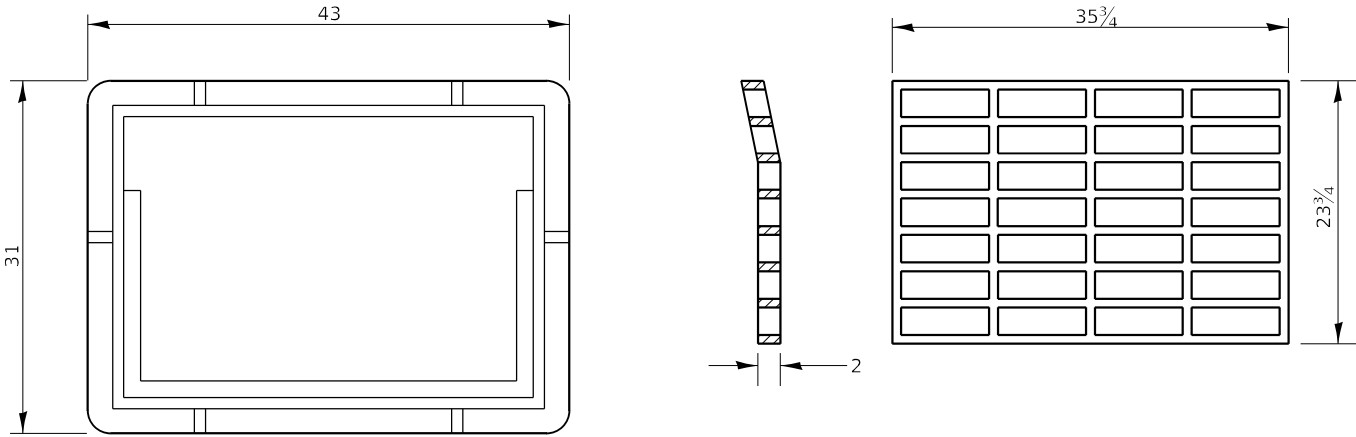

PLAN OF FRAME

PLAN OF GRATE *

* THIS GRATE TO BE USED WITHOUT CURB BOX WHEN INLET IS IN DRIVEWAY.

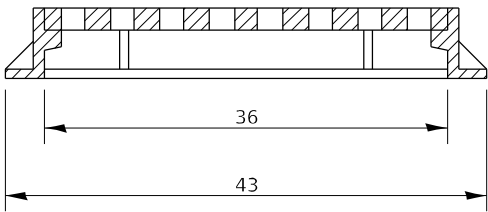


ALL DIMENSIONS ARE IN INCHES UNLESS OTHERWISE NOTED.

R-3290-A OR EQUIVALENT
APPROXIMATE WEIGHT OF CAST IRON FRAME & GRATE - 530 LBS.

REVISED - 4-14-15
REVISED - 6-27-14
REVISED - 10-14-11

PERMANENT SURVEY MARKERS, TYPE II

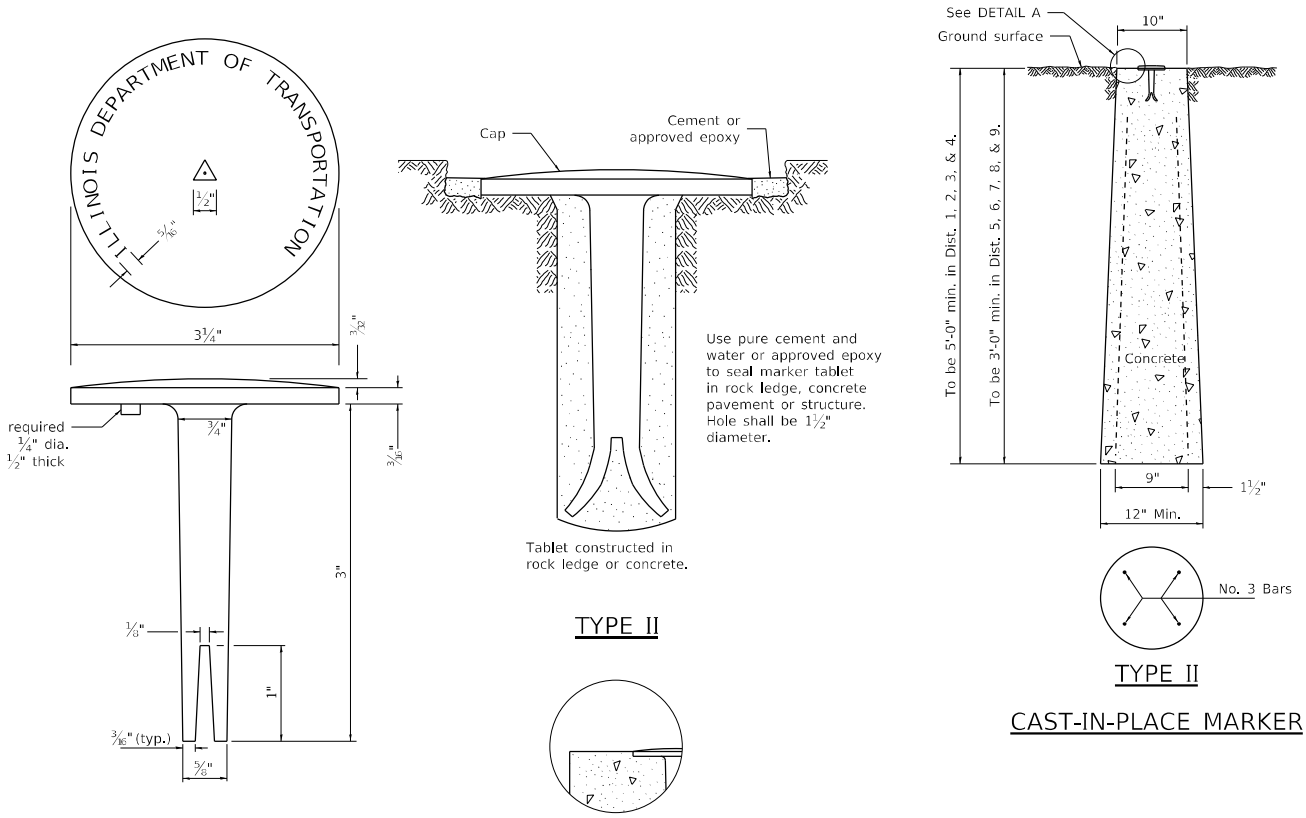


BRASS OR ALUMINUM TABLET

DETAIL A


ALL DIMENSIONS ARE IN INCHES UNLESS OTHERWISE NOTED.

WITNESS MARKER FOR PERMANENT
SURVEY MARKERS, TYPE II

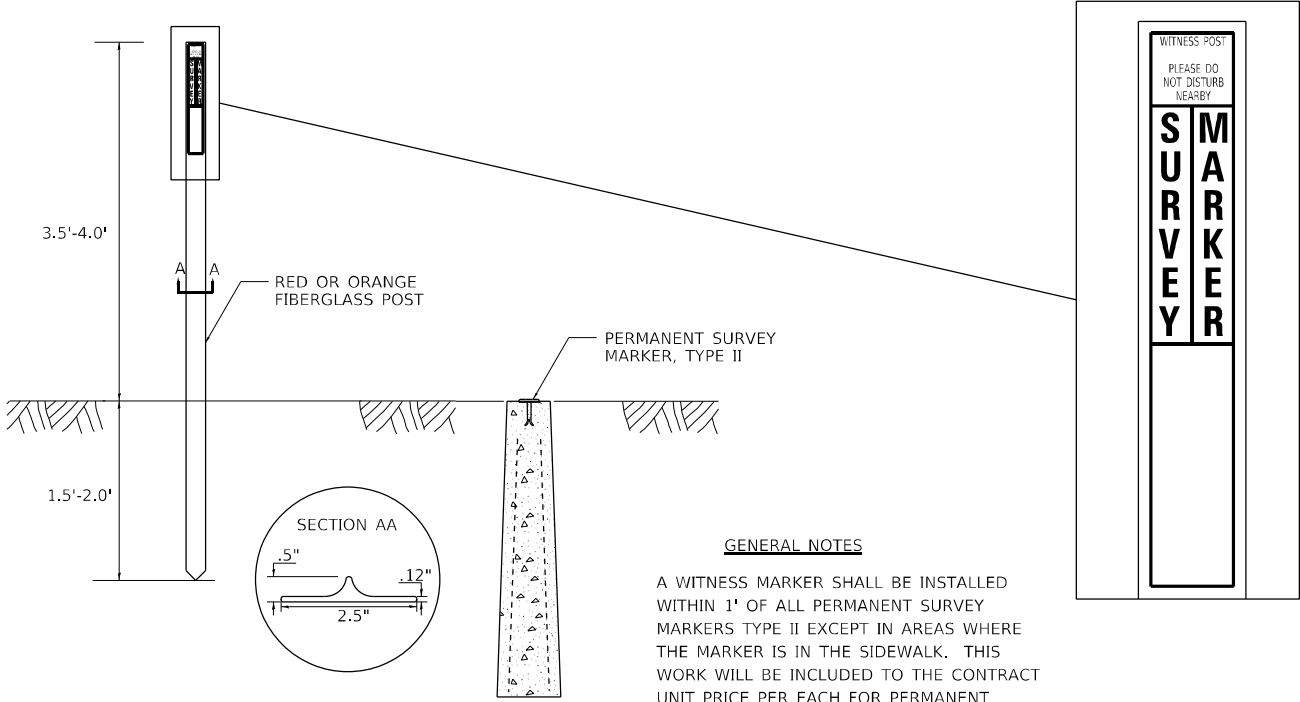

REVISED - 6-27-14	REGION 2 / DISTRICT 2 STANDARD		F.A.P. RTE.	SECTION	COUNTY	TOTAL SHEETS	SHEET NO.
REVISED - 10-14-11			646	9R & 9RS-3	WHITESIDE	222	173
REVISED -					CONTRACT NO. 64D78		
REVISED -	SCALE: 100,000 ' / 1" SHEET		OF SHEETS		ILLINOIS FED. AID PROJECT		

TRAFFIC CONTROL AND PROTECTION AT TURN BAYS (TO REMAIN OPEN TO TRAFFIC)

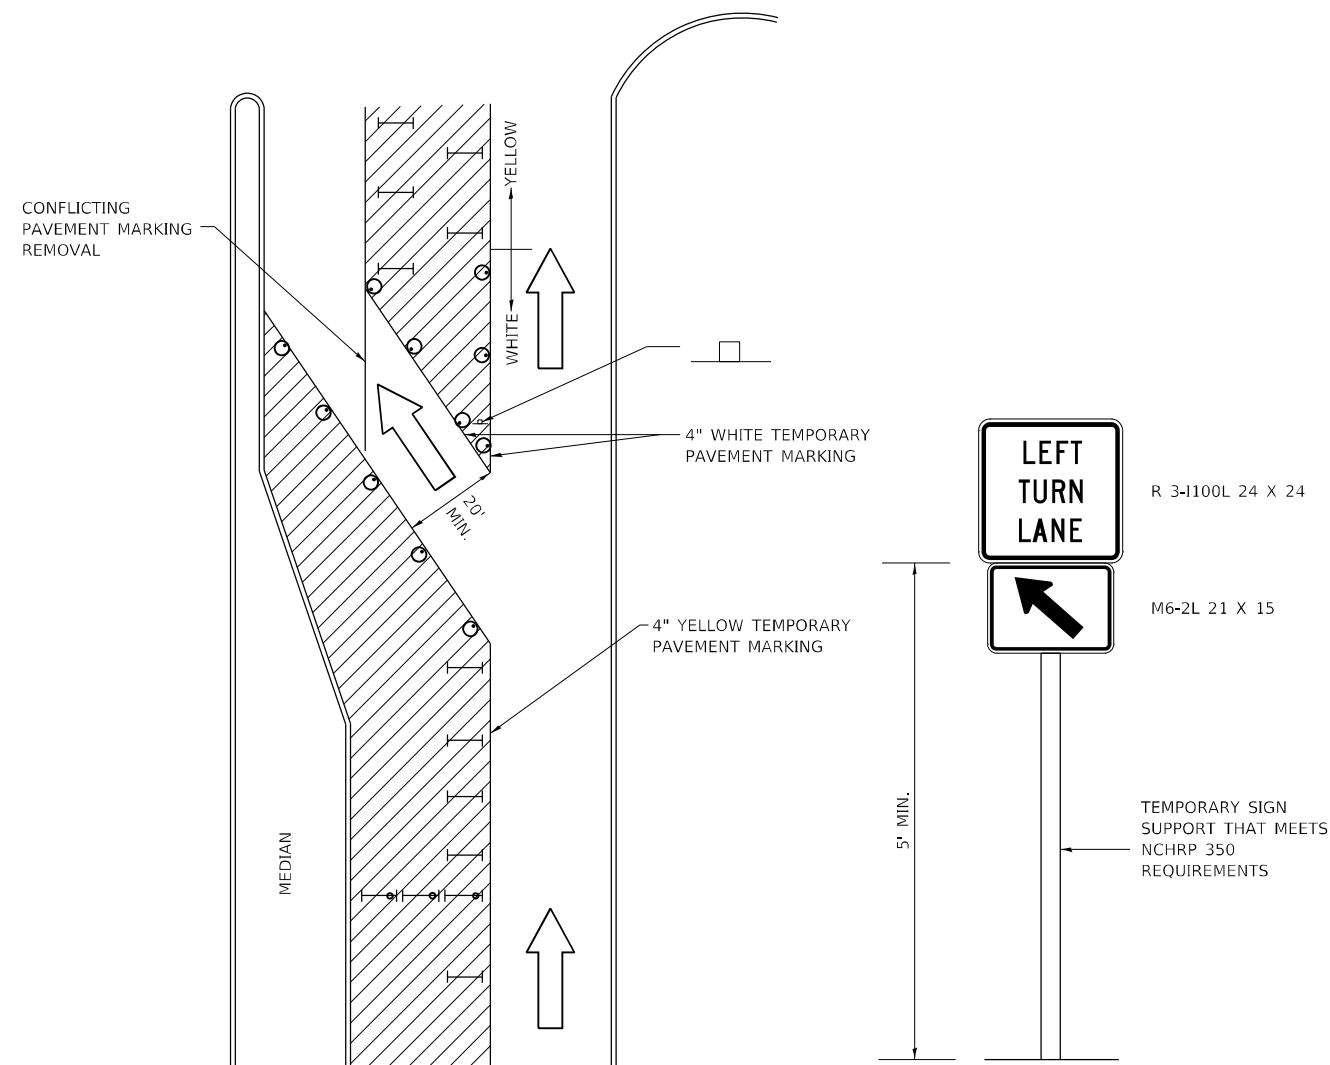

LEGEND

- WORK AREA
- LANE OPEN TO TRAFFIC
- TYPE I OR II BARRICADE OR DRUM WITH FLASHING BURNING LIGHT
- DRUM OR BARRICADE WITH STEADY BURN LIGHT
- SIGN (SEE DETAIL)
- TYPE I OR II CHECK BARRICADE WITH STEADY LIGHT BURN

GENERAL NOTES

- CONES MAY BE SUBSTITUTED FOR BARRICADES OR DRUMS AT HALF THE SPACING DURING DAY OPERATIONS. CONES SHALL BE A MINIMUM OF 28 IN HEIGHT.
- STEADY BURNING LIGHTS WILL NOT BE REQUIRED ON BARRICADES OR DRUMS FOR DAY OPERATIONS. ALL LIGHTS WILL BE MONODIRECTIONAL.
- TEMPORARY PAVEMENT MARKING SHALL BE PLACED THROUGHOUT THE BARRICADED AREA OF EACH BAY WHERE THE CLOSURE TIME IS GREATER THAN FOURTEEN DAYS.
- THIS APPLICATION ALSO APPLIES WHEN WORK IS BEING PERFORMED IN THE RIGHT LANE(S) AND THE RIGHT TURN BAY IS TO REMAIN OPEN. UNDER THIS CONDITION, "RIGHT TURN LANE" R3-100 24 X 24 AND M6-2R 21 X 15 SHALL BE USED.
- THESE CONTROLS SHALL SUPPLEMENT MAINLINE TRAFFIC CONTROL FOR LANE CLOSURES. LONGITUDINAL DIMENSIONS MAY BE ADJUSTED TO FIT FIELD CONDITIONS.
- TRAFFIC CONTROL AND PROTECTION AT TURN BAYS (TO REMAIN OPEN TO TRAFFIC) SHALL BE INCLUDED IN THE COST SPECIFIED TRAFFIC CONTROL STANDARDS OR ITEMS.
- ALL DIMENSIONS ARE IN INCHES UNLESS OTHERWISE NOTED.

REVISED - 10-14-11

REVISED -	REGION 2 / DISTRICT 2 STANDARD	F.A.P. RTE.	SECTION	COUNTY	TOTAL SHEETS	SHEET NO.
REVISED -		646	9R & 9RS-3	WHITESIDE	222	174
REVISED -					CONTRACT NO. 64D78	
REVISED -				ILLINOIS	FED. AID PROJECT	
REVISED -		SCALE: 100.0000 ' / 1" = 66 FEET	OF	SHEETS	STA.	TO STA.

PC CONCRETE ISLANDS AND MEDIANS ACCESSIBLE TO THE DISABLED

General Notes:
See Standard 606301 and plan sheets for station & offsets, radii, dimensions, and details not shown.

See Standard 424031 for sidewalk details not shown.

The sidewalk should drain to the low side of the island. If necessary the sidewalk shall be sloped to drain at 1%.

See the plan general notes for the type of curb & gutter to be used on islands.

The sidewalk should not be closer than 36 from the corner of the island.

Keyed longitudinal construction joints shall be constructed without tie bars.


Medians and large islands shall consist of PCC Sidewalk 5, Concrete Median Surface 4, and Combination Concrete Curb & Gutter, Type M or B of the size specified. Median island can also be solid concrete medians.

Locations, layouts, and widths of the flush sidewalk area, shall be determined by the designer and shown on the plans.


The intermediate and small islands will be measured for payment from E.O.P. to E.O.P. using either option 1 or option 2, as specified in the plans, and will be paid for at the contract unit price per SQ FT for CONCRETE MEDIAN (SPECIAL) which shall include the combination curb & gutter, sidewalk, aggregate fill, concrete median surface, and solid concrete median.

Omit detectable warnings when distance between back of curbs is less than 6'.


ALL DIMENSIONS ARE IN INCHES UNLESS OTHERWISE NOTED.

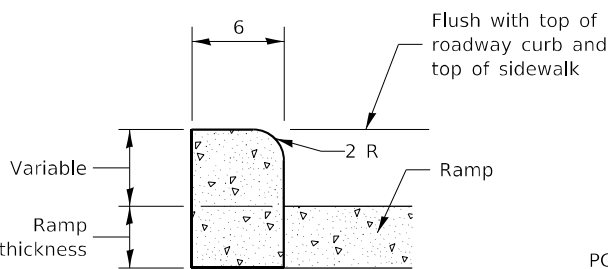


SIDE CURB DETAIL

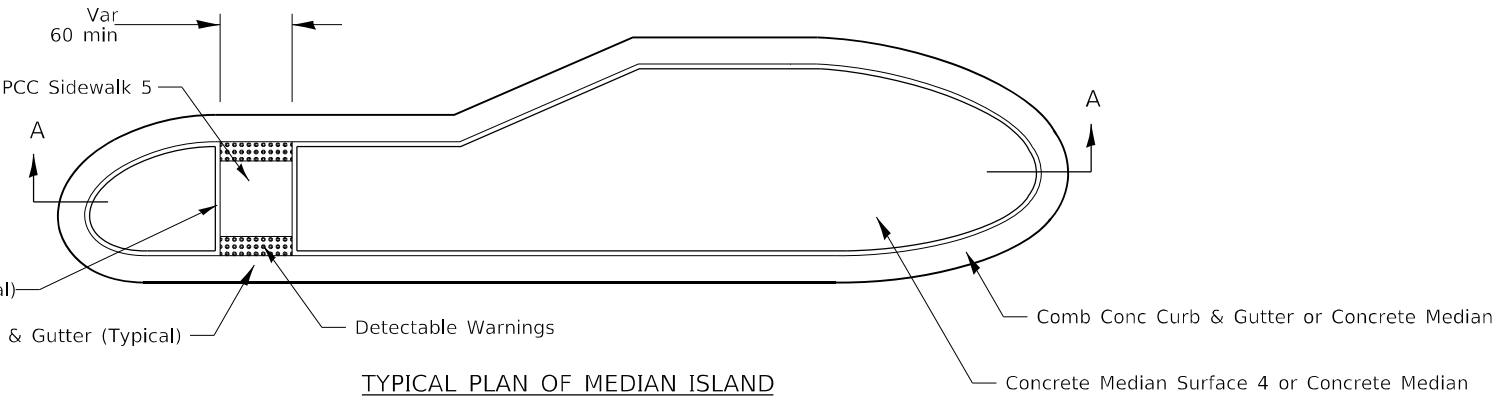


TYPICAL PLAN OF MEDIAN ISLAND

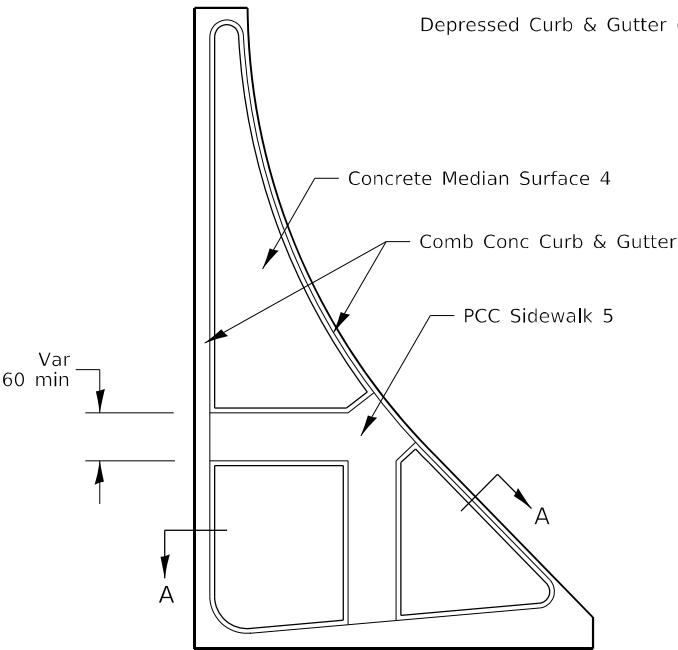


LARGE ISLAND
(Free Flow Design)

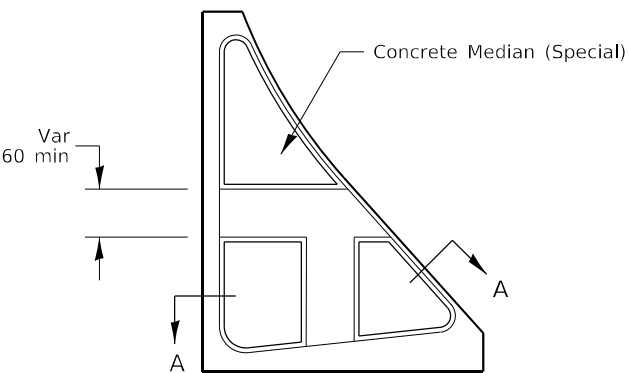


INTERMEDIATE ISLAND
(For Right Turn Lane Design)

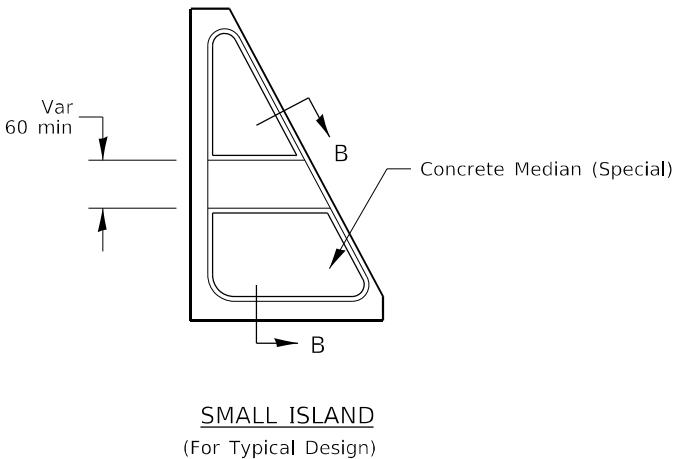


SMALL ISLAND
(For Typical Design)

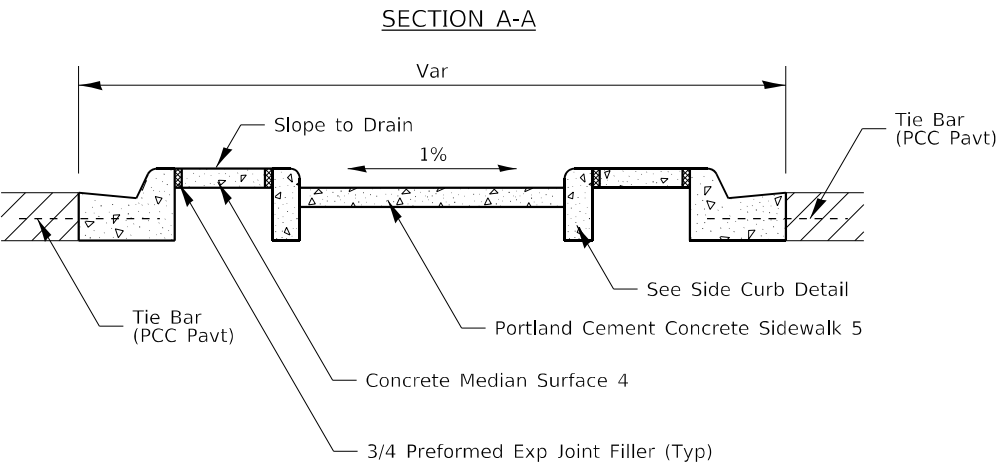

SECTION A-A

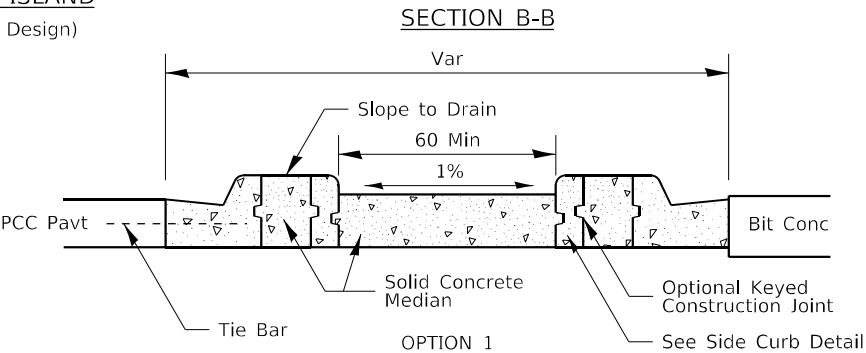


SECTION B-B

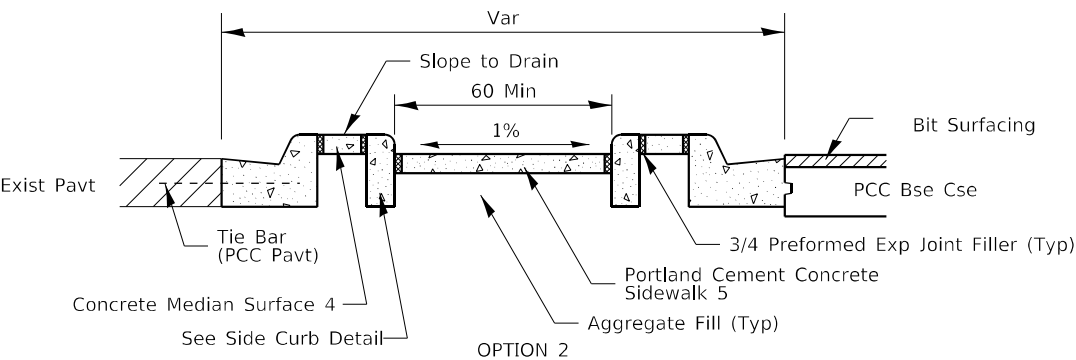


OPTION 2

FILE NAME: pw:\idiot-pw.bentley.com\PWIDOT\Documents\IDOT Offices\District 2\Projects\64D78\Program Design\Studies & Plans\Design\CADD\CADsheets\REVISED-shd-district 2\05416.dgn	USER NAME = hogensonjd	DESIGNED -	REVISED - 4-16-19	STATE OF ILLINOIS DEPARTMENT OF TRANSPORTATION				REGION 2 / DISTRICT 2 STANDARD				F.A.P. RTE. 646	SECTION 9R & 9R5-3	COUNTY WHITESIDE	TOTAL SHEETS 222	SHEET NO. 175
	PLOT SCALE = 100,000' / in.	CHECKED -	REVISED - 6-27-14									CONTRACT NO. 64D78				
	PLOT DATE = 10/22/2021	DATE -	REVISED - 8-27-13									ILLINOIS FED. AID PROJECT				
												SCALE:	SHEET	OF	SHEETS	STA. TO STA.


HOT-MIX ASPHALT APPROACHES AND MAILBOX RETURNS

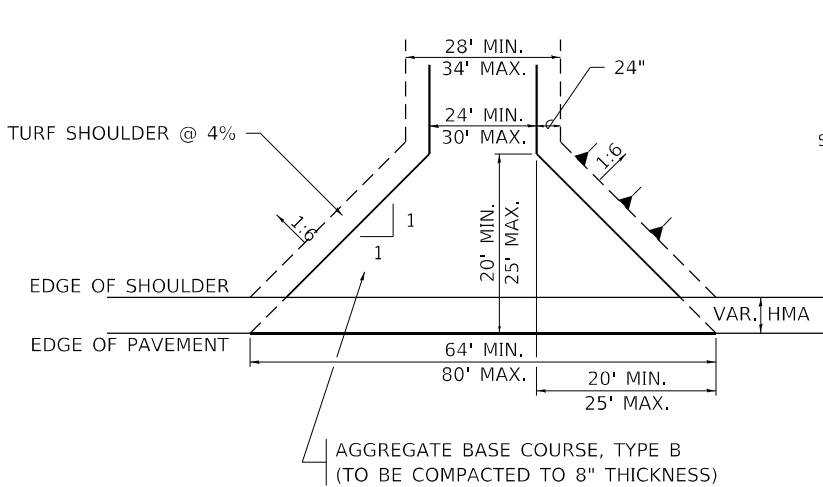


FIELD ENTRANCE

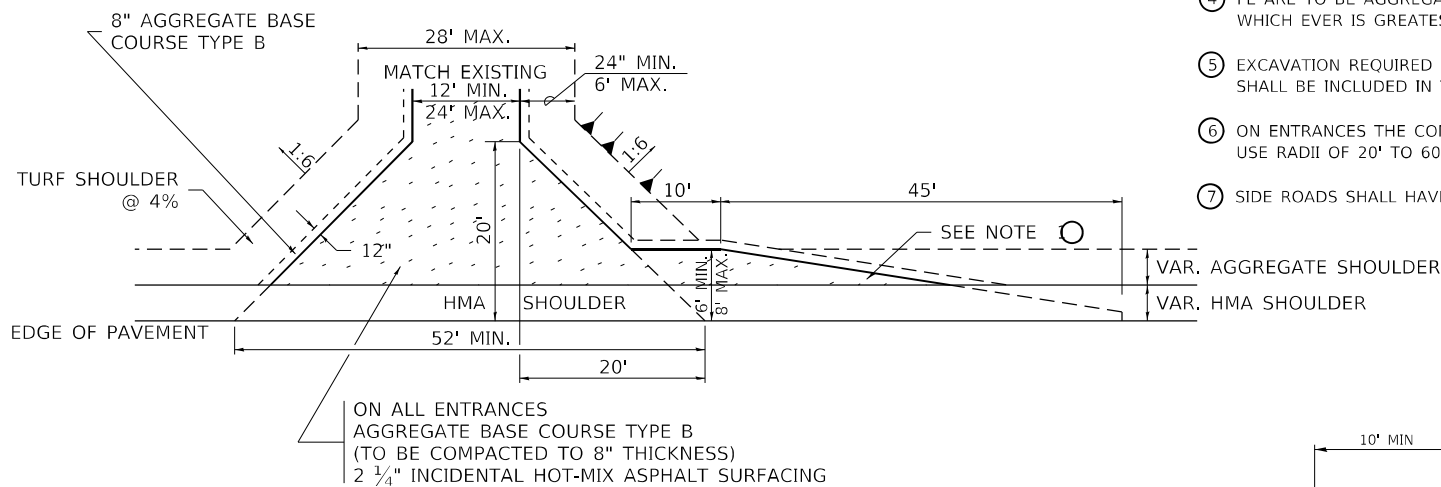

PRIVATE ENTRANCE

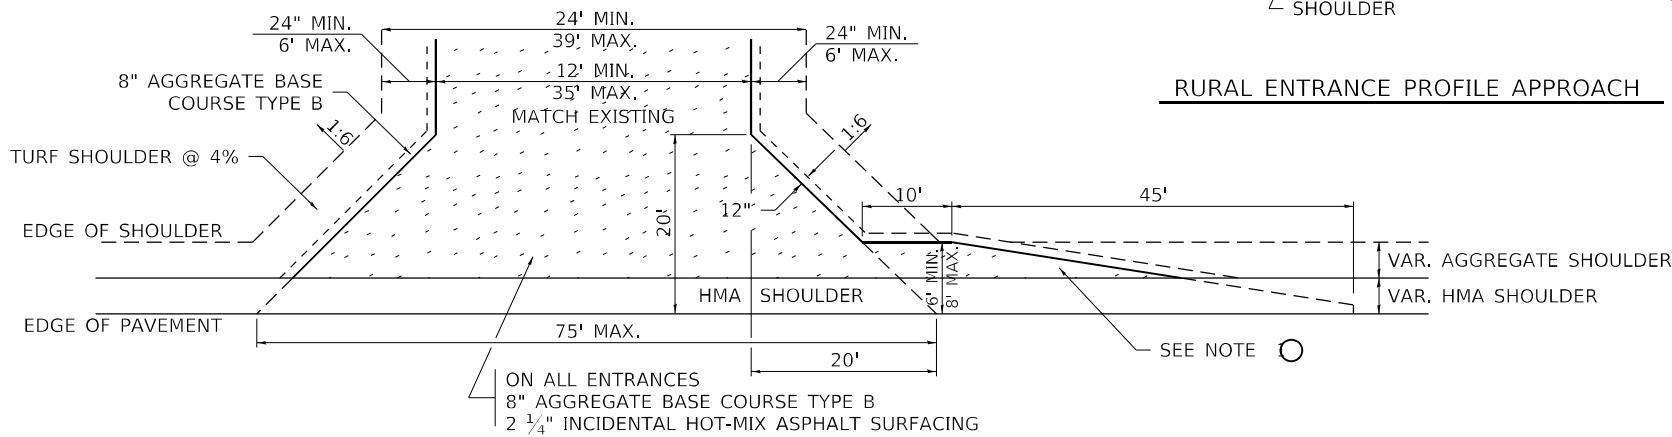


COMMERCIAL ENTRANCE

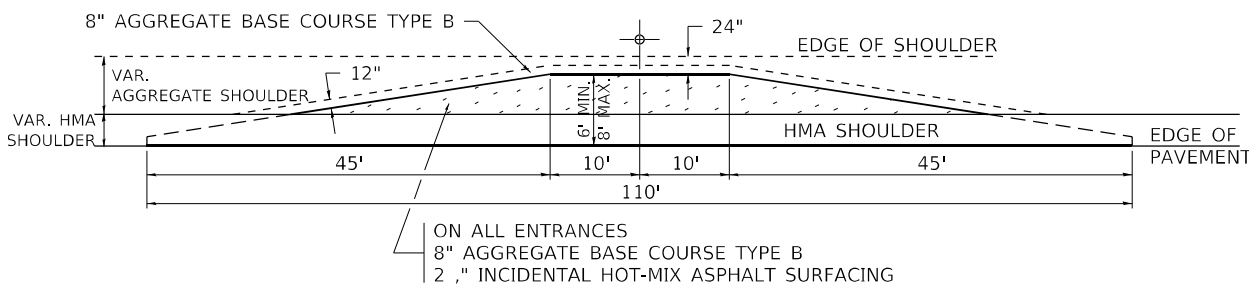


MAILBOX TURNOUT

NOTE


- TURNOUTS ARE TO BE CONSTRUCTED ON THE APPROACH SIDE OF ALL PE & CE REGARDLESS IF A MAILBOX IS PRESENT.
- ALL PE & CE ARE TO BE SURFACED TO RIGHT OF WAY LINE. AREA BEHIND RIGHT OF WAY SHALL MATCH EXISTING SURFACE.
- ALL PE & CE TO BE CONSTRUCTED WITH AN 8" AGGREGATE BASE COURSE, TYPE B AND WITH A 2 1/4" INCIDENTAL HOT-MIX ASPHALT SURFACING, UNLESS OTHERWISE NOTED.
- FE ARE TO BE AGGREGATE TO RIGHT OF WAY OR TOUCH DOWN, WHICH EVER IS GREATEST.
- EXCAVATION REQUIRED FOR PLACEMENT OF AGGREGATE BASE COURSE SHALL BE INCLUDED IN THE COST OF THE AGGREGATE BASE COURSE.
- ON ENTRANCES THE CONTRACTOR HAS THE OPTION OF USING RADIUS RETURNS. USE RADII OF 20' TO 60'.
- SIDE ROADS SHALL HAVE 3" INCIDENTAL PLACED IN TWO 1 1/2" LIFTS.

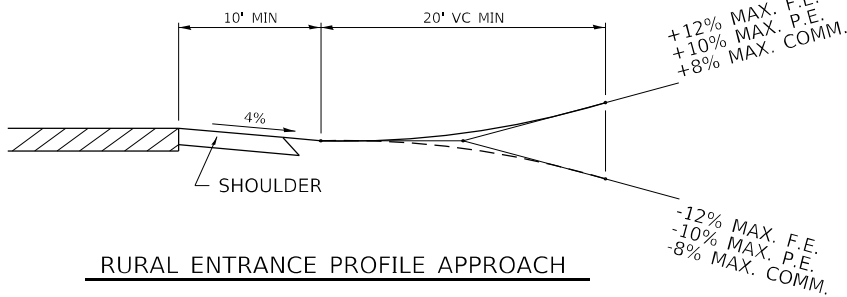


RURAL ENTRANCE PROFILE APPROACH

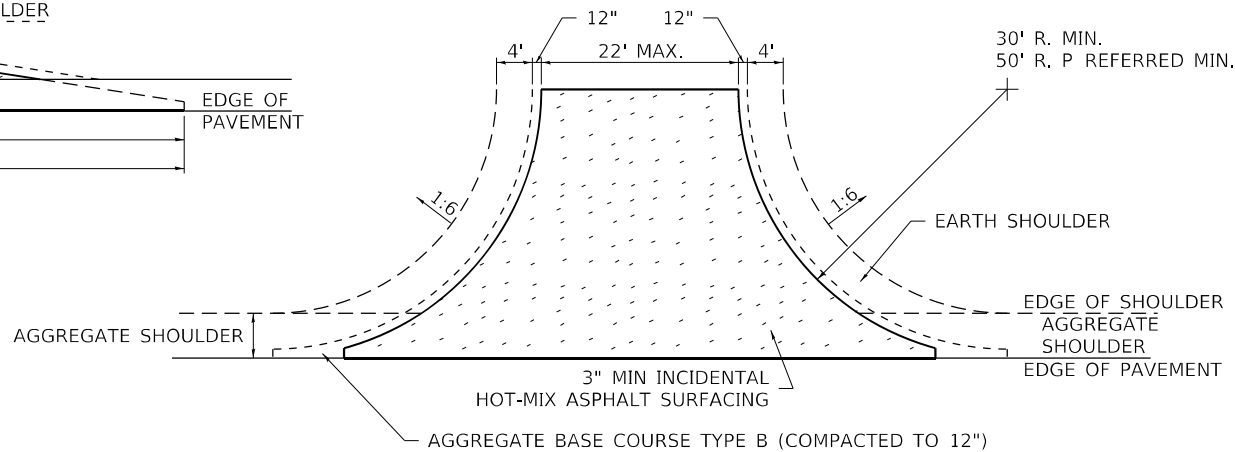

SIDE ROAD RETURN/EARTH SHOULDER

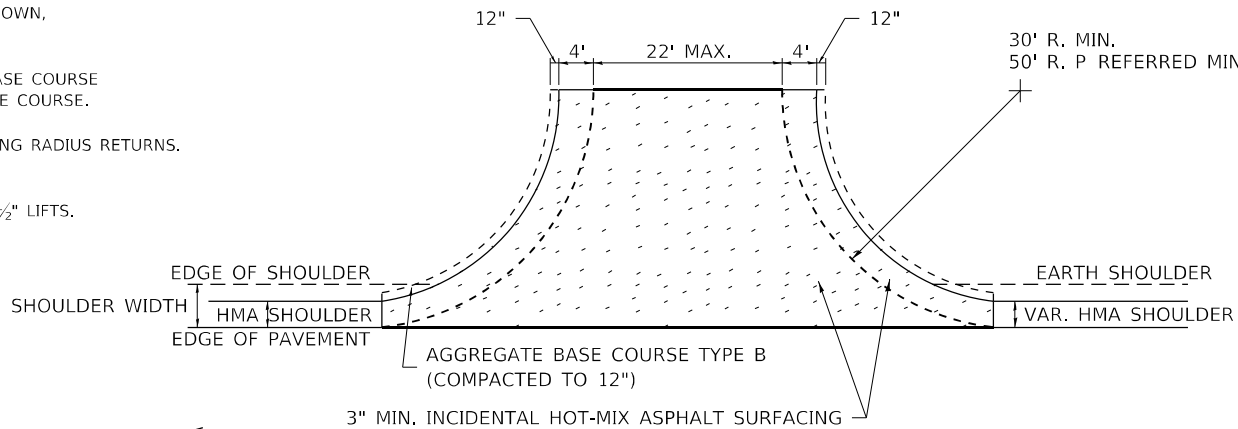

SIDE ROAD RETURN/HMA SHOULDER

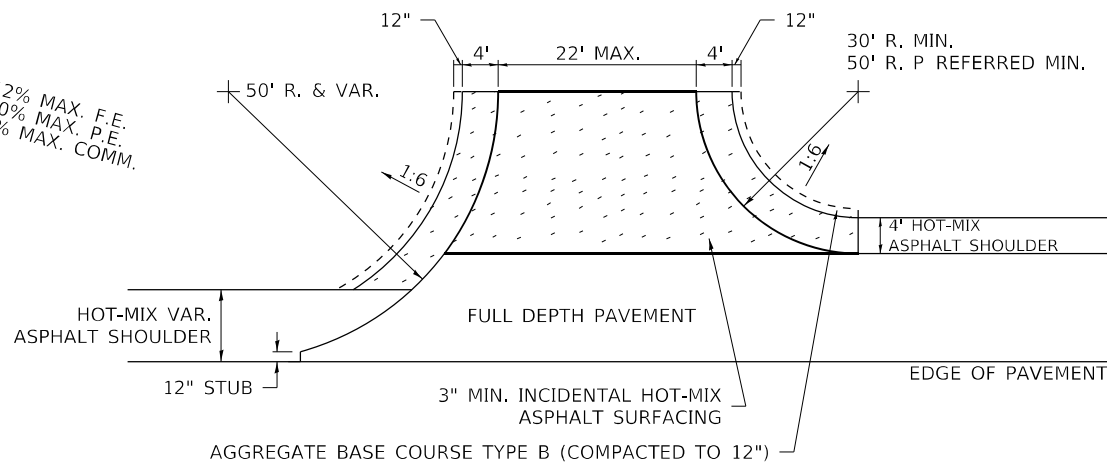


SIDE ROAD RETURN WITH RIGHT TURN LANE


FILE NAME: pw:\dot-pw.bentley.com:PWIDOT\Documents\DOT Offices\District 2\Projects\64D78\Program Drawings\Studies & Plans\Design\CADD\CADsheets\64D78-1-1.dgn	USER NAME = hogensonjd	DESIGNED -	REVISED - 8-03-17	STATE OF ILLINOIS DEPARTMENT OF TRANSPORTATION	REGION 2 / DISTRICT 2 STANDARD			F.A.P. RTE. 646	SECTION 9R & 9R5-3	COUNTY WHITESIDE	TOTAL SHEETS 222	SHEET NO. 176
	PLOT SCALE = 100,000' / in.	CHECKED -	REVISED - 6-27-14									
	PLOT DATE = 10/22/2021	DATE -	REVISED - 8-27-13									
								SCALE:	SHEET OF SHEETS	STA. TO STA.	ILLINOIS FED. AID PROJECT	

ENTRANCE APPROACHES – URBAN AREA


ENTRANCE ON RADIUS

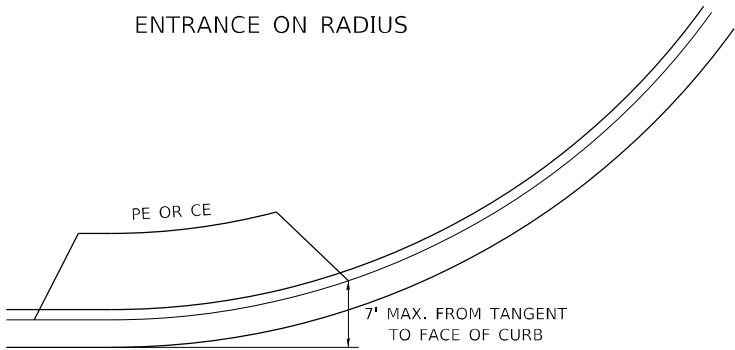

PRIVATE ENTRANCE

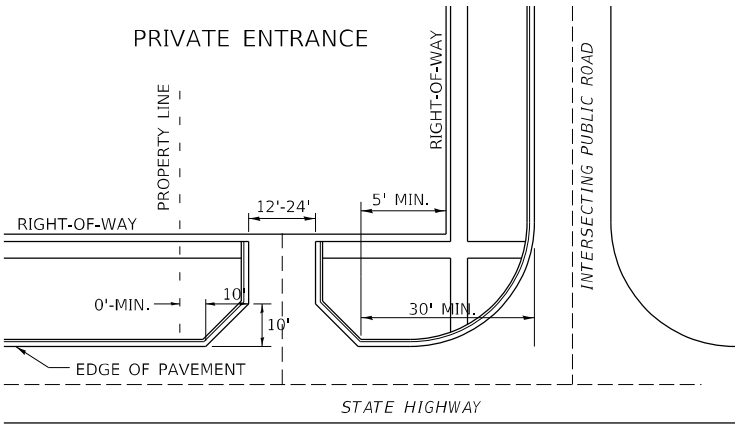




INDUSTRIAL-COMMERCIAL-RECREATIONAL
HIGH-VOLUME TRAFFIC GENERATOR

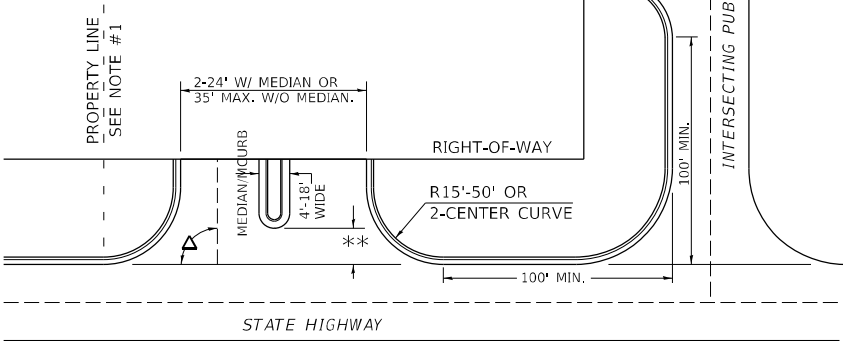


A MINIMUM OF 440 FEET SHALL BE MAINTAINED BETWEEN CENTER LINES OF ADJACENT DRIVEWAYS.
Δ90° DESIRABLE, 45° MIN. ANGLE PERMITTED ONLY FOR ONE-WAY DRIVEWAYS.
60° MIN. ANGLE FOR TWO-WAY DRIVEWAYS.

NOTE: #1 ENCROACHMENT ON THE ADJACENT PROPERTY OWNER LAND
REQUIRES HIS OR HER WRITTEN APPROVAL.


** 4'-10' IF HIGHWAY CURBED.
AT EDGE OF SHOULDER IF HIGHWAY UNCURBED.

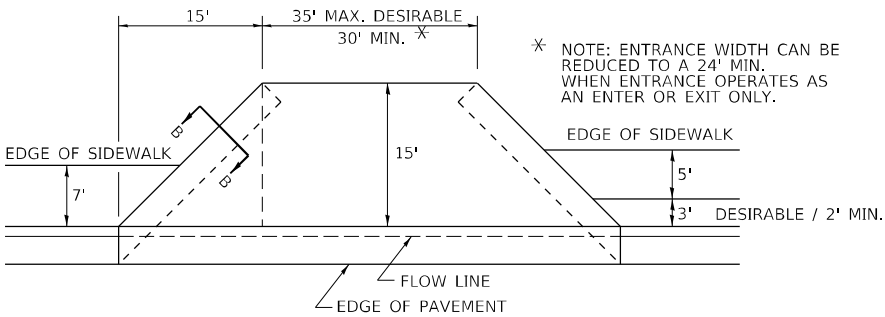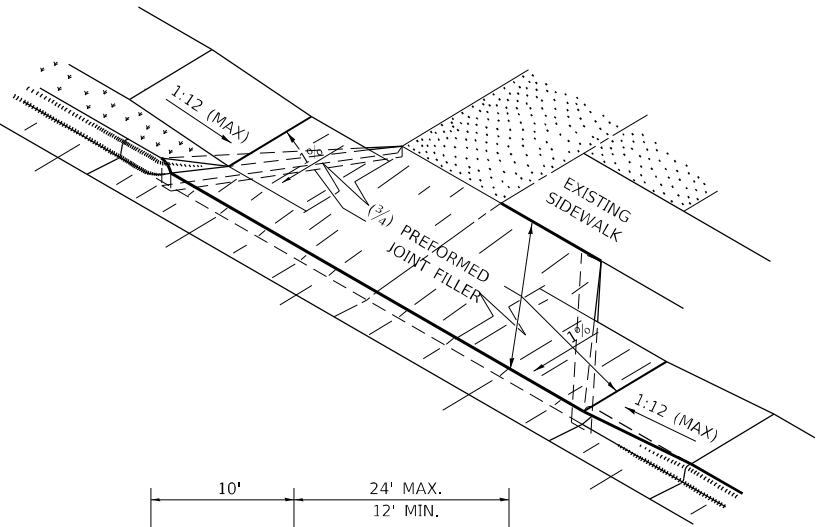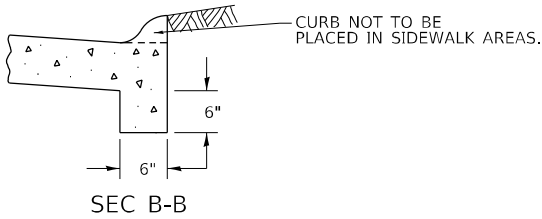

LOW TO MODERATE VOLUME COMMERCIAL ENTRANCE

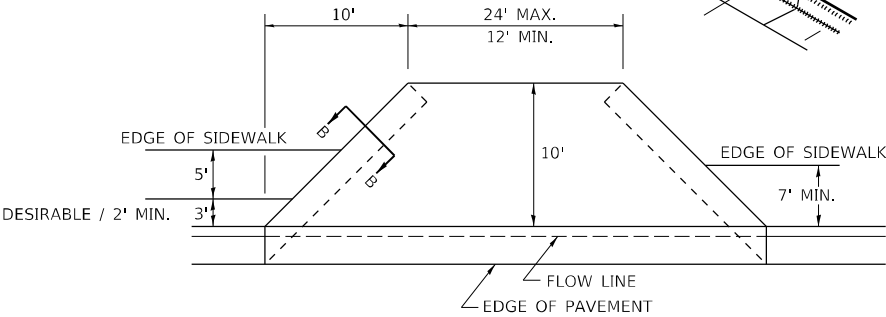


PRIVATE ENTRANCE

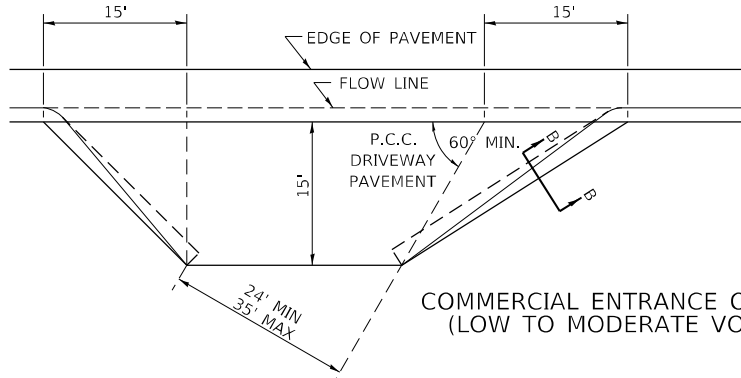


COMMERCIAL ENTRANCE ON SKEW
(LOW TO MODERATE VOLUME)


NOTE: CURVED ENTRANCE RETURNS MAY
BE USED FOR LOW TO MODERATE
VOLUME LOCATIONS WITH REVIEW ON
A CASE-BY-CASE BASIS.

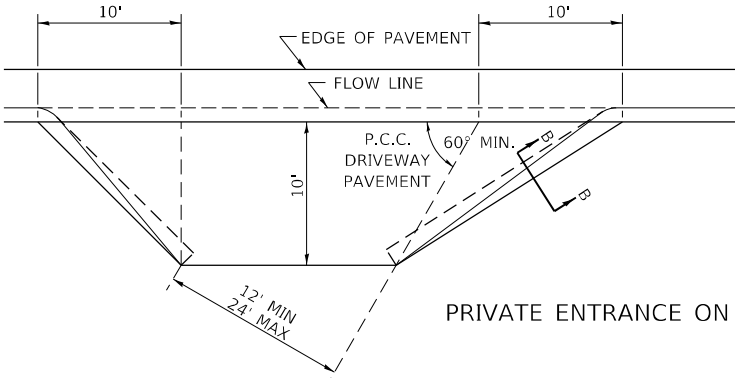


PRIVATE ENTRANCE ON SKEW

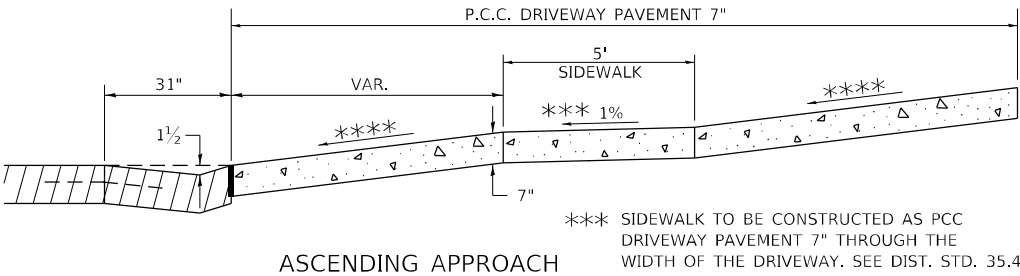

ASCENDING APPROACH

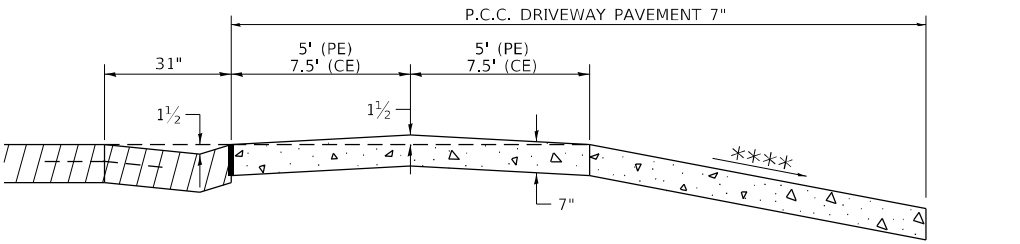


DESCENDING APPROACH
(NO SIDEWALK)

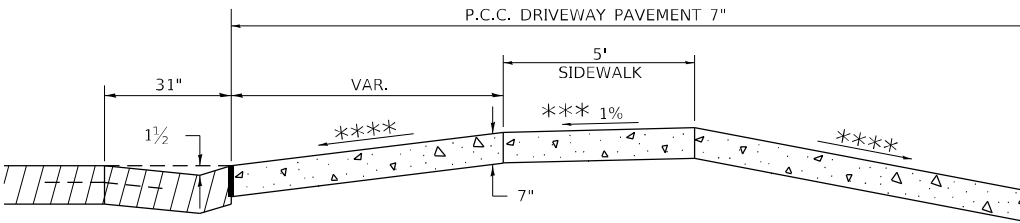

DESCENDING APPROACH
(WITH SIDEWALK)

FILE NAME: pw:\idot-pw\Bentley.com\PWIDOT\Documents\IDOT Offices\District 2\Projects\64D78\Program Development\Studies & Plans\Design\CADD\CADsheets\64D78-sh1-district1-00-18.dgn	USER NAME = hogensonjd	DESIGNED -	REVISED - 7-19-18	STATE OF ILLINOIS DEPARTMENT OF TRANSPORTATION	REGION 2 / DISTRICT 2 STANDARD					F.A.P. RTE. = 646	SECTION = 9R S&RS-3	COUNTY = WHITESIDE	TOTAL SHEETS = 222	SHEET NO. = 177	
	PLOT SCALE = 100,0000 ' / in.	CHECKED -	REVISED - 6-27-14							CONTRACT NO. 64D78					ILLINOIS FED. AID PROJECT
	PLOT DATE = 10/22/2021	DATE -	REVISED - 12-07-10												
SCALE:				SHEET	OF	SHEETS	STA.	TO STA.							



SEWER AND WATER MAIN CROSSINGS

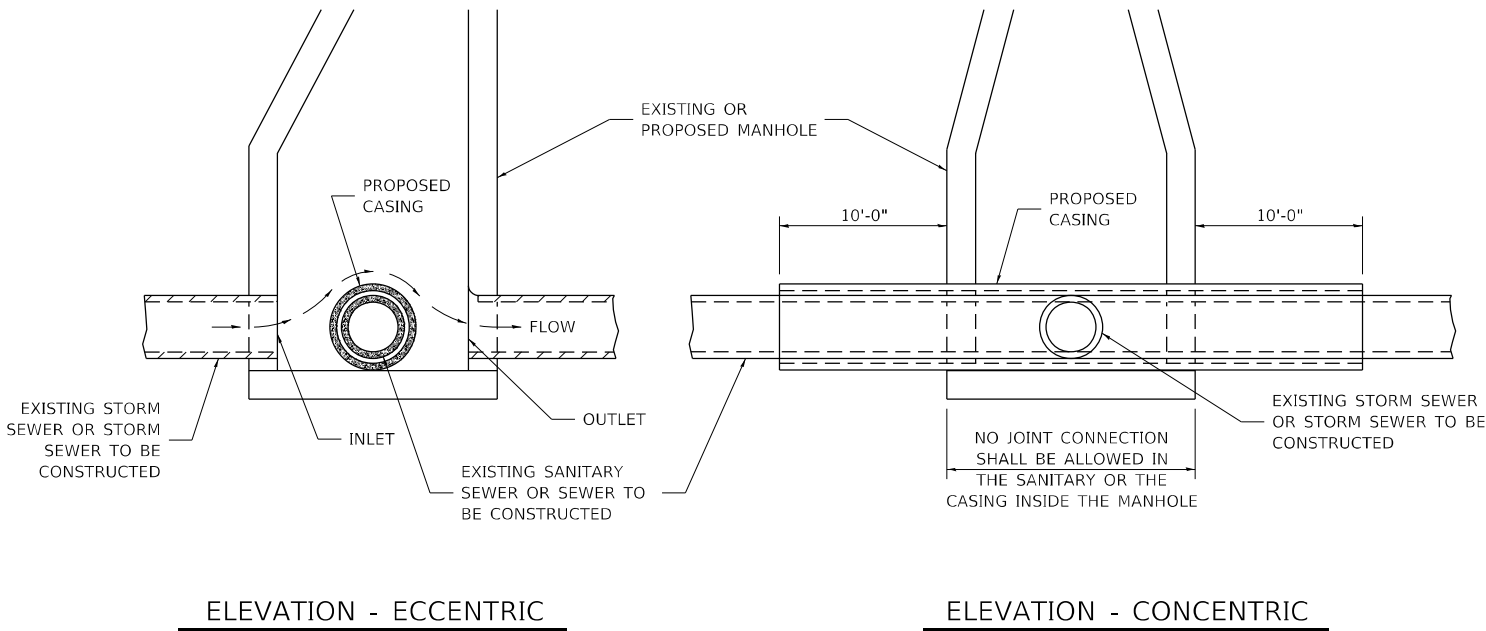

THIS DETAIL IS FOR UNKNOWN UTILITIES UNLESS QUANTITIES ARE INCLUDED IN THE PLANS THE EXTRA WORK WILL BE PAID FOR IN ACCORDANCE WITH ARTICLE 109.04.

WHEN PROPOSED SEWER (OR WATER) IS LOCATED 10'-0" OR MORE FROM EXISTING WATER (OR SEWER) NO SPECIAL CONSTRUCTION REQUIRED.

WHEN PROPOSED SEWER (OR WATER) IS LOCATED LESS THAN 10'-0" FROM EXISTING WATER (OR SEWER) DETAILS BELOW SHALL APPLY.

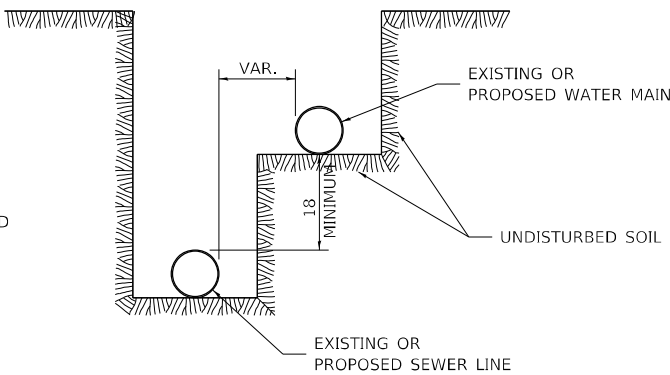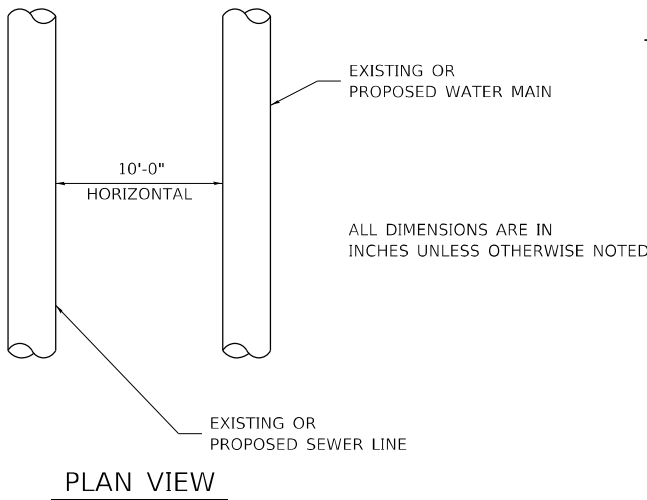


AT GRADE CROSSING OF SANITARY AND STORM SEWER


ALL DIMENSIONS ARE IN INCHES UNLESS OTHERWISE NOTED

WATER AND SEWER HORIZONTAL SEPARATION REQUIREMENTS

POINT LOADS SHALL NOT BE ALLOWED BETWEEN SEWER OR SEWER CASING AND WATER MAIN
PROVIDE ADEQUATE SUPPORT FOR EXISTING WATER MAIN TO PREVENT DAMAGE DUE TO SETTLEMENT OF SEWER TRENCH

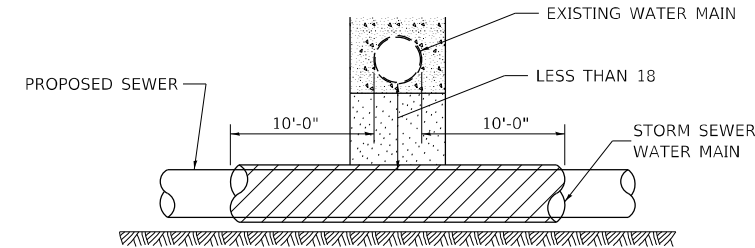


PROVIDE ADEQUATE SUPPORT FOR EXISTING WATER MAIN TO PREVENT DAMAGE DUE TO SETTLEMENT OF SEWER TRENCH
MAINTAIN 18 MINIMUM VERTICAL SEPARATION FOR 10 FT. HORIZONTALLY

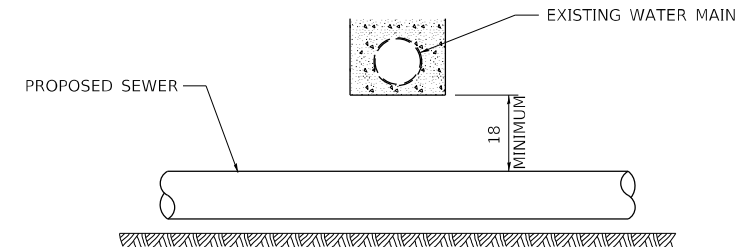

ALL DIMENSIONS ARE IN INCHES UNLESS OTHERWISE NOTED


PROPOSED SEWER LINE BELOW EXISTING WATER MAIN

PROVIDE ADEQUATE SUPPORT FOR EXISTING SEWER LINE TO PREVENT DAMAGE DUE TO SETTLEMENT
PLACE TRENCH BACKFILL FOR 10 FT. ON EITHER SIDE OF SEWER LINE

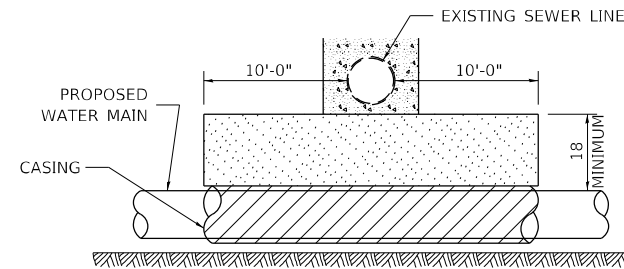

CASING SHALL BE CAST IRON WITH AN INSIDE DIAMETER 2" LARGER IN DIAMETER THAN ENCASED PIPE OUTSIDE DIAMETER WITH BOTH ENDS OF CASING SEALED


PROVIDE ADEQUATE SUPPORT FOR EXISTING WATER MAIN TO PREVENT DAMAGE DUE TO SETTLEMENT OF SEWER TRENCH
MAINTAIN 18 MINIMUM VERTICAL SEPARATION FOR 10 FT. HORIZONTALLY

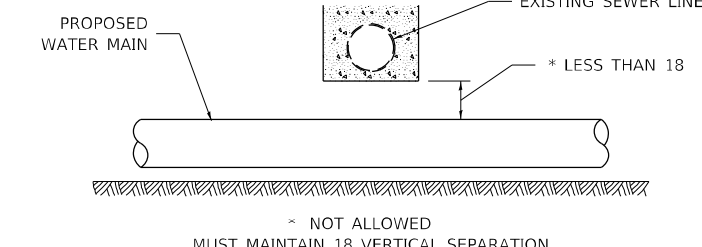

ALL DIMENSIONS ARE IN INCHES UNLESS OTHERWISE NOTED

PROPOSED WATER MAIN BELOW EXISTING SEWER LINE

POINT LOADS SHALL NOT BE ALLOWED BETWEEN WATER MAIN OR WATER MAIN CASING AND SEWER

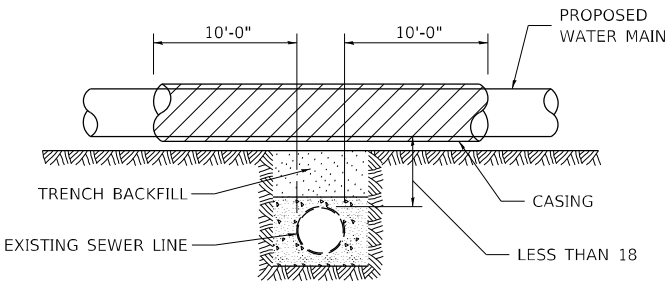


CASING SHALL BE CAST IRON WITH AN INSIDE DIAMETER 2" LARGER IN DIAMETER THAN ENCASED PIPE OUTSIDE DIAMETER WITH BOTH ENDS OF CASING SEALED

ALL DIMENSIONS ARE IN INCHES UNLESS OTHERWISE NOTED

PROPOSED WATER MAIN ABOVE EXISTING SEWER LINE

PROVIDE ADEQUATE SUPPORT FOR SEWER TO PREVENT SETTLING AND BREAKING THE WATER MAIN.

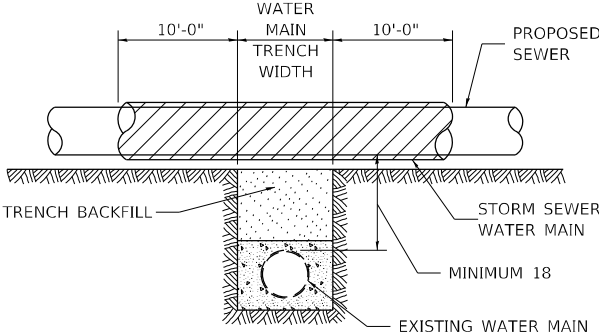


ALL DIMENSIONS ARE IN INCHES UNLESS OTHERWISE NOTED

EXISTING WATER MAIN BELOW PROPOSED SEWER LINE WITH MINIMUM 18 VERTICAL SEPARATION

FILE NAME: pww\dot-pw.bentley.com\PWIDOT\Documents\DOT Offices\District 2\Projects\64D78\Program Documents\Studies & Plans\Design\CADD\CADsheets\64D78-shr-district standards.dgn	USER NAME = hogensonjd	DESIGNED -	REVISED - 10-17-11	STATE OF ILLINOIS DEPARTMENT OF TRANSPORTATION	REGION 2 / DISTRICT 2 STANDARD			F.A.P. RTE. 646	SECTION 9R & 9RS-3	COUNTY WHITESIDE	TOTAL SHEETS 222	SHEET NO. 178
	PLOT SCALE = 100,000 ' / in.	CHECKED -	REVISED -					CONTRACT NO. 64D78				
	PLOT DATE = 10/22/2021	DATE -	REVISED -					ILLINOIS FED. AID PROJECT				
								SCALE:	SHEET OF	SHEETS STA. TO STA.		

WORK ZONE SIGN DETAILS

ILLINOIS STANDARD G20-I100

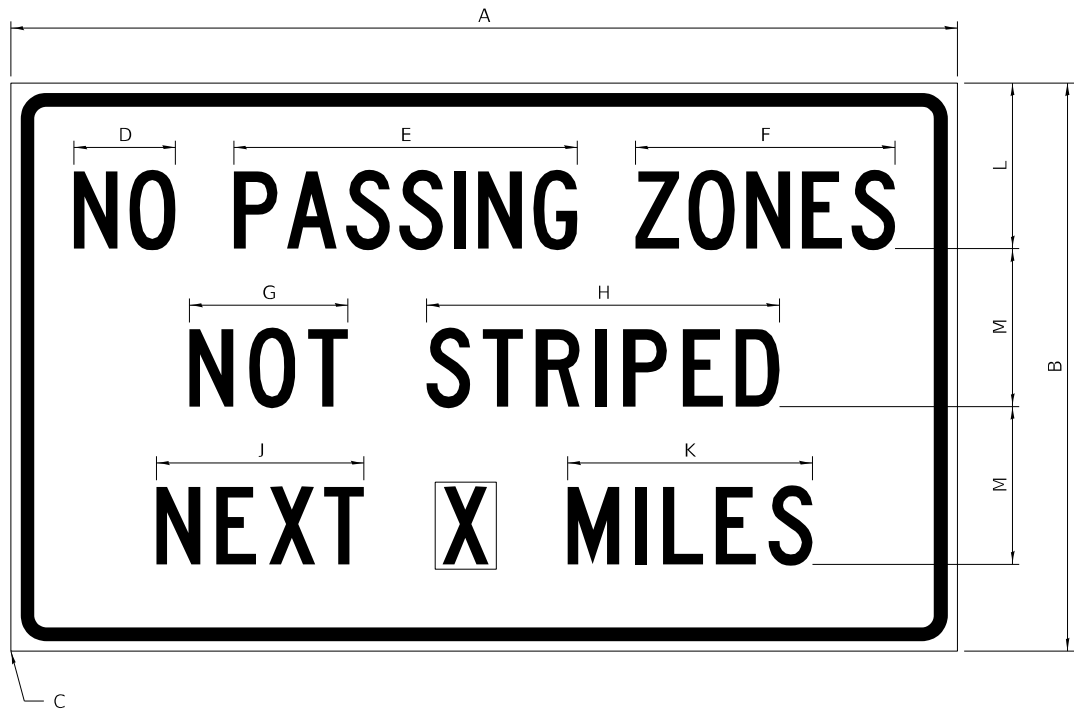

COLOR LEGEND AND BORDER BACKGROUND BLACK ORANGE NON-REFLECTORIZED REFLECTORIZED

SIGN SIZE	DIMENSIONS											
	A	B	C	D	E	F	G	H	J	K	L	M
60 x 36	60.00	36.00	2.25	6.4	21.80	16.40	10.00	22.40	13.20	15.50	10.50	10.00

SIGN SIZE	SERIES BY LINE			MARGIN	BORDER
	1	2	3		
60 x 36	5C	5C	5C	0.625	0.875

Sign not to scale

GENERAL NOTES


All work to furnish and install these signs shall be included in the cost of the specified traffic control standards and shall not be paid separately.

All Illinois Standard signs shall conform to the latest edition of the "Illinois Standard Highway Signs Book" in effect on the date of invitation for bids.

Signs shall meet the applicable portions of Sections 701 and 720 of the Standard Specifications.

All dimensions are in inches unless otherwise noted.

ILLINOIS STANDARD W8-I107

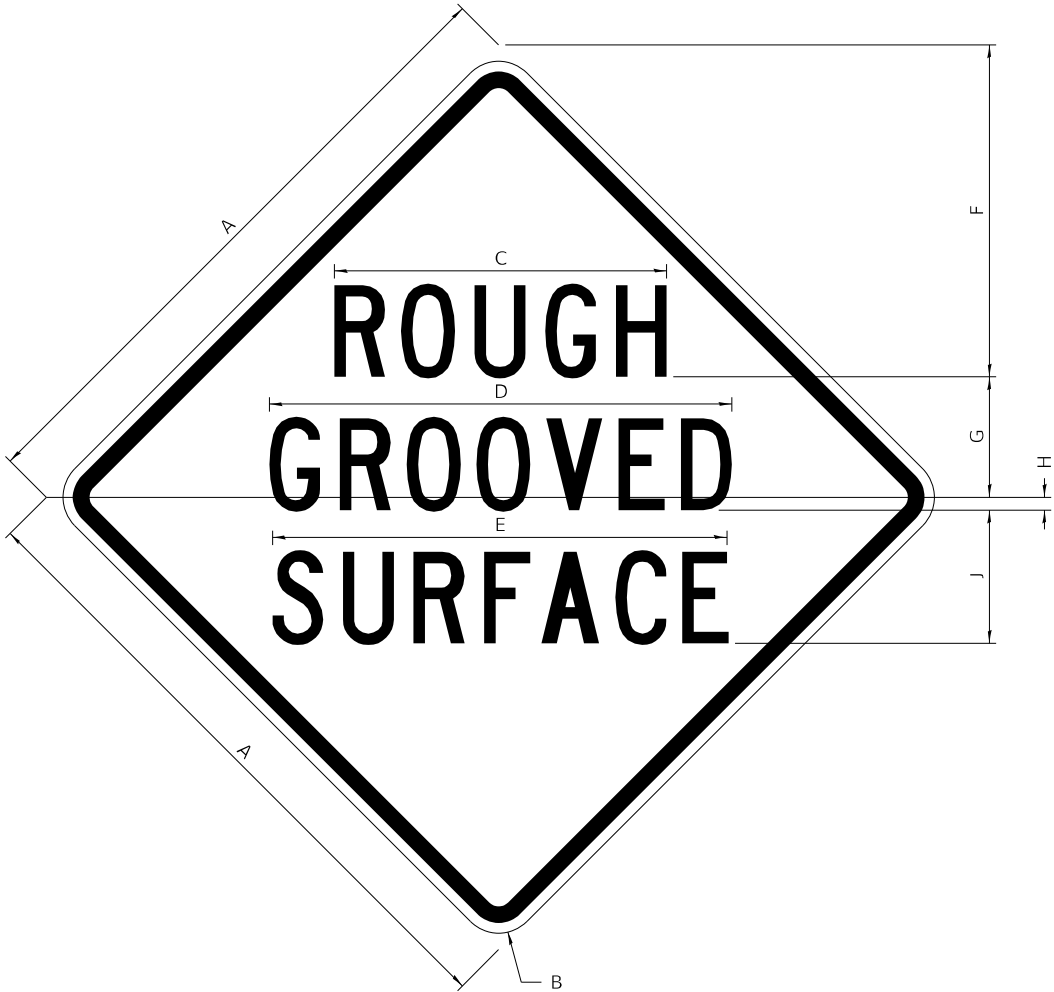

COLOR LEGEND AND BORDER BACKGROUND BLACK ORANGE NON-REFLECTORIZED REFLECTORIZED

SIGN SIZE	DIMENSIONS								
	A	B	C	D	E	F	G	H	J
48 x 48	48.00	3.00	25.00	34.80	34.20	24.94	9.00	1.00	10.00


SIGN SIZE	SERIES BY LINE			MARGIN	BORDER
	1	2	3		
48 x 48	7C	7C	7C	1.250	0.750

Sign not to scale

FILE NAME: p:\w\dot-pw\entley.com\PWIDOT\Documents\DOT Offices\District 2\Projects\64D78\Program Design\Studies & Plans\Design\CADD\CADsheets\64D78-sh1-district standards.dgn	USER NAME = hogensonjd	DESIGNED -	REVISED - 3-02-16	STATE OF ILLINOIS DEPARTMENT OF TRANSPORTATION	REGION 2 / DISTRICT 2 STANDARD				F.A.P. RTE. 646	SECTION 9R & 9RS-3	COUNTY WHITESIDE	TOTAL SHEETS 222	SHEET NO. 179
	PLOT SCALE = 100,000 ' / in.	CHECKED -	REVISED -						CONTRACT NO. 64D78				
	PLOT DATE = 10/22/2021	DATE -	REVISED -		SCALE: SHEET 1 OF 4 SHEETS STA. TO STA.				ILLINOIS FED. AID PROJECT				

WORK ZONE SIGN DETAILS

ILLINOIS STANDARD W12-I102

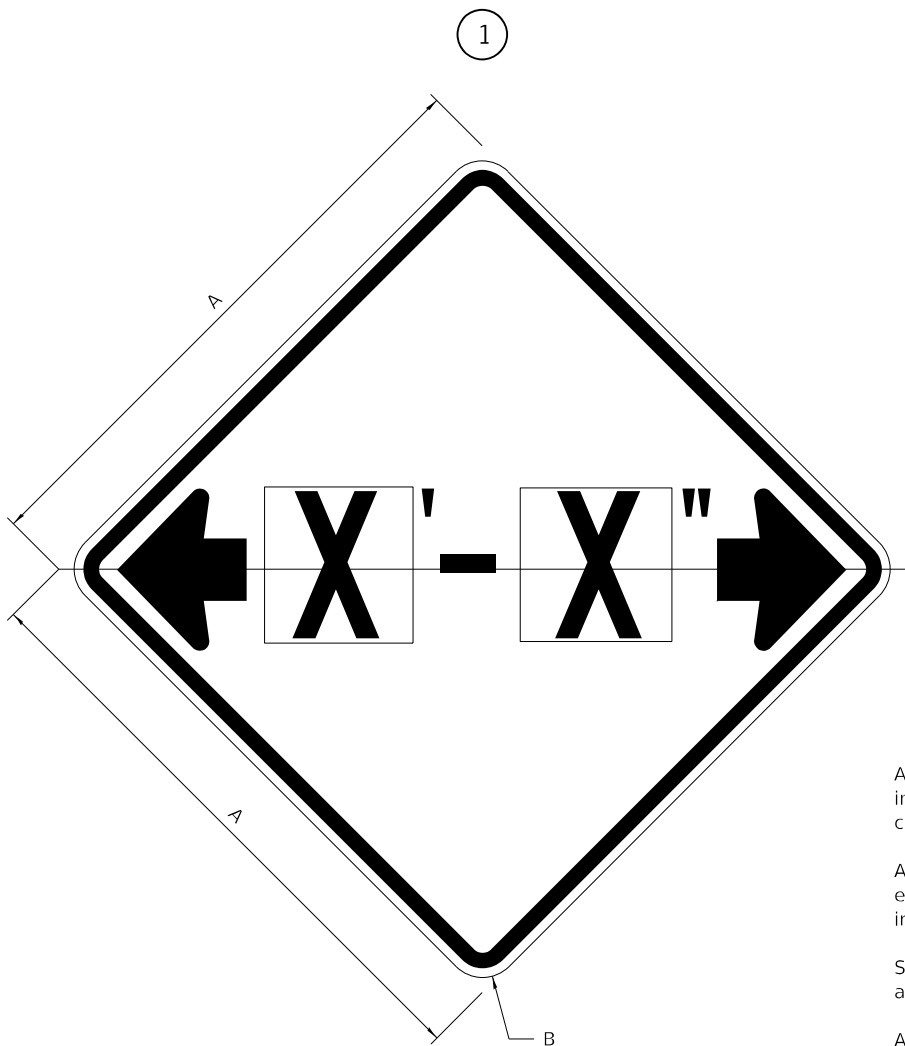

GENERAL NOTES

All work to furnish and install these signs shall be included in the cost of the specified traffic control standards and shall not be paid separately.

All Illinois Standard signs shall conform to the latest edition of the "Illinois Standard Highway Signs Book" in effect on the date of invitation for bids.

Signs shall meet the applicable portions of Sections 701 and 720 of the Standard Specifications.

All dimensions are in inches unless otherwise noted.

COLOR LEGEND AND BORDER BACKGROUND BLACK FL ORANGE NON-REFLECTORIZED REFLECTORIZED


SIGN SIZE	DIMENSIONS	
	A	B
48 x 48	48.00	3.00

1 Illinois Standard signs W12-I102 and W12-I103 shall be used as described in the special provisions.

SIGN SIZE	SERIES BY LINE	MARGIN	BORDER
	1		
48 x 48	12C	0.750	1.250

Sign not to scale

ILLINOIS STANDARD W12-I103

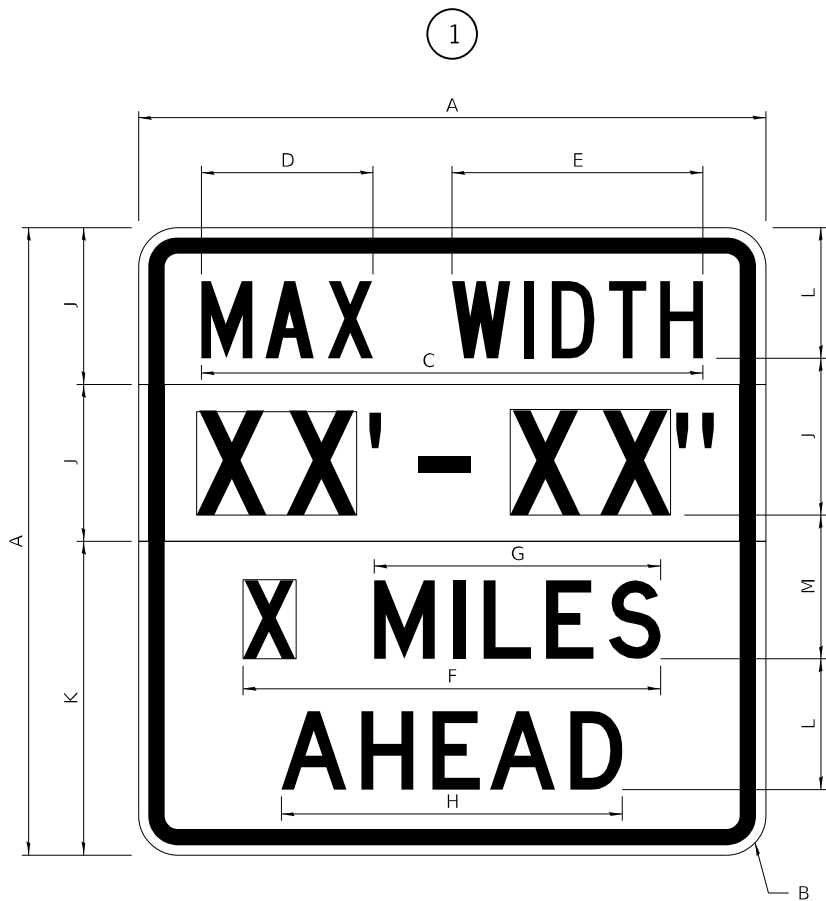

COLOR LEGEND AND BORDER BACKGROUND BLACK WHITE FL ORANGE NON-REFLECTORIZED REFLECTORIZED REFLECTORIZED

SIGN SIZE	DIMENSIONS											
	A	B	C	D	E	F	G	H	J	K	L	M
48 x 48	48.00	3.00	38.40	13.20	19.20	32.00	22.00	26.20	12.00	24.00	10.00	11.00

SIGN SIZE	SERIES BY LINE				MARGIN	BORDER
	1	2	3	4		
48 x 48	6C	8D	6D	6D	0.750	1.250


Sign not to scale

XX'-XX" WIDTH AND X MILES ARE VARIABLE TOP AND BOTTOM OF BACKGROUND WHITE

FILE NAME: p:\dot-pw\entley.com\PWIDOT\Documents\DOT Offices\District 2\Projects\64D78\Program Design\Studies & Plans\Design\CADD\CADsheets\64D78-shr-district standards.dgn	USER NAME = hogensonjd	DESIGNED -	REVISED - 3-02-16	STATE OF ILLINOIS DEPARTMENT OF TRANSPORTATION	REGION 2 / DISTRICT 2 STANDARD			F.A.P. RTE. 646	SECTION 9R & 9RS-3	COUNTY WHITESIDE	TOTAL SHEETS 222	SHEET NO. 180
	PLOT SCALE = 100,000 ' / in.	CHECKED -	REVISED -					CONTRACT NO. 64D78				
	PLOT DATE = 10/22/2021	DATE -	REVISED -					ILLINOIS FED. AID PROJECT				
	SCALE:			SHEET 2 OF 4 SHEETS	STA. TO STA.							

WORK ZONE SIGN DETAILS

ROAD CLOSED TO OVERSIZED LOADS

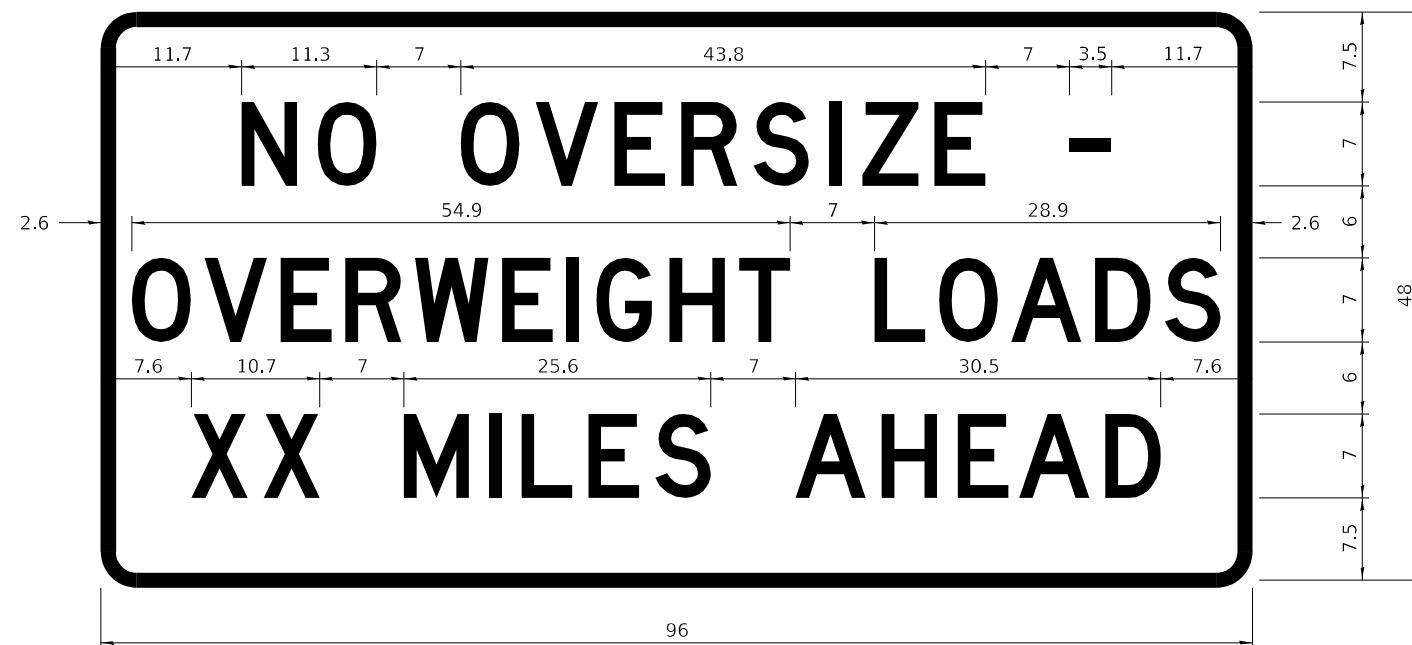

COLOR	LEGEND AND BORDER BACKGROUND	BLACK ORANGE	NON-REFLECTORIZED REFLECTORIZED
-------	---------------------------------	-----------------	------------------------------------

Permit Loads - Loads Over 13 Feet; 3.0" Radius, 1.3" Border;
[NO OVERSIZE -] D; [OVERWEIGHT LOADS] D 85% spacing; [XX MILES AHEAD] D;
Table of letter and object lefts.


N	O	O	V	E	R	S	I	Z	E	-
11.7	18.1	30.0	36.2	42.8	48.4	54.4	60.7	63.5	69.5	80.8

O	V	E	R	W	E	I	G	H	T	L	O	A	D	S
2.6	8.6	15.0	20.4	26.2	33.4	38.8	41.3	47.4	53.2	64.5	69.9	75.9	82.9	88.7

X	X	M	I	L	E	S	A	H	E	A	D
7.6	13.6	25.3	32.3	35.1	40.6	46.2	57.9	65.1	71.4	76.6	83.7

Sign not to scale

STOP LINE SIGN FOR TEMPORARY SIGNALS

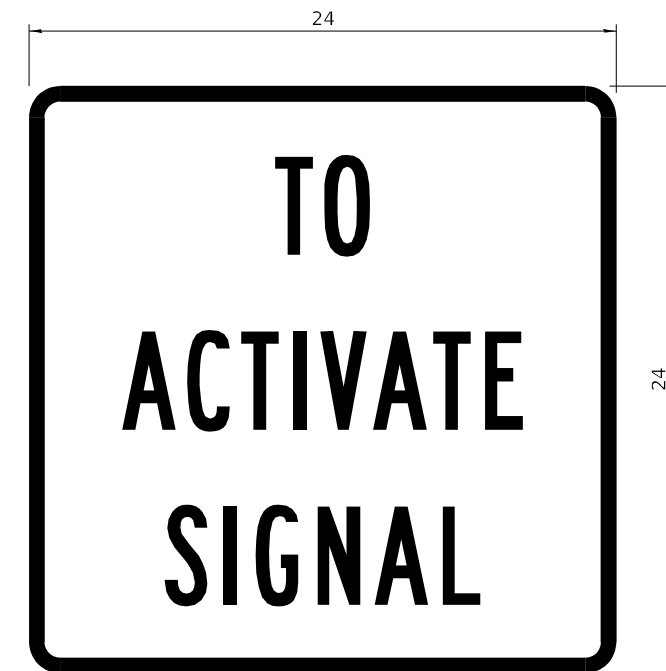

COLOR	LEGEND AND BORDER BACKGROUND	BLACK WHITE	NON-REFLECTORIZED REFLECTORIZED
-------	---------------------------------	----------------	------------------------------------

SIGN SIZE	SERIES BY LINE		
	1	2	3
24 x 24	4C	4C	4C

Sign not to scale

GENERAL NOTES

All work to furnish and install these signs shall be included in the cost of the specified traffic control standards and shall not be paid separately.

All Illinois Standard signs shall conform to the latest edition of the "Illinois Standard Highway Signs Book" in effect on the date of invitation for bids.


Signs shall meet the applicable portions of Sections 701 and 720 of the Standard Specifications.

All dimensions are in inches unless otherwise noted.

FILE NAME: p:\dot-pw\entley.com\PWIDOT\Documents\DOT\Offices\District 2\Projects\64D78\Program Drawings\Studies & Plans\Design\CADD\CADsheets\sh-distinct standards.dgn	USER NAME = hogensonjd	DESIGNED -	REVISED - 3-02-16	STATE OF ILLINOIS DEPARTMENT OF TRANSPORTATION				REGION 2 / DISTRICT 2 STANDARD				F.A.P. RTE.	SECTION	COUNTY	TOTAL SHEETS	SHEET NO.
												646	9R & 9RS-3	WHITESIDE	222	181
	PLOT SCALE = 100,0000' / in.	CHECKED -	REVISED -	CONTRACT NO. 64D78												
	PLOT DATE = 10/22/2021	DATE -	REVISED -													
SCALE:				SHEET 3	OF 4	SHEETS	STA.	TO STA.								
				ILLINOIS FED. AID PROJECT												

ENTRANCE SIGN FOR USE
WITH TEMPORARY SIGNALS

WORK ZONE SIGN DETAILS

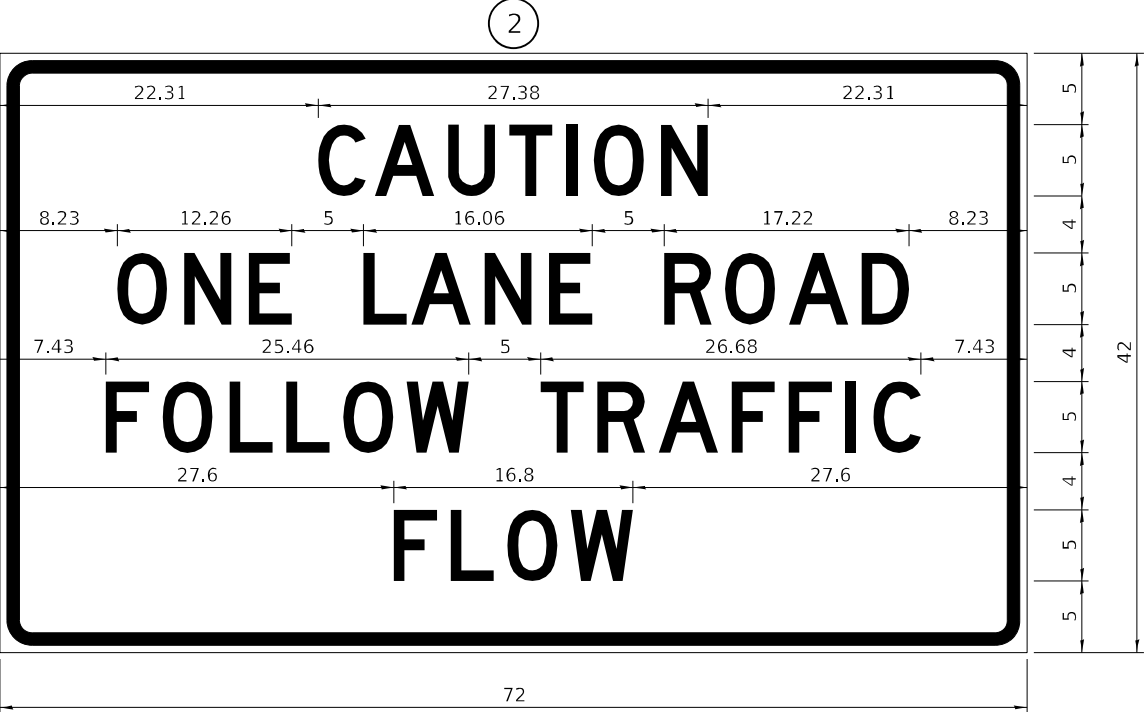

COLOR	LEGEND AND BORDER BACKGROUND	BLACK ORANGE	NON-REFLECTORIZED REFLECTORIZED
-------	---------------------------------	-----------------	------------------------------------

2.25" Radius, 0.88" Border, 0.50" Indent;
[CAUTION] D; [ONE LANE ROAD] D;
[FOLLOW TRAFFIC] D; [FLOW] D

2 This sign shall be installed at entrances located between the temporary signals as shown in the staging plans.

Table Of Widths And Spaces

22.31	C	3.36	0.62	A	4.18	0.94	U	3.36	0.94	T	3.04	0.94	I	0.78	1.17	O	3.52	1.17	N	3.36	22.31
-------	---	------	------	---	------	------	---	------	------	---	------	------	---	------	------	---	------	------	---	------	-------

8.23	O	3.51	1.17	N	3.36	1.18	E	3.04
------	---	------	------	---	------	------	---	------

5.00	L	3.05	0.31	A	4.18	0.94	N	3.36	1.17	E	3.05
------	---	------	------	---	------	------	---	------	------	---	------

5.00	R	3.36	0.93	O	3.52	0.94	A	4.18	0.93	D	3.36	8.23
------	---	------	------	---	------	------	---	------	------	---	------	------

7.43	F	3.04	0.94	O	3.52	1.17	L	3.04	0.94	L	3.05	0.94	O	3.51	0.94	W	4.37
------	---	------	------	---	------	------	---	------	------	---	------	------	---	------	------	---	------

5.00	T	3.05	0.94	R	3.36	0.94	A	4.18	0.93	F	3.05	0.94	F	3.04	0.94	I	0.78	1.18	C	3.35	7.43
------	---	------	------	---	------	------	---	------	------	---	------	------	---	------	------	---	------	------	---	------	------

27.60	F	3.05	0.94	L	3.04	0.94	O	3.52	0.93	W	4.38	27.60
-------	---	------	------	---	------	------	---	------	------	---	------	-------

Sign not to scale

GENERAL NOTES

All work to furnish and install these signs shall be included in the cost of the specified traffic control standards and shall not be paid separately.

All Illinois Standard signs shall conform to the latest edition of the "Illinois Standard Highway Signs Book" in effect on the date of invitation for bids.

Signs shall meet the applicable portions of Sections 701 and 720 of the Standard Specifications.

All dimensions are in inches unless otherwise noted.

STAY IN YOUR LANE



COLOR	LEGEND AND BORDER BACKGROUND	BLACK ORANGE	NON-REFLECTORIZED REFLECTORIZED
-------	---------------------------------	-----------------	------------------------------------

48.0" across sides 3.8" Radius, 1.0" Border, 0.6" Indent;
"STAY" E Mod; "IN YOUR" E Mod; "LANE" E Mod;

Table of Letter and Object Lefts


S	T	A	Y
20.7	26.8	31.6	38.0

I	N	Y	O	U	R
13.2	15.9	26.7	33.9	40.5	46.8

L	A	N	E
20.9	25.8	33.1	39.4

Sign not to scale

TRAFFIC CONTROL FOR ROAD CLOSURE

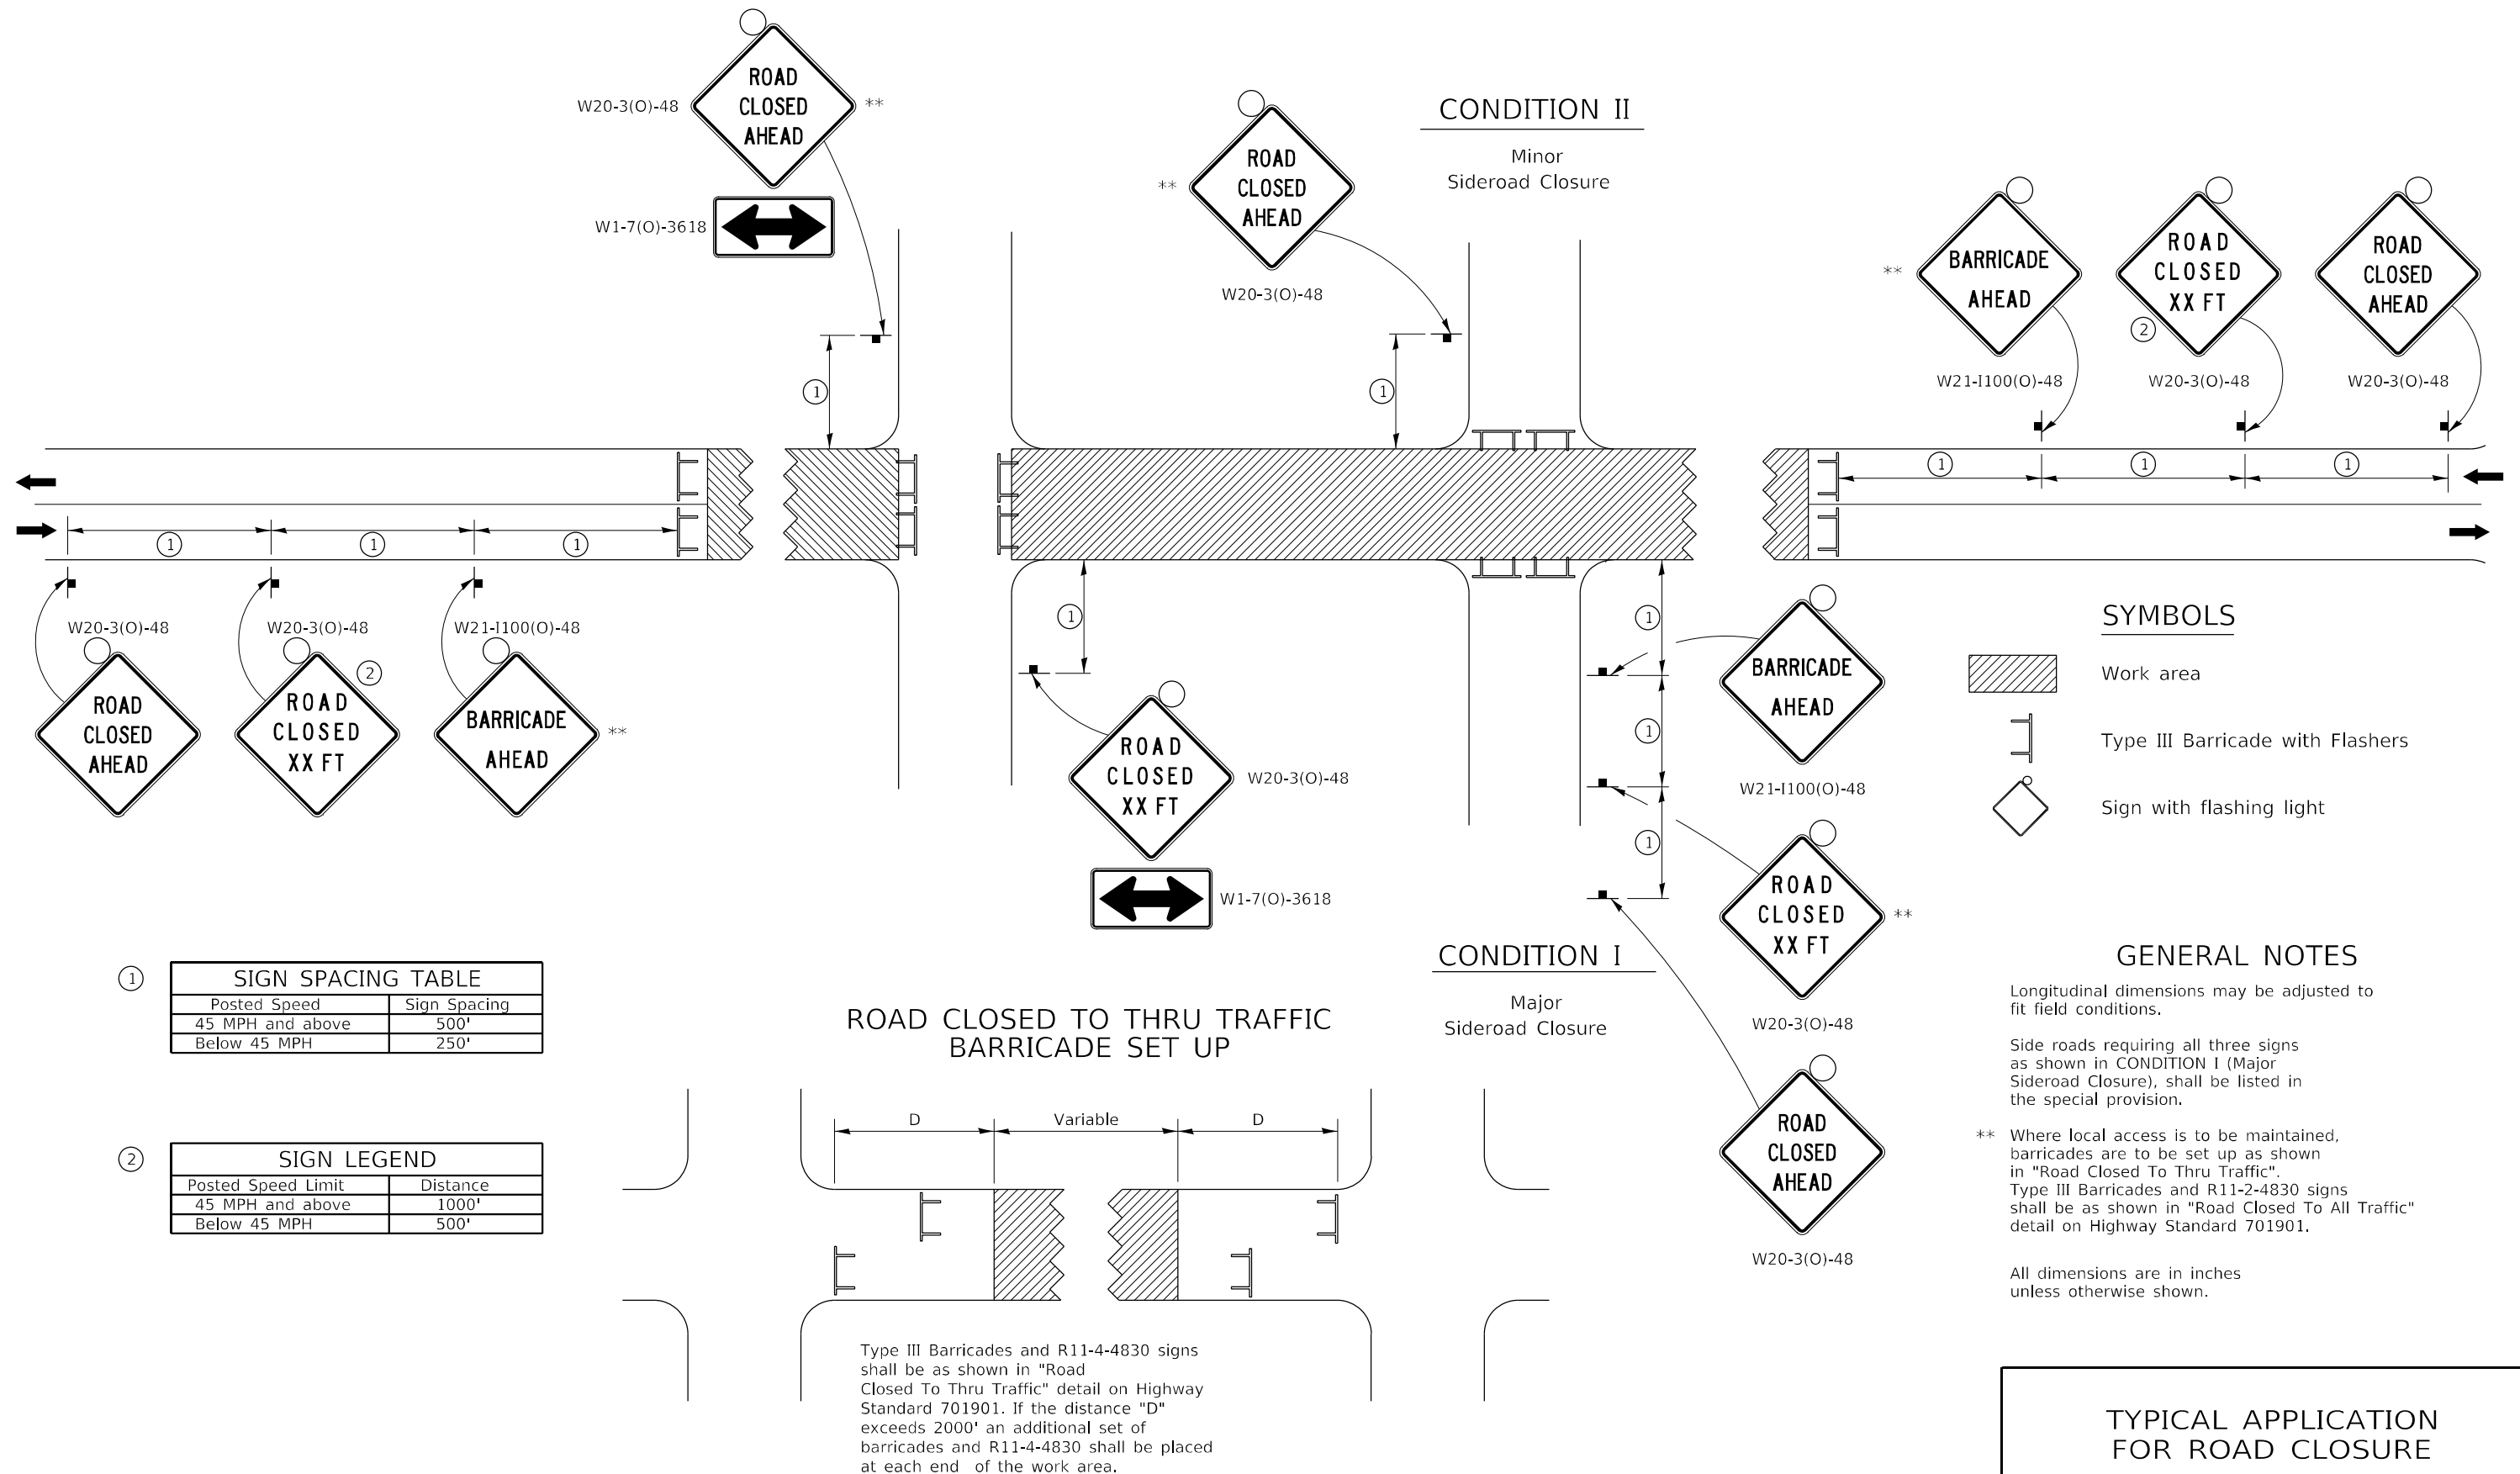

SIGN LEGEND	
Posted Speed Limit	Distance
45 MPH and above	1000'
Below 45 MPH	500'

ROAD CLOSED TO THRU TRAFFIC
BARRICADE SET UP

Type III Barricades and R11-4-4830 signs shall be as shown in "Road Closed To Thru Traffic" detail on Highway Standard 701901. If the distance "D" exceeds 2000' an additional set of barricades and R11-4-4830 shall be placed at each end of the work area.

CONDITION II

Minor
Sideroad Closure

CONDITION I

Major Sideroad Closure

SYMBOLS

	Work area
	Type III Barricade with Flashers
	Sign with flashing light

GENERAL NOTES

Longitudinal dimensions may be adjusted to fit field conditions.

Side roads requiring all three signs as shown in CONDITION I (Major Sideroad Closure), shall be listed in the special provision.

*** Where local access is to be maintained, barricades are to be set up as shown in "Road Closed To Thru Traffic". Type III Barricades and R11-2-4830 signs shall be as shown in "Road Closed To All Traffic" detail on Highway Standard 701901.


All dimensions are in inches
unless otherwise shown.

TYPICAL APPLICATION
FOR ROAD CLOSURE


FILE NAME: p:\dot-pw\hntley.com\PWIDOTDocuments\DOT Offices\District 2\Projects\64D78\Program Development\Studies & Plans\Design\CADD\CADsheets\64D78-shr-district2-std.dgn	USER NAME = hogensonjd	DESIGNED -	REVISED - 8-03-17	STATE OF ILLINOIS DEPARTMENT OF TRANSPORTATION					REGION 2 / DISTRICT 2 STANDARD					F.A.P. RITE.	SECTION	COUNTY	TOTAL SHEETS	SHEET NO.
	DRAWN -	CHECKED -	REVISED - 8-27-13											646	9R & 9RS-3	WHITESIDE	222	183
	PLOT SCALE = 100,0000 ' / in.	CHECKED -	REVISED - 8-27-13	CONTRACT NO. 64D78														
	PLOT DATE = 10/22/2021	DATE = 10-17-11	REVISED - 10-17-11															
	SCALE:		SHEET OF SHEETS		STA. TO STA.													

TYPICAL PAVEMENT MARKINGS

TYPICAL PAVEMENT MARKING FOR FLUSH MEDIAN
AT LEFT TURN LANE

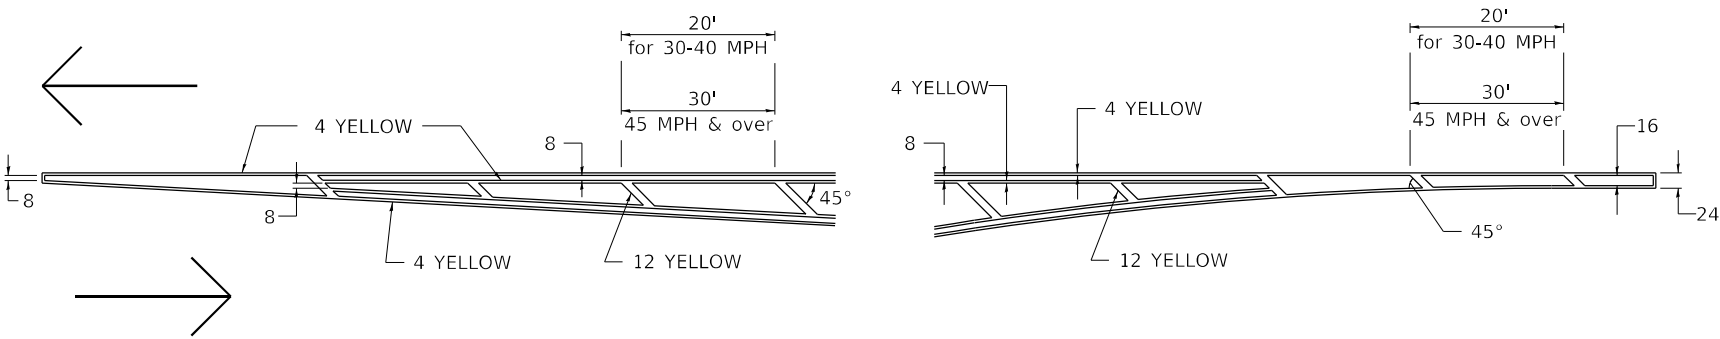


MEDIAN PAVEMENT MARKING

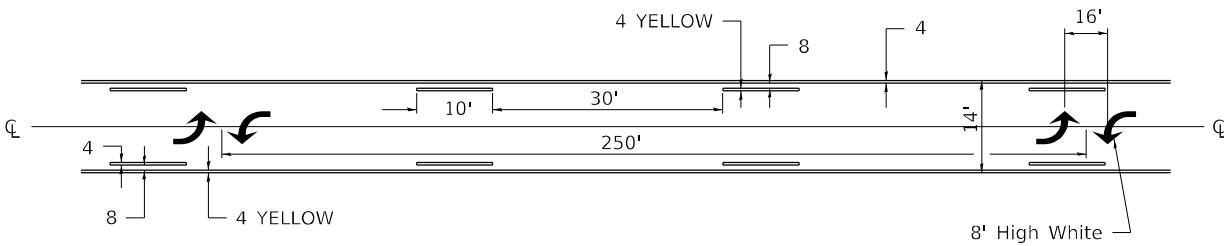


** ALL DIMENSIONS ARE IN INCHES UNLESS OTHERWISE NOTED.

TYPICAL ISLAND
OFFSET SHOULDER WIDTH

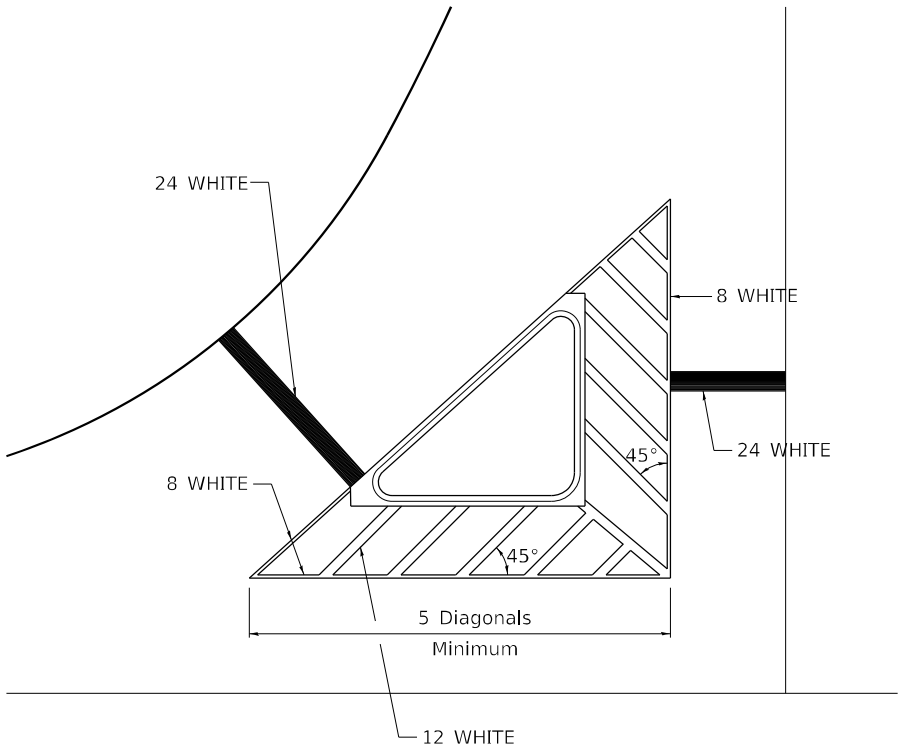


TYPICAL MARKING FOR
PAINTED ISLANDS

NOTE:
* 45° TO LOCAL TAN.

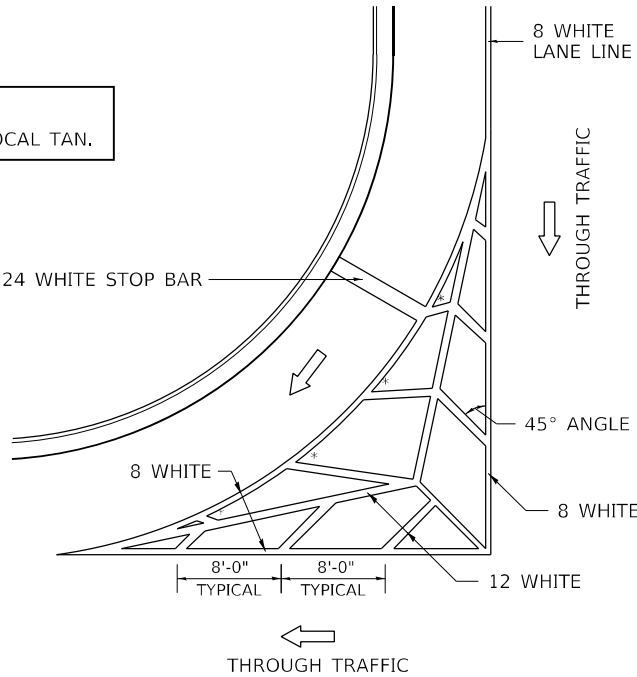

STANDARD CROSSWALK MARKING

See Schedules for Locations

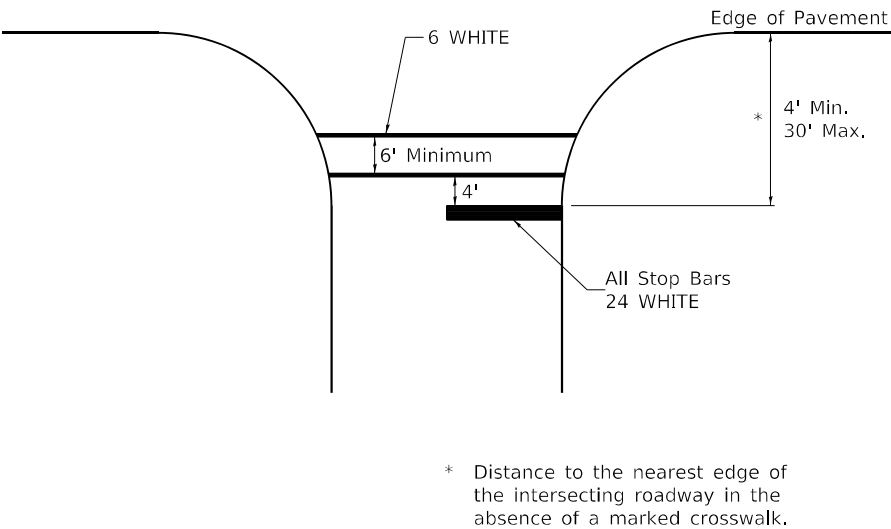


* Distance to the nearest edge of the intersecting roadway in the absence of a marked crosswalk.

FILE NAME: p:\w\dot-pw\entley.com\PWIDOT\Documents\DOT Offices\District 2\Projects\64D78\Program Development\Studies & Plans\Design\CADD\CADsheets\64D78-shd-district3-06-12.dgn	USER NAME = hogensonjd	DESIGNED -	REVISED - 6-27-14	STATE OF ILLINOIS DEPARTMENT OF TRANSPORTATION	REGION 2 / DISTRICT 2 STANDARD			F.A.P. RTE. 646	SECTION 9R & 9RS-3	COUNTY WHITESIDE	TOTAL SHEETS 222	SHEET NO. 184
	PLOT SCALE = 100,0000 ' / in.	CHECKED -	REVISED -					CONTRACT NO. 64D78				
	PLOT DATE = 10/22/2021	DATE -	REVISED -					ILLINOIS FED. AID PROJECT				
								SCALE:	SHEET 1 OF 3 SHEETS	STA. TO STA.		


TYPICAL PAVEMENT MARKINGS

ARROW LAYOUT

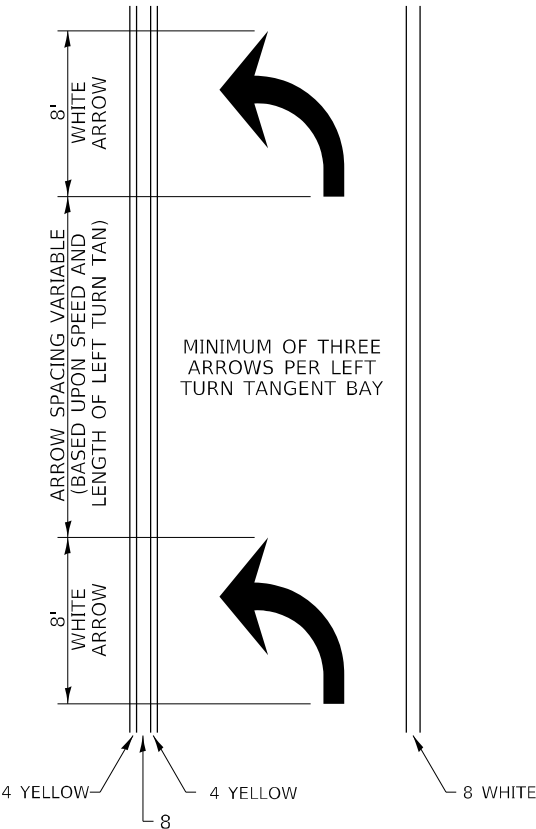


- ONE-WAY AMBER MARKER
- ONE-WAY CRYSTAL MARKER
- TWO-WAY AMBER MARKER

ALL DIMENSIONS ARE IN INCHES
UNLESS OTHERWISE NOTED.

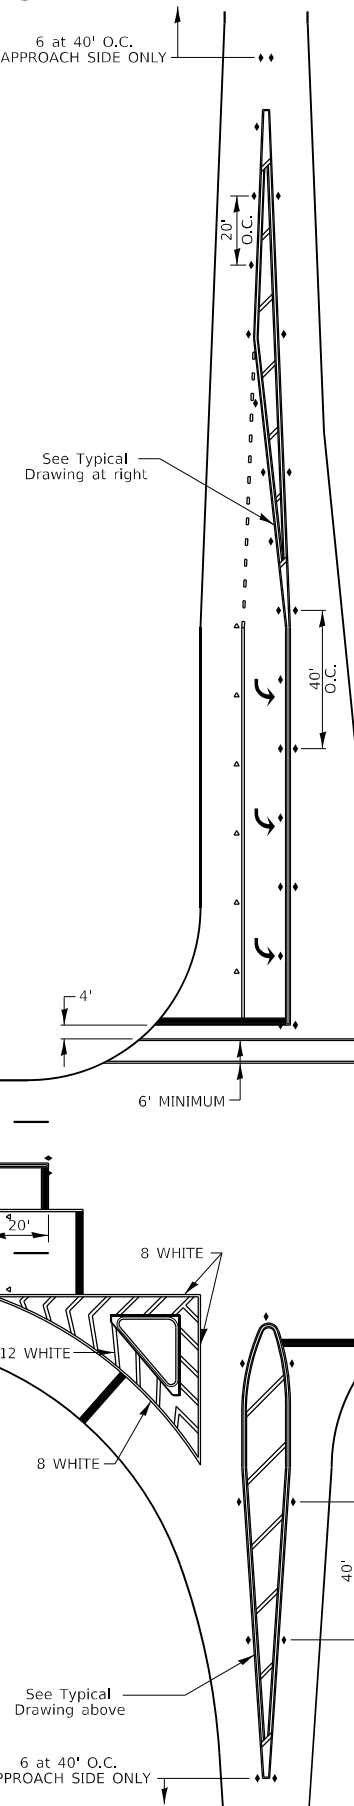


TYPICAL PAVEMENT MARKING FOR FLUSH MEDIAN

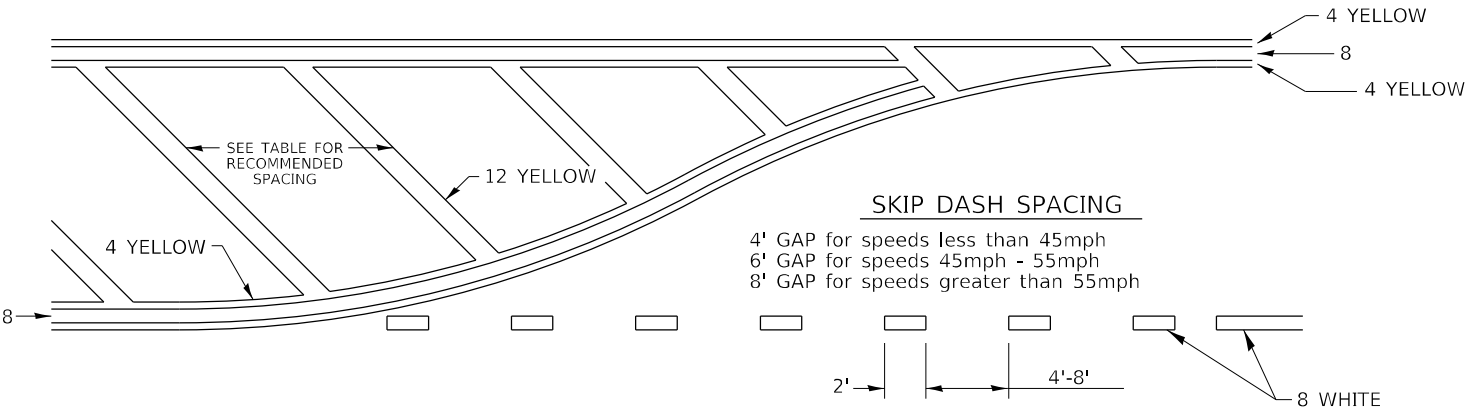

RECOMMENDED SPACING BETWEEN DIAGONALS (IN FEET)

Speed Limit Range	Continuous Median Area	Intersection Channelization	Objects (Islands)
less than 30MPH	50'	15'	10'
30-40MPH	75'	20'	15'
45MPH & over	75'	30'	20'

NOTE: if the spacing recommended in the Table does not permit at least five diagonal lines in the area being marked, the spacing from the next lowest speed range should be used. The recommended spacing is measured parallel to the pavement center line.

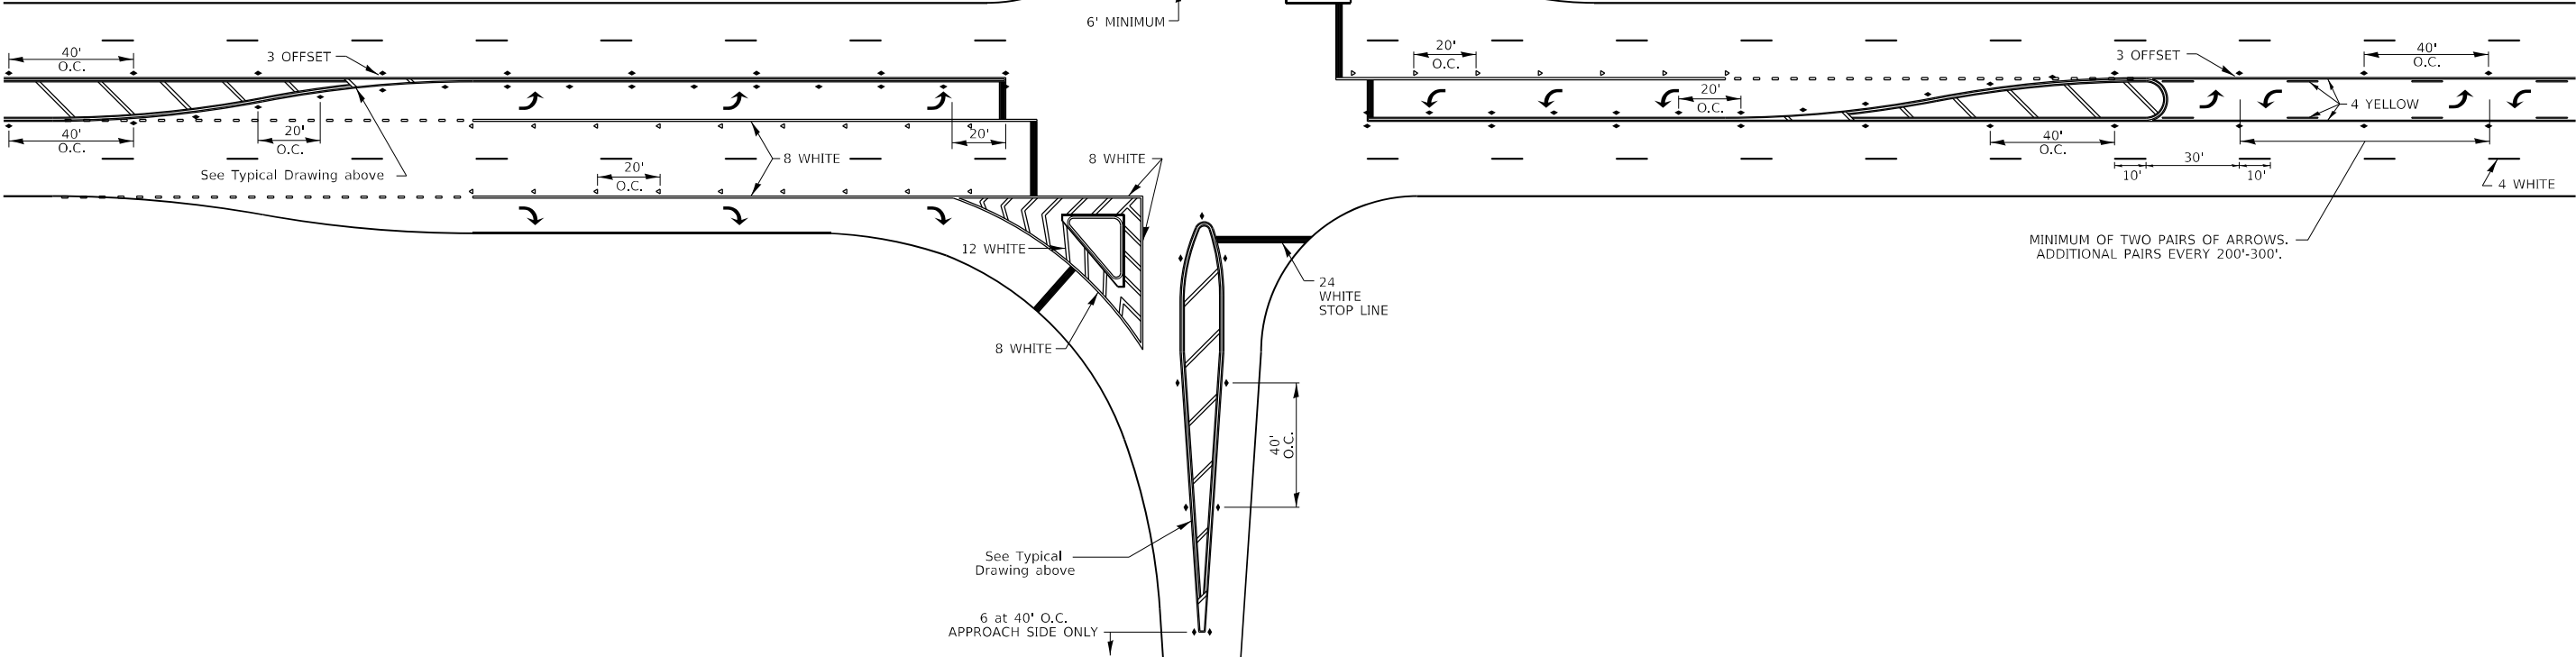

FINAL SURVEY	SURVEYED _____	BY _____	DATE _____
	PLOTTED _____		
NOTE BOOK	TEMPLATE _____		
	AREAS _____		
NO. _____	AREAS CHECKED _____		

ORIGINAL SURVEY			SV	DATE
	SURVEYED _____			
	PLOTTED _____			
	TEMPLATE _____			
	AREAS _____			
	AREAS CHECKED _____			
NO. _____				

MODEL: Default	NO.	AREAS CHECKED
----------------	-----	---------------

USER NAME = hogensonj@	DESIGNED -	REVISED -
	DRAWN -	REVISED -
PLOT SCALE = 20,0000 ' / in.	CHECKED -	REVISED -
PLOT DATE = 10/22/2021	DATE -	REVISED -


**STATE OF ILLINOIS
DEPARTMENT OF TRANSPORTATION**

IL ROUTE 40

MAINLINE CROSS SECTIONS

SCALE:	SHEET	OF	SHEETS	STA. 798+00.00	TO STA. 799+25.00
--------	-------	----	--------	----------------	-------------------

F.A.P. RTE.	SECTION	COUNTY	TOTAL SHEETS	SHEET NO.
646	9R & 9RS-3	WHITESIDE	222	187
		CONTRACT NO. 64D78		
ILLINOIS		FED. AID PROJECT		

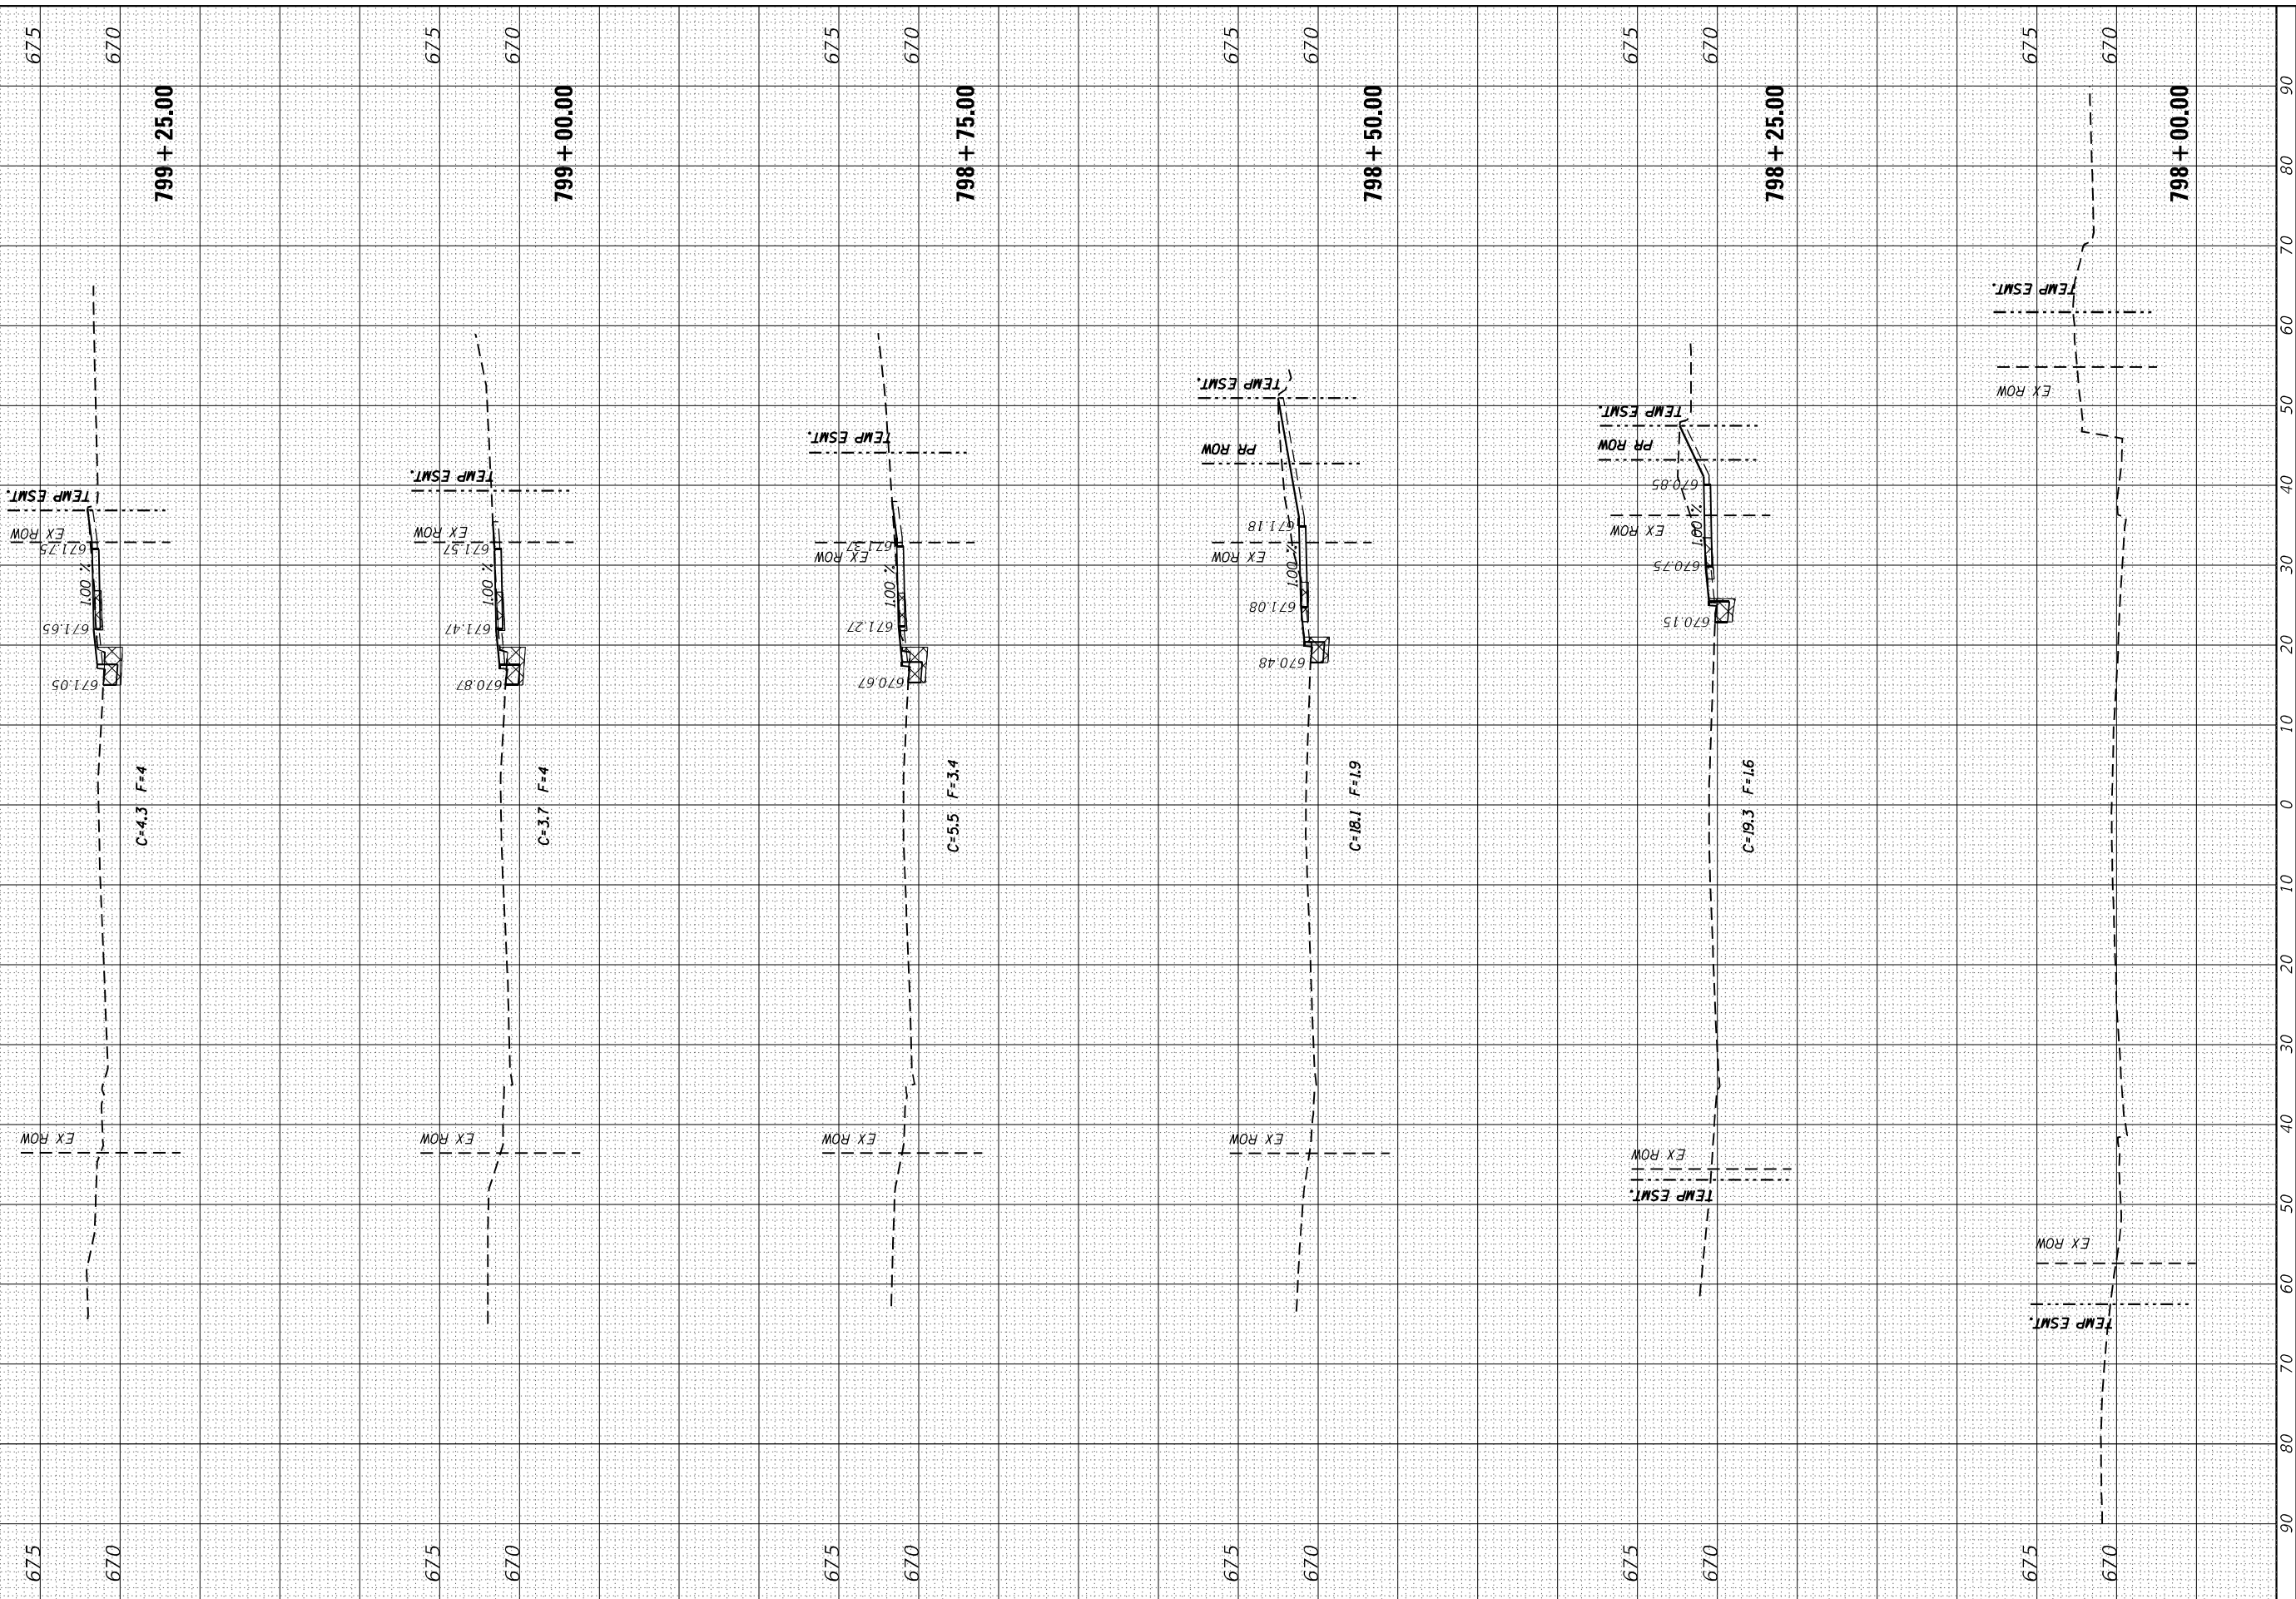

FINAL SURVEY	SURVEYED _____	BY _____	DATE _____
	PLOTTED _____		
NOTE BOOK	TEMPLATE _____		
	AREAS _____		
NO. _____	AREAS CHECKED _____		

ORIGINAL SURVEY			SV	DATE
	SURVEYED _____			
	PLOTTED _____			
	TEMPLATE _____			
	AREAS _____			
	AREAS CHECKED _____			
NO. _____				

MODEL: Default	NO.	AREAS CHECKED
----------------	-----	---------------

USER NAME = hogensonj@	DESIGNED -	REVISED -
	DRAWN -	REVISED -
PLOT SCALE = 20,0000 ' / in.	CHECKED -	REVISED -
PLOT DATE = 10/22/2021	DATE -	REVISED -


**STATE OF ILLINOIS
DEPARTMENT OF TRANSPORTATION**

IL ROUTE 40 MAINLINE CROSS SECTIONS

SCALE:	SHEET	OF	SHEETS	STA. 799+50.00	TO STA. 800+75.00
--------	-------	----	--------	----------------	-------------------

F.A.P. RTE.	SECTION	COUNTY	TOTAL SHEETS	SHEET NO.
646	9R & 9RS-3	WHITESIDE	222	188
		CONTRACT NO. 64D78		
ILLINOIS		FED. AID PROJECT		

ILLINOIS	FED. AID PROJECT
----------	------------------

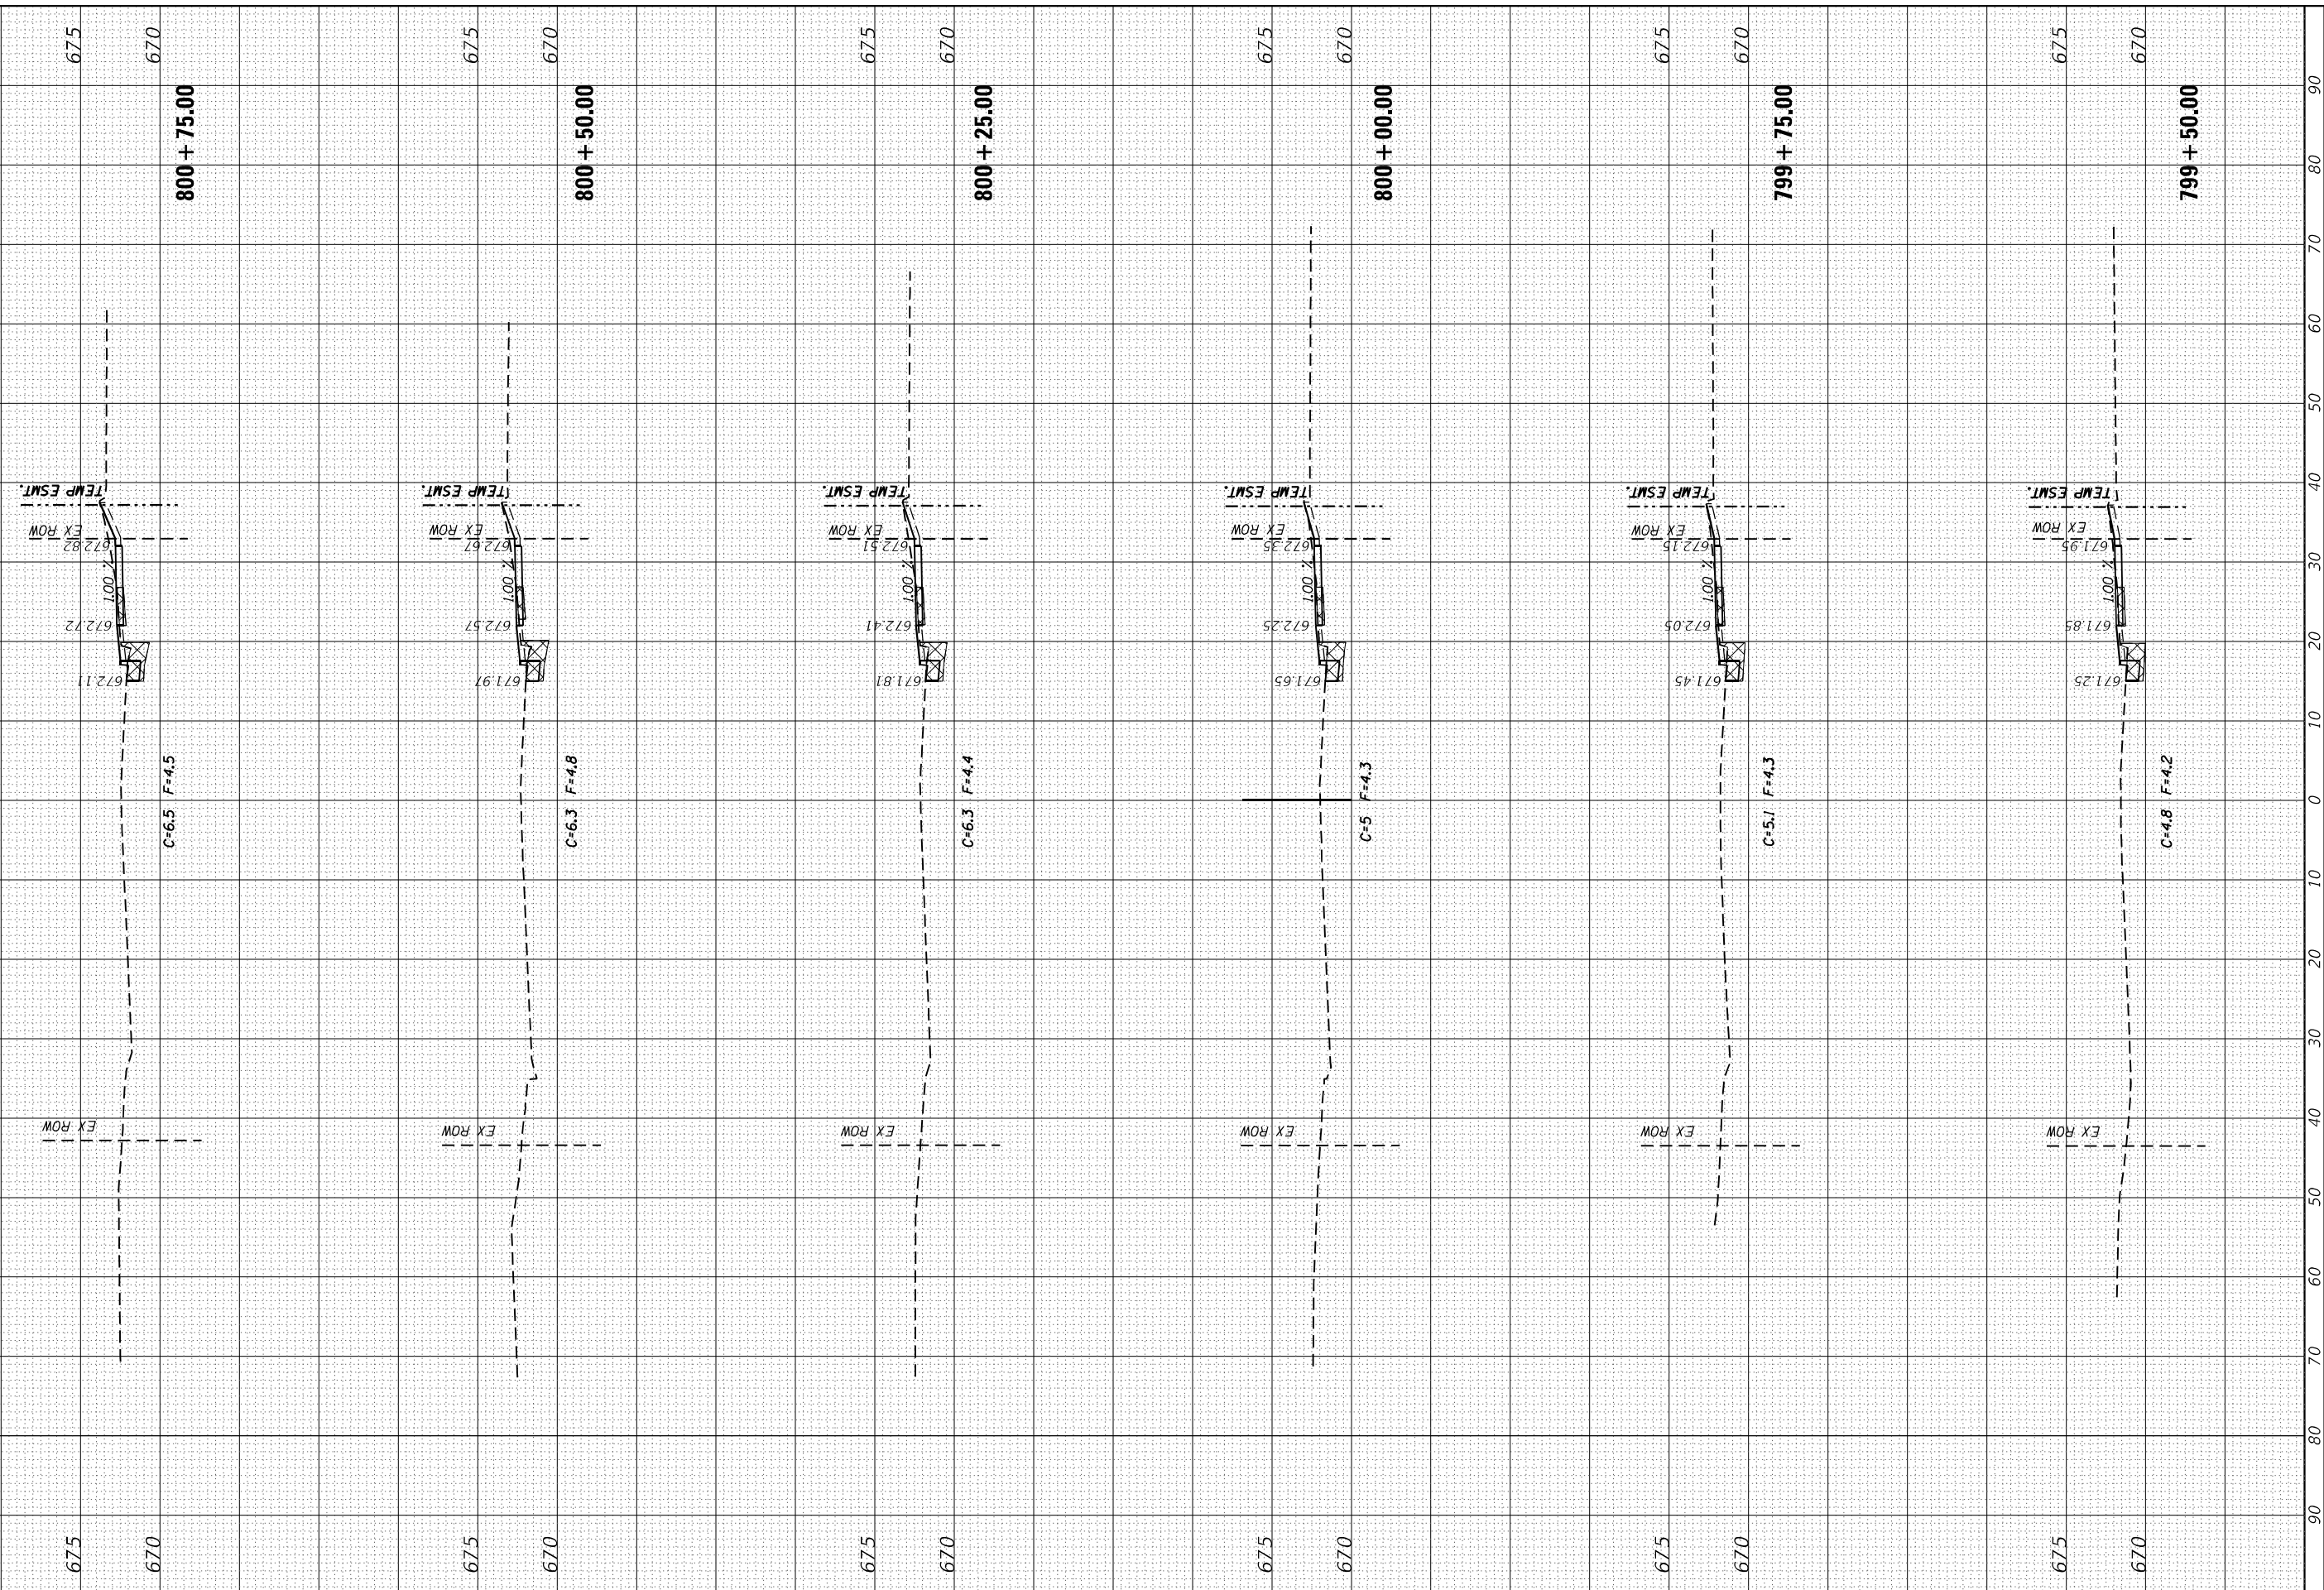

FINAL SURVEY	SURVEYED _____	BY _____	DATE _____
	PLOTTED _____		
NOTE BOOK	TEMPLATE _____		
	AREAS _____		
NO. _____	AREAS CHECKED _____		

ORIGINAL SURVEY			SV	DATE
	SURVEYED _____			
	PLOTTED _____			
	TEMPLATE _____			
	AREAS _____			
	AREAS CHECKED _____			
NO. _____				

MODEL: Default	NO.	AREAS CHECKED	
----------------	-----	---------------	--

FILE NAME: pw:\dot-pw.bentley.com\FW\DOT\Documents\DOT Offices\District 2\Projects\64D78\Program Development\Studies & Plans\Design\CADD\CADsheets\ID2_64D78-sht-xssht.mldgn


USER NAME = hogensonj@	DESIGNED -	REVISED -
	DRAWN -	REVISED -
PLOT SCALE = 20,0000 ' / in.	CHECKED -	REVISED -
PLOT DATE = 10/22/2021	DATE -	REVISED -

**STATE OF ILLINOIS
DEPARTMENT OF TRANSPORTATION**

IL ROUTE 40 MAINLINE CROSS SECTIONS

SCALE:	SHEET	OF	SHEETS	STA. 801+00.00	TO STA. 802+00.00
--------	-------	----	--------	----------------	-------------------

F.A.P. RTE.	SECTION	COUNTY	TOTAL SHEETS	SHEET NO.
646	9R & 9RS-3	WHITESIDE	222	189
		CONTRACT NO. 64D78		
ILLINOIS		FED. AID PROJECT		

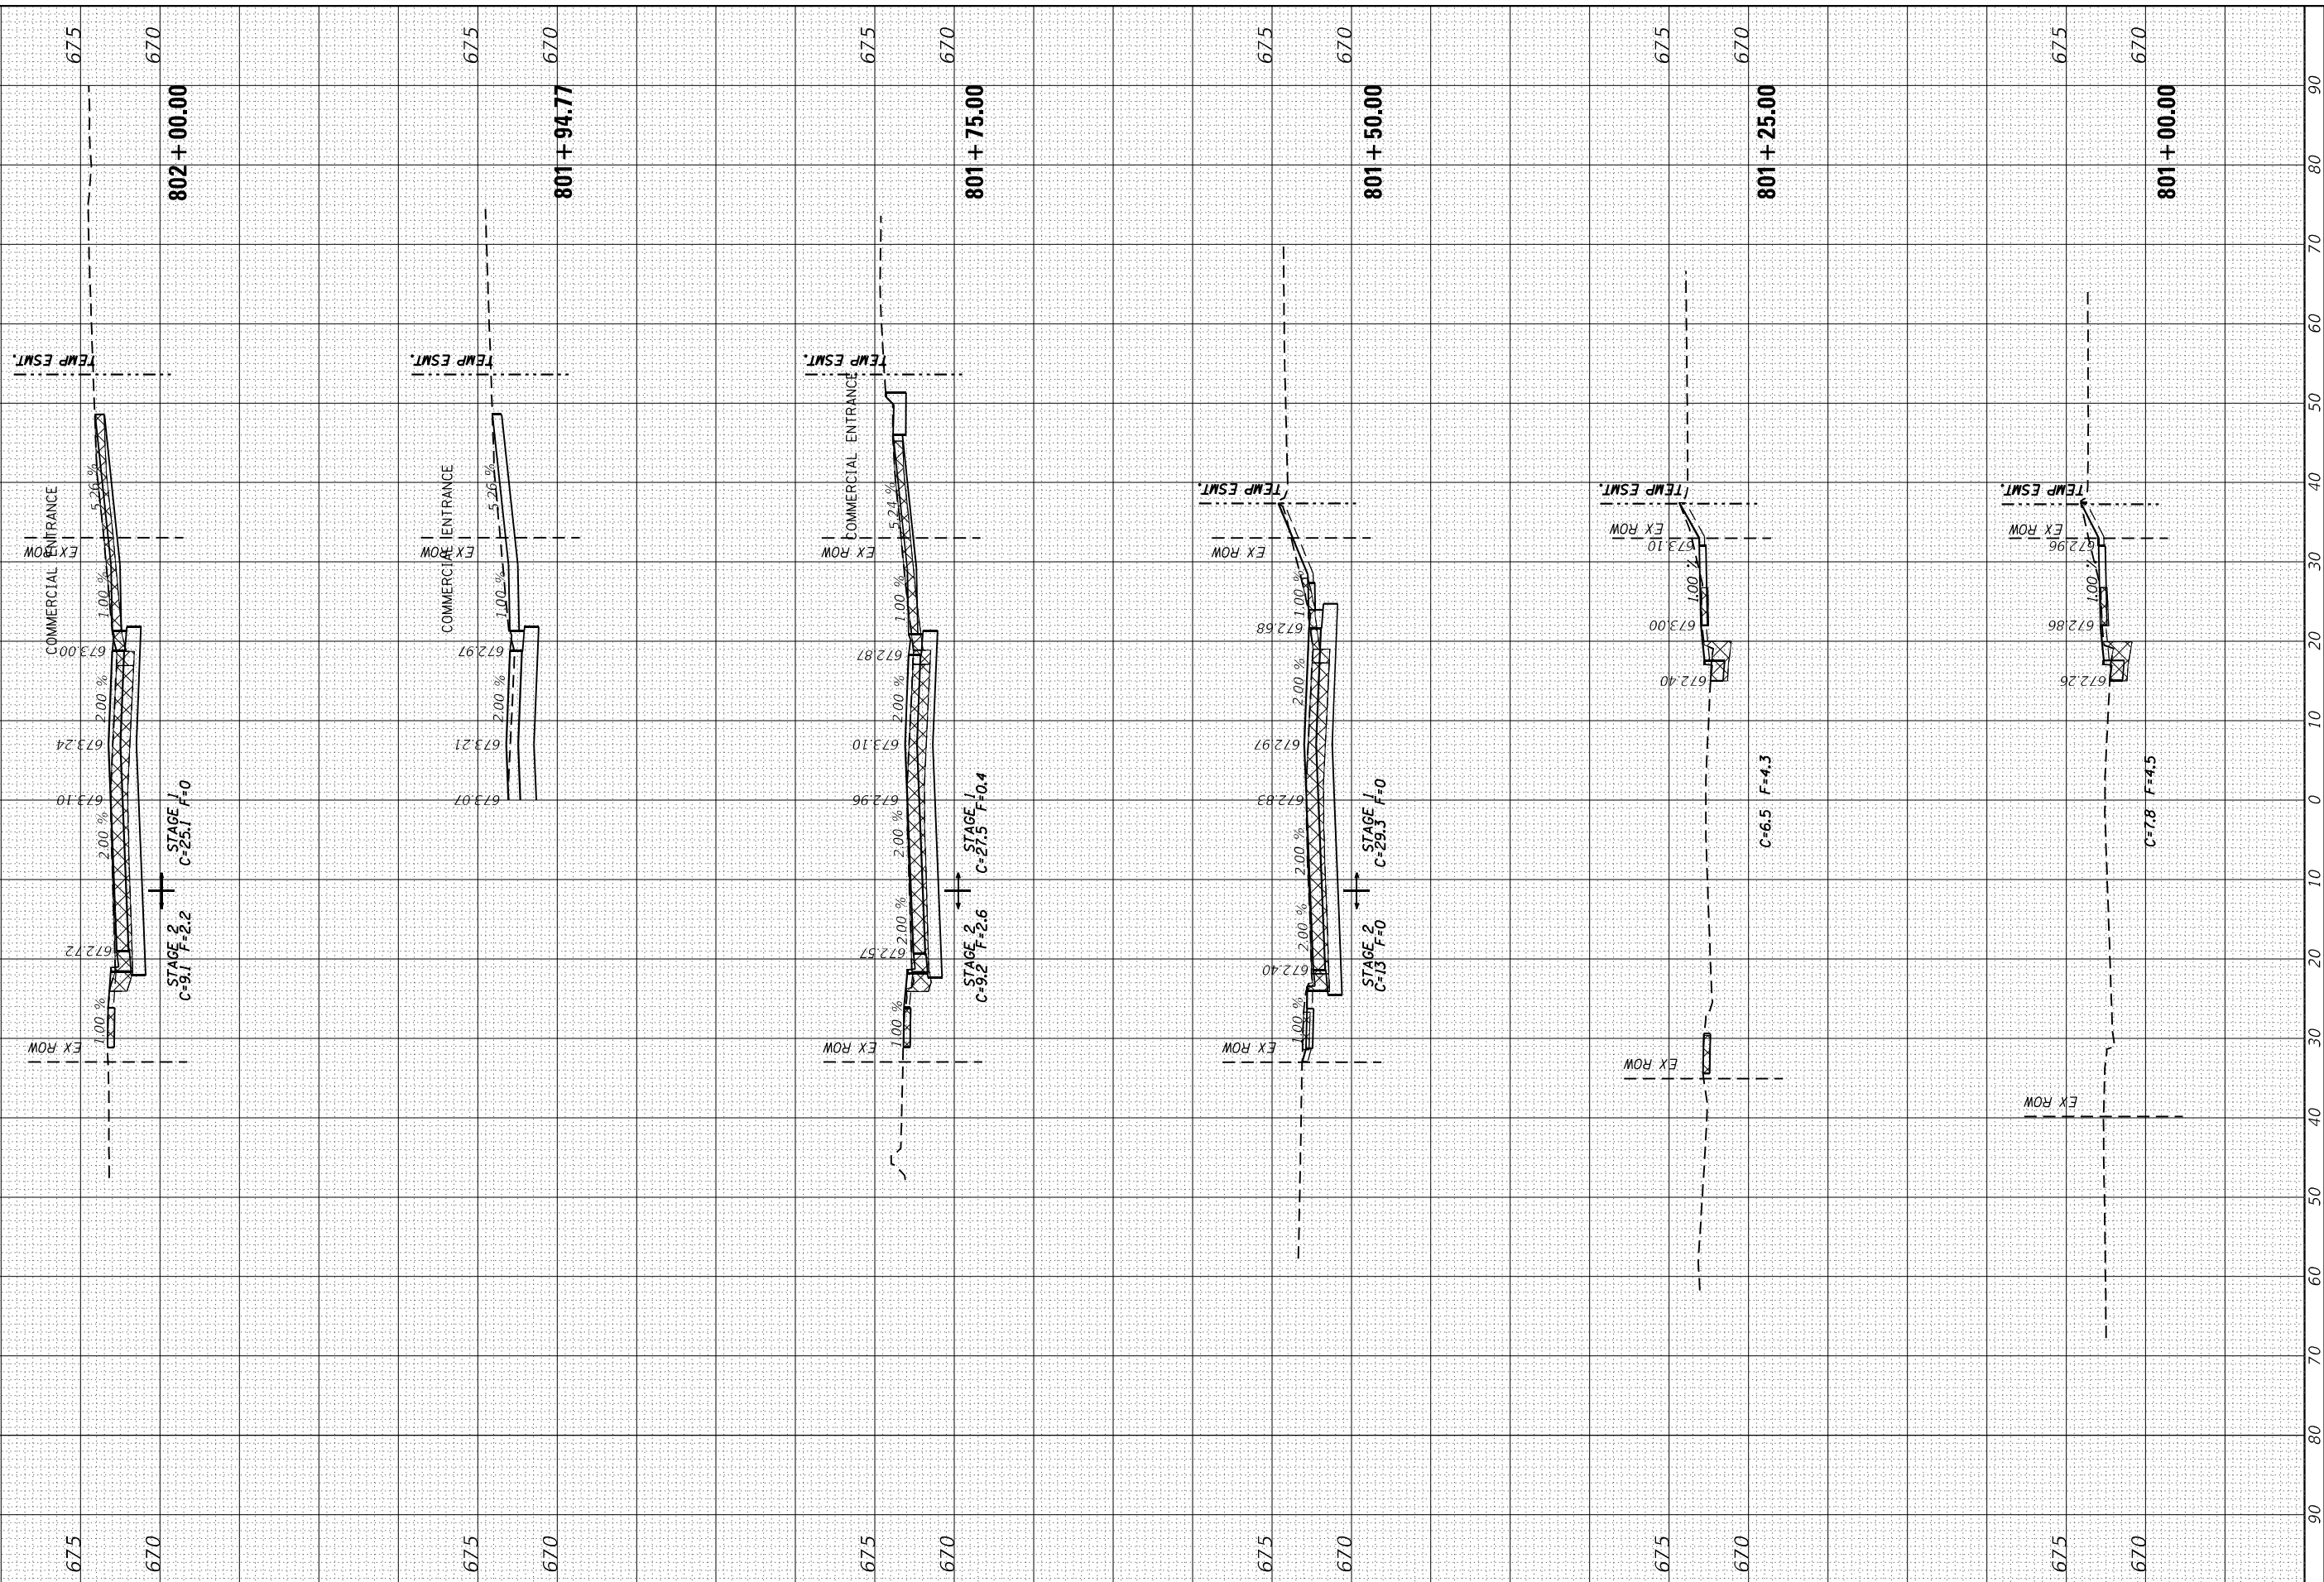


FINAL SURVEY	SURVEYED _____	BY _____	DATE _____
	PLOTTED _____		
NOTE BOOK	TEMPLATE _____		
	AREAS _____		
NO. _____	AREAS CHECKED _____		

ORIGINAL SURVEY			SV	DATE
	SURVEYED _____			
	PLOTTED _____			
	TEMPLATE _____			
	AREAS _____			
	AREAS CHECKED _____			
NO. _____				

MODEL: Default	NO.	AREAS CHECKED
----------------	-----	---------------

FILE NAME: pww:\ltdot-pw.bentley.com\PW\DOT\Documents\IDOT Offices\District 2\Projects\64D78\Program Development\Studies & Plans\Design\CADD\CADsheets\ID2_64D78-sht-xxsht.mxd

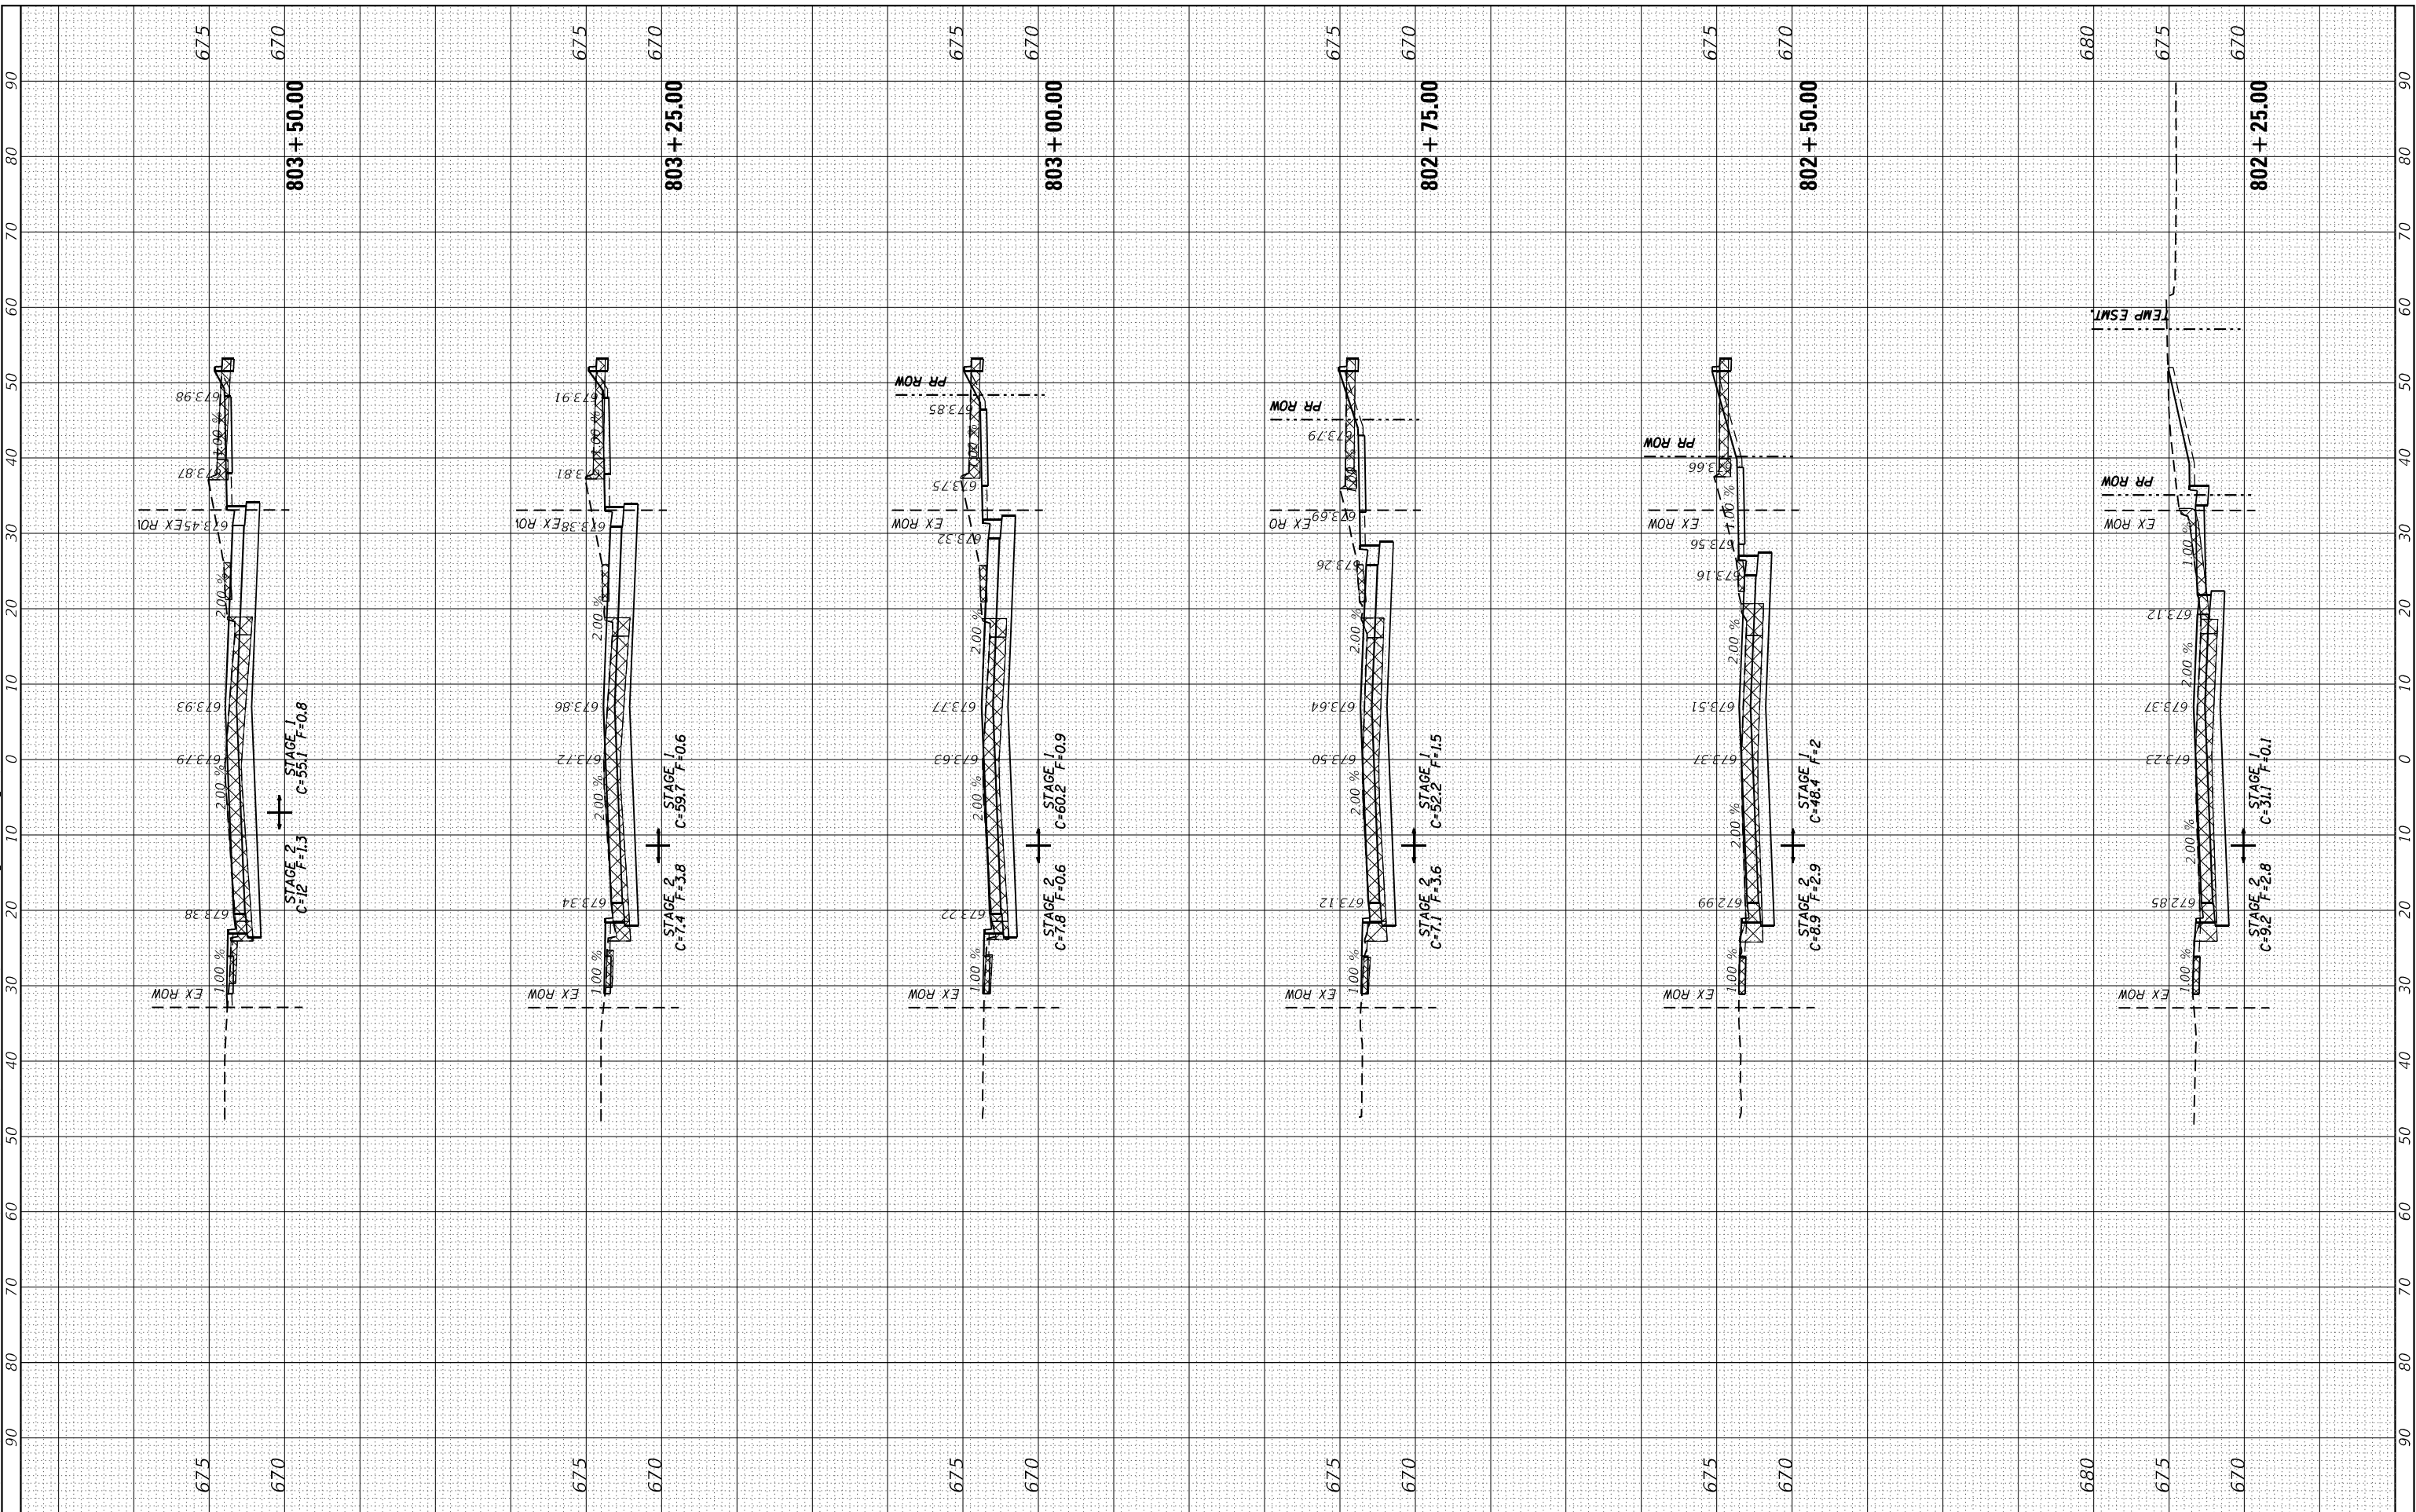

USER NAME = hogensonjd	DESIGNED -	REVISED -
	DRAWN -	REVISED -
PLOT SCALE = 20,000 ' / in.	CHECKED -	REVISED -
PLOT DATE = 10/22/2021	DATE -	REVISED -

**STATE OF ILLINOIS
DEPARTMENT OF TRANSPORTATION**

IL ROUTE 40 MAINLINE CROSS SECTIONS

SCALE:	SHEET	OF	SHEETS	STA. 802+25.00	TO STA. 803+50.00
--------	-------	----	--------	----------------	-------------------

F.A.P. RTE.	SECTION	COUNTY	TOTAL SHEETS	SHEET NO.
646	9R & 9RS-3	WHITESIDE	222	190
		CONTRACT NO. 64D78		
ILLINOIS		FED. AID PROJECT		


ILLINOIS	FED. AID PROJECT
----------	------------------

FINAL SURVEY	SURVEYED _____	BY _____	DATE _____
	PLOTTED _____		
NOTE BOOK	TEMPLATE _____		
	AREAS _____		
NO. _____	AREAS CHECKED _____		

ORIGINAL SURVEY			SV	DATE
	SURVEYED _____			
	PLOTTED _____			
	TEMPLATE _____			
	AREAS _____			
	AREAS CHECKED _____			
NO. _____				

MODEL: Default	NO.	AREAS CHECKED	
----------------	-----	---------------	--

FILE NAME: pw:\dotopw.bentley.com\FW\DOT\Documents\DOT Offices\District 2\Projects\64D78\Program Development\Studies & Plans\Design\CADD\CADsheets\ID2_64D78-sht-xssht.mldgn

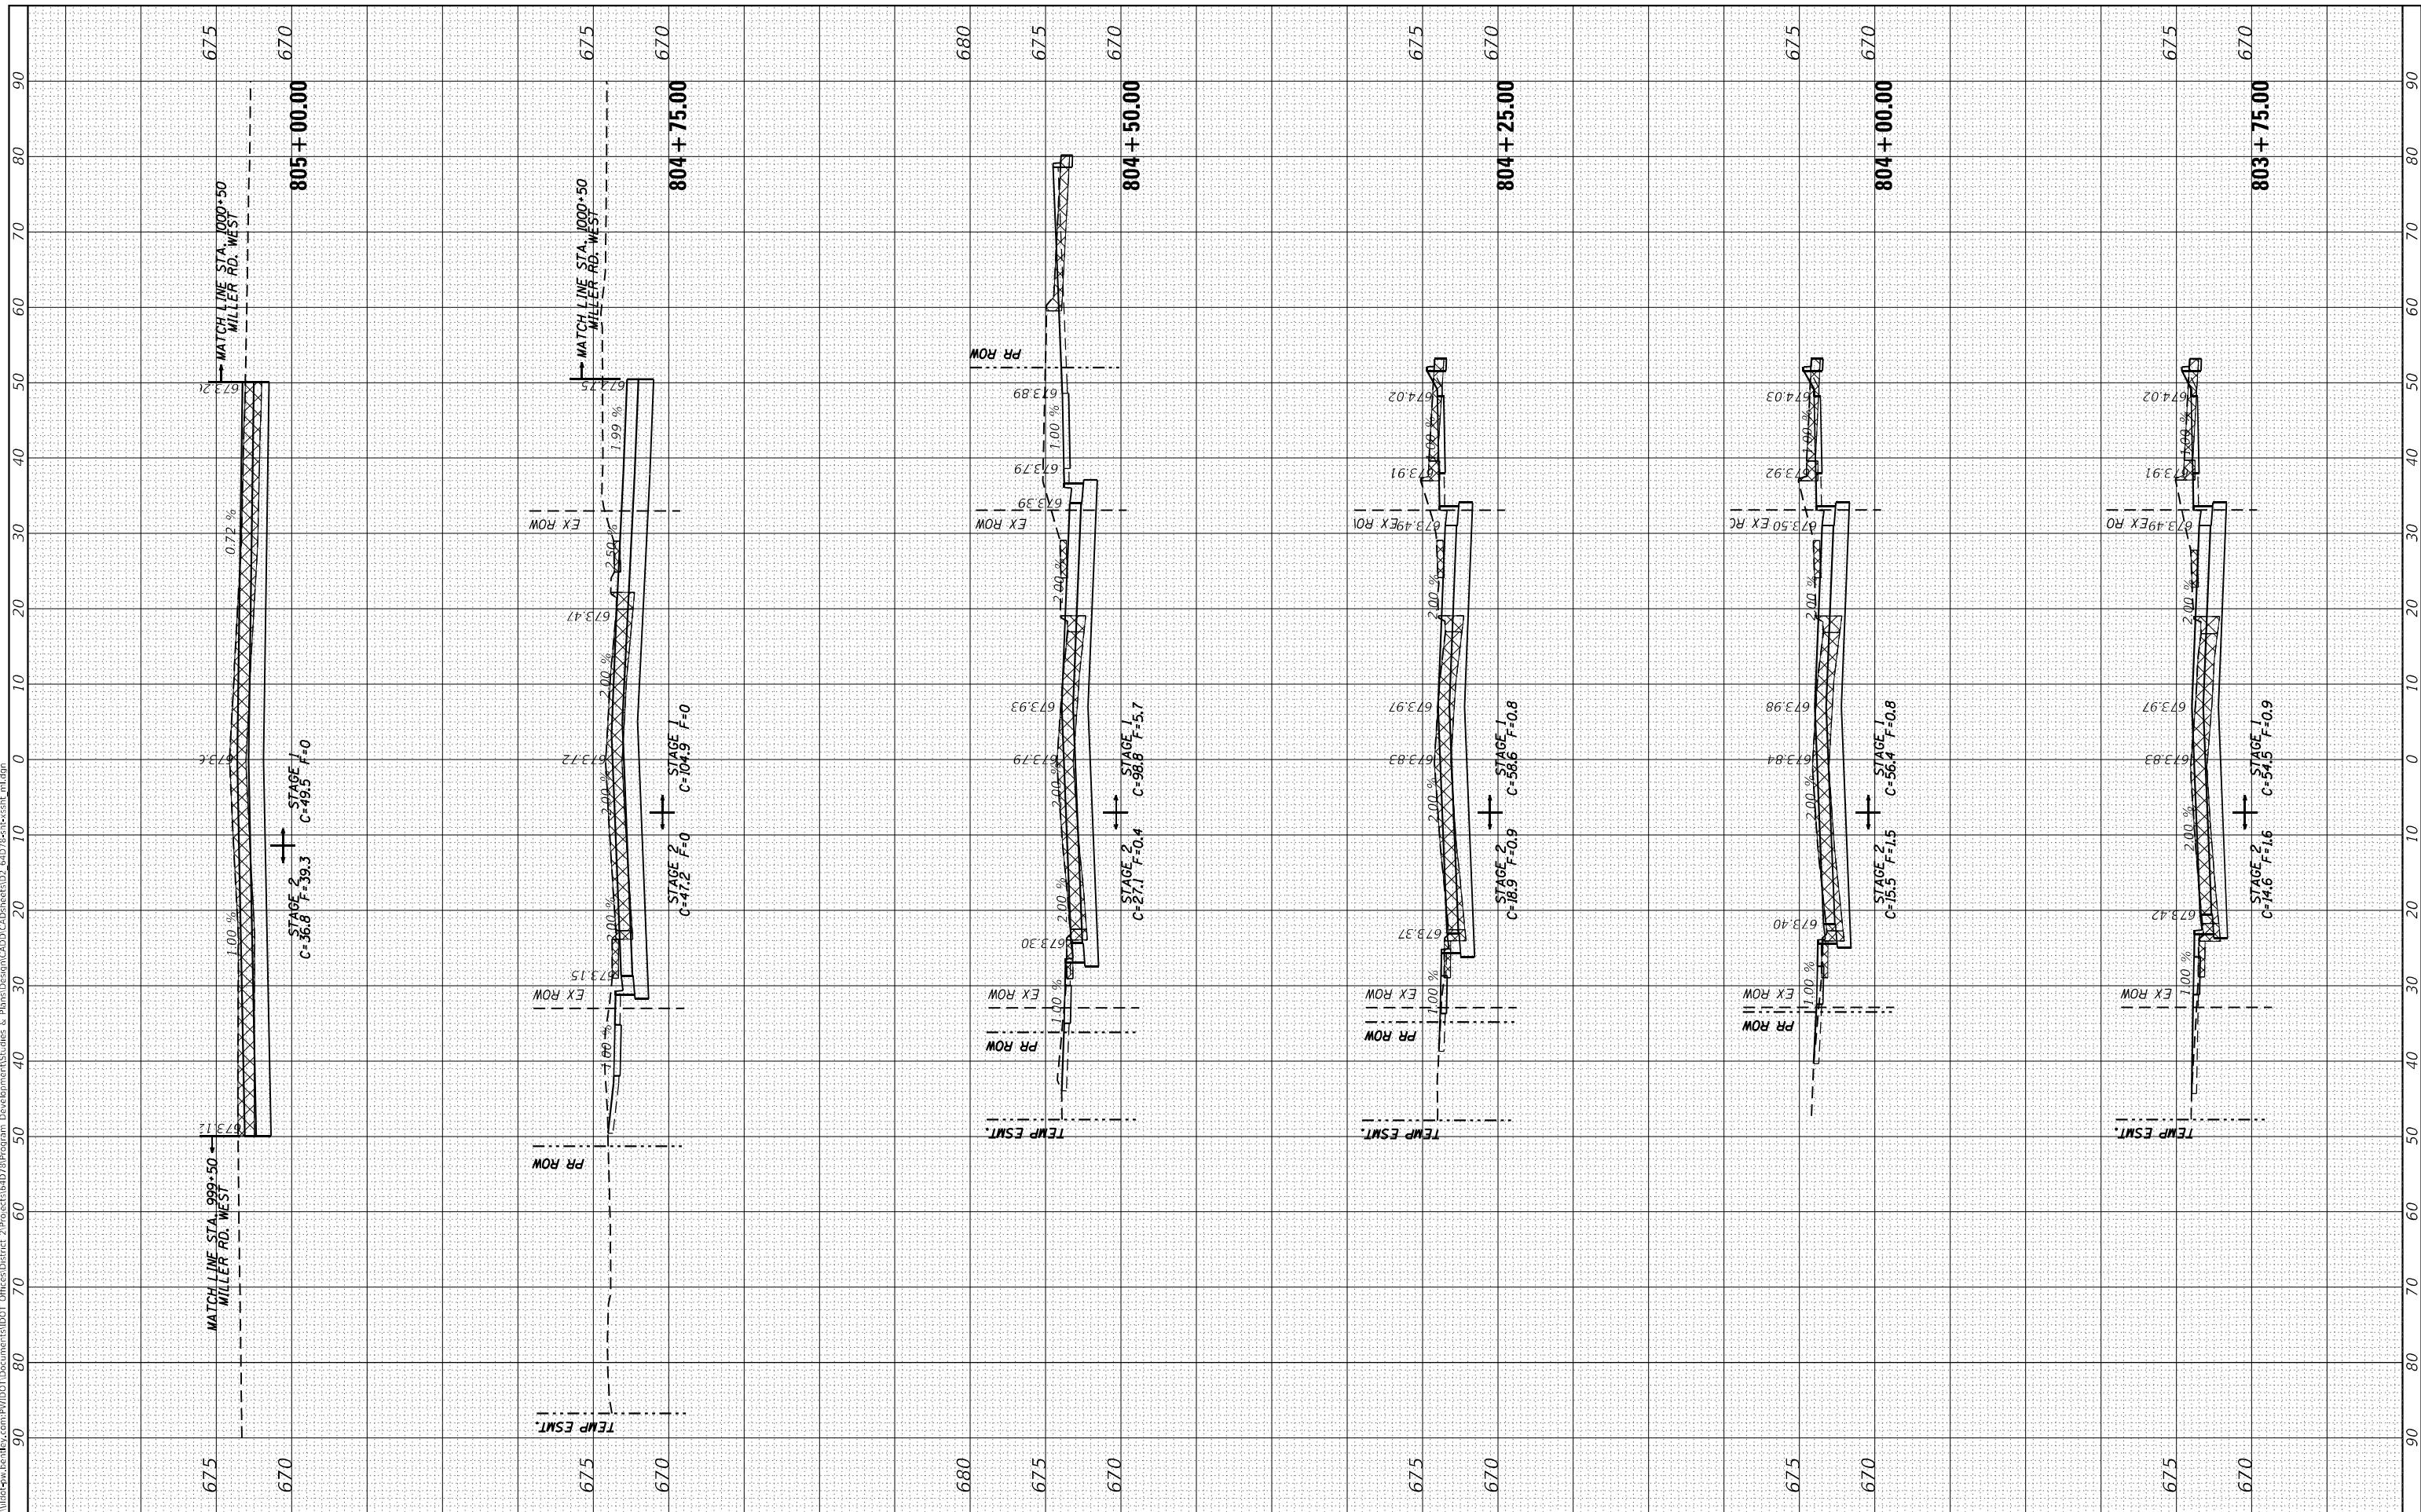

USER NAME = hogensonj@	DESIGNED -	REVISED -
	DRAWN -	REVISED -
PLOT SCALE = 20,0000 ' / in.	CHECKED -	REVISED -
PLOT DATE = 10/22/2021	DATE -	REVISED -

**STATE OF ILLINOIS
DEPARTMENT OF TRANSPORTATION**

IL ROUTE 40

MAINLINE CROSS SECTIONS

SCALE:	SHEET	OF	SHEETS	STA. 803+75.00	TO STA. 805+00.00
--------	-------	----	--------	----------------	-------------------


F.A.P. RTE.	SECTION	COUNTY	TOTAL SHEETS	SHEET NO.
646	9R & 9RS-3	WHITESIDE	222	191
		CONTRACT NO. 64D78		
ILLINOIS		FED. AID PROJECT		

FINAL SURVEY	SURVEYED _____	BY _____	DATE _____
	PLOTTED _____		
NOTE BOOK	TEMPLATE _____		
	AREAS _____		
NO. _____	AREAS CHECKED _____		

ORIGINAL SURVEY			SV	DATE
	SURVEYED _____			
	PLOTTED _____			
	TEMPLATE _____			
	AREAS _____			
	AREAS CHECKED _____			
NO. _____				

MODEL: Default	NO.	AREAS CHECKED
----------------	-----	---------------

FILE NAME: pw:\dot-pw.bentley.com\FW\DOT\Documents\District 2\Projects\64D78\Program Development\Studies & Plans\Design\CADD\CADsheets\ID2_64D78-sht-xssht.mldgn

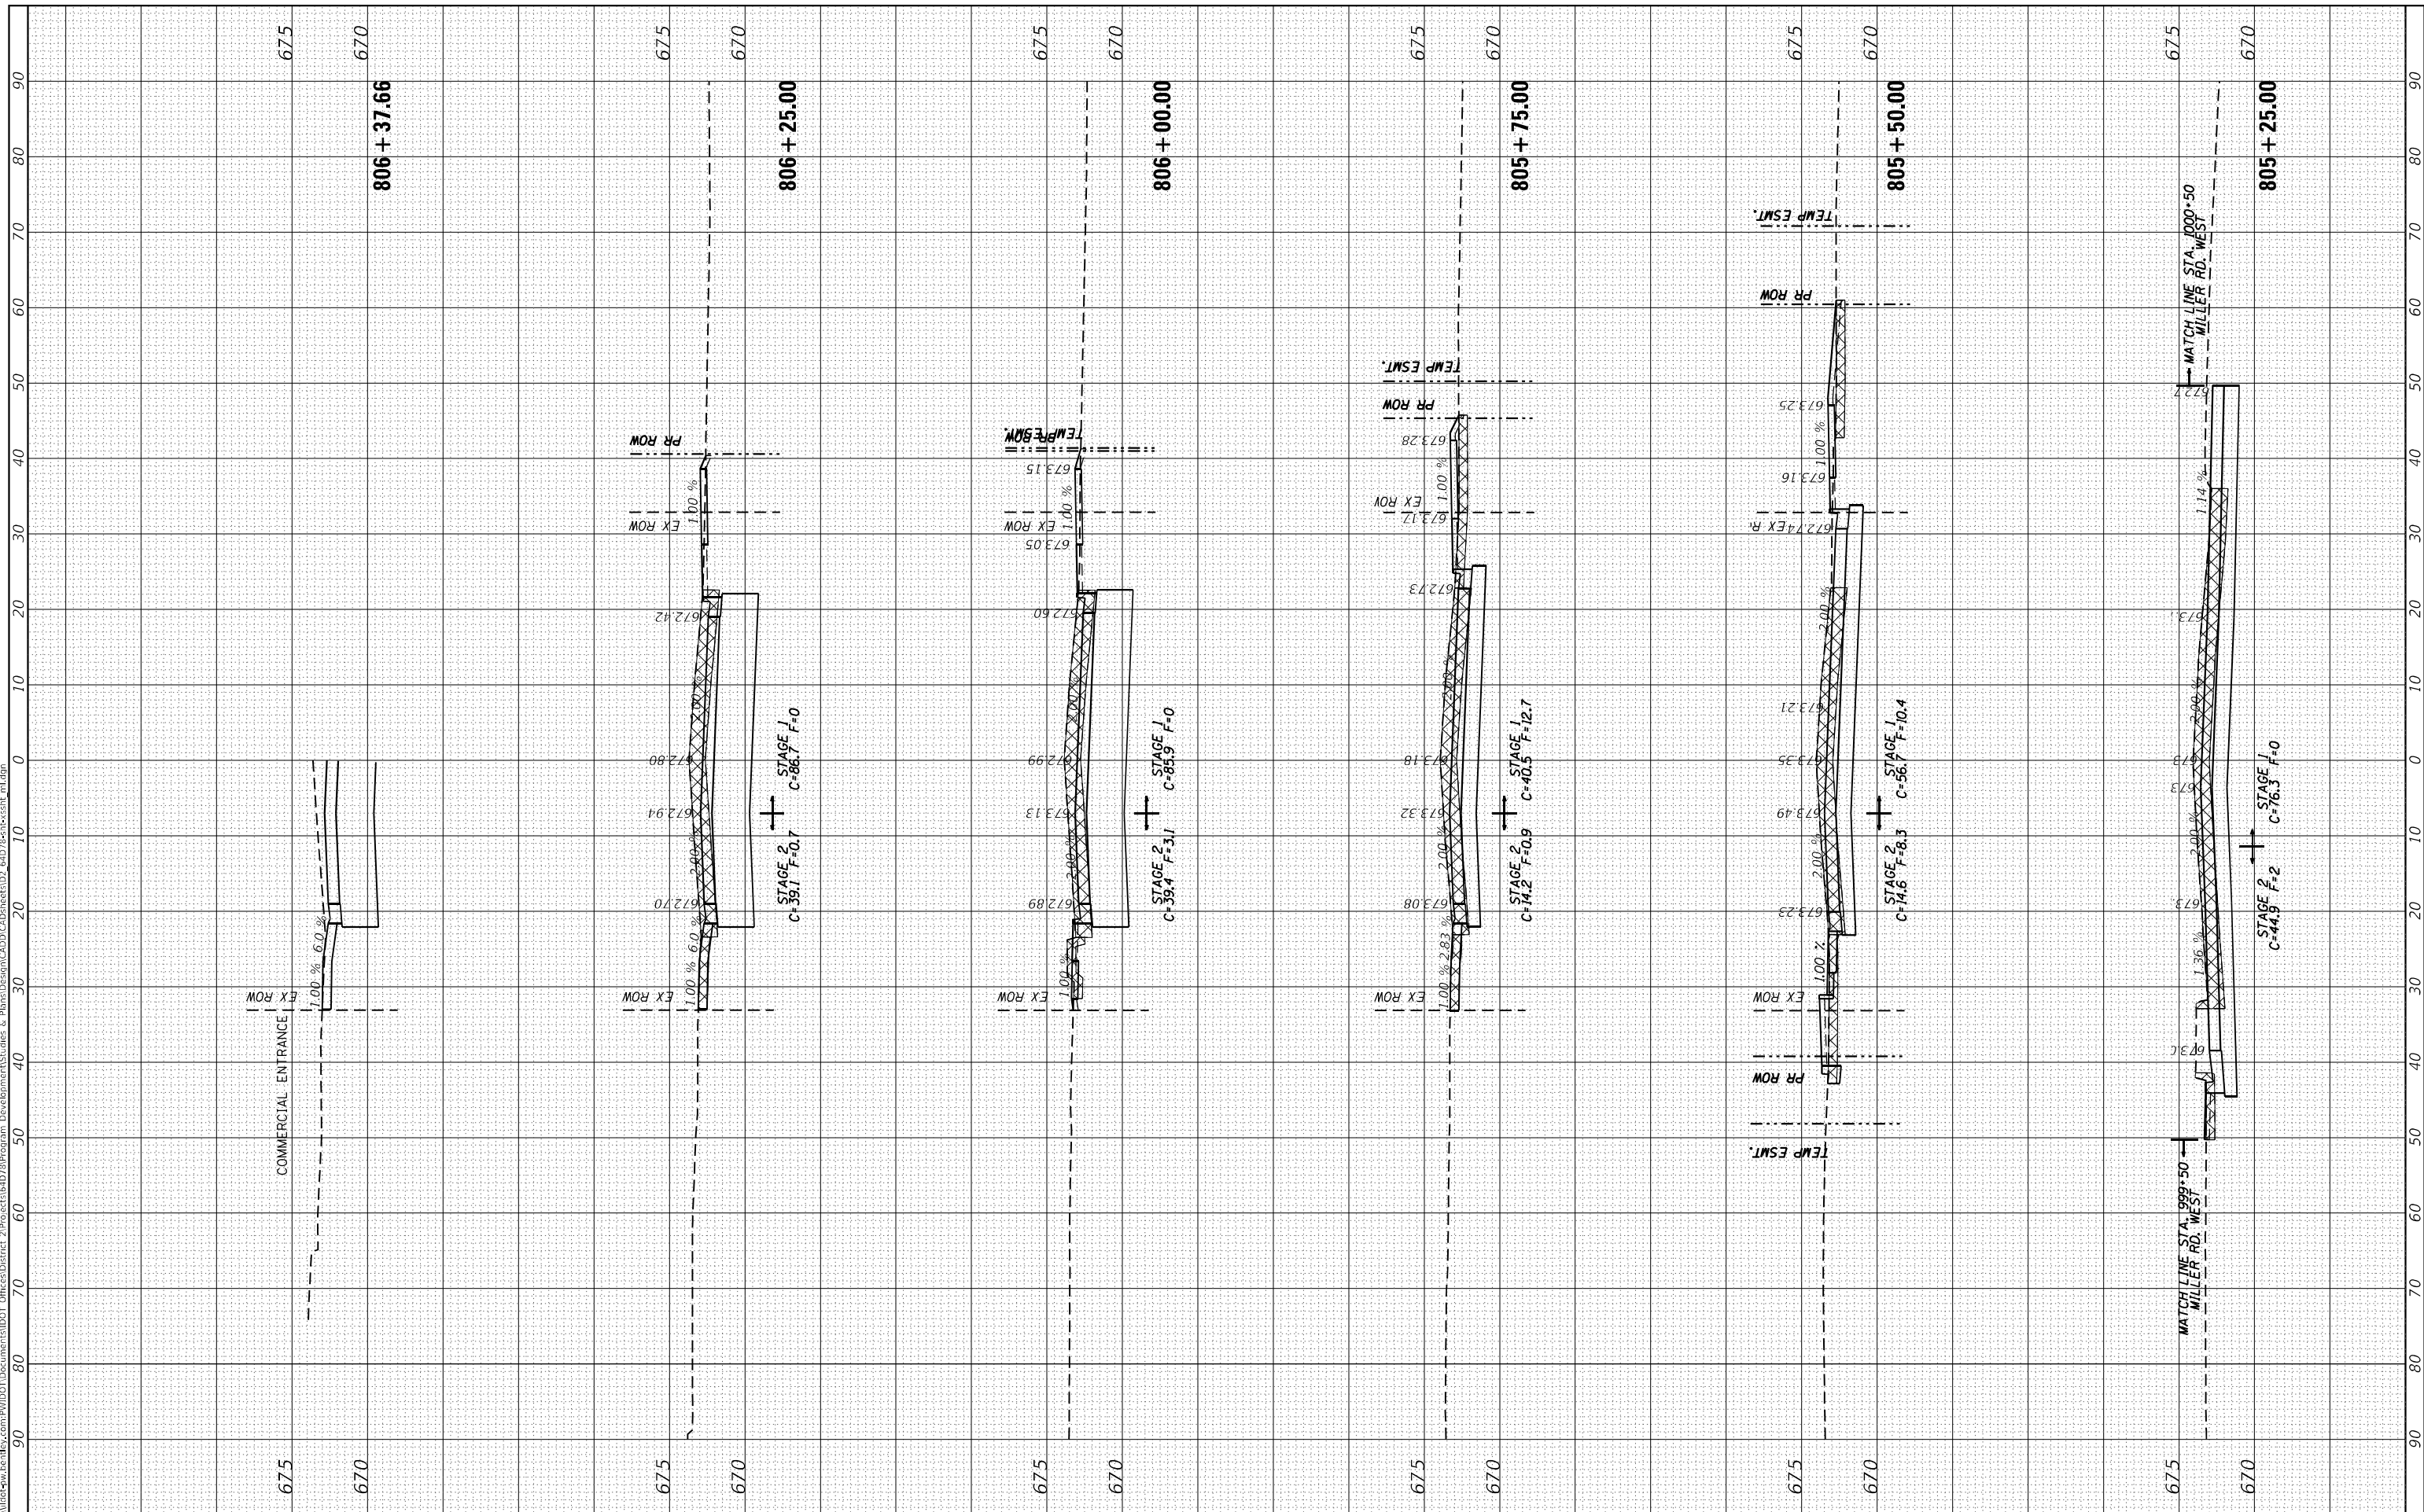

USER NAME = hogensonjo	DESIGNED -	REVISED -
	DRAWN -	REVISED -
PLOT SCALE = 20,0000 ' / in.	CHECKED -	REVISED -
PLOT DATE = 10/22/2021	DATE -	REVISED -

**STATE OF ILLINOIS
DEPARTMENT OF TRANSPORTATION**

IL ROUTE 40

MAINLINE CROSS SECTIONS

SCALE:	SHEET	OF	SHEETS	STA. 805+25.00	TO STA. 806+37.66
--------	-------	----	--------	----------------	-------------------


F.A.P. RTE.	SECTION	COUNTY	TOTAL SHEETS	SHEET NO.
646	9R & 9RS-3	WHITESIDE	222	192
		CONTRACT NO. 64D78		
ILLINOIS		FED. AID PROJECT		

ILLINOIS	FED. AID PROJECT
----------	------------------

FINAL SURVEY NO.	SURVEYED PLOTTED NOTE BOOK AREAS CHECKED	BY	DATE

ORIGINAL SURVEY NO.	SURVEYED PLOTTED NOTE BOOK AREAS CHECKED	BY	DATE

MODEL Default
FILE NAME: p:\work\new\hwy101\com\p\101DOT\Documents\DOT Office\Drawings\64D78\Program Development\Stades & Plans\Design\64D78\stxcross.ctb.gld.m

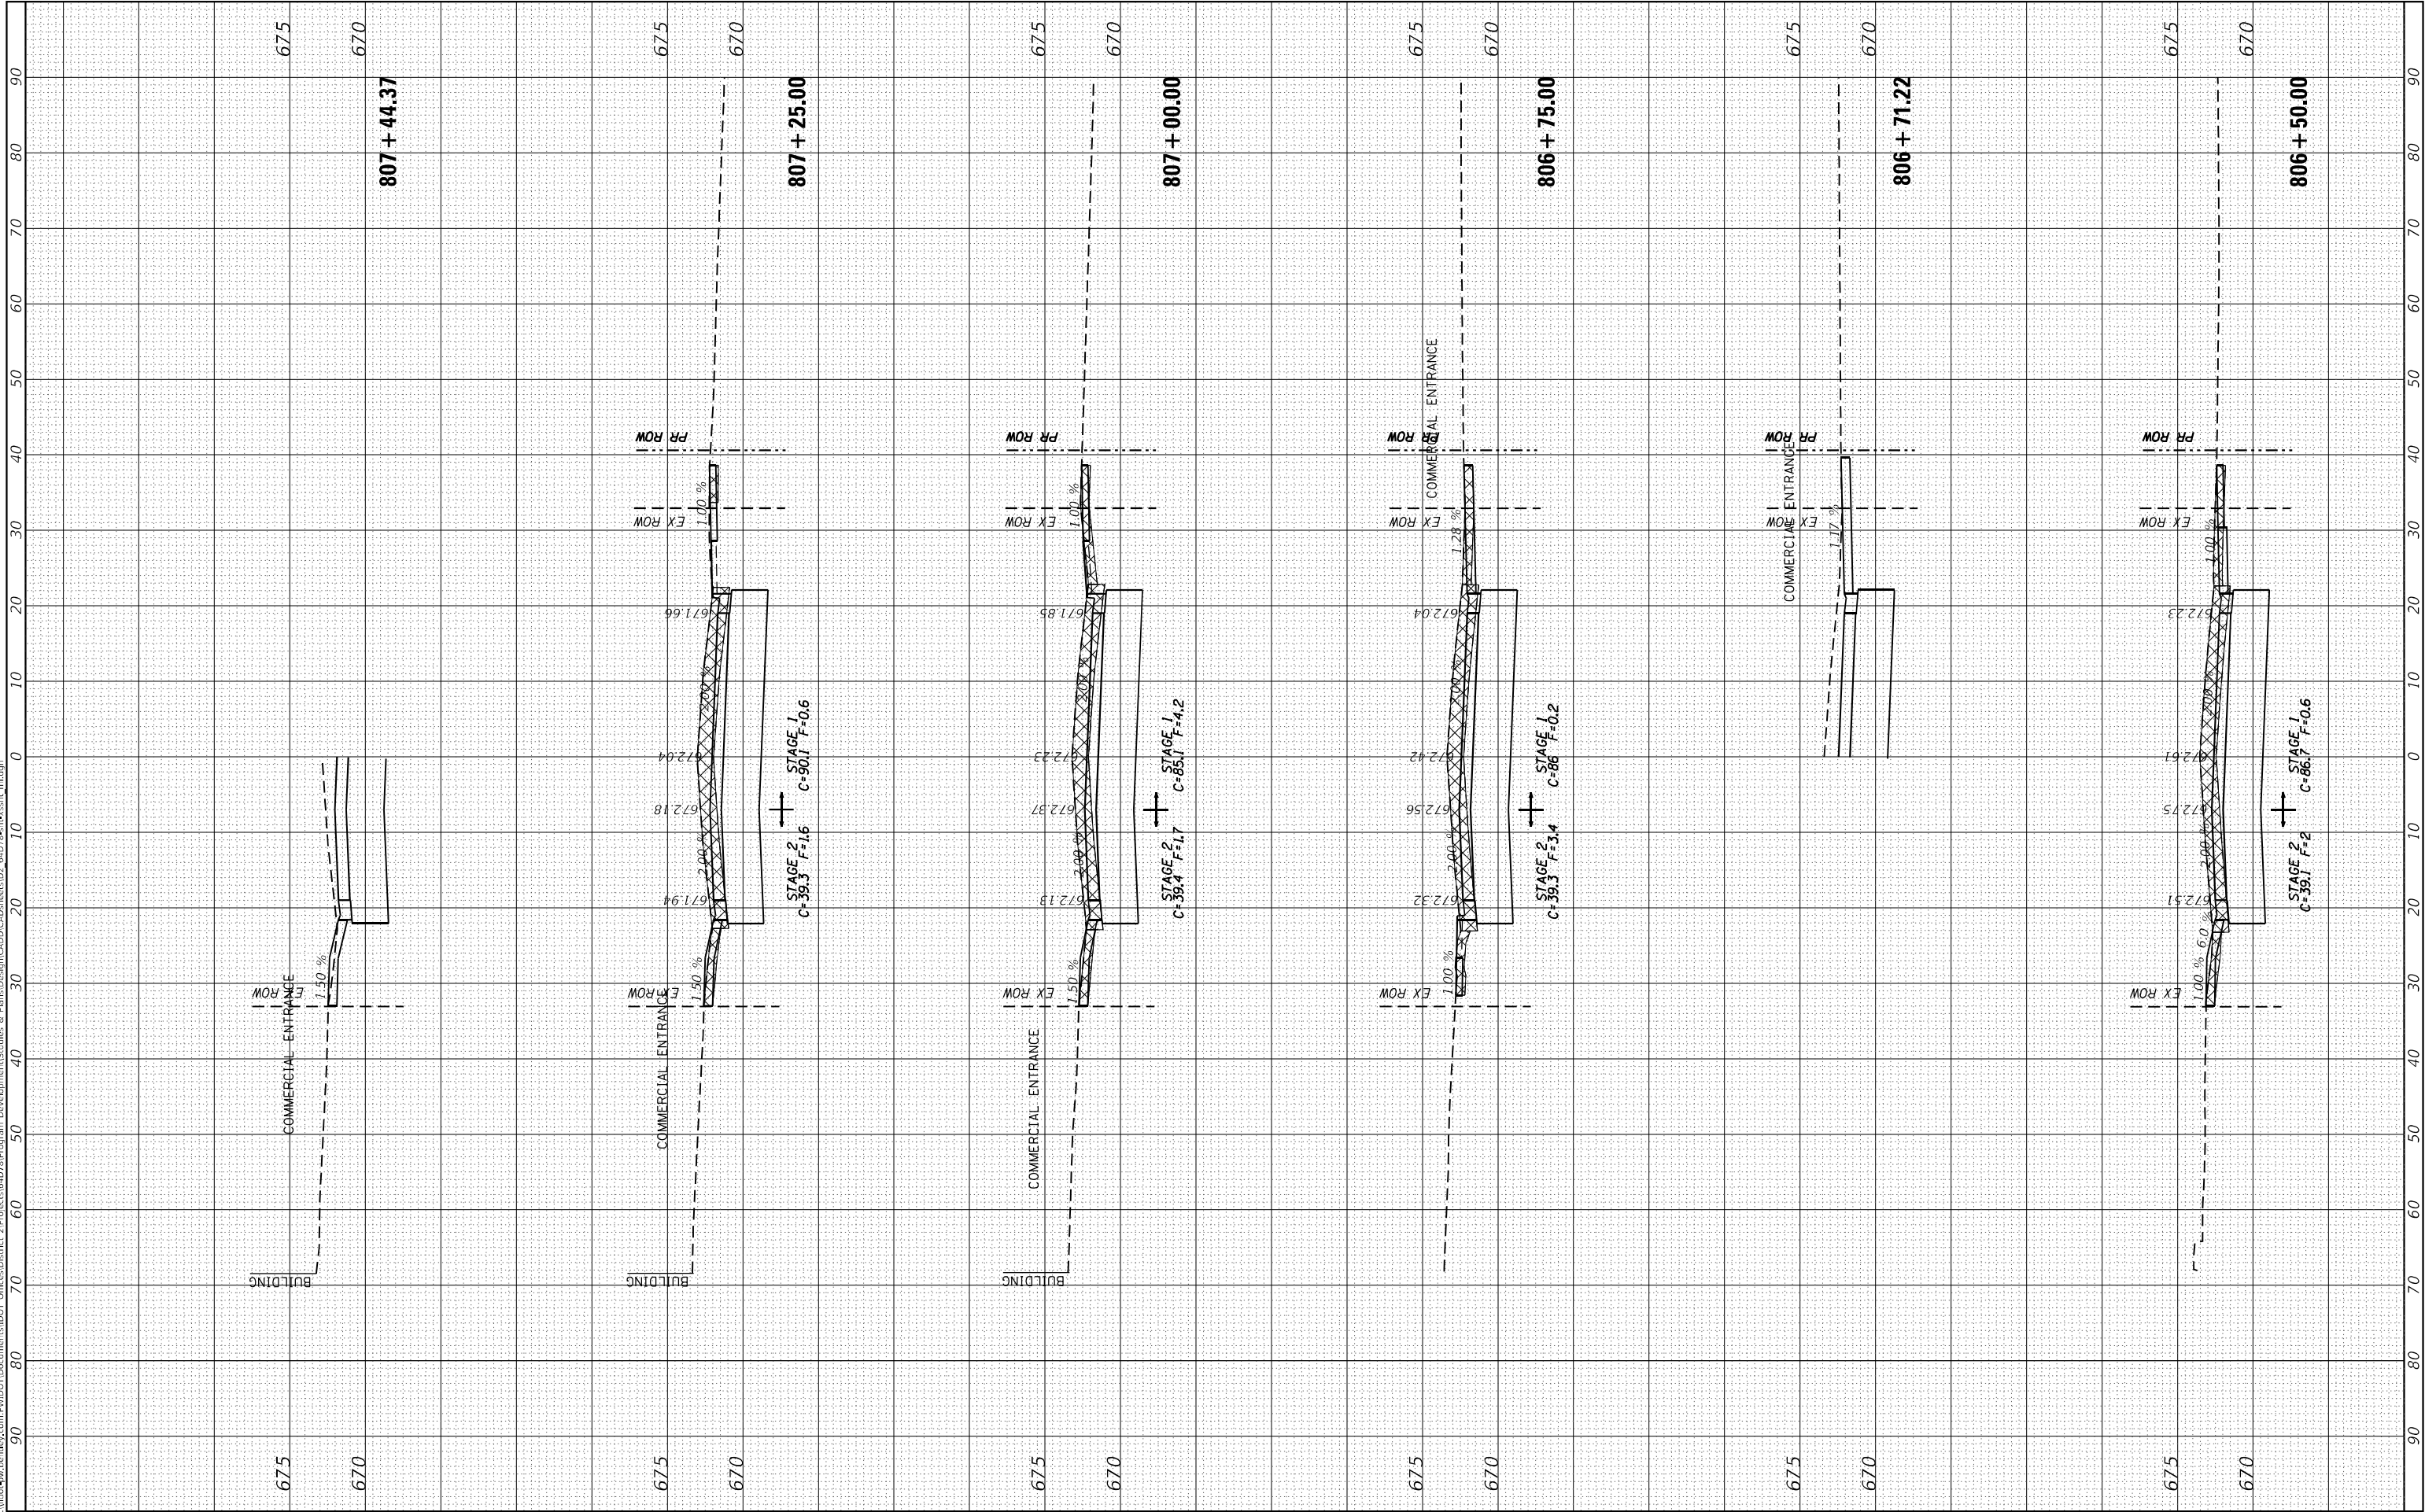

USER NAME = hogensonjo	DESIGNED -	REVISED -
	DRAWN -	REVISED -
PLOT SCALE = 20,0000 * / in.	CHECKED -	REVISED -
PLOT DATE = 10/22/2021	DATE -	REVISED -

STATE OF ILLINOIS
DEPARTMENT OF TRANSPORTATION

IL ROUTE 40
MAINLINE CROSS SECTIONS


SCALE: SHEET OF SHEETS STA. 806+50.00 TO STA. 807+44.37

F.A.P. RTE.	SECTION	COUNTY	TOTAL SHEETS	SHEET NO.
646	9R & 9RS-3	WHITESIDE	222	193
CONTRACT NO. 64D78				
ILLINOIS FED. AID PROJECT				

FINAL SURVEY	SURVEYED	BY	DATE
NOTE BOOK	PLOTTED		
NO.	AREAS CHECKED		

ORIGINAL SURVEY	SURVEYED	BY	DATE
NOTE BOOK	PLOTTED		
NO.	AREAS CHECKED		

MODEL: Default
FILE NAME: p:\work\new\hennepin.com\PIVDOT\Documents\DOT Office\District 2\Projects\64D78\Program Development\Stades & Plans\Design\CAD\DCad\Sheets\02_64D78\c1xc1xent_01.dgn

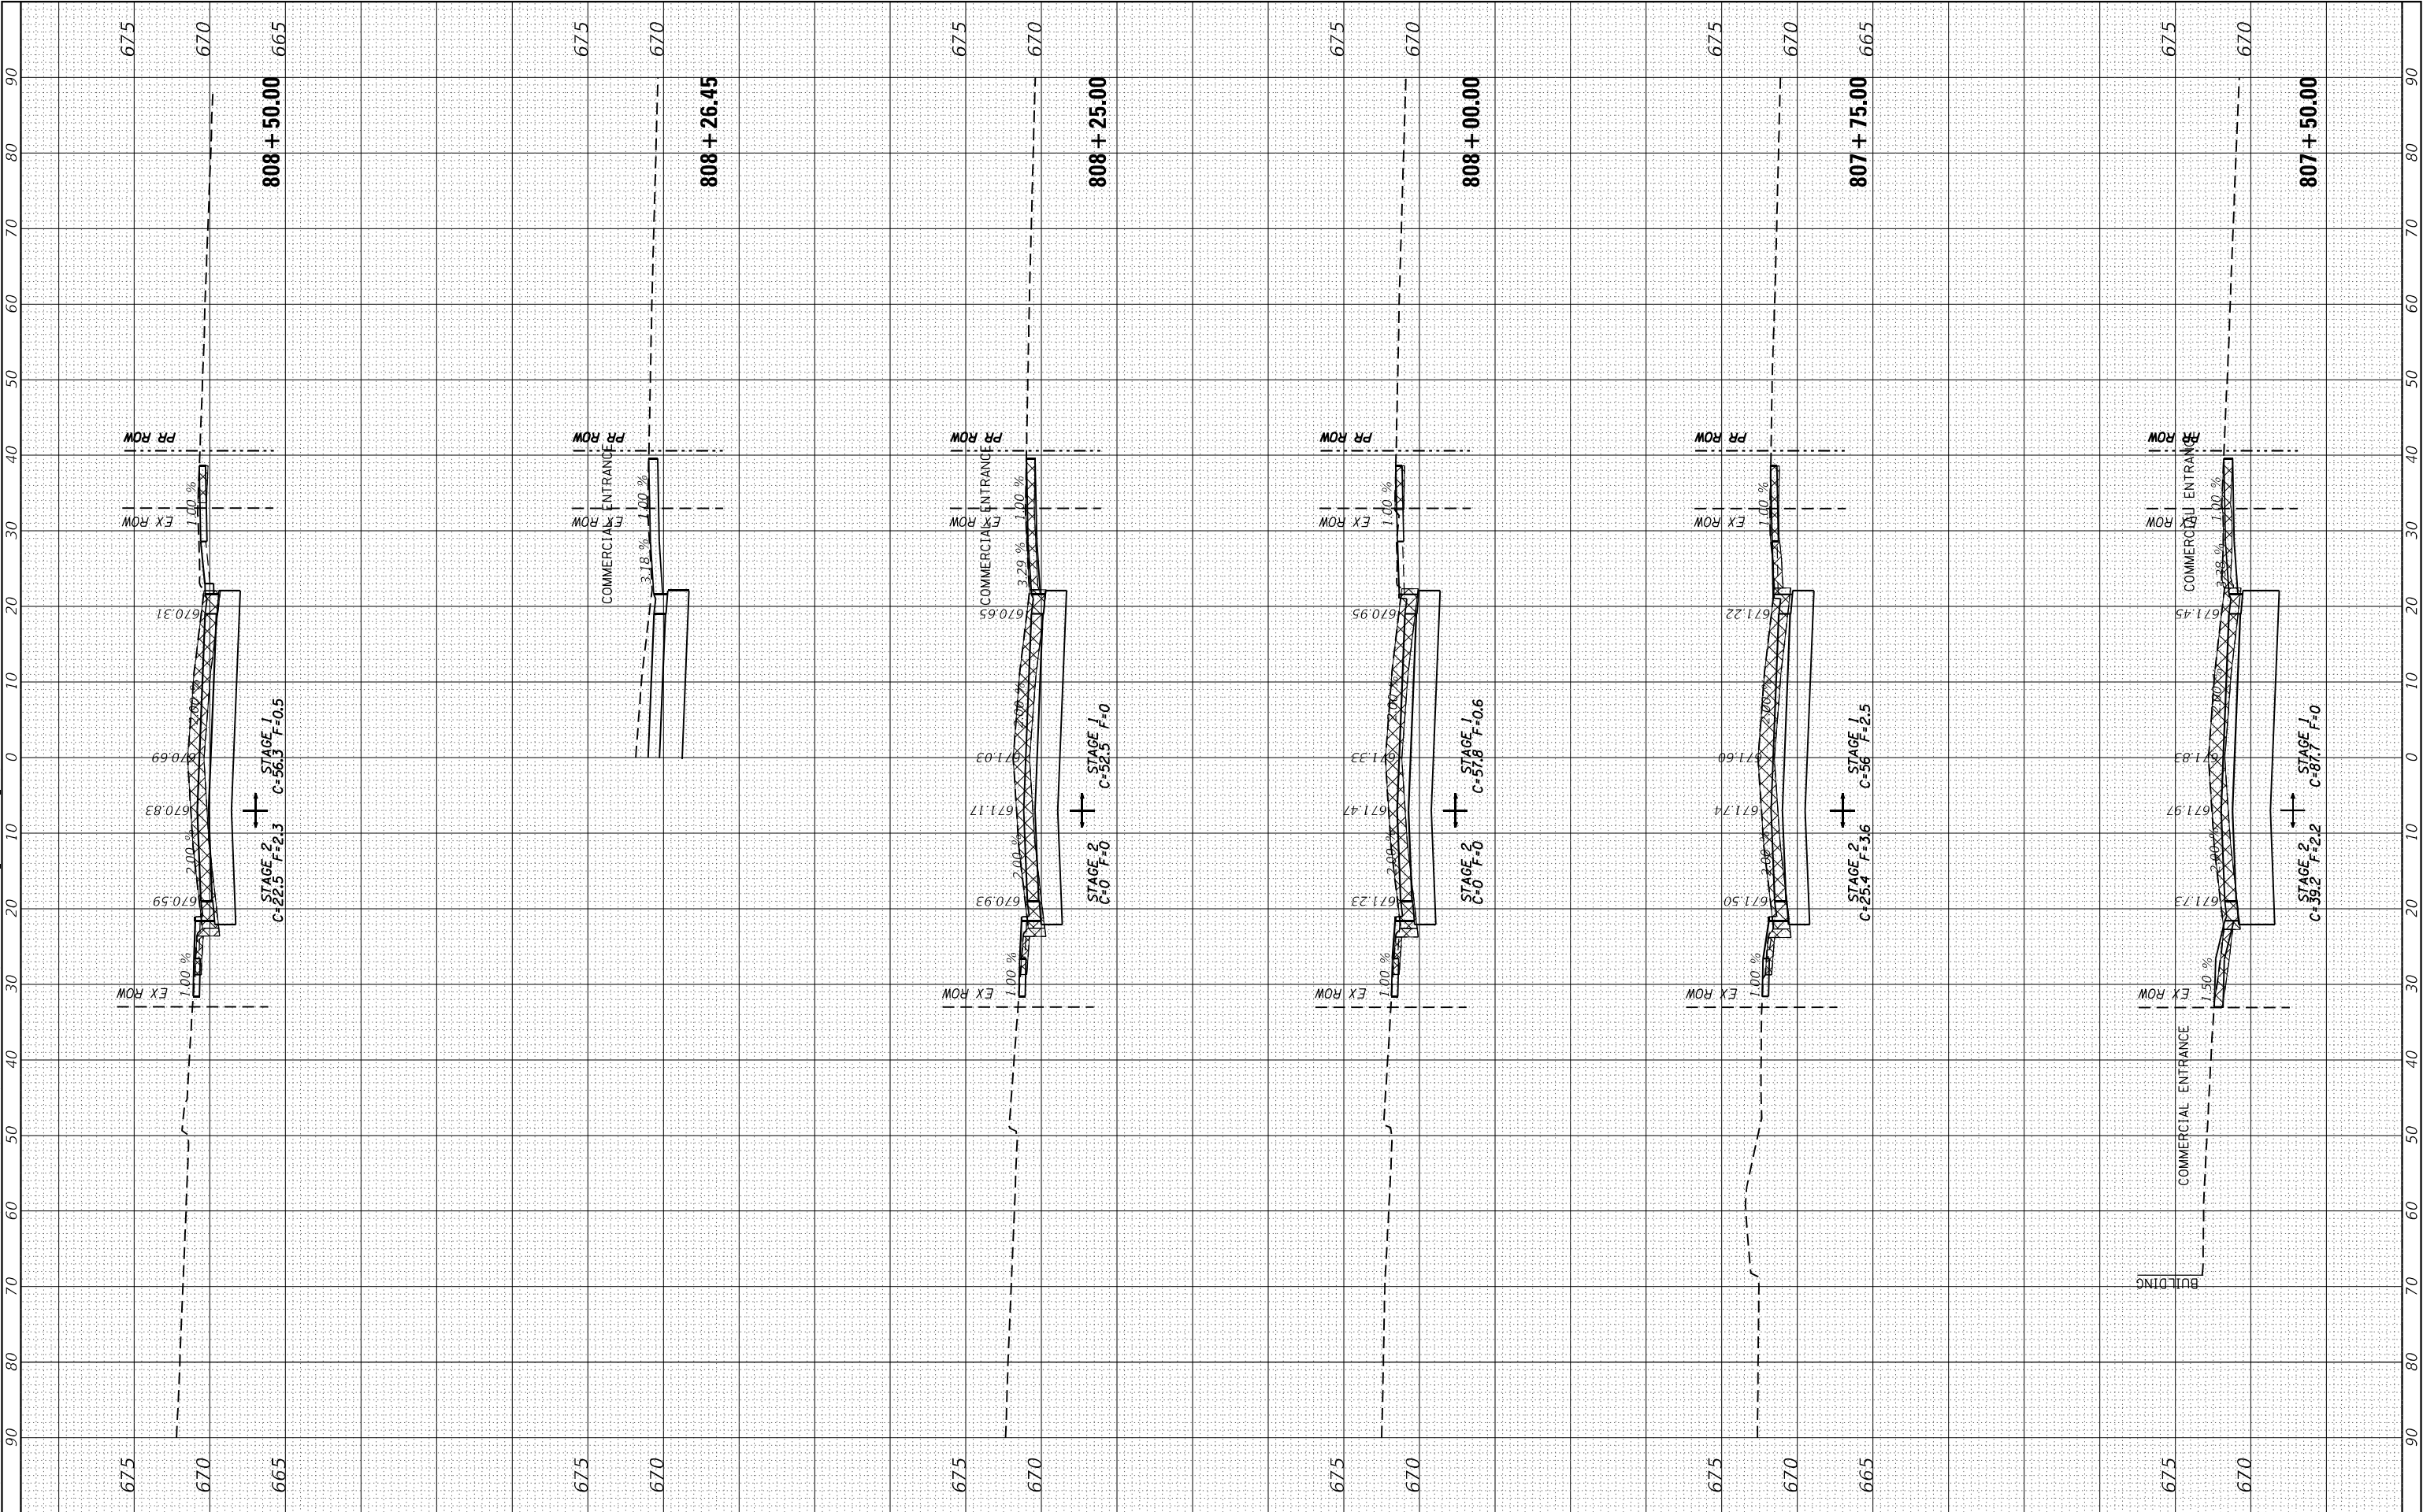

STATE OF ILLINOIS
DEPARTMENT OF TRANSPORTATION

IL ROUTE 40
MAINLINE CROSS SECTIONS

SCALE: SHEET OF SHEETS STA. 807+50.00 TO STA. 808+50.00


F.A.P. RTE.	SECTION	COUNTY	TOTAL SHEETS	SHEET NO.
646	9R & 9RS-3	WHITESIDE	222	194
CONTRACT NO. 64D78				

ILLINOIS FED. AID PROJECT

FINAL SURVEY	SURVEYED _____	BY _____	DATE _____
	PLOTTED _____		
NOTE BOOK	TEMPLATE _____		
	AREAS _____		
NO. _____	AREAS CHECKED _____		

ORIGINAL SURVEY			SV	DATE
	SURVEYED _____			
	PLOTTED _____			
	TEMPLATE _____			
	AREAS _____			
	AREAS CHECKED _____			
NO. _____				

MODEL: Default	NO.	AREAS CHECKED
----------------	-----	---------------

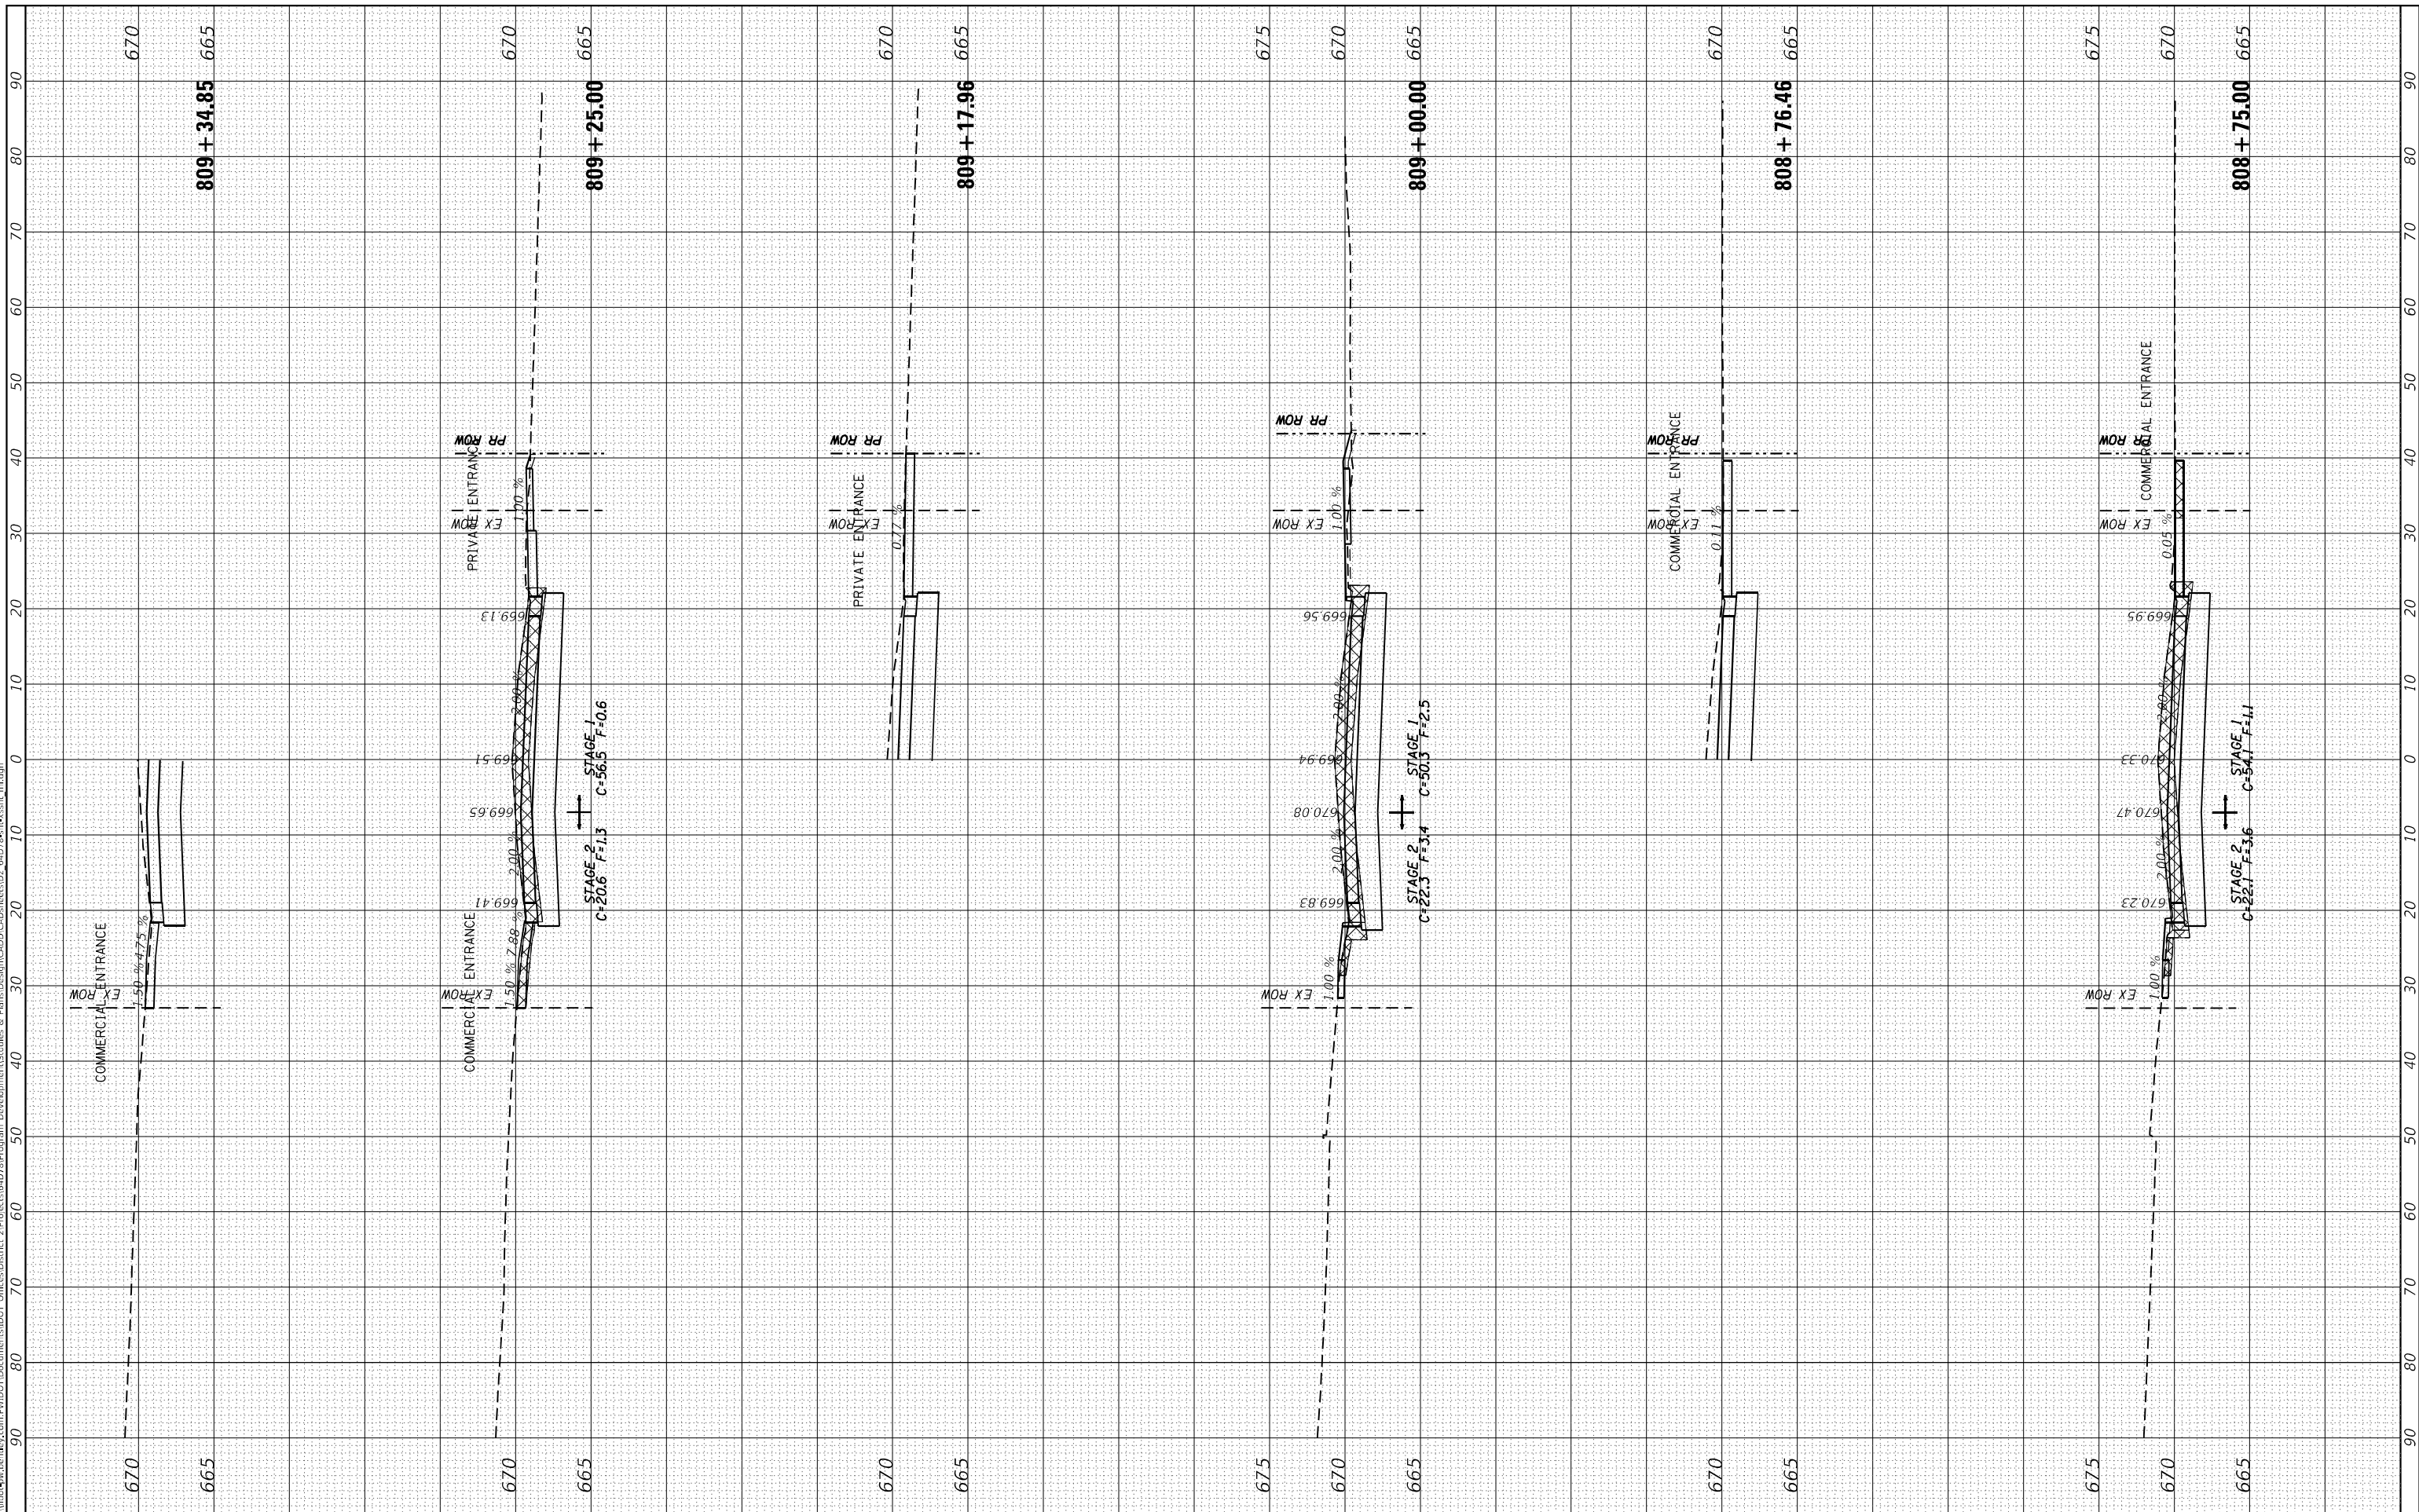

USER NAME = hogensonj@	DESIGNED -	REVISED -
	DRAWN -	REVISED -
PLOT SCALE = 20,0000 ' / in.	CHECKED -	REVISED -
PLOT DATE = 10/22/2021	DATE -	REVISED -

**STATE OF ILLINOIS
DEPARTMENT OF TRANSPORTATION**

IL ROUTE 40


MAINLINE CROSS SECTIONS

SCALE:	SHEET	OF	SHEETS	STA. 808+75.00	TO STA. 809+34.85
--------	-------	----	--------	----------------	-------------------

F.A.P. RTE.	SECTION	COUNTY	TOTAL SHEETS	SHEET NO.
646	9R & 9RS-3	WHITESIDE	222	195
		CONTRACT NO. 64D78		
ILLINOIS		FED. AID PROJECT		

ORIGINAL SURVEY	SURVEYED _____	BY _____	DATE _____
	PLOTTED _____		
NOTE BOOK	TEMPLATE _____		
NO. _____	AREAS _____		
	AREAS CHECKED _____		

MODEL: Default
FILE NAME: pw:

 

USER NAME = hogensonjd	DESIGNED -	REVISED -
	DRAWN -	REVISED -
PLOT SCALE = 20,000 ' / in.	CHECKED -	REVISED -
PLOT DATE = 10/22/2021	DATE -	REVISED -

**STATE OF ILLINOIS
DEPARTMENT OF TRANSPORTATION**

IL ROUTE 40 MAINLINE CROSS SECTIONS

SCALE:	SHEET	OF	SHEETS	STA. 809+50.00	TO STA. 810+42.47
--------	-------	----	--------	----------------	-------------------

F.A.P. RTE.	SECTION	COUNTY	TOTAL SHEETS	SHEET NO.
646	9R & 9RS-3	WHITESIDE	222	196
		CONTRACT NO. 64D78		
ILLINOIS		FED. AID PROJECT		

FINAL SURVEY	SURVEYED _____	BY _____	DATE _____
	PLOTTED _____		
NOTE BOOK	TEMPLATE _____		
	AREAS _____		
NO. _____	AREAS CHECKED _____		

ORIGINAL SURVEY			SV	DATE
	SURVEYED _____			
	PLOTTED _____			
	TEMPLATE _____			
	AREAS _____			
	AREAS CHECKED _____			
NO. _____				

MODEL: Default	NO.	AREAS CHECKED
----------------	-----	---------------


USER NAME = hogensonjo	DESIGNED -	REVISED -
	DRAWN -	REVISED -
PLOT SCALE = 20,0000 ' / in.	CHECKED -	REVISED -
PLOT DATE = 10/22/2021	DATE -	REVISED -

**STATE OF ILLINOIS
DEPARTMENT OF TRANSPORTATION**

SCALE:	SHEET	OF	SHEETS	STA. 810+50.00	TO STA. 811+50.00
--------	-------	----	--------	----------------	-------------------

IL ROUTE 40 MAINLINE CROSS SECTIONS

F.A.P. RTE.	SECTION	COUNTY	TOTAL SHEETS	SHEET NO.
646	9R & 9RS-3	WHITESIDE	222	197
		CONTRACT NO. 64D78		
ILLINOIS		FED. AID PROJECT		

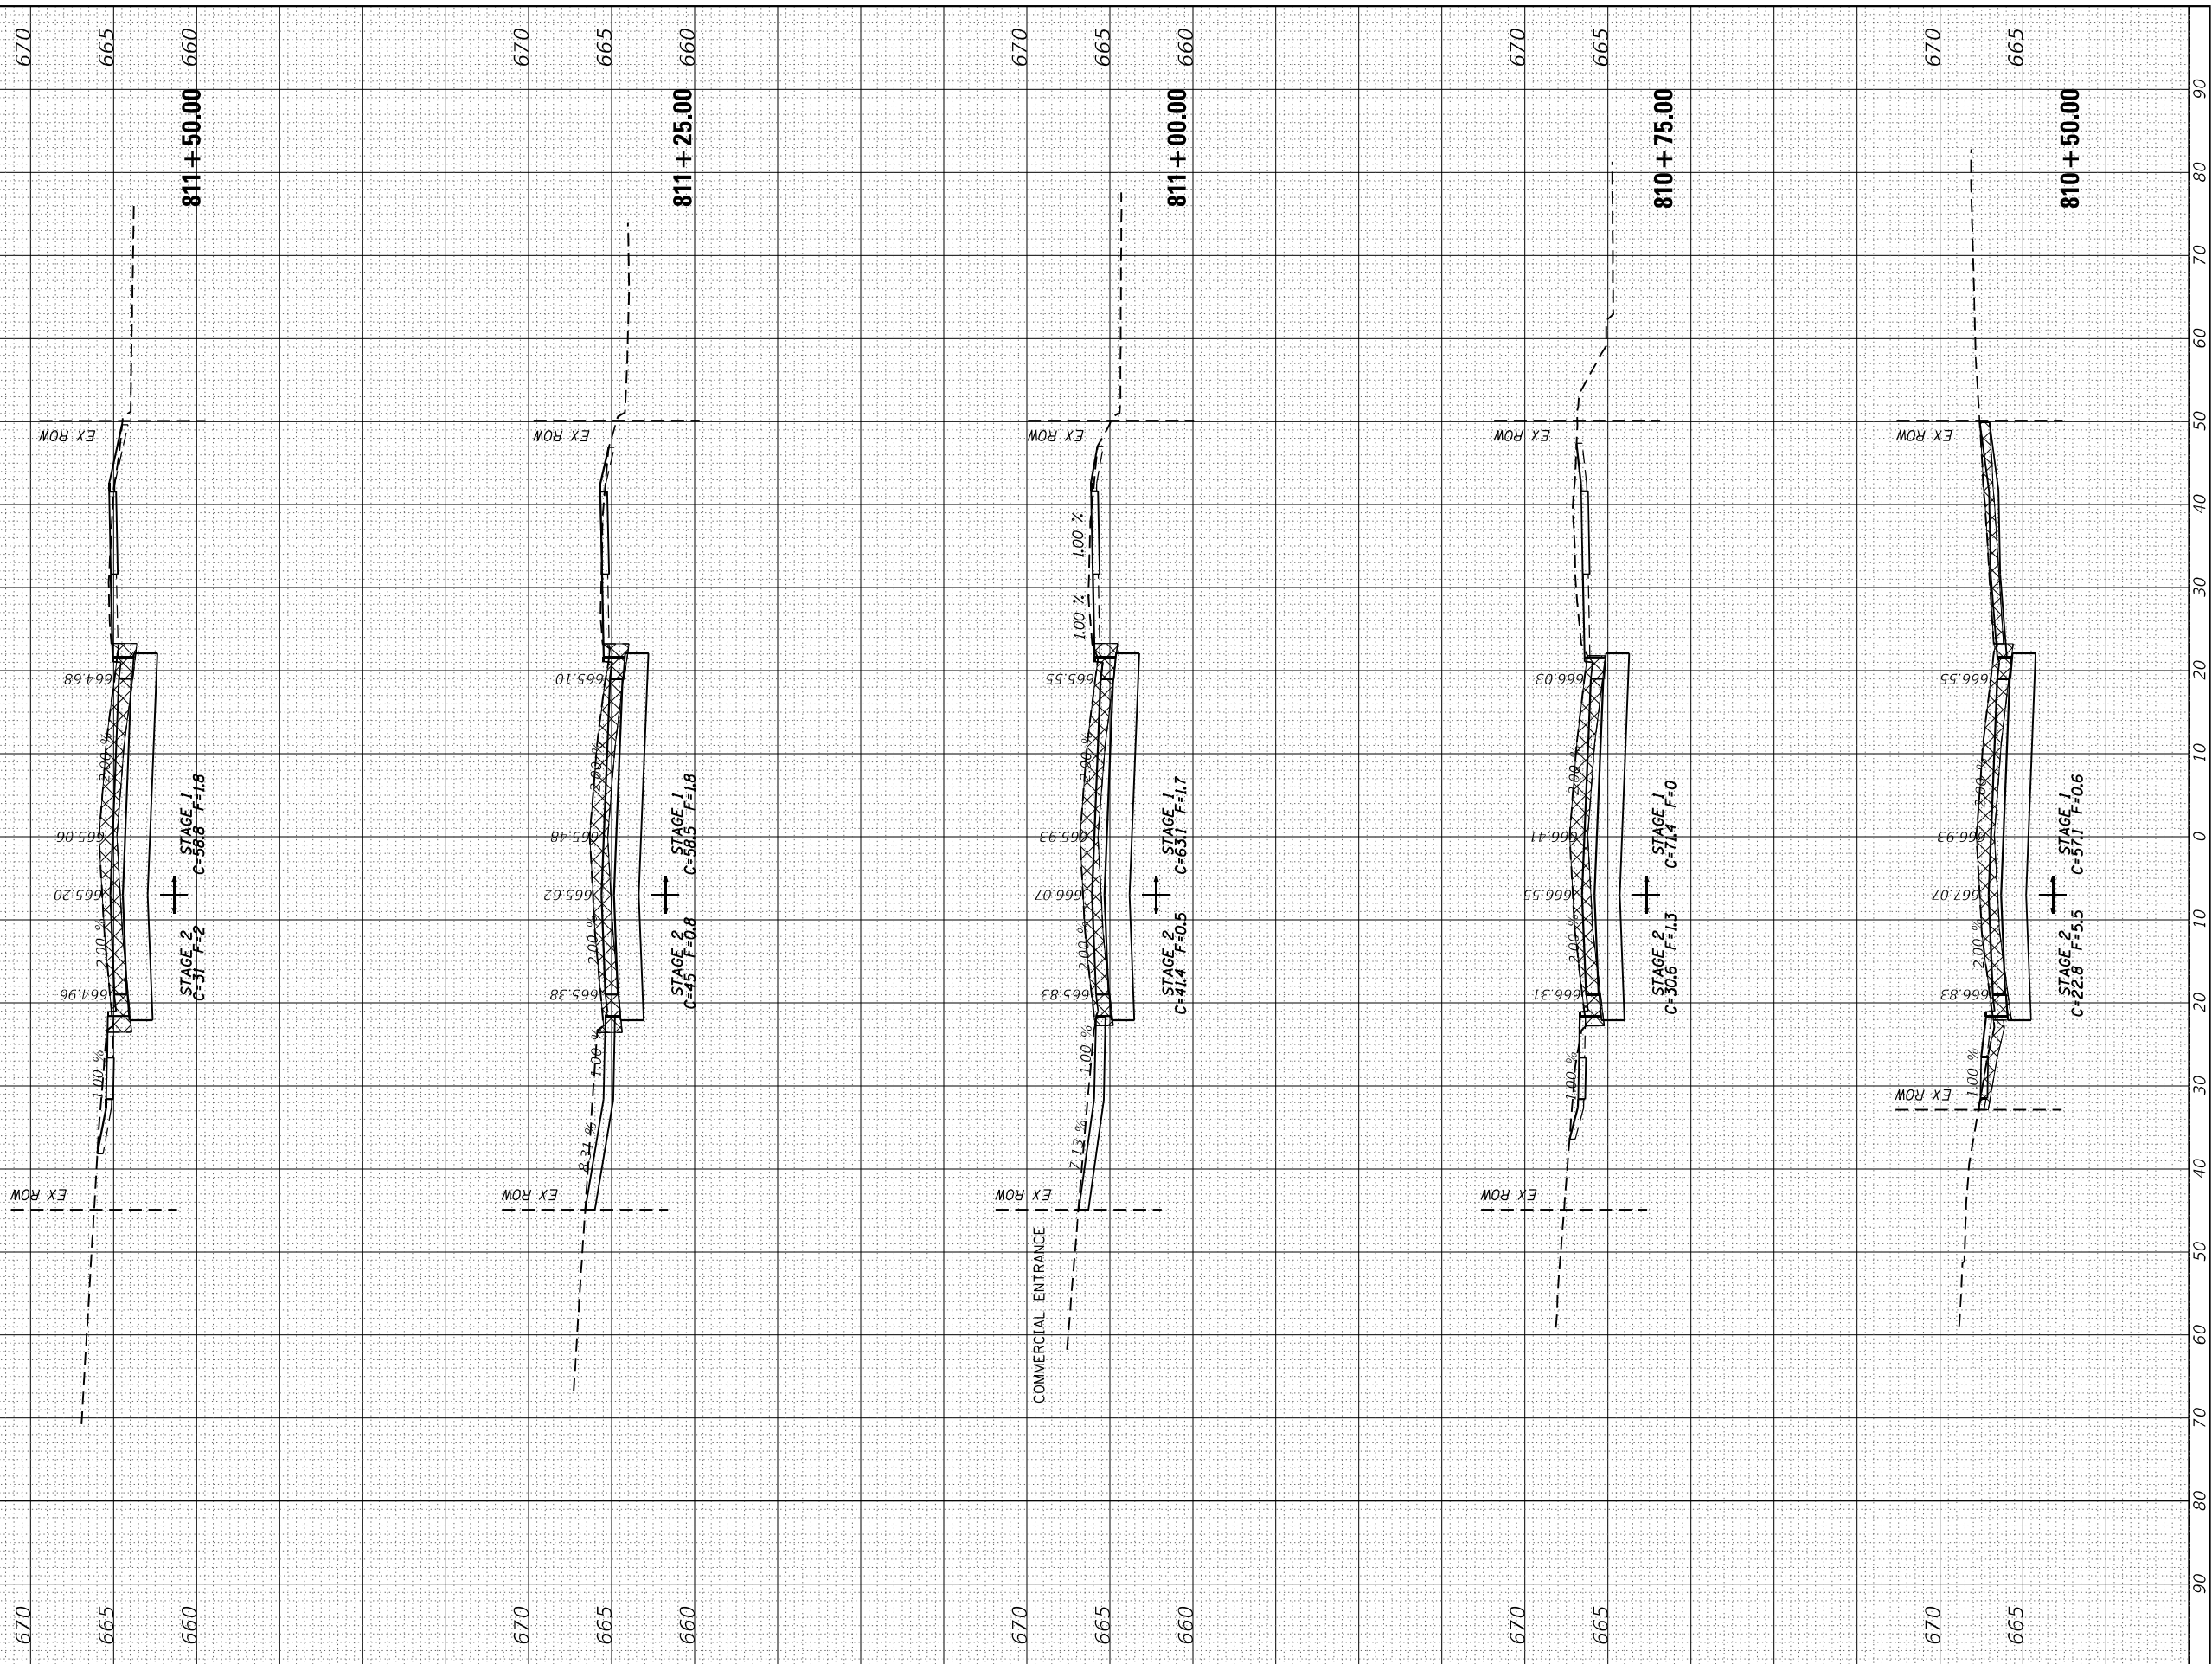

FINAL SURVEY	SURVEYED _____	BY _____	DATE _____
	PLOTTED _____		
NOTE BOOK	TEMPLATE _____		
	AREAS _____		
NO. _____	AREAS CHECKED _____		

ORIGINAL SURVEY	SURVEYED _____	BY _____	DATE _____
	PLOTTED _____		
NOTE BOOK	TEMPLATE _____		
NO. _____	AREAS _____		
	AREAS CHECKED _____		

MODEL: Default	NO.	AREAS CHECKED
----------------	-----	---------------

USER NAME = hogensonjd	DESIGNED -	REVISED -
	DRAWN -	REVISED -
PLOT SCALE = 20,000 ' / in.	CHECKED -	REVISED -
PLOT DATE = 10/22/2021	DATE -	REVISED -


**STATE OF ILLINOIS
DEPARTMENT OF TRANSPORTATION**

IL ROUTE 40 MAINLINE CROSS SECTIONS

SCALE:	SHEET	OF	SHEETS	STA. 811+75.00	TO STA. 812+75.00
--------	-------	----	--------	----------------	-------------------

F.A.P. RTE.	SECTION	COUNTY	TOTAL SHEETS	SHEET NO.
646	9R & 9RS-3	WHITESIDE	222	198
		CONTRACT NO. 64D78		
ILLINOIS		FED. AID PROJECT		


ILLINOIS	FED. AID PROJECT
----------	------------------

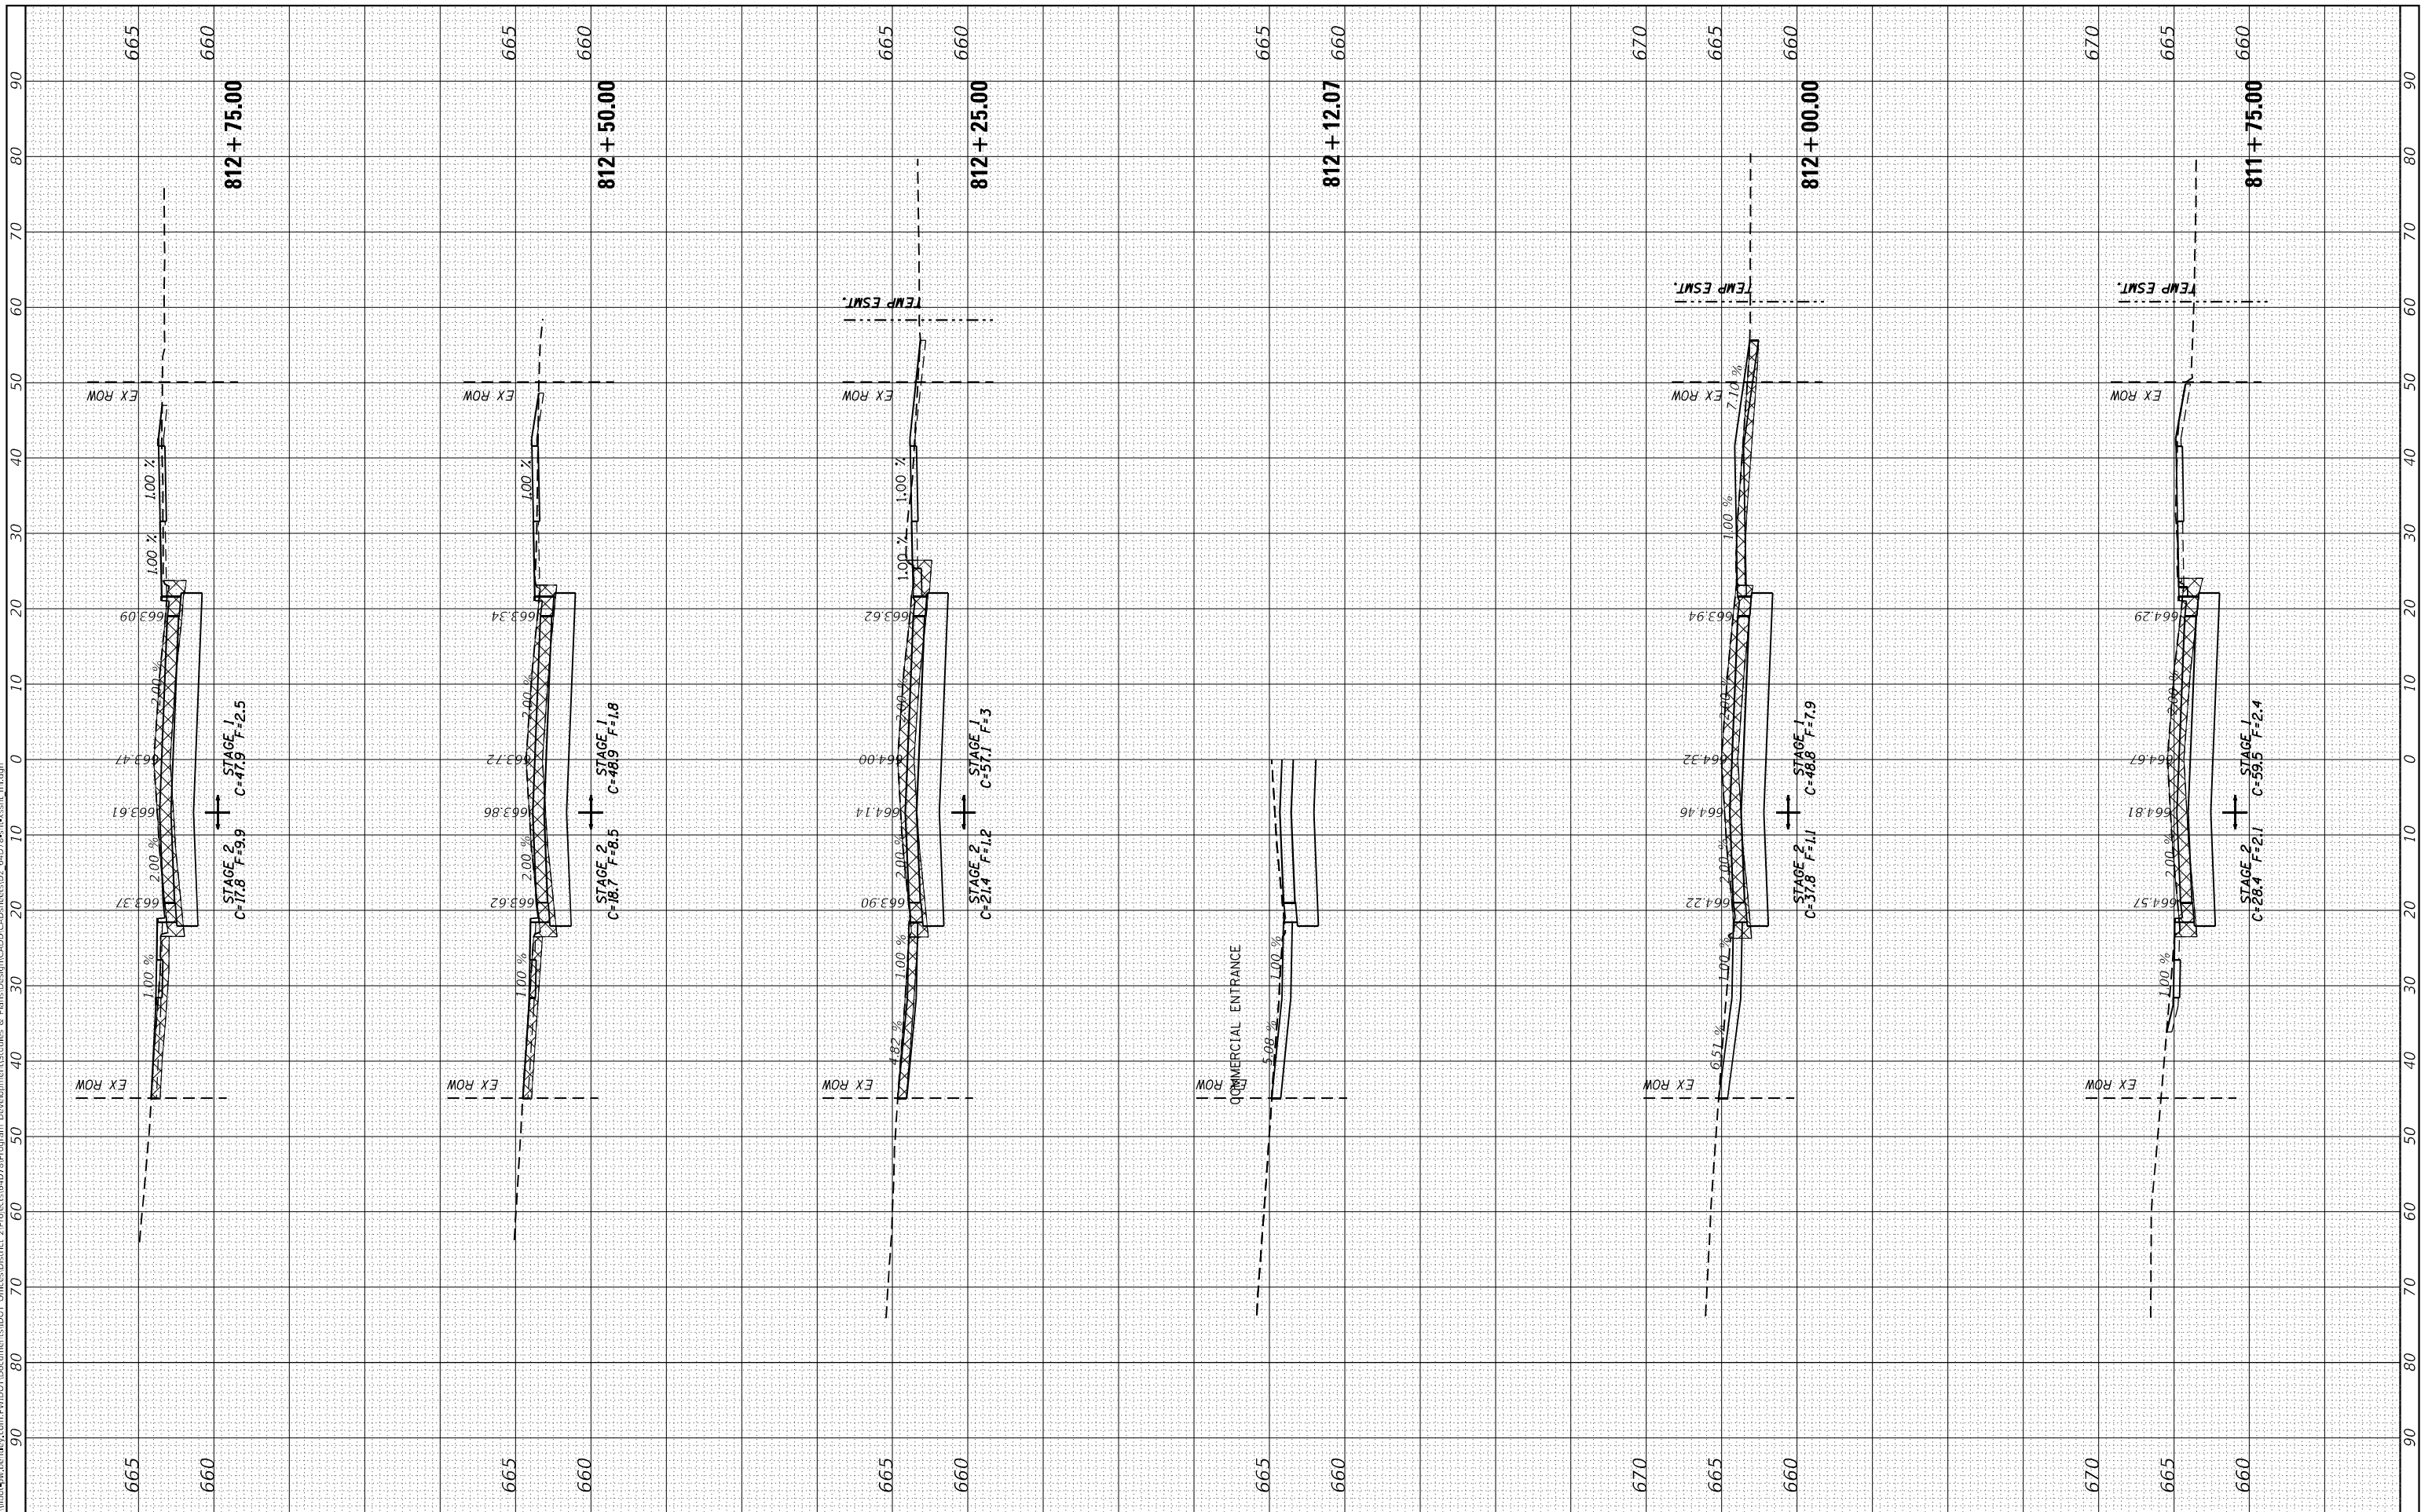

FINAL SURVEY	SURVEYED _____	BY _____	DATE _____
	PLOTTED _____		
NOTE BOOK	TEMPLATE _____		
	AREAS _____		
NO. _____	AREAS CHECKED _____		

ORIGINAL SURVEY			SV	DATE
	SURVEYED _____			
	PLOTTED _____			
	TEMPLATE _____			
	AREAS _____			
	AREAS CHECKED _____			
NO. _____				

MODEL: Default	NO.	AREAS CHECKED
----------------	-----	---------------

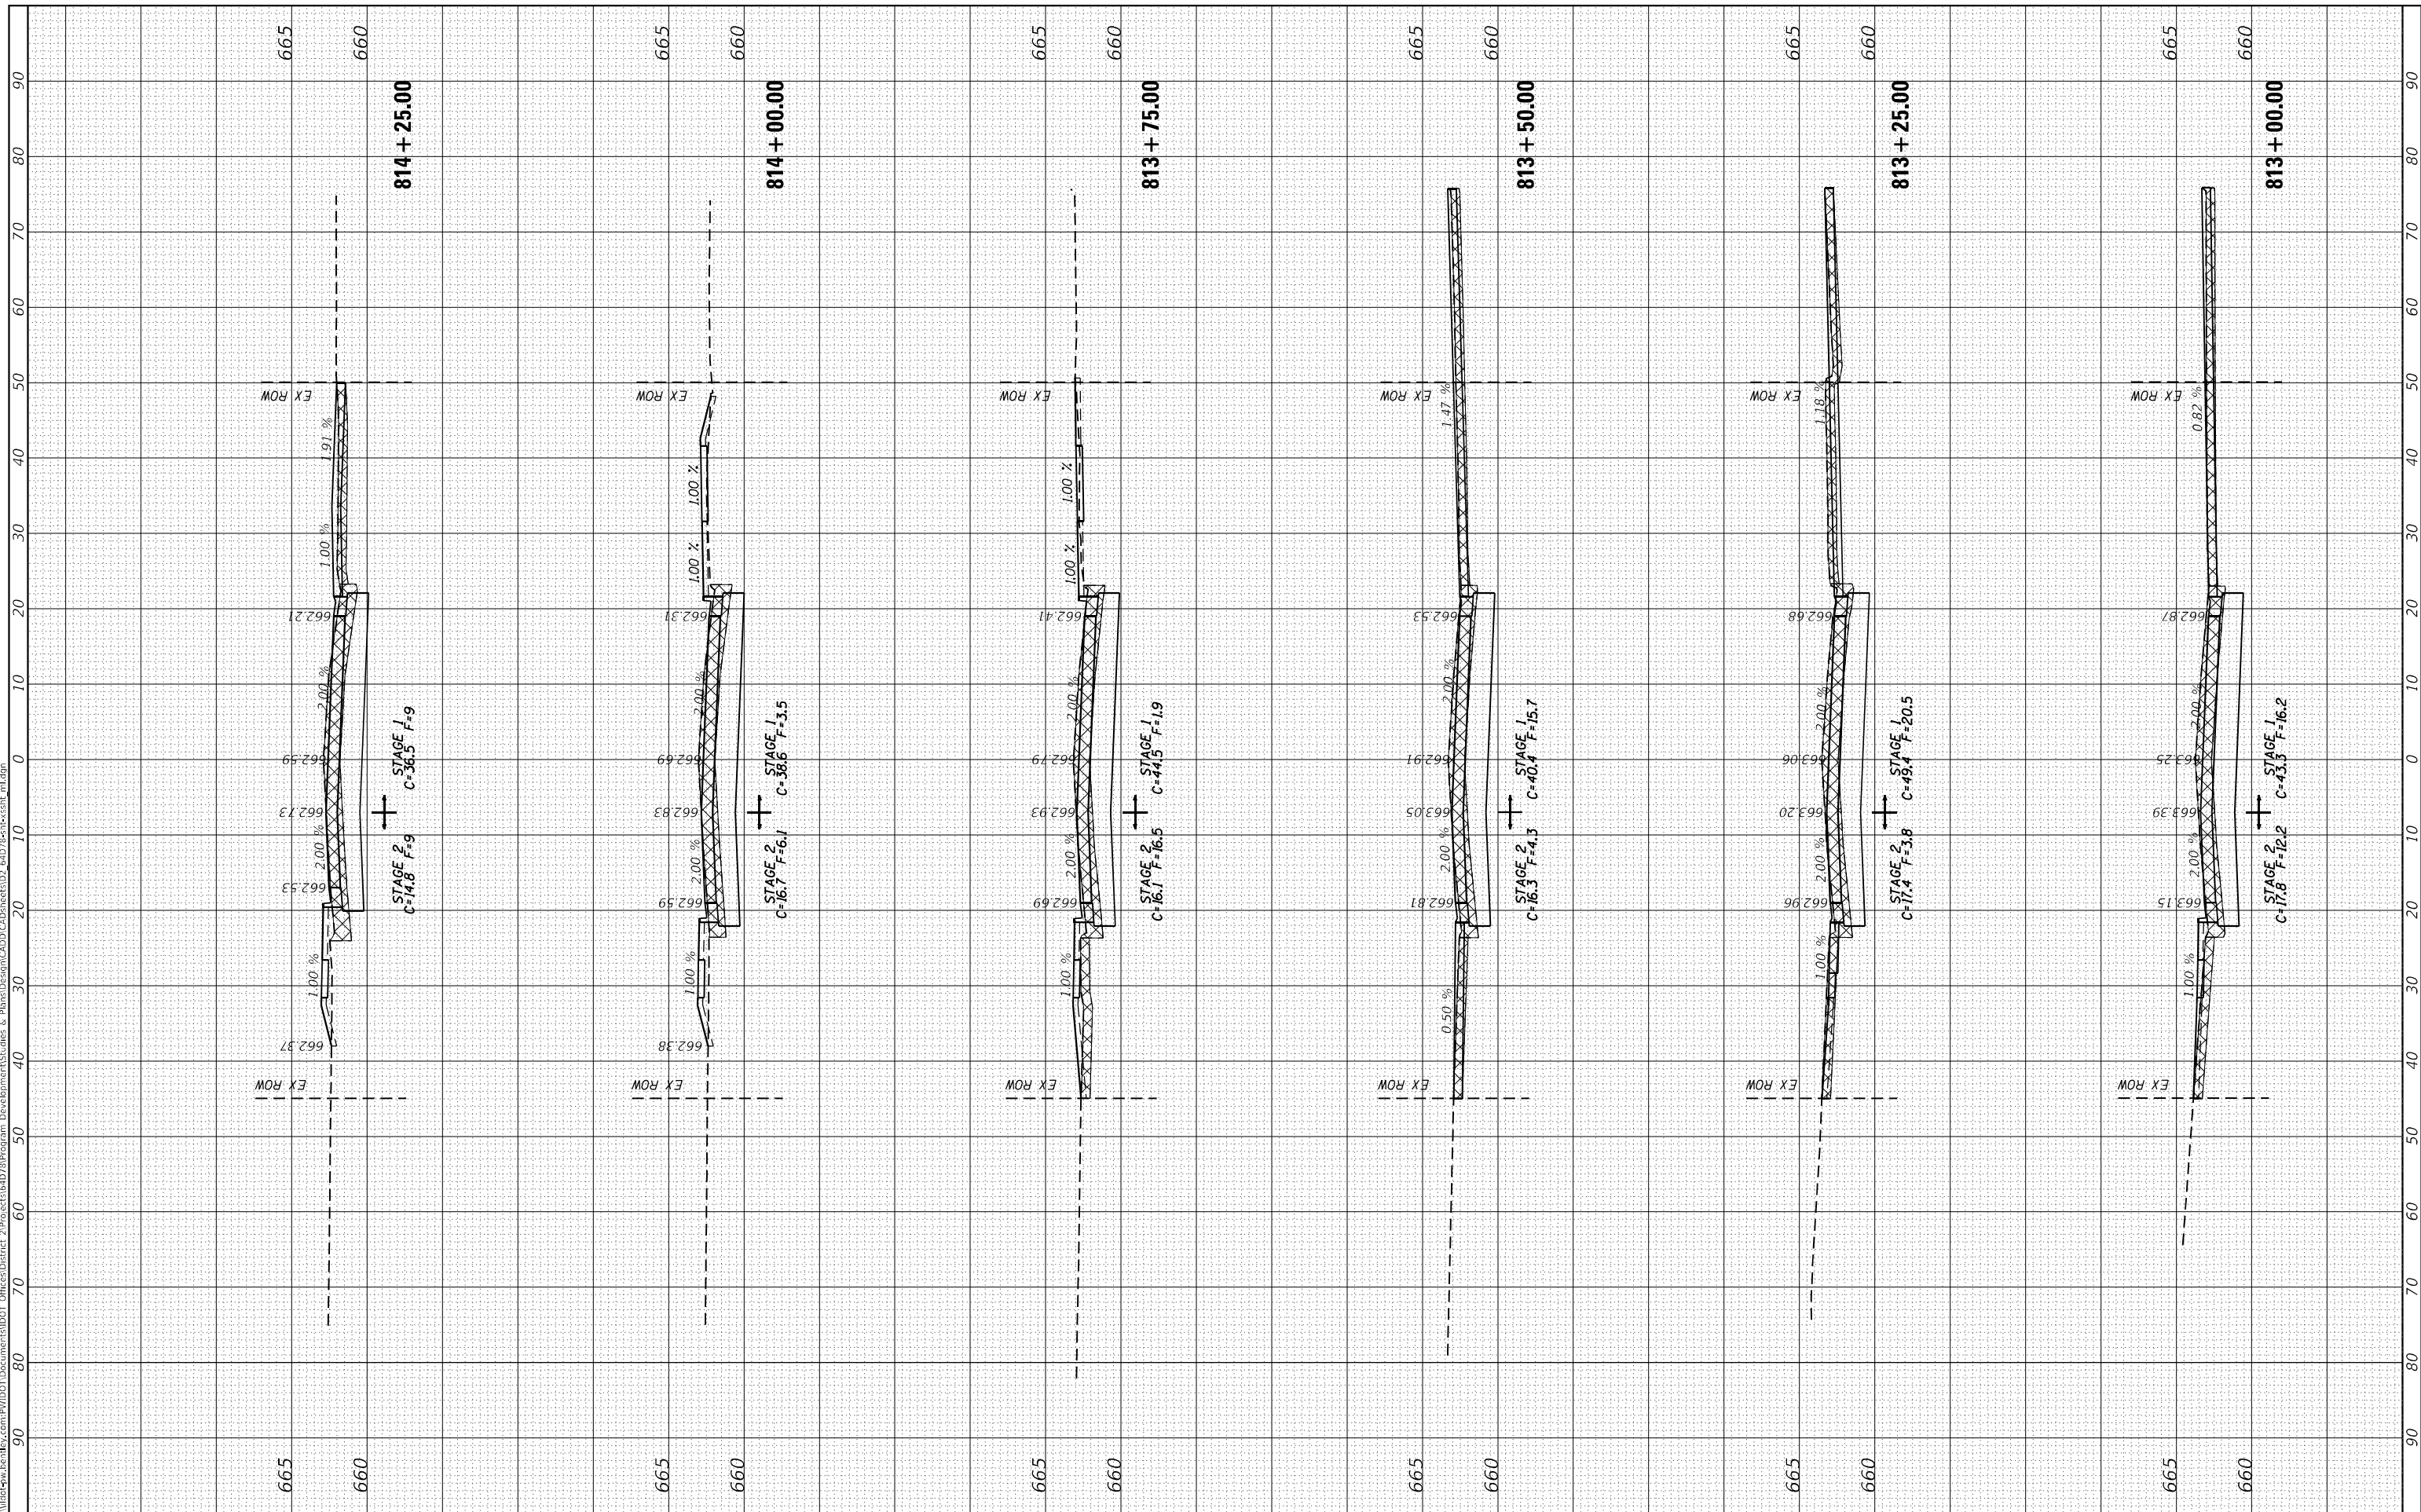

USER NAME = hogensonj@	DESIGNED -	REVISED -
	DRAWN -	REVISED -
PLOT SCALE = 20,0000 ' / in.	CHECKED -	REVISED -
PLOT DATE = 10/22/2021	DATE -	REVISED -

**STATE OF ILLINOIS
DEPARTMENT OF TRANSPORTATION**

IL ROUTE 40 MAINLINE CROSS SECTIONS

SCALE:	SHEET	OF	SHEETS	STA. 813+00.00	TO STA. 814+25.00
--------	-------	----	--------	----------------	-------------------

F.A.P. RTE.	SECTION	COUNTY	TOTAL SHEETS	SHEET NO.
646	9R & 9RS-3	WHITESIDE	222	199
		CONTRACT NO. 64D78		
ILLINOIS		FED. AID PROJECT		

