

STATE OF ILLINOIS
DEPARTMENT OF TRANSPORTATION
**PROPOSED
HIGHWAY PLANS**


F.A.S. ROUTE 512
SECTION 19-00451-00-SP
PROJECT 68JH(697)
CH 15 SAFETY IMPROVEMENT PROJECT
CHAMPAIGN COUNTY
C-95-071-20
HSIP #201912008

INDEX OF SHEETS

SHEET NO.	DESCRIPTION
1	COVER SHEET
2	GENERAL NOTES & HIGHWAY STANDARDS
3-5	SUMMARY OF QUANTITIES
6-9	TYPICAL SECTIONS
10-21	SCHEDULE OF QUANTITIES
22-25	BENCHMARK & CENTERLINE TIE DATA
26-45	PLAN AND PROFILE SHEETS
46-50	DETAIL SHEETS
51-60	RIGHT OF WAY PLAN SHEETS
61-70	EROSION CONTROL PLAN SHEETS
71-141	CROSS SECTIONS HIGHWAY STANDARDS



LOCATION OF SECTION INDICATED THUS: -

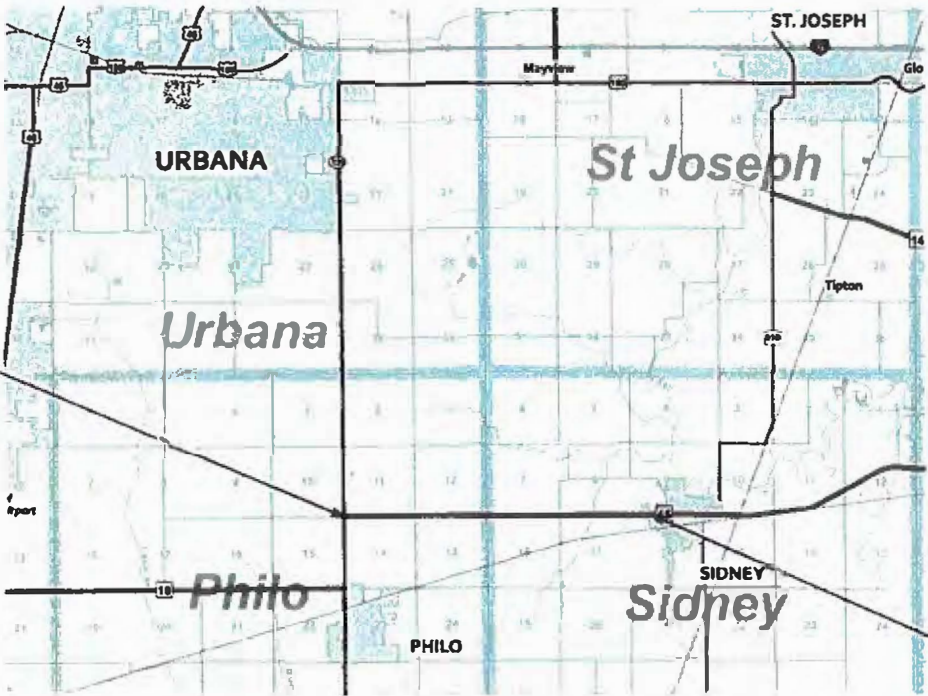

FUNCTIONAL CLASSIFICATION: LOCAL ROAD COLLECTOR
CURRENT ADT: 3750 (W OF 1900E, 2016)
4700 (E OF 1900E, 2016)
DESIGN YEAR ADT: 5351 IN 2041
ASSUME 5% TRUCKS
DESIGN SPEED: 55 MPH



FULL SIZE PLANS HAVE BEEN PREPARED USING STANDARD
ENGINEERING SCALES. REDUCED SIZED PLANS WILL NOT
CONFORM TO STANDARD SCALES. IN MAKING MEASUREMENTS
ON REDUCED PLANS, THE ABOVE SCALES MAY BE USED.

J.U.L.I.E.
JOINT UTILITY LOCATION INFORMATION FOR EXCAVATORS
1-800-892-0123
OR 811

PROJECT ENGINEER
PROJECT MANAGER

CONTRACT NO. 91592

LOCATION MAP
NOT TO SCALE
GROSS LENGTH = 22,460 FT. = 4.254 MILE
NET LENGTH = 22,460 FT. = 4.254 MILE

END IMPROVEMENTS
CH 15 /SIDNEY LIMITS
STA. 323 + 50



JENNIFER E. MARNER
ILLINOIS REGISTERED PROFESSIONAL ENGINEER NO. 062-061246
LICENSE EXPIRES NOVEMBER 30, 2021

STATE OF ILLINOIS DEPARTMENT OF TRANSPORTATION	
APPROVED	1/11/2021 <i>[Signature]</i> CHAMPAIGN COUNTY ENGINEER
PASSED	JANUARY 29 2021 <i>[Signature]</i> DISTRICT 5 ENGINEER OF LOCAL ROADS & STREETS
Releasing for Bid Based on Limited Review	January 29 2021 <i>[Signature]</i> DEPUTY DIRECTOR OF HIGHWAYS, REGION 3 ENGINEER

PRINTED BY THE AUTHORITY
OF THE STATE OF ILLINOIS

USFR NAME	062-061246	DESIGNED	JEM	REVISED	
PLOT SCALE	1/2" = 100'	DRAWN	JEM	REVISED	
PLOT DATE	1/11/2021	CHECKED	JJB	REVISED	
		DATE	1/11/2021	REVISED	

CHAMPAIGN COUNTY
HIGHWAY DEPARTMENT

SIDNEY SLAB (CH 15)
COVER SHEET

F.A.S. RTE	SECTION	COUNTY	TOTAL SHEETS	SHEET NO.
512	19-00451-00-SP	CHAMPAIGN	141	1
CONTRACT NO. 91592				

SCALE SHEET OF SHEETS STA TO STA

C-95-071-20 ILLINOIS FED. AID PROJECT 68JH(697)

PLAN	SURVEYED PLOTTED ALIGNMENT CHECKED FIELD FILE NAME	BY	DATE
NOTE BOOK NO.			

PROFILE	SURVEYED PLOTTED GRADES CHECKED STRUCTURE NOTATIONS CHNG	BY	DATE
NOTE BOOK NO.			

MODEL: Default
FILE NAME: J:\13-00451-00-SP CH 15 FAS 512 US 130 to Sidney\CADD\General Notes and Standards and Legend.dgn

IDOT HIGHWAY STANDARDS

000001-08 STANDARD SYMBOLS AND ABBREVIATIONS
001006- DECIMAL OF AN INCH AND OF A FOOT
280001-07 TEMPORARY EROSION CONTROL SYSTEMS
406201-01 MAILBOX TURNOUT
442201-03 CLASS C & D PATCHES
482001-02 HMA SHOULDER ADJACENT TO FLEXIBLE PVMT
482011-03 HMA SHOULDER STRIPS WITH RESURFACING
542301-03 PRECAST REINFORCED CONCRETE FES
542306-03 PRECAST REINFORCED CONCRETE ELLIP. FES
542401-04 METAL FLARED END SECTION FOR PIPE CULV
542406-04 METAL FLARED END SECTION FOR PIPE ARCH
602301-04 INLET TYPE A
602306-03 INLET TYPE B
602401-07 PRECAST MANHOLE - TYPE A 4' DIA.
604036-03 GRATE TYPE 8
630001-12 STEEL PLATE BEAM GUARDRAIL
630301-09 SHOULDER WIDENING FOR TY 1 GR TERMINAL
642006-01 SHOULDER RUMBLE STRIP 8"
666001-01 ROW MARKERS
701001-02 OFF ROAD OP, 2L2W, MORE THAN 15' AWAY
701006-05 OFF ROAD OP, 2L2W, 15' TO EOP
701011-04 OFF ROAD MOVING OP, 2L2W, DAY ONLY
701201-05 LANE CLOSURE, 2L2W, DAY ONLY
701206-05 LANE CLOSURE, 2L2W, NIGHT ONLY
701301-04 LANE CLOSURE, 2L2W, SHORT TIME OP
701306-04 LANE CLOSURE, 2L2W, SLOW MOVING OP
701326-04 LANE CLOSURE, 2L2W, PAVEMENT WIDENING
701336-07 LANE CLOSURE, 2L2W, WORK AREAS IN SERIES
701502-09 URBAN LANE CLOSURE, 2L2W W/ LT TRN LANE
701901-08 TRAFFIC CONTROL DEVICES
720001-01 SIGN PANEL MOUNTING DETAILS
720006-04 SIGN PANEL ERECTING DETAILS
720011-01 METAL POSTS FOR SIGNS MARK & DELIN.
725001-01 OBJECT AND TERMINAL MARKERS
780001-05 TYPICAL PAVEMENT MARKINGS
782006-01 GR & BARRIER WALL RELECTOR MOUNT DET.
BLR 21-9 CONSTR ON RURAL LOCAL HWYS
BLR 22-7 CONTSR ON RURAL LOCAL HWYS (2L2W CLSD)

GENERAL NOTES

ALL ELEVATIONS SHOWN ARE REFERRED TO THE U.S.G.S. DATUM (NAVD 1988).

WHEREVER IN THE PLANS AND SPECIFICATIONS THE TERM STANDARD SPECIFICATIONS IS USED, IT SHALL BE UNDERSTOOD BY THE CONTRACTOR TO MEAN THE STANDARD SPECIFICATIONS FOR ROAD AND BRIDGE CONSTRUCTION AS PREPARED BY THE DEPARTMENT OF TRANSPORTATION OF THE STATE OF ILLINOIS AND ADOPTED JANUARY 1, 2016.

ANY REFERENCE STANDARDS THROUGHOUT THE PLANS SHALL BE INTERPRETED TO BE THE LATEST STANDARDS OF THE DEPARTMENT AS SHOWN ON THE SCHEDULE OF STANDARD DRAWINGS ON THIS SHEET.

ENGLISH UNITS OF MEASUREMENT SHALL GOVERN OVER AND SUPERSEDE ANY METRIC UNITS SHOWN IN THIS CONTRACT. WHERE INCLUDED, METRIC UNITS ARE FOR INFORMATION ONLY.

THE CONTRACTOR SHALL NOT BEGIN ANY CONSTRUCTION OPERATIONS UNTIL ALL SURVEY MONUMENTS HAVE BEEN SUFFICIENTLY WITNESSED OR REFERENCED BY THE ENGINEER. THE CONTRACTOR SHALL TAKE ALL NECESSARY PRECAUTIONS TO PRESERVE AND NOT DISTURB THE EXISTING IRON PIPE MONUMENTS OR RIGHT-OF-WAY MARKERS. ANY IRON PIPE MONUMENTS OR RIGHT-OF-WAY MARKERS SO DISTURBED BY THE CONTRACTOR SHALL BE RESET BY A REGISTERED ILLINOIS LAND SURVEYOR. THE COST FOR RESETTING THESE MONUMENTS SHALL BE PAID FOR BY THE CONTRACTOR.

UTILITIES - THESE DRAWINGS ILLUSTRATE THE APPROXIMATE LOCATION OF ALL KNOWN UNDERGROUND UTILITIES. THE CONTRACTOR MAY EXPECT TO FIND SUCH UTILITIES WITHIN APPROXIMATELY FIVE FEET OF THE POSITION INDICATED ON THE DRAWINGS, BUT IN EVERY CASE THE CONTRACTOR SHALL LOCATE AND UNCOVER SUCH UTILITIES WITH THE ASSISTANCE OF THE RESPECTIVE UTILITY COMPANIES, BEFORE ANY EXCAVATION IS STARTED.

CALL J.U.L.I.E. 1-800-892-0123 FOR UNDERGROUND UTILITY LOCATION MARKING PRIOR TO START OF CONSTRUCTION.

UTILITY COMPANIES MAY BE ADJUSTING THEIR FACILITIES AT THE TIME OF CONSTRUCTION OF THIS PROJECT. THE CONTRACTOR SHALL COORDINATE AND COOPERATE WITH THOSE ORGANIZATIONS WHILE THEY PERFORM THEIR WORK.

DURING CONSTRUCTION THE CONTRACTOR MAY ENCOUNTER VARIOUS TYPES OF UNDERGROUND UTILITIES THAT MAY NOT BE SHOWN ON THE PLANS. THE CONTRACTOR SHALL COOPERATE WITH THE ENGINEER AND THE OWNER OF THE UTILITY WHILE THE UTILITY COMPANY ADJUSTS THEIR FACILITIES IF NECESSARY. IF IT IS DETERMINED THAT THE UTILITY HAS BEEN ABANDONED, THE CONTRACTOR WILL BE DIRECTED TO REMOVE THE UTILITY LINES THAT CONFLICT WITH HIS WORK AND CAP OR PLUG THE LINES AS DIRECTED BY THE ENGINEER. THIS WORK WILL NOT BE PAID FOR SEPARATELY AND WILL BE CONSIDERED INCLUDED IN THE CONTRACT.

THE CONTRACTOR SHALL NOTIFY ALL UTILITY COMPANIES 48 HOURS PRIOR TO EXCAVATION OPERATIONS.

THE EXISTING DELINEATORS WHICH INTERFERE WITH THE CONSTRUCTION OPERATIONS SHALL BE REMOVED AS DIRECTED BY THE ENGINEER. THE COST FOR DOING THIS WORK WILL BE CONSIDERED INCLUDED IN THE CONTRACT AND NO ADDITIONAL COMPENSATION WILL BE ALLOWED.

CONTRACTOR SHALL CAREFULLY PROTECT ANY TREES OR SHRUBS OR OTHER LANDSCAPING NOT INCLUDED IN THE CONTRACT FOR REMOVAL. SNOW FENCE SHALL BE ERECTED TWO FEET FROM TREES AND SHRUBS TO REMAIN THAT ARE IMMEDIATELY ADJACENT TO THE WORK. FOR PROTECTION DURING CLEARING AND CONSTRUCTION OPERATIONS. COST OF THIS WORK WILL BE CONSIDERED INCLUDED IN THE CONTRACT AND NO ADDITIONAL COMPENSATION WILL BE ALLOWED.

SHRUBS, BUSHES AND STUMPS THAT INTERFERE WITH THE CONSTRUCTION OPERATIONS SHALL BE REMOVED AS SHOWN IN THE PLANS AND AS DIRECTED BY THE ENGINEER. COST OF REMOVAL OF SHRUBS, BUSHES OR STUMPS SHALL BE INCLUDED IN THE ITEM EARTH EXCAVATION WITH NO ADDITIONAL COMPENSATION ALLOWED.

THE EARTH EXCAVATION SHALL INCLUDE THE REMOVAL OF THE EARTH AND UNCLASSIFIED MATERIALS.

GRADING SHALL BE DONE BY HAND AROUND LIGHT POLES, UTILITY POLES, SIGN POSTS, SHRUBS, TREES AND OTHER NATURAL OR MANMADE OBJECTS WHERE SHALLOW FILLS OR CUTS ARE ADJACENT TO THERE ITEMS. IT IS THE INTENT THAT ITEMS THAT DO NOT NEED TO BE DISTURBED BY THE CONSTRUCTION SHALL BE PRESERVED. THE DECISION AS TO ITEMS TO REMAIN IN PLACE SHALL BE AS DIRECTED BY THE ENGINEER. THIS WORK WILL NOT BE PAID FOR SEPARATELY BUT SHALL BE CONSIDERED INCLUDED IN THE CONTRACT UNIT PRICE PER CUBIC YARD OF EARTH EXCAVATION AND NO ADDITIONAL COMPENSATION WILL BE ALLOWED.

ALL DEBRIS AND EXCESS MATERIAL (BROKEN CONCRETE, PIPES, WASTE EXCAVATION, ETC.) SHALL BE DISPOSED OF OUTSIDE THE LIMITS OF THE RIGHT-OF-WAY IN ACCORDANCE WITH ARTICLE 202.03 OF THE STANDARD SPECIFICATIONS.

ALL TRENCHES BELOW OR WITHIN TWO FEET OF THE PROPOSED PAVEMENT, OR DRIVEWAY SHALL BE BACKFILLED WITH TRENCH BACKFILL IN ACCORDANCE WITH THE STANDARD SPECIFICATIONS. ALL TRENCH BACKFILL UNDER MAINLINE CH 15 WILL BE CONTROLLED LOW-STRENGTH MATERIAL.

SEEDING SHALL BE DONE AT LOCATIONS SHOWN ON THE PLANS WHERE THE EXISTING EARTH HAS BEEN DISTURBED, AND AT LOCATIONS DIRECTED BY THE ENGINEER. ANY EXISTING AREAS OUTSIDE THE LIMITS OF CONSTRUCTION DAMAGED BY THE CONTRACTOR SHALL BE SEEDD AT HIS OWN EXPENSE AND NO ADDITIONAL COMPENSATION WILL BE ALLOWED.

SPECIAL ATTENTION IS CALLED TO ARTICLE 250.07 REGARDING SEEDING DATES.

A N.P.D.E.S. PERMIT WILL BE REQUIRED FOR THIS PROJECT FOR EROSION AND SEDIMENT CONTROL. TO SATISFY THIS REQUIREMENT THE CONTRACTOR WILL BE REQUIRED TO PROVIDE INLET AND PIPE PROTECTION AS SHOWN ON STANDARD 280001 AT LOCATIONS AS DIRECTED BY THE ENGINEER. AN ESTIMATED QUANTITY FOR INLET AND PIPE PROTECTION HAS BEEN INCLUDED IN THE PROJECT AND MAY BE ADJUSTED AS DIRECTED BY THE ENGINEER.

EXISTING CONCRETE AND BITUMINOUS CONCRETE PAVEMENT IN WHICH THE TOP SURFACE IS TO BE BUTT JOINED TO THE PROPOSED WORK SHALL BE SO JOINED THROUGH FULL DEPTH SAW CUT JUNCTIONS. THIS WORK WILL BE CONSIDERED AS INCLUDED IN THE .BUTT JOINT PAY ITEMS.

BEFORE ORDERING PIPE CULVERTS, THE CONTRACTOR SHALL CONSULT WITH THE ENGINEER AS TO THE EXACT LENGTH AND QUANTITY REQUIRED.

THE MATERIAL OF THE PIPE CULVERT END SECTIONS SHALL MATCH THE MATERIAL OF THE PIPE CULVERT ON WHICH THEY ARE TO BE INSTALLED.

THE EXISTING FIELD TILES SHALL BE LOCATED AND CONNECTED WITH NEW STORM SEWERS AND CONCRETE COLLARS AND OUTLETTED AS SHOWN ON THE PLAN. THIS WORK SHALL BE AS DIRECTED BY THE ENGINEER. THESE CONCRETE COLLARS ARE TO BE CONSIDERED INCLUDED IN THE COST OF DRAINAGE STRUCTURES AND STORM SEWERS.

SHORT-TERM PAVEMENT MARKINGS SHALL BE APPLIED TO THE PAVEMENT AFTER ANY OF THE FOLLOWING: COLD-IN-PLACE RECYCLING, BINDER COURSE AND SURFACE COURSE. APPLICATION RATE FOR CENTERLINE: 4 FEET PER 40 FEET.

BEFORE ORDERING STORM SEWERS, INLETS AND MANHOLES, THE CONTRACTOR SHALL CONSULT WITH THE ENGINEER AS TO THE EXACT LENGTH AND QUANTITY REQUIRED.

AT LOCATION INDICATED ON THE PLANS, PROPOSED STORM SEWERS ARE TO BE CONNECTED INTO EXISTING MANHOLES OR EXISTING STORM SEWERS. THESE CONNECTIONS SHALL BE MADE IN A WORKMANLIKE MANNER AND MASONRY CONSTRUCTED AROUND THEM SO AS TO PREVENT LEAKAGE. THIS WORK WILL NOT BE PAID FOR SEPARATELY BUT SHALL BE CONSIDERED AS INCLUDED WITH THE STORM SEWER PAY ITEMS OF THE SIZE AND TYPE SPECIFIED AND NO ADDITIONAL COMPENSATION WILL BE ALLOWED. CONCRETE COLLARS ARE TO BE CONSIDERED INCLUDED IN THE COST OF DRAINAGE STRUCTURES AND STORM SEWER.

AT VARIOUS LOCATIONS NOTED ON THE PLANS, THE CONTRACTOR WILL BE REQUIRED TO PLUG EITHER EXISTING STORM SEWERS OR EXISTING UNDERGROUND CULVERTS. THIS WORK WILL CONSIST OF MASONRY OR CONCRETE CONSTRUCTION AND SHALL BE APPROVED BY THE ENGINEER BEFORE BACKFILLING. THIS WORK WILL NOT BE PAID FOR SEPARATELY, BUT WILL BE CONSIDERED INCLUDED IN THE EARTH EXCAVATION.

THE EXISTING STORM SEWERS AND PIPE CULVERTS SHOWN TO BE REMOVED ON THE PLANS SHALL BE DONE IN ACCORDANCE WITH SECTION 551 OF THE STANDARD SPECIFICATIONS EXCEPT THAT SALVAGING OF THE PIPE WILL NOT BE REQUIRED. THE EXISTING STORM SEWERS (FIELD TILES) THAT ARE REMOVED THAT ARE WITHIN THE LIMITS OF THE PROPOSED TRENCHES FOR STORM SEWER (SPECIAL) WILL NOT BE MEASURED FOR PAYMENT AND SHOULD BE CONSIDERED INCLUDED IN THE COST OF EXCAVATION FOR NEW STORM SEWERS. ALL PIPE CULVERTS THAT ARE REMOVED SHALL BE PAID FOR AT THE CONTRACT UNIT PRICE PER EACH FOR PIPE CULVERTS TO BE REMOVED. PLAN SCHEDULES INCLUDE TYPE, SIZE AND LENGTH OF THESE CULVERTS FOR YOUR INFORMATION.

ALL DRAINAGE STRUCTURES, STORM SEWERS AND PIPE CULVERTS TO BE REMOVED SHALL BECOME THE PROPERTY OF THE CONTRACTOR.

ALL STREET RETURNS SHALL HAVE RADII MEASURED TO THE EDGE OF PAVEMENT UNLESS OTHERWISE NOTED ON THE PLANS.

PLAN DIMENSIONS AND DETAILS RELATIVE TO EXISTING PLANS ARE SUBJECT TO NOMINAL CONSTRUCTION VARIATIONS. THE CONTRACTOR SHALL FIELD VERIFY EXISTING DIMENSIONS AND DETAILS AFFECTING NEW CONSTRUCTION AND MAKE NECESSARY APPROVED ADJUSTMENTS PRIOR TO CONSTRUCTION OR ORDERING OF MATERIALS. SUCH VARIATIONS SHALL NOT BE CAUSE FOR ADDITIONAL COMPENSATION FOR A CHANGE IN SCOPE OF THE WORK, HOWEVER, THE CONTRACTOR WILL BE PAID FOR THE QUANTITY ACTUALLY FURNISHED AT THE UNIT PRICE BID FOR THE WORK.

APPLICATION RATES

AGGREGATE SURFACE COURSE: 2.05 TON / CUBIC YARD

AGGREGATE BASE COURSE: 1.8 TON / CUBIC YARD

AGGREGATE FOR TEMPORARY ACCESS: 5 TON / ENTRANCE

AGGREGATE PRIME COAT: 3 LB / SQ YD (NOT MEASURED FOR PAYMENT)

BITUMINOUS MATERIALS (TACK COAT):
MILLED HMA: 0.05 LB / SQ FT
HMA LIFTS: 0.025 LB / SQ FT.

BITUMINOUS MATERIALS (PRIME COAT) ON AGGREGATE BASES:
RESIDUAL ASPHALT RATE: 0.25 LB / SQ FT

BUTT JOINTS: 1:40 (V:H)

DITCH CHECKS INCLUDED FOR EVERY 1' OF FALL IN DITCH

EARTHWORK SHRINKAGE FACTOR = 0.25

HMA ITEMS: 112 LB / SY / INCH

PAVEMENT MARKING SKIP-DASH: 15' STRIPE EVERY 40' OF CENTERLINE

SHORT-TERM PAVEMENT MARKINGS: 4' STRIPE EVERY 40' OF CENTERLINE

HMA MIXTURE REQUIREMENTS

LOCATION	MAINLINE CH 15, TOP 2" SHOULDER	MAINLINE CH 15	BOTTOM 4" SHOULDER	SIDE ROADS & ENTRANCES	TEMPORARY PATCHES	HMA WIDENING 8"
MIXTURE USE	SURFACE	BINDER	BINDER	INCIDENTAL	INCIDENTAL	INCIDENTAL
AC/PG	PG 64-22	PG 64-22	PG 64-22	PG 64-22	PG 64-22	PG 64-22
DESIGN AIR VOIDS	4.0% @ Ndes = 50	4.0% @ Ndes = 50	4.0% @ Ndes = 50	4.0% @ Ndes = 50	4.0% @ Ndes = 50	4.0% @ Ndes = 50
MIX COMPOSITION (GRADATION)	IL 9.5	IL 9.5	IL-19.0	IL 9.5	IL 19.0	IL 19.0
FRICTION AGGREGATE	MIX C	MIX C	N.A.	MIX C	N.A.	N.A.
MIXTURE WEIGHT	112	112	112	112	112	112
QUALITY MANAGEMENT PROGRAM	QC/QA	QC/QA	QC/QA	QC/QA	QC/QA	QC/QA
SUBLOT SIZE	N.A.	N.A.	N.A.	N.A.	N.A.	N.A.

DESIGNED - JEM	REVISED -
DRAWN - JEM	REVISED -
CHECKED - JJB	REVISED -
DATE - 1/11/2021	REVISED -

CHAMPAIGN COUNTY
HIGHWAY DEPARTMENT

SIDNEY SLAB (CH 15)
GENERAL NOTES & HIGHWAY STANDARDS

SCALE: SHEET OF SHEETS STA. TO STA.

F.A.S. RTE.	SECTION	COUNTY	TOTAL SHEETS	SHEET NO.
512	19-00451-00-SP	CHAMPAIGN	141	2
C-95-071-20		ILLINOIS	FED. AID PROJECT 68JH(697)	

SUMMARY OF QUANTITIES

Item Number	Item	Unit of Measure	Quantity	HSIP QUANTITY 90%/10%	STR QUANTITY 80%/20%
20200100	EARTH EXCAVATION	CU YD	18,265	18,265	
20200500	EARTH EXCAVATION (WIDENING)	CU YD	1,662	1,662	
20400800	FURNISHED EXCAVATION	CU YD	1,471	1,471	
20800150	TRENCH BACKFILL	CU YD	130		130
21101505	TOPSOIL EXCAVATION AND PLACEMENT	CU YD	11,104	11,104	
21301052	EXPLORATION TRENCH 52" DEPTH	FOOT	1,190		1,190
21400100	GRADING AND SHAPING DITCHES	FOOT	1,800	1,800	
Δ 25000110	SEEDING, CLASS 1A	ACRE	1.25	1.25	
Δ 25000210	SEEDING, CLASS 2A	ACRE	10.50	10.50	
Δ 25000400	NITROGEN FERTILIZER NUTRIENT	POUND	1,056	1,056	
Δ 25000500	PHOSPHORUS FERTILIZER NUTRIENT	POUND	1,056	1,056	
Δ 25000600	POTASSIUM FERTILIZER NUTRIENT	POUND	1,056	1,056	
Δ 25000750	MOWING	ACRE	1.25		1.25
Δ 25003110	INTERSEEDING, CLASS 1A	ACRE	0.25		0.25
Δ 25003210	INTERSEEDING, CLASS 2A	ACRE	1.00		1.00
Δ 25100115	MULCH, METHOD 2	ACRE	11.75	11.75	
28000250	TEMPORARY EROSION CONTROL SEEDING	POUND	1,174	1,174	
28000305	TEMPORARY DITCH CHECKS	FOOT	1,750	1,750	
28000400	PERIMETER EROSION BARRIER	FOOT	2,454	2,454	
28000500	INLET AND PIPE PROTECTION	EACH	62	62	
28100707	STONE DUMPED RIPRAP, CLASS A4	SQ YD	178	178	
28200200	FILTER FABRIC	SQ YD	178	178	
* 30201700	PORTLAND CEMENT	TON	119		119
31101900	SUBBASE GRANULAR MATERIAL, TYPE C	TON	1,495	1,495	
35101400	AGGREGATE BASE COURSE, TYPE B	TON	295		295
35600708	HMA BASE COURSE WIDENING, 8"	SQ YD	335		335
40200800	AGGREGATE SURFACE COURSE, TYPE B	TON	907		907
40201000	AGGREGATE FOR TEMPORARY ACCESS	TON	285	285	
40600290	BITUMINOUS MATERIALS (TACK COAT)	POUND	41,830		41,830
* 40600982	HOT-MIX ASPHALT SURFACE REMOVAL - BUTT JOINT	SQ YD	214		214
40602965	HOT-MIX ASPHALT BINDER COURSE, IL-9.5FG, N50	TON	5,201		5,201
40604050	HOT-MIX ASPHALT SURFACE COURSE, IL-9.5, MIX "C", N50	TON	5,217		5,217
40800025	BITUMINOUS MATERIALS (PRIME COAT)	POUND	4,819		4,819
40800029	BITUMINOUS MATERIALS (TACK COAT)	POUND	4,484		4,484
40800050	INCIDENTAL HOT-MIX ASPHALT SURFACING	TON	388		388
44000100	PAVEMENT REMOVAL	SQ YD	654		654
44000155	HOT-MIX ASPHALT SURFACE REMOVAL, 1.5"	SQ YD	155		155
44000200	DRIVEWAY PAVEMENT REMOVAL	SQ YD	115		115
48100500	AGGREGATE SHOULDERS, TYPE A, 6"	SQ YD	9,934	9,934	
48203021	HOT-MIX ASPHALT SHOULDERS, 6"	SQ YD	19,929	19,929	

* SEE SPECIAL PROVISIONS

Δ SPECIALTY ITEMS

CONTINUED ON NEXT SHEET

PLAN	NOTE BOOK NO.	SURVEYED	DATE
		ALIGNED	
		CHECKED	
		CADD FILE NAME	

PROFILE	NOTE BOOK NO.	SURVEYED	DATE
		GRADES CHECKED	
		STRUCTURE NOTATING CHRD	

MODEL: Default
FILE NAME: J:\3-00451-00-SP-CH 15 FAS 512 US 130 to Sidney\CADD\Summary of Quantities.dgn

USER NAME = jem42887	DESIGNED - JEM	REVISED -	CHAMPAIGN COUNTY HIGHWAY DEPARTMENT	SIDNEY SLAB (CH 15) SUMMARY OF QUANTITIES-1	SCALE:	SHEET OF SHEETS	STA.	TO STA.	F.A.S. RTE.	SECTION	COUNTY	TOTAL SHEETS	SHEET NO.
	DRAWN - JEM	REVISED -							512	19-00451-00-SP	CHAMPAIGN	141	3
PLOT SCALE = 2.0000 ' / in.	CHECKED - JJB	REVISED -							CONTRACT NO. 91592				
PLOT DATE = 1/11/2021	DATE - 1/11/2021	REVISED -							C-95-071-20 ILLINOIS FED. AID PROJECT 68JH(697)				

SUMMARY OF QUANTITIES

Item Number	Item	Unit of Measure	Quantity	HSIP QUANTITY 90%10%	STR QUANTITY 80%/20%
* 50105220	PIPE CULVERT REMOVAL	FOOT	1,624		1,624
54001001	BOX CULVERT END SECTIONS, CULVERT NO. 1	EACH	2	2	
54001002	BOX CULVERT END SECTIONS, CULVERT NO. 2	EACH	2	2	
54001003	BOX CULVERT END SECTIONS, CULVERT NO. 3	EACH	2	2	
54001004	BOX CULVERT END SECTIONS, CULVERT NO. 4	EACH	2	2	
* 54010302	PRECAST CONCRETE BOX CULVERTS, 3'X2'	FOOT	48	48	
* 54010402	PRECAST CONCRETE BOX CULVERTS, 4'X2'	FOOT	44	44	
* 54010902	PRECAST CONCRETE BOX CULVERTS, 9'X2'	FOOT	36	36	
* 54011102	PRECAST CONCRETE BOX CULVERTS, 11'X2'	FOOT	36	36	
54213445	END SECTION, 10"	EACH	1	1	
54213447	END SECTION, 12"	EACH	6	6	
54213450	END SECTIONS, 15"	EACH	22	22	
54213453	END SECTIONS, 18"	EACH	18	18	
54213459	END SECTIONS, 24"	EACH	2	2	
54213660	PRECAST REINFORCED CONCRETE FLARED END SECTION, 15"	EACH	2	2	
54213663	PRECAST REINFORCED CONCRETE FLARED END SECTION, 18"	EACH	6	6	
54213669	PRECAST REINFORCED CONCRETE FLARED END SECTION, 24"	EACH	2	2	
54214290	END SECTIONS, EQUIVALENT ROUND-SIZE, 15"	EACH	10	10	
54214293	END SECTIONS, EQUIVALENT ROUND-SIZE, 18"	EACH	4	4	
54214299	END SECTIONS, EQUIVALENT ROUND-SIZE, 24"	EACH	2	2	
54214506	PRECAST REINFORCED CONCRETE FLARED END SECTIONS, EQUIVALENT ROUND-SIZE, 21"	EACH	2	2	
54214509	PRECAST REINFORCED CONCRETE FLARED END SECTIONS, EQUIVALENT ROUND-SIZE, 24"	EACH	2	2	
54214515	PRECAST REINFORCED CONCRETE FLARED END SECTIONS, EQUIVALENT ROUND-SIZE, 30"	EACH	4	4	
54214521	PRECAST REINFORCED CONCRETE FLARED END SECTIONS, EQUIVALENT ROUND-SIZE, 36"	EACH	2	2	
* 59300100	CONTROLLED LOW-STRENGTH MATERIAL	CU YD	590		590
60219000	MANHOLES, TYPE A, 4'-DIAMETER, TYPE 8 GRATE	EACH	2		2
60236200	INLETS, TYPE A, TYPE 8 GRATE	EACH	2		2
60240301	INLETS, TYPE B, TYPE 8 GRATE	EACH	3		3
60500040	REMOVING MANHOLES	EACH	2		2
60500060	REMOVING INLETS	EACH	5		5
61100605	MISCELLANEOUS CONCRETE	CU YD	5		5
* 61139800	STORM SEWERS (SPECIAL), 4"	FOOT	300		300
* 61139900	STORM SEWERS (SPECIAL), 6"	FOOT	770		770
* 61140000	STORM SEWERS (SPECIAL), 8"	FOOT	166		166
* 61140100	STORM SEWERS (SPECIAL), 10"	FOOT	110		110
* 61140200	STORM SEWERS (SPECIAL), 12"	FOOT	40		40
Δ 63301210	REMOVE AND REERECT SPBGR, TYPE A	FOOT	306		306
Δ 63301990	REMOVE AND REERECT TRAFFIC BARRIER TERMINAL, TYPE 1	EACH	5		5
64200108	SHOULDER RUMBLE STRIPS, 8 INCH	FOOT	44,502	44,502	

* SEE SPECIAL PROVISIONS

Δ SPECIALTY ITEMS

CONTINUED ON NEXT SHEET

PLAN	SURVEYED ALIGNED CHECKED DATE	BY	DATE

PROFILE	SURVEYED GRADES CHECKED DATE	BY	DATE

MODEL: Default
FILE NAME: J:\19-00451-00-SP CH 15 FAS 312 US 130 to Sidney\CADD\Summary of Quantities.dgn

SUMMARY OF QUANTITIES

Item Number	Item	Unit of Measure	Quantity	HSIP QUANTITY 90%10%	STR QUANTITY 80%/20%
* 66600105	FURNISHING AND ERECTING RIGHT OF WAY MARKERS	EACH	94		94
67100100	MOBILIZATION	L SUM	1		1
70107025	CHANGEABLE MESSAGE SIGN	CAL DAY	101		101
70300100	SHORT TERM PAVEMENT MARKING	FOOT	1,680		1,680
70300150	SHORT TERM PAVEMENT MARKING REMOVAL	SQ FT	187		187
Δ 72500300	OBJECT MARKER - TYPE 3	EACH	28		28
Δ 72900200	METAL POST - TYPE B	FOOT	310		310
Δ 78001100	PAINT PAVEMENT MARKING - LETTERS & SYMBOLS	SQ FT	104		104
Δ 78001110	PAINT PAVEMENT MARKING LINE, 4"	FOOT	67,609		67,609
Δ 78001130	PAINT PAVEMENT MARKING LINE, 6"	FOOT	416		416
Δ 78001180	PAINT PAVEMENT MARKING LINE, 24"	FOOT	108		108
542A0220	PIPE CULVERTS, CLASS A, TYPE 1, 15"	FOOT	43	43	
542A0223	PIPE CULVERTS, CLASS A, TYPE 1, 18"	FOOT	142	142	
542A0229	PIPE CULVERTS, CLASS A, TYPE 1, 24"	FOOT	48	48	
542A5476	PIPE CULVERTS, CLASS A, TYPE 1 EQUIVALENT ROUND-SIZE, 21"	FOOT	48	48	
542A5479	PIPE CULVERTS, CLASS A, TYPE 1 EQUIVALENT ROUND-SIZE, 24"	FOOT	64	64	
542A5485	PIPE CULVERTS, CLASS A, TYPE 1 EQUIVALENT ROUND-SIZE, 30"	FOOT	80	80	
542A5491	PIPE CULVERTS, CLASS A, TYPE 1 EQUIVALENT ROUND-SIZE, 36"	FOOT	40	40	
542D0217	PIPE CULVERTS, CLASS D, TYPE 1, 12"	FOOT	104	104	
542D0220	PIPE CULVERTS, CLASS D, TYPE 1, 15"	FOOT	412	412	
542D0223	PIPE CULVERTS, CLASS D, TYPE 1, 18"	FOOT	388	388	
542D0229	PIPE CULVERTS, CLASS D, TYPE 1, 24"	FOOT	24	24	
542D5470	PIPE CULVERTS, CLASS D, TYPE 1, EQUIVALENT ROUND-SIZE, 15"	FOOT	148	148	
542D5473	PIPE CULVERTS, CLASS D, TYPE 1, EQUIVALENT ROUND-SIZE, 18"	FOOT	72	72	
542D5479	PIPE CULVERTS, CLASS D, TYPE 1, EQUIVALENT ROUND-SIZE, 24"	FOOT	40	40	
* LR400010	CIR-FDR-FOAMED ASPHALT	TON	298		298
* LR400740	COLD IN-PLACE RECYCLING, 4"	SQ YD	61,909		61,909
* LR403300	SURFACE PROFILE MILLING	SQ YD	61,909		61,909
* X0326898	CENTER LINE - RUMBLE STRIP, 16"	FOOT	22,251	22,251	
* X0327301	RELOCATE EXISTING MAILBOX	EACH	10		10
* X0327576	TEMPORARY PATCHING	SQ YD	755		755
* X4401198	HOT-MIX ASPHALT SURFACE REMOVAL - VARIABLE DEPTH	SQ YD	320		320
Δ * X6330900	VERTICAL ADJUSTMENT OF GUARDRAIL	FOOT	353		353
* X6660410	REMOVE RIGHT OF WAY MARKERS	EACH	5		5
* X7010216	TRAFFIC CONTROL AND PROTECTION, (SPECIAL)	L SUM	1		1
* Z0013798	CONSTRUCTION LAYOUT	L SUM	1		1
* Z0030900	INSPECTION WELLS	EACH	61		61
* Z0033700	LONGITUDINAL JOINT SEALANT	FOOT	22,460		22,460
* Z0034105	MATERIAL TRANSFER DEVICE	TON	5,217		5,217
Δ * Z0051500	REMOVING AND RESETTING STREET SIGNS	EACH	32		32
* Z0056606	STORM SEWER (WATER MAIN REQUIREMENTS), 10"	FOOT	550		550
* Z0064505	SECTION CORNER MARKERS	EACH	10		10

* SEE SPECIAL PROVISIONS

END OF SUMMARY


Δ SPECIALTY ITEMS

	USER NAME = jem42887	DESIGNED - JEM	REVISED -	CHAMPAIGN COUNTY HIGHWAY DEPARTMENT	SIDNEY SLAB (CH 15) SUMMARY OF QUANTITIES-3				F.A.S. RTE.	SECTION	COUNTY	TOTAL SHEETS	SHEET NO.
	PLOT SCALE = 2.0000 ' / in.	DRAWN - JEM	REVISED -						512	19-00451-00-SP	CHAMPAIGN	141	5
	PLOT DATE = 1/25/2021	CHECKED - JJB	REVISED -		CONTRACT NO. 91592								
		DATE - 1/25/2021	REVISED -		SCALE:	SHEET	OF	SHEETS	STA.	TO STA.	C-95-071-20	ILLINOIS	FED. AID PROJECT 681H(697)


PLAN	SURVEYED PLOTTED ALIGNMENT CHECKED CADD FILE NAME	BY	DATE
PLAN	NOTE BOOK NO.		

PROFILE	SURVEYED PLOTTED GRADES CHECKED STRUCTURE NOTATIONS CHNG	BY	DATE
PROFILE	NOTE BOOK NO.		

MODEL: Default
FILE NAME: J:\19-00451-00-SP-CH 15 130 to Sidney\CADD\Typical Sections.dgn

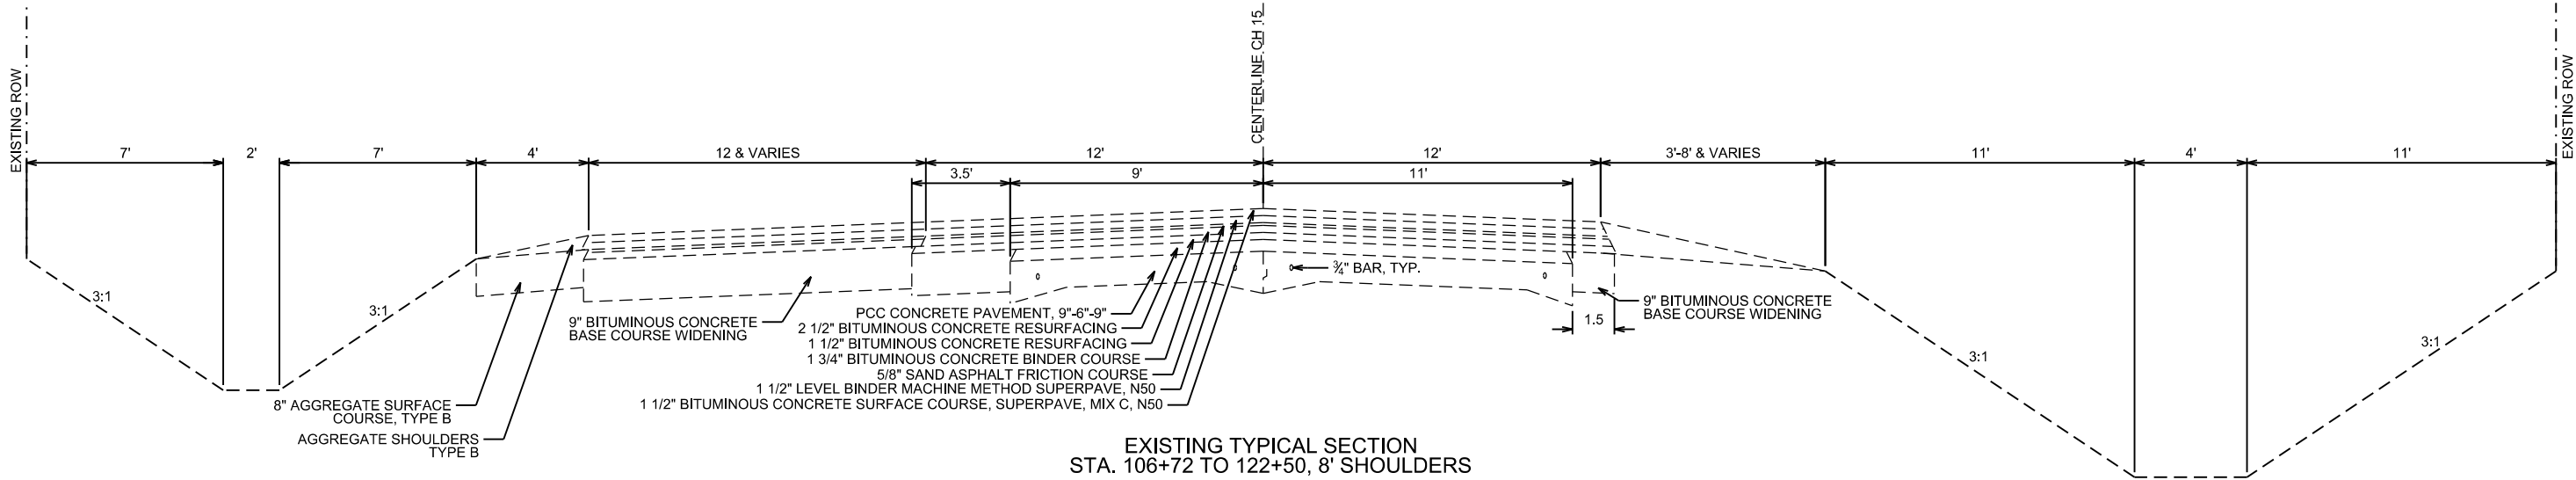

EXISTING TYPICAL SECTION
STA. 106+72 TO 122+50, 8' SHOULDERS

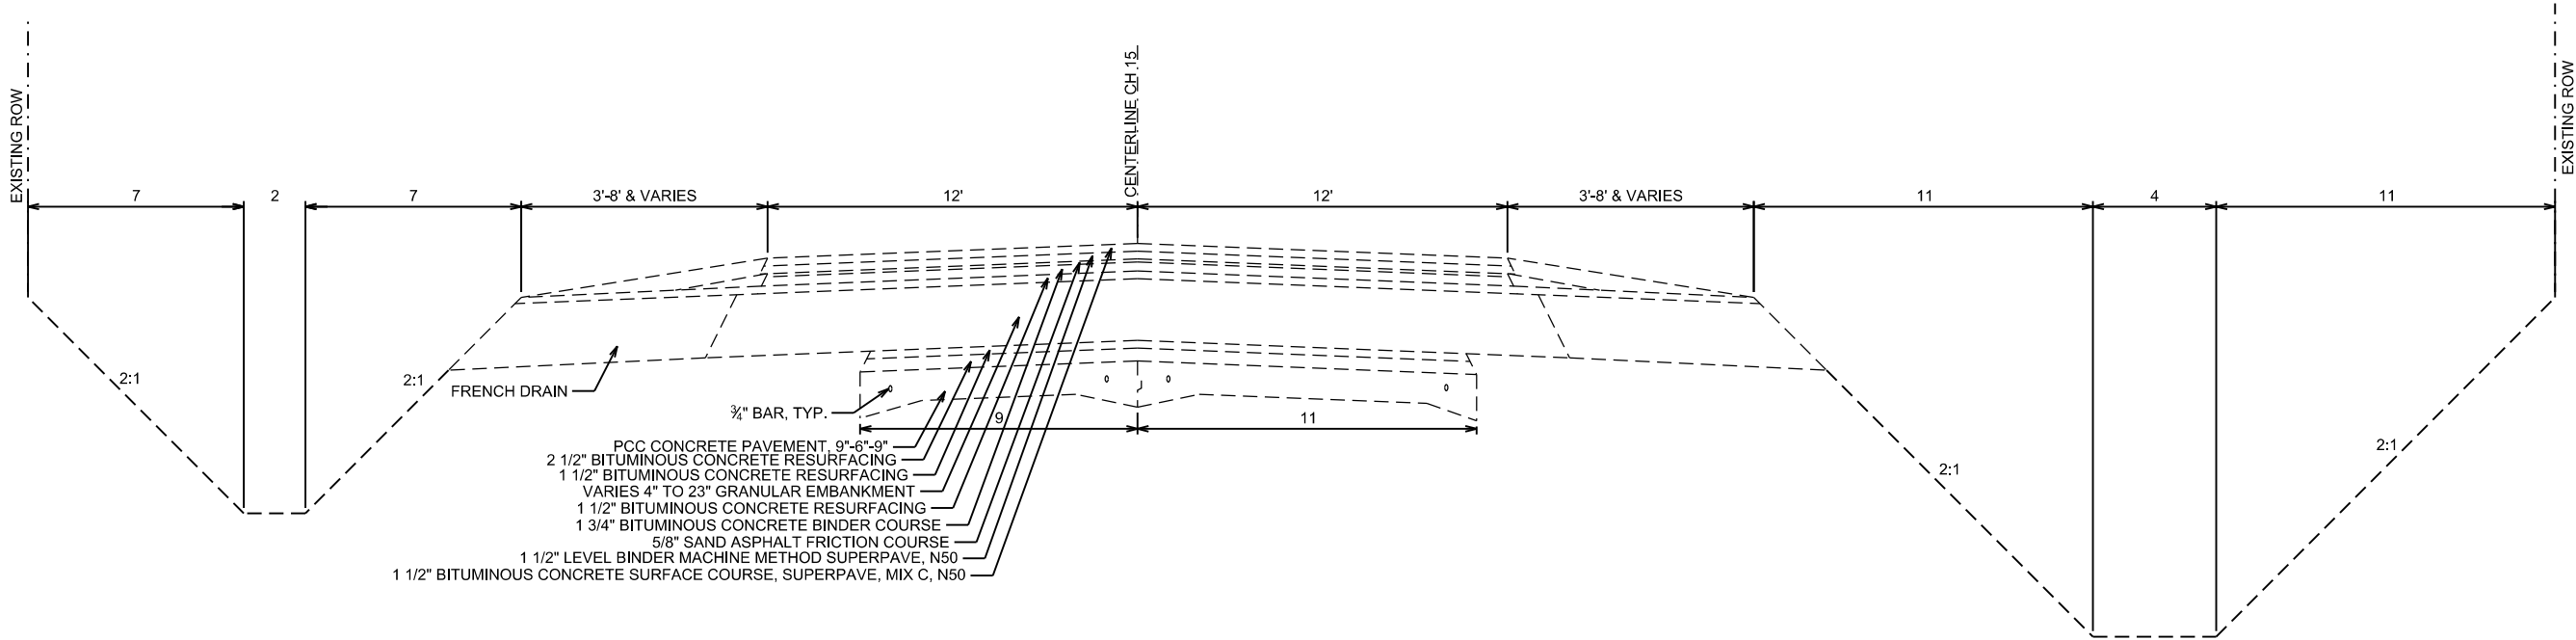

EXISTING TYPICAL SECTION
STA. 122+50 TO 127+50, 8' SHOULDERS
STA. 142+00 TO 150+16, 8' SHOULDERS
STA. 150+16 TO 159+50, 3' SHOULDERS

USER NAME = jem42887	DESIGNED - JEM	REVISED -
	DRAWN - JEM	REVISED -
PLOT SCALE = 6,0000 ' / in.	CHECKED - JJB	REVISED -
PLOT DATE = 1/11/2021	DATE - 1/11/2021	REVISED -

CHAMPAIGN COUNTY
HIGHWAY DEPARTMENT

SIDNEY SLAB (CH 15)
EXISTING TYPICAL SECTIONS - 1

SCALE: SHEET OF SHEETS STA. TO STA.

F.A.S. RTE.	SECTION	COUNTY	TOTAL SHEETS	SHEET NO.
512	19-00451-00-SP	CHAMPAIGN	141	6
CONTRACT NO. 91592				
C-95-071-20	ILLINOIS	FED. AID PROJECT 68JH(697)		

PROFILE	SURVEYED _____	BY _____	DATE _____
	PLOTTED _____		
NOTE BOOK _____	GRADES CHECKED _____		
NO. _____	B.M. NOTED _____		
	STRUCTURE NOTATIONS CHKD _____		

EXISTING TYPICAL SECTION
STA. 129+00 TO 139+00, 8' SHOULDERS
STA. 162+00 TO 323+50, 3' SHOULDERS



CHAMPAIGN COUNTY
HIGHWAY DEPARTMENT

F.A.S. RTE.	SECTION	COUNTY	TOTAL SHEETS	SHEET NO.
512	19-00451-00-SP	CHAMPAIGN	141	7
		CONTRACT NO. 91592		
C-95-071-20	ILLINOIS	FED. AID PROJECT 68JH(697)		

PLAN	SURVEYED PLOTTED	BY	DATE
NOTE BOOK NO.	ALIGNMENT CHECKED DATE	FILE NAME	

PROFILE	SURVEYED PLOTTED	BY	DATE
NOTE BOOK NO.	GRADES CHECKED DATE	STRUCTURE NOTATIONS CHNG	

MODEL: Default
FILE NAME: J:\19-00451-00-SP-CH 15 FAS 512 US 130 to Sidney\CADD\Typical Sections.dgn

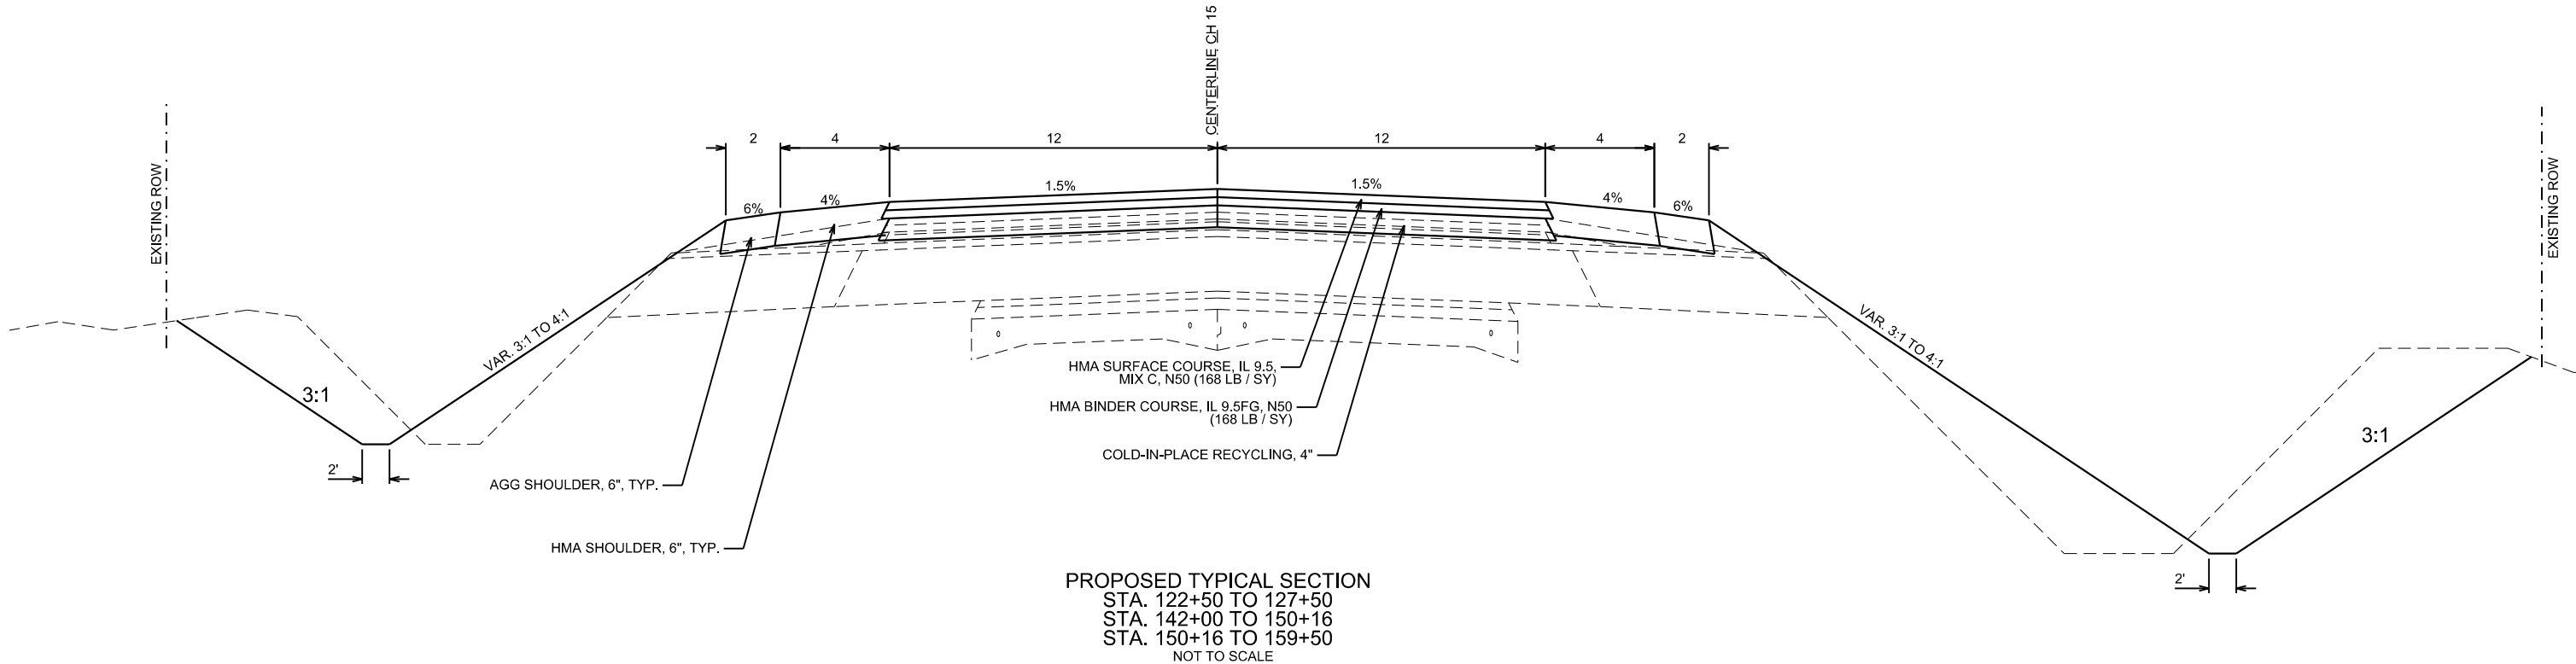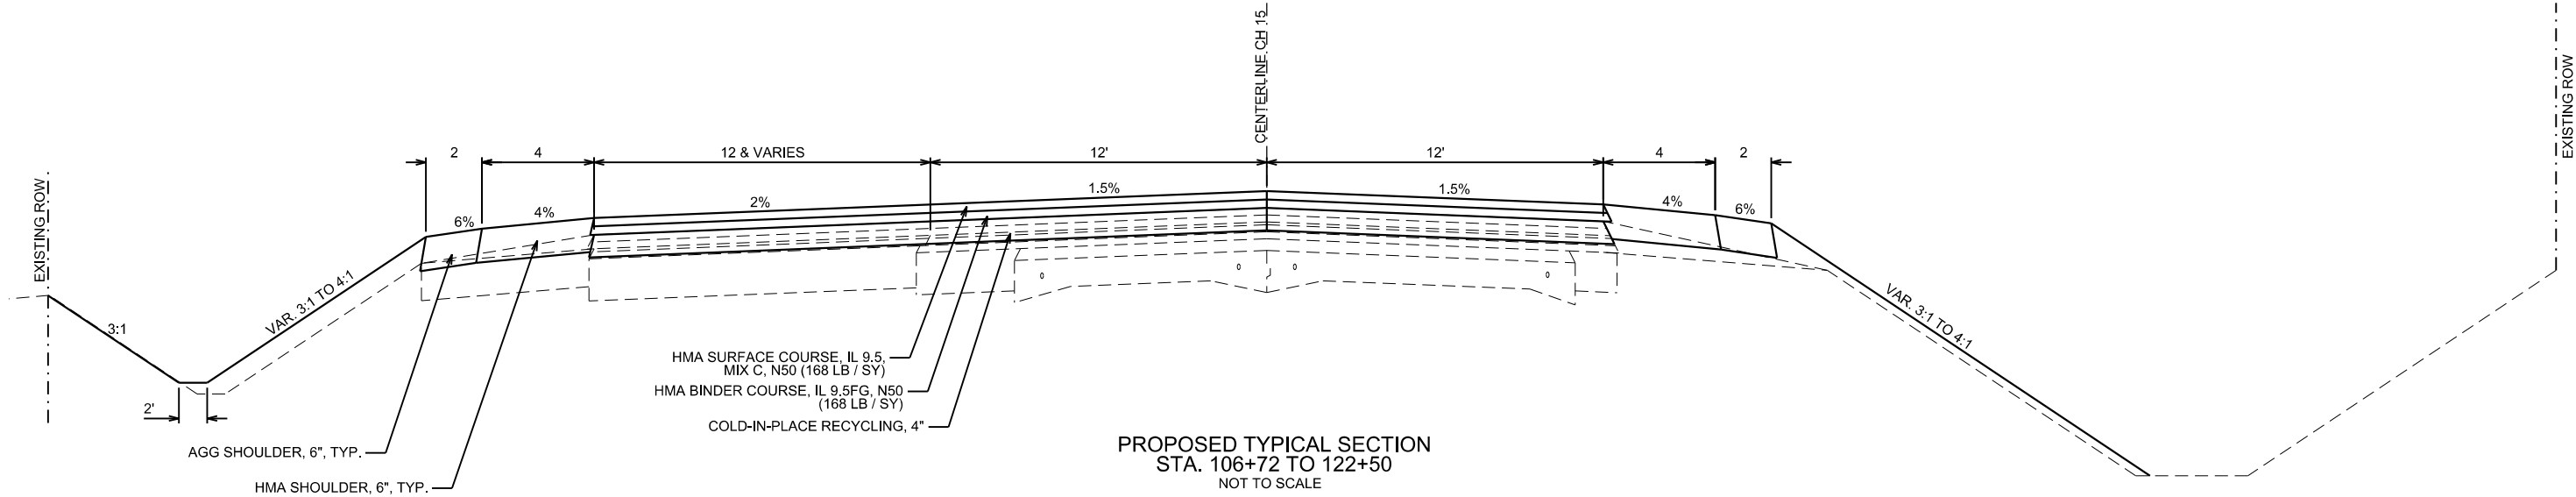

USER NAME = jem42887	DESIGNED - JEM	REVISED -
	DRAWN - JEM	REVISED -
PLOT SCALE = 6.0000 ' / in.	CHECKED - JJB	REVISED -
PLOT DATE = 1/11/2021	DATE - 1/11/2021	REVISED -

CHAMPAIGN COUNTY
HIGHWAY DEPARTMENT

SIDNEY SLAB (CH 15)
PROPOSED TYPICAL SECTIONS - 1



SCALE: SHEET OF SHEETS STA. TO STA.

F.A.S. RTE.	SECTION	COUNTY	TOTAL SHEETS	SHEET NO.
512	19-00451-00-SP	CHAMPAIGN	141	8
CONTRACT NO. 91592				
C-95-071-20	ILLINOIS	FED. AID PROJECT 68JH(697)		

PLAN	SURVEYED _____			BY _____	DATE _____
	PLOTTED _____				
NOTE BOOK NO. _____	ALIGNMENT CHECKED _____			RT. OF WAY CHECKED _____	
	CADD FILE NAME _____				

PROFILE		BY	DATE
NOTE BOOK			
NO. _____	SURVEYED _____		
	PLOTTED _____		
	GRADES CHECKED _____		
	B.M. NOTED _____		
	STRUCTURE NOTATIONS CHKD _____		

MODEL Default
FILE NAME: R193-00451-00-SP CH 15 FAS 512 US 130 to Sidney/CADD/Typical Sections.dgn

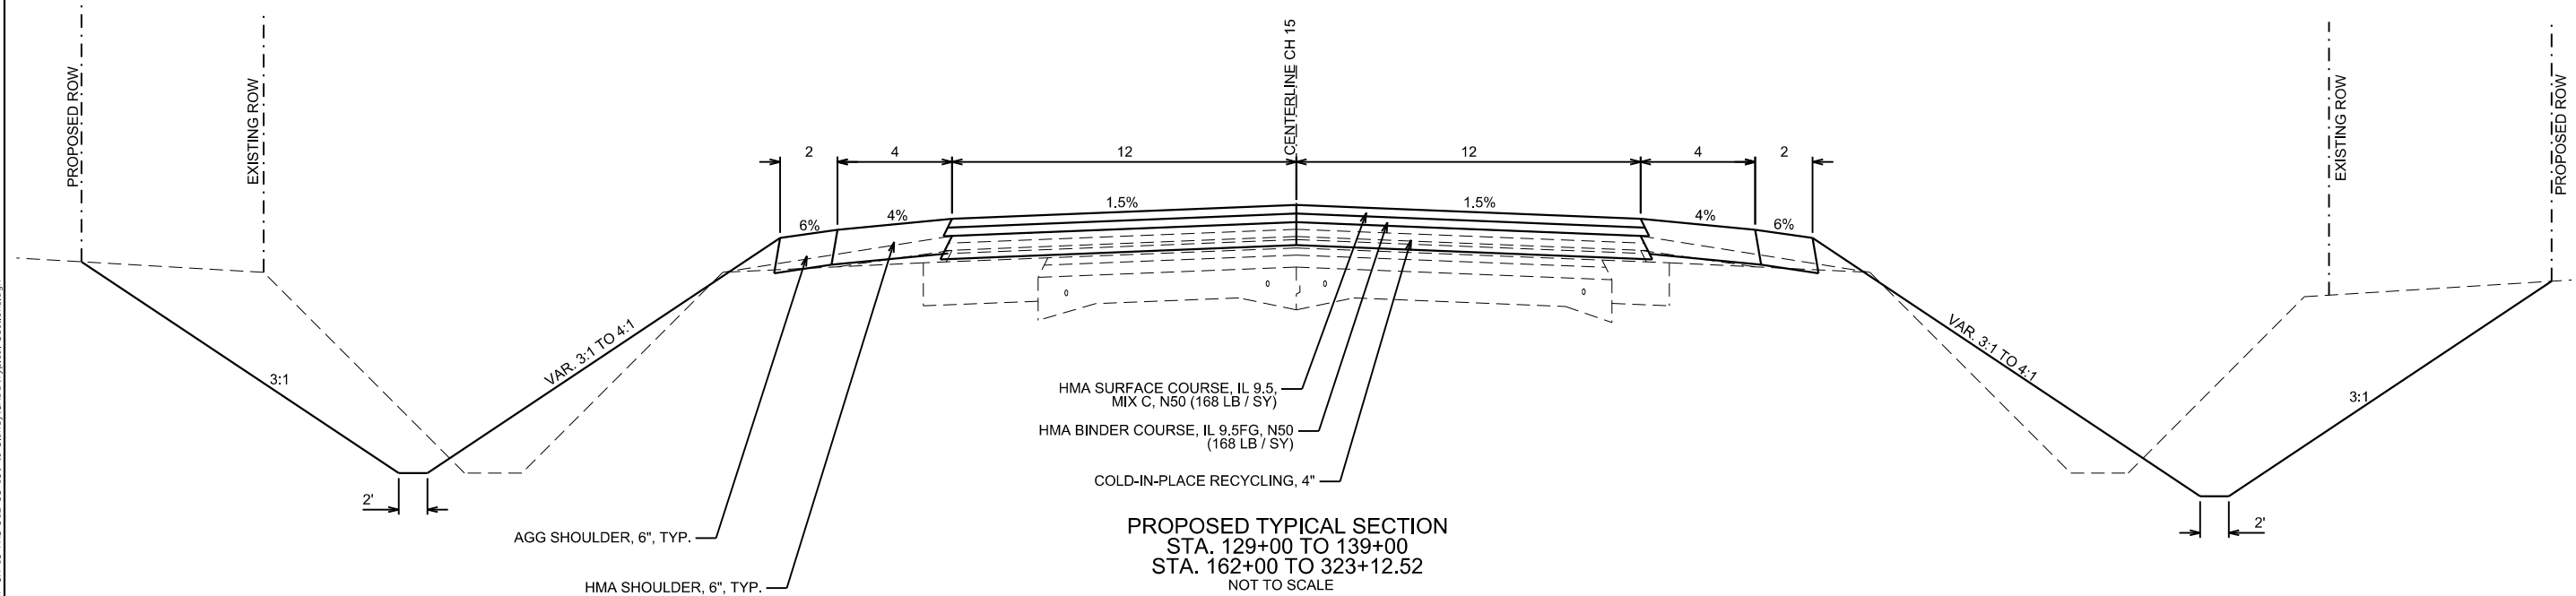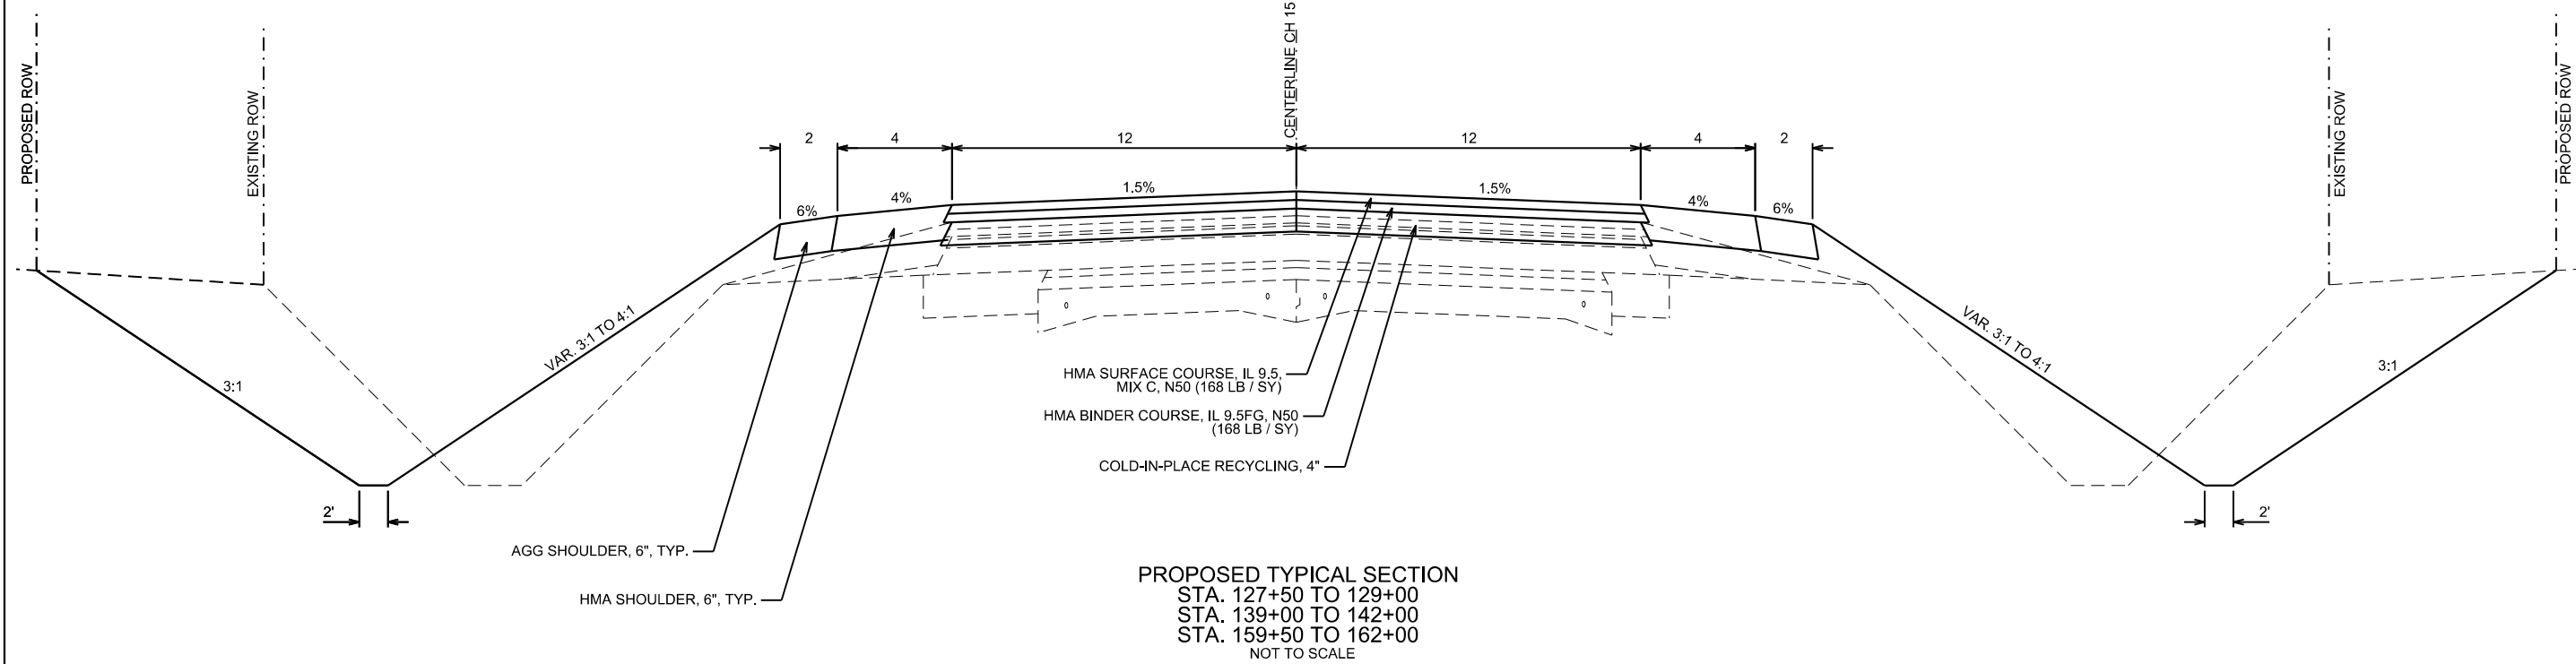

USER NAME = jem42887	DESIGNED - JEM	REVISED -
	DRAWN - JEM	REVISED -
PLOT SCALE = 6,0000 ' / in.	CHECKED - JJB	REVISED -
PLOT DATE = 1/11/2021	DATE - 1/11/2021	REVISED -

CHAMPAIGN COUNTY
HIGHWAY DEPARTMENT

SIDNEY SLAB (CH 15)
PROPOSED TYPICAL SECTIONS - 2

SCALE: SHEET OF SHEETS STA. TO STA.

F.A.S. RTE.	SECTION	COUNTY	TOTAL SHEETS	SHEET NO.
512	19-00451-00-SP	CHAMPAIGN	141	9
CONTRACT NO. 91592				
C-95-071-20	ILLINOIS	FED. AID PROJECT 68JH(697)		

PLAN	SURVEYED	BY	DATE
	PLOTTED		
	ALIGNMENT CHECKED		
	CADD FILE NAME		
NOTE BOOK NO.			

PROFILE	SURVEYED	BY	DATE
	PLOTTED		
	GRADES CHECKED		
	STRUCTURE NOTATIONS CHNG		
NOTE BOOK NO.			

SCHEDULE OF QUANTITIES

LOCATION		LENGTH	WIDTH		*LR400010	30201700	*LR400740	*LR403300	40600290	40602965	40604050	40800029	48203021	31101900	48100500
					CIR-FDR-FOAMED ASPHALT [2.5% ASPHALT]	PORTLAND CEMENT [1.0% CEMENT]	COLD IN-PLACE RECYCLING, 4"	SURFACE PROFILE MILLING	BITUMINOUS MATERIALS (TACK COAT)	HMA BINDER COURSE, IL 9.5FG, N50	HMA SURF CRSE, IL 9.5, MIX "C", N50	BITUMINOUS MATERIALS (TACK COAT)	HOT-MIX ASPHALT SHOULDERS, 6"	SUBBASE GRANULAR MATERIAL, TYPE C	AGGREGATE SHOULDERS, TYPE A, 6"
					TON	TON	SQ YD	SQ YD	POUND	TON	TON	POUND	SQ YD	TON	SQ YD
98+90	100+50	160	22	LT	1.9	0.8	391.1	391.1	264	32.9	32.9	16	71.1	5.3	35.6
100+50	103+50	160	22-12	LT	1.5	0.6	302.2	302.2	204	25.4	25.4	16	71.1	5.3	35.6
103+50	106+30	280	12	LT	1.8	0.7	373.3	373.3	252	31.4	31.4	28	124.4	9.3	62.2
106+30	111+00	280	24-12	LT	2.7	1.1	560.0	560.0	378	47.0	47.0	28	124.4	9.3	62.2
111+00	118+00	700	24	LT	9.0	3.6	1,866.7	1,866.7	1,260	156.8	156.8	70	311.1	23.3	155.6
118+00	122+50	700	24-12	LT	6.7	2.7	1,400.0	1,400.0	945	117.6	117.6	70	311.1	23.3	155.6
122+50	150+00	2,750	12	LT	17.6	7.0	3,666.7	3,666.7	2,475	308.0	308.0	275	1222.2	91.7	611.1
98+90	100+50	160	22	RT	1.9	0.8	391.1	391.1	264	32.9	32.9	16	71.1	5.3	35.6
100+50	105+50	500	22-12	RT	4.5	1.8	944.4	944.4	637	79.3	79.3	50	222.2	16.7	111.1
105+50	150+00	4,450	12	RT	28.5	11.4	5,933.3	5,933.3	4,005	498.4	498.4	445	1977.8	148.3	988.9
150+00	203+50	5,350	24		68.5	27.4	14,266.7	14,266.7	9,630	1,198.4	1,198.4	1,070	4755.6	356.7	2377.8
203+50	257+50	5,400	24		69.1	27.6	14,400.0	14,400.0	9,720	1,209.6	1,209.6	1,080	4800.0	360.0	2400.0
257+50	280+70	2,320	24		29.7	11.9	6,186.7	6,186.7	4,176	519.7	519.7	464	2062.2	154.7	1031.1
280+70	281+40	70	24		--	--	--	--	42	--	15.7	14	62.2	4.7	--
281+40	323+50	4,210	24		53.9	21.6	11,226.7	11,226.7	7,578	943.0	943.0	842	3742.2	280.7	1871.1
TOTALS:					297.2	118.9	61,908.9	61,908.9	41,830.0	5,200.4	5,216.1	4,484.0	19,928.7	1,494.7	9,933.5
USE:					298	119	61,909	61,909	41,830	5,201	5,217	4,484	19,929	1,495	9,934
NOTE: 40600290-TACK COAT APPLICATION RATE IS 0.05 POUNDS/SF FOR LEVEL BINDER PLACEMENT AND 0.025 POUNDS/SF FOR SURFACE COURSE.															
NOTE: 40800029-TACK COAT APPLICATION RATE FOR SHOULDER IS 0.025 POUNDS / SF ON HMA LIFTS															
NOTE: AREA INSIDE BOX IS DOUBLED (DUE TO LT AND RT SHOULDERS). HMA SHOULDER IS 4' WIDE. AGGREGATE SHOULDER IS 2' WIDE															
NOTE: ALL HOT-MIX ASPHALT APPLICATION RATES UTILIZE 112 LB / SY / INCH. MAINLINE LEVELLING BINDER AND SURFACE 1.5" AND SHOULDER BINDER 4", SURFACE 2"															
NOTE: MTD TO BE USED FOR PLACEMENT OF SURFACE COURSE.															
NOTE: FOR FOAMED ASPHALT AND PORTLAND CEMENT USE 128 POUNDS / CUBIC FOOT FOR WEIGHT CONVERSION THEN MULTIPLIED BY THE % LISTED.															

LOCATION	AREA	35600708
		HMA BASE COURSE WIDENING, 8"
	SQ FT	SQ YD
1700E NW CORNER	185.7	20.6
1700E NE CORNER	104.8	11.6
1800E NW CORNER	709.0	78.8
1800E NE CORNER	577.6	64.2
1800E SW CORNER	658.9	73.2
1800E SE CORNER	713.8	79.3
1900E SW CORNER	59	6.6
TOTALS:		334.3
USE:		335

NOTE: WIDENING GOES 6" OUTSIDE THE EOP.

LOCATION			X4401198	44000155
			HMA SURFACE REMOVAL, VARIABLE DEPTH	HMA SURFACE REMOVAL, 1-1/2"
			SQ YD	SQ YD
280+22	TO	280+82	TRANSITION 0 TO 1.5"	160.0
280+82	TO	281+40	BRIDGE	--
281+40	TO	282+00	TRANSITION 1.5" TO 0"	160.0
TOTALS:			320.0	154.7
USE:			320	155

LOCATION		Z0033700
		LONGITUDINAL JOINT SEALANT
		FOOT
98+90	323+50	22,460.0
TOTAL:		22,460.0

NOTE: LJS SHALL BE PLACED ON HMA BINDER COURSE PRIOR TO HMA SURFACE COURSE.

EARTHWORK SCHEDULE

LOCATION	STATION TO STATION	21101505		20200100		20200500	
		TOPSOIL EXCAVATION (CU YD)	TOPSOIL PLACEMENT (CU YD)	EARTH EXCAVATION (CU YD)	EARTH EXC. (WIDENING) (CU YD)	EMBANKMENT ** (CU YD)	
IL 130 TO 1700E	98+90 TO 150+10	0	0	0	380	0	
1700E TO 1800E	150+10 TO 203+50	4,006	3,709	7,993	396	6,206	
1800E TO 1900E	203+50 TO 257+40	3,100	2,796	3,851	400	3,709	
1900E TO BRIDGE	257+40 TO 280+81	1,522	1,425	3,361	174	1,345	
BRIDGE TO CASEYS	281+40 TO 323+50	2,475	2,243	3,060	312	3,311	
TOTAL		11,104	* 10,172	18,265	1,662	14,572	

20400800

FURNISHED EXC. = FILL-(EXCAVATIONx(1-SHRINKAGE FACTOR)) = 24,744 - (31,031 * (1-0.25)) = 1,471 Cu Yd

* plan quantity for Topsoil Excavation & Placement

** not a payitem

Note: The top 3" of all finished earth grades shall consist of topsoil taken from topsoil excavation within the limits of this project.

CHAMPAIGN COUNTY
HIGHWAY DEPARTMENT

SIDNEY SLAB (CH 15)
SCHEDULE OF QUANTITIES - 1

F.A.S. RTE.	SECTION	COUNTY	TOTAL SHEETS	SHEET NO.
512	19-00451-00-SP	CHAMPAIGN	141	10
C-95-071-20		ILLINOIS	FED. AID PROJECT 68JH(697)	

USER NAME = jem42887	DESIGNED - JEM	REVISED - _____
	DRAWN - JEM	REVISED - _____
PLOT SCALE = 2.0000 ' / in.	CHECKED - JJB	REVISED - _____
PLOT DATE = 3/8/2021	DATE - 3/8/2021	REVISED - _____

PLAN	SURVEYED PLOTTED ALIGNMENT CHECKED AS BUILT CADD FILE NAME	BY	DATE
NOTE BOOK NO.			

PROFILE	SURVEYED PLOTTED GRADES CHECKED AS BUILT STRUCTURE NOTATIONS CHNGD	BY	DATE
NOTE BOOK NO.			

SCHEDULE OF QUANTITIES

STATION	TYPE	40600982	44000200	40201000	40800050	40800025	40200800	FYI	50105220	FYI
		HMA SURFACE REMOVAL, BUTT JOINT	DRIVEWAY PAVEMENT REMOVAL	AGGREGATE FOR TEMPORARY ACCESS	INCIDENTAL HMA SURFACING	BITUMINOUS MATERIALS, PRIME COAT	AGGREGATE SURFACE COURSE TYPE B	EXISTING PIPE CULVERT SIZE & TYPE	PIPE CULVERT REMOVAL	PROPOSED PIPE (SEE PIPE SCHEDULES)
		SY	SY	TON	TON	POUND	TON	FYI	FOOT	FYI
IL ROUTE 130	BUTT JT	48.9	--	--	--	--	--	--	--	--
RT 108+00	FE	--	--	5.0	1.2	16.3	8.6	30"Tx48"W CMP	--	--
LT 110+04	FE	--	--	5.0	1.2	16.4	12.8	15" CMP	--	--
LT 112+25	CE	--	--	10.0	27.1	362.3	--	18" PRC	--	--
112+95	ARC	--	--	--	--	--	--	27"x20" ARCH CMP	66.3	24" ERS CONC
LT 117+40	CE	--	--	10.0	19.6	262.8	--	21" PRC	--	--
LT 123+65	FE	--	--	5.0	1.3	17.4	45.7	24" CMP	42.1	24" ERS CMP
125+00	ARC	--	--	--	--	--	--	21" ERS CMP	46.8	21" ERS CONC
RT 126+10	FE	--	--	5.0	1.4	19.0	14.4	6'x4' PRC BOX	--	--
RT 141+25	MBTO	--	--	--	1.1	14.3	--	--	--	--
LT 141+60	PE	--	--	5.0	1.2	16.1	22.7	15" CMP	29	15" CMP
149+00	ARC	--	--	--	--	--	--	10'x4' PCC BOX	--	--
1700E LT	SR	20.3	--	--	19.8	264.6	--	24" CMP	47.4	24" CONC
1700E RT	SR	32.8	--	--	22.8	305.6	--	21"Wx15"T CMP	47.8	18" CONC
RT 163+41	FE	--	--	5.0	0.8	11.4	21.8	--	--	--
LT 163+42	FE	--	--	5.0	1.6	21.4	22.9	--	--	--
RT 171+10	FE	--	--	5.0	0.7	9.4	16.5	15" CMP	32.9	15" CMP
RT 176+66	FE	--	--	5.0	0.7	9.4	15.6	15" CMP	29.7	18" CMP
LT 176+72	FE	--	--	5.0	0.4	5.5	19.5	15" CMP	31.6	15" ERS
176+95	ARC	--	--	--	--	--	--	12" RCCP	--	18" CONC
RT 189+95	FE	--	--	5.0	0.7	9.4	14.7	15" CMP	23.5	15" CMP
LT 190+05	FE	--	--	5.0	1.3	17.4	27.5	12" CMP	36.8	12" CMP
LT 190+96	MBTO	--	--	--	1.0	13.3	--	--	--	--
RT 191+44	PE	--	--	5.0	2.5	33.6	9.8	--	--	--
202+96	ARC	--	--	--	--	--	--	36"Wx22"T CMP	37.9	4'x2' PCC BOX
1800E LT	SR	20.7	--	--	58.1	777.7	--	--	--	--
1800E RT	SR	18.5	--	--	54.4	729.2	--	--	--	--
203+76	ARC	--	--	--	--	--	--	27"x20" ARCH CMP	43.1	3'x2' PCC BOX SET 6" LOW
LT 207+10	PE	--	48.3	5.0	16.2	108.8	--	15" CMP	39.9	15" ERS
RT 207+87	PE	--	--	5.0	6.5	87.4	--	--	--	12" CMP
LT 208+62	PE	--	--	5.0	1.4	18.3	18.4	--	--	--
RT 209+38	PE	--	--	5.0	3.1	42.0	5.9	--	--	--
RT 211+08	FE	--	--	5.0	0.7	9.4	14.7	15" CMP	37.1	15" CMP
216+37	ARC	--	--	--	--	--	--	2'x2' PCC BOX EXTENDED TO SOUTH 24" DIA CMP	38.6	9'X2' PCC BOX
LT 221+36	FE	--	--	5.0	1.2	16.4	20.6	--	--	15" CMP
RT 222+85	FE	--	--	5.0	1.0	13.4	23.4	--	--	--
LT 223+53	PE	--	--	5.0	3.1	40.9	--	--	--	--
LT 224+09	PE	--	--	5.0	2.0	27.3	--	--	--	--
LT 231+37	FE	--	--	5.0	1.0	13.4	20.6	15" CMP	38.6	15" CMP
233+38	ARC	--	--	--	--	--	--	2'x2' PCC BOX EXTENDED TO SOUTH CMP 36"Wx24"T DIA	36.4	36" ERS CONC

CONTINUED ON NEXT SHEET

CHAMPAIGN COUNTY
HIGHWAY DEPARTMENT

SIDNEY SLAB (CH 15)
SCHEDULE OF QUANTITIES - 2

F.A.S. RTE.	SECTION	COUNTY	TOTAL SHEETS	SHEET NO.
512	19-00451-00-SP	CHAMPAIGN	141	11
CONTRACT NO. 91592				
C-95-071-20	ILLINOIS	FED. AID PROJECT 68JH(697)		

SCALE: SHEET OF SHEETS STA. TO STA.

USER NAME = jem42887	DESIGNED - JEM	REVISED -
	DRAWN - JEM	REVISED -
PLOT SCALE = 2.0000 ' / in.	CHECKED - JJB	REVISED -
PLOT DATE = 1/11/2021	DATE - 1/11/2021	REVISED -

SCHEDULE OF QUANTITIES

CONTINUED FROM PREVIOUS SHEET

STATION	TYPE	40600982	44000200	40201000	40800050	40800025	40200800	FYI	50105220	FYI
		HMA SURFACE REMOVAL, BUTT JOINT	DRIVEWAY PAVEMENT REMOVAL	AGGREGATE FOR TEMPORARY ACCESS	INCIDENTAL HMA SURFACING	BITUMINOUS MATERIALS, PRIME COAT	AGGREGATE SURFACE COURSE TYPE B	EXISTING PIPE CULVERT SIZE & TYPE	PIPE CULVERT REMOVAL	PROPOSED PIPE (SEE PIPE SCHEDULES)
		SY	SY	TON	TON	POUND	TON	FYI	FOOT	FYI
RT 236+03	FE	--	--	5.0	5.2	69.9	--	--	--	--
LT 237+98	FE	--	--	5.0	1.1	14.4	25.3	--	--	--
RT 247+08	FE	--	--	5.0	1.0	13.4	16.5	18" CMP	30.6	18" ERS CMP
1900E RT	SR	25.4	--	--	24.1	322.4	--	--	--	--
1900E LT	SR	19.8	--	--	12.6	168.8	--	18" CMP	50.4	18" CONC
257+84	ARC	--	--	--	--	--	--	19"X28" CMP	37.6	30" ERS CONC
RT 262+48	CE	--	--	10.0	3.4	45.4	84.7	15" CMP	95.5	15" CONC
LT 265+37	FE	--	--	5.0	0.8	11.4	13.8	18" CMP	29.4	18" CMP
LT 267+24	FE	--	--	5.0	1.8	23.9	30.9	18" CMP	54.3	18" CMP
RT 267+24	PE	--	--	5.0	7.7	102.6	10.3	18" CMP	69.4	18" CMP
RT 267+56	PE	--	--	5.0	--	--	10.4	18" CMP	--	--
RT 270+27	FE	--	--	5.0	1.3	17.4	29.3	15" CMP	29.4	18" CMP
LT 271+00	FE	--	--	5.0	1.2	16.4	29.2	--	--	18" CMP ERS
RT 276+20	FE	--	--	5.0	1.3	17.4	38.4	--	--	18" CMP
LT 278+33	MBTO	--	--	--	1.1	14.3	--	--	--	--
RT 278+39	PE	--	66.5	5.0	39.1	261.8	--	18" CMP	27.8	18" CMP
LT 280+55	FE	--	--	5.0	2.9	38.8	18.6	24" CMP	48.9	24" CMP
RT 283+76	FE	--	--	5.0	1.1	14.4	29.7	15" CMP	57.2	15" CMP
LT 284+12	PE	--	--	5.0	1.6	21.7	5.5	10" ADS	26.3	12" CMP
LT 285+23	PE	--	--	5.0	3.8	50.5	--	--	--	--
LT 285+61	PE	--	--	5.0	3.2	42.8	--	--	--	--
LT 287+79	PE	--	--	5.0	1.8	23.8	9.8	15" CMP	69.5	15" CMP
RT 291+72	FE	--	--	5.0	0.7	9.4	11.1	15" CMP	31.0	15" ERS
RT 299+81	FE	--	--	5.0	1.1	15.4	30.4	15" CMP	40.8	15" CMP
LT 302+48	FE	--	--	5.0	1.0	13.4	16.5	18" CMP	32.6	18" CMP
302+85	ARC	--	--	--	--	--	--	12" RCCP	--	15" CONC
RT 308+32	PE	--	--	5.0	2.0	26.8	--	--	--	--
LT 309+16	MBTO	--	--	--	1.1	14.3	--	--	--	--
LT 310+19	FE	--	--	5.0	1.2	16.4	13.7	15" CMP	40.7	15" ERS
RT 310+30	FE	--	--	5.0	0.7	9.4	11.1	15" CMP	31.3	15" ERS
LT 318+51	CE	--	--	5.0	1.5	20.3	36.6	--	--	30" ERS CONC
319+06	ARC	--	--	--	--	--	--	8'Wx1.5'T PCC BOX	32.2	11'x2' PCC BOX
RT 321+54	FE	--	--	5.0	3.8	50.8	9.2	15" CMP	29.4	15" CMP
LT 322+70	FE	--	--	5.0	1.6	21.4	50.2	--	--	--
RT 323+36	CE	--	--	10.0	1.5	20.2	19.5	--	--	--
323+37	ARC	--	--	--	--	--	--	18" CLAY	53.9	18" CONC
323+50	BUTT JT	26.7	--	--	--	--	--	--	--	--
TOTALS:		213.0	114.8	285.0	387.4	4,818.1	906.9		1,623.7	
USE:		214	115	285	388	4,819	907		1,624	
FOR BUTT JOINTS, USE 1:40 (V:H) FOR TAPER; 10' LONG BUTT JOINTS FULL WIDTH OF PAVEMENT										
FOR INCIDENTAL CALCS: APPLICATION RATE IS 112 POUNDS/SY/INCH FIGURED AT 3".										
FOR BITUMINOUS MATERIALS ON MILLED SURFACE APPLICATION RATE IS 0.05 POUNDS/SQUARE FOOT AND ON AGGREGATE SURFACE IT IS 0.25 POUNDS / SQUARE FOOT.										
FOR AGGREGATE SURFACE COURSE, TYPE B, APPLICATION RATE OF 2.05 T/CY UTILIZING AREA AND 3" ASSUMED DEPTH										

PLAN	SURVEYED	BY	DATE
	PLOTTED		
	ALIGNMENT CHECKED		
	CADD FILE NAME		
NOTE BOOK NO.			

PROFILE	SURVEYED	BY	DATE
	PLOTTED		
	GRADES CHECKED		
	STRUCTURE NOTATIONS CHNGD		
NOTE BOOK NO.			

MODEL Default
FILE NAME: J:\13-00451-00-SP CH 15 FAS 512 US 130 to Sidney\CADD\Summary of Quantities.dgn

SCHEDULE OF QUANTITIES

PLAN	SURVEYED	BY	DATE
	PLOTTED		
	ALIGNMENT CHECKED		
	CADD FILE NAME		
NOTE BOOK NO.			

PROFILE	SURVEYED	BY	DATE
	PLOTTED		
	GRADES CHECKED		
	STRUCTURE NOTATIONS CHNG		
NOTE BOOK NO.			

LOCATION	EXISTING TYPE	PROPOSED TYPE	44000100	PATCH		X0327576	59300100	35101400	28100707	28200200	72500300
			PAVEMENT REMOVAL	LENGTH	WIDTH	TEMPORARY PATCHING	CLSM	AGGREGATE BASE COURSE, TYPE B	STONE DUMPED RIPRAP, CLASS A4	FILTER FABRIC	OBJECT MARKER - TYPE 3
			SQ YD	FT	FT	SQ YD	CU YD	TON	SQ YD	SQ YD	EACH
112+95	27"x20" ARCH CMP	CL A, 24" ERS	68.0	17	36	68.0	74.5	26.7	44.4	44.4	2
125+00	21" ERS CMP	CL A, 21" ERS	42.7	16	24	42.7	46.2	16.8	44.4	44.4	2
149+00	10'x4' PCC BOX	NO WORK	--	--	--	--	--	--	--	--	--
1700E LT	24" CMP	CL A, 24" DIA	48.0	18	24	48.0	53.1	22.8	--	--	2
1700E RT	21"Wx15"T CMP	CL A, 18" ERS	45.3	17	24	45.3	45.9	21.5	--	--	2
176+95	12" RCCP	CL A, 18" DIA	37.3	14	24	37.3	53.4	14.8	--	--	2
202+96	36"Wx22"T CMP	4'x2' PCC BOX	45.3	17	24	45.3	35.9	17.4	--	--	2
1800E LT	--	--	--	--	--	--	--	--	--	--	--
1800E RT	--	--	--	--	--	--	--	--	--	--	--
203+76	27"x20" ARCH CMP	3'x2' PCC BOX SET 6" LOW	40.0	15	24	40.0	25	11.8	--	--	2
216+37	2'x2' PCC BOX EXTENDED TO SOUTH 24" DIA CMP	9'x2' PCC BOX	58.7	22	24	58.7	27.9	23.4	44.4	44.4	2
233+38	2'x2' PCC BOX EXTENDED TO SOUTH CMP 36"Wx24"T DIA	CL A, 36" ERS	48.0	18	24	48.0	50.6	18.6	--	--	2
1900E LT	18" CMP	CL A, 18" DIA	32.0	12	24	32.0	20.1	18.9	--	--	2
1900E RT	--	--	--	--	--	--	--	--	--	--	--
257+84	19"X28" CMP	CL A, 30" ERS	40.0	15	24	40.0	28.8	15.5	--	--	2
302+85	12" RCCP	CL A, 15" DIA	32.0	12	24	32.0	18.6	11.8	--	--	2
319+06	8'Wx1.5'T PCC BOX	11'x2' PCC BOX	66.7	25	24	66.7	35.3	26.6	44.4	44.4	2
323+37	18" CLAY	CL A, 18" DIA	50.0	15	30	50.0	59.7	19.8	--	--	2
ENTRANCE CULVERTS UNDER DRIVEWAY PAVEMENT											
207+10 LT	15" CMP	15" CMP	--			48.3	3.9	16.3	--	--	--
278+39 RT	18" CMP	18" CMP	--			52.0	10.2	12.1	--	--	--
TOTALS:			654.0			754.3	589.1	294.8	177.8	177.8	28
USE:			654			755	590	295	178	178	28

NOTE: RIPRAP AREA IS TYPICALLY 25'X8' BOTH LT & RT
NOTE: AGGREGATE BASE COURSE, TYPE B APPLICATION RATE OF 1.8T / CY

LOCATION	X6330900	63301990	63301210
	VERTICAL ADJUSTMENT OF GUARDRAIL	REMOVE & REERECT TRAFFIC BARRIER TERMINALS, TYPE 1	REMOVE & REERECT SPBGR, TYPE A
	FT	EACH	FOOT
RT 147+81 TO 149+70	189		
LT 148+18 TO 149+82	164		
LT 279+29 TO 280+31		2	
RT 279+04 TO 280+81		1	127
RT 281+41 TO 282+43		1	52
LT 281+41 TO 283+18		1	127
TOTALS =	353	5	306

NOTE: EXISTING POSTS ARE 9' LONG.

STATION	TYPE	54010302	54001001
		PRECAST CONCRETE BOX CULVERT, 3'x2'	BOX CULVERT END SECTIONS, CULVERT NO. 1
		FOOT	EACH
203+76	ARC	48	2
TOTALS:		48.0	2

STATION	TYPE	54010402	54001002
		PRECAST CONCRETE BOX CULVERT, 4'x2'	BOX CULVERT END SECTIONS, CULVERT NO. 2
		FOOT	EACH
202+96	ARC	44	2
TOTALS:		44.0	2

STATION	TYPE	54010902	54001003
		PRECAST CONCRETE BOX CULVERT, 9'x2'	BOX CULVERT END SECTIONS, CULVERT NO. 3
		FOOT	EACH
216+37	ARC	36	2
TOTALS:		36.0	2

STATION	TYPE	54011102	54001004
		PRECAST CONCRETE BOX CULVERT, 11'x2'	BOX CULVERT END SECTIONS, CULVERT NO. 4
		FOOT	EACH
319+06	ARC	36	2
TOTALS:		36.0	2

CHAMPAIGN COUNTY
HIGHWAY DEPARTMENT

SIDNEY SLAB (CH 15)
SCHEDULE OF QUANTITIES - 4

F.A.S. RTE.	SECTION	COUNTY	TOTAL SHEETS	SHEET NO.
512	19-00451-00-SP	CHAMPAIGN	141	13
CONTRACT NO. 91592				
C-95-071-20	ILLINOIS	FED. AID PROJECT 68JH(697)		

SCALE: SHEET OF SHEETS STA. TO STA.

PLAN	SURVEYED	BY	DATE
	PLOTTED		
	ALIGNMENT CHECKED		
	CADD FILE NAME		
	NOTE BOOK NO.		

PROFILE	SURVEYED	BY	DATE
	PLOTTED		
	GRADES CHECKED		
	STRUCTURE NOTATIONS CHNG		
	NOTE BOOK NO.		

SCHEDULE OF QUANTITIES

STATION	TYPE	542A0220	54213660
		PIPE CULVERTS, CLASS A, TYPE 1, 15"	PRC FES, 15"
		FOOT	EACH
302+85	ARC	43	2
TOTALS:		43.0	2

STATION	TYPE	542A0223	54213663
		PIPE CULVERTS, CLASS A, TYPE 1, 18"	PRC FES, 18"
		FOOT	EACH
1700E RT	SR	48	2
176+95	ARC	48	2
1900E LT	SR	46	2
TOTALS:		142.0	6

STATION	TYPE	542A0229	54213669
		PIPE CULVERTS, CLASS A, TYPE 1, 24"	PRC FES, 24"
		FOOT	EACH
1700E LT	SR	48	2
TOTALS:		48.0	2

STATION	TYPE	542A5476	54214506
		PIPE CULVERTS, CLASS A, TYPE 1, 21" ERS	PRC FES, 21" ERS
		FOOT	EACH
125+00	ARC	48	2
TOTALS:		48.0	2

STATION	TYPE	542A5479	54214509
		PIPE CULVERTS, CLASS A, TYPE 1, 24" ERS	PRC FES, 24" ERS
		FOOT	EACH
112+95	ARC	64	2
TOTALS:		64.0	2

STATION	TYPE	542A5485	54214515	20800150
		PIPE CULVERTS, CLASS A, TYPE 1, 30" ERS	PRC FES, 30" ERS	TRENCH BACKFILL
		FOOT	EACH	CU YD
257+84	ARC	40	2	--
LT 318+51	PE	40	2	4.6
TOTALS:		80.0	4	4.6

STATION	TYPE	542A5491	54214521
		PIPE CULVERTS, CLASS A, TYPE 1, 36" ERS	PRC FES, 36" ERS
		FOOT	EACH
233+38	ARC	40	2
TOTALS:		40.0	2

STATION	60500040	60500060
	REMOVING MANHOLES	REMOVING INLETS
	EACH	EACH
LT 176+92		1
RT 176+94	1	
RT 177+52		1
LT 233+33		1
LT 244+43		1
LT 302+78		1
RT 302+90	1	
TOTALS:	2	5

STATION	60219000	60236200	60240301
	MANHOLES, TYPE A, 4' DIA, TY 8 GRATE	INLETS, TYPE A, TYPE 8 GRATE	INLETS, TYPE B, TYPE 8 GRATE
	EACH	EACH	EACH
OPENING UP			
RT 176+94	1		
RT 177+35	1		
LT 233+33			1
LT 244+43			1
RT 259+00		1	
LT 302+94			1
RT 302+90		1	
TOTALS:	2	2	3

PROFILE	SURVEYED _____	BY _____	DATE _____
	PLOTTED _____		
	GRADES CHECKED _____		
	B.M. NOTED _____		
NOTE BOOK NO. _____	STRUCTURE NOTATIONS CHKD _____		

SCHEDULE OF QUANTITIES

STATION	TYPE	542D5470	54214290	20800150
		PIPE CULVERTS, CLASS D, TYPE 1, 15" ERS	END SECTION, 15" ERS	TRENCH BACKFILL
		FOOT	EACH	CUYD
LT 176+72	FE	28	2	1.7
LT 207+10	PE	40	2	2.4
RT 291+72	FE	24	2	1.5
LT 310+19	FE	32	2	2
RT 310+30	FE	24	2	1.5
TOTALS:		148.0	10	9.1

NOTE: END SECTION MATERIAL MUST MATCH PIPE MATERIAL.

STATION	TYPE	542D5473	54214293	20800150
		PIPE CULVERTS, CLASS D, TYPE 1, 18" ERS	END SECTIONS, 18" ER5	TRENCH BACKFILL
		FOOT	EACH	CUYD
RT 247+08	FE	32	2	2
LT 271+00	FE	40	2	2.4
TOTALS:		72.0	4	4.4

NOTE: END SECTION MATERIAL MUST MATCH PIPE MATERIAL.

STATION	TYPE	542D5479	54214299	20800150
		PIPE CULVERTS, CLASS D, TYPE 1, 24" ERS	END SECTIONS, 24" ERS	TRENCH BACKFILL
		FOOT	EACH	CUYD
LT 123+65	FE	40	2	5.7
TOTALS:		40.0	2	5.7

NOTE: END SECTION MATERIAL MUST MATCH PIPE MATERIAL.

	20800150
	TRENCH BACKFILL
FROM TABLE:	CUYD
PC CLO TYI, 12"	13.8
PC CLO TYI, 15"	51.9
PC CLO TYI, 18"	37.0
PC CLO TYI, 24"	3.5
PC CLA TYI, 30" ERS	4.6
PC CLD TYI, 15" ERS	9.1
PC CLD TYI, 18" ERS	4.4
PC CLD TYI, 24" ERS	5.7
TOTAL=	130.0
USE=	130.0

NOTE: END SECTION MATERIAL MUST MATCH PIPE MATERIAL.

USER NAME = jem42887	DESIGNED = JEM	REVISED =	CHAMPAIGN COUNTY HIGHWAY DEPARTMENT	SIDNEY SLAB (CH 15) SCHEDULE OF QUANTITIES - 6				FAS. RTE. I	SECTION	COUNTY	TOTAL SHEETS	SHEET NO.
	DRAWN = JEM	REVISED =										
PLOT SCALE = 2.0000' / in.	CHECKED = JJB	REVISED =										
PLOT DATE = 1/14/2021	DATE = 1/14/2021	REVISED =										
				SCALE:	SHEET	OF	SHEETS	STA.	TO STA.		CONTRACT NO. 91592	
								C-95-071-20 ILLINOIS FED. AID PROJECT 68JH(697)				

SCHEDULE OF QUANTITIES

STATION	NO WORK	Z0030900	61100605	61139800	61139900	61140000	61140100	61140200	54213445	Z0056606
		INSPECTION WELLS	MISCELLANEOUS CONCRETE	STORM SEWER (SPECIAL), 4"	STORM SEWER (SPECIAL), 6"	STORM SEWER (SPECIAL), 8"	STORM SEWER (SPECIAL), 10"	STORM SEWER (SPECIAL),12"	END SECTION, 10"	STORM SEWER (WATER MAIN REQUIREMENTS), 10"
		EACH	CU YD	FOOT	FOOT	FOOT	FOOT	FOOT	EACH	FOOT
RT 110+20	X									
RT 110+40	X									
LT 110+74	X									
LT 110+84	X									
RT 120+08	X									
LT 120+43	X									
LT 124+28	X									
RT 124+66	X									
RT 141+12 TO 148+27	X									
RT 171+21		1	0.56	20						
LT 171+75		1		20						
RT 176+94 TO 177+35						42				
RT 177+35 TO 177+54						24				
LT 177+10		1				20				
RT 179+75		1	0.56		10					
RT 179+75		1				10				
LT 179+90		1					20.0			
LT 188+90		1		10						
RT 189+25		1		10						
RT 203+10		1			20					
LT 203+10		1			20					
RT 203+62		1			20					
LT 203+62		1			20					
LT 216+35		1						20		
RT 216+55		1						20		
LT 233+00 TO 233+33		1				40				
LT 233+33 TO 233+61		1				30				
RT 233+33		1			60					
RT 238+63		1	0.56	20						
LT 238+63		1	0.56	20						
LT 244+33 TO 244+43					10					
LT 244+43 TO 244+53					10					
RT 252+40		1			20					
LT 252+67		1			20					
LT 257+68		1			20					
RT 257+92		1			20					
RT 259+00 TO 264+50									1	550.0
RT 261+00		1	0.56		20					
LT 261+15		1			20					
LT 261+50		1			20					

CONTINUED ON NEXT SHEET

PLAN

SURVEYED

PLOTTED

ALIGNMENT CHECKED

NOTED

CADD FILE NAME

DATE

BY

NOTE BOOK NO.

PROFILE

SURVEYED

PLOTTED

GRADES CHECKED

NOTED

STRUCTURE NOTATIONS CHNGD

DATE

BY

NOTE BOOK NO.

SCHEDULE OF QUANTITIES

CONTINUED FROM PREVIOUS SHEET

STATION	NO WORK	20030900	61100605	61139800	61139900	61140000	61140100	61140200	54213445	Z0056606
		INSPECTION WELLS	MISCELLANEOUS CONCRETE	STORM SEWER (SPECIAL), 4"	STORM SEWER (SPECIAL), 6"	STORM SEWER (SPECIAL), 8"	STORM SEWER (SPECIAL), 10"	STORM SEWER (SPECIAL),12"	END SECTION, 10"	STORM SEWER (WATER MAIN REQUIREMENTS), 10"
		EACH	CU YD	FOOT	FOOT	FOOT	FOOT	FOOT	EACH	FOOT
RT 262+05		1			20					
LT 263+67		1		20						
RT 263+77		1		20						
RT 266+52		1		20						
LT 266+52		1		20						
RT 270+72		1			20					
LT 271+00		1			20					
RT 271+05		1			20					
LT 271+50		1			20					
RT 271+70		1			20					
LT 272+00		1			20					
RT 274+64		1			20					
LT 274+75		1			20					
RT 275+00		1			20					
LT 275+00		1			20					
RT 278+04		1		20						
LT 278+04		1		20						
RT 291+80		1	0.56		20					
RT 291+87		1	0.56		20					
LT 291+96		1			20					
LT 292+05		1			20					
RT 302+44		1			20					
LT 302+44		1	0.56		20					
LT 302+78 TO 302+94							16			
RT 302+90 TO 303+24							34			
RT 305+00		1			20					
LT 305+40		1			20					
RT 305+76		1			20					
LT 305+76		1			20					
RT 306+68		1		20						
LT 306+88		1		20						
RT 308+86		1		20						
LT 308+86		1		20						
RT 318+90		1					20			
LT 319+20		1					20			
RT 321+84		1			20					
LT 321+84		1			20					
TOTALS:		61	4.48	300	770	166	110	40	1	550

USE 5 CU YD

PLAN	SURVEYED _____	BY _____	DATE _____
NOTE BOOK	PLOTTED _____		
NO. _____	ALIGNMENT CHECKED _____		
	RT. OF WAY CHECKED _____		
	CADD FILE NAME _____		

PROFILE	SURVEYED _____	BY _____	DATE _____
NOTE BOOK	PLOTTED _____		
	GRADES CHECKED _____		
	B.M. NOTED _____		
NO. _____	STRUCTURE NOTATIONS CHKD _____		

MODEL: Default
FILE NAME: J:\19-00451-00-SP CH 15 FAS 512 US 130 to Sidney\CADD\Summary of Quantities.dgn

USER NAME = jem-42887	DESIGNED - JEM	REVISED -	CHAMPAIGN COUNTY HIGHWAY DEPARTMENT	SIDNEY SLAB (CH 15) SCHEDULE OF QUANTITIES - 8						F.A.S. RTE.	SECTION	COUNTY	TOTAL SHEETS	SHEET NO.
	DRAWN - JEM	REVISED -		512	19-00451-00-SP						CHAMPAIGN	141	17	
PLOT SCALE = 2.0000' / in.	CHECKED - JJB	REVISED -		CONTRACT NO. 91592										
PLOT DATE = 1/11/2021	DATE - 1/11/2021	REVISED -		SCALE:	SHEET	OF	SHEETS	STA.	TO	STA.	C-95-071-20	ILLINOIS	FED. AID PROJECT 68H(697)	

SCHEDULE OF QUANTITIES

PLAN

SURVEYED

PLOTTED

ALIGNMENT CHECKED

GRADES CHECKED

CADD FILE NAME

NOTE BOOK NO.

BY

DATE

PROFILE

SURVEYED

PLOTTED

GRADES CHECKED

STRUCTURE NOTATIONS CHNGD

NOTE BOOK NO.

BY

DATE

CONTINUED IN TABLE AT LEFT

LOCATION TO LOCATION				25003110	25003210	25000110	25000210	25100115	28000250	25000400, 25000500,25000600
				INTER-SEEDING, CLASS 1A	INTER-SEEDING, CLASS 2A	SEEDING CLASS 1A	SEEDING, CLASS 2A	MULCH, METHOD 2	TEMPORARY EROSION CONTROL SEEDING	FERTILIZER NUTRIENTS (NIT, PHOS, POT)
				ACRE	ACRE	ACRE	ACRE	ACRE	POUND	POUND
1900E TO CASEYS										
257+55	RT	262+17	RT			0.152		0.152	15.2	13.7
262+78	RT	266+18	RT				0.104	0.104	10.4	9.3
266+18	RT	267+08	RT			0.030		0.030	3	2.7
267+24	RT	267+48	RT			0.007		0.007	0.7	0.6
267+63	RT	268+89	RT			0.044		0.044	4.4	3.9
268+89	RT	270+19	RT				0.044	0.044	4.4	4
270+35	RT	276+89	RT				0.281	0.281	28.1	25.3
276+89	RT	278+33	RT			0.072		0.072	7.2	6.5
278+45	RT	281+00	RT			0.120		0.120	12	10.8
281+20	RT	283+63	RT				0.103	0.103	10.3	9.3
283+89	RT	291+66	RT				0.270	0.270	27	24.3
291+82	RT	299+67	RT				0.266	0.266	26.6	23.9
299+95	RT	308+22	RT				0.279	0.279	27.9	25.1
308+39	RT	310+22	RT			0.029		0.029	2.9	2.6
310+38	RT	321+46	RT				0.330	0.330	33	29.7
321+61	RT	323+25	RT			0.044		0.044	4.4	3.9
323+48	RT	324+00	RT			0.016		0.016	1.6	1.5
257+58	LT	265+26	LT				0.230	0.230	23	20.7
265+46	LT	267+01	LT				0.064	0.064	6.4	5.8
267+46	LT	270+85	LT				0.100	0.100	10	9
271+15	LT	280+49	LT				0.352	0.352	35.2	31.6
280+61	LT	281+00	LT			0.025		0.025	2.5	2.2
281+20	LT	284+07	LT			0.112		0.112	11.2	10.1
284+18	LT	285+15	LT			0.019		0.019	1.9	1.7
285+31	LT	285+52	LT			0.002		0.002	0.2	0.2
285+70	LT	287+74	LT			0.043		0.043	4.3	3.8
287+85	LT	302+36	LT				0.373	0.373	37.3	33.6
302+60	LT	310+04	LT				0.221	0.221	22.1	19.9
310+34	LT	318+35	LT				0.184	0.184	18.4	16.6
318+68	LT	322+50	LT				0.158	0.158	15.8	14.2
322+90	LT	323+70	LT				0.036	0.036	3.6	3.2
TOTALS =				0.134	0.996	1.193	10.538	11.731	1,173.0	1,055.6
USE =				0.25	1.00	1.25	10.50	11.75	1,174	1,056

NOTE: MOWING IS FOR INTERSEEDING OPERATIONS ONLY.

CONTINUED IN TABLE AT RIGHT

SCHEDULE OF QUANTITIES

28000500						
INLET & PIPE PROTECTION						
LOCATION		EACH		LOCATION		EACH
109+84	LT	1		107+78	RT	1
111+90	LT	1		112+93	RT	1
112+93	LT	1		124+98	RT	1
117+00	LT	1		125+95	RT	1
123+38	LT	1		141+91	RT	1
124+98	LT	1		148+98	RT	1
141+60	LT	1		150+48	RT	1
148+17	LT	1		170+98	RT	1
150+44	LT	1		176+52	RT	1
176+56	LT	1		176+94	RT	1
176+94	LT	1		177+35	RT	1
190+26	LT	1		190+09	RT	1
203+50	LT	1		202+96	RT	1
203+76	LT	1		210+94	RT	1
207+31	LT	1		216+38	RT	1
221+57	LT	1		238+38	RT	1
231+19	LT	1		246+90	RT	1
233+32	LT	1		259+00	RT	1
244+43	LT	1		262+06	RT	1
257+20	LT	1		267+00	RT	1
257+84	LT	1		270+12	RT	1
265+17	LT	1		278+24	RT	1
266+93	LT	1		283+98	RT	1
280+40	LT	1		291+58	RT	1
284+22	LT	1		299+59	RT	1
287+40	LT	1		303+01	RT	1
302+29	LT	1		310+16	RT	1
302+79	LT	1		319+06	RT	1
302+94	LT	1		321+70	RT	1
310+01	LT	1		323+56	RT	1
318+25	LT	1		323+93	RT	1
LT SUBTOTAL		31		RT SUBTOTAL		31
TOTAL =						62

LOCATION	28000400
	PERIMETER EROSION BARRIER
	FOOT
LT 215+78 TO 216+78	100
RT 232+88 TO 233+88	100
LT 232+88 TO 233+88	100
RT 302+30 TO 303+30	100
LT 322+90 TO 323+44	54
CONTINGENCY	2,000
TOTAL =	2,454

28000305																										
TEMPORARY DITCH CHECKS																										
LOCATION			FOOT			LOCATION			FOOT			LOCATION			FOOT			LOCATION			FOOT					
153+75	LT	10				220+42	LT	10				155+83	RT	10				224+74	RT	10						
157+58	LT	10				220+88	LT	10				159+75	RT	10				225+21	RT	10						
160+08	LT	10				221+92	LT	10				160+63	RT	10				225+70	RT	10						
160+68	LT	10				222+53	LT	10				165+58	RT	10				226+19	RT	10						
161+65	LT	10				225+21	LT	10				166+83	RT	10				226+62	RT	10						
165+88	LT	10				225+79	LT	10				167+87	RT	10				227+08	RT	10						
166+84	LT	10				226+19	LT	10				169+07	RT	10				227+57	RT	10						
167+87	LT	10				226+62	LT	10				173+48	RT	10				228+14	RT	10						
168+97	LT	10				227+19	LT	10				181+86	RT	10				229+56	RT	10						
169+79	LT	10				227+87	LT	10				186+87	RT	10				231+62	RT	10						
171+43	LT	10				228+51	LT	10				188+99	RT	10				232+91	RT	10						
173+25	LT	10				229+56	LT	10				190+51	RT	10				233+79	RT	10						
181+15	LT	10				232+00	LT	10				192+14	RT	10				234+11	RT	10						
185+47	LT	10				233+03	LT	10				192+75	RT	10				236+59	RT	10						
189+16	LT	10				235+13	LT	10				193+78	RT	10				237+45	RT	10						
189+43	LT	10				238+53	LT	10				194+57	RT	10				239+00	RT	10						
189+66	LT	10				239+24	LT	10				195+31	RT	10				241+76	RT	10						
190+51	LT	10				240+39	LT	10				196+11	RT	10				252+00	RT	10						
191+76	LT	10				253+05	LT	10				196+92	RT	10				256+89	RT	10						
192+23	LT	10				259+42	LT	10				197+89	RT	10				260+75	RT	10						
192+84	LT	10				263+19	LT	10				199+30	RT	10				265+49	RT	10						
193+51	LT	10				264+12	LT	10				201+00	RT	10				275+00	RT	10						
194+04	LT	10				264+74	LT	10				206+21	RT	10				279+07	RT	10						
194+64	LT	10				271+86	LT	10				207+27	RT	10				279+93	RT	10						
195+24	LT	10				276+75	LT	10				209+67	RT	10				280+84	RT	10						
195+88	LT	10				278+39	LT	10				209+92	RT	10				281+45	RT	10						
197+38	LT	10				279+49	LT	10				210+22	RT	10				282+26	RT	10						
198+95	LT	10				280+91	LT	10				210+62	RT	10				282+68	RT	10						
200+95	LT	10				281+33	LT	10				211+79	RT	10				283+17	RT	10						
205+88	LT	10				282+26	LT	10				212+48	RT	10				284+31	RT	10						
207+77	LT	10				282+95	LT	10				213+60	RT	10				285+05	RT	10						
209+52	LT	10				283+33	LT	10				215+00	RT	10				285+85	RT	10						
209+92	LT	10				283+66	LT	10				217+57	RT	10				294+25	RT	10						
210+49	LT	10				284+59	LT	10				218+32	RT	10				298+00	RT	10						
211+09	LT	10				288+22	LT	10				218+93	RT	10				305+07	RT	10						
211+83	LT	10				291+89	LT	10				219+38	RT	10				312+16	RT	10						
212+54	LT	10				296+90	LT	10				219+90	RT	10				314+69	RT	10						
213+27	LT	10				304+79	LT	10				220+38	RT	10				317+10	RT	10						
214+29	LT	10				312+30	LT	10				220+87	RT	10				318+69	RT	10						
215+86	LT	10				314+00	LT	10				221+39	RT	10				319+50	RT	10						
217+57	LT	10				315+62	LT	10				221+88	RT	10				320+04	RT	10						
218+07	LT	10				317+72	LT	10				223+25	RT	10												
218+73	LT	10				320+04	LT	10				223+55	RT	10												
219+34	LT	10				321+34	LT	10				223+85	RT	10												
219+92	LT	10										224+24	RT	10												
COL SUBTOTAL =			450			COL SUBTOTAL =			440			COL SUBTOTAL =			450			COL SUBTOTAL =			410					
																						TOTAL =		1,750		

LOCATION			21301052
			EXPLORATION TRENCH, 52" DEPTH
			FOOT
RT	112+60	113+20	60.0
LT	112+60	113+20	60.0
RT	124+70	125+30	60.0
LT	124+70	125+30	60.0
RT	177+64	178+24	60.0
LT	177+64	178+24	60.0
RT	202+70	203+30	60.0
LT	202+70	203+30	60.0
RT	203+46	204+06	60.0
LT	203+46	204+06	60.0
RT	216+07	216+67	60.0
LT	216+07	216+67	60.0
RT	257+54	258+14	60.0
LT	257+54	258+14	60.0
LT	302+48	303+08	60.0
RT	302+62	303+22	60.0
RT	318+76	319+36	60.0
LT	318+76	319+36	60.0
LT	322+80	323+40	60.0
RT	322+40	322+90	50.0
TOTALS:			1,190.0

SCHEDULE OF QUANTITIES

PLAN	SURVEYED _____	BY _____	DATE _____
	PLOTTED _____ ALIGNMENT CHECKED _____ RT. OF WAY CHECKED _____ CADD FILE NAME _____		
NOTE BOOK			
NO. _____			

PROFILE	SURVEYED _____	BY _____	DATE _____
	PLOTTED _____		
	GRADES CHECKED _____		
	B.M. NOTED _____		
	STRUCTURE NOTATIONS CHKD _____		
NOTE BOOK			
NO. _____			

MODEL: Default
FILE NAME: J:\19-00451-00-5P CH 15 FAS 512 US 130 to Sidney\CADD\Summary of Quantities.dgn

				78001110	
				PAINT PAVEMENT MARKING LINE, 4"	
FROM	TO	LOCATION	COLOR	FT	
97+55	100+40	IL RT 130 3 LANE SEGMENT			
		E EDGE	WHITE	285	
		W EDGE	WHITE	285	
		WB RT TURN LANE	WHITE	285	
		DOUBLE CL	YELLOW	570	
100+40	105+50	3 LANE TO TWO LANE			
		E EDGE	WHITE	510	
		W EDGE	WHITE	510	
		DOUBLE CL	YELLOW	1,020	
105+50	122+50	3 LANE IN FRONT OF SCHOOL			
		E EDGE	WHITE	1,700	
		W EDGE (LESS SCHOOL ENTRANCES 100' & 120')	WHITE	1,480	
	105+50	106+30	DOUBLE CL	YELLOW	160
	106+30	113+75	TWO DOUBLE CL	YELLOW	2,980
	113+75	116+85	DOUBLE CL	YELLOW	620
			EB RT TURN LANE	WHITE	310
	118+10	122+50	TWO DOUBLE CL	YELLOW	1,760
	122+50	150+00	SCHOOL TO 1700E		
			E EDGE	WHITE	2,750
W EDGE			WHITE	2,750	
122+50		123+65	DOUBLE CL	YELLOW	230
123+65		150+00	25-15 SKIP DASH	YELLOW	990
150+00	203+50	1700E TO 1800E			
		E EDGE	WHITE	5,350	
		W EDGE	WHITE	5,350	
	150+00	200+45	25-15 SKIP DASH	YELLOW	1,905
	183+87	191+37	EB NO PASSING ZONE	YELLOW	750
	191+37	200+45	WB NO PASSING ZONE	YELLOW	908
	200+45	201+95	DOUBLE CL	YELLOW	300
	201+95	203+50	25-15 SKIP DASH	YELLOW	60
	201+95	203+50	EB NO PASSING ZONE	YELLOW	155
	203+50	257+50	1800E TO 1900E		
E EDGE			WHITE	5,400	
W EDGE			WHITE	5,400	
25-15 SKIP DASH			YELLOW	2,025	
203+50		222+90	EB NO PASSING ZONE	YELLOW	1,940
222+90		232+28	WB NO PASSING ZONE	YELLOW	938
257+50	323+50	1900E TO CASEYS			
		E EDGE	WHITE	6,600	
		W EDGE	WHITE	6,600	
		25-15 SKIP DASH	YELLOW	2,475	
	275+30	286+70	EB NO PASSING ZONE	YELLOW	1,140
	286+70	297+88	WB NO PASSING ZONE	YELLOW	1,118
TOTAL				67,609	
NOTE: DASH IS 15' LONG AND SKIP IS 25' LONG FOR COUNTY HIGHWAYS.					

LOCATION	COLOR	78001130
		PAINT PAVEMENT MARKING LINE, 6"
		FT
MEDIAN DIAGONALS AT IL RT 130	WHITE	142
WESTBOUND: RT TURN EDGE DIAGONALS	WHITE	92
CENTERLINE DIAGONALS FROM 106+30 TO 113+75	YELLOW	110
CENTERLINE DIAGONALS FROM 118+10 TO 122+50	YELLOW	72
TOTAL:		416

LOCATION	STATIONS	COLOR	78001100
			PAVEMENT MARKING LETTERS & SYMBOLS
			SQ FT
WB: THRU/LEFT ARROW (IL RT 130)	99+44	WHITE	26.0
WB: RT TURN ARROW (IL RT 130)	99+44	WHITE	15.6
EB: RT TURN ARROW (4 @ SCHOOL)	113+97, 114+87, 115+77, 116+67	WHITE	62.4
TOTAL:			104.0

LOCATION	COLOR	78001180
		PAINT PAVEMENT MARKING LINE, 24"
		FT
WEST BOUND: STOP BAR AT IL RT 130 TO RT TURN	WHITE	12
WEST BOUND: STOP BAR AT IL RT 130 TO THRU	WHITE	12
SCHOOL WEST ENTRANCE STOP BAR	WHITE	56.0
1800E SOUTHBOUND STOP BAR	WHITE	14.0
1800E NORTHBOUND STOP BAR	WHITE	14.0
TOTAL:		108

LOCATION	COLOR	70300100
		SHORT TERM PAVEMENT MARKING
		FT
CL SKIP DASH (IL RT 130 TO CASEYS)	YELLOW	560.0
SUB-TOTAL PER APPLICATION		560.0
(CIR, HMA LB, & SURF) APPLICATIONS ASSUMED		3.0
TOTAL:		1,680.0
USE:		1,680
NOTE: 1' EVERY 40' FOR SHORT TERM CENTERLINE SKIP-DASH		
NOTE: REMOVAL IS ONLY FOR THE SURFACE APPLICATION (560FT X 4")		

LOCATION		X0326898	64200108
		CENTER LINE - RUMBLE STRIP, 16"	SHOULDER RUMBLE STRIPS, 8 INCH
		FOOT	FOOT
97+70	122+50	2,480.0	4,960.0
122+50	149+74	2,724.0	5,448.0
150+65	202+56	5,191.0	10,382.0
204+15	257+04	5,289.0	10,578.0
257+83	323+50	6,567.0	13,134.0
TOTALS:		22,251.0	44,502.0

LOCATION	21400100
	GRADING AND SHAPING DITCHES
	FOOT
1700E: NORTHEAST DITCH	100
1700E: SOUTHEAST DITCH	100
1800E: NORTHWEST DITCH	100
1800E: SOUTHWEST DITCH	100
1800E: NORTHEAST DITCH	100
1800E: SOUTHEAST DITCH	100
1900E: NORTHWEST DITCH	100
1900E: NORTHEAST DITCH	100
1900E: SOUTHWEST DITCH	900
1900E: SOUTHEAST DITCH	100
TOTAL:	1800

LOCATION	70107025
	CHANGEABLE MESSAGE SIGN
	CAL DAY
EB NEAR IL 130	
BEFORE START	7
3 DAY BEFORE LANE CHANGES	9
WB NEAR CASEYS	
BEFORE START	7
3 DAY BEFORE STAGE CHANGES	18
2 DAY BEFORE CULVERT CLOSURE	60
TOTAL:	101
NOTE: 15 CROSS ROAD CULVERTS	

	USER NAME = jem42887	DESIGNED - JEM	REVISED -	CHAMPAIGN COUNTY HIGHWAY DEPARTMENT	SIDNEY SLAB (CH 15) SCHEDULE OF QUANTITIES - 11					F.A.S. RTE.	SECTION	COUNTY	TOTAL SHEETS	SHEET NO.
		DRAWN - JEM	REVISED -							512	19-00451-00-SP	CHAMPAIGN	141	20
	PLOT SCALE = 2,0000 ' / in.	CHECKED - JJB	REVISED -		CONTRACT NO. 91592									
	PLOT DATE = 1/11/2021	DATE - 1/11/2021	REVISED -		SCALE:	SHEET	OF	SHEETS	STA.	TO STA.	C-95-071-20	ILLINOIS	FED. AID PROJECT 68JH(697)	

SCHEDULE OF QUANTITIES

PLAN	SURVEYED _____	BY _____	DATE _____
	PLOTTED _____ ALIGNMENT CHECKED _____ RT. OF WAY CHECKED _____ CADD FILE NAME _____		
NOTE BOOK			
NO. _____			

PROFILE	SURVEYED _____	BY _____	DATE _____
	PLOTTED _____		
	GRADES CHECKED _____		
	B.M. NOTED _____		
	STRUCTURE NOTATIONS CHKD _____		
NOTE BOOK			
NO. _____			

LOCATION	*20051500	72900200
	REMOVING AND RESETTING STREET SIGNS	METAL POST, TYPE B
	EACH	FOOT
150+00: 1700E: SB STOP #1703	1	10
150+33: 1700E: RURAL ADDRESS	1	10
150+33: 1700E: NB STOP #1706	1	10
158+35: #1707 CROSS ROAD AHEAD	1	10
158+95: ALEX SMITH MEMORIAL CROSS	1	-
183+88 #1708 EB NPZ	1	10
193+05: #1709 EB CROSS ROAD AHEAD	1	10
200+46: #1710 EB NPZ	1	10
201+95: #1711 WB NPZ	1	10
203+20: 1800E: SB STOP #3668	1	10
203+62: 1800E: RURAL ADDRESS	1	10
203+56: 1800E: NB STOP #3764	1	10
210+91: #1716 WB CROSS ROAD AHEAD	1	10
215+45: #1717 EB NPZ	1	10
232+29: #1718 WB NPZ	1	10
248+56: #1719 EB CROSS ROAD AHEAD	1	10
252+05: #3700 TRUCKS ENTERING HWY	1	10
257+30: 1900E: SB STOP #1365	1	10
257+30: 1900E: RURAL ADDRESS	1	10
257+58: 1900E: NB STOP #1723	1	10
262+87: NUTRIEN PRIVATE STOP SIGN	1	10
265+94: #1724 WB CROSS ROAD AHEAD	1	10
270+14: #3701 TRUCKS ENTERING HWY	1	10
275+30: #1725 EB NPZ	1	10
297+88: #1726 WB NPZ	1	10
313+37: #3497 EB SPEED LIMIT 45 AHEAD	1	10
316+08: #1728 WB RT 130 5 MI	1	10
318+02: NO#: EB SIDNEY 1300	1	10
320+38: #1729 WB SPEED LIMIT 55 MPH	1	10
320+75: #1730 EB SPEED LIMIT 40 MPH	1	10
322+24: #0102: WB CH 15	1	10
322+74: NO#: ARE ROCKETS BUCKLED	1	10
TOTAL:	32	310

	*X0327301
	RELOCATE EXISTING MAILBOX
LOCATION	EACH
141+53 RT	1
190+96 LT	1
206+91 LT	1
209+23 RT	2
223+40 LT	0
261+82 RT	0
267+27 RT	0
278+33 LT	2
285+01 LT	1
287+56 LT	1
309+16 LT	1
TOTAL:	10

NOTE: SP REQUIRES NEW
BREAKAWAY POST

LOCATION	*Z0064505
	SECTION CORNER MARKERS
	EACH
1/2 MILE E OF IL RT 130	1
CH 15 / 1700 E	1
1/2 MILE E OF 1700E	1
CH 15 / 1800 E	3
1/2 MILE E OF 1800E	1
CH 15 / 1900 E	2
1/2 MILE E OF 1900E	0
1 MILE E OF 1900E	1
TOTAL:	10

LOCATION		X6660410
		REMOVE ROW MARKERS
		EACH
156+79.29	30' RT	1
157+99.46	30' LT	1
277+90.80	30' LT	1
277+90.97	30' RT	1
284+41.16	30' RT	1
TOTAL:		5

66600105						
FURNISHING AND ERECTING ROW MARKERS						
LOCATION		EACH		LOCATION		EACH
155+49.67	40' LT	1		155+35.42	40.77' RT	1
162+99.68	40' LT	1		155+35.39	45.78' RT	1
163+41.47	40' LT	1		156+79.29	40' RT	1
169+54.24	40' LT	1		162+99.68	40' RT	1
176+72.31	40' LT	1		163+40.97	40' RT	1
190+04.57	40' LT	1		169+54.24	40' RT	1
190+04.54	35' LT	1		176+71.97	40' RT	1
193+04.62	35' LT	1		190+14.35	40' RT	1
202+00.00	35' LT	1		190+14.36	35' RT	1
203+00.00	50' LT	1		192+68.30	35' RT	1
203+10.05	100' LT	1		193+04.62	35' RT	1
203+60.05	100' LT	1		202+00.00	35' RT	1
203+90.00	35' LT	1		202+96.00	45' RT	1
205+88.09	35' LT	1		203+24.56	125' RT	1
205+88.09	35' LT	1		203+63.49	100' RT	1
205+88.30	30' LT	1		203+70.00	45' RT	1
207+27.49	30' LT	1		204+00.00	35' RT	1
211+29.18	30' LT	1		207+27.48	35' RT	1
216+80.52	30' LT	1		208+25.73	35' RT	1
221+60.66	30' LT	1		208+25.56	30' RT	1
224+00.65	30' LT	1		210+48.10	30' RT	1
224+28.19	30' LT	1		210+48.19	35' RT	1
230+05.62	30' LT	1		211+29.25	35' RT	1
230+05.57	35' LT	1		225+20.06	35' RT	1
231+05.07	35' LT	1		236+27.78	35' RT	1
236+27.78	35' LT	1		254+29.37	35' RT	1
244+33.62	35' LT	1		257+18.62	35' RT	1
254+29.37	35' LT	1		257+68.10	48.81' RT	1
257+24.86	35' LT	1		263+36.51	68.72' RT	1
257+65.00	35' LT	1		263+38.15	35' RT	1
260+26.89	35' LT	1		266+14.36	35' RT	1
268+10.50	35' LT	1		266+18.00	40' RT	1
270+61.34	35' LT	1		266+18.21	35' RT	1
276+03.30	35' LT	1		268+10.51	40' RT	1
277+64.62	35' LT	1		268+89.60	40' RT	1
285+47.66	30' LT	1		276+03.30	40' RT	1
287+57.25	30' LT	1		276+88.86	40' RT	1
287+88.82	30' LT	1		277+59.28	40' RT	1
289+92.83	30' LT	1		283+79.60	48.33' RT	1
289+92.79	35' LT	1	289+93.29	40' RT	1	
310+17.82	35' LT	1	289+93.29	40.15' RT	1	
310+17.85	30' LT	1	290+02.36	40' RT	1	
318+20.80	30' LT	1	308+41.64	40' RT	1	
318+20.70	44.86' LT	1	308+41.47	30' RT	1	
323+48.72	44.31' LT	1	310+18.48	30' RT	1	
323+48.81	32.31' LT	1	310+18.56	35' RT	1	
			322+92.98	35' RT	1	
			322+86.71	30' RT	1	
LT SUB-TOTAL:	46		RT SUB-TOTAL:	48		
				TOTAL:	94	

	USER NAME = jem42887	DESIGNED - JEM	REVISED -	CHAMPAIGN COUNTY HIGHWAY DEPARTMENT	SIDNEY SLAB (CH 15) SCHEDULE OF QUANTITIES - 12					F.A.S. RTE.	SECTION	COUNTY	TOTAL SHEETS	SHEET NO.
		DRAWN - JEM	REVISED -							512	19-00451-00-SP	CHAMPAIGN	141	21
	PLOT SCALE = 2.0000 ' / in.	CHECKED - JJB	REVISED -		CONTRACT NO. 91592									
	PLOT DATE = 1/25/2021	DATE - 1/25/2021	REVISED -		SCALE:	SHEET	OF	SHEETS	STA.	TO STA.	C-95-071-20	ILLINOIS	FED. AID PROJECT 68H(697)	

PLAN	SURVEYED	BY	DATE	PLOTTED	ALIGNMENT CHECKED	FILE NO.	CADD FILE NAME
NOTE BOOK NO.	GRADE CHECKED	STRUCTURE NOTATIONS CHNG	Ties.dgn				



PROFILE	SURVEYED	BY	DATE	PLOTTED	GRADES CHECKED	FILE NO.	CADD FILE NAME
NOTE BOOK NO.	GRADE CHECKED	STRUCTURE NOTATIONS CHNG	Ties.dgn				

MODEL: Default
FILE NAME: J:\13-00451-00-SP-CH 15 FAS 512 US 130 to Sidney\CADD\Benchmarks and Ties.dgn

BENCHMARK DATA (NAVD 1988)

- BENCHMARK #01 - STA. 96+06.21 ELEV. 729.193
FOUND IRON ROD IN VAULT
NGS VERTICAL CONTROL MONUMENT J301 1986
PID LC 1648 NAVD88
- BENCHMARK #02 - STA. 126+43.70 ELEV. 705.250
SET CHISELED SQUARE ON TOP OF DECK
OF EAST END PRECAST 6'x4' BOX CULVERT
END SECTION
- BENCHMARK #03 - STA. 149+85.55 ELEV. 689.473
FOUND IRON ROD IN VAULT
NGS VERTICAL CONTROL MONUMENT H301 1986
PID LC 1647 NAVD88
- BENCHMARK #04 - STA. 177+45.00 ELEV. 688.307
SET 70d SPIKE NAIL IN NORTH FACE POWER POLE
WITH TELEPHONE PEDESTAL ADJACENT. ELEVATION
ON SHANK OF SPIKE NOT HEAD.
- BENCHMARK #05 - STA. 203+58.46 ELEV. 681.518
SET CHISELED SQUARE ATOP NORTHEAST CORNER
ABANDONED CULVERT HEADWALL IN NORTHEAST
RADIUS 1800E/1000N WITH DELINEATOR POST
ADJACENT.
- BENCHMARK #06 - STA. 230+05.68 ELEV. 675.091
SET 70d SPIKE NAIL IN SOUTH FACE WOOD POST.
ELEVATION ON SHANK OF SPIKE NOT HEAD.
- BENCHMARK #07 - STA. 257+68.06 ELEV. 668.071
FOUND TUBECO WITH ALUMINUM CAP "2006 2207"
SET IN P.C.C. AT NORTHWEST CORNER NUTRIEN
- BENCHMARK #08 - STA. 280+81.71 ELEV. 662.32
FOUND CHISELED SQUARE ATOP SOUTHWEST WING
OF SN 010-0241 SEC 79-00295-00-BR
- BENCHMARK #09 - STA. 307+71.04 ELEV. 662.196
SET CHISELED "+" ATOP NORTHWEST CORNER
GRAIN SILO BLOWER PAD.
- BENCHMARK #10 - STA. 323+60.50 ELEV. 661.042
SET CHISELED SQUARE ATOP BACK OF CURB
EXTREME SOUTHWEST CORNER CASEYS
PARKING LOT, SIDNEY.
- BENCHMARK #11 - STA. 224+66.74 ELEV. 683.588
FOUND IRON ROD IN VAULT
NGS VERTICAL CONTROL MONUMENT
G301-1986 PID LC 1646

CENTERLINE ALIGNMENT POINTS				
NORTHING	EASTING	DESCRIPTION	STA.	
1,223,261.572	1,032,164.972	PI	95+30.07	NO TIES
1,223,303.983	1,034,999.539	PI	123+64.95	
1,223,347.497	1,037,644.413	PI	150+10.19	
1,223,368.181	1,038,933.737	PI	162+99.68	
1,223,379.159	1,039,588.204	PI	169+54.24	6.05' LT
1,223,390.195	1,040,305.981	PI	176+72.10	
1,223,415.006	1,041,938.321	PC	193+04.63	
1,223,422.635	1,042,440.192	PI	198+06.55	
1,223,406.068	1,042,941.848	PT	203+08.29	1.56' RT
1,223,392.232	1,043,360.823	PC	207+27.49	
1,223,385.602	1,043,561.607	PI	209+28.39	
1,223,385.210	1,043,762.500	PT	211+29.25	
1,223,380.334	1,046,261.026	PI	236+27.78	4.25' RT
1,223,373.378	1,048,062.601	PC	254+29.37	
1,223,372.224	1,048,361.441	PI	257+28.21	
1,223,388.061	1,048,659.863	PT	260+26.89	
1,223,429.588	1,049,442.379	PC	268+10.51	4.94' LT
1,223,450.600	1,049,838.303	PI	272+06.99	
1,223,451.862	1,050,234.782	PT	276+03.30	
1,223,455.538	1,051,388.725	PI	287+57.25	
1,223,449.122	1,053,649.372	PI	310+17.91	NO TIES
1,223,445.647	1,055,078.395	PC	324+46.94	
1,223,444.590	1,055,513.362	PI	328+81.91	
1,223,455.531	1,055,948.193	PT	333+16.82	

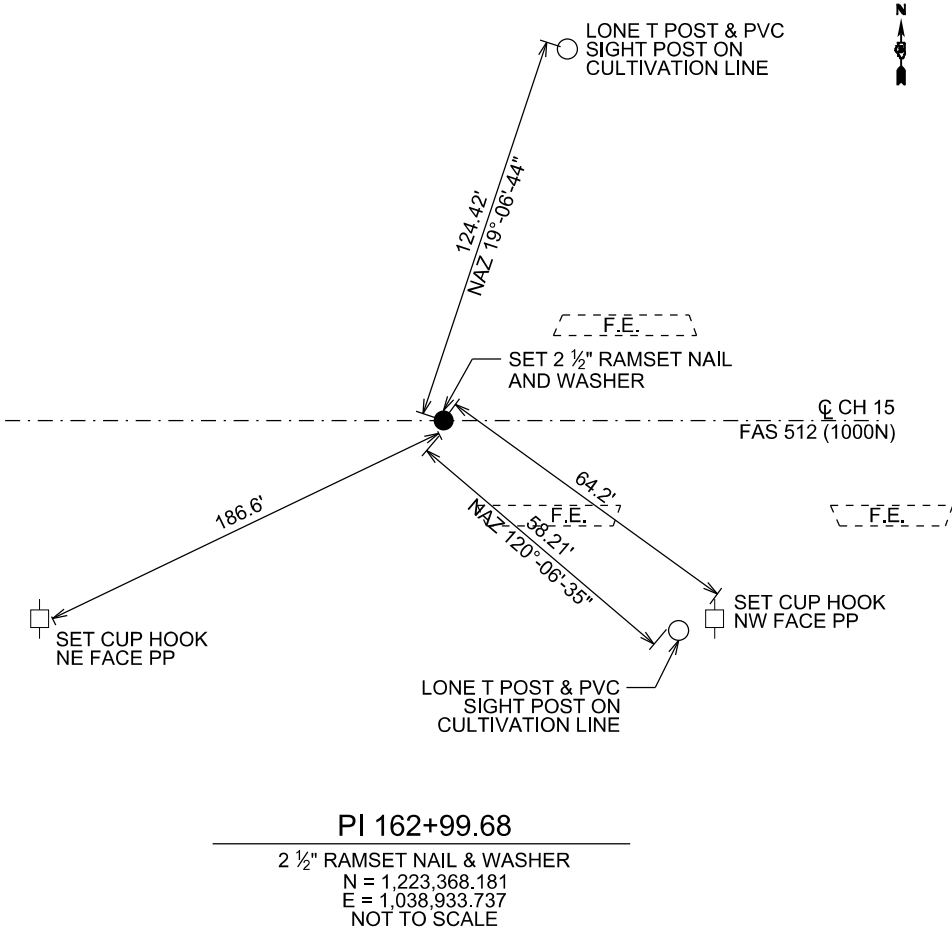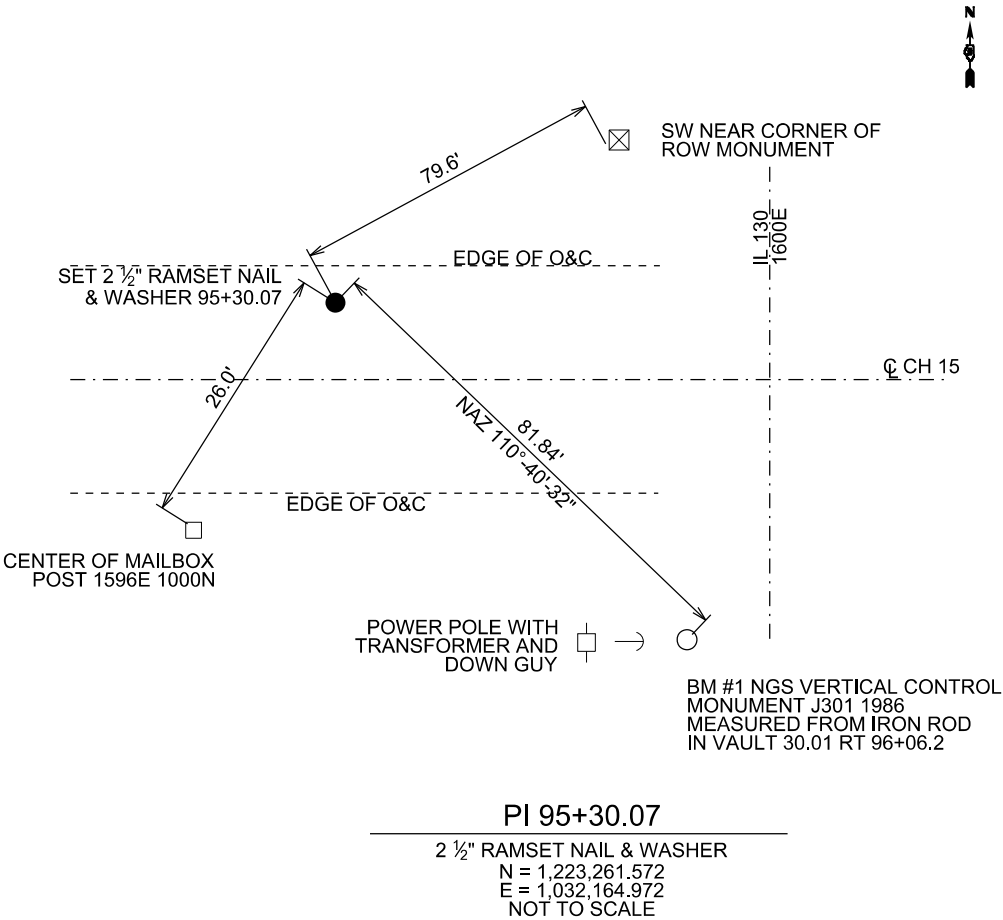

USER NAME	= jem42887	DESIGNED	- JEM	REVISED	-
		DRAWN	- JEM	REVISED	-
PLOT SCALE	= 2,0000 ' / in.	CHECKED	- JJB	REVISED	-
PLOT DATE	= 1/11/2021	DATE	- 1/11/2021	REVISED	-


CHAMPAIGN COUNTY
HIGHWAY DEPARTMENT

SIDNEY SLAB (CH 15)
BENCHMARK & CENTERLINE TIE DATA - 1

SCALE: SHEET OF SHEETS STA. TO STA.

F.A.S. RTE.	SECTION	COUNTY	TOTAL SHEETS	SHEET NO.
512	19-00451-00-SP	CHAMPAIGN	141	22
CONTRACT NO. 91592				
C-95-071-20	ILLINOIS	FED. AID PROJECT 68JH(697)		


PLAN	SURVEYED	DATE
NOTE BOOK NO.	PLOTTED	
	ALIGNMENT CHECKED	
	STRUCTURE NOTATIONS CHNGD	
	CADD FILE NAME	

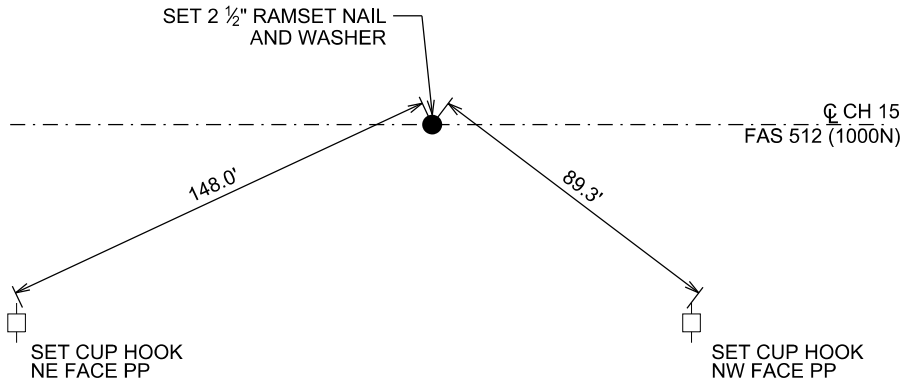

PI 169+54.24


2 1/2" RAMSET NAIL & WASHER
N = 1,223,379.159
E = 1,039,588.204
NOT TO SCALE

PROFILE	SURVEYED	DATE
NOTE BOOK NO.	PLOTTED	
	GRADES CHECKED	
	STRUCTURE NOTATIONS CHNGD	
	CADD FILE NAME	

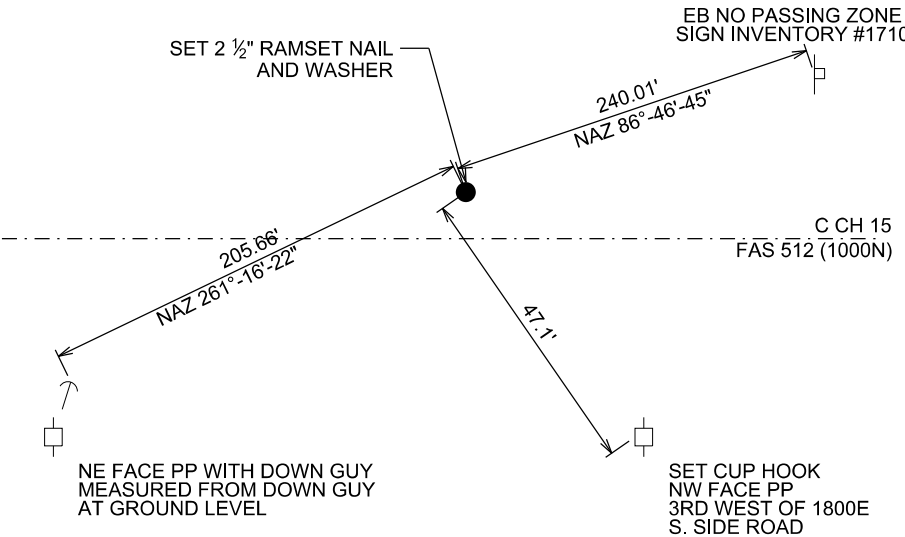


PI 198+06.55, 6.05' LT

2 1/2" RAMSET NAIL & WASHER
N = 1,223,422.635
E = 1,042,440.192
NOT TO SCALE

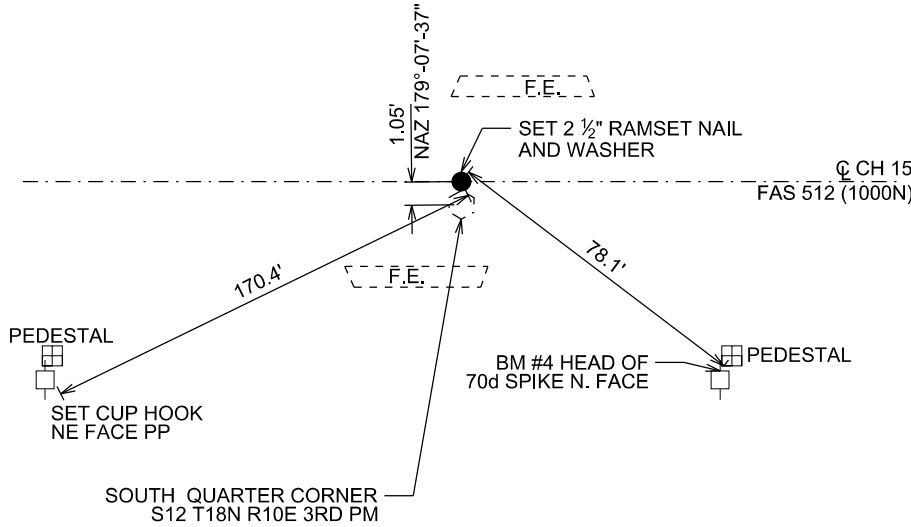


PI 176+72.10

2 1/2" RAMSET NAIL & WASHER
N = 1,223,390.195
E = 1,040,305.981
NOT TO SCALE

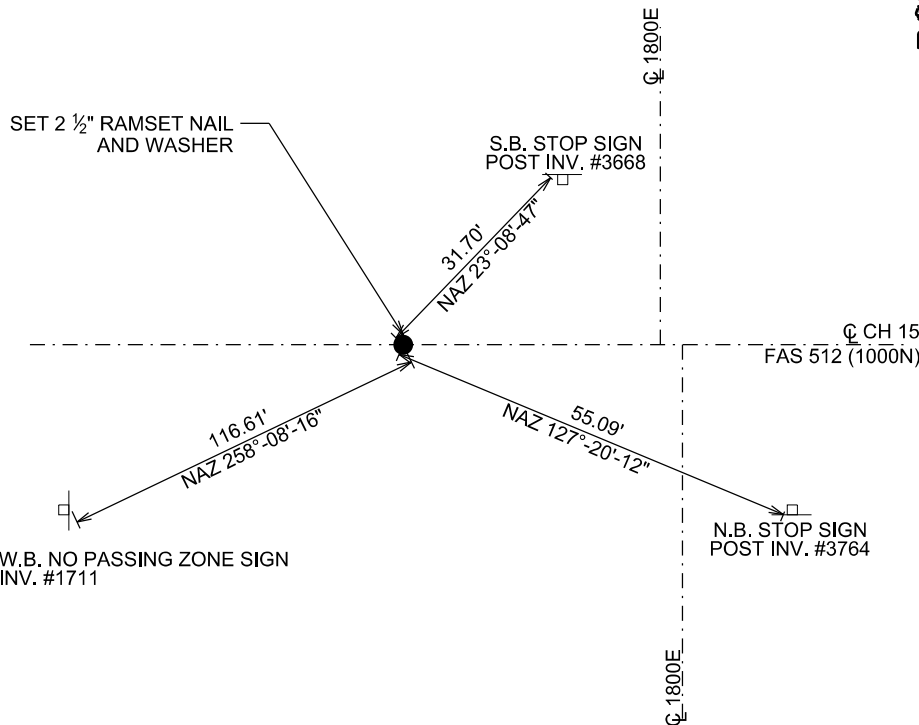


PT 203+08.29

2 1/2" RAMSET NAIL & WASHER
N = 1,223,406.068
E = 1,042,941.848
NOT TO SCALE

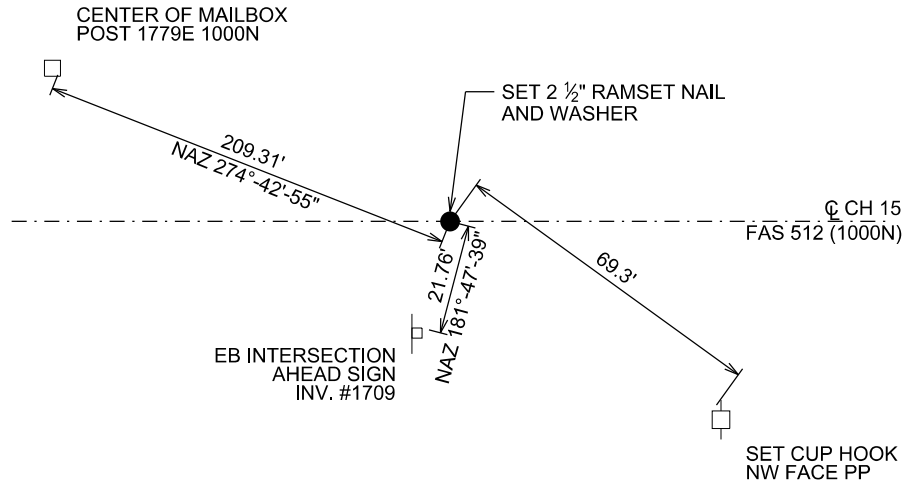

PC 193+04.63

2 1/2" RAMSET NAIL & WASHER
N = 1,223,415.006
E = 1,041,938.321
NOT TO SCALE

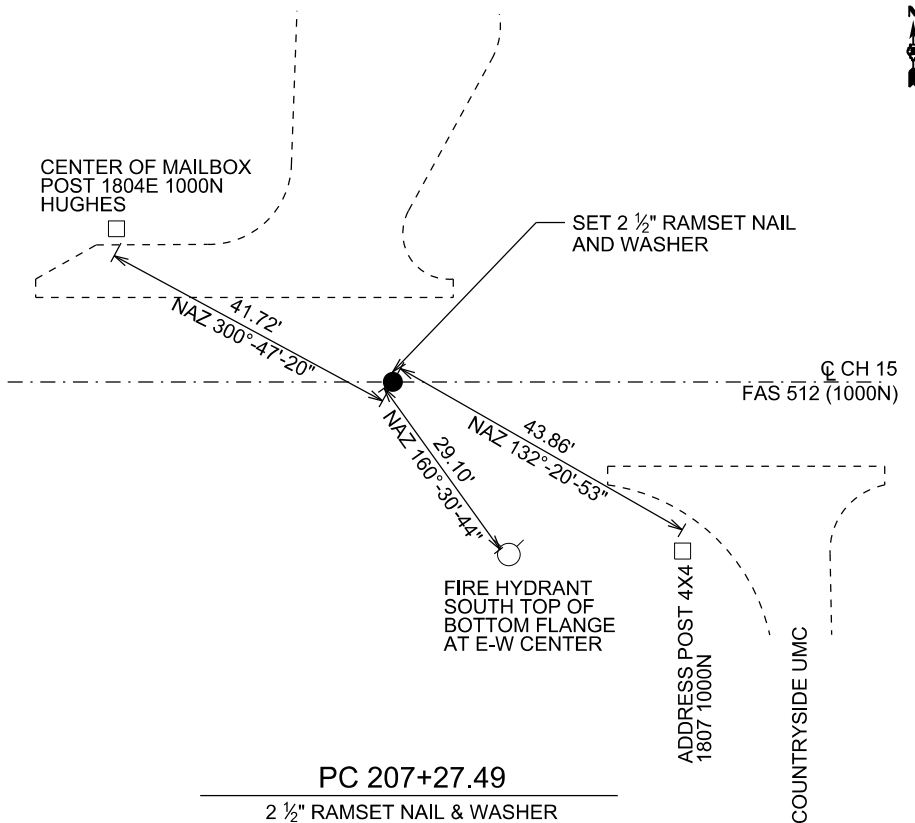

PC 207+27.49

2 1/2" RAMSET NAIL & WASHER
N = 1,223,392.232
E = 1,043,360.823
NOT TO SCALE

MODEL: Default
FILE NAME: J:\13-00451-00-SP-CH 15 FAS 512 US 130 to Sidney\CADD\Benchmarks and Ties.dgn

USER NAME	= jem42887	DESIGNED -	JEM	REVISED -	
		DRAWN -	JEM	REVISED -	
PLOT SCALE	= 2,0000 ' / in.	CHECKED -	JJB	REVISED -	
PLOT DATE	= 1/11/2021	DATE -	1/11/2021	REVISED -	

CHAMPAIGN COUNTY
HIGHWAY DEPARTMENT

SIDNEY SLAB (CH 15)
CENTERLINE TIE DATA - 2

SCALE: SHEET OF SHEETS STA. TO STA.

F.A.S. RTE.	SECTION	COUNTY	TOTAL SHEETS	SHEET NO.
512	19-00451-00-SP	CHAMPAIGN	141	23
C-95-071-20				ILLINOIS
FED. AID PROJECT 68JH(697)				CONTRACT NO. 91592

PROFILE		BY	DATE
NOTE BOOK NO. _____	SURVEYED _____		
	PLOTTED _____		
	GRADES CHECKED _____		
	B.M. NOTED _____		
	STRUCTURE NOTATIONS CHK'D _____		

SET CUP HOOK SE FACE PP

SET CUP HOOK IN SSE FACE CORNER FENCE POST

BACK N. FACE PEDESTAL

CH 15
FAS 512 (1000N)

SET 2 1/2" RAMSET NAIL AND WASHER

CENTER BACK OF MAILBOX POST 1809E 1000N



PHEASANT ENCLOSURE

PASTURE

PI 209+28.39, 1.56' RT




2 1/2" RAMSET NAIL & WASHER

N = 1,223,385.602
E = 1,043,561.607
NOT TO SCALE


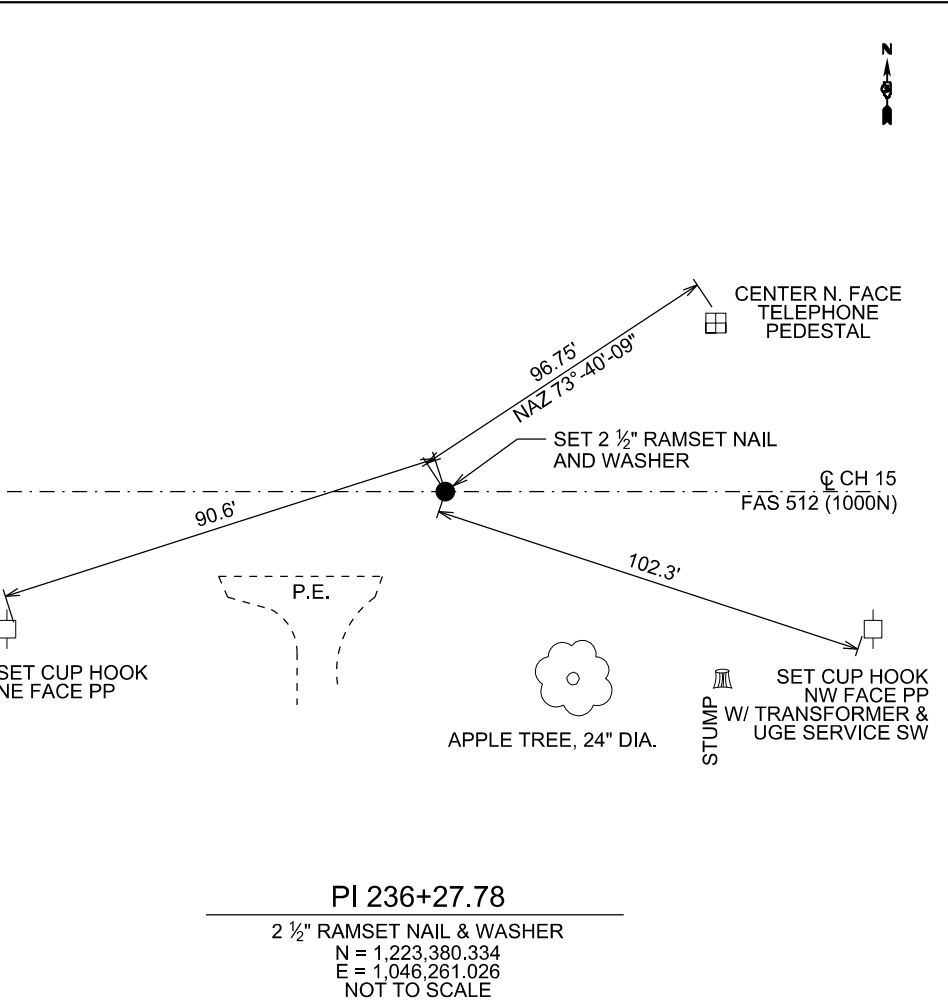
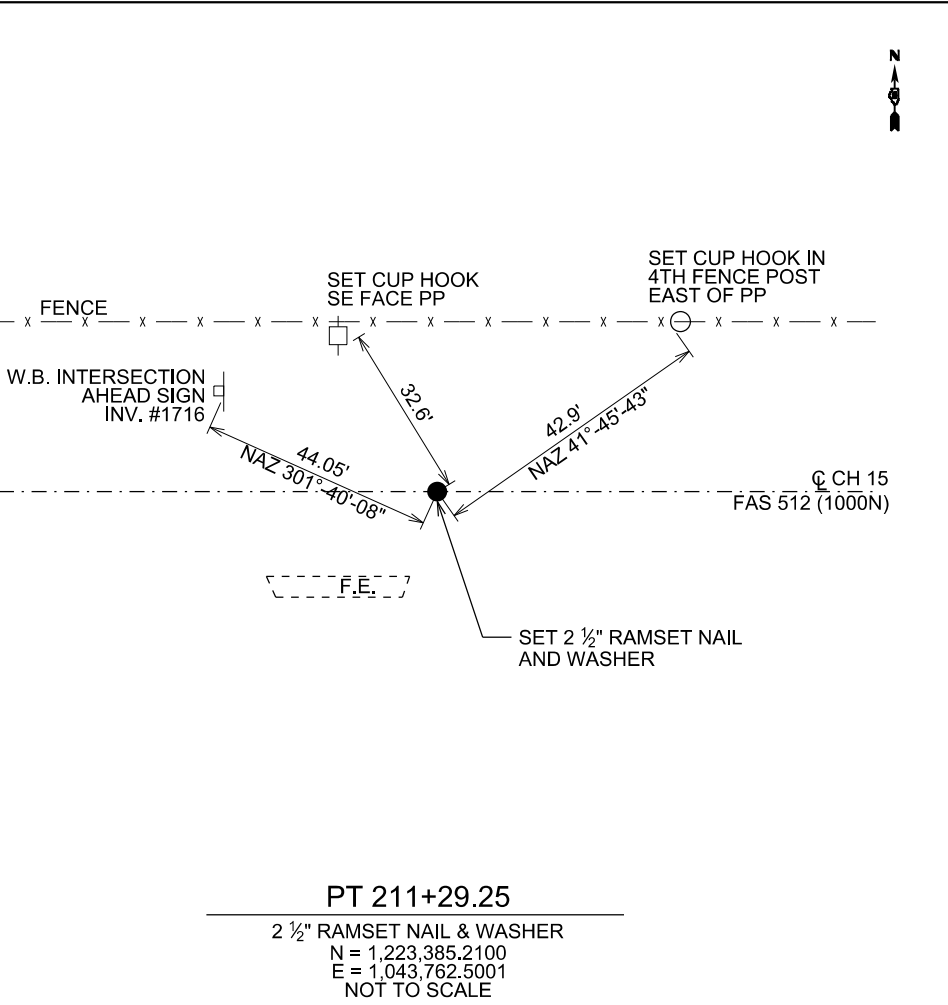


USER NAME = jem42857	DESIGNED - JEM	REVISED -	CHAMPAIGN COUNTY HIGHWAY DEPARTMENT	SIDNEY SLAB (CH 15) CENTERLINE TIE DATA - 3				F.A.S. RTE.	SECTION	COUNTY	TOTAL SHEETS	SHEET NO.
	DRAWN - JEM	REVISED -						512	19-00451-00-5P	CHAMPAIGN	141	24
PLOT SCALE = 2.0000' / in.	CHECKED - JJB	REVISED -		CONTRACT NO. 91592								
PLOT DATE = 1/11/2021	DATE - 1/11/2021	REVISED -		SCALE:	SHEET	OF	SHEETS	STA.	TO STA.	C-95-071-20	ILLINOIS	FED. AID PROJECT 68JH(6977)

PLAN	SURVEYED	PLOTTED	BY	DATE
NOTE BOOK NO.	ALIGNMENT CHECKED	CADD FILE NAME		

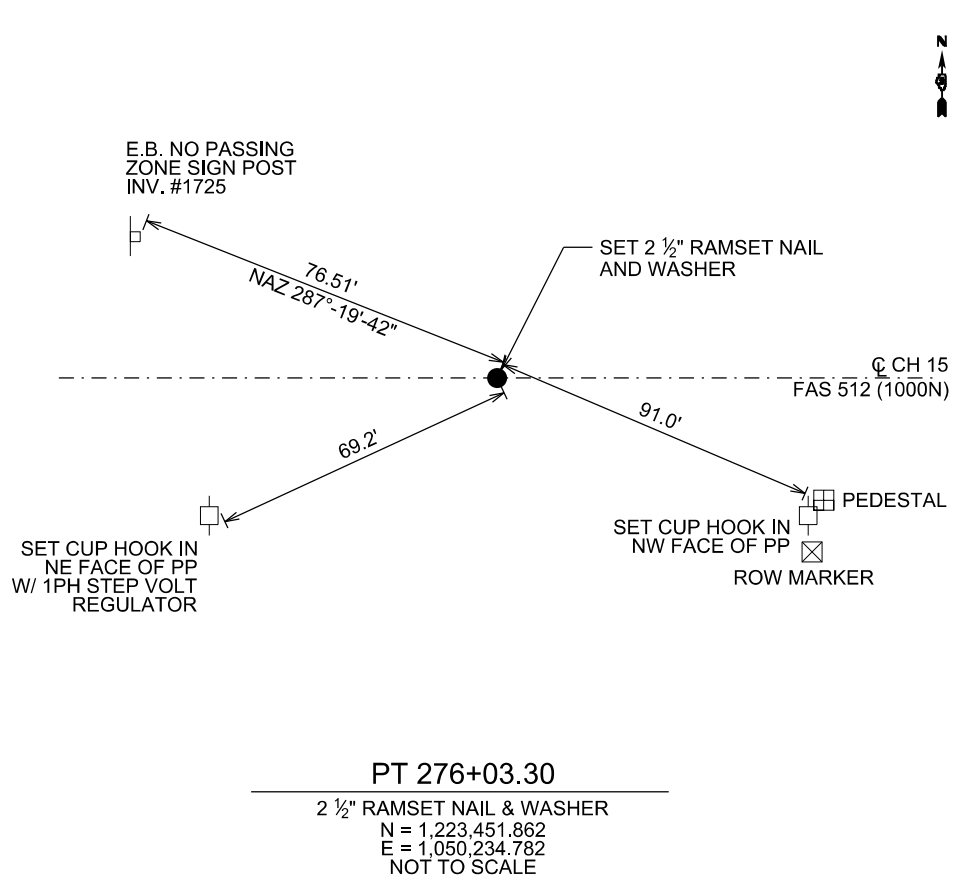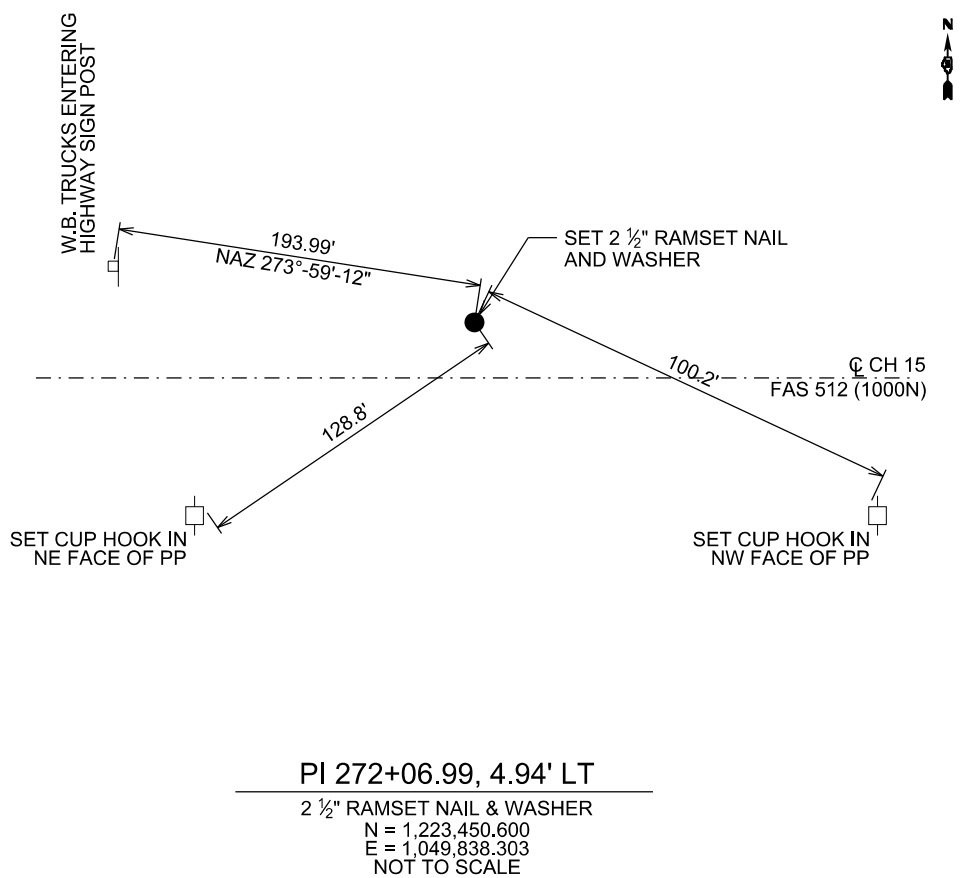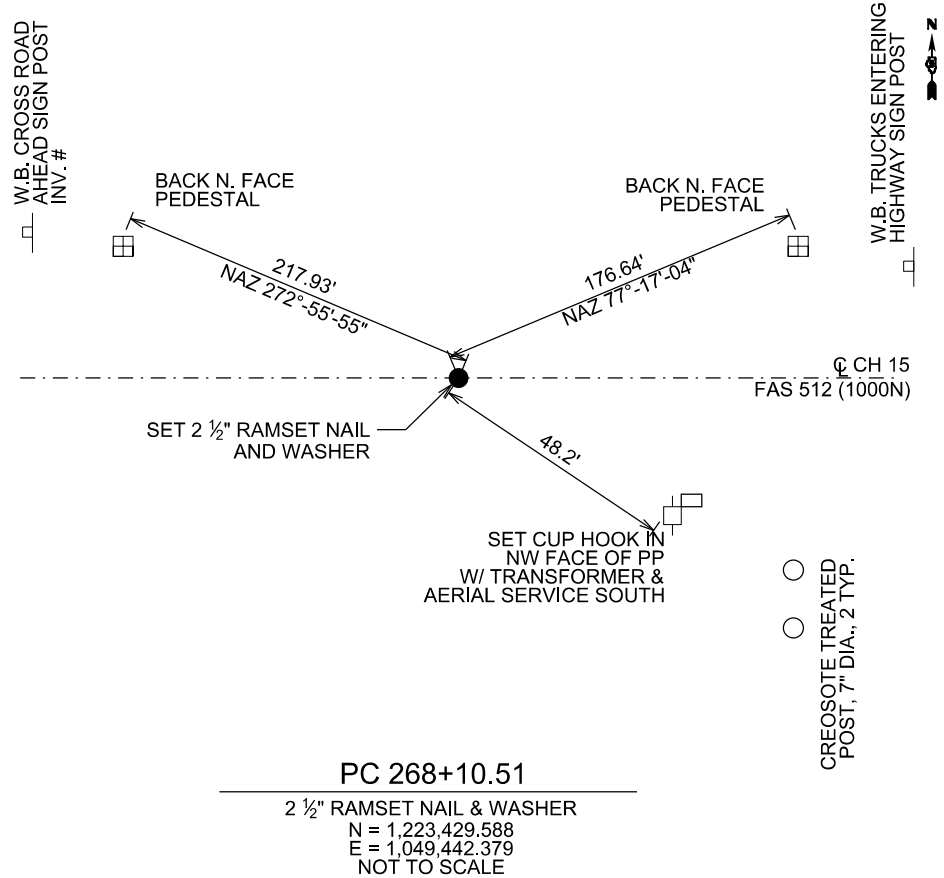

PROFILE	SURVEYED	PLOTTED	BY	DATE
NOTE BOOK NO.	GRADES CHECKED	STRUCTURE NOTATIONS CHNG		

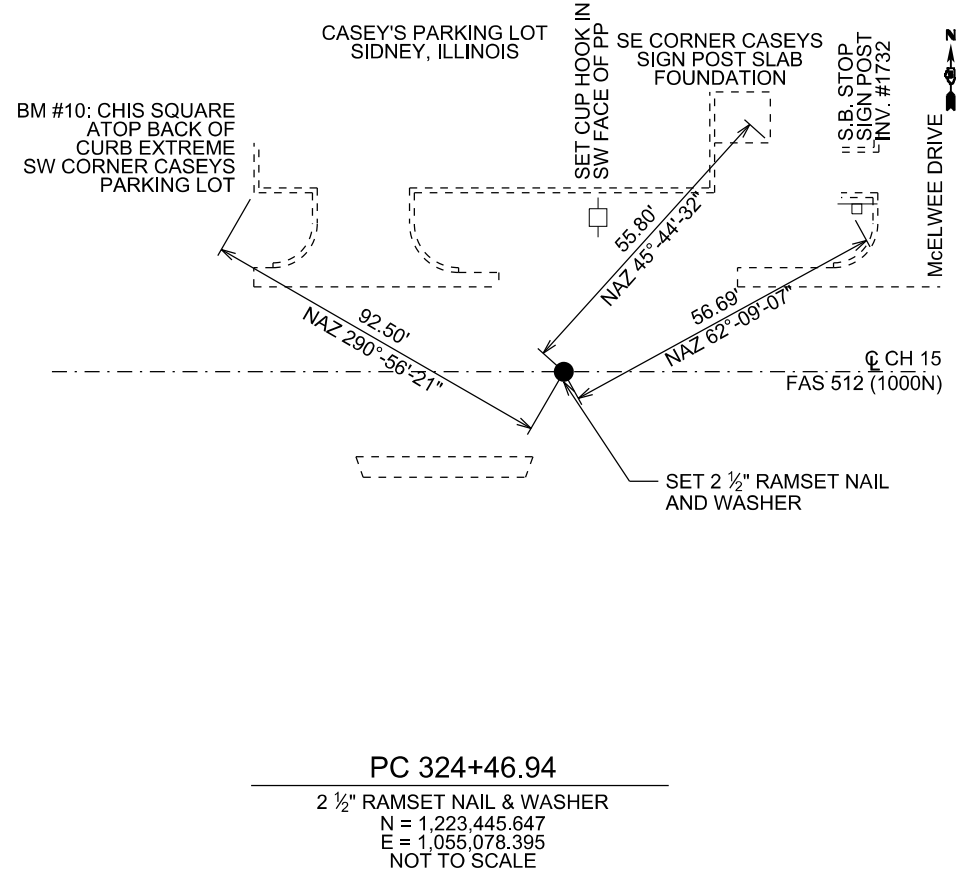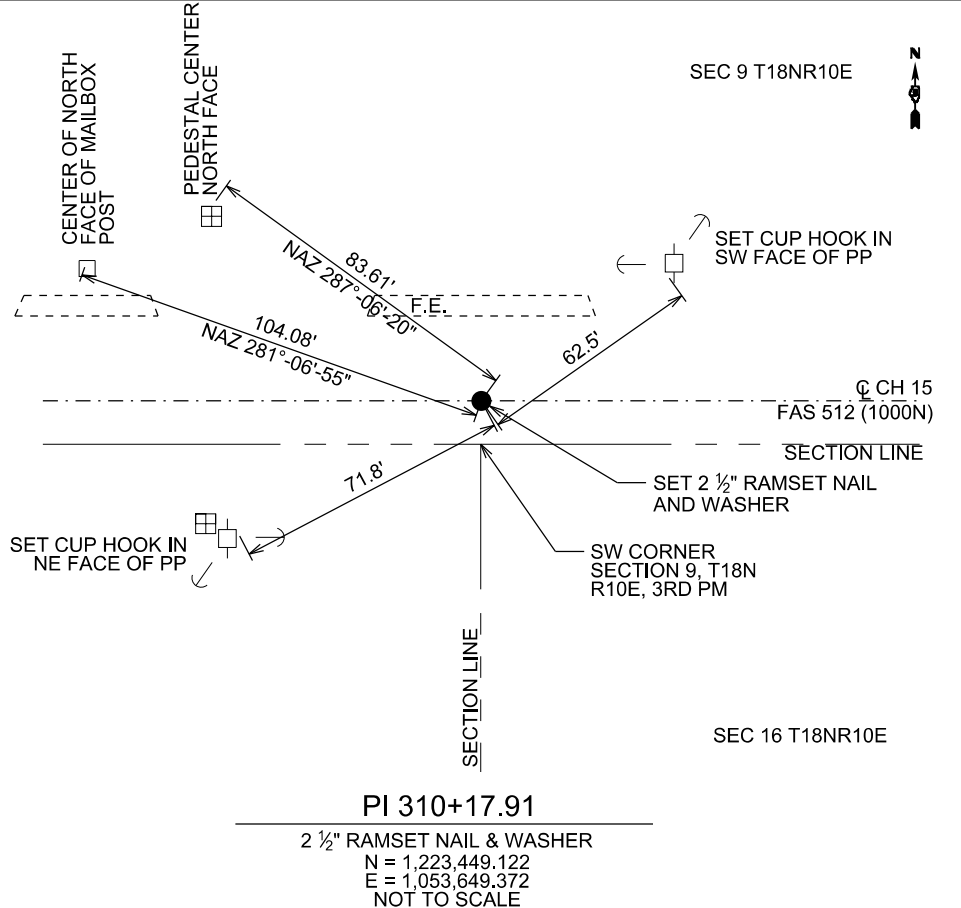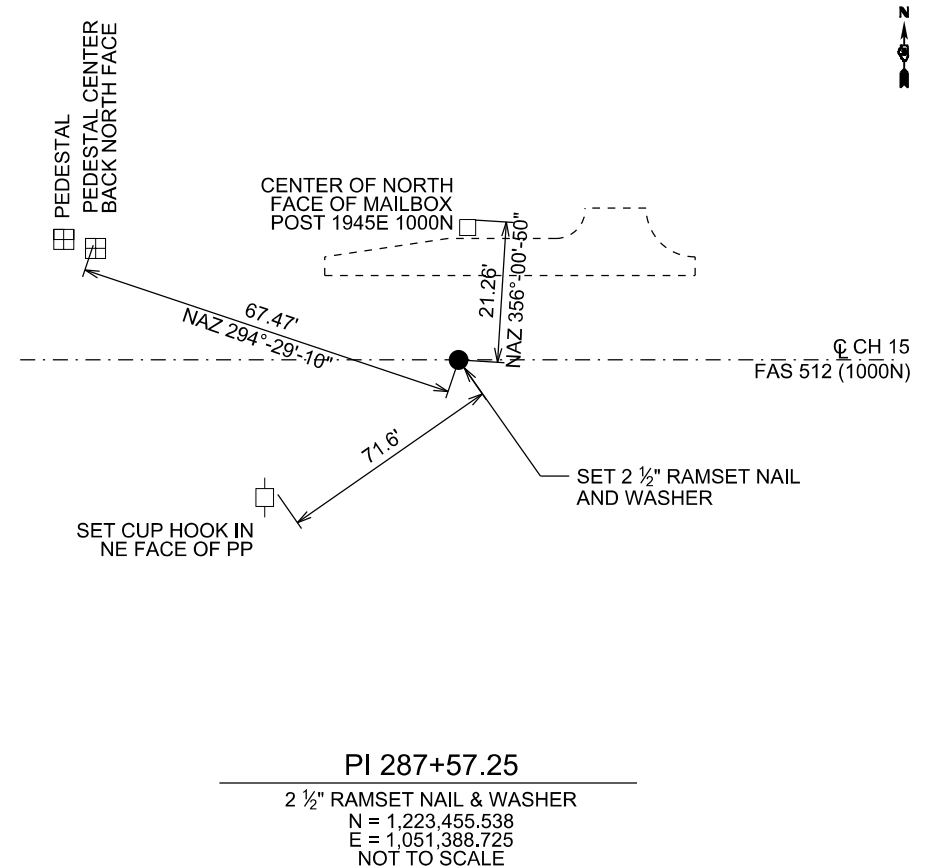

MODEL: Default
FILE NAME: J:\13-00451-00-SP-CH 15 FAS 512 US 130 to Sidney\CADD\Benchmarks and Ties.dgn

USER NAME	= jem42887	DESIGNED -	JEM	REVISED -	
		DRAWN -	JEM	REVISED -	
PLOT SCALE	= 2,0000 ' / in.	CHECKED -	JJB	REVISED -	
PLOT DATE	= 1/11/2021	DATE -	1/11/2021	REVISED -	

CHAMPAIGN COUNTY
HIGHWAY DEPARTMENT

SIDNEY SLAB (CH 15)
CENTERLINE TIE DATA - 4


SCALE: SHEET OF SHEETS STA. TO STA.

F.A.S. RTE.	SECTION	COUNTY	TOTAL SHEETS	SHEET NO.
512	19-00451-00-SP	CHAMPAIGN	141	25
CONTRACT NO. 91592				
C-95-071-20	ILLINOIS	FED. AID PROJECT 68JH(697)		

PLAN	SURVEYED	BY	DATE
	PLOTTED		
	ALIGNMENT CHECKED		
	CADD FILE NAME		
NOTE BOOK	NO.		

PROFILE	SURVEYED	BY	DATE
	PLOTTED		
	GRADES CHECKED		
	STRUCTURE NOTATIONS CHNGD		
NOTE BOOK	NO.		

MODEL: Default
FILE NAME: J13-00451-00-SP CH 15 FAS 512 US 130 to Sidney/CADD/P1.dgn

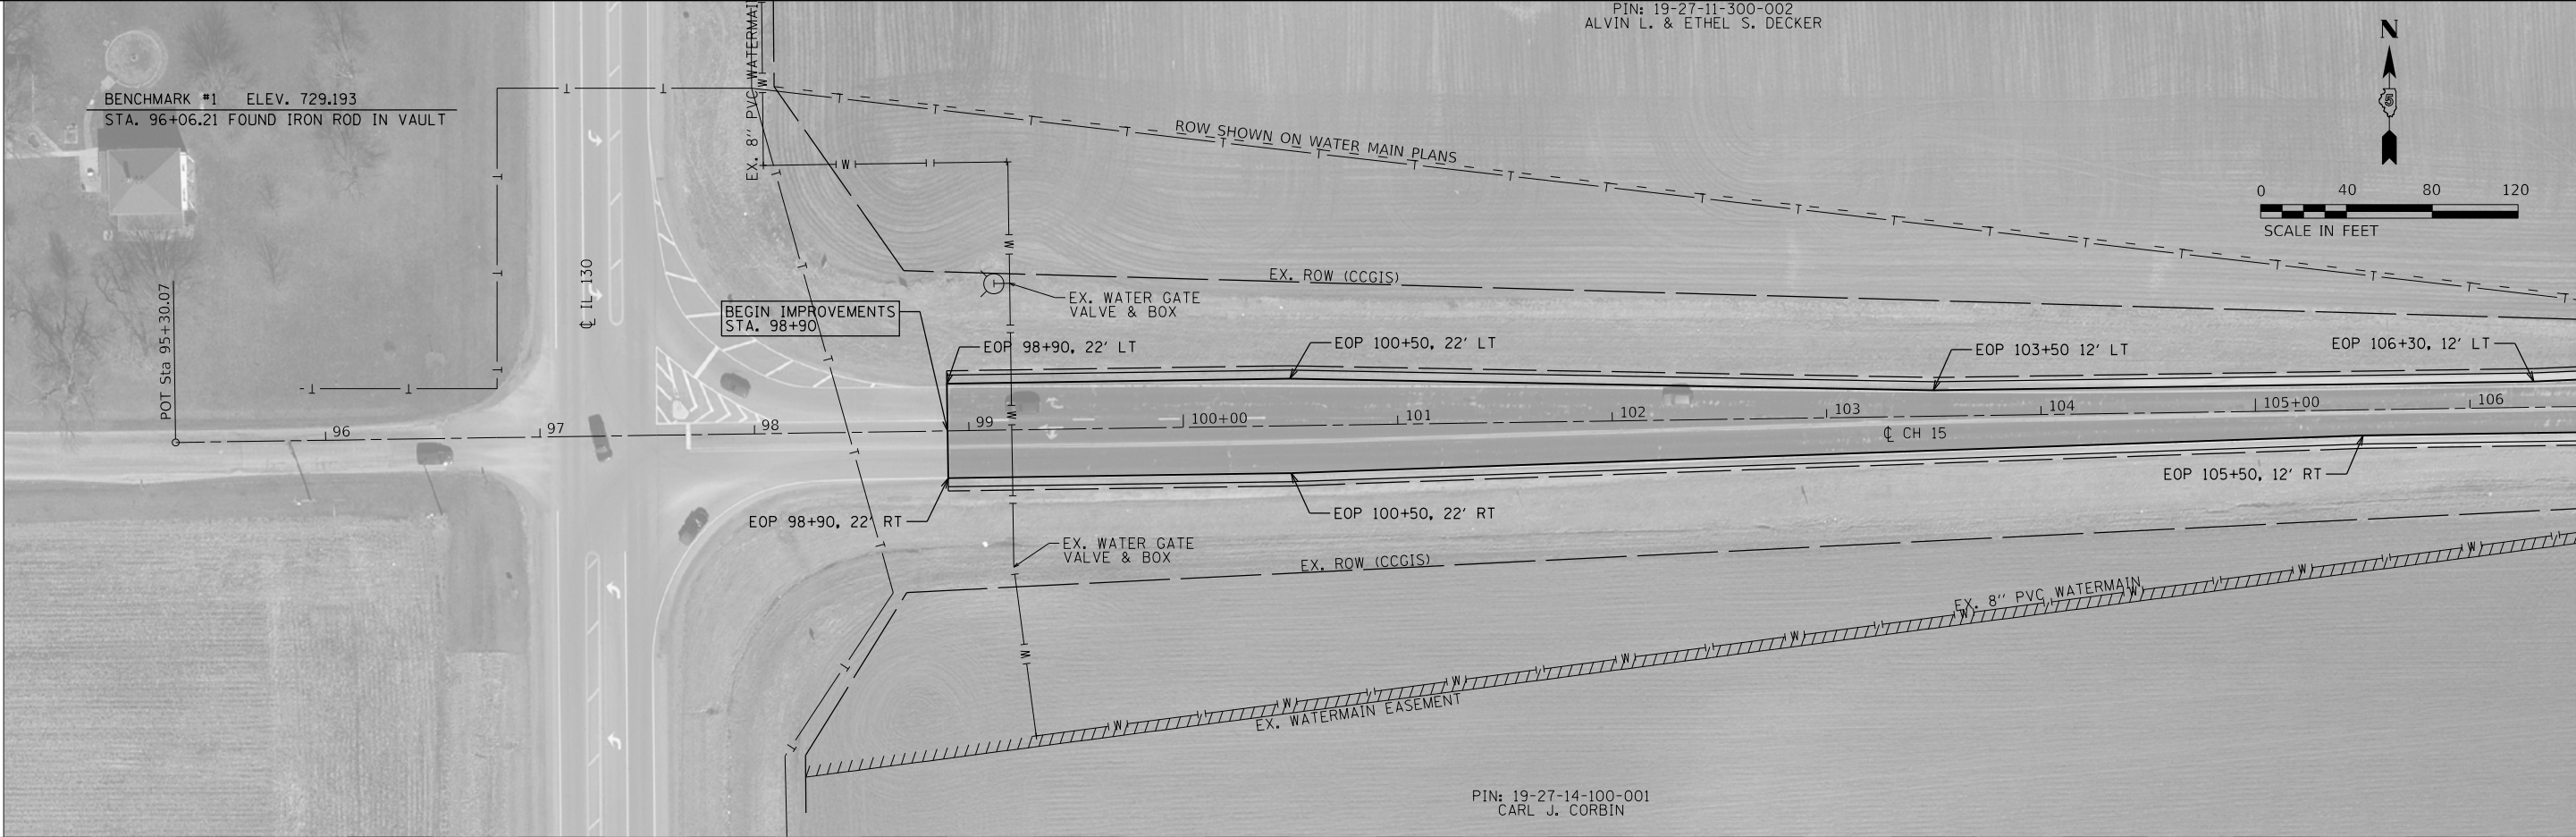

PIN: 19-27-14-100-001
CARL J. CORBIN

NO PROFILE INFORMATION PROVIDED
CENTERLINE SHOULD RAISE 4" OVER EX.
RT & LT FLOWLINES SHOULD MATCH EX.

NO PROFILE INFORMATION PROVIDED
CENTERLINE SHOULD RAISE 4" OVER EX.
RT & LT FLOWLINES SHOULD MATCH EX.

USER NAME = jem42887	DESIGNED - JEM	REVISED -
	DRAWN - JEM	REVISED -
PLOT SCALE = 80.0000 ' / in.	CHECKED - JJB	REVISED -
PLOT DATE = 1/11/2021	DATE - 1/11/2021	REVISED -

CHAMPAIGN COUNTY
HIGHWAY DEPARTMENT


SIDNEY SLAB (CH 15)
PLAN AND PROFILE 1

SCALE: SHEET OF SHEETS STA. 94+50 TO STA. 106+50

F.A.S. RTE.	SECTION	COUNTY	TOTAL SHEETS	SHEET NO.
512	19-00451-00-SP	CHAMPAIGN	141	26
CONTRACT NO. 91592				
C-95-071-20	ILLINOIS	FED. AID PROJECT 68JH(697)		


PROFILE	SURVEYED _____	BY _____	DATE _____
	PLOTTED _____		
NOTE BOOK _____	GRADES CHECKED _____		
NO. _____	B.M. NOTED _____		
	STRUCTURE NOTATIONS CHKD _____		

MATCHLINE STA. 106+50 SEE PREVIOUS SHEET

 [illegible]


PROFILE	SURVEYED _____	BY _____	DATE _____
	PLOTTED _____		
NOTE BOOK _____	GRADES CHECKED _____		
NO. _____	B.M. NOTED _____		
	STRUCTURE NOTATIONS CHK'D _____		

MATCHLINE STA. 118+50 SEE PREVIOUS SHEET

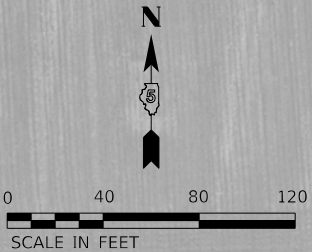

PIN: 19-27-11-400-005
DEANNA MARTIN

MATCHLINE STA. 130+50 SEE NEXT SHEET

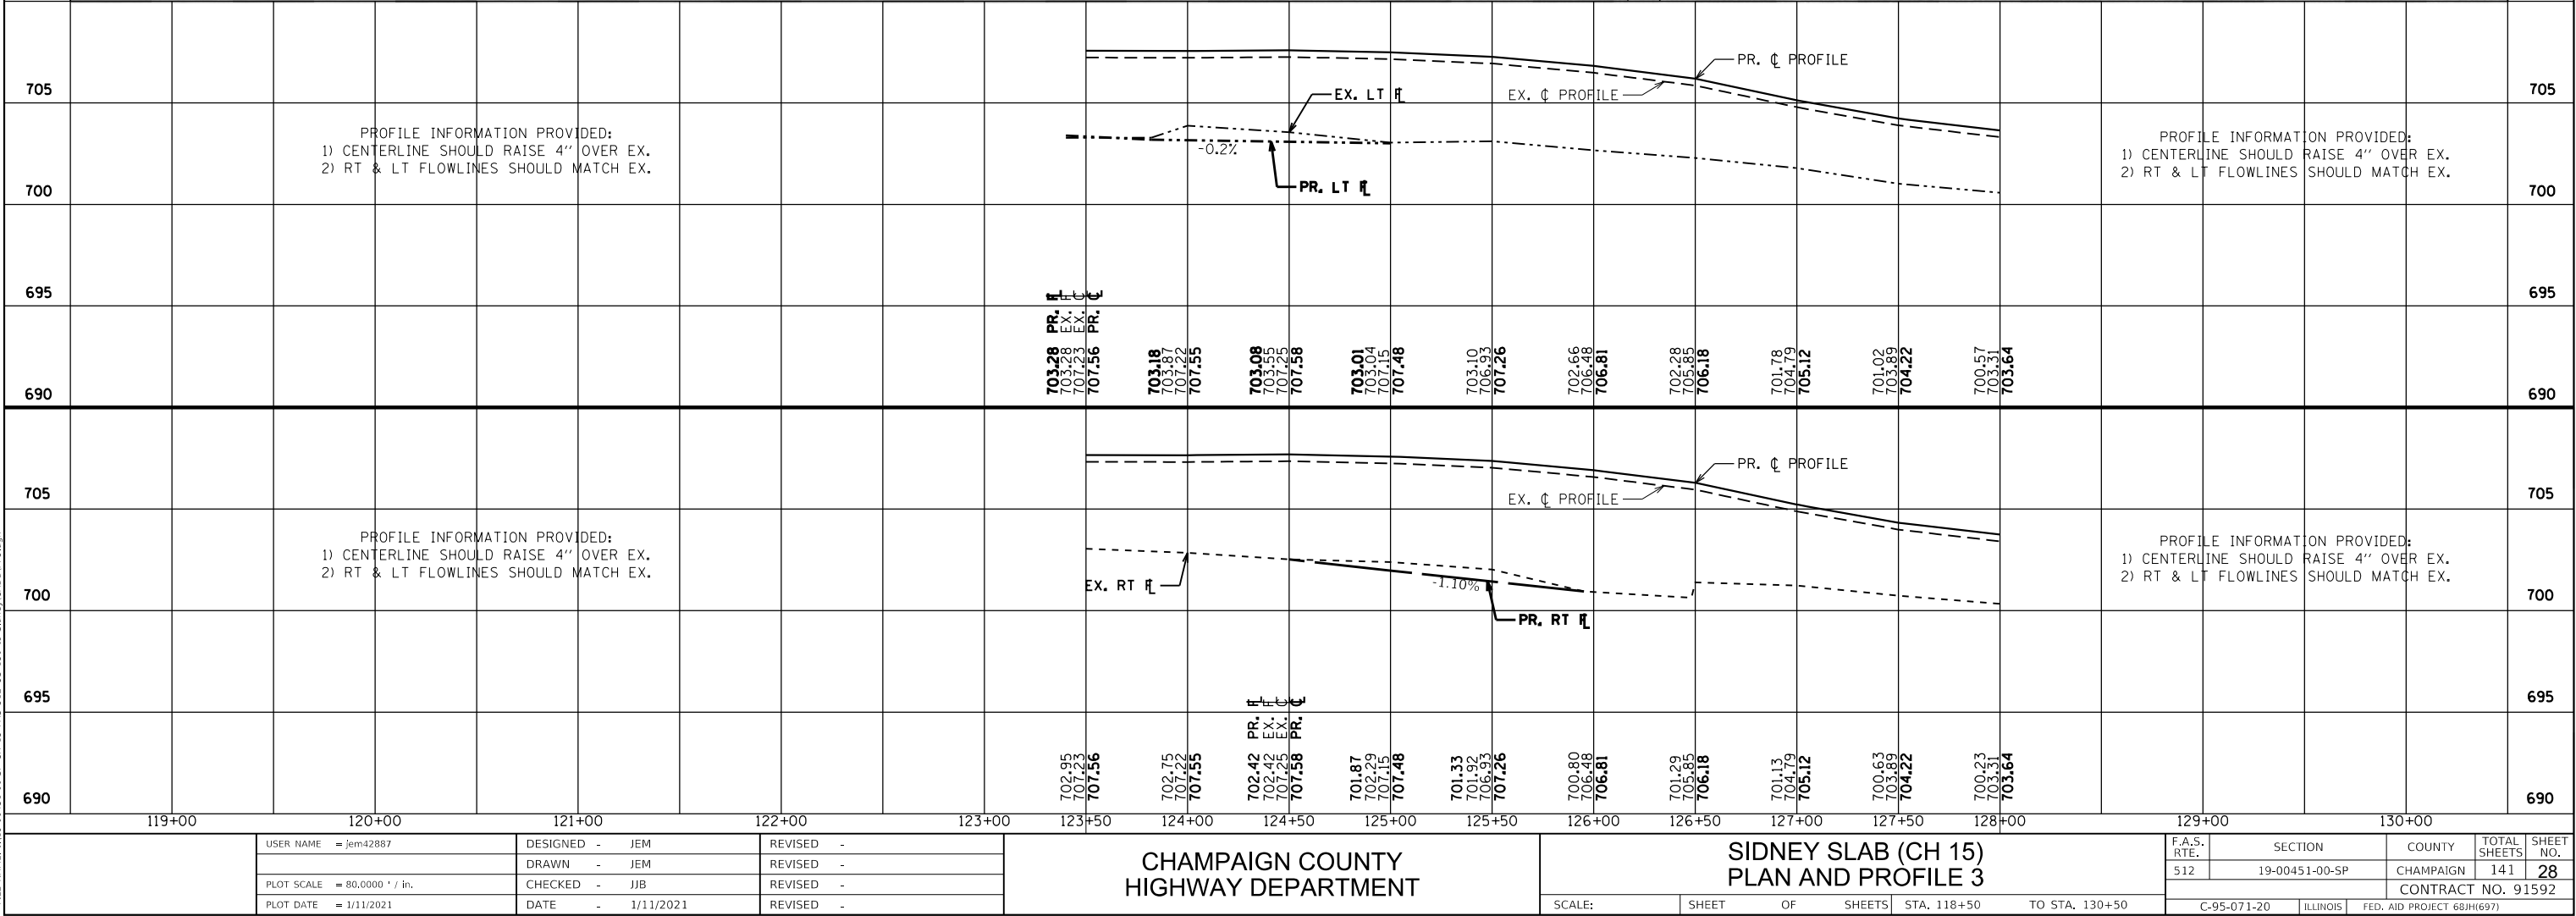

PLAN	SURVEYED	BY	DATE
	PLOTTED		
NOTE BOOK	ALIGNMENT CHECKED		
	NO.		

PROFILE	SURVEYED	BY	DATE
	PLOTTED		
NOTE BOOK	GRADES CHECKED		
	NO.		

MODEL: Default
FILE NAME: J:\19-00-015-00-SP-CH 15 FAS 512 US 130 to Sidney\CADD\PP4.dgn

MATCHLINE STA. 130+50 SEE PREVIOUS SHEET



MATCHLINE STA. 142+50 SEE NEXT SHEET

PROFILE INFORMATION PROVIDED:
1) CENTERLINE SHOULD RAISE 4" OVER EX.
2) RT & LT FLOWLINES SHOULD MATCH EX.

PROFILE INFORMATION PROVIDED:
1) CENTERLINE SHOULD RAISE 4" OVER EX.
2) RT & LT FLOWLINES SHOULD MATCH EX.

USER NAME	= jem42887	DESIGNED -	JEM	REVISED -	
		DRAWN -	JEM	REVISED -	
PLOT SCALE	= 80.0000 ' / in.	CHECKED -	JJB	REVISED -	
PLOT DATE	= 1/11/2021	DATE -	1/11/2021	REVISED -	

CHAMPAIGN COUNTY
HIGHWAY DEPARTMENT



SIDNEY SLAB (CH 15)
PLAN AND PROFILE 4

SCALE: SHEET OF SHEETS STA. 130+50 TO STA. 142+50


F.A.S. RTE.	SECTION	COUNTY	TOTAL SHEETS	SHEET NO.
512	19-00451-00-SP	CHAMPAIGN	141	29
CONTRACT NO. 91592				
C-95-071-20	ILLINOIS	FED. AID PROJECT 68JH(697)		

PROFILE	SURVEYED _____	BY _____	DATE _____
	PLOTTED _____		
NOTE BOOK _____	GRADES CHECKED _____		
NO. _____	B.M. NOTED _____		
	STRUCTURE NOTATIONS CHKD _____		

MATCHLINE STA. 142+50 SEE PREVIOUS SHEET

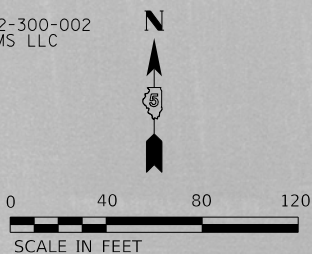 

MATCHLINE STA. 154+50 SEE NEXT SHEET

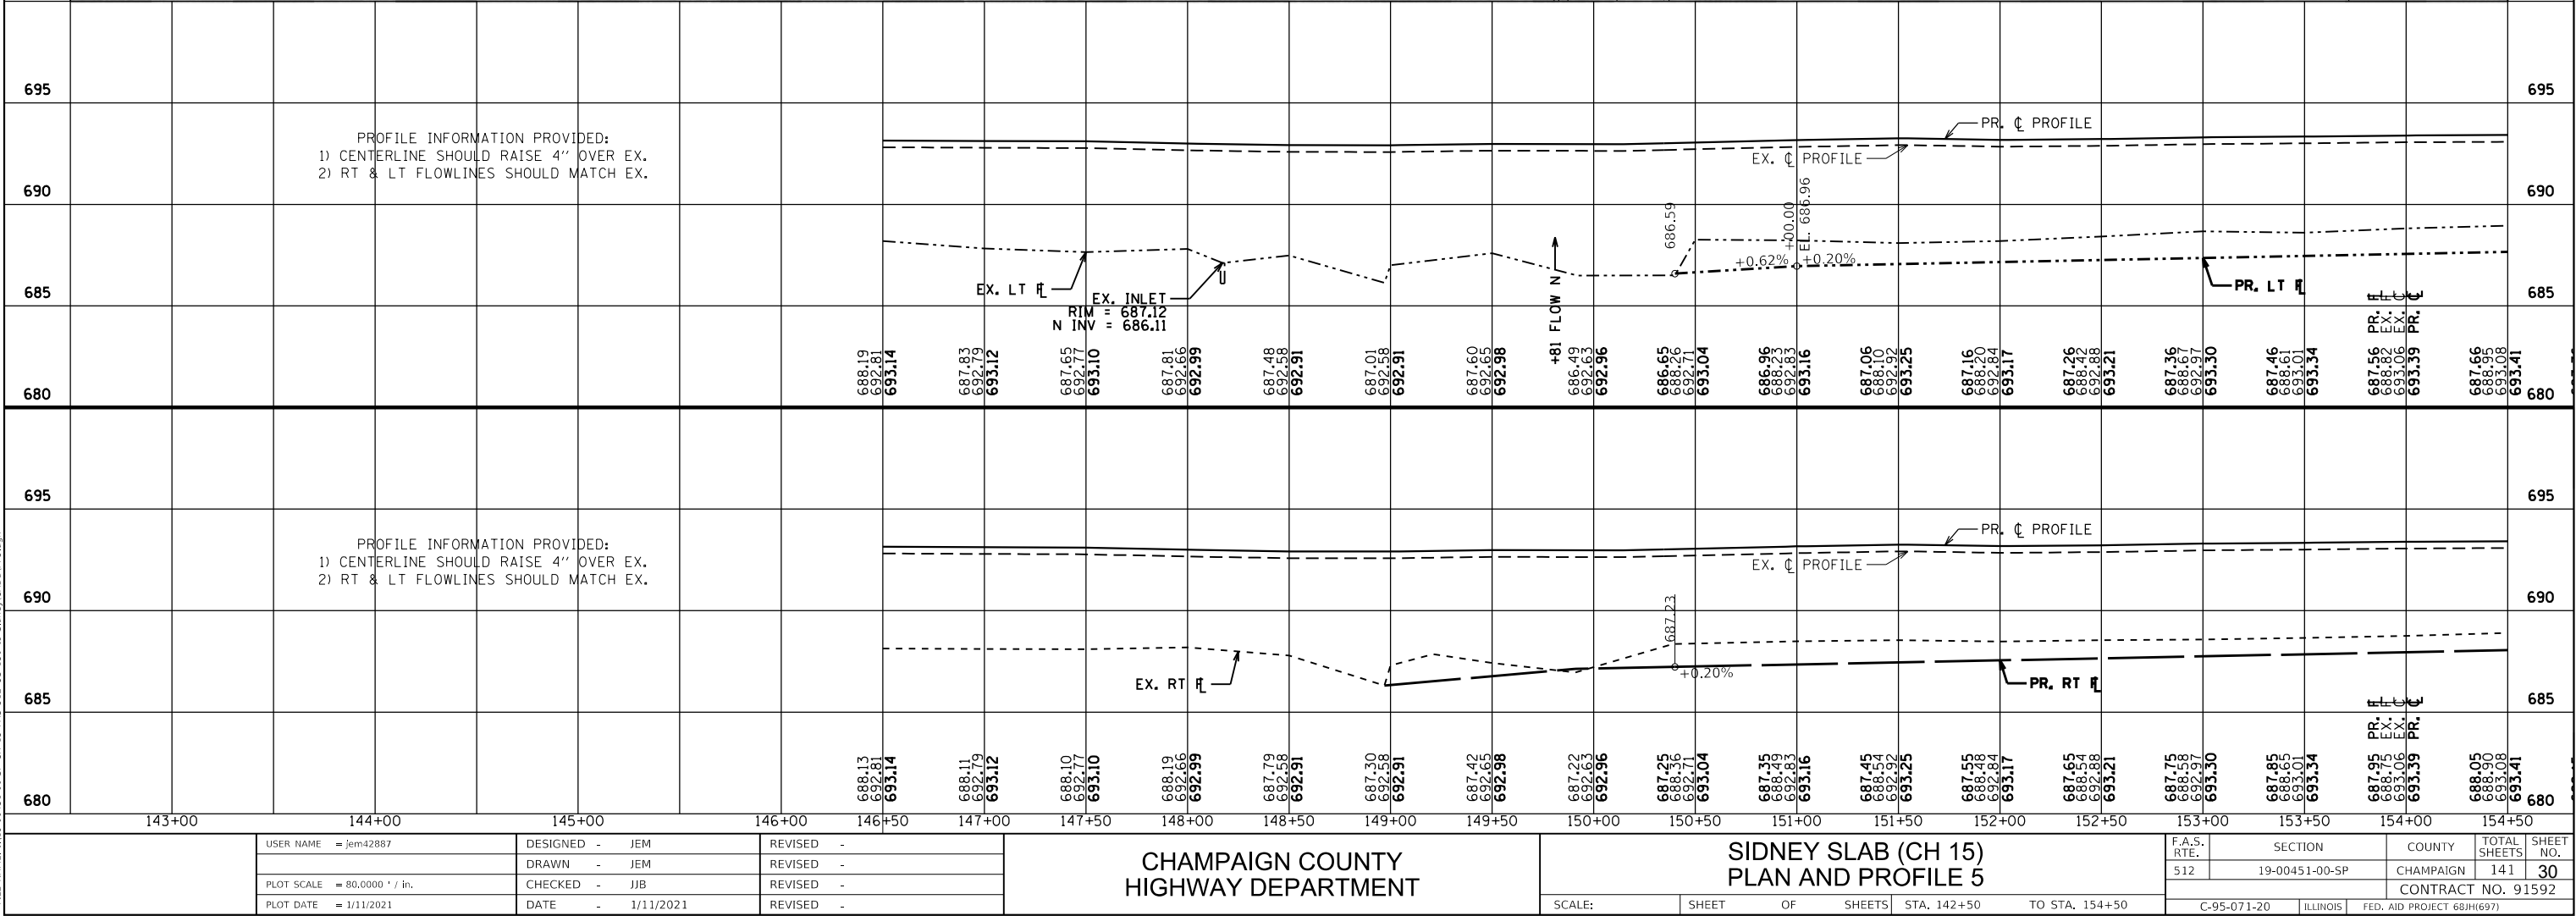


PLAN	SURVEYED	BY	DATE
NOTE BOOK	PLOTTED		
NO.	ALIGNMENT CHECKED		
	CADD FILE NAME		

PROFILE	SURVEYED	BY	DATE
NOTE BOOK	PLOTTED		
NO.	GRADES CHECKED		
	STRUCTURE NOTATIONS CHNG		

MODEL: Default
FILE NAME: R19-00451-00-SP-CH 15 FAS 512 US 130 to Sidney/CADD/PP6.dgn

695	
-----	--	--	


MATCHLINE STA. 154+50 SEE PREVIOUS SHEET

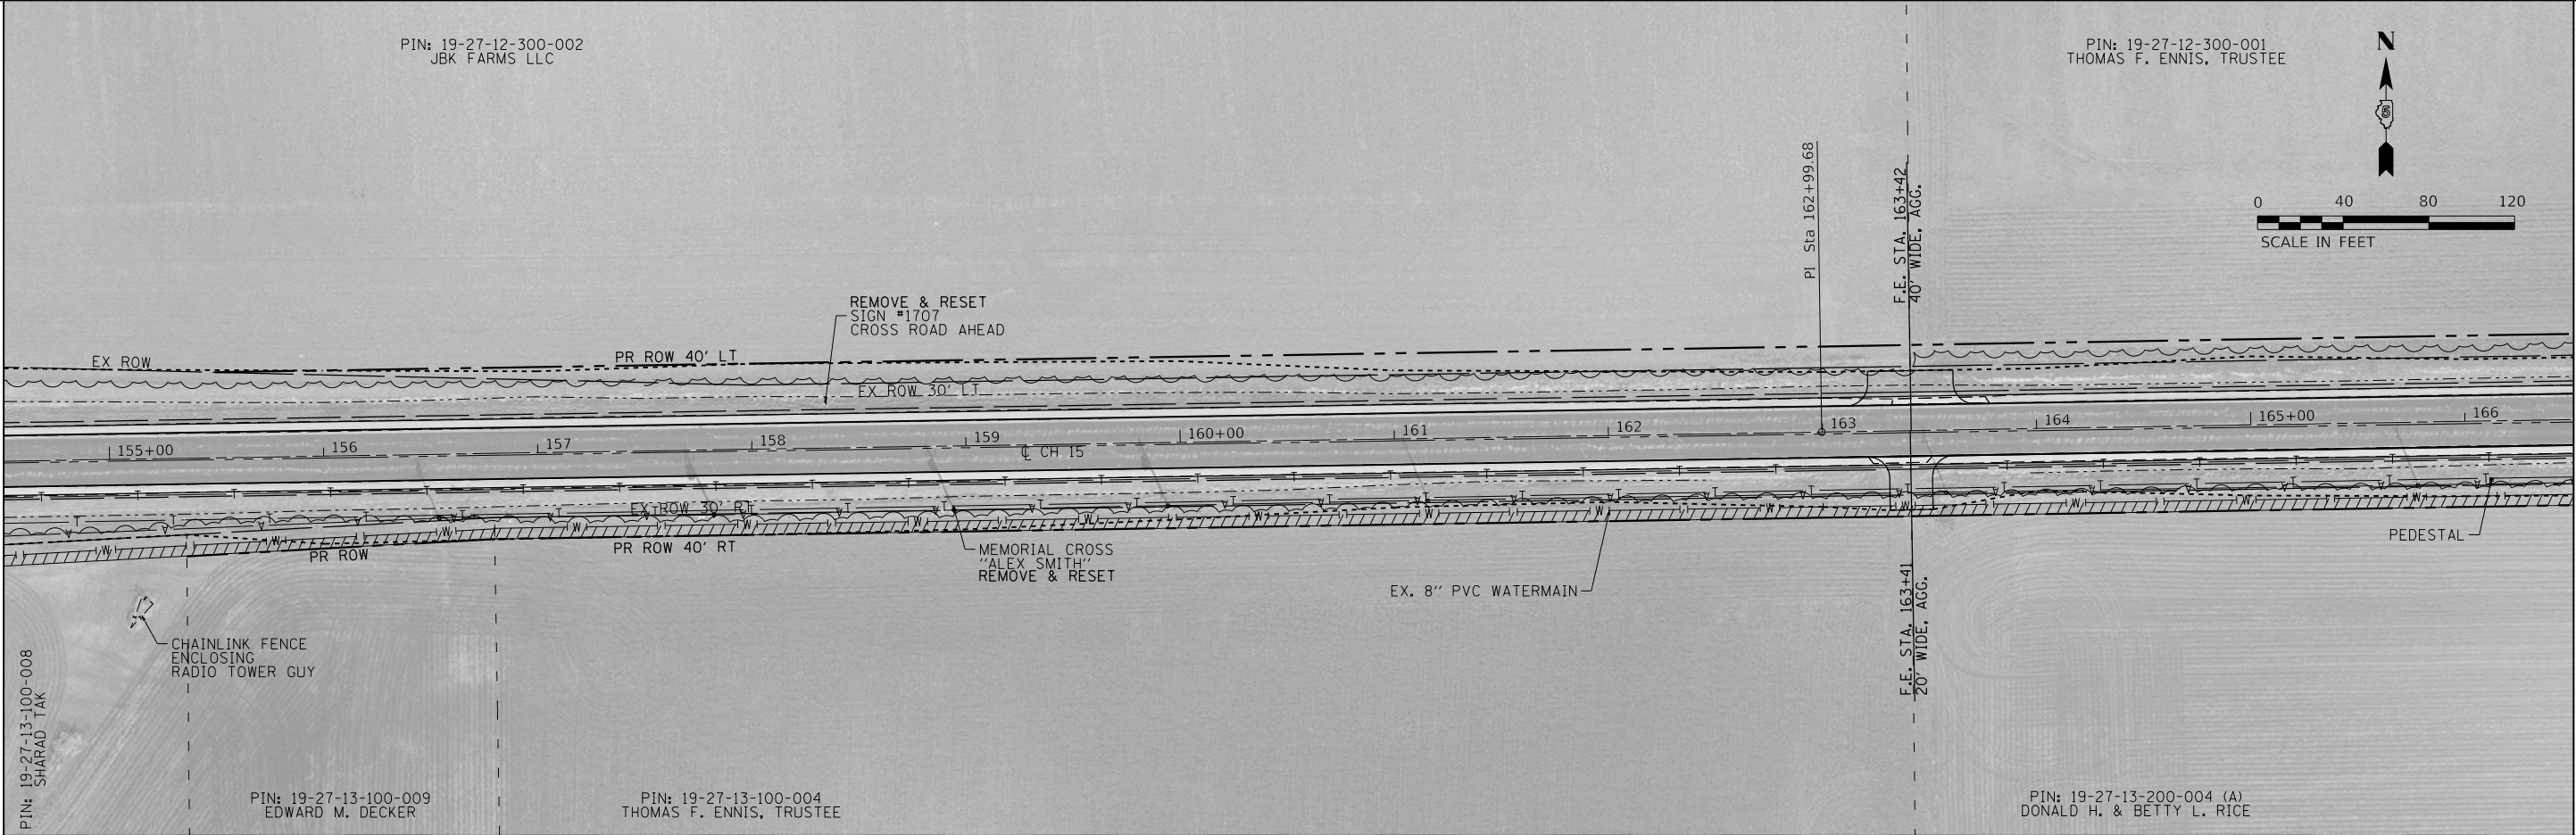

MATCHLINE STA. 166+50 SEE NEXT SHEET

PIN: 19-27-12-300-002
JBK FARMS LLC

PIN: 19-27-12-300-001
THOMAS F. ENNIS, TRUSTEE

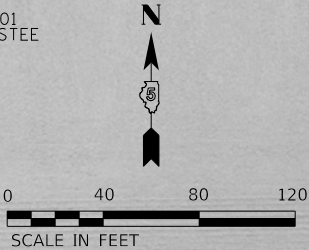

PIN: 19-27-13-100-008
SHARAD TAK

PIN: 19-27-13-100-009
EDWARD M. DECKER

PIN: 19-27-13-100-004
THOMAS F. ENNIS, TRUSTEE

PIN: 19-27-13-200-004 (A)
DONALD H. & BETTY L. RICE

PROFILE	SURVEYED _____	BY _____	DATE _____
	PLOTTED _____		
NOTE BOOK _____	GRADES CHECKED _____		
NO. _____	B.M. NOTED _____		
	STRUCTURE NOTATIONS CHKD _____		

MATCHLINE STA. 166+50 SEE PREVIOUS SHEET




SIDNEY SLAB (CH 15)
PLAN AND PROFILE 7

F.A.S. RTE.	SECTION	COUNTY	TOTAL SHEETS	SHEET NO.
512	19-00451-00-SP	CHAMPAIGN	141	32
		CONTRACT NO. 91592		
C-95-071-20	ILLINOIS	FED. AID PROJECT 68(H)(697)		

PROFILE	SURVEYED _____	BY _____	DATE _____
	PLOTTED _____		
NOTE BOOK _____	GRADES CHECKED _____		
NO. _____	B.M. NOTED _____		
	STRUCTURE NOTATIONS CHKD _____		

MATCHLINE STA. 178+50 SEE PREVIOUS SHEET

 

SCALE:	SHEET	OF	SHEETS	STA. 178+50	TO STA. 190+50
--------	-------	----	--------	-------------	----------------



F.A.S. RTE.	SECTION		COUNTY	TOTAL SHEETS	SHEET NO.
512	19-00451-00-SP		CHAMPAIGN	141	33
			CONTRACT NO. 91592		
C-95-071-20		ILLINOIS	FED. AID PROJECT 68JH(697)		

PLAN	SURVEYED	BY	DATE
NOTE BOOK	PLOTTED		
NO.	ALIGNMENT CHECKED		
	GRADE CHECKED		
	STRUCTURE NOTATIONS CHNG		
	CADD FILE NAME		

PROFILE	SURVEYED	BY	DATE
NOTE BOOK	PLOTTED		
NO.	ALIGNMENT CHECKED		
	GRADE CHECKED		
	STRUCTURE NOTATIONS CHNG		
	CADD FILE NAME		

MODEL: Default
FILE NAME: 1913-00451-00-SP CH 15 FAS 512 US 130 to Sidney/CADD/PPS.dgn

MATCHLINE STA. 190+50 SEE PREVIOUS SHEET

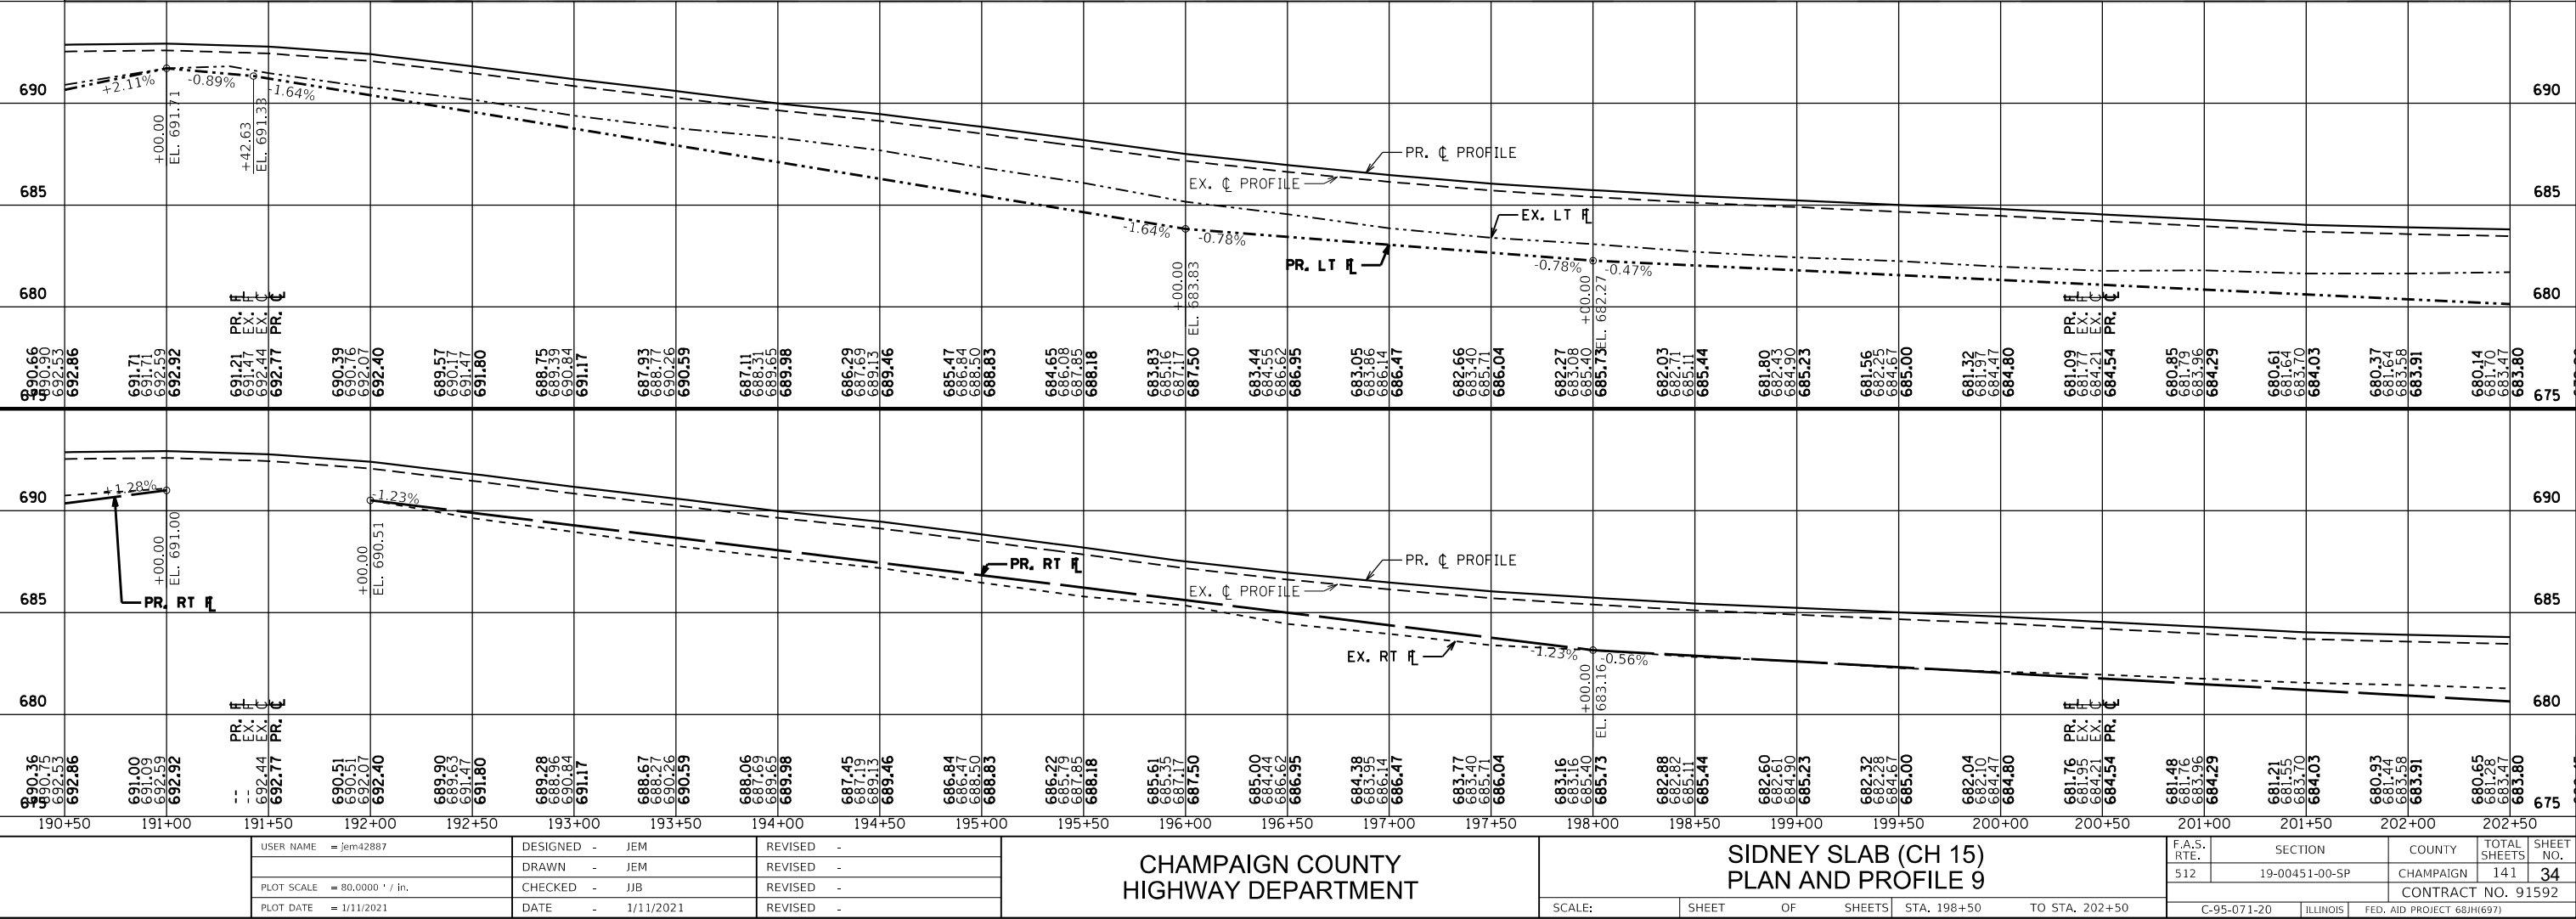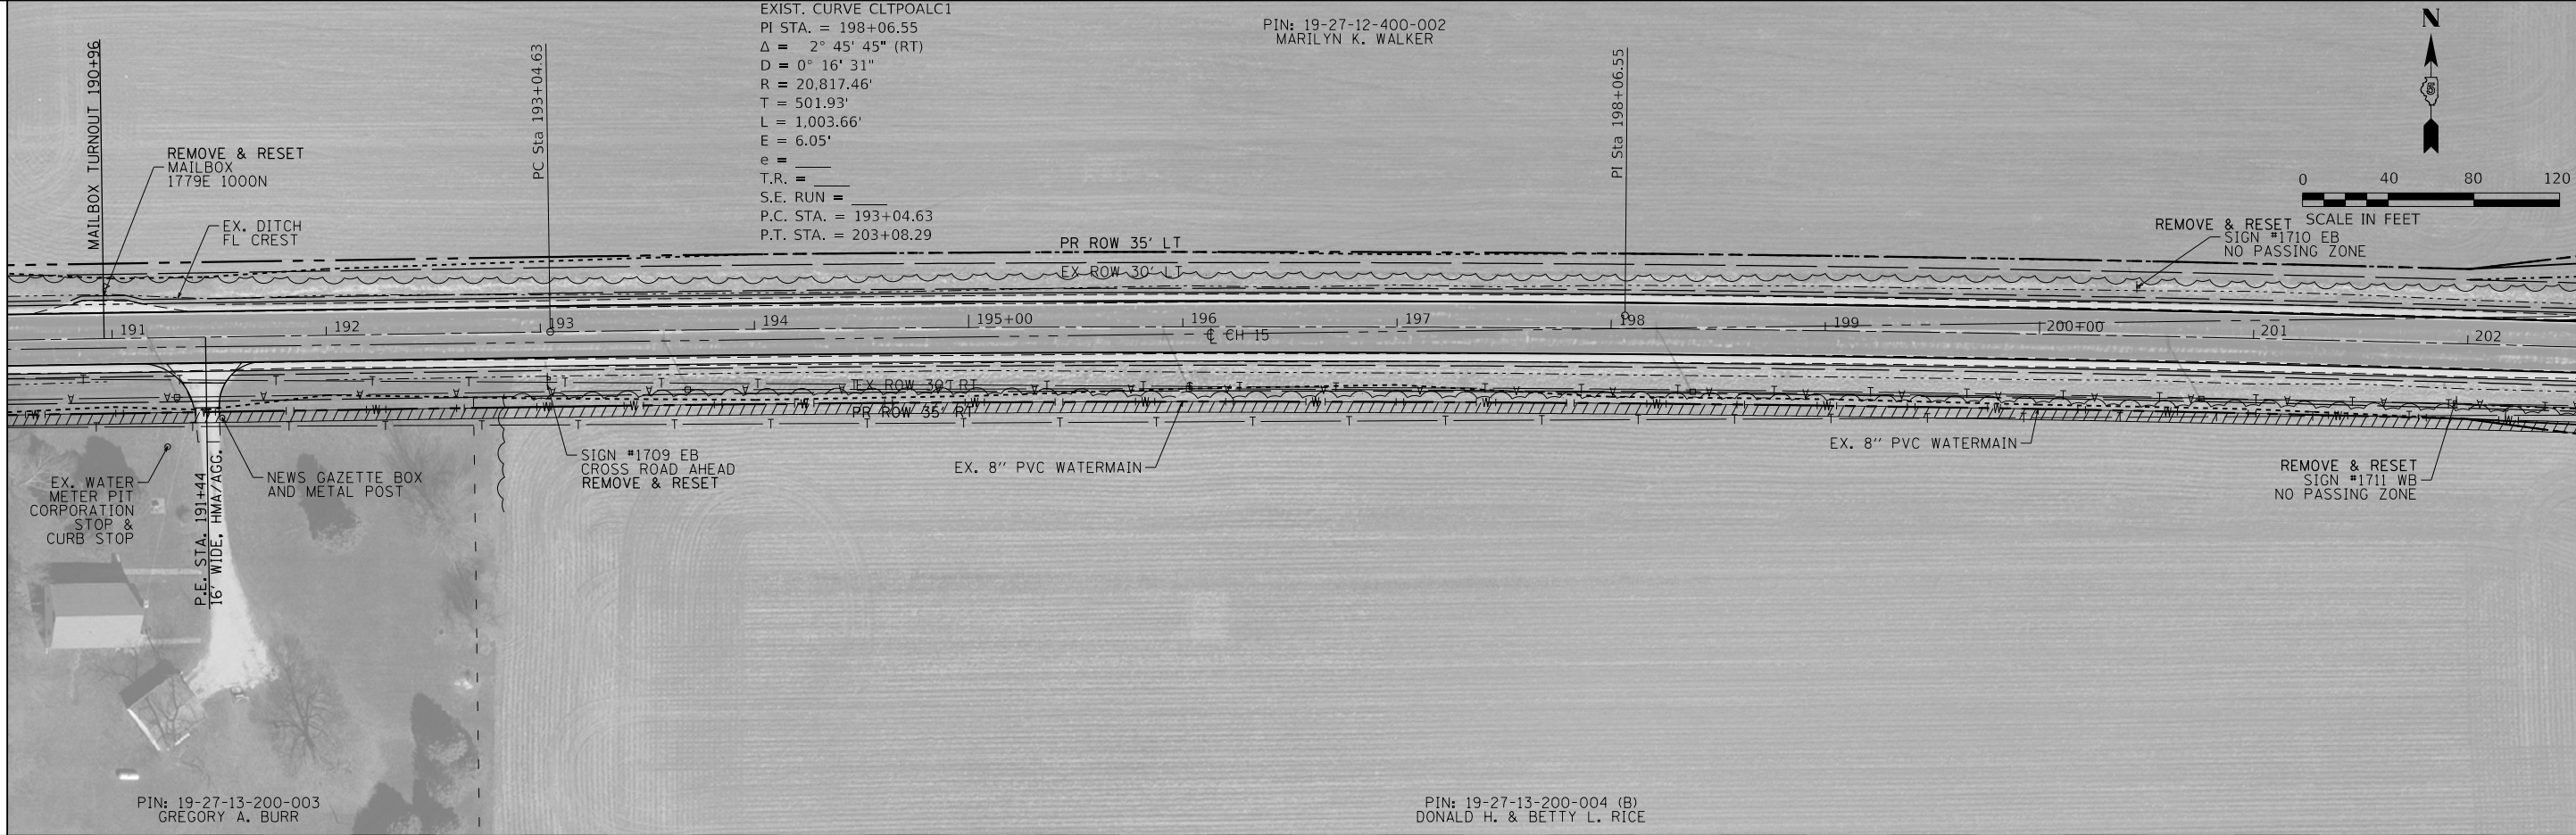

USER NAME = jem42887	DESIGNED - JEM	REVISED -
PLOT SCALE = 80.0000 ' / in.	CHECKED - JJB	REVISED -
PLOT DATE = 1/11/2021	DATE - 1/11/2021	REVISED -

CHAMPAIGN COUNTY
HIGHWAY DEPARTMENT


SIDNEY SLAB (CH 15)
PLAN AND PROFILE 9

SCALE: SHEET OF SHEETS STA. 198+50 TO STA. 202+50


F.A.S. RTE.	SECTION	COUNTY	TOTAL SHEETS	SHEET NO.
512	19-00451-00-SP	CHAMPAIGN	141	34
C-95-071-20	ILLINOIS	FED. AID PROJECT 68JH(697)	CONTRACT NO. 91592	

PROFILE	SURVEYED _____	BY _____	DATE _____
	PLOTTED _____		
	GRADES CHECKED _____		
	D.I.M. NOTED _____		
NOTE BOOK _____	STRUCTURE NOTATIONS CHKD _____		
NO. _____			

MATCHLINE STA. 202+50 SEE PREVIOUS SHEET


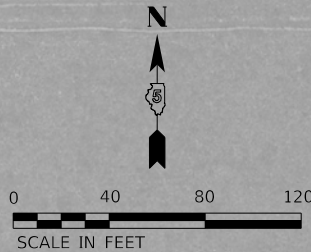


MATCHLINE STA. 214+50 SEE NEXT SHEET

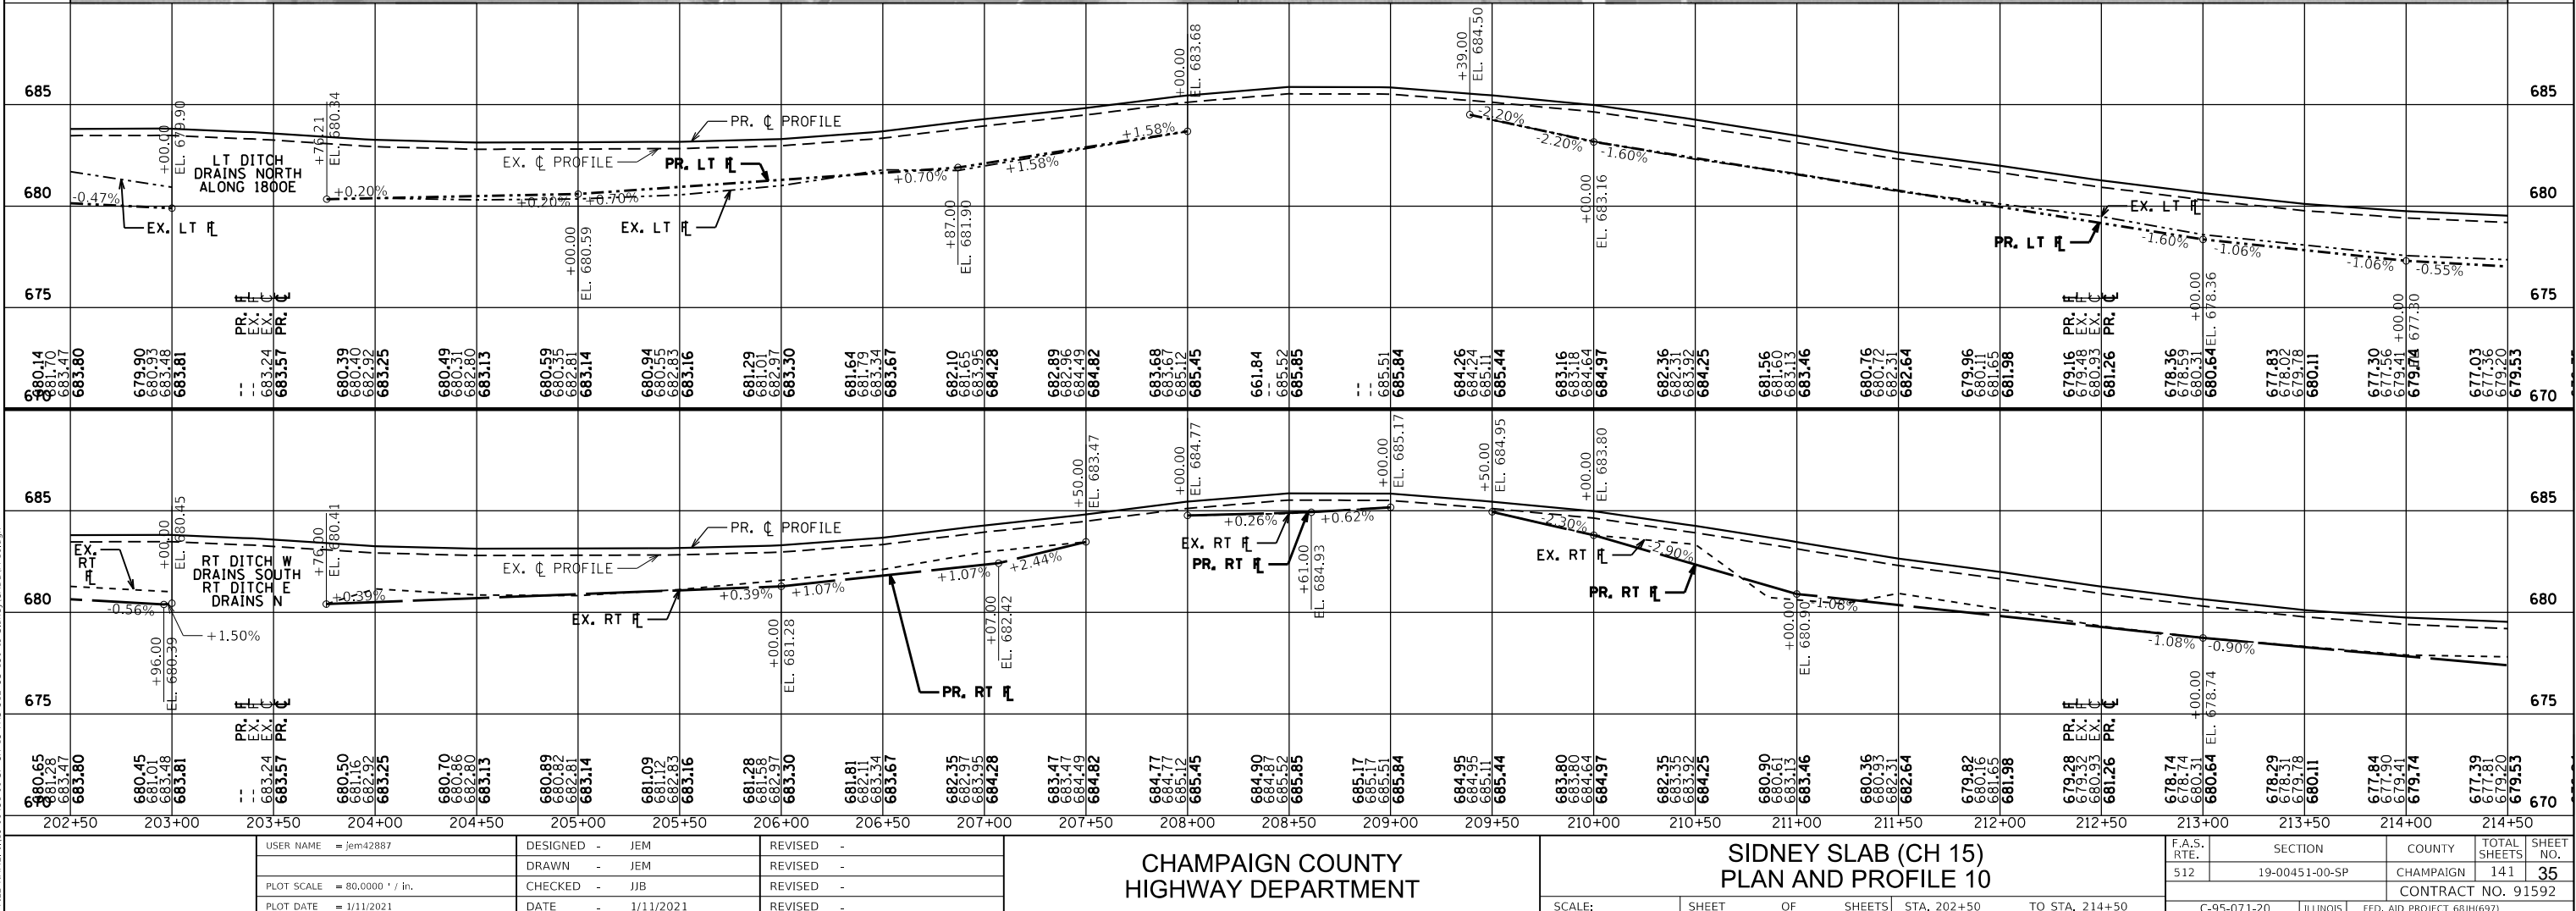

PROFILE	SURVEYED _____	BY _____	DATE _____
	PLOTTED _____		
NOTE BOOK _____	GRADES CHECKED _____		
NO. _____	B.M. NOTED _____		
	STRUCTURE NOTATIONS CHKD _____		


MATCHLINE STA. 214+50 SEE PREVIOUS SHEET

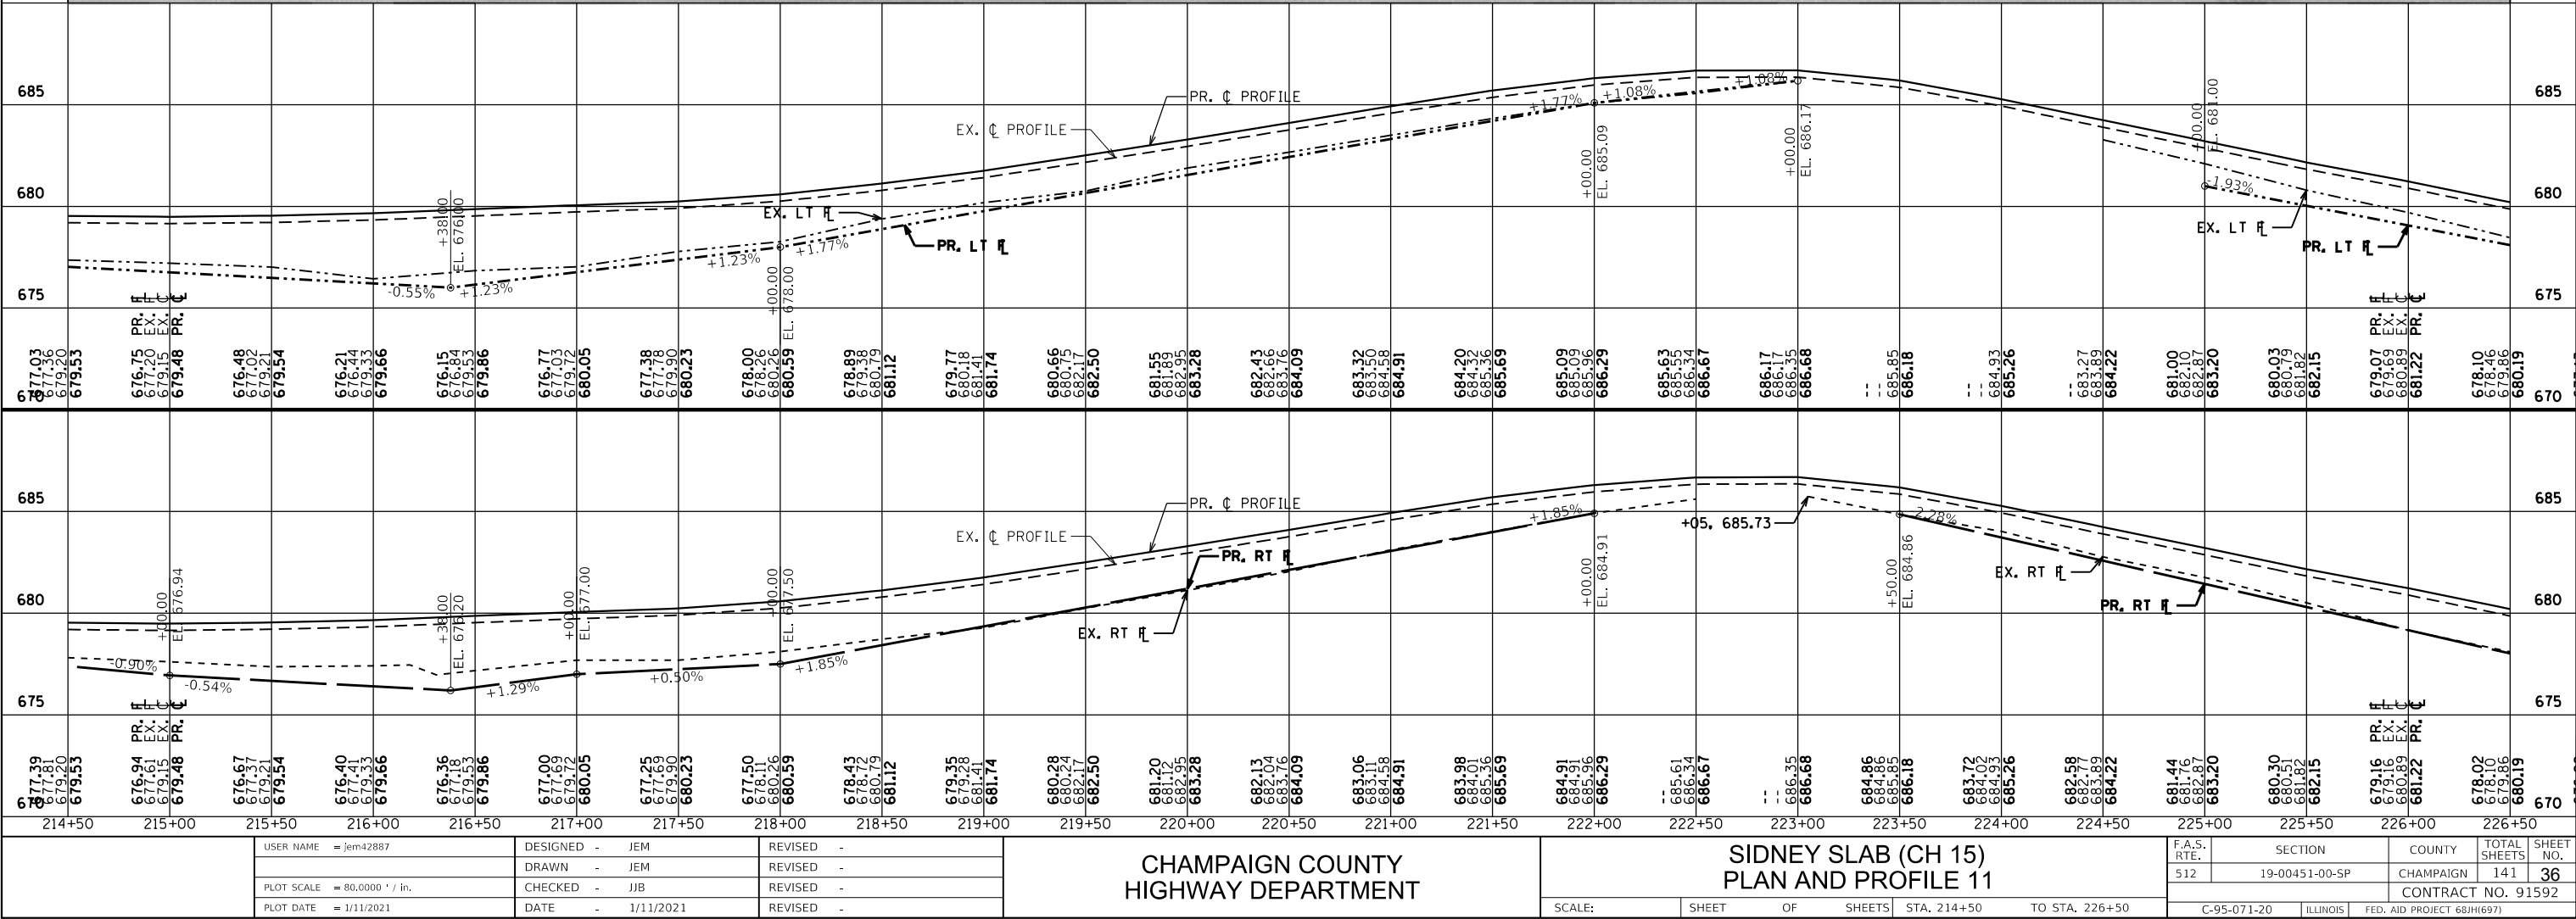 

PLAN	SURVEYED	BY	DATE
NO.	PLOTTED		
	ALIGNMENT CHECKED		
	AS BUILT		
	CADD FILE NAME		


PROFILE	SURVEYED	BY	DATE
NO.	PLOTTED		
	GRADES CHECKED		
	STRUCTURE NOTATIONS CHNG		

MODEL: Default
FILE NAME: R19-00451-00-SP.CH 15 FAS 512 US 130 to Sidney/CADD/PR12.dgn

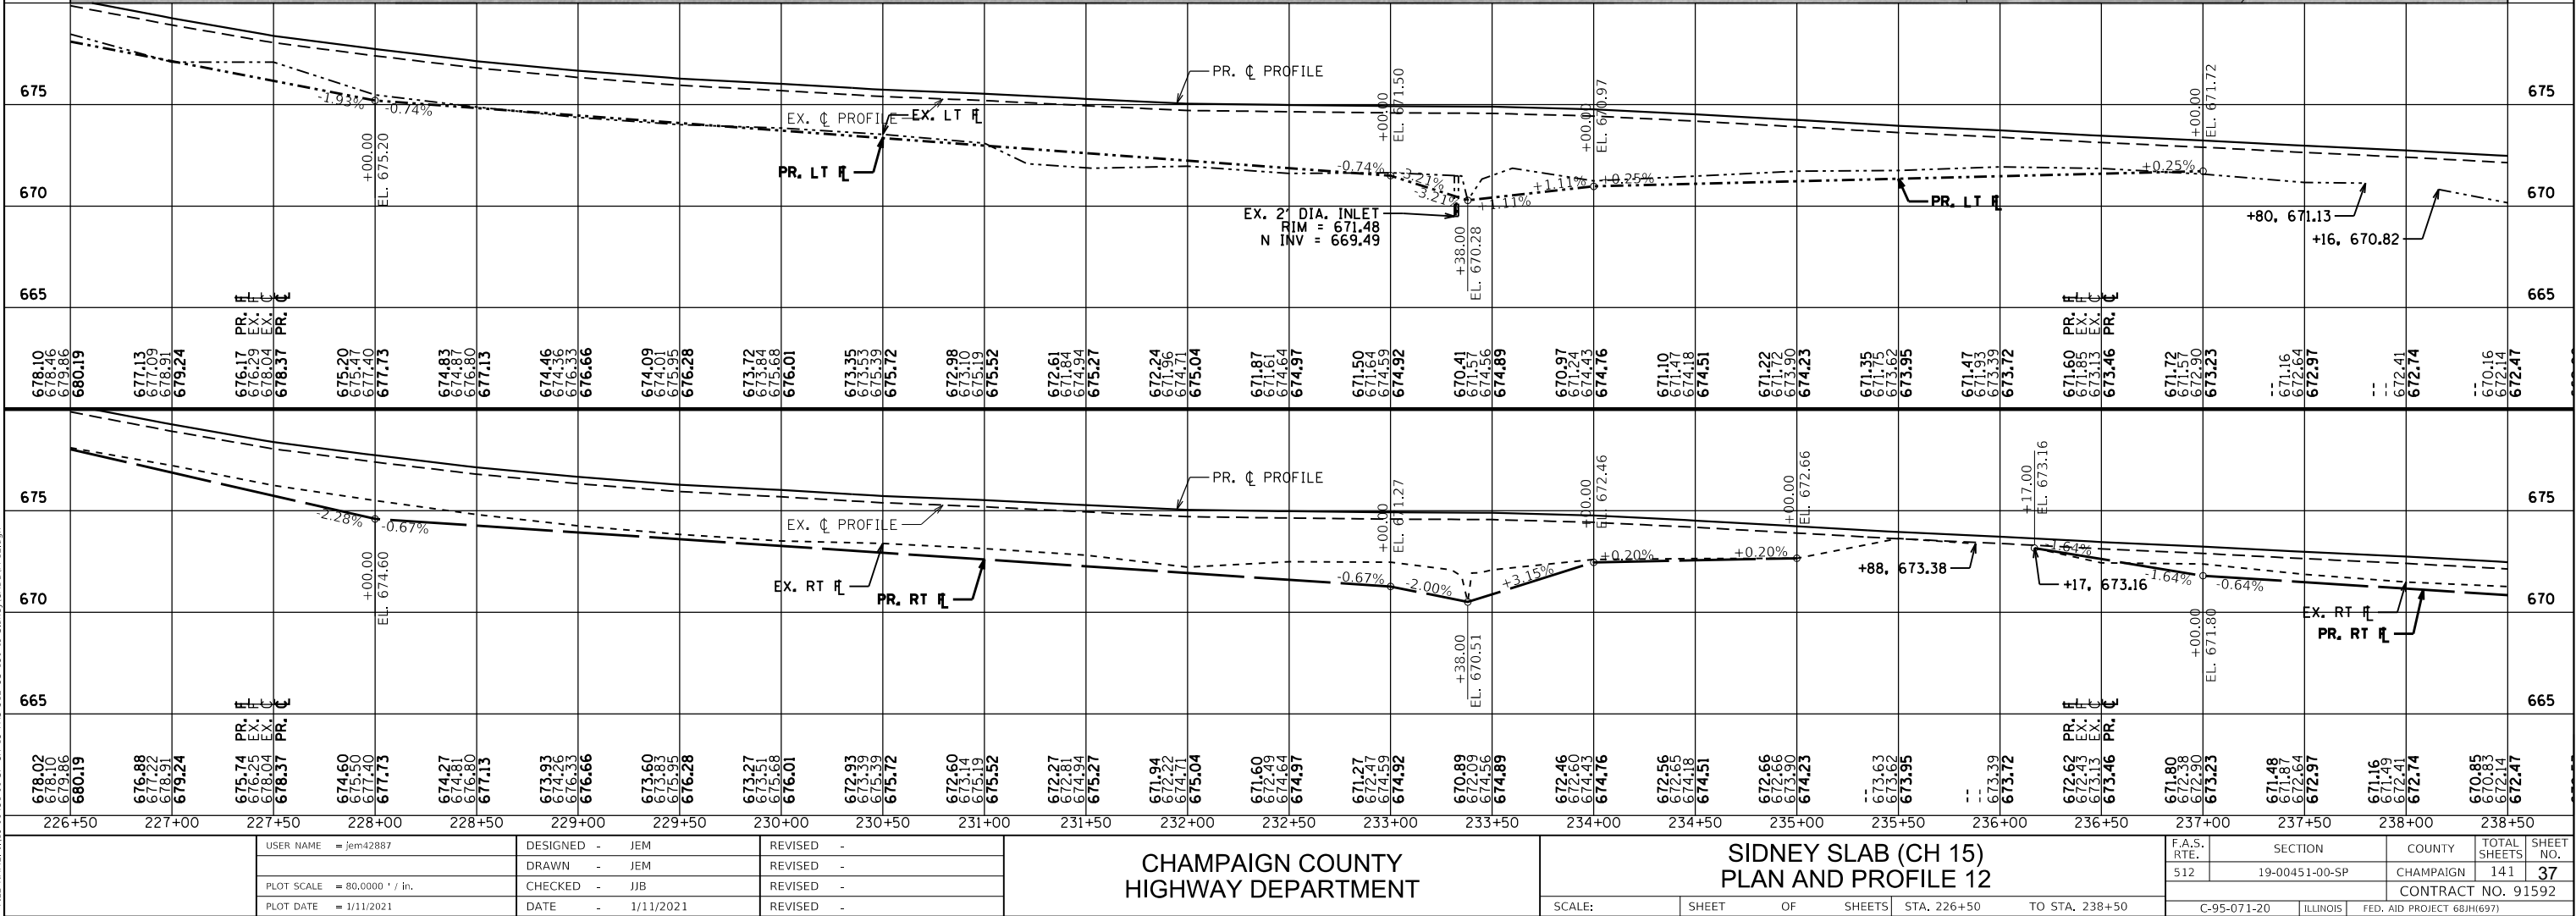

MATCHLINE STA. 226+50 SEE PREVIOUS SHEET

MATCHLINE STA. 238+50 SEE NEXT SHEET

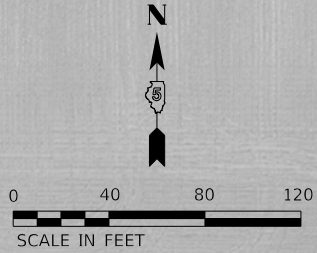

PLAN	SURVEYED	BY	DATE
NO.	GRADES CHECKED		
	ALIGNMENT CHECKED		
	FILE NAME		


PROFILE	SURVEYED	BY	DATE
NO.	GRADES CHECKED		
	STRUCTURE NOTATIONS CHNG		

MODEL: Default
FILE NAME: R19-00451-00-SP-CH 15 FAS 512 US 130 to Sidney/CADD/PT13.dgn

MATCHLINE STA. 238+50 SEE PREVIOUS SHEET

PIN: 24-28-07-400-001
WINSTON HOWARD MILLER

PIN: 24-28-07-200-001
BOARD OF TRUSTEES OF THE
UNIVERSITY OF ILLINOIS

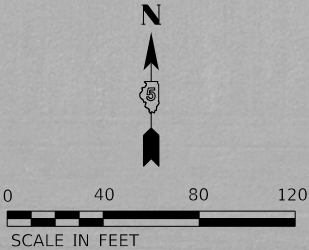

PROPOSED INLET TYPE B
TYPE 8 GRATE
RIM = 668.57
NE 6" STORM SEWER = 664.57
REMOVE
EX. 2' DIA. INLET
T8 GRATE
RIM = 666.57
NE INV (6" CLAY) = 664.57
CIP PCC POST
FOUNDATION
LONE METAL & PVC
"T" POST

PR ROW 35' LT

EX ROW 30' LT

EX ROW 30' RT

PR ROW 35' RT

POSSIBLE EX.
TILE SINK HOLE
4" CLAY NE
TILE BATS ON OPENING
TERMINAL END

EX. 8" PVC WATERMAIN


REMOVE
EX 18" DIA CMP
W INV = 667.26
E INV = 667.36

E.E. 247+08
24' WIDE, AGG

SIGN #1719 EB
CROSS ROAD AHEAD
REMOVE & RESET

PROPOSED PIPE CULVERT
CL D, TY 1, 18" ERS
32' LONG, 25' RT
END SECTIONS, 2 EACH
IE W = 668.50
IE E = 668.43

PIN: 24-28-18-200-001
BLANCHE W. IVENS, TRUST

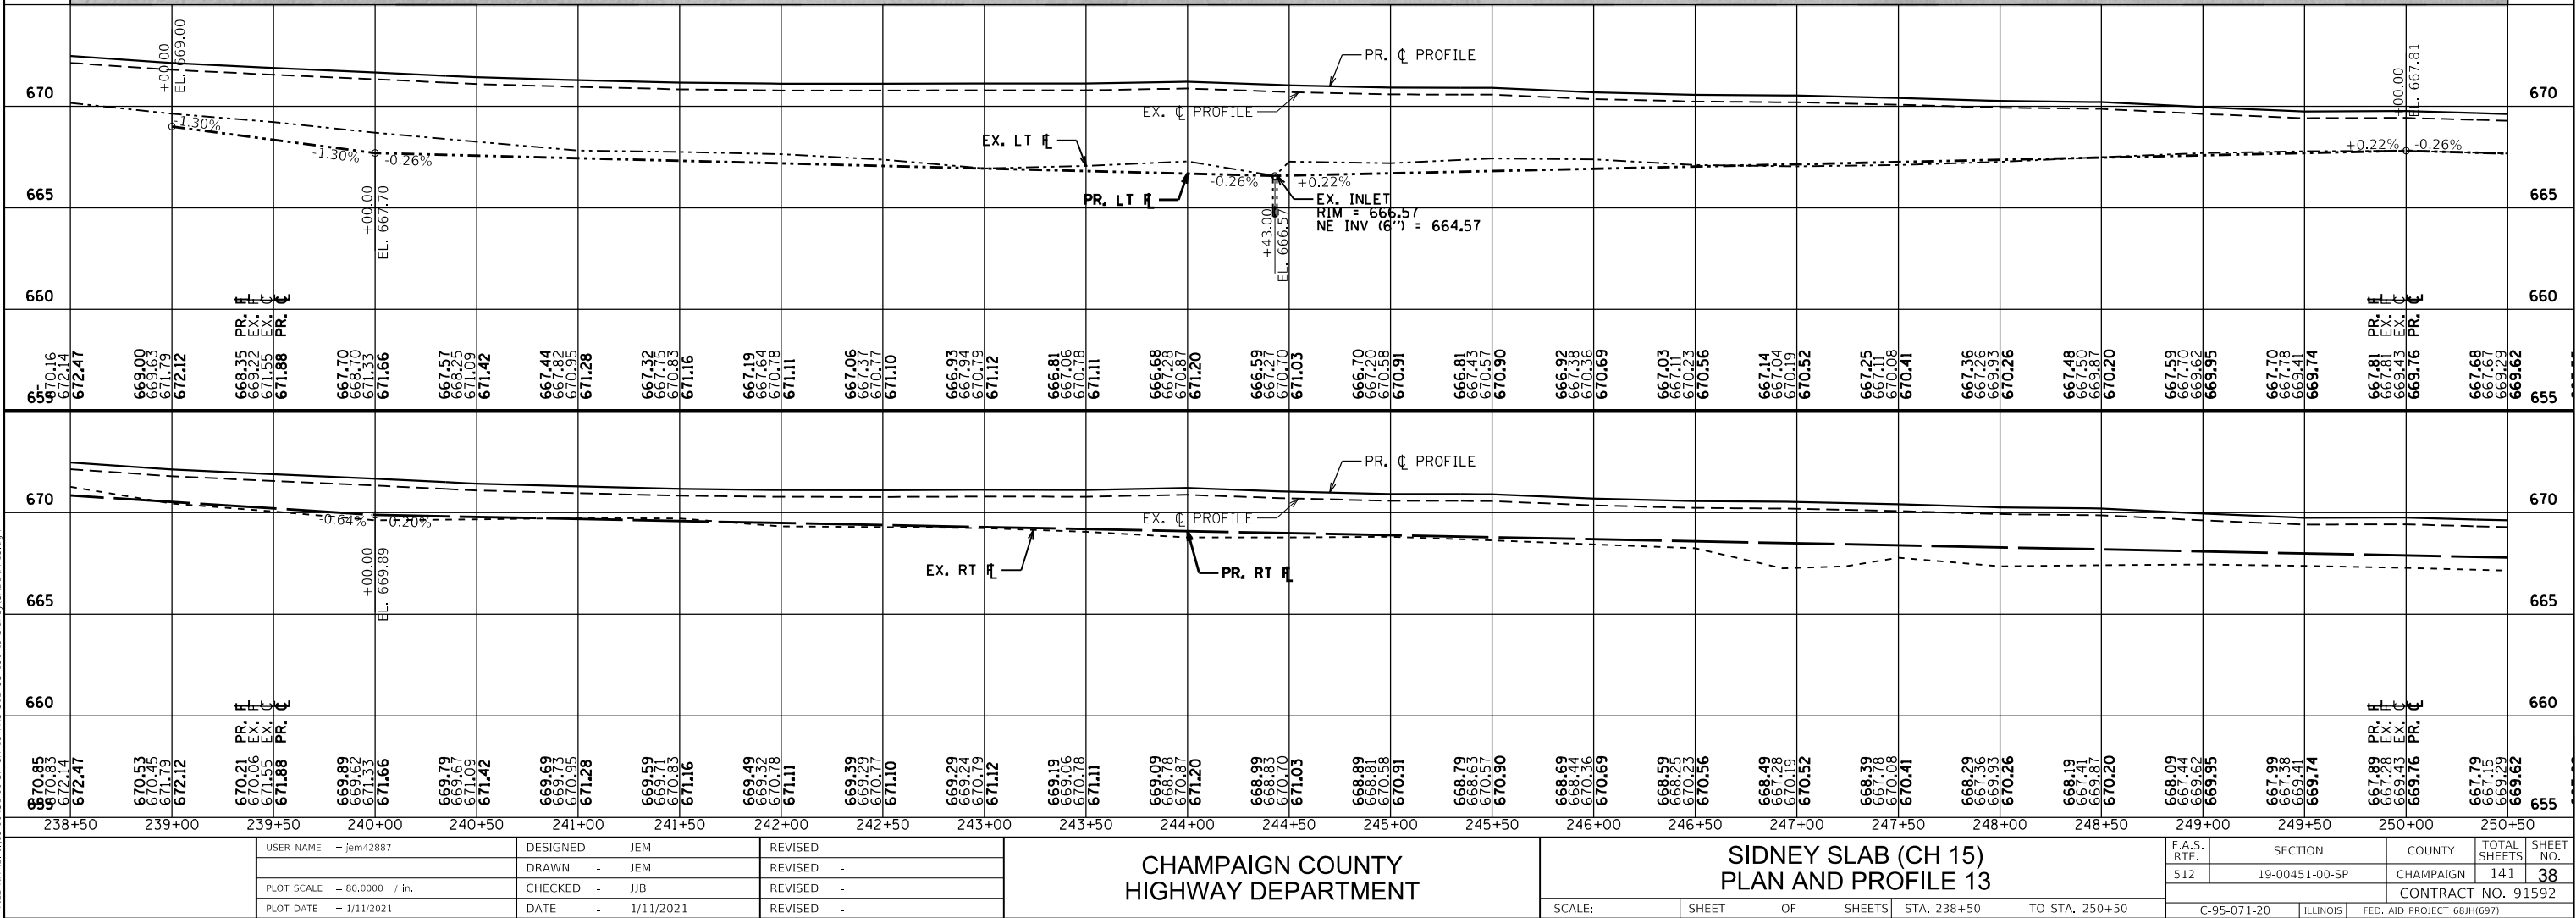

MATCHLINE STA. 250+50 SEE NEXT SHEET

CHAMPAIGN COUNTY
HIGHWAY DEPARTMENT

SIDNEY SLAB (CH 15)
PLAN AND PROFILE 13

F.A.S. RTE.	SECTION	COUNTY	TOTAL SHEETS	SHEET NO.
512	19-00451-00-SP	CHAMPAIGN	141	38
CONTRACT NO. 91592				
C-95-071-20 ILLINOIS FED. AID PROJECT 68JH(697)				

PLAN	SURVEYED	BY	DATE
NOTE BOOK	PLOTTED		
NO.	ALIGNMENT CHECKED		
	STRUCTURE NOTATIONS CHNG		

PROFILE	SURVEYED	BY	DATE
NOTE BOOK	PLOTTED		
NO.	GRADES CHECKED		
	STRUCTURE NOTATIONS CHNG		

MODEL: Default
FILE NAME: R19-00451-00-SP-CH 15 FAS 512 US 130 to Sidney/CADD/PT14.dgn

MATCHLINE STA. 250+50 SEE PREVIOUS SHEET

EXIST. CURVE CLTPOALC3
PI STA. = 257+28.21
 $\Delta = 3^\circ 15' 33''$ (LT)
 $D = 0^\circ 32' 44''$
 $R = 10,504.80'$
 $T = 298.84'$
 $L = 597.52'$
 $E = 4.25'$
 $e =$
 $T.R. =$
 $S.E. RUN =$
 $P.C. STA. = 254+29.37$
 $P.T. STA. = 260+26.89$

PIN: 24-28-07-200-001
BOARD OF TRUSTEES OF THE
UNIVERSITY OF ILLINOIS

NOTE 1: PRESERVE AND PROTECT
METCAD TOWER POWER FEED AND
COMMUNICATION LINES.

PROPOSED PIPE CULVERT
CL A, TY 1, 18" DIA,
46' LONG
END SECTIONS, 2 EACH
IE W = 665.96
IE E = 665.84

REMOVE & RESET STOP SIGN #1365
RURAL ADDRESS SIGN
1000N 1900E
REMOVE & RESET

REMOVE
EX. 18" CMP W/
END SECTIONS
W INV = 666.51
E INV = 666.06

FIBER OPTIC WARNING POST
ORANGE PLASTIC
TWO HANDHOLES
"CONXXUS LLC"
27"X39"

HANDHOLE
"BROADBAND"
27"X39"

1900E EOP RADIUS INFO
RADIUS CENTER
NW: 25' 257+12.9, 37' LT
NE: 25' 257+79.6, 37' LT
SE: 35' 257+87.2, 47' RT
SW: 35' 256+95.7, 47' RT

BENCHMARK #7 ELEV. 668.071
STA. 257+68.06 FOUND TUBECO WITH
ALUMINUM CAP "2006 2207" SET IN
PCC AT NW CORNER NUTRIEN

PIN: 24-28-08-300-002
JOHN REINHARDT


PROPOSED PIPE CULVERT
CL A, TY 1, 30" ERS
40' LONG
END SECTIONS, 2 EACH
IE S = 665.54
IE N = 665.74

REMOVE
EX. 19"X28" ARCH CMP
N INV = 665.86
S INV = 665.07


VERIZON UG WARNING
POST PLASTIC &
PEDESTAL

FIBER OPTIC WARNING POST
ORANGE PLASTIC

PT Sta 260+26.89

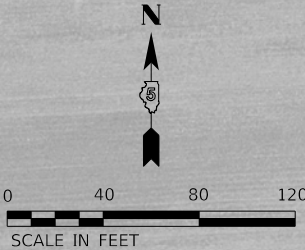


MATCHLINE STA. 262+50 SEE NEXT SHEET

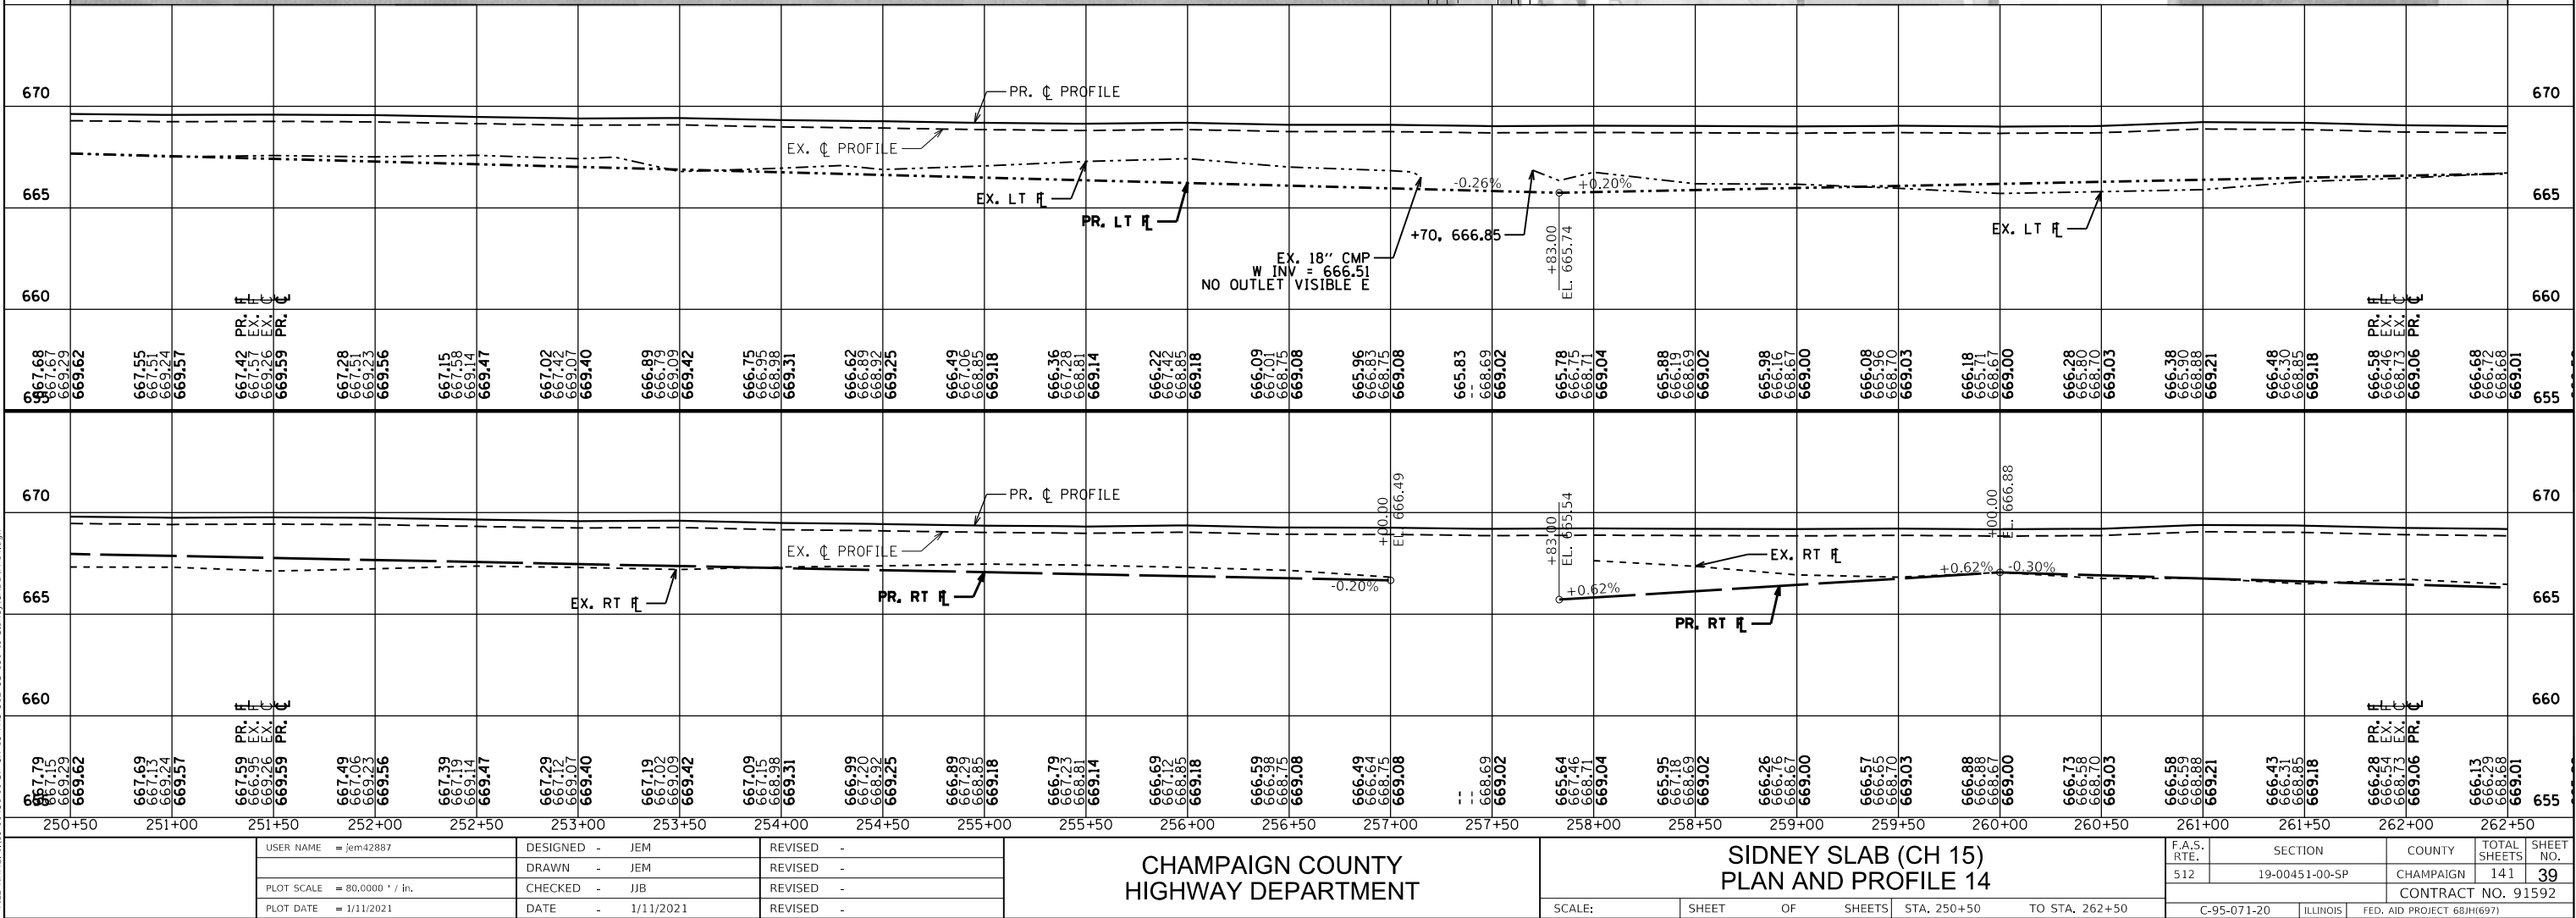

PROFILE	SURVEYED _____	BY _____	DATE _____
	PLOTTED _____		
NOTE BOOK _____	GRADES CHECKED _____		
NO. _____	B.M. NOTED _____		
	STRUCTURE NOTATIONS CHKD _____		

MATCHLINE STA. 262+50 SEE PREVIOUS SHEET

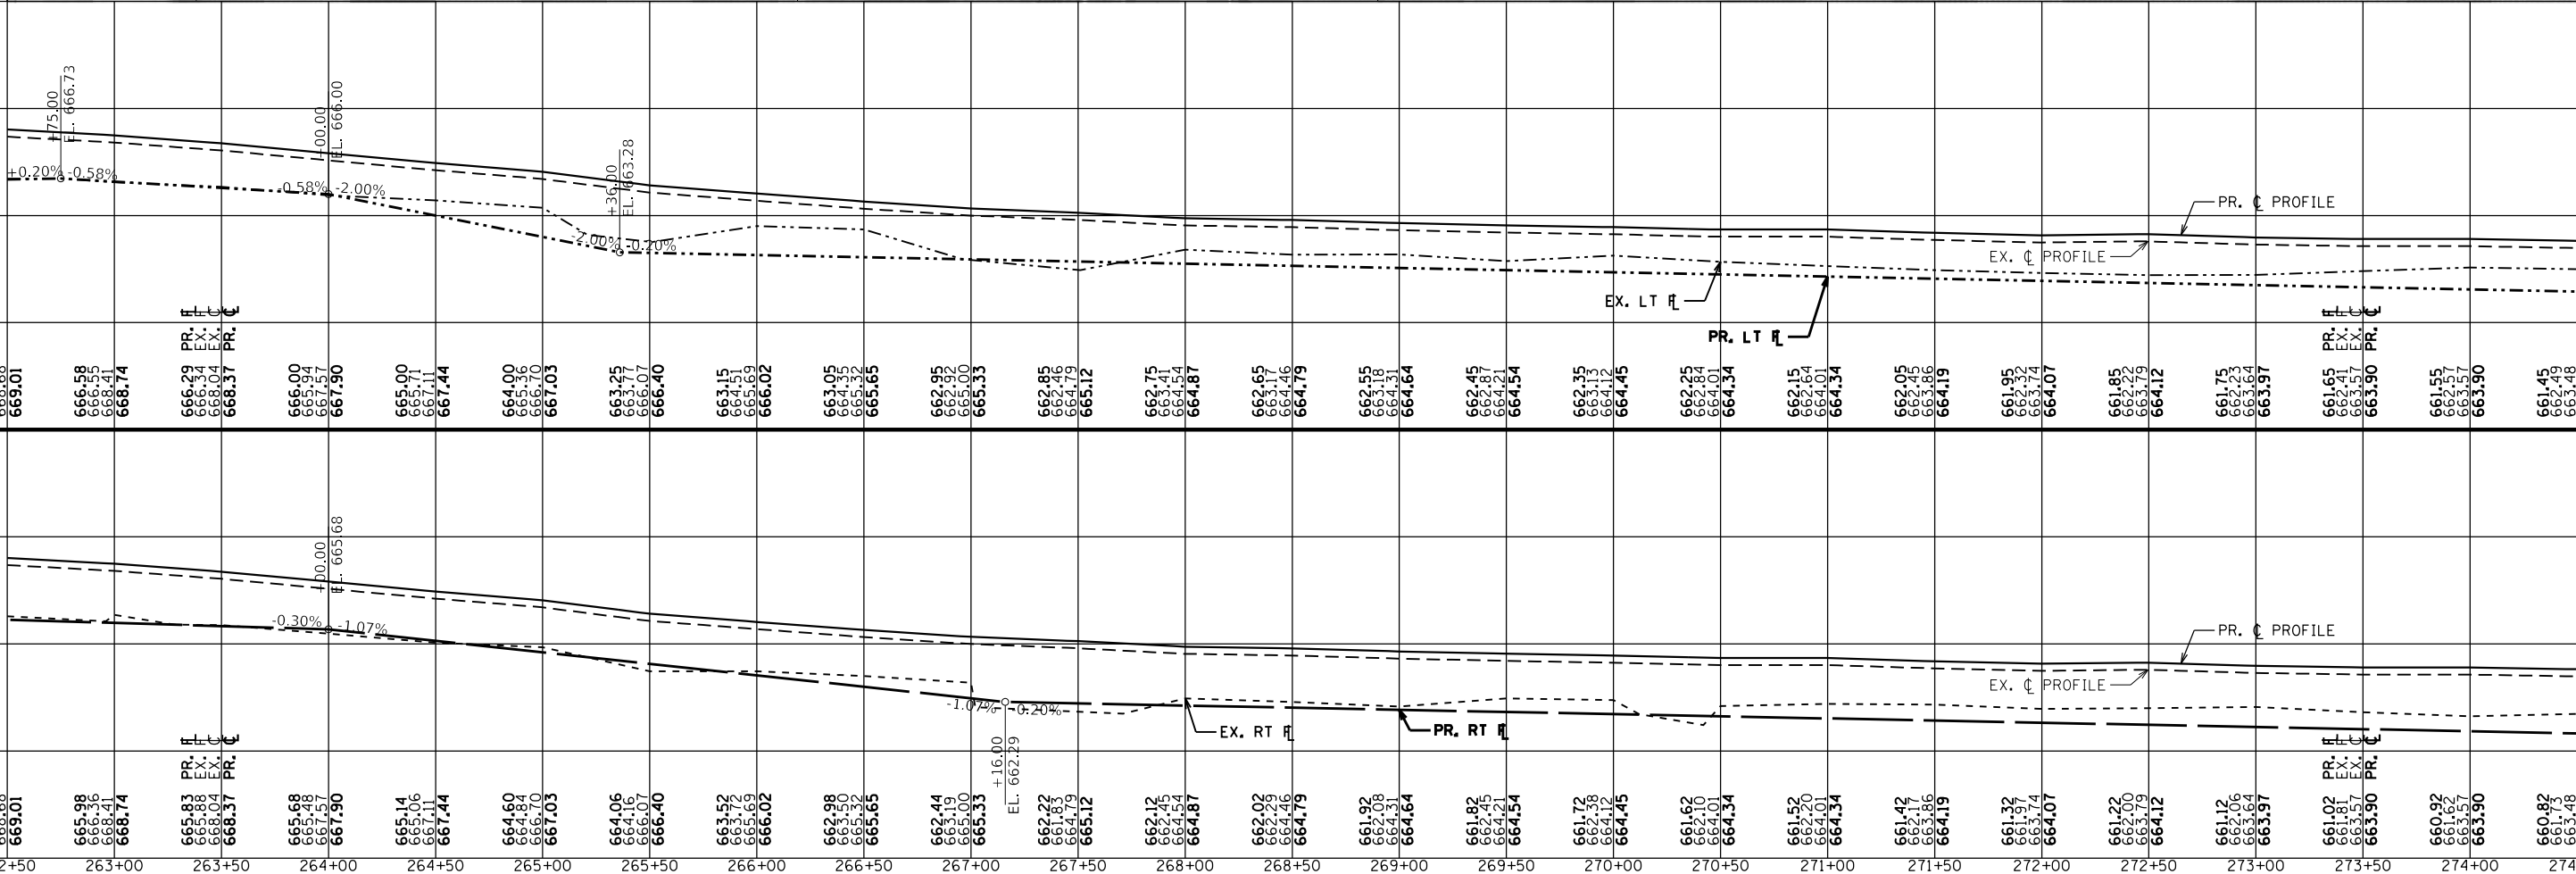

USER NAME = jem42887	DESIGNED - JEM	REVISED -	CHAMPAIGN COUNTY HIGHWAY DEPARTMENT	SIDNEY SLAB (CH 15) PLAN AND PROFILE 15					F.A.S. RTE.	SECTION	COUNTY	TOTAL SHEETS	SHEET NO.
	DRAWN - JEM	REVISED -		512	19-00451-00-5P		CHAMPAIGN	141	40				
PLOT SCALE = 80,0000 ' / in.	CHECKED - JJB	REVISED -		CONTRACT NO. 91592									
PLOT DATE = 1/11/2021	DATE - 1/11/2021	REVISED -		SCALE:	SHEET	OF	SHEETS	STA. 262+50	TO STA. 274+50	C-95-071-20	ILLINOIS	FED. AID PROJECT 68H(697)	


MATCHLINE STA. 274+50 SEE NEXT SHEET

PLAN	SURVEYED	BY	DATE
NOTED	PLOTTED		
NO.	FILE NAME		

PROFILE	SURVEYED	BY	DATE
NOTED	PLOTTED		
NO.	FILE NAME		

MODEL: Default
FILE NAME: R13-00451-00-SP-CH 15 FAS 512 US 130 to Sidney/CADD/PT16.dgn

MATCHLINE STA. 274+50 SEE PREVIOUS SHEET

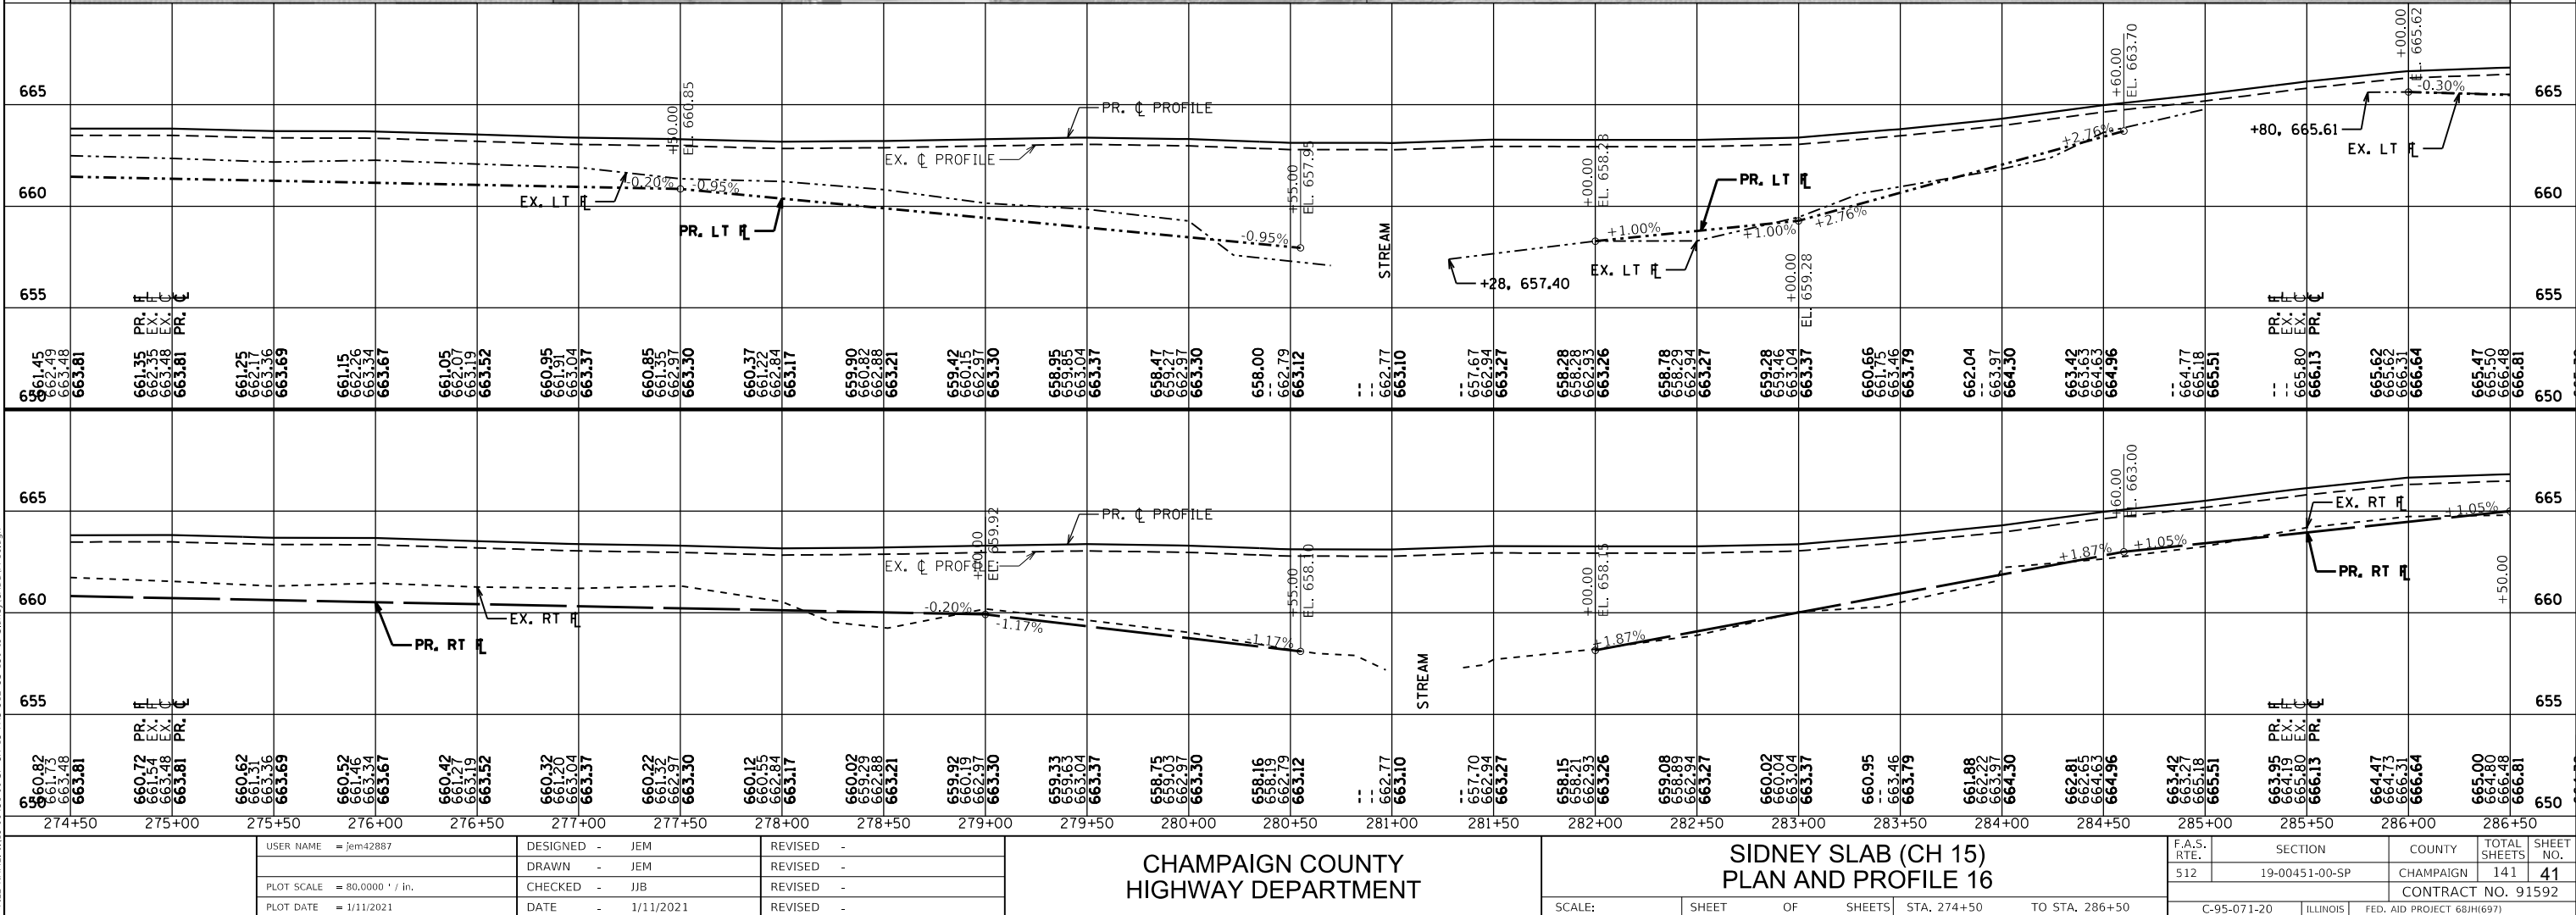



MATCHLINE STA. 286+50 SEE NEXT SHEET

PLAN	SURVEYED	BY	DATE
NOTE BOOK	PLOTTED		
NO.	ALIGNMENT CHECKED		
	STRUCTURE NOTATIONS CHNG		
	CADD FILE NAME		


PROFILE	SURVEYED	BY	DATE
NOTE BOOK	PLOTTED		
NO.	GRADES CHECKED		
	STRUCTURE NOTATIONS CHNG		

MODEL: Default
FILE NAME: R19-00451-00-SP-CH 15 FAS 512 US 130 to Sidney/CADD/PT17.dgn

MATCHLINE STA. 286+50 SEE PREVIOUS SHEET

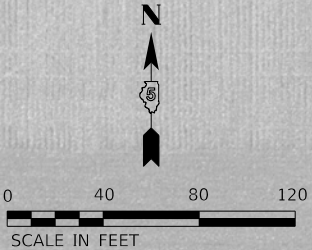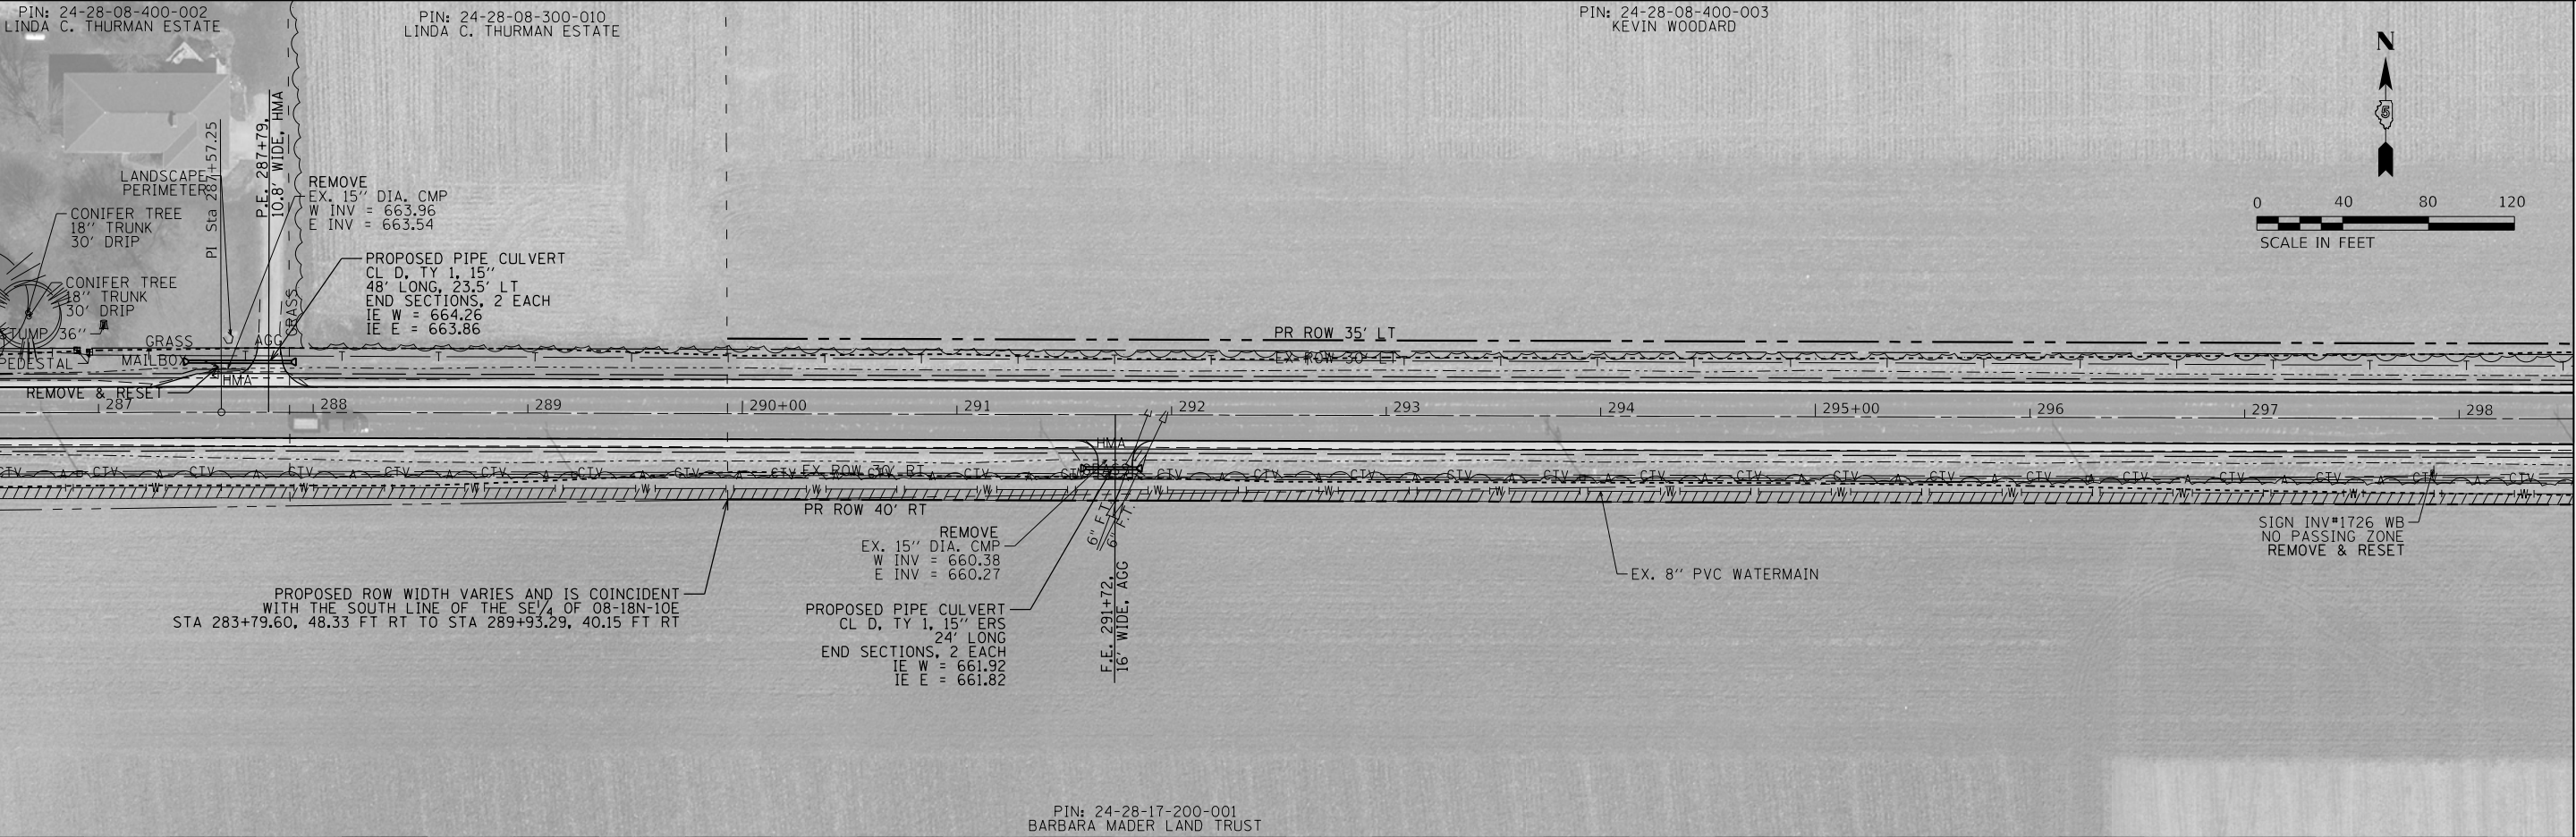

MATCHLINE STA. 298+50 SEE NEXT SHEET

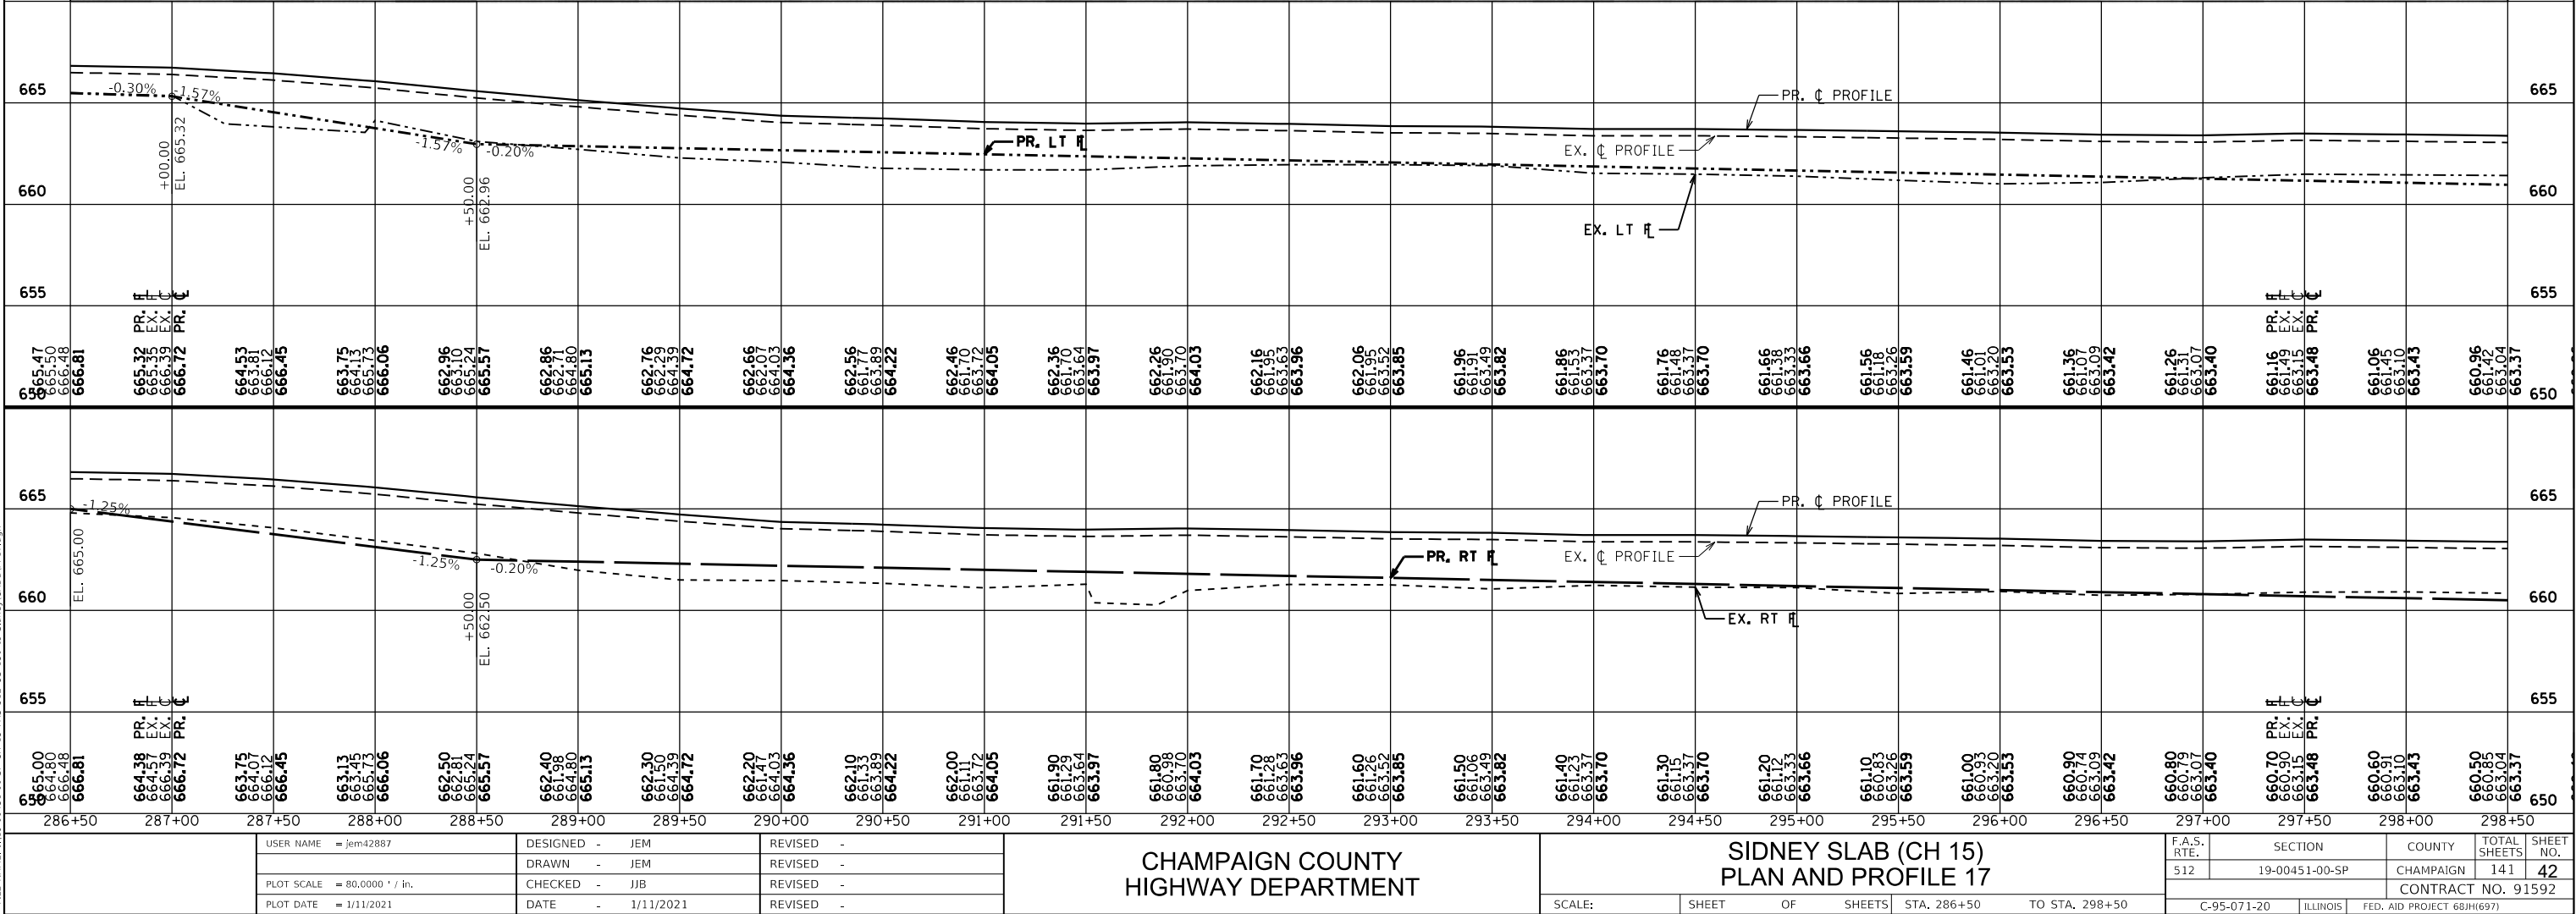

USER NAME = jem42887	DESIGNED - JEM	REVISED -
PLOT SCALE = 80.0000 ' / in.	DRAWN - JEM	REVISED -
PLOT DATE = 1/11/2021	CHECKED - JJB	REVISED -
	DATE - 1/11/2021	REVISED -

CHAMPAIGN COUNTY
HIGHWAY DEPARTMENT



SIDNEY SLAB (CH 15)
PLAN AND PROFILE 17

SCALE: SHEET OF SHEETS STA. 286+50 TO STA. 298+50

F.A.S. RTE.	SECTION	COUNTY	TOTAL SHEETS	SHEET NO.
512	19-00451-00-SP	CHAMPAIGN	141	42
CONTRACT NO. 91592				
C-95-071-20	ILLINOIS	FED. AID PROJECT 68H(697)		

PROFILE	SURVEYED _____	BY _____	DATE _____
	PLOTTED _____		
NOTE BOOK _____	GRADES CHECKED _____		
NO. _____	B.M. NOTED _____		
	STRUCTURE NOTATIONS CHKD _____		

MATCHLINE STA. 298+50 SEE PREVIOUS SHEET

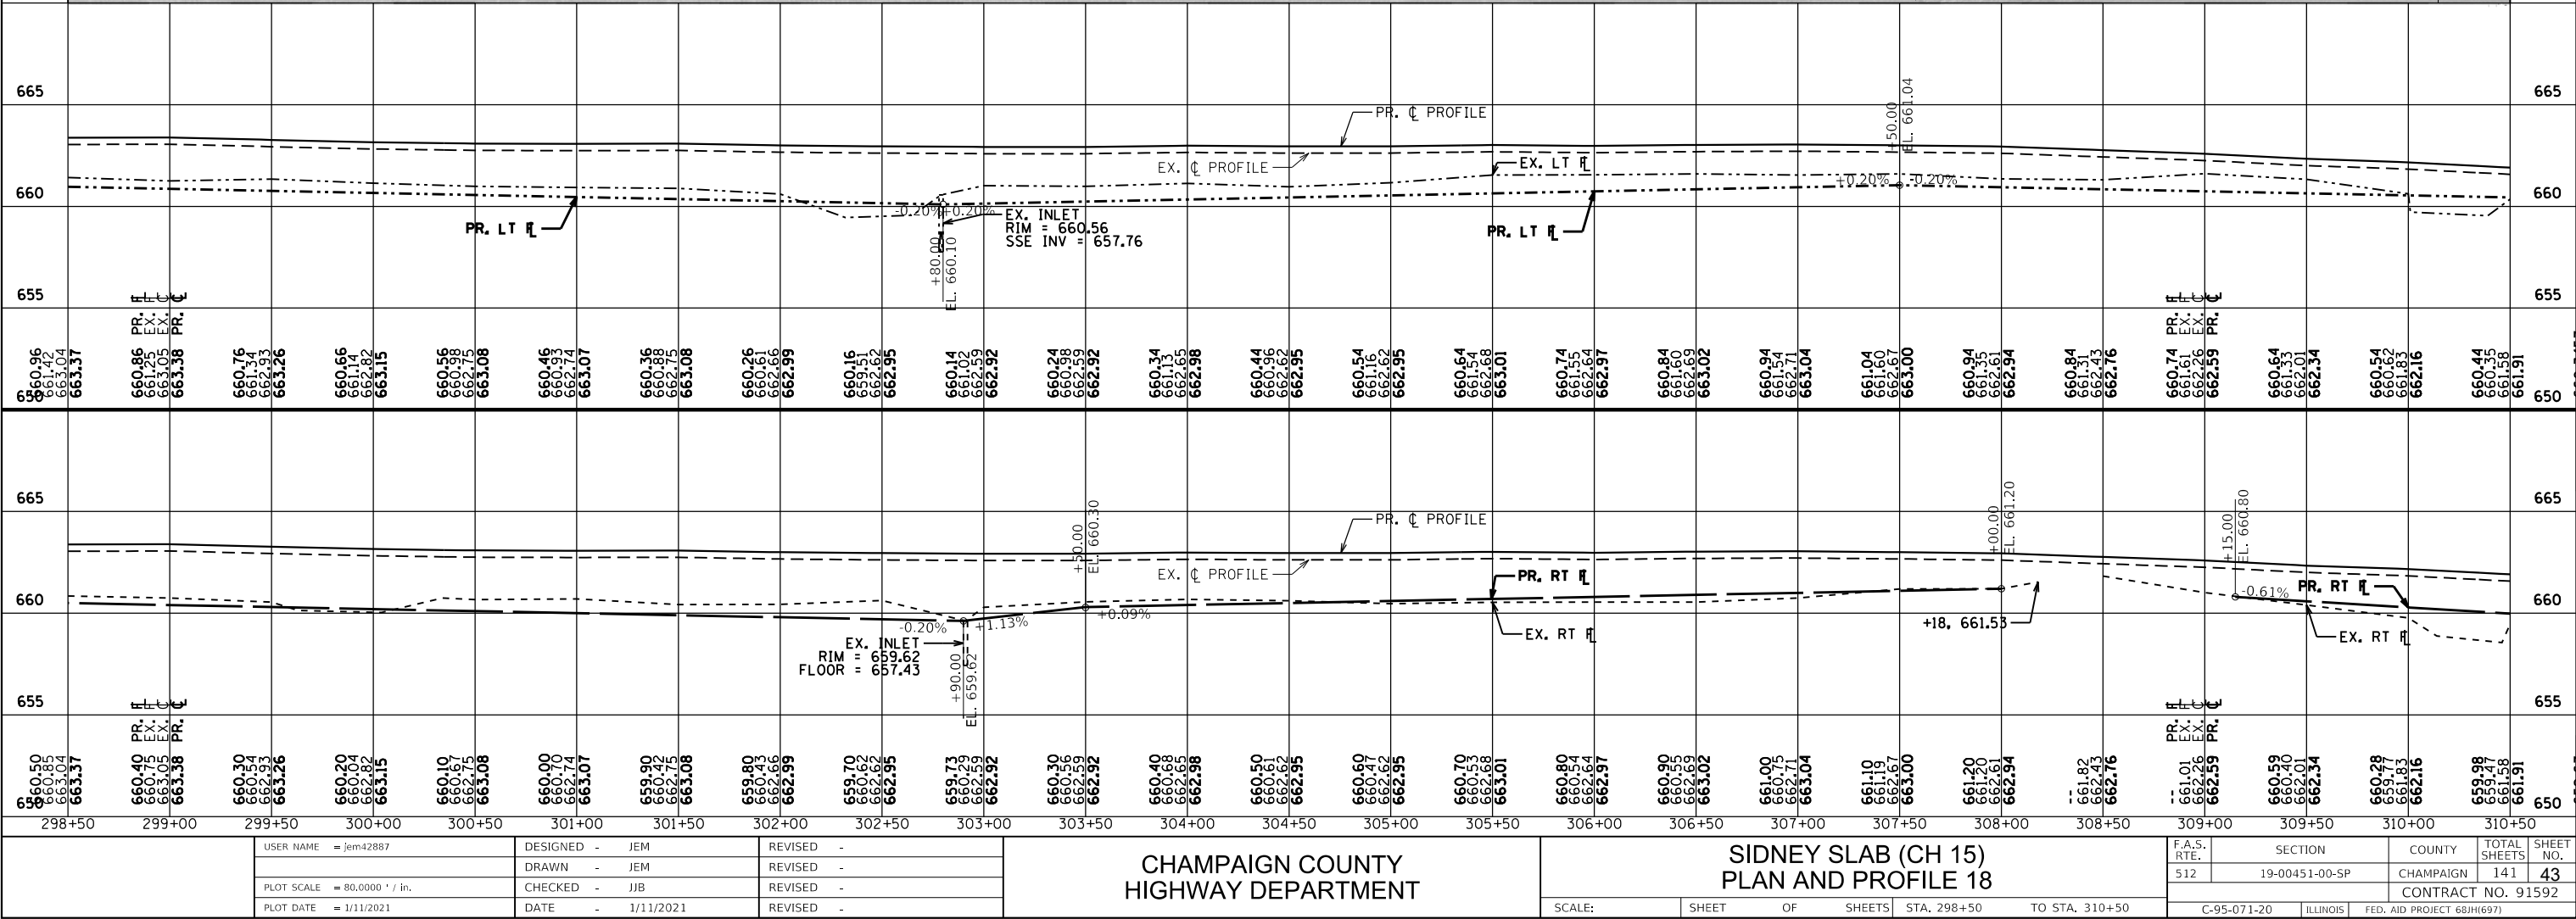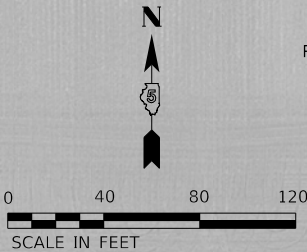


PLAN	SURVEYED	BY	DATE
NO.	PLOTTED		
	ALIGNMENT CHECKED		
	AS BUILT		
	CADD FILE NAME		


PROFILE	SURVEYED	BY	DATE
NO.	PLOTTED		
	GRADES CHECKED		
	STRUCTURE NOTATIONS CHNG		

MODEL: Default
FILE NAME: R19-00451-00-SP-CH 15 FAS 512 US 130 to Sidney/CADD/PT19.dgn

MATCHLINE STA. 310+50 SEE PREVIOUS SHEET

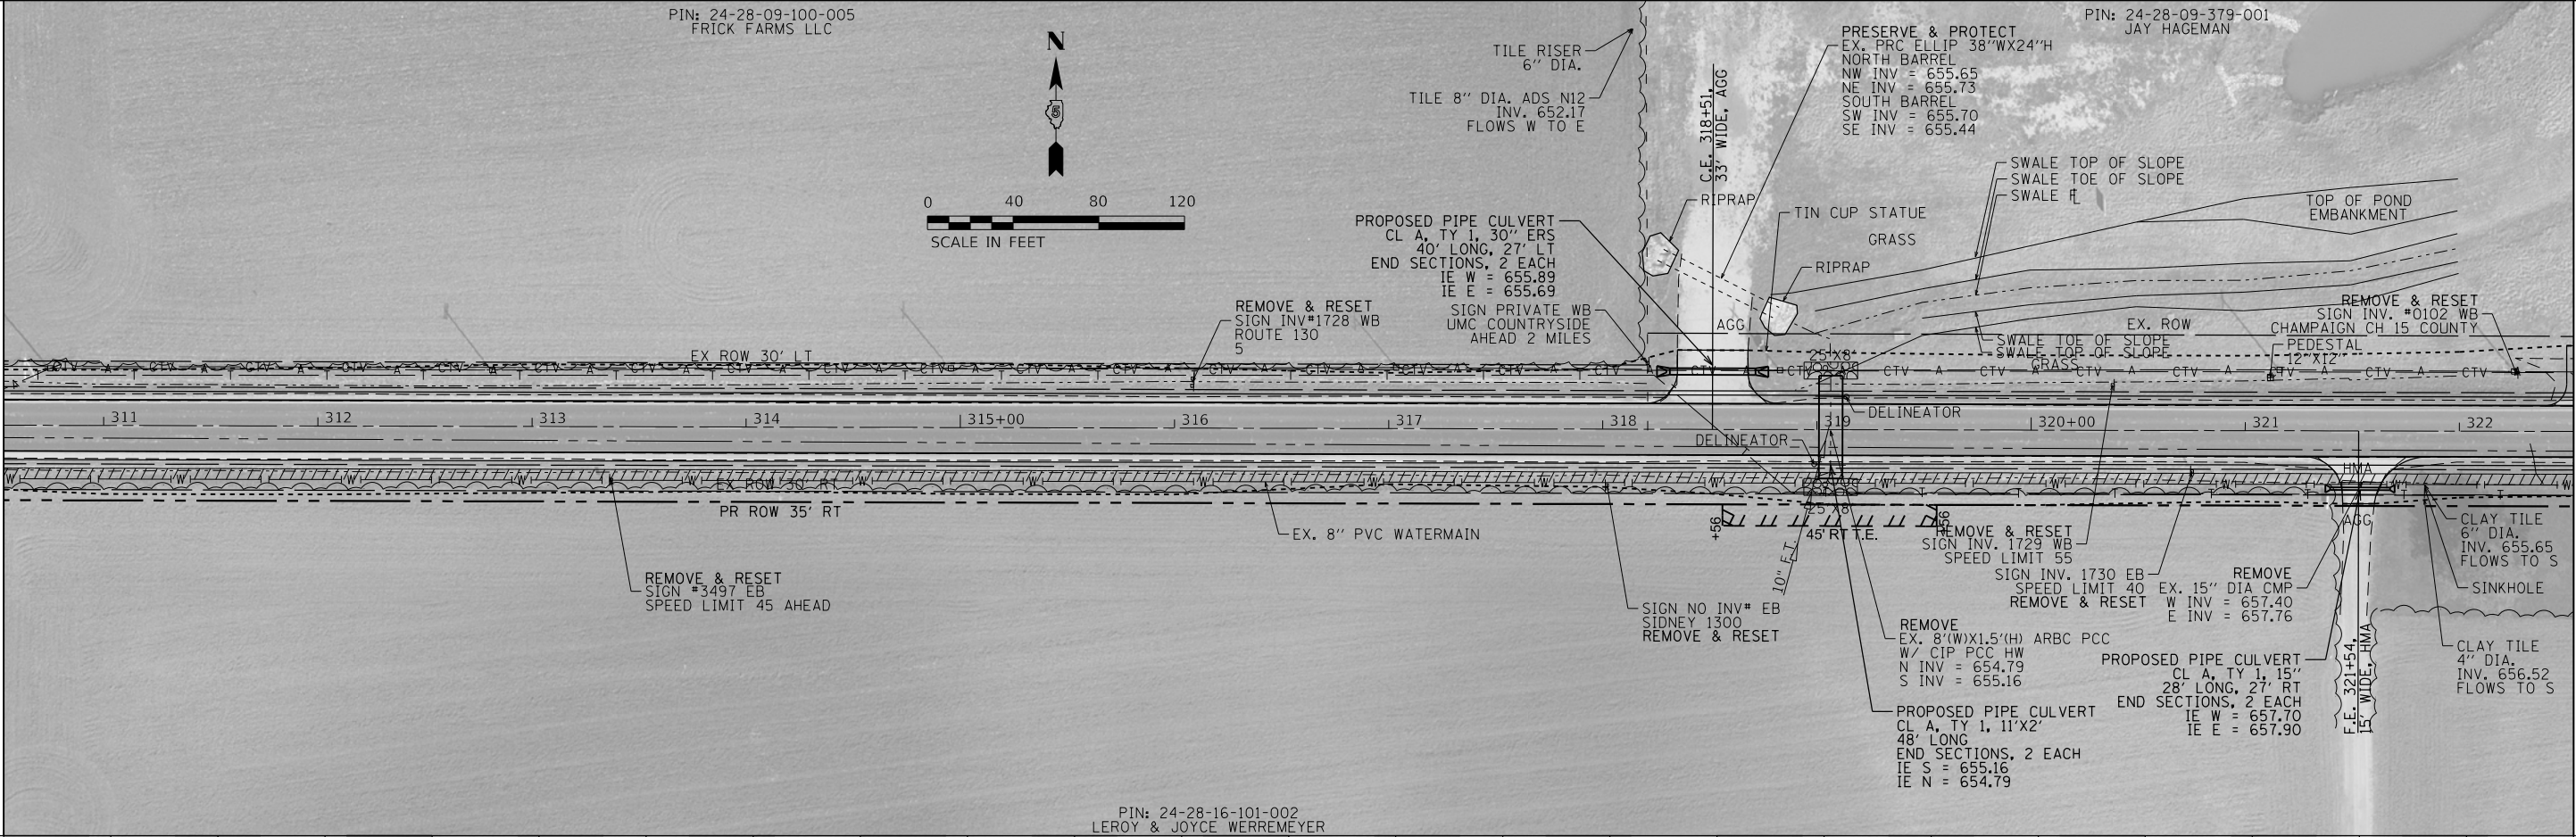

MATCHLINE STA. 322+50 SEE NEXT SHEET

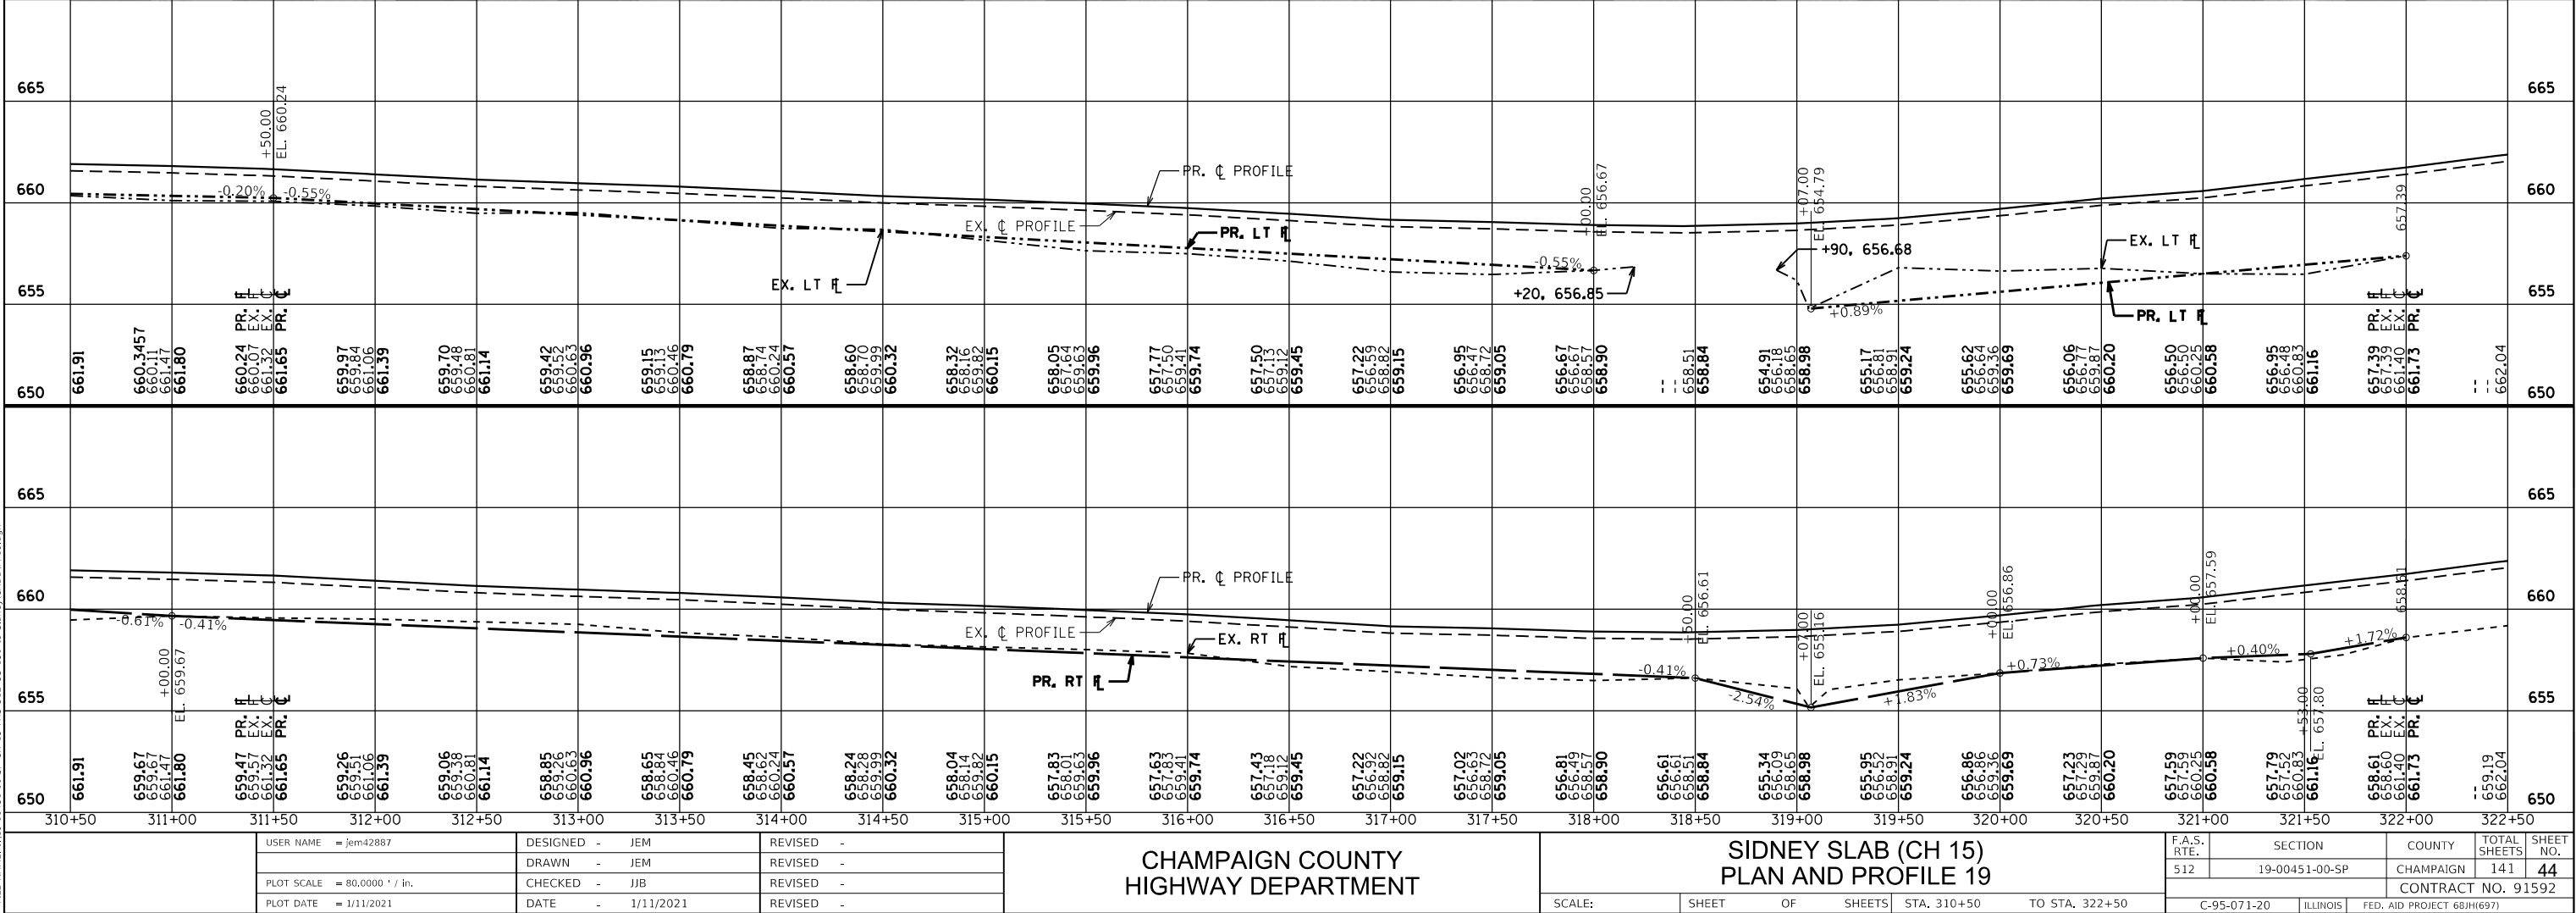


PLAN	SURVEYED	BY	DATE
NOTE BOOK	PLOTTED		
NO.	ALIGNMENT CHECKED		
	CADD FILE NAME		


PROFILE	SURVEYED	BY	DATE
NOTE BOOK	PLOTTED		
NO.	GRADES CHECKED		
	STRUCTURE NOTATIONS CHNG		

MODEL: Default
FILE NAME: J19-00451-00-SP.CH 15 F&S 512 US 130 to Sidney/CADD/PP20.dgn

MATCHLINE STA. 322+50 SEE PREVIOUS SHEET

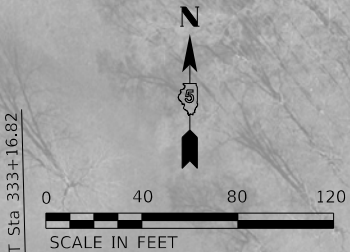

EXIST. CURVE CLTPOALC5
PI STA. = 328+81.91
 Δ = 1° 34' 50" (LT)
D = 0° 10' 54"
R = 31,533.21'
T = 434.97'
L = 869.88'
E = 3.00'
e = ____
T.R. = ____
S.E. RUN = ____
P.C. STA. = 324+46.94
P.T. STA. = 333+16.82

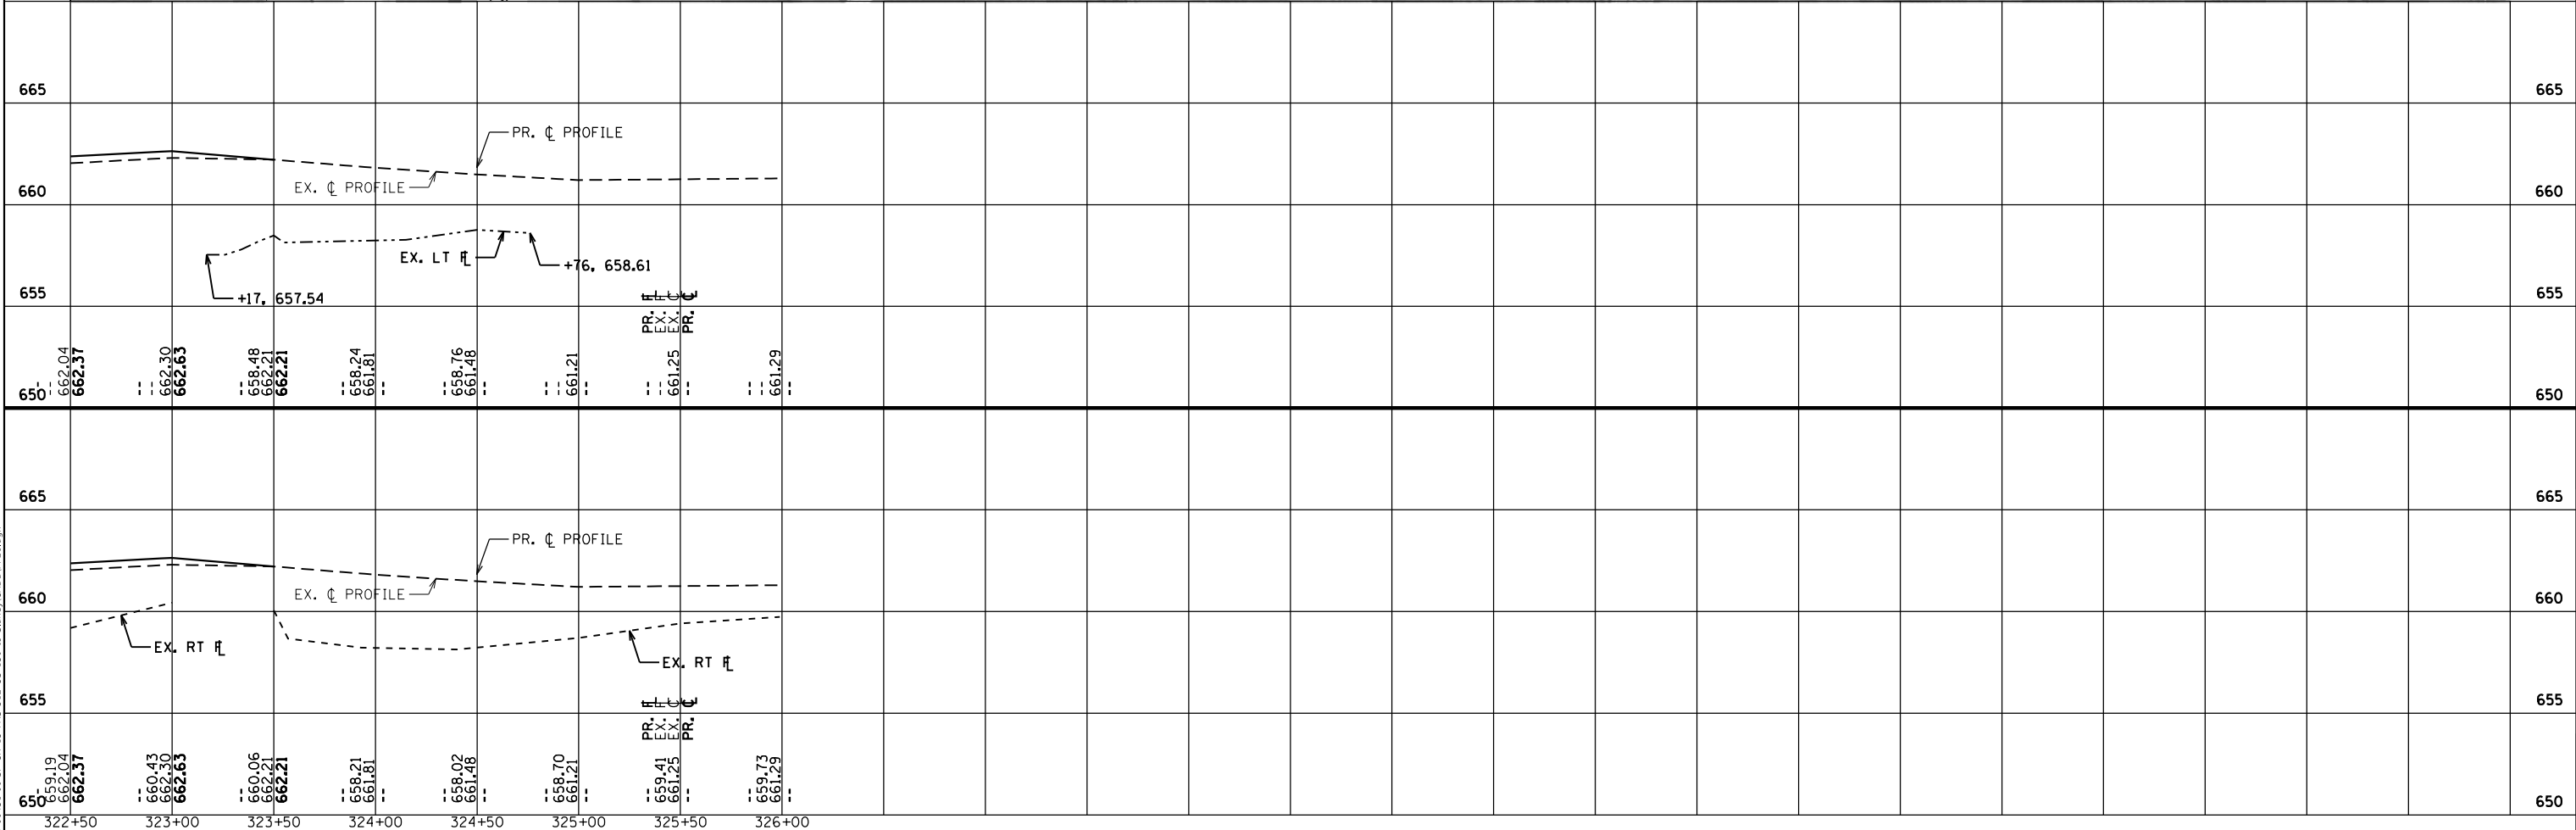

USER NAME = jem42887	DESIGNED - JEM	REVISED -
PLOT SCALE = 80.0000' / in.	DRAWN - JEM	REVISED -
PLOT DATE = 1/11/2021	CHECKED - JJB	REVISED -
	DATE - 1/11/2021	REVISED -

CHAMPAIGN COUNTY
HIGHWAY DEPARTMENT

SIDNEY SLAB (CH 15)
PLAN AND PROFILE 20


SCALE: SHEET OF SHEETS STA. 322+50 TO STA. 333+00

F.A.S. RTE.	SECTION	COUNTY	TOTAL SHEETS	SHEET NO.
512	19-00451-00-SP	CHAMPAIGN	141	45
CONTRACT NO. 91592				
C-95-071-20	ILLINOIS	FED. AID PROJECT 68JH(697)		


PLAN	SURVEYED	DATE
	BY	
	PLOTTED	
	ALIGNMENT CHECKED	
	STRUCTURE NOTATIONS CHNG	
	CADD FILE NAME	
	NO.	

PROFILE	SURVEYED	DATE
	BY	
	PLOTTED	
	GRADES CHECKED	
	STRUCTURE NOTATIONS CHNG	
	NO.	


MODEL: Default
FILE NAME: J:\13-00451-00-SP-CH 15 FAS 512 US 130 to Sidney\CADD\Details.dgn

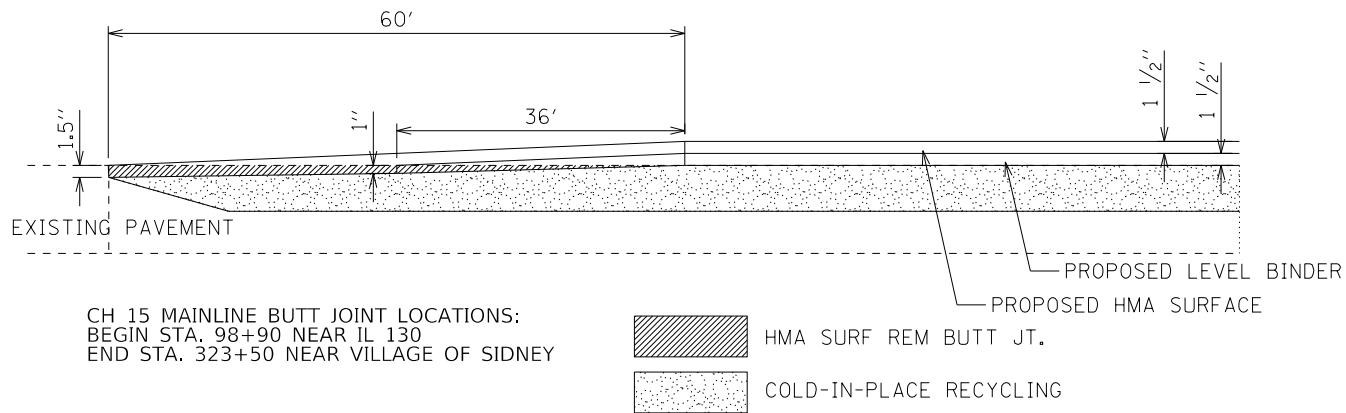


MAINLINE BUTT JOINT DETAIL
SECTION ALONG ϕ OF ROAD
NOT TO SCALE

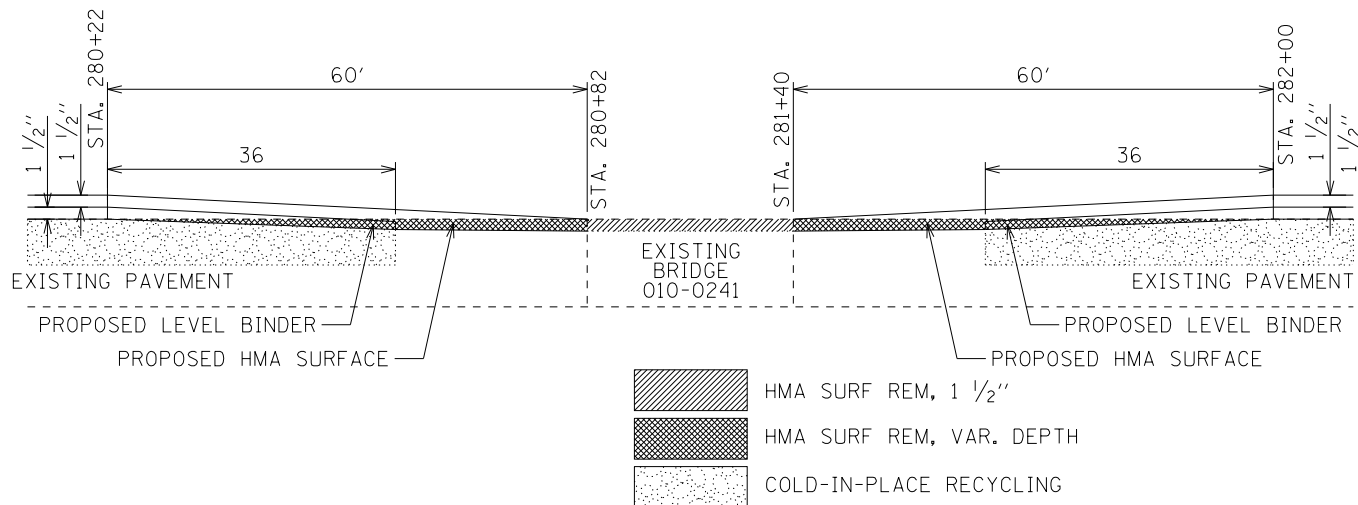

PAVING TRANSITION NEAR STRUCTURE 010-0241
SECTION ALONG ϕ OF ROAD
NOT TO SCALE

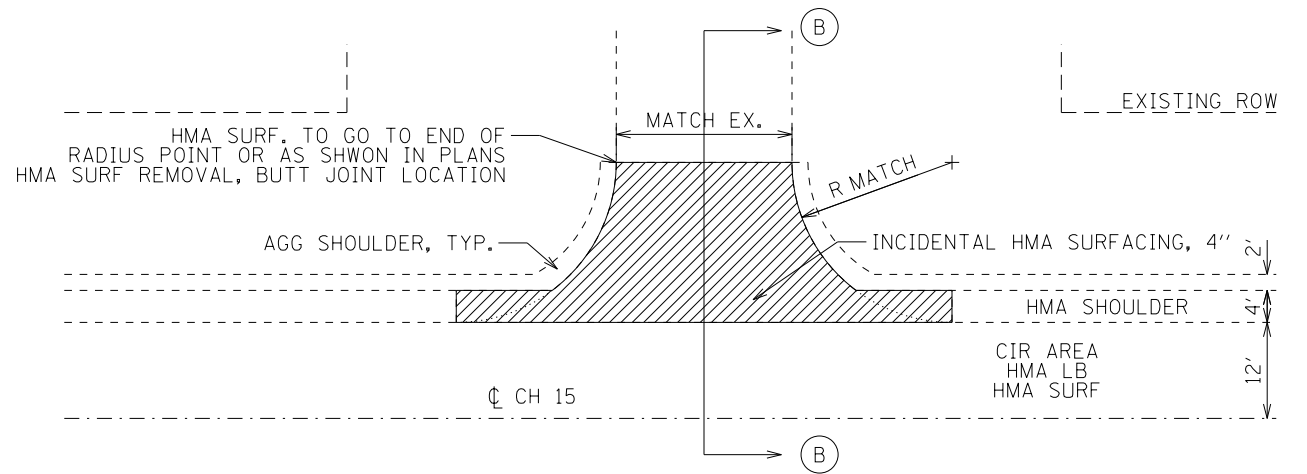

PLAN VIEW

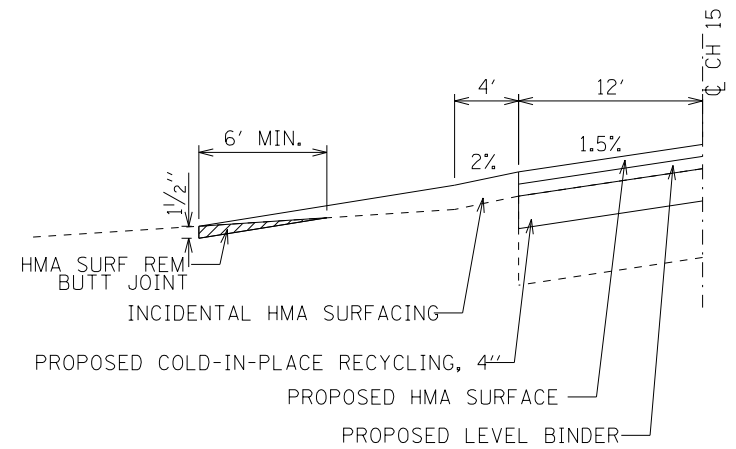

B-B CROSS-SECTION

TYPICAL DETAIL OF SIDE ROAD
NOT TO SCALE

USER NAME = jem42887	DESIGNED - JEM	REVISED -
	DRAWN - JEM	REVISED -
PLOT SCALE = 24,0000 ' / in.	CHECKED - JJB	REVISED -
PLOT DATE = 1/11/2021	DATE - 1/11/2021	REVISED -

CHAMPAIGN COUNTY
HIGHWAY DEPARTMENT


SIDNEY SLAB (CH 15) - DETAILS
PAVING AND SIDE ROAD

SCALE:	SHEET	OF	SHEETS	STA.	TO	STA.
--------	-------	----	--------	------	----	------


F.A.S. RTE.	SECTION	COUNTY	TOTAL SHEETS	SHEET NO.
512	19-00451-00-SP	CHAMPAIGN	141	46
CONTRACT NO. 91592				
C-95-071-20	ILLINOIS	FED. AID PROJECT 68JH(697)		

PLAN	SURVEYED PLOTTED ALIGNMENT CHECKED FILE NAME	BY	DATE
NOTE BOOK NO.			

PROFILE	SURVEYED PLOTTED GRADES CHECKED STRUCTURE NOTATIONS CHNGD	BY	DATE
NOTE BOOK NO.			

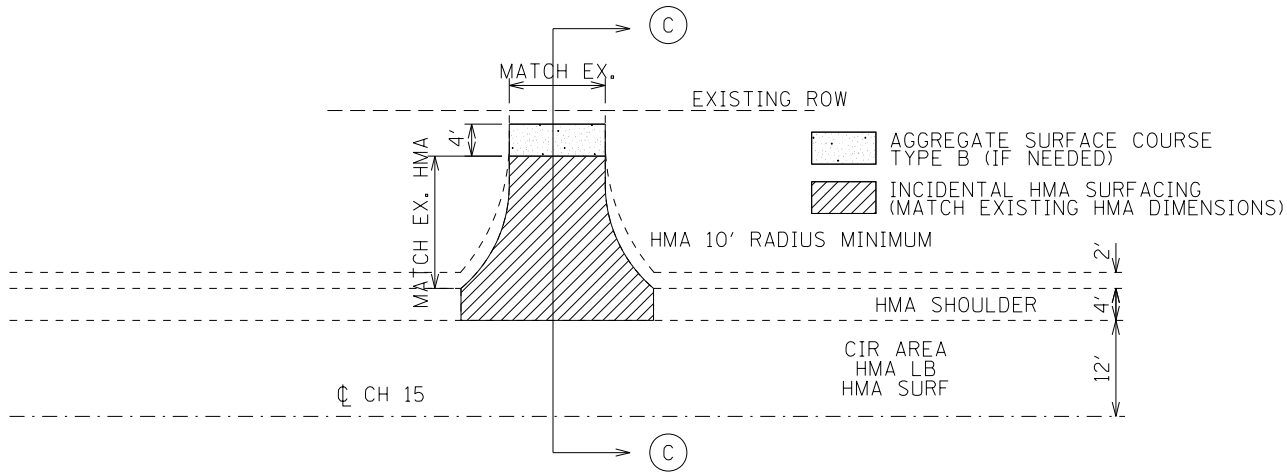


PLAN VIEW

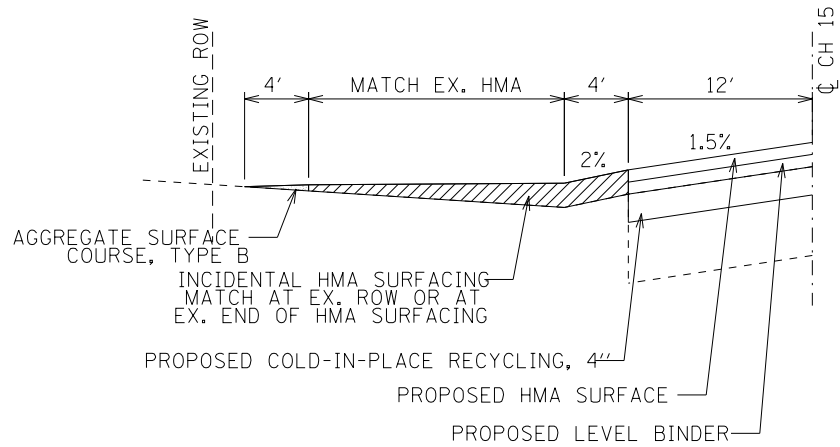


C-C CROSS-SECTION

TYPICAL DETAIL OF HMA ENTRANCE

NOT TO SCALE

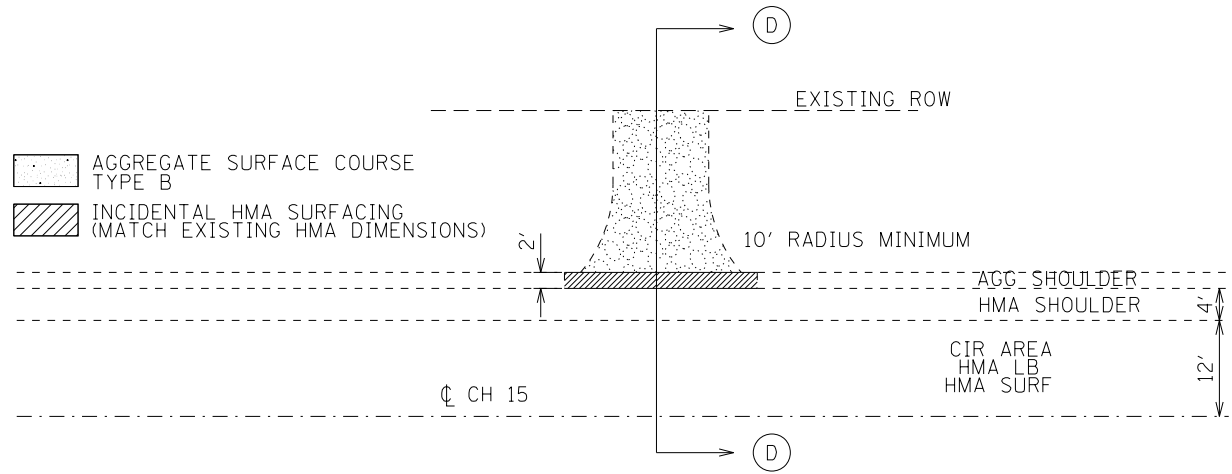

PLAN VIEW

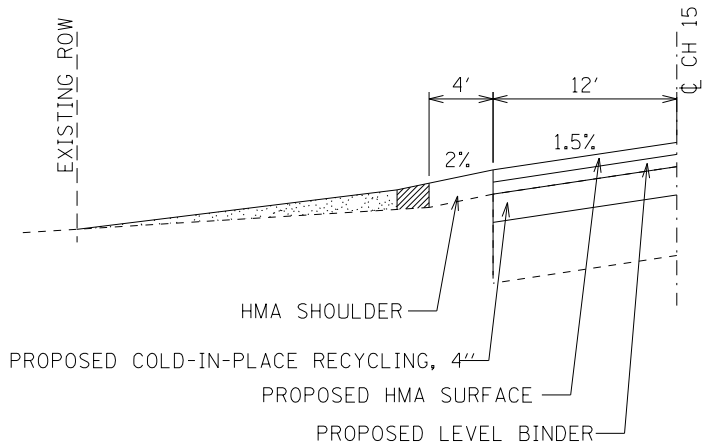

D-D CROSS-SECTION

TYPICAL DETAIL OF AGGREGATE ENTRANCE

NOT TO SCALE

MODEL: Default
FILE NAME: J:\19-00451-00-SP-CH 15 FAS 512 US 130 to Sidney\CADD\Details.dgn

USER NAME = jem42887	DESIGNED - JEM	REVISED -
PLOT SCALE = 24,0000 ' / in.	DRAWN - JEM	REVISED -
PLOT DATE = 1/11/2021	CHECKED - JJB	REVISED -
	DATE - 1/11/2021	REVISED -

CHAMPAIGN COUNTY
HIGHWAY DEPARTMENT



SIDNEY SLAB (CH 15) - DETAILS
HMA AND AGGREGATE ENTRANCE DETAILS

SCALE: SHEET OF SHEETS STA. TO STA.


F.A.S. RTE.	SECTION	COUNTY	TOTAL SHEETS	SHEET NO.
512	19-00451-00-SP	CHAMPAIGN	141	47
CONTRACT NO. 91592				
C-95-071-20	ILLINOIS	FED. AID PROJECT 68JH(697)		

PLAN	SURVEYED	BY	DATE	PLOTTED	CHECKED	FILE NAME
NOTE BOOK	NO.					

PROFILE	SURVEYED	BY	DATE	PLOTTED	CHECKED	FILE NAME
NOTE BOOK	NO.					

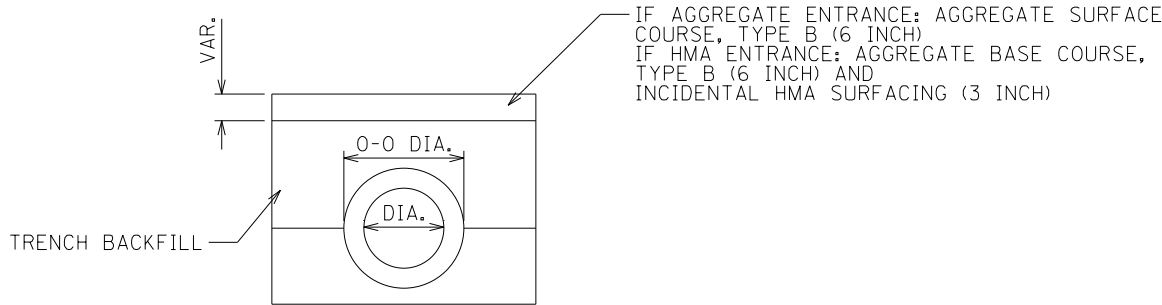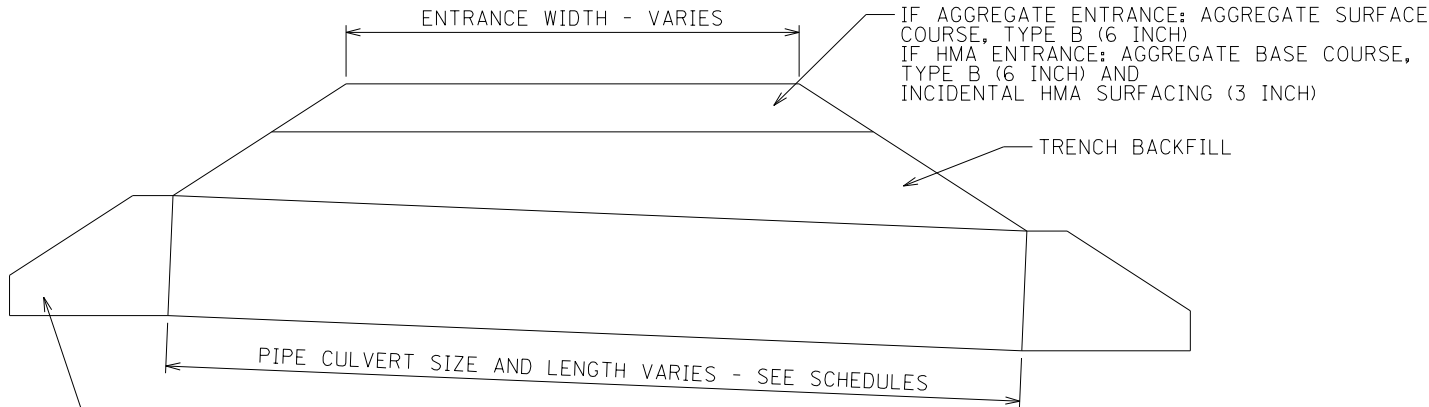


PIPE CULVERTS, CLASS D
NOT TO SCALE

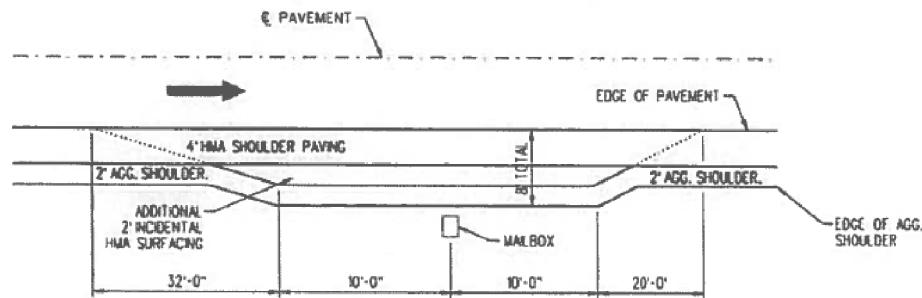


TYPICAL MAILBOX TURNOUT DETAIL

SEE HIGHWAY STANDARD 406201
NOT TO SCALE

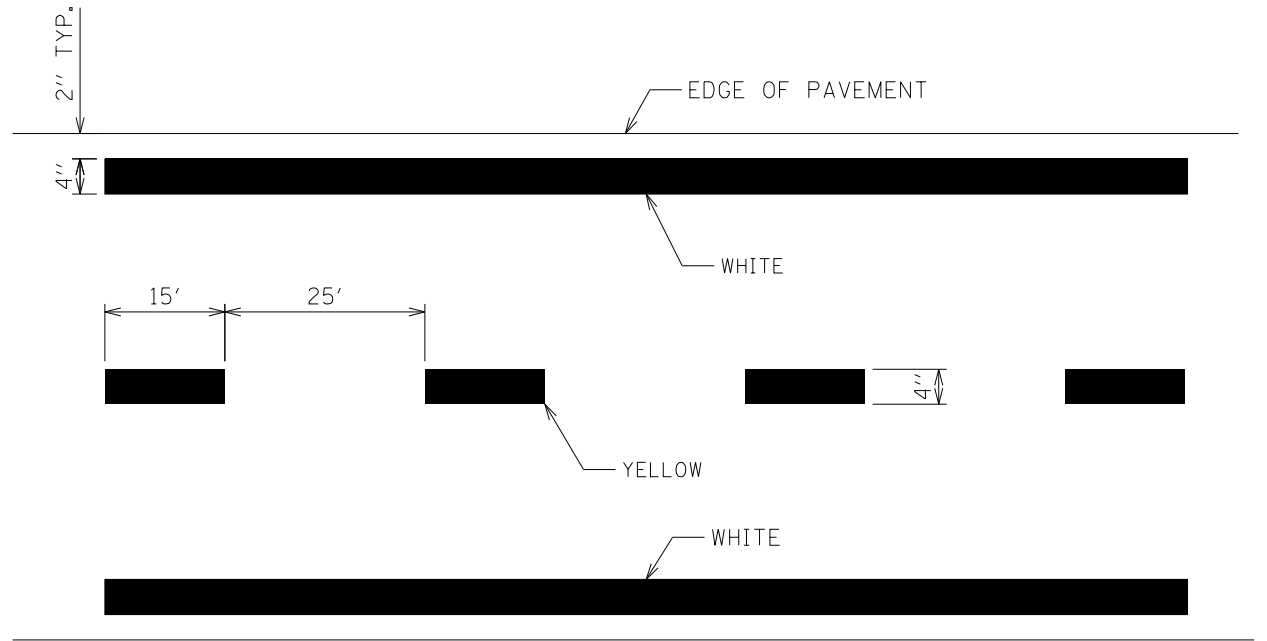

LANE AND EDGE LINE PAVEMENT MARKING
NOT TO SCALE

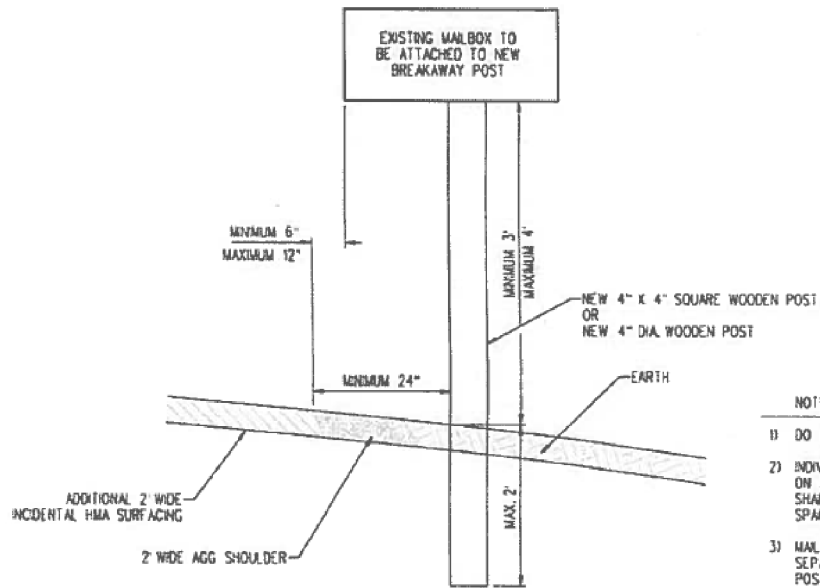

NOTES:

- DO NOT SET MAILBOX POST IN CONCRETE.
- INDIVIDUALLY MOUNT EACH MAILBOX ON A SEPARATE POST. POST SPACING SHALL BE AT LEAST 3 FEET MINIMUM SPACING.
- MAILBOX SHALL BE MOUNTED TO PREVENT SEPARATION OF THE MAILBOX FROM THE POST TOP.

MAILBOX BREAKAWAY POST DETAIL

SEE HIGHWAY STANDARD 406201
NOT TO SCALE

CHAMPAIGN COUNTY
HIGHWAY DEPARTMENT

SIDNEY SLAB (CH 15) - DETAILS
PRIVATE ENTRANCE AND FIELD ENTRANCE







SCALE: SHEET OF SHEETS STA. TO STA.

F.A.S. RTE.	SECTION	COUNTY	TOTAL SHEETS	SHEET NO.
512	19-00451-00-SP	CHAMPAIGN	141	48
CONTRACT NO. 91592				
C-95-071-20	ILLINOIS	FED. AID PROJECT 68JH(697)		

PLAN	SURVEYED	BY	DATE
	PLOTTED		
NOTE BOOK	ALIGNMENT CHECKED		
	CADD FILE NAME		
NO.			

PROFILE	SURVEYED	BY	DATE
	PLOTTED		
NOTE BOOK	GRADES CHECKED		
	STRUCTURE NOTATIONS CHNG		
NO.			

MODEL: Default
FILE NAME: J13-00451-00-SP CH 15 FAS 512 US 130 to Sidney/CADD/Details.dgn

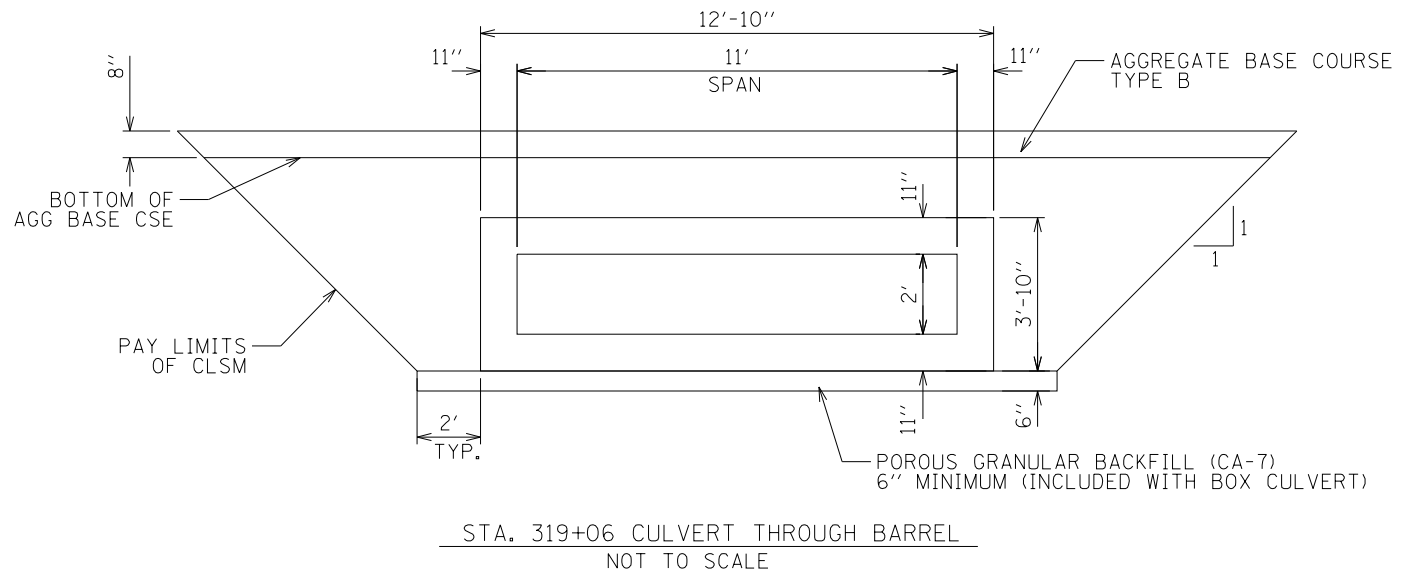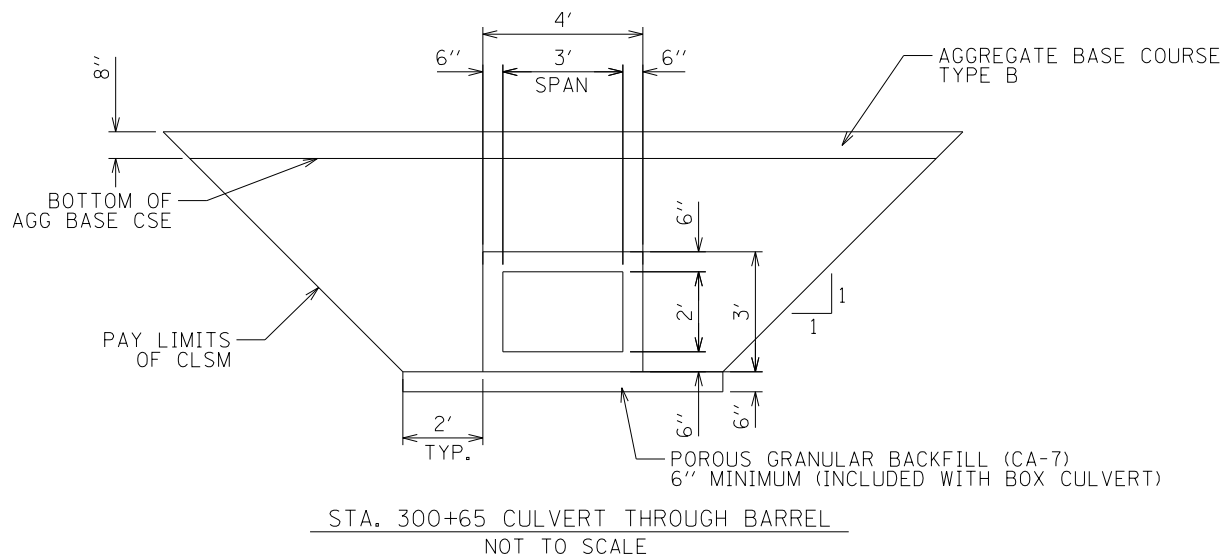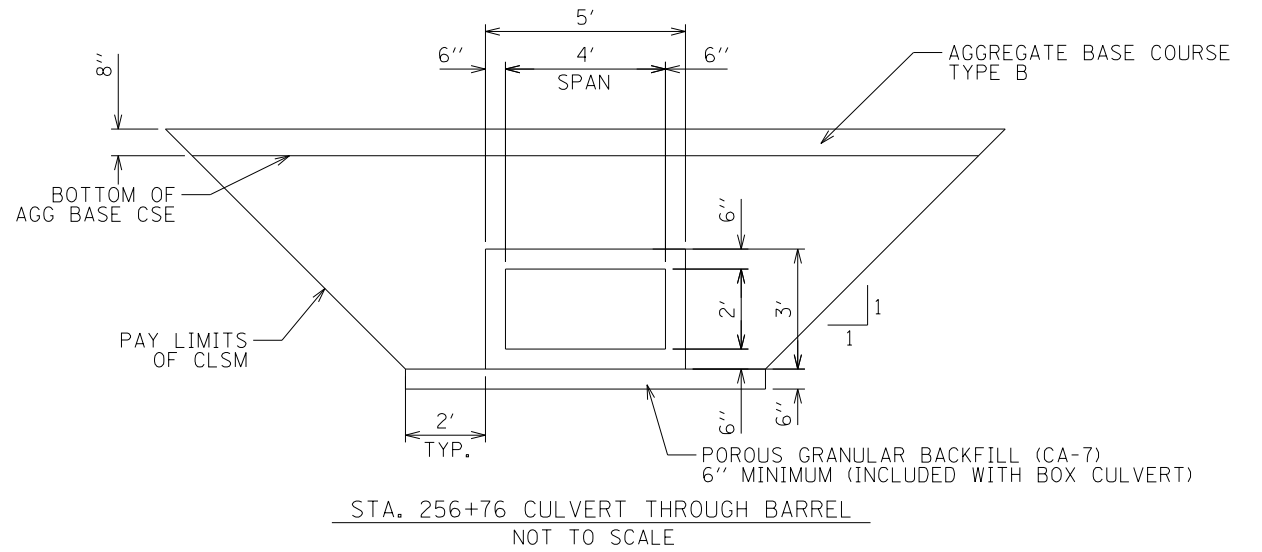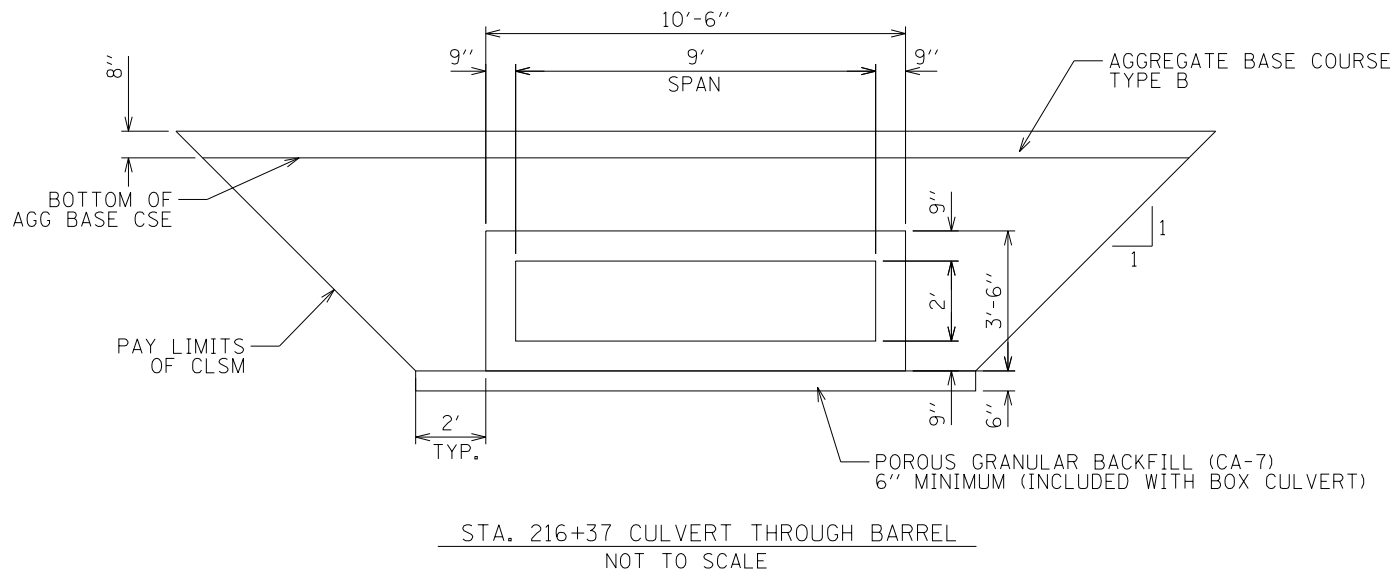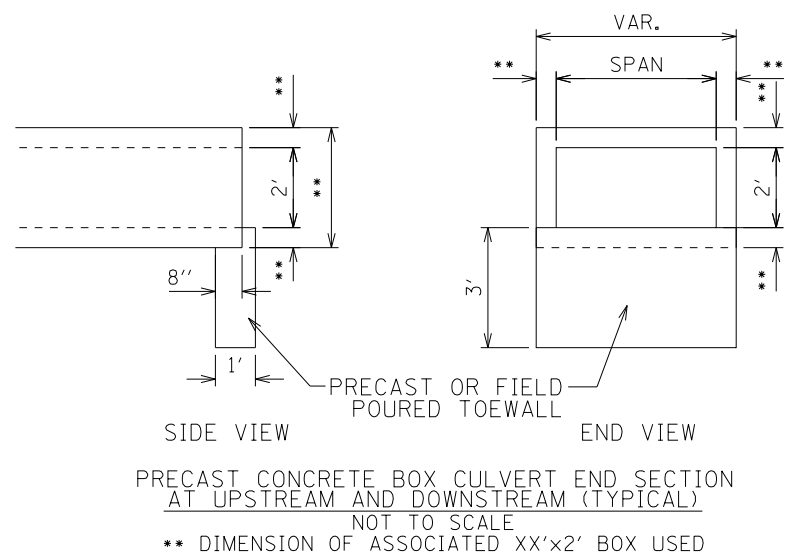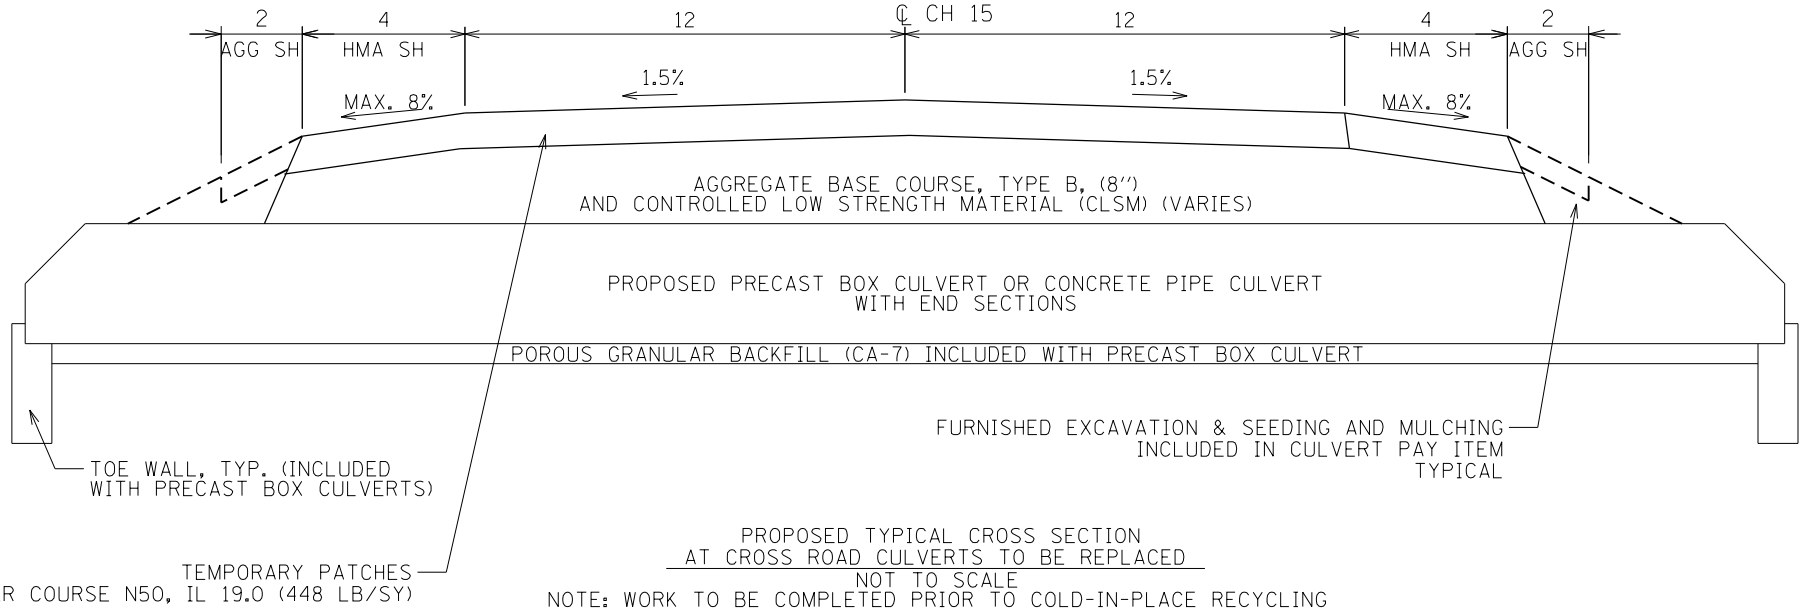

USER NAME = jem42887	DESIGNED - JEM	REVISED -
DRAWN - JEM	REVISED -	
PLOT SCALE = 24,0000 ' / in.	CHECKED - JJB	REVISED -
PLOT DATE = 1/11/2021	DATE - 1/11/2021	REVISED -

CHAMPAIGN COUNTY
HIGHWAY DEPARTMENT

SIDNEY SLAB (CH 15) - DETAILS
PRECAST CONCRETE BOX CULVERTS



SCALE:	SHEET	OF	SHEETS	STA.	TO STA.
--------	-------	----	--------	------	---------

F.A.S. RTE.	SECTION	COUNTY	TOTAL SHEETS	SHEET NO.
512	19-00451-00-SP	CHAMPAIGN	141	49
CONTRACT NO. 91592				
C-95-071-20	ILLINOIS	FED. AID PROJECT 68JH(697)		

PLAN	SURVEYED	DATE
	PLOTTED	
	ALIGNMENT CHECKED	
	GRADES CHECKED	
	STRUCTURE NOTATIONS CHKD	
	NOTE BOOK NO.	
	CADD FILE NAME	


PROFILE	SURVEYED	DATE
	PLOTTED	
	GRADES CHECKED	
	STRUCTURE NOTATIONS CHKD	
	NOTE BOOK NO.	
	CADD FILE NAME	

MODEL: Default
FILE NAME: J13-00451-00-SP-CH 15 FAS 512 US 130 to Sidney/CADD/Details.dgn

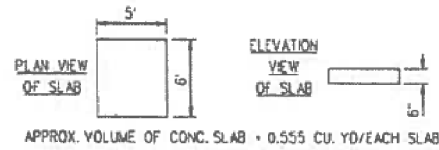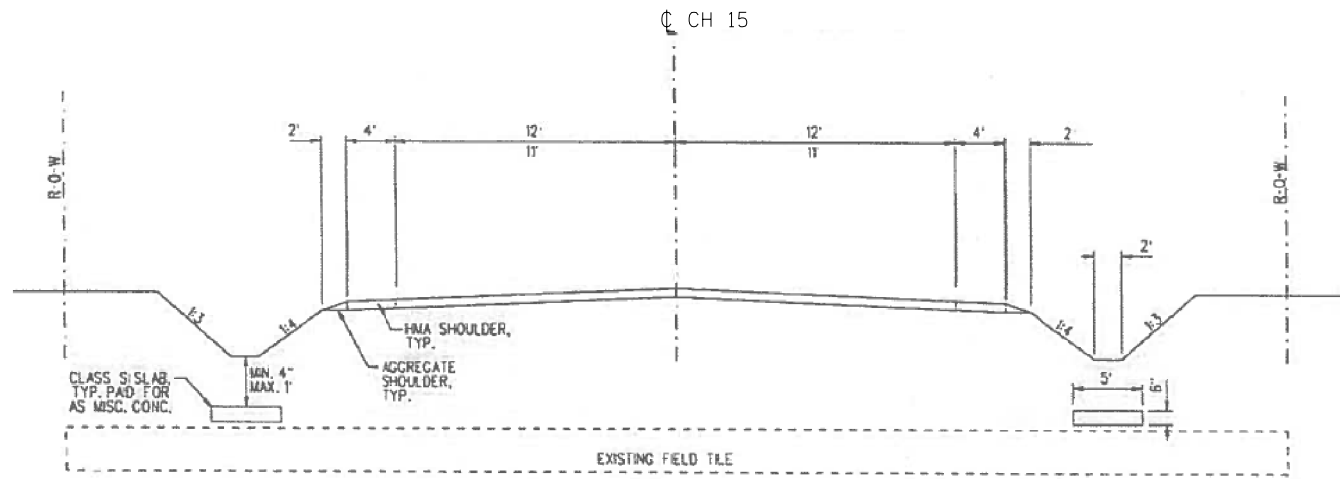


STORM SEWER PROTECTION DETAIL MISCELLANEOUS CONCRETE NOT TO SCALE

NOTE: PROTECTION IS NOT REQUIRED WHEN DEPTH IS GREATER THAN 1 FOOT (1').

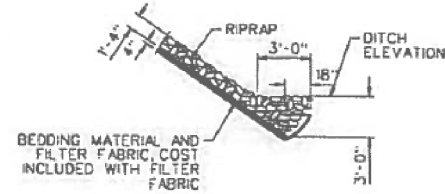

RIP RAP DETAIL NOT TO SCALE

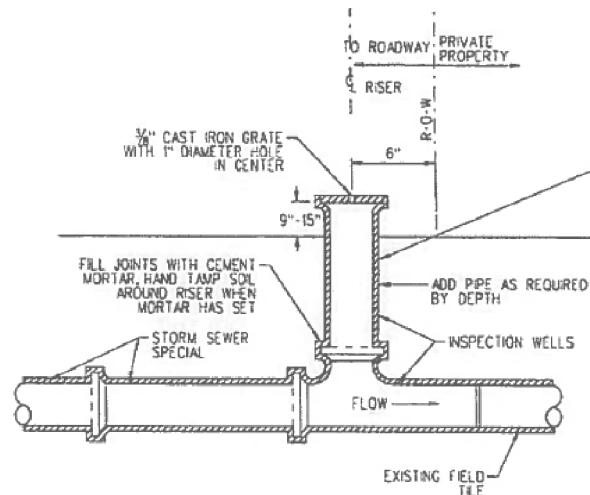


STANDARD DIAMETERS	
STORM SEWER	RISE
6"	6"
8"	6"
10"	8"
12"	10"
OR GREATER	10"

GENERAL NOTES

- WHERE STORM SEWER CROSSES R.O.W., INSPECTION WELLS SHALL BE PLACED 6' INSIDE OF R.O.W. LINE ON EACH SIDE.
- STORM SEWER RISERS AND GRATES WILL NOT BE PAID FOR SEPARATELY, BUT SHALL BE CONSIDERED INCLUDED IN THE CONTRACT UNIT PRICE PER EACH INSPECTION WELLS AND THE TYPE AND SIZE SPECIFIED PER FOOT FOR STORM SEWER SPECIAL.

INSPECTION WELL NOT TO SCALE

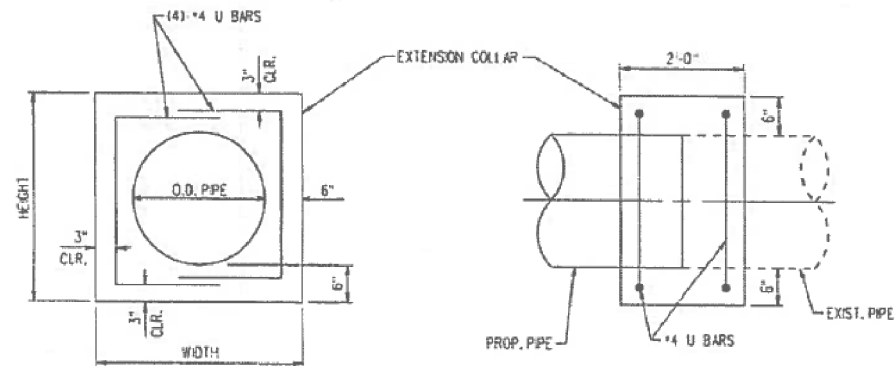

FRONT VIEW

SIDE VIEW



NOTE:
THE COST OF THE CONCRETE COLLARS AND REINFORCEMENT BARS SHALL BE INCLUDED IN PRICES FOR STRUCTURES AND STORM SEWERS WHERE COLLARS ARE REQUIRED. SEE SCHEDULES FOR LOCATIONS.

CULV. SIZE DIA. IN.	EXTENSION COLLAR		U BAR	
	WIDTH FEET	HEIGHT FEET	DMEN. "X"	DMEN. "Y"
12"	2'-4"	2'-4"	1'-6"	1'-0"
15"	2'-7 1/2"	2'-7 1/2"	1'-9"	2'-1"
18"	2'-11"	2'-11"	2'-0"	2'-5"
21"	3'-2 1/2"	3'-2 1/2"	2'-2"	2'-8"
30"	4'-1"	4'-1"	2'-8"	3'-7"
36"	4'-8"	4'-8"	3'-0"	4'-2"

CONCRETE COLLAR GUIDELINES NOT TO SCALE

USER NAME = jem42887	DESIGNED - JEM	REVISED -
	DRAWN - JEM	REVISED -
PLOT SCALE = 24,0000 ' / in.	CHECKED - JJB	REVISED -
PLOT DATE = 1/11/2021	DATE - 1/11/2021	REVISED -

CHAMPAIGN COUNTY
HIGHWAY DEPARTMENT

SIDNEY SLAB (CH 15) - DETAILS
INSPECTION WELL, MISC. CONC AND COLLARS


SCALE: SHEET OF SHEETS STA. TO STA.

F.A.S. RTE.	SECTION	COUNTY	TOTAL SHEETS	SHEET NO.
512	19-00451-00-SP	CHAMPAIGN	141	50
CONTRACT NO. 91592				
C-95-071-20	ILLINOIS	FED. AID PROJECT 68JH(697)		

PLAN	NO.	NOTE BOOK	SURVEYED	BY	DATE
			PLOTTED		
			ALIGNMENT CHECKED		
			AS BUILT		
			CADD FILE NAME		

PROFILE	NO.	NOTE BOOK	SURVEYED	BY	DATE
			PLOTTED		
			GRADES CHECKED		
			STRUCTURE NOTATIONS CHKD		

MODEL: Default
FILE NAME: J:\19-0451-00-SP-CH 15 FAS 512 US 130 to Sidney\CADD\RW1.dgn

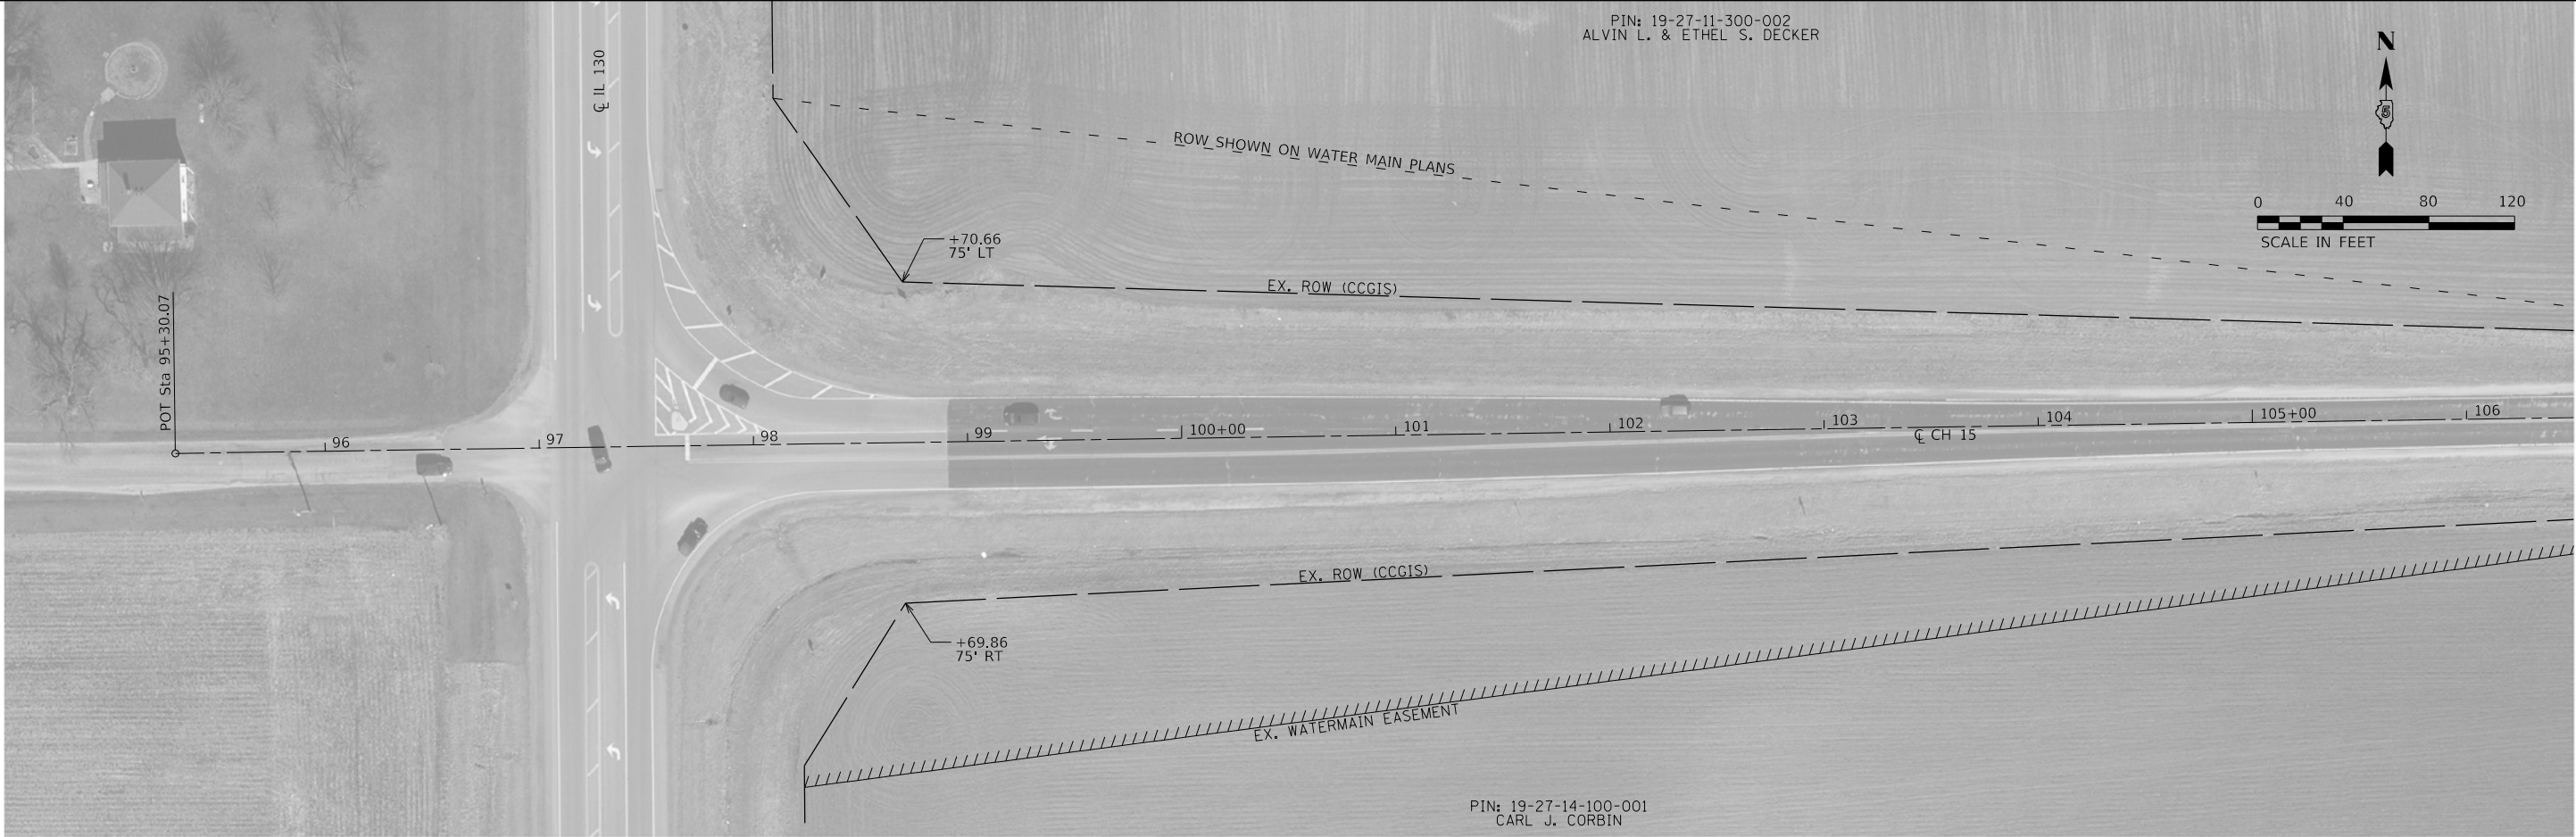

USER NAME = jem42887	DESIGNED - JEM	REVISED -
	DRAWN - JEM	REVISED -
PLOT SCALE = 80.0000 ' / in.	CHECKED - JJB	REVISED -
PLOT DATE = 1/11/2021	DATE - 1/11/2021	REVISED -

CHAMPAIGN COUNTY
HIGHWAY DEPARTMENT

SIDNEY SLAB (CH 15)
RIGHT-OF-WAY SHEET 1

SCALE: SHEET OF SHEETS STA. TO STA.

F.A.S. RTE.	SECTION	COUNTY	TOTAL SHEETS	SHEET NO.
512	19-00451-00-SP	CHAMPAIGN	141	51
CONTRACT NO. 91592				
C-95-071-20	ILLINOIS	FED. AID PROJECT 68JH(697)		

PLAN	SURVEYED _____			BY _____	DATE _____
	PLOTTED _____				
NOTE BOOK	ALIGNMENT CHECKED _____			_____	_____
NO. _____	RT. OF WAY CHECKED _____				
	CADD FILE NAME _____			_____	_____

PROFILE	BY			DATE
	SURVEYED _____			
NOTE BOOK	PLOTTED _____			
	GRADES CHECKED _____			
	B.M. NOTED _____			
NO. _____	STRUCTURE NOTATIONS CHKD _____			

MODEL: Default
FILE NAME: J19-00451-00-SP CH 15 FAS 512 US 130 to Sidney/CADD/RW2.dgn




USER NAME = jem42887	DESIGNED - JEM	REVISED -
	DRAWN - JEM	REVISED -
PLOT SCALE = 80.0000 ' / in.	CHECKED - JJB	REVISED -
PLOT DATE = 1/11/2021	DATE - 1/11/2021	REVISED -

CHAMPAIGN COUNTY
HIGHWAY DEPARTMENT

SIDNEY SLAB (CH 15) RIGHT-OF-WAY SHEET 2			
SCALE:	SHEET	OF SHEETS	STA. TO STA.

F.A.S. RTE.	SECTION	COUNTY	TOTAL SHEETS	SHEET NO.
512	19-00451-00-SP	CHAMPAIGN	141	52
CONTRACT NO. 91592				
C-95-071-20	ILLINOIS	FED. AID PROJECT 68JH(697)		

PROFILE	SURVEYED _____	BY _____	DATE _____
	PLOTTED _____		
NOTE BOOK _____	GRADES CHECKED _____		
NO. _____	B.M. NOTED _____		
	STRUCTURE NOTATIONS CHKD _____		

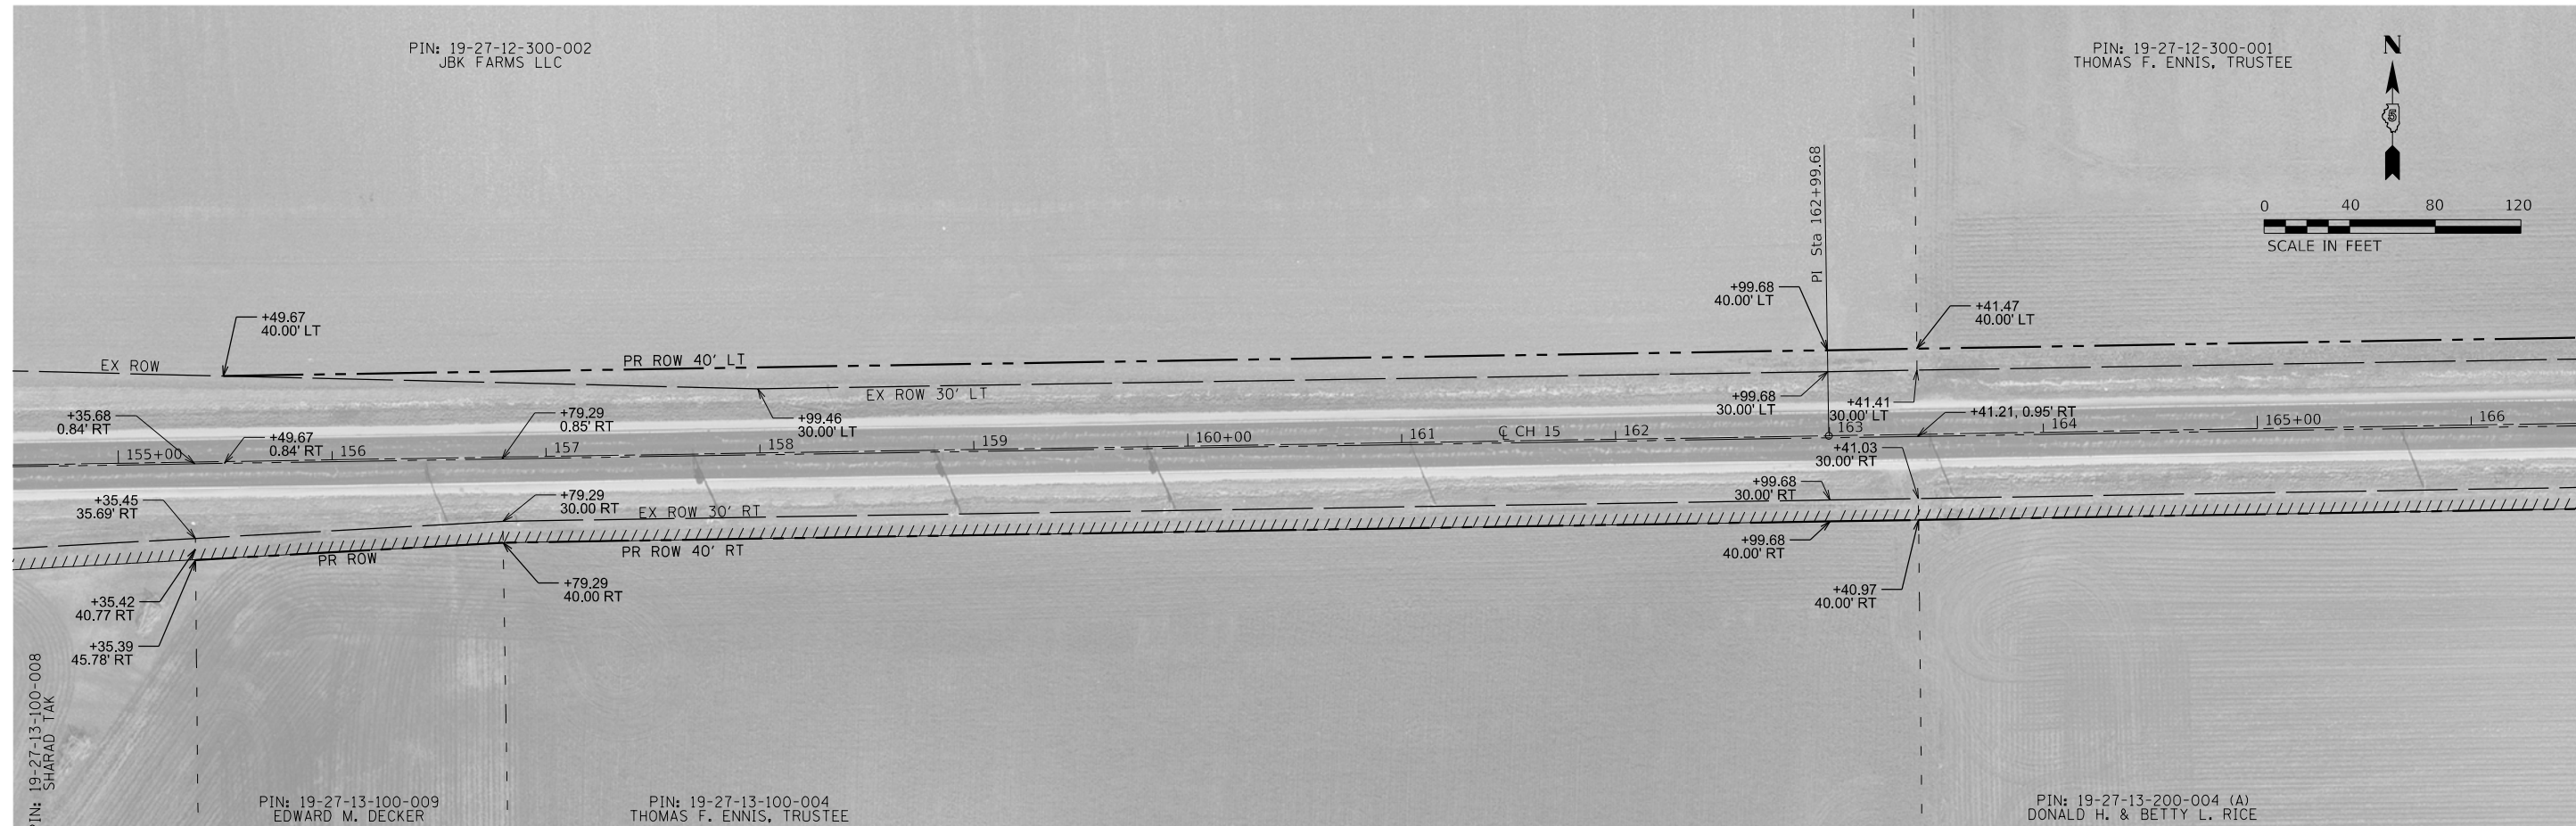


CHAMPAIGN COUNTY
HIGHWAY DEPARTMENT

SIDNEY SLAB (CH 15)
RIGHT-OF-WAY SHEET 3


SIDNEY SLAB (CH 15) RIGHT-OF-WAY SHEET 3					F.A.S. RTE.	SECTION		COUNTY	TOTAL SHEETS	SHEET NO.
					512	19-00451-00-SP		CHAMPAIGN	141	53
					CONTRACT NO. 91592					
SCALE:		SHEET	OF	SHEETS	STA.		TO STA.			
					C-95-071-20	ILLINOIS	FED. AID PROJECT 68JH(697)			

MODEL: Default
FILE NAME: J:\19-00451-00-SP CH 15 FAS 512 US 130 to Sidnev\CADD\RW3.dan

PLAN	SURVEYED PLOTTED ALIGNMENT CHECKED BY FILE NAME	BY	DATE
NOTE BOOK NO.			

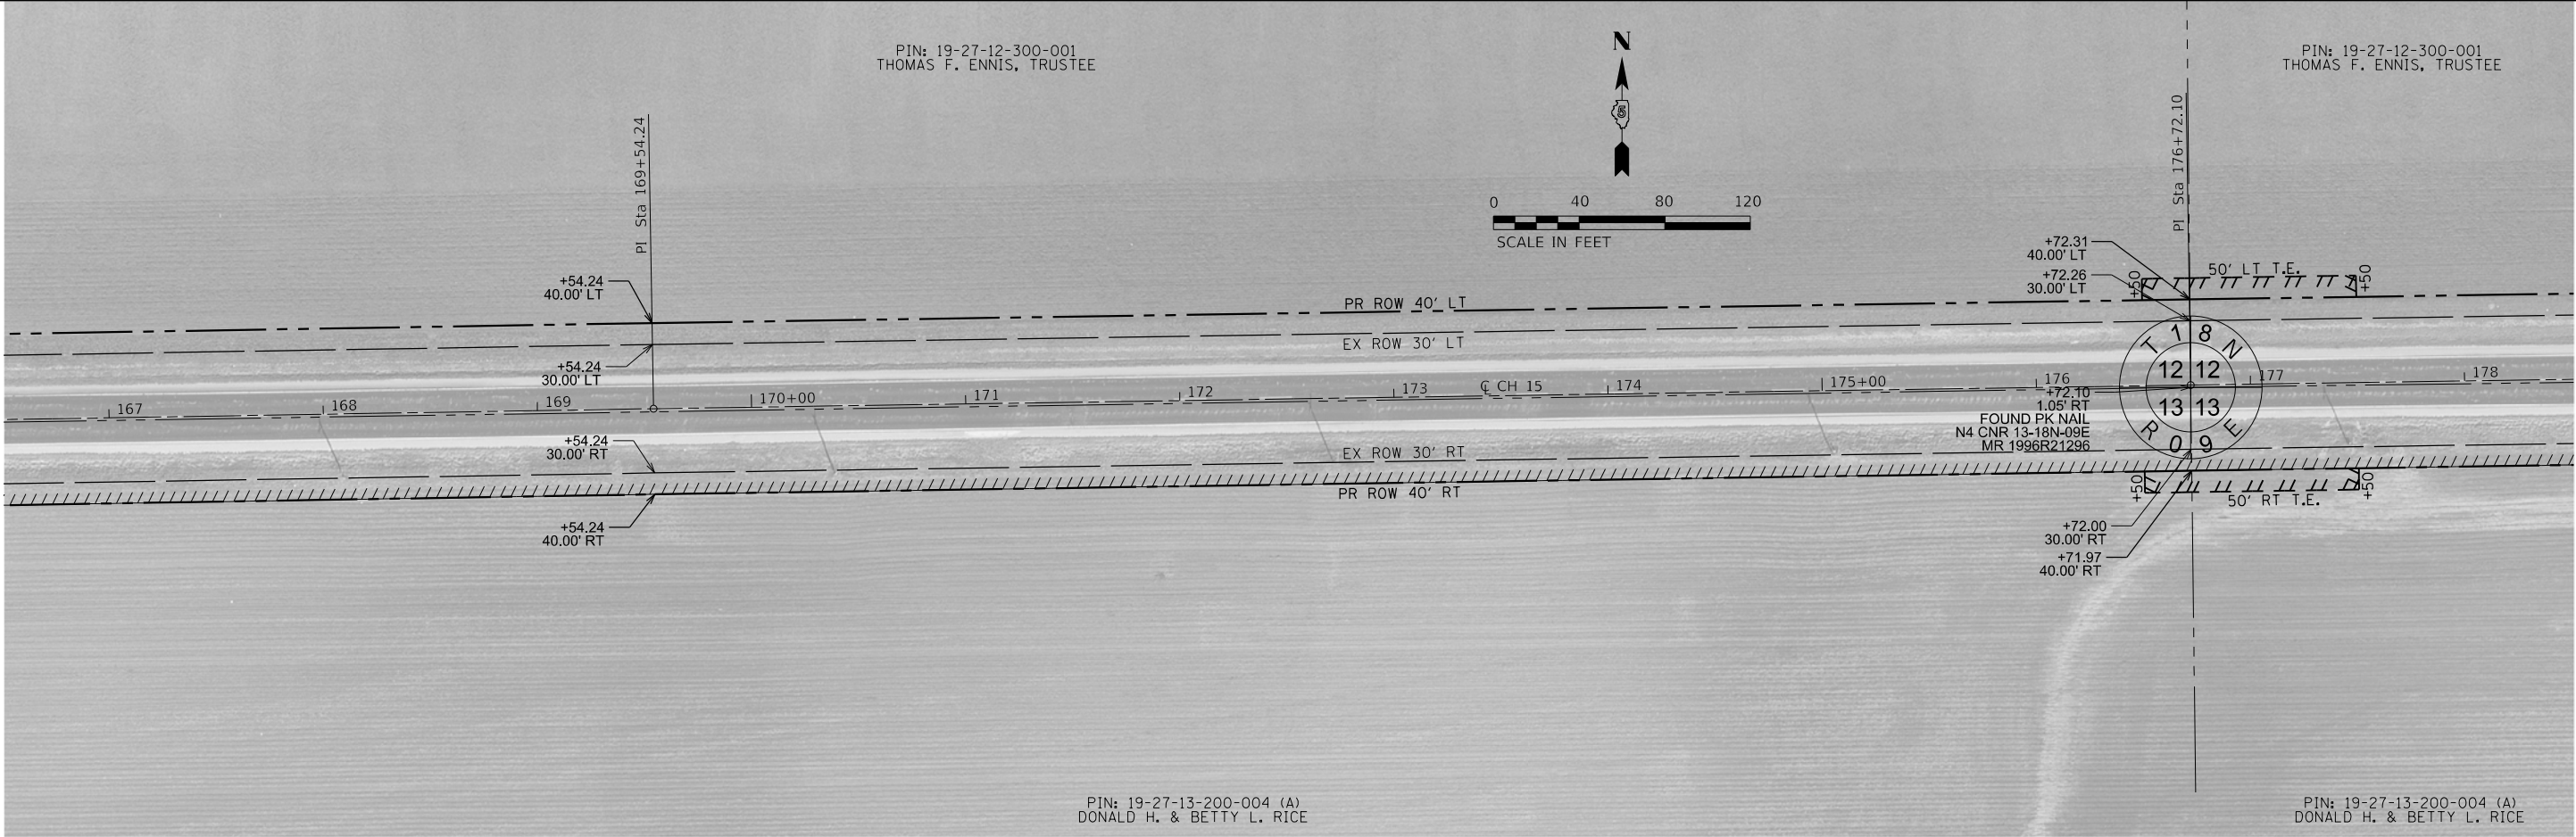

PROFILE	SURVEYED PLOTTED GRADES CHECKED BY FILE NAME	BY	DATE
NOTE BOOK NO.			

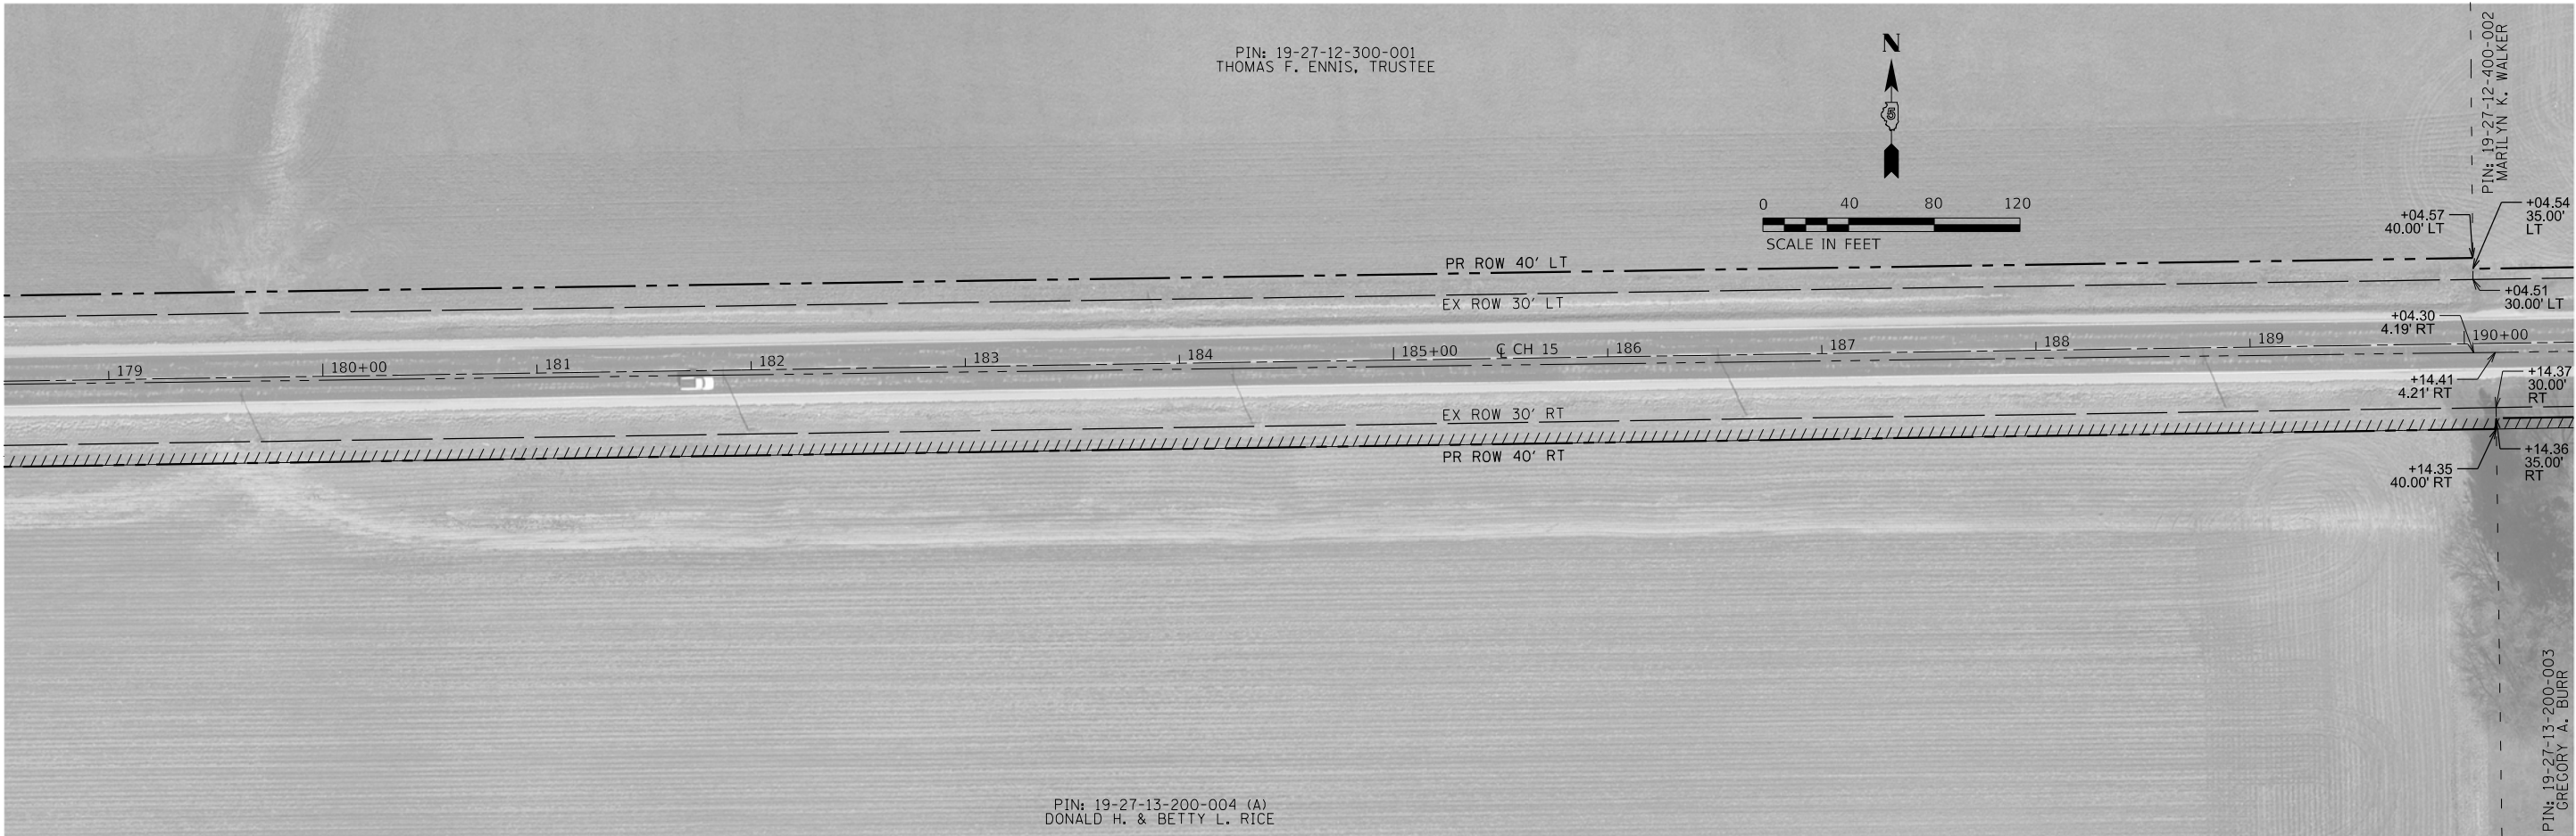

MODEL: Default
FILE NAME: J13-00451-00-SP CH 15 FAS 512 US 130 to Sidney/CADD/RW4.dgn

USER NAME = jem42887	DESIGNED - JEM	REVISED -
	DRAWN - JEM	REVISED -
PLOT SCALE = 80.0000 ' / in.	CHECKED - JJB	REVISED -
PLOT DATE = 1/11/2021	DATE - 1/11/2021	REVISED -


CHAMPAIGN COUNTY
HIGHWAY DEPARTMENT

SIDNEY SLAB (CH 15)
RIGHT-OF-WAY SHEET 4

SCALE:	SHEET	OF	SHEETS	STA.	TO STA.
--------	-------	----	--------	------	---------

F.A.S. RTE.	SECTION	COUNTY	TOTAL SHEETS	SHEET NO.
512	19-00451-00-SP	CHAMPAIGN	141	54
CONTRACT NO. 91592				
C-95-071-20	ILLINOIS	FED. AID PROJECT 68JH(697)		

PLAN	NO.	NOTE BOOK	SURVEYED	PLOTTED	ALIGNMENT CHECKED	CADD FILE NAME	BY	DATE

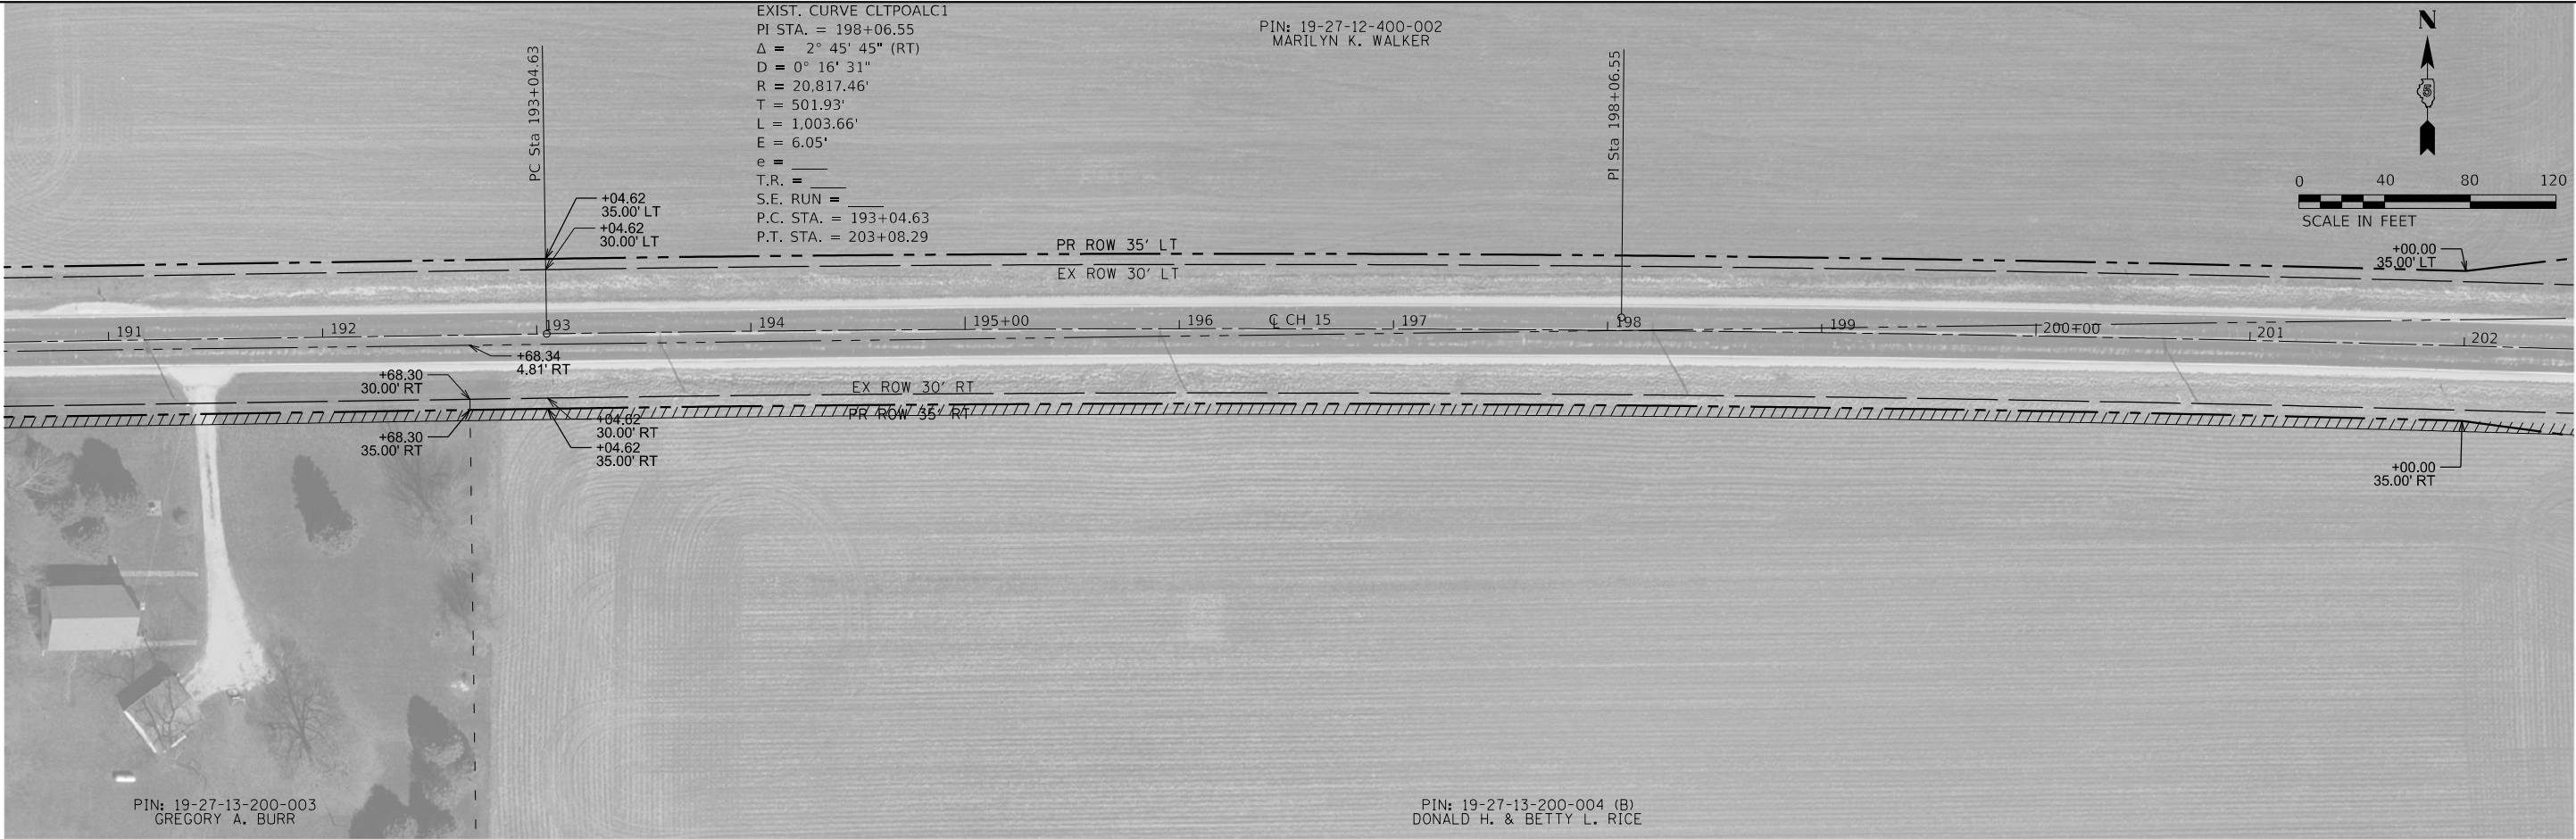

PROFILE	NO.	NOTE BOOK	SURVEYED	PLOTTED	GRADES CHECKED	STRUCTURE NOTATIONS CHNG	BY	DATE



MODEL: Default
FILE NAME: R19-00451-00-SP CH 15 FAS 512 US 130 to Sidney/CADD/RV5.dgn

USER NAME	= jem42887	DESIGNED - JEM	REVISED -
		DRAWN - JEM	REVISED -
PLOT SCALE	= 80.0000 ' / in.	CHECKED - JJB	REVISED -
PLOT DATE	= 1/11/2021	DATE - 1/11/2021	REVISED -

CHAMPAIGN COUNTY
HIGHWAY DEPARTMENT

SIDNEY SLAB (CH 15)
RIGHT-OF-WAY SHEET 5


SCALE:	SHEET	OF	SHEETS	STA.	TO STA.
--------	-------	----	--------	------	---------

F.A.S. RTE.	SECTION	COUNTY	TOTAL SHEETS	SHEET NO.
512	19-00451-00-SP	CHAMPAIGN	141	55
CONTRACT NO. 91592				
C-95-071-20	ILLINOIS	FED. AID PROJECT 68JH(697)		

PLAN	NO.	NOTE BOOK	SURVEYED	BY	DATE


PROFILE	NO.	NOTE BOOK	SURVEYED	BY	DATE

MODEL: Default
FILE NAME: J:\13-00451-00-SP CH 15 FAS 512 US 130 to Sidney\CADD\RW6.dgn

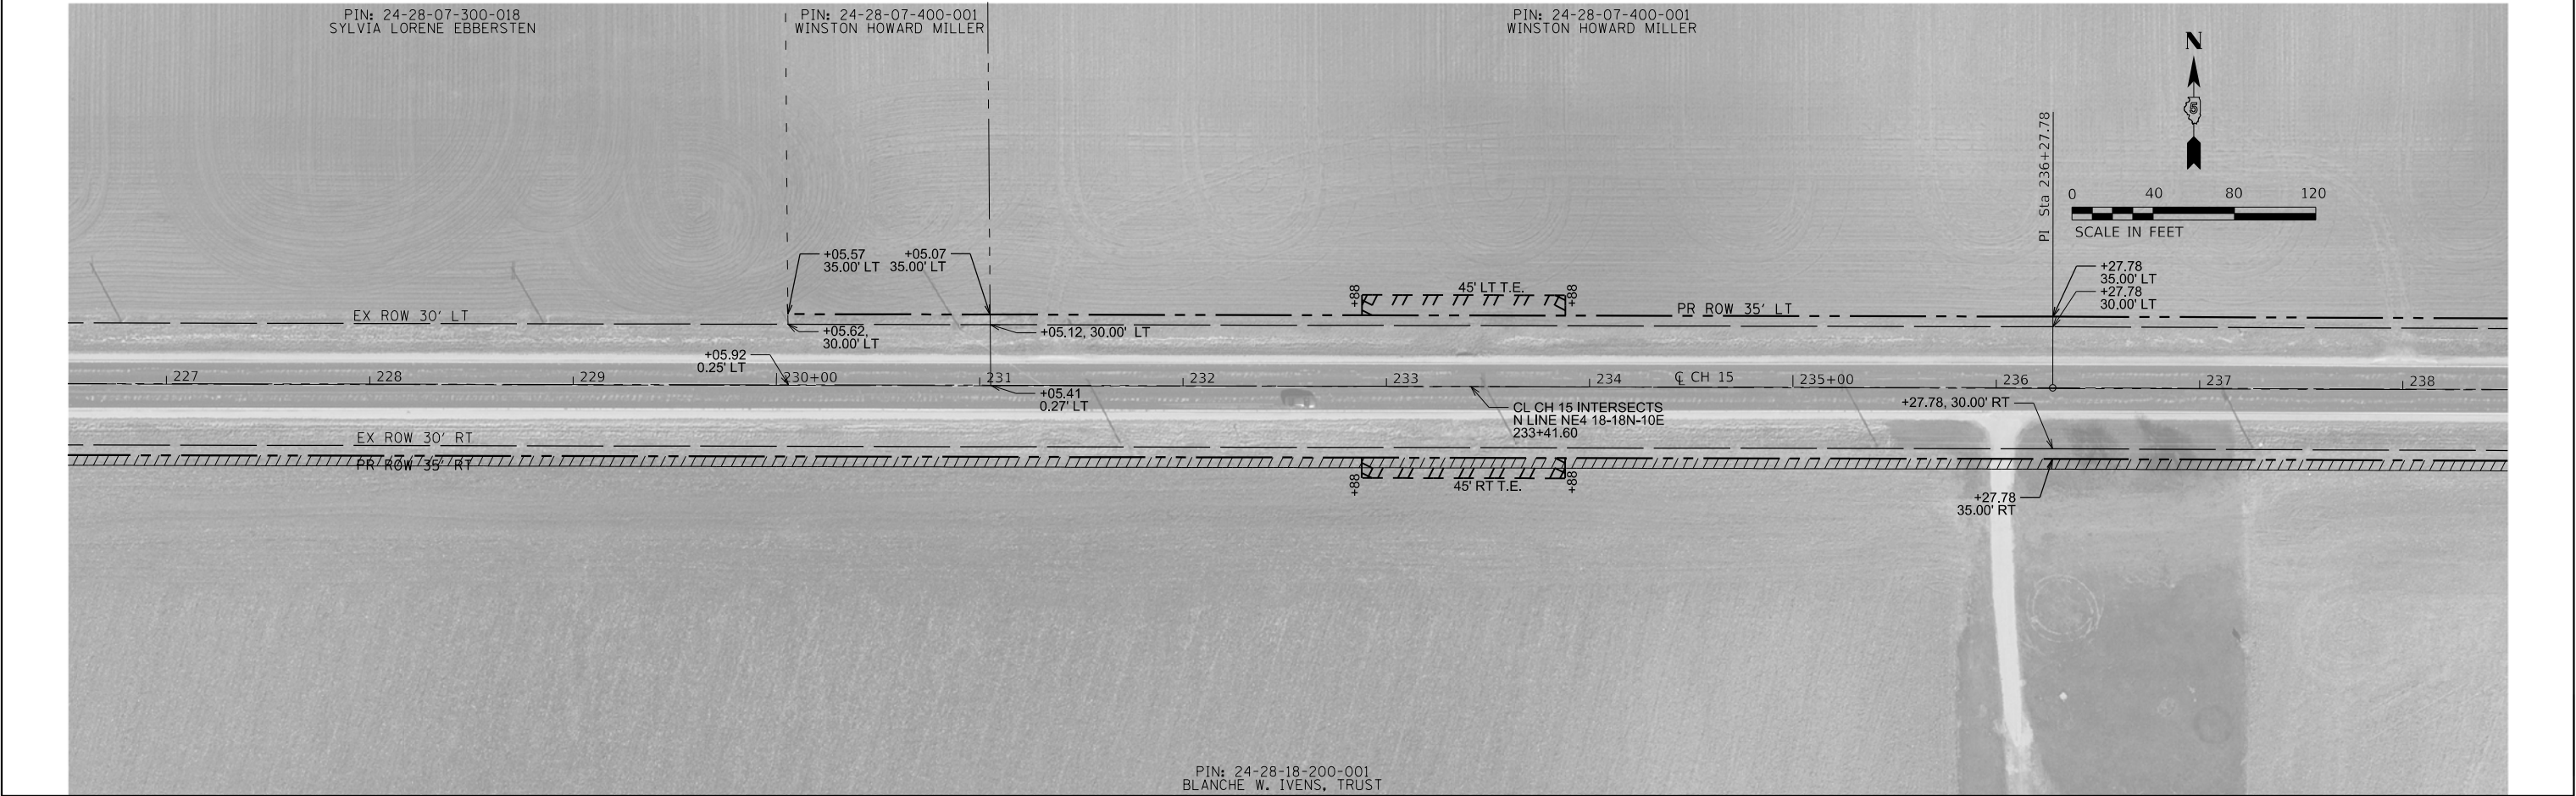

	USER NAME = jem42887	DESIGNED - JEM	REVISED -	CHAMPAIGN COUNTY HIGHWAY DEPARTMENT	SIDNEY SLAB (CH 15) RIGHT-OF-WAY SHEET 6	F.A.S. RTE. 512	SECTION 19-00451-00-SP	COUNTY CHAMPAIGN	TOTAL SHEETS 141	SHEET NO. 56
	PLOT SCALE = 80.0000 ' / in.	CHECKED - JJB	REVISED -							
	PLOT DATE = 1/11/2021	DATE - 1/11/2021	REVISED -							
						SCALE:	SHEET OF SHEETS	STA. TO STA.	C-95-071-20	ILLINOIS FED. AID PROJECT 68JH(697)

PLAN	NO.	NOTE BOOK	SURVEYED	PLOTTED	ALIGNMENT CHECKED	CADD FILE NAME	BY	DATE

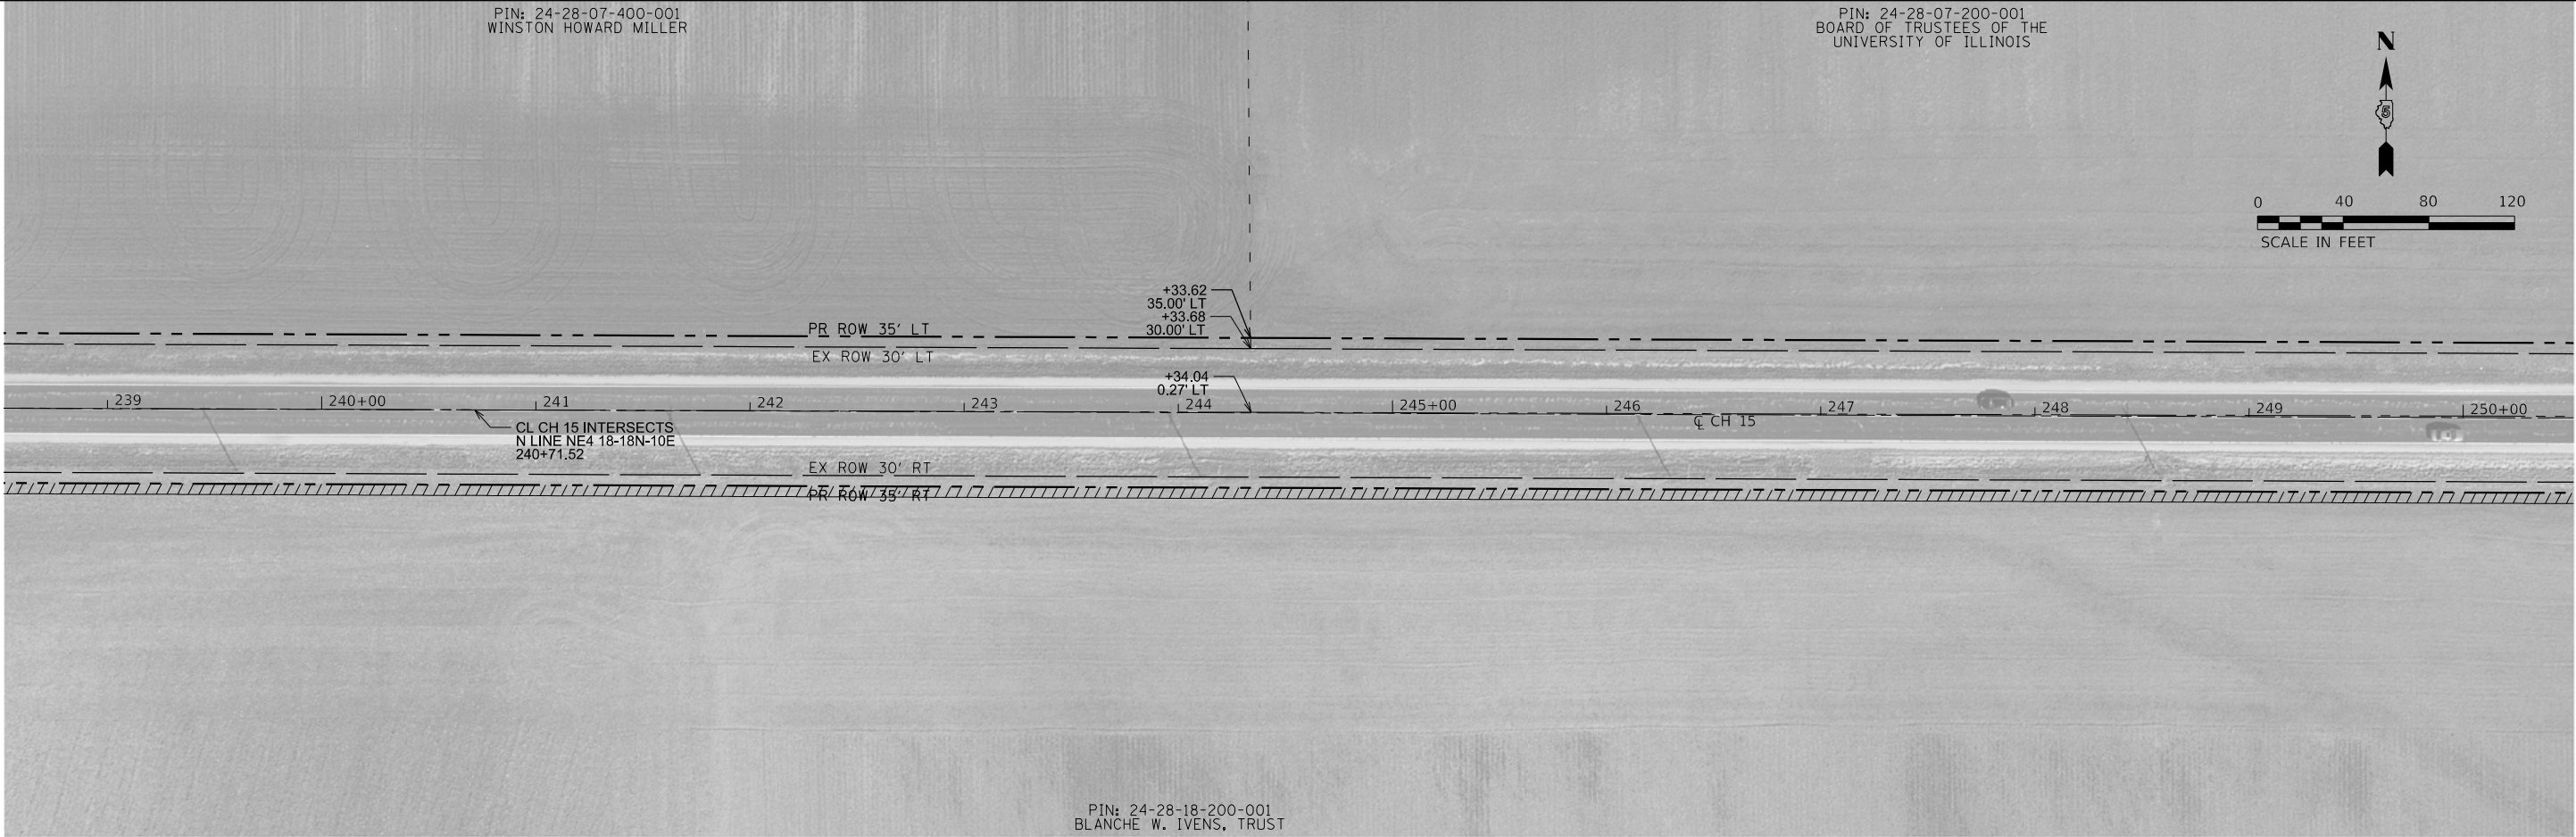

PROFILE	NO.	NOTE BOOK	SURVEYED	PLOTTED	GRADES CHECKED	STRUCTURE NOTATIONS CHNG	BY	DATE



MODEL: Default
FILE NAME: J:\19-00451-00-SP-CH 15 FAS 512 US 130 to Sidney\CADD\RW7.dgn

USER NAME	= jem42887	DESIGNED -	JEM	REVISED -	
DRAWN -	JEM	REVISED -			
PLOT SCALE	= 80.0000 ' / in.	CHECKED -	JJB	REVISED -	
PLOT DATE	= 1/11/2021	DATE -	1/11/2021	REVISED -	

CHAMPAIGN COUNTY
HIGHWAY DEPARTMENT


SIDNEY SLAB (CH 15)
RIGHT-OF-WAY SHEET 7

SCALE:	SHEET	OF	SHEETS	STA.	TO STA.
--------	-------	----	--------	------	---------

F.A.S. RTE.	SECTION	COUNTY	TOTAL SHEETS	SHEET NO.
512	19-00451-00-SP	CHAMPAIGN	141	57
CONTRACT NO. 91592				
C-95-071-20	ILLINOIS	FED. AID PROJECT 68JH(697)		

PROFILE	SURVEYED _____	BY _____	DATE _____
	PLOTTED _____		
NOTE BOOK _____	GRADES CHECKED _____		
NO. _____	B.M. NOTED _____		
	STRUCTURE NOTATIONS CHK'D _____		

MODEL: Default
FILE NAME: J:\19-00451-00-SP CH 15 FAS 512 US 130 to Sidney\CADD\RW8.dgn

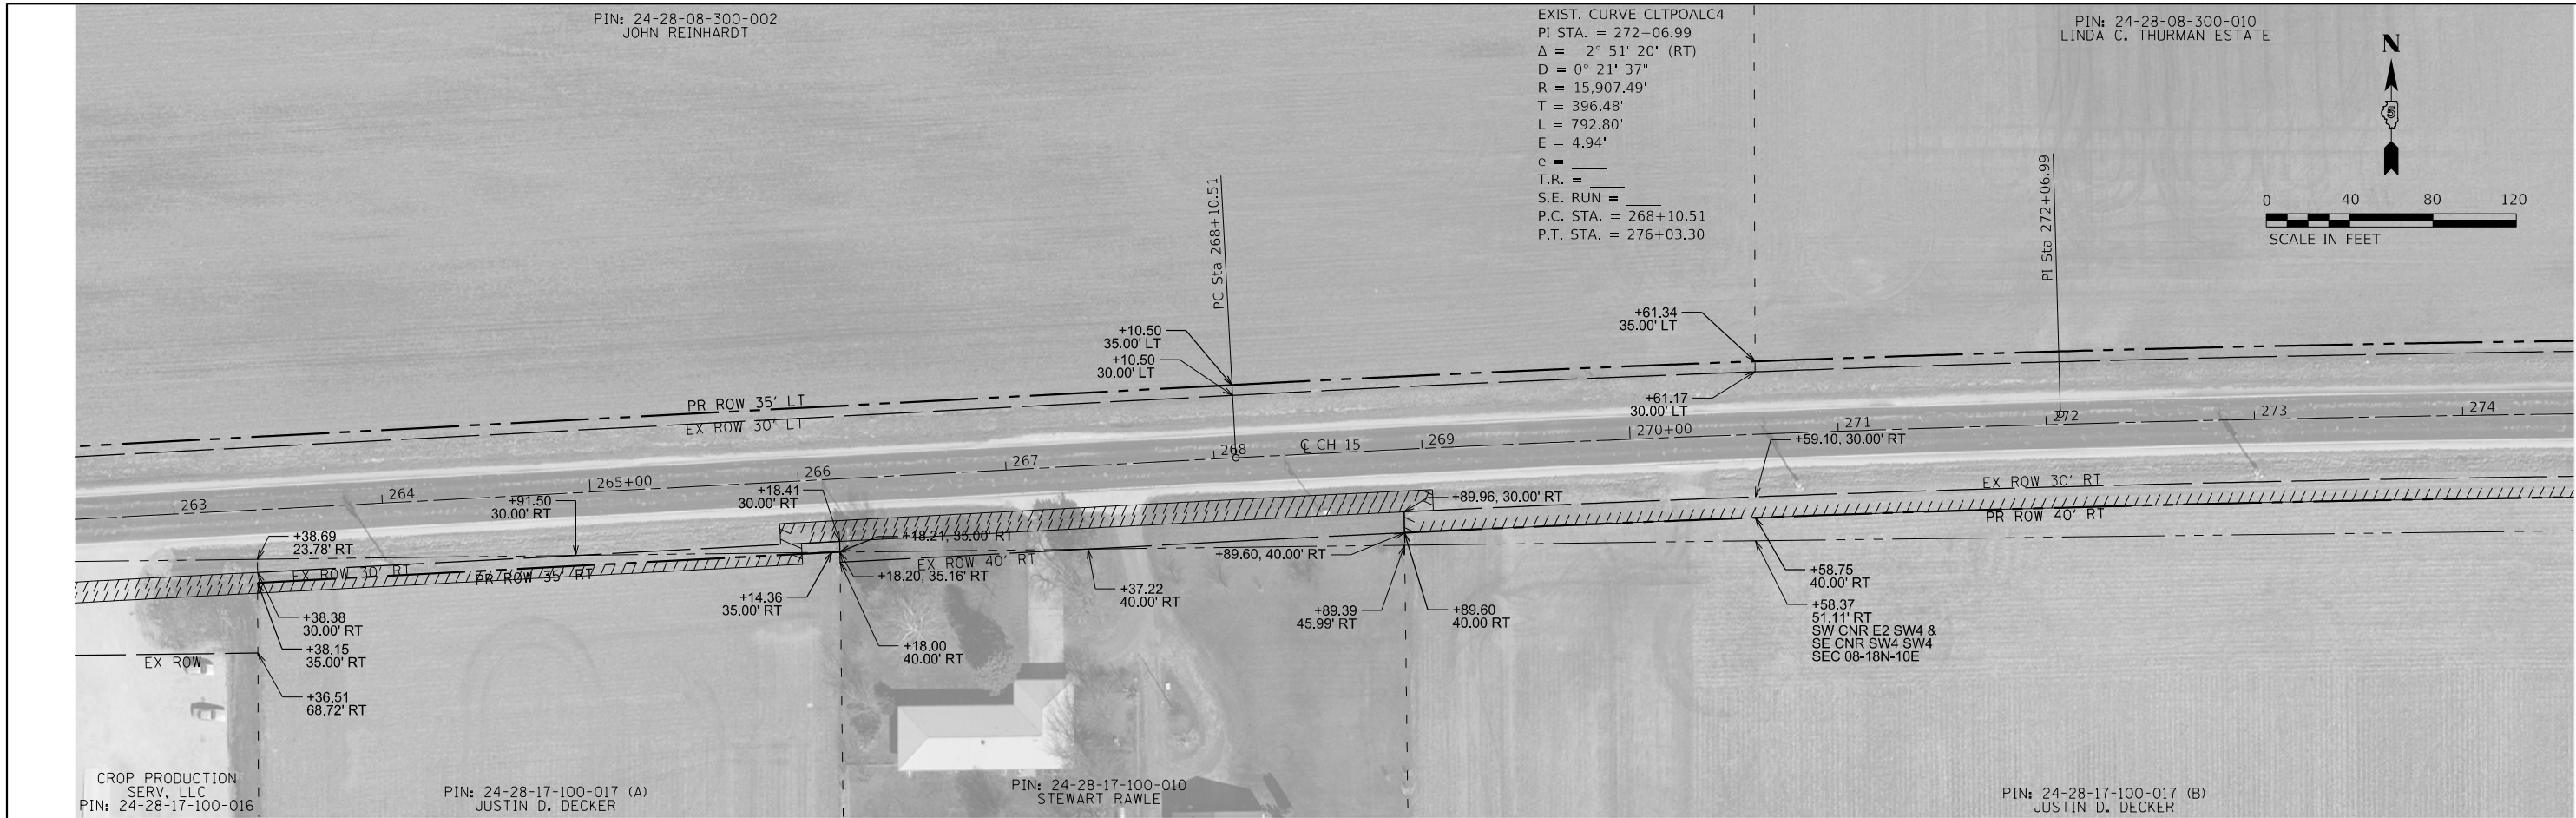

USER NAME = jem42887	DESIGNED - JEM	REVISED -
	DRAWN - JEM	REVISED -
PLOT SCALE = 80,0000 ' / in.	CHECKED - JJB	REVISED -
PLOT DATE = 1/11/2021	DATE - 1/11/2021	REVISED -


CHAMPAIGN COUNTY
HIGHWAY DEPARTMENT

SIDNEY SLAB (CH 15)
RIGHT-OF-WAY SHEET 8


SCALE:	SHEET	OF	SHEETS	STA.	TO STA.	C-95-071-20	ILLINOIS	FED. AID PROJECT 68JH(697)
--------	-------	----	--------	------	---------	-------------	----------	----------------------------

F.A.S. RTE.	SECTION	COUNTY	TOTAL SHEETS	SHEET NO.
512	19-00451-00-SP	CHAMPAIGN	141	58
		CONTRACT NO. 91592		
C-95-071-20	ILLINOIS	FED. AID PROJECT 68JH(697)		

PLAN	SURVEYED PLOTTED ALIGNMENT CHECKED CADD FILE NAME	BY	DATE
NOTE BOOK NO.			

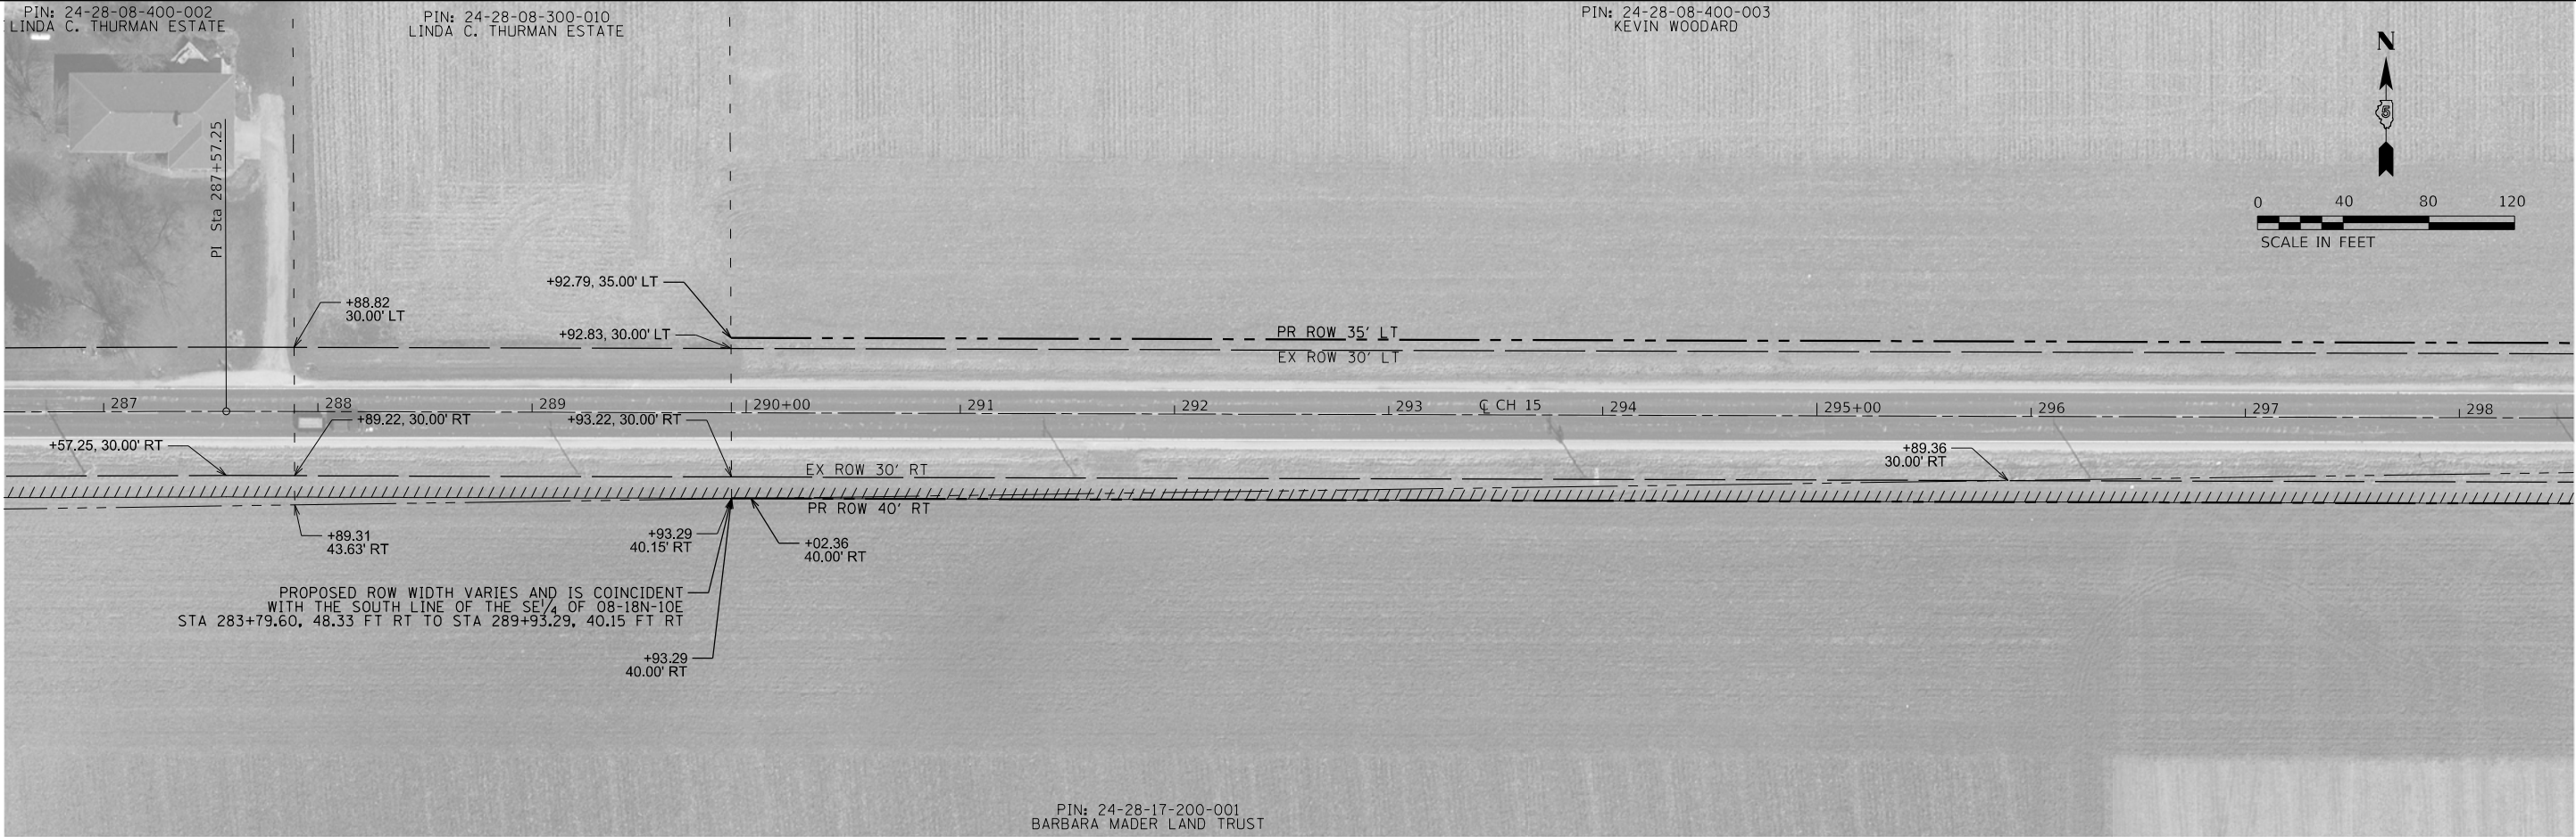

PROFILE	SURVEYED PLOTTED GRADES CHECKED STRUCTURE NOTATIONS CHNG	BY	DATE
NOTE BOOK NO.			

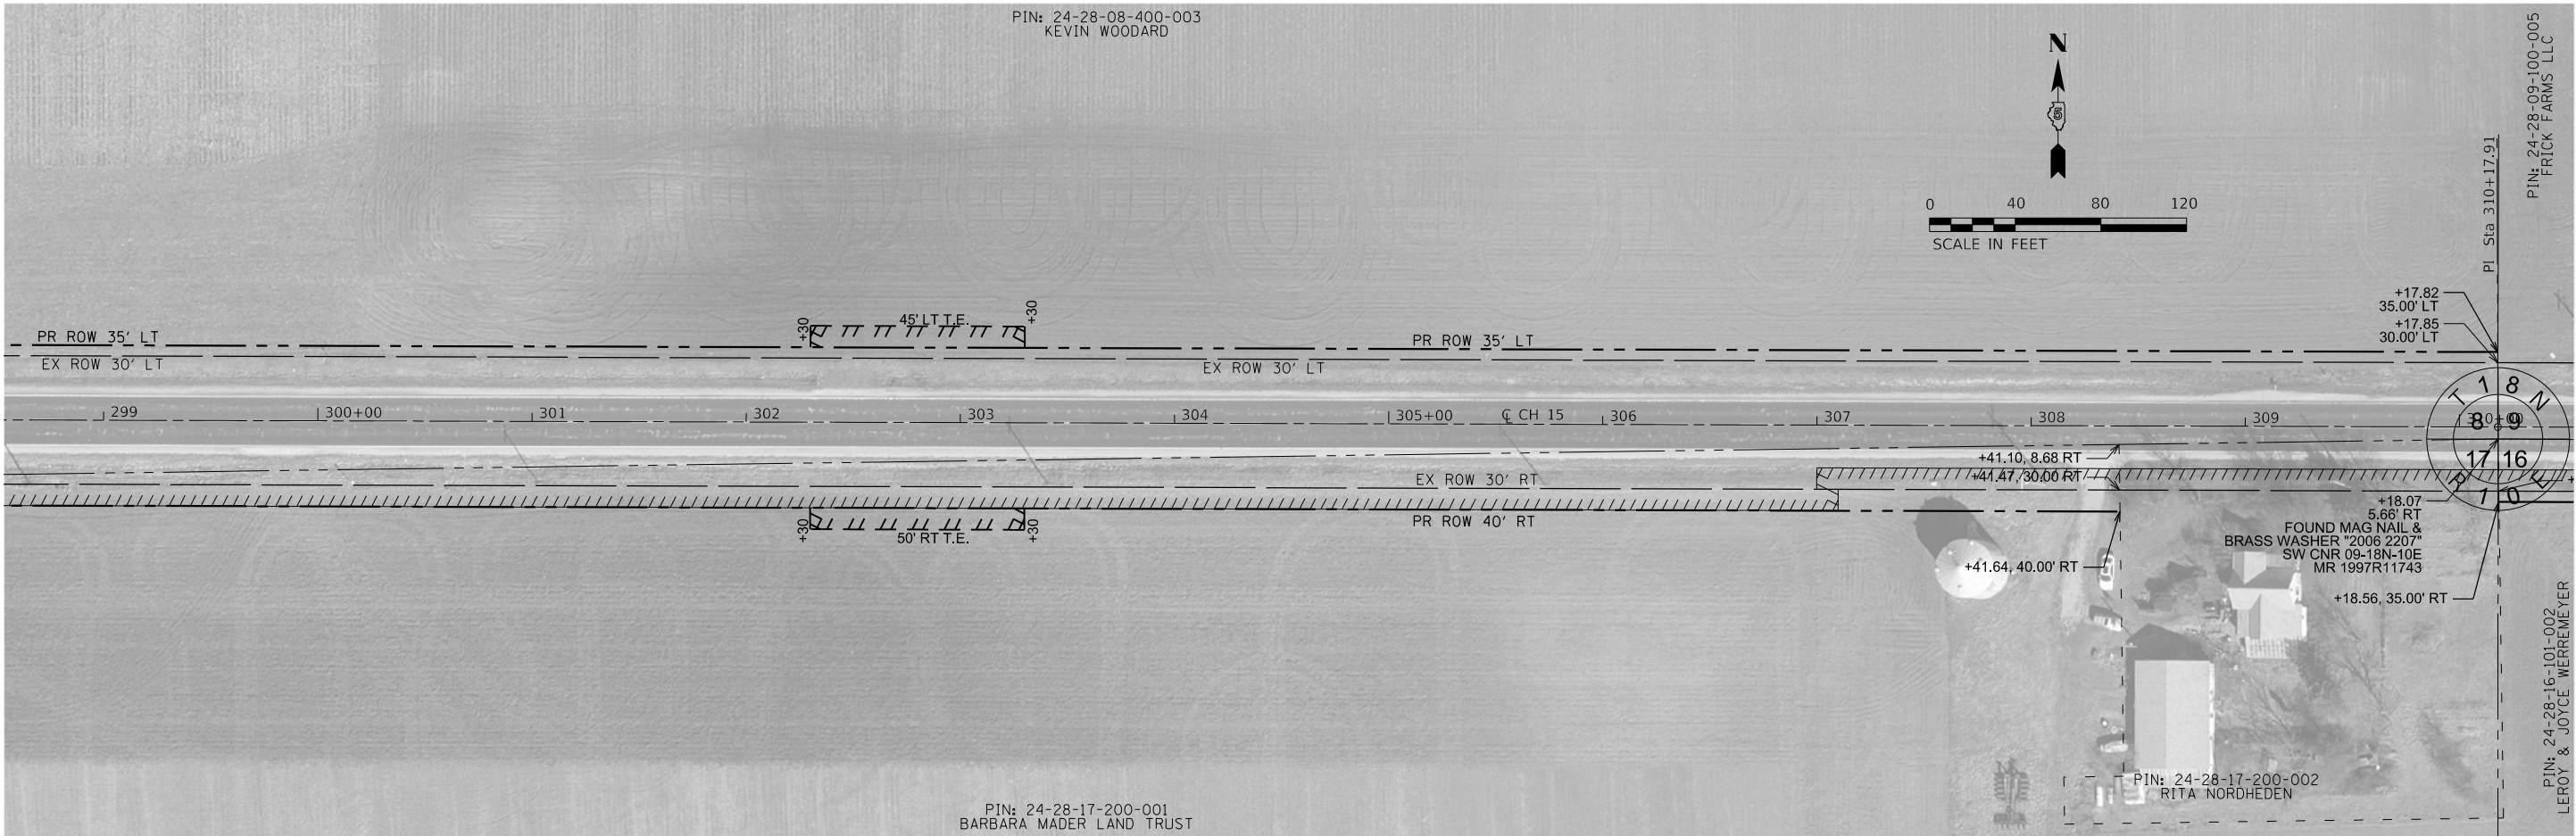

MODEL: Default
FILE NAME: J13-00451-00-SP CH 15 FAS 512 US 130 to Sidney/CADD/RW9.dgn

USER NAME = jem42887	DESIGNED - JEM	REVISED -
DRAWN - JEM	REVISED -	
PLOT SCALE = 80.0000 ' / in.	CHECKED - JJB	REVISED -
PLOT DATE = 1/11/2021	DATE - 1/11/2021	REVISED -

CHAMPAIGN COUNTY
HIGHWAY DEPARTMENT

SIDNEY SLAB (CH 15)
RIGHT-OF-WAY SHEET 9

SCALE:	SHEET	OF	SHEETS	STA.	TO STA.
--------	-------	----	--------	------	---------

F.A.S. RTE.	SECTION	COUNTY	TOTAL SHEETS	SHEET NO.
512	19-00451-00-SP	CHAMPAIGN	141	59
CONTRACT NO. 91592				
C-95-071-20	ILLINOIS	FED. AID PROJECT 68JH(697)		

PLAN	SURVEYED PLOTTED ALIGNMENT CHECKED AS BUILT CADD FILE NAME	BY	DATE
NO.			



PROFILE	SURVEYED PLOTTED GRADES CHECKED STRUCTURE NOTATIONS CHNG	BY	DATE
NO.			



MODEL: Default
FILE NAME: J19-00451-00-SP CH 15 FAS 512 US 130 to Sidney/CADD/RV10.dgn

USER NAME = jem42887	DESIGNED - JEM	REVISED -
	DRAWN - JEM	REVISED -
PLOT SCALE = 80.0000 ' / in.	CHECKED - JJB	REVISED -
PLOT DATE = 1/11/2021	DATE - 1/11/2021	REVISED -

CHAMPAIGN COUNTY
HIGHWAY DEPARTMENT

SIDNEY SLAB (CH 15)
RIGHT-OF-WAY SHEET 10

SCALE:	SHEET	OF	SHEETS	STA.	TO STA.
--------	-------	----	--------	------	---------

F.A.S. RTE.	SECTION	COUNTY	TOTAL SHEETS	SHEET NO.
512	19-00451-00-SP	CHAMPAIGN	141	60
CONTRACT NO. 91592				
C-95-071-20	ILLINOIS	FED. AID PROJECT 68JH(697)		

PLAN	SURVEYED PLOTTED	BY	DATE
NOTE BOOK NO.	GRADES CHECKED	STRUCTURE NOTATIONS CHNG	FILE NAME: J:\19-00451-00-SP CH 15 FAS 512 US 130 to Sidney\CADD\ECPT1.dgn

PROFILE	SURVEYED PLOTTED	BY	DATE
NOTE BOOK NO.	GRADES CHECKED	STRUCTURE NOTATIONS CHNG	FILE NAME: J:\19-00451-00-SP CH 15 FAS 512 US 130 to Sidney\CADD\ECPT1.dgn

MODEL Default
FILE NAME: J:\19-00451-00-SP CH 15 FAS 512 US 130 to Sidney\CADD\ECPT1.dgn

MATCHLINE STA. 106+50 SEE ABOVE



MATCHLINE STA. 118+50 SEE NEXT SHEET

Pg. 2

USER NAME = jem42887	DESIGNED - JEM	REVISED -
	DRAWN - JEM	REVISED -
PLOT SCALE = 80.0000 ' / in.	CHECKED - JJB	REVISED -
PLOT DATE = 1/11/2021	DATE - 1/11/2021	REVISED -


CHAMPAIGN COUNTY
HIGHWAY DEPARTMENT

SIDNEY SLAB (CH 15)
EROSION CONTROL PLAN - SHEET 1

SCALE: SHEET OF SHEETS STA. TO STA.

F.A.S. RTE.	SECTION	COUNTY	TOTAL SHEETS	SHEET NO.
512	19-00451-00-SP	CHAMPAIGN	141	61
C-95-071-20		ILLINOIS	FED. AID PROJECT 68JH(697)	

PLAN	SURVEYED PLOTTED	BY	DATE
NOTE BOOK NO.	GRADES CHECKED	STRUCTURE NOTATIONS CHNG	FILE NAME: J:\19-00451-00-SP CH 15 FAS 512 US 130 to Sidney\CADD\ECPT1.dgn

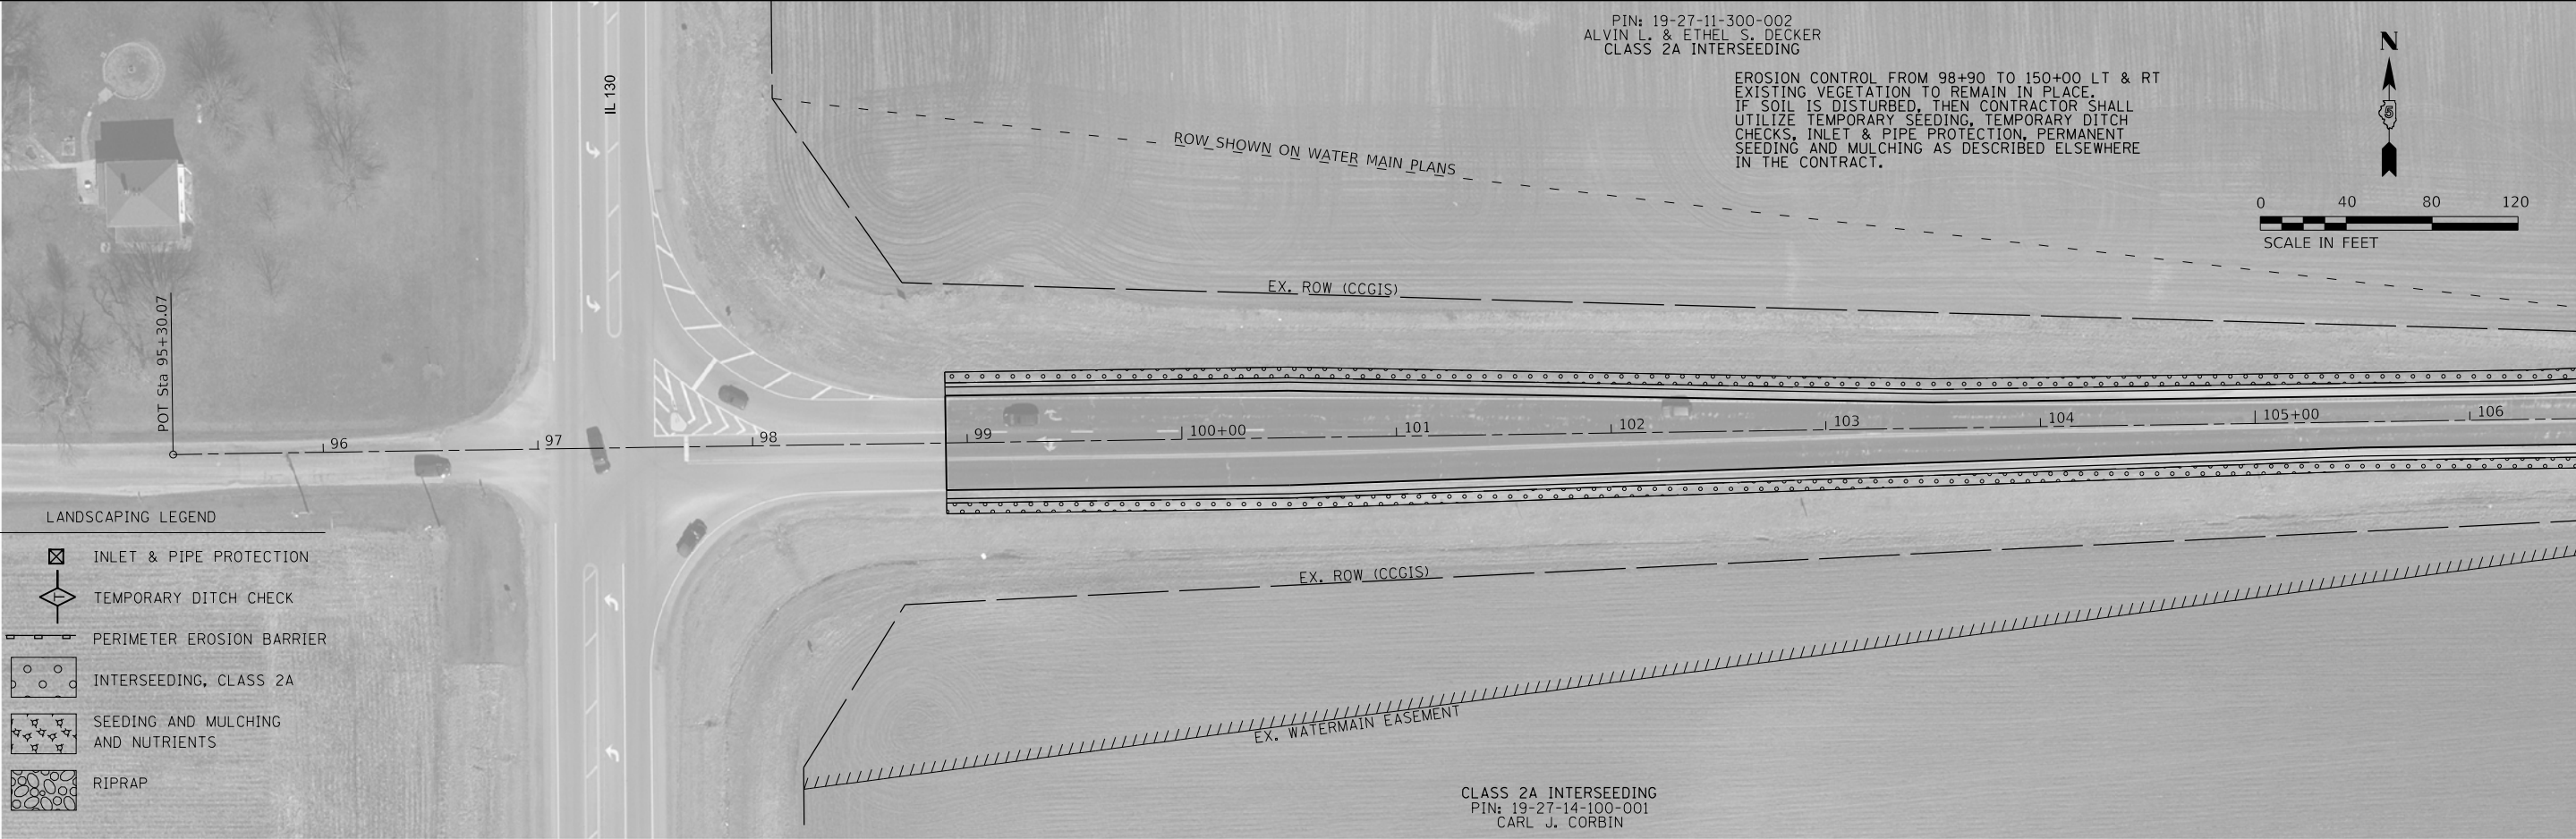

MATCHLINE STA. 106+50 SEE BELOW

PLAN	SURVEYED PLOTTED	BY	DATE
NOTE BOOK NO.	ALIGNMENT CHECKED DATE	CADD FILE NAME	

PROFILE	SURVEYED PLOTTED	BY	DATE
NOTE BOOK NO.	GRADES CHECKED DATE	STRUCTURE NOTATIONS CHKD	

MODEL: Default
FILE NAME: J:\19-0451-00-SP CH 15 FAS 512 US 130 to Sidney\CADD\EC2.dgn

MATCHLINE STA. 118+50 SEE PREVIOUS SHEET



MATCHLINE STA. 130+50 SEE BELOW

MATCHLINE STA. 130+50 SEE ABOVE



MATCHLINE STA. 142+50 SEE NEXT SHEET

USER NAME = jem42887	DESIGNED - JEM	REVISED -
DRAWN - JEM	REVISED -	
PLOT SCALE = 80.0000 ' / in.	CHECKED - JJB	REVISED -
PLOT DATE = 1/11/2021	DATE - 1/11/2021	REVISED -

CHAMPAIGN COUNTY
HIGHWAY DEPARTMENT


SIDNEY SLAB (CH 15)
EROSION CONTROL PLAN - SHEET 2

SCALE: SHEET OF SHEETS STA. TO STA.

F.A.S. RTE.	SECTION	COUNTY	TOTAL SHEETS	SHEET NO.
512	19-00451-00-SP	CHAMPAIGN	141	62
C-95-071-20		ILLINOIS	FED. AID PROJECT 68JH(697)	

PROFILE	SURVEYED _____	BY _____	DATE _____
	PLOTTED _____		
NOTE BOOK _____	GRADES CHECKED _____		
NO. _____	B.M. NOTED _____		
	STRUCTURE NOTATIONS CHKD _____		

MATCHLINE STA. 154+50 SEE ABOVE

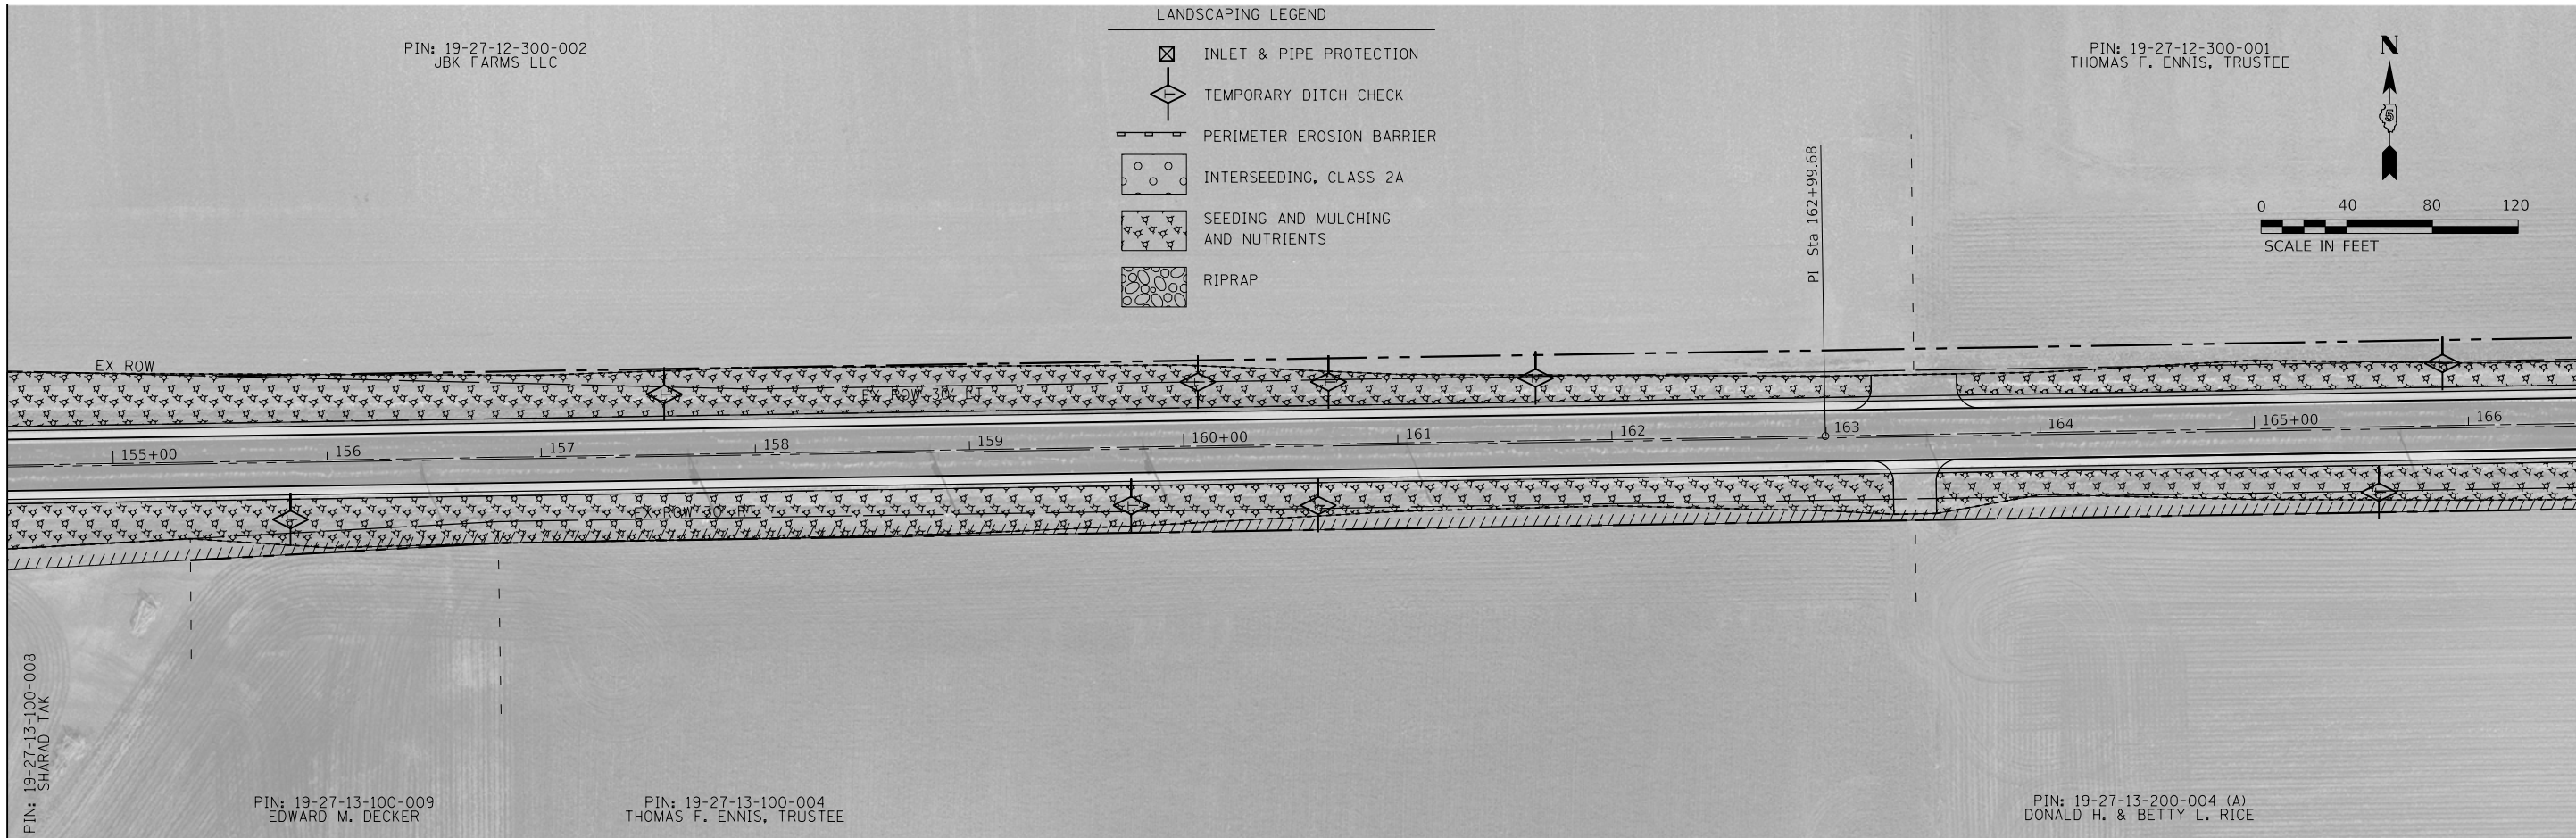


F.A.S. RTE.	SECTION	COUNTY	TOTAL SHEETS	SHEET NO.
512	19-00451-00-SP	CHAMPAIGN	141	63
		CONTRACT NO. 91592		
C-95-071-20	ILLINOIS	FED. AID PROJECT 68JH(697)		

PLAN	SURVEYED PLOTTED ALIGNMENT CHECKED CADD FILE NAME	BY	DATE
NOTE BOOK NO.			

PROFILE	SURVEYED PLOTTED GRADES CHECKED STRUCTURE NOTATIONS CHWD	BY	DATE
NOTE BOOK NO.			


MODEL: Default
FILE NAME: J:\19-00451-00-SP CH 15 FAS 512 US 130 to Sidney\CADD\ECPL.dgn

MATCHLINE STA. 166+50 SEE PREVIOUS SHEET

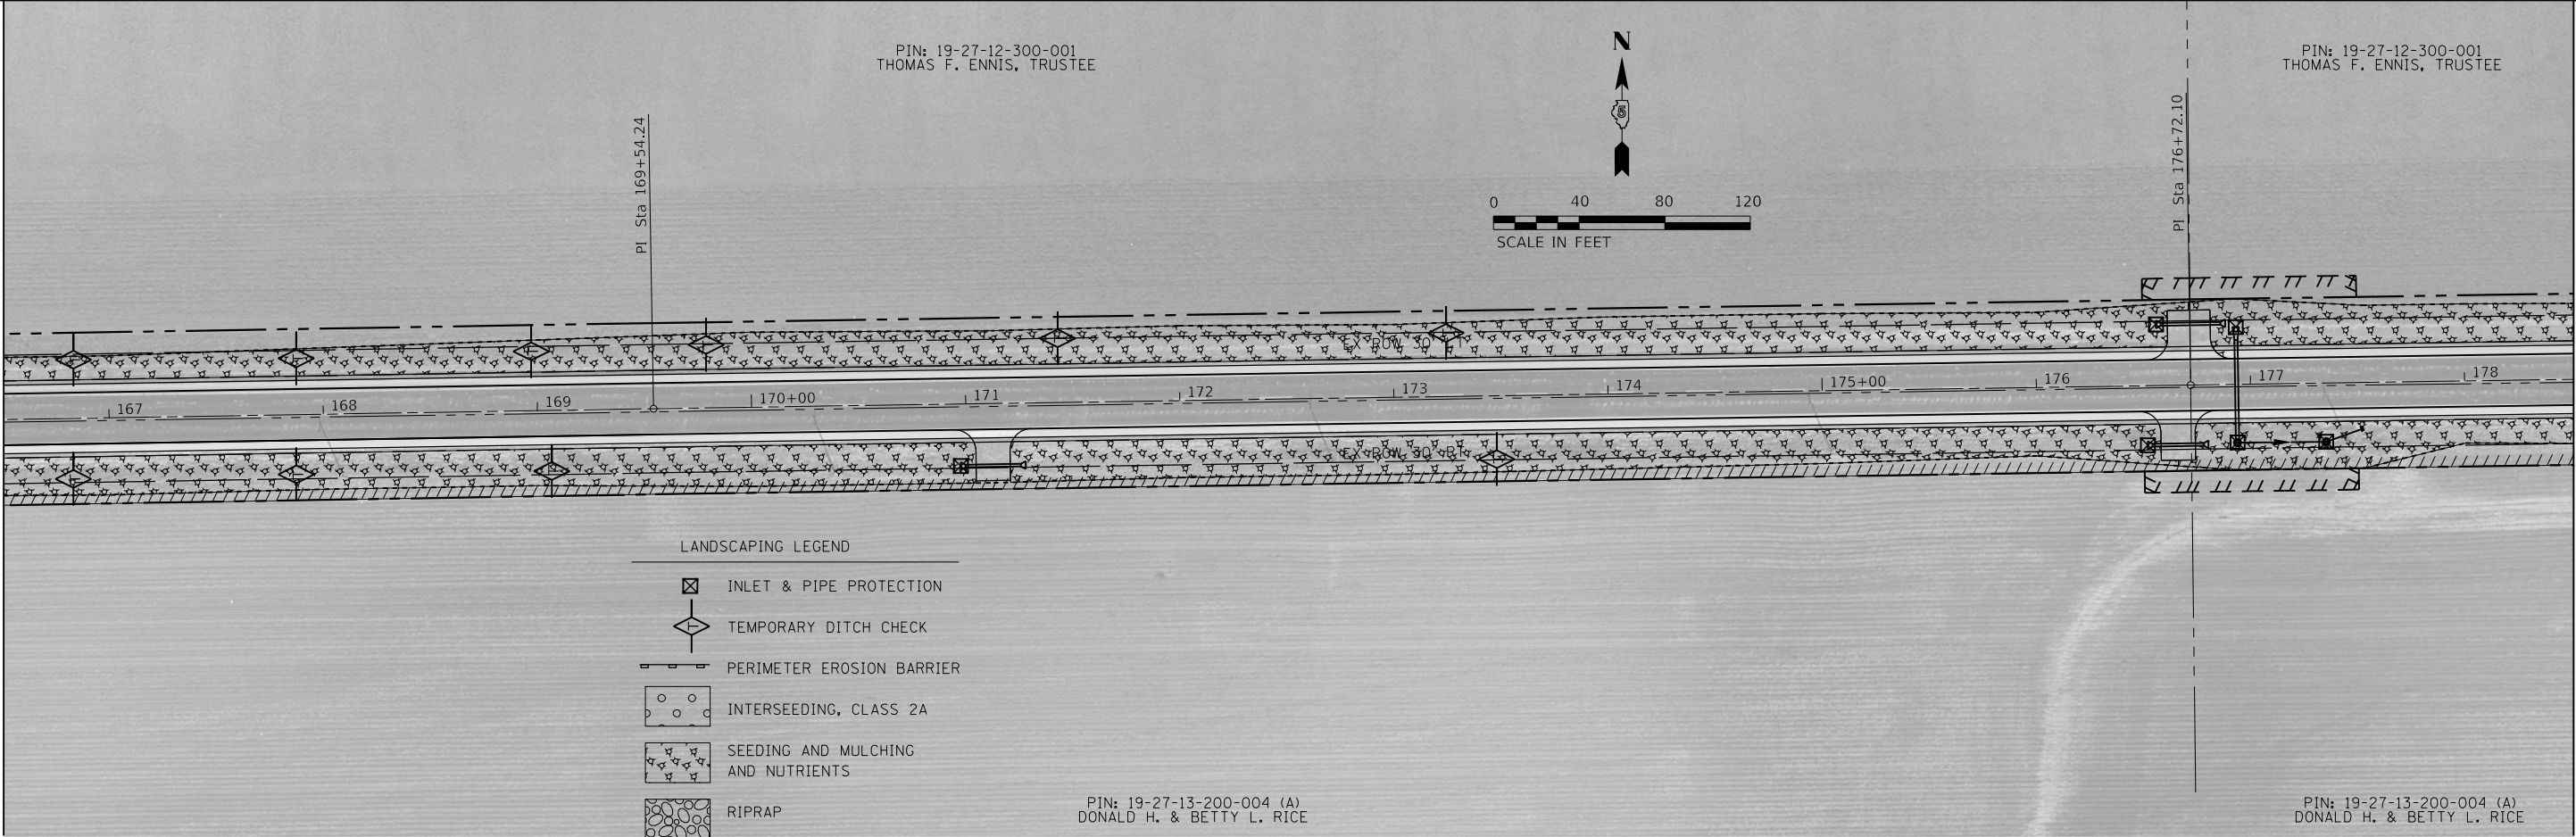

MATCHLINE STA. 178+50 SEE BELOW

MATCHLINE STA. 178+50 SEE ABOVE

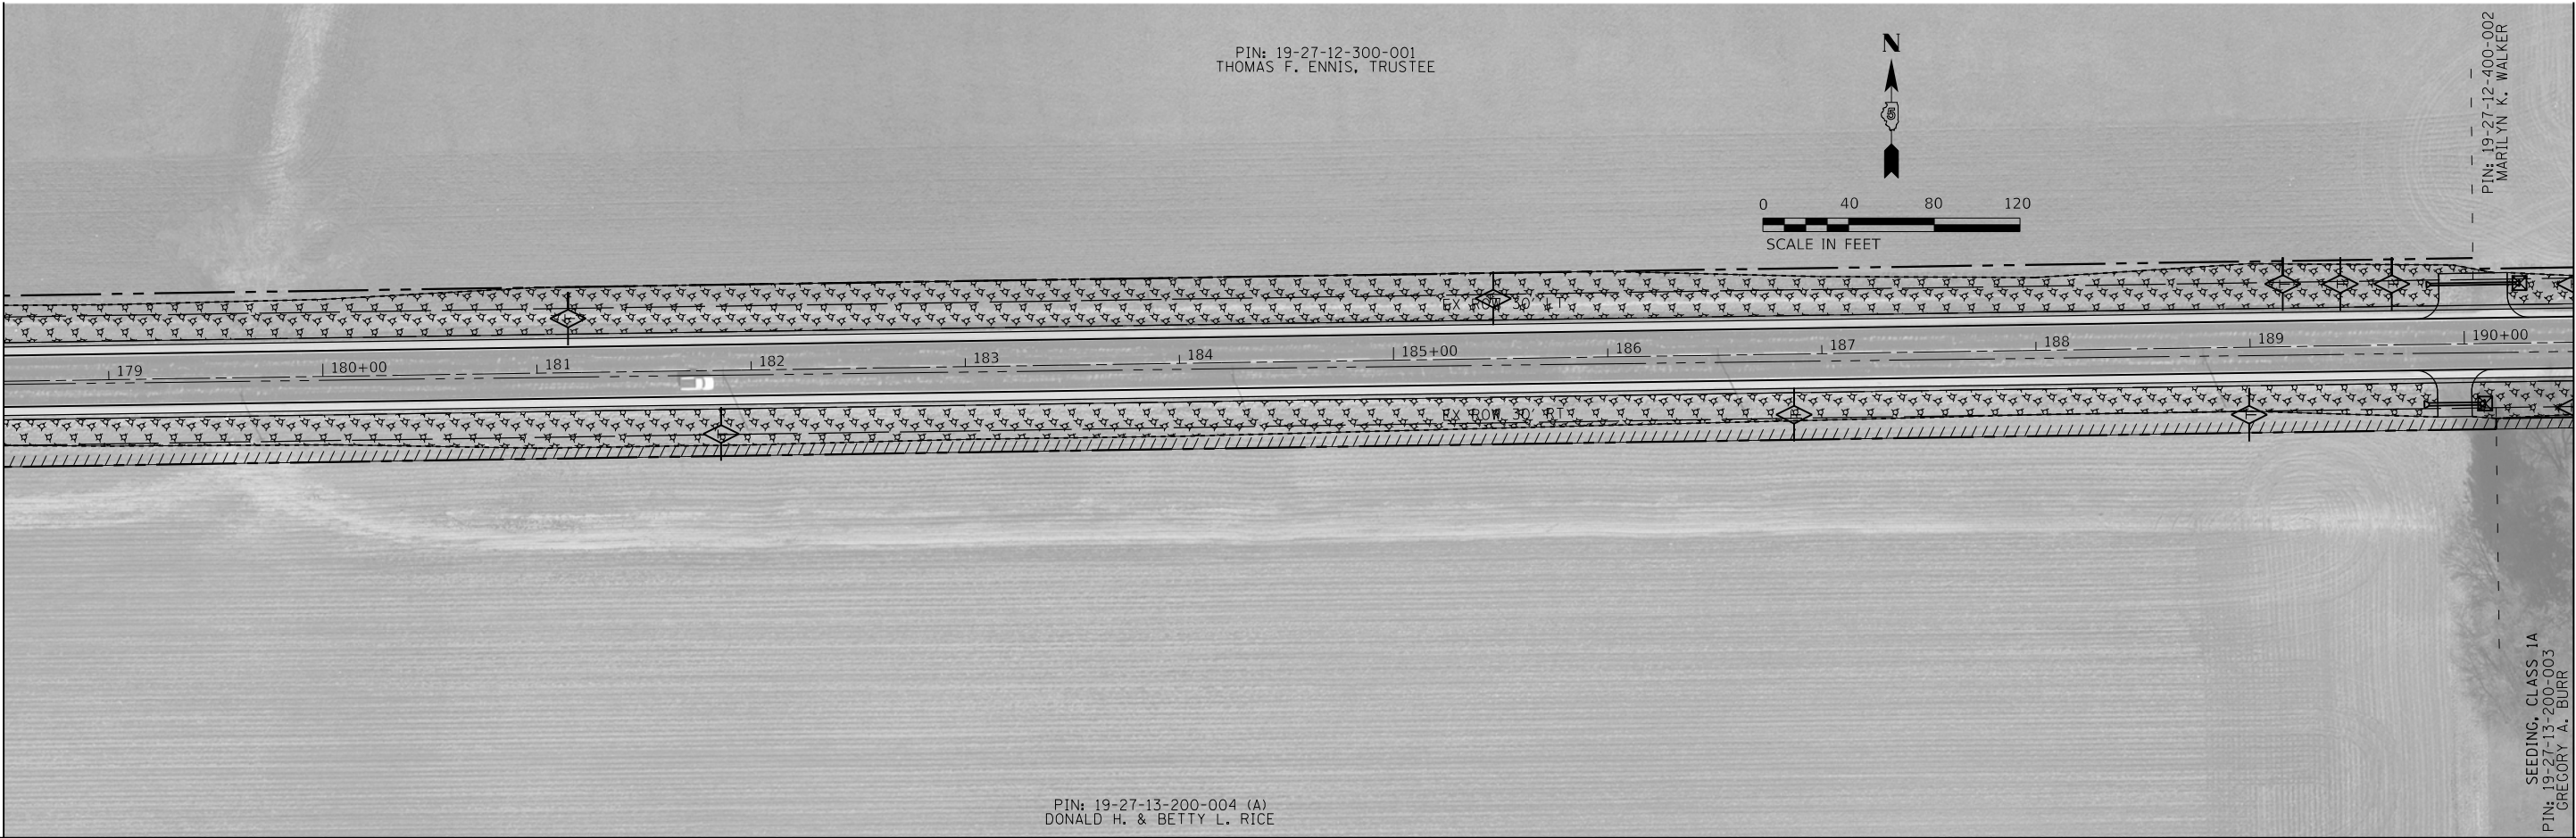

MATCHLINE STA. 190+50 SEE NEXT SHEET

USER NAME = jem42887	DESIGNED - JEM	REVISED -
	DRAWN - JEM	REVISED -
PLOT SCALE = 80.0000 ' / in.	CHECKED - JJB	REVISED -
PLOT DATE = 1/11/2021	DATE - 1/11/2021	REVISED -

CHAMPAIGN COUNTY
HIGHWAY DEPARTMENT


SIDNEY SLAB (CH 15)
EROSION CONTROL PLAN - SHEET 4

SCALE: SHEET OF SHEETS STA. TO STA.

F.A.S. RTE.	SECTION	COUNTY	TOTAL SHEETS	SHEET NO.
512	19-00451-00-SP	CHAMPAIGN	141	64
C-95-071-20		ILLINOIS	FED. AID PROJECT 68JH(697)	

PLAN	SURVEYED PLOTTED	BY	DATE
NOTE BOOK NO. _____	ALIGNMENT CHECKED DATE _____	CADD FILE NAME	

MATCHLINE STA. 190+50 SEE PREVIOUS SHEET

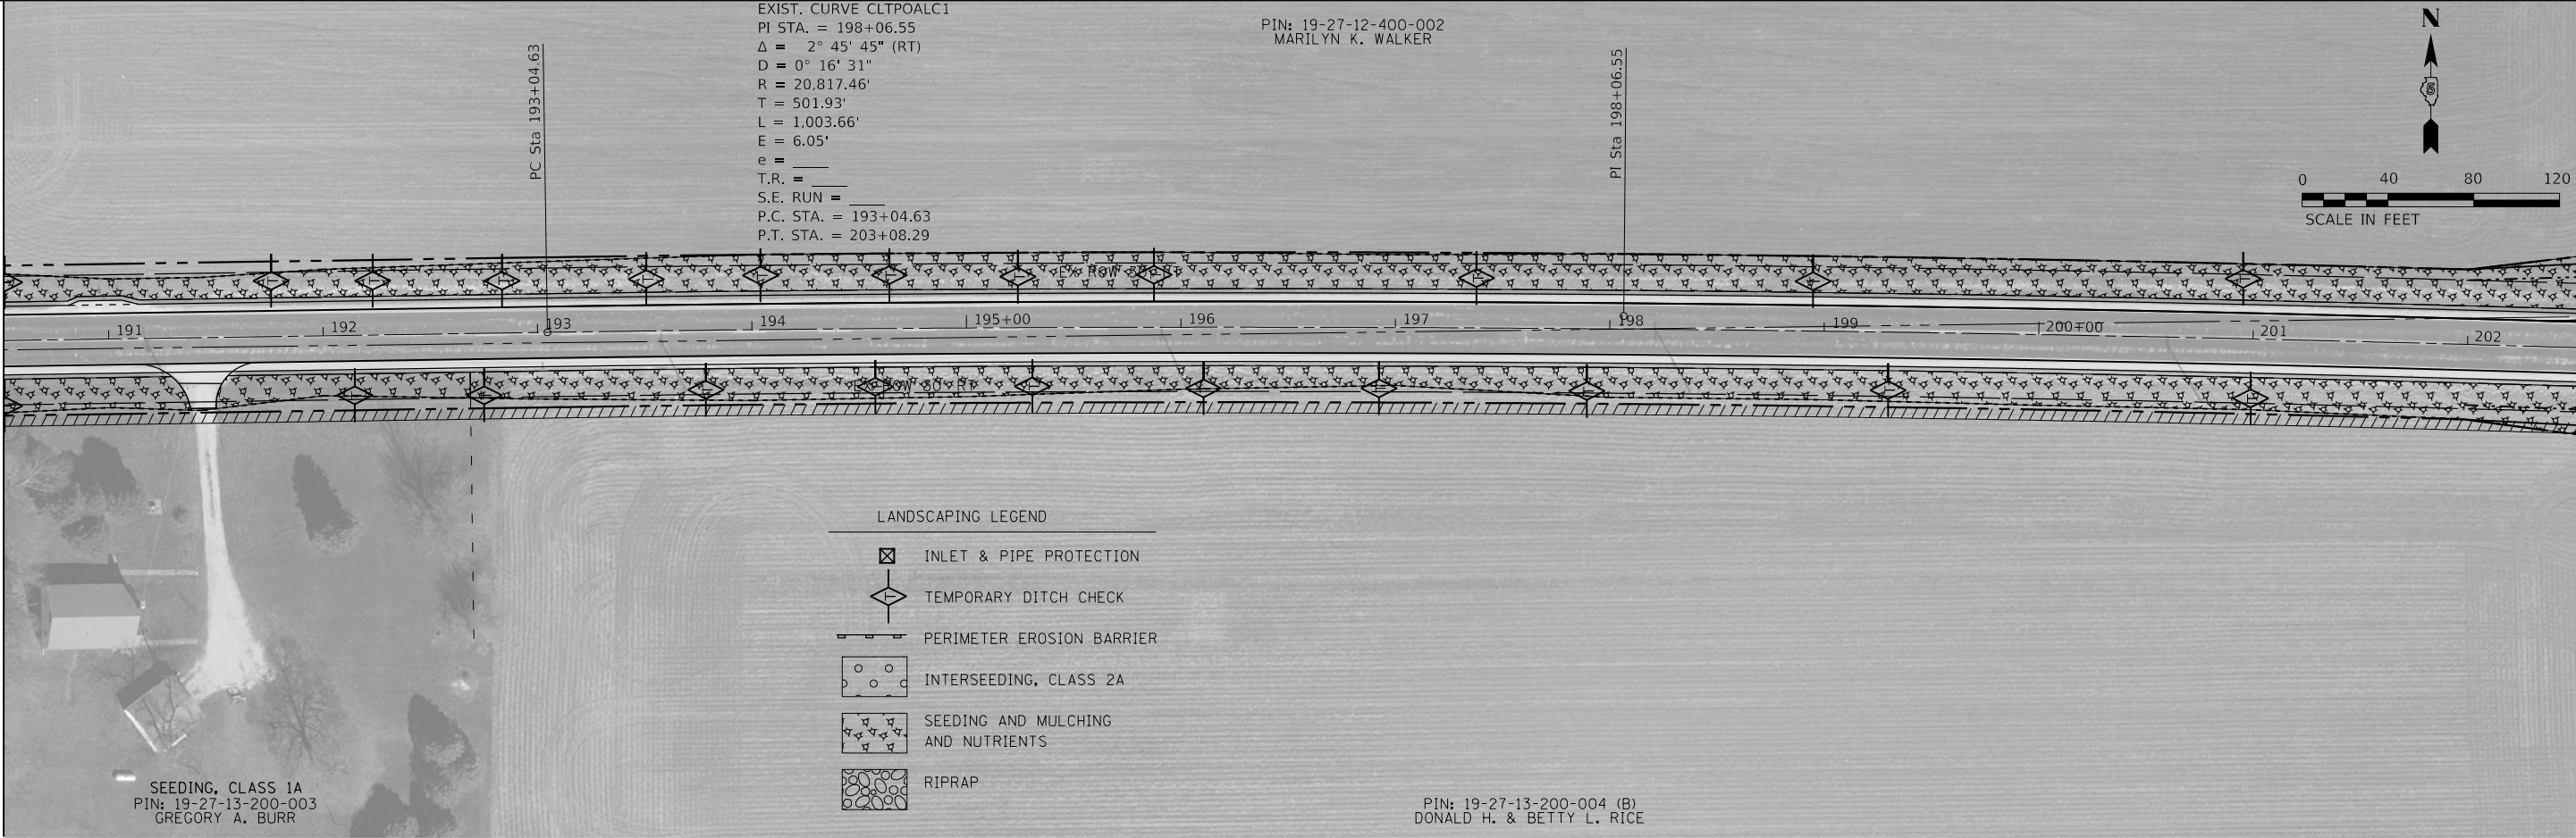

MATCHLINE STA. 202+50 SEE BELOW

PROFILE	SURVEYED PLOTTED	BY	DATE
NOTE BOOK NO. _____	GRADES CHECKED DATE _____	STRUCTURE NOTATIONS CHNG	

MATCHLINE STA. 202+50 SEE ABOVE



MATCHLINE STA. 214+50 SEE NEXT SHEET

MODEL: Default
FILE NAME: J:\19-0451-00-SP CH 15 FAS 512 US 130 to Sidney\CADD\ECPS.dgn

USER NAME = jem42887	DESIGNED - JEM	REVISED -
	DRAWN - JEM	REVISED -
PLOT SCALE = 80.0000 ' / in.	CHECKED - JJB	REVISED -
PLOT DATE = 1/11/2021	DATE - 1/11/2021	REVISED -

CHAMPAIGN COUNTY
HIGHWAY DEPARTMENT


SIDNEY SLAB (CH 15)
EROSION CONTROL PLAN - SHEET 5

SCALE: SHEET OF SHEETS STA. TO STA.

F.A.S. RTE.	SECTION	COUNTY	TOTAL SHEETS	SHEET NO.
512	19-00451-00-SP	CHAMPAIGN	141	65
CONTRACT NO. 91592				
C-95-071-20	ILLINOIS	FED. AID PROJECT 68JH(697)		

PROFILE		BY	DATE
NOTE BOOK NO. _____	SURVEYED _____		
	PLOTTED _____		
	GRADES CHECKED _____		
	B.M. NOTED _____		
	STRUCTURE NOTATIONS CHK'D _____		

MATCHLINE STA. 214+50 SEE PREVIOUS SHEET

 

MATCHLINE STA. 226+50 SEE ABOVE



USER NAME = jem42887	DESIGNED - JEM	REVISED -
	DRAWN - JEM	REVISED -
PLOT SCALE = 80,0000 ' / in.	CHECKED - JJB	REVISED -
PLOT DATE = 1/11/2021	DATE - 1/11/2021	REVISED -

CHAMPAIGN COUNTY
HIGHWAY DEPARTMENT


SIDNEY SLAB (CH 15)
EROSION CONTROL PLAN - SHEET 6

SCALE:	SHEET	OF	SHEETS	STA.	TO STA.
--------	-------	----	--------	------	---------

F.A.S. RTE.	SECTION	COUNTY	TOTAL SHEETS	SHEET NO.
512	19-00451-00-SP	CHAMPAIGN	141	66
		CONTRACT NO. 91592		
C-95-071-20	ILLINOIS	FED. AID PROJECT 68JH(697)		

PLAN	NO.	NOTE BOOK	SURVEYED	BY	DATE

MATCHLINE STA. 238+50 SEE PREVIOUS SHEET

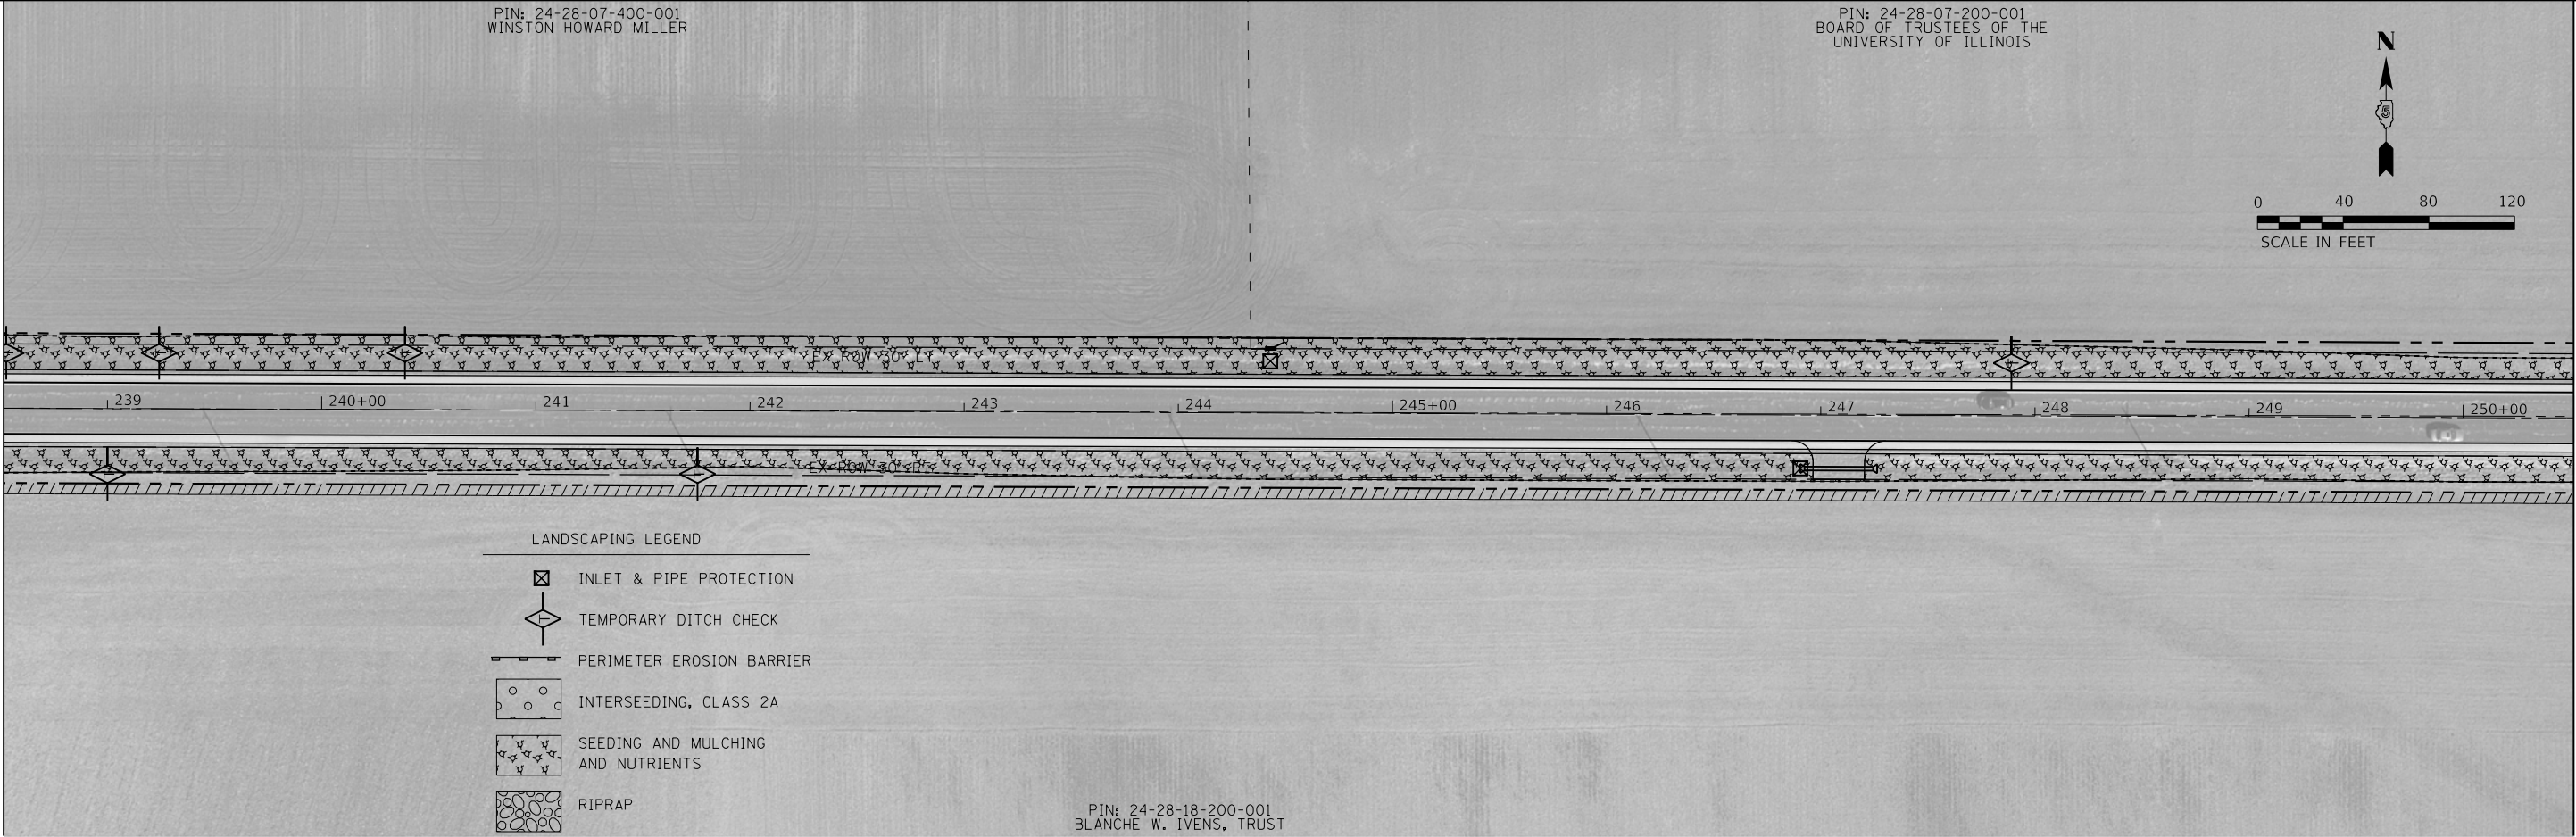

MATCHLINE STA. 250+50 SEE BELOW

PROFILE	NO.	NOTE BOOK	SURVEYED	BY	DATE

MATCHLINE STA. 250+50 SEE ABOVE



MATCHLINE STA. 262+50 SEE NEXT SHEET

MODEL: Default
FILE NAME: J:\13-00451-00-SP CH 15 FAS 512 US 130 to Sidney\CADD\EC77.dgn

USER NAME	= jem42887	DESIGNED -	JEM	REVISED -	
		DRAWN -	JEM	REVISED -	
PLOT SCALE	= 80.0000 ' / in.	CHECKED -	JJB	REVISED -	
PLOT DATE	= 1/11/2021	DATE -	1/11/2021	REVISED -	

CHAMPAIGN COUNTY
HIGHWAY DEPARTMENT



SIDNEY SLAB (CH 15)
EROSION CONTROL PLAN - SHEET 7

SCALE: SHEET OF SHEETS STA. TO STA.

F.A.S. RTE.	SECTION	COUNTY	TOTAL SHEETS	SHEET NO.
512	19-00451-00-SP	CHAMPAIGN	141	67
CONTRACT NO. 91592				
C-95-071-20		ILLINOIS	FED. AID PROJECT 68JH(697)	

PROFILE	SURVEYED _____	BY _____	DATE _____
	PLOTTED _____		
	GRADES CHECKED _____		
	D.I.M. NOTED _____		
NOTE BOOK _____	STRUCTURE NOTATIONS CHKD _____		
NO. _____			

MATCHLINE STA. 262+50 SEE PREVIOUS SHEET

  

CHAMPAIGN COUNTY
HIGHWAY DEPARTMENT

SIDNEY SLAB (CH 15)
EROSION CONTROL PLAN - SHEET 8



F.A.S. RTE.	SECTION	COUNTY	TOTAL SHEETS	SHEET NO.
512	19-00451-00-SP	CHAMPAIGN	141	68
		CONTRACT NO. 91592		
C-95-071-20	ILLINOIS	FED. AID PROJECT 68JH(697)		

PLAN	SURVEYED	BY	DATE
	PLOTTED		
	ALIGNMENT CHECKED		
	CADD FILE NAME		
NOTE BOOK NO.			

PROFILE	SURVEYED	BY	DATE
	PLOTTED		
	GRADES CHECKED		
	STRUCTURE NOTATIONS CHKD		
NOTE BOOK NO.			



MODEL: Default
FILE NAME: J:\13-00451-00-SP CH 15 FAS 512 US 130 to Sidney\CADD\EC\9.dgn

MATCHLINE STA. 286+50 SEE PREVIOUS SHEET

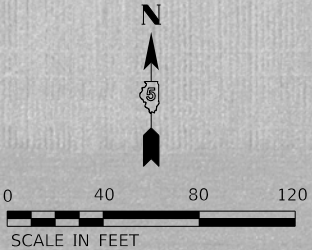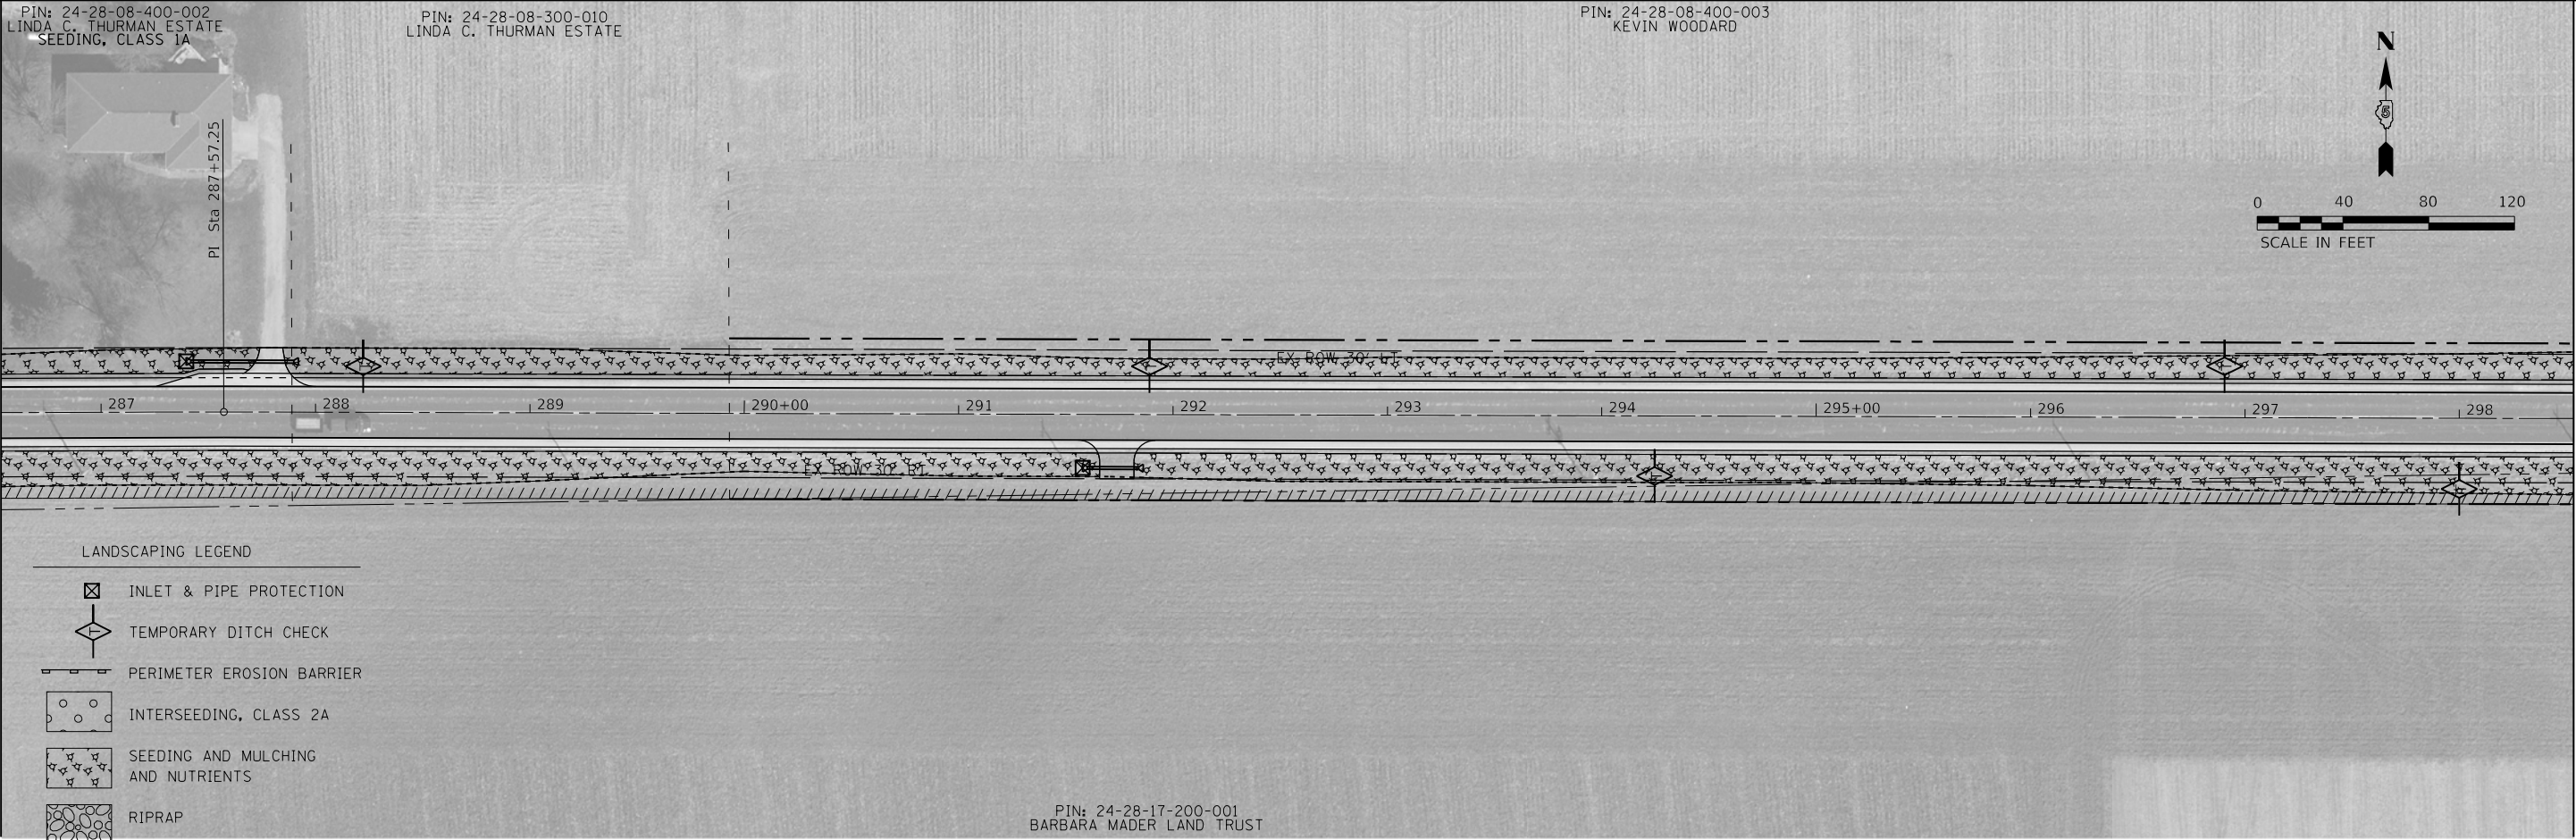

MATCHLINE STA. 298+50 SEE BELOW

MATCHLINE STA. 298+50 SEE ABOVE

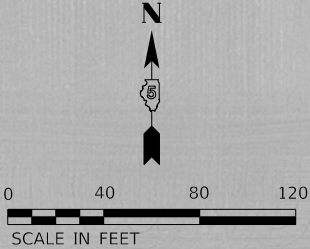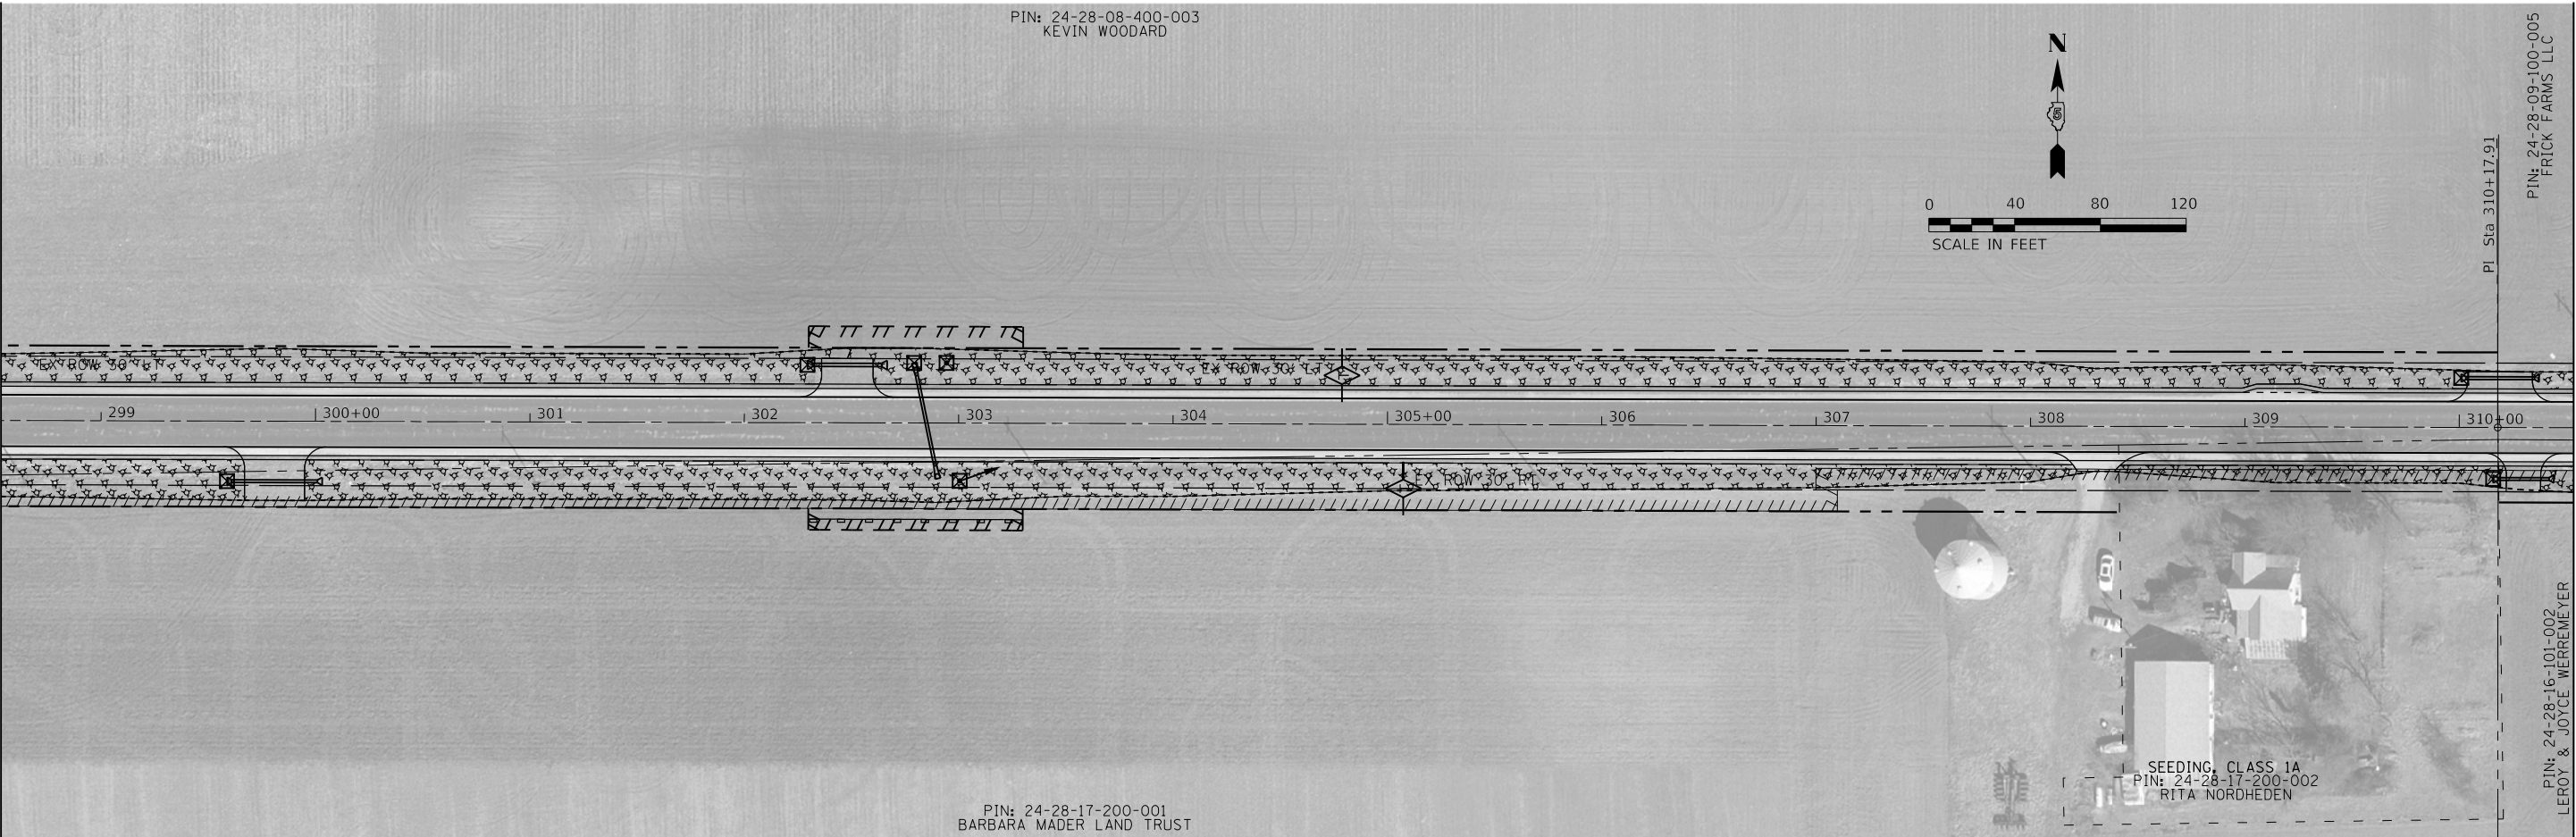

MATCHLINE STA. 310+50 SEE NEXT SHEET

USER NAME = jem42887	DESIGNED - JEM	REVISED -
	DRAWN - JEM	REVISED -
PLOT SCALE = 80.0000 ' / in.	CHECKED - JJB	REVISED -
PLOT DATE = 1/11/2021	DATE - 1/11/2021	REVISED -

CHAMPAIGN COUNTY
HIGHWAY DEPARTMENT

SIDNEY SLAB (CH 15)
EROSION CONTROL PLAN - SHEET 9

SCALE:	SHEET	OF	SHEETS	STA.	TO STA.
--------	-------	----	--------	------	---------

F.A.S. RTE.	SECTION	COUNTY	TOTAL SHEETS	SHEET NO.
512	19-00451-00-SP	CHAMPAIGN	141	69
		CONTRACT NO. 91592		
C-95-071-20		ILLINOIS	FED. AID PROJECT 68JH(697)	

PLAN	SURVEYED	BY	DATE
NO.	PLOTTED		
	ALIGNMENT CHECKED		
	AS BUILT		
	CADD FILE NAME		

MATCHLINE STA. 310+50 SEE PREVIOUS SHEET



MATCHLINE STA. 322+50 SEE BELOW

PROFILE	SURVEYED	BY	DATE
NO.	PLOTTED		
	GRADES CHECKED		
	STRUCTURE NOTATIONS CHNG		

MATCHLINE STA. 322+50 SEE ABOVE



MODEL: Default
FILE NAME: J13-00451-00-SP CH 15 FAS 512 US 130 to Sidney/CADD/ECF10.dgn

USER NAME = jem42887	DESIGNED - JEM	REVISED -
	DRAWN - JEM	REVISED -
PLOT SCALE = 80.0000 ' / in.	CHECKED - JJB	REVISED -
PLOT DATE = 1/11/2021	DATE - 1/11/2021	REVISED -

CHAMPAIGN COUNTY
HIGHWAY DEPARTMENT

SIDNEY SLAB (CH 15)
EROSION CONTROL PLAN - SHEET 10


SCALE: SHEET OF SHEETS STA. TO STA.

F.A.S. RTE.	SECTION	COUNTY	TOTAL SHEETS	SHEET NO.
512	19-00451-00-SP	CHAMPAIGN	141	70
CONTRACT NO. 91592				
C-95-071-20	ILLINOIS	FED. AID PROJECT 68JH(697)		

FINAL SURVEY NO.	SURVEYED PLOTTED TEMPLATE AREAS CHECKED	BY	DATE

ORIGINAL SURVEY NO.	SURVEYED PLOTTED TEMPLATE AREAS CHECKED	BY	DATE

MODEL Default
FILE NAME: 19-00451-00-SP CH 15 FAS 512 US 130 to Skway/CDDXS Sheets.dgn

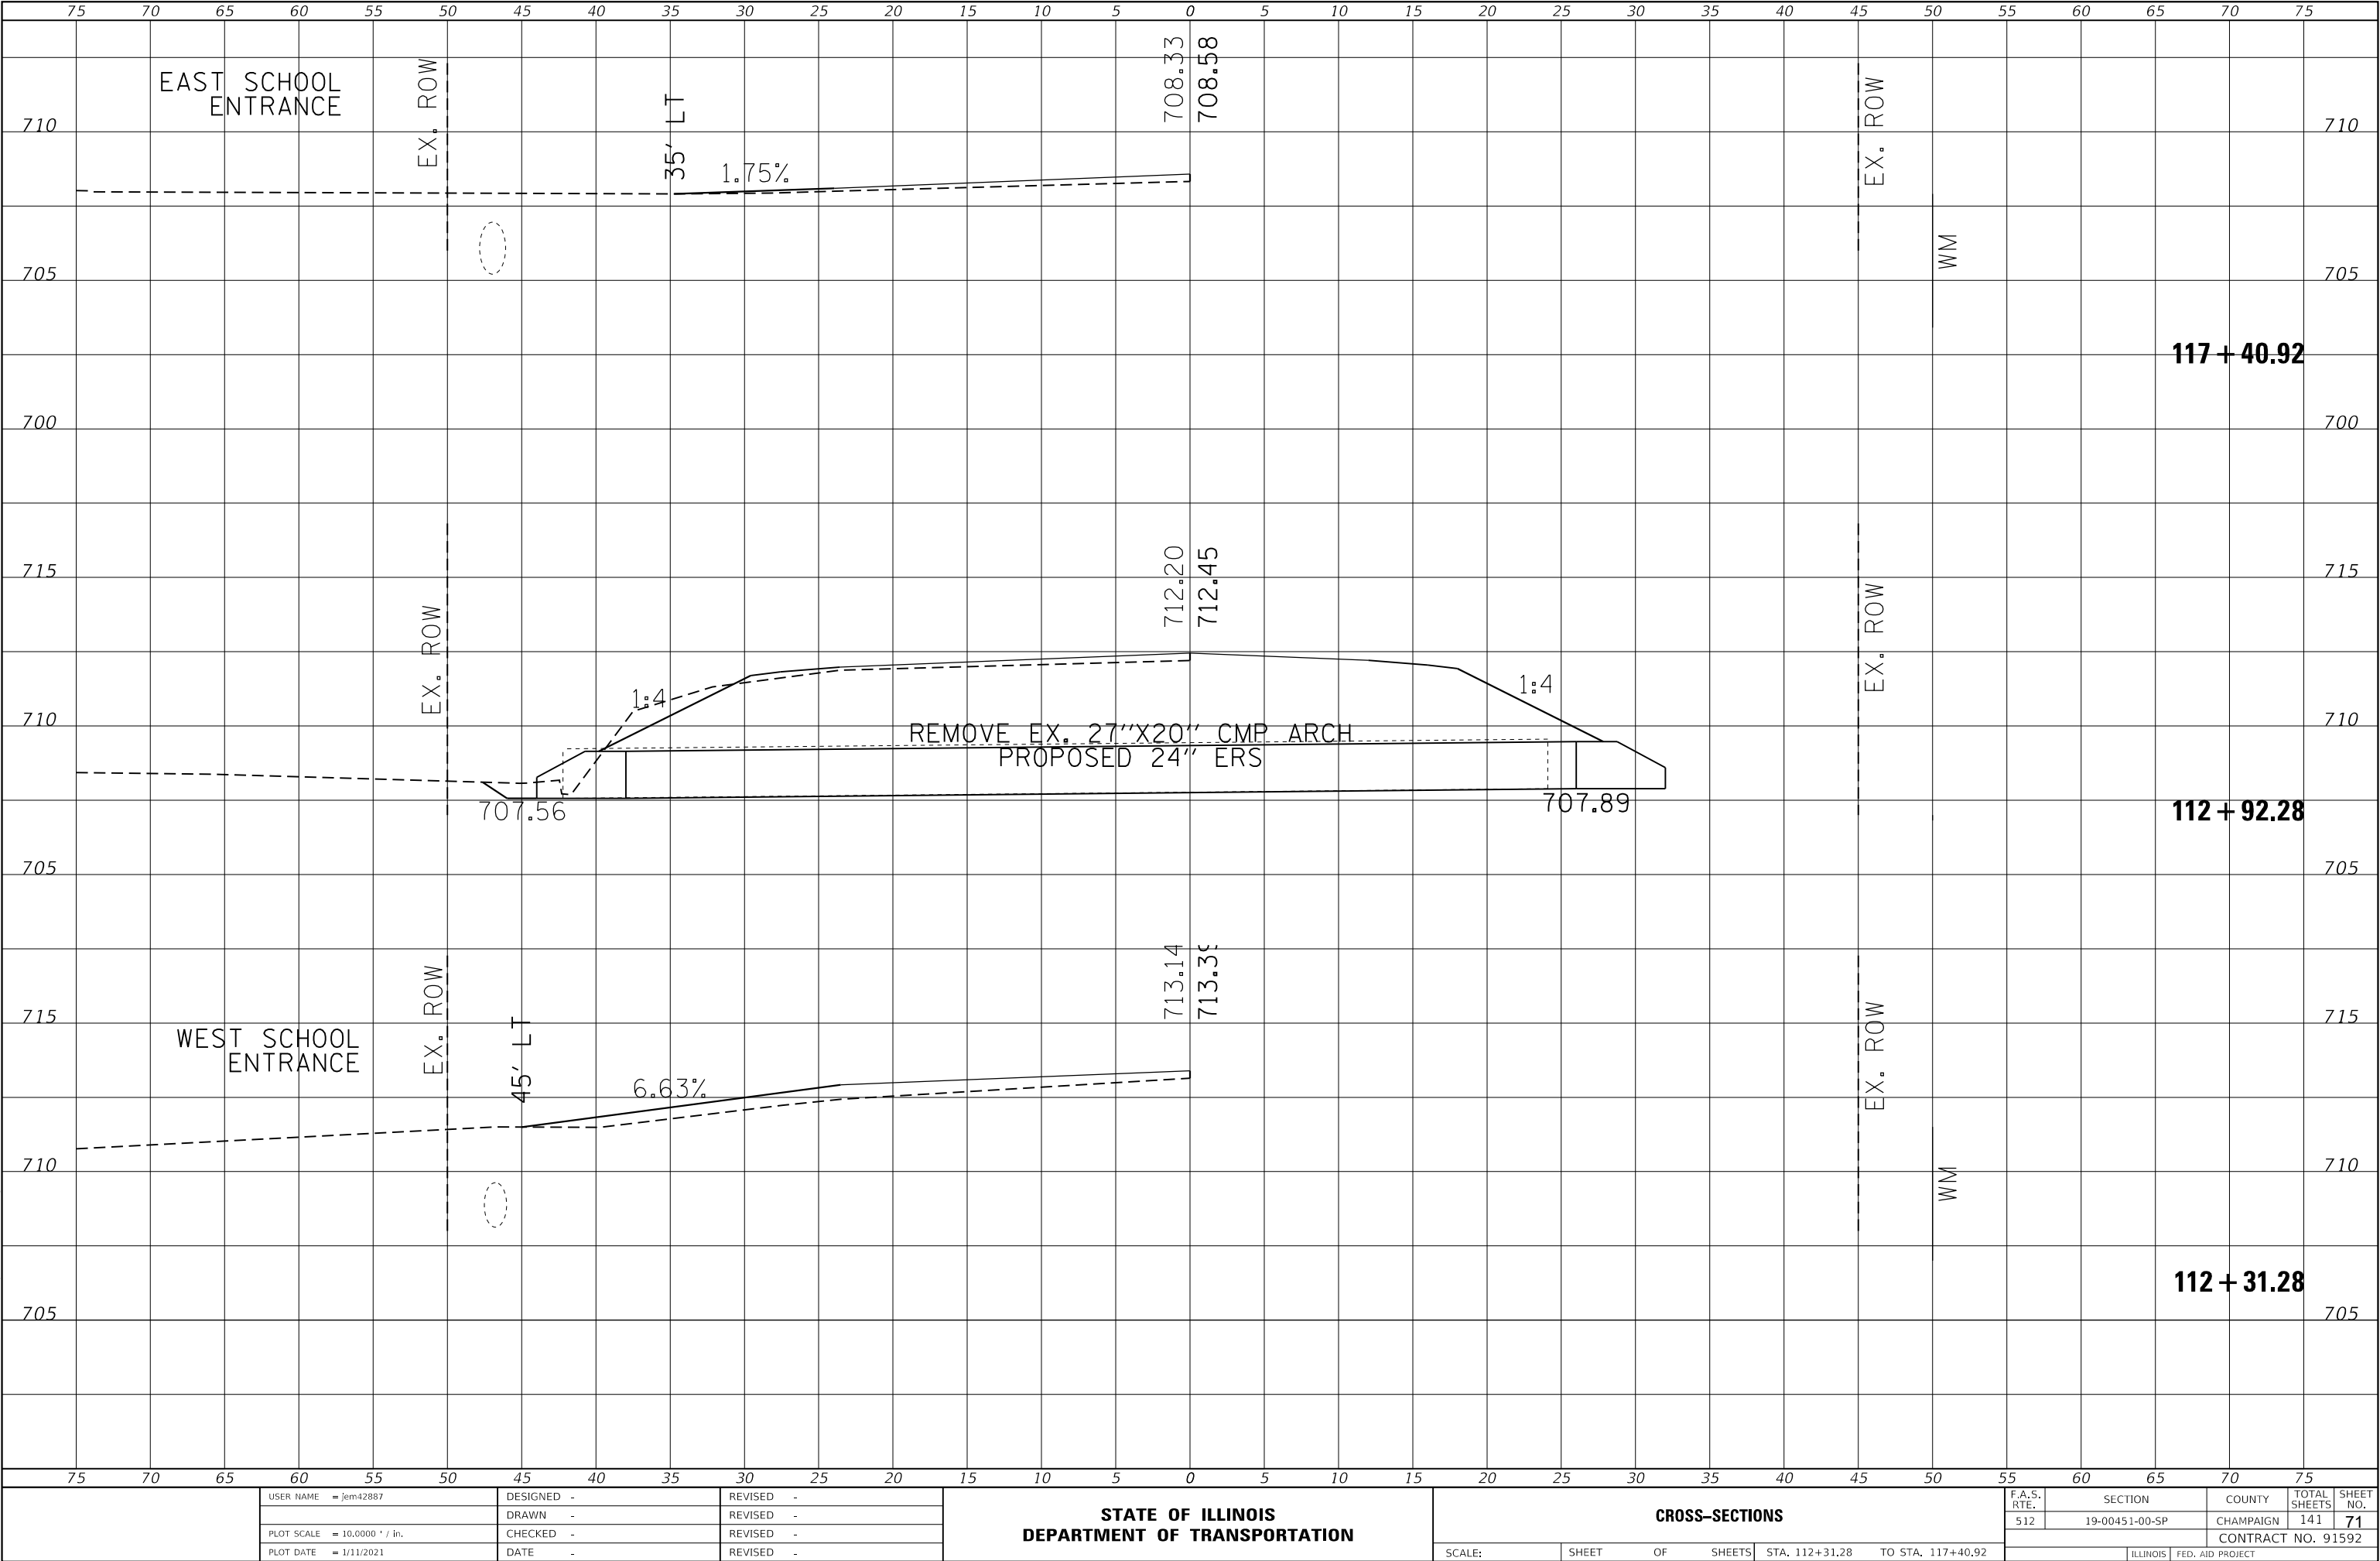

USER NAME = jem42887	DESIGNED -	REVISED -
	DRAWN -	REVISED -
PLOT SCALE = 10,0000 ' / in.	CHECKED -	REVISED -
PLOT DATE = 1/11/2021	DATE -	REVISED -

STATE OF ILLINOIS
DEPARTMENT OF TRANSPORTATION


CROSS-SECTIONS			
SCALE:	SHEET	OF	SHEETS
		STA. 112+31.28 TO STA. 117+40.92	

F.A.S. RTE.	SECTION	COUNTY	TOTAL SHEETS	SHEET NO.
512	19-00451-00-SP	CHAMPAIGN	141	71
CONTRACT NO. 91592				
		ILLINOIS	FED. AID PROJECT	

FINAL	SURVEYED	BY	DATE
SURVEY	PLOTTED		
NOTE BOOK	TEMPLATE		
NO.	AREAS CHECKED		

ORIGINAL	SURVEYED	BY	DATE
SURVEY	PLOTTED		
NOTE BOOK	TEMPLATE		
NO.	AREAS CHECKED		

MODEL Default
FILE NAME: 19-00451-00-SP CH 15 FAS 512 US 130 to Skwy/CDDXS Sheets.dgn

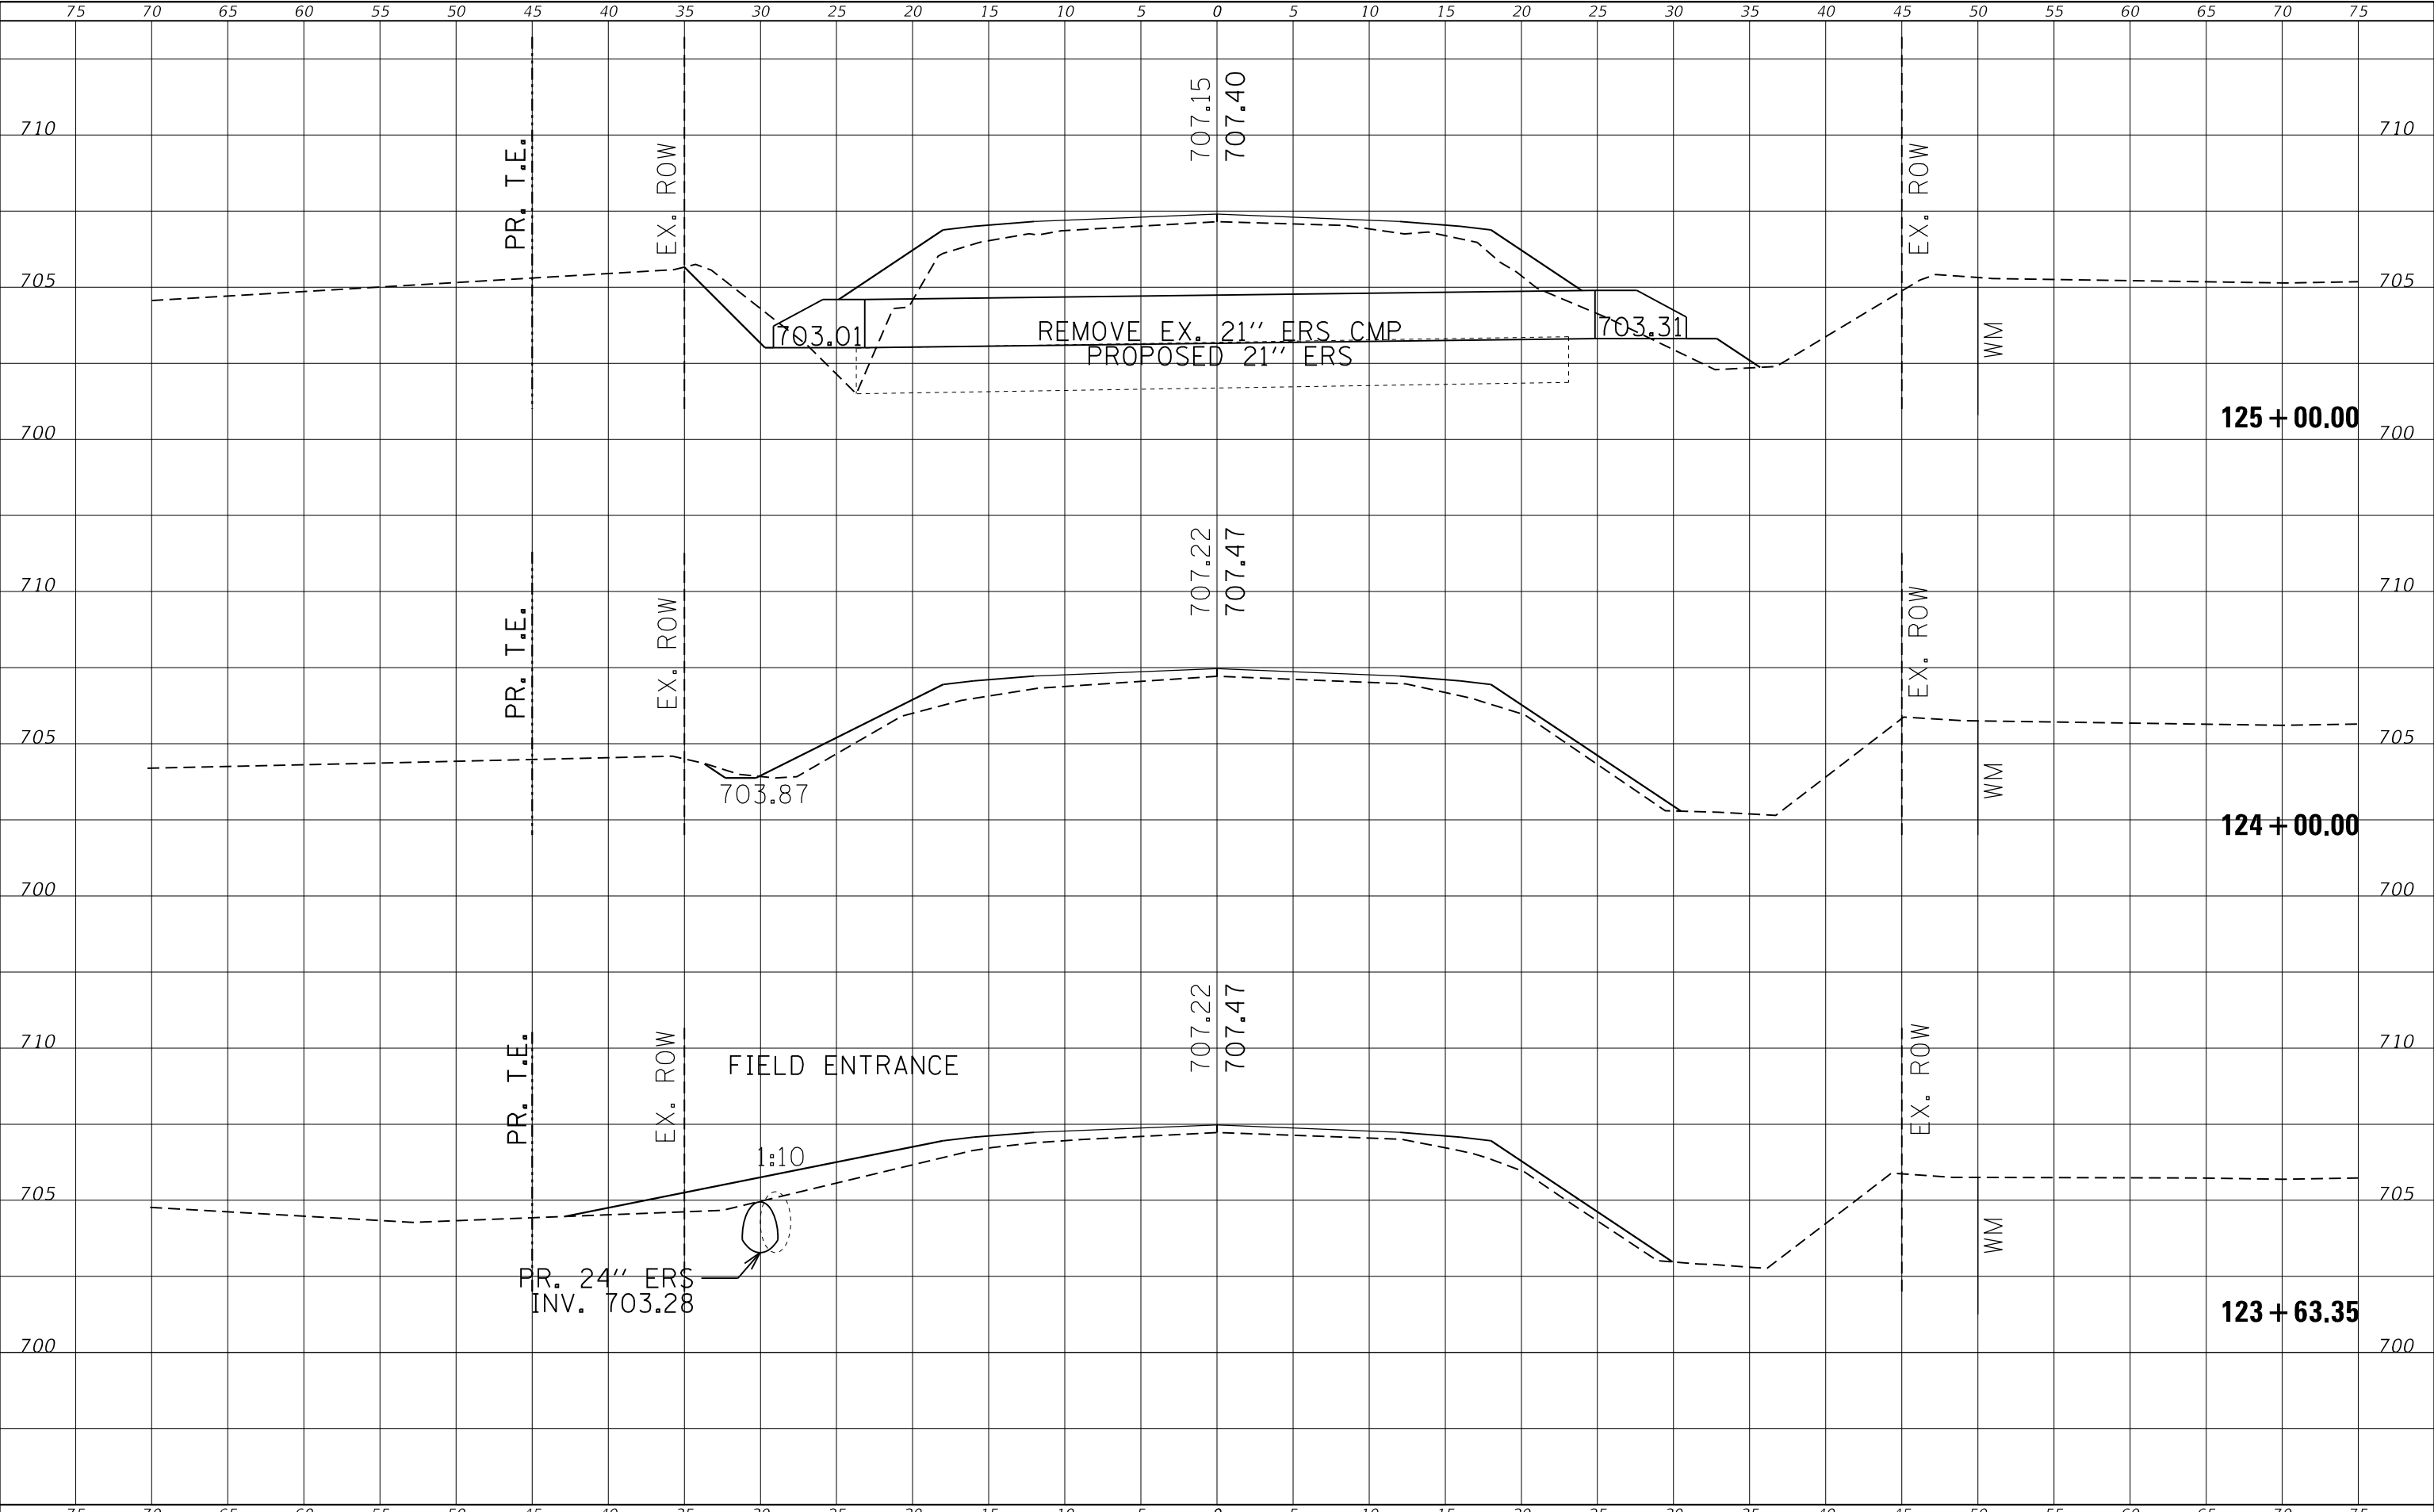

USER NAME	= jem42887	DESIGNED	-	REVISED	-
		DRAWN	-	REVISED	-
PLOT SCALE	= 10.0000 ' / in.	CHECKED	-	REVISED	-
PLOT DATE	= 1/11/2021	DATE	-	REVISED	-

STATE OF ILLINOIS
DEPARTMENT OF TRANSPORTATION


CROSS-SECTIONS				
SCALE:	SHEET	OF	SHEETS	STA. 123+63.35 TO STA. 125+00.00

F.A.S. RTE.	SECTION	COUNTY	TOTAL SHEETS	SHEET NO.
512	19-00451-00-SP	CHAMPAIGN	141	72
CONTRACT NO. 91592				
		ILLINOIS	FED. AID PROJECT	

FINAL SURVEY NOTE BOOK NO.	SURVEYED PLOTTED TEMPLATE AREAS CHECKED	BY	DATE

ORIGINAL SURVEY NOTE BOOK NO.	SURVEYED PLOTTED TEMPLATE AREAS CHECKED	BY	DATE

MODEL Default
FILE NAME: 19-00451-00-SP CH 15 FAS 512 US 130 to Skway/CDDXS Sheets.dgn

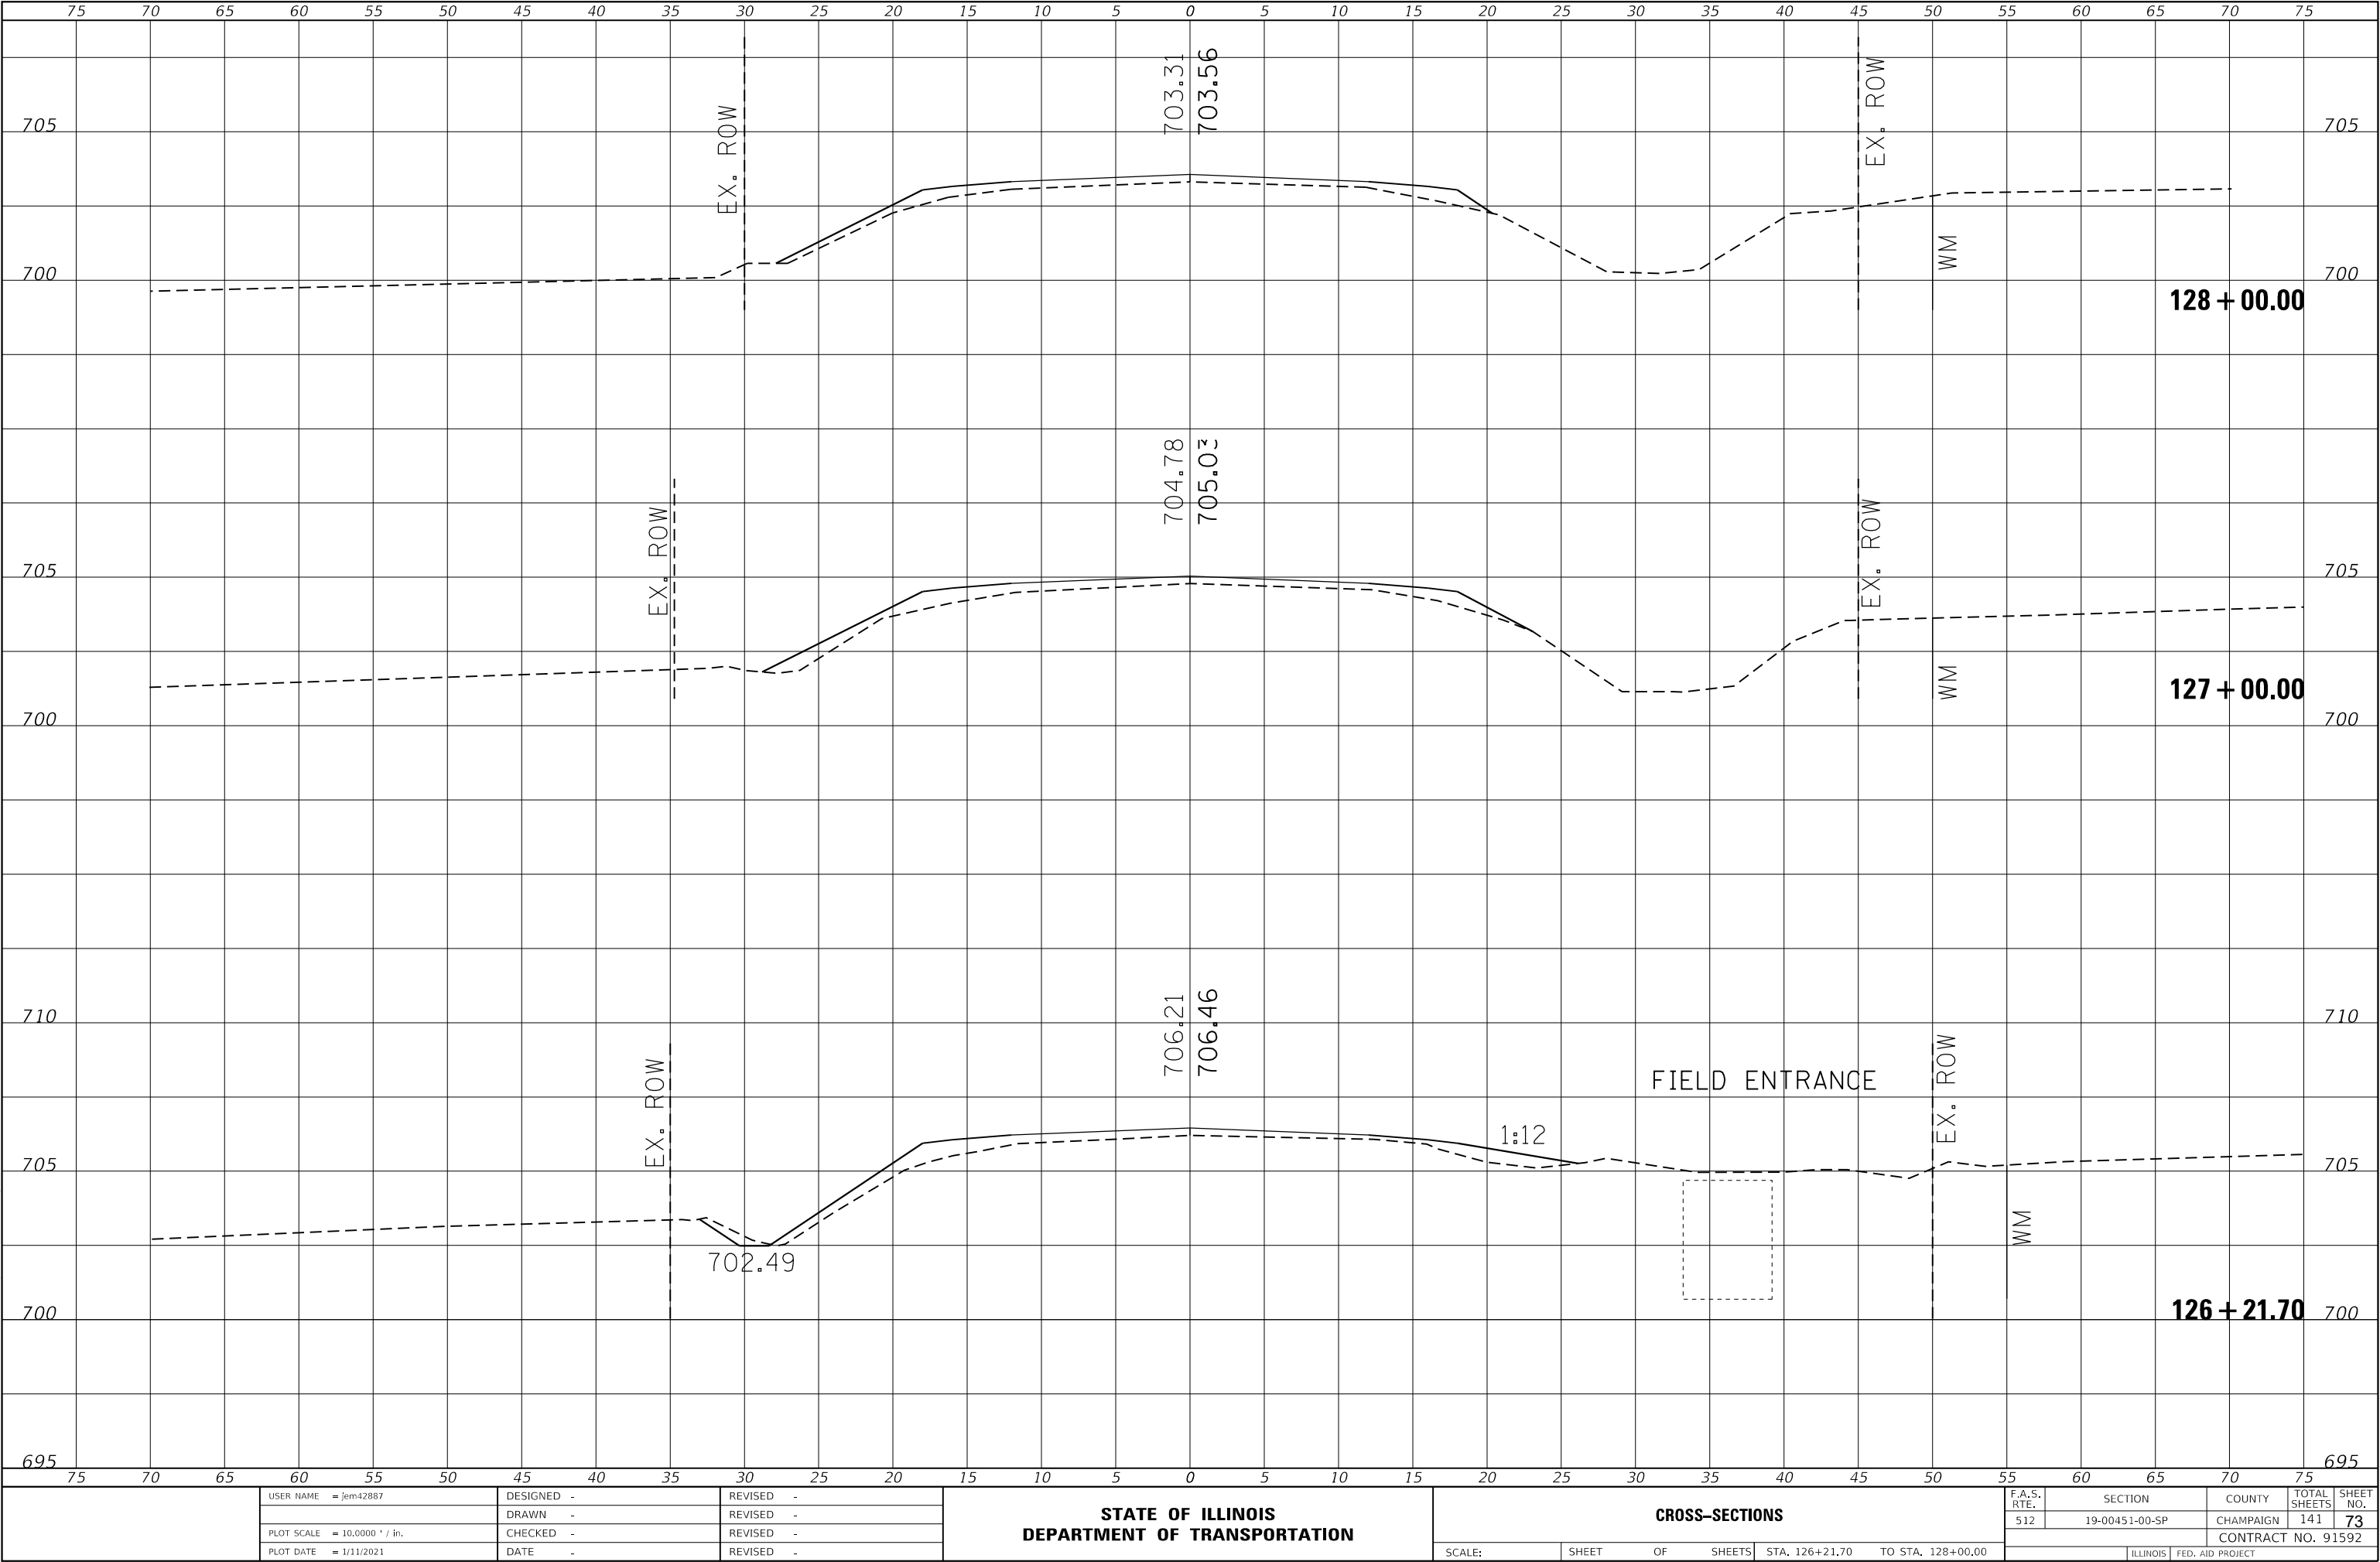

USER NAME = jem42887	DESIGNED -	REVISED -
	DRAWN -	REVISED -
PLOT SCALE = 10.0000 ' / in.	CHECKED -	REVISED -
PLOT DATE = 1/11/2021	DATE -	REVISED -

STATE OF ILLINOIS
DEPARTMENT OF TRANSPORTATION


CROSS-SECTIONS			
SCALE:	SHEET	OF	SHEETS

F.A.S. RTE.	SECTION	COUNTY	TOTAL SHEETS	SHEET NO.
512	19-00451-00-SP	CHAMPAIGN	141	73
CONTRACT NO. 91592				
ILLINOIS				FED. AID PROJECT

FINAL SURVEY	SURVEYED	BY	DATE
NOTE BOOK	PLOTTED		
NO.	TEMPLATE		
	AREAS		
	CHECKED		

ORIGINAL SURVEY	SURVEYED	BY	DATE
NOTE BOOK	PLOTTED		
NO.	TEMPLATE		
	AREAS		
	CHECKED		

MODEL Default
FILE NAME: 19-00451-00-SP CH 15 FAS 512 US 130 to Skwy/CDDXS Sheets.dgn

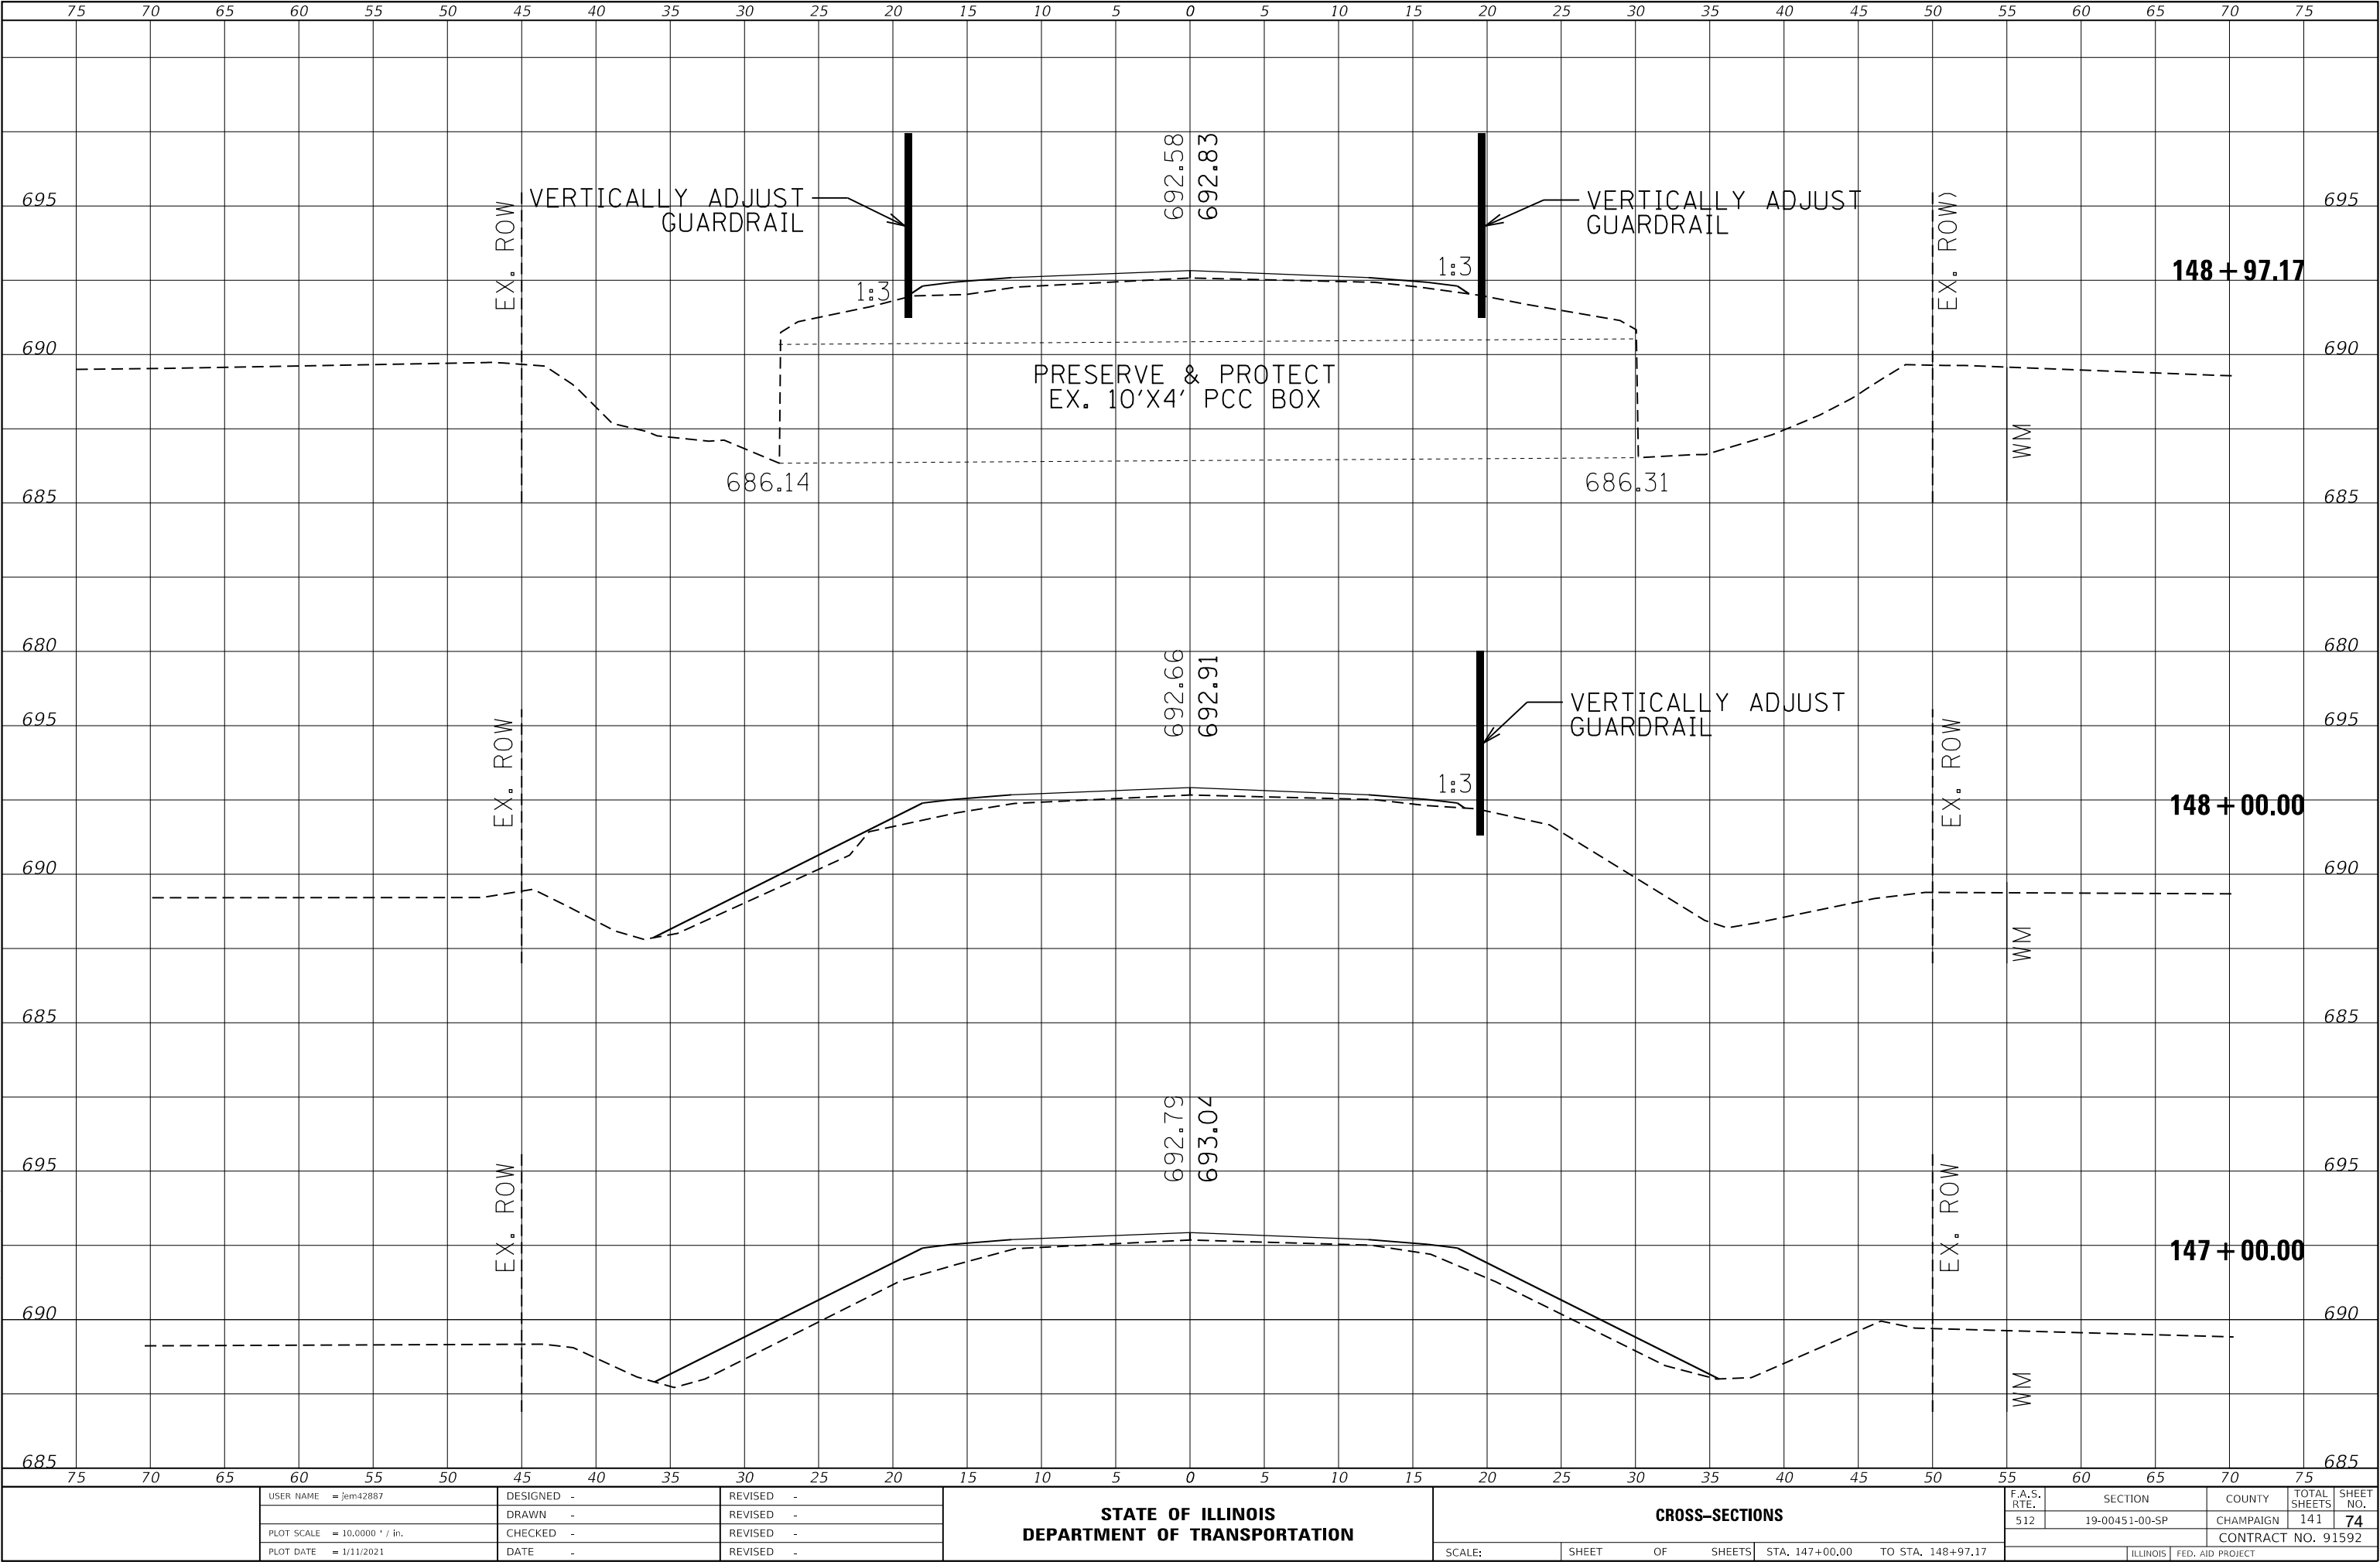

USER NAME = jem42887	DESIGNED -	REVISED -
	DRAWN -	REVISED -
PLOT SCALE = 10.0000 ' / in.	CHECKED -	REVISED -
PLOT DATE = 1/11/2021	DATE -	REVISED -

STATE OF ILLINOIS
DEPARTMENT OF TRANSPORTATION


CROSS-SECTIONS			
SCALE:	SHEET	OF	SHEETS

F.A.S. RTE.	SECTION	COUNTY	TOTAL SHEETS	SHEET NO.
512	19-00451-00-SP	CHAMPAIGN	141	74
CONTRACT NO. 91592				
ILLINOIS FED. AID PROJECT				

FINAL SURVEY NOTE BOOK NO.	SURVEYED PLOTTED TEMPLATE AREAS CHECKED	BY	DATE

ORIGINAL SURVEY NOTE BOOK NO.	SURVEYED PLOTTED TEMPLATE AREAS CHECKED	BY	DATE

MODEL Default
FILE NAME: 19-00451-00-SP CH 15 FAS 512 US 130 to Skwy/CDDXS Sheets.dgn

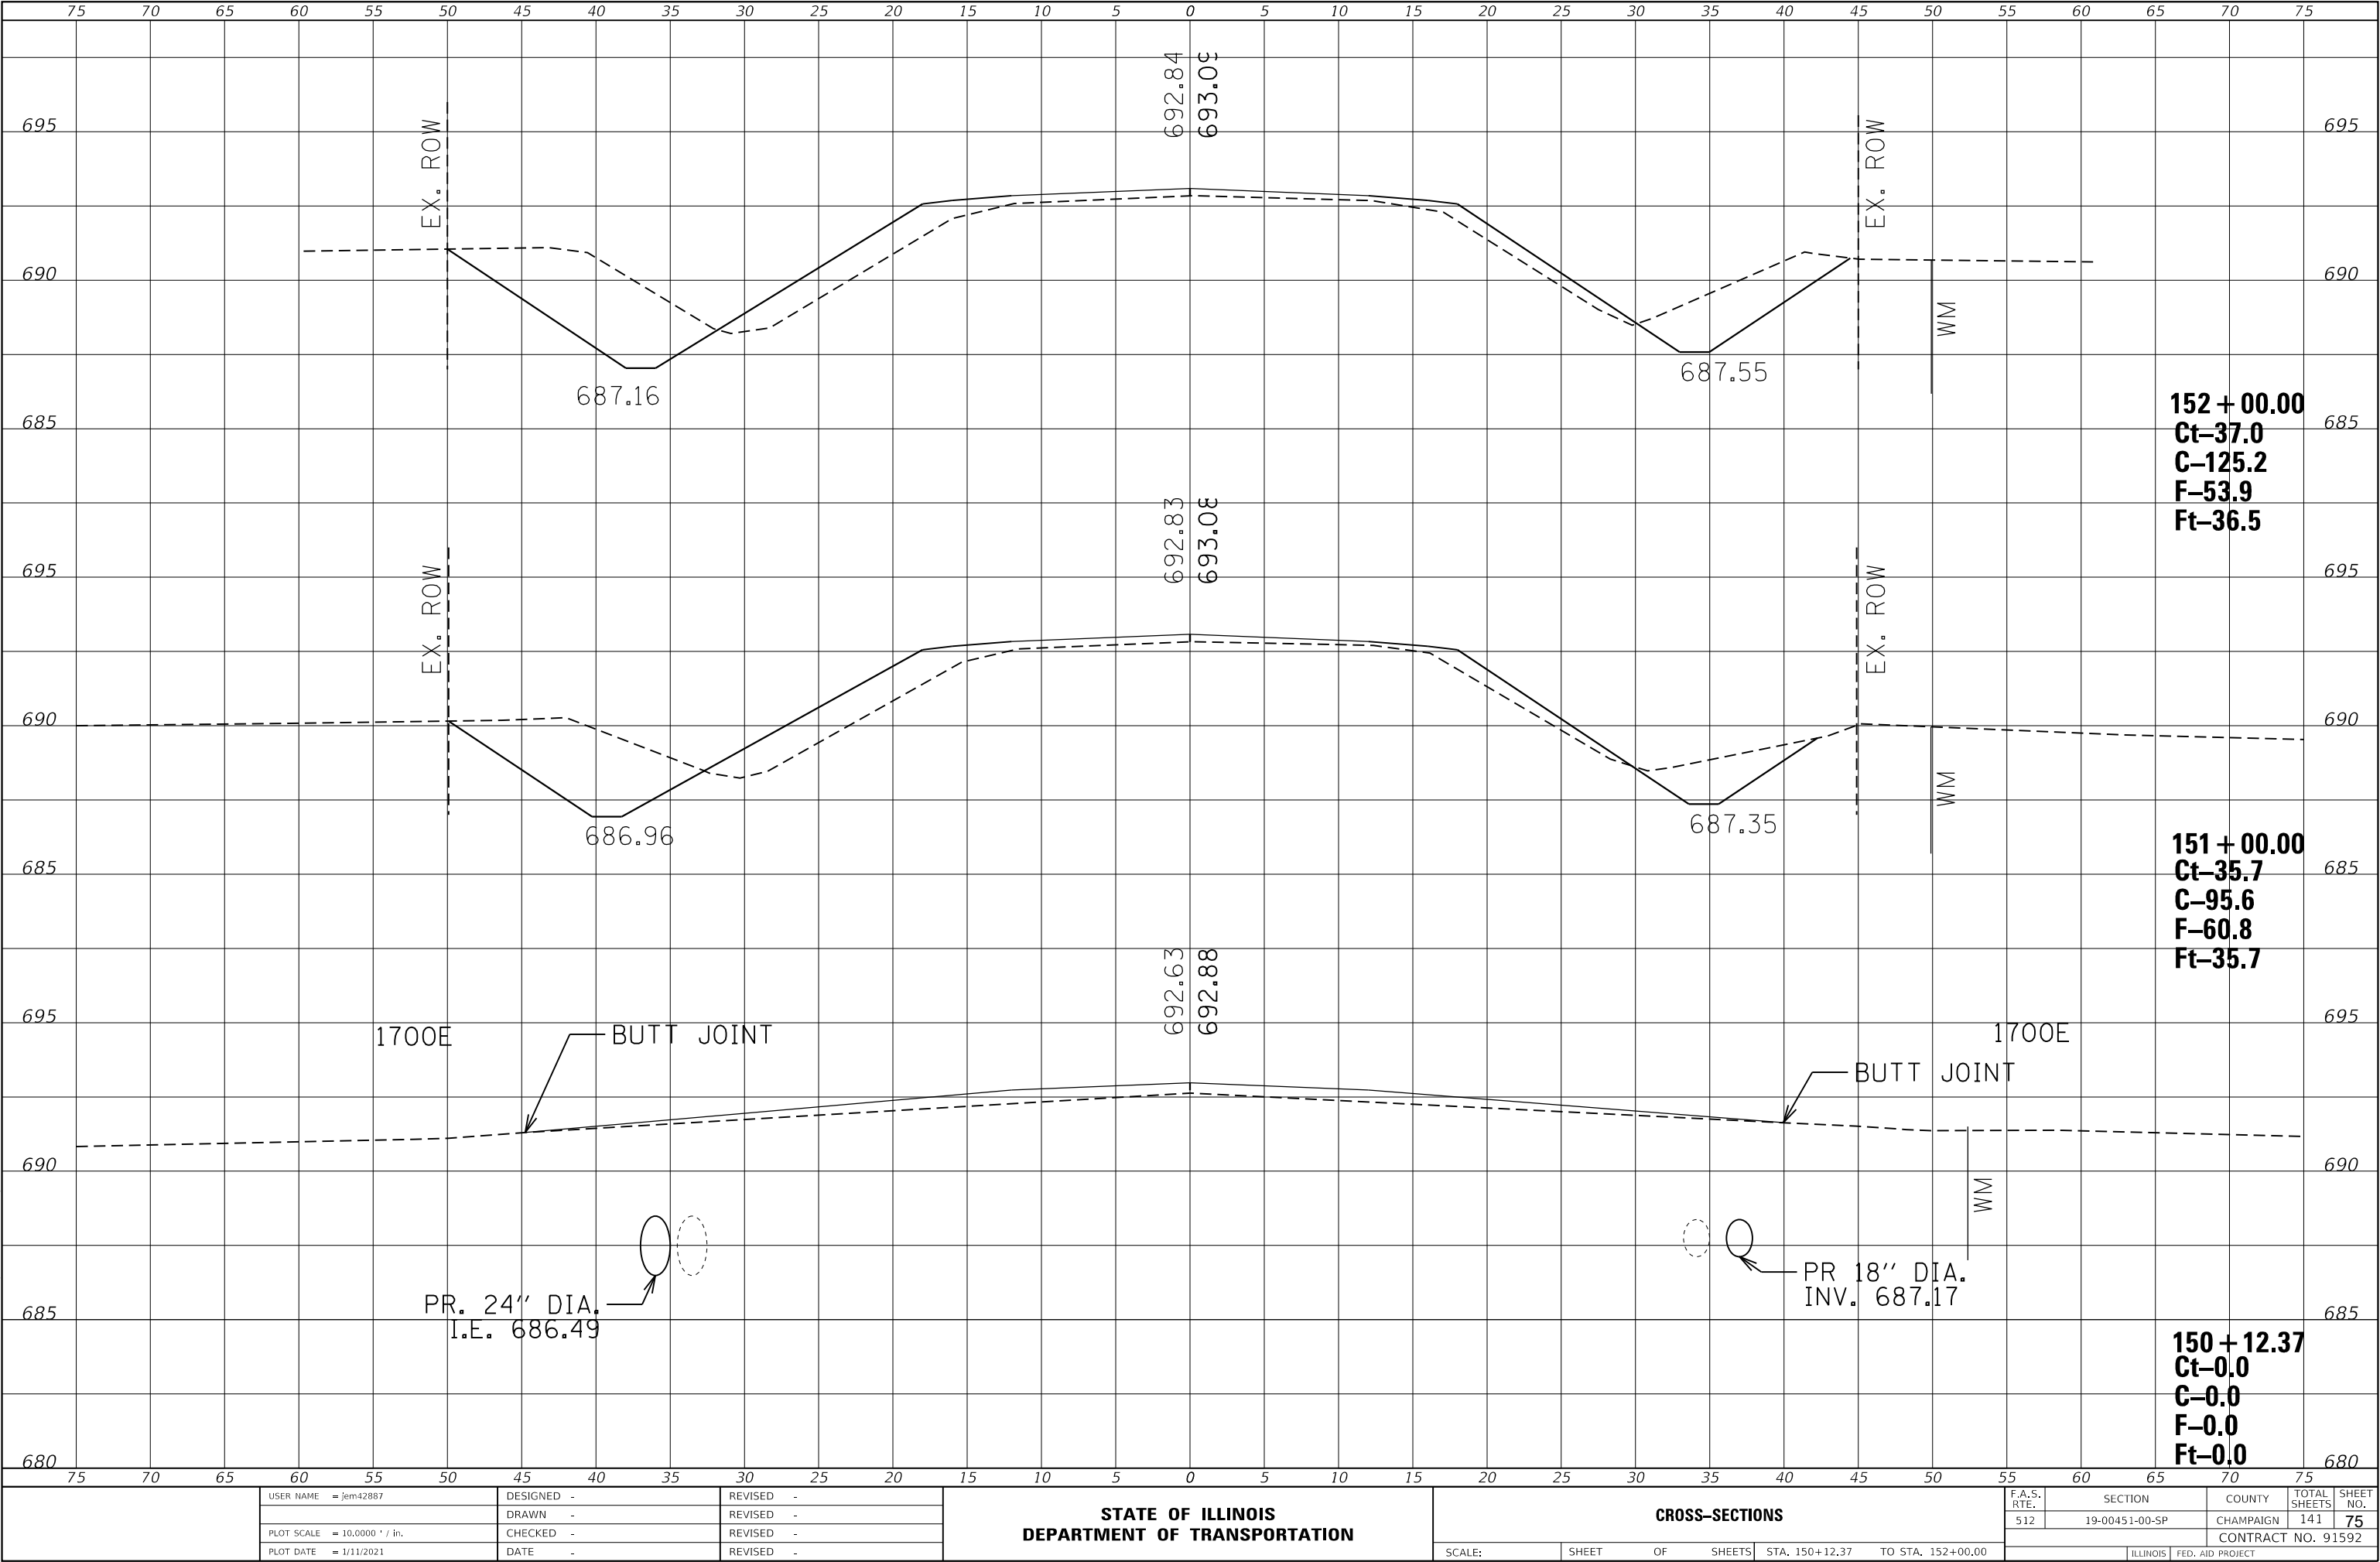

USER NAME = jem42887	DESIGNED -	REVISED -
	DRAWN -	REVISED -
PLOT SCALE = 10.0000 ' / in.	CHECKED -	REVISED -
PLOT DATE = 1/11/2021	DATE -	REVISED -

STATE OF ILLINOIS
DEPARTMENT OF TRANSPORTATION


CROSS-SECTIONS			
SCALE:	SHEET	OF	SHEETS

F.A.S. RTE.	SECTION	COUNTY	TOTAL SHEETS	SHEET NO.
512	19-00451-00-SP	CHAMPAIGN	141	75
CONTRACT NO. 91592				
ILLINOIS				FED. AID PROJECT

FINAL	SURVEYED	BY	DATE
SURVEY	PLOTTED		
NOTE BOOK	TEMPLATE		
NO.	AREAS CHECKED		

ORIGINAL	SURVEYED	BY	DATE
SURVEY	PLOTTED		
NOTE BOOK	TEMPLATE		
NO.	AREAS CHECKED		

MODEL Default
FILE NAME: 193-00451-00-SP CH 15 FAS 512 US 130 to Skwy/CDDXS Sheets.dgn

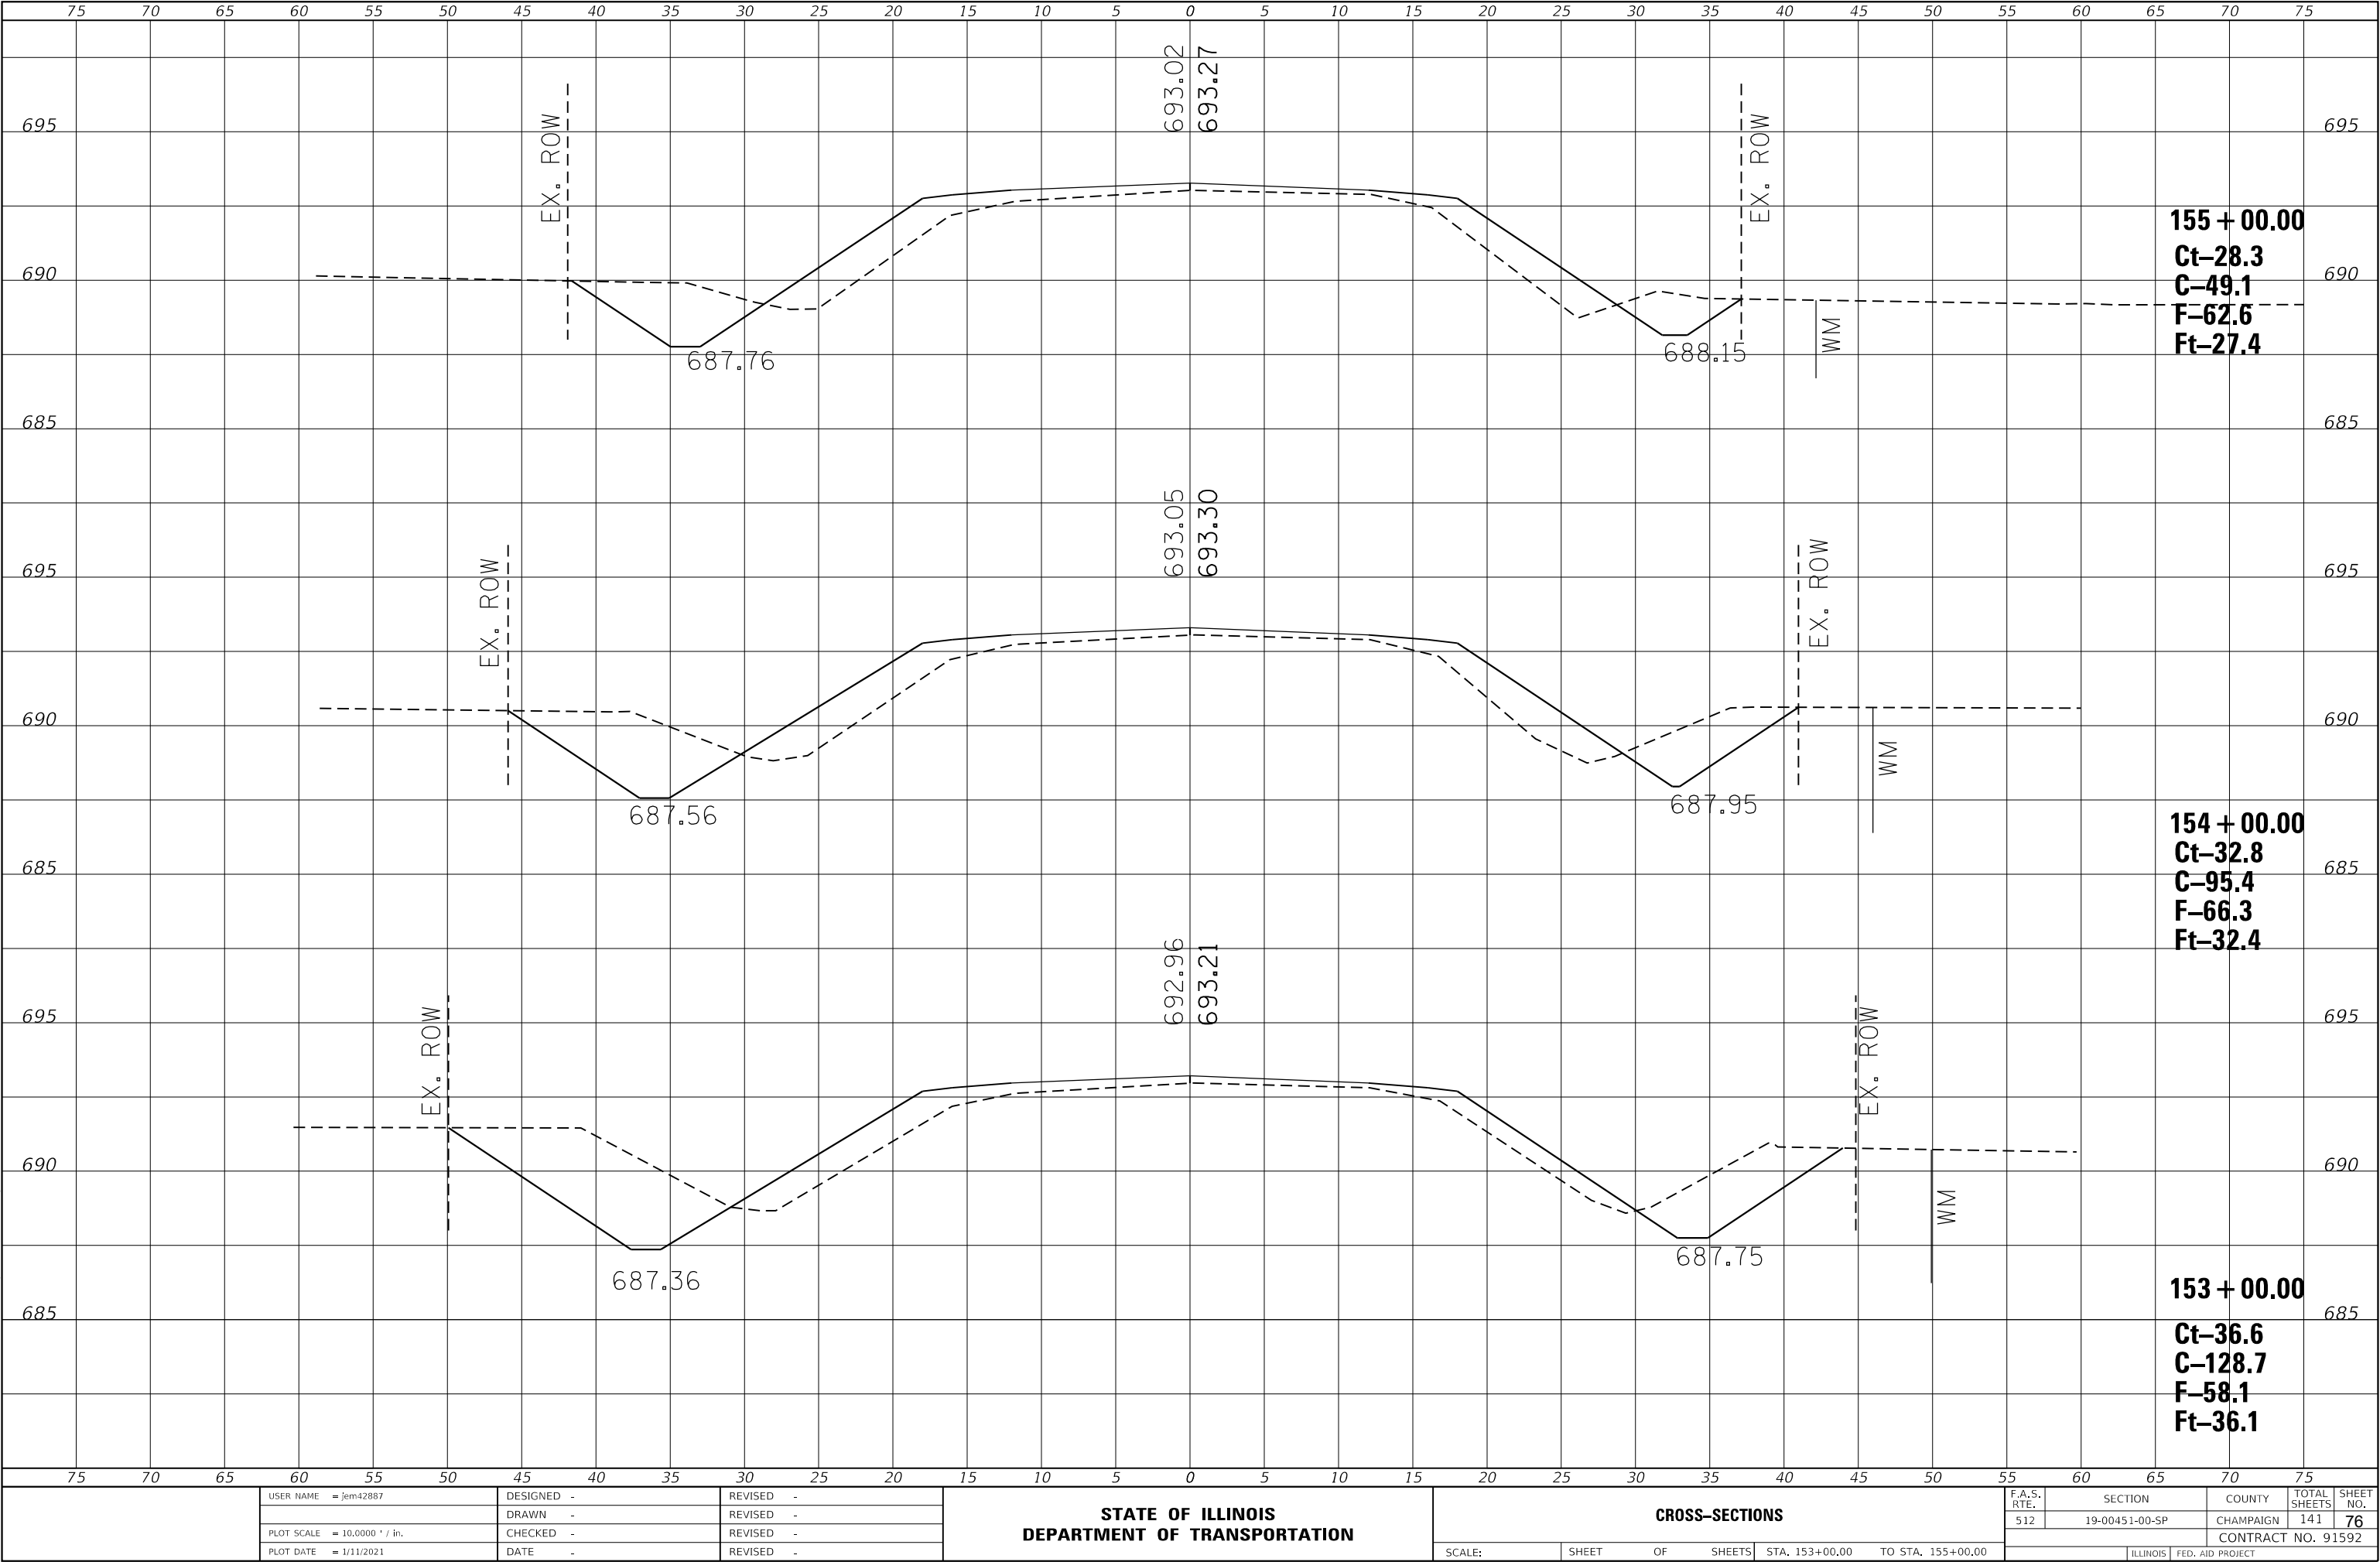

USER NAME	=jem42887	DESIGNED	-	REVISED	-
		DRAWN	-	REVISED	-
PLOT SCALE	= 10.0000 ' / in.	CHECKED	-	REVISED	-
PLOT DATE	= 1/11/2021	DATE	-	REVISED	-

STATE OF ILLINOIS
DEPARTMENT OF TRANSPORTATION


CROSS-SECTIONS			
SCALE:	SHEET	OF	SHEETS
STA. 153+00.00		TO STA. 155+00.00	

F.A.S. RTE.	SECTION	COUNTY	TOTAL SHEETS	SHEET NO.
512	19-00451-00-SP	CHAMPAIGN	141	76
		CONTRACT NO. 91592		
		ILLINOIS	FED. AID PROJECT	

FINAL SURVEY NOTE BOOK NO.	SURVEYED PLOTTED TEMPLATE AREAS CHECKED	BY	DATE

ORIGINAL SURVEY NOTE BOOK NO.	SURVEYED PLOTTED TEMPLATE AREAS CHECKED	BY	DATE

MODEL Default
FILE NAME: 19-00451-00-SP CH 15 FAS 512 US 130 to Skway/CDDXS Streets.dgn

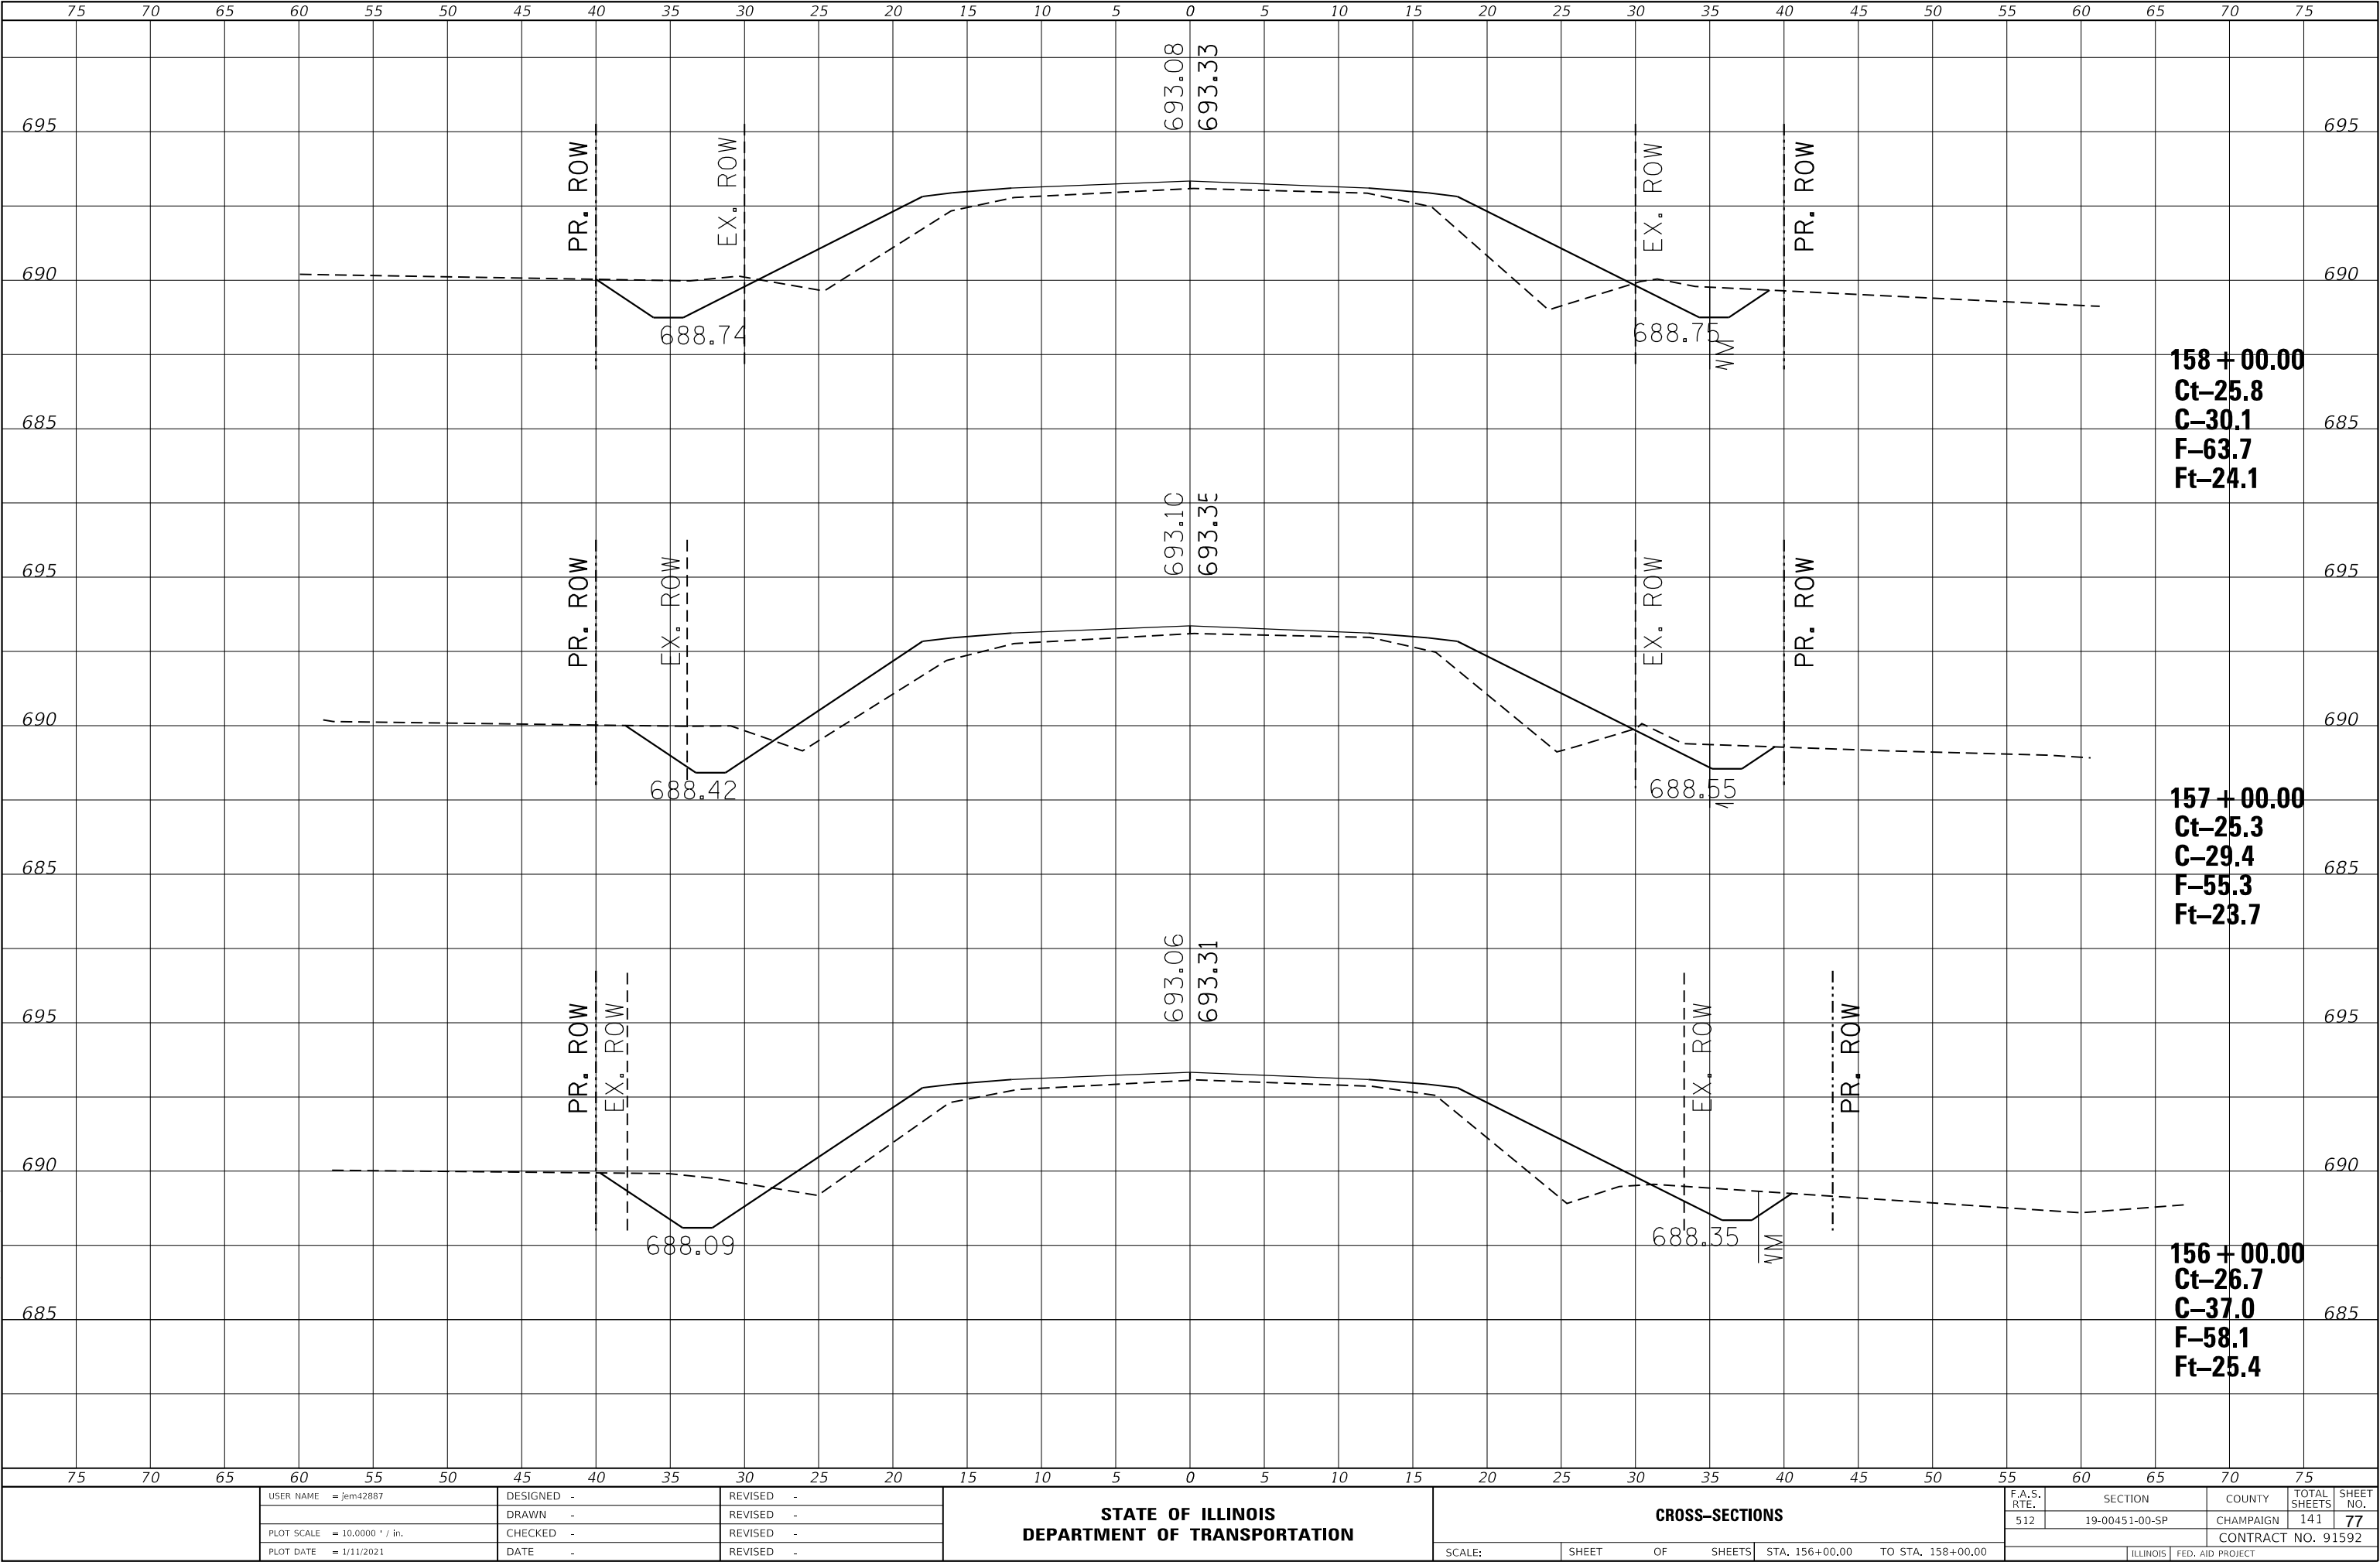

USER NAME = jem42887	DESIGNED -	REVISED -
	DRAWN -	REVISED -
PLOT SCALE = 10.0000 ' / in.	CHECKED -	REVISED -
PLOT DATE = 1/11/2021	DATE -	REVISED -

STATE OF ILLINOIS
DEPARTMENT OF TRANSPORTATION


CROSS-SECTIONS			
SCALE:	SHEET	OF	SHEETS

F.A.S. RTE.	SECTION	COUNTY	TOTAL SHEETS	SHEET NO.
512	19-00451-00-SP	CHAMPAIGN	141	77
CONTRACT NO. 91592				
ILLINOIS FED. AID PROJECT				

FINAL SURVEY NOTE BOOK NO.	SURVEYED PLOTTED TEMPLATE AREAS CHECKED	BY	DATE

ORIGINAL SURVEY NOTE BOOK NO.	SURVEYED PLOTTED TEMPLATE AREAS CHECKED	BY	DATE

MODEL Default
FILE NAME: 19-00451-00-SP CH 15 FAS 512 US 130 to Skway/CDDXS Streets.dgn

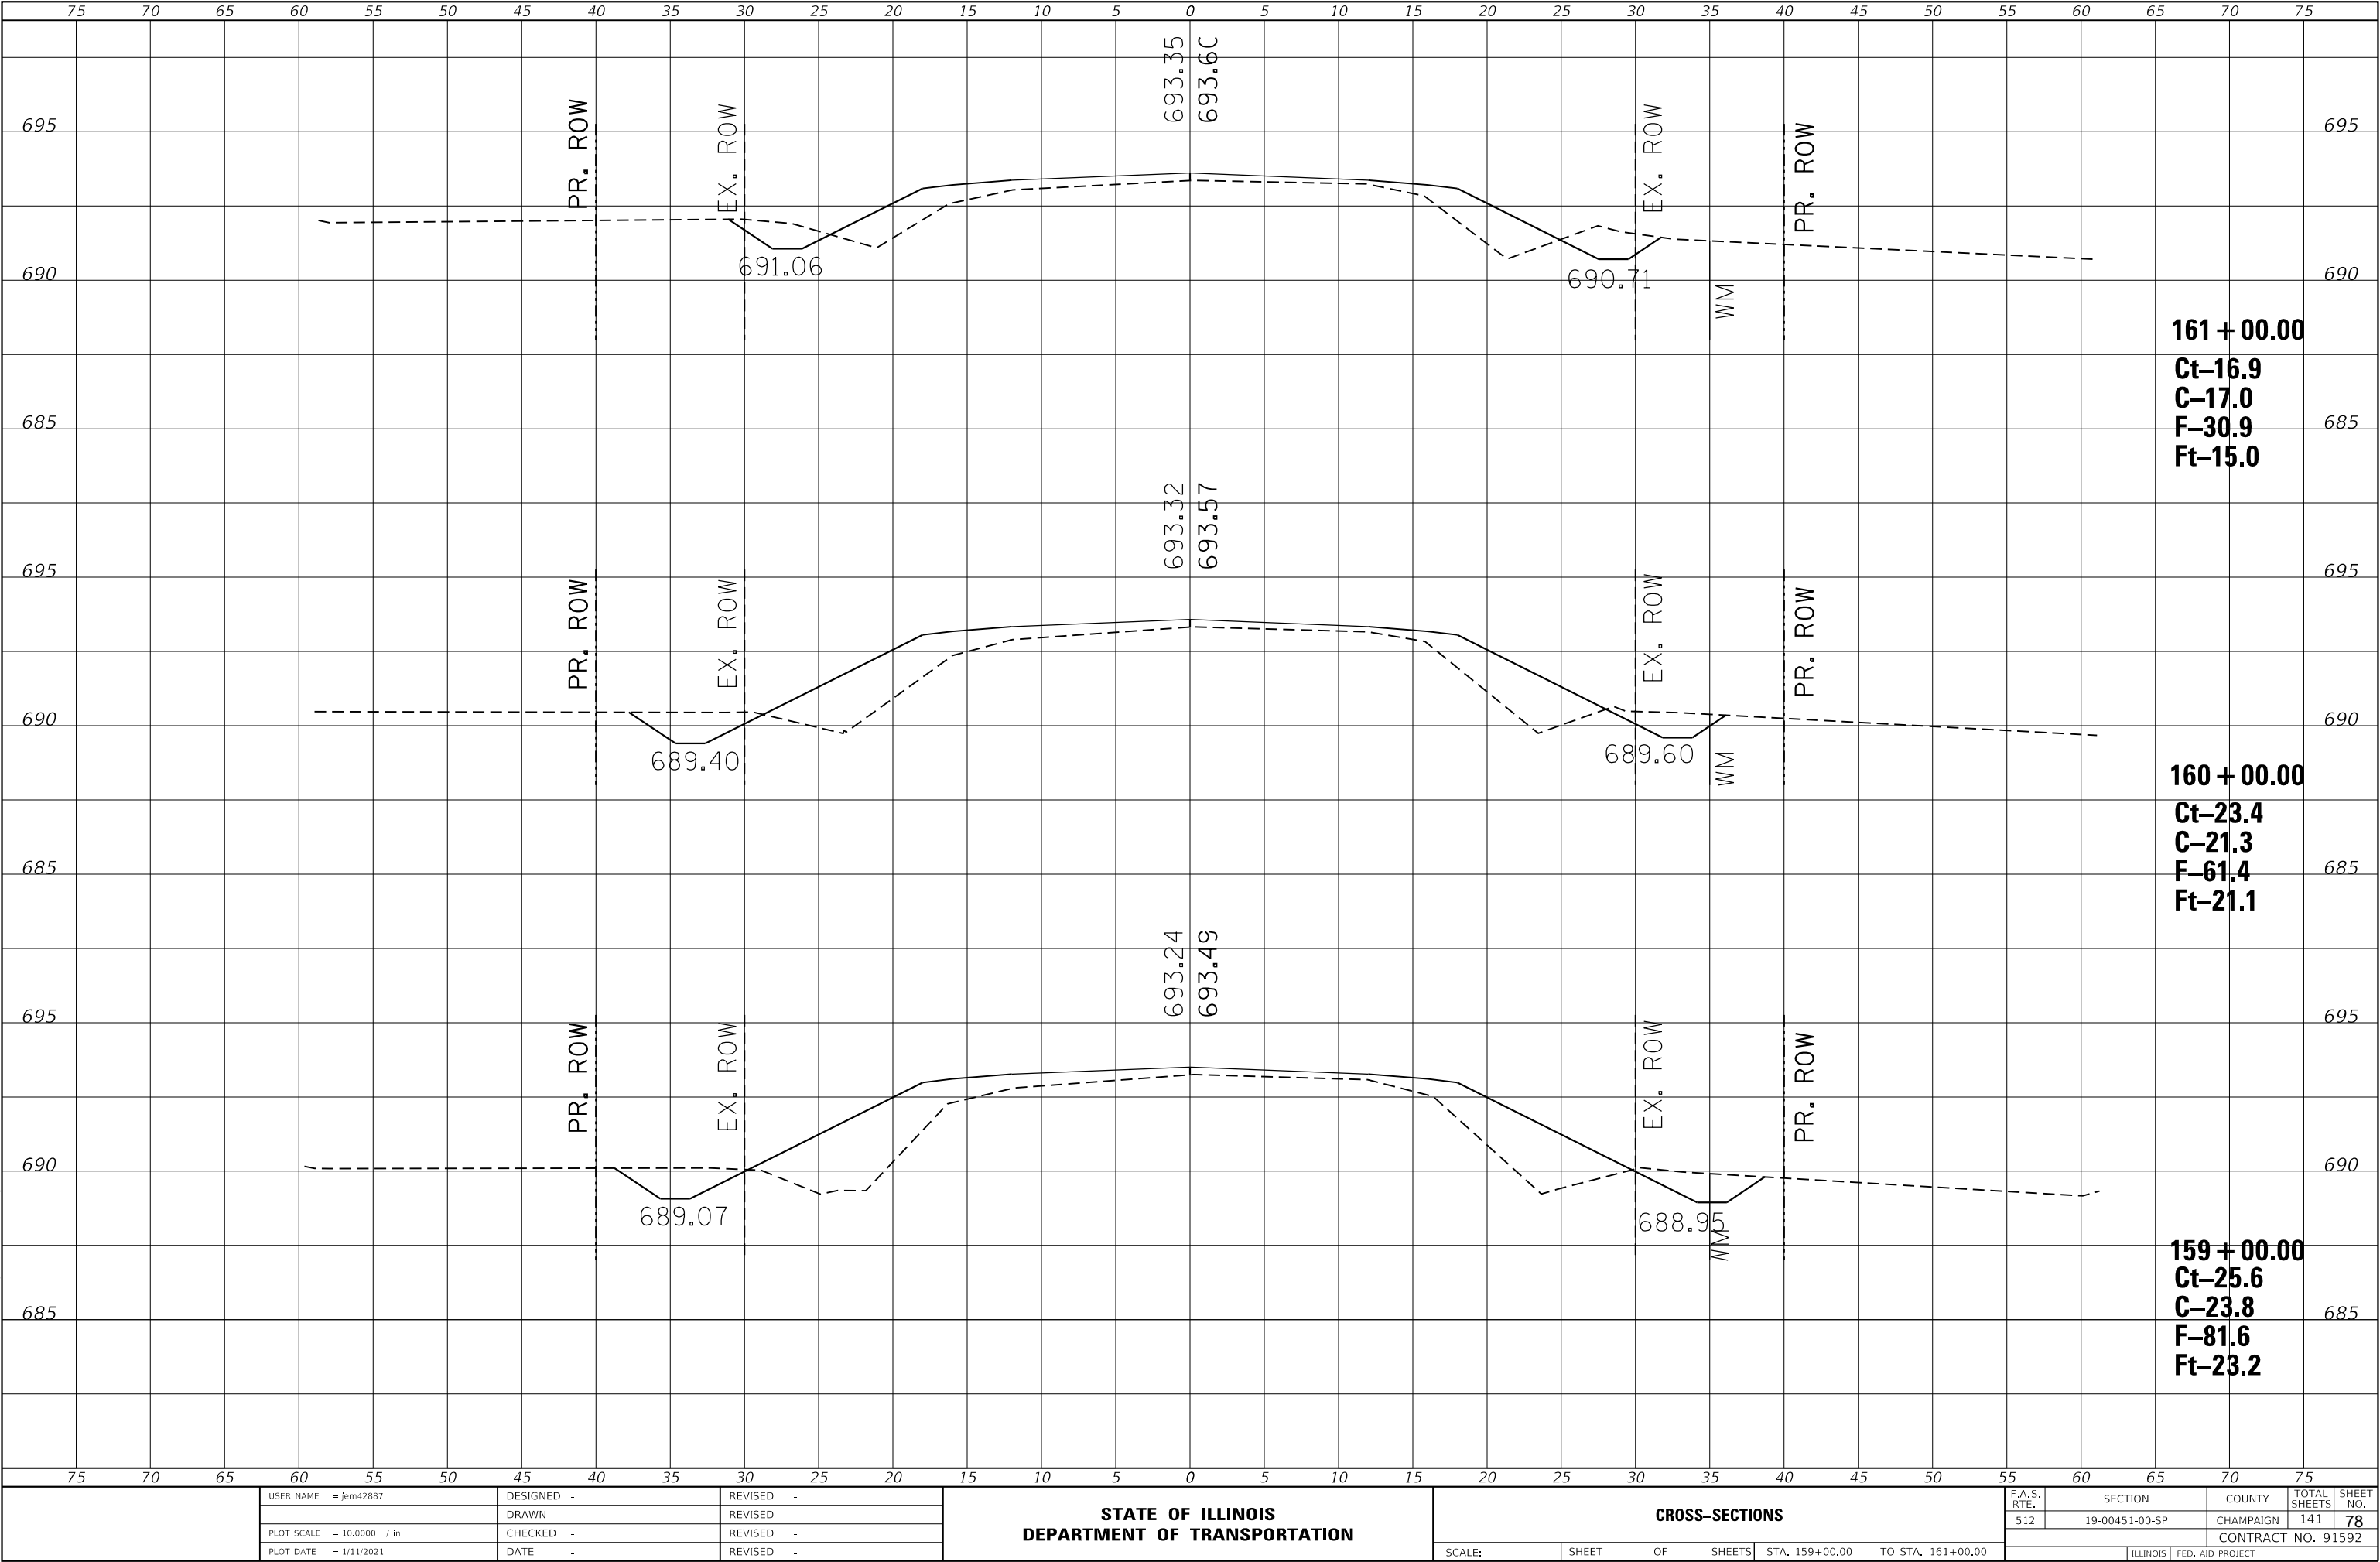

USER NAME	= jem42887	DESIGNED	-	REVISED	-
		DRAWN	-	REVISED	-
PLOT SCALE	= 10.0000 ' / in.	CHECKED	-	REVISED	-
PLOT DATE	= 1/11/2021	DATE	-	REVISED	-

STATE OF ILLINOIS
DEPARTMENT OF TRANSPORTATION

CROSS-SECTIONS


SCALE: SHEET OF SHEETS STA. 159+00.00 TO STA. 161+00.00

F.A.S. RTE.	SECTION	COUNTY	TOTAL SHEETS	SHEET NO.
512	19-00451-00-SP	CHAMPAIGN	141	78
CONTRACT NO. 91592				
ILLINOIS FED. AID PROJECT				

FINAL SURVEY NO.	SURVEYED NOTE BOOK	PLOTTED TEMPLATE	BY	DATE

ORIGINAL SURVEY NO.	SURVEYED NOTE BOOK	PLOTTED TEMPLATE	BY	DATE

MODEL Default
FILE NAME: 193-00451-00-SP CH 15 FAS 512 US 130 to Skwy/CDDXS Streets.dgn

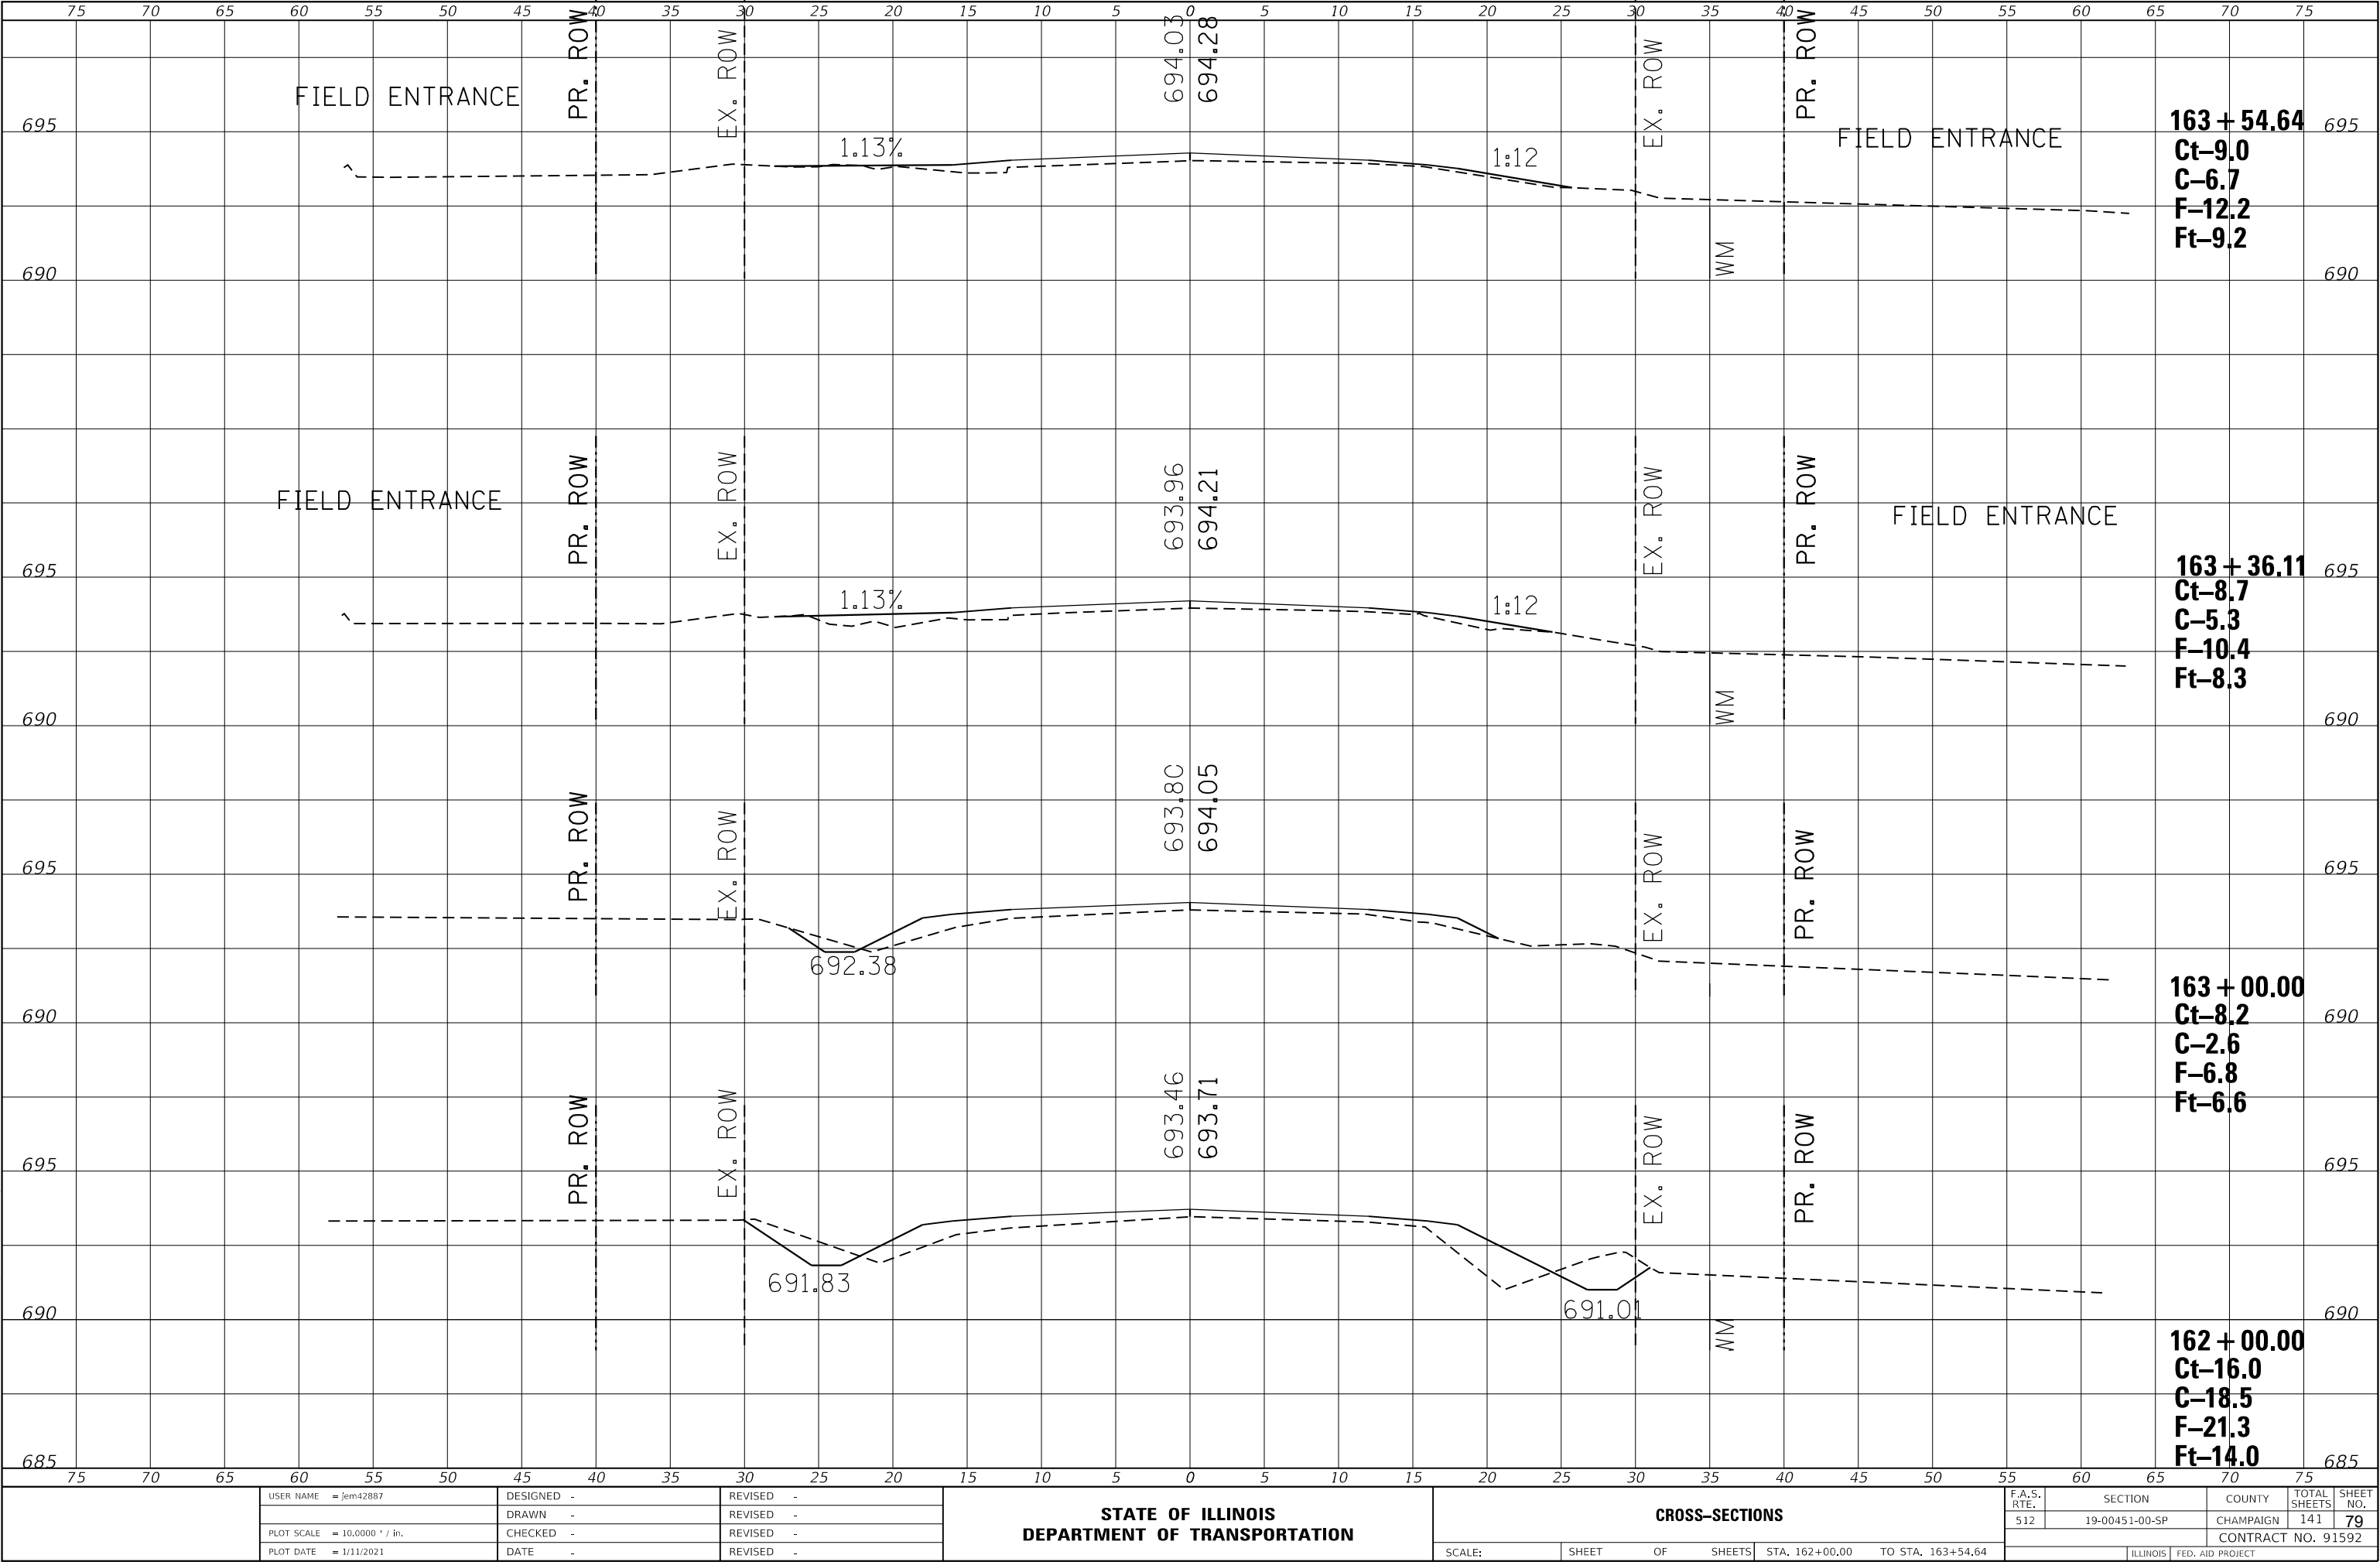

USER NAME = jem42887	DESIGNED -	REVISED -
	DRAWN -	REVISED -
PLOT SCALE = 10.0000 ' / in.	CHECKED -	REVISED -
PLOT DATE = 1/11/2021	DATE -	REVISED -

STATE OF ILLINOIS
DEPARTMENT OF TRANSPORTATION


CROSS-SECTIONS			
SCALE:	SHEET	OF	SHEETS
STA. 162+00.00		TO STA. 163+54.64	

F.A.S. RTE.	SECTION	COUNTY	TOTAL SHEETS	SHEET NO.
512	19-00451-00-SP	CHAMPAIGN	141	79
CONTRACT NO. 91592				
ILLINOIS		FED. AID PROJECT		

FINAL SURVEY NOTE BOOK NO.	SURVEYED PLOTTED TEMPLATE AREAS CHECKED	BY	DATE

ORIGINAL SURVEY NOTE BOOK NO.	SURVEYED PLOTTED TEMPLATE AREAS CHECKED	BY	DATE

MODEL Default
FILE NAME: 19-00451-00-SP CH 15 FAS 512 US 130 to Skway/CADDXS Sheets.dgn

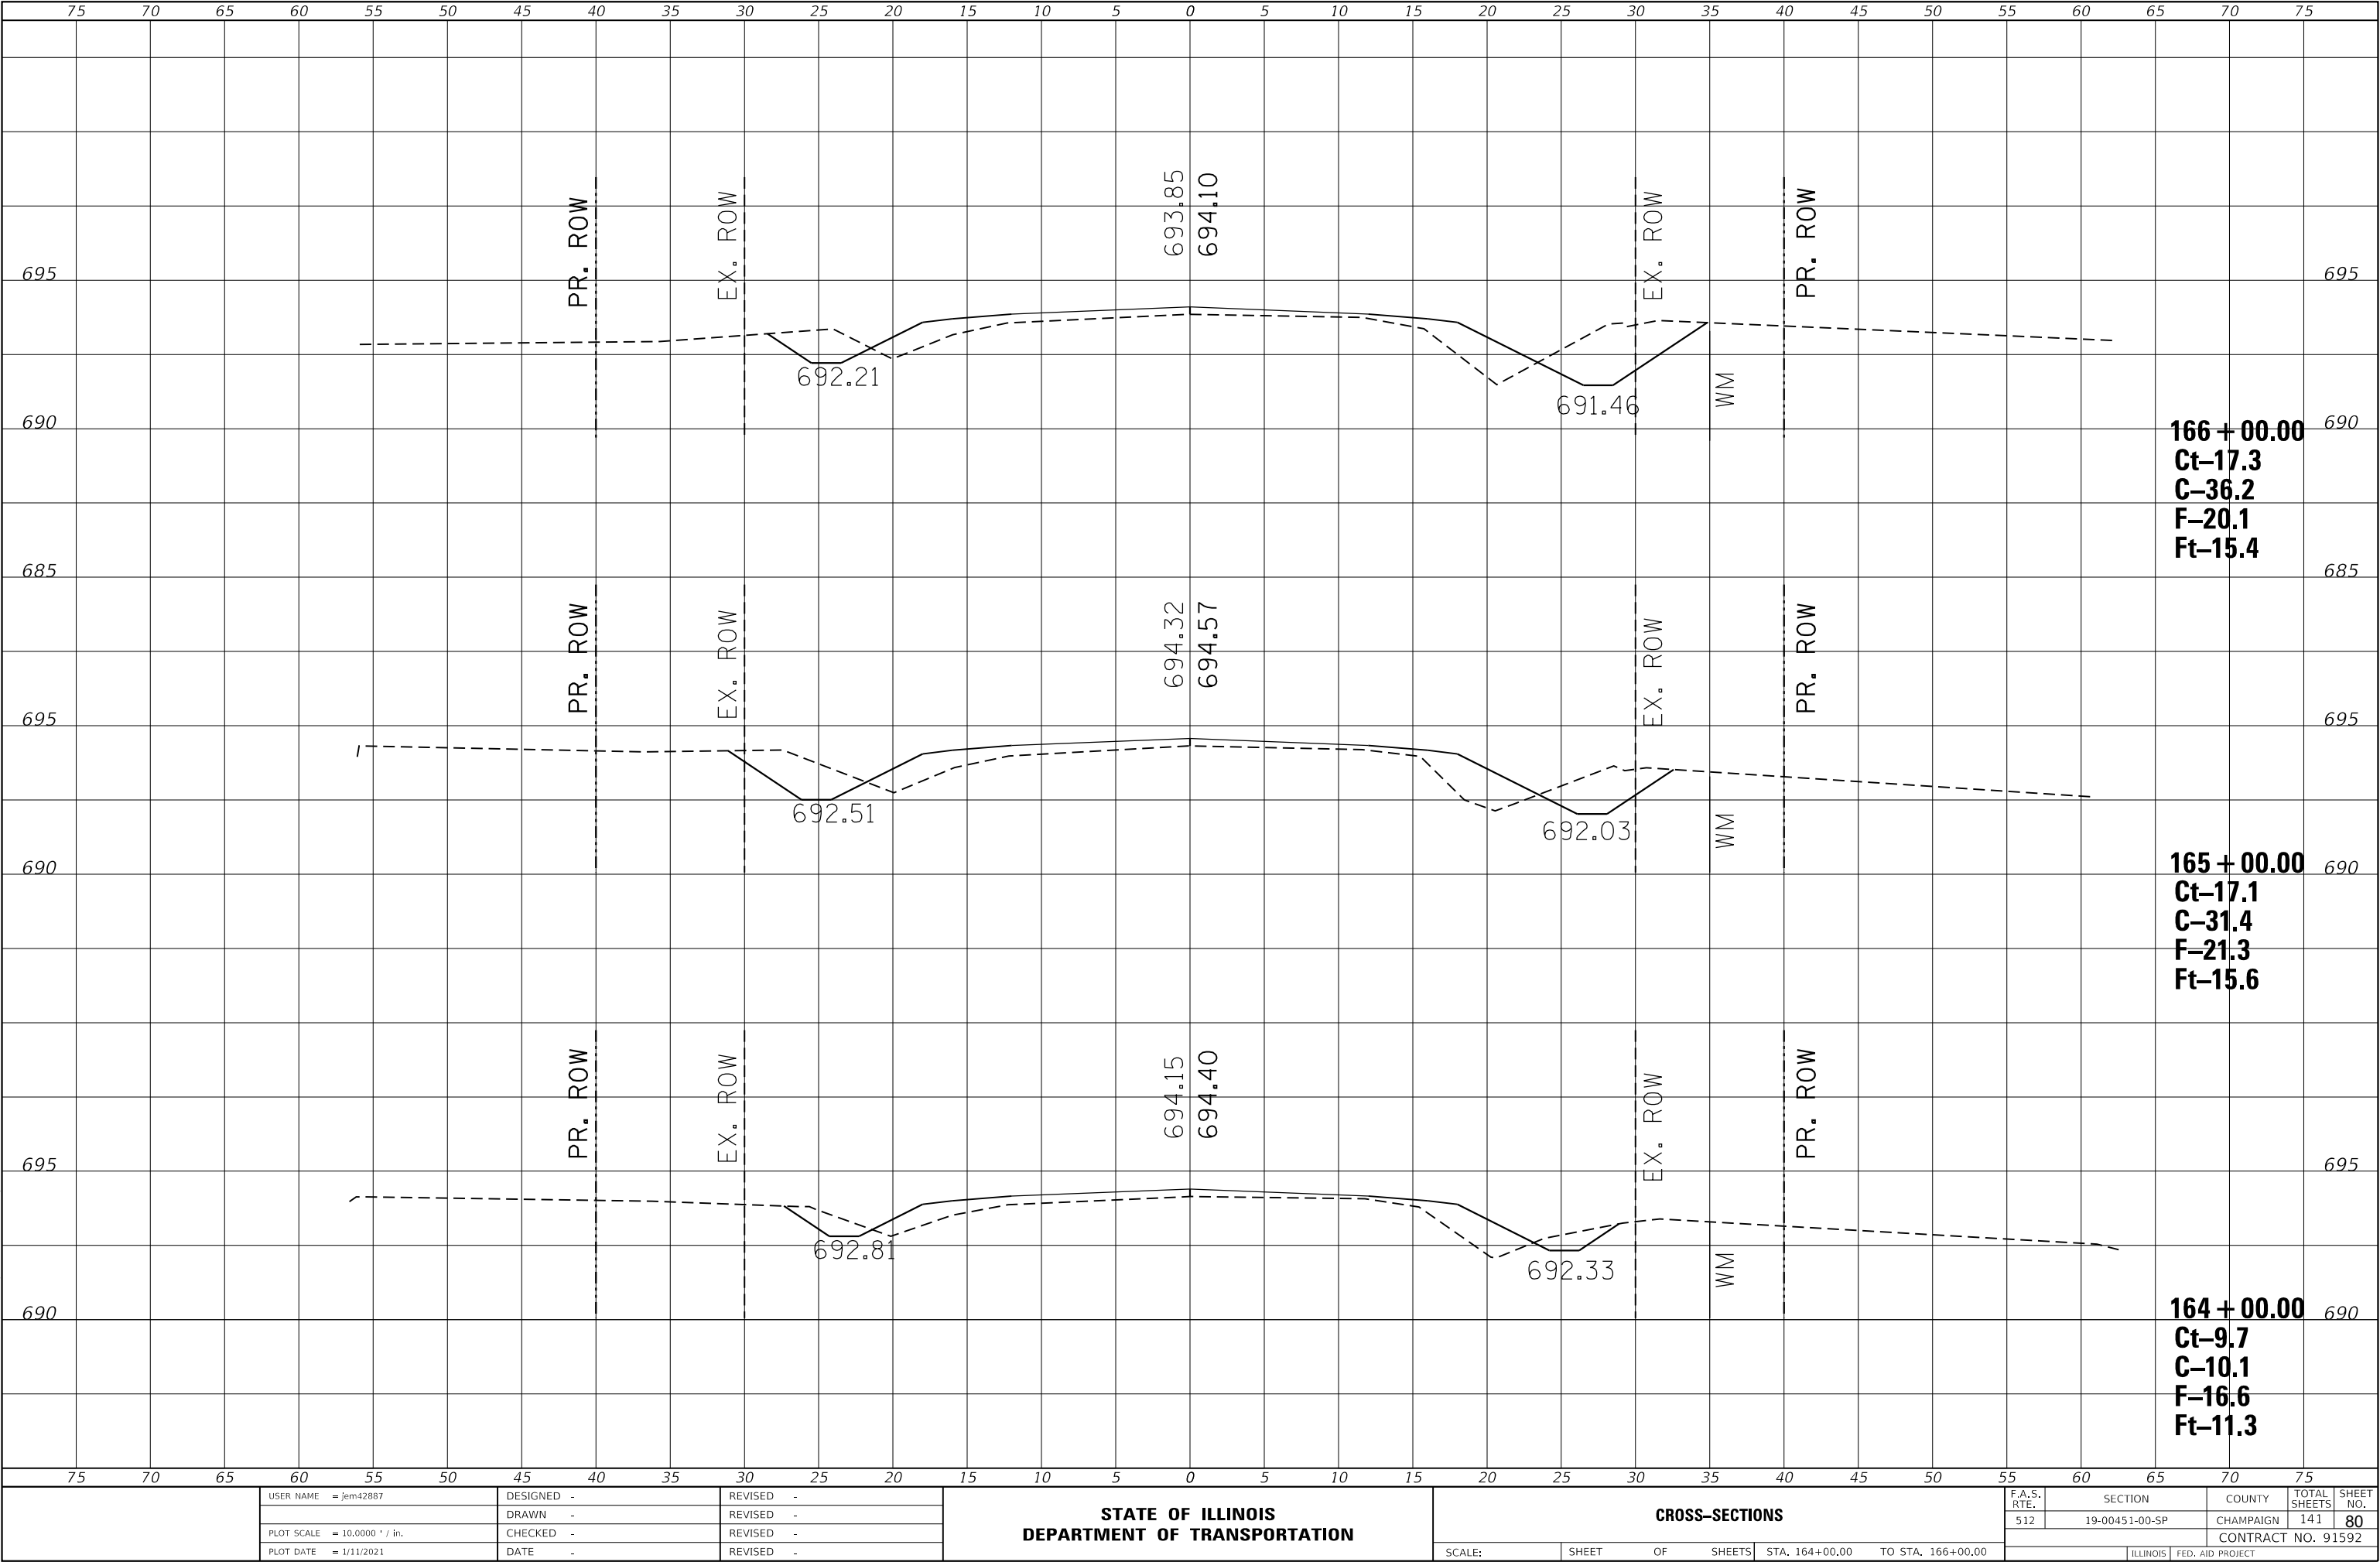

USER NAME = jem42887	DESIGNED -	REVISED -
	DRAWN -	REVISED -
PLOT SCALE = 10.0000 ' / in.	CHECKED -	REVISED -
PLOT DATE = 1/11/2021	DATE -	REVISED -

STATE OF ILLINOIS
DEPARTMENT OF TRANSPORTATION


CROSS-SECTIONS			
SCALE:	SHEET	OF	SHEETS
STA. 164+00.00		TO STA. 166+00.00	

F.A.S. RTE.	SECTION	COUNTY	TOTAL SHEETS	SHEET NO.
512	19-00451-00-SP	CHAMPAIGN	141	80
CONTRACT NO. 91592				
ILLINOIS		FED. AID PROJECT		

FINAL	SURVEYED	BY	DATE
SURVEY	PLOTTED		
NOTE BOOK	TEMPLATE		
NO.	AREAS CHECKED		

ORIGINAL	SURVEYED	BY	DATE
SURVEY	PLOTTED		
NOTE BOOK	TEMPLATE		
NO.	AREAS CHECKED		

MODEL Default
FILE NAME: 19-00451-00-SP CH 15 FAS 512 US 130 to Skwy/CADDXS Sheets.dgn

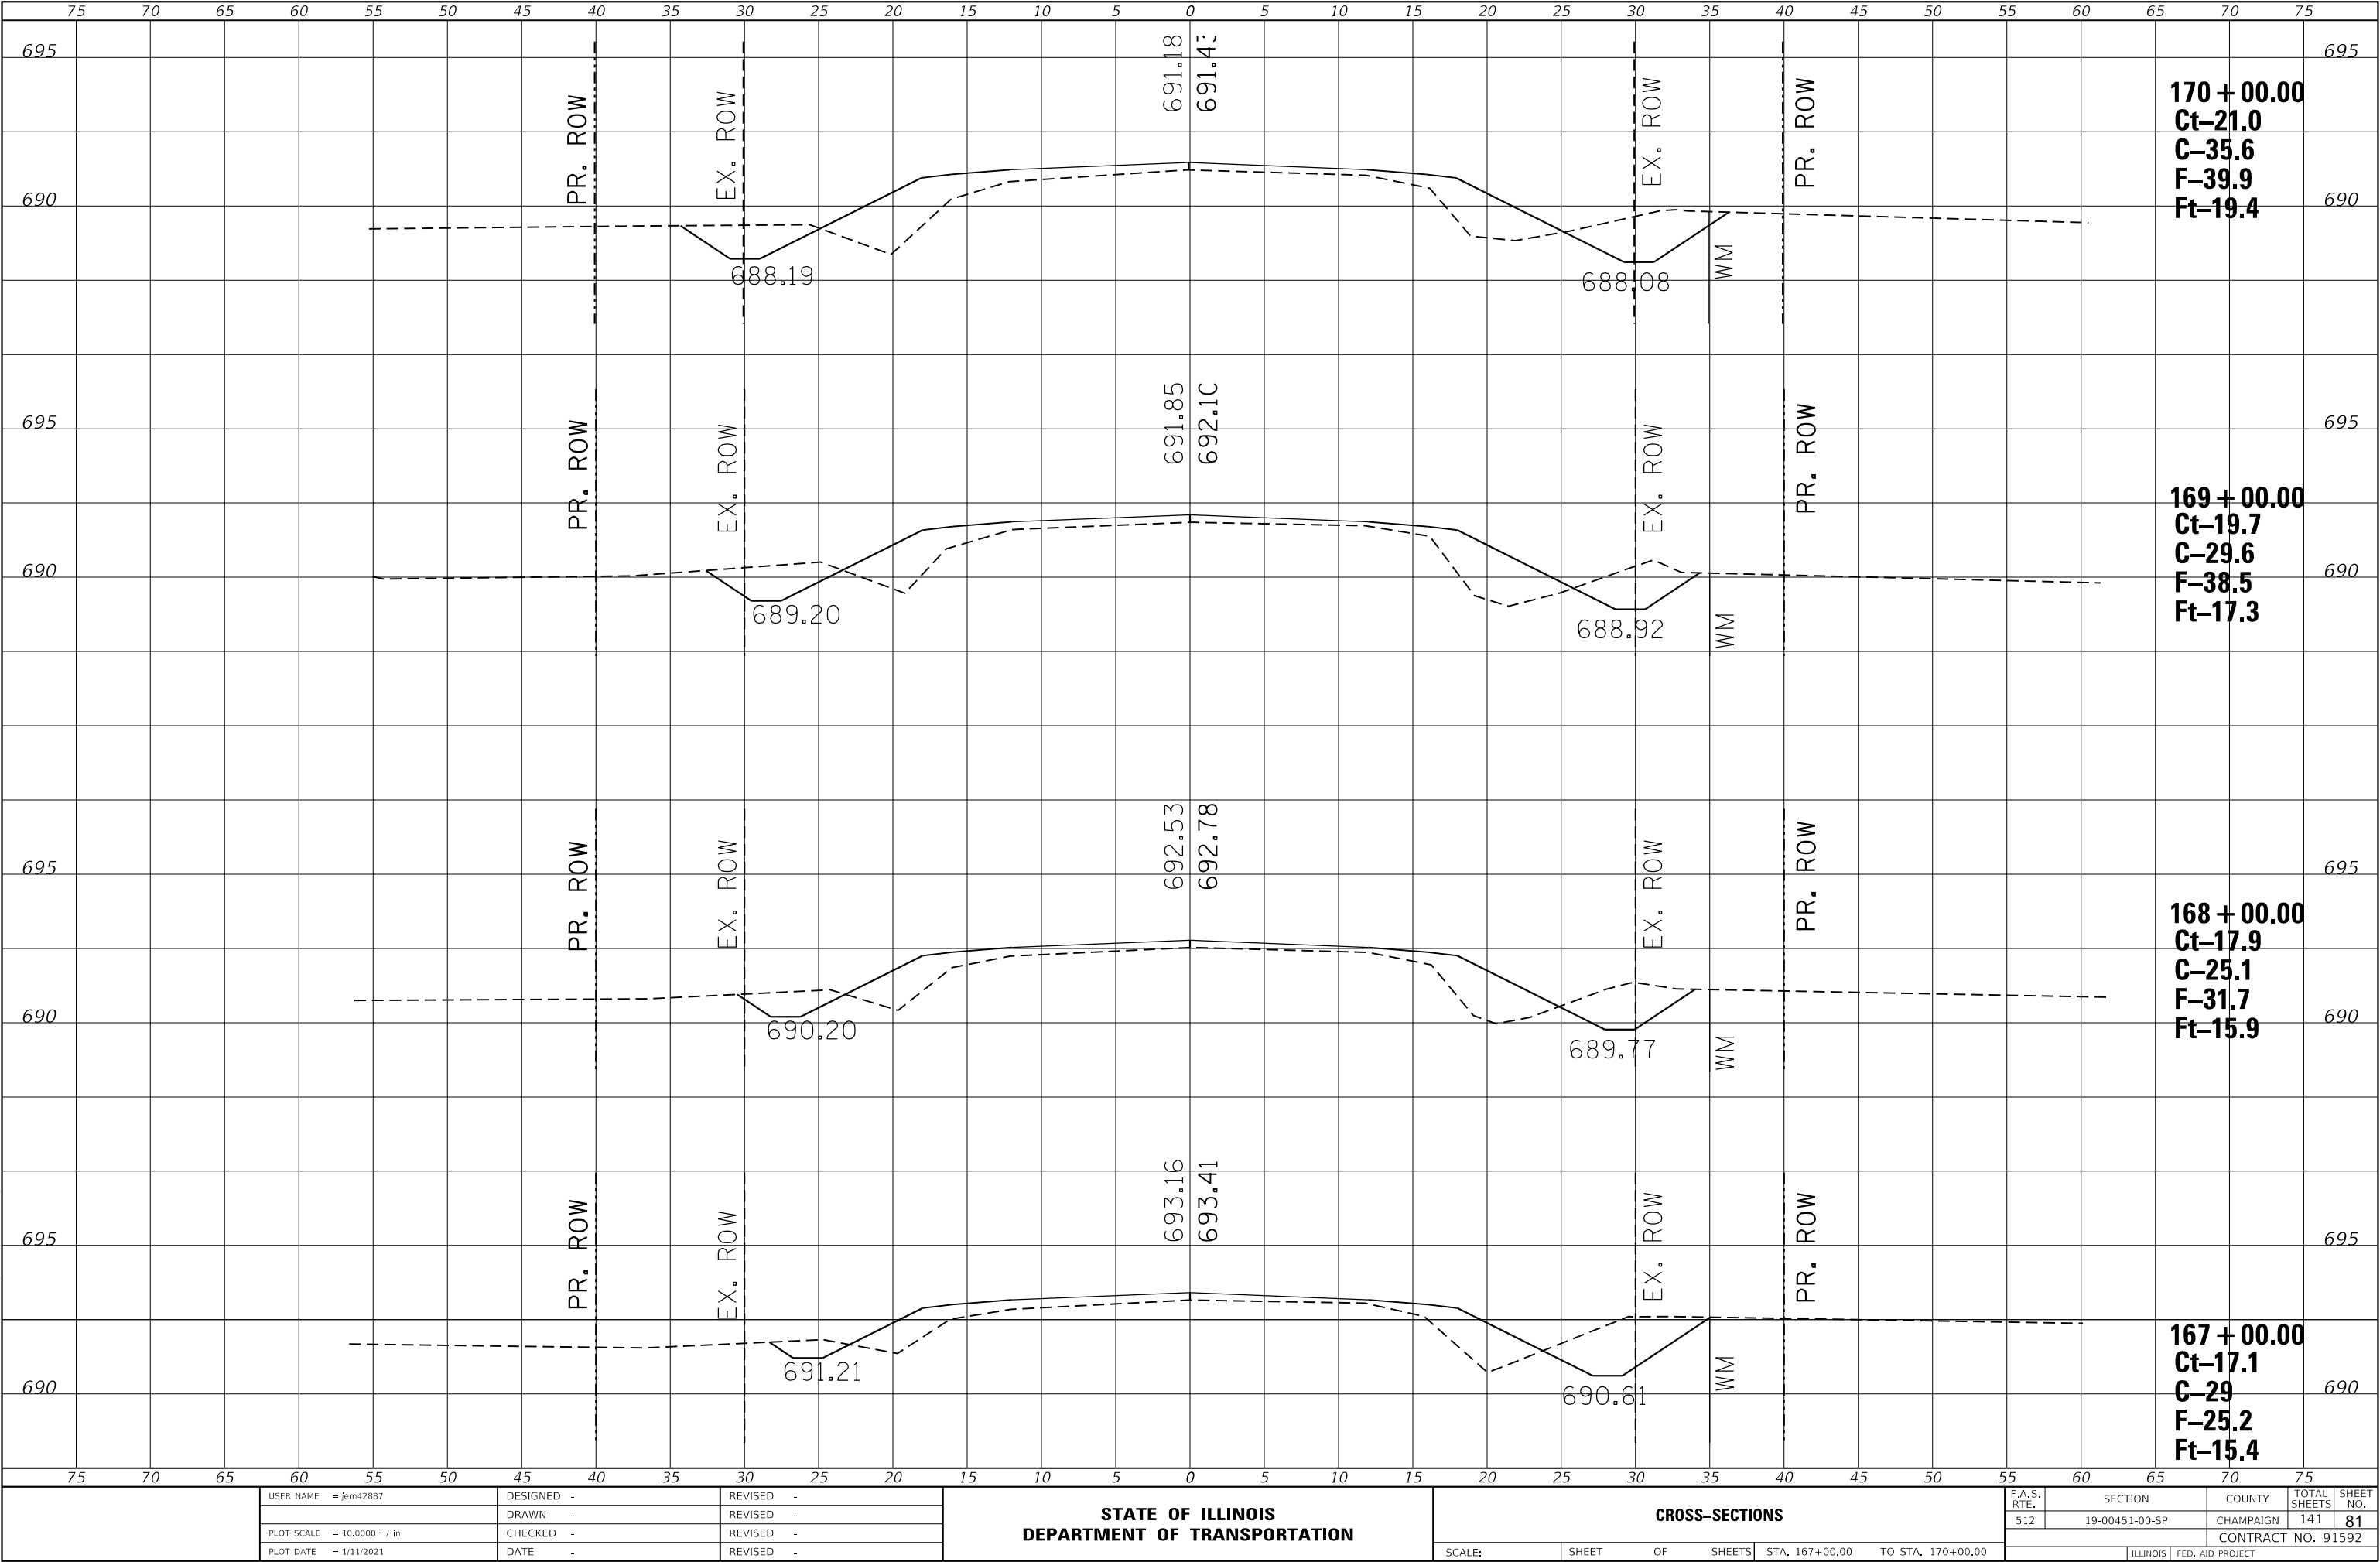

USER NAME = jem42887	DESIGNED -	REVISED -
	DRAWN -	REVISED -
PLOT SCALE = 10.0000 ' / in.	CHECKED -	REVISED -
PLOT DATE = 1/11/2021	DATE -	REVISED -

STATE OF ILLINOIS
DEPARTMENT OF TRANSPORTATION


CROSS-SECTIONS			
SCALE:	SHEET	OF	SHEETS
STA. 167+00.00		TO STA. 170+00.00	

F.A.S. RTE.	SECTION	COUNTY	TOTAL SHEETS	SHEET NO.
512	19-00451-00-SP	CHAMPAIGN	141	81
CONTRACT NO. 91592				
ILLINOIS		FED. AID PROJECT		

FINAL SURVEY	SURVEYED _____	BY _____	DATE _____
	PLOTTED _____		
NOTE BOOK	TEMPLATE _____		
	AREAS _____		
NO. _____	AREAS CHECKED _____		

ORIGINAL SURVEY		BY _____	DATE _____
NOTE BOOK			
SURVEYED _____			
PLOTTED _____			
TEMPLATE _____			
AREAS _____			
AREAS CHECKED _____			
NO. _____			


MODEL: Default	NO.	AREAS CHECKED
FILE NAME: J:\19-00451-00-SP CH 15 FAS 512 US 130 to Sidney\CADD\X5 Sheets.dgn		

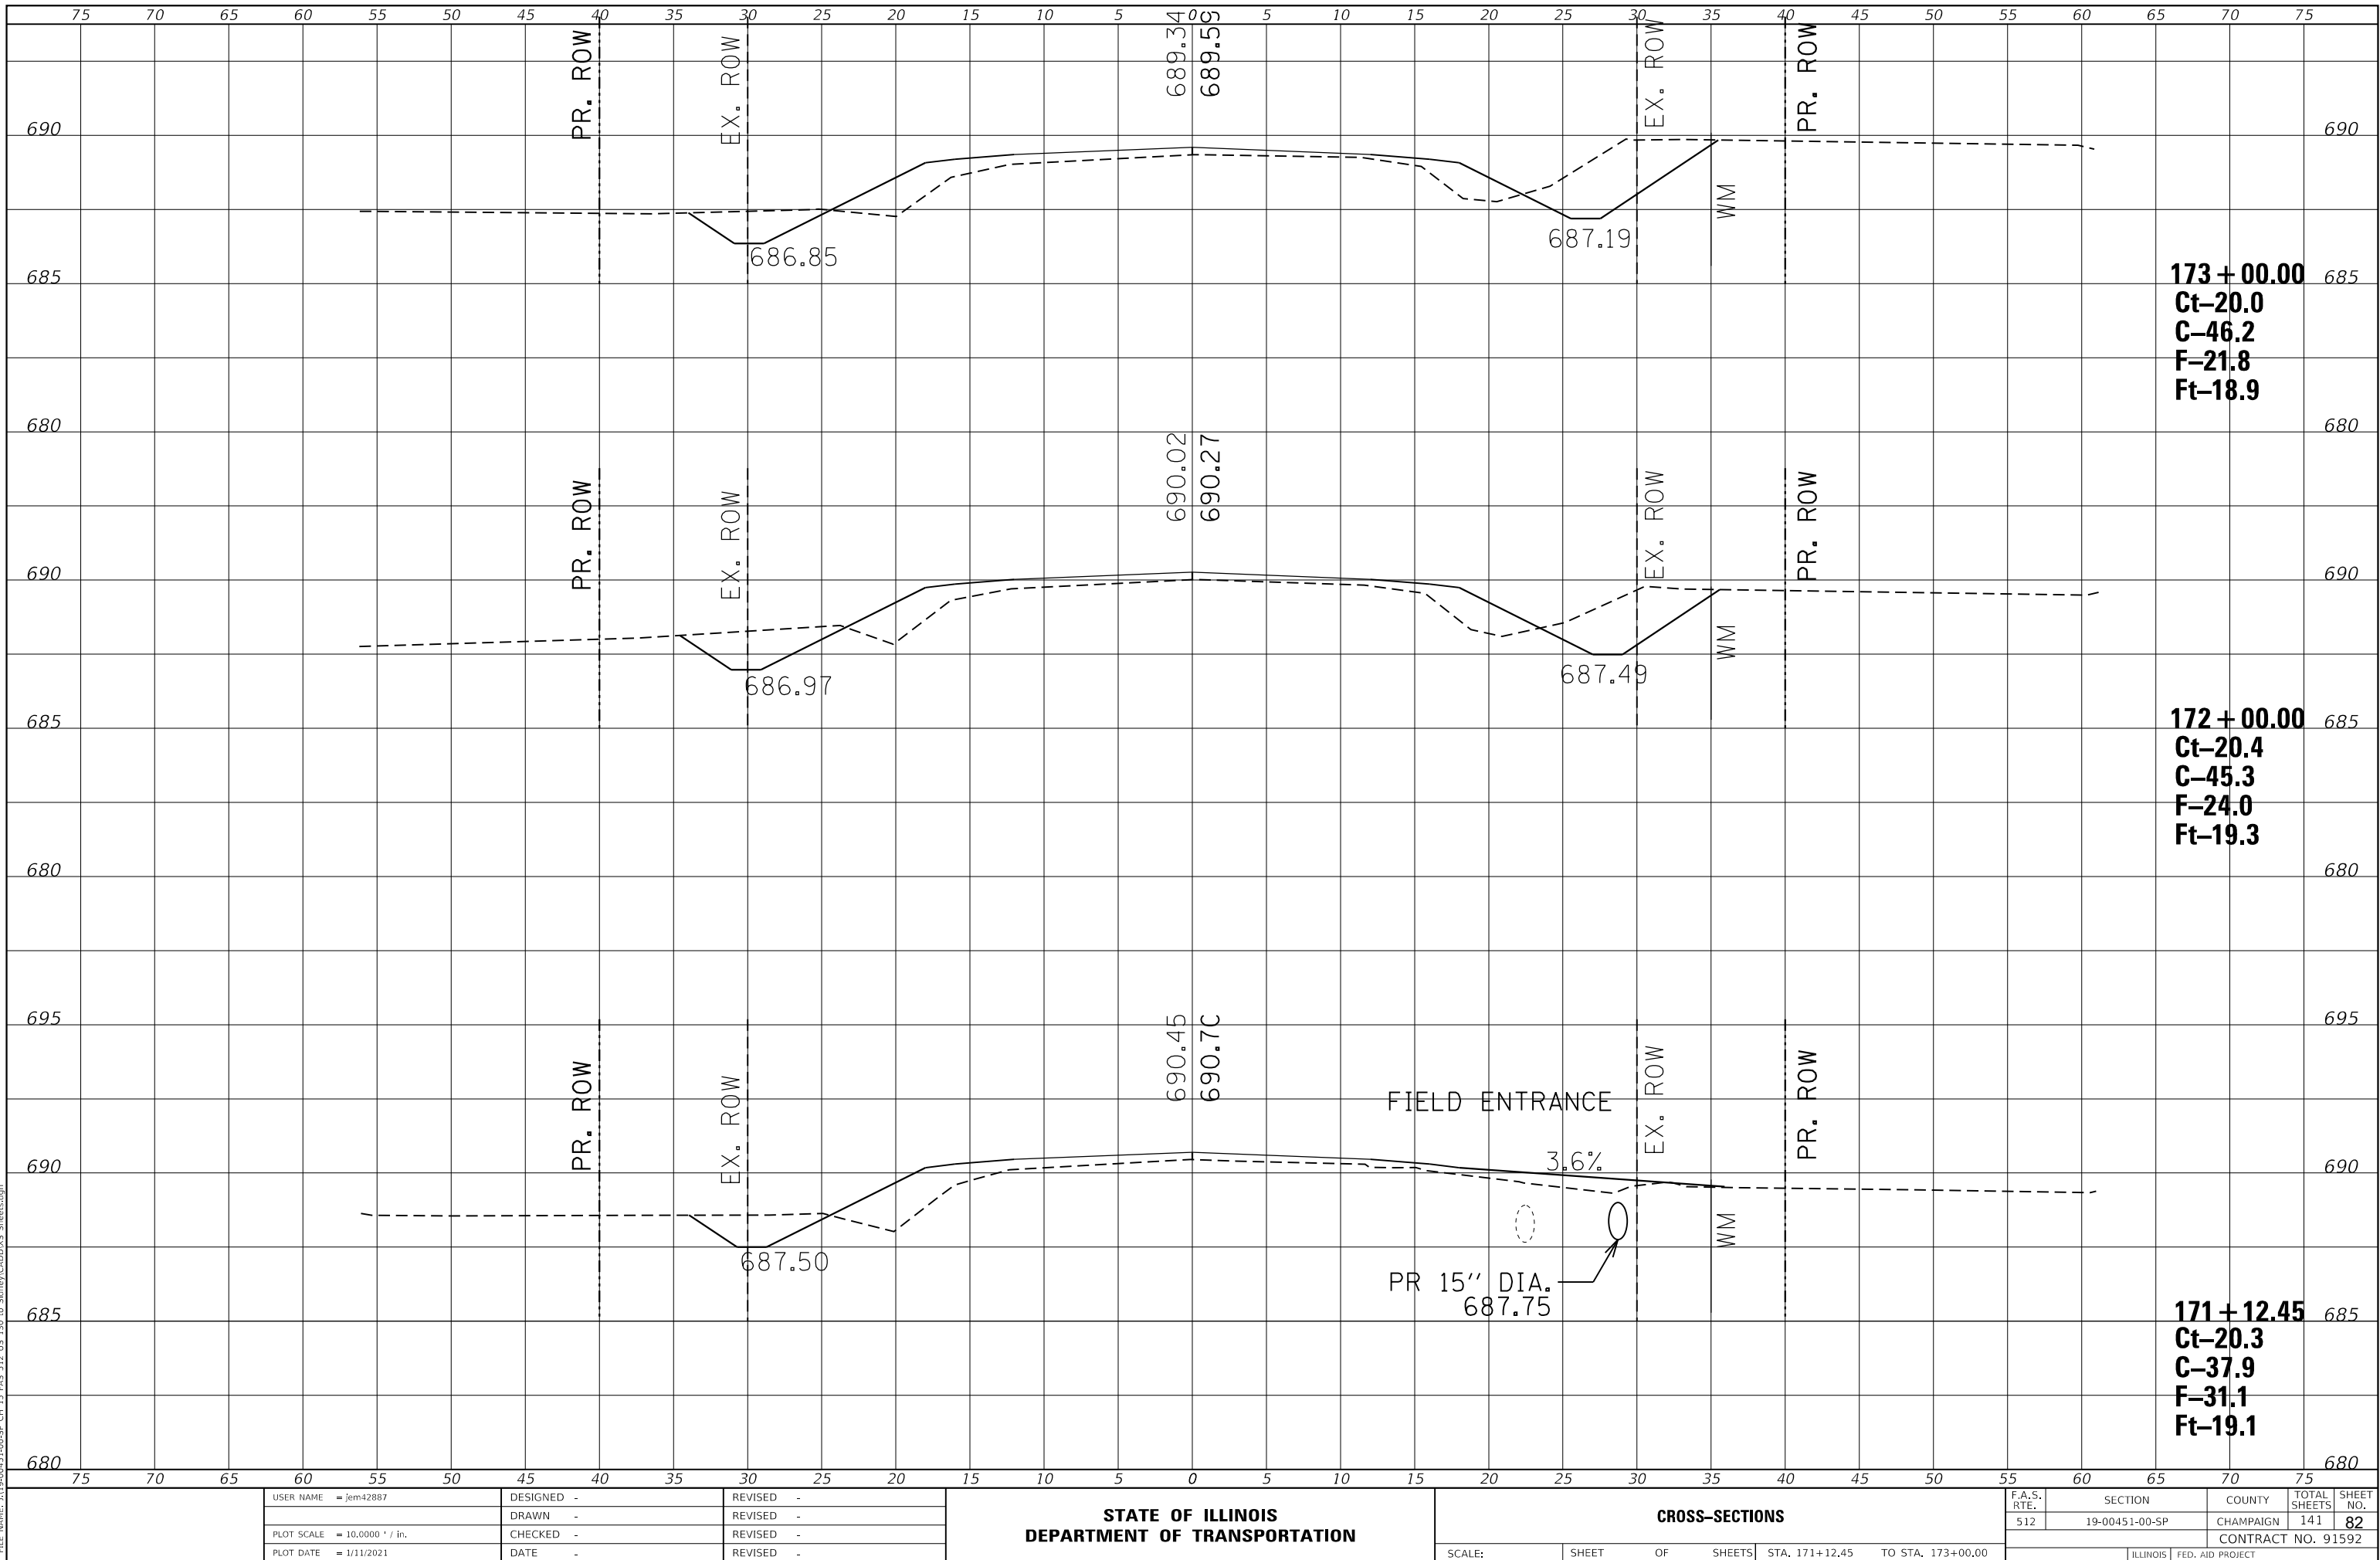

FINAL	SURVEYED	BY	DATE
SURVEY	PLOTTED		
NOTE BOOK	TEMPLATE		
NO.	AREAS CHECKED		

ORIGINAL	SURVEYED	BY	DATE
SURVEY	PLOTTED		
NOTE BOOK	TEMPLATE		
NO.	AREAS CHECKED		

MODEL Default
FILE NAME: 19-00451-00-SP CH 15 FAS 512 US 130 to Skway/CADDXS Sheets.dgn

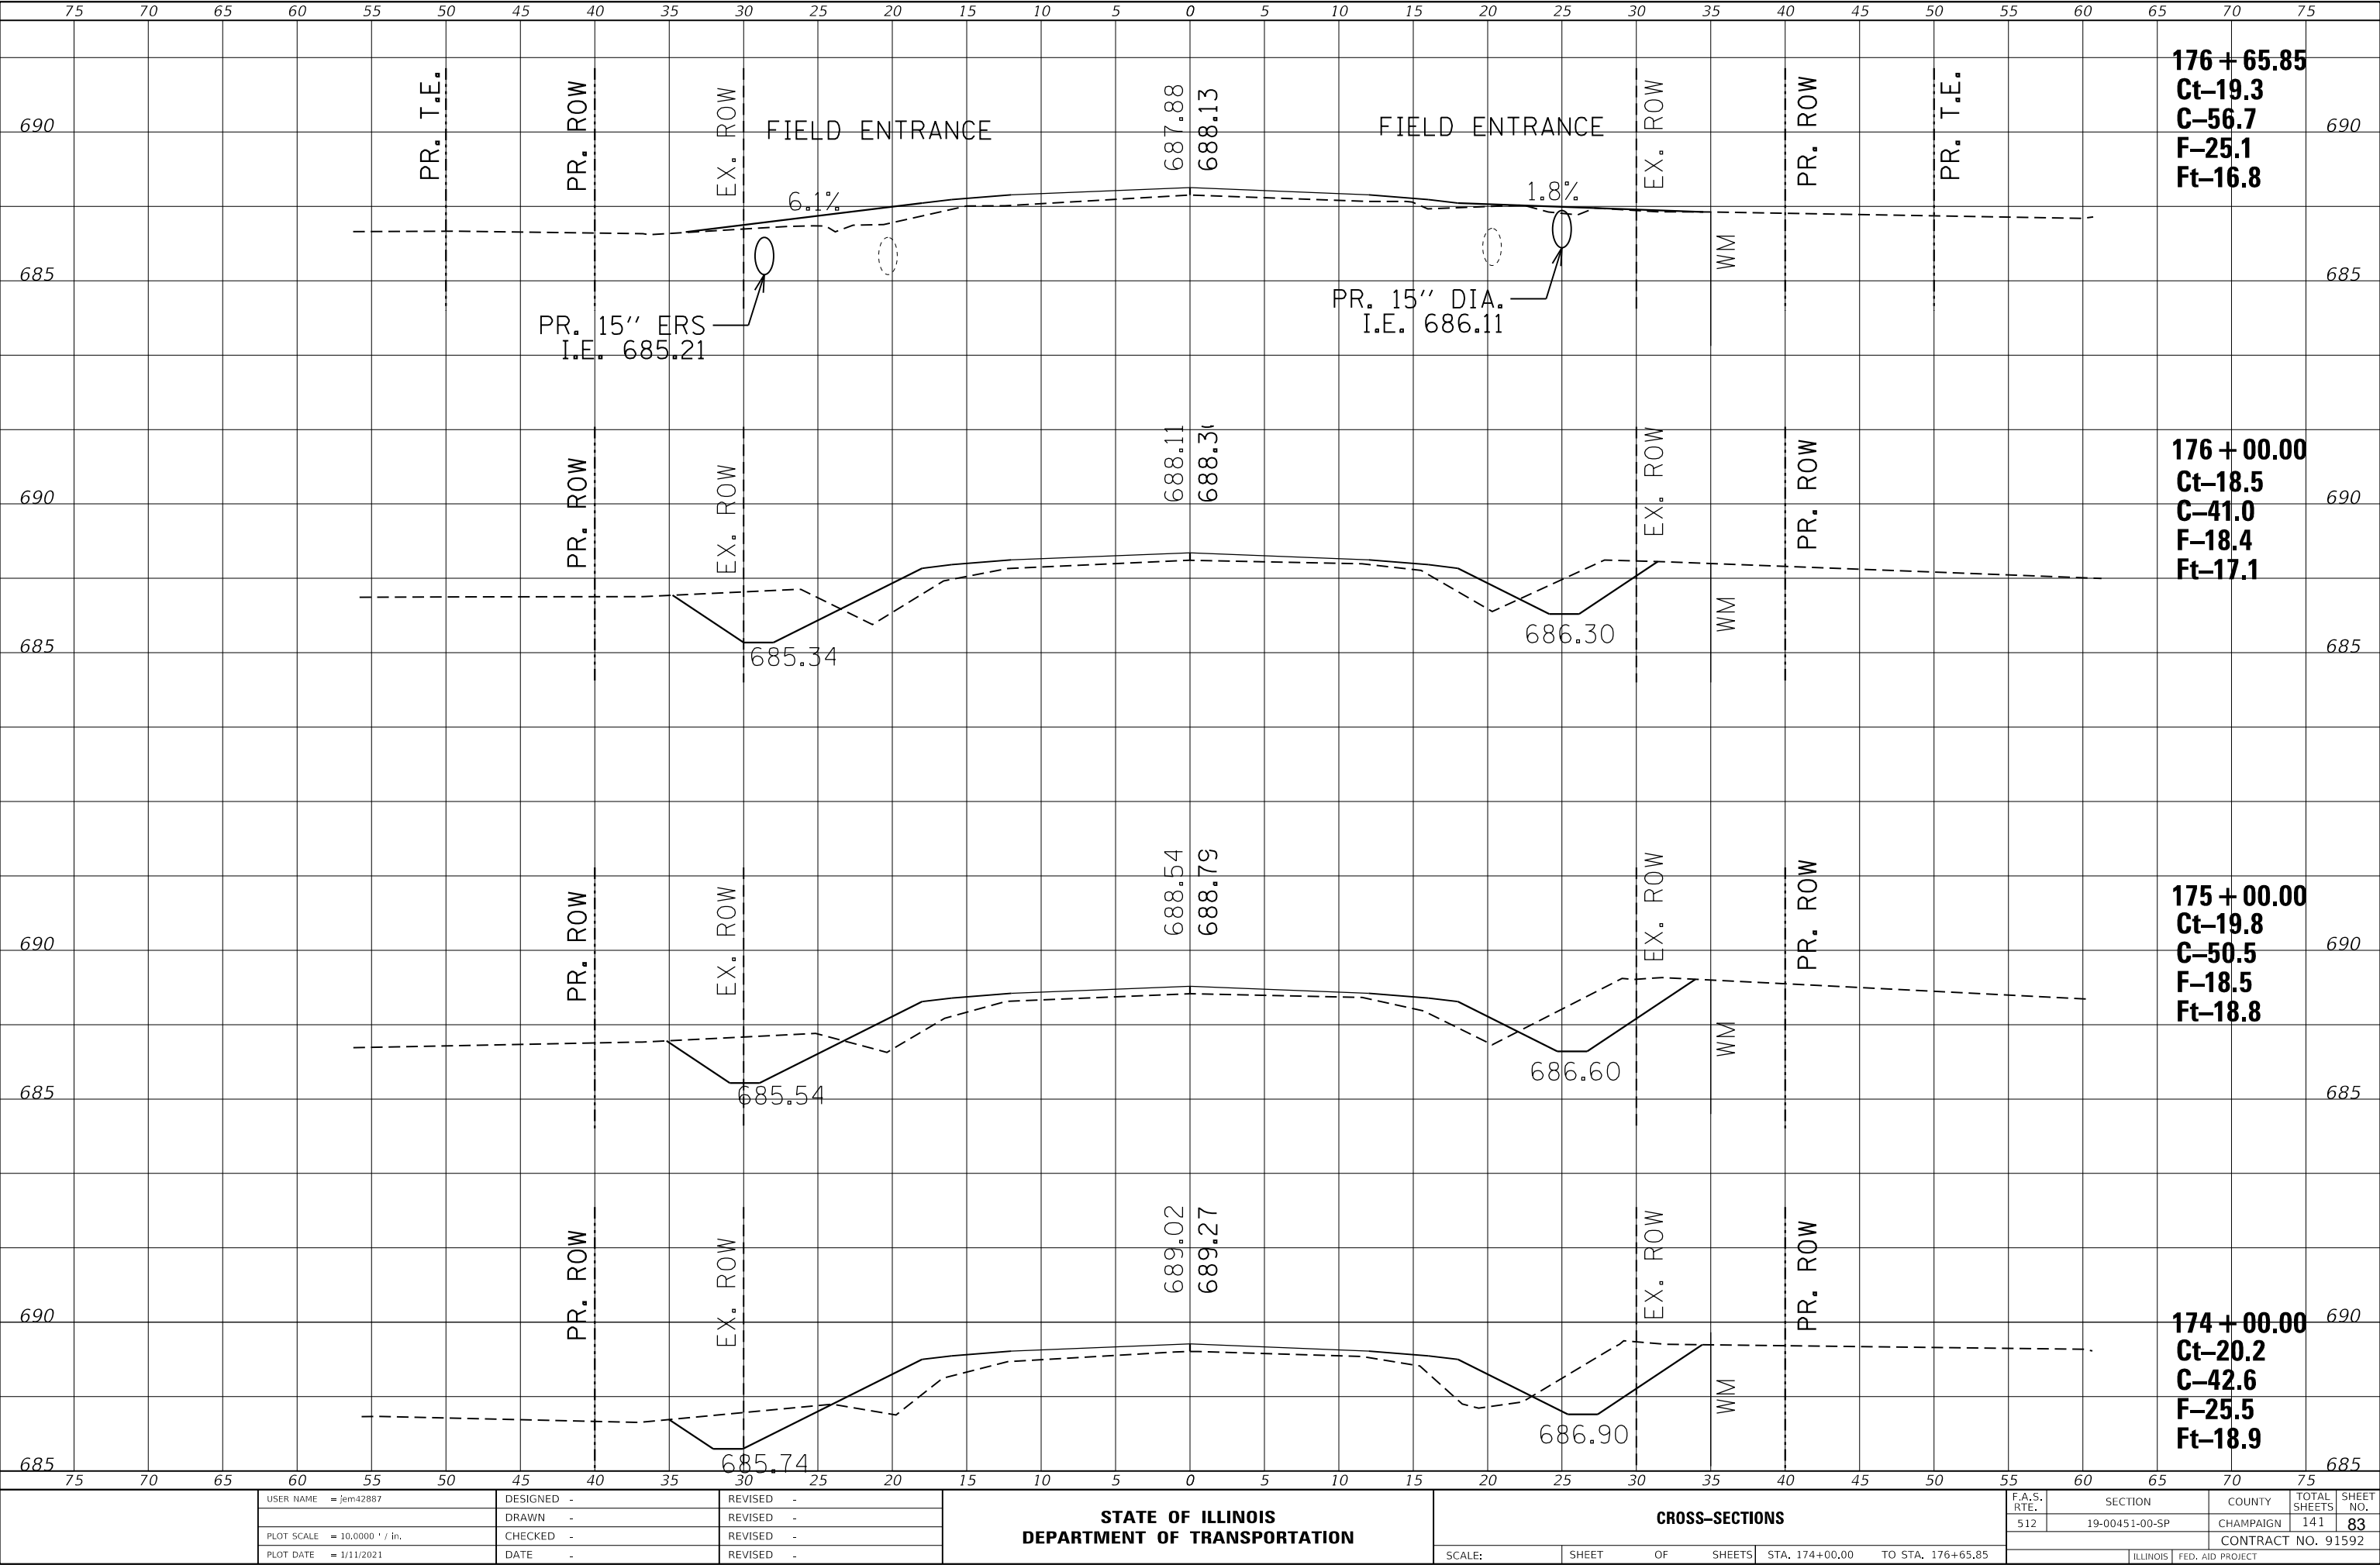

USER NAME = jem42887	DESIGNED -	REVISED -
	DRAWN -	REVISED -
PLOT SCALE = 10.0000 ' / in.	CHECKED -	REVISED -
PLOT DATE = 1/11/2021	DATE -	REVISED -

STATE OF ILLINOIS
DEPARTMENT OF TRANSPORTATION


CROSS-SECTIONS			
SCALE:	SHEET	OF	SHEETS

F.A.S. RTE.	SECTION	COUNTY	TOTAL SHEETS	SHEET NO.
512	19-00451-00-SP	CHAMPAIGN	141	83

FINAL	SURVEYED	DATE
SURVEY	PLOTTED	BY
NOTE BOOK	TEMPLATE	
NO.	AREAS CHECKED	

ORIGINAL	SURVEYED	DATE
SURVEY	PLOTTED	BY
NOTE BOOK	TEMPLATE	
NO.	AREAS CHECKED	

MODEL Default
FILE NAME: 19-00451-00-SP CH 15 FAS 512 US 130 to Skway/CADDXS Streets.dgn

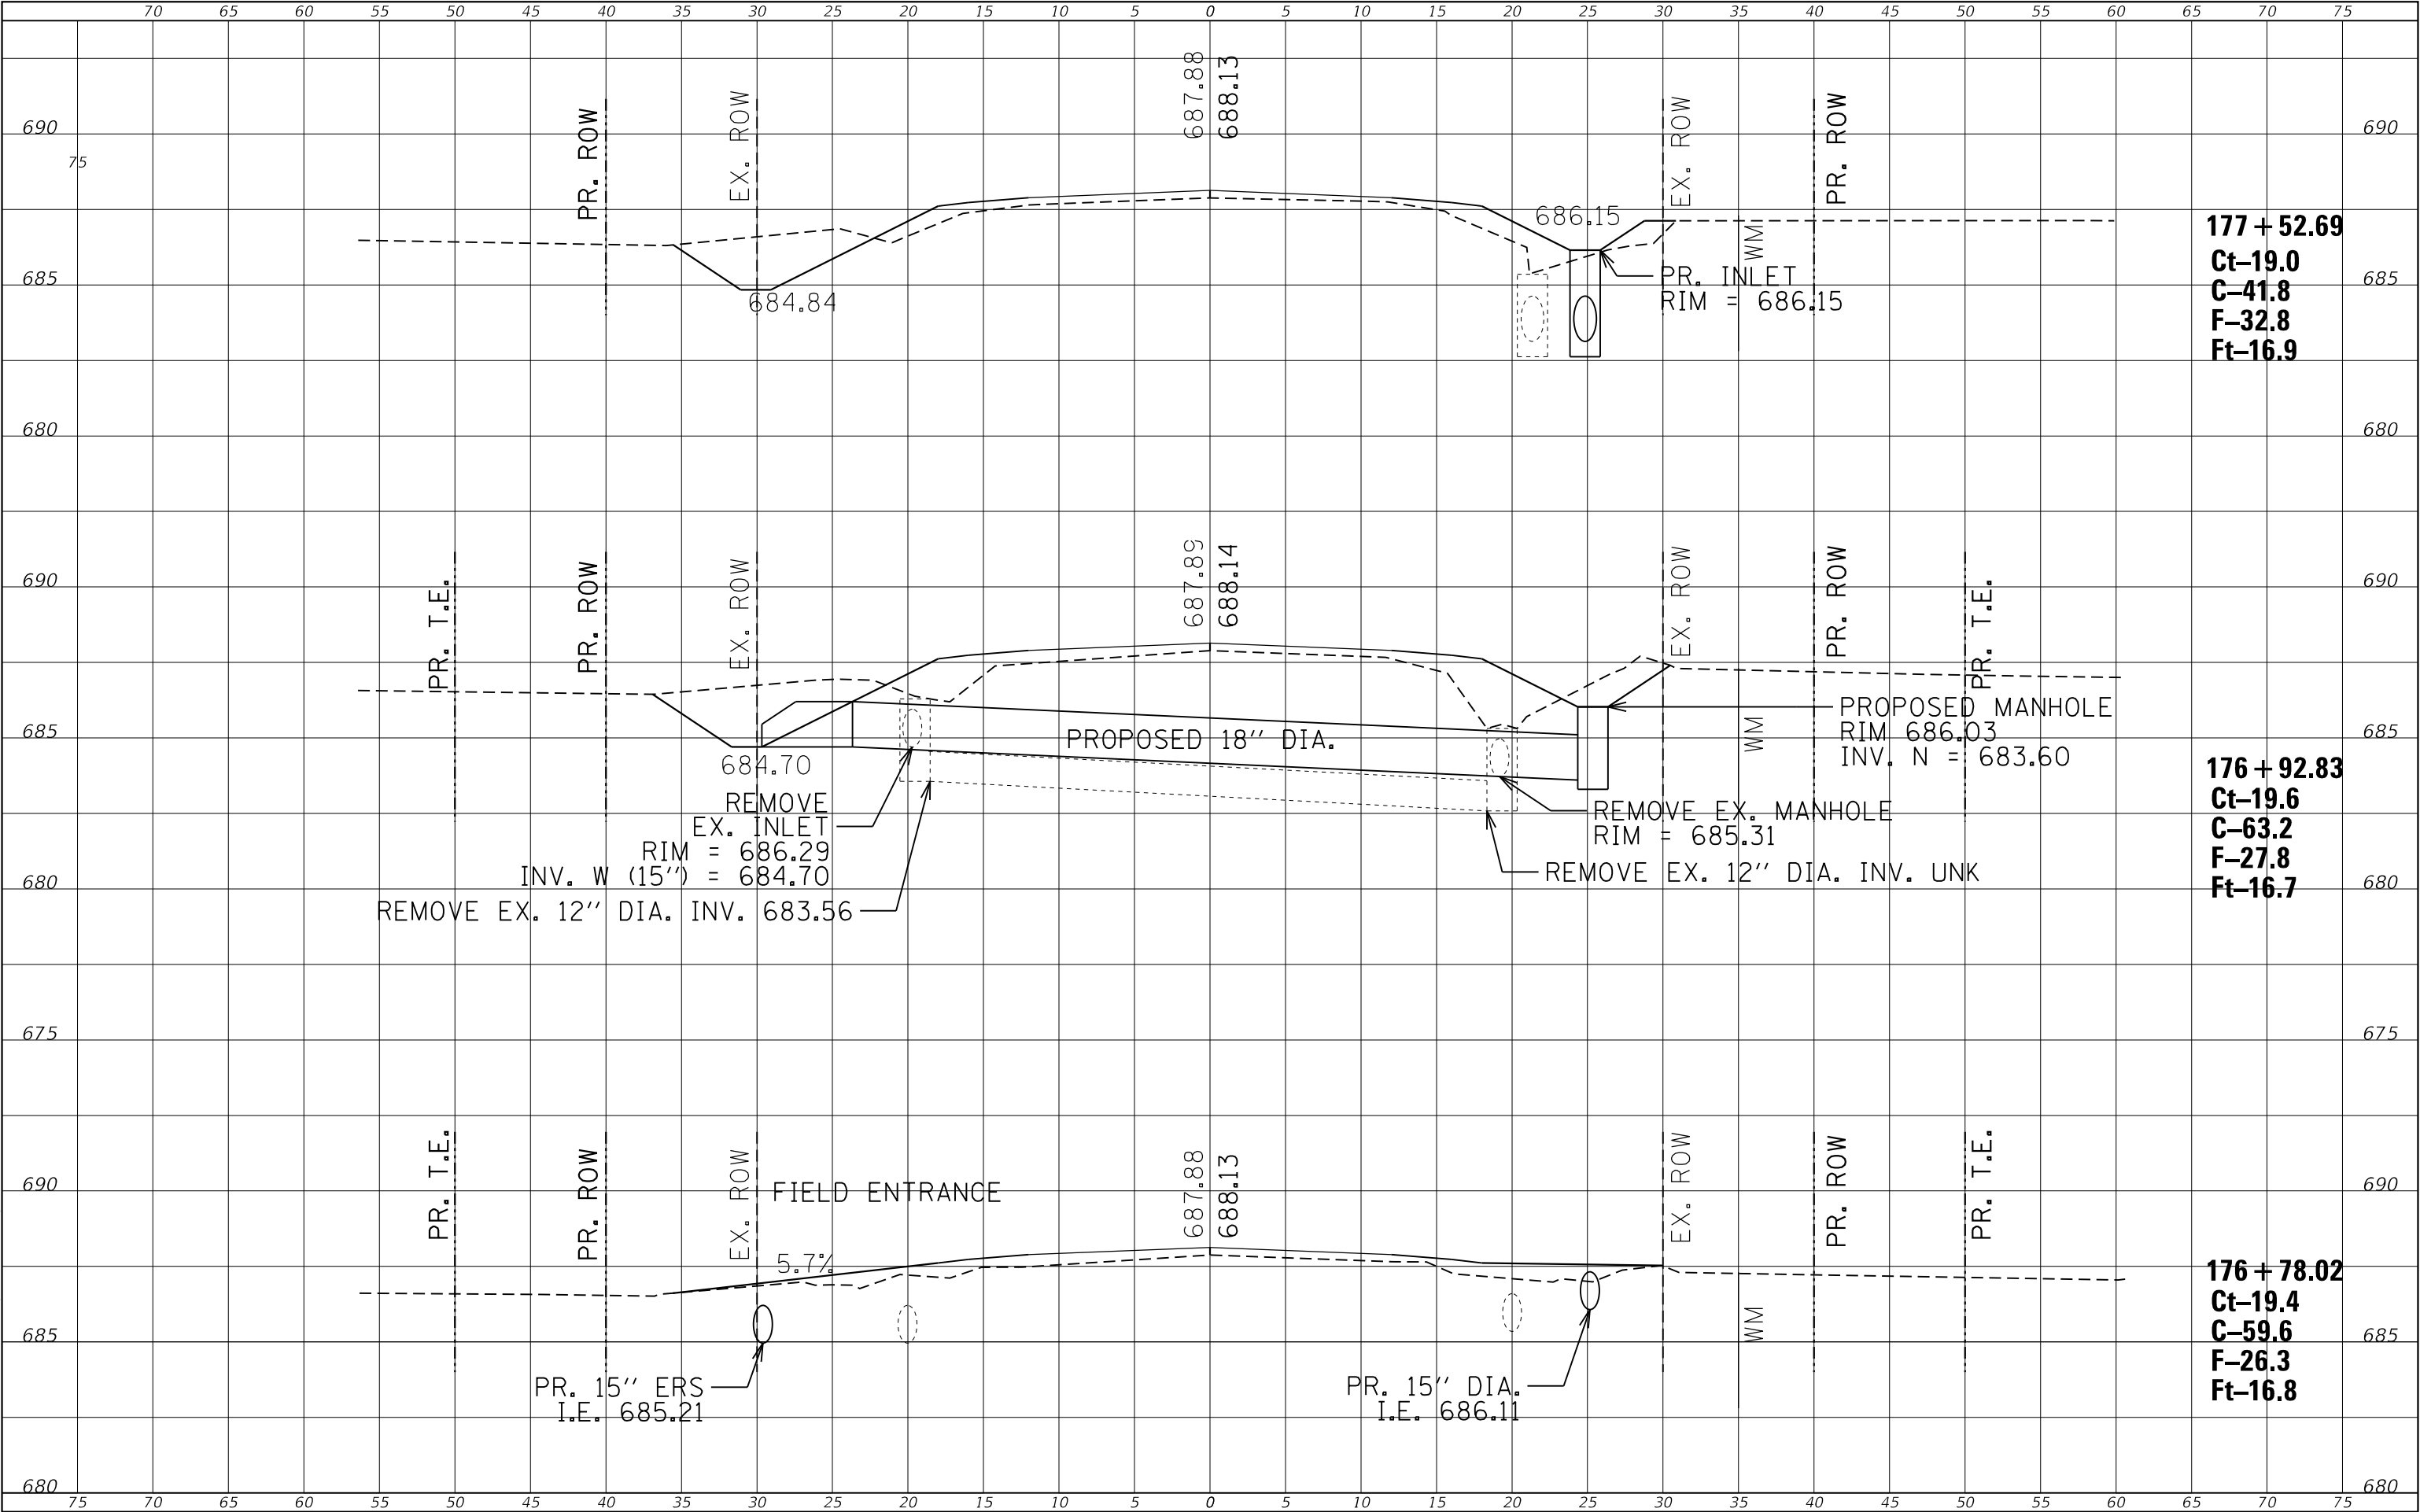

USER NAME = jem42887	DESIGNED -	REVISED -
	DRAWN -	REVISED -
PLOT SCALE = 10.0000 ' / in.	CHECKED -	REVISED -
PLOT DATE = 1/11/2021	DATE -	REVISED -

STATE OF ILLINOIS
DEPARTMENT OF TRANSPORTATION


CROSS-SECTIONS			
SCALE:	SHEET	OF	SHEETS
STA. 176+78.02		TO STA. 177+52.69	

F.A.S. RTE.	SECTION	COUNTY	TOTAL SHEETS	SHEET NO.
512	19-00451-00-SP	CHAMPAIGN	141	84
CONTRACT NO. 91592				
ILLINOIS		FED. AID PROJECT		

FINAL	SURVEYED	BY	DATE
SURVEY	PLOTTED		
NOTE BOOK	TEMPLATE		
NO.	AREAS CHECKED		

ORIGINAL	SURVEYED	BY	DATE
SURVEY	PLOTTED		
NOTE BOOK	TEMPLATE		
NO.	AREAS CHECKED		

MODEL: Default
FILE NAME: 19-00451-00-SP CH 15 FAS 512 US 130 to Skwy/CADDXS Sheets.dgn

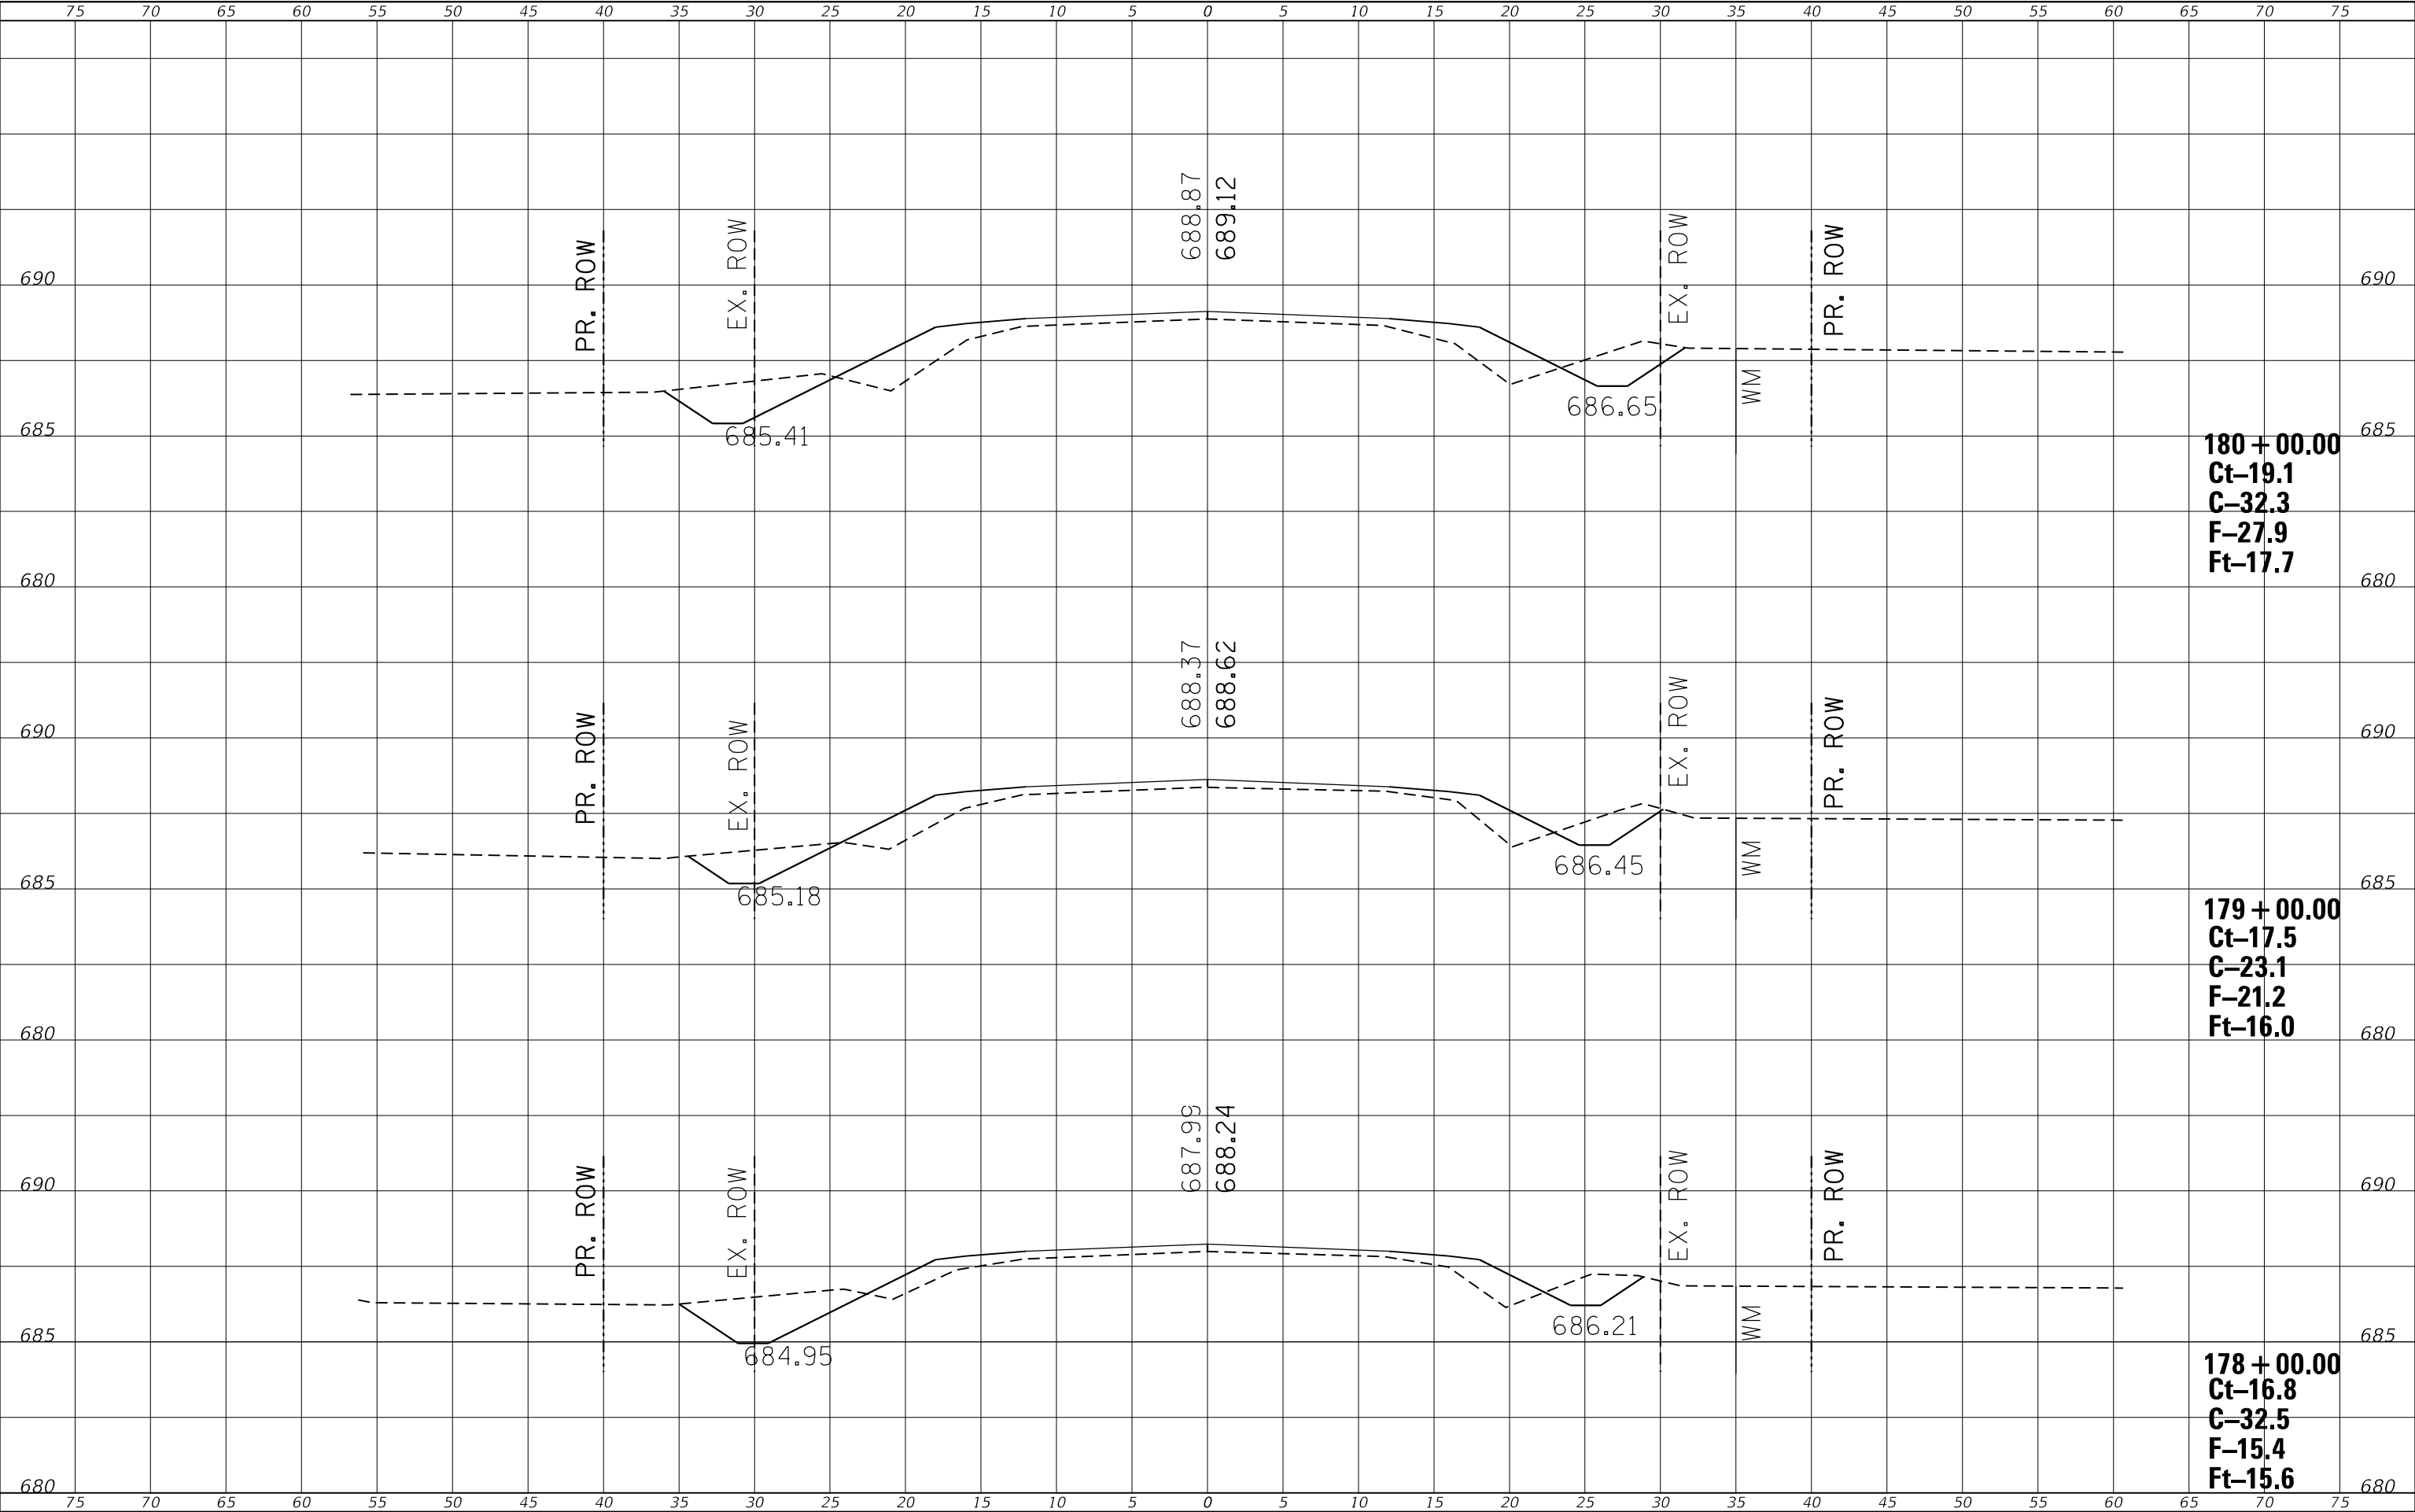

USER NAME = jem42887	DESIGNED -	REVISED -
	DRAWN -	REVISED -
PLOT SCALE = 10.0000 ' / in.	CHECKED -	REVISED -
PLOT DATE = 1/11/2021	DATE -	REVISED -

STATE OF ILLINOIS
DEPARTMENT OF TRANSPORTATION


CROSS-SECTIONS			
SCALE:	SHEET	OF	SHEETS
TO STA. 178+00.00		TO STA. 180+00.00	

F.A.S. RTE.	SECTION	COUNTY	TOTAL SHEETS	SHEET NO.
512	19-00451-00-SP	CHAMPAIGN	141	85
CONTRACT NO. 91592				
ILLINOIS		FED. AID PROJECT		

FINAL	SURVEYED	BY	DATE
SURVEY	PLOTTED		
NOTE BOOK	TEMPLATE		
NO.	AREAS CHECKED		

ORIGINAL	SURVEYED	BY	DATE
SURVEY	PLOTTED		
NOTE BOOK	TEMPLATE		
NO.	AREAS CHECKED		

MODEL Default
FILE NAME: 19-00451-00-SP CH 15 FAS 512 US 130 to Skwy/CDDXS Sheets.dgn

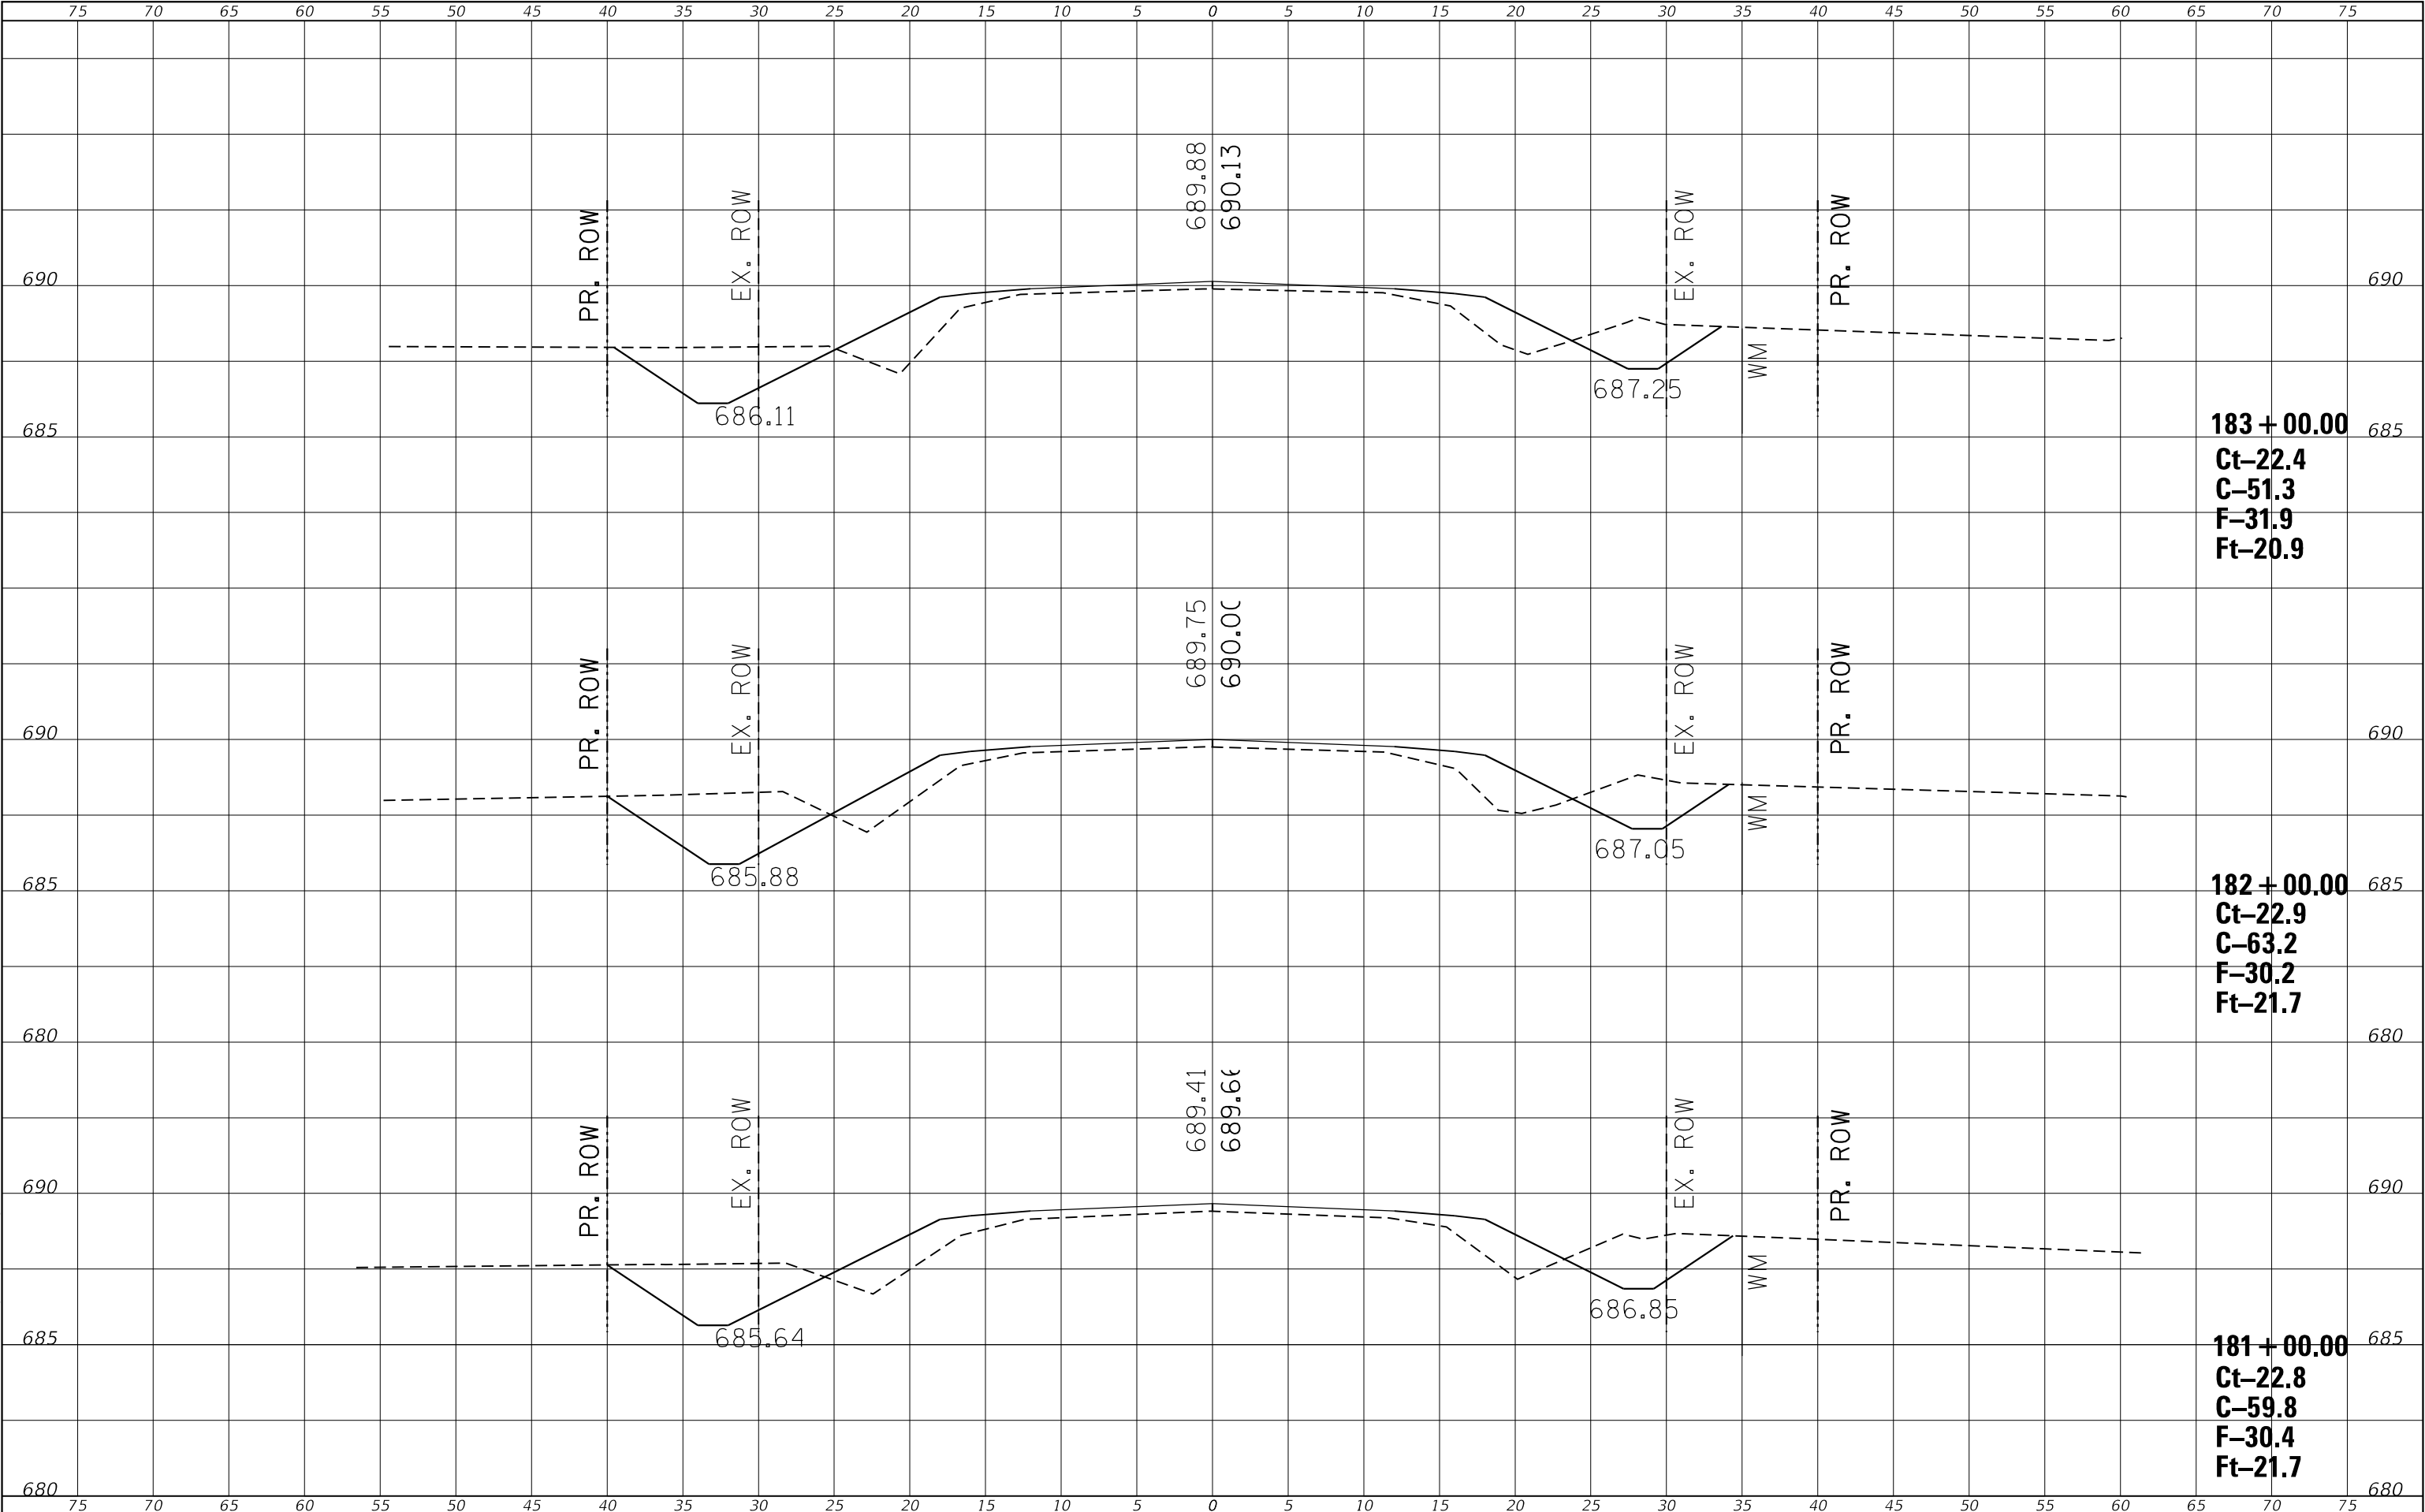


USER NAME = jem42887		DESIGNED -	REVISED -	STATE OF ILLINOIS DEPARTMENT OF TRANSPORTATION				CROSS-SECTIONS				F.A.S. RTE.	SECTION	COUNTY	TOTAL SHEETS	SHEET NO.
PLOT SCALE = 10.0000 ' / in.		DRAWN -	REVISED -									512	19-00451-00-SP	CHAMPAIGN	141	86
PLOT DATE = 1/11/2021		CHECKED -	REVISED -									CONTRACT NO. 91592				
		DATE -	REVISED -									ILLINOIS FED. AID PROJECT				
				SCALE:				SHEET	OF	SHEETS	STA. 181+00.00	TO STA. 183+00.00				

FINAL SURVEY NOTE BOOK NO.	SURVEYED PLOTTED TEMPLATE AREAS CHECKED	BY	DATE

ORIGINAL SURVEY NOTE BOOK NO.	SURVEYED PLOTTED TEMPLATE AREAS CHECKED	BY	DATE

MODEL: Default
FILE NAME: 19-00451-00-SP CH 15 FAS 512 US 130 to Skway/CADDXS Sheets.dgn

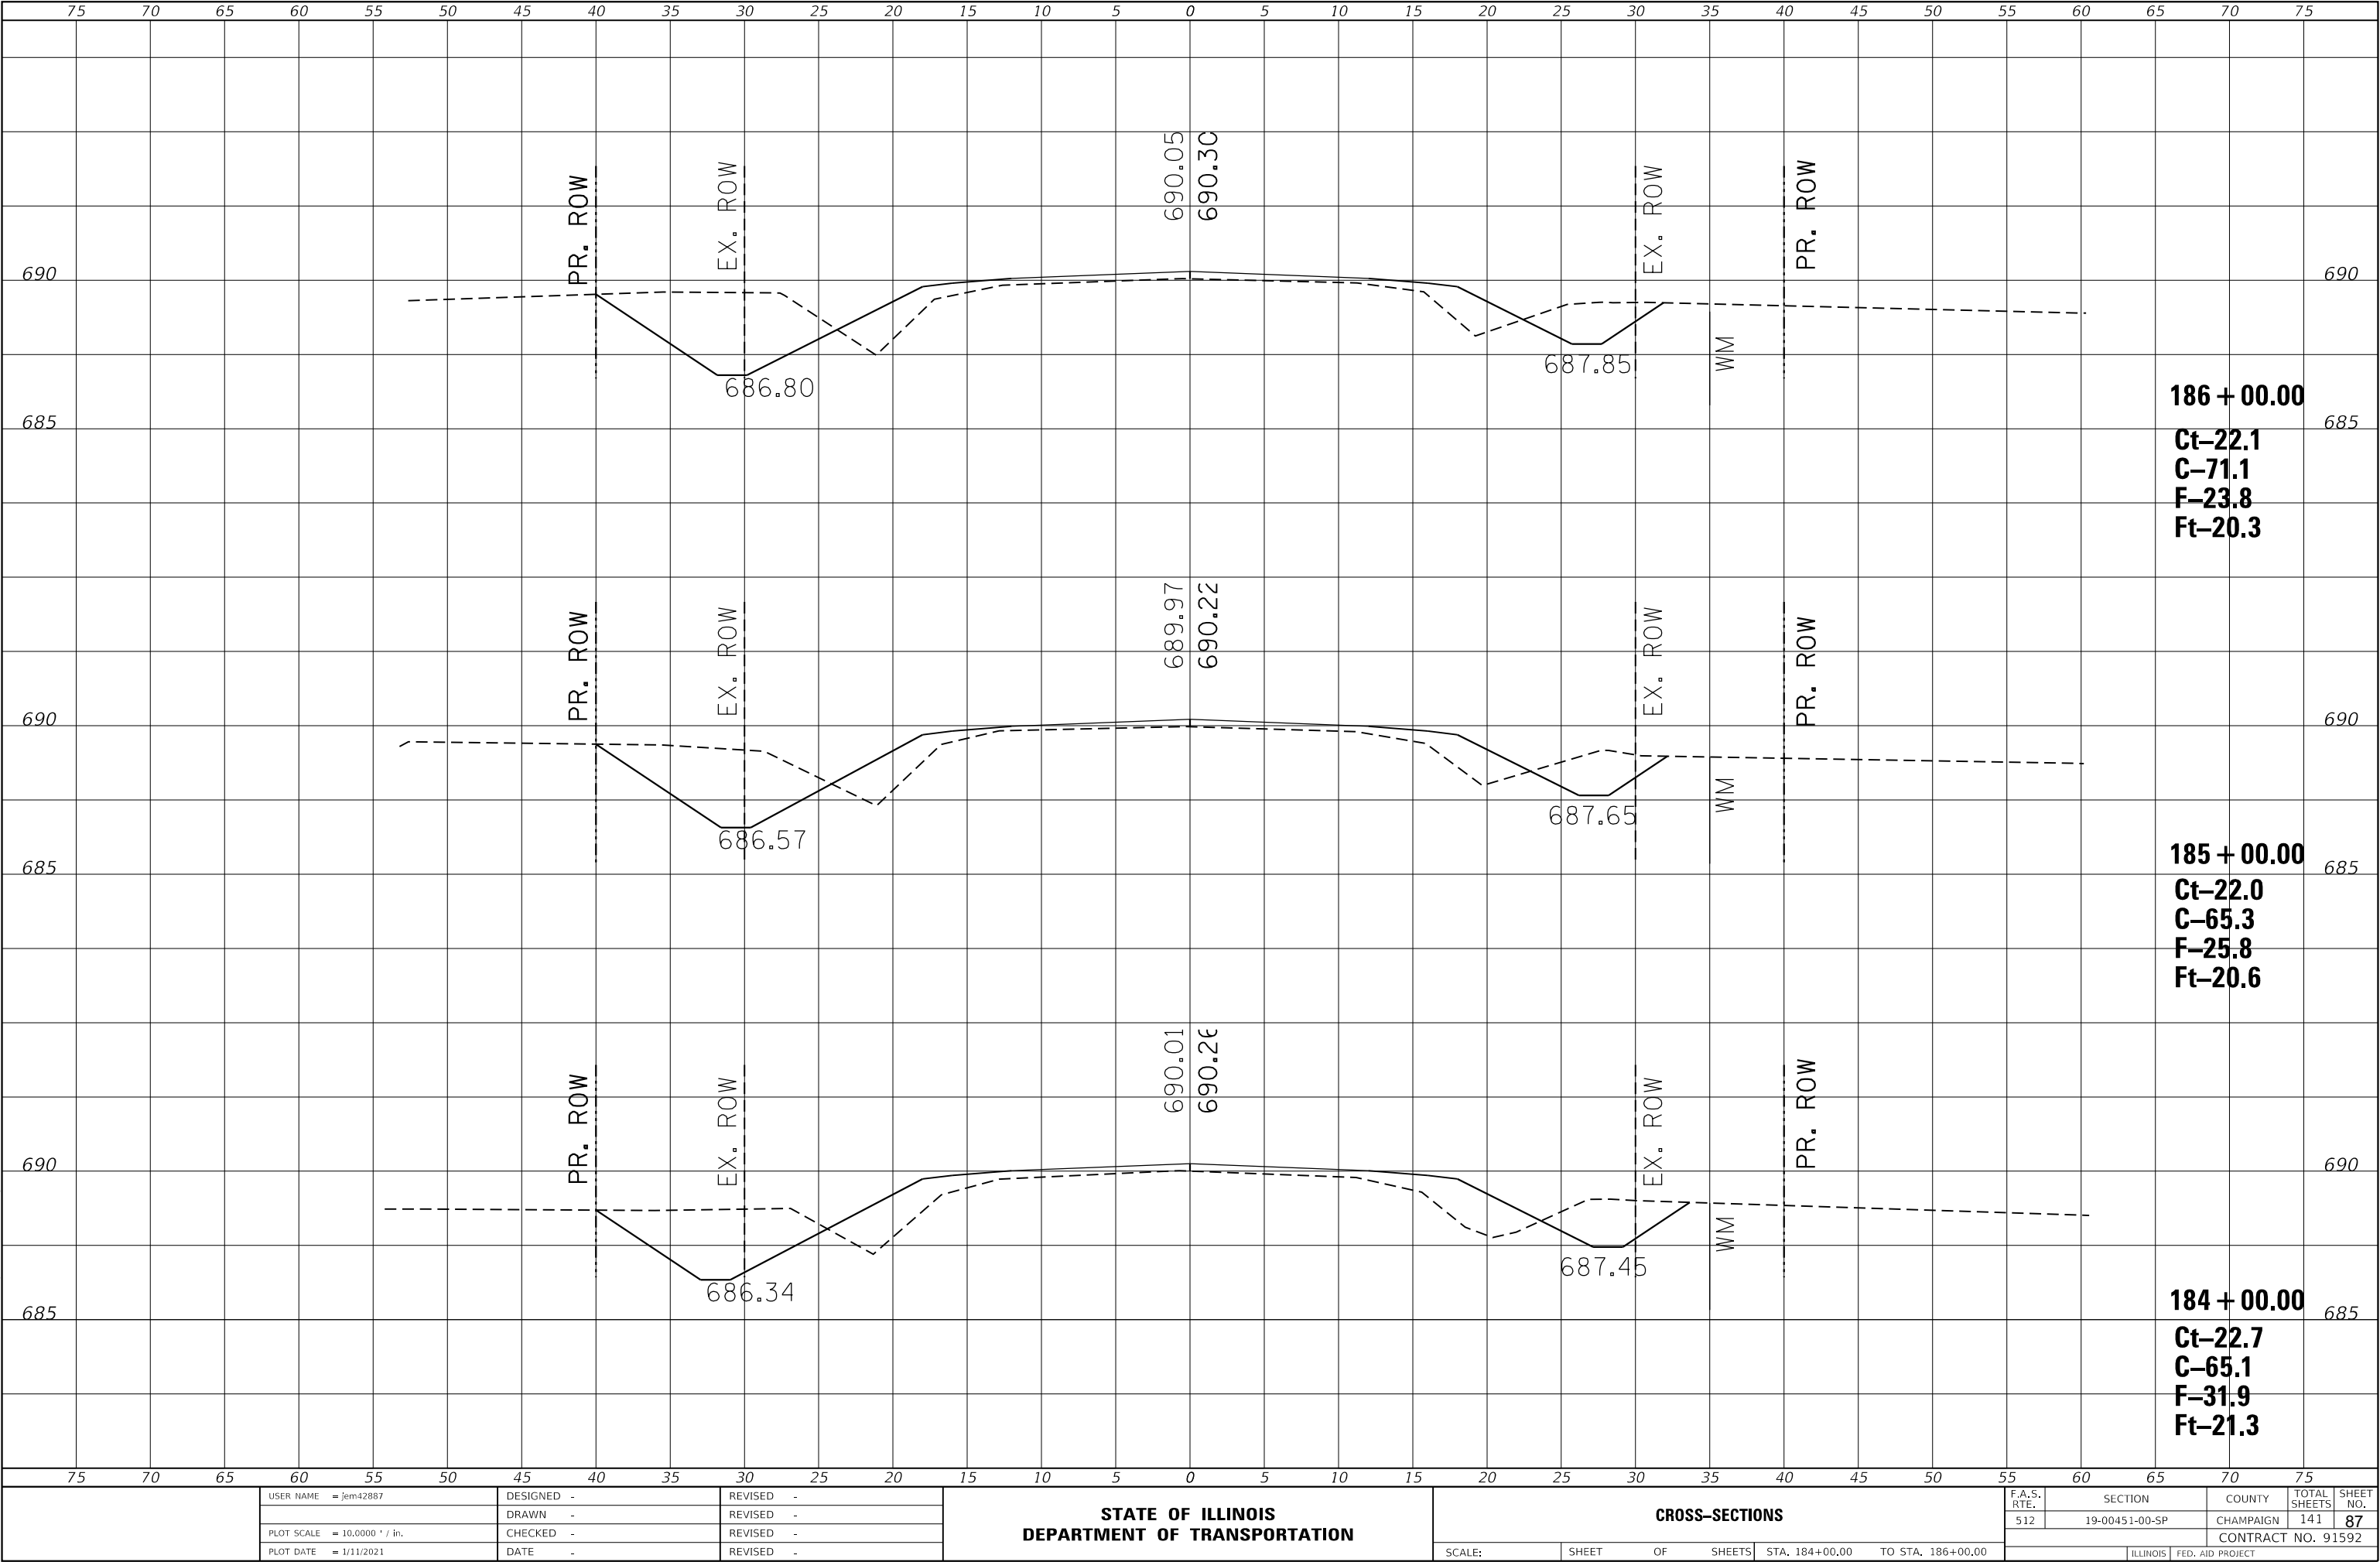

USER NAME = jem42887	DESIGNED -	REVISED -
	DRAWN -	REVISED -
PLOT SCALE = 10.0000 ' / in.	CHECKED -	REVISED -
PLOT DATE = 1/11/2021	DATE -	REVISED -

STATE OF ILLINOIS
DEPARTMENT OF TRANSPORTATION


CROSS-SECTIONS			
SCALE:	SHEET	OF	SHEETS

F.A.S. RTE.	SECTION	COUNTY	TOTAL SHEETS	SHEET NO.
512	19-00451-00-SP	CHAMPAIGN	141	87
CONTRACT NO. 91592				
ILLINOIS FED. AID PROJECT				

FINAL SURVEY NOTE BOOK NO.	SURVEYED PLOTTED TEMPLATE AREAS CHECKED	BY	DATE

ORIGINAL SURVEY NOTE BOOK NO.	SURVEYED PLOTTED TEMPLATE AREAS CHECKED	BY	DATE

MODEL Default
FILE NAME: 19-00451-00-SP CH 15 FAS 512 US 130 to Skwy/CDDXS Streets.dgn

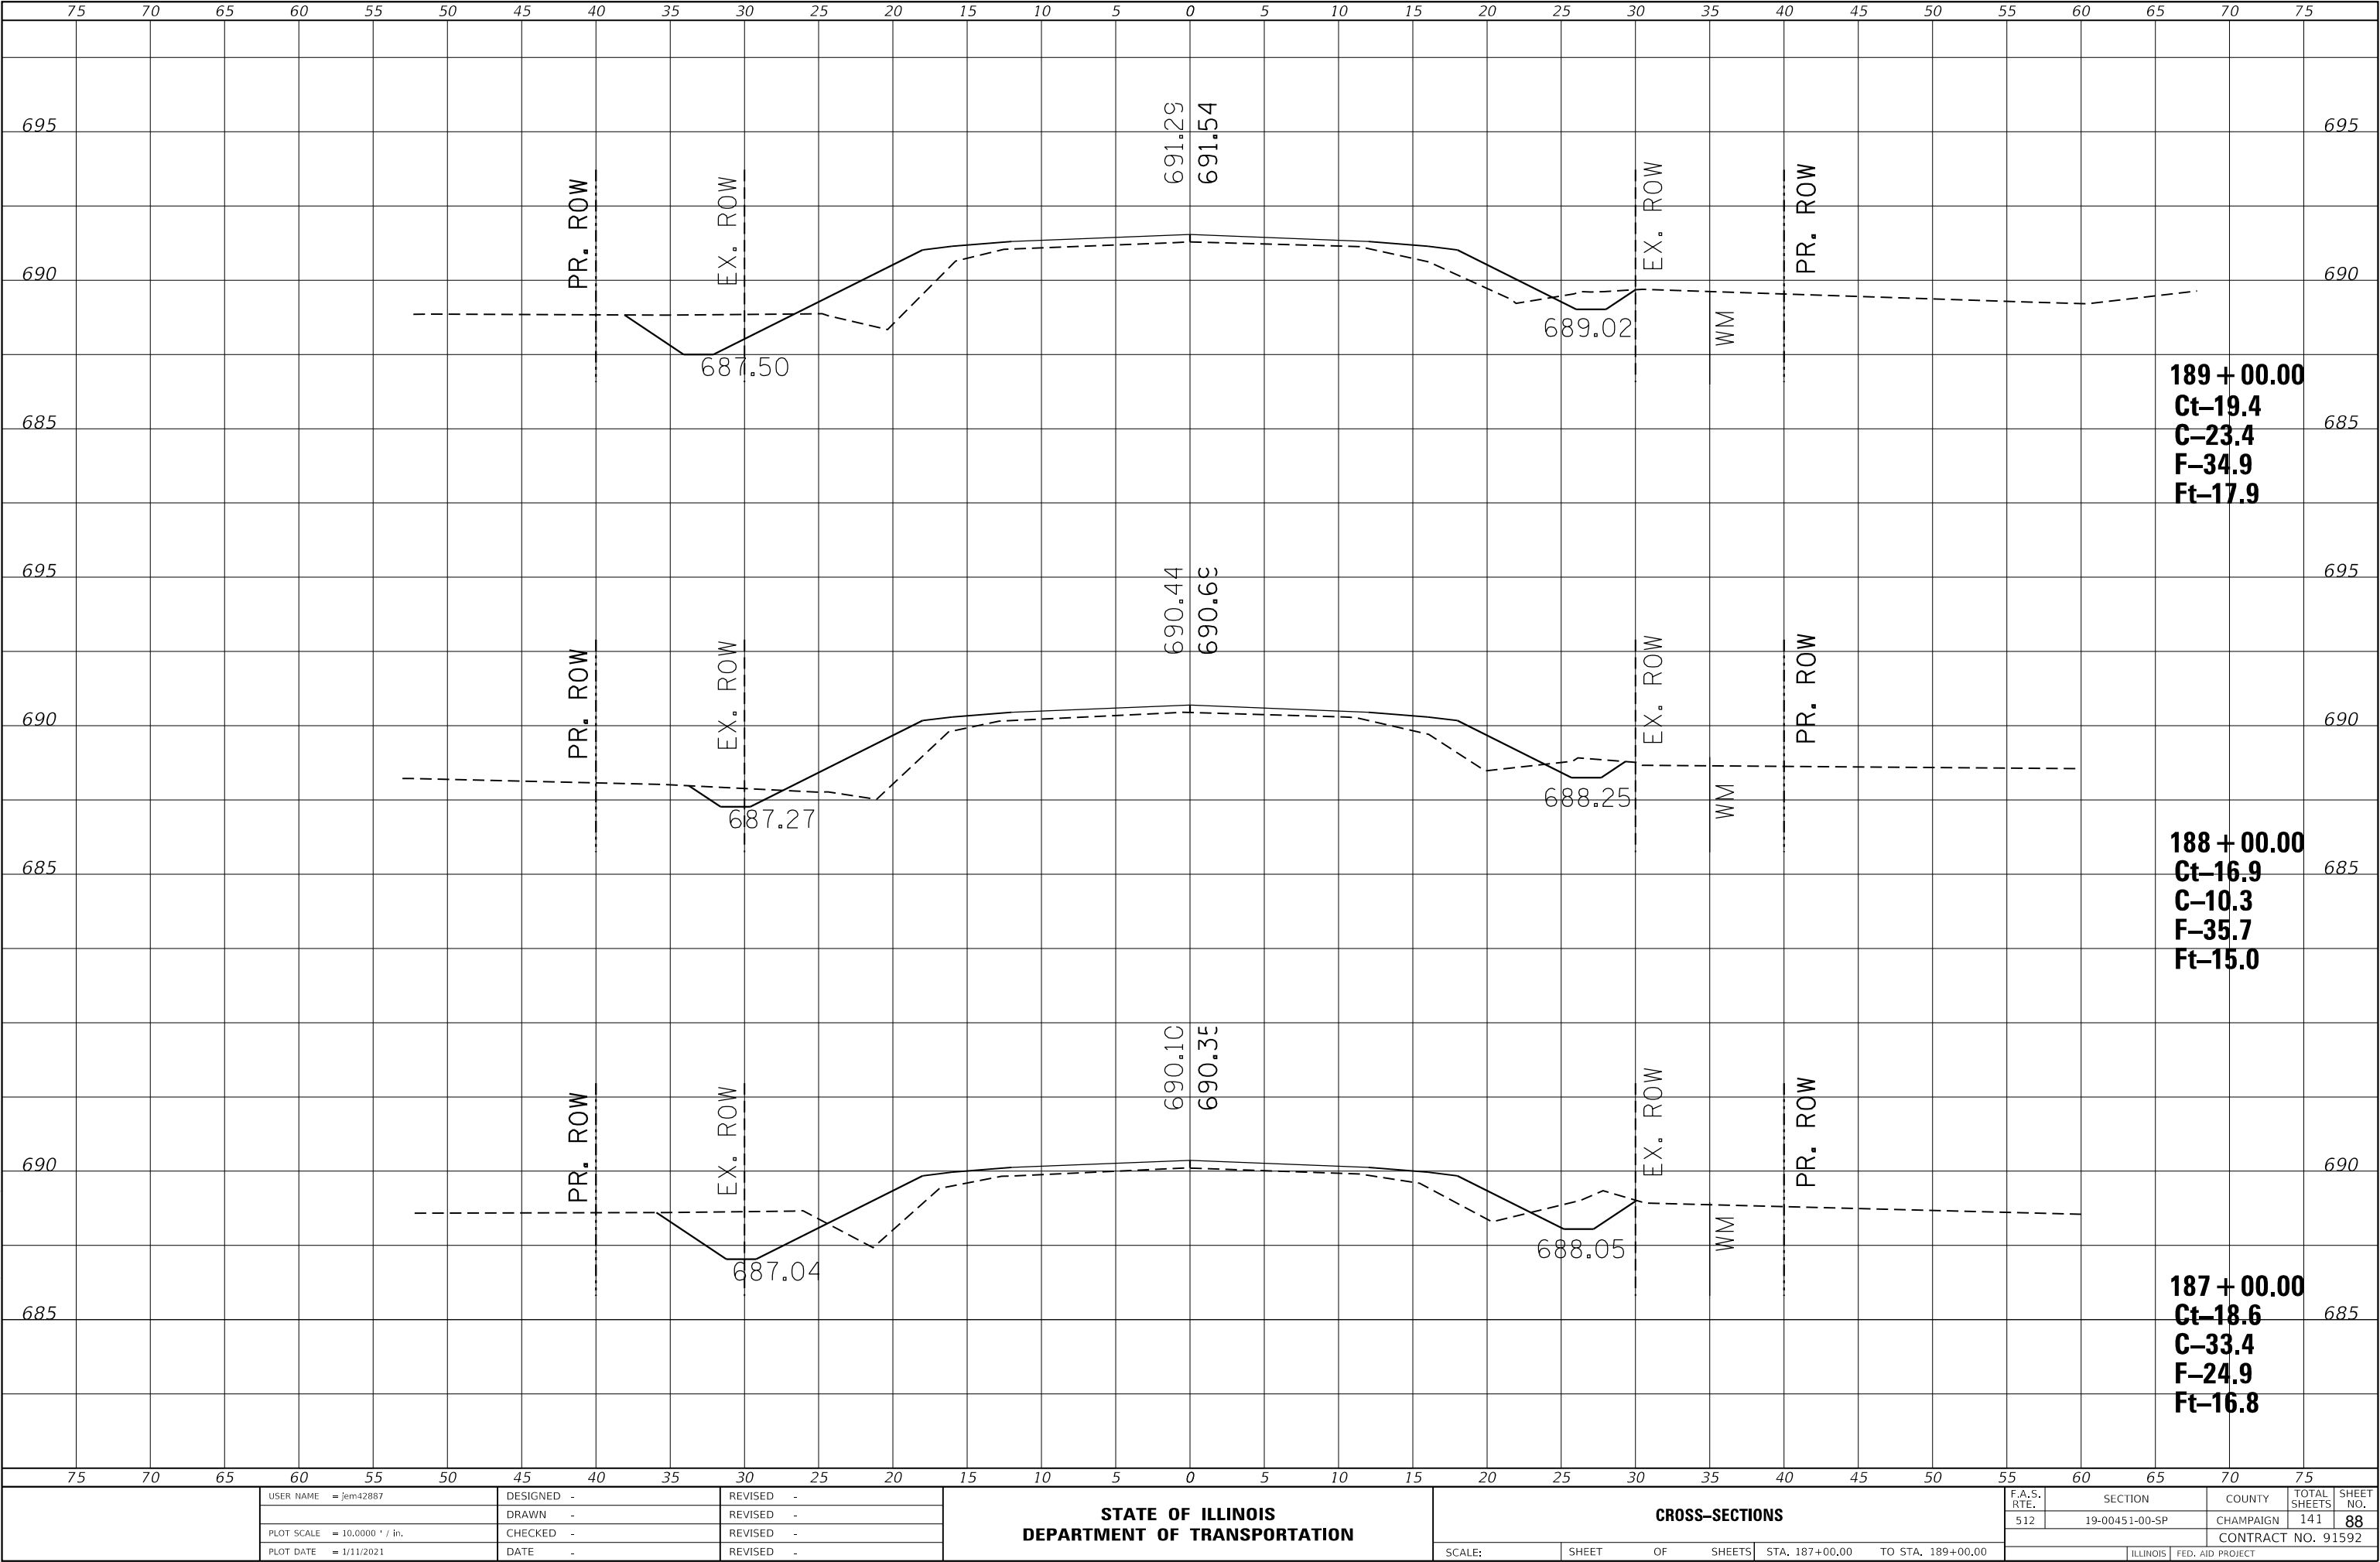

USER NAME = jem42887	DESIGNED -	REVISED -
	DRAWN -	REVISED -
PLOT SCALE = 10.0000 ' / in.	CHECKED -	REVISED -
PLOT DATE = 1/11/2021	DATE -	REVISED -

STATE OF ILLINOIS
DEPARTMENT OF TRANSPORTATION


CROSS-SECTIONS			
SCALE:	SHEET	OF	SHEETS

F.A.S. RTE.	SECTION	COUNTY	TOTAL SHEETS	SHEET NO.
512	19-00451-00-SP	CHAMPAIGN	141	88
CONTRACT NO. 91592				
ILLINOIS FED. AID PROJECT				

FINAL	SURVEYED	DATE
SURVEY	PLOTTED	BY
NOTE BOOK	TEMPLATE	
NO.	AREAS	CHECKED

ORIGINAL	SURVEYED	DATE
SURVEY	PLOTTED	BY
NOTE BOOK	TEMPLATE	
NO.	AREAS	CHECKED

MODEL Default
FILE NAME: 19-00451-00-SP CH 15 FAS 512 US 130 to Slrwy/CDDXS Streets.dgn

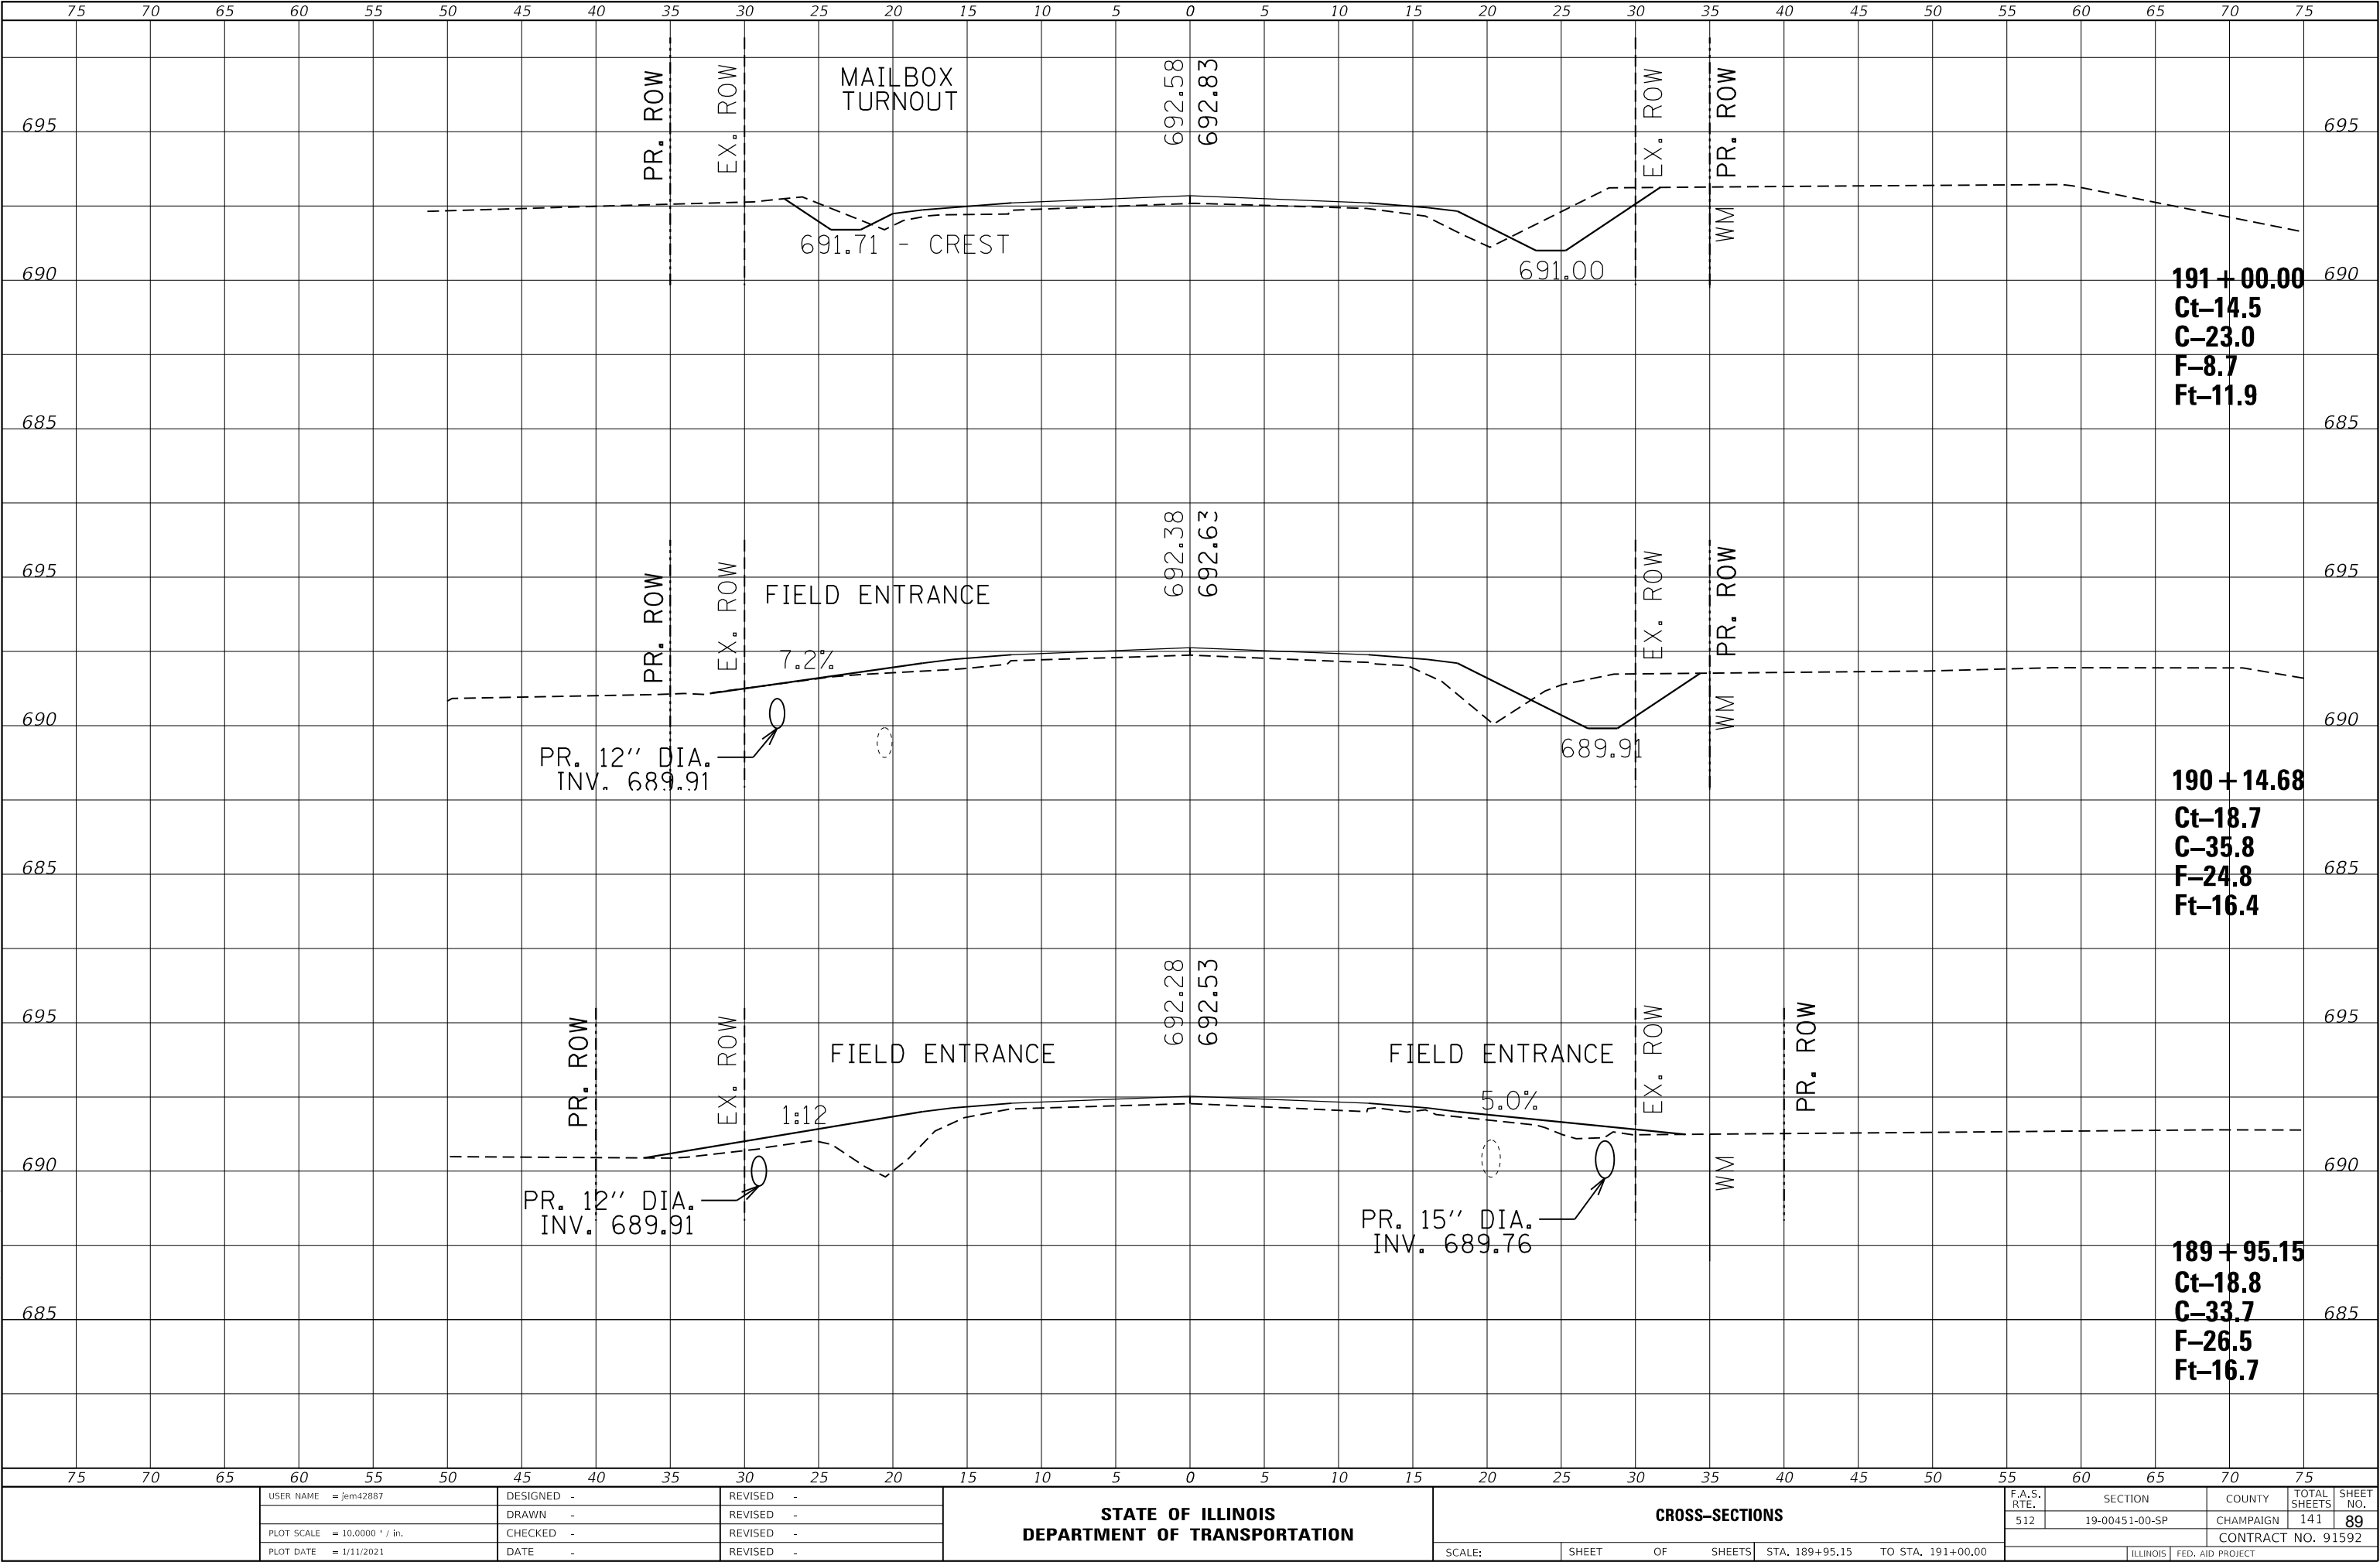

USER NAME	= jem42887	DESIGNED	-	REVISED	-
		DRAWN	-	REVISED	-
PLOT SCALE	= 10.0000 ' / in.	CHECKED	-	REVISED	-
PLOT DATE	= 1/11/2021	DATE	-	REVISED	-

STATE OF ILLINOIS
DEPARTMENT OF TRANSPORTATION


CROSS-SECTIONS			
SCALE:	SHEET	OF	SHEETS

F.A.S. RTE.	SECTION	COUNTY	TOTAL SHEETS	SHEET NO.
512	19-00451-00-SP	CHAMPAIGN	141	89
CONTRACT NO. 91592				
ILLINOIS FED. AID PROJECT				

FINAL	SURVEYED	BY	DATE
SURVEY	PLOTTED		
NOTE BOOK	TEMPLATE		
NO.	AREAS	CHECKED	

ORIGINAL	SURVEYED	BY	DATE
SURVEY	PLOTTED		
NOTE BOOK	TEMPLATE		
NO.	AREAS	CHECKED	


MODEL Default
FILE NAME: 193-00451-00-SP CH 15 FAS 512 US 130 to Skwy/CDDXS Sheets.dgn

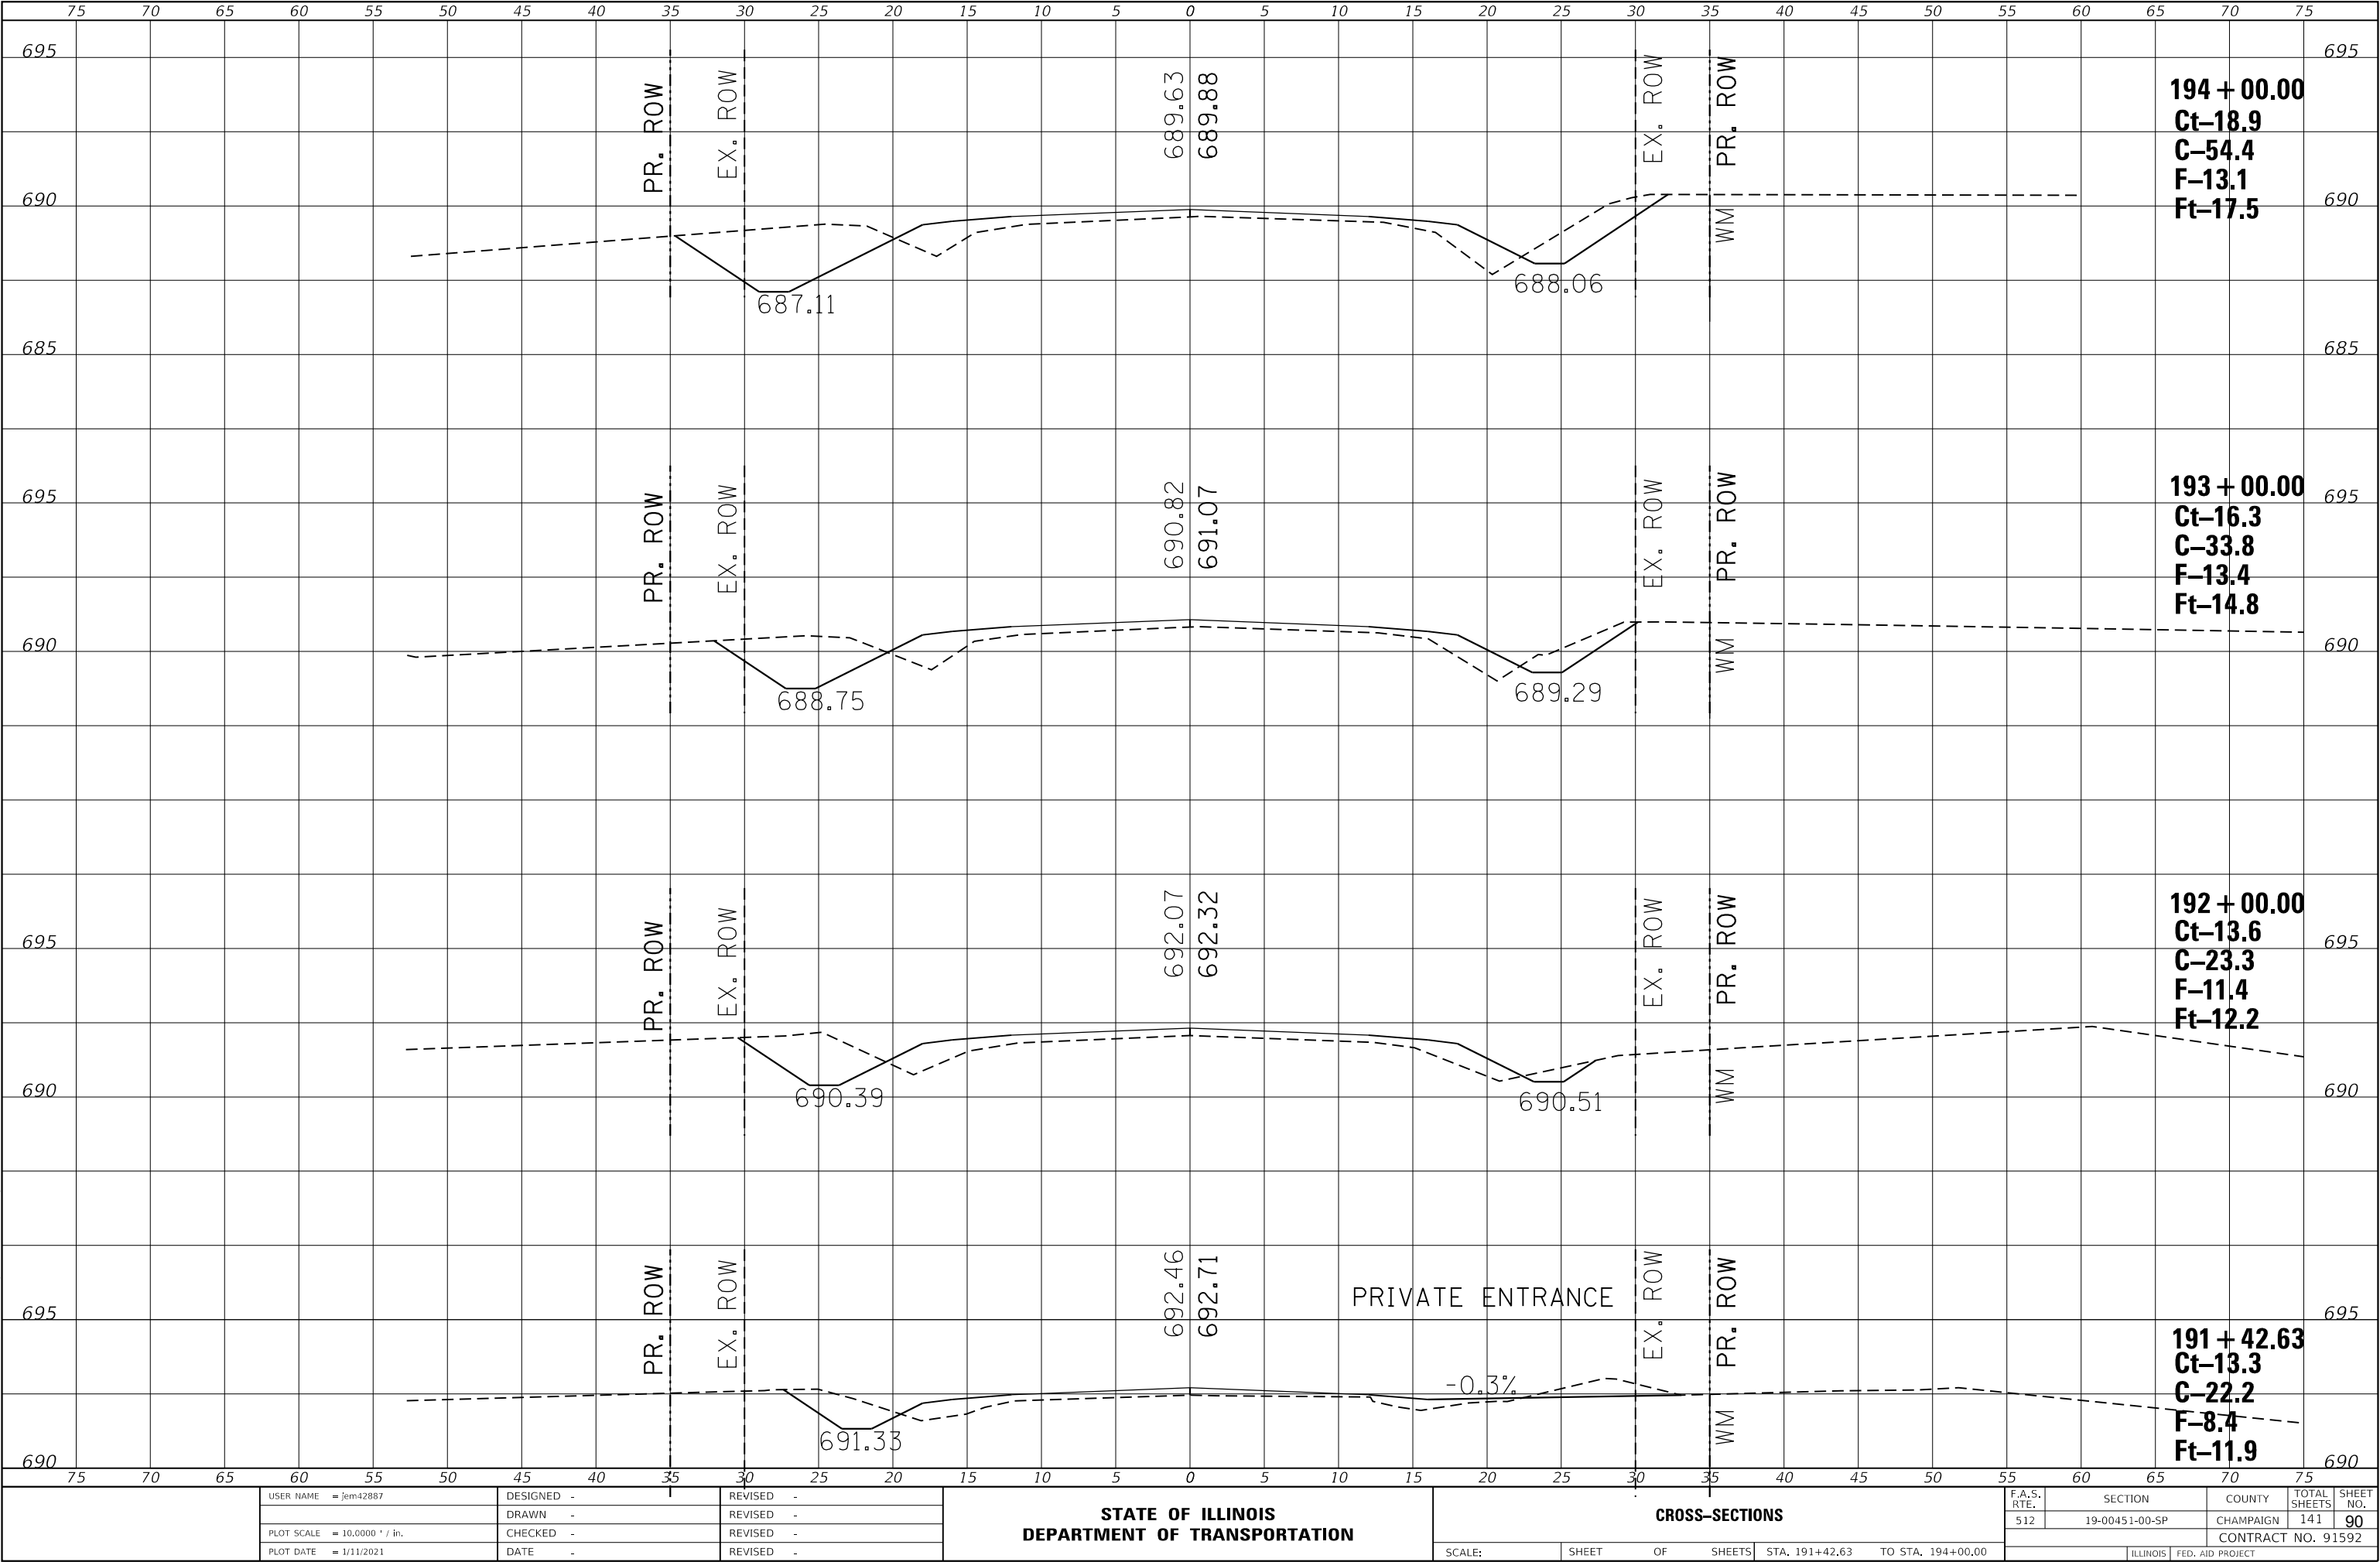

FINAL SURVEY	NO.	SURVEYED PLOTTED TEMPLATE AREAS CHECKED	BY	DATE

ORIGINAL SURVEY	NO.	SURVEYED PLOTTED TEMPLATE AREAS CHECKED	BY	DATE

MODEL Default
FILE NAME: 195-00451-00-SP CH 15 FAS 512 US 130 to Skway/CDDXS Sheets.dgn

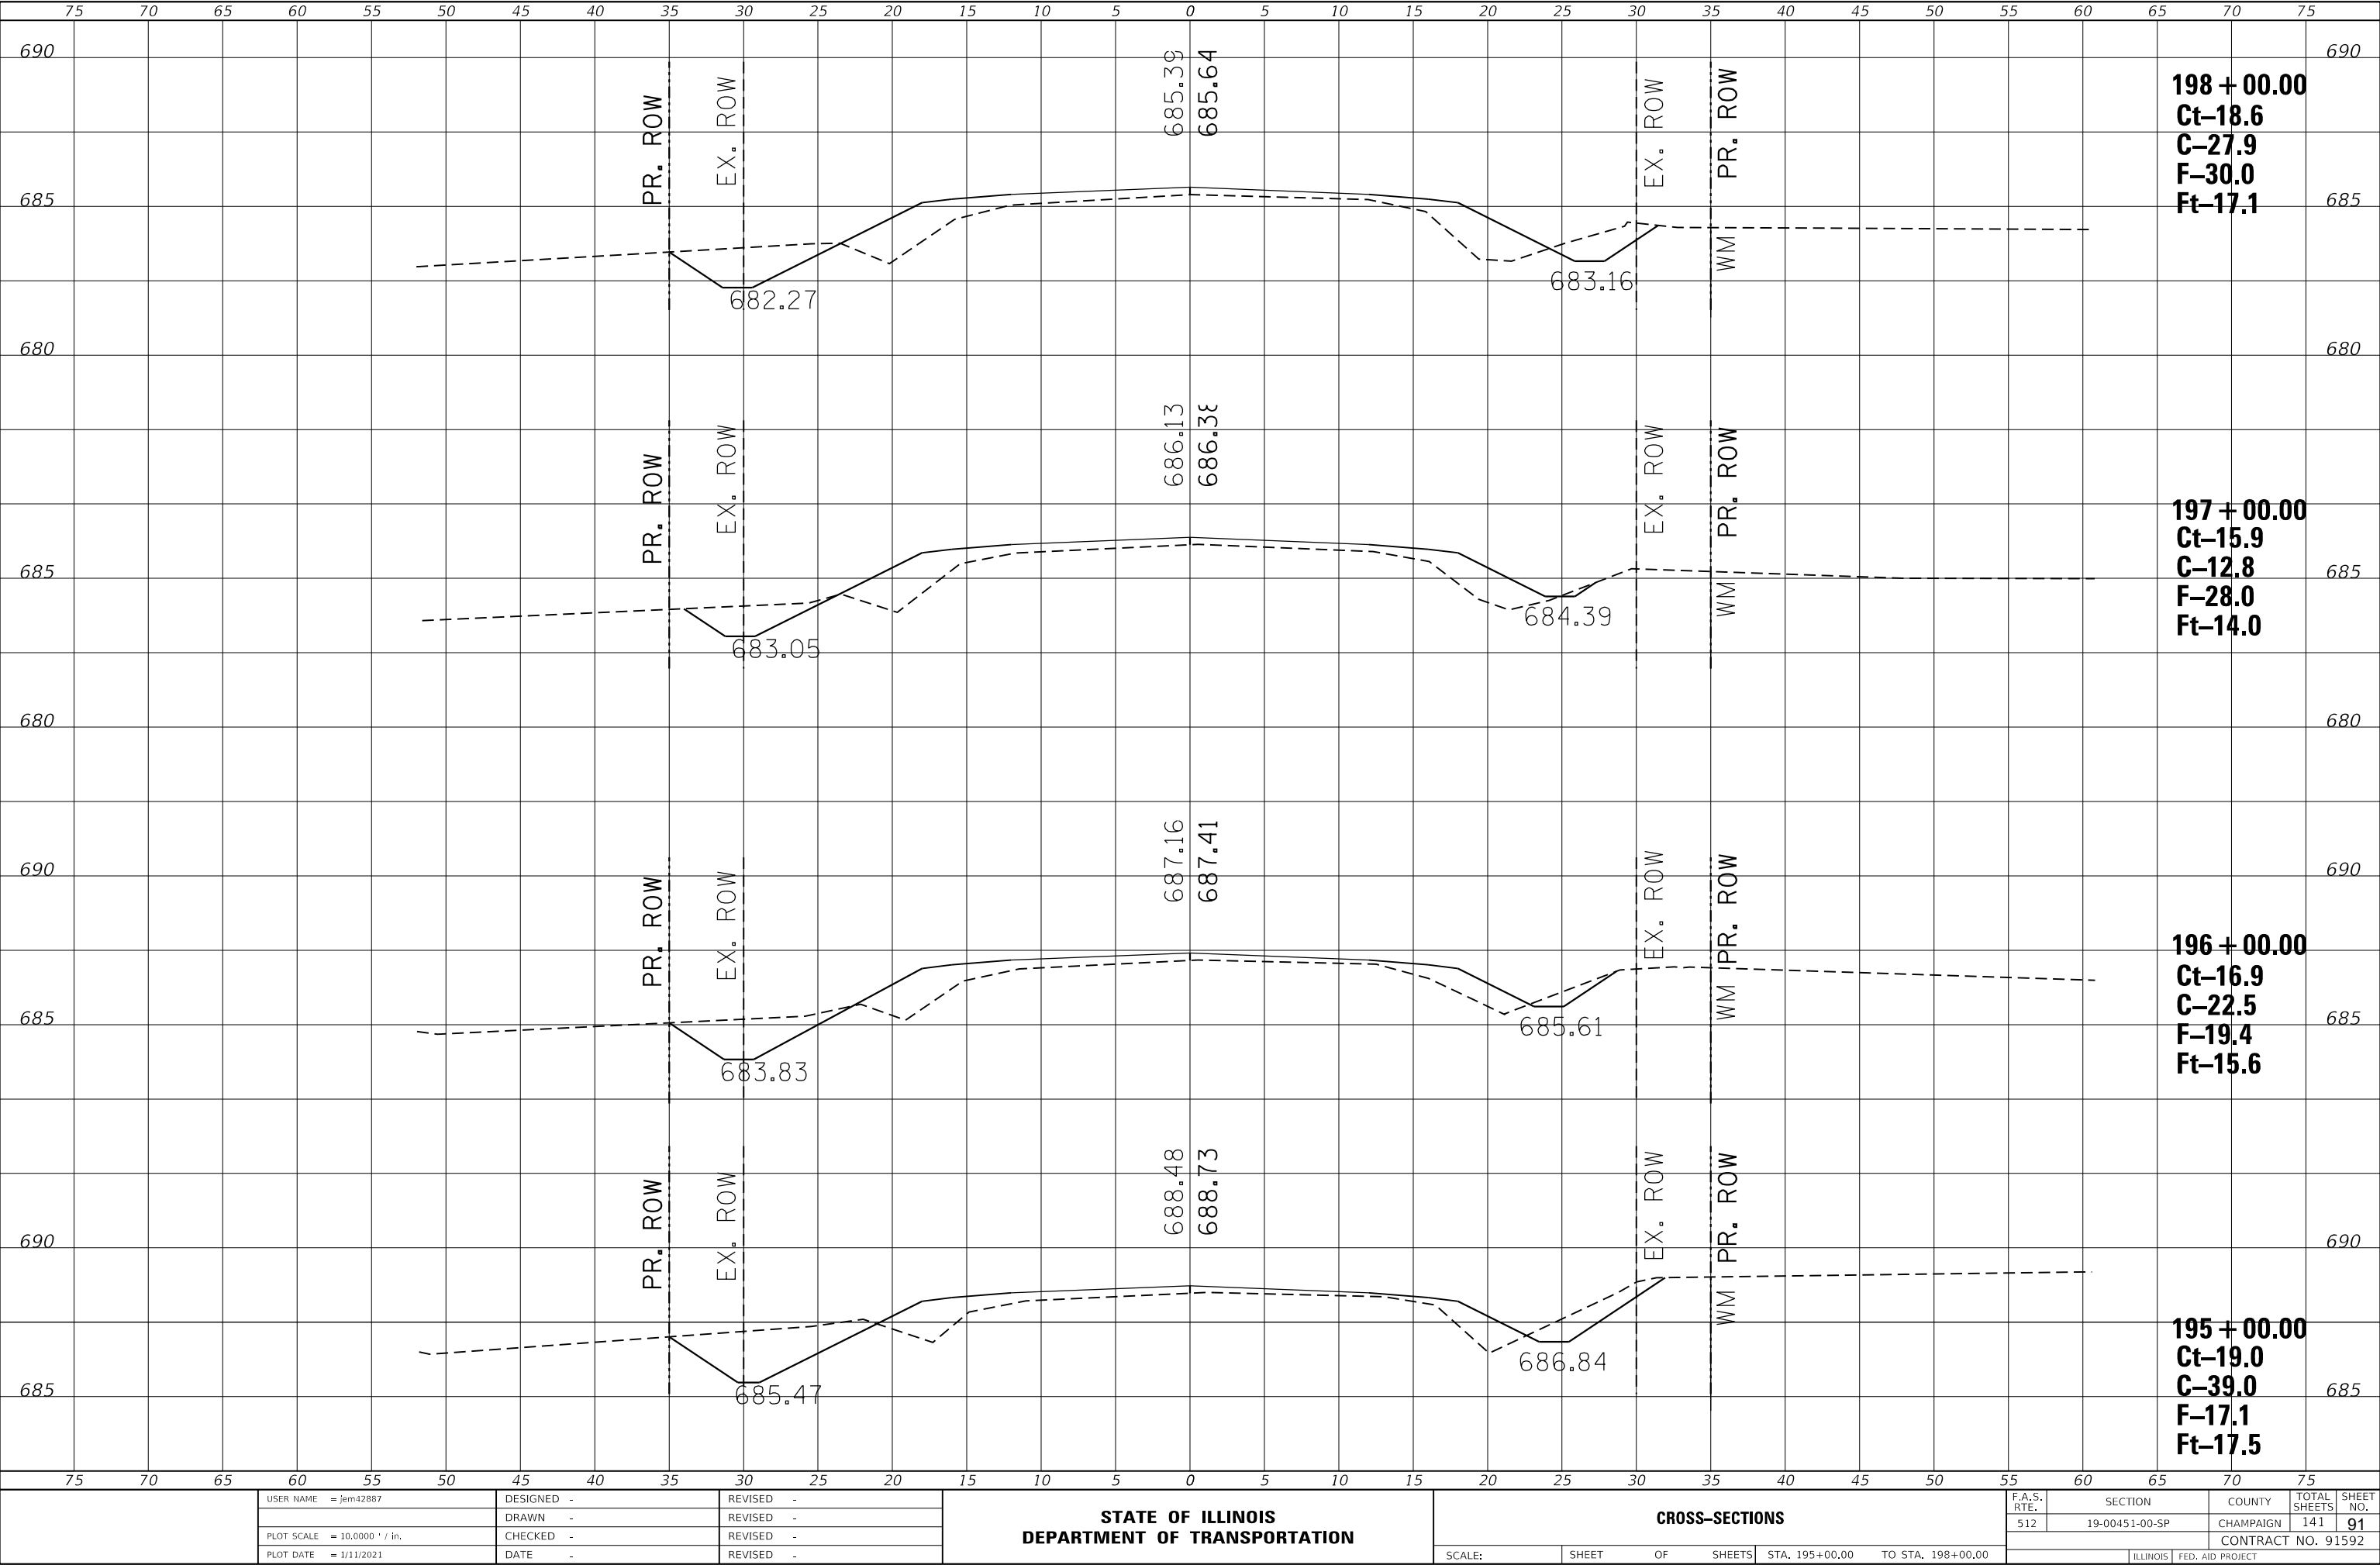

USER NAME = jem42887	DESIGNED -	REVISED -
	DRAWN -	REVISED -
PLOT SCALE = 10.0000 ' / in.	CHECKED -	REVISED -
PLOT DATE = 1/11/2021	DATE -	REVISED -

STATE OF ILLINOIS
DEPARTMENT OF TRANSPORTATION

CROSS-SECTIONS


SCALE: SHEET OF SHEETS STA. 195+00.00 TO STA. 198+00.00

F.A.S. RTE.	SECTION	COUNTY	TOTAL SHEETS	SHEET NO.
512	19-00451-00-SP	CHAMPAIGN	141	91
CONTRACT NO. 91592				
ILLINOIS FED. AID PROJECT				

FINAL SURVEY NOTE BOOK NO.	SURVEYED PLOTTED TEMPLATE AREAS CHECKED	BY	DATE

ORIGINAL SURVEY NOTE BOOK NO.	SURVEYED PLOTTED TEMPLATE AREAS CHECKED	BY	DATE


MODEL Default
FILE NAME: 19-00451-00-SP CH 15 FAS 512 US 130 to Skway/CDDXS Streets.dgn

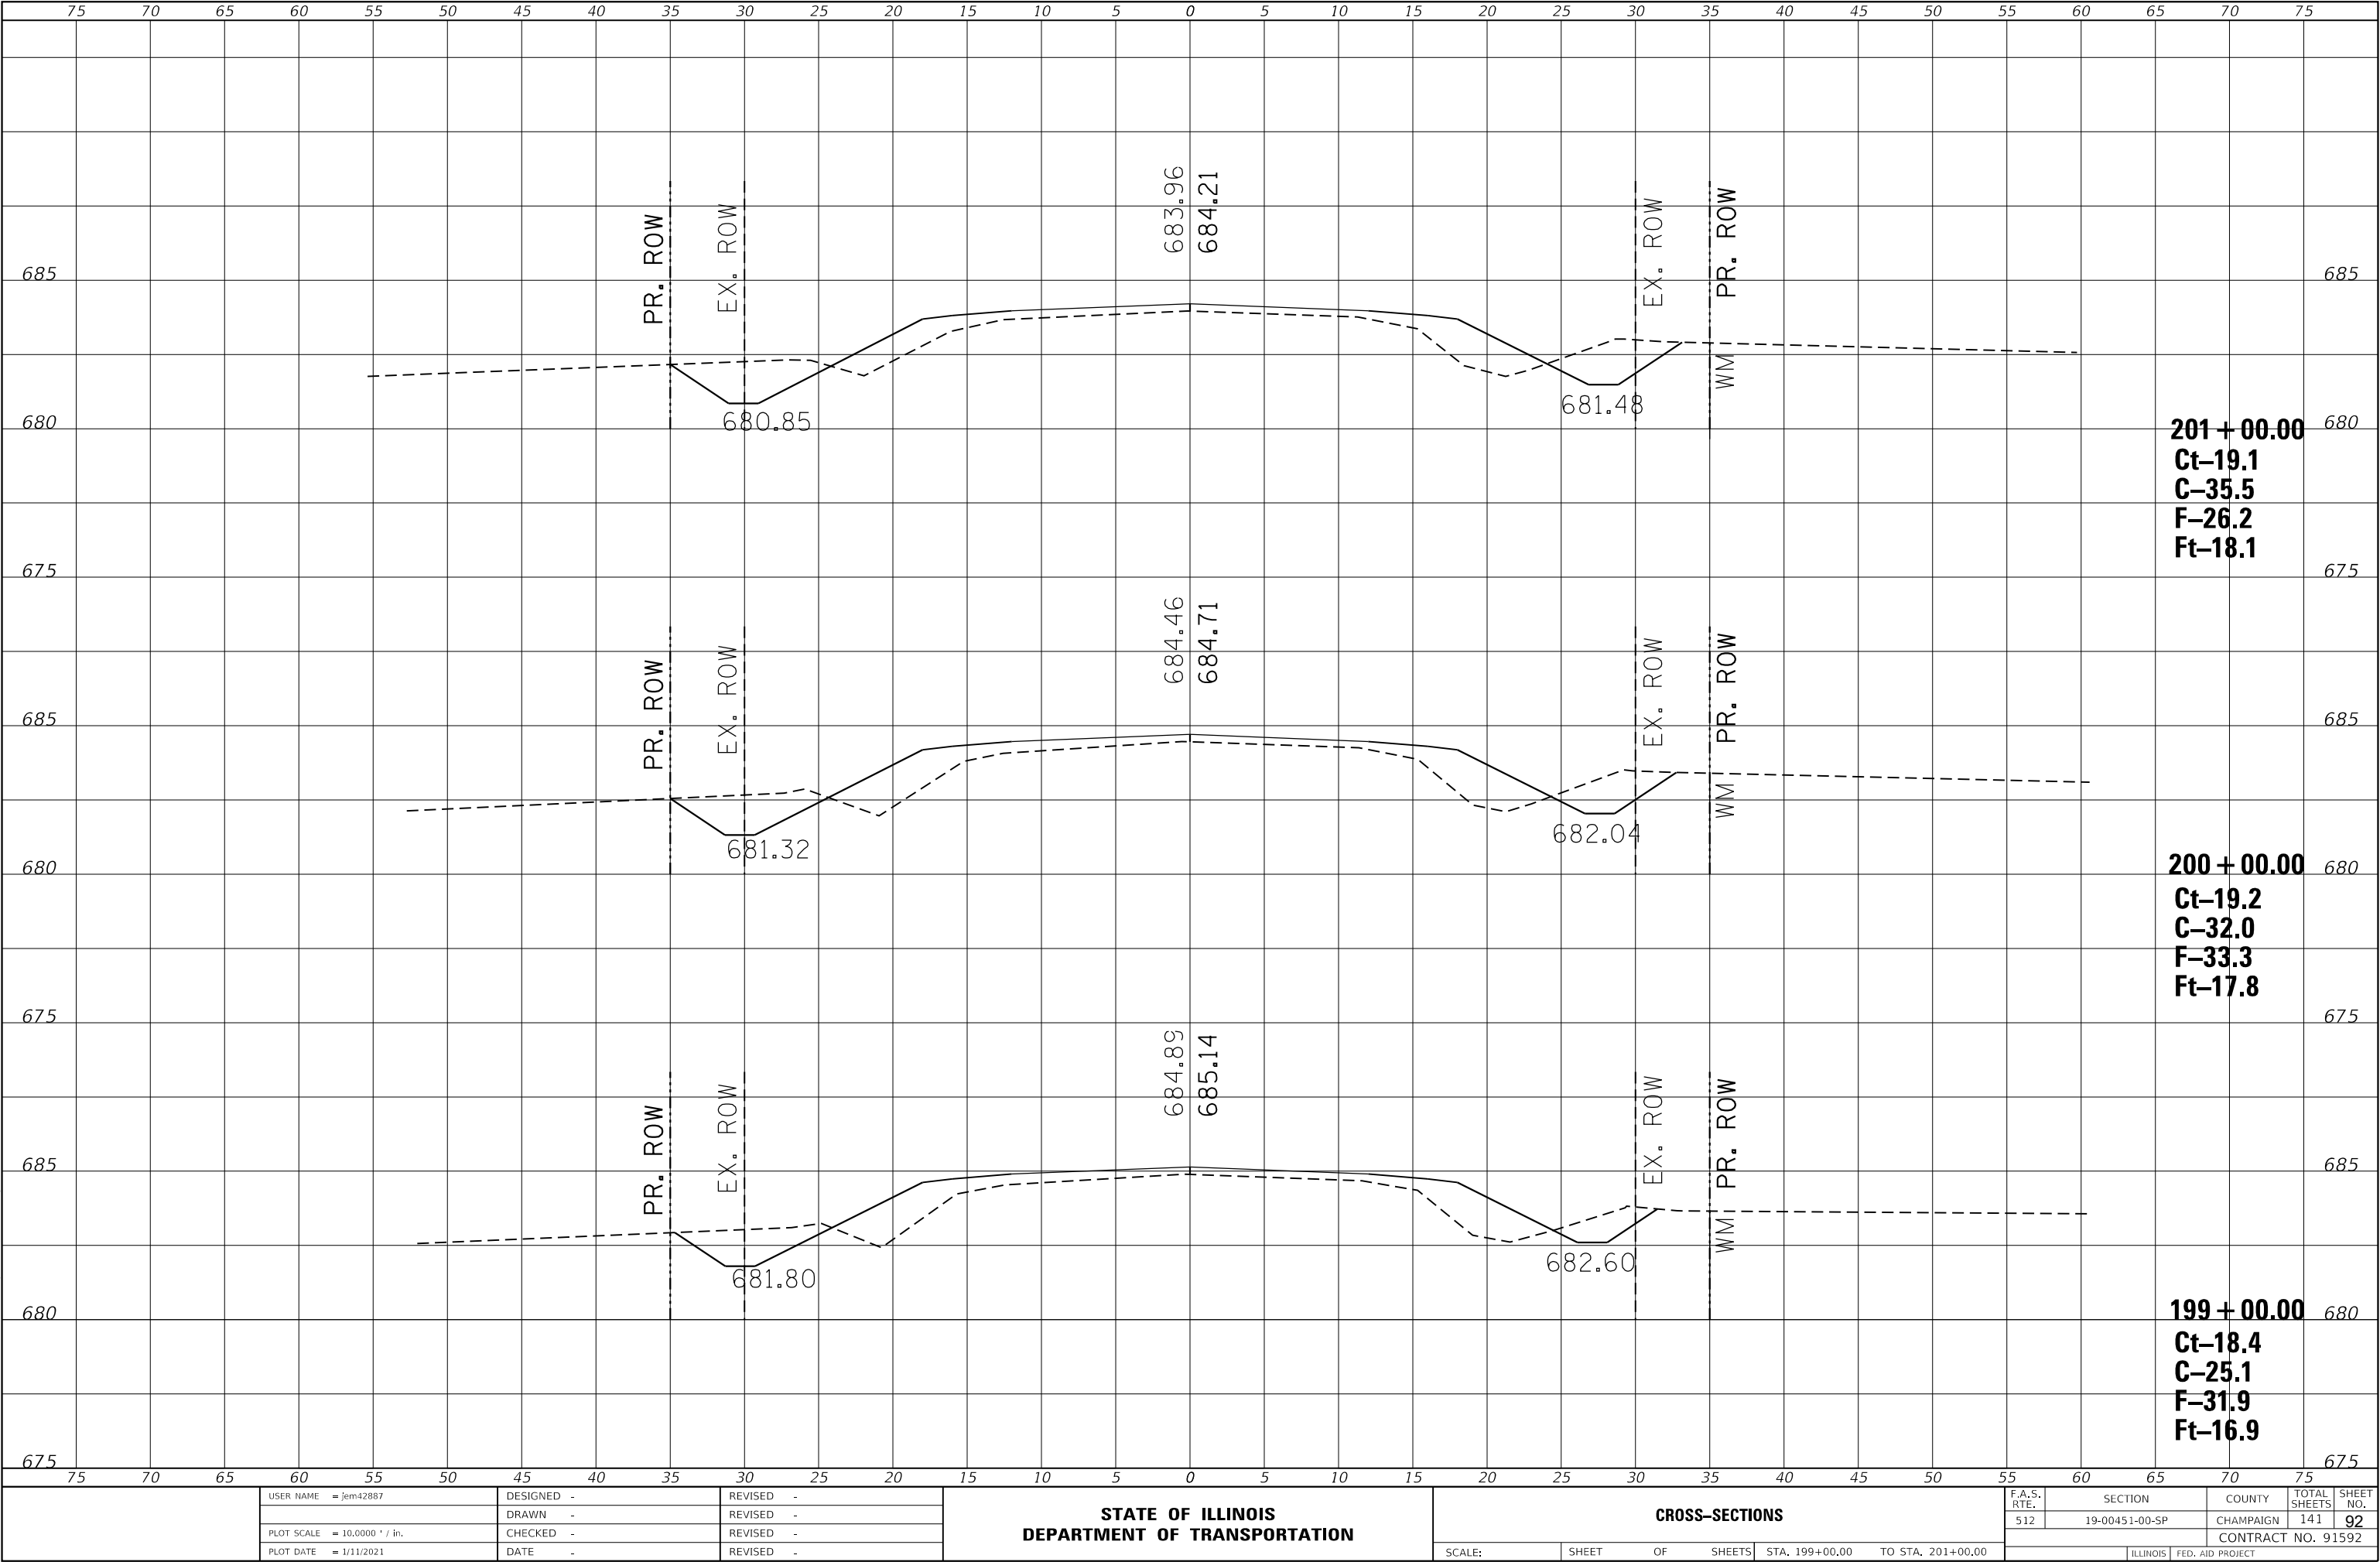

FINAL	SURVEYED	DATE
SURVEY	PLOTTED	BY
NOTE BOOK	TEMPLATE	
NO.	AREAS CHECKED	

ORIGINAL	SURVEYED	DATE
SURVEY	PLOTTED	BY
NOTE BOOK	TEMPLATE	
NO.	AREAS CHECKED	

MODEL Default
FILE NAME: 19-00451-00-SP CH 15 FAS 512 US 130 to Skidway/CADDXS Sheets.dgn

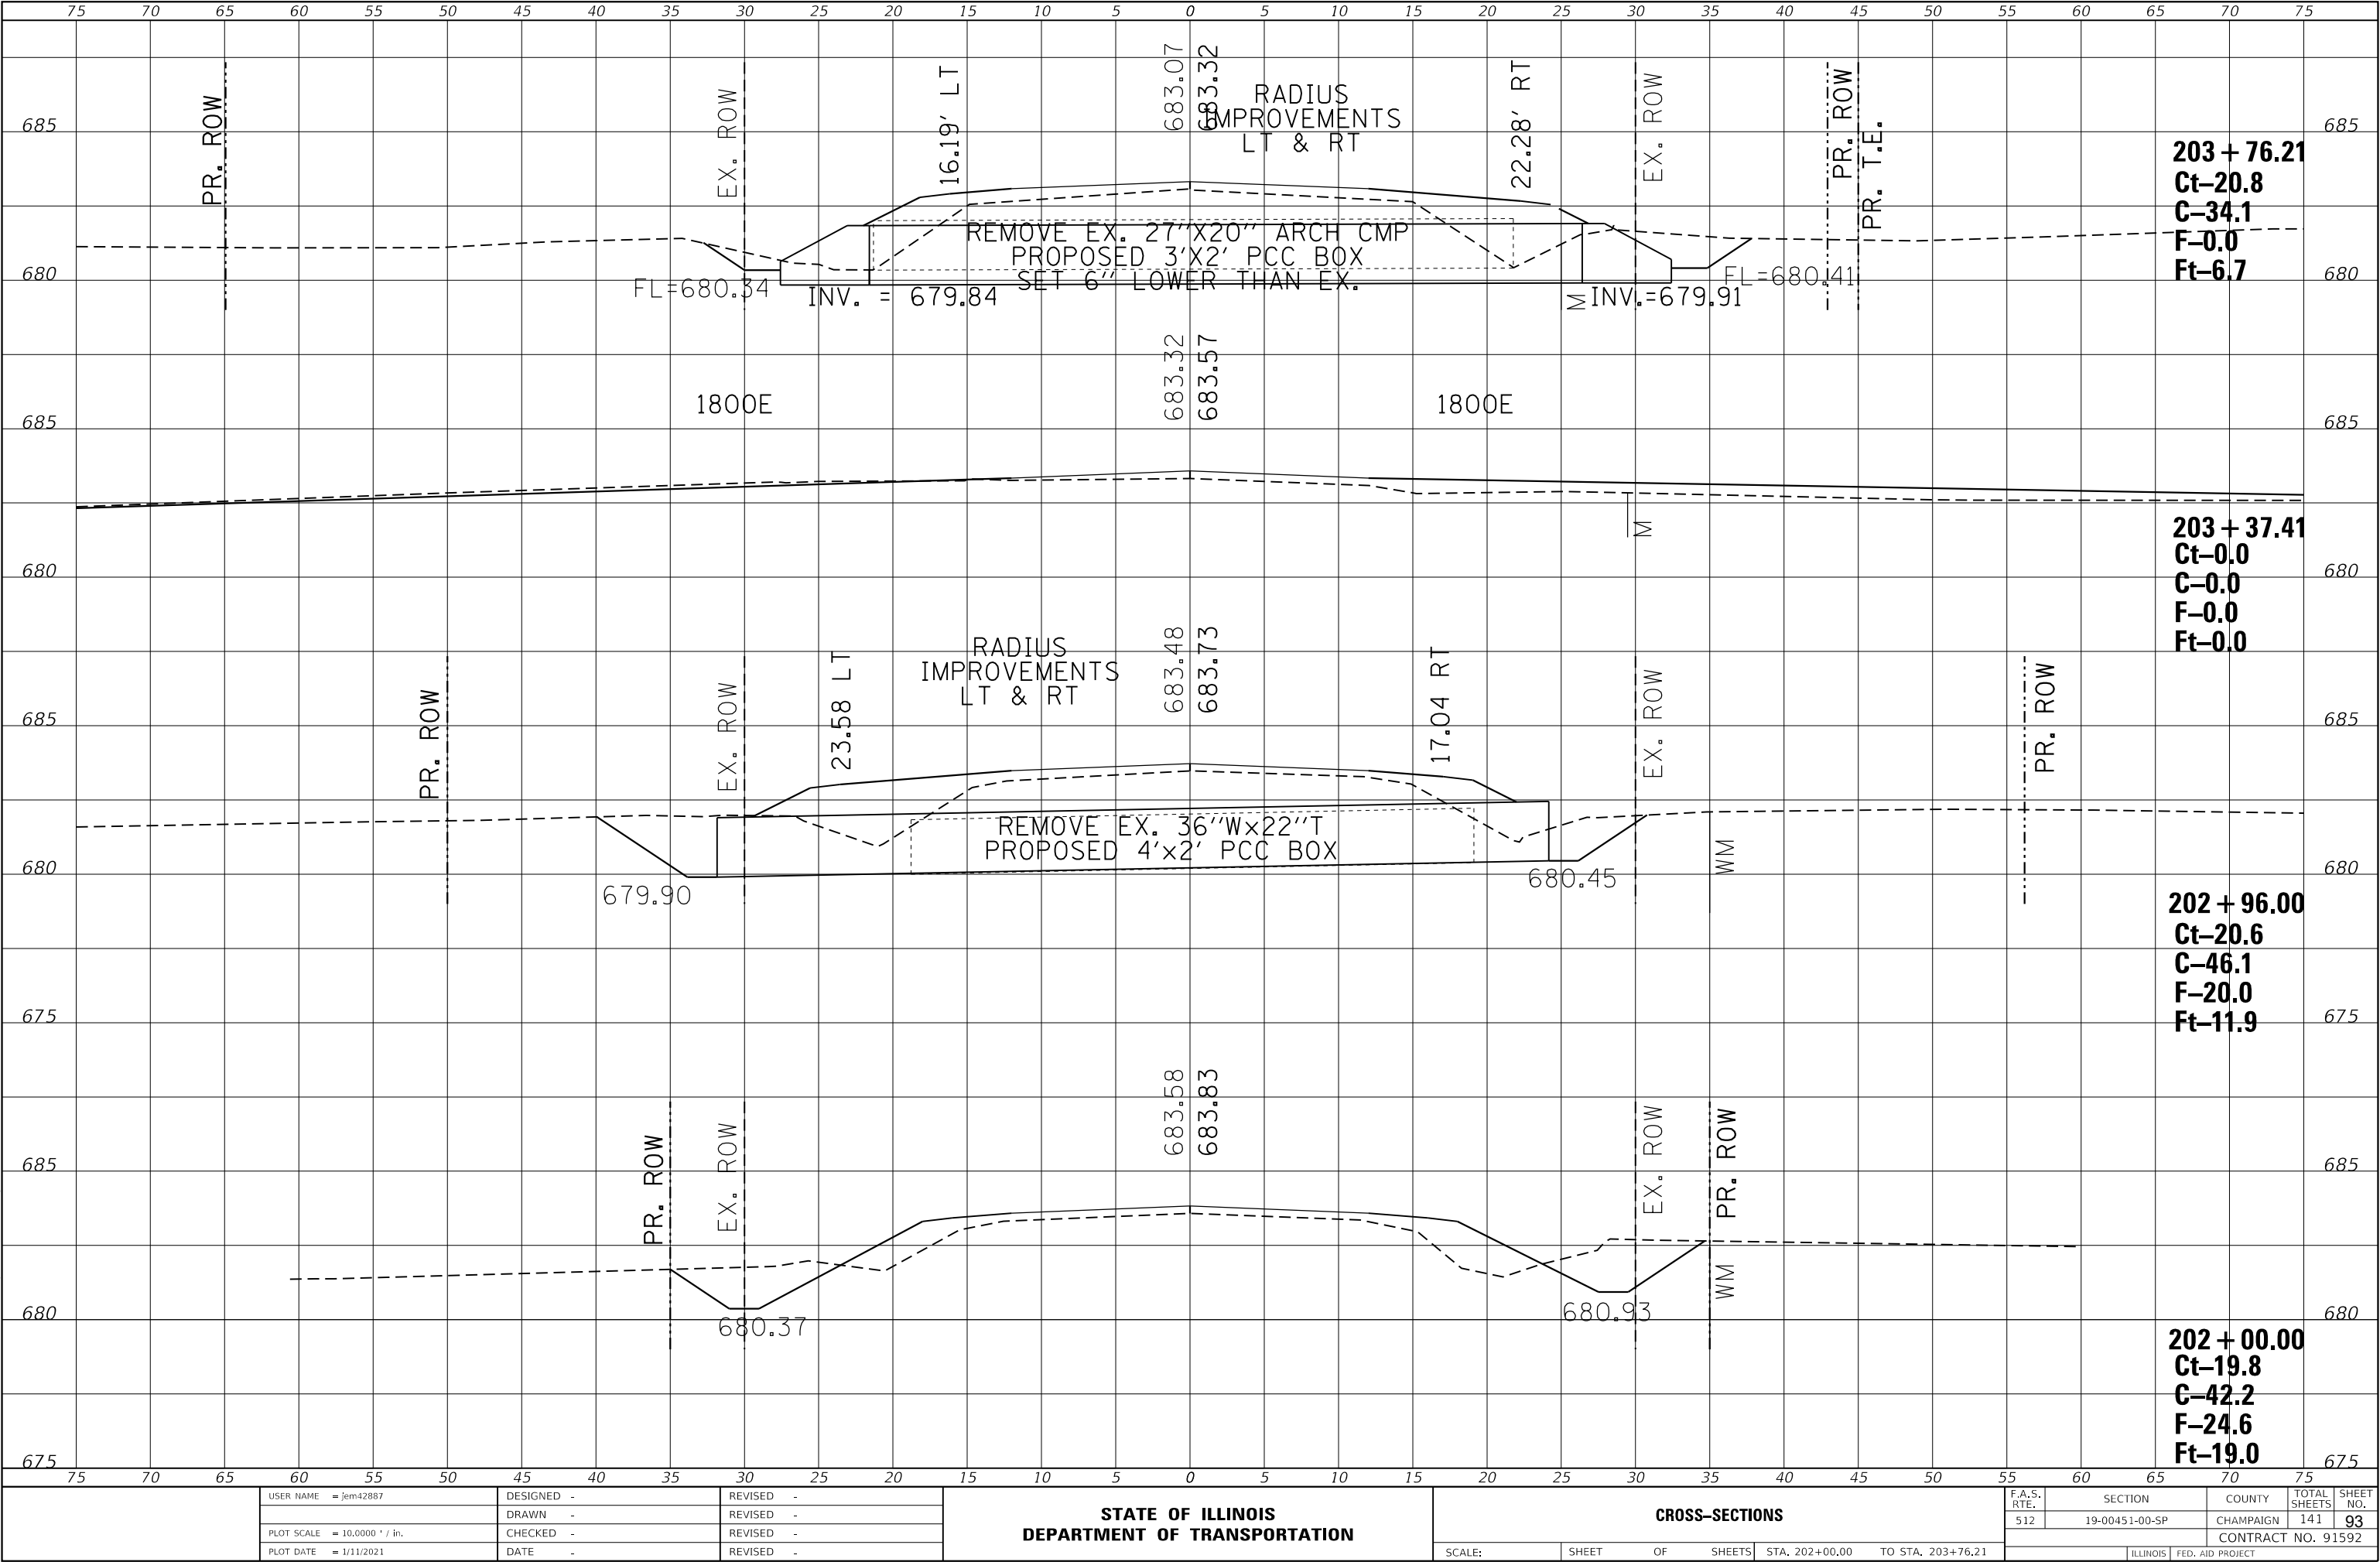

USER NAME	= jem42887	DESIGNED	-	REVISED	-
		DRAWN	-	REVISED	-
PLOT SCALE	= 10.0000 ' / in.	CHECKED	-	REVISED	-
PLOT DATE	= 1/11/2021	DATE	-	REVISED	-

STATE OF ILLINOIS
DEPARTMENT OF TRANSPORTATION


CROSS-SECTIONS			
SCALE:	SHEET	OF	SHEETS
STA. 202+00.00		TO STA. 203+76.21	

F.A.S. RTE.	SECTION	COUNTY	TOTAL SHEETS	SHEET NO.
512	19-00451-00-SP	CHAMPAIGN	141	93
CONTRACT NO. 91592				
ILLINOIS		FED. AID PROJECT		

FINAL SURVEY NOTE BOOK NO.	SURVEYED PLOTTED TEMPLATE AREAS CHECKED	BY	DATE

ORIGINAL SURVEY NOTE BOOK NO.	SURVEYED PLOTTED TEMPLATE AREAS CHECKED	BY	DATE

MODEL Default
FILE NAME: 19-00451-00-SP CH 15 FAS 512 US 130 to Skwy/CDDXS Streets.dgn

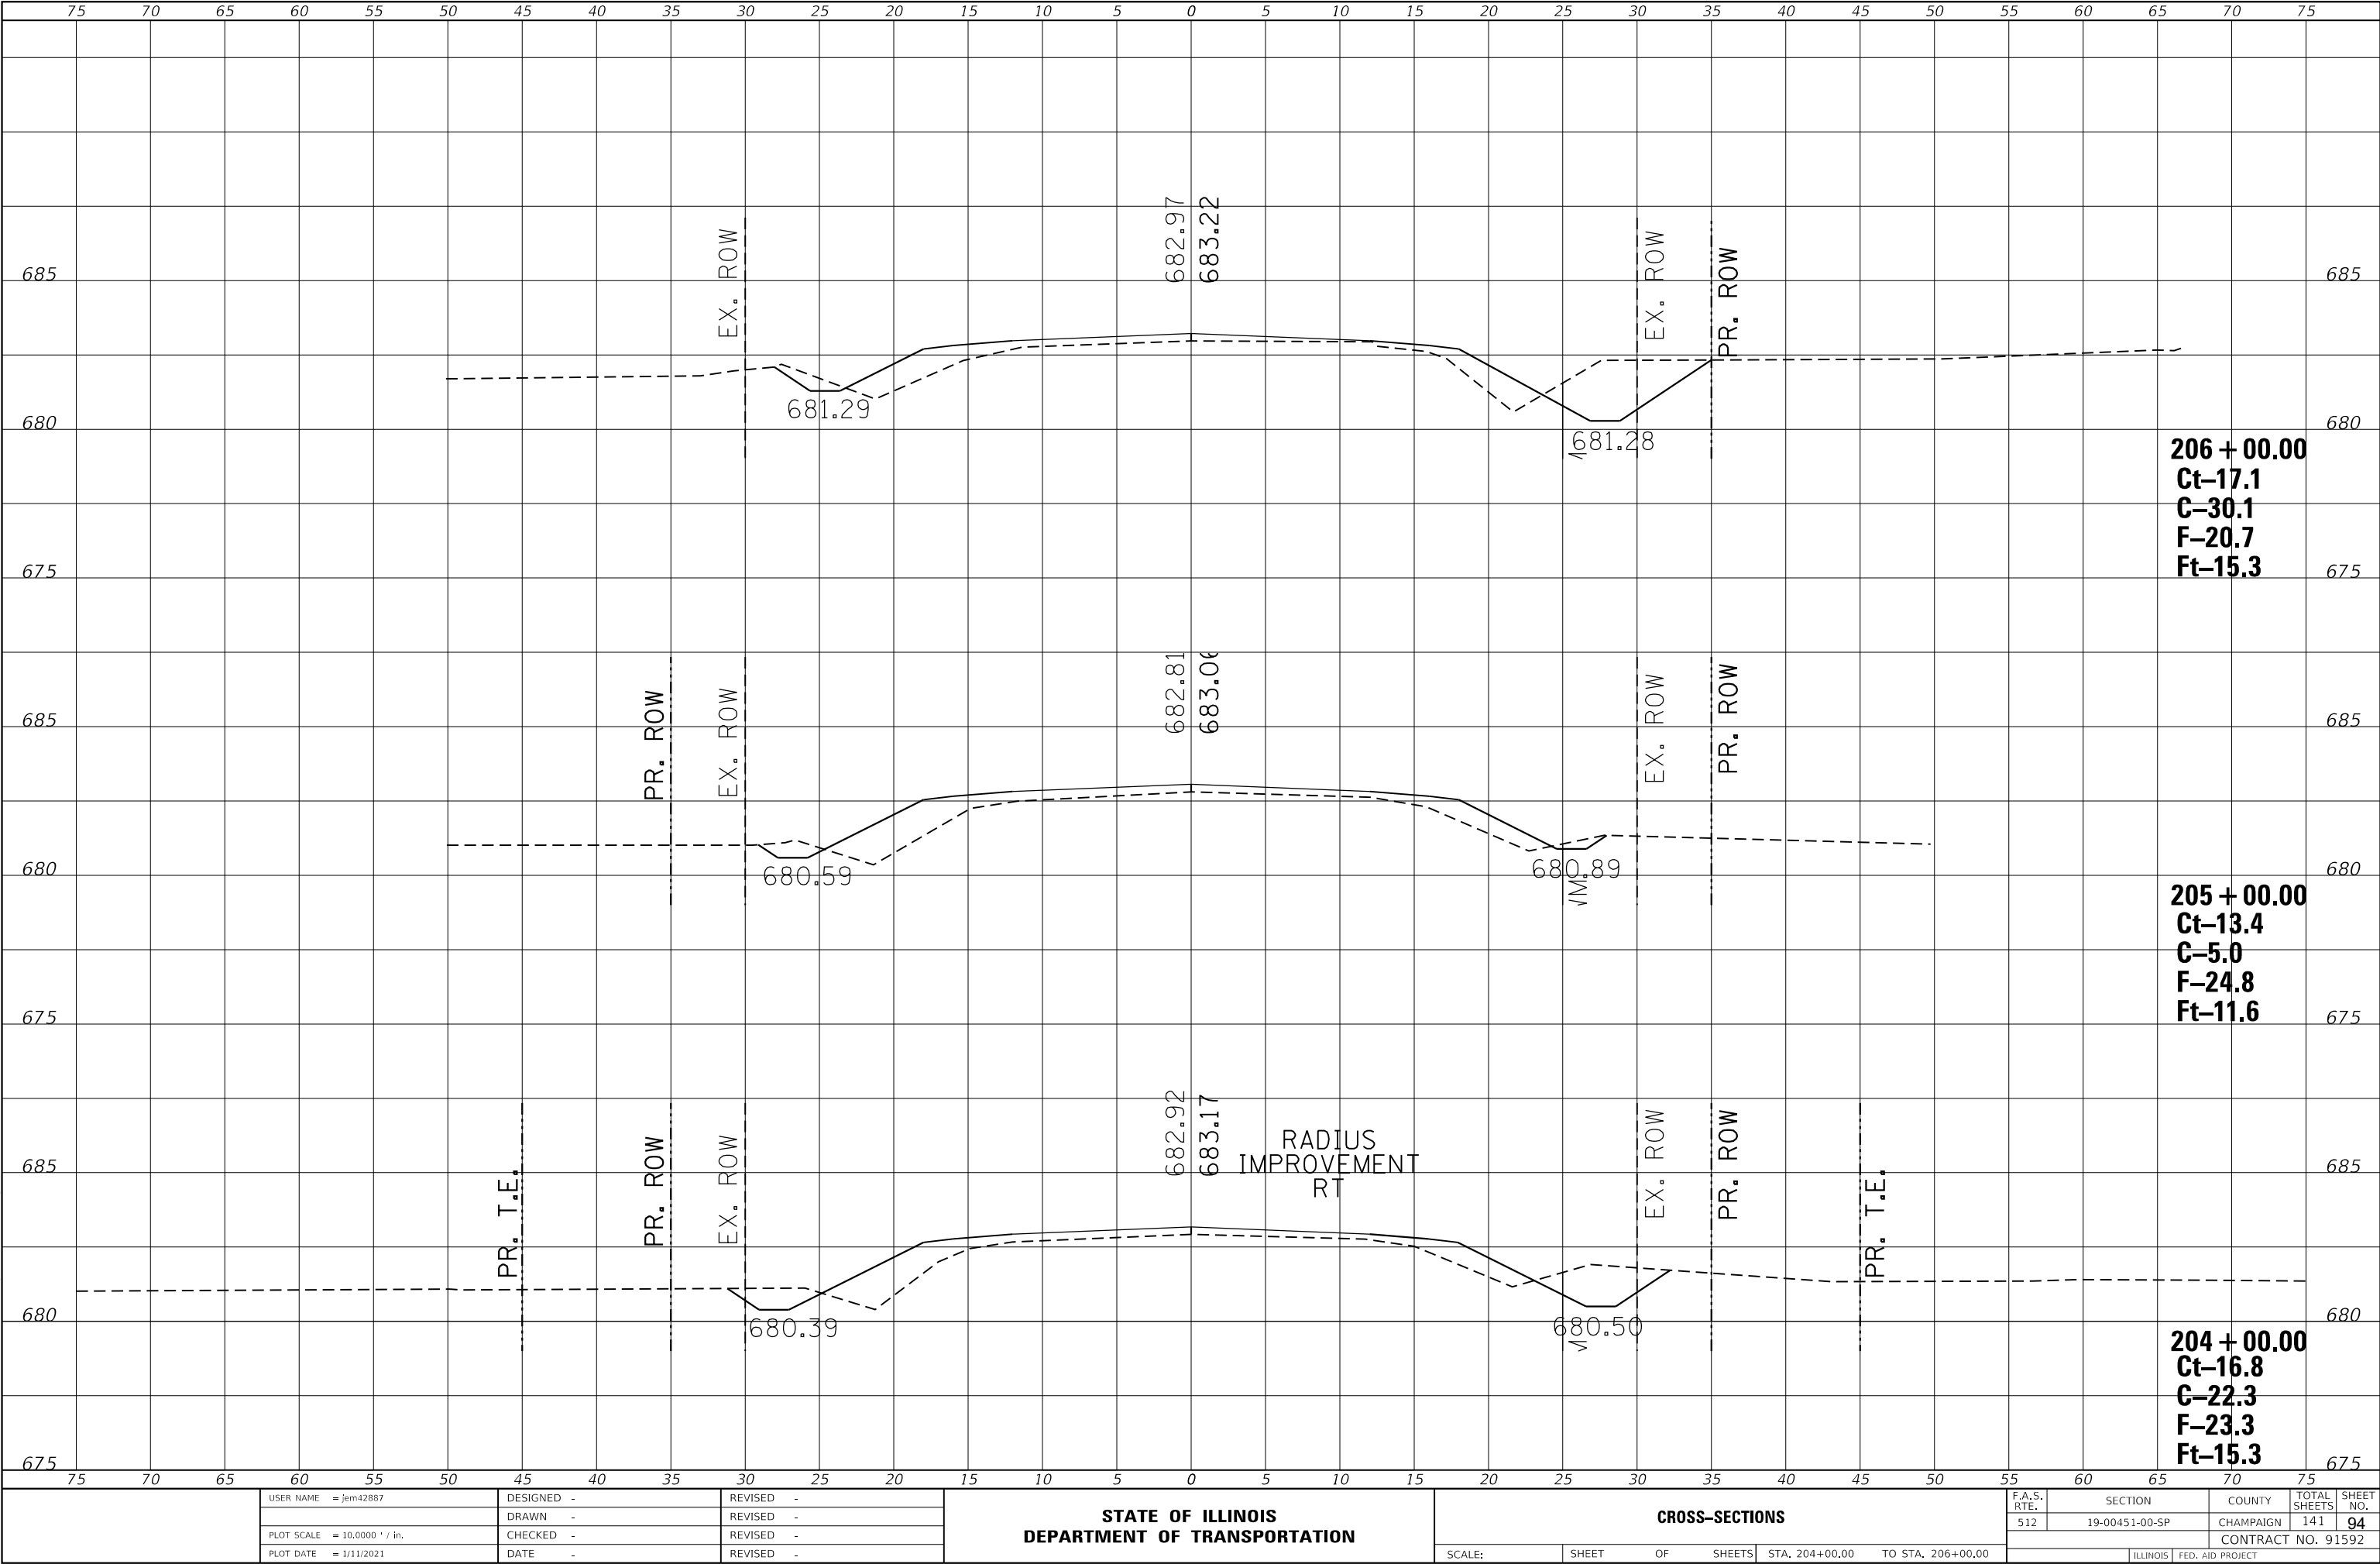

USER NAME = jem42887	DESIGNED -	REVISED -
	DRAWN -	REVISED -
PLOT SCALE = 10.0000 ' / in.	CHECKED -	REVISED -
PLOT DATE = 1/11/2021	DATE -	REVISED -

STATE OF ILLINOIS
DEPARTMENT OF TRANSPORTATION


CROSS-SECTIONS			
SCALE:	SHEET	OF	SHEETS
STA. 204+00.00		TO STA. 206+00.00	

F.A.S. RTE.	SECTION	COUNTY	TOTAL SHEETS	SHEET NO.
512	19-00451-00-SP	CHAMPAIGN	141	94
CONTRACT NO. 91592				
ILLINOIS		FED. AID PROJECT		

FINAL	SURVEYED	BY	DATE
SURVEY	PLOTTED		
NOTE BOOK	TEMPLATE		
NO.	AREAS CHECKED		

ORIGINAL	SURVEYED	BY	DATE
SURVEY	PLOTTED		
NOTE BOOK	TEMPLATE		
NO.	AREAS CHECKED		

MODEL Default
FILE NAME: 19-00451-00-SP CH 15 FAS 512 US 130 to Slrwy/CADDXS Streets.dgn

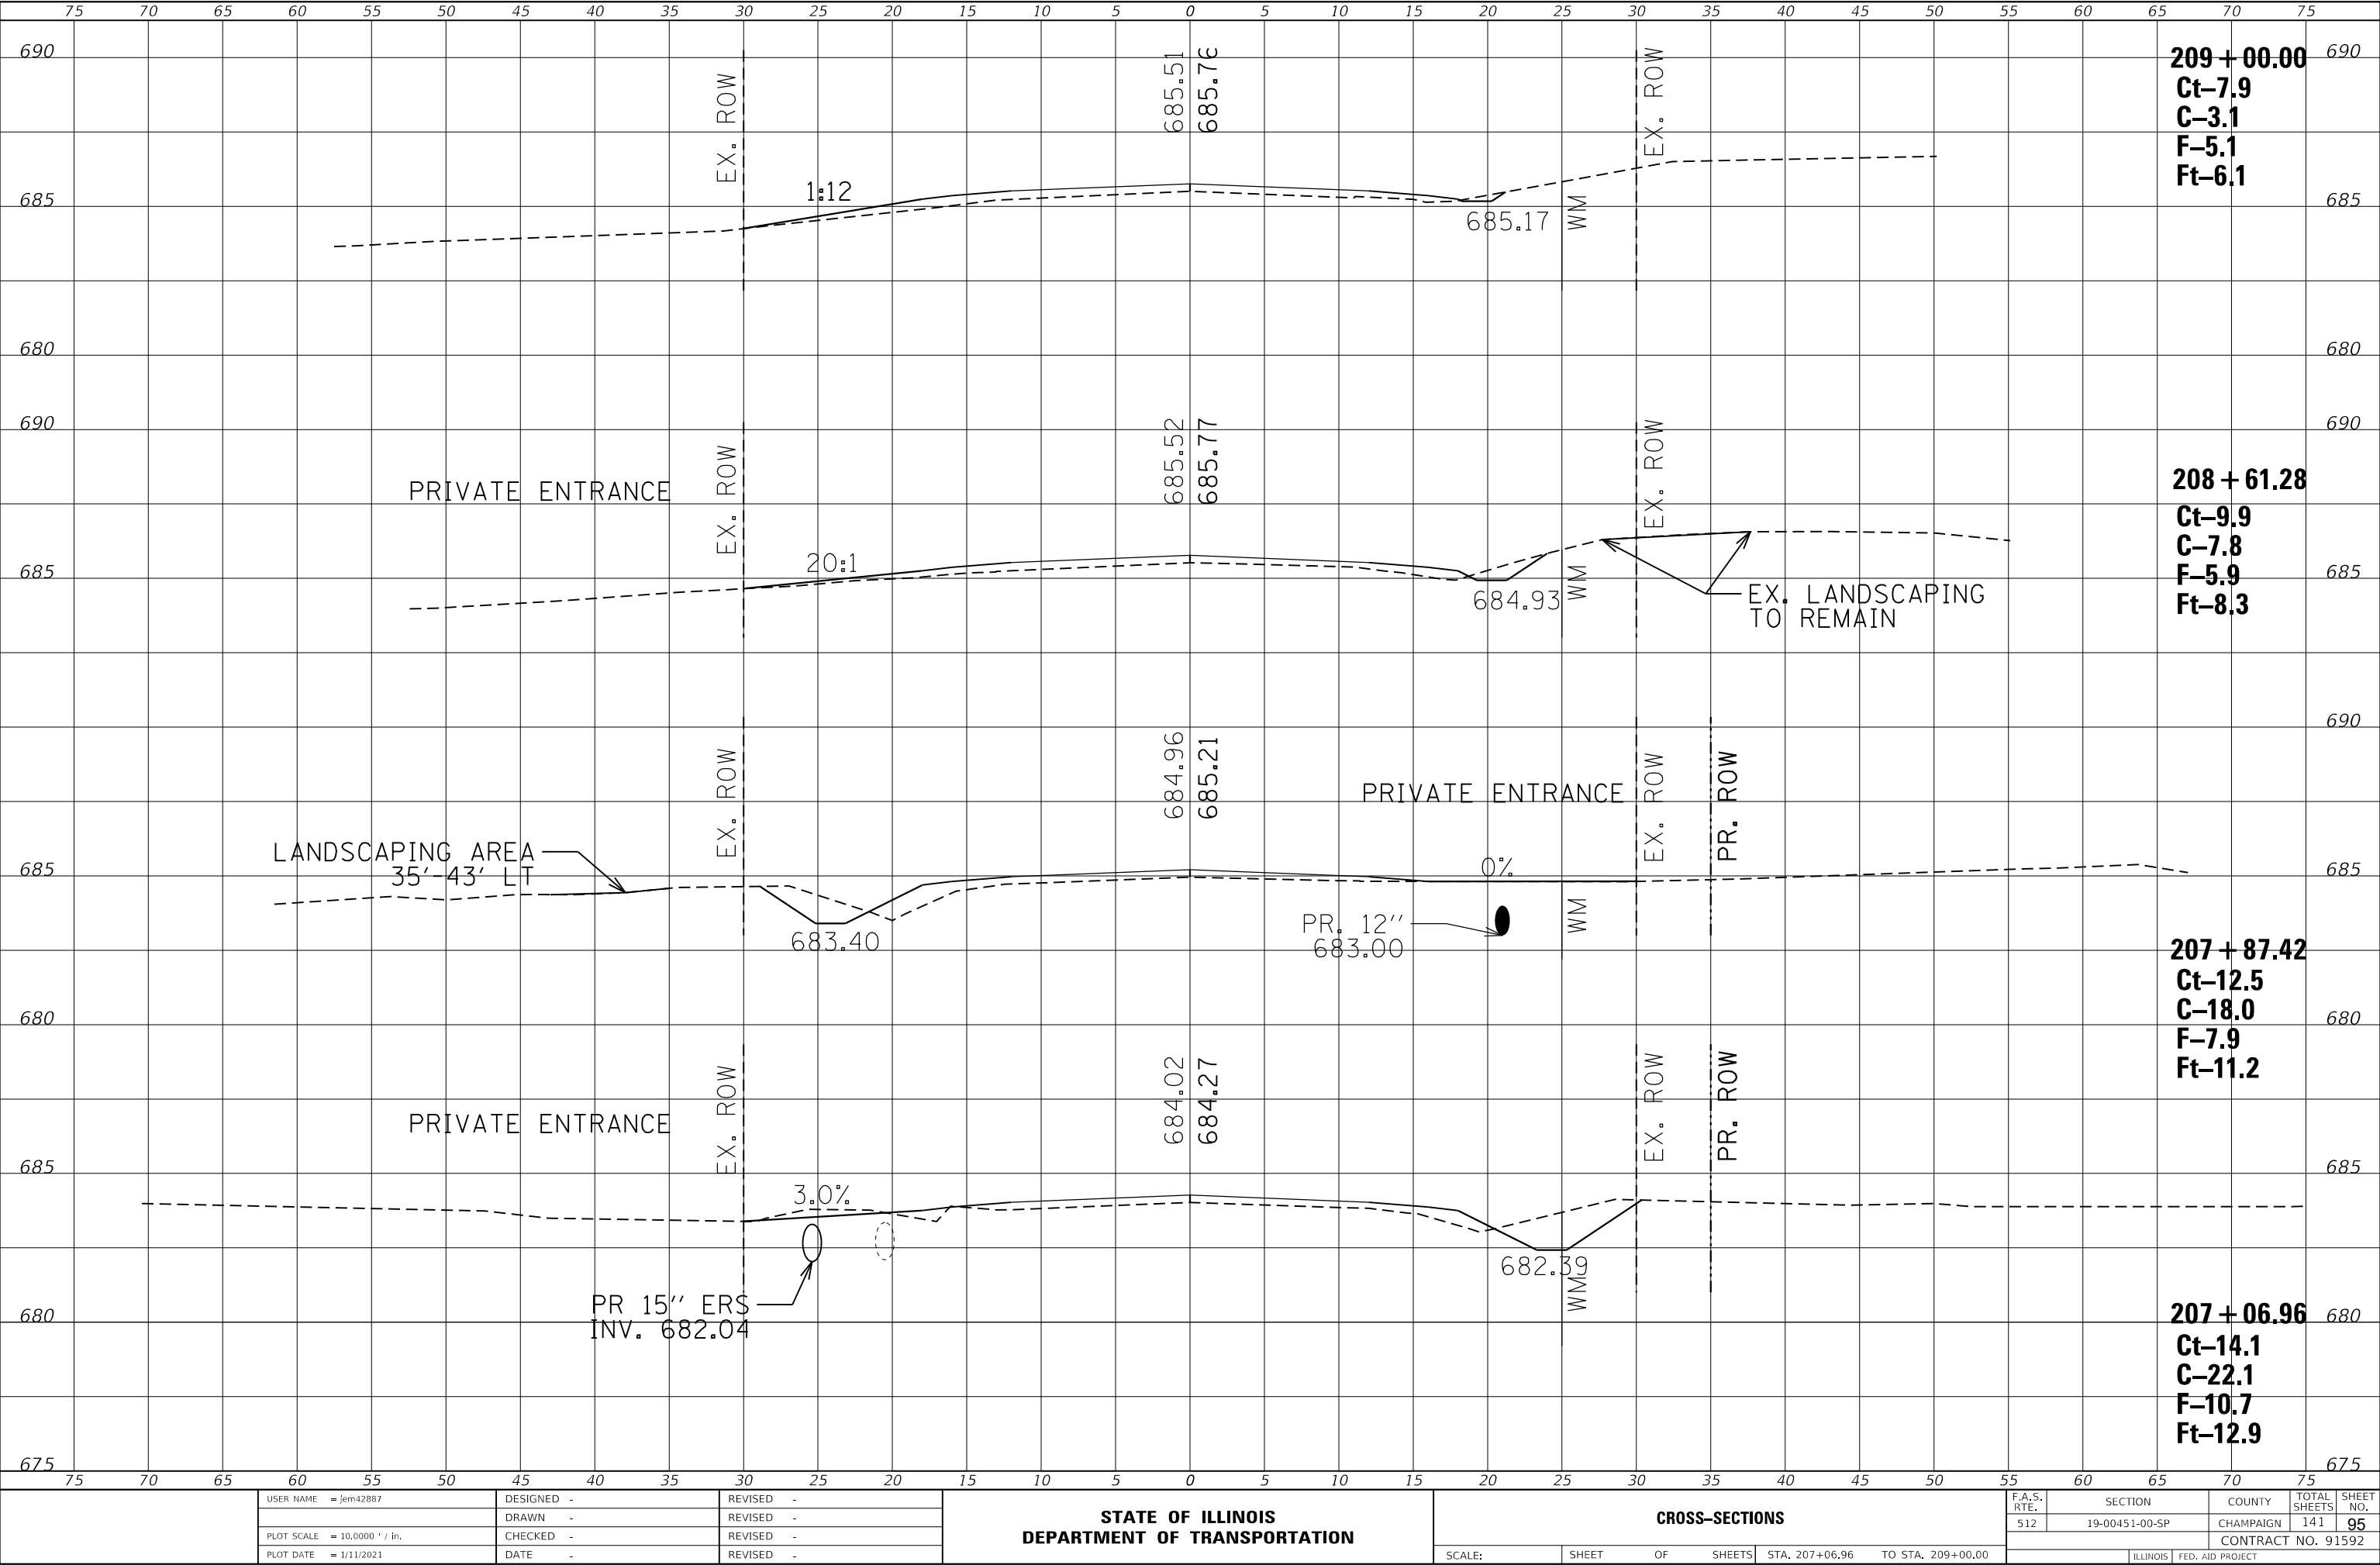

USER NAME	=jem42887	DESIGNED	-	REVISED	-
		DRAWN	-	REVISED	-
PLOT SCALE	= 10.0000 ' / in.	CHECKED	-	REVISED	-
PLOT DATE	= 1/11/2021	DATE	-	REVISED	-

STATE OF ILLINOIS
DEPARTMENT OF TRANSPORTATION


CROSS-SECTIONS			
SCALE:	SHEET	OF	SHEETS

F.A.S. RTE.	SECTION	COUNTY	TOTAL SHEETS	SHEET NO.
512	19-00451-00-SP	CHAMPAIGN	141	95
CONTRACT NO. 91592				

FINAL	SURVEYED	BY	DATE
SURVEY	PLOTTED		
NOTE BOOK	TEMPLATE		
NO.	AREAS CHECKED		

ORIGINAL	SURVEYED	BY	DATE
SURVEY	PLOTTED		
NOTE BOOK	TEMPLATE		
NO.	AREAS CHECKED		

MODEL Default
FILE NAME: 193-00451-00-SP CH 15 FAS 512 US 130 to Sidney/CADDOUS Sheets.dgn

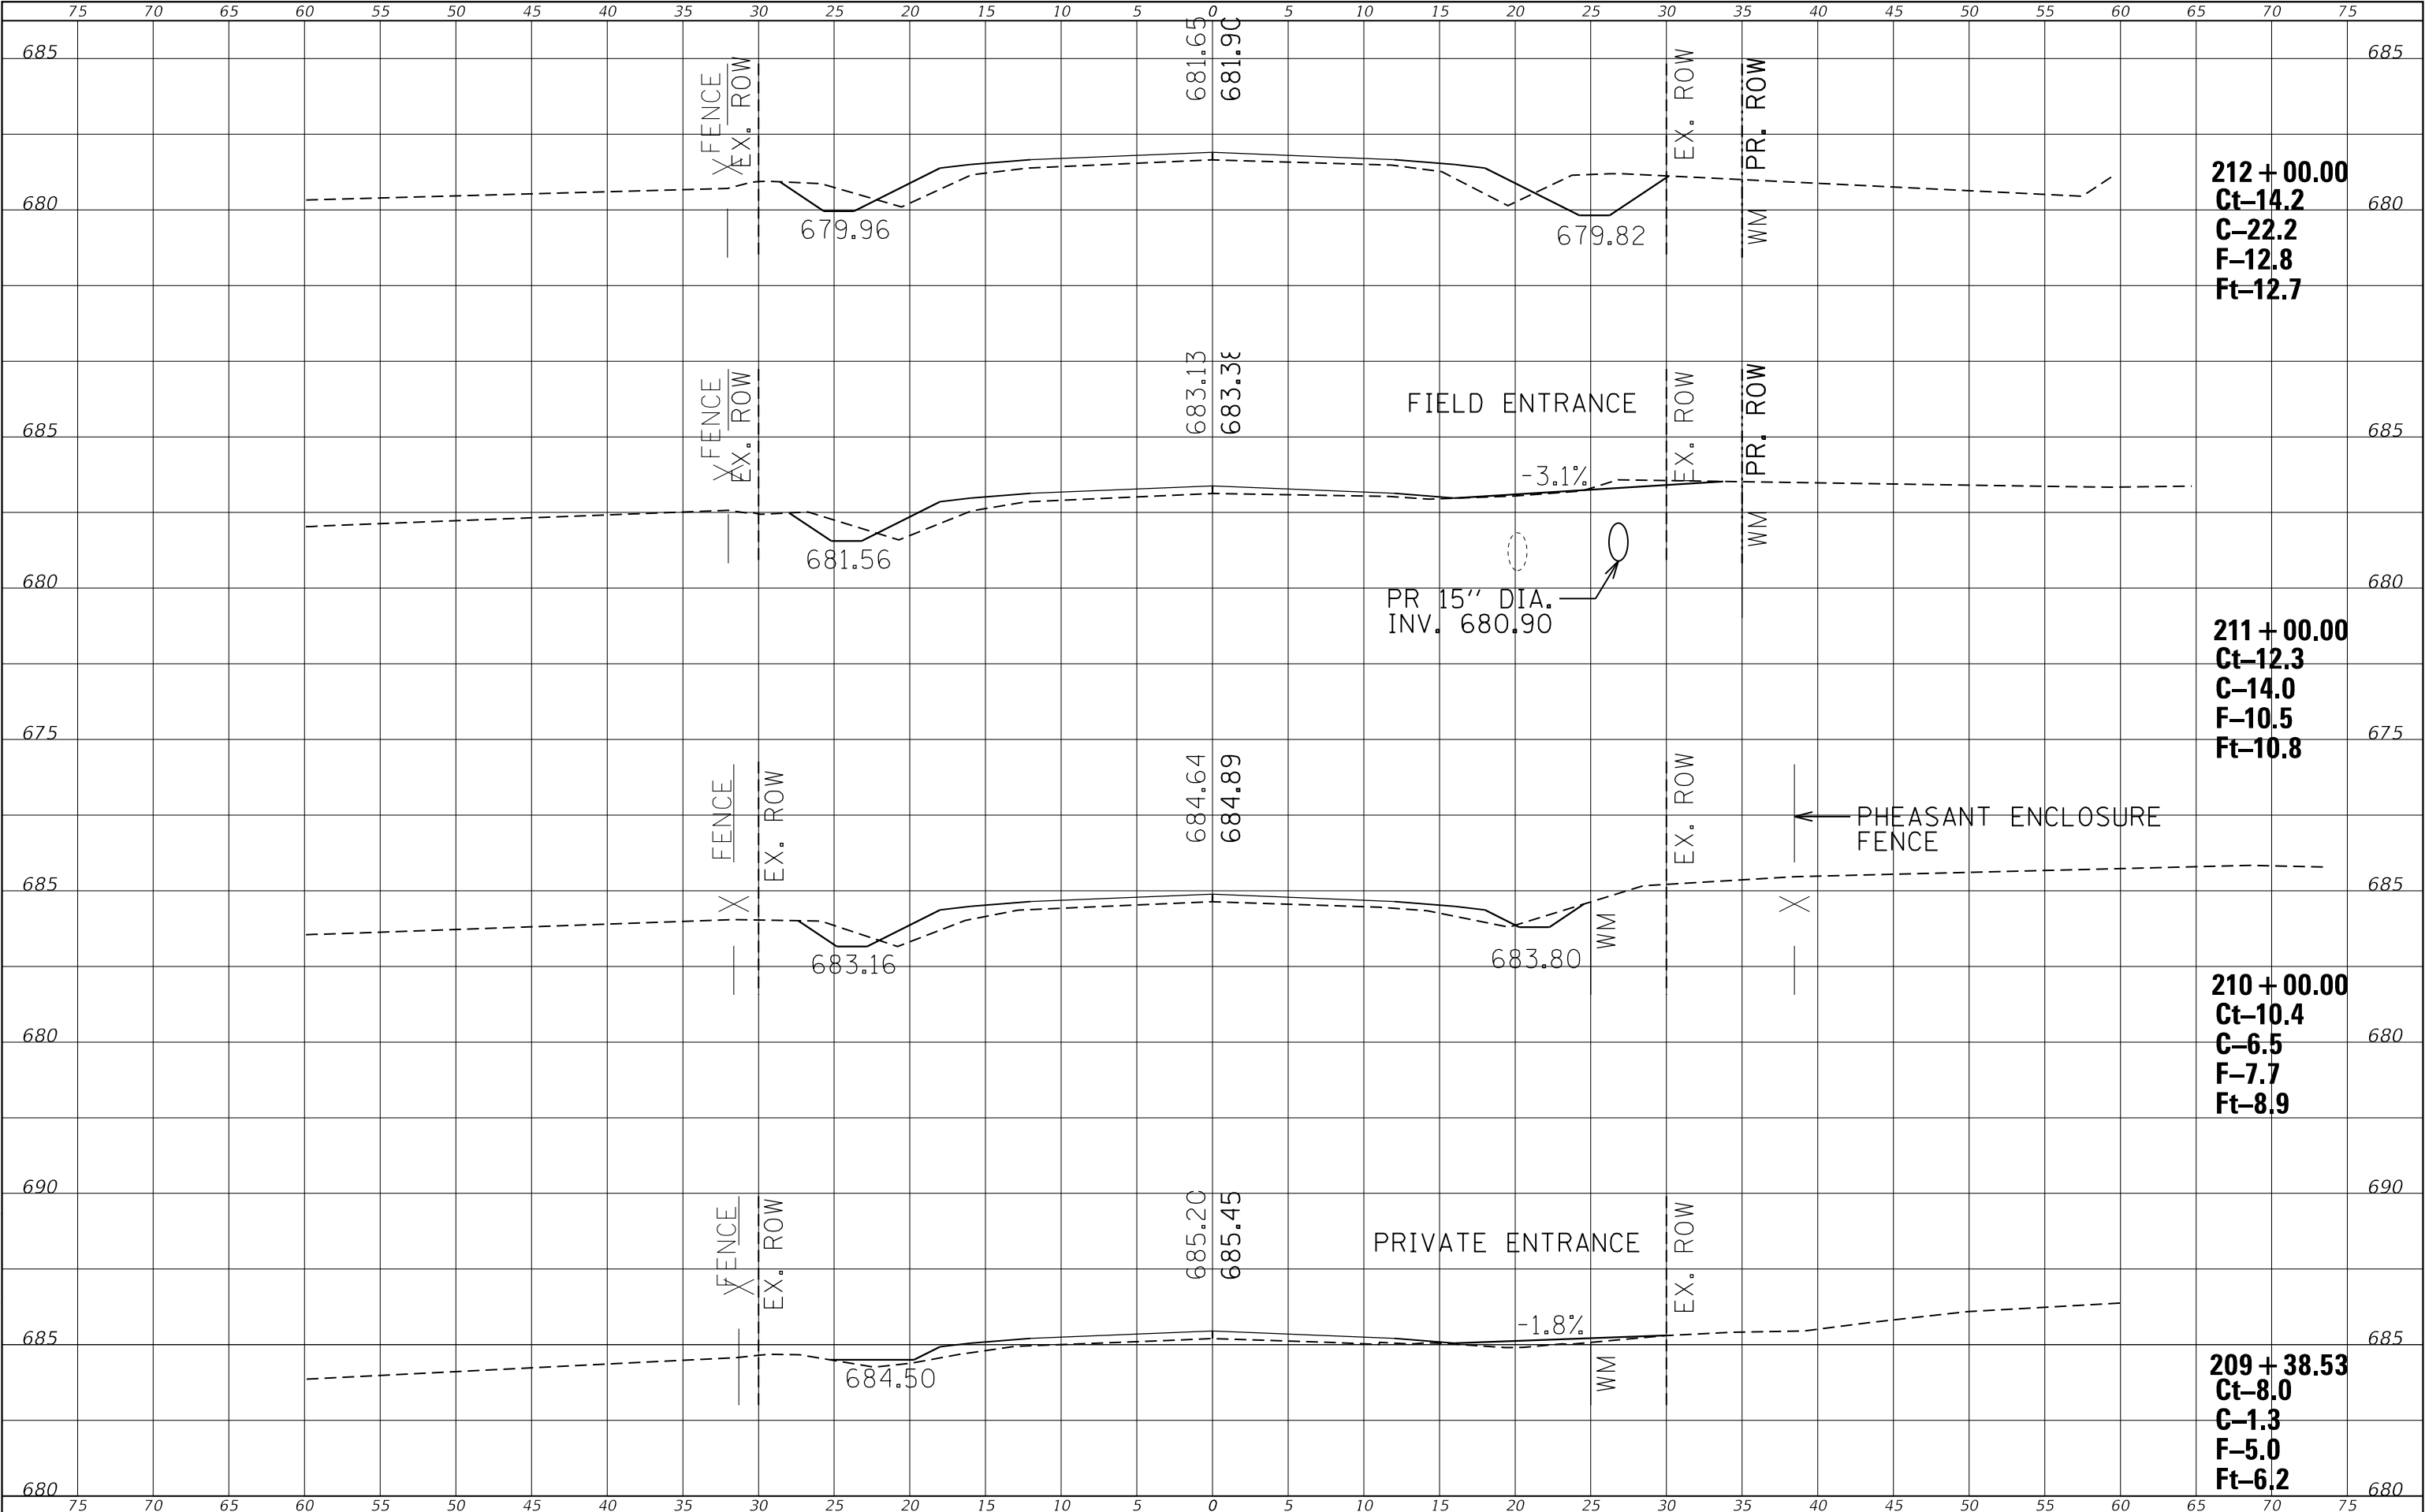

USER NAME = jem42887	DESIGNED -	REVISED -
	DRAWN -	REVISED -
PLOT SCALE = 10.0000 ' / in.	CHECKED -	REVISED -
PLOT DATE = 1/11/2021	DATE -	REVISED -

STATE OF ILLINOIS
DEPARTMENT OF TRANSPORTATION


CROSS-SECTIONS			
SCALE:	SHEET	OF	SHEETS

F.A.S. RTE.	SECTION	COUNTY	TOTAL SHEETS	SHEET NO.
512	19-00451-00-SP	CHAMPAIGN	141	96
CONTRACT NO. 91592				
ILLINOIS FED. AID PROJECT				

FINAL SURVEY NOTE BOOK NO.	SURVEYED PLOTTED TEMPLATE AREAS CHECKED	BY	DATE

ORIGINAL SURVEY NOTE BOOK NO.	SURVEYED PLOTTED TEMPLATE AREAS CHECKED	BY	DATE

MODEL Default
FILE NAME: 19-00451-00-SP CH 15 FAS 512 US 130 to Skway/CDDXS Sheets.dgn

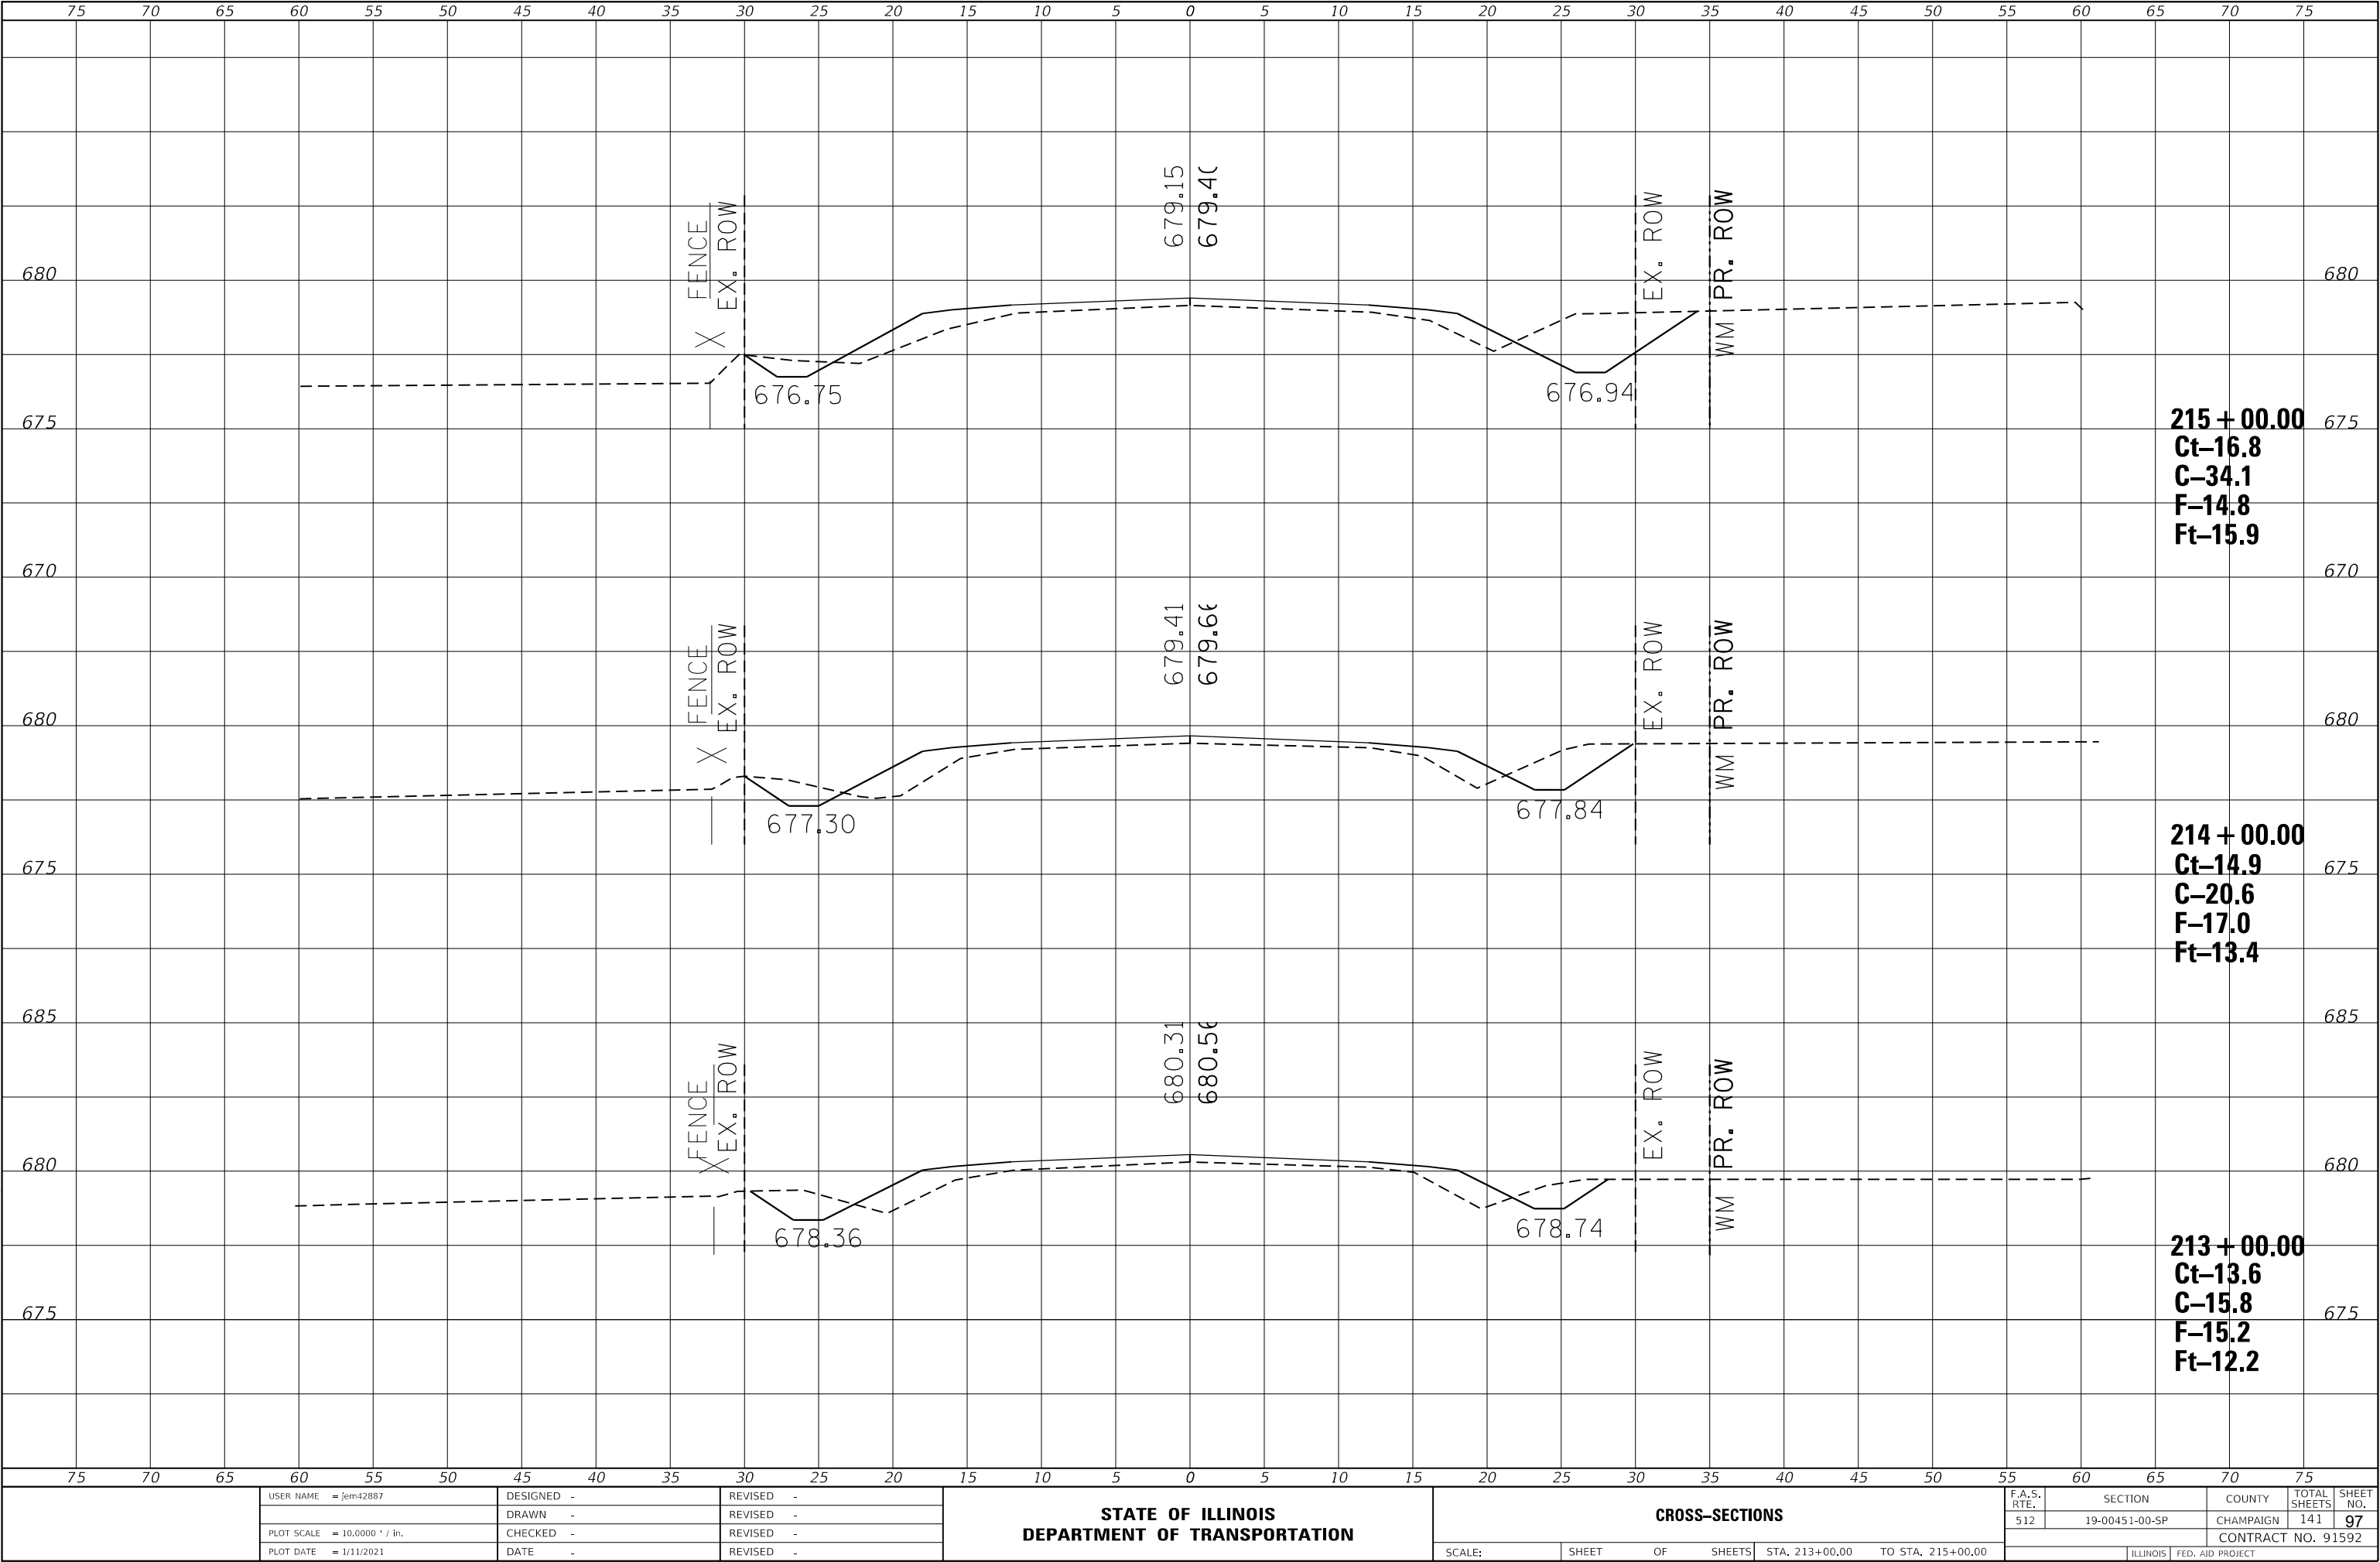

USER NAME = jem42887	DESIGNED -	REVISED -
	DRAWN -	REVISED -
PLOT SCALE = 10.0000 ' / in.	CHECKED -	REVISED -
PLOT DATE = 1/11/2021	DATE -	REVISED -

STATE OF ILLINOIS
DEPARTMENT OF TRANSPORTATION


CROSS-SECTIONS			
SCALE:	SHEET	OF	SHEETS
STA. 213+00.00		TO STA. 215+00.00	

F.A.S. RTE.	SECTION	COUNTY	TOTAL SHEETS	SHEET NO.
512	19-00451-00-SP	CHAMPAIGN	141	97
CONTRACT NO. 91592				
ILLINOIS		FED. AID PROJECT		

FINAL	SURVEYED	BY	DATE
SURVEY	PLOTTED		
NOTE BOOK	TEMPLATE		
NO.	AREAS CHECKED		

ORIGINAL	SURVEYED	BY	DATE
SURVEY	PLOTTED		
NOTE BOOK	TEMPLATE		
NO.	AREAS CHECKED		


MODEL: Default
FILE NAME: 19-00451-00-SP CH 15 FAS 512 US 130 to Skway/CADDXS Sheets.dgn

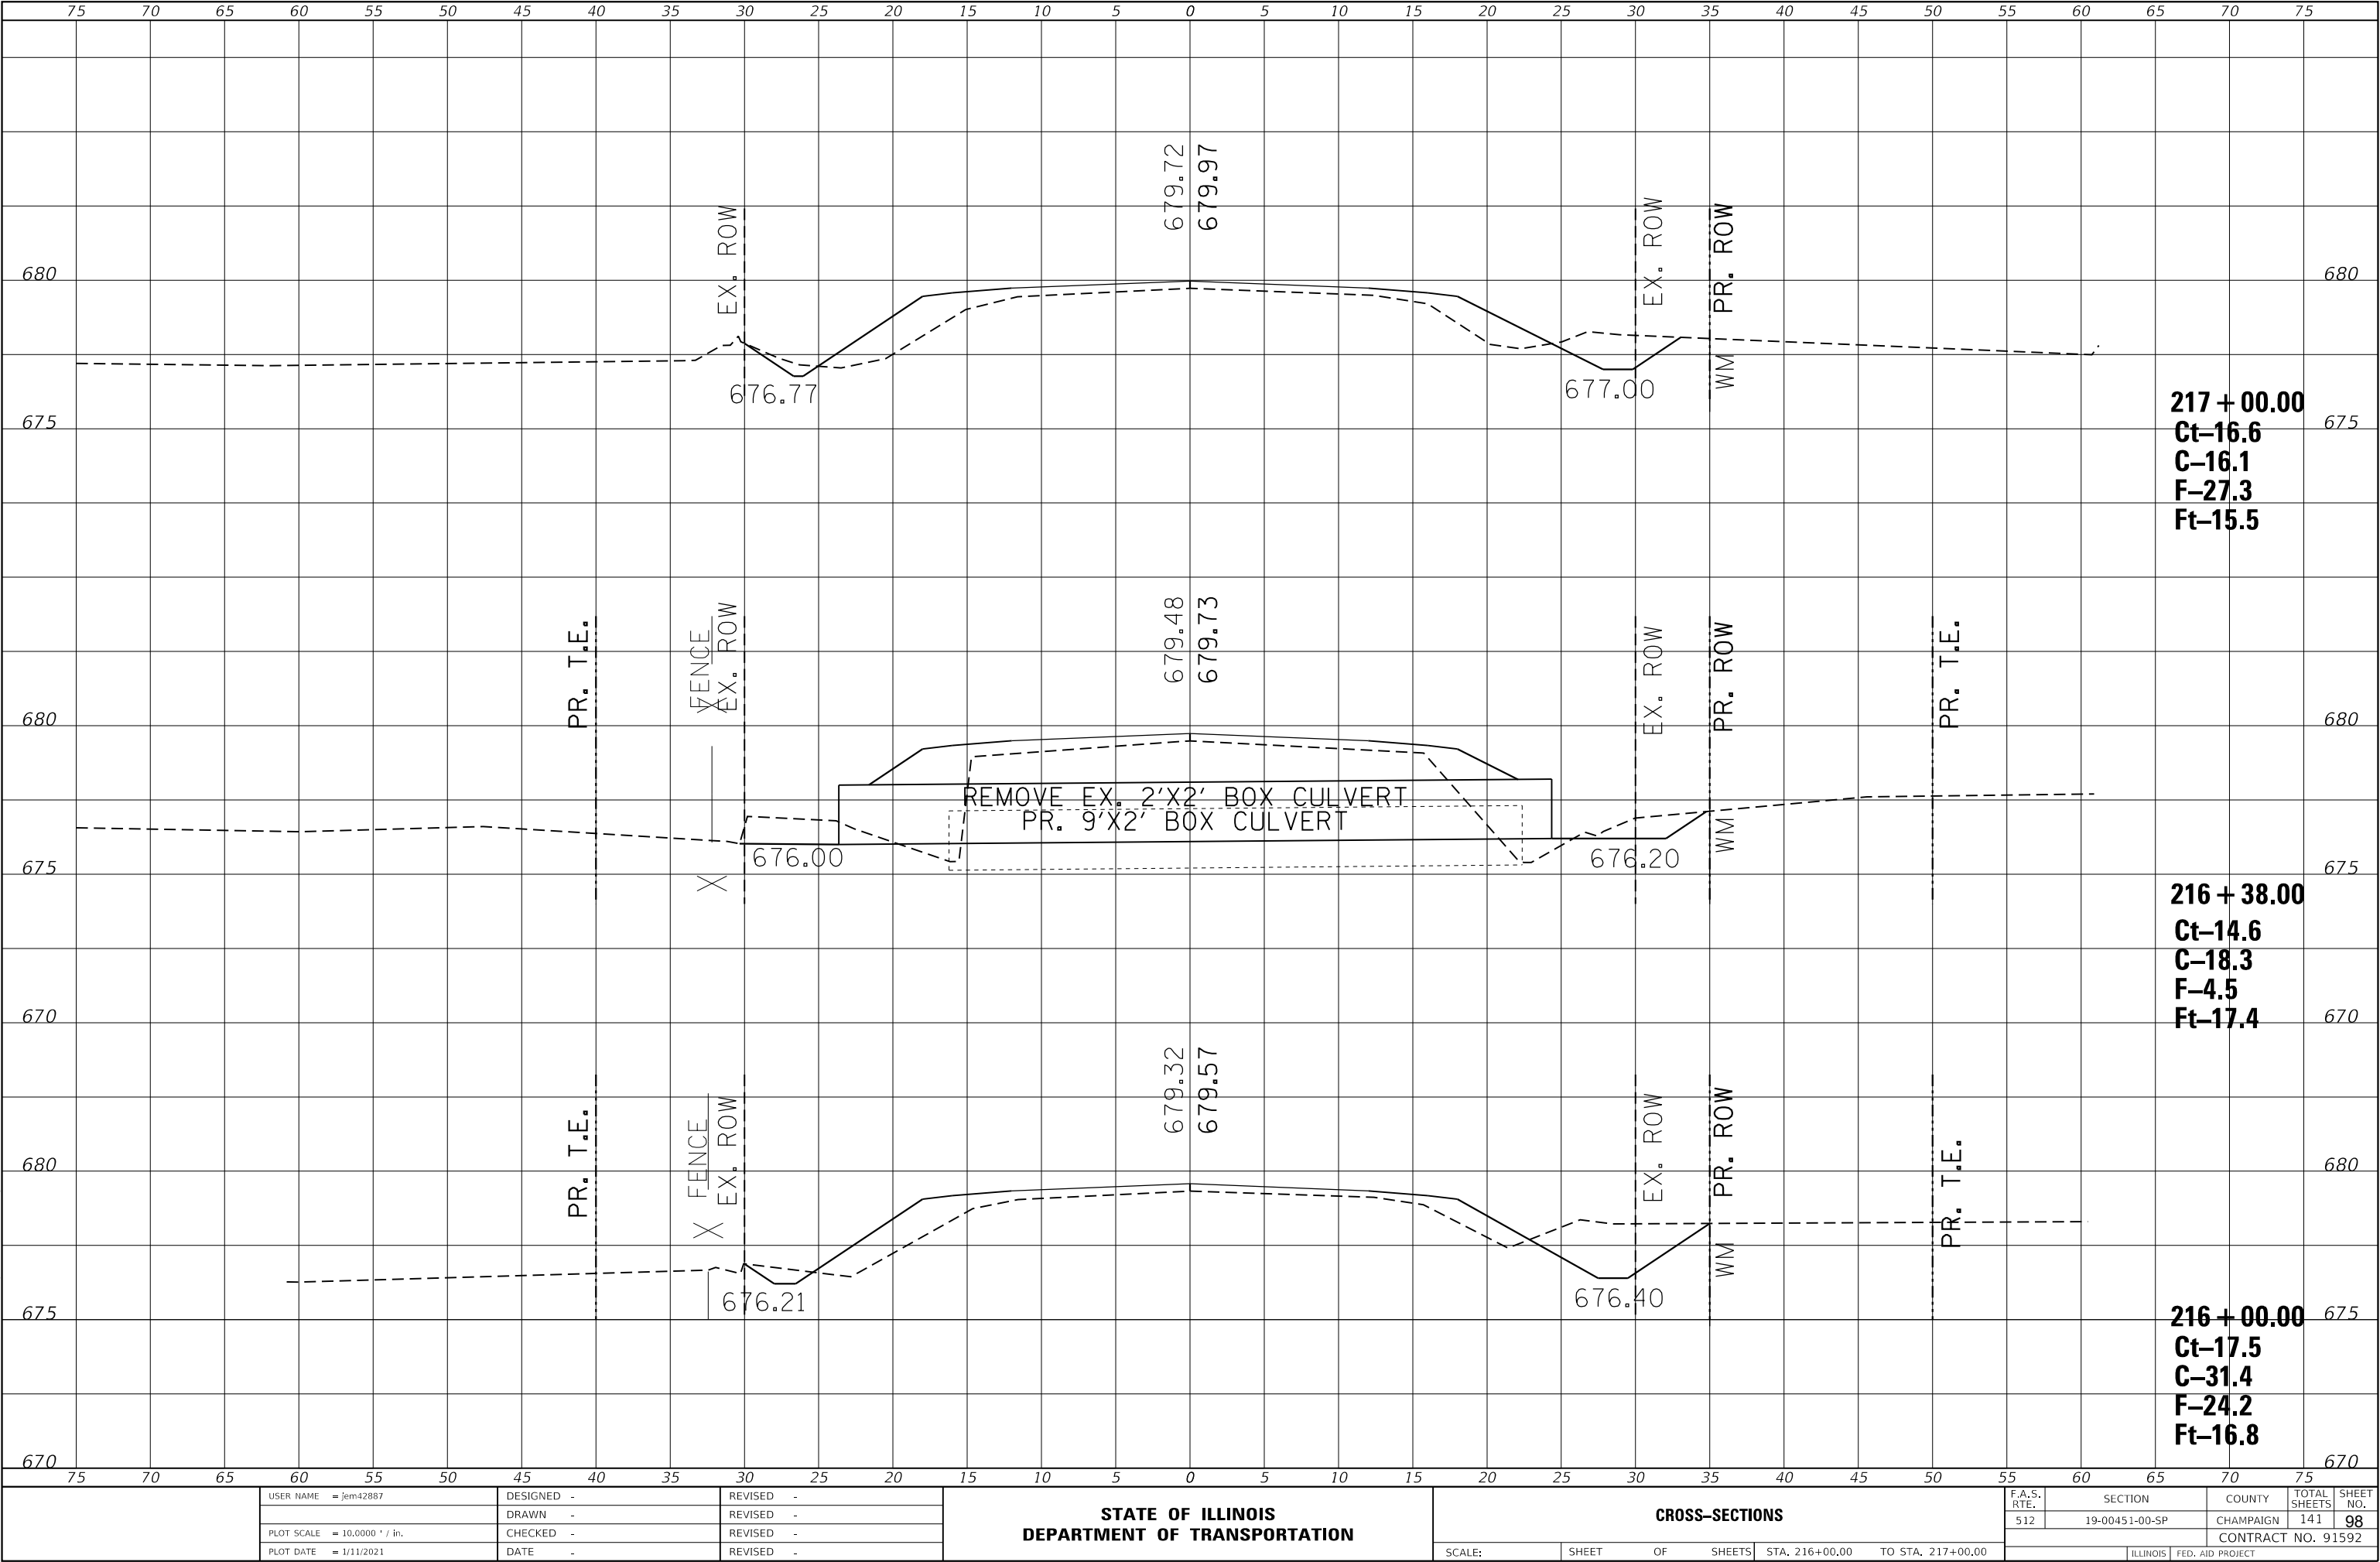

FINAL SURVEY NOTE BOOK NO.	SURVEYED PLOTTED TEMPLATE AREAS CHECKED	BY	DATE

ORIGINAL SURVEY NOTE BOOK NO.	SURVEYED PLOTTED TEMPLATE AREAS CHECKED	BY	DATE

MODEL Default
FILE NAME: 19-00451-00-SP CH 15 FAS 512 US 130 to Skway/CADDXS Sheets.dgn

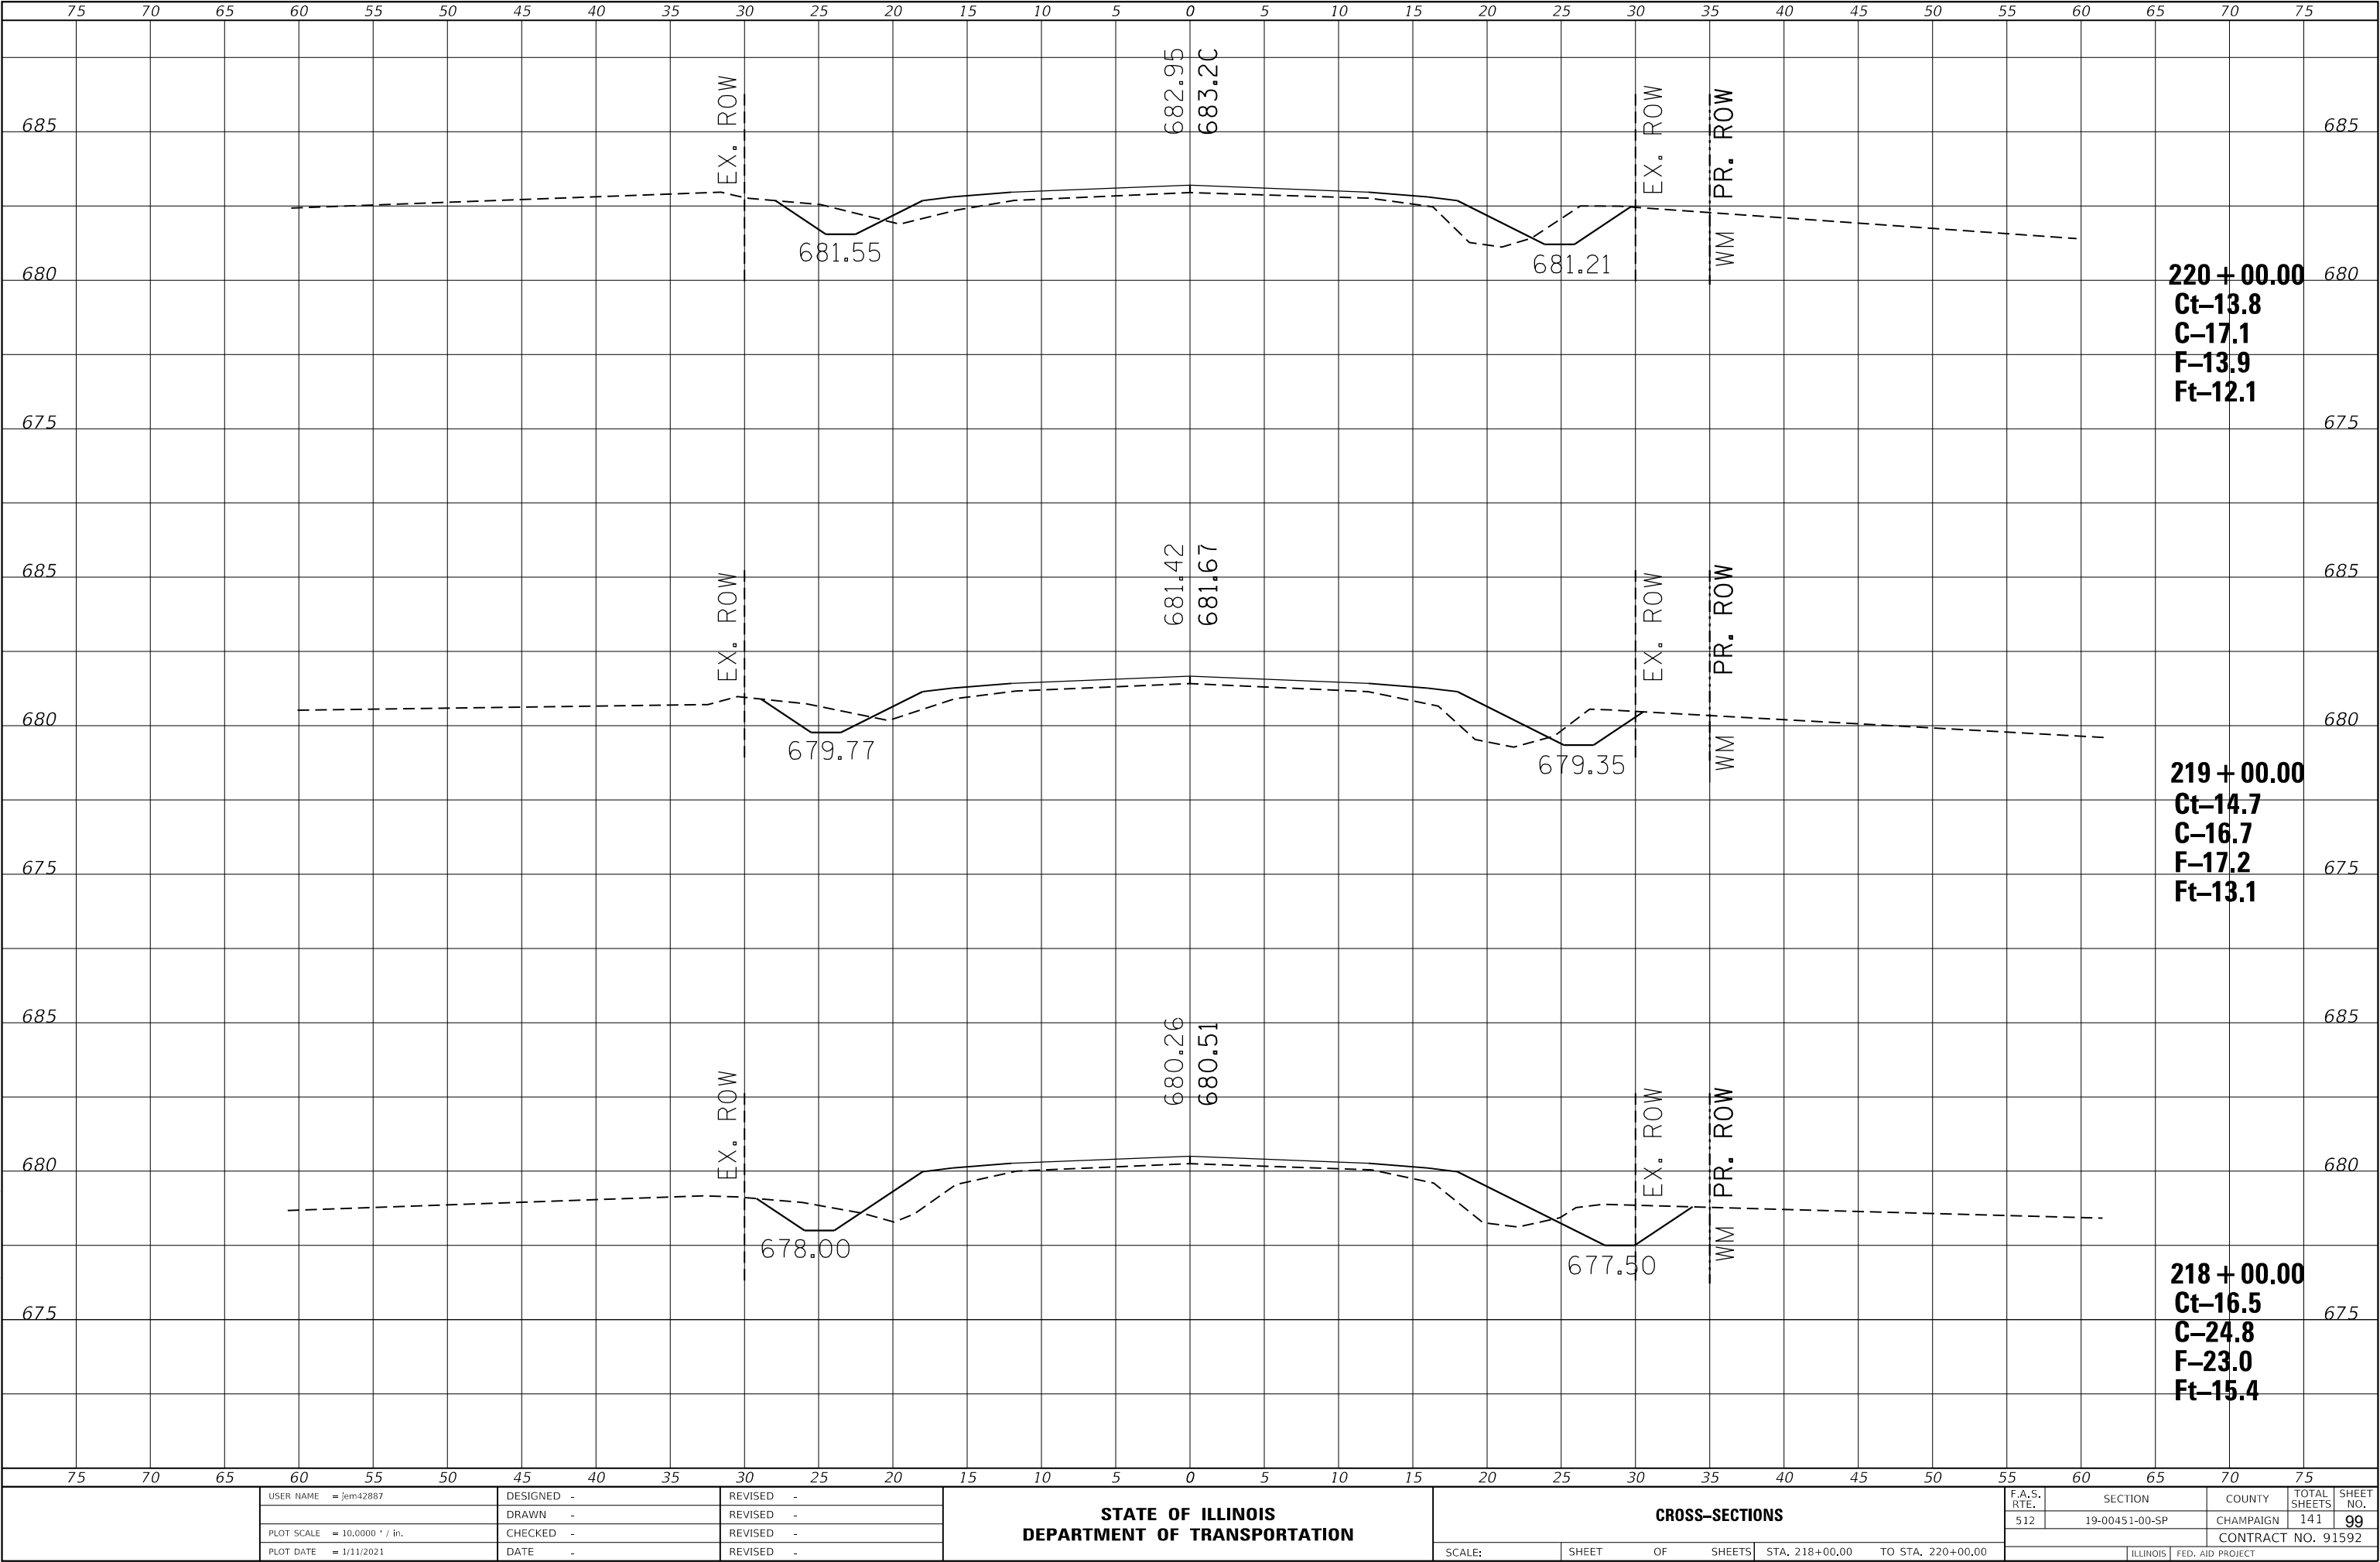

USER NAME	= jem42887	DESIGNED	-	REVISED	-
		DRAWN	-	REVISED	-
PLOT SCALE	= 10.0000 ' / in.	CHECKED	-	REVISED	-
PLOT DATE	= 1/11/2021	DATE	-	REVISED	-

STATE OF ILLINOIS
DEPARTMENT OF TRANSPORTATION


CROSS-SECTIONS				
SCALE:	SHEET	OF	SHEETS	STA. 218+00.00 TO STA. 220+00.00

F.A.S. RTE.	SECTION	COUNTY	TOTAL SHEETS	SHEET NO.
512	19-00451-00-SP	CHAMPAIGN	141	99
CONTRACT NO. 91592				
ILLINOIS FED. AID PROJECT				

FINAL SURVEY NOTE BOOK NO.	SURVEYED PLOTTED TEMPLATE AREAS CHECKED	BY	DATE

ORIGINAL SURVEY NOTE BOOK NO.	SURVEYED PLOTTED TEMPLATE AREAS CHECKED	BY	DATE

MODEL Default
FILE NAME: 19-00451-00-SP CH 15 FAS 512 US 130 to Sidney/CADDXS Streets.dgn

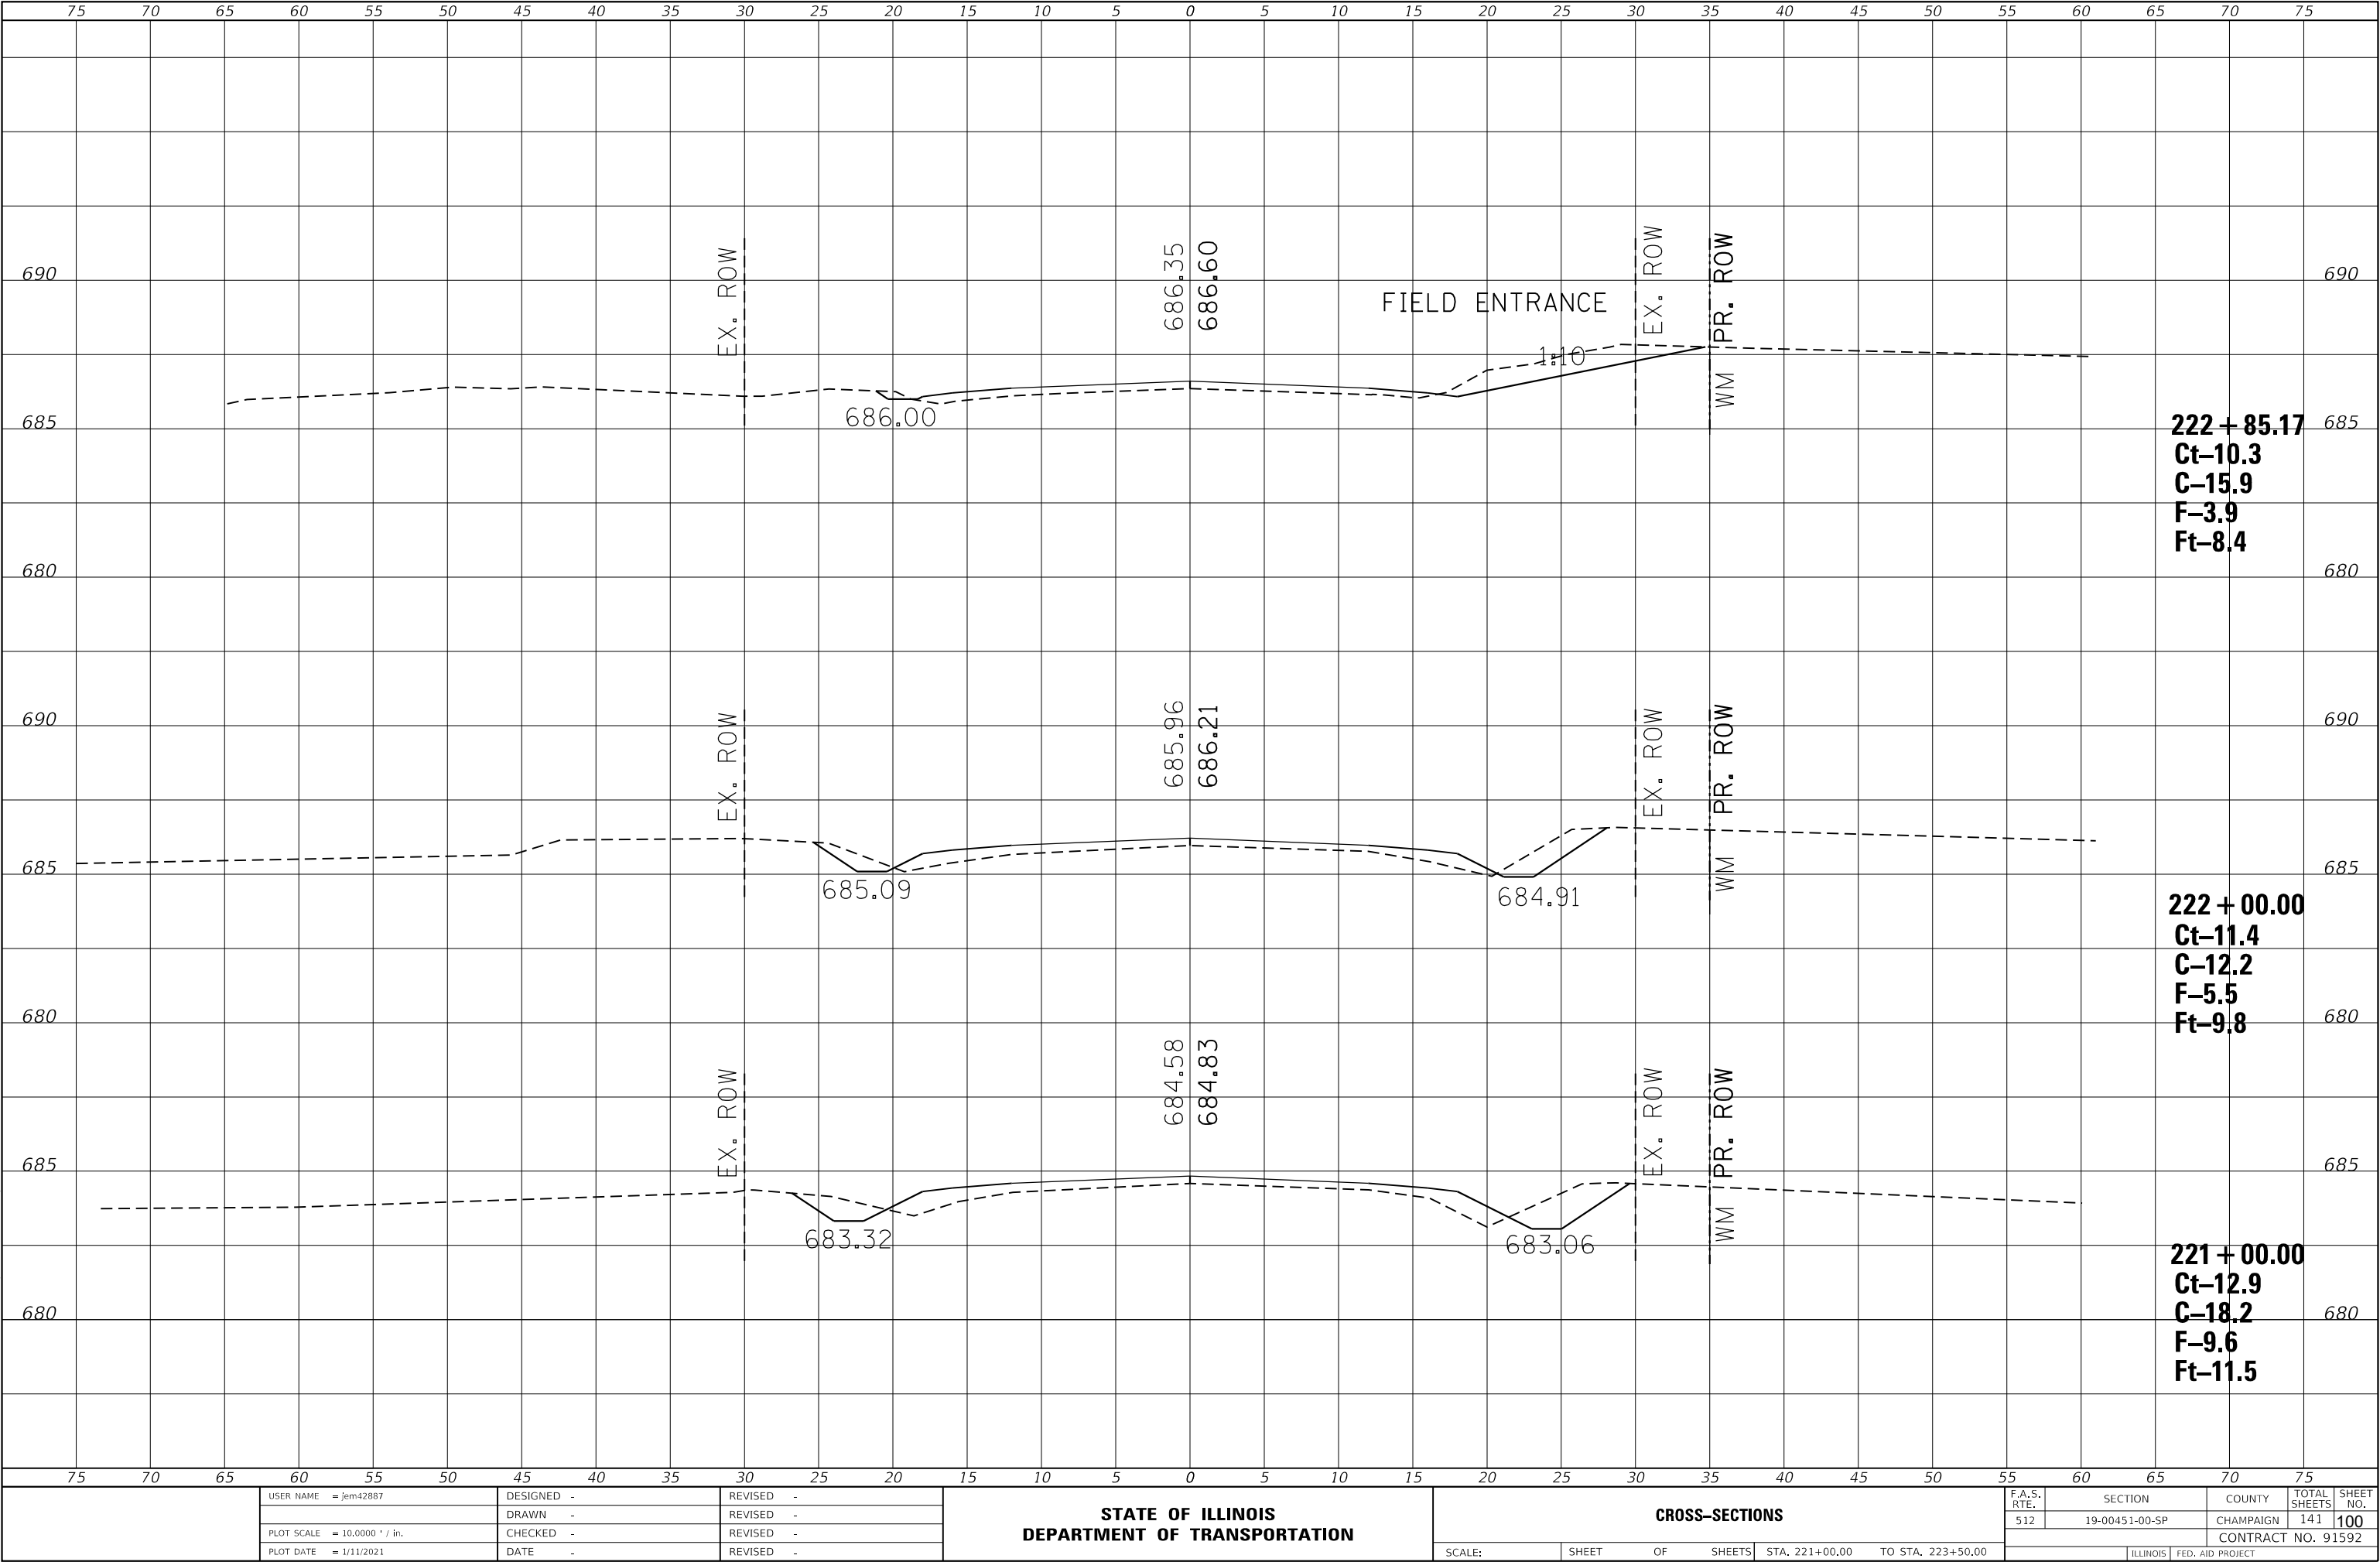

USER NAME = jem42887	DESIGNED -	REVISED -
	DRAWN -	REVISED -
PLOT SCALE = 10.0000 ' / in.	CHECKED -	REVISED -
PLOT DATE = 1/11/2021	DATE -	REVISED -

STATE OF ILLINOIS
DEPARTMENT OF TRANSPORTATION


CROSS-SECTIONS			
SCALE:	SHEET	OF	SHEETS
STA. 221+00.00		TO STA. 223+50.00	

F.A.S. RTE.	SECTION	COUNTY	TOTAL SHEETS	SHEET NO.
512	19-00451-00-SP	CHAMPAIGN	141	100
CONTRACT NO. 91592				
ILLINOIS		FED. AID PROJECT		

FINAL	SURVEYED	BY	DATE
SURVEY	PLOTTED		
NOTE BOOK	TEMPLATE		
NO.	AREAS		
	CHECKED		

ORIGINAL	SURVEYED	BY	DATE
SURVEY	PLOTTED		
NOTE BOOK	TEMPLATE		
NO.	AREAS		
	CHECKED		

MODEL Default
FILE NAME: 19-00451-00-SP CH 15 FAS 512 US 130 to Skway/CDDXS Sheets.dgn

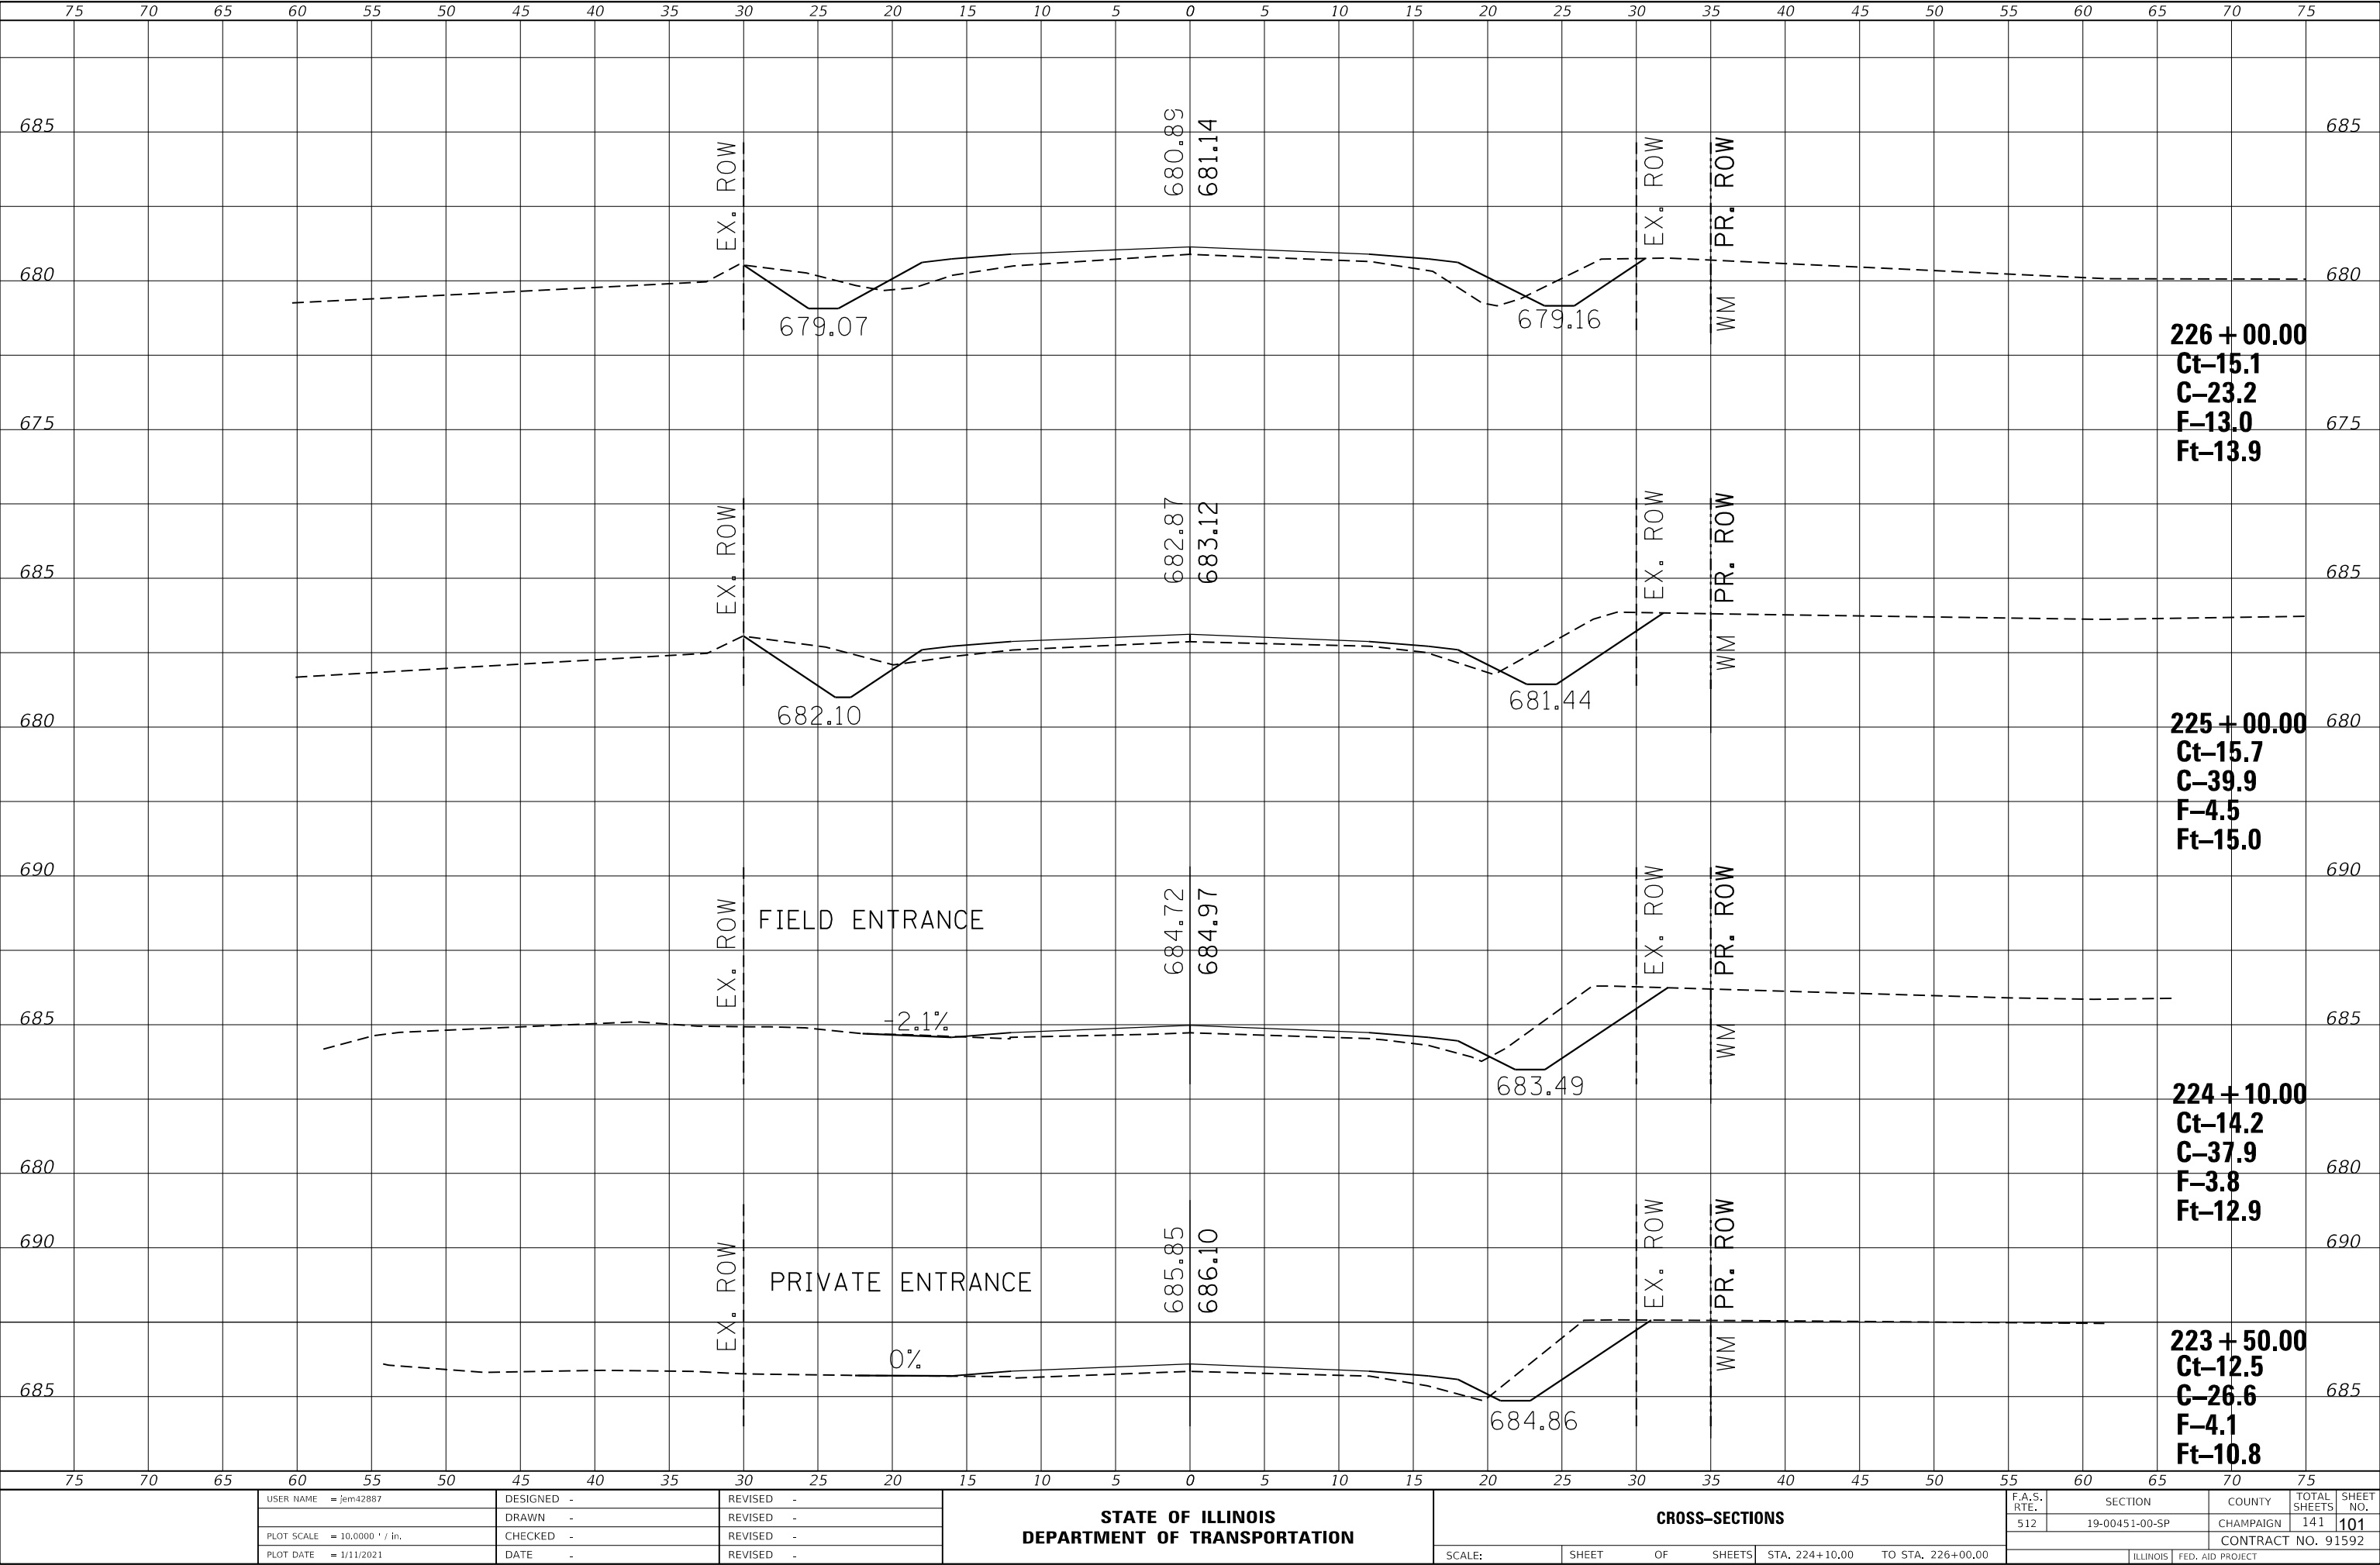

USER NAME	= jem42887	DESIGNED	-	REVISED	-
		DRAWN	-	REVISED	-
PLOT SCALE	= 10.0000 ' / in.	CHECKED	-	REVISED	-
PLOT DATE	= 1/11/2021	DATE	-	REVISED	-

STATE OF ILLINOIS
DEPARTMENT OF TRANSPORTATION


CROSS-SECTIONS				
SCALE:	SHEET	OF	SHEETS	STA. 224+10.00 TO STA. 226+00.00

F.A.S. RTE.	SECTION	COUNTY	TOTAL SHEETS	SHEET NO.
512	19-00451-00-SP	CHAMPAIGN	141	101
CONTRACT NO. 91592				
		ILLINOIS	FED. AID PROJECT	

FINAL	SURVEYED	BY	DATE
SURVEY	PLOTTED		
NOTE BOOK	TEMPLATE		
NO.	AREAS CHECKED		

ORIGINAL	SURVEYED	BY	DATE
SURVEY	PLOTTED		
NOTE BOOK	TEMPLATE		
NO.	AREAS CHECKED		


MODEL Default
FILE NAME: 19-00451-00-SP CH 15 FAS 512 US 130 to Skway/CDDXS Sheets.dgn

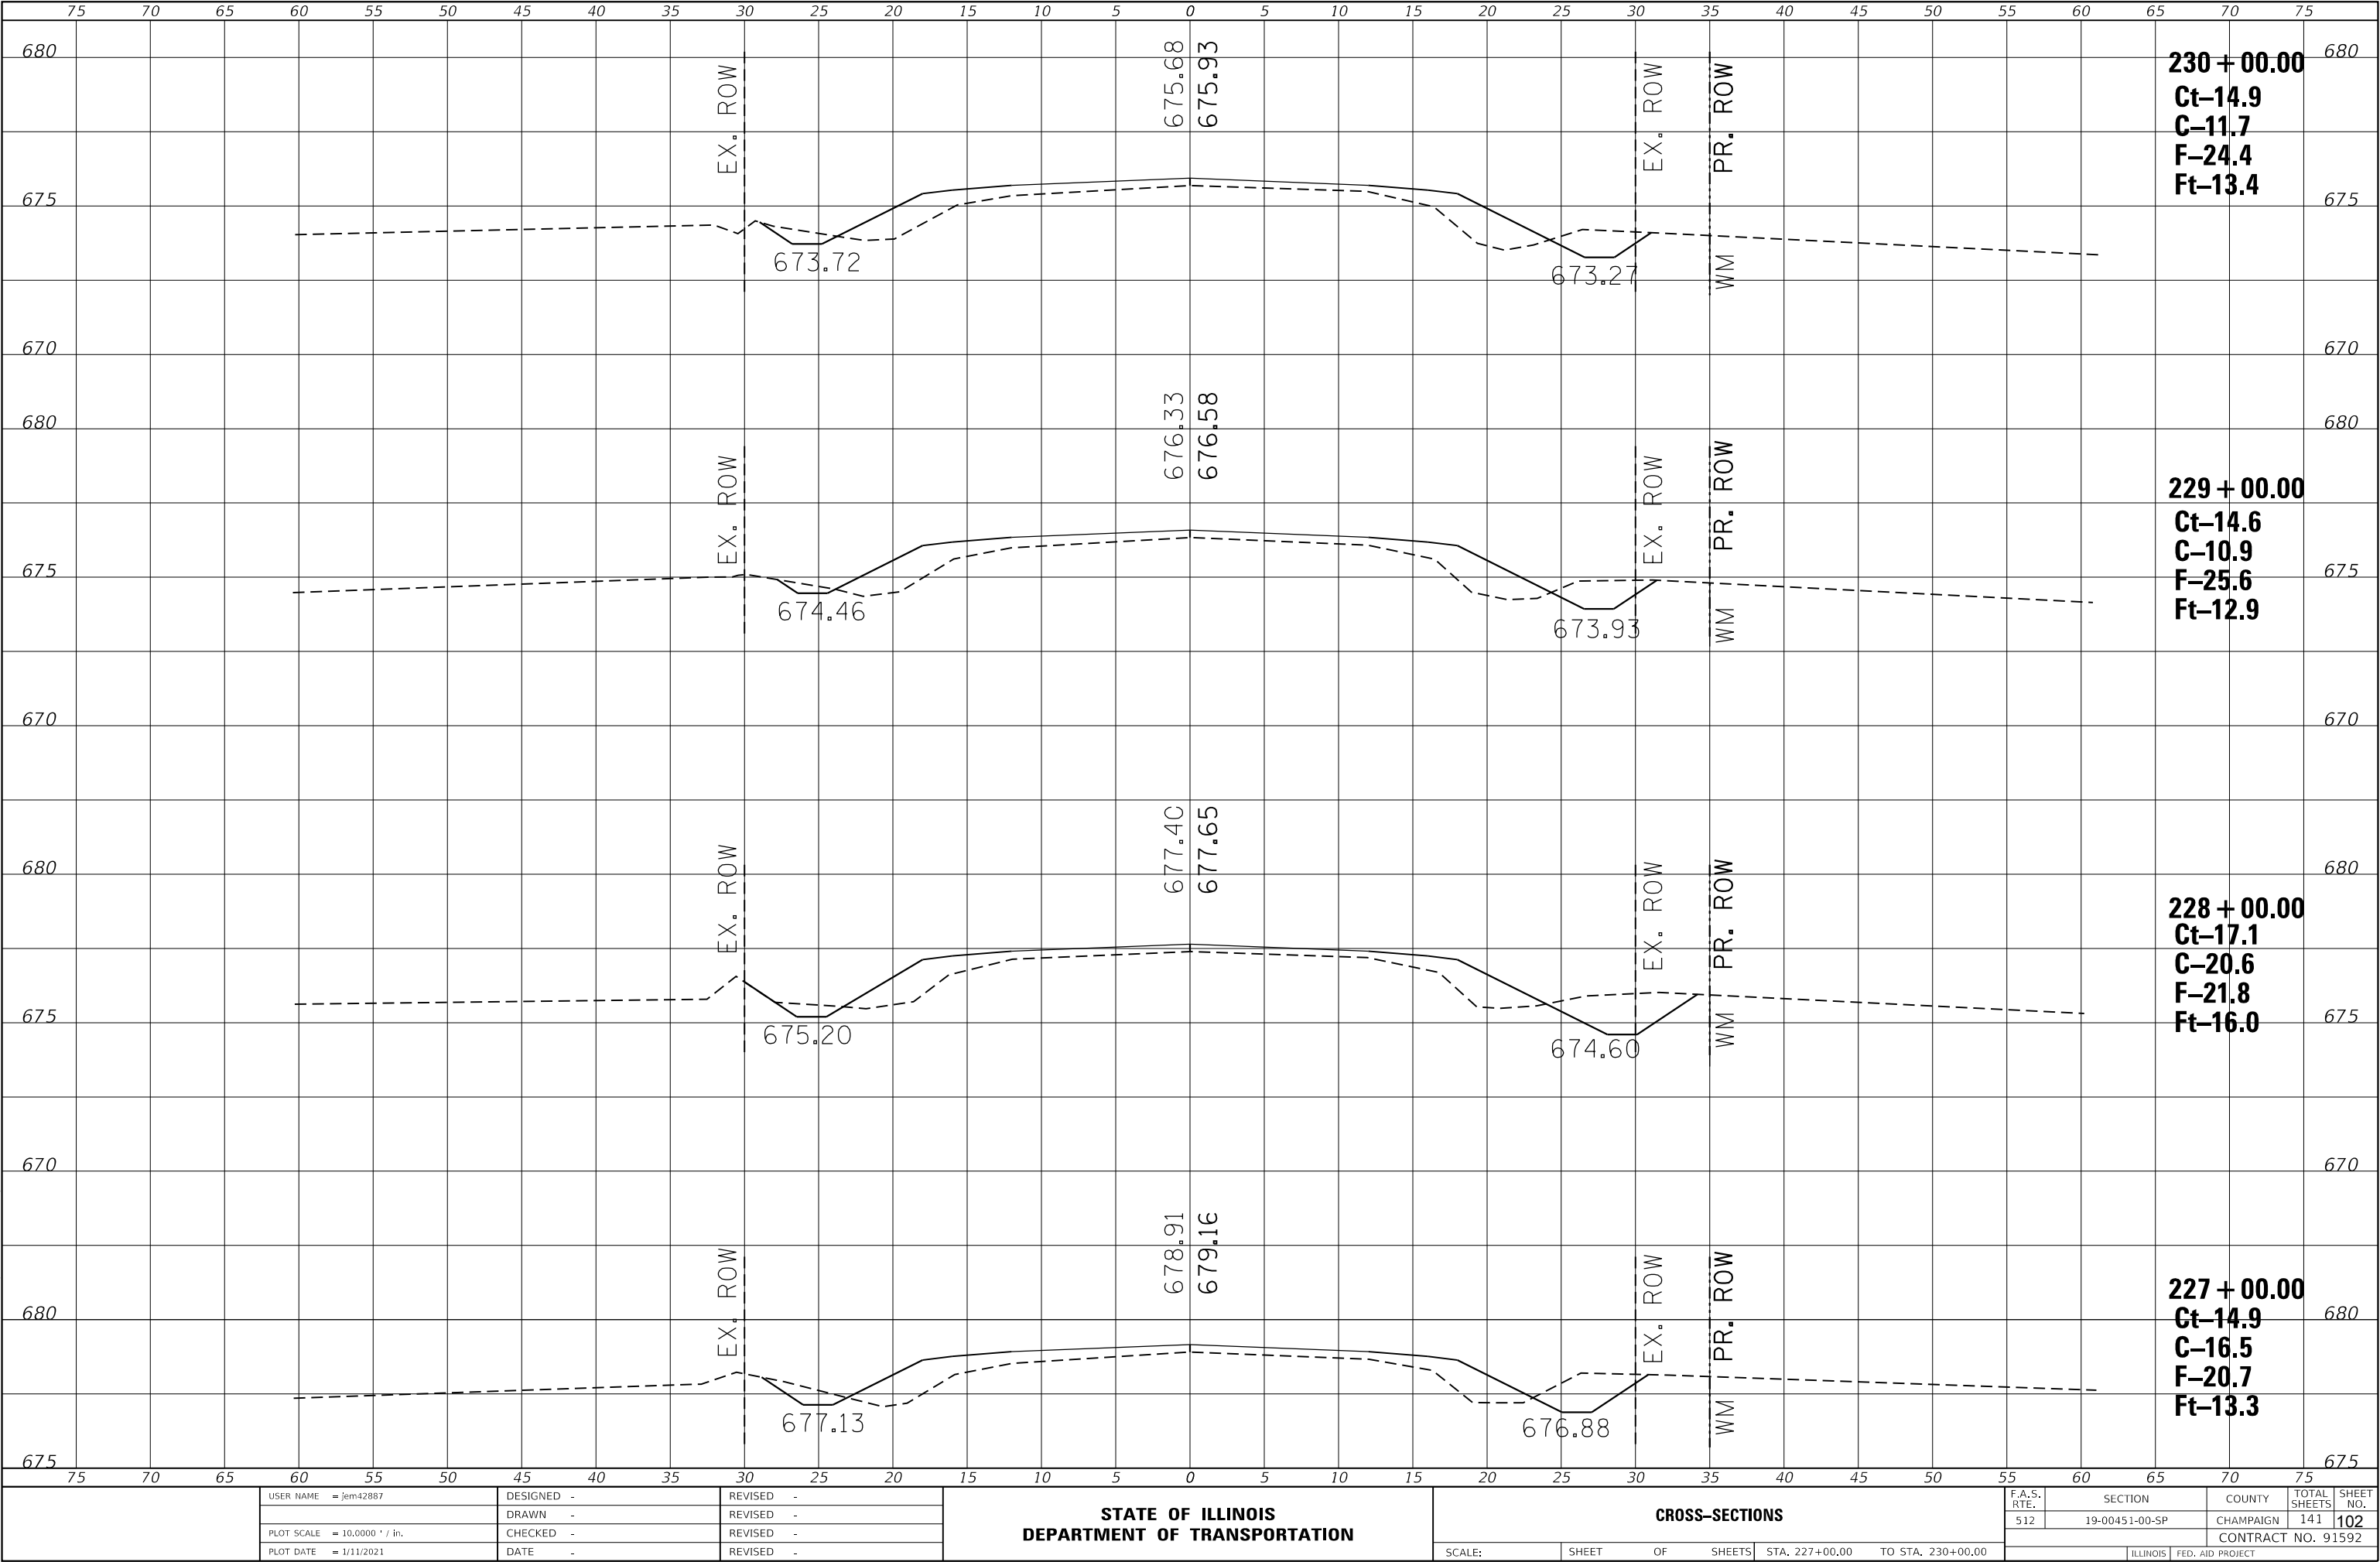

FINAL SURVEY NOTE BOOK NO.	BY	DATE	SURVEYED	PLOTTED	TEMPLATE	AREAS	CHECKED

ORIGINAL SURVEY NOTE BOOK NO.	BY	DATE	SURVEYED	PLOTTED	TEMPLATE	AREAS	CHECKED

MODEL Default
FILE NAME: 19-00451-00-SP CH 15 FAS 512 US 130 to Skwy/CADDXS Sheets.dgn

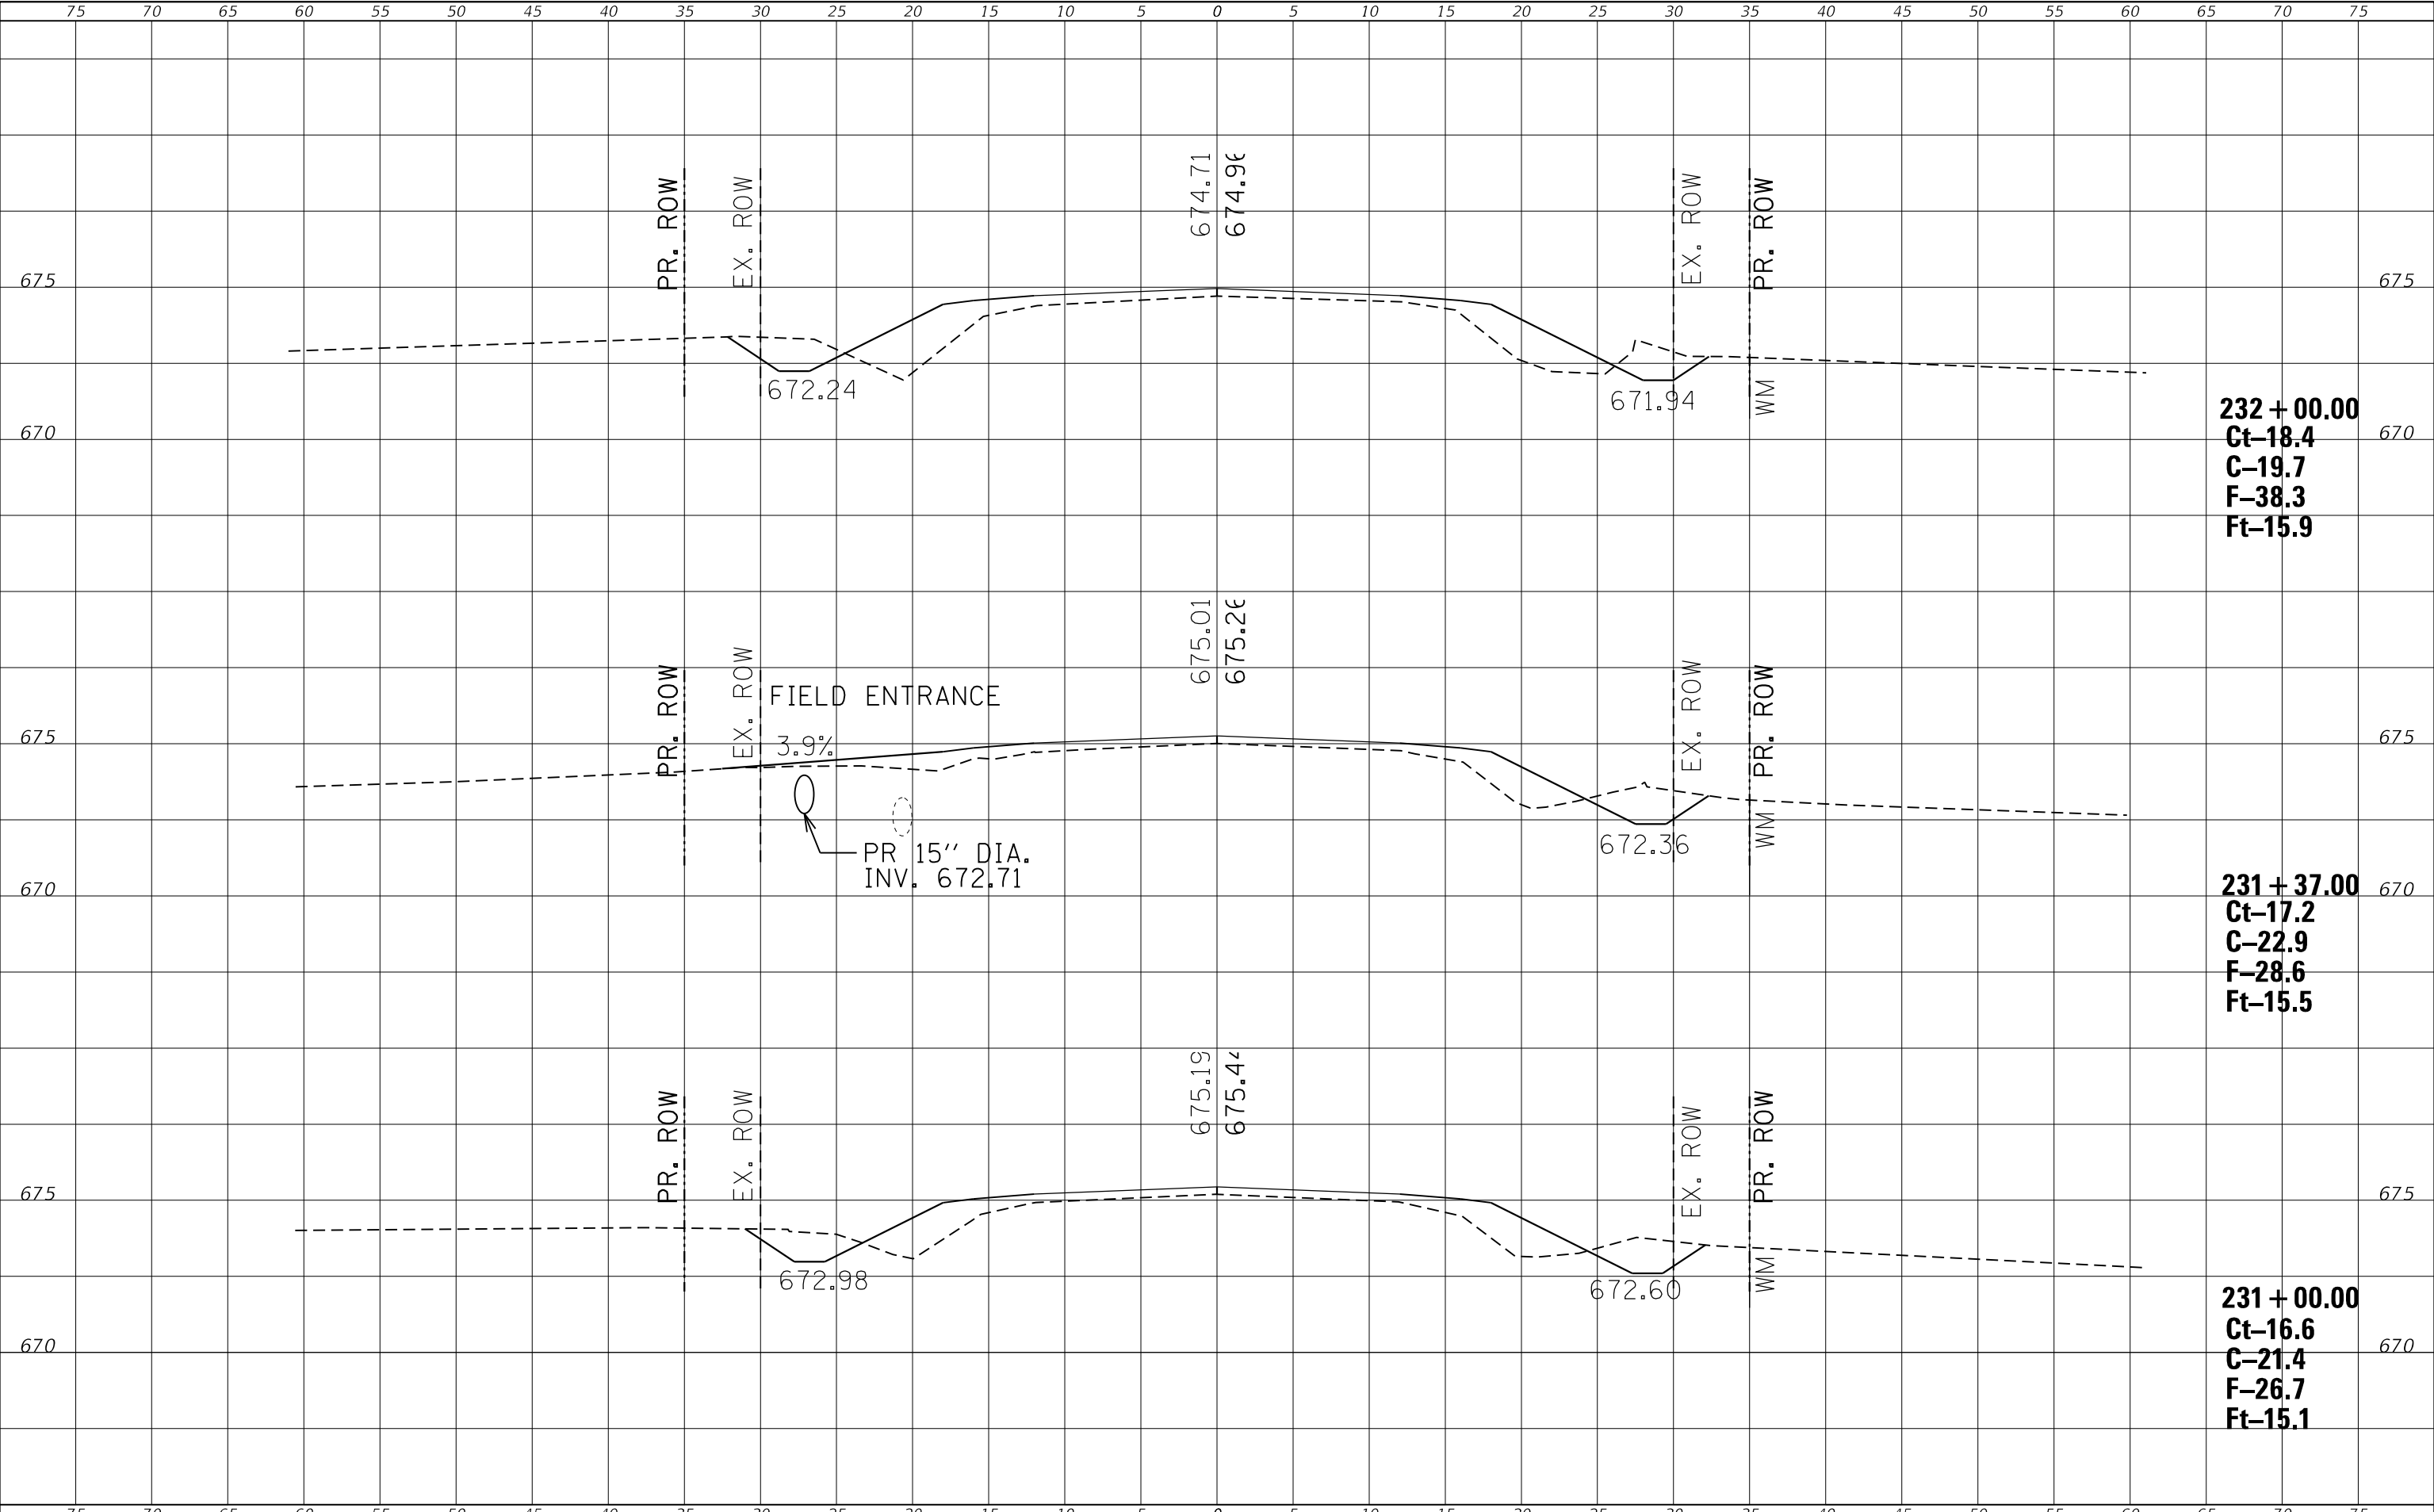

USER NAME	= jem42887	DESIGNED	-	REVISED	-
		DRAWN	-	REVISED	-
PLOT SCALE	= 10.0000 ' / in.	CHECKED	-	REVISED	-
PLOT DATE	= 1/11/2021	DATE	-	REVISED	-


STATE OF ILLINOIS
DEPARTMENT OF TRANSPORTATION

CROSS-SECTIONS			
SCALE:	SHEET	OF	SHEETS
STA. 231+00.00		TO STA. 232+00.00	

F.A.S. RTE.	SECTION	COUNTY	TOTAL SHEETS	SHEET NO.
512	19-00451-00-SP	CHAMPAIGN	141	103
CONTRACT NO. 91592				
ILLINOIS		FED. AID PROJECT		

ORIGINAL SURVEY	SURVEYED _____	BY _____	DATE _____
	PLOTTED _____		
	TEMPLATE _____		
	AREAS _____		
NO. _____	AREAS CHECKED _____		


MODEL: Default

 

FINAL	SURVEYED	BY	DATE
SURVEY	PLOTTED		
NOTE BOOK	TEMPLATE		
NO.	AREAS CHECKED		

ORIGINAL	SURVEYED	BY	DATE
SURVEY	PLOTTED		
NOTE BOOK	TEMPLATE		
NO.	AREAS CHECKED		

MODEL Default
FILE NAME: 19-00451-00-SP CH 15 FAS 512 US 130 to Skway/CDDXS Streets.dgn

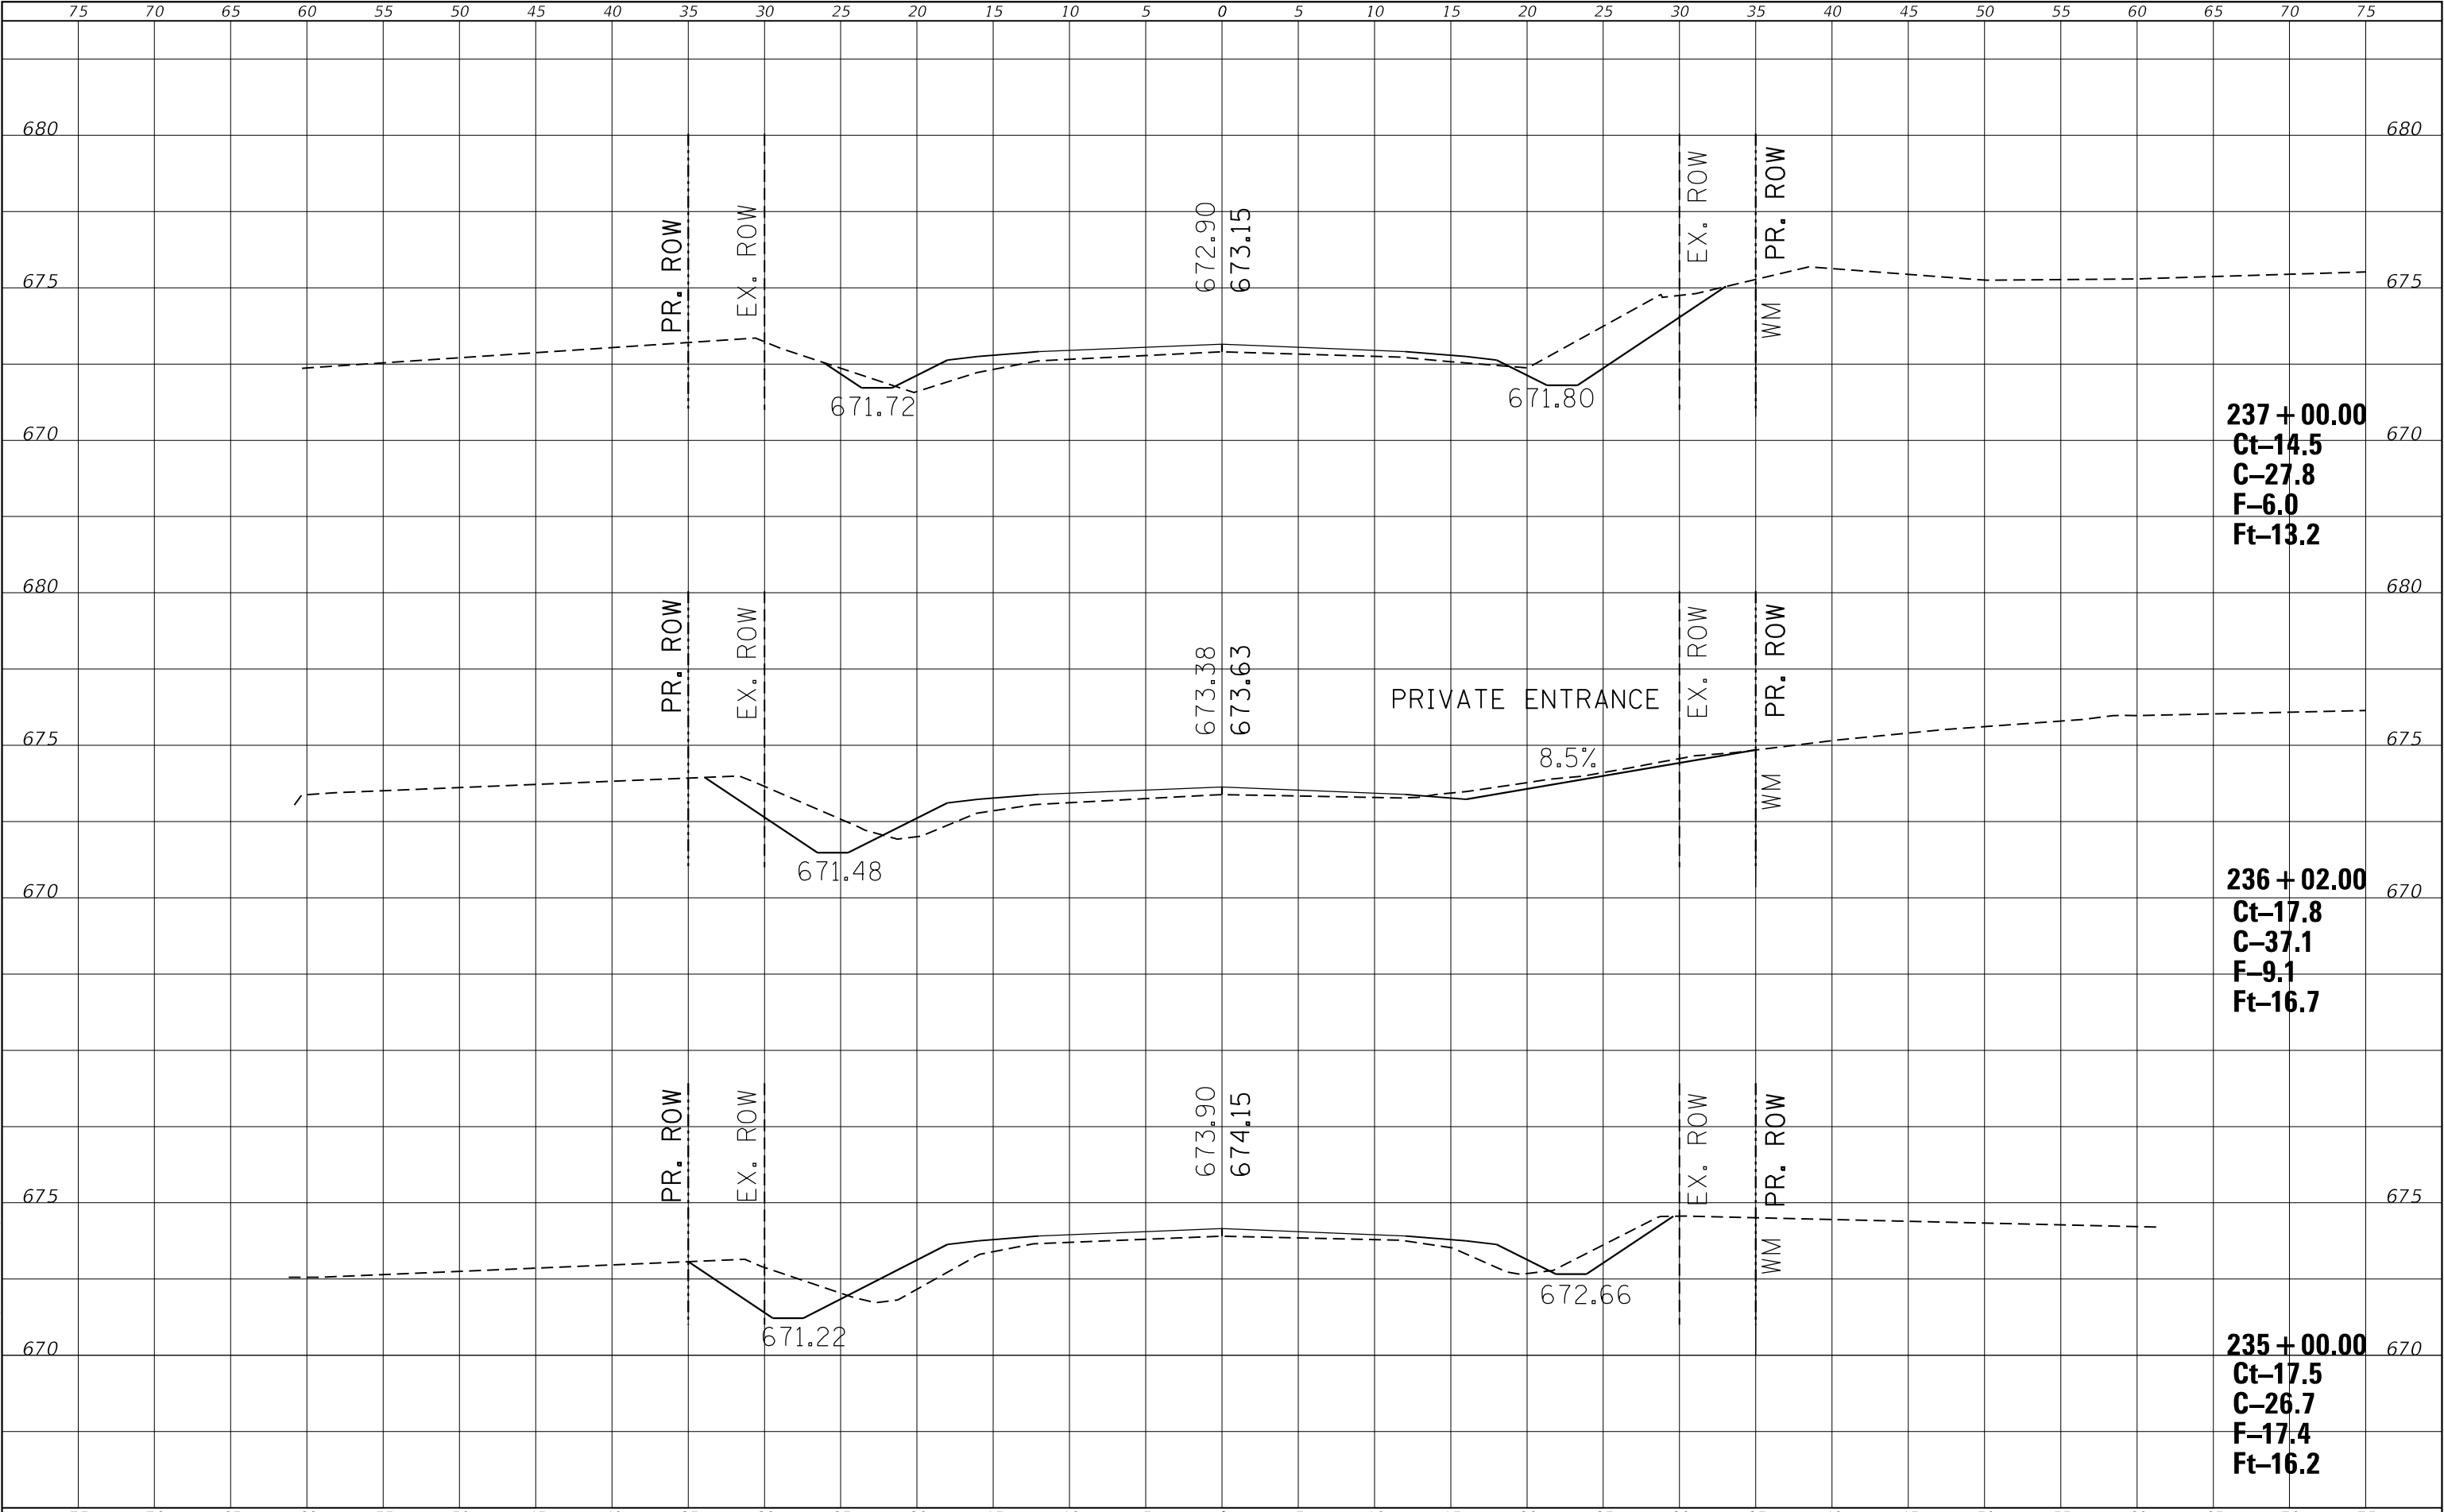

USER NAME = jem42887	DESIGNED -	REVISED -
	DRAWN -	REVISED -
PLOT SCALE = 10.0000 ' / in.	CHECKED -	REVISED -
PLOT DATE = 1/11/2021	DATE -	REVISED -

STATE OF ILLINOIS
DEPARTMENT OF TRANSPORTATION


CROSS-SECTIONS			
SCALE:	SHEET	OF	SHEETS
STA. 235+00.00		TO STA. 237+00.00	

F.A.S. RTE.	SECTION	COUNTY	TOTAL SHEETS	SHEET NO.
512	19-00451-00-SP	CHAMPAIGN	141	105
CONTRACT NO. 91592				
ILLINOIS		FED. AID PROJECT		

FINAL SURVEY NO.	SURVEYED PLOTTED AREAS CHECKED	BY	DATE

ORIGINAL SURVEY NO.	SURVEYED PLOTTED AREAS CHECKED	BY	DATE

MODEL Default
FILE NAME: 19-00451-00-SP CH 15 FAS 512 US 130 to Skway/CADDXS Sheets.dgn

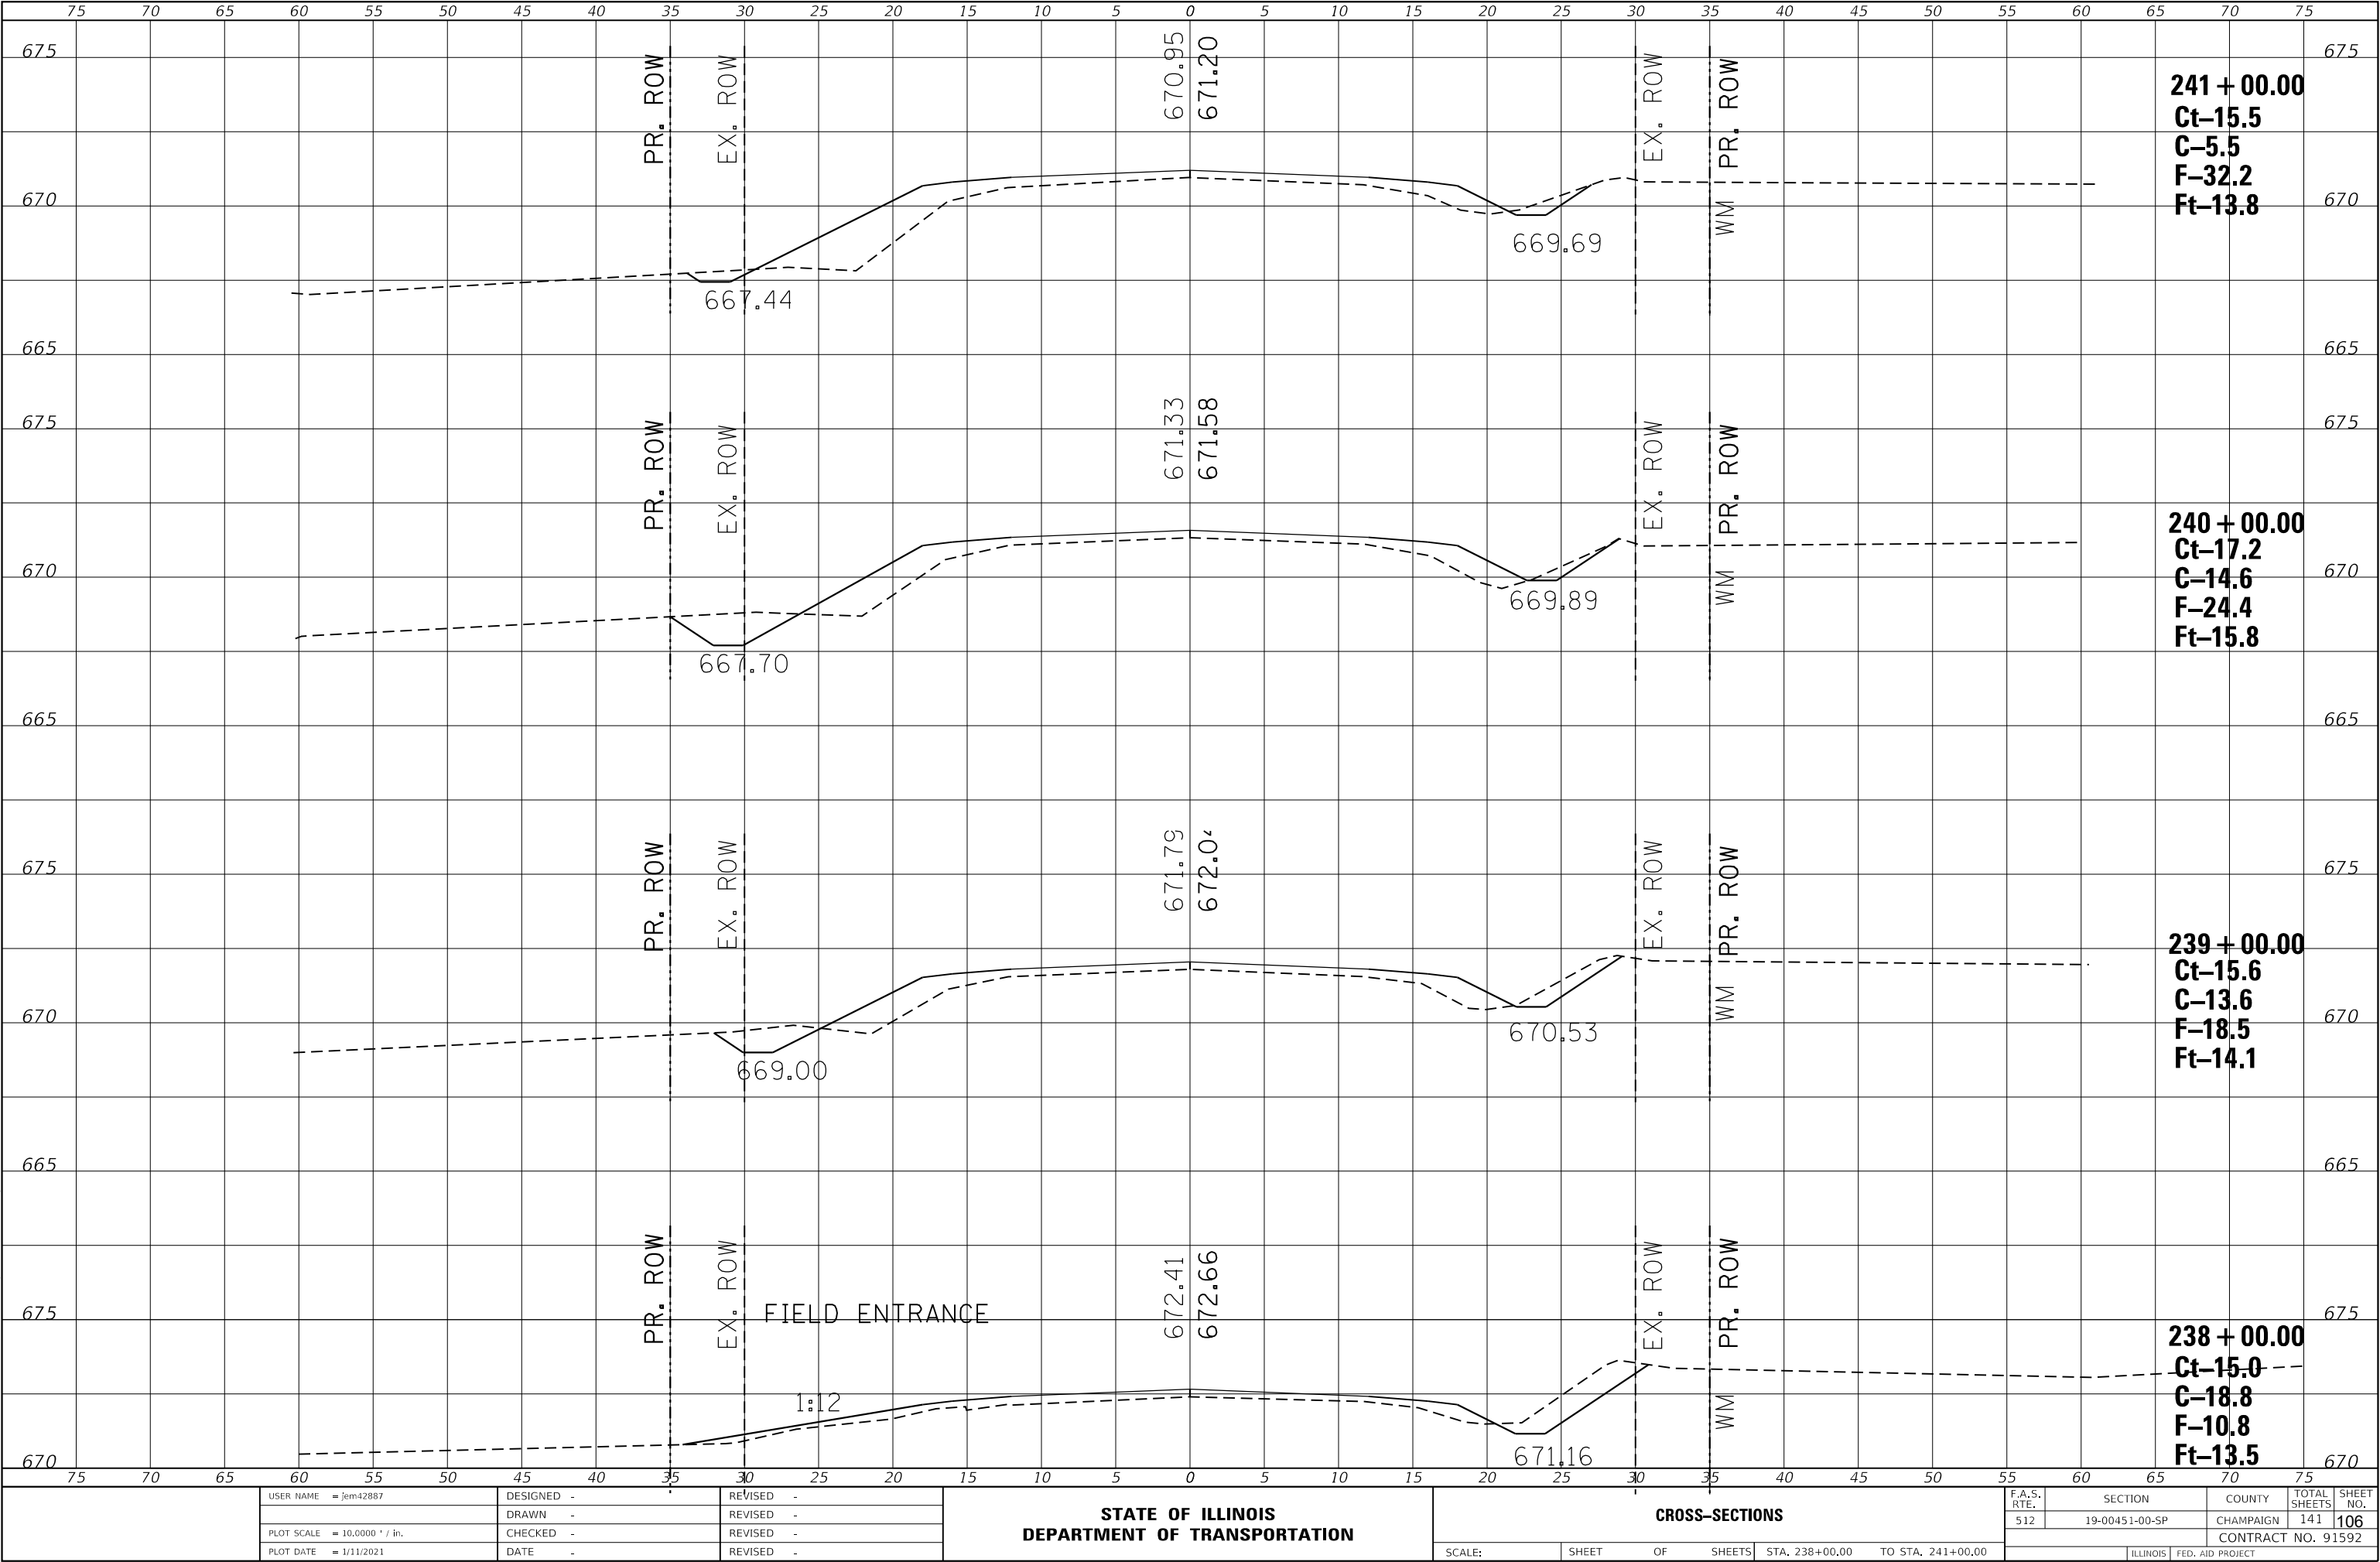

USER NAME = jem42887	DESIGNED -	REVISED -
	DRAWN -	REVISED -
PLOT SCALE = 10.0000 ' / in.	CHECKED -	REVISED -
PLOT DATE = 1/11/2021	DATE -	REVISED -

STATE OF ILLINOIS
DEPARTMENT OF TRANSPORTATION


CROSS-SECTIONS			
SCALE:	SHEET	OF	SHEETS

F.A.S. RTE.	SECTION	COUNTY	TOTAL SHEETS	SHEET NO.
512	19-00451-00-SP	CHAMPAIGN	141	106
				CONTRACT NO. 91592
				ILLINOIS FED. AID PROJECT

FINAL SURVEY NOTE BOOK NO.	SURVEYED PLOTTED TEMPLATE AREAS CHECKED	BY	DATE

ORIGINAL SURVEY NOTE BOOK NO.	SURVEYED PLOTTED TEMPLATE AREAS CHECKED	BY	DATE

MODEL Default
FILE NAME: 19-00451-00-SP CH 15 FAS 512 US 130 to Skway/CDDXS Streets.dgn

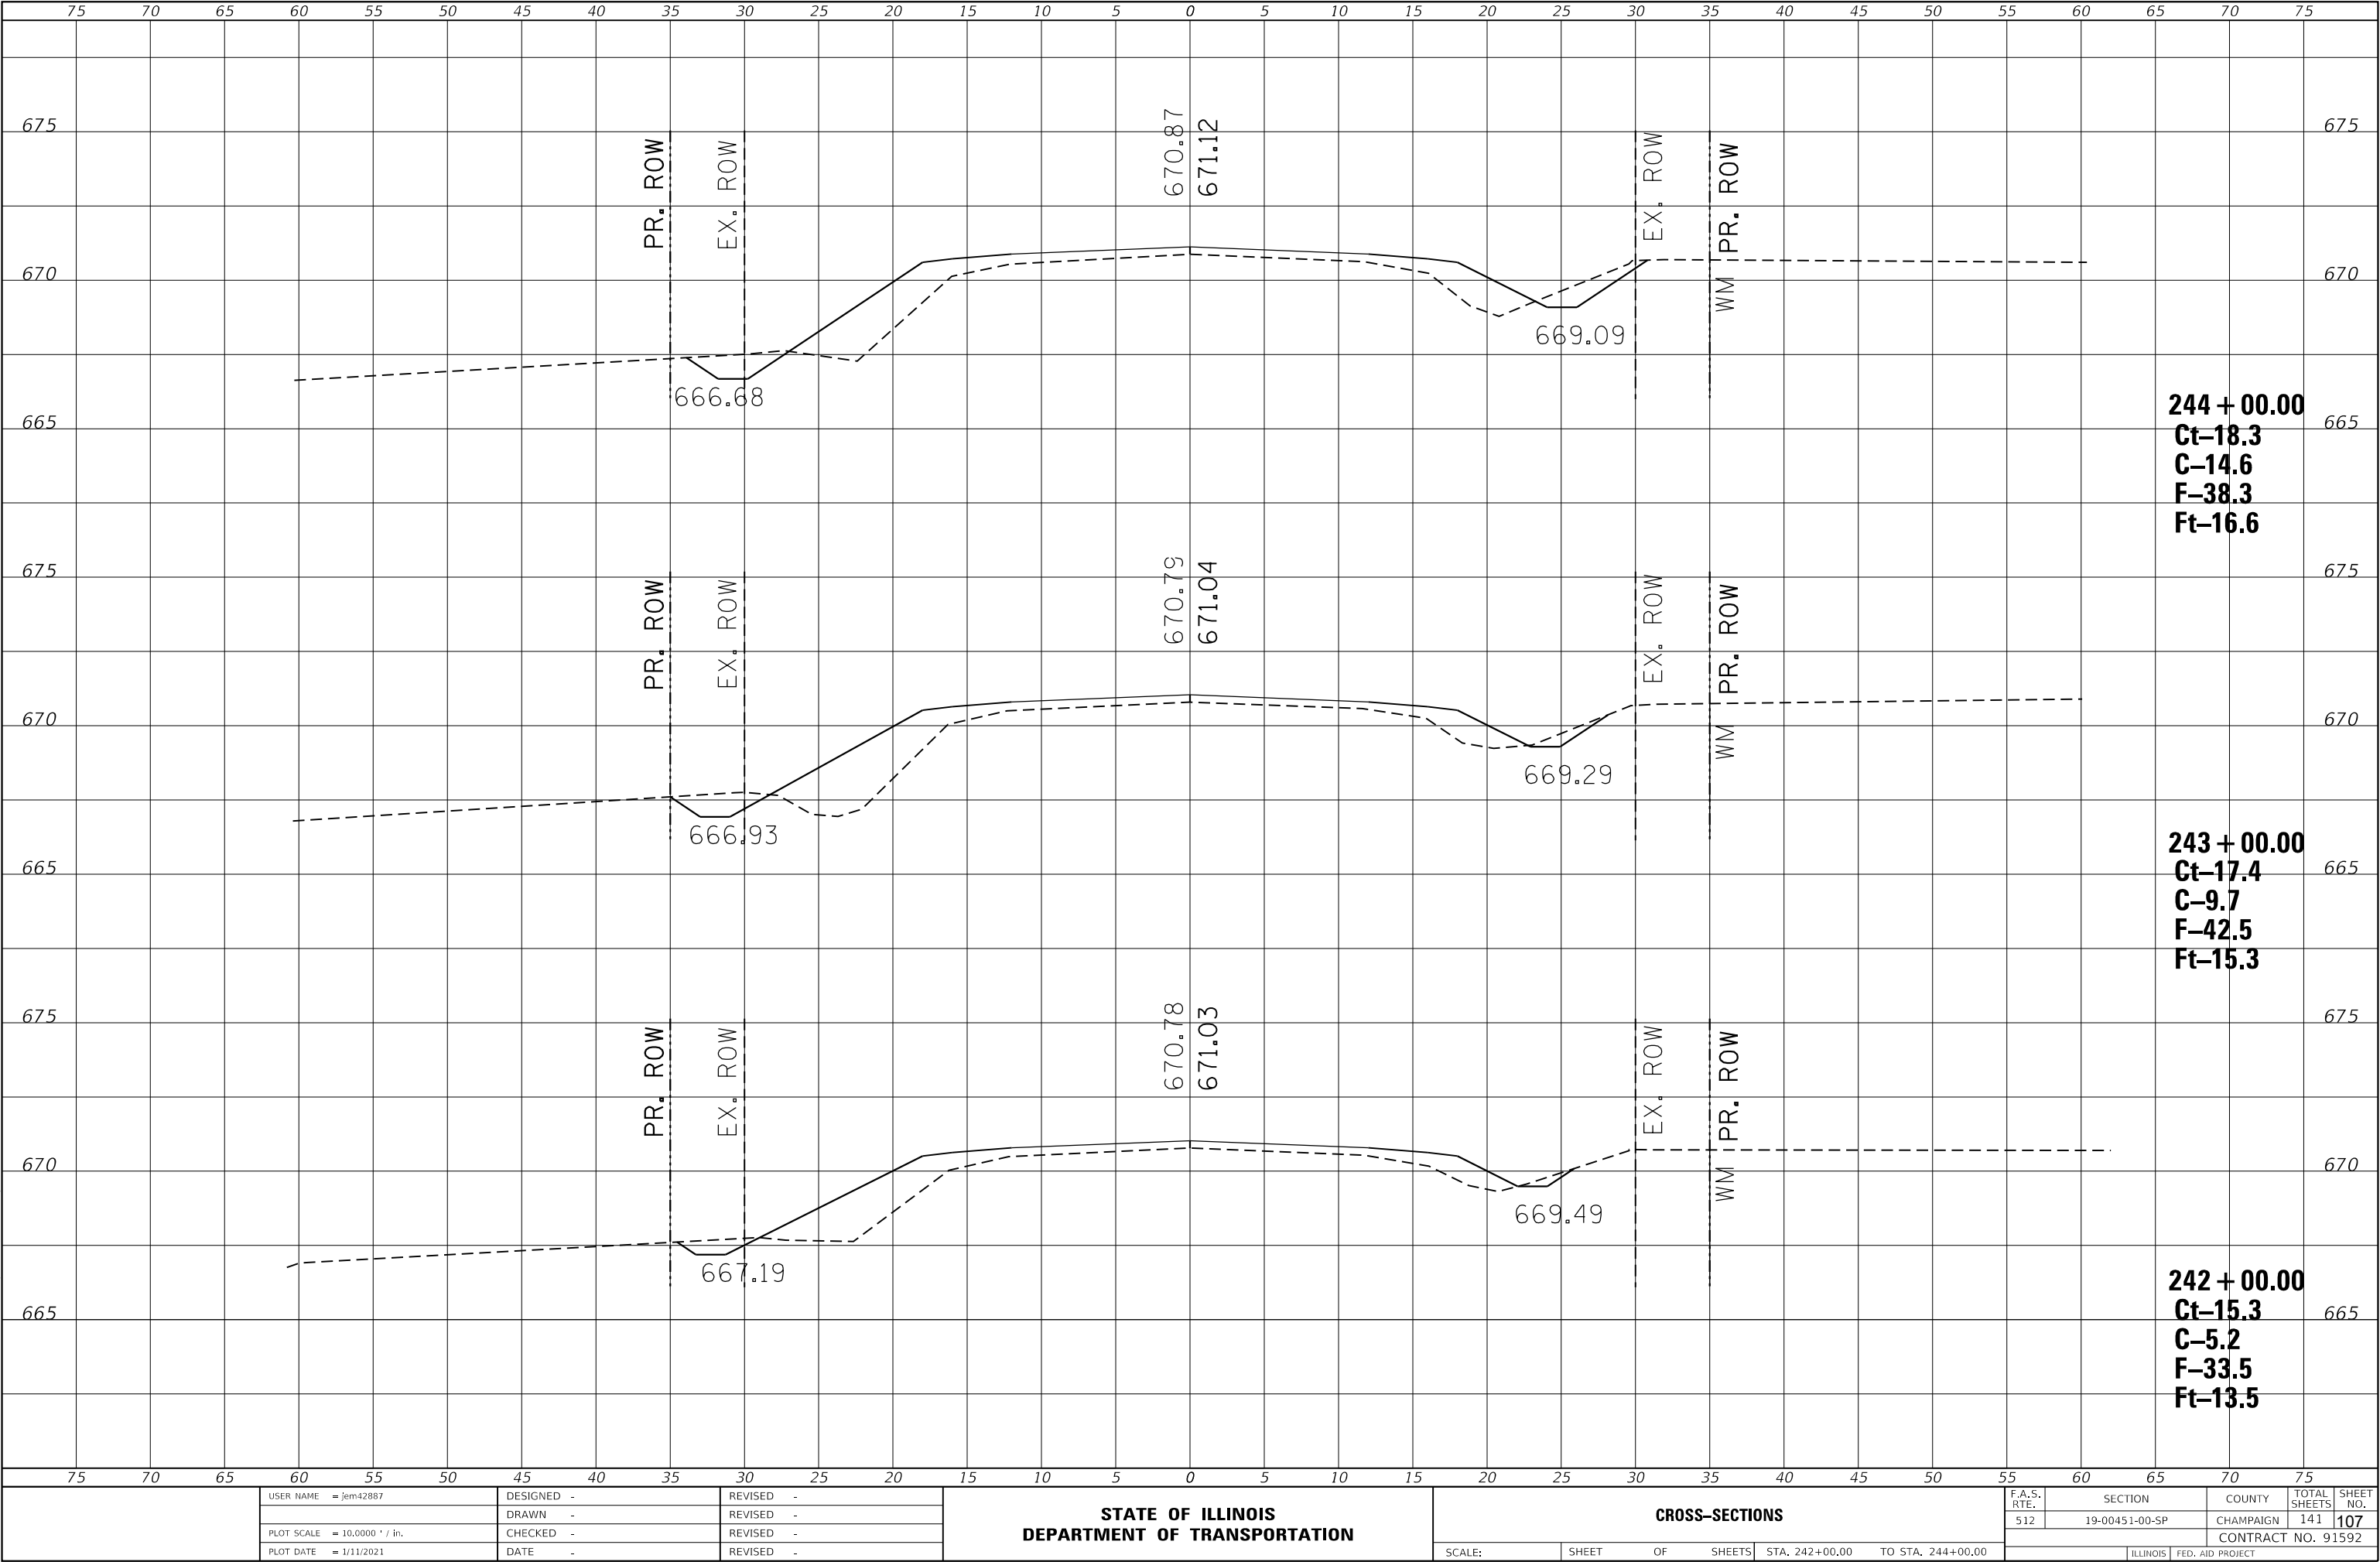

USER NAME	= jem42887	DESIGNED	-	REVISED	-
		DRAWN	-	REVISED	-
PLOT SCALE	= 10.0000 ' / in.	CHECKED	-	REVISED	-
PLOT DATE	= 1/11/2021	DATE	-	REVISED	-

STATE OF ILLINOIS
DEPARTMENT OF TRANSPORTATION


CROSS-SECTIONS				
SCALE:	SHEET	OF	SHEETS	TO STA. 242+00.00 TO STA. 244+00.00

F.A.S. RTE.	SECTION	COUNTY	TOTAL SHEETS	SHEET NO.
512	19-00451-00-SP	CHAMPAIGN	141	107
CONTRACT NO. 91592				
ILLINOIS FED. AID PROJECT				

FINAL	SURVEYED	BY	DATE
SURVEY	PLOTTED		
NOTE BOOK	TEMPLATE		
NO.	AREAS CHECKED		

ORIGINAL	SURVEYED	BY	DATE
SURVEY	PLOTTED		
NOTE BOOK	TEMPLATE		
NO.	AREAS CHECKED		

MODEL Default
FILE NAME: 19-00451-00-SP CH 15 FAS 512 US 130 to Skwy/CDDXS Sheets.dgn

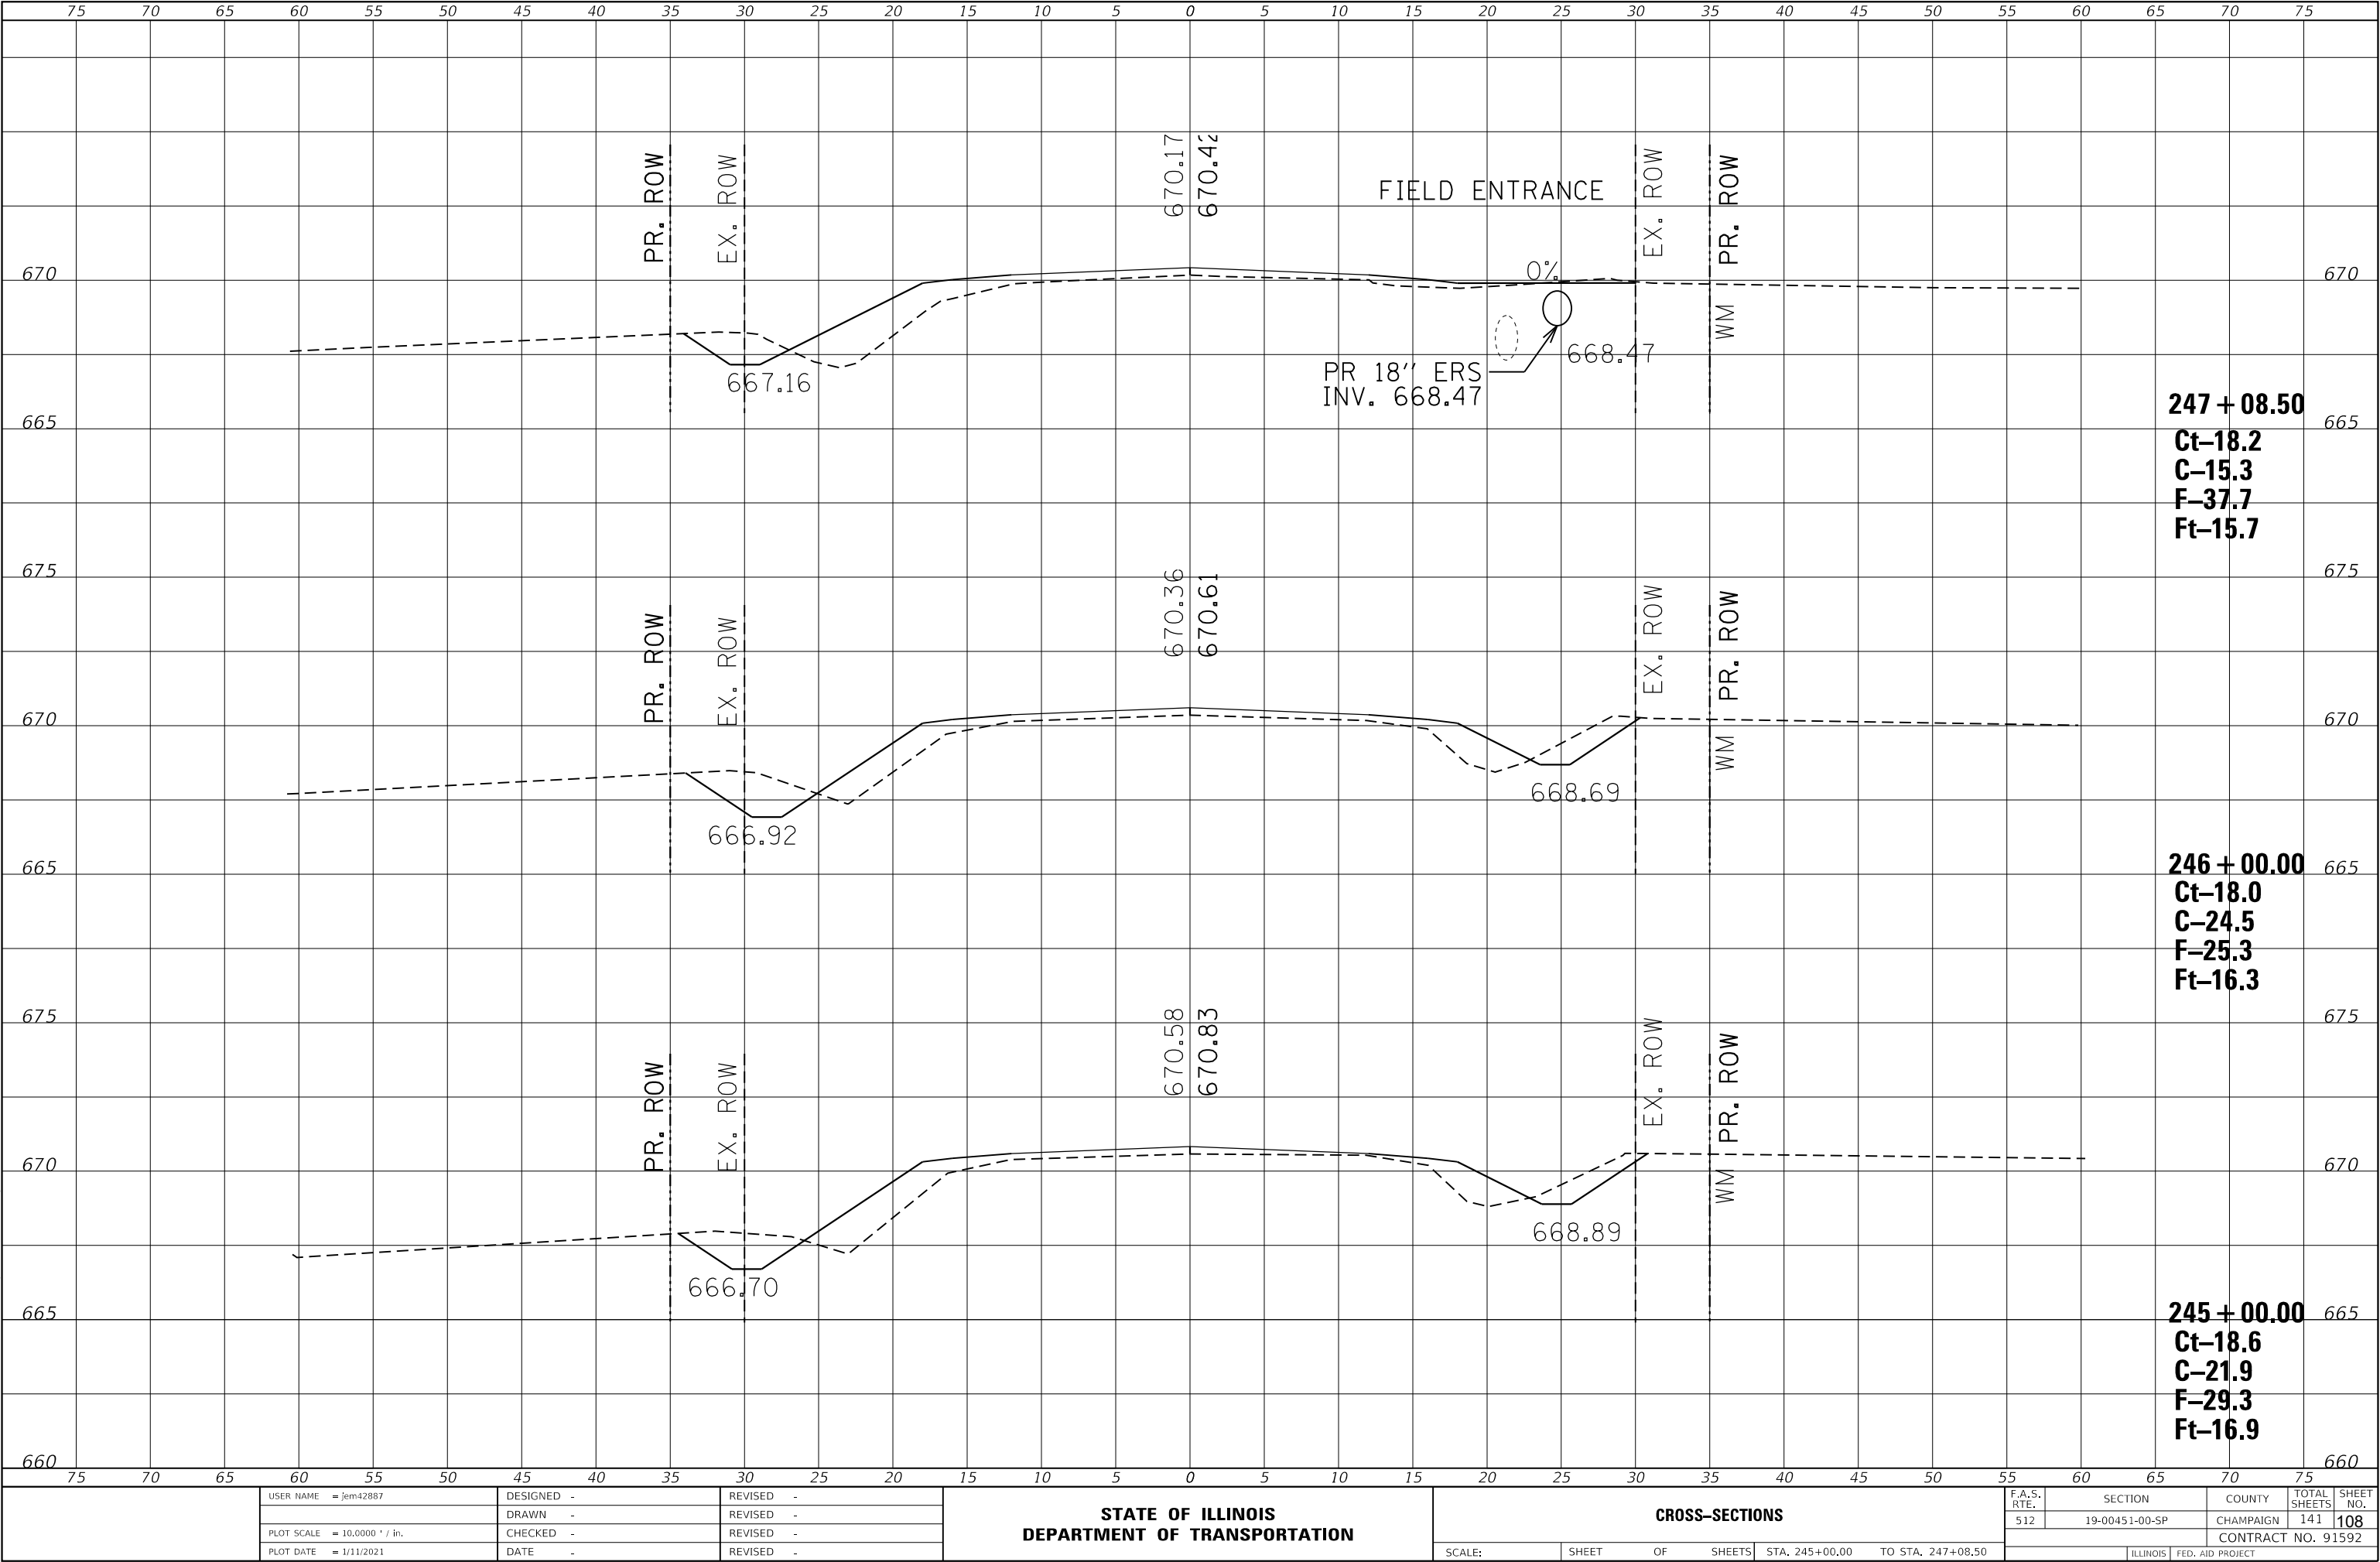

USER NAME	= jem42887	DESIGNED	-	REVISED	-
		DRAWN	-	REVISED	-
PLOT SCALE	= 10.0000 ' / in.	CHECKED	-	REVISED	-
PLOT DATE	= 1/11/2021	DATE	-	REVISED	-

STATE OF ILLINOIS
DEPARTMENT OF TRANSPORTATION


CROSS-SECTIONS			
SCALE:	SHEET	OF	SHEETS
STA. 245+00.00		TO STA. 247+08.50	

F.A.S. RTE.	SECTION	COUNTY	TOTAL SHEETS	SHEET NO.
512	19-00451-00-SP	CHAMPAIGN	141	108
CONTRACT NO. 91592				
ILLINOIS		FED. AID PROJECT		

FINAL SURVEY NOTE BOOK NO.	SURVEYED PLOTTED TEMPLATE AREAS CHECKED	BY	DATE

ORIGINAL SURVEY NOTE BOOK NO.	SURVEYED PLOTTED TEMPLATE AREAS CHECKED	BY	DATE

MODEL Default
FILE NAME: 19-00451-00-SP CH 15 FAS 512 US 130 to Skway/CDDXS Streets.dgn

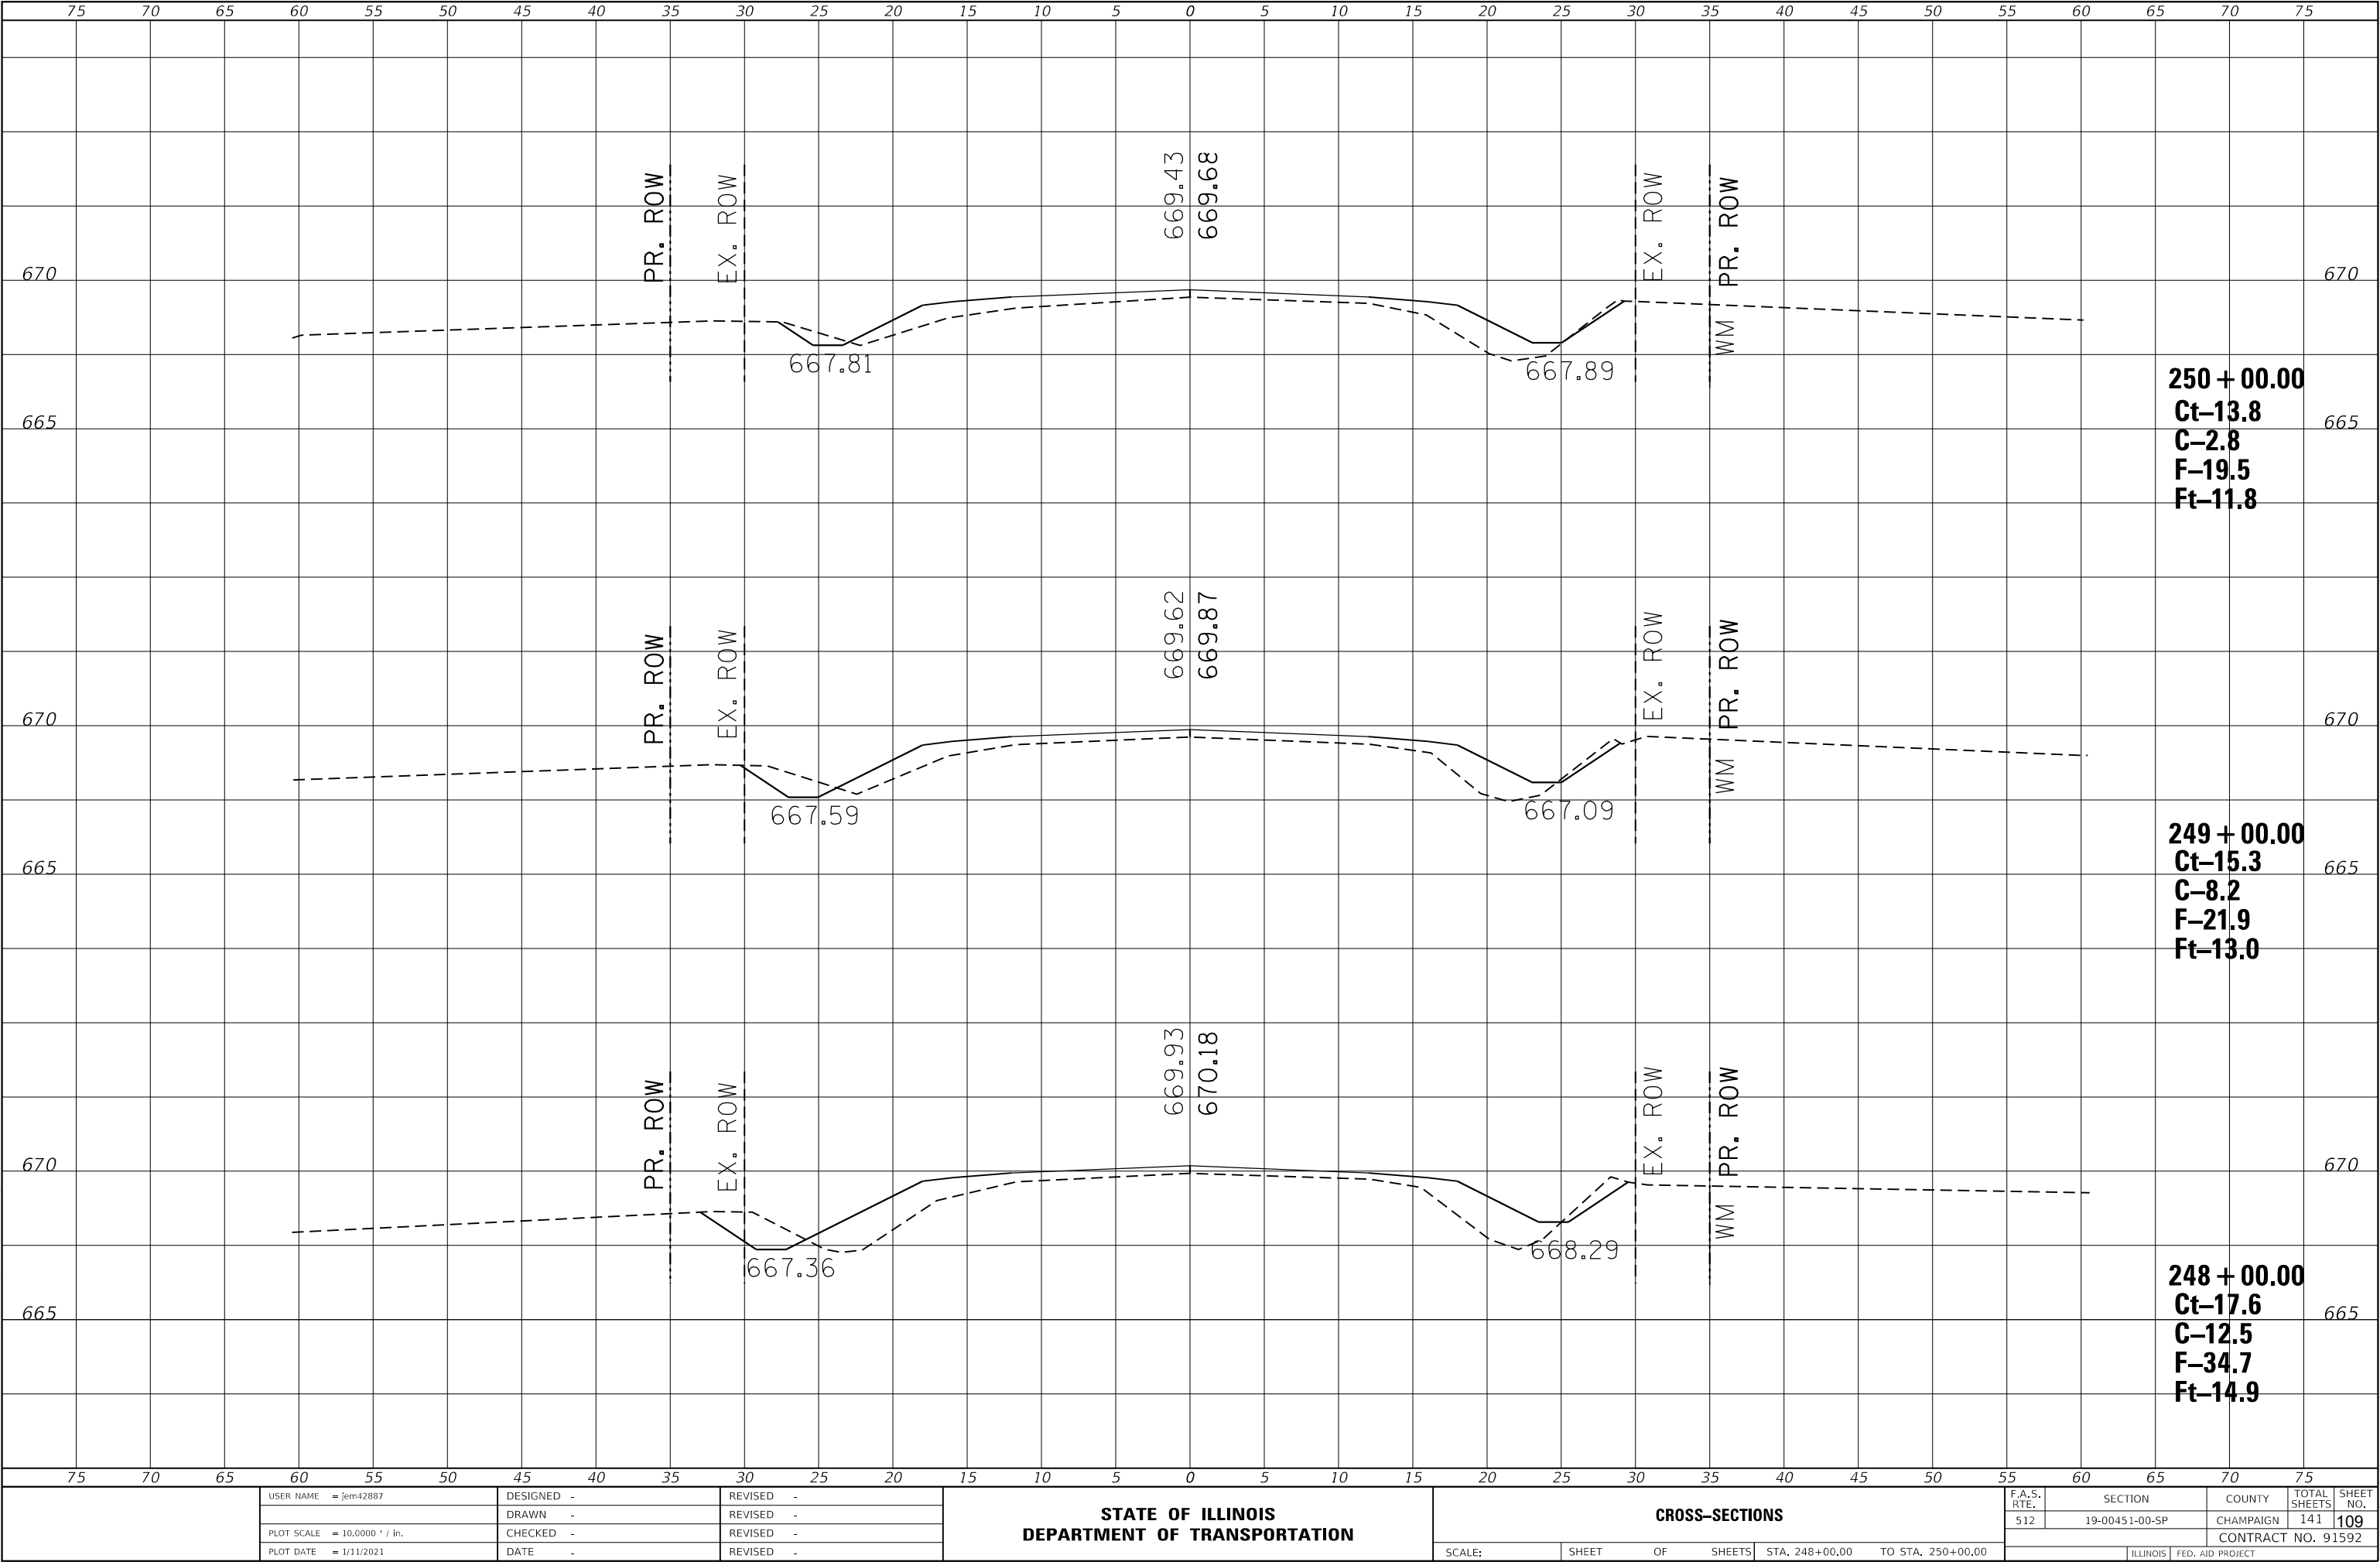

USER NAME = jem42887	DESIGNED -	REVISED -
	DRAWN -	REVISED -
PLOT SCALE = 10.0000 ' / in.	CHECKED -	REVISED -
PLOT DATE = 1/11/2021	DATE -	REVISED -

STATE OF ILLINOIS
DEPARTMENT OF TRANSPORTATION


CROSS-SECTIONS			
SCALE:	SHEET	OF	SHEETS

F.A.S. RTE.	SECTION	COUNTY	TOTAL SHEETS	SHEET NO.
512	19-00451-00-SP	CHAMPAIGN	141	109
CONTRACT NO. 91592				
ILLINOIS FED. AID PROJECT				

FINAL SURVEY NOTE BOOK NO.	SURVEYED PLOTTED TEMPLATE AREAS CHECKED	BY	DATE

ORIGINAL SURVEY NOTE BOOK NO.	SURVEYED PLOTTED TEMPLATE AREAS CHECKED	BY	DATE

MODEL Default
FILE NAME: 19-00451-00-SP CH 15 FAS 512 US 130 to Skway/CADDXS Streets.dgn

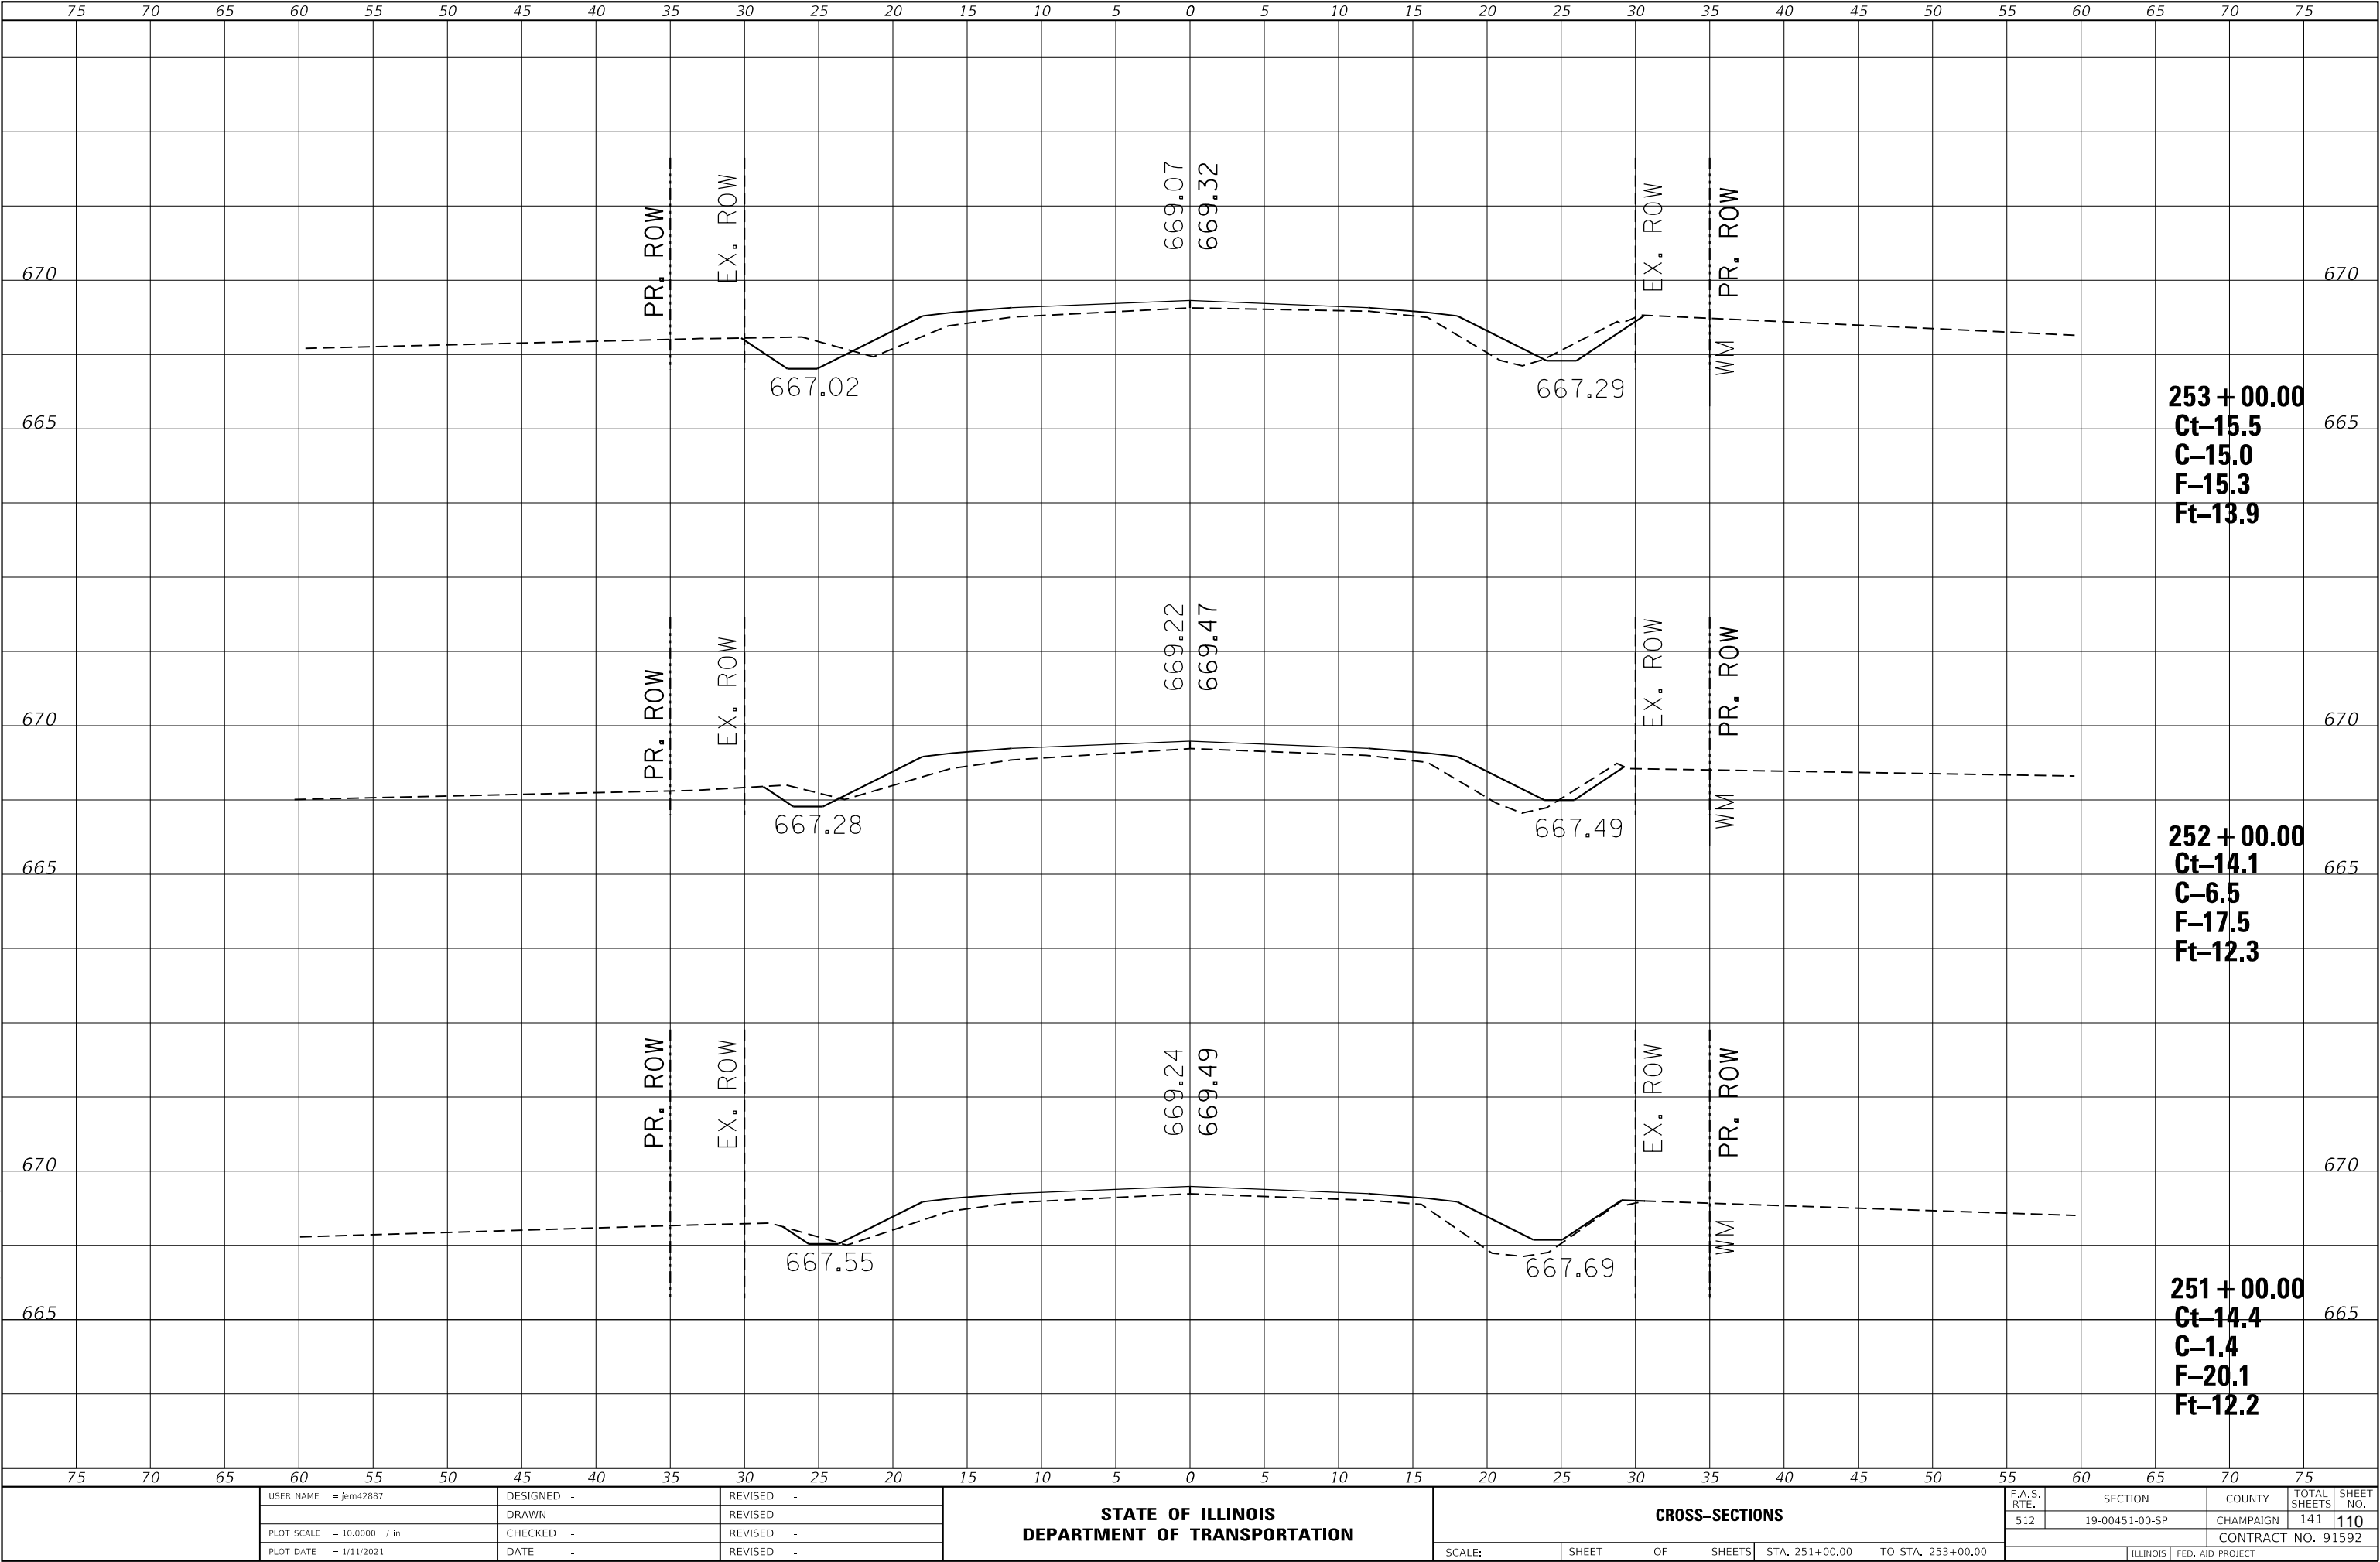

USER NAME	= jem42887	DESIGNED	-	REVISED	-
		DRAWN	-	REVISED	-
PLOT SCALE	= 10.0000 ' / in.	CHECKED	-	REVISED	-
PLOT DATE	= 1/11/2021	DATE	-	REVISED	-

STATE OF ILLINOIS
DEPARTMENT OF TRANSPORTATION

CROSS-SECTIONS


SCALE: SHEET OF SHEETS STA. 251+00.00 TO STA. 253+00.00

F.A.S. RTE.	SECTION	COUNTY	TOTAL SHEETS	SHEET NO.
512	19-00451-00-SP	CHAMPAIGN	141	110
CONTRACT NO. 91592				
ILLINOIS FED. AID PROJECT				

FINAL SURVEY NOTE BOOK NO.	SURVEYED PLOTTED TEMPLATE AREAS CHECKED	BY	DATE

ORIGINAL SURVEY NOTE BOOK NO.	SURVEYED PLOTTED TEMPLATE AREAS CHECKED	BY	DATE

MODEL Default
FILE NAME: 19-00451-00-SP CH 15 FAS 512 US 130 to Skway/CADDXS Streets.dgn

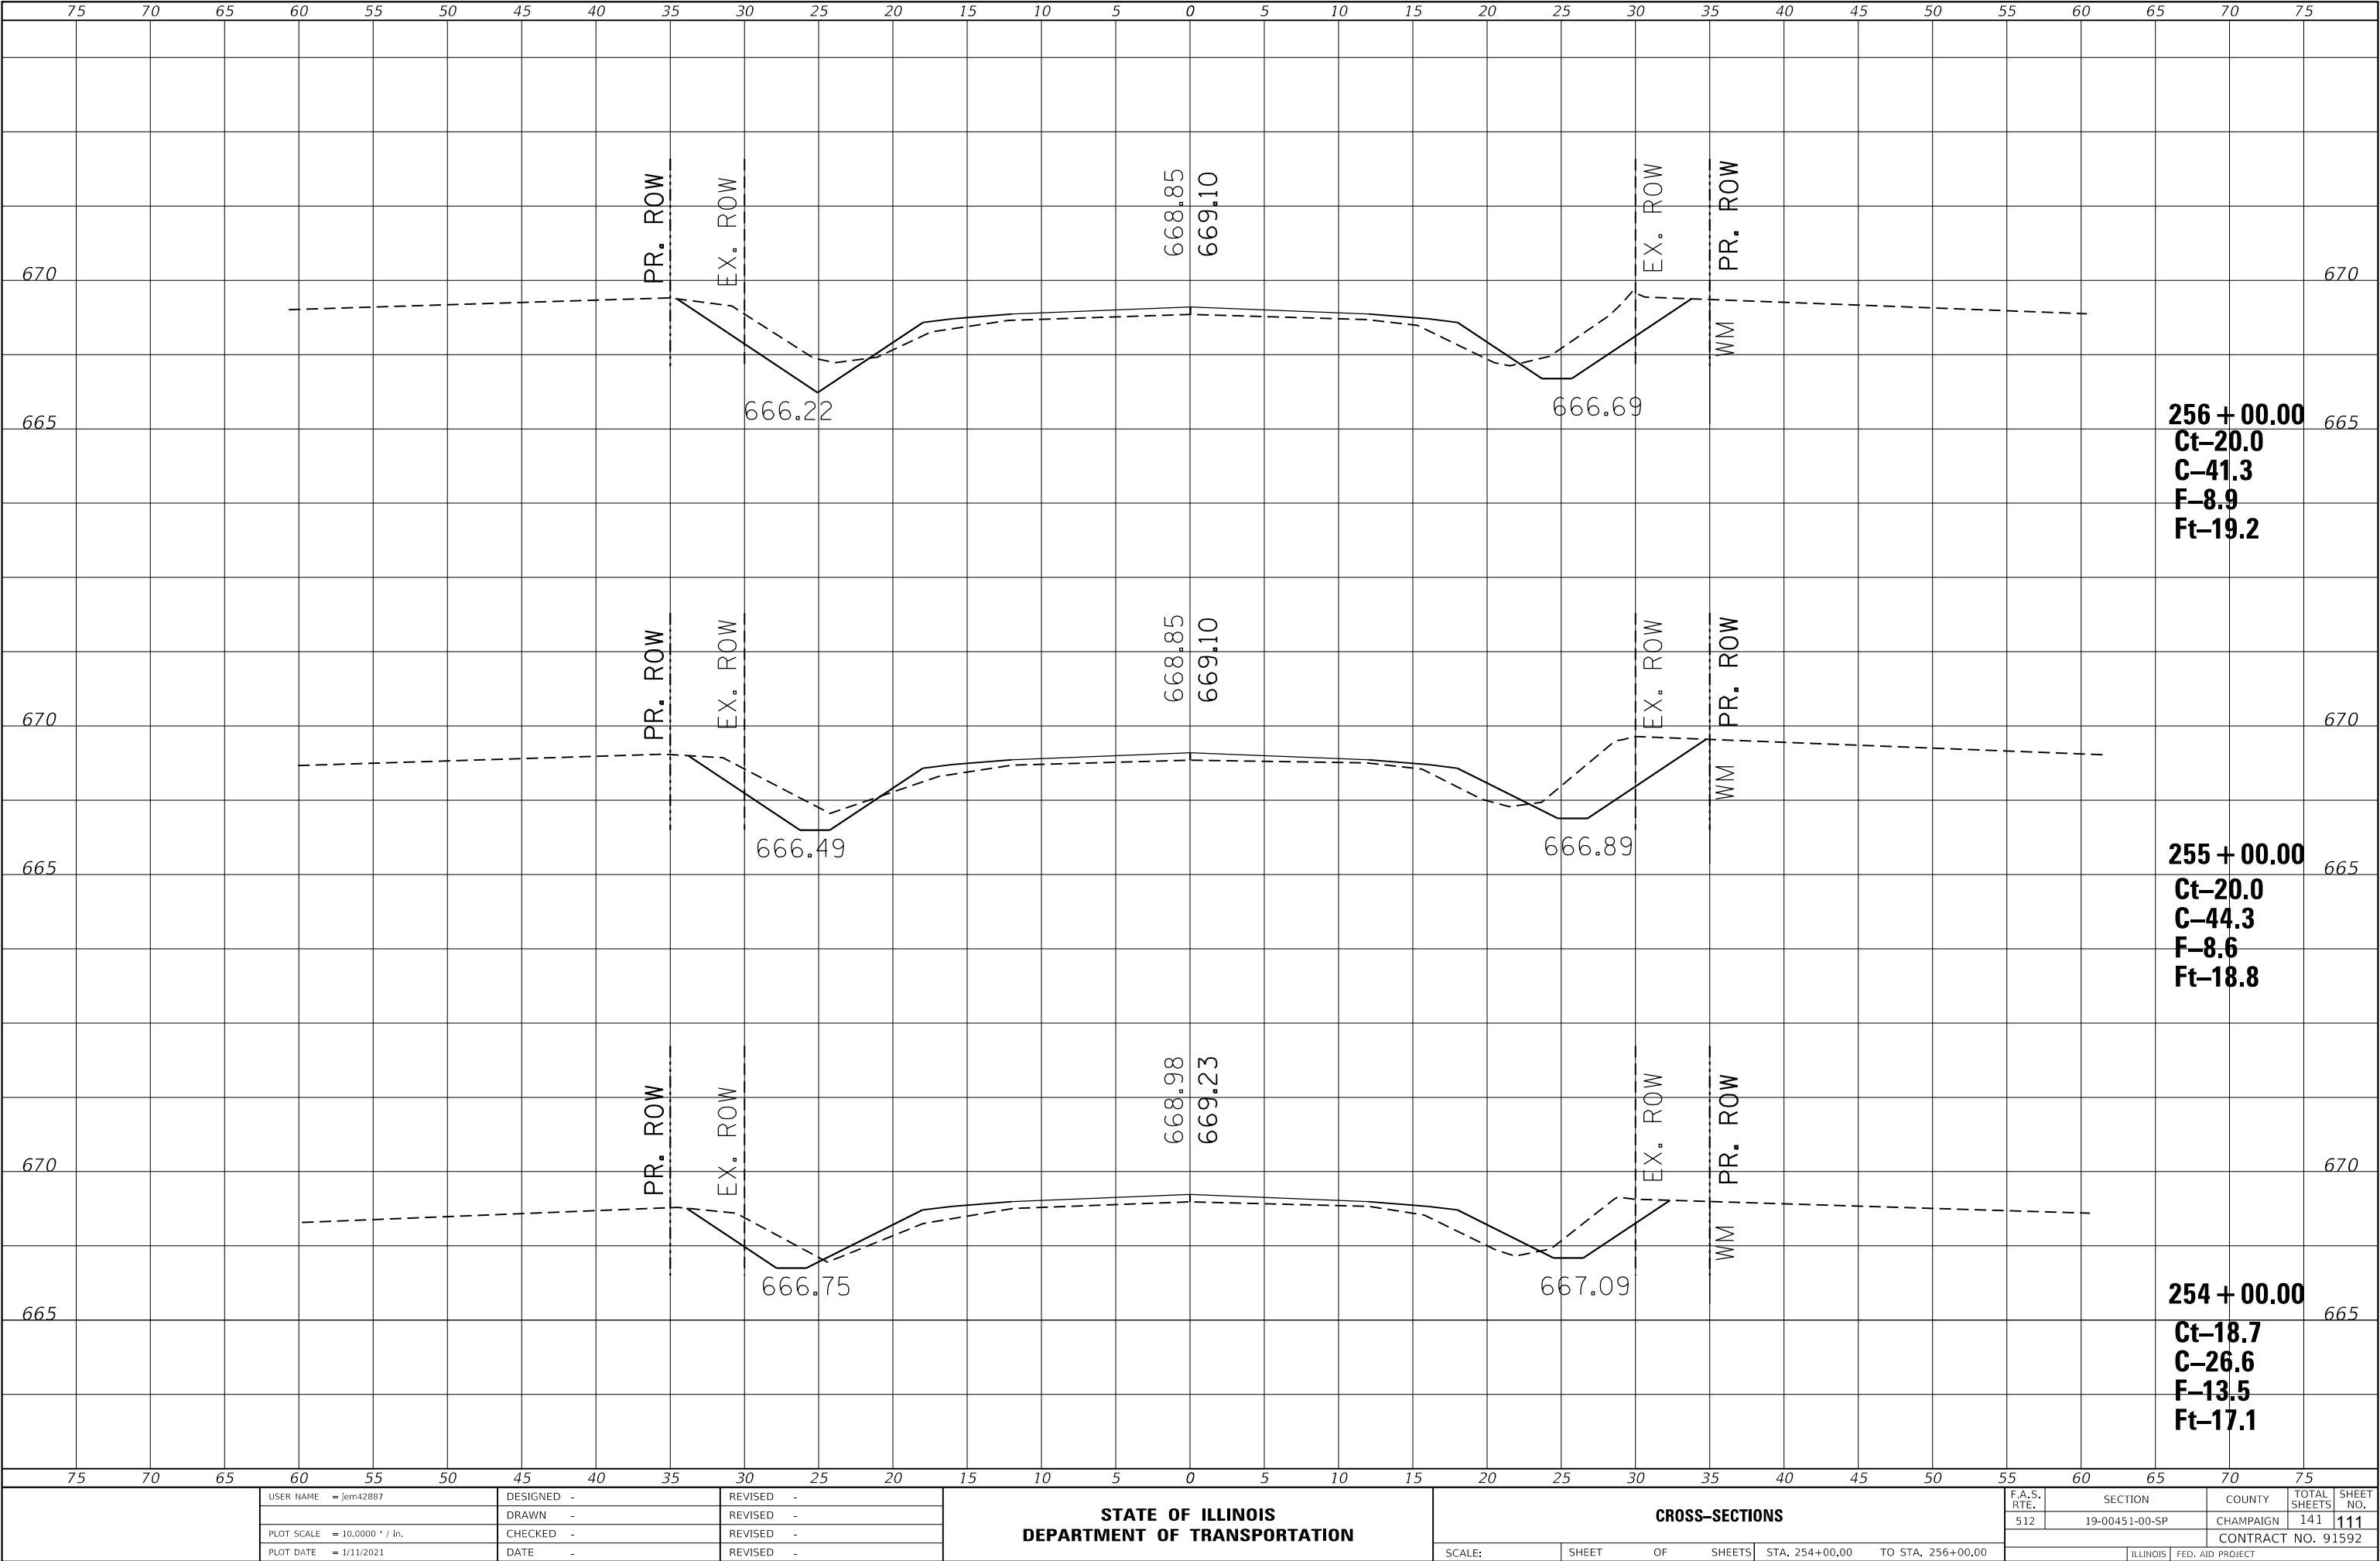


USER NAME	= jem42887	DESIGNED	-	REVISED	-
		DRAWN	-	REVISED	-
PLOT SCALE	= 10.0000 ' / in.	CHECKED	-	REVISED	-
PLOT DATE	= 1/11/2021	DATE	-	REVISED	-

STATE OF ILLINOIS
DEPARTMENT OF TRANSPORTATION

CROSS-SECTIONS				
SCALE:	SHEET	OF	SHEETS	TO STA. 256+00.00

F.A.S. RTE.	SECTION	COUNTY	TOTAL SHEETS	SHEET NO.
512	19-00451-00-SP	CHAMPAIGN	141	111
CONTRACT NO. 91592				
ILLINOIS		FED. AID PROJECT		


ORIGINAL SURVEY	SURVEYED _____	BY _____	DATE _____
	PLOTTED _____		
	TEMPLATE _____		
	AREAS _____		
NO. _____	AREAS CHECKED _____		

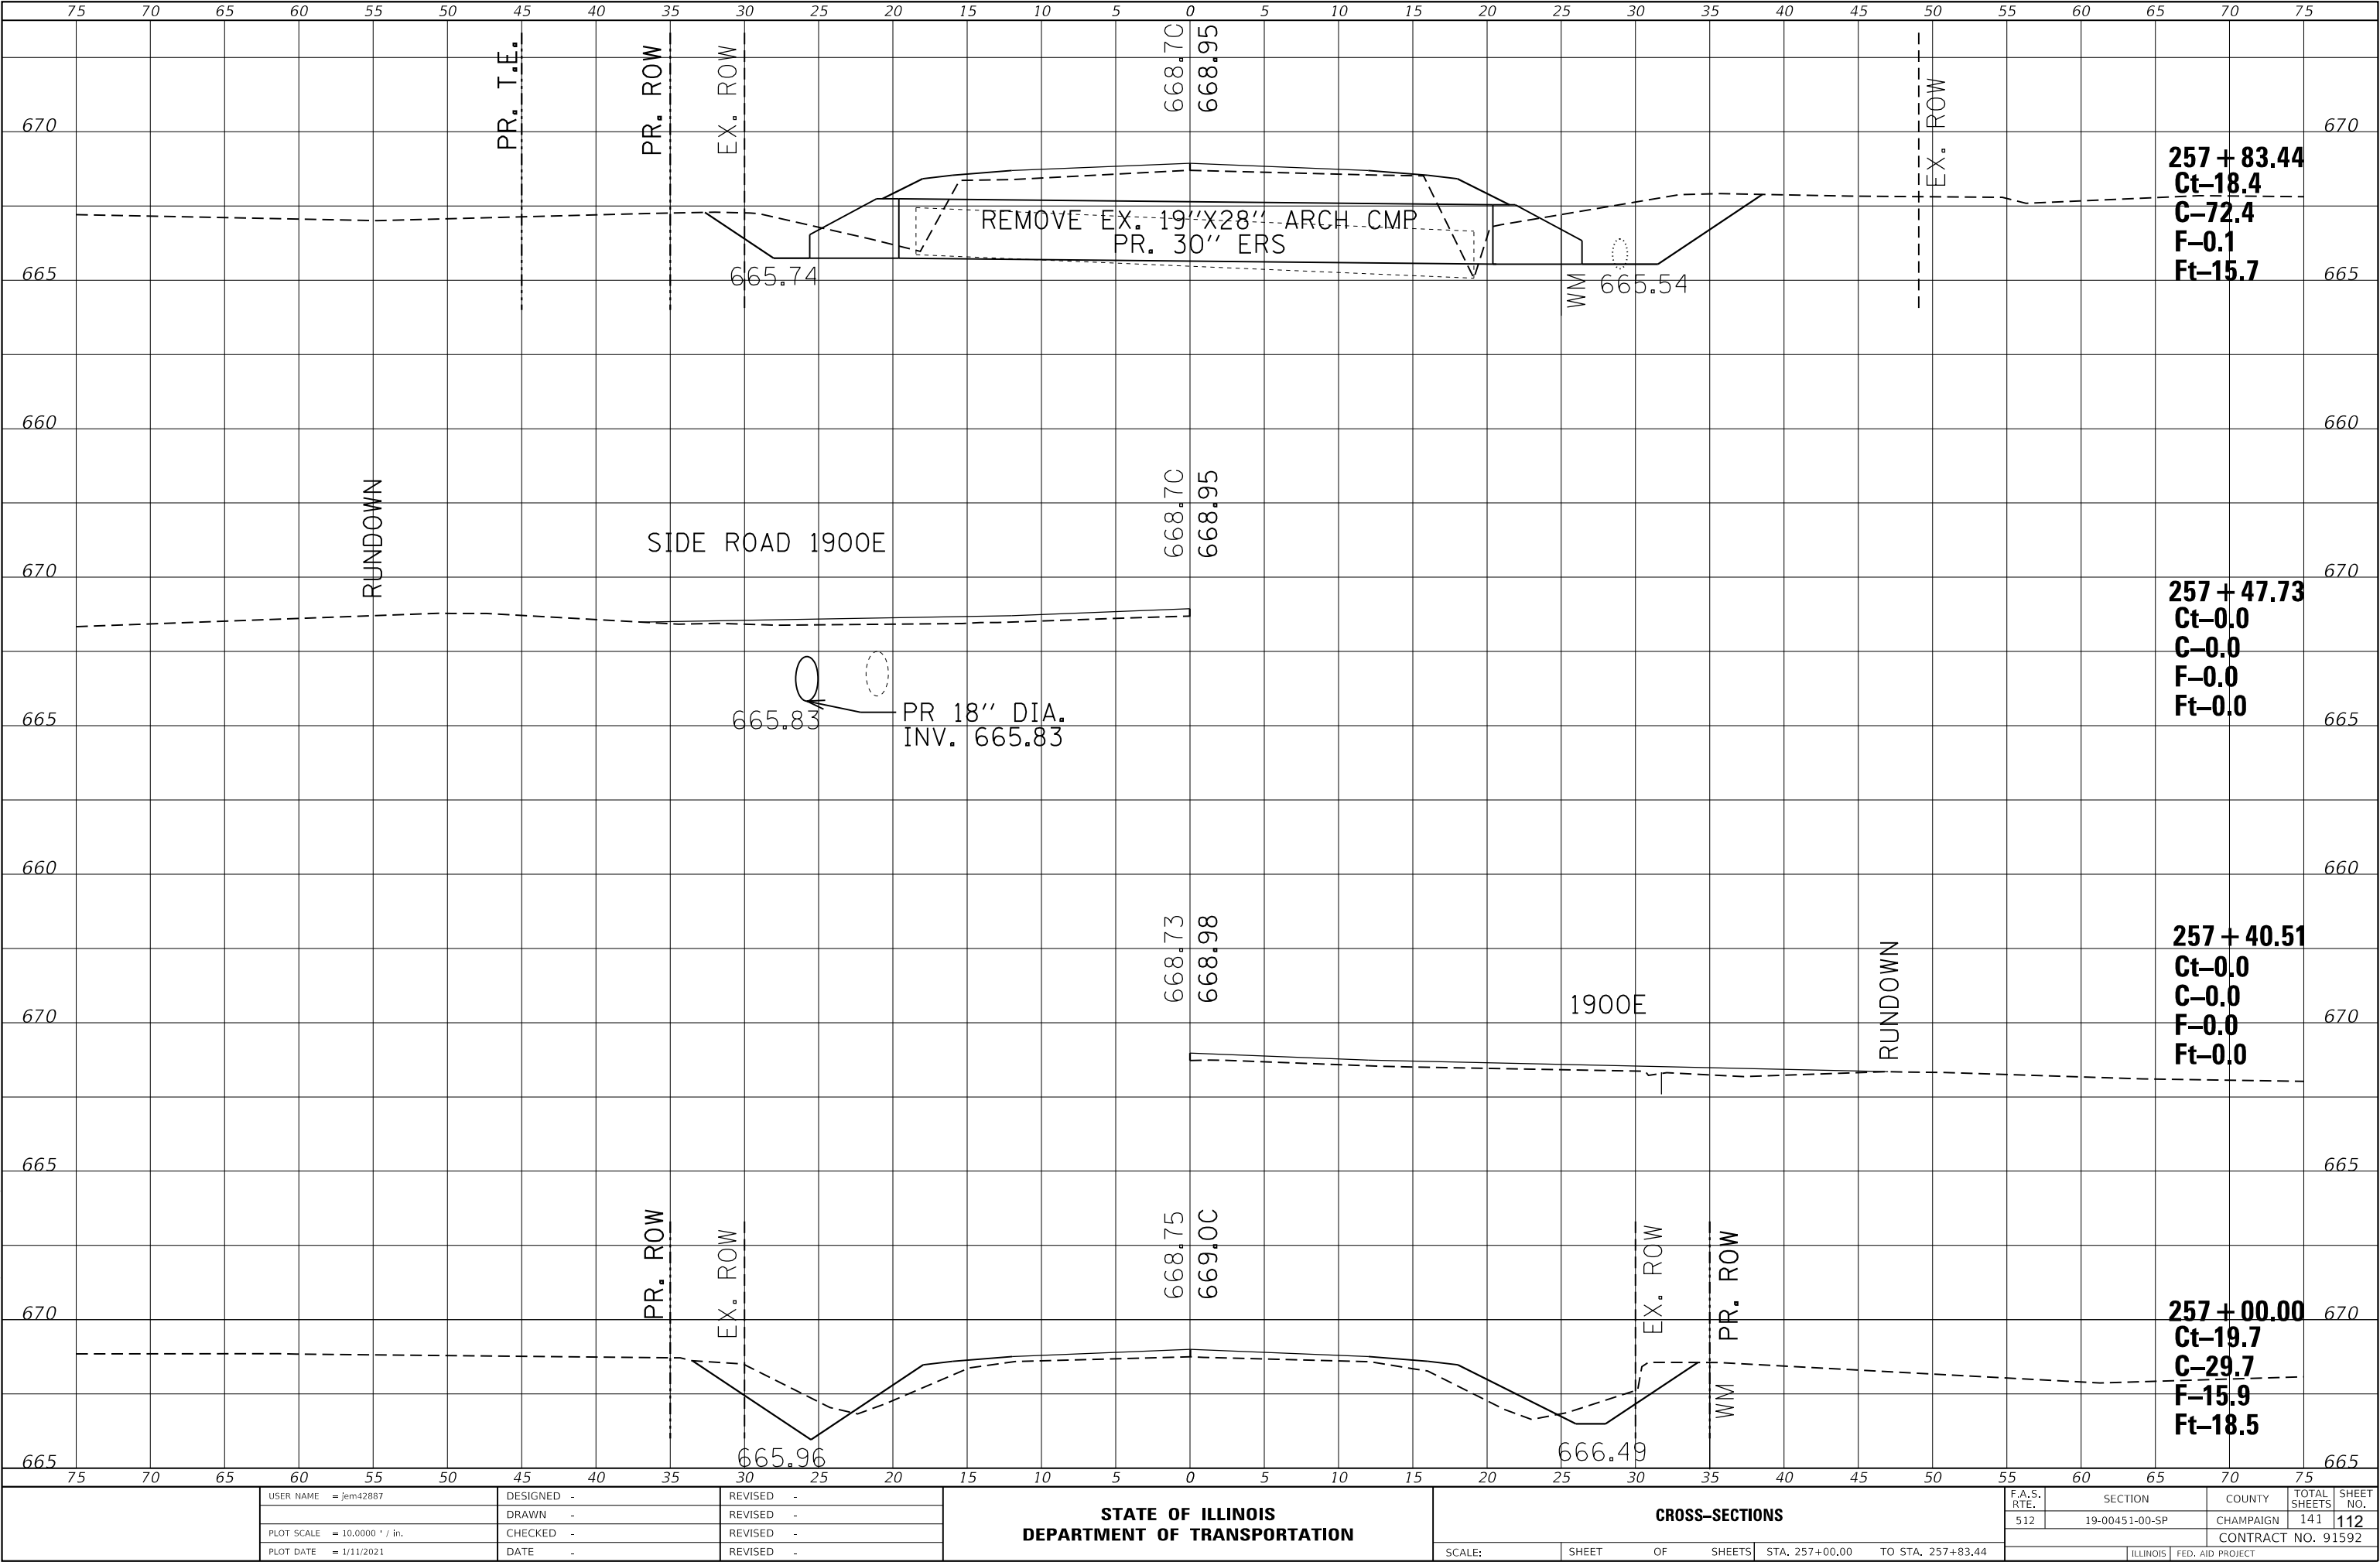

FINAL SURVEY NOTE BOOK NO.	SURVEYED PLOTTED TEMPLATE AREAS CHECKED	BY	DATE

ORIGINAL SURVEY NOTE BOOK NO.	SURVEYED PLOTTED TEMPLATE AREAS CHECKED	BY	DATE

MODEL Default
FILE NAME: 19-00451-00-SP CH 15 FAS 512 US 130 to Skway/CADDXS Sheets.dgn

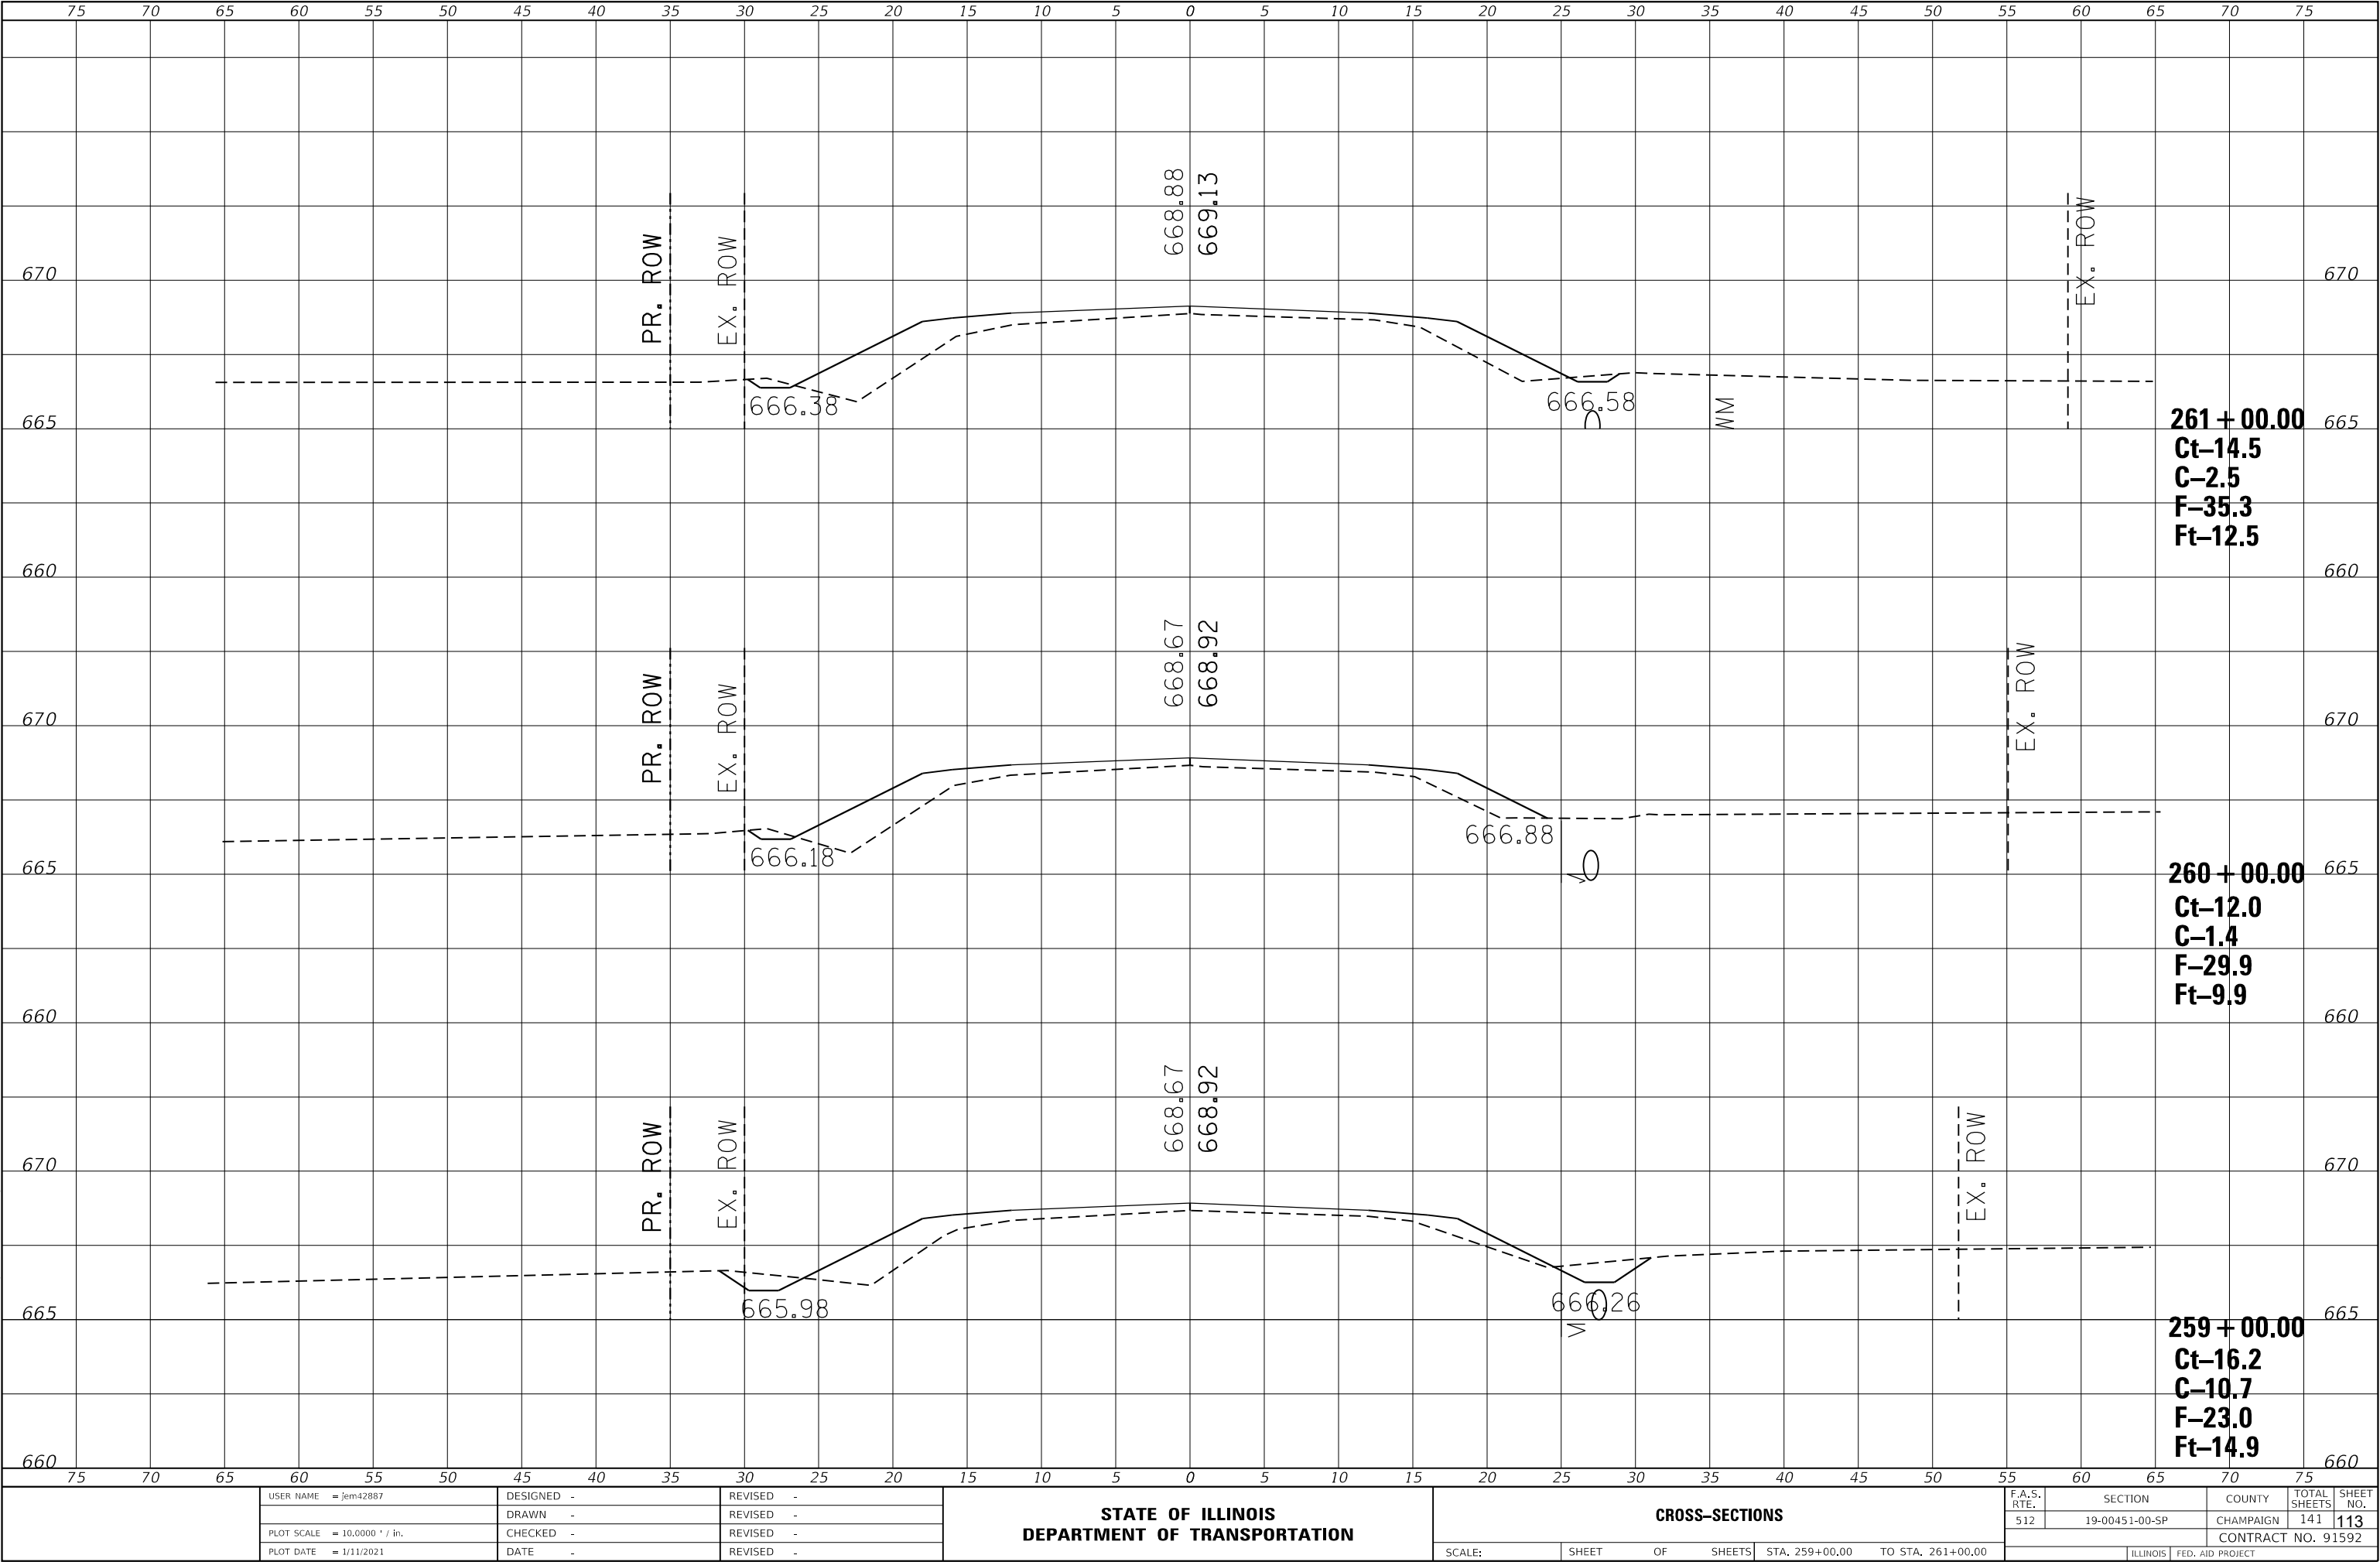

USER NAME	= jem42887	DESIGNED	-	REVISED	-
		DRAWN	-	REVISED	-
PLOT SCALE	= 10.0000 ' / in.	CHECKED	-	REVISED	-
PLOT DATE	= 1/11/2021	DATE	-	REVISED	-

STATE OF ILLINOIS
DEPARTMENT OF TRANSPORTATION


CROSS-SECTIONS			
SCALE:	SHEET	OF	SHEETS
STA. 259+00.00 TO STA. 261+00.00			

F.A.S. RTE.	SECTION	COUNTY	TOTAL SHEETS	SHEET NO.
512	19-00451-00-SP	CHAMPAIGN	141	113
CONTRACT NO. 91592				
ILLINOIS FED. AID PROJECT				

FINAL	SURVEYED	BY	DATE
SURVEY	PLOTTED		
NOTE BOOK	TEMPLATE		
NO.	AREAS CHECKED		

ORIGINAL	SURVEYED	BY	DATE
SURVEY	PLOTTED		
NOTE BOOK	TEMPLATE		
NO.	AREAS CHECKED		


MODEL Default
FILE NAME: 19-00451-00-SP CH 15 FAS 512 US 130 to Skwy/CDDXS Sheets.dgn

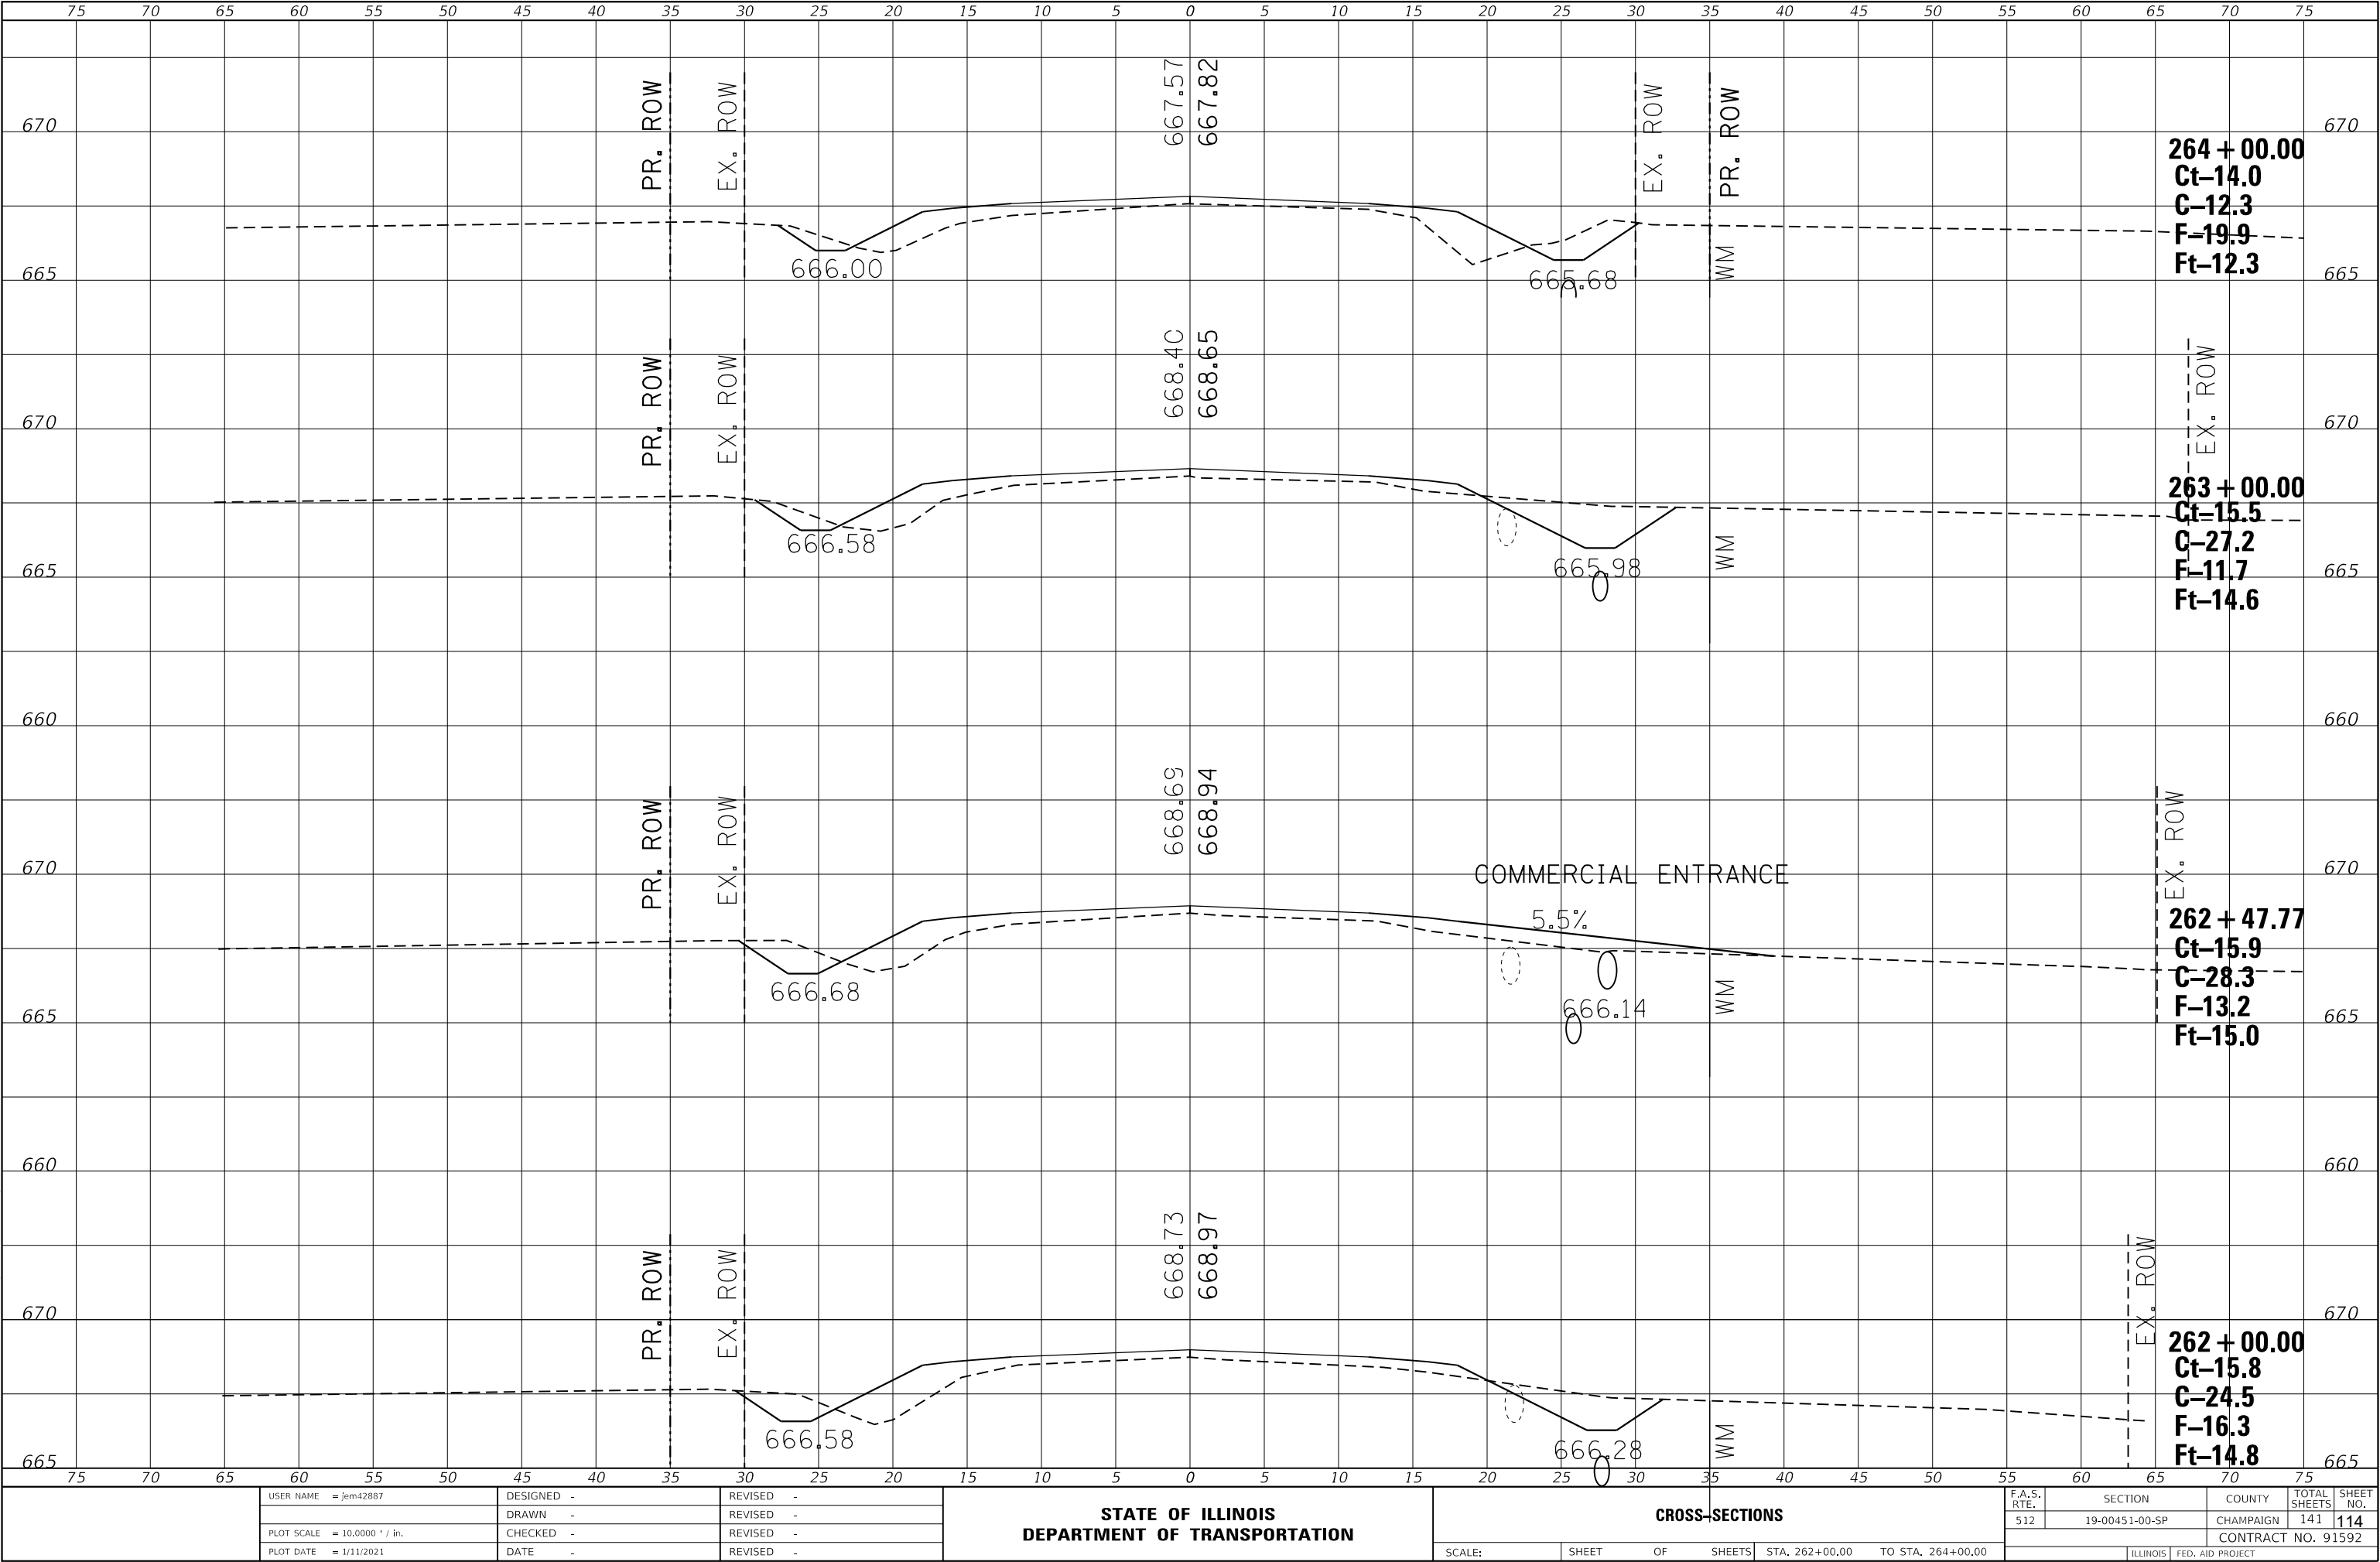

FINAL	SURVEYED	BY	DATE
SURVEY	PLOTTED		
NOTE BOOK	TEMPLATE		
NO.	AREAS CHECKED		

ORIGINAL	SURVEYED	BY	DATE
SURVEY	PLOTTED		
NOTE BOOK	TEMPLATE		
NO.	AREAS CHECKED		

MODEL Default
FILE NAME: 19-00451-00-SP CH 15 FAS 512 US 130 to Skway/CADDXS Sheets.dgn

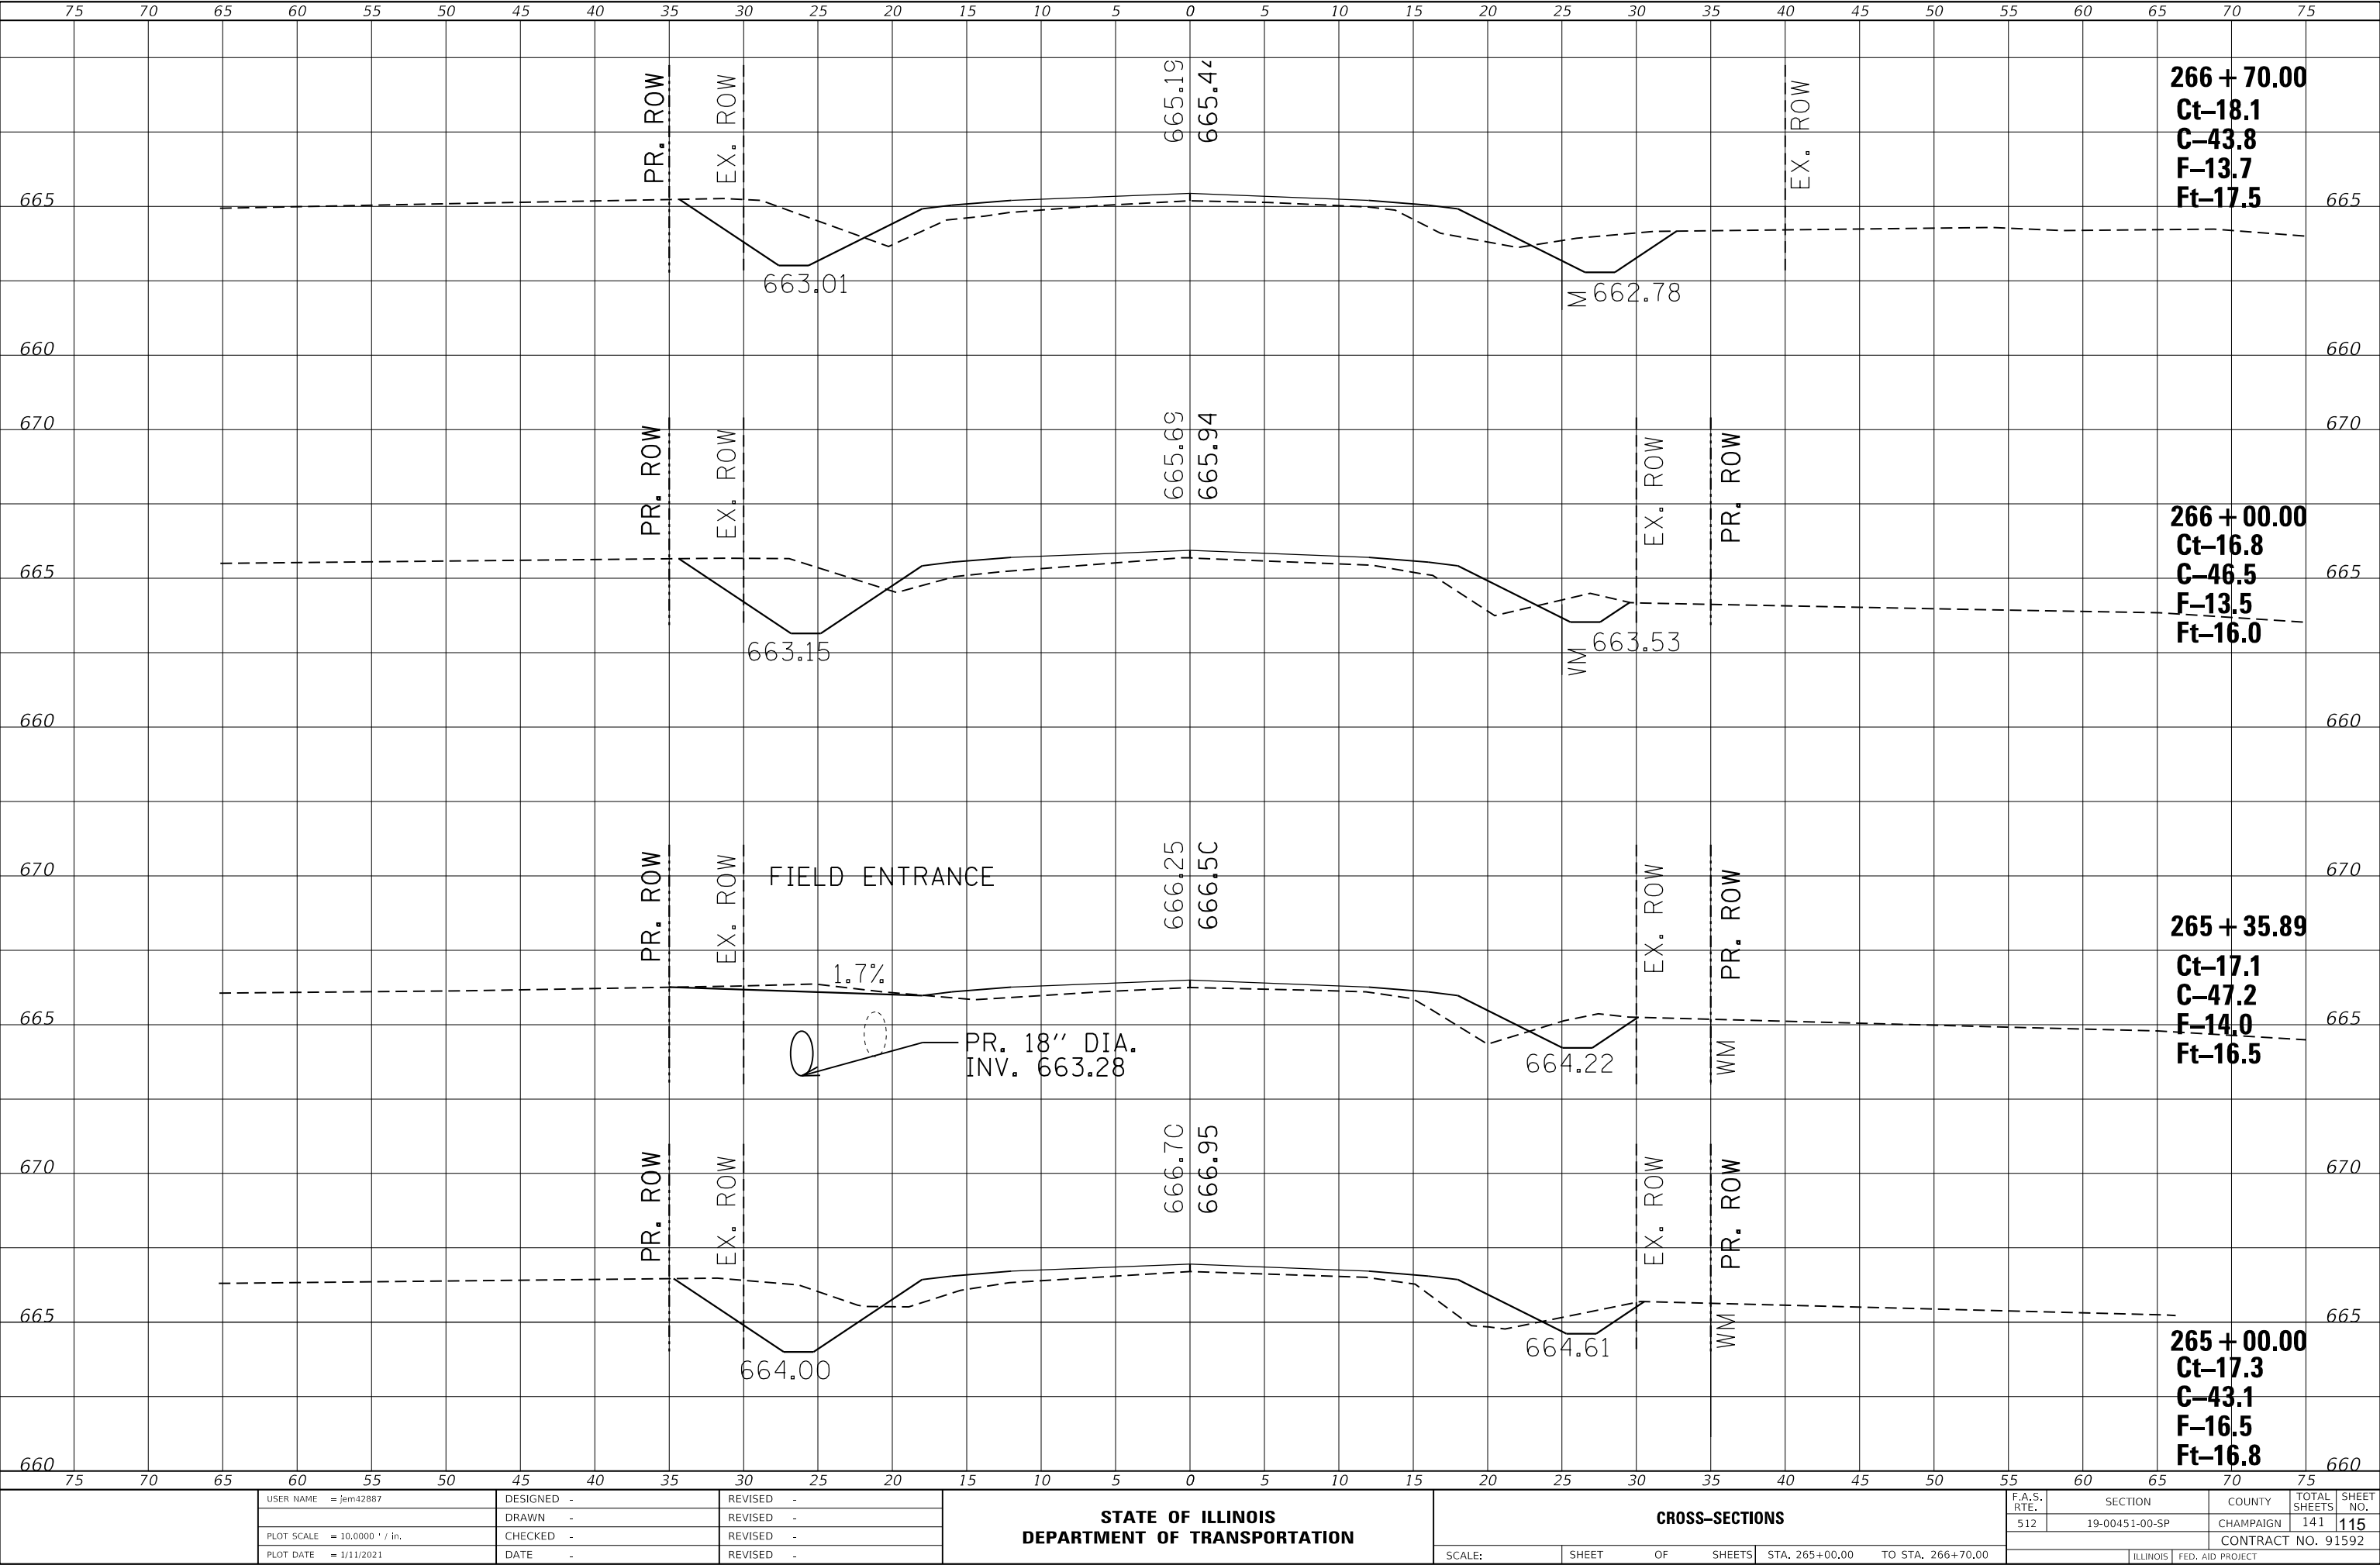

USER NAME	= jem42887	DESIGNED	-	REVISED	-
		DRAWN	-	REVISED	-
PLOT SCALE	= 10.0000 ' / in.	CHECKED	-	REVISED	-
PLOT DATE	= 1/11/2021	DATE	-	REVISED	-

STATE OF ILLINOIS
DEPARTMENT OF TRANSPORTATION


CROSS-SECTIONS			
SCALE:	SHEET	OF	SHEETS
STA. 265+00.00		TO STA. 266+70.00	

F.A.S. RTE.	SECTION	COUNTY	TOTAL SHEETS	SHEET NO.
512	19-00451-00-SP	CHAMPAIGN	141	115
CONTRACT NO. 91592				
ILLINOIS		FED. AID PROJECT		

FINAL	SURVEYED	DATE
SURVEY	BY	
NOTE BOOK		
NO.		

ORIGINAL	SURVEYED	DATE
SURVEY	BY	
NOTE BOOK		
NO.		

MODEL Default
FILE NAME: 19-00451-00-SP CH 15 FAS 512 US 130 to Skway/CDDXS Streets.dgn

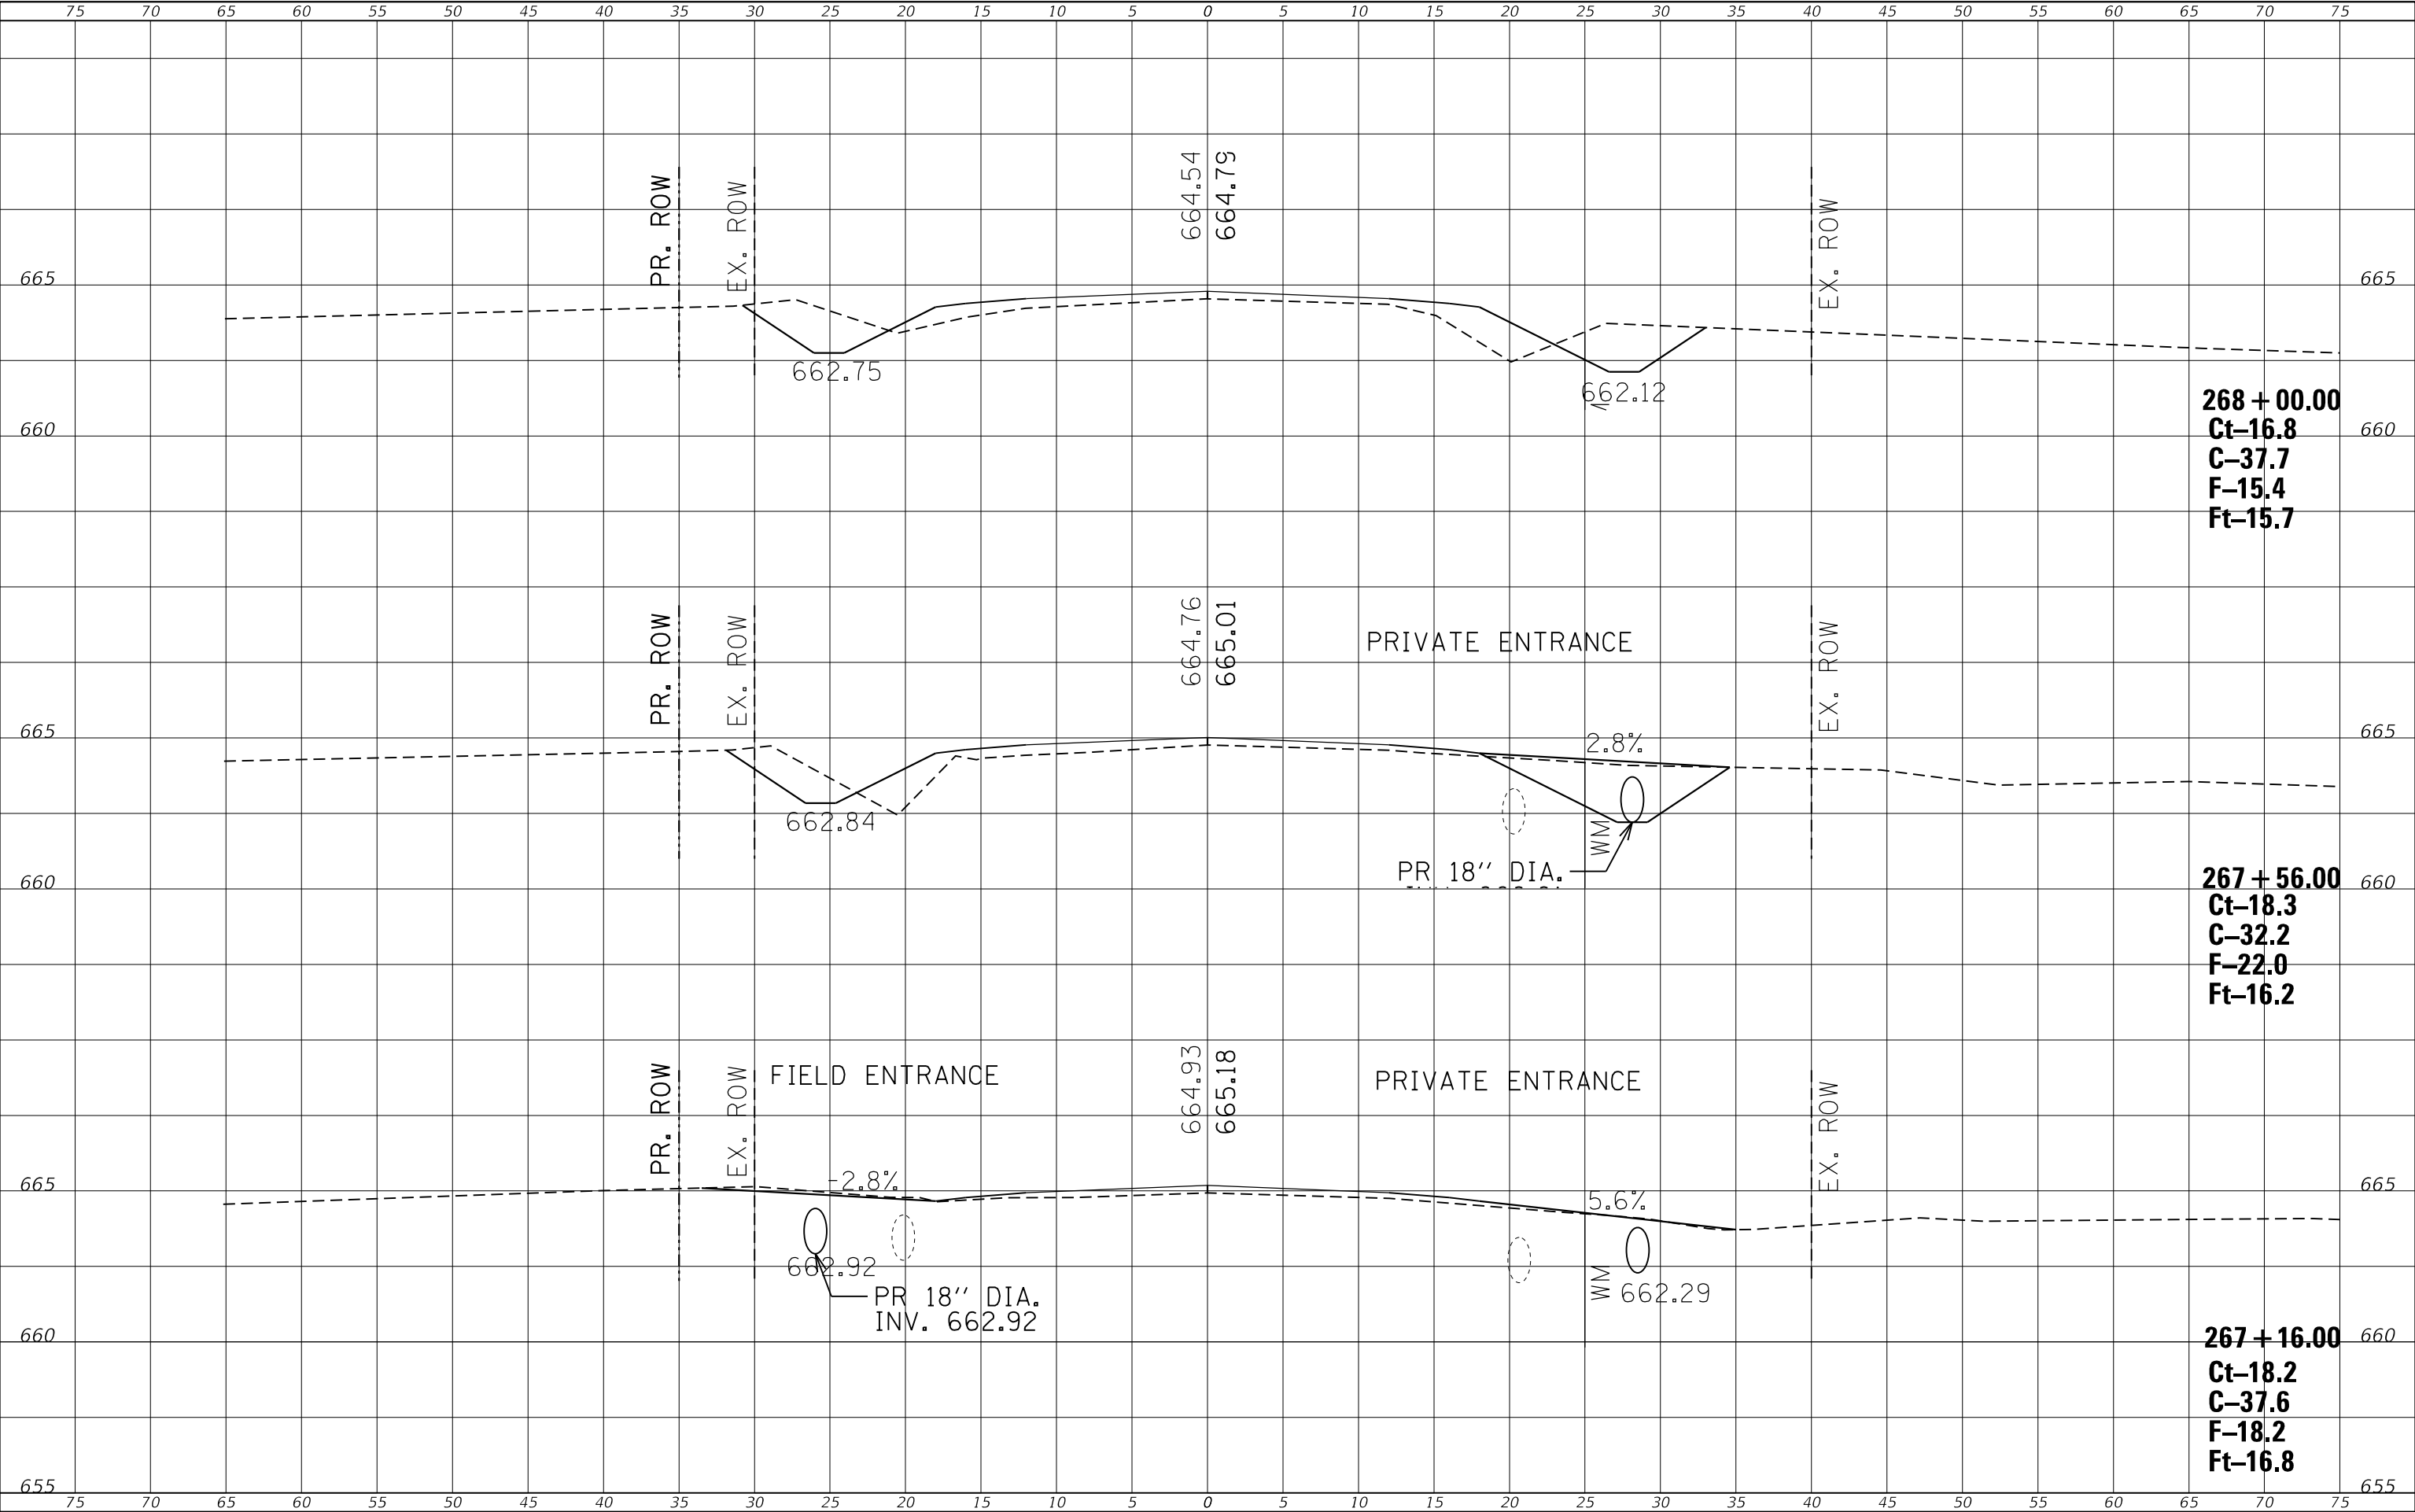


USER NAME = jem42887		DESIGNED -	REVISED -	STATE OF ILLINOIS DEPARTMENT OF TRANSPORTATION	CROSS-SECTIONS				F.A.S. RTE.	SECTION	COUNTY	TOTAL SHEETS	SHEET NO.
DRAWN -		REVISED -	512						19-00451-00-SP	CHAMPAIGN	141	116	
PLOT SCALE = 10.0000 ' / in.		CHECKED -	REVISED -		CONTRACT NO. 91592								
PLOT DATE = 1/11/2021		DATE -	REVISED -		SCALE:	SHEET	OF	SHEETS	STA. 267+16.00	TO STA. 268+00.00	ILLINOIS FED. AID PROJECT		

FINAL SURVEY NOTE BOOK NO.	SURVEYED PLOTTED TEMPLATE AREAS CHECKED	BY	DATE

ORIGINAL SURVEY NOTE BOOK NO.	SURVEYED PLOTTED TEMPLATE AREAS CHECKED	BY	DATE

MODEL Default
FILE NAME: 19-00451-00-SP CH 15 FAS 512 US 130 to Skwy/CADDXS Streets.dgn

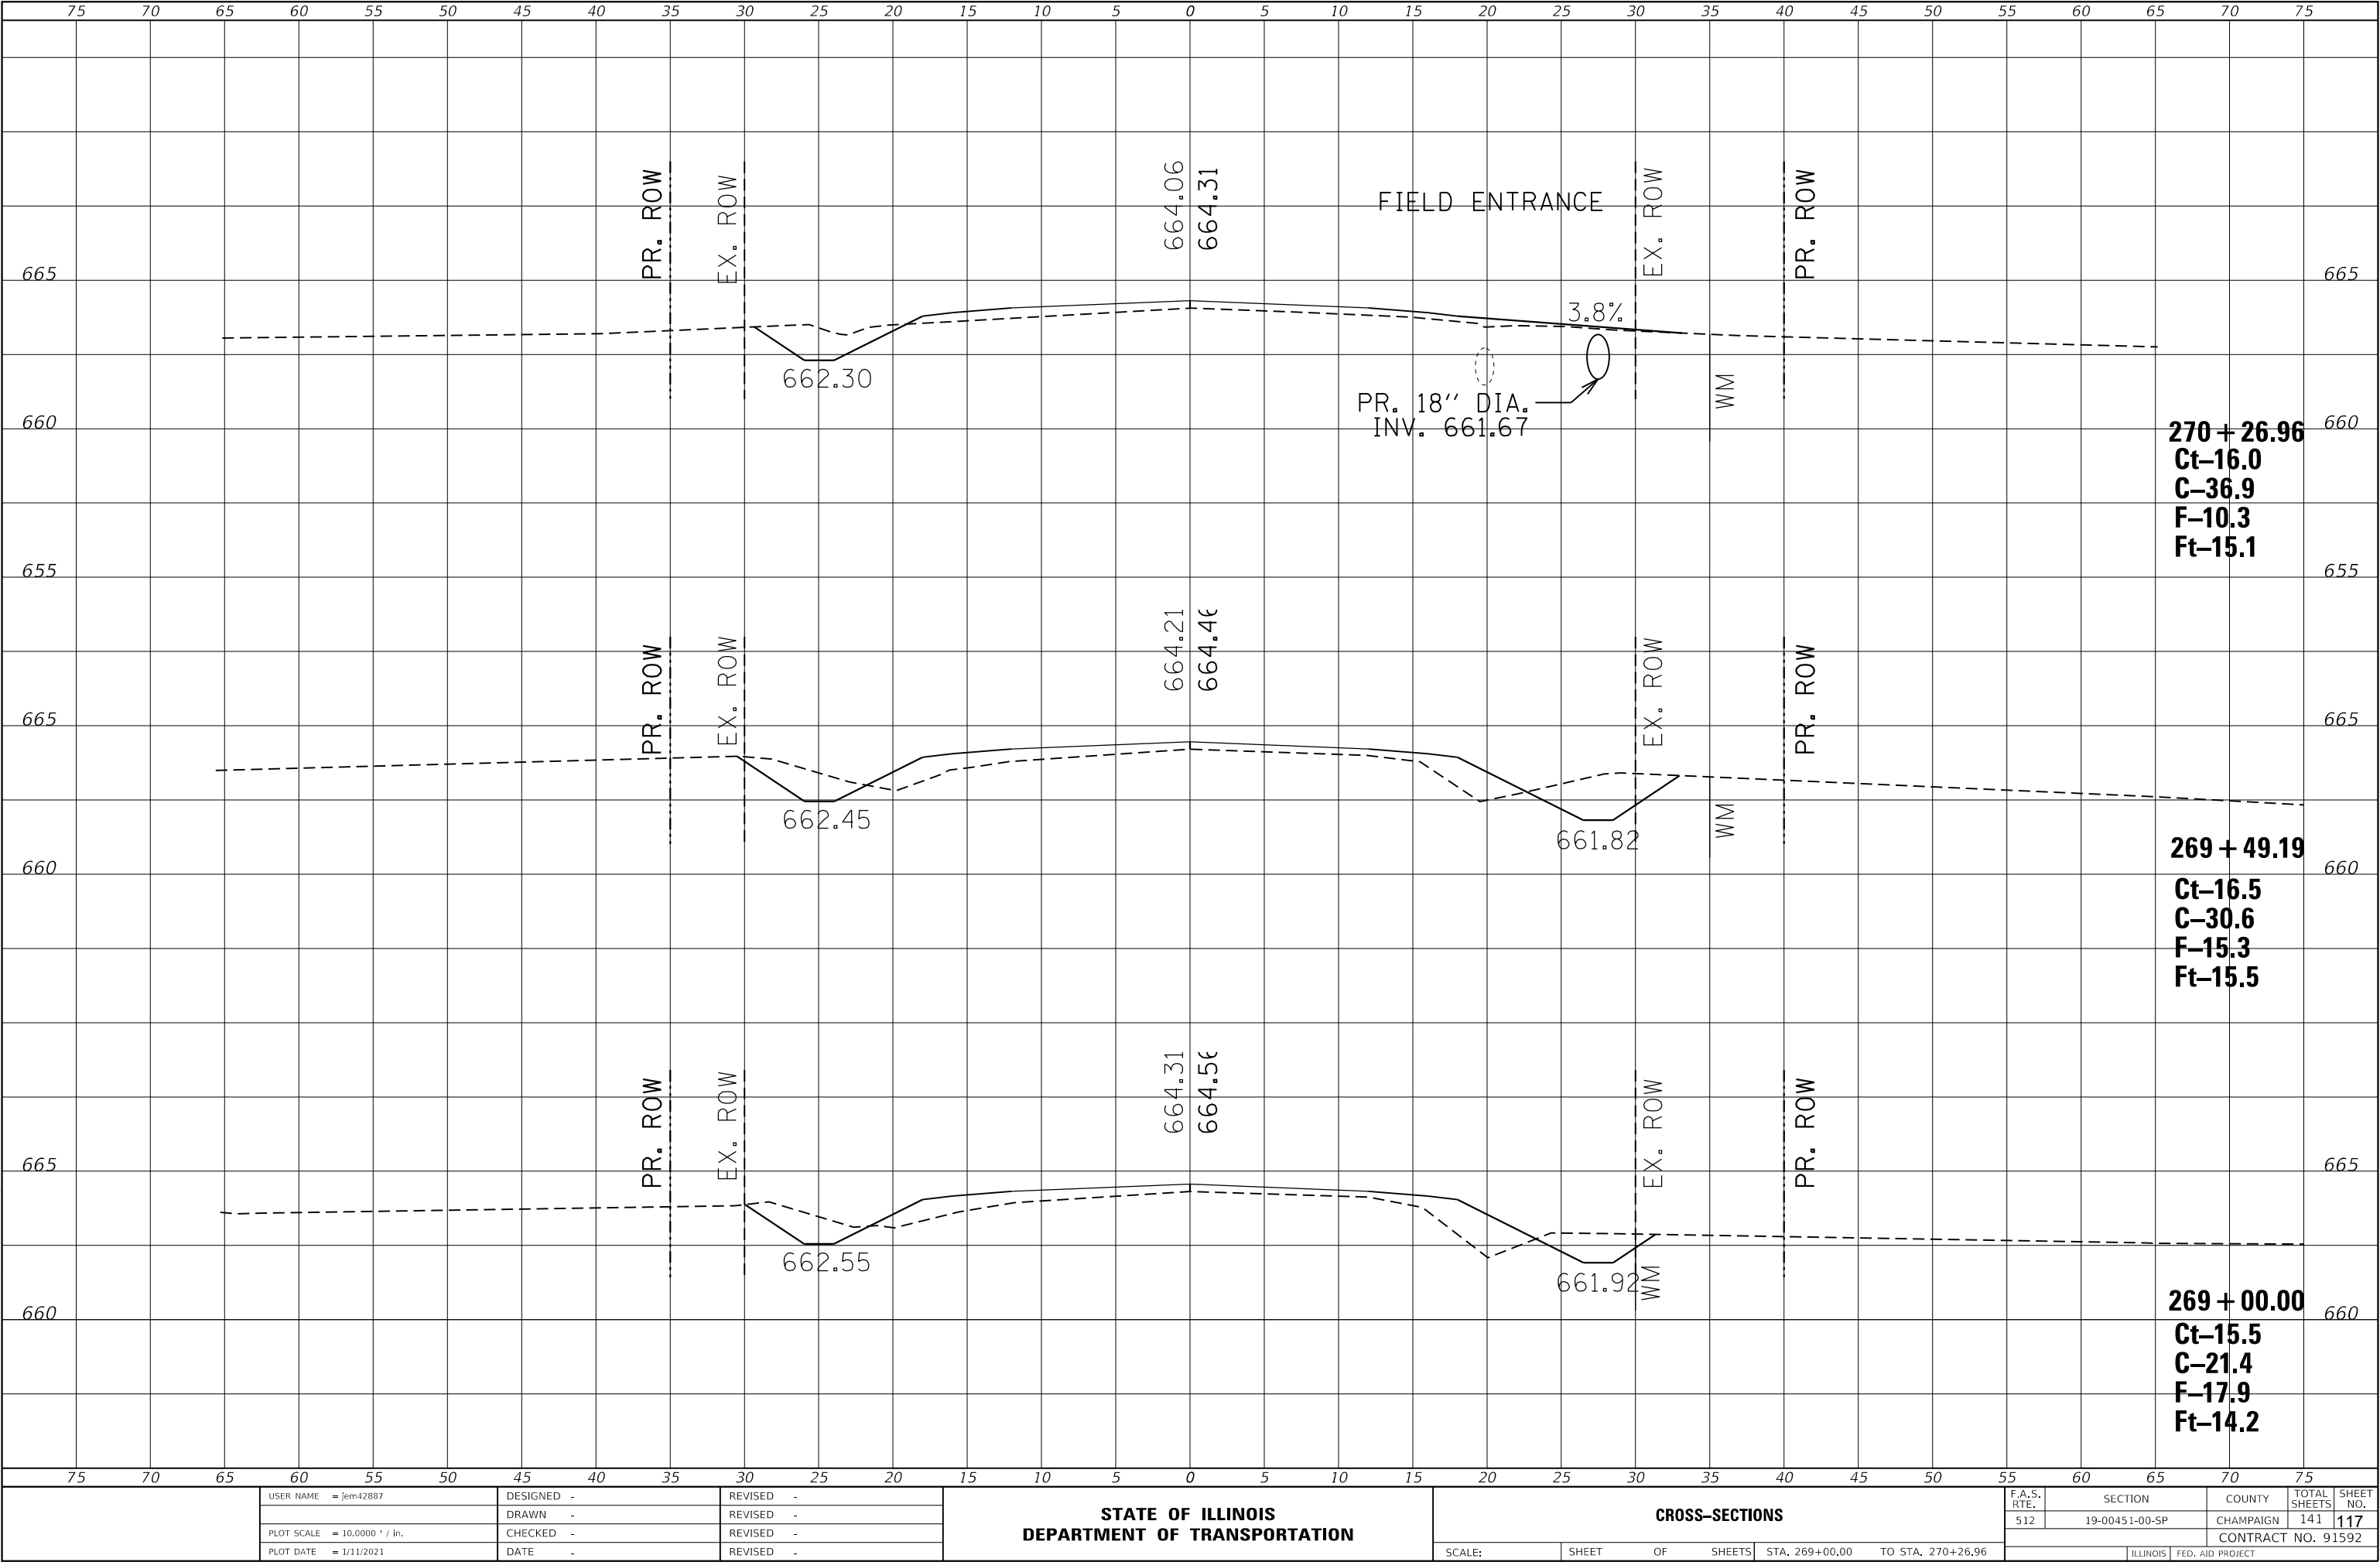

USER NAME	=jem42887	DESIGNED	-	REVISED	-
		DRAWN	-	REVISED	-
PLOT SCALE	= 10.0000 ' / in.	CHECKED	-	REVISED	-
PLOT DATE	= 1/11/2021	DATE	-	REVISED	-

STATE OF ILLINOIS
DEPARTMENT OF TRANSPORTATION


CROSS-SECTIONS			
SCALE:	SHEET	OF	SHEETS

F.A.S. RTE.	SECTION	COUNTY	TOTAL SHEETS	SHEET NO.
512	19-00451-00-SP	CHAMPAIGN	141	117
				CONTRACT NO. 91592
				ILLINOIS FED. AID PROJECT

FINAL	SURVEYED	BY	DATE
SURVEY	PLOTTED		
NOTE BOOK	TEMPLATE		
NO.	AREAS CHECKED		

ORIGINAL	SURVEYED	BY	DATE
SURVEY	PLOTTED		
NOTE BOOK	TEMPLATE		
NO.	AREAS CHECKED		

MODEL Default
FILE NAME: 19-00451-00-SP CH 15 FAS 512 US 130 to Skway/CADDXS Streets.dgn

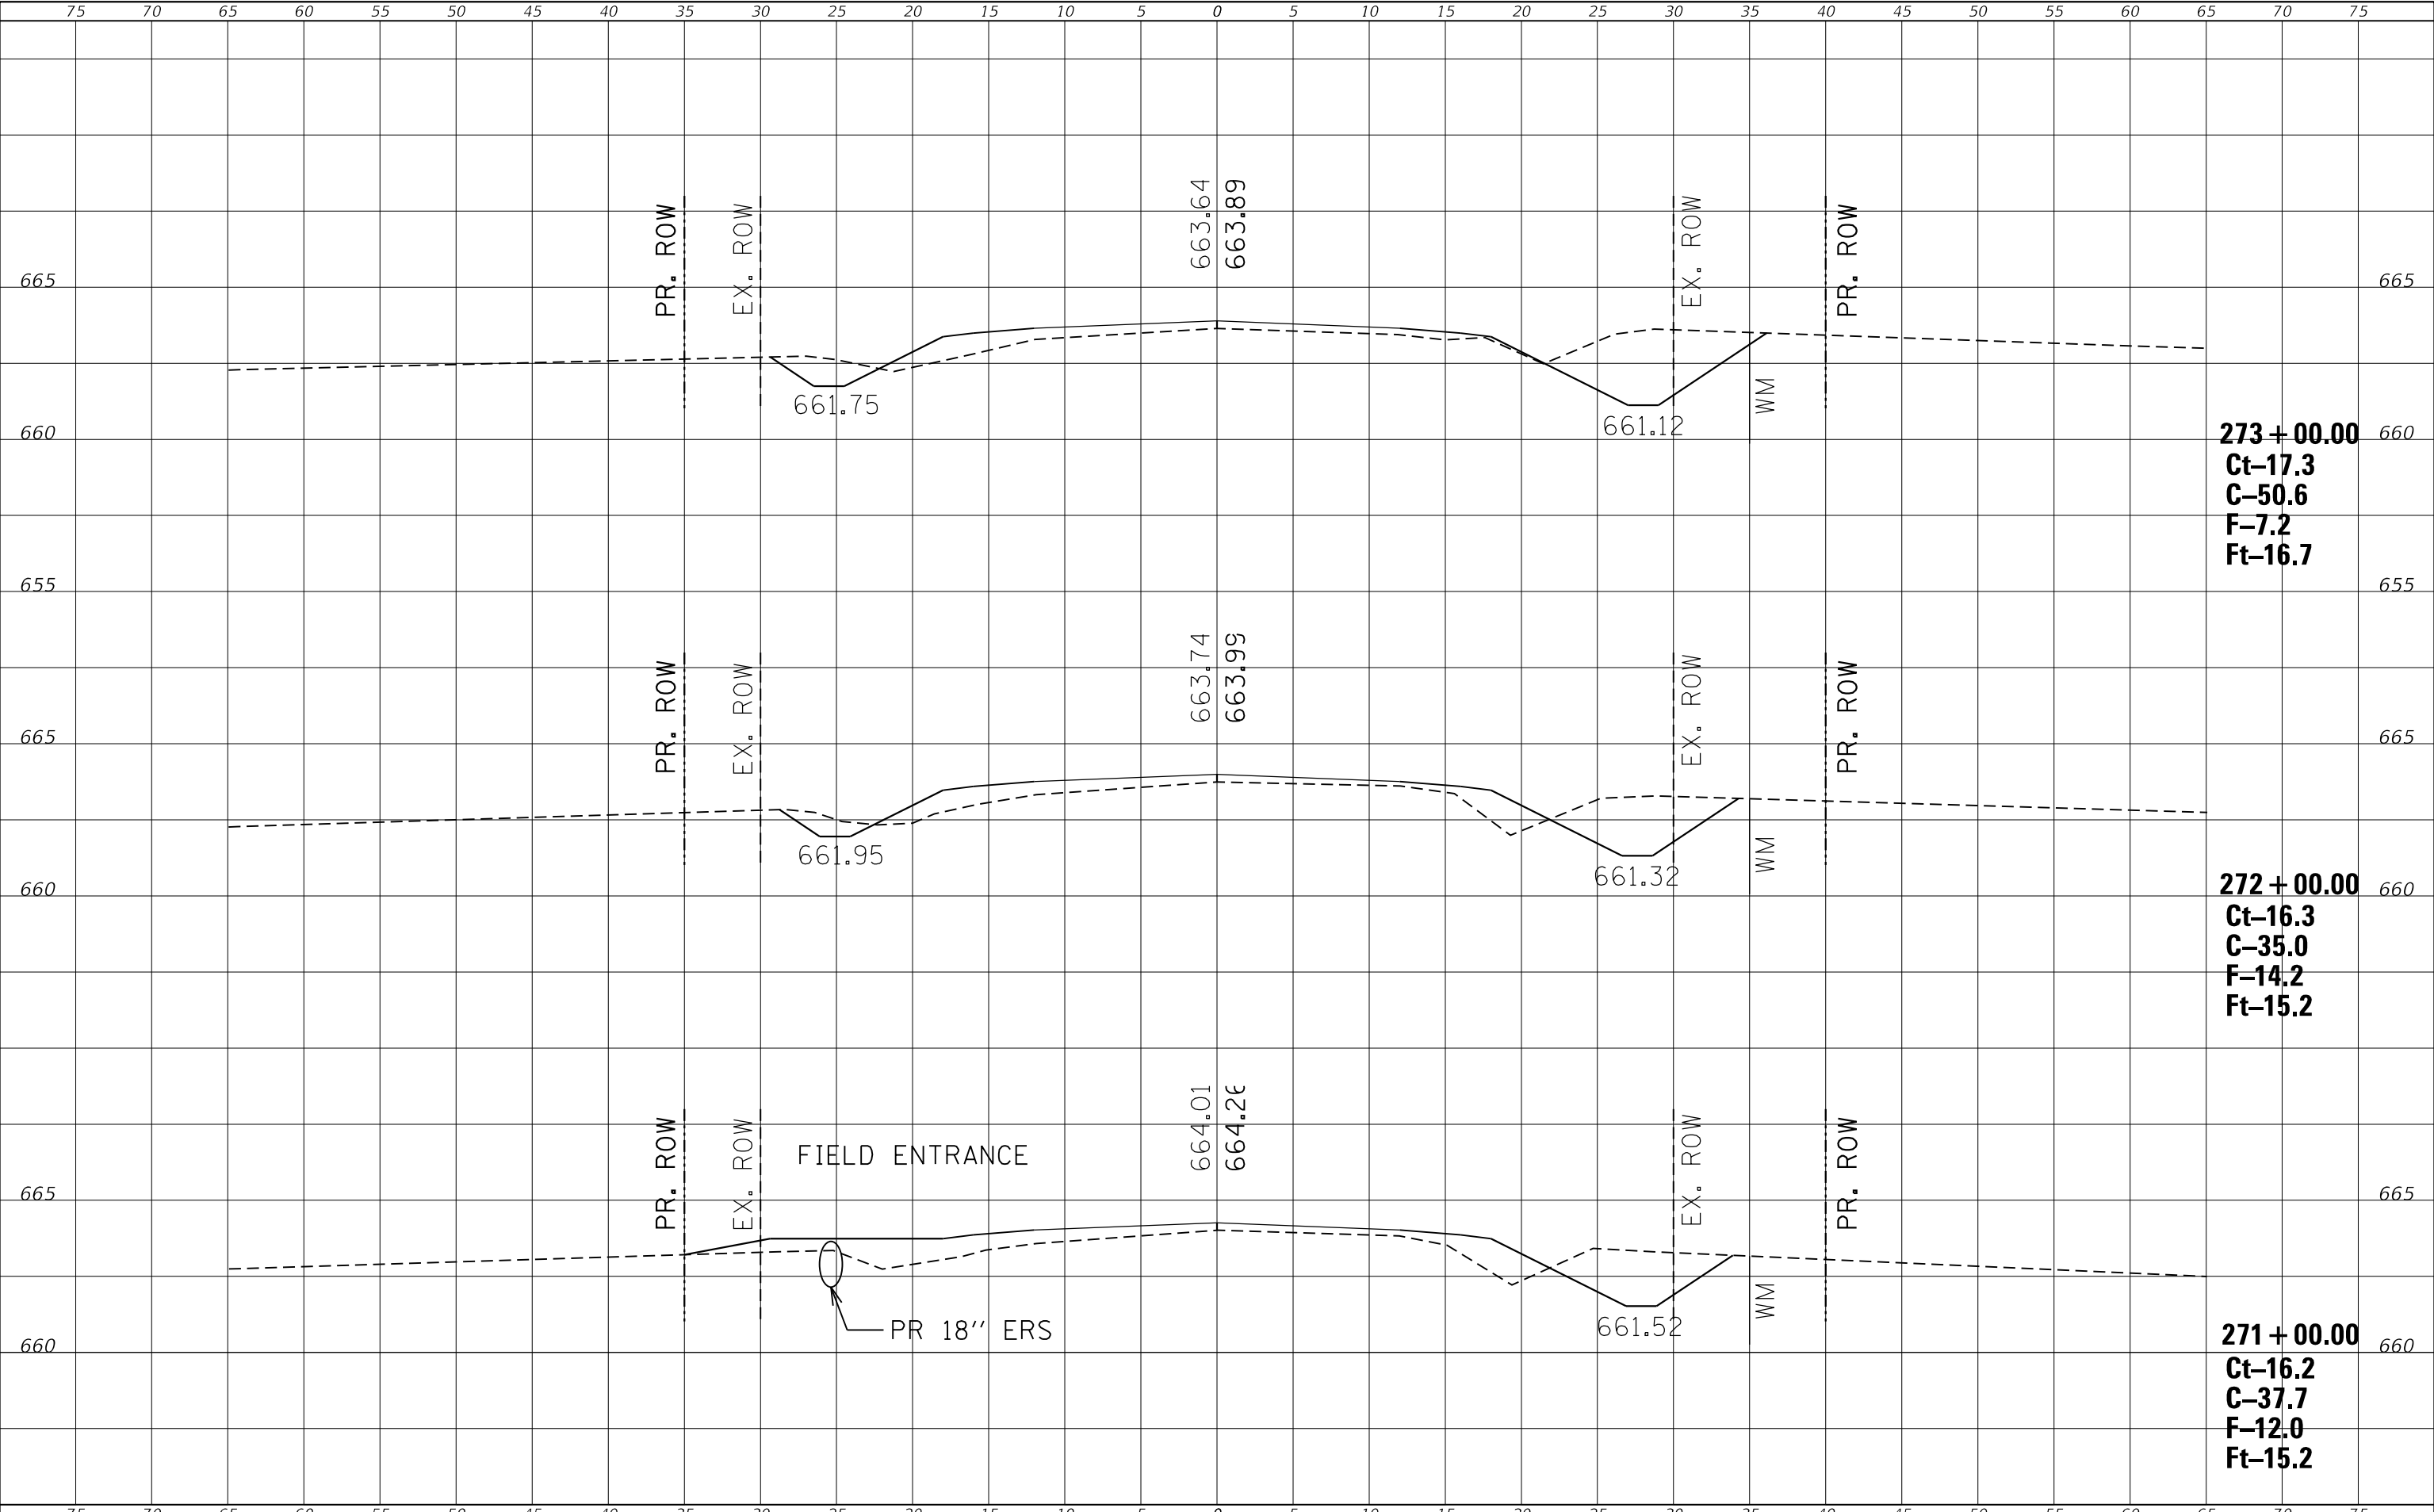

USER NAME	= jem42887	DESIGNED	-	REVISED	-
		DRAWN	-	REVISED	-
PLOT SCALE	= 10.0000 ' / in.	CHECKED	-	REVISED	-
PLOT DATE	= 1/11/2021	DATE	-	REVISED	-

STATE OF ILLINOIS
DEPARTMENT OF TRANSPORTATION


CROSS-SECTIONS			
SCALE:	SHEET	OF	SHEETS

F.A.S. RTE.	SECTION	COUNTY	TOTAL SHEETS	SHEET NO.
512	19-00451-00-SP	CHAMPAIGN	141	118
				CONTRACT NO. 91592
				ILLINOIS FED. AID PROJECT

FINAL	SURVEYED	BY	DATE
SURVEY	PLOTTED		
NOTE BOOK	TEMPLATE		
NO.	AREAS CHECKED		

ORIGINAL	SURVEYED	BY	DATE
SURVEY	PLOTTED		
NOTE BOOK	TEMPLATE		
NO.	AREAS CHECKED		

MODEL Default
FILE NAME: 19-00451-00-SP CH 15 FAS 512 US 130 to Skway/CADDXS Sheets.dgn

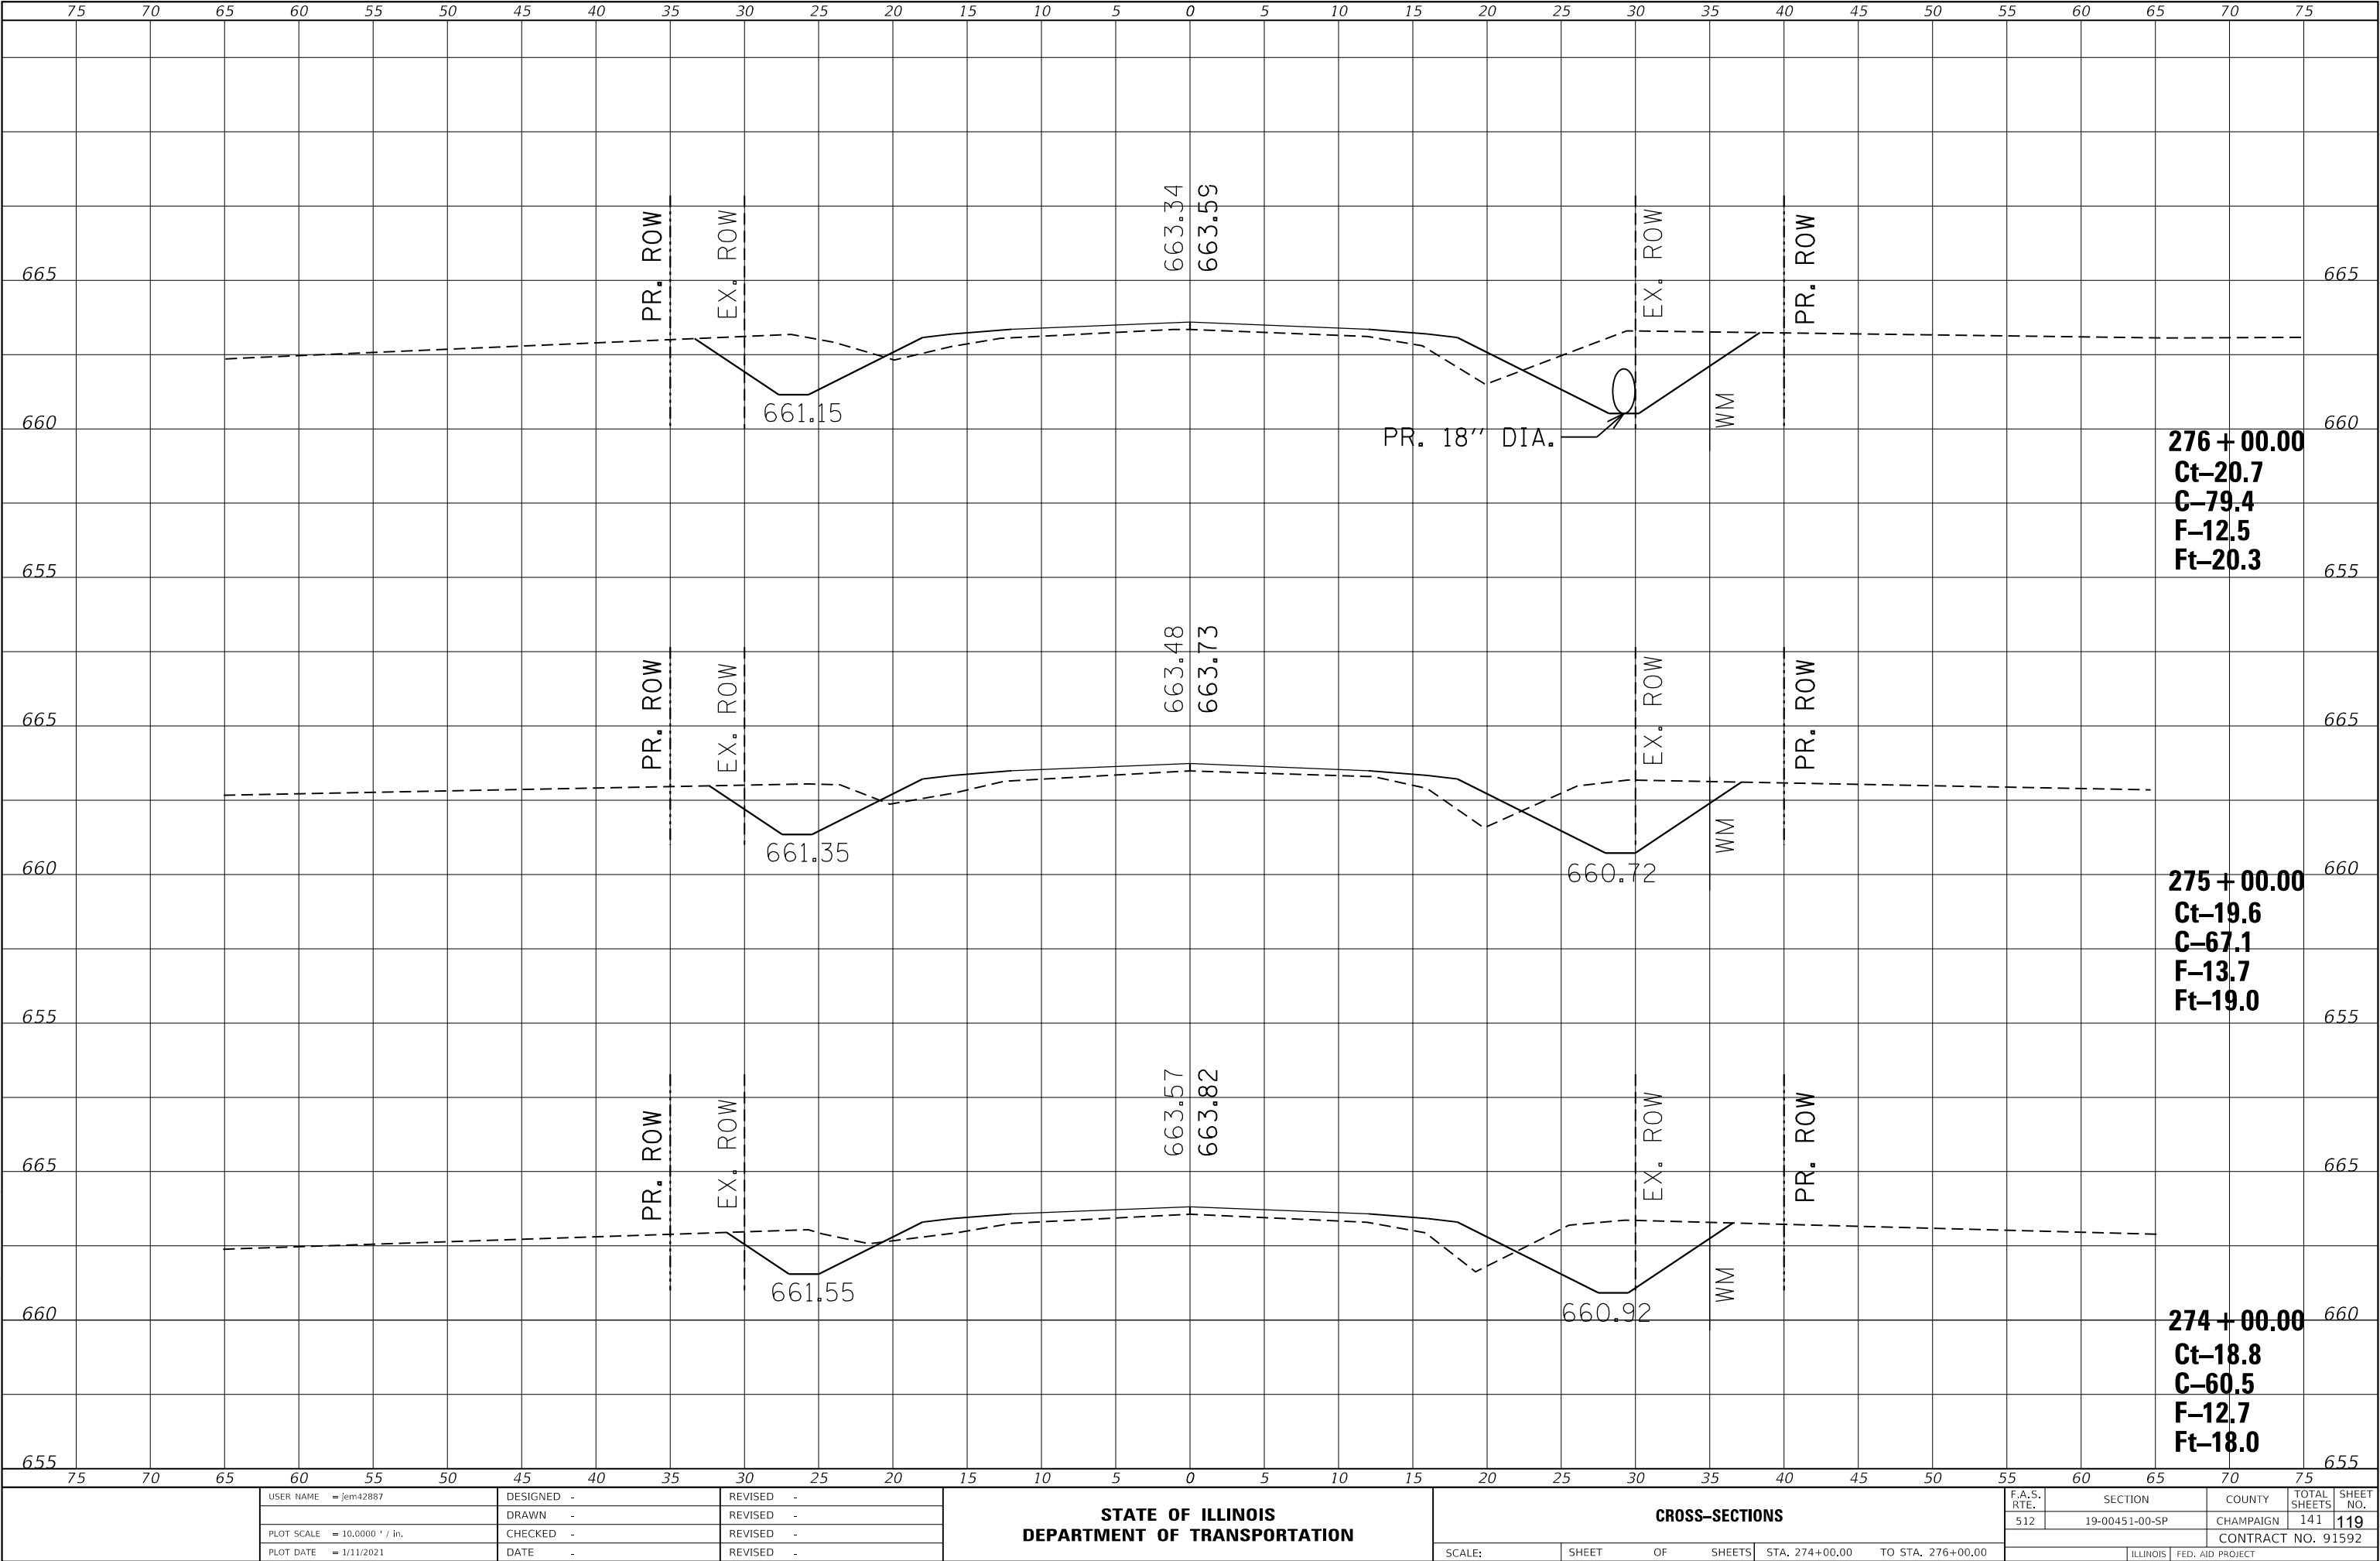

USER NAME	= jem42887	DESIGNED	-	REVISED	-
		DRAWN	-	REVISED	-
PLOT SCALE	= 10.0000 ' / in.	CHECKED	-	REVISED	-
PLOT DATE	= 1/11/2021	DATE	-	REVISED	-

STATE OF ILLINOIS
DEPARTMENT OF TRANSPORTATION

CROSS-SECTIONS


SCALE: SHEET OF SHEETS STA. 274+00.00 TO STA. 276+00.00

F.A.S. RTE.	SECTION	COUNTY	TOTAL SHEETS	SHEET NO.
512	19-00451-00-SP	CHAMPAIGN	141	119
			CONTRACT NO. 91592	
		ILLINOIS	FED. AID PROJECT	

FINAL SURVEY NO.	SURVEYED PLOTTED NOTE BOOK AREAS CHECKED	BY	DATE

ORIGINAL SURVEY NO.	SURVEYED PLOTTED NOTE BOOK AREAS CHECKED	BY	DATE

MODEL: Default
FILE NAME: 19-00451-00-SP CH 15 FAS 512 US 130 to Skway/CADDXS Sheets.dgn

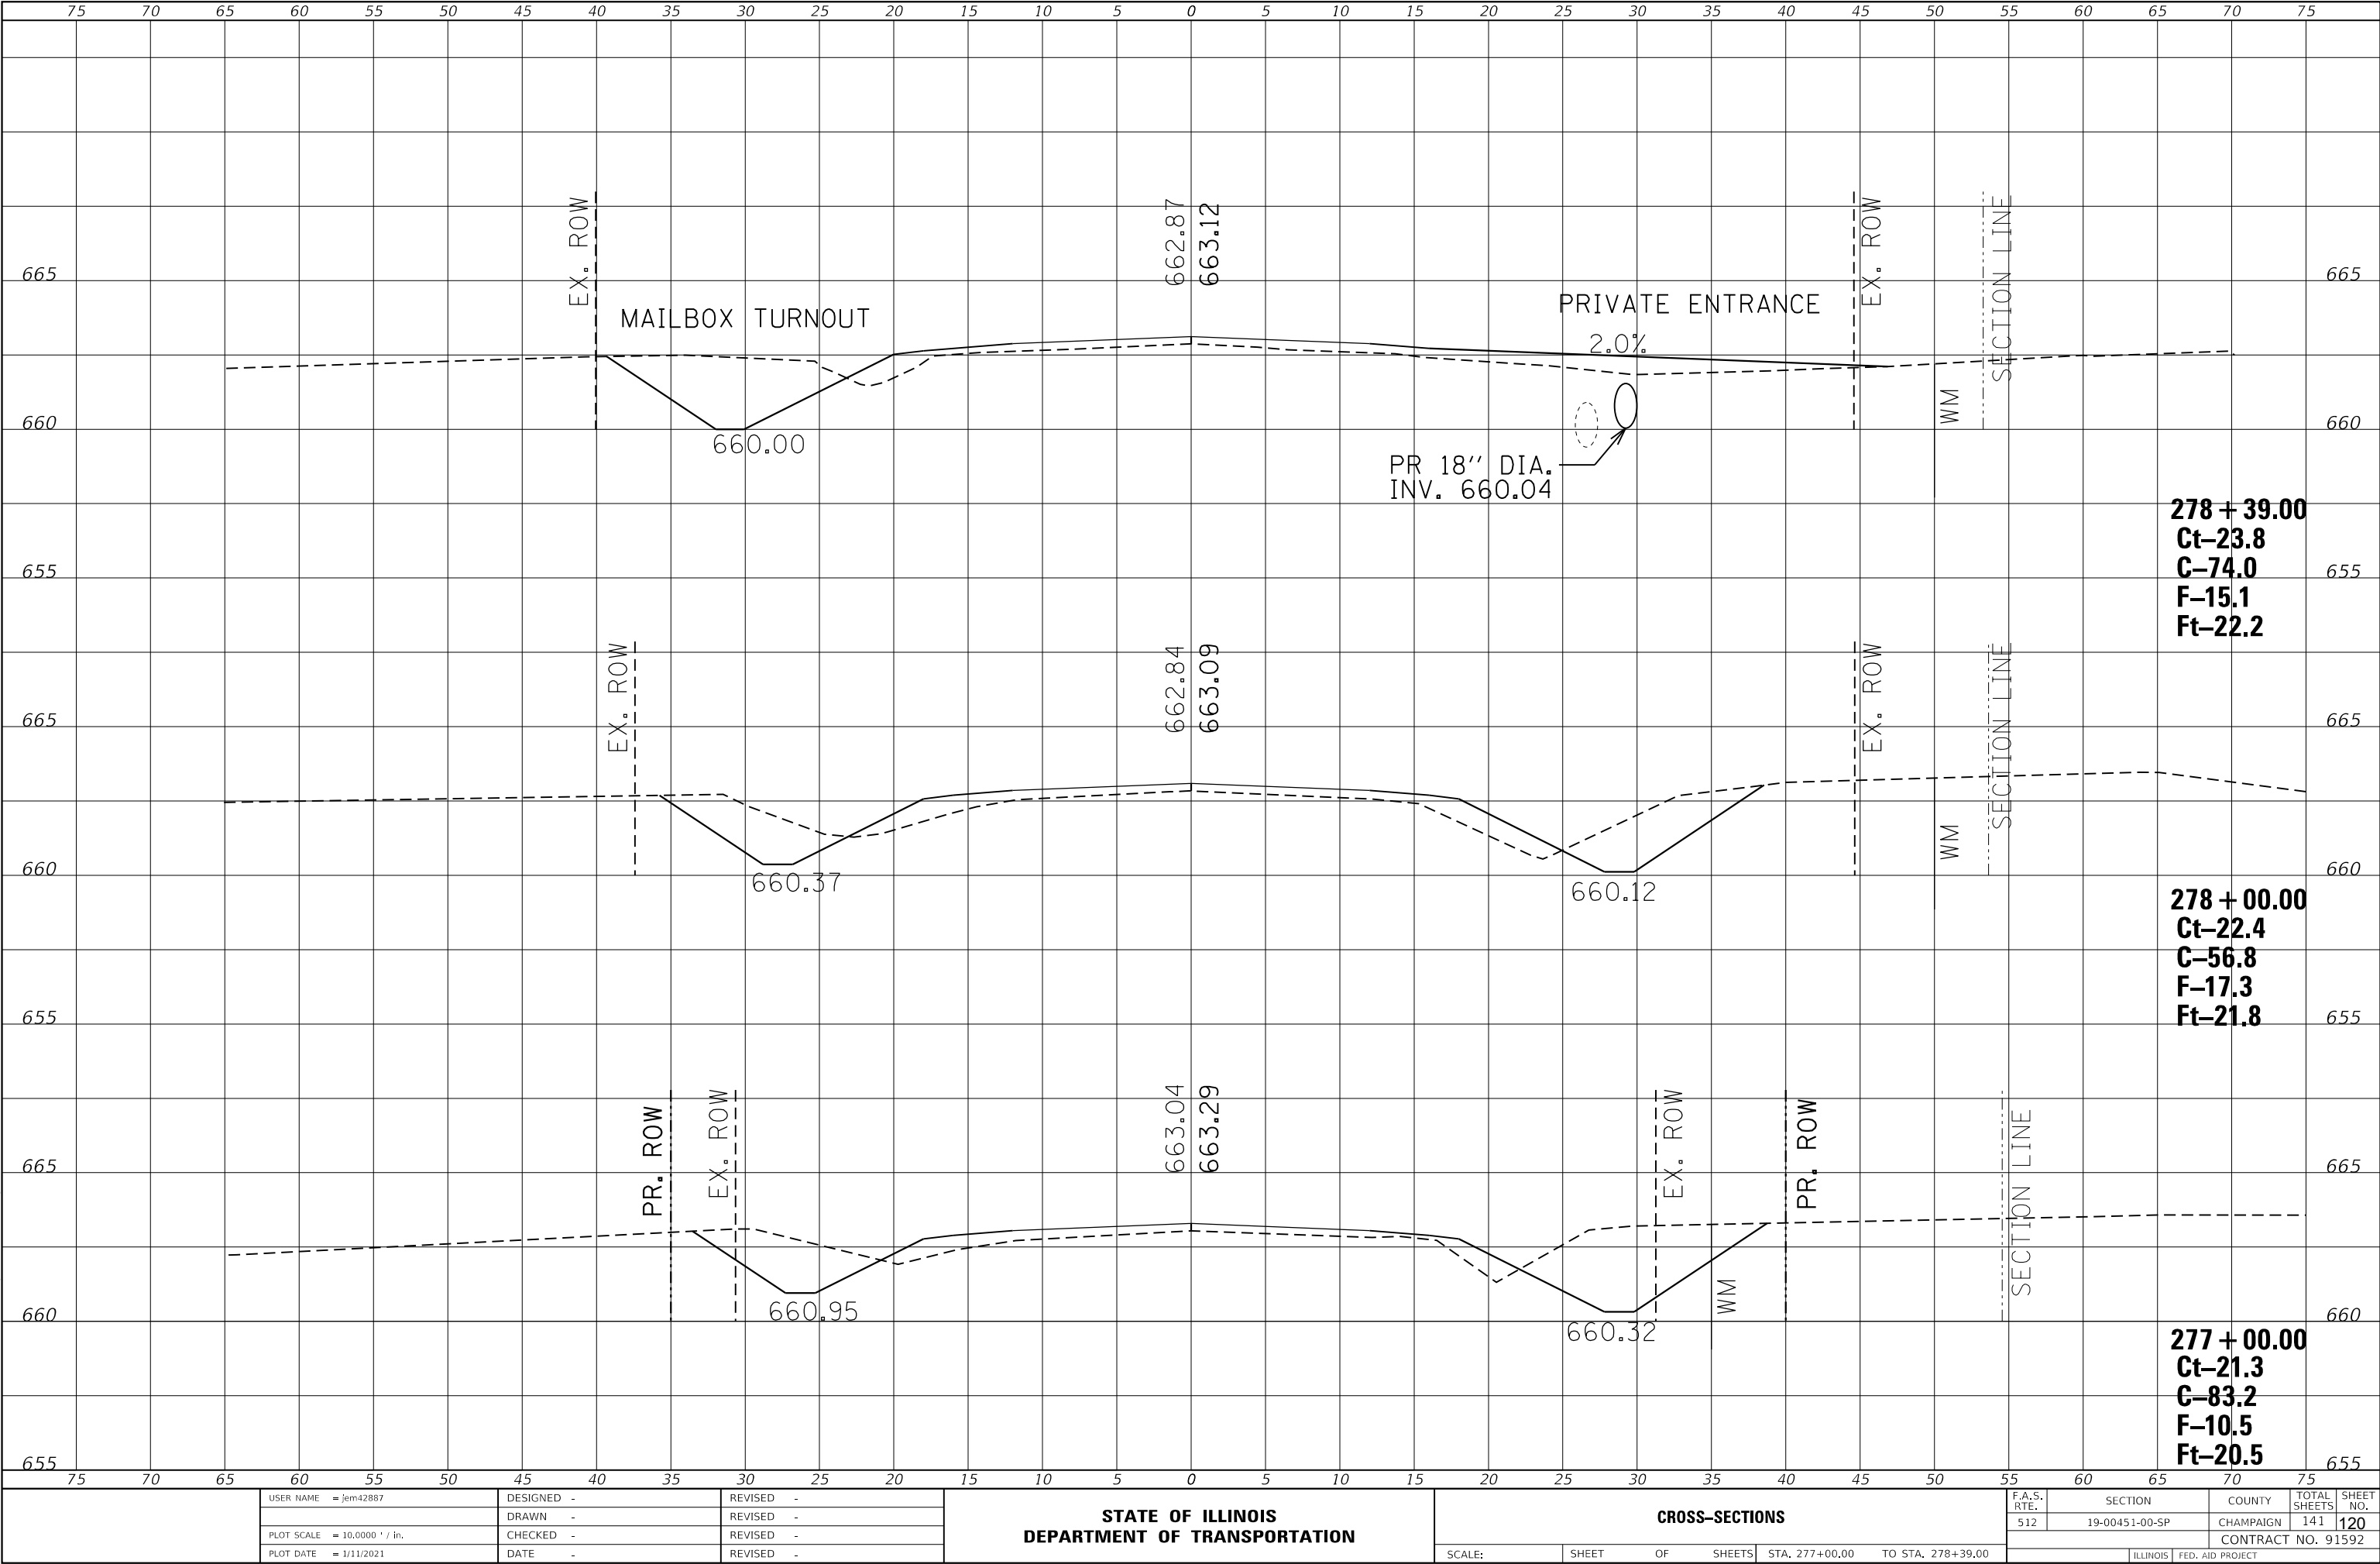

USER NAME = jem42887	DESIGNED -	REVISED -
	DRAWN -	REVISED -
PLOT SCALE = 10.0000 ' / in.	CHECKED -	REVISED -
PLOT DATE = 1/11/2021	DATE -	REVISED -

STATE OF ILLINOIS
DEPARTMENT OF TRANSPORTATION


CROSS-SECTIONS			
SCALE:	SHEET	OF	SHEETS

F.A.S. RTE.	SECTION	COUNTY	TOTAL SHEETS	SHEET NO.
512	19-00451-00-SP	CHAMPAIGN	141	120
CONTRACT NO. 91592				
ILLINOIS FED. AID PROJECT				

FINAL	SURVEYED	BY	DATE
SURVEY	PLOTTED		
NOTE BOOK	TEMPLATE		
NO.	AREAS CHECKED		

ORIGINAL	SURVEYED	BY	DATE
SURVEY	PLOTTED		
NOTE BOOK	TEMPLATE		
NO.	AREAS CHECKED		

MODEL Default
FILE NAME: 19-00451-00-SP CH 15 FAS 512 US 130 to Skidway/CADDXS Sheets.dgn

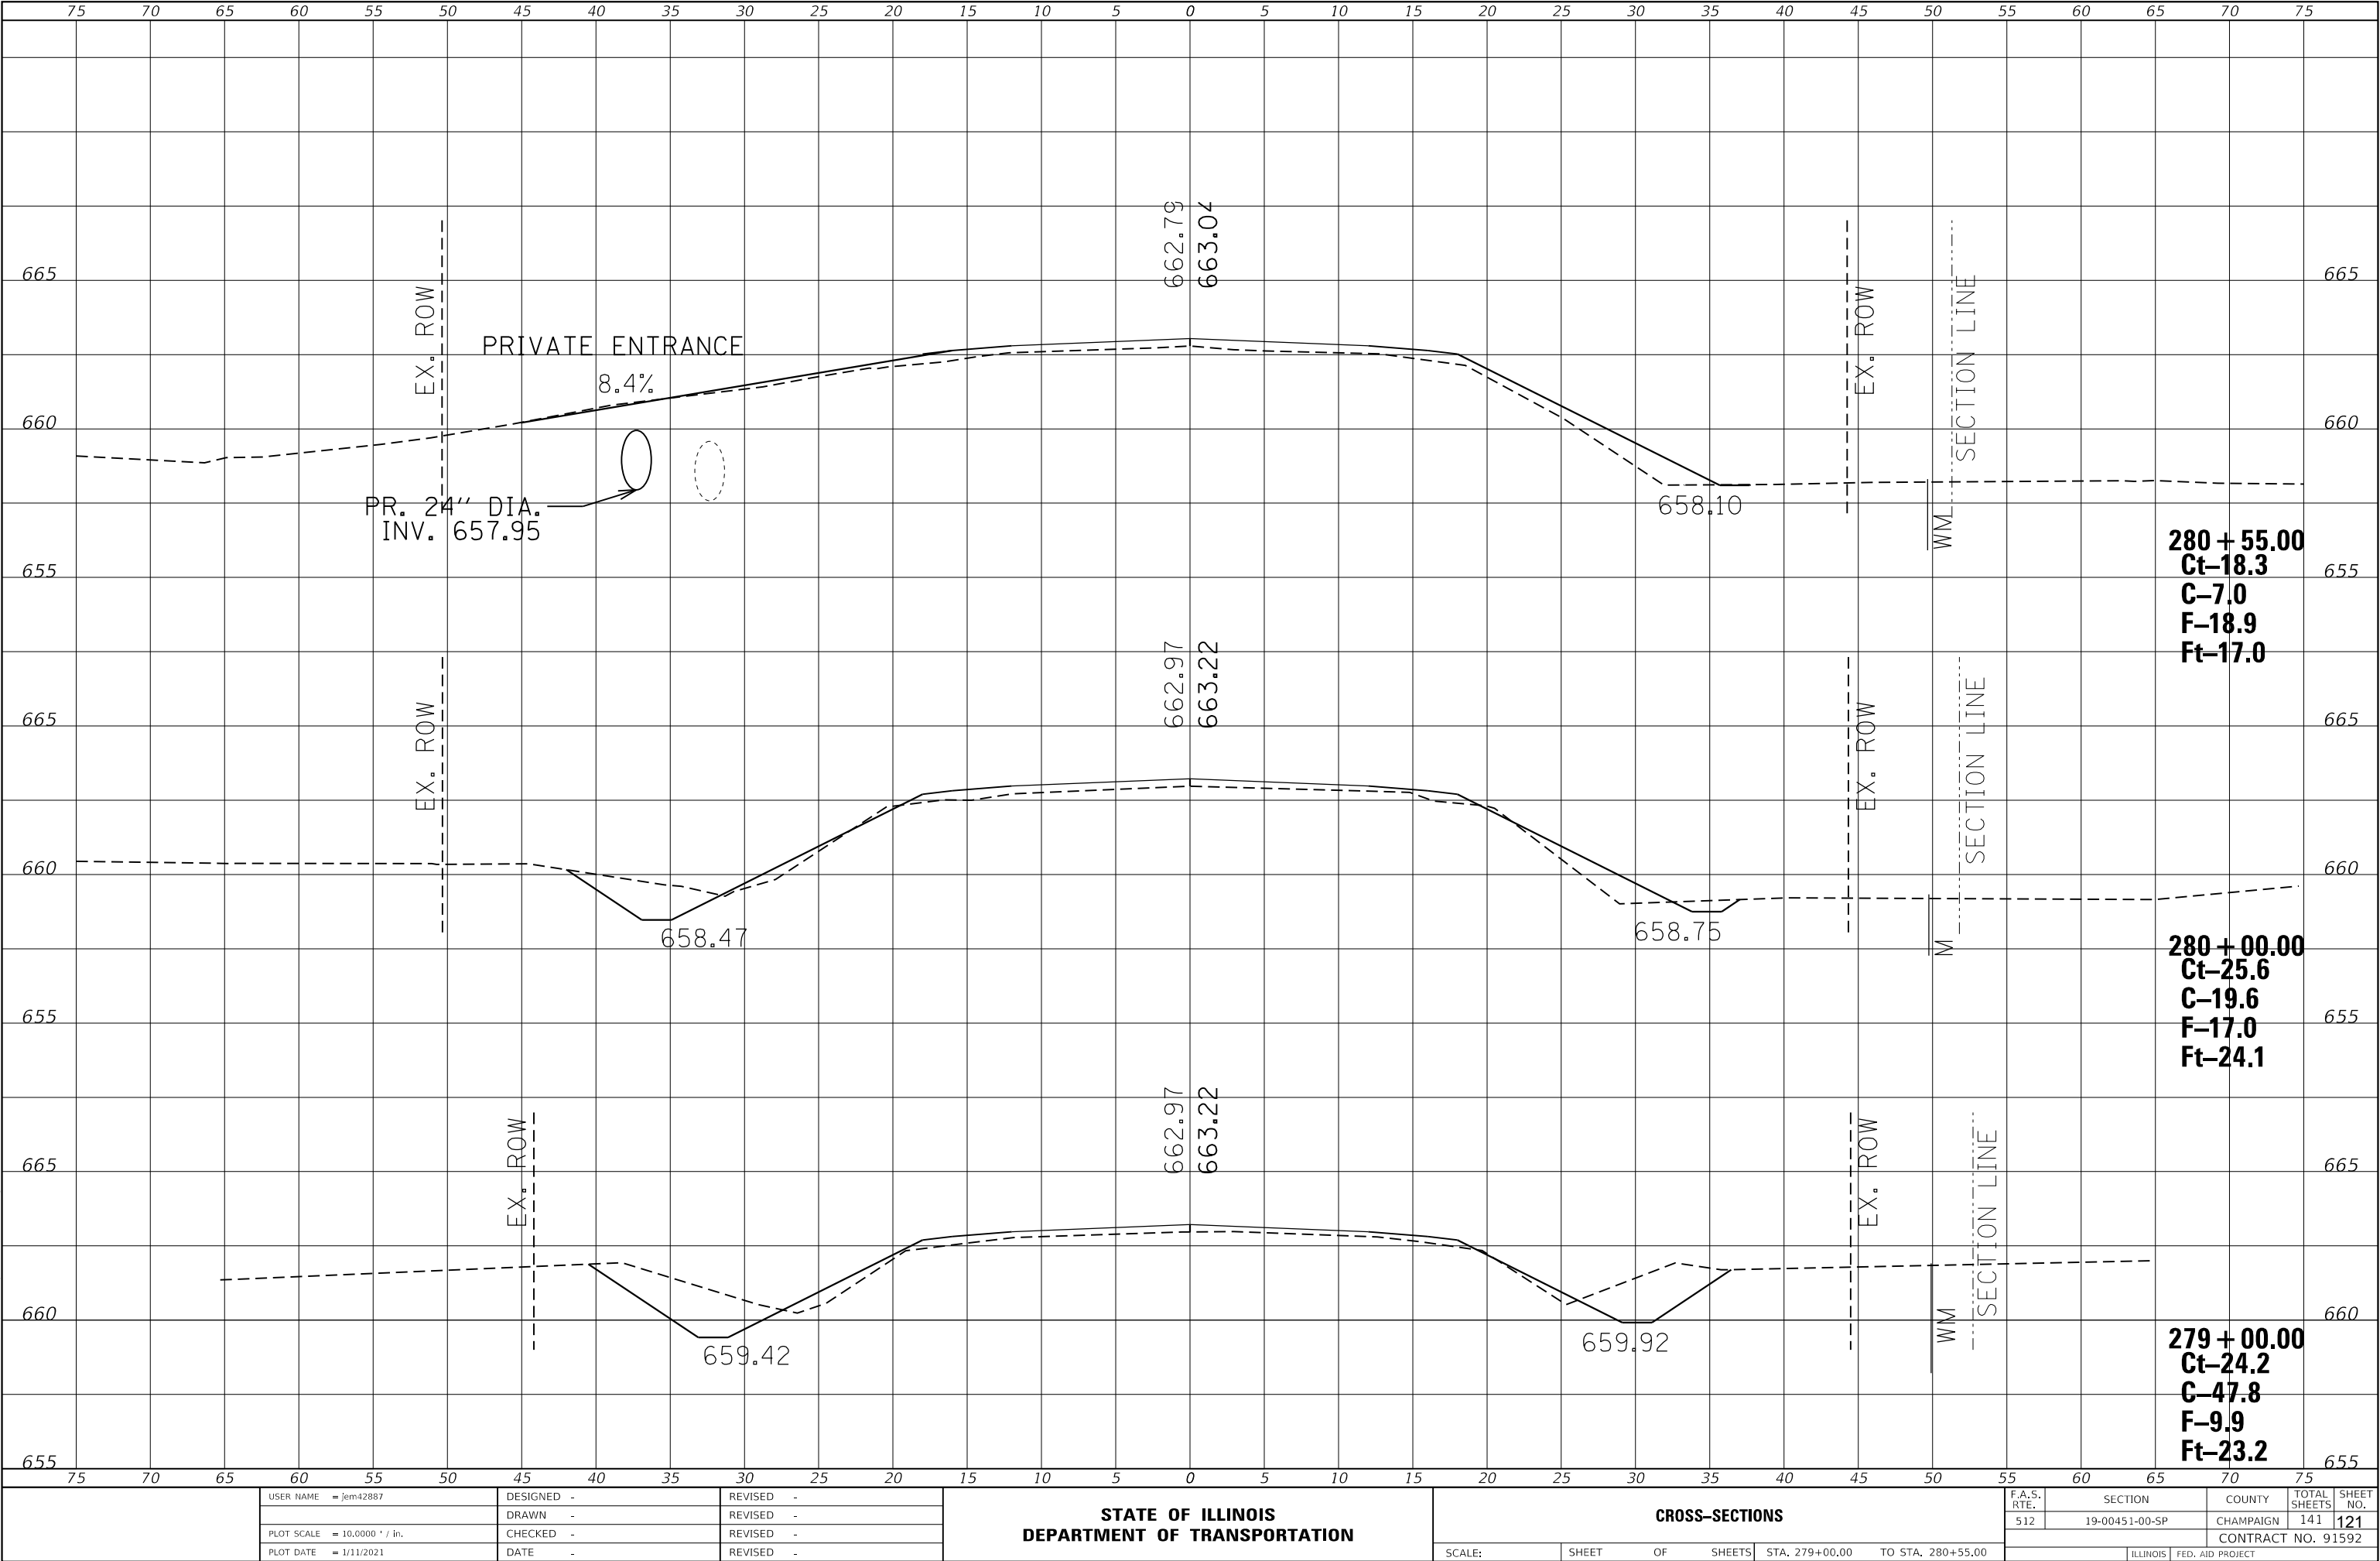

USER NAME = jem42887	DESIGNED -	REVISED -
	DRAWN -	REVISED -
PLOT SCALE = 10.0000 ' / in.	CHECKED -	REVISED -
PLOT DATE = 1/11/2021	DATE -	REVISED -

STATE OF ILLINOIS
DEPARTMENT OF TRANSPORTATION


CROSS-SECTIONS			
SCALE:	SHEET	OF	SHEETS
STA. 279+00.00		TO STA. 280+55.00	

F.A.S. RTE.	SECTION	COUNTY	TOTAL SHEETS	SHEET NO.
512	19-00451-00-SP	CHAMPAIGN	141	121
CONTRACT NO. 91592				
ILLINOIS		FED. AID PROJECT		

FINAL SURVEY	NO.	NOTE BOOK	BY	DATE

ORIGINAL SURVEY	NO.	NOTE BOOK	BY	DATE

MODEL Default
FILE NAME: 19-00451-00-SP CH 15 FAS 512 US 130 to Slrwy/CADDXS Sheets.dgn

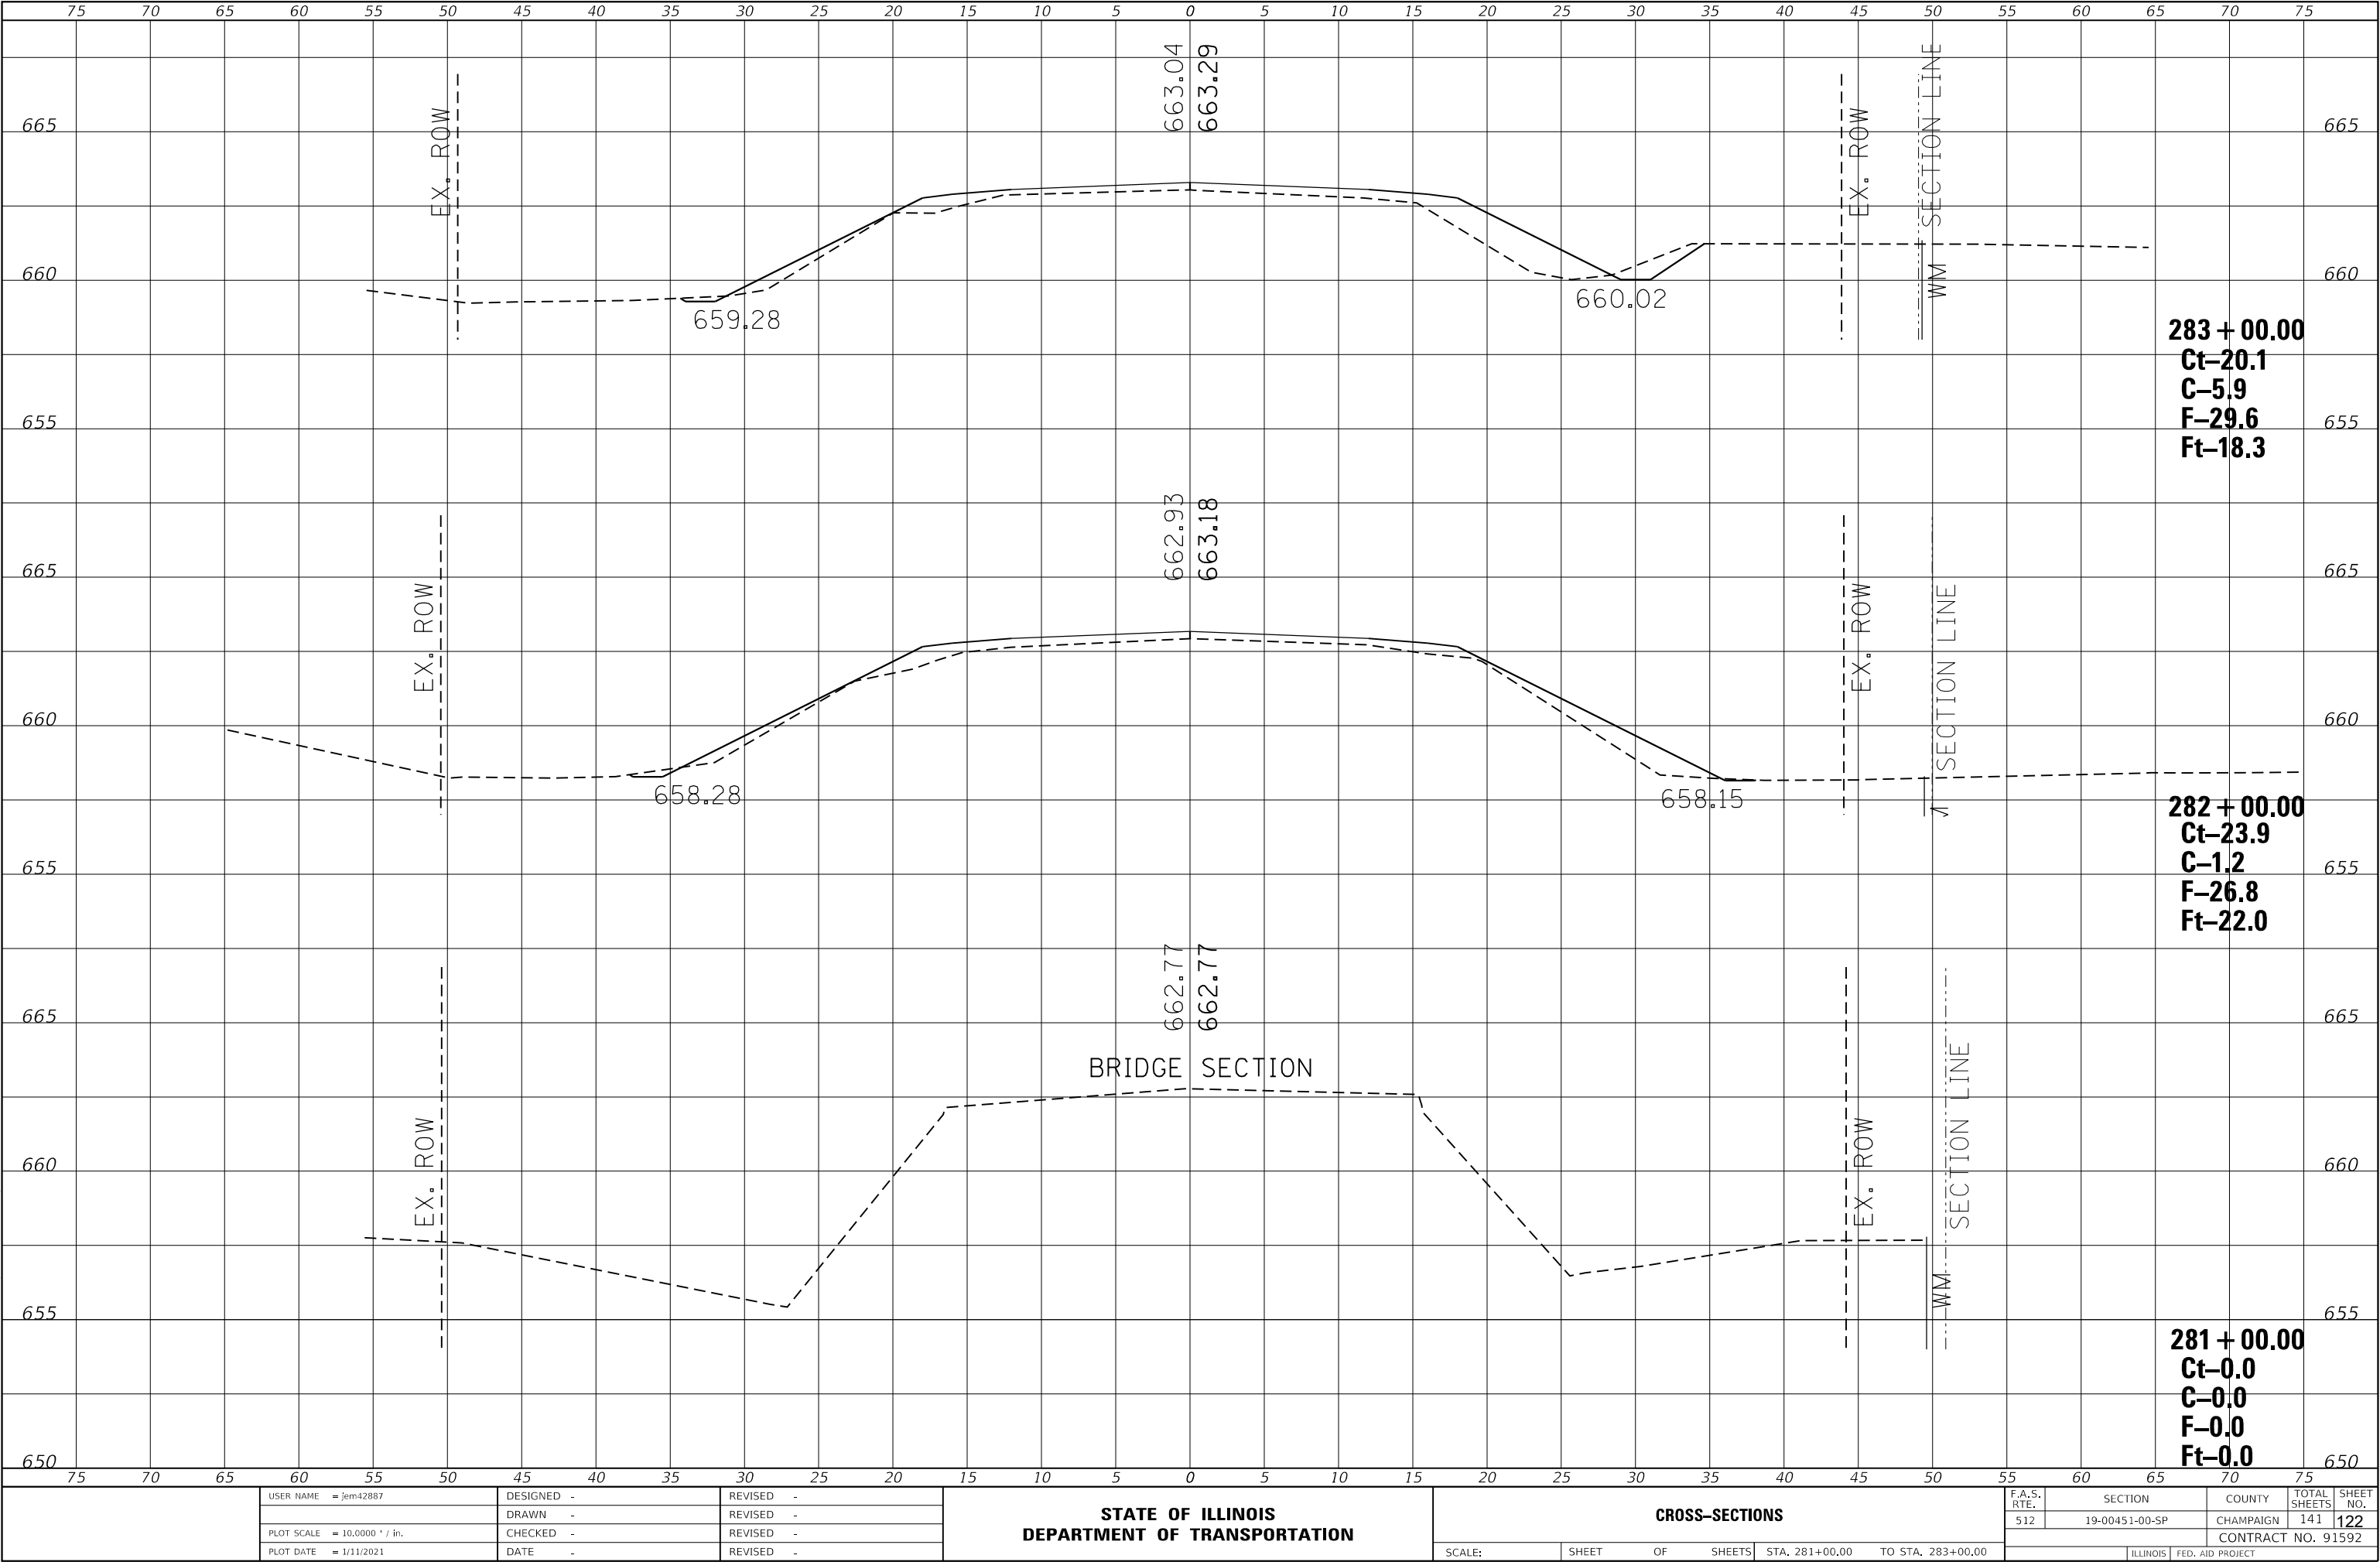

USER NAME	= jem42887	DESIGNED	-	REVISED	-
		DRAWN	-	REVISED	-
PLOT SCALE	= 10.0000 ' / in.	CHECKED	-	REVISED	-
PLOT DATE	= 1/11/2021	DATE	-	REVISED	-

STATE OF ILLINOIS
DEPARTMENT OF TRANSPORTATION


CROSS-SECTIONS				
SCALE:	SHEET	OF	SHEETS	TO STA. 281+00.00 TO STA. 283+00.00

F.A.S. RTE.	SECTION	COUNTY	TOTAL SHEETS	SHEET NO.
512	19-00451-00-SP	CHAMPAIGN	141	122
CONTRACT NO. 91592				
ILLINOIS FED. AID PROJECT				

FINAL	SURVEYED	BY	DATE
SURVEY	PLOTTED		
NOTE BOOK	TEMPLATE		
NO.	AREAS CHECKED		

ORIGINAL	SURVEYED	BY	DATE
SURVEY	PLOTTED		
NOTE BOOK	TEMPLATE		
NO.	AREAS CHECKED		

MODEL Default
FILE NAME: 19-00451-00-SP CH 15 FAS 512 US 130 to Skwy/CDDXS Streets.dgn

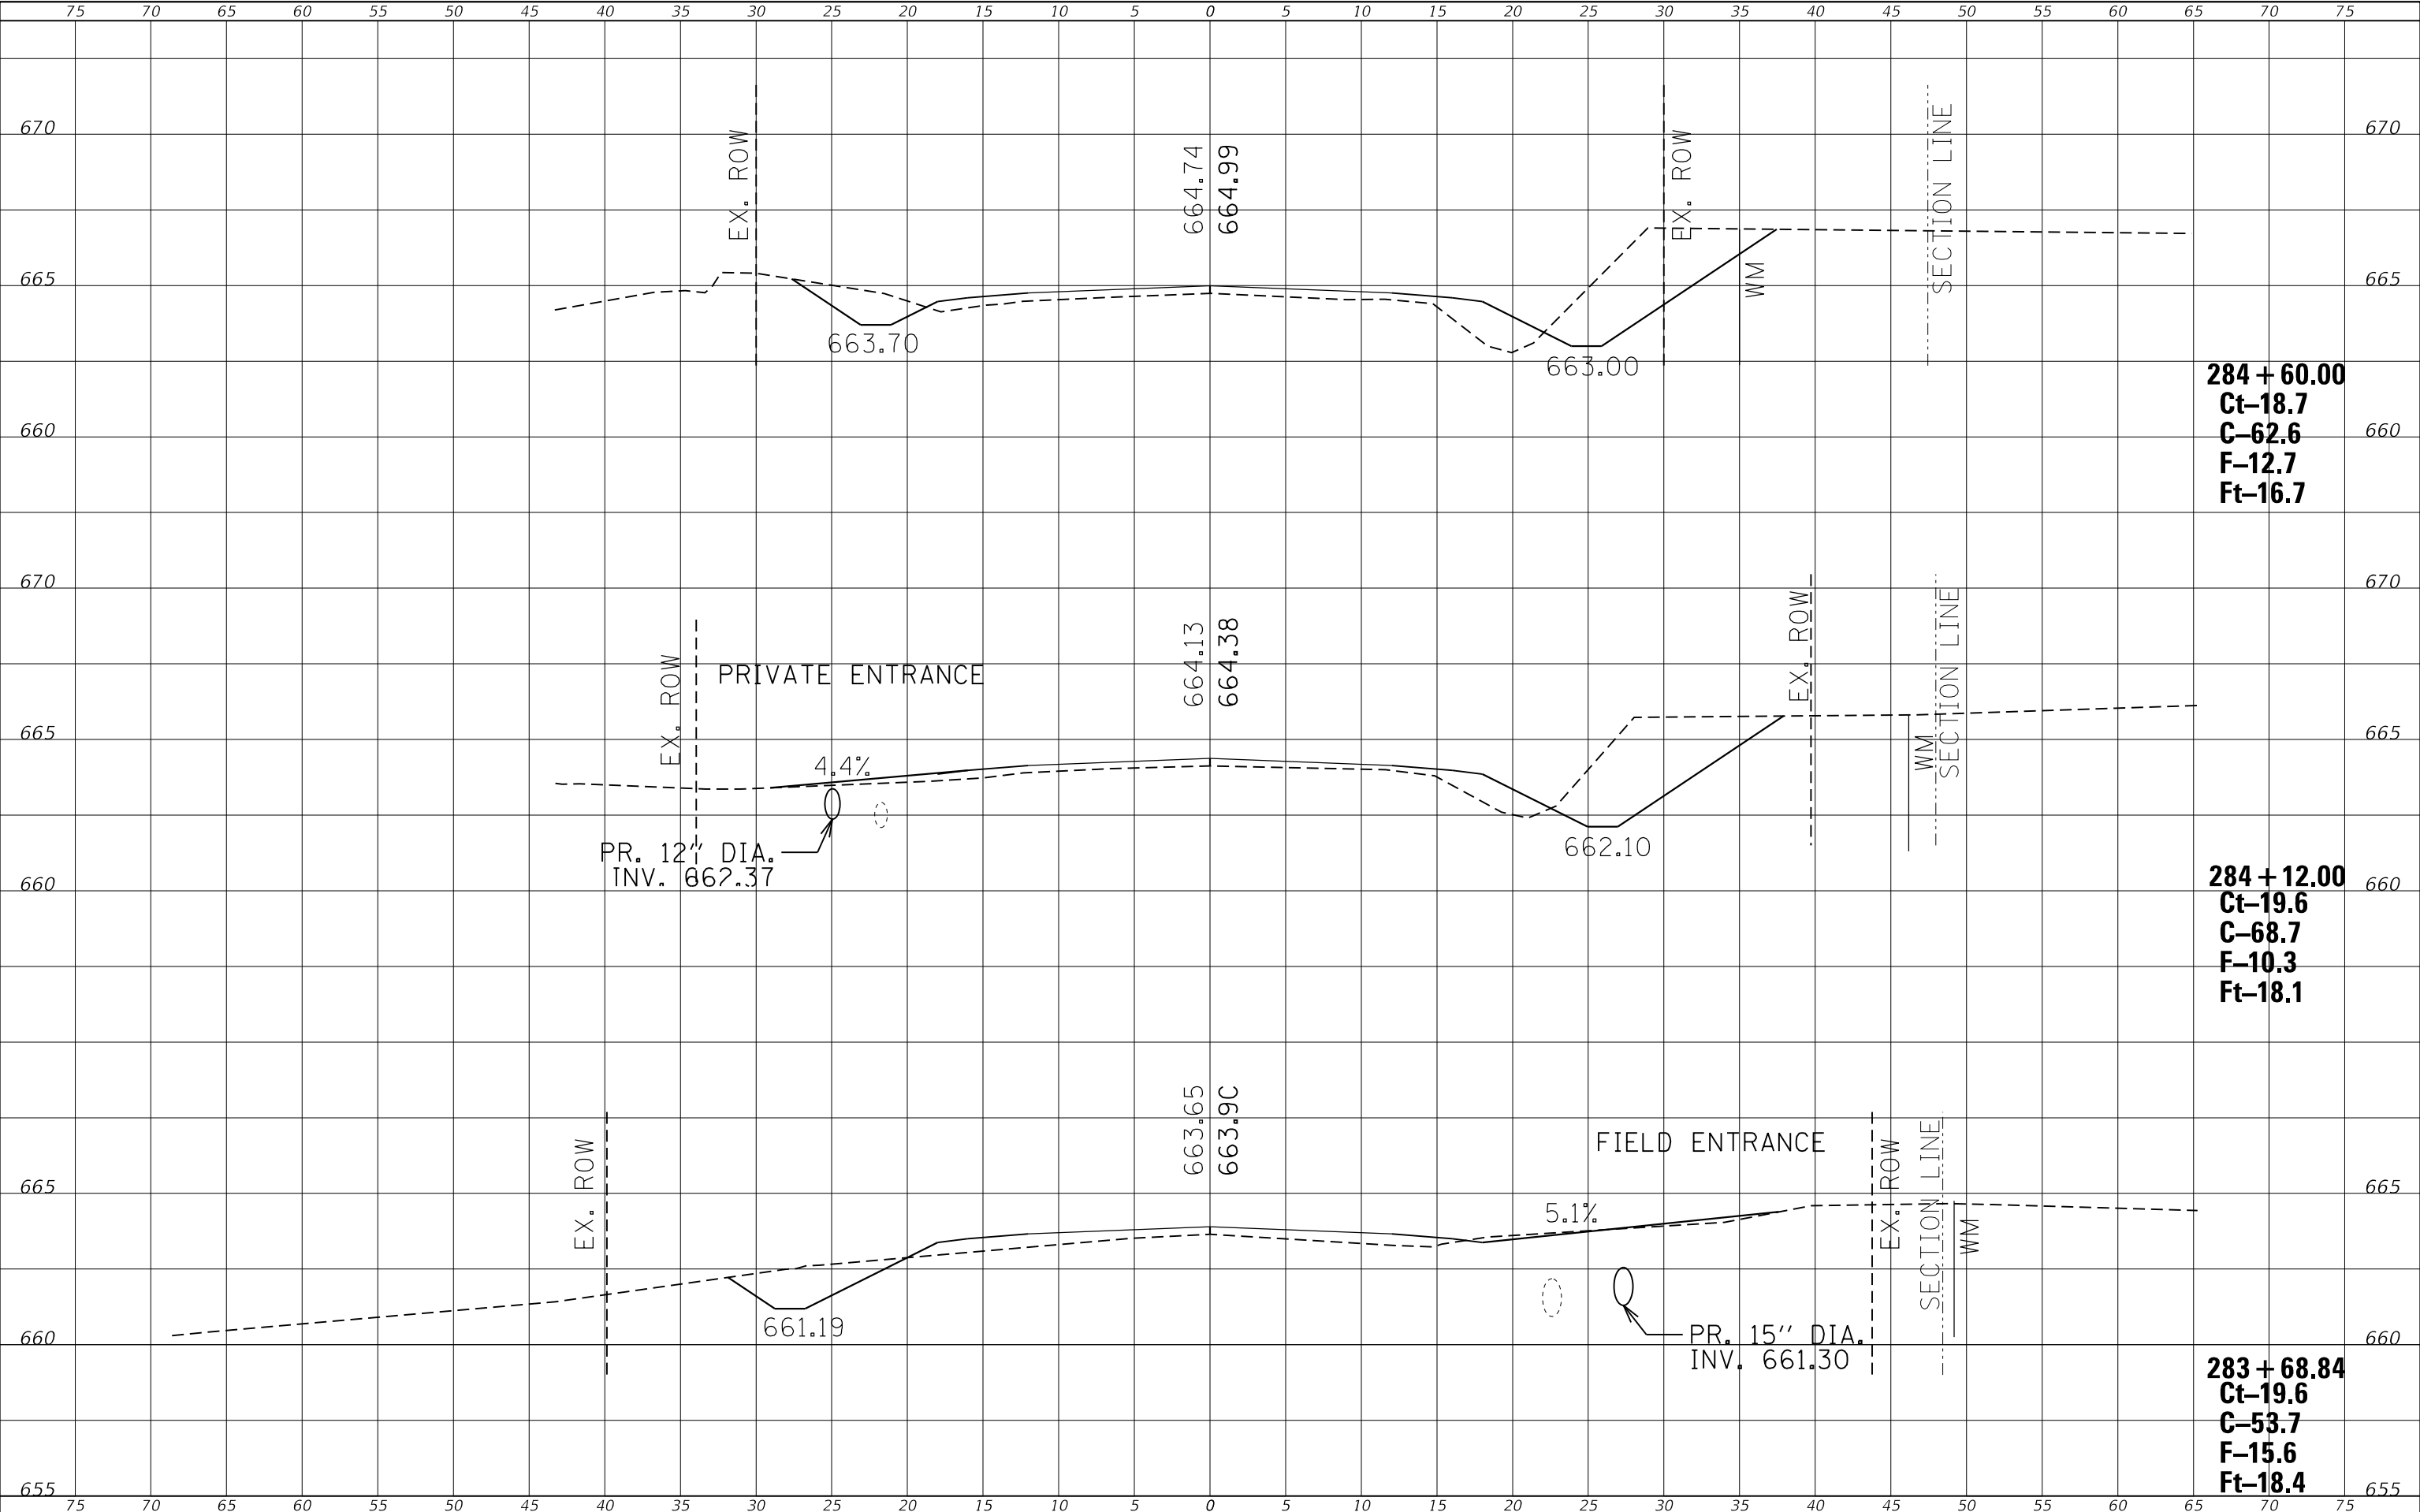

284 + 60.00
Ct-18.7
C-62.6
F-12.7
Ft-16.7

284 + 12.00
Ct-19.6
C-68.7
F-10.3
Ft-18.1

283 + 68.84
Ct-19.6
C-53.7
F-15.6
Ft-18.4

USER NAME = jem42887	DESIGNED -	REVISED -
	DRAWN -	REVISED -
PLOT SCALE = 10.0000 ' / in.	CHECKED -	REVISED -
PLOT DATE = 1/11/2021	DATE -	REVISED -

STATE OF ILLINOIS
DEPARTMENT OF TRANSPORTATION

CROSS-SECTIONS


SCALE: SHEET OF SHEETS STA. 283+68.84 TO STA. 284+60.00

F.A.S. RTE.	SECTION	COUNTY	TOTAL SHEETS	SHEET NO.
512	19-00451-00-SP	CHAMPAIGN	141	123
CONTRACT NO. 91592				
ILLINOIS		FED. AID PROJECT		

FINAL SURVEY NOTE BOOK NO.	SURVEYED PLOTTED TEMPLATE AREAS CHECKED	BY	DATE

ORIGINAL SURVEY NOTE BOOK NO.	SURVEYED PLOTTED TEMPLATE AREAS CHECKED	BY	DATE

MODEL Default
FILE NAME: 19-00451-00-SP CH 15 FAS 512 US 130 to Sidney/CADDXS Sheets.dgn

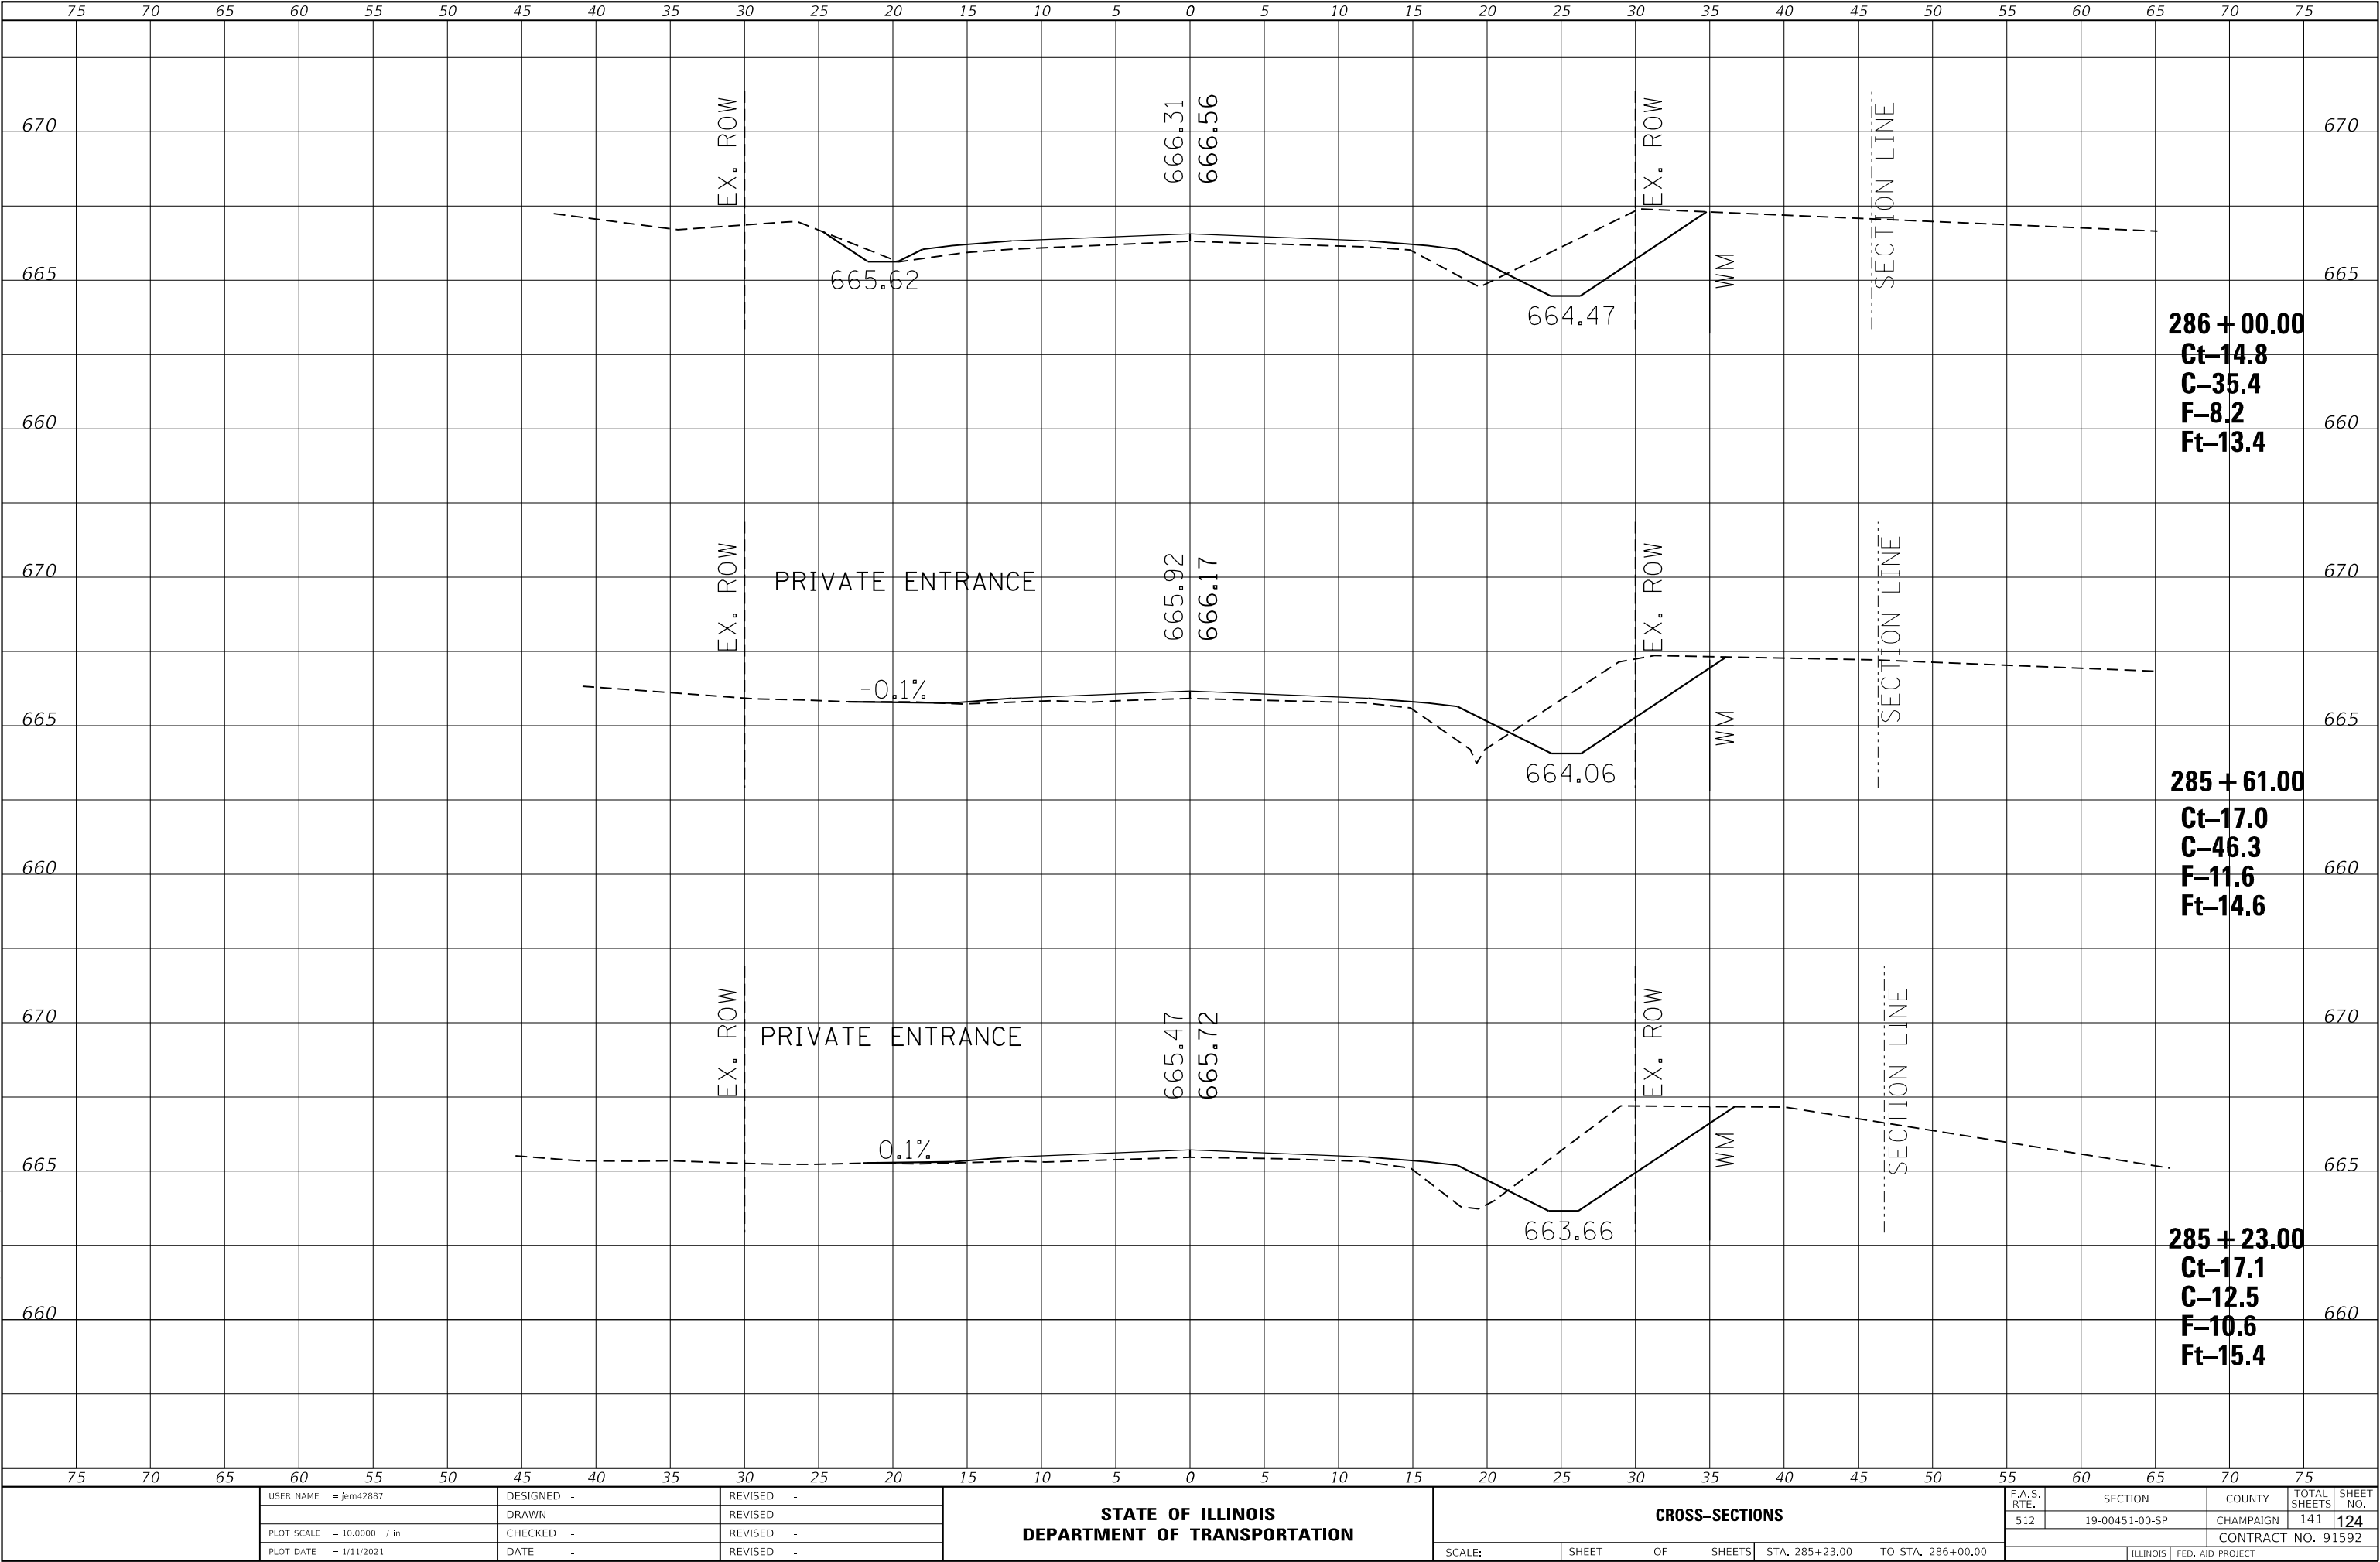

USER NAME	=jem42887	DESIGNED	-	REVISED	-
DRAWN	-	REVIS	-	REVISED	-
PLOT SCALE	= 10.0000 ' / in.	CHECKED	-	REVISED	-
PLOT DATE	= 1/11/2021	DATE	-	REVISED	-

STATE OF ILLINOIS
DEPARTMENT OF TRANSPORTATION


CROSS-SECTIONS				
SCALE:	SHEET	OF	SHEETS	TO STA. 285+23.00 TO STA. 286+00.00

F.A.S. RTE.	SECTION	COUNTY	TOTAL SHEETS	SHEET NO.
512	19-00451-00-SP	CHAMPAIGN	141	124
CONTRACT NO. 91592				
ILLINOIS FED. AID PROJECT				

FINAL	SURVEYED	DATE
SURVEY	PLOTTED	BY
NOTE BOOK	TEMPLATE	
NO.	AREAS CHECKED	

ORIGINAL	SURVEYED	DATE
SURVEY	PLOTTED	BY
NOTE BOOK	TEMPLATE	
NO.	AREAS CHECKED	

MODEL Default
FILE NAME: 19-00451-00-SP CH 15 FAS 512 US 130 to Skway/CADDXS Sheets.dgn

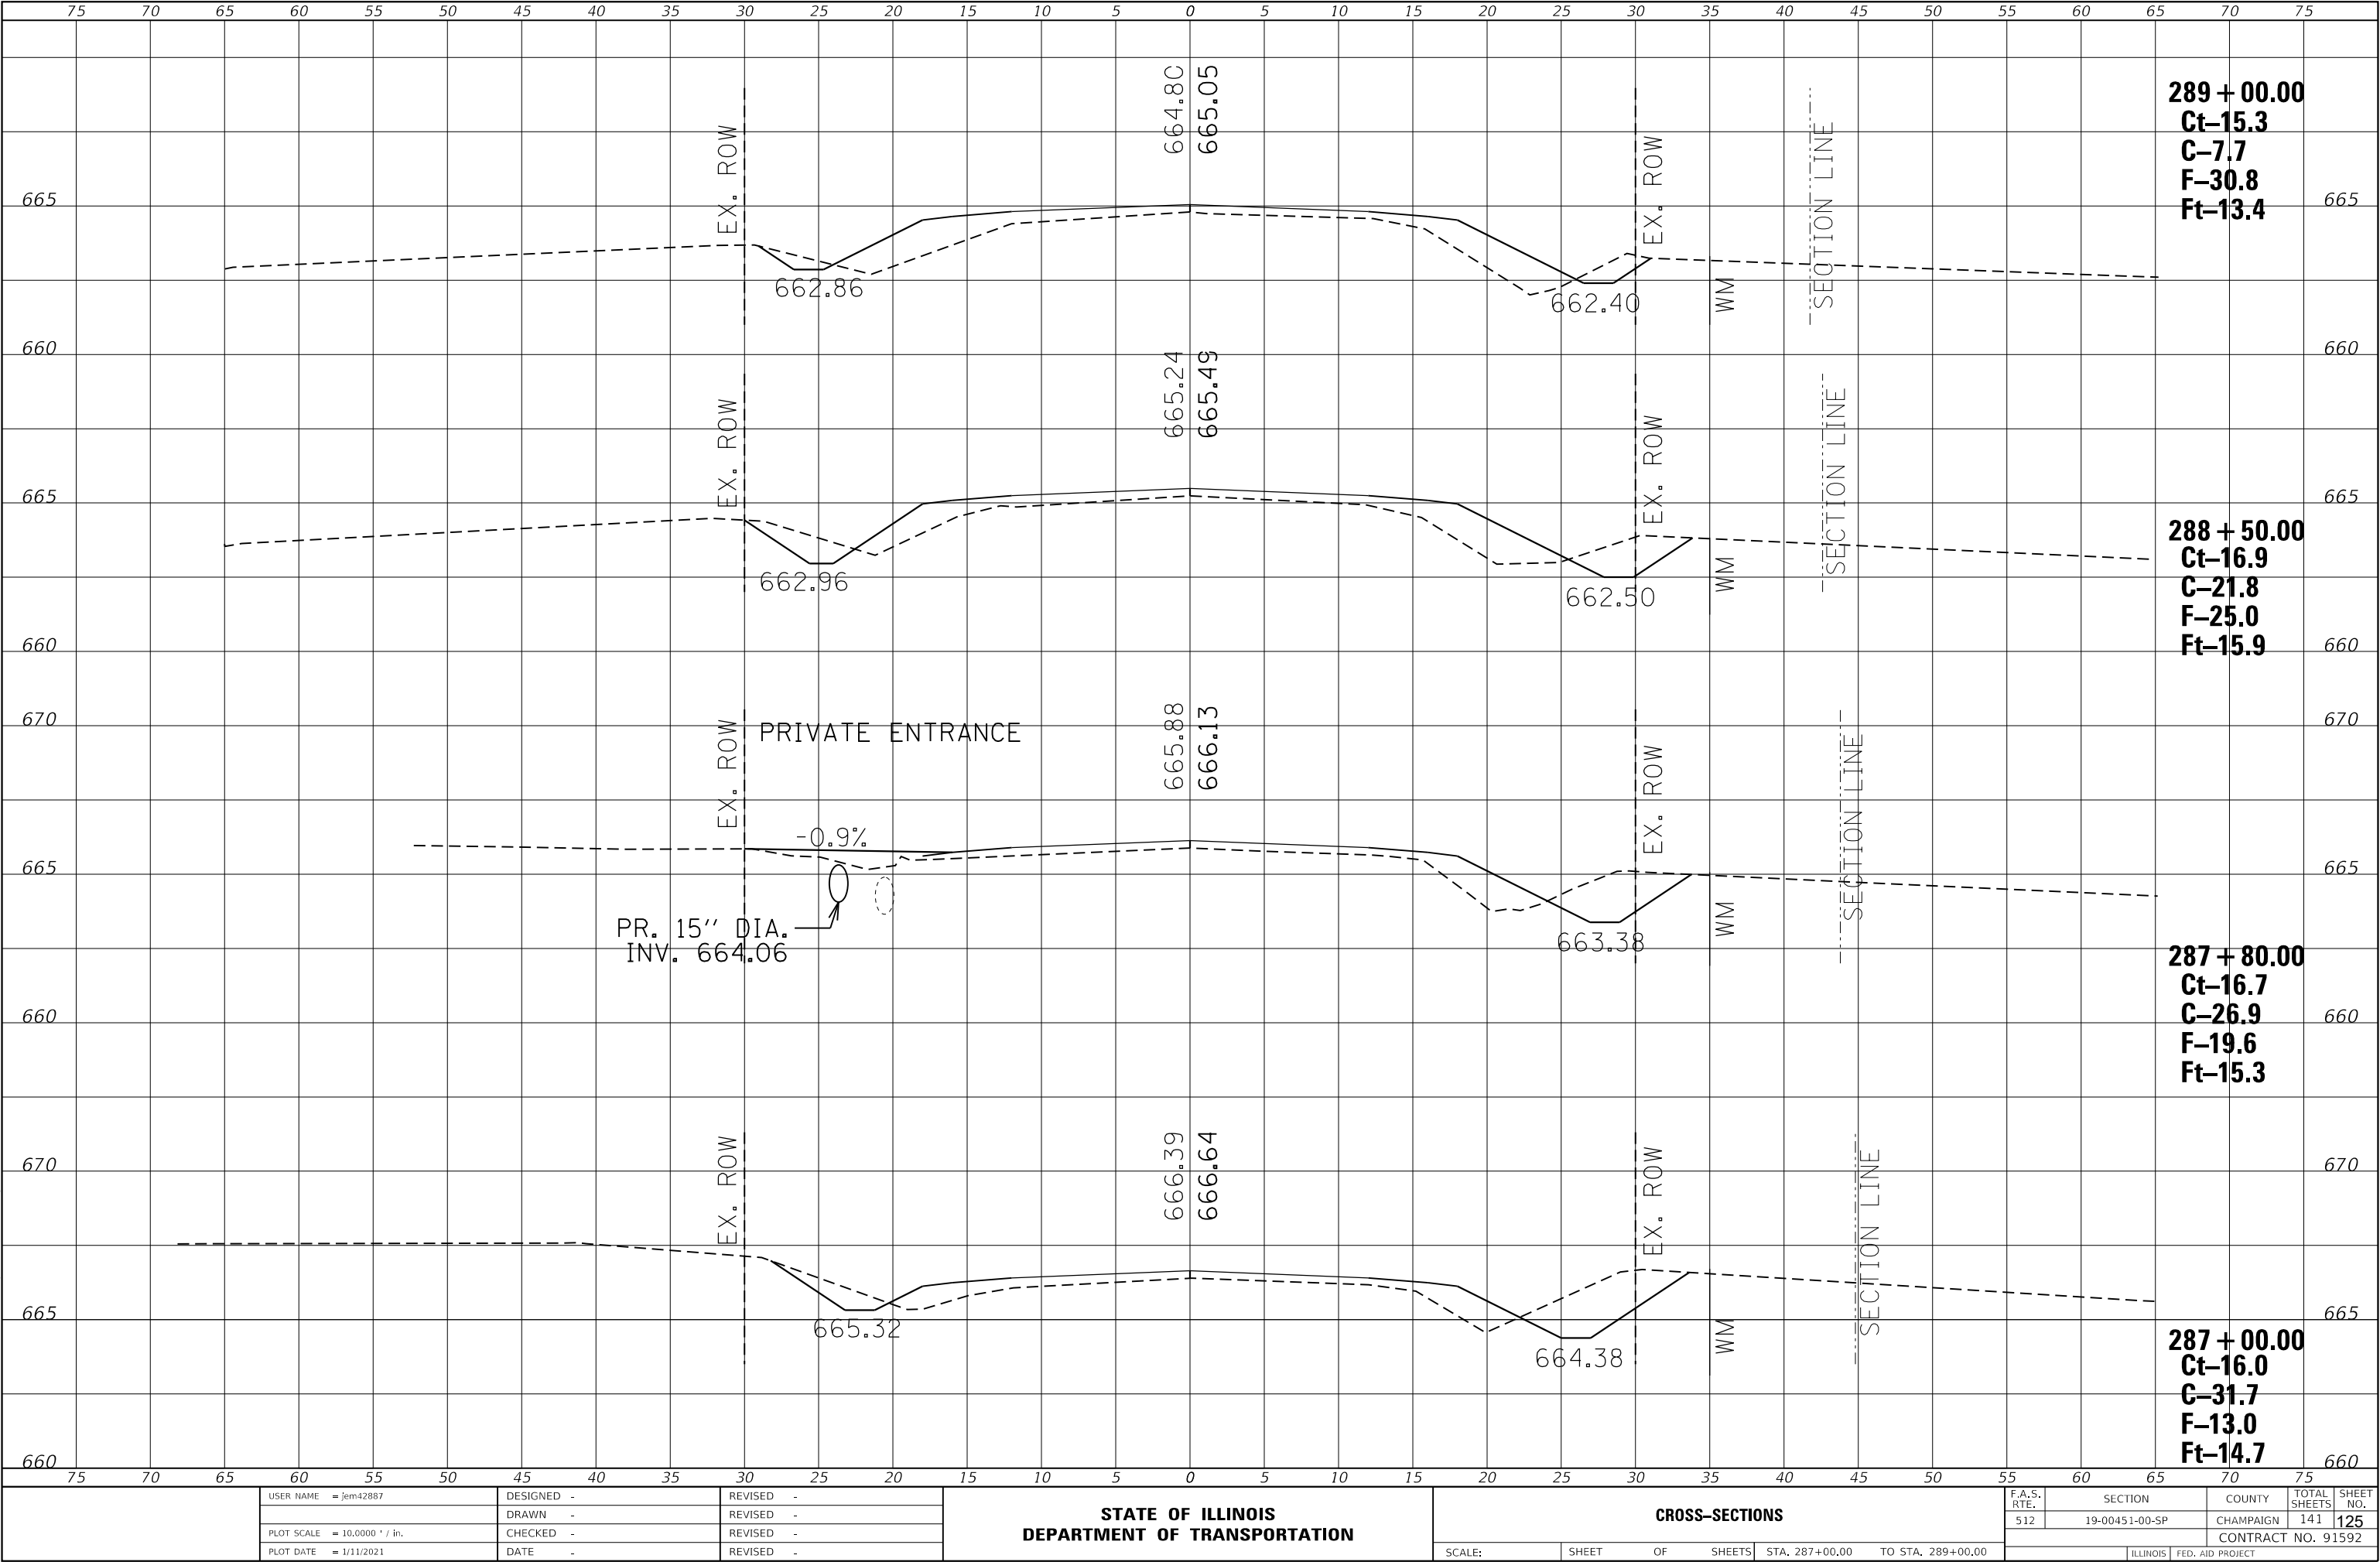

USER NAME	= jem42887	DESIGNED	-	REVISED	-
		DRAWN	-	REVISED	-
PLOT SCALE	= 10.0000 ' / in.	CHECKED	-	REVISED	-
PLOT DATE	= 1/11/2021	DATE	-	REVISED	-

STATE OF ILLINOIS
DEPARTMENT OF TRANSPORTATION


CROSS-SECTIONS			
SCALE:	SHEET	OF	SHEETS

F.A.S. RTE.	SECTION	COUNTY	TOTAL SHEETS	SHEET NO.
512	19-00451-00-SP	CHAMPAIGN	141	125
CONTRACT NO. 91592				
ILLINOIS FED. AID PROJECT				

FINAL	SURVEYED	BY	DATE
SURVEY	PLOTTED		
NOTE BOOK	TEMPLATE		
NO.	AREAS CHECKED		

ORIGINAL	SURVEYED	BY	DATE
SURVEY	PLOTTED		
NOTE BOOK	TEMPLATE		
NO.	AREAS CHECKED		

MODEL: Default
FILE NAME: 19-00451-00-SP CH 15 FAS 512 US 130 to Skway/CADDXS Sheets.dgn

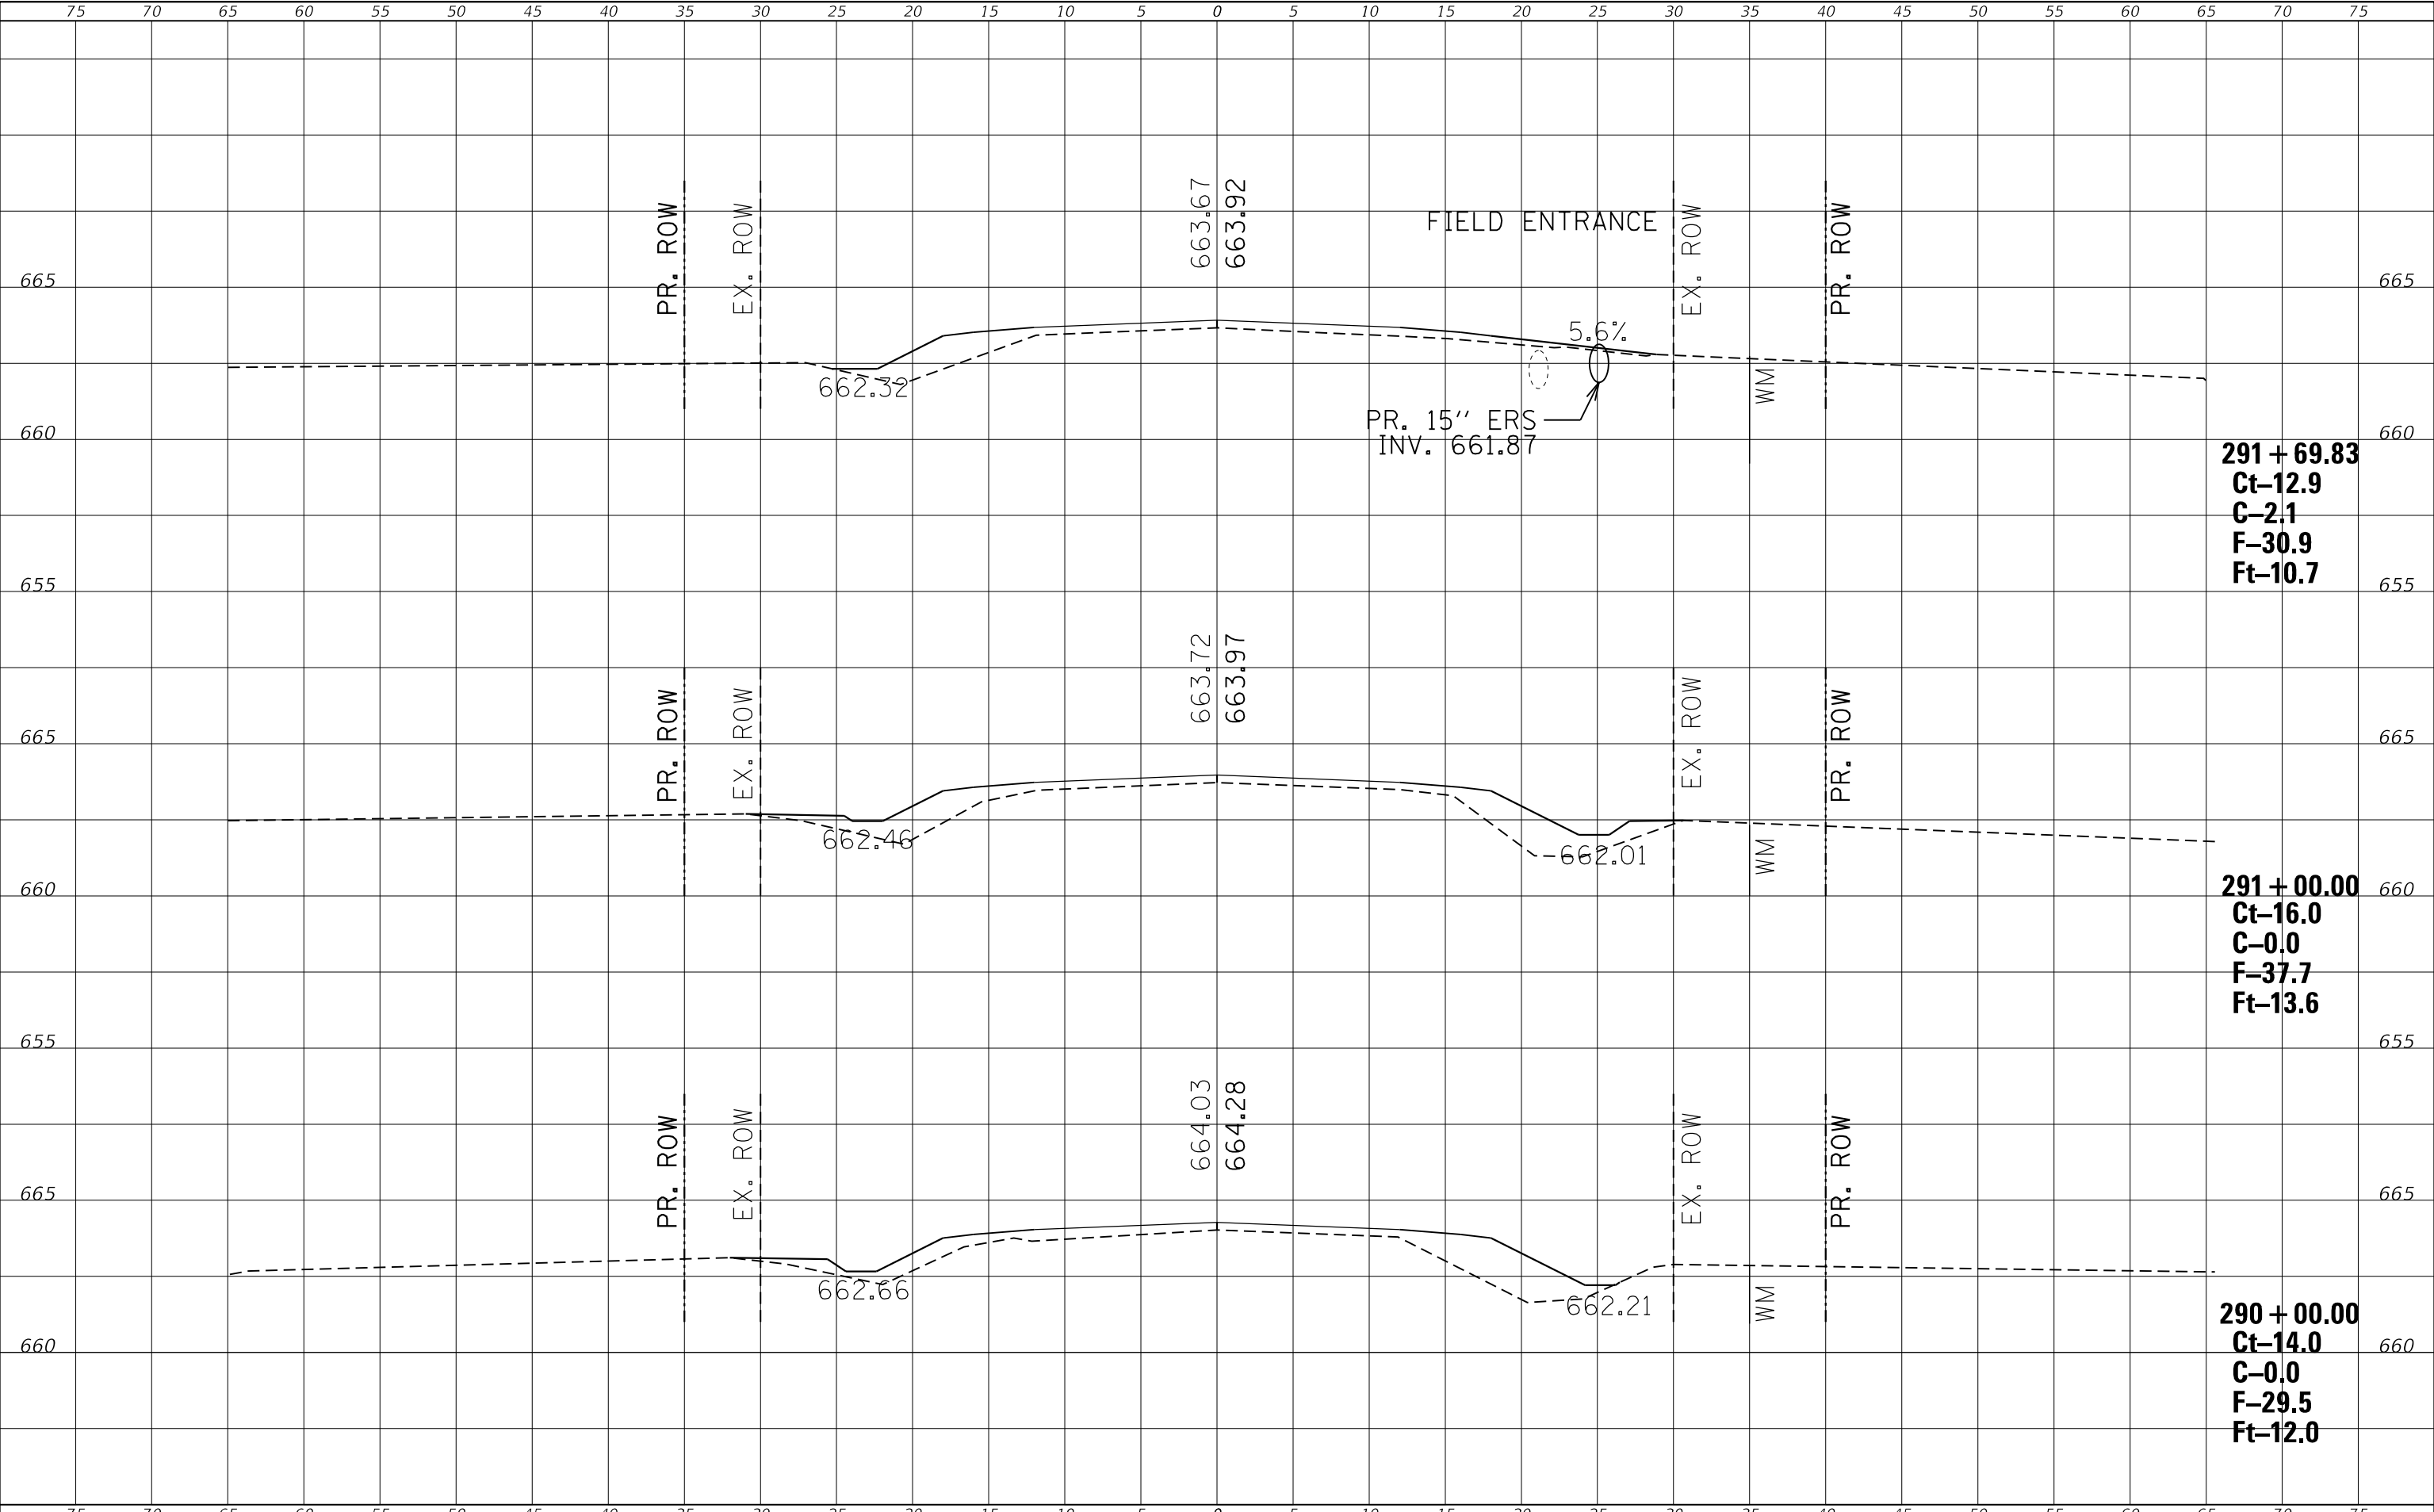

USER NAME	= jem42887	DESIGNED	-	REVISED	-
		DRAWN	-	REVISED	-
PLOT SCALE	= 10.0000 ' / in.	CHECKED	-	REVISED	-
PLOT DATE	= 1/11/2021	DATE	-	REVISED	-

STATE OF ILLINOIS
DEPARTMENT OF TRANSPORTATION


CROSS-SECTIONS			
SCALE:	SHEET	OF	SHEETS
STA. 290+00.00		TO STA. 291+69.83	

F.A.S. RTE.	SECTION	COUNTY	TOTAL SHEETS	SHEET NO.
512	19-00451-00-SP	CHAMPAIGN	141	126
CONTRACT NO. 91592				
ILLINOIS		FED. AID PROJECT		

FINAL	SURVEYED	BY	DATE
SURVEY	PLOTTED		
NOTE BOOK	TEMPLATE		
NO.	AREAS	CHECKED	

ORIGINAL	SURVEYED	BY	DATE
SURVEY	PLOTTED		
NOTE BOOK	TEMPLATE		
NO.	AREAS	CHECKED	

MODEL: Default
FILE NAME: 19-00451-00-SP CH 15 FAS 512 US 130 to Skway/CADDXS Streets.dgn

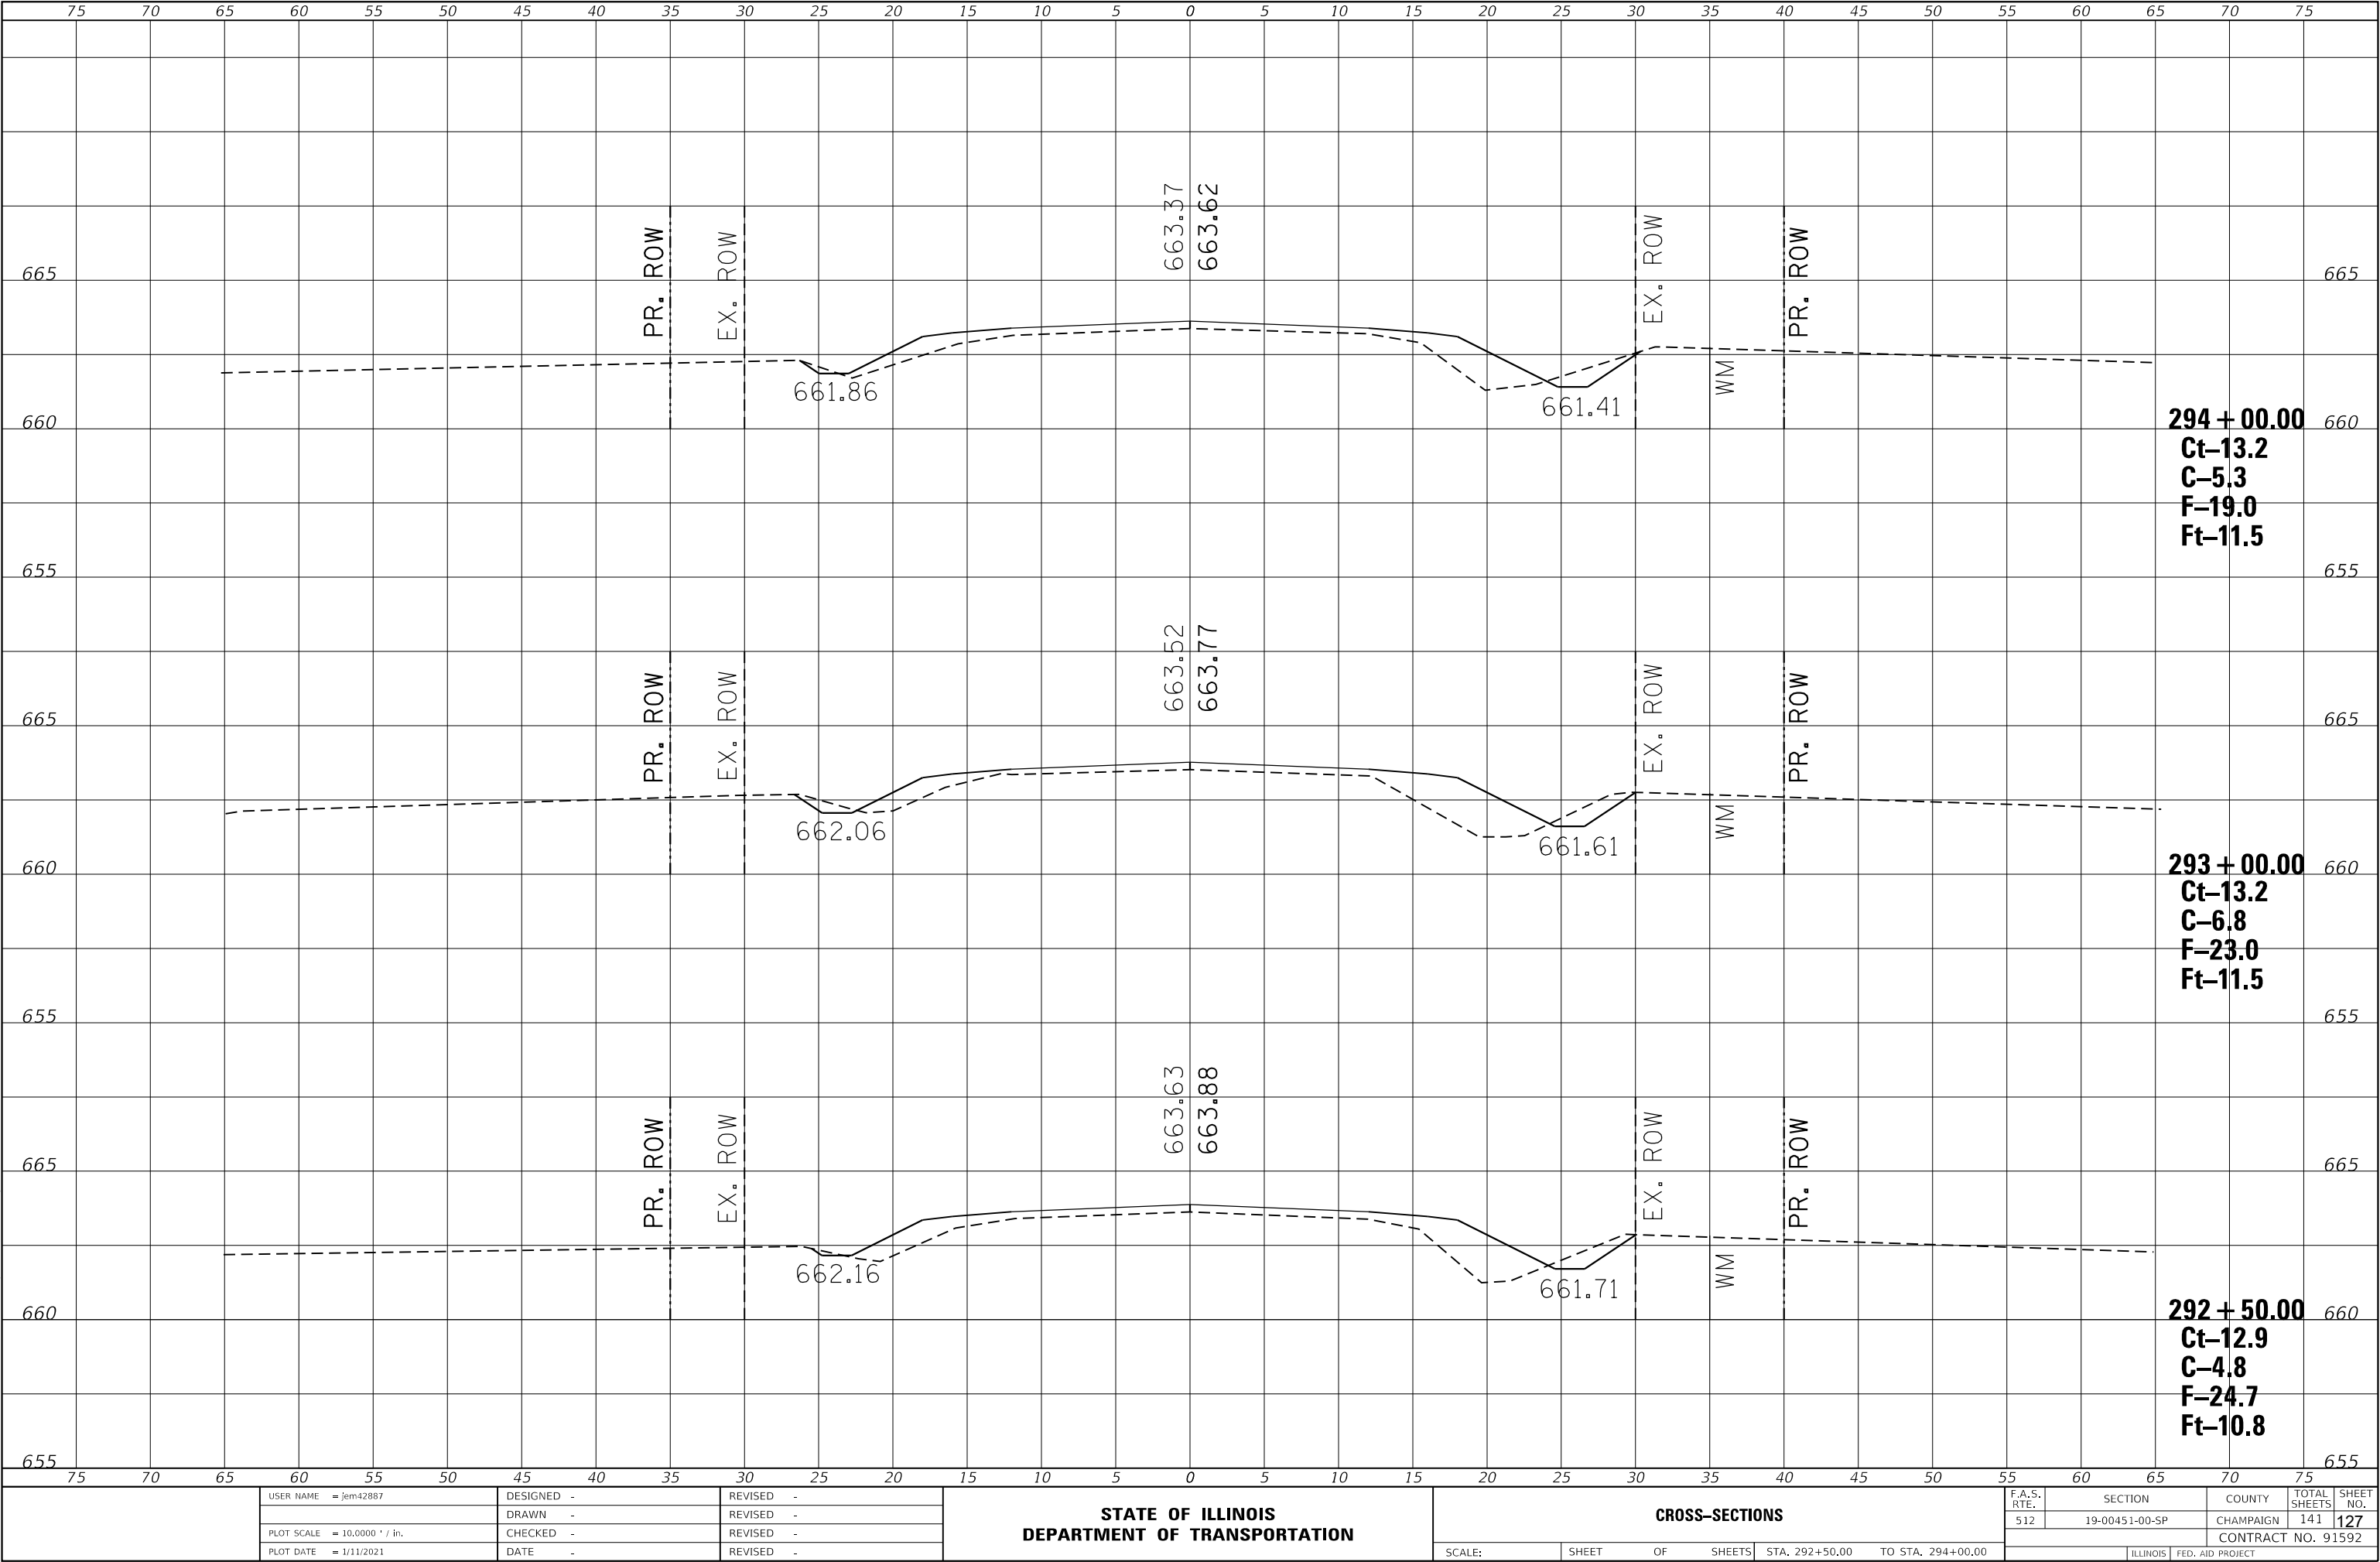


USER NAME	= jem42887	DESIGNED	-	REVISED	-
		DRAWN	-	REVISED	-
PLOT SCALE	= 10.0000 ' / in.	CHECKED	-	REVISED	-
PLOT DATE	= 1/11/2021	DATE	-	REVISED	-

STATE OF ILLINOIS
DEPARTMENT OF TRANSPORTATION

CROSS-SECTIONS			
SCALE:	SHEET	OF	SHEETS
STA. 292+50.00		TO STA. 294+00.00	

F.A.S. RTE.	SECTION	COUNTY	TOTAL SHEETS	SHEET NO.
512	19-00451-00-SP	CHAMPAIGN	141	127
CONTRACT NO. 91592				
ILLINOIS		FED. AID PROJECT		


ORIGINAL SURVEY	SURVEYED _____	BY _____	DATE _____
	PLOTTED _____		
	TEMPLATE _____		
	AREAS _____		
NO. _____	AREAS CHECKED _____		

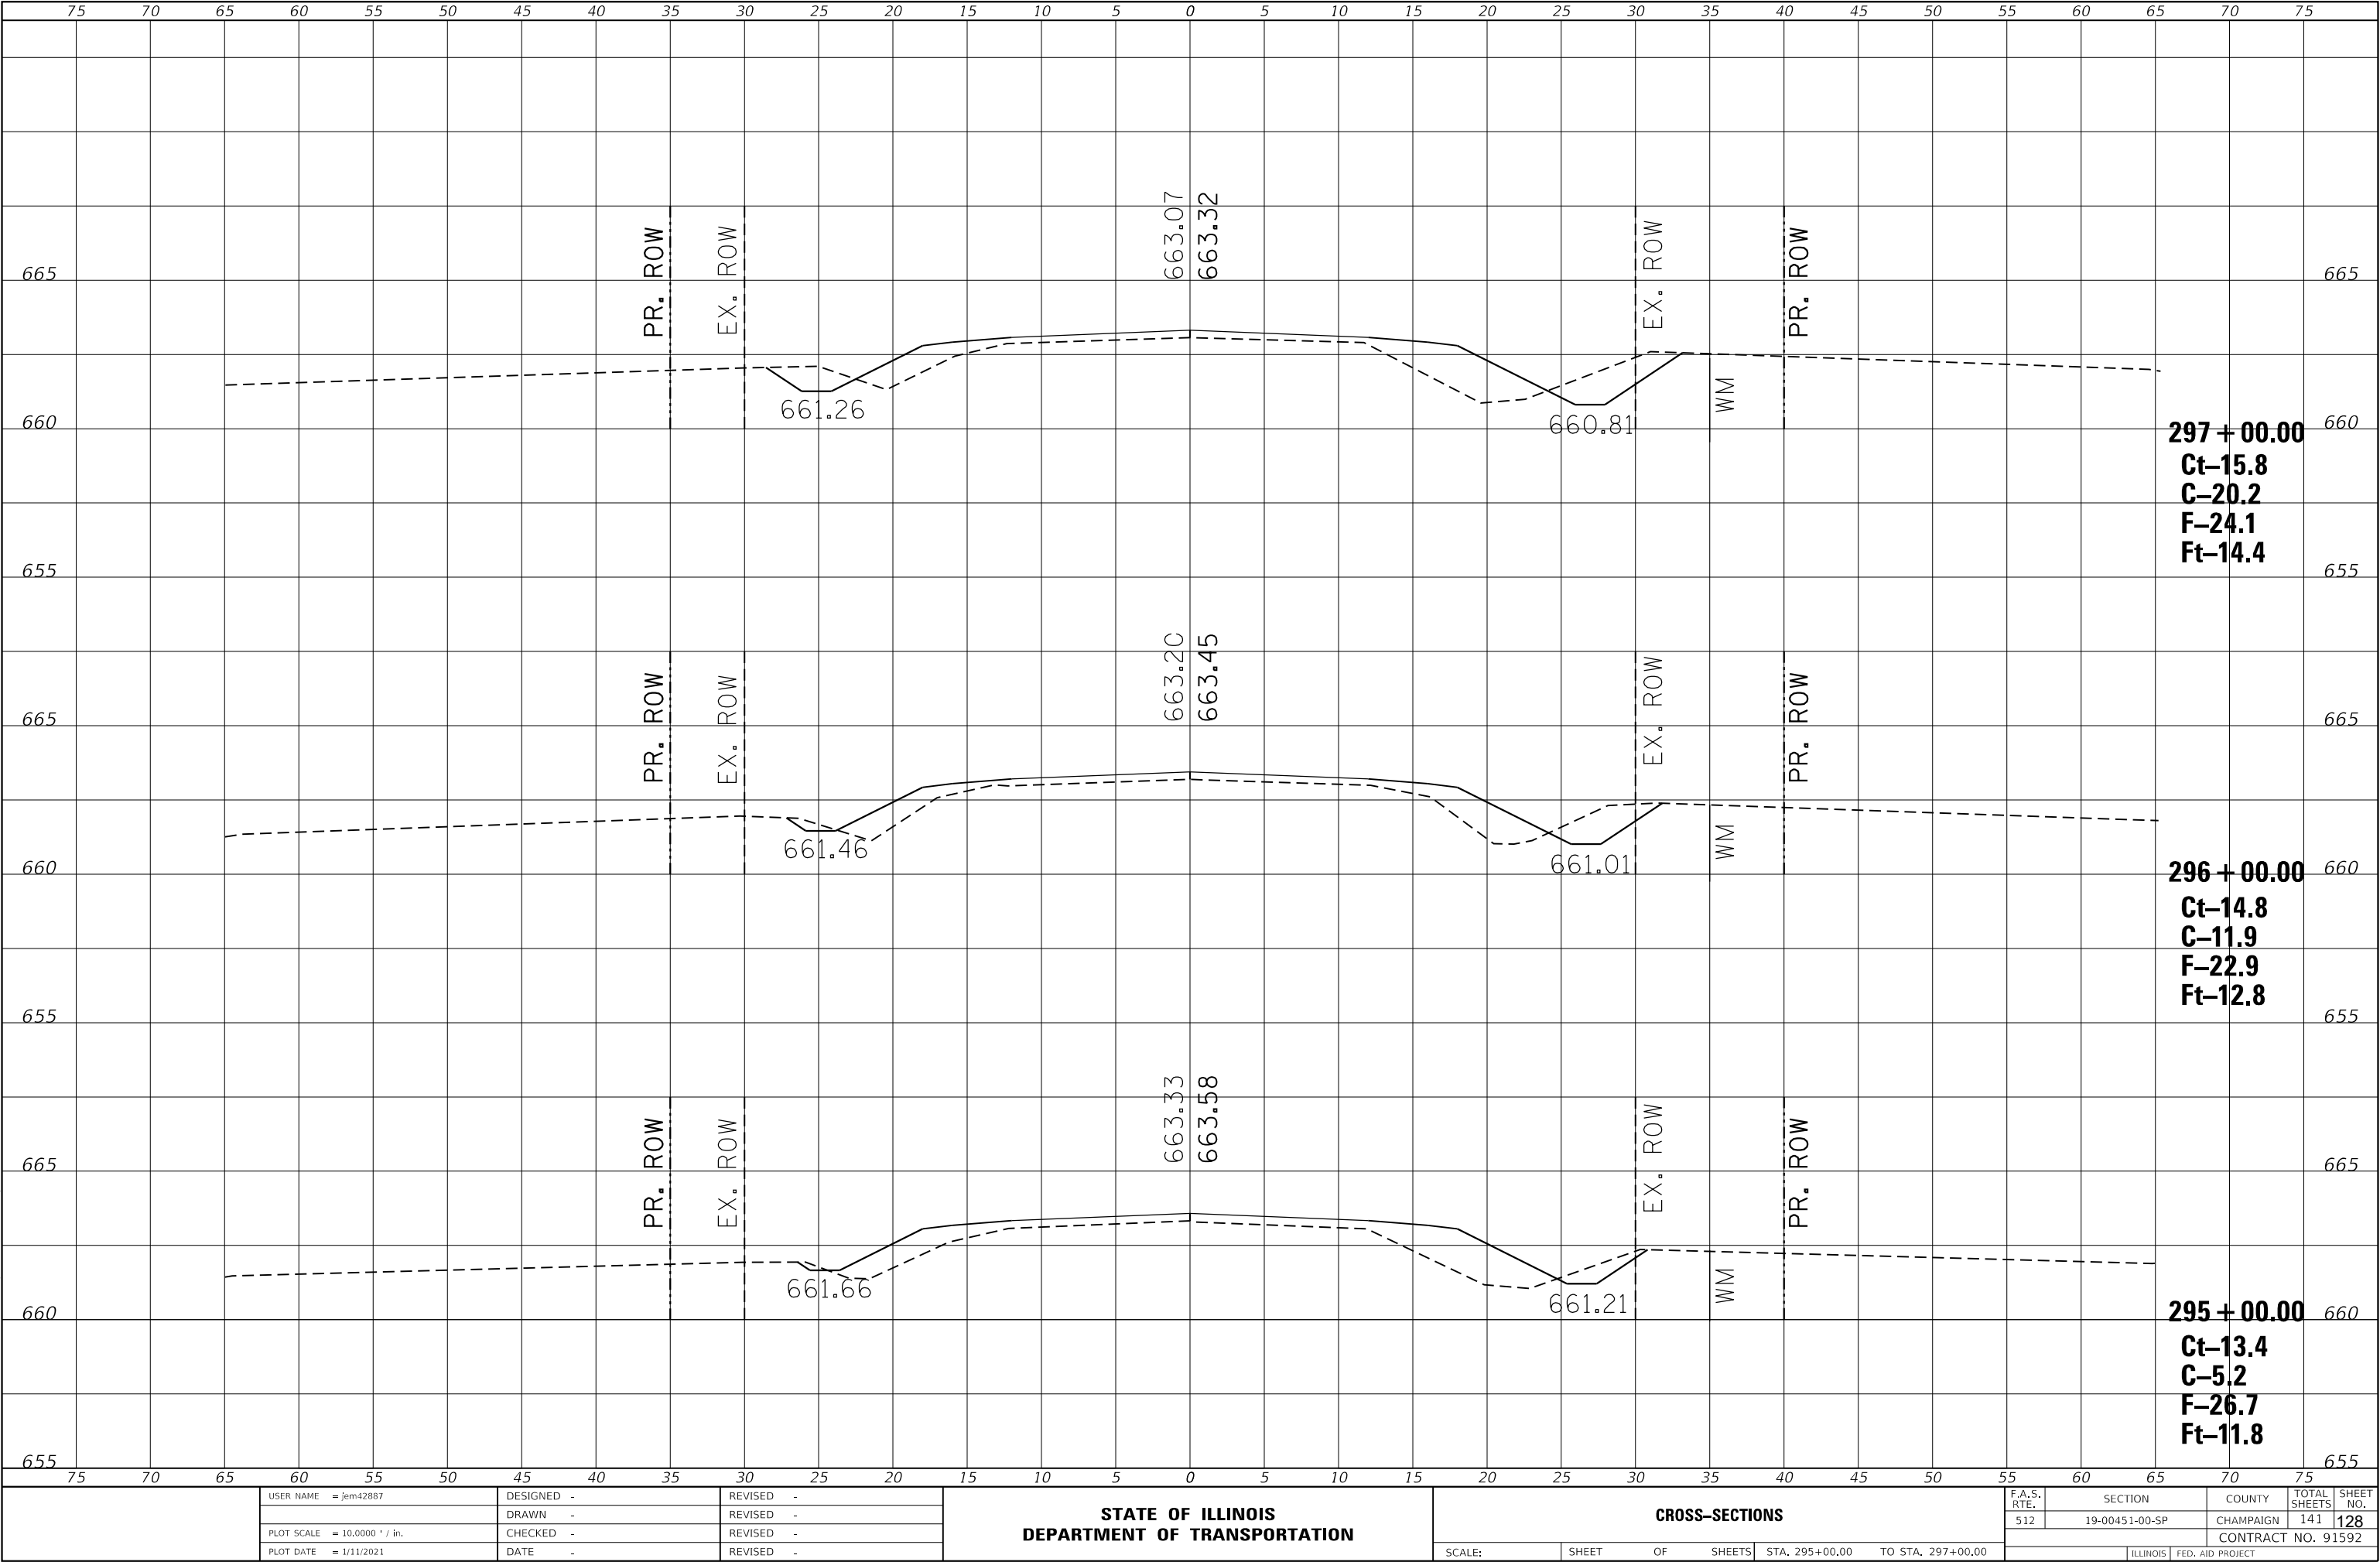

FINAL	SURVEYED	BY	DATE
SURVEY	PLOTTED		
NOTE BOOK	TEMPLATE		
NO.	AREAS CHECKED		

ORIGINAL	SURVEYED	BY	DATE
SURVEY	PLOTTED		
NOTE BOOK	TEMPLATE		
NO.	AREAS CHECKED		

MODEL: Default
FILE NAME: 19-00451-00-SP CH 15 FAS 512 US 130 to Skway/CADDXS Sheets.dgn

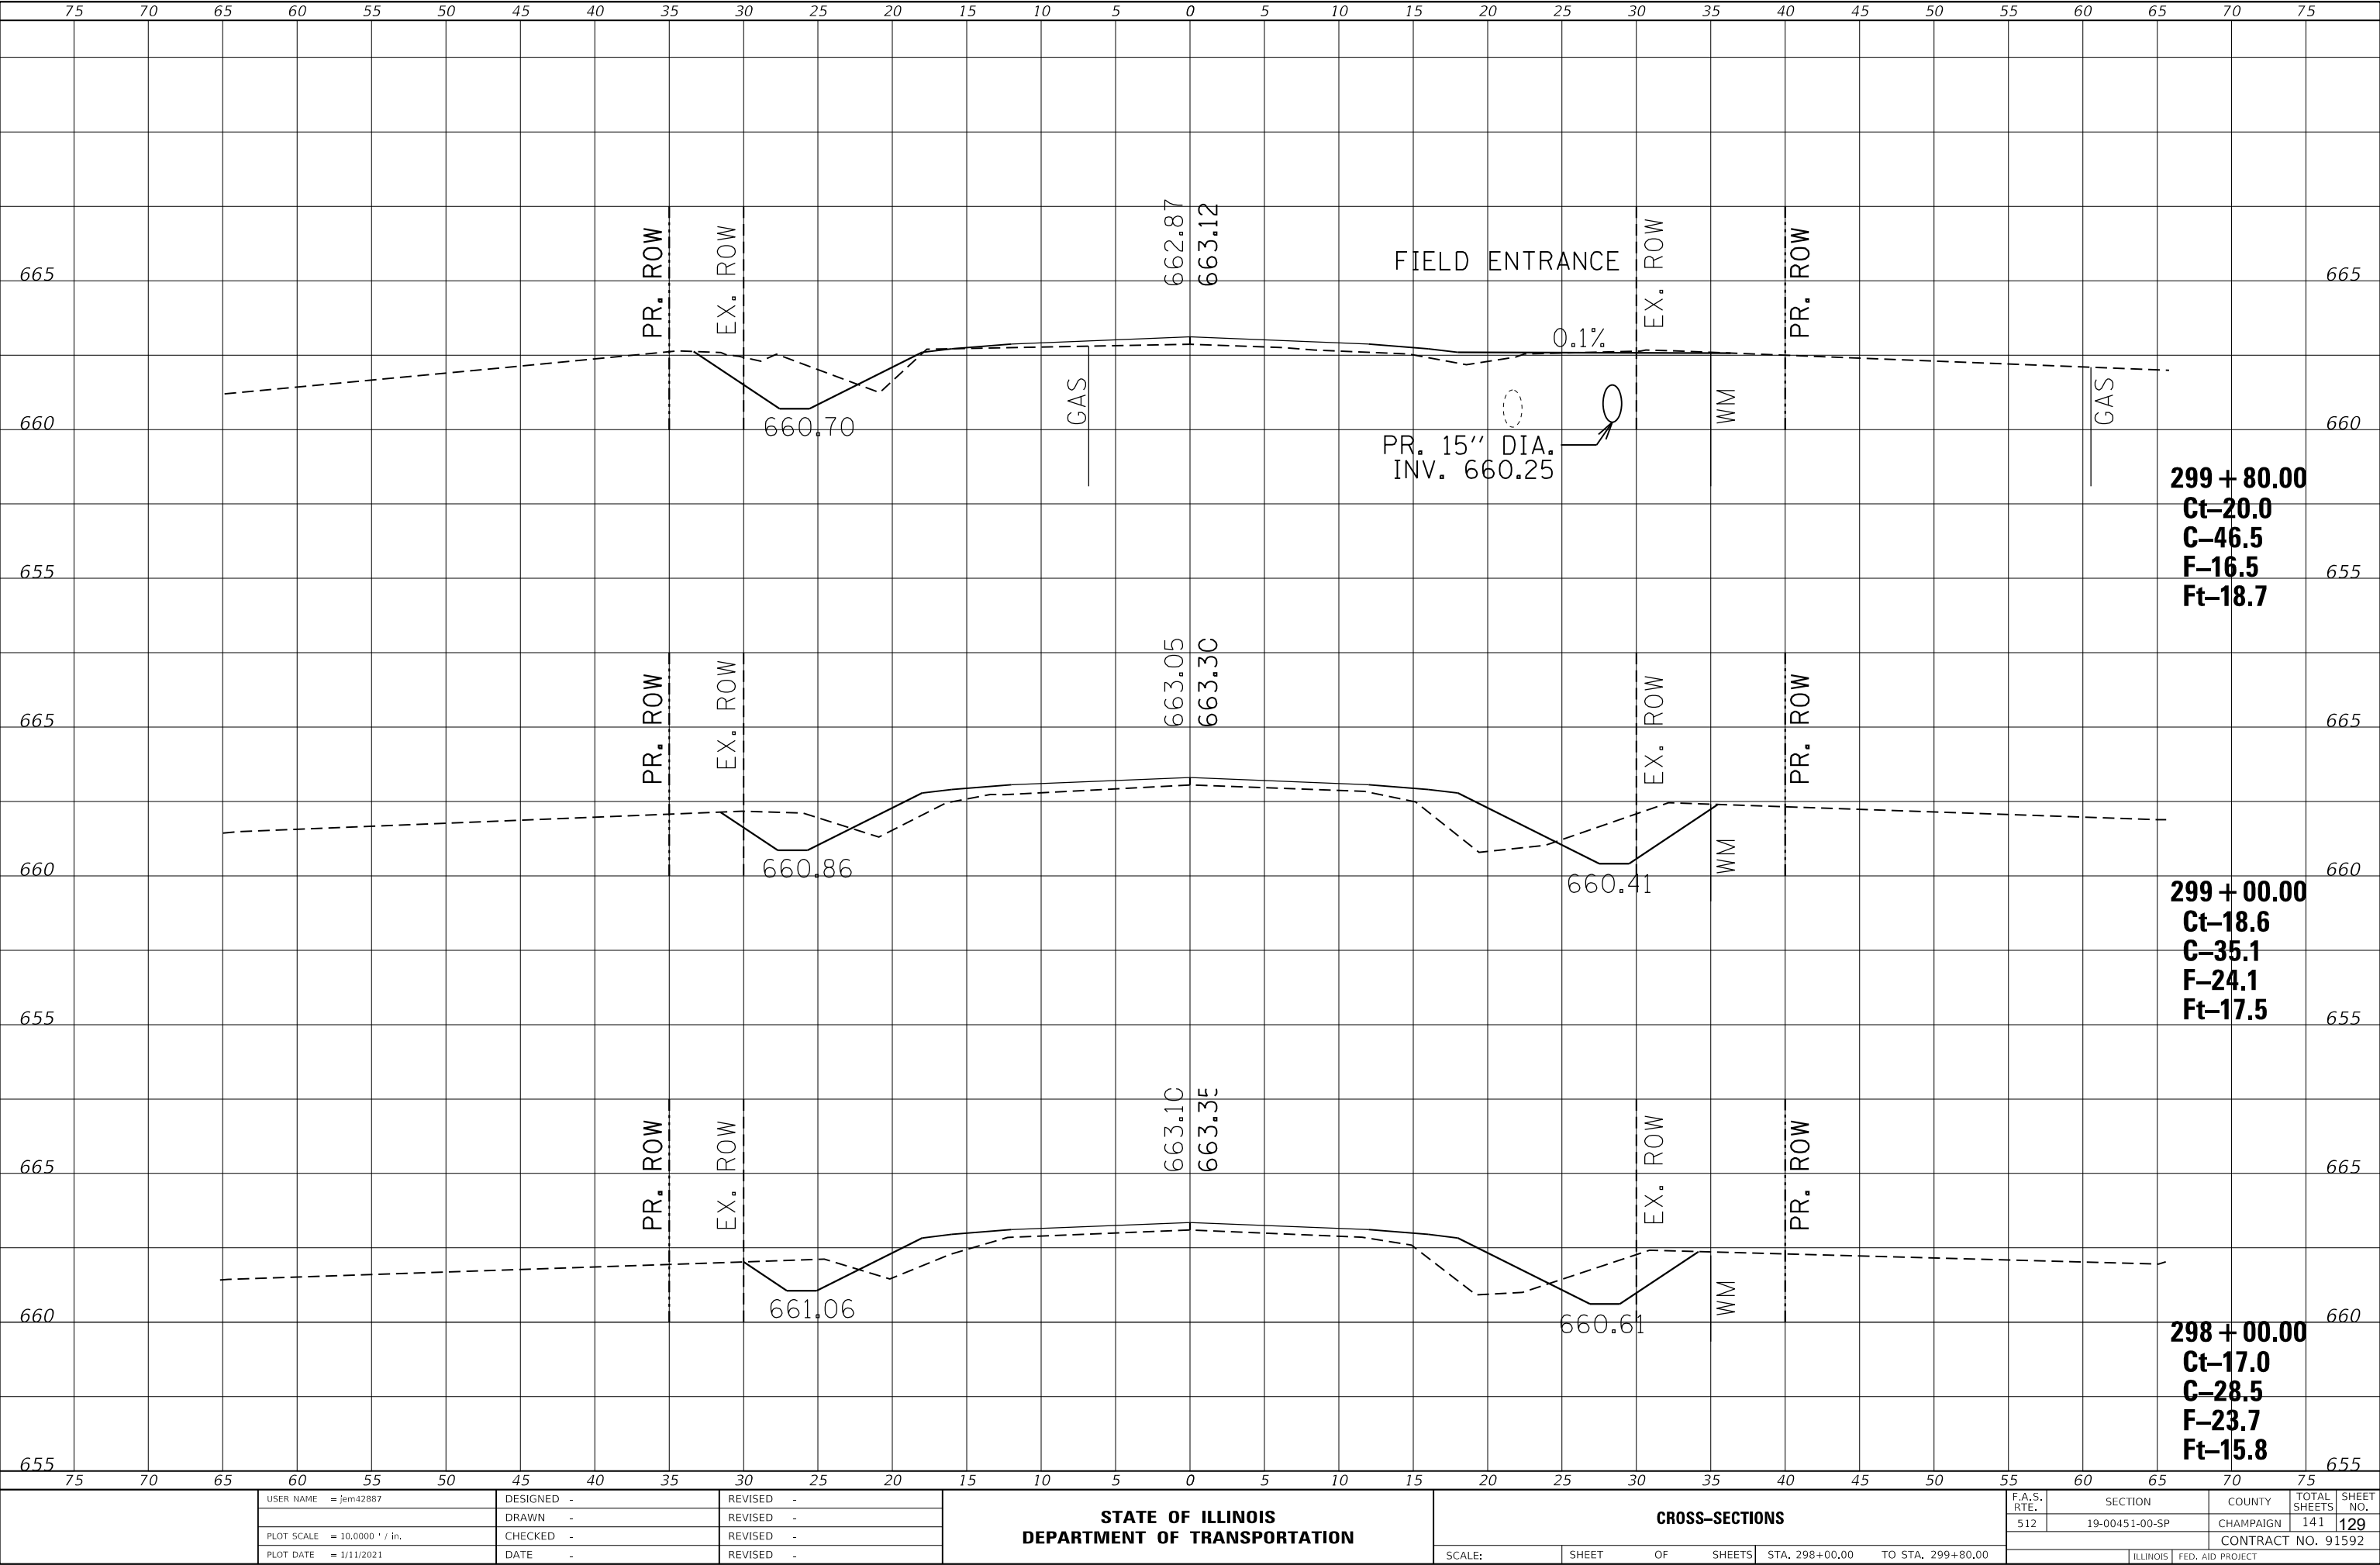

USER NAME	= jem42887	DESIGNED	-	REVISED	-
		DRAWN	-	REVISED	-
PLOT SCALE	= 10.0000 ' / in.	CHECKED	-	REVISED	-
PLOT DATE	= 1/11/2021	DATE	-	REVISED	-

STATE OF ILLINOIS
DEPARTMENT OF TRANSPORTATION


CROSS-SECTIONS			
SCALE:	SHEET	OF	SHEETS
STA. 298+00.00		TO STA. 299+80.00	

F.A.S. RTE.	SECTION	COUNTY	TOTAL SHEETS	SHEET NO.
512	19-00451-00-SP	CHAMPAIGN	141	129
CONTRACT NO. 91592				
ILLINOIS		FED. AID PROJECT		

FINAL SURVEY	NO.	SURVEYED PLOTTED TEMPLATE AREAS CHECKED	BY	DATE

ORIGINAL SURVEY	NO.	SURVEYED PLOTTED TEMPLATE AREAS CHECKED	BY	DATE

MODEL Default
FILE NAME: 19-00451-00-SP CH 15 FAS 512 US 130 to Skwy/CADDXS Sheets.dgn

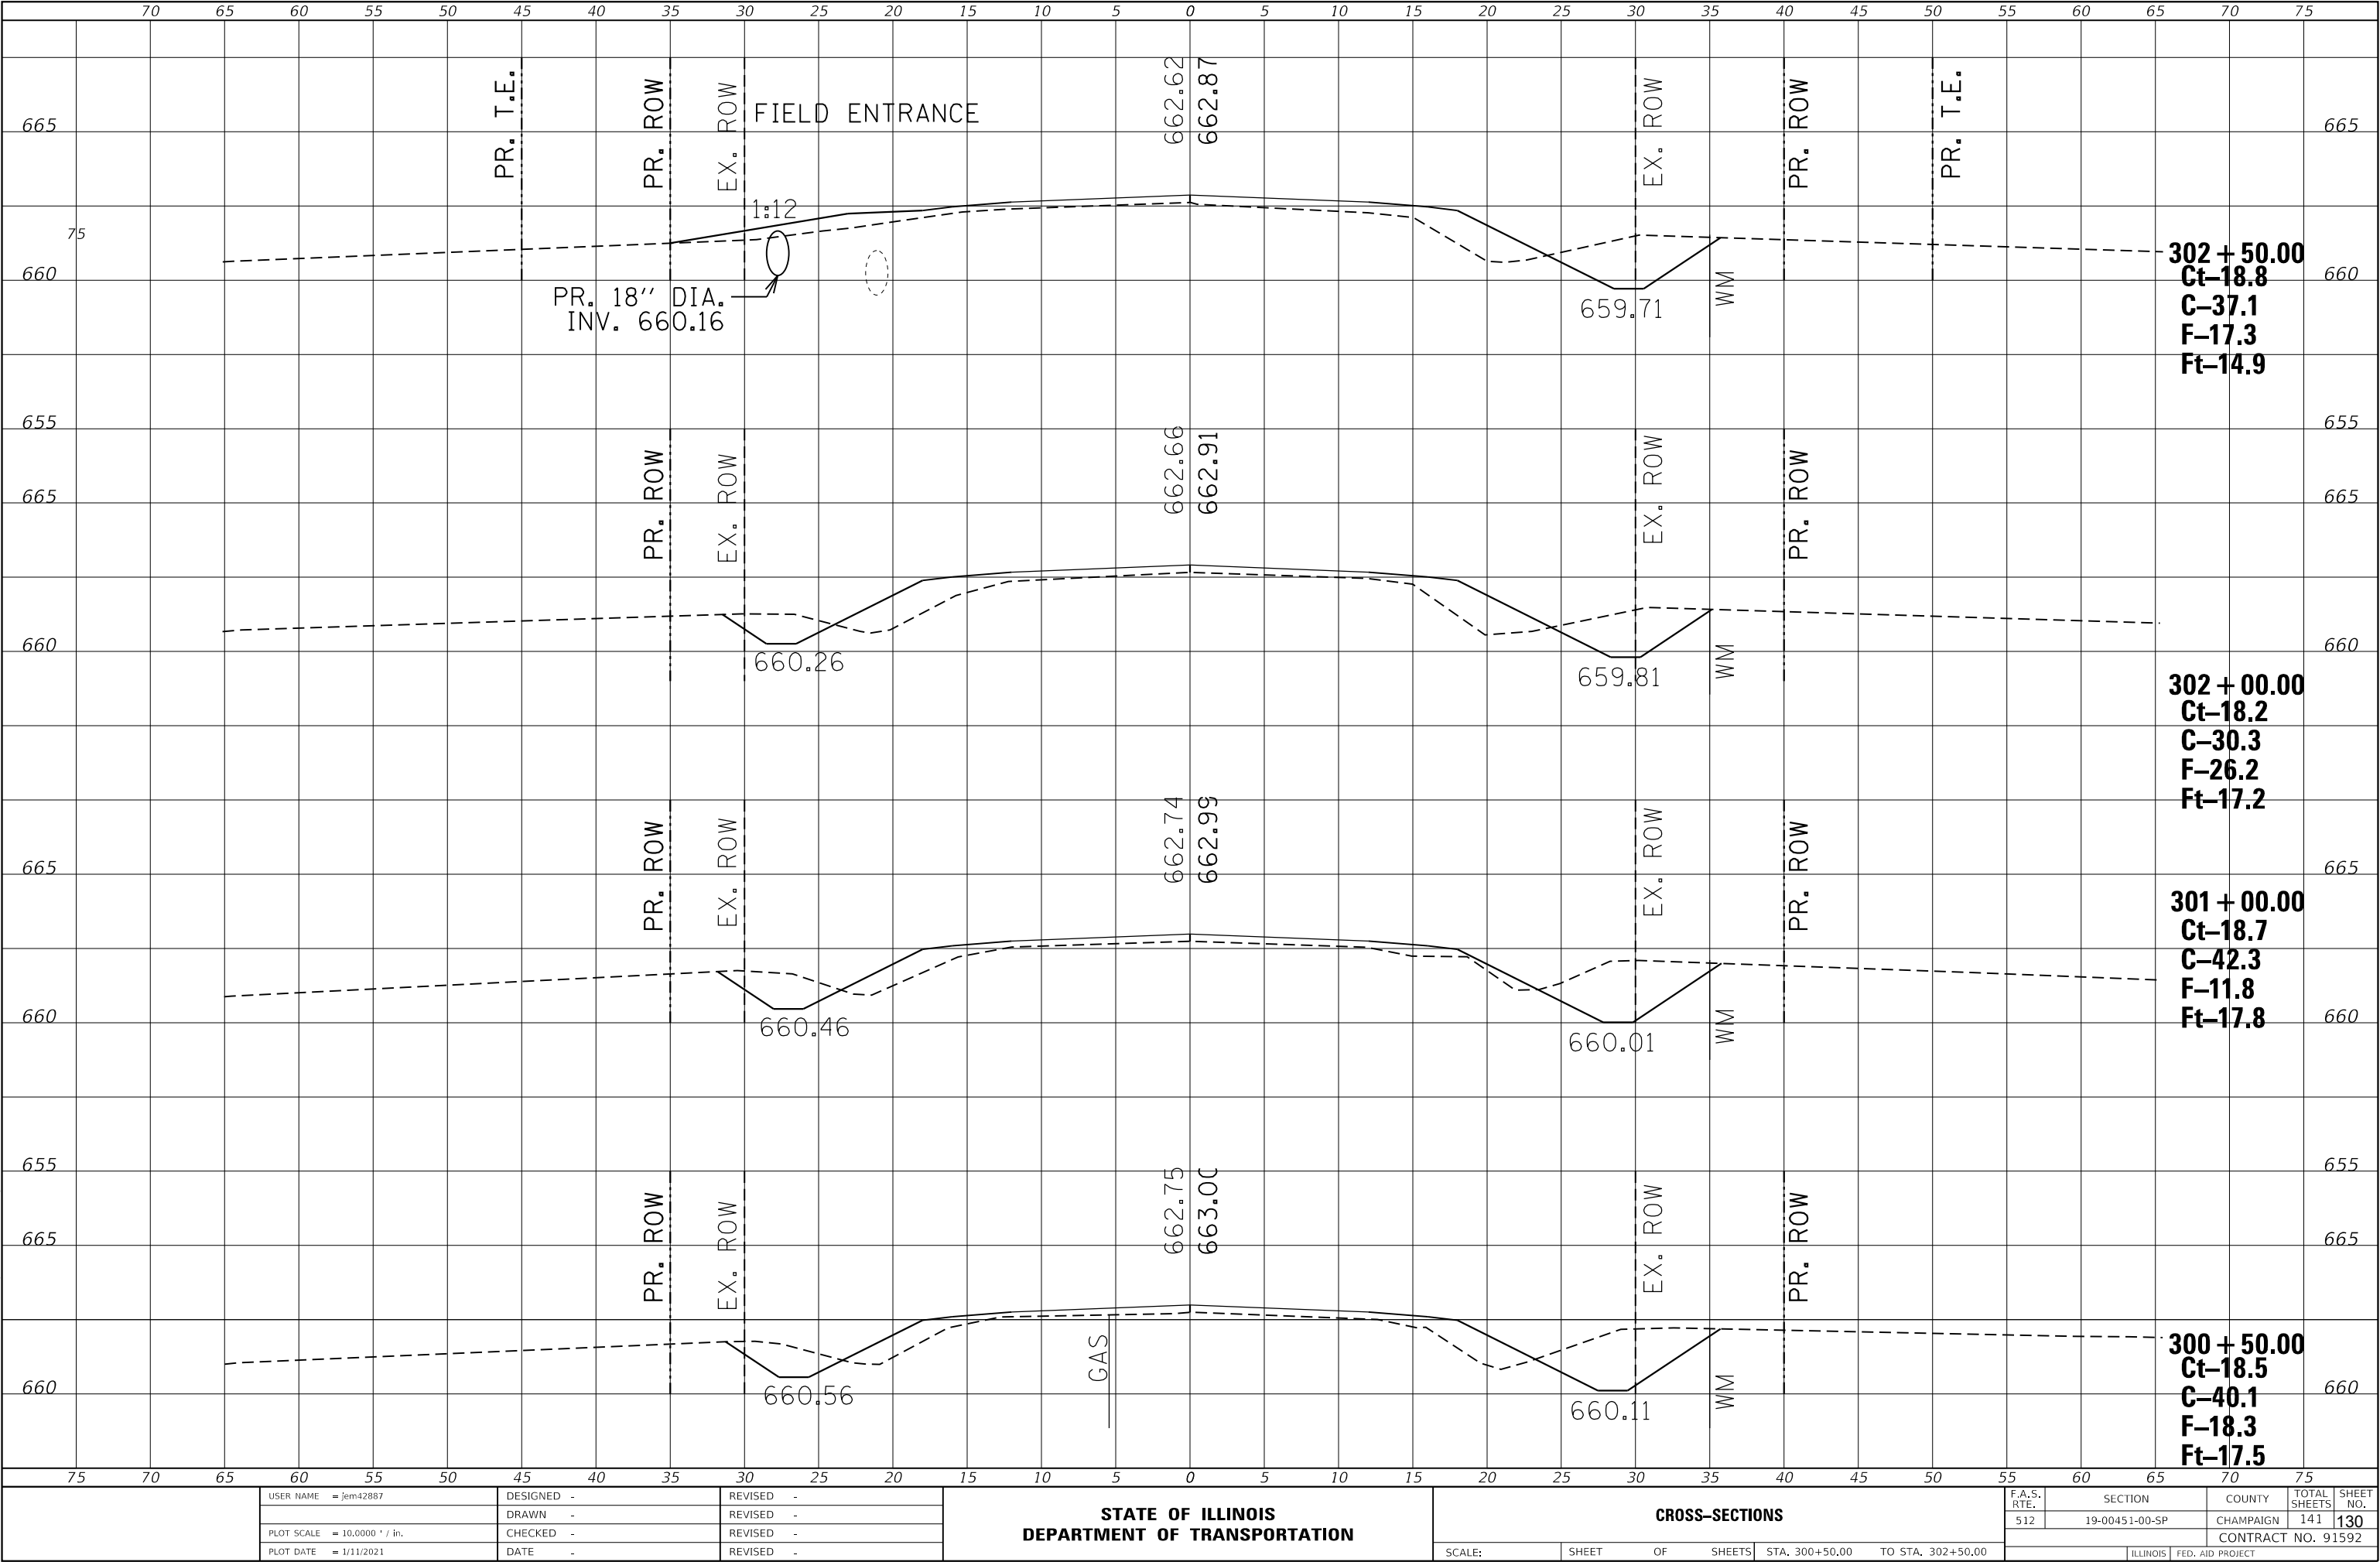

USER NAME = jem42887	DESIGNED -	REVISED -
	DRAWN -	REVISED -
PLOT SCALE = 10.0000 ' / in.	CHECKED -	REVISED -
PLOT DATE = 1/11/2021	DATE -	REVISED -

STATE OF ILLINOIS
DEPARTMENT OF TRANSPORTATION


CROSS-SECTIONS			
SCALE:	SHEET	OF	SHEETS
STA. 300+50.00		TO STA. 302+50.00	

F.A.S. RTE.	SECTION	COUNTY	TOTAL SHEETS	SHEET NO.
512	19-00451-00-SP	CHAMPAIGN	141	130
CONTRACT NO. 91592				
ILLINOIS		FED. AID PROJECT		

FINAL	SURVEYED	DATE
SURVEY	PLOTTED	BY
NOTE BOOK	TEMPLATE	
NO.	AREAS	CHECKED

ORIGINAL	SURVEYED	DATE
SURVEY	PLOTTED	BY
NOTE BOOK	TEMPLATE	
NO.	AREAS	CHECKED


MODEL Default
FILE NAME: 19-00451-00-SP CH 15 FAS 512 US 130 to Skway/CDDXS Sheets.dgn

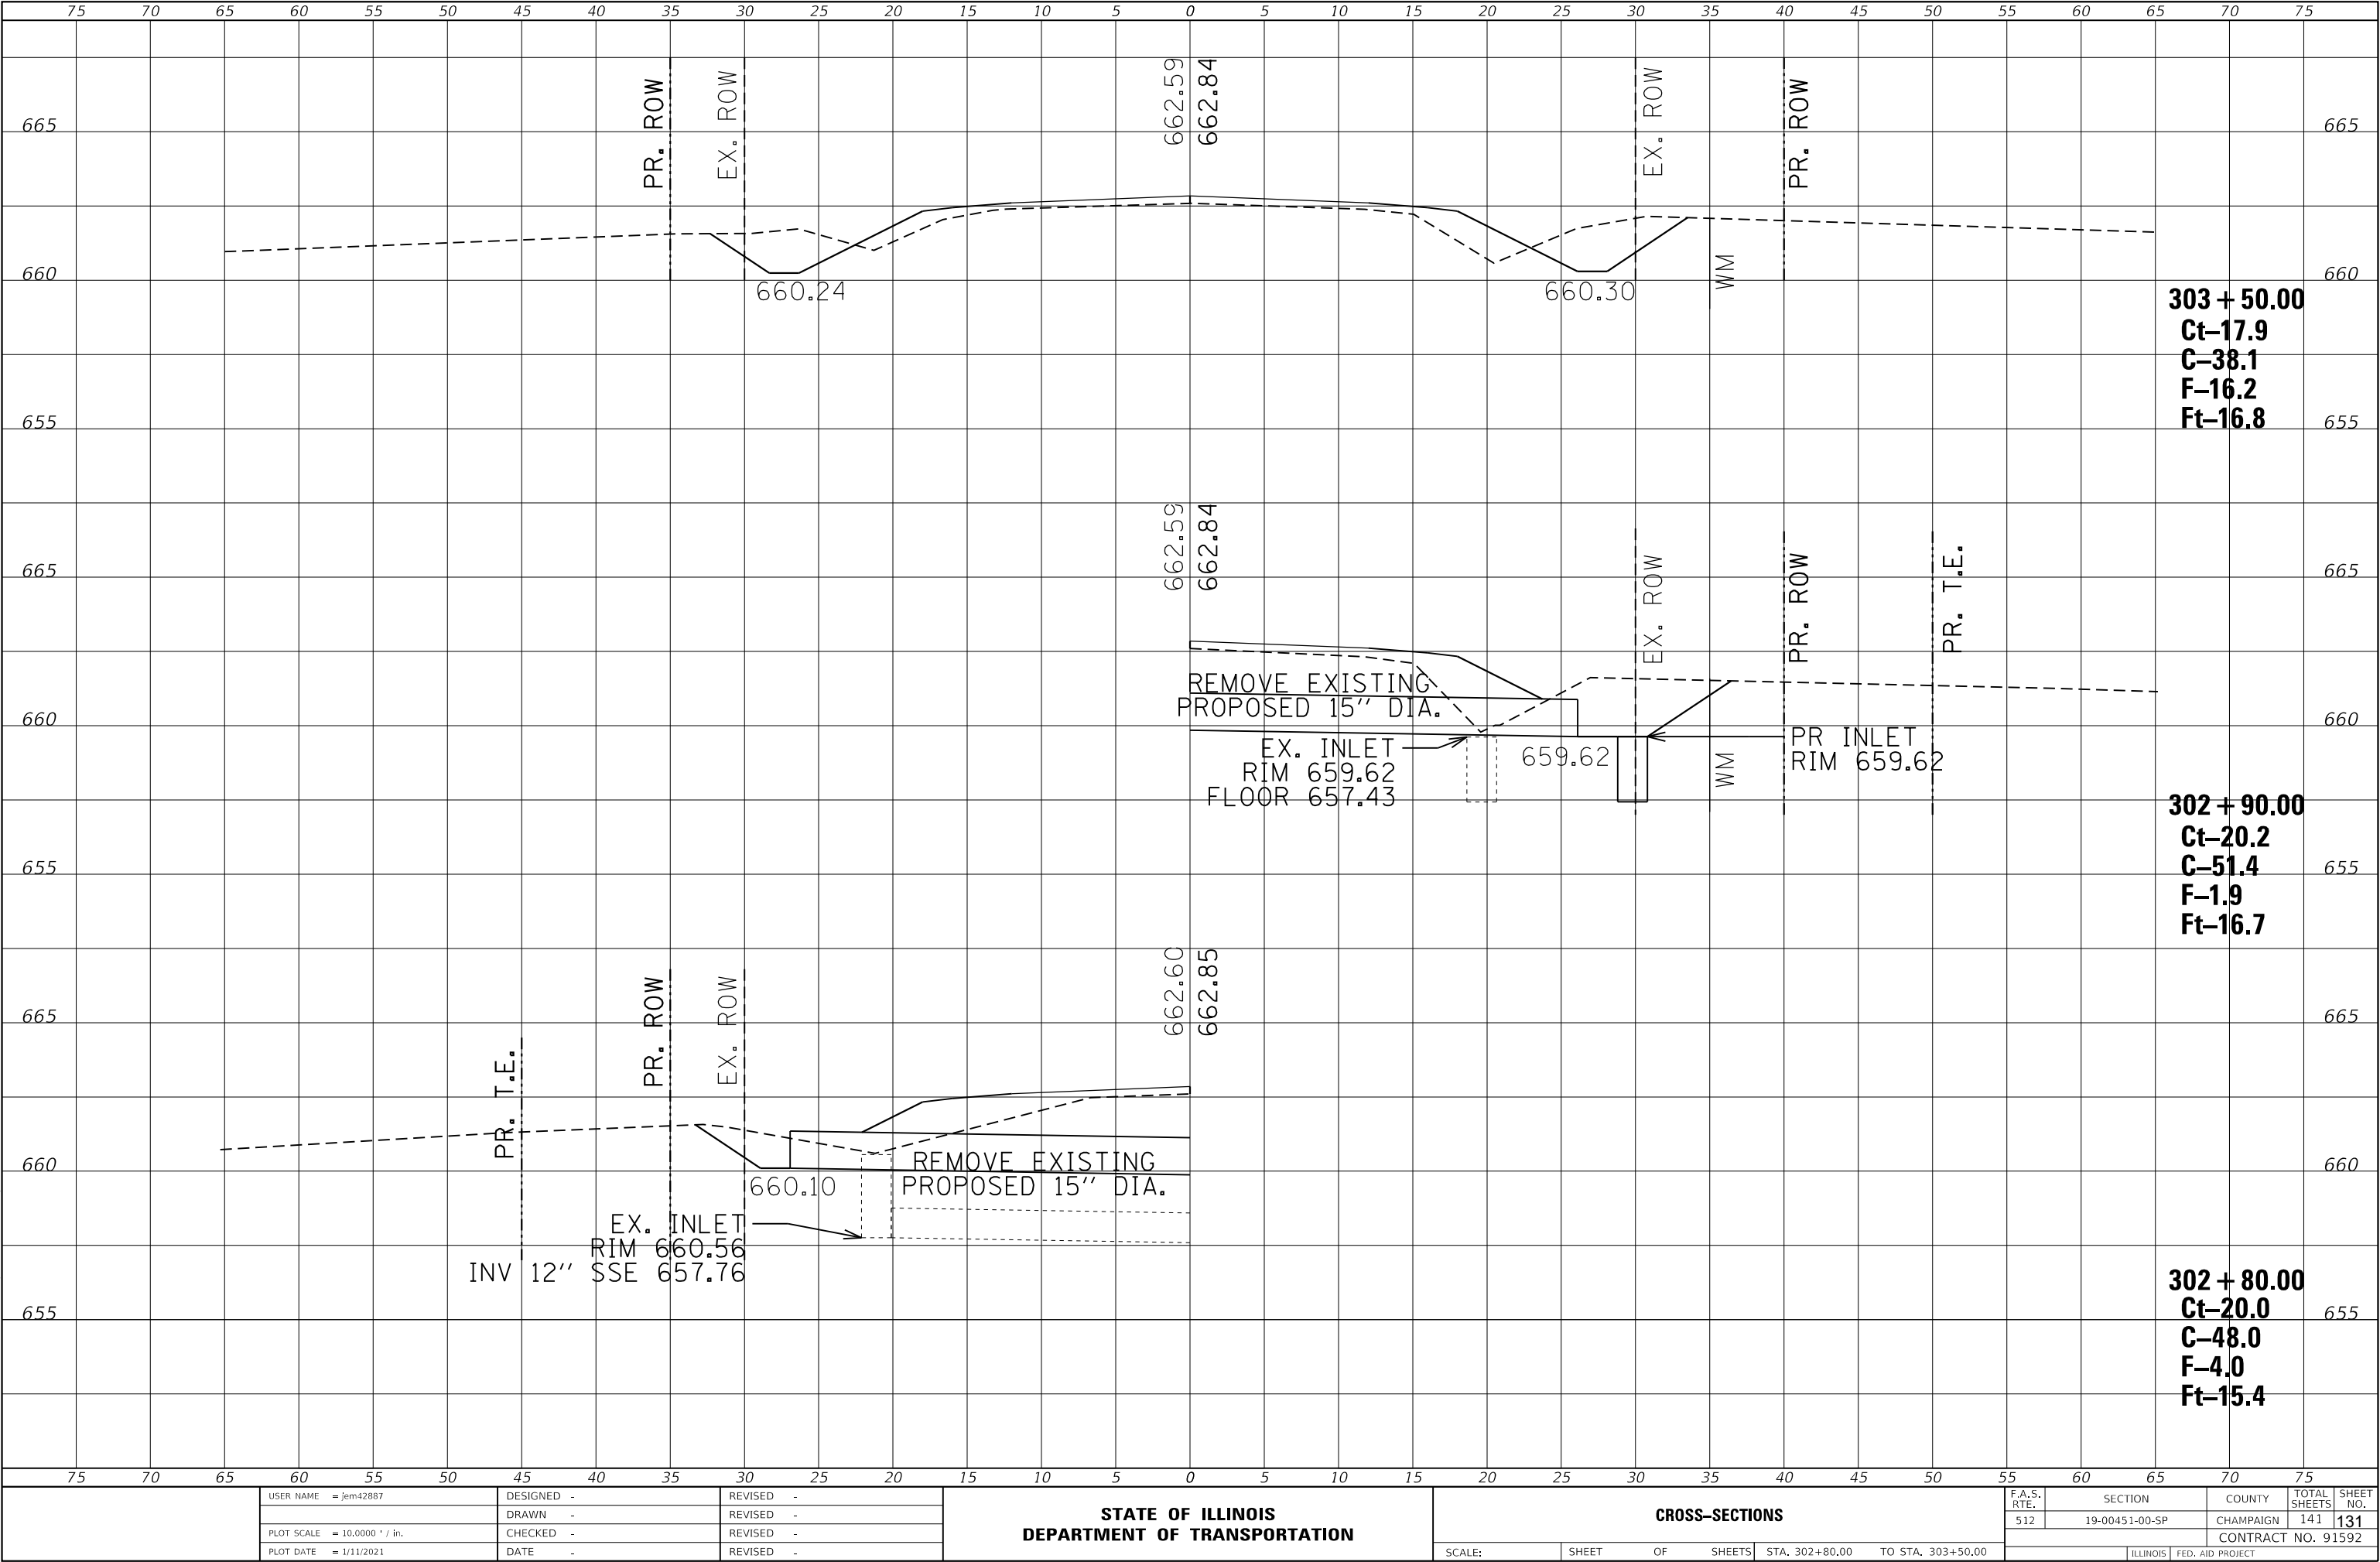

FINAL	SURVEYED	BY	DATE
SURVEY	PLOTTED		
NOTE BOOK	TEMPLATE		
NO.	AREAS CHECKED		

ORIGINAL	SURVEYED	BY	DATE
SURVEY	PLOTTED		
NOTE BOOK	TEMPLATE		
NO.	AREAS CHECKED		

MODEL Default
FILE NAME: 19-00451-00-SP CH 15 FAS 512 US 130 to Skway/CADDXS Sheets.dgn

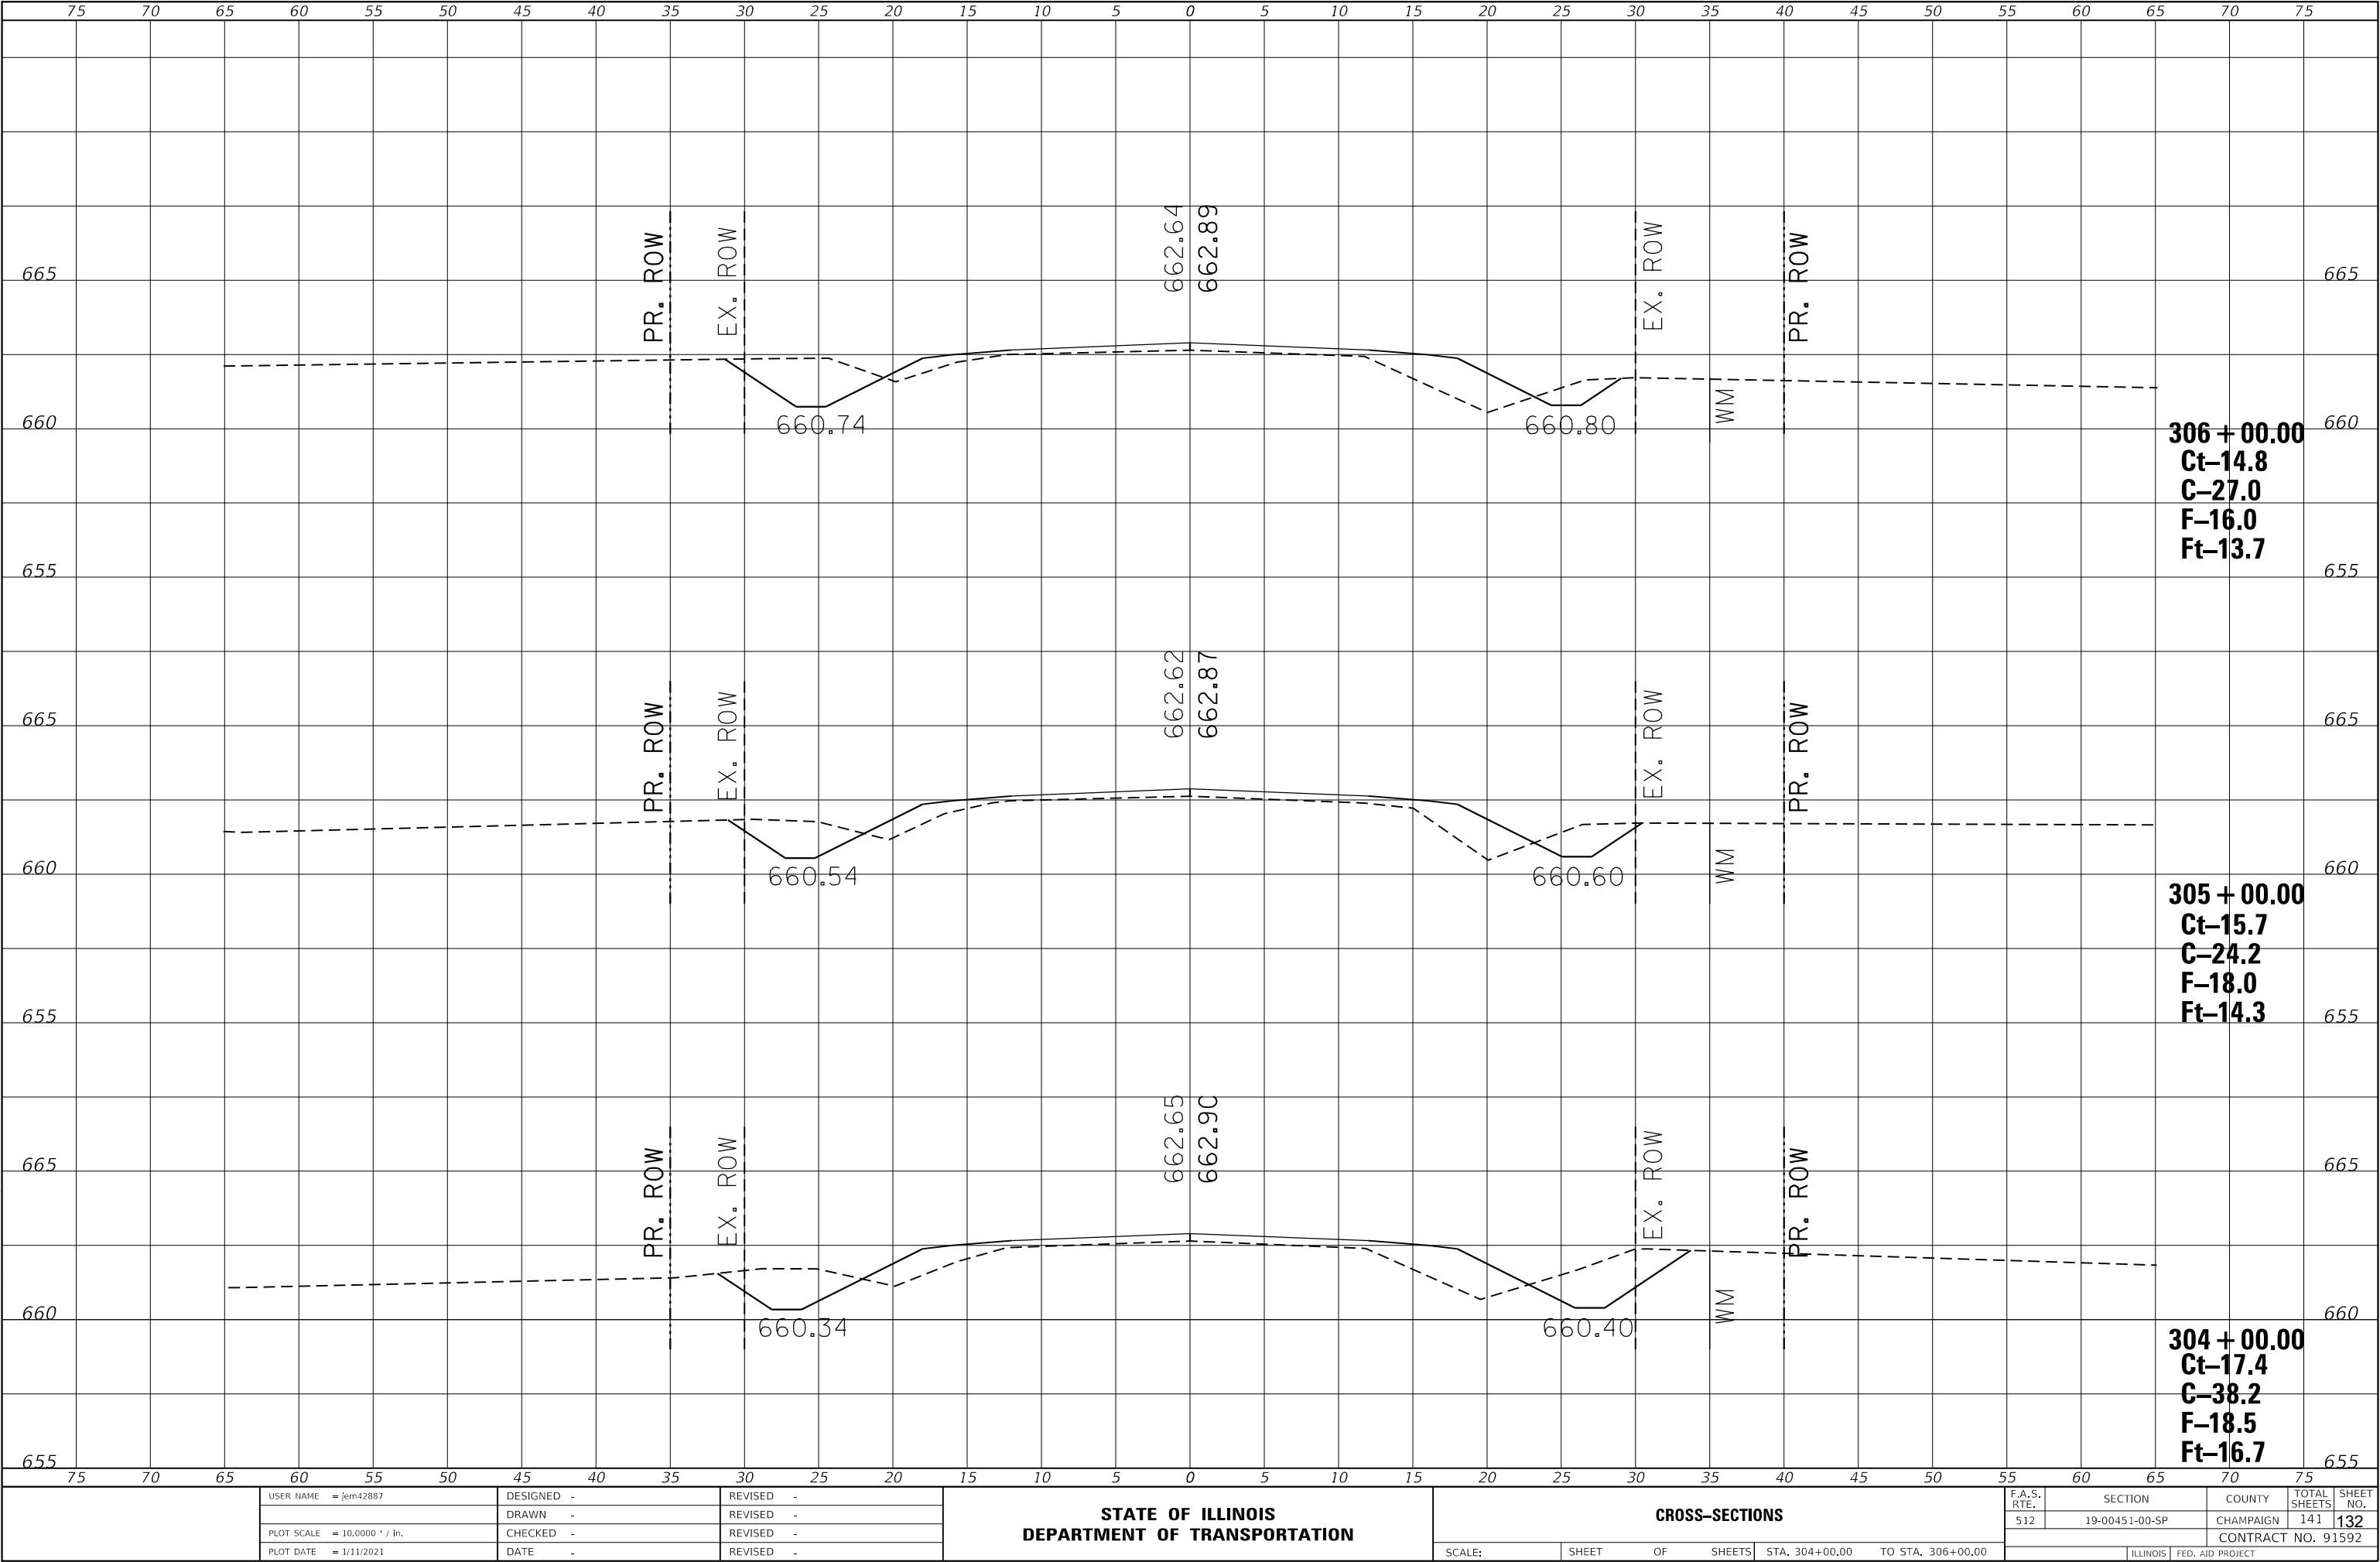

USER NAME	= jem42887	DESIGNED	-	REVISED	-
		DRAWN	-	REVISED	-
PLOT SCALE	= 10.0000 ' / in.	CHECKED	-	REVISED	-
PLOT DATE	= 1/11/2021	DATE	-	REVISED	-

STATE OF ILLINOIS
DEPARTMENT OF TRANSPORTATION


CROSS-SECTIONS			
SCALE:	SHEET	OF	SHEETS

F.A.S. RTE.	SECTION	COUNTY	TOTAL SHEETS	SHEET NO.
512	19-00451-00-SP	CHAMPAIGN	141	132
CONTRACT NO. 91592				
ILLINOIS				FED. AID PROJECT

FINAL SURVEY NO.	SURVEYED PLOTTED AREAS CHECKED	BY	DATE

ORIGINAL SURVEY NO.	SURVEYED PLOTTED AREAS CHECKED	BY	DATE

MODEL Default
FILE NAME: 19-00451-00-SP CH 15 FAS 512 US 130 to Skwy/CADDXS Sheets.dgn

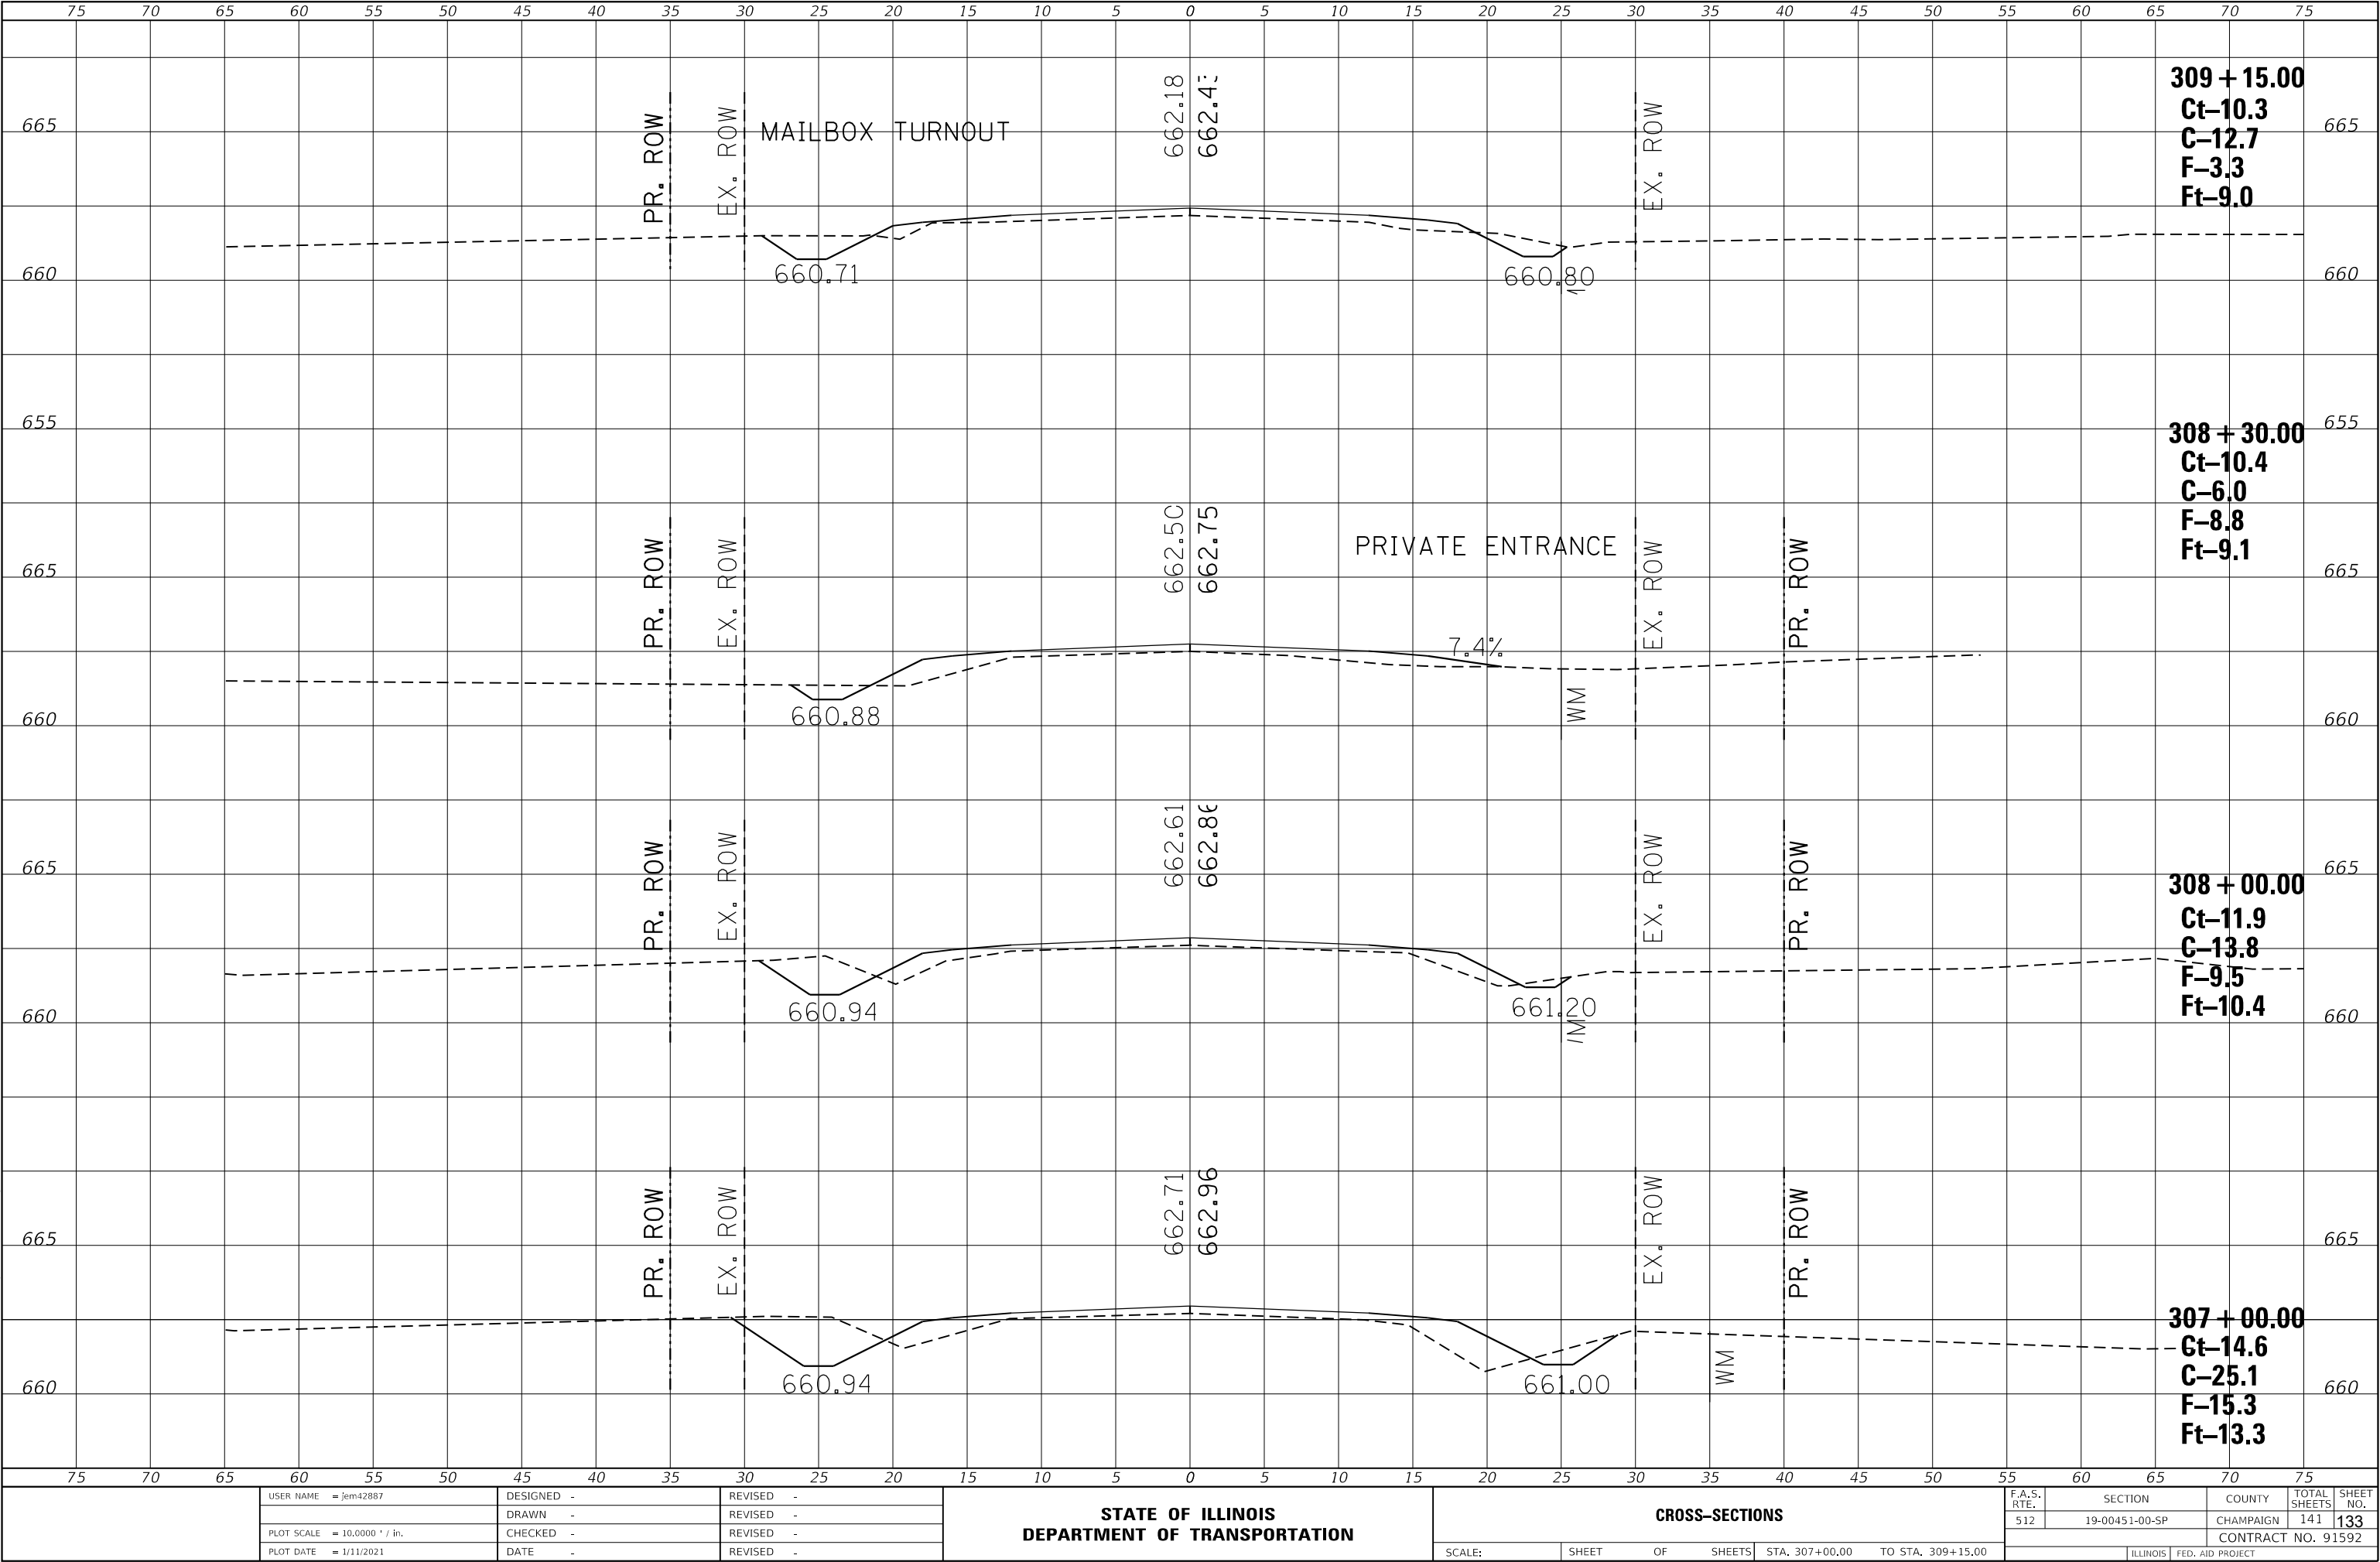

USER NAME = jem42887	DESIGNED -	REVISED -
	DRAWN -	REVISED -
PLOT SCALE = 10.0000 ' / in.	CHECKED -	REVISED -
PLOT DATE = 1/11/2021	DATE -	REVISED -

STATE OF ILLINOIS
DEPARTMENT OF TRANSPORTATION


CROSS-SECTIONS			
SCALE:	SHEET	OF	SHEETS
STA. 307+00.00		TO STA. 309+15.00	

F.A.S. RTE.	SECTION	COUNTY	TOTAL SHEETS	SHEET NO.
512	19-00451-00-SP	CHAMPAIGN	141	133
CONTRACT NO. 91592				
ILLINOIS FED. AID PROJECT				

	SURVEYED _____		BY _____	DATE _____
	PLOTTED _____			
	TEMPLATE _____			
	AREAS _____			
	AREAS CHECKED _____			
	NO. _____			

ORIGINAL SURVEY			DATE _____
SURVEYED _____			
PLOTTED _____			
NOTE BOOK _____			
TEMPLATE _____			
AREAS _____			
AREAS CHECKED _____			
NO. _____			


MODEL: Default
FILE NAME: j:\19-00451-00-SP CH 15 FAS 512 US 130 to Sidney\CADD\X5 Sheets.dgn

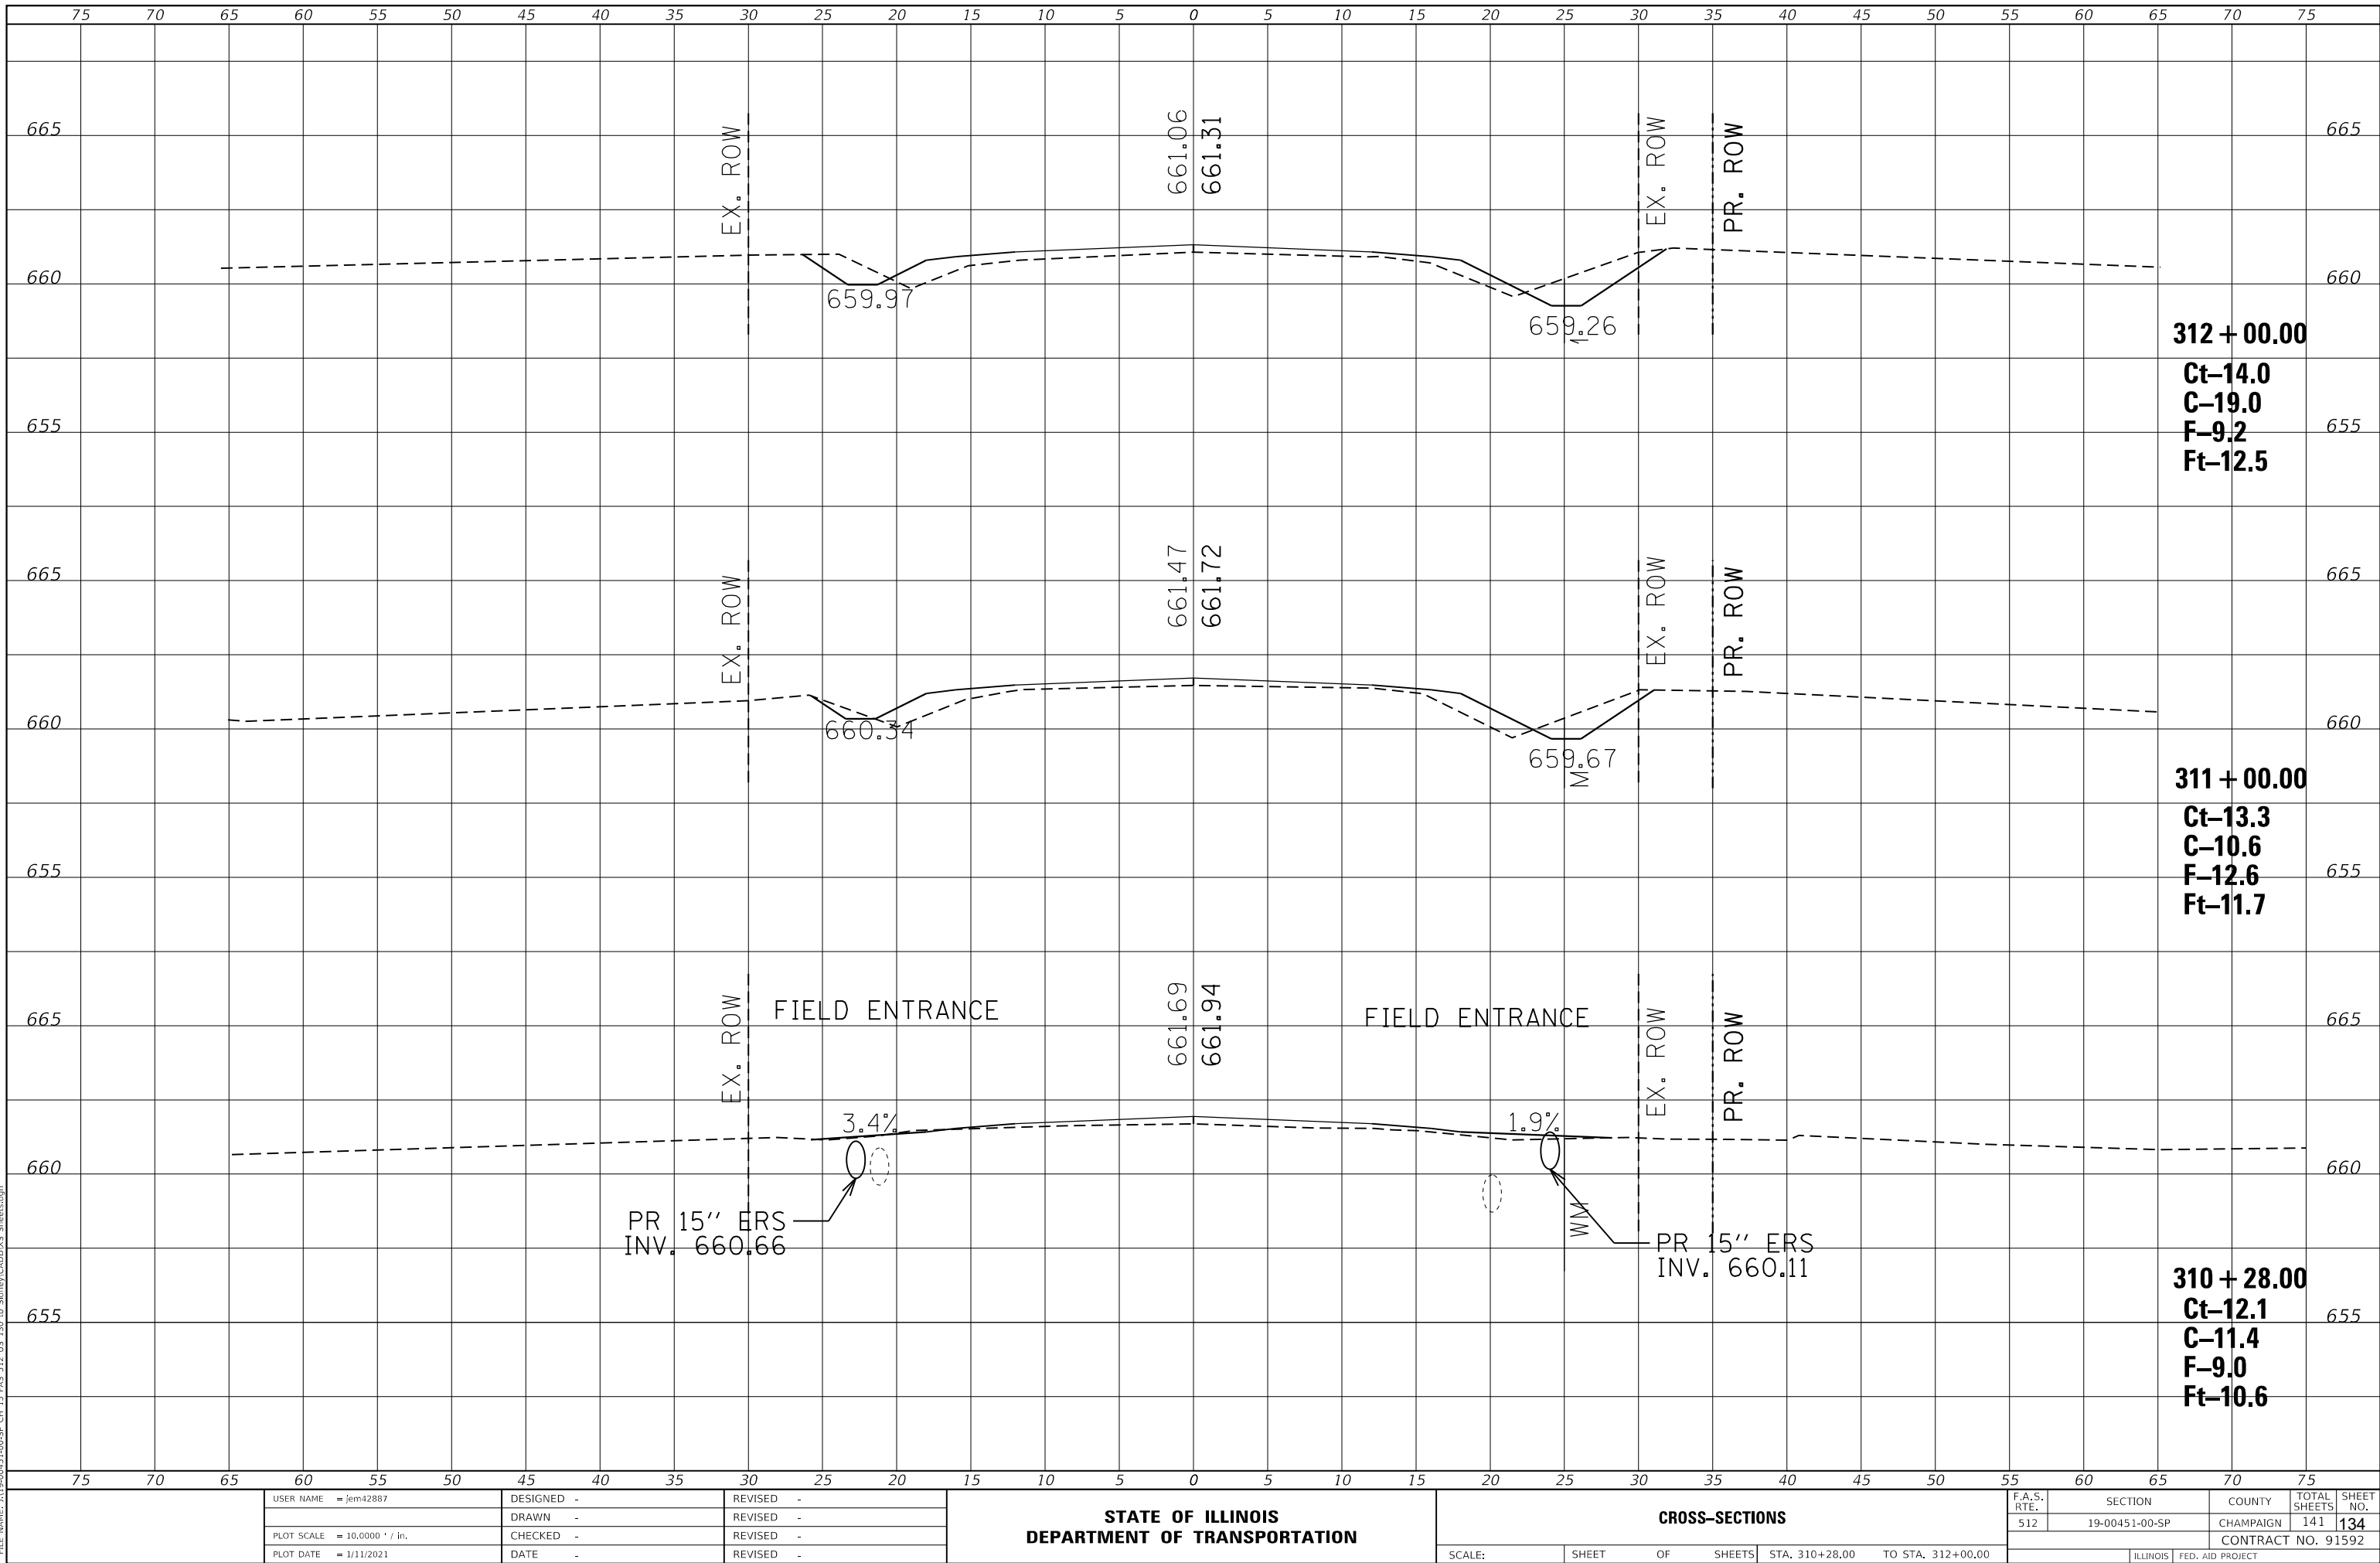

FINAL	SURVEYED	DATE
SURVEY	PLOTTED	BY
NOTE BOOK	TEMPLATE	
NO.	AREAS CHECKED	

ORIGINAL	SURVEYED	DATE
SURVEY	PLOTTED	BY
NOTE BOOK	TEMPLATE	
NO.	AREAS CHECKED	

MODEL Default
FILE NAME: 19-00451-00-SP CH 15 FAS 512 US 130 to Skway/CDDXS Sheets.dgn

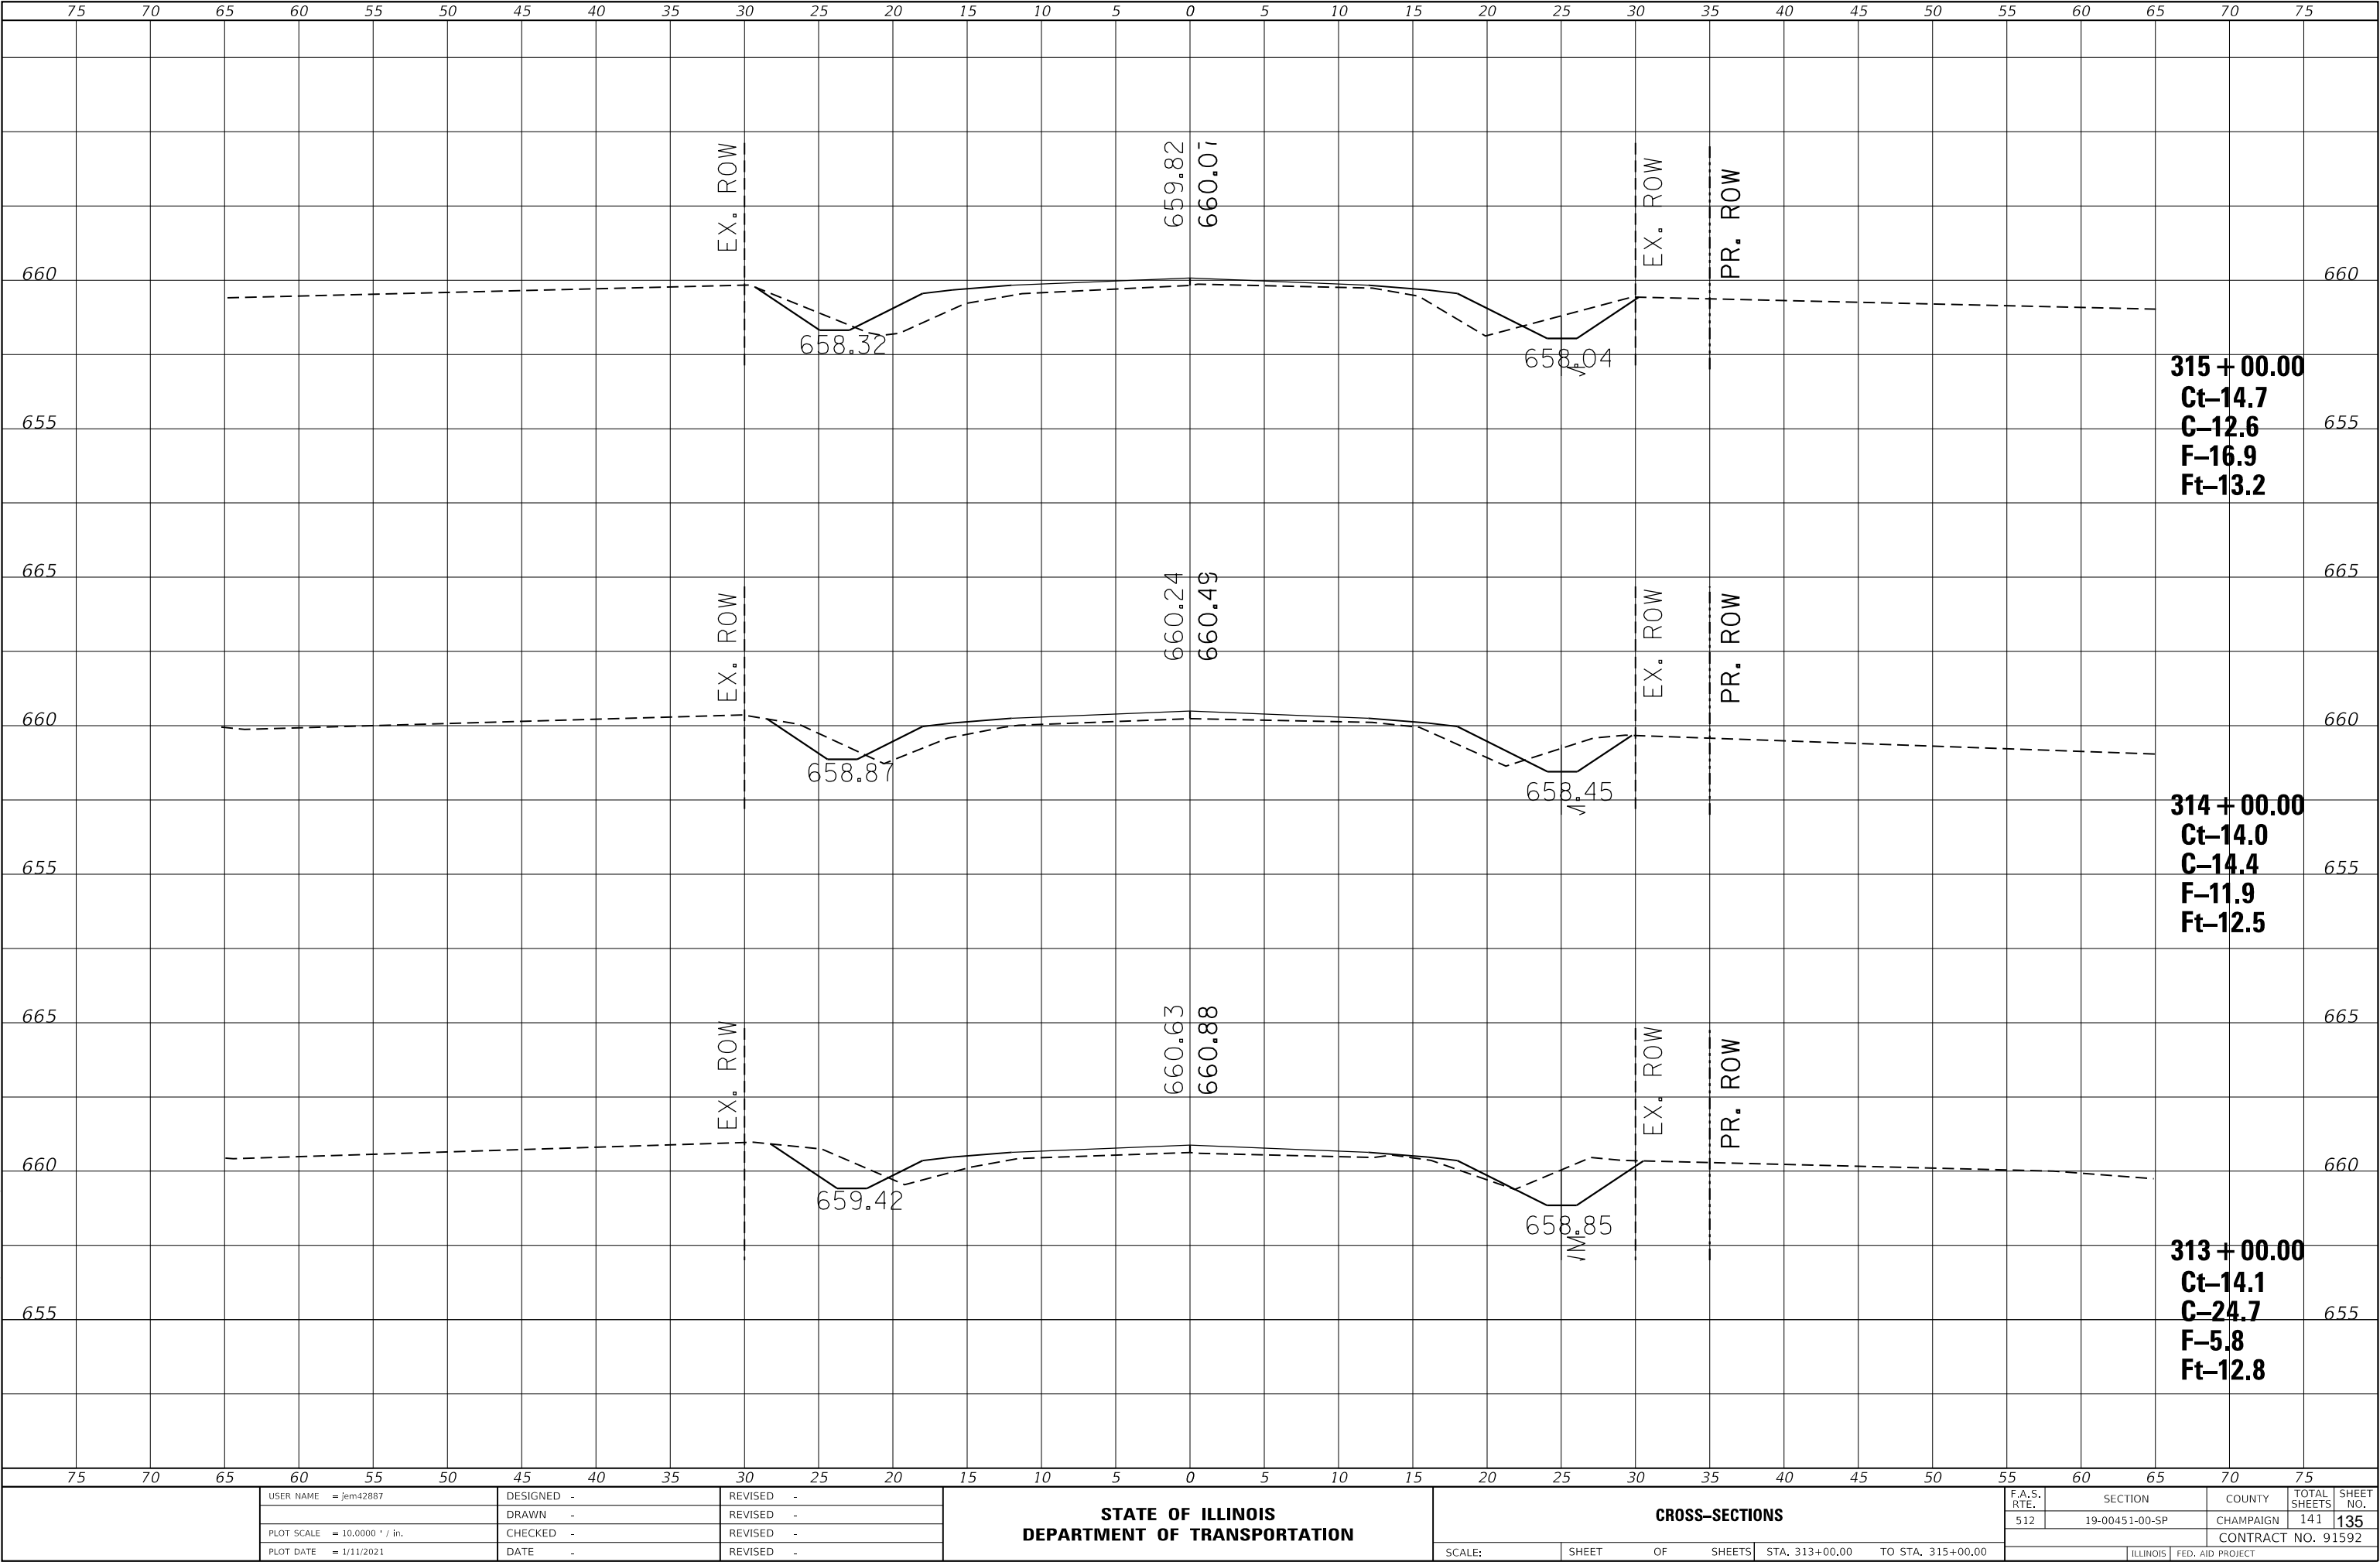

USER NAME	= jem42887	DESIGNED	-	REVISED	-
		DRAWN	-	REVISED	-
PLOT SCALE	= 10.0000 ' / in.	CHECKED	-	REVISED	-
PLOT DATE	= 1/11/2021	DATE	-	REVISED	-

STATE OF ILLINOIS
DEPARTMENT OF TRANSPORTATION


CROSS-SECTIONS			
SCALE:	SHEET	OF	SHEETS
STA. 313+00.00		TO STA. 315+00.00	

F.A.S. RTE.	SECTION	COUNTY	TOTAL SHEETS	SHEET NO.
512	19-00451-00-SP	CHAMPAIGN	141	135
CONTRACT NO. 91592				
ILLINOIS		FED. AID PROJECT		

FINAL	SURVEYED	BY	DATE
SURVEY	PLOTTED		
NOTE BOOK	TEMPLATE		
NO.	AREAS CHECKED		

ORIGINAL	SURVEYED	BY	DATE
SURVEY	PLOTTED		
NOTE BOOK	TEMPLATE		
NO.	AREAS CHECKED		

MODEL Default
FILE NAME: 19-00451-00-SP CH 15 FAS 512 US 130 to Skway/CADDXS Streets.dgn

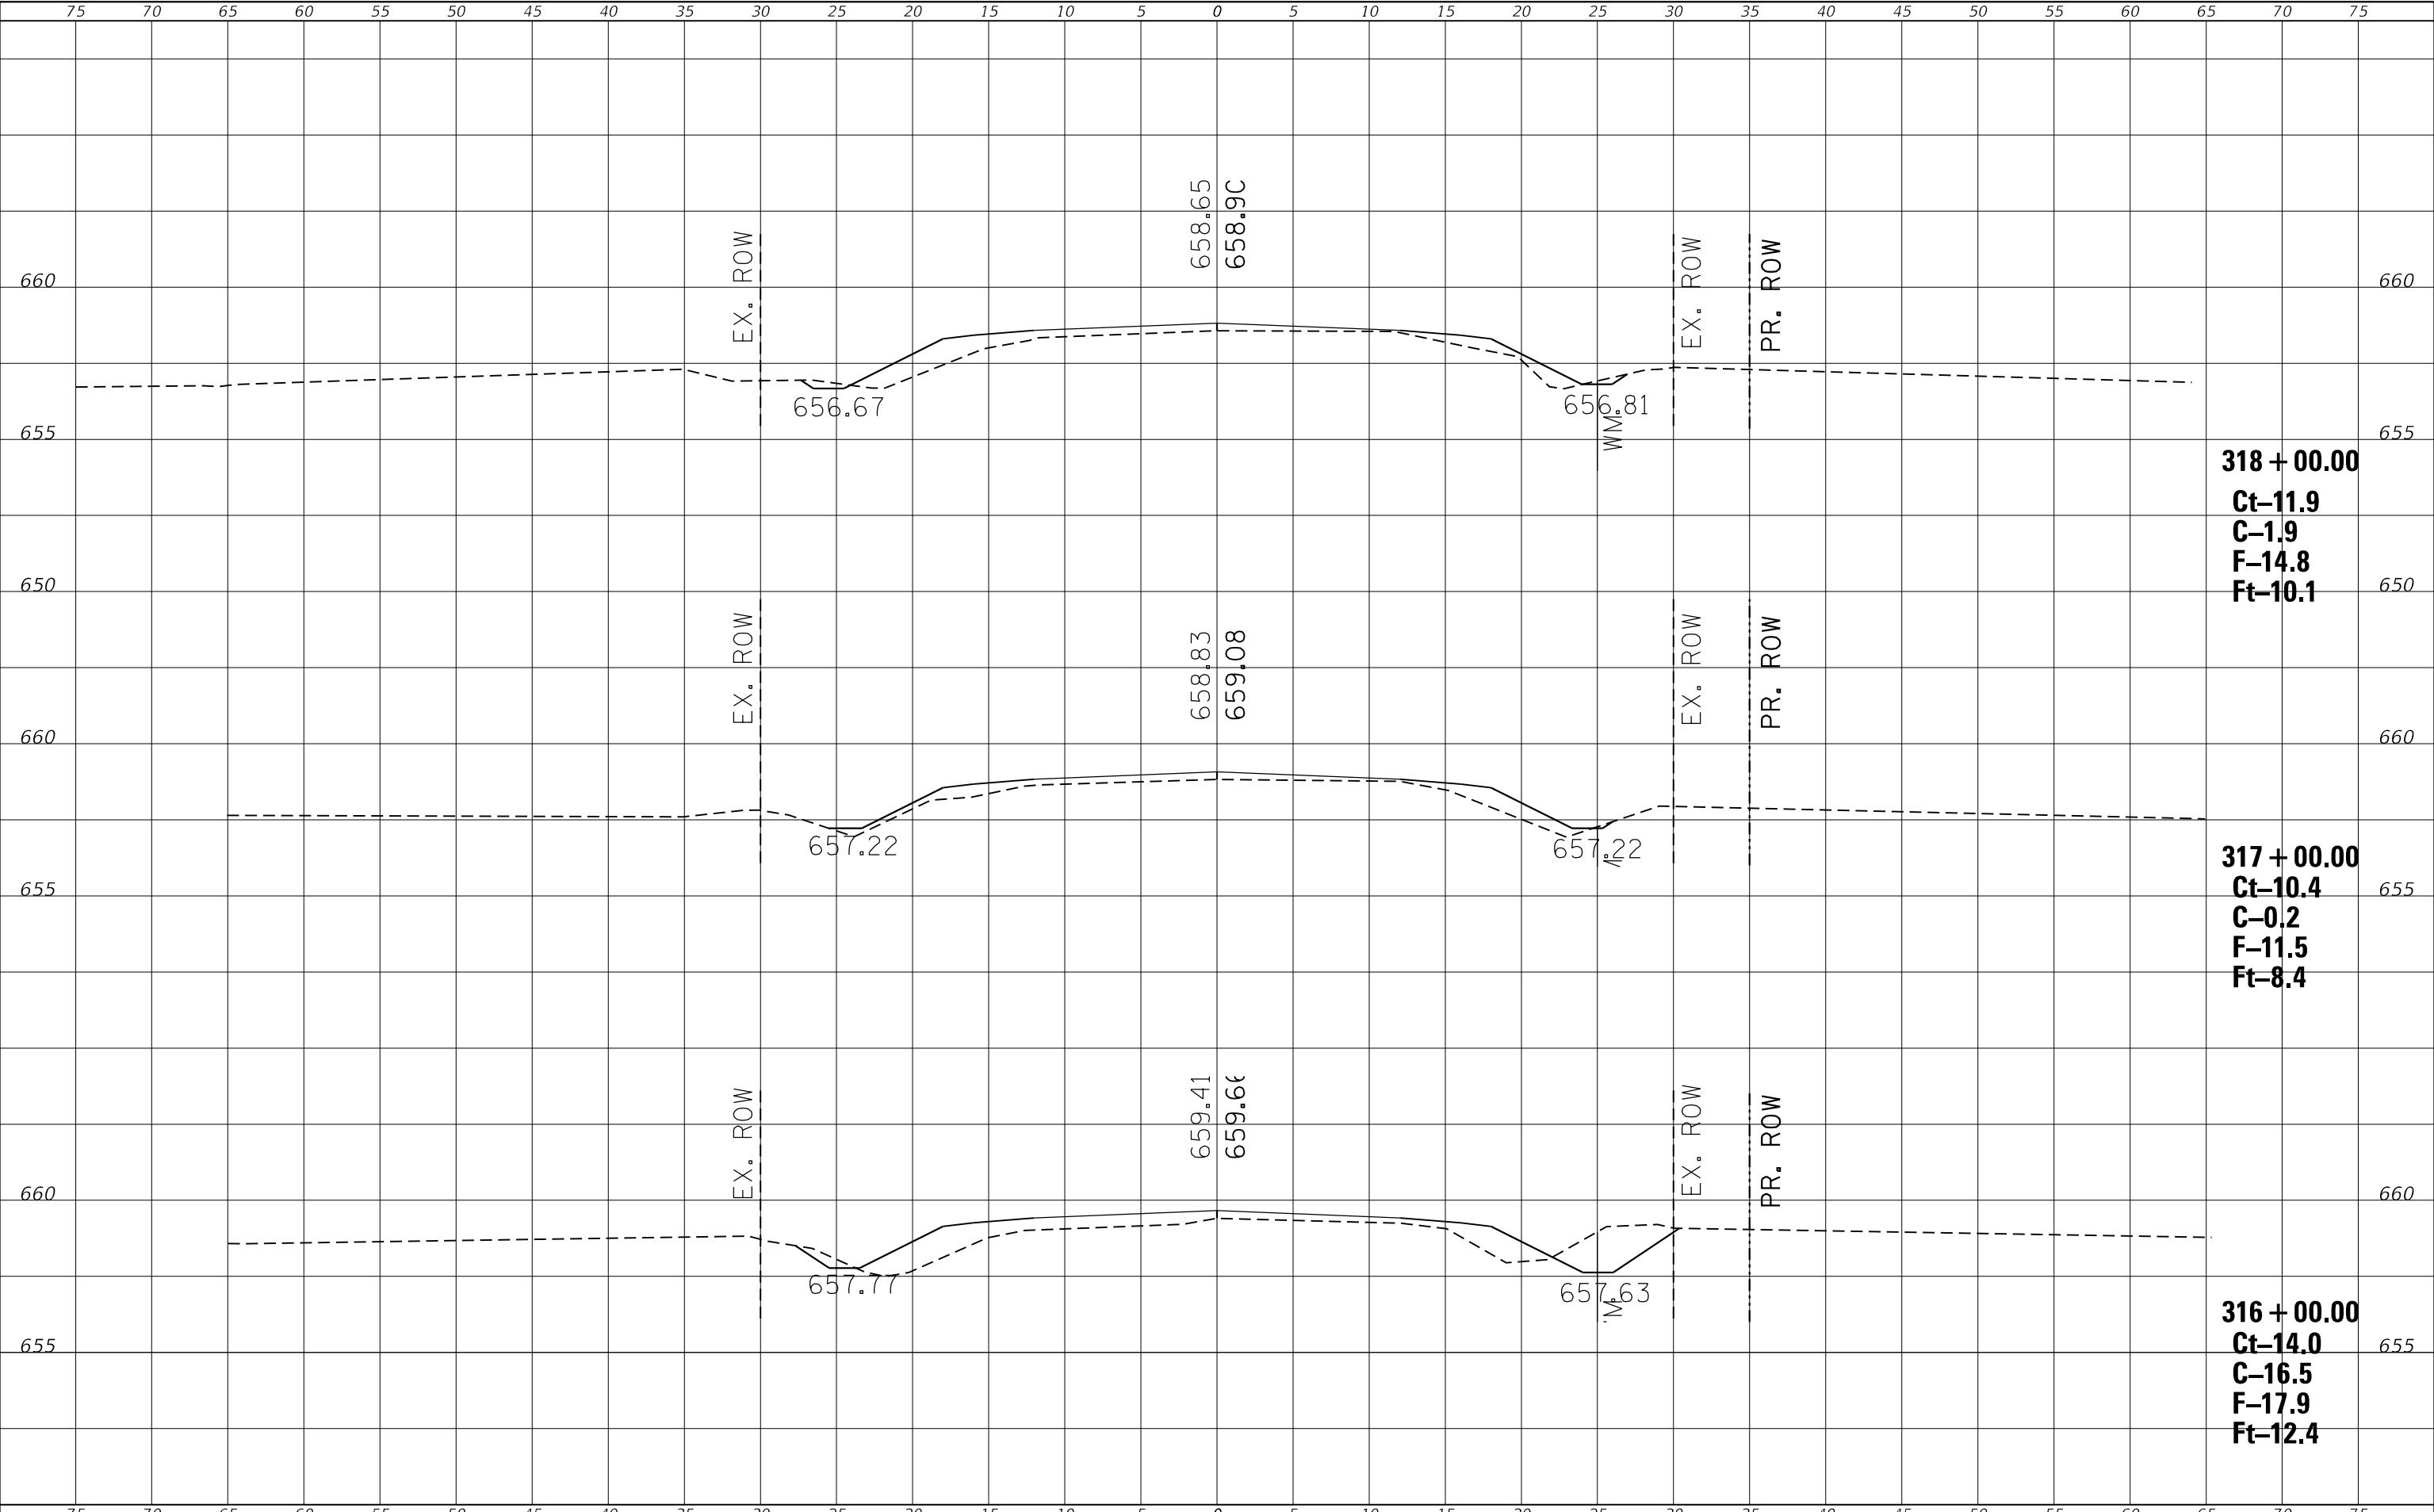


	USER NAME = jem42887	DESIGNED -	REVISED -	STATE OF ILLINOIS DEPARTMENT OF TRANSPORTATION	CROSS-SECTIONS			F.A.S. RTE.	SECTION	COUNTY	TOTAL SHEETS	SHEET NO.
		DRAWN -	REVISED -					512	19-00451-00-SP	CHAMPAIGN	141	136
	PLOT SCALE = 10.0000 ' / in.	CHECKED -	REVISED -		SCALE:			SHEET OF SHEETS STA. 316+00.00 TO STA. 318+00.00				
	PLOT DATE = 1/11/2021	DATE -	REVISED -					ILLINOIS FED. AID PROJECT				

FINAL	SURVEYED	BY	DATE
SURVEY	PLOTTED		
NOTE BOOK	TEMPLATE		
NO.	AREAS CHECKED		

ORIGINAL	SURVEYED	BY	DATE
SURVEY	PLOTTED		
NOTE BOOK	TEMPLATE		
NO.	AREAS CHECKED		

MODEL Default
FILE NAME: 19-00451-00-SP CH 15 FAS 512 US 130 to Skidway/CADDXS Sheets.dgn

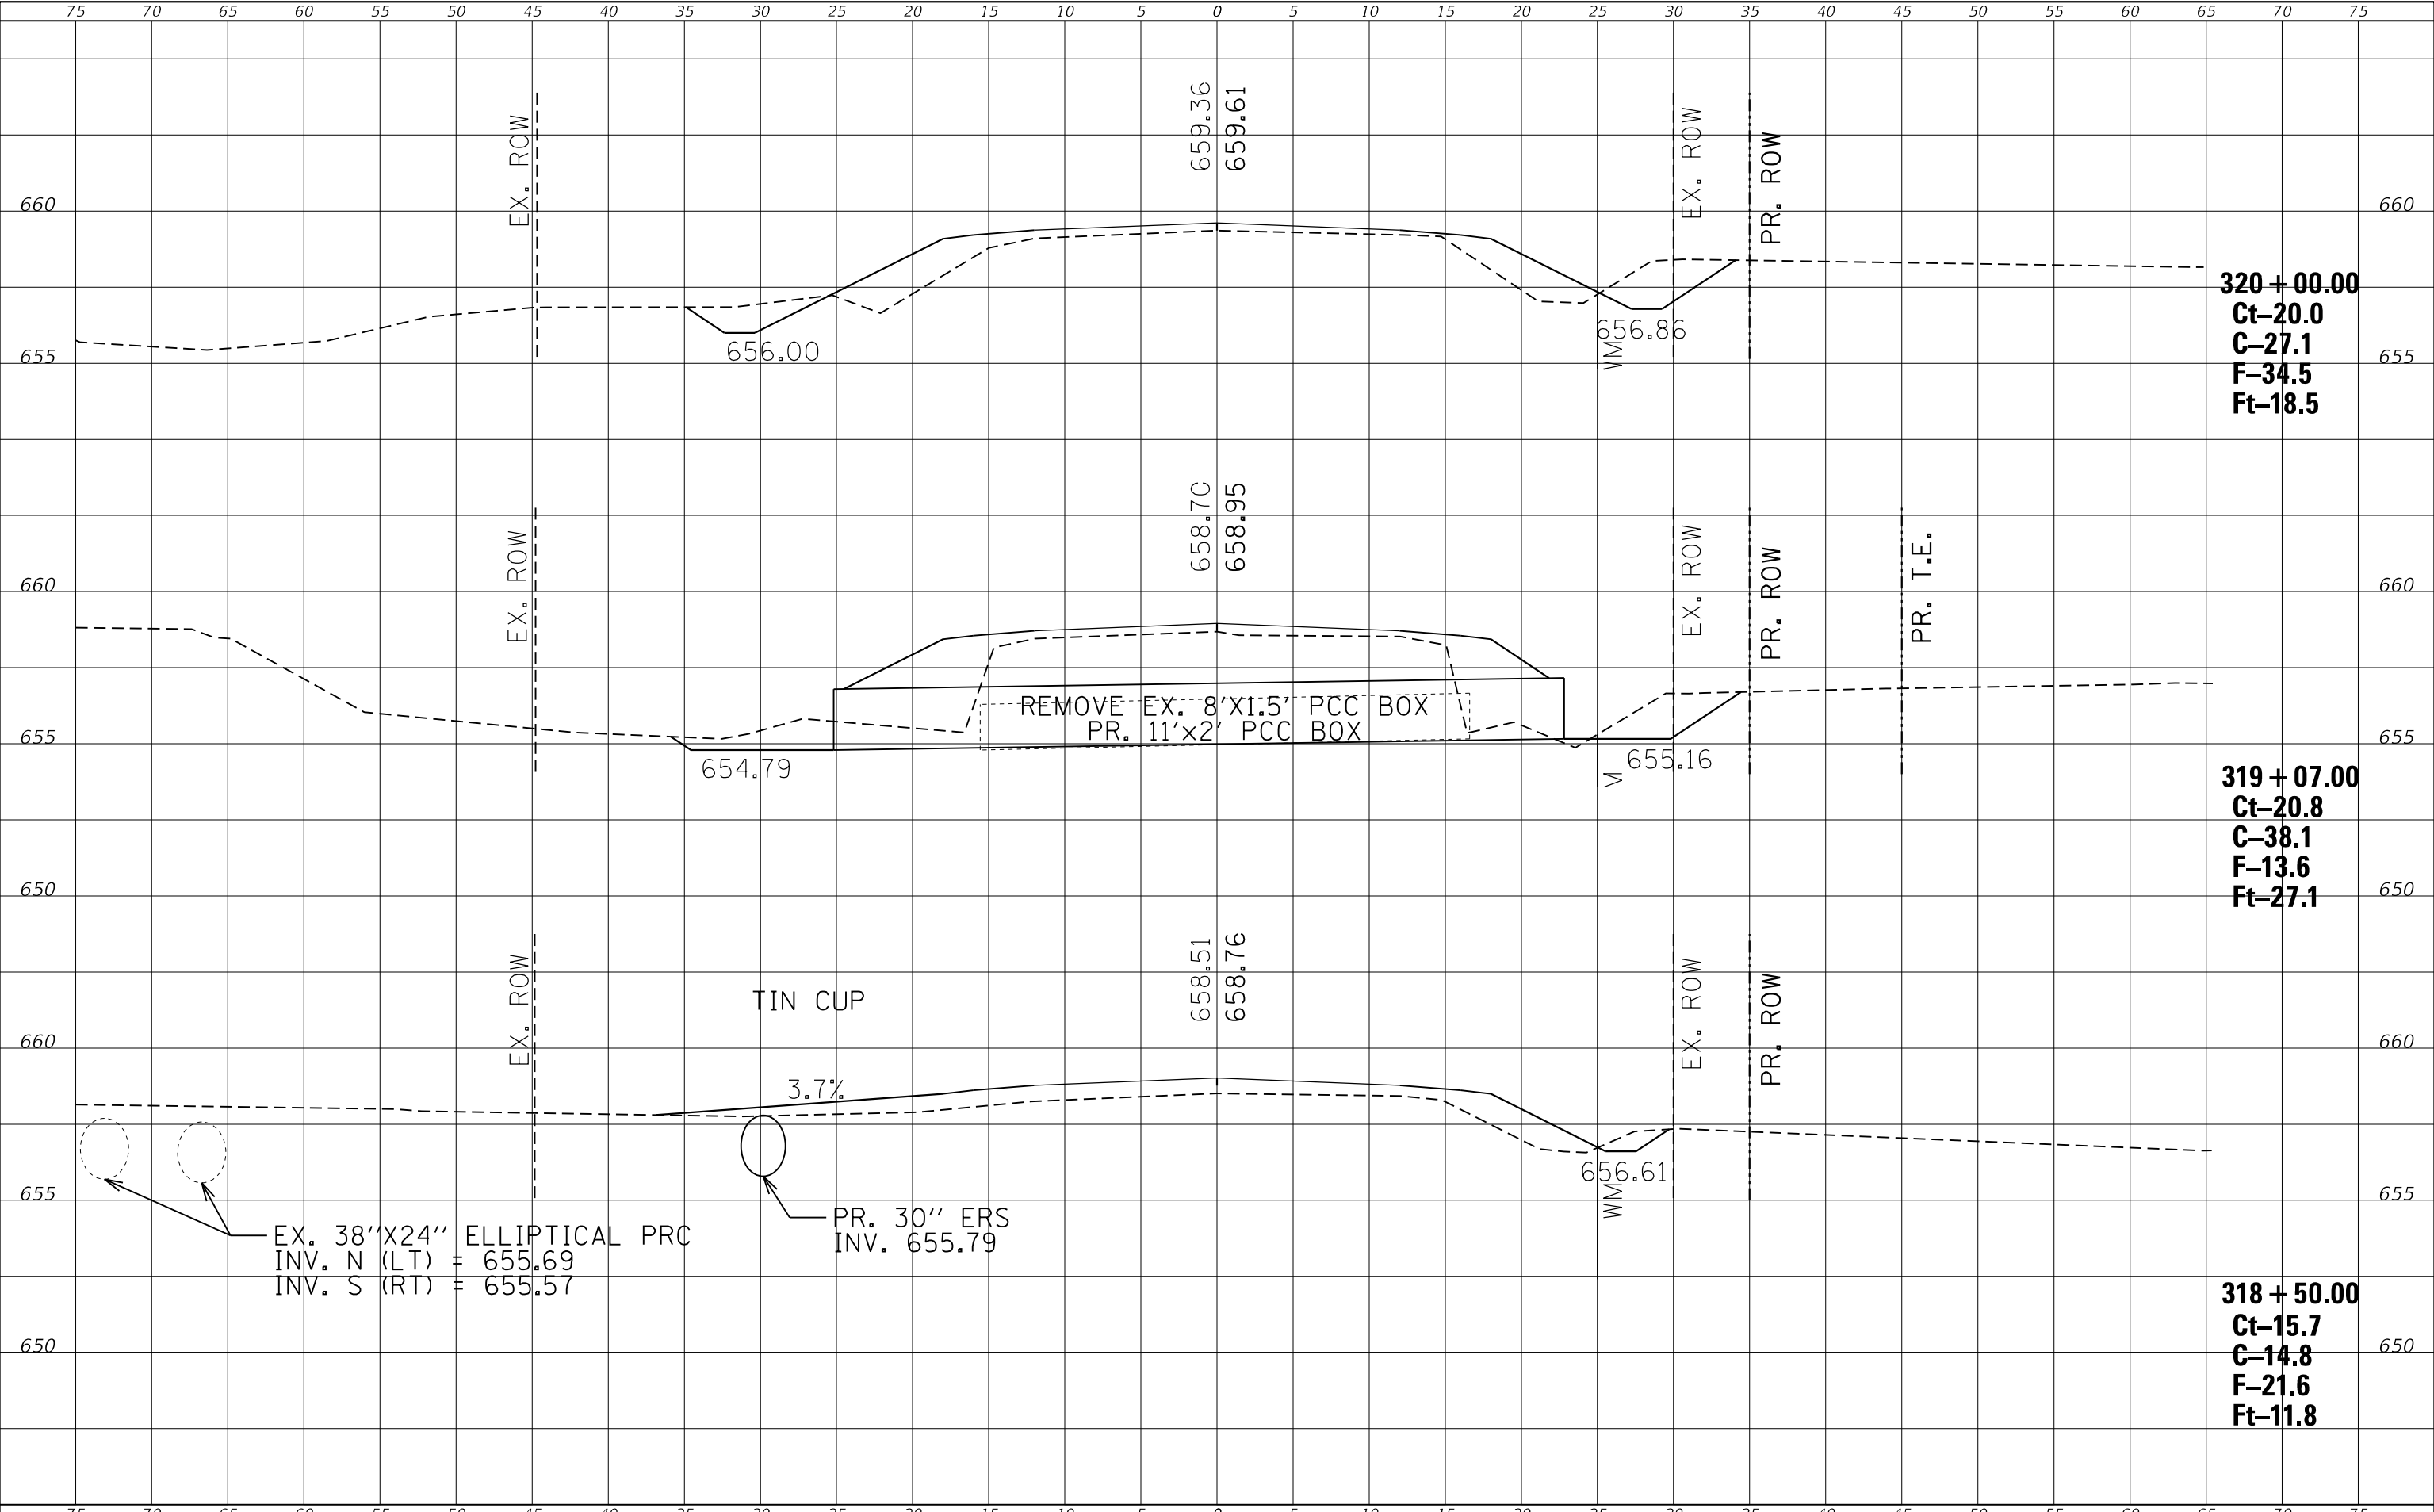

USER NAME = jem42887	DESIGNED -	REVISED -
	DRAWN -	REVISED -
PLOT SCALE = 10.0000 ' / in.	CHECKED -	REVISED -
PLOT DATE = 1/11/2021	DATE -	REVISED -

STATE OF ILLINOIS
DEPARTMENT OF TRANSPORTATION


CROSS-SECTIONS			
SCALE:	SHEET	OF	SHEETS
STA. 318+50.00		TO STA. 320+00.00	

F.A.S. RTE.	SECTION	COUNTY	TOTAL SHEETS	SHEET NO.
512	19-00451-00-SP	CHAMPAIGN	141	137
CONTRACT NO. 91592				
ILLINOIS		FED. AID PROJECT		

FINAL	SURVEYED	BY	DATE
SURVEY	PLOTTED		
NOTE BOOK	TEMPLATE		
NO.	AREAS CHECKED		

ORIGINAL	SURVEYED	BY	DATE
SURVEY	PLOTTED		
NOTE BOOK	TEMPLATE		
NO.	AREAS CHECKED		

MODEL Default
FILE NAME: 19-00451-00-SP CH 15 FAS 512 US 130 to Skwy/CDDXS Sheets.dgn

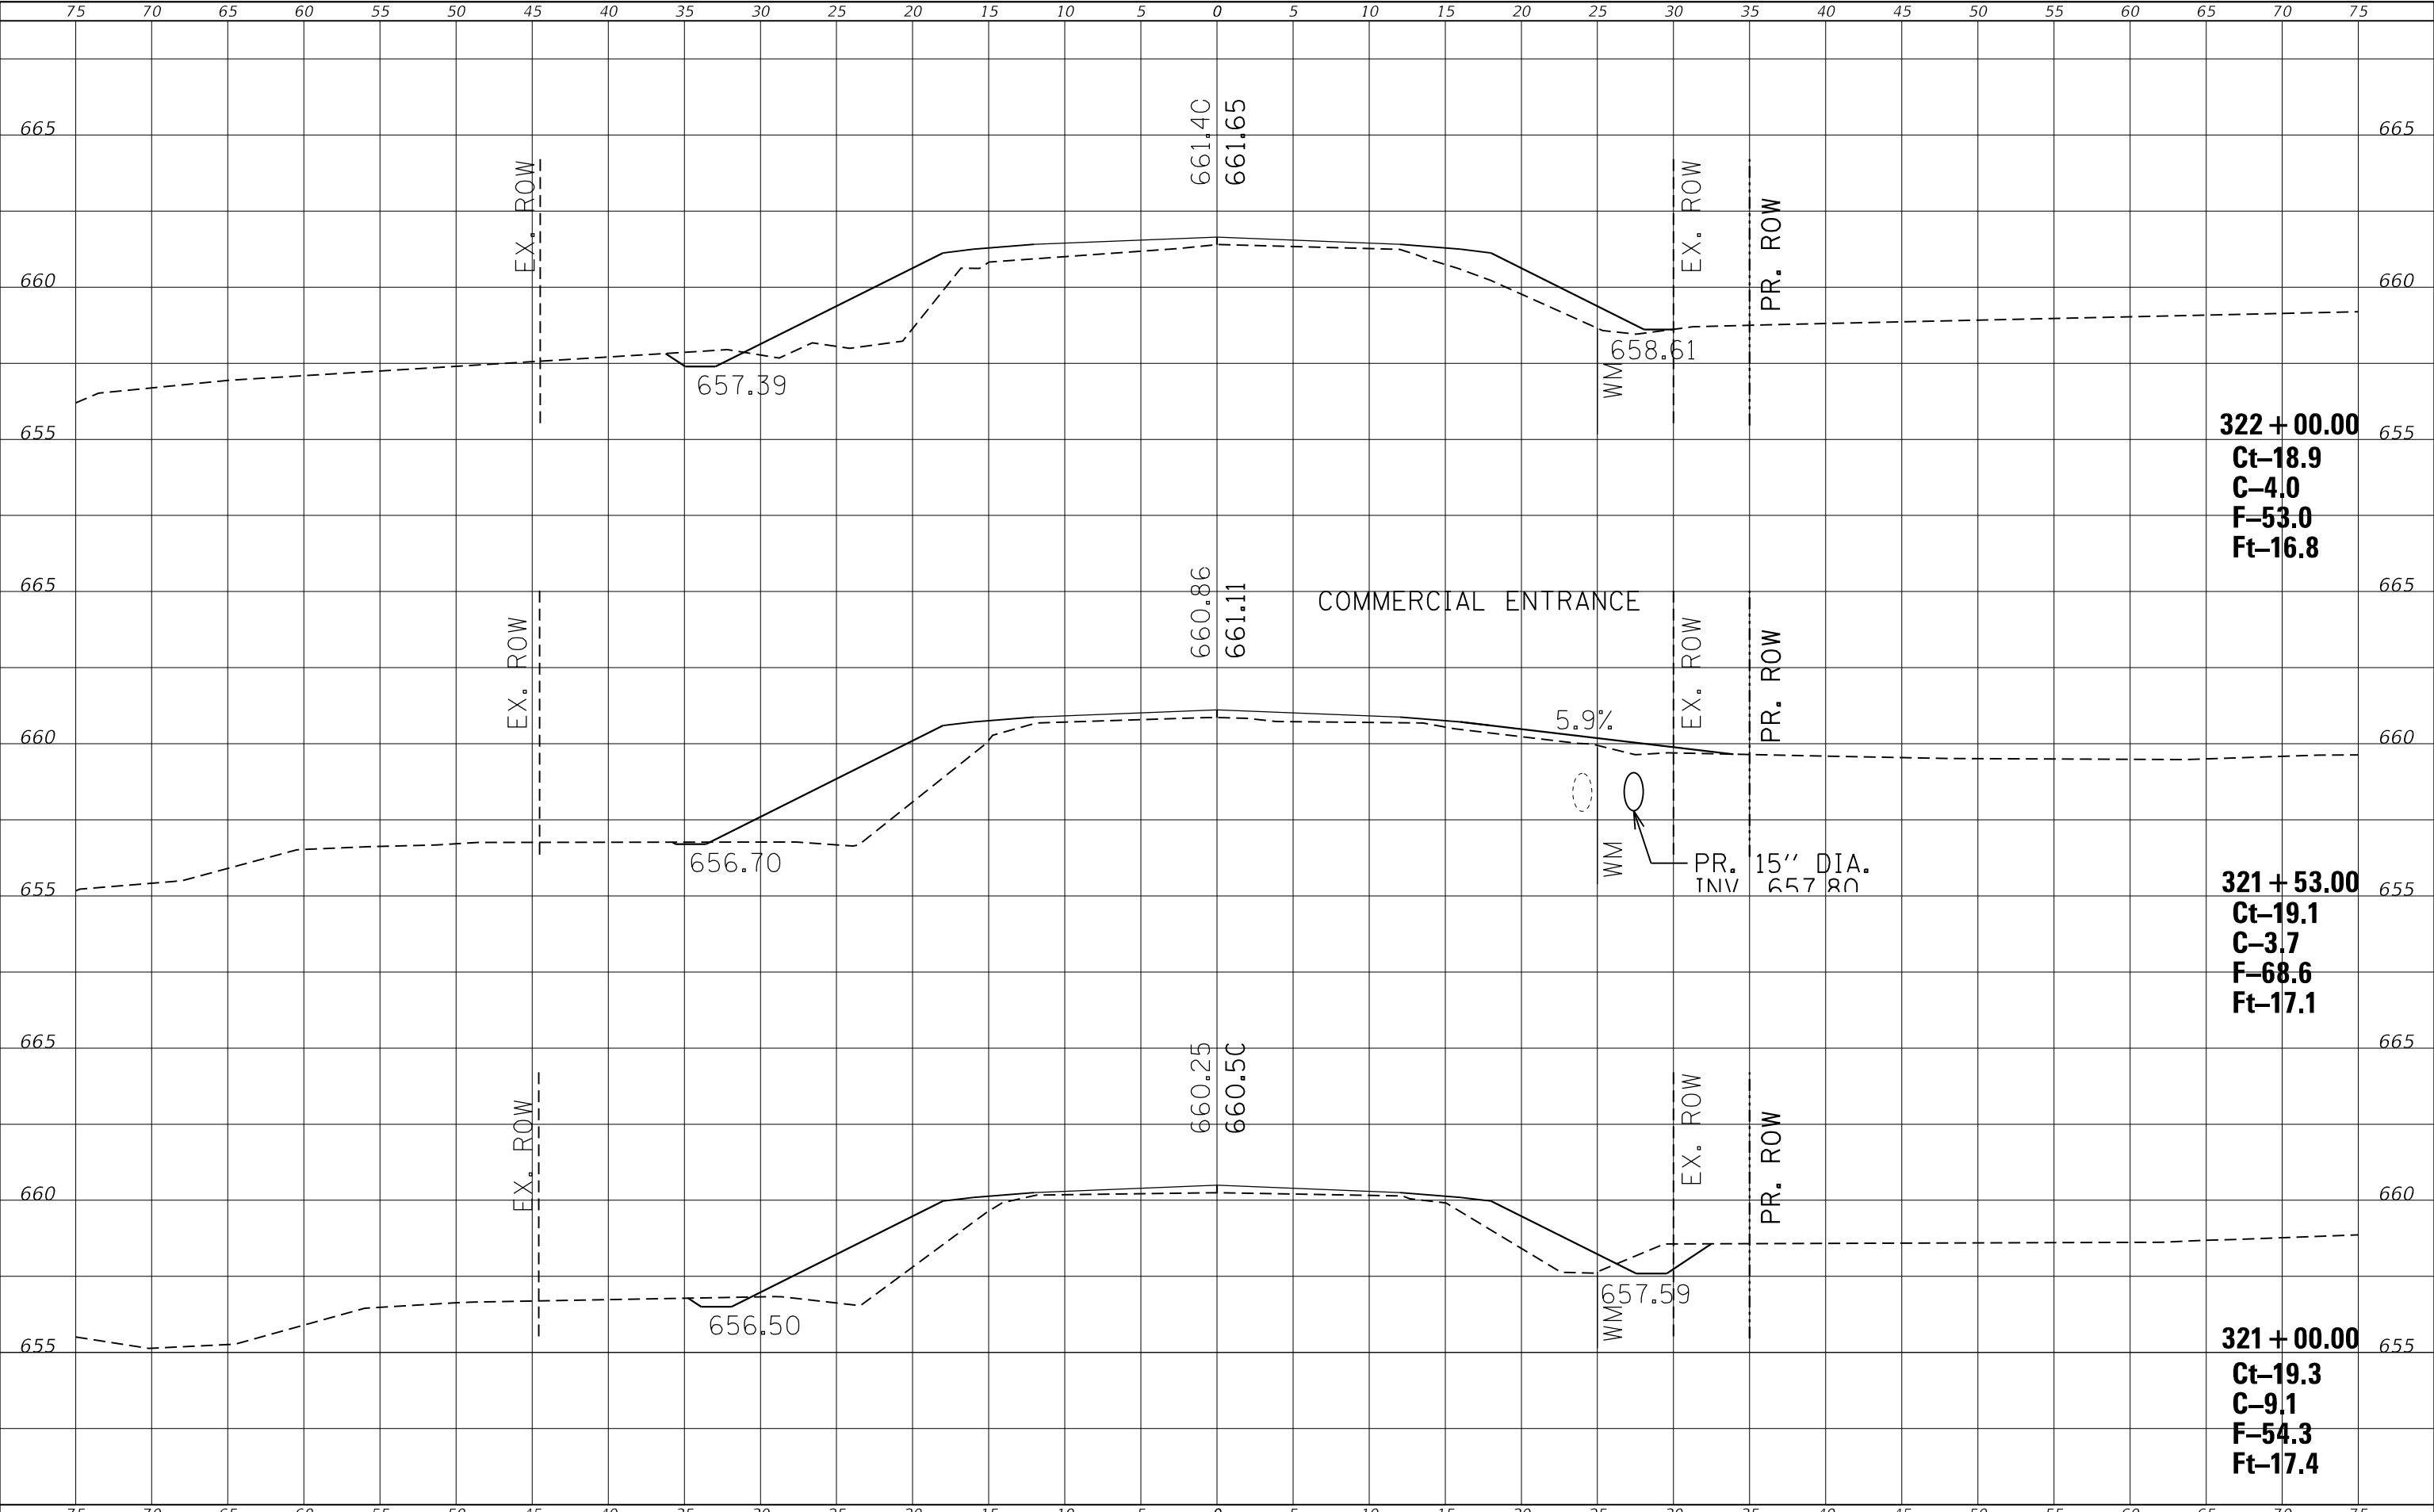

USER NAME = jem42887	DESIGNED -	REVISED -
	DRAWN -	REVISED -
PLOT SCALE = 10.0000 ' / in.	CHECKED -	REVISED -
PLOT DATE = 1/11/2021	DATE -	REVISED -

STATE OF ILLINOIS
DEPARTMENT OF TRANSPORTATION


CROSS-SECTIONS			
SCALE:	SHEET	OF	SHEETS
STA. 321+00.00		TO STA. 322+00.00	

F.A.S. RTE.	SECTION	COUNTY	TOTAL SHEETS	SHEET NO.
512	19-00451-00-SP	CHAMPAIGN	141	138
CONTRACT NO. 91592				
ILLINOIS		FED. AID PROJECT		

FINAL SURVEY	SURVEYED _____	BY _____	DATE _____
	PLOTTED _____		
NOTE BOOK	TEMPLATE _____		
	AREAS _____		
NO. _____	AREAS CHECKED _____		

ORIGINAL SURVEY		BY _____	DATE _____
NOTE BOOK		SURVEYED _____	
		PLOTTED _____	
		TEMPLATE _____	
		AREAS _____	
		AREAS CHECKED _____	
		NO. _____	


MODEL: Default
FILE NAME: J:\19-00451-00-SP CH 15 FAS 512 US 130 to Sidney\CADD\X5 Sheets.dgn

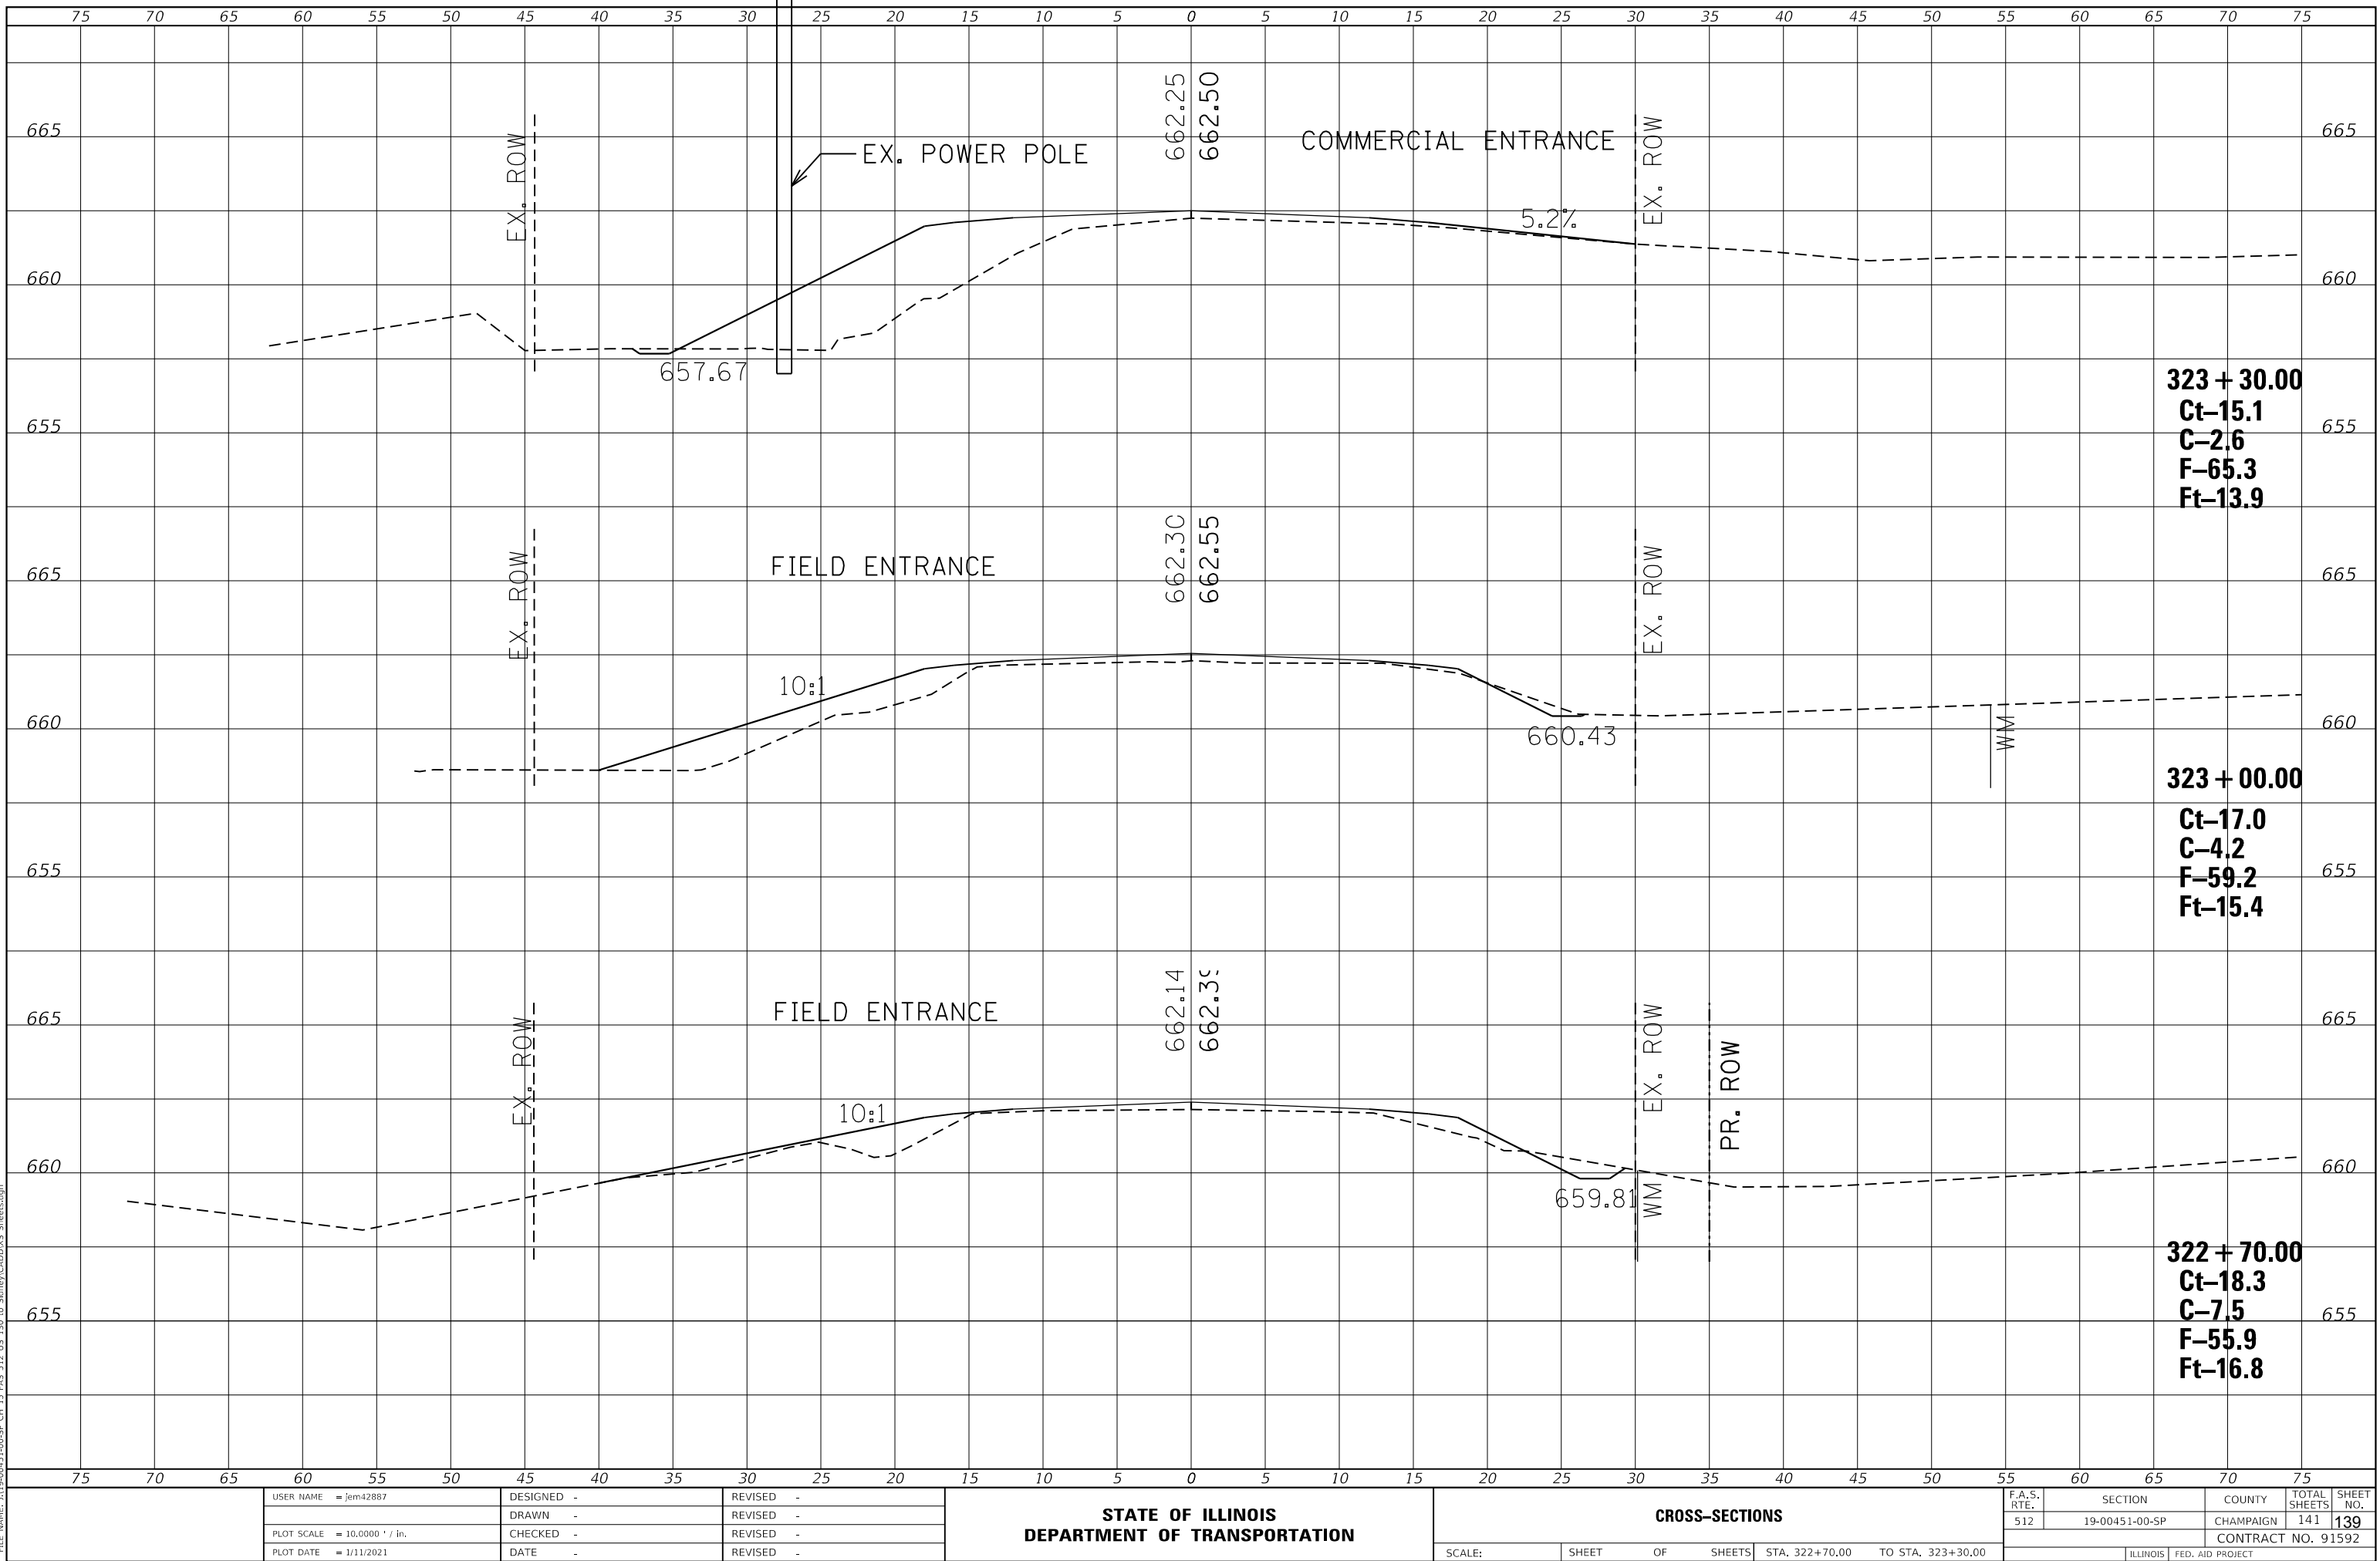

FINAL SURVEY NOTE BOOK NO.	SURVEYED PLOTTED TEMPLATE AREAS CHECKED	BY	DATE

ORIGINAL SURVEY NOTE BOOK NO.	SURVEYED PLOTTED TEMPLATE AREAS CHECKED	BY	DATE

MODEL Default
FILE NAME: J:\19-00451-00-SP CH 15 FAS 512 US 130 to Skway\CADD\XS Sheets.dgn

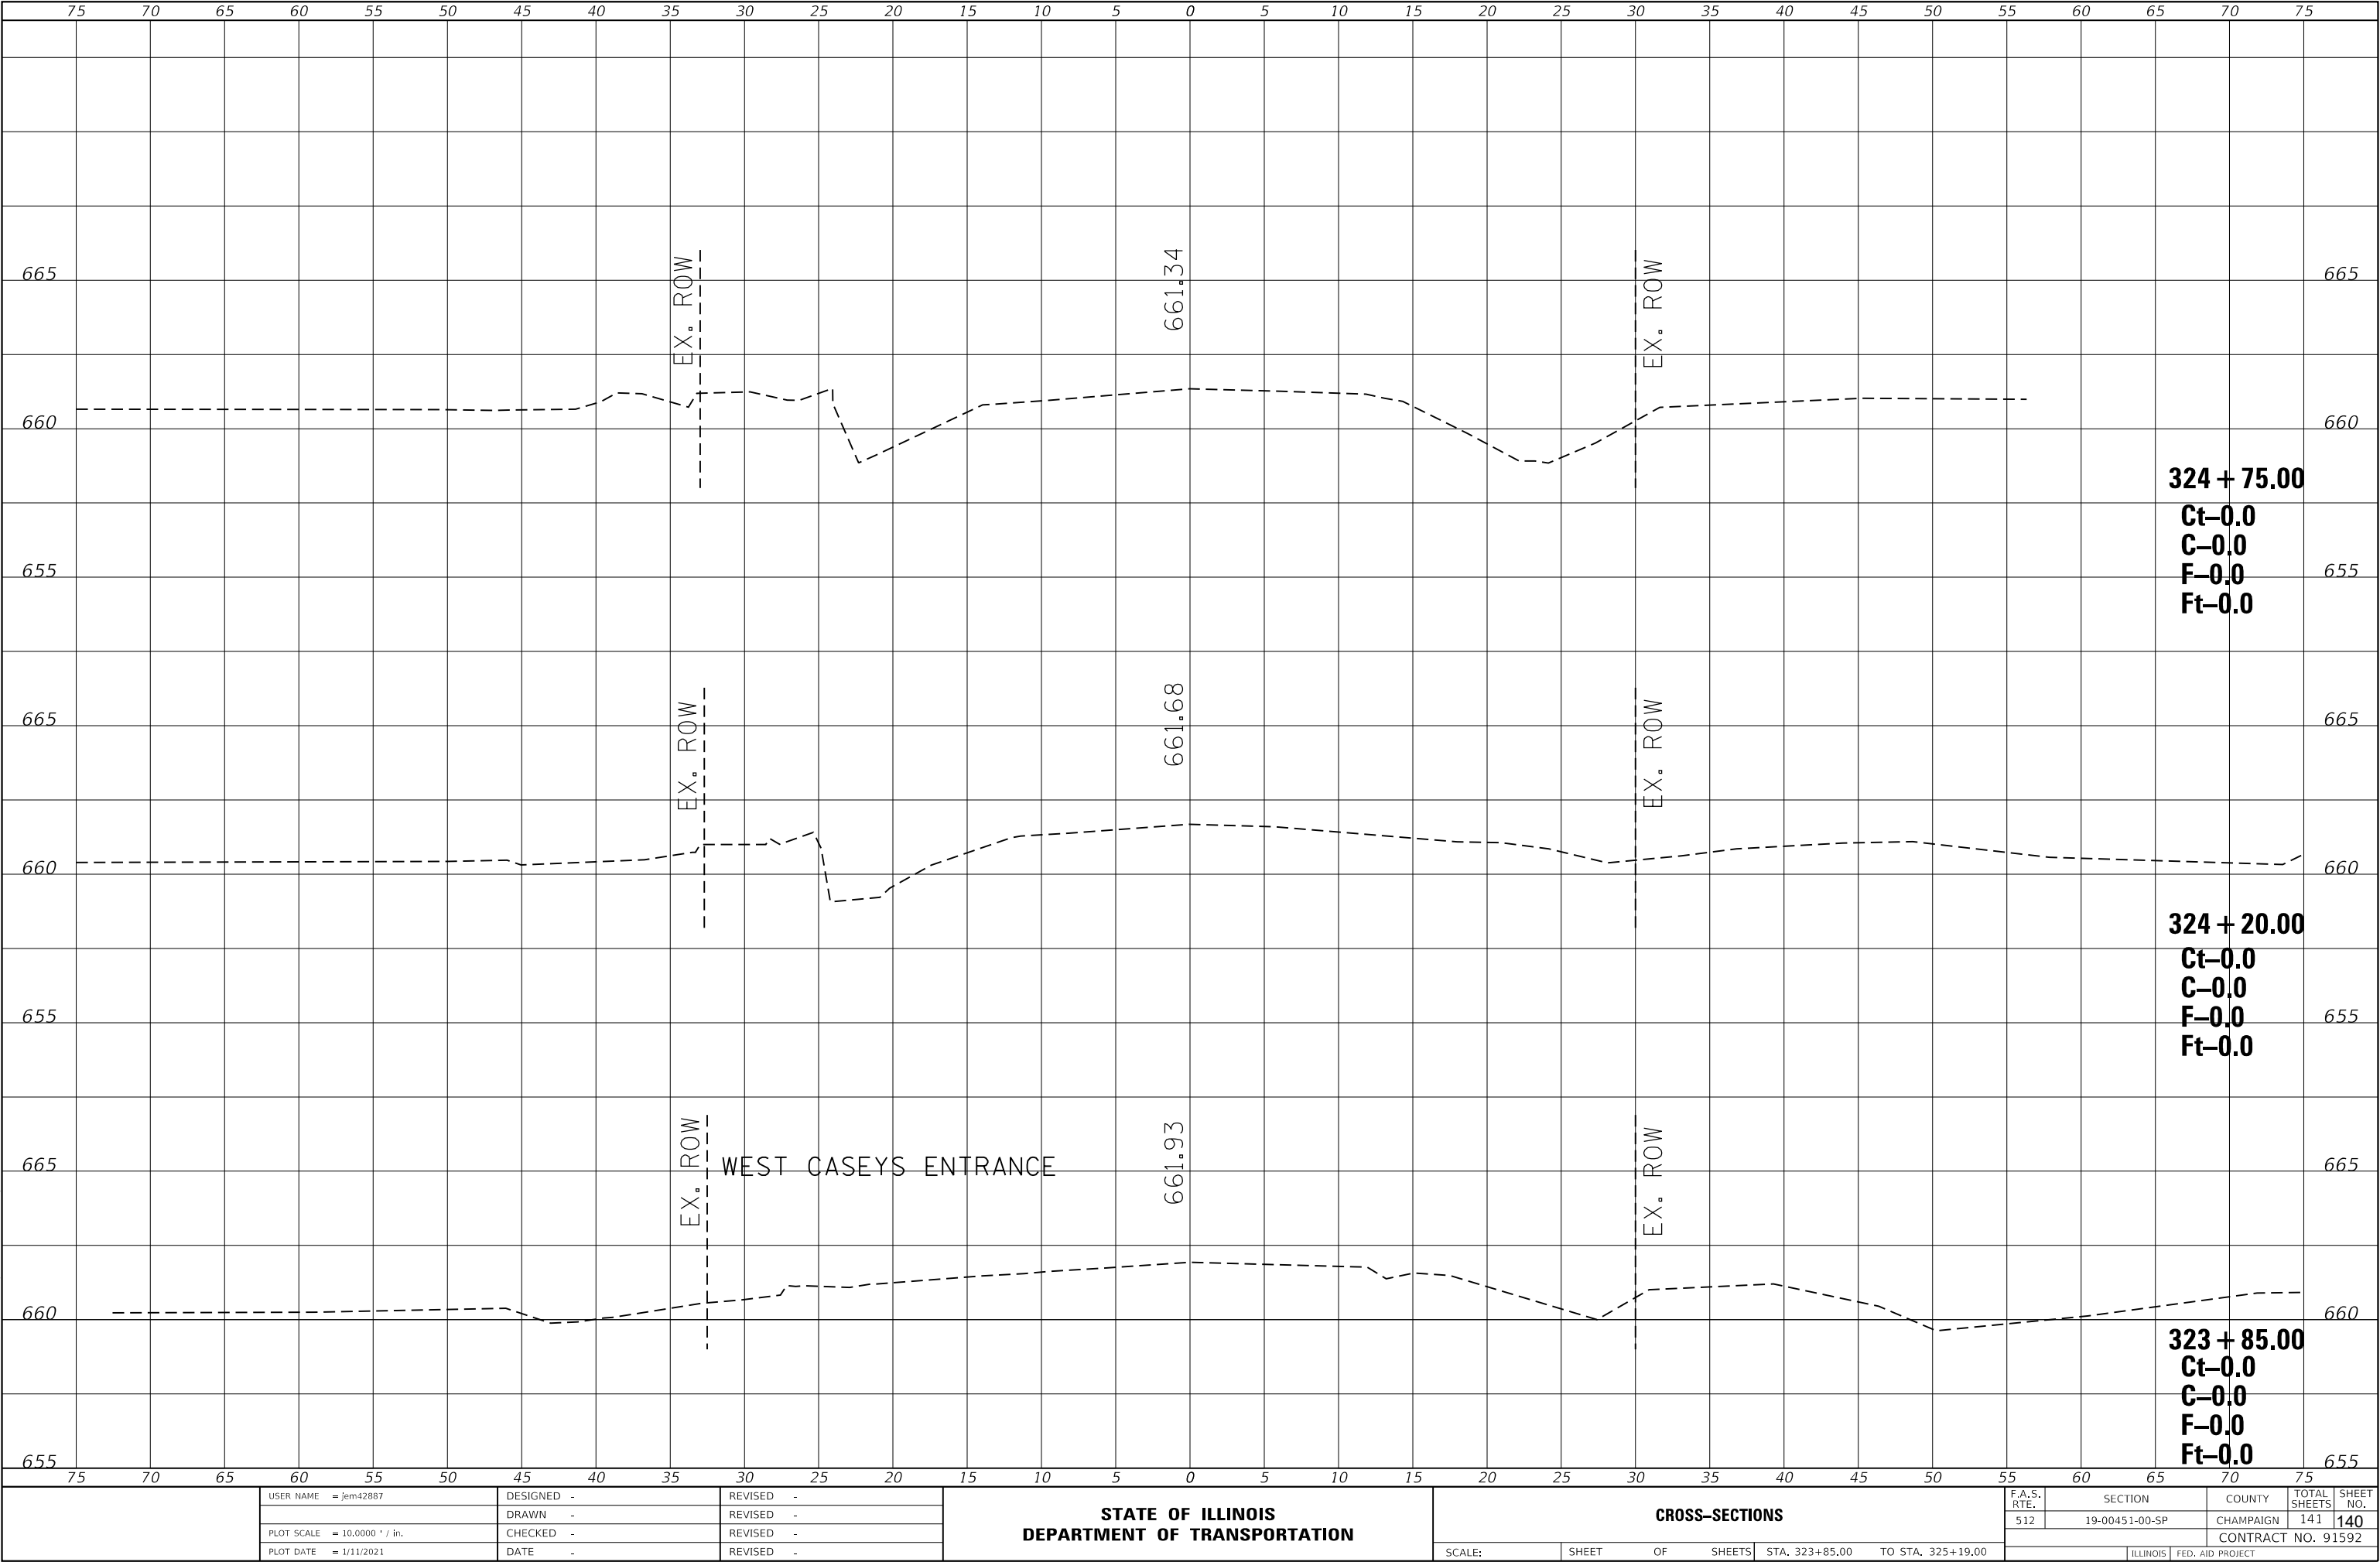

USER NAME = jem42887	DESIGNED -	REVISED -
	DRAWN -	REVISED -
PLOT SCALE = 10.0000 ' / in.	CHECKED -	REVISED -
PLOT DATE = 1/11/2021	DATE -	REVISED -

STATE OF ILLINOIS
DEPARTMENT OF TRANSPORTATION


CROSS-SECTIONS			
SCALE:	SHEET	OF	SHEETS
TO STA. 323+85.00		TO STA. 325+19.00	

F.A.S. RTE.	SECTION	COUNTY	TOTAL SHEETS	SHEET NO.
512	19-00451-00-SP	CHAMPAIGN	141	140
CONTRACT NO. 91592				
ILLINOIS		FED. AID PROJECT		

FINAL SURVEY NOTE BOOK NO.	SURVEYED PLOTTED TEMPLATE AREAS CHECKED	BY	DATE

ORIGINAL SURVEY NOTE BOOK NO.	SURVEYED PLOTTED TEMPLATE AREAS CHECKED	BY	DATE

MODEL Default
FILE NAME: 19-00451-00-SP CH 15 FAS 512 US 130 to Skwy/CDDXS Sheets.dgn

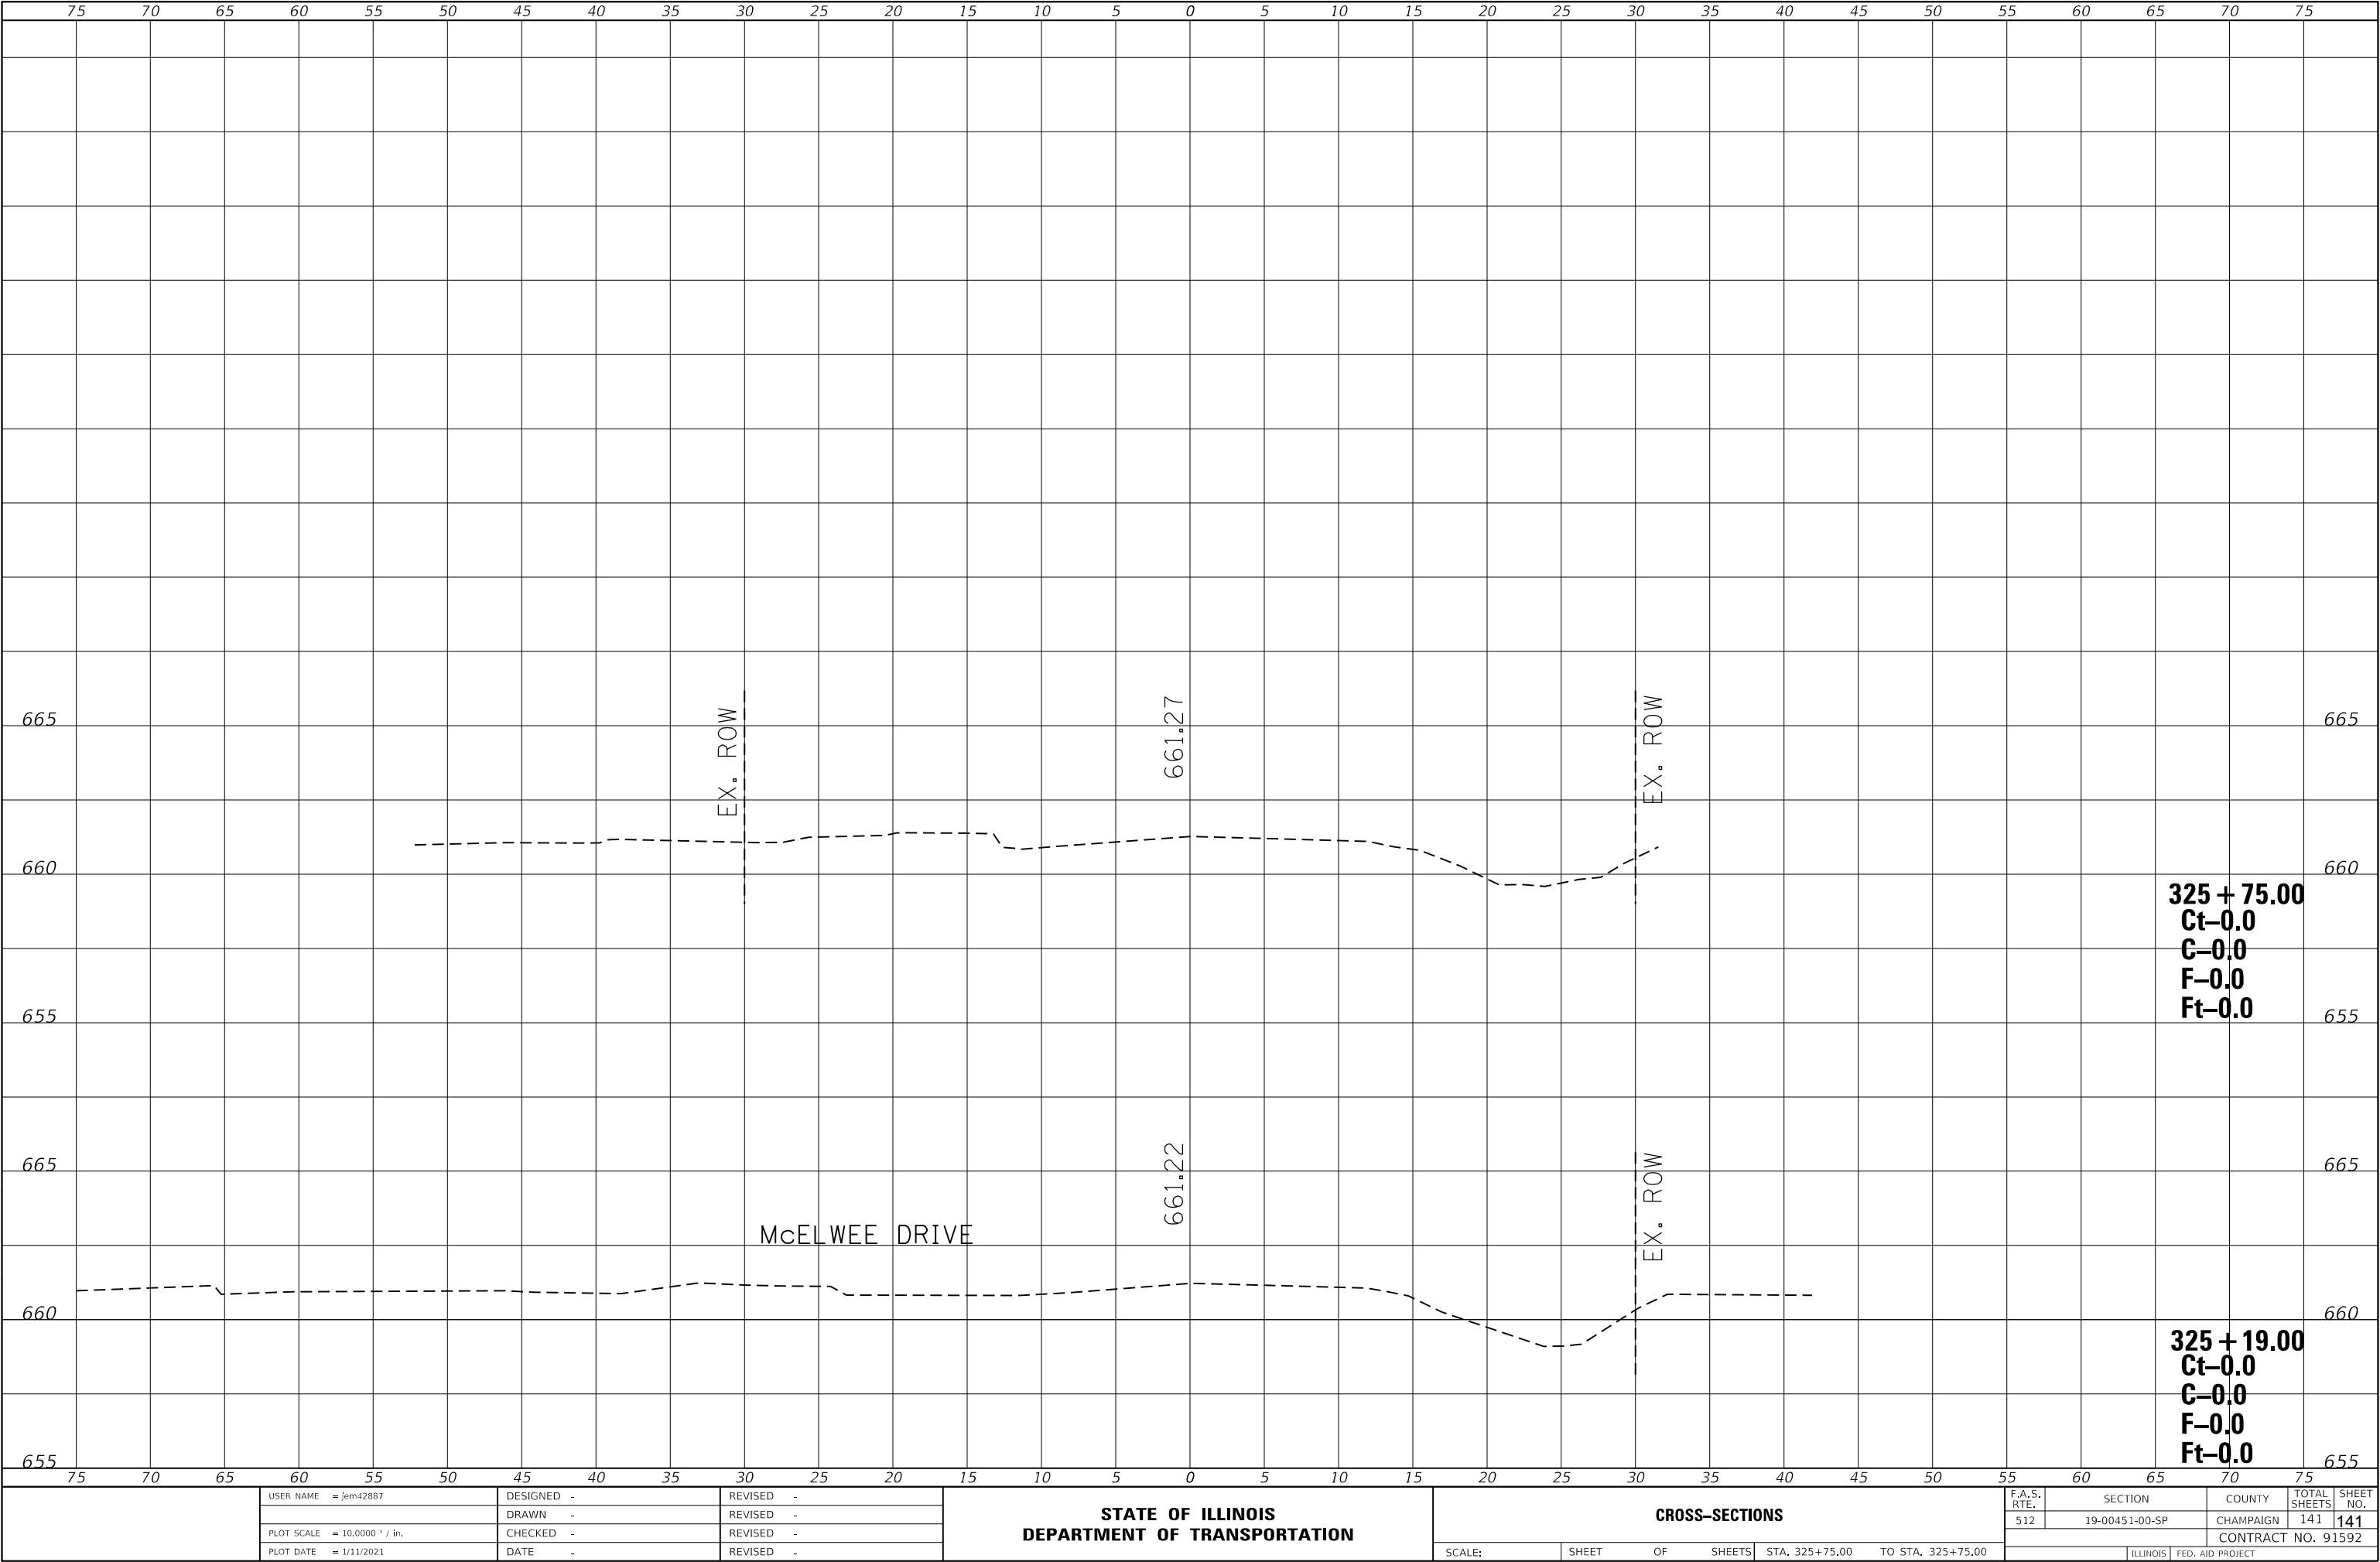

USER NAME = jem42887	DESIGNED -	REVISED -
	DRAWN -	REVISED -
PLOT SCALE = 10.0000 ' / in.	CHECKED -	REVISED -
PLOT DATE = 1/11/2021	DATE -	REVISED -

STATE OF ILLINOIS
DEPARTMENT OF TRANSPORTATION

CROSS-SECTIONS			
SCALE:	SHEET	OF	SHEETS
STA. 325+75.00		TO STA. 325+75.00	

F.A.S. RTE.	SECTION	COUNTY	TOTAL SHEETS	SHEET NO.
512	19-00451-00-SP	CHAMPAIGN	141	141
CONTRACT NO. 91592				
ILLINOIS		FED. AID PROJECT		