



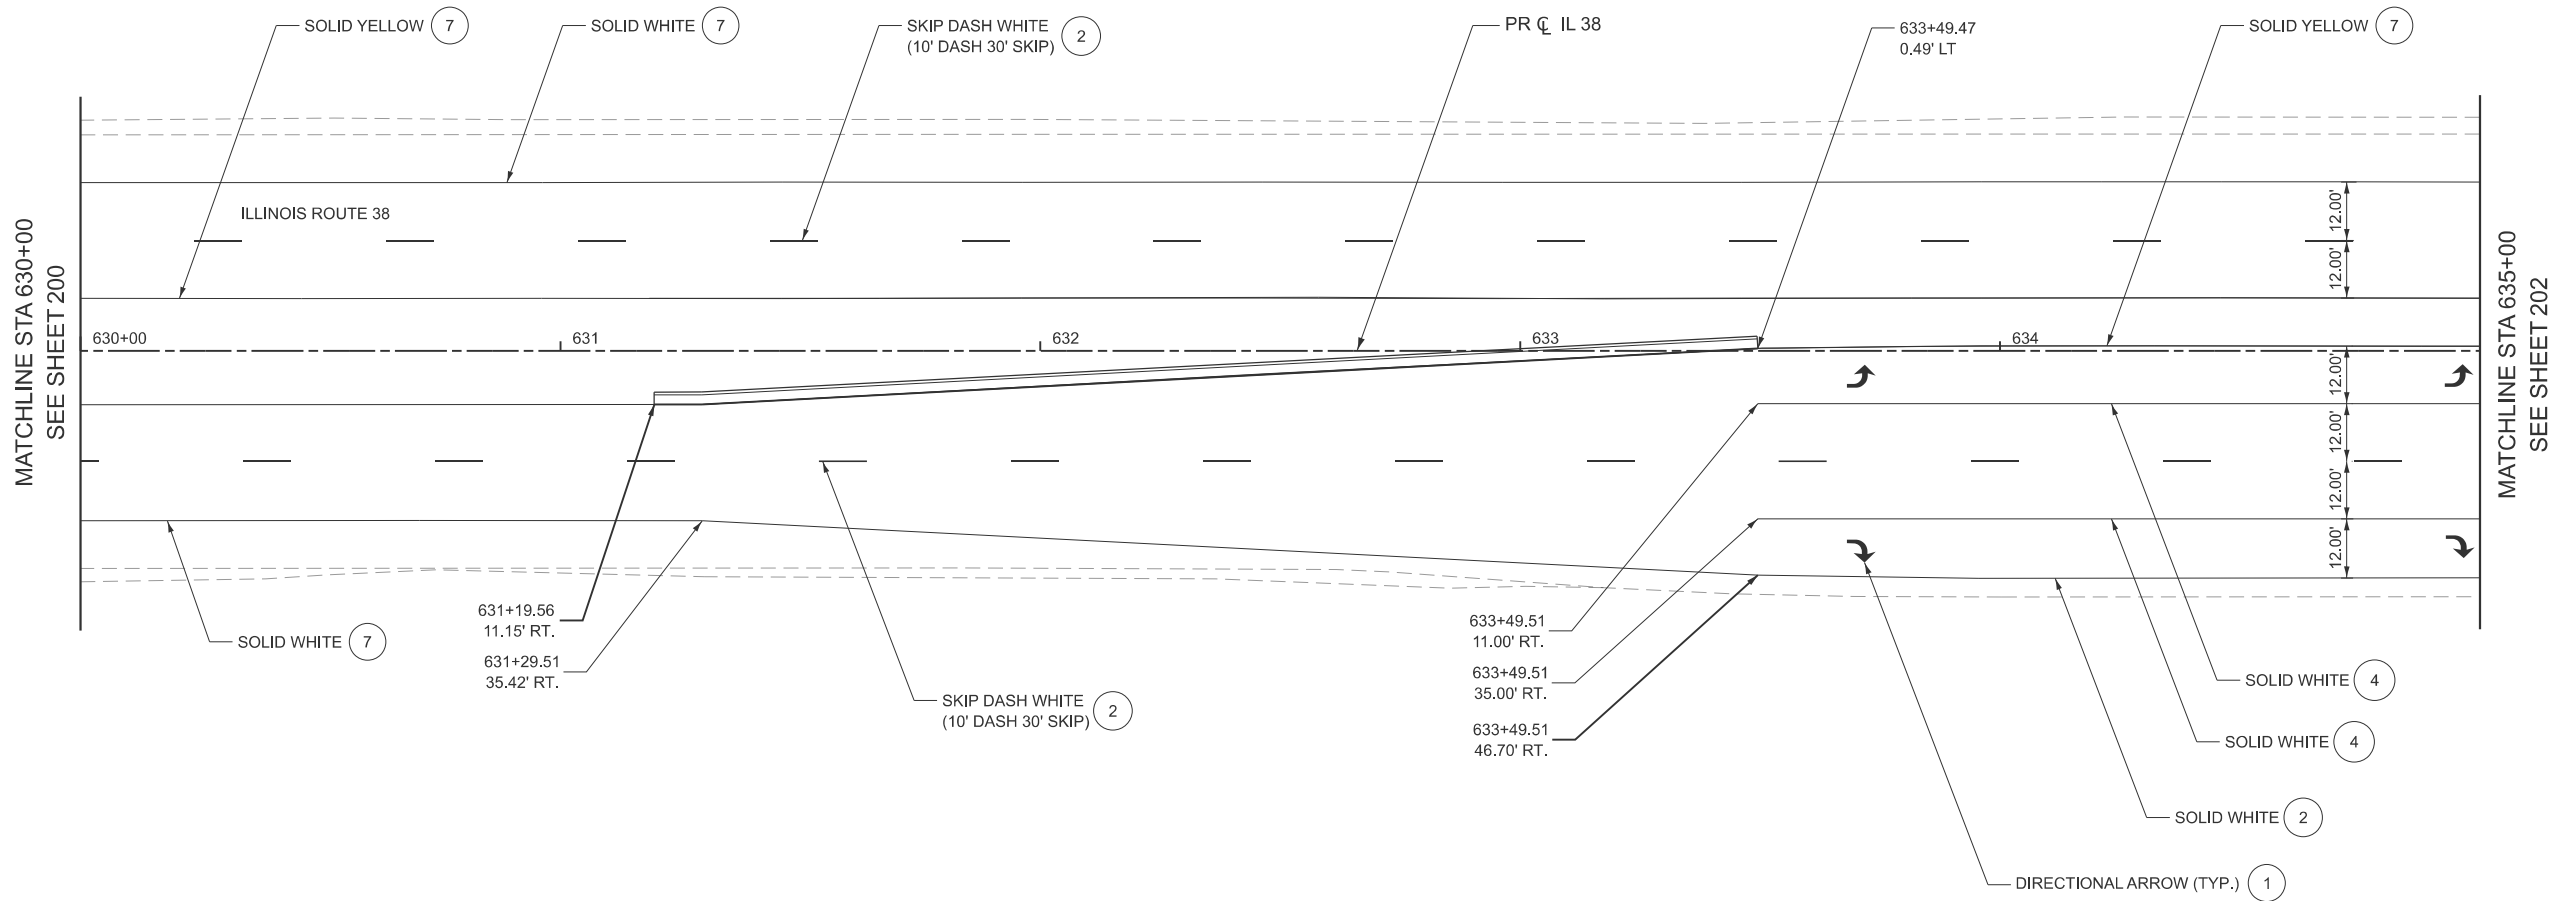

NOTES:
1. THE CONTRACTOR SHALL NOTIFY TRAFFIC OPERATIONS A MINIMUM OF 5 WORKING DAYS PRIOR TO PLACING PERMANENT PAVEMENT MARKINGS.

LEGEND

- | | | | | | |
|---|---|---|--|---|--|
| 1 | MOD URETH LTR & SYM WITH GRV RCSD PVT MRKG | 4 | PREF PL PM TD L 11" WITH CONTRAST WITH GRV RCSD PVT MRKG 12" | 7 | MOD URETH PM LINE 4" WITH GRV RCSD PVT MRKG 5" |
| 2 | PREF PL PM TD LN 7" WITH CONTRAST WITH GRV RCSD PVT MRKG 8" | 5 | PREF PL PM TD L 12" WITH GRV RCSD PVT MRKG 13" | 8 | MOD URETH PM LINE 8" WITH GRV RCSD PVT MRKG 9" |
| 3 | PREF PL PM TD L 9" WITH CONTRAST WITH GRV RCSD PVT MRKG 10" | 6 | PREF PL PM TD L 24" WITH GRV RCSD PVT MRKG 25" | 9 | MOD URETH PM LINE 12" WITH GRV RCSD PVT MRKG 13" |

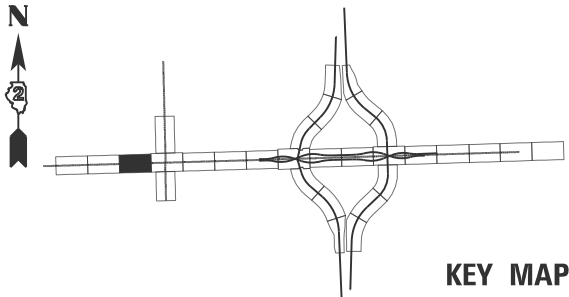

KEY MAP



USER NAME	=	DESIGNED -	KAO	REVISED -	
		DRAWN -	KAO	REVISED -	
		CHECKED -	AMI	REVISED -	
PLOT DATE	= 2/6/2025	DATE	- 2/6/2025	REVISED -	

STATE OF ILLINOIS
DEPARTMENT OF TRANSPORTATION

PROPOSED PAVEMENT MARKING PLAN
IL 38

SCALE: SHEET 3 OF 30 SHEETS STA. 630+00 TO STA. 635+00


F.A.* RTE.	SECTION	COUNTY	TOTAL SHEETS	SHEET NO.
*	141-1HBR-3 & (9,10) R-3	OGLE	508	201
CONTRACT NO. 64N98				
ILLINOIS FED. AID PROJECT				

*FAI ROUTE 39 (I-39) & FAP 567 (IL 38)

MODEL: SHT_PLAN
FILE NAME: C:\Bentley\CONNECT101\Organization-Chil\IDOT_Standards\Cell\IDOT_Sheets.cel

MODEL: SHT_PLAN
FILE NAME: C:\Bentley\CONNECT101\Organizer\Chil\DOT_Standards\Cell\DOT_Sheets.cel

MATCHLINE STA 635+00
SEE SHEET 201

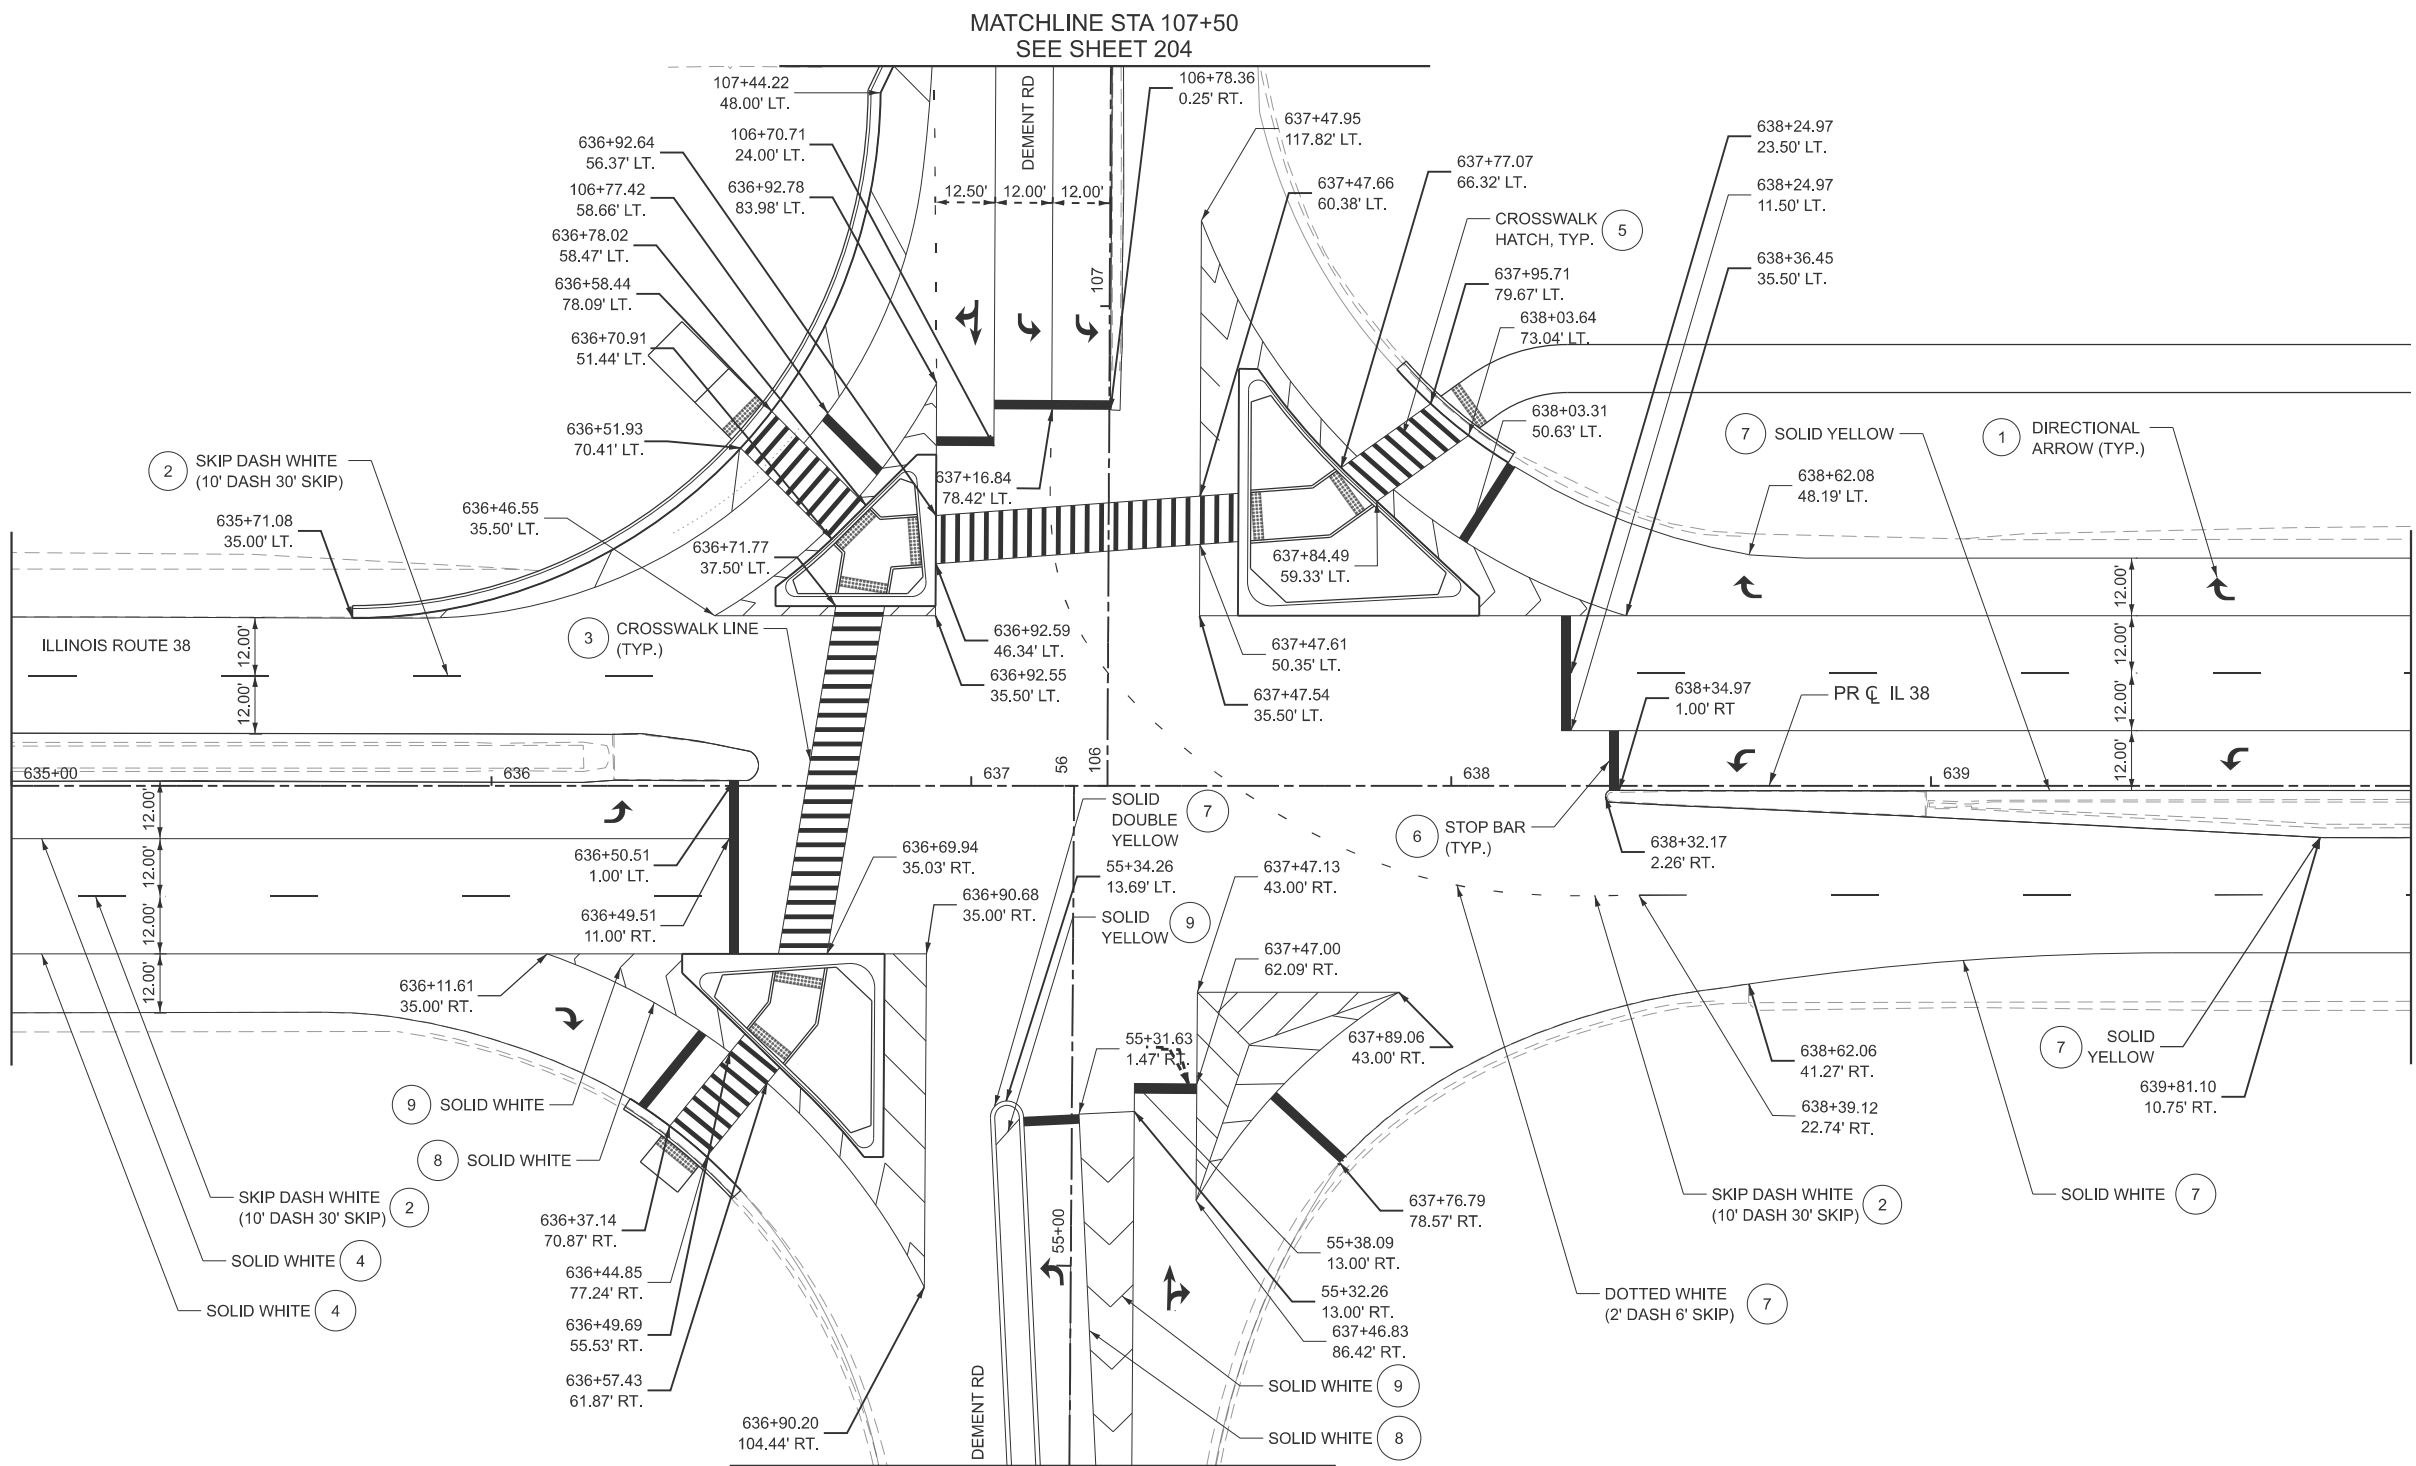


MATCHLINE STA 640+00
SEE SHEET 205

- NOTES:
1. THE CONTRACTOR SHALL NOTIFY TRAFFIC OPERATIONS A MINIMUM OF 5 WORKING DAYS PRIOR TO PLACING PERMANENT PAVEMENT MARKINGS.

LEGEND

- | | | | | | |
|---|---|---|--|---|--|
| 1 | MOD URETH LTR & SYM WITH GRV RCSD PVT MRKG | 4 | PREF PL PM TD L 11" WITH CONTRAST WITH GRV RCSD PVT MRKG 12" | 7 | MOD URETH PM LINE 4" WITH GRV RCSD PVT MRKG 5" |
| 2 | PREF PL PM TD LN 7" WITH CONTRAST WITH GRV RCSD PVT MRKG 8" | 5 | PREF PL PM TD L 12" WITH GRV RCSD PVT MRKG 13" | 8 | MOD URETH PM LINE 8" WITH GRV RCSD PVT MRKG 9" |
| 3 | PREF PL PM TD L 9" WITH CONTRAST WITH GRV RCSD PVT MRKG 10" | 6 | PREF PL PM TD L 24" WITH GRV RCSD PVT MRKG 25" | 9 | MOD URETH PM LINE 12" WITH GRV RCSD PVT MRKG 13" |

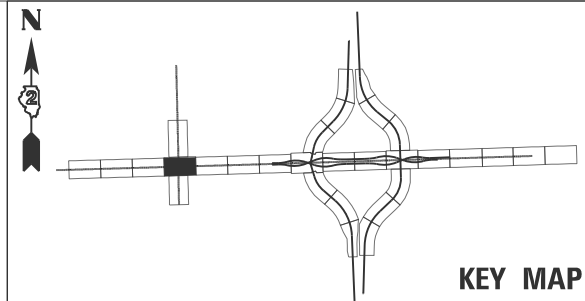

KEY MAP



USER NAME	=	DESIGNED	-	KAO	REVISED	-
		DRAWN	-	KAO	REVISED	-
		CHECKED	-	AMI	REVISED	-
PLOT DATE	= 2/6/2025	DATE	-	2/6/2025	REVISED	-

STATE OF ILLINOIS
DEPARTMENT OF TRANSPORTATION


PROPOSED PAVEMENT MARKING PLAN IL 38 AND DEMENT ROAD INTERSECTION

SCALE: SHEET 4 OF 30 SHEETS STA. 635+00 TO STA. 640+00

F.A.* RTE.	SECTION	COUNTY	TOTAL SHEETS	SHEET NO.
*	141-1HBR-3 & (9,10) R-3	OGLE	508	202
CONTRACT NO. 64N98				
ILLINOIS FED. AID PROJECT				

*FAI ROUTE 39 (I-39) & FAP 567 (IL 38)


MODEL: SHT_PLAN
FILE NAME: C:\Bentley\CONNECT101\Organization-Civil\DOT_Standards\Civil\DOT_Sheets.cad

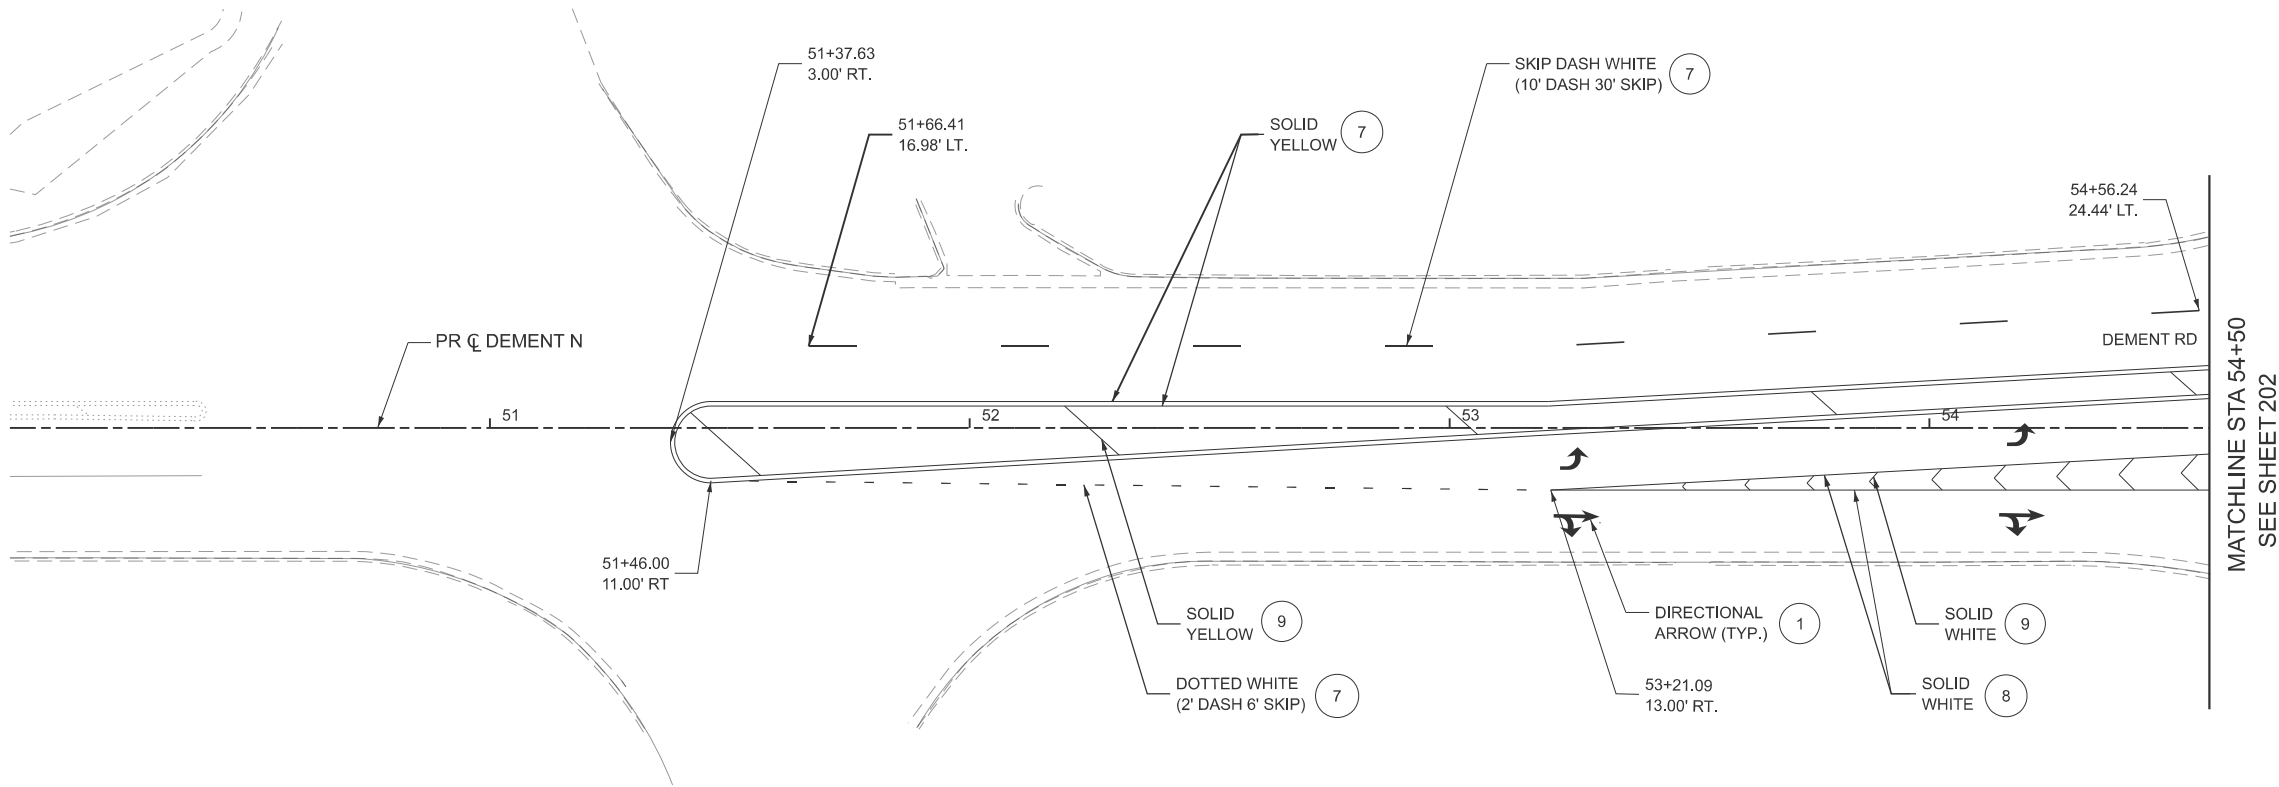

NOTES:
1. THE CONTRACTOR SHALL NOTIFY TRAFFIC OPERATIONS A MINIMUM OF 5 WORKING DAYS PRIOR TO PLACING PERMANENT PAVEMENT MARKINGS.

LEGEND

- | | | | | | |
|---|---|---|--|---|--|
| 1 | MOD URETH LTR & SYM WITH GRV RCSD PVT MRKG | 4 | PREF PL PM TD L 11" WITH CONTRAST WITH GRV RCSD PVT MRKG 12" | 7 | MOD URETH PM LINE 4" WITH GRV RCSD PVT MRKG 5" |
| 2 | PREF PL PM TD LN 7" WITH CONTRAST WITH GRV RCSD PVT MRKG 8" | 5 | PREF PL PM TD L 12" WITH GRV RCSD PVT MRKG 13" | 8 | MOD URETH PM LINE 8" WITH GRV RCSD PVT MRKG 9" |
| 3 | PREF PL PM TD L 9" WITH CONTRAST WITH GRV RCSD PVT MRKG 10" | 6 | PREF PL PM TD L 24" WITH GRV RCSD PVT MRKG 25" | 9 | MOD URETH PM LINE 12" WITH GRV RCSD PVT MRKG 13" |

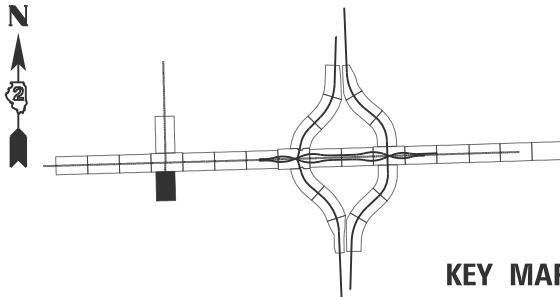

USER NAME	=	DESIGNED -	KAO	REVISED -	
		DRAWN -	KAO	REVISED -	
		CHECKED -	AMI	REVISED -	
PLOT DATE	= 2/6/2025	DATE	- 2/6/2025	REVISED -	

STATE OF ILLINOIS
DEPARTMENT OF TRANSPORTATION


PROPOSED PAVEMENT MARKING PLAN
DEMENT ROAD

SCALE: SHEET 5 OF 30 SHEETS STA. 50+00 TO STA. 54+50

F.A.* RTE.	SECTION	COUNTY	TOTAL SHEETS	SHEET NO.
*	141-1HBR-3 & (9,10) R-3	OGLE	508	203
CONTRACT NO. 64N98				
ILLINOIS FED. AID PROJECT				

*FAI ROUTE 39 (I-39) & FAP 567 (IL 38)


MODEL: SHT_PLAN
FILE NAME: C:\Bentley\CONNECT101\Organization-Civil\DOT_Standards\Civil\DOT_Sheets.dwg

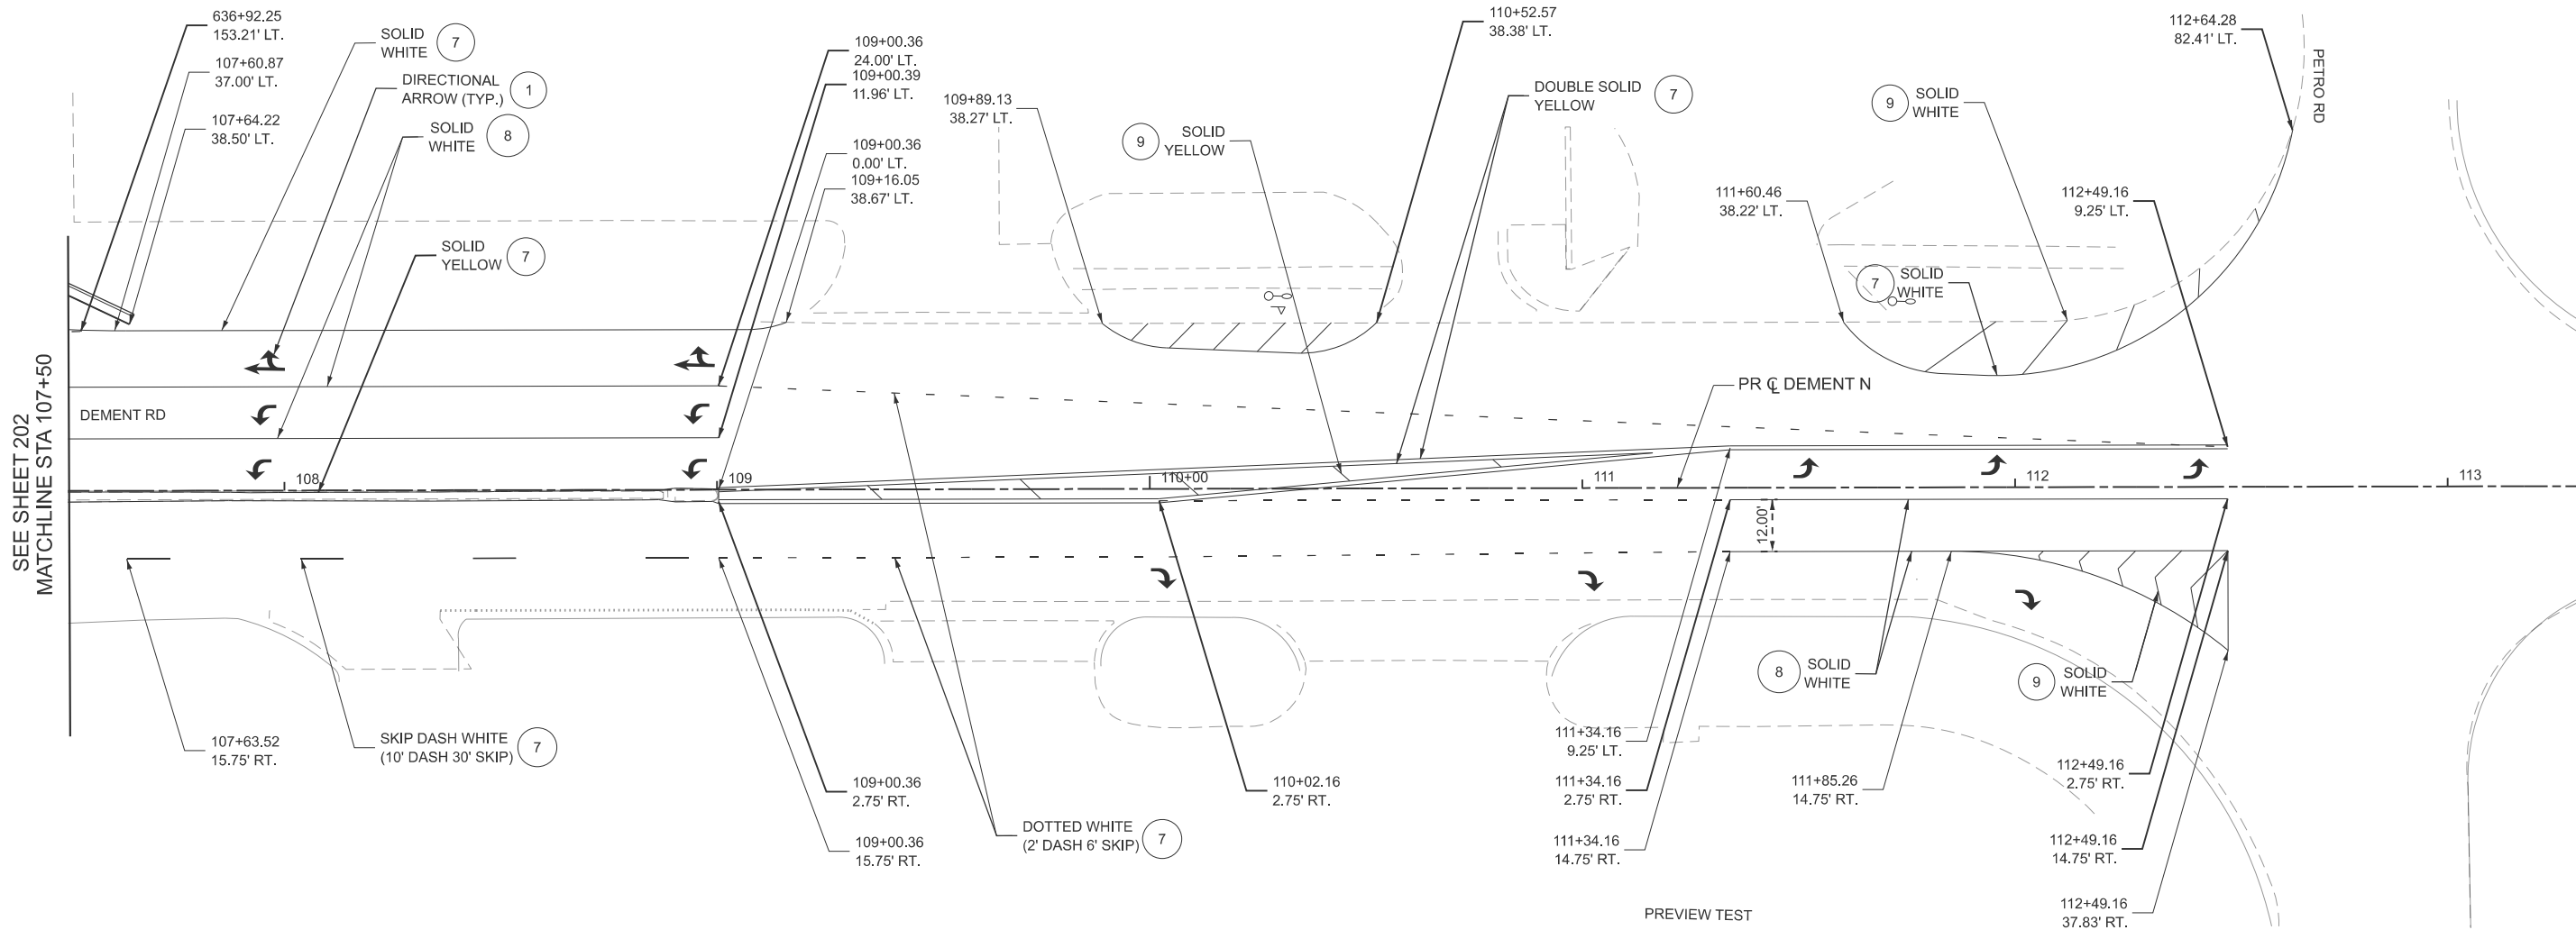

NOTES:
1. THE CONTRACTOR SHALL NOTIFY TRAFFIC OPERATIONS A MINIMUM OF 5 WORKING DAYS PRIOR TO PLACING PERMANENT PAVEMENT MARKINGS.

LEGEND

- | | | | | | |
|---|---|---|--|---|--|
| 1 | MOD URETH LTR & SYM WITH GRV RCSD PVT MRKG | 4 | PREF PL PM TD L 11" WITH CONTRAST WITH GRV RCSD PVT MRKG 12" | 7 | MOD URETH PM LINE 4" WITH GRV RCSD PVT MRKG 5" |
| 2 | PREF PL PM TD LN 7" WITH CONTRAST WITH GRV RCSD PVT MRKG 8" | 5 | PREF PL PM TD L 12" WITH GRV RCSD PVT MRKG 13" | 8 | MOD URETH PM LINE 8" WITH GRV RCSD PVT MRKG 9" |
| 3 | PREF PL PM TD L 9" WITH CONTRAST WITH GRV RCSD PVT MRKG 10" | 6 | PREF PL PM TD L 24" WITH GRV RCSD PVT MRKG 25" | 9 | MOD URETH PM LINE 12" WITH GRV RCSD PVT MRKG 13" |

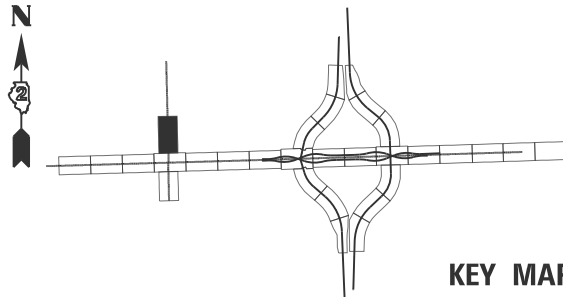

KEY MAP



USER NAME	=	DESIGNED	-	KAO	REVISED	-
		DRAWN	-	KAO	REVISED	-
		CHECKED	-	AMI	REVISED	-
PLOT DATE	= 2/6/2025	DATE	-	2/6/2025	REVISED	-

STATE OF ILLINOIS
DEPARTMENT OF TRANSPORTATION



PROPOSED PAVEMENT MARKING PLAN
DEMENT ROAD

SCALE: SHEET 6 OF 30 SHEETS STA. 107+50 TO STA.

F.A.* RTE.	SECTION	COUNTY	TOTAL SHEETS	SHEET NO.
*	141-1HBR-3 & (9,10) R-3	OGLE	508	204
CONTRACT NO. 64N98				
ILLINOIS FED. AID PROJECT				

*FAI ROUTE 39 (I-39) & FAP 567 (IL 38)


MODEL: SHT_PLAN
FILE NAME: C:\Bentley\CONNECT101\Organization-Civil\DOT_Standards\Civil\DOT_Sheets.dwg

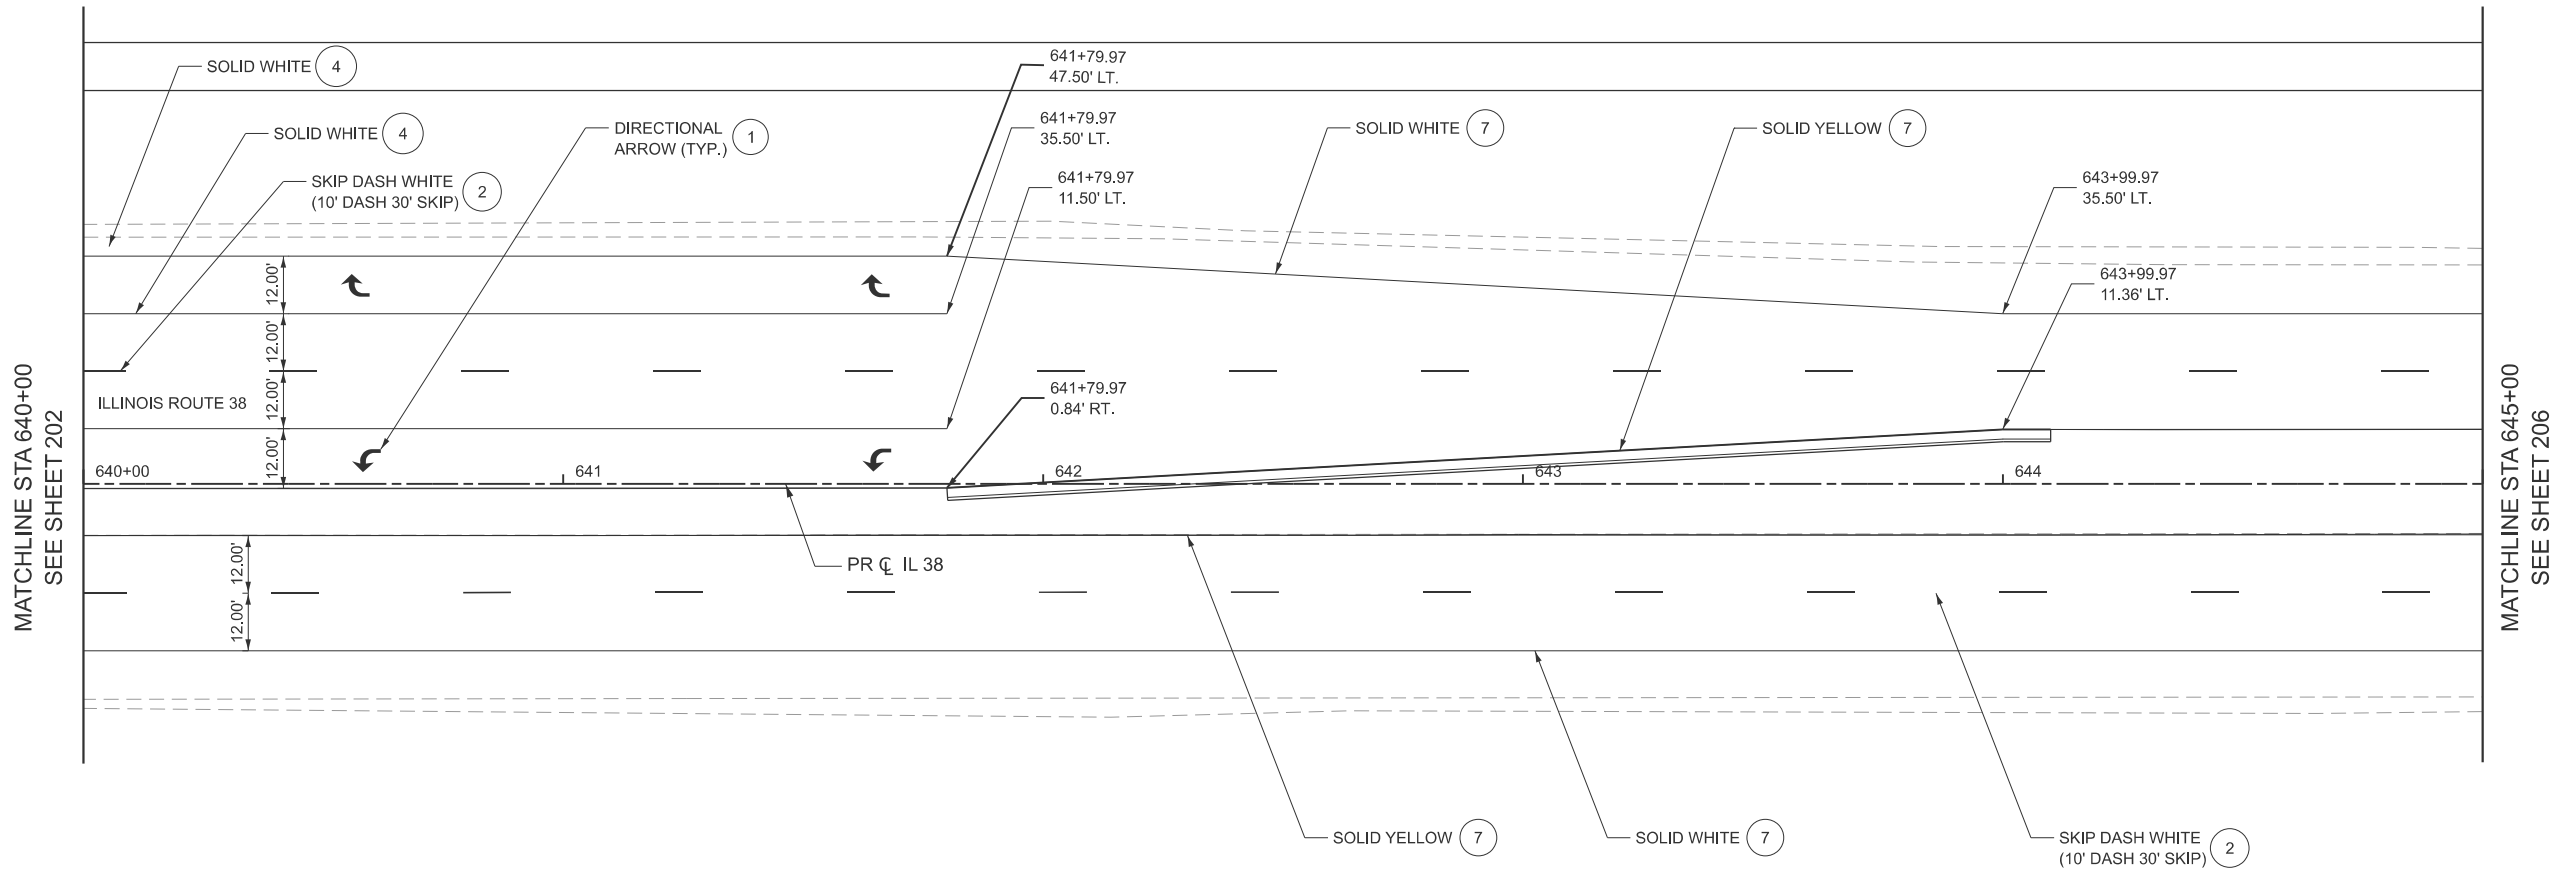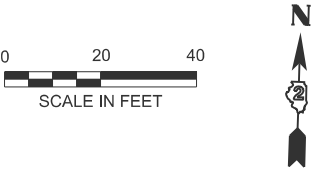

NOTES:
1. THE CONTRACTOR SHALL NOTIFY TRAFFIC OPERATIONS A MINIMUM OF 5 WORKING DAYS PRIOR TO PLACING PERMANENT PAVEMENT MARKINGS.

LEGEND

- | | | | | | |
|---|---|---|--|---|--|
| 1 | MOD URETH LTR & SYM WITH GRV RCSD PVT MRKG | 4 | PREF PL PM TD L 11" WITH CONTRAST WITH GRV RCSD PVT MRKG 12" | 7 | MOD URETH PM LINE 4" WITH GRV RCSD PVT MRKG 5" |
| 2 | PREF PL PM TD LN 7" WITH CONTRAST WITH GRV RCSD PVT MRKG 8" | 5 | PREF PL PM TD L 12" WITH GRV RCSD PVT MRKG 13" | 8 | MOD URETH PM LINE 8" WITH GRV RCSD PVT MRKG 9" |
| 3 | PREF PL PM TD L 9" WITH CONTRAST WITH GRV RCSD PVT MRKG 10" | 6 | PREF PL PM TD L 24" WITH GRV RCSD PVT MRKG 25" | 9 | MOD URETH PM LINE 12" WITH GRV RCSD PVT MRKG 13" |

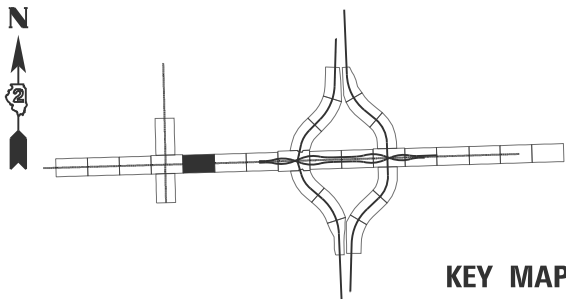

KEY MAP



USER NAME	=	DESIGNED -	KAO	REVISED -	
		DRAWN -	KAO	REVISED -	
		CHECKED -	AMI	REVISED -	
PLOT DATE	= 2/6/2025	DATE	- 2/6/2025	REVISED -	

STATE OF ILLINOIS
DEPARTMENT OF TRANSPORTATION

PROPOSED PAVEMENT MARKING PLAN
IL 38 AND DEMENT ROAD INTERSECTION


SCALE: SHEET 7 OF 30 SHEETS STA. 640+00 TO STA. 645+00

F.A.* RTE.	SECTION	COUNTY	TOTAL SHEETS	SHEET NO.
*	141-1HBR-3 & (9,10) R-3	OGLE	508	205
CONTRACT NO. 64N98				
ILLINOIS FED. AID PROJECT				

*FAI ROUTE 39 (I-39) & FAP 567 (IL 38)

MODEL: SHT_PLAN
FILE NAME: C:\Bentley\CONNECT11\Organization-Civil\DOT_Standards\Civil\DOT_Sheets.dwg

MATCHLINE STA 645+00
SEE SHEET 205

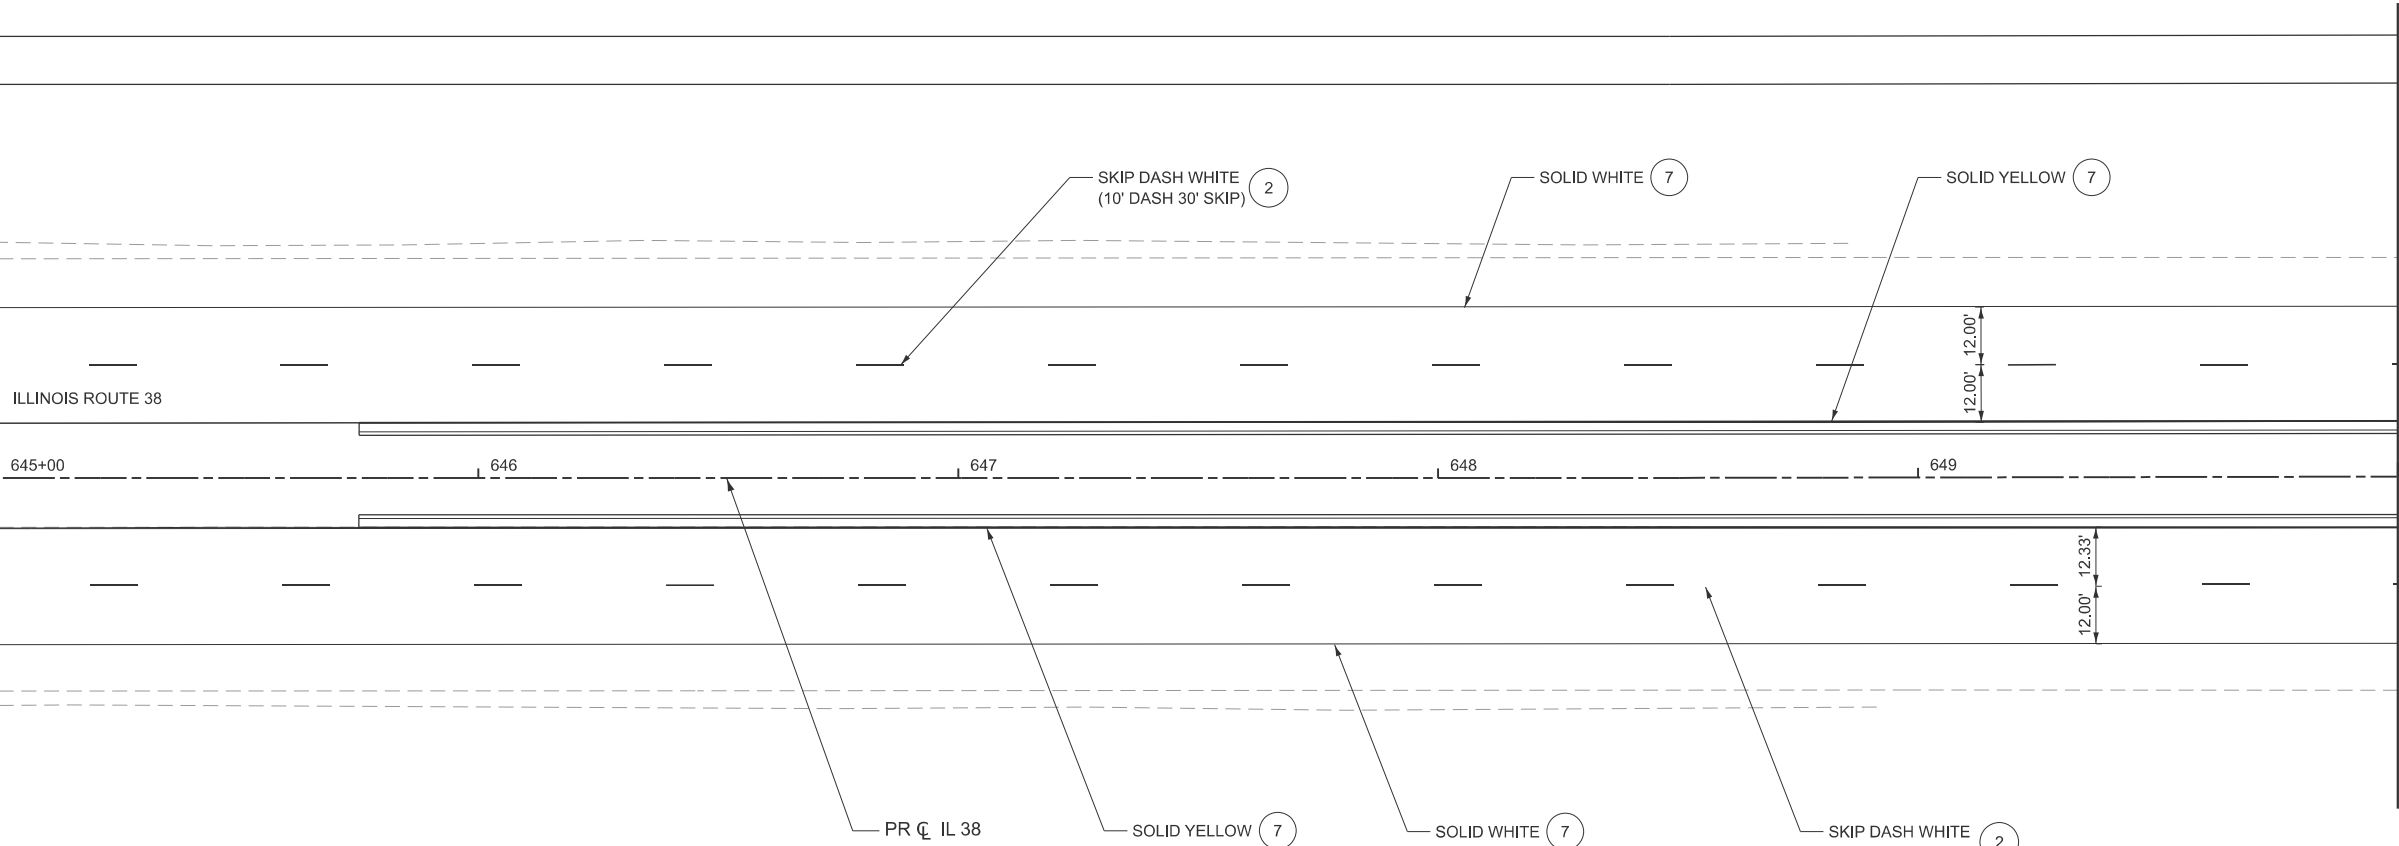


MATCHLINE STA 650+00
SEE SHEET 207

NOTES:
1. THE CONTRACTOR SHALL NOTIFY TRAFFIC OPERATIONS A
MINIMUM OF 5 WORKING DAYS PRIOR TO PLACING
PERMANENT PAVEMENT MARKINGS.

LEGEND

- | | | | | | |
|---|---|---|--|---|--|
| 1 | MOD URETH LTR & SYM WITH GRV RCSD PVT MRKG | 4 | PREF PL PM TD L 11" WITH CONTRAST WITH GRV RCSD PVT MRKG 12" | 7 | MOD URETH PM LINE 4" WITH GRV RCSD PVT MRKG 5" |
| 2 | PREF PL PM TD LN 7" WITH CONTRAST WITH GRV RCSD PVT MRKG 8" | 5 | PREF PL PM TD L 12" WITH GRV RCSD PVT MRKG 13" | 8 | MOD URETH PM LINE 8" WITH GRV RCSD PVT MRKG 9" |
| 3 | PREF PL PM TD L 9" WITH CONTRAST WITH GRV RCSD PVT MRKG 10" | 6 | PREF PL PM TD L 24" WITH GRV RCSD PVT MRKG 25" | 9 | MOD URETH PM LINE 12" WITH GRV RCSD PVT MRKG 13" |

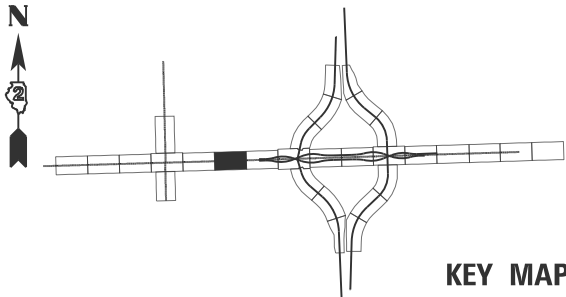

USER NAME	=	DESIGNED	-	KAO	REVISED	-	
		DRAWN	-	KAO	REVISED	-	
		CHECKED	-	AMI	REVISED	-	
PLOT DATE	=	2/6/2025	DATE	-	2/6/2025	REVISED	-

STATE OF ILLINOIS
DEPARTMENT OF TRANSPORTATION

PROPOSED PAVEMENT MARKING PLAN
IL 38


SCALE: SHEET 8 OF 30 SHEETS STA. 645+00 TO STA. 650+00

F.A.* RTE.	SECTION	COUNTY	TOTAL SHEETS	SHEET NO.
*	141-1HBR-3 & (9,10) R-3	OGLE	508	206
CONTRACT NO. 64N98				
ILLINOIS FED. AID PROJECT				

*FAI ROUTE 39 (I-39) & FAP 567 (IL 38)

MODEL: SHT_PLAN
FILE NAME: C:\Bentley\CONNECT101\Organization-Civil\DOT_Standards\Civil\DOT_Sheets.dwg

MATCHLINE STA 650+00
SEE SHEET 206

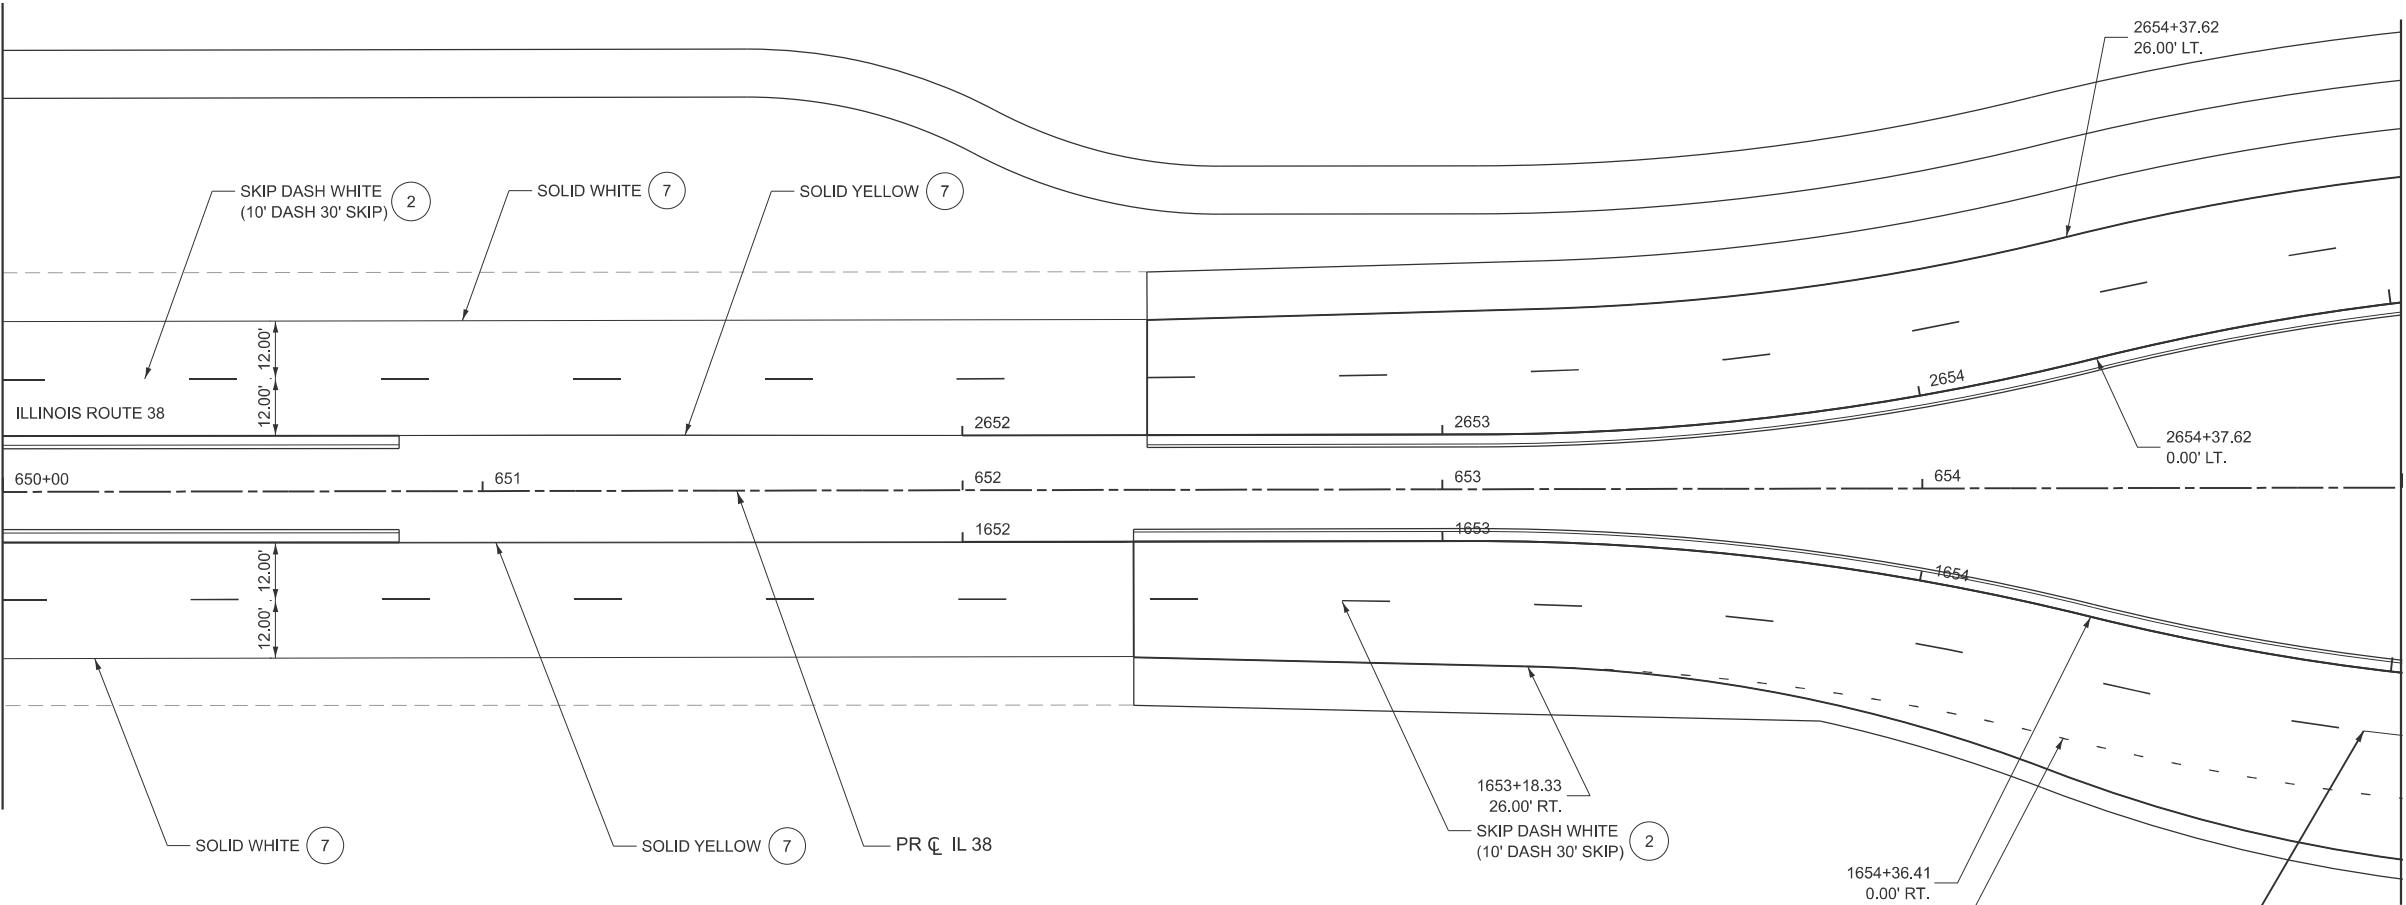


MATCHLINE STA 655+00
SEE SHEET 208

NOTES:

1. THE CONTRACTOR SHALL NOTIFY TRAFFIC OPERATIONS A MINIMUM OF 5 WORKING DAYS PRIOR TO PLACING PERMANENT PAVEMENT MARKINGS.

LEGEND

- | | | | | | |
|---|---|---|--|---|--|
| 1 | MOD URETH LTR & SYM WITH GRV RCSD PVT MRKG | 4 | PREF PL PM TD L 11" WITH CONTRAST WITH GRV RCSD PVT MRKG 12" | 7 | MOD URETH PM LINE 4" WITH GRV RCSD PVT MRKG 5" |
| 2 | PREF PL PM TD LN 7" WITH CONTRAST WITH GRV RCSD PVT MRKG 8" | 5 | PREF PL PM TD L 12" WITH GRV RCSD PVT MRKG 13" | 8 | MOD URETH PM LINE 8" WITH GRV RCSD PVT MRKG 9" |
| 3 | PREF PL PM TD L 9" WITH CONTRAST WITH GRV RCSD PVT MRKG 10" | 6 | PREF PL PM TD L 24" WITH GRV RCSD PVT MRKG 25" | 9 | MOD URETH PM LINE 12" WITH GRV RCSD PVT MRKG 13" |

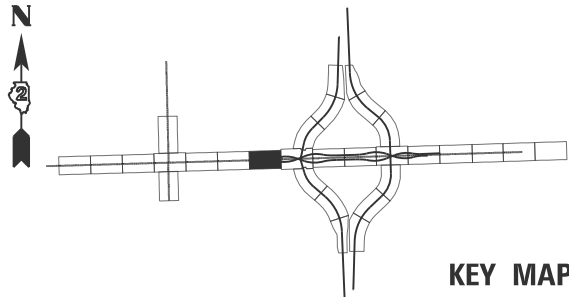

KEY MAP



USER NAME	=	DESIGNED	-	KAO	REVISED	-	
		DRAWN	-	KAO	REVISED	-	
		CHECKED	-	AMI	REVISED	-	
PLOT DATE	=	2/6/2025	DATE	-	2/6/2025	REVISED	-

STATE OF ILLINOIS
DEPARTMENT OF TRANSPORTATION

PROPOSED PAVEMENT MARKING PLAN
IL 38


SCALE: SHEET 9 OF 30 SHEETS STA. 650+00 TO STA. 655+00

F.A.* RTE.	SECTION	COUNTY	TOTAL SHEETS	SHEET NO.
*	141-1HBR-3 & (9,10) R-3	OGLE	508	207
CONTRACT NO. 64N98				
ILLINOIS FED. AID PROJECT				

*FAI ROUTE 39 (I-39) & FAP 567 (IL 38)

MODEL: SHT_PLAN
FILE NAME: C:\Bentley\CONNECT101\Organization-Chil\DOT_Standards\Cell\DOT_Sheets.cel

MATCHLINE STA 655+00
SEE SHEET 207

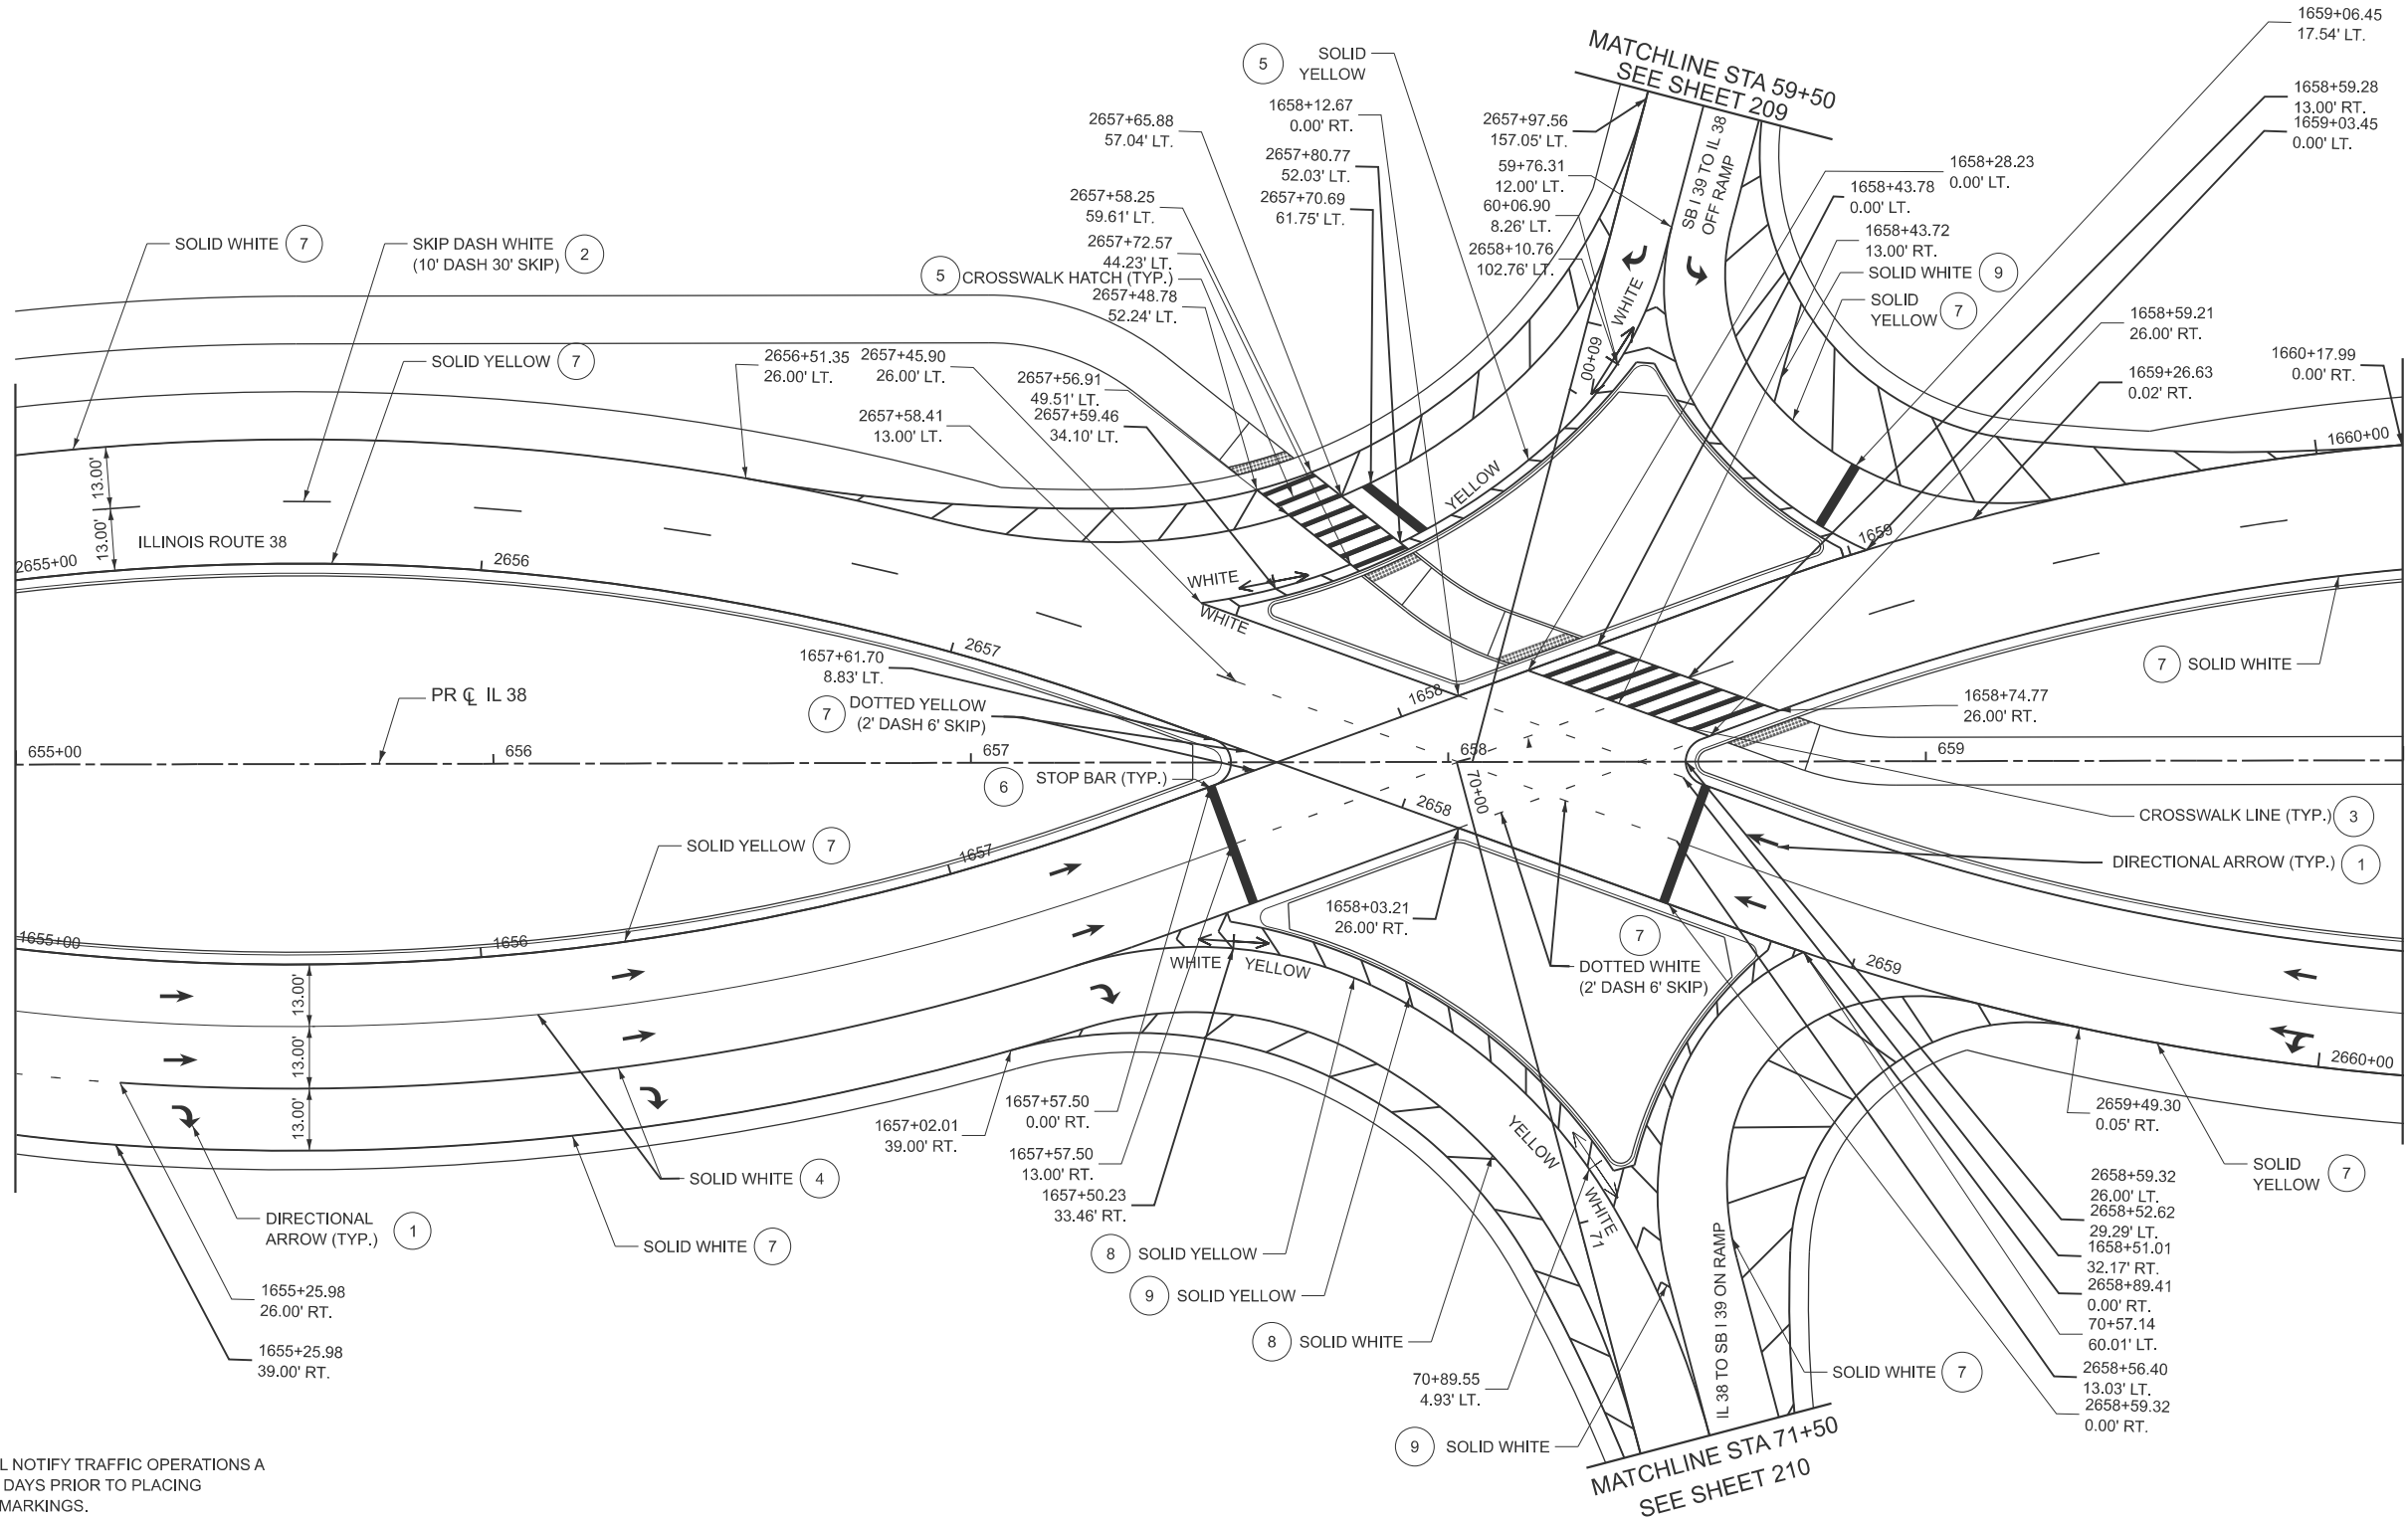

- NOTES:
1. THE CONTRACTOR SHALL NOTIFY TRAFFIC OPERATIONS A MINIMUM OF 5 WORKING DAYS PRIOR TO PLACING PERMANENT PAVEMENT MARKINGS.

LEGEND

- | | | | | | |
|---|---|---|--|---|--|
| 1 | MOD URETH LTR & SYM WITH GRV RCSD PVT MRKG | 4 | PREF PL PM TD L 11" WITH CONTRAST WITH GRV RCSD PVT MRKG 12" | 7 | MOD URETH PM LINE 4" WITH GRV RCSD PVT MRKG 5" |
| 2 | PREF PL PM TD LN 7" WITH CONTRAST WITH GRV RCSD PVT MRKG 8" | 5 | PREF PL PM TD L 12" WITH GRV RCSD PVT MRKG 13" | 8 | MOD URETH PM LINE 8" WITH GRV RCSD PVT MRKG 9" |
| 3 | PREF PL PM TD L 9" WITH CONTRAST WITH GRV RCSD PVT MRKG 10" | 6 | PREF PL PM TD L 24" WITH GRV RCSD PVT MRKG 25" | 9 | MOD URETH PM LINE 12" WITH GRV RCSD PVT MRKG 13" |



USER NAME	=	DESIGNED	-	KAO	REVISED	-
		DRAWN	-	KAO	REVISED	-
		CHECKED	-	AMI	REVISED	-
PLOT DATE	= 2/6/2025	DATE	-	2/6/2025	REVISED	-


STATE OF ILLINOIS
DEPARTMENT OF TRANSPORTATION

PROPOSED PAVEMENT MARKING PLAN IL 38 AND I-39 INTERCHANGE



SCALE: SHEET 10 OF 30 SHEETS STA. 655+00 TO STA. 660+00

F.A.* RTE.	SECTION	COUNTY	TOTAL SHEETS	SHEET NO.
*	141-1HBR-3 & (9,10) R-3	OGLE	508	208
CONTRACT NO. 64N98				

ILLINOIS FED. AID PROJECT
*FAI ROUTE 39 (I-39) & FAP 567 (IL 38)

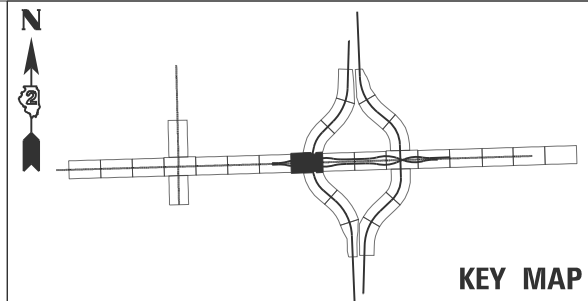


KEY MAP

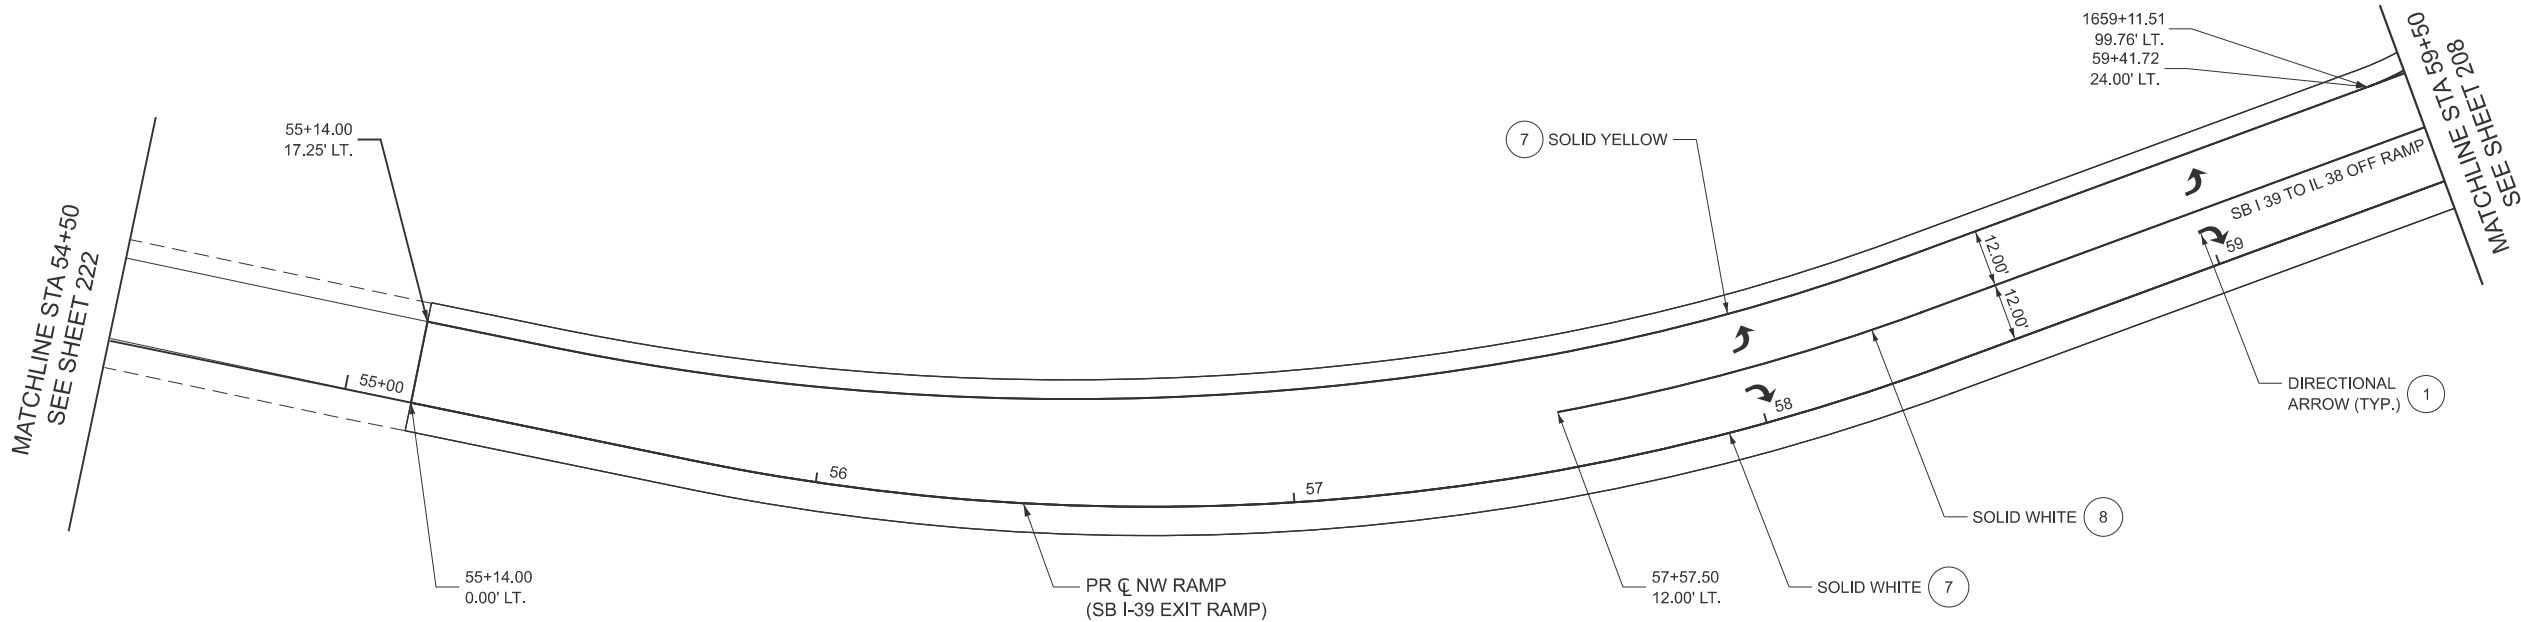 

NOTES:
1. THE CONTRACTOR SHALL NOTIFY TRAFFIC OPERATIONS A MINIMUM OF 5 WORKING DAYS PRIOR TO PLACING PERMANENT PAVEMENT MARKINGS.

LEGEND

- | | | | | | |
|---|---|---|--|---|--|
| 1 | MOD URETH LTR & SYM WITH GRV RCSD PVT MRKG | 4 | PREF PL PM TD L 11" WITH CONTRAST WITH GRV RCSD PVT MRKG 12" | 7 | MOD URETH PM LINE 4" WITH GRV RCSD PVT MRKG 5" |
| 2 | PREF PL PM TD LN 7" WITH CONTRAST WITH GRV RCSD PVT MRKG 8" | 5 | PREF PL PM TD L 12" WITH GRV RCSD PVT MRKG 13" | 8 | MOD URETH PM LINE 8" WITH GRV RCSD PVT MRKG 9" |
| 3 | PREF PL PM TD L 9" WITH CONTRAST WITH GRV RCSD PVT MRKG 10" | 6 | PREF PL PM TD L 24" WITH GRV RCSD PVT MRKG 25" | 9 | MOD URETH PM LINE 12" WITH GRV RCSD PVT MRKG 13" |

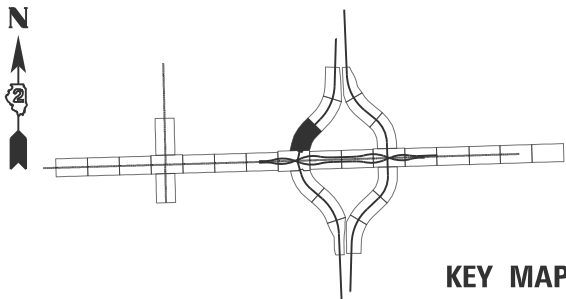

KEY MAP



USER NAME	=	DESIGNED	-	KAO	REVISED	-	
		DRAWN	-	KAO	REVISED	-	
		CHECKED	-	AMI	REVISED	-	
PLOT DATE	=	2/6/2025	DATE	-	2/6/2025	REVISED	-

STATE OF ILLINOIS
DEPARTMENT OF TRANSPORTATION


PROPOSED PAVEMENT MARKING PLAN
I-39 SB EXIT RAMP

SCALE: SHEET 11 OF 30 SHEETS STA. 54+50 TO STA. 59+50

F.A.* RTE.	SECTION	COUNTY	TOTAL SHEETS	SHEET NO.
*	141-1HBR-3 & (9,10) R-3	OGLE	508	209
CONTRACT NO. 64N98				
ILLINOIS FED. AID PROJECT				

*FAI ROUTE 39 (I-39) & FAP 567 (IL 38)


MODEL: SHT_PLAN
FILE NAME: C:\Bentley\CONNECT101\Organizer-Civil\DOT_Standards\Civil\DOT_Sheets.dwg

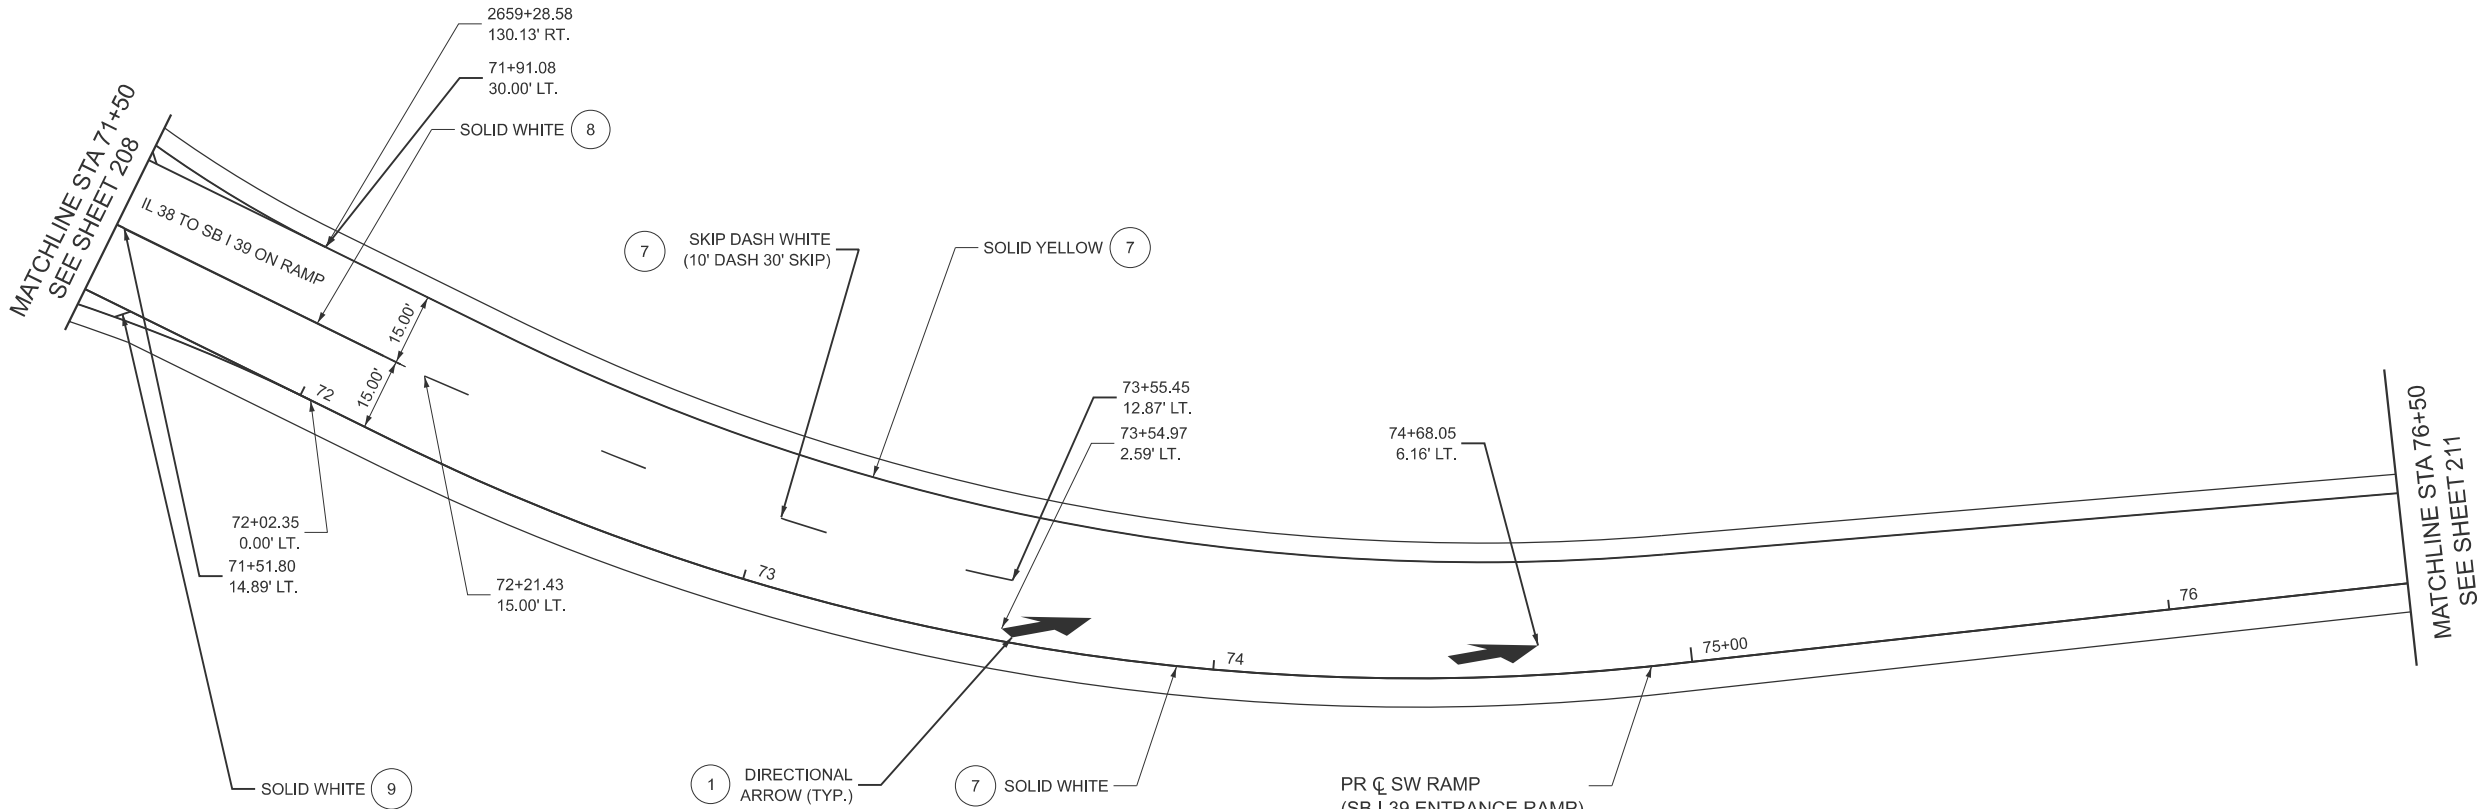

NOTES:
1. THE CONTRACTOR SHALL NOTIFY TRAFFIC OPERATIONS A MINIMUM OF 5 WORKING DAYS PRIOR TO PLACING PERMANENT PAVEMENT MARKINGS.

LEGEND

- | | | | | | |
|---|---|---|--|---|--|
| 1 | MOD URETH LTR & SYM WITH GRV RCSD PVT MRKG | 4 | PREF PL PM TD L 11" WITH CONTRAST WITH GRV RCSD PVT MRKG 12" | 7 | MOD URETH PM LINE 4" WITH GRV RCSD PVT MRKG 5" |
| 2 | PREF PL PM TD LN 7" WITH CONTRAST WITH GRV RCSD PVT MRKG 8" | 5 | PREF PL PM TD L 12" WITH GRV RCSD PVT MRKG 13" | 8 | MOD URETH PM LINE 8" WITH GRV RCSD PVT MRKG 9" |
| 3 | PREF PL PM TD L 9" WITH CONTRAST WITH GRV RCSD PVT MRKG 10" | 6 | PREF PL PM TD L 24" WITH GRV RCSD PVT MRKG 25" | 9 | MOD URETH PM LINE 12" WITH GRV RCSD PVT MRKG 13" |

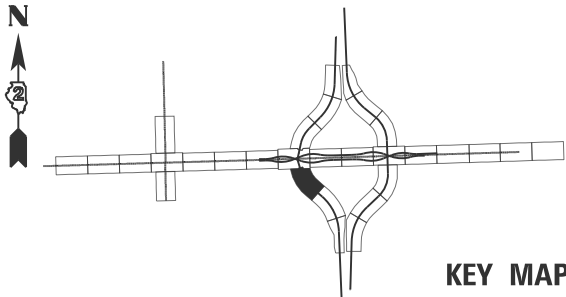

KEY MAP



USER NAME	=	DESIGNED	-	KAO	REVISED	-
		DRAWN	-	KAO	REVISED	-
		CHECKED	-	AMI	REVISED	-
PLOT DATE	= 2/6/2025	DATE	-	2/6/2025	REVISED	-

STATE OF ILLINOIS
DEPARTMENT OF TRANSPORTATION

PROPOSED PAVEMENT MARKING PLAN
I-39 SB ENTRANCE RAMP


SCALE: SHEET 12 OF 30 SHEETS STA. 71+50 TO STA. 76+50

F.A.* RTE.	SECTION	COUNTY	TOTAL SHEETS	SHEET NO.
*	141-1HBR-3 & (9,10) R-3	OGLE	508	210
CONTRACT NO. 64N98				
ILLINOIS FED. AID PROJECT				

*FAI ROUTE 39 (I-39) & FAP 567 (IL 38)

MODEL: SHT_PLAN
FILE NAME: C:\Bentley\CONNECT101\Organization-Civil\DOT_Standards\Civil\DOT_Sheets.cad


MODEL: SHT_PLAN
FILE NAME: C:\Bentley\CONNECT101\Organization-Civil\DOT_Standards\Civil\DOT_Sheets.dwg

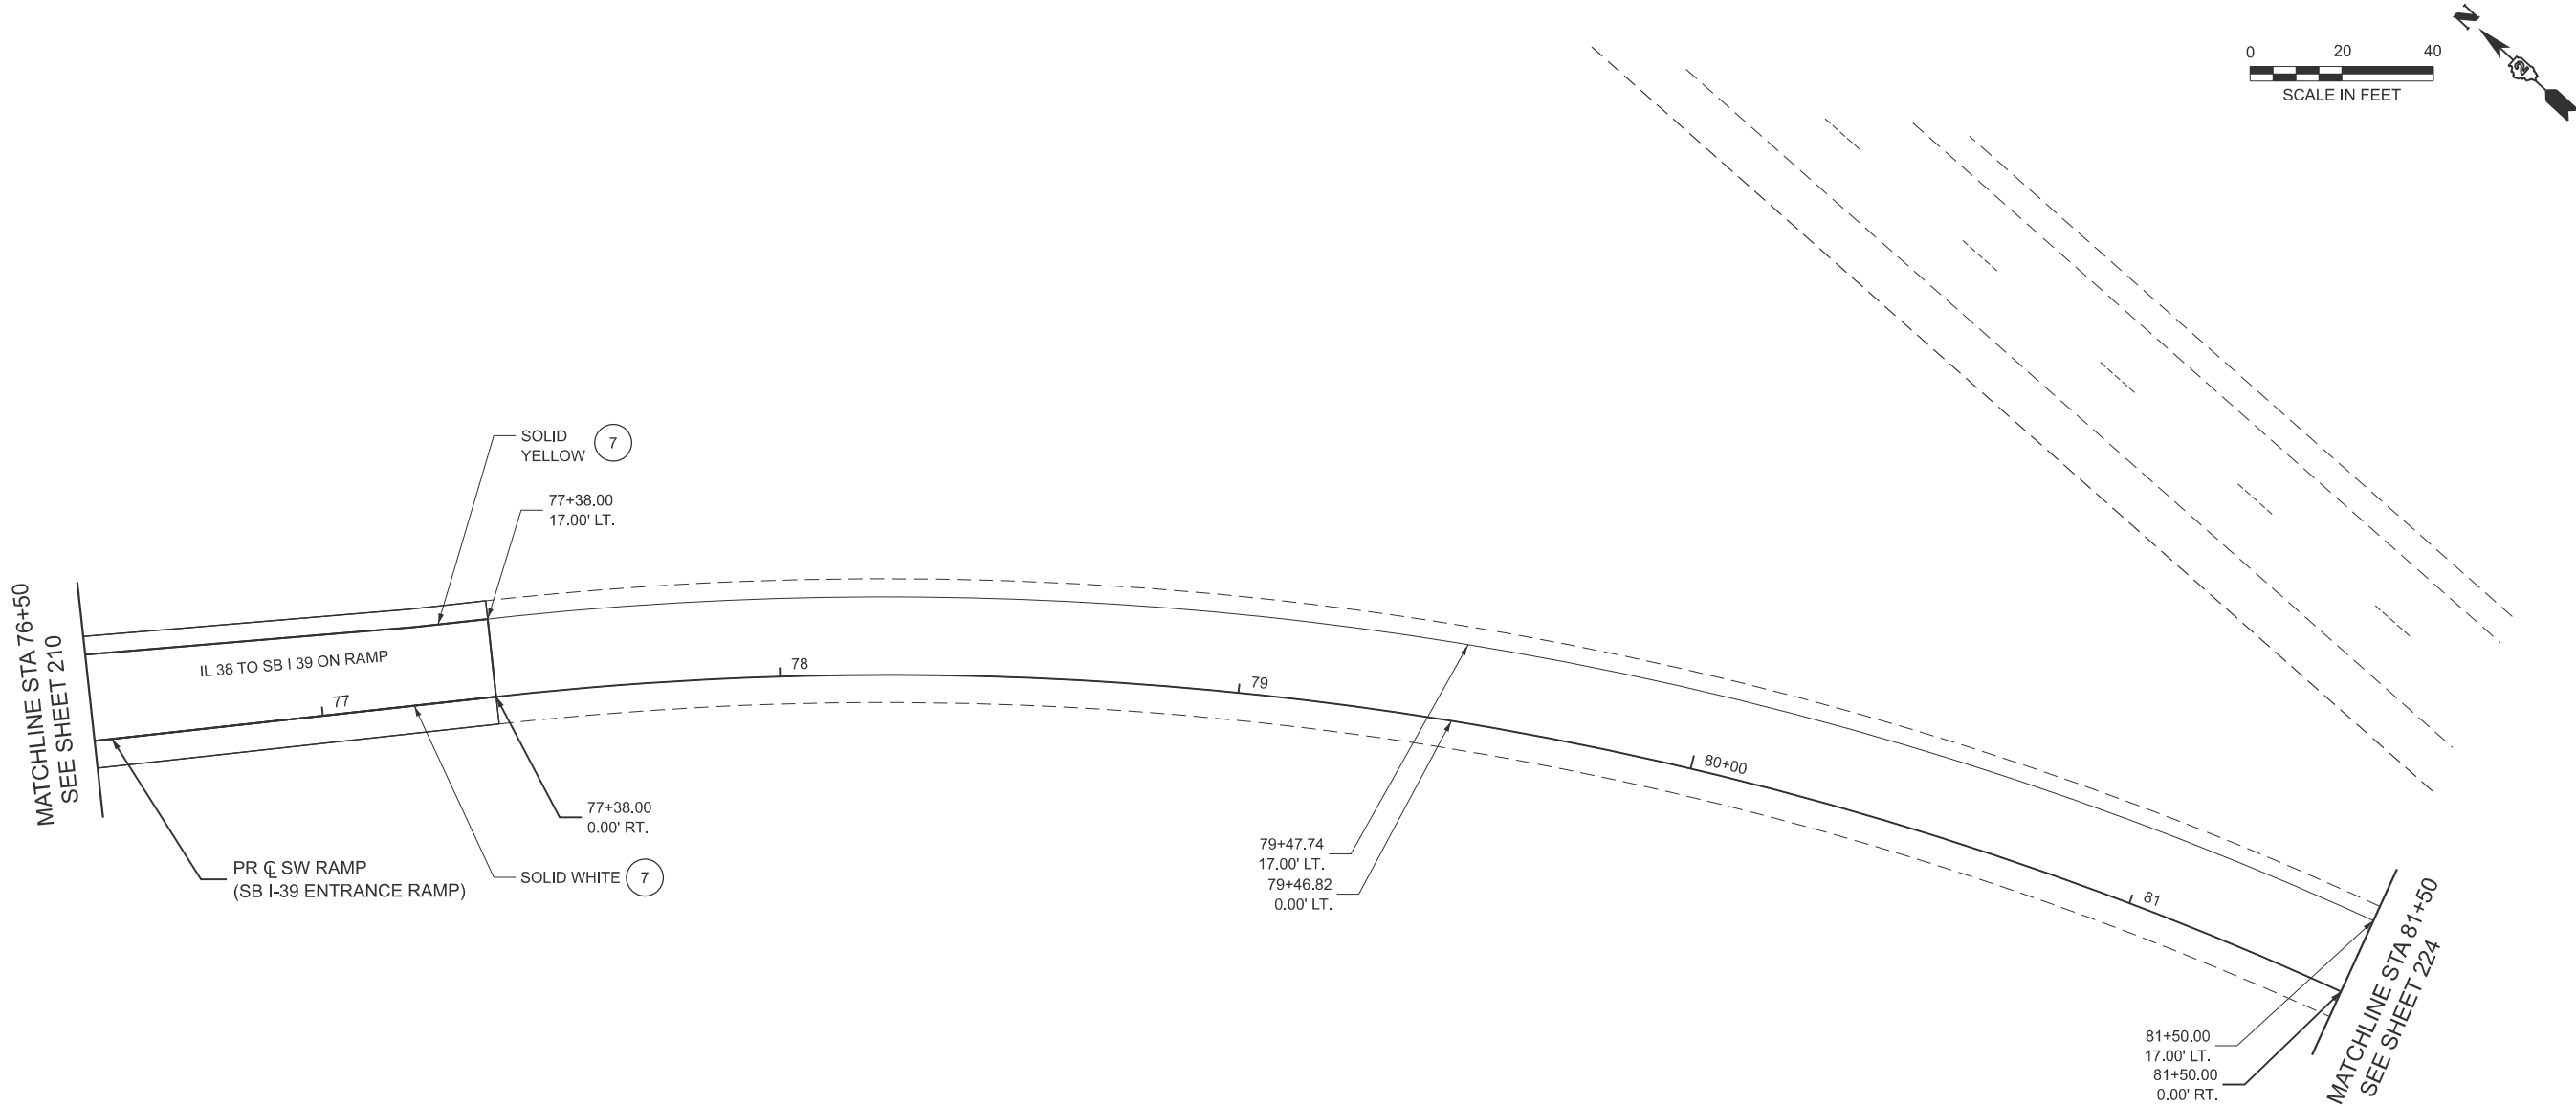

NOTES:
1. THE CONTRACTOR SHALL NOTIFY TRAFFIC OPERATIONS A MINIMUM OF 5 WORKING DAYS PRIOR TO PLACING PERMANENT PAVEMENT MARKINGS.

LEGEND

- | | | | | | |
|---|---|---|--|---|--|
| 1 | MOD URETH LTR & SYM WITH GRV RCSD PVT MRKG | 4 | PREF PL PM TD L 11" WITH CONTRAST WITH GRV RCSD PVT MRKG 12" | 7 | MOD URETH PM LINE 4" WITH GRV RCSD PVT MRKG 5" |
| 2 | PREF PL PM TD LN 7" WITH CONTRAST WITH GRV RCSD PVT MRKG 8" | 5 | PREF PL PM TD L 12" WITH GRV RCSD PVT MRKG 13" | 8 | MOD URETH PM LINE 8" WITH GRV RCSD PVT MRKG 9" |
| 3 | PREF PL PM TD L 9" WITH CONTRAST WITH GRV RCSD PVT MRKG 10" | 6 | PREF PL PM TD L 24" WITH GRV RCSD PVT MRKG 25" | 9 | MOD URETH PM LINE 12" WITH GRV RCSD PVT MRKG 13" |

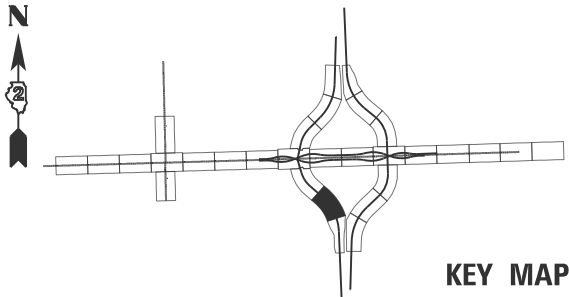

KEY MAP



USER NAME	=	DESIGNED	-	KAO	REVISED	-
		DRAWN	-	KAO	REVISED	-
		CHECKED	-	AMI	REVISED	-
PLOT DATE	= 2/6/2025	DATE	-	2/6/2025	REVISED	-

STATE OF ILLINOIS
DEPARTMENT OF TRANSPORTATION

PROPOSED PAVEMENT MARKING PLAN
I-39 SB ENTRANCE RAMP


SCALE: SHEET 13 OF 30 SHEETS STA. 76+50 TO STA. 81+50

F.A.* RTE.	SECTION	COUNTY	TOTAL SHEETS	SHEET NO.
*	141-1HBR-3 & (9,10) R-3	OGLE	508	211
CONTRACT NO. 64N98				
ILLINOIS FED. AID PROJECT				

*FAI ROUTE 39 (I-39) & FAP 567 (IL 38)

MODEL: SHT_PLAN
FILE NAME: C:\Bentley\CONNECT101\Organizer-Civil\DOT_Standards\Civil\DOT_Sheets.dwg

MATCHLINE STA 660+00
SEE SHEET 208

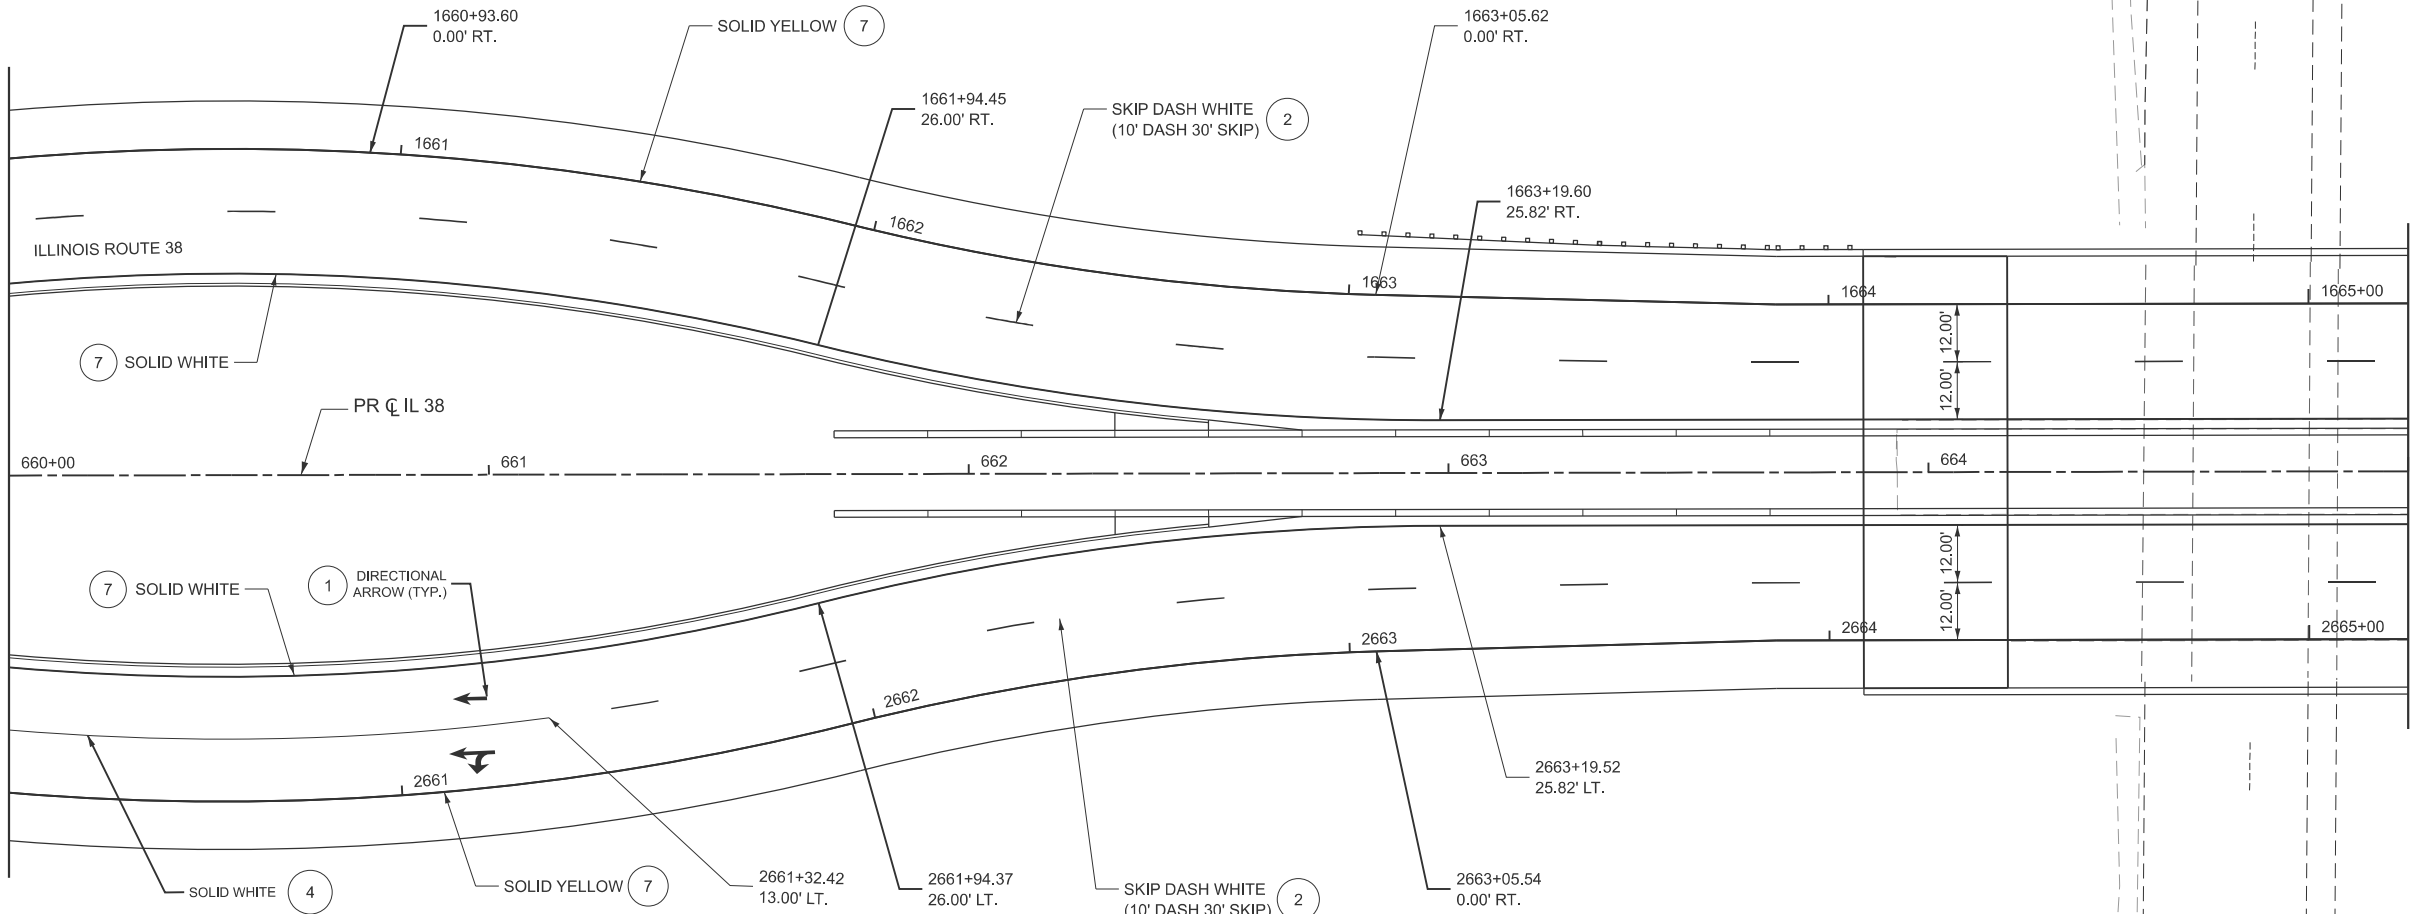

NOTES:

1. THE CONTRACTOR SHALL NOTIFY TRAFFIC OPERATIONS A MINIMUM OF 5 WORKING DAYS PRIOR TO PLACING PERMANENT PAVEMENT MARKINGS.

LEGEND

- | | | |
|---|--|--|
| ① MOD URETH LTR & SYM WITH GRV RCSD PVT MRKG | ④ PREF PL PM TD L 11" WITH CONTRAST WITH GRV RCSD PVT MRKG 12" | ⑦ MOD URETH PM LINE 4" WITH GRV RCSD PVT MRKG 5" |
| ② PREF PL PM TD LN 7" WITH CONTRAST WITH GRV RCSD PVT MRKG 8" | ⑤ PREF PL PM TD L 12" WITH GRV RCSD PVT MRKG 13" | ⑧ MOD URETH PM LINE 8" WITH GRV RCSD PVT MRKG 9" |
| ③ PREF PL PM TD L 9" WITH CONTRAST WITH GRV RCSD PVT MRKG 10" | ⑥ PREF PL PM TD L 24" WITH GRV RCSD PVT MRKG 25" | ⑨ MOD URETH PM LINE 12" WITH GRV RCSD PVT MRKG 13" |




USER NAME	=	DESIGNED -	KAO	REVISED -	
		DRAWN -	KAO	REVISED -	
		CHECKED -	AMI	REVISED -	
PLOT DATE	= 2/6/2025	DATE	- 2/6/2025	REVISED -	

STATE OF ILLINOIS
DEPARTMENT OF TRANSPORTATION

PROPOSED PAVEMENT MARKING PLAN
IL 38

SCALE: SHEET 14 OF 30 SHEETS STA. 660+00 TO STA. 665+00

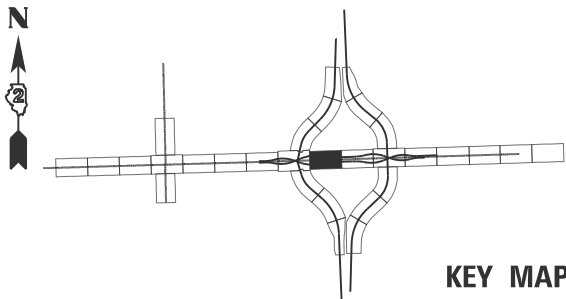


KEY MAP

F.A.* RTE.	SECTION	COUNTY	TOTAL SHEETS	SHEET NO.
*	141-1HBR-3 & (9,10) R-3	OGLE	508	212
CONTRACT NO. 64N98				
ILLINOIS FED. AID PROJECT				

*FAI ROUTE 39 (I-39) & FAP 567 (IL 38)

MODEL: SHT_PLAN
FILE NAME: C:\Bentley\CONNECT11\Organizer-Civil\DOT_Standards\Civil\DOT_Sheets.dwg


MATCHLINE STA 665+00
SEE SHEET 212

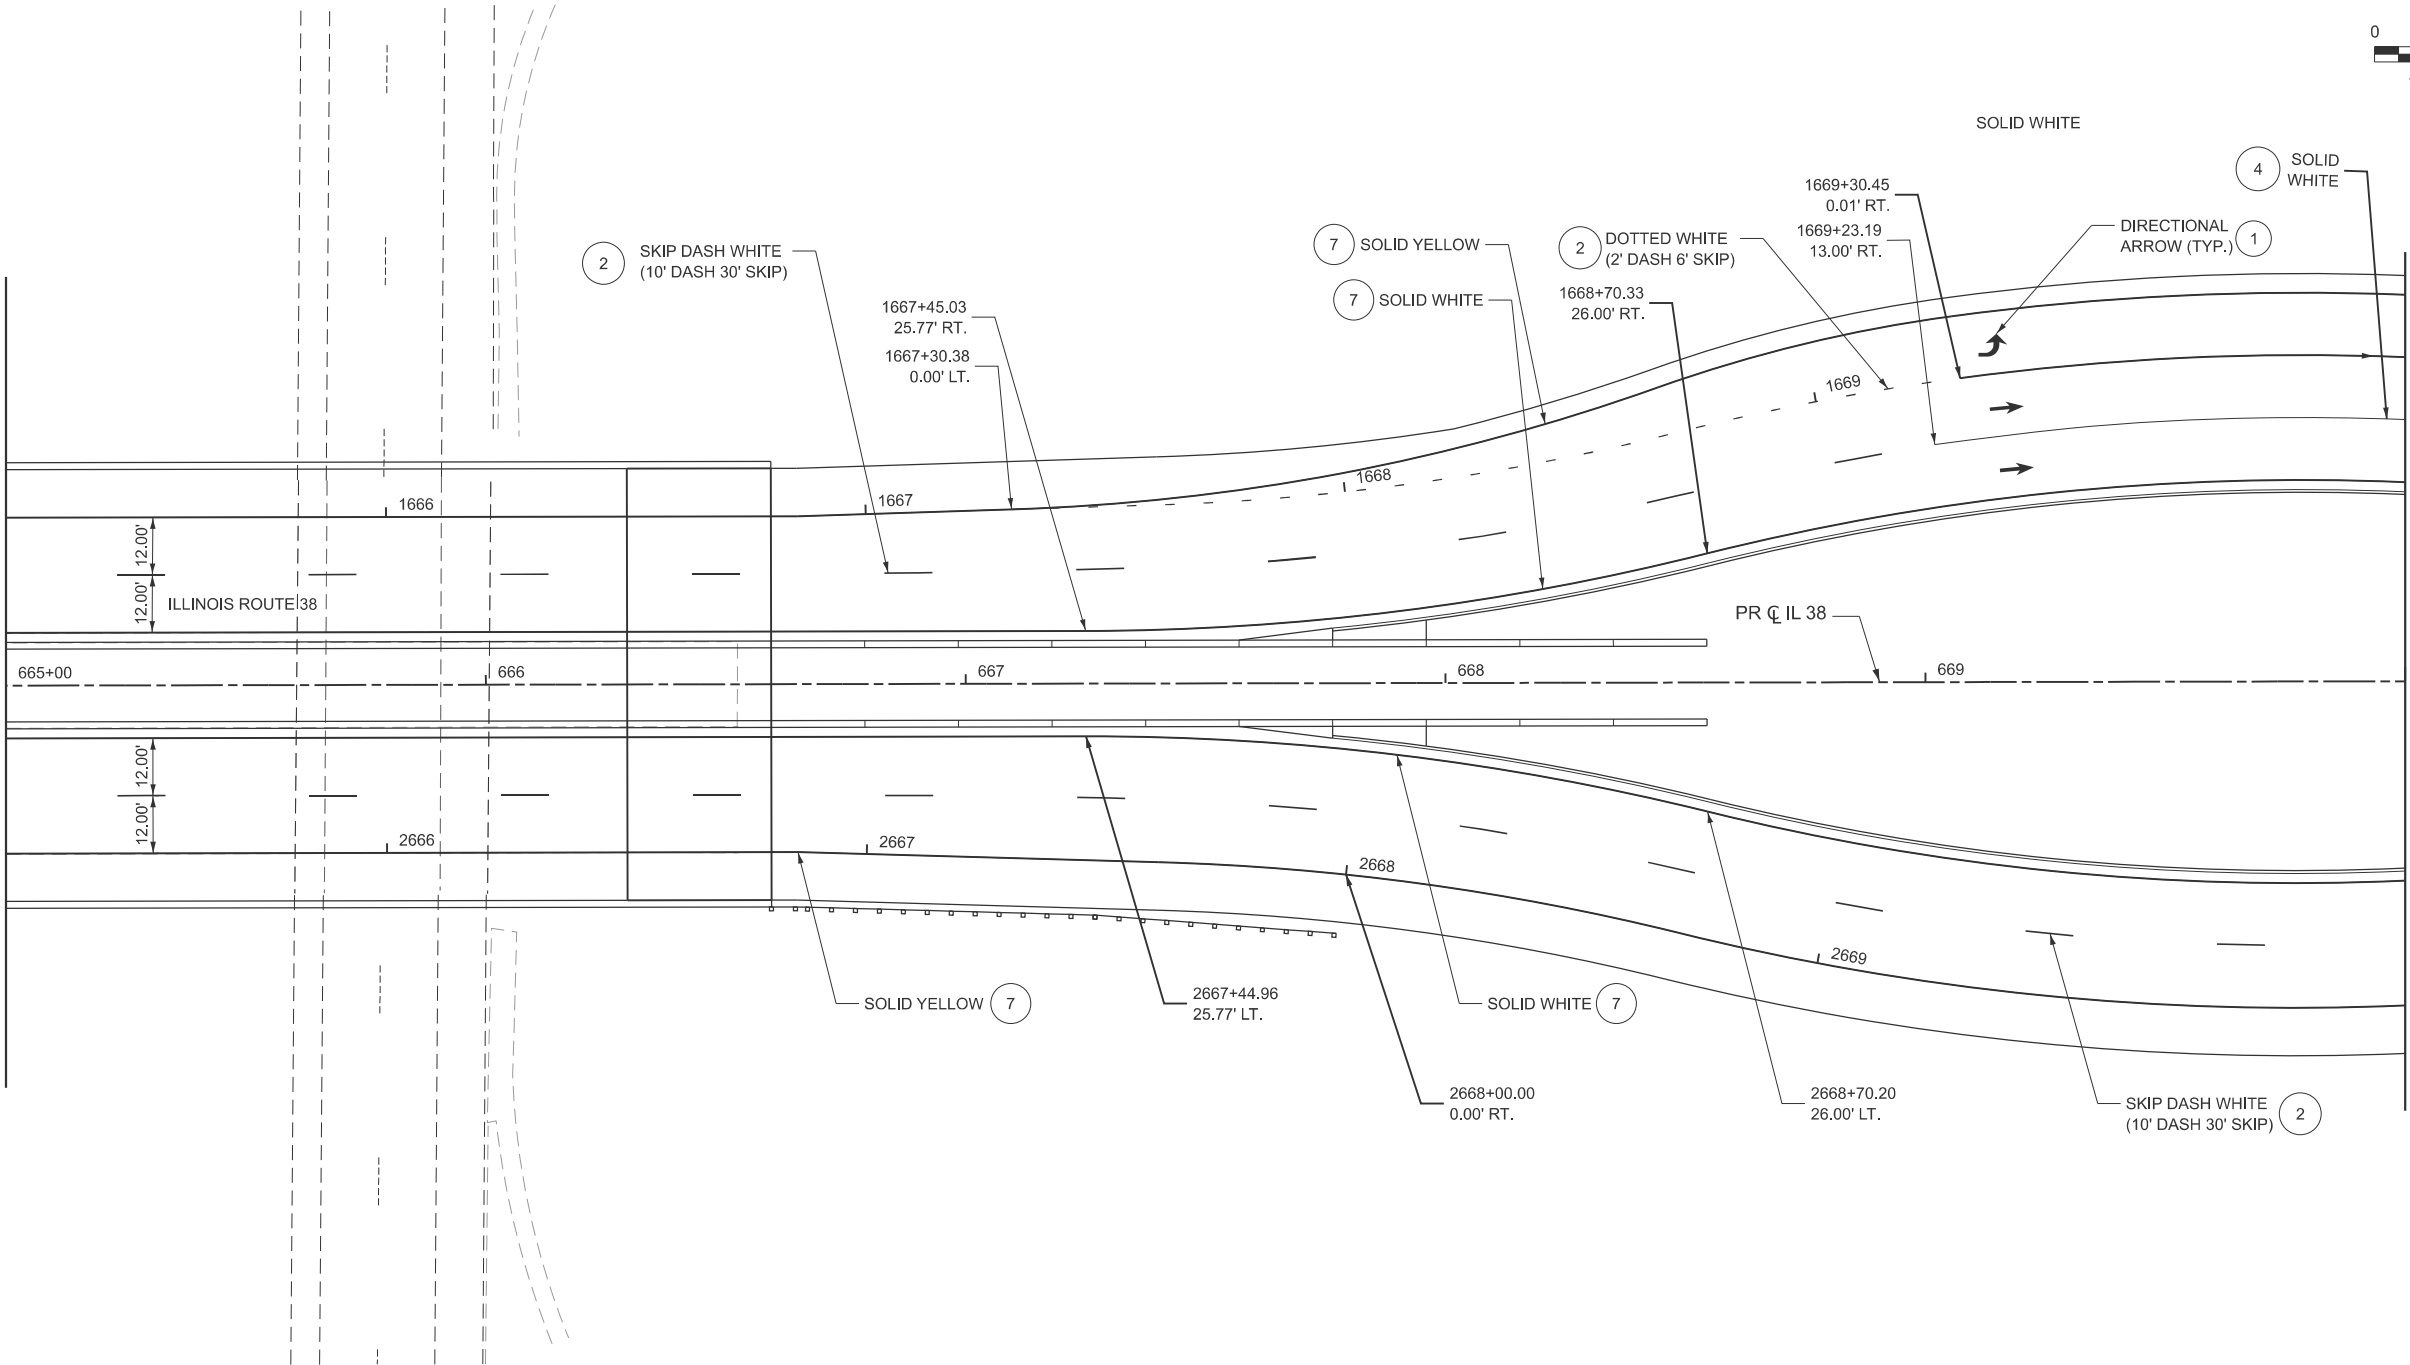

- NOTES:
1. THE CONTRACTOR SHALL NOTIFY TRAFFIC OPERATIONS A MINIMUM OF 5 WORKING DAYS PRIOR TO PLACING PERMANENT PAVEMENT MARKINGS.

LEGEND

- | | | |
|---|--|--|
| 1 MOD URETH LTR & SYM WITH GRV RCSD PVT MRKG | 4 PREF PL PM TD L 11" WITH CONTRAST WITH GRV RCSD PVT MRKG 12" | 7 MOD URETH PM LINE 4" WITH GRV RCSD PVT MRKG 5" |
| 2 PREF PL PM TD LN 7" WITH CONTRAST WITH GRV RCSD PVT MRKG 8" | 5 PREF PL PM TD L 12" WITH GRV RCSD PVT MRKG 13" | 8 MOD URETH PM LINE 8" WITH GRV RCSD PVT MRKG 9" |
| 3 PREF PL PM TD L 9" WITH CONTRAST WITH GRV RCSD PVT MRKG 10" | 6 PREF PL PM TD L 24" WITH GRV RCSD PVT MRKG 25" | 9 MOD URETH PM LINE 12" WITH GRV RCSD PVT MRKG 13" |

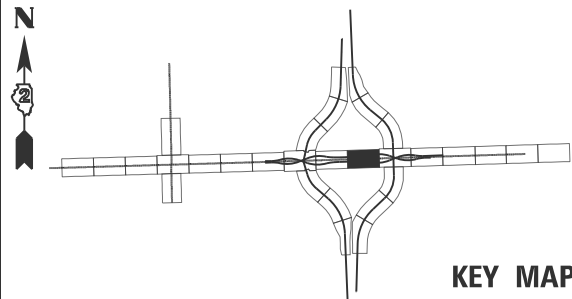

KEY MAP



USER NAME	=	DESIGNED -	KAO	REVISED -	
		DRAWN -	KAO	REVISED -	
		CHECKED -	AMI	REVISED -	
PLOT DATE	= 2/6/2025	DATE	- 2/6/2025	REVISED -	

STATE OF ILLINOIS
DEPARTMENT OF TRANSPORTATION

PROPOSED PAVEMENT MARKING PLAN IL 38

SCALE: SHEET 15 OF 30 SHEETS STA. TO STA.

F.A.* RTE.	SECTION	COUNTY	TOTAL SHEETS	SHEET NO.
*	141-1HBR-3 & (9,10) R-3	OGLE	508	213
CONTRACT NO. 64N98				
ILLINOIS FED. AID PROJECT				

*FAI ROUTE 39 (I-39) & FAP 567 (IL 38)

MATCHLINE STA 11+50
SEE SHEET 215



MATCHLINE STA 670+00
SEE SHEET 213


MATCHLINE STA 675+00
SEE SHEET 217

MATCHLINE STA 121+50
SEE SHEET 216

- NOTES:
1. THE CONTRACTOR SHALL NOTIFY TRAFFIC OPERATIONS A MINIMUM OF 5 WORKING DAYS PRIOR TO PLACING PERMANENT PAVEMENT MARKINGS.

LEGEND

- | | | | | | |
|---|---|---|--|---|--|
| 1 | MOD URETH LTR & SYM WITH GRV RCSD PVT MRKG | 4 | PREF PL PM TD L 11" WITH CONTRAST WITH GRV RCSD PVT MRKG 12" | 7 | MOD URETH PM LINE 4" WITH GRV RCSD PVT MRKG 5" |
| 2 | PREF PL PM TD LN 7" WITH CONTRAST WITH GRV RCSD PVT MRKG 8" | 5 | PREF PL PM TD L 12" WITH GRV RCSD PVT MRKG 13" | 8 | MOD URETH PM LINE 8" WITH GRV RCSD PVT MRKG 9" |
| 3 | PREF PL PM TD L 9" WITH CONTRAST WITH GRV RCSD PVT MRKG 10" | 6 | PREF PL PM TD L 24" WITH GRV RCSD PVT MRKG 25" | 9 | MOD URETH PM LINE 12" WITH GRV RCSD PVT MRKG 13" |

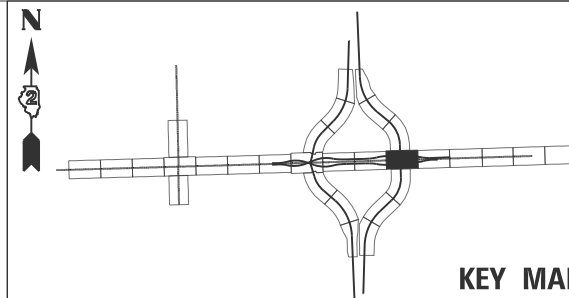

KEY MAP



USER NAME	=	DESIGNED	-	KAO	REVISED	-	
		DRAWN	-	KAO	REVISED	-	
		CHECKED	-	AMI	REVISED	-	
PLOT DATE	=	DATE	-	2/6/2025	REVISED	-	


STATE OF ILLINOIS
DEPARTMENT OF TRANSPORTATION

PROPOSED PAVEMENT MARKING PLAN IL 38 AND I-39 INTERCHANGE

SCALE: SHEET 16 OF 30 SHEETS STA. 670+00 TO STA. 675+00

F.A.* RTE.	SECTION	COUNTY	TOTAL SHEETS	SHEET NO.
*	141-1HBR-3 & (9,10) R-3	OGLE	508	214
CONTRACT NO. 64N98				


ILLINOIS FED. AID PROJECT
*FAI ROUTE 39 (I-39) & FAP 567 (IL 38)

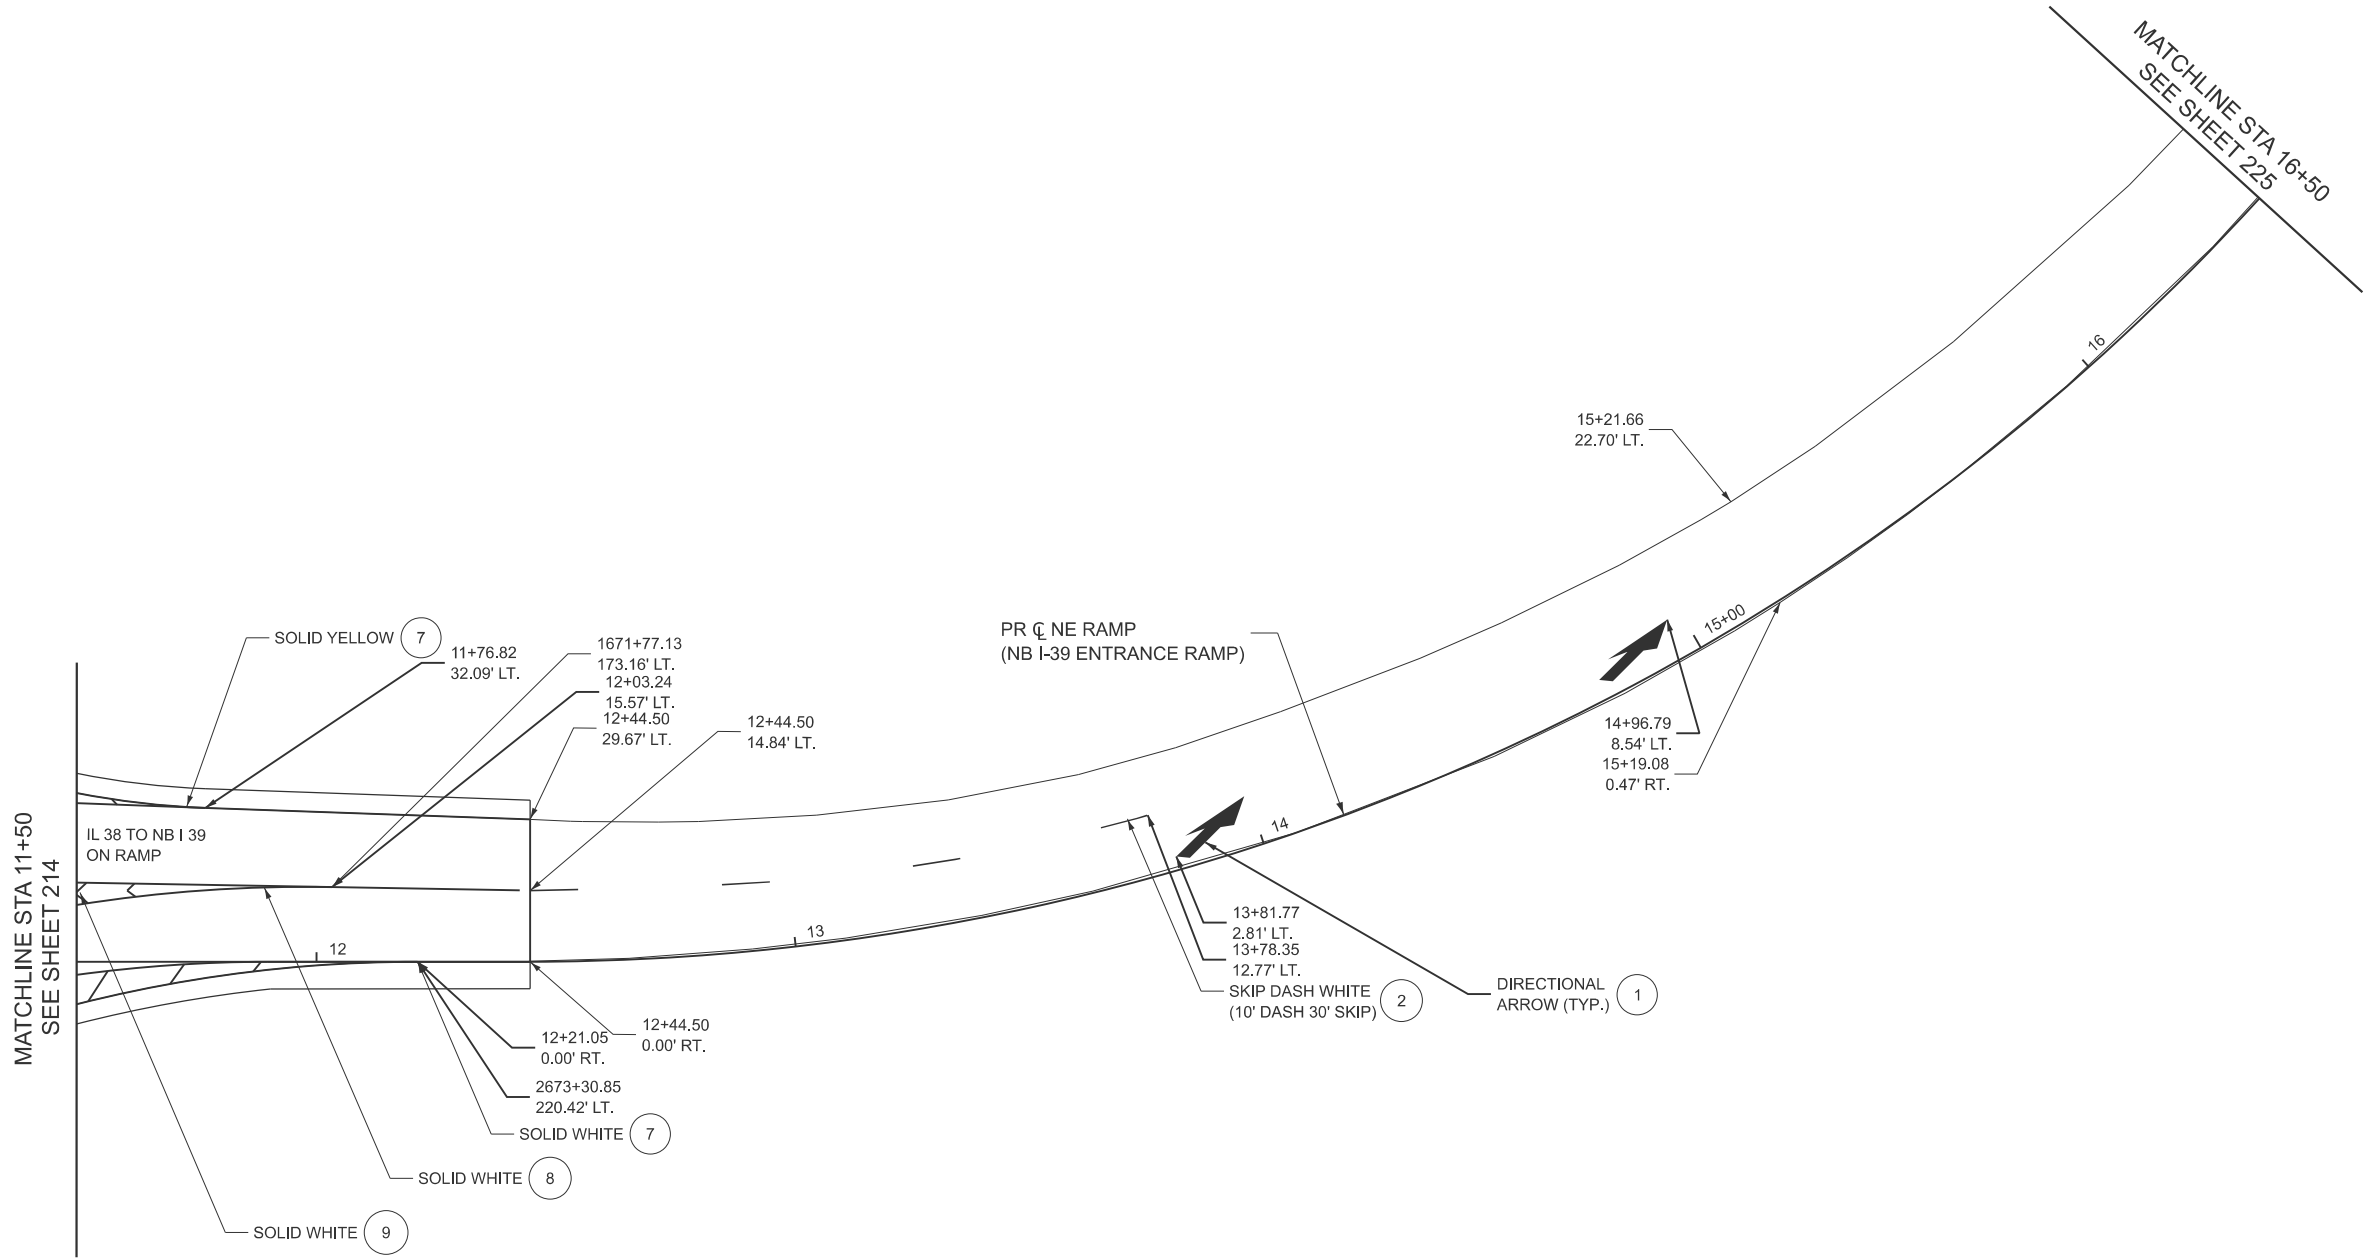

NOTES:
1. THE CONTRACTOR SHALL NOTIFY TRAFFIC OPERATIONS A MINIMUM OF 5 WORKING DAYS PRIOR TO PLACING PERMANENT PAVEMENT MARKINGS.

LEGEND

- | | | | | | |
|---|---|---|--|---|--|
| 1 | MOD URETH LTR & SYM WITH GRV RCSD PVT MRKG | 4 | PREF PL PM TD L 11" WITH CONTRAST WITH GRV RCSD PVT MRKG 12" | 7 | MOD URETH PM LINE 4" WITH GRV RCSD PVT MRKG 5" |
| 2 | PREF PL PM TD LN 7" WITH CONTRAST WITH GRV RCSD PVT MRKG 8" | 5 | PREF PL PM TD L 12" WITH GRV RCSD PVT MRKG 13" | 8 | MOD URETH PM LINE 8" WITH GRV RCSD PVT MRKG 9" |
| 3 | PREF PL PM TD L 9" WITH CONTRAST WITH GRV RCSD PVT MRKG 10" | 6 | PREF PL PM TD L 24" WITH GRV RCSD PVT MRKG 25" | 9 | MOD URETH PM LINE 12" WITH GRV RCSD PVT MRKG 13" |

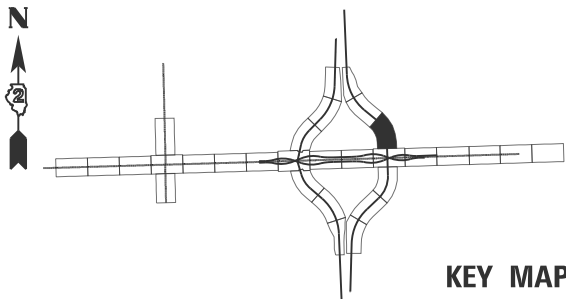

KEY MAP



USER NAME	=	DESIGNED	-	KAO	REVISED	-
		DRAWN	-	KAO	REVISED	-
		CHECKED	-	AMI	REVISED	-
PLOT DATE	= 2/6/2025	DATE	-	2/6/2025	REVISED	-

STATE OF ILLINOIS
DEPARTMENT OF TRANSPORTATION



PROPOSED PAVEMENT MARKING PLAN
I-39 NB EXIT RAMP

SCALE: SHEET 17 OF 30 SHEETS STA. 11+50 TO STA. 16+50

F.A.* RTE.	SECTION	COUNTY	TOTAL SHEETS	SHEET NO.
*	141-1HBR-3 & (9,10) R-3	OGLE	508	215
CONTRACT NO. 64N98				
ILLINOIS FED. AID PROJECT				

*FAI ROUTE 39 (I-39) & FAP 567 (IL 38)


MODEL: SHT_PLAN
FILE NAME: C:\Bentley\CONNECT101\Organization-Civil\DOT_Standards\Civil\DOT_Sheets.dwg

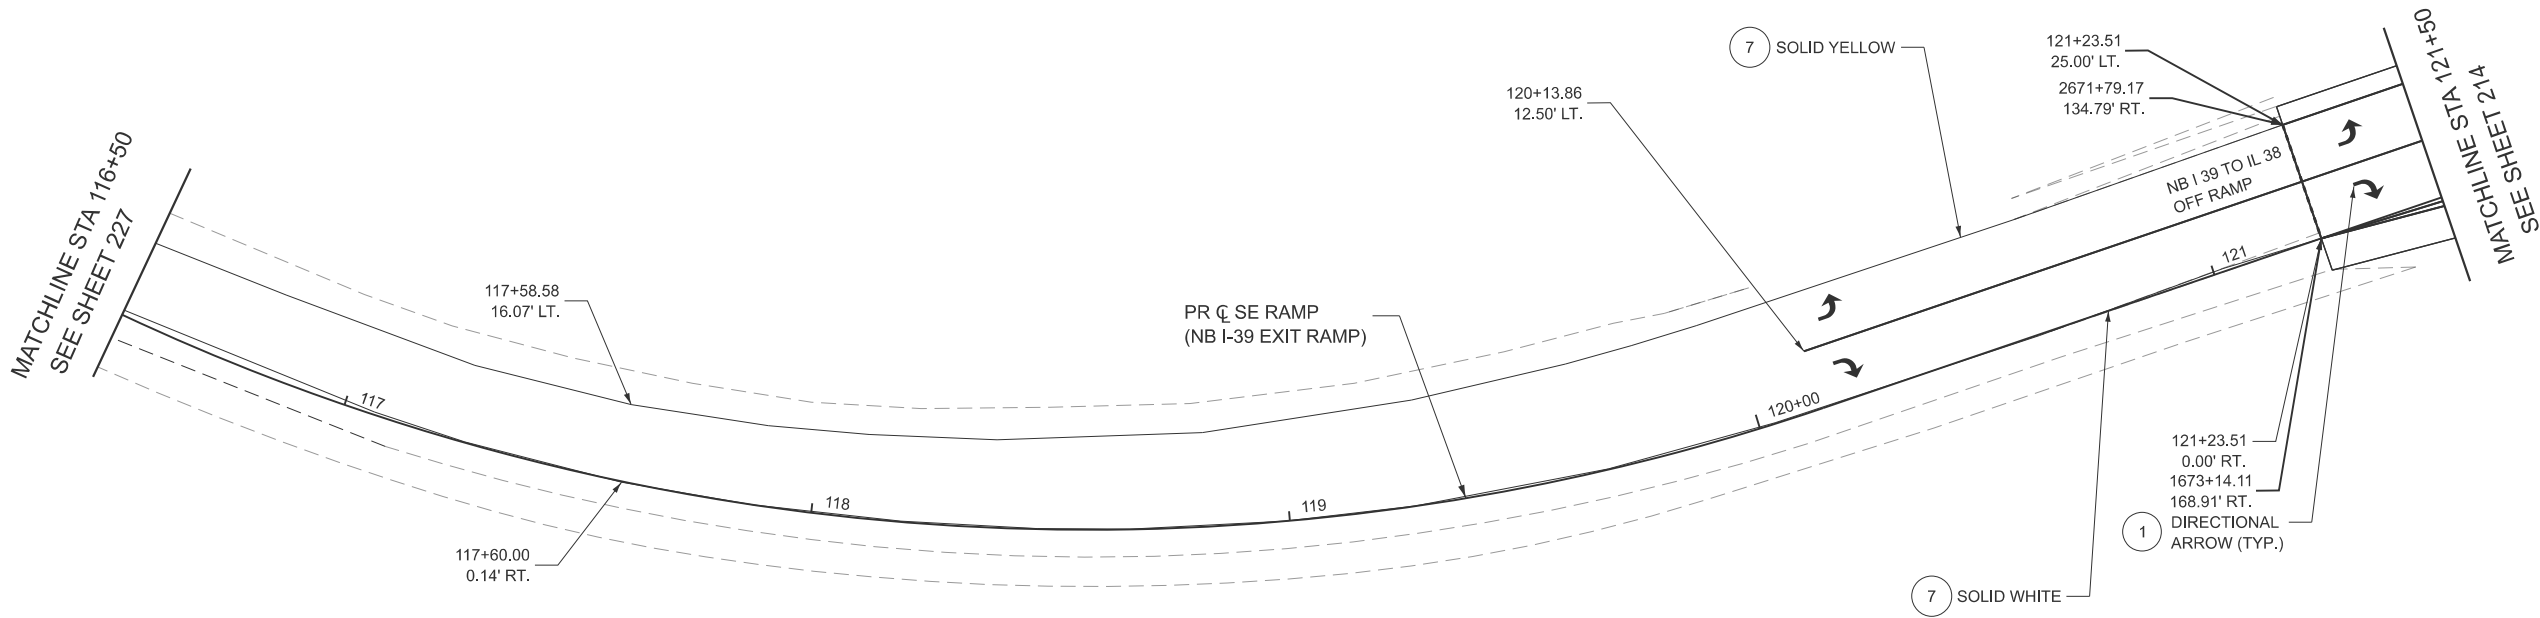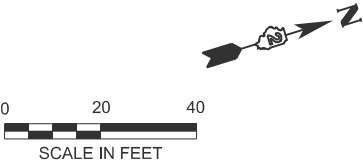

NOTES:
1. THE CONTRACTOR SHALL NOTIFY TRAFFIC OPERATIONS A MINIMUM OF 5 WORKING DAYS PRIOR TO PLACING PERMANENT PAVEMENT MARKINGS.

LEGEND

- | | | | | | |
|---|---|---|--|---|--|
| 1 | MOD URETH LTR & SYM WITH GRV RCSD PVT MRKG | 4 | PREF PL PM TD L 11" WITH CONTRAST WITH GRV RCSD PVT MRKG 12" | 7 | MOD URETH PM LINE 4" WITH GRV RCSD PVT MRKG 5" |
| 2 | PREF PL PM TD LN 7" WITH CONTRAST WITH GRV RCSD PVT MRKG 8" | 5 | PREF PL PM TD L 12" WITH GRV RCSD PVT MRKG 13" | 8 | MOD URETH PM LINE 8" WITH GRV RCSD PVT MRKG 9" |
| 3 | PREF PL PM TD L 9" WITH CONTRAST WITH GRV RCSD PVT MRKG 10" | 6 | PREF PL PM TD L 24" WITH GRV RCSD PVT MRKG 25" | 9 | MOD URETH PM LINE 12" WITH GRV RCSD PVT MRKG 13" |

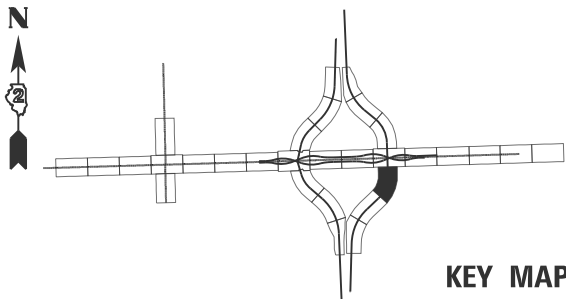

KEY MAP



USER NAME	=	DESIGNED	-	KAO	REVISED	-	
		DRAWN	-	KAO	REVISED	-	
		CHECKED	-	AMI	REVISED	-	
PLOT DATE	= 2/6/2025	DATE	-	2/6/2025	REVISED	-	

STATE OF ILLINOIS
DEPARTMENT OF TRANSPORTATION

PROPOSED PAVEMENT MARKING PLAN
I-39 NB EXIT RAMP


SCALE: SHEET 18 OF 30 SHEETS STA. 116+50 TO STA. 121+50

F.A.* RTE.	SECTION	COUNTY	TOTAL SHEETS	SHEET NO.
*	141-1HBR-3 & (9,10) R-3	OGLE	508	216
CONTRACT NO. 64N98				
ILLINOIS FED. AID PROJECT				

*FAI ROUTE 39 (I-39) & FAP 567 (IL 38)

MODEL: SHT_PLAN
FILE NAME: C:\Bentley\CONNECT1101\Organizer-Civil\DOT_Standards\Civil\DOT_Sheets.cad

MATCHLINE STA 675+00
SEE SHEET 214

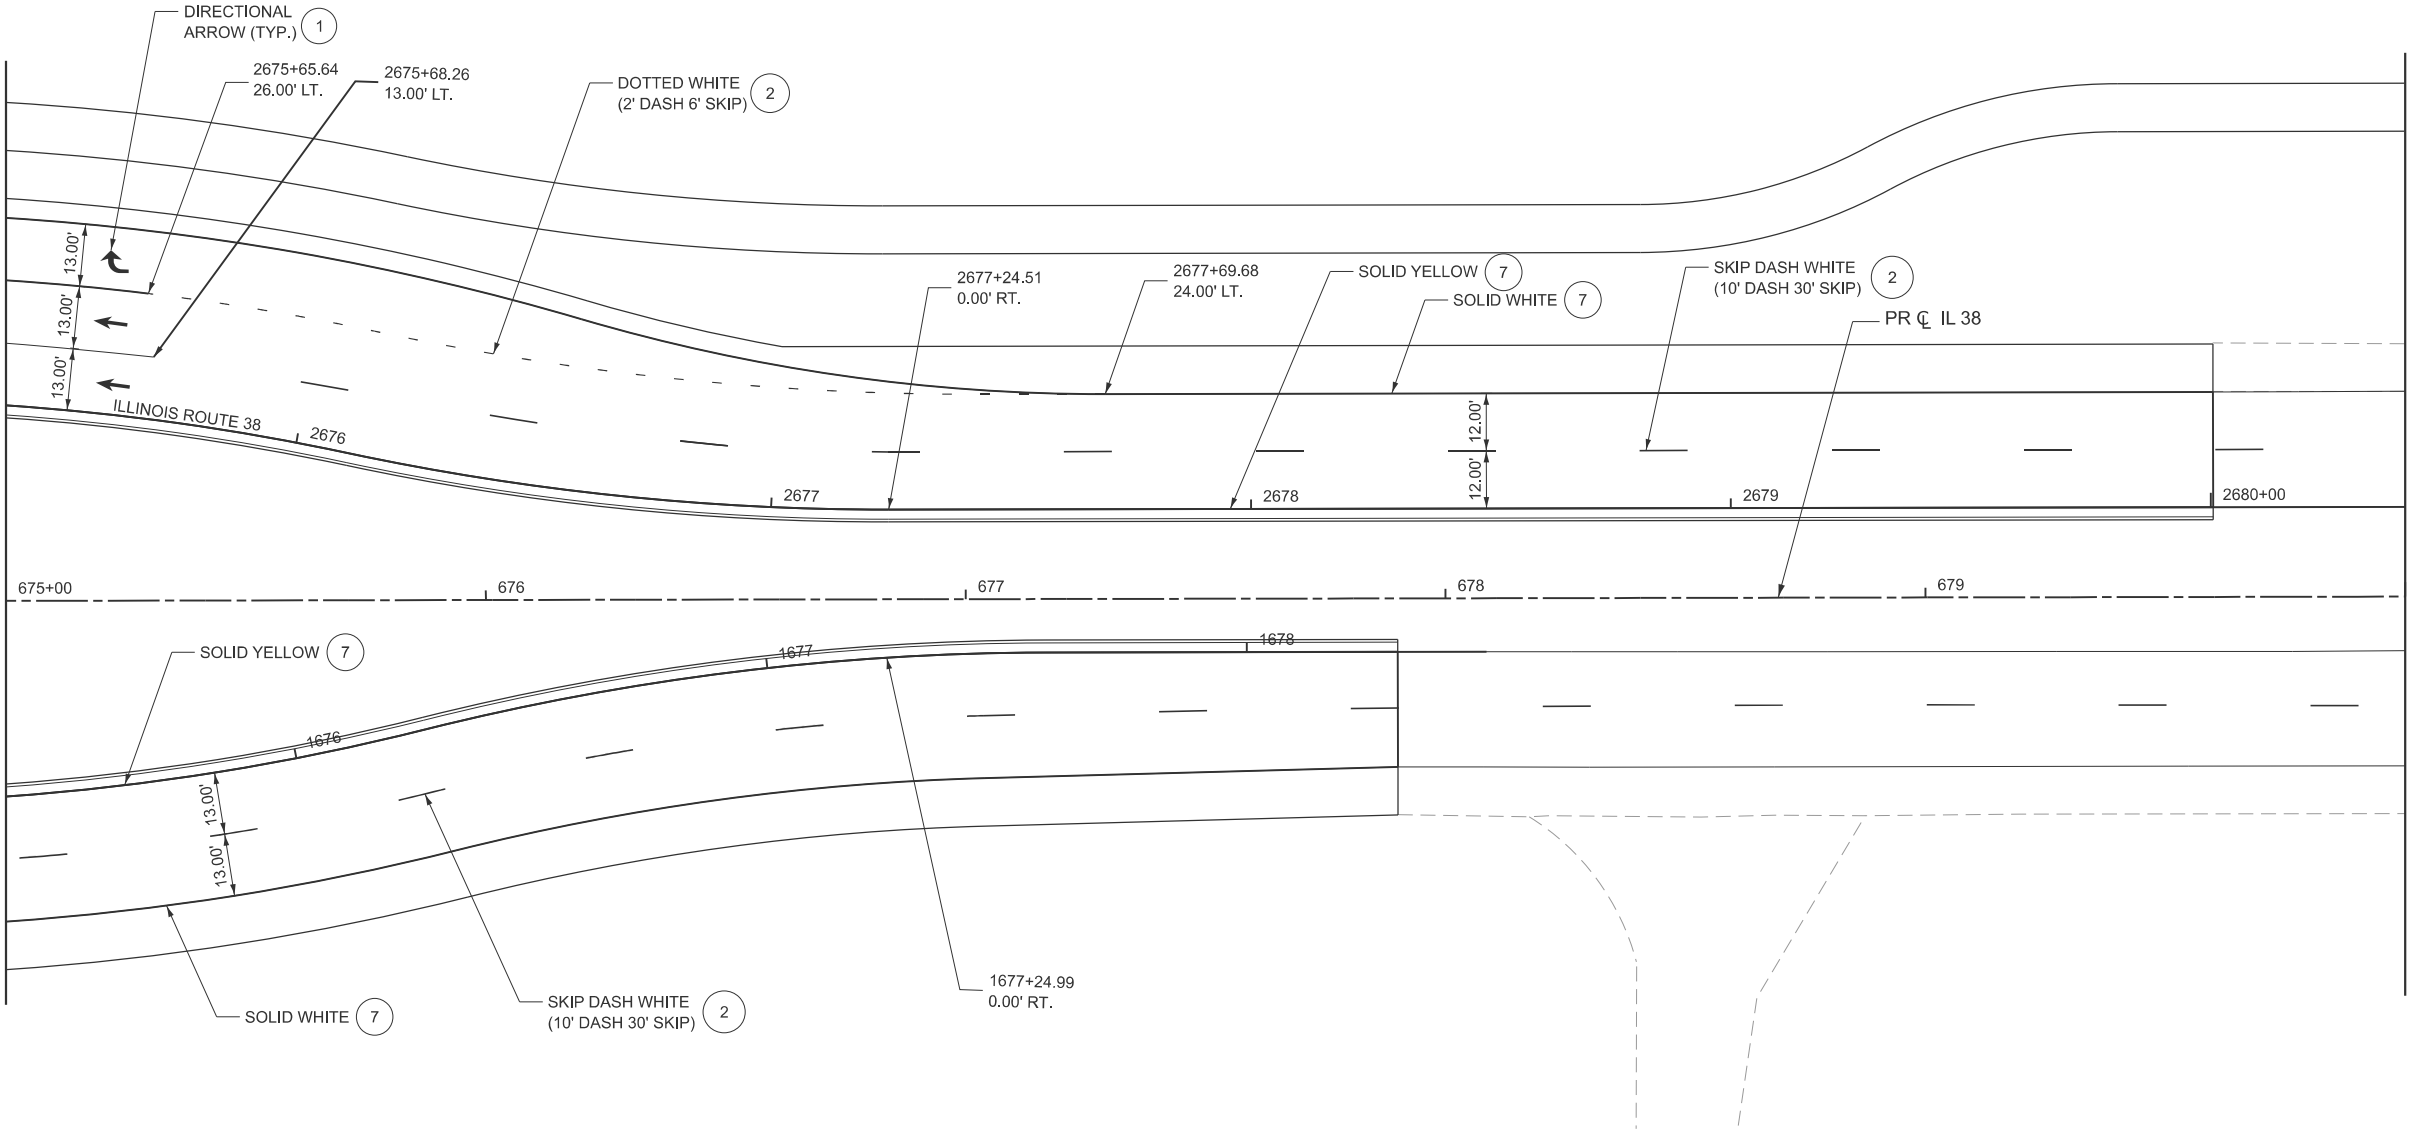


MATCHLINE STA 680+00
SEE SHEET 218

NOTES:
1. THE CONTRACTOR SHALL NOTIFY TRAFFIC OPERATIONS A
MINIMUM OF 5 WORKING DAYS PRIOR TO PLACING
PERMANENT PAVEMENT MARKINGS.

LEGEND

- | | | | | | |
|---|---|---|--|---|--|
| 1 | MOD URETH LTR & SYM WITH GRV RCSD PVT MRKG | 4 | PREF PL PM TD L 11" WITH CONTRAST WITH GRV RCSD PVT MRKG 12" | 7 | MOD URETH PM LINE 4" WITH GRV RCSD PVT MRKG 5" |
| 2 | PREF PL PM TD LN 7" WITH CONTRAST WITH GRV RCSD PVT MRKG 8" | 5 | PREF PL PM TD L 12" WITH GRV RCSD PVT MRKG 13" | 8 | MOD URETH PM LINE 8" WITH GRV RCSD PVT MRKG 9" |
| 3 | PREF PL PM TD L 9" WITH CONTRAST WITH GRV RCSD PVT MRKG 10" | 6 | PREF PL PM TD L 24" WITH GRV RCSD PVT MRKG 25" | 9 | MOD URETH PM LINE 12" WITH GRV RCSD PVT MRKG 13" |

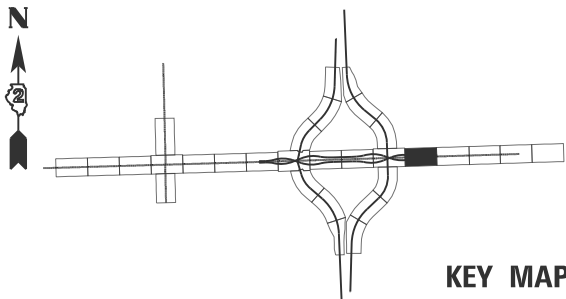

KEY MAP



USER NAME	=	DESIGNED	-	KAO	REVISED	-	
		DRAWN	-	KAO	REVISED	-	
		CHECKED	-	AMI	REVISED	-	
PLOT DATE	=	2/6/2025	DATE	-	2/6/2025	REVISED	-

STATE OF ILLINOIS
DEPARTMENT OF TRANSPORTATION

PROPOSED PAVEMENT MARKING PLAN
IL 38


SCALE: SHEET 19 OF 30 SHEETS STA. 675+00 TO STA. 680+00

F.A.* RTE.	SECTION	COUNTY	TOTAL SHEETS	SHEET NO.
*	141-1HBR-3 & (9,10) R-3	OGLE	508	217
CONTRACT NO. 64N98				
ILLINOIS FED. AID PROJECT				

*FAI ROUTE 39 (I-39) & FAP 567 (IL 38)

MODEL: SHT_PLAN
FILE NAME: C:\Bentley\CONNECT1101\Organization-Civil\DOT_Standards\Civil\DOT_Sheets.dwg

MATCHLINE STA 680+00
SEE SHEET 217

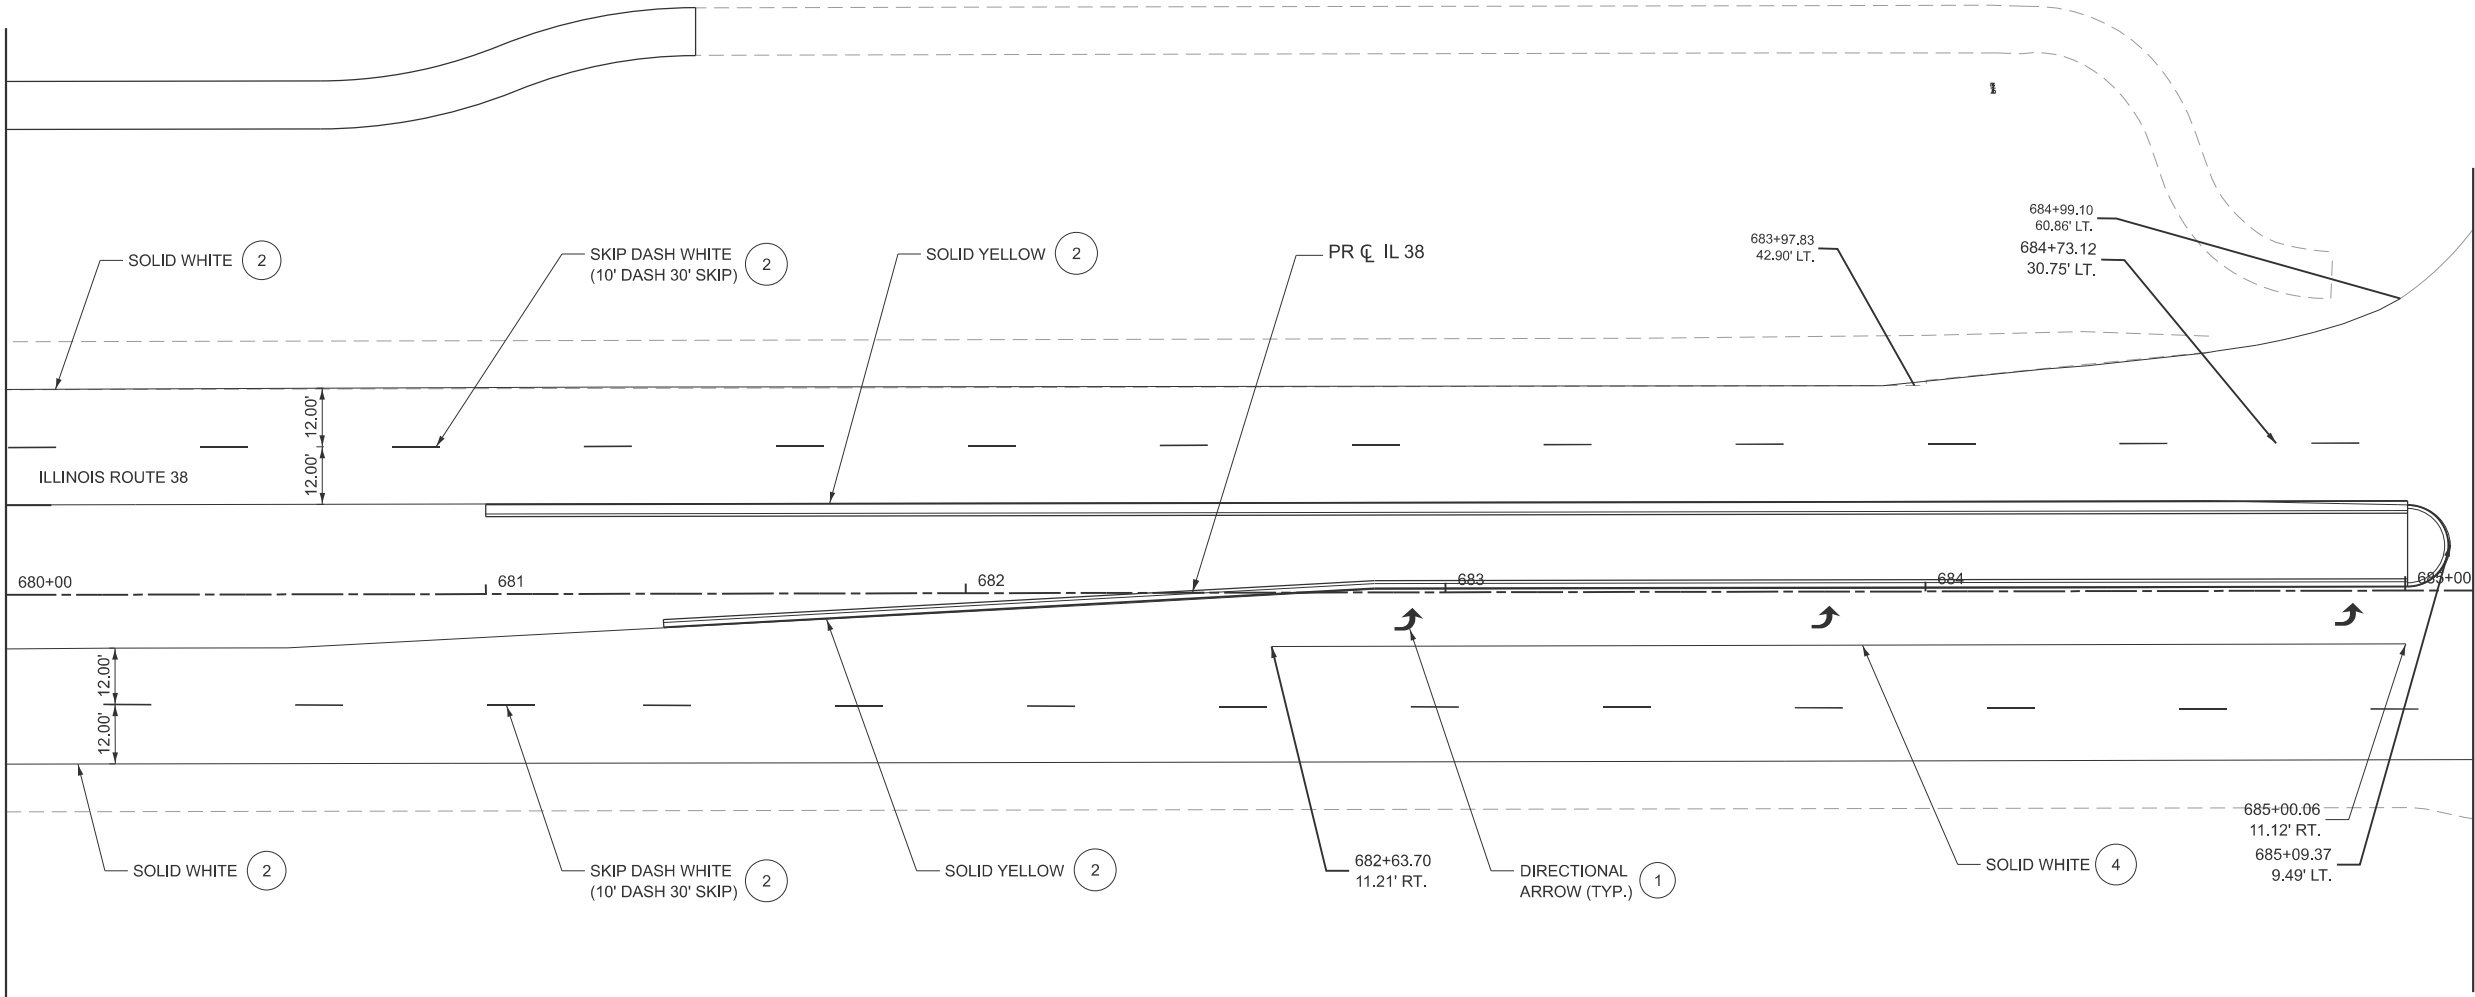


MATCHLINE STA 685+14
SEE SHEET 219

- NOTES:
1. THE CONTRACTOR SHALL NOTIFY TRAFFIC OPERATIONS A MINIMUM OF 5 WORKING DAYS PRIOR TO PLACING PERMANENT PAVEMENT MARKINGS.

LEGEND

- | | | | | | |
|---|---|---|--|---|--|
| 1 | MOD URETH LTR & SYM WITH GRV RCSD PVT MRKG | 4 | PREF PL PM TD L 11" WITH CONTRAST WITH GRV RCSD PVT MRKG 12" | 7 | MOD URETH PM LINE 4" WITH GRV RCSD PVT MRKG 5" |
| 2 | PREF PL PM TD LN 7" WITH CONTRAST WITH GRV RCSD PVT MRKG 8" | 5 | PREF PL PM TD L 12" WITH GRV RCSD PVT MRKG 13" | 8 | MOD URETH PM LINE 8" WITH GRV RCSD PVT MRKG 9" |
| 3 | PREF PL PM TD L 9" WITH CONTRAST WITH GRV RCSD PVT MRKG 10" | 6 | PREF PL PM TD L 24" WITH GRV RCSD PVT MRKG 25" | 9 | MOD URETH PM LINE 12" WITH GRV RCSD PVT MRKG 13" |

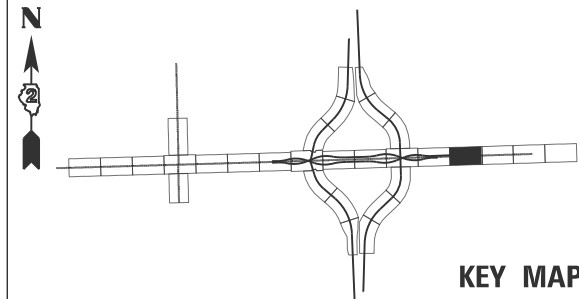

KEY MAP



USER NAME	=	DESIGNED -	KAO	REVISED -	
		DRAWN -	KAO	REVISED -	
		CHECKED -	AMI	REVISED -	
PLOT DATE	= 2/6/2025	DATE	- 2/6/2025	REVISED -	

STATE OF ILLINOIS
DEPARTMENT OF TRANSPORTATION

PROPOSED PAVEMENT MARKING PLAN IL 38

SCALE: SHEET 20 OF 30 SHEETS STA. 680+00 TO STA. 685+14

F.A.* RTE.	SECTION	COUNTY	TOTAL SHEETS	SHEET NO.
*	141-1HBR-3 & (9,10) R-3	OGLE	508	218
CONTRACT NO. 64N98				
ILLINOIS FED. AID PROJECT				


*FAI ROUTE 39 (I-39) & FAP 567 (IL 38)

MODEL: SHT_PLAN
FILE NAME: C:\Bentley\CONNECT101\Organization-Civil\DOT_Standards\Civil\DOT_Sheets.dwg

MATCHLINE STA 685+14
SEE SHEET 218

ILLINOIS ROUTE 38


MATCHLINE STA 690+00
SEE SHEET 220

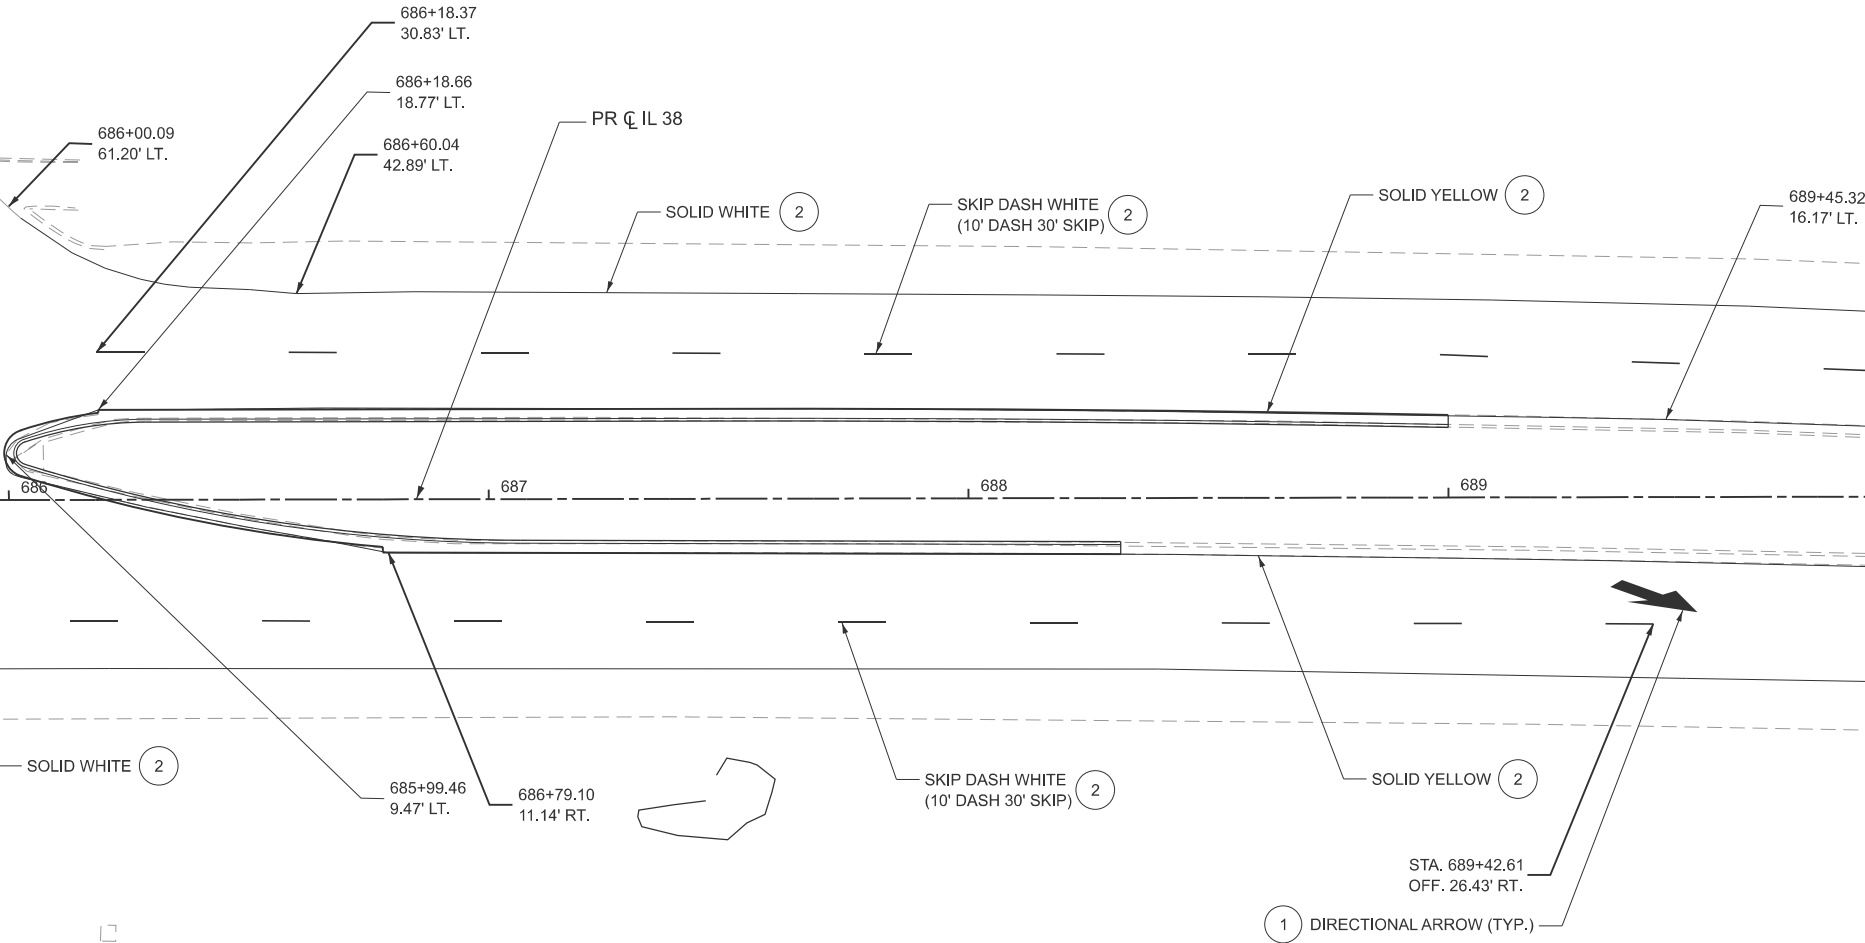

NOTES:
1. THE CONTRACTOR SHALL NOTIFY TRAFFIC OPERATIONS A MINIMUM OF 5 WORKING DAYS PRIOR TO PLACING PERMANENT PAVEMENT MARKINGS.

LEGEND

- | | | | | | |
|---|---|---|--|---|--|
| 1 | MOD URETH LTR & SYM WITH GRV RCSD PVT MRKG | 4 | PREF PL PM TD L 11" WITH CONTRAST WITH GRV RCSD PVT MRKG 12" | 7 | MOD URETH PM LINE 4" WITH GRV RCSD PVT MRKG 5" |
| 2 | PREF PL PM TD LN 7" WITH CONTRAST WITH GRV RCSD PVT MRKG 8" | 5 | PREF PL PM TD L 12" WITH GRV RCSD PVT MRKG 13" | 8 | MOD URETH PM LINE 8" WITH GRV RCSD PVT MRKG 9" |
| 3 | PREF PL PM TD L 9" WITH CONTRAST WITH GRV RCSD PVT MRKG 10" | 6 | PREF PL PM TD L 24" WITH GRV RCSD PVT MRKG 25" | 9 | MOD URETH PM LINE 12" WITH GRV RCSD PVT MRKG 13" |

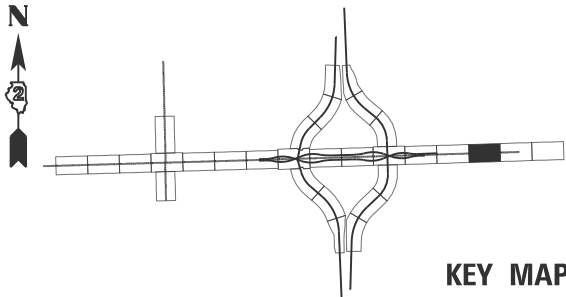

USER NAME	=	DESIGNED -	KAO	REVISED -	
		DRAWN -	KAO	REVISED -	
		CHECKED -	AMI	REVISED -	
PLOT DATE	= 2/6/2025	DATE	- 2/6/2025	REVISED -	


STATE OF ILLINOIS
DEPARTMENT OF TRANSPORTATION

PROPOSED PAVEMENT MARKING PLAN
IL 38

SCALE: SHEET 21 OF 30 SHEETS STA. 685+14 TO STA. 690+00

F.A.* RTE.	SECTION	COUNTY	TOTAL SHEETS	SHEET NO.
*	141-1HBR-3 & (9,10) R-3	OGLE	508	219
CONTRACT NO. 64N98				
ILLINOIS FED. AID PROJECT				


*FAI ROUTE 39 (I-39) & FAP 567 (IL 38)

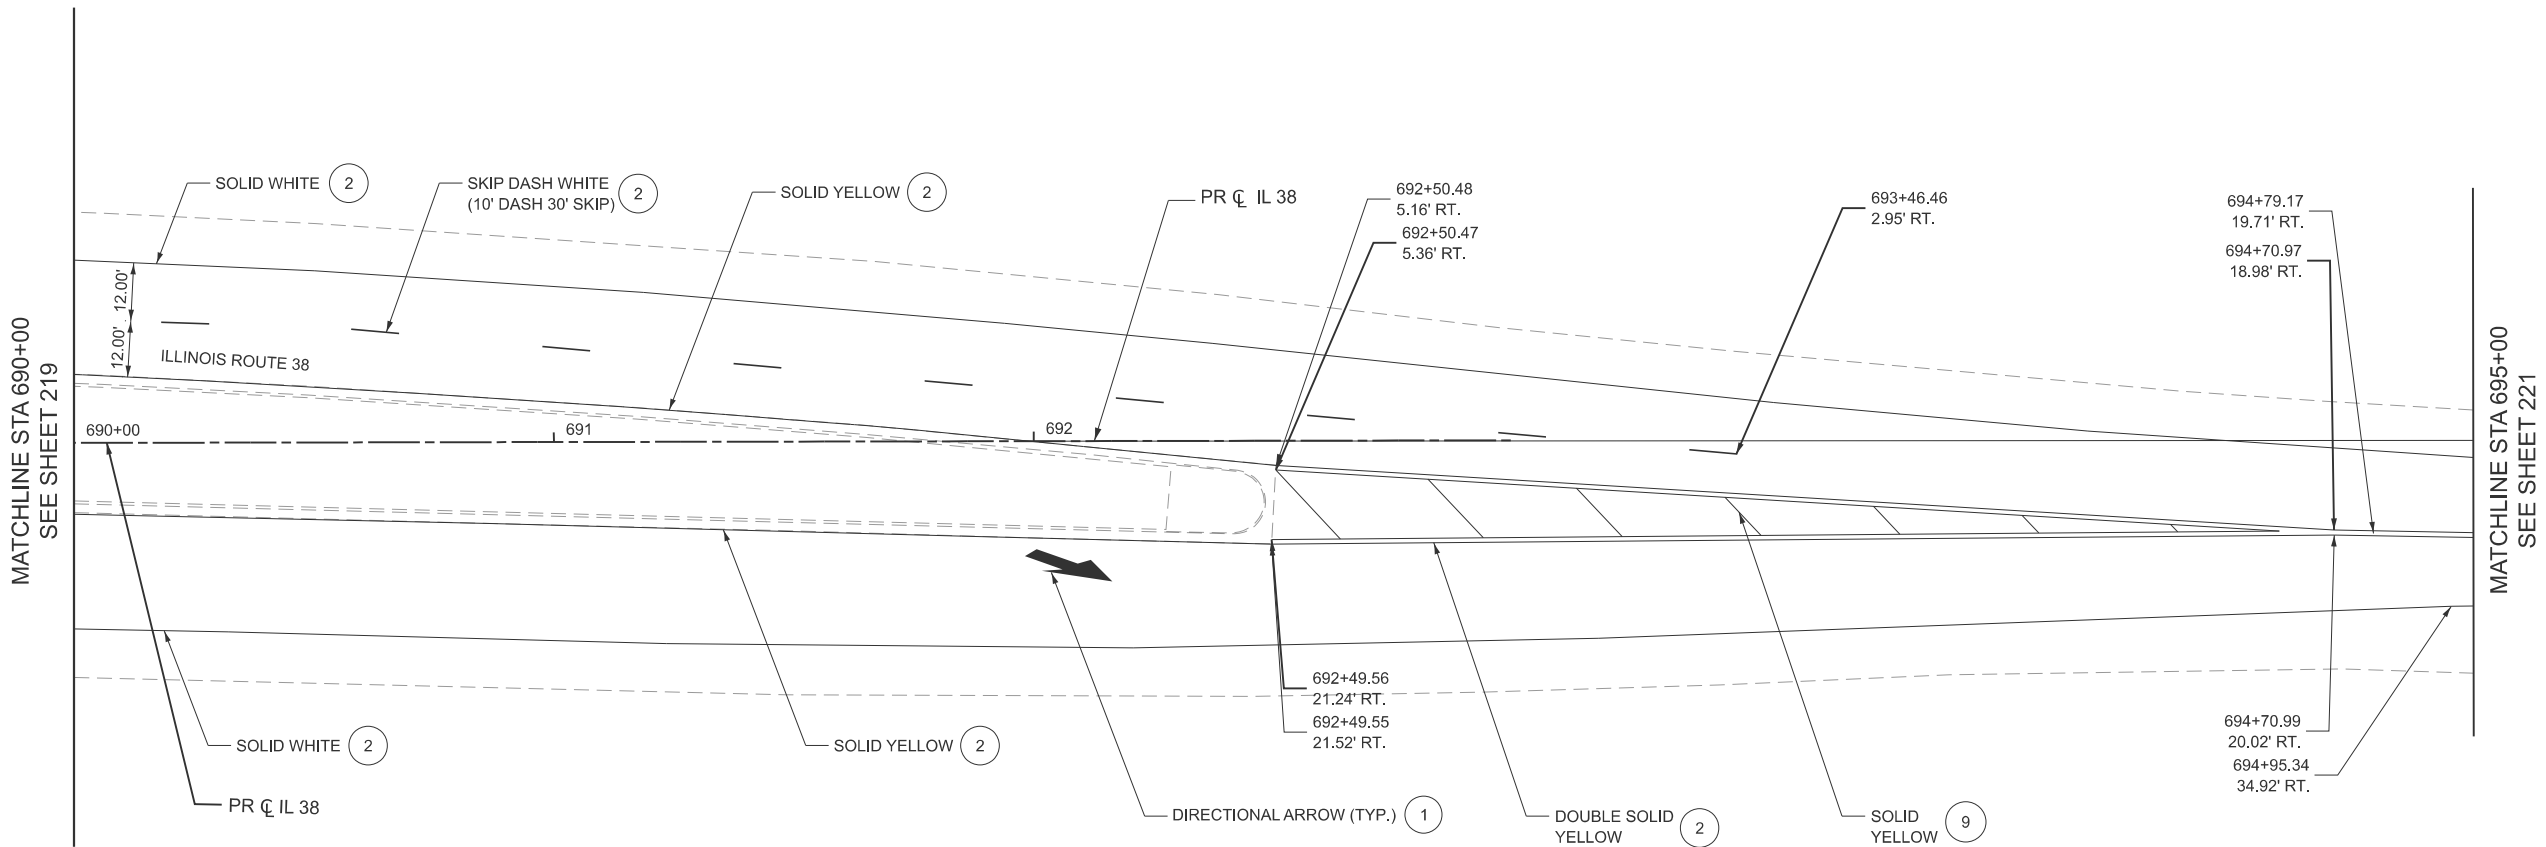

NOTES:
1. THE CONTRACTOR SHALL NOTIFY TRAFFIC OPERATIONS A MINIMUM OF 5 WORKING DAYS PRIOR TO PLACING PERMANENT PAVEMENT MARKINGS.

LEGEND

- | | | | | | |
|---|---|---|--|---|--|
| 1 | MOD URETH LTR & SYM WITH GRV RCSD PVT MRKG | 4 | PREF PL PM TD L 11" WITH CONTRAST WITH GRV RCSD PVT MRKG 12" | 7 | MOD URETH PM LINE 4" WITH GRV RCSD PVT MRKG 5" |
| 2 | PREF PL PM TD LN 7" WITH CONTRAST WITH GRV RCSD PVT MRKG 8" | 5 | PREF PL PM TD L 12" WITH GRV RCSD PVT MRKG 13" | 8 | MOD URETH PM LINE 8" WITH GRV RCSD PVT MRKG 9" |
| 3 | PREF PL PM TD L 9" WITH CONTRAST WITH GRV RCSD PVT MRKG 10" | 6 | PREF PL PM TD L 24" WITH GRV RCSD PVT MRKG 25" | 9 | MOD URETH PM LINE 12" WITH GRV RCSD PVT MRKG 13" |

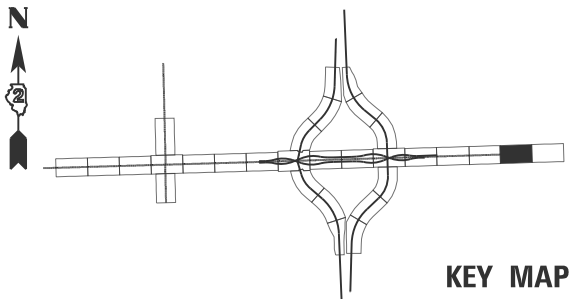

KEY MAP



USER NAME	=	DESIGNED	-	KAO	REVISED	-
		DRAWN	-	KAO	REVISED	-
		CHECKED	-	AMI	REVISED	-
PLOT DATE	= 2/6/2025	DATE	-	2/6/2025	REVISED	-

STATE OF ILLINOIS
DEPARTMENT OF TRANSPORTATION



PROPOSED PAVEMENT MARKING PLAN
IL 38

SCALE: SHEET 22 OF 30 SHEETS STA. 690+00 TO STA. 695+00

F.A.* RTE.	SECTION	COUNTY	TOTAL SHEETS	SHEET NO.
*	141-1HBR-3 & (9,10) R-3	OGLE	508	220
CONTRACT NO. 64N98				
ILLINOIS FED. AID PROJECT				

*FAI ROUTE 39 (I-39) & FAP 567 (IL 38)


MODEL: SHT_PLAN
FILE NAME: C:\Bentley\CONNECT101\Organizer-Civil\DOT_Standards\Civil\DOT_Sheets.dwg

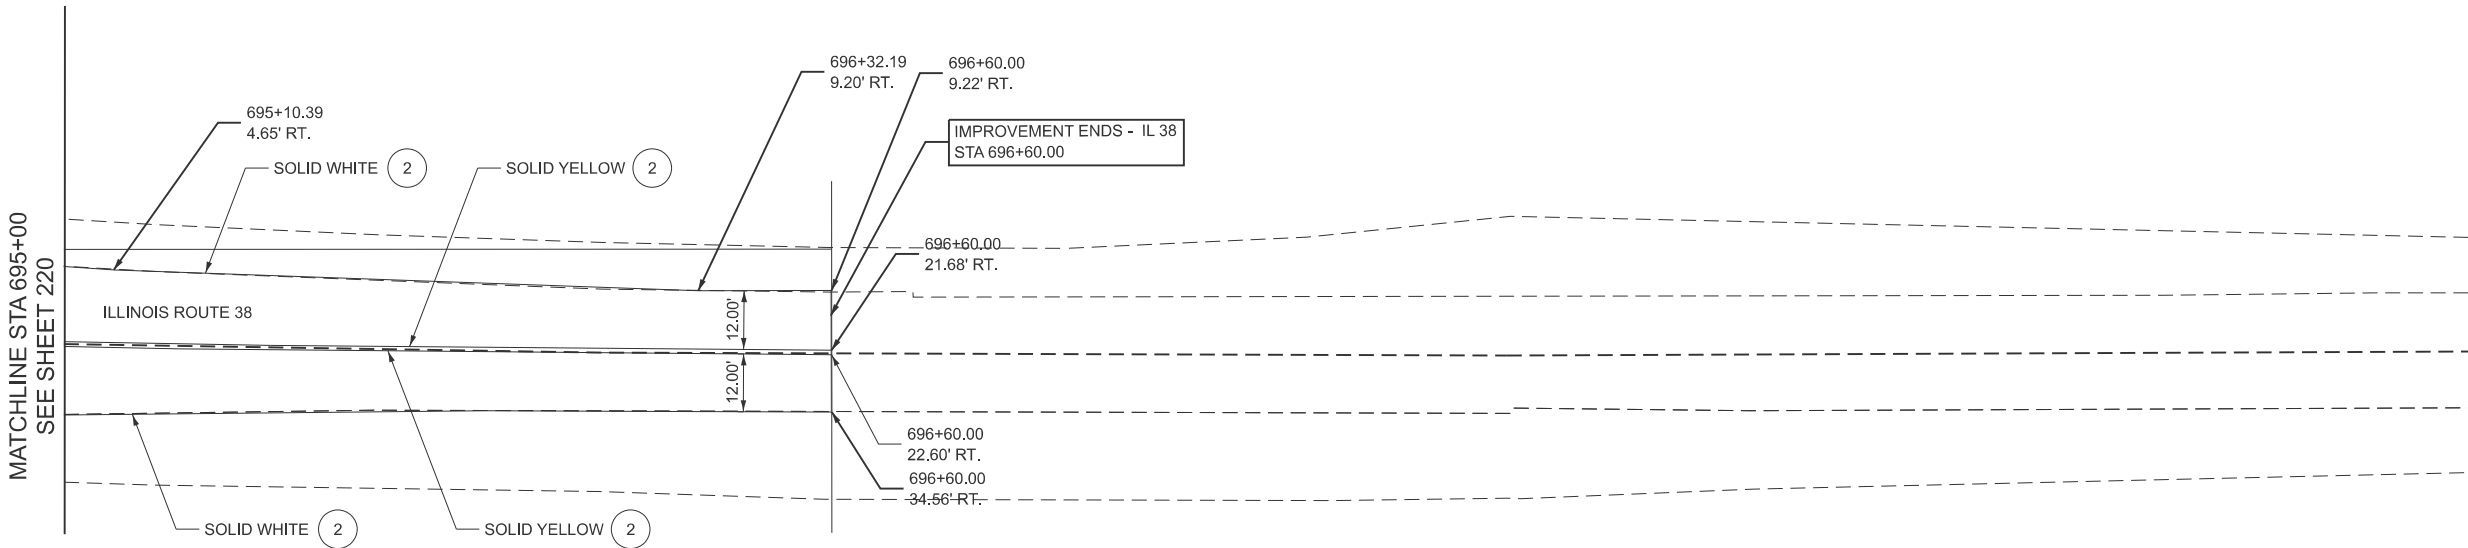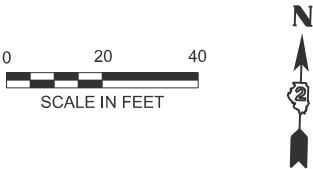

NOTES:
1. THE CONTRACTOR SHALL NOTIFY TRAFFIC OPERATIONS A MINIMUM OF 5 WORKING DAYS PRIOR TO PLACING PERMANENT PAVEMENT MARKINGS.

LEGEND

- | | | | | | |
|---|---|---|--|---|--|
| 1 | MOD URETH LTR & SYM WITH GRV RCSD PVT MRKG | 4 | PREF PL PM TD L 11" WITH CONTRAST WITH GRV RCSD PVT MRKG 12" | 7 | MOD URETH PM LINE 4" WITH GRV RCSD PVT MRKG 5" |
| 2 | PREF PL PM TD LN 7" WITH CONTRAST WITH GRV RCSD PVT MRKG 8" | 5 | PREF PL PM TD L 12" WITH GRV RCSD PVT MRKG 13" | 8 | MOD URETH PM LINE 8" WITH GRV RCSD PVT MRKG 9" |
| 3 | PREF PL PM TD L 9" WITH CONTRAST WITH GRV RCSD PVT MRKG 10" | 6 | PREF PL PM TD L 24" WITH GRV RCSD PVT MRKG 25" | 9 | MOD URETH PM LINE 12" WITH GRV RCSD PVT MRKG 13" |

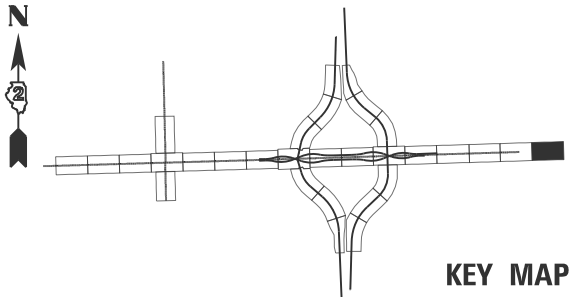

KEY MAP



USER NAME	=	DESIGNED	-	KAO	REVISED	-
		DRAWN	-	KAO	REVISED	-
		CHECKED	-	AMI	REVISED	-
PLOT DATE	= 2/6/2025	DATE	-	2/6/2025	REVISED	-

STATE OF ILLINOIS
DEPARTMENT OF TRANSPORTATION


PROPOSED PAVEMENT MARKING PLAN
IL 38

SCALE: SHEET 23 OF 30 SHEETS STA. 695+00 TO STA.

F.A.* RTE.	SECTION	COUNTY	TOTAL SHEETS	SHEET NO.
*	141-1HBR-3 & (9,10) R-3	OGLE	508	221
CONTRACT NO. 64N98				
ILLINOIS FED. AID PROJECT				

*FAI ROUTE 39 (I-39) & FAP 567 (IL 38)


MODEL: SHT_PLAN
FILE NAME: C:\Bentley\CONNECT101\Organization-Civil\DOT_Standards\Civil\DOT_Sheets.cad

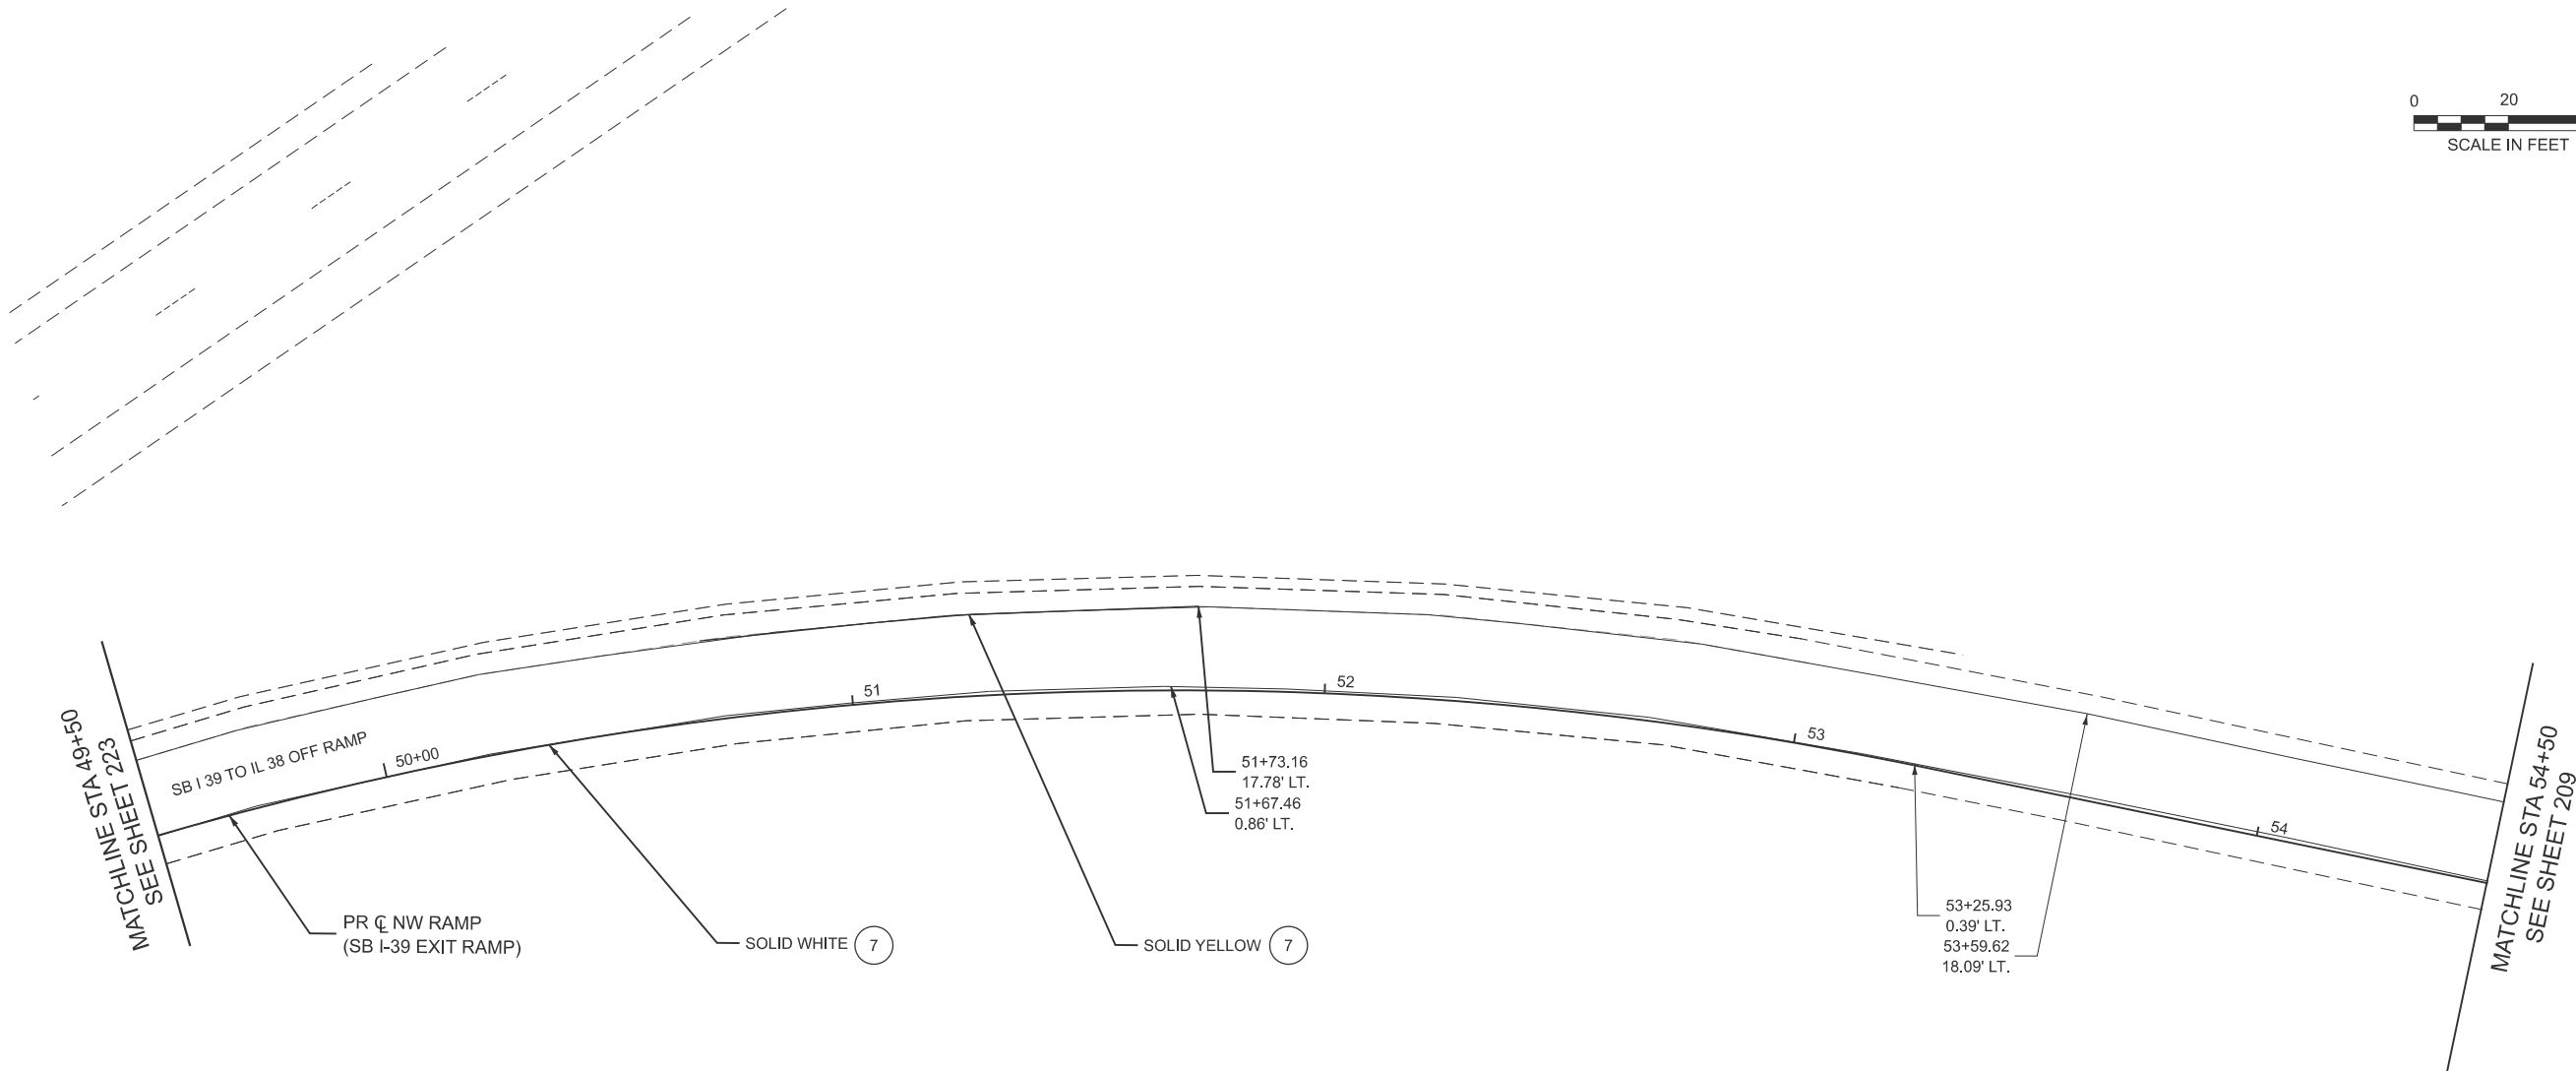

NOTES:
1. THE CONTRACTOR SHALL NOTIFY TRAFFIC OPERATIONS A MINIMUM OF 5 WORKING DAYS PRIOR TO PLACING PERMANENT PAVEMENT MARKINGS.

LEGEND

- | | | | | | |
|---|---|---|--|---|--|
| 1 | MOD URETH LTR & SYM WITH GRV RCSD PVT MRKG | 4 | PREF PL PM TD L 11" WITH CONTRAST WITH GRV RCSD PVT MRKG 12" | 7 | MOD URETH PM LINE 4" WITH GRV RCSD PVT MRKG 5" |
| 2 | PREF PL PM TD LN 7" WITH CONTRAST WITH GRV RCSD PVT MRKG 8" | 5 | PREF PL PM TD L 12" WITH GRV RCSD PVT MRKG 13" | 8 | MOD URETH PM LINE 8" WITH GRV RCSD PVT MRKG 9" |
| 3 | PREF PL PM TD L 9" WITH CONTRAST WITH GRV RCSD PVT MRKG 10" | 6 | PREF PL PM TD L 24" WITH GRV RCSD PVT MRKG 25" | 9 | MOD URETH PM LINE 12" WITH GRV RCSD PVT MRKG 13" |

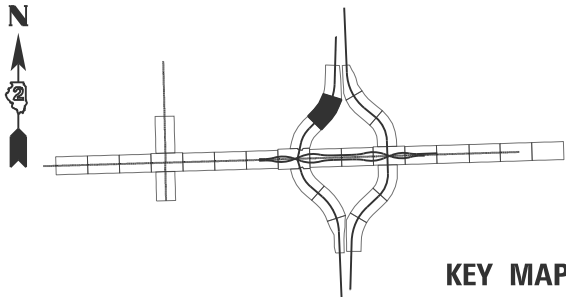

KEY MAP



USER NAME	=	DESIGNED	-	KAO	REVISED	-	
		DRAWN	-	KAO	REVISED	-	
		CHECKED	-	AMI	REVISED	-	
PLOT DATE	=	2/6/2025	DATE	-	2/6/2025	REVISED	-

STATE OF ILLINOIS
DEPARTMENT OF TRANSPORTATION

PROPOSED PAVEMENT MARKING PLAN
I-39 SB EXIT RAMP


SCALE: SHEET 24 OF 30 SHEETS STA. 49+50 TO STA. 54+50

F.A.* RTE.	SECTION	COUNTY	TOTAL SHEETS	SHEET NO.
*	141-1HBR-3 & (9,10) R-3	OGLE	508	222
CONTRACT NO. 64N98				
ILLINOIS FED. AID PROJECT				

*FAI ROUTE 39 (I-39) & FAP 567 (IL 38)

MODEL: SHT_PLAN
FILE NAME: C:\Bentley\CONNECT101\Organizaiton-Civil\DOT_Standards\Civil\DOT_Sheets.cad


MODEL: SHT_PLAN
FILE NAME: C:\Bentley\CONNECT101\Organization-Civil\DOT_Standards\Civil\DOT_Sheets.dwg

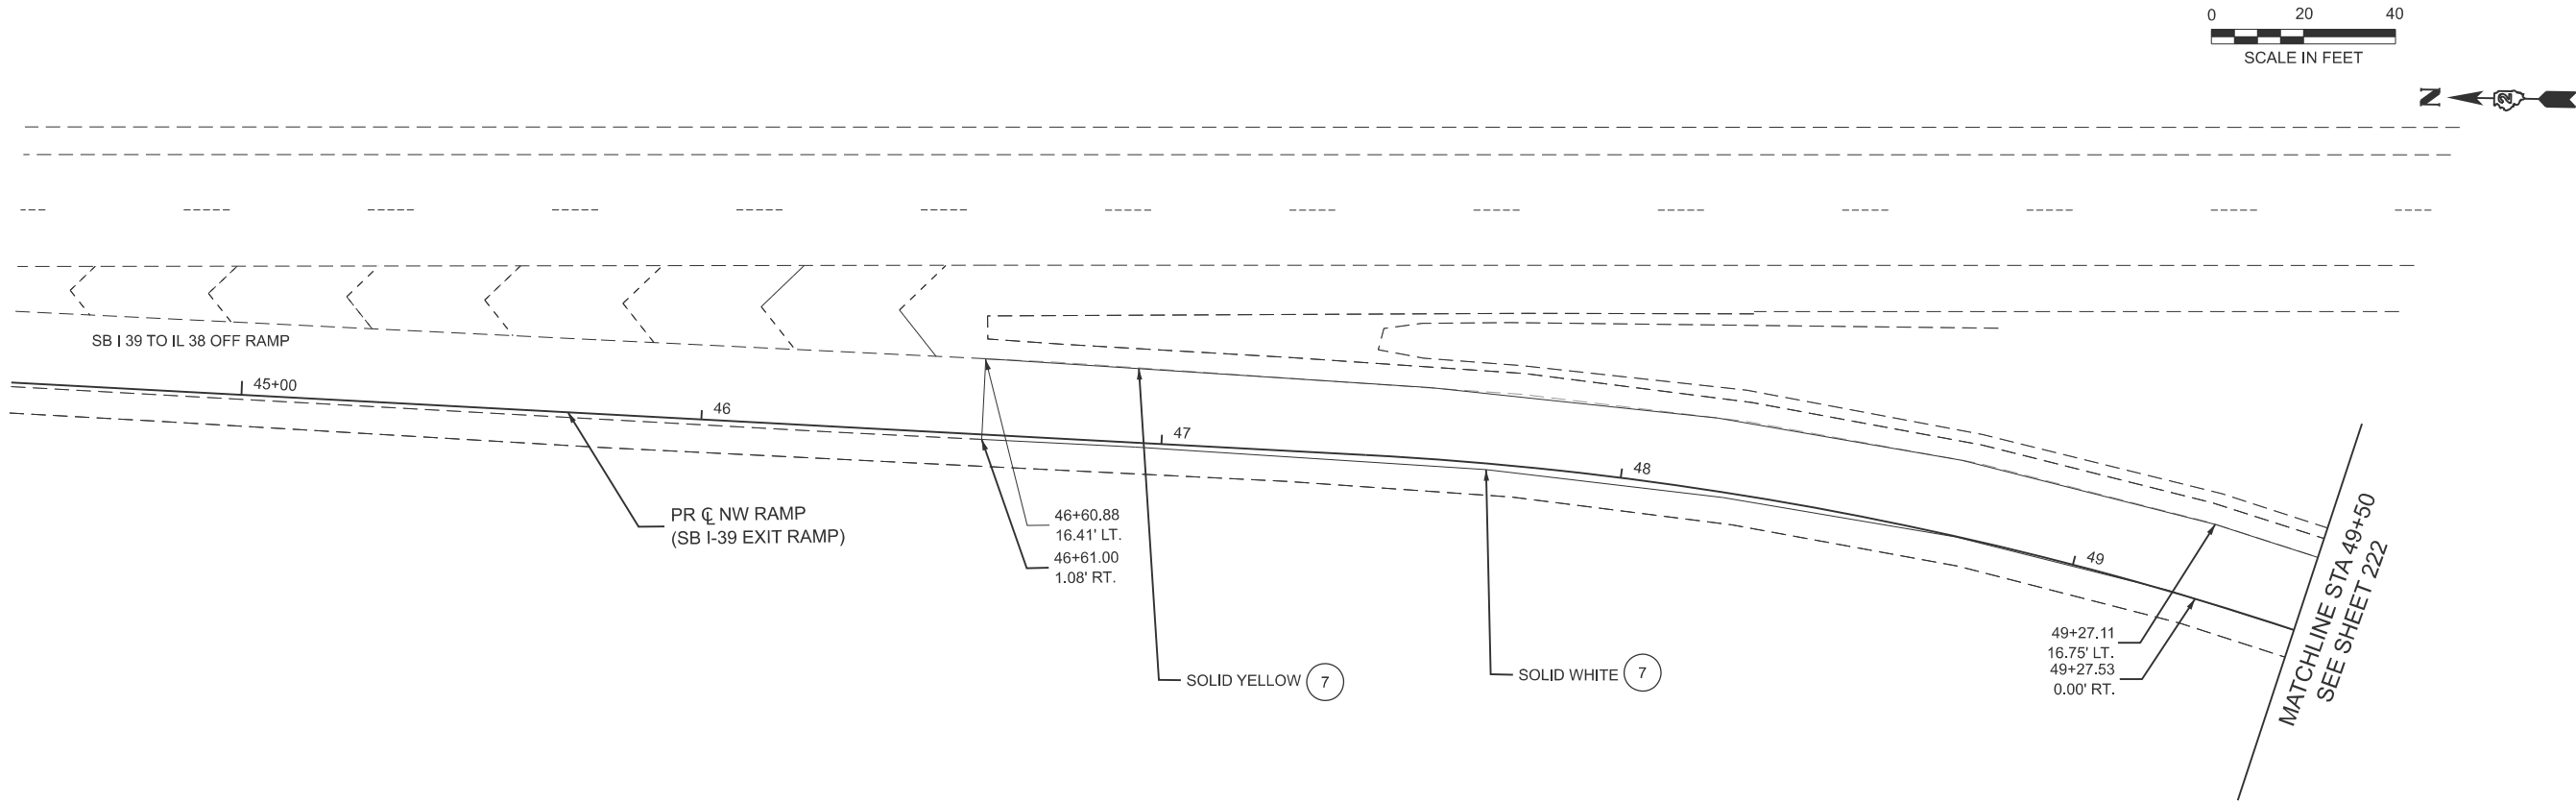

NOTES:
1. THE CONTRACTOR SHALL NOTIFY TRAFFIC OPERATIONS A MINIMUM OF 5 WORKING DAYS PRIOR TO PLACING PERMANENT PAVEMENT MARKINGS.

LEGEND

- | | | | | | |
|---|---|---|--|---|--|
| 1 | MOD URETH LTR & SYM WITH GRV RCSD PVT MRKG | 4 | PREF PL PM TD L 11" WITH CONTRAST WITH GRV RCSD PVT MRKG 12" | 7 | MOD URETH PM LINE 4" WITH GRV RCSD PVT MRKG 5" |
| 2 | PREF PL PM TD LN 7" WITH CONTRAST WITH GRV RCSD PVT MRKG 8" | 5 | PREF PL PM TD L 12" WITH GRV RCSD PVT MRKG 13" | 8 | MOD URETH PM LINE 8" WITH GRV RCSD PVT MRKG 9" |
| 3 | PREF PL PM TD L 9" WITH CONTRAST WITH GRV RCSD PVT MRKG 10" | 6 | PREF PL PM TD L 24" WITH GRV RCSD PVT MRKG 25" | 9 | MOD URETH PM LINE 12" WITH GRV RCSD PVT MRKG 13" |

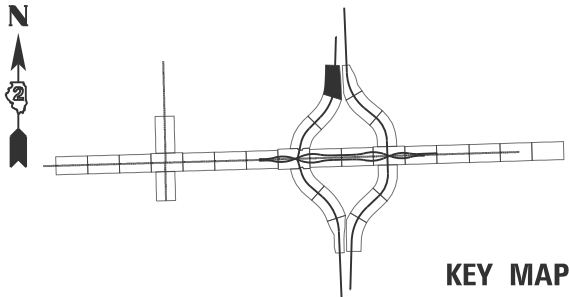

KEY MAP



USER NAME	=	DESIGNED	-	KAO	REVISED	-	
		DRAWN	-	KAO	REVISED	-	
		CHECKED	-	AMI	REVISED	-	
PLOT DATE	=	2/6/2025	DATE	-	2/6/2025	REVISED	-


STATE OF ILLINOIS
DEPARTMENT OF TRANSPORTATION

PROPOSED PAVEMENT MARKING PLAN
I-39 SB EXIT RAMP

SCALE: SHEET 25 OF 30 SHEETS STA. 44+50 TO STA. 49+50

F.A.* RTE.	SECTION	COUNTY	TOTAL SHEETS	SHEET NO.
*	141-1HBR-3 & (9,10) R-3	OGLE	508	223
CONTRACT NO. 64N98				
ILLINOIS FED. AID PROJECT				


*FAI ROUTE 39 (I-39) & FAP 567 (IL 38)

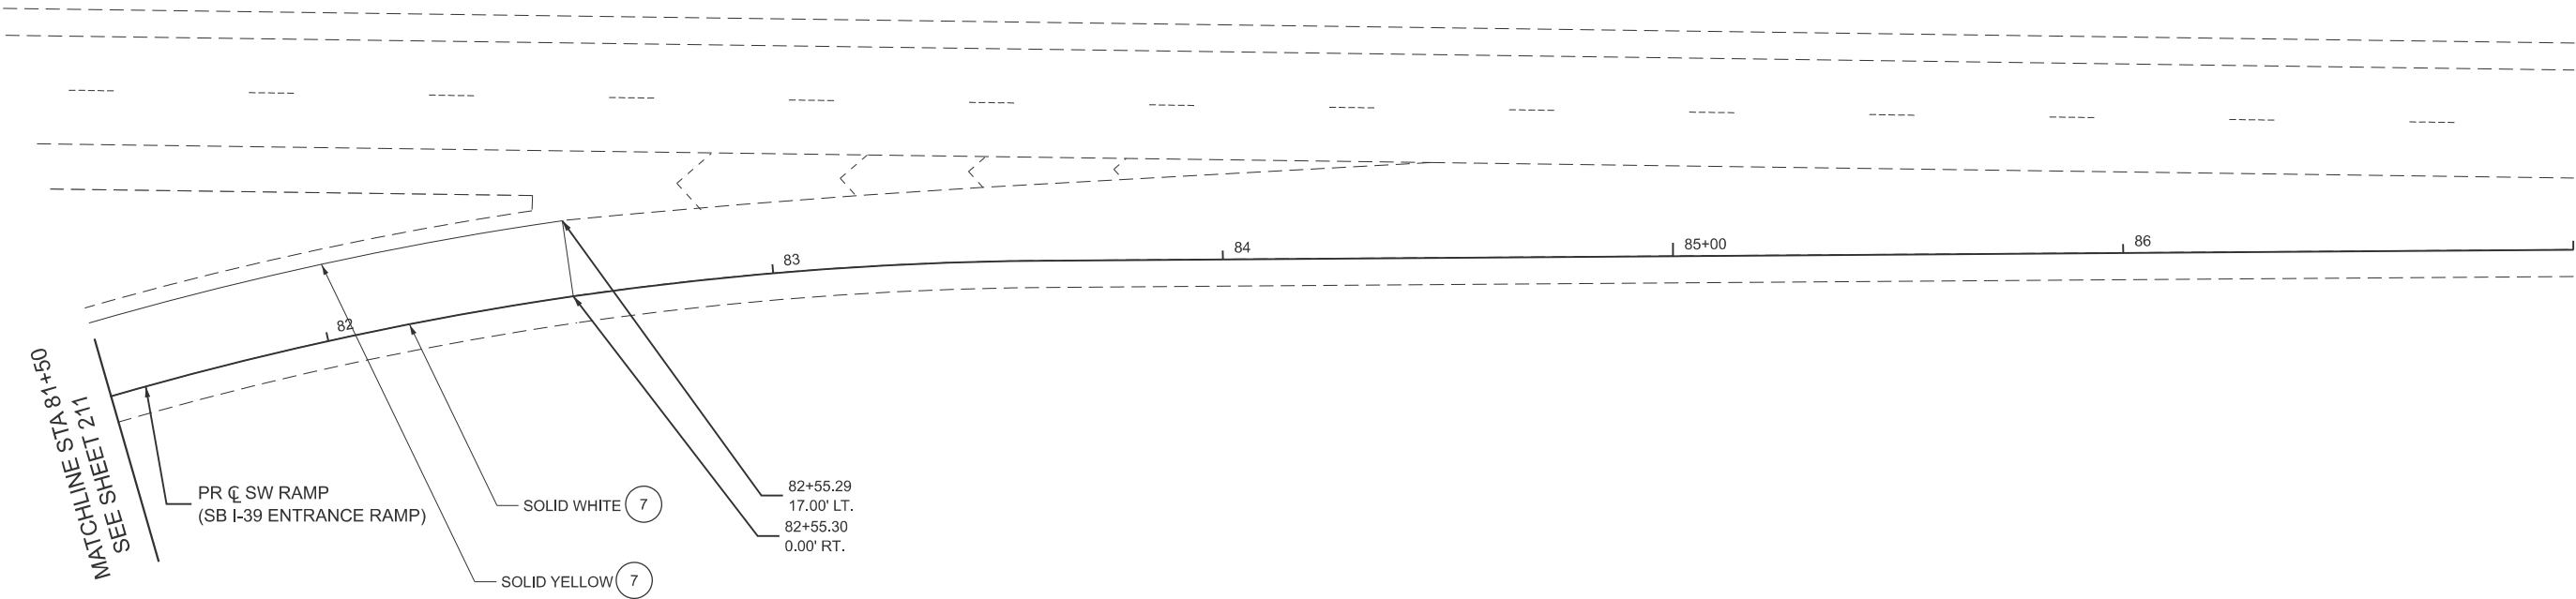

NOTES:
1. THE CONTRACTOR SHALL NOTIFY TRAFFIC OPERATIONS A MINIMUM OF 5 WORKING DAYS PRIOR TO PLACING PERMANENT PAVEMENT MARKINGS.

LEGEND

- | | | | | | |
|---|---|---|--|---|--|
| 1 | MOD URETH LTR & SYM WITH GRV RCSD PVT MRKG | 4 | PREF PL PM TD L 11" WITH CONTRAST WITH GRV RCSD PVT MRKG 12" | 7 | MOD URETH PM LINE 4" WITH GRV RCSD PVT MRKG 5" |
| 2 | PREF PL PM TD LN 7" WITH CONTRAST WITH GRV RCSD PVT MRKG 8" | 5 | PREF PL PM TD L 12" WITH GRV RCSD PVT MRKG 13" | 8 | MOD URETH PM LINE 8" WITH GRV RCSD PVT MRKG 9" |
| 3 | PREF PL PM TD L 9" WITH CONTRAST WITH GRV RCSD PVT MRKG 10" | 6 | PREF PL PM TD L 24" WITH GRV RCSD PVT MRKG 25" | 9 | MOD URETH PM LINE 12" WITH GRV RCSD PVT MRKG 13" |

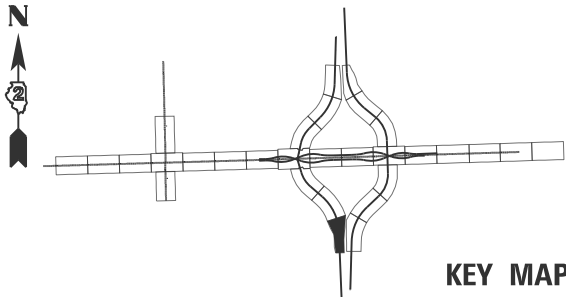

KEY MAP



USER NAME	=	DESIGNED	-	KAO	REVISED	-
		DRAWN	-	KAO	REVISED	-
		CHECKED	-	AMI	REVISED	-
PLOT DATE	= 2/6/2025	DATE	-	2/6/2025	REVISED	-

STATE OF ILLINOIS
DEPARTMENT OF TRANSPORTATION

PROPOSED PAVEMENT MARKING PLAN
I-39 SB ENTRANCE RAMP



SCALE: SHEET 26 OF 30 SHEETS STA. 81+50 TO STA. 87+00

F.A.* RTE.	SECTION	COUNTY	TOTAL SHEETS	SHEET NO.
*	141-1HBR-3 & (9,10) R-3	OGLE	508	224
CONTRACT NO. 64N98				
ILLINOIS FED. AID PROJECT				

*FAI ROUTE 39 (I-39) & FAP 567 (IL 38)

MODEL: SHT_PLAN
FILE NAME: C:\Bentley\CONNECT101\Organization-Civil\DOT_Standards\Civil\DOT_Sheets.dwg


MODEL: SHT_PLAN
FILE NAME: C:\Bentley\CONNECT101\Organizer-Civil\DOT_Standards\Civil\DOT_Sheets.dwg

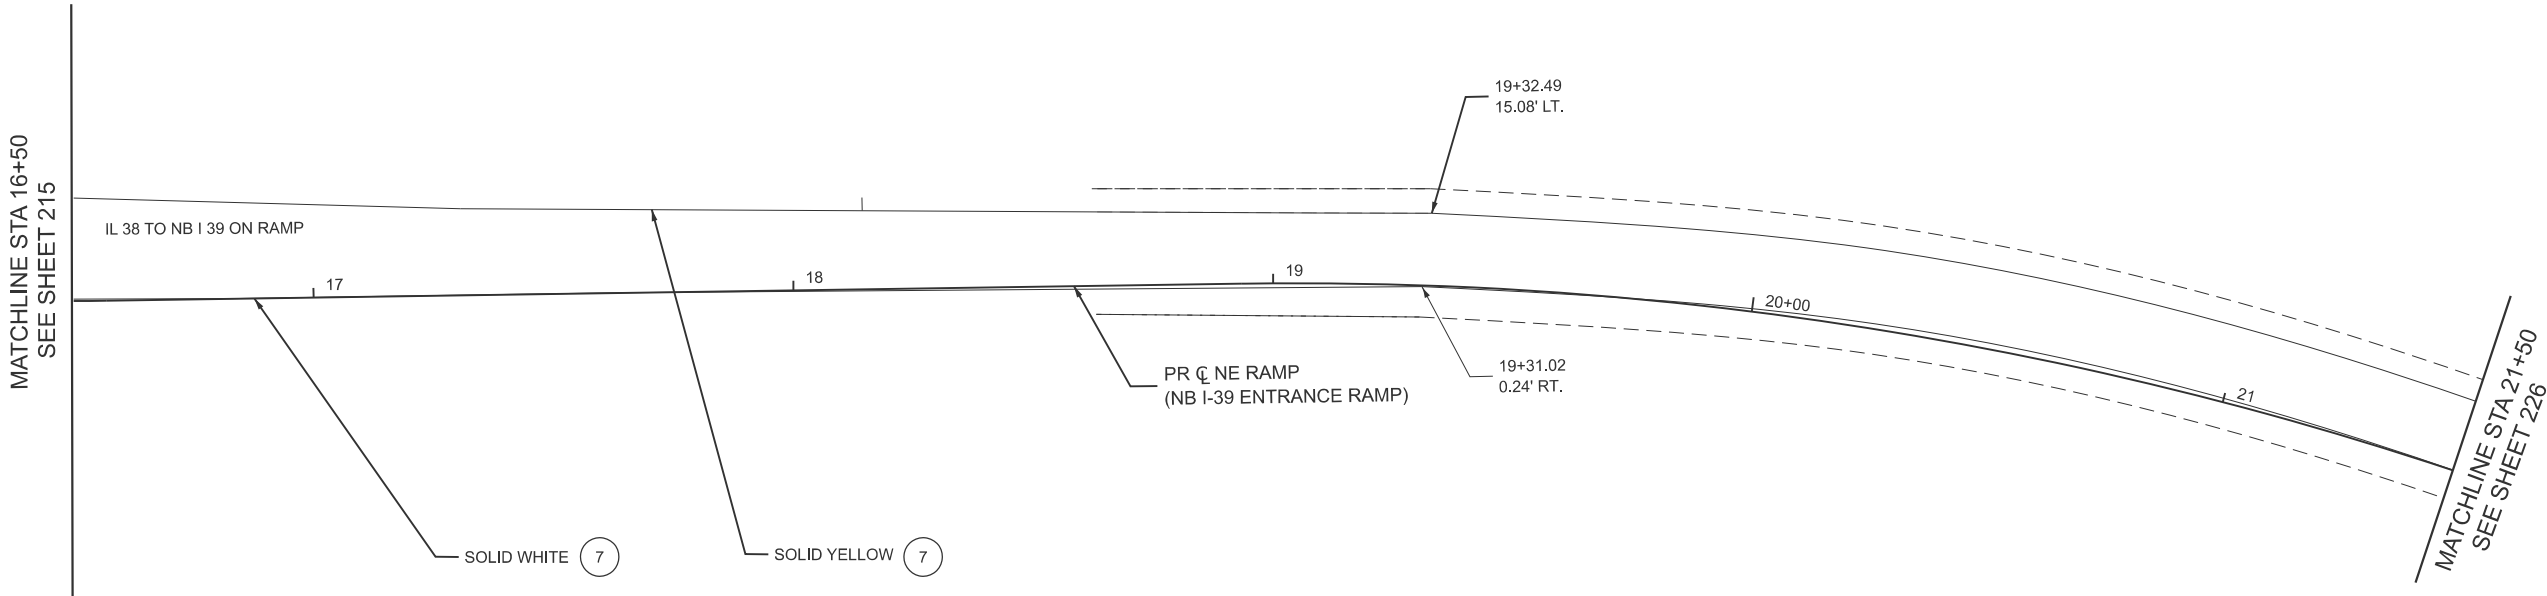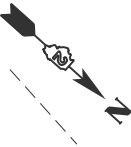

NOTES:
1. THE CONTRACTOR SHALL NOTIFY TRAFFIC OPERATIONS A MINIMUM OF 5 WORKING DAYS PRIOR TO PLACING PERMANENT PAVEMENT MARKINGS.

LEGEND

- | | | | | | |
|---|---|---|--|---|--|
| 1 | MOD URETH LTR & SYM WITH GRV RCSD PVT MRKG | 4 | PREF PL PM TD L 11" WITH CONTRAST WITH GRV RCSD PVT MRKG 12" | 7 | MOD URETH PM LINE 4" WITH GRV RCSD PVT MRKG 5" |
| 2 | PREF PL PM TD LN 7" WITH CONTRAST WITH GRV RCSD PVT MRKG 8" | 5 | PREF PL PM TD L 12" WITH GRV RCSD PVT MRKG 13" | 8 | MOD URETH PM LINE 8" WITH GRV RCSD PVT MRKG 9" |
| 3 | PREF PL PM TD L 9" WITH CONTRAST WITH GRV RCSD PVT MRKG 10" | 6 | PREF PL PM TD L 24" WITH GRV RCSD PVT MRKG 25" | 9 | MOD URETH PM LINE 12" WITH GRV RCSD PVT MRKG 13" |

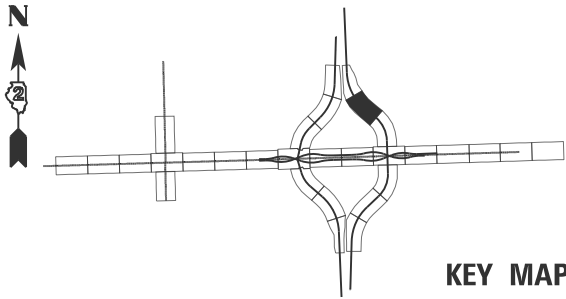

KEY MAP



USER NAME	=	DESIGNED -	KAO	REVISED -	
		DRAWN -	KAO	REVISED -	
		CHECKED -	AMI	REVISED -	
PLOT DATE	= 2/6/2025	DATE	- 2/6/2025	REVISED -	


STATE OF ILLINOIS
DEPARTMENT OF TRANSPORTATION

PROPOSED PAVEMENT MARKING PLAN
I-39 NB EXIT RAMP

SCALE: SHEET 27 OF 30 SHEETS STA. 16+50 TO STA. 21+50

F.A.* RTE.	SECTION	COUNTY	TOTAL SHEETS	SHEET NO.
*	141-1HBR-3 & (9,10) R-3	OGLE	508	225
CONTRACT NO. 64N98				
ILLINOIS FED. AID PROJECT				


*FAI ROUTE 39 (I-39) & FAP 567 (IL 38)

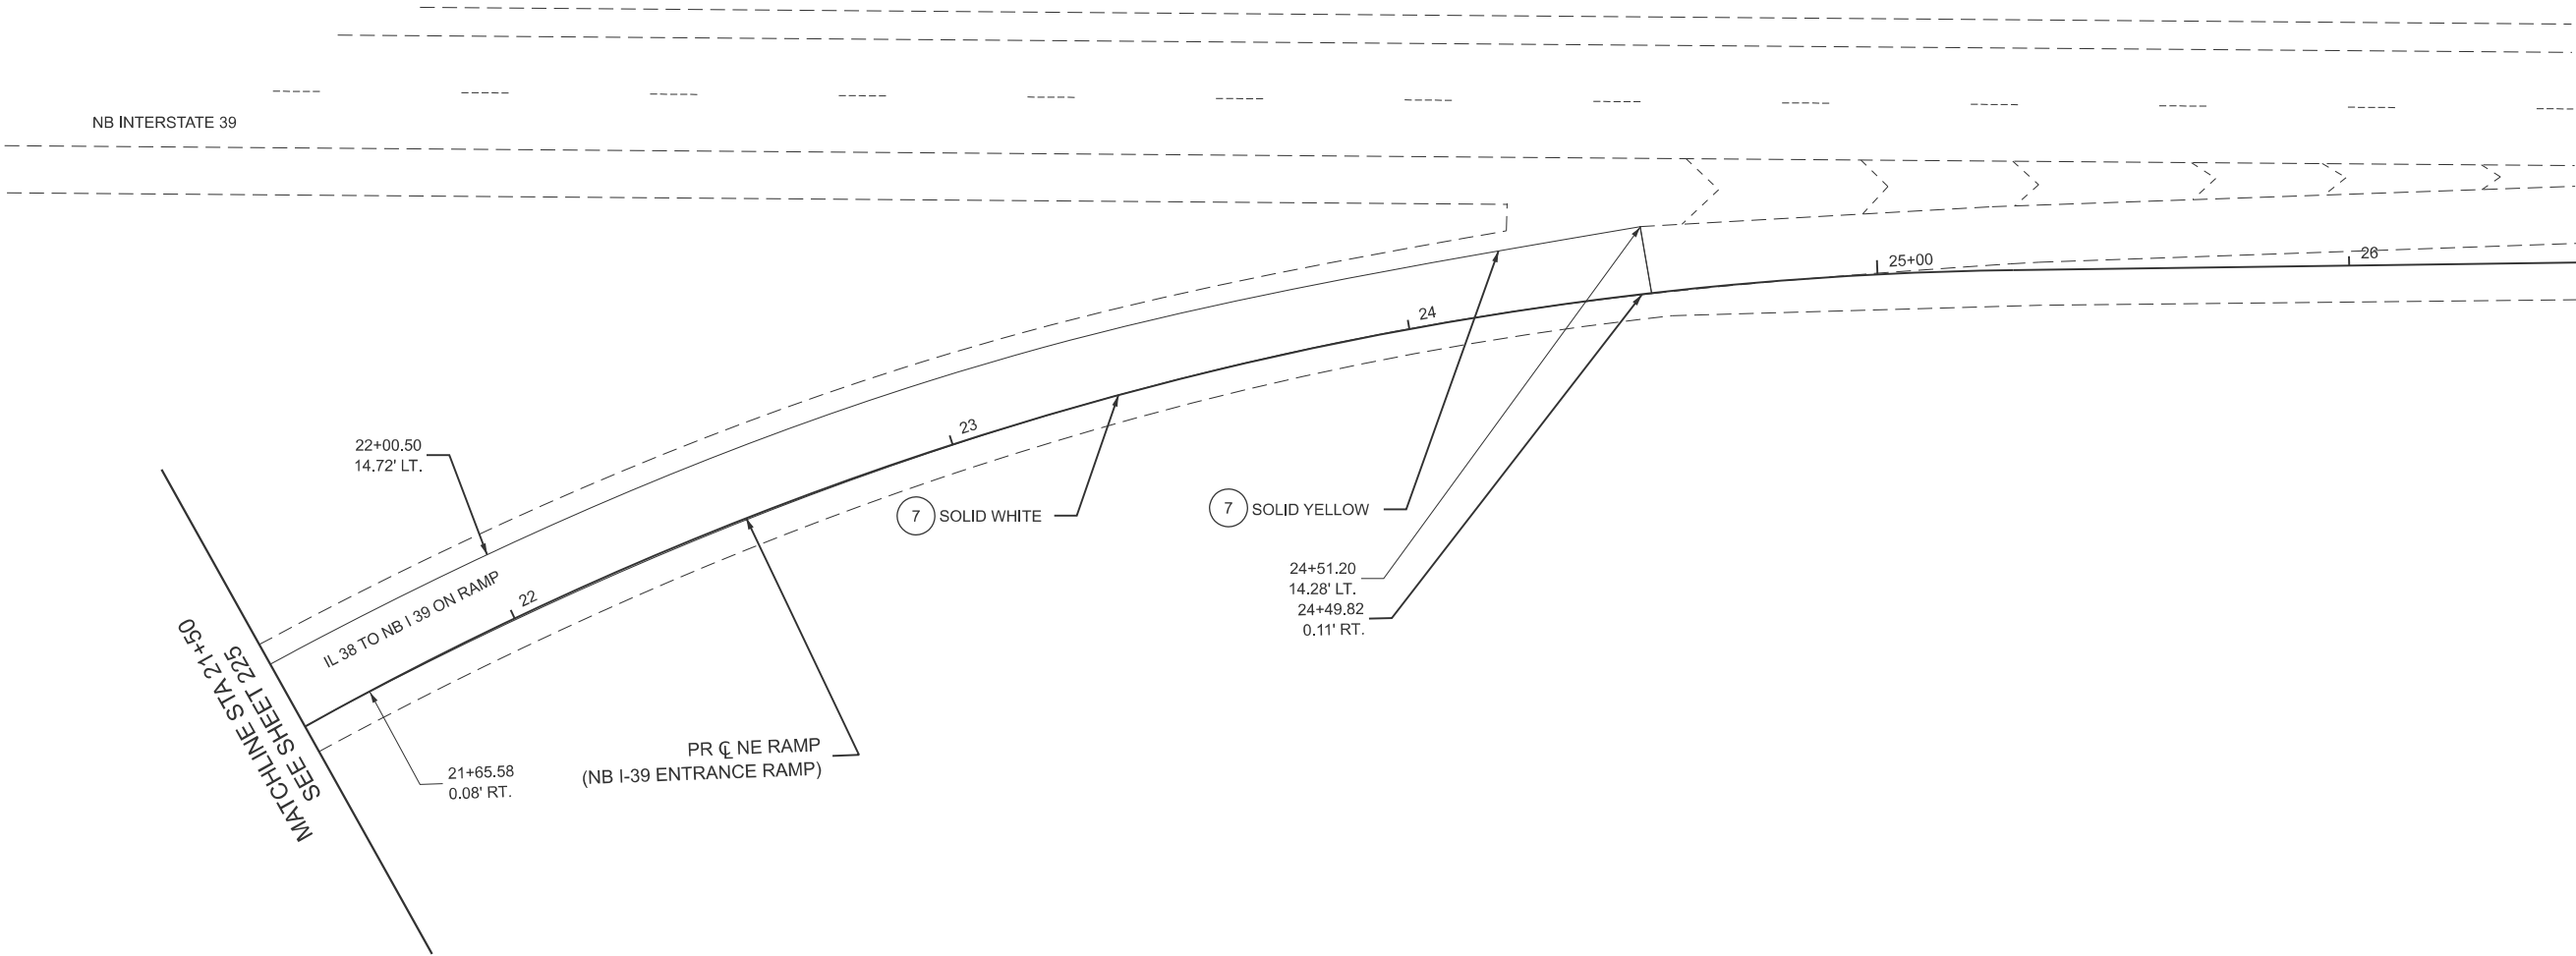

NOTES:
1. THE CONTRACTOR SHALL NOTIFY TRAFFIC OPERATIONS A MINIMUM OF 5 WORKING DAYS PRIOR TO PLACING PERMANENT PAVEMENT MARKINGS.

LEGEND

- | | | |
|---|--|--|
| 1 MOD URETH LTR & SYM WITH GRV RCSD PVT MRKG | 4 PREF PL PM TD L 11" WITH CONTRAST WITH GRV RCSD PVT MRKG 12" | 7 MOD URETH PM LINE 4" WITH GRV RCSD PVT MRKG 5" |
| 2 PREF PL PM TD LN 7" WITH CONTRAST WITH GRV RCSD PVT MRKG 8" | 5 PREF PL PM TD L 12" WITH GRV RCSD PVT MRKG 13" | 8 MOD URETH PM LINE 8" WITH GRV RCSD PVT MRKG 9" |
| 3 PREF PL PM TD L 9" WITH CONTRAST WITH GRV RCSD PVT MRKG 10" | 6 PREF PL PM TD L 24" WITH GRV RCSD PVT MRKG 25" | 9 MOD URETH PM LINE 12" WITH GRV RCSD PVT MRKG 13" |

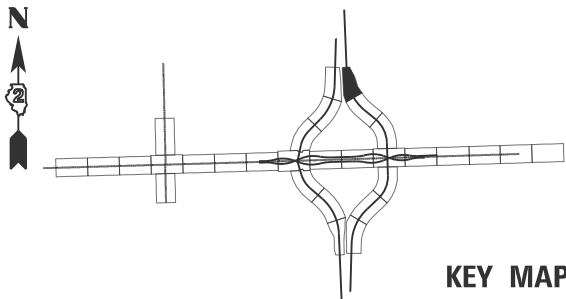

KEY MAP



USER NAME	=	DESIGNED	-	KAO	REVISED	-	
		DRAWN	-	KAO	REVISED	-	
		CHECKED	-	AMI	REVISED	-	
PLOT DATE	=	2/6/2025	DATE	-	2/6/2025	REVISED	-

STATE OF ILLINOIS
DEPARTMENT OF TRANSPORTATION

PROPOSED PAVEMENT MARKING PLAN
I-39 NB EXIT RAMP


SCALE: SHEET 28 OF 30 SHEETS STA. 21+50 TO STA. 26+45

F.A.* RTE.	SECTION	COUNTY	TOTAL SHEETS	SHEET NO.
*	141-1HBR-3 & (9,10) R-3	OGLE	508	226
CONTRACT NO. 64N98				
ILLINOIS FED. AID PROJECT				

*FAI ROUTE 39 (I-39) & FAP 567 (IL 38)

MODEL: SHT_PLAN
FILE NAME: C:\Bentley\CONNECT110\Organization-Civil\DOT_Standards\Civil\DOT_Sheets.cad


MODEL: SHT_PLAN
FILE NAME: C:\Bentley\CONNECT1101\Organizer-Civil\IDOT_Standards\Civil\IDOT_Sheets.cad

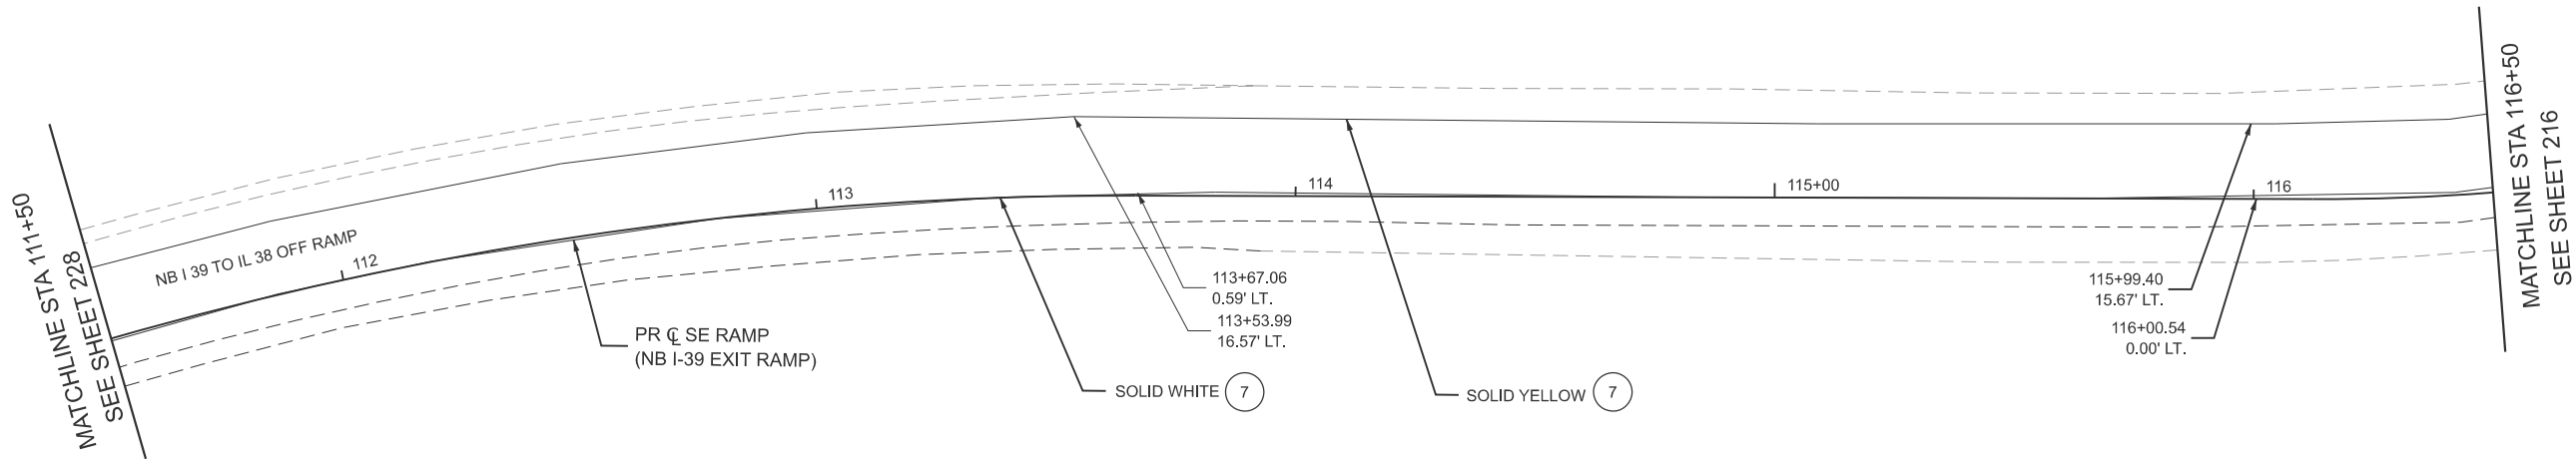

NOTES:
1. THE CONTRACTOR SHALL NOTIFY TRAFFIC OPERATIONS A MINIMUM OF 5 WORKING DAYS PRIOR TO PLACING PERMANENT PAVEMENT MARKINGS.

LEGEND

- | | | | | | |
|---|---|---|--|---|--|
| 1 | MOD URETH LTR & SYM WITH GRV RCSD PVT MRKG | 4 | PREF PL PM TD L 11" WITH CONTRAST WITH GRV RCSD PVT MRKG 12" | 7 | MOD URETH PM LINE 4" WITH GRV RCSD PVT MRKG 5" |
| 2 | PREF PL PM TD LN 7" WITH CONTRAST WITH GRV RCSD PVT MRKG 8" | 5 | PREF PL PM TD L 12" WITH GRV RCSD PVT MRKG 13" | 8 | MOD URETH PM LINE 8" WITH GRV RCSD PVT MRKG 9" |
| 3 | PREF PL PM TD L 9" WITH CONTRAST WITH GRV RCSD PVT MRKG 10" | 6 | PREF PL PM TD L 24" WITH GRV RCSD PVT MRKG 25" | 9 | MOD URETH PM LINE 12" WITH GRV RCSD PVT MRKG 13" |

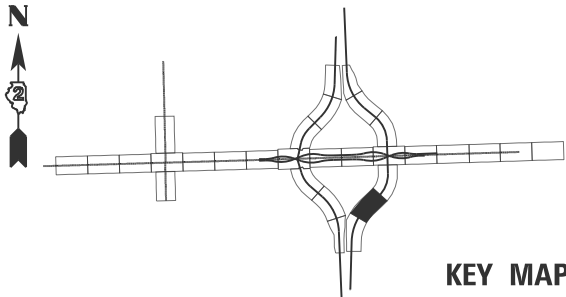

KEY MAP



USER NAME	=	DESIGNED	-	KAO	REVISED	-	
		DRAWN	-	KAO	REVISED	-	
		CHECKED	-	AMI	REVISED	-	
PLOT DATE	= 2/6/2025	DATE	-	2/6/2025	REVISED	-	


STATE OF ILLINOIS
DEPARTMENT OF TRANSPORTATION

PROPOSED PAVEMENT MARKING PLAN
I-39 NB EXIT RAMP

SCALE: SHEET 29 OF 30 SHEETS STA. 111+50 TO STA. 116+50

F.A.* RTE.	SECTION	COUNTY	TOTAL SHEETS	SHEET NO.
*	141-1HBR-3 & (9,10) R-3	OGLE	508	227
CONTRACT NO. 64N98				
ILLINOIS FED. AID PROJECT				


*FAI ROUTE 39 (I-39) & FAP 567 (IL 38)

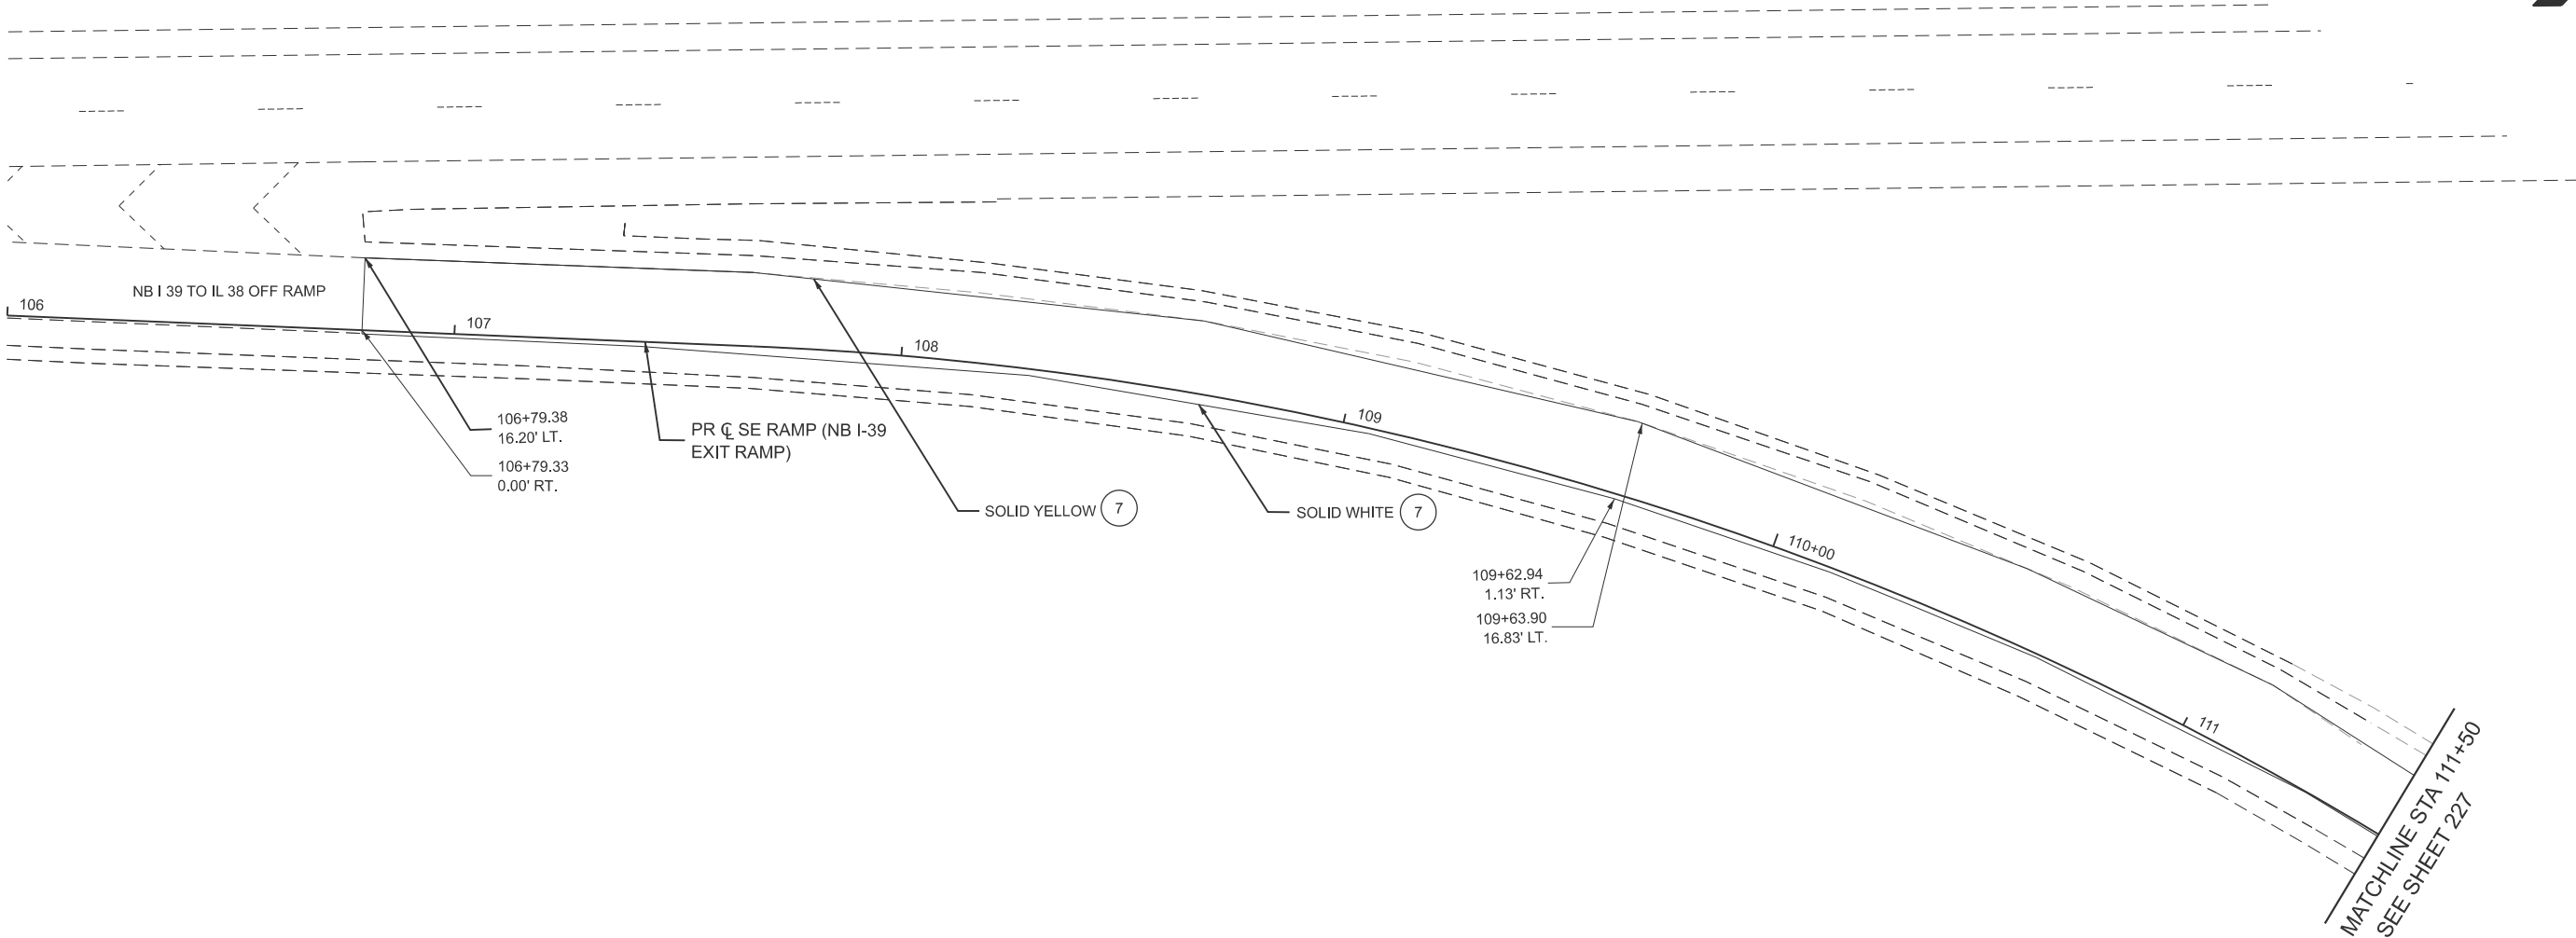

NOTES:
1. THE CONTRACTOR SHALL NOTIFY TRAFFIC OPERATIONS A MINIMUM OF 5 WORKING DAYS PRIOR TO PLACING PERMANENT PAVEMENT MARKINGS.

LEGEND

- | | | | | | |
|---|---|---|--|---|--|
| 1 | MOD URETH LTR & SYM WITH GRV RCSD PVT MRKG | 4 | PREF PL PM TD L 11" WITH CONTRAST WITH GRV RCSD PVT MRKG 12" | 7 | MOD URETH PM LINE 4" WITH GRV RCSD PVT MRKG 5" |
| 2 | PREF PL PM TD LN 7" WITH CONTRAST WITH GRV RCSD PVT MRKG 8" | 5 | PREF PL PM TD L 12" WITH GRV RCSD PVT MRKG 13" | 8 | MOD URETH PM LINE 8" WITH GRV RCSD PVT MRKG 9" |
| 3 | PREF PL PM TD L 9" WITH CONTRAST WITH GRV RCSD PVT MRKG 10" | 6 | PREF PL PM TD L 24" WITH GRV RCSD PVT MRKG 25" | 9 | MOD URETH PM LINE 12" WITH GRV RCSD PVT MRKG 13" |

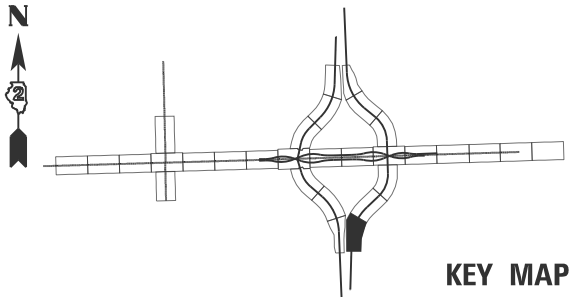

KEY MAP



USER NAME	=	DESIGNED	-	KAO	REVISED	-	
		DRAWN	-	KAO	REVISED	-	
		CHECKED	-	AMI	REVISED	-	
PLOT DATE	=	2/6/2025	DATE	-	2/6/2025	REVISED	-

STATE OF ILLINOIS
DEPARTMENT OF TRANSPORTATION


PROPOSED PAVEMENT MARKING PLAN
I-39 NB EXIT RAMP

SCALE: SHEET 30 OF 30 SHEETS STA. 106+00 TO STA. 111+50

F.A.* RTE.	SECTION	COUNTY	TOTAL SHEETS	SHEET NO.
*	141-1HBR-3 & (9,10) R-3	OGLE	508	228
CONTRACT NO. 64N98				
ILLINOIS FED. AID PROJECT				


*FAI ROUTE 39 (I-39) & FAP 567 (IL 38)

MODEL: SHT_PLAN
FILE NAME: C:\Bentley\CONNECT101\Organization-Civil\DOT_Standards\Civil\DOT_Sheets.cad

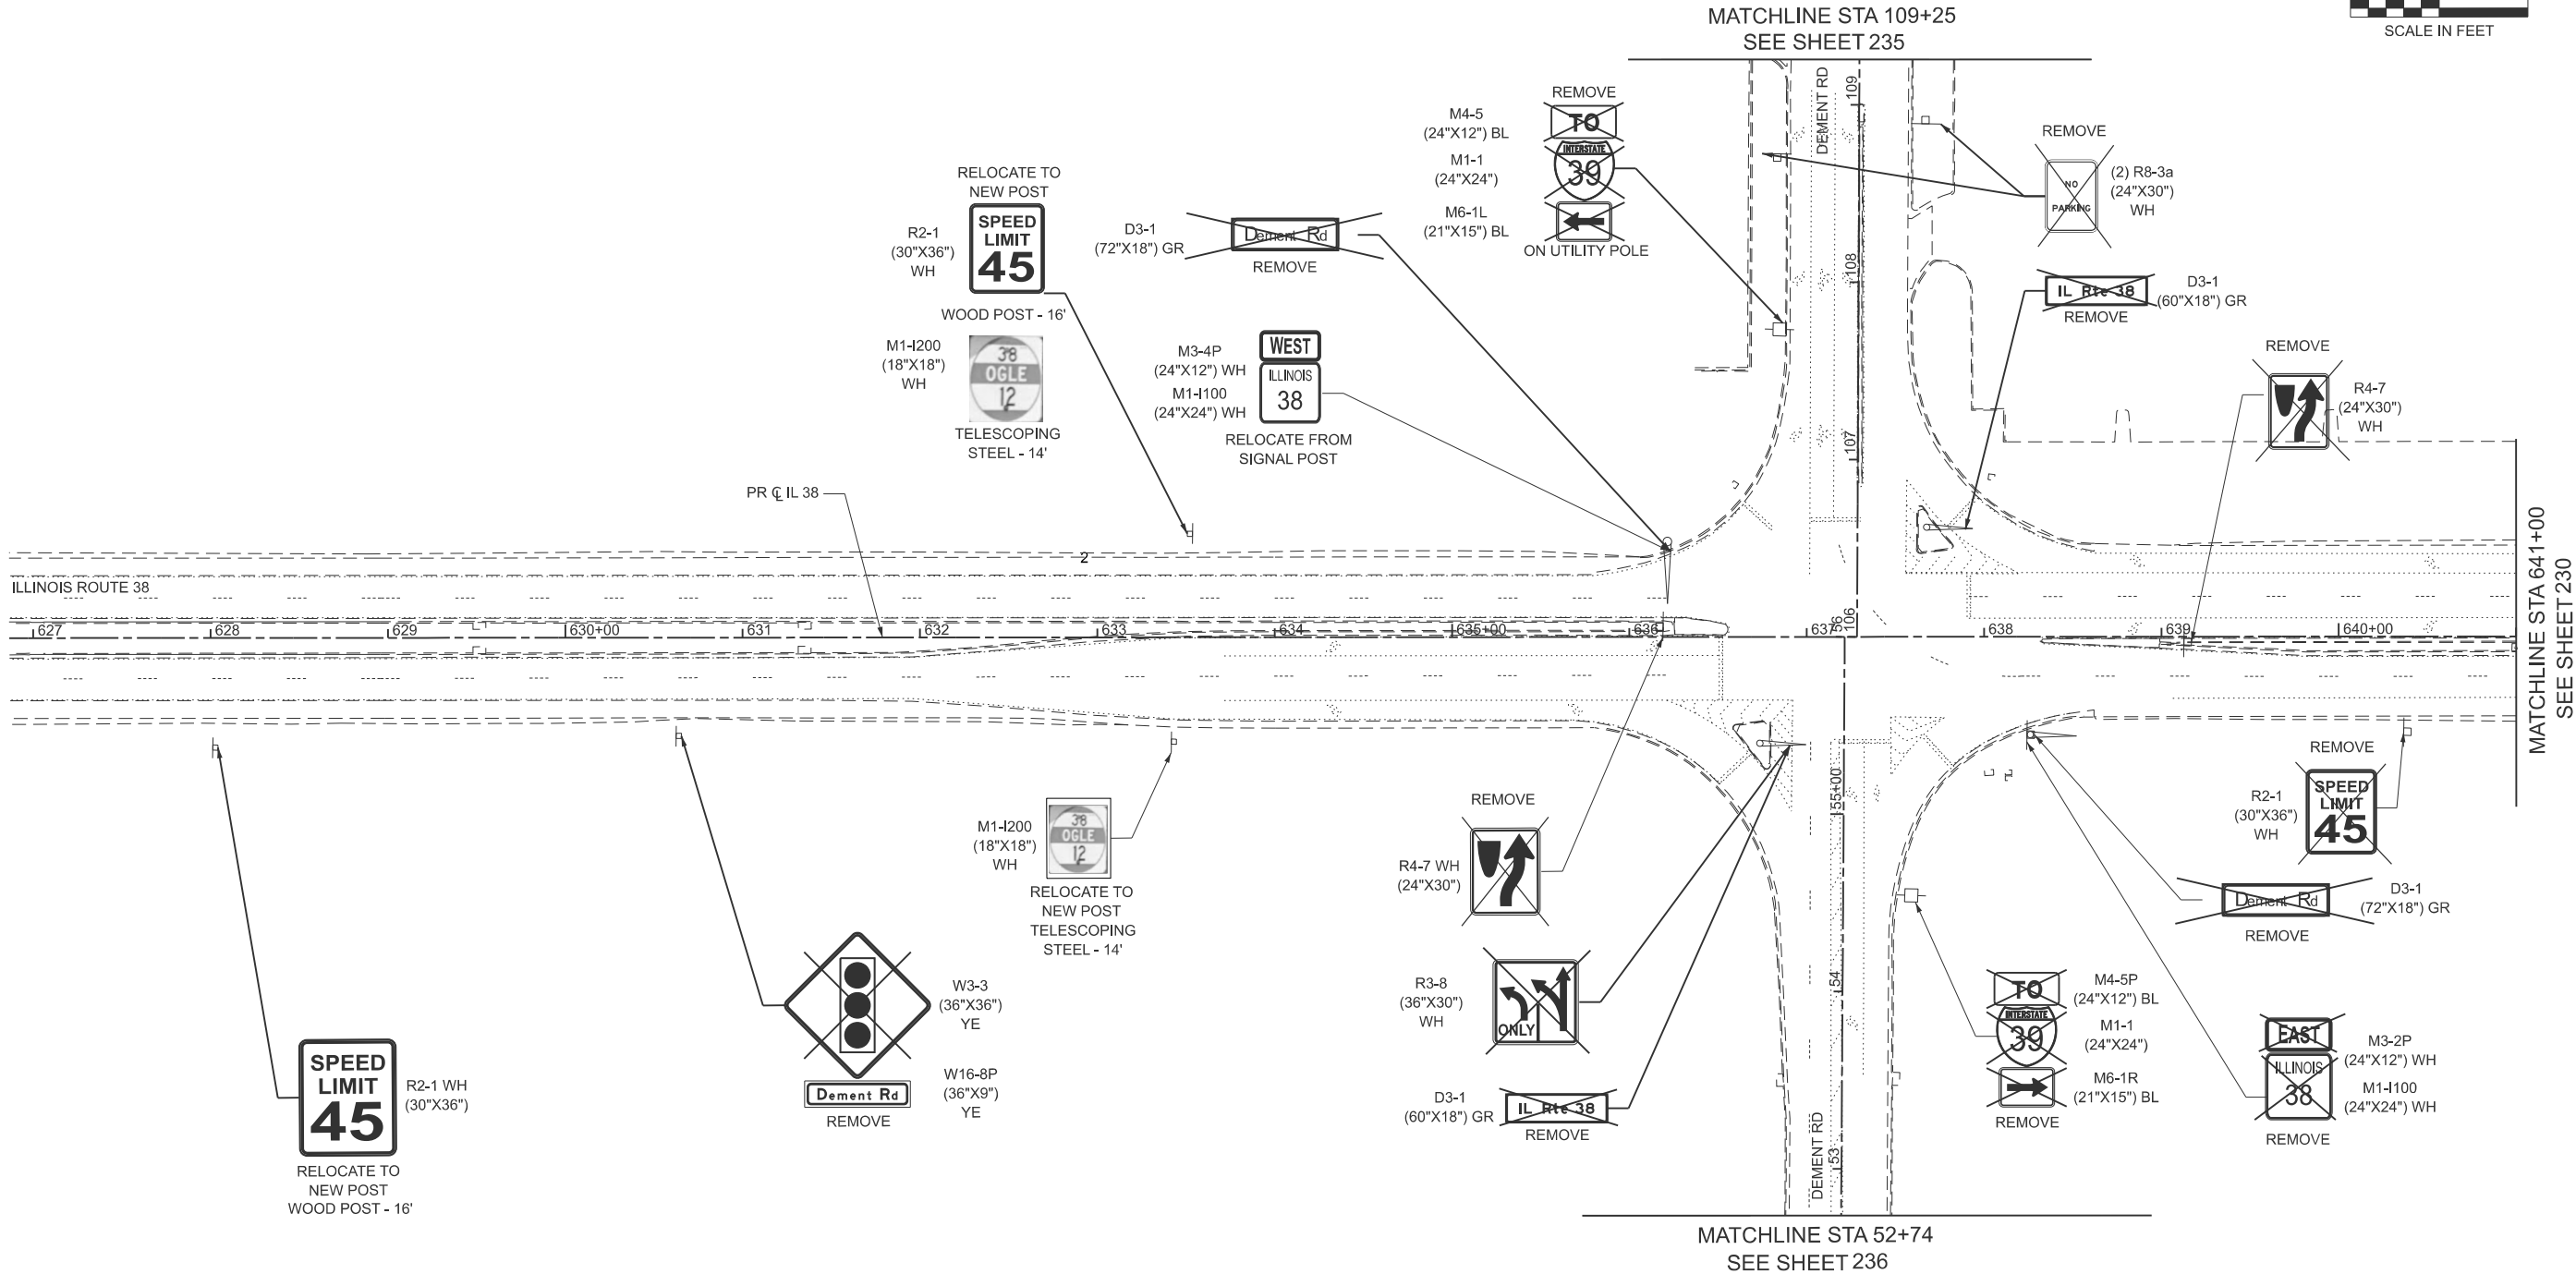

LEGEND

- EXISTING SIGN TO REMAIN OR TO BE REMOVED AND REINSTALLED
- EXISTING SIGN TO REMOVED

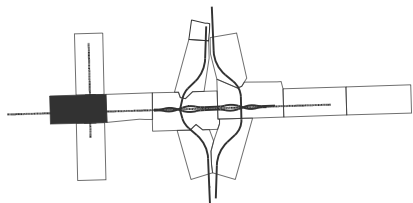

KEY MAP



USER NAME	=	DESIGNED	-	KAO	REVISED	-
		DRAWN	-	KAO	REVISED	-
		CHECKED	-	AMI	REVISED	-
PLOT DATE	= 2/6/2025	DATE	-	2/6/2025	REVISED	-



STATE OF ILLINOIS
DEPARTMENT OF TRANSPORTATION

SIGNING REMOVAL
IL 38

SCALE: SHEET 1 OF 15 SHEETS STA. 629+00.00 TO STA. 641+00.00


F.A.* RTE.	SECTION	COUNTY	TOTAL SHEETS	SHEET NO.
*	141-1HBR-3 & (9,10) R-3	OGLE	508	229
CONTRACT NO. 64N98				

ILLINOIS FED. AID PROJECT
*FAI ROUTE 39 (I-39) & FAP 567 (IL 38)

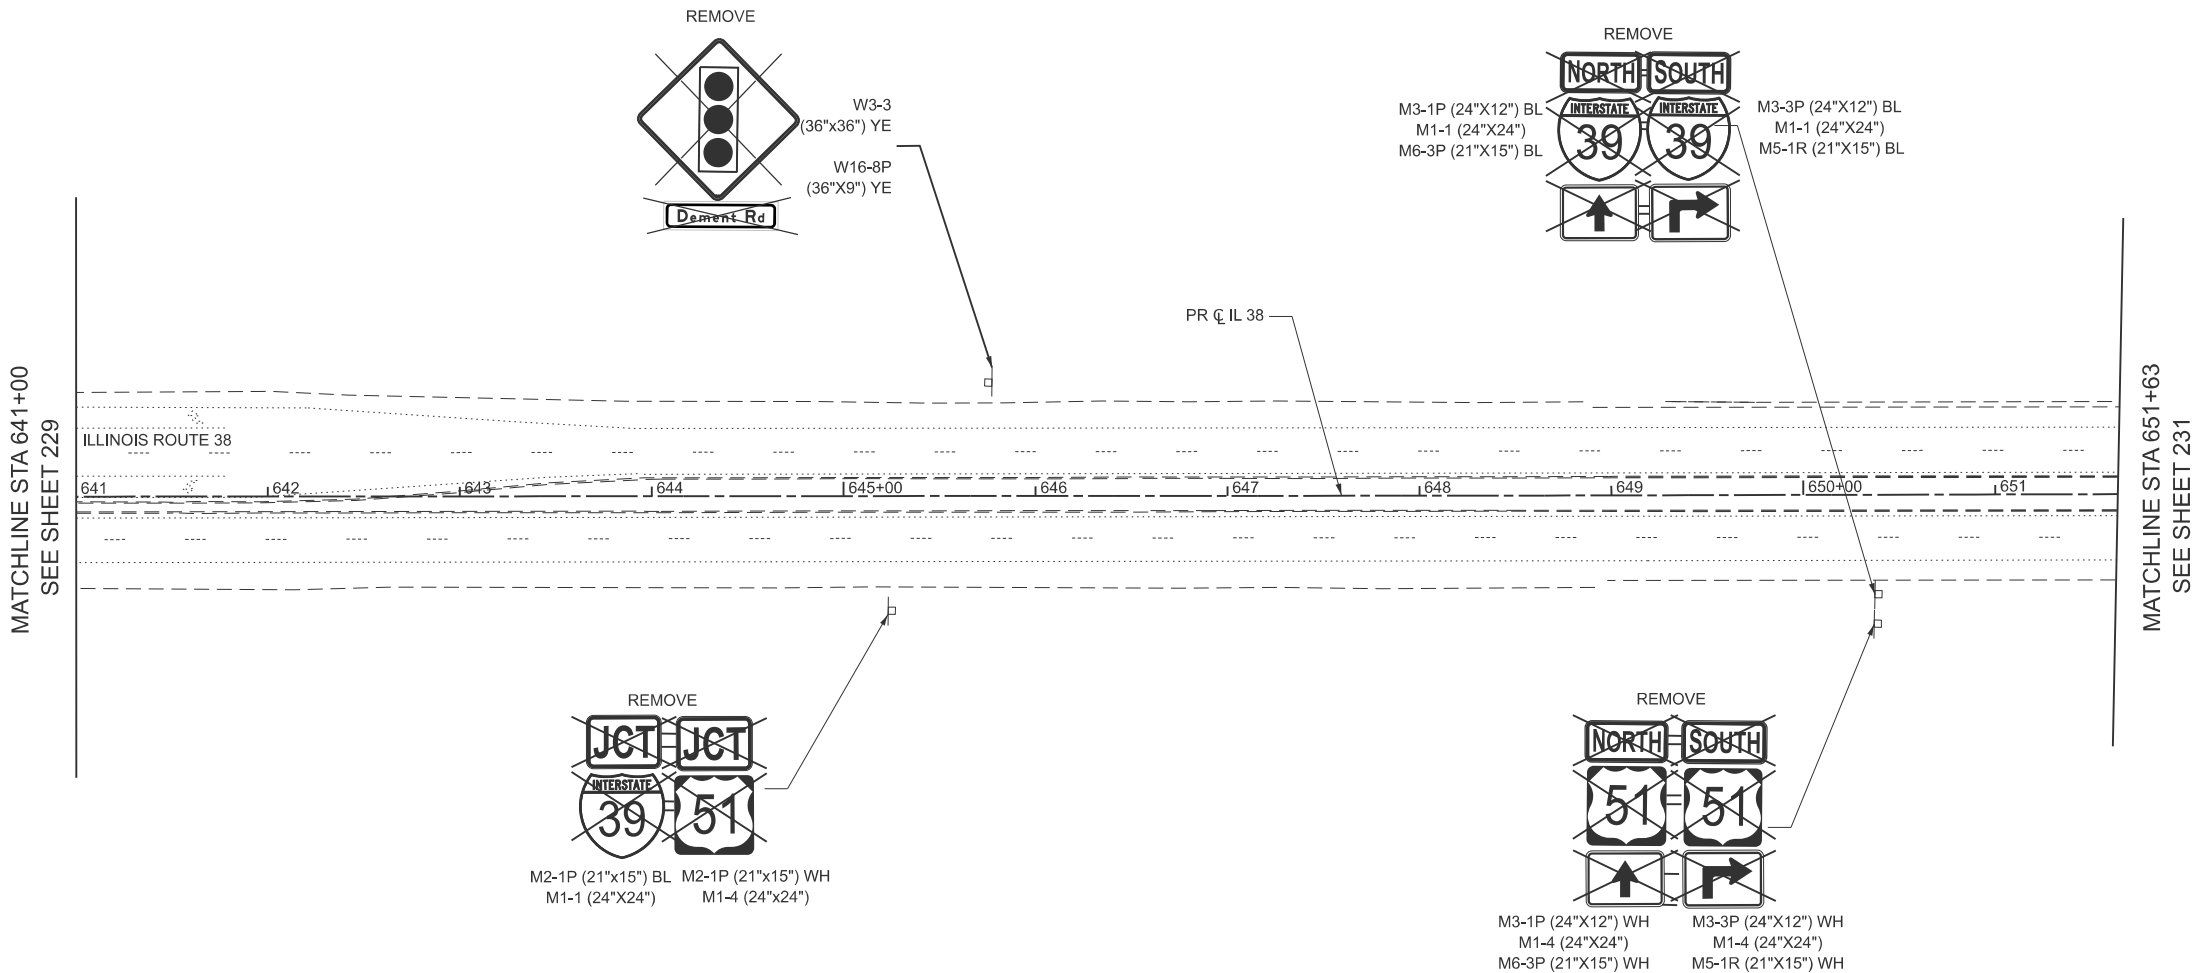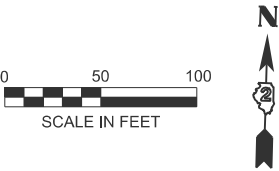

LEGEND

- EXISTING SIGN TO REMAIN OR TO BE REMOVED AND REINSTALLED
- EXISTING SIGN TO REMOVED

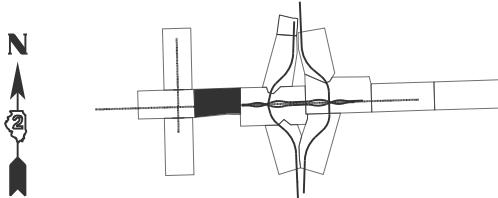

KEY MAP



USER NAME	=	DESIGNED	-	KAO	REVISED	-
		DRAWN	-	KAO	REVISED	-
		CHECKED	-	AMI	REVISED	-
PLOT DATE	= 2/6/2025	DATE	-	2/6/2025	REVISED	-

STATE OF ILLINOIS
DEPARTMENT OF TRANSPORTATION


SIGNING REMOVAL
IL 38

SCALE: SHEET 2 OF 13 SHEETS STA. 641+00.00 TO STA. 651+63.00

F.A.* RTE.	SECTION	COUNTY	TOTAL SHEETS	SHEET NO.
*	141-1HBR-3 & (9,10) R-3	OGLE	508	230
CONTRACT NO. 64N98				
ILLINOIS FED. AID PROJECT				

*FAI ROUTE 39 (I-39) & FAP 567 (IL 38)

MODEL: SHT_PLAN
FILE NAME: C:\Bentley\CONNECT101\Organization-Civil\DOT_Standards\Civil\DOT_Sheets.cad

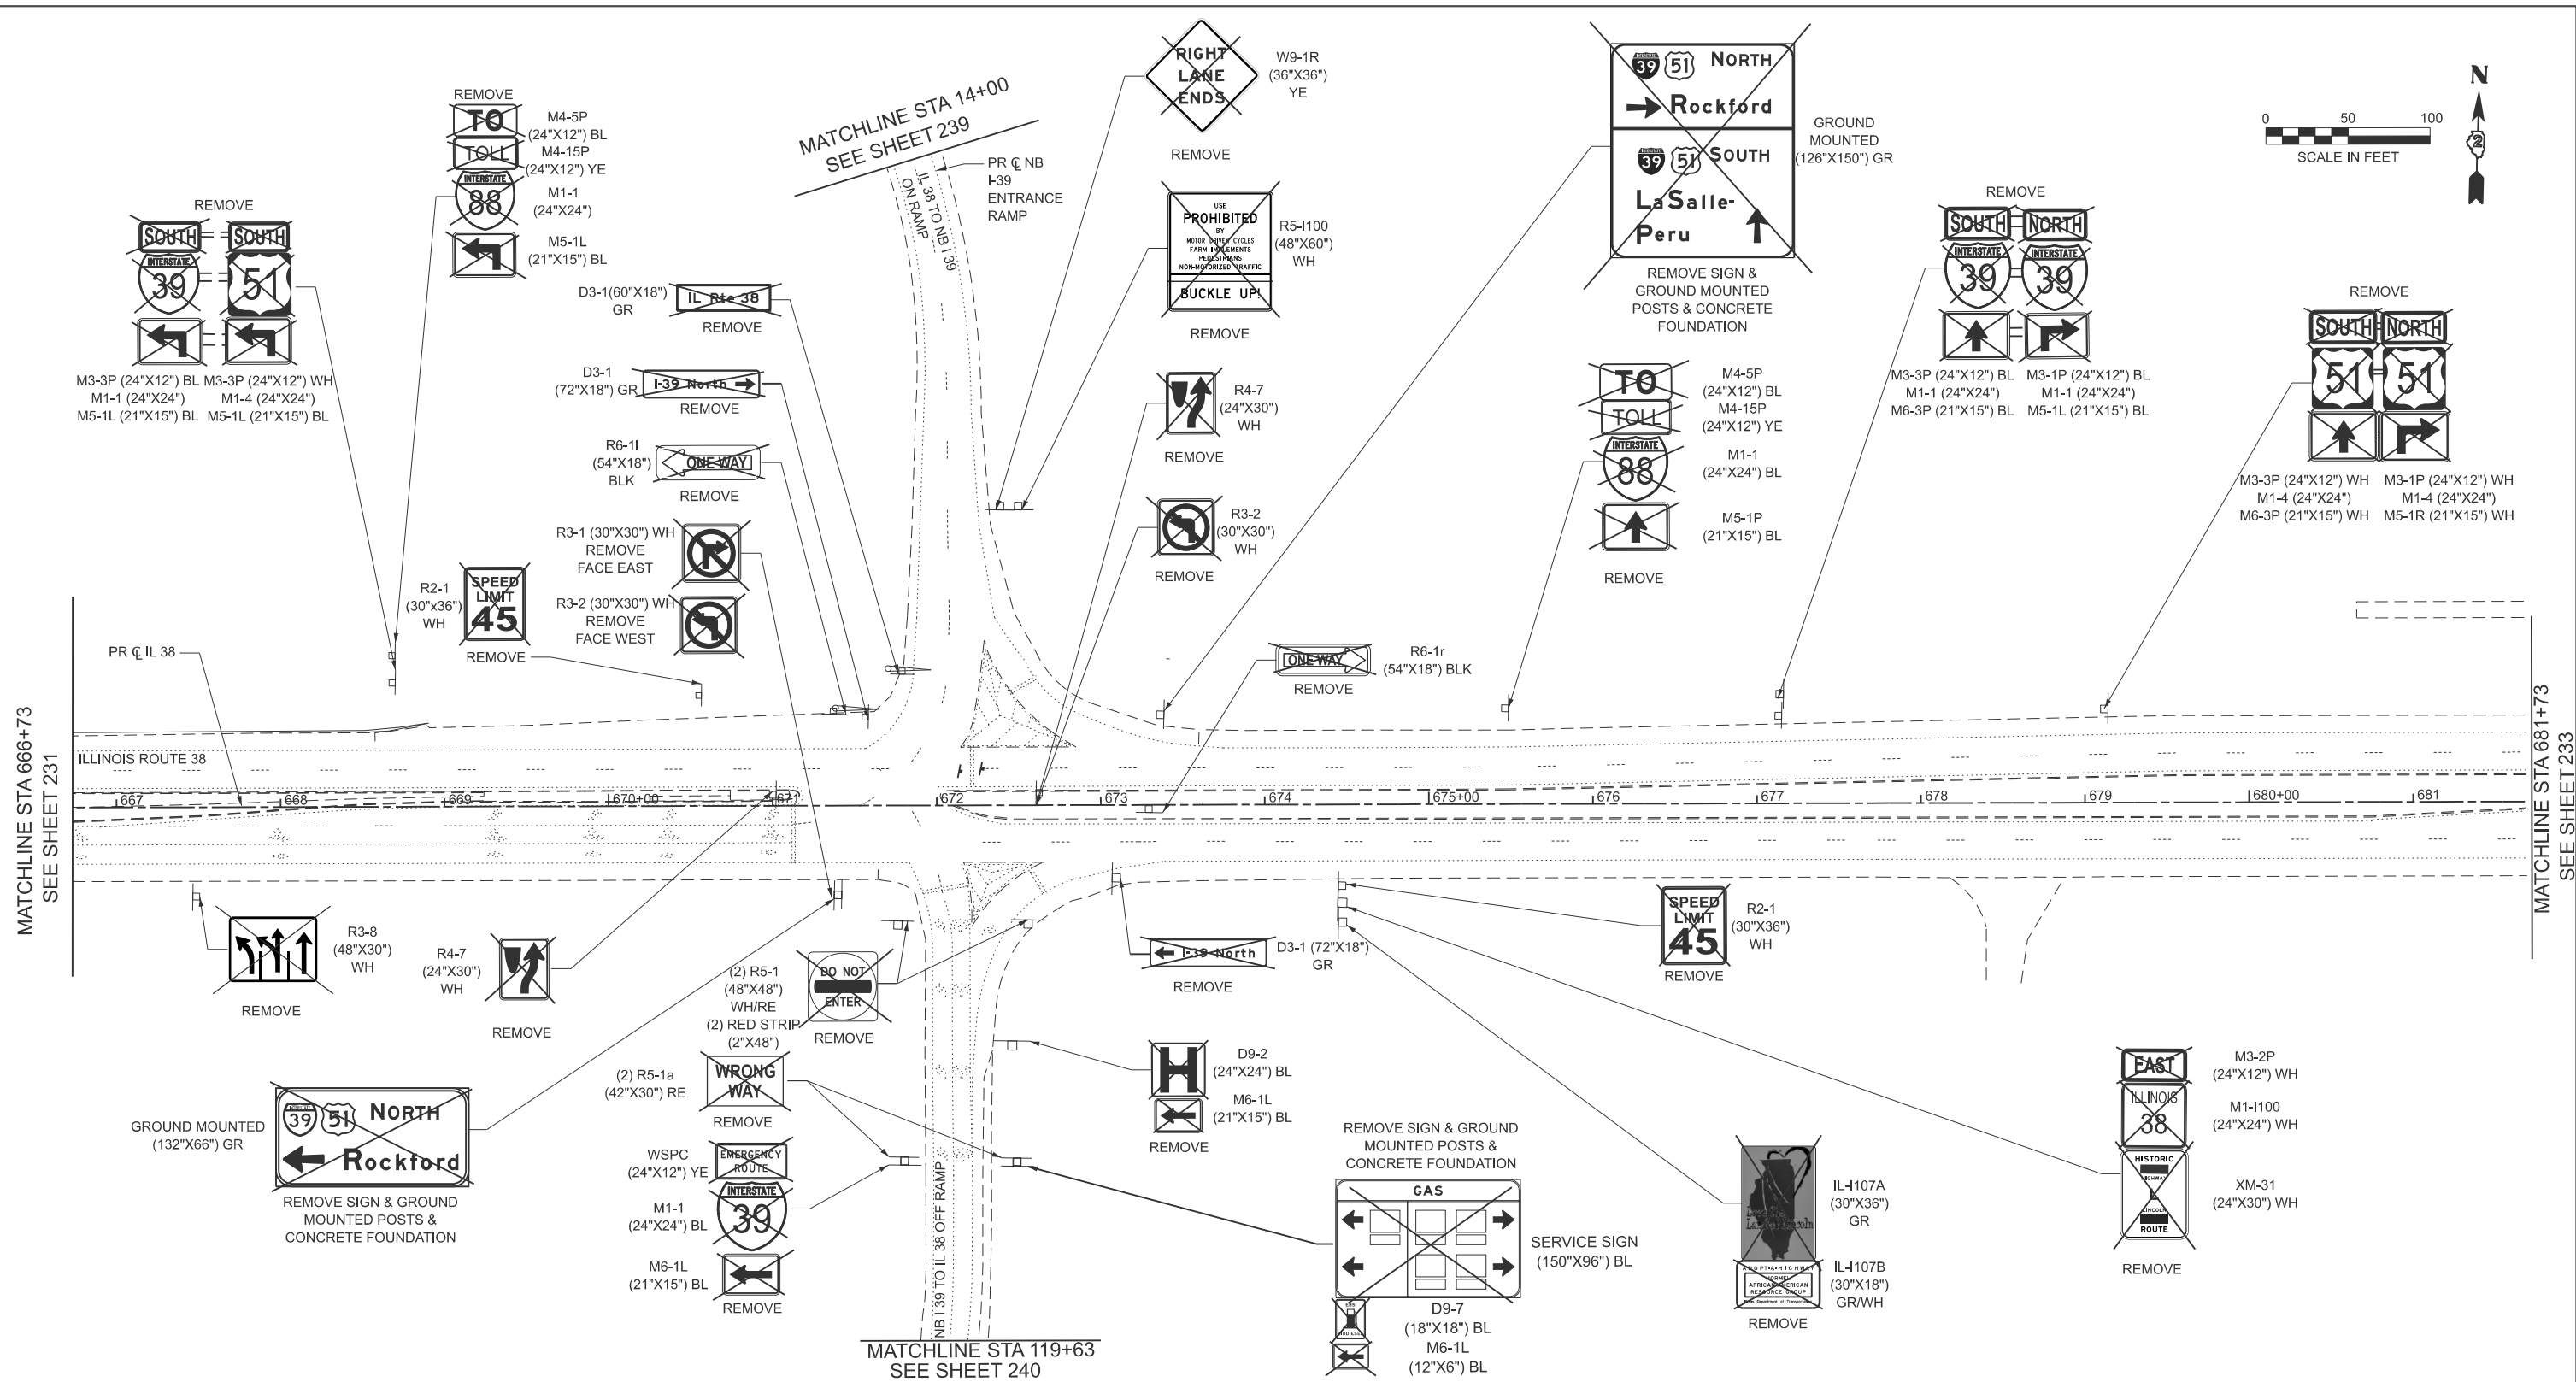

LEGEND

- EXISTING SIGN TO REMAIN OR TO BE REMOVED AND REINSTALLED
- EXISTING SIGN TO REMOVED



USER NAME	=	DESIGNED -	KAO	REVISED -	
		DRAWN -	KAO	REVISED -	
		CHECKED -	AMI	REVISED -	
PLOT DATE	= 2/6/2025	DATE	= 2/6/2025	REVISED -	


STATE OF ILLINOIS
DEPARTMENT OF TRANSPORTATION

SIGNING REMOVAL
IL 38 AT I-39


SCALE: SHEET 4 OF 13 SHEETS STA. 666+73.00 TO STA. 681+73.00

F.A.* RTE.	SECTION	COUNTY	TOTAL SHEETS	SHEET NO.
*	141-1HBR-3 & (9,10) R-3	OGLE	508	232
CONTRACT NO. 64N98				

ILLINOIS FED. AID PROJECT
*FAI ROUTE 39 (I-39) & FAP 567 (IL 38)

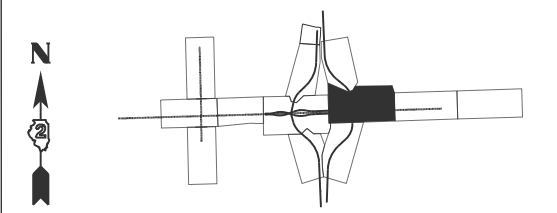


KEY MAP

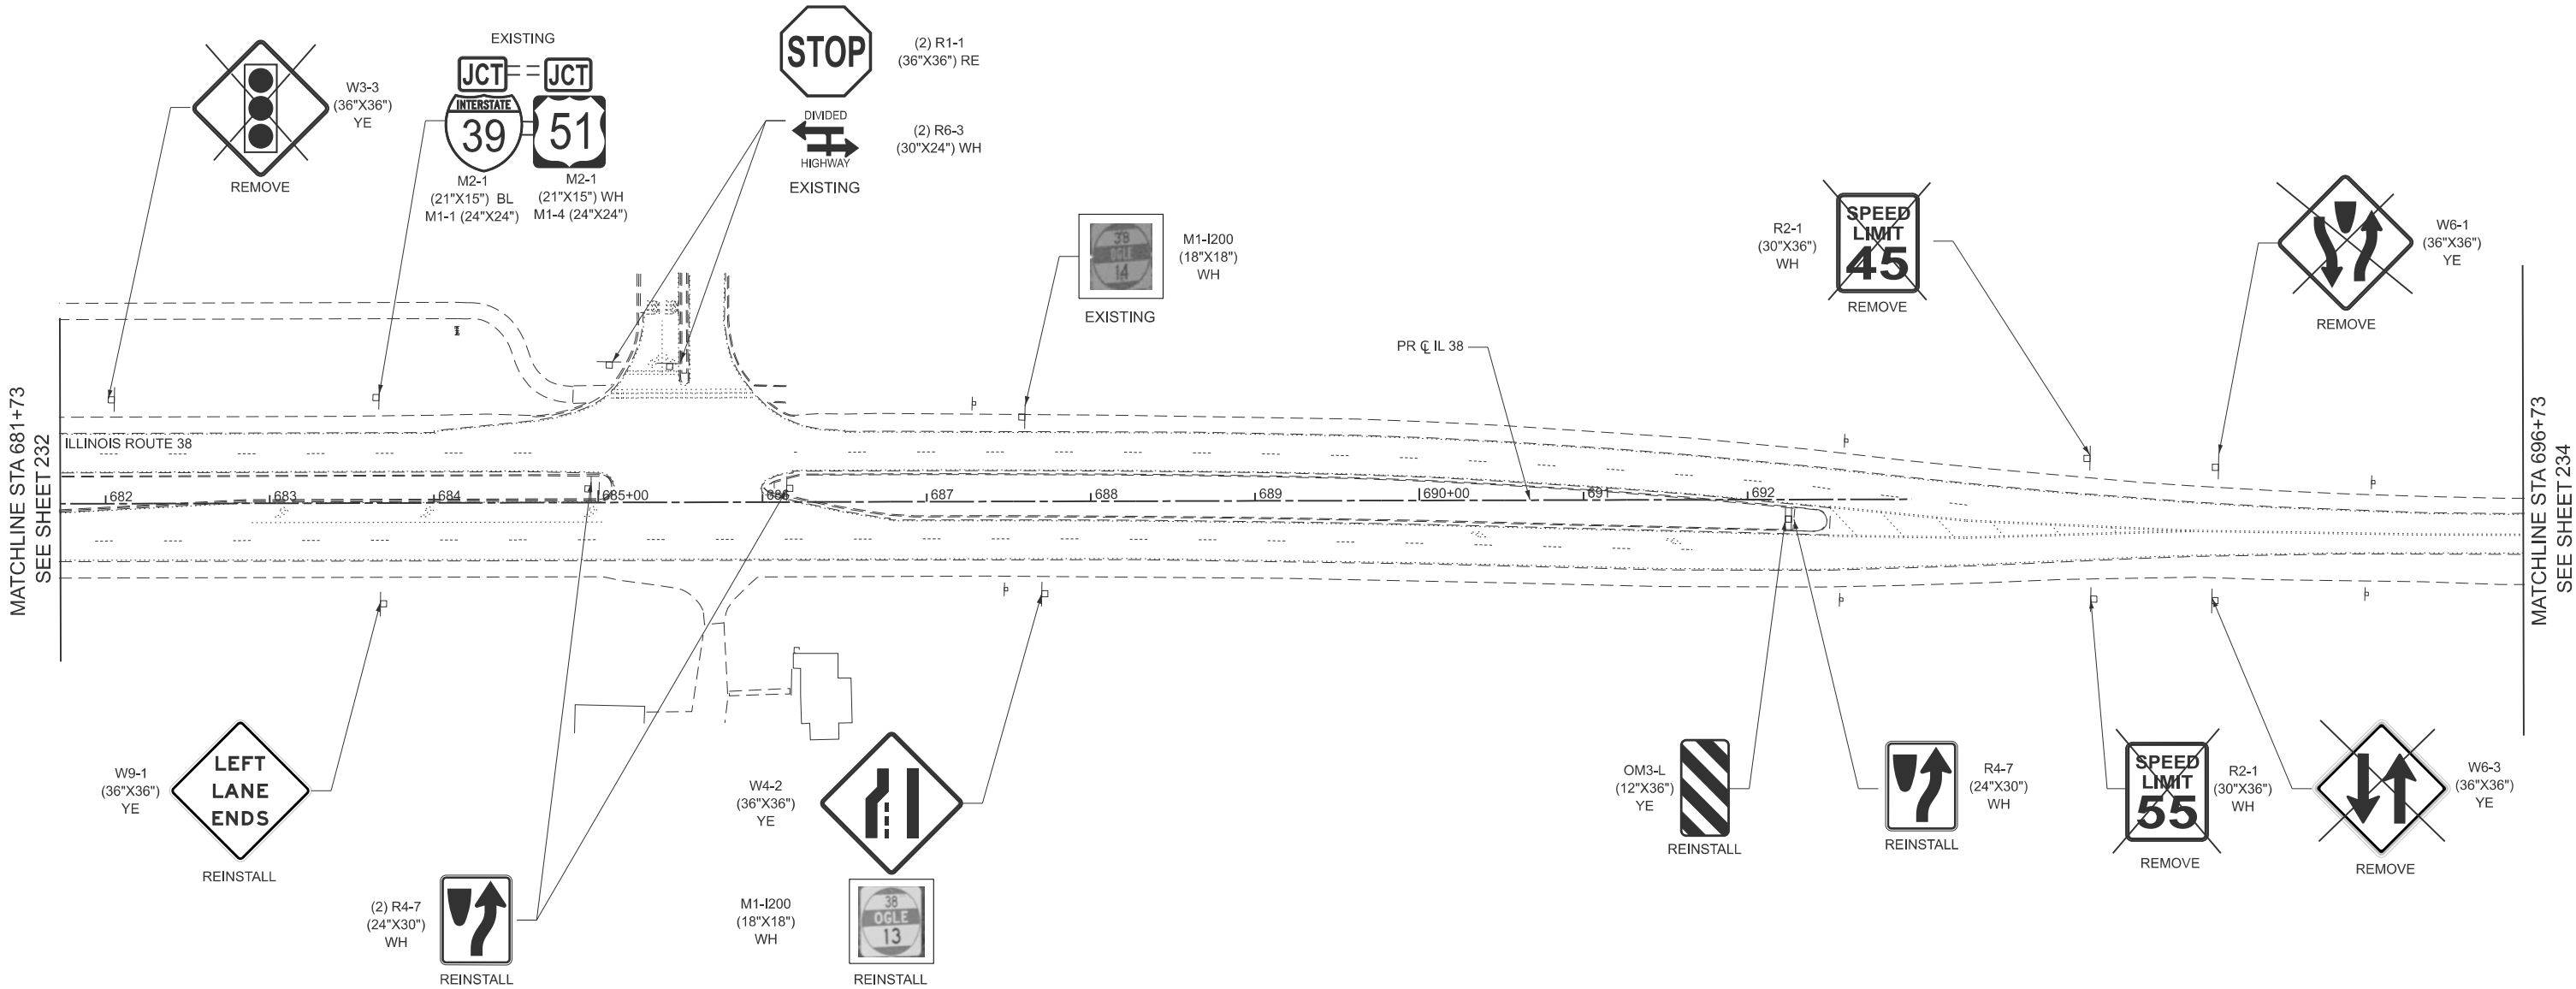

LEGEND

- EXISTING SIGN TO REMAIN OR TO BE REMOVED AND REINSTALLED
- EXISTING SIGN TO BE REMOVED

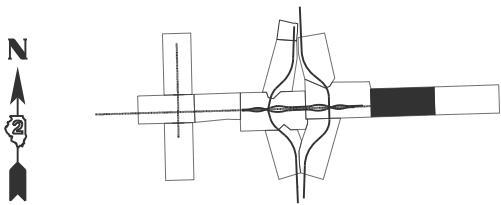

KEY MAP



USER NAME	=	DESIGNED	-	KAO	REVISED	-
		DRAWN	-	KAO	REVISED	-
		CHECKED	-	AMI	REVISED	-
PLOT DATE	= 2/6/2025	DATE	-	2/6/2025	REVISED	-



STATE OF ILLINOIS
DEPARTMENT OF TRANSPORTATION

SIGNING REMOVAL
IL 38

SCALE: SHEET 5 OF 13 SHEETS STA. 681+73.00 TO STA. 696+73.00

F.A.* RTE.	SECTION	COUNTY	TOTAL SHEETS	SHEET NO.
*	141-1HBR-3 & (9,10) R-3	OGLE	508	233
CONTRACT NO. 64N98				
ILLINOIS FED. AID PROJECT				

*FAI ROUTE 39 (I-39) & FAP 567 (IL 38)

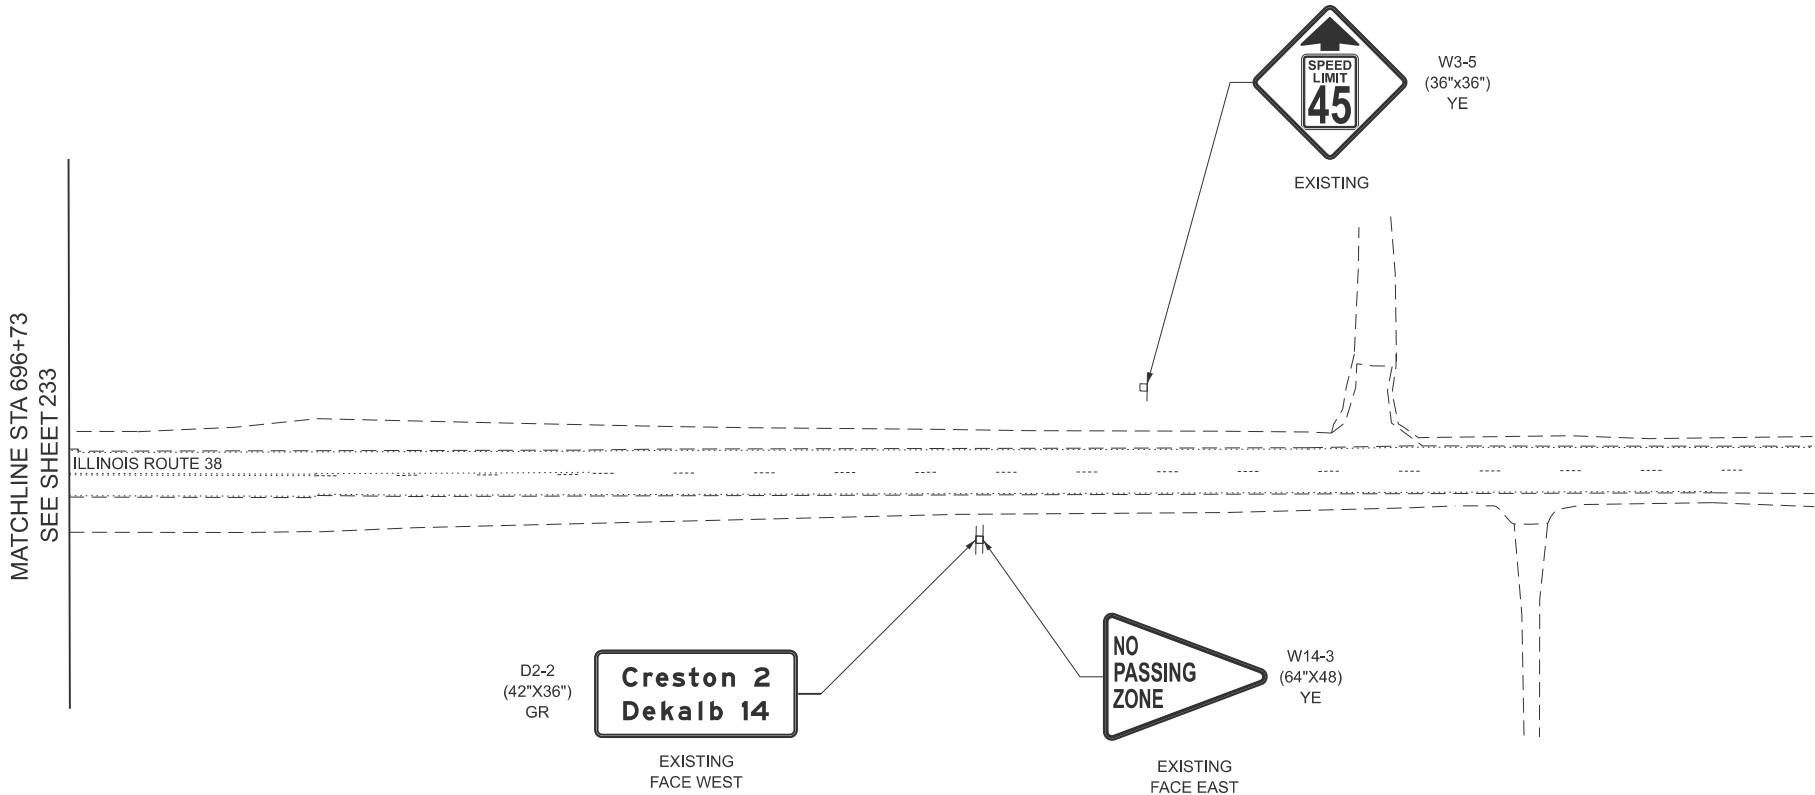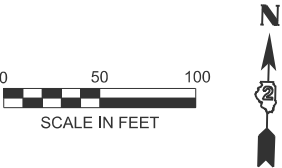


LEGEND

- 

EXISTING SIGN TO REMAIN OR
TO BE REMOVED AND REINSTALLED
- 

EXISTING SIGN TO REMOVED

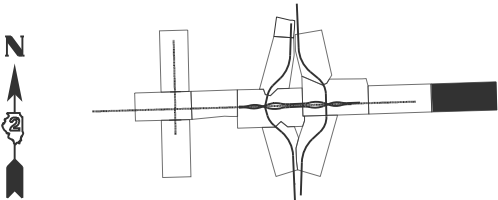

KEY MAP



USER NAME	=	DESIGNED	-	KAO	REVISED	-
		DRAWN	-	KAO	REVISED	-
		CHECKED	-	AMI	REVISED	-
PLOT DATE	= 2/6/2025	DATE	-	2/6/2025	REVISED	-

STATE OF ILLINOIS
DEPARTMENT OF TRANSPORTATION



SIGNING REMOVAL
IL 38

SCALE: SHEET 6 OF 13 SHEETS STA. 696+73.00 TO STA.

F.A.* RTE.	SECTION	COUNTY	TOTAL SHEETS	SHEET NO.
*	141-1HBR-3 & (9,10) R-3	OGLE	508	234
CONTRACT NO. 64N98				
ILLINOIS FED. AID PROJECT				

*FAI ROUTE 39 (I-39) & FAP 567 (IL 38)


MODEL: SHT_PLAN
FILE NAME: C:\Bentley\CONNECT101\Organizer-Civil\DOT_Standards\Civil\DOT_Sheets.cad

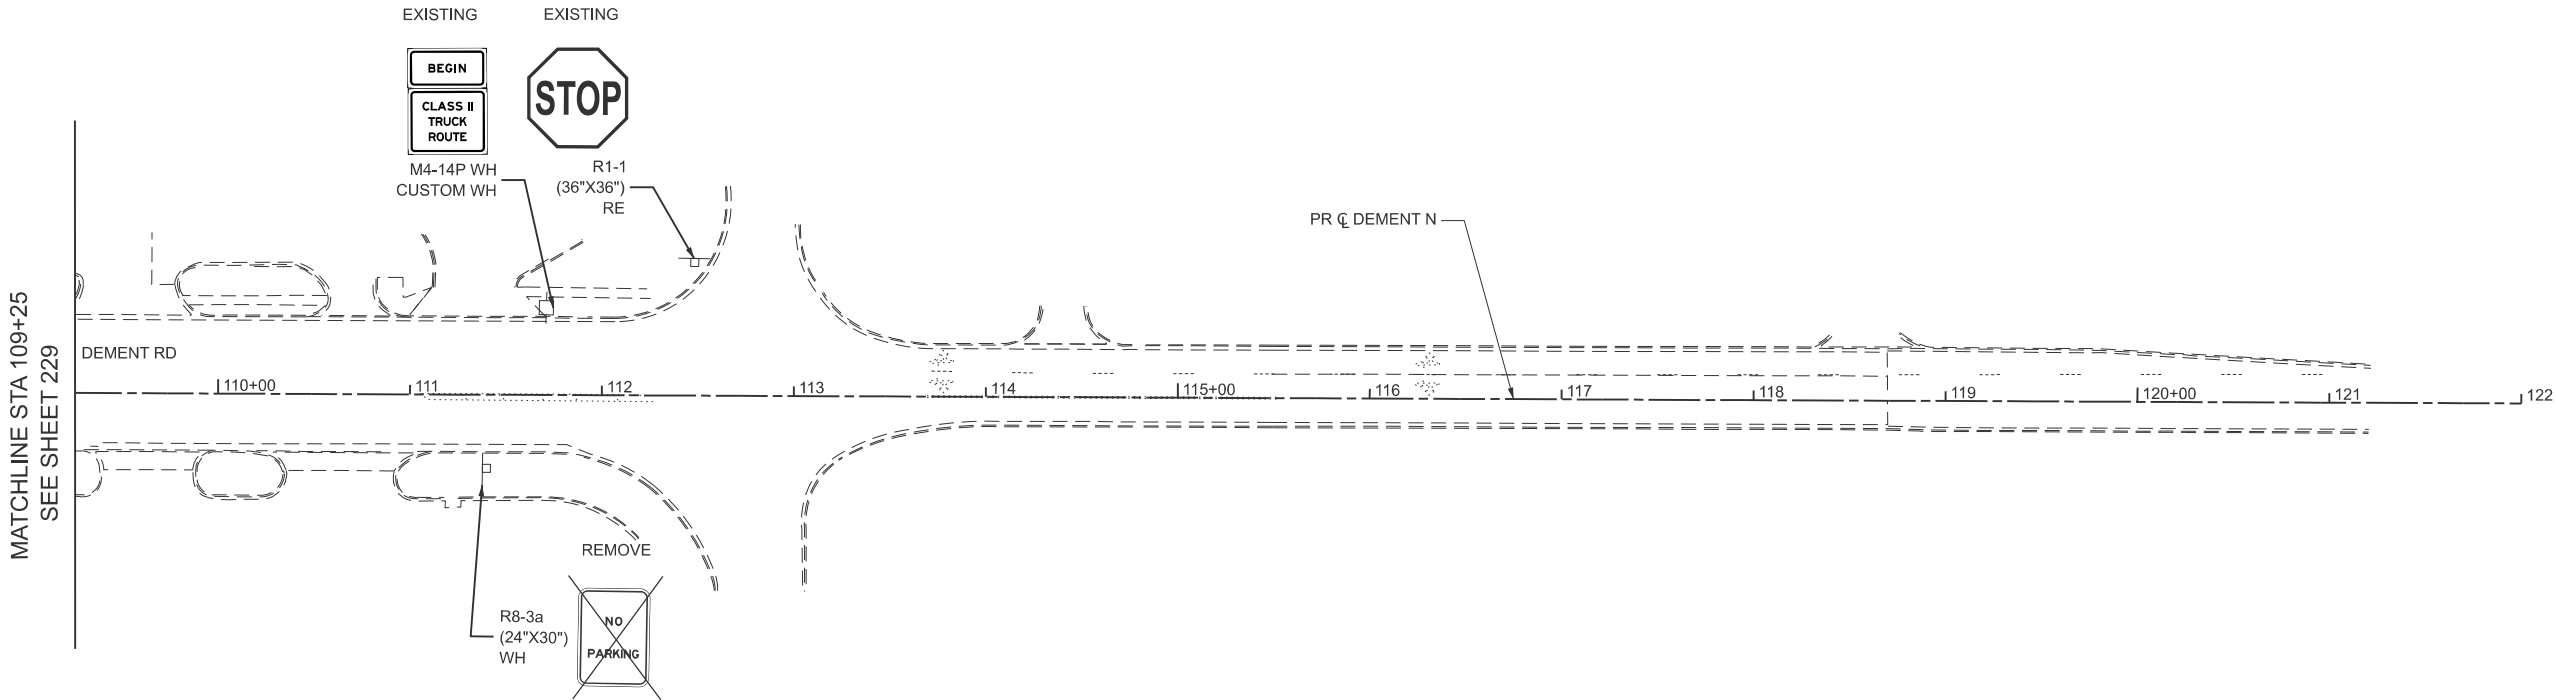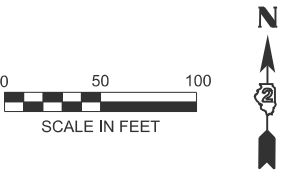

LEGEND

EXISTING SIGN TO REMAIN OR
TO BE REMOVED AND REINSTALLED

EXISTING SIGN TO REMOVED

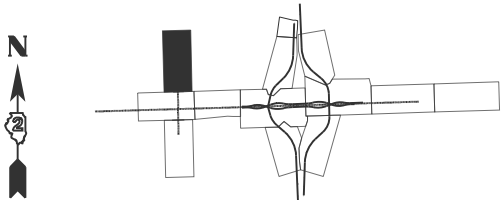

KEY MAP



USER NAME	=	DESIGNED	-	KAO	REVISED	-	
		DRAWN	-	KAO	REVISED	-	
		CHECKED	-	AMI	REVISED	-	
PLOT DATE	=	2/6/2025	DATE	-	2/6/2025	REVISED	-

STATE OF ILLINOIS
DEPARTMENT OF TRANSPORTATION



SIGNING REMOVAL
DEMENT RD N OF IL 38

SCALE: SHEET 7 OF 13 SHEETS STA. 109+25.00 TO STA.

F.A.* RTE.	SECTION	COUNTY	TOTAL SHEETS	SHEET NO.
*	141-1HBR-3 & (9,10) R-3	OGLE	508	235
CONTRACT NO. 64N98				
ILLINOIS FED. AID PROJECT				


*FAI ROUTE 39 (I-39) & FAP 567 (IL 38)

MODEL: SHT_PLAN
FILE NAME: C:\Bentley\CONNECT101\Organization-Civil\DOT_Standards\Ceil\DOT_Sheets.cel

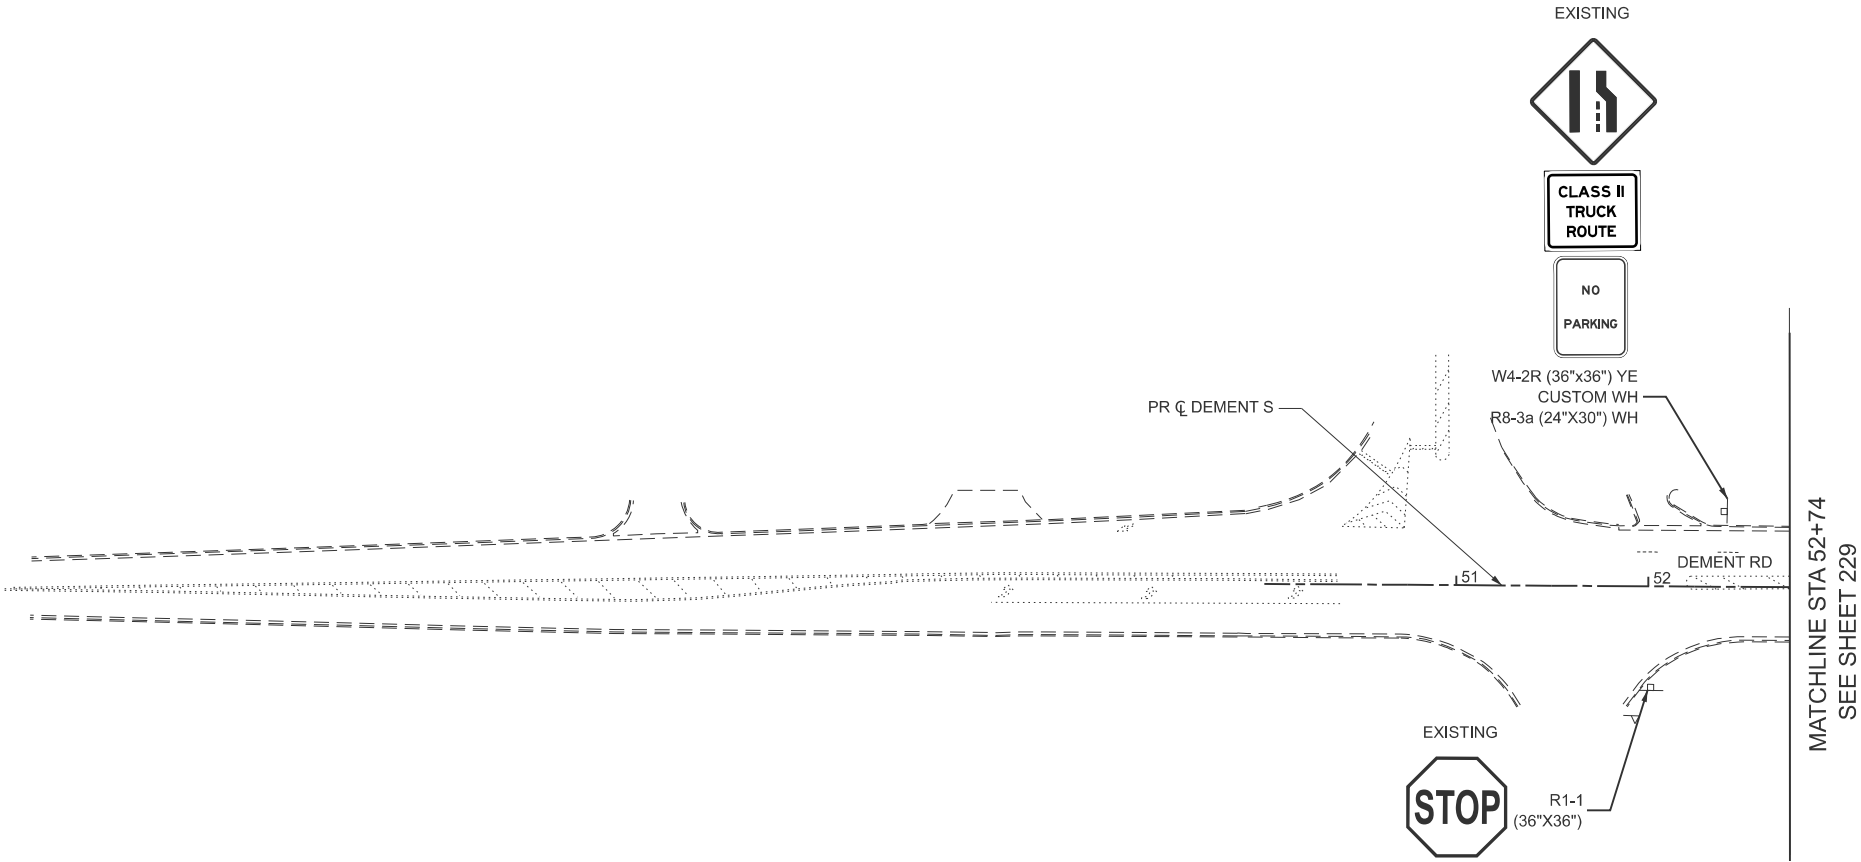 

LEGEND

- EXISTING SIGN TO REMAIN OR
TO BE REMOVED AND REINSTALLED
- EXISTING SIGN TO REMOVED

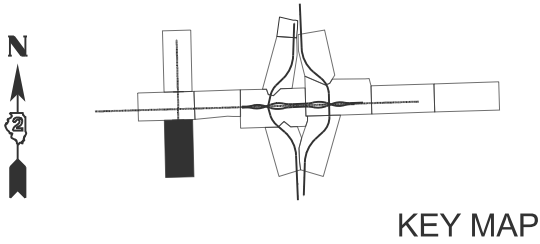

USER NAME	=	DESIGNED	-	KAO	REVISED	-	
		DRAWN	-	KAO	REVISED	-	
		CHECKED	-	AMI	REVISED	-	
PLOT DATE	=	2/6/2025	DATE	-	2/6/2025	REVISED	-

STATE OF ILLINOIS
DEPARTMENT OF TRANSPORTATION



SIGNING REMOVAL
DEMENT RD S OF IL 38

SCALE:	SHEET 8	OF 13	SHEETS	STA. 50+00.00	TO STA. 52+74.00
--------	---------	-------	--------	---------------	------------------

F.A.* RTE.	SECTION	COUNTY	TOTAL SHEETS	SHEET NO.
*	141-1HBR-3 & (9,10) R-3	OGLE	508	236
CONTRACT NO. 64N98				
ILLINOIS FED. AID PROJECT				

*FAI ROUTE 39 (I-39) & FAP 567 (IL 38)

MODEL: SHT_PLAN
FILE NAME: C:\Bentley\CONNECT101\Organization-Civil\DOT_Standards\Civil\DOT_Sheets.cad

 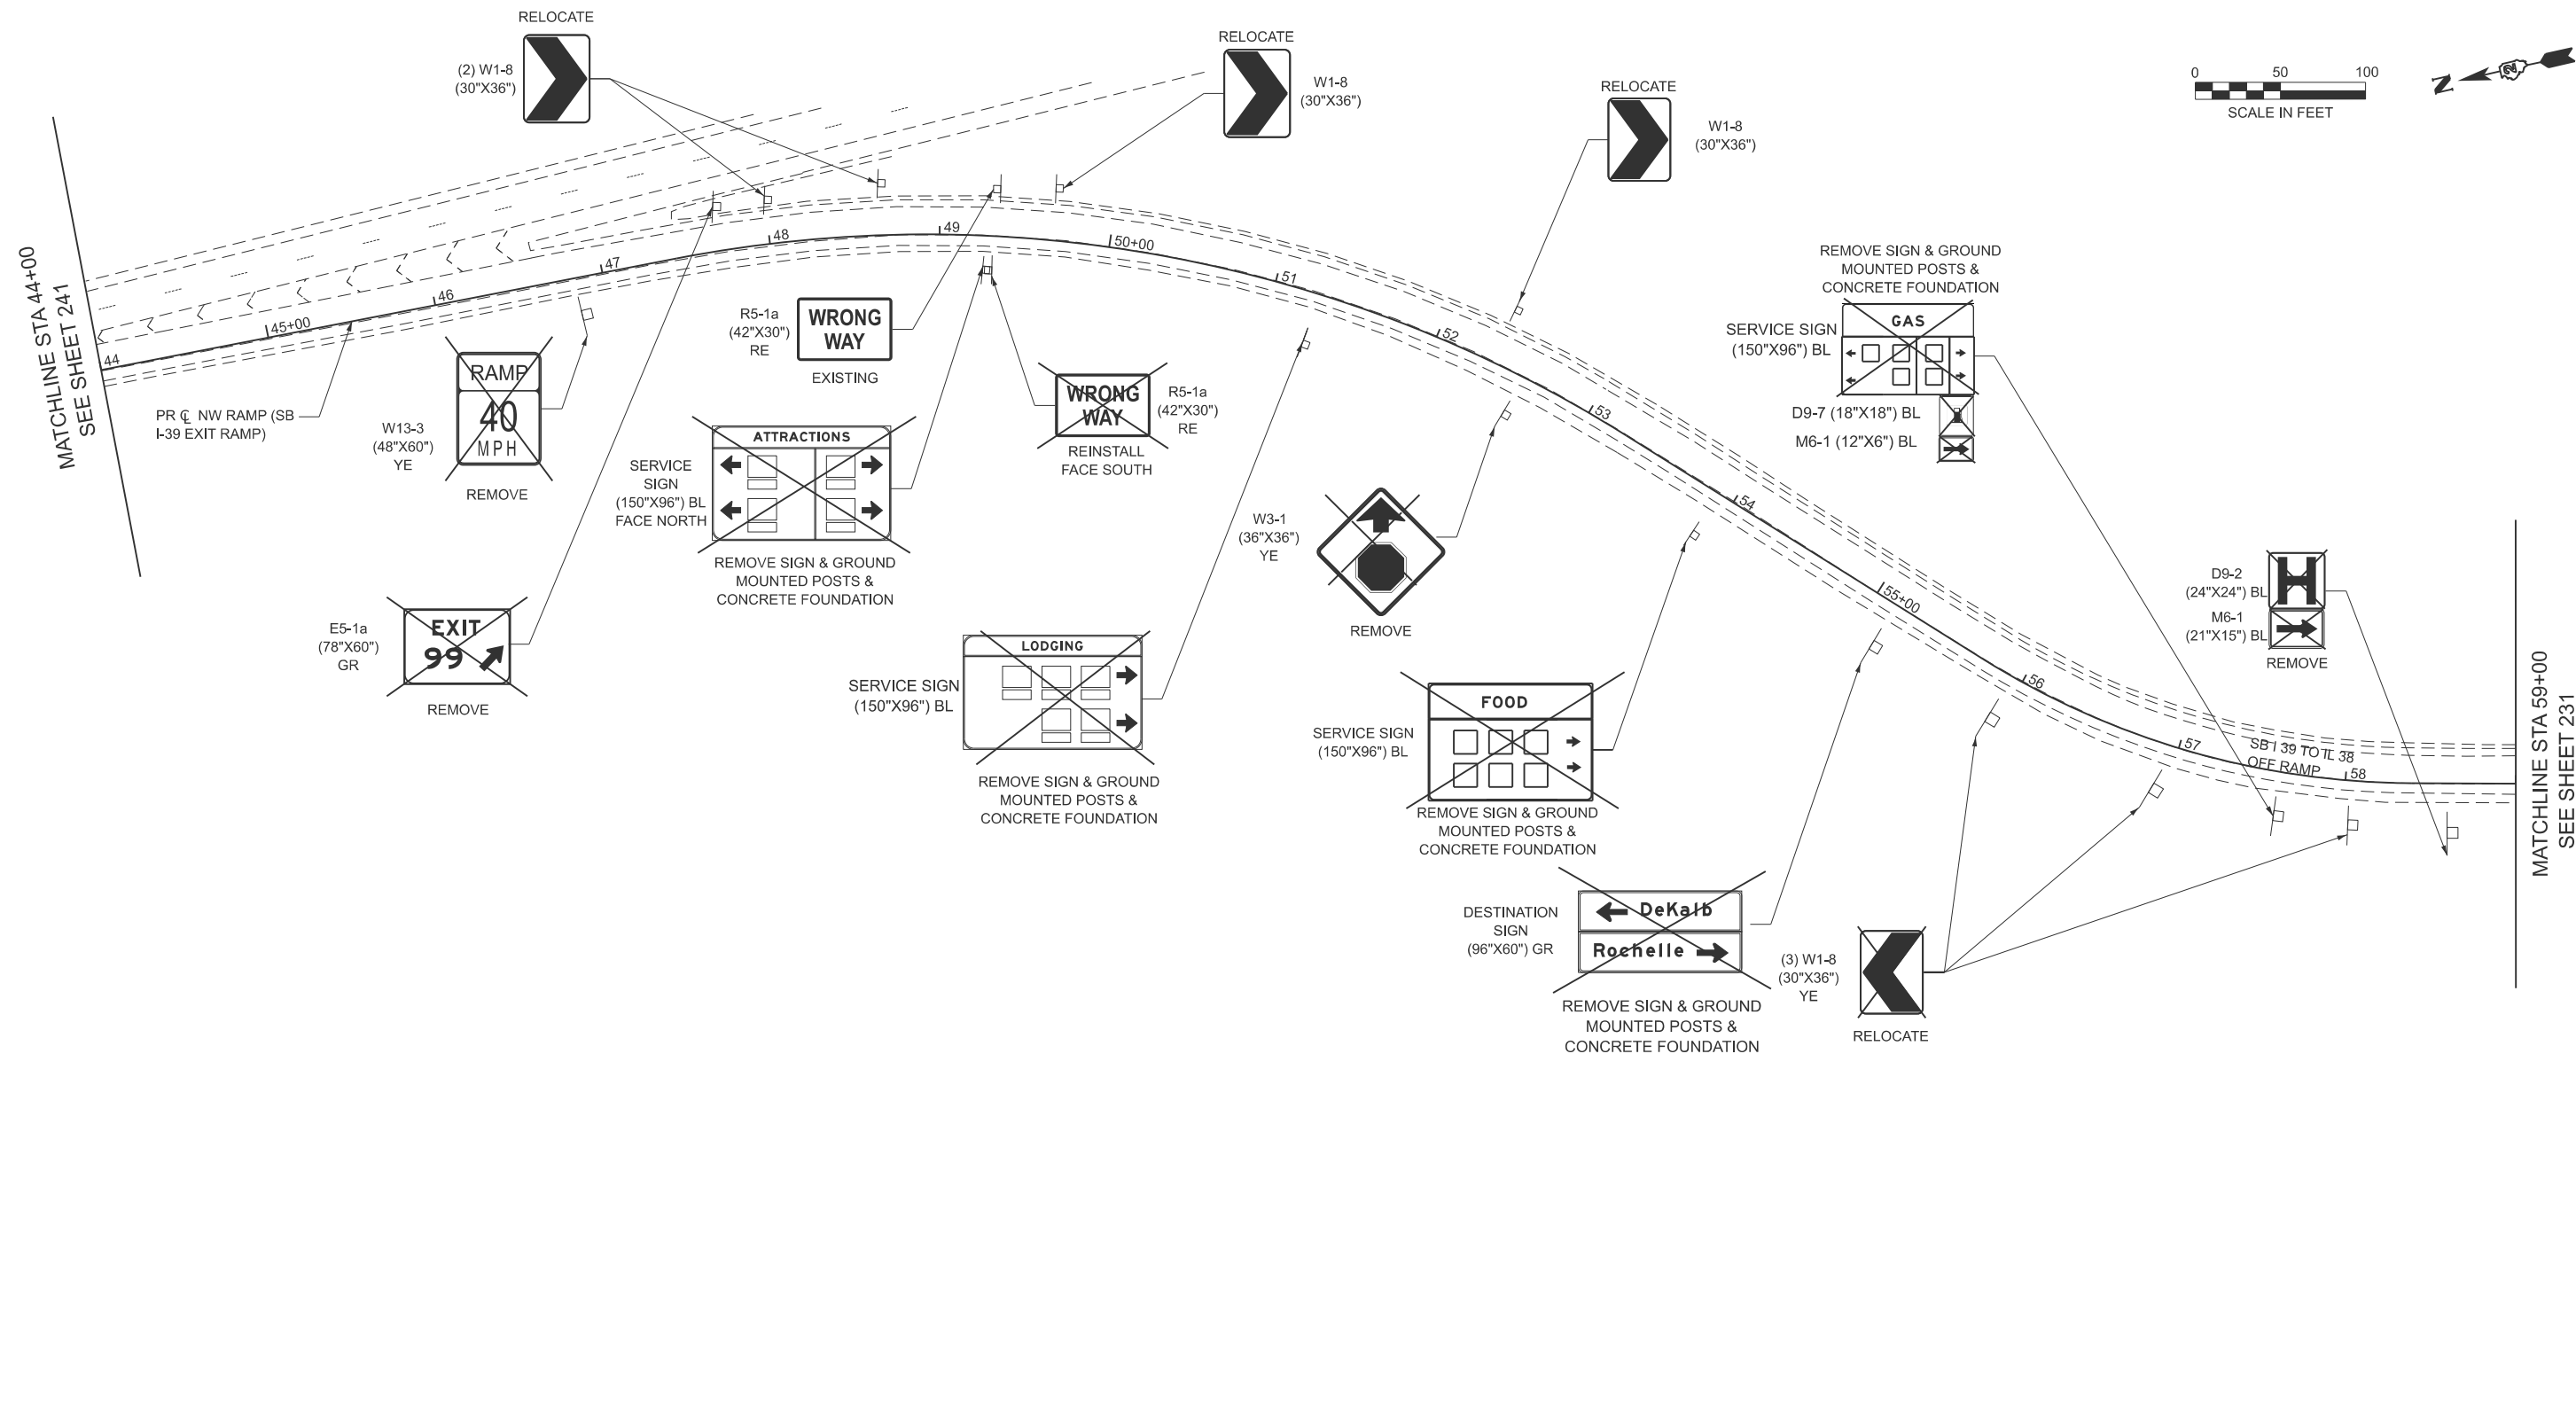

LEGEND

EXISTING SIGN TO REMAIN OR TO BE REMOVED AND REINSTALLED

EXISTING SIGN TO REMOVED

HBM
ENGINEERING GROUP, LLC



USER NAME	=	DESIGNED	-	KAO	REVISED	-
		DRAWN	-	KAO	REVISED	-
		CHECKED	-	AMI	REVISED	-
PLOT DATE	=	DATE	-	2/6/2025	REVISED	-

STATE OF ILLINOIS
DEPARTMENT OF TRANSPORTATION

SIGNING REMOVAL
S I-39 OFF RAMP


SCALE: SHEET 9 OF 13 SHEETS STA. 44+00.00 TO STA. 59+00.00

F.A.* RTE.	SECTION	COUNTY	TOTAL SHEETS	SHEET NO.
*	141-1HBR-3 & (9,10) R-3	OGLE	508	237
CONTRACT NO. 64N98				
ILLINOIS FED. AID PROJECT				
*FAI ROUTE 39 (I-39) & FAP 567 (IL 38)				

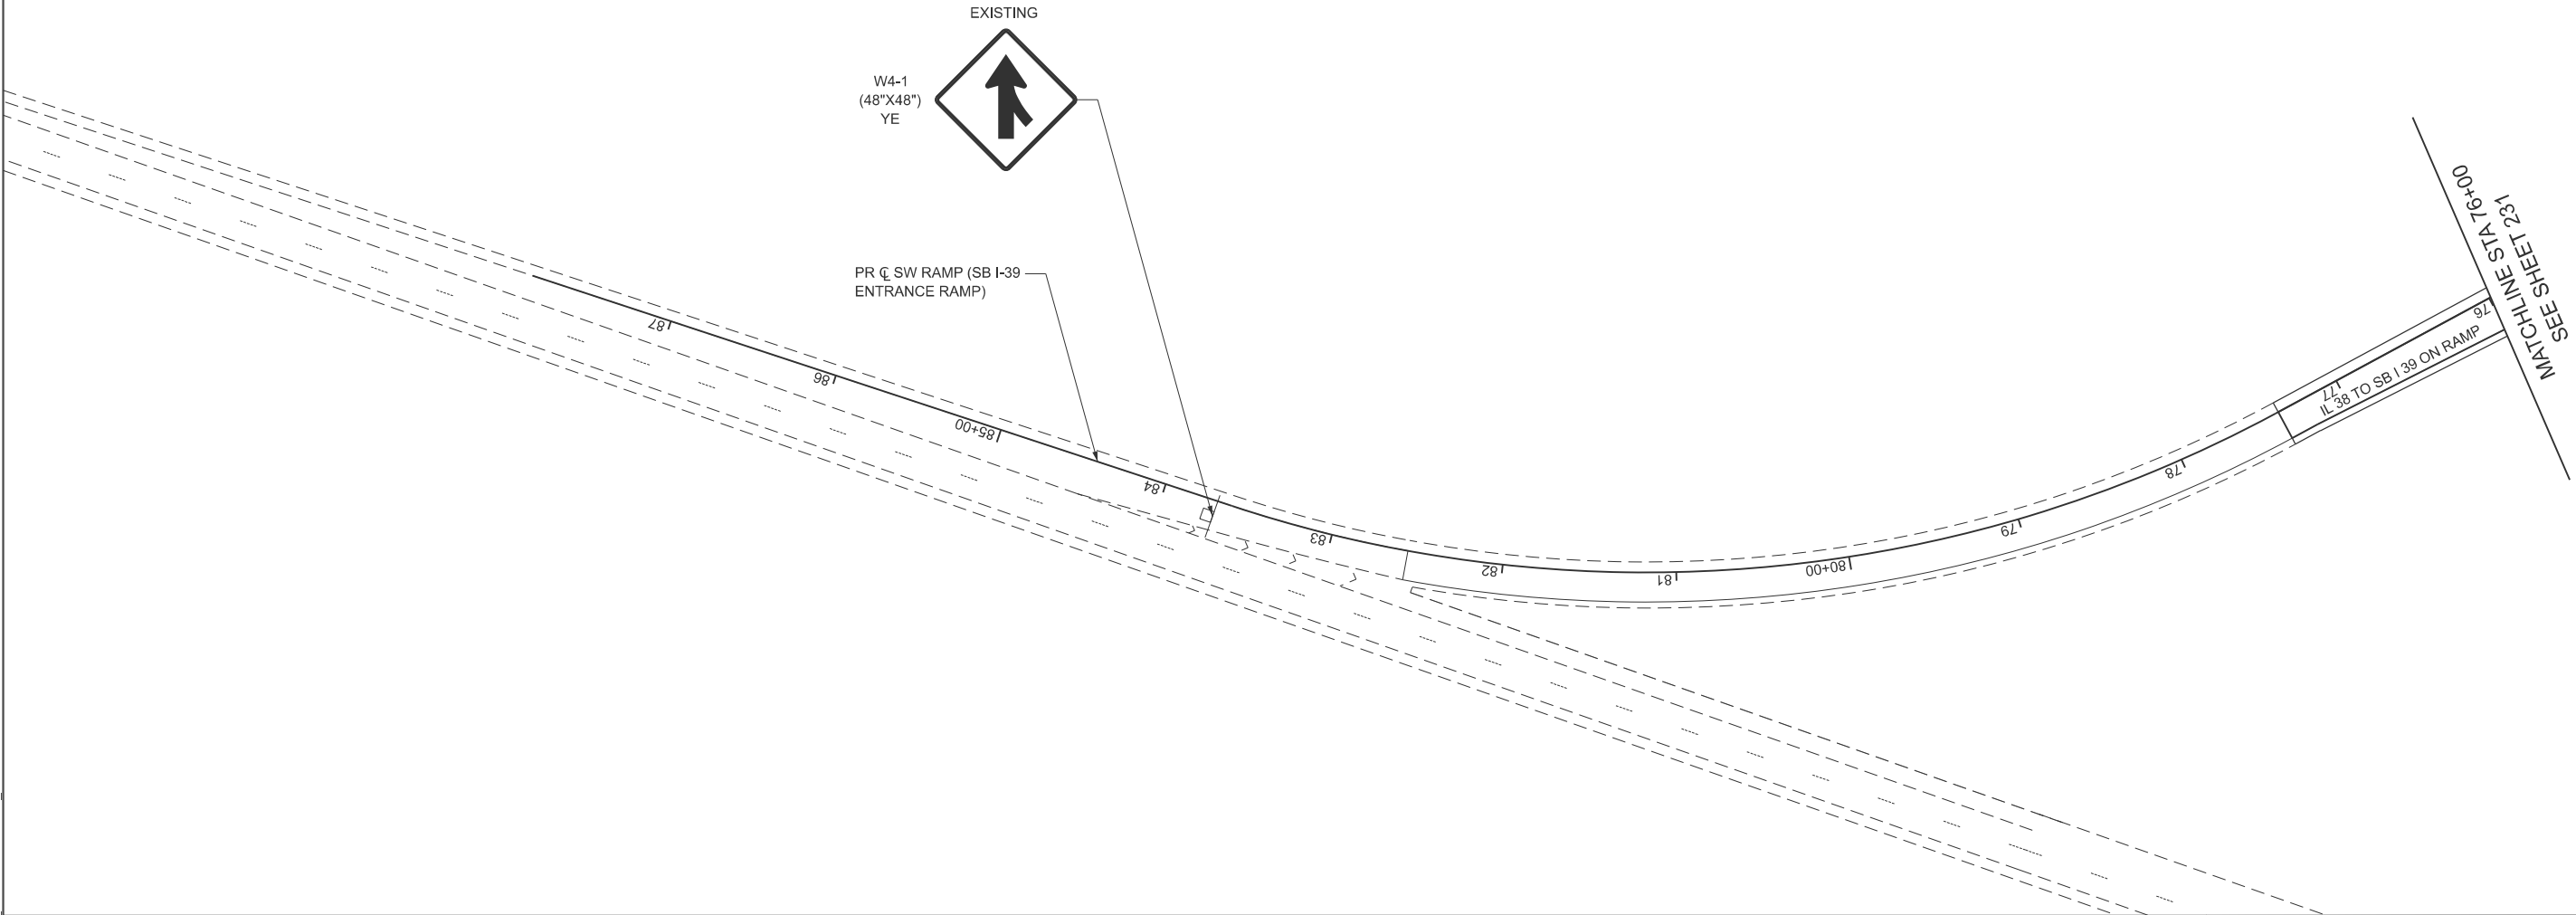 

LEGEND

- EXISTING SIGN TO REMAIN OR TO BE REMOVED AND REINSTALLED
- EXISTING SIGN TO REMOVED

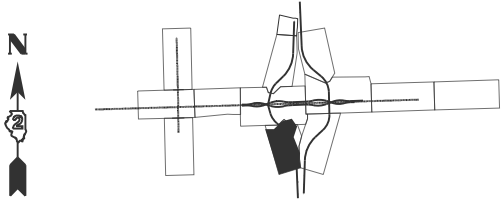

KEY MAP



USER NAME	=	DESIGNED	-	KAO	REVISED	-
		DRAWN	-	KAO	REVISED	-
		CHECKED	-	AMI	REVISED	-
PLOT DATE	= 2/6/2025	DATE	-	2/6/2025	REVISED	-

STATE OF ILLINOIS
DEPARTMENT OF TRANSPORTATION

SIGNING REMOVAL
SB I-39 ENTRANCE RAMP

SCALE: SHEET 10 OF 13 SHEETS STA. TO STA. 76+00.00

F.A.* RTE.	SECTION	COUNTY	TOTAL SHEETS	SHEET NO.
*	141-1HBR-3 & (9,10) R-3	OGLE	508	238
CONTRACT NO. 64N98				
ILLINOIS FED. AID PROJECT				

*FAI ROUTE 39 (I-39) & FAP 567 (IL 38)

MODEL: SHT_PLAN
FILE NAME: C:\Bentley\CONNECT101\Organizer-Civil\DOT_Standards\Civil\DOT_Sheets.cad



MATCHLINE STA 14+00
SEE SHEET 232

IL 38 TO NB I 39 ON RAMP
14 15+00



REMOVE

W4-2R
(36\"X36\")
YE



REMOVE

W4-2R
(36\"X36\")
YE

PR C NE RAMP
(NB I-39 ENTRANCE RAMP)



EXISTING

W4-1
(48\"X48\")
YE


LEGEND



EXISTING SIGN TO REMAIN OR
TO BE REMOVED AND REINSTALLED



EXISTING SIGN TO REMOVED

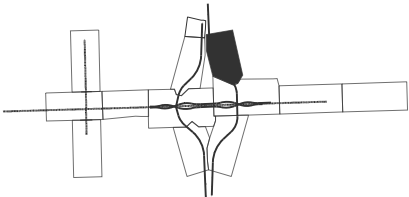

KEY MAP



USER NAME =	DESIGNED - KAO	REVISED -
	DRAWN - KAO	REVISED -
	CHECKED - AMI	REVISED -
PLOT DATE = 2/6/2025	DATE - 2/6/2025	REVISED -




STATE OF ILLINOIS
DEPARTMENT OF TRANSPORTATION

SIGNING REMOVAL
NB I-39 ENTRANCE RAMP

SCALE: SHEET 11 OF 13 SHEETS STA. 14+00.00 TO STA.


F.A.* RTE.	SECTION	COUNTY	TOTAL SHEETS	SHEET NO.
*	141-1HBR-3 & (9,10) R-3	OGLE	508	239
CONTRACT NO. 64N98				
ILLINOIS FED. AID PROJECT				

*FAI ROUTE 39 (I-39) & FAP 567 (IL 38)

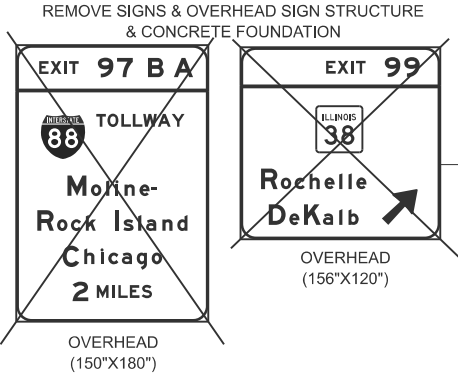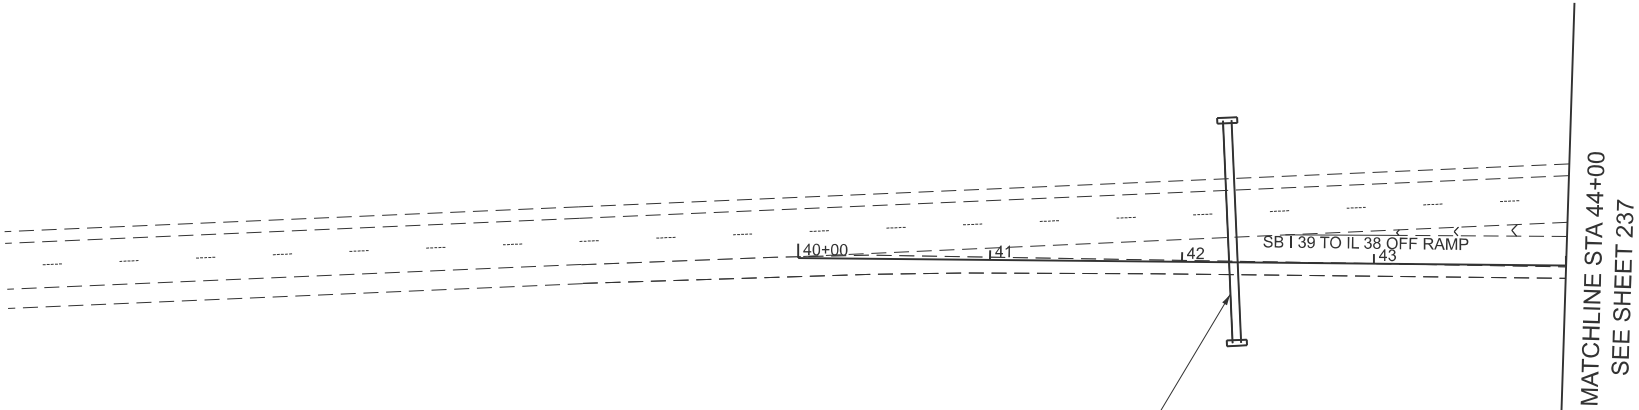 

LEGEND

-
- EXISTING SIGN TO REMAIN OR
TO BE REMOVED AND REINSTALLED
-
- EXISTING SIGN TO REMOVED

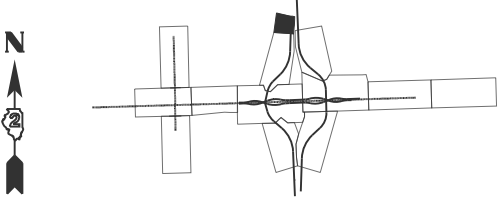

KEY MAP



USER NAME	=	DESIGNED	-	KAO	REVISED	-	
		DRAWN	-	KAO	REVISED	-	
		CHECKED	-	AMI	REVISED	-	
PLOT DATE	=	2/6/2025	DATE	-	2/6/2025	REVISED	-

STATE OF ILLINOIS
DEPARTMENT OF TRANSPORTATION


SIGNING REMOVAL
S I-39 OFF RAMP

SCALE: SHEET 13 OF 13 SHEETS STA. TO STA. 44+00.00

F.A.* RTE.	SECTION	COUNTY	TOTAL SHEETS	SHEET NO.
*	141-1HBR-3 & (9,10) R-3	OGLE	508	241
CONTRACT NO. 64N98				
ILLINOIS FED. AID PROJECT				

*FAI ROUTE 39 (I-39) & FAP 567 (IL 38)


MODEL: SHT_PLAN
FILE NAME: C:\Bentley\CONNECT101\Organization-Civil\DOT_Standards\Civil\DOT_Sheets.cel

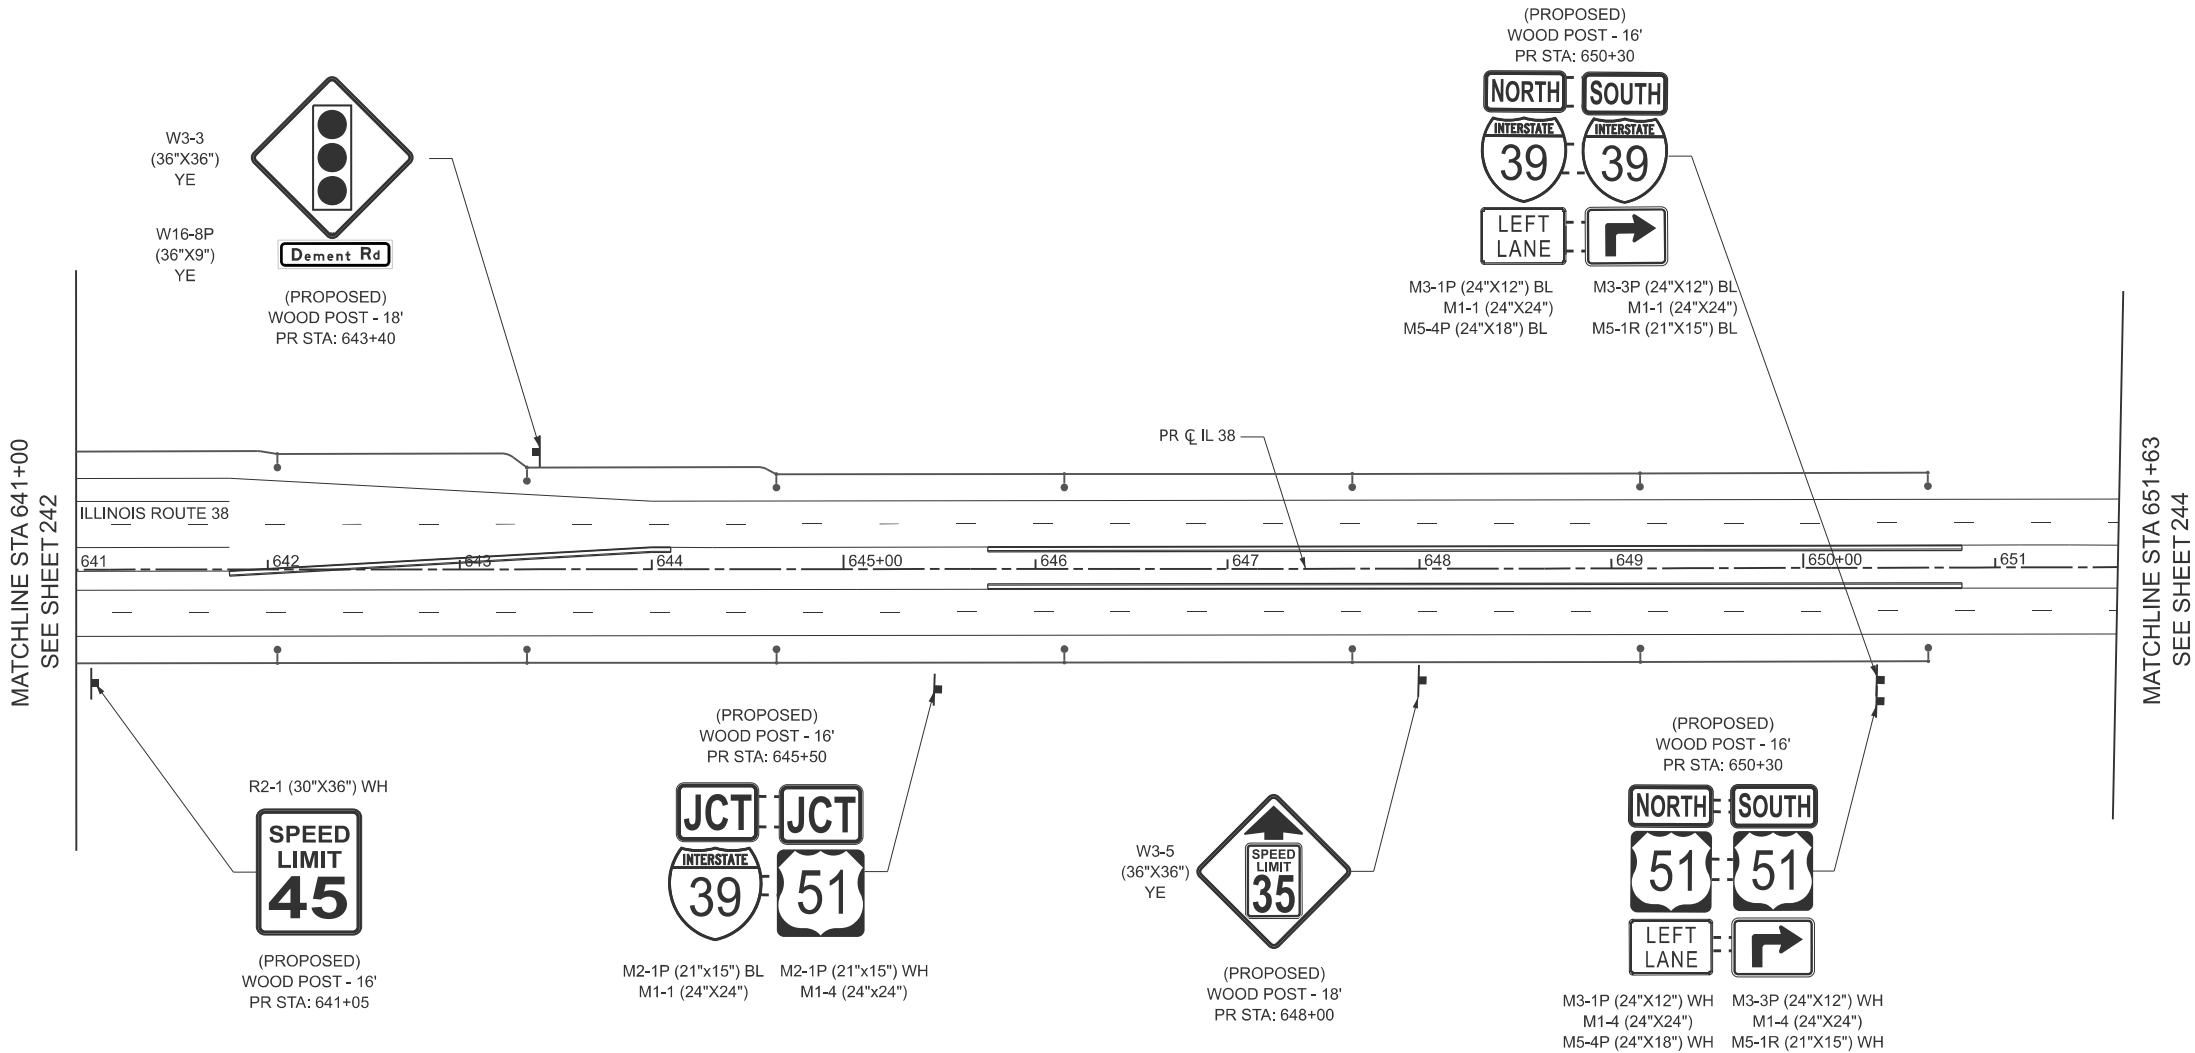

NOTES:

- THE CONTRACTOR SHALL NOTIFY TRAFFIC OPERATIONS A MINIMUM OF 5 WORKING DAYS PRIOR TO PLACING PERMANENT PAVEMENT MARKING OR SIGNING.
- POST LENGTHS ARE ESTIMATES FOR BIDDING PURPOSES ONLY. ACTUAL LENGTHS SHALL BE DETERMINED BY INSTALLING THE SIGNS AS SHOWN ON APPLICABLE STANDARDS.
- SEE TRAFFIC SIGNAL GENERAL NOTES AND SIGNS, TRAFFIC SIGNAL MAST ARM AND SIGNAL POST SHEETS FOR SIGN PANEL LOCATIONS AND DETAILS.

LEGEND

 

R5-1
RAMPS (48"x48")*
MEDIAN (36"x36")
WH/RE



R10-11b
MAST ARM (36"x36")
SIGNAL POST (24"x24")
WH



R6-1r
(54"x18")
BLK



R3-1
(30"x30")
WH



W1-8
(30"x36")
YE



R10-3e
(9"x15")
WH

EXISTING SIGN TO REMAIN

PROPOSED SIGN OR RELOCATE



R3-3
(36"x36")
WH



R5-1a
RAMPS (42"x30")*
IL 38 (36"x24")
RE



R6-1l
(54"x18")
BLK



R3-2
(30"x30")
WH




W1-8
(30"x36")
YE



10R (RIGHT ARROW)
10L (LEFT ARROW)

* RAMPS - ADD 2"x48" RED STRIP TO POST

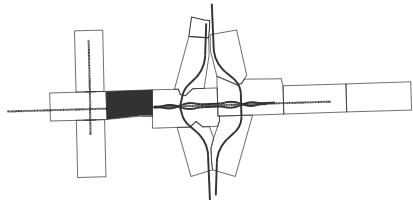

KEY MAP



USER NAME	=	DESIGNED -	KAO	REVISED -	
		DRAWN -	KAO	REVISED -	
		CHECKED -	AMI	REVISED -	
PLOT DATE	= 2/6/2025	DATE	= 2/6/2025	REVISED -	

STATE OF ILLINOIS
DEPARTMENT OF TRANSPORTATION


PROPOSED SIGNAGE PLAN
IL 38

SCALE: SHEET 2 OF 15 SHEETS STA. 641+00 TO STA. 651+63

F.A.* RTE.	SECTION	COUNTY	TOTAL SHEETS	SHEET NO.
*	141-1HBR-3 & (9,10) R-3	OGLE	508	243
CONTRACT NO. 64N98				
ILLINOIS FED. AID PROJECT				

*FAI ROUTE 39 (I-39) & FAP 567 (IL 38)

MODEL: SHT_PLAN
FILE NAME: C:\Bentley\CONNECT101\Organization-Civil\DOT_Standards\CallIDOT_Sheets.cad

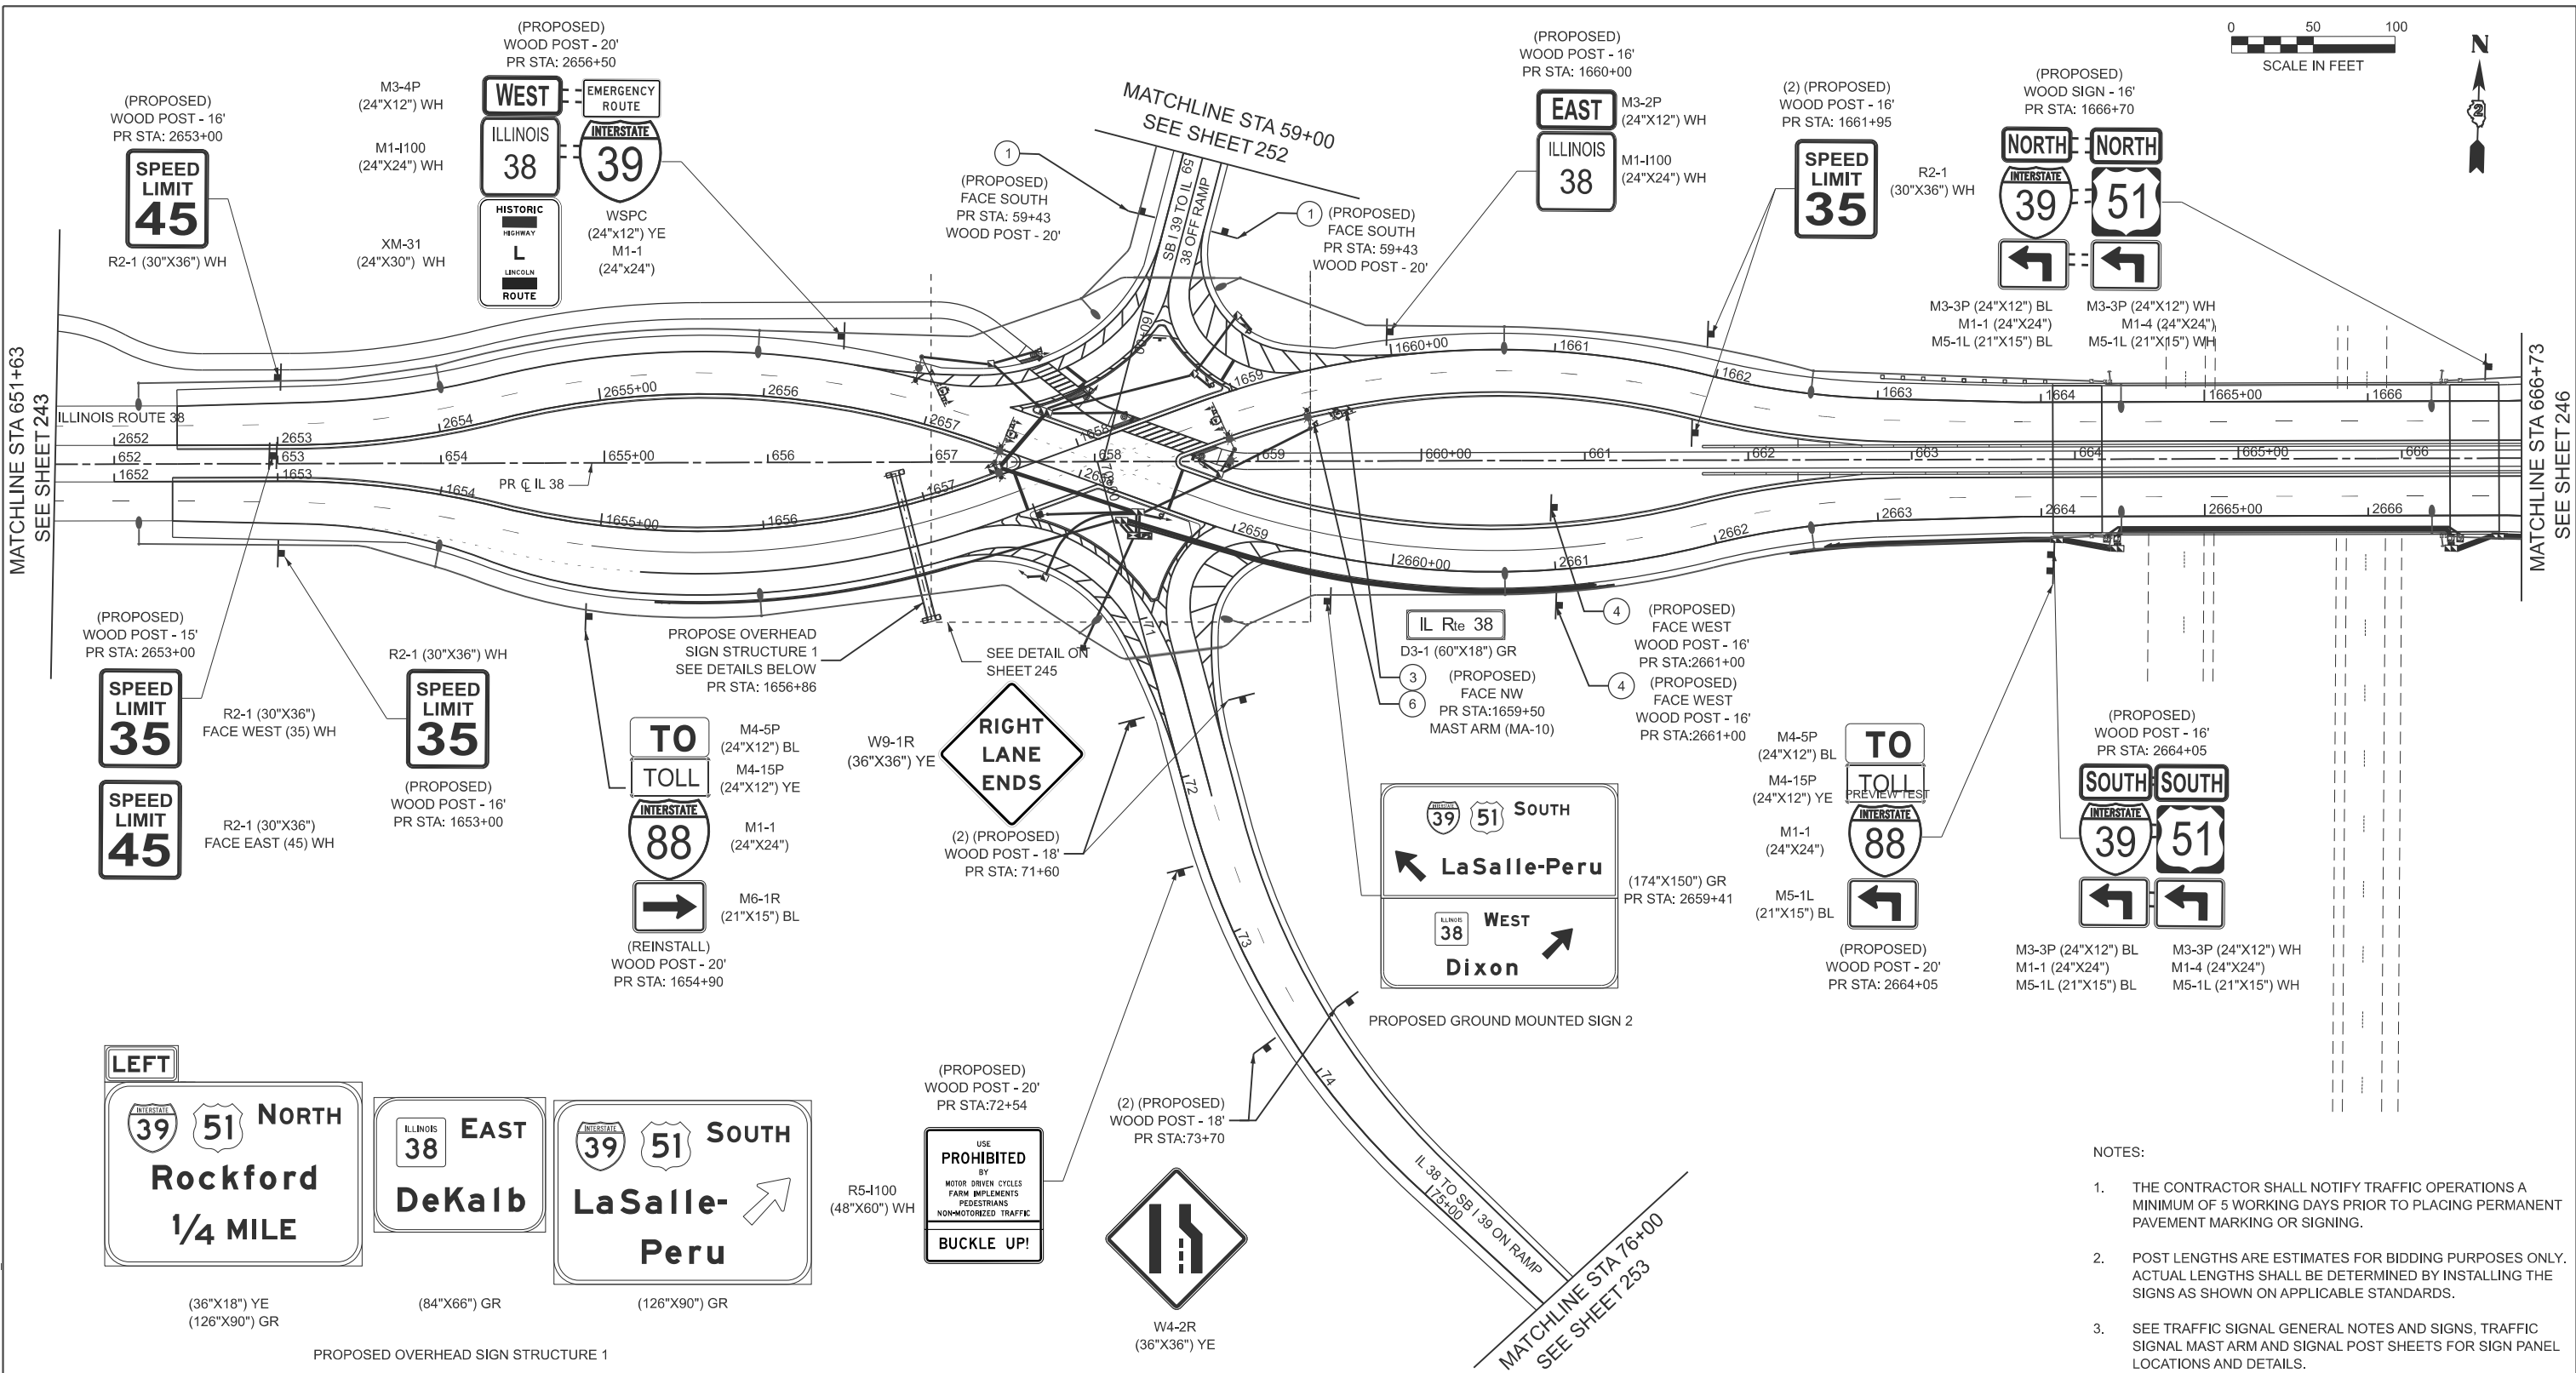

- NOTES:
1. THE CONTRACTOR SHALL NOTIFY TRAFFIC OPERATIONS A MINIMUM OF 5 WORKING DAYS PRIOR TO PLACING PERMANENT PAVEMENT MARKING OR SIGNING.
 2. POST LENGTHS ARE ESTIMATES FOR BIDDING PURPOSES ONLY. ACTUAL LENGTHS SHALL BE DETERMINED BY INSTALLING THE SIGNS AS SHOWN ON APPLICABLE STANDARDS.
 3. SEE TRAFFIC SIGNAL GENERAL NOTES AND SIGNS, TRAFFIC SIGNAL MAST ARM AND SIGNAL POST SHEETS FOR SIGN PANEL LOCATIONS AND DETAILS.

LEGEND

1

R5-1
RAMPS (48"x48")*
MEDIAN (36"x36")
WH/RE

2

R3-3
(36"x36")
WH

3

R10-11b
MAST ARM (36"x36")
SIGNAL POST (24"x24")
WH

4

R5-1a
RAMPS (42"x30")*
IL 38 (36"x24")
RE

5

R6-1r
(54"x18")
BLK

6

R6-1l
(54"x18")
BLK

7

R3-1
(30"x30")
WH

8

R3-2
(30"x30")
WH

9L

W1-8
(30"x36")
YE

9R

W1-8
(30"x36")
YE

10R

R10-3e
(9"x15")
WH

10L

R10-3e
(9"x15")
WH

R10-3e
(9"x15")
WH

R10-3e
(9"x15")
WH

EXISTING SIGN TO REMAIN

PROPOSED SIGN OR RELOCATE

* RAMPS - ADD 2"x48" RED STRIP TO POST

KEY MAP

F.A.* RTE.	SECTION	COUNTY	TOTAL SHEETS	SHEET NO.
*	141-1HBR-3 & (9,10) R-3	OGLE	508	244
CONTRACT NO. 64N98				
ILLINOIS FED. AID PROJECT				

*FAI ROUTE 39 (I-39) & FAP 567 (IL 38)

HBM
ENGINEERING GROUP, LLC

USER NAME	=	DESIGNED -	KAO	REVISED -	
		DRAWN -	KAO	REVISED -	
		CHECKED -	AMI	REVISED -	
PLOT DATE	= 2/6/2025	DATE	= 2/6/2025	REVISED -	

STATE OF ILLINOIS
DEPARTMENT OF TRANSPORTATION


PROPOSED SIGNAGE PLAN
IL 38 AT I-39

SCALE: SHEET 3 OF 15 SHEETS STA. 651+63 TO STA. 666+73

F.A.* RTE.	SECTION	COUNTY	TOTAL SHEETS	SHEET NO.
*	141-1HBR-3 & (9,10) R-3	OGLE	508	244
CONTRACT NO. 64N98				
ILLINOIS FED. AID PROJECT				

*FAI ROUTE 39 (I-39) & FAP 567 (IL 38)

MODEL: SHT_PLAN
FILE NAME: C:\Bentley\CONNECT101\Organization-Civil\DOT_Standards\Civil\DOT_Sheets.dwg

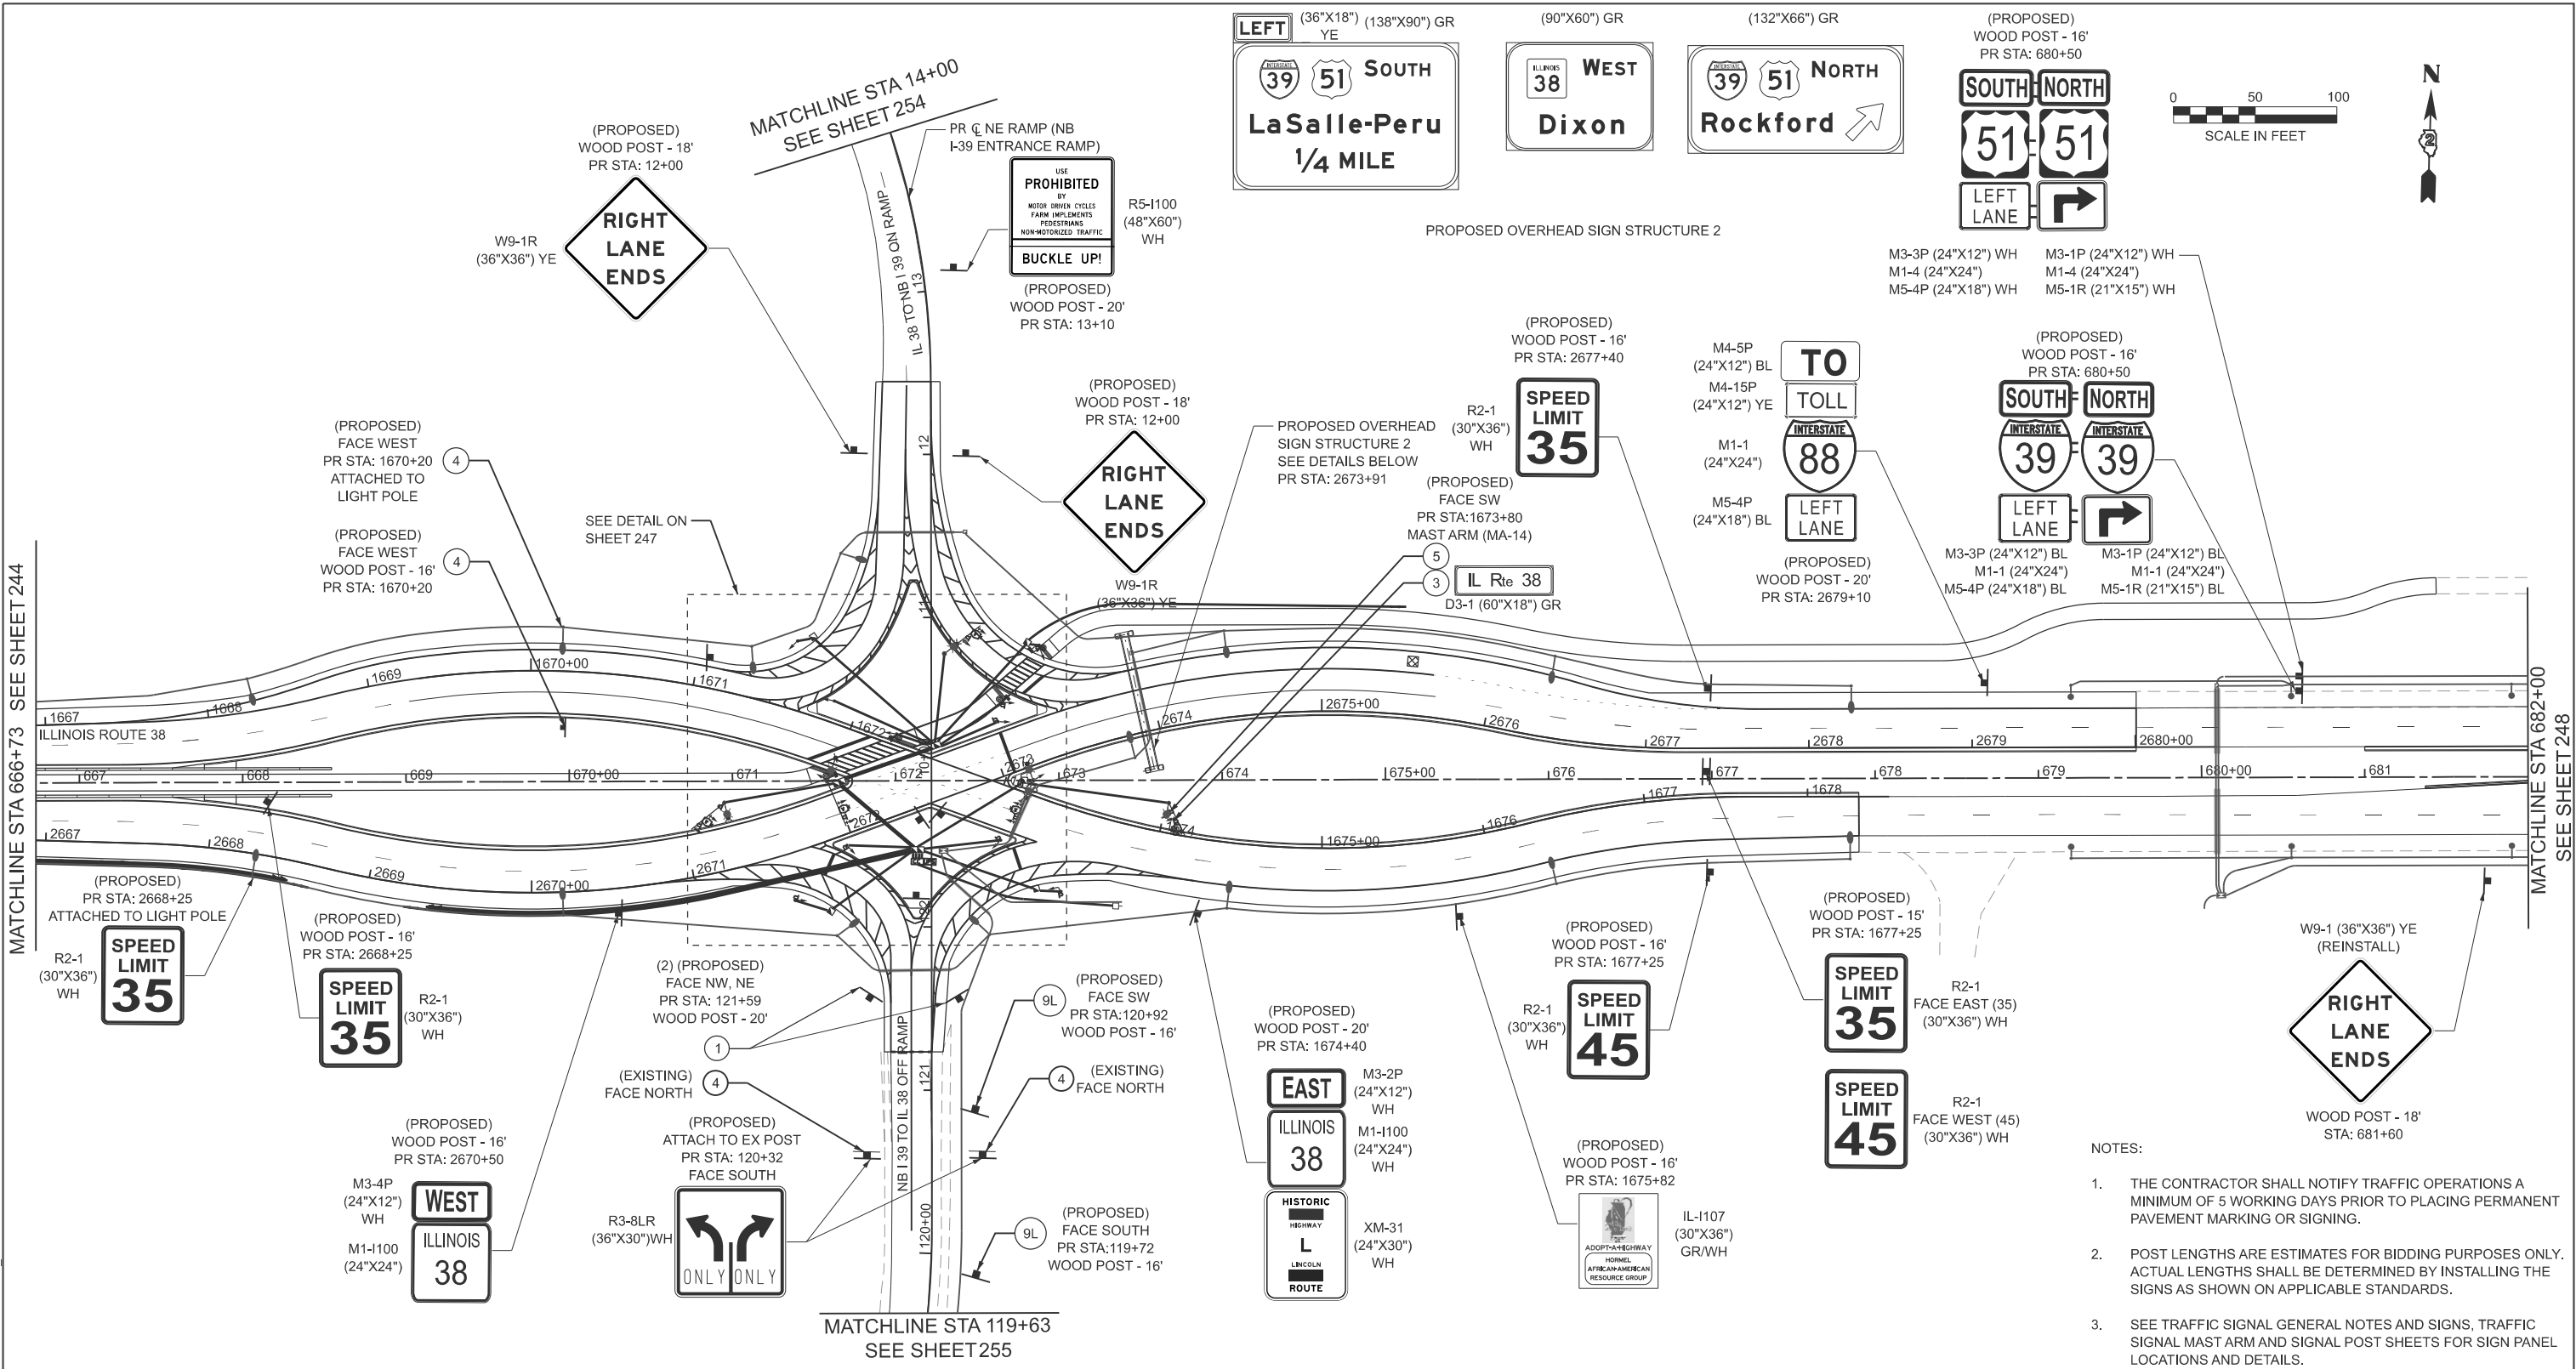

USER NAME	=	DESIGNED -	KAO	REVISED -	
		DRAWN -	KAO	REVISED -	
		CHECKED -	AMI	REVISED -	
PLOT DATE	= 2/6/2025	DATE	= 2/6/2025	REVISED -	


STATE OF ILLINOIS
DEPARTMENT OF TRANSPORTATION

PROPOSED SIGNAGE PLAN
IL 38 AT I-39

SCALE: SHEET 5 OF 15 SHEETS STA. 666+73 TO STA. 682+19

F.A.* RTE.	SECTION	COUNTY	TOTAL SHEETS	SHEET NO.
*	141-1HBR-3 & (9,10) R-3	OGLE	508	246
CONTRACT NO. 64N98				
ILLINOIS FED. AID PROJECT				

*FAI ROUTE 39 (I-39) & FAP 567 (IL 38)

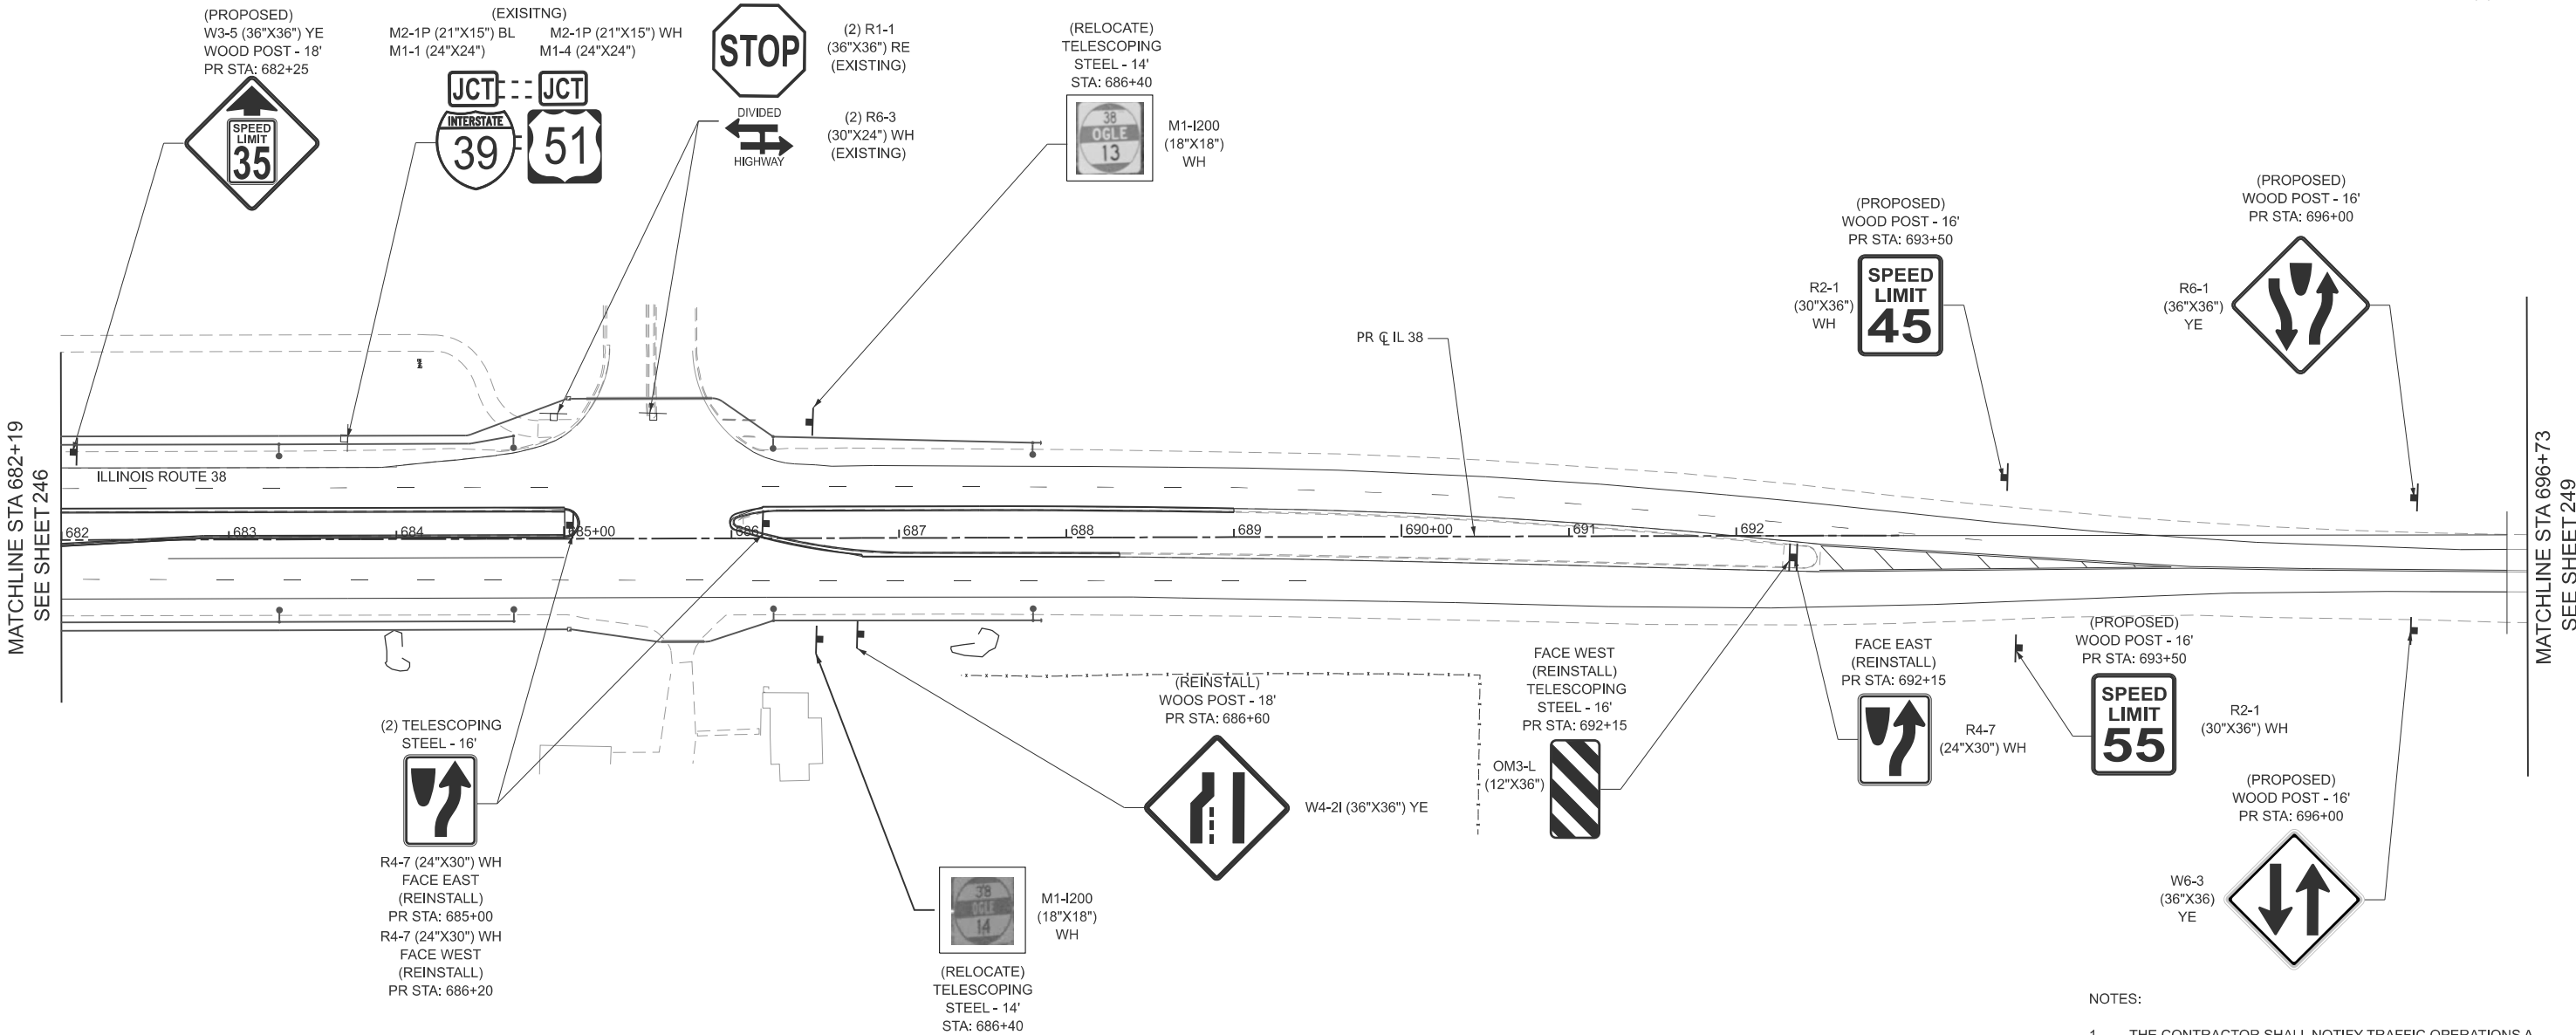


- NOTES:
- THE CONTRACTOR SHALL NOTIFY TRAFFIC OPERATIONS A MINIMUM OF 5 WORKING DAYS PRIOR TO PLACING PERMANENT PAVEMENT MARKING OR SIGNING.
 - POST LENGTHS ARE ESTIMATES FOR BIDDING PURPOSES ONLY. ACTUAL LENGTHS SHALL BE DETERMINED BY INSTALLING THE SIGNS AS SHOWN ON APPLICABLE STANDARDS.
 - SEE TRAFFIC SIGNAL GENERAL NOTES AND SIGNS, TRAFFIC SIGNAL MAST ARM AND SIGNAL POST SHEETS FOR SIGN PANEL LOCATIONS AND DETAILS.

LEGEND

1		R5-1 RAMPS (48"x48")* MEDIAN (36"x36") WH/RE	3		R10-11b MAST ARM (36"x36") SIGNAL POST (24"x24") WH	5		R6-1r (54"x18") BLK	7		R3-1 (30"x30") WH	9L		W1-8 (30"x36") YE	10R		R10-3e (9"x15") WH
2		R3-3 (36"x36") WH	4		R5-1a RAMPS (42"x30")* IL 38 (36"x24") RE	6		R6-1l (54"x18") BLK	8		R3-2 (30"x30") WH	9R		W1-8 (30"x36") YE	10L		10R (RIGHT ARROW) 10L (LEFT ARROW)

* RAMPS - ADD 2"x48" RED STRIP TO POST

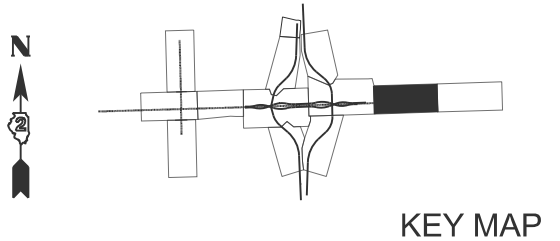

USER NAME	=	DESIGNED	-	KAO	REVISED	-
		DRAWN	-	KAO	REVISED	-
		CHECKED	-	AMI	REVISED	-
PLOT DATE	=	DATE	-	2/6/2025	REVISED	-



STATE OF ILLINOIS
DEPARTMENT OF TRANSPORTATION

PROPOSED SIGNAGE PLAN
IL 38

SCALE: SHEET 7 OF 15 SHEETS STA. 682+00 TO STA.

F.A.* RTE.	SECTION	COUNTY	TOTAL SHEETS	SHEET NO.
*	141-1HBR-3 & (9,10) R-3	OGLE	508	248
CONTRACT NO. 64N98				
ILLINOIS FED. AID PROJECT				

*FAI ROUTE 39 (I-39) & FAP 567 (IL 38)

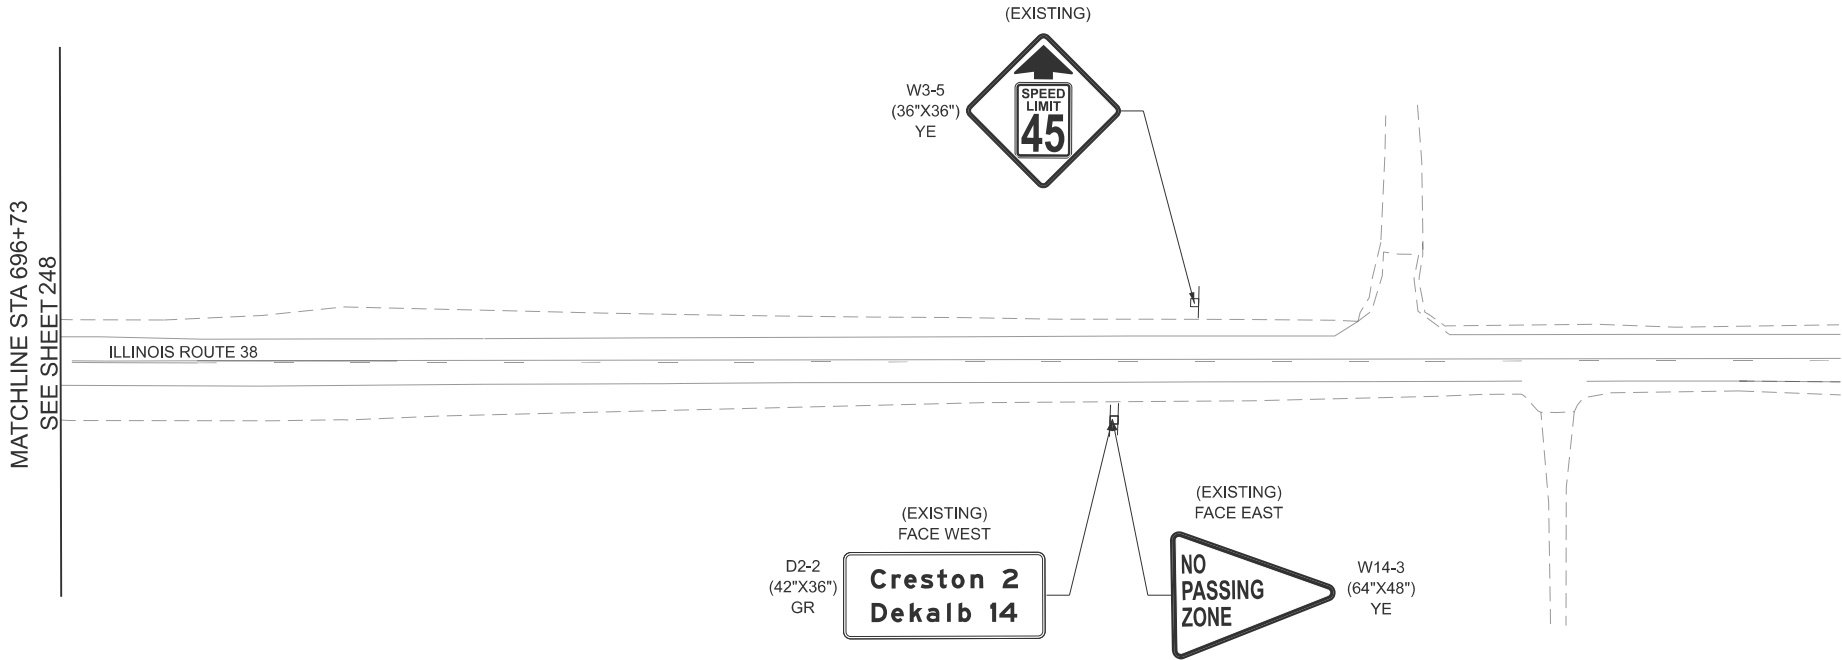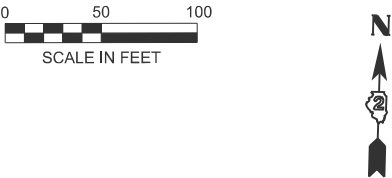

- NOTES:
- THE CONTRACTOR SHALL NOTIFY TRAFFIC OPERATIONS A MINIMUM OF 5 WORKING DAYS PRIOR TO PLACING PERMANENT PAVEMENT MARKING OR SIGNING.
 - POST LENGTHS ARE ESTIMATES FOR BIDDING PURPOSES ONLY. ACTUAL LENGTHS SHALL BE DETERMINED BY INSTALLING THE SIGNS AS SHOWN ON APPLICABLE STANDARDS.
 - SEE TRAFFIC SIGNAL GENERAL NOTES AND SIGNS, TRAFFIC SIGNAL MAST ARM AND SIGNAL POST SHEETS FOR SIGN PANEL LOCATIONS AND DETAILS.

LEGEND

1

R5-1
RAMPS (48"x48")*
MEDIAN (36"x36")
WH/RE

2

R3-3
(36"x36")
WH

3

R10-11b
MAST ARM (36"x36")
SIGNAL POST (24"x24")
WH

4

R5-1a
RAMPS (42"x30")*
IL 38 (36"x24")
RE

5

R6-1r
(54"x18")
BLK

6

R6-1l
(54"x18")
BLK

7

R3-1
(30"x30")
WH

8

R3-2
(30"x30")
WH

9L

W1-8
(30"x36")
YE

9R

W1-8
(30"x36")
YE

10R

R10-3e
(9"x15")
WH

10L


R10-3e
(9"x15")
WH

START CROSSING
Watch For
Vehicles
DON'T START
Push Crossing
If Stopped
TIME REMAINING
To Finish Crossing
DON'T CROSS
PUSH BUTTON
TO CROSS

EXISTING SIGN TO REMAIN

PROPOSED SIGN OR RELOCATE

* RAMPS - ADD 2"x48" RED STRIP TO POST

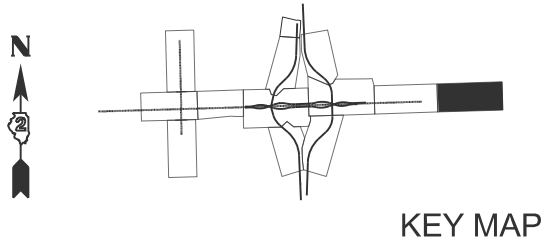

USER NAME	=	DESIGNED	-	KAO	REVISED	-
		DRAWN	-	KAO	REVISED	-
		CHECKED	-	AMI	REVISED	-
PLOT DATE	=	DATE	-	2/6/2025	REVISED	-


STATE OF ILLINOIS
DEPARTMENT OF TRANSPORTATION

PROPOSED SIGNAGE PLAN
IL 38

SCALE: SHEET 8 OF 15 SHEETS STA. 696+73 TO STA.

F.A.* RTE.	SECTION	COUNTY	TOTAL SHEETS	SHEET NO.
*	141-1HBR-3 & (9,10) R-3	OGLE	508	249
CONTRACT NO. 64N98				
ILLINOIS FED. AID PROJECT				

*FAI ROUTE 39 (I-39) & FAP 567 (IL 38)

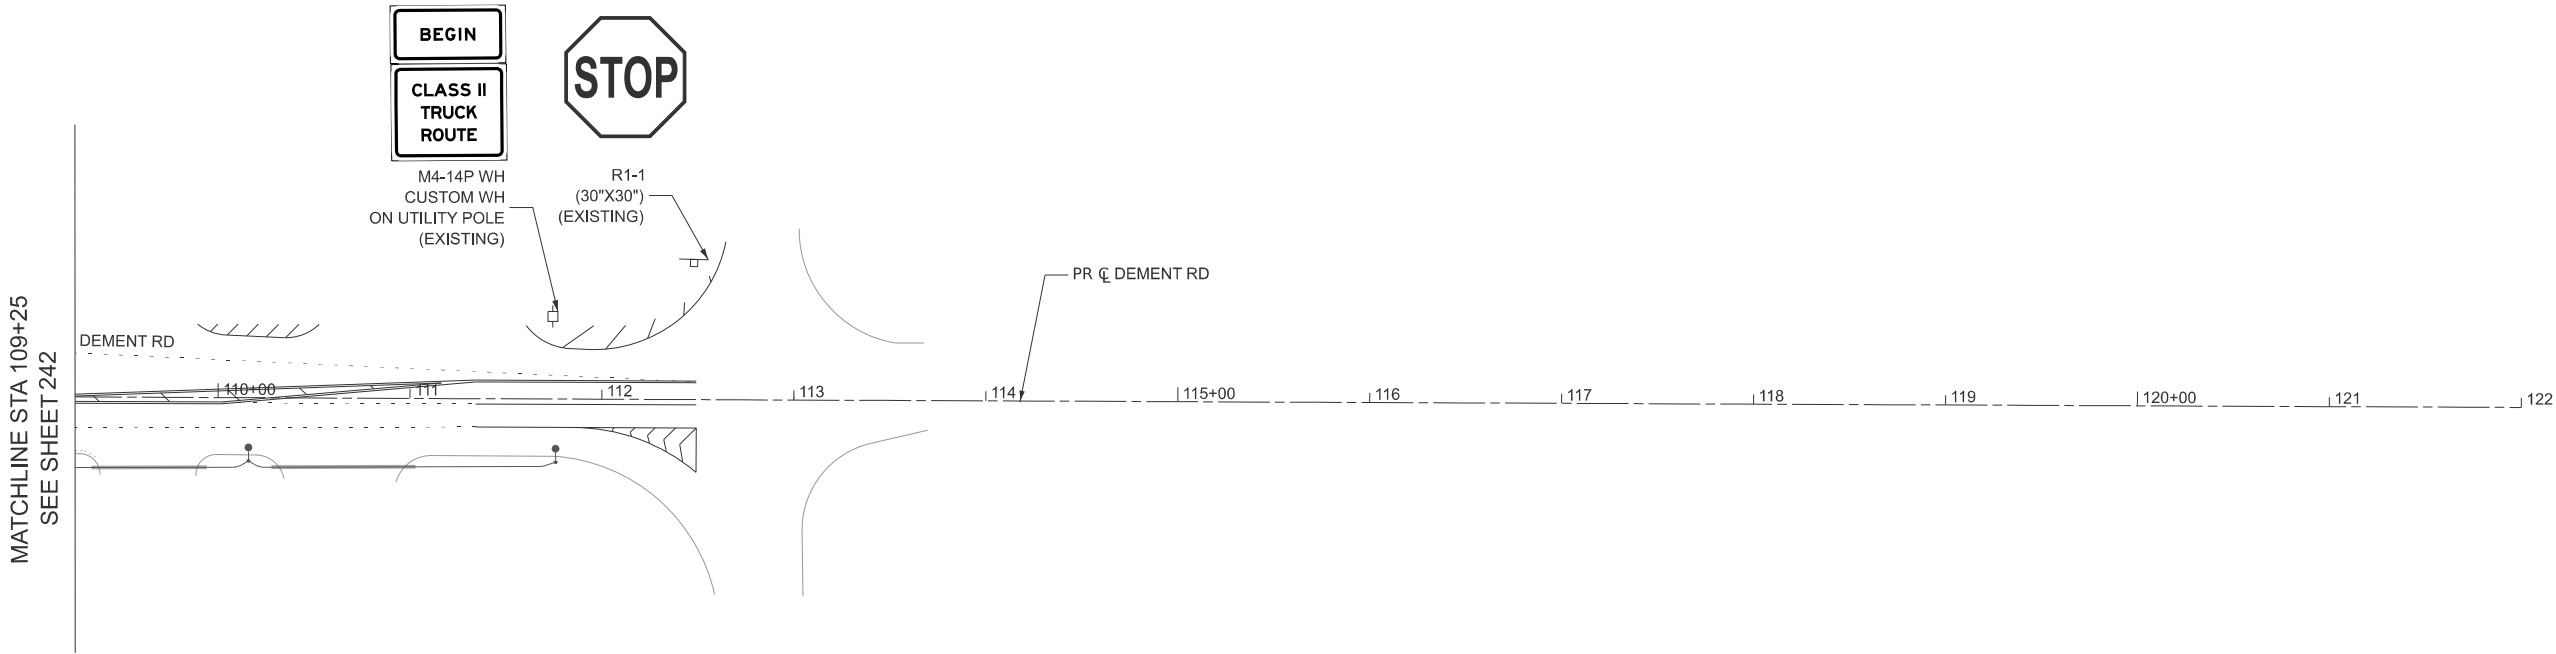

- NOTES:
- THE CONTRACTOR SHALL NOTIFY TRAFFIC OPERATIONS A MINIMUM OF 5 WORKING DAYS PRIOR TO PLACING PERMANENT PAVEMENT MARKING OR SIGNING.
 - POST LENGTHS ARE ESTIMATES FOR BIDDING PURPOSES ONLY. ACTUAL LENGTHS SHALL BE DETERMINED BY INSTALLING THE SIGNS AS SHOWN ON APPLICABLE STANDARDS.
 - SEE TRAFFIC SIGNAL GENERAL NOTES AND SIGNS, TRAFFIC SIGNAL MAST ARM AND SIGNAL POST SHEETS FOR SIGN PANEL LOCATIONS AND DETAILS.

LEGEND

1

R5-1
RAMPS (48"x48")*
MEDIAN (36"x36")
WH/RE

2

R3-3
(36"x36")
WH

3

R10-11b
MAST ARM (36"x36")
SIGNAL POST (24"x24")
WH

4

R5-1a
RAMPS (42"x30")*
IL 38 (36"x24")
RE

5

R6-1r
(54"x18")
BLK

6

R6-1l
(54"x18")
BLK

7

R3-1
(30"x30")
WH

8

R3-2
(30"x30")
WH

9L

W1-8
(30"x36")
YE

9R

W1-8
(30"x36")
YE

10R

R10-3e
(9"x15")
WH

10L


10R (RIGHT ARROW)
10L (LEFT ARROW)

START CROSSING
Wait For
Vehicles
DON'T START
Push Crossing
If Stopped
TIME REMAINING
To Finish Crossing
DON'T CROSS
PUSH BUTTON
TO CROSS

EXISTING SIGN TO REMAIN

PROPOSED SIGN OR RELOCATE

* RAMPS - ADD 2"x48" RED STRIP TO POST

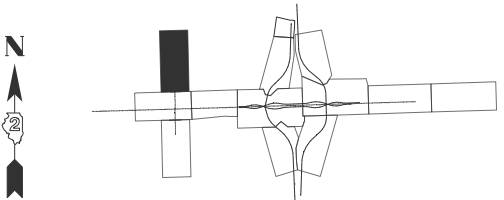

KEY MAP



USER NAME	=	DESIGNED	-	KAO	REVISED	-	
		DRAWN	-	KAO	REVISED	-	
		CHECKED	-	AMI	REVISED	-	
PLOT DATE	=	2/6/2025	DATE	-	2/6/2025	REVISED	-

STATE OF ILLINOIS
DEPARTMENT OF TRANSPORTATION

PROPOSED SIGNAGE PLAN
DEMENT RD N OF IL 38

SCALE: SHEET 9 OF 15 SHEETS STA. 109+25 TO STA.


F.A.* RTE.	SECTION	COUNTY	TOTAL SHEETS	SHEET NO.
*	141-1HBR-3 & (9,10) R-3	OGLE	508	250
CONTRACT NO. 64N98				
ILLINOIS FED. AID PROJECT				

*FAI ROUTE 39 (I-39) & FAP 567 (IL 38)

MODEL: SHT_PLAN
FILE NAME: C:\Bentley\CONNECT101\Organization-Civil\IDOT_Standards\Civil\IDOT_Sheets.cad




SCALE IN FEET

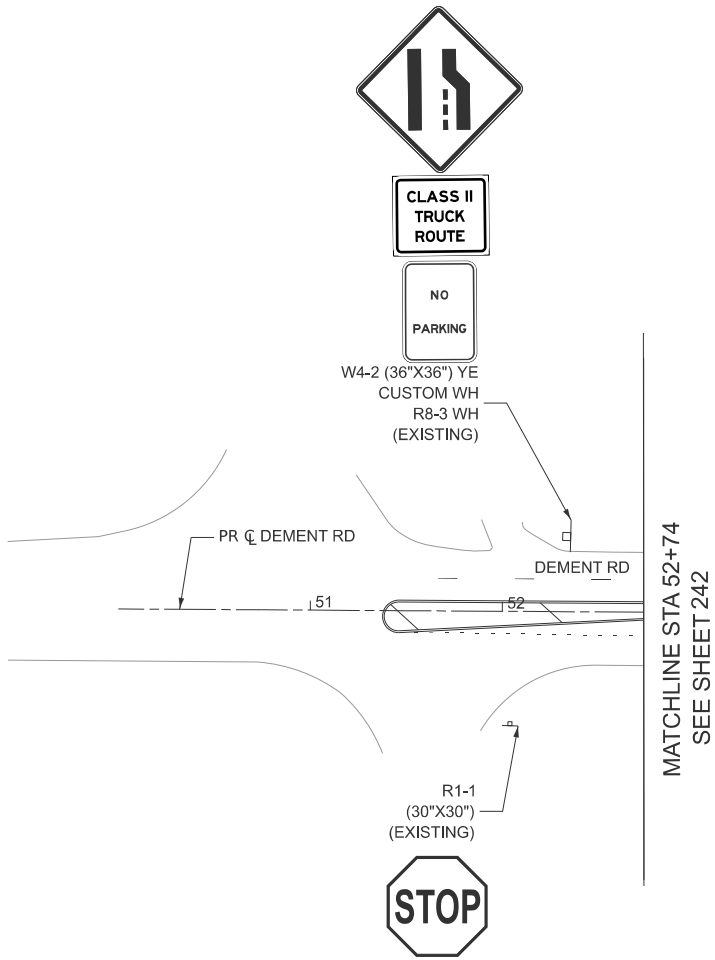

NOTES:

- THE CONTRACTOR SHALL NOTIFY TRAFFIC OPERATIONS A MINIMUM OF 5 WORKING DAYS PRIOR TO PLACING PERMANENT PAVEMENT MARKING OR SIGNING.
- POST LENGTHS ARE ESTIMATES FOR BIDDING PURPOSES ONLY. ACTUAL LENGTHS SHALL BE DETERMINED BY INSTALLING THE SIGNS AS SHOWN ON APPLICABLE STANDARDS.
- SEE TRAFFIC SIGNAL GENERAL NOTES AND SIGNS, TRAFFIC SIGNAL MAST ARM AND SIGNAL POST SHEETS FOR SIGN PANEL LOCATIONS AND DETAILS.

LEGEND

 

R5-1
RAMPS (48"x48")*
MEDIAN (36"x36")
WH/RE



R10-11b
MAST ARM (36"x36")
SIGNAL POST (24"x24")
WH



R6-1r
(54"x18")
BLK



R3-1
(30"x30")
WH



W1-8
(30"x36")
YE



R10-3e
(9"x15")
WH

EXISTING SIGN TO REMAIN

PROPOSED SIGN OR RELOCATE



R3-3
(36"x36")
WH



R5-1a
RAMPS (42"x30")*
IL 38 (36"x24")
RE



R6-1l
(54"x18")
BLK



R3-2
(30"x30")
WH




W1-8
(30"x36")
YE



10R (RIGHT ARROW)
10L (LEFT ARROW)

* RAMPS - ADD 2"x48" RED STRIP TO POST

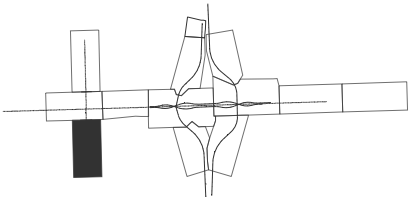

KEY MAP



USER NAME	=	DESIGNED	-	KAO	REVISED	-	
		DRAWN	-	KAO	REVISED	-	
		CHECKED	-	AMI	REVISED	-	
PLOT DATE	=	2/6/2025	DATE	-	2/6/2025	REVISED	-

STATE OF ILLINOIS
DEPARTMENT OF TRANSPORTATION


PROPOSED SIGNAGE PLAN
DEMENT RD S OF IL 38

SCALE: SHEET 10 OF 15 SHEETS STA. TO STA. 52+74

F.A.* RTE.	SECTION	COUNTY	TOTAL SHEETS	SHEET NO.
*	141-1HBR-3 & (9,10) R-3	OGLE	508	251
CONTRACT NO. 64N98				
ILLINOIS FED. AID PROJECT				

*FAI ROUTE 39 (I-39) & FAP 567 (IL 38)

MODEL: SHT_PLAN
FILE NAME: C:\Bentley\CONNECT101\Organization-Civil\DOT_Standards\Call\DOT_Sheets.cad

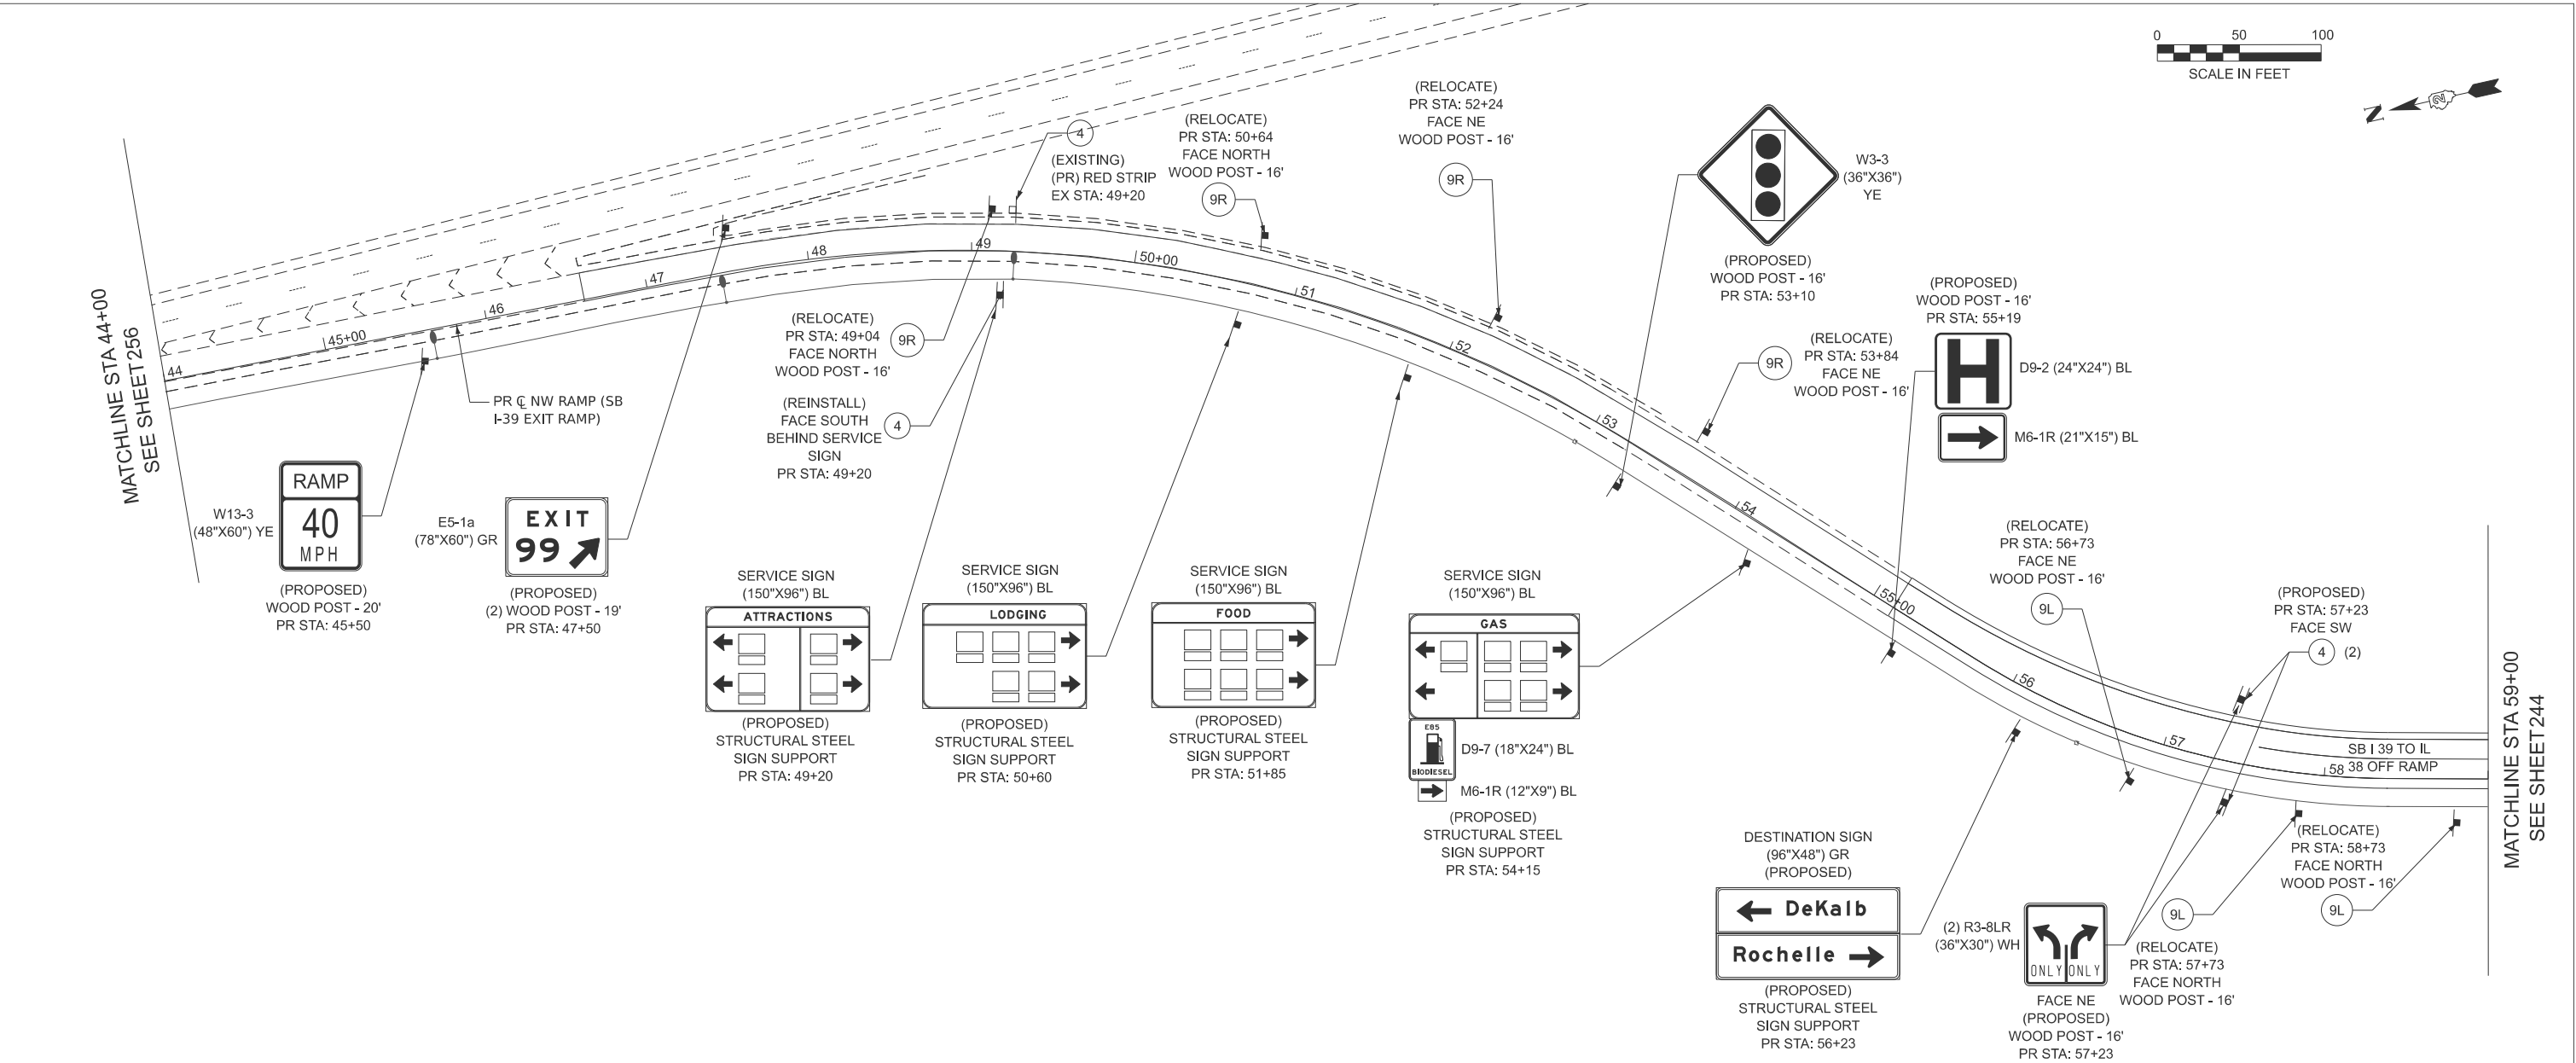

LEGEND

1		R5-1 RAMPS (48"x48")* MEDIAN (36"x36") WH/RE	3		R10-11b MAST ARM (36"x36") SIGNAL POST (24"x24") WH	5		R6-1r (54"x18") BLK	7		R3-1 (30"x30") WH	9L		W1-8 (30"x36") YE	10R		W1-8 (30"x36") YE
2		R3-3 (36"x36") WH	4		R5-1a RAMPS (42"x30")* IL 38 (36"x24") RE	6		R6-1l (54"x18") BLK	8		R3-2 (30"x30") WH	9R		W1-8 (30"x36") YE	10L		W1-8 (30"x36") YE

10R (RIGHT ARROW)
10L (LEFT ARROW)

* RAMPS - ADD 2"x48" RED STRIP TO POST

EXISTING SIGN TO REMAIN
PROPOSED SIGN OR RELOCATE

START CROSSING
Wait For
Verifies
DON'T START
Push Crossing
If Stopped
TIME REMAINING
To Finish Crossing
DON'T CROSS
PUSH BUTTON
TO CROSS



USER NAME	=	DESIGNED	-	KAO	REVISED	-	
		DRAWN	-	KAO	REVISED	-	
		CHECKED	-	AMI	REVISED	-	
PLOT DATE	=	2/6/2025	DATE	-	2/6/2025	REVISED	-


STATE OF ILLINOIS
DEPARTMENT OF TRANSPORTATION

PROPOSED SIGNAGE PLAN S I-39 OFF RAMP


SCALE: SHEET 11 OF 15 SHEETS STA. 44+00 TO STA. 59+00

F.A.* RTE.	SECTION	COUNTY	TOTAL SHEETS	SHEET NO.
*	141-1HBR-3 & (9,10) R-3	OGLE	508	252
CONTRACT NO. 64N98				
ILLINOIS FED. AID PROJECT				

*FAI ROUTE 39 (I-39) & FAP 567 (IL 38)

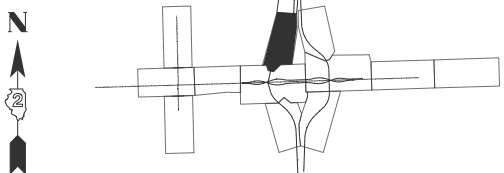

KEY MAP

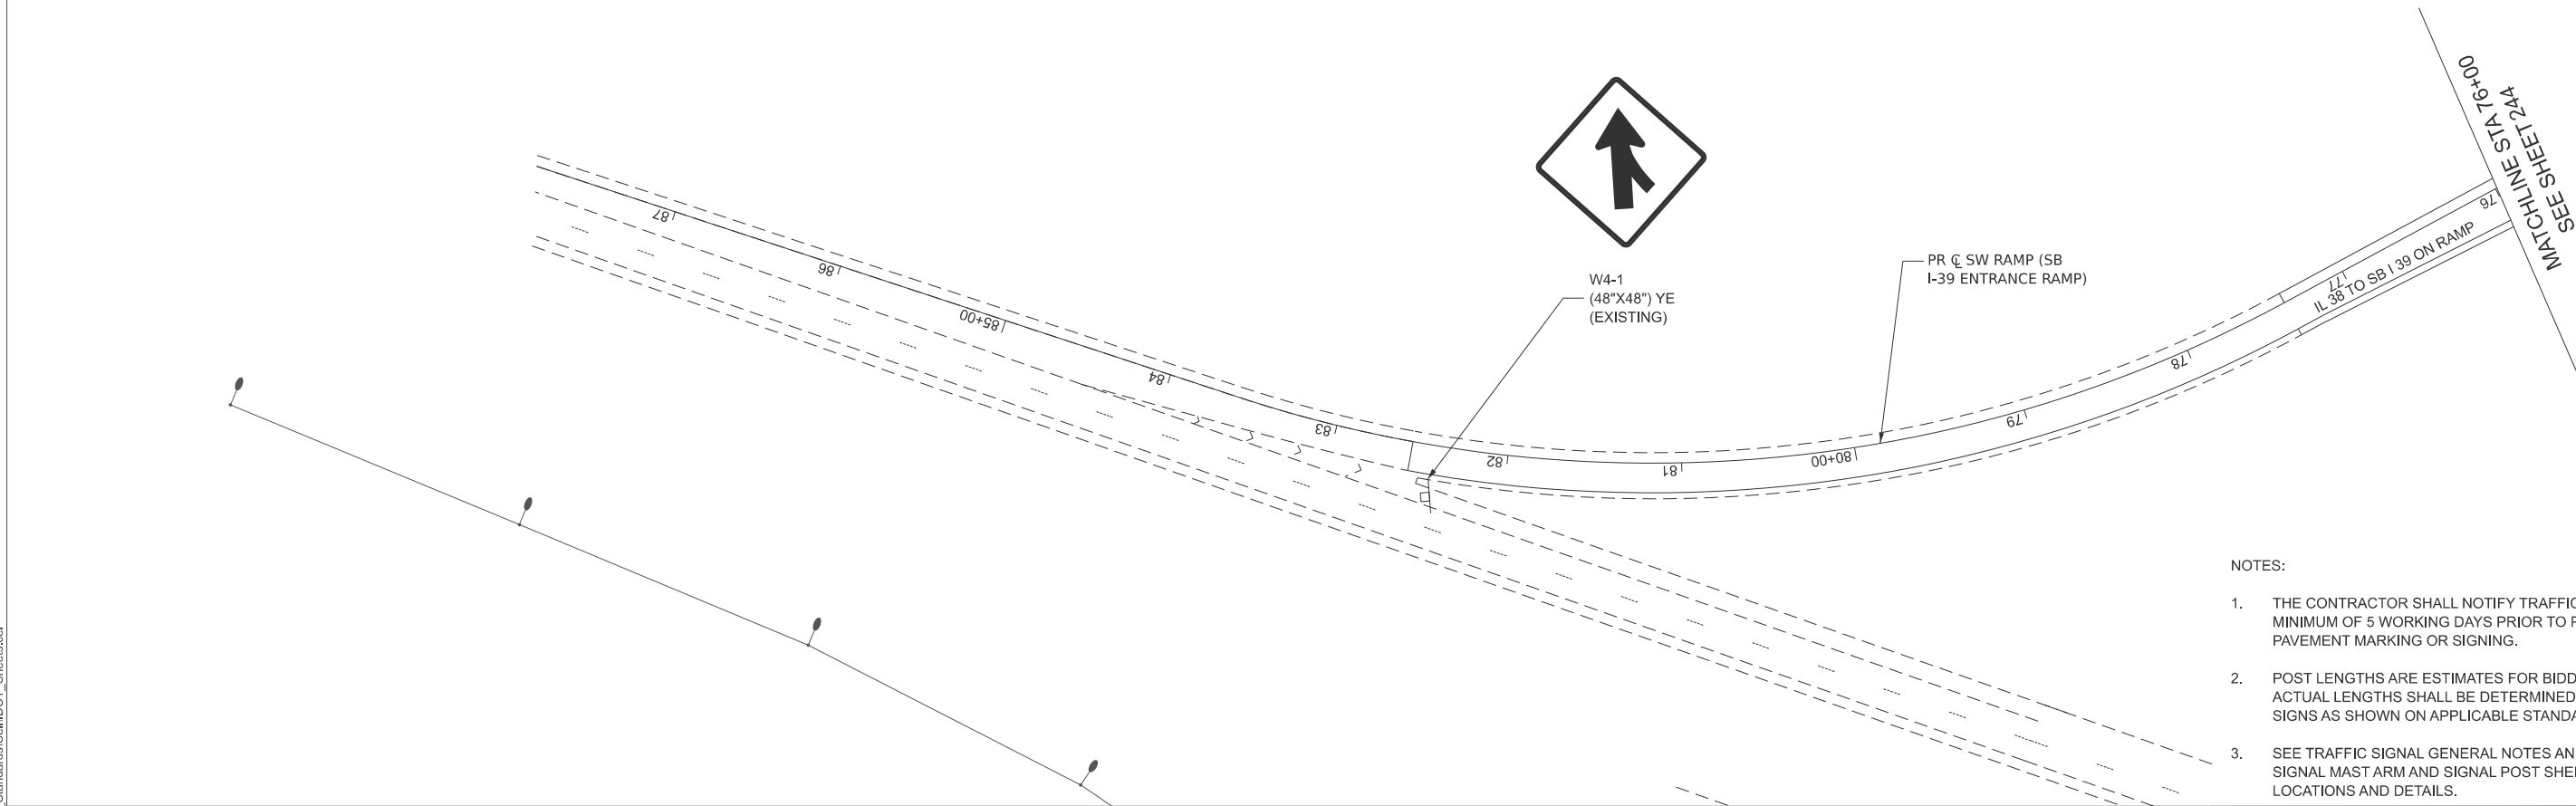

- NOTES:
- THE CONTRACTOR SHALL NOTIFY TRAFFIC OPERATIONS A MINIMUM OF 5 WORKING DAYS PRIOR TO PLACING PERMANENT PAVEMENT MARKING OR SIGNING.
 - POST LENGTHS ARE ESTIMATES FOR BIDDING PURPOSES ONLY. ACTUAL LENGTHS SHALL BE DETERMINED BY INSTALLING THE SIGNS AS SHOWN ON APPLICABLE STANDARDS.
 - SEE TRAFFIC SIGNAL GENERAL NOTES AND SIGNS, TRAFFIC SIGNAL MAST ARM AND SIGNAL POST SHEETS FOR SIGN PANEL LOCATIONS AND DETAILS.

LEGEND

1

R5-1
RAMPS (48"x48")*
MEDIAN (36"x36")
WH/RE

2

R3-3
(36"x36")
WH

3

R10-11b
MAST ARM (36"x36")
SIGNAL POST (24"x24")
WH

4

R5-1a
RAMPS (42"x30")*
IL 38 (36"x24")
RE

5

R6-1r
(54"x18")
BLK

6

R6-1l
(54"x18")
BLK

7

R3-1
(30"x30")
WH

8

R3-2
(30"x30")
WH

9L

W1-8
(30"x36")
YE

9R

W1-8
(30"x36")
YE

10R

R10-3e
(9"x15")
WH

10L

10R (RIGHT ARROW)
10L (LEFT ARROW)

START CROSSING
Wait For
Vehicles

DONT START
When Crossing
If Stopped

TIME REMAINING
To Finish Crossing


DONT CROSS

PUSH BUTTON
TO CROSS

EXISTING SIGN TO REMAIN

PROPOSED SIGN OR RELOCATE

* RAMPS - ADD 2"x48" RED STRIP TO POST

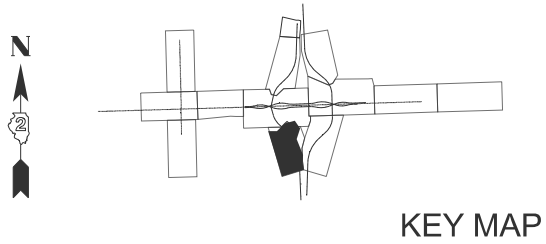

KEY MAP



USER NAME	=	DESIGNED	-	KAO	REVISED	-
		DRAWN	-	KAO	REVISED	-
		CHECKED	-	AMI	REVISED	-
PLOT DATE	=	DATE	-	2/6/2025	REVISED	-

STATE OF ILLINOIS
DEPARTMENT OF TRANSPORTATION

PROPOSED SIGNAGE PLAN
S I-39 ON RAMP



SCALE: SHEET 12 OF 15 SHEETS STA. TO STA. 76+00

F.A.* RTE.	SECTION	COUNTY	TOTAL SHEETS	SHEET NO.
*	141-1HBR-3 & (9,10) R-3	OGLE	508	253
CONTRACT NO. 64N98				
ILLINOIS FED. AID PROJECT				

*FAI ROUTE 39 (I-39) & FAP 567 (IL 38)

MODEL: SHT_PLAN
FILE NAME: C:\Bentley\CONNECT101\Organization-Civil\DOT_Standards\Civil\DOT_Sheets.cad

MODEL: SHT_PLAN
FILE NAME: C:\Bentley\CONNECT101\Organization-Civil\IDOT_Standards\Civil\IDOT_Sheets.cad

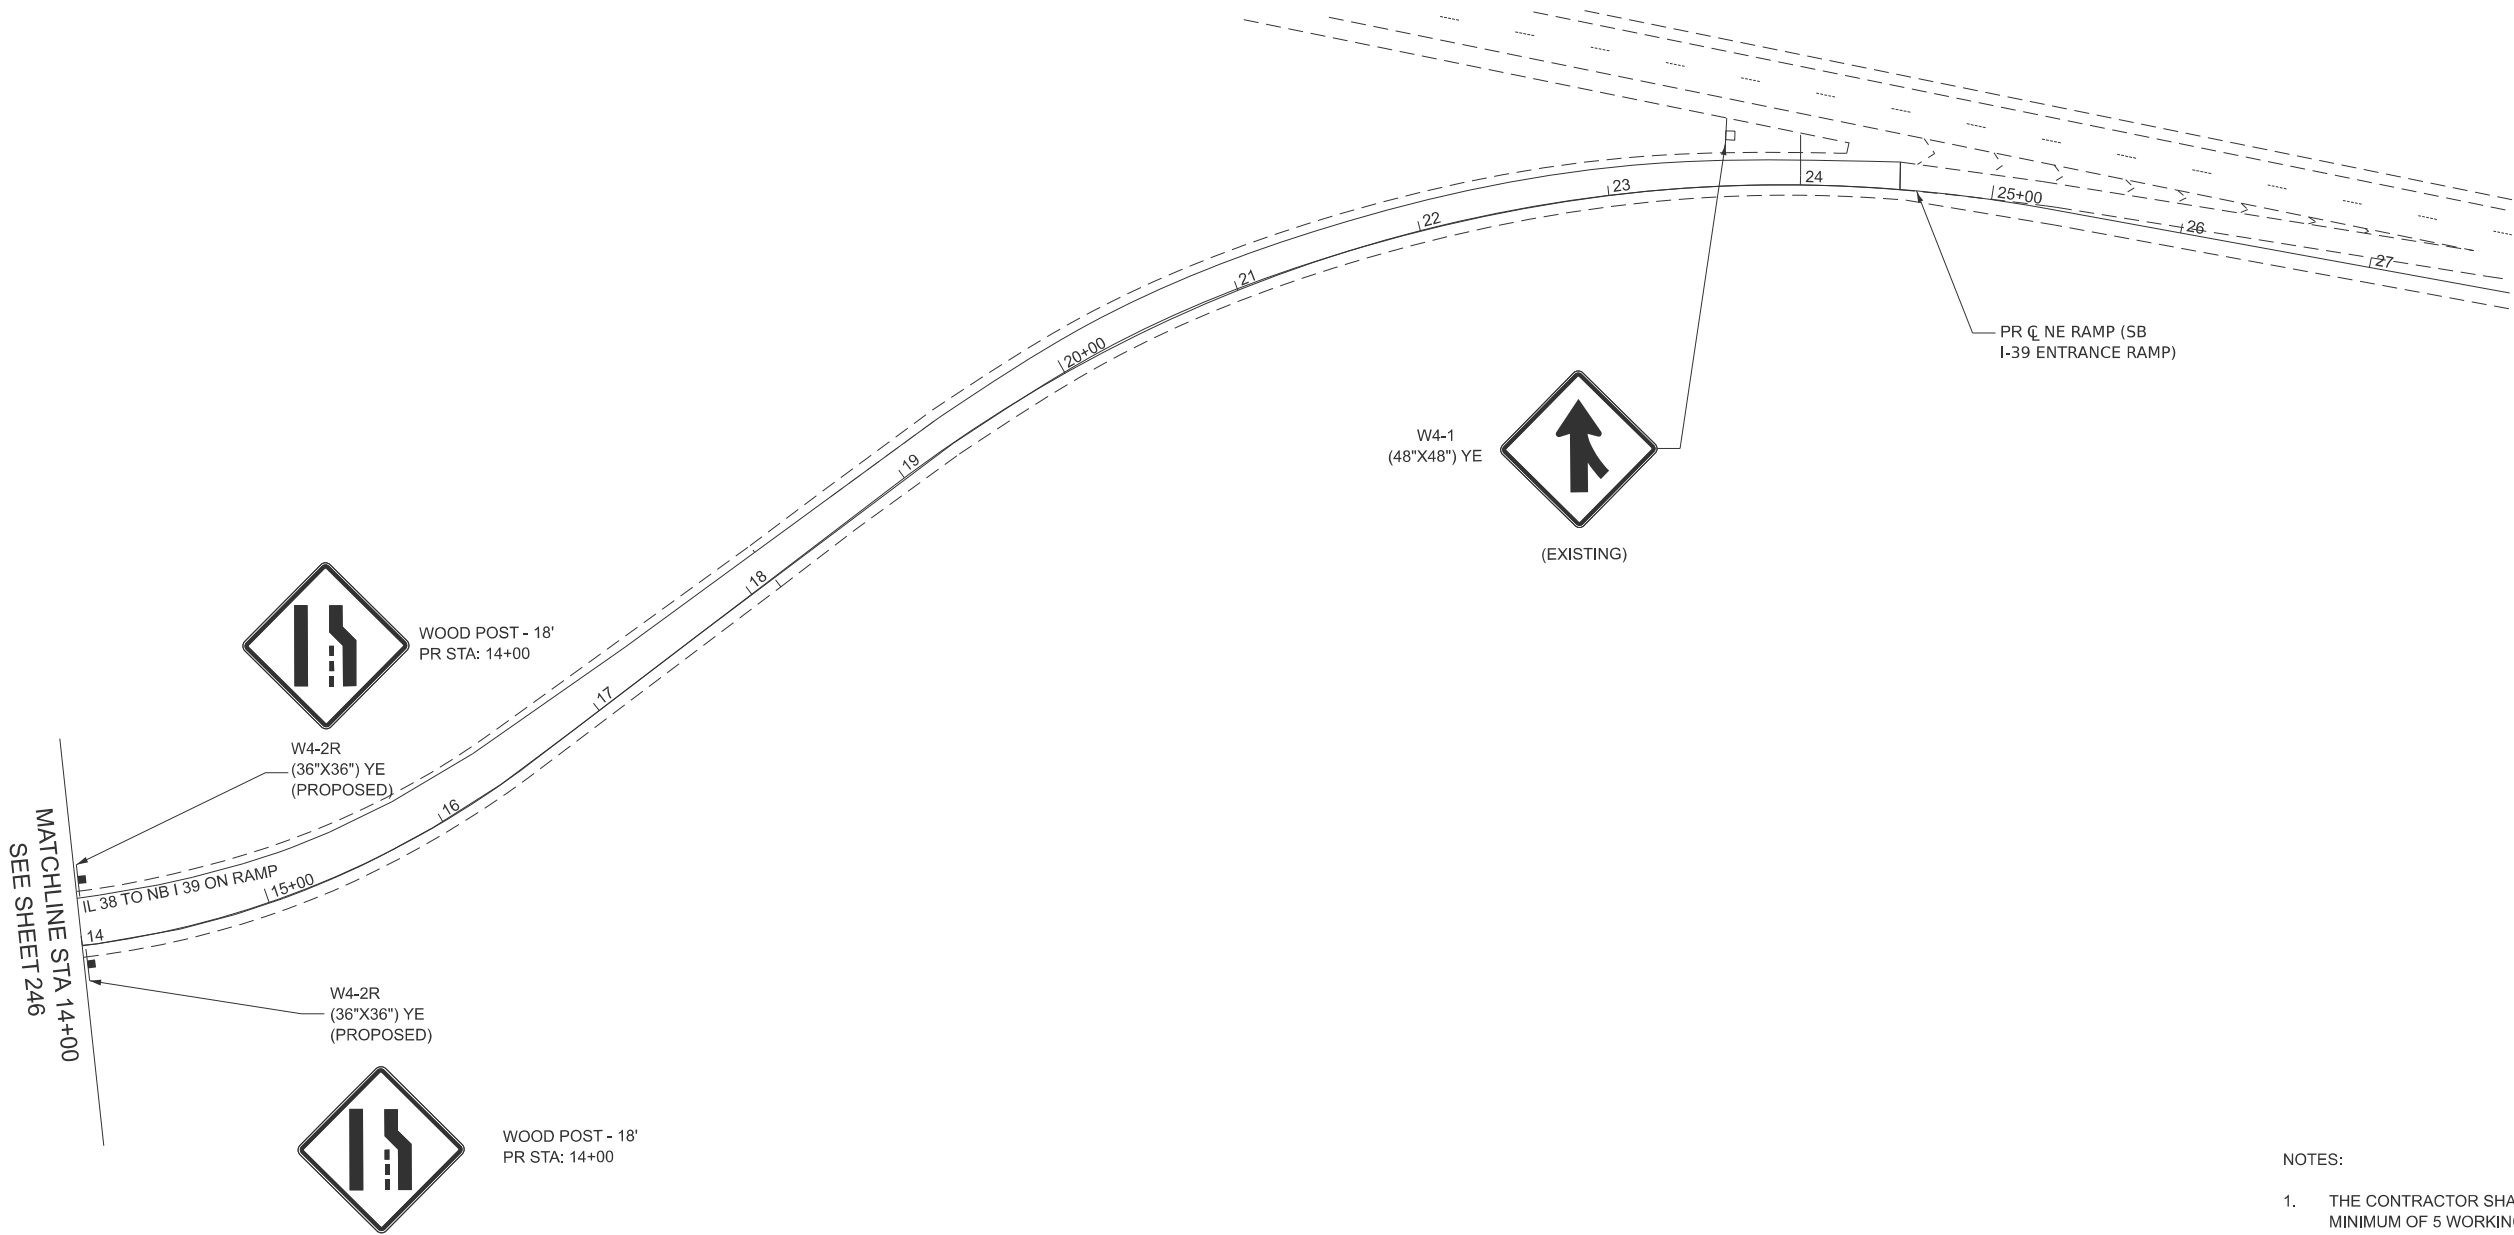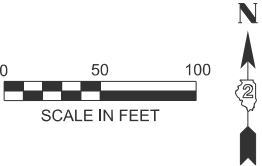

- NOTES:
- THE CONTRACTOR SHALL NOTIFY TRAFFIC OPERATIONS A MINIMUM OF 5 WORKING DAYS PRIOR TO PLACING PERMANENT PAVEMENT MARKING OR SIGNING.
 - POST LENGTHS ARE ESTIMATES FOR BIDDING PURPOSES ONLY. ACTUAL LENGTHS SHALL BE DETERMINED BY INSTALLING THE SIGNS AS SHOWN ON APPLICABLE STANDARDS.
 - SEE TRAFFIC SIGNAL GENERAL NOTES AND SIGNS, TRAFFIC SIGNAL MAST ARM AND SIGNAL POST SHEETS FOR SIGN PANEL LOCATIONS AND DETAILS.

LEGEND

1

R5-1
RAMPS (48"x48")*
MEDIAN (36"x36")
WH/RE

2

R3-3
(36"x36")
WH

3

R10-11b
MAST ARM (36"x36")
SIGNAL POST (24"x24")
WH

4

R5-1a
RAMPS (42"x30")*
IL 38 (36"x24")
RE

5

R6-1r
(54"x18")
BLK

6

R6-1l
(54"x18")
BLK

7

R3-1
(30"x30")
WH

8

R3-2
(30"x30")
WH

9L

W1-8
(30"x30")
YE

9R

W1-8
(30"x30")
YE

10R

R10-3e
(9"x15")
WH

10L


R10-3e
(9"x15")
WH

R10-3e
(9"x15")
WH

EXISTING SIGN TO REMAIN

PROPOSED SIGN OR RELOCATE

* RAMPS - ADD 2"x48" RED STRIP TO POST

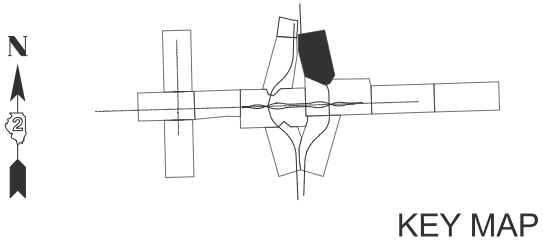

USER NAME	=	DESIGNED	-	KAO	REVISED	-
		DRAWN	-	KAO	REVISED	-
		CHECKED	-	AMI	REVISED	-
PLOT DATE	= 2/6/2025	DATE	-	2/6/2025	REVISED	-



STATE OF ILLINOIS
DEPARTMENT OF TRANSPORTATION

PROPOSED SIGNAGE PLAN
N I-39 ON RAMP

SCALE: SHEET 13 OF 15 SHEETS STA. 14+00 TO STA.

F.A.* RTE.	SECTION	COUNTY	TOTAL SHEETS	SHEET NO.
*	141-1HBR-3 & (9,10) R-3	OGLE	508	254
CONTRACT NO. 64N98				
ILLINOIS FED. AID PROJECT				

*FAI ROUTE 39 (I-39) & FAP 567 (IL 38)

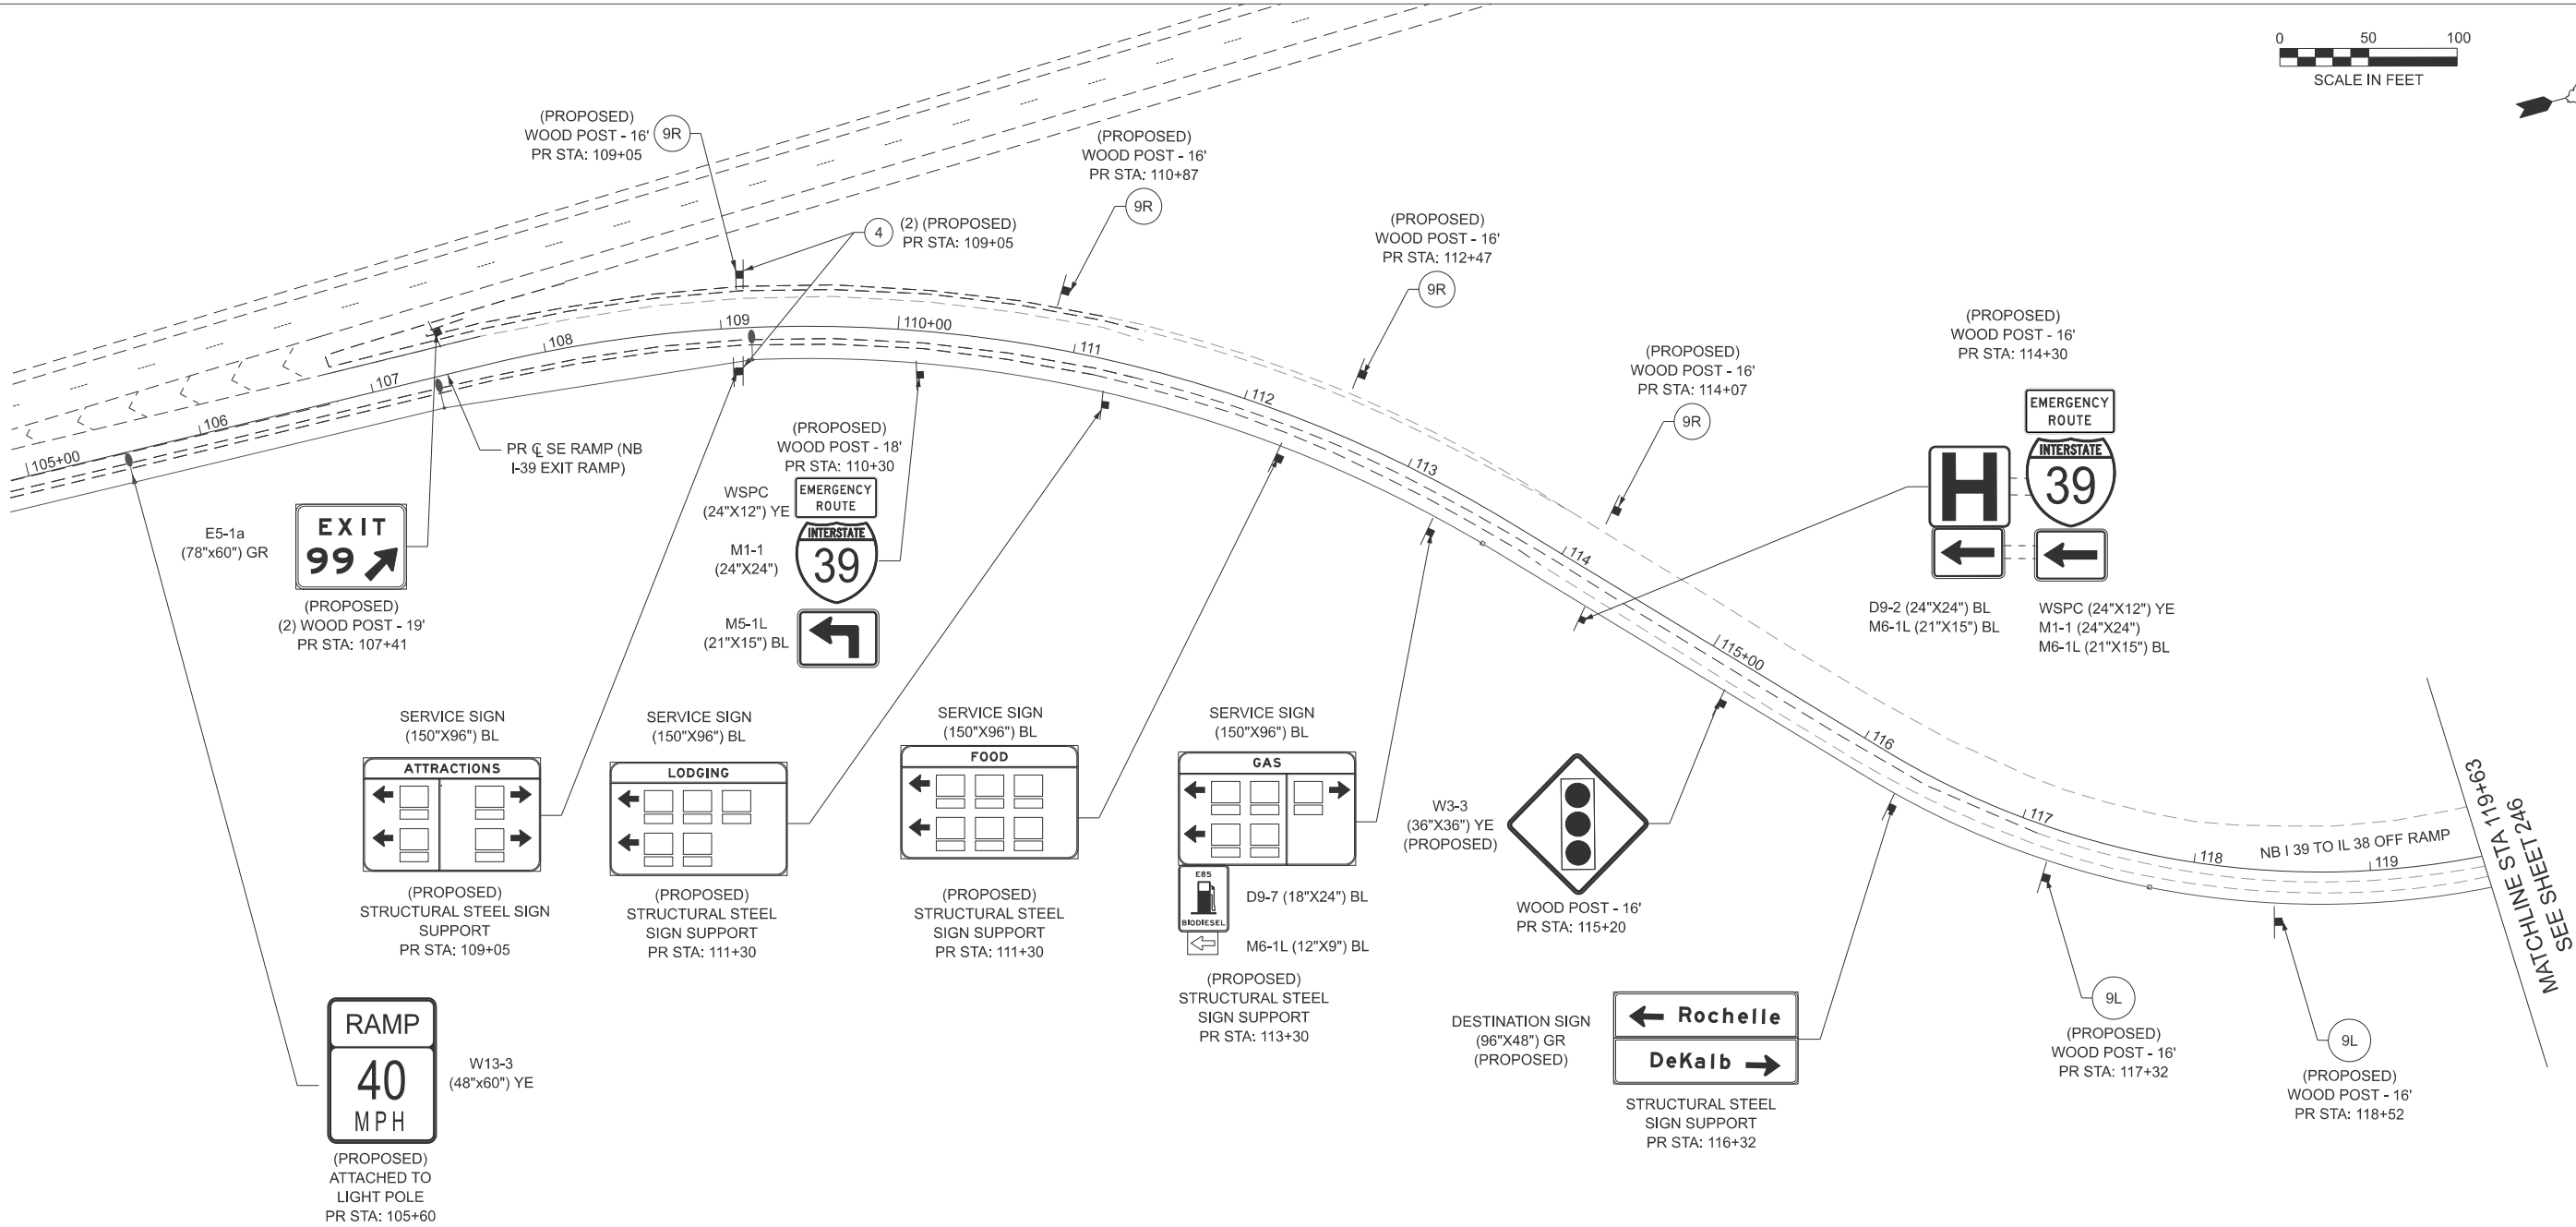 


- NOTES:
- THE CONTRACTOR SHALL NOTIFY TRAFFIC OPERATIONS A MINIMUM OF 5 WORKING DAYS PRIOR TO PLACING PERMANENT PAVEMENT MARKING OR SIGNING.
 - POST LENGTHS ARE ESTIMATES FOR BIDDING PURPOSES ONLY. ACTUAL LENGTHS SHALL BE DETERMINED BY INSTALLING THE SIGNS AS SHOWN ON APPLICABLE STANDARDS.
 - SEE TRAFFIC SIGNAL GENERAL NOTES AND SIGNS, TRAFFIC SIGNAL MAST ARM AND SIGNAL POST SHEETS FOR SIGN PANEL LOCATIONS AND DETAILS.

LEGEND

- | | | | | | | | | | | | | | | | | | |
|---|--|---|---|--|--|---|--|---------------------------|---|--|-------------------------|----|--|-------------------------|-----|--|---------------------------------------|
| 1 | | R5-1
RAMPS (48"x48")*
MEDIAN (36"x36")
WH/RE | 3 | | R10-11b
MAST ARM (36"x36")
SIGNAL POST (24"x24")
WH | 5 | | R6-1r
(54"x18")
BLK | 7 | | R3-1
(30"x30")
WH | 9L | | W1-8
(30"x36")
YE | 10R | | R10-3e
(9"x15")
WH |
| 2 | | R3-3
(36"x36")
WH | 4 | | R5-1a
RAMPS (42"x30")*
IL 38 (36"x24")
RE | 6 | | R6-1l
(54"x18")
BLK | 8 | | R3-2
(30"x30")
WH | 9R | | W1-8
(30"x36")
YE | 10L | | 10R (RIGHT ARROW)
10L (LEFT ARROW) |

- EXISTING SIGN TO REMAIN
- PROPOSED SIGN OR RELOCATE
- * RAMPS - ADD 2"x48" RED STRIP TO POST

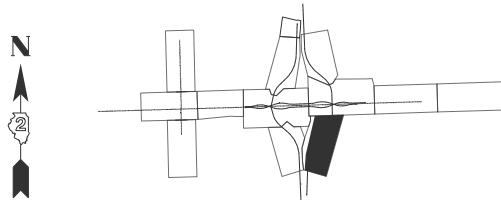

KEY MAP



USER NAME	=	DESIGNED	-	KAO	REVISED	-
		DRAWN	-	KAO	REVISED	-
		CHECKED	-	AMI	REVISED	-
PLOT DATE	= 2/6/2025	DATE	-	2/6/2025	REVISED	-

STATE OF ILLINOIS
DEPARTMENT OF TRANSPORTATION


PROPOSED SIGNAGE PLAN
N I-39 OFF RAMP

SCALE: SHEET 14 OF 15 SHEETS STA. TO STA. 119+63

F.A.* RTE.	SECTION	COUNTY	TOTAL SHEETS	SHEET NO.
*	141-1HBR-3 & (9,10) R-3	OGLE	508	255
CONTRACT NO. 64N98				
ILLINOIS FED. AID PROJECT				

*FAI ROUTE 39 (I-39) & FAP 567 (IL 38)


MODEL: SHT_PLAN
FILE NAME: C:\Bentley\CONNECT101\Organization-Civil\DOT_Standards\Civil\DOT_Sheets.cel

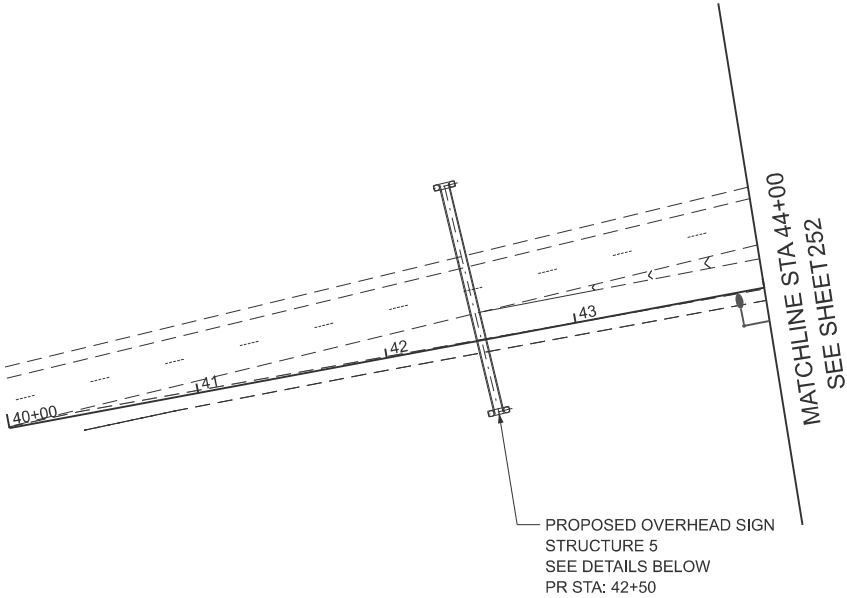

PROPOSED OVERHEAD SIGN STRUCTURE 5
PR STA: 42+50



OVERHEAD (150"x204") GR

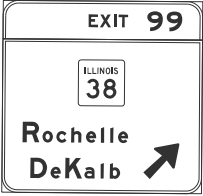


OVERHEAD (156"x150") GR

NOTES:

- THE CONTRACTOR SHALL NOTIFY TRAFFIC OPERATIONS A MINIMUM OF 5 WORKING DAYS PRIOR TO PLACING PERMANENT PAVEMENT MARKING OR SIGNING.
- POST LENGTHS ARE ESTIMATES FOR BIDDING PURPOSES ONLY. ACTUAL LENGTHS SHALL BE DETERMINED BY INSTALLING THE SIGNS AS SHOWN ON APPLICABLE STANDARDS.
- SEE TRAFFIC SIGNAL GENERAL NOTES AND SIGNS, TRAFFIC SIGNAL MAST ARM AND SIGNAL POST SHEETS FOR SIGN PANEL LOCATIONS AND DETAILS.

LEGEND

 

R5-1
RAMPS (48"x48")*
MEDIAN (36"x36")
WH/RE



R10-11b
MAST ARM (36"x36")
SIGNAL POST (24"x24")
WH



R6-1r
(54"x18")
BLK




R3-1
(30"x30")
WH



W1-8
(30"x36")
YE



W1-8
(30"x36")
YE

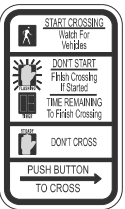


W1-8
(30"x36")
YE



R3-2
(30"x30")
WH



R6-1l
(54"x18")
BLK

 

R5-1a
RAMPS (42"x30")*
IL 38 (36"x24")
RE



R3-3
(36"x36")
WH


EXISTING SIGN TO REMAIN

PROPOSED SIGN OR RELOCATE

* RAMPS - ADD 2"x48" RED STRIP TO POST

R10-3e
(9"x15")
WH

10R (RIGHT ARROW)
10L (LEFT ARROW)

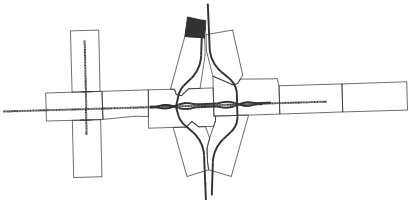

KEY MAP



USER NAME	=	DESIGNED	-	KAO	REVISED	-
		DRAWN	-	KAO	REVISED	-
		CHECKED	-	AMI	REVISED	-
PLOT DATE	=	DATE	-	2/6/2025	REVISED	-

STATE OF ILLINOIS
DEPARTMENT OF TRANSPORTATION

PROPOSED SIGNAGE PLAN
S I-39 OFF RAMP


SCALE: SHEET 15 OF 15 SHEETS STA. TO STA. 44+00

F.A.* RTE.	SECTION	COUNTY	TOTAL SHEETS	SHEET NO.
*	141-1HBR-3 & (9,10) R-3	OGLE	508	256
CONTRACT NO. 64N98				
ILLINOIS FED. AID PROJECT				

*FAI ROUTE 39 (I-39) & FAP 567 (IL 38)

IL 38 STA 1656+86

OVERHEAD SIGN STRUCTURE 1
(PANEL 1A)

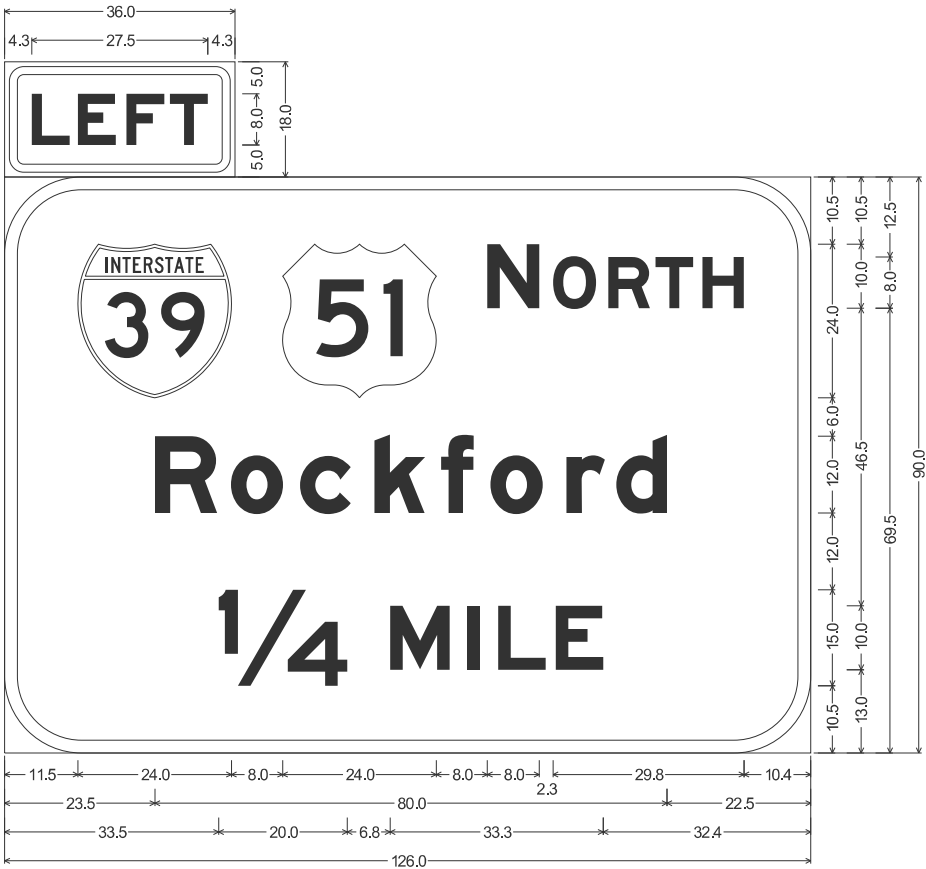

3.0" Radius, 1.3" Border, 0.8" Indent, Black on Yellow;
"LEFT", E Mod 2K;


12.0" Radius, 2.0" Border, White on Green;
Interstate 39 10.0" D 2K; "NORTH", E Mod 2K; "Rockford", E Mod 2K;
"1/4" E Mod 2K " "Highway SignCAD Plus "MILE", E Mod 2K;

Table of letter and object lefts

L	E	F	T				
4.3	11.5	19.0	25.9				
		N	O	R	T	H	
11.5	43.5	75.5	85.8	94.4	101.8	109.1	
R	o	c	k	f	o	r	d
23.5	35.4	46.1	57.8	68.3	75.9	87.8	95.6
1/4	M	I	L	E			
33.5	60.3	72.4	77.1	86.1			

IL 38 STA 1656+86

OVERHEAD SIGN STRUCTURE 1
(PANEL 1B)

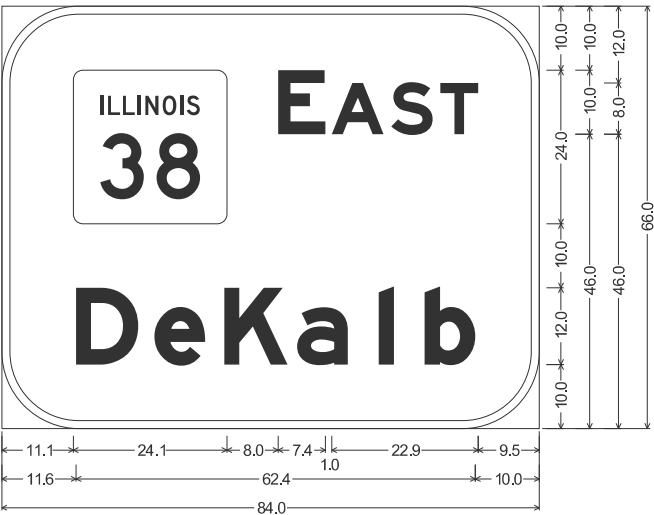

12.0" Radius, 1.3" Border, White on Green;
"EAST", E Mod 2K; "DeKalb", E Mod 2K;

Table of letter and object lefts

	E	A	S	T
11.1	43.1	51.5	60.9	68.5

D	e	K	a	I	b
11.6	23.9	34.8	46.1	58.9	66.1

IL 38 STA 1656+86

OVERHEAD SIGN STRUCTURE 1
(PANEL 1C)



12.0" Radius, 2.0" Border, White on Green;
Interstate 39 10.0" D 2K; "SOUTH", E Mod 2K; "LaSalle-", E Mod 2K; Arrow Custom- 29.3" 45°; "Peru", E Mod 2K;

Table of letter and object lefts

		S	O	U	T	H		
10.8	42.8	74.8	84.8	93.4	101.4	108.8		
L	a	S	a	I	I	e	.	
10.4	20.8	32.4	44.8	57.5	64.8	70.9	80.4	92.6
P	e	r	u					
43.0	54.5	66.1	75.0					

MODEL: SHT_PLAN
FILE NAME: C:\Bentley\CONNECT101\Organization-Chil\IDOT_Standards\Cell\IDOT_Sheets.cel



USER NAME =	DESIGNED - KAO	REVISED -
	DRAWN - KAO	REVISED -
	CHECKED - AMI	REVISED -
PLOT DATE = 2/6/2025	DATE - 2/6/2025	REVISED -

STATE OF ILLINOIS
DEPARTMENT OF TRANSPORTATION

PROPOSED SIGNING
SIGN PANEL DETAILS

SCALE: SHEET 1 OF 10 SHEETS STA. TO STA.

F.A.* RTE.	SECTION	COUNTY	TOTAL SHEETS	SHEET NO.
*	141-1HBR-3 & (9,10) R-3	OGLE	508	257
CONTRACT NO. 64N98				
ILLINOIS FED. AID PROJECT				

*FAI ROUTE 39 (I-39) & FAP 567 (IL 38)

GROUND MOUNTED SIGN 2




12.0" Radius, 2.0" Border, White on Green;
"WEST", E Mod 2K; "Dixon", E Mod 2K; Arrow Custom - 29.3" 45°;

Table of letter and object lefts

		S	O	U	T	H					
33.8	65.8	97.8	107.8	116.4	124.4	131.8					
	L	S	A	I	e	-	P	e	r	u	
10.4	45.4	55.8	67.5	79.8	92.5	99.8	105.9	115.5	121.8	133.3	144.9
	W	E	S	T							
39.8	75.8	88.0	95.4	103.0	118.0						
D	i	x	o	n							
48.6	62.0	68.1	80.4	92.3							

IL 38 STA 1671+20
GROUND MOUNTED SIGN 3

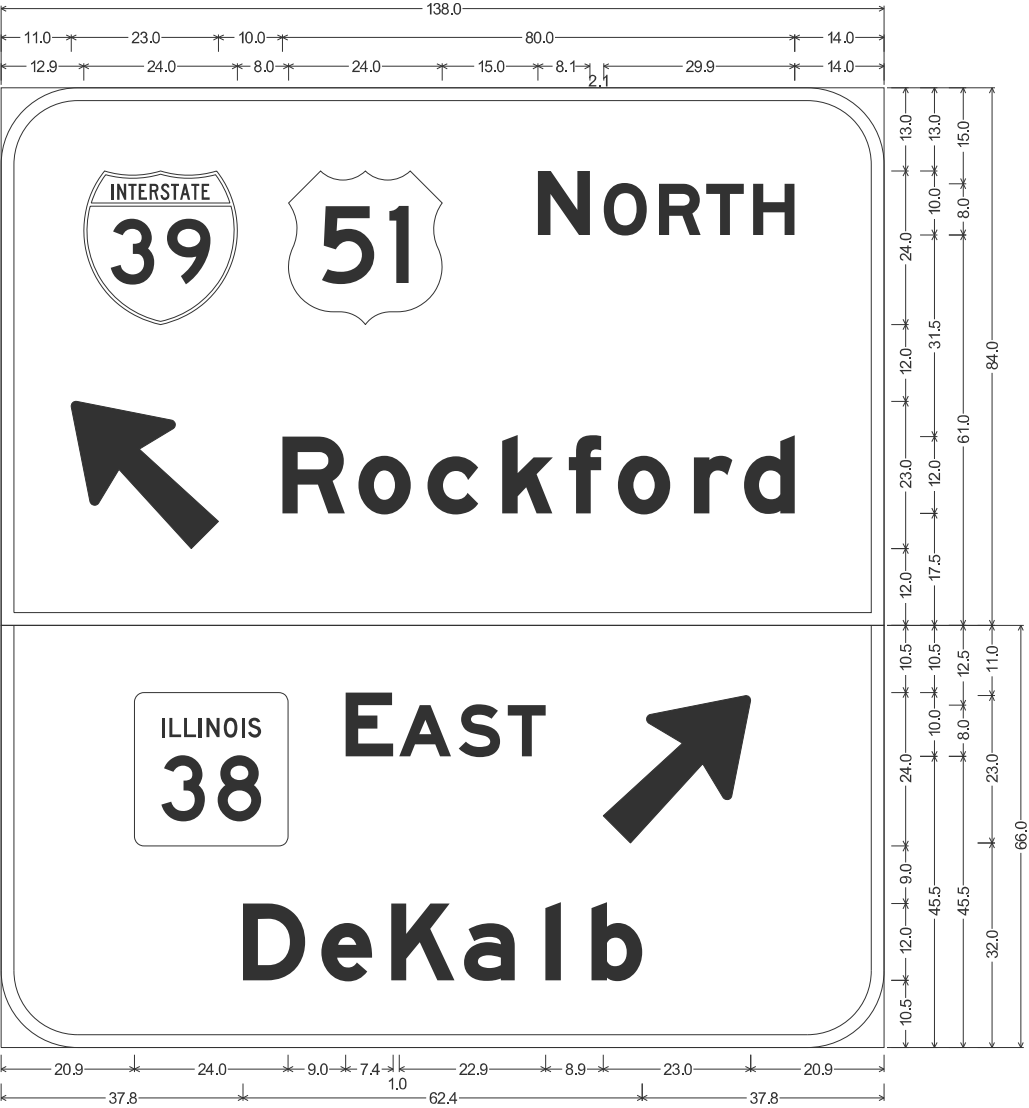

12.0" Radius, 2.0" Border, White on Green;
Interstate 39 10.0" D 2K; "NORTH", E Mod 2K; Arrow Custom - 29.3" 135°; "Rockford", E Mod 2K;

12.0" Radius, 2.0" Border, White on Green;
"EAST", E Mod 2K; Arrow Custom - 29.3" 45°; "DeKalb", E Mod 2K;

Table of letter and object lefts

		N	O	R	T	H
12.9	44.9	83.9	94.1	102.9	110.1	117.5
	R	o	c	k	f	o
11.0	44.0	55.9	66.6	78.3	88.8	96.4
	E	A	S	T		
20.9	53.9	62.3	71.5	79.3	94.1	
D	e	K	a	l	b	
37.8	50.0	61.0	72.4	85.1	92.3	

MODEL: SHT_PLAN
FILE NAME: C:\Bentley\CONNECT101\Organization-Chil\IDOT_Standards\Cell\IDOT_Sheets.cel



USER NAME =	DESIGNED - KAO	REVISED -
	DRAWN - KAO	REVISED -
	CHECKED - AMI	REVISED -
PLOT DATE = 2/6/2025	DATE - 2/6/2025	REVISED -

STATE OF ILLINOIS
DEPARTMENT OF TRANSPORTATION


PROPOSED SIGNING
SIGN PANEL DETAILS

SCALE: SHEET 3 OF 10 SHEETS STA. TO STA.

F.A.* RTE.	SECTION	COUNTY	TOTAL SHEETS	SHEET NO.
*	141-1HBR-3 & (9,10) R-3	OGLE	508	259
CONTRACT NO. 64N98				
ILLINOIS FED. AID PROJECT				

*FAI ROUTE 39 (I-39) & FAP 567 (IL 38)

OVERHEAD SIGN STRUCTURE 4
(PANEL 4A)

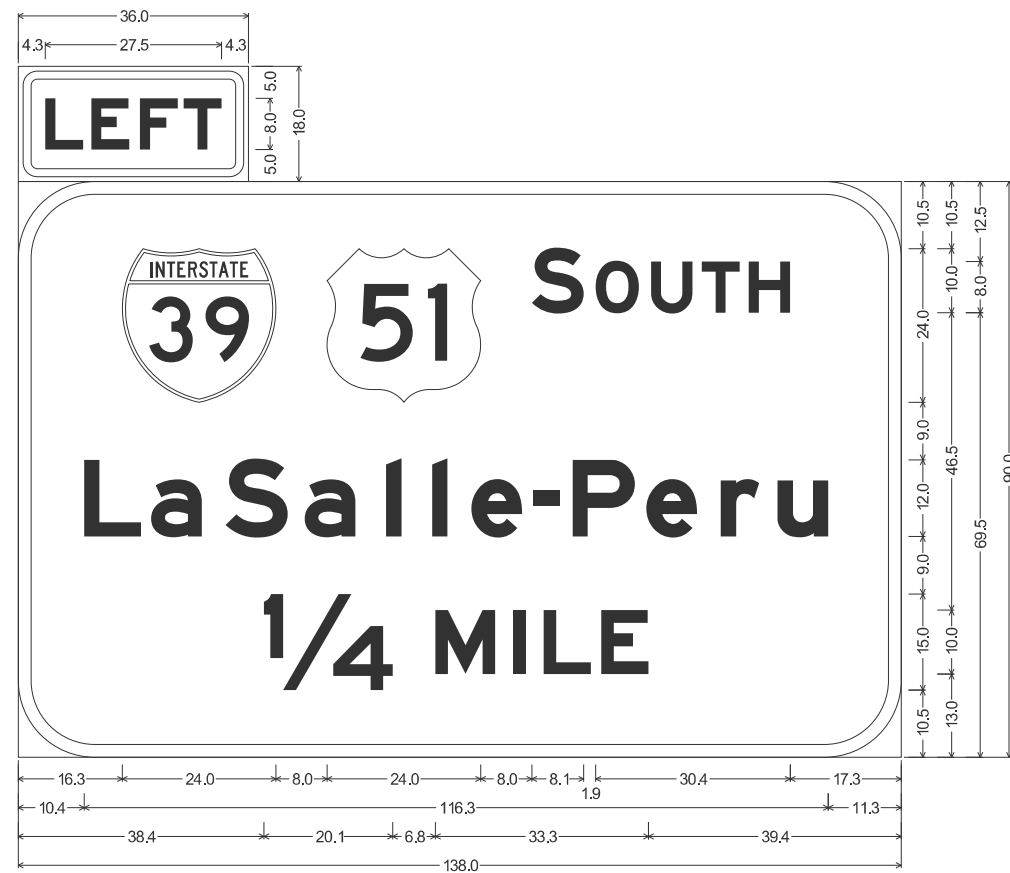

12.0" Radius, 2.0" Border, White on Green;
Interstate 39 10.0" D 2K; "SOUTH", E Mod 2K; "LaSalle-Peru", E Mod 2K; "¼" E Mod 2K "Highway SignCAD Plus "MILE", E Mod 2K;
Table of letter and object lefts

L	E	F	T									
4.3	11.5	19.0	25.9									
		S	O	U	T	H						
16.3	48.3	80.3	90.3	98.9	106.9	114.3						
L	a	S	a	I	e	r	P	e	r	u		
10.4	20.8	32.4	44.8	57.5	64.8	70.9	80.4	86.6	98.1	109.9	118.8	
1/4	M	I	L	E								
38.4	65.3	77.4	82.1	91.1								

OVERHEAD SIGN STRUCTURE 4
(PANEL 4B)

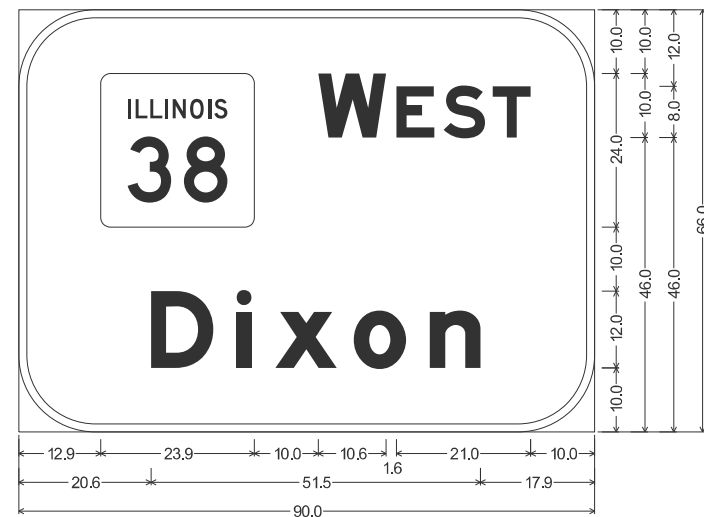


Table of letter and object lefts

W 12.9	E 46.9	S 59.0	T 66.4
D 20.6	i 34.0	x 40.1	o 52.4

OVERHEAD SIGN STRUCTURE 4
(PANEL 4C)


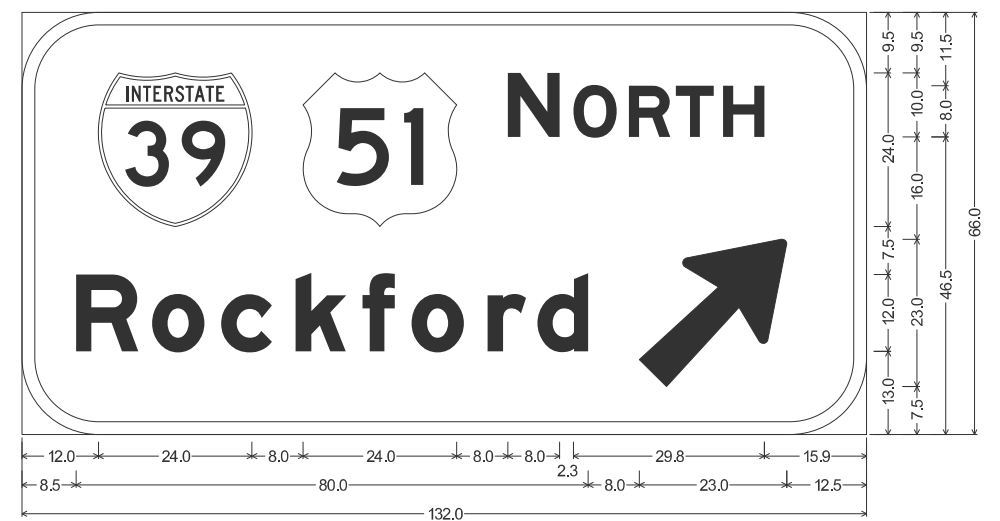


Table of letter and object lefts

		N	O	R	T	H			
12.0	44.0	76.0	86.3	94.9	102.3	109.6			
R	o	c	k	f	o	r	d		
8.5	20.4	31.1	42.8	53.3	60.9	72.8	80.6	96.5	

I-39 SB STA 42+50

OVERHEAD SIGN STRUCTURE 5
(PANEL 5A)

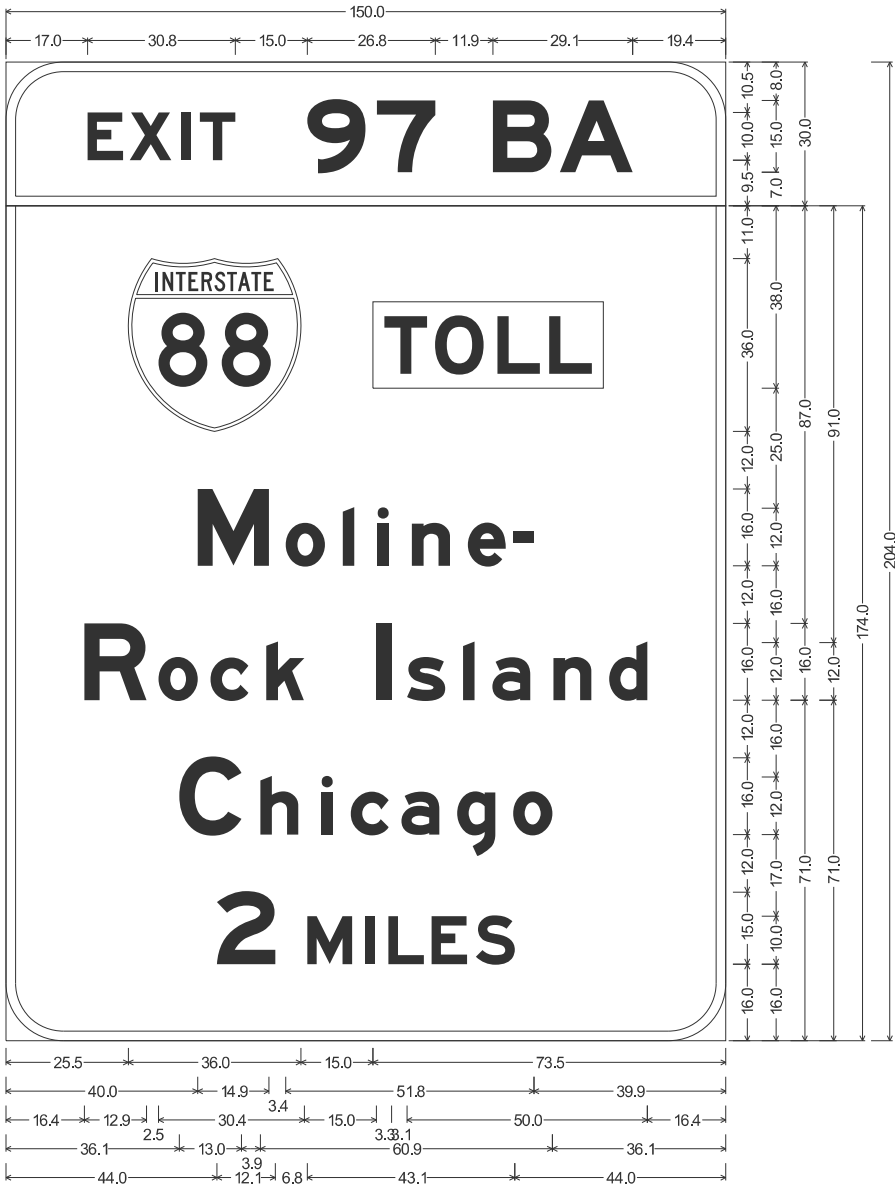

12.0" Radius, 2.0" Border, White on Green;
"EXIT 97 BA", E Mod 2K;


12.0" Radius, 2.0" Border, White on Green;
Interstate 88 15.0" D 2K; No border, White on Yellow;

"TOLL" Black, E Mod 2K;
"Moline-", E Mod 2K; "Rock Island", E Mod 2K; "Chicago", E Mod 2K;
"2" E Mod 2K " "Highway SignCAD Plus "MILES", E Mod 2K;

Table of letter and object lefts							
E	X	I	T	9	7	B	A
17.0	25.8	36.6	40.4	62.8	77.4	101.5	115.5
M	o	I	i	n	e	-	
40.0	58.4	70.3	77.4	84.6	96.3	105.9	
R	o	c	k	I	s	a	n
16.4	31.9	42.6	54.3	77.3	83.6	95.3	101.4
C	h	i	c	a	g	o	
36.1	53.0	65.8	71.9	82.4	94.0	105.8	
2	M	I	L	E	S		
44.0	62.9	74.9	79.8	88.8	97.9		

I-39 SB STA 42+50

OVERHEAD SIGN STRUCTURE 5
(PANEL 5B)

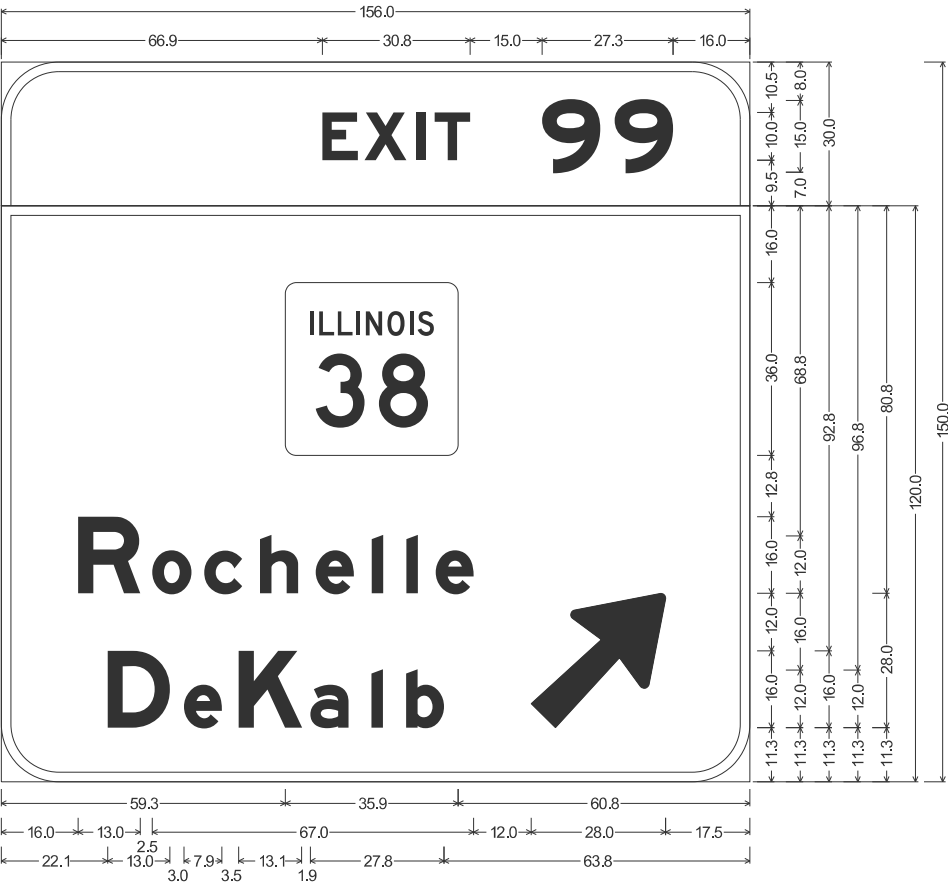

12.0" Radius, 2.0" Border, White on Green;
"EXIT 99", E Mod 2K;

12.0" Radius, 2.0" Border, White on Green;
"Rochelle", E Mod 2K; "DeKalb", E Mod 2K; Arrow Custom - 35.6" 45°;

Table of letter and object lefts							
E	X	I	T	9	9		
66.9	75.8	86.5	90.3	112.8	127.9		
R	o	c	h	e	I	I	e
16.0	31.5	42.3	53.9	65.5	77.3	84.4	90.5
D	e	K	a	I	b		
22.1	38.1	49.5	64.4	77.1	84.4		

MODEL: SHT_PLAN
FILE NAME: C:\Bentley\CONNECT101\Organization-Ch\IllIDOT_Standards\Call\IDOT_Sheets.cad



USER NAME	=	DESIGNED	-	KAO	REVISED	-	
		DRAWN	-	KAO	REVISED	-	
		CHECKED	-	AMI	REVISED	-	
PLOT DATE	=	2/6/2025	DATE	-	2/6/2025	REVISED	-

STATE OF ILLINOIS
DEPARTMENT OF TRANSPORTATION

PROPOSED SIGNING
SIGN PANEL DETAILS


SCALE: SHEET 5 OF 10 SHEETS STA. TO STA.

F.A.* RTE.	SECTION	COUNTY	TOTAL SHEETS	SHEET NO.
*	141-1HBR-3 & (9,10) R-3	OGLE	508	261
CONTRACT NO. 64N98				
ILLINOIS FED. AID PROJECT				

*FAI ROUTE 39 (I-39) & FAP 567 (IL 38)

NW RAMP STA 49+20

GROUND MOUNTED SIGN STRUCTURE 6

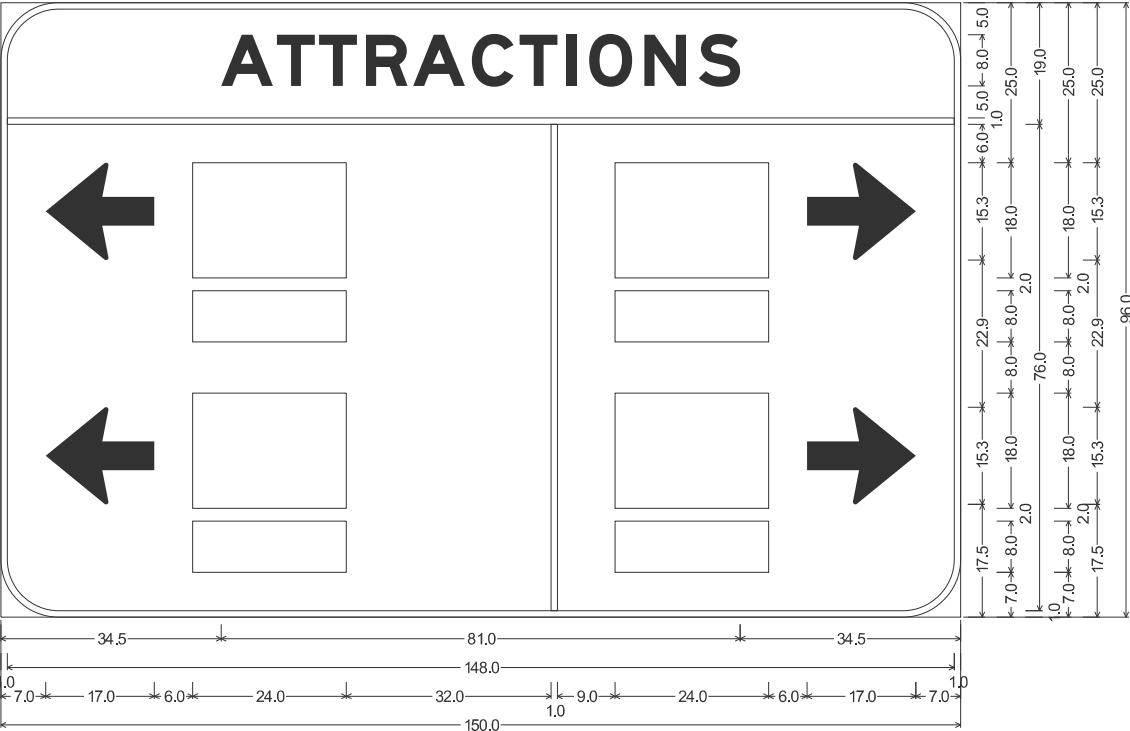


9.0" Radius, 1.0" Border, White on Blue;
"ATTRactions", E Mod 2K; Standard Arrow Custom 17.0" X 15.3" 180°; Standard Arrow Custom 17.0" X 15.3" 180°;
Standard Arrow Custom 17.0" X 15.3" 0°; Standard Arrow Custom 17.0" X 15.3" 0°;

Table of letter and object lefts																
A	T	T	R	A	C	T	I	O	N	S						
34.5	43.1	49.8	57.1	64.5	73.6	81.1	88.5	92.0	100.6	109.1						
1.0																
↩	□		□	↪												
7.0	30.0		96.0	126.0												
↩	□		↪													
7.0	30.0	96.0	126.0													
□	□															
30.0	96.0															
□	□															
30.0	96.0															

NW RAMP STA 50+60

GROUND MOUNTED SIGN STRUCTURE 7

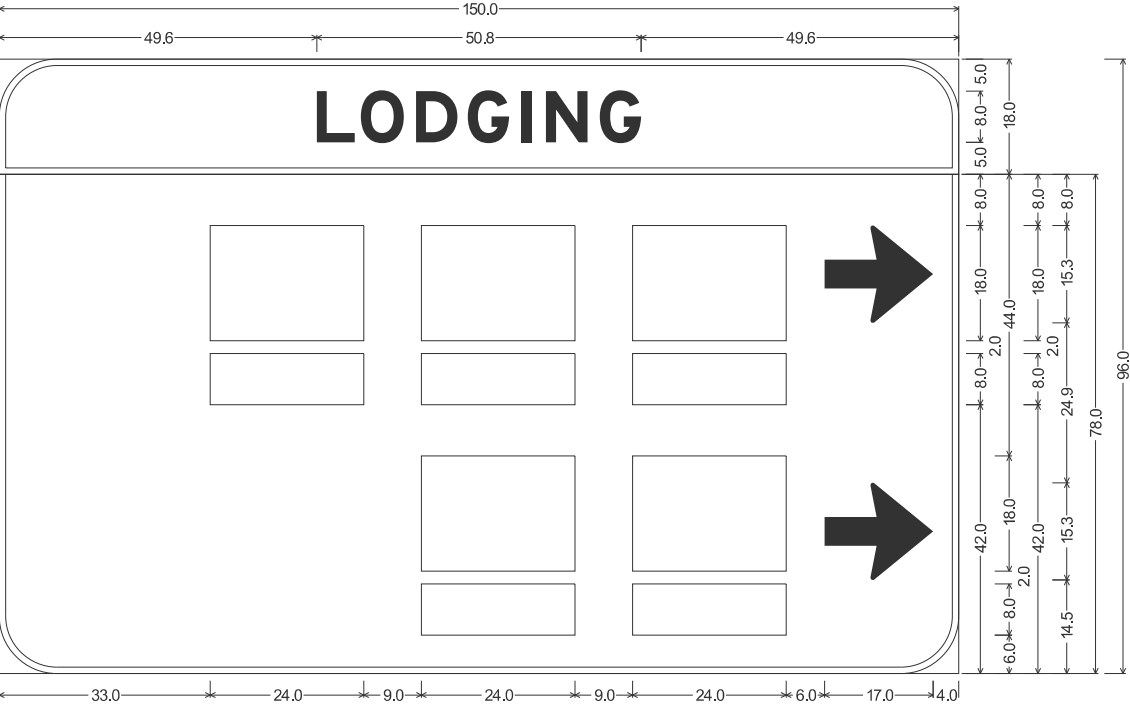

9.0" Radius, 1.0" Border, White on Blue;
"LODGING", E Mod 2K;
9.0" Radius, 1.0" Border, White on Blue;
Standard Arrow Custom 17.0" X 15.3" 0°; Standard Arrow Custom 17.0" X 15.3" 0°;

Table of letter and object lefts						
L	O	D	G	I	N	G
49.6	56.5	65.1	73.3	81.6	85.5	93.9
33.0	66.0	99.0	129.0			
33.0	66.0	99.0	129.0			
66.0	99.0					
66.0	99.0					

MODEL: SHT_PLAN
FILE NAME: C:\Bentley\CONNECT101\Organization-Chil\DOT_Standards\Cell\DOT_Sheets.cel



USER NAME =	DESIGNED - KAO	REVISED -
	DRAWN - KAO	REVISED -
	CHECKED - AMI	REVISED -
PLOT DATE = 2/6/2025	DATE - 2/6/2025	REVISED -

STATE OF ILLINOIS
DEPARTMENT OF TRANSPORTATION

PROPOSED SIGNING
SIGN PANEL DETAILS


SCALE: SHEET 6 OF 10 SHEETS STA. TO STA.

F.A.* RTE.	SECTION	COUNTY	TOTAL SHEETS	SHEET NO.
*	141-1HBR-3 & (9,10) R-3	OGLE	508	262
CONTRACT NO. 64N98				
ILLINOIS FED. AID PROJECT				

*FAI ROUTE 39 (I-39) & FAP 567 (IL 38)

NW RAMP STA 51+85

GROUND MOUNTED SIGN STRUCTURE 8

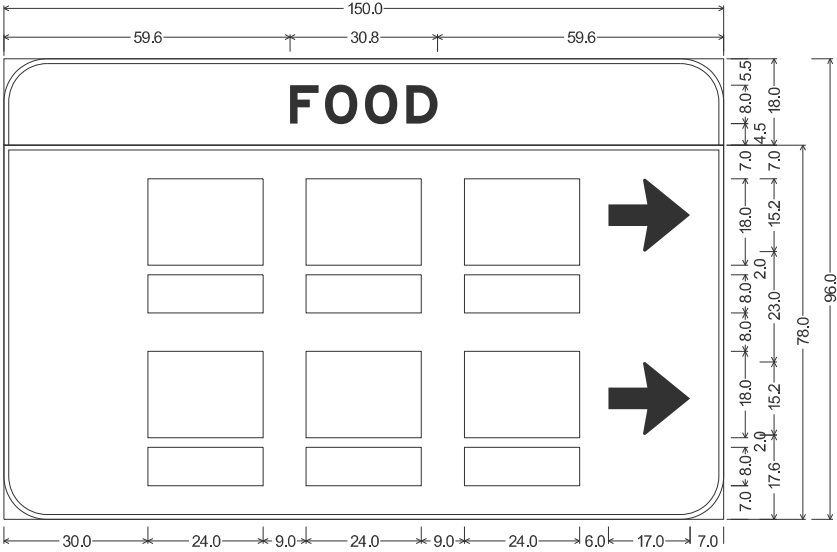

9.0" Radius, 1.0" Border, White on Blue;
"FOOD", E Mod 2K;


9.0" Radius, 1.0" Border, White on Blue;
Standard Arrow Custom 17.0" X 15.2" 0°; Standard Arrow Custom 17.0" X 15.2" 0°;

Table of letter and object lefts

F	O	O	D
59.6	66.9	75.2	83.9
30.0	63.0	96.0	126.0
30.0	63.0	96.0	126.0
30.0	63.0	96.0	
30.0	63.0	96.0	

NW RAMP STA 54+15

GROUND MOUNTED SIGN STRUCTURE 9

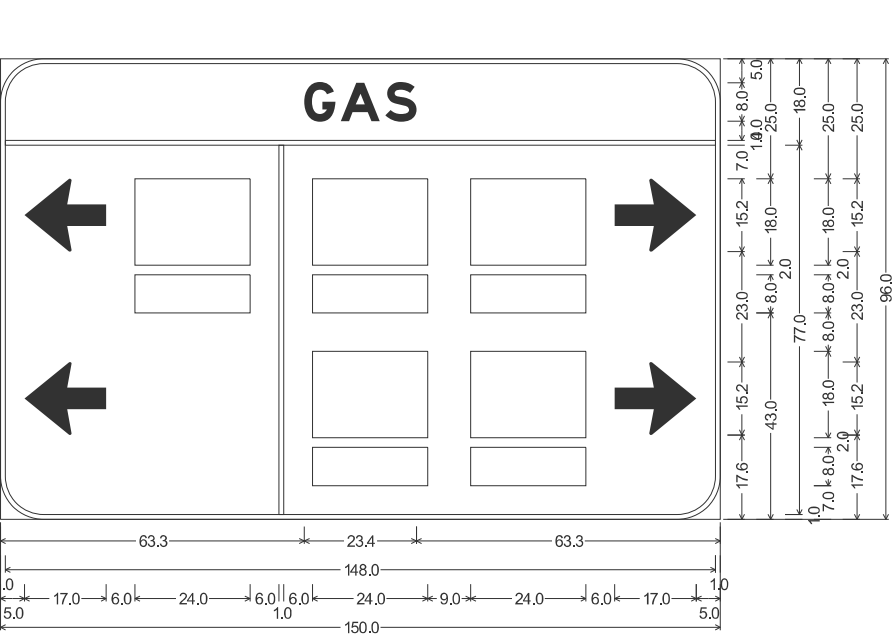

9.0" Radius, 1.0" Border, White on Blue;
"GAS", E Mod 2K; Standard Arrow Custom 17.0" X 15.2" 180°; Standard Arrow Custom 17.0" X 15.2" 180°;


Standard Arrow Custom 17.0" X 15.2" 0°; Standard Arrow Custom 17.0" X 15.2" 0°;

Table of letter and object lefts

G	A	S
63.3	70.9	80.2
5.0	28.0	58.0
5.0	28.0	65.0
5.0	28.0	98.0
5.0	28.0	128.0

NW RAMP STA 56+23

GROUND MOUNTED SIGN STRUCTURE 10

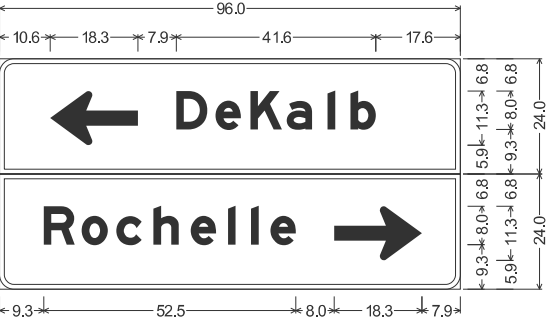

3.0" Radius, 1.0" Border, White on Green;
Standard Arrow Custom 18.3" X 11.3" 180°; "DeKalb", E Mod 2K;

3.0" Radius, 1.0" Border, White on Green;
"Rochelle", E Mod 2K; Standard Arrow Custom 18.3" X 11.3" 0°;

Table of letter and object lefts


D	e	K	a	l	b
10.6	36.9	45.0	52.3	59.9	68.4
R	o	c	h	e	l
9.3	17.1	24.3	32.1	39.9	47.6

USER NAME	=	DESIGNED -	KAO	REVISED -	
		DRAWN -	KAO	REVISED -	
		CHECKED -	AMI	REVISED -	
PLOT DATE	= 2/6/2025	DATE	- 2/6/2025	REVISED -	

F.A.* RTE.	SECTION	COUNTY	TOTAL SHEETS	SHEET NO.
*	141-1HBR-3 & (9,10) R-3	OGLE	508	263
CONTRACT NO. 64N98				
ILLINOIS FED. AID PROJECT				

SE RAMP STA 109+05

GROUND MOUNTED SIGN STRUCTURE 11

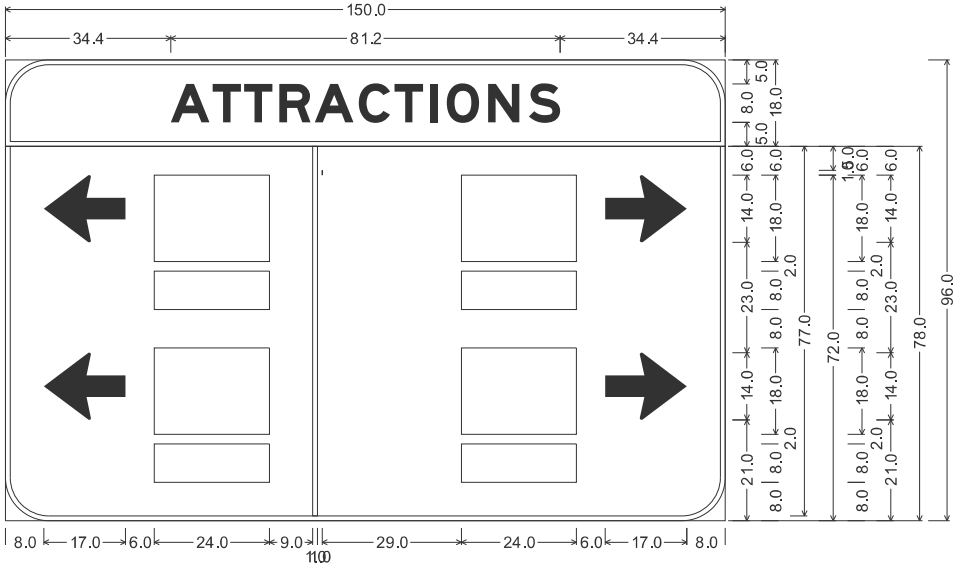

9.0" Radius, 1.0" Border, White on Blue;
"ATTRACTIONS", E Mod 2K;


9.0" Radius, 1.0" Border, White on Blue;
Standard Arrow Custom 17.0" X 14.0" 180°; Standard Arrow Custom 17.0" X 14.0" 180°;
Standard Arrow Custom 17.0" X 14.0" 0°; Standard Arrow Custom 17.0" X 14.0" 0°;

Table of letter and object lefts

A	T	T	R	A	C	T	I	O	N	S
34.4	43.2	49.7	57.1	64.4	73.6	81.1	88.4	92.0	100.6	109.1
↔	□	I	□	↔	□	↔	□	↔	□	↔
8.0	31.0	64.0	66.0	95.0	125.0					
↔	□	□	↔	□	↔	□	↔	□	↔	□
8.0	31.0	95.0	125.0							
□	□									
31.0	95.0									
□	□									
31.0	95.0									

SE RAMP STA 111+30

GROUND MOUNTED SIGN STRUCTURE 12

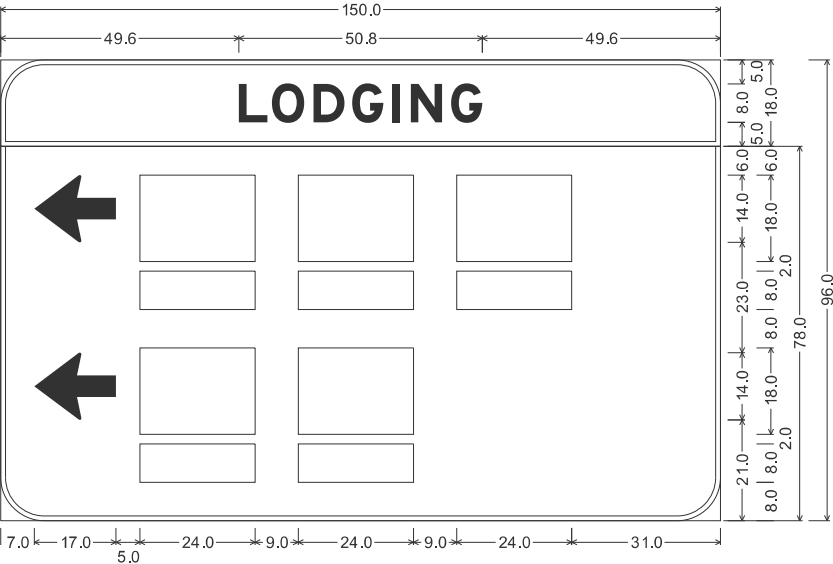

9.0" Radius, 1.0" Border, White on Blue;
"LODGING", E Mod 2K;


9.0" Radius, 1.0" Border, White on Blue;
Standard Arrow Custom 17.0" X 14.0" 180°; Standard Arrow Custom 17.0" X 14.0" 180°;
Table of letter and object lefts

L	O	D	G	I	N	G
49.6	56.5	65.2	73.2	81.6	85.5	93.9
↔	□	□	□			
7.0	29.0	62.0	95.0			
↔	□	□	□			
7.0	29.0	62.0	95.0			
□	□					
29.0	62.0					
□	□					
29.0	62.0					

NW RAMP STA 47+50

SE RAMP STA 107+41

POST MOUNTED SIGN

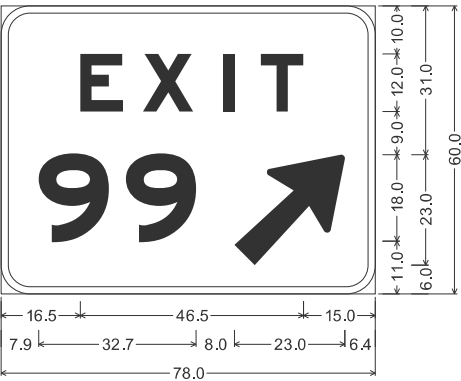

6.0" Radius, 1.5" Border, White on Green;
"EXIT", E Mod 2K 250% spacing;
"99", E Mod 2K; Arrow Custom - 29.3" 45°;

Table of letter and object lefts


E	X	I	T
16.5	29.6	46.3	54.1
9	9	↗	
7.9	26.0	48.6	

USER NAME =	DESIGNED - KAO	REVISED -
	DRAWN - KAO	REVISED -
	CHECKED - AMI	REVISED -
PLOT DATE = 2/6/2025	DATE - 2/6/2025	REVISED -

F.A.* RTE.	SECTION	COUNTY	TOTAL SHEETS	SHEET NO.
*	141-1HBR-3 & (9,10) R-3	OGLE	508	264
CONTRACT NO. 64N98				
ILLINOIS FED. AID PROJECT				

SE RAMP STA 112+30

GROUDN MOUNTED SIGN STRUCTURE 13

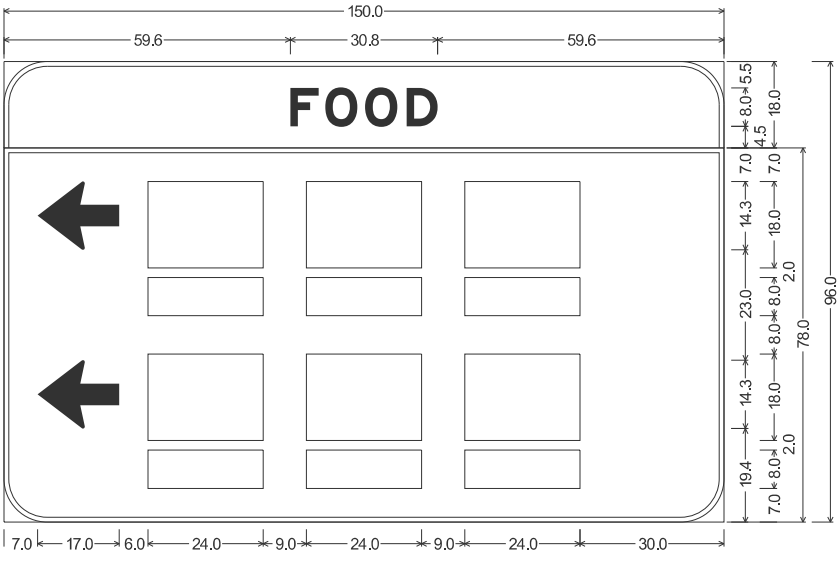


9.0" Radius, 1.0" Border, White on Blue;
"FOOD", E Mod 2K;
9.0" Radius, 1.0" Border, White on Blue;
Standard Arrow Custom 17.0" X 14.3" 180°; Standard Arrow Custom 17.0" X 14.3" 180°;
Table of letter and object lefts

F	O	O	D
59.6	66.9	75.3	83.9
←			
7.0	30.0	63.0	96.0
←			
7.0	30.0	63.0	96.0
30.0	63.0	96.0	
30.0	63.0	96.0	

SE RAMP STA 113+30

GROUDN MOUNTED SIGN STRUCTURE 14

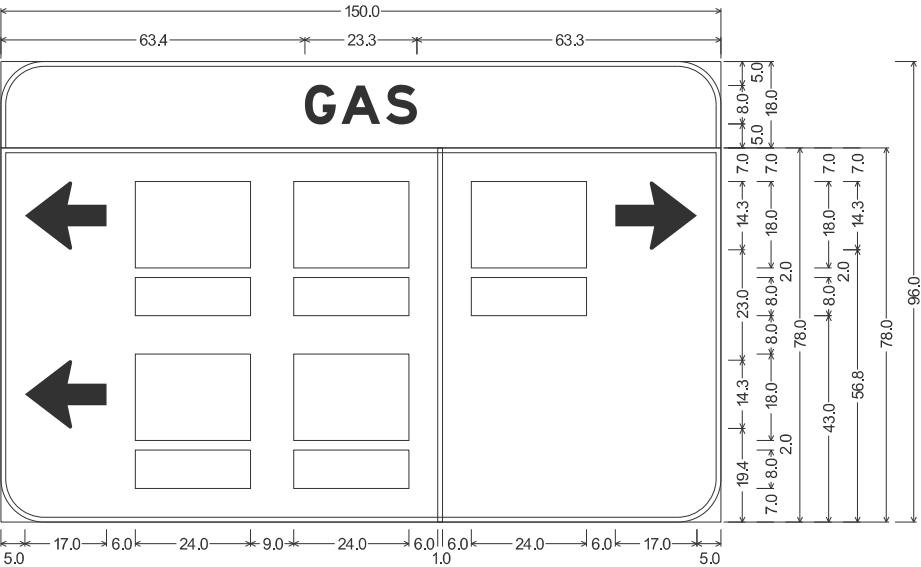


9.0" Radius, 1.0" Border, White on Blue;
"GAS", E Mod 2K;
9.0" Radius, 1.0" Border, White on Blue;
Standard Arrow Custom 17.0" X 14.3" 180°; Standard Arrow Custom 17.0" X 14.3" 180°;
Standard Arrow Custom 17.0" X 14.3" 0°;
Table of letter and object lefts

Table of letter and object lefts					
G	A	S			
63.4	70.9	80.3			
←	□	□		□	⇒
5.0	28.0	61.0	91.0	98.0	128.0
←	□	□			
5.0	28.0	61.0	98.0		
□	□				
28.0	61.0				
□	□				
28.0	61.0				

SE RAMP STA 116+32

GROUDN MOUNTED SIGN STRUCTURE 15

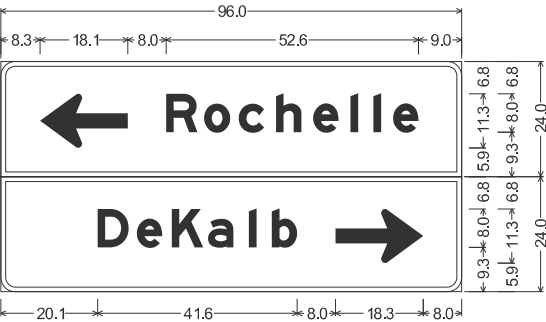

3.0" Radius, 1.0" Border, White on Green;
Standard Arrow Custom 18.3" X 11.3" 180°; "Rochelle", E Mod 2K;
3.0" Radius, 1.0" Border, White on Green;
"DeKalb", E Mod 2K; Standard Arrow Custom 18.3" X 11.3" 0°;
Table of letter and object lefts

←	R	o	c	h	e	l	l	e
8.3	34.5	42.4	49.5	57.4	65.1	72.9	77.6	81.8
D	e	K	a	l	b	⇒		
20.1	28.3	35.6	43.3	51.6	56.5	69.8		

MODEL: SHT_PLAN
FILE NAME: C:\Bentley\CONNECT101\Organization-Chil\IDOT_Standards\Ceil\IDOT_Sheets.cel



USER NAME =	DESIGNED - KAO	REVISED -
	DRAWN - KAO	REVISED -
	CHECKED - AMI	REVISED -
PLOT DATE = 2/6/2025	DATE - 2/6/2025	REVISED -

STATE OF ILLINOIS
DEPARTMENT OF TRANSPORTATION

PROPOSED SIGNING
SIGN PANEL DETAILS

SCALE: SHEET 9 OF 10 SHEETS STA. TO STA.

F.A.* RTE.	SECTION	COUNTY	TOTAL SHEETS	SHEET NO.
*	141-1HBR-3 & (9,10) R-3	OGLE	508	265
				CONTRACT NO. 64N98
	ILLINOIS	FED. AID PROJECT		

*FAI ROUTE 39 (I-39) & FAP 567 (IL 38)

ADOPT A HIGHWAY

POST MOUNTED

ADOPT-A-HIGHWAY

HORMEL

AFRICAN-AMERICAN

RESOURCE GROUP

9.111.89.1

2.325.42.3

2.325.32.4

30.0

No border, White on White;
"ADOPT-A-HIGHWAY" Green, E Mod 2K 50% spacing;
Rounded Rectangle 3.0" Radius;
Table of letter and object lefts

9.1

A	D	O	P	T	-	A	-	H	I	G	H	W	A	Y
2.3	4.5	6.3	8.2	9.9	11.5	12.2	14.3	15.2	17.1	17.7	19.6	21.4	23.6	25.7

2.3

IL ROUTE 38

MAST ARM MOUNTED

IL Rte 38

5585

567

585

3" Radius, 1" Border, White on Green;
"IL Rte 38", Highway SignCAD Plus 62% spacing;
Table of letter and object lefts

I	L	R	t	e	3	8
8	10	21	29	31	41	47

DEMENT RD

MAST ARM MOUNTED

Dement Rd

5585

567

585

3" Radius, 1" Border, White on Green;
"Dement Rd", Highway SignCAD Plus 62% spacing;
Table of letter and object lefts

D	e	m	e	n	t	R	d
7	14	18	25	30	34	42	49

HISTORICAL ROUTE

POST MOUNTED

HISTORIC

ROADWAY

L

LINCOLN

ROUTE

5145

7107

7107

24

3" Radius, 1" Border, Black on White;
"HISTORIC", Highway SignCAD Plus;
Rectangle Red;
Rectangle White;
Rectangle Blue;
"ROUTE", Highway SignCAD Plus;
Table of letter and object lefts

H	I	S	T	O	R	I	C
5	7	8	10	12	14	16	17

7

7

7

R	O	U	T	E
7	9	11	13	15

E85 BIODIESEL AND ARROW

POST MOUNTED

E85

BIODIESEL

666

4104

116

18

2" Radius, 1" Border, White on Blue;
"E85", E Mod 2K;
Symbol RM060;
"BIODIESEL", E Mod 2K;
Table of letter and object lefts

E	8	5
6	8	10

4

B	I	O	D	I	E	S	E	L
1	3	4	6	8	9	11	13	15

26

1101

12

No border, White on Blue;
Standard Arrow 2 9" X 5" 180°;
Table of letter and object lefts

1

MODEL: SHT_PLAN
FILE NAME: C:\Bentley\CONNECT101\Organization-Chil\IDOT_Standards\Cell\IDOT_Sheets.cel

USER NAME =	DESIGNED - KAO	REVISED -
	DRAWN - KAO	REVISED -
	CHECKED - AMI	REVISED -
PLOT DATE = 2/6/2025	DATE - 2/6/2025	REVISED -

STATE OF ILLINOIS
DEPARTMENT OF TRANSPORTATION


PROPOSED SIGNING
SIGN PANEL DETAILS

SCALE: SHEET 10 OF 10 SHEETS STA. TO STA.

F.A.* RTE.	SECTION	COUNTY	TOTAL SHEETS	SHEET NO.
*	141-1HBR-3 & (9,10) R-3	OGLE	508	266
CONTRACT NO. 64N98				
ILLINOIS FED. AID PROJECT				

*FAI ROUTE 39 (I-39) & FAP 567 (IL 38)

MODEL: SHT_PLAN
FILE NAME: C:\Bentley\CONNECT101\Organization-Chil\DOT_Standards\Call\DOT_Sheets.cad

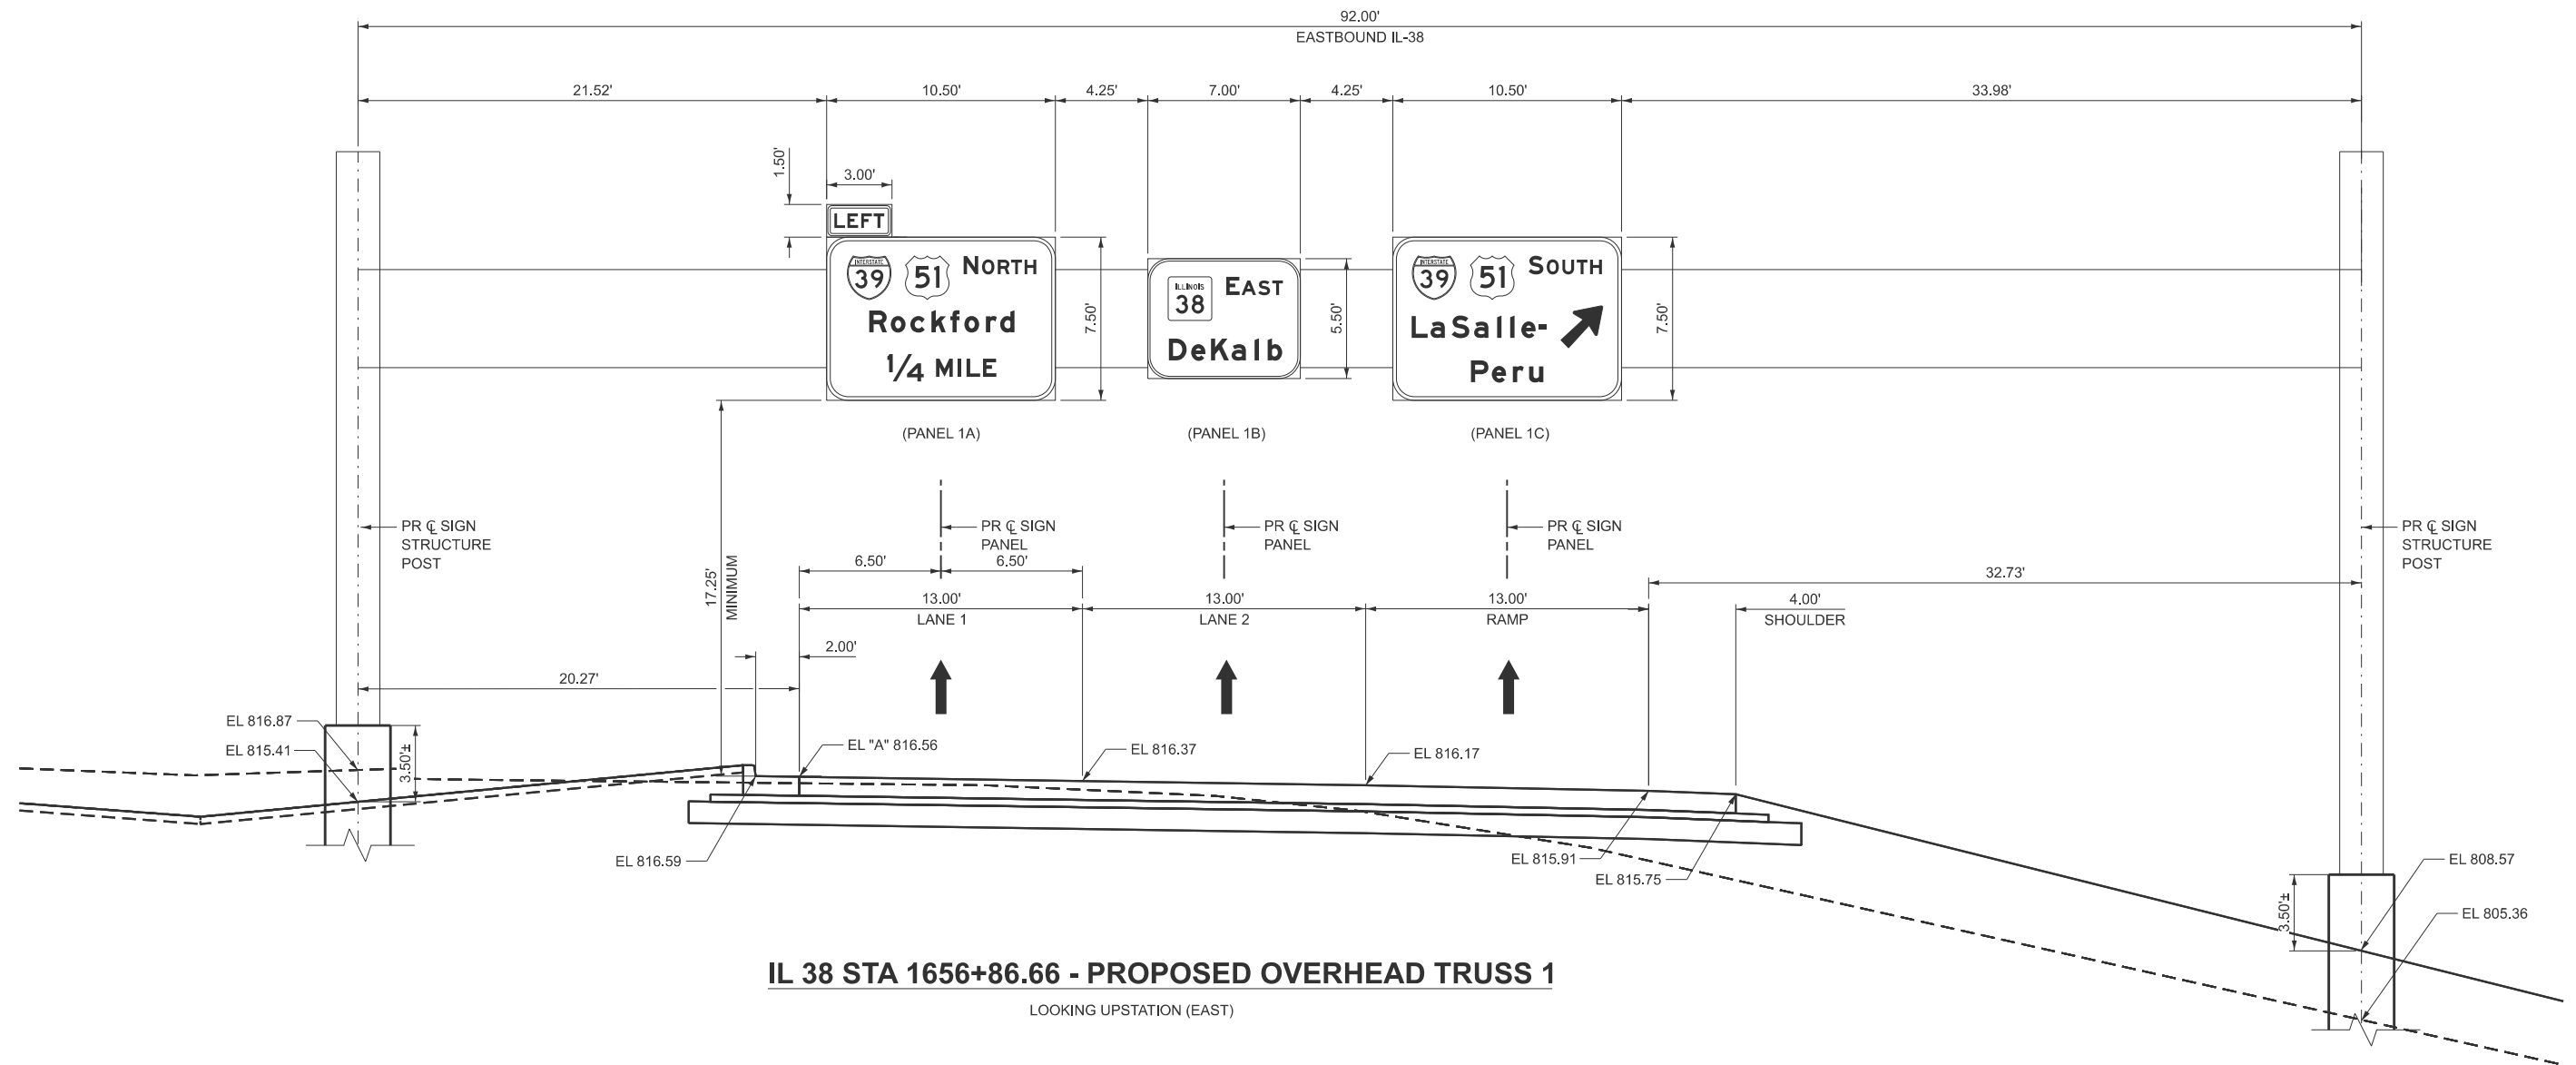

USER NAME =	DESIGNED - KAO	REVISED -
	DRAWN - KAO	REVISED -
	CHECKED - AMI	REVISED -
PLOT DATE = 2/6/2025	DATE - 2/6/2025	REVISED -


STATE OF ILLINOIS
DEPARTMENT OF TRANSPORTATION

PROPOSED SIGNING
ELEVATION VIEWS


SCALE: SHEET 1 OF 9 SHEETS STA. TO STA.

F.A.* RTE.	SECTION	COUNTY	TOTAL SHEETS	SHEET NO.
*	141-1HBR-3 & (9,10) R-3	OGLE	508	267
CONTRACT NO. 64N98				
ILLINOIS FED. AID PROJECT				

*FAI ROUTE 39 (I-39) & FAP 567 (IL 38)

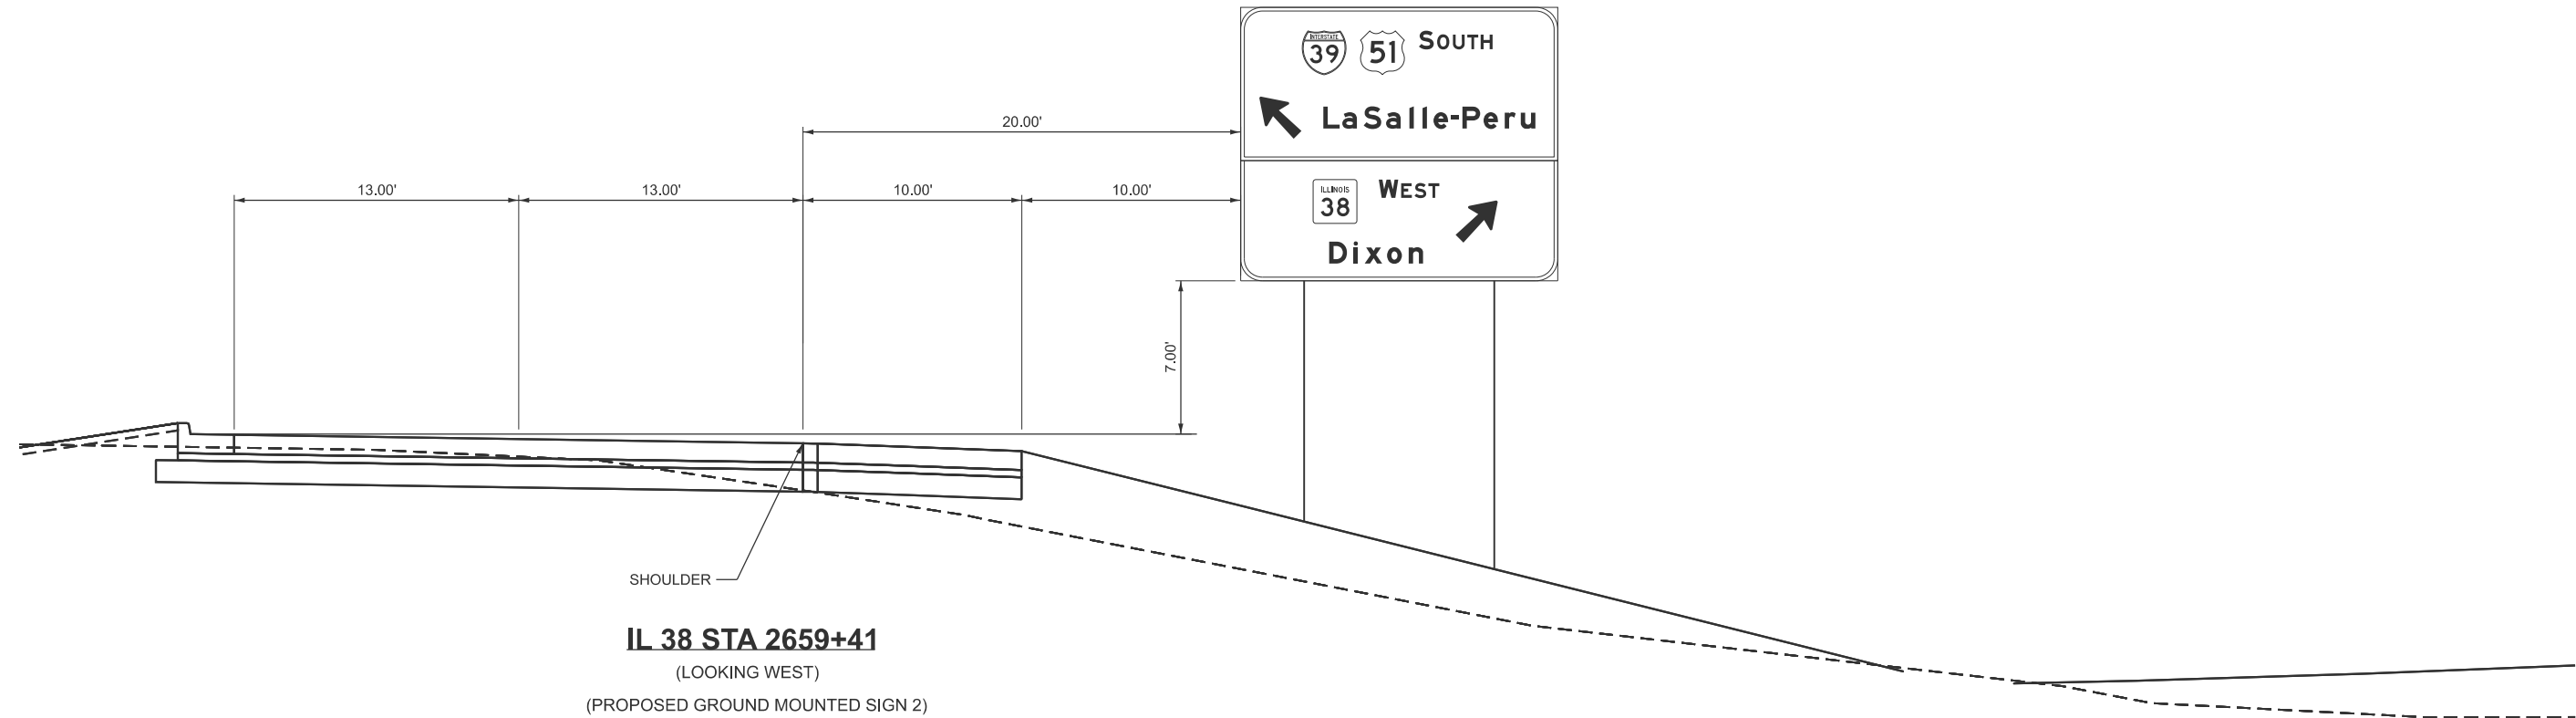

IL 38 STA 2659+41
(LOOKING WEST)
(PROPOSED GROUND MOUNTED SIGN 2)

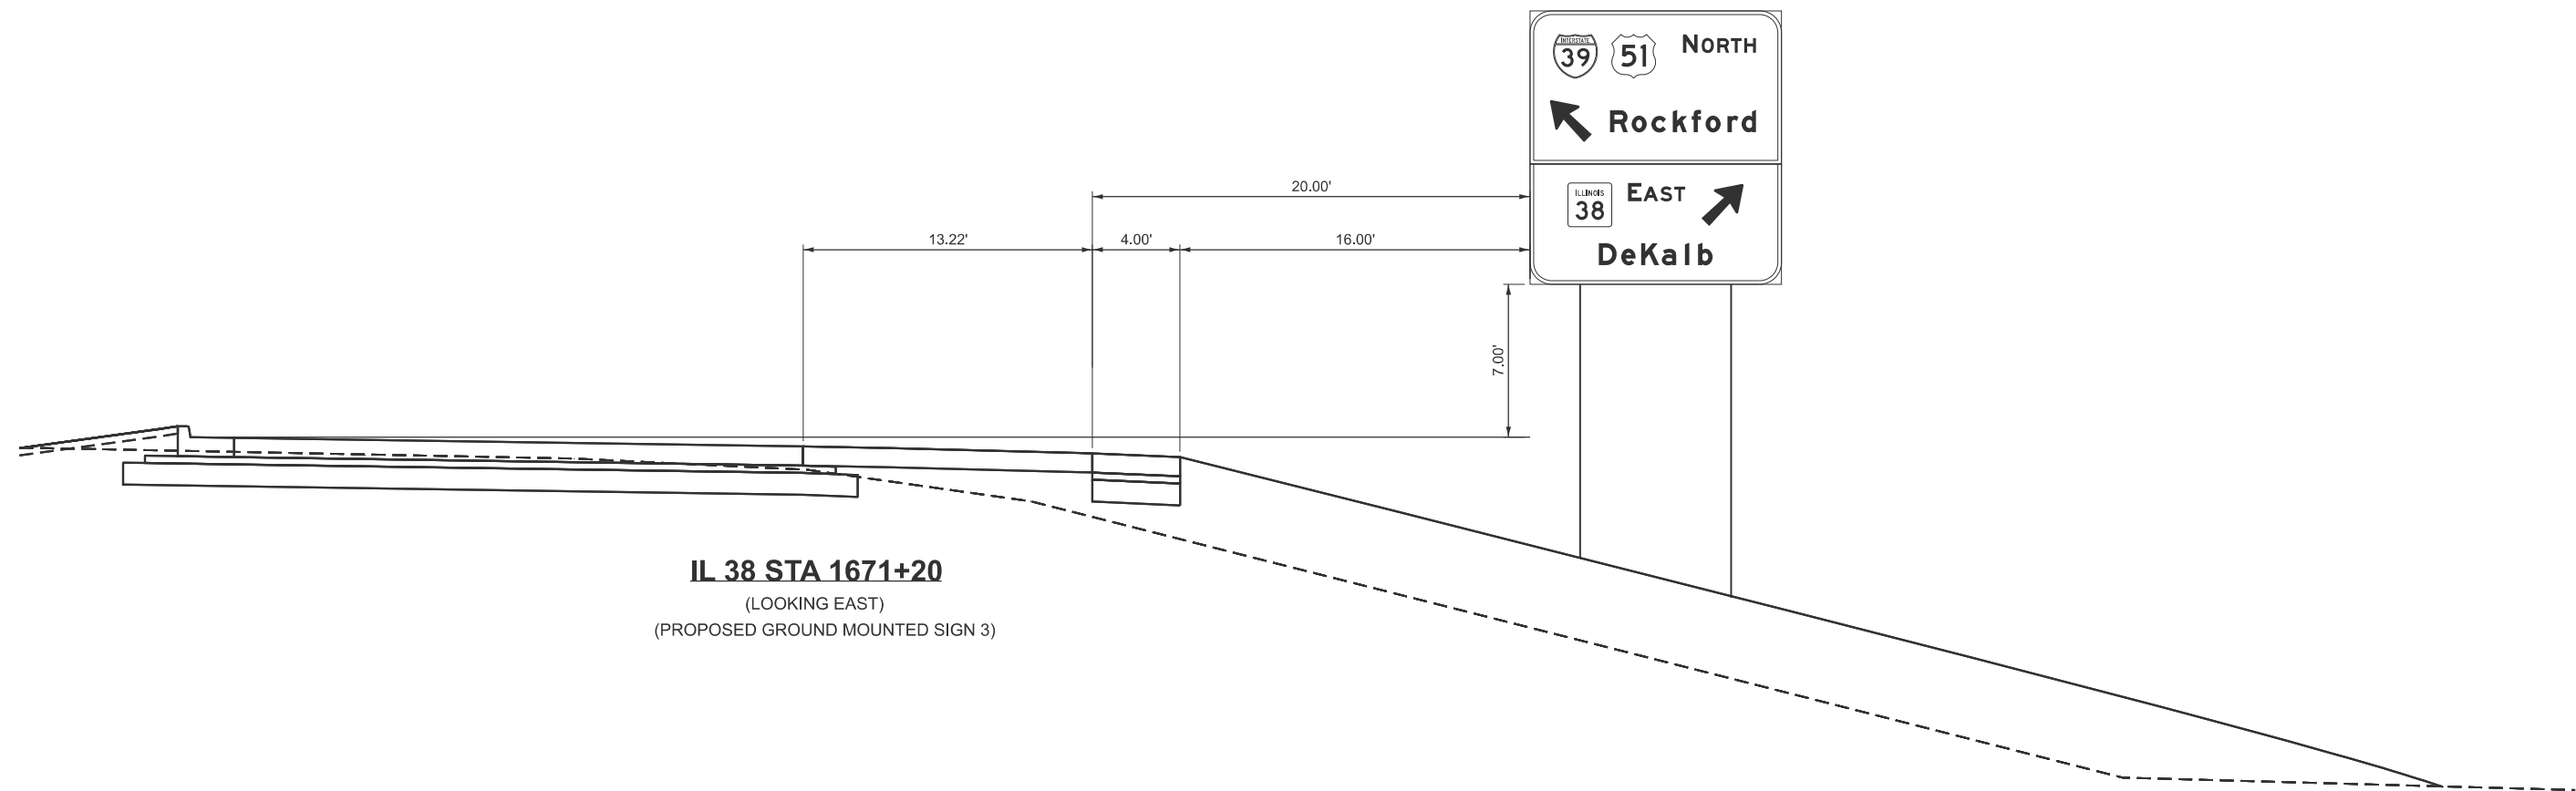

IL 38 STA 1671+20
(LOOKING EAST)
(PROPOSED GROUND MOUNTED SIGN 3)

MODEL: SHT_PLAN
FILE NAME: C:\Bentley\CONNECT101\Organization-Chil\DOT_Standards\Cell\DOT_Sheets.cel



USER NAME	=	DESIGNED	-	KAO	REVISED	-
		DRAWN	-	KAO	REVISED	-
		CHECKED	-	AMI	REVISED	-
PLOT DATE	= 2/6/2025	DATE	-	2/6/2025	REVISED	-

STATE OF ILLINOIS
DEPARTMENT OF TRANSPORTATION

PROPOSED SIGNING
ELEVATION VIEWS

SCALE: SHEET 2 OF 9 SHEETS STA. TO STA.

F.A.* RTE.	SECTION	COUNTY	TOTAL SHEETS	SHEET NO.
*	141-1HBR-3 & (9,10) R-3	OGLE	508	268
CONTRACT NO. 64N98				
ILLINOIS FED. AID PROJECT				

*FAI ROUTE 39 (I-39) & FAP 567 (IL 38)

MODEL: SHT_PLAN
FILE NAME: C:\Bentley\CONNECT101\Organization-Chil\DOT_Standards\Ceil\DOT_Sheets.cel



USER NAME	=	DESIGNED -	KAO	REVISED -	
		DRAWN -	KAO	REVISED -	
		CHECKED -	AMI	REVISED -	
PLOT DATE	= 2/6/2025	DATE	= 2/6/2025	REVISED -	


STATE OF ILLINOIS
DEPARTMENT OF TRANSPORTATION

PROPOSED SIGNING
ELEVATION VIEWS


SCALE: SHEET 3 OF 9 SHEETS STA. TO STA.

F.A.* RTE.	SECTION	COUNTY	TOTAL SHEETS	SHEET NO.
*	141-1HBR-3 & (9,10) R-3	OGLE	508	269
CONTRACT NO. 64N98				
ILLINOIS FED. AID PROJECT				

*FAI ROUTE 39 (I-39) & FAP 567 (IL 38)

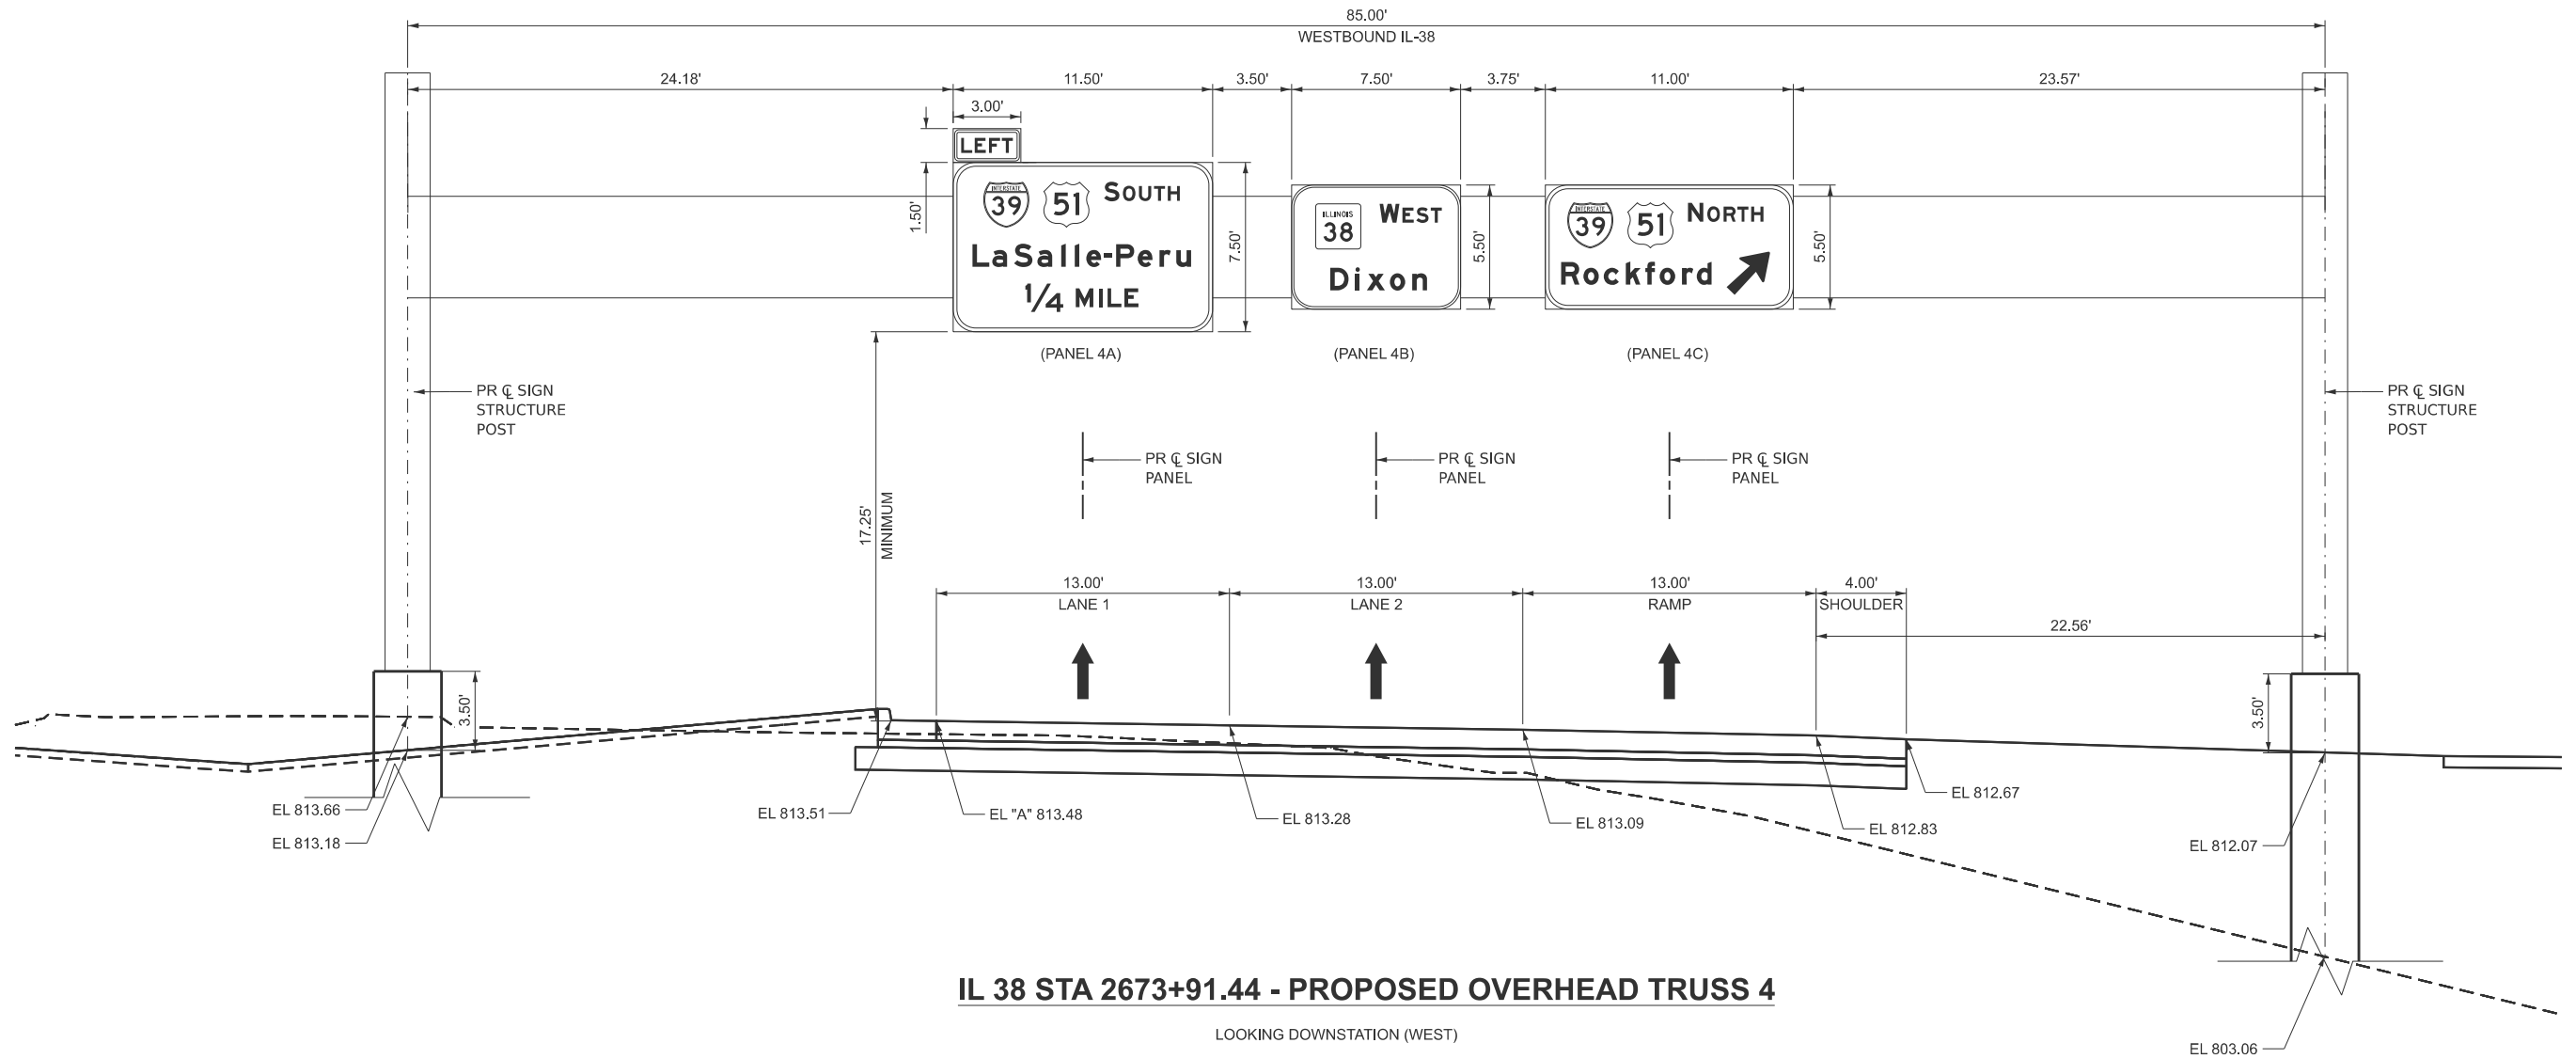

MODEL: SHT_PLAN
FILE NAME: C:\Bentley\CONNECT101\Organization-Civil\DOT_Standards\Cell\DOT_Sheets.cel

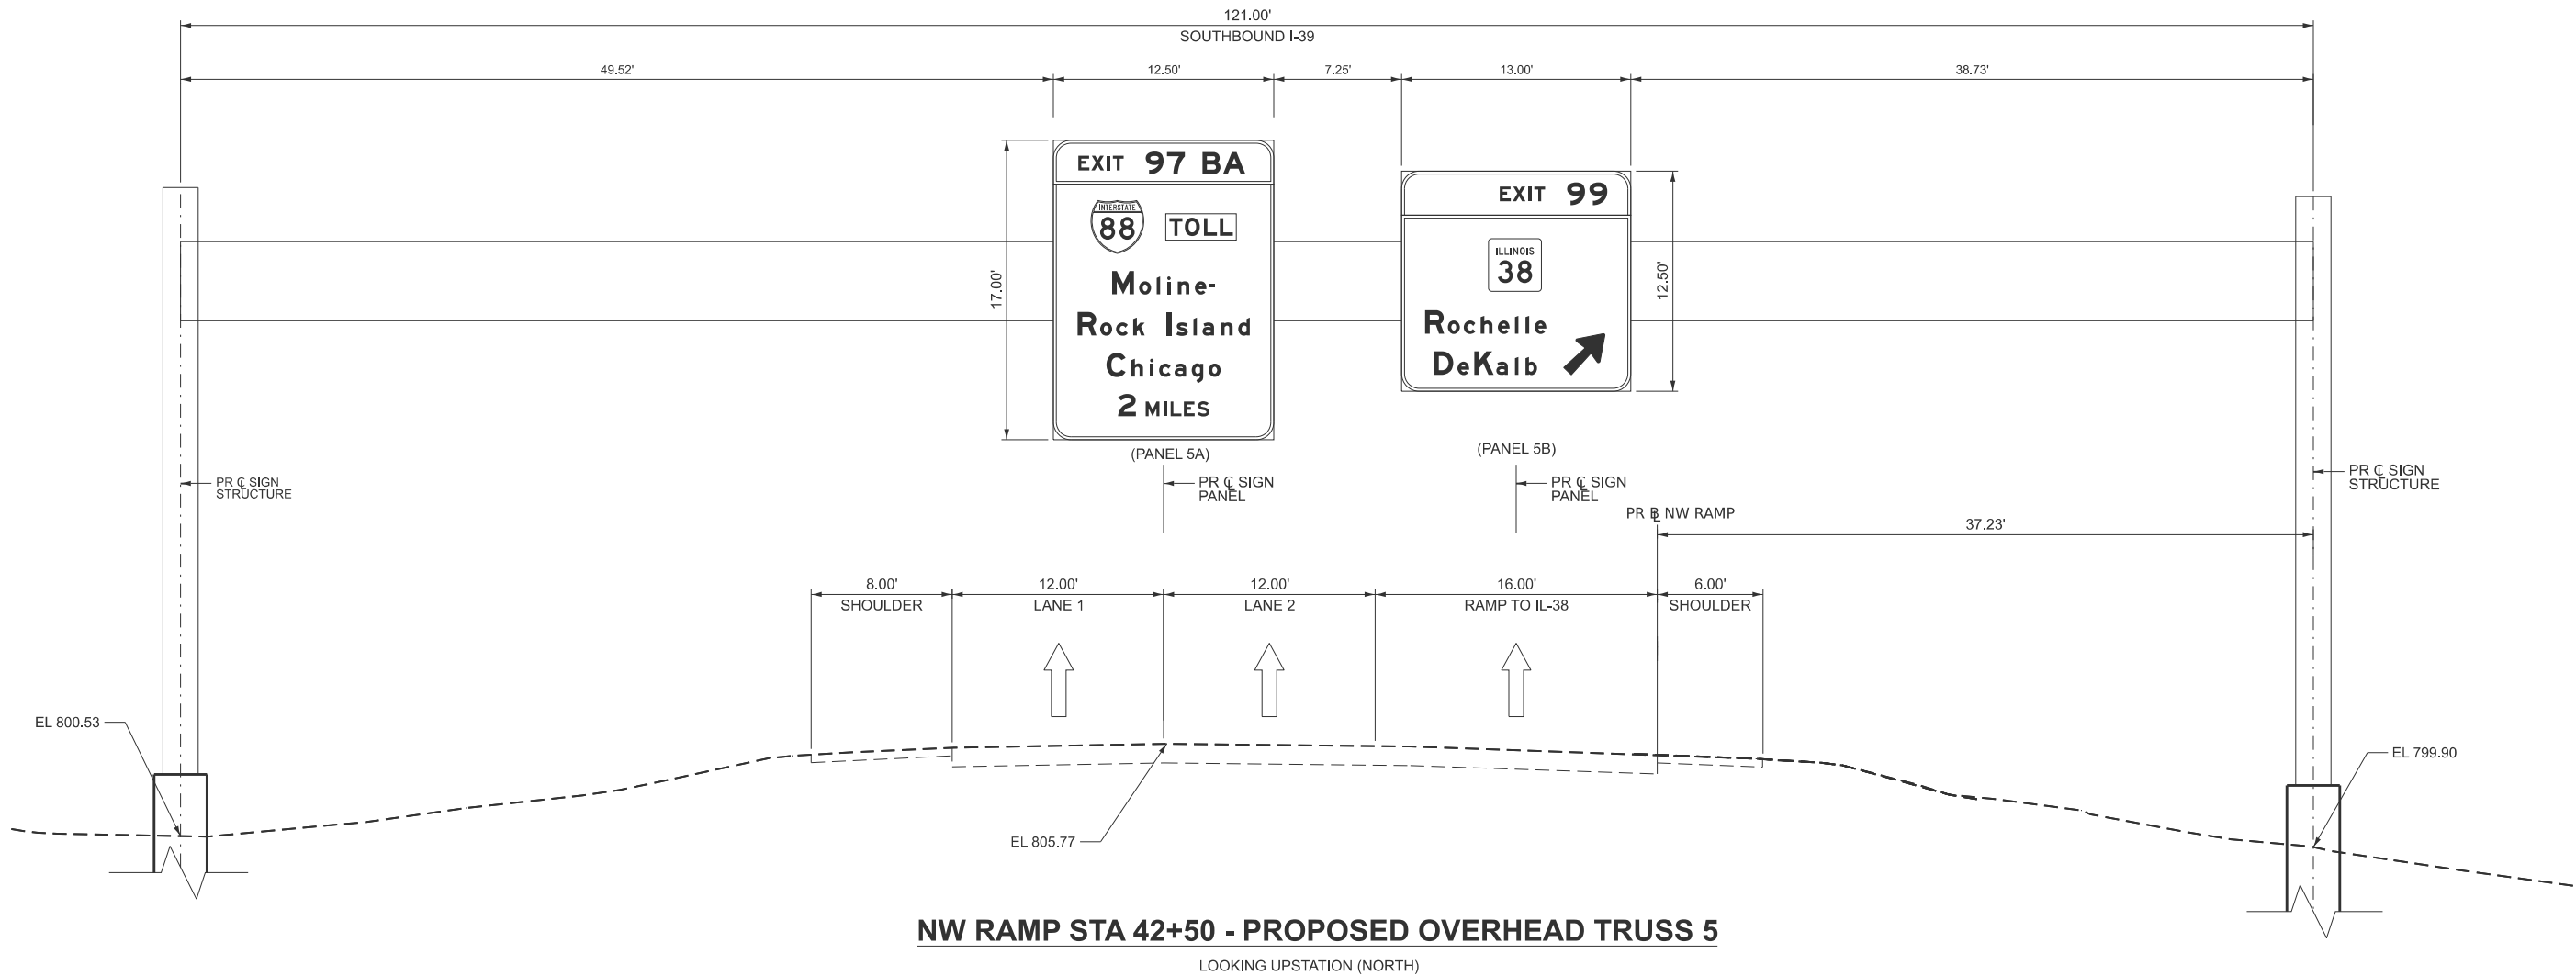

NOTE:
CROSS SECTION TAKEN ALONG HYPOTHETICAL C OF I-39. NW RAMP STATION 42+50 IS WHERE THE PROPOSED C OF TRUSS MEETS THE EOP. SEE OHSS PLANS FOR MORE DETAILS.



USER NAME =	DESIGNED - KAO	REVISED -
	DRAWN - KAO	REVISED -
	CHECKED - AMI	REVISED -
PLOT DATE = 2/6/2025	DATE - 2/6/2025	REVISED -

STATE OF ILLINOIS
DEPARTMENT OF TRANSPORTATION

PROPOSED SIGNING
ELEVATION VIEWS

SCALE: SHEET 4 OF 9 SHEETS STA. TO STA.

F.A.* RTE.	SECTION	COUNTY	TOTAL SHEETS	SHEET NO.
*	141-1HBR-3 & (9,10) R-3	OGLE	508	270
CONTRACT NO. 64N98				
ILLINOIS FED. AID PROJECT				

*FAI ROUTE 39 (I-39) & FAP 567 (IL 38)

MODEL: SHT_PLAN
FILE NAME: C:\Bentley\CONNECT101\Organization-Civil\DOT_Standards\Civil\DOT_Sheets.dcl





USER NAME	=	DESIGNED	-	KAO	REVISED	-	
		DRAWN	-	KAO	REVISED	-	
		CHECKED	-	AMI	REVISED	-	
PLOT DATE	=	2/6/2025	DATE	-	2/6/2025	REVISED	-

STATE OF ILLINOIS DEPARTMENT OF TRANSPORTATION

PROPOSED SIGNING ELEVATION VIEWS			
SCALE:	SHEET 5	OF 9 SHEETS	STA. TO STA.

F.A.* RTE.	SECTION	COUNTY	TOTAL SHEETS	SHEET NO.
*	141-1HBR-3 & (9,10) R-3	OGLE	508	271
CONTRACT NO. 64N98				
ILLINOIS		FED. AID PROJECT		

*FAI ROUTE 39 (I-39) & FAP 567 (IL 38)

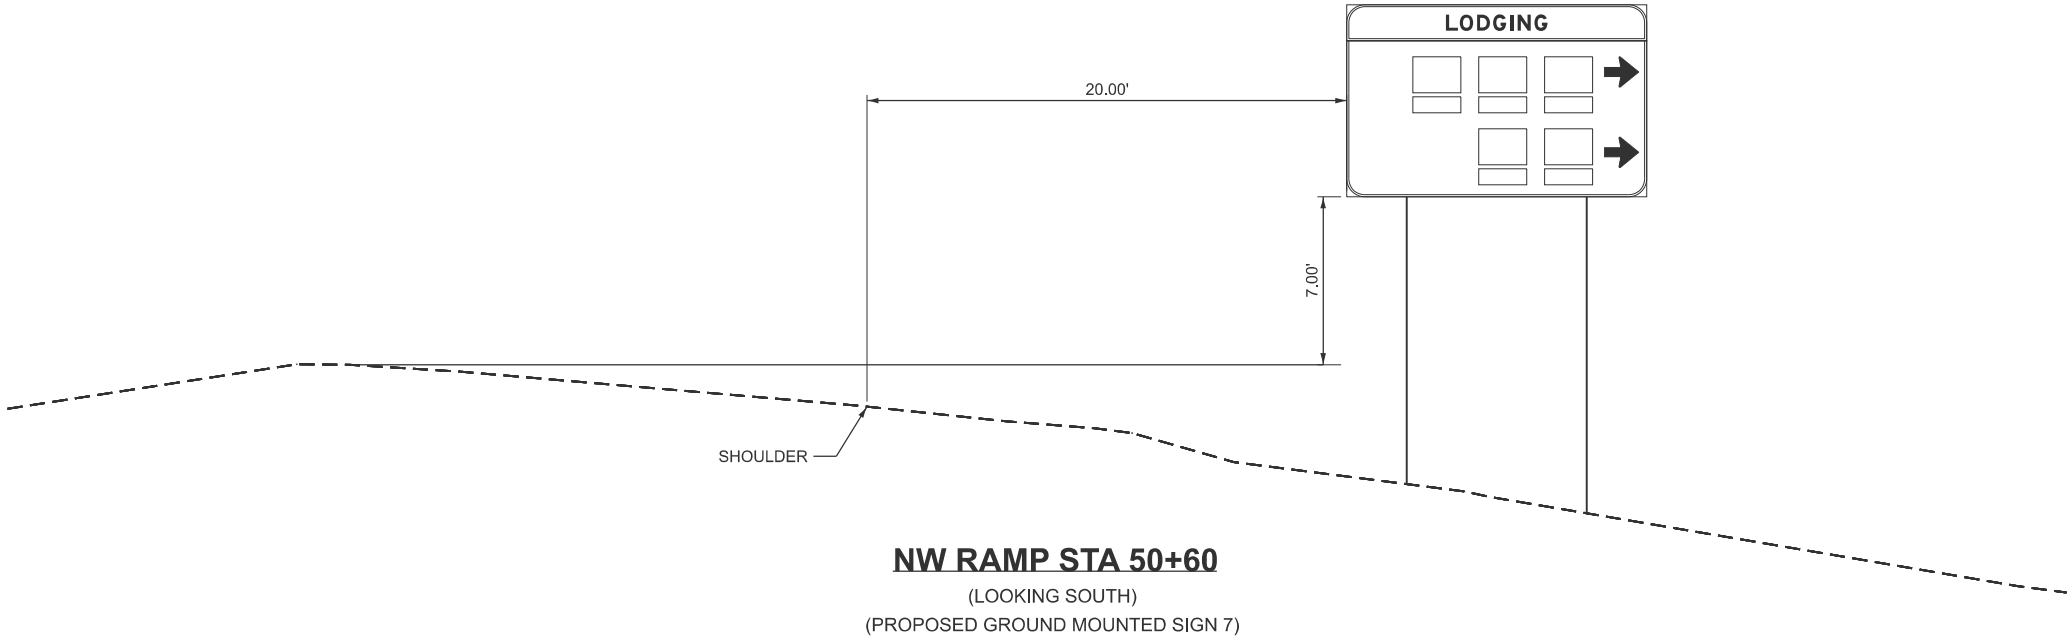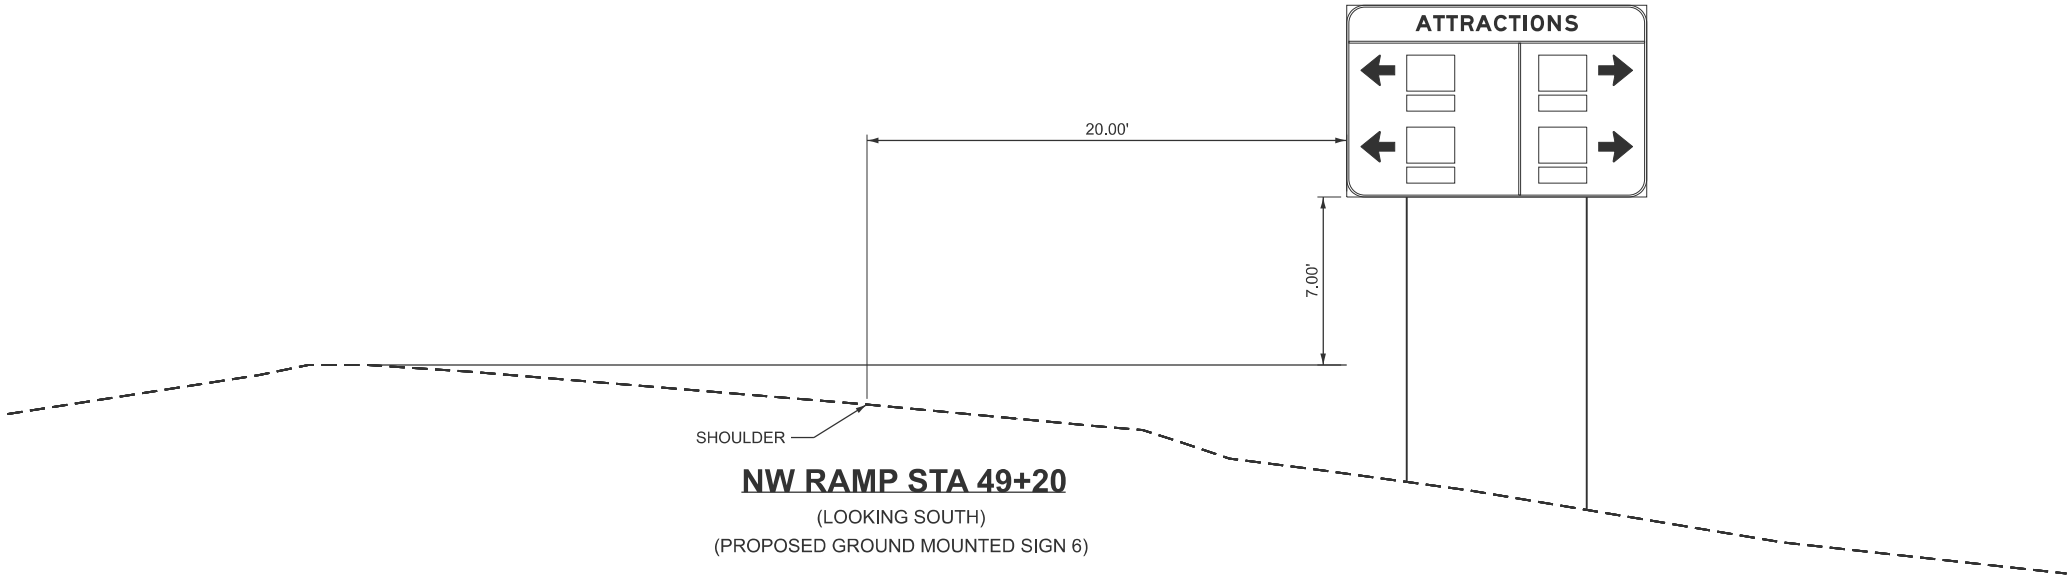

MODEL: SHT_PLAN
FILE NAME: C:\Bentley\CONNECT101\Organization-Chil\DOT_Standards\Cell\DOT_Sheets.dwg





USER NAME	=	DESIGNED	-	KAO	REVISED	-	
		DRAWN	-	KAO	REVISED	-	
		CHECKED	-	AMI	REVISED	-	
PLOT DATE	=	2/6/2025	DATE	-	2/6/2025	REVISED	-



STATE OF ILLINOIS DEPARTMENT OF TRANSPORTATION

PROPOSED SIGNING ELEVATION VIEWS			
SCALE:	SHEET 6	OF 9 SHEETS	STA. TO STA.

F.A.* RTE.	SECTION	COUNTY	TOTAL SHEETS	SHEET NO.
*	141-1HBR-3 & (9,10) R-3	OGLE	508	272
CONTRACT NO. 64N98				
ILLINOIS		FED. AID PROJECT		

*FAI ROUTE 39 (I-39) & FAP 567 (IL 38)

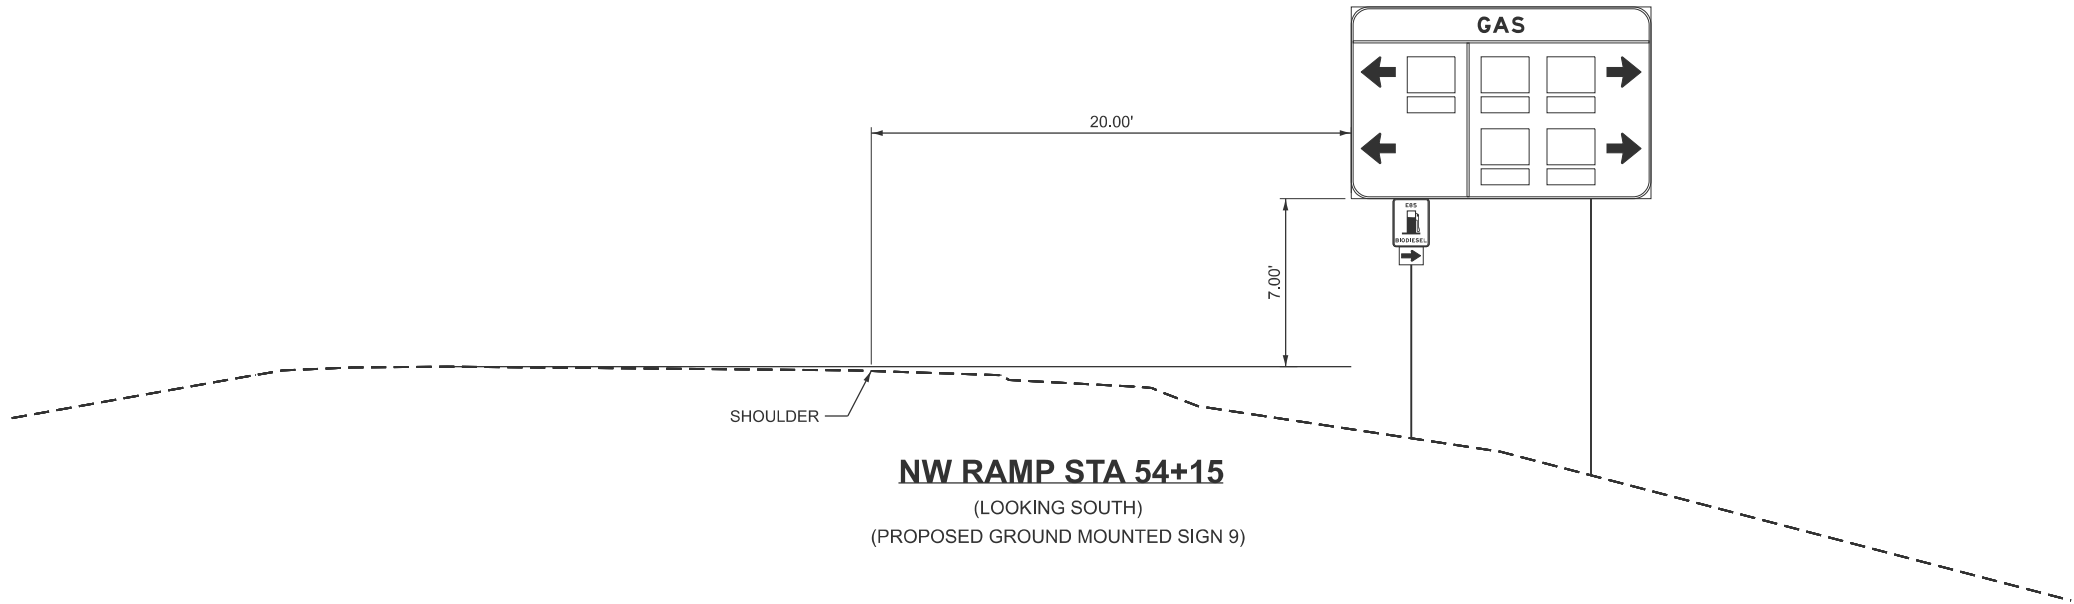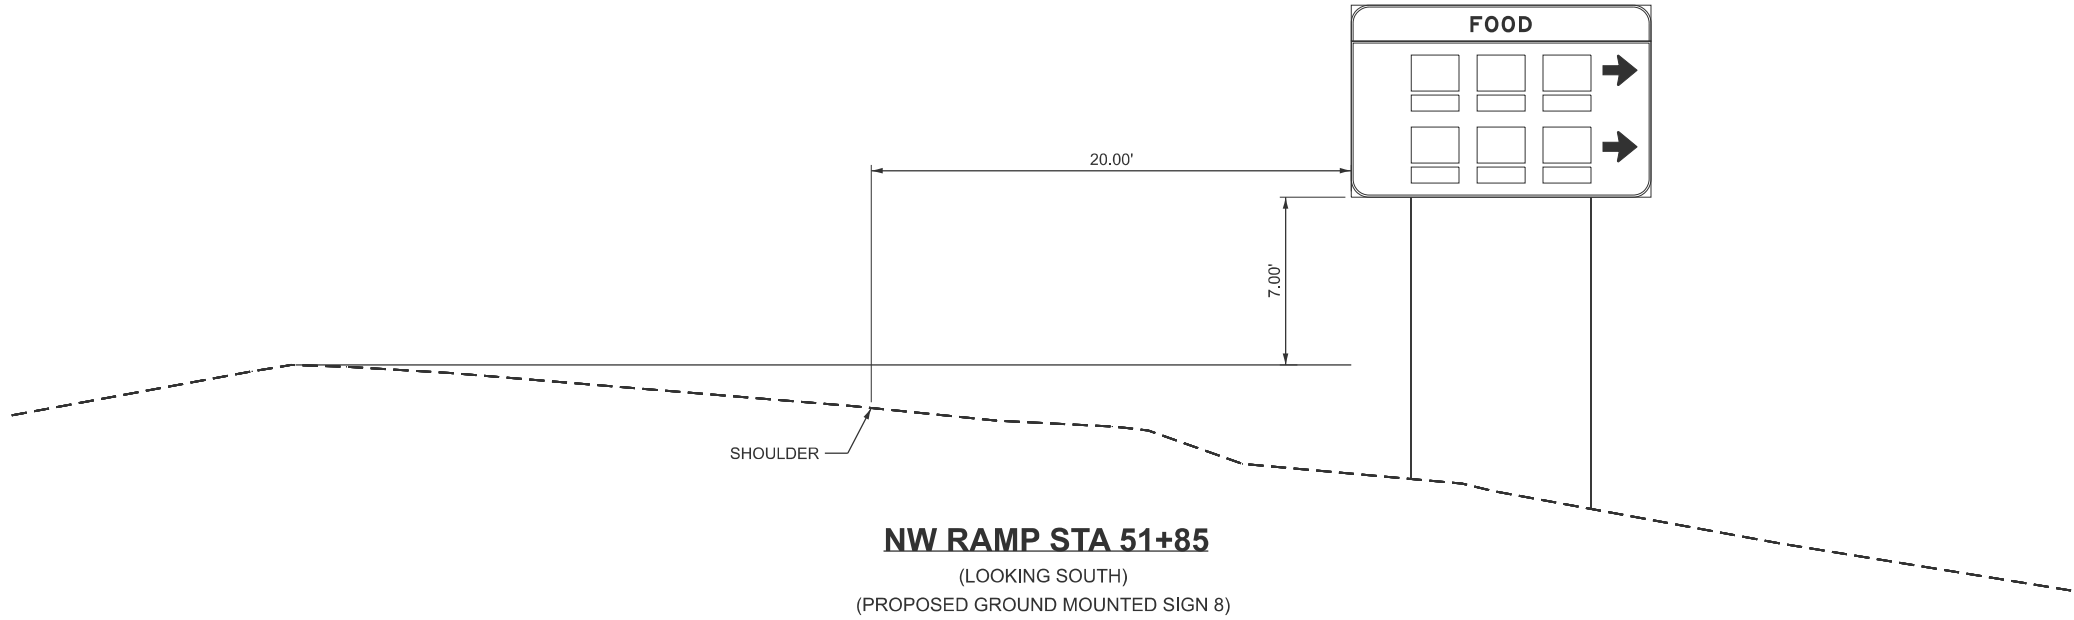

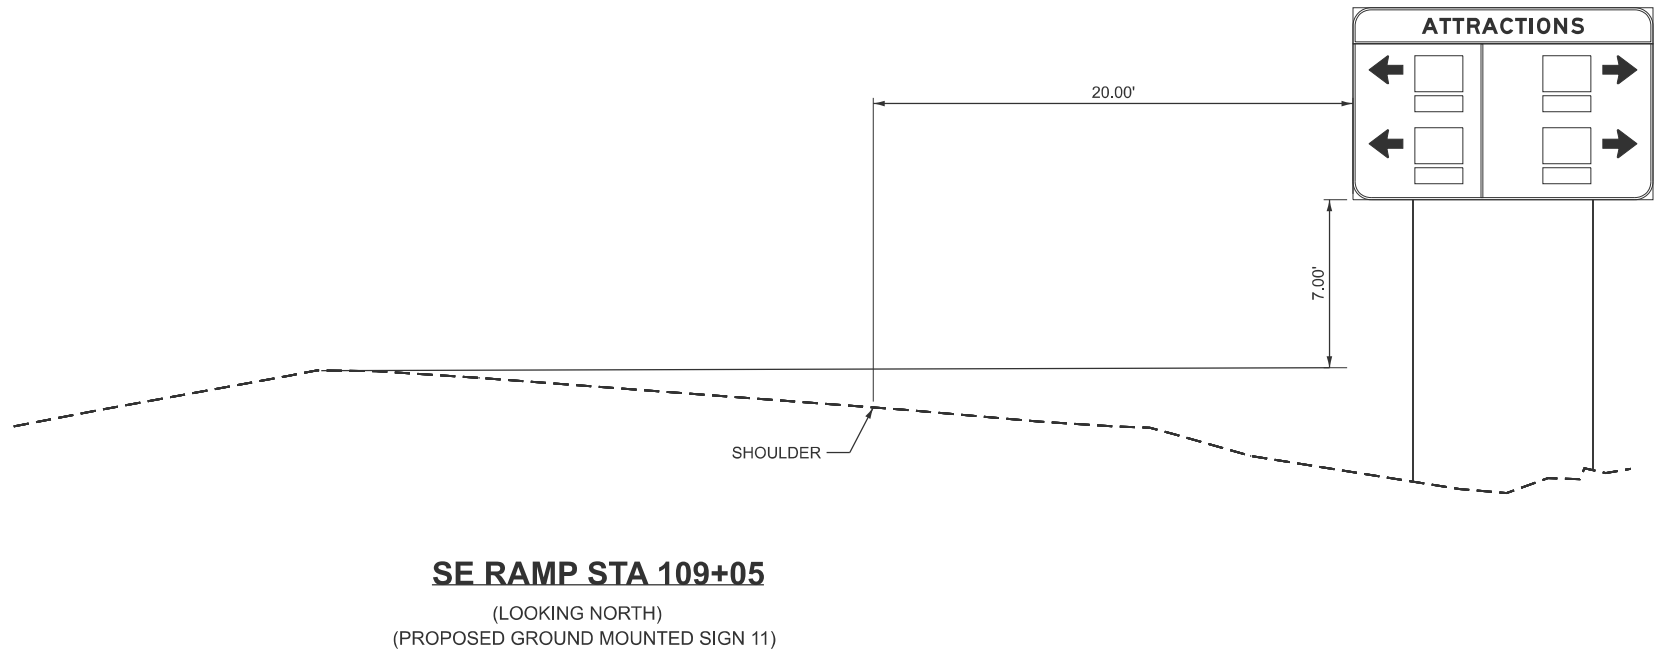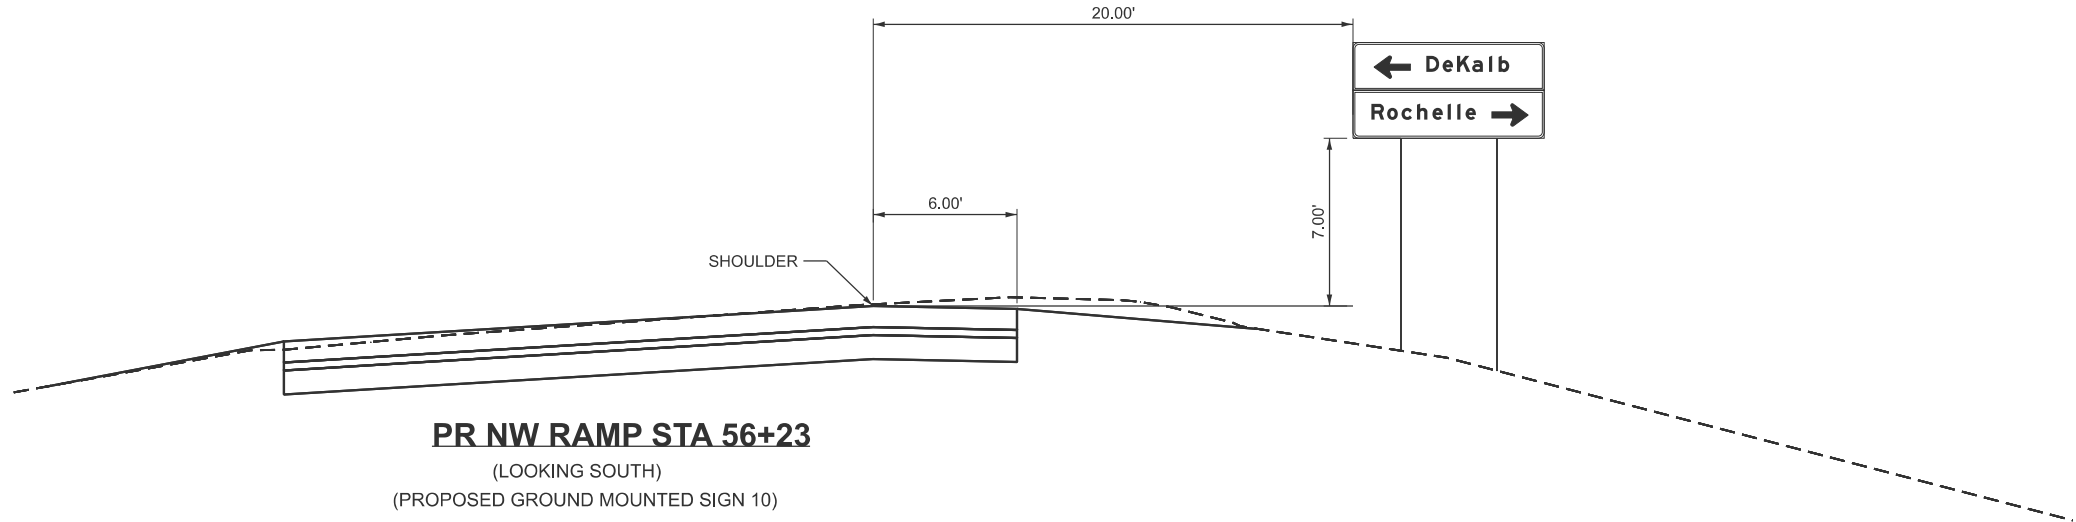

MODEL: SHT_PLAN
FILE NAME: C:\Bentley\CONNECT101\Organization-Chil\IDOT_Standards\Cell\IDOT_Sheets.dcl



USER NAME	=	DESIGNED	-	KAO	REVISED	-	
		DRAWN	-	KAO	REVISED	-	
		CHECKED	-	AMI	REVISED	-	
PLOT DATE	=	2/6/2025	DATE	-	2/6/2025	REVISED	-


STATE OF ILLINOIS
DEPARTMENT OF TRANSPORTATION

PROPOSED SIGNING
ELEVATION VIEWS

SCALE: SHEET 7 OF 9 SHEETS STA. TO STA.


F.A.* RTE.	SECTION	COUNTY	TOTAL SHEETS	SHEET NO.
*	141-1HBR-3 & (9,10) R-3	OGLE	508	273
CONTRACT NO. 64N98				
ILLINOIS FED. AID PROJECT				

*FAI ROUTE 39 (I-39) & FAP 567 (IL 38)

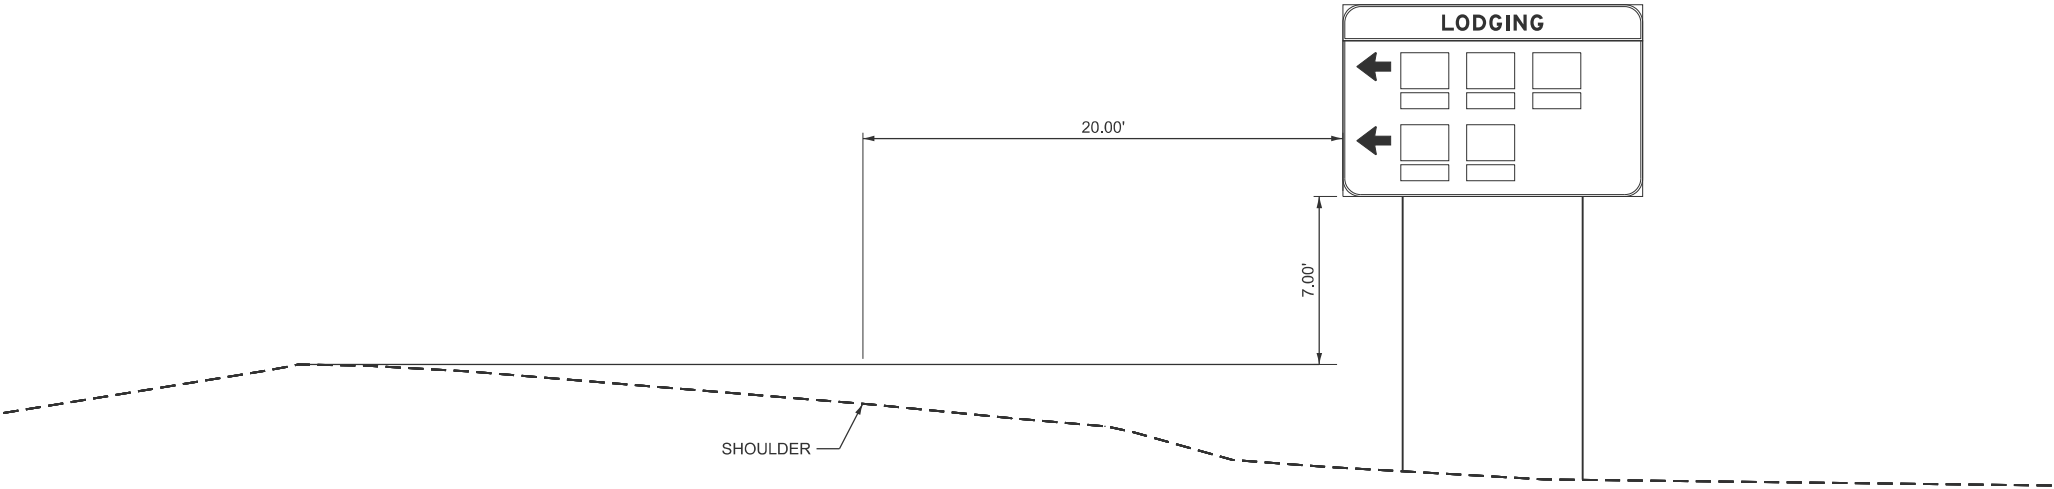

SE RAMP STA 111+30

(LOOKING NORTH)
(PROPOSED GROUND MOUNTED SIGN 12)

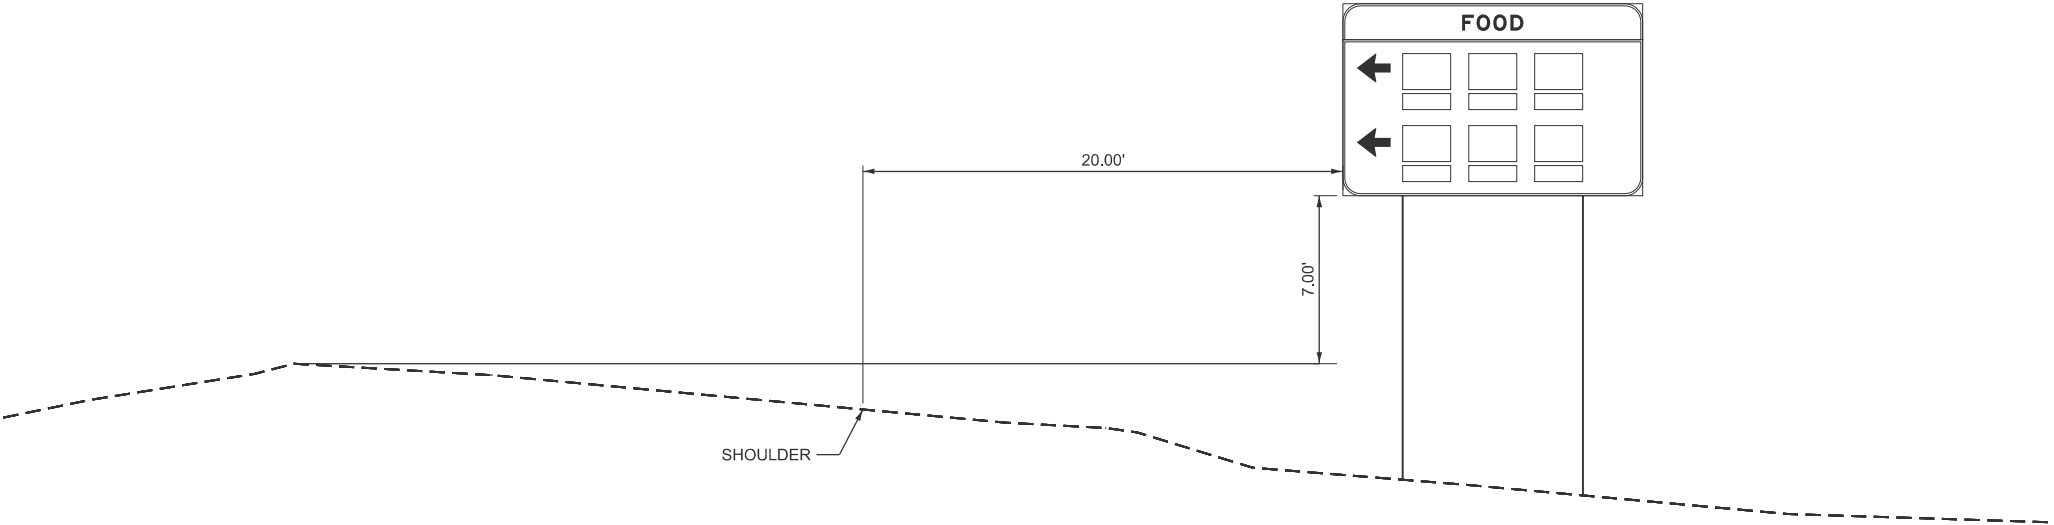

SE RAMP STA 112+30

(LOOKING NORTH)
(PROPOSED GROUND MOUNTED SIGN 13)

MODEL: SHT_PLAN
FILE NAME: C:\Bentley\CONNECT101\Organization-Chil\IDOT_Standards\Cell\IDOT_Sheets.cel



USER NAME	=	DESIGNED	-	KAO	REVISED	-	
		DRAWN	-	KAO	REVISED	-	
		CHECKED	-	AMI	REVISED	-	
PLOT DATE	=	2/6/2025	DATE	-	2/6/2025	REVISED	-

STATE OF ILLINOIS
DEPARTMENT OF TRANSPORTATION

**PROPOSED SIGNING
ELEVATION VIEWS**

SCALE: SHEET 8 OF 9 SHEETS STA. TO STA.

F.A.* RTE.	SECTION	COUNTY	TOTAL SHEETS	SHEET NO.
*	141-1HBR-3 & (9,10) R-3	OGLE	508	274
CONTRACT NO. 64N98				
ILLINOIS FED. AID PROJECT				

*FAI ROUTE 39 (I-39) & FAP 567 (IL 38)

MODEL: SHT_PLAN
FILE NAME: C:\Bentley\CONNECT101\Organization-Chil\DOT_Standards\Cell\DOT_Sheets.cel



USER NAME	=	DESIGNED	-	KAO	REVISED	-
		DRAWN	-	KAO	REVISED	-
		CHECKED	-	AMI	REVISED	-
PLOT DATE	= 2/6/2025	DATE	-	2/6/2025	REVISED	-


STATE OF ILLINOIS
DEPARTMENT OF TRANSPORTATION

PROPOSED SIGNING
ELEVATION VIEWS

SCALE: SHEET 9 OF 9 SHEETS STA. TO STA.

F.A.* RTE.	SECTION	COUNTY	TOTAL SHEETS	SHEET NO.
*	141-1HBR-3 & (9,10) R-3	OGLE	508	275
CONTRACT NO. 64N98				
		ILLINOIS	FED. AID PROJECT	


*FAI ROUTE 39 (I-39) & FAP 567 (IL 38)

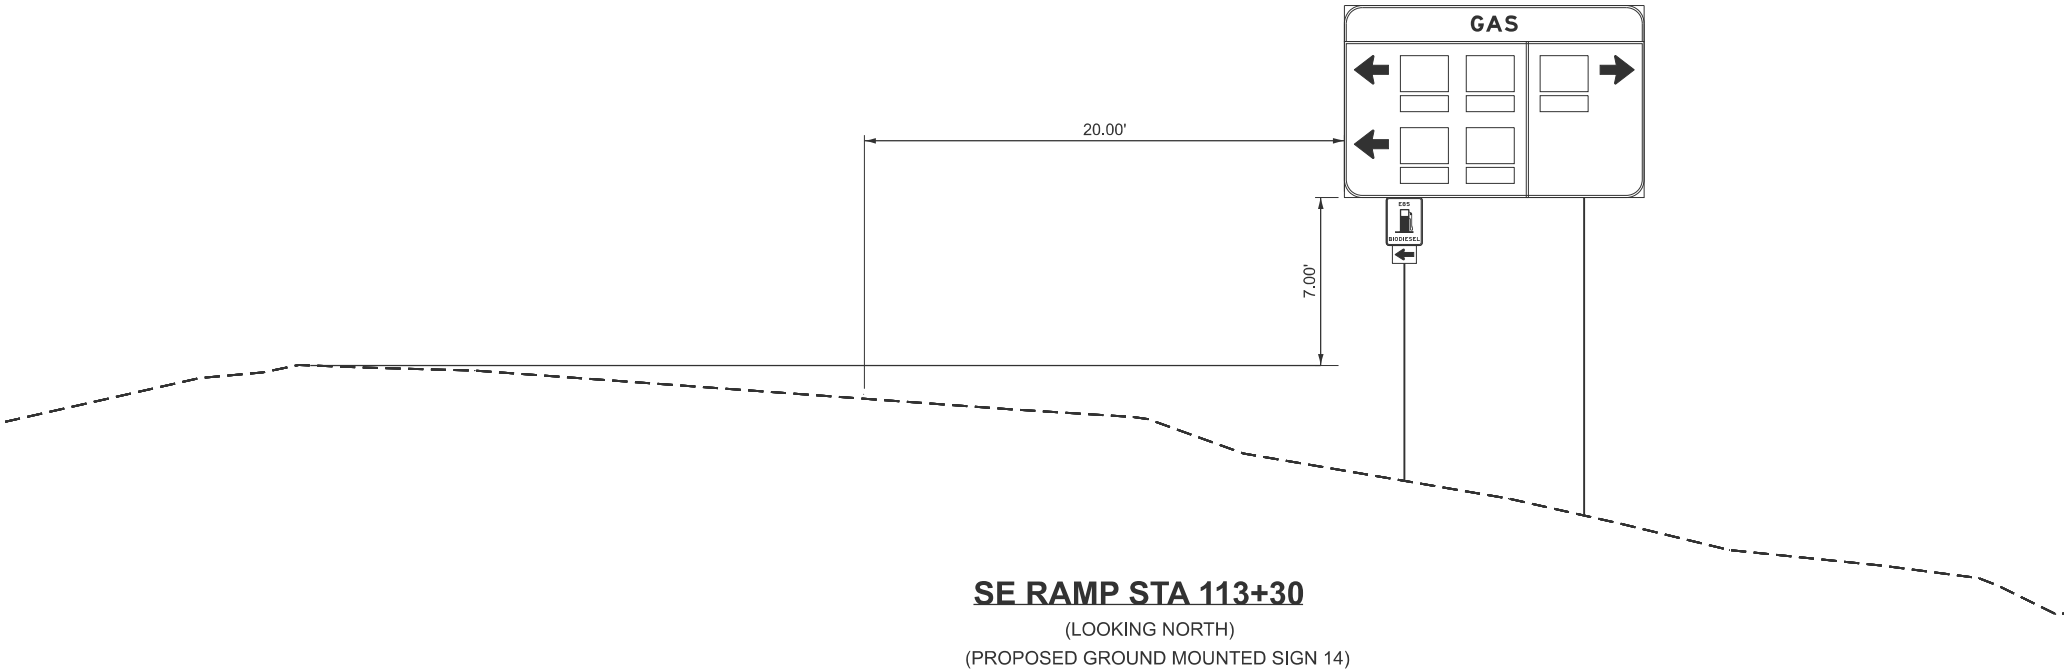

SE RAMP STA 113+30

(LOOKING NORTH)

(PROPOSED GROUND MOUNTED SIGN 14)


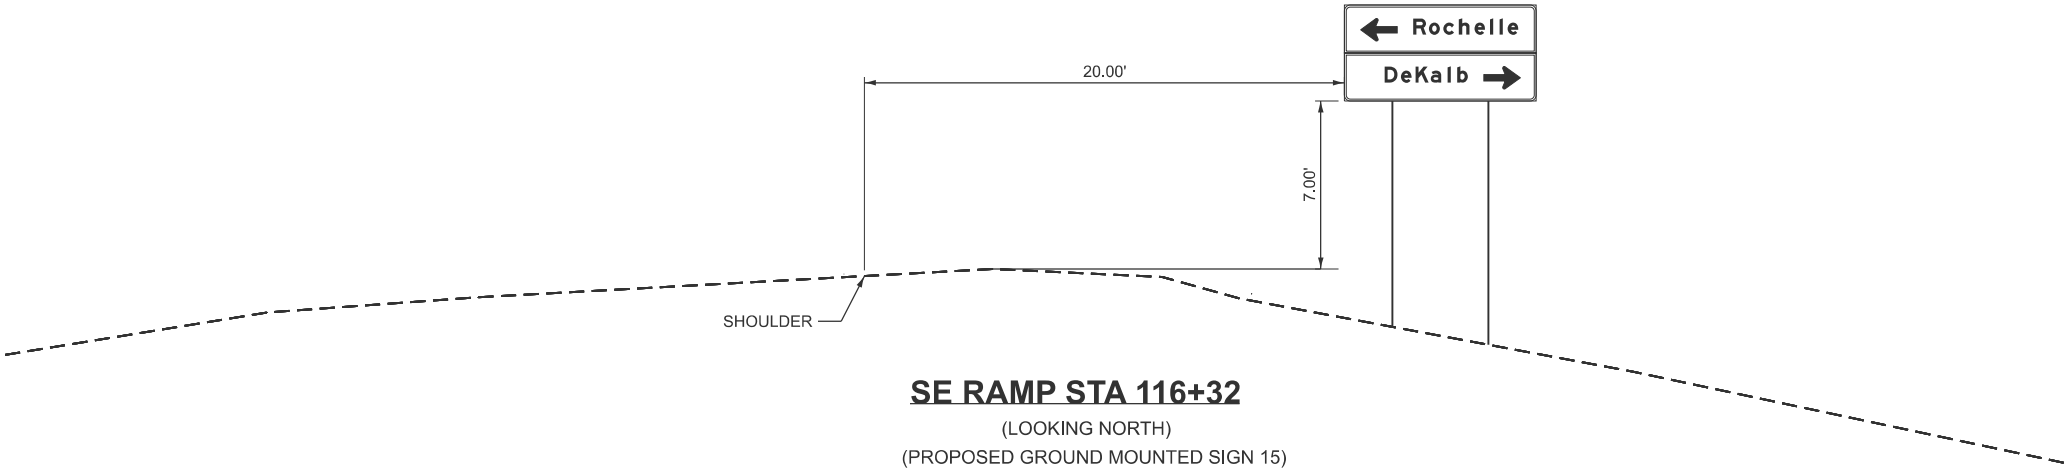


SE RAMP STA 116+32

(LOOKING NORTH)

(PROPOSED GROUND MOUNTED SIGN 15)

MODEL: Default
FILE NAME: P:\2001-818 PTB 194-021 (D2) IL 38 @ I-39 (CBBEL)\Sheet Files\Final Plans\Sign Structures\0171196-09200120-SignDet01-HBM.dgn
2/18/2025 4:30:19 PM

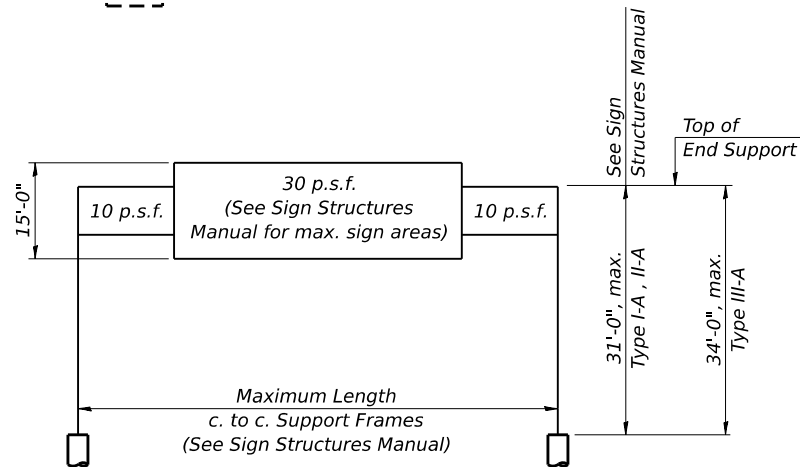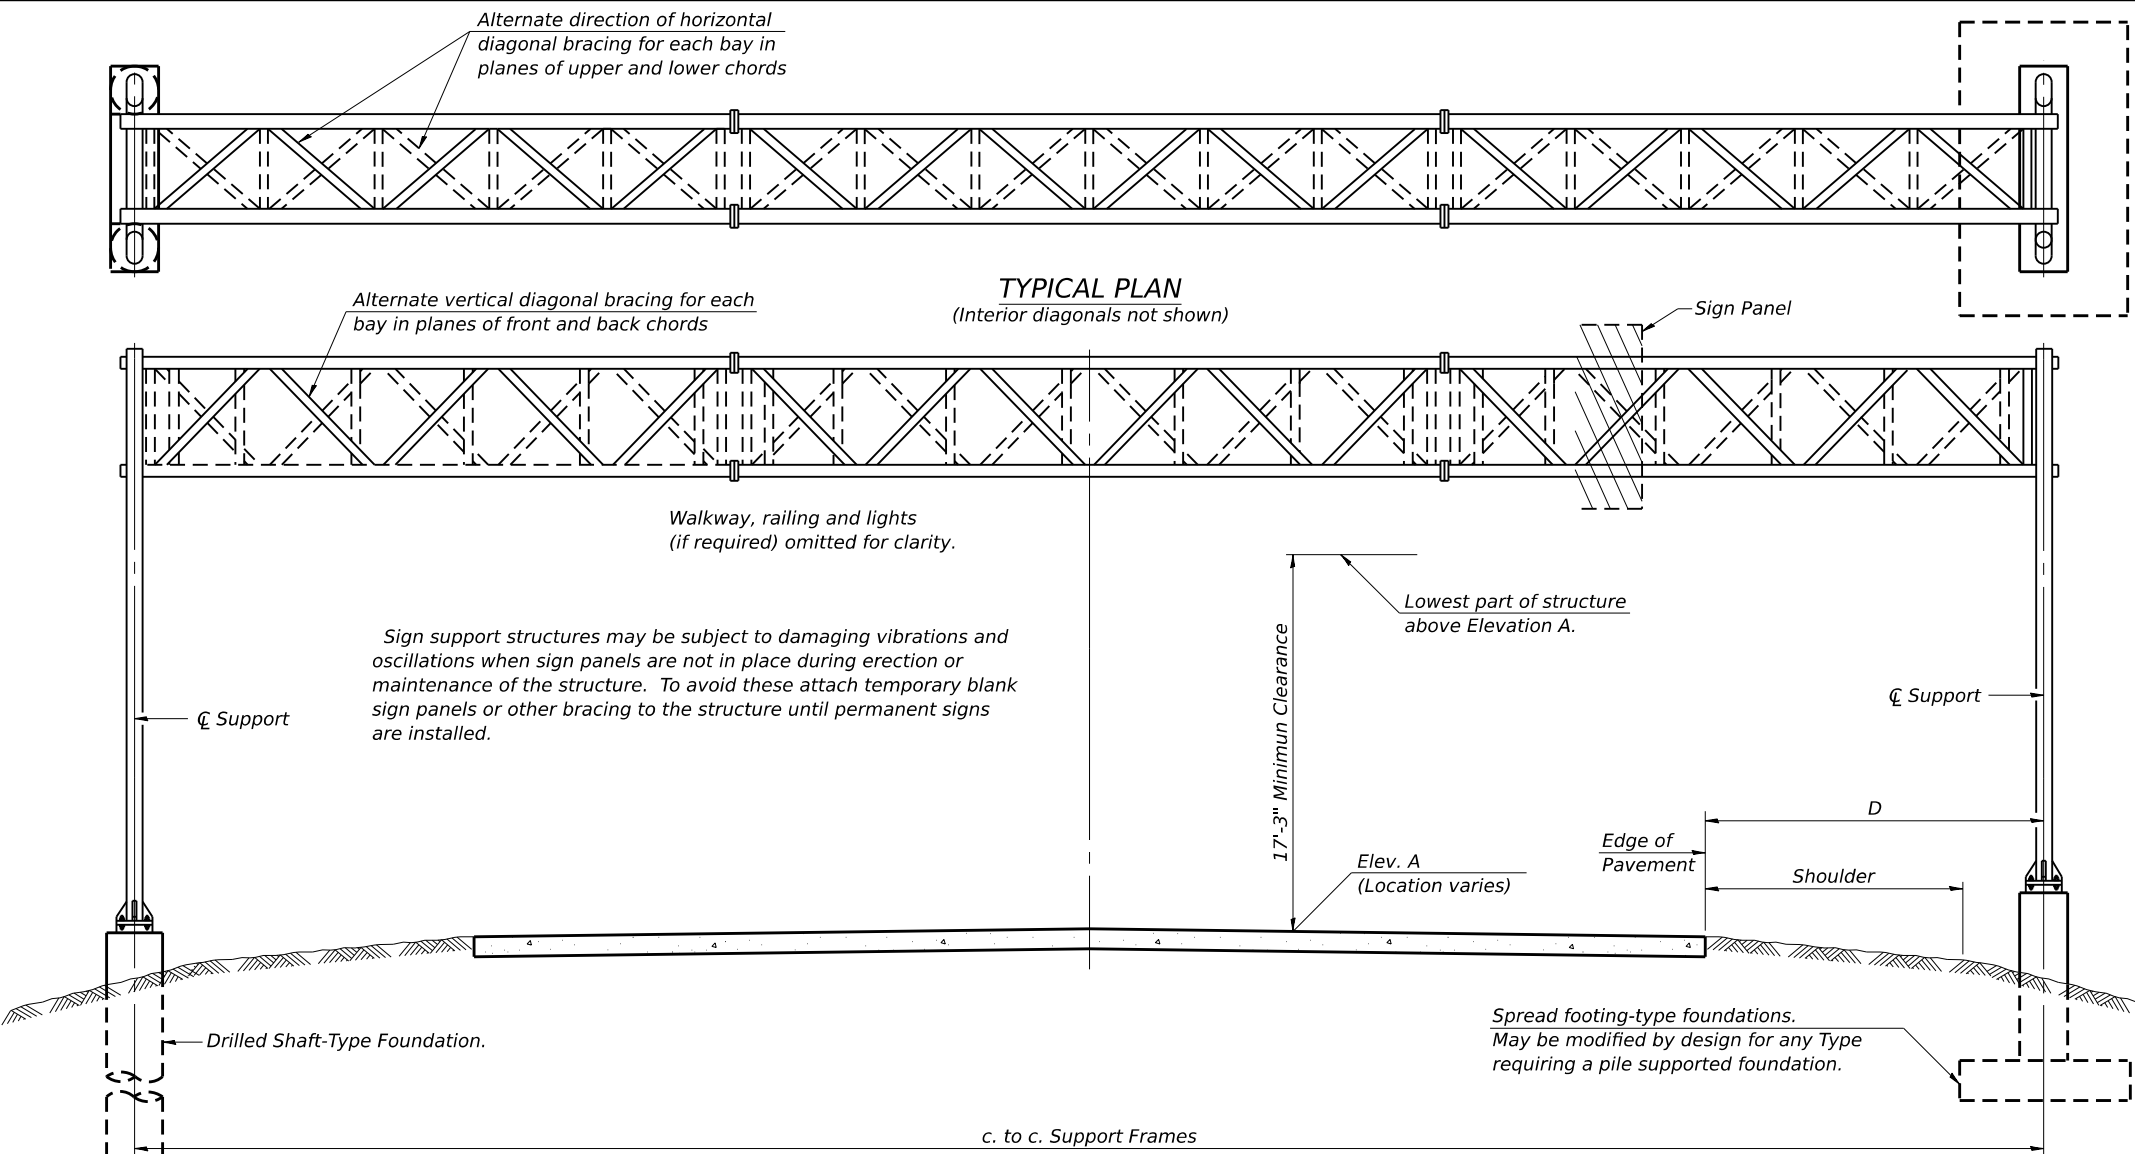

DESIGN WIND LOADING DIAGRAM

Parameters shown are basis for I.D.O.T. Standards and Sign Manual Tables. Installations not within dimensional limits shown require special analysis for all components.

TYPICAL PLAN
(Interior diagonals not shown)

TYPICAL ELEVATION
(Looking at Face of Signs**)

Sign Number	Structure Number	† Station	Design Truss Type	c. to c. Supports	Elev. A	Dim. D	Height of Tallest Sign	Total Sign Area (ft^2)
1	2S071S038R000.0	1656+86.66	I-A	92'-0"	816.56	32'-8 ³ / ₄ "	9'-0"	200.5
4	2S071S038L000.0	2673+91.44	I-A	85'-0"	813.48	22'-6 ³ / ₄ "	9'-0"	192.5
5	2S071I039L099.5	42+50	II-A	121'-0"	805.77	37'-2 ³ / ₄ "	17'-0"	375

** Looking upstation for structures with signs both sides.

* If M270 Gr. 50W (M222) steel is proposed, chemistry for plate to be used shall first be approved by the Engineer as suitable for galvanizing and welding.

† Sign Structure Stations measured along the following Baselines:

2S071S038R000.0 - Prop. EB IL Rte. 38
2S071S038L000.0 - Prop. WB IL Rte. 38
2S071I039L099.5 - Prop. NW Ramp (I-39 SB Exit Ramp to IL Rte. 38)

GENERAL NOTES

DESIGN: AASHTO Standard Specifications for Structural Supports for Highway Signs, Luminaires and Traffic Signals. ("AASHTO Specifications")

CONSTRUCTION: Current (at time of letting) Illinois Department of Transportation Standard Specifications for Road and Bridge Construction, Supplemental Specifications and Special Provisions. ("Standard Specifications")

LOADING: 90 M.P.H. WIND VELOCITY

WALKWAY LOADING: Dead load plus 500 lbs. concentrated live load.

DESIGN STRESSES:
Field Units
 $f_c = 3,500$ p.s.i.
 $f_y = 60,000$ p.s.i. (reinforcement)

WELDING: All welds to be continuous unless otherwise shown. All welding to be done in accordance with current AWS D1.1 and D1.2 Structural Welding Codes (Steel and Aluminum) and the Standard Specifications.

MATERIALS: Aluminum Alloys as shown throughout plans. All Structural Steel Pipe shall be ASTM A53 Grade B or A500 Grade B or C. If A500 pipe is substituted for A53, then the outside diameter shall be as detailed and wall thickness greater than or equal to A53. All Structural Steel Plates and Shapes shall conform to AASHTO M270 Gr. 36, Gr. 50 or Gr. 50W*. Stainless steel for shims, sleeves and handhole covers shall be ASTM A240, Type 302 or 304, or another alloy suitable for exterior exposure and acceptable to the Engineer.

The steel pipe and stiffening ribs at the base plate for the column shall have a minimum longitudinal Charpy V-Notch (CVN) energy of 15 lb.-ft. at 40° F. (Zone 2) before galvanizing.

FASTENERS FOR ALUMINUM TRUSSES: All bolts noted as "high strength" must satisfy the requirements of AASHTO M164 (ASTM A325), or approved alternate, and must have matching lock nuts. Threaded studs for splices (if Members interfere) must satisfy the requirements of ASTM A449, ASTM A193, Grade B7, or approved alternate, and must have matching lock nuts. Bolts and lock nuts not required to be high strength must satisfy the requirements of ASTM A307. All bolts and lock nuts must be hot dip galvanized per AASHTO M232. The lock nuts must have nylon or steel inserts. A stainless steel flat washer conforming to ASTM A240 Type 302 or 304, is required under both head and nut or under both nuts where threaded studs are used. High strength bolt installation shall conform to Article 505.04 (f) (2)d of the IDOT Standard Specifications for Road and Bridge Construction. Rotational capacity ("ROCAP") testing of bolts will not be required.

U-BOLTS AND EYEBOLTS: U-Bolts and Eyebolts must be produced from ASTM A276 Type 304, 304L, 316 or 316L, Condition A, cold finished stainless steel, or an equivalent material acceptable to the Engineer. All nuts for U-Bolts and Eyebolts must be lock nuts equivalent to ASTM A307 with nylon or steel inserts and hot dip galvanized per AASHTO M232. A stainless steel flat washer conforming to ASTM A240, Type 302 or 304, is required under each U-Bolt and Eyebolt lock nut.

GALVANIZING: All Steel Grating, Plates, Shapes and Pipe shall be Hot Dip Galvanized after fabrication in accordance with AASHTO M111. Painting is not permitted.

ANCHOR RODS: Shall conform to ASTM F1554 Gr. 105.

CONCRETE SURFACES: All concrete surfaces above an elevation 6" below the lowest final ground line at each foundation shall be cleaned and coated with Concrete Sealer in accordance with the Standard Specifications.

REINFORCEMENT BARS: Reinforcement Bars designated (E) shall be epoxy coated in accordance with the Standard Specifications.

FOUNDATIONS: The contract unit price for Concrete Foundations and Drilled Shaft Concrete Foundations shall include reinforcement bars complete in place.

TOTAL BILL OF MATERIAL

ITEM	UNIT	TOTAL
OVERHEAD SIGN STRUCTURE SPAN TYPE I-A	Foot	177
OVERHEAD SIGN STRUCTURE SPAN TYPE II-A	Foot	121
DRILLED SHAFT CONCRETE FOUNDATIONS	Cu. Yds.	90.7

OS-A-1

5-15-2023



USER NAME =	DESIGNED - JJS, GFA	REVISED -
	CHECKED - MI	REVISED -
PLOT SCALE =	DRAWN - GFA	REVISED -
PLOT DATE =	CHECKED -	REVISED -

STATE OF ILLINOIS
DEPARTMENT OF TRANSPORTATION

OVERHEAD SIGN STRUCTURES - GENERAL PLAN &
ELEVATION - ALUMINUM TRUSS & STEEL SUPPORTS

SHEET 1 OF 14 SHEETS

F.A.* RTE.	SECTION	COUNTY	TOTAL SHEETS	SHEET NO.
*	141-1HBR-3 & (9,10)R-3	OGLE	508	276
CONTRACT NO. 64N98				
ILLINOIS FED. AID PROJECT				

*FBI ROUTE 39 (I-39) & FAP 567 (IL 38)

MODEL: Default
FILE NAME: P:\2001-818 PTB 194-021 (D2) IL 38 @ I-39 (CBBEL)\Sheet Files\Final Plans\Sign Structures\0171196-09200120-02-HBM.dgn
2/18/2025 4:30:20 PM

OS-A-2

5-15-2023








USER NAME =	DESIGNED - JJS, GFA	REVISED -
	CHECKED - MI	REVISED -
PLOT SCALE =	DRAWN - GFA	REVISED -
PLOT DATE =	CHECKED -	REVISED -

STATE OF ILLINOIS
DEPARTMENT OF TRANSPORTATION

OVERHEAD SIGN STRUCTURES - ALUMINUM TRUSS
DETAILS FOR TRUSS TYPES I-A, II-A AND III-A

SHEET 2 OF 14 SHEETS

F.A.* RTE.	SECTION	COUNTY	TOTAL SHEETS	SHEET NO.
*	141-1HBR-3 & (9,10)R-3	OGLE	508	277
CONTRACT NO. 64N98				
ILLINOIS FED. AID PROJECT *FAP ROUTE 39 (I-39) & FAP 567 (IL 38)				

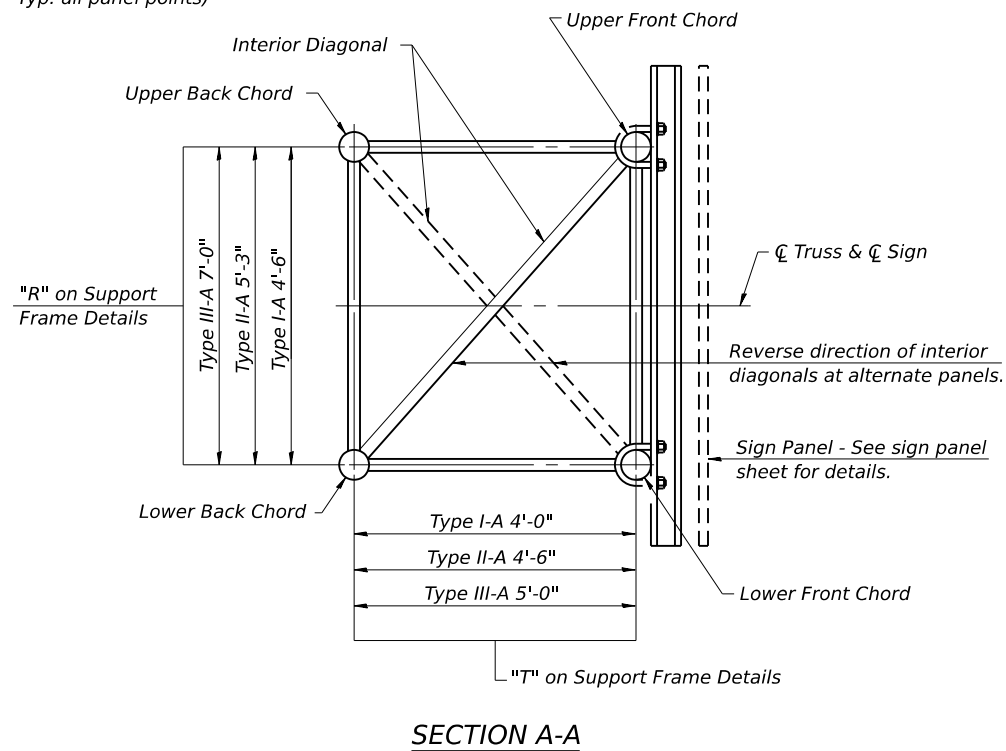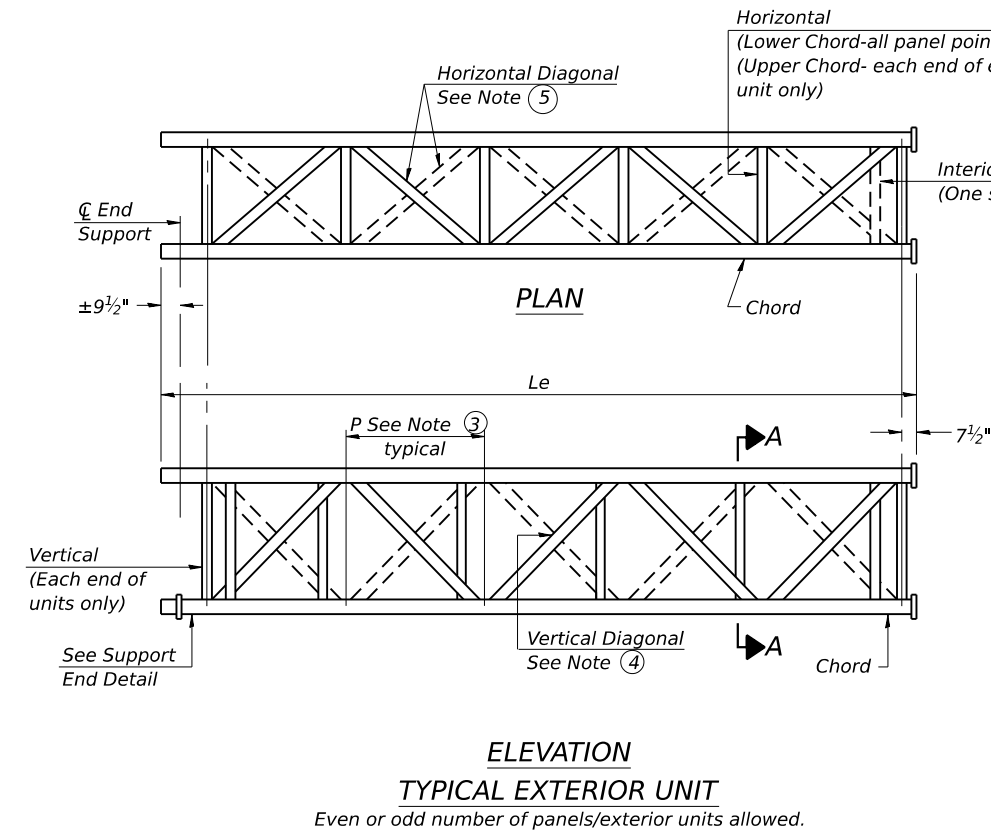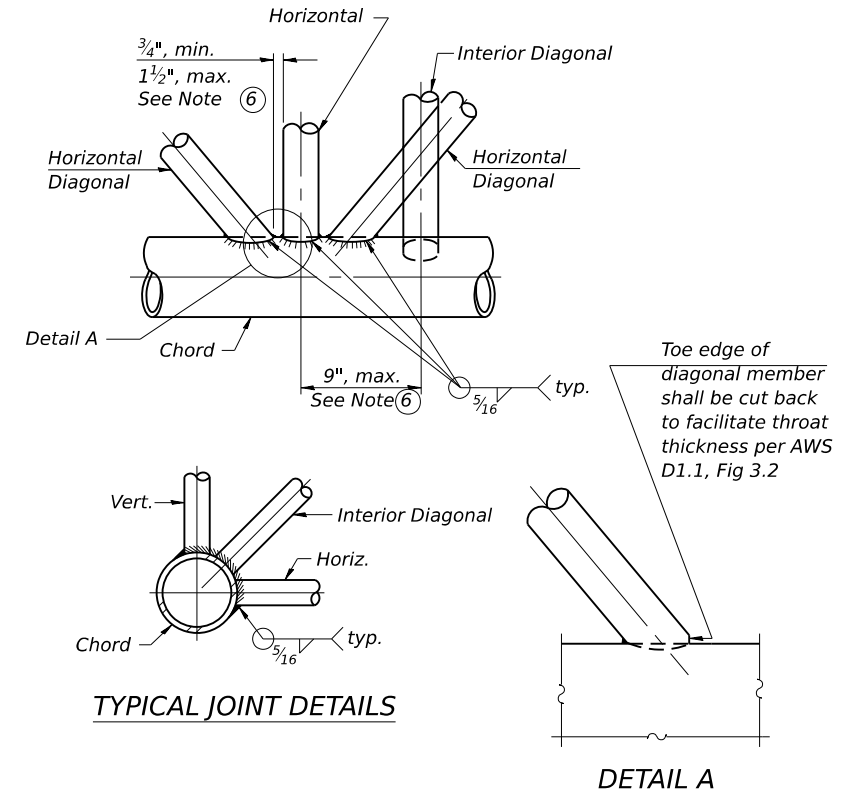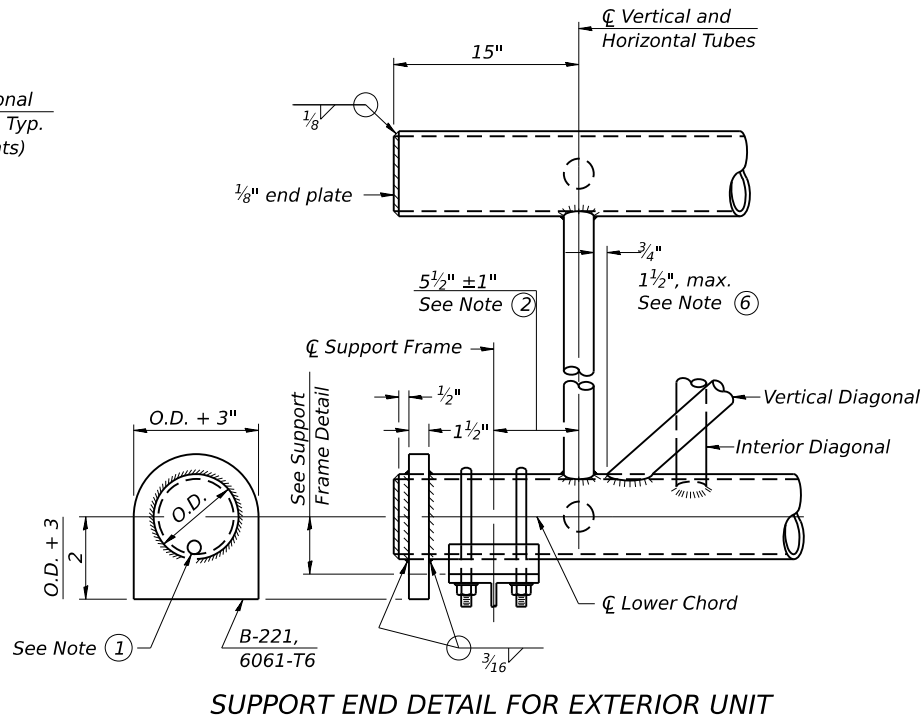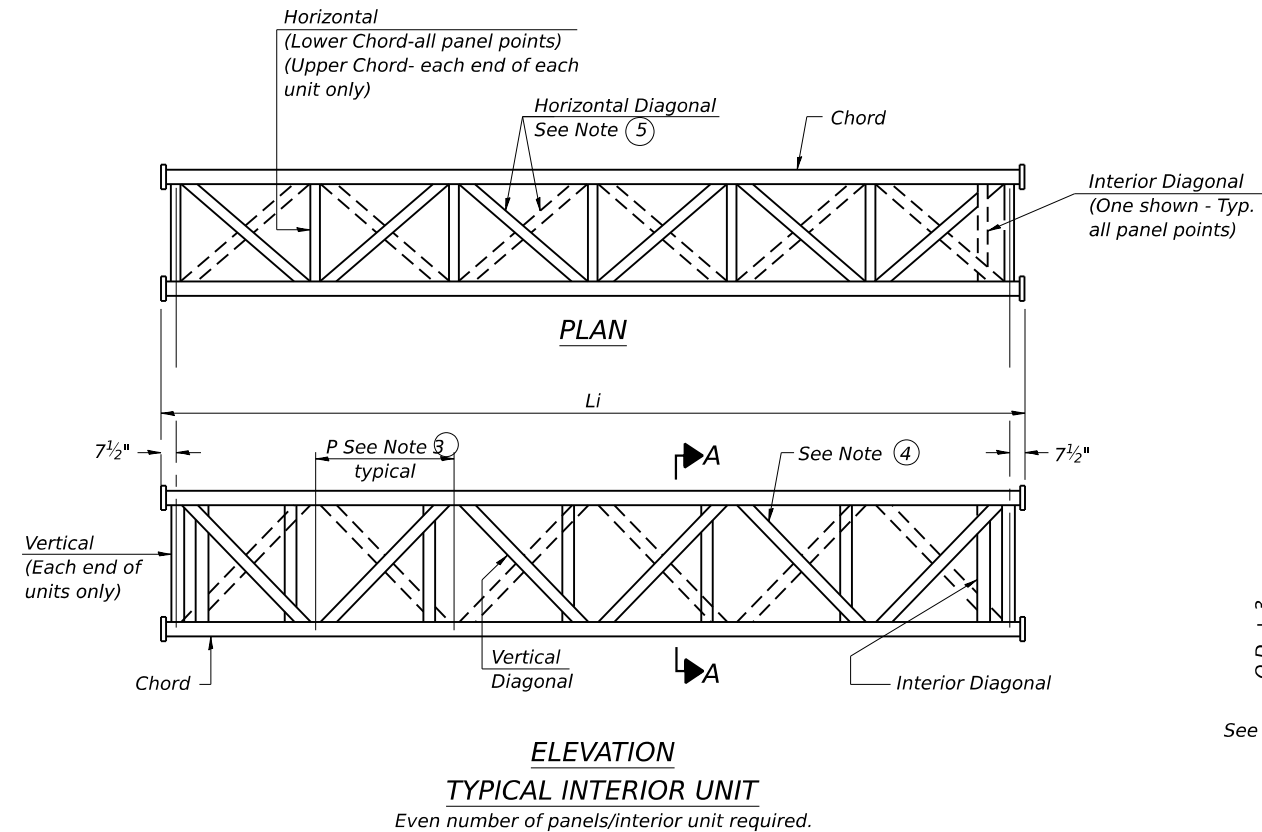

- Contractor may alternatively use standard aluminum drive-fit cap to close end. 1/2" Ø drain hole in end plate/drive-fit cap. (Typ. at ends of all chords)
- 5 1/2" end dimension may vary by ±1" to provide uniform panel spacing (P).
- Panel spacing (P) shall be uniform for entire truss and between 4'-0" and 5'-0" for Type I-A or 4'-0" and 5'-6" for Types II-A and III-A.
- Vertical Diagonals in front and back face shall alternate.
- Hidden lines show wind bracing alternates direction between planes of top and bottom chords.
- All diagonals shall be detailed for minimum offset from the panel point based on the following: Offset shall be such as to provide a 3/4" minimum to 1 1/2" maximum clearance between any diagonal and any horizontal or vertical member, and to provide clearance for U-bolt connections of signs or walkway brackets.

TRUSS UNIT TABLE


Sign Number	Structure Number	t _{Station}	Design Truss Type	Exterior Units (2)			Interior Unit				Upper & Lower Chord		Verticals; Horizontals; Vertical, Horizontal, and Interior Diagonals	Camber at Midspan	Splicing Flange						
				No. Panels per Unit	Unit Lgth. (Le)	Panel Lgth. (P)	No. Req'd.	No. Panels per Unit	Unit Lgth. (Li)	Panel Lgth. (P)					Bolts		Weld Sizes		A	B	
											O.D.	Wall			O.D.	Wall	No./Splice	Dia.			W
1	2S071S038R000.0	1656+86.66	I-A	6	31'-4½"	4'-11"	1	6	30'-9"	4'-11"	5½"	⅝"	2½"	⅝"	2⅞"	6	⅞"	⅜"	¼"	9¼"	12¼"
4	2S071S038L000.0	2673+91.44	I-A	6	29'-1½"	4'-6½"	1	6	28'-6"	4'-6½"	5"	⅝"	2½"	⅝"	2⅞"	6	⅞"	⅝"	¼"	8¾"	11¾"
5	2S071I039L099.5	42+50	II-A	6	31'-0"	4'-10¼"	2	6	30'-4½"	4'-10¼"	7"	⅝"	3"	⅝"	4¼"	8	1	⅞"	⅝"	11½"	15"

† Sign structure stations measured along the following Baselines:

2S071S038R000.0 - Prop. EB IL Rte. 38


2S071S038L000.0 - Prop. WB IL Rte. 38

2S071I039L099.5 - Prop. NW Ramp (I-39 SB Exit Ramp to IL Rte. 38)

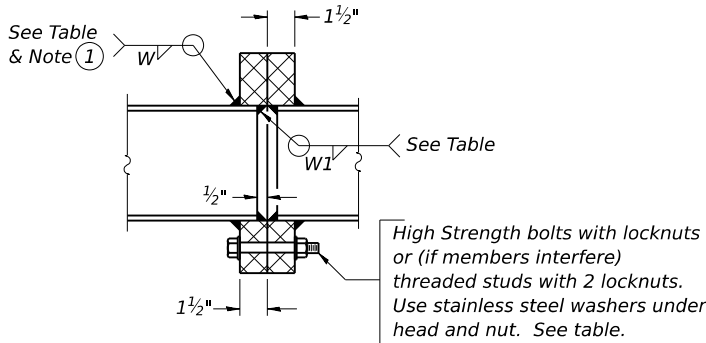


SECTION B-B

- ① Splicing Flanges shall be attached to each truss unit with the truss shop assembled to camber shown. Truss units shall be in proper alignment and flange surfaces shall be shop bolted into full contact before welding. Sufficient external welds or tacks shall be made to secure flanges until remaining welds are made after disassembly. Adjacent flanges shall be "match marked" to insure proper field assembly.

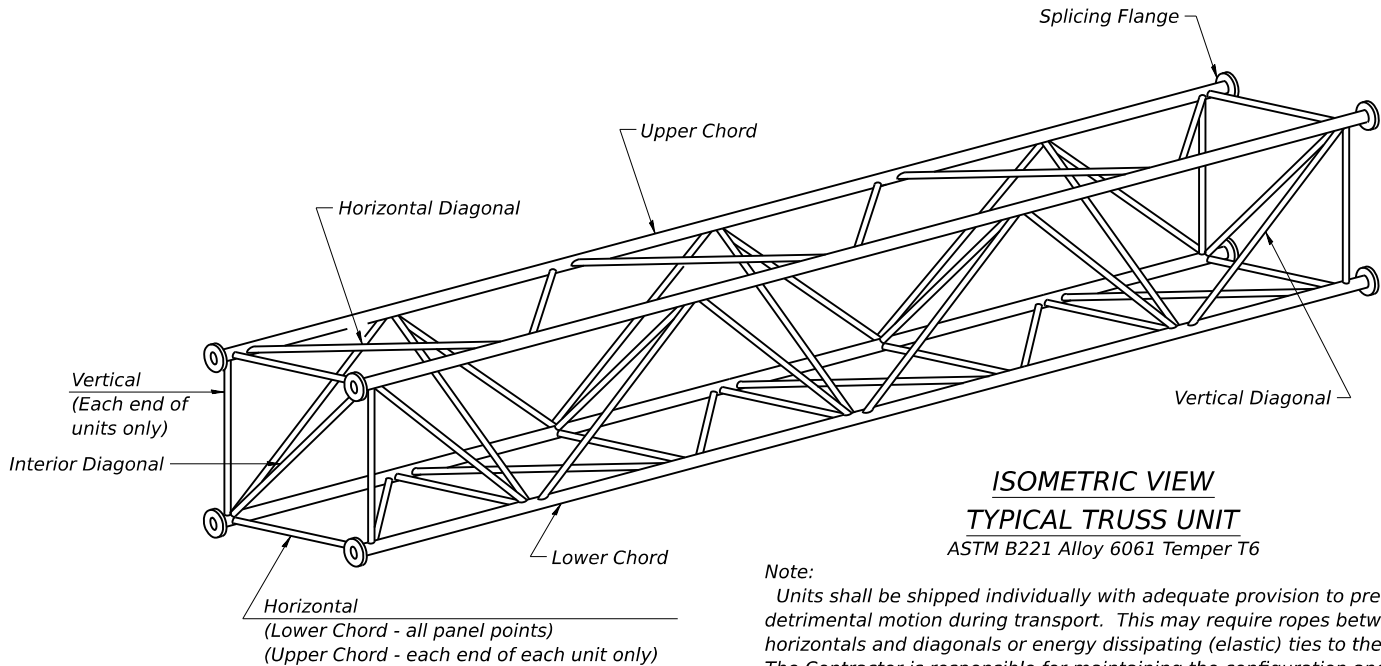


Note:
Units shall be shipped individually with adequate provision to prevent detrimental motion during transport. This may require ropes between horizontals and diagonals or energy dissipating (elastic) ties to the vehicle. The Contractor is responsible for maintaining the configuration and protection of the units.

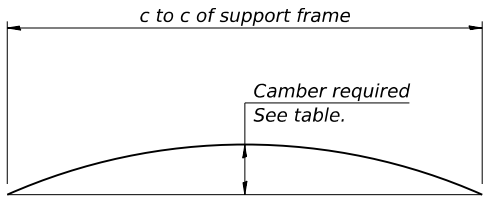


CAMBER DIAGRAM

Camber curve shown is theoretical. Actual camber attained by slope changes at splices between units.


CAMBER ATTAINMENT EXAMPLES:

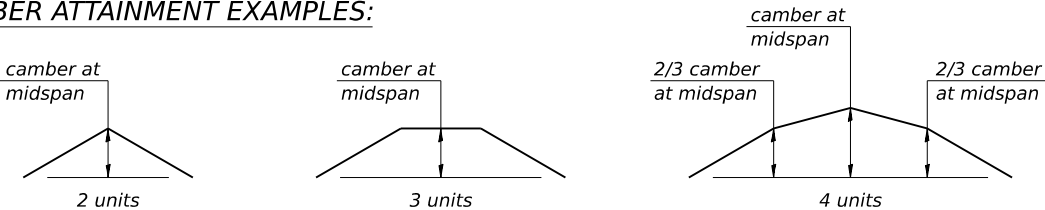

Camber shown is for fabrication only, measured with truss fully supported. (No-load condition)

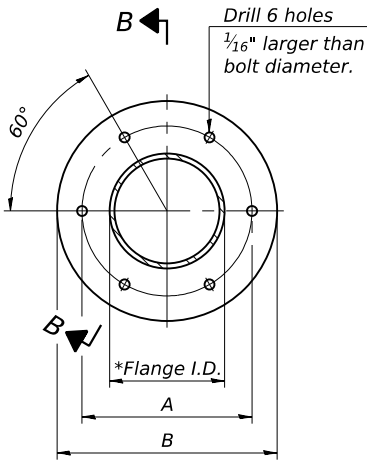

TRUSS TYPES I-A, II-A, & III-A

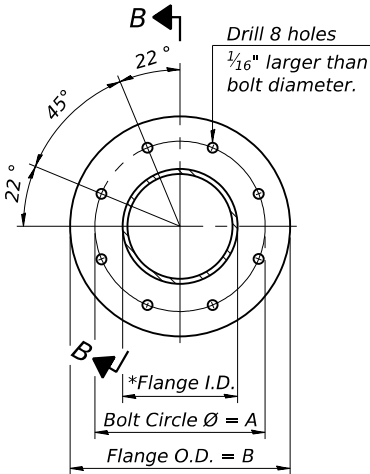

TRUSS TYPES II-A & III-A

SPlicing FLANGES

ASTM B221, Alloy 6061-T6
or ASTM B209, Alloy 6061-T651

*To fit O.D. of Chord with maximum gap of 1/16".

OS4-A-2

5-15-2023

HBM
ENGINEERING GROUP, LLC

USER NAME =	DESIGNED - JJS, GFA	REVISED -
CHECKED - MI	REVISED -	
PLOT SCALE =	DRAWN - GFA	REVISED -
PLOT DATE =	CHECKED -	REVISED -

STATE OF ILLINOIS
DEPARTMENT OF TRANSPORTATION


OVERHEAD SIGN STRUCTURES - ALUMINUM TRUSS DETAILS
FOR TRUSS TYPES I-A, II-A AND III-A

SHEET 3 OF 14 SHEETS


F.A.* RTE.	SECTION	COUNTY	TOTAL SHEETS	SHEET NO.
*	141-1HBR-3 & (9,10)R-3	OGLE	508	278
CONTRACT NO. 64N98				
ILLINOIS FED. AID PROJECT				

*FAI ROUTE 39 (I-39) & FAP 567 (IL 38)


MODEL: Default
FILE NAME: P:\2001-818 PTB 194-021 (D2) IL 38 @ I-39 (CBBEL)\Sheet Files\Final Plans\Sign Structures\0171196-D9200120-SignDet04-HBM.dgn
2/18/2025 4:30:22 PM

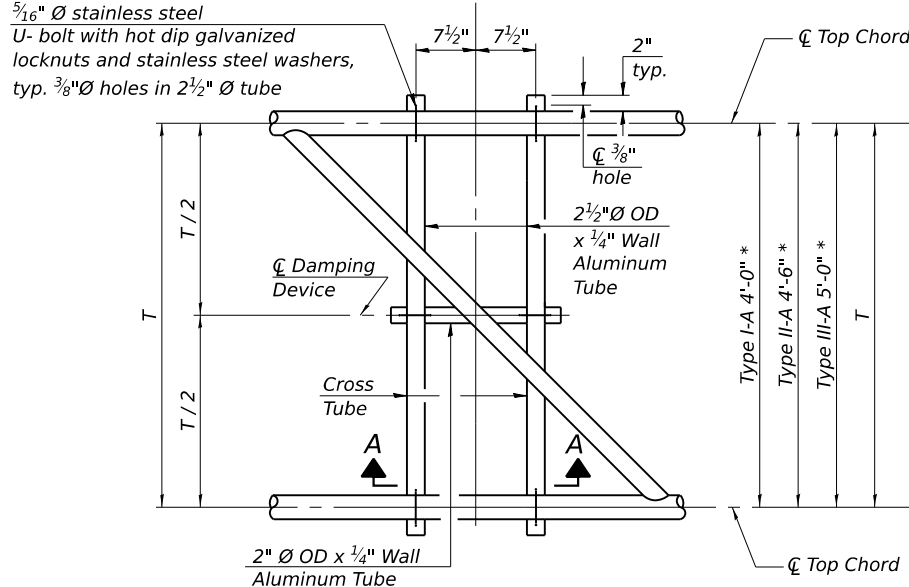

PLAN DETAIL "A"
Span between Panel Points

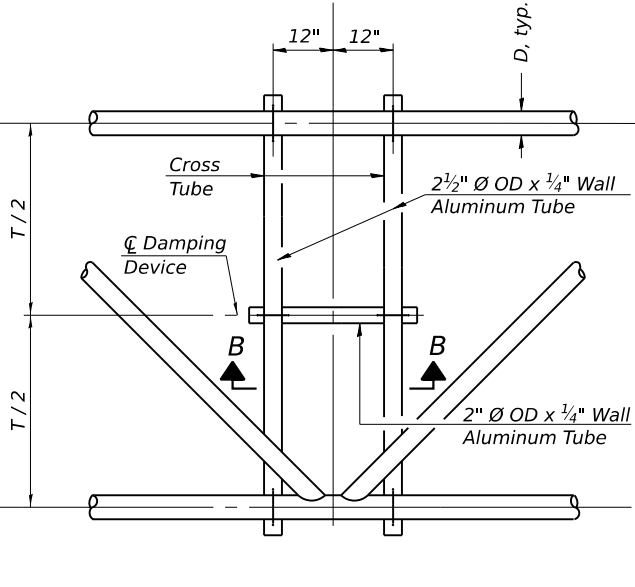

PLAN DETAIL "B"
Span at Panel Point

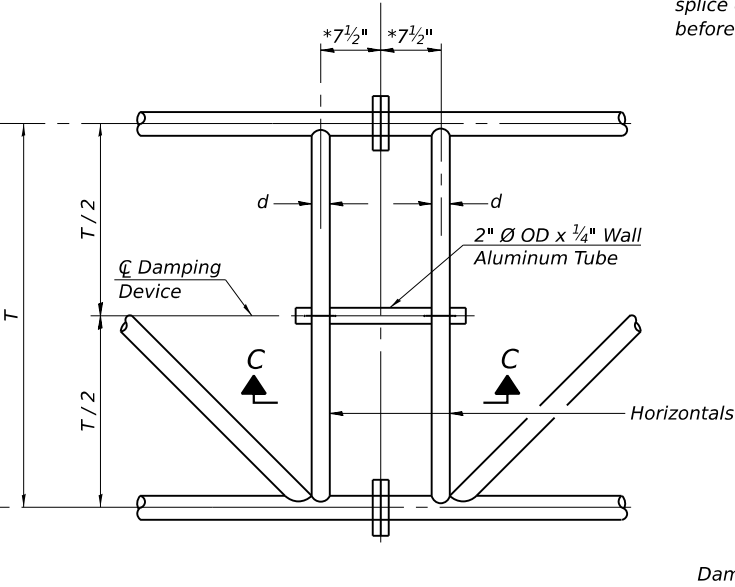


PLAN DETAIL "C"
Span at Chord Splice

* Center of horizontal to center of splice dimension may vary. Verify before drilling holes in mounting tube.


NOTES

Damper: One damper per truss. (31 lbs. minimum Stockbridge-Type Aluminum - 29" minimum between ends of weights) Cost included in Overhead Sign Structure...


Materials: Aluminum tubes shall be ASTM B221 alloy 6061 temper T6. Cost included in Overhead Sign Structure...

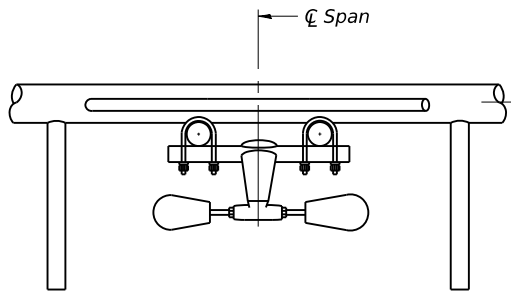


SECTION A-A

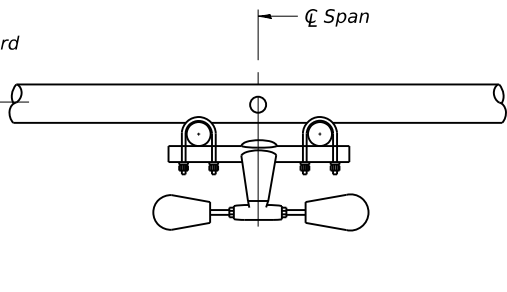


SECTION B-B

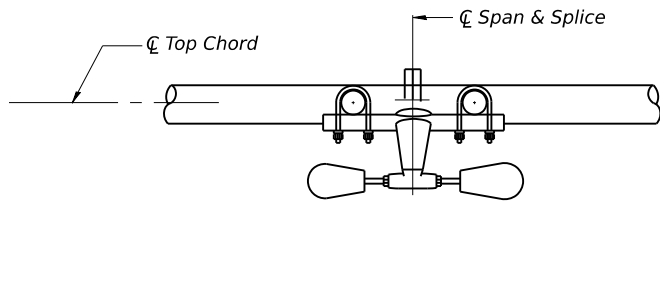


SECTION C-C

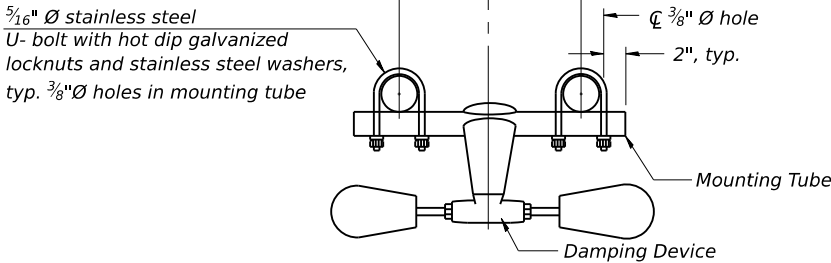


TRUSS DAMPING
DEVICE CONNECTION DETAIL
(Typical)

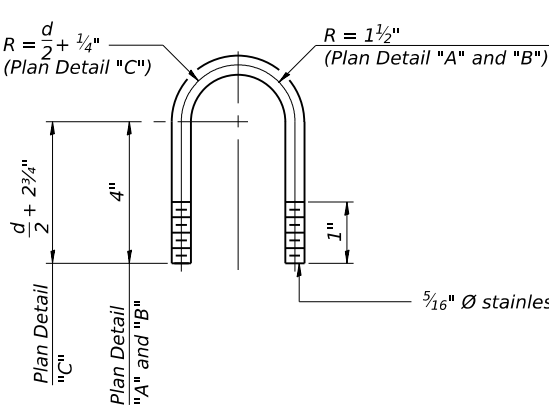

DAMPING DEVICE MOUNTING
TUBE U-BOLT DETAIL
(Typical)

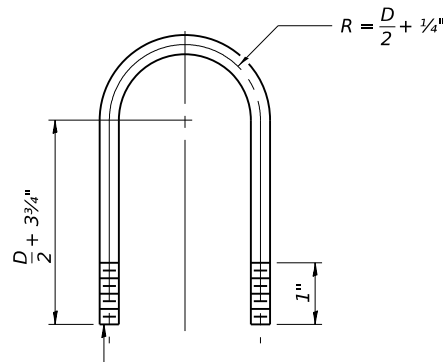

TOP CHORD TO CROSS TUBE
U-BOLT DETAIL
(Typical - Detail "A" and "B")

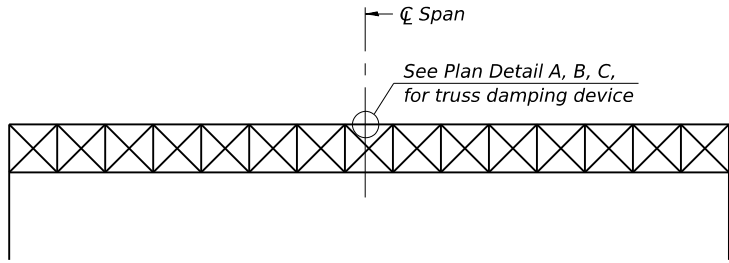

ELEVATION
Aluminum Overhead
Sign Truss

OS-A-D

5-15-2023

HBM
ENGINEERING GROUP, LLC

USER NAME =	DESIGNED - JJS, GFA	REVISED -
PLOT SCALE =	CHECKED - MI	REVISED -
PLOT DATE =	DRAWN - GFA	REVISED -
	CHECKED -	REVISED -


STATE OF ILLINOIS
DEPARTMENT OF TRANSPORTATION

OVERHEAD SIGN STRUCTURE
DAMPING DEVICE

SHEET 4 OF 14 SHEETS


F.A.* RTE.	SECTION	COUNTY	TOTAL SHEETS	SHEET NO.
*	141-1HBR-3 & (9,10)R-3	OGLE	508	279
CONTRACT NO. 64N98				
ILLINOIS FED. AID PROJECT *FAI ROUTE 39 (I-39) & FAP 567 (IL 38)				

DETAIL A

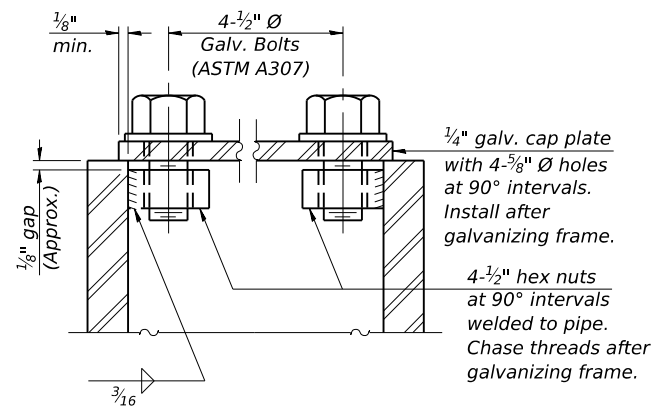


SECTION A-A

As an alternate to bolts, may use galvanized drive-fit caps installed after galvanizing frame.

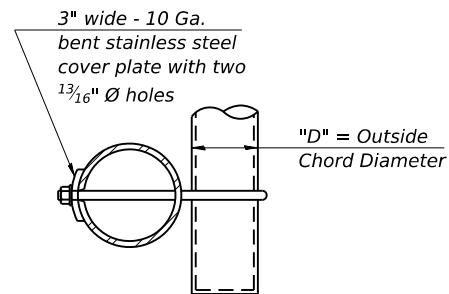

SECTION B-B

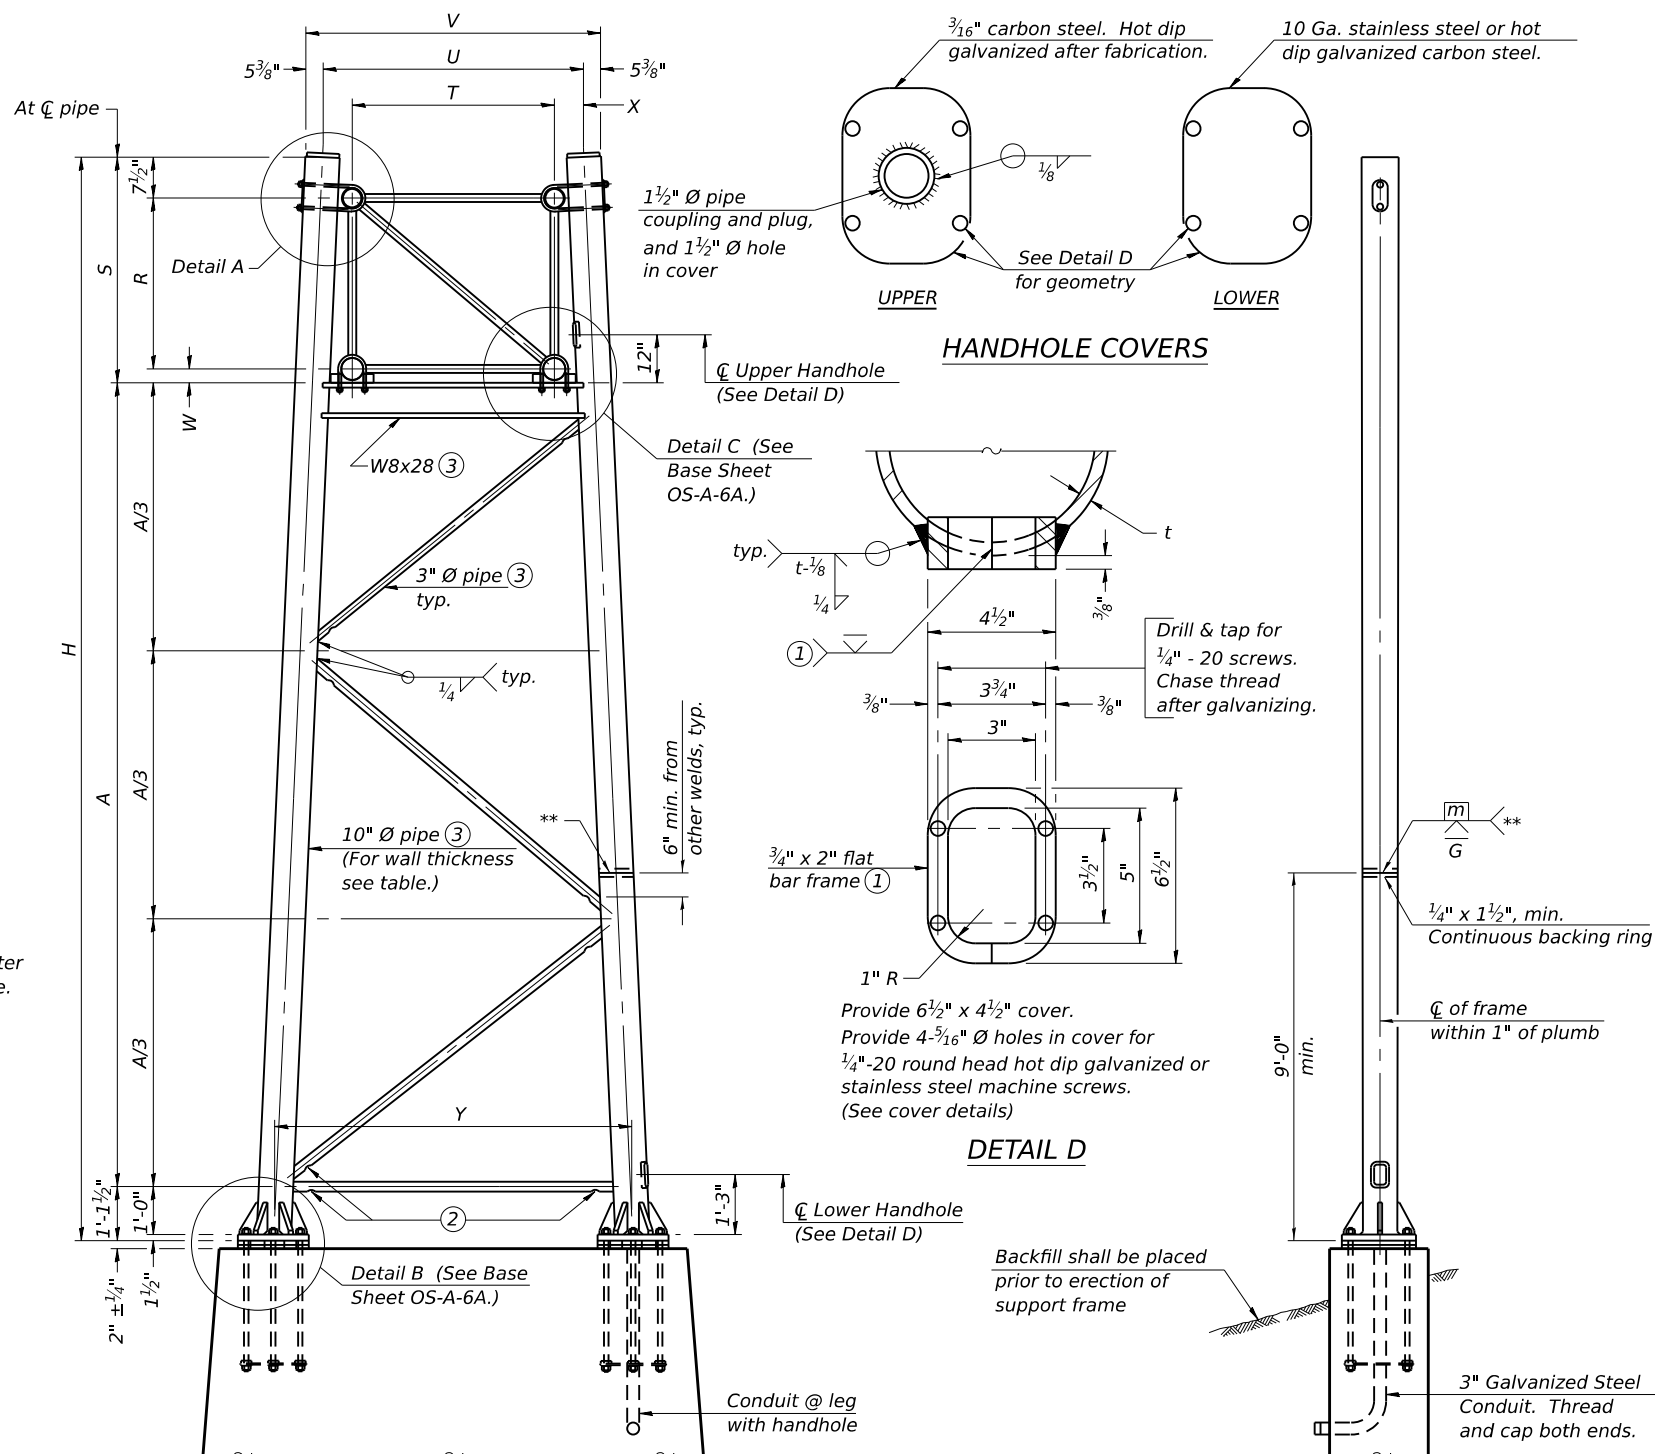

For Foundation Details, see base sheet OS-F3 (Spread Footing) or OS4-F3 (Drilled Shaft).

SIDE ELEVATION

10" Ø PIPE TRUSS SUPPORT FRAME

**** One butt welded joint is allowed only on one post per support frame. If used, weld procedure must be pre-approved by Engineer and joint shall receive 100% RT or UT (tension criteria) at Contractor's expense.**

Truss Type	Dimensions							
	R	S	T	U	V	W	X	Y
I-A	4'-6"	5'-5½"	4'-0"	5'-6"	6'-4¾"	4"	9"	8'-3"
II-A ⑤	5'-3"	6'-3½"	4'-6"	6'-1"	6'-11¾"	4¾"	9½"	8'-3"

END ELEVATION

Sign Number	Structure Number	$t_{Station}$	Support		Truss Type	Pipe Wall Thickness	H ⑥	A
			Left	Right				
1	2S071S038R000.0	1656+86.66	X		I-A	0.365	26'-4 $\frac{1}{4}$ "	19'-9 $\frac{1}{4}$ "
				X	I-A	0.365	33'-2 $\frac{3}{8}$ "	26'-7 $\frac{3}{8}$ "
4	2S071S038L000.0	2673+91.44	X		I-A	0.279	26'-6 $\frac{1}{4}$ "	19'-11 $\frac{1}{4}$ "
				X	I-A	0.279	26'-7 $\frac{1}{2}$ "	20'-0 $\frac{1}{2}$ "
5	2S071I039L099.5	42+50	X		II-A	0.500	33'-0"	25'-7 $\frac{1}{4}$ "
				X	II-A	0.500	33'-0"	25'-7 $\frac{1}{4}$ "

[†]Sign structure stations measured along the following Baselines:

2S071S038R000.0 - Prop. ~~B~~ EB IL Rte. 38

2S071S038L000.0 - Prop. B WB IL Rte. 38

2S071I039L099.5 - Prop. B NW Ramp (I-39 SB Exit Ramp to IL Rte. 38)

MODEL: Default
FILE NAME: P:\2001-818 PTB 194-021 (D2) IL 38 @ 1:39 (CBBEL)\Sheet Files\Final Plans\Sign Structures\0171196-D9200120-SignDet06-HBM.dgn
2/18/2025 4:30:24 PM

OS-A-6A

5-15-2023





USER NAME =	DESIGNED - JJS, AA	REVISED -
PLOT SCALE =	CHECKED - MI	REVISED -
PLOT DATE =	DRAWN - AA	REVISED -
	CHECKED -	REVISED -

STATE OF ILLINOIS
DEPARTMENT OF TRANSPORTATION


OVERHEAD SIGN STRUCTURES
SUPPORT FRAME DETAILS - ALUMINUM TRUSS

SHEET 6 OF 14 SHEETS


F.A.* RTE.	SECTION	COUNTY	TOTAL SHEETS	SHEET NO.
*	141-1HBR-3 & (9,10)R-3	OGLE	508	281
CONTRACT NO. 64N98				
ILLINOIS FED. AID PROJECT *FAI ROUTE 39 (I-39) & FAP 567 (IL 38)				

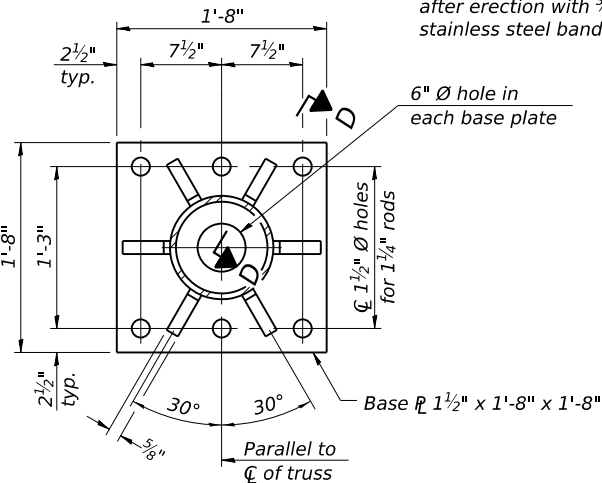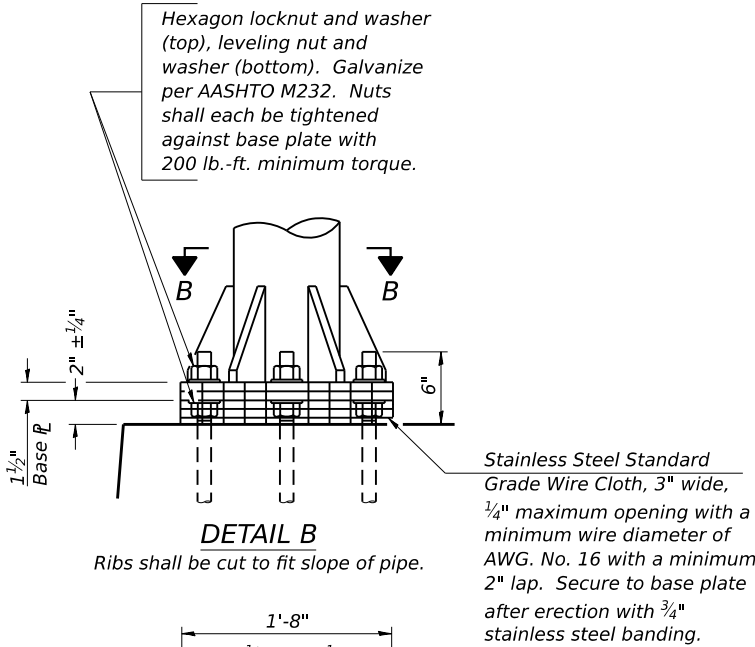

SECTION B-B

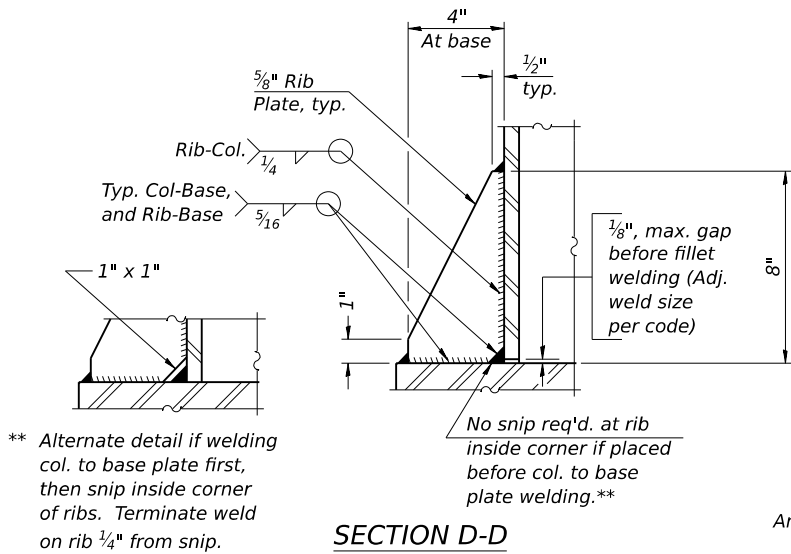


SECTION D-D

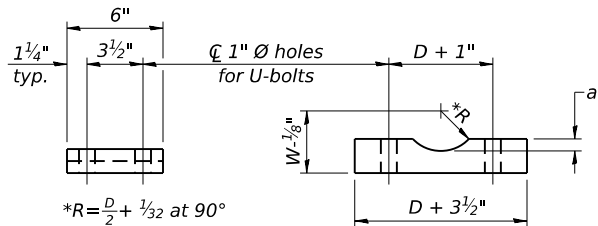


SADDLE SHIM DETAIL
ASTM B26 Alloy 356-F
or
ASTM B209 Alloy 6061-T651
(4 required per sign truss)


Truss Chord Nominal Dia.	a
5"	3/4"
5 1/2"	13/16"
6"	7/8"
6 1/2"	15/16"
7"	1"

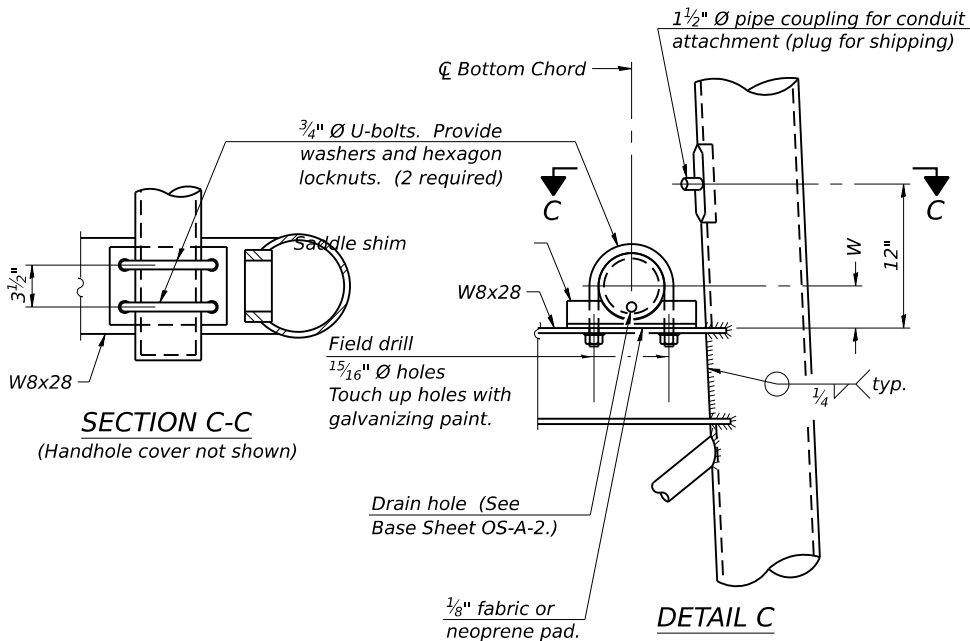


DETAIL C

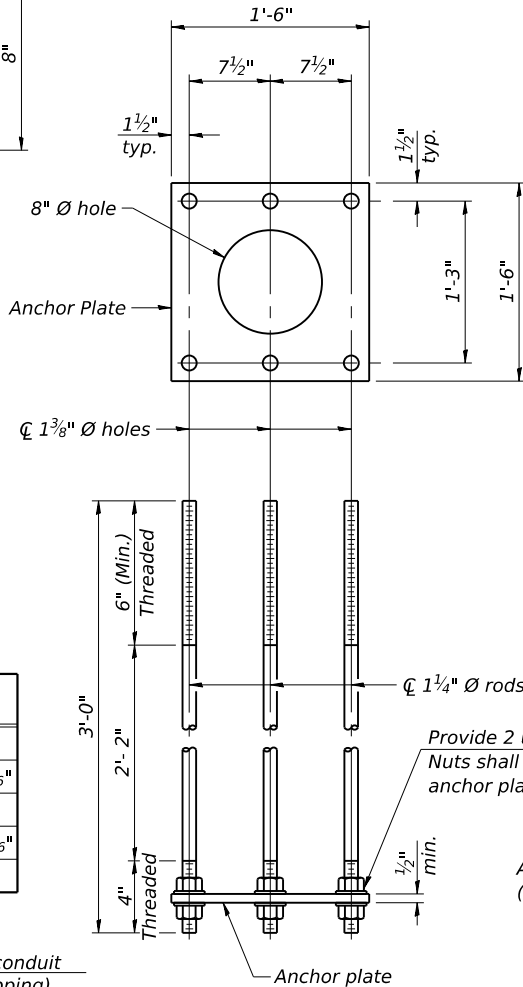

ANCHOR ROD DETAIL
Spread Footing Foundation

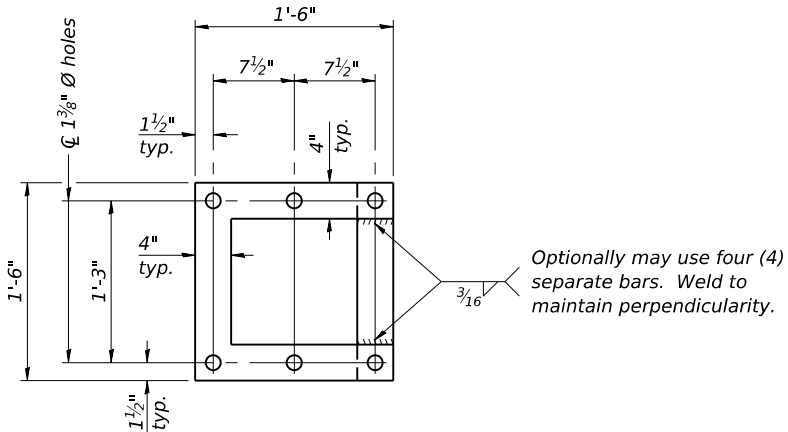


POSITIONING PLATE(S)

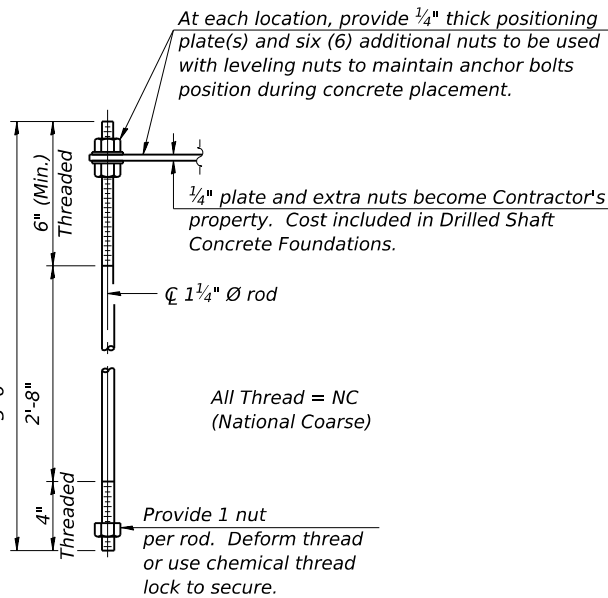


ANCHOR ROD DETAIL
Drilled Shaft Foundation

Anchor rods shall conform to ASTM F1554 Grade 105. Galvanize upper 12" minimum per AASHTO M232. No welding shall be permitted on rods.

10" Ø PIPE SUPPORT FRAME DETAILS

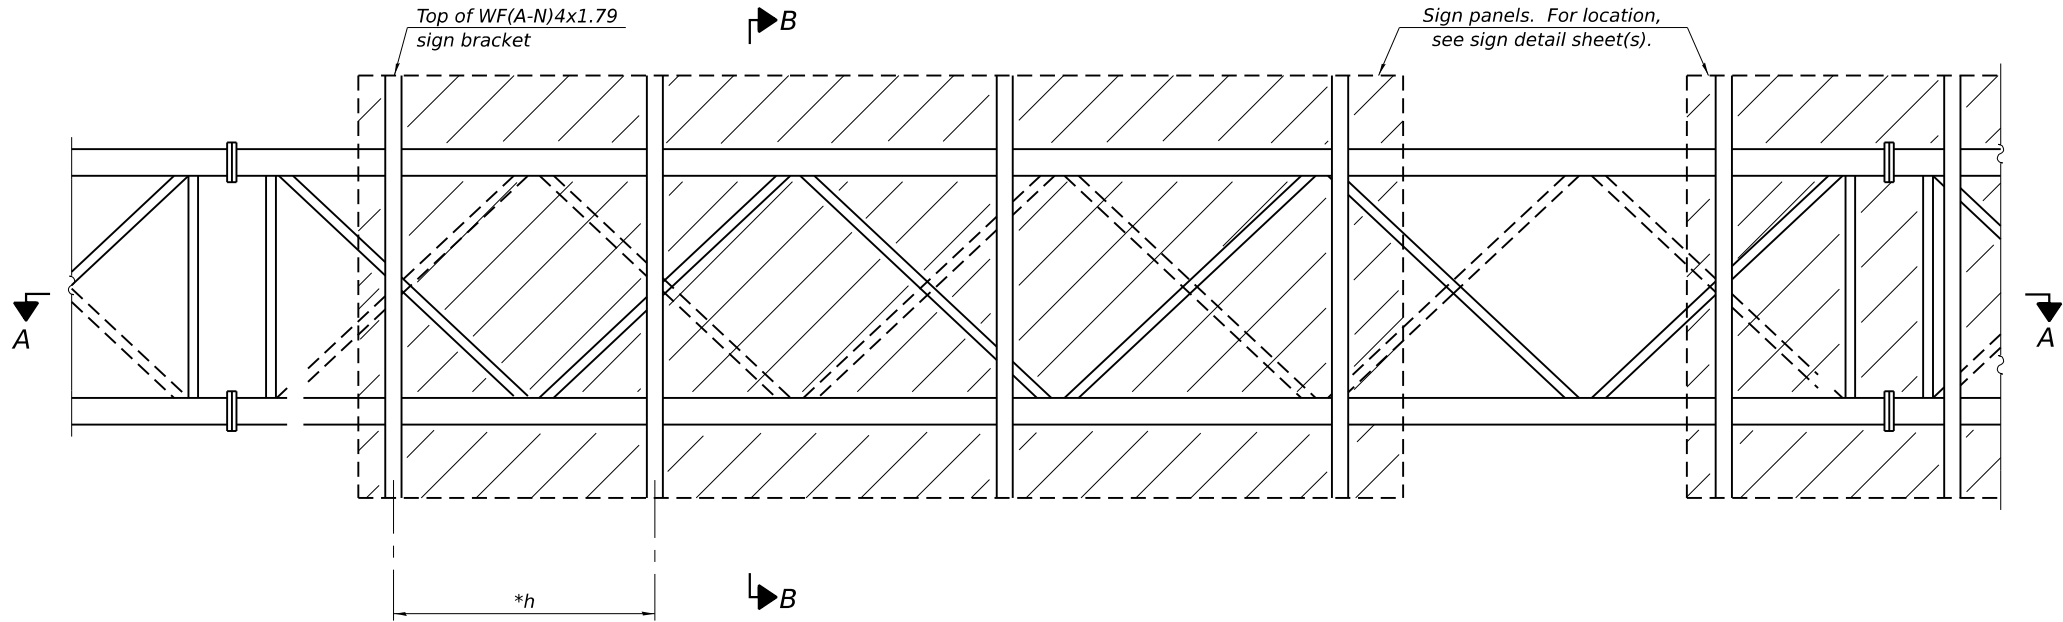

TYPICAL FRONT ELEVATION

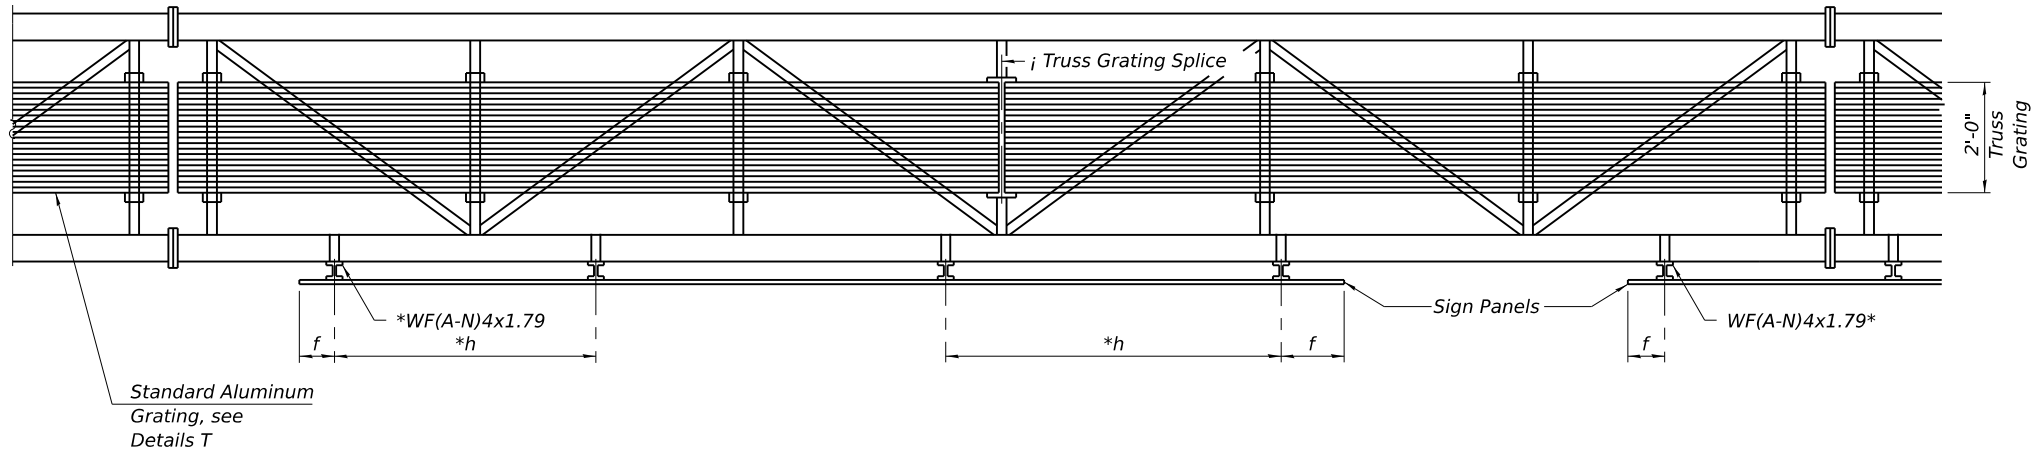

SECTION A-A

Place all sign brackets as close to panel points as practical.

BRACKET TABLE

WF(A-N)4x1.79 ASTM B308, Alloy 6061-T6		
Sign Width		Number Brackets Required
Greater Than	Less Than or Equal To	
	8'-0"	2
8'-0"	14'-0"	3
14'-0"	20'-0"	4
20'-0"	26'-0"	5
26'-0"	32'-0"	6

* Space sign brackets WF(A-N)4x1.79 for efficiency and within limits shown:

f = 12" maximum, 4" minimum (End of sign to $\text{\O}$ of nearest bracket)
h = 6'-0" maximum ($\text{\O}$ to $\text{\O}$ sign support brackets, WF(A-N)4x1.7

Notes:
For Detail T and Section B-B, see Base Sheet OS-A-10-NW.
Truss grating to facilitate inspection shall run full length (center to center of support frames) 12"± on overhead trusses.
Cost of truss grating is included in "Overhead Sign Structure".
Truss Grating width dimensions are nominal and may vary 1/2"± based on available standard widths.

OS-A-9-NW

5-15-2023



USER NAME =	DESIGNED - JJS, AA	REVISED -
	CHECKED - MI	REVISED -
PLOT SCALE =	DRAWN - AA	REVISED -
PLOT DATE =	CHECKED -	REVISED -

STATE OF ILLINOIS
DEPARTMENT OF TRANSPORTATION

OVERHEAD SIGN STRUCTURES
ALUMINUM WALKWAY DETAILS


SHEET 7 OF 14 SHEETS

F.A.* RTE.	SECTION	COUNTY	TOTAL SHEETS	SHEET NO.
*	141-1HBR-3 & (9,10)R-3	OGLE	508	282
CONTRACT NO. 64N98				
ILLINOIS FED. AID PROJECT				

*FAI ROUTE 39 (I-39) & FAP 567 (IL 38)

MODEL: Default
FILE NAME: P:\2001-818 PTB 194-021 (D2) IL 38 @ I-39 (CBBEL)\Sheet Files\Final Plans\Sign Structures\0171196-09200120-SignDet07-HBM.dgn
2/18/2025 4:30:25 PM

MODEL: Default
FILE NAME: P:\2001-818 PTB 194-021 (D2) IL 38 @ I-39 (CBBEL)\Sheet Files\Final Plans\Sign Structures\0171196-D9200120-SignDet08-HBM.dgn
2/18/2025 4:30:26 PM

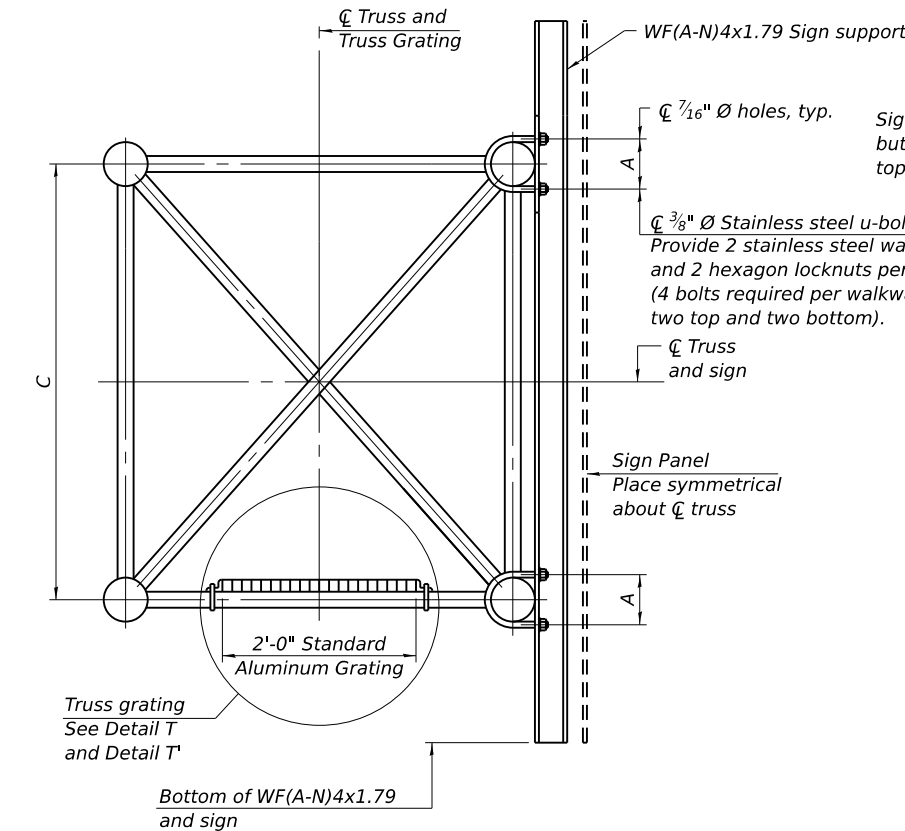

SECTION B-B

SPECIFICATIONS FOR STANDARD ALUMINUM GRATING

Main Bearing Bars shall be $\frac{3}{16}$ " x $1\frac{1}{2}$ " on $1\frac{3}{16}$ " centers and conform to ASTM B221 Alloy 6061-T6.

Cross bars shall be $\frac{3}{16}$ " x $1\frac{1}{2}$ " on 4" centers and conform to ASTM B221 Alloy 6063-T5 or 6061-T6.

OR

Aluminum Grating with modified "t" sections for main bearing bars shall meet the following requirements:

Main bars shall conform to ASTM B221 Alloy 6061-T6 and have a minimum section modulus equal to 0.0705 in.³ per bar, a depth of $1\frac{1}{2}$ ", spaced on $1\frac{3}{16}$ " centers.

Cross bars shall conform to ASTM B221 Alloy 6063-T5 or T-42 and spaced on 4" centers.

Sign Number	Structure Number	Station	A	C
1	2S071S038R000.0	1656+86.66	6½"	4'-6"
4	2S071S038L000.0	2673+91.44	6"	4'-6"
5	2S071I039L099.5	42+50	8"	5'-3"



[†]Sign structure stations measured along the following Baselines:

2S071S038R000.0 - Prop. $\frac{1}{2}$ EB IL Rte. 38

2S071S038L000.0 - Prop. $\frac{1}{2}$ WB IL Rte. 38


2S071I039L099.5 - Prop. $\frac{1}{2}$ NW Ramp (I-39 Exit Ramp to IL Rte. 38)

Sign shall be even with the top of the bracket, but it may extend no more than 6" above the top of the bracket for field adjustments.

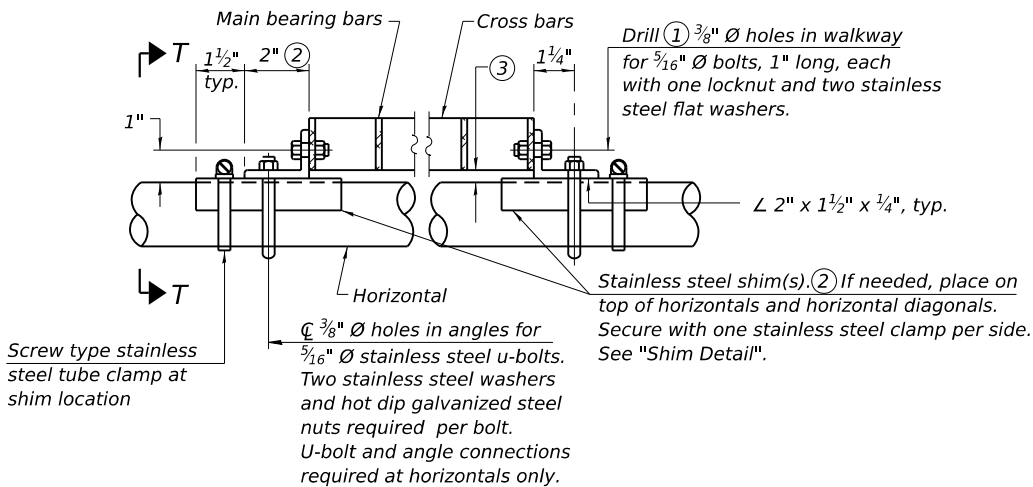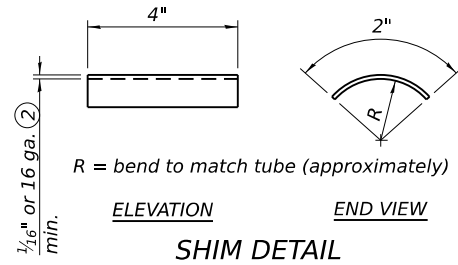


DETAIL T

(Continuous Truss grating)

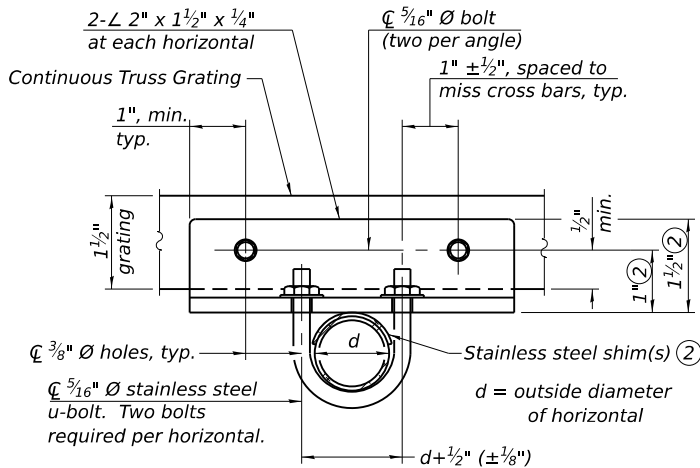

SECTION T-T


- ① Drilling holes in grating may be done in shop or field, based on Contractor's preference and subject to accurate alignment.
- ② Stainless steel shims shall be placed as shown in Detail T if needed to compensate for alignment variations between horizontal and diagonal pipes beyond adjustment provided by angles. Thicker shims may be used subject to shims performing properly.
- ③ Tube to grating gap may vary from 0 to ½", max. to align walkway, allow for camber, etc.

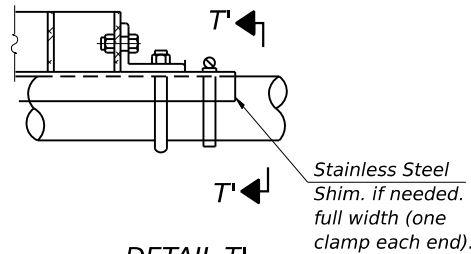

DETAIL T'

(Truss grating splice)

Details not shown same as Detail T. Alternate materials may be used subject to the Engineer's review and approval.

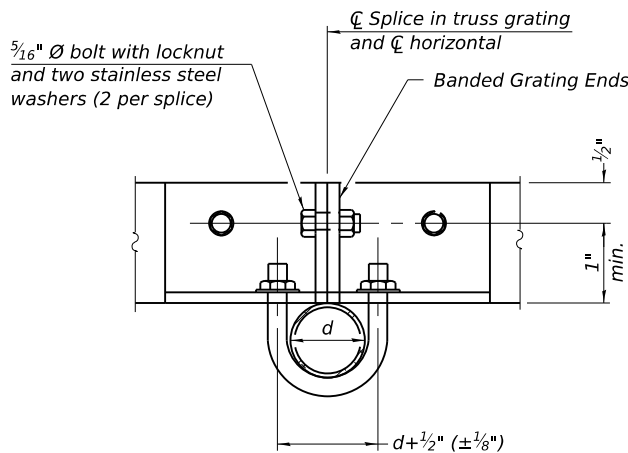

SECTION T'-T'

OS-A-10-NW

5-15-2023

HBM
ENGINEERING GROUP, LLC

USER NAME =	DESIGNED - JJS, AA	REVISED -
CHECKED - MI	REVISED -	
PLOT SCALE =	DRAWN - AA	REVISED -
PLOT DATE =	CHECKED -	REVISED -

STATE OF ILLINOIS
DEPARTMENT OF TRANSPORTATION

OVERHEAD SIGN STRUCTURES
ALUMINUM WALKWAY DETAILS

SHEET 8 OF 14 SHEETS

F.A.* RTE.	SECTION	COUNTY	TOTAL SHEETS	SHEET NO.
*	141-1HBR-3 & (9,10)R-3	OGLE	508	283
CONTRACT NO. 64N98				
ILLINOIS FED. AID PROJECT				

*FAI ROUTE 39 (I-39) & FAP 567 (IL 38)

MODEL: Default
FILE NAME: P:\2001-818 PTB 194-021 (D2) IL 38 @ I-39 (CBBEL)\Sheet Files\Final Plans\Sign Structures\0171196-D9200120-SignDet11-HBM.dgn
2/18/2025 4:30:29 PM

OS4-F3

5-15-2023



USER NAME =	DESIGNED - JJS, AA	REVISED -
	CHECKED - MI	REVISED -
PLOT SCALE =	DRAWN - AA	REVISED -
PLOT DATE =	CHECKED -	REVISED -

STATE OF ILLINOIS
DEPARTMENT OF TRANSPORTATION

OVERHEAD SIGN STRUCTURES
DRILLED SHAFT DETAILS

SHEET 9 OF 14 SHEETS

F.A.* RTE.	SECTION	COUNTY	TOTAL SHEETS	SHEET NO.
*	141-1HBR-3 & (9,10)R-3	OGLE	508	284
		CONTRACT NO. 64N98		
ILLINOIS		FED. AID PROJECT		

BAR LIST - EACH FOUNDATION

Bar	Number	Size	Length	Shape
v4(E)	16	#9	F less 5"	—
#4 bar spiral (E) - see Side Elevation				

NOTES:

The foundation dimensions shown are based on the presence of mostly cohesive soils with an average Unconfined Compressive Strength (Q_u) of at least 1.25 tsf, which must be determined by previous soil investigations at the jobsite. When other conditions are indicated, the boring data will be included in the plans and the foundation dimensions shown will be the result of site specific designs.

If the conditions encountered are different than those indicated, the Contractor shall notify the Engineer to determine if the foundation dimensions need to be modified. If dimensions "B" or "F" are revised by more than 12" by the Contractor, "as-built" plans shall be prepared and submitted to the District Bureau of Operations for future reference.


No sonotubes or decomposable forms shall be used below the lower conduit entrance.

Permanent metal forms or other shielding may not be left in place below that elevation without the Engineer's written permission.

Concrete shall be placed monolithically, without construction joints.

Backfill shall be placed per Article 502 of Standard Specification and prior to erection of support column.

A normal surface finish followed by a Concrete Sealer application will be required on concrete surfaces above the lowest elevation 6" below finished ground line. Cost included in Drilled Shaft Concrete Foundation.

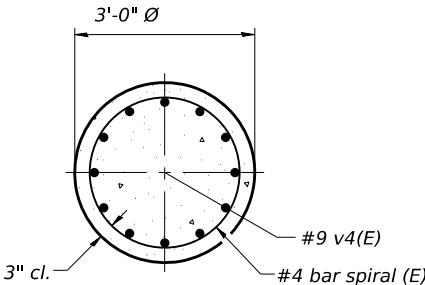


SECTION A-A

DETAILS FOR 10" Ø SUPPORT FRAME
TYPE I-A or II-A TRUSS

Sign Number	Structure Number	$t_{Station}$	Left Foundation					Right Foundation					Class DS Concrete (Cu. Yds.)
			Elevation Top	Elevation Bottom	A	B	F	Elevation Top	Elevation Bottom	A	B	F	
1	2S071S038R000.0	1656+86.66	818.91	792.91	3'-6"	22'-6"	26'-0"	812.07	784.07	3'-6"	24'-6"	28'-0"	28.3
4	2S071S038L000.0	2673+91.44	815.68	791.68	3'-6"	20'-6"	24'-0"	815.57	770.57	3'-6"	41'-6"	45'-0"	36.2
5	2S071I039L099.5	42+50	802.85	776.53	2'-3 $\frac{7}{8}$ "	24'-0"	26'-3 $\frac{7}{8}$ "	802.85	778.89	2'-11 $\frac{1}{2}$ "	21'-0"	23'-11 $\frac{1}{2}$ "	26.4

t_{Sign} Structure Stations are measured along the following Baselines:


2S071S038R000.0 - Prop. EB IL Rte. 38
2S071S038L000.0 - Prop. WB IL Rte. 38
2S071I039L099.5 - Prop. NW Ramp (I-39 SB Exit Ramp to IL Rte. 38)

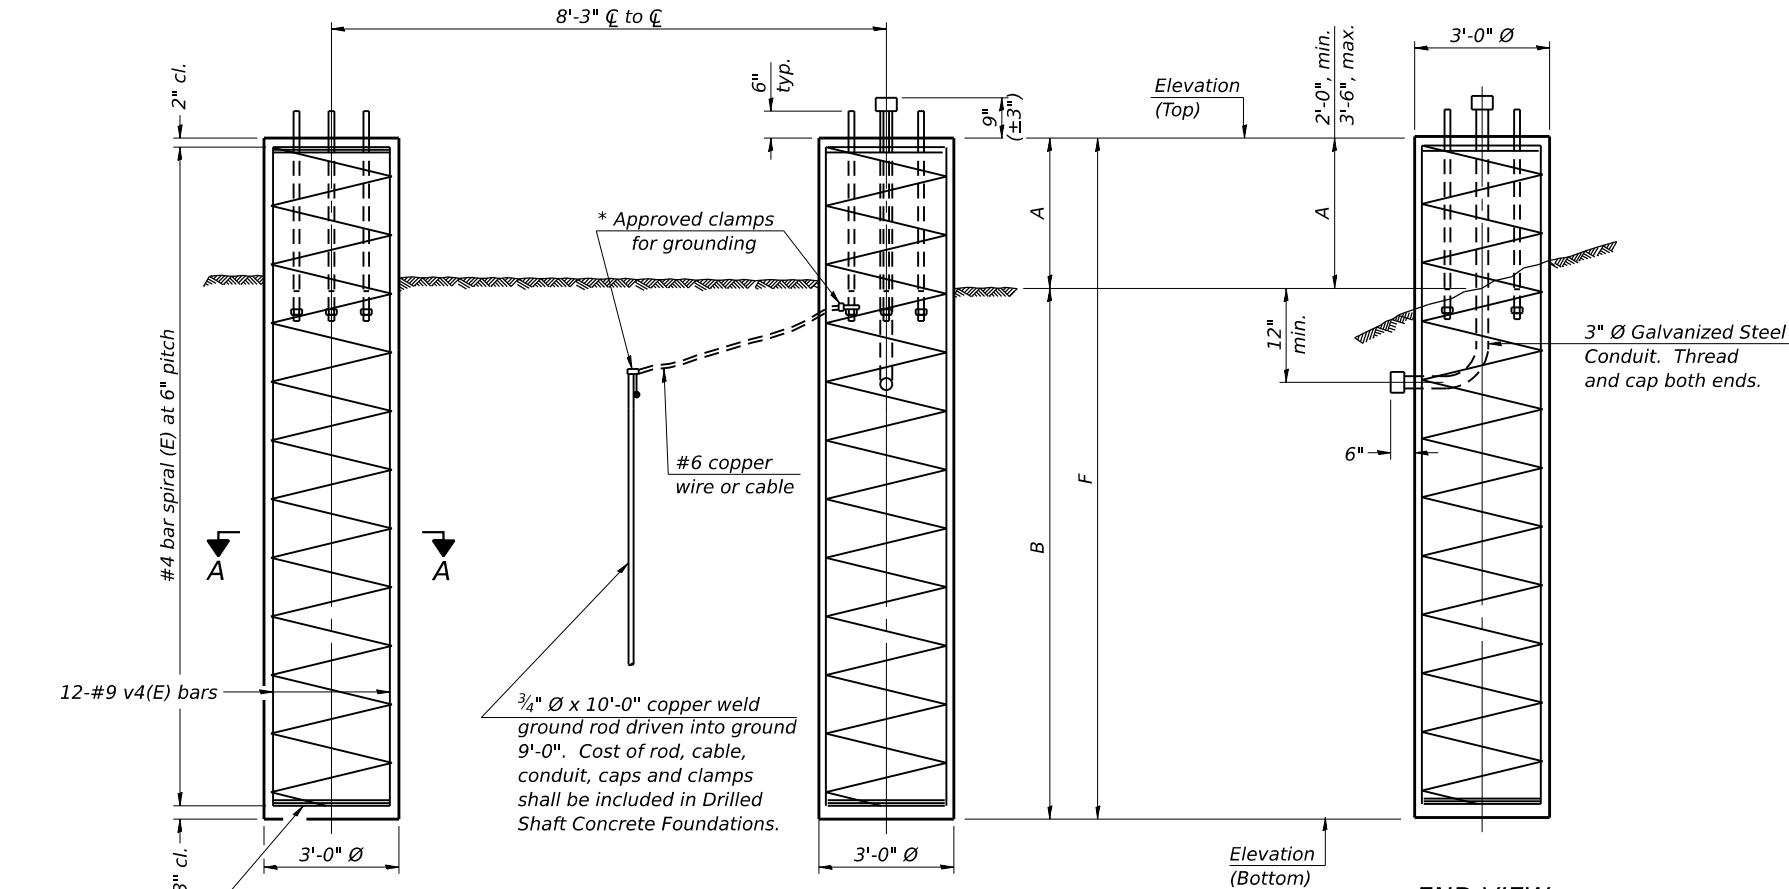

SIDE ELEVATION

END VIEW

3 hoops minimum
top and bottom

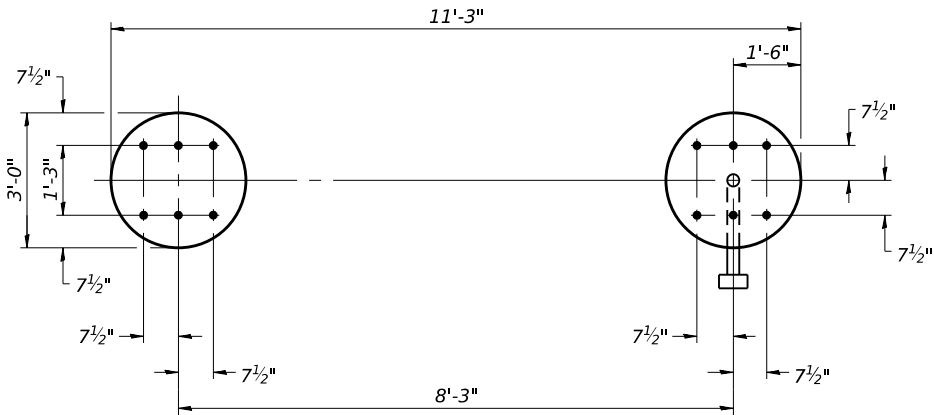

PLAN

For anchor rod size and placement,
see Support Frame Detail Sheet.

* Anchor rod shall be ground or
filed to bright metal at clamp
and cable connection location.



Illinois Department
of Transportation
Division of Highways
IDOT

SOIL BORING LOG

Page 1 of 1

Date 7/10/24

ROUTE FAI 39 & FAP 567 DESCRIPTION P92-016-09 - Overhead sign truss LOGGED BY W. Garza

SECTION 141-1HBR-3 & (9,10)R-3 LOCATION Dement, SE 1/4 & NE 1/4 20, SEC. , TWP. 40N, RNG. 2E

COUNTY Ogle DRILLING METHOD Hollow Stem Auger HAMMER TYPE CME-45 Automatic

STRUCT. NO. Latitude 41° 56' 04.32" Northing 1,920,729.2580
Station Longitude -89° 01' 38.08" Easting 2,606,602.1002

BORING NO. OHS 1
Station 656+76
Offset 1.00ft Lt
Ground Surface Elev. 816.90 ft

D E P T H (ft)	B L O W S (/6")	U C S Qu (tsf)	M O I S T (%)	Surface Water Elev. _____ ft Stream Bed Elev. _____ ft	D E P T H (ft)	B L O W S (/6")	U C S Qu (tsf)	M O I S T (%)
				Groundwater Elev.: _____ ft First Encounter _____ ft Upon Completion _____ ft After _____ Hrs. _____ ft				
				No recovery (continued)		11		
		0.6	14.7		795.90	11		
	14			STIFF gray SILTY CLAY LOAM		3		
	14		9.7	with TILL		3	2.0	16.5
813.40	29				793.40	5	B	
	23			STIFF dark gray SILTY CLAY		7		
	25		4.3	LOAM with CONCRETE	-25	5	1.1	23.8
810.90	30			FRAGMENTS (old road?)		8	B	
				End of Boring				
	20							
	35		8.3					
808.40	23							
	10			MEDIUM light gray DIRTY SAND	-10	13		8.1
	13							
	15				-30			
805.40								
	22			DENSE light gray SANDY				
	22		6.1	GRAVEL				
803.40	16							
	6			STIFF gray SANDY LOAM with	-15	5	1.2	10.4
	5			GRAVEL		6	P	
800.90	6				-35			
	6			STIFF gray CLAY LOAM TILL		8	1.8	20.8
	8					10	P	
798.40	10							
				No recovery	-20	8		
					-40			

The Unconfined Compressive Strength (UCS) Failure Mode is indicated by (B-Bulge, S-Shear, P-Penetrometer)
The SPT (N value) is the sum of the last two blow values in each sampling zone (AASHTO T206)

BBS, from 137 (Rev. 8-99)



Illinois Department
of Transportation
Division of Highways
IDOT

SOIL BORING LOG

Page 1 of 1

Date 7/9/24

ROUTE FAI 39 & FAP 567 DESCRIPTION P92-016-09 - Overhead sign truss LOGGED BY W. Garza

SECTION 141-1HBR-3 & (9,10)R-3 LOCATION Dement, SE 1/4 & NE 1/4 20, SEC. , TWP. 40N, RNG. 2E

COUNTY Ogle DRILLING METHOD Hollow Stem Auger HAMMER TYPE CME-45 Automatic

STRUCT. NO. Latitude 41° 56' 03.28" Northing 1,920,623.9086
Station Longitude -89° 01' 37.76" Easting 2,606,627.9930

BORING NO. OHS 2
Station 657+00
Offset 111.00ft Rt
Ground Surface Elev. 803.10 ft

D E P T H (ft)	B L O W S (/6")	U C S Qu (tsf)	M O I S T (%)	Surface Water Elev. _____ ft Stream Bed Elev. _____ ft	D E P T H (ft)	B L O W S (/6")	U C S Qu (tsf)	M O I S T (%)
				Groundwater Elev.: _____ ft First Encounter _____ ft Upon Completion _____ ft After _____ Hrs. _____ ft				
		0.9	31.1		782.60			1"
				End of Boring				
	4			MEDIUM black SILTY CLAY				
	6	1.1	14.2	LOAM				
801.60								
	5			STIFF gray SILTY CLAY LOAM				
				TILL				
800.10								
	4			VERY STIFF gray CLAY LOAM				
	6	2.1	24.9	TILL				
797.60	7	B			-25			
	5			VERY STIFF light gray CLAY				
	6	2.5	20.1	LOAM TILL				
794.60	8	B						
	2			MEDIUM tan/light gray SAND with				
	4		8.7	MEDIUM GRAVEL	-10	7		
792.60					-30			
	8			MEDIUM light gray MOIST				
	13		11.6	MEDIUM SAND				
789.60	14							
	4			MEDIUM gray SANDY LOAM with				
	6	0.9	12.7	MEDIUM SAND LENS BOTTOM	-15	12	P	
787.10					-35			
	40			VERY DENSE light gray				
	100		17.8	WEATHERED LIMESTONE				
785.10	for							
	5.5"							
	100			VERY DENSE light gray				
	for			WEATHERED LIMESTONE	-20			
					-40			

The Unconfined Compressive Strength (UCS) Failure Mode is indicated by (B-Bulge, S-Shear, P-Penetrometer)
The SPT (N value) is the sum of the last two blow values in each sampling zone (AASHTO T206)

BBS, from 137 (Rev. 8-99)

MODEL: Default
FILE NAME: P:\2001-818 PTB 194-021 (D2) IL 38 @ I-39 (CBBEL)\Sheet Files\Final Plans\Sign Structures\0171196-09200120-SignDet12-HBM.dgn
2/18/2025 4:56:43 PM



USER NAME =	DESIGNED - JJS, GFA	REVISED -
	CHECKED - MI	REVISED -
PLOT SCALE =	DRAWN - GFA	REVISED -
PLOT DATE =	CHECKED - MI	REVISED -

STATE OF ILLINOIS
DEPARTMENT OF TRANSPORTATION

SOIL BORINGS (SHEET 1 OF 5)

SHEET 10 OF 14 SHEETS

F.A.* RTE.	SECTION	COUNTY	TOTAL SHEETS	SHEET NO.
*	141-1HBR-3 & (9,10)R-3	OGLE	508	285
CONTRACT NO. 64N98				
ILLINOIS FED. AID PROJECT				
*FAI ROUTE 39 (I-39) & FAP 567 (IL 38)				



SOIL BORING LOG

ROUTE FAI 39 & FAP 567 DESCRIPTION P92-016-09 - Overhead sign truss LOGGED BY W. Garza

SECTION 141-1HBR-3 & (9,10)R-3 LOCATION Dement, SE 1/4 & NE 1/4 20, SEC. , TWP. 40N, RNG. 2E

COUNTY Ogle DRILLING METHOD Hollow Stem Auger HAMMER TYPE CME-45 Automatic

STRUCT. NO. Station Latitude 41° 56' 03.65" Longitude -89° 01' 34.86" Northing 1,920,663.9934 Easting 2,606,846.8025

BORING NO. OHS 3
Station 659+20
Offset 74.00ft Rt
Ground Surface Elev. 814.90 ft

DEPTH H S T (ft)	BLOW S Qu (/6")	UCS Qu (tsf)	MOIST T (%)	Surface Water Elev. Stream Bed Elev. ft	DEPTH H S T (ft)	BLOW S Qu (/6")	UCS Qu (tsf)	MOIST T (%)
				Groundwater Elev.: First Encounter 790.4 ft ▼ Upon Completion 790.4 ft ▾ After Hrs. ft				
STIFF dark brown SILTY CLAY LOAM		1.9 P	25.3	No recovery (continued)		6 8		
813.40				793.40				
MEDIUM tan MEDIUM SAND	11 11 13		13.3	MEDIUM gray FINE SAND		3 6 9		18.6
811.40				791.40				
DENSE tan SANDY GRAVEL	11 15 17		9.1	MEDIUM gray SANDY GRAVEL		4 10 13		13.5
808.90				788.90				
VERY SOFT gray SANDY LOAM TOP 6"	4 13 20	0.2 P	19.0/7.9	MEDIUM gray MEDIUM COARSE SAND		2 5 8		13.3
DENSE tan SANDY GRAVEL				785.90				
807.40								
MEDIUM light gray SANDY GRAVEL	15 11 6		7.1	STIFF light gray SILTY LOAM with SAND STONE LENS		3 7 13	2.0 P	21.9
806.40				783.40				
VERY STIFF gray CLAY LOAM TILL	3 5 8	2.0 B	20.1	VERY DENSE tan WEATHERED LIMESTONE		21 20 31		8.1
801.40				781.40				
VERY STIFF gray CLAY LOAM TILL	4 8 10	2.7 B	13.5	VERY DENSE light gray WEATHERED LIMESTONE with SILT LENS		5 4 50		23.1
798.90				778.90				
VERY STIFF gray SILTY CLAY LOAM TILL	6 12 14	2.5 B	15.6	End of Boring				
796.40								
No recovery	5							

The Unconfined Compressive Strength (UCS) Failure Mode is indicated by (B-Bulge, S-Shear, P-Penetrometer)
The SPT (N value) is the sum of the last two blow values in each sampling zone (AASHTO T206)

BBS, from 137 (Rev. 8-99)



SOIL BORING LOG

ROUTE FAI 39 & FAP 567 DESCRIPTION P92-016-09 - Overhead sign truss LOGGED BY W. Garza

SECTION 141-1HBR-3 & (9,10)R-3 LOCATION Dement, SE 1/4 & NE 1/4 20, SEC. , TWP. 40N, RNG. 2E

COUNTY Ogle DRILLING METHOD Hollow Stem Auger HAMMER TYPE CME-45 Automatic

STRUCT. NO. Station Latitude 41° 56' 05.21" Longitude -89° 01' 19.25" Northing 1,920,838.2270 Easting 2,608,024.1910

BORING NO. OHS 4
Station 671+03
Offset 65.50ft Lt
Ground Surface Elev. 815.50 ft

DEPTH H S T (ft)	BLOW S Qu (/6")	UCS Qu (tsf)	MOIST T (%)	Surface Water Elev. Stream Bed Elev. ft	DEPTH H S T (ft)	BLOW S Qu (/6")	UCS Qu (tsf)	MOIST T (%)
				Groundwater Elev.: First Encounter 791.0 ft ▼ Upon Completion Wash ft After Hrs. 790.5 ft ▾				
LOOSE brown DIRTY SAND			9.9	STIFF gray CLAY LOAM (continued)		5 6	1.5 B	32.7
814.50				794.00				
STIFF gray SILTY CLAY LOAM	2 2 5	1.2 B	22.3	MEDIUM light gray VERY COARSE MOIST MEDIUM SAND		6 8 13		6.3
812.00				792.00				
STIFF gray/darkgray SILTY CLAY LOAM	3 4 7	1.7 B	25.0	MEDIUM light gray CLEAN COARSE SAND		6 9 12		10.5
809.50				789.50				
VERY STIFF gray CLAY LOAM TILL	3 4 6	2.3 B	16.7	MEDIUM light gray CLEAN COARSE SAND		2 5 10		
807.00				787.00				
MEDIUM gray SANDY LOAM	3 5 7	0.6 S	18.7	MEDIUM light gray VERY FINE SILTY SAND		9 13 17		18.6
804.50				784.50				
VERY STIFF gray CLAY LOAM with AGGS	8 8 8	2.1 B	22.1	5' Run				
802.00								
VERY STIFF gray CLAY LOAM	3 5 9	2.5 B	21.3	DENSE light gray FINE SAND		5 15 16		
799.50				779.50				
STIFF dark gray LOAM with AGGS	6 8 10	1.6 P	14.9					
797.00								
STIFF gray CLAY LOAM	2					3		
-20				-40				

The Unconfined Compressive Strength (UCS) Failure Mode is indicated by (B-Bulge, S-Shear, P-Penetrometer)
The SPT (N value) is the sum of the last two blow values in each sampling zone (AASHTO T206)

BBS, from 137 (Rev. 8-99)

MODEL: Default
FILE NAME: P:\2001-818 PTB 194-021 (D2) IL 38 @ I-39 (CBBEL)\Sheet Files\Final Plans\Sign Structures\0171196-09200120-SignDet13-HBM.dgn
2/18/2025 4:56:47 PM



USER NAME =	DESIGNED - JJS, GFA	REVISED -
CHECKED - MI	REVISED -	
PLOT SCALE =	DRAWN - GFA	REVISED -
PLOT DATE =	CHECKED - MI	REVISED -

STATE OF ILLINOIS
DEPARTMENT OF TRANSPORTATION

SOIL BORINGS (SHEET 2 OF 5)

SHEET 11 OF 14 SHEETS

F.A.* RTE.	SECTION	COUNTY	TOTAL SHEETS	SHEET NO.
*	141-1HBR-3 & (9,10)R-3	OGLE	508	286
CONTRACT NO. 64N98				
ILLINOIS FED. AID PROJECT				

*FAI ROUTE 39 (I-39) & FAP 567 (IL 38)

Page 2 of 2

Date 7/24/24

ROUTE	<u>FAI 39 & FAP 567</u>	DESCRIPTION	<u>P92-016-09 - Overhead sign truss</u>	LOGGED BY	<u>W. Garza</u>
--------------	-----------------------------	--------------------	---	------------------	-----------------

SECTION 141-1HBR-3 & (9,10)R-3 **LOCATION** Dement, SE 1/4 & NE 1/4 20, SEC. , TWP. 40N, RNG. 2E

COUNTY Ogle DRILLING METHOD Hollow Stem Auger HAMMER TYPE CME-45 Automatic

STRUCT. NO. _____ Latitude 41° 56' 05.21" Northing 1,920,838.2270
 Station _____ Longitude -89° 01' 19.25" Easting 2,608,024.1910
 _____ Surface Water Elev. _____ ft

BORING NO. OHS 4
Station 671+03
Offset 65.50ft Lt
Ground Surface Elev. 815.50

D E P T H	B L O W S	U C S Qu	M O I S T
(ft)	(/6")	(tsf)	(%)

Surface Water Elev. _____ ft
Stream Bed Elev. _____ ft

Groundwater Elev.:
First Encounter _____ 791.0 ft ▼
Upon Completion _____ Wash ft
After _____ Hrs. _____ 790.5 ft ▼

LOOSE light gray VERY FINE
SILTY SAND

5' Run (continued)

773.00

STIFF dark gray CLAY LOAM

769 50

1.1	26.2
B	

End of Boring

Northing and Easting were calculated using the ILHP-WF coordinate system

The Unconfined Compressive Strength (UCS) Failure Mode is indicated by (B-Bulge, S-Shear, P-Penetrometer)
The SPT (N value) is the sum of the last two blow values in each sampling zone (AASHTO T206)

BBS, from 137 (Rev. 8-99)



Illinois Department
of Transportation
Division of Highways
IDOT

SOIL BORING LOG

Page 1 of 1

Date 7/24/24

ROUTE FAI 39 & FAP 567 DESCRIPTION P92-016-09 - Overhead sign truss LOGGED BY W. Garza

SECTION 141-1HBR-3 & (9,10)R-3 LOCATION Dement, SE 1/4 & NE 1/4 20, SEC. , TWP. 40N, RNG. 2E

COUNTY Ogle DRILLING METHOD Hollow Stem Auger HAMMER TYPE CME-45 Automatic

STRUCT. NO. Latitude 41° 56' 05.13" Northing 1,920,832.9492
Station Longitude -89° 01' 15.82" Easting 2,608,283.8790

BORING NO. OHS 5
Station 673+57
Offset 53.00ft Lt
Ground Surface Elev. 811.20 ft

D E P T H (ft)	B L O W S (/6")	U C S Qu (tsf)	M O I S T (%)	Surface Water Elev. _____ ft Stream Bed Elev. _____ ft	D E P T H (ft)	B L O W S (/6")	U C S Qu (tsf)	M O I S T (%)
				Groundwater Elev.: First Encounter 791.7 ft ▼ Upon Completion 786.2 ft ▽ After _____ Hrs. _____ ft				
		1.1 P	25.6	MEDIUM light gray MEDIUM SAND (continued) 790.20		10 14		8.4
809.20	2					3		
	5	2.1 B	20.8	MEDIUM light gray MEDIUM SAND 787.70		6 16		12.4
807.70	7							
	4			MEDIUM light gray CLEAN COARSE SAND ▽-25 4		4		
	4	0.8 B	14.8	785.20 13				
804.70	6							
	11			MEDIUM light gray FINE SAND		4		
	12		10.5	782.70 16		12 16		
802.70	5							
	4			DENSE light gray FINE SAND -30 11		16		18.9
	13		6.6	780.20 20				
799.70	12							
	4			DENSE light gray VERY FINE SILTY SAND		10		
	8	1.7 B	20.0	777.70 20		11 20		14.7
797.70	9			End of Boring				
	3							
	4	1.5 B	29.7	-35				
794.70	5							
	5							
	8		8.3					
792.70	11							
	4			-20		-40		

The Unconfined Compressive Strength (UCS) Failure Mode is indicated by (B-Bulge, S-Shear, P-Penetrometer)
The SPT (N value) is the sum of the last two blow values in each sampling zone (AASHTO T206)

BBS, from 137 (Rev. 8-99)



Illinois Department
of Transportation
Division of Highways
IDOT

SOIL BORING LOG

Page 1 of 1

Date 7/10/24

ROUTE FAI 39 & FAP 567 DESCRIPTION P92-016-09 - Overhead sign truss LOGGED BY W. Garza

SECTION 141-1HBR-3 & (9,10)R-3 LOCATION Dement, SE 1/4 & NE 1/4 20, SEC. , TWP. 40N, RNG. 2E

COUNTY Ogle DRILLING METHOD Hollow Stem Auger HAMMER TYPE CME-45 Automatic

STRUCT. NO. Latitude 41° 56' 04.60" Northing 1,920,780.1081
Station Longitude -89° 01' 15.82" Easting 2,608,284.3131

BORING NO. OHS 6
Station 673+60
Offset 1.00ft Lt
Ground Surface Elev. 813.60 ft

D E P T H (ft)	B L O W S (/6")	U C S Qu (tsf)	M O I S T (%)	Surface Water Elev. _____ ft Stream Bed Elev. _____ ft	D E P T H (ft)	B L O W S (/6")	U C S Qu (tsf)	M O I S T (%)
				Groundwater Elev.: First Encounter 791.6 ft ▼ Upon Completion 791.1 ft ▽ After _____ Hrs. _____ ft				
		0.6 P	18.7	MEDIUM light gray MOIST SANDY GRAVEL (continued) 792.60		11 16		12.6
811.60								
	12					7		
	14		8.6	MEDIUM light gray MEDIUM SAND and GRAVEL ▽ 9		9		
810.10	12			790.10 13				
	5			MEDIUM light gray MEDIUM SAND -25 7		9		
	3	1.3 B	16.8	787.60 17				
807.60	6			End of Boring				
	2							
	7	1.4 B	23.2					
805.10	9							
	14			MEDIUM light gray DIRTY SAND -30 9				
	9		5.2	802.60 15				
802.60	15			Old pavement Hard drilling				
	5			MEDIUM light gray SANDY LOAM				
	6	0.7 S	11.0	800.10 7				
800.10	7							
	4			STIFF black SILTY CLAY LOAM -35 6				
	6	1.6 P	31.4	797.60 7				
797.60	7							
	1			STIFF gray CLAY LOAM				
	3	1.2 B	29.9					
	4			794.60				
794.60								
	3			-20		-40		

The Unconfined Compressive Strength (UCS) Failure Mode is indicated by (B-Bulge, S-Shear, P-Penetrometer)
The SPT (N value) is the sum of the last two blow values in each sampling zone (AASHTO T206)

BBS, from 137 (Rev. 8-99)

MODEL: Default
FILE NAME: P:\2001-818 PTB 194-021 (D2) IL 38 @ I-39 (CBBEL)\Sheet Files\Final Plans\Sign Structures\0171196-09200120-SignDet15-HBM.dgn
2/18/2025 4:56:52 PM

HBM
ENGINEERING GROUP, LLC

USER NAME =	DESIGNED - JJS, GFA	REVISED -
	CHECKED - MI	REVISED -
PLOT SCALE =	DRAWN - GFA	REVISED -
PLOT DATE =	CHECKED - MI	REVISED -

STATE OF ILLINOIS
DEPARTMENT OF TRANSPORTATION

SOIL BORINGS (SHEET 4 OF 5)

SHEET 13 OF 14 SHEETS

F.A.* RTE.	SECTION	COUNTY	TOTAL SHEETS	SHEET NO.
*	141-1HBR-3 & (9,10)R-3	OGLE	508	288
CONTRACT NO. 64N98				
ILLINOIS FED. AID PROJECT *FAI ROUTE 39 (I-39) & FAP 567 (IL 38)				



Illinois Department
of Transportation
Division of Highways
IDOT

SOIL BORING LOG

Page 1 of 1

Date 1/16/19

ROUTE FAI-39 DESCRIPTION P-92-OHS-19 - Sign Truss I-39 SB @ IL 38 LOGGED BY W. Garza

SECTION LOCATION Denert - SE17, SEC. , TWP. 40N, RNG. 2E

COUNTY Ogle DRILLING METHOD Hollow Stem Auger HAMMER TYPE CME-45 Automatic

STRUCT. NO. 071-037 Latitude 41° 56' 20.66" Northing 1,922,393.3791
Station Longitude -89° 01' 27.29" Easting 2,607,395.5118

BORING NO. B-1
Station 23' S of S Foundation
Offset 37.00ft E of CL SB
Ground Surface Elev. 96.63 ft

D E P T H (ft)	B L O W S (/6")	U C S Qu (tsf)	M O I S T (%)	Surface Water Elev. _____ ft Stream Bed Elev. _____ ft Groundwater Elev.: First Encounter _____ ft ▼ Upon Completion _____ ft ▼ After _____ Hrs. _____ ft
		0.8 P	22.0	
94.63				
	8 6 6	2.5 P	23.0	
93.13				
	2 2 5	1.3 P	24.0	
90.63				
	3 3 6	1.2 B	25.0	
88.13				
	2 5 7	0.3 P	14.0	
85.63				
	2 4 9	0.8 P	15.0	
83.13				
	1 2 15	0.4 B	16.0	
80.63				
		100 for 3"		
77.63				
-20				

The Unconfined Compressive Strength (UCS) Failure Mode is indicated by (B-Bulge, S-Shear, P-Penetrometer)
The SPT (N value) is the sum of the last two blow values in each sampling zone (AASHTO T206)

BBS, from 137 (Rev. 8-99)



Illinois Department
of Transportation
Division of Highways
IDOT

SOIL BORING LOG

Page 1 of 1

Date 1/14/19

ROUTE FAI-39 DESCRIPTION P-92-OHS-19 - Sign Truss I-39 SB @ IL 38 LOGGED BY W. Garza

SECTION LOCATION Denert - SE17, SEC. , TWP. 40N, RNG. 2E

COUNTY Ogle DRILLING METHOD Hollow Stem Auger HAMMER TYPE CME-45 Automatic

STRUCT. NO. 071-037 Latitude 41° 56' 20.73" Northing 1,922,400.1449
Station Longitude -89° 01' 28.53" Easting 2,607,301.5412

BORING NO. B-2
Station 16' S of S Foundation
Offset 54.00ft W of CL SB
Ground Surface Elev. 95.60 ft

D E P T H (ft)	B L O W S (/6")	U C S Qu (tsf)	M O I S T (%)	Surface Water Elev. _____ ft Stream Bed Elev. _____ ft Groundwater Elev.: First Encounter _____ None ft Upon Completion _____ Dry ft After _____ Hrs. _____ ft
		1.1 P	23.0	
93.60				
	4 7 9	1.1 P	22.0	
92.10				
	5 4 7	1.3 P	26.0	
89.60				
	3 4 5	1.7 B	18.0	
87.10				
	3 4 5	1.7 B	17.0	
84.60				
	59 41 for 1"			
81.60				
-15				
-20				

The Unconfined Compressive Strength (UCS) Failure Mode is indicated by (B-Bulge, S-Shear, P-Penetrometer)
The SPT (N value) is the sum of the last two blow values in each sampling zone (AASHTO T206)

BBS, from 137 (Rev. 8-99)

STATE OF ILLINOIS
DEPARTMENT OF TRANSPORTATION

SOIL BORINGS (SHEET 5 OF 5)

SHEET 14 OF 14 SHEETS

F.A.* RTE.	SECTION	COUNTY	TOTAL SHEETS	SHEET NO.
*	141-1HBR-3 & (9,10)R-3	OGLE	508	289
CONTRACT NO. 64N98				
ILLINOIS FED. AID PROJECT				

*FAI ROUTE 39 (I-39) & FAP 567 (IL 38)

HBM
ENGINEERING GROUP, LLC

USER NAME =	DESIGNED - JJS, GFA	REVISED -
	CHECKED - MI	REVISED -
PLOT SCALE =	DRAWN - GFA	REVISED -
PLOT DATE =	CHECKED - MI	REVISED -

MODEL: Default
FILE NAME: P:\2001-818 PTB 194-021 (D2) IL 38 @ I-39 (CBBEL)\Sheet Files\Final Plans\Sign Structures\0171196-09200120-SignDet16-HBM.dgn
2/18/2025 4:56:55 PM

MODEL: Default
FILE NAME: P:\2001-818 PTB 194-021 (D2) IL 38 @ 1:39 (CBBEL)\Sheet Files\Final Plans\Sign Structures\0171196-D9200120-SignDet09-HBM.dgn
2/18/2025 4:30:27 PM

BAW-A-1

5-15-2023




USER NAME =	DESIGNED - JJS, AWD	REVISED -
PLOT SCALE =	CHECKED - MI	REVISED -
PLOT DATE =	DRAWN - AWD	REVISED -
	CHECKED -	REVISED -

STATE OF ILLINOIS
DEPARTMENT OF TRANSPORTATION


BREAK-AWAY WIDE FLANGE
STEEL SIGN POST DETAILS

SHEET 1 OF 3 SHEETS


F.A.* RTE.	SECTION	COUNTY	TOTAL SHEETS	SHEET NO.
*	141-1HBR-3 & (9,10)R-3	OGLE	508	290
CONTRACT NO. 64N98				
ILLINOIS FED. AID PROJECT *FAI ROUTE 39 (I-39) & FAP 567 (IL 38)				

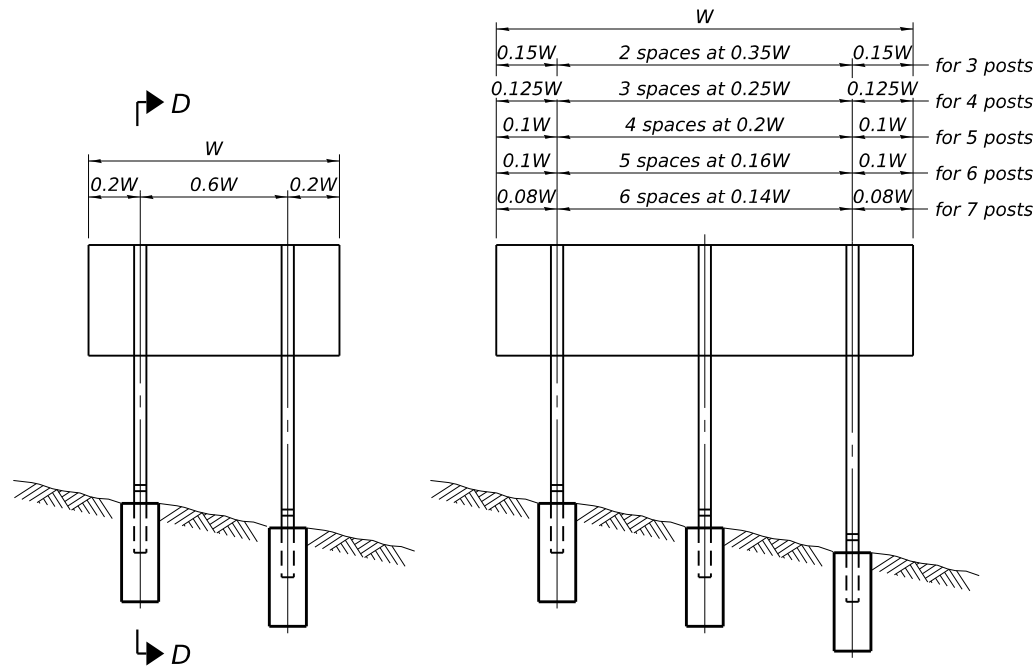

ELEVATION

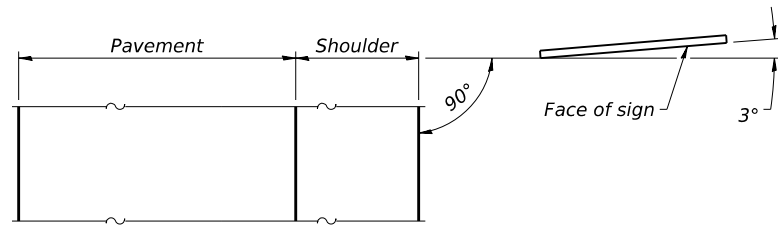


LOCATION SKETCH

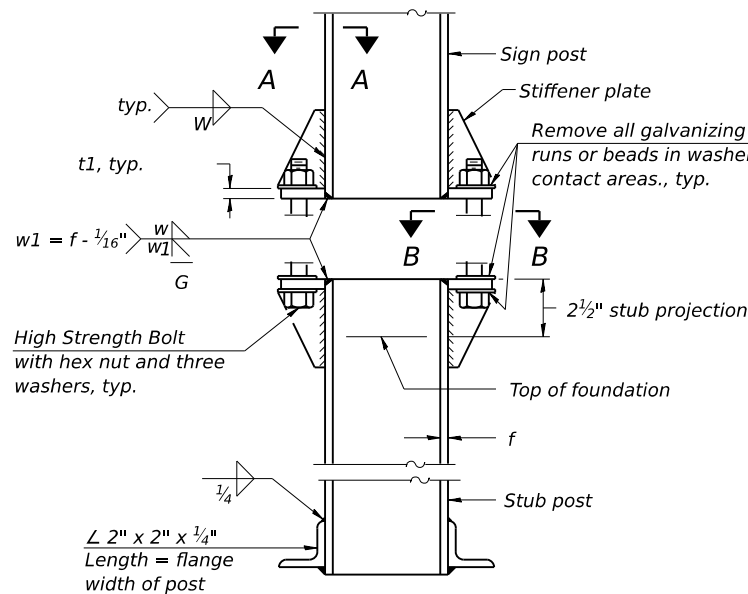


ELEVATION

SIGN POST & STUB POST

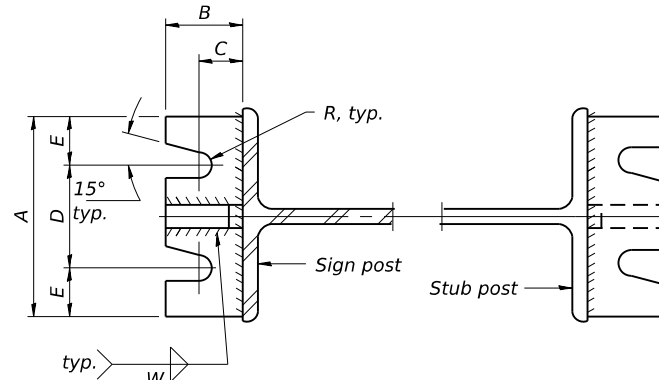


SECTION A-A


SECTION B-B

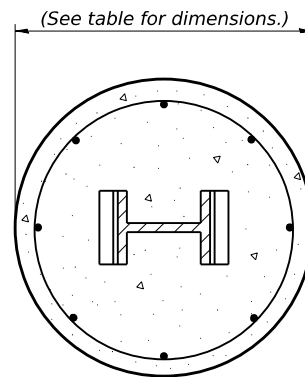

SECTION C-C

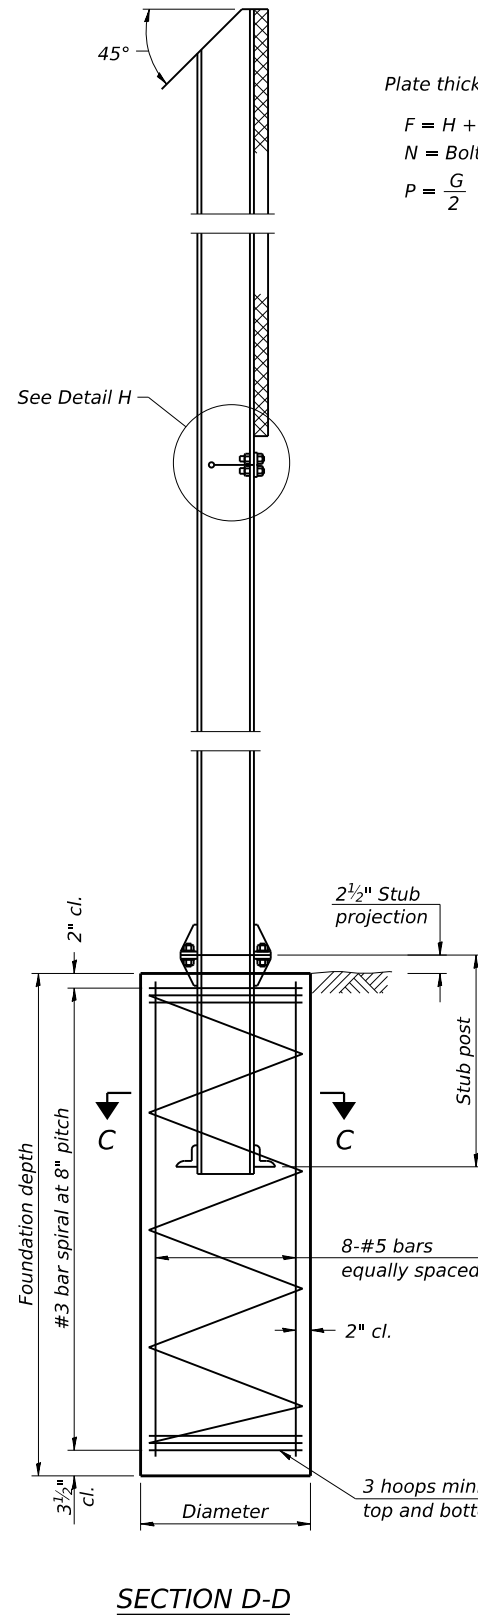


SECTION D-D

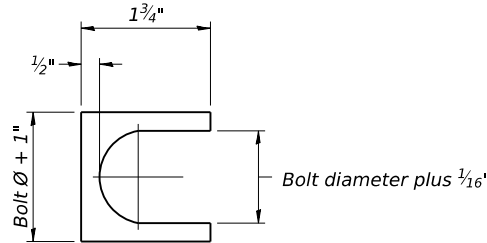


SHIM DETAIL

Furnish two 0.01" thick and two 0.03" thick stainless steel or brass (ASTM B36) shims per post.

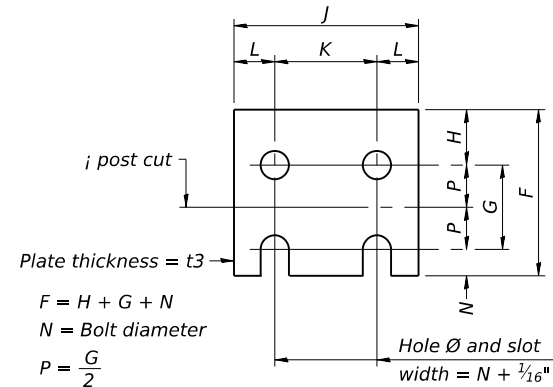


FUSE PLATE DETAIL
(Install with notches down.)

FUSE PLATE DATA		
N = Bolt Diameter	G	H
1/2"	2"	1 1/8"
5/8"	2 1/4"	1 1/4"
3/4"	2 1/2"	1 3/8"
7/8"	2 3/4"	1 1/2"
1"	3"	1 5/8"
1 1/8"	3 1/4"	1 3/4"
1 1/4"	3 1/2"	1 7/8"

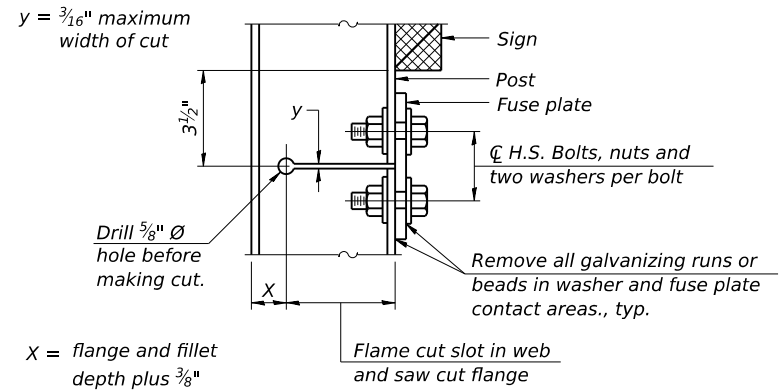

DETAIL H

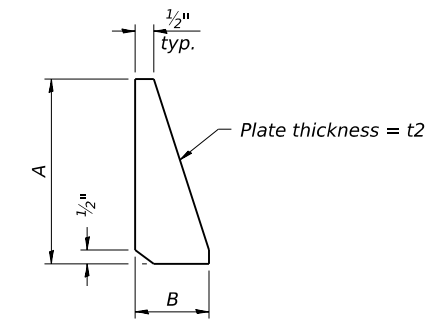

STIFFENER PLATE DETAIL
Diameter

GENERAL NOTES

Posts shall be plumbed by using shims with post-to-stub post connection bolts snug tight only. Final tightening of all High Strength Bolts shall be in accordance with Article 727.05 and threads at the junction of the bolt and nut shall be burred or center punched to prevent the nut from loosening.

LOADING: 80 m.p.h. wind with 30% gust factor, normal to sign.

DESIGN STRESSES:
Structural steel - 20,000 p.s.i.
Reinforcing steel - 20,000 p.s.i.
Concrete - 1,400 p.s.i.
Footing soil pressure - 2,000 p.s.f.

After fabrication, the post, fuse plate and upper 6", min. of the stub post shall be hot-dip galvanized in accordance with AASHTO M111. All bolts, nuts and washers shall be hot-dip galvanized in accordance with AASHTO M232.

Work this sheet with Base Sheet BAW-A-2.

(Sheet 1 of 2)

MODEL: Default
FILE NAME: P:\2001-818 PTB 194-021 (D2) IL 38 @ I-39 (CBBEL)\Sheet Files\Final Plans\Sign Structures\0171196-D9200120-SignDet10-HBM.dgn
2/18/2025 4:30:28 PM

BAW-A-2

5-15-2023



USER NAME =	DESIGNED - JJS, AWD	REVISED -
	CHECKED - MI	REVISED -
PLOT SCALE =	DRAWN - AWD	REVISED -
PLOT DATE =	CHECKED -	REVISED -

STATE OF ILLINOIS
DEPARTMENT OF TRANSPORTATION

(Sheet 2 of 2)

BREAK-AWAY WIDE FLANGE
STEEL SIGN POST TABLES

SHEET 2 OF 3 SHEETS

F.A.* RTE.	SECTION	COUNTY	TOTAL SHEETS	SHEET NO.
*	141-1HBR-3 & (9,10)R-3	OGLE	508	291
CONTRACT NO. 64N98				
ILLINOIS		FED. AID PROJECT		


*FAI ROUTE 39 (I-39) & FAP 567 (IL 38)

	POST	CONCRETE FOUNDATION TABLE							POST TO STUB POST CONNECTION DATA										FUSE PLATE DATA				
		Foundation			Reinforcement			Stub Post	Bolt Size	A	B	C	D	E	t1	t2	R	W	J	K	L	t3	
		Diameter	*Minimum Depth	Concrete ① cu. yds.)	Vertical Bars Length	Bar Spirals																	lbs. ②
						Diameter	Length																
	W6x9	2'-0"	6'-0"	0.70	5'-9"	1'-8½"	79'-0"	78															2'-3"
	W6x15	2'-0"	6'-0"	0.70	5'-9"	1'-8½"	79'-0"	78	2'-6"	5⁄8" x 3¼"	6"	2¼"	1¼"	3½"	1¼"	¾"	½"	11⁄32"	¼"	6"	3½"	1¼"	⅜"
	W8x18	2'-0"	6'-0"	0.70	5'-9"	1'-8½"	79'-0"	78	2'-6"	¾" x 3¾"	6"	2½"	1⅜"	3¼"	1⅜"	1"	½"	13⁄32"	5⁄16"	5¼"	2¾"	1¼"	⅜"
	W10x22	2'-6"	6'-6"	1.18	6'-3"	2'-2½"	105'-0"	92	3'-0"	¾" x 3¾"	6"	2½"	1⅜"	3¼"	1⅜"	1"	½"	13⁄32"	5⁄16"	5¾"	2¾"	1½"	½"
	W10x26	2'-6"	7'-0"	1.27	6'-9"	2'-2½"	112'-0"	98	3'-0"	7⁄8" x 4"	7"	2¾"	1½"	4"	1½"	1"	¾"	15⁄32"	⅜"	5¾"	2¾"	1½"	⅝"
	W12x26	2'-6"	7'-9"	1.41	7'-6"	2'-2½"	119'-0"	107	3'-0"	7⁄8" x 4"	7"	2¾"	1½"	4"	1½"	1"	¾"	15⁄32"	⅜"	6½"	3½"	1½"	⅝"
	W14x30	3'-0"	7'-3"	1.90	7'-0"	2'-8½"	145'-0"	113	3'-0"	7⁄8" x 4"	7"	2¾"	1½"	4"	1½"	1"	¾"	15⁄32"	⅜"	6¾"	3½"	1⅝"	½"
Ground Mounted Sign #3 →	W14x38	3'-0"	8'-0"	2.09	7'-9"	2'-8½"	153'-0"	122	3'-6"	1" x 4½"	7½"	3"	1¾"	4"	1¾"	1¼"	¾"	17⁄32"	⅜"	6¾"	3½"	1⅝"	½"
Ground Mounted Sign #2 →	W16x45	3'-0"	8'-6"	2.23	8'-3"	2'-8½"	162'-0"	130	3'-6"	1" x 4½"	7½"	3"	1¾"	4"	1¾"	1¼"	¾"	17⁄32"	⅜"	7"	3½"	1¾"	½"

*Dimensional changes required for varying site conditions shall be approved by the Engineer.

Ground Mounted Sign #3 →
Ground Mounted Sign #2 →

POST	FUSE PLATE BOLT SIZE																				
	Sign Height																				
	4'-0"	5'-0"	6'-0"	7'-0"	8'-0"	9'-0"	10'-0"	11'-0"	12'-0"	13'-0"	14'-0"	15'-0"	16'-0"	17'-0"	18'-0"	19'-0"	20'-0"	21'-0"	22'-0"	23'-0"	24'-0"
W6x9	½" x 1½"	½" x 1½"	½" x 1½"	½" x 1½"	—	—	—	—	—	—	—	—	—	—	—	—	—	—	—	—	—
W6x15	½" x 1¾"	½" x 1¾"	½" x 1¾"	⅝" x 2"	⅝" x 2"	¾" x 2"	¾" x 2"	¾" x 2"	¾" x 2"	—	—	—	—	—	—	—	—	—	—	—	—
W8x18	½" x 1¾"	½" x 1¾"	½" x 1¾"	½" x 1¾"	⅝" x 2"	⅝" x 2"	¾" x 2"	¾" x 2"	¾" x 2"	¾" x 2"	—	—	—	—	—	—	—	—	—	—	—
W10x22	½" x 2"	½" x 2"	½" x 2"	½" x 2"	½" x 2"	⅝" x 2"	⅝" x 2"	¾" x 2¼"	¾" x 2¼"	¾" x 2¼"	¾" x 2¼"	¾" x 2¼"	¾" x 2¼"	—	—	—	—	—	—	—	—
W10x26	½" x 2"	½" x 2"	½" x 2"	½" x 2"	½" x 2"	⅝" x 2¼"	⅝" x 2¼"	¾" x 2½"	¾" x 2½"	¾" x 2½"	¾" x 2½"	¾" x 2½"	¾" x 2½"	¾" x 2½"	—	—	—	—	—	—	—
W12x26	½" x 2"	½" x 2"	½" x 2"	½" x 2"	½" x 2"	⅝" x 2¼"	⅝" x 2¼"	¾" x 2½"	¾" x 2½"	¾" x 2½"	¾" x 2½"	¾" x 2½"	¾" x 2½"	¾" x 2½"	¾" x 2½"	—	—	—	—	—	—
W14x30	½" x 2"	½" x 2"	½" x 2"	½" x 2"	½" x 2"	⅝" x 2"	⅝" x 2"	¾" x 2¼"	¾" x 2¼"	¾" x 2¼"	¾" x 2¼"	¾" x 2¼"	¾" x 2¼"	¾" x 2¼"	¾" x 2¼"	¾" x 2¼"	¾" x 2¼"	—	—	—	—
W14x38	½" x 2"	½" x 2"	½" x 2"	½" x 2"	½" x 2"	⅝" x 2¼"	⅝" x 2¼"	¾" x 2½"	¾" x 2½"	¾" x 2½"	¾" x 2½"	¾" x 2½"	¾" x 2½"	¾" x 2½"	¾" x 2½"	¾" x 2½"	¾" x 2½"	¾" x 2½"	¾" x 2½"	¾" x 2½"	¾" x 2½"
W16x45	—	½" x 2"	½" x 2"	½" x 2"	½" x 2"	½" x 2"	½" x 2"	⅝" x 2¼"	⅝" x 2¼"	⅝" x 2¼"	¾" x 2½"	¾" x 2½"	¾" x 2½"	¾" x 2½"	¾" x 2½"	¾" x 2½"	¾" x 2½"	¾" x 2½"	¾" x 2½"	¾" x 2½"	¾" x 2½"

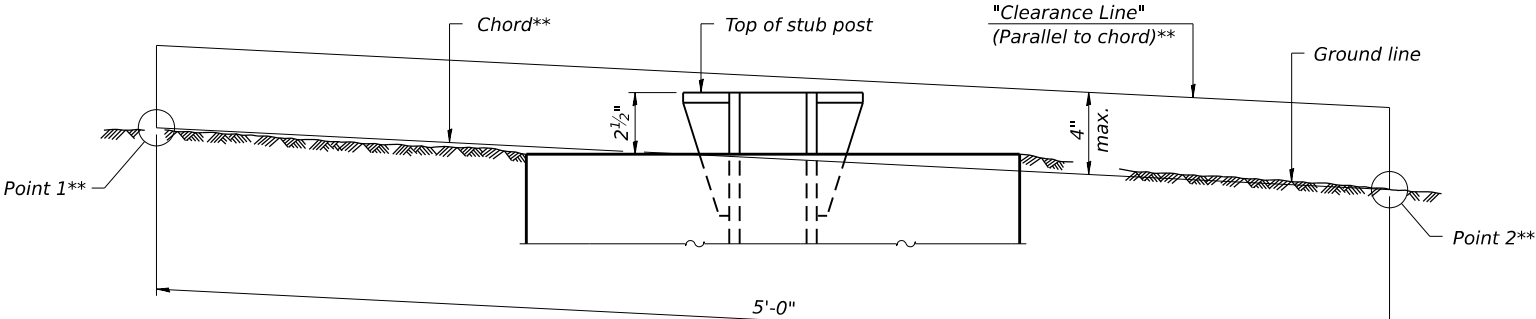

ELEVATION
GROUND LINE & STUB POST

** For all "Point 1" and "Point 2" locations, "Clearance Line" must be at or above top of stub post.

- ① Quantity includes all concrete necessary for one foundation.
- ② Includes reinforcement bars and spiral hooping for one foundation.

Page 1 of 1

Date 7/11/24

ROUTE	<u>FAI 39 & FAP 567</u>	DESCRIPTION	<u>P92-016-09 - Overhead sign truss</u>	LOGGED BY	<u>W. Garza</u>
--------------	-----------------------------	--------------------	---	------------------	-----------------

SECTION 141-1HBR-3 & (9,10)R-3 **LOCATION** Dement, SE 1/4 & NE 1/4 20, SEC. , TWP. 40N, RNG. 2E

COUNTY	Ogle	DRILLING METHOD	Hollow Stem Auger	HAMMER TYPE	CME-45 Automatic
--------	------	-----------------	-------------------	-------------	------------------

STRUCT. NO. _____ Latitude 41° 56' 05.04" Northing 1,920,804.0558
 Station _____ Longitude -89° 01' 35.81" Easting 2,606,772.8233

--	--	--	--	--	--

 Surface Water Elev. ft.

BORING NO.	GMS 1
Station	658+46
Offset	72.00ft Lt
Ground Surface Elev.	817.60

D E P T H	B L O W S	U C S	M O I S T	
(ft)	(/6")	(tsf)	(%)	
				Surface Water Elev. _____ ft
				Stream Bed Elev. _____ ft
				Groundwater Elev.:
				First Encounter _____ ft
				Upon Completion _____ ft
				After _____ Hrs. _____ ft
	13		5.0	
	16			
	22			
-5	21		5.1	
	23			
	21			
	14		11.5	
	18			
	20			
-10	9		9.6	
	13			
	22			
	17		8.3	
	13			
	10			
-15	2	1.2	21.4	
	6	B		
	9			
-20				

The Unconfined Compressive Strength (UCS) Failure Mode is indicated by (B-Bulge, S-Shear, P-Penetrometer)
The SPT (N value) is the sum of the last two blow values in each sampling zone (AASHTO T206)

BBS, from 137 (Rev. 8-99)

Page 1 of 1

Date 7/24/24

ROUTE	FAI 39 & FAP 567	DESCRIPTION	P92-016-09 - Overhead sign truss	LOGGED BY	W. Garza
--------------	-----------------------------	--------------------	---	------------------	-----------------

SECTION 141-1HBR-3 & (9,10)R-3 **LOCATION** Dement, SE 1/4 & NE 1/4 20, SEC. , TWP. 40N, RNG. 2E

COUNTY	Ogle	DRILLING METHOD	Hollow Stem Auger	HAMMER TYPE	CME-45 Automatic
--------	------	-----------------	-------------------	-------------	------------------

STRUCT. NO. _____ Latitude 41° 56' 03.86" Northing 1,920,702.3695
 Station _____ Longitude -89° 01' 18.11" Easting 2,608,112.5449

BORING NO. GMS 2
Station 672+46
Offset 72.00ft Rt
Ground Surface Elev. 814.80

D E P T H (ft)	B L O W S (/6")	U C S Qu (tsf)	M O I S T (%)	Surface Water Elev. _____ ft Stream Bed Elev. _____ ft Groundwater Elev.: First Encounter _____ ft Upon Completion _____ ft After _____ Hrs. _____ ft
—		1.1 P	18.5	
—	7 12 18		8.2	
—				
-5	10 7 7		7.2	
—				
—	2 5 8	0.9 P	21.3	
—				
-10	6 6 8	1.7 B	17.8	
—				
—	6 6 16	1.4 B	15.5	
—				
-15	6 7 11	2.1 B	21.6	
—				
—				
—				
—				
-20				

The Unconfined Compressive Strength (UCS) Failure Mode is indicated by (B-Bulge, S-Shear, P-Penetrometer)
The SPT (N value) is the sum of the last two blow values in each sampling zone (AASHTO T206)

BBS, from 137 (Rev. 8-99)

Existing Structure: The existing structure (S.N. 071-1196) was originally constructed in 1978 as part of Project FFD-412-5(9) and is a cast-in-place, reinforced concrete double-cell box culvert located in Ogle County, Illinois. The culvert consists of two 8'-0" W x 4'-0" H cells with 15"-deep headwalls and 8" thick horizontal cantilever wingwalls at all four corners. The interior wall and sidewall thicknesses measure 6" and the culvert has an out-to-out width of 17'-6". The overall length of the existing culvert is $\pm 236'-1"$ (Out-to-Out Headwalls) and is divided into a $\pm 43'-3"$ -long end section, a 148'-6"-long center section, and a $\pm 44'-4"$ -long end section. The top and bottom slab thicknesses of the end sections measure 9" and 10", respectively, while the center section top slab and bottom slab thicknesses measure 11½" and 12½", respectively. The culvert is oriented in the north-south direction with no skew, a 0.297% slope, and a maximum fill height of approximately 18'-0". The existing end sections will be removed and the culvert will be extended to meet the new roadway geometry.

*Traffic will be maintained utilizing staged construction.
Precast alternate is not allowed.*



Signed Dr. Moussa A. Issa, S.E. IL. Lic. No. 081-005738
Expires 11-30-2026

Date 2/17/2025 For Sheets S1-01 Thru S1-13.

APPROVED
For Structural Adequacy Only
Wayne F. Schick
Engineer of Bridges & Structures

Drainage Area = 1.37 Sq. Mi.		Exist. Overtopping Elev. = 814.90 at Sta. 655+50.00 Prop. Overtopping Elev. = 814.88 at Sta. 655+87.15								
Flood	Freq. Yr.	Q C.F.S.	Opening (Ft²)		Nat. H.W.E.		Head - Ft		Headwater El.	
			Exist.	Prop.	Exist.	Prop.	Exist.	Prop.		
	10	148.95	64	64	797.5	0.1	0.1	797.6	797.6	
Design	50	221.11	64	64	797.7	0.3	0.3	798.0	798.0	
Base	100	254.82	64	64	797.8	0.4	0.4	798.2	798.2	
Overtopping Exist.	>500	-	-	-	-	-	-	-	-	
Overtopping Prop.	>500	-	-	-	-	-	-	-	-	
Max. Calc.	500	326.67	64	64	797.9	0.7	0.6	798.5	798.5	

Existing 10-year outlet Velocity = 1.99 ft/s
Proposed 10-year outlet Velocity = 1.05 ft/s

FIELD UNITS


$f_c = 3,500 \text{ psi}$
 $f_y = 60,000 \text{ psi (Reinforcement)}$

$$f_c = 1,400 \text{ psi (Barrel)}$$

$f_c = 1,200 \text{ psi (Wings)}$
 $f_s = 20,000 \text{ psi (Reinforcement)}$


2002 AASHTO Standard Specifications
for Highway Bridges, 17th Edition

Allow 25 lb/sq. ft. for
future wearing surface.

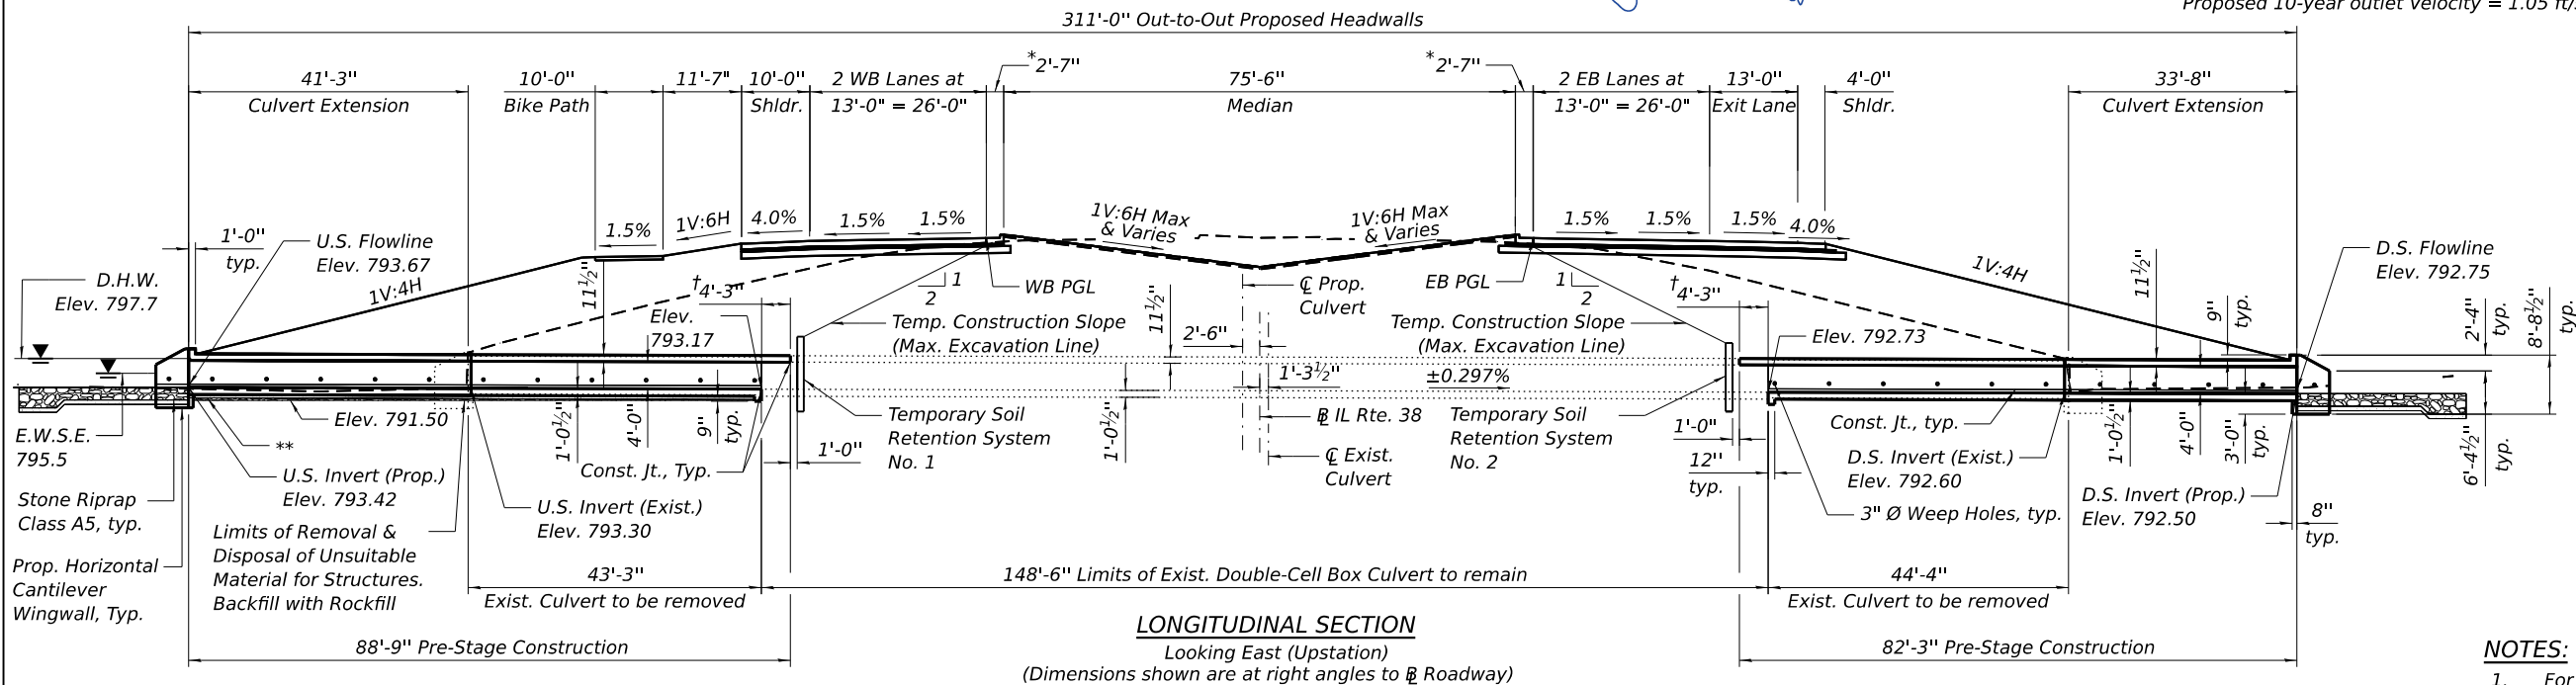


LONGITUDINAL SECTION

Looking East (Upstation)
(Dimensions shown are at right angles to B Roadway)

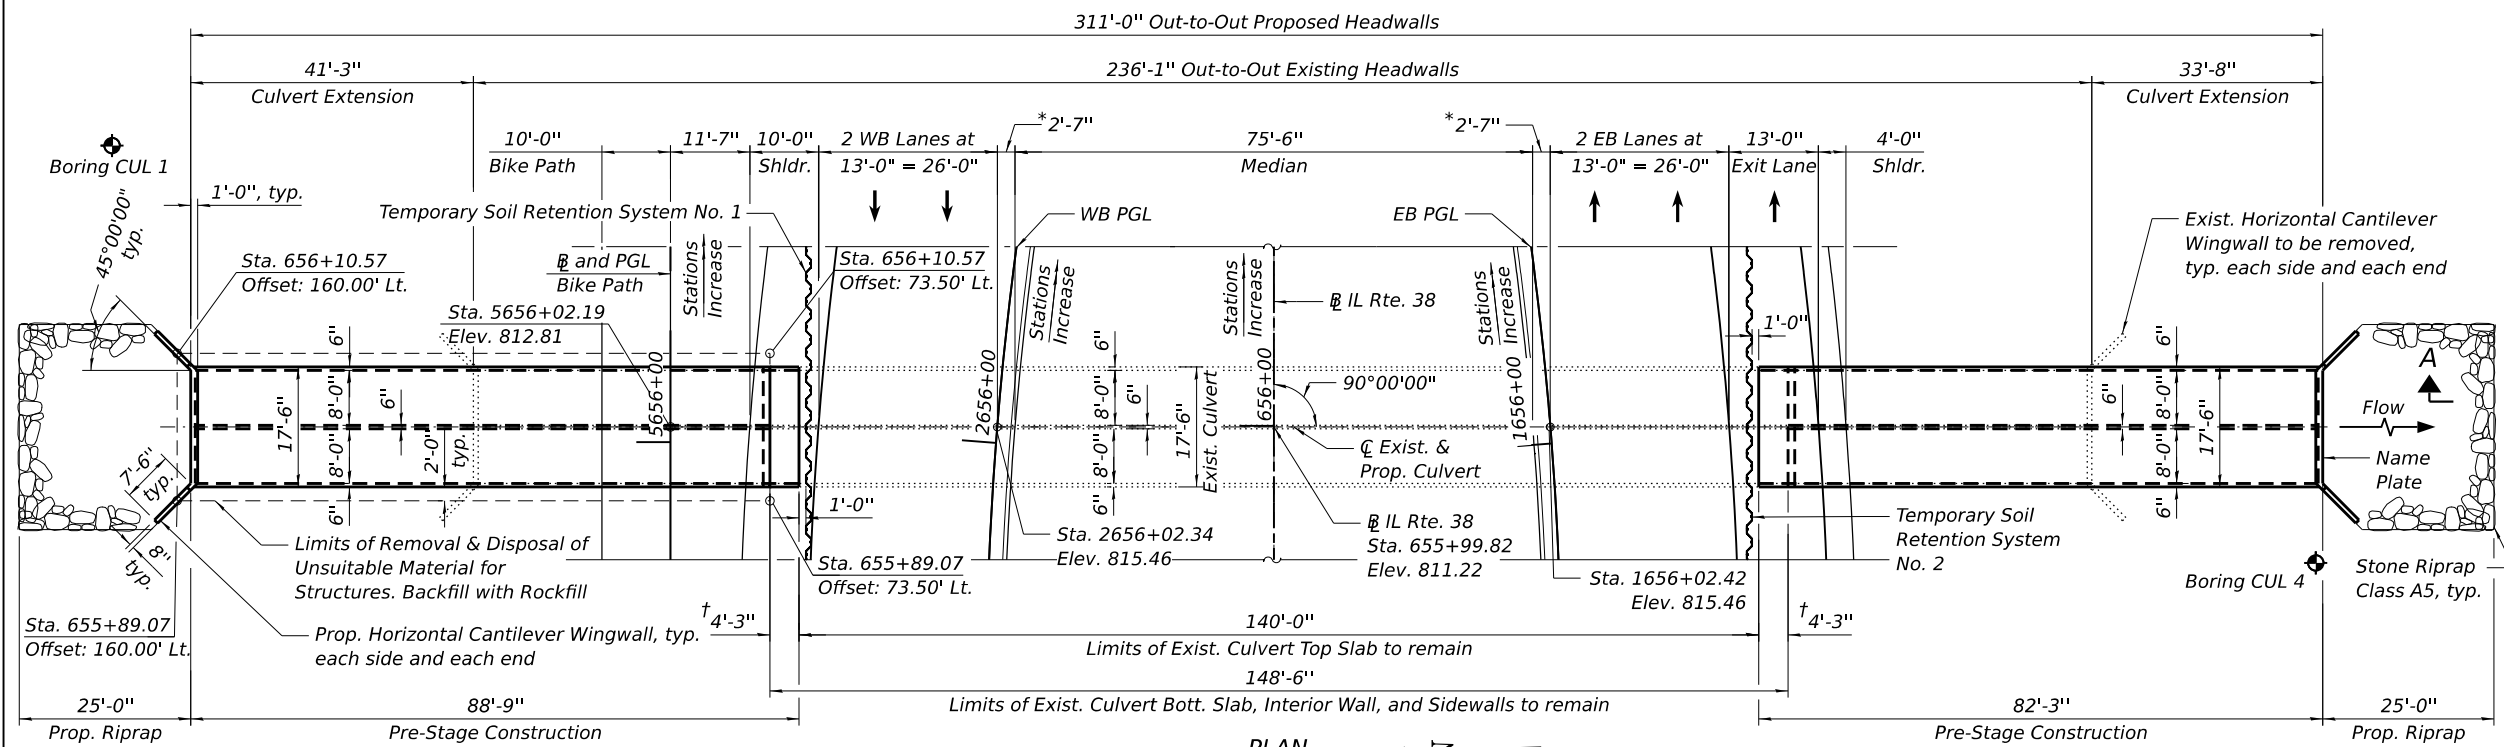


PLAN

 

 Soil Boring

 Temporary Soil Retention System (TSRS)

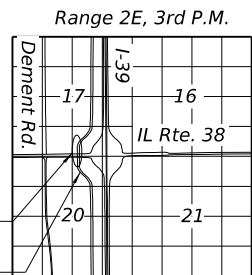

LOCATION SKETCH

GENERAL PLAN & ELEVATION
IL RTE. 38 OVER N. CRESTON DITCH

F.A.P. RTE. 0567 (IL RTE. 38)
SECTION 141-1HBR-3 & (9,10)R-3

OGLE COUNTY
STATION 655+99.82
STRUCTURE NO. 071-1196

USER NAME	=	DESIGNED	-	JJS, IAL	REVISED	-
		CHECKED	-	MI	REVISED	-
PLOT SCALE	=	DRAWN	-	EN, AWD	REVISED	-
PLOT DATE	=	CHECKED	-	MI	REVISED	-

**STATE OF ILLINOIS
DEPARTMENT OF TRANSPORTATION**

SHEET S1-01 OF S1-13 SHEETS

F.A.* RTE.	SECTION	COUNTY	TOTAL SHEETS	SHEET NO.
*	141-1HBR-3 & (9,10)R-3	OGLE	508	293
		CONTRACT NO. 64N98		
ILLINOIS		FED. AID PROJECT		

	ILLINOIS	FED. AID PRC
*FAI ROUTE 39 (I-39) & FAP 567 (IL 38)		

MODEL: Default
FILE NAME: P:\2001-818 PTB 194-021 (D2) IL 38 @ I-39 (CBBEL)\Sheet Files\Final Plans\0171196-D9200120-S01-General Plan & Elevation.dgn

HBM
ENGINEERING GROUP, LLC

2/17/2025 11:46:02 AM

GENERAL NOTES:


1. Layout of the slope protection system may be varied to suit ground conditions in the field as directed by the Engineer.
2. The limits and quantities of removal and replacement shown are based on the boring data and may be modified by the District Geotechnical and Field Engineers for variable subsurface conditions encountered in the field.
3. The Rockfill shall be capped with 6 in. of CA7 and satisfy the Standard Specifications unless otherwise indicated in the Special Provisions. The cost of the capping material shall be included in the pay item for Rockfill.
4. Precast alternate is not allowed.
5. A cantilevered sheet piling design does not appear feasible and additional members or other retention systems may be necessary. The Contractor shall submit a temporary soil retention system design including plan details and calculations for review and acceptance by the Engineer.

INDEX OF SHEETS


- S1-01 General Plan & Elevation
S1-02 General Notes, Index of Sheets & Total Bill of Material
S1-03 Stage Removal and Construction
S1-04 Culvert Plan Top Slab Details - South Extension
S1-05 Culvert Plan Top Slab Details - North Extension
S1-06 Culvert Plan Bottom Slab Details - South Extension
S1-07 Culvert Plan Bottom Slab Details - North Extension
S1-08 Culvert Sections and Details (Sheet 1 of 4)
S1-09 Culvert Sections and Details (Sheet 2 of 4)
S1-10 Culvert Sections and Details (Sheet 3 of 4)
S1-11 Culvert Sections and Details (Sheet 4 of 4)
S1-12 Soil Boring Logs (Sheet 1 of 2)
S1-13 Soil Boring Logs (Sheet 2 of 2)

SCOPE OF WORK:


1. Remove existing north and south end sections of culvert, and existing horizontal cantilever wingwalls, after installing TSRS.
2. Remove unsuitable material for structures in areas of north culvert extension and replace with Rockfill.
3. Construct north and south culvert extensions, construct horizontal cantilever wingwalls, and place riprap aprons.
4. Clean existing sediment/debris in each culvert cell.
5. Perform structural repair of concrete and epoxy crack injection to the portions of existing culvert to remain.
6. Construct embankment and proposed roadway pavement.

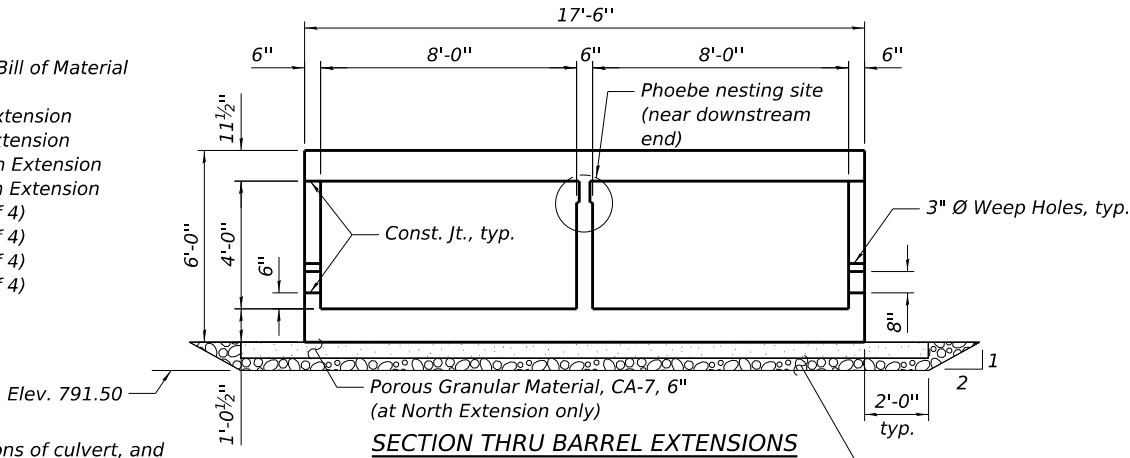


TOTAL BILL OF MATERIAL		
ITEM	UNIT	TOTAL
Stone Riprap, Class A5	Sq Yd	158
Filter Fabric	Sq Yd	158
Removal Of Existing Structures No. 1	Each	1
Removal And Disposal Of Unsuitable Material For Structures	Cu Yd	61
Reinforcement Bars	Pound	79,350
Name Plates	Each	1
Temporary Soil Retention System	Sq Ft	449
Expansion Bolts 3/4 Inch	Each	58
Concrete Box Culverts	Cu Yd	260.7
Epoxy Crack Injection	Foot	92
Box Culverts To Be Cleaned	Foot	297
Structural Repair Of Concrete (Depth Equal To Or Less Than 5 Inches)	Sq Ft	1
Rock Fill	Ton	143
Dewatering	L Sum	1

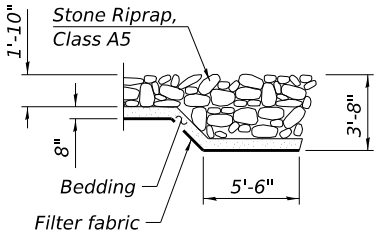

SECTION A-A

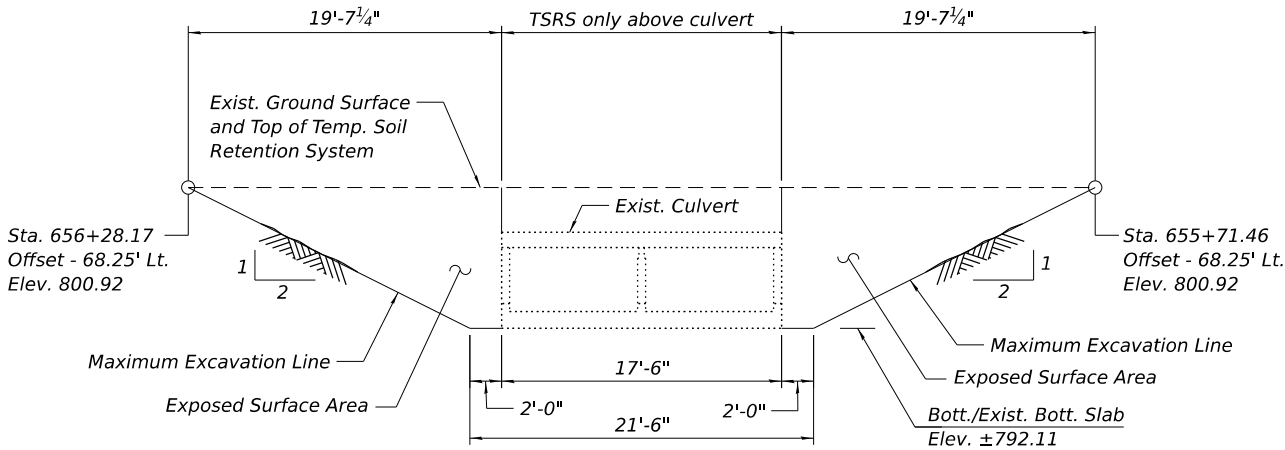


TEMPORARY SOIL RETENTION SYSTEM NO. 1
(Looking South)

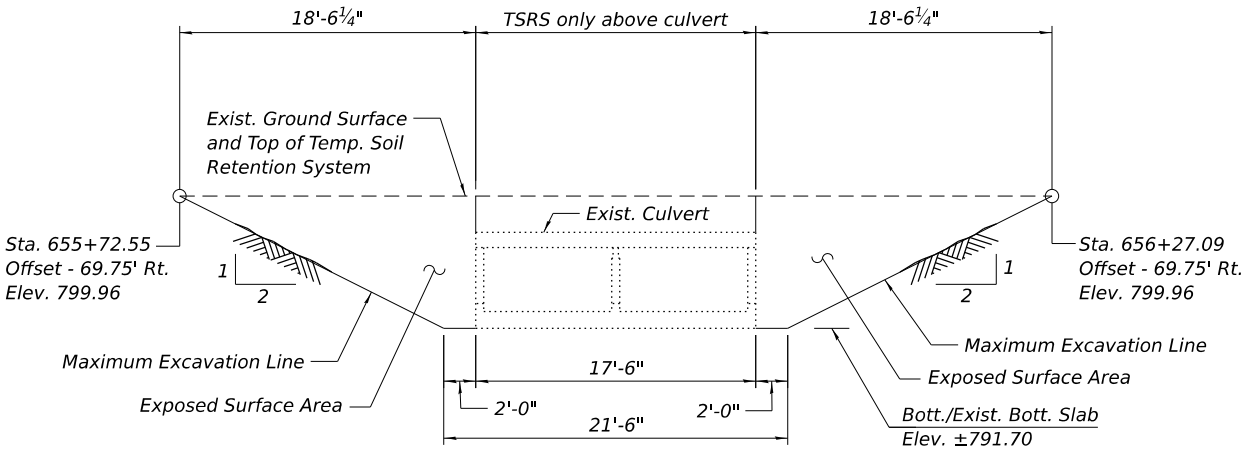

TEMPORARY SOIL RETENTION SYSTEM NO. 2
(Looking North)

STA. 655+99.82
RE-BUILT 20__ BY
STATE OF ILLINOIS
F.A.P. Rte. 0567 (IL Rte. 38)
Sec. 141-1HBR-3 & (9,10)R-3
LOADING HS20-44
STR. NO. 071-1196


NAME PLATE
See Std. 515001

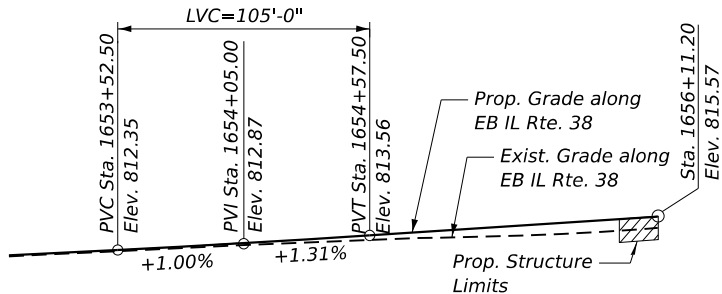

PROFILE GRADE
(Along EB IL Rte. 38, Inside Edge of Pav't)

CURVE DATA - EB IL RTE. 38

(PR CURVE 2)
P.I. Sta. = 1655+92.49
 $\Delta = 34^{\circ}02'02''$ (LT)
 $D = 11^{\circ}14'04''$
 $R = 510.00'$
 $T = 156.09'$
 $L = 302.94'$
 $E = 23.35'$
P.C. Sta. = 1654+36.41
P.T. Sta. = 1657+39.35

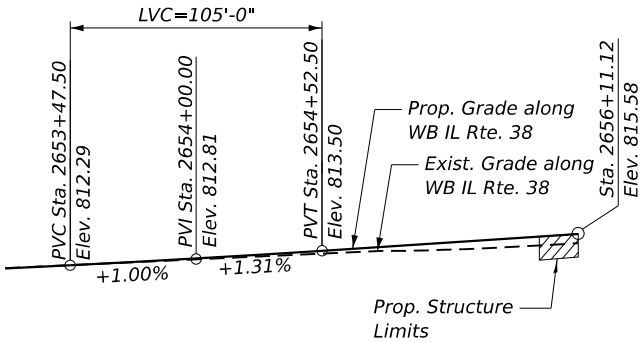


PROFILE GRADE

(Along WB IL Rte. 38, Inside Edge of Pav't)

CURVE DATA - WB IL RTE. 38

(PR CURVE 9)
P.I. Sta. = 2655+93.00
 $\Delta = 33^{\circ}53'22''$ (RT)
 $D = 11^{\circ}14'04''$
 $R = 510.00'$
 $T = 155.38'$
 $L = 301.66'$
 $E = 23.15'$
P.C. Sta. = 2654+37.62
P.T. Sta. = 2657+39.27

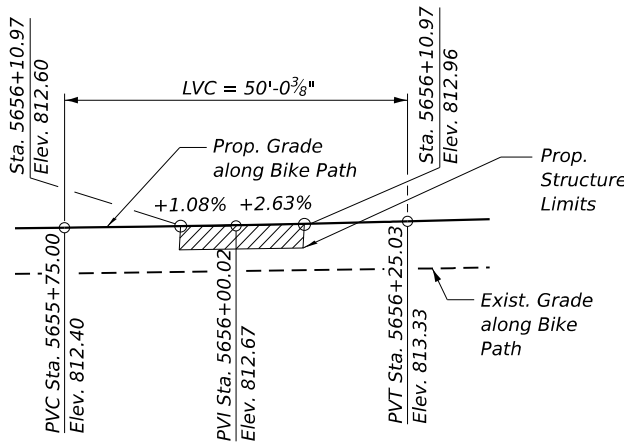

PROFILE GRADE

(Along Bike Path, Inside Edge of Pav't)

MODEL: Default
FILE NAME: P:\2001-818 PTB 194-021 (D2) IL 38 @ I-39 (CBBEL)\Sheet Files\Final Plans\0171196-D9200120-502-General Notes.dgn
2/17/2025 11:46:27 AM

HBM
ENGINEERING GROUP, LLC

USER NAME =	DESIGNED - JJS, IAL	REVISED -
	CHECKED - MI	REVISED -
PLOT SCALE =	DRAWN - EN, AWD	REVISED -
PLOT DATE =	CHECKED - MI	REVISED -

STATE OF ILLINOIS
DEPARTMENT OF TRANSPORTATION

GENERAL NOTES, INDEX OF SHEETS & TOTAL BILL OF MATERIAL
STRUCTURE NUMBER 071-1196

SHEET S1-02 OF S1-13 SHEETS

F.A.* RTE.	SECTION	COUNTY	TOTAL SHEETS	SHEET NO.
*	141-1HBR-3 & (9,10)R-3	OGLE	508	294
CONTRACT NO. 64N98				
ILLINOIS FED. AID PROJECT *FAI ROUTE 39 (I-39) & FAP 567 (IL 38)				

MODEL: Default
FILE NAME: P:\2001-818 PTB 194-021 (D2) IL 38 @ I-39 (CBBEL)\Sheet Files\Final Plans\0171196-D9200120-503-CulvertTopSlabDetails_Stage 1.dgn
2/17/2025 11:46:59 AM




USER NAME	=	DESIGNED	-	JJS, IAL	REVISED	-
		CHECKED	-	MI	REVISED	-
PLOT SCALE	=	DRAWN	-	EN, AWD	REVISED	-
PLOT DATE	=	CHECKED	-	MI	REVISED	-

STATE OF ILLINOIS
DEPARTMENT OF TRANSPORTATION

CULVERT PLAN TOP SLAB DETAILS - SOUTH EXTENSION
STRUCTURE NUMBER 071-1196


SHEET S1-04 OF S1-13 SHEETS

F.A.* RTE.	SECTION	COUNTY	TOTAL SHEETS	SHEET NO.
*	141-1HBR-3 & (9,10)R-3	OGLE	508	296
		CONTRACT NO. 64N98		
ILLINOIS		FED. AID PROJECT		

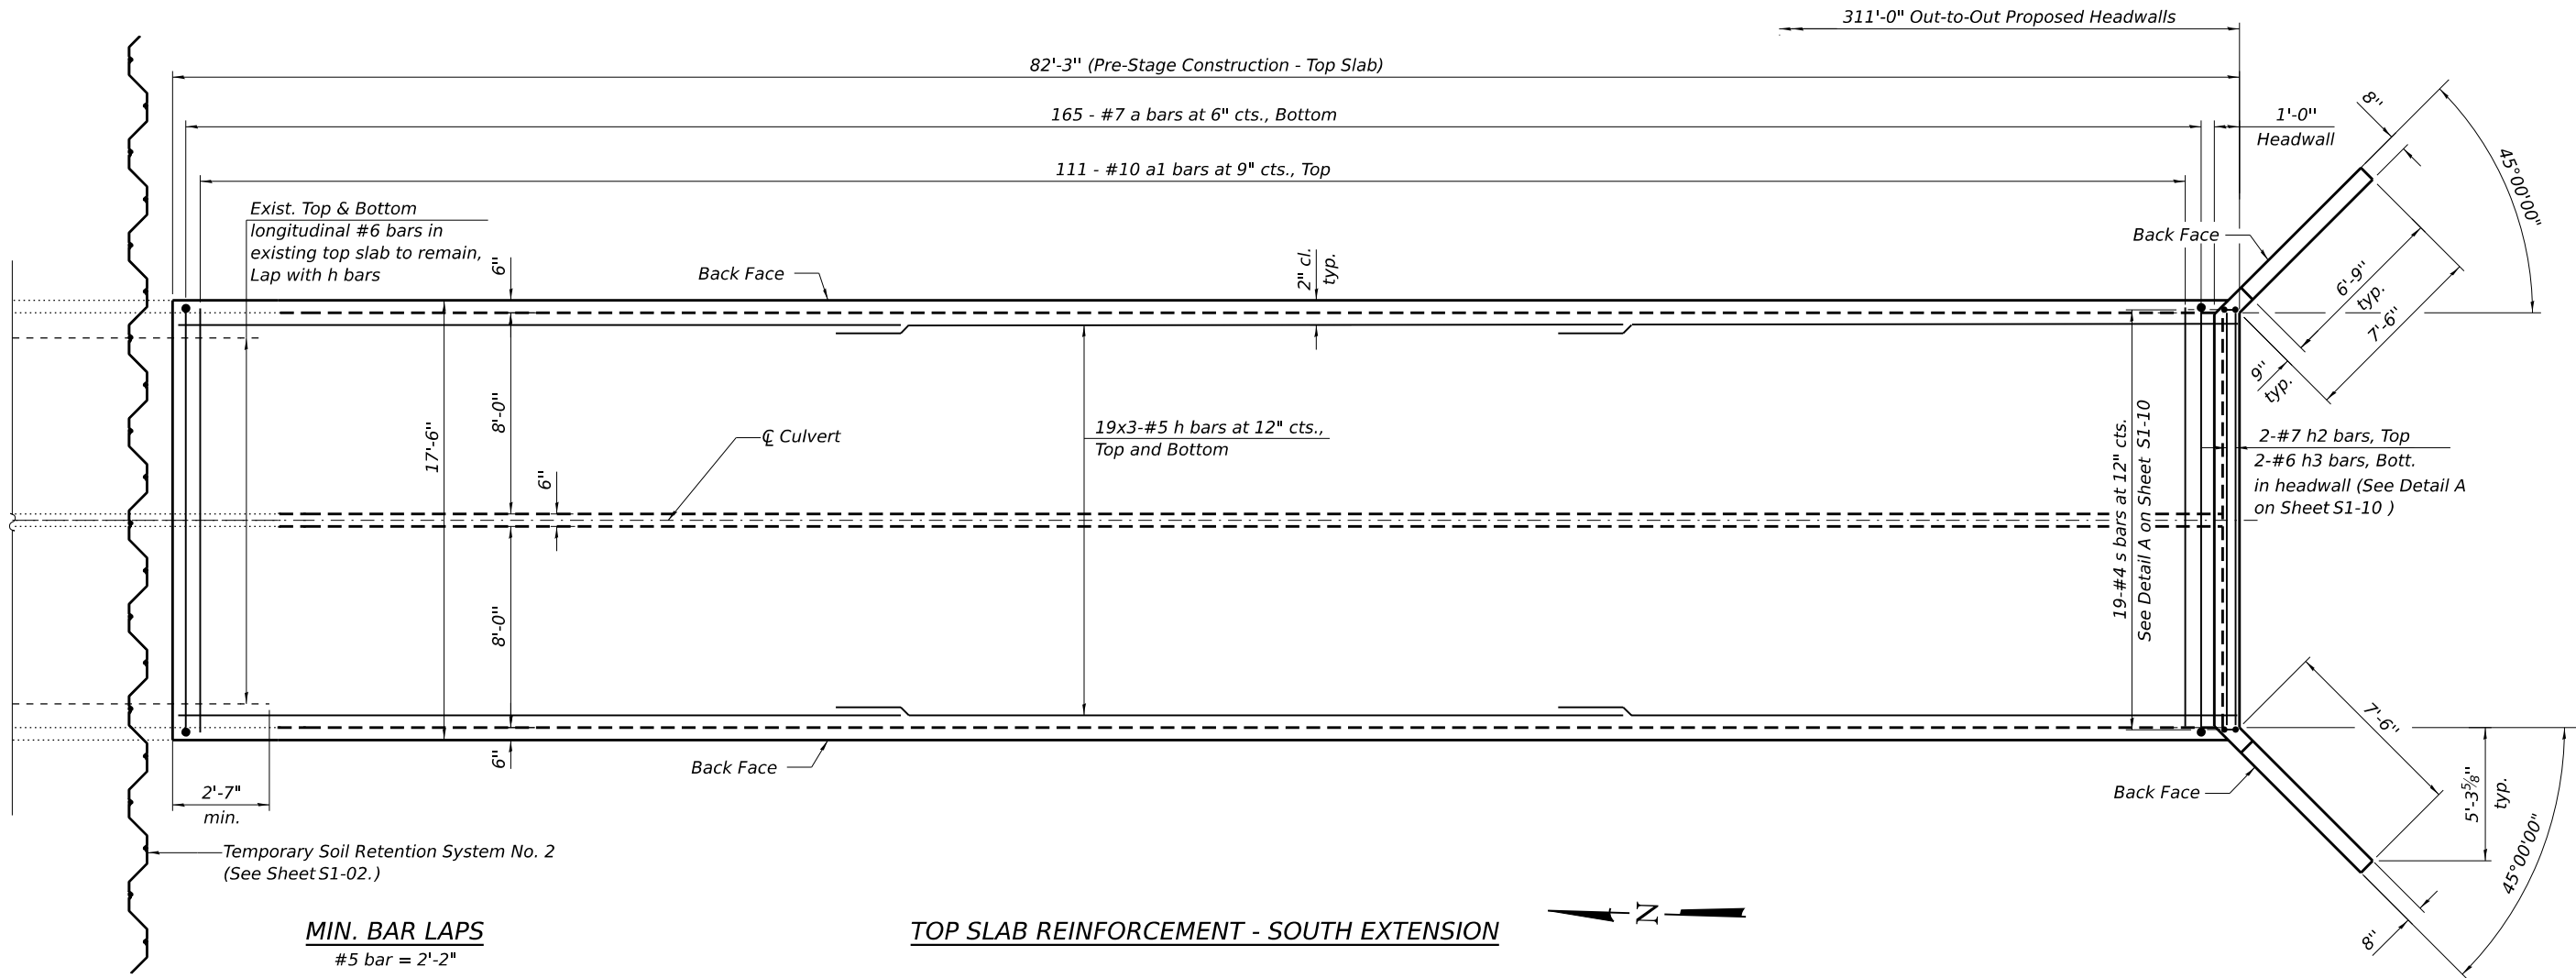

NOTES:

1. Bars indicated thus, 19x3-#6 etc., indicates 19 lines of bars with 3 lengths per line.
2. For Section thru Barrel, and Detail A, see Sheet S1-10.
3. For Bottom Slab reinforcement in South Extension, see Sheet S1-06.
4. For culvert longitudinal sections thru extensions, see Sheet S1-08.
5. For bar diagrams and Bill of Material, see Sheet S1-11.
6. A distance of half the length of the wingwall, but not less than six feet of the barrel, shall be poured monolithically with the wingwalls.

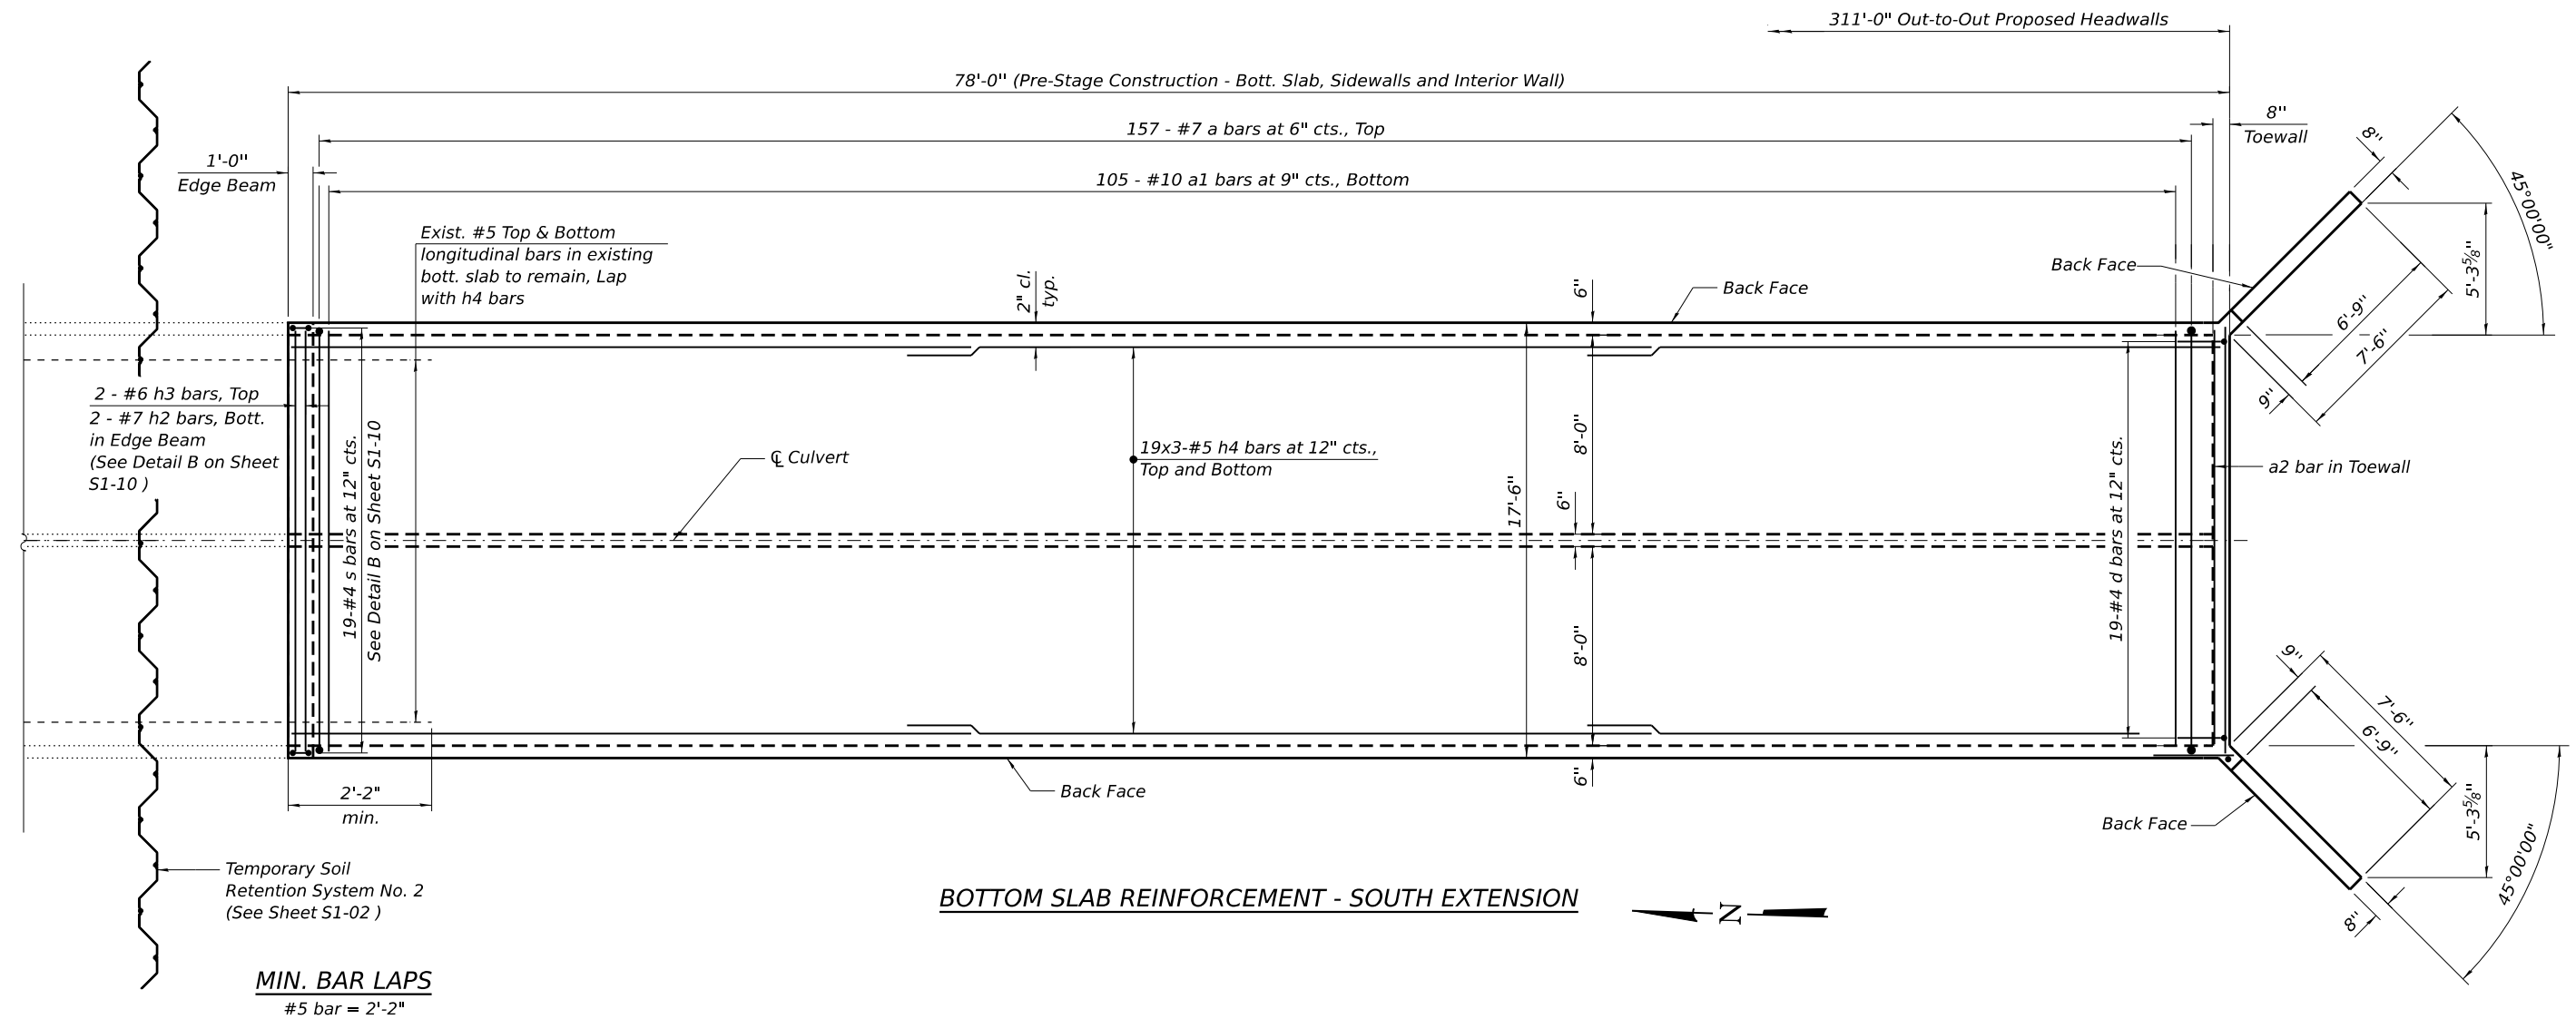

BOTTOM SLAB REINFORCEMENT - SOUTH EXTENSION

—Z—

NOTES:

1. For Top Slab reinforcement in South Extension and additional notes, see Sheet S1-04.

HBM ENGINEERING GROUP, LLC	USER NAME =	DESIGNED - JJS, JAL	REVISED -	STATE OF ILLINOIS DEPARTMENT OF TRANSPORTATION	CULVERT PLAN BOTTOM SLAB DETAILS - SOUTH EXTENSION STRUCTURE NUMBER 071-1196	F.A.* RTE.	SECTION	COUNTY	TOTAL SHEETS	SHEET NO.	
		CHECKED - MI	REVISED -			*	141-1HBR-3 & (9,10)R-3	OGLE	508	298	
	PLOT SCALE =	DRAWN - EN, AWD	REVISED -			CONTRACT NO. 64N98					
	PLOT DATE =	CHECKED - MI	REVISED -			SHEET S1-06 OF S1-13 SHEETS					
						ILLINOIS		FED. AID PROJECT			



MIN. BAR LAPS
#4 bar = 1'-9"