

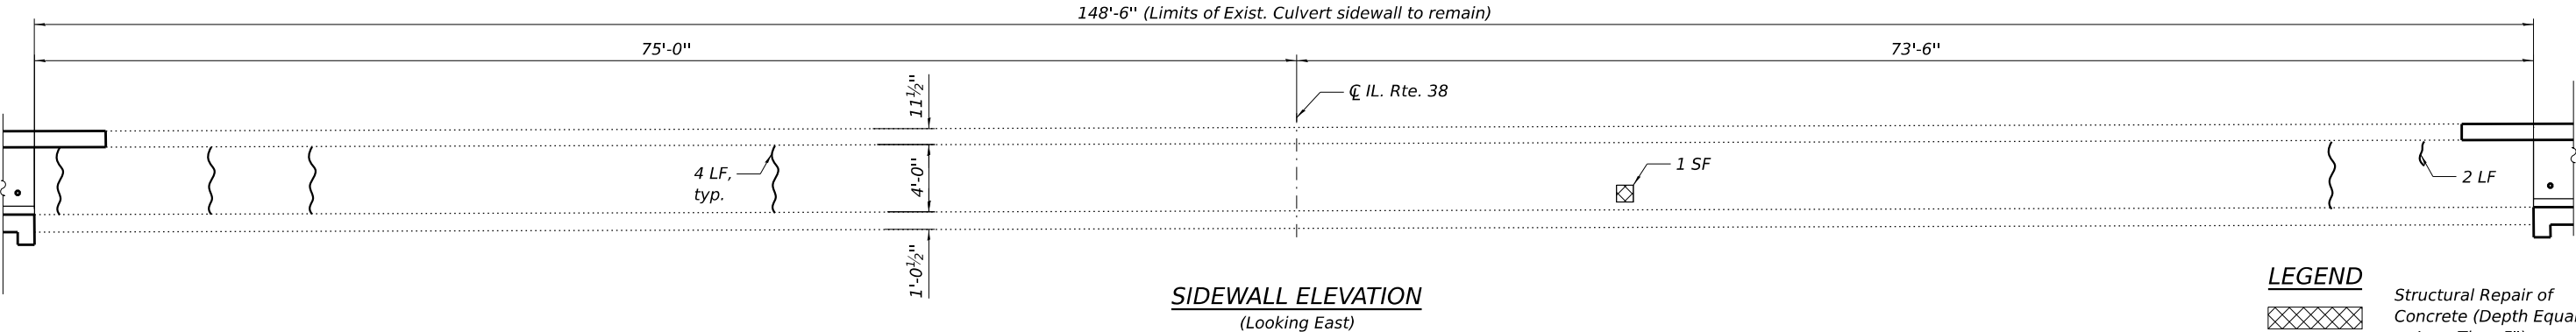
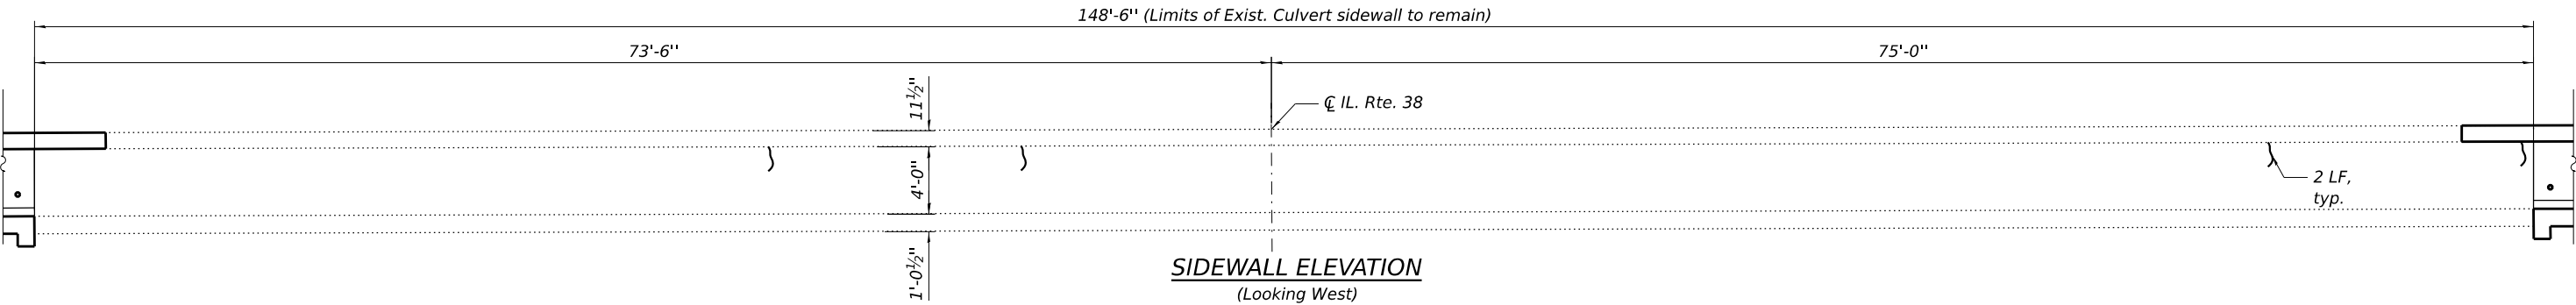


MODEL: Default
FILE NAME: P:\2001-818 PTB 194-021 (D2) IL 38 @ I-39 (CBBEL)\Sheet Files\Final Plans\0171196-D9200120-508A-Sec&Dets2A.dgn
2/17/2025 11:47:36 AM

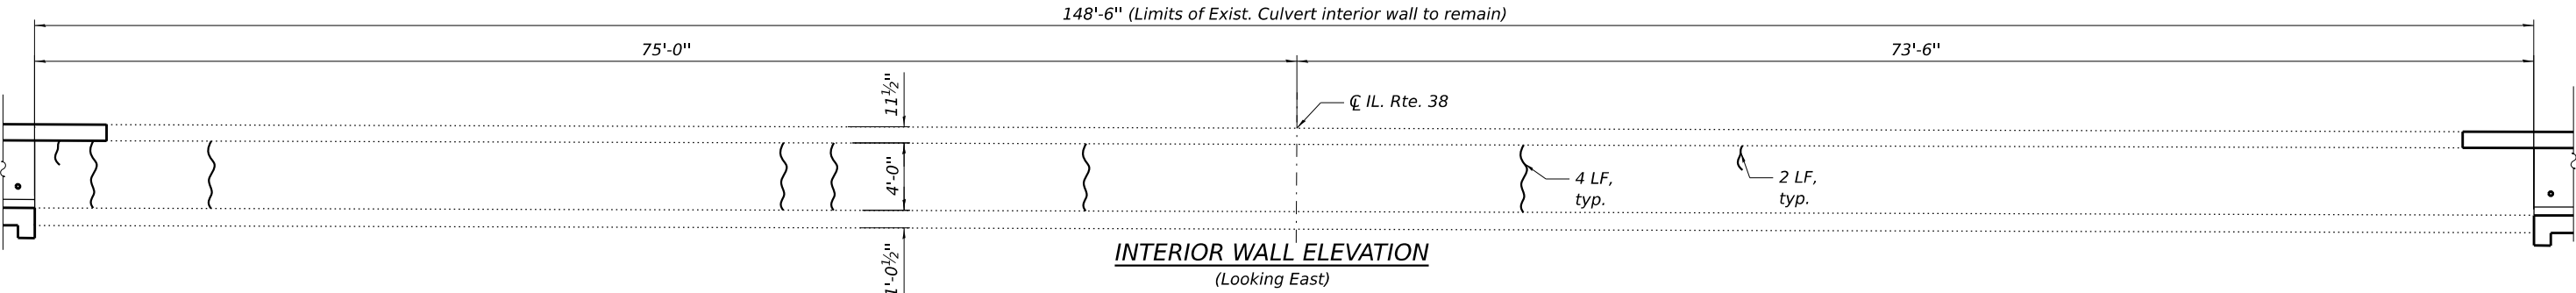

NOTE:

1. For quantities and Bill of Material, see Sheet S1-11.

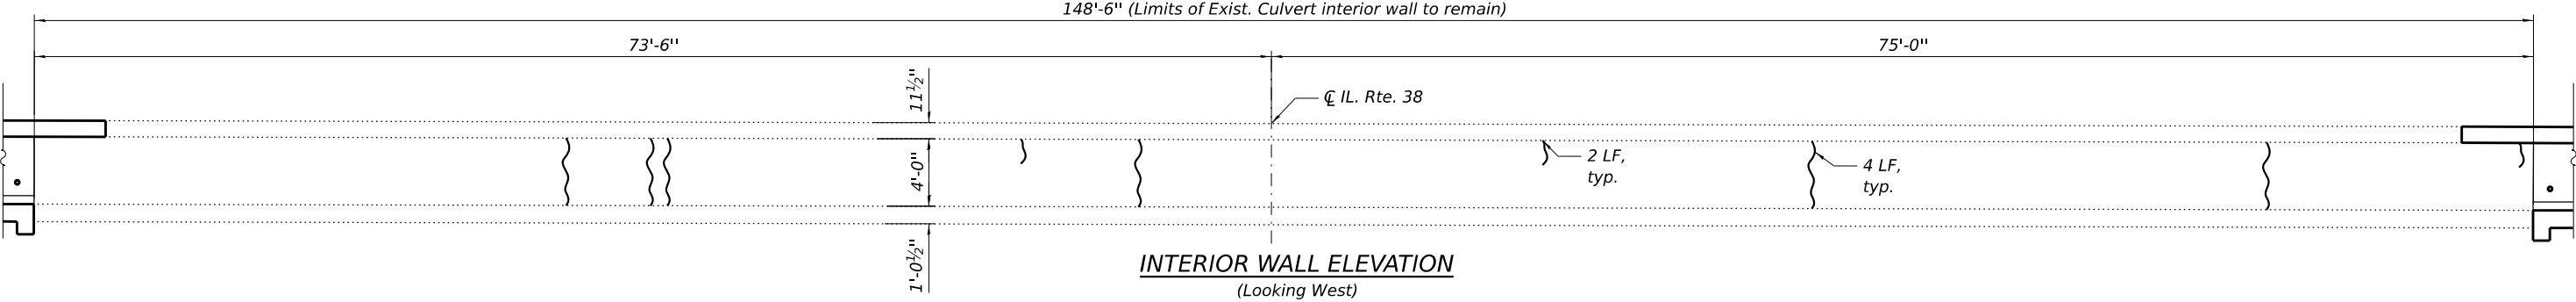

USER NAME =	DESIGNED - JJS, IAL	REVISED -
	CHECKED - MI	REVISED -
PLOT SCALE =	DRAWN - EN, AWD	REVISED -
PLOT DATE =	CHECKED - MI	REVISED -

STATE OF ILLINOIS
DEPARTMENT OF TRANSPORTATION

CULVERT SECTIONS AND DETAILS (SHEET 2 OF 4)
STRUCTURE NUMBER 071-1196

SHEET S1-09 OF S1-13 SHEETS

LEGEND				
		Structural Repair of Concrete (Depth Equal To or Less Than 5")		
LF		Linear Foot		
SF		Square Foot		
		Epoxy Crack Injection (Width >0.06")		

F.A.* RTE.	SECTION	COUNTY	TOTAL SHEETS	SHEET NO.
*	141-1HBR-3 & (9,10)R-3	OGLE	508	301
CONTRACT NO. 64N98				

ILLINOIS FED. AID PROJECT
*FAI ROUTE 39 (I-39) & FAP 567 (IL 38)

MODEL: Default
FILE NAME: P:\2001-818 PTB 194-021 (D2) IL 38 @ I-39 (CBBEL)\Sheet Files\Final Plans\0171196-D9200120-508-Sec6&Dets2.dgn
2/17/2025 11:47:51 AM




USER NAME	=	DESIGNED	-	JJS, IAL	REVISED	-
		CHECKED	-	MI	REVISED	-
PLOT SCALE	=	DRAWN	-	EN, AWD	REVISED	-
PLOT DATE	=	CHECKED	-	MI	REVISED	-

STATE OF ILLINOIS
DEPARTMENT OF TRANSPORTATION

CULVERT SECTIONS AND DETAILS (SHEET 3 OF 4)
STRUCTURE NUMBER 071-1196


SHEET S1-10 OF S1-13 SHEETS

F.A.* RTE.	SECTION	COUNTY	TOTAL SHEETS	SHEET NO.
*	141-1HBR-3 & (9,10)R-3	OGLE	508	302
CONTRACT NO. 64N98				
ILLINOIS FED. AID PROJECT *FAI ROUTE 39 (I-39) & FAP 567 (IL 38)				

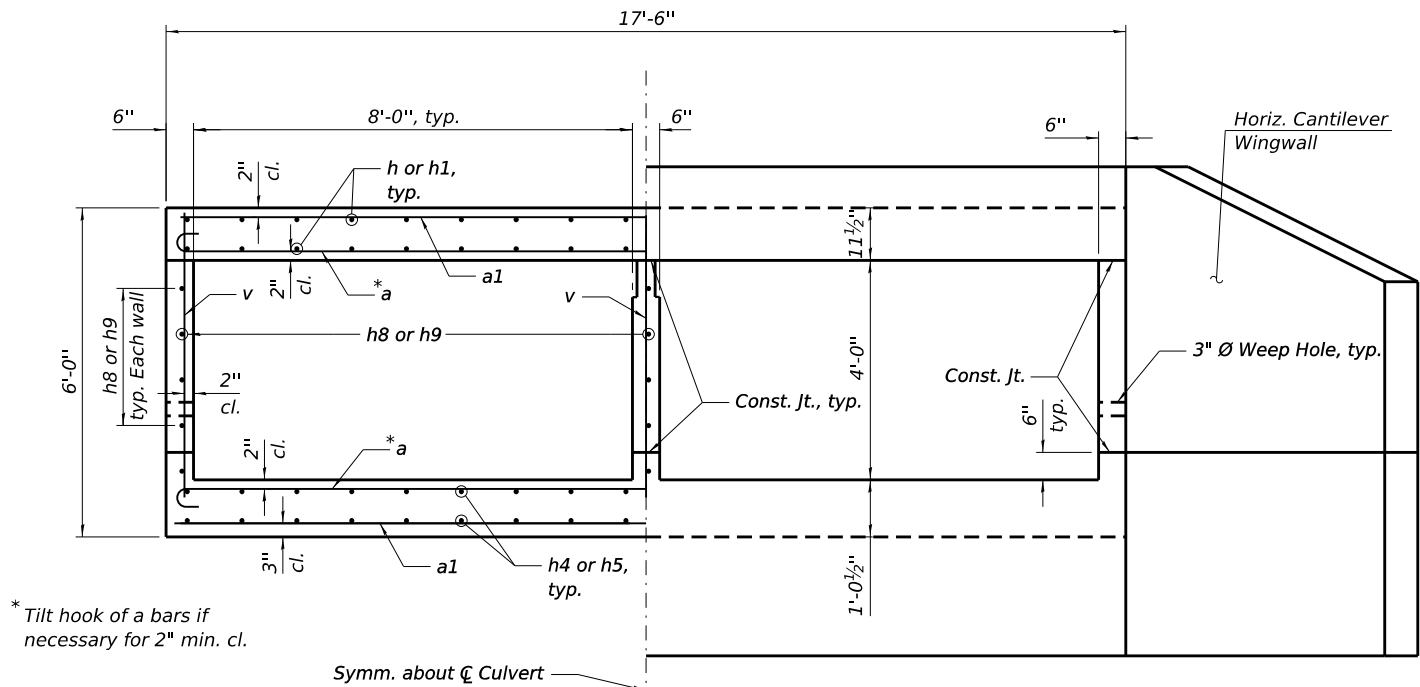


HALF SECTION THRU BARREL

HALF END ELEVATION

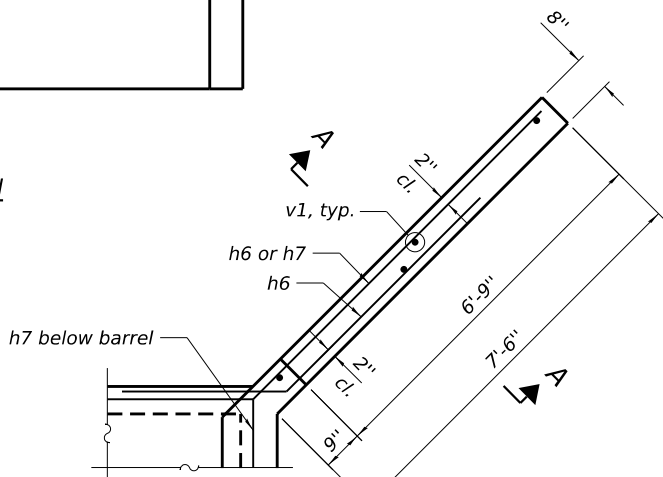


PARTIAL PLAN - WINGWALL

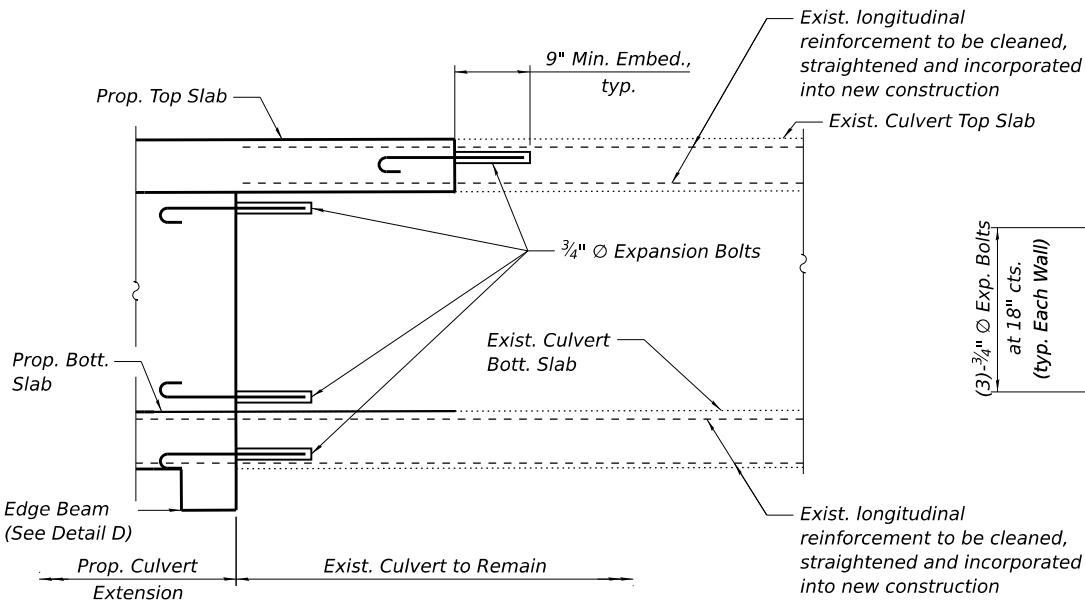


PARTIAL LONGITUDINAL SECTION AT EXIST. CULVERT REMOVAL LINE

(Reinforcement in proposed portion of culvert not shown for clarity)
(North Extension shown; South Extension similar but opposite hand)

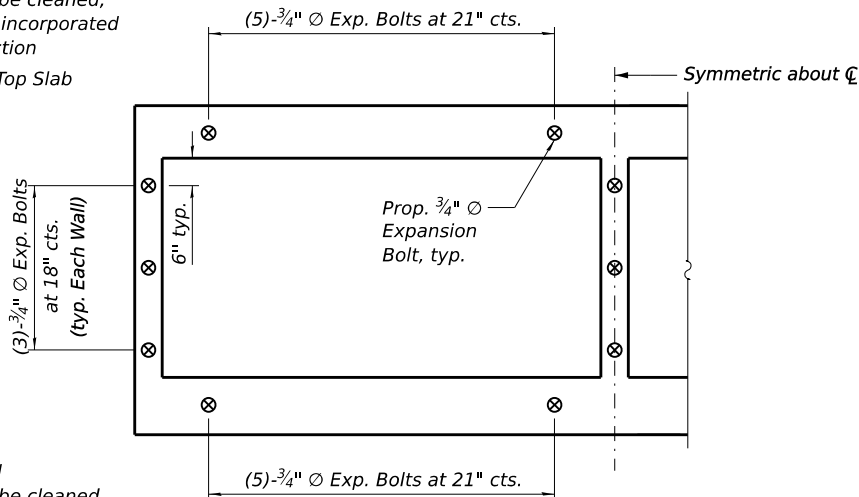

HALF-SECTION THRU BARRELS

(Showing 3/4" Exp. Bolts only)

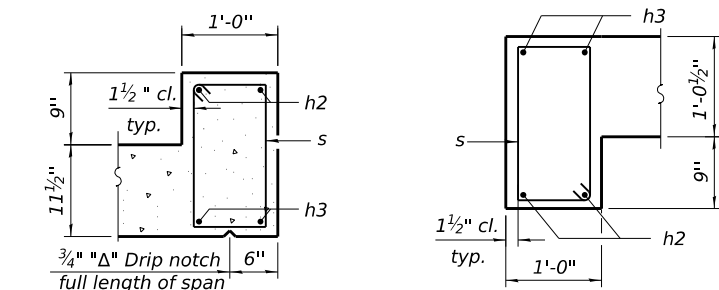


DETAIL A

(Reinforcement in top slab
omitted for clarity)

DETAIL B

(Reinforcement in bottom slab
omitted for clarity)

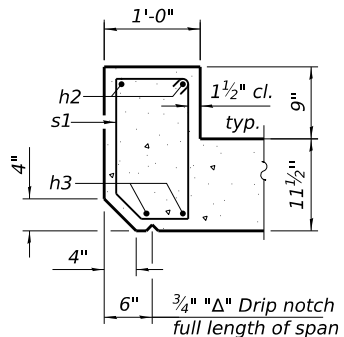


DETAIL C

(Reinforcement in top slab
omitted for clarity)

DETAIL D



(Reinforcement in bottom slab
omitted for clarity)

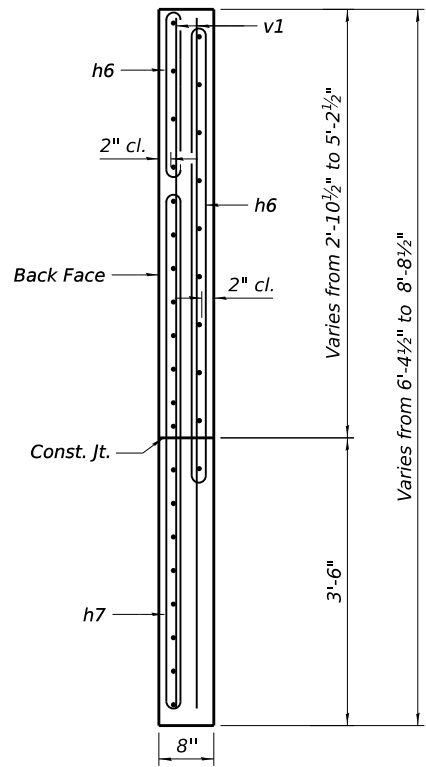



SECTION A-A

NOTES:

- For additional details, bar diagrams, and Bill of Material, see Sheet S1-11
- Expansion bolts shall be 3/4" hooked bolts. Hooked bolts shall extend a minimum of 9" into new concrete.

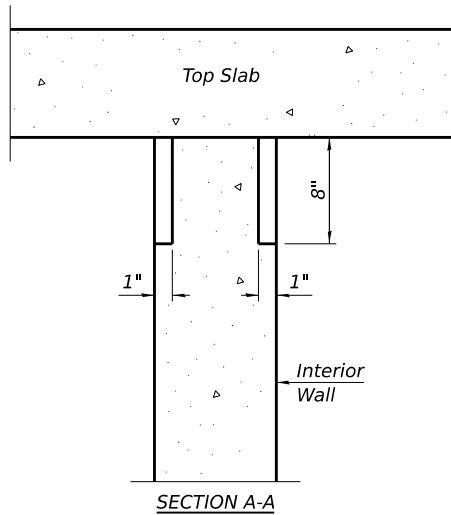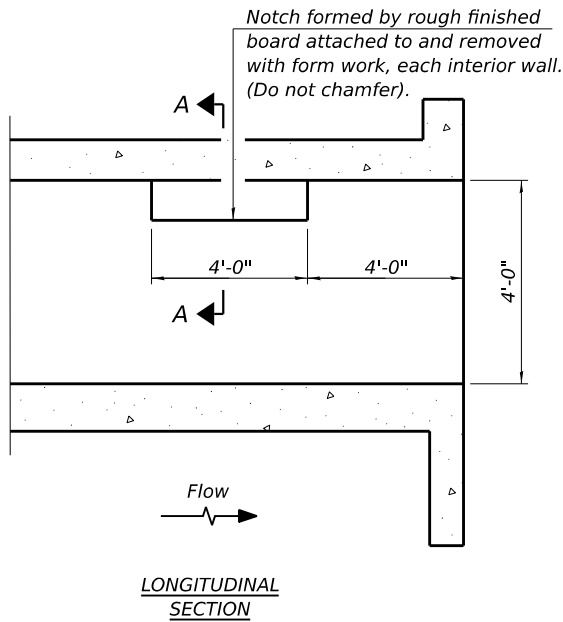


PHOEBE NESTING
SITE DETAILS
(Downstream End Only)

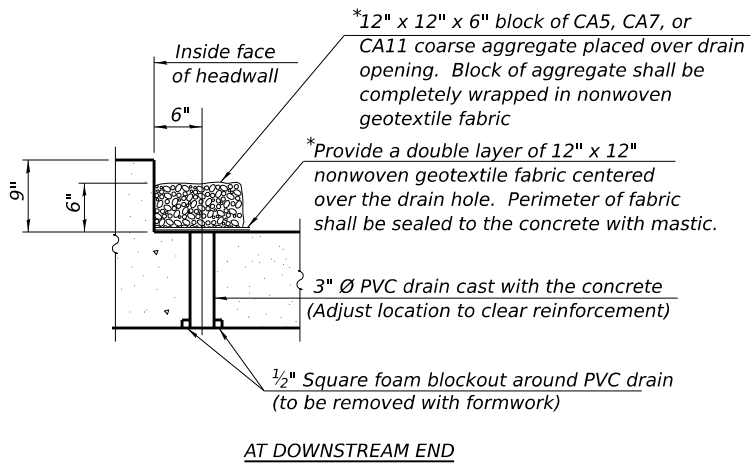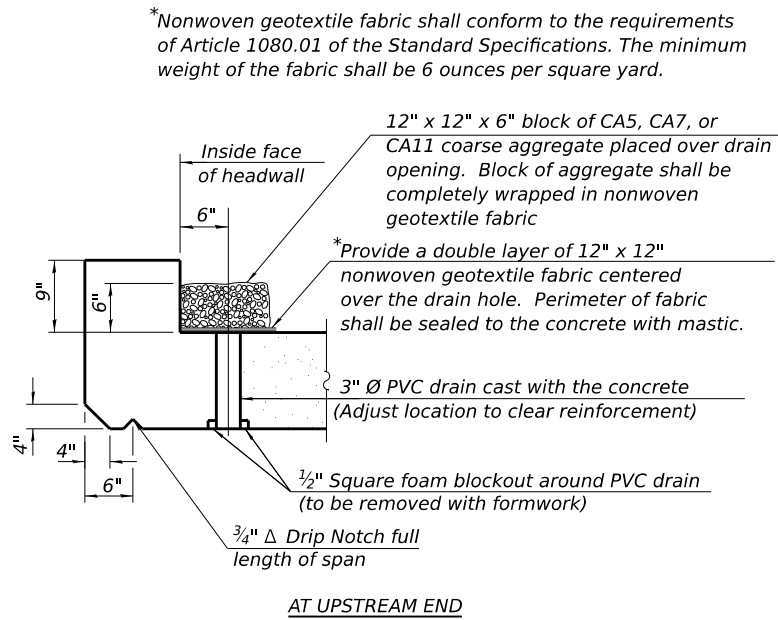

DRAIN DETAIL
(All costs associated with furnishing and constructing the above drain detail will not be measured for payment but shall be included in the contract unit price for the associated work.)

BILL OF MATERIAL

Bar	No.	Size	Length	Shape
a	670	#7	18'-10"	
a1	449	#10	17'-2"	
a2	2	#4	17'-2"	
d	38	#4	4'-5"	
h	114	#5	28'-9"	
h1	114	#5	30'-11"	
h2	8	#7	17'-2"	
h3	8	#6	17'-2"	
h4	114	#5	27'-4"	
h5	114	#5	29'-6"	
h6	56	#4	8'-0"	
h7	64	#4	10'-6"	
h8	45	#4	27'-1"	
h9	45	#4	29'-3"	
s	57	#4	5'-1"	
s1	19	#4	4'-11"	
v	537	#5	5'-7"	
v1	16	#4	8'-4"	
Reinforcement Bars			Pound	79350
Expansion Bolts 3/4 Inch			Each	58
Concrete Box Culverts			Cu Yd	260.7
Epoxy Crack Injection			Foot	92
Box Culverts To Be Cleaned			Foot	297
Structural Repair Of Concrete (Depth Equal To Or Less Than 5 Inches)			Sq Ft	1

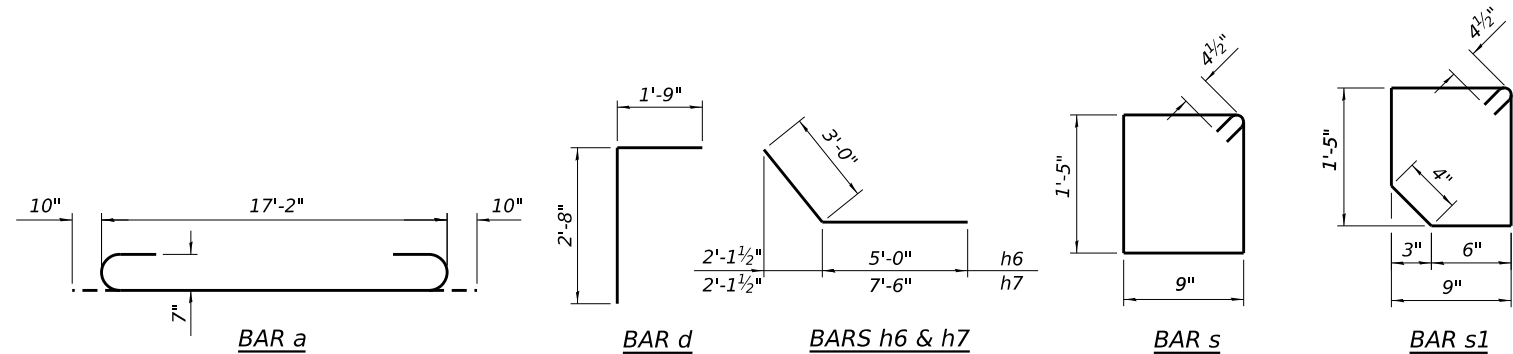

USER NAME =	DESIGNED - JJS, IAL	REVISED -
	CHECKED - MI	REVISED -
PLOT SCALE =	DRAWN - EN, AWD	REVISED -
PLOT DATE =	CHECKED - MI	REVISED -

F.A.* RTE.	SECTION	COUNTY	TOTAL SHEETS	SHEET NO.
*	141-1HBR-3 & (9,10)R-3	OGLE	508	303
CONTRACT NO. 64N98				
ILLINOIS FED. AID PROJECT *FAI ROUTE 39 (I-39) & FAP 567 (IL 38)				

Page 1 of 1

Date 7/23/24

ROUTE	FAI 39 & FAP 567	DESCRIPTION	P92-016-09 - Culvert extension	LOGGED BY	W. Garza
SECTION	141-1HBR-3 & (9,10)R-3	LOCATION	Dement, SE 1/4 & NE 1/4 20, SEC. , TWP. 40N, RNG. 2E		
COUNTY	Ogle	DRILLING METHOD	Hollow Stem Auger	HAMMER TYPE	CME-45 Automatic

STRUCT. NO. _____ Station _____	Latitude		41° 56' 05.83"		Northing	1,920,881.0477
	Longitude		-89° 01' 38.61"			Easting
	D	D	U	M	Surface Water Elev.	793.71 ft

BORING NO. CUL 1
Station 656+42
Offset 167.00ft Lt
Ground Surface Elev. 798.20 ft

D E P T H	B L O W S	U C S	M O I S T	
(ft)	(/6")	Qu (tsf)	(%)	
		0.8 P	16.7	Surface Water Elev. <u>793.71</u> ft Stream Bed Elev. <u>793.21</u> ft Groundwater Elev.: First Encounter <u>788.7</u> ft ▼ Upon Completion <u>788.7</u> ft ▼ After _____ Hrs. _____ ft
	3 4 5	1.2 B	24.6	
-5	1 2 3	0.3 P	27.1	
	4 45 50 for 4"		15.9	
▼ -10	100 for 1"			
-15				
-20				

The Unconfined Compressive Strength (UCS) Failure Mode is indicated by (B-Bulge, S-Shear, P-Penetrometer)
The SPT (N value) is the sum of the last two blow values in each sampling zone (AASHTO T206)

BBS, from 137 (Rev. 8-99)

Page 1 of 1

Date 7/9/24

ROUTE	FAI 39 & FAP 567	DESCRIPTION	P92-016-09 - Culvert extension	LOGGED BY	W. Garza
SECTION	141-1HBR-3 & (9,10)R-3	LOCATION	Dement, SE 1/4 & NE 1/4 20, SEC. , TWP. 40N, RNG. 2E		
COUNTY	Ogle	DRILLING METHOD	Hollow Stem Auger	HAMMER TYPE	CME-45 Automatic

STRUCT. NO. _____ Station _____	Latitude		41° 56' 02.86"		Northing	1,920,579.7336
	Longitude		-89° 01' 39.29"			Easting
	D	D	+	-	Surface Water Elev.	793.41 ft

BORING NO. CUL 4
Station 655+80
Offset 152.00ft Rt
Ground Surface Elev. 795.20

D E P T H	B L O W S	U C S	M O I S T
(ft)	(/6")	Qu (tsf)	(%)
-		1.0	29.0
	3 P		
	4 0.9		18.5
	5 P		
	4		
	6		14.1
-5	10		
	3		
	3	1.1	17.5
	4 P		
▼	3		
	4	1.2	47.3
-10	6 B		
	2		
	4	1.4	23.7
	6 B		
	100		
	for		
-15	1"		
-20			

Surface Water Elev. 793.41 ft

Stream Bed Elev. 793.21 ft

Groundwater Elev.:
First Encounter 786.7 ft ▼
Upon Completion Dry ft
After _____ Hrs. _____ ft

The Unconfined Compressive Strength (UCS) Failure Mode is indicated by (B-Bulge, S-Shear, P-Penetrator)
The SPT (N value) is the sum of the last two blow values in each sampling zone (AASHTO T206)

BBS, from 137 (Rev. 8-99)



SOIL BORING LOG

Date 7/10/24

ROUTE FAI 39 & FAP 567 DESCRIPTION P92-016-09 - Overhead sign truss LOGGED BY W. Garza
SECTION 141-1HBR-3 & (9,10)R-3 LOCATION Dement, SE 1/4 & NE 1/4 20, SEC. , TWP. 40N, RNG. 2E
COUNTY Ogle DRILLING METHOD Hollow Stem Auger HAMMER TYPE CME-45 Automatic

STRUCT. NO. _____ Station _____		Latitude 41° 56' 04.32"		Northing 1,920,729.2580							
		Longitude -89° 01' 38.08"		Easting 2,606,602.1002							
BORING NO. _____ OHS 1 Station _____ 656+76 Offset _____ 1.00ft Lt Ground Surface Elev. _____ 816.90 ft		D E P T H (ft)	B L O W S (/6")	U C S Qu (tsf)	M O I S T (%)	Surface Water Elev. _____ ft	D E P T H (ft)	B L O W S (/6")	U C S Qu (tsf)	M O I S T (%)	
							Stream Bed Elev. _____ ft				
							Groundwater Elev.: _____				
							First Encounter _____ ft				
							Upon Completion _____ ft				
					After _____ Hrs. _____ ft						
MEDIUM dark brown SILTY CLAY LOAM 815.40				0.6 P	14.7	No recovery (continued) 795.90		11 11			
DENSE tan SANDY GRAVEL 813.40			14 14 29		9.7	STIFF gray SILTY CLAY LOAM with TILL 793.40		3 3 5	2.0 B	16.5	
VERY DENSE light gray SANDY GRAVEL 810.90		-5	23 25 30		4.3	STIFF dark gray SILTY CLAY LOAM with CONCRETE FRAGMENTS (old road?) 790.90	-25	7 5 8	1.1 B	23.8	
VERY DENSE tan SANDY GRAVEL 808.40			20 35 23		8.3	End of Boring					
MEDIUM light gray DIRTY SAND 805.40		-10	10 13 15		8.1		-30				
DENSE light gray SANDY GRAVEL 803.40			22 22 16		6.1						
STIFF gray SANDY LOAM with GRAVEL 800.90		-15	6 5 6	1.2 P	10.4		-35				
STIFF gray CLAY LOAM TILL 798.40			6 8 10	1.8 P	20.8						
No recovery		-20	8				-40				

The Unconfined Compressive Strength (UCS) Failure Mode is indicated by (B-Bulge, S-Shear, P-Penetrometer)
The SPT (N value) is the sum of the last two blow values in each sampling zone (AASHTO T206)

BBS, from 137 (Rev. 8-99)



SOIL BORING LOG

Date 7/9/24

ROUTE FAI 39 & FAP 567 DESCRIPTION P92-016-09 - Overhead sign truss LOGGED BY W. Garza
SECTION 141-1HBR-3 & (9,10)R-3 LOCATION Dement, SE 1/4 & NE 1/4 20, SEC. , TWP. 40N, RNG. 2E
COUNTY Ogle DRILLING METHOD Hollow Stem Auger HAMMER TYPE CME-45 Automatic

STRUCT. NO. _____		Latitude 41° 56' 03.28"		Northing 1,920,623.9086							
Station _____		Longitude -89° 01' 37.76"		Easting 2,606,627.9930							
BORING NO. _____ OHS 2		D E P T H (ft)	B L O W S (/6")	U C S Qu (tsf)	M O I S T (%)	Surface Water Elev. _____ ft		D E P T H (ft)	B L O W S (/6")	U C S Qu (tsf)	M O I S T (%)
Station _____ 657+00						Stream Bed Elev. _____ ft					
Offset _____ 111.00ft Rt						Groundwater Elev.: _____					
Ground Surface Elev. _____ 803.10 ft						First Encounter _____ 788.1 ft ▼					
						Upon Completion _____ 783.6 ft ▼					
						After _____ Hrs. _____ ft					
MEDIUM black SILTY CLAY LOAM				0.9 P	31.1	782.60		1"			
801.60											
STIFF gray SILTY CLAY LOAM TILL			4								
			6	1.1 P	14.2						
800.10			5								
VERY STIFF gray CLAY LOAM TILL			4								
		-5	6	2.1 B	24.9			-25			
797.60			7								
VERY STIFF light gray CLAY LOAM TILL			5								
			6	2.5 B	20.1						
794.60			8								
MEDIUM tan/light gray SAND with MEDIUM GRAVEL			2								
		-10	4		8.7			-30			
792.60			7								
MEDIUM light gray MOIST MEDIUM SAND			8								
			13		11.6						
789.60			14								
MEDIUM gray SANDY LOAM with MEDIUM SAND LENS BOTTOM 6"			4								
		▼-15	6	0.9 P	12.7			-35			
787.10			12								
VERY DENSE light gray WEATHERED LIMESTONE			40								
			100		17.8						
785.10			for 5.5"								
VERY DENSE light gray WEATHERED LIMESTONE		▽	100								
		-20	for					-40			

The Unconfined Compressive Strength (UCS) Failure Mode is indicated by (B-Bulge, S-Shear, P-Penetrometer)
The SPT (N value) is the sum of the last two blow values in each sampling zone (AASHTO T206)

BBS, from 137 (Rev. 8-99)

MODEL: Default
FILE NAME: P:\2001-818 PTB 194-021 (D2) IL 38 @ I-39 (CBBEL)\Sheet Files\Final Plans\0171196-D9200120-510-Boring Log 2.dgn
2/17/2025 11:48:35 AM



USER NAME =	DESIGNED - JJS, IAL	REVISED -
CHECKED - MI	REVISED -	
PLOT SCALE =	DRAWN - EN, AWD	REVISED -
PLOT DATE =	CHECKED - MI	REVISED -

STATE OF ILLINOIS
DEPARTMENT OF TRANSPORTATION

SOIL BORING LOGS (SHEET 2 OF 2)
STRUCTURE NUMBER 071-1196

SHEET S1-13 OF S1-13 SHEETS


F.A.* RTE.	SECTION	COUNTY	TOTAL SHEETS	SHEET NO.
*	141-1HBR-3 & (9,10)R-3	OGLE	508	305
CONTRACT NO. 64N98				
ILLINOIS FED. AID PROJECT				

*FAI ROUTE 39 (I-39) & FAP 567 (IL 38)

Bench Mark: ASE401 Set cut X on light pole foundation south of Wendys Parking Lot. Elev. 792.25
Existing Structure: The structure carrying IL 38 (SN 071-0058) over I - 39 & US 51 was originally built in 1980 as IL Route 38 over F.A. RTE 412 under Project FF-FFG-412-5(9), Section 141-1HB- 3. The original construction consisted of an 8" concrete slab supported by two-span continuous 48" steel plate girders. The original superstructure provided two 12'-0" traffic lanes separated by an 18'-0" wide raised concrete median, a 9'-3" outside shoulder along the north and south side, and two 1'-9" parapets. The total out to out deck width is 92'-0". The superstructure is supported by abutments and a single pier. The abutments are vaulted abutments with H piles and the pier is a multicolumn pier supported with H piles. The approach spans at the vaulted abutments are 24'-6" end to end. The approach span is 92'-0" wide, 15" thick, and has an 18'-0" median. The approach spans are supported on abutments and approach bents. Traffic will be maintained by Stage Construction. Salvage: None

BYPASS FLOWRATE FROM BRIDGE LIMITS
(END OF APPROACH SLAB) TO ROADWAY


	NW Curbline	SW Curbline	NE Curbline	SE Curbline
Q (C.F.S.)	0.565	0.565	0.822	0.822

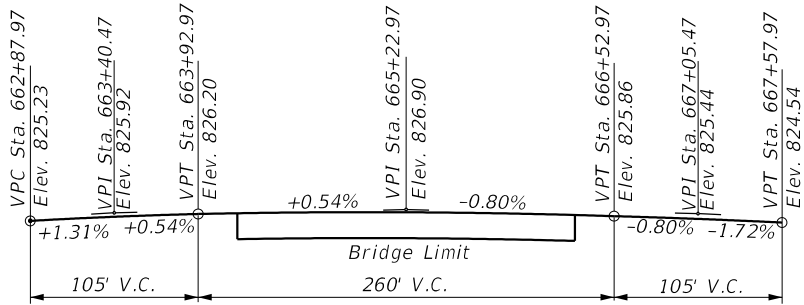


PROFILE-IL RTE. 38
(Along CL IL RTE. 38)




EXISTING PROFILE-
F.A.I. RTE. 39 (NB)
(Along CL NB Lanes)

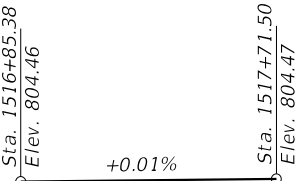

EXISTING PROFILE-
F.A.I. RTE. 39 (SB)
(Along CL SB Lanes)

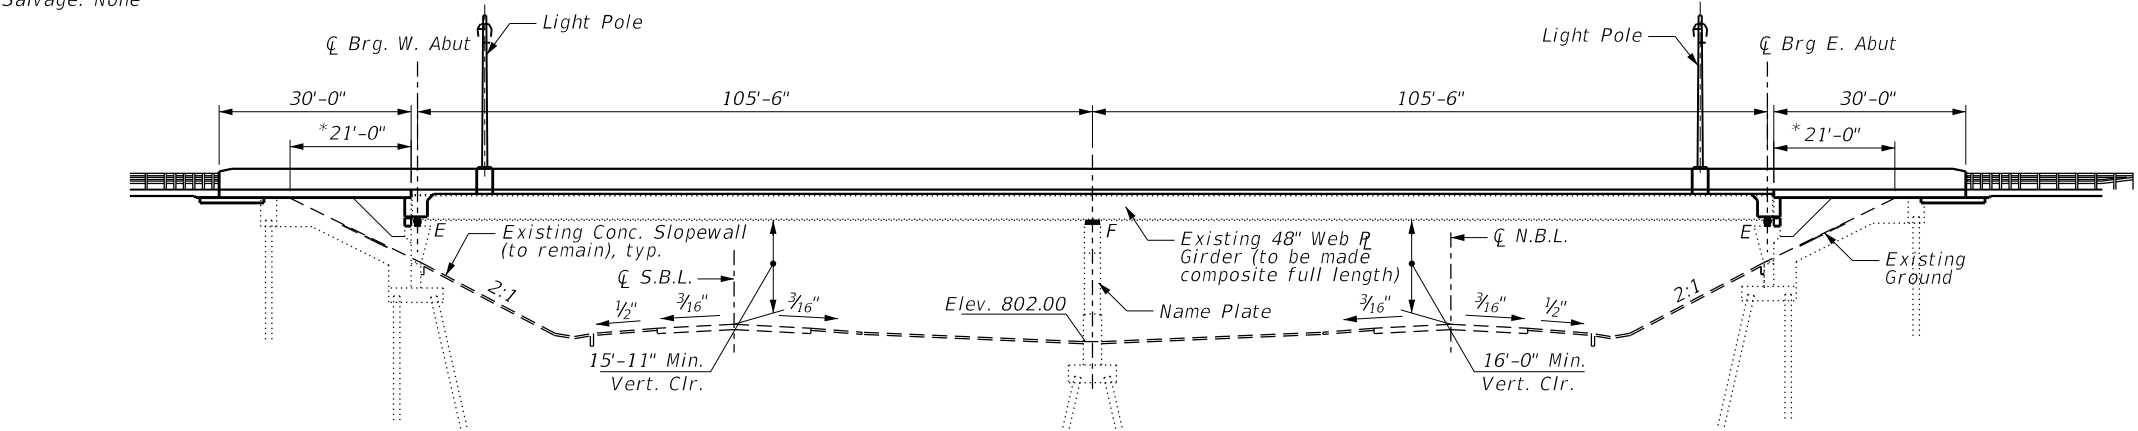

* Contractor shall provide formwork/falsework to construct the approach slab outside of vaulted wall. Cost included in Concrete Superstructure (Approach Slab).

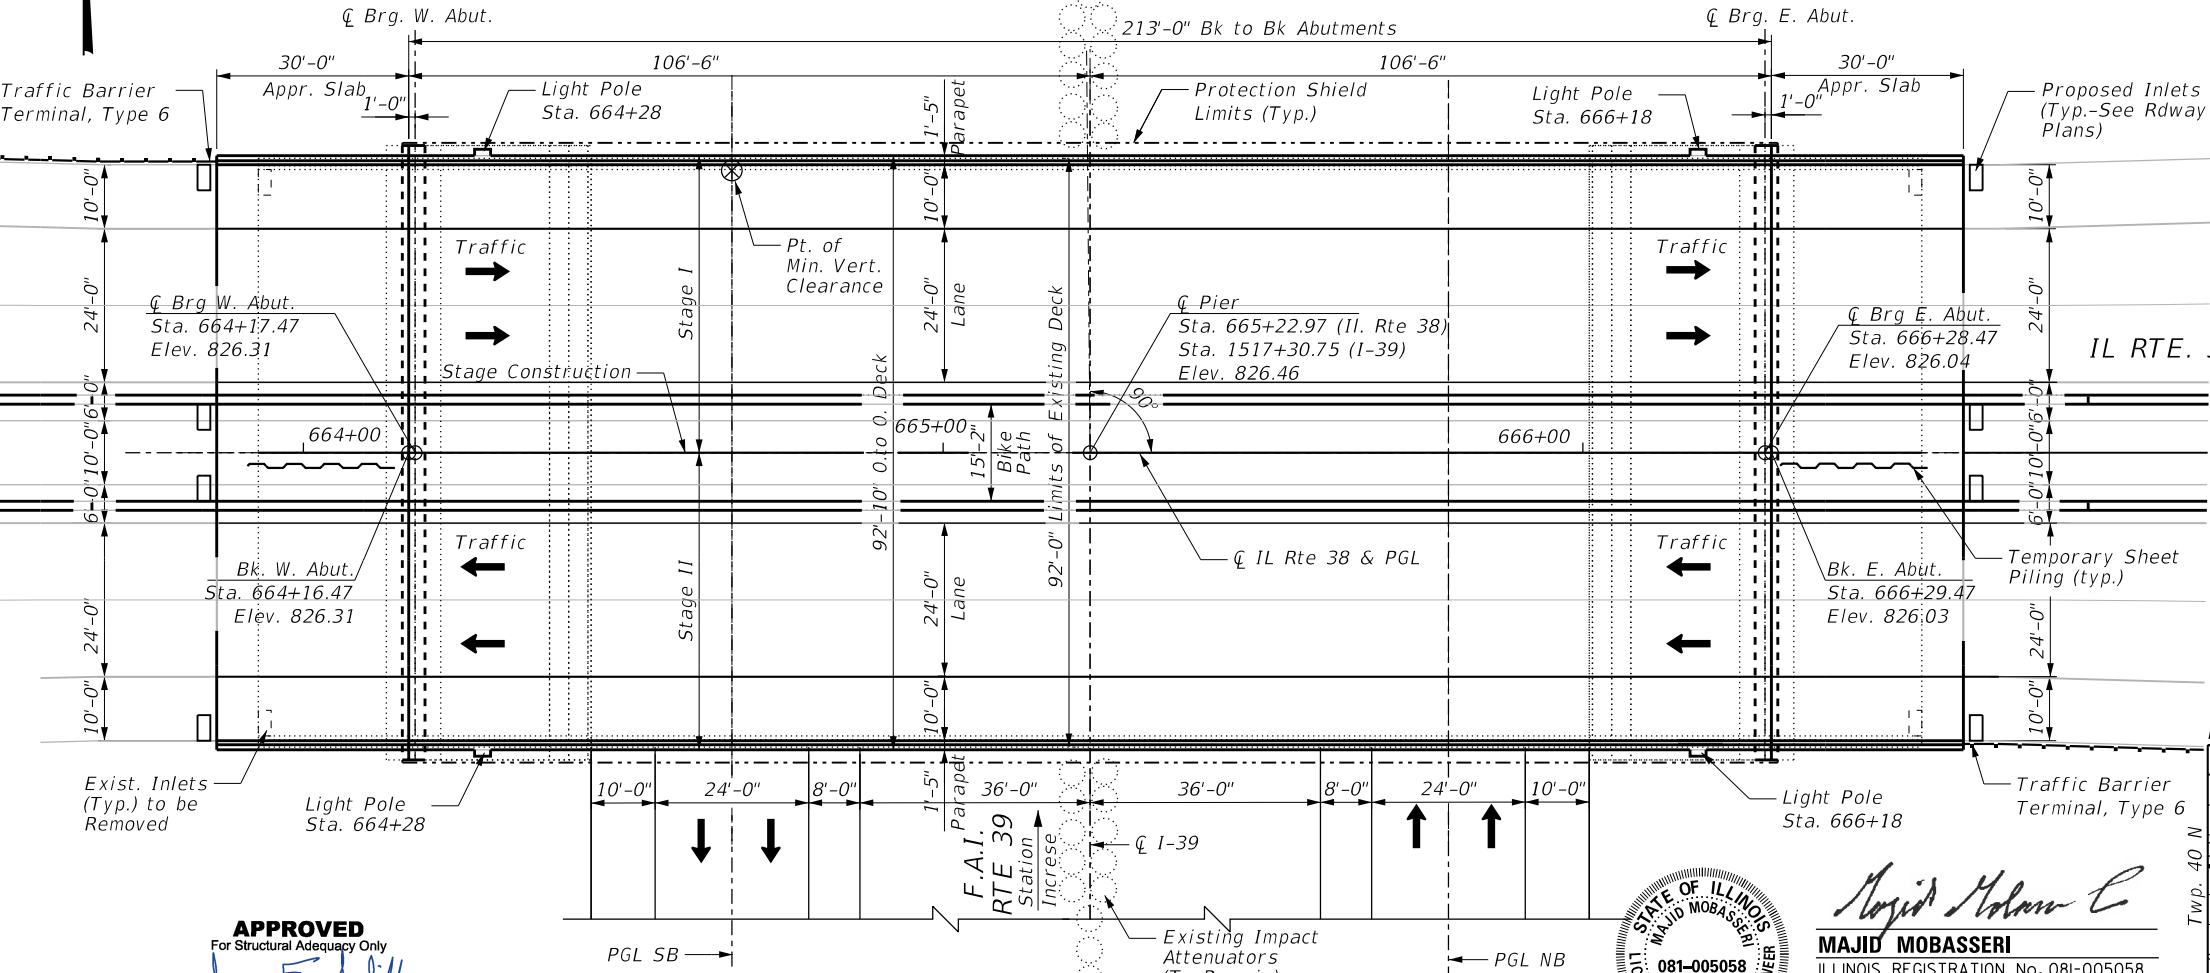

DESIGN SPECIFICATIONS

2002 AASHTO Standard Specifications for Highway Bridges, 17th Edition

2006 Seismic Retrofitting Manual for Highway Structures: Part I-Bridges (FHWA-HRT-06-032)

LOADING HS-20

Allow 25#/sq. ft. for future wearing surface
Max LL Deflection < Span Length /1000

DESIGN STRESSES

FIELD UNITS (New)

$f'_c = 4,000$ psi (Superstructure)
 $f_y = 60,000$ psi (Reinforcement)

FIELD UNITS (Existing)


$f_c = 1,400$ psi
 $f_s = 20,000$ psi (Reinforcement)
 $f_s = 27,000$ psi (Structural Steel)

SEISMIC DATA

Seismic Retrofit Category (SRC) = A
Design Spectral Acceleration at 1.0 sec. (SD1) = 0.086 g
Design Spectral Acceleration at 0.2 sec. (SDS) = 0.150 g
Soil Site Class = D
Performance Level = I

GENERAL PLAN AND ELEVATION
ILLINOIS RTE. 38 OVER I-39

F.A.P. 567
SECTION 141-1HBR-3 & (9,10)R-3
OGLE COUNTY
STA. 665+22.97
S.N. 071-0058

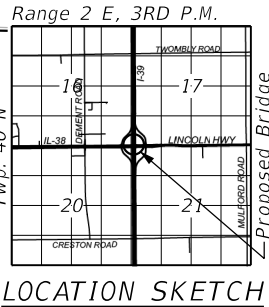

MAJID MOBASSERI
ILLINOIS REGISTRATION No. 081-005058
STRUCTURAL ENGINEER
EXPIRATION DATE: 11/30/26



STATE OF ILLINOIS
DEPARTMENT OF TRANSPORTATION

GENERAL PLAN AND ELEVATION
STRUCTURE NO. 071-0058

SCALE: SHEET S-1 OF S-29 SHEETS STA. TO STA.

F.A.* RTE.	SECTION	COUNTY	TOTAL SHEETS	SHEET NO.
*	141-1HBR-3 & (9,10) R-3	OGLE	508	306
CONTRACT NO. 64N98				
ILLINOIS FED. AID PROJECT				

*FAI ROUTE 39 (I-39) & FAP 567 (IL 38)

MODEL: Default
FILE NAME: N:\DOT\220628\CAD_Sheets\Structures\01-220628-GPE.sht

CHRISTOPHER B. BURKE ENGINEERING, LTD.
9575 W. Higgins Road, Suite 600
Rosemont, Illinois 60018
(847) 822-9500

USER NAME = jjezierny	DESIGNED - MM	REVISED -
	DRAWN - PDR	REVISED -
	CHECKED - CF	REVISED -
PLOT DATE = 3/21/2025	DATE -	REVISED -

GENERAL NOTES:

1. Fasteners shall be ASTM F 3125 Grade A325 Type 1, mechanically galvanized bolts in painted areas. Bolts 3/4 in. diameter, holes 13/16 in. diameter, unless otherwise noted.
2. No field welding is permitted except as specified in the contract documents.
3. Reinforcement bars designated (E) shall be epoxy coated.
4. Prior to pouring the new concrete deck, all heavy or loose rust, loose mill scale, and other loose detrimental foreign material shall be removed from the surfaces in contact with concrete (SSPC SP3 standards). Tightly adhered paint may remain unless otherwise noted. Removal shall be accomplished by methods that will not damage the steel and the cost will be paid for according to Article 109.04 of the Standard Specifications.

As directed by the Engineer, existing construction accessories welded to the top flange of beams and girders shall be removed. The weld areas shall be ground flush and inspected for cracks using magnetic particle testing (MT) or dye penetrant testing (PT) by qualified personnel approved by the Engineer. Any cracks that cannot be removed by grinding 1/4 in. deep shall be identified and reported to the Bureau of Bridges & Structures for further disposition. The cost of removing welded accessories, grinding and inspecting weld areas and grinding cracks will be paid for according to Article 109.04 of the Standard Specifications.
5. If the Contractor elects to use cantilever forming brackets on the exterior beams or girders, the brackets shall be placed at the same locations as required for the hardwood blocks in Article 503.06(b) of the Standard Specifications. If additional cantilever forming brackets are required, hardwood blocking shall be wedged between the exterior and first interior beam at each of these additional bracket locations.
6. Plan dimensions and details relative to the existing structure have been taken from existing plans are subject to nominal construction variations. The Contactor shall field verify existing dimensions and details affecting new construction and make necessary approved adjustments prior to construction or ordering of materials. Such variations shall not be cause for additional compensation for a change in scope of the work, however, the Contractor will be paid for the quantity actually furnished at the unit price bid for the work.
7. All new structural steel shall be shop painted with an inorganic zinc rich primer per AASHTO M 300, Type 1.

8. Cleaning and painting of the existing structural steel shall be as specified in the special provision for "Cleaning and Painting Existing Steel Structures". All beams, bearings and other structural steel shall be cleaned per Near White Blast Cleaning SSPC- SP10. The exterior surface and bottom of the bottom flange of the fascia beams shall be cleaned per Commercial Grade Power Too Cleaning SSPC- SP15.


The designated areas cleaned per Near White Blast Cleaning and per Commercial Grade Power Tool Cleaning shall be painted according to the requirements of Organic Zinc Rich Primer / Epoxy / Urethane paint system. The color of the final finish coat for all interior steel surfaces shall be Gray, Munsell No 5B 7/1. The color of the final finish coat for the exterior and bottom flange of the fascia beams shall be blue, Munsell No. 10B 3/6.

9. Cost of removal and re-installation of all members necessary to complete the work as detailed on the plans and as specified in the Special Provisions shall be included with Furnishing and Erecting Structural Steel.
10. The existing structural steel coating contains lead. The Contractor shall take appropriate precautions to deal with the presence of lead on this project.

11. Existing structural steel that will be in contact with new structural steel shall be cleaned and painted prior to erection as required by the Special Provision "Cleaning and Painting Contact Surface Areas of Existing Steel Structures", and the Standard Specifications. The color of the final finish coat shall be Grey, Munsell No. 5B 7/1. Cost included with Furnishing and Erecting Structural Steel.

INDEX OF SHEETS

S-1	General Plan and Elevation
S-2	General Notes and Bill of Materials
S-3	Stage Construction (1 of 4)
S-4	Stage Construction (2 of 4)
S-5	Stage Construction (3 of 4)
S-6	Stage Construction (4 of 4)
S-7	Temporary Concrete Barrier
S-8	Top of Deck Elevations (1 of 4)
S-9	Top of Deck Elevations (2 of 4)
S-10	Top of Deck Elevations (3 of 4)
S-11	Top of Deck Elevations (4 of 4)
S-12	Top of West Approach Elevations
S-13	Top of East Approach Elevations
S-14	Superstructure Plan & Cross Section
S-15	Superstructure Details
S-16	Superstructure Details & B.O.M.
S-17	Concrete Diaphragm Details
S-18	Conduit Support Details
S-19	Approach Slab Details (1 of 2)
S-20	Approach Slab Details (2 of 2)
S-21	Railing Details
S-22	Framing Plan
S-23	Steel Diaphragm Details
S-24	Bearing Details
S-25	Abutment Repairs
S-26	Concrete Removal
S-27	Slopedwall Repairs
S-28	Concrete Parapet Slipforming Option
S-29	Bar Splicers

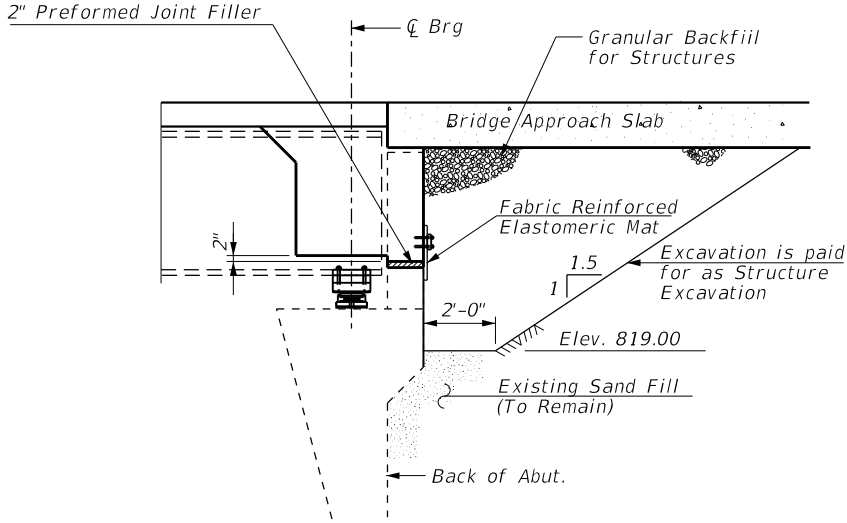


TYPICAL ABUTMENT DETAILS

SCOPE OF WORK

1. Remove and replace the existing deck slab.
2. Remove the existing vaulted approach spans and replace with standard bridge approach slabs.
3. Install interior diaphragms between beams 6 & 7.
4. Remove the existing rocker bearing and install elastomeric bearings.
5. Add steel extensions at the top of new elastomeric bearings.
6. Remove and eliminate the existing expansion joints at the abutments by using to semi-integral abutment detail.
7. Repair abutments and curtain walls as required.
8. Install light poles on bridge.
9. Clean and paint all the beams and diaphragms.
10. Repair slopedwalls.

TOTAL BILL OF MATERIAL

PAY ITEM NAME	UNIT	SUPER	SUB	TOTAL
Concrete Removal	CU YD		58.2	58.2
Removal of Existing Concrete Deck	EACH	1		1
Protective Shield	SQ YD	2,180		2,180
Structure Excavation	CU YD		180	180
Concrete Structures	CU YD		57.1	57.1
Concrete Superstructure	CU YD	731.9		731.9
Bridge Deck Grooving	SQ YD	2,184		2,184
Protective Coat	SQ YD	3,605		3,605
Concrete Superstructure (Approach Slab)	CU YD	257.9		257.9
Furnishing and Erecting Structural Steel	POUND	6,510		6,510
Stud Shear Connectors	EACH	1,044		1,044
Reinforcement Bars (Epoxy Coated)	POUND	267,210	9,830	277,040
Bar Splicers	EACH	945	80	1,025
Parapet Railing	FOOT	546		546
Name Plates	EACH	1		1
Elastomeric Bearing Assembly, Type 1	EACH	24		24
Anchor Bolts, 1"	EACH	48		48
Temporary Sheet Piling	SQ FT		390	390
Granular Backfill for Structures	CU YD		180	180
Epoxy Crack Injection	FOOT		147	147
Slopedwall Crack Sealing	FOOT		616	616
Bar Terminators	EACH	516		516
Jack and Remove Existing Bearings	EACH	24		24
Containment and Disposal of Lead Paint Cleaning Residues	L SUM	1		1
Cleaning and Painting Steel Bridge No. 1	L SUM	1		1
Structural Repair of Concrete (Depth Equal to or Less Than 5 Inches)	SQ FT		378	378
Structural Repair of Concrete (Depth Greater Than 5 Inches)	SQ FT		15	15

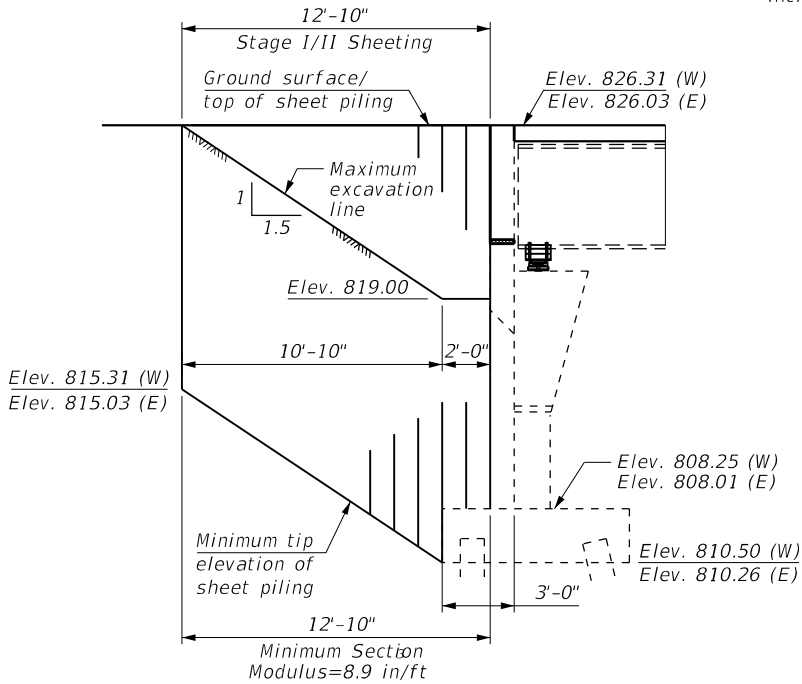

TEMPORARY SHEET PILING

STA. 605+22.97
RE-BUILT BY
STATE OF ILLINOIS
IL. Rt. 38 F.A.P. 567
SECTION 141-1HBR-3
& (9,10)R-3
LOADING HS-20
STR. NO. 071-0058


NAME PLATE

See Std. 515001


Proposed name plate shall be installed next to existing name plate. Cost of installation included with "Name Plates".

MODEL: Default
FILE NAME: N:\DOT\220628\CAD_Sheets\Structures\02-220628-GNotes.sht


CHRISTOPHER B. BURKE ENGINEERING, LTD. 9575 W. Higgins Road, Suite 600 Rosemont, Illinois 60018 (847) 829-0500	USER NAME = jjezierny	DESIGNED - MM	REVISED -	STATE OF ILLINOIS DEPARTMENT OF TRANSPORTATION	GENERAL NOTES & BILL OF MATERIALS STRUCTURE NO. 071-0058	F.A.* RTE.	SECTION	COUNTY	TOTAL SHEETS	SHEET NO.
		DRAWN - PDR	REVISED -			*	141-1HBR-3 & (9,10) R-3	OGLE	508	307
		CHECKED - CF	REVISED -			CONTRACT NO. 64N98				
	PLOT DATE = 3/21/2025	DATE -	REVISED -			ILLINOIS FED. AID PROJECT				
	SCALE: SHEET S-2 OF S-29 SHEETS STA. TO STA.									

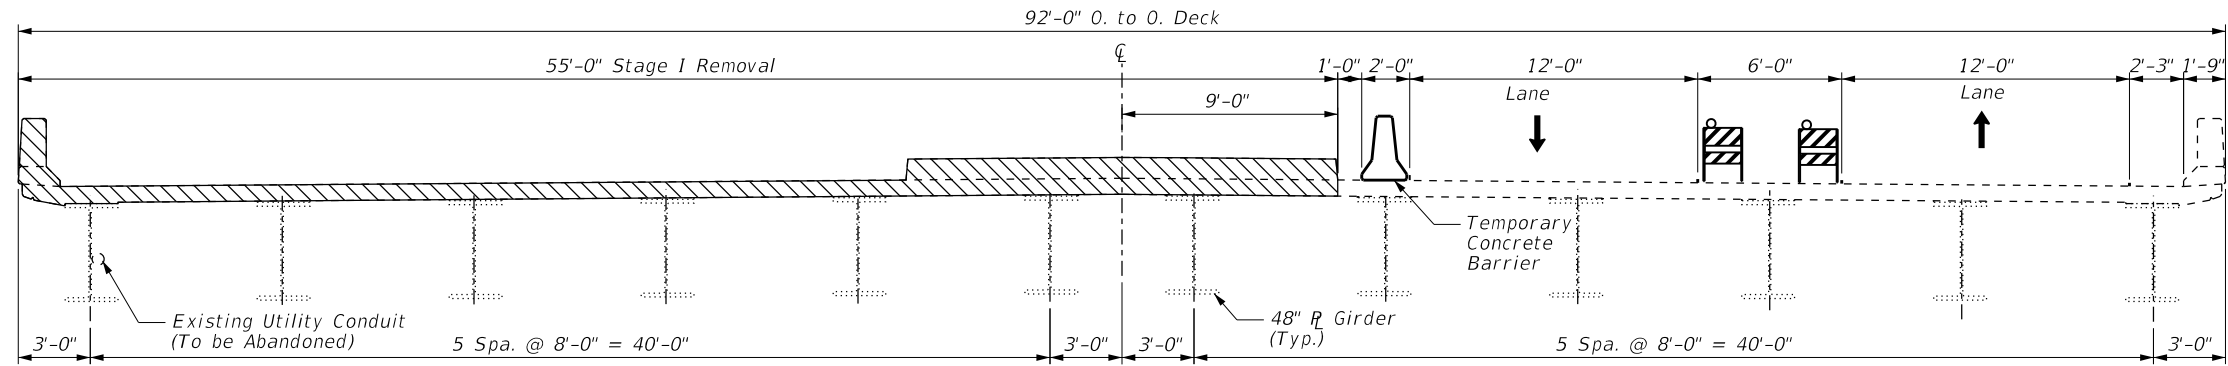

STAGE I REMOVAL
(Looking East)

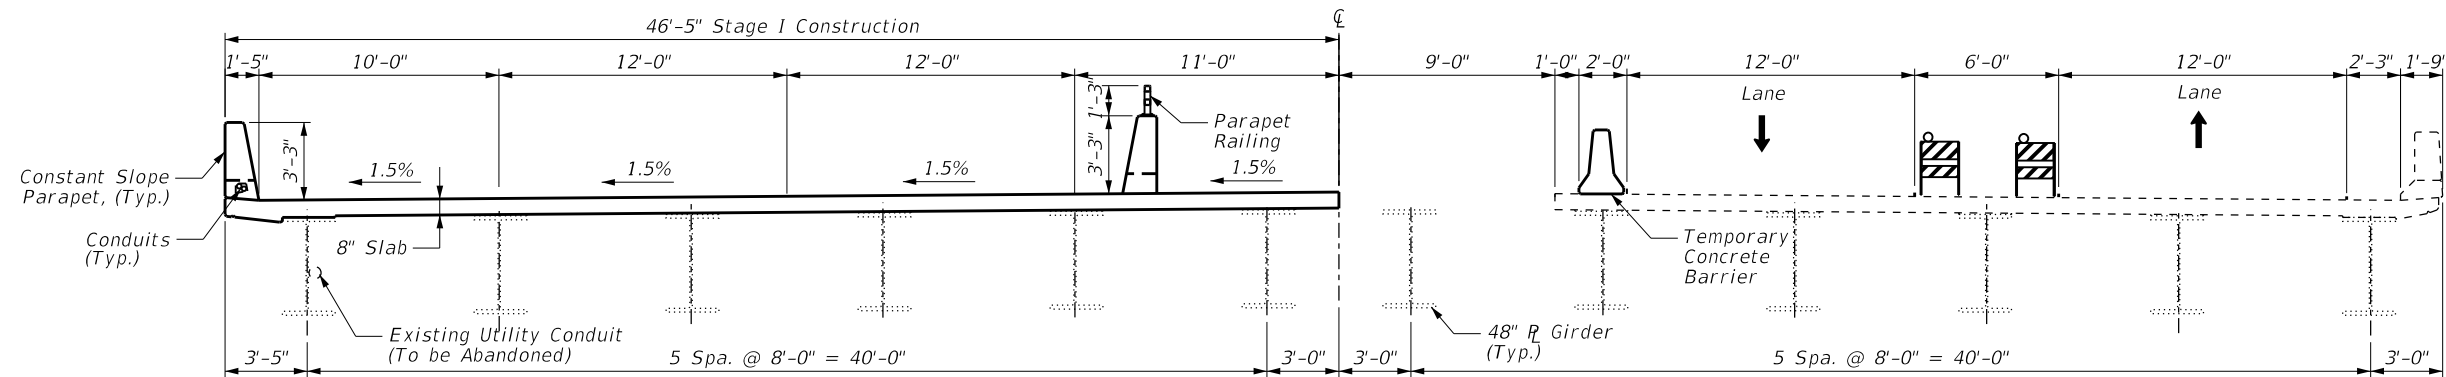

STAGE I CONSTRUCTION
(Looking East)

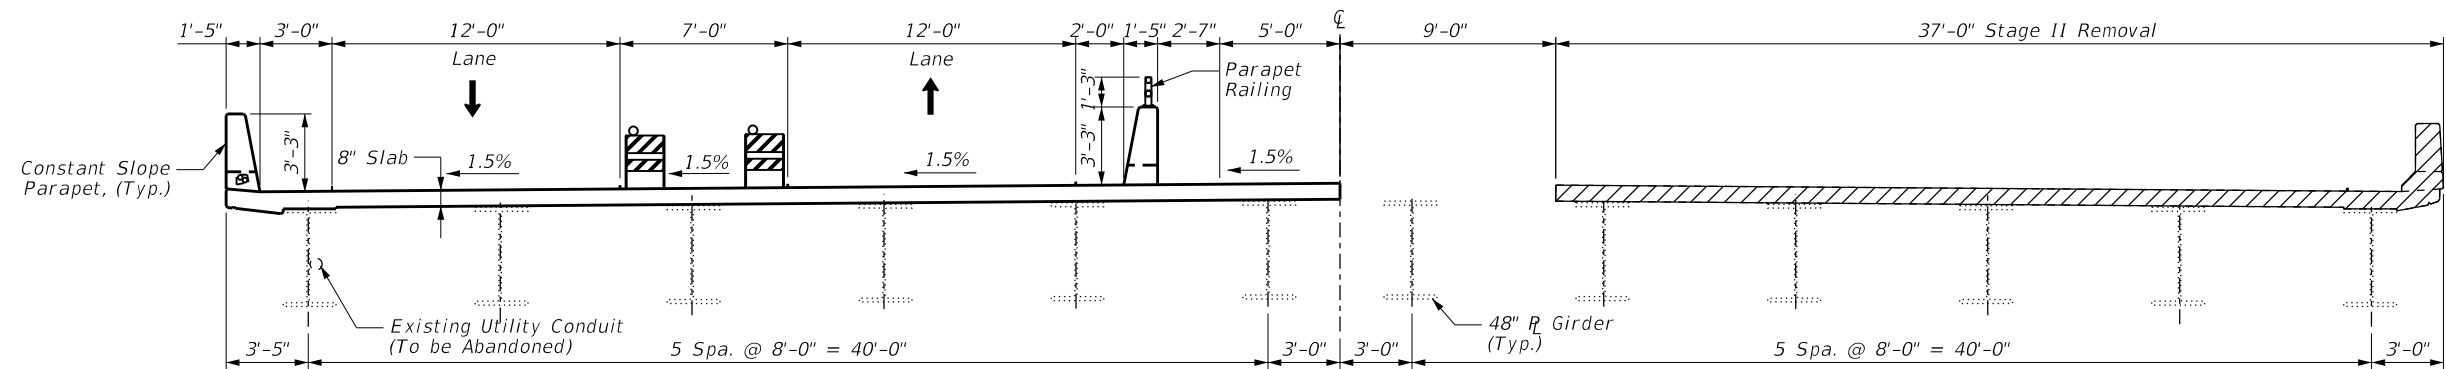

STAGE II REMOVAL
(Looking East)

Notes:

- 1.) Hatched area indicates "Removal of Existing Concrete Deck"
- 2.) For details of Temporary Concrete Barrier, see Sheet S-7 of S-29.
- 3.) For quantity of Temporary Concrete Barrier, see Roadway Plans.

STATE OF ILLINOIS
DEPARTMENT OF TRANSPORTATION


STAGE CONSTRUCTION (1 OF 4)
STRUCTURE NO. 071-0058

SCALE: SHEET S-3 OF S-29 SHEETS STA. TO STA.


F.A.* RTE.	SECTION	COUNTY	TOTAL SHEETS	SHEET NO.
*	141-1HBR-3 & (9,10) R-3	OGLE	508	308
CONTRACT NO. 64N98				

ILLINOIS FED. AID PROJECT
*FAI ROUTE 39 (I-39) & FAP 567 (IL 38)

USER NAME = jjezierny	DESIGNED - MM	REVISED -
	DRAWN - PDR	REVISED -
	CHECKED - CF	REVISED -
PLOT DATE = 3/21/2025	DATE -	REVISED -

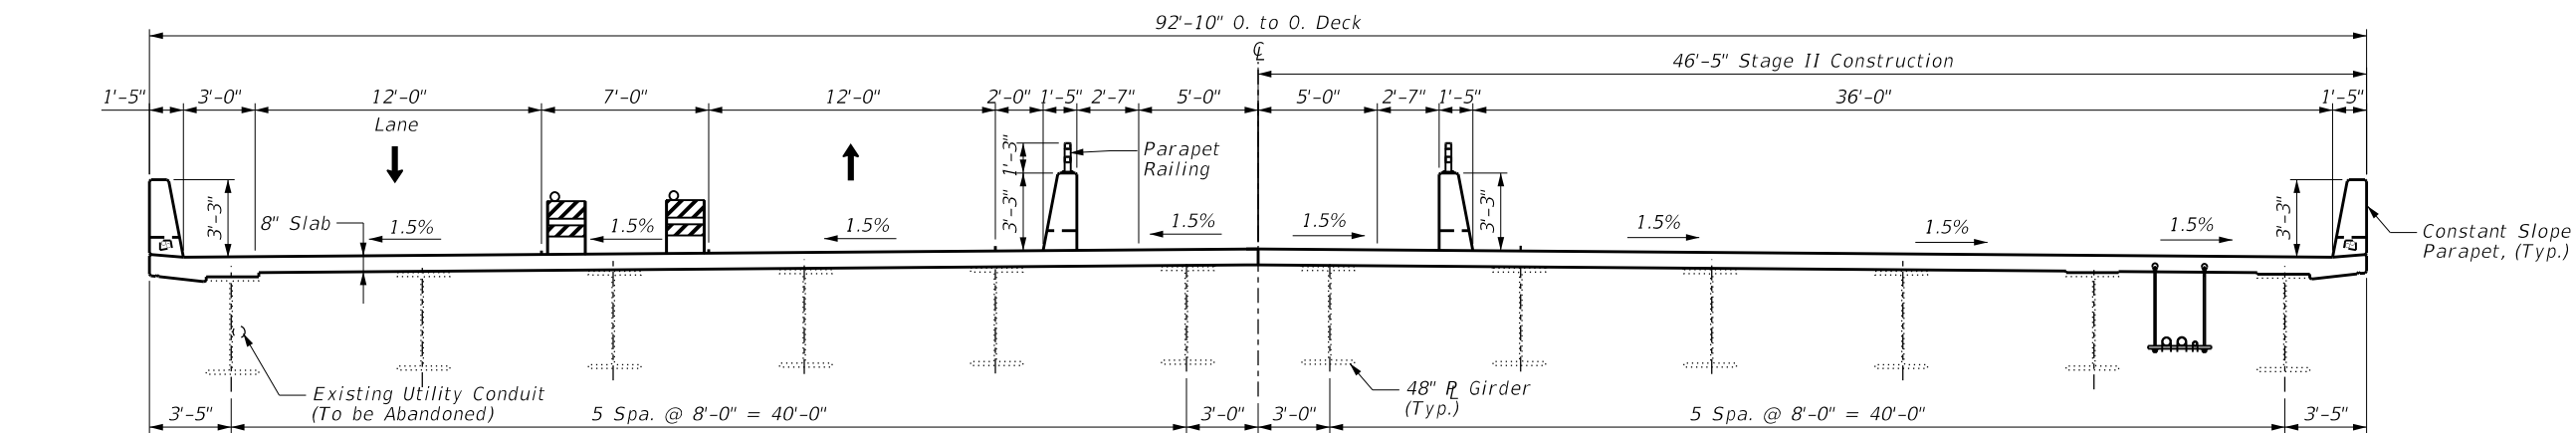

STAGE II CONSTRUCTION
(Looking East)

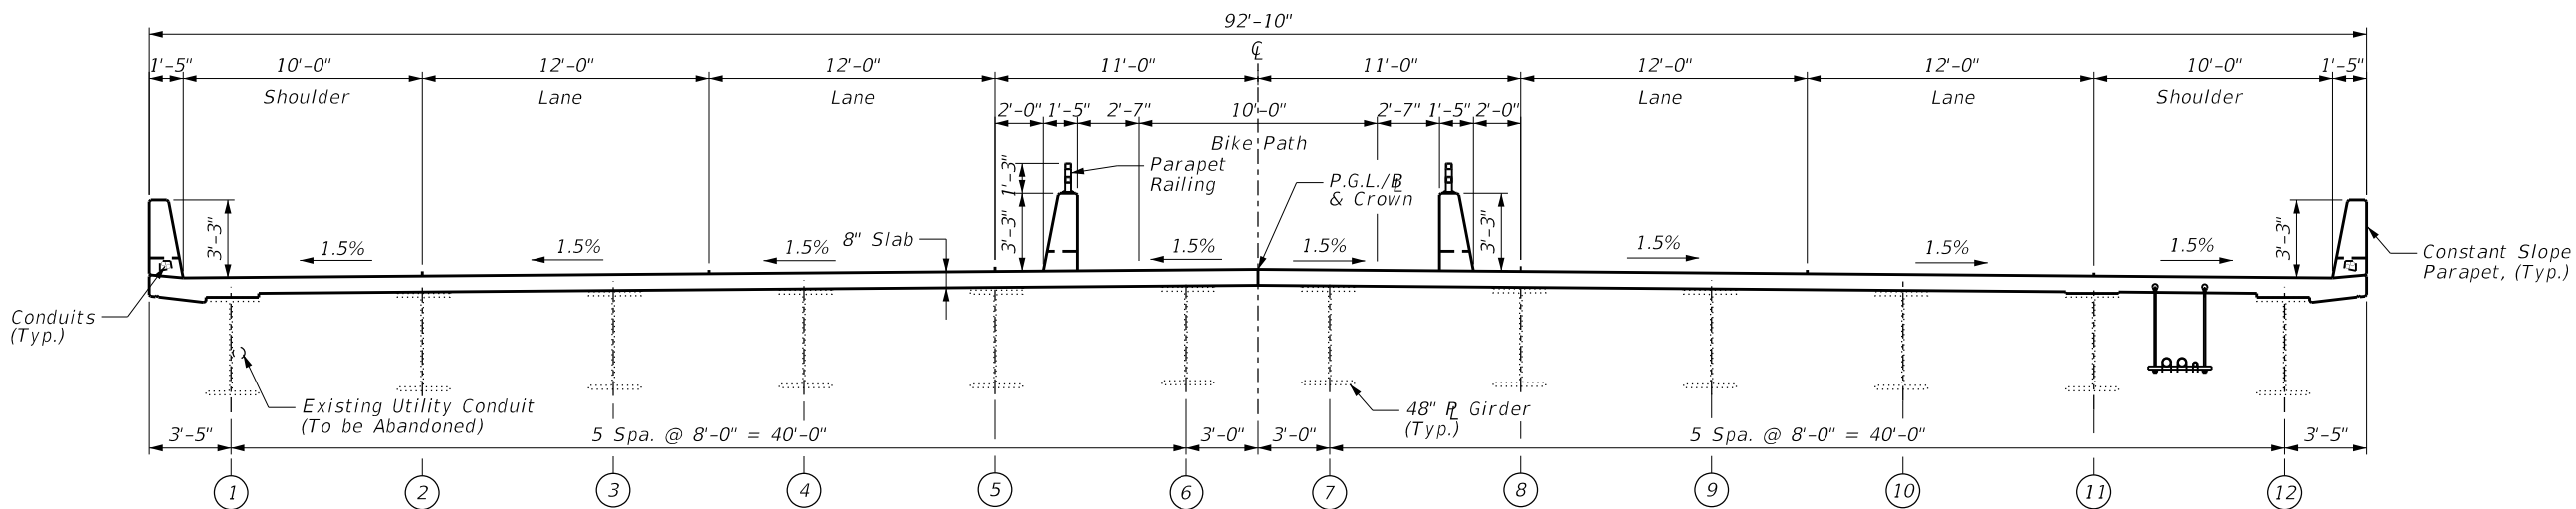


FINAL TYPICAL SECTION
(Looking East)

MODEL: Default
FILE NAME: N:\DOT\220628\CAD_Sheets\Structures\04-220628-Stage Construction_02.sht


 CHRISTOPHER B. BURKE ENGINEERING, LTD. 9575 W. Higgins Road, Suite 600 Rosemont, Illinois 60018 (847) 823-0500	USER NAME = jjezierny	DESIGNED - MM	REVISED -	STATE OF ILLINOIS DEPARTMENT OF TRANSPORTATION	STAGE CONSTRUCTION (2 OF 4) STRUCTURE NO. 071-0058			F.A.* RTE.	SECTION	COUNTY	TOTAL SHEETS	SHEET NO.
		DRAWN - PDR	REVISED -					*	141-1HBR-3 & (9,10) R-3	OGLE	508	309
		CHECKED - CF	REVISED -					CONTRACT NO. 64N98				
	PLOT DATE = 3/21/2025	DATE -	REVISED -		SCALE:	SHEET S-4	OF S-29 SHEETS	STA.	TO STA.	ILLINOIS FED. AID PROJECT		

*FAI ROUTE 39 (I-39) & FAP 567 (IL 38)


MODEL: Default
FILE NAME: N:\DOT\220628\CAD_Sheets\Structures\05-220628-Stage Construction_03.sht

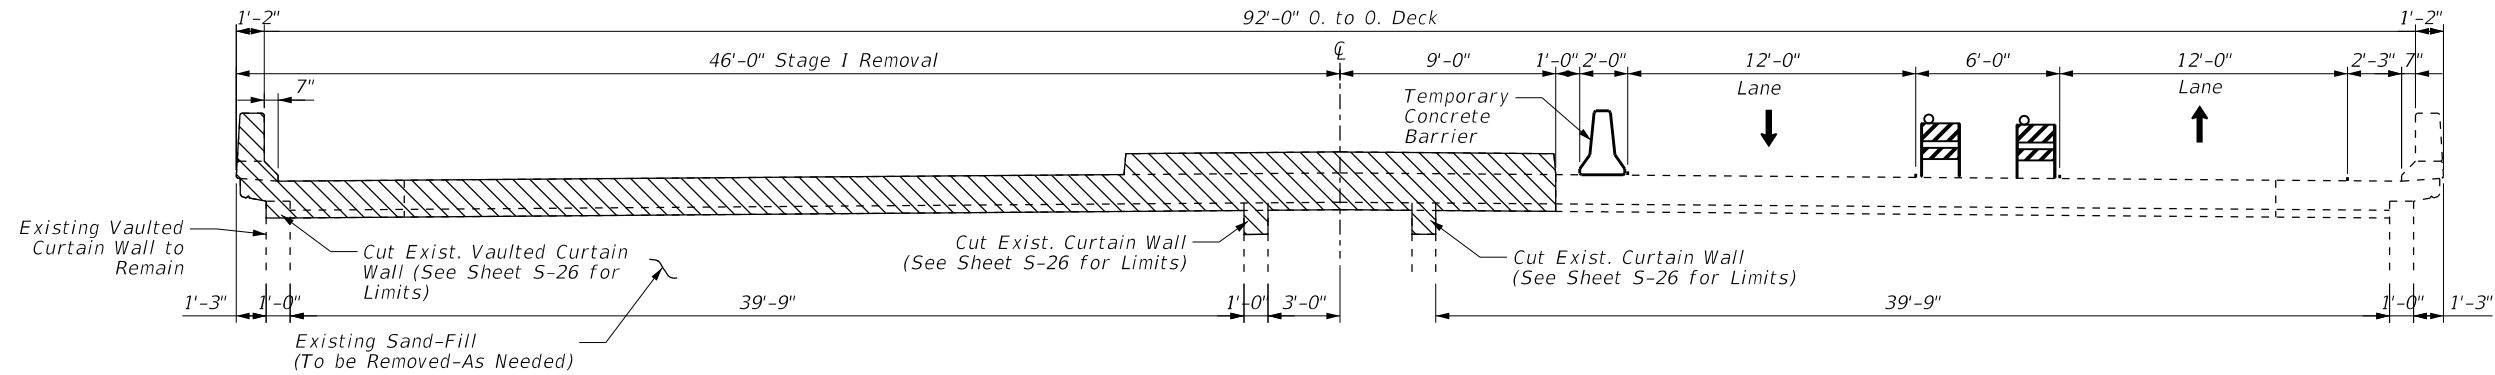

STAGE I APPROACH REMOVAL
(Looking East)

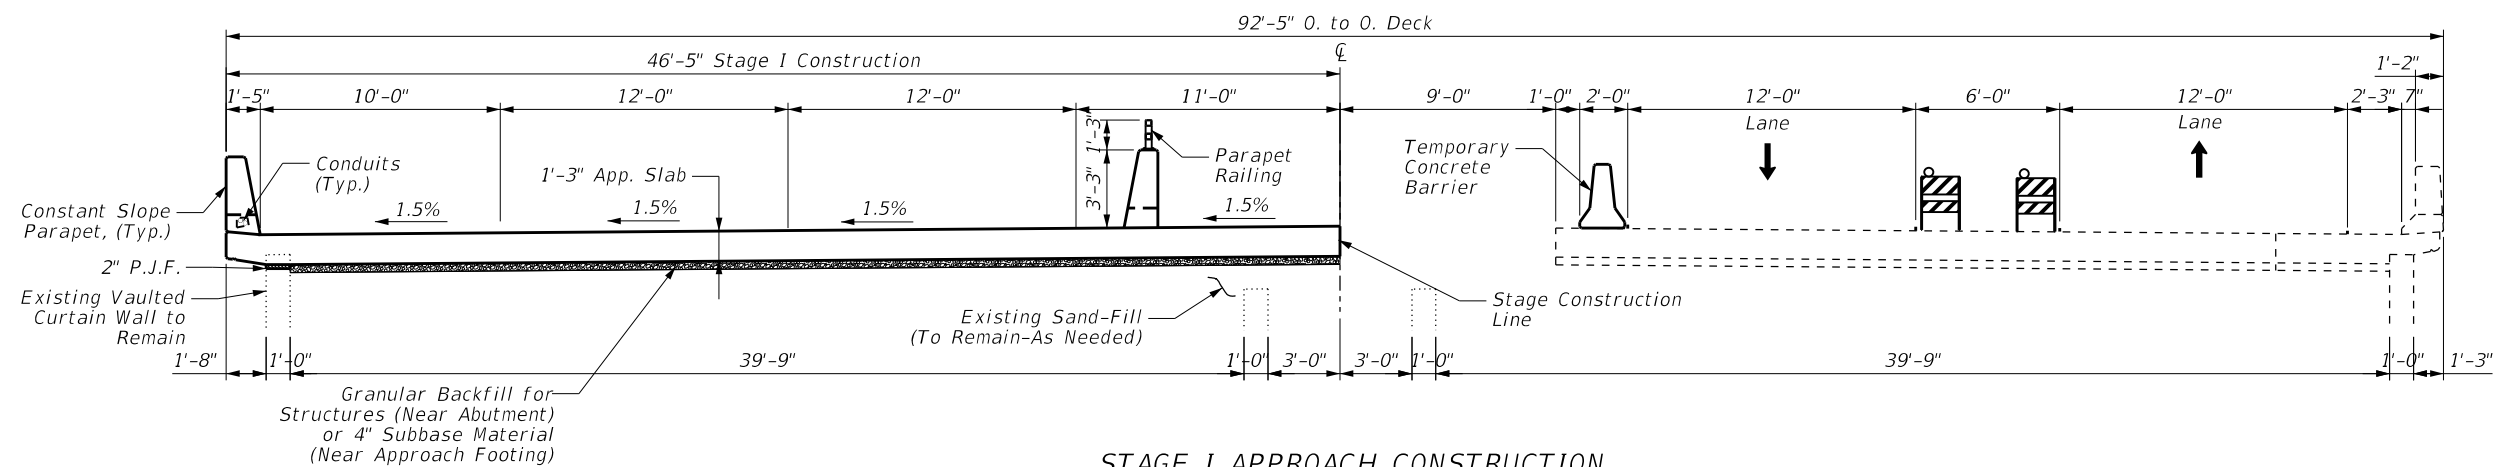

STAGE I APPROACH CONSTRUCTION
(Looking East)

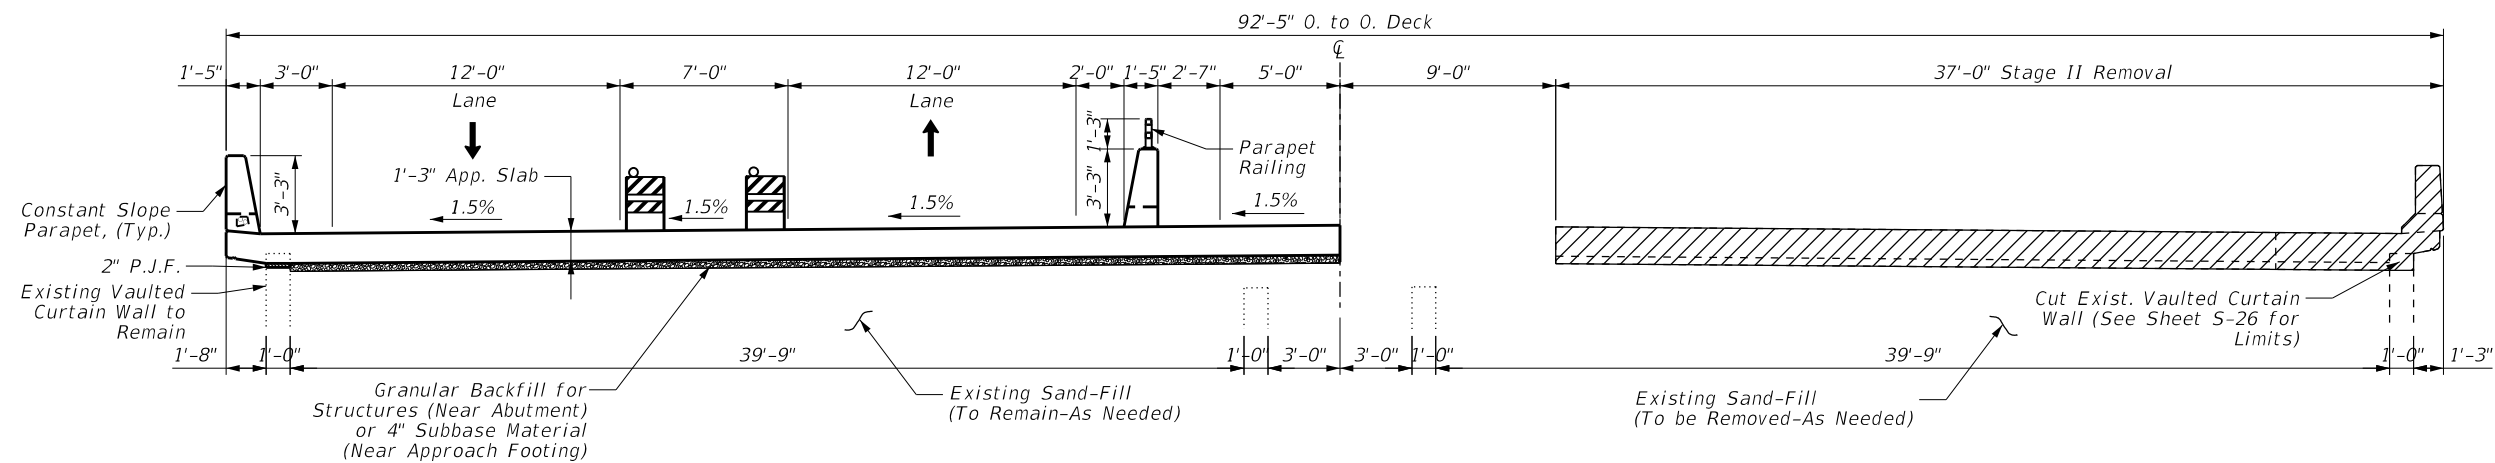

STAGE II APPROACH REMOVAL
(Looking East)

CHRISTOPHER B. BURKE ENGINEERING, LTD.
9575 W. Higgins Road, Suite 600
Rosemont, Illinois 60018
(847) 829-0500

USER NAME = jjezierny	DESIGNED - MM	REVISED -
	DRAWN - PDR	REVISED -
	CHECKED - CF	REVISED -
PLOT DATE = 3/21/2025	DATE -	REVISED -


STATE OF ILLINOIS
DEPARTMENT OF TRANSPORTATION

STAGE CONSTRUCTION (3 OF 4)
STRUCTURE NO. 071-0058


SCALE: SHEET S-5 OF S-29 SHEETS STA. TO STA.

F.A.* RTE.	SECTION	COUNTY	TOTAL SHEETS	SHEET NO.
*	141-1HBR-3 & (9,10) R-3	OGLE	508	310
CONTRACT NO. 64N98				
ILLINOIS FED. AID PROJECT				

*FAI ROUTE 39 (I-39) & FAP 567 (IL 38)

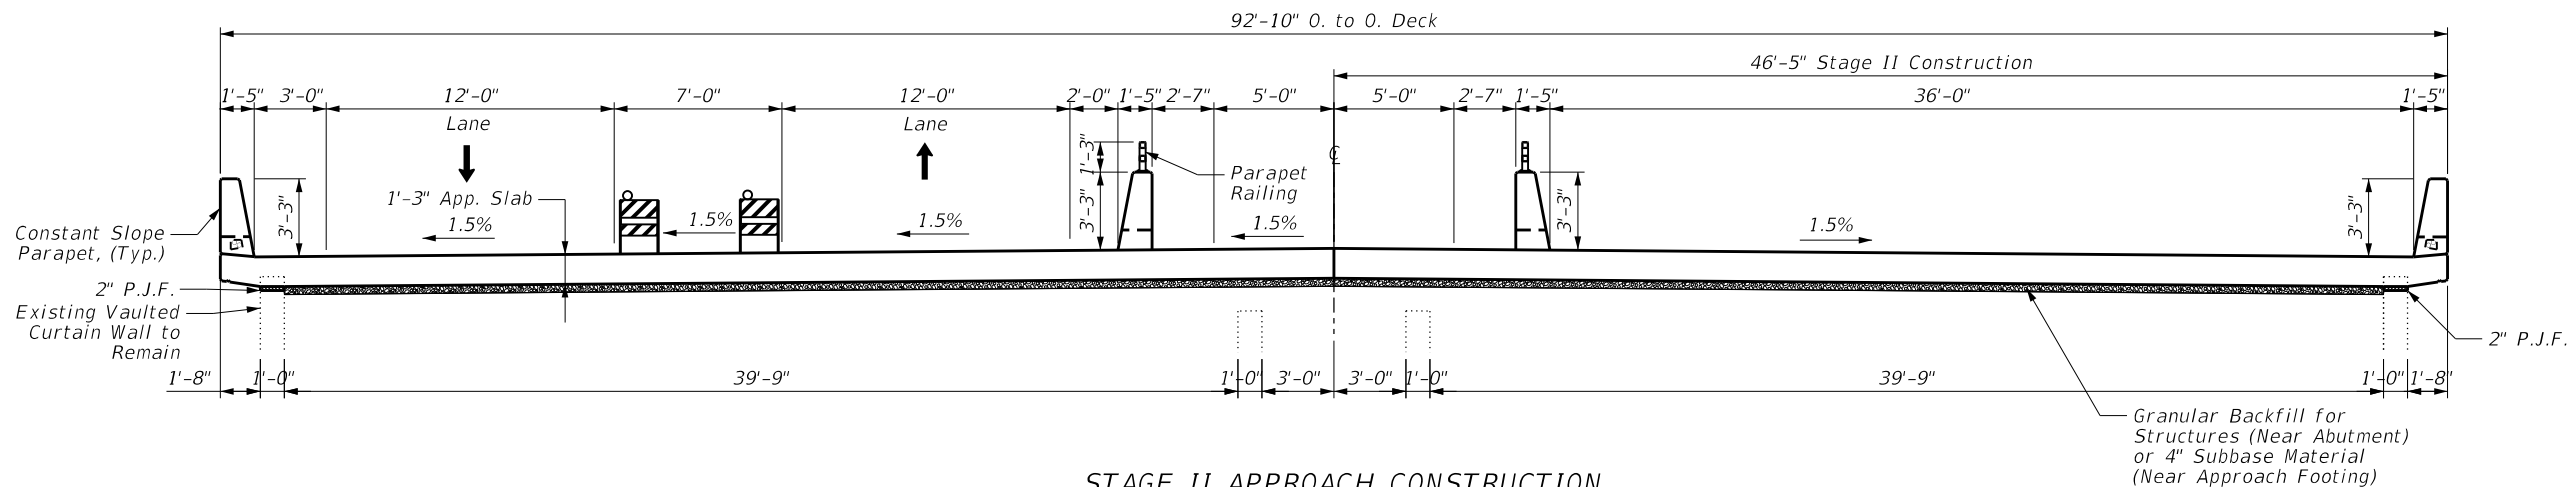

STAGE II APPROACH CONSTRUCTION
(Looking East)

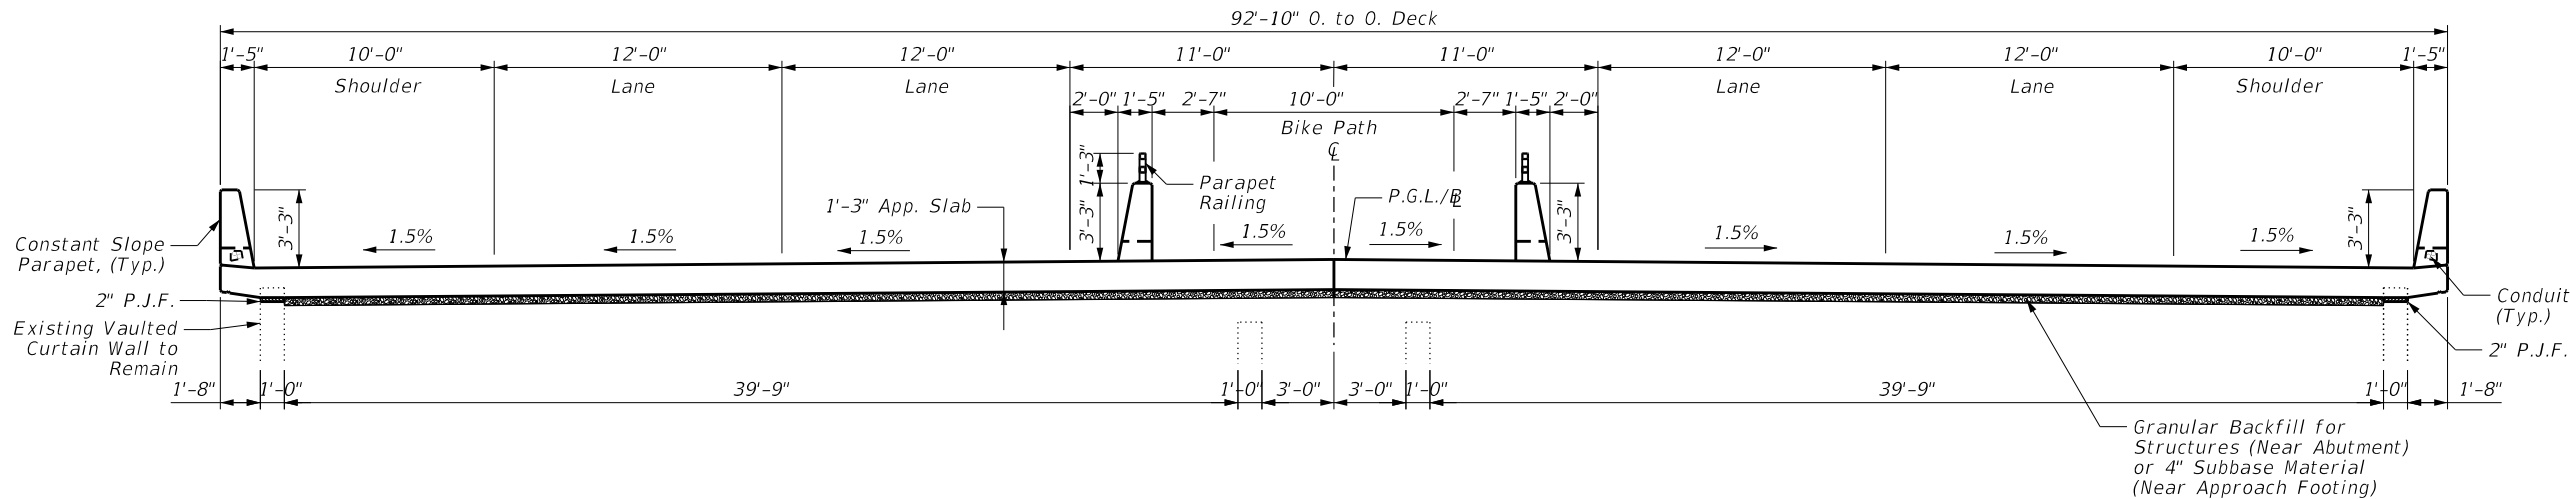

FINAL TYPICAL APPROACH SECTION
(Looking East)

MODEL: Default
FILE NAME: N:\DOT\220628\CAD_Sheets\Structures\06-220628-Stage Construction_04.sht


 CHRISTOPHER B. BURKE ENGINEERING, LTD. 9575 W. Higgins Road, Suite 600 Rosemont, Illinois 60018 (847) 823-9500	USER NAME = jjezierny	DESIGNED - MM	REVISED -
		DRAWN - PDR	REVISED -
		CHECKED - CF	REVISED -
	PLOT DATE = 3/21/2025	DATE -	REVISED -

STATE OF ILLINOIS DEPARTMENT OF TRANSPORTATION	

STAGE CONSTRUCTION (4 OF 4) STRUCTURE NO. 071-0058			
SCALE:	SHEET S-6	OF S-29 SHEETS	STA. TO STA.


F.A.* RTE.	SECTION	COUNTY	TOTAL SHEETS	SHEET NO.
*	141-1HBR-3 & (9,10) R-3	OGLE	508	311
CONTRACT NO. 64N98				
ILLINOIS FED. AID PROJECT				

*FAI ROUTE 39 (I-39) & FAP 567 (IL 38)

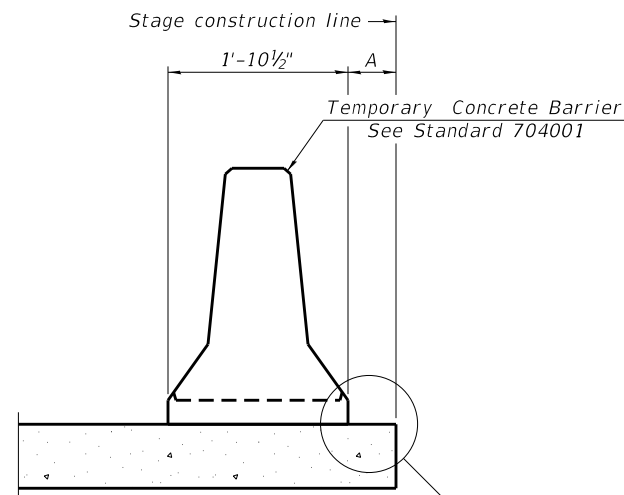


When "A" is 3'-1" or less, the temporary concrete barrier shall be restrained to the new slab according to Detail I, II or III. No restraint is required when "A" is greater than 3'-1".

NEW SLAB OR NEW DECK BEAM

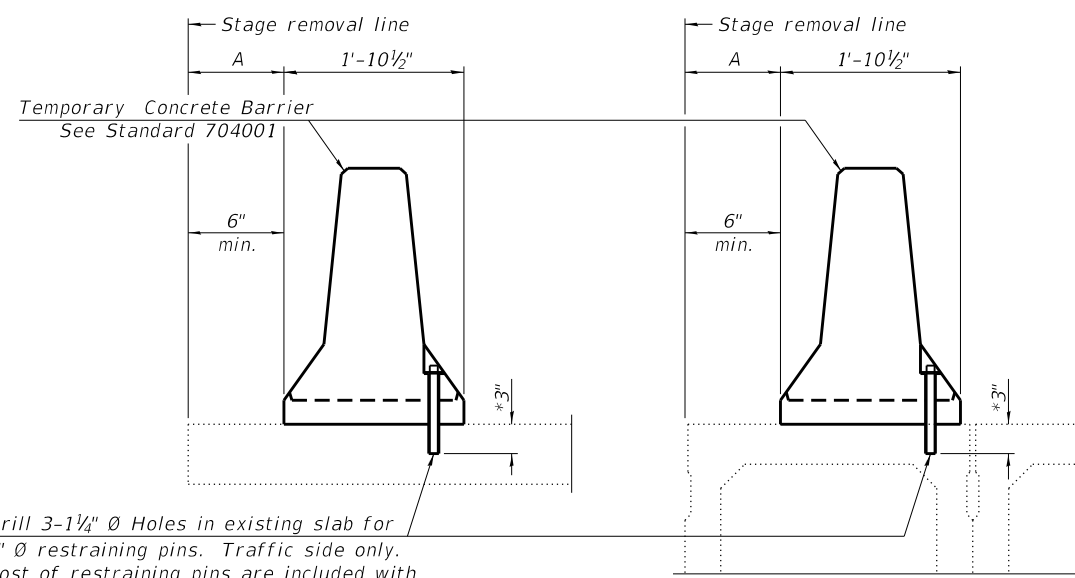


Drill 3-1 1/4" Ø Holes in existing slab for 1" Ø restraining pins. Traffic side only. Cost of restraining pins are included with Temporary Concrete Barrier. No restraint is required when "A" is greater than 3'-1".

EXISTING SLAB

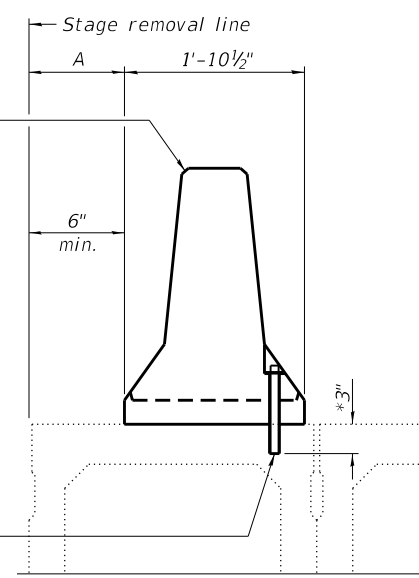


* When hot-mix asphalt wearing surface is present, embedment shall be 3" plus the wearing surface depth.

EXISTING DECK BEAM

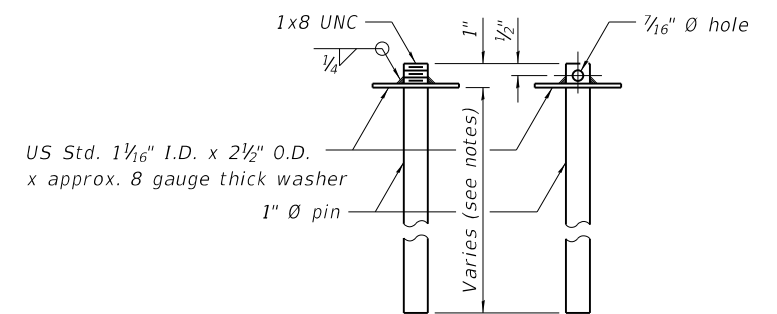


RESTRAINING PIN


SECTIONS THRU SLAB OR DECK BEAM

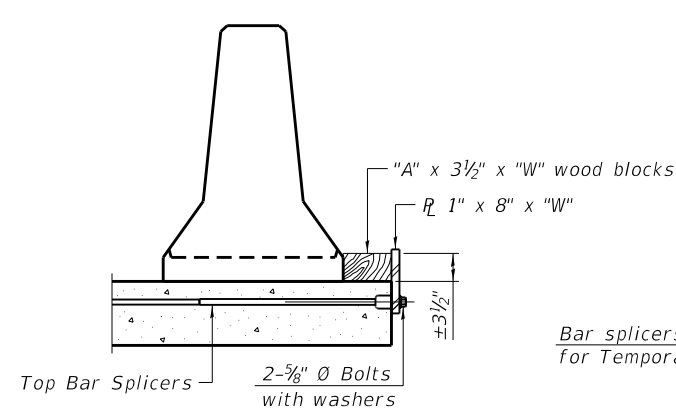


DETAIL I

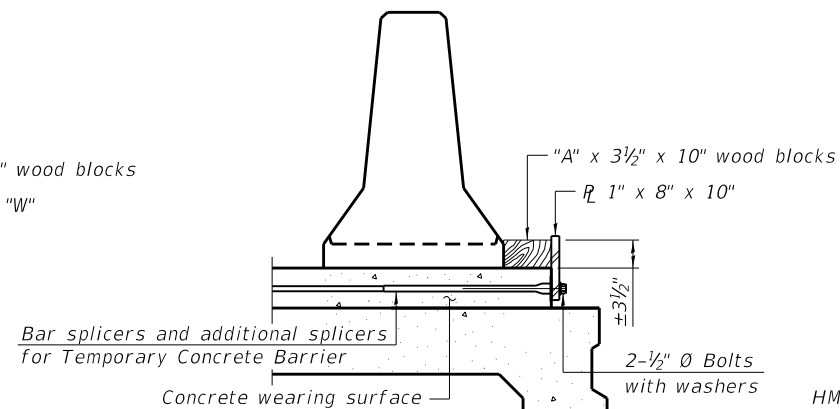

DETAIL II

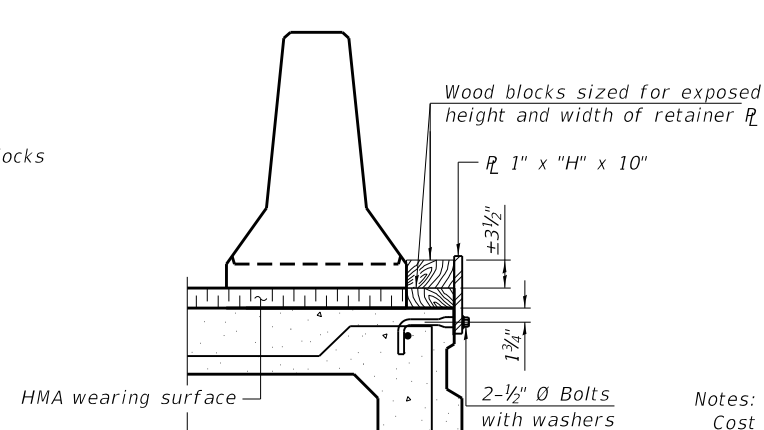

DETAIL III

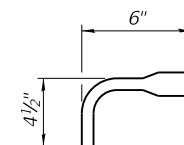

BAR SPLICER FOR #4 BAR - DETAIL III

Notes:

Cost of retainer assembly is included with Temporary Concrete Barrier.
A retainer assembly shall be located at the approximate C of each temporary concrete barrier.


The retainer plate shall not be removed until the concrete on the adjacent stage is ready to be poured. For Detail III applications the retainer plate shall not be removed until just prior to placing the adjacent beam.

When the 'A' dimension is less than 1½", the wood block shall be omitted and the barrier shall be placed in direct contact with the steel retainer plate. For deck beam applications the minimum required 'A' distance is 6" to accommodate the shear key clamping device.


Detail I - Installation for a new bridge deck or bridge slab.

Detail II - Installation for a new deck beam with an initial concrete wearing surface. Additional bar splicers shall be provided at 6'-0" centers and paired with the bar splicers of the concrete wearing surface reinforcement to accommodate the installation of the retainer assemblies. The cost of the additional bar splicers is included with the concrete wearing surface.

Detail III – Installation for a new deck beam with no initial wearing surface or with an initial hot-mix asphalt (HMA) wearing surface present. The deck beam directly beneath the temporary concrete barrier shall be fabricated with bar splicer inserts in the side of the beam, as detailed, to accommodate the installation of the retainer assemblies. A pair of bar splicers, 6" apart, shall be placed at 6'-0" centers along the length of the beam. The cost of the bar splicers is included with the deck beam.

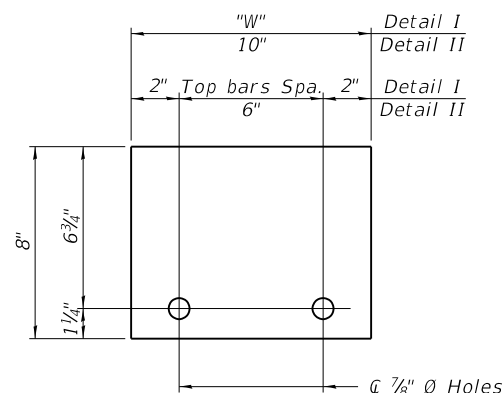

STEEL RETAINER PL 1" x 8" x "W"
(Detail I and II)

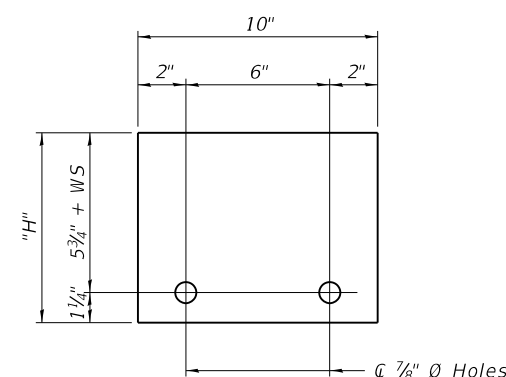

STEEL RETAINER PL 1" x "H" x 10"
(Detail III)

RAILING CRITERIA

NCHRP 350 Test Level	3
Railing Weight (plf)	440

R-27 5-15-2023

USER NAME	=	ljezierny	DESIGNED	=	MM	REVISED	=
			DRAWN	=	PDR	REVISED	=
			CHECKED	=	CF	REVISED	=
PLOT DATE	=	3/21/2025	DATE	=		REVISED	=

STATE OF ILLINOIS
DEPARTMENT OF TRANSPORTATION

**TEMPORARY CONCRETE BARRIER
STRUCTURE NO. 071-0058**

SCALE:	SHEET S-7	OF S-29 SHEETS	STA.	TO STA.
--------	-----------	----------------	------	---------

F.A. RTE.	SECTION	COUNTY	TOTAL SHEETS	SHEET NO.
*	141-1HBR-3 & (9,10) R-3	OGLE	508	312
CONTRACT NO. 64N98				
UNION FED. AID PROJECT				

*FAI ROUTE 39 (I-39) & FAP 567 (IL 38)

MODEL: Default
FILE NAME: N:\DOT\220628\CAD_Sheets\Structures\07-220628-Temp Concrete Barrier.sht

MODEL: Default
FILE NAME: N:\DOT\220628\CAD_Sheets\Structures\09+220\628-Top of Deck_02.sht

BCB

CHRISTOPHER B. BURKE ENGINEERING, LTD.
9575 W. Higgins Road, Suite 600
Rosemont, Illinois 60018
(847) 822-9550

USER NAME

= jjezierny

DESIGNED -

MM

DRAWN -

PDR

CHECKED -

CF

PLOT DATE

= 3/21/2025

DATE

-

REVISED -

REVISED -

REVISED -

REVISED -

STATE OF ILLINOIS
DEPARTMENT OF TRANSPORTATION

TOP OF DECK ELEVATIONS (2 OF 4)
STRUCTURE NO. 071-0058

SCALE: SHEET S-9 OF S-29 SHEETS STA. TO STA.

F.A.* RTE.	SECTION	COUNTY	TOTAL SHEETS	SHEET NO.
*	141-1HBR-3 & (9,10) R-3	OGLE	508	314
CONTRACT NO. 64N98				
ILLINOIS FED. AID PROJECT				

*FAI ROUTE 39 (I-39) & FAP 567 (IL 38)

BEAM 1

Location	Station	Offset	Theoretical Grade Elevations	Theoretical Grade Elevations Adjusted For Dead Load Deflection
Bk. W. Abutment	664+16.47	-43.00'	825.67	825.67
Ç Brg W. Abut.	664+17.47	-43.00'	825.67	825.67
A	664+27.47	-43.00'	825.71	825.76
B	664+37.47	-43.00'	825.74	825.83
C	664+47.47	-43.00'	825.77	825.88
D	664+57.47	-43.00'	825.79	825.92
E	664+67.47	-43.00'	825.81	825.93
F	664+77.47	-43.00'	825.83	825.93
G	664+87.47	-43.00'	825.83	825.91
H	664+97.47	-43.00'	825.84	825.88
I	665+07.47	-43.00'	825.83	825.85
J	665+17.47	-43.00'	825.83	825.83
Ç Brg Pier	665+22.97	-43.00'	825.82	825.82
K	665+32.97	-43.00'	825.80	825.81
L	665+42.97	-43.00'	825.78	825.81
M	665+52.97	-43.00'	825.76	825.82
N	665+62.97	-43.00'	825.73	825.81
O	665+72.97	-43.00'	825.69	825.80
P	665+82.97	-43.00'	825.65	825.77
Q	665+92.97	-43.00'	825.60	825.72
R	666+02.97	-43.00'	825.55	825.65
S	666+12.97	-43.00'	825.49	825.56
T	666+22.97	-43.00'	825.43	825.46
Ç Brg E. Abut.	666+28.47	-43.00'	825.40	825.40
Bk. E. Abutment	666+29.47	-43.00'	825.39	825.39

BEAM 2

Location	Station	Offset	Theoretical Grade Elevations	Theoretical Grade Elevations Adjusted For Dead Load Deflection
Bk. W. Abutment	664+16.47	-35.00'	825.79	825.79
Ç Brg W. Abut.	664+17.47	-35.00'	825.79	825.79
A	664+27.47	-35.00'	825.83	825.88
B	664+37.47	-35.00'	825.86	825.95
C	664+47.47	-35.00'	825.89	826.00
D	664+57.47	-35.00'	825.91	826.04
E	664+67.47	-35.00'	825.93	826.05
F	664+77.47	-35.00'	825.95	826.05
G	664+87.47	-35.00'	825.95	826.03
H	664+97.47	-35.00'	825.96	826.00
I	665+07.47	-35.00'	825.95	825.97
J	665+17.47	-35.00'	825.95	825.95
Ç Brg Pier	665+22.97	-35.00'	825.94	825.94
K	665+32.97	-35.00'	825.92	825.93
L	665+42.97	-35.00'	825.90	825.93
M	665+52.97	-35.00'	825.88	825.94
N	665+62.97	-35.00'	825.85	825.93
O	665+72.97	-35.00'	825.81	825.92
P	665+82.97	-35.00'	825.77	825.89
Q	665+92.97	-35.00'	825.72	825.84
R	666+02.97	-35.00'	825.67	825.77
S	666+12.97	-35.00'	825.61	825.68
T	666+22.97	-35.00'	825.55	825.58
Ç Brg E. Abut.	666+28.47	-35.00'	825.52	825.52
Bk. E. Abutment	666+29.47	-35.00'	825.51	825.51

BEAM 3

Location	Station	Offset	Theoretical Grade Elevations	Theoretical Grade Elevations Adjusted For Dead Load Deflection
Bk. W. Abutment	664+16.47	-27.00'	825.91	825.91
Ç Brg W. Abut.	664+17.47	-27.00'	825.91	825.91
A	664+27.47	-27.00'	825.95	826.00
B	664+37.47	-27.00'	825.98	826.07
C	664+47.47	-27.00'	826.01	826.12
D	664+57.47	-27.00'	826.03	826.16
E	664+67.47	-27.00'	826.05	826.17
F	664+77.47	-27.00'	826.07	826.17
G	664+87.47	-27.00'	826.07	826.15
H	664+97.47	-27.00'	826.08	826.12
I	665+07.47	-27.00'	826.07	826.09
J	665+17.47	-27.00'	826.07	826.07
Ç Brg Pier	665+22.97	-27.00'	826.06	826.06
K	665+32.97	-27.00'	826.04	826.05
L	665+42.97	-27.00'	826.02	826.05
M	665+52.97	-27.00'	826.00	826.06
N	665+62.97	-27.00'	825.97	826.05
O	665+72.97	-27.00'	825.93	826.04
P	665+82.97	-27.00'	825.89	826.01
Q	665+92.97	-27.00'	825.84	825.96
R	666+02.97	-27.00'	825.79	825.89
S	666+12.97	-27.00'	825.73	825.80
T	666+22.97	-27.00'	825.67	825.70
Ç Brg E. Abut.	666+28.47	-27.00'	825.64	825.64
Bk. E. Abutment	666+29.47	-27.00'	825.63	825.63

BEAM 4

Location	Station	Offset	Theoretical Grade Elevations	Theoretical Grade Elevations Adjusted For Dead Load Deflection
Bk. W. Abutment	664+16.47	-19.00'	826.03	826.03
Ç Brg W. Abut.	664+17.47	-19.00'	826.03	826.03
A	664+27.47	-19.00'	826.07	826.12
B	664+37.47	-19.00'	826.10	826.19
C	664+47.47	-19.00'	826.13	826.24
D	664+57.47	-19.00'	826.15	826.28
E	664+67.47	-19.00'	826.17	826.29
F	664+77.47	-19.00'	826.19	826.29
G	664+87.47	-19.00'	826.19	826.27
H	664+97.47	-19.00'	826.20	826.24
I	665+07.47	-19.00'	826.19	826.21
J	665+17.47	-19.00'	826.19	826.19
Ç Brg Pier	665+22.97	-19.00'	826.18	826.18
K	665+32.97	-19.00'	826.16	826.17
L	665+42.97	-19.00'	826.14	826.17
M	665+52.97	-19.00'	826.12	826.18
N	665+62.97	-19.00'	826.09	826.17
O	665+72.97	-19.00'	826.05	826.16
P	665+82.97	-19.00'	826.01	826.13
Q	665+92.97	-19.00'	825.96	826.08
R	666+02.97	-19.00'	825.91	826.01
S	666+12.97	-19.00'	825.85	825.92
T	666+22.97	-19.00'	825.79	825.82
Ç Brg E. Abut.	666+28.47	-19.00'	825.76	825.76
Bk. E. Abutment	666+29.47	-19.00'	825.75	825.75

BEAM 5

Location	Station	Offset	Theoretical Grade Elevations	Theoretical Grade Elevations Adjusted For Dead Load Deflection
Bk. W. Abutment	664+16.47	-11.00'	826.15	826.15
Ç Brg W. Abut.	664+17.47	-11.00'	826.15	826.15
A	664+27.47	-11.00'	826.19	826.24
B	664+37.47	-11.00'	826.22	826.31
C	664+47.47	-11.00'	826.25	826.36
D	664+57.47	-11.00'	826.27	826.40
E	664+67.47	-11.00'	826.29	826.41
F	664+77.47	-11.00'	826.31	826.41
G	664+87.47	-11.00'	826.31	826.39
H	664+97.47	-11.00'	826.32	826.36
I	665+07.47	-11.00'	826.31	826.33
J	665+17.47	-11.00'	826.31	826.31
Ç Brg Pier	665+22.97	-11.00'	826.30	826.30
K	665+32.97	-11.00'	826.28	826.29
L	665+42.97	-11.00'	826.26	826.29
M	665+52.97	-11.00'	826.24	826.30
N	665+62.97	-11.00'	826.21	826.29
O	665+72.97	-11.00'	826.17	826.28
P	665+82.97	-11.00'	826.13	826.25
Q	665+92.97	-11.00'	826.08	826.20
R	666+02.97	-11.00'	826.03	826.13
S	666+12.97	-11.00'	825.97	826.04
T	666+22.97	-11.00'	825.91	825.94
Ç Brg E. Abut.	666+28.47	-11.00'	825.88	825.88
Bk. E. Abutment	666+29.47	-11.00'	825.87	825.87

BEAM 6

Location	Station	Offset	Theoretical Grade Elevations	Theoretical Grade Elevations Adjusted For Dead Load Deflection
Bk. W. Abutment	664+16.47	-3.00'	826.27	826.27
Ç Brg W. Abut.	664+17.47	-3.00'	826.27	826.27
A	664+27.47	-3.00'	826.31	826.36
B	664+37.47	-3.00'	826.34	826.43
C	664+47.47	-3.00'	826.37	826.48
D	664+57.47	-3.00'	826.39	826.52
E	664+67.47	-3.00'	826.41	826.53
F	664+77.47	-3.00'	826.43	826.53
G	664+87.47	-3.00'	826.43	826.51
H	664+97.47	-3.00'	826.44	826.48
I	665+07.47	-3.00'	826.43	826.45
J	665+17.47	-3.00'	826.43	826.43
Ç Brg Pier	665+22.97	-3.00'	826.42	826.42
K	665+32.97	-3.00'	826.40	826.41
L	665+42.97	-3.00'	826.38	826.41
M	665+52.97	-3.00'	826.36	826.42
N	665+62.97	-3.00'	826.33	826.41
O	665+72.97	-3.00'	826.29	826.40
P	665+82.97	-3.00'	826.25	826.37
Q	665+92.97	-3.00'	826.20	826.32
R	666+02.97	-3.00'	826.15	826.25
S	666+12.97	-3.00'	826.09	826.16
T	666+22.97	-3.00'	826.03	826.06
Ç Brg E. Abut.	666+28.47	-3.00'	826.00	826.00
Bk. E. Abutment	666+29.47	-3.00'	825.99	825.99

Ȥ RDWY., P.G. & STAGE CONST. JOINT

Location	Station	Offset	Theoretical Grade Elevations	Theoretical Grade Elevations Adjusted For Dead Load Deflection
Bk. W. Abutment	664+16.47	0.00	826.31	826.31
Ȥ Brg W. Abut.	664+17.47	0.00	826.31	826.31
A	664+27.47	0.00	826.35	826.40
B	664+37.47	0.00	826.39	826.47
C	664+47.47	0.00	826.42	826.53
D	664+57.47	0.00	826.44	826.56
E	664+67.47	0.00	826.46	826.58
F	664+77.47	0.00	826.47	826.57
G	664+87.47	0.00	826.48	826.55
H	664+97.47	0.00	826.48	826.53
I	665+07.47	0.00	826.48	826.50
J	665+17.47	0.00	826.47	826.48
Ȥ Brg. Pier	665+22.97	0.00	826.46	826.46
K	665+32.97	0.00	826.45	826.46
L	665+42.97	0.00	826.43	826.46
M	665+52.97	0.00	826.40	826.46
N	665+62.97	0.00	826.37	826.46
O	665+72.97	0.00	826.34	826.45
P	665+82.97	0.00	826.29	826.42
Q	665+92.97	0.00	826.25	826.37
R	666+02.97	0.00	826.20	826.30
S	666+12.97	0.00	826.14	826.21
T	666+22.97	0.00	826.08	826.10
Ȥ Brg E. Abut.	666+28.47	0.00	826.04	826.04
Bk. E. Abutment	666+29.47	0.00	826.03	826.03

BEAM 7

Location	Station	Offset	Theoretical Grade Elevations	Theoretical Grade Elevations Adjusted For Dead Load Deflection
Bk. W. Abutment	664+16.47	+3.00'	826.27	826.27
Ȥ Brg W. Abut.	664+17.47	+3.00'	826.27	826.27
A	664+27.47	+3.00'	826.31	826.36
B	664+37.47	+3.00'	826.34	826.43
C	664+47.47	+3.00'	826.37	826.48
D	664+57.47	+3.00'	826.39	826.52
E	664+67.47	+3.00'	826.41	826.53
F	664+77.47	+3.00'	826.43	826.53
G	664+87.47	+3.00'	826.43	826.51
H	664+97.47	+3.00'	826.44	826.48
I	665+07.47	+3.00'	826.43	826.45
J	665+17.47	+3.00'	826.43	826.43
Ȥ Brg. Pier	665+22.97	+3.00'	826.42	826.42
K	665+32.97	+3.00'	826.40	826.41
L	665+42.97	+3.00'	826.38	826.41
M	665+52.97	+3.00'	826.36	826.42
N	665+62.97	+3.00'	826.33	826.41
O	665+72.97	+3.00'	826.29	826.40
P	665+82.97	+3.00'	826.25	826.37
Q	665+92.97	+3.00'	826.20	826.32
R	666+02.97	+3.00'	826.15	826.25
S	666+12.97	+3.00'	826.09	826.16
T	666+22.97	+3.00'	826.03	826.06
Ȥ Brg E. Abut.	666+28.47	+3.00'	826.00	826.00
Bk. E. Abutment	666+29.47	+3.00'	825.99	825.99

BEAM 8

Location	Station	Offset	Theoretical Grade Elevations	Theoretical Grade Elevations Adjusted For Dead Load Deflection
Bk. W. Abutment	664+16.47	+11.00'	826.15	826.15
Ȥ Brg W. Abut.	664+17.47	+11.00'	826.15	826.15
A	664+27.47	+11.00'	826.19	826.24
B	664+37.47	+11.00'	826.22	826.31
C	664+47.47	+11.00'	826.25	826.36
D	664+57.47	+11.00'	826.27	826.40
E	664+67.47	+11.00'	826.29	826.41
F	664+77.47	+11.00'	826.31	826.41
G	664+87.47	+11.00'	826.31	826.39
H	664+97.47	+11.00'	826.32	826.36
I	665+07.47	+11.00'	826.31	826.33
J	665+17.47	+11.00'	826.31	826.31
Ȥ Brg. Pier	665+22.97	+11.00'	826.30	826.30
K	665+32.97	+11.00'	826.28	826.29
L	665+42.97	+11.00'	826.26	826.29
M	665+52.97	+11.00'	826.24	826.30
N	665+62.97	+11.00'	826.21	826.29
O	665+72.97	+11.00'	826.17	826.28
P	665+82.97	+11.00'	826.13	826.25
Q	665+92.97	+11.00'	826.08	826.20
R	666+02.97	+11.00'	826.03	826.13
S	666+12.97	+11.00'	825.97	826.04
T	666+22.97	+11.00'	825.91	825.94
Ȥ Brg E. Abut.	666+28.47	+11.00'	825.88	825.88
Bk. E. Abutment	666+29.47	+11.00'	825.87	825.87

BEAM 9

Location	Station	Offset	Theoretical Grade Elevations	Theoretical Grade Elevations Adjusted For Dead Load Deflection
Bk. W. Abutment	664+16.47	+19.00'	826.03	826.03
Ȥ Brg W. Abut.	664+17.47	+19.00'	826.03	826.03
A	664+27.47	+19.00'	826.07	826.12
B	664+37.47	+19.00'	826.10	826.19
C	664+47.47	+19.00'	826.13	826.24
D	664+57.47	+19.00'	826.15	826.28
E	664+67.47	+19.00'	826.17	826.29
F	664+77.47	+19.00'	826.19	826.29
G	664+87.47	+19.00'	826.19	826.27
H	664+97.47	+19.00'	826.20	826.24
I	665+07.47	+19.00'	826.19	826.21
J	665+17.47	+19.00'	826.19	826.19
Ȥ Brg. Pier	665+22.97	+19.00'	826.18	826.18
K	665+32.97	+19.00'	826.16	826.17
L	665+42.97	+19.00'	826.14	826.17
M	665+52.97	+19.00'	826.12	826.18
N	665+62.97	+19.00'	826.09	826.17
O	665+72.97	+19.00'	826.05	826.16
P	665+82.97	+19.00'	826.01	826.13
Q	665+92.97	+19.00'	825.96	826.08
R	666+02.97	+19.00'	825.91	826.01
S	666+12.97	+19.00'	825.85	825.92
T	666+22.97	+19.00'	825.79	825.82
Ȥ Brg E. Abut.	666+28.47	+19.00'	825.76	825.76
Bk. E. Abutment	666+29.47	+19.00'	825.75	825.75

BEAM 10

Location	Station	Offset	Theoretical Grade Elevations	Theoretical Grade Elevations Adjusted For Dead Load Deflection
Bk. W. Abutment	664+16.47	+27.00'	825.91	825.91
Ȥ Brg W. Abut.	664+17.47	+27.00'	825.91	825.91
A	664+27.47	+27.00'	825.95	826.00
B	664+37.47	+27.00'	825.98	826.07
C	664+47.47	+27.00'	826.01	826.12
D	664+57.47	+27.00'	826.03	826.16
E	664+67.47	+27.00'	826.05	826.17
F	664+77.47	+27.00'	826.07	826.17
G	664+87.47	+27.00'	826.07	826.15
H	664+97.47	+27.00'	826.08	826.12
I	665+07.47	+27.00'	826.07	826.09
J	665+17.47	+27.00'	826.07	826.07
Ȥ Brg. Pier	665+22.97	+27.00'	826.06	826.06
K	665+32.97	+27.00'	826.04	826.05
L	665+42.97	+27.00'	826.02	826.05
M	665+52.97	+27.00'	826.00	826.06
N	665+62.97	+27.00'	825.97	826.05
O	665+72.97	+27.00'	825.93	826.04
P	665+82.97	+27.00'	825.89	826.01
Q	665+92.97	+27.00'	825.84	825.96
R	666+02.97	+27.00'	825.79	825.89
S	666+12.97	+27.00'	825.73	825.80
T	666+22.97	+27.00'	825.67	825.70
Ȥ Brg E. Abut.	666+28.47	+27.00'	825.64	825.64
Bk. E. Abutment	666+29.47	+27.00'	825.63	825.63

BEAM 11

Location	Station	Offset	Theoretical Grade Elevations	Theoretical Grade Elevations Adjusted For Dead Load Deflection
Bk. W. Abutment	664+16.47	+35.00'	825.79	825.79
Ȥ Brg W. Abut.	664+17.47	+35.00'	825.79	825.79
A	664+27.47	+35.00'	825.83	825.88
B	664+37.47	+35.00'	825.86	825.95
C	664+47.47	+35.00'	825.89	826.00
D	664+57.47	+35.00'	825.91	826.04
E	664+67.47	+35.00'	825.93	826.05
F	664+77.47	+35.00'	825.95	826.05
G	664+87.47	+35.00'	825.95	826.03
H	664+97.47	+35.00'	825.96	826.00
I	665+07.47	+35.00'	825.95	825.97
J	665+17.47	+35.00'	825.95	825.95
Ȥ Brg. Pier	665+22.97	+35.00'	825.94	825.94
K	665+32.97	+35.00'	825.92	825.93
L	665+42.97	+35.00'	825.90	825.93
M	665+52.97	+35.00'	825.88	825.94
N	665+62.97	+35.00'	825.85	825.93
O	665+72.97	+35.00'	825.81	825.92
P	665+82.97	+35.00'	825.77	825.89
Q	665+92.97	+35.00'	825.72	825.84
R	666+02.97	+35.00'	825.67	825.77
S	666+12.97	+35.00'	825.61	825.68
T	666+22.97	+35.00'	825.55	825.58
Ȥ Brg E. Abut.	666+28.47	+35.00'	825.52	825.52
Bk. E. Abutment	666+29.47	+35.00'	825.51	825.51

MODEL: Default
 FILE NAME: N:\DOT\220628\CAD_Sheets\Structures\10+220628-Top of Deck_03.sht

BEAM 12

Location	Station	Offset	Theoretical Grade Elevations	Theoretical Grade Elevations Adjusted For Dead Load Deflection
Bk. W. Abutment	664+16.47	+43.00'	825.67	825.67
Centerline W. Abut.	664+17.47	+43.00'	825.67	825.67
A	664+27.47	+43.00'	825.71	825.76
B	664+37.47	+43.00'	825.74	825.83
C	664+47.47	+43.00'	825.77	825.88
D	664+57.47	+43.00'	825.79	825.92
E	664+67.47	+43.00'	825.81	825.93
F	664+77.47	+43.00'	825.83	825.93
G	664+87.47	+43.00'	825.83	825.91
H	664+97.47	+43.00'	825.84	825.88
I	665+07.47	+43.00'	825.83	825.85
J	665+17.47	+43.00'	825.83	825.83
Centerline Brg. Pier	665+22.97	+43.00'	825.82	825.82
K	665+32.97	+43.00'	825.80	825.81
L	665+42.97	+43.00'	825.78	825.81
M	665+52.97	+43.00'	825.76	825.82
N	665+62.97	+43.00'	825.73	825.81
O	665+72.97	+43.00'	825.69	825.80
P	665+82.97	+43.00'	825.65	825.77
Q	665+92.97	+43.00'	825.60	825.72
R	666+02.97	+43.00'	825.55	825.65
S	666+12.97	+43.00'	825.49	825.56
T	666+22.97	+43.00'	825.43	825.46
Centerline Brg E. Abut.	666+28.47	+43.00'	825.40	825.40
Bk. E. Abutment	666+29.47	+43.00'	825.39	825.39

MODEL: Default
FILE NAME: N:\DOT\220628\CAD_Sheets\Structures\11-220628-Top of Deck_04.sht

C/L ROADWAY, PROFILE GRADE, & STAGE CONST. JT.

Location	Station	Offset	Theoretical Grade Elevations
W. End West Appr. Pav't	663+86.47	0.00	826.16
A	663+96.47	0.00	826.22
B	664+06.47	0.00	826.27
E. End West Appr. Pav't	664+16.47	0.00	826.31

NORTH EDGE OF SHOULDER

Location	Station	Offset	Theoretical Grade Elevations
W. End West Appr. Pav't	663+86.47	-45.00'	825.49
A	663+96.47	-45.00'	825.54
B	664+06.487	-45.00'	825.59
E. End West Appr. Pav't	664+16.47	-45.00'	825.64

NORTH EDGE OF E.B. PAVEMENT

Location	Station	Offset	Theoretical Grade Elevations
W. End West Appr. Pav't	663+86.47	+11.00	826.00
A	663+96.47	+11.00	826.05
B	664+06.47	+11.00	826.10
E. End West Appr. Pav't	664+16.47	+11.00	826.15

NORTH EDGE OF W.B. PAVEMENT

Location	Station	Offset	Theoretical Grade Elevations
W. End West Appr. Pav't	663+86.47	-35.00'	825.64
A	663+96.47	-35.00'	825.69
B	664+06.47	-35.00'	825.74
E. End West Appr. Pav't	664+16.47	-35.00'	825.79

SOUTH EDGE OF E.B. PAVEMENT


Location	Station	Offset	Theoretical Grade Elevations
W. End West Appr. Pav't	663+86.47	+35.00	825.64
A	663+96.47	+35.00	825.69
B	664+06.47	+35.00	825.74
E. End West Appr. Pav't	664+16.47	+35.00	825.79

SOUTH EDGE OF W.B. PAVEMENT

Location	Station	Offset	Theoretical Grade Elevations
W. End West Appr. Pav't	663+86.47	-11.00'	826.00
A	663+96.47	-11.00'	826.09
B	664+06.47	-11.00'	826.13
E. End West Appr. Pav't	664+16.47	-11.00'	826.15

SOUTH EDGE OF SHOULDER

Location	Station	Offset	Theoretical Grade Elevations
W. End West Appr. Pav't	663+86.47	+45.00	825.49
A	663+96.47	+45.00	825.54
B	664+06.47	+45.00	825.59
E. End West Appr. Pav't	664+16.47	+45.00	825.64

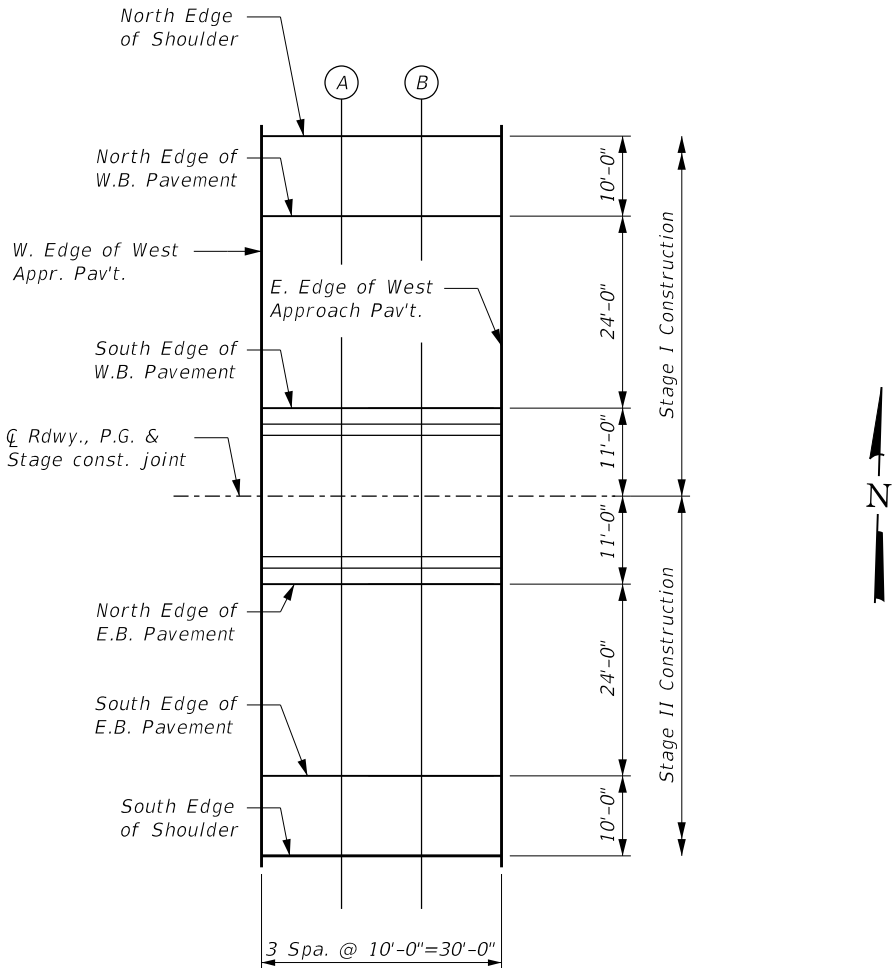

PLAN
West Approach

MODEL: Default
FILE NAME: N:\DOT\220628\CAD_Sheets\Structures\12+220628-Top of Approach_01.sht

 CHRISTOPHER B. BURKE ENGINEERING, LTD. 9575 W. Higgins Road, Suite 600 Rosemont, Illinois 60018 (847) 822-9500	USER NAME = jjezierny	DESIGNED - MM	REVISED -	STATE OF ILLINOIS DEPARTMENT OF TRANSPORTATION	TOP OF WEST APPROACH ELEVATIONS STRUCTURE NO. 071-0058		F.A.* RTE.	SECTION	COUNTY	TOTAL SHEETS	SHEET NO.
		DRAWN - PDR	REVISED -				*	141-1HBR-3 & (9,10) R-3	OGLE	508	317
		CHECKED - CF	REVISED -				CONTRACT NO. 64N98				
	PLOT DATE = 3/21/2025	DATE -	REVISED -		SCALE:	SHEET S-12 OF S-29 SHEETS	STA.	TO STA.	ILLINOIS	FED. AID PROJECT	

*FAI ROUTE 39 (I-39) & FAP 567 (IL 38)

C/L ROADWAY, PROFILE GRADE, & STAGE CONST. JT.

Location	Station	Offset	Theoretical Grade Elevations
W. End East Appr. Pav't	666+29.47	0.00	826.03
C	666+39.47	0.00	825.96
D	666+49.47	0.00	825.89
E. End East Appr. Pav't	666+59.47	0.00	825.81

NORTH EDGE OF SHOULDER

Location	Station	Offset	Theoretical Grade Elevations
W. End East Appr. Pav't	666+29.47	-45.00'	825.36
C	666+39.47	-45.00'	825.29
D	666+49.47	-45.00'	825.21
E. End East Appr. Pav't	666+59.47	-45.00'	825.13

NORTH EDGE OF E.B. PAVEMENT

Location	Station	Offset	Theoretical Grade Elevations
W. End East Appr. Pav't	666+29.47	+11.00	825.87
C	666+39.47	+11.00	825.80
D	666+49.47	+11.00	825.72
E. End East Appr. Pav't	666+59.47	+11.00	825.64

NORTH EDGE OF W.B. PAVEMENT

Location	Station	Offset	Theoretical Grade Elevations
W. End East Appr. Pav't	666+29.47	-35.00'	825.51
C	666+39.47	-35.00'	825.44
D	666+49.47	-35.00'	825.36
E. End East Appr. Pav't	666+59.47	-35.00'	825.28

SOUTH EDGE OF E.B. PAVEMENT


Location	Station	Offset	Theoretical Grade Elevations
W. End East Appr. Pav't	666+29.47	+35.00	825.51
C	666+39.47	+35.00	825.44
D	666+49.47	+35.00	825.36
E. End East Appr. Pav't	666+59.47	+35.00	825.28

SOUTH EDGE OF W.B. PAVEMENT

Location	Station	Offset	Theoretical Grade Elevations
W. End East Appr. Pav't	666+29.47	-11.00'	825.87
C	666+39.47	-11.00'	825.80
D	666+49.47	-11.00'	825.72
E. End East Appr. Pav't	666+59.47	-11.00'	825.64

SOUTH EDGE OF SHOULDER

Location	Station	Offset	Theoretical Grade Elevations
W. End East Appr. Pav't	666+29.47	+45.00	825.36
C	666+39.47	+45.00	825.29
D	666+49.47	+45.00	825.21
E. End East Appr. Pav't	666+59.47	+45.00	825.13

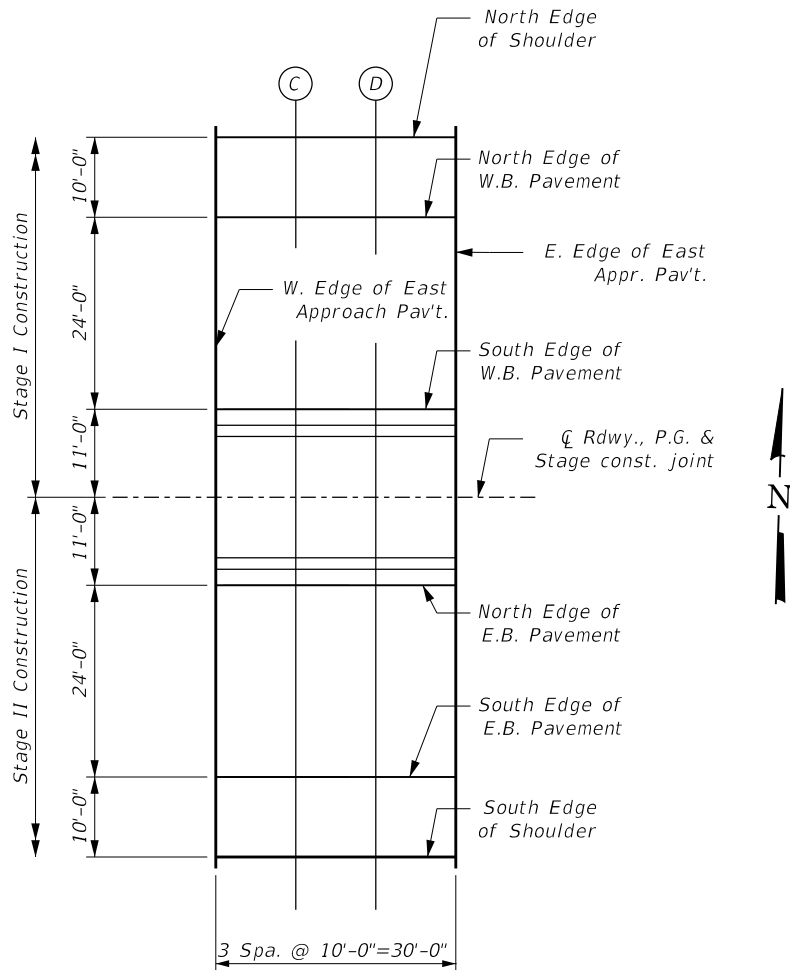

PLAN

East Approach

MODEL: Default
FILE NAME: N:\DOT\220628\CAD_Sheets\Structures\13+220628-Top of Approach_02.sht

CHRISTOPHER B. BURKE ENGINEERING, LTD.
9575 W. Higgins Road, Suite 600
Rosemont, Illinois 60018
(847) 823-0500

USER NAME = jjezierny

DESIGNED - MM

REVISED -

DRAWN - PDR

REVISED -

CHECKED - CF

REVISED -

PLOT DATE = 3/21/2025

DATE -

REVISED -

**STATE OF ILLINOIS
DEPARTMENT OF TRANSPORTATION**

**TOP OF EAST APPROACH ELEVATIONS
STRUCTURE NO. 071-0058**

SCALE: SHEET S-13 OF S-29 SHEETS STA. TO STA.


F.A.*
RTE. SECTION COUNTY TOTAL SHEETS SHEET NO.

* 141-1HBR-3 & (9,10) R-3 OGLE 508 318

CONTRACT NO. 64N98


ILLINOIS FED. AID PROJECT

*FAT ROUTE 39 (I-39) & FAP 567 (IL 38)

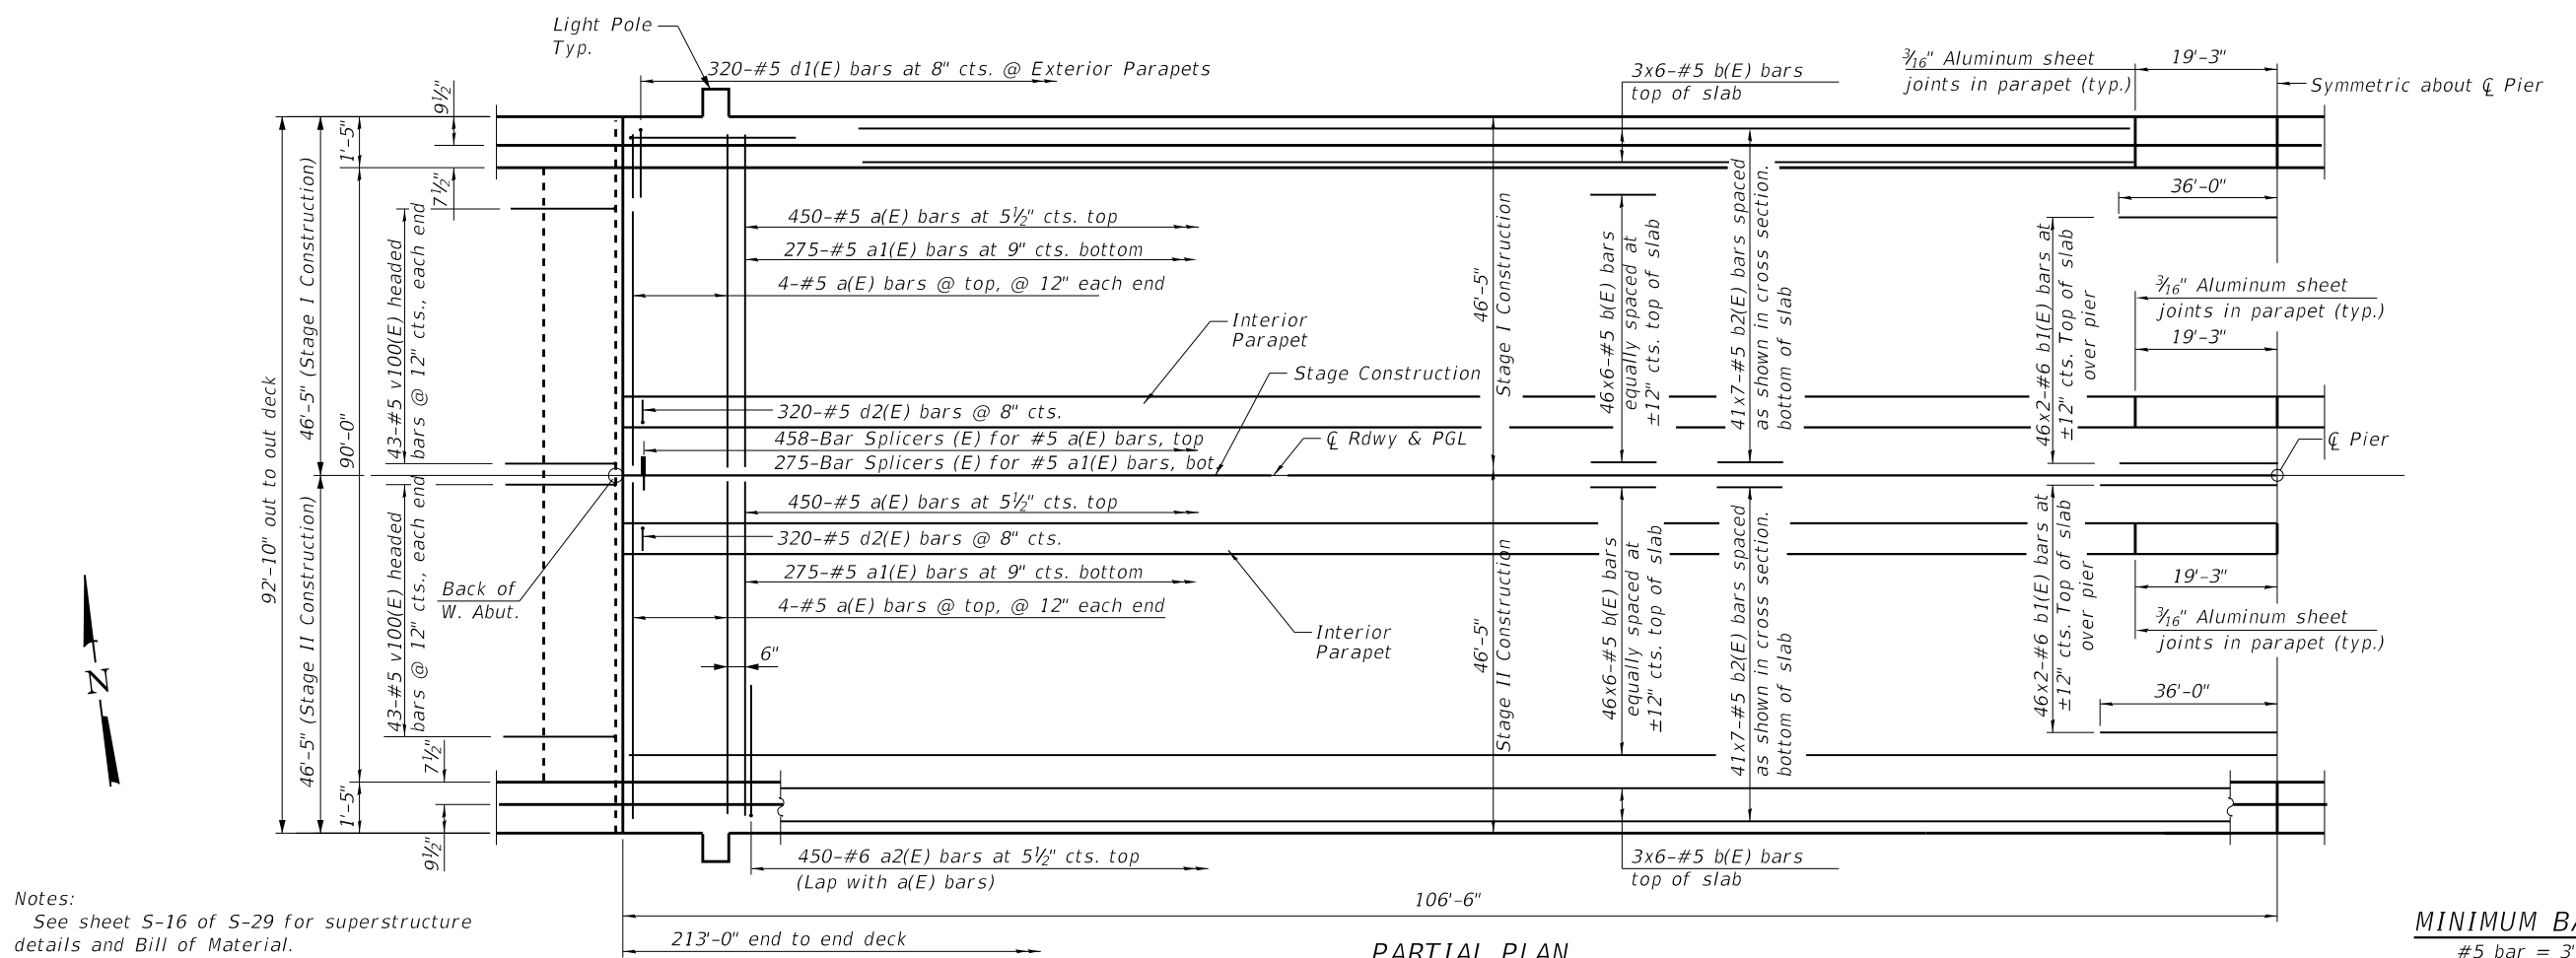

Notes:
See sheet S-16 of S-29 for superstructure details and Bill of Material.
Bars indicated thus 20 x 3-#5 etc. indicates 20 lines of bars with 3 lengths per line.

MINIMUM BAR LAP
#5 bar = 3'-6"
#6 bar = 4'-9"

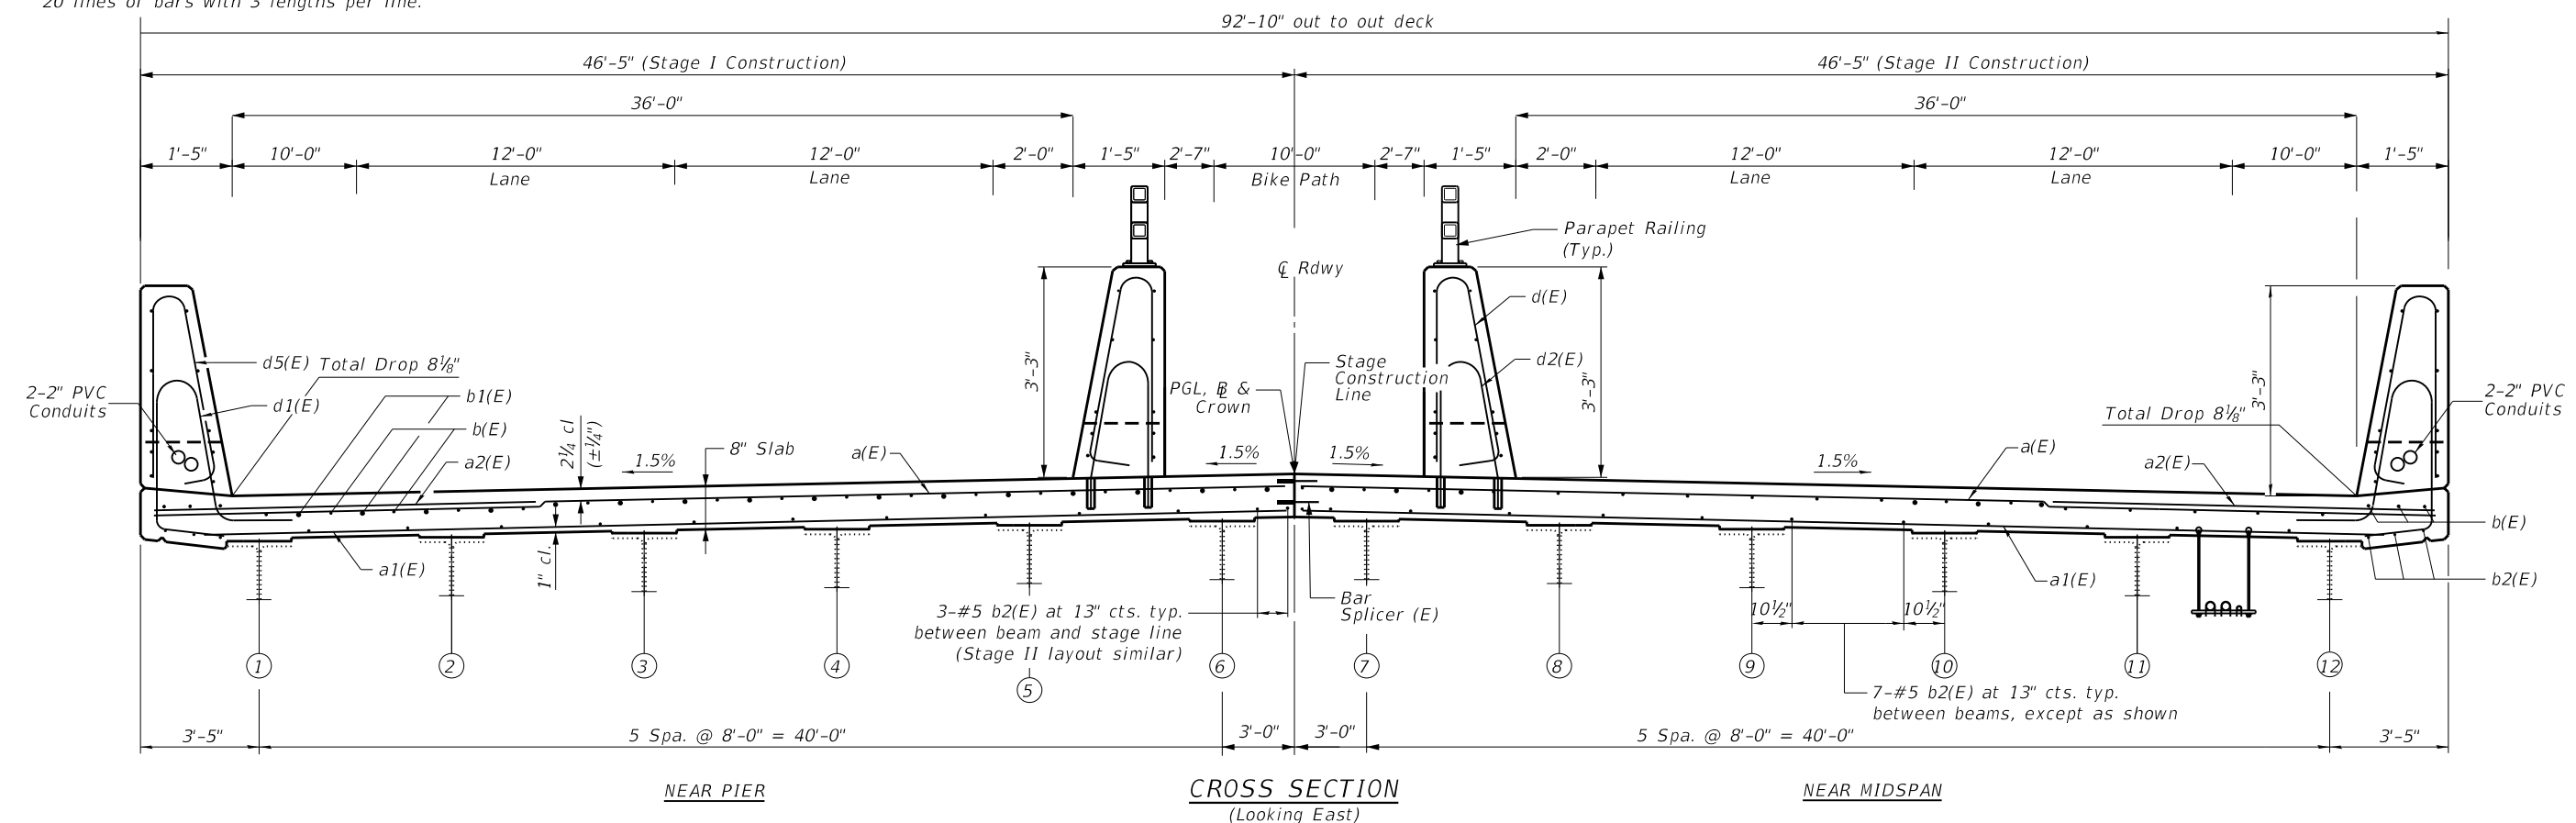

MODEL: Default
FILE NAME: N:\DOT\220628\CAD_Sheets\Structure\14-200628-Superstructure-01.sht

	USER NAME = jjezierny		DESIGNED - MM	REVISED -
			DRAWN - PDR	REVISED -
			CHECKED - CF	REVISED -
	PLOT DATE = 3/21/2025		DATE -	REVISED -


STATE OF ILLINOIS
DEPARTMENT OF TRANSPORTATION

SUPERSTRUCTURE PLAN & CROSS SECTION
STRUCTURE NO. 071-0058

SCALE: SHEET S-14 OF S-29 SHEETS STA. TO STA.


F.A.* RTE.	SECTION	COUNTY	TOTAL SHEETS	SHEET NO.
*	141-1HBR-3 & (9,10) R-3	OGLE	508	319
CONTRACT NO. 64N98				
ILLINOIS FED. AID PROJECT				

*FAI ROUTE 39 (I-39) & FAP 567 (IL 38)

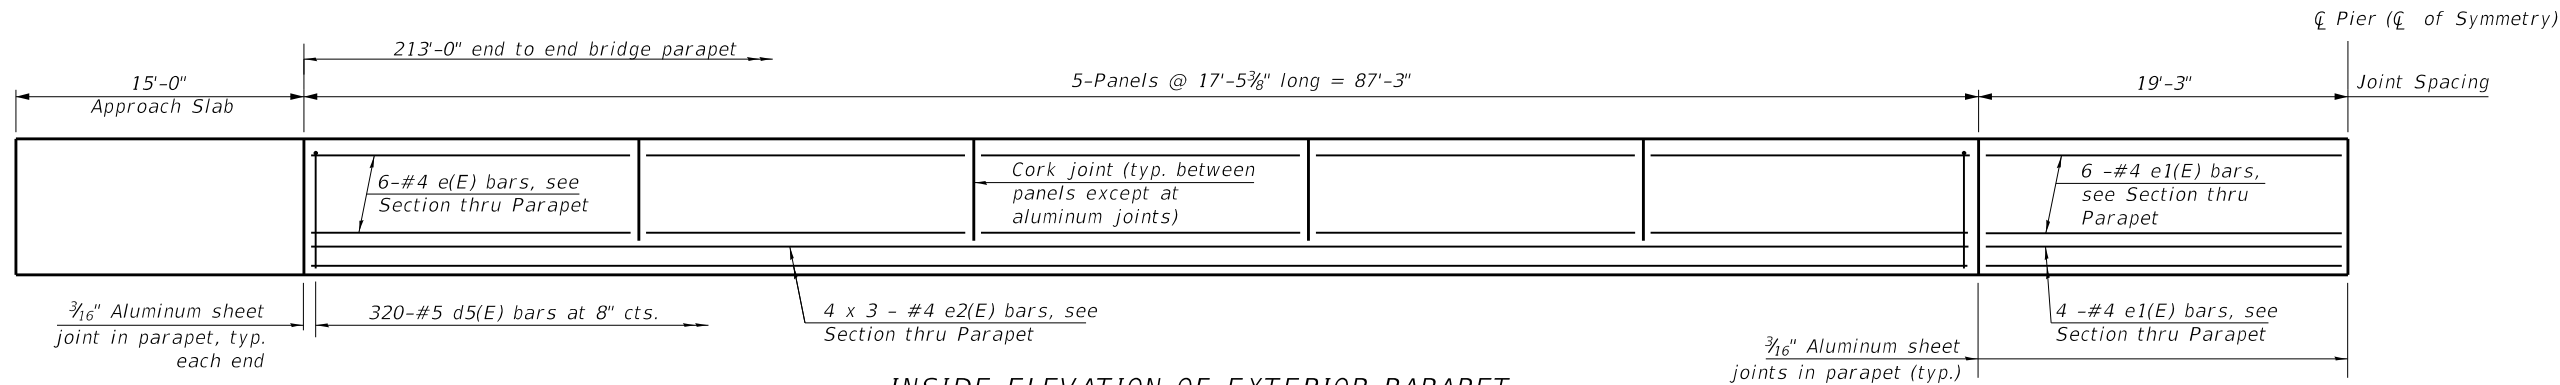


Note: See Sheet S-19 for Approach Parapet Details

INSIDE ELEVATION OF EXTERIOR PARAPET

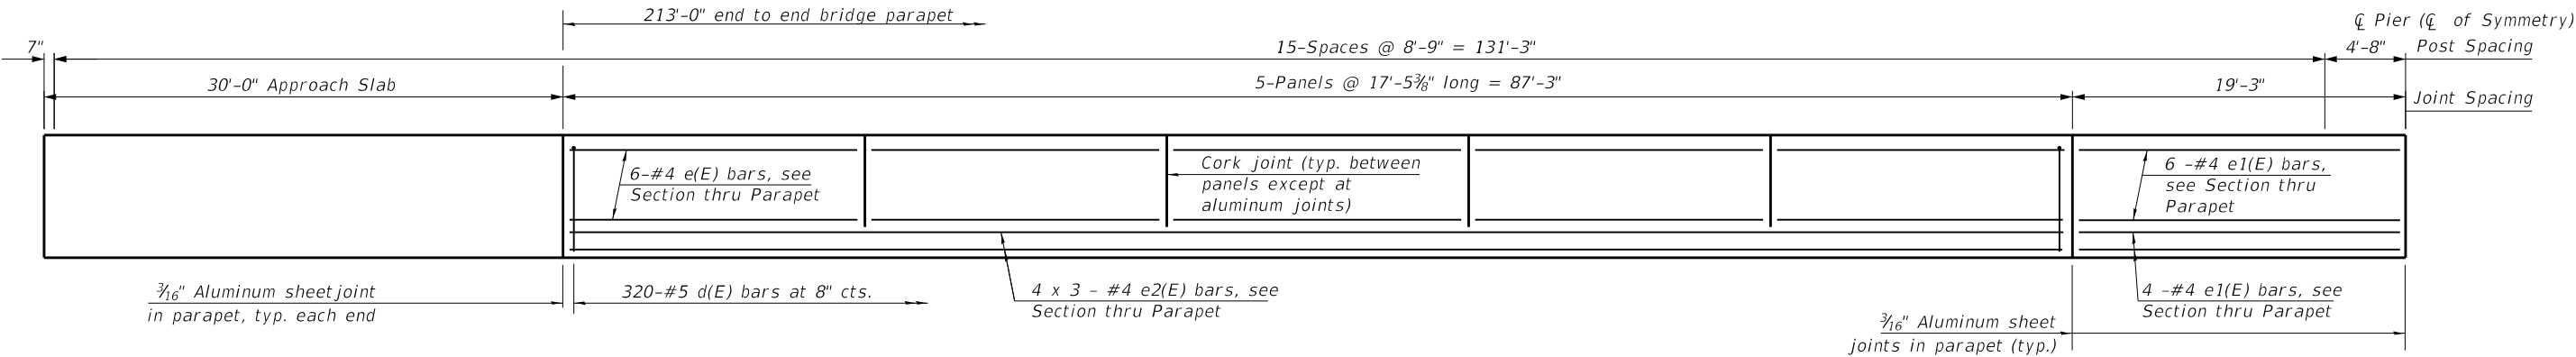


INSIDE ELEVATION OF INTERIOR PARAPET

MINIMUM BAR LAP
#4 bar = 2'-5"

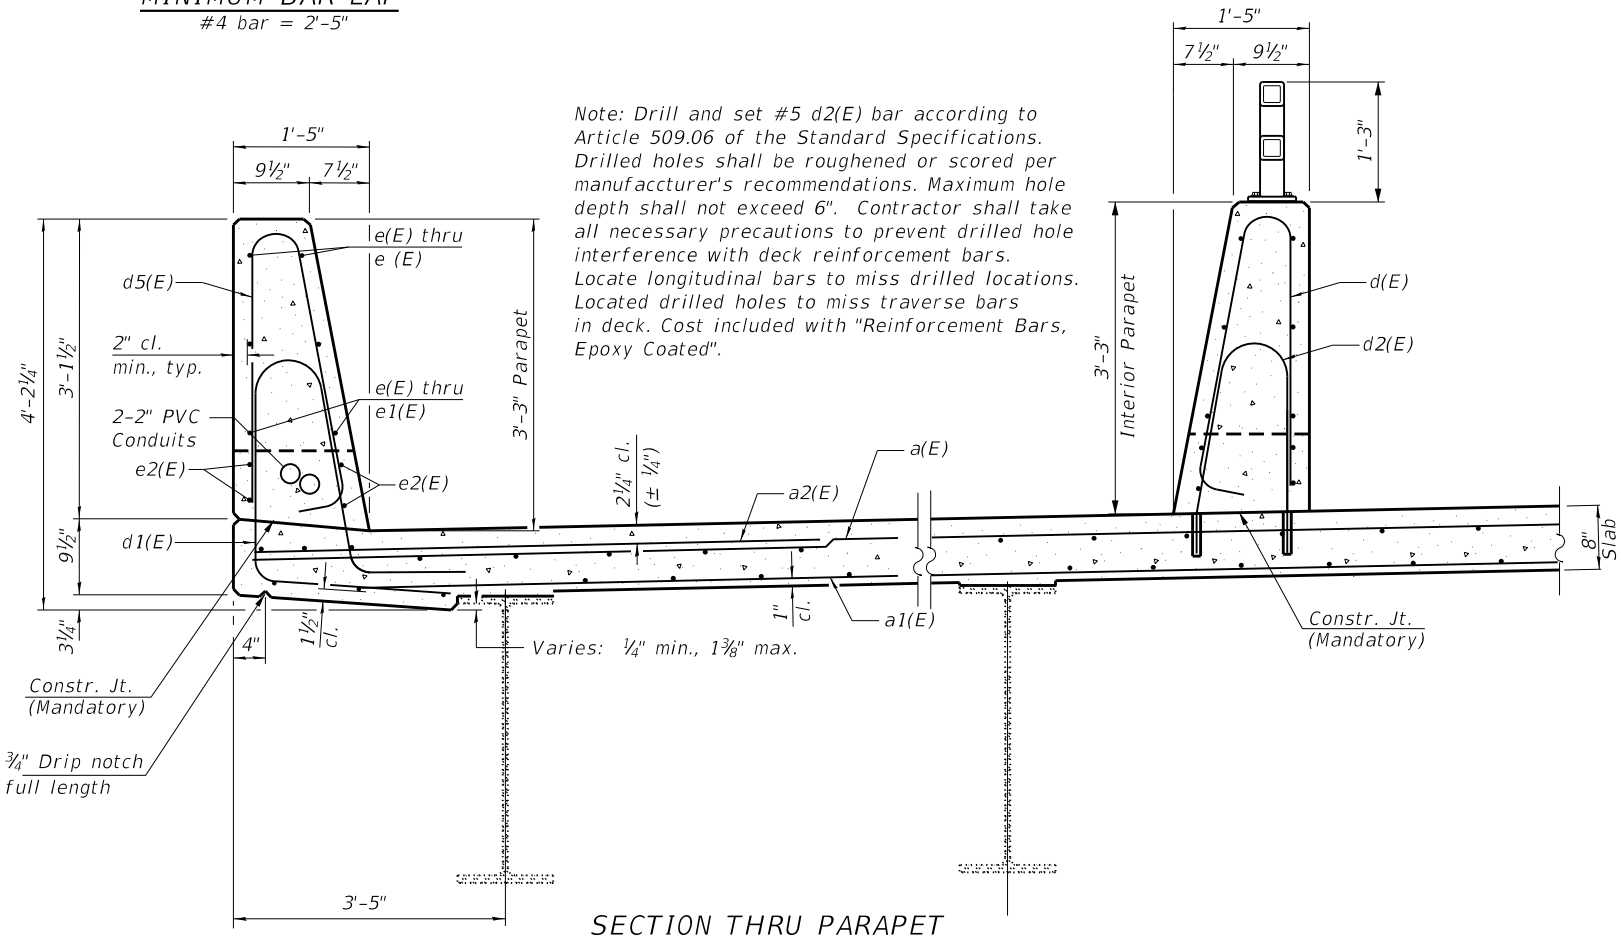

SECTION THRU PARAPET

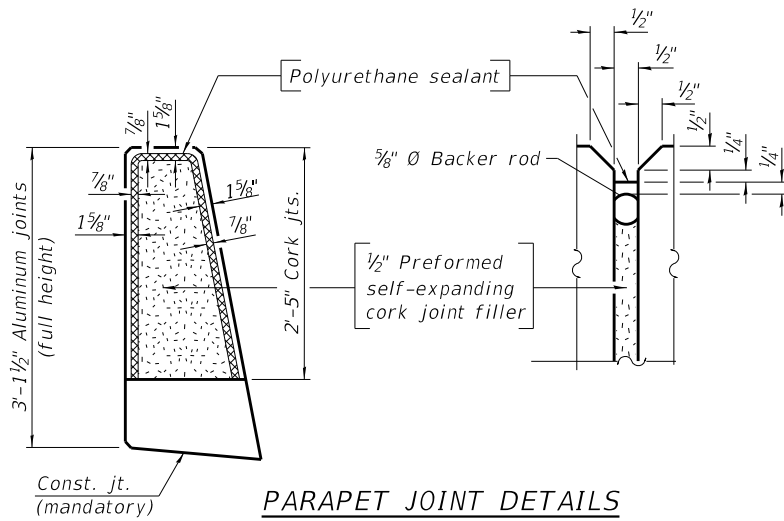

Notes:

The 3/16" min. aluminum sheet shall be ASTM B 209 alloy 3003-H14 and coated with 5 mils of either bitumen paint or epoxy paint to minimize reaction with wet concrete. Cost included with Concrete Superstructure.


The Polyurethane Sealant shall be according to Article 1050.04 of the Std. Spec. and the color shall be gray.

Bar terminators, paid for separately, See Total Bill of Material.


MODEL: Default
FILE NAME: N:\DOT\220628\CAD_Sheets\Structure\15-220628-Superstructure-02.sht

BCB CHRISTOPHER B. BURKE ENGINEERING, LTD. 9575 W. Higgins Road, Suite 600 Rosemont, Illinois 60018 (847) 822-0500	USER NAME = jjezierny	DESIGNED - MM	REVISED -	STATE OF ILLINOIS DEPARTMENT OF TRANSPORTATION	SUPERSTRUCTURE DETAILS STRUCTURE NO. 071-0058				F.A.* RTE.	SECTION	COUNTY	TOTAL SHEETS	SHEET NO.
		DRAWN - PDR	REVISED -		*	141-1HBR-3 & (9,10) R-3	OGLE	508	320				
		CHECKED - CF	REVISED -		CONTRACT NO. 64N98								
	PLOT DATE = 3/21/2025	DATE -	REVISED -		ILLINOIS FED. AID PROJECT								
					SCALE:	SHEET S-15	OF S-29 SHEETS	STA.	TO STA.				

*FAI ROUTE 39 (I-39) & FAP 567 (IL 38)

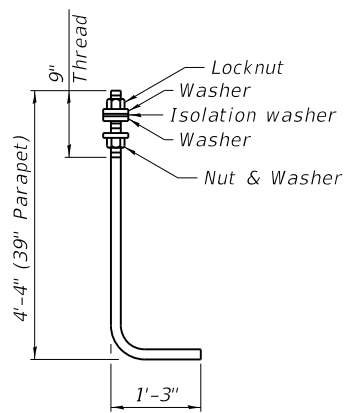


ANCHOR ROD

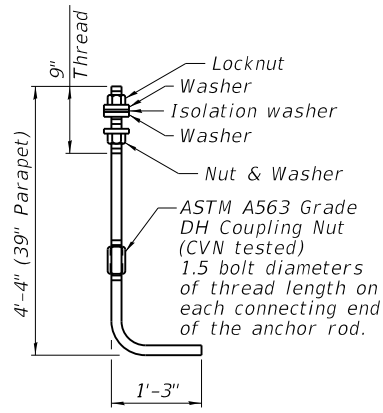


ALTERNATE ANCHOR ROD

Diameter as specified for light poles.
(ASTM F 1554 Grade 105) Full length
hot dipped galvanized.

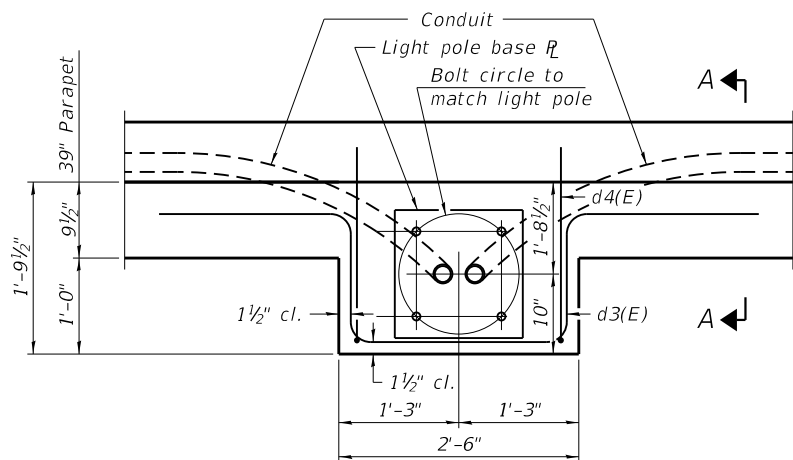


PLAN

Note:
Cost of anchor rods is included
with Concrete Superstructure.

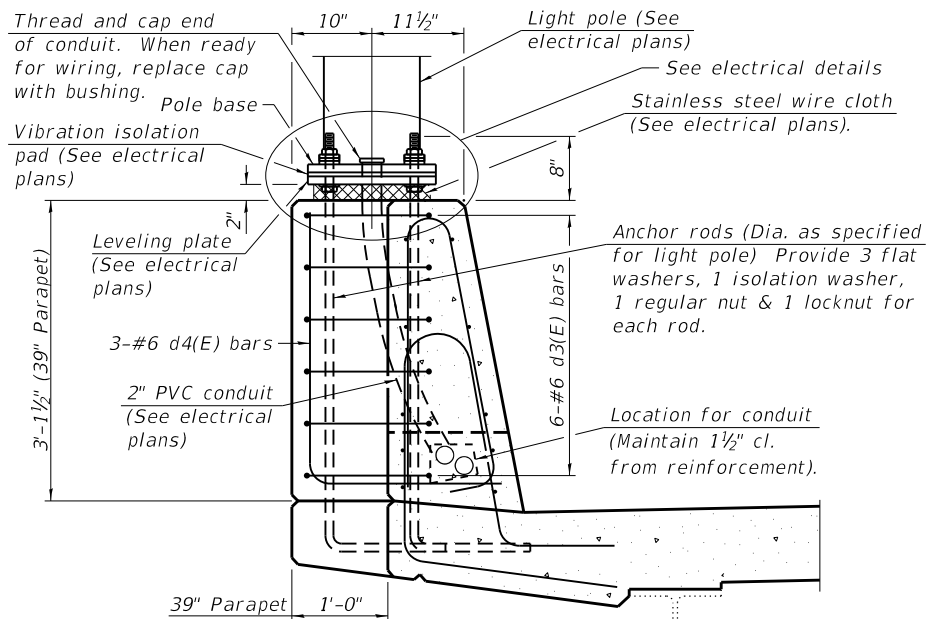

SECTION A-A

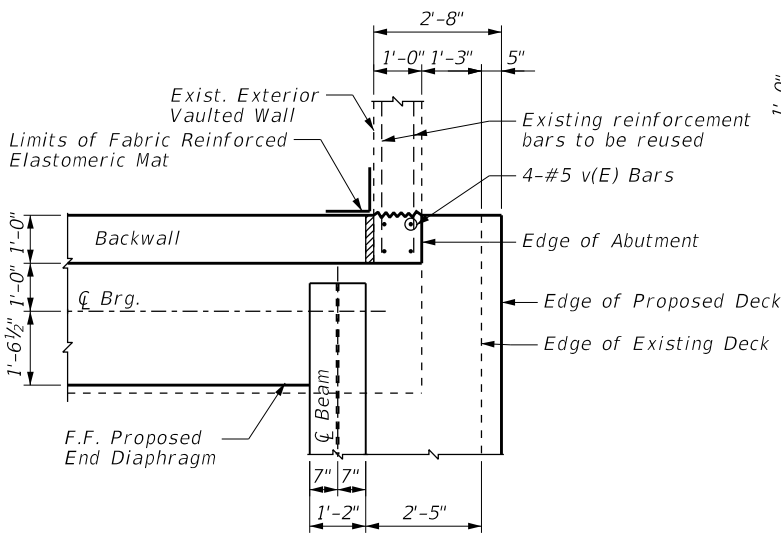


SECTION C-C


See Joint Detail on Sheet S-17 of S-29 for location

NOTES:


- Existing reinforcement bars extending into the removal area shall be cleaned, straightened, and incorporated into the new construction. Any reinforcement bars that are damaged during concrete removal shall be replaced with an approved bar splicer or anchorage system at the contractor's expense.
- The limits of removal area shall be sawed a depth of 1/2 in. (13 mm) or less, as required to avoid cutting the reinforcement.

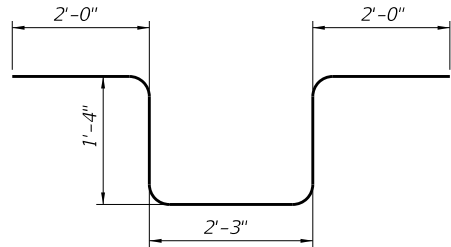


BAR d3(E)

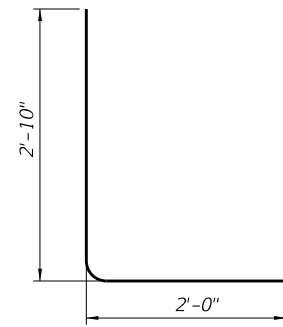

BAR d4(E)

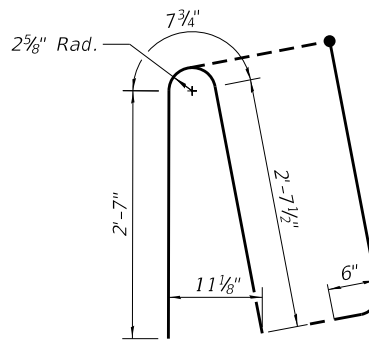


BAR d5(E)

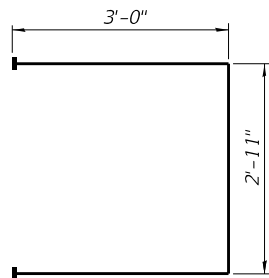


BAR s10(E)


(Headed 344-#5 Bar terminators)

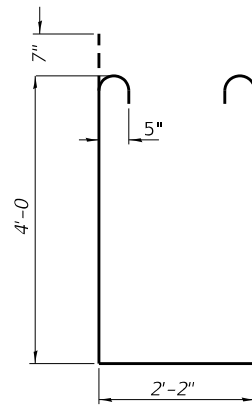

BAR s11(E)

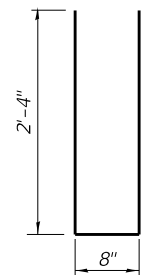


BAR u10(E)

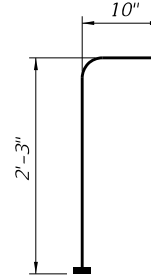


BAR v100(E)

(Headed 172-#5 Bar terminators)


Note:
Bar terminators, paid for separately.
See Total Bill of Material.

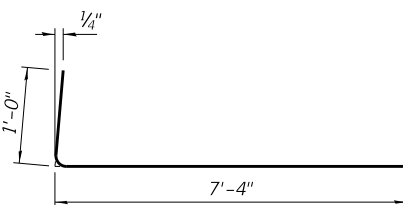


BAR a2(E)

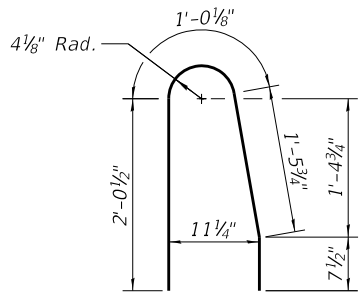

BAR d2(E)

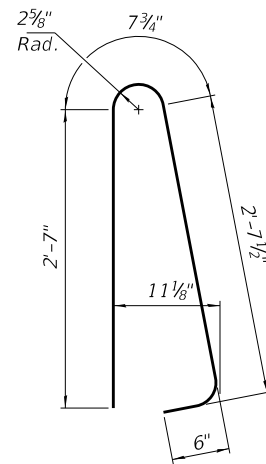

BAR d(E)

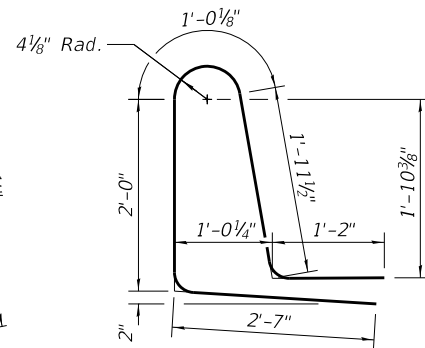

BAR d1(E)

SUPERSTRUCTURE
BILL OF MATERIAL


Bar	No.	Size	Length	Shape
a(E)	916	#5	46'-1"	—
a1(E)	550	#5	45'-2"	—
a2(E)	916	#6	8'-4"	└
b(E)	588	#5	38'-6"	—
b1(E)	184	#6	38'-5"	—
b2(E)	574	#5	33'-6"	—
d(E)	640	#5	6'-5"	└
d1(E)	640	#5	8'-9"	└
d2(E)	640	#5	5'-2"	└
d3(E)	24	#6	8'-11"	└
d4(E)	12	#6	4'-10"	└
d5(E)	640	#5	6'-5"	└
e(E)	240	#4	17'-1"	—
e1(E)	80	#4	18'-11"	—
e2(E)	96	#4	30'-9"	—
m10(E)	4	#6	46'-2"	—
m11(E)	40	#6	7'-8"	—
m12(E)	60	#6	7'-8"	—
m13(E)	8	#6	46'-2"	—
m14(E)	4	#4	46'-2"	—
m15(E)	4	#6	5'-8"	—
m16(E)	6	#6	5'-8"	—
m20(E)	4	#6	43'-2"	—
m23(E)	8	#6	43'-2"	—
m24(E)	4	#4	43'-2"	—
s10(E)	172	#5	8'-11"	└
s11(E)	172	#5	11'-4"	└
u10(E)	172	#4	5'-4"	└
v(E)	16	#5	3'-6"	—
v100(E)	172	#5	3'-2"	└
Reinforcement Bars, (Epoxy Coated)			Lbs.	167,630
Concrete Superstructure			Cu. Yds.	700.4


USER NAME = jjezierny	DESIGNED - MM	REVISED -
	DRAWN - PDR	REVISED -
	CHECKED - CF	REVISED -
PLOT DATE = 3/21/2025	DATE -	REVISED -

F.A.* RTE.	SECTION	COUNTY	TOTAL SHEETS	SHEET NO.
*	141-1HBR-3 & (9,10) R-3	OGLE	508	321
CONTRACT NO. 64N98				
ILLINOIS FED. AID PROJECT				




See Sheet S-16 for Section C-C, Superstructure Details, and Bill of Material.
The s(E), s1(E), u(E) and v(E) bars shall be placed parallel to the beams. Spacing for these bars shall be at right angles to the beams, and spaced @ right angle to beams.
The approach slab seat shall have a constant slope determined from the control points shown.
The Contractor shall field drill holes in the web of exist. end diaphragm to pass thru headed s10(E) bars. Cost of drilling is included with "Reinforcement Bars, Epoxy Coated".
Cost of fabric reinforced elastomeric mat, galvanized plate, stainless steel expansion bolts with nuts and washers and installation are included in the cost of Concrete Superstructure.

 

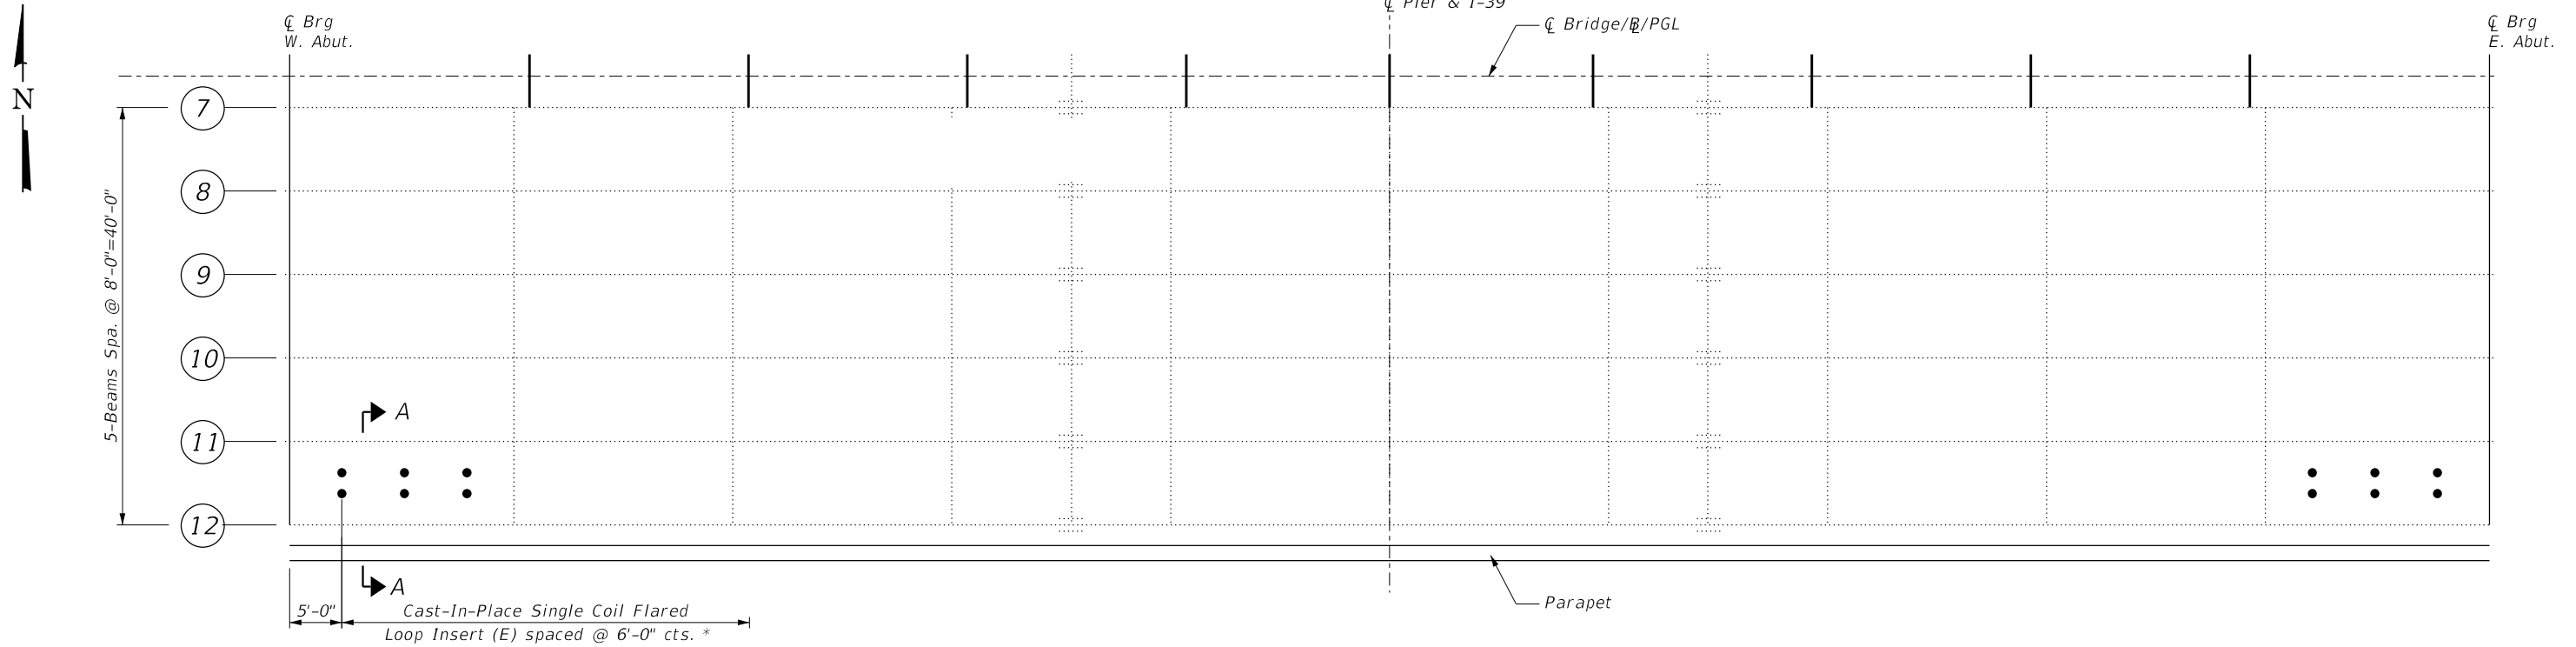


* Coordinate single coil flared loop inserts for conduit support. The cost of single coil flared loop inserts shall be included in the cost of Concrete Superstructure.

PARTIAL FRAMING PLAN

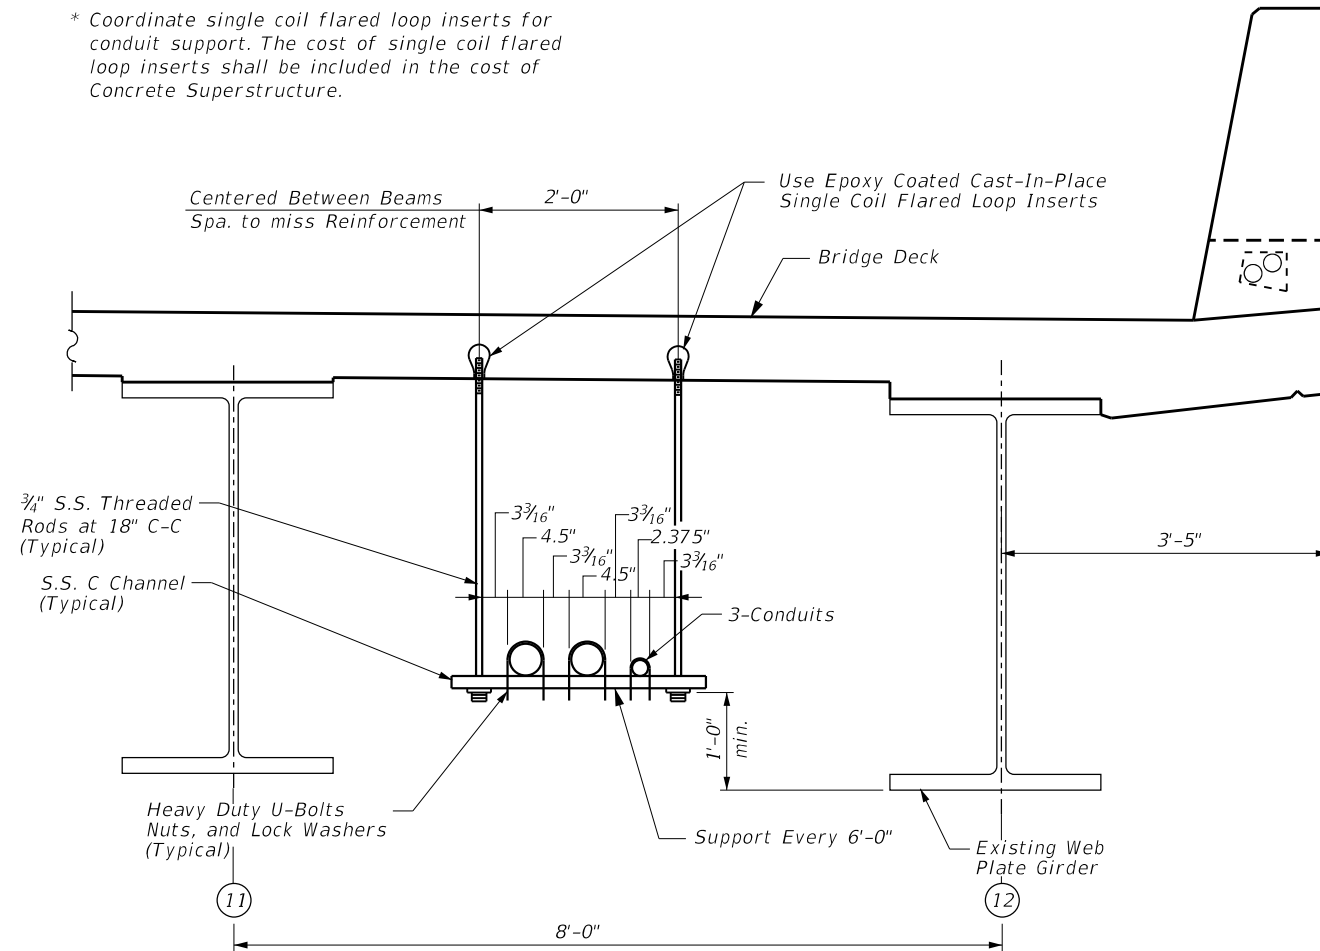

SECTION A-A
TYPICAL CONDUIT SUPPORT
ATTACHED TO BRIDGE DECK DETAIL

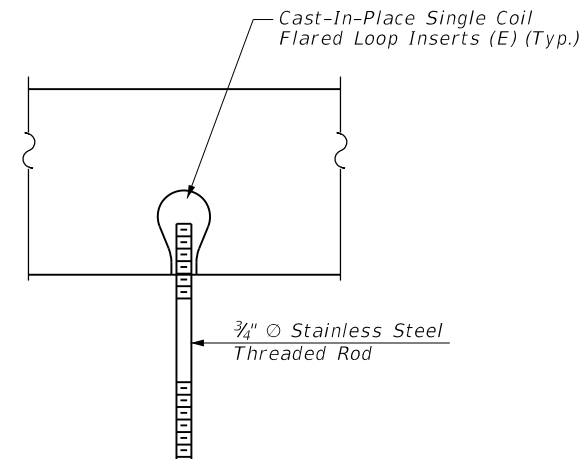



THREADED COIL LOOP
INSERTS DETAIL

NOTE:
For more detail and information, See Traffic Signal Plans.

MODEL: Default
FILE NAME: N:\DOT\220628\CAD_Sheets\Structures\18-220628-Conduit Support_Detail.sht

CB CHRISTOPHER B. BURKE ENGINEERING, LTD. 9575 W. Higgins Road, Suite 600 Rosemont, Illinois 60018 (847) 823-9500	USER NAME = jjezierny	DESIGNED - MM	REVISED -	STATE OF ILLINOIS DEPARTMENT OF TRANSPORTATION	CONDUIT SUPPORT DETAILS STRUCTURE NO. 071-0058				F.A.* RTE.	SECTION	COUNTY	TOTAL SHEETS	SHEET NO.
		DRAWN - PDR	REVISED -		*	141-1HBR-3 & (9,10) R-3	OGLE	508	323				
		CHECKED - CF	REVISED -		CONTRACT NO. 64N98								
	PLOT DATE = 3/21/2025	DATE -	REVISED -		ILLINOIS FED. AID PROJECT								
						SCALE:	SHEET S-18	OF S-29 SHEETS	STA.	TO STA.			

*FAI ROUTE 39 (I-39) & FAP 567 (IL 38)

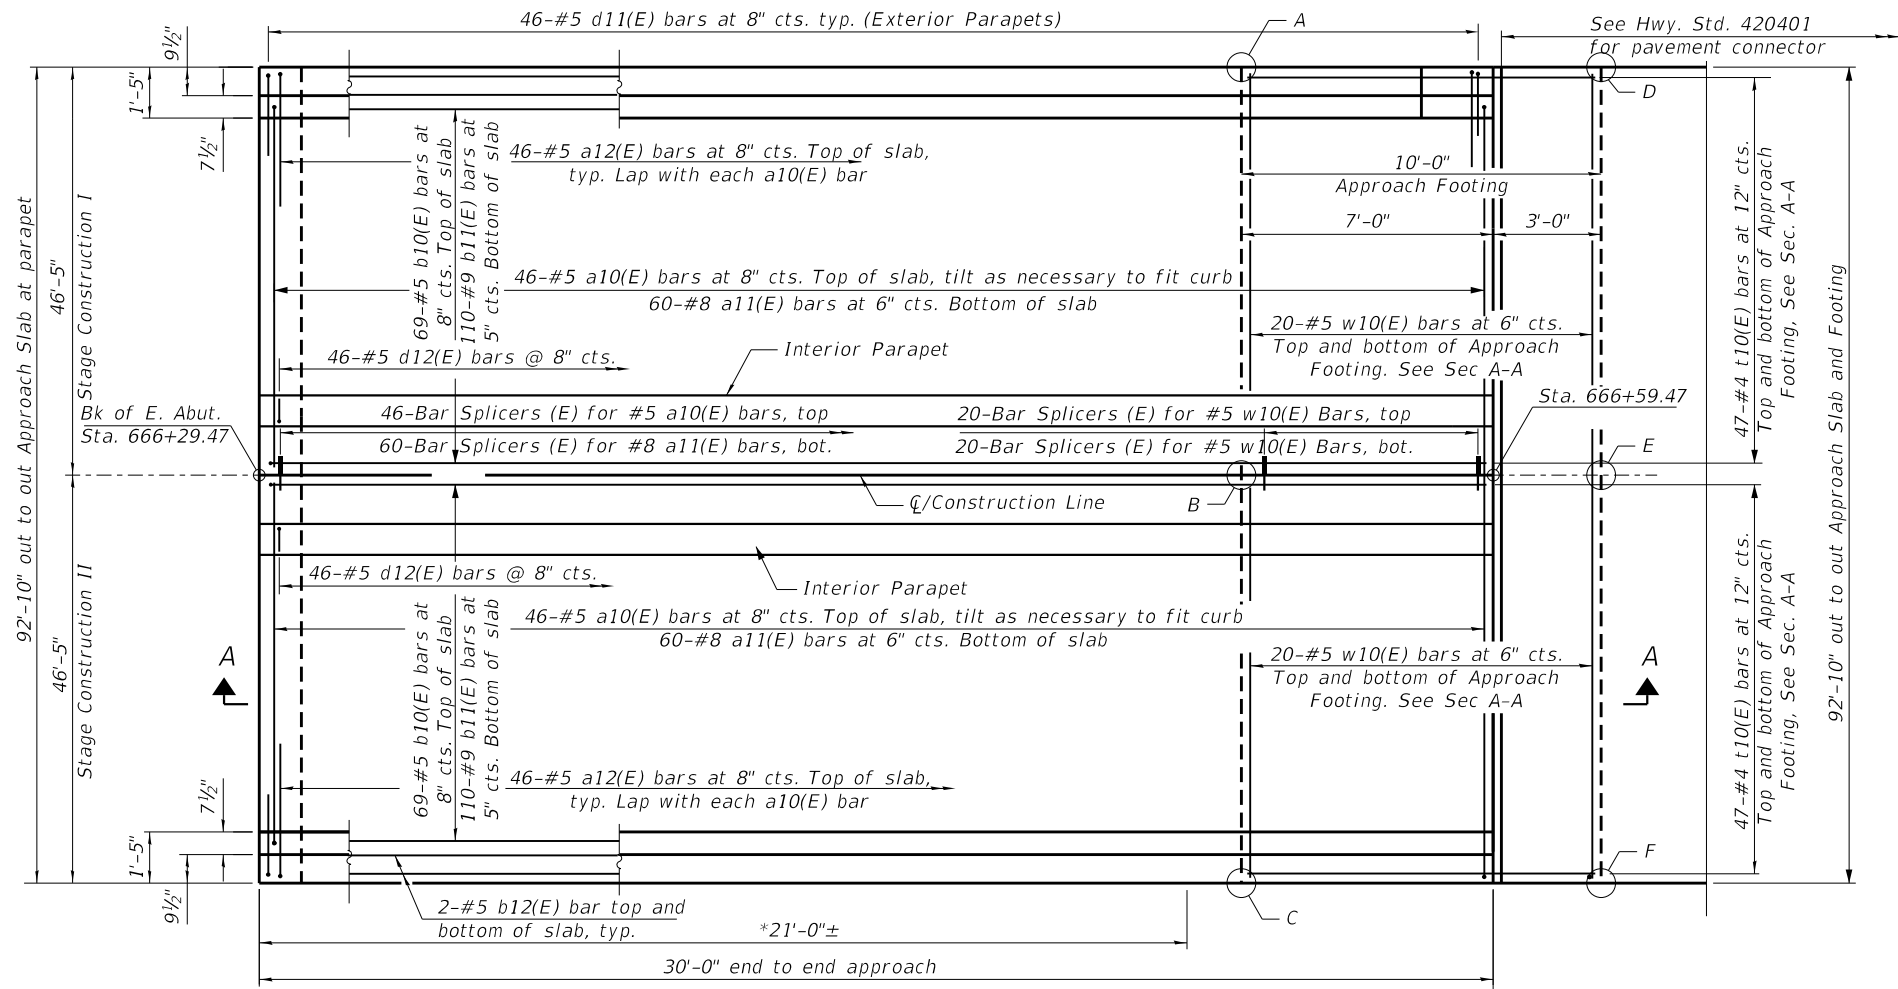 

PLAN


(East approach slab shown; West approach slab similar by 180° rotation)

* Contractor shall provide formwork/falsework to construct the approach slab outside of vaulted wall. Cost included in Concrete Superstructure (Approach Slab).

TOP AND BOTTOM ELEVATIONS
FOR APPROACH FOOTING

E. Approach			W. Approach		
Point/ Location	Top	Bottom	Point/ Location	Top	Bottom
A-NW	823.92	823.09	A-NE	824.26	823.43
B-W,CL	824.61	823.78	B-E,CL	824.95	824.12
C-SW	823.92	823.09	C-SE	824.26	823.43
D-NE	823.83	823.00	D-NW	824.20	823.37
E-E,CL	824.53	823.70	E-W,CL	824.89	824.06
F-SE	823.83	823.00	F-SW	824.20	823.37

NOTE: Drill and set #5 d2(E) bar according to Article 509.06 of the Standard Specifications. Drilled holes shall be roughened or scored per manufacturer's recommendations. Maximum hole depth shall not exceed 6". Contractor shall take all necessary precautions to prevent drilled hole interference with deck reinforcement bars. Locate longitudinal bars to miss drilled locations. Located drilled holes to miss traverse bars in deck. Cost included with "Reinforcement Bars, Epoxy Coated".

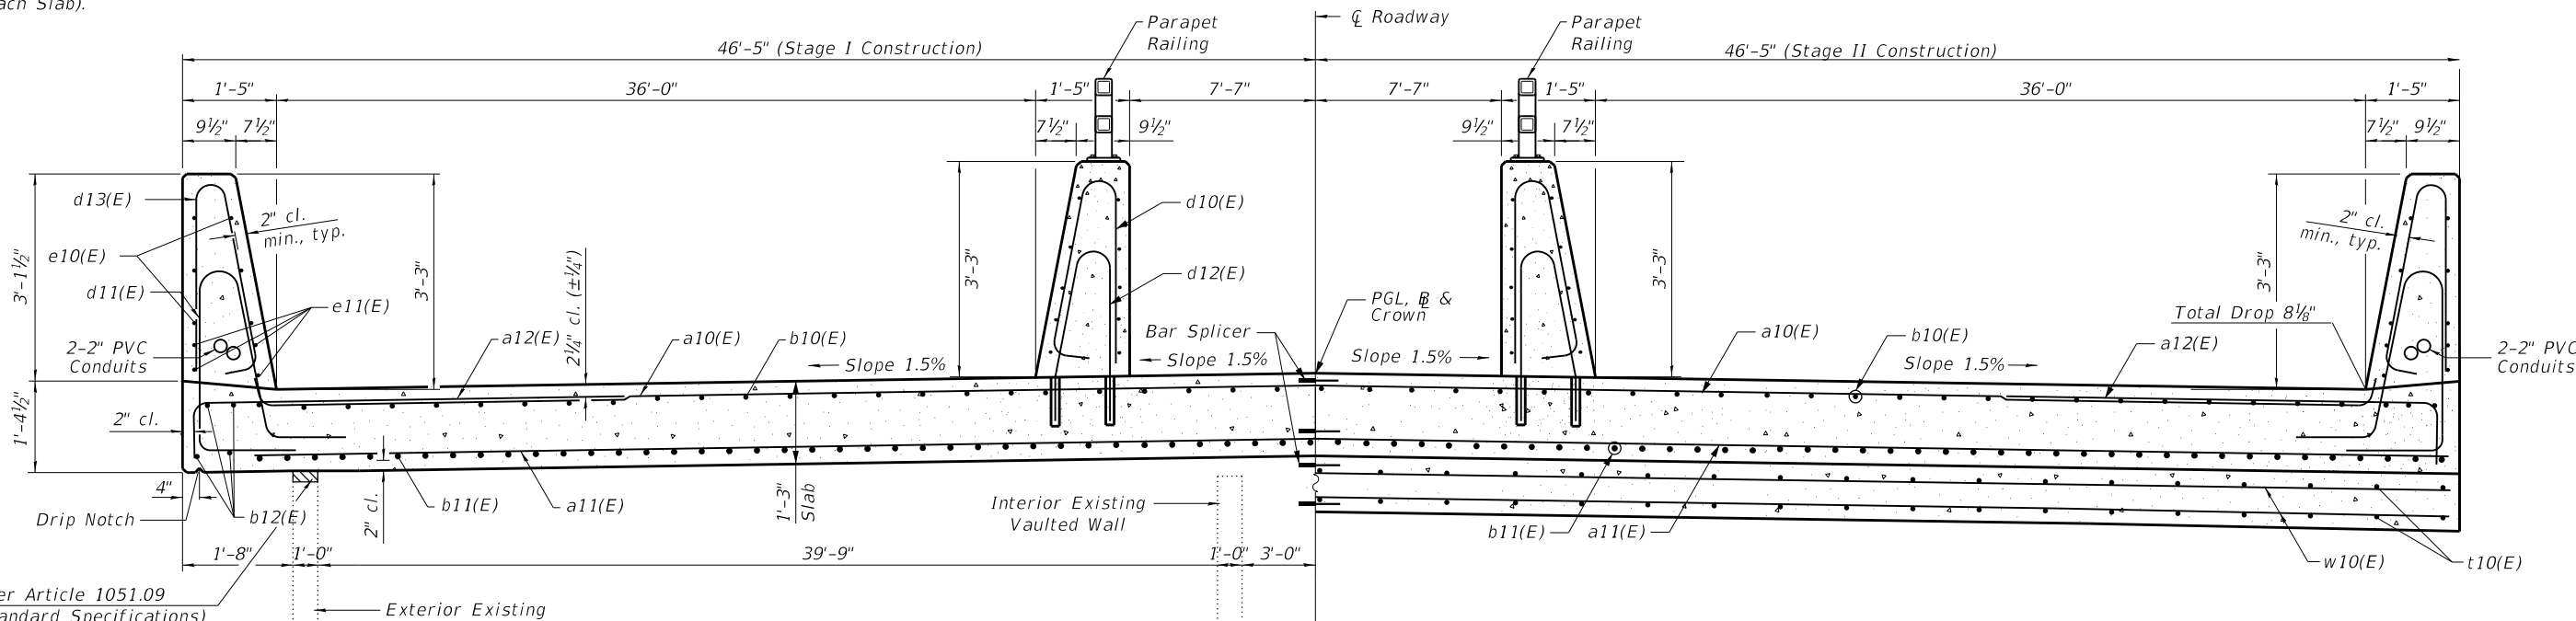

CROSS SECTION

AT APPROACH FOOTING

2" PJF (per Article 1051.09 of the Standard Specifications) bonded to wingwall with suitable adhesive as recommended by supplier.

NEAR ABUTMENT

STATE OF ILLINOIS
DEPARTMENT OF TRANSPORTATION


APPROACH SLAB DETAILS (1 OF 2)
STRUCTURE NO. 071-0058

SCALE: SHEET S-19 OF S-29 SHEETS STA. TO STA.

F.A.* RTE.	SECTION	COUNTY	TOTAL SHEETS	SHEET NO.
*	141-1HBR-3 & (9,10) R-3	OGLE	508	324
CONTRACT NO. 64N98				


ILLINOIS FED. AID PROJECT
*FAI ROUTE 39 (I-39) & FAP 567 (IL 38)

USER NAME = jjezierny	DESIGNED - MM	REVISED -
	DRAWN - PDR	REVISED -
	CHECKED - CF	REVISED -
PLOT DATE = 3/21/2025	DATE -	REVISED -

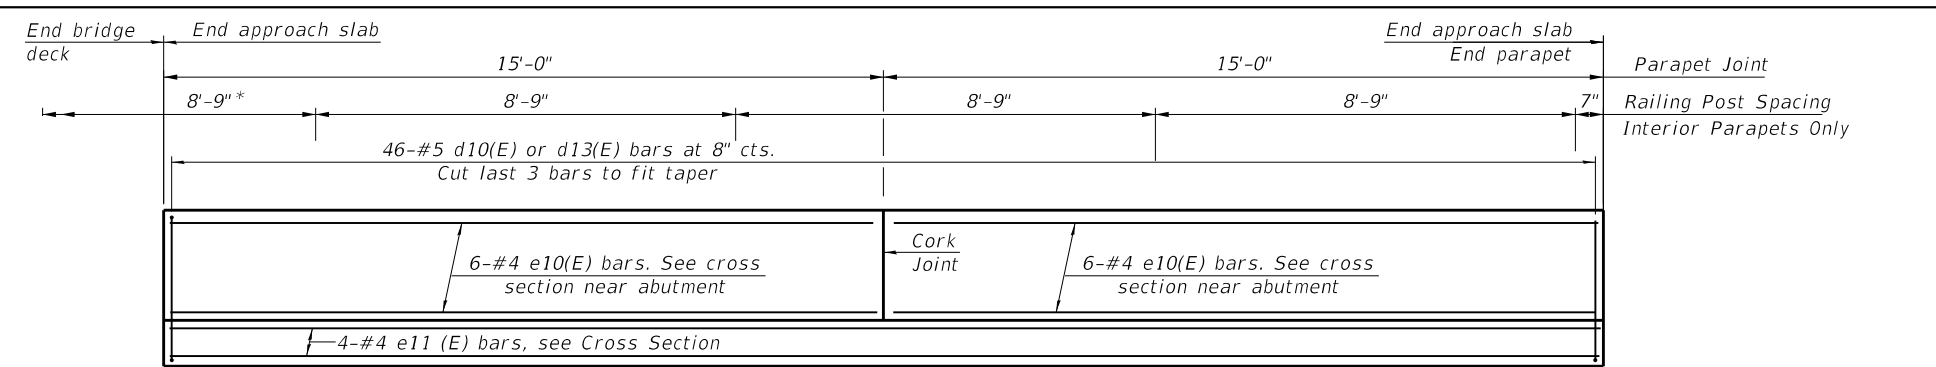


* Rail spacing will continue onto bridge deck.
See Sheet S-15 of S29 for railing post spacing
on bridge deck.

INSIDE ELEVATION OF INTERIOR & EXTERIOR PARAPET

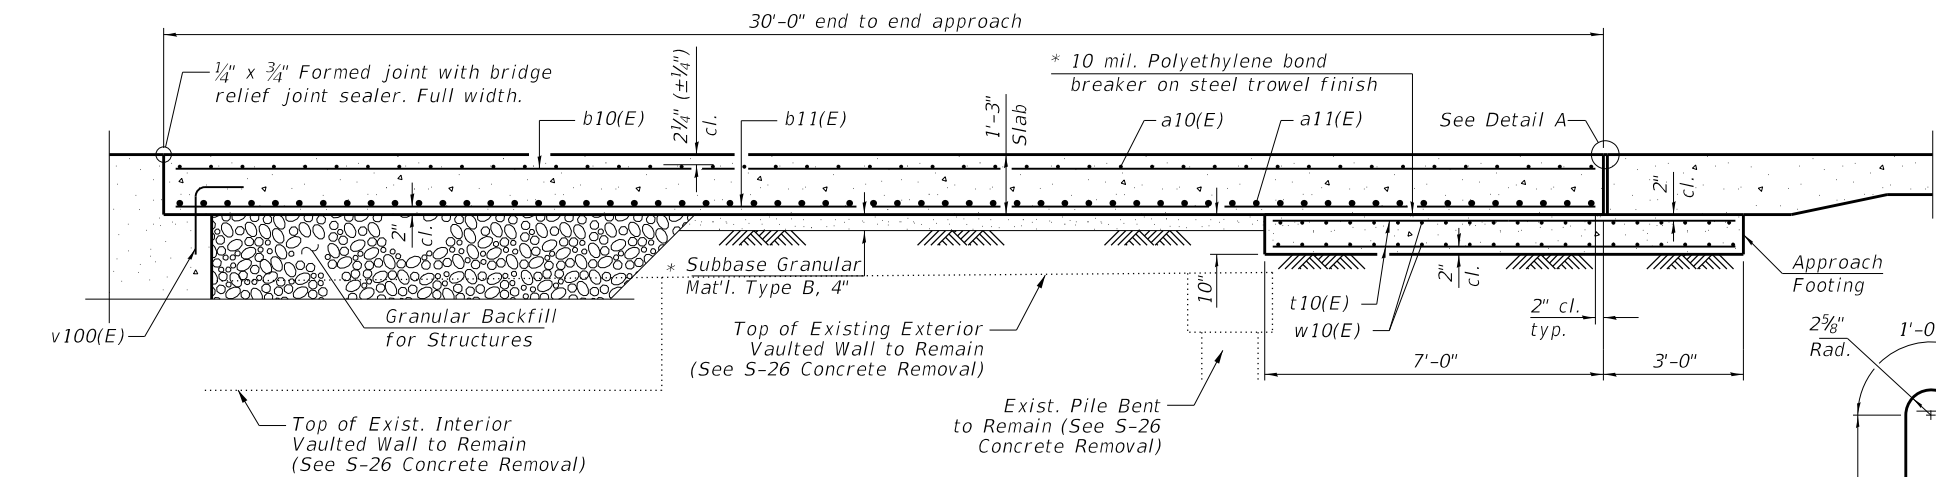


SECTION A-A

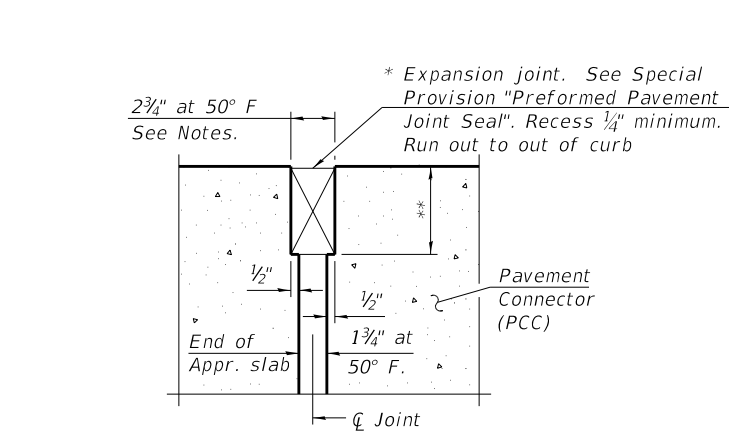

DETAIL A

* Cost included with Concrete Superstructure (Approach Slab).







** Per manufacturer recommendations

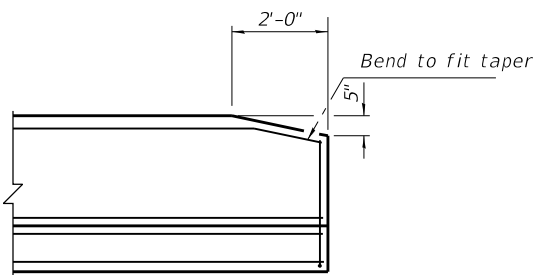

DETAIL - END EXTERIOR PARAPET

(Taper Only at Top of SE & NW Parapets)

Notes:
The joint opening shall be adjusted for temperature per Article 520.04 of the Standard Specifications. However, since this detail is for jointless structures, the length of bridge used to calculate the adjustment shall be equal to half the total bridge length plus the length of the bridge approach slab.
Parapet concrete shall be paid for as Concrete Superstructure.
Approach slab shall be paid for as Concrete Superstructure (Approach Slab).
Approach footing concrete shall be paid for as Concrete Structures.
The approach footing maximum applied service bearing pressure (Qmax) = 2.0 ksf.
Cost of excavation for approach footing included with Concrete Structures.
For Granular Backfill for Structures, See Sheet S-2 of S-29.

 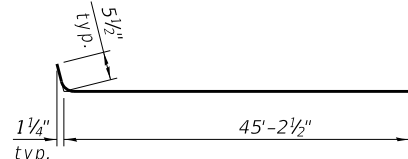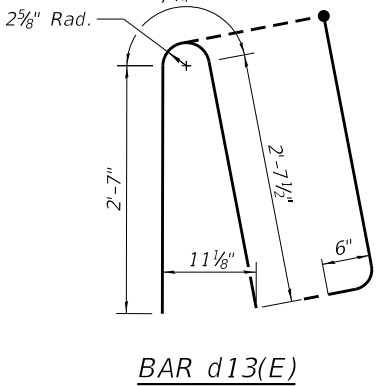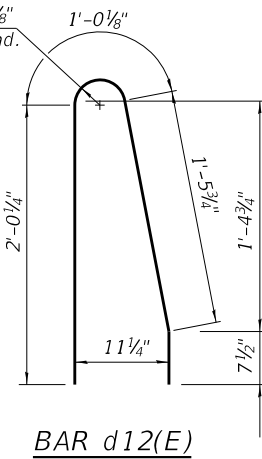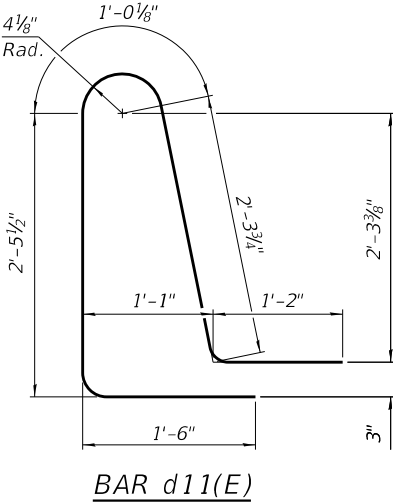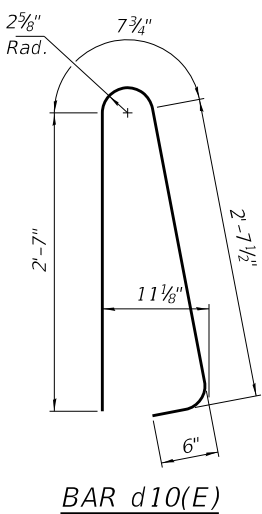

TWO APPROACHES
BILL OF MATERIAL

Bar	No.	Size	Length	Shape
a10(E)	184	#5	45'-8"	
a11(E)	240	#8	45'-3"	
a12(E)	184	#5	7'-4"	
b10(E)	276	#5	29'-8"	
b11(E)	440	#9	29'-8"	
b12(E)	16	#5	29'-8"	
d10(E)	184	#5	6'-5"	
d11(E)	184	#5	8'-9"	
d12(E)	184	#5	5'-2"	
d13(E)	184	#5	6'-5"	
e10(E)	96	#4	14'-8"	
e11(E)	32	#4	29'-8"	
t10(E)	376	#4	9'-8"	
w10(E)	160	#5	46'-1"	
Concrete Superstructure			Cu. Yd.	31.5
Concrete Superstructure (Approach Slab)			Cu. Yd.	257.9
Concrete Structures			Cu. Yd.	57.1
Reinforcement Bars, Epoxy Coated			Pound	109,410
Bar Splicers			Each	292

MODEL: Default
FILE NAME: N:\DOT\220628\CAD_Sheets\Structures\20x220628-Approach-02.sht

	CHRISTOPHER B. BURKE ENGINEERING, LTD. 9575 W. Higgins Road, Suite 600 Rosemont, Illinois 60018 (847) 829-0500		USER NAME = jjezierny	DESIGNED - MM	REVISED -
				DRAWN - PDR	REVISED -
				CHECKED - CF	REVISED -
			PLOT DATE = 3/21/2025	DATE -	REVISED -


STATE OF ILLINOIS
DEPARTMENT OF TRANSPORTATION

APPROACH SLAB DETAILS (2 OF 2)
STRUCTURE NO. 071-0058



SCALE: SHEET S-20 OF S-29 SHEETS STA. TO STA.

F.A.* RTE.	SECTION	COUNTY	TOTAL SHEETS	SHEET NO.
*	141-1HBR-3 & (9,10) R-3	OGLE	508	325
CONTRACT NO. 64N98				
ILLINOIS FED. AID PROJECT				

*FAI ROUTE 39 (I-39) & FAP 567 (IL 38)

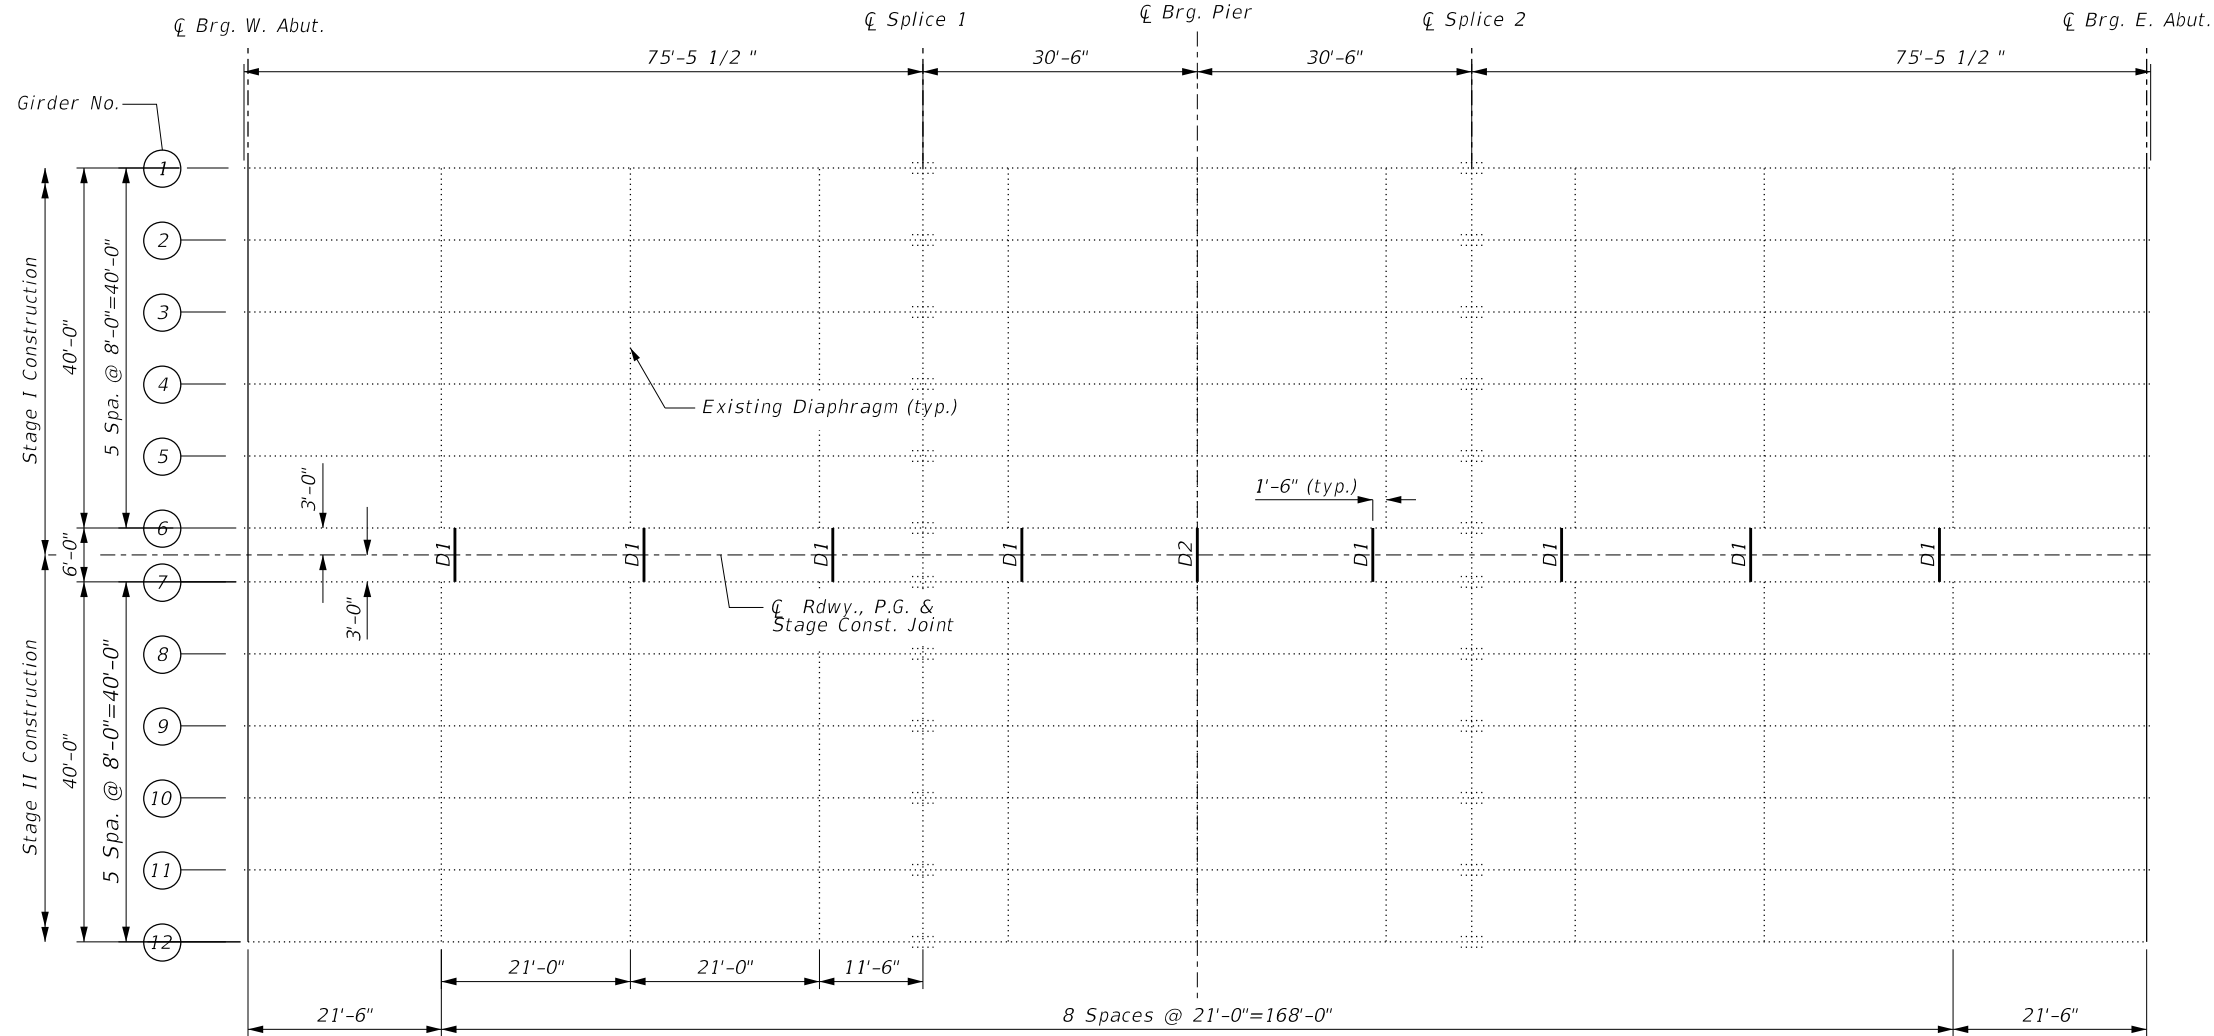

FRAMING PLAN

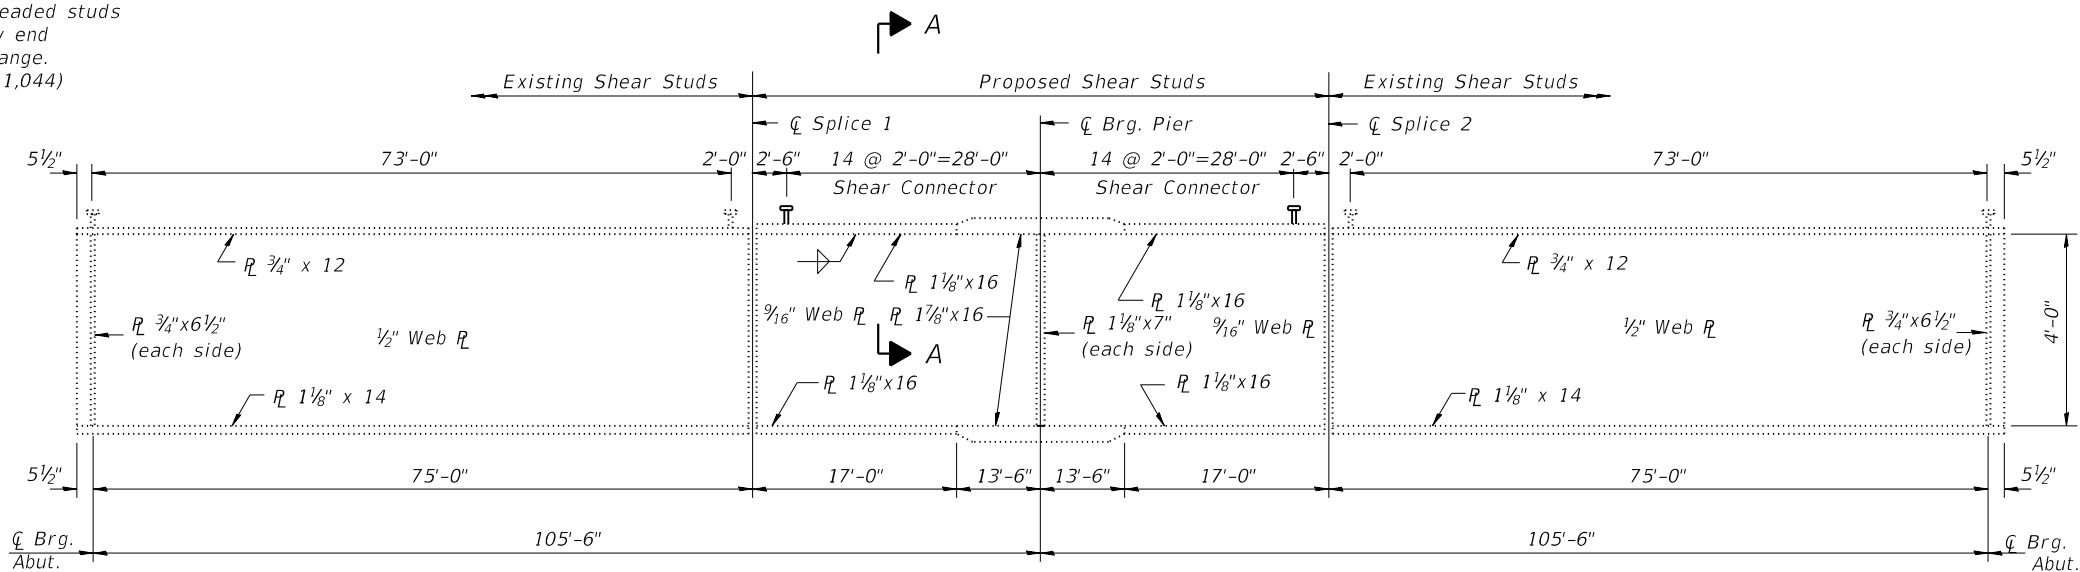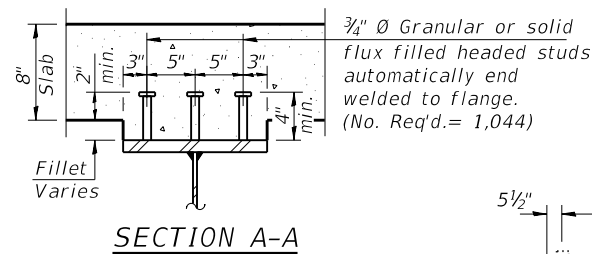

EXISTING GIRDER ELEVATION

Notes:

- All interior diaphragms shall be installed and secured with erection pins and bolts except as otherwise noted. Individual diaphragms at supports may be temporarily disconnected to install bearing anchor bolts.

MODEL: Default
FILE NAME: N:\DOT\220628\CAD_Sheets\Structures\22-220628-Framing.sht

	USER NAME = jjezierny		DESIGNED - MM	REVISED -
			DRAWN - PDR	REVISED -
			CHECKED - CF	REVISED -
	PLOT DATE = 3/21/2025		DATE -	REVISED -


STATE OF ILLINOIS
DEPARTMENT OF TRANSPORTATION

FRAMING PLAN
STRUCTURE NO. 071-0058

SCALE: SHEET S-22 OF S-29 SHEETS STA. TO STA.

F.A.* RTE.	SECTION	COUNTY	TOTAL SHEETS	SHEET NO.
*	141-1HBR-3 & (9,10) R-3	OGLE	508	327
CONTRACT NO. 64N98				
ILLINOIS FED. AID PROJECT				


*FAI ROUTE 39 (I-39) & FAP 567 (IL 38)

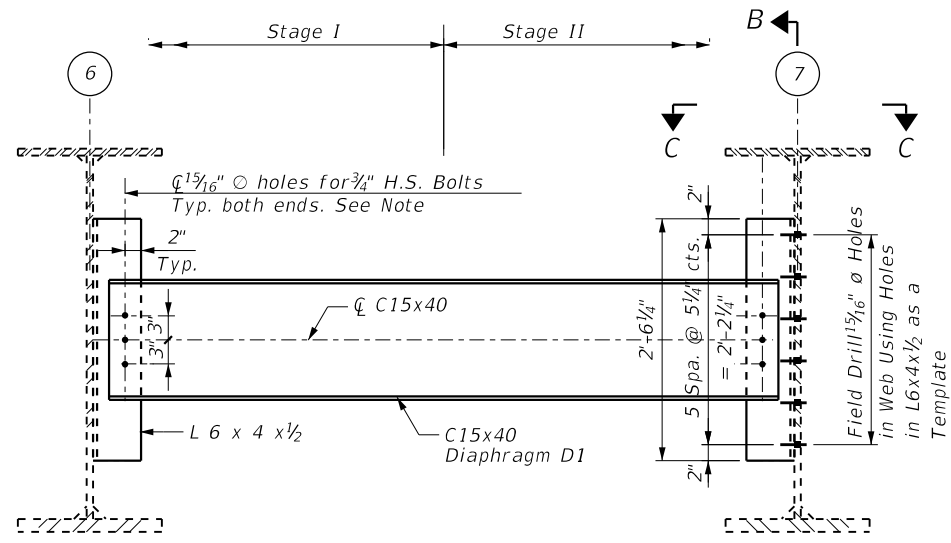

ELEVATION-INTERIOR DIAPHRAGM D1

(8 Required)

NOTE:
Install only the center bolt at each end of diaphragm D1.
The bolts shall be finger tightened prior to deck pour to permit rotation of diaphragm D1. Install the remaining bolts and fully tighten after stage two deck our is complete.

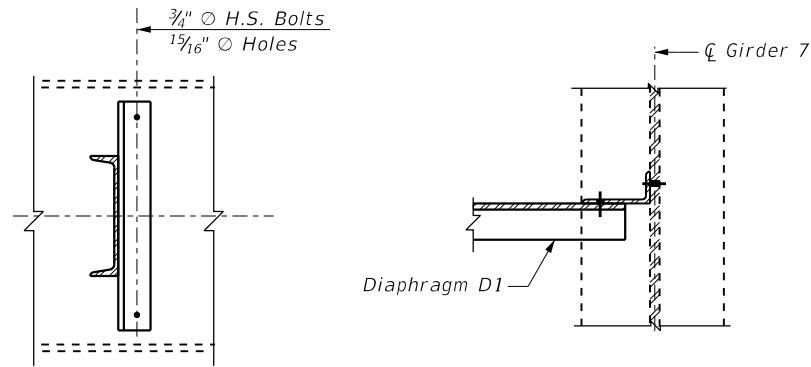

SECTION B-B

SECTION C-C


(Top Flange Not Shown)

INTERIOR DIAPHRAGM DETAILS

NOTE:
Two hardened washers are required for each set of oversized holes.

INTERIOR DIAPHRAGM INSTALLATION:

- Interior Diaphragm shall be installed after Stage I Removal and before Stage I Construction.
- The new diaphragms shall be offset 1'-6" from the exiting ones, see framing plan.
- Fabricate, cut the new angles, and drill 15/16" Φ holes for 3/4" H.S. bolts in both legs of L 6" x 4" x 1/2" the new angles
- Field drill 15/16" Φ holes for 3/4" H.S. holes at the web of the plate girders. Bolts holes spacing in the web of girders shall match the spacing on leg of the angles. The cost of field drilling is included in Furnishing and Erecting Structural Steel.
- Install the L 6 x 4 x 1/2 angles to web of beam 6 & 7.
- Erect C15 x 40 and install the bolts.

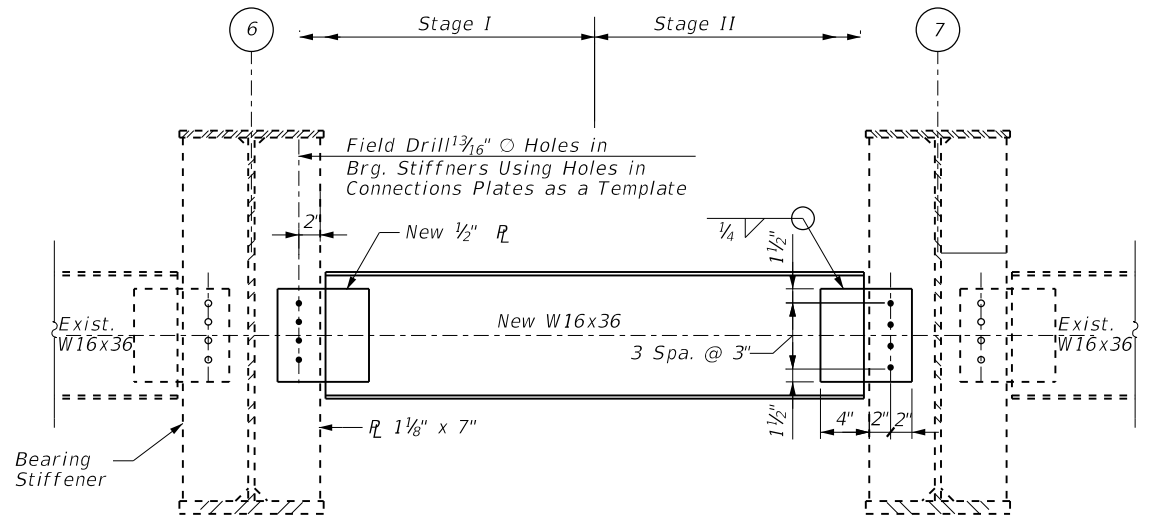

PIER DIAPHRAGM D2

(1 Required)

INTERIOR GIRDER MOMENT TABLE			
		0.4 Sp. 1 or 0.6 Sp. 2	Pier
Is	(in ⁴)	18,884	42,519
Ic(n)	(in ⁴)	51,291	49,218
Ic(3n)	(in ⁴)	38,057	49,218
Ss	(in ³)	871	1,643
Sc(n)	(in ³)	1,207	1,720
Sc(3n)	(in ³)	1,116.8	1,720
Z	(in ³)	-	-
P	(k/')	1.02	1.02
M _P	('k)	325.4	1,737.7
s _P	(k/')	0.55	0.55
M _{sP}	('k)	217.5	850.8
M _L	('k)	803.6	1,014.9
MI	('k)	174.4	220.2
⁵ ₃ [M _L + I]	('k)	1,630.0	2,058.5
Ma	('k)	2,824.7	6,041.7
* Mu	('k)	-	-
fs _P non-comp	(ksi)	4.48	12.7
fs _P (comp)	(ksi)	2.34	5.94
fs ⁵ ₃ [M _L + M _I]	(ksi)	16.2	14.4
fs (Overload)	(ksi)	23.0	33.00
** fs (Total)	(ksi)	29.93	42.91
VR	(k)	46.0	61.0

INTERIOR GIRDER REACTION TABLE		
	Abut.	Pier
R _P	(k) *** 94.0	214.6
R _L	(k) 51.2	81.6
R _I	(k) 11.1	17.7
R _{Total}	(k) 156.3	314.0

* Compact section

** Braced non-compact and partially braced section

*** R_P includes service reaction due to weight of Approach Slab

- Is, Ss: Non-composite moment of inertia and section modulus of the steel section used for computing fs(Total and Overload) due to non-composite dead loads (in.⁴ and in.³).
- Ic(n), Sc(n): Composite moment of inertia and section modulus of the steel and deck based upon the modular ratio, "n", used for computing fs(Total and Overload) due to short-term composite live loads (in.⁴ and in.³).
- Ic(3n), Sc(3n): Composite moment of inertia and section modulus of the steel and deck based upon 3 times the modular ratio, "3n", used for computing fs(Total and Overload) due to long-term composite (superimposed) dead loads (in.⁴ and in.³).
- Z: Plastic Section Modulus of the steel section in non-composite areas (in.³).
- P: Un-factored non-composite dead load (kips/ft.).
- M_P: Un-factored moment due to non-composite dead load (kip-ft.).
- s_P: Un-factored long-term composite (superimposed) dead load (kips/ft.).
- M_{sP}: Un-factored moment due to long-term composite (superimposed) dead load (kip-ft.).
- M_L: Un-factored live load moment (kip-ft.).
- MI: Un-factored moment due to impact (kip-ft.).
- Ma: Factored design moment (kip-ft.).
- 1.3 [M_P + M_{sP} + $\frac{5}{3}$ (M_L + MI)]
- Mu: Compact composite moment capacity according to AASHTO LFD 10.50.1.1 or compact non-composite moment capacity according to AASHTO LFD 10.48.1 (kip-ft.).
- fs (Overload): Sum of stresses as computed from the moments below (ksi).
- M_P + M_{sP} + $\frac{5}{3}$ (M_L + MI)
- fs (Total): Sum of stresses as computed from the moments below on non-compact section (ksi).
- 1.3 [M_P + M_{sP} + $\frac{5}{3}$ (M_L + MI)]
- VR: Maximum_L + impact shear range within the composite portion of the span for stud shear connector design (kips).

BILL OF MATERIAL

Item	Unit	Total
Furnishing and Erecting . Structural Steel	Pound	2,005

STATE OF ILLINOIS
DEPARTMENT OF TRANSPORTATION


STEEL DIAPHRAGM DETAILS
STRUCTURE NO. 071-0058

SCALE: SHEET S-23 OF S-29 SHEETS STA. TO STA.


F.A.* RTE.	SECTION	COUNTY	TOTAL SHEETS	SHEET NO.
*	141-1HBR-3 & (9.10) R-3	OGLE	508	328
CONTRACT NO. 64N98				
ILLINOIS FED. AID PROJECT				

*FAI ROUTE 39 (I-39) & FAP 567 (IL 38)


USER NAME = jjezierny	DESIGNED - MM	REVISED -
	DRAWN - PDR	REVISED -
	CHECKED - CF	REVISED -
PLOT DATE = 3/21/2025	DATE -	REVISED -

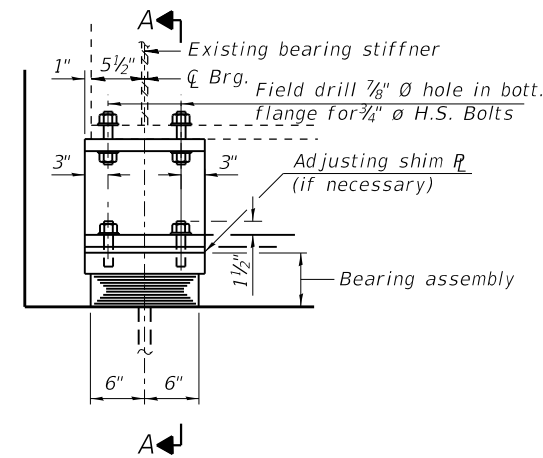


ELEVATION AT ABUT.

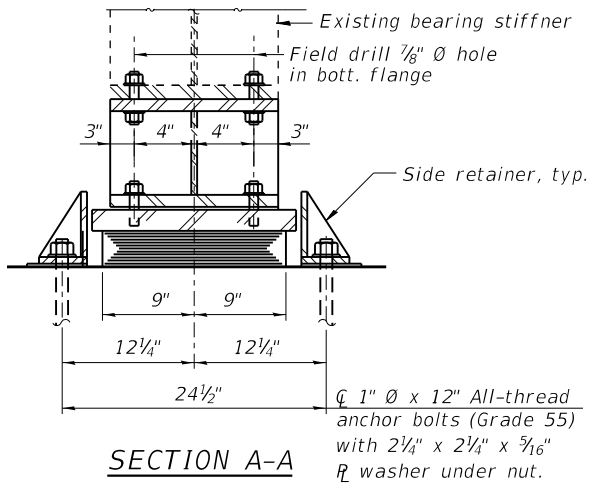


SECTION A-A

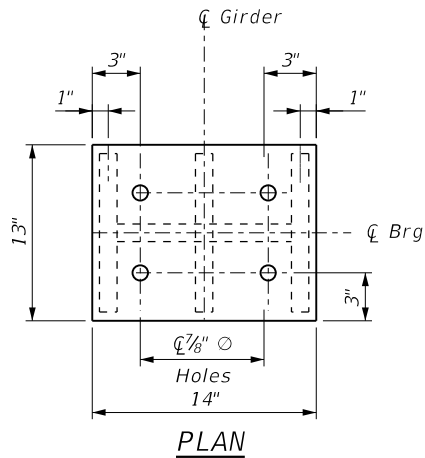

PLAN

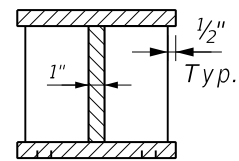


SECTION B-B

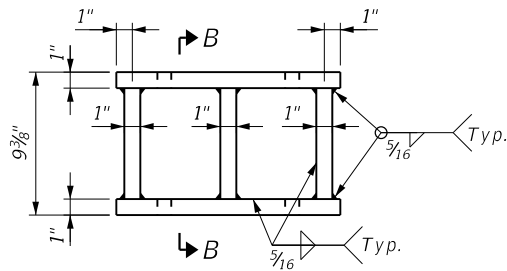

ELEVATION

FABRICATED STEEL EXTENTION


TYPE I ELASTOMERIC EXP. BRG.

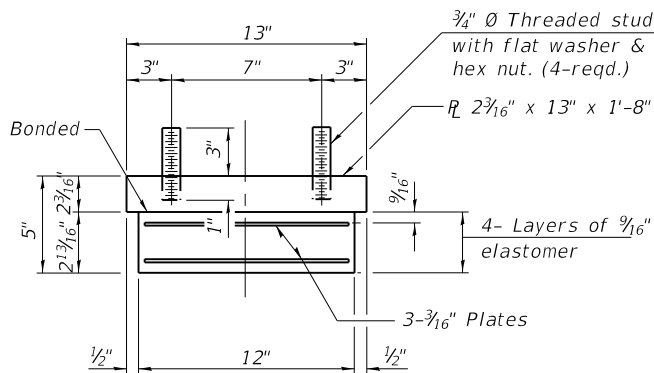

BEARING ASSEMBLY

Note:
Shim plates shall not be placed under bearing assembly.

Notes:
Side retainers and stainless steel plates shall be included in the cost of Elastomeric Bearing Assembly, Type I.
Anchor bolts and side retainers at all supports shall be installed as each member is erected unless an equivalent temporary means of lateral restraint is used.
The structural steel plates of the Bearing Assembly shall conform to the requirements of AASHTO M270 Grade 50.
Two 1/8 inch adjustment shims shall be provided for each bearing in addition to all other plates or shims and placed as shown on bearing details.
Steel extensions shall be paid for as Furnishing and Erecting Structural Steel.
Prior to ordering any material, the Contractor shall field measures, record and provide a copy to thr Engineer will all required bearing and shim dimensions, including if there are conflicts between the existing as-built anchor bolts and proposed anchor bolt locations. Cost included with "Jack and Remove Existing Bearing".
See Sheets S-25 of S-29 for bridge seat repair locations.

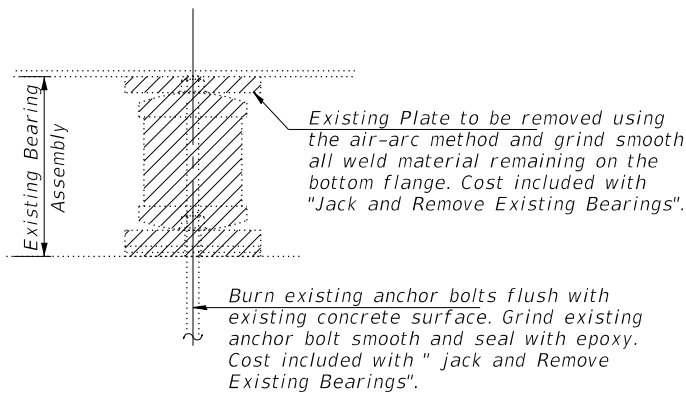

EXISTING ROCKER BEARING REMOVAL DETAIL

BEAM REACTION TABLE

	W. Abut.	E. Abut.
R @ *	(k)	10.0


* Service Dead Load Reactions shown in table.
Jacking Capacity Required at each beam is 15.0k (1.5 times the service dead load reaction).

BILL OF MATERIAL

Item	Unit	Total
Elastomeric Bearing Assembly Type I	Each	24
Anchor Bolts, 1"	Each	48
Jack & Remove Existing Bearing	Each	24
Furnishing & Erecting Structural Steel	Pound	4,505


JACKING & REMOVING EXISTING BEARING PROCEDURE:

- Jack and remove existing bearings shall be conducted according to the Special Provision "Jack and Remove Existing Bearings". See Beam Reaction Table for Loads.
- The Contractor shall submit, for approval by the Engineer, plans for jacking existing girders and removing bearings prior to commencing any related work. See Special Provisions.
- New Bearings and steel extensions shall be in place and jacks shall be lowered prior to pouring to new concrete deck in that stage.
- Jacking and removing existing bearings shall be done in stages after deck removal for each stage and prior to construction of the new deck for each stage, as approved by the Engineer.
- Field drill holes in the bottom flange of the girders to match steel extension top holes. Cost of field drilling holes is included with "Jack and Remove Existing Bearings".
- The new holes for anchor bolts shall be drilled at the locations shown on this sheet. Cost is included with "Jack and Remove Existing Bearings".

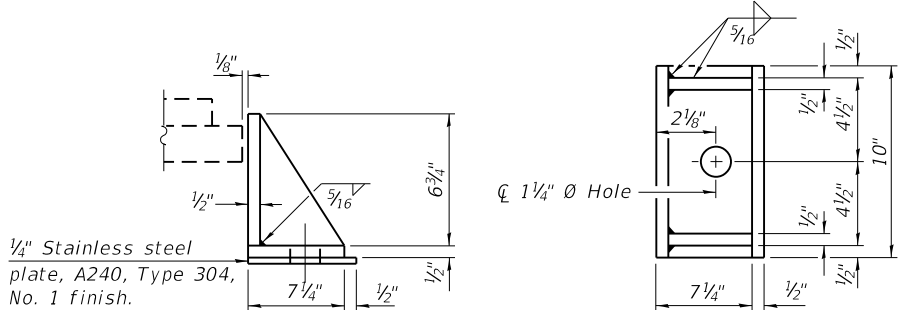

SIDE RETAINER

Equivalent rolled angle with stiffeners will be allowed in lieu of welded plates.

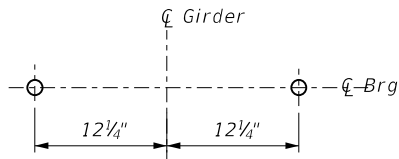

ANCHOR BOLT LAYOUT DETAIL

STATE OF ILLINOIS
DEPARTMENT OF TRANSPORTATION

BEARING DETAILS
STRUCTURE NO. 071-0058


SCALE: SHEET S-24 OF S-29 SHEETS STA. TO STA.

F.A.* RTE.	SECTION	COUNTY	TOTAL SHEETS	SHEET NO.
*	141-1HBR-3 & (9,10) R-3	OGLE	508	329
CONTRACT NO. 64N98				


ILLINOIS FED. AID PROJECT

*FAI ROUTE 39 (I-39) & FAP 567 (IL 38)


USER NAME = jjezierny	DESIGNED - MM	REVISED -
	DRAWN - PDR	REVISED -
	CHECKED - CF	REVISED -
PLOT DATE = 3/21/2025	DATE -	REVISED -

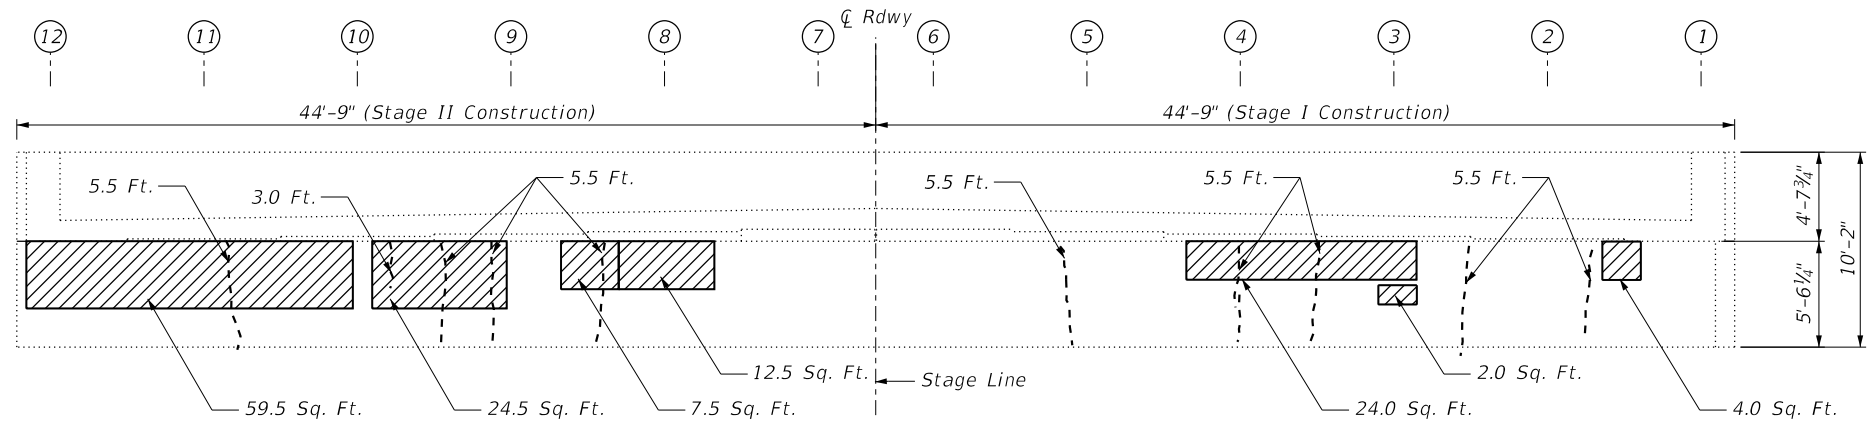


ELEVATION-WEST ABUTMENT
(Looking West)

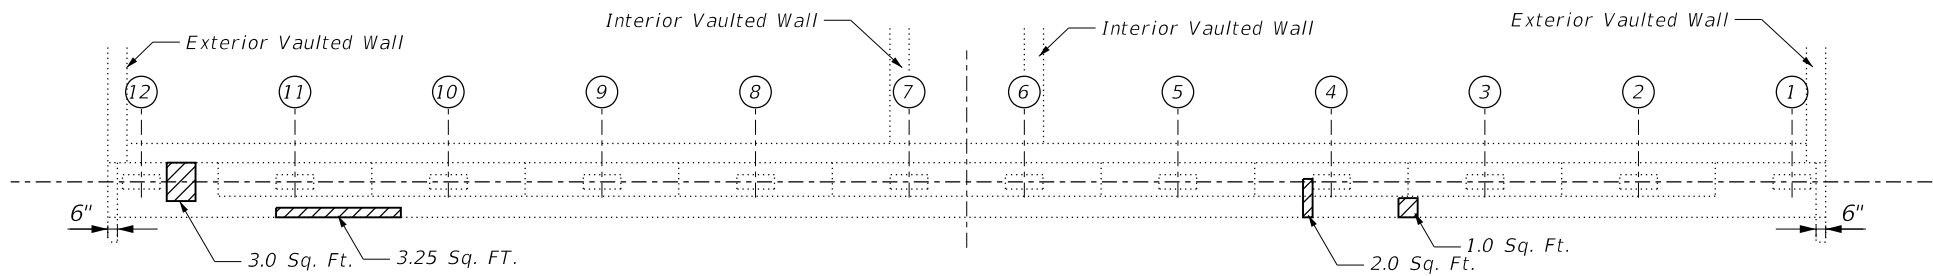

PLAN-WEST ABUTMENT

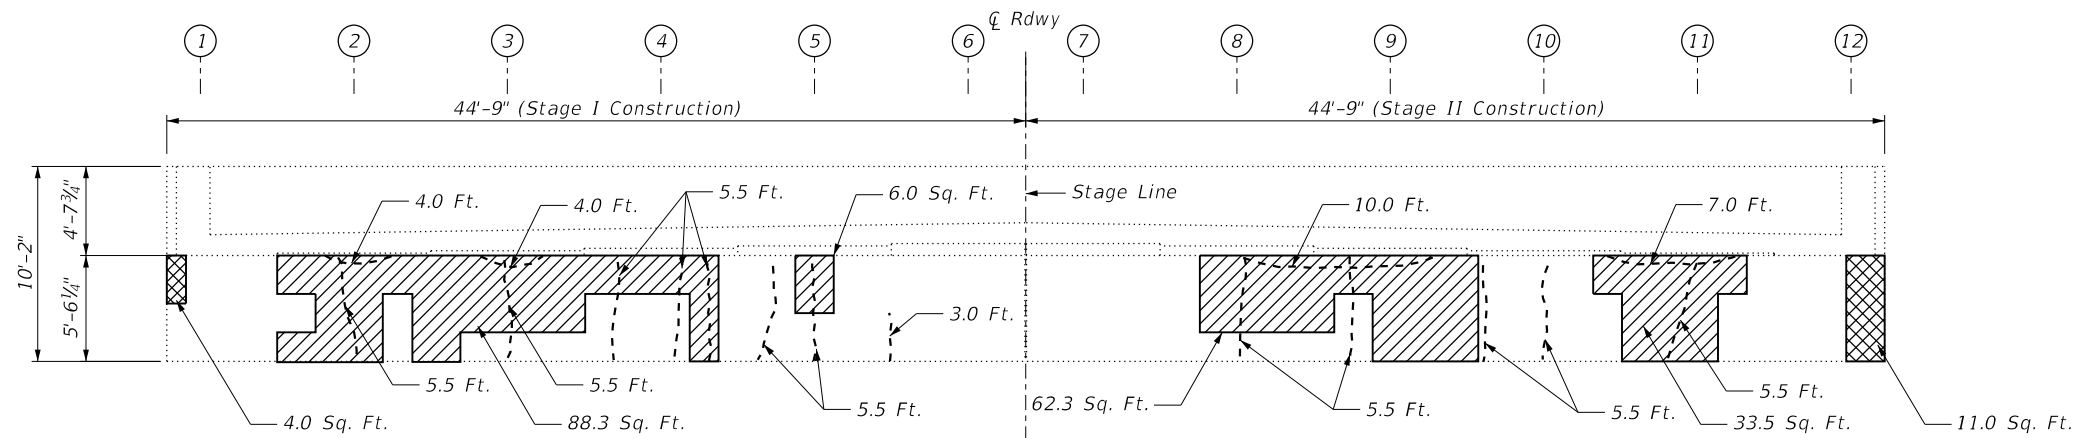


ELEVATION-EAST ABUTMENT
(Looking East)

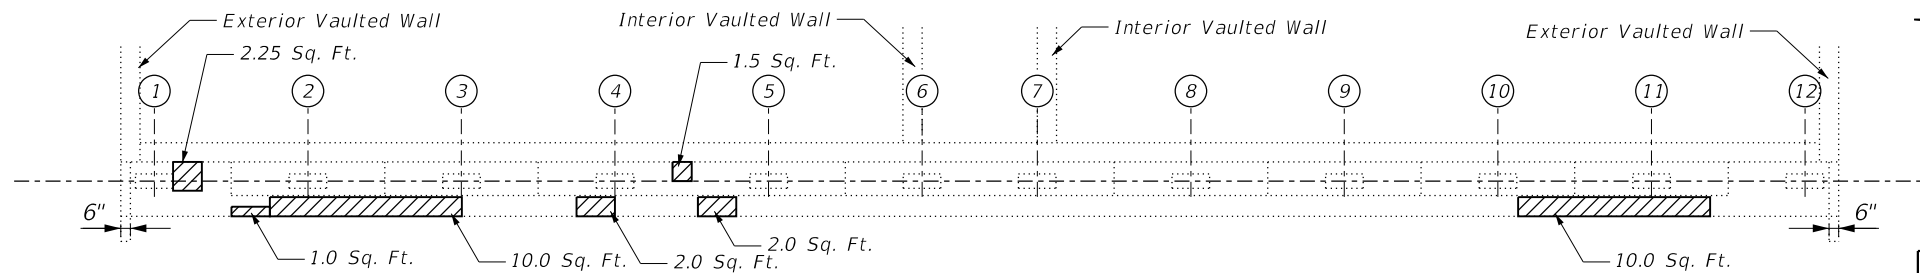


PLAN-EAST ABUTMENT

- Structural Repair of Concrete (Depth Equal to or Less Than 5 Inches)
- Structural Repair of Concrete (Depth Greater Than 5 Inches)
- Epoxy Crack Injection

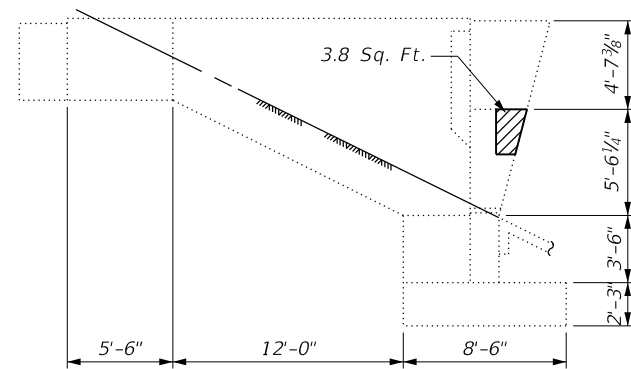

NE EXTERIOR VAULTED WALL

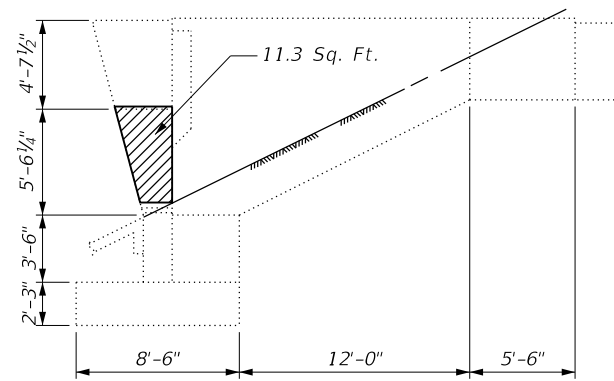

SE EXTERIOR VAULTED WALL

BILL OF MATERIAL

Item	Unit	Quantity
Structural Repair of Concrete (Depth Equal to or Less Than 5 Inches)	Sq. Ft.	378
Structural Repair of Concrete (Depth Greater Than 5 Inches)	Sq. Ft.	15
Epoxy Crack Injection	Foot	147

STATE OF ILLINOIS
DEPARTMENT OF TRANSPORTATION


ABUTMENT REPAIRS
STRUCTURE NO. 071-0058

SCALE: SHEET S-25 OF S-29 SHEETS STA. TO STA.


F.A.* RTE.	SECTION	COUNTY	TOTAL SHEETS	SHEET NO.
*	141-1HBR-3 & (9,10) R-3	OGLE	508	330
CONTRACT NO. 64N98				

ILLINOIS FED. AID PROJECT
*FAI ROUTE 39 (I-39) & FAP 567 (IL 38)


USER NAME = jjezierny	DESIGNED - MM	REVISED -
	DRAWN - PDR	REVISED -
	CHECKED - CF	REVISED -
PLOT DATE = 3/21/2025	DATE -	REVISED -

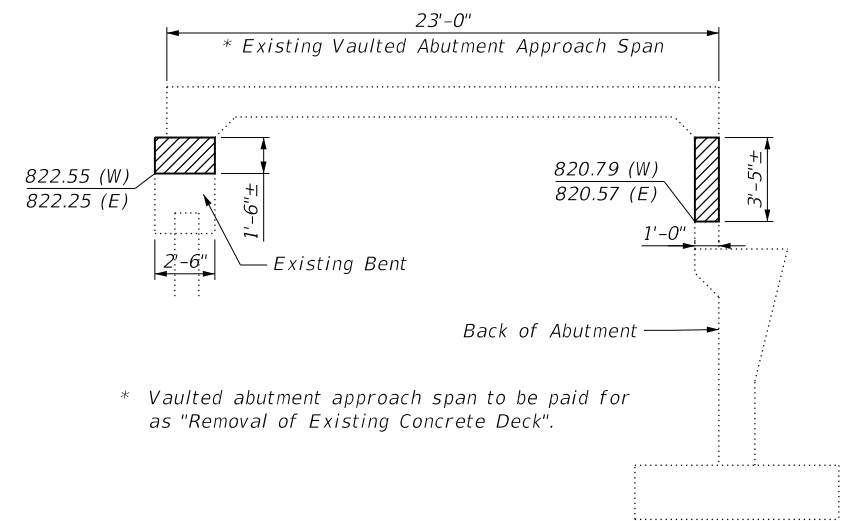

SECTION A-A

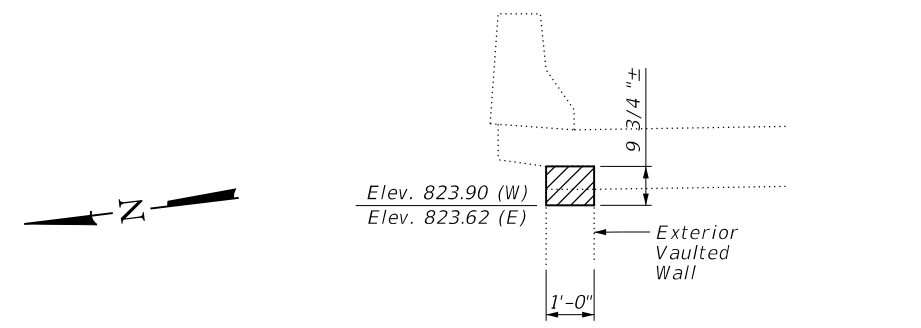

SECTION B-B

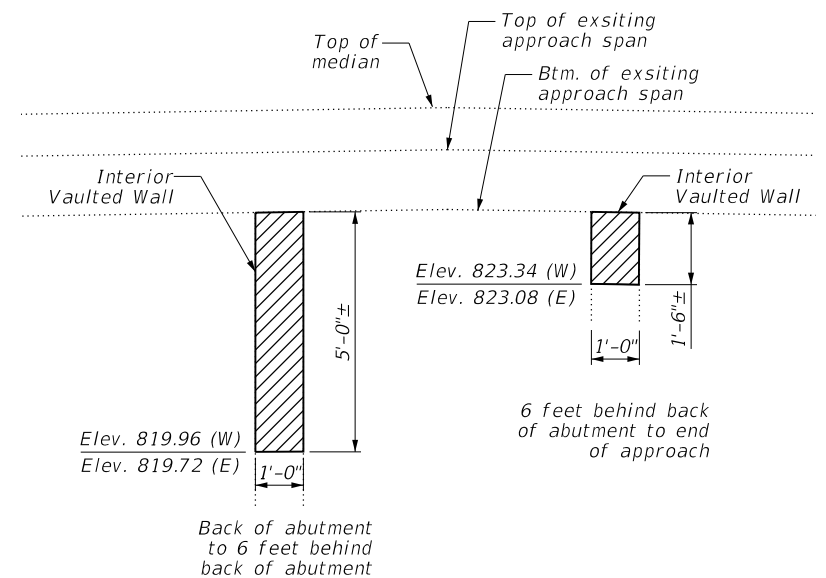

SECTION C-C

BILL OF MATERIAL

	F.A.* RTE.	SECTION	COUNTY	TOTAL SHEETS	SHEET NO.
	*	141-1HBR-3 & (9,10) R-3	OGLE	508	331
	CONTRACT NO. 64N98				
TO STA.	ILLINOIS		FED. AID PROJECT		

*FAI ROUTE 39 (I-39) & FAP 567 (IL 38)


MODEL: Default
FILE NAME: N:\DOT\220628\CAD_Sheets\Structures\26-220628-Conc_Removal.sht

USER NAME = jjezierny	DESIGNED = MM	REVISED =
	DRAWN = PDR	REVISED =
	CHECKED = CF	REVISED =
PLOT DATE = 3/21/2025	DATE =	REVISED =


CONCRETE REMOVAL STRUCTURE NO. 071-0058				
SCALE:	SHEET S-26	OF	S-29 SHEETS	STA. TO STA.

**CONCRETE REMOVAL
STRUCTURE NO. 071-0058**

ELEVATION - INTERIOR VAULTED WALLS

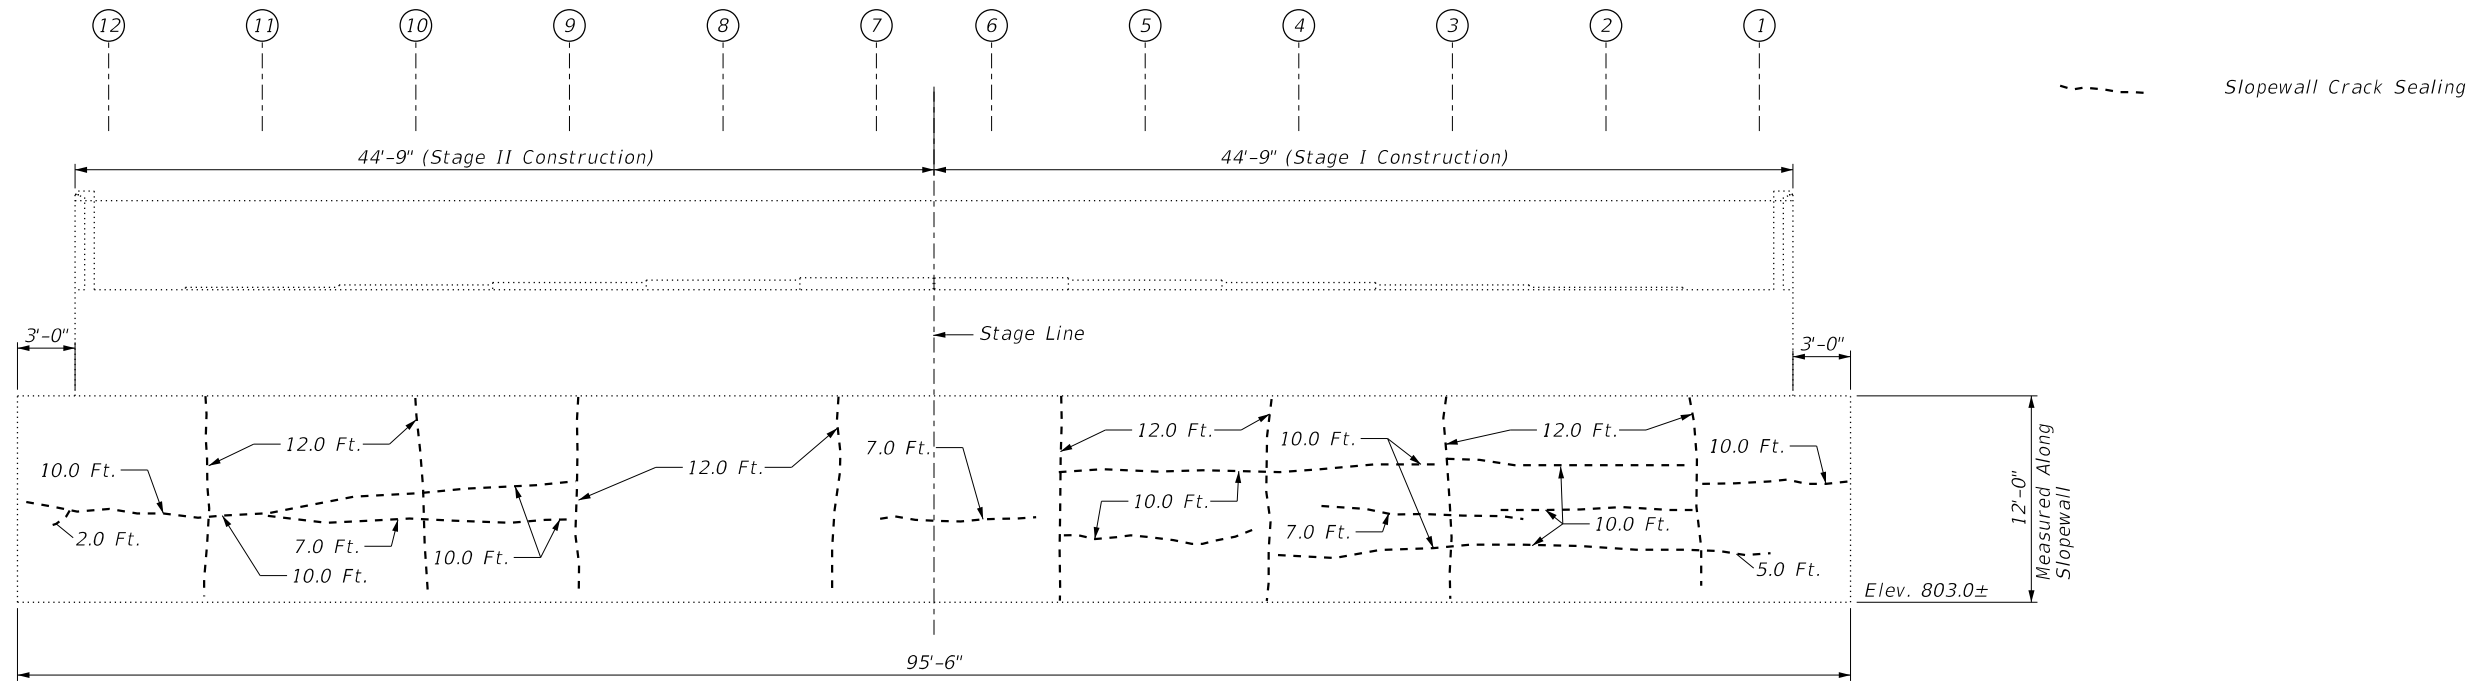

WEST ABUTMENT
(Looking West)

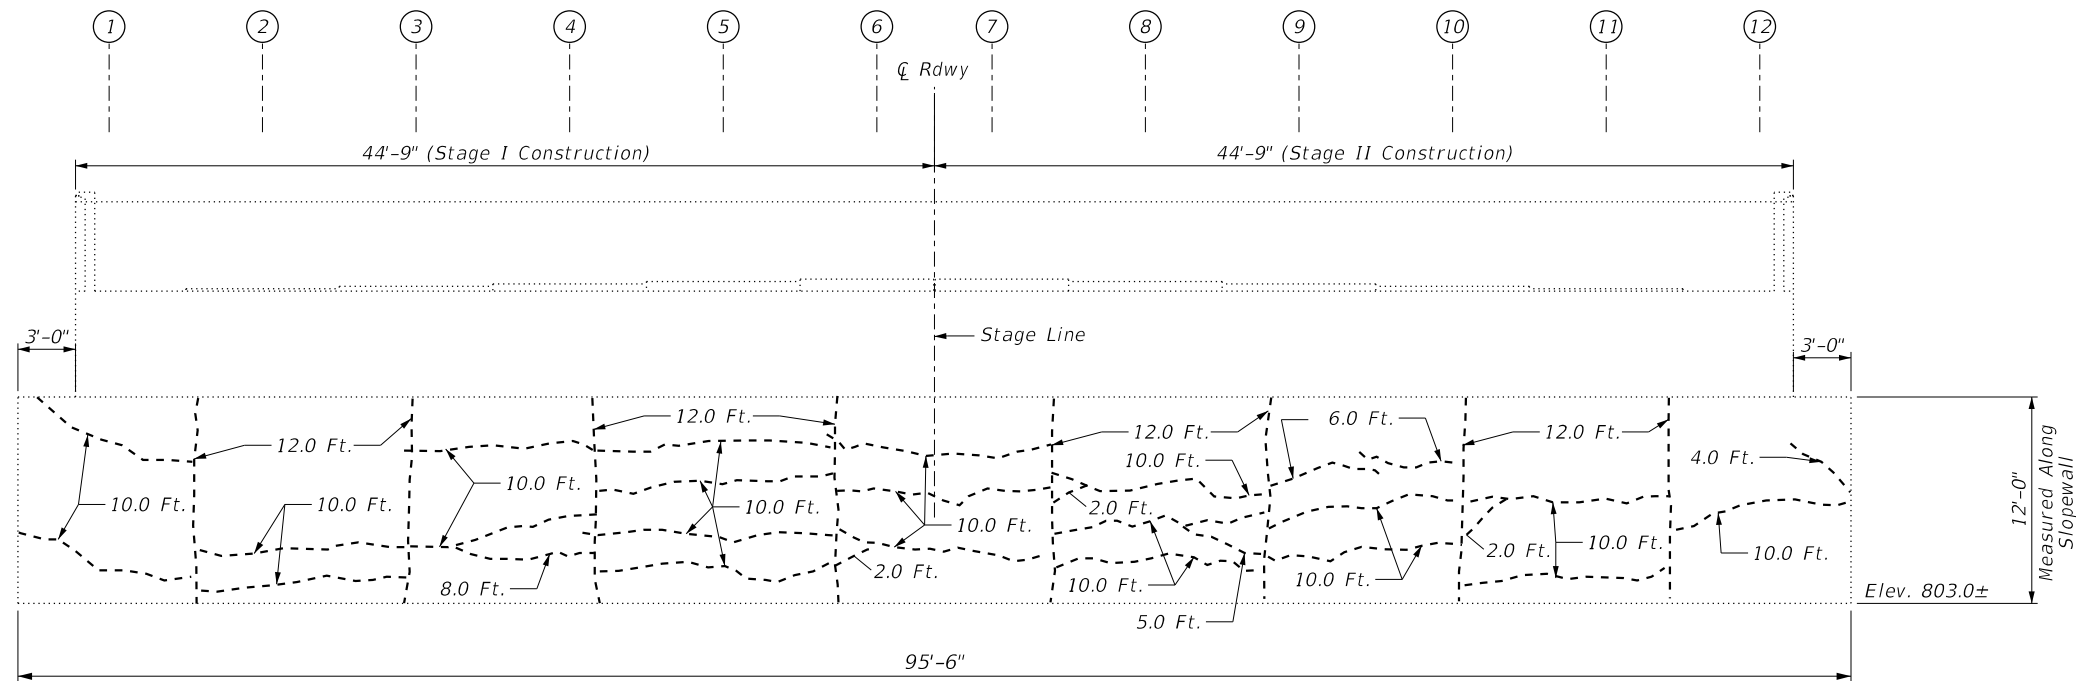

EAST ABUTMENT
(Looking East)

BILL OF MATERIAL

Item	Unit	Total
Slopewall Crack Sealing	Foot	616

STATE OF ILLINOIS
DEPARTMENT OF TRANSPORTATION


SLOPE WALL REPAIRS
STRUCTURE NO. 071-0058

SCALE: SHEET S-27 OF S-29 SHEETS STA. TO STA.

F.A.* RTE.	SECTION	COUNTY	TOTAL SHEETS	SHEET NO.
*	141-1HBR-3 & (9,10) R-3	OGLE	508	332
CONTRACT NO. 64N98				
ILLINOIS FED. AID PROJECT				


*FAI ROUTE 39 (I-39) & FAP 567 (IL 38)

USER NAME = jjezierny	DESIGNED - MM	REVISED -
	DRAWN - PDR	REVISED -
	CHECKED - CF	REVISED -
PLOT DATE = 3/21/2025	DATE -	REVISED -

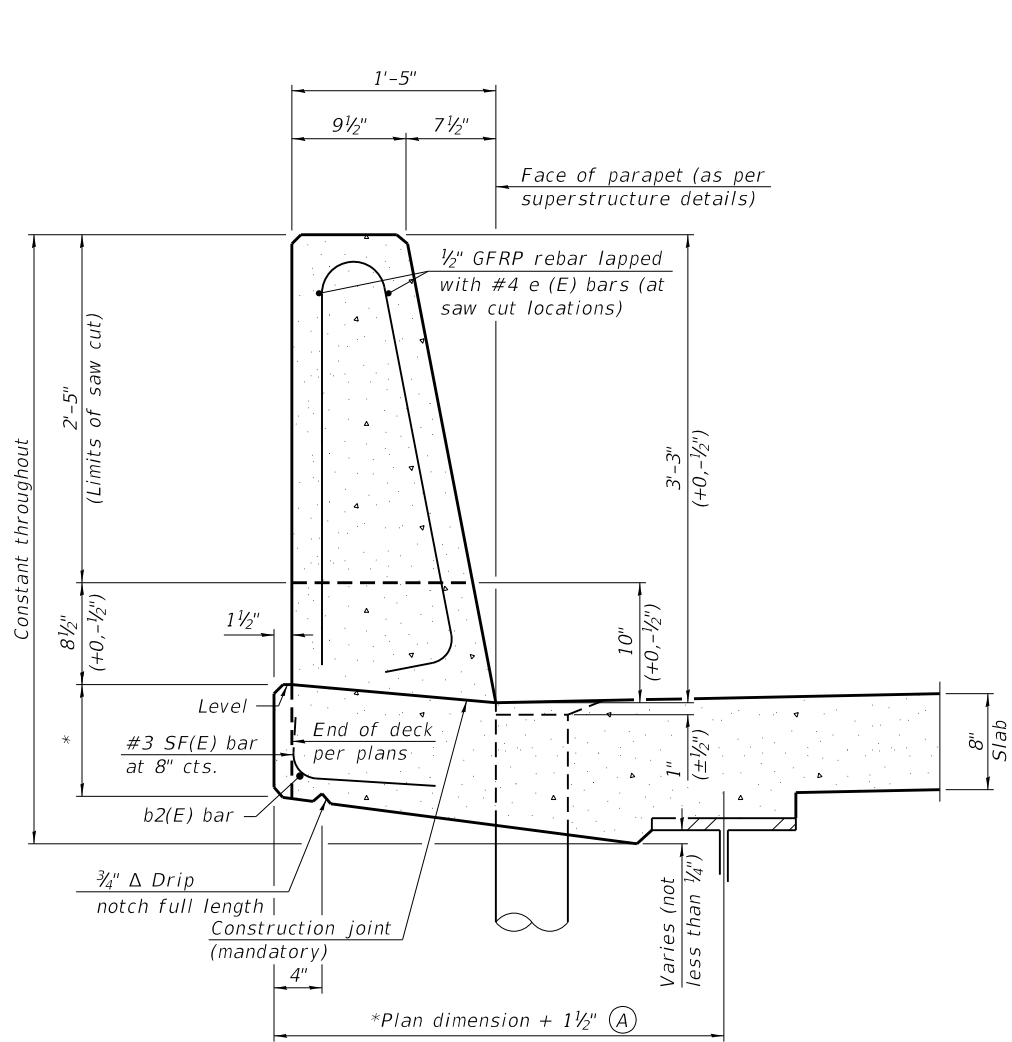


39" CONSTANT-SLOPE
PARAPET SECTION

(Showing dimensions, d(E), and 1/2" Ø GFRP rebar)

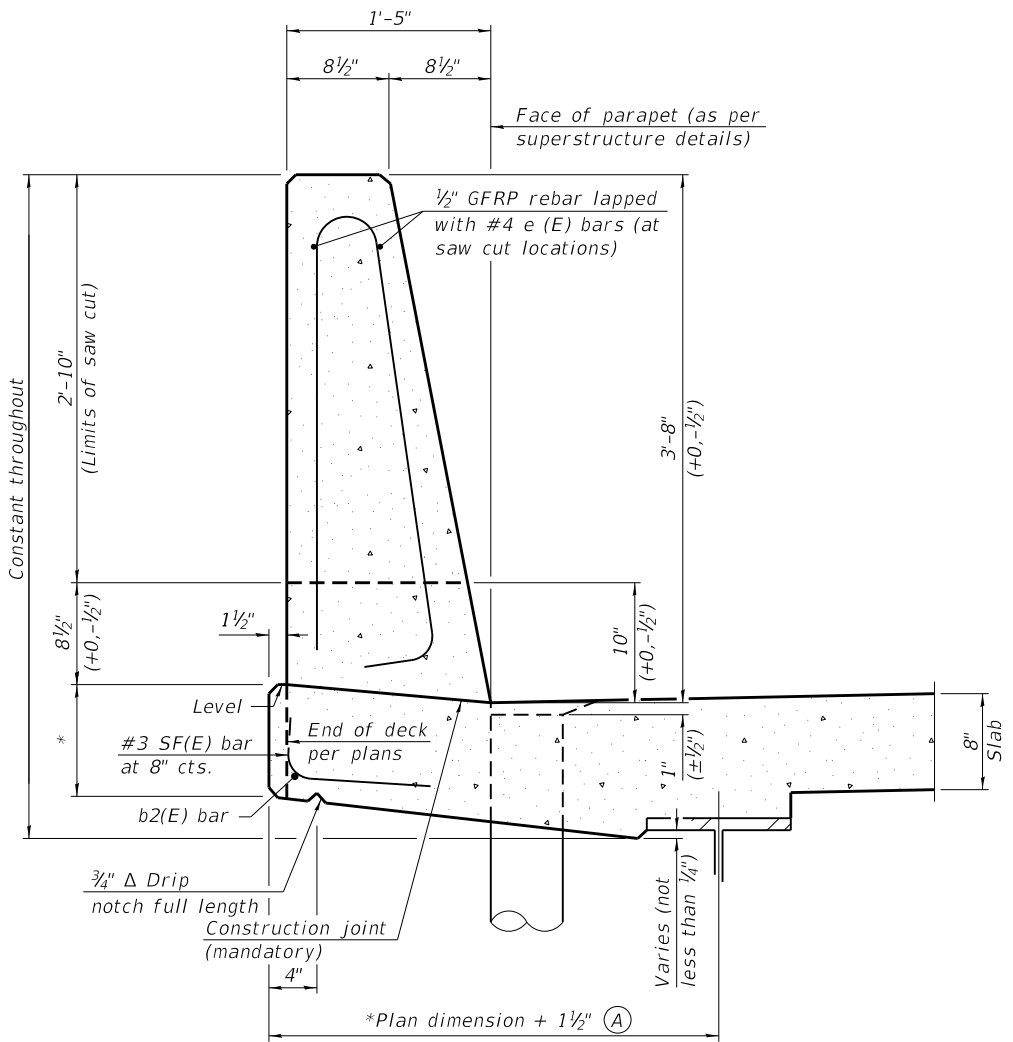


44" CONSTANT-SLOPE
PARAPET SECTION

(Showing dimensions, d(E), and 1/2" Ø GFRP rebar)

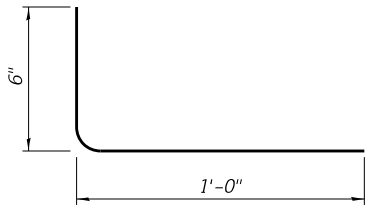

SF(E) BAR

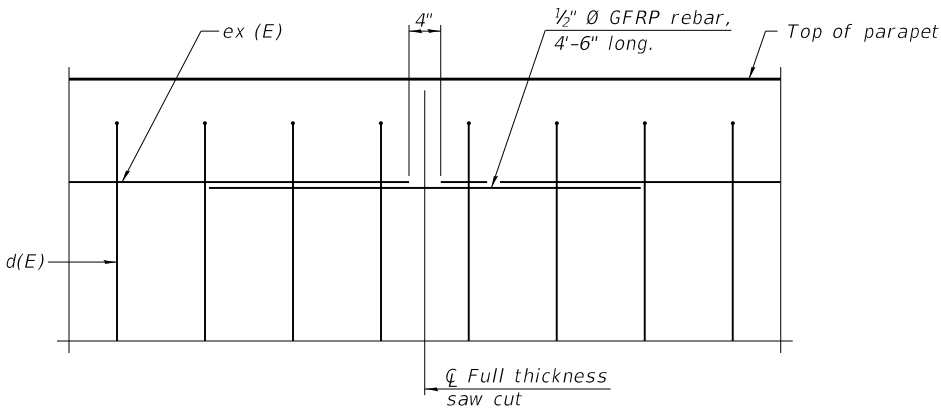

GFRP REBAR STIFFENING DETAIL

(Place as shown in parapet section
at each parapet joint location.)

Notes:
All dimensions shall remain the same as shown on
superstructure details, except dimension A which is
to be revised as shown. Additional concrete
needed to revise dimension A = 0.00348 cu. yds./ft.
for 39" and 44" parapets.
Place full depth aluminum sheets as shown on
superstructure details.
Replace all cork joint filler locations with a full
thickness saw cut.
Steel superstructure shown. Other superstructure
types similar.

SFP 39-44

10/27/2023


STATE OF ILLINOIS
DEPARTMENT OF TRANSPORTATION

CONCRETE PARAPET SLIPFORMING OPTION
STRUCTURE NO. 071-0058

F.A.* RTE.	SECTION	COUNTY	TOTAL SHEETS	SHEET NO.
*	141-1HBR-3 & (9,10) R-3	OGLE	508	333
CONTRACT NO. 64N98				
ILLINOIS FED. AID PROJECT				

*FAI ROUTE 39 (I-39) & FAP 567 (IL 38)

USER NAME	= jjezierny	DESIGNED -	MM	REVISED -	
		DRAWN -	PDR	REVISED -	
		CHECKED -	CF	REVISED -	
PLOT DATE	= 3/21/2025	DATE	-	REVISED -	

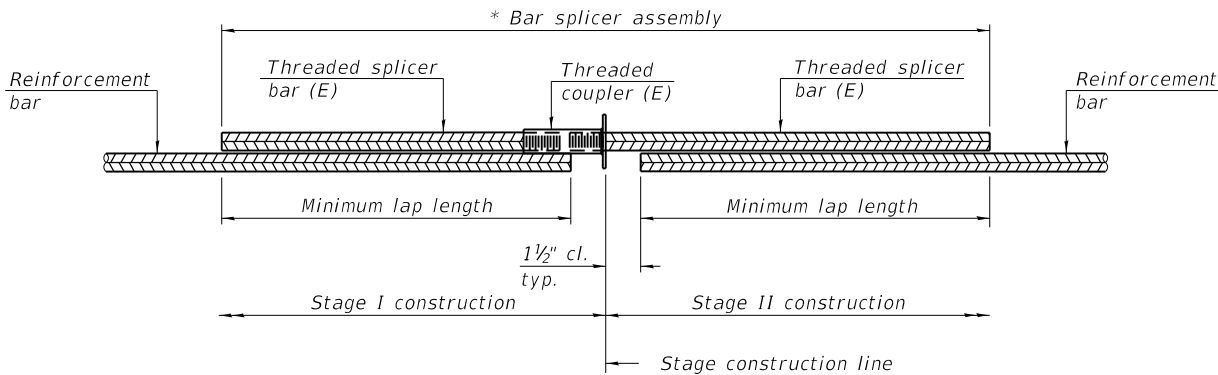


STANDARD BAR SPLICER ASSEMBLY PLAN

Only bar splicer assemblies as presented on the approved QPL list may be used.

Threaded splicer bar length = min. lap length + 1 1/2" + thread length

* Epoxy not required on Bar Splicer Assembly components used in conjunction with black bars.

Location	Bar size	No. assemblies required	Minimum lap length
Deck	#5	458	3'-4"
Deck	#5	275	3'-4"
Approach	#5	92	3'-4"
Approach	#8	120	4'-9"
Approach Ftg.	#5	80	3'-4"

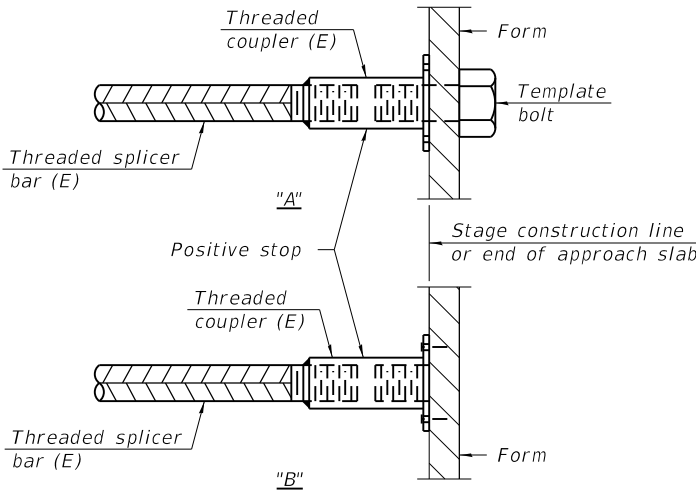


INSTALLATION AND SETTING METHODS

"A" : Set bar splicer assembly by means of a template bolt.

"B" : Set bar splicer assembly by nailing to wood forms or cementing to steel forms.

(E) : Indicates epoxy coating.

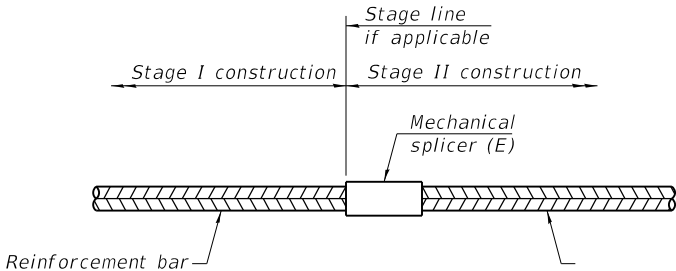

STANDARD MECHANICAL SPLICER

Location	Bar size	No. assemblies required

Notes:
Splicer bars shall be deformed with threaded ends and have a minimum 60 ksi yield strength.
All reinforcement shall be lapped and tied to the splicer bars.
Bar splicer assemblies shall be epoxy coated according to the requirements for reinforcement bars. See Section 508 of the Standard Specifications.
See approved list of bar splicer assemblies and mechanical splicers for alternatives.

BSD-1 5-15-2023

MODEL: Default
FILE NAME: N:\DOT\220628\CAD_Sheets\Structures\20+220628-Bar Splicers.sht

CB CHRISTOPHER B. BURKE ENGINEERING, LTD.
9575 W. Higgins Road, Suite 600
Rosemont, Illinois 60018
(847) 823-0500

USER NAME = jjezierny	DESIGNED - MM	REVISED -
	DRAWN - PDR	REVISED -
	CHECKED - CF	REVISED -
PLOT DATE = 3/21/2025	DATE -	REVISED -

STATE OF ILLINOIS
DEPARTMENT OF TRANSPORTATION

BAR SPLICERS
STRUCTURE NO. 071-0058

SCALE: SHEET S-29 OF S-29 SHEETS STA. TO STA.

F.A.* RTE.	SECTION	COUNTY	TOTAL SHEETS	SHEET NO.
*	141-1HBR-3 & (9,10) R-3	OGLE	508	334
CONTRACT NO. 64N98				
ILLINOIS FED. AID PROJECT				

*FAI ROUTE 39 (I-39) & FAP 567 (IL 38)

TRAFFIC SIGNAL SCHEDULE OF QUANTITIES

CODE NO.	ITEM	UNIT	TOTAL QUANTITY	IL ROUTE 38 AT DEMENT ROAD	IL ROUTE 38 AT DDI RAMPS	IL ROUTE 38 INTERCONNECT
50200400	ROCK EXCAVATION FOR STRUCTURES	CU YD	5.6	5.6		
72000100	SIGN PANEL - TYPE 1	SQ FT	267	60	207	
80500100	SERVICE INSTALLATION, TYPE A	EACH	3	1	2	
81028350	UNDERGROUND CONDUIT, PVC, 2" DIA.	FOOT	6159	329	1191	4639
81028360	UNDERGROUND CONDUIT, PVC, 2 1/2" DIA.	FOOT	499	146	353	
81028370	UNDERGROUND CONDUIT, PVC, 3" DIA.	FOOT	174	123	51	
81028380	UNDERGROUND CONDUIT, PVC, 3 1/2" DIA.	FOOT	258	135	123	
81028390	UNDERGROUND CONDUIT, PVC, 4" DIA.	FOOT	3526	451	3075	
81101001	CONDUIT ATTACHED TO STRUCTURE, RIGID NON-METALLIC, 2" DIA.	FOOT	216			216
81101002	CONDUIT ATTACHED TO STRUCTURE, RIGID NON-METALLIC, 4" DIA.	FOOT	432			432
81300948	JUNCTION BOX, STAINLESS STEEL, ATTACHED TO STRUCTURE, 24" X 24" X 10"	EACH	4			4
81400100	HANDHOLE	EACH	18	4	10	4
81400300	DOUBLE HANDHOLE	EACH	15	3	7	5
86000100	MASTER CONTROLLER	EACH	1	1		
86200300	UNINTERRUPTABLE POWER SUPPLY, EXTENDED	EACH	2		2	
86400100	TRANSCEIVER - FIBER OPTIC	EACH	3	1	2	
87300925	ELECTRIC CABLE IN CONDUIT, TRACER, NO. 14 1C	FOOT	5194			5194
87301215	ELECTRIC CABLE IN CONDUIT, SIGNAL NO. 14 2C	FOOT	11065	2970	8095	
87301225	ELECTRIC CABLE IN CONDUIT, SIGNAL NO. 14 3C	FOOT	14866	3040	11826	
87301245	ELECTRIC CABLE IN CONDUIT, SIGNAL NO. 14 5C	FOOT	45571	6299	39272	
87301255	ELECTRIC CABLE IN CONDUIT, SIGNAL NO. 14 7C	FOOT	2542	2440	102	
87301805	ELECTRIC CABLE IN CONDUIT, SERVICE, NO. 6 2 C	FOOT	294	44	250	
87301900	ELECTRIC CABLE IN CONDUIT, EQUIPMENT GROUNDING CONDUCTOR, NO. 6 1C	FOOT	8421	1757	6664	
87500600	TRAFFIC SIGNAL POST, 10 FT.	EACH	7	6	1	
87501300	TRAFFIC SIGNAL POST, 17 FT.	EACH	23	5	18	
87700120	STEEL MAST ARM ASSEMBLY AND POLE, 16 FT.	EACH	1	1		
87700240	STEEL MAST ARM ASSEMBLY AND POLE, 40 FT.	EACH	1	1		
87700280	STEEL MAST ARM ASSEMBLY AND POLE, 48 FT.	EACH	1	1		
87702840	STEEL COMBINATION MAST ARM ASSEMBLY AND POLE 22 FT.	EACH	1		1	
87702860	STEEL COMBINATION MAST ARM ASSEMBLY AND POLE 26 FT.	EACH	1		1	
87702870	STEEL COMBINATION MAST ARM ASSEMBLY AND POLE 28 FT.	EACH	1		1	
87702880	STEEL COMBINATION MAST ARM ASSEMBLY AND POLE 30 FT.	EACH	4		4	
87702890	STEEL COMBINATION MAST ARM ASSEMBLY AND POLE 32 FT.	EACH	1		1	
87702900	STEEL COMBINATION MAST ARM ASSEMBLY AND POLE 34 FT.	EACH	2	1	1	
87702920	STEEL COMBINATION MAST ARM ASSEMBLY AND POLE 38 FT.	EACH	1	1		
87702950	STEEL COMBINATION MAST ARM ASSEMBLY AND POLE 44 FT.	EACH	1	1		
87703020	STEEL COMBINATION MAST ARM ASSEMBLY AND POLE 58 FT.	EACH	1	1		
87703040	STEEL COMBINATION MAST ARM ASSEMBLY AND POLE 62 FT.	EACH	1	1		
87703120	STEEL COMBINATION MAST ARM ASSEMBLY AND POLE 75 FT.	EACH	1	1		
87800100	CONCRETE FOUNDATION, TYPE A	FOOT	90	33	57	
87800150	CONCRETE FOUNDATION, TYPE C	FOOT	9	3	6	
87800400	CONCRETE FOUNDATION, TYPE E 30-INCH DIAMETER	FOOT	42	10	32	
87800415	CONCRETE FOUNDATION, TYPE E 36-INCH DIAMETER	FOOT	127	61	66	
87800420	CONCRETE FOUNDATION, TYPE E 42-INCH DIAMETER	FOOT	45	45		
88040020	SIGNAL HEAD, POLYCARBONATE, LED, 1-FACE, 1-SECTION, BRACKET MOUNTED	EACH	3		3	
88040070	SIGNAL HEAD, POLYCARBONATE, LED, 1-FACE, 3-SECTION, BRACKET MOUNTED	EACH	24	6	18	
88040090	SIGNAL HEAD, POLYCARBONATE, LED, 1-FACE, 3-SECTION, MAST ARM MOUNTED	EACH	35	17	18	
88040110	SIGNAL HEAD, POLYCARBONATE, LED, 1-FACE, 4-SECTION, BRACKET MOUNTED	EACH	1		1	
88040120	SIGNAL HEAD, POLYCARBONATE, LED, 1-FACE, 4-SECTION, MAST ARM MOUNTED	EACH	4	4		
88040150	SIGNAL HEAD, POLYCARBONATE, LED, 1-FACE, 5-SECTION, BRACKET MOUNTED	EACH	2	2		
88040160	SIGNAL HEAD, POLYCARBONATE, LED, 1-FACE, 5-SECTION, MAST ARM MOUNTED	EACH	2	2		
88102825	PEDESTRIAN SIGNAL HEAD, POLYCARBONATE, LED, 1-FACE, BRACKET MOUNTED WITH COUNT DOWN TIMER	EACH	18	10	8	
88200510	TRAFFIC SIGNAL BACKPLATE, RETROREFLECTIVE	EACH	41	23	18	
89000100	TEMPORARY TRAFFIC SIGNAL INSTALLATION	EACH	3	1	2	
89502375	REMOVE EXISTING TRAFFIC SIGNAL EQUIPMENT	EACH	2	1	1	
89502380	REMOVE EXISTING HANDHOLE	EACH	11	5	6	
89502382	REMOVE EXISTING DOUBLE HANDHOLE	EACH	2	1	1	
89502385	REMOVE EXISTING CONCRETE FOUNDATION	EACH	12	6	6	
X0322920	COMMUNICATIONS CABINET AND EQUIPMENT	EACH	1		1	
X1400182	FULL-ACTUATED CONTROLLER AND TYPE SUPER R CABINET	EACH	2	1	1	
X1400328	AUTOMATIC TRANSFER SWITCH	EACH	1	1		
X1400481	LED INTERNALLY ILLUMINATED STREET NAME SIGN & VENDOR CABLE	EACH	4	4		
X8710024	FIBER OPTIC CABLE IN CONDUIT, NO. 62.5/125, MM12F SM24F	FOOT	5252			5252
X8760200	ACCESSIBLE PEDESTRIAN SIGNALS	EACH	18	10	8	
X8891202	WIDE AREA VIDEO VEHICLE DETECTION SYSTEM COMPLETE	EACH	3	1	2	
Z0033056	OPTIMIZE TRAFFIC SIGNAL SYSTEM	EACH	1			1
Z0073510	TEMPORARY TRAFFIC SIGNAL TIMING	EACH	24	8	16	

MODEL: Default
FILE NAME: N:\DOT\220628\CAD_Sheets\Traffic\I-254\N98-TS-L38 & I-39_QTY.dgn

CB CHRISTOPHER B. BURKE ENGINEERING, LTD. 9575 W. Higgins Road, Suite 600 Rosemont, Illinois 60018 (847) 823-0500	USER NAME = rhowellindgren	DESIGNED - BC	REVISED -	STATE OF ILLINOIS DEPARTMENT OF TRANSPORTATION	TRAFFIC SIGNAL SCHEDULE OF QUANTITIES IL ROUTE 38 AND I-39 DDI		F.A.P. RTE.	SECTION	COUNTY	TOTAL SHEETS	SHEET NO.
		DRAWN - FPB	REVISED -				567	141-1HBR-3 & (9,10) R-3	OGLE	508	335
		CHECKED - GMZ	REVISED -				CONTRACT NO. 64N98				
	PLOT DATE = 2/6/2025	DATE -	REVISED -		SCALE: 1:40	SHEET OF SHEETS	STA.	TO STA.	ILLINOIS FED. AID PROJECT		

SCHEDULE OF HANDHOLE QUANTITIES

REF.	LOCATION	TYPE	STATION	OFFSET
IL ROUTE 38 AT DEMENT ROAD				
HH-2	NORTHWEST QUADRANT	HANDHOLE	636+38.96	79.02' LT
HH-4	SOUTHWEST QUADRANT	HANDHOLE	636+45.31	85.87' RT
HH-1	NORTHWEST ISLAND	HANDHOLE	636+66.46	43.05' LT
HH-3	SOUTHWEST ISLAND	HANDHOLE	636+75.98	67.47' RT
DHH-3	NORTHEAST ISLAND	DBL HANDHOLE	637+70.96	49.04' LT
DHH-1	SOUTHEAST QUADRANT	DBL HANDHOLE	638+03.28	71.63' RT
DHH-2	NORTHEAST QUADRANT	DBL HANDHOLE	638+19.65	79.20' LT
IL ROUTE 38 AT SOUTHBOUND RAMPS				
HH-11	NORTHWEST QUADRANT	HANDHOLE	657+36.66	60.06' LT
DHH-6	WEST MEDIAN	DBL HANDHOLE	657+38.99	4.27' RT
HH-12	SOUTHWEST QUADRANT	HANDHOLE	657+69.14	70.81' RT
DHH-5	NORTH ISLAND	DBL HANDHOLE	657+70.10	30.68' LT
DHH-4	SOUTH ISLAND	DBL HANDHOLE	658+26.33	30.96' RT
HH-10	NORTH ISLAND	HANDHOLE	658+60.84	53.51' LT
HH-8	EAST MEDIAN	HANDHOLE	658+76.60	7.76' RT
HH-9	NORTHEAST QUADRANT	HANDHOLE	658+87.55	89.19' LT
IL ROUTE 38 AT NORTHBOUND RAMPS				
HH-16	NORTHWEST QUADRANT	HANDHOLE	671+49.75	88.22' LT
HH-17	SOUTHWEST QUADRANT	HANDHOLE	671+60.18	79.89' RT
DHH-14	WEST MEDIAN	DBL HANDHOLE	671+65.42	1.04' RT
DHH-12	SOUTH ISLAND	DBL HANDHOLE	672+13.32	42.38' RT
DHH-13	NORTH ISLAND	DBL HANDHOLE	672+23.83	21.26' LT
HH-14	EAST MEDIAN	HANDHOLE	672+78.77	0.03' RT
HH-15	NORTHEAST QUADRANT	HANDHOLE	672+80.72	84.46' LT
HH-13	SOUTHEAST QUADRANT	HANDHOLE	672+85.91	66.42' RT

QTY.	UNIT	ITEM	SIGNAL#
IL ROUTE 38 AT DEMENT ROAD			
6	EACH	SH P LED 1F 3S BM	5, 14, 19, 24, 25, 28
17	EACH	SH P LED 1F 3S MAM	2, 3, 4, 6, 7, 11, 12, 13, 16, 17, 18, 21, 22, 27, 29, 30, 31
4	EACH	SH P LED 1F 4S MAM	1, 8, 23, 26
2	EACH	SH P LED 1F 5S BM	10, 15
2	EACH	SH P LED 1F 5S MAM	9, 20
10	EACH	PED SH P LED 1F BM CT	
23	EACH	TS BACKPLATE RET-REFL	1, 2, 3, 4, 6, 7, 8, 9, 11, 12, 13, 16, 17, 18, 20, 21, 22, 23, 26, 27, 29, 30, 31
IL ROUTE 38 AT SOUTHBOUND RAMPS			
1	EACH	SH P LED 1F 1S BM	47
7	EACH	SH P LED 1F 3S BM	34, 35, 38, 39, 40, 45, 48
8	EACH	SH P LED 1F 3S MAM	32, 33, 36, 37, 41, 42, 43, 44
1	EACH	SH P LED 1F 4S BM	46
4	EACH	PED SH P LED 1F BM CT	
8	EACH	TS BACKPLATE RET-REFL	32, 33, 36, 37, 41, 42, 43, 44
IL ROUTE 38 AT NORTHBOUND RAMPS			
2	EACH	SH P LED 1F 1S BM	61, 62
10	EACH	SH P LED 1F 3S BM	53, 54, 55, 56, 59, 64, 66, 68, 69, 70
10	EACH	SH P LED 1F 3S MAM	49, 50, 51, 52, 57, 58, 62, 63, 65, 66
4	EACH	PED SH P LED 1F BM CT	
10	EACH	TS BACKPLATE RET-REFL	49, 50, 51, 52, 57, 58, 62, 63, 65, 66


TRAFFIC SIGNAL SCHEDULES

IL ROUTE 38 AND I-39 DDI

F.A.P. RTE.	SECTION	COUNTY	TOTAL SHEETS	SHEET NO.
567	141-1HBR-3 & (9,10) R-3	OGLE	508	336
		CONTRACT NO. 64N98		
ILLINOIS		FED. AID PROJECT		

ELECTRICAL GENERAL NOTES

1.
- ALL SIGNAL HEADS SHALL HAVE 12" SECTIONS. SIDE OF POLE MOUNTING HARDWARE SHALL BE YELLOW POLYCARBONATE UNPAINTED ALUMINUM. ALL BOLTS, SCREWS, NUTS, AND WASHERS SHALL BE STAINLESS STEEL. ANTI-SEIZE PASTE COMPOUND SHALL BE USED ON ALL MOUNTING HARDWARE CONNECTIONS.
2.
- BACKPLATES SHALL BE ABS PLASTIC, POLYCARBONATE, LOUVERED FORMED BACKPLATES WITH FLUORESCENT YELLOW SHEETING.
3.
- THE LOCATION OF MAST ARM SUPPORTS SHALL BE APPROVED BY THE ENGINEER BEFORE FOUNDATIONS ARE CONSTRUCTED. MAST ARM POLES SHALL BE LOCATED A MINIMUM OF 10 FEET FROM THE EDGE OF PAVEMENT OR 2 FEET FROM THE EDGE OF SHOULDER, WHICHEVER DISTANCE IS GREATER. IN CURBED SECTION, THE MAST ARM POLES SHALL BE LOCATED A MINIMUM OF 5 FEET FROM THE FACE OF THE CURB. THESE DISTANCES ARE TO THE NEAR FACE OF THE MAST ARM POLE.
4.
- ALL TRAFFIC SIGNAL CABLES SHALL BE # 14 A.W.G. SOLID COPPER UNLESS OTHERWISE SPECIFIED.
5.
- ALL HANDHOLE'S SHALL BE CAST-IN-PLACE PORTLAND CEMENT CONCRETE (PER ARTICLE 814.03). THE CAST-IN-PLACE LEGEND IN THE COVER SHALL BE "TRAFFIC SIGNALS". SLOPE HANDHOLE COVERS TO MATCH PROPOSED GRADE ELEVATIONS. HANDHOLE LIDS SHALL OPEN SO THAT YOU ARE FACING THE ROAD.
6.
- GROUND WIRES SHALL BE TYPE XLP, NO. 6 A.W.G., STRANDED COPPER, GREEN COLOR CODED AND IN ACCORDANCE WITH STANDARD 873001 AND SECTION 873 OF THE STANDARD SPECIFICATIONS.
7.
- PROPOSED CONTROLLER EQUIPMENT SHALL BE COMPATIBLE WITH EXISTING DISTRICT MOBOTREX TRAFFIC SIGNAL EQUIPMENT MONITORING EQUIPMENT AND SOFTWARE.
8.
- CONDUIT SPLICES WILL NOT BE PAID FOR SEPARATELY, BUT SHALL BE CONSIDERED PART OF THE NEW CONDUIT INSTALLATION.
9.
- THE LOCATION OF SIGNAL HEADS ON MAST ARMS SHALL BE APPROVED BY THE ENGINEER BEFORE MAST ARMS ARE INSTALLED.
10.
- HDPE COILABLE CONDUIT MEETING REQUIREMENTS OF SECTION 810 MAY BE SUBSTITUTED FOR PVC CONDUITS.
11.
- ALL TRAFFIC SIGNAL WIRING SHALL EXTEND FROM CONTROLLER TO SIGNAL. SPLICES IN HANHOLES AND JUNCTION BOXES WILL NOT BE ALLOWED.
12.
- ALL VEHICLE AND PEDESTRIAN SIGNAL HEADS SHALL HAVE POLYCARBONATE YELLOW HOUSING AND POLYCARBONATE BRACKETS.
13.
- THE ELEVATION OF THE TOP OF THE DOUBLE HANDHOLE SHALL BE LESS THAN THE ELEVATION OF THE TOP OF THE CONTROLLER FOUNDATION. THE DOUBLE HANHOLES INSTALLED CLOSE TO THE ROADWAY SHALL OPEN UP TOWARDS THE ROADWAY SO THE ELECTRICAL MAINTAINER IS NOT EXPOSED TO TRAFFIC WHEN WORKING.
14.
- ALL UTILITIES SHALL BE LOCATED IN THE FIELD PRIOR TO ANY ATTEMPT TO CONSTRUCT ANY COMPONENT OF THE VARIOUS TRAFFIC SIGNAL INSTALLATIONS.
15.
- THE LOCATION OF EXISTING UTILITIES AS SHOWN ON THE PLANS HAVE BEEN LOCATED AT THE TIME OF SURVEY, OR BASED ON AVAILABLE EXISTING INFORMATION. NO GUARANTEE IS IMPLIED THAT ALL UTILITIES HAVE BEEN LOCATED OR DEPICTED ON THE PLANS. THE CONTRACTOR SHALL BE RESPONSIBLE FOR VERIFYING THE EXACT LOCATION OF ALL UTILITIES. IT MAY BE NECESSARY TO HAND DIG TEST HOLES TO EXPOSE EXISTING UTILITIES AT SOME LOCATIONS.
16.
- SIGN SHEETING FOR MAST ARM SIGNS SHALL BE TYPE ZZ SHEETING.
17.
- THE CONTRACTOR SHALL BE RESPONSIBLE TO LOCATE ALL EXISTING AND PROPOSED ELECTRICAL FACILITIES.

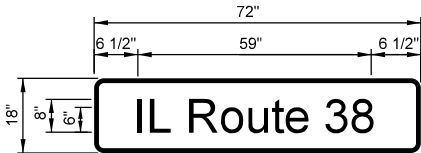


A

FURNISH & INSTALL SIX (6) EACH SIGN

DETAIL OF
SIGN PANEL - TYPE 1

(NOT TO SCALE)

COLOR	LEGEND AND BORDER	WHITE	REFLECTORIZED
	BACKGROUND	GREEN	REFLECTORIZED
SERIES	D 2000		
SIZE	8/6		

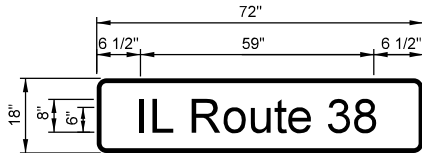


B

FURNISH & INSTALL TWO (2) EACH SIGN

DETAIL OF
INTERNALLY ILLUMINATED STREET NAME SIGN

(NOT TO SCALE)

COLOR	LEGEND AND BORDER	WHITE	REFLECTORIZED
	BACKGROUND	GREEN	REFLECTORIZED
SERIES	D 2000		
SIZE	8/6		

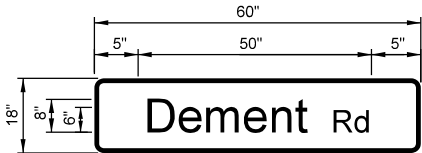

C

FURNISH & INSTALL TWO (2) EACH SIGN

DETAIL OF
INTERNALLY ILLUMINATED STREET NAME SIGN

(NOT TO SCALE)

COLOR	LEGEND AND BORDER	WHITE	REFLECTORIZED
	BACKGROUND	GREEN	REFLECTORIZED
SERIES	D 2000		
SIZE	8/6		



R3-3
36" x 36"

D

FURNISH & INSTALL FIVE (5) EACH SIGN

DETAIL OF
SIGN PANEL - TYPE 1

(NOT TO SCALE)



R10-11b
36" x 36"

E

FURNISH & INSTALL FIVE (5) EACH SIGN

DETAIL OF
SIGN PANEL - TYPE 1

(NOT TO SCALE)




R10-11b
24" x 24"

F

FURNISH & INSTALL TEN (10) EACH SIGN

DETAIL OF
SIGN PANEL - TYPE 1

(NOT TO SCALE)

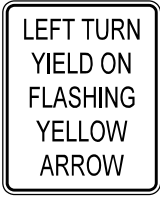

R10-12a
30" x 36"

G

FURNISH & INSTALL FOUR (4) EACH SIGN

DETAIL OF
SIGN PANEL - TYPE 1

(NOT TO SCALE)




R10-5
30" x 36"

H

FURNISH & INSTALL FOUR (4) EACH SIGN

DETAIL OF
SIGN PANEL - TYPE 1

(NOT TO SCALE)

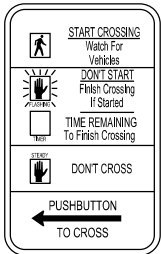


R10-3e
9" x 15"

I

FURNISH & INSTALL FIFTEEN (15) EACH SIGN

DETAIL OF
SIGN PANEL - TYPE 1

(NOT TO SCALE)

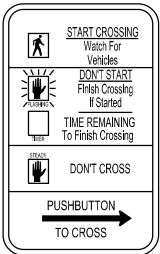

R10-3e
9" x 15"

J

FURNISH & INSTALL THREE (3) EACH SIGN

DETAIL OF
SIGN PANEL - TYPE 1

(NOT TO SCALE)



R5-1
36" x 36"

K

FURNISH & INSTALL ONE (1) EACH SIGN

DETAIL OF
SIGN PANEL - TYPE 1


(NOT TO SCALE)

MODEL: Default
FILE NAME: N:\DOT\220628\CAD_Sheets\Traffic\2264N98-TS-Sign detail_Sht-01.dgn

 CHRISTOPHER B. BURKE ENGINEERING, LTD. 9575 W. Higgins Road, Suite 600 Rosemont, Illinois 60018 (847) 823-0500	USER NAME	=	nhowellindgren	DESIGNED	-	BC	REVISED	-	STATE OF ILLINOIS DEPARTMENT OF TRANSPORTATION	TRAFFIC SIGNAL GENERAL NOTES AND SIGNS IL ROUTE 38 AND DEMENT ROAD IL ROUTE 38 AND I-39 DDI	F.A.P. RTE.	SECTION	COUNTY	TOTAL SHEETS	SHEET NO.				
				DRAWN	-	FPB	REVISED	-			567	141-1HBR-3 & (9,10) R-3	OGLE	508	337				
				CHECKED	-	GMZ	REVISED	-			CONTRACT NO. 64N98								
	PLOT DATE	=	2/6/2025	DATE	-		REVISED	-			ILLINOIS FED. AID PROJECT								
												SCALE: 1:40		SHEET	OF	SHEETS	STA.	TO STA.	

LEGEND:

R	REMOVE ITEM
A	ABANDON ITEM
RCF	CONTROLLER AND CABINET TO BE REMOVED
RMF	MAST ARM POLE AND FOUNDATION TO BE REMOVED
RPF	SIGNAL POST AND FOUNDATION TO BE REMOVED
=====	EXISTING CONDUIT
▣	EXISTING HANDHOLE
▤	EXISTING DOUBLE HANDHOLE
▥	EXISTING CONTROLLER CABINET
□	EXISTING DETECTOR LOOP
⬆	EXISTING SIGNAL HEAD WITH BACKPLATE
⬆	EXISTING SIGNAL HEAD WITHOUT BACKPLATE
⬆	EXISTING SIGN
⊙	EXISTING STEEL COMBINATION MAST ARM ASSEMBLY AND POLE WITH LUMINAIRE (LENGTH SPECIFIED)
⊗	EXISTING LUMINAIRE
⊞	EXISTING SERVICE POLE

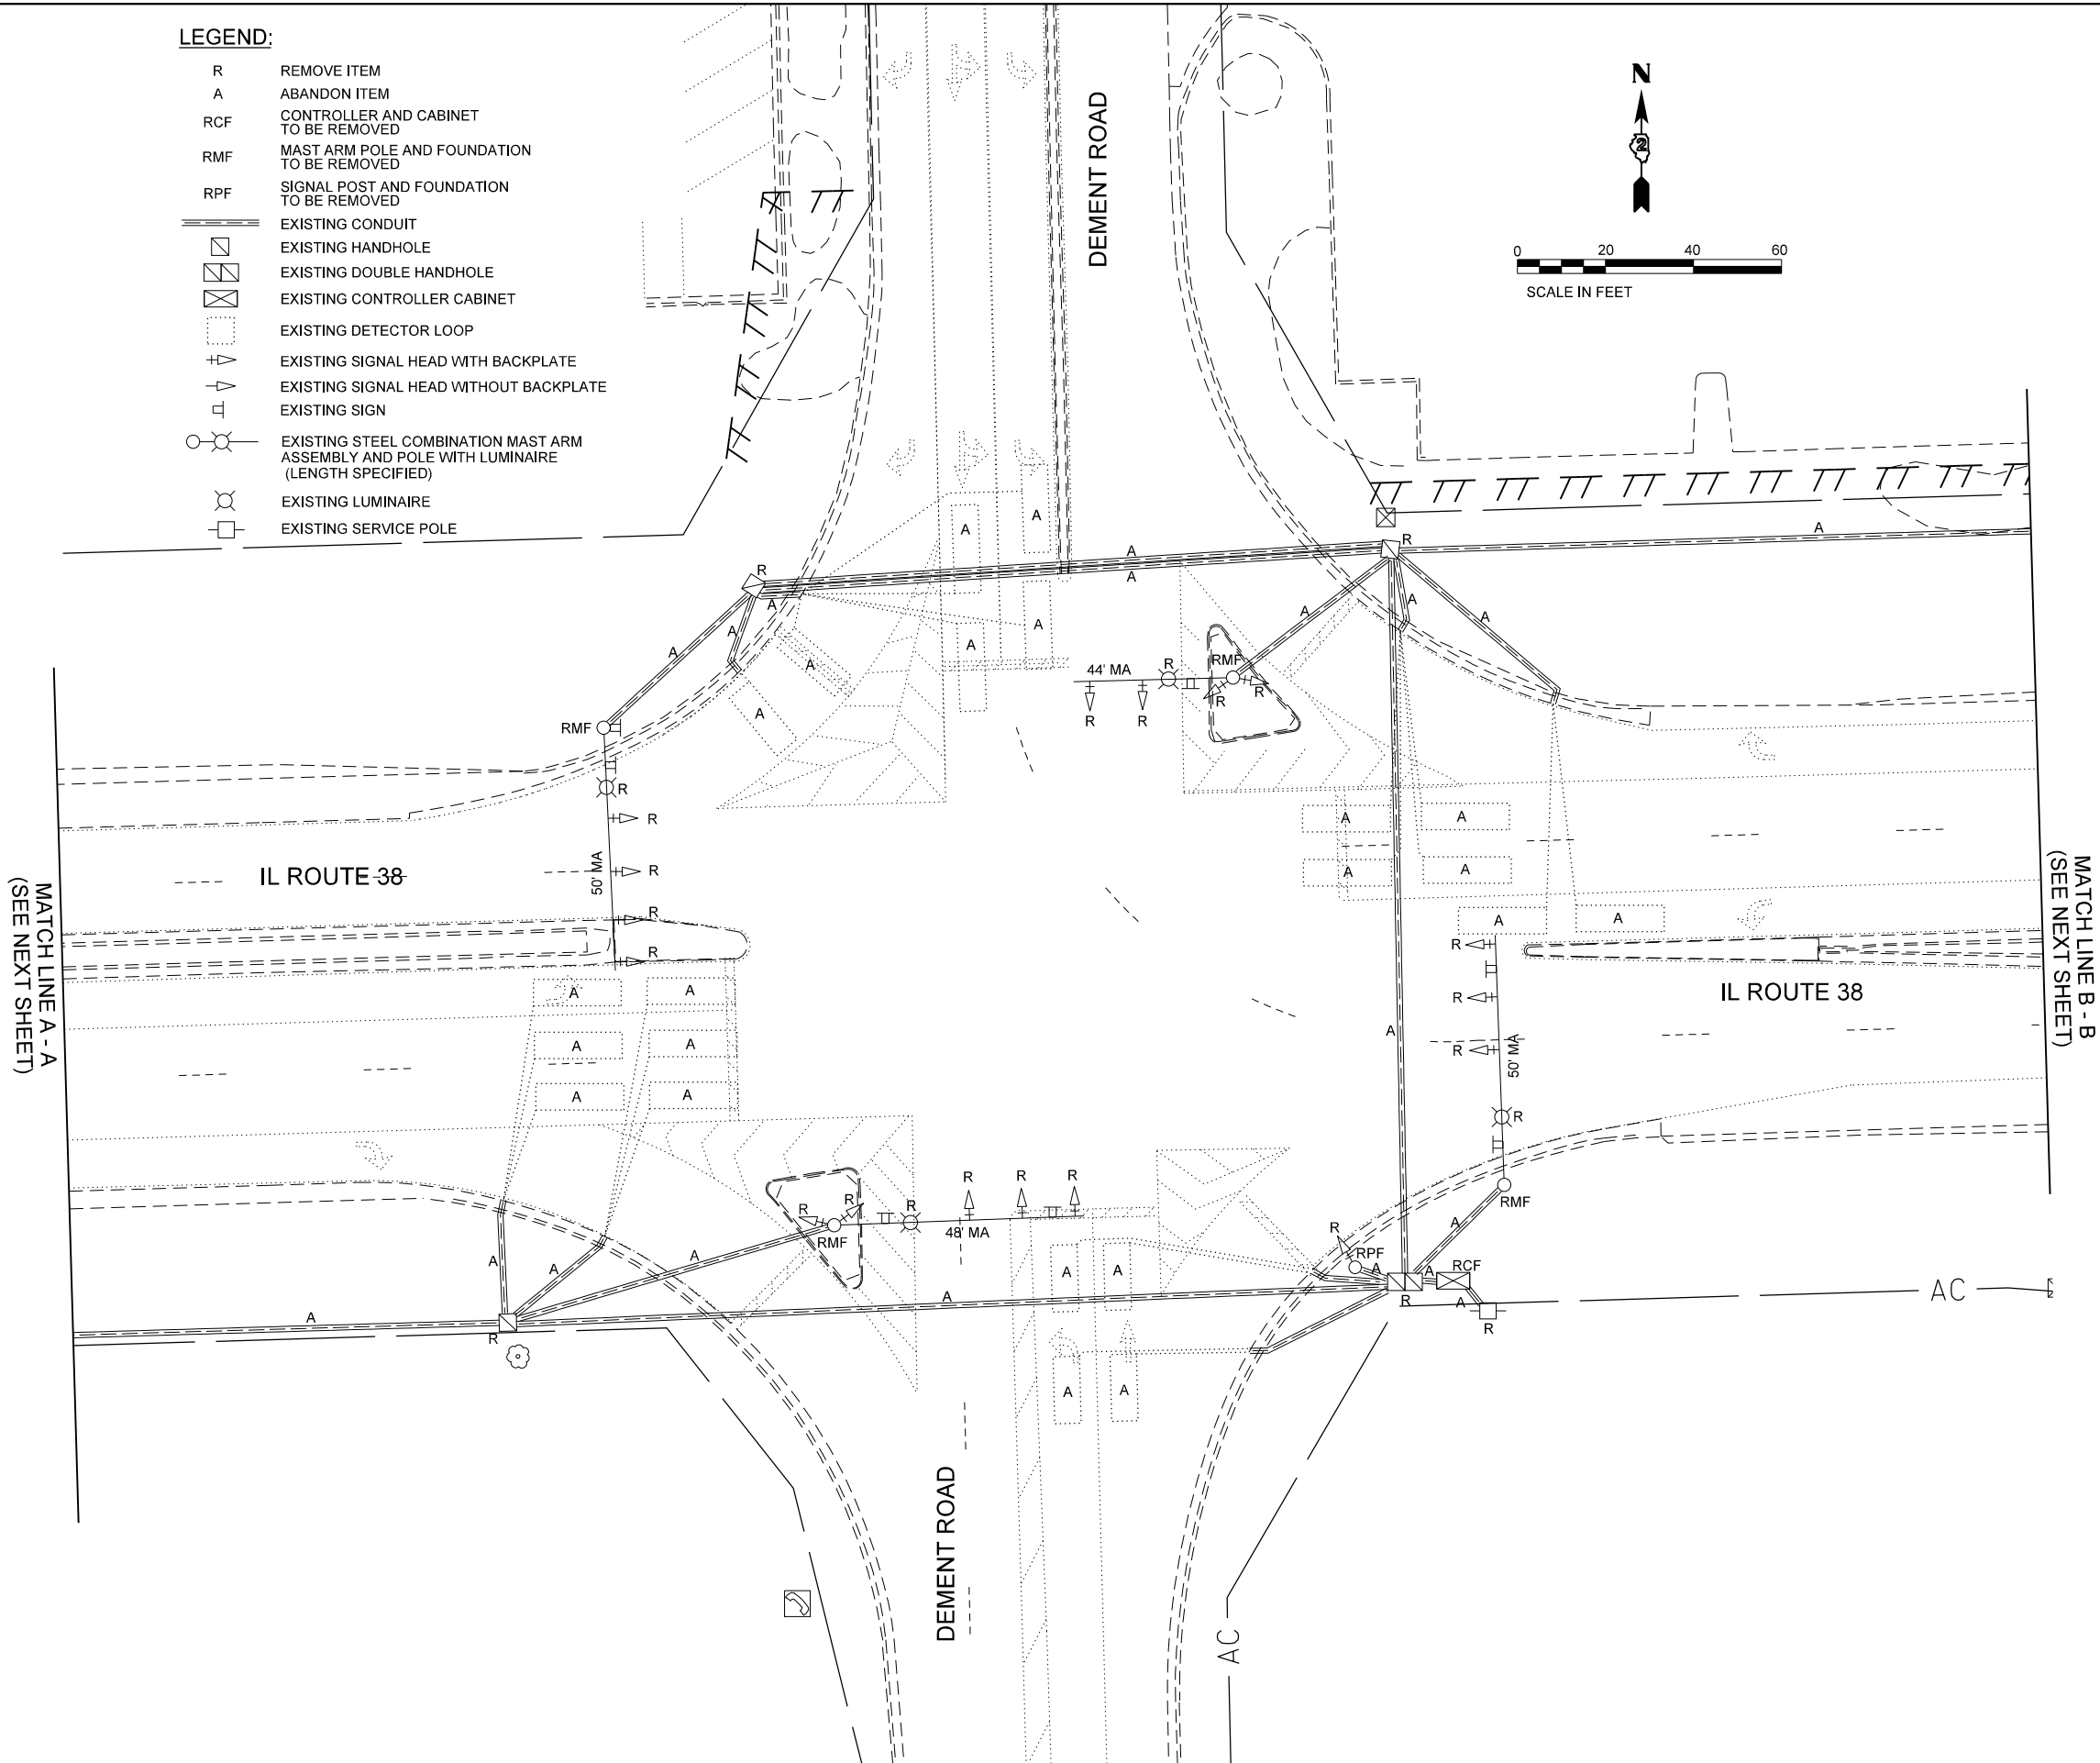

REMOVAL NOTES:

THE FOLLOWING ITEMS SHALL BE REMOVED BY THE CONTRACTOR AND SHALL BE DISPOSED OF BY THEM OUTSIDE THE RIGHT-OF-WAY AT THEIR EXPENSE. THE SALVAGE VALUE OF THE REMOVED EQUIPMENT SHALL BE REFLECTED IN THE CONTRACT BID PRICE.

1	EACH	CONTROLLER AND CABINET (COMPLETE)
4	EACH	COMBINATION MAST ARM ASSEMBLY AND POLE
1	EACH	TRAFFIC SIGNAL POST
8	EACH	3-SECTION SIGNAL HEAD
3	EACH	4-SECTION SIGNAL HEAD
6	EACH	5-SECTION SIGNAL HEAD
1	EACH	SERVICE INSTALLATION
17	EACH	TRAFFIC SIGNAL BACKPLATE
4	EACH	LUMINAIRE

GENERAL SIGNAL NOTES:

- BEFORE STARTING ANY EXCAVATION, THE CONTRACTOR SHALL CALL "J.U.L.I.E." AT (800)-892-0123 OR 811 FOR FIELD LOCATIONS OF BURIED UTILITIES, 48-HOUR NOTIFICATION IS REQUIRED.
- THE CONTRACTOR SHALL CONTACT THE TRAFFIC CONTROL SUPERVISOR AT 72-HOURS IN ADVANCE OF BEGINNING WORK.
- IT SHALL BE THE CONTRACTOR'S RESPONSIBILITY TO VERIFY ALL DIMENSIONS AND CONDITIONS EXISTING IN THE FIELD PRIOR TO ORDERING MATERIALS AND BEGINNING CONSTRUCTION. THIS SHALL INCLUDE LOCATING THE MAST ARM FOUNDATIONS AND VERIFYING THE MAST ARM LENGTHS.
- THE EXACT LOCATION OF ALL UTILITIES SHALL BE FIELD VERIFIED BY THE CONTRACTOR BEFORE ORDERING ANY MATERIALS AND STARTING ANY WORK. FOR LOCATIONS OF UTILITIES, LOCALLY OWNED EQUIPMENT, LEASED ENFORCEMENT CAMERA SYSTEM FACILITIES, AND IDOT UNDERGROUND FACILITIES, THE CONTRACTOR SHALL CONTACT THE LOCATION COUNTIES, MUNICIPALITIES, AND IDOT FOR LOCATES. THE CONTRACTOR SHALL BE RESPONSIBLE FOR LOCATING IDOT FACILITIES. THE CONTRACTOR SHALL CALL "J.U.L.I.E." AT (800)892-0123.
- IF THE CONTRACT REQUIRES THE SERVICES OF AN ELECTRICAL CONTRACTOR, THE CONTRACTOR SHALL BE RESPONSIBLE AT HIS/HER OWN EXPENSE FOR LOCATING EXISTING IDOT ELECTRICAL FACILITIES PRIOR TO PERFORMING ANY WORK. IF THIS CONTRACT DOES NOT REQUIRE THE SERVICES OF AN ELECTRICAL CONTRACTOR, THE CONTRACTOR MAY REQUEST ON FREE LOCATE FOR EXISTING IDOT ELECTRICAL FACILITIES FROM THE DISTRICT TWO ELECTRICAL MAINTENANCE CONTRACTOR PRIOR TO THE START OF ANY WORK. ADDITIONAL REQUESTS MAY BE AT THE EXPENSE OF THE CONTRACTOR. THE LOCATION OF UNDERGROUND TRAFFIC FACILITIES DOES NOT RELIEVE THE CONTRACTOR OF THEIR RESPONSIBILITY TO REPAIR ANY FACILITIES DAMAGES DURING CONSTRUCTION AT THEIR EXPENSE.
- THE CONTRACTOR SHALL CHECK THE PROPOSED TRAFFIC SIGNAL EQUIPMENT LOCATIONS FOR UNDERGROUND AND OVERHEAD UTILITY CONFLICTS. THE CONTRACTOR SHALL NOTIFY THE AREA ENGINEER, THE RESIDENT ENGINEER AND ANY IMPACTED UTILITY COMPANY OF THE CONFLICT AND SHALL COORDINATE AND RESOLVE THE ISSUE PRIOR TO ORDERING MATERIALS, AND PRIOR TO POURING FOUNDATIONS.
- THE CONTRACTOR SHALL COORDINATE CONSTRUCTION ACTIVITIES WITH UTILITY COMPANIES, LOCAL GOVERNMENT AGENCIES, AND IDOT.
- RESTORATION OF THE TRAFFIC SIGNAL WORK AREA SHALL BE INCLUDED IN THE RELATED PAY ITEMS SUCH AS FOUNDATION, CONDUIT, HANDHOLE, ETC., AND NO EXTRA COMPENSATION SHALL BE ALLOWED. ALL ROADWAY SURFACES SUCH AS SHOULDERS, MEDIAN, SIDEWALKS, PAVEMENT, ETC. SHALL BE REPLACED IN KIND. ALL DAMAGE TO MOWED LAWN SHALL BE REPLACED WITH AN APPROVED SOD, AND ALL DAMAGE TO UNMOWED FIELDS SHALL BE SEEDED IN ACCORDANCE WITH STANDARD SPECIFICATIONS 252 AND 250 RESPECTIVELY.
- PARTIAL PAYMENT AS DESCRIBED IN ARTICLE 109.07(b) OF THE STANDARD SPECIFICATIONS WILL NOT BE ALLOWED FOR ITEMS INCLUDED IN THIS CONTRACT.
- LOCATION WITH PEDESTRIAN EQUIPMENT HAVE BEEN DESIGNED TO BE ADA COMPLIANT. ANY DEVIATIONS FROM THE PLANS FOR TRAFFIC SIGNAL MAST ARM/POSTS THAT HAVE PEDESTRIAN EQUIPMENT WILL HAVE TO BE APPROVED BY THE ENGINEER TO ENSURE ADA COMPLIANCE.
- CONTACT SCOTT KULLERSTRAND - IDOT BUREAU OF OPERATIONS (815)284-5468, TWO WEEKS IN ADVANCE TO DISCUSS PROPOSED CONSTRUCTION OF TRAFFIC SIGNALS AND TO ASSIST WITH SIGNAL TIMINGS.

MODEL: Default
FILE NAME: N:\DOT\220628\CAD_Sheets\Traffic\220628\TS-Dement-Sht-01_REM.dgn




	CHRISTOPHER B. BURKE ENGINEERING, LTD. 9575 W. Higgins Road, Suite 600 Rosemont, Illinois 60018 (847) 823-0500		USER NAME = nhowellindgren	DESIGNED - BC	REVISED -
				DRAWN - FPB	REVISED -
				CHECKED - GMZ	REVISED -
			PLOT DATE = 2/6/2025	DATE -	REVISED -

STATE OF ILLINOIS
DEPARTMENT OF TRANSPORTATION

EXISTING TRAFFIC SIGNAL EQUIPMENT REMOVAL PLAN
IL ROUTE 38 AND DEMENT ROAD
(SHEET 1 OF 2)

SCALE: 1:40 SHEET OF SHEETS STA. TO STA.

F.A.P. RTE.	SECTION	COUNTY	TOTAL SHEETS	SHEET NO.
567	141-1HBR-3 & (9,10) R-3	OGLE	508	338
CONTRACT NO. 64N98				
ILLINOIS FED. AID PROJECT				

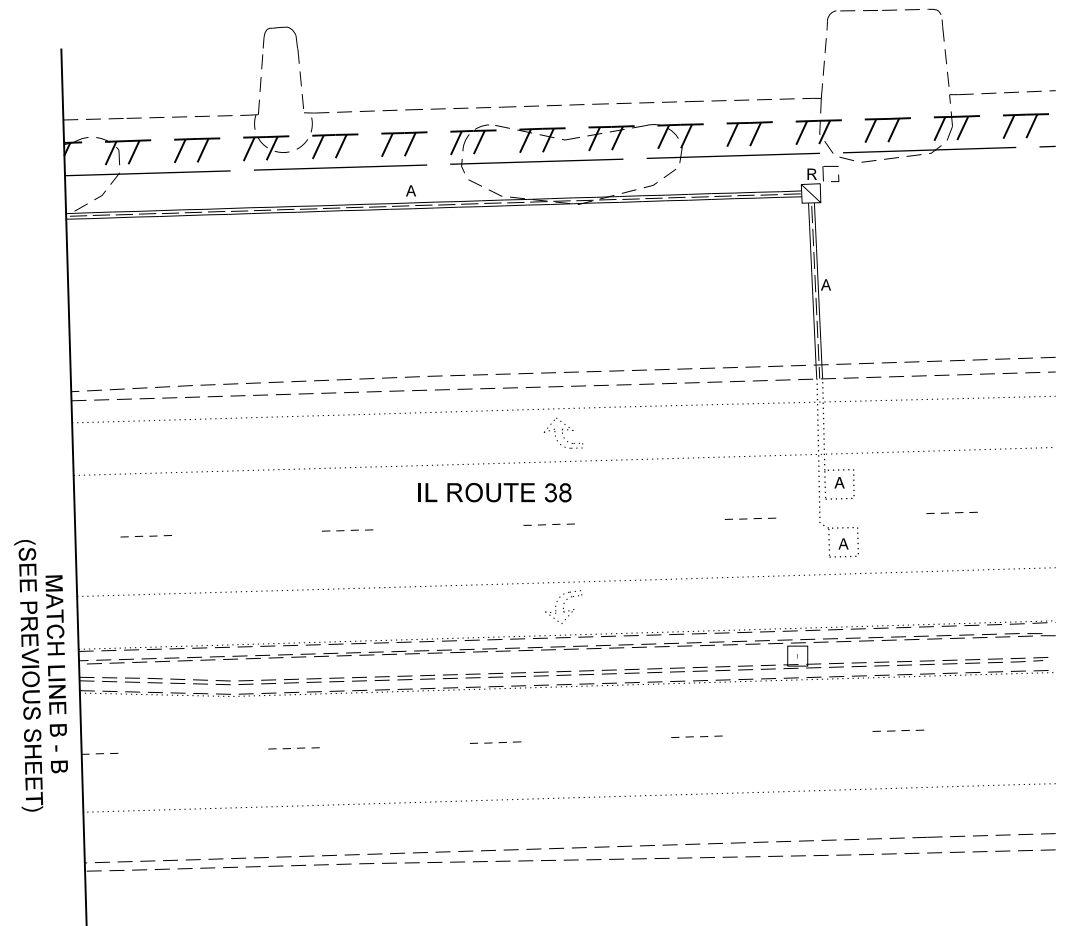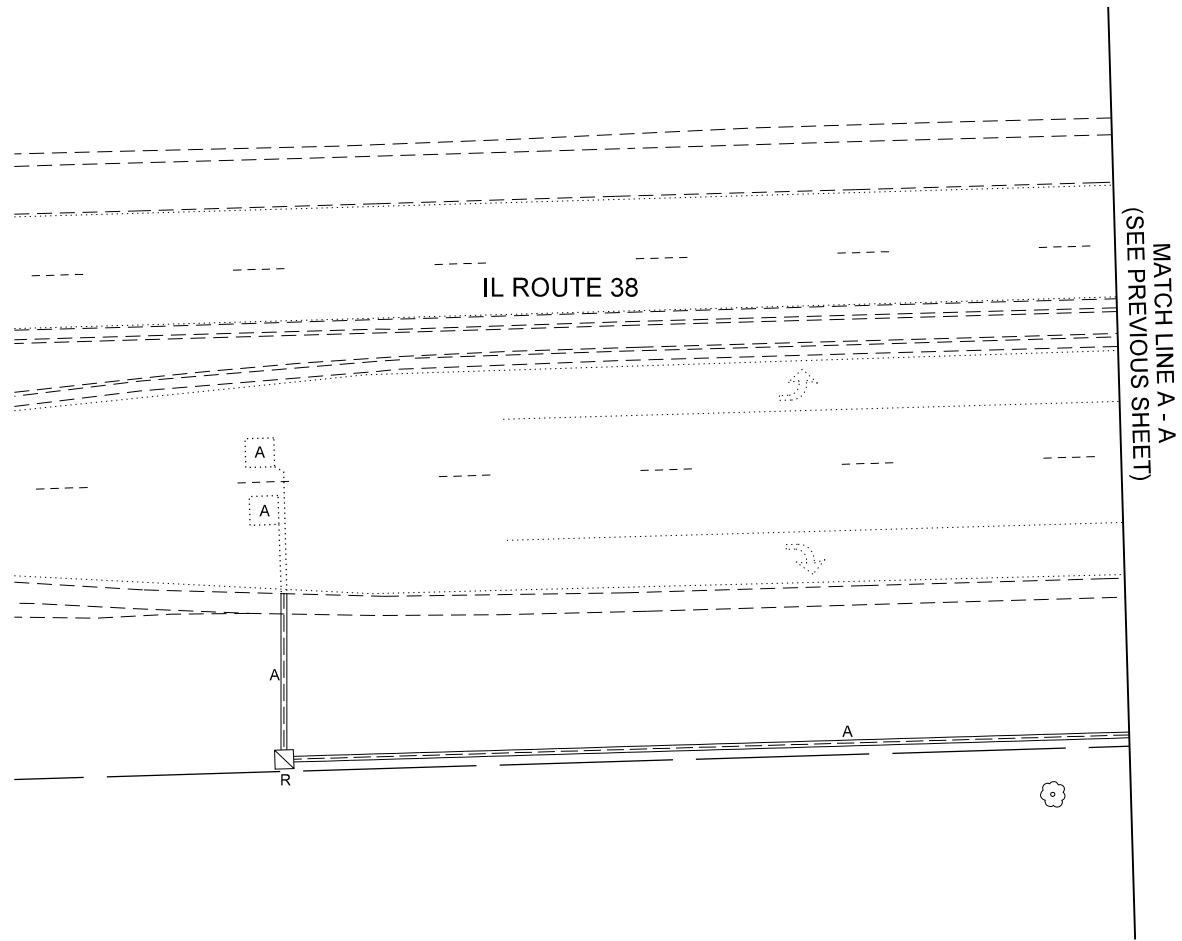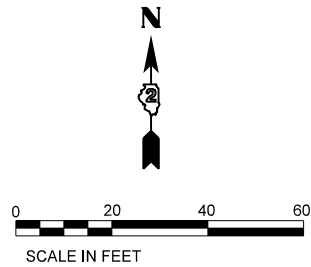



MODEL: Default
FILE NAME: N:\DOT\220628\CAD_Sheets\Traffic\2264N98-TS-Dement-Sht-02_REM.dgn

 CHRISTOPHER B. BURKE ENGINEERING, LTD. 9575 W. Higgins Road, Suite 600 Rosemont, Illinois 60018 (847) 823-0500	USER NAME = nhowellindgren	DESIGNED - BC	REVISED -	STATE OF ILLINOIS DEPARTMENT OF TRANSPORTATION	EXISTING TRAFFIC SIGNAL EQUIPMENT REMOVAL PLAN IL ROUTE 38 AND DEMENT ROAD (SHEET 2 OF 2)			F.A.P. RTE.	SECTION	COUNTY	TOTAL SHEETS	SHEET NO.
		DRAWN - FPB	REVISED -					567	141-1HBR-3 & (9,10) R-3	OGLE	508	339
		CHECKED - GMZ	REVISED -		CONTRACT NO. 64N98							
	PLOT DATE = 2/6/2025	DATE -	REVISED -		SCALE: 1:40	SHEET	OF SHEETS	STA.	TO STA.	ILLINOIS FED. AID PROJECT		

TEMPORARY TRAFFIC SIGNAL LEGEND

- TEMPORARY SIGNAL CONTROLLER
- TEMPORARY SERVICE INSTALLATION
- TEMPORARY SIGNAL HEAD
- TEMPORARY WOOD POLE (CLASS 5 OR BETTER) 45' MIN.
- TEMPORARY SPAN WIRE, TETHER WIRE AND CABLE
- GUY WIRE
- TEMPORARY VIDEO DETECTION CAMERA
- TEMPORARY LED LUMINAIRE
- VIDEO DETECTION

MOT EXISTING CONDITION

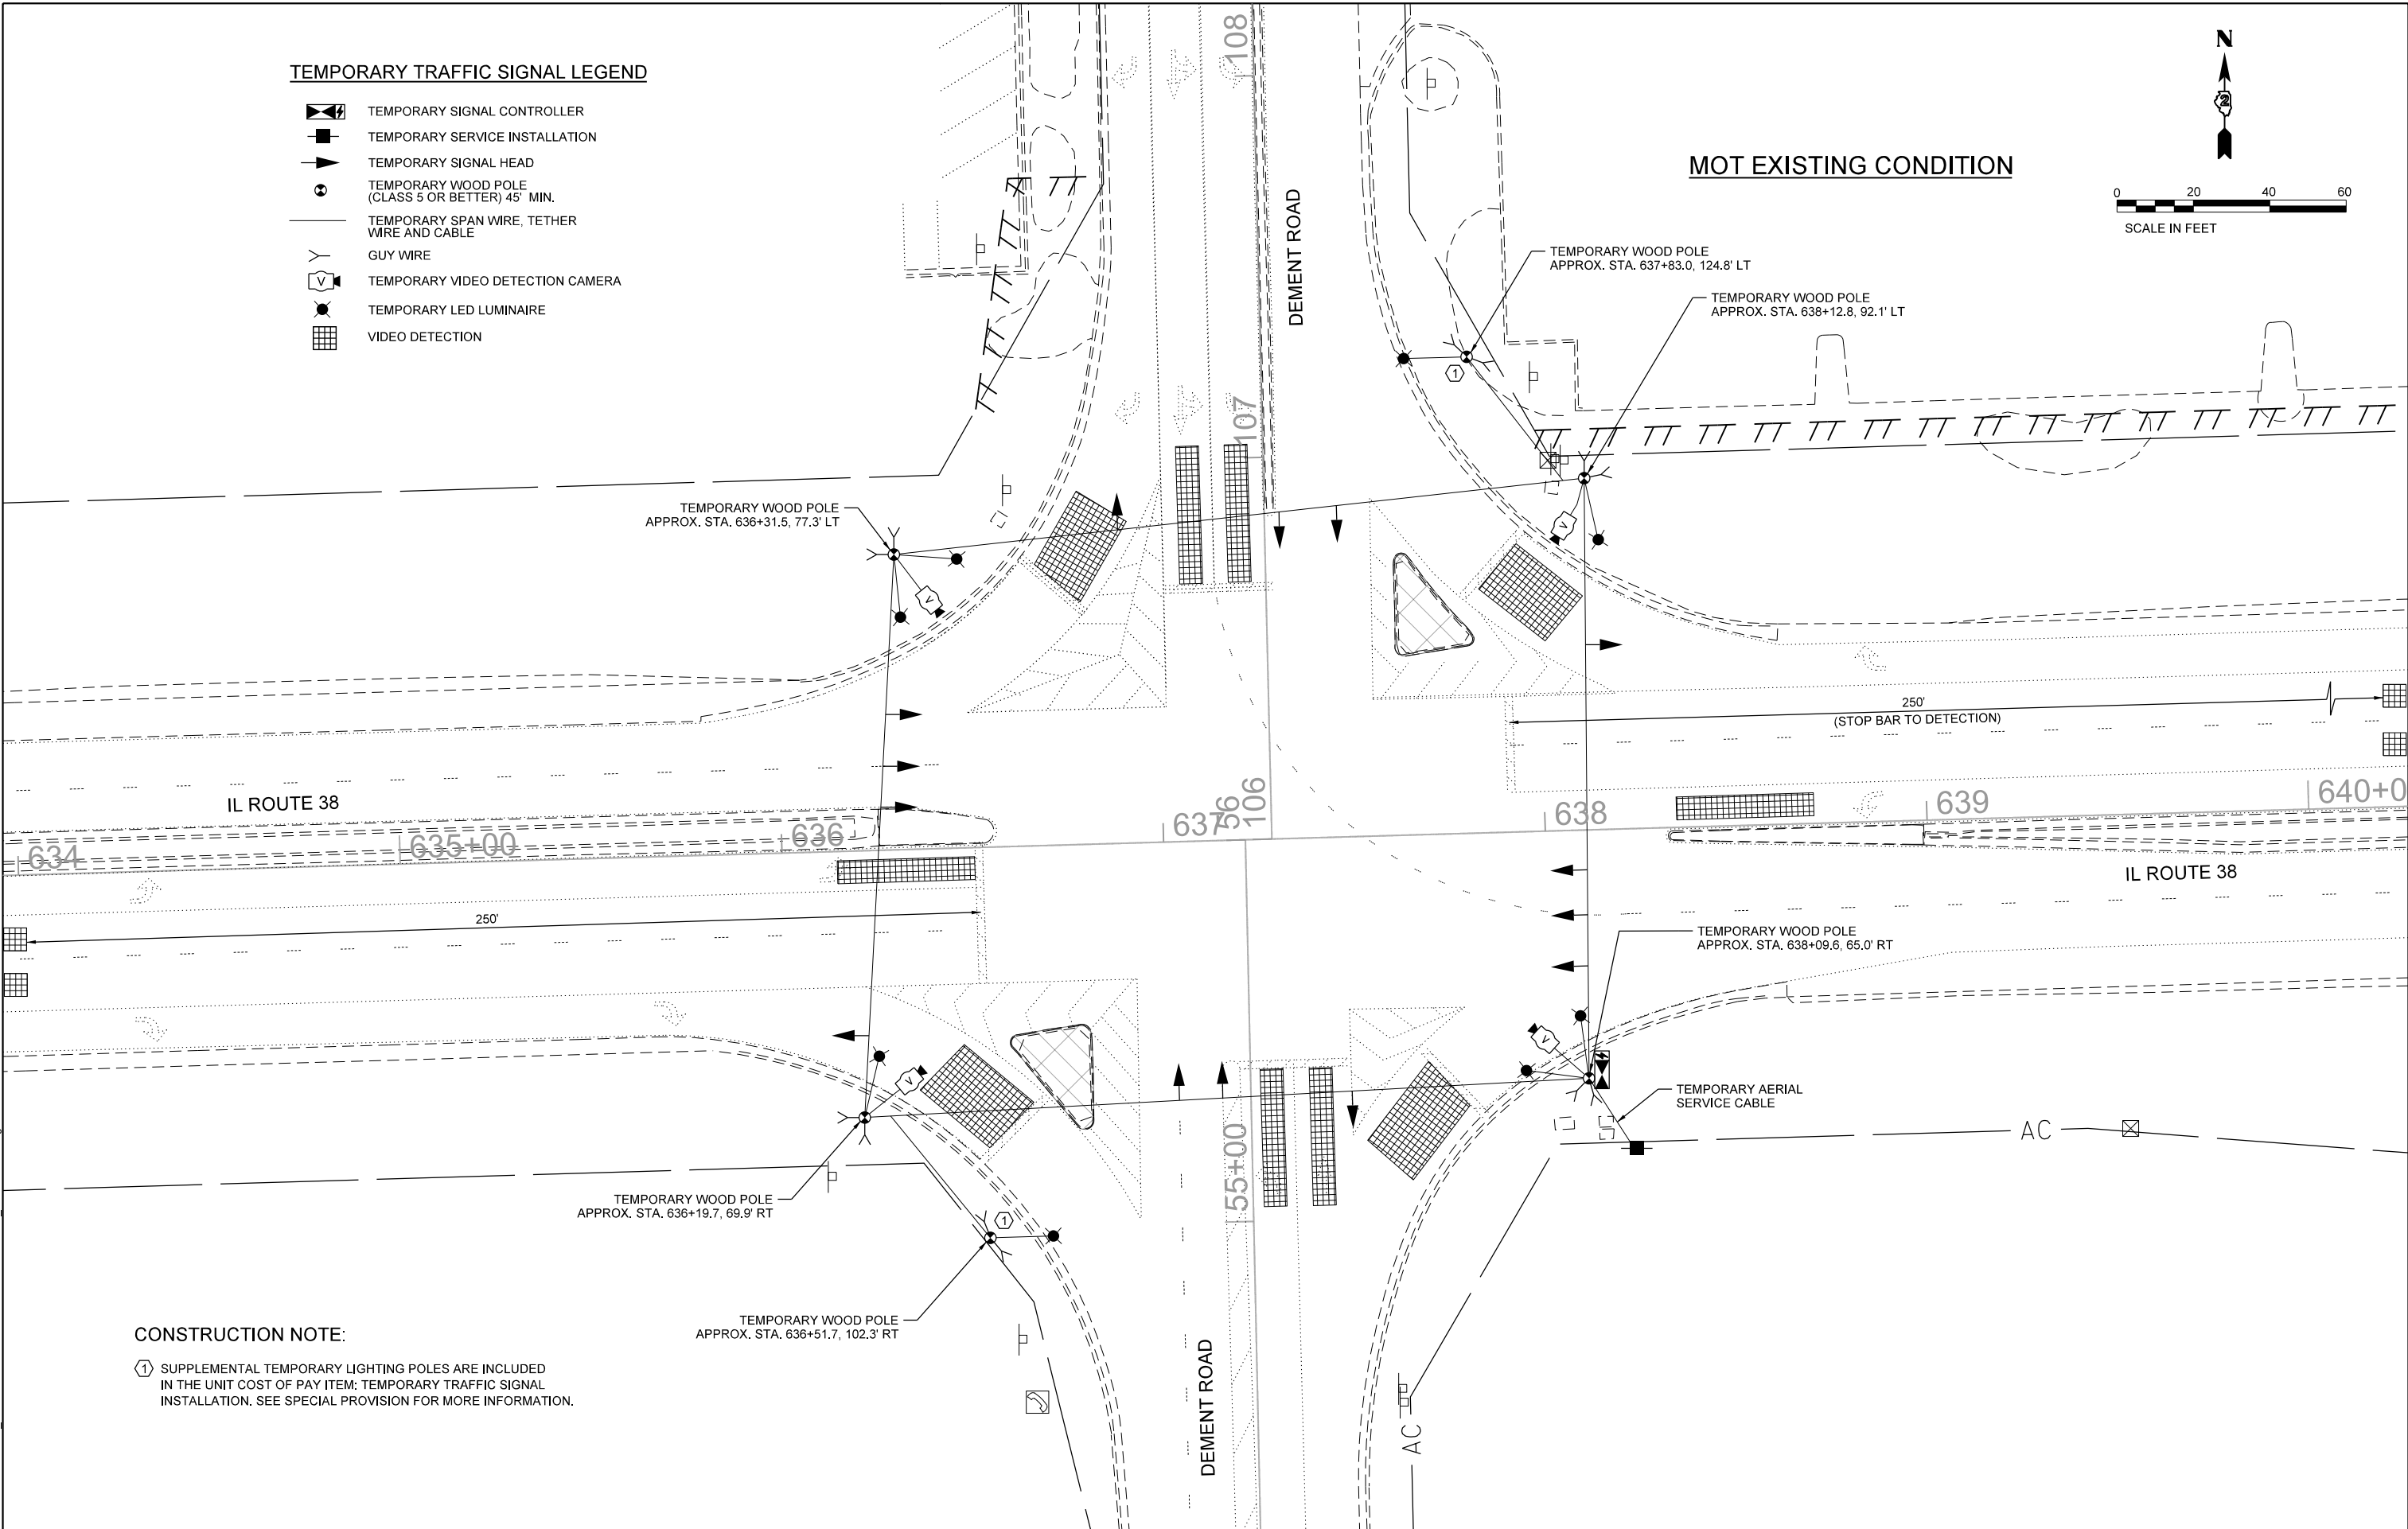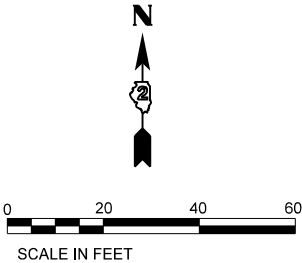

CONSTRUCTION NOTE:
① SUPPLEMENTAL TEMPORARY LIGHTING POLES ARE INCLUDED IN THE UNIT COST OF PAY ITEM: TEMPORARY TRAFFIC SIGNAL INSTALLATION. SEE SPECIAL PROVISION FOR MORE INFORMATION.

MODEL: Default
FILE NAME: N:\DOT\220628\CAD_Sheets\Traffic\2264N98-TS-Dement-Sht-03_TMP-Ex Cond.dgn

	USER NAME = nhowellindgren		DESIGNED - BC	REVISED -
			DRAWN - FPB	REVISED -
			CHECKED - GMZ	REVISED -
	PLOT DATE = 2/6/2025		DATE -	REVISED -

STATE OF ILLINOIS
DEPARTMENT OF TRANSPORTATION

TEMPORARY TRAFFIC SIGNAL INSTALLATION PLAN
IL ROUTE 38 AND DEMENT ROAD



SCALE: 1:40 SHEET OF SHEETS STA. TO STA.

F.A.P. RTE.	SECTION	COUNTY	TOTAL SHEETS	SHEET NO.
567	141-1HBR-3 & (9,10) R-3	OGLE	508	340
CONTRACT NO. 64N98				
ILLINOIS FED. AID PROJECT				

TEMPORARY TRAFFIC SIGNAL LEGEND

- TEMPORARY SIGNAL CONTROLLER
- TEMPORARY SERVICE INSTALLATION
- TEMPORARY SIGNAL HEAD
- TEMPORARY WOOD POLE (CLASS 5 OR BETTER) 45' MIN.
- TEMPORARY SPAN WIRE, TETHER WIRE AND CABLE
- GUY WIRE
- TEMPORARY VIDEO DETECTION CAMERA
- TEMPORARY LED LUMINAIRE
- VIDEO DETECTION

MOT STAGE 1A, MOT STAGE 1B, AND MOT STAGE 1C

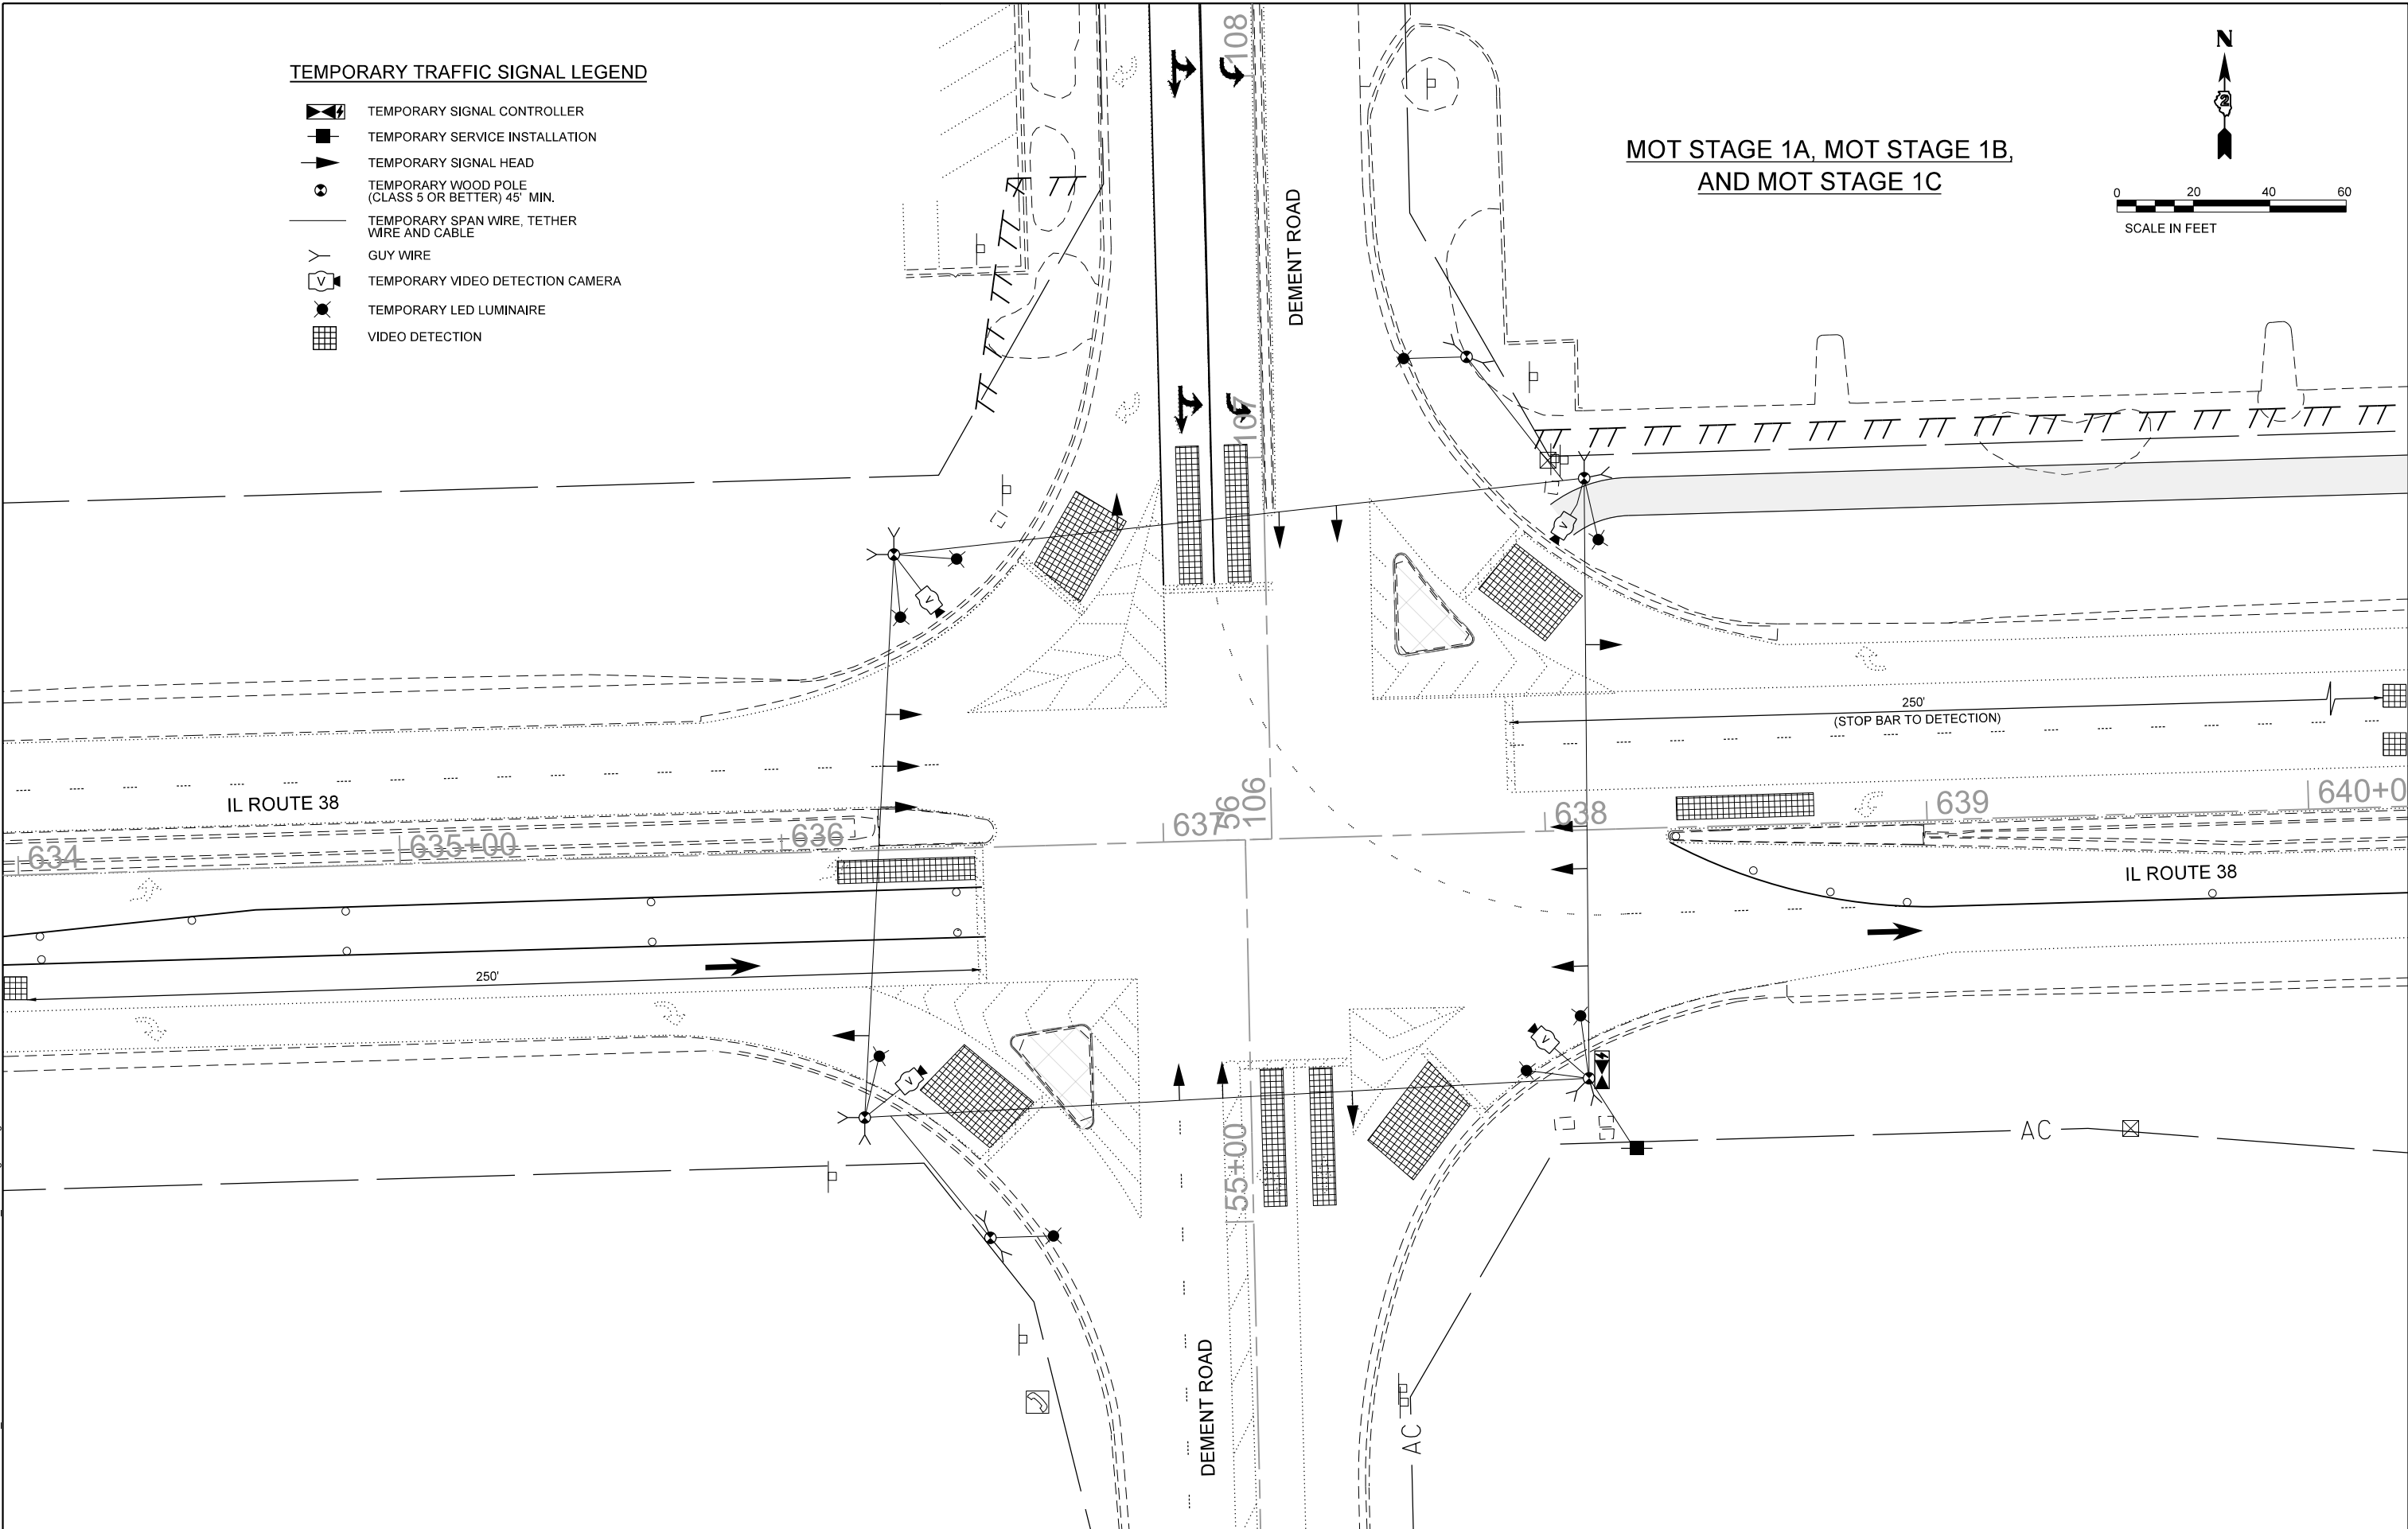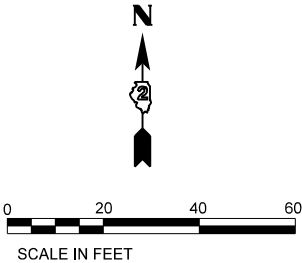

MODEL: Default
FILE NAME: N:\DOT\220628\CAD_Sheets\Traffic\I264N98-TS-Dement-Sht-04_TMP-Stage 1A.dgn

	USER NAME = nhowellindgren		DESIGNED - BC	REVISED -
			DRAWN - FPB	REVISED -
			CHECKED - GMZ	REVISED -
	PLOT DATE = 2/6/2025		DATE -	REVISED -

STATE OF ILLINOIS
DEPARTMENT OF TRANSPORTATION

TEMPORARY TRAFFIC SIGNAL INSTALLATION PLAN
IL ROUTE 38 AND DEMENT ROAD



SCALE: 1:40 SHEET OF SHEETS STA. TO STA.

F.A.P. RTE.	SECTION	COUNTY	TOTAL SHEETS	SHEET NO.
567	141-1HBR-3 & (9,10) R-3	OGLE	508	341
CONTRACT NO. 64N98				
ILLINOIS FED. AID PROJECT				

TEMPORARY TRAFFIC SIGNAL LEGEND

- TEMPORARY SIGNAL CONTROLLER
- TEMPORARY SERVICE INSTALLATION
- TEMPORARY SIGNAL HEAD
- TEMPORARY WOOD POLE (CLASS 5 OR BETTER) 45' MIN.
- TEMPORARY SPAN WIRE, TETHER WIRE AND CABLE
- GUY WIRE
- TEMPORARY VIDEO DETECTION CAMERA
- TEMPORARY LED LUMINAIRE
- VIDEO DETECTION

MOT STAGE 1D, MOT STAGE 2A, AND MOT STAGE 2B

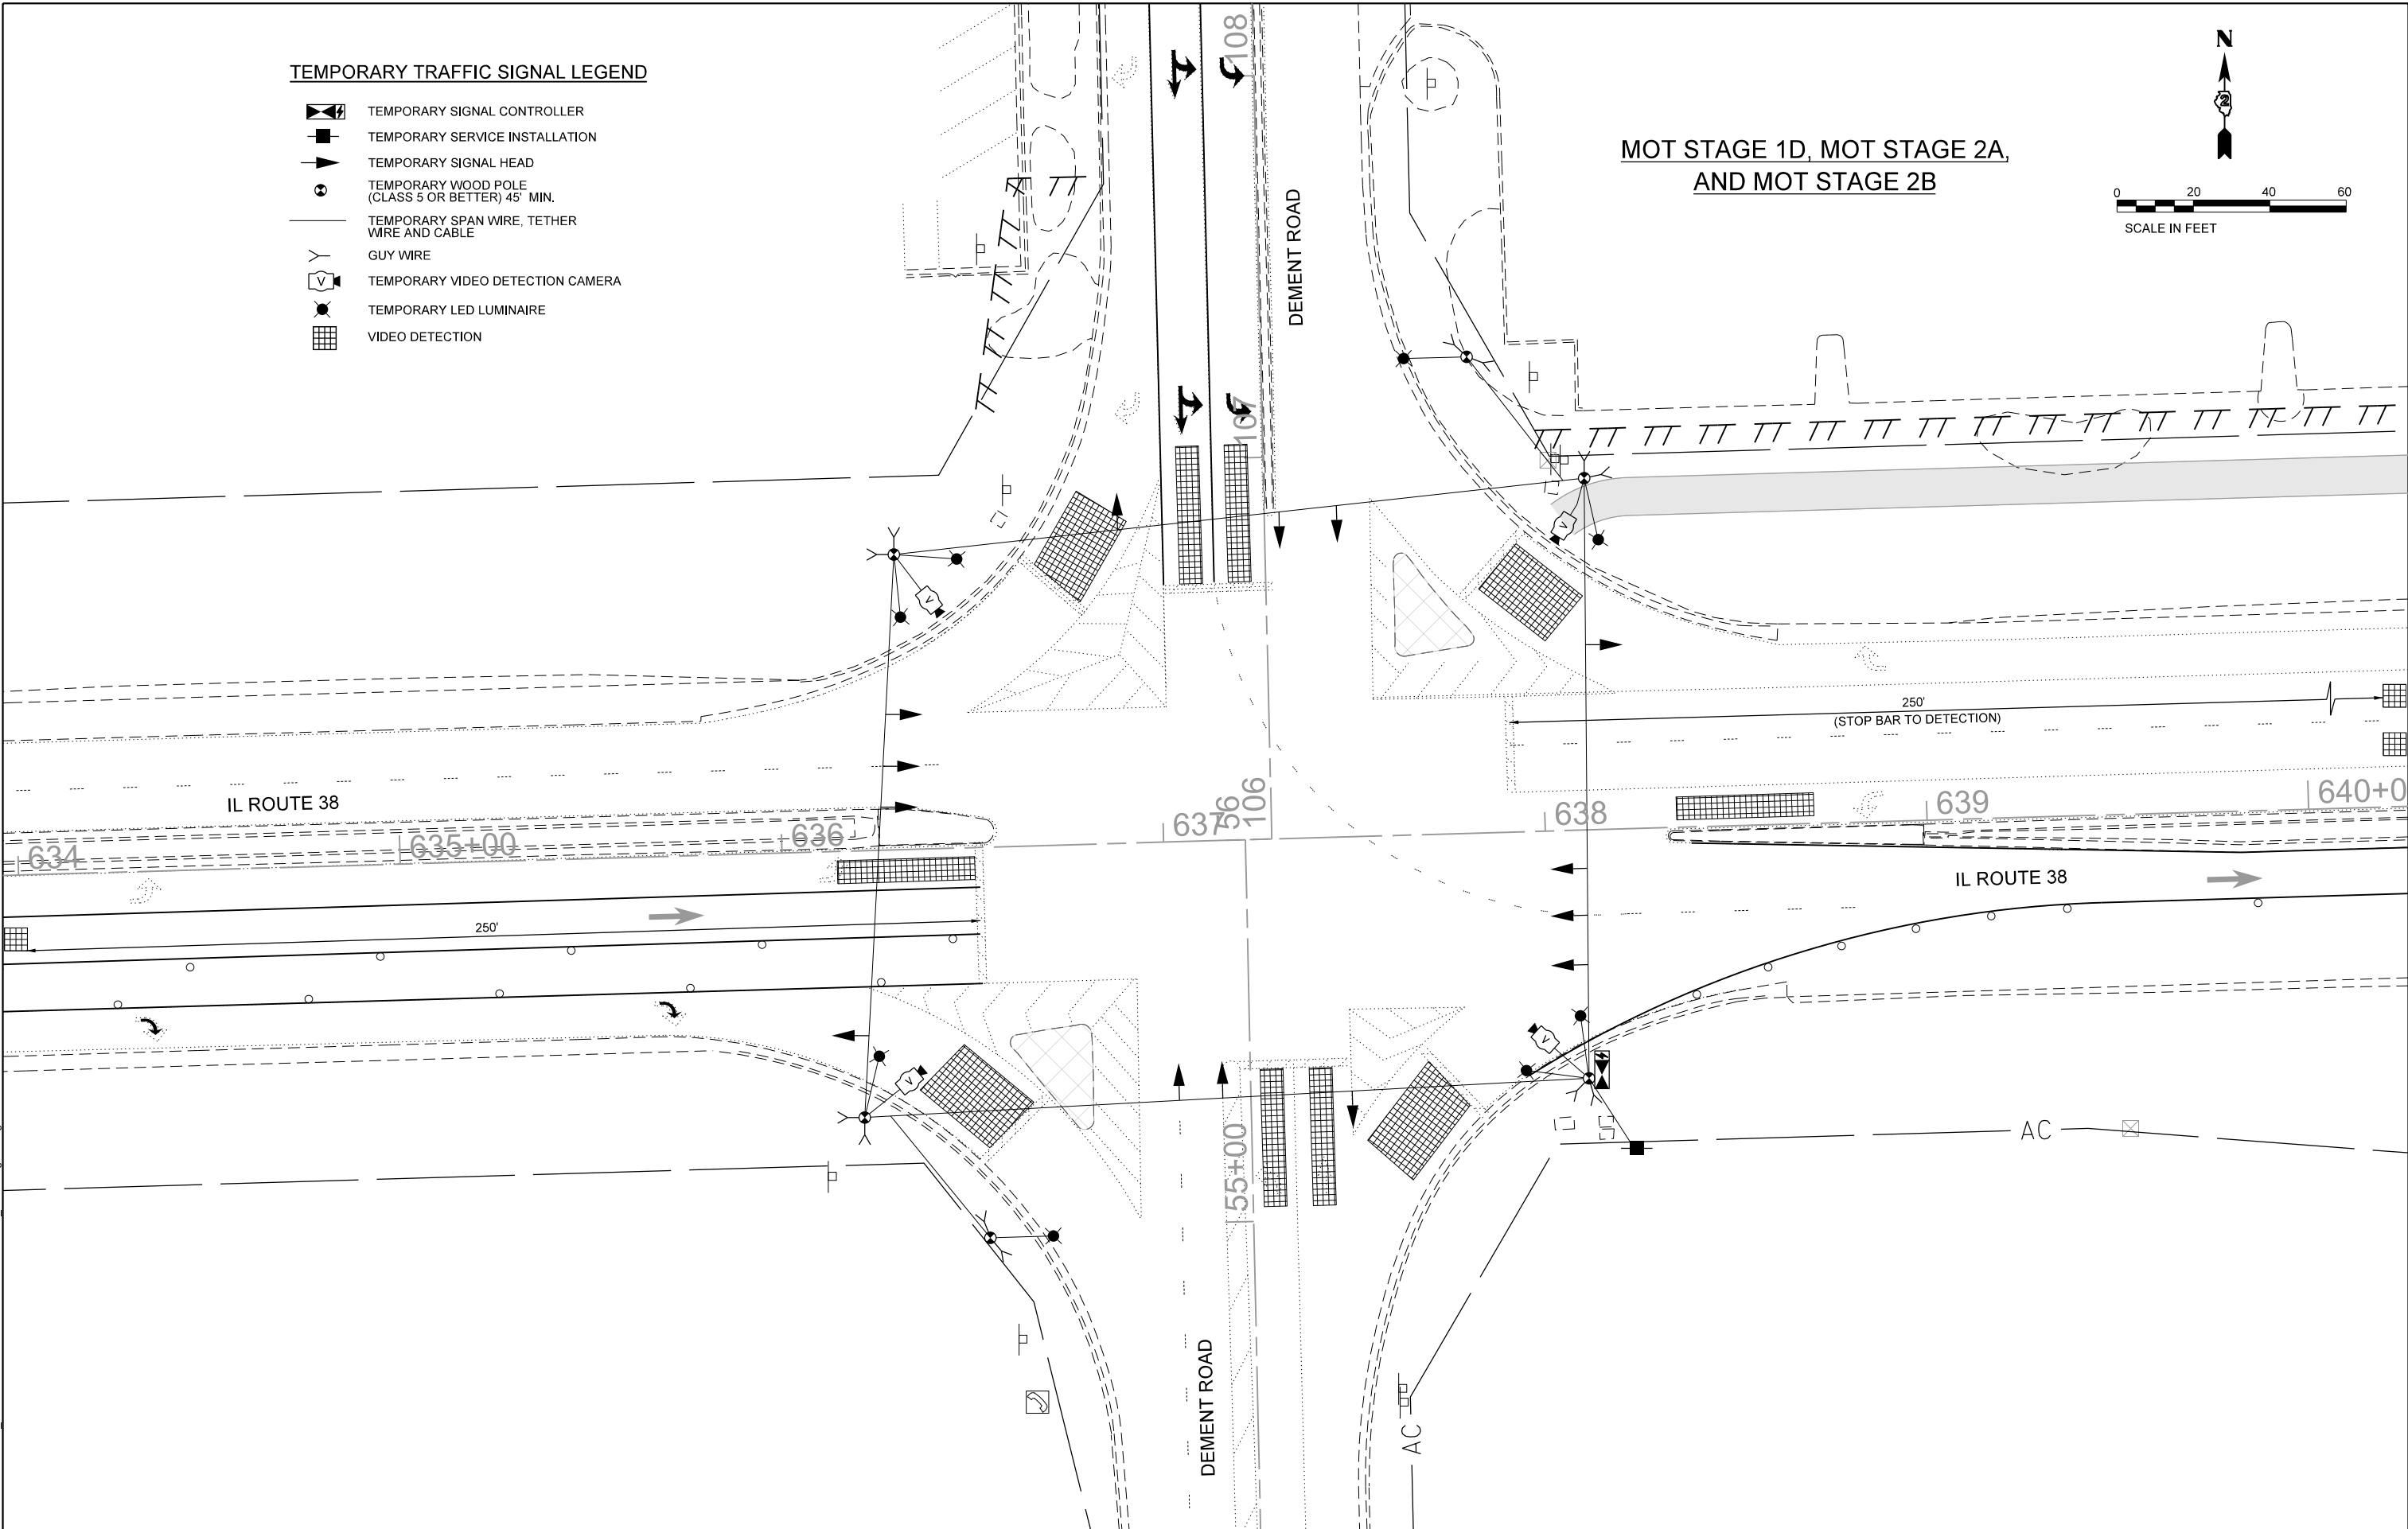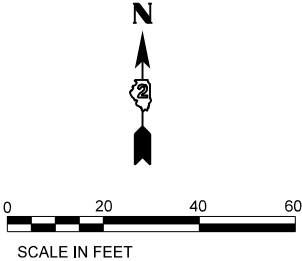

MODEL: Default
FILE NAME: N:\DOT\220628\CAD_Sheets\Traffic\2264N98-TS-Dement-Ship-05_TMP-Stage 1D.dgn

	USER NAME = nhowellindgren		DESIGNED - BC	REVISED -
			DRAWN - FPB	REVISED -
			CHECKED - GMZ	REVISED -
	PLOT DATE = 2/6/2025		DATE -	REVISED -

STATE OF ILLINOIS
DEPARTMENT OF TRANSPORTATION

TEMPORARY TRAFFIC SIGNAL INSTALLATION PLAN
IL ROUTE 38 AND DEMENT ROAD

SCALE: 1:40 SHEET OF SHEETS STA. TO STA.

F.A.P. RTE.	SECTION	COUNTY	TOTAL SHEETS	SHEET NO.
567	141-1HBR-3 & (9,10) R-3	OGLE	508	342
CONTRACT NO. 64N98				
ILLINOIS FED. AID PROJECT				

TEMPORARY TRAFFIC SIGNAL LEGEND

- TEMPORARY SIGNAL CONTROLLER
- TEMPORARY SERVICE INSTALLATION
- TEMPORARY SIGNAL HEAD
- TEMPORARY WOOD POLE (CLASS 5 OR BETTER) 45' MIN.
- TEMPORARY SPAN WIRE, TETHER WIRE AND CABLE
- GUY WIRE
- TEMPORARY VIDEO DETECTION CAMERA
- TEMPORARY LED LUMINAIRE
- VIDEO DETECTION
- TEMPORARY PEDESTRIAN SIGNAL
- TEMPORARY PUSHBUTTON
- BARREL MOUNTED SIGNAL POST

MOT FINAL CONDITION



CONSTRUCTION NOTE:

- 1 THE CONTRACTOR SHALL INSTALL TEMPORARY PEDESTRIAN SIGNAL HEADS AND PUSHBUTTONS ON TEMPORARY BARREL MOUNTED WOOD 4"x4" POST DURING MOT FINAL CONDITION TO ACCOMMODATE PEDESTRIANS.

MODEL: Default
FILE NAME: N:\DOT\220628\CAD_Sheets\Traffic\2264N98-TS-Dement-Sht-06_TMP-Final.dgn

CHRISTOPHER B. BURKE ENGINEERING, LTD.
9575 W. Higgins Road, Suite 600
Rosemont, Illinois 60018
(847) 823-0500

USER NAME	= rhowellindgren
DESIGNED	- BC
DRAWN	- FPB
CHECKED	- GMZ
DATE	-
PLOT DATE	= 2/6/2025

DESIGNED	- BC
DRAWN	- FPB
CHECKED	- GMZ
DATE	-


REVISED	-
REVISED	-
REVISED	-
REVISED	-

STATE OF ILLINOIS
DEPARTMENT OF TRANSPORTATION

TEMPORARY TRAFFIC SIGNAL INSTALLATION PLAN
IL ROUTE 38 AND DEMENT ROAD

SCALE: 1:40 SHEET OF SHEETS STA. TO STA.

F.A.P. RTE.	SECTION	COUNTY	TOTAL SHEETS	SHEET NO.
567	141-1HBR-3 & (9.10) R-3	OGLE	508	343
CONTRACT NO. 64N98				
ILLINOIS		FED. AID PROJECT		

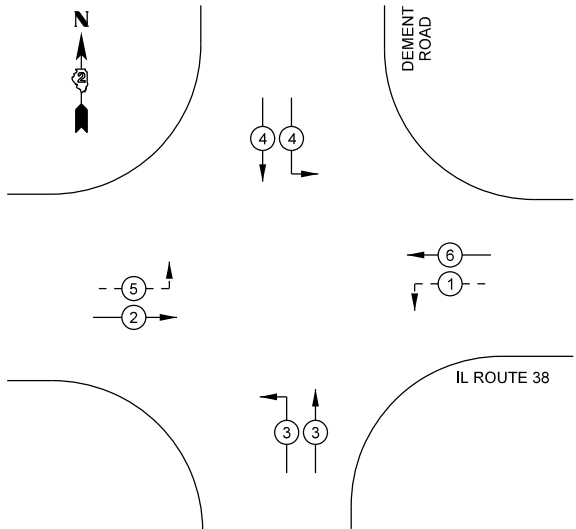

**PROPOSED
CONTROLLER SEQUENCE**

← 6 — NUMBER REFERS TO
ASSOCIATED PHASE

LEGEND:


- ← (★) — PROTECTED PHASE
- ← (★) — PROTECTED/PERMITTED PHASE
- ← (★) — PEDESTRIAN PHASE
- ← (★) OL — OVERLAP

TEMPORARY SIGNAL CABLE LEGEND

- ⚡ TEMPORARY SIGNAL CONTROLLER
- TEMPORARY SERVICE INSTALLATION
- ← G — DIRECTIONAL SIGNAL SECTION, 12"
- R — TEMPORARY SIGNAL SECTION, 12"
- ③ — ELECTRIC CABLE DENOTING
NUMBER OF CONDUCTORS
- V — VENDOR CABLE
- ⊙ — TEMPORARY WOOD POLE
- V — TEMPORARY VIDEO DETECTION CAMERA
- ★ — TEMPORARY LED LUMINAIRE

CONSTRUCTION NOTE:

① SUPPLEMENTAL TEMPORARY LIGHTING POLES ARE INCLUDED
IN THE UNIT COST OF PAY ITEM: TEMPORARY TRAFFIC SIGNAL
INSTALLATION. SEE SPECIAL PROVISION FOR MORE INFORMATION.

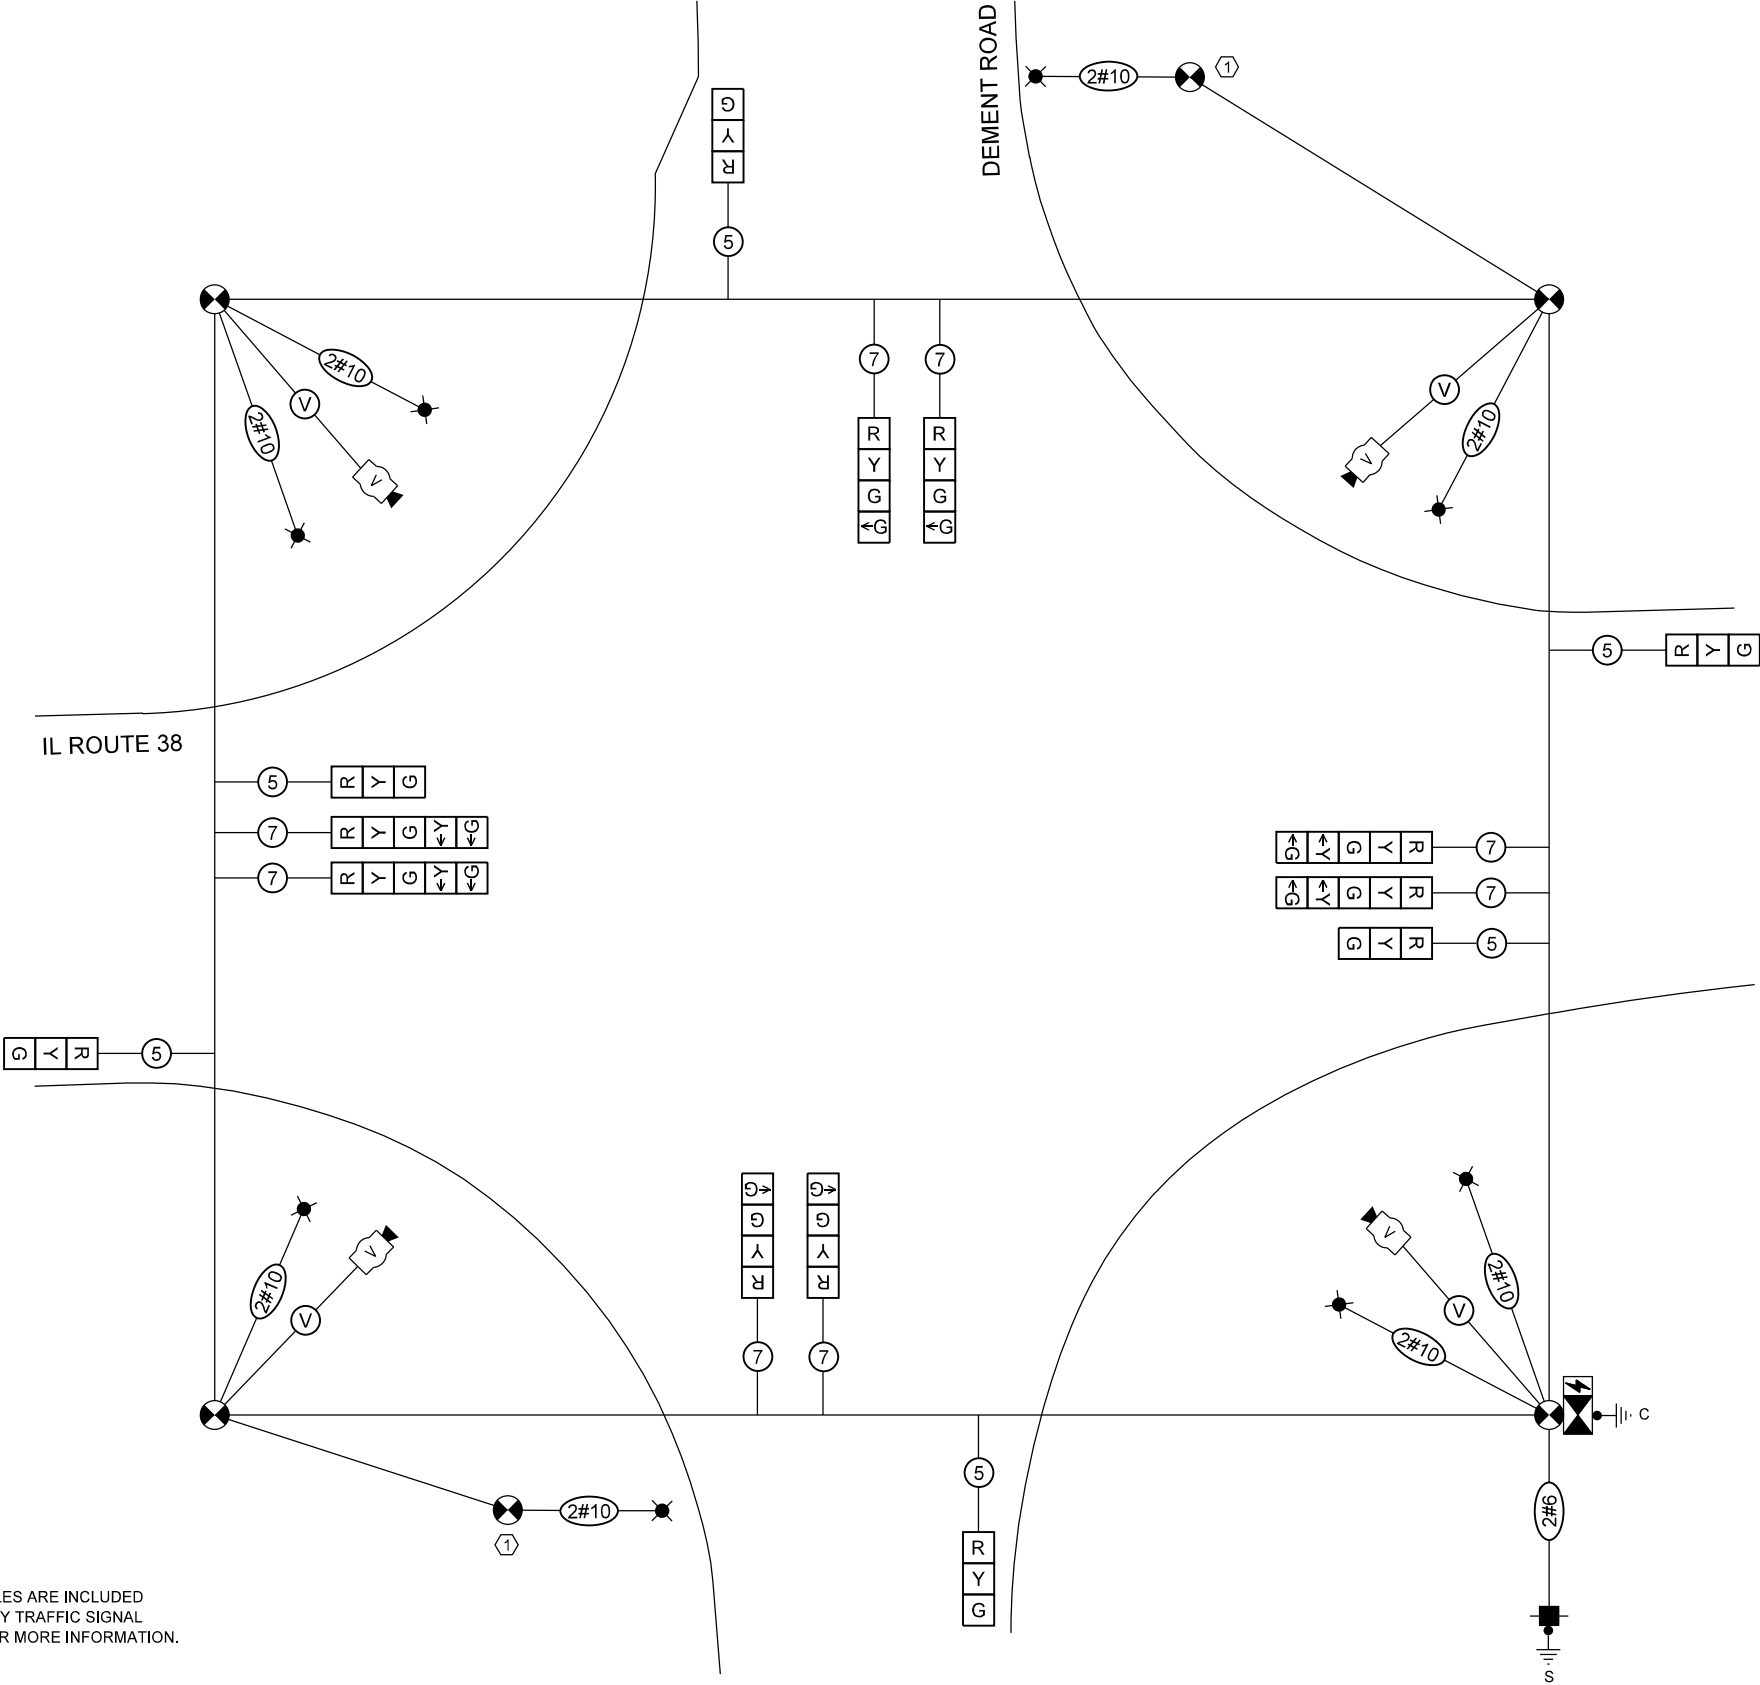

MOT EXISTING CONDITION, MOT STAGE 1A,
MOT STAGE 1B, MOT STAGE 1C, MOT STAGE 1D,
MOT STAGE 2A, AND MOT STAGE 2B
TEMPORARY CABLE PLAN
NOT TO SCALE

**STATE OF ILLINOIS
DEPARTMENT OF TRANSPORTATION**


**TRAFFIC SIGNAL PLANS
TEMPORARY CABLE PLAN
IL ROUTE 38 AND DEMENT ROAD**

SCALE: N.T.S. SHEET OF SHEETS STA. TO STA.

F.A.P. RTE.	SECTION	COUNTY	TOTAL SHEETS	SHEET NO.
567	141-1HBR-3 & (9,10) R-3	OGLE	508	344
CONTRACT NO. 64N98				
ILLINOIS FED. AID PROJECT				





MODEL: Default
FILE NAME: N:\DOT\220628\CAD_Sheets\Traffic\2264N98-TS-Dement-Sht-07_TMP-CAB1.dgn

CHRISTOPHER B. BURKE ENGINEERING, LTD. 9575 W. Higgins Road, Suite 600 Rosemont, Illinois 60018 (847) 823-2500	USER NAME = nhowellindgren	DESIGNED - BC	REVISED -
		DRAWN - FPB	REVISED -
		CHECKED - GMZ	REVISED -
	PLOT DATE = 2/6/2025	DATE -	REVISED -

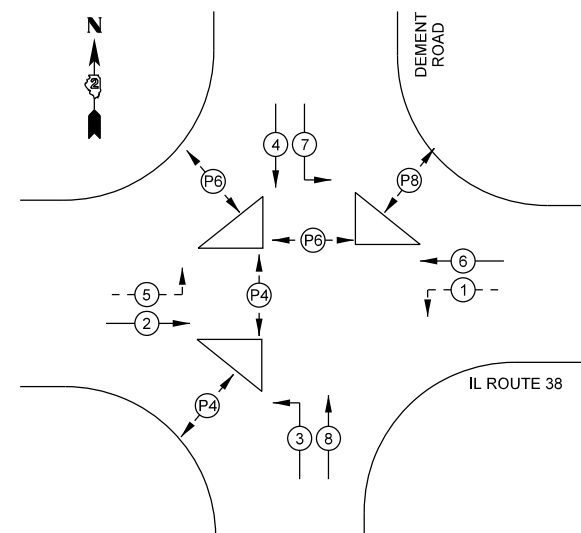

PROPOSED CONTROLLER SEQUENCE

← (6) — NUMBER REFERS TO ASSOCIATED PHASE

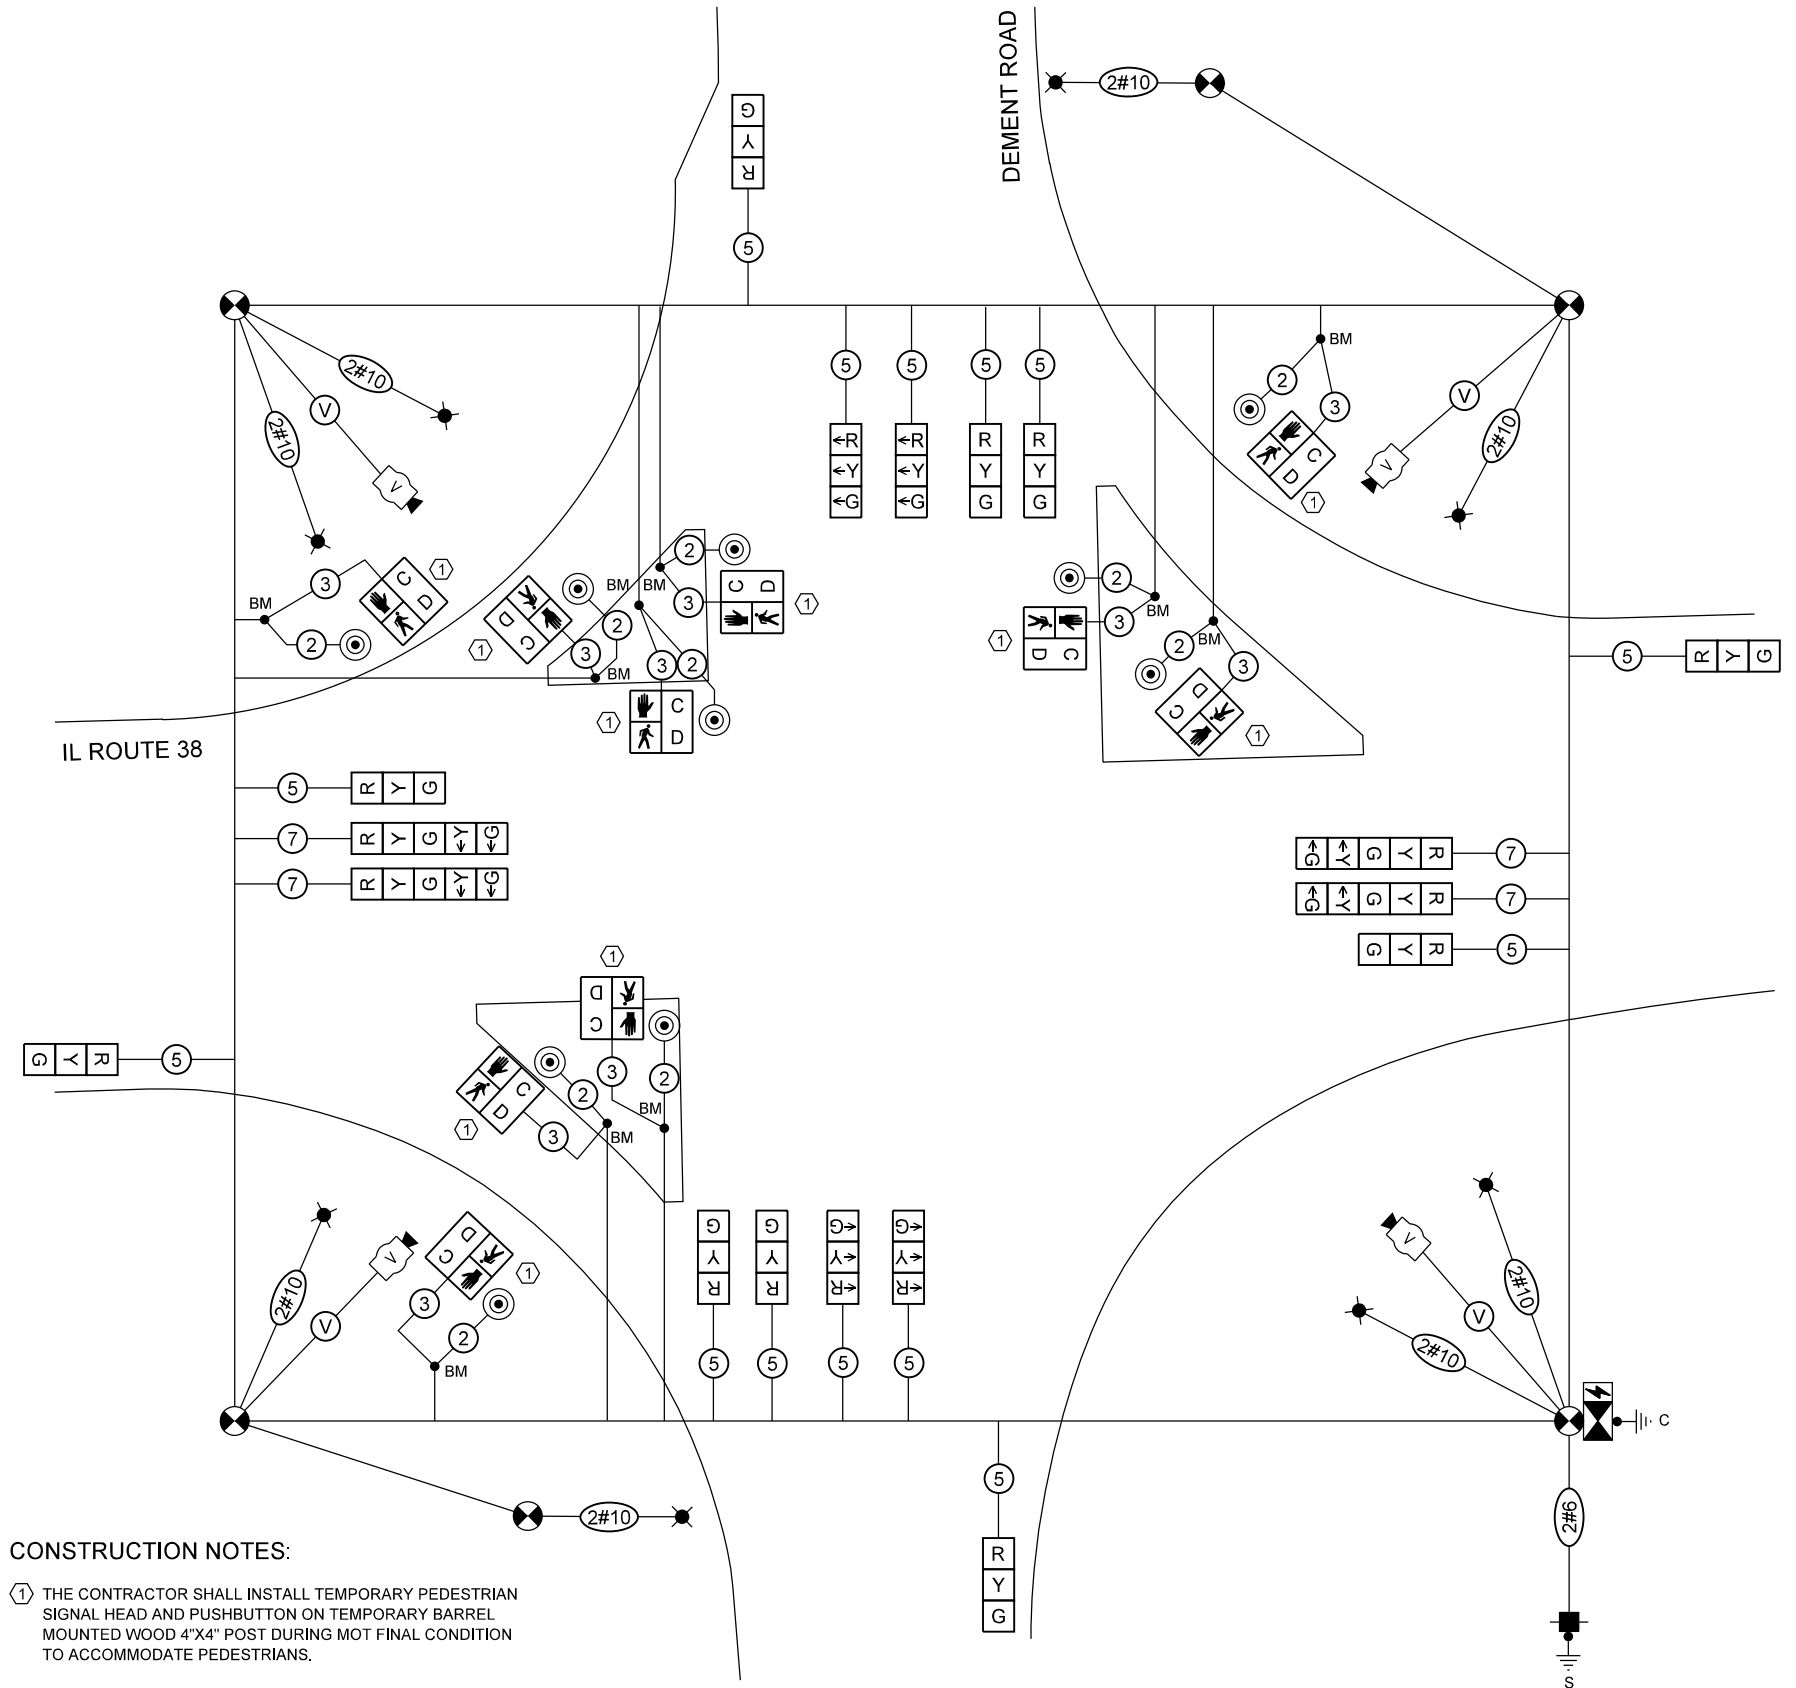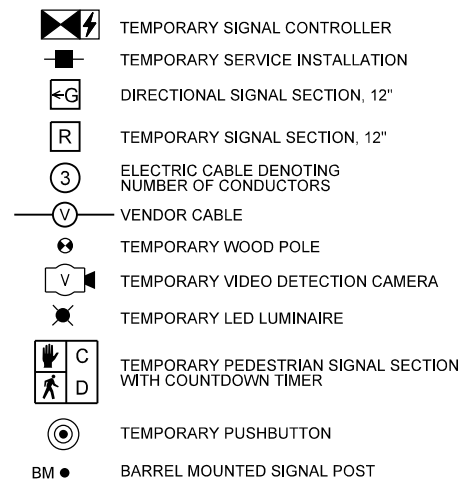 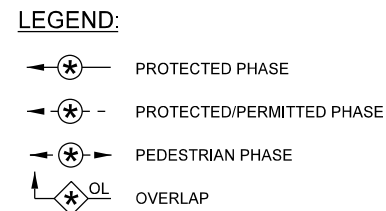

CONSTRUCTION NOTES:


- 1 THE CONTRACTOR SHALL INSTALL TEMPORARY PEDESTRIAN SIGNAL HEAD AND PUSHBUTTON ON TEMPORARY BARREL MOUNTED WOOD 4"x4" POST DURING MOT FINAL CONDITION TO ACCOMMODATE PEDESTRIANS.

MOT FINAL CONDITION
TEMPORARY CABLE PLAN



NOT TO SCALE

TRAFFIC SIGNAL LEGEND

EXISTING

 

PROPOSED

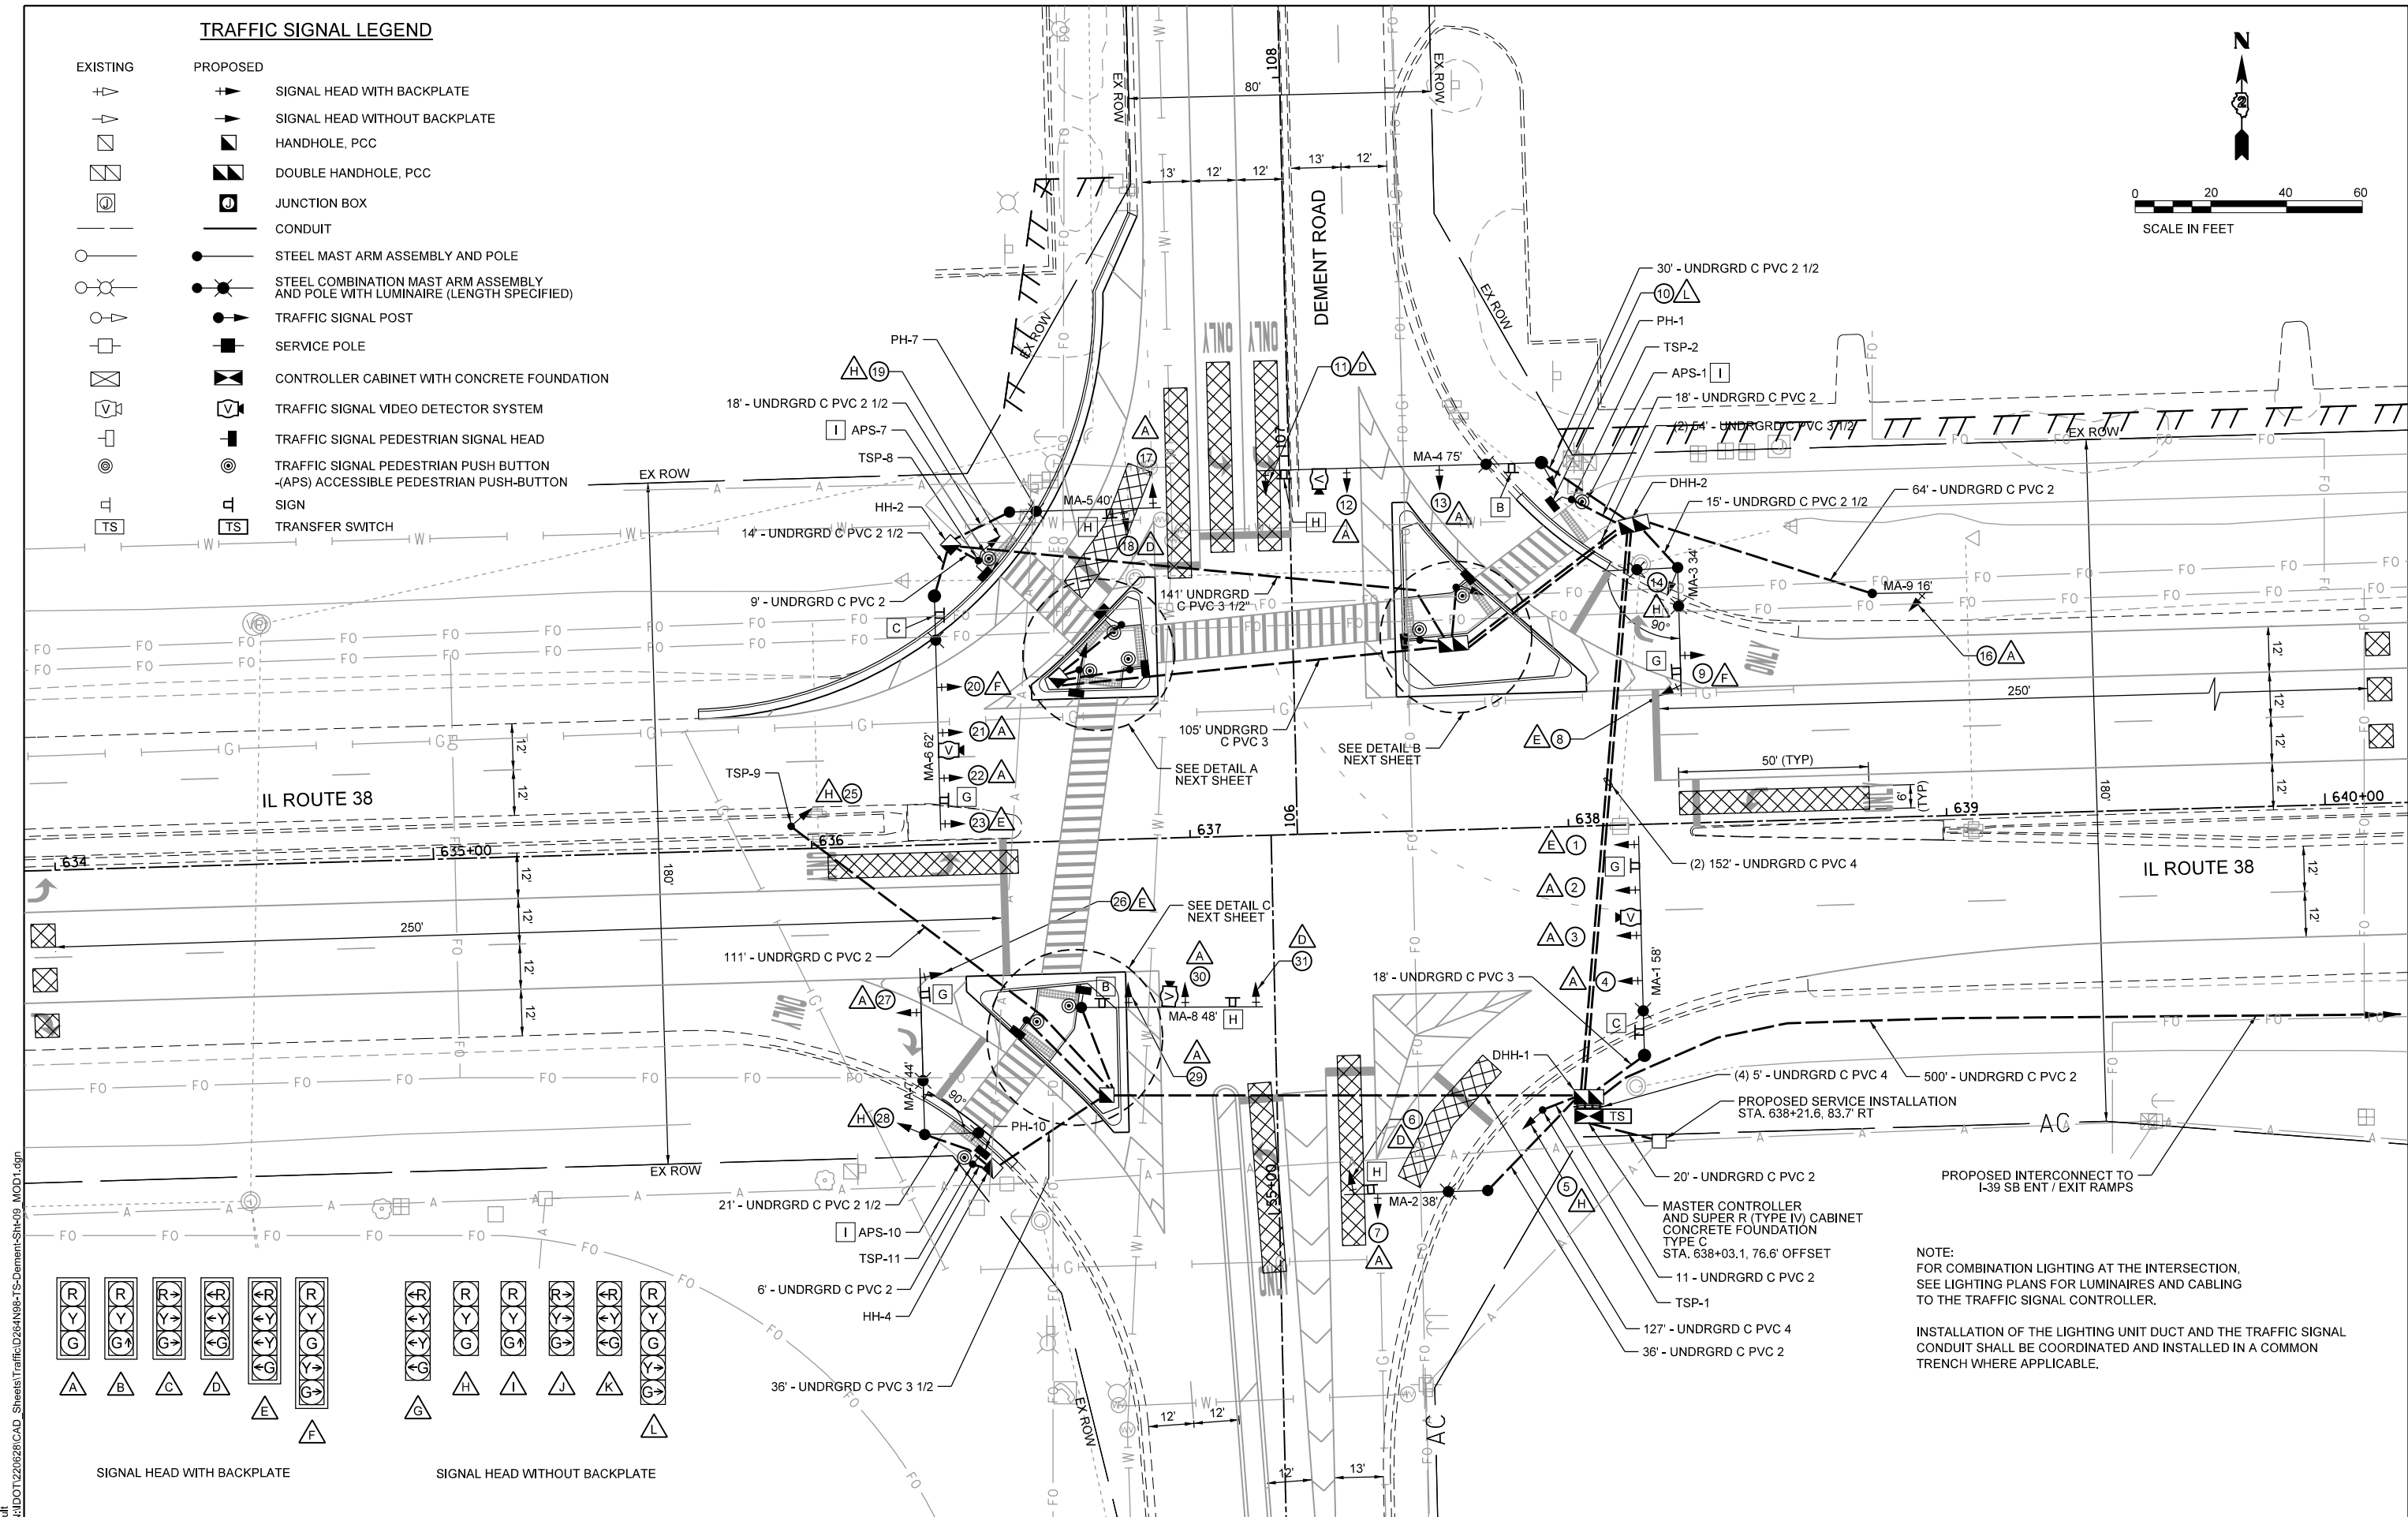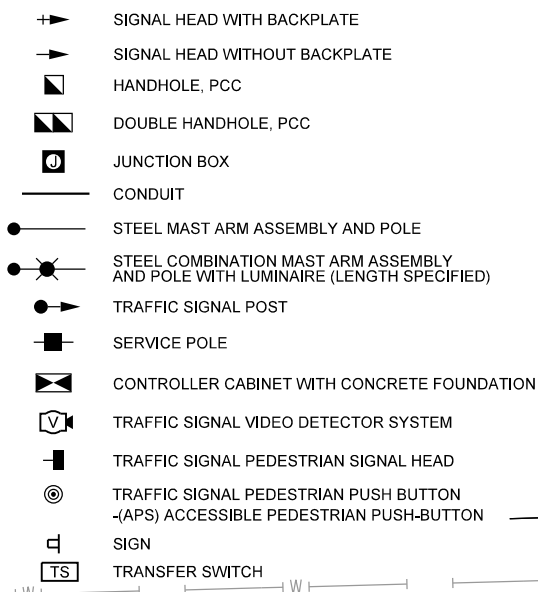

NOTE:
FOR COMBINATION LIGHTING AT THE INTERSECTION,
SEE LIGHTING PLANS FOR LUMINAIRES AND CABLING
TO THE TRAFFIC SIGNAL CONTROLLER.

INSTALLATION OF THE LIGHTING UNIT DUCT AND THE TRAFFIC SIGNAL
CONDUIT SHALL BE COORDINATED AND INSTALLED IN A COMMON
TRENCH WHERE APPLICABLE.

MODEL: Default
FILE NAME: N:\DOT\220628\CAD_Sheets\Traffic\I-38-Dement-Sign-09_MOD1.dgn

CHRISTOPHER B. BURKE ENGINEERING, LTD.
9575 W. Higgins Road, Suite 600
Rosemont, Illinois 60018
(847) 823-0500

USER NAME = rhowellindgren
PLOT DATE = 2/6/2025


DESIGNED - BC
DRAWN - FPB
CHECKED - GMZ
DATE -

REVISED -
REVISED -
REVISED -
REVISED -


**STATE OF ILLINOIS
DEPARTMENT OF TRANSPORTATION**

**TRAFFIC SIGNAL PLANS
IL ROUTE 38 AND DEMENT ROAD**
SCALE: 1:40
SHEET OF SHEETS STA. TO STA.


F.A.P. RTE.	SECTION	COUNTY	TOTAL SHEETS	SHEET NO.
567	141-1HBR-3 & (9,10) R-3	OGLE	508	346
CONTRACT NO. 64N98				
ILLINOIS FED. AID PROJECT				

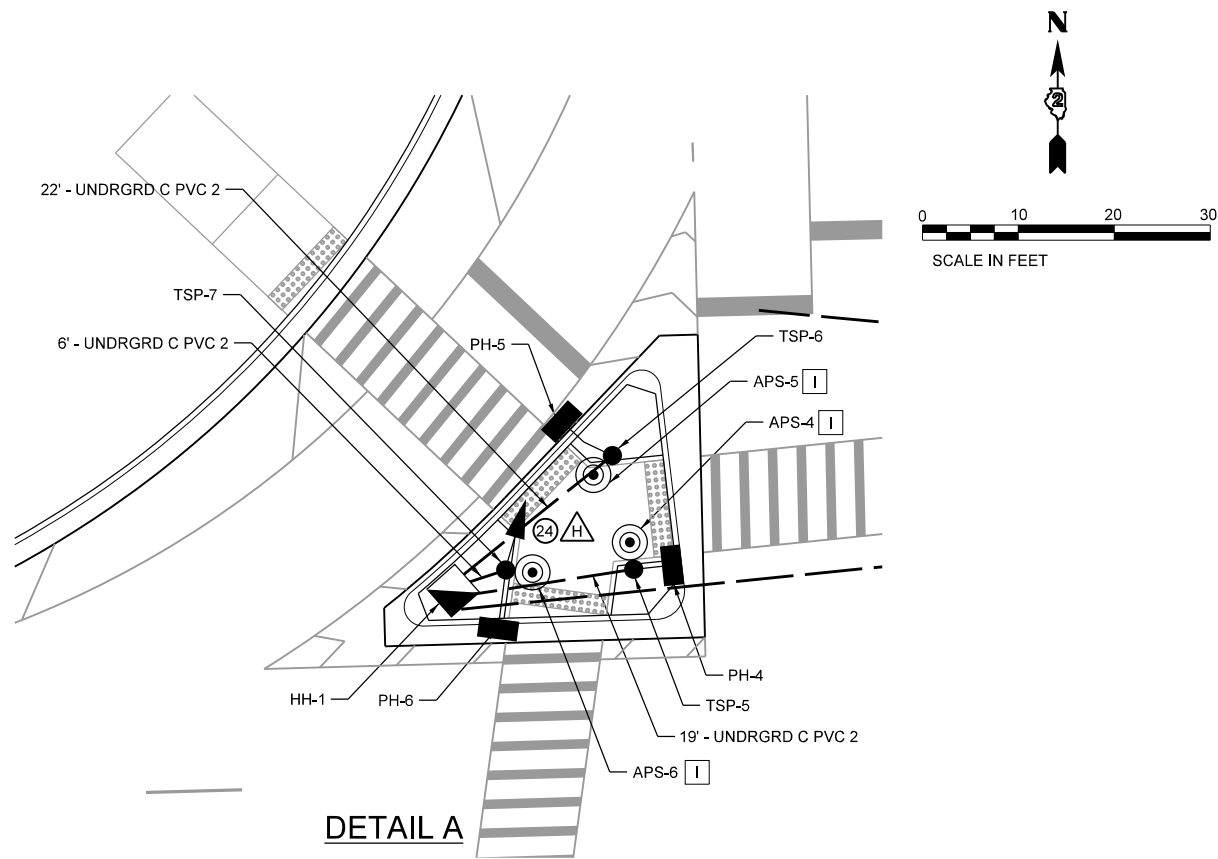

DETAIL A

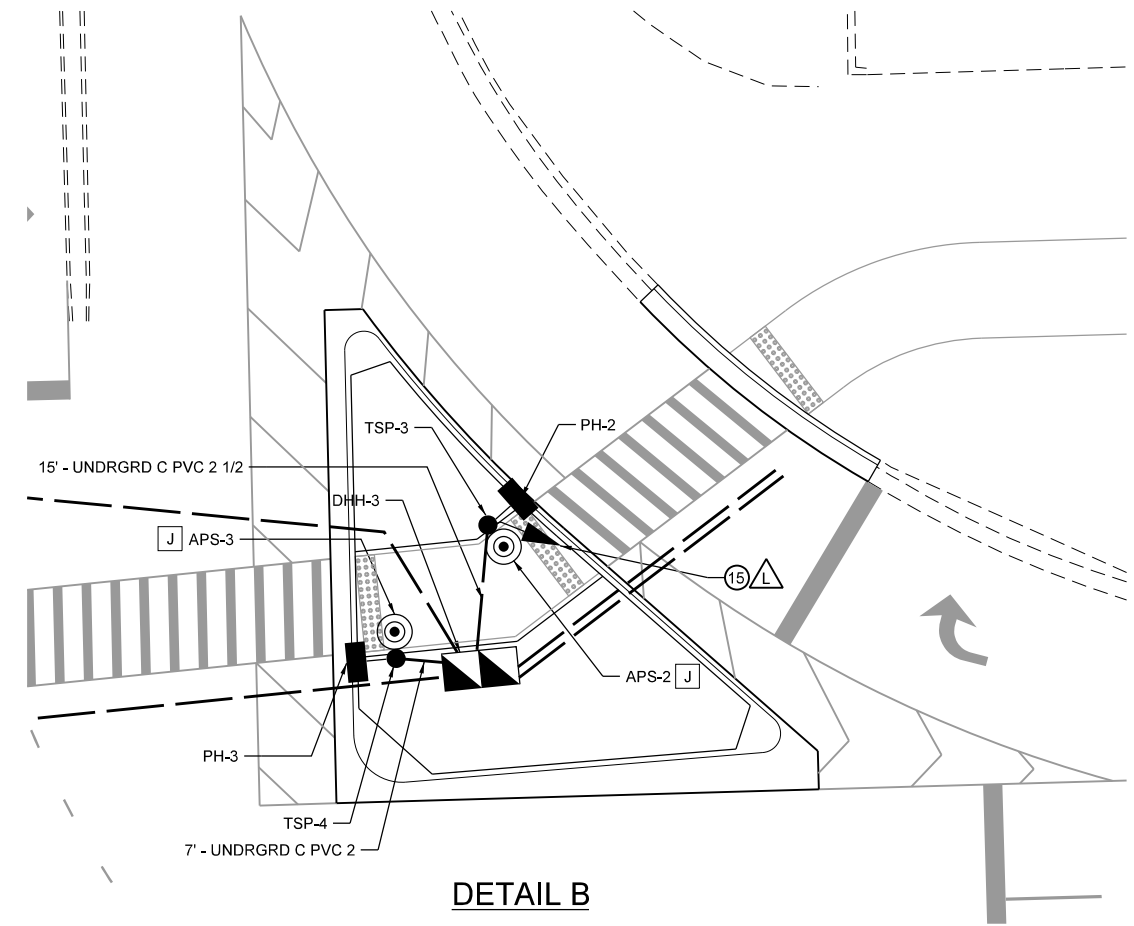

DETAIL B

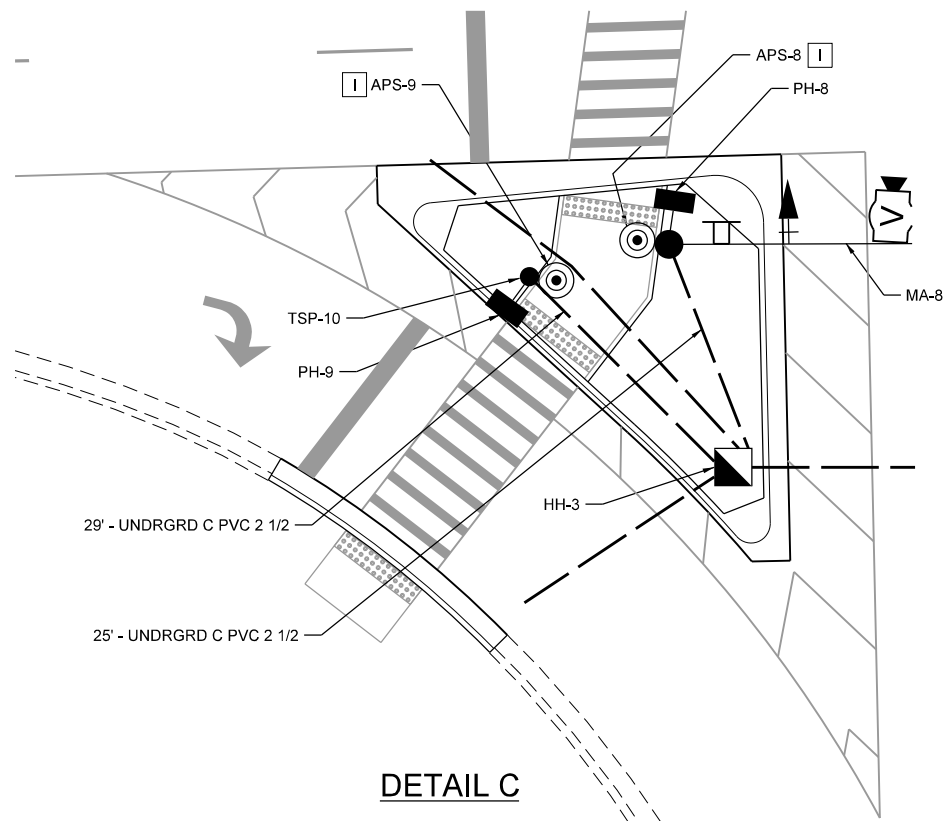

DETAIL C

STATE OF ILLINOIS
DEPARTMENT OF TRANSPORTATION

TRAFFIC SIGNAL PLANS
IL ROUTE 38 AND DEMENT ROAD


SCALE: 1:20 SHEET OF SHEETS STA. TO STA.

F.A.P. RTE.	SECTION	COUNTY	TOTAL SHEETS	SHEET NO.
567	141-1HBR-3 & (9,10) R-3	OGLE	508	347
CONTRACT NO. 64N98				
ILLINOIS FED. AID PROJECT				

MODEL: Default
FILE NAME: N:\DOT\220628\CAD_Sheets\Traffic\I2264N98-TS-Dement-Sht-10_MOD2.dgn

CHRISTOPHER B. BURKE ENGINEERING, LTD.
9575 W. Higgins Road, Suite 600
Rosemont, Illinois 60018
(847) 823-0500

USER NAME = nhowellindgren	DESIGNED - BC	REVISED -
	DRAWN - FPB	REVISED -
	CHECKED - GMZ	REVISED -
PLOT DATE = 2/6/2025	DATE -	REVISED -

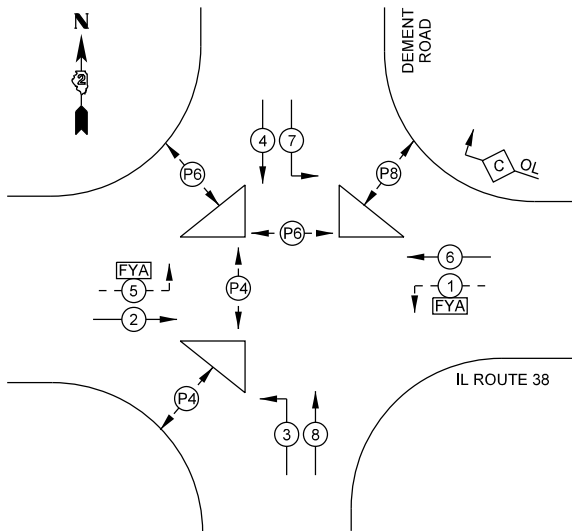

PROPOSED
CONTROLLER SEQUENCE

— 6 — NUMBER REFERS TO
ASSOCIATED PHASE
FYA: FLASHING YELLOW ARROW

RIGHT TURN OVERLAP
PHASE DESIGNATION:


OVERLAP LETTER	PERMISSIVE PHASE	PROTECTED PHASE
C	= 6	+ 7

LEGEND:

- PROTECTED PHASE
- PROTECTED/PERMITTED PHASE
- PEDESTRIAN PHASE
- OVERLAP
- FLASHING YELLOW ARROW

PROPOSED TRAFFIC SIGNAL LEGEND (SHEET DETAILS)


- ELECTRIC CABLE DENOTING
NUMBER OF CONDUCTORS
- SIGNAL FACE WITH BACKPLATE
- SIGNAL FACE WITHOUT BACKPLATE
- DIRECTIONAL SIGNAL SECTION
- SIGNAL SECTION 12"
- WALK/DON'T WALK SECTION
+ COUNT DOWN
- GROUND WIRE (POLE)
- GROUND WIRE (MAST ARM)
- PROPOSED TRAFFIC SIGNAL PEDESTRIAN PUSH BUTTON
(-APS) ACCESSIBLE PEDESTRIAN PUSH-BUTTON
- VIDEO DETECTION CAMERA
- VENDOR CABLE
- TRANSFER SWITCH
- CONTROLLER CABINET
- TRAFFIC SIGNAL SERVICE INSTALLATION

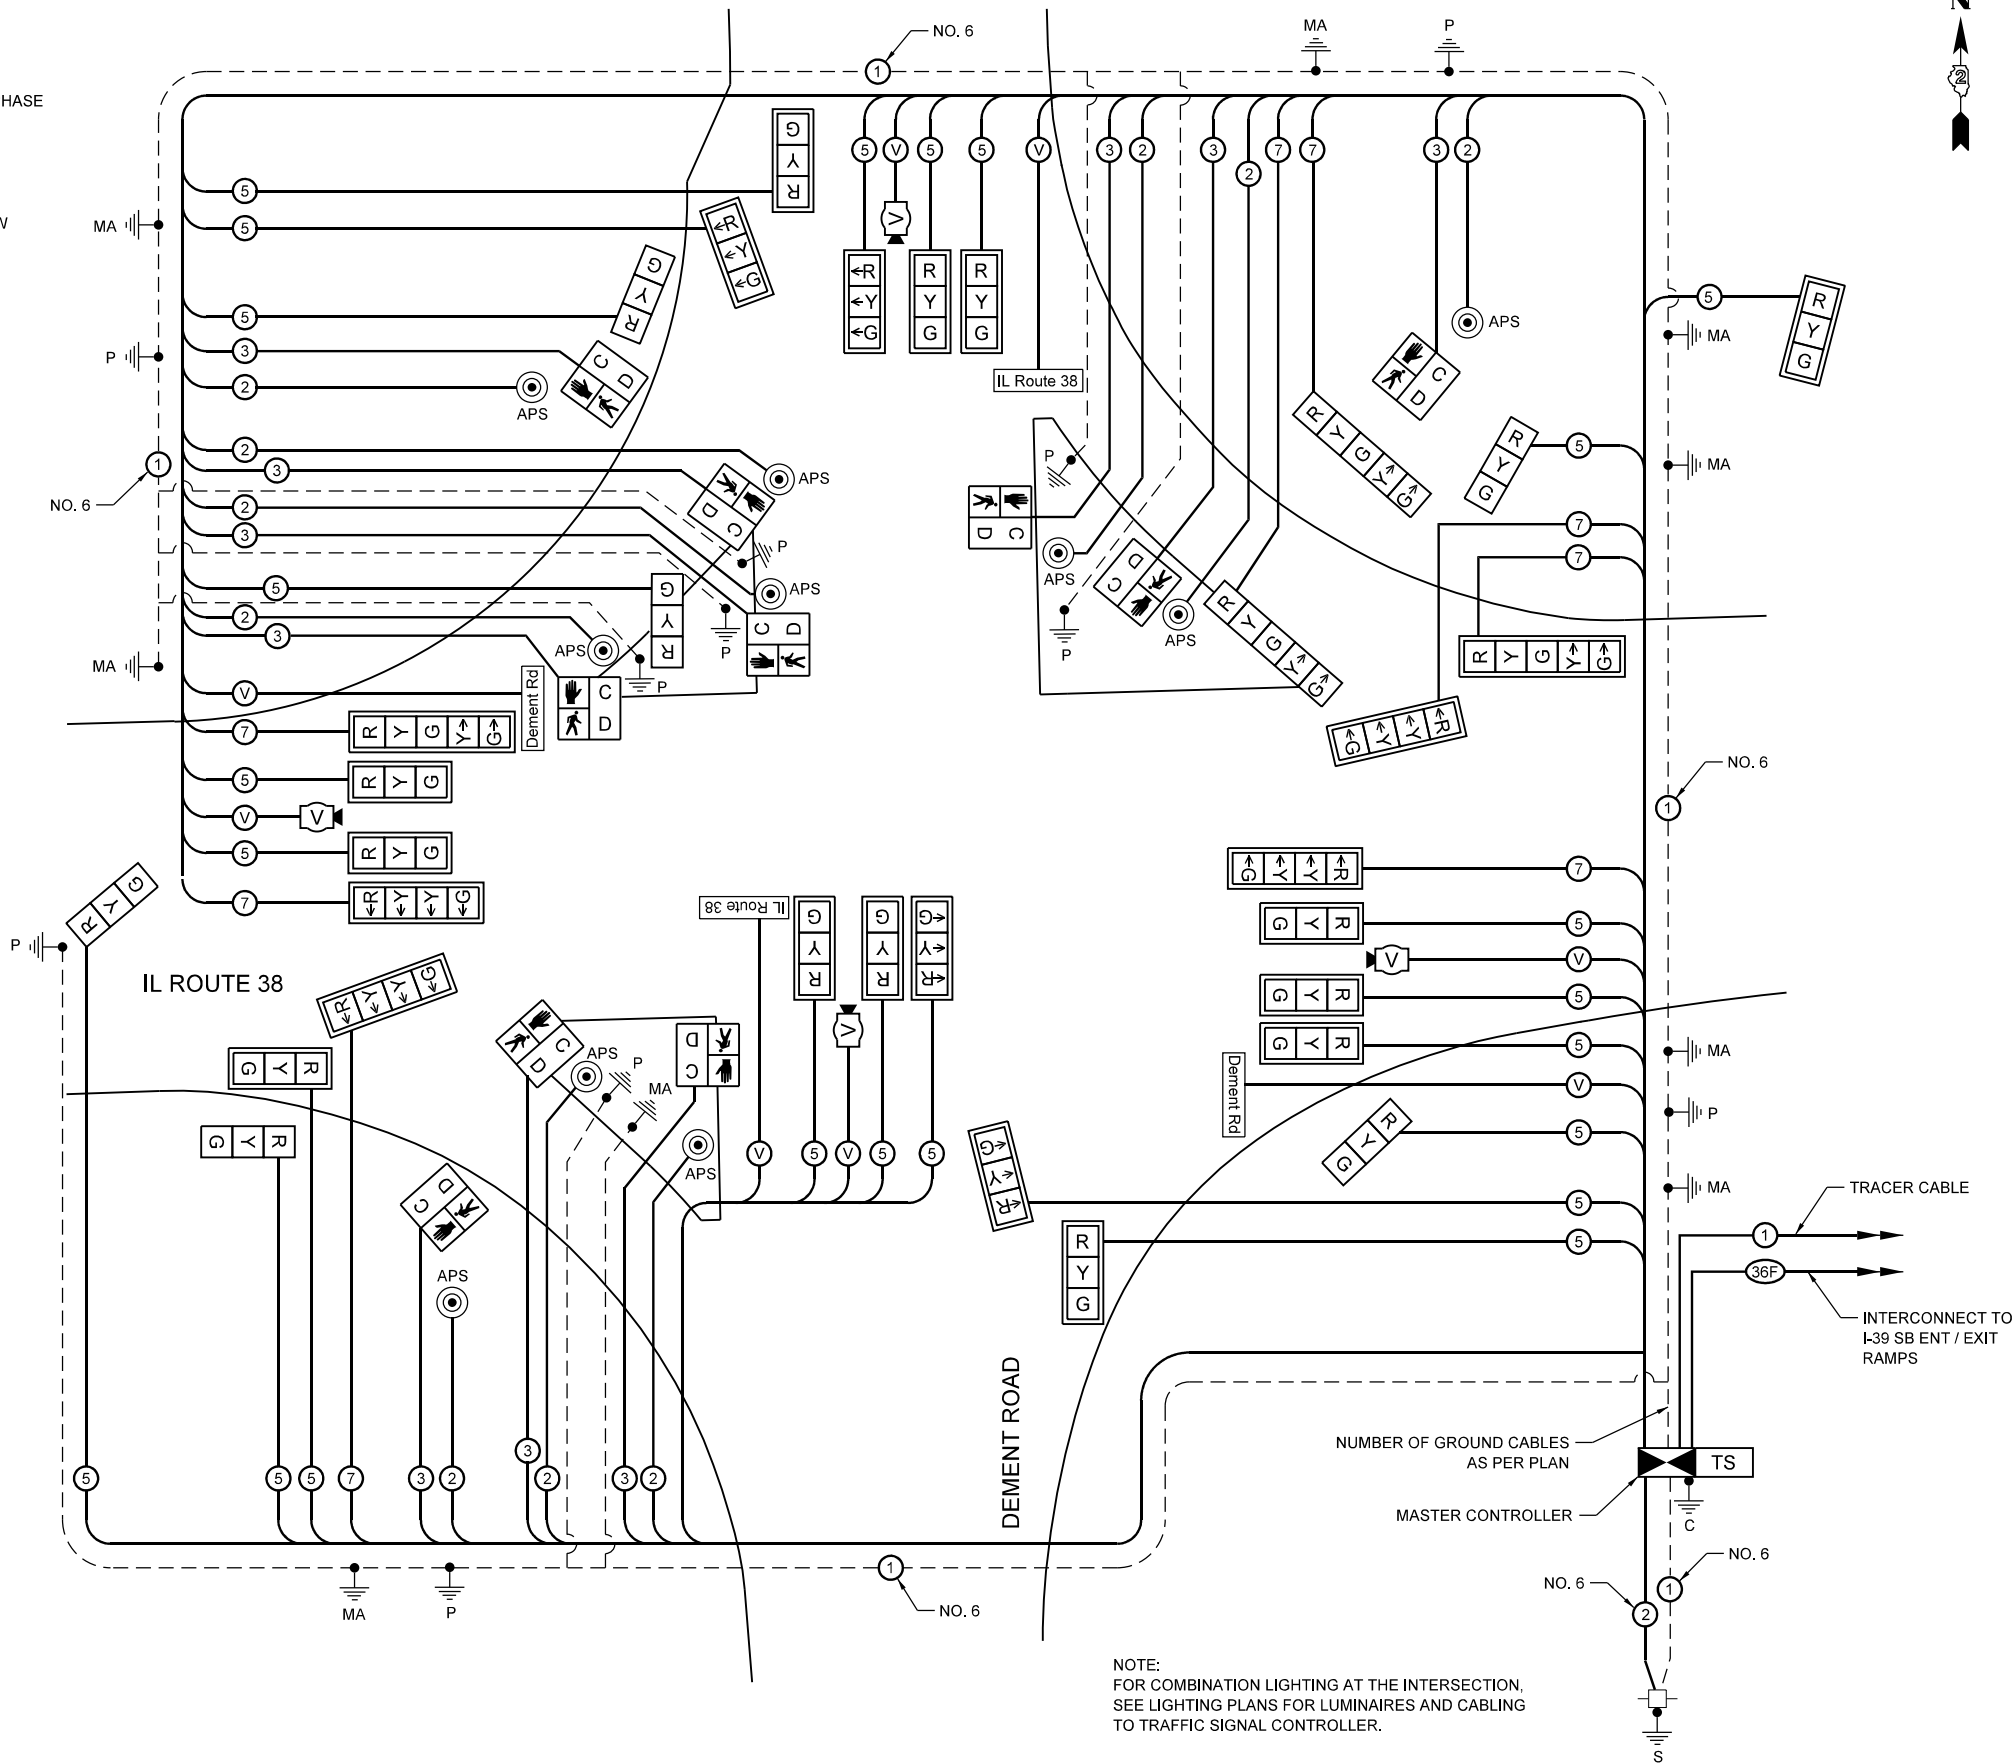


NOTE:
FOR COMBINATION LIGHTING AT THE INTERSECTION,
SEE LIGHTING PLANS FOR LUMINAIRES AND CABLING
TO TRAFFIC SIGNAL CONTROLLER.

MODEL: Default
FILE NAME: N:\DOT\220628\CAD_Sheets\Traffic\I-39-Dement-TS-Dement-Sht-11_CAB.dgn


CB CHRISTOPHER B. BURKE ENGINEERING, LTD. 9575 W. Higgins Road, Suite 600 Rosemont, Illinois 60018 (847) 823-0500	USER NAME = nhowellindgren	DESIGNED - BC	REVISED -	STATE OF ILLINOIS DEPARTMENT OF TRANSPORTATION	TRAFFIC SIGNAL PLANS CABLE PLAN IL ROUTE 38 AND DEMENT ROAD				F.A.P. RTE.	SECTION	COUNTY	TOTAL SHEETS	SHEET NO.
		DRAWN - FPB	REVISED -						567	141-1HBR-3 & (9,10) R-3	OGLE	508	348
		CHECKED - GMZ	REVISED -						CONTRACT NO. 64N98				
	PLOT DATE = 2/6/2025	DATE -	REVISED -		ILLINOIS FED. AID PROJECT								
					SCALE: N.T.S.	SHEET	OF SHEETS	STA.	TO STA.				

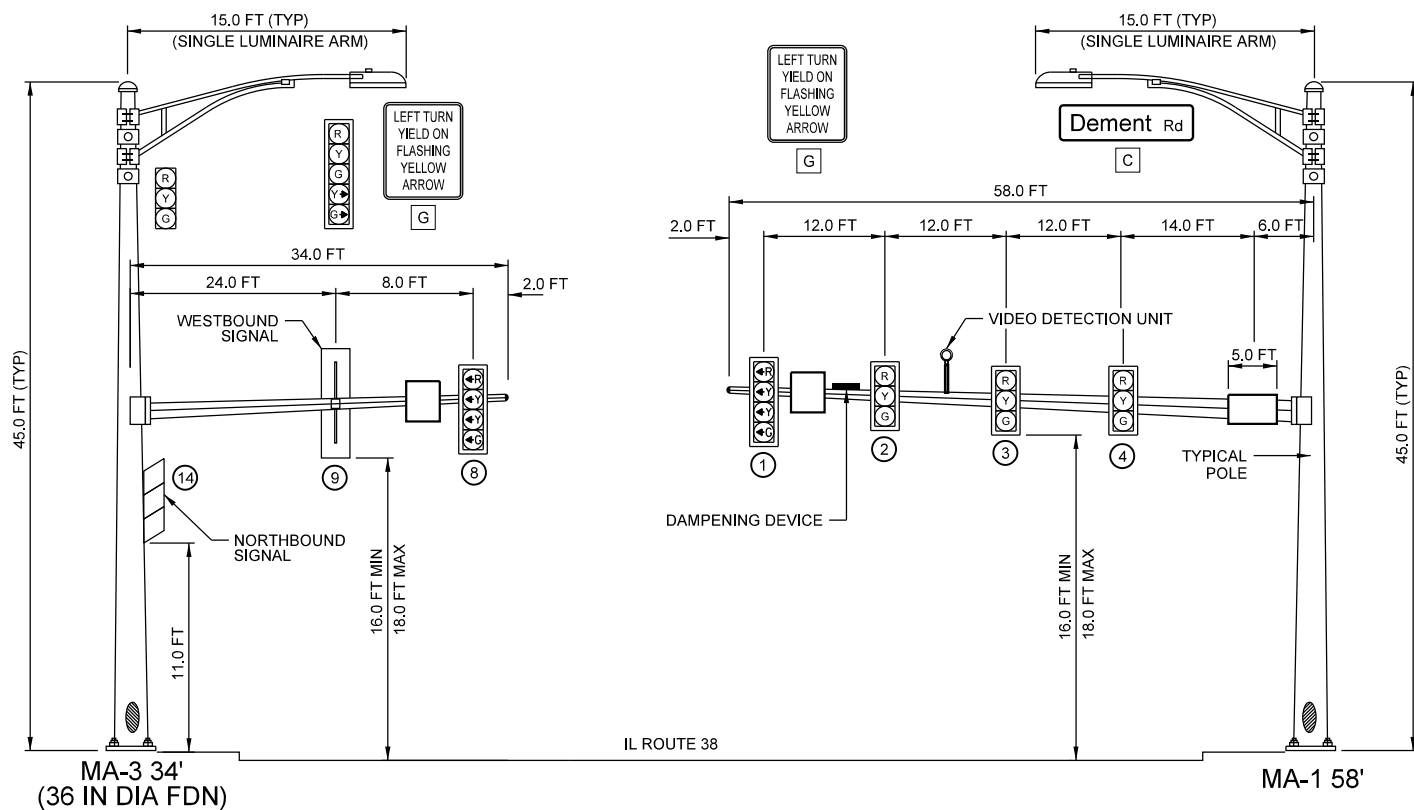


EASTBOUND TRAFFIC SIGNAL (NE AND SE QUADRANTS)
IL ROUTE 38 AND DEMENT ROAD

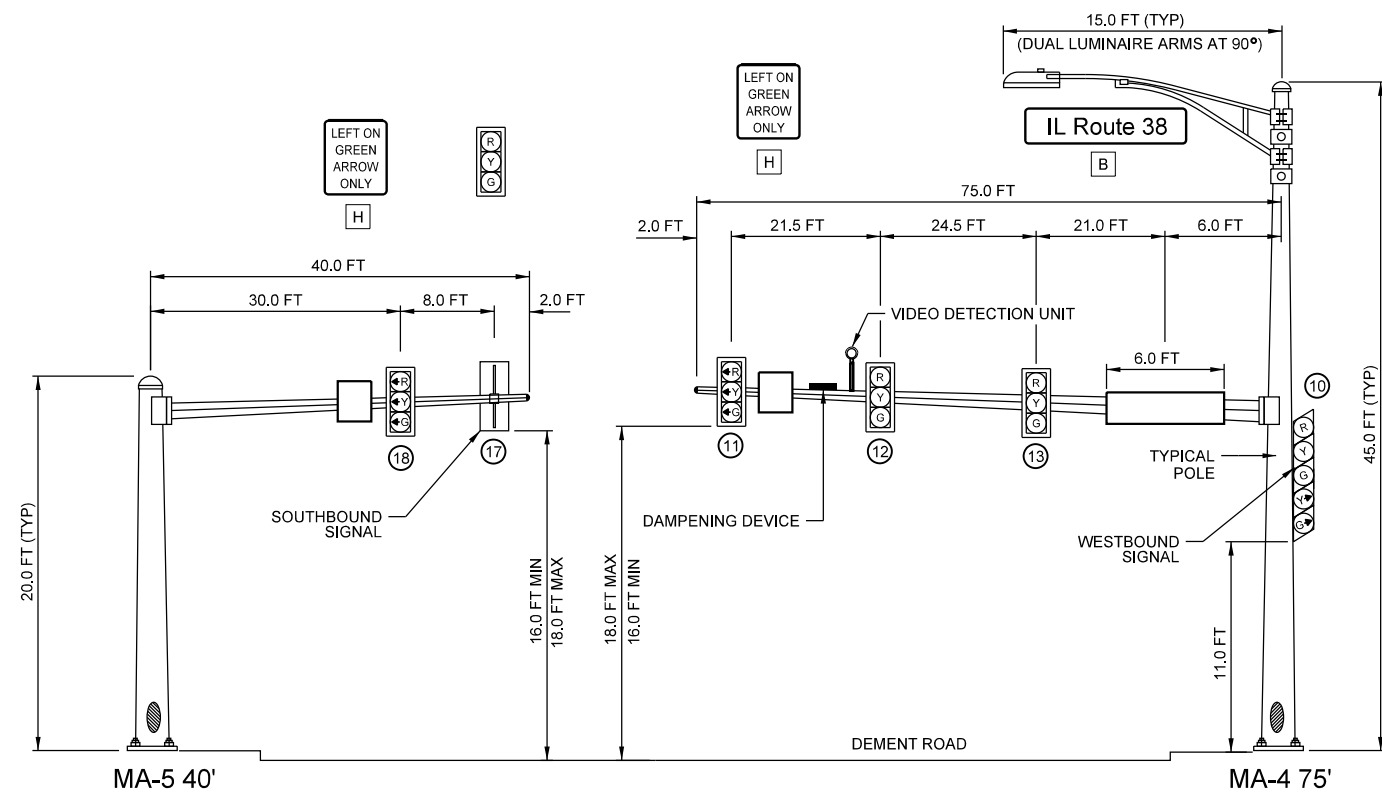


NORTHBOUND TRAFFIC SIGNAL (NW AND NE QUADRANTS)
IL ROUTE 38 AND DEMENT ROAD

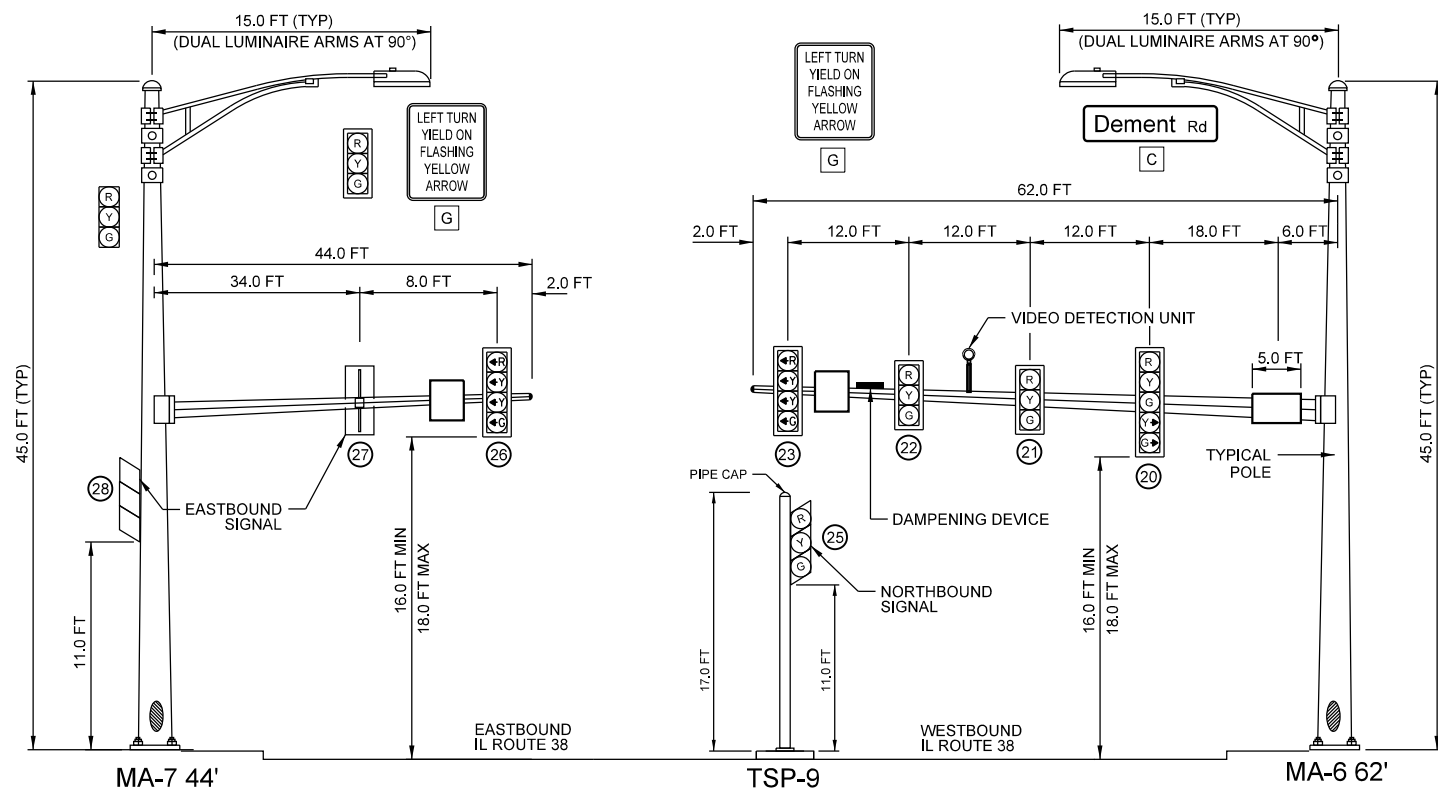

WESTBOUND TRAFFIC SIGNAL (SW AND NW QUADRANTS)
IL ROUTE 38 AND DEMENT ROAD

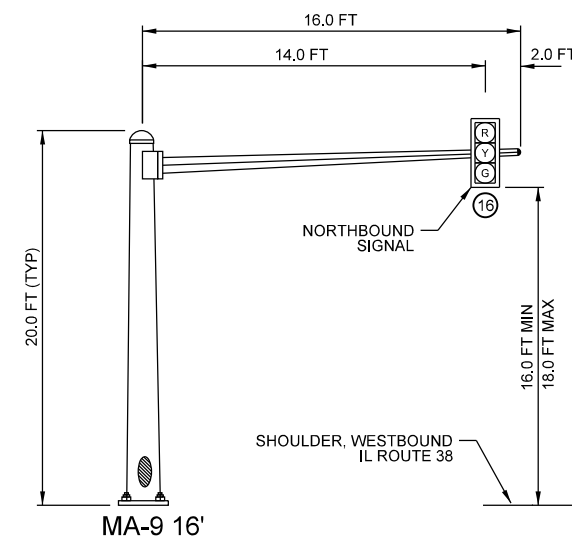

SOUTH APPROACH NORTHBOUND TRAFFIC SIGNAL
(NE QUADRANT)
IL ROUTE 38 AND DEMENT ROAD

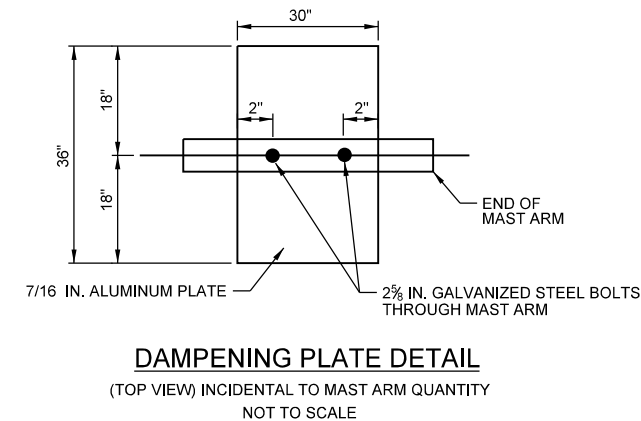

NOTE:
DAMPENING DEVICE SHALL CONSIST OF A 30" x 36" TYPE 1 UNPAINTED ALUMINUM SIGN STOCK MOUNTED HORIZONTALLY ON TOP OF MAST ARM WITH THE 30" LENGTH PERPENDICULAR TO THE ARM. THE COST OF THE DAMPENING DEVICE IS INCLUDED IN THE COST OF THE MAST ARM PAY ITEM.

MODEL: Default
FILE NAME: N:\DOT\220628\CAD_Sheets\Traffic\IL-Route 38-Dement-Sht-12_DET.dgn


CHRISTOPHER B. BURKE ENGINEERING, LTD. 9575 W. Higgins Road, Suite 600 Rosemont, Illinois 60018 (847) 823-0500	USER NAME = nhowellindgren	DESIGNED - BC	REVISED -
		DRAWN - FPB	REVISED -
		CHECKED - GMZ	REVISED -
	PLOT DATE = 2/6/2025	DATE -	REVISED -

STATE OF ILLINOIS
DEPARTMENT OF TRANSPORTATION


TRAFFIC SIGNAL MAST ARM DETAILS
IL ROUTE 38 AND DEMENT ROAD

SCALE: N.T.S. SHEET OF SHEETS STA. TO STA.


F.A.P. RTE.	SECTION	COUNTY	TOTAL SHEETS	SHEET NO.
567	141-1HBR-3 & (9,10) R-3	OGLE	508	349
CONTRACT NO. 64N98				
ILLINOIS FED. AID PROJECT				

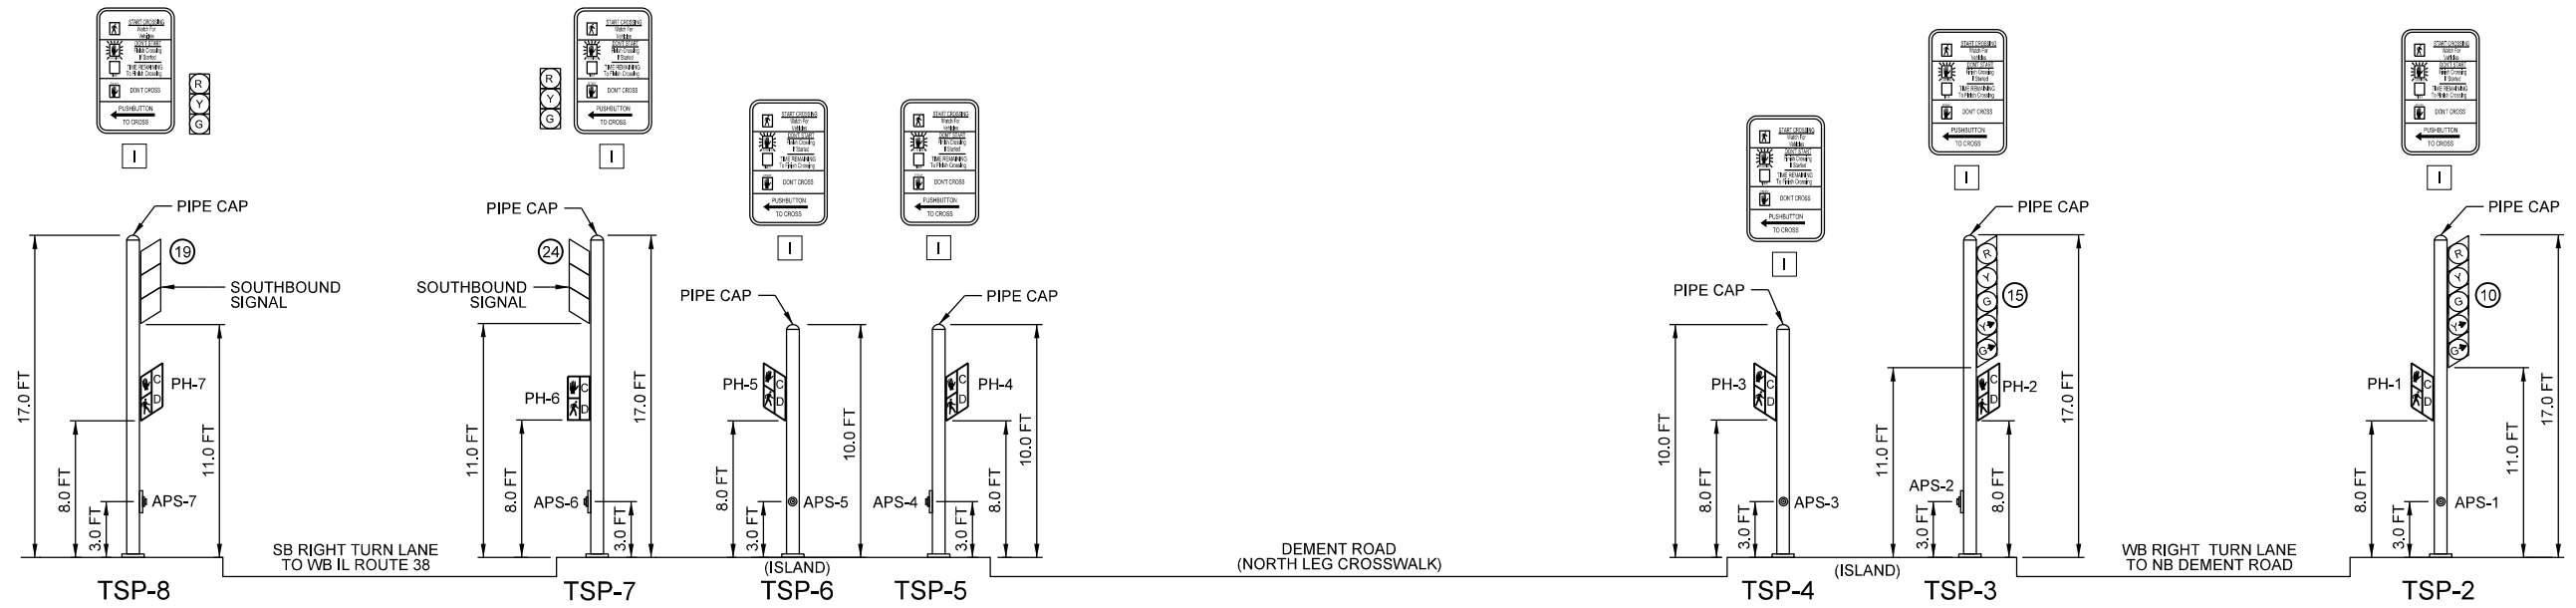

**NORTHWEST AND NORTHEAST QUADRANTS
(LOOKING NORTH)
IL ROUTE 38 AND DEMENT ROAD**

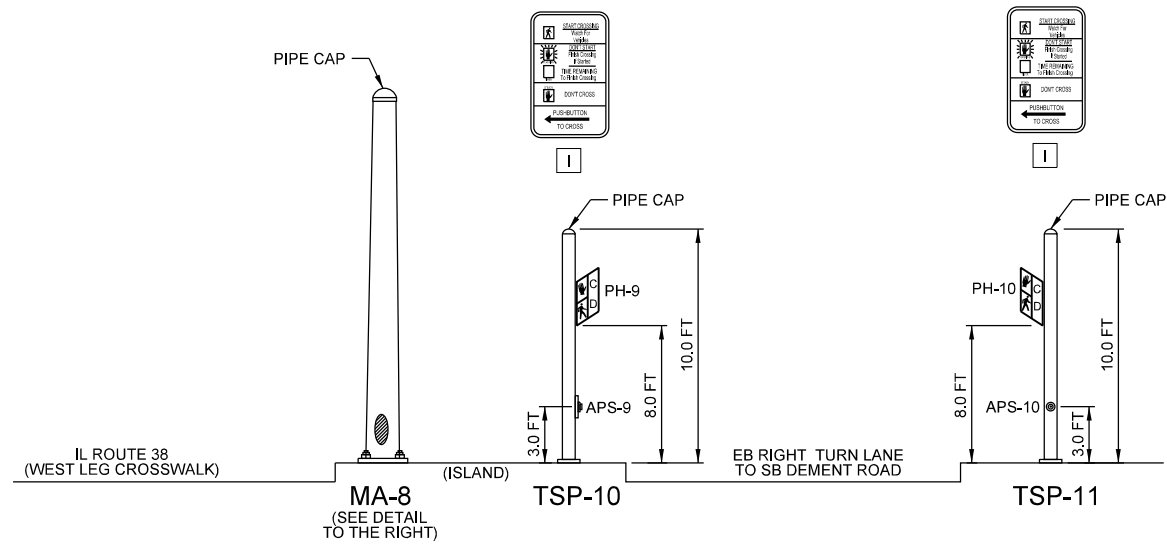

**SOUTHWEST QUADRANT
(LOOKING EAST)
IL ROUTE 38 AND DEMENT ROAD**

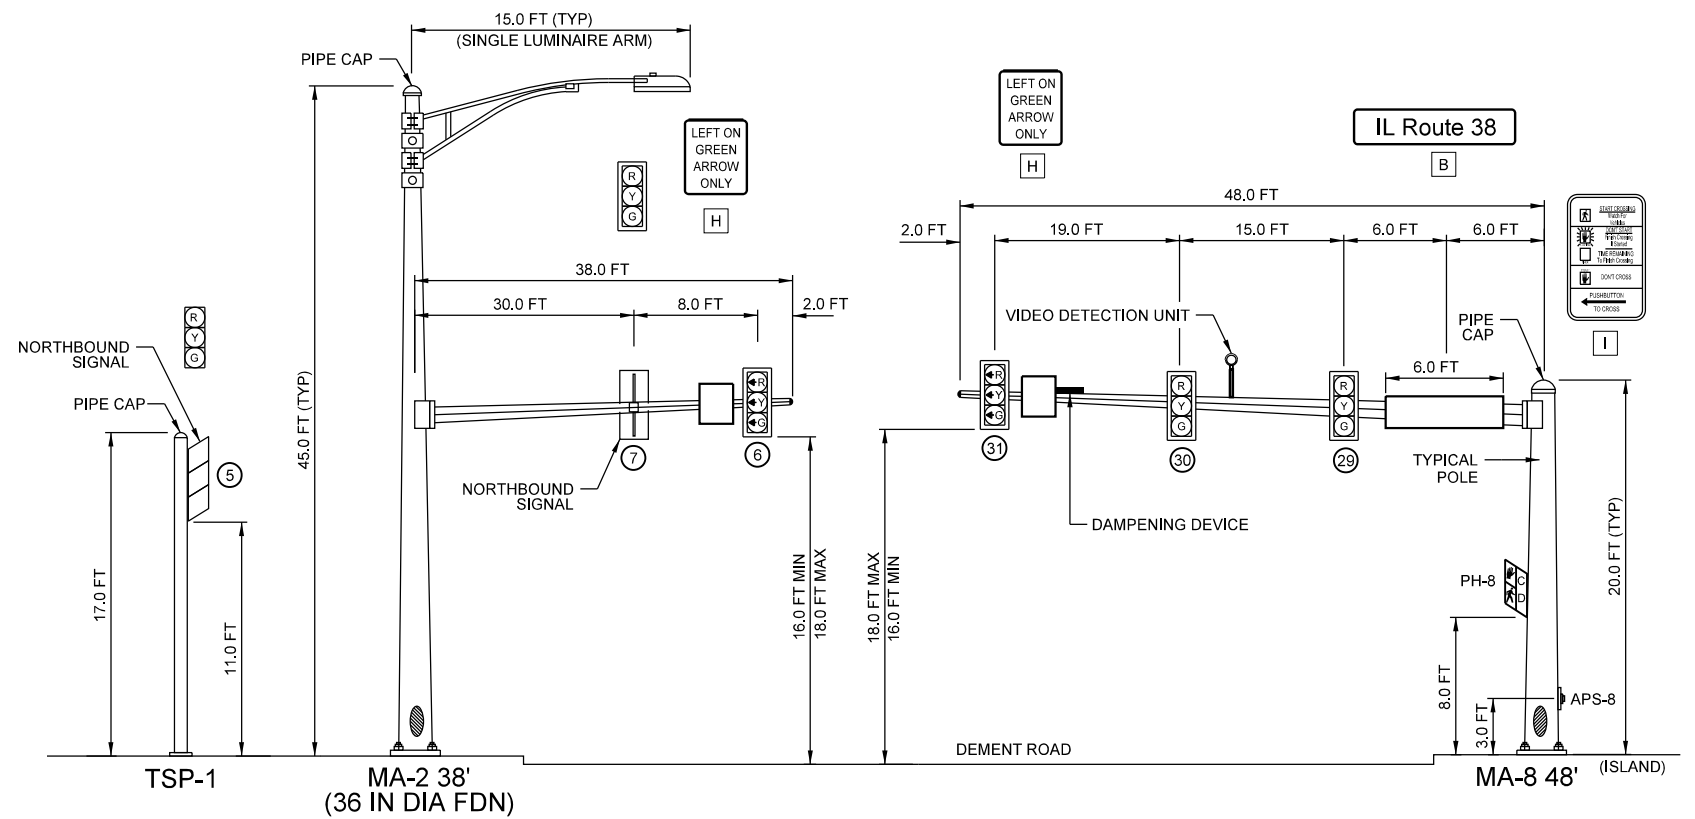

**SOUTHBOWN TRAFFIC SIGNAL (SE AND SW QUADRANTS)
IL ROUTE 38 AND DEMENT ROAD**

MODEL: Default
FILE NAME: N:\DOT\220628\CAD_Sheets\Traffic\2264N98-TS-Dement-Sht-13_DET.dgn

CB BURKE CHRISTOPHER B. BURKE ENGINEERING, LTD. 9575 W. Higgins Road, Suite 600 Rosemont, Illinois 60018 (847) 823-0500	USER NAME = nhowellindgren	DESIGNED - BC	REVISED -	STATE OF ILLINOIS DEPARTMENT OF TRANSPORTATION	TRAFFIC SIGNAL MAST ARM AND SIGNAL POST DETAILS IL ROUTE 38 AND DEMENT ROAD	F.A.P. RTE.	SECTION	COUNTY	TOTAL SHEETS	SHEET NO.
		DRAWN - FPB	REVISED -			567	141-1HBR-3 & (9,10) R-3	OGLE	508	350
		CHECKED - GMZ	REVISED -			CONTRACT NO. 64N98				
	PLOT DATE = 2/6/2025	DATE -	REVISED -			ILLINOIS FED. AID PROJECT				
	SCALE: N.T.S. SHEET OF SHEETS STA. TO STA.									



TEMPORARY TRAFFIC SIGNAL LEGEND

- TEMPORARY SIGNAL CONTROLLER
- TEMPORARY SERVICE INSTALLATION
- TEMPORARY SIGNAL HEAD
- TEMPORARY WOOD POLE (CLASS 5 OR BETTER) 45' MIN.
- TEMPORARY SPAN WIRE, TETHER WIRE AND CABLE
- GUY WIRE
- TEMPORARY VIDEO DETECTION CAMERA
- TEMPORARY LED LUMINAIRE
- VIDEO DETECTION

SIGN LEGEND:

- SIGN(A) R3-1 36" x 36"
- SIGN(B) R3-2 36" x 36"

MOT EXISTING CONDITION

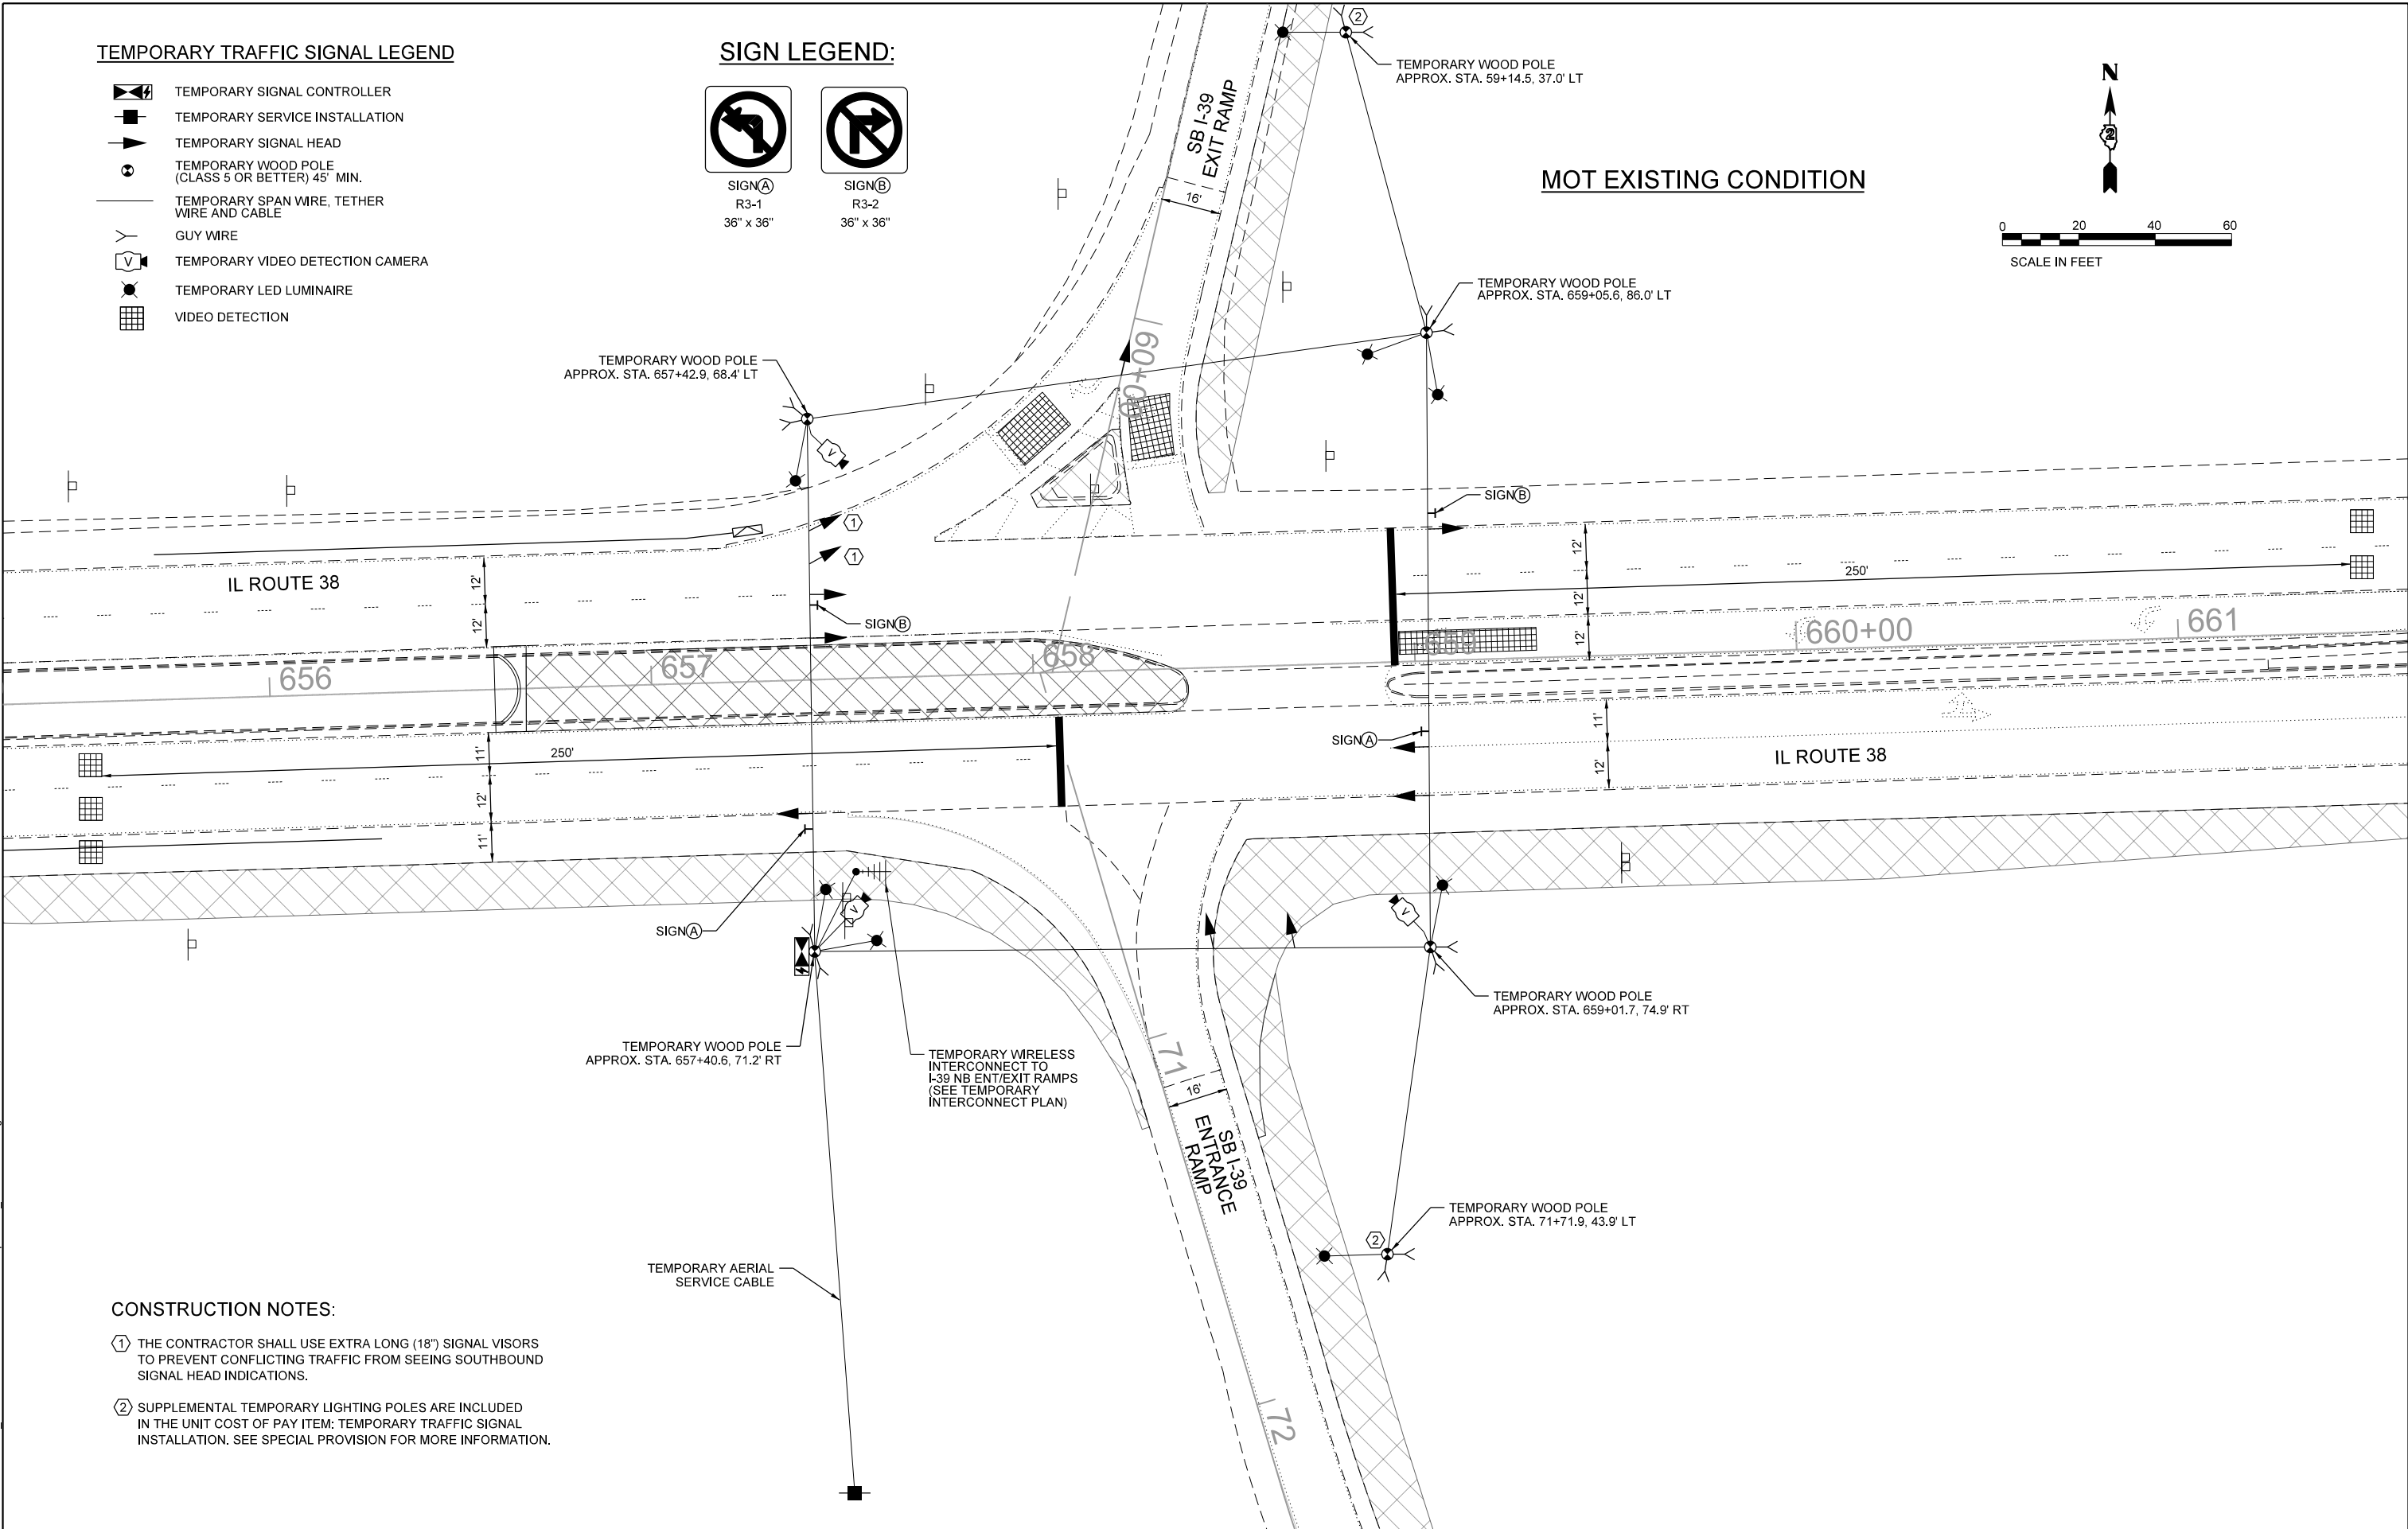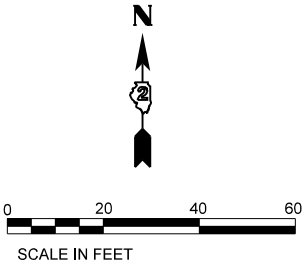

CONSTRUCTION NOTES:

- 1 THE CONTRACTOR SHALL USE EXTRA LONG (18") SIGNAL VISORS TO PREVENT CONFLICTING TRAFFIC FROM SEEING SOUTHBOUND SIGNAL HEAD INDICATIONS.
- 2 SUPPLEMENTAL TEMPORARY LIGHTING POLES ARE INCLUDED IN THE UNIT COST OF PAY ITEM: TEMPORARY TRAFFIC SIGNAL INSTALLATION. SEE SPECIAL PROVISION FOR MORE INFORMATION.

MODEL: Default
FILE NAME: N:\DOT\220628\CAD_Sheets\Traffic\I-39-SB Ramp-Sht-01_TMP-Ex_Cond.dgn

 CHRISTOPHER B. BURKE ENGINEERING, LTD. 9575 W. Higgins Road, Suite 600 Rosemont, Illinois 60018 (847) 823-0500	USER NAME = nhowellindgren	DESIGNED - BC	REVISED -	STATE OF ILLINOIS DEPARTMENT OF TRANSPORTATION	TEMPORARY TRAFFIC SIGNAL INSTALLATION PLAN IL ROUTE 38 AND I-39 SB ENT / EXIT RAMPS				F.A.P. RTE.	SECTION	COUNTY	TOTAL SHEETS	SHEET NO.
		DRAWN - FPB	REVISED -						567	141-1HBR-3 & (9,10) R-3	OGLE	508	351
		CHECKED - GMZ	REVISED -						CONTRACT NO. 64N98				
	PLOT DATE = 2/6/2025	DATE -	REVISED -						ILLINOIS FED. AID PROJECT				
					SCALE: 1:40	SHEET	OF	SHEETS	STA.	TO STA.			



TEMPORARY TRAFFIC SIGNAL LEGEND

- TEMPORARY SIGNAL CONTROLLER
- TEMPORARY SERVICE INSTALLATION
- TEMPORARY SIGNAL HEAD
- TEMPORARY WOOD POLE (CLASS 5 OR BETTER) 45' MIN.
- TEMPORARY SPAN WIRE, TETHER WIRE AND CABLE
- GUY WIRE
- TEMPORARY VIDEO DETECTION CAMERA
- TEMPORARY LED LUMINAIRE
- VIDEO DETECTION

SIGN LEGEND:

- SIGN(A) R3-1 36" x 36"
- SIGN(B) R3-2 36" x 36"

MOT STAGE 1A

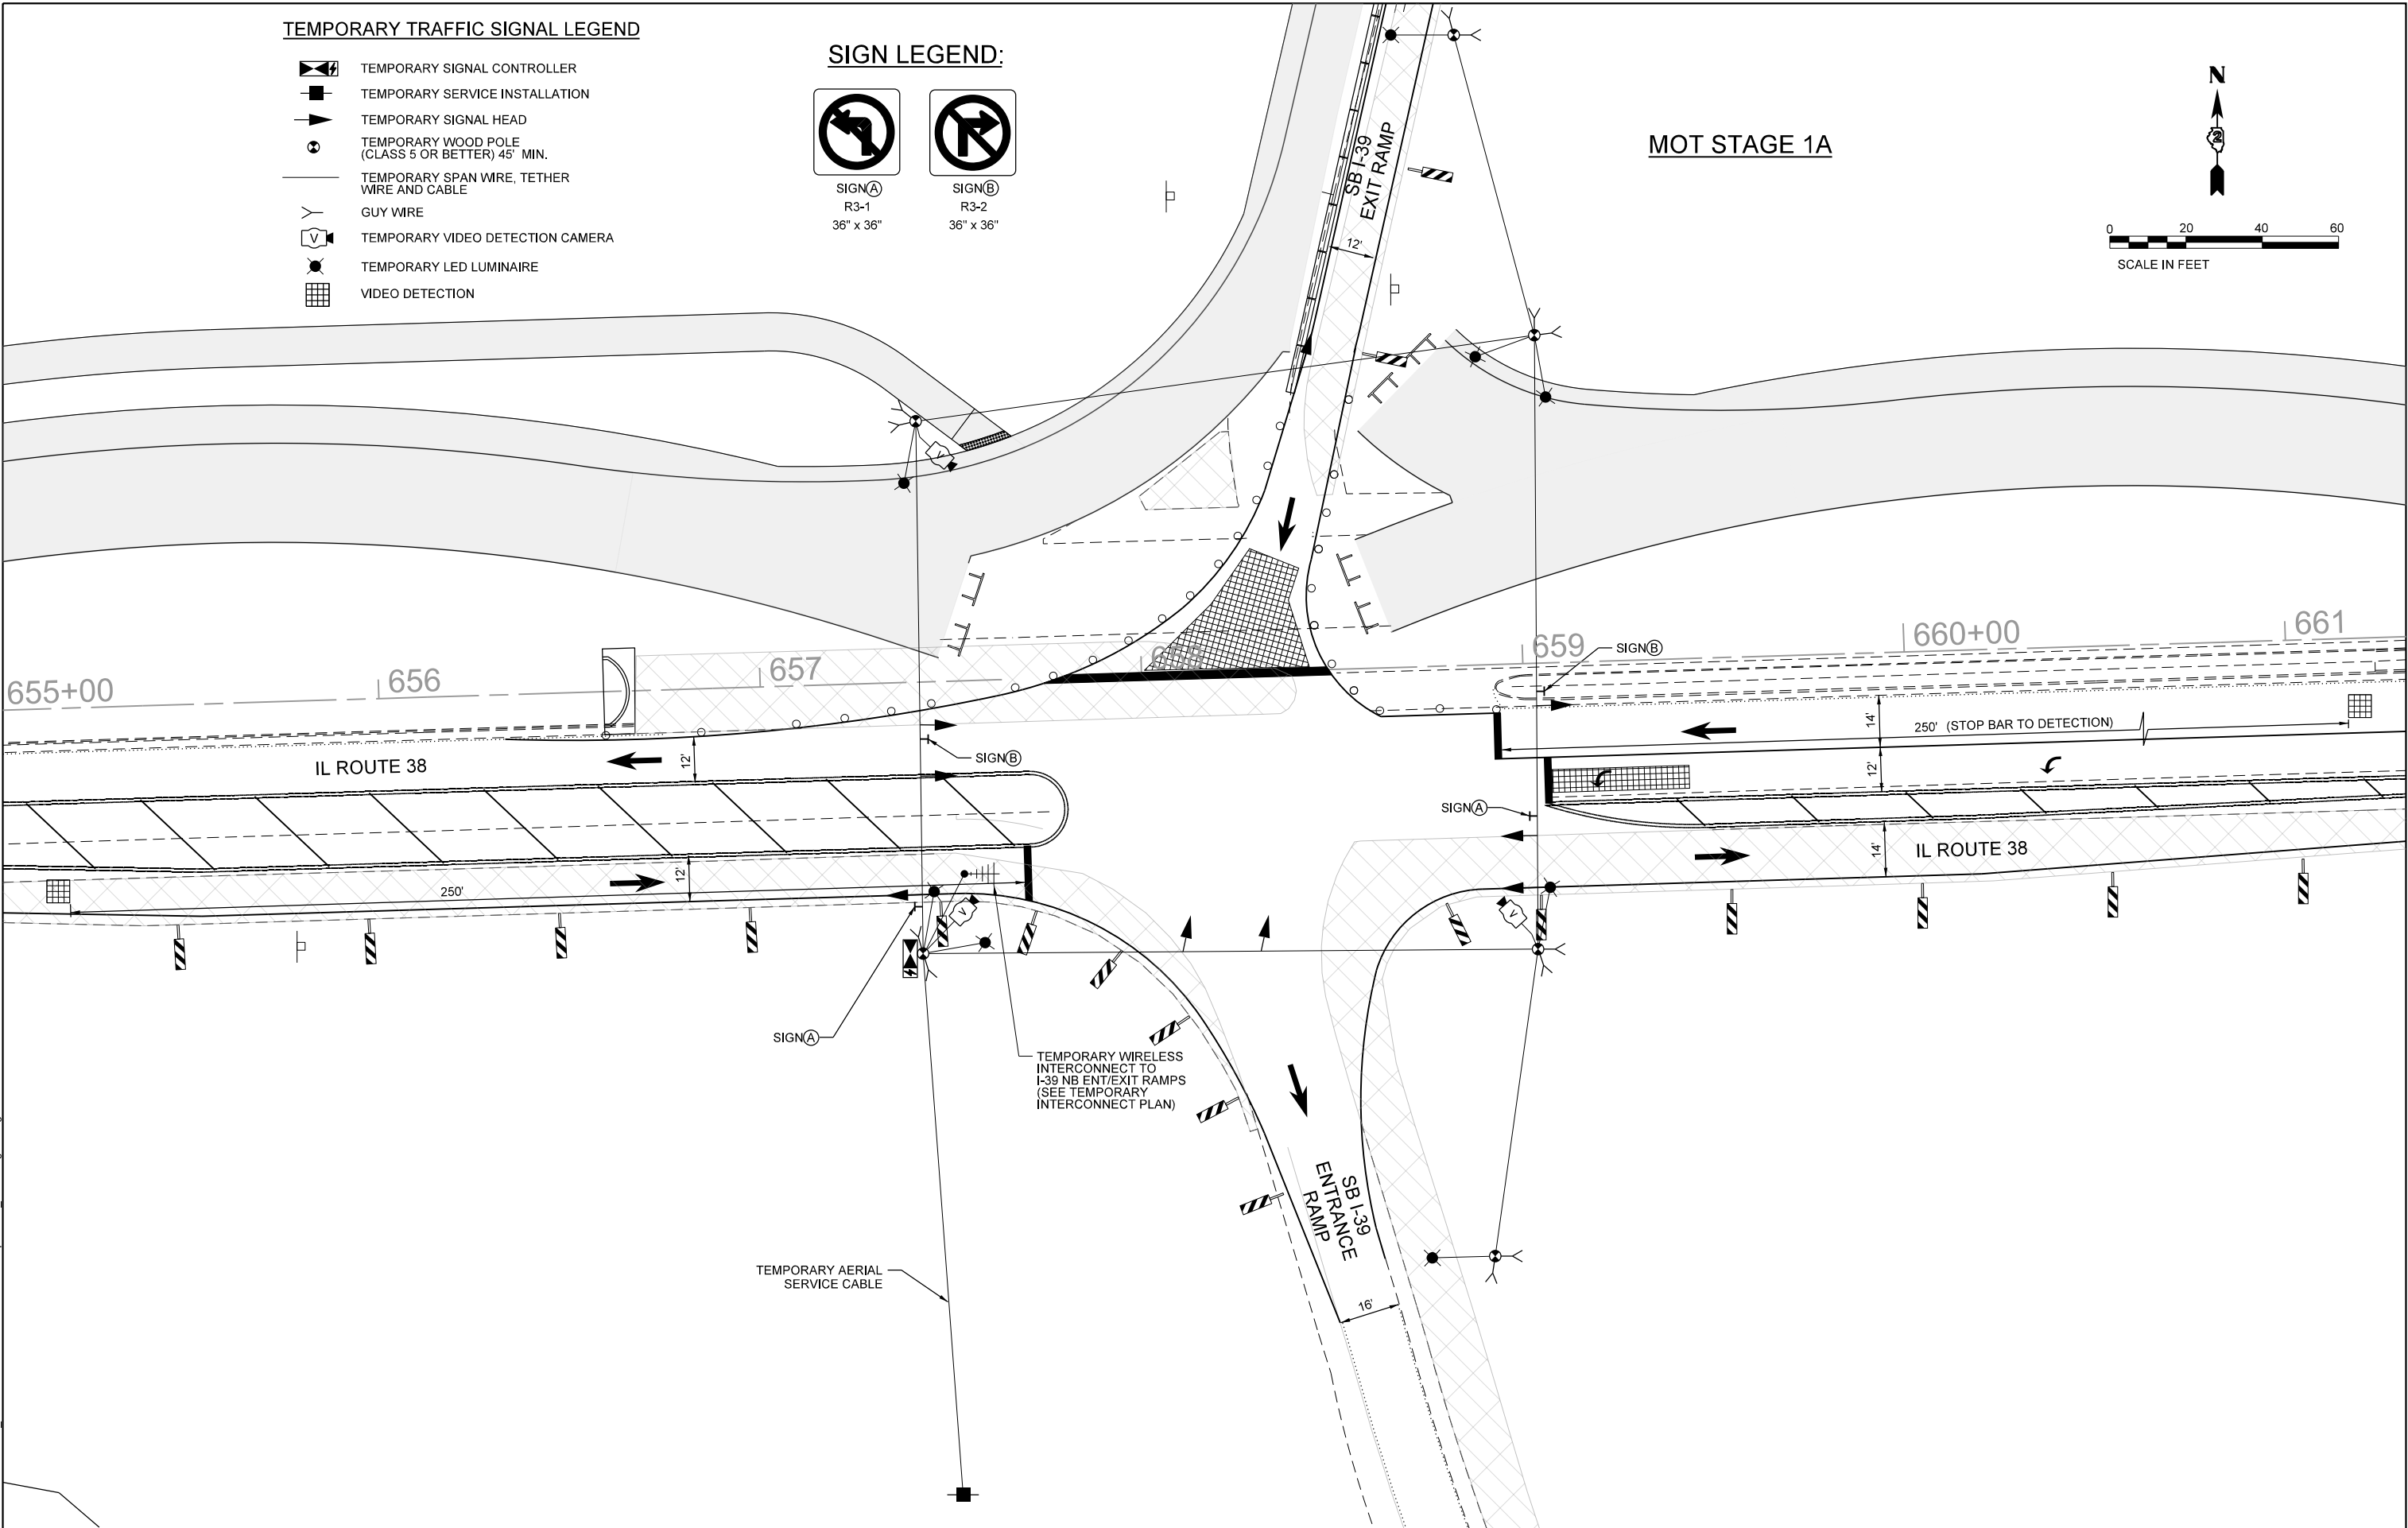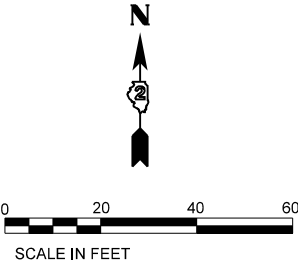

MODEL: Default
FILE NAME: N:\DOT\220628\CAD_Sheets\Traffic\I-39-SB Ramp-Sht402_TMP-Stage 1A.dgn

 CHRISTOPHER B. BURKE ENGINEERING, LTD. 9575 W. Higgins Road, Suite 600 Rosemont, Illinois 60018 (847) 823-0500	USER NAME = rhowellindgren	DESIGNED - BC	REVISED -
		DRAWN - FPB	REVISED -
		CHECKED - GMZ	REVISED -
	PLOT DATE = 2/6/2025	DATE -	REVISED -

STATE OF ILLINOIS
DEPARTMENT OF TRANSPORTATION

TEMPORARY TRAFFIC SIGNAL INSTALLATION PLAN
IL ROUTE 38 AND I-39 SB ENT / EXIT RAMP

SCALE: 1:40 SHEET OF SHEETS STA. TO STA.

F.A.P. RTE.	SECTION	COUNTY	TOTAL SHEETS	SHEET NO.
567	141-1HBR-3 & (9,10) R-3	OGLE	508	352
CONTRACT NO. 64N98				
ILLINOIS FED. AID PROJECT				



TEMPORARY TRAFFIC SIGNAL LEGEND

- TEMPORARY SIGNAL CONTROLLER
- TEMPORARY SERVICE INSTALLATION
- TEMPORARY SIGNAL HEAD
- TEMPORARY WOOD POLE (CLASS 5 OR BETTER) 45' MIN.
- TEMPORARY SPAN WIRE, TETHER WIRE AND CABLE
- GUY WIRE
- TEMPORARY VIDEO DETECTION CAMERA
- TEMPORARY LED LUMINAIRE
- VIDEO DETECTION

SIGN LEGEND:

- SIGN(A) R3-1 36" x 36"
- SIGN(B) R3-2 36" x 36"

MOT STAGE 1B

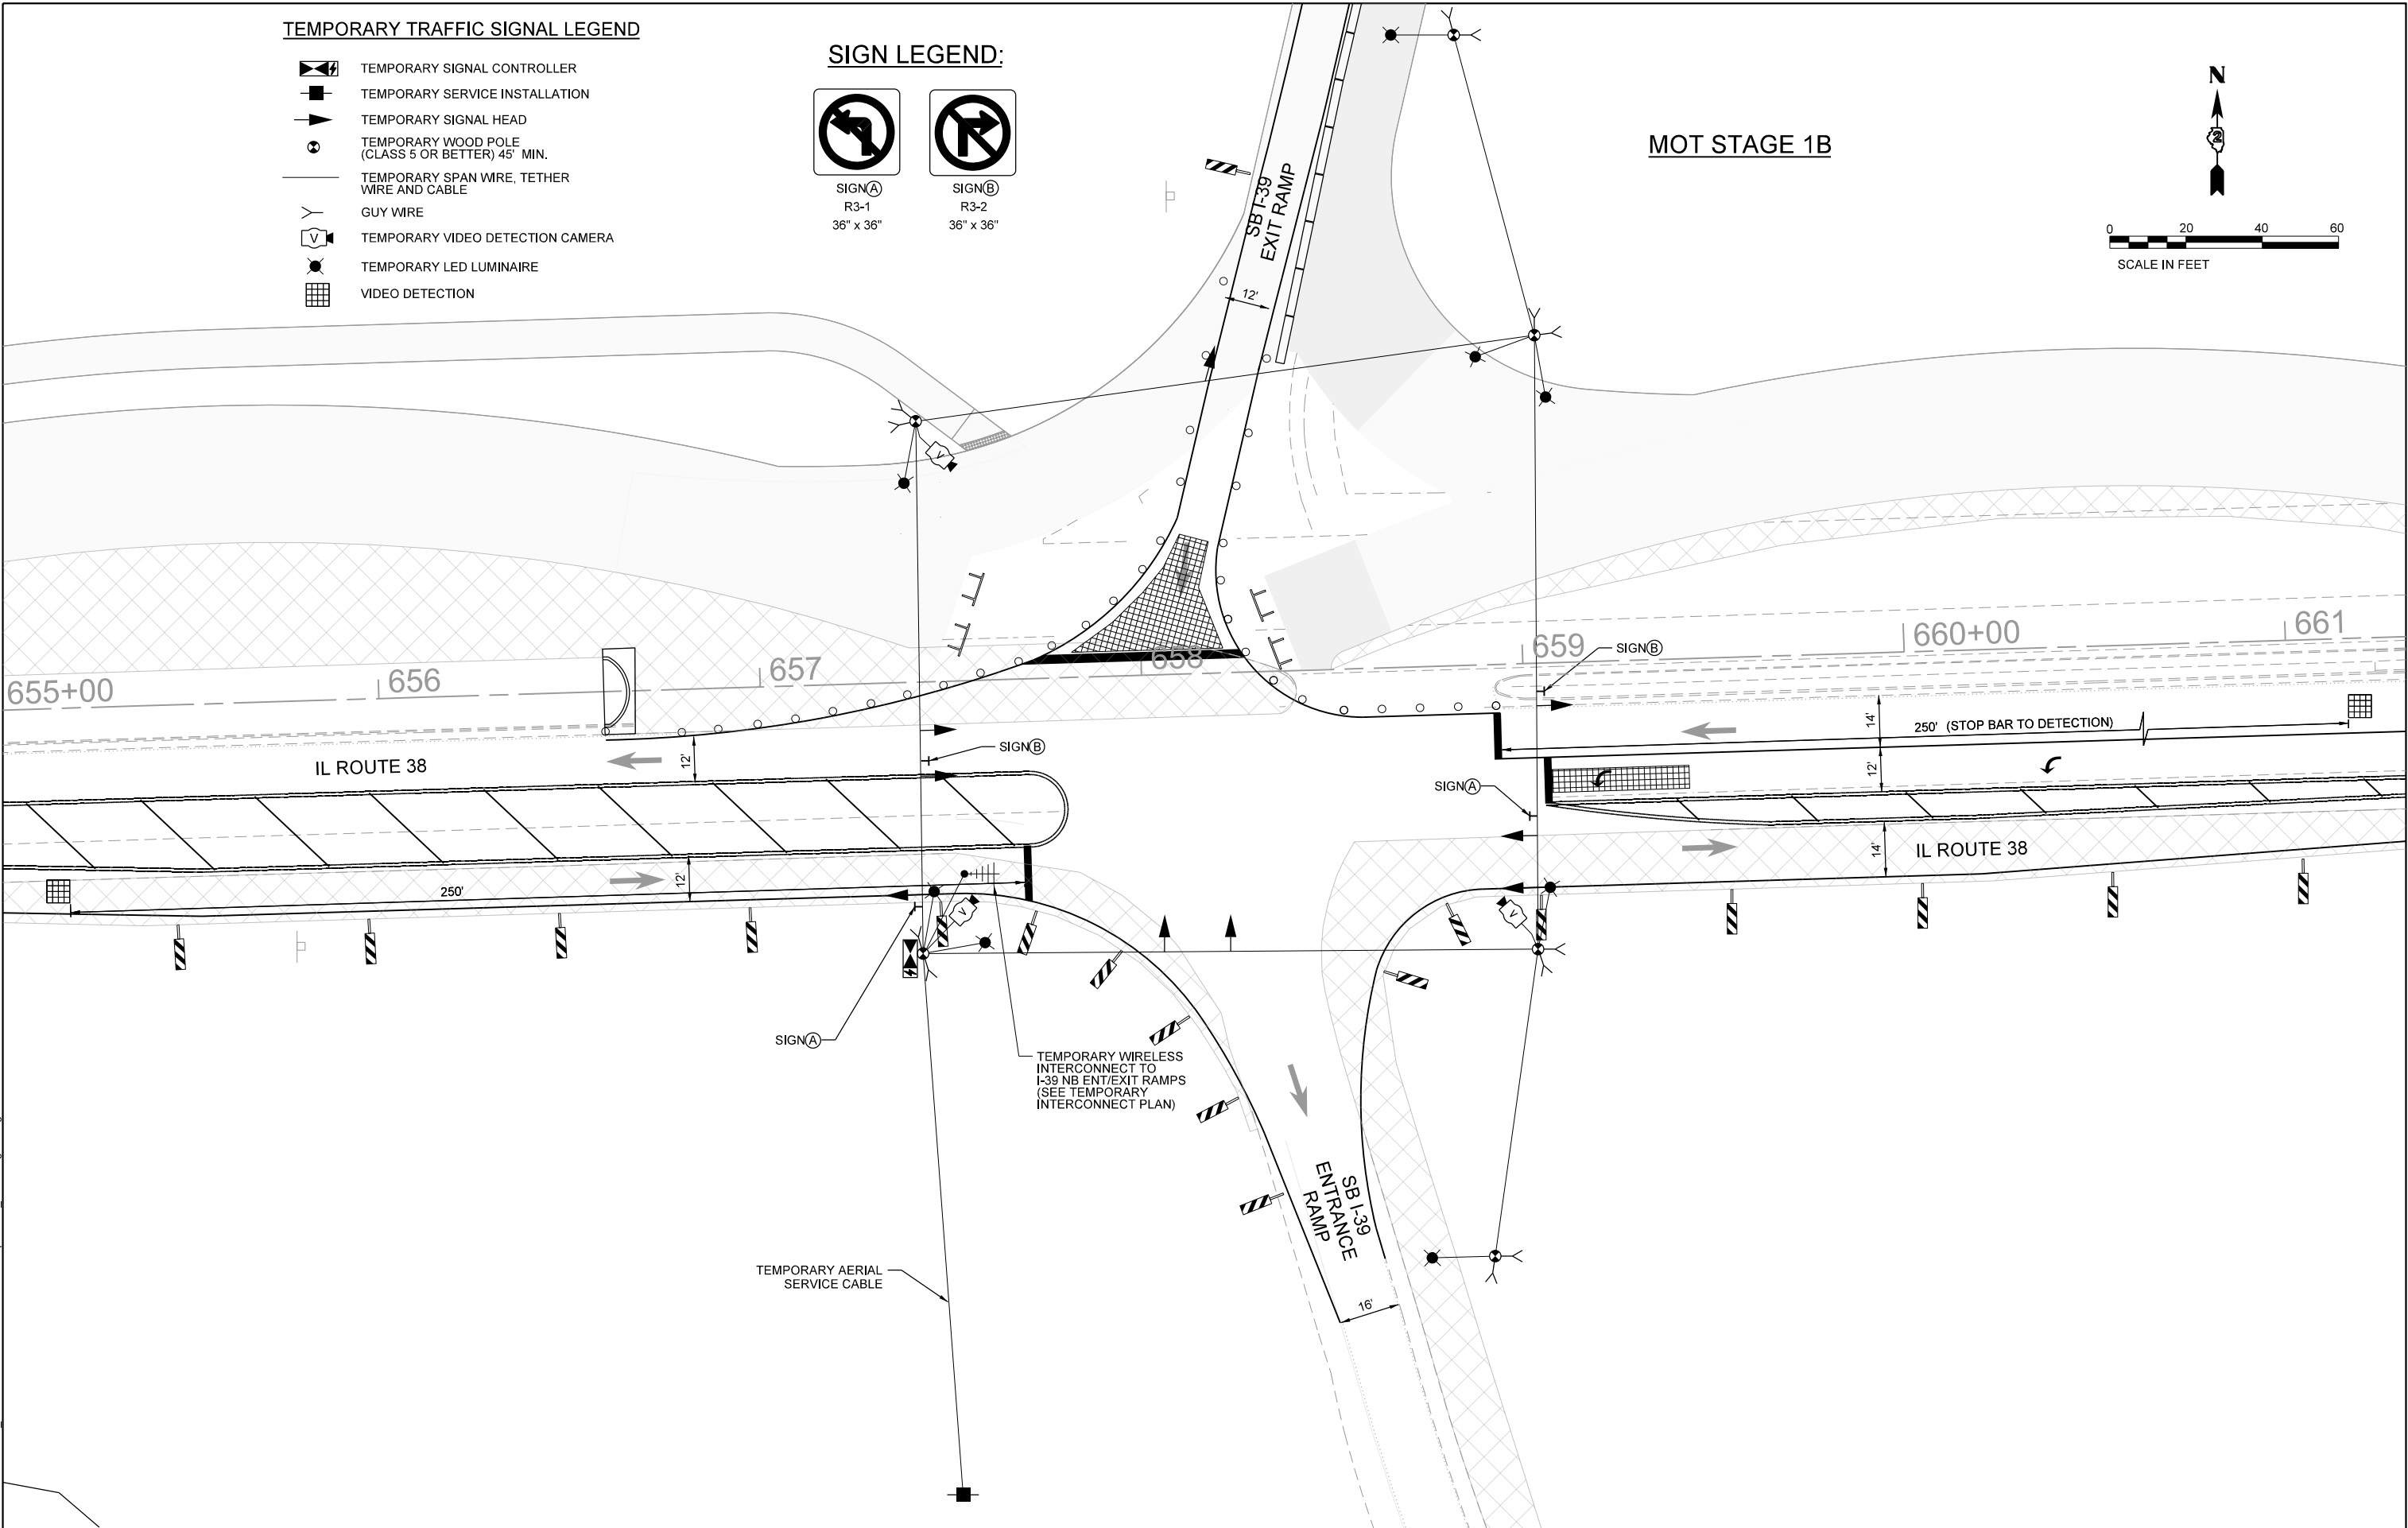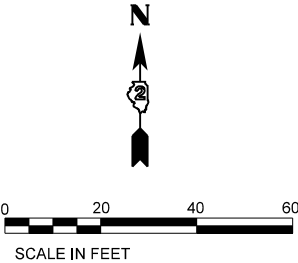

MODEL: Default
FILE NAME: N:\DOT\220628\CAD_Sheets\Traffic\I-39-SB Ramp-Sht-03_TMP-Stage 1B.dgn

CB CHRISTOPHER B. BURKE ENGINEERING, LTD. 9575 W. Higgins Road, Suite 600 Rosemont, Illinois 60018 (847) 823-0500	USER NAME = rhowellindgren	DESIGNED - BC	REVISED -	STATE OF ILLINOIS DEPARTMENT OF TRANSPORTATION	TEMPORARY TRAFFIC SIGNAL INSTALLATION PLAN IL ROUTE 38 AND I-39 SB ENT / EXIT RAMP	SCALE: 1:40	SHEET OF SHEETS	STA. TO STA.	F.A.P. RTE.	SECTION	COUNTY	TOTAL SHEETS	SHEET NO.
		DRAWN - FPB	REVISED -						567	141-1HBR-3 & (9,10) R-3	OGLE	508	353
		CHECKED - GMZ	REVISED -						CONTRACT NO. 64N98				
	PLOT DATE = 2/6/2025	DATE -	REVISED -						ILLINOIS FED. AID PROJECT				



TEMPORARY TRAFFIC SIGNAL LEGEND

- TEMPORARY SIGNAL CONTROLLER
- TEMPORARY SERVICE INSTALLATION
- TEMPORARY SIGNAL HEAD
- TEMPORARY WOOD POLE (CLASS 5 OR BETTER) 45' MIN.
- TEMPORARY SPAN WIRE, TETHER WIRE AND CABLE
- GUY WIRE
- TEMPORARY VIDEO DETECTION CAMERA
- TEMPORARY LED LUMINAIRE
- VIDEO DETECTION

SIGN LEGEND:

- SIGN(A) R3-1 36" x 36"
- SIGN(B) R3-2 36" x 36"

MOT STAGE 1C

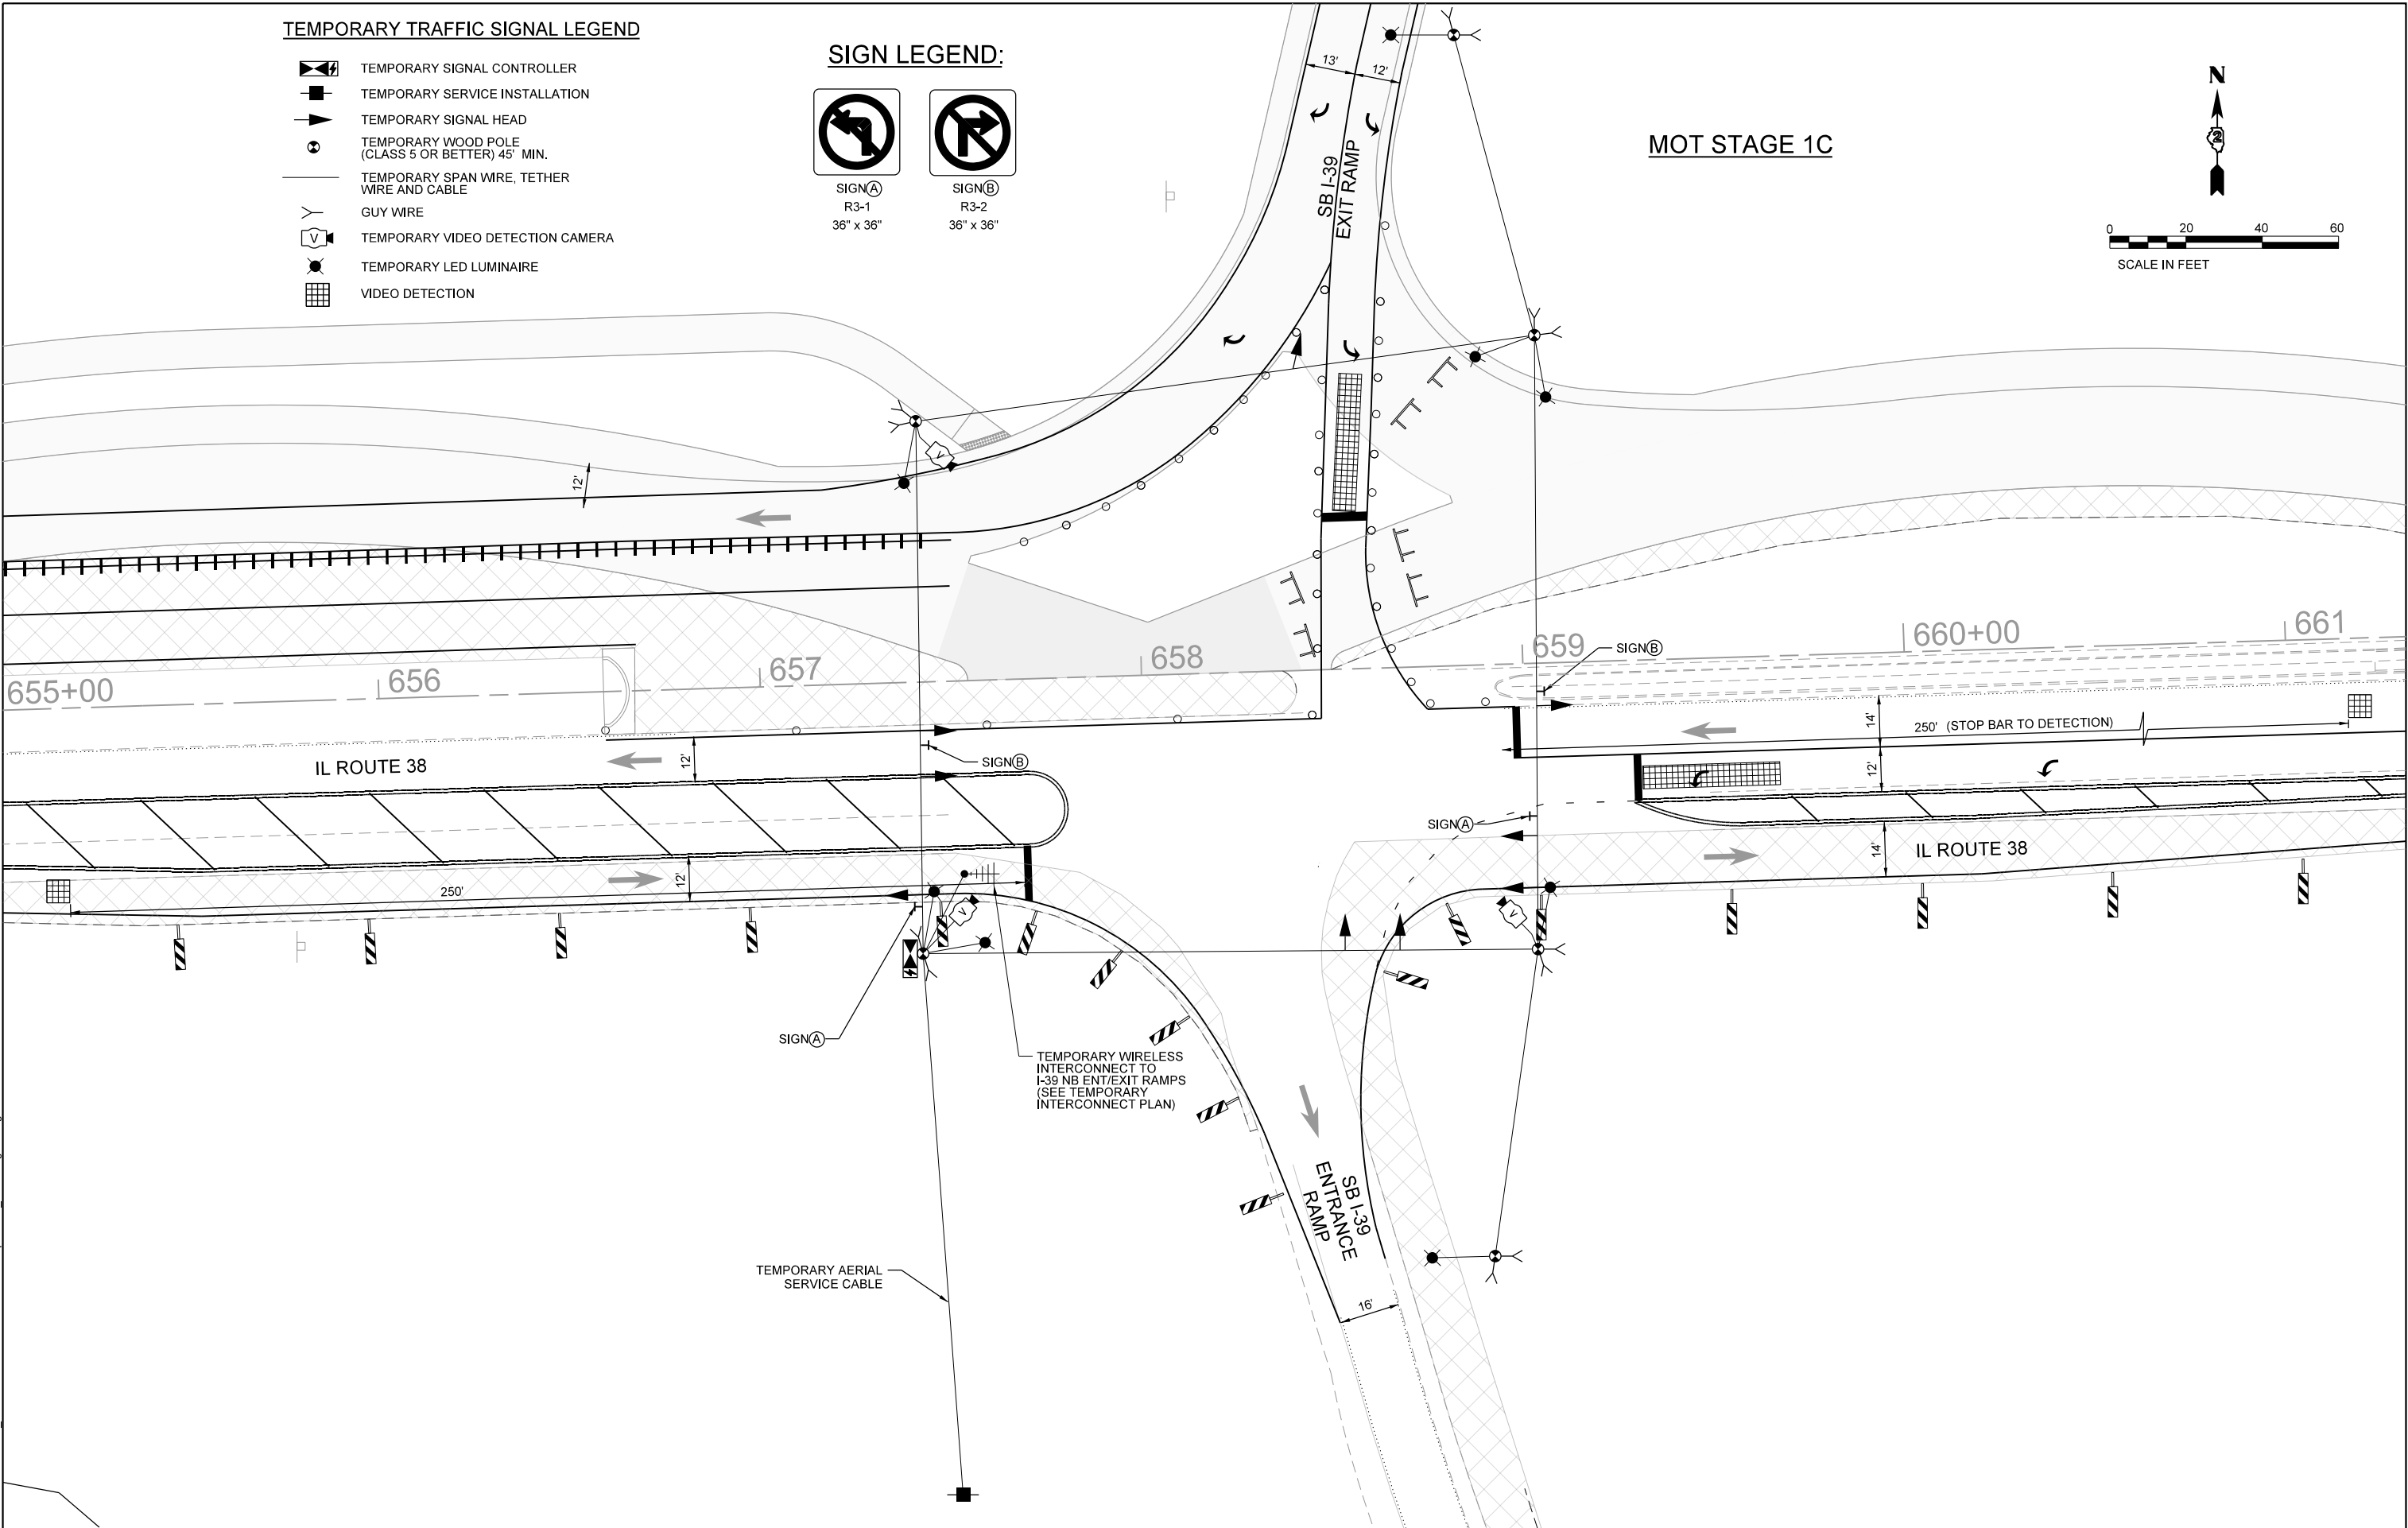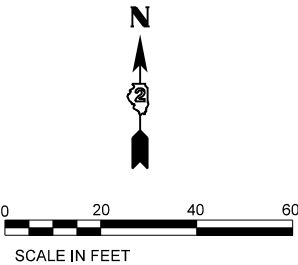

MODEL: Default
FILE NAME: N:\DOT\220628\CAD_Sheets\Traffic\I-39-SB Ramp-Sht-04_TMP-Stage 1C.dgn

 CHRISTOPHER B. BURKE ENGINEERING, LTD. 9575 W. Higgins Road, Suite 600 Rosemont, Illinois 60018 (847) 823-0500	USER NAME = nhowellindgren	DESIGNED - BC	REVISED -
		DRAWN - FPB	REVISED -
		CHECKED - GMZ	REVISED -
	PLOT DATE = 2/6/2025	DATE -	REVISED -

STATE OF ILLINOIS
DEPARTMENT OF TRANSPORTATION

TEMPORARY TRAFFIC SIGNAL INSTALLATION PLAN
IL ROUTE 38 AND I-39 SB ENT / EXIT RAMP

SCALE: 1:40 SHEET OF SHEETS STA. TO STA.

F.A.P. RTE.	SECTION	COUNTY	TOTAL SHEETS	SHEET NO.
567	141-1HBR-3 & (9,10) R-3	OGLE	508	354
CONTRACT NO. 64N98				
ILLINOIS FED. AID PROJECT				



TEMPORARY TRAFFIC SIGNAL LEGEND

- TEMPORARY SIGNAL CONTROLLER
- TEMPORARY SERVICE INSTALLATION
- TEMPORARY SIGNAL HEAD
- TEMPORARY WOOD POLE (CLASS 5 OR BETTER) 45' MIN.
- TEMPORARY SPAN WIRE, TETHER WIRE AND CABLE
- GUY WIRE
- TEMPORARY VIDEO DETECTION CAMERA
- TEMPORARY LED LUMINAIRE
- VIDEO DETECTION

SIGN LEGEND:

- SIGN(A) R3-1 36" x 36"
- SIGN(B) R3-2 36" x 36"

MOT STAGE 1D

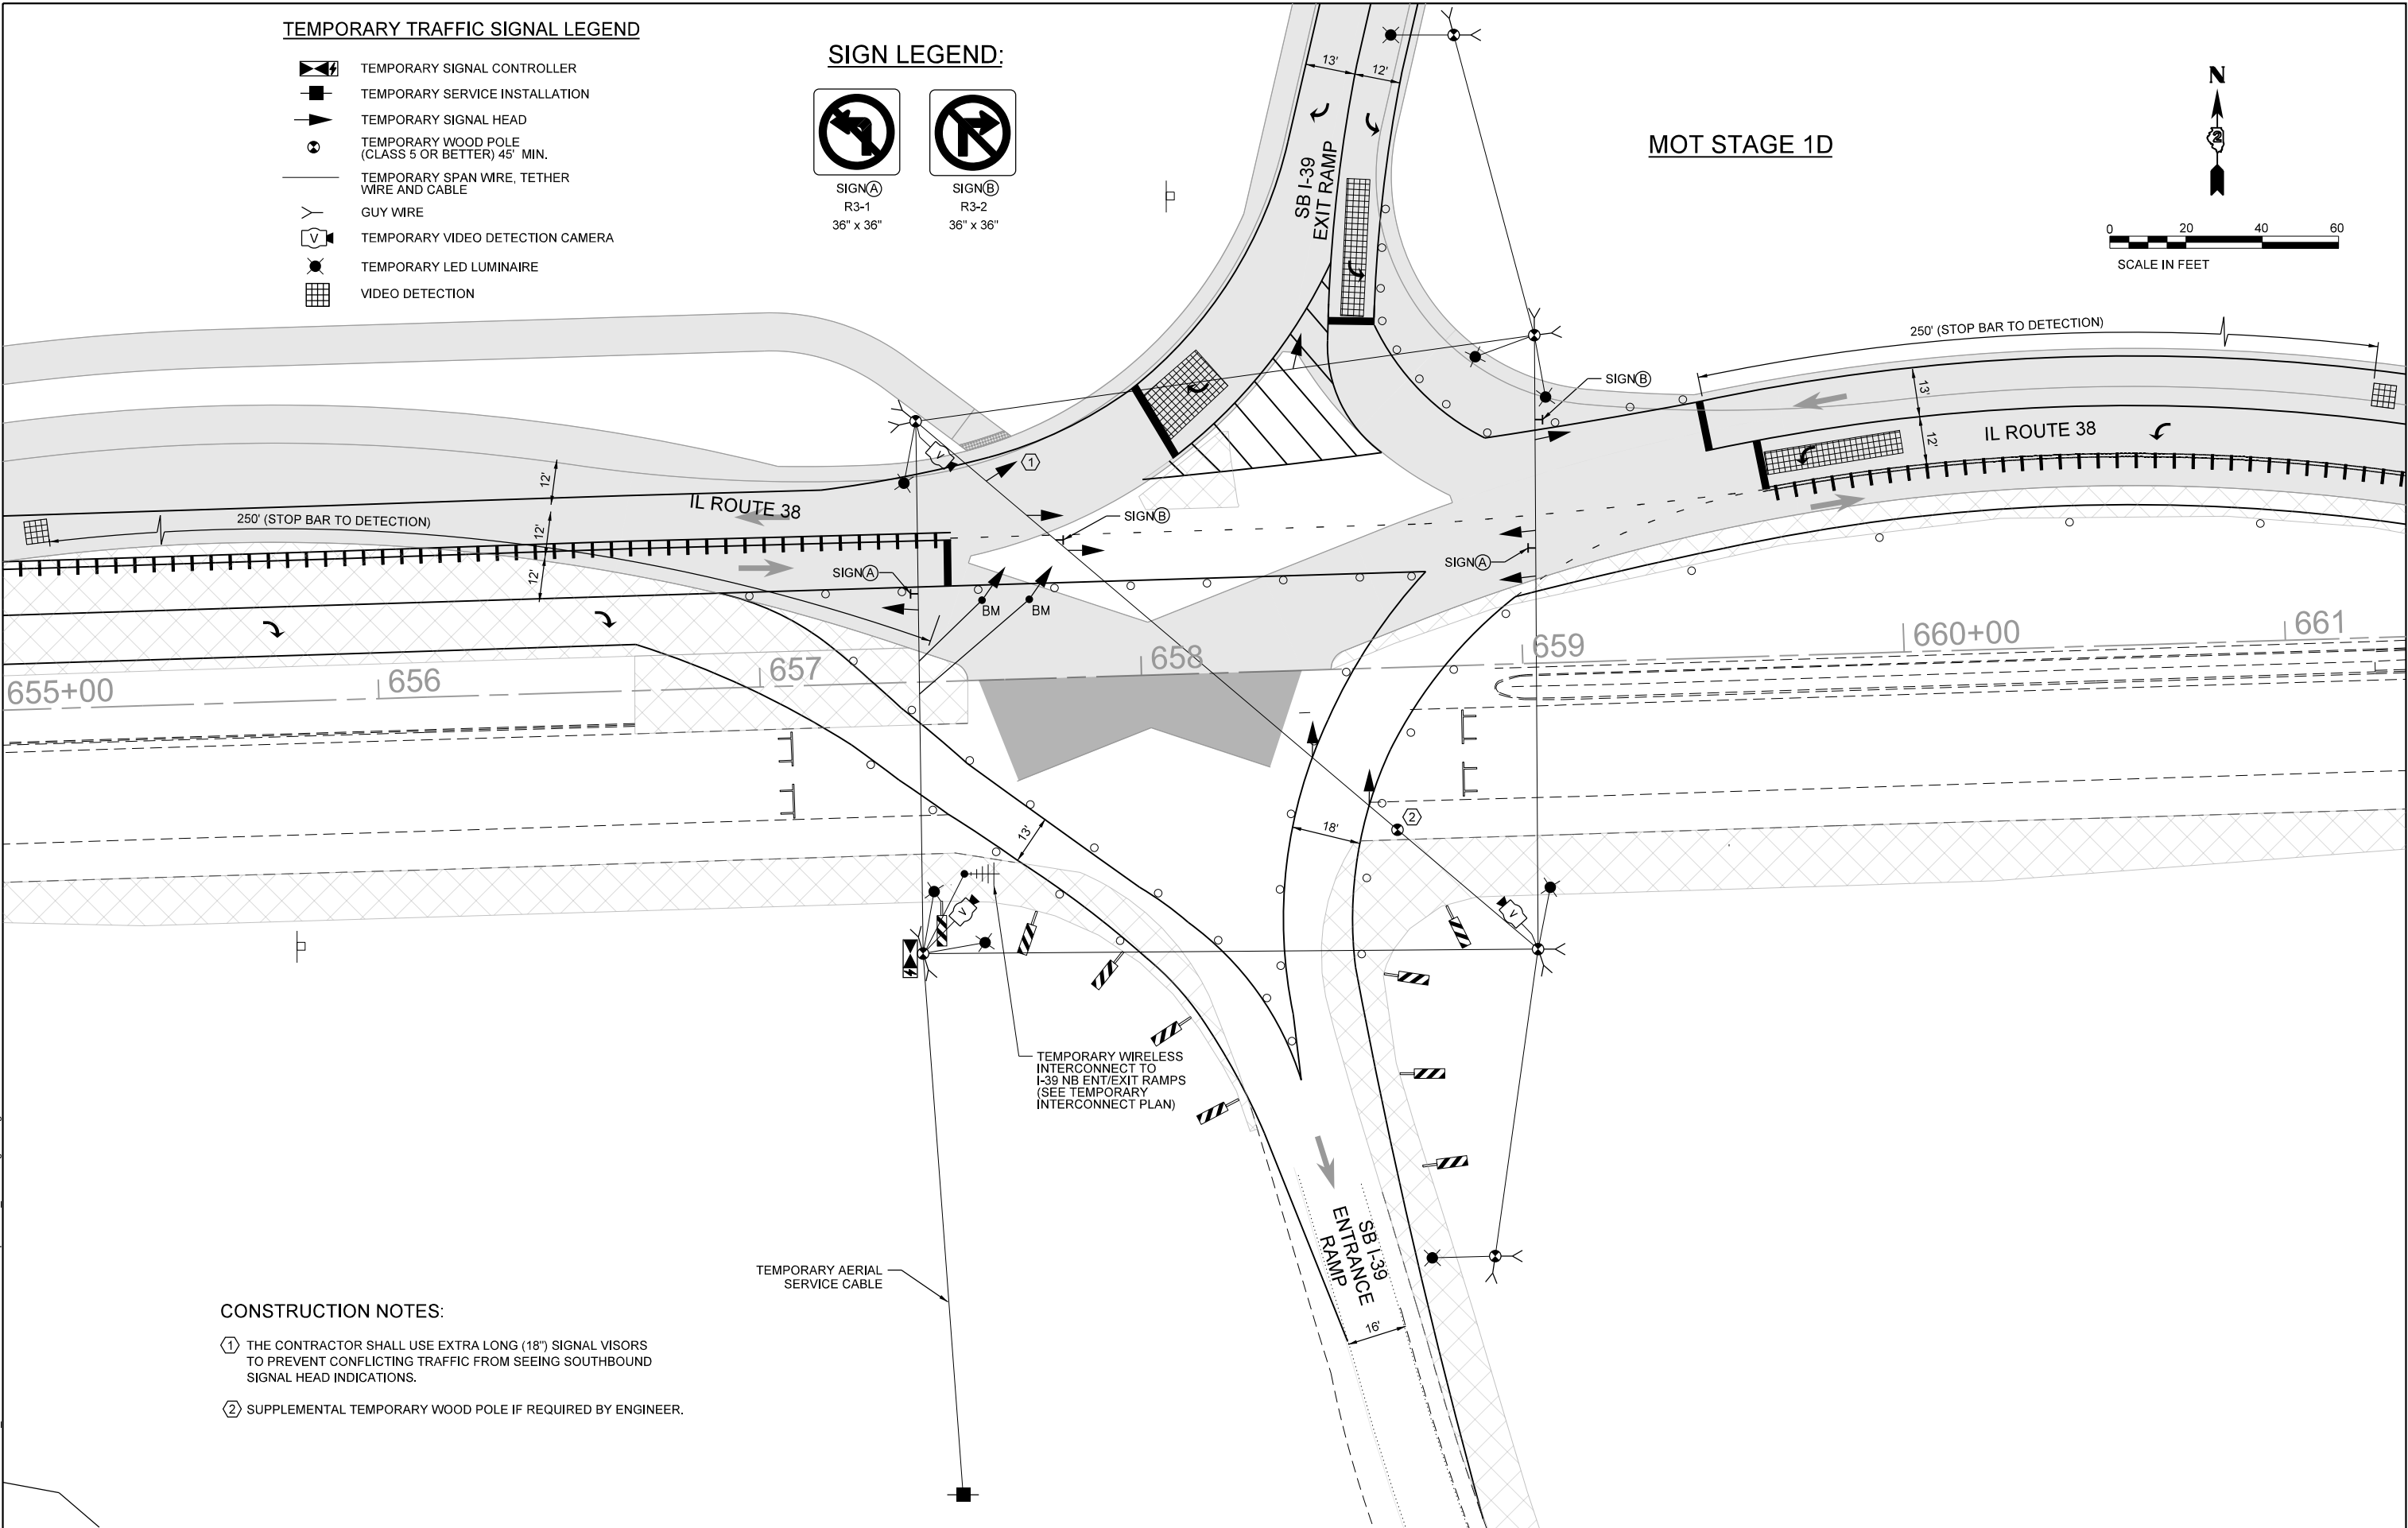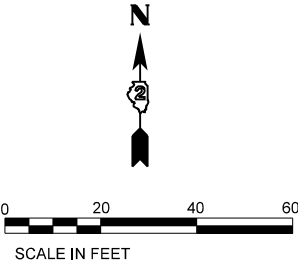

CONSTRUCTION NOTES:

- 1 THE CONTRACTOR SHALL USE EXTRA LONG (18") SIGNAL VISORS TO PREVENT CONFLICTING TRAFFIC FROM SEEING SOUTHBOUND SIGNAL HEAD INDICATIONS.
- 2 SUPPLEMENTAL TEMPORARY WOOD POLE IF REQUIRED BY ENGINEER.

MODEL: Default
FILE NAME: N:\DOT\220628\CAD_Sheets\Traffic\I-39-SB Ramp-Sht-05_TMP-Stage 1D.dgn

CB CHRISTOPHER B. BURKE ENGINEERING, LTD. 9575 W. Higgins Road, Suite 600 Rosemont, Illinois 60018 (847) 823-0500	USER NAME = nhowellindgren		DESIGNED - BC	REVISED -	STATE OF ILLINOIS DEPARTMENT OF TRANSPORTATION	TEMPORARY TRAFFIC SIGNAL INSTALLATION PLAN IL ROUTE 38 AND I-39 SB ENT / EXIT RAMPS					F.A.P. RTE.	SECTION	COUNTY	TOTAL SHEETS	SHEET NO.
	DRAWN - FPB		REVISED -	567							141-1HBR-3 & (9,10) R-3	OGLE	508	355	
	CHECKED - GMZ		REVISED -	CONTRACT NO. 64N98											
	PLOT DATE = 2/6/2025		DATE -	REVISED -		SCALE: 1:40	SHEET	OF	SHEETS	STA.	TO	STA.	ILLINOIS	FED. AID PROJECT	



TEMPORARY TRAFFIC SIGNAL LEGEND

- TEMPORARY SIGNAL CONTROLLER
- TEMPORARY SERVICE INSTALLATION
- TEMPORARY SIGNAL HEAD
- TEMPORARY WOOD POLE (CLASS 5 OR BETTER) 45' MIN.
- TEMPORARY SPAN WIRE, TETHER WIRE AND CABLE
- GUY WIRE
- TEMPORARY VIDEO DETECTION CAMERA
- TEMPORARY LED LUMINAIRE
- VIDEO DETECTION

SIGN LEGEND:

- SIGN(A) R3-1 36" x 36"
- SIGN(B) R3-2 36" x 36"

MOT STAGE 2A

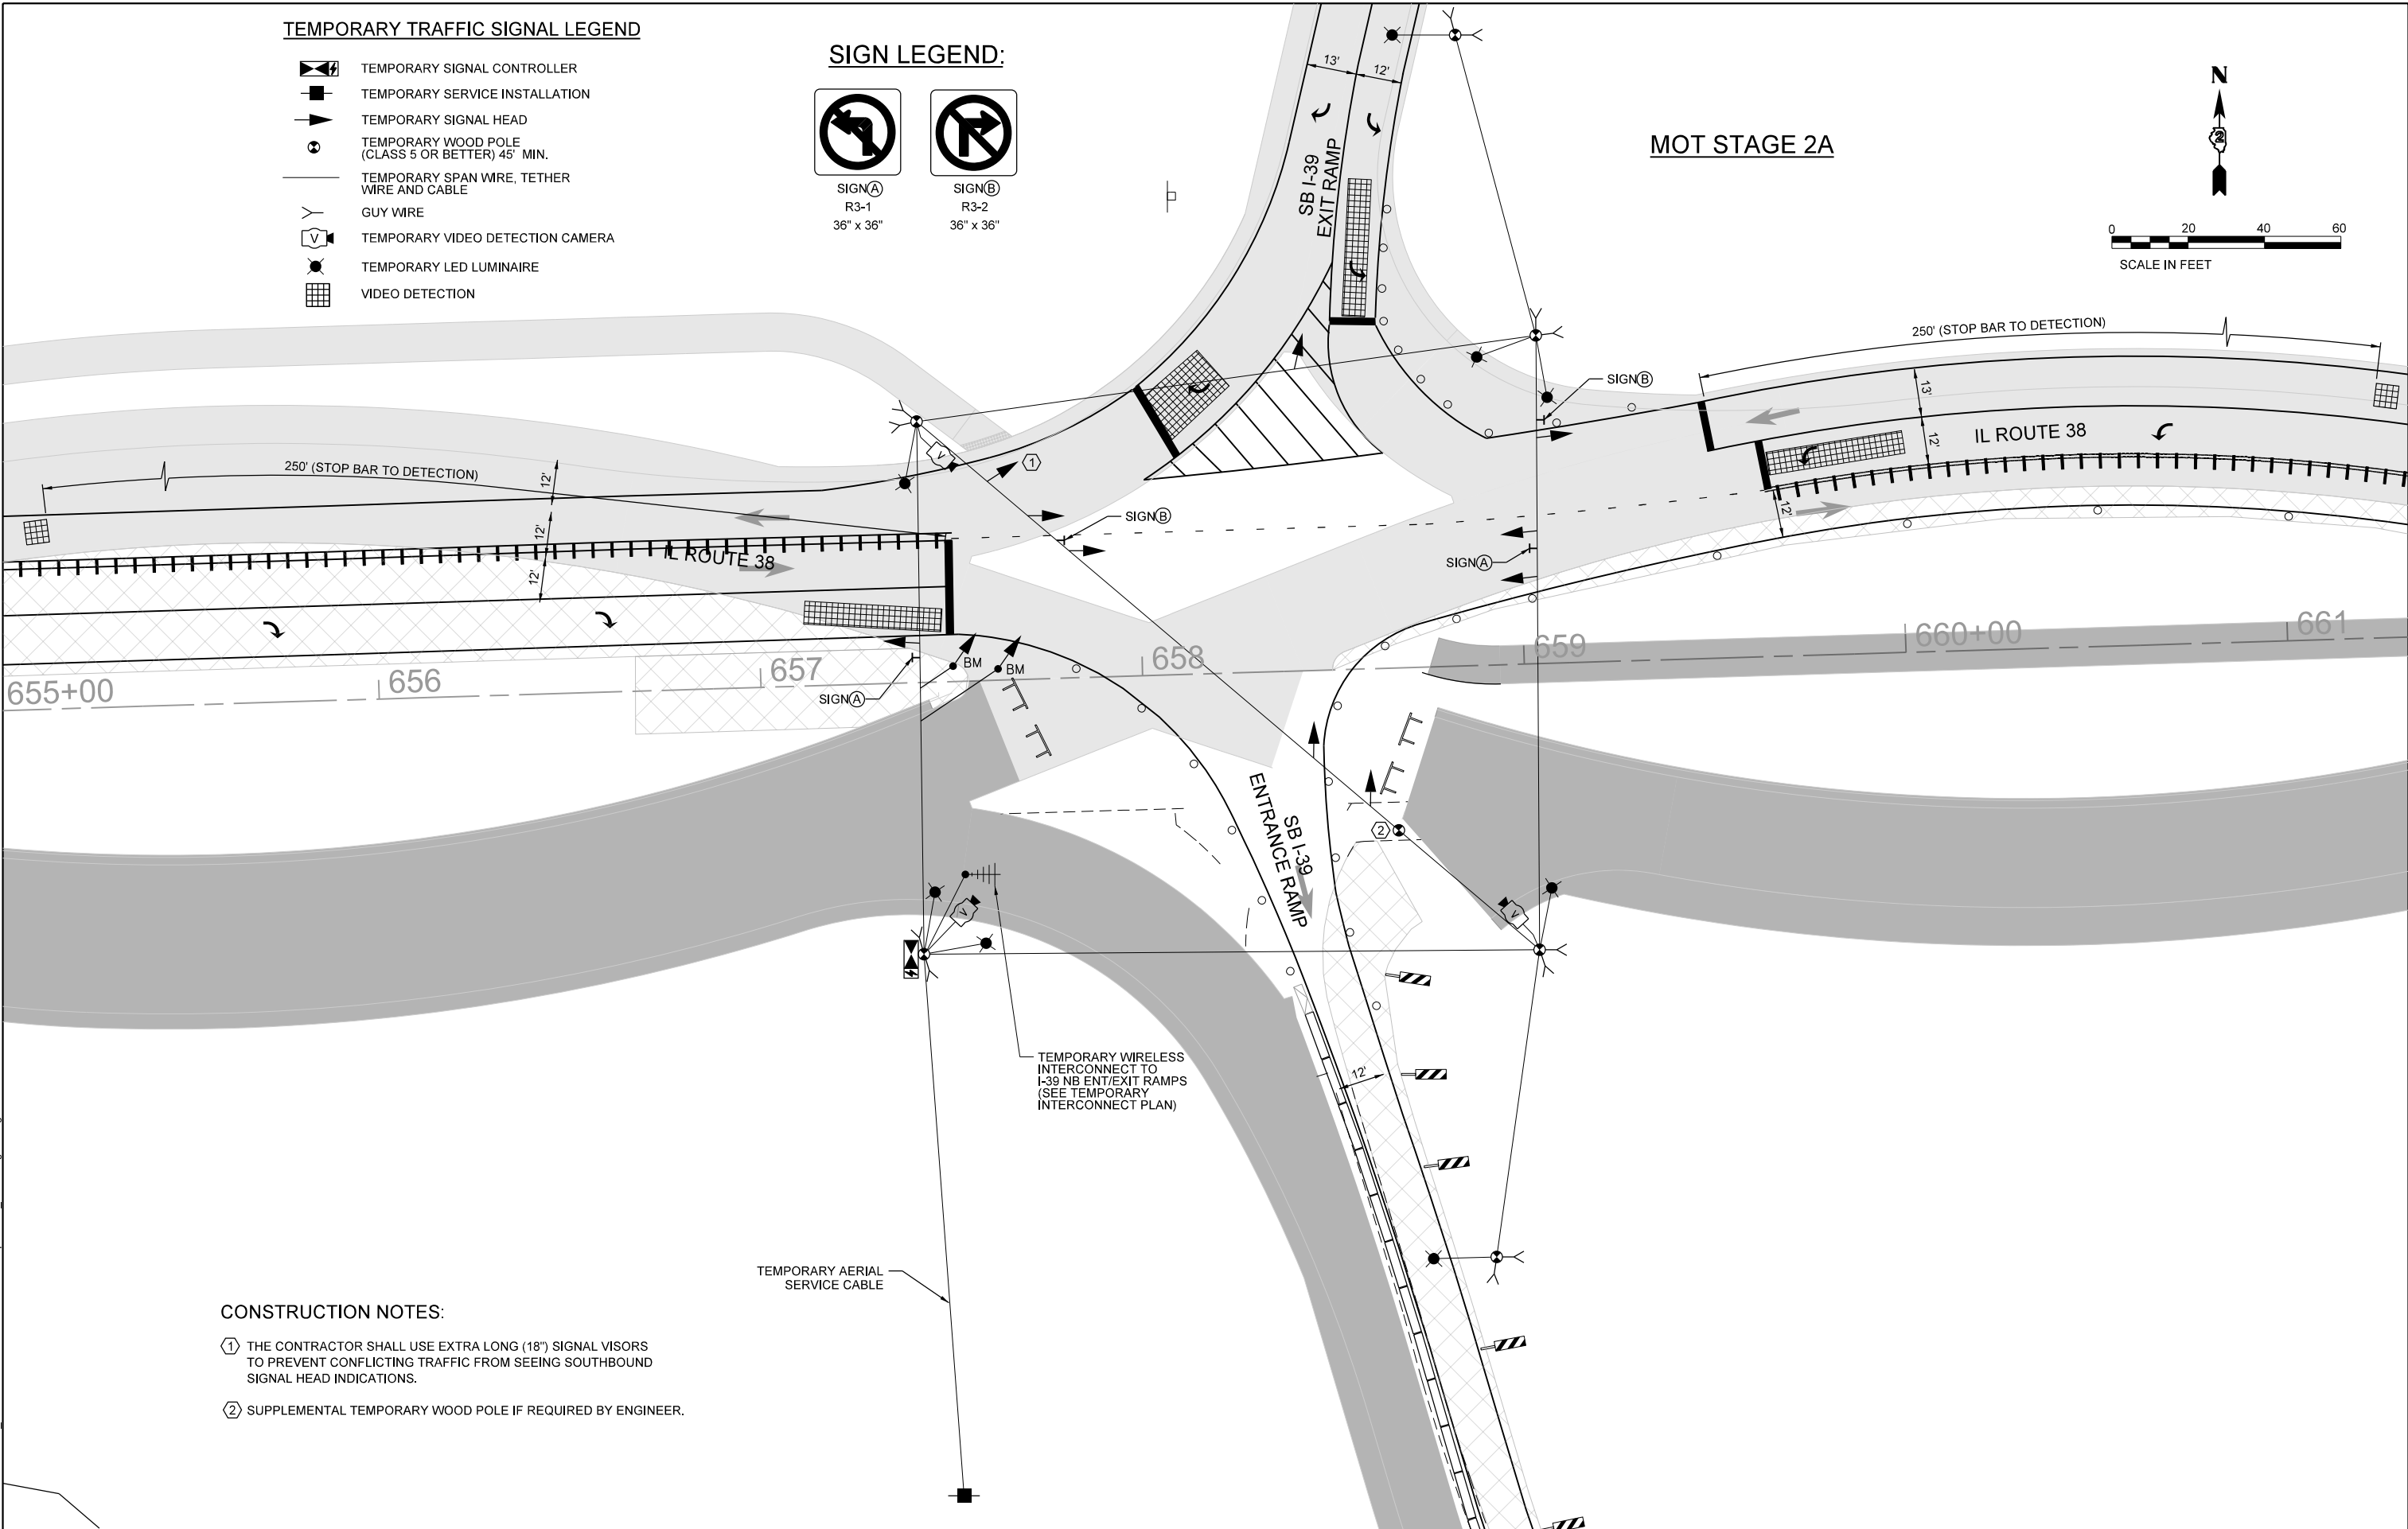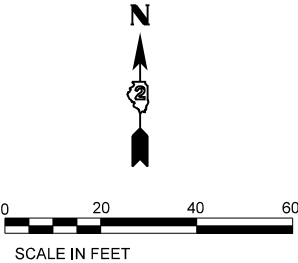

CONSTRUCTION NOTES:

- 1 THE CONTRACTOR SHALL USE EXTRA LONG (18") SIGNAL VISORS TO PREVENT CONFLICTING TRAFFIC FROM SEEING SOUTHBOUND SIGNAL HEAD INDICATIONS.
- 2 SUPPLEMENTAL TEMPORARY WOOD POLE IF REQUIRED BY ENGINEER.

MODEL: Default
FILE NAME: N:\DOT\220628\CAD_Sheets\Traffic\I284N98-TS-SB Ramp-Sht-06_TMP-Stage 2A.dgn

CB CHRISTOPHER B. BURKE ENGINEERING, LTD. 9575 W. Higgins Road, Suite 600 Rosemont, Illinois 60018 (847) 823-0500	USER NAME = nhowellindgren		DESIGNED - BC	REVISED -	STATE OF ILLINOIS DEPARTMENT OF TRANSPORTATION	TEMPORARY TRAFFIC SIGNAL INSTALLATION PLAN IL ROUTE 38 AND I-39 SB ENT / EXIT RAMPs				F.A.P. RTE.	SECTION	COUNTY	TOTAL SHEETS	SHEET NO.
	DRAWN - FPB		REVIS	ED						567	141-1HBR-3 & (9,10) R-3	OGLE	508	356
	CHECKED - GMZ		REVIS	ED		CONTRACT NO. 64N98								
	PLOT DATE = 2/6/2025		DATE -	REVISED -		SCALE: 1:40	SHEET	OF	SHEETS	STA.	TO	STA.	ILLINOIS	FED. AID PROJECT



TEMPORARY TRAFFIC SIGNAL LEGEND

- TEMPORARY SIGNAL CONTROLLER
- TEMPORARY SERVICE INSTALLATION
- TEMPORARY SIGNAL HEAD
- TEMPORARY WOOD POLE (CLASS 5 OR BETTER) 45' MIN.
- TEMPORARY SPAN WIRE, TETHER WIRE AND CABLE
- GUY WIRE
- TEMPORARY VIDEO DETECTION CAMERA
- TEMPORARY LED LUMINAIRE
- VIDEO DETECTION

SIGN LEGEND:

- SIGN(A) R3-1 36" x 36"
- SIGN(B) R3-2 36" x 36"

MOT STAGE 2B

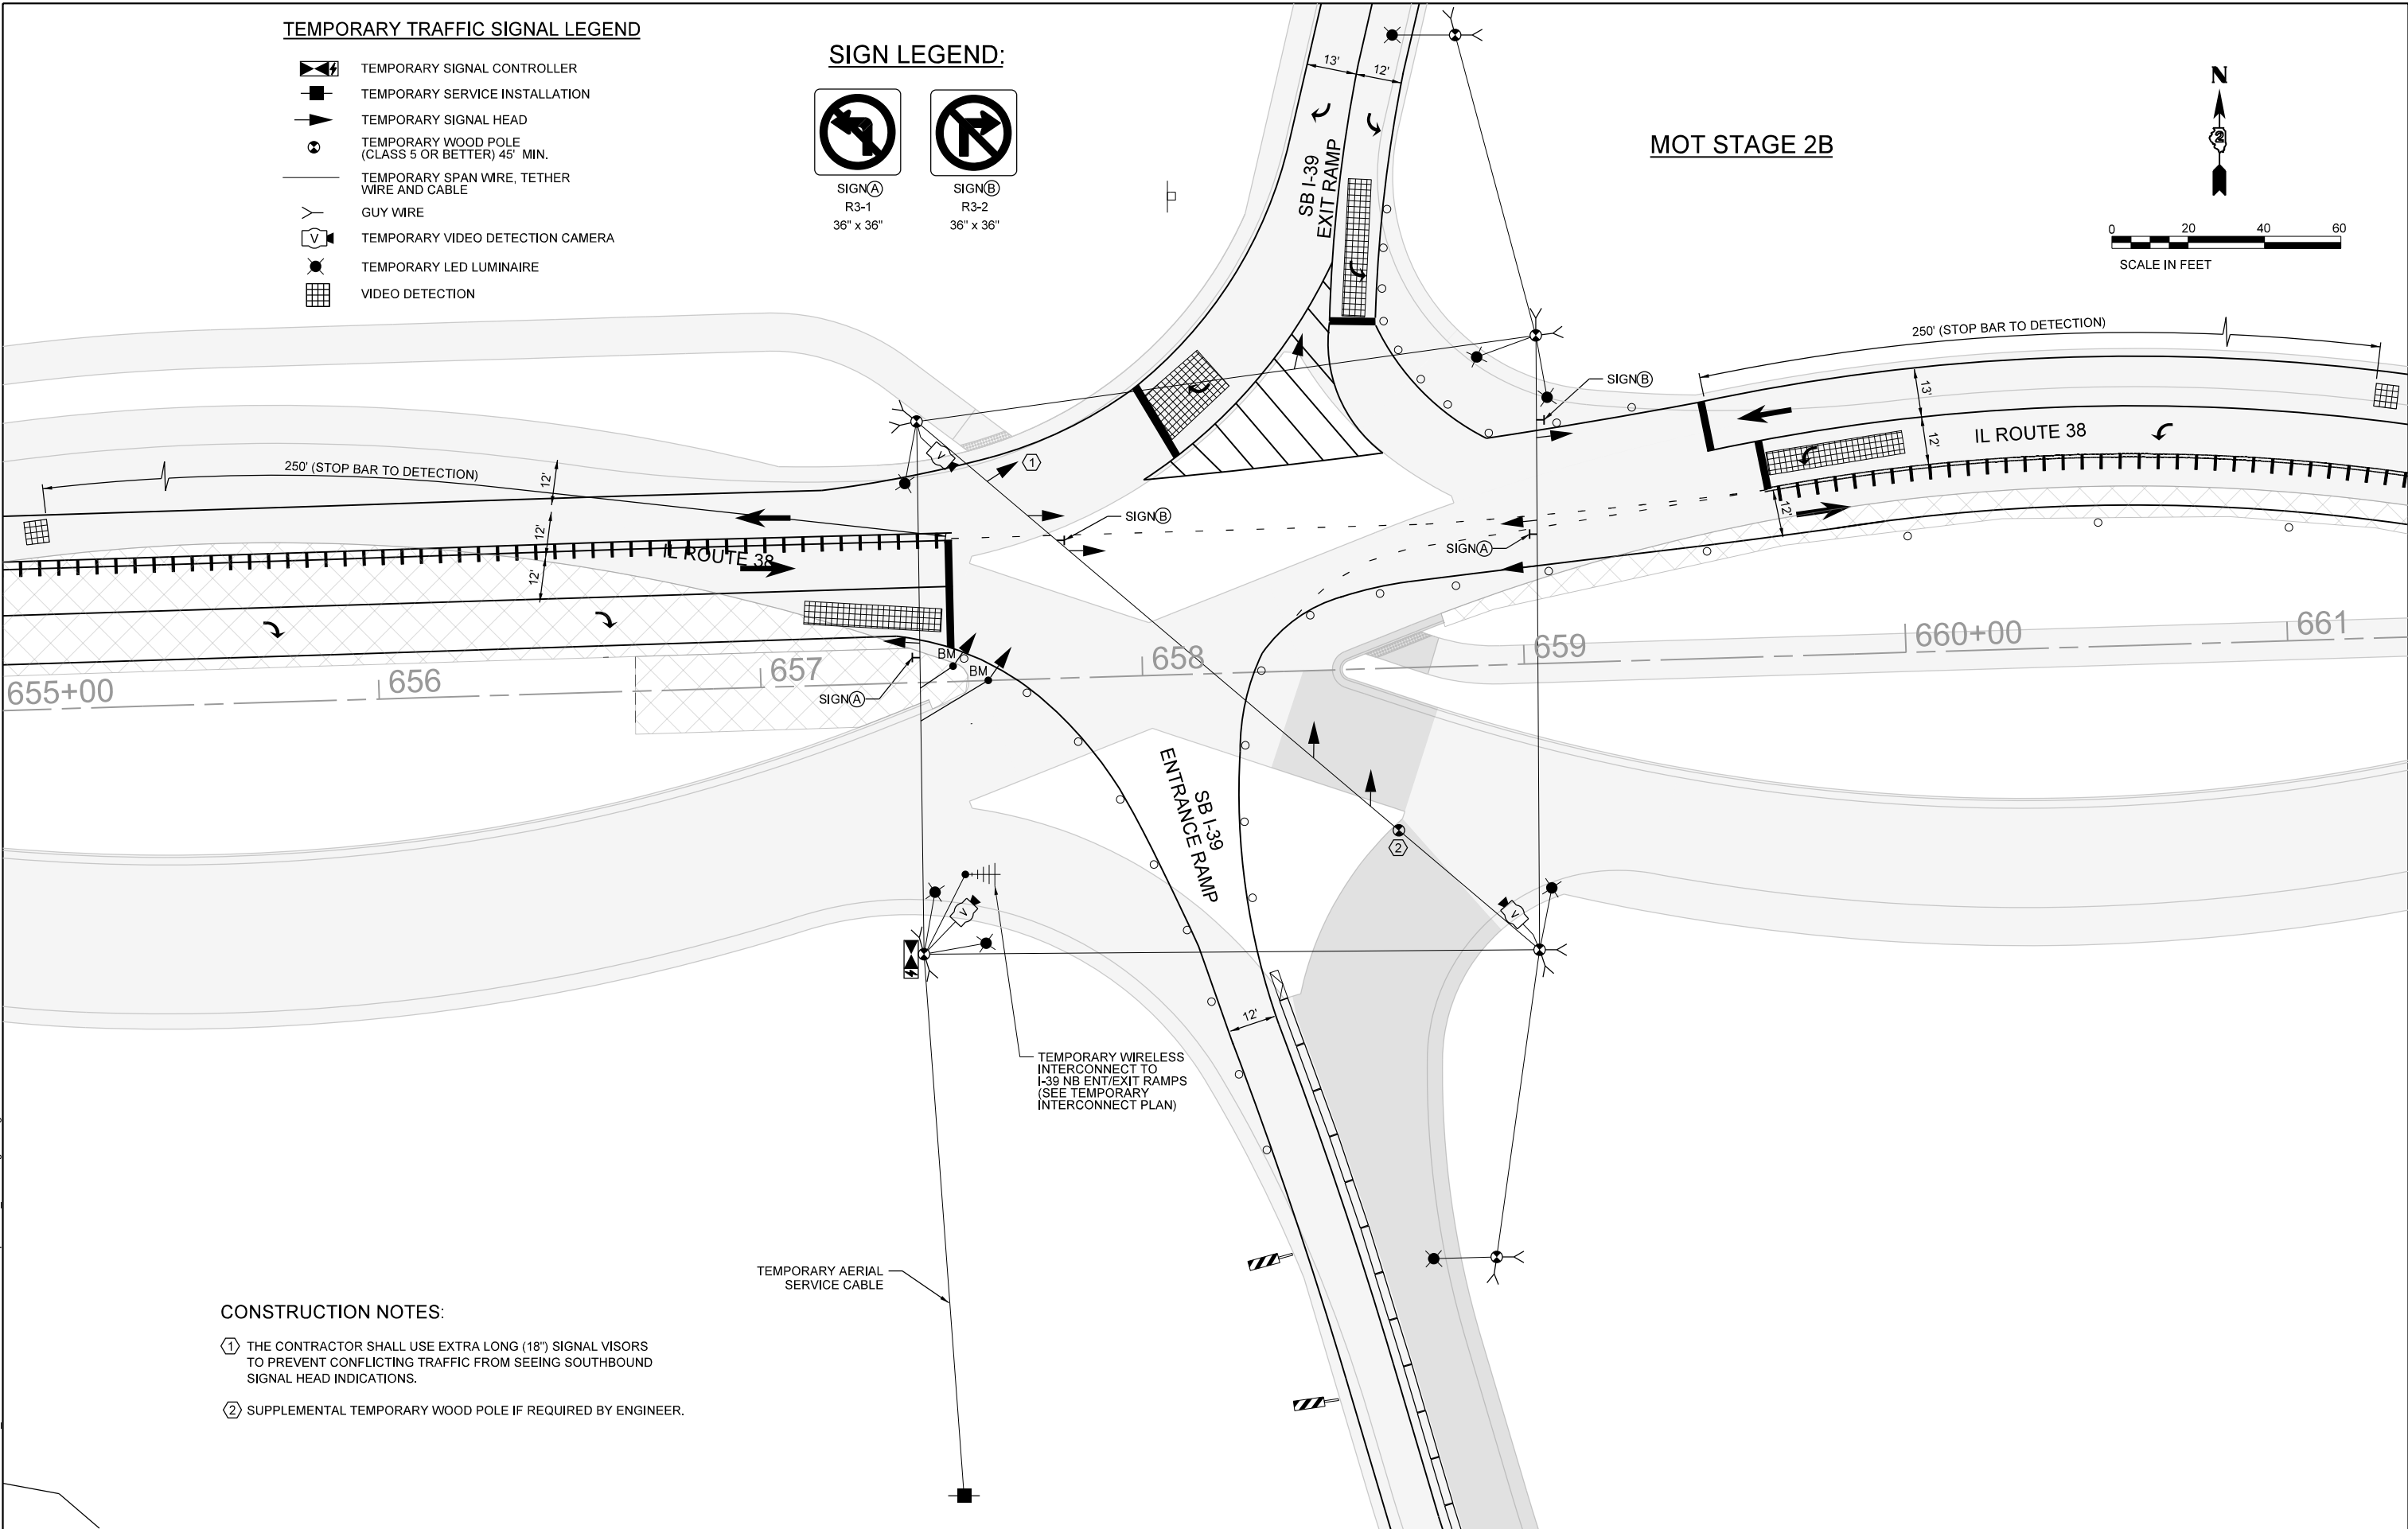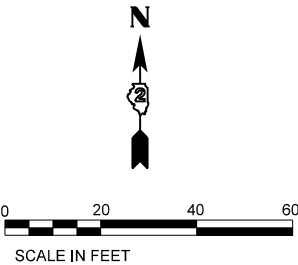

CONSTRUCTION NOTES:

- 1 THE CONTRACTOR SHALL USE EXTRA LONG (18") SIGNAL VISORS TO PREVENT CONFLICTING TRAFFIC FROM SEEING SOUTHBOUND SIGNAL HEAD INDICATIONS.
- 2 SUPPLEMENTAL TEMPORARY WOOD POLE IF REQUIRED BY ENGINEER.



MODEL: Default
FILE NAME: N:\DOT\220628\CAD_Sheets\Traffic\I-39-SB Ramp-Sht07_TMP-Stage 2B.dgn

CB CHRISTOPHER B. BURKE ENGINEERING, LTD. 9575 W. Higgins Road, Suite 600 Rosemont, Illinois 60018 (847) 823-0500	USER NAME = nhowellindgren		DESIGNED - BC	REVISED -	STATE OF ILLINOIS DEPARTMENT OF TRANSPORTATION	TEMPORARY TRAFFIC SIGNAL INSTALLATION PLAN IL ROUTE 38 AND I-39 SB ENT / EXIT RAMPs			F.A.P. RTE.	SECTION	COUNTY	TOTAL SHEETS	SHEET NO.
	DRAWN - FPB		REVIS	ED					567	141-1HBR-3 & (9,10) R-3	OGLE	508	357
	CHECKED - GMZ		REVIS	ED		CONTRACT NO. 64N98							
	PLOT DATE = 2/6/2025		DATE -	REVISED -		SCALE: 1:40	SHEET	OF	SHEETS	STA.	TO STA.	ILLINOIS FED. AID PROJECT	

TEMPORARY TRAFFIC SIGNAL LEGEND

- TEMPORARY SIGNAL CONTROLLER
- TEMPORARY SERVICE INSTALLATION
- TEMPORARY SIGNAL HEAD
- TEMPORARY WOOD POLE (CLASS 5 OR BETTER) 45' MIN.
- TEMPORARY SPAN WIRE, TETHER WIRE AND CABLE
- GUY WIRE
- TEMPORARY VIDEO DETECTION CAMERA
- TEMPORARY LED LUMINAIRE
- VIDEO DETECTION
- TEMPORARY PEDESTRIAN SIGNAL
- TEMPORARY PUSHBUTTON
- BM • BARREL MOUNTED SIGNAL POST

MOT FINAL CONDITION

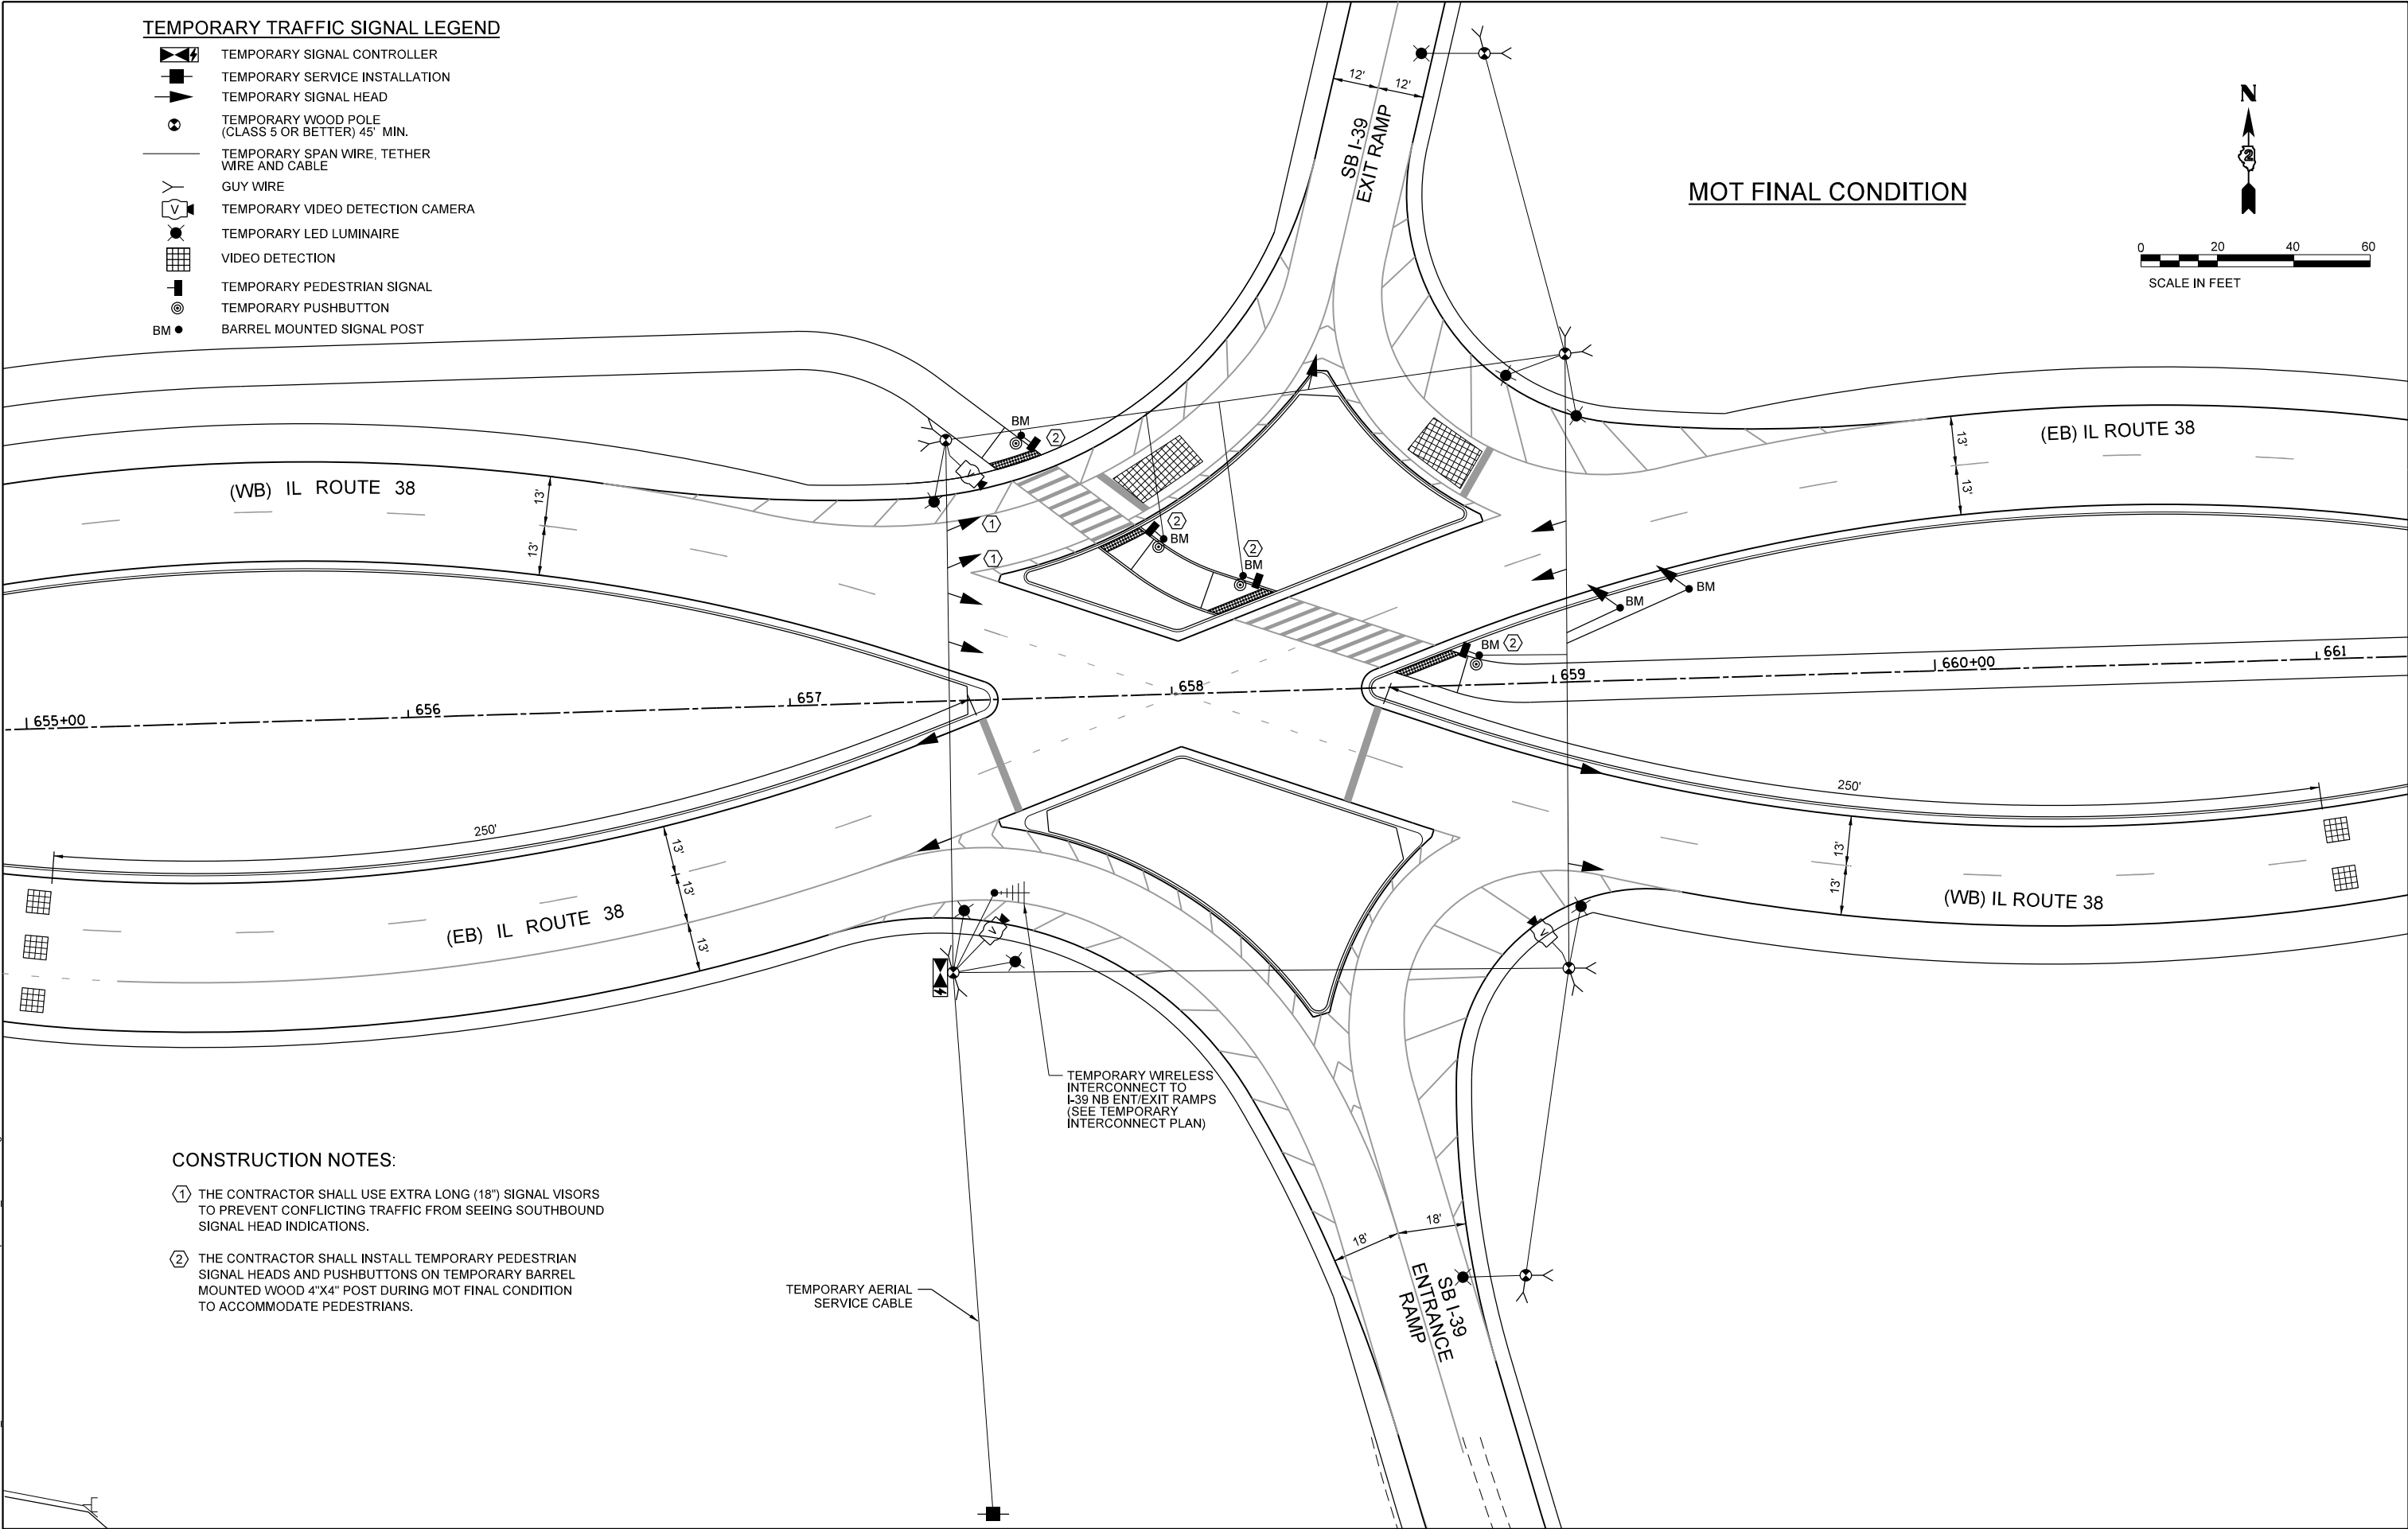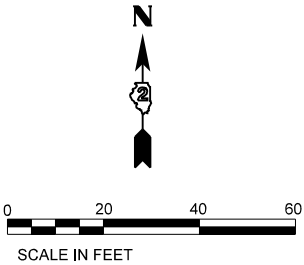

CONSTRUCTION NOTES:

- 1 THE CONTRACTOR SHALL USE EXTRA LONG (18") SIGNAL VISORS TO PREVENT CONFLICTING TRAFFIC FROM SEEING SOUTHBOUND SIGNAL HEAD INDICATIONS.
- 2 THE CONTRACTOR SHALL INSTALL TEMPORARY PEDESTRIAN SIGNAL HEADS AND PUSHBUTTONS ON TEMPORARY BARREL MOUNTED WOOD 4"x4" POST DURING MOT FINAL CONDITION TO ACCOMMODATE PEDESTRIANS.

TEMPORARY AERIAL SERVICE CABLE

STATE OF ILLINOIS
DEPARTMENT OF TRANSPORTATION



TEMPORARY TRAFFIC SIGNAL INSTALLATION PLAN
IL ROUTE 38 AND I-39 SB ENT / EXIT RAMP

SCALE: 1:40 SHEET OF SHEETS STA. TO STA.


F.A.P. RTE.	SECTION	COUNTY	TOTAL SHEETS	SHEET NO.
567	141-1HBR-3 & (9,10) R-3	OGLE	508	358
CONTRACT NO. 64N98				
ILLINOIS FED. AID PROJECT				

MODEL: Default
FILE NAME: N:\DOT\220628\CAD_Sheets\Traffic\I-39-SB Ramp-Sht-08_TMP-Final.dgn


	CHRISTOPHER B. BURKE ENGINEERING, LTD. 9575 W. Higgins Road, Suite 600 Rosemont, Illinois 60018 (847) 823-0500		USER NAME = nhowellindgren	DESIGNED - BC	REVISED -
				DRAWN - FPB	REVISED -
				CHECKED - GMZ	REVISED -
			PLOT DATE = 2/6/2025	DATE -	REVISED -

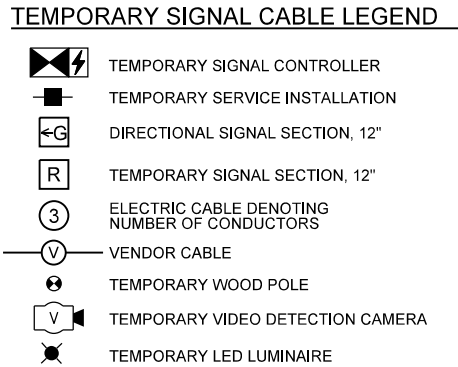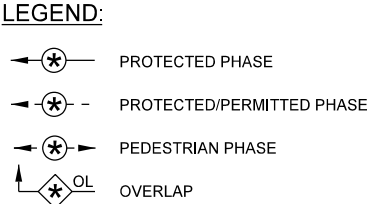

- ① THE CONTRACTOR SHALL USE EXTRA LONG (18") SIGNAL VISORS TO PREVENT CONFLICTING TRAFFIC FROM SEEING SOUTHBOUND SIGNAL HEAD INDICATIONS.
- ② SUPPLEMENTAL TEMPORARY LIGHTING POLES ARE INCLUDED IN THE UNIT COST OF PAY ITEM: TEMPORARY TRAFFIC SIGNAL INSTALLATION. SEE SPECIAL PROVISION FOR MORE INFORMATION.

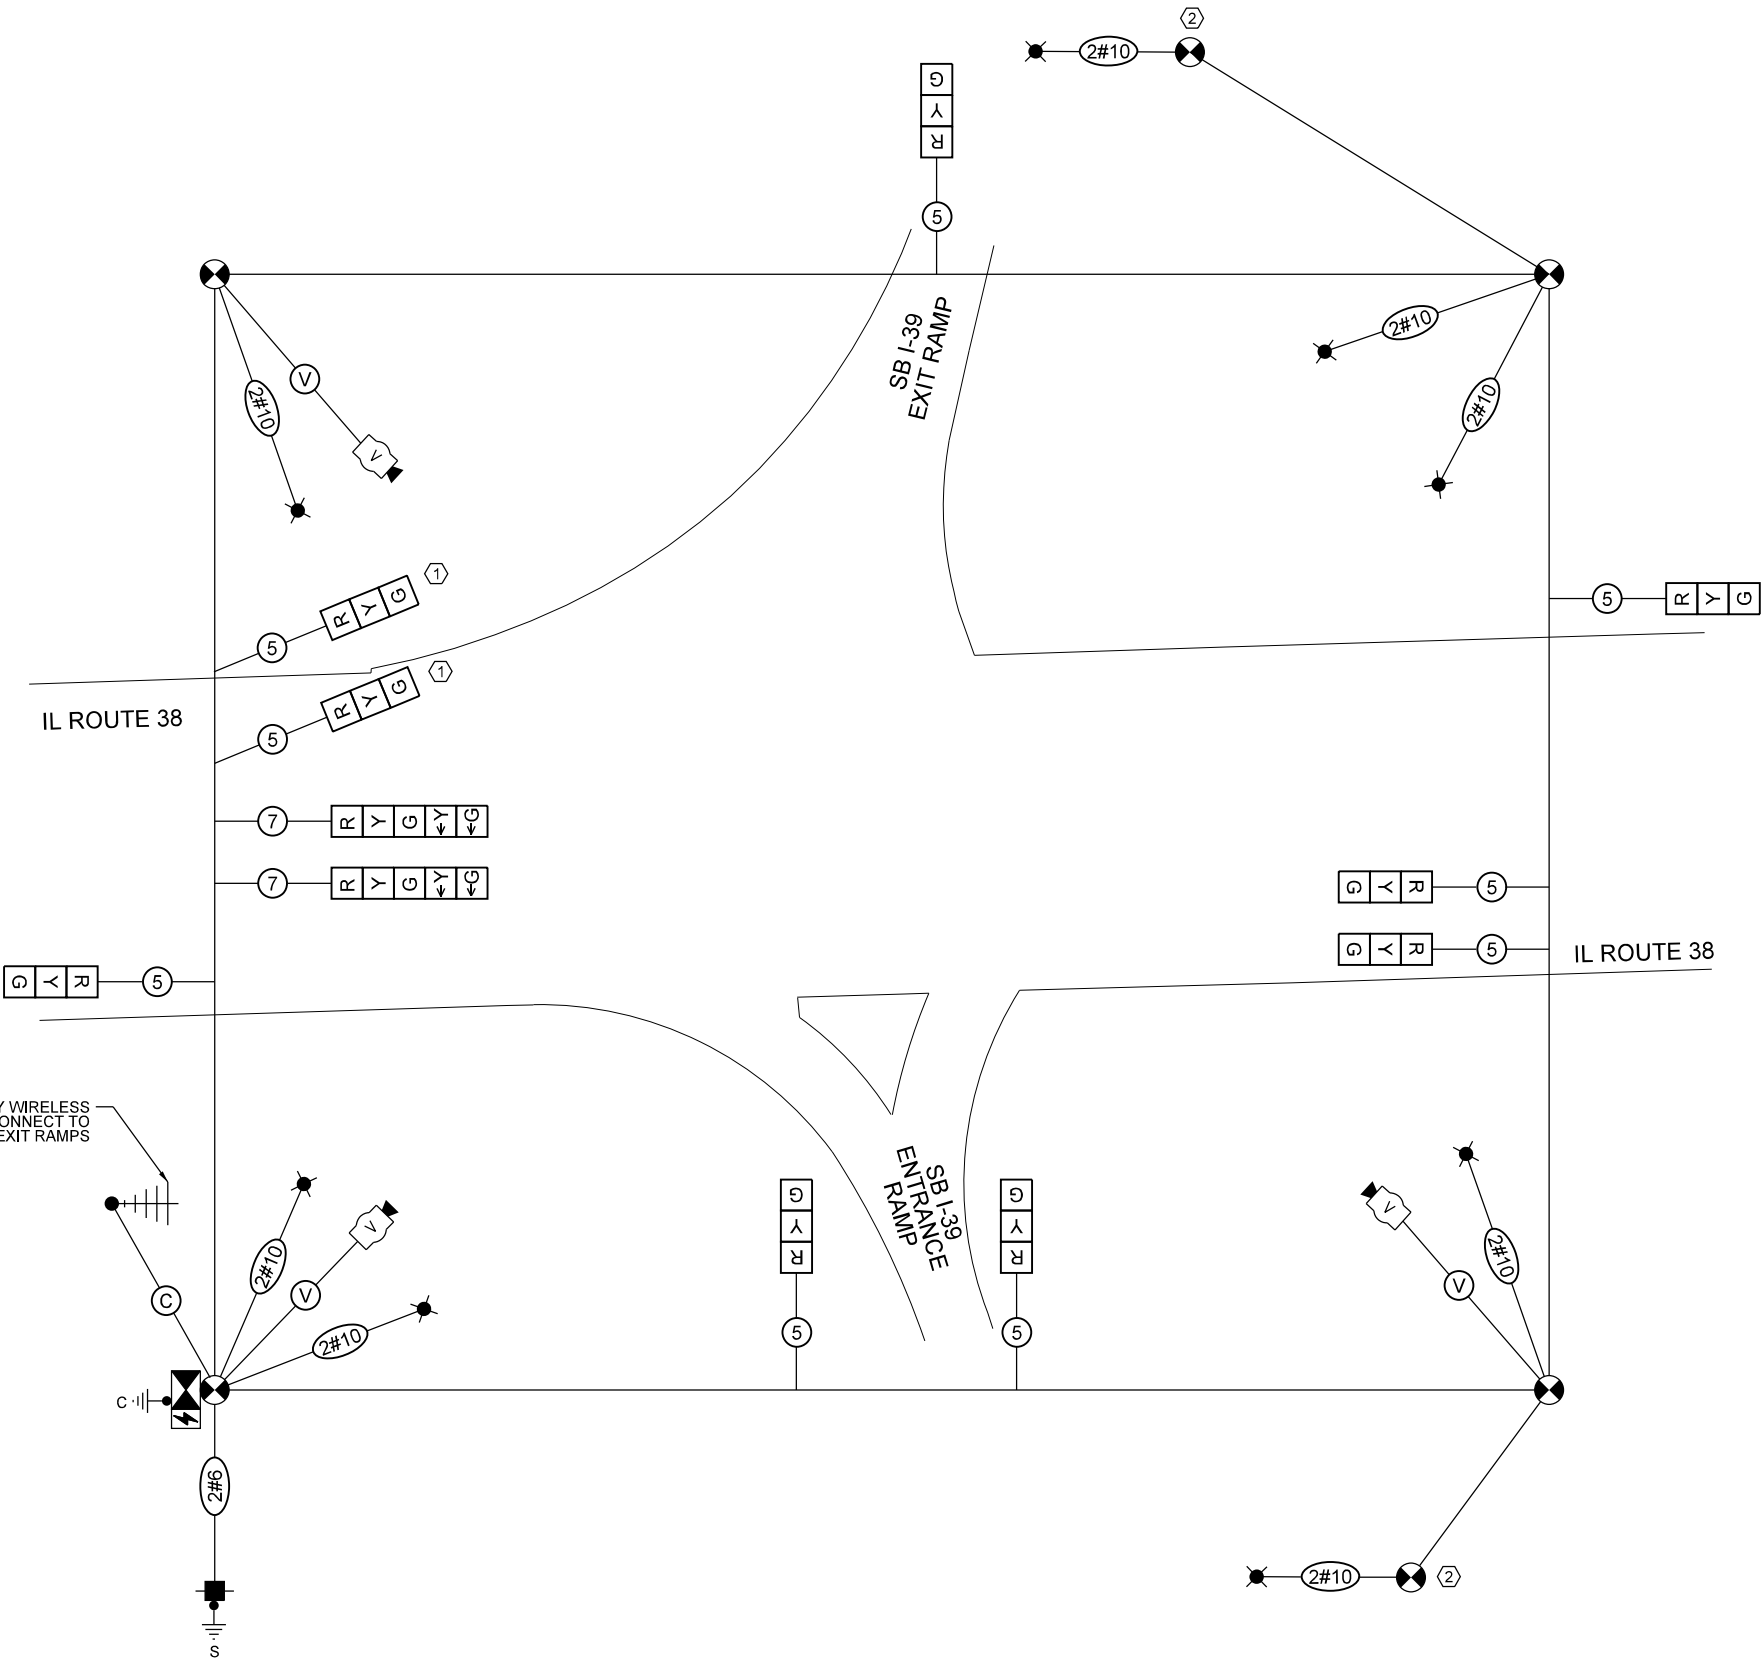

MOT EXISTING CONDITION
TEMPORARY CABLE PLAN
 NOT TO SCALE

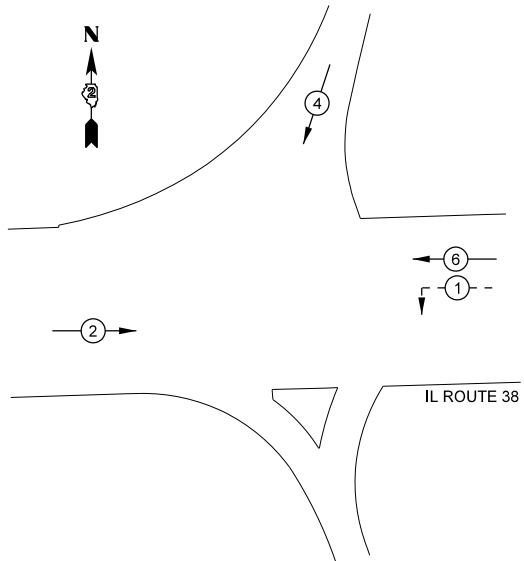


**PROPOSED
CONTROLLER SEQUENCE**
← 6 — NUMBER REFERS TO
ASSOCIATED PHASE

- LEGEND:**
- ← (★) — PROTECTED PHASE
 - ← (★) - — PROTECTED/PERMITTED PHASE
 - ← (★) → — PEDESTRIAN PHASE
 - ← (★) OL — OVERLAP

TEMPORARY SIGNAL CABLE LEGEND

- ⚡ TEMPORARY SIGNAL CONTROLLER
- TEMPORARY SERVICE INSTALLATION
- ← G — DIRECTIONAL SIGNAL SECTION, 12"
- R — TEMPORARY SIGNAL SECTION, 12"
- ③ — ELECTRIC CABLE DENOTING
NUMBER OF CONDUCTORS
- V — VENDOR CABLE
- ⊙ — TEMPORARY WOOD POLE
- V — TEMPORARY VIDEO DETECTION CAMERA
- ★ — TEMPORARY LED LUMINAIRE


TEMPORARY WIRELESS
INTERCONNECT TO
I-39 NB ENT/EXIT RAMPS

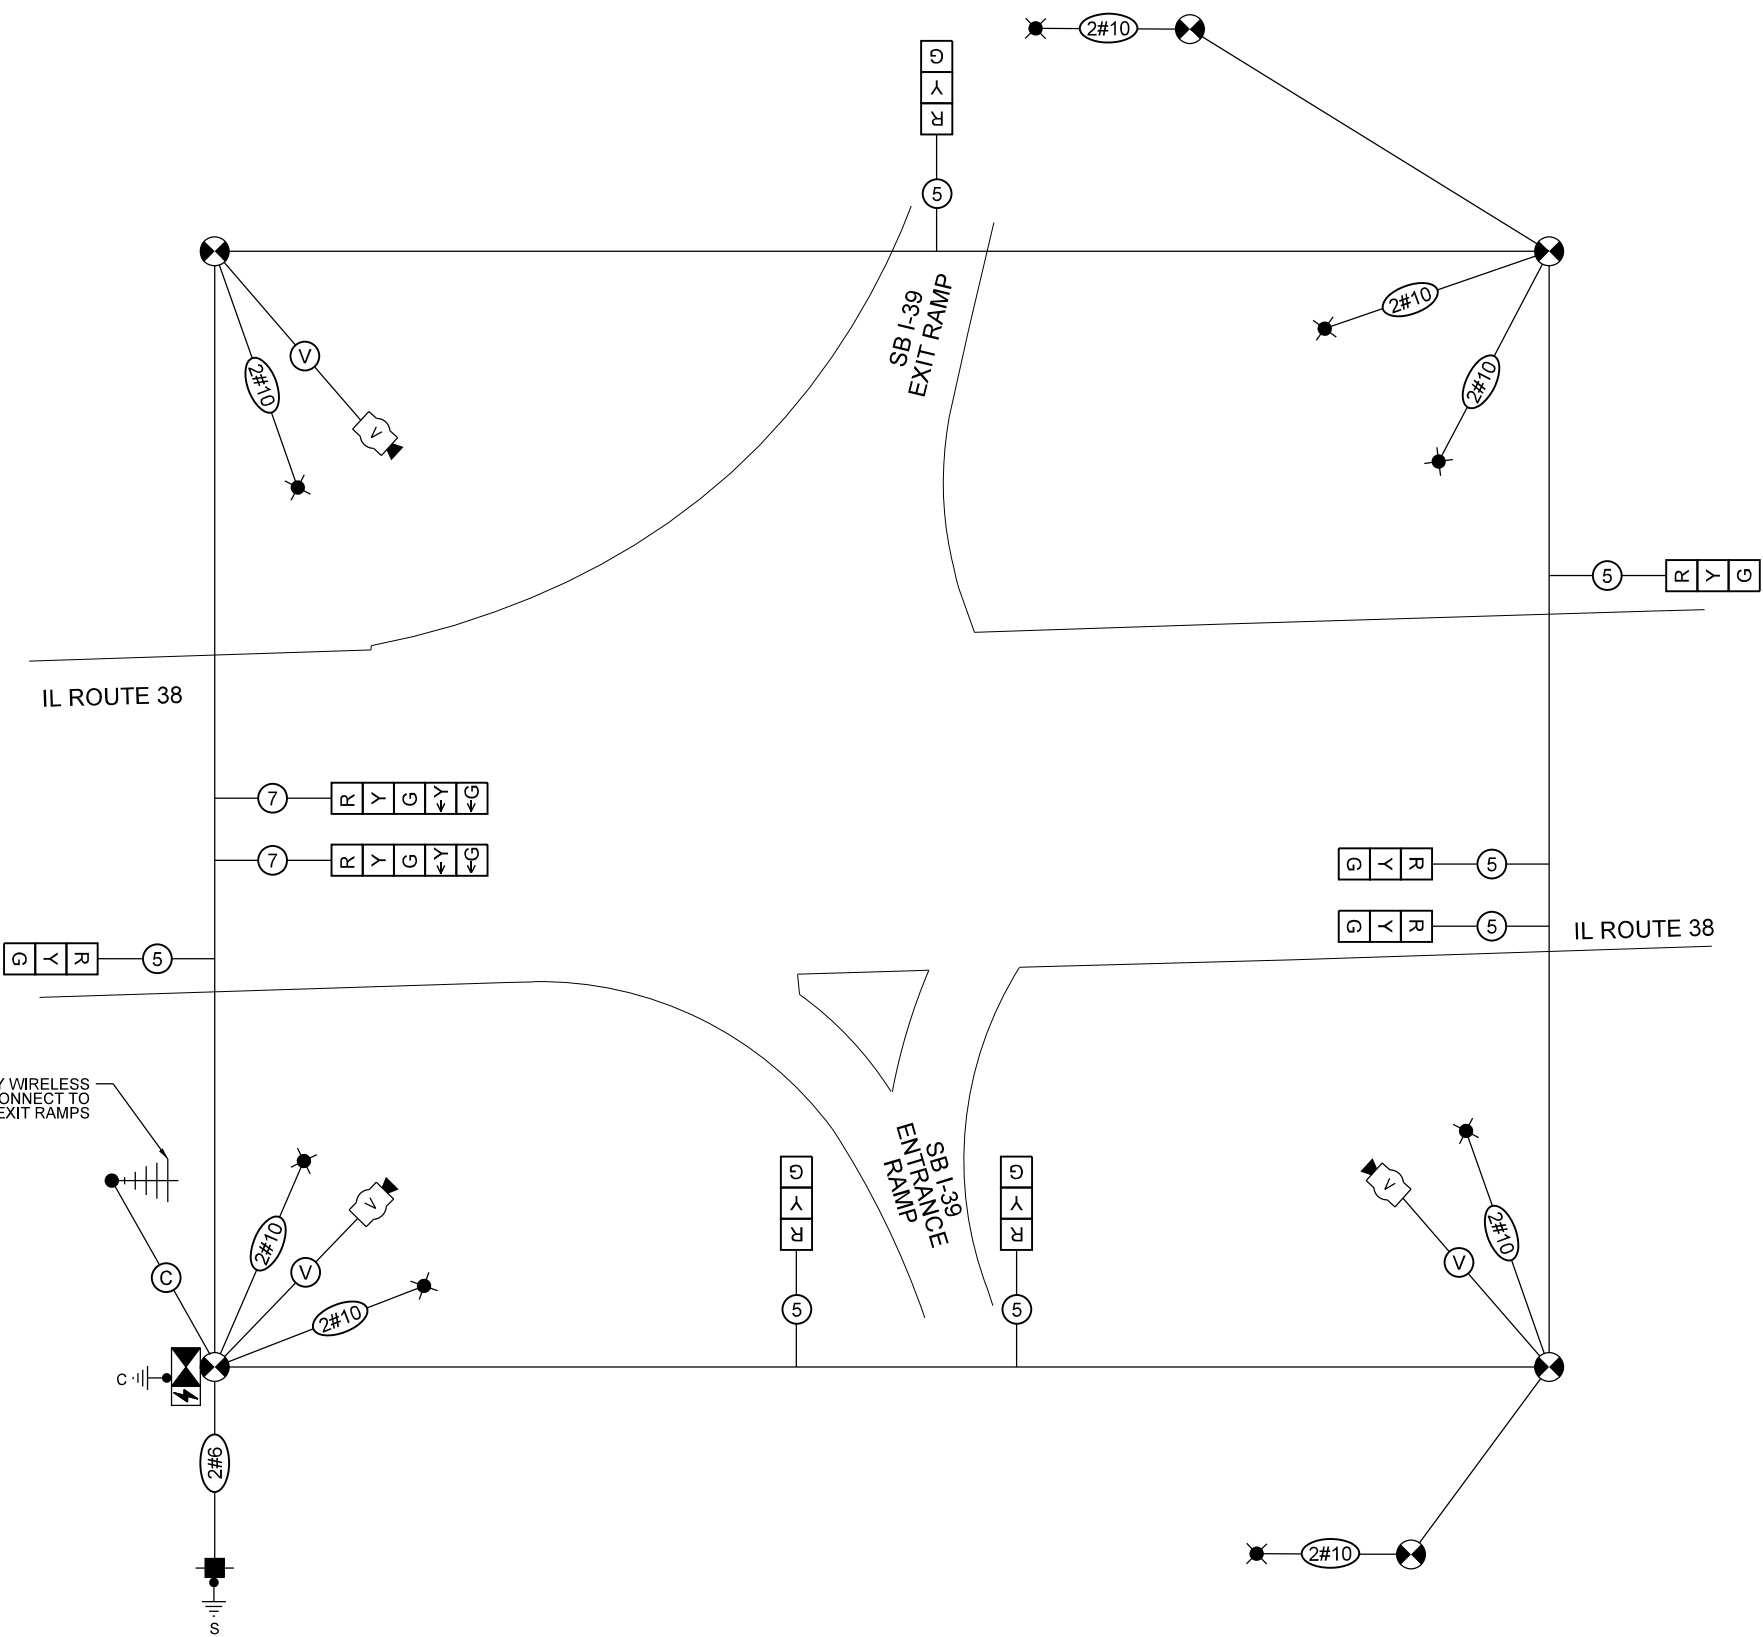

**MOT STAGE 1A AND MOT STAGE 1B,
AND MOT STAGE 1C
TEMPORARY CABLE PLAN**
NOT TO SCALE

MODEL: Default
FILE NAME: N:\DOT\220628\CAD_Sheets\Traffic\I-39-SB Ramp-Sht-10_TMP-CAB2.dgn

 CHRISTOPHER B. BURKE ENGINEERING, LTD. 9575 W. Higgins Road, Suite 600 Rosemont, Illinois 60018 (847) 823-0500	USER NAME = nhowellindgren	DESIGNED - BC	REVISED -	STATE OF ILLINOIS DEPARTMENT OF TRANSPORTATION	TRAFFIC SIGNAL PLANS TEMPORARY CABLE PLAN IL ROUTE 38 AND I-39 SB ENT / EXIT RAMPS	SCALE: 1:40	SHEET OF SHEETS	STA. TO STA.	F.A.P. RTE.	SECTION	COUNTY	TOTAL SHEETS	SHEET NO.
		DRAWN - FPB	REVISED -						567	141-1HBR-3 & (9,10) R-3	OGLE	508	360
		CHECKED - GMZ	REVISED -						CONTRACT NO. 64N98				
	PLOT DATE = 2/6/2025	DATE -	REVISED -						ILLINOIS FED. AID PROJECT				

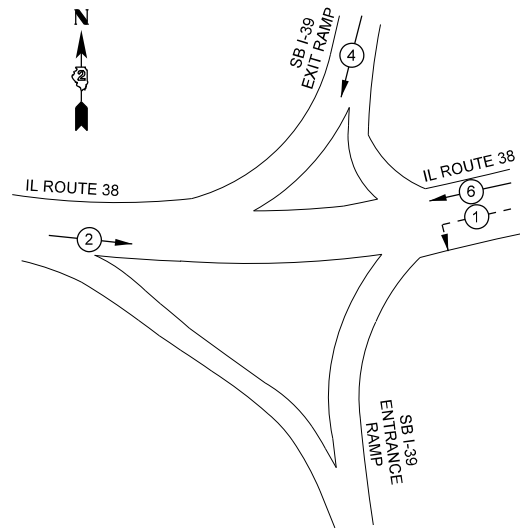

PROPOSED
CONTROLLER SEQUENCE

← 6 — NUMBER REFERS TO
ASSOCIATED PHASE


- TEMPORARY SIGNAL CABLE LEGEND
- ⚡ TEMPORARY SIGNAL CONTROLLER
 - TEMPORARY SERVICE INSTALLATION
 - ←G DIRECTIONAL SIGNAL SECTION, 12"
 - R TEMPORARY SIGNAL SECTION, 12"
 - ③ ELECTRIC CABLE DENOTING
NUMBER OF CONDUCTORS
 - V VENDOR CABLE
 - ⊙ TEMPORARY WOOD POLE
 - V VIDEO DETECTION CAMERA
 - ⊙ TEMPORARY LED LUMINAIRE

CONSTRUCTION NOTES:

- ① THE CONTRACTOR SHALL USE EXTRA LONG (18") SIGNAL VISORS
TO PREVENT CONFLICTING TRAFFIC FROM SEEING SOUTHBOUND
SIGNAL HEAD INDICATIONS.
- ② SUPPLEMENTAL TEMPORARY WOOD POLE IF REQUIRED BY ENGINEER.

- LEGEND:
- ← ⊙ PROTECTED PHASE
 - ← ⊙ - PROTECTED/PERMITTED PHASE
 - ← ⊙ → PEDESTRIAN PHASE
 - ⊙ OL OVERLAP

TEMPORARY WIRELESS
INTERCONNECT TO
I-39 NB ENT/EXIT RAMP

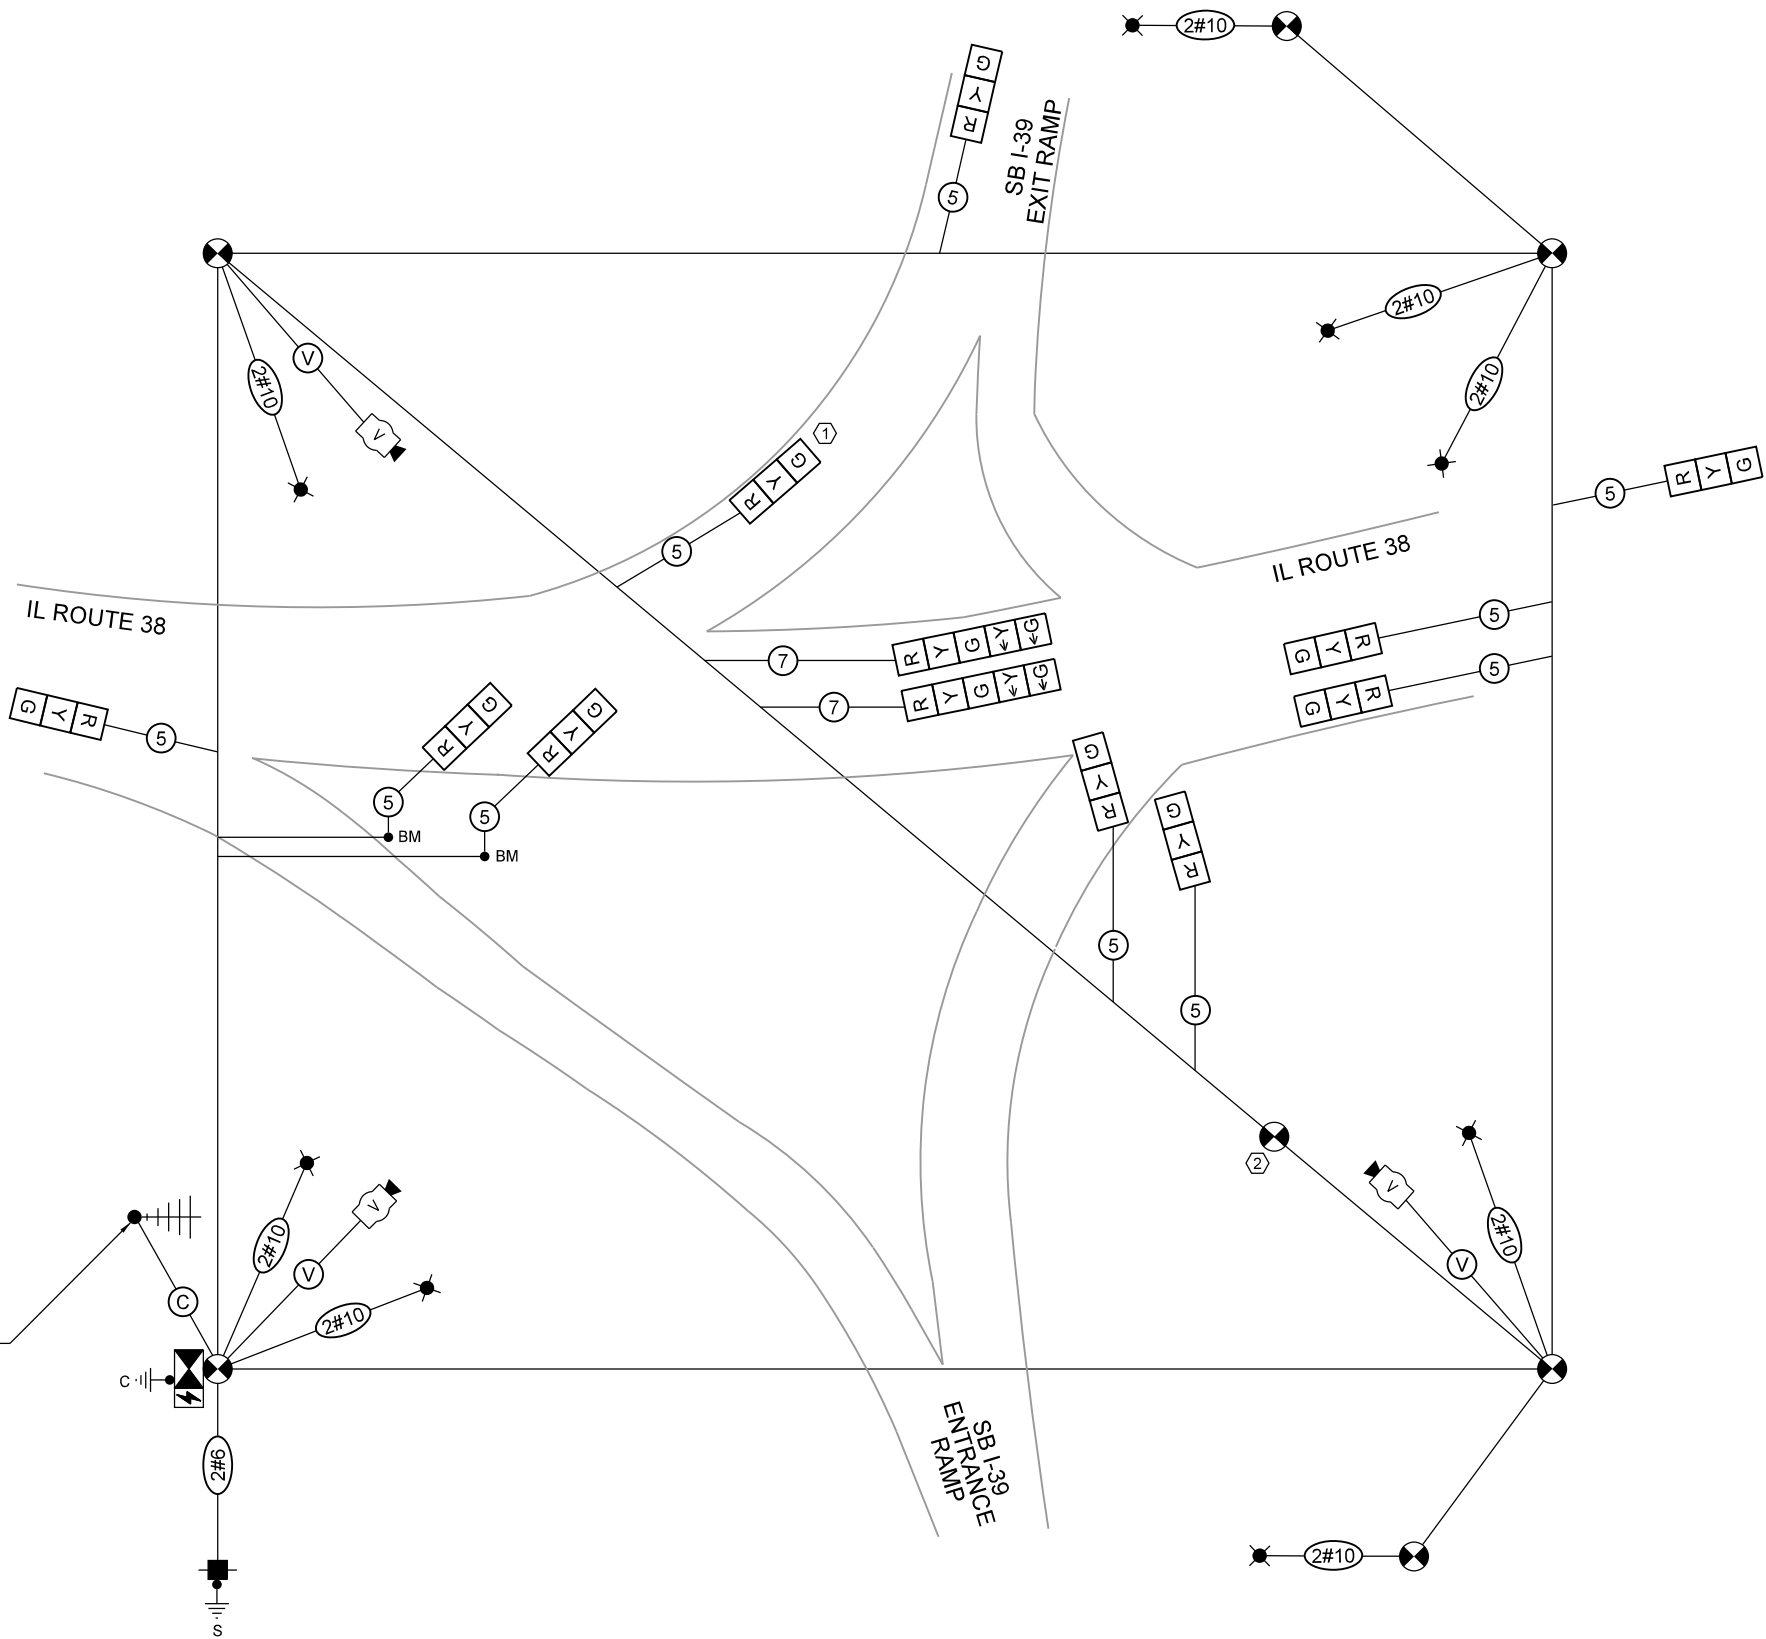


MOT STAGE 1D, MOT STAGE 2A,
AND MOT STAGE 2B
TEMPORARY CABLE PLAN
NOT TO SCALE

STATE OF ILLINOIS
DEPARTMENT OF TRANSPORTATION

TRAFFIC SIGNAL PLANS
TEMPORARY CABLE PLAN
IL ROUTE 38 AND I-39 SB ENT / EXIT RAMP

SCALE: 1:40 SHEET OF SHEETS STA. TO STA.

F.A.P. RTE.	SECTION	COUNTY	TOTAL SHEETS	SHEET NO.
567	141-1HBR-3 & (9,10) R-3	OGLE	508	361
CONTRACT NO. 64N98				
ILLINOIS FED. AID PROJECT				

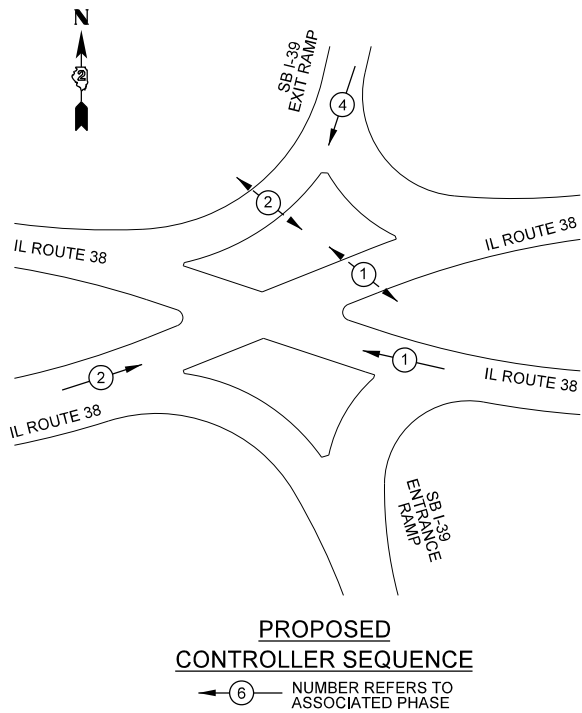

TEMPORARY SIGNAL CABLE LEGEND

- TEMPORARY SIGNAL CONTROLLER
- TEMPORARY SERVICE INSTALLATION
- DIRECTIONAL SIGNAL SECTION, 12"
- TEMPORARY SIGNAL SECTION, 12"
- ELECTRIC CABLE DENOTING NUMBER OF CONDUCTORS
- VENDOR CABLE
- TEMPORARY WOOD POLE
- TEMPORARY VIDEO DETECTION CAMERA
- TEMPORARY LED LUMINAIRE

CONSTRUCTION NOTES:

- ① THE CONTRACTOR SHALL USE EXTRA LONG (18") SIGNAL VISORS TO PREVENT CONFLICTING TRAFFIC FROM SEEING SOUTHBOUND SIGNAL HEAD INDICATIONS.
- ② THE CONTRACTOR SHALL INSTALL TEMPORARY PEDESTRIAN SIGNAL HEADS AND PUSHBUTTONS ON TEMPORARY BARREL MOUNTED WOOD 4"x4" POST DURING MOT FINAL CONDITION TO ACCOMMODATE PEDESTRIANS.
- ③ THE CONTRACTOR SHALL BAG AND DISABLE THE YELLOW AND GREEN LEFT ARROW INDICATION DURING MOT FINAL CONDITION.

LEGEND:

- PROTECTED PHASE
- PROTECTED/PERMITTED PHASE
- PEDESTRIAN PHASE
- OVERLAP

TEMPORARY WIRELESS
INTERCONNECT TO
I-39 NB ENT/EXIT RAMP

LEGEND:


- = BAGGED AND DISABLED

MOT FINAL CONDITION TEMPORARY CABLE PLAN

NOT TO SCALE


MODEL: Default
FILE NAME: N:\DOT\220628\CAD_Sheets\Traffic\I-39-SB Ramp-Sht-12_TMP-CAB4.dgn

CB CHRISTOPHER B. BURKE ENGINEERING, LTD. 9575 W. Higgins Road, Suite 600 Rosemont, Illinois 60018 (847) 823-2500	USER NAME = nhowellindgren	DESIGNED - BC	REVISED -	STATE OF ILLINOIS DEPARTMENT OF TRANSPORTATION	TRAFFIC SIGNAL PLANS TEMPORARY CABLE PLAN IL ROUTE 38 AND I-39 SB ENT / EXIT RAMP					F.A.P. RTE.	SECTION	COUNTY	TOTAL SHEETS	SHEET NO.
		DRAWN - FPB	REVISED -							567	141-1HBR-3 & (9,10) R-3	OGLE	508	362
		CHECKED - GMZ	REVISED -							CONTRACT NO. 64N98				
	PLOT DATE = 2/6/2025	DATE -	REVISED -		SCALE: 1:40	SHEET	OF	SHEETS	STA.	TO STA.				
					ILLINOIS FED. AID PROJECT									

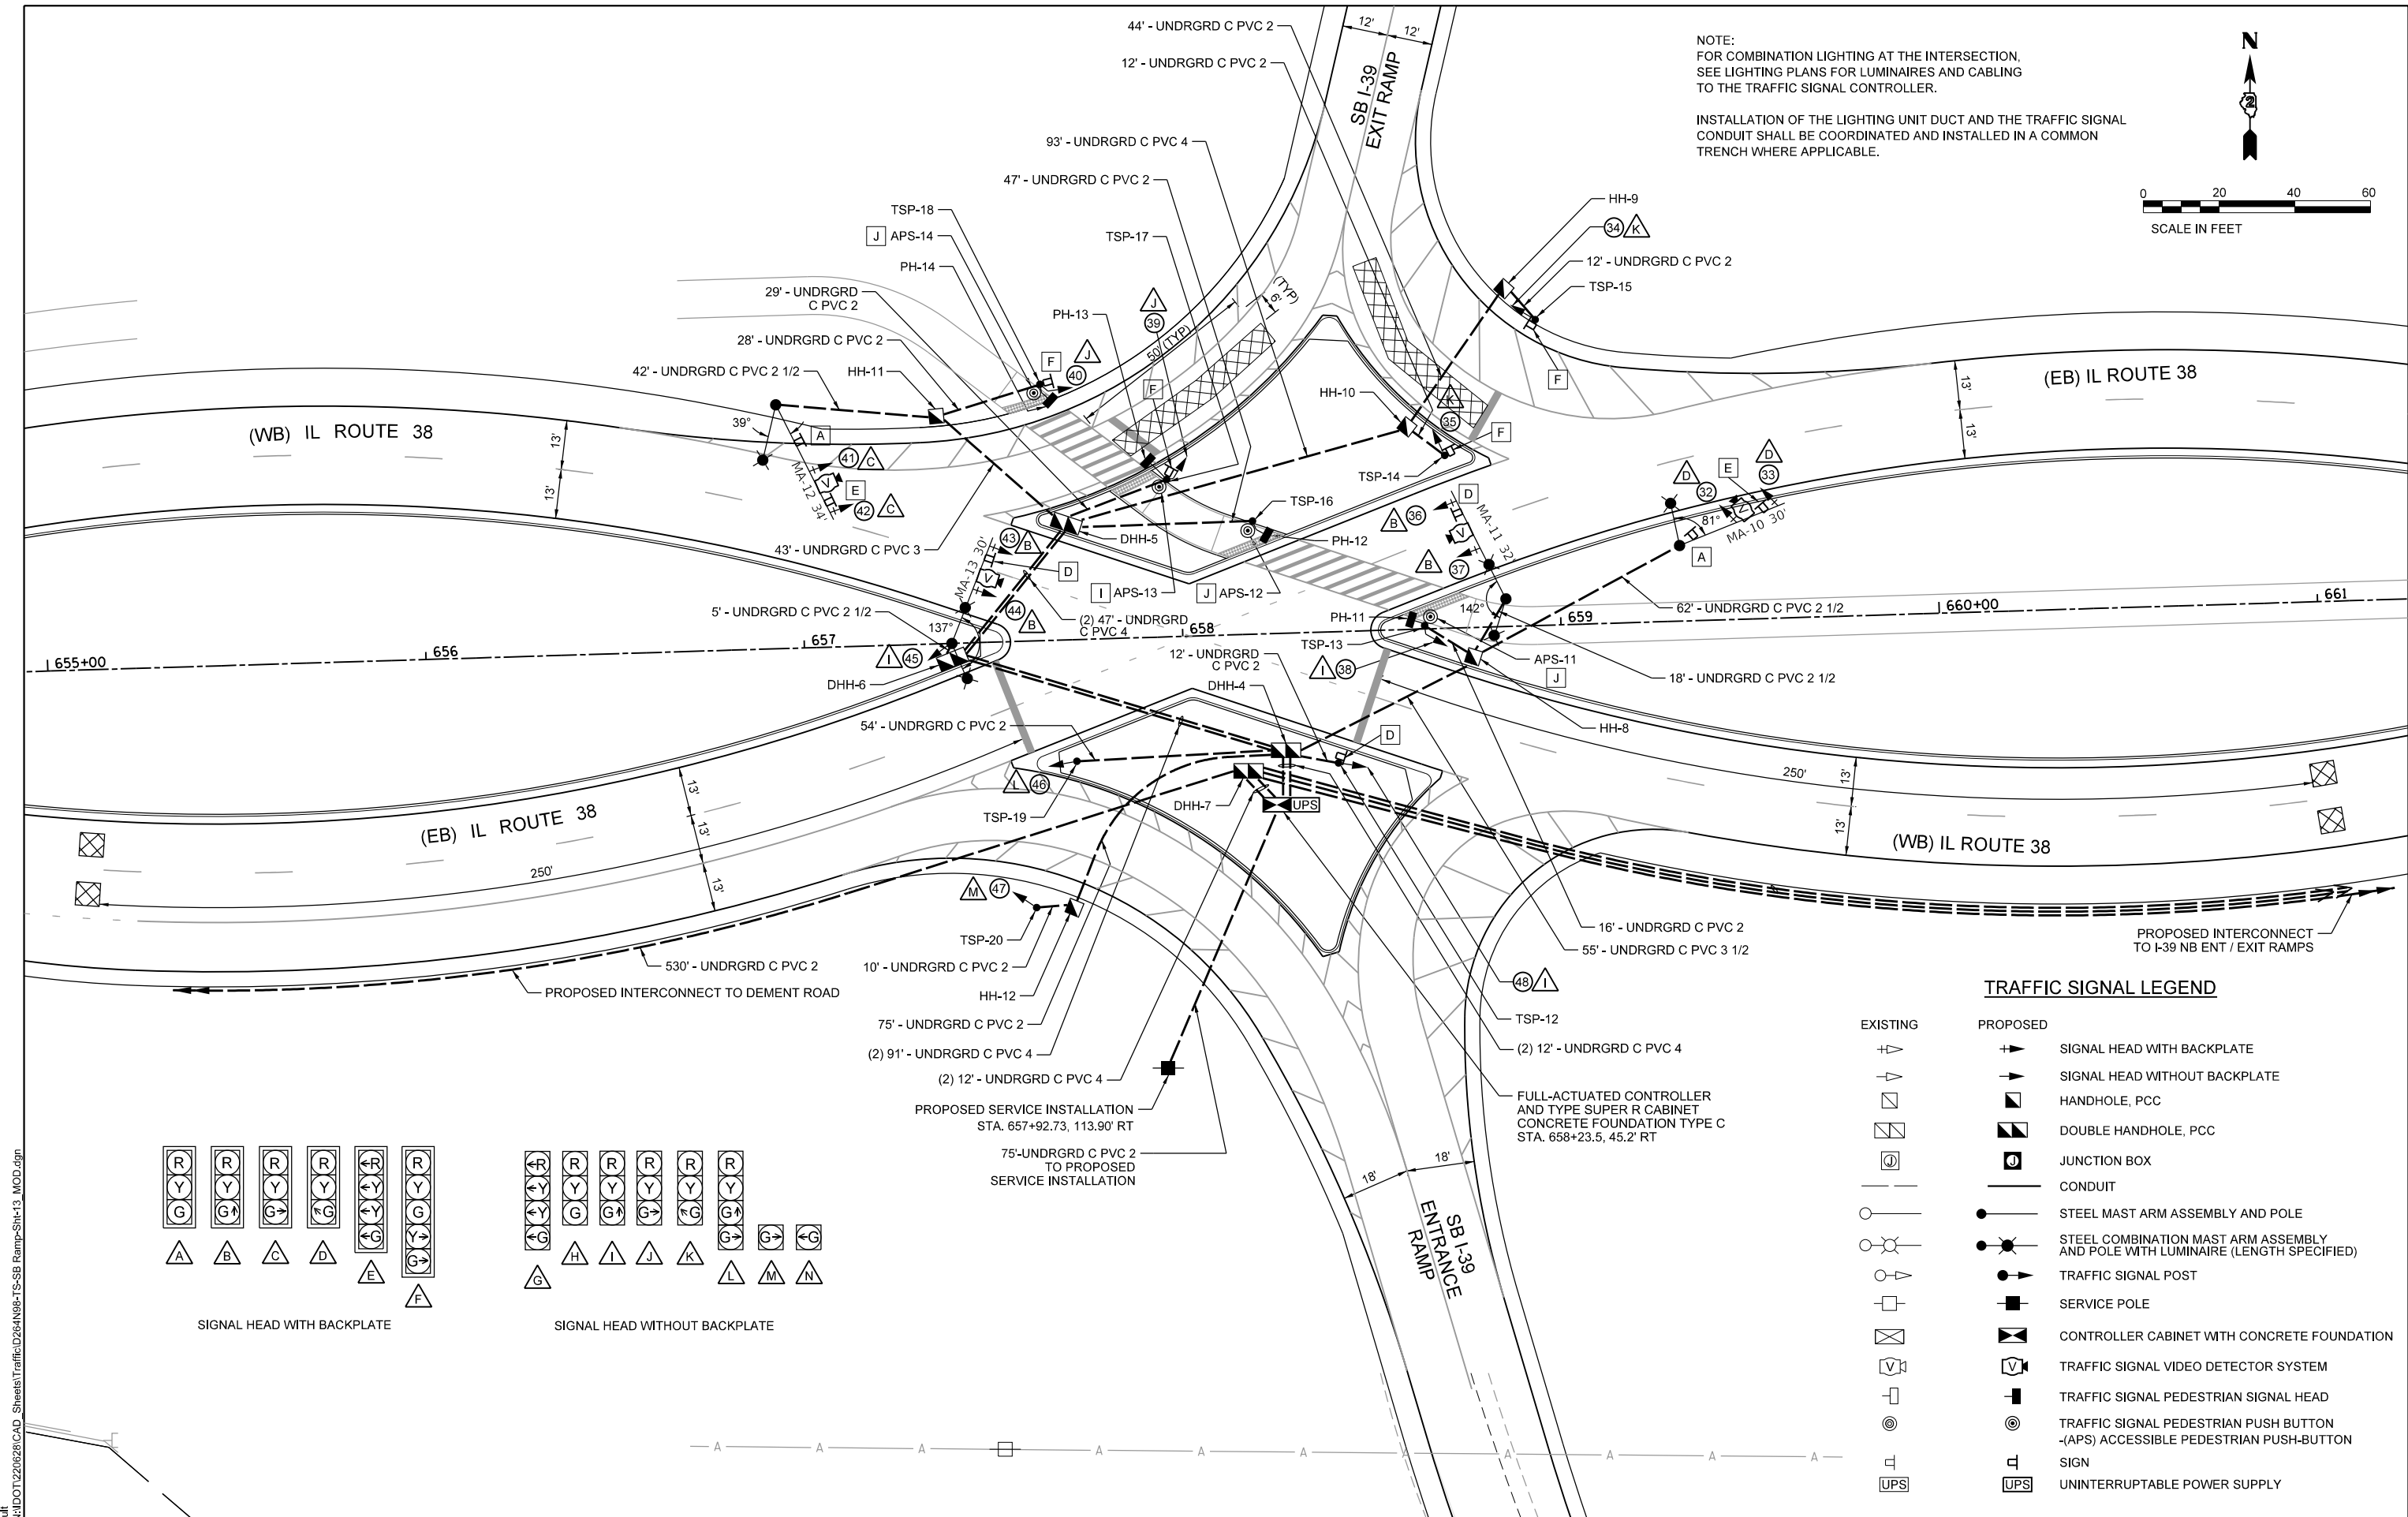


NOTE:
FOR COMBINATION LIGHTING AT THE INTERSECTION,
SEE LIGHTING PLANS FOR LUMINAIRES AND CABLING
TO THE TRAFFIC SIGNAL CONTROLLER.

INSTALLATION OF THE LIGHTING UNIT DUCT AND THE TRAFFIC SIGNAL
CONDUIT SHALL BE COORDINATED AND INSTALLED IN A COMMON
TRENCH WHERE APPLICABLE.

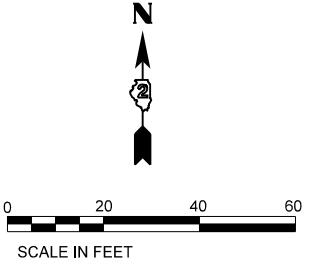




TRAFFIC SIGNAL LEGEND

- | EXISTING | PROPOSED | |
|----------|----------|--|
| | | SIGNAL HEAD WITH BACKPLATE |
| | | SIGNAL HEAD WITHOUT BACKPLATE |
| | | HANDHOLE, PCC |
| | | DOUBLE HANDHOLE, PCC |
| | | JUNCTION BOX |
| | | CONDUIT |
| | | STEEL MAST ARM ASSEMBLY AND POLE |
| | | STEEL COMBINATION MAST ARM ASSEMBLY AND POLE WITH LUMINAIRE (LENGTH SPECIFIED) |
| | | TRAFFIC SIGNAL POST |
| | | SERVICE POLE |
| | | CONTROLLER CABINET WITH CONCRETE FOUNDATION |
| | | TRAFFIC SIGNAL VIDEO DETECTOR SYSTEM |
| | | TRAFFIC SIGNAL PEDESTRIAN SIGNAL HEAD |
| | | TRAFFIC SIGNAL PEDESTRIAN PUSH BUTTON |
| | | SIGN |
| | | UNINTERRUPTABLE POWER SUPPLY |

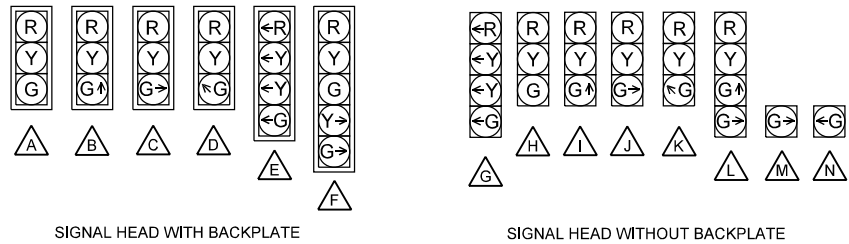


MODEL: Default
FILE NAME: N:\DOT\220628\CAD_Sheets\Traffic\I-39-SB Ramp-Sht-13_MOD.dgn

PROPOSED TRAFFIC SIGNAL LEGEND (SHEET DETAILS)

 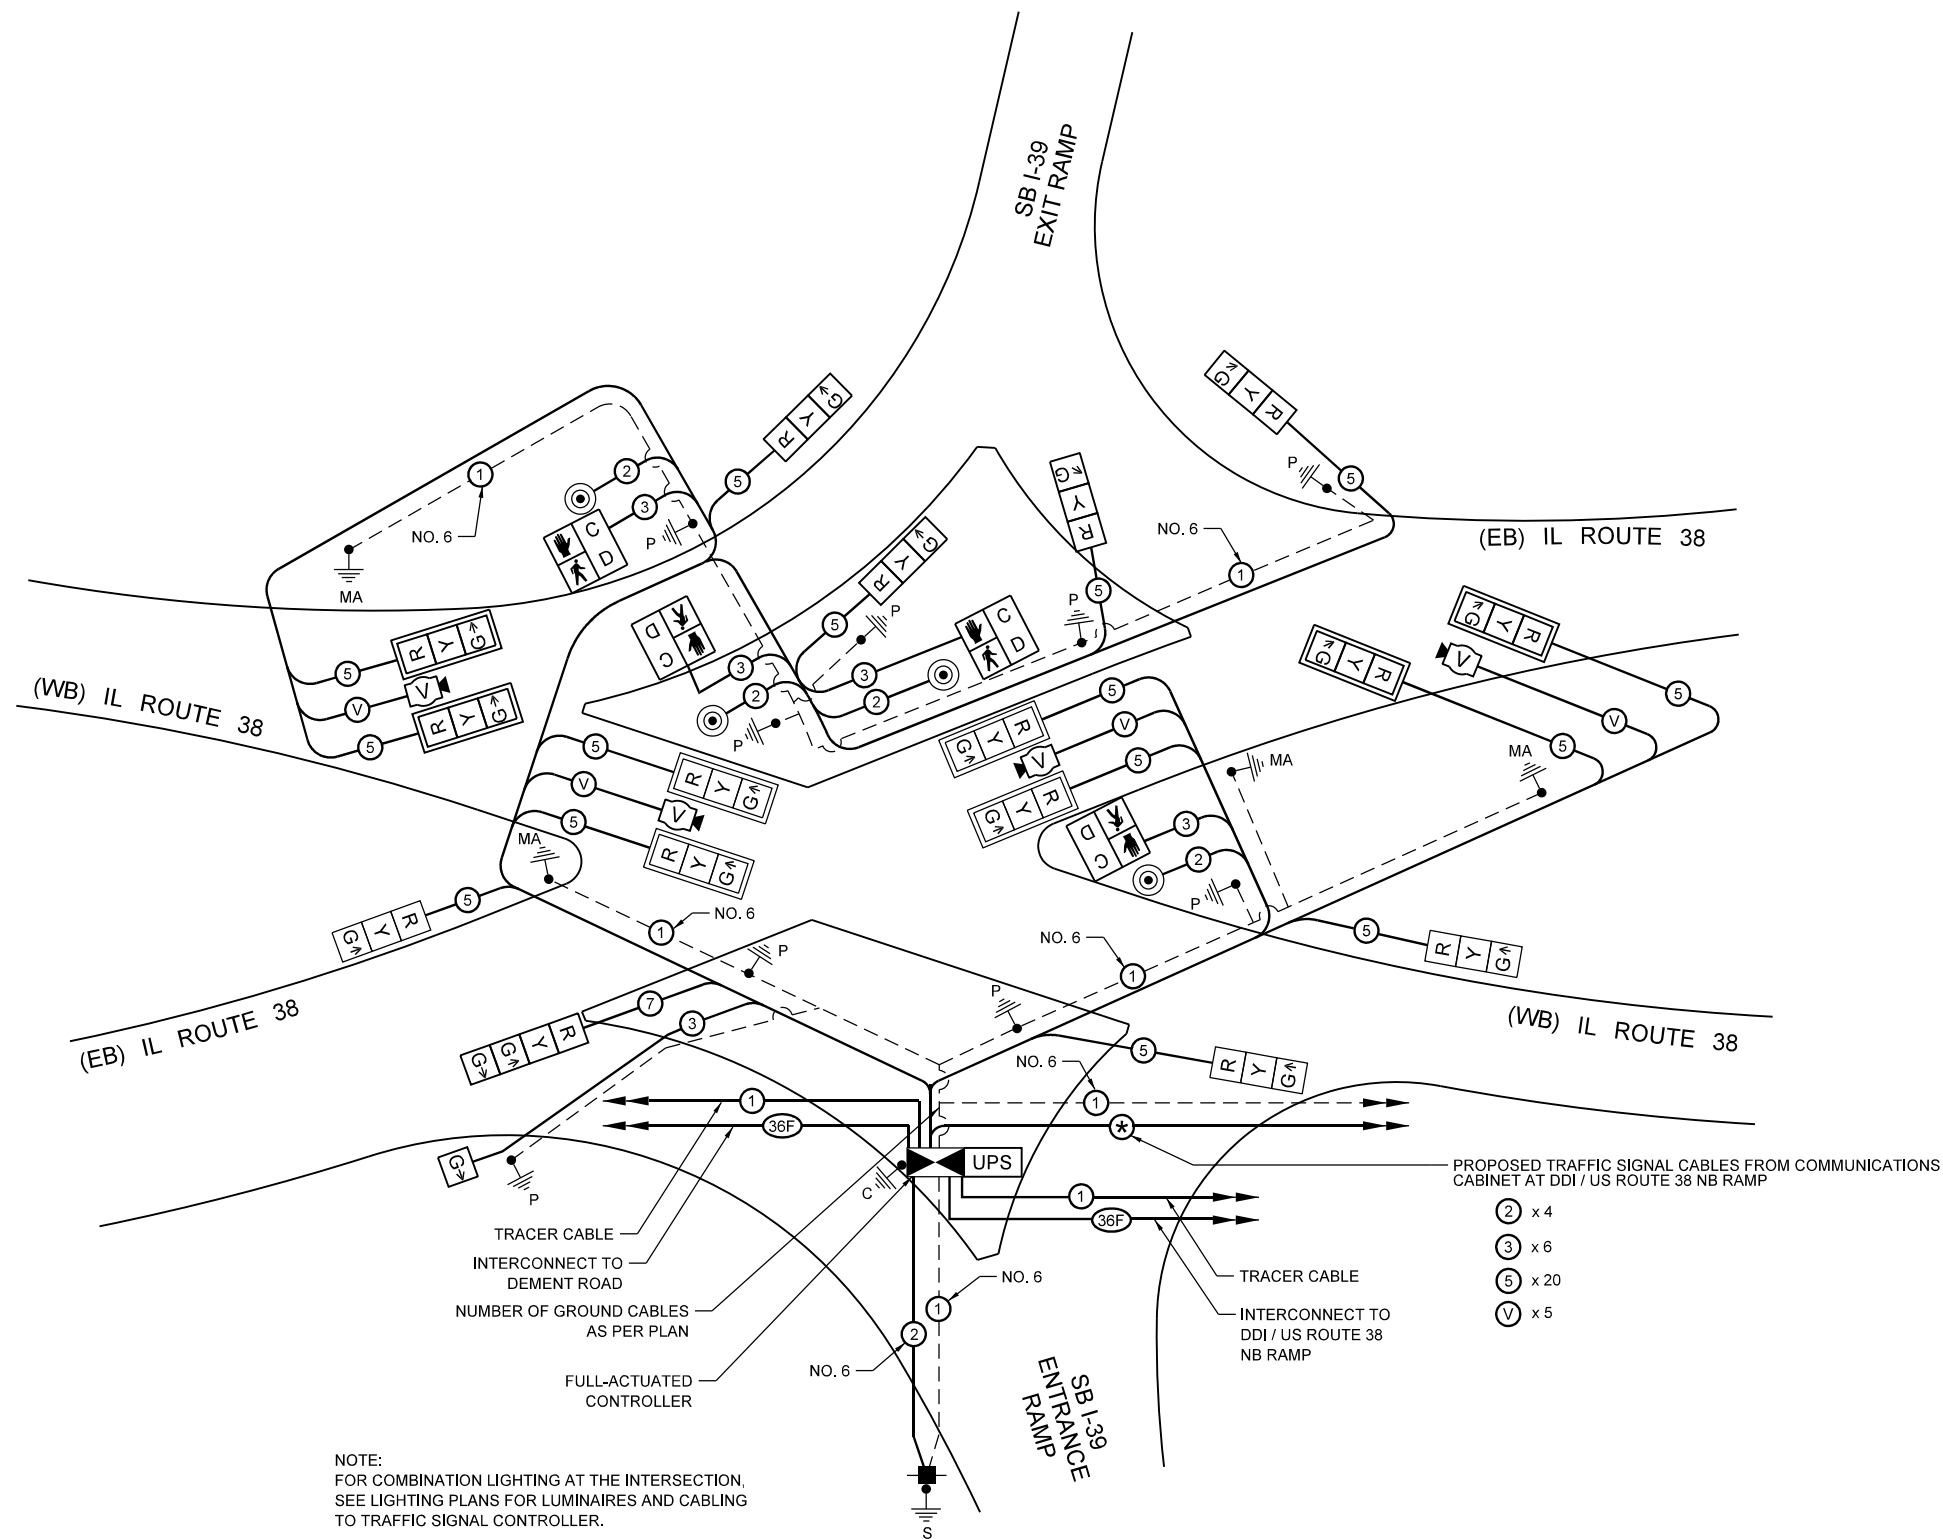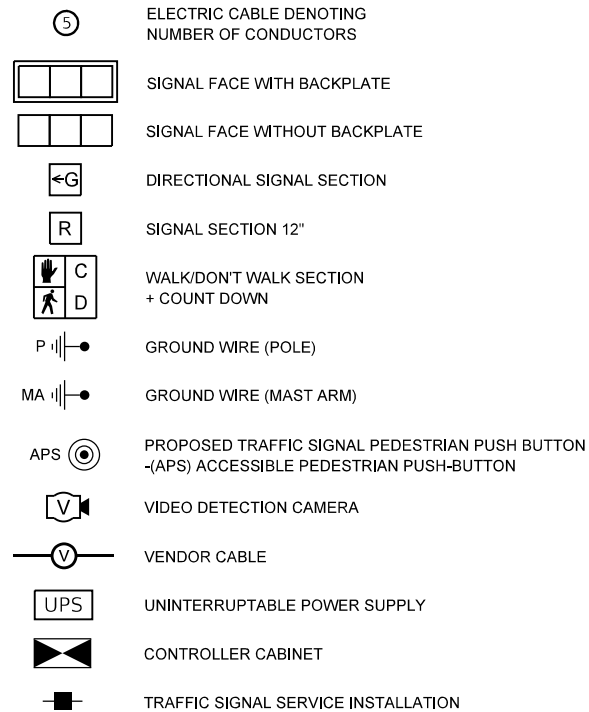


MODEL: Default
FILE NAME: N:\DOT\220628\CAD_Sheets\Traffic\I-39-SB Ramp-Sht-14_CAB.dgn


 CHRISTOPHER B. BURKE ENGINEERING, LTD. 9575 W. Higgins Road, Suite 600 Rosemont, Illinois 60018 (847) 823-2500	USER NAME = nhowellindgren	DESIGNED - BC	REVISED -	STATE OF ILLINOIS DEPARTMENT OF TRANSPORTATION	TRAFFIC SIGNAL PLANS CABLE PLAN IL ROUTE 38 AND I-39 SB ENT / EXIT RAMPS			F.A.P. RTE.	SECTION	COUNTY	TOTAL SHEETS	SHEET NO.
		DRAWN - FPB	REVISED -					567	141-1HBR-3 & (9,10) R-3	OGLE	508	364
		CHECKED - GMZ	REVISED -					CONTRACT NO. 64N98				
	PLOT DATE = 2/6/2025	DATE -	REVISED -					ILLINOIS FED. AID PROJECT				
				SCALE: N.T.S.	SHEET	OF	SHEETS	STA.	TO STA.			

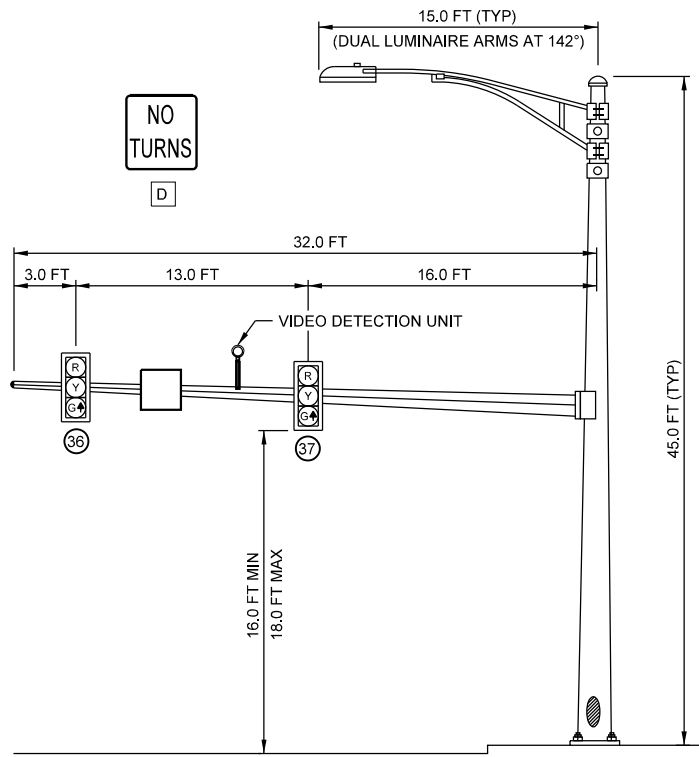


EASTBOUND TRAFFIC SIGNAL
IL ROUTE 38 AND I-39 SB ENT / EXIT RAMP

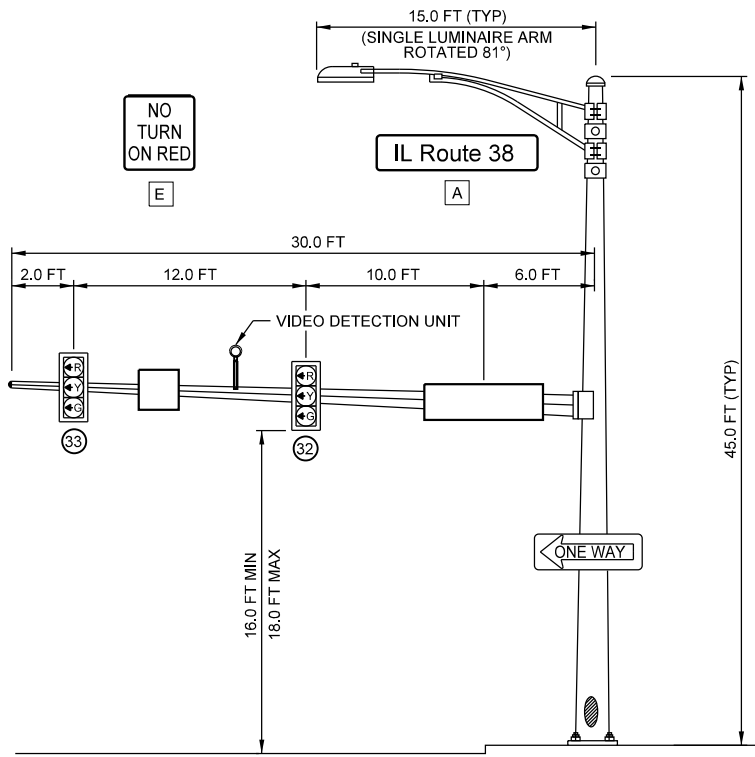


SOUTHBOUND (LEFT TURN) TRAFFIC SIGNAL
IL ROUTE 38 AND I-39 SB ENT / EXIT RAMP

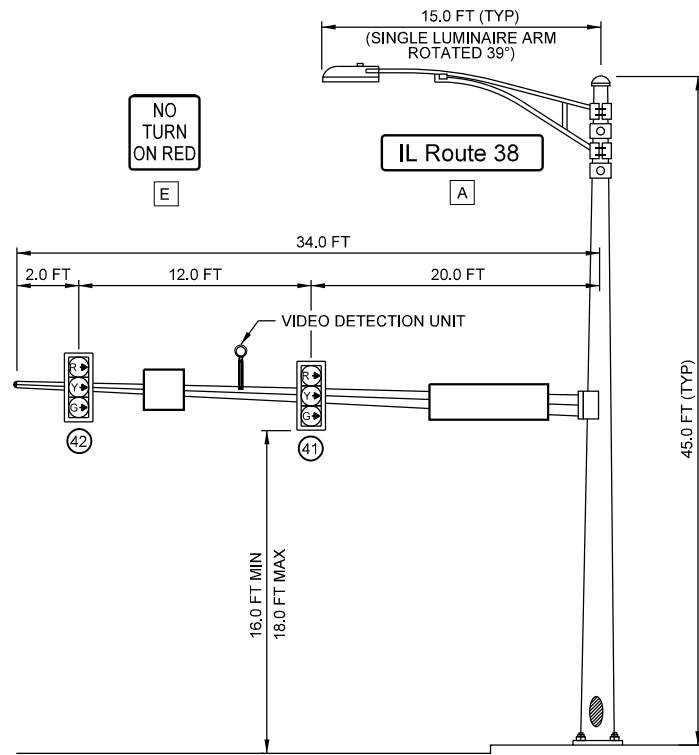


SOUTHBOUND (RIGHT TURN) TRAFFIC SIGNAL
IL ROUTE 38 AND I-39 SB ENT / EXIT RAMP

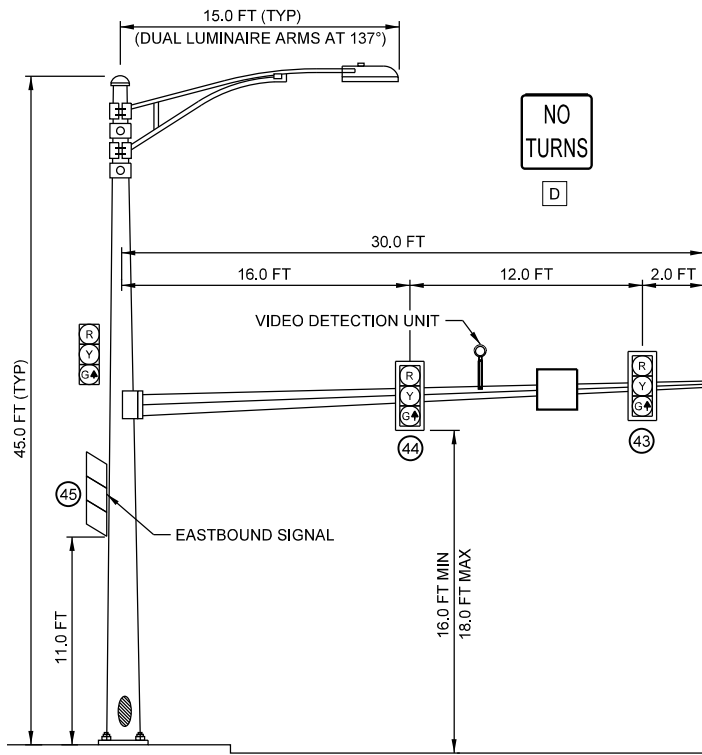


WESTBOUND TRAFFIC SIGNAL
IL ROUTE 38 AND I-39 SB ENT / EXIT RAMP

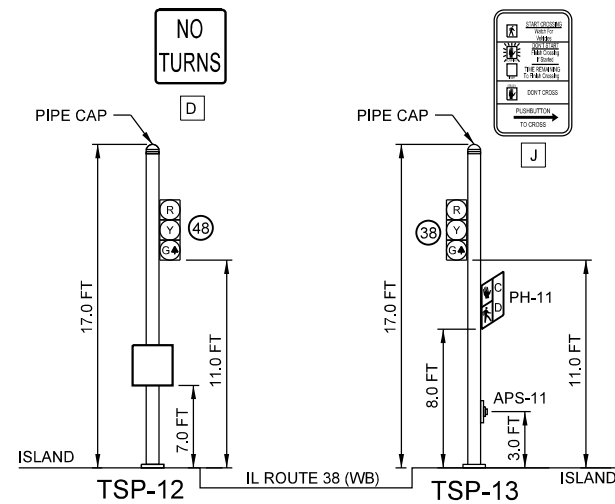


SOUTHEAST QUADRANT
WESTBOUND (AT STOP LINE)
IL ROUTE 38 AND I-39 SB ENT / EXIT RAMP

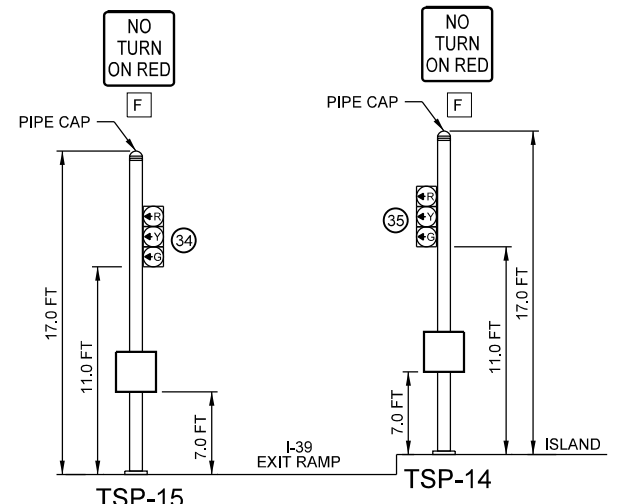


NORTHEAST QUADRANT
SOUTHBOUND LEFT TURN (AT STOP LINE)
IL ROUTE 38 AND I-39 SB ENT / EXIT RAMP

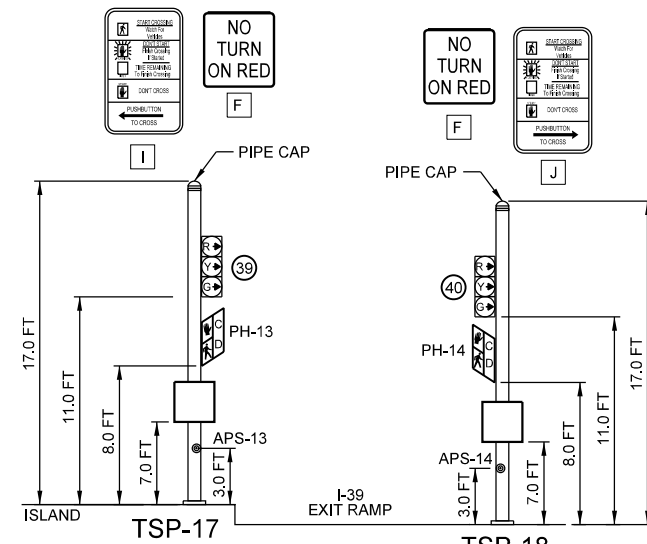

NORTHWEST QUADRANT
SOUTHBOUND RIGHT TURN (AT STOP LINE)
IL ROUTE 38 AND I-39 SB ENT / EXIT RAMP

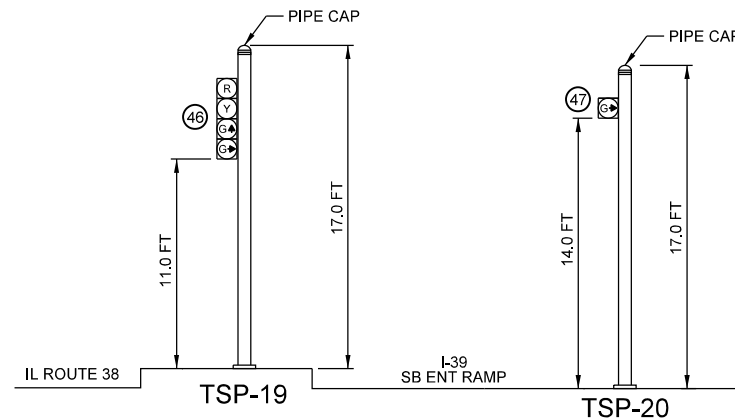

EASTBOUND SW QUADRANT
IL ROUTE 38 AND I-39 SB ENT / EXIT RAMP

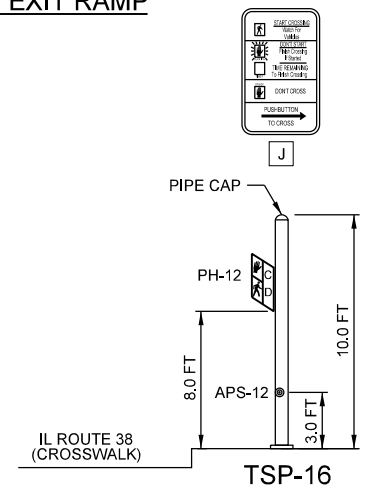

EAST LEG CROSSWALK (LOOKING WEST)
IL ROUTE 38 AND I-39 SB ENT / EXIT RAMP

MODEL: Default
FILE NAME: N:\DOT\220628\CAD_Sheets\Traffic\I-39-SB Ramp-Sign-15_DET1.dgn


	CHRISTOPHER B. BURKE ENGINEERING, LTD. 9575 W. Higgins Road, Suite 600 Rosemont, Illinois 60018 (847) 823-0500		USER NAME = nhowellindgren		DESIGNED - BC	REVISED -
					DRAWN - FPB	REVISED -
					CHECKED - GMZ	REVISED -
					DATE -	REVISED -
		PLOT DATE = 2/6/2025				

STATE OF ILLINOIS
DEPARTMENT OF TRANSPORTATION

TRAFFIC SIGNAL MAST ARM AND SIGNAL POST DETAILS
IL ROUTE 38 AND I-39 SB ENT / EXIT RAMP


SCALE: 1:40 SHEET OF SHEETS STA. TO STA.

F.A.P. RTE.	SECTION	COUNTY	TOTAL SHEETS	SHEET NO.
567	141-1HBR-3 & (9,10) R-3	OGLE	508	365
CONTRACT NO. 64N98				
ILLINOIS FED. AID PROJECT				

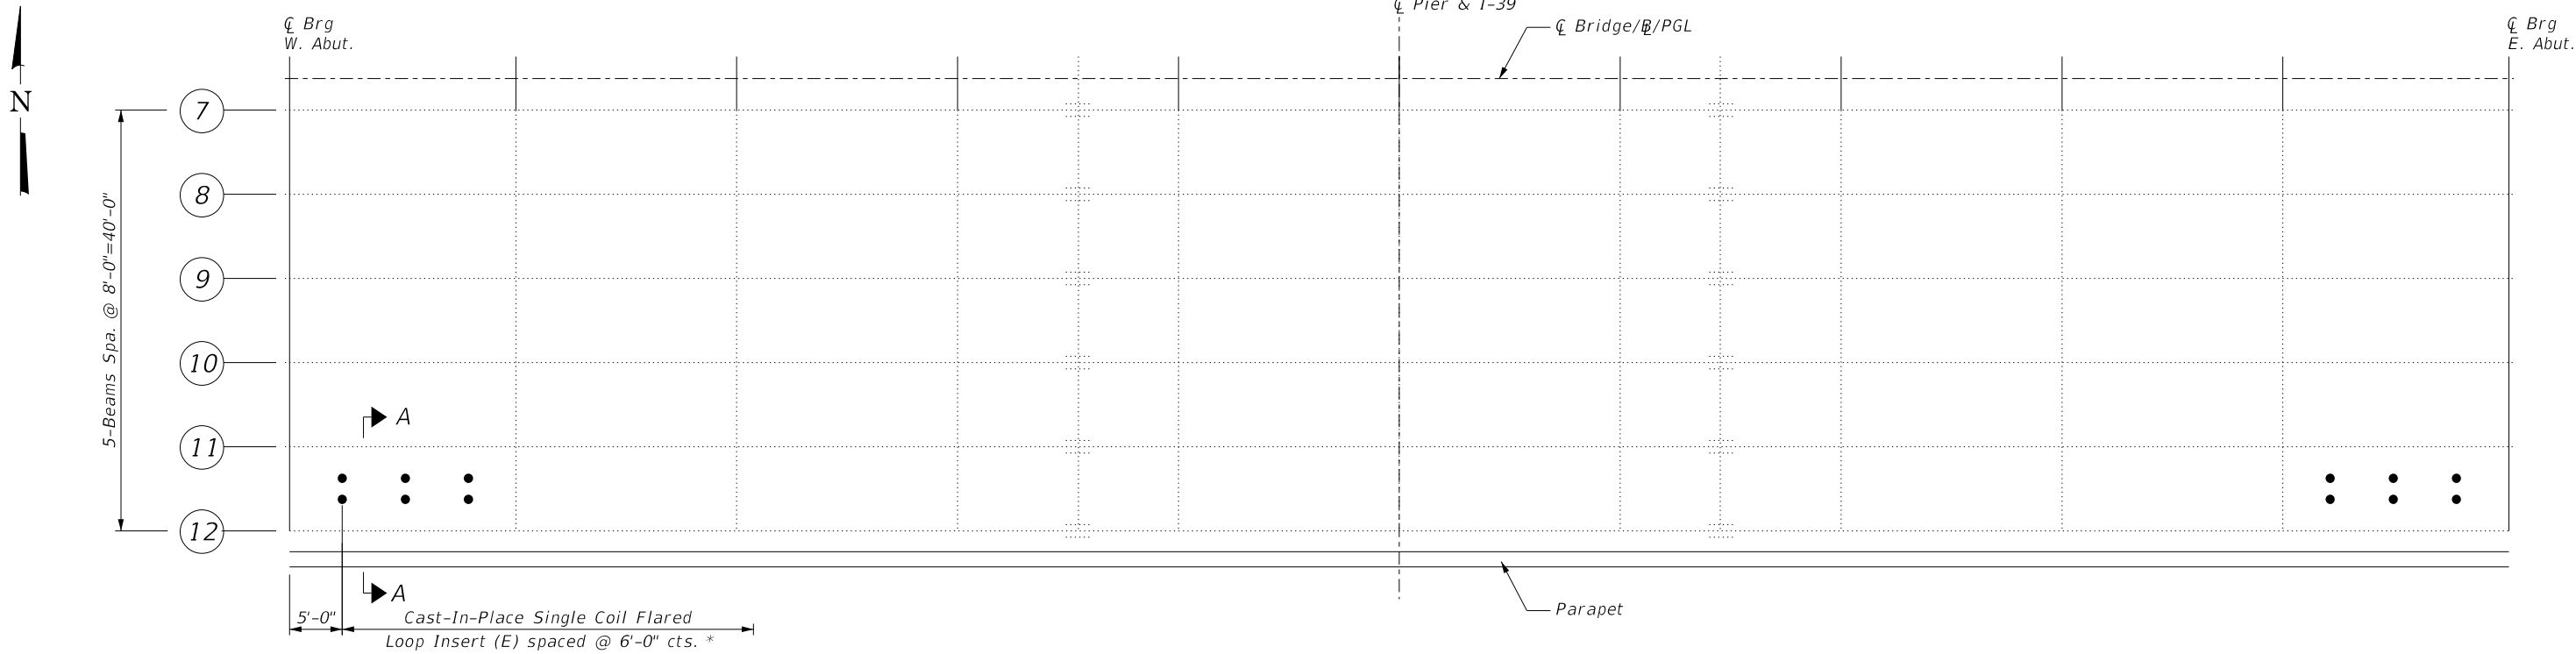


PARTIAL FRAMING PLAN

* Coordinate single coil flared loop inserts for conduit support. The cost of single coil flared loop inserts shall be included in the cost of Concrete Superstructure.

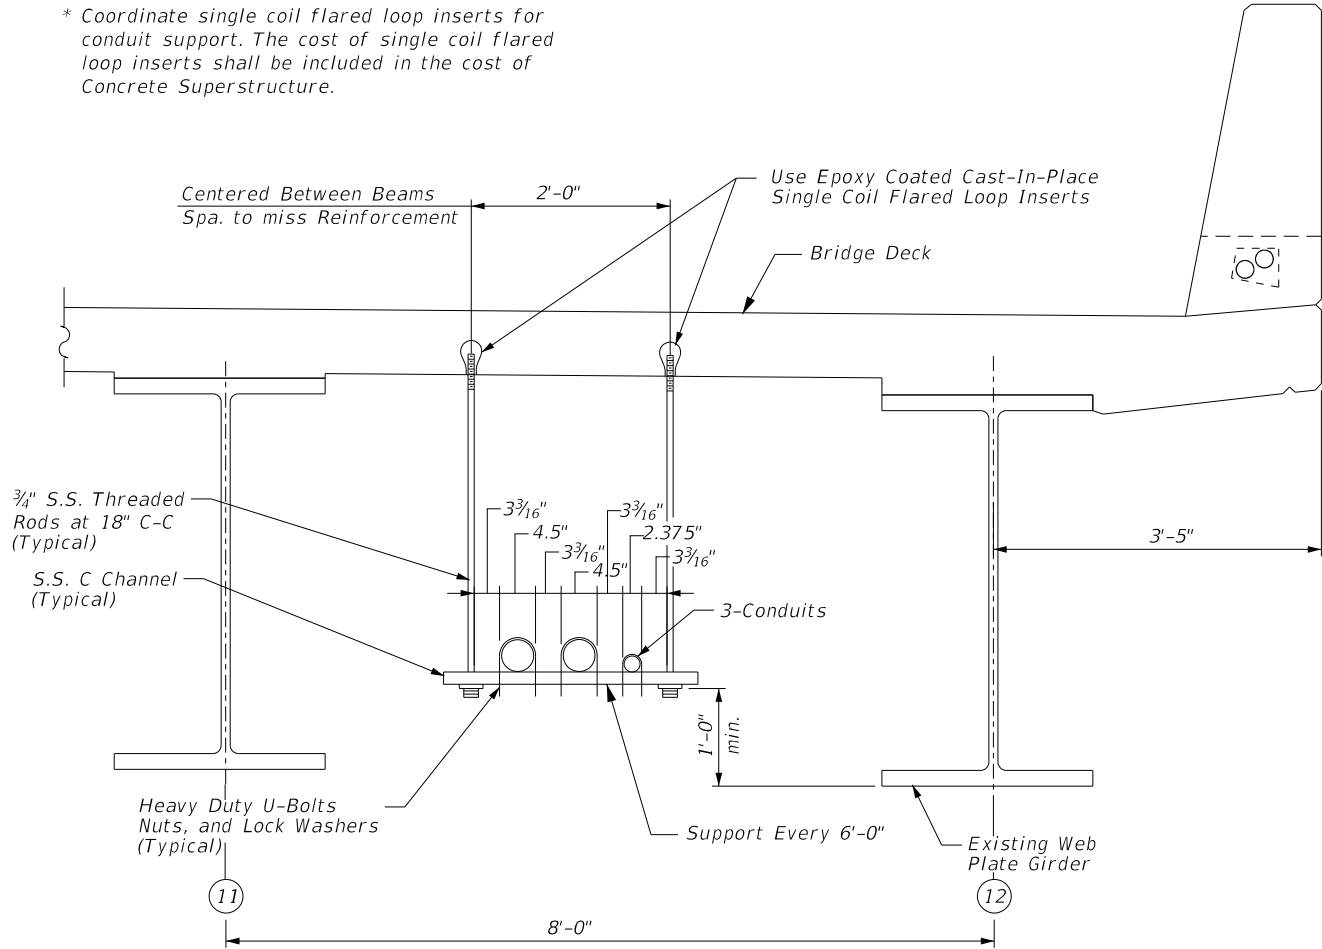

SECTION A-A
TYPICAL CONDUIT SUPPORT
ATTACHED TO BRIDGE DECK DETAIL

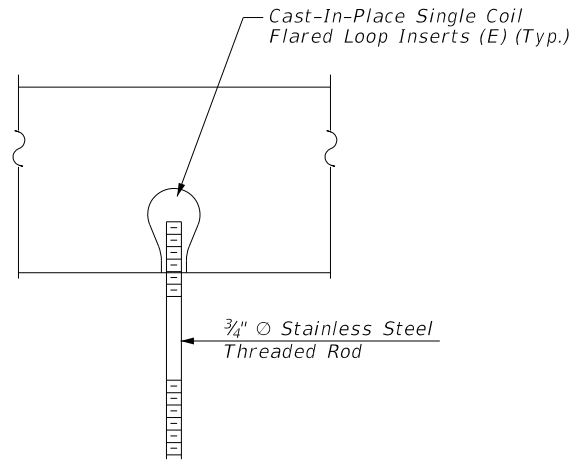


THREADED COIL LOOP
INSERTS DETAIL


NOTE:
For more detail and information, See Traffic Signal Plans.

MODEL: Default
FILE NAME: N:\DOT\220628\CAD_Sheets\Traffic\I-39\TS-SB Ramp-Sht-17_S-DET3.dgn

CBE CHRISTOPHER B. BURKE ENGINEERING, LTD. 9575 W. Higgins Road, Suite 600 Rosemont, Illinois 60018 (847) 823-9500	USER NAME = nhowellindgren	DESIGNED -	REVISED -	STATE OF ILLINOIS DEPARTMENT OF TRANSPORTATION	CONDUIT SUPPORT DETAILS STRUCTURE NO. 071-0058					F.A.* RTE.	SECTION	COUNTY	TOTAL SHEETS	SHEET NO.
		DRAWN -	REVISED -		*	141-1HBR-3 & (9,10) R-3	OGLE	508	367					
		CHECKED -	REVISED -		CONTRACT NO. 64N98									
	PLOT DATE = 2/6/2025	DATE -	REVISED -		ILLINOIS FED. AID PROJECT									
						SCALE:	SHEET 17	OF 29 SHEETS	STA.	TO STA.				

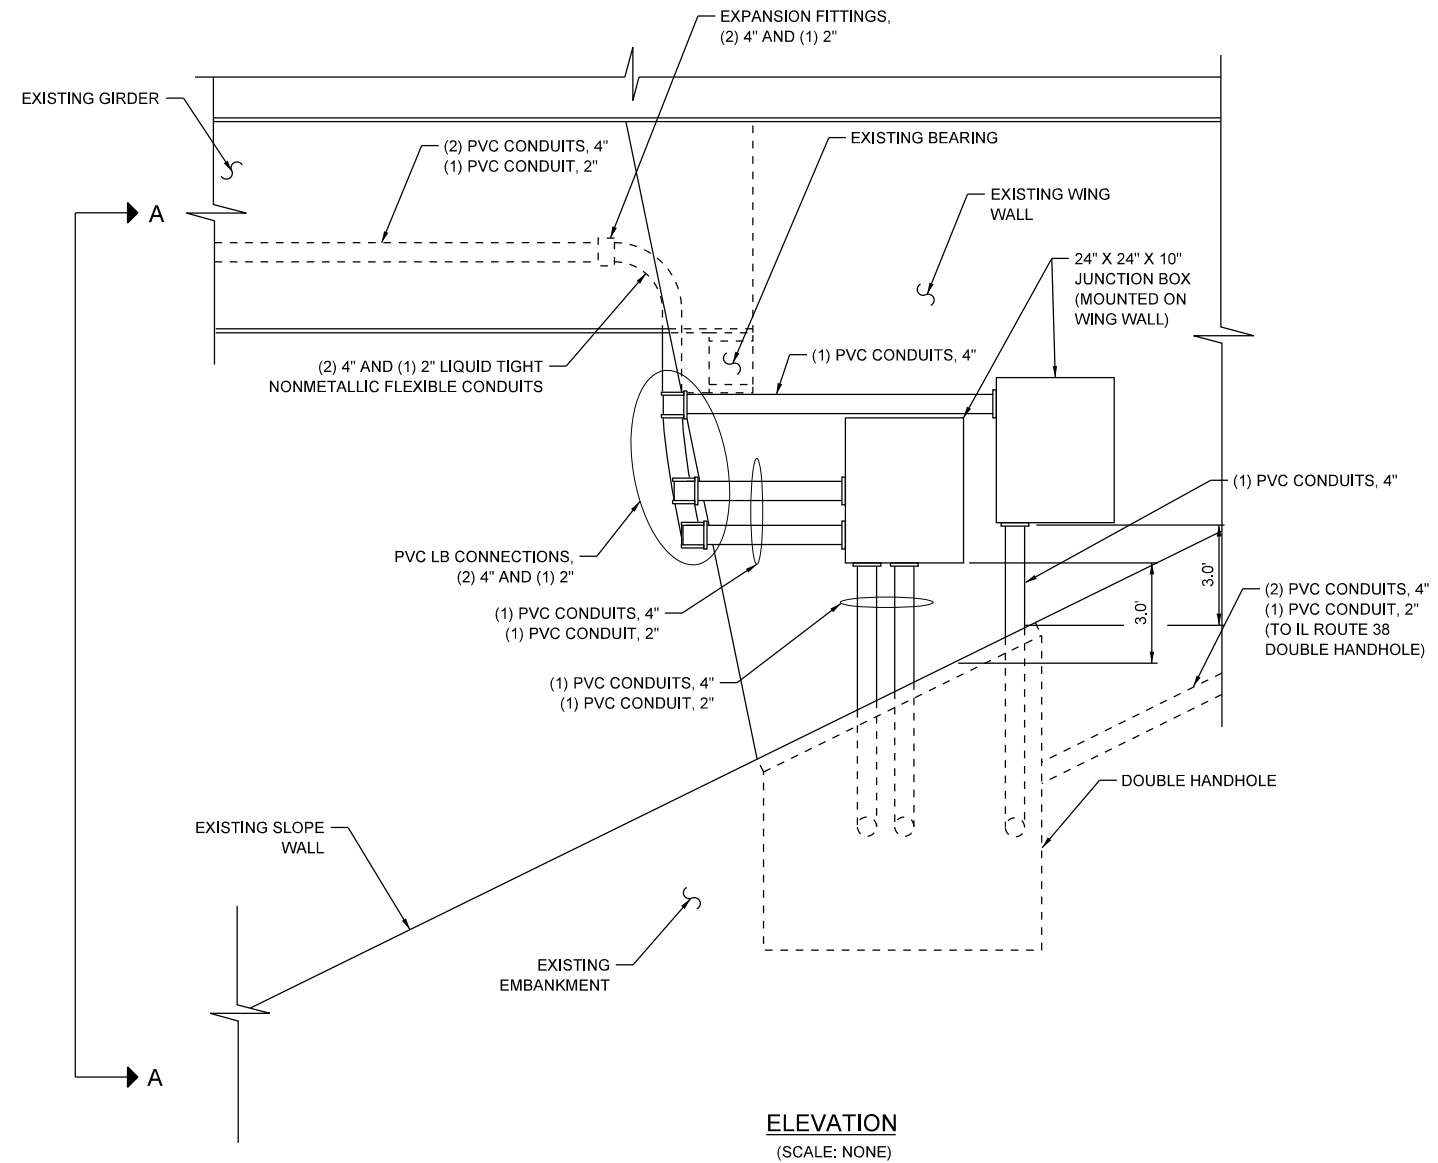

ELEVATION
(SCALE: NONE)

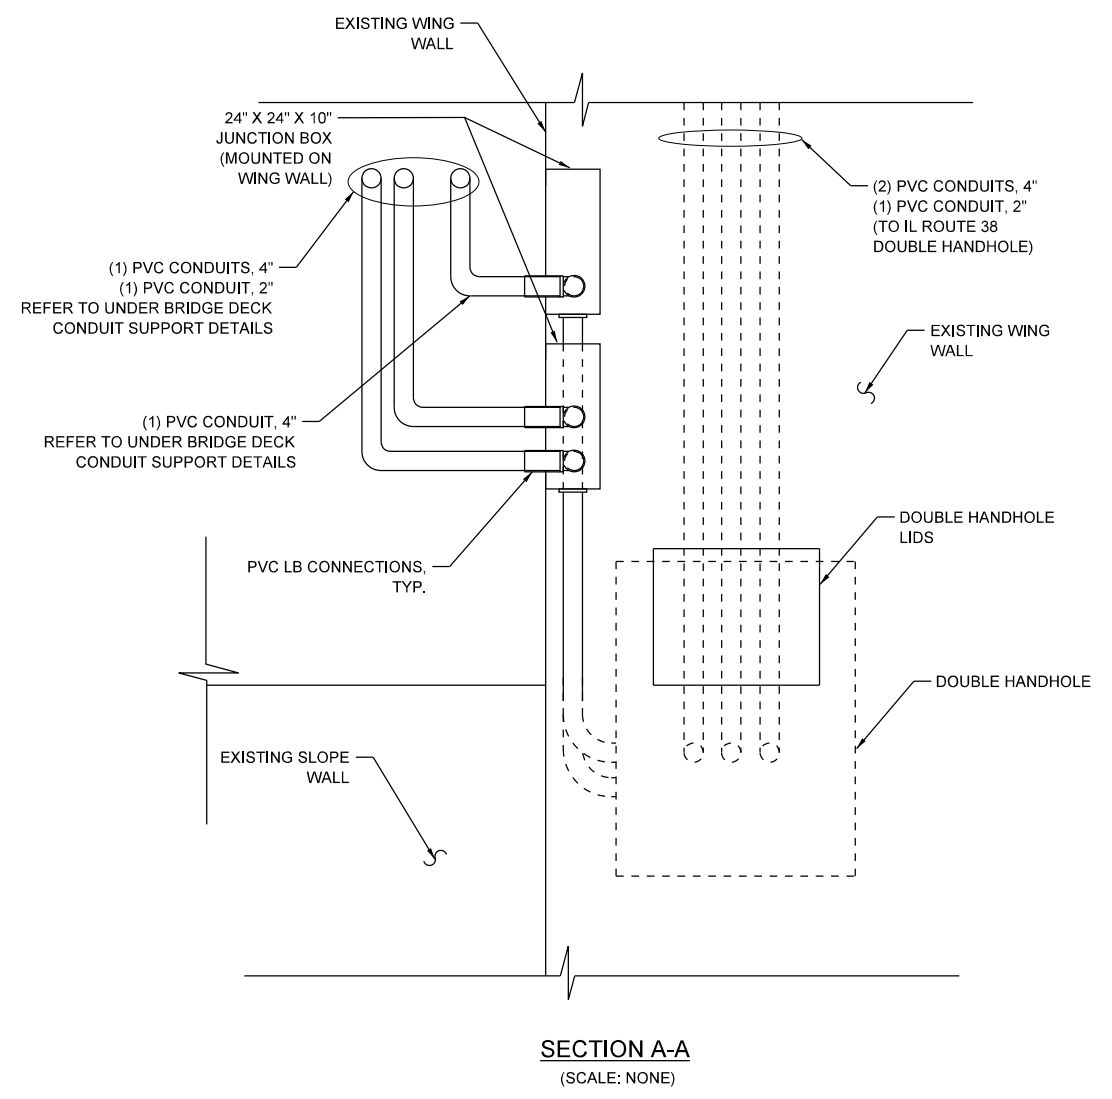

SECTION A-A
(SCALE: NONE)

MODEL: Default
FILE NAME: N:\DOT\220628\CAD_Sheets\Traffic\2264N98-TS-SB Ramp-Shr-18_DETA.dgn

 CHRISTOPHER B. BURKE ENGINEERING, LTD. 9575 W. Higgins Road, Suite 600 Rosemont, Illinois 60018 (847) 823-2500	USER NAME = nhowellindgren	DESIGNED - BC	REVISED -
		DRAWN - FPB	REVISED -
		CHECKED - GMZ	REVISED -
	PLOT DATE = 2/6/2025	DATE -	REVISED -


STATE OF ILLINOIS
DEPARTMENT OF TRANSPORTATION

CONDUIT ATTACHED TO STRUCTURE DETAIL IL ROUTE 38 AND I-39 BRIDGE STRUCTURE			
SCALE: 1:40	SHEET	OF	SHEETS
STA.	TO STA.		

F.A.P. RTE.	SECTION	COUNTY	TOTAL SHEETS	SHEET NO.
567	141-1HBR-3 & (9,10) R-3	OGLE	508	368
CONTRACT NO. 64N98				
ILLINOIS		FED. AID PROJECT		

LEGEND:

- R REMOVE ITEM
A ABANDON ITEM
RCF CONTROLLER AND CABINET TO BE REMOVED
RMF MAST ARM POLE AND FOUNDATION TO BE REMOVED
RPF SIGNAL POST AND FOUNDATION TO BE REMOVED
EXISTING CONDUIT
EXISTING HANDHOLE
EXISTING DOUBLE HANDHOLE
EXISTING CONTROLLER CABINET
EXISTING SIGNAL HEAD WITH BACKPLATE
EXISTING SIGNAL HEAD WITHOUT BACKPLATE
EXISTING SIGN
EXISTING STEEL COMBINATION MAST ARM ASSEMBLY AND POLE WITH LUMINAIRE (LENGTH SPECIFIED)
EXISTING LUMINAIRE
EXISTING SERVICE POLE
EXISTING TRAFFIC SIGNAL SIGNAL VIDEO DETECTOR SYSTEM
EXISTING FLASHING BEACON LIGHT
EXISTING STEEL MAST ARM ASSEMBLY AND POLE

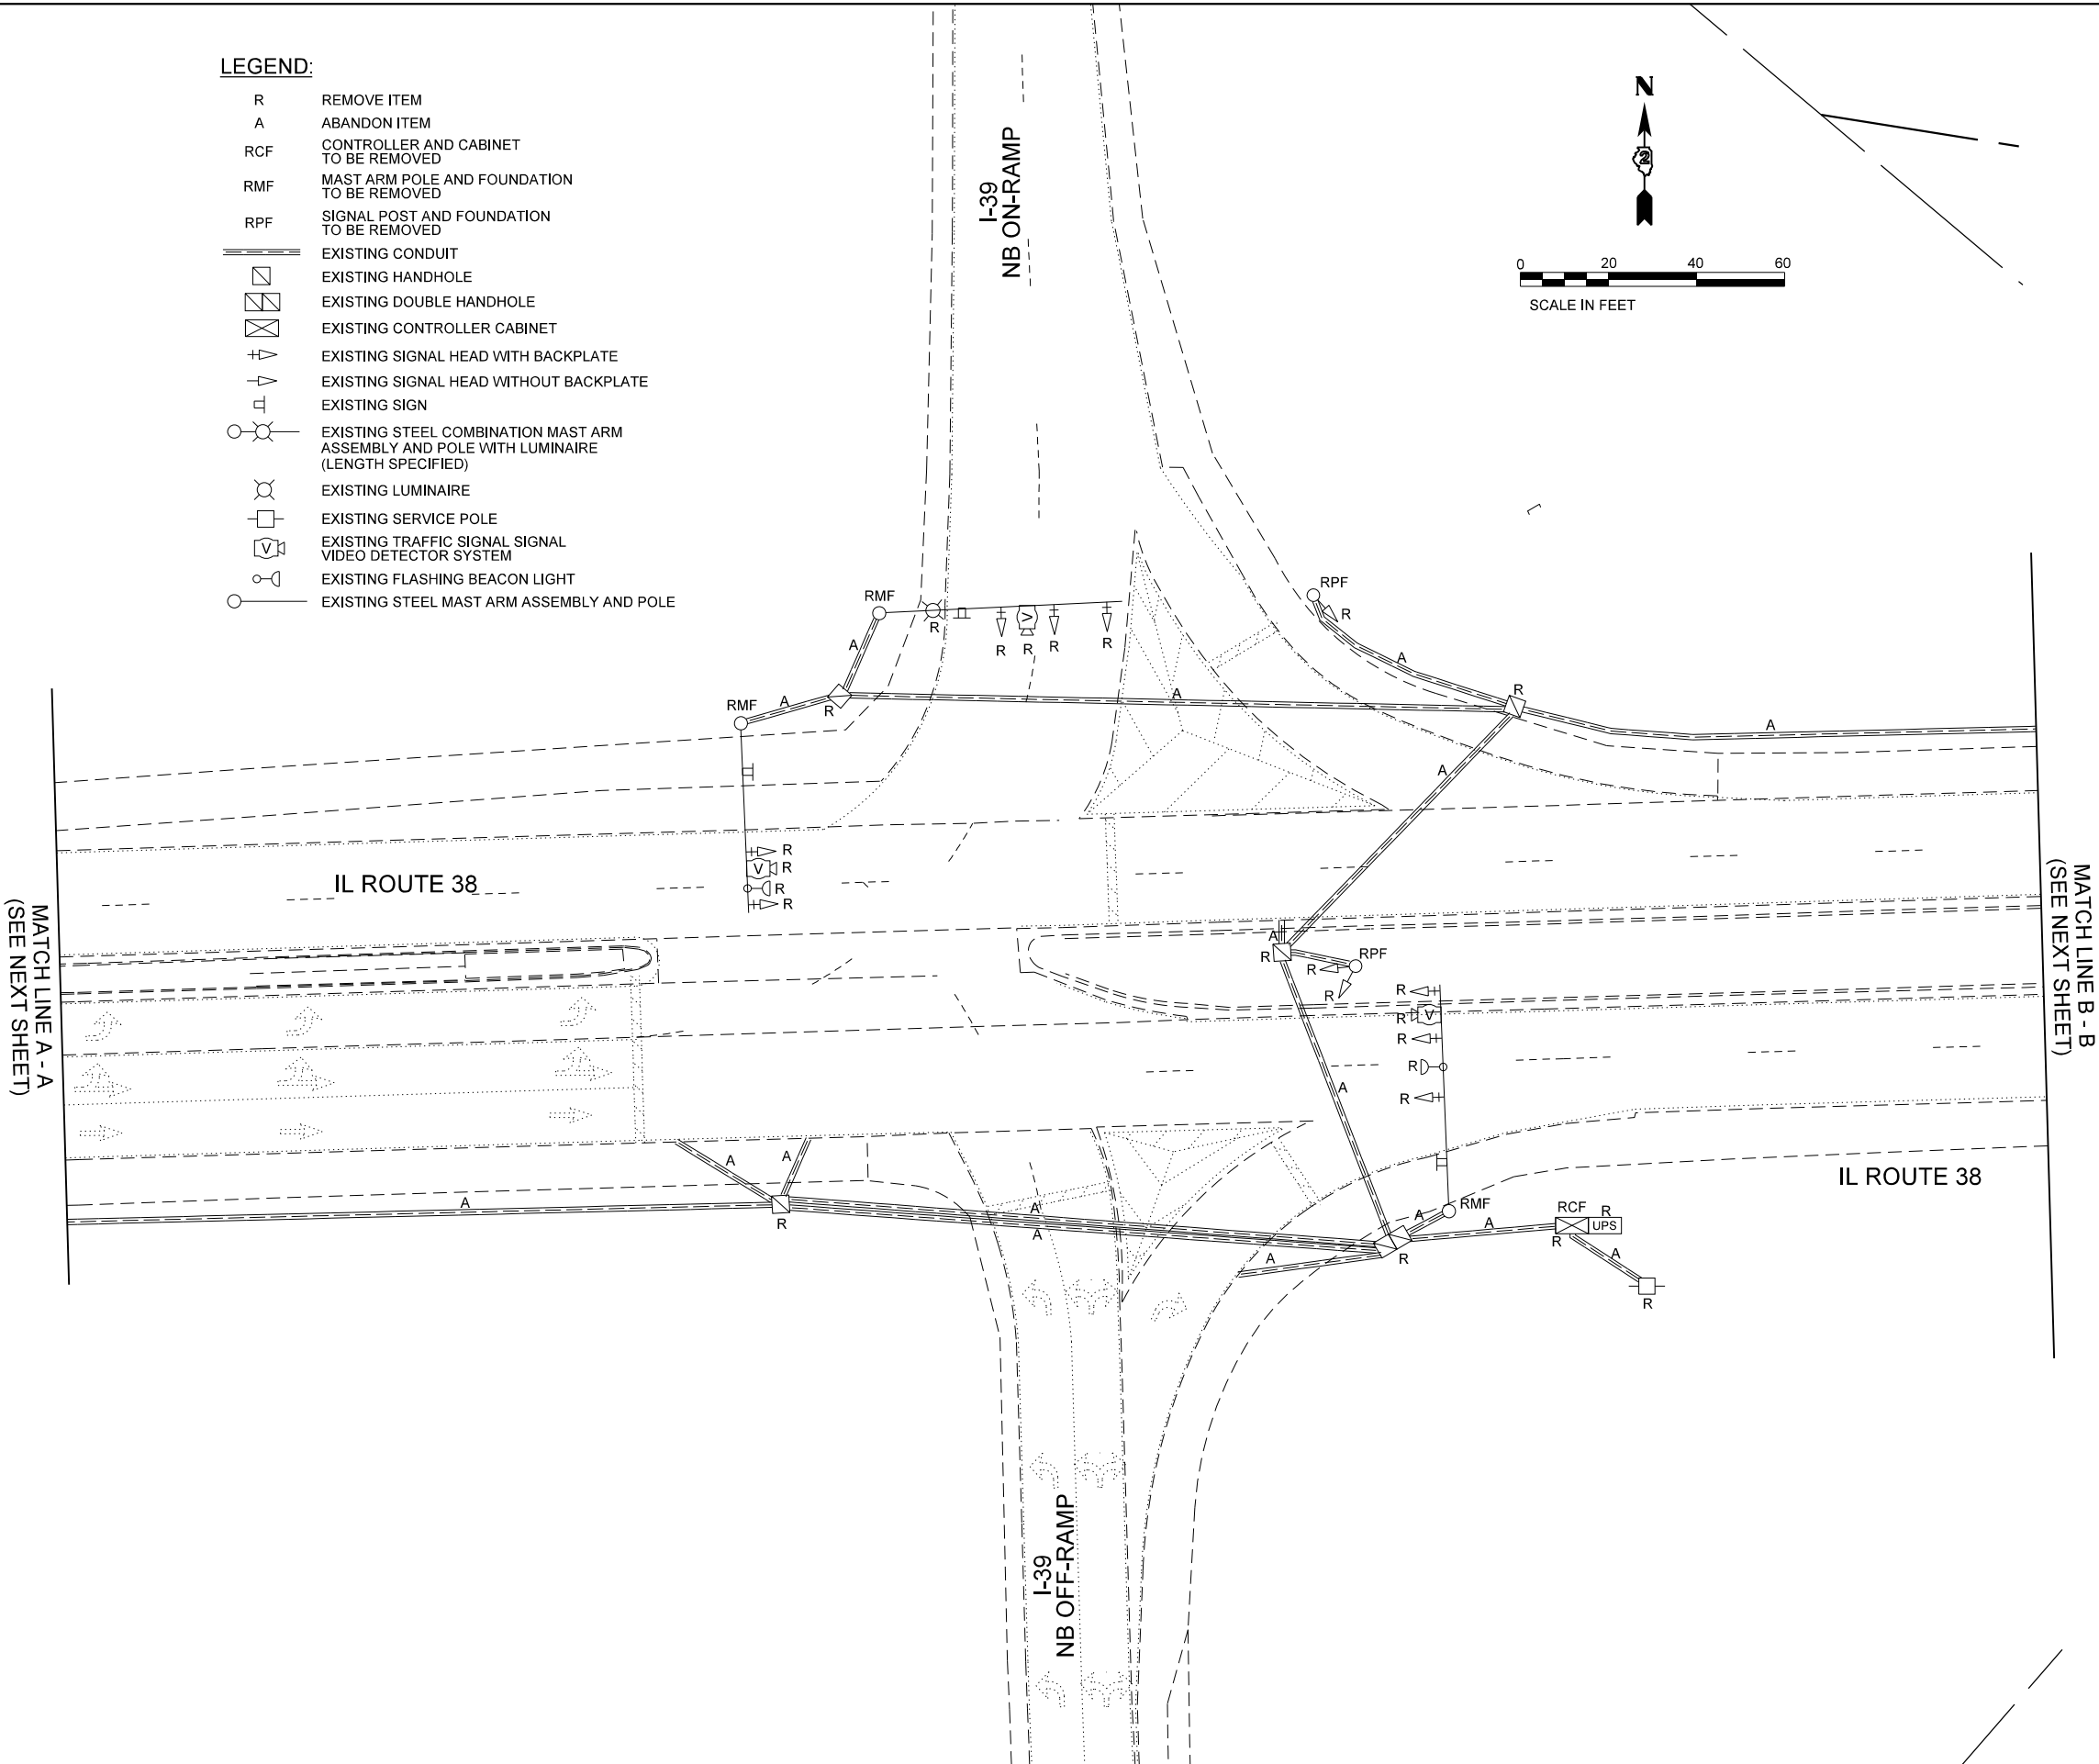

REMOVAL NOTES:

THE FOLLOWING ITEMS SHALL BE REMOVED BY THE CONTRACTOR AND SHALL BE DISPOSED OF BY THEM OUTSIDE THE RIGHT-OF-WAY AT THEIR EXPENSE. THE SALVAGE VALUE OF THE REMOVED EQUIPMENT SHALL BE REFLECTED IN THE CONTRACT BID PRICE.

- | | | |
|----|------|--|
| 1 | EACH | CONTROLLER AND CABINET (COMPLETE) |
| 1 | EACH | COMBINATION STEEL MAST ARM ASSEMBLY AND POLE |
| 2 | EACH | STEEL MAST ARM ASSEMBLY AND POLE |
| 2 | EACH | TRAFFIC SIGNAL POST |
| 10 | EACH | 3-SECTION SIGNAL HEAD |
| 1 | EACH | 4-SECTION SIGNAL HEAD |
| 8 | EACH | TRAFFIC SIGNAL BACKPLATE |
| 1 | EACH | LUMINAIRE |
| 3 | EACH | VIDEO DETECTION CAMERA |
| 1 | EACH | SERVICE INSTALLATION |
| 1 | EACH | UNINTERRUPTABLE POWER SUPPLY |
| 2 | EACH | FLASHING BEACON LIGHT |

GENERAL SIGNAL NOTES:

- BEFORE STARTING ANY EXCAVATION, THE CONTRACTOR SHALL CALL "J.U.L.I.E." AT (800)-892-0123 OR 811 FOR FIELD LOCATIONS OF BURIED UTILITIES, 48-HOUR NOTIFICATION IS REQUIRED.
- THE CONTRACTOR SHALL CONTACT THE TRAFFIC CONTROL SUPERVISOR AT 72-HOURS IN ADVANCE OF BEGINNING WORK.
- IT SHALL BE THE CONTRACTOR'S RESPONSIBILITY TO VERIFY ALL DIMENSIONS AND CONDITIONS EXISTING IN THE FIELD PRIOR TO ORDERING MATERIALS AND BEGINNING CONSTRUCTION. THIS SHALL INCLUDE LOCATING THE MAST ARM FOUNDATIONS AND VERIFYING THE MAST ARM LENGTHS.
- THE EXACT LOCATION OF ALL UTILITIES SHALL BE FIELD VERIFIED BY THE CONTRACTOR BEFORE ORDERING ANY MATERIALS AND STARTING ANY WORK. FOR LOCATIONS OF UTILITIES, LOCALLY OWNED EQUIPMENT, LEASED ENFORCEMENT CAMERA SYSTEM FACILITIES, AND IDOT UNDERGROUND FACILITIES, THE CONTRACTOR SHALL CONTACT THE LOCATION COUNTIES, MUNICIPALITIES, AND IDOT FOR LOCATES. THE CONTRACTOR SHALL BE RESPONSIBLE FOR LOCATING IDOT FACILITIES. THE CONTRACTOR SHALL CALL "J.U.L.I.E." AT (800)892-0123.
- IF THE CONTRACT REQUIRES THE SERVICES OF AN ELECTRICAL CONTRACTOR, THE CONTRACTOR SHALL BE RESPONSIBLE AT HIS/HER OWN EXPENSE FOR LOCATING EXISTING IDOT ELECTRICAL FACILITIES PRIOR TO PERFORMING ANY WORK. IF THIS CONTRACT DOES NOT REQUIRE THE SERVICES OF AN ELECTRICAL CONTRACTOR, THE CONTRACTOR MAY REQUEST ON FREE LOCATE FOR EXISTING IDOT ELECTRICAL FACILITIES FROM THE DISTRICT TWO ELECTRICAL MAINTENANCE CONTRACTOR PRIOR TO THE START OF ANY WORK. ADDITIONAL REQUESTS MAY BE AT THE EXPENSE OF THE CONTRACTOR. THE LOCATION OF UNDERGROUND TRAFFIC FACILITIES DOES NOT RELIEVE THE CONTRACTOR OF THEIR RESPONSIBILITY TO REPAIR ANY FACILITIES DAMAGES DURING CONSTRUCTION AT THEIR EXPENSE.
- THE CONTRACTOR SHALL CHECK THE PROPOSED TRAFFIC SIGNAL EQUIPMENT LOCATIONS FOR UNDERGROUND AND OVERHEAD UTILITY CONFLICTS. THE CONTRACTOR SHALL NOTIFY THE AREA ENGINEER, THE RESIDENT ENGINEER AND ANY IMPACTED UTILITY COMPANY OF THE CONFLICT AND SHALL COORDINATE AND RESOLVE THE ISSUE PRIOR TO ORDERING MATERIALS, AND PRIOR TO POURING FOUNDATIONS.
- THE CONTRACTOR SHALL COORDINATE CONSTRUCTION ACTIVITIES WITH UTILITY COMPANIES, LOCAL GOVERNMENT AGENCIES, AND IDOT.
- RESTORATION OF THE TRAFFIC SIGNAL WORK AREA SHALL BE INCLUDED IN THE RELATED PAY ITEMS SUCH AS FOUNDATION, CONDUIT, HANDHOLE, ETC., AND NO EXTRA COMPENSATION SHALL BE ALLOWED. ALL ROADWAY SURFACES SUCH AS SHOULDERS, MEDIAN, SIDEWALKS, PAVEMENT, ETC. SHALL BE REPLACED IN KIND. ALL DAMAGE TO MOWED LAWN SHALL BE REPLACED WITH AN APPROVED SOD, AND ALL DAMAGE TO UNMOWED FIELDS SHALL BE SEEDED IN ACCORDANCE WITH STANDARD SPECIFICATIONS 252 AND 250 RESPECTIVELY.
- PARTIAL PAYMENT AS DESCRIBED IN ARTICLE 109.07(b) OF THE STANDARD SPECIFICATIONS WILL NOT BE ALLOWED FOR ITEMS INCLUDED IN THIS CONTRACT.
- LOCATION WITH PEDESTRIAN EQUIPMENT HAVE BEEN DESIGNED TO BE ADA COMPLIANT. ANY DEVIATIONS FROM THE PLANS FOR TRAFFIC SIGNAL MAST ARM/POSTS THAT HAVE PEDESTRIAN EQUIPMENT WILL HAVE TO BE APPROVED BY THE ENGINEER TO ENSURE ADA COMPLIANCE.
- CONTACT SCOTT KULLERSTRAND - IDOT BUREAU OF OPERATIONS (815)284-5468, TWO WEEKS IN ADVANCE TO DISCUSS PROPOSED CONSTRUCTION OF TRAFFIC SIGNALS AND TO ASSIST WITH SIGNAL TIMINGS.

MODEL: Default
FILE NAME: N:\DOT\220628\CAD_Sheets\Traffic\I-39-NB-Ramp-Sht01_REM.dgn

	CHRISTOPHER B. BURKE ENGINEERING, LTD. 9575 W. Higgins Road, Suite 600 Rosemont, Illinois 60018 (847) 823-0500		USER NAME = nhowellindgren	DESIGNED - BC	REVISED -
				DRAWN - FPB	REVISED -
				CHECKED - GMZ	REVISED -
	PLOT DATE = 2/6/2025			DATE -	REVISED -

STATE OF ILLINOIS
DEPARTMENT OF TRANSPORTATION

EXISTING TRAFFIC SIGNAL EQUIPMENT REMOVAL PLAN
IL ROUTE 38 AND I-39 NB ENT / EXIT RAMPS
(SHEET 1 OF 2)

SCALE: 1:40 SHEET OF SHEETS STA. TO STA.

F.A.P. RTE.	SECTION	COUNTY	TOTAL SHEETS	SHEET NO.
567	141-1HBR-3 & (9,10) R-3	OGLE	508	369
CONTRACT NO. 64N98				
ILLINOIS FED. AID PROJECT				

MODEL: Default
FILE NAME: N:\DOT\220628\CAD_Sheets\Traffic\I264N98-TS-NB Ramp-Sht02_REM.dgn

CB

CHRISTOPHER B. BURKE ENGINEERING, LTD.
9575 W. Higgins Road, Suite 600
Rosemont, Illinois 60018
(847) 823-2500

USER NAME

= nhowellindgren

	DESIGNED - BC
	DRAWN - FPB
	CHECKED - GMZ
PLOT DATE = 2/6/2025	DATE -

REVISED -
REVISED -
REVISED -
REVISED -

STATE OF ILLINOIS
DEPARTMENT OF TRANSPORTATION




EXISTING TRAFFIC SIGNAL EQUIPMENT REMOVAL PLAN
IL ROUTE 38 AND I-39 NB ENT / EXIT RAMPS
(SHEET 2 OF 2)

SCALE: 1:40

SHEET OF SHEETS


STA. TO STA.

F.A.P. RTE.	SECTION	COUNTY	TOTAL SHEETS	SHEET NO.
567	141-1HBR-3 & (9,10) R-3	OGLE	508	370
CONTRACT NO. 64N98				
ILLINOIS		FED. AID PROJECT		

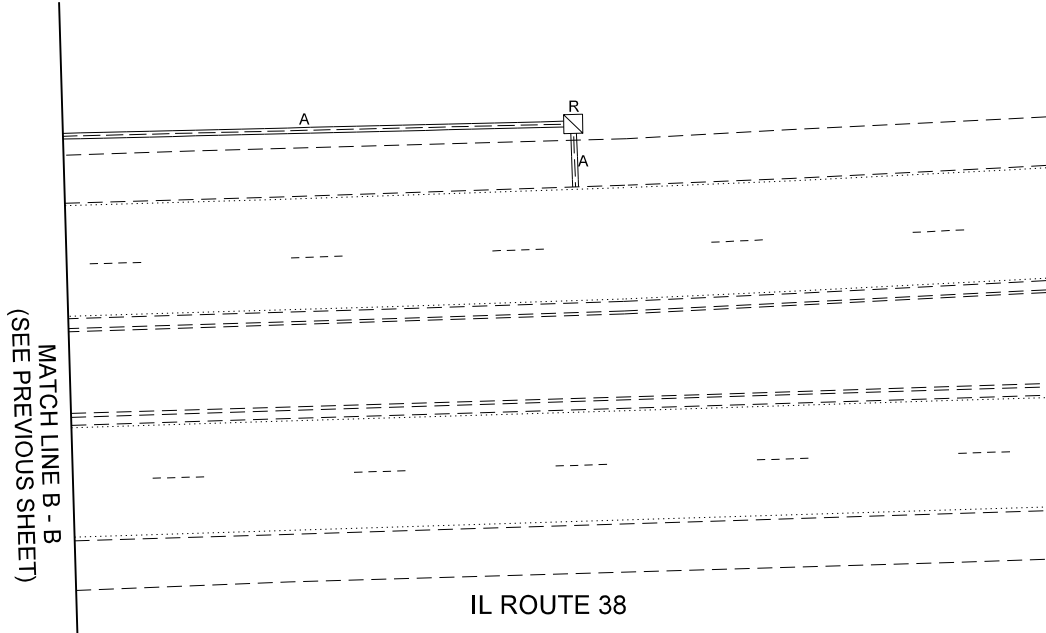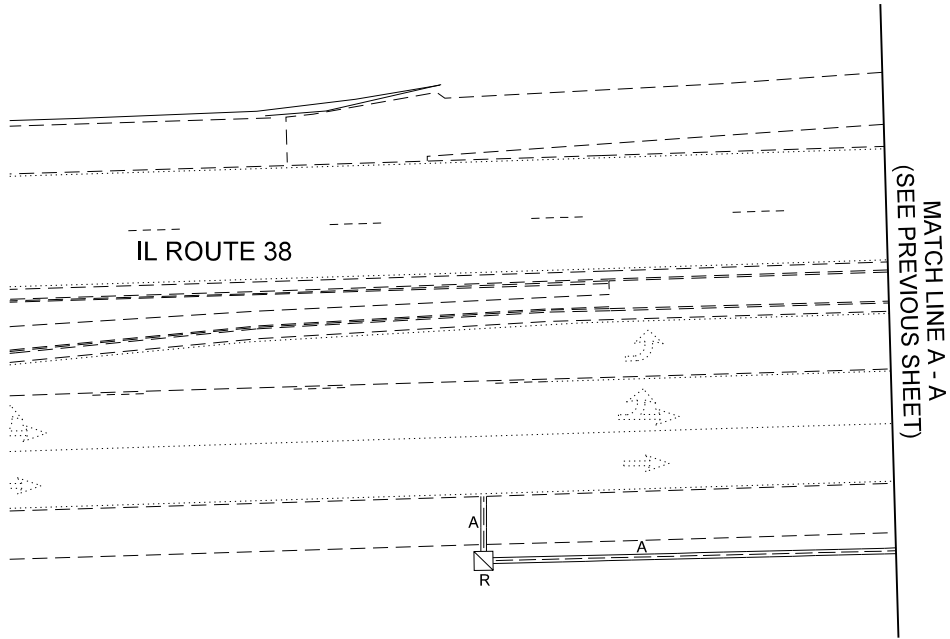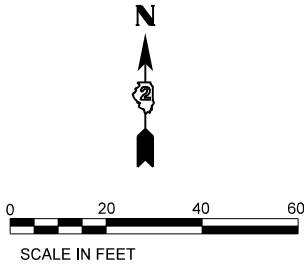

	TEMPORARY SIGNAL CONTROLLER
	TEMPORARY SERVICE INSTALLATION
	TEMPORARY SIGNAL HEAD
	TEMPORARY WOOD POLE (CLASS 5 OR BETTER) 45' MIN.
	TEMPORARY SPAN WIRE, TETHER WIRE AND CABLE
	GUY WIRE
	TEMPORARY VIDEO DETECTION CAMERA
	TEMPORARY LED LUMINAIRE
	VIDEO DETECTION

Two traffic signs are shown side-by-side. The left sign is labeled SIGN(A) R3-1 and is a 'No Left Turn' sign, featuring a black circle with a diagonal slash over a white left-turn arrow. The right sign is labeled SIGN(B) R3-2 and is a 'No Right Turn' sign, featuring a black circle with a diagonal slash over a white right-turn arrow. Both signs are 36 inch x 36 inch.

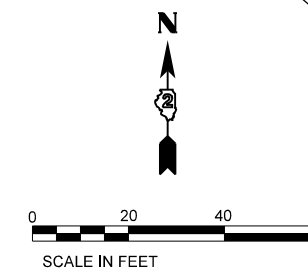

MOT EXISTING CONDITION

— AC

IL ROUTE 38

IL ROUTE 38

- ① THE CONTRACTOR SHALL BAG AND DISABLE THE YELLOW LEFT ARROW INDICATION DURING MOT EXISTING CONDITION.
- ② SUPPLEMENTAL TEMPORARY LIGHTING POLES ARE INCLUDED IN THE UNIT COST OF PAY ITEM: TEMPORARY TRAFFIC SIGNAL INSTALLATION. SEE SPECIAL PROVISION FOR MORE INFORMATION.

STATE OF ILLINOIS
DEPARTMENT OF TRANSPORTATION

TEMPORARY TRAFFIC SIGNAL INSTALLATION PLAN
IL ROUTE 38 AND I-39 NB ENT / EXIT RAMPS

F.A.P. RTE.	SECTION	COUNTY	TOTAL SHEETS	SHEET NO.
567	141-1HRB-3 & (9,10) R-3	OGLE	508	371
		CONTRACT NO. 64N98		
	ILLINOIS	FED. AID PROJECT		


MODEL: Default
FILE NAME: N:\DOT\220628\CAD Sheets\Traffic\264N98-TS-NB Ramp-Sht-03 TMP-Ex Cond.dgn

TEMPORARY TRAFFIC SIGNAL LEGEND

- TEMPORARY SIGNAL CONTROLLER
- TEMPORARY SERVICE INSTALLATION
- TEMPORARY SIGNAL HEAD
- TEMPORARY WOOD POLE (CLASS 5 OR BETTER) 45" MIN.
- TEMPORARY SPAN WIRE, TETHER WIRE AND CABLE
- GUY WIRE
- TEMPORARY VIDEO DETECTION CAMERA
- TEMPORARY LED LUMINAIRE
- VIDEO DETECTION


SIGN LEGEND:

- SIGN(A) R3-1 36" x 36"
- SIGN(B) R3-2 36" x 36"

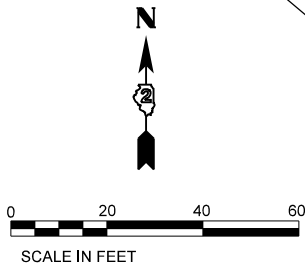

MOT STAGE 1A

AC

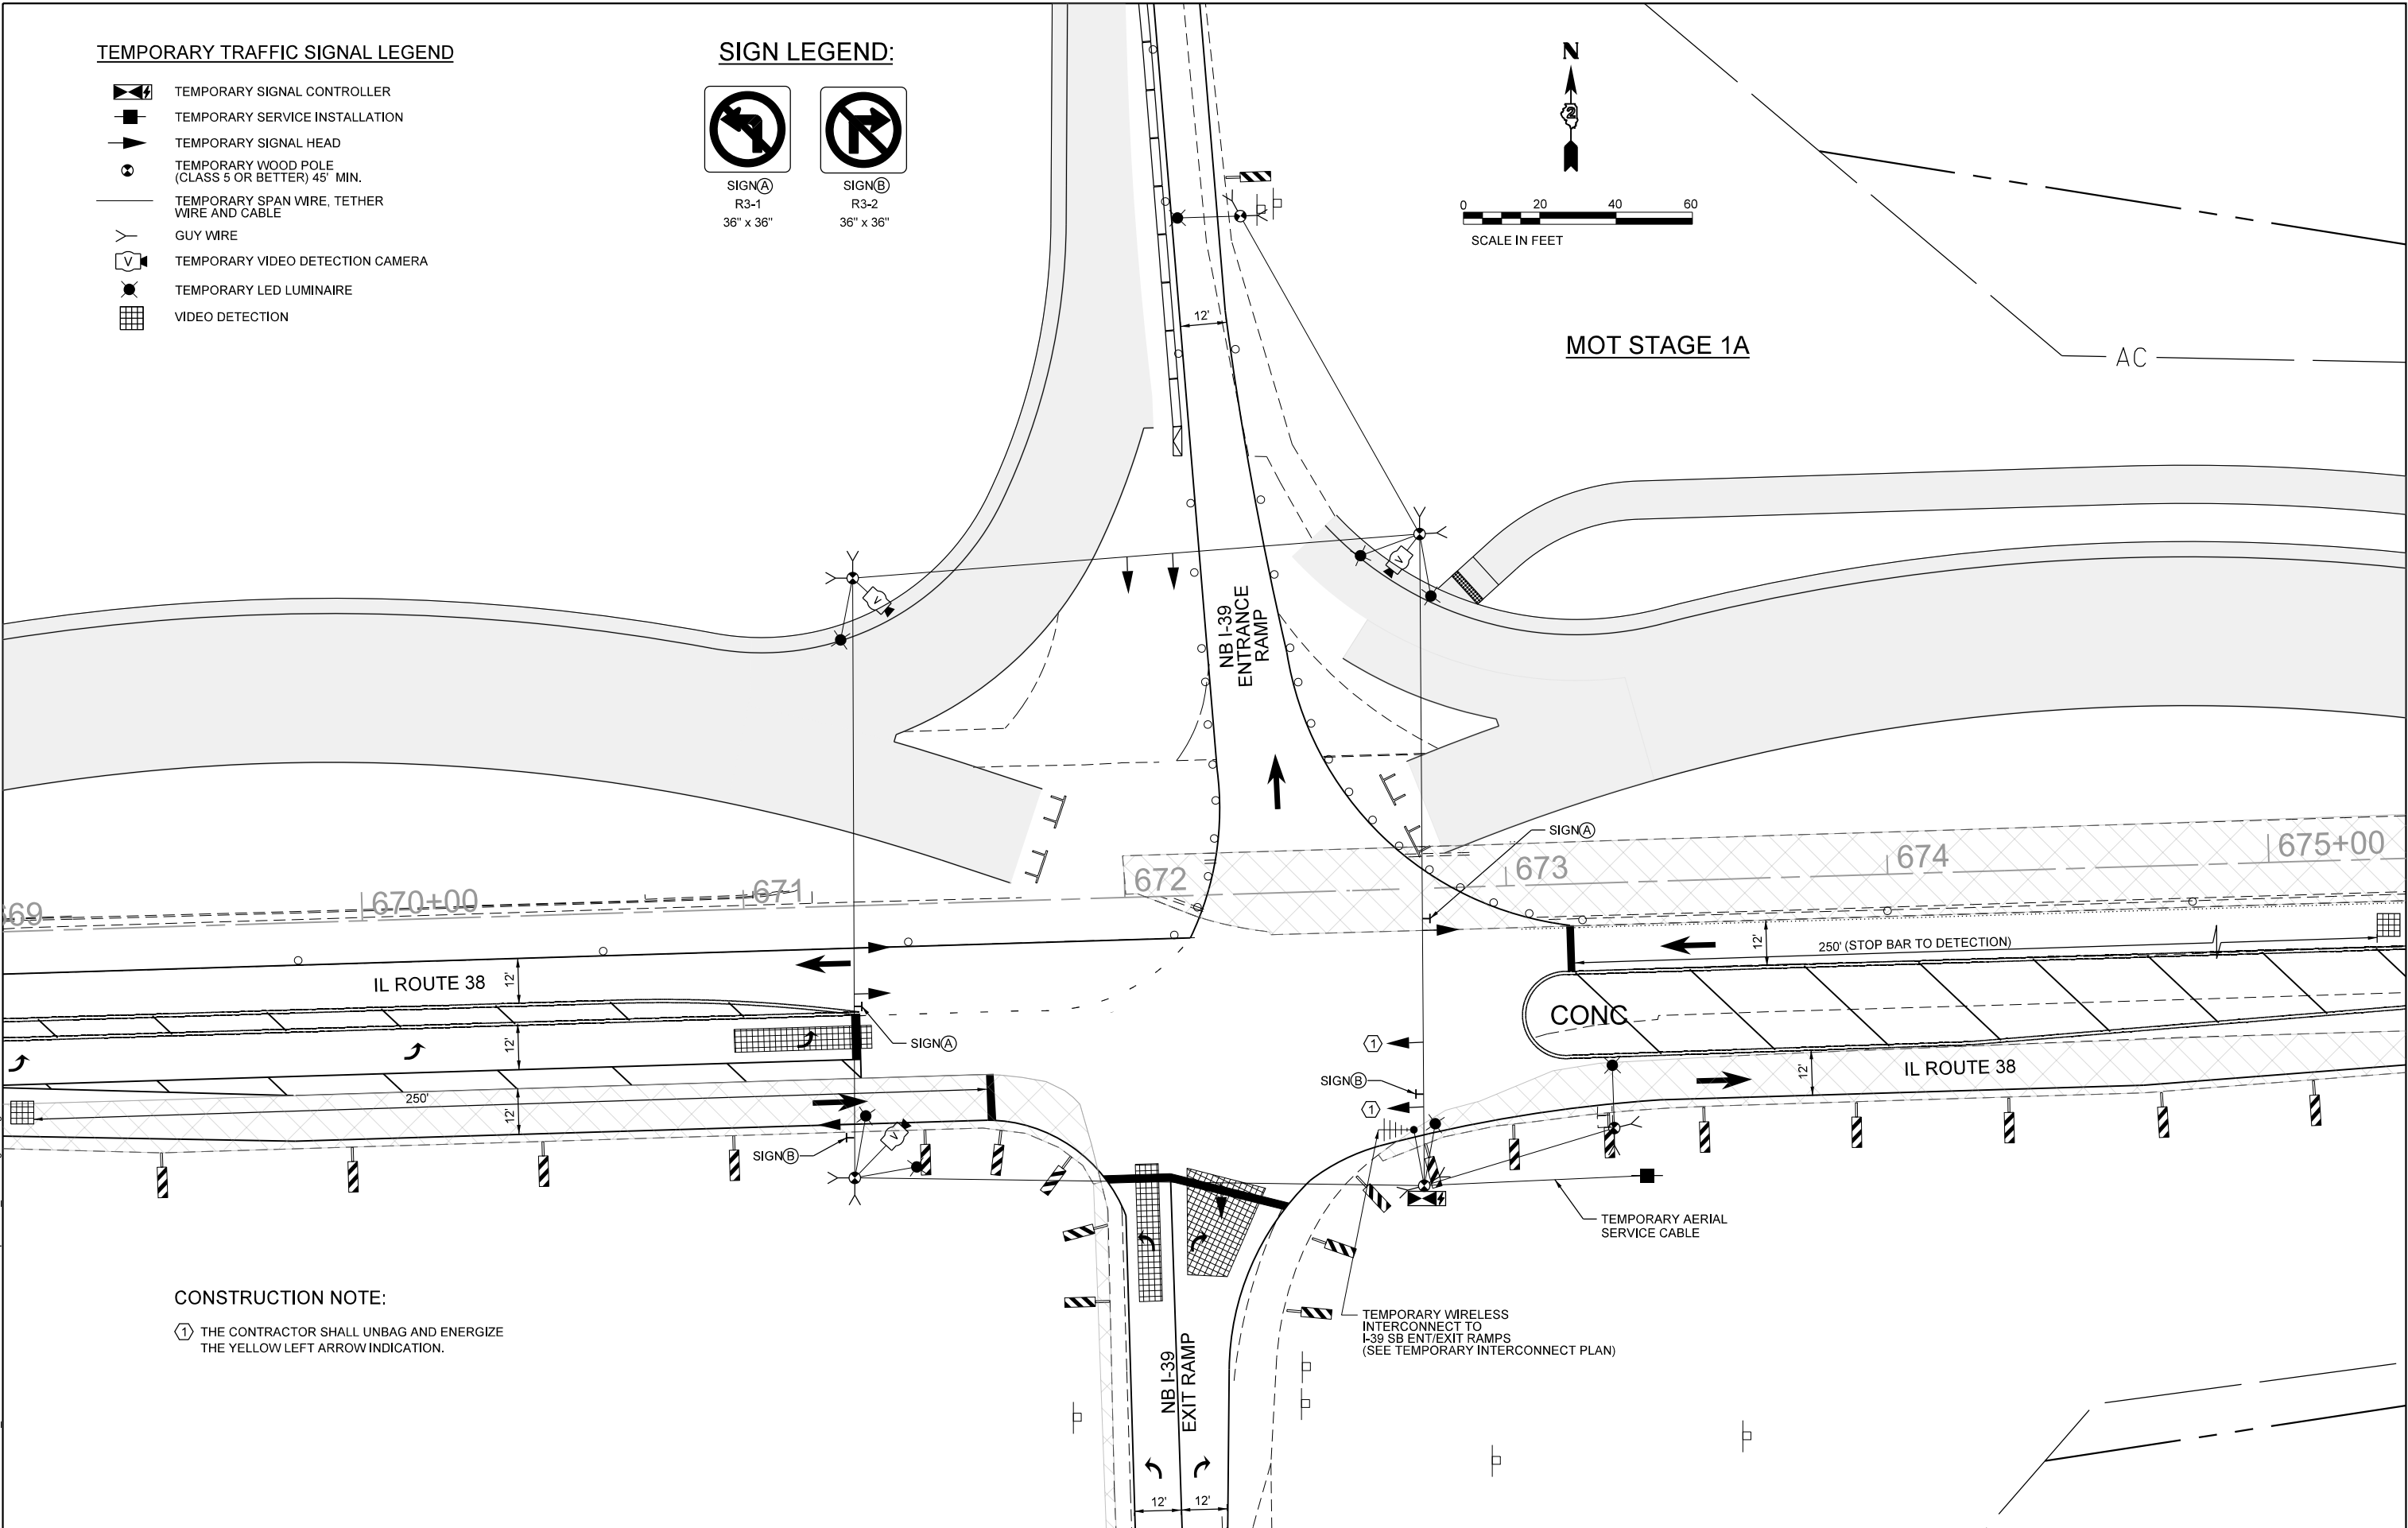

CONSTRUCTION NOTE:

- ① THE CONTRACTOR SHALL UNBAG AND ENERGIZE THE YELLOW LEFT ARROW INDICATION.

MODEL: Default
FILE NAME: N:\DOT\220628\CAD_Sheets\Traffic\I-39 NB Ramp-Sht-04_TMP-Stage 1A.dgn

	CHRISTOPHER B. BURKE ENGINEERING, LTD. 9575 W. Higgins Road, Suite 600 Rosemont, Illinois 60018 (847) 823-0500		USER NAME = rhowellindgren	DESIGNED - BC	REVISED -
				DRAWN - FPB	REVISED -
				CHECKED - GMZ	REVISED -
			PLOT DATE = 2/6/2025	DATE -	REVISED -

STATE OF ILLINOIS
DEPARTMENT OF TRANSPORTATION

TEMPORARY TRAFFIC SIGNAL INSTALLATION PLAN
IL ROUTE 38 AND I-39 NB ENT / EXIT RAMP

SCALE: 1:40 SHEET OF SHEETS STA. TO STA.


F.A.P. RTE.	SECTION	COUNTY	TOTAL SHEETS	SHEET NO.
567	141-1HBR-3 & (9,10) R-3	OGLE	508	372
CONTRACT NO. 64N98				
ILLINOIS FED. AID PROJECT				

TEMPORARY TRAFFIC SIGNAL LEGEND

- TEMPORARY SIGNAL CONTROLLER
- TEMPORARY SERVICE INSTALLATION
- TEMPORARY SIGNAL HEAD
- TEMPORARY WOOD POLE (CLASS 5 OR BETTER) 45" MIN.
- TEMPORARY SPAN WIRE, TETHER WIRE AND CABLE
- GUY WIRE
- TEMPORARY VIDEO DETECTION CAMERA
- TEMPORARY LED LUMINAIRE
- VIDEO DETECTION


SIGN LEGEND:

- SIGN(A) R3-1 36" x 36"
- SIGN(B) R3-2 36" x 36"

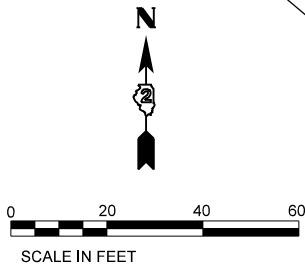

MOT STAGE 1B

AC

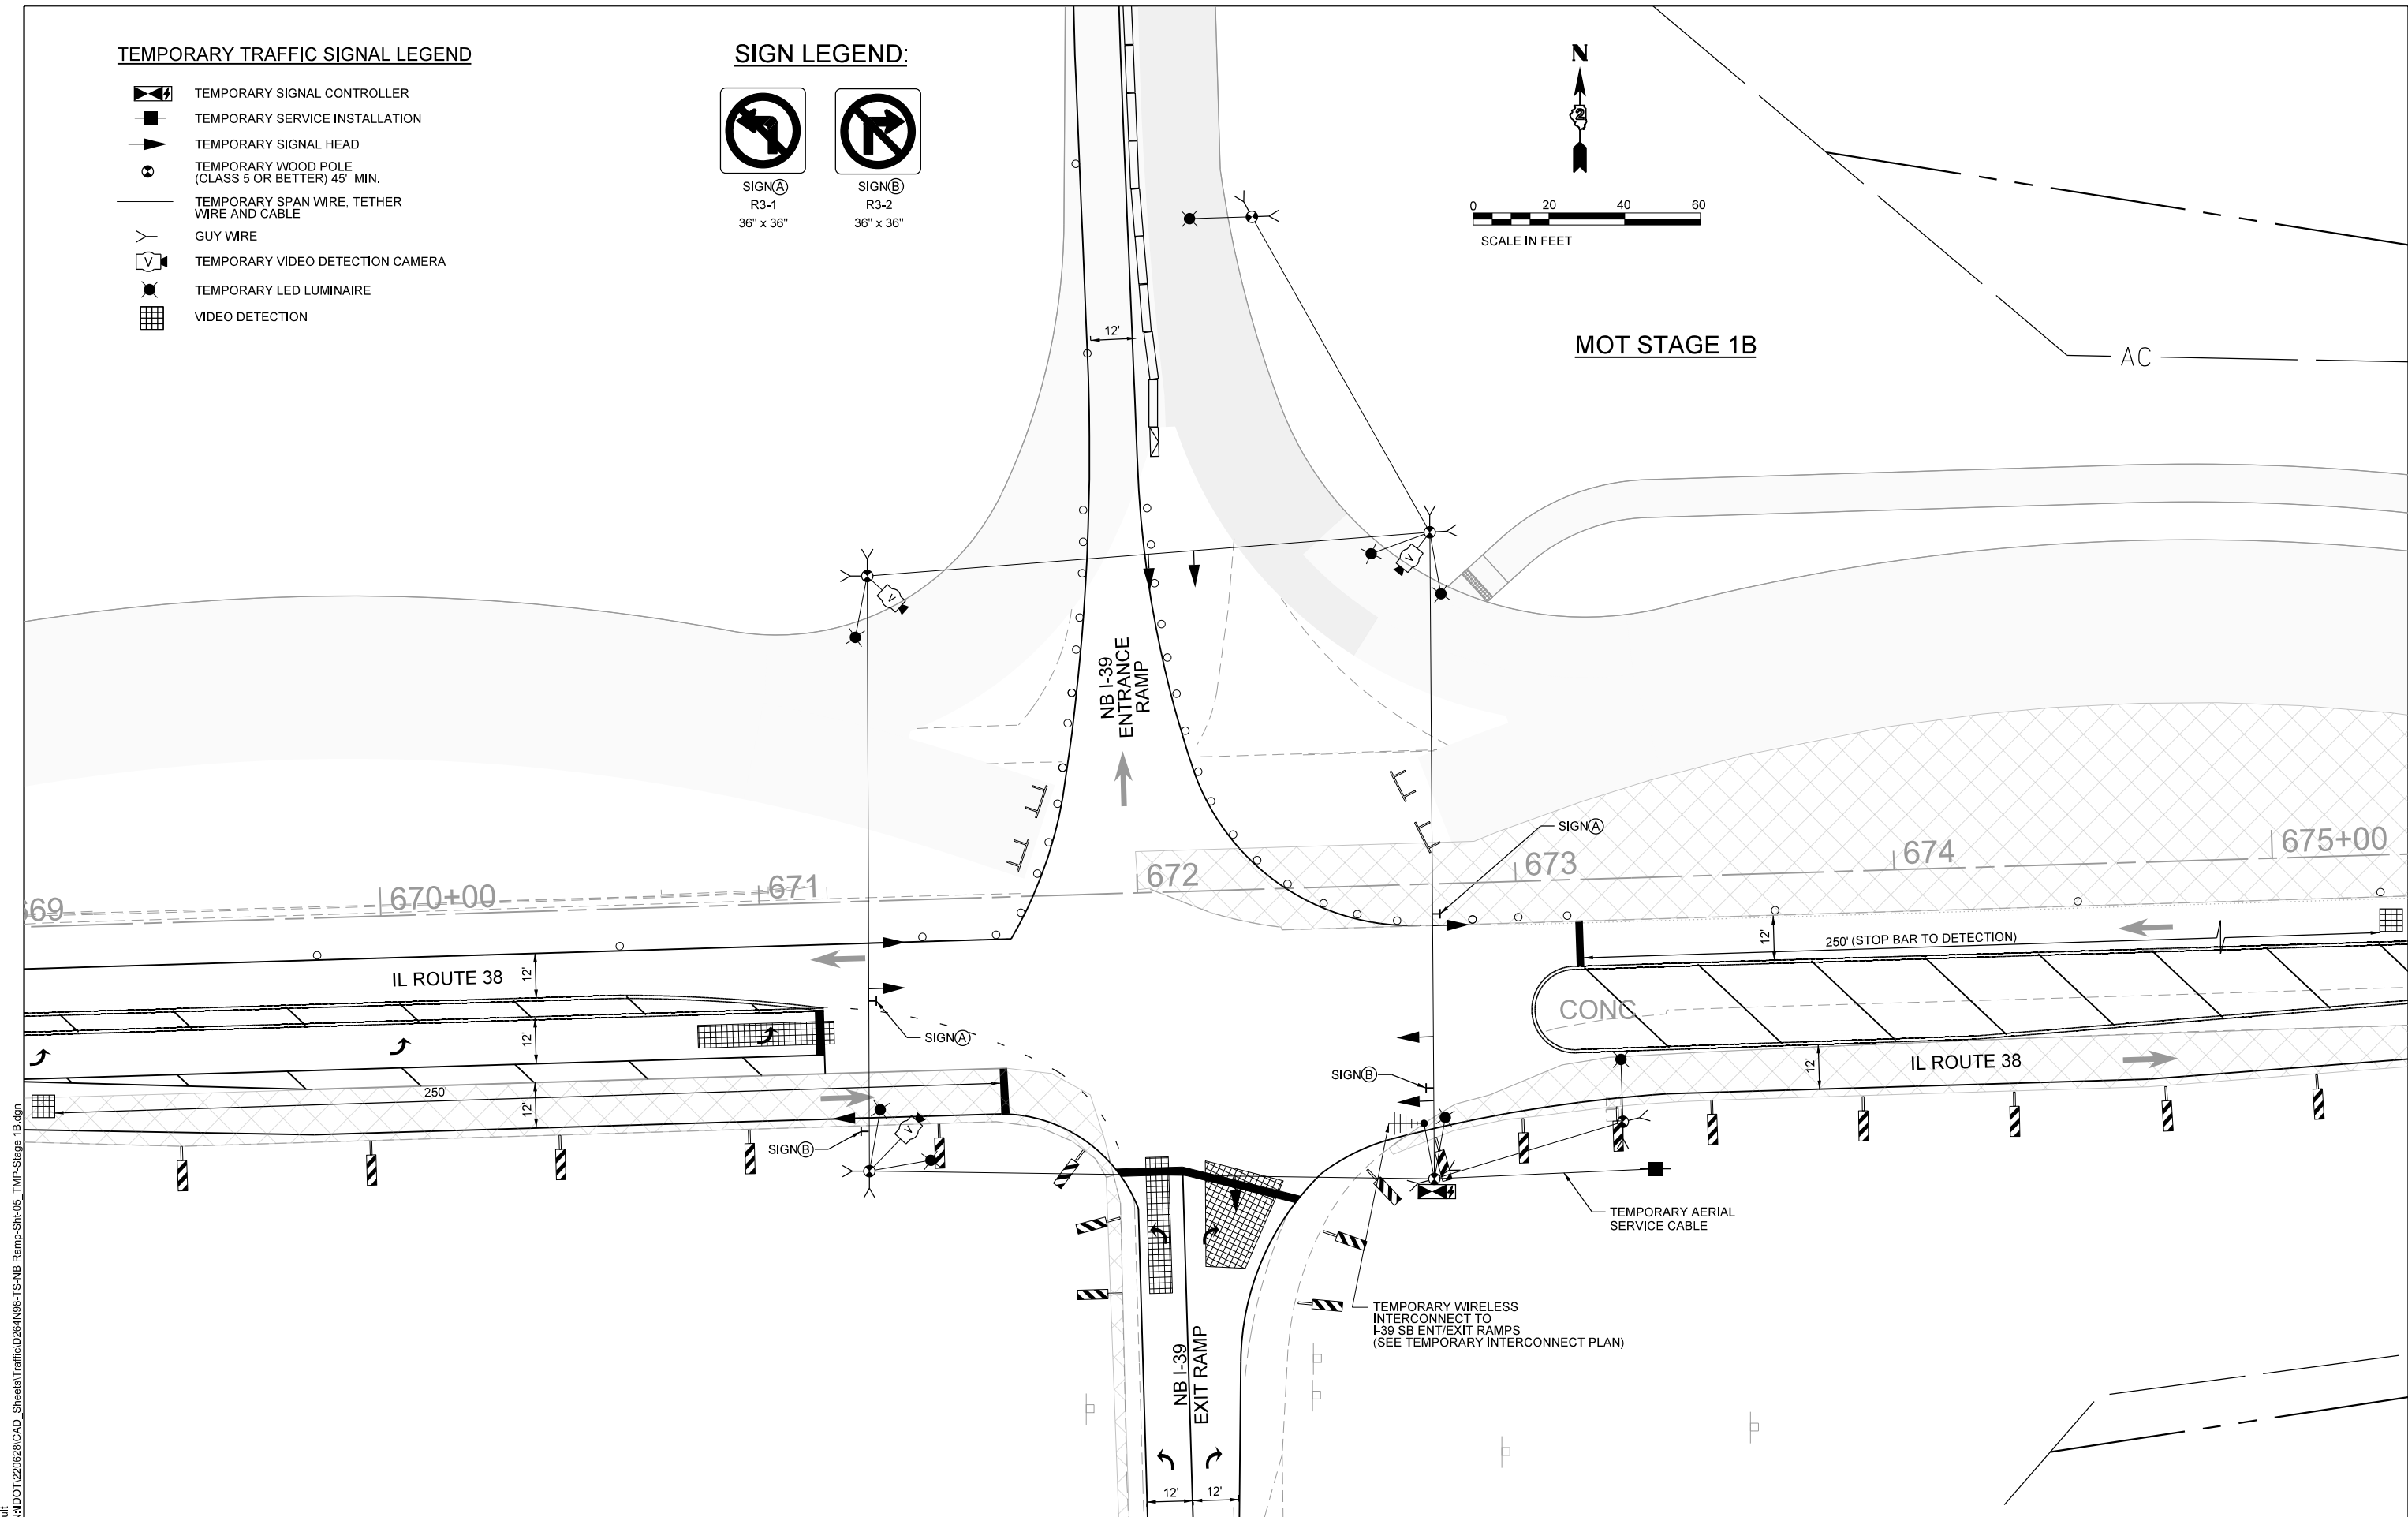

MODEL: Default
FILE NAME: N:\DOT\220628\CAD_Sheets\Traffic\I264N98-TS-NB Ramp-Sht-05_TMP-Stage 1B.dgn

	CHRISTOPHER B. BURKE ENGINEERING, LTD. 9575 W. Higgins Road, Suite 600 Rosemont, Illinois 60018 (847) 823-0500		USER NAME = rhowellindgren	DESIGNED - BC	REVISED -
				DRAWN - FPB	REVISED -
				CHECKED - GMZ	REVISED -
			PLOT DATE = 2/6/2025	DATE -	REVISED -

STATE OF ILLINOIS
DEPARTMENT OF TRANSPORTATION

TEMPORARY TRAFFIC SIGNAL INSTALLATION PLAN
IL ROUTE 38 AND I-39 NB ENT / EXIT RAMPS

SCALE: 1:40 SHEET OF SHEETS STA. TO STA.


F.A.P. RTE.	SECTION	COUNTY	TOTAL SHEETS	SHEET NO.
567	141-1HBR-3 & (9,10) R-3	OGLE	508	373
CONTRACT NO. 64N98				
ILLINOIS FED. AID PROJECT				

TEMPORARY TRAFFIC SIGNAL LEGEND

- TEMPORARY SIGNAL CONTROLLER
- TEMPORARY SERVICE INSTALLATION
- TEMPORARY SIGNAL HEAD
- TEMPORARY WOOD POLE (CLASS 5 OR BETTER) 45" MIN.
- TEMPORARY SPAN WIRE, TETHER WIRE AND CABLE
- GUY WIRE
- TEMPORARY VIDEO DETECTION CAMERA
- TEMPORARY LED LUMINAIRE
- VIDEO DETECTION


SIGN LEGEND:

- SIGN(A) R3-1 36" x 36"
- SIGN(B) R3-2 36" x 36"
- SIGN(C) R3-27 36" x 36"

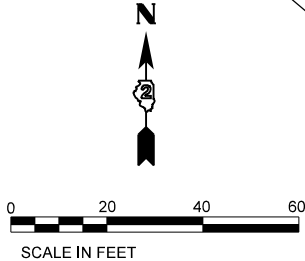

MOT STAGE 1C

AC

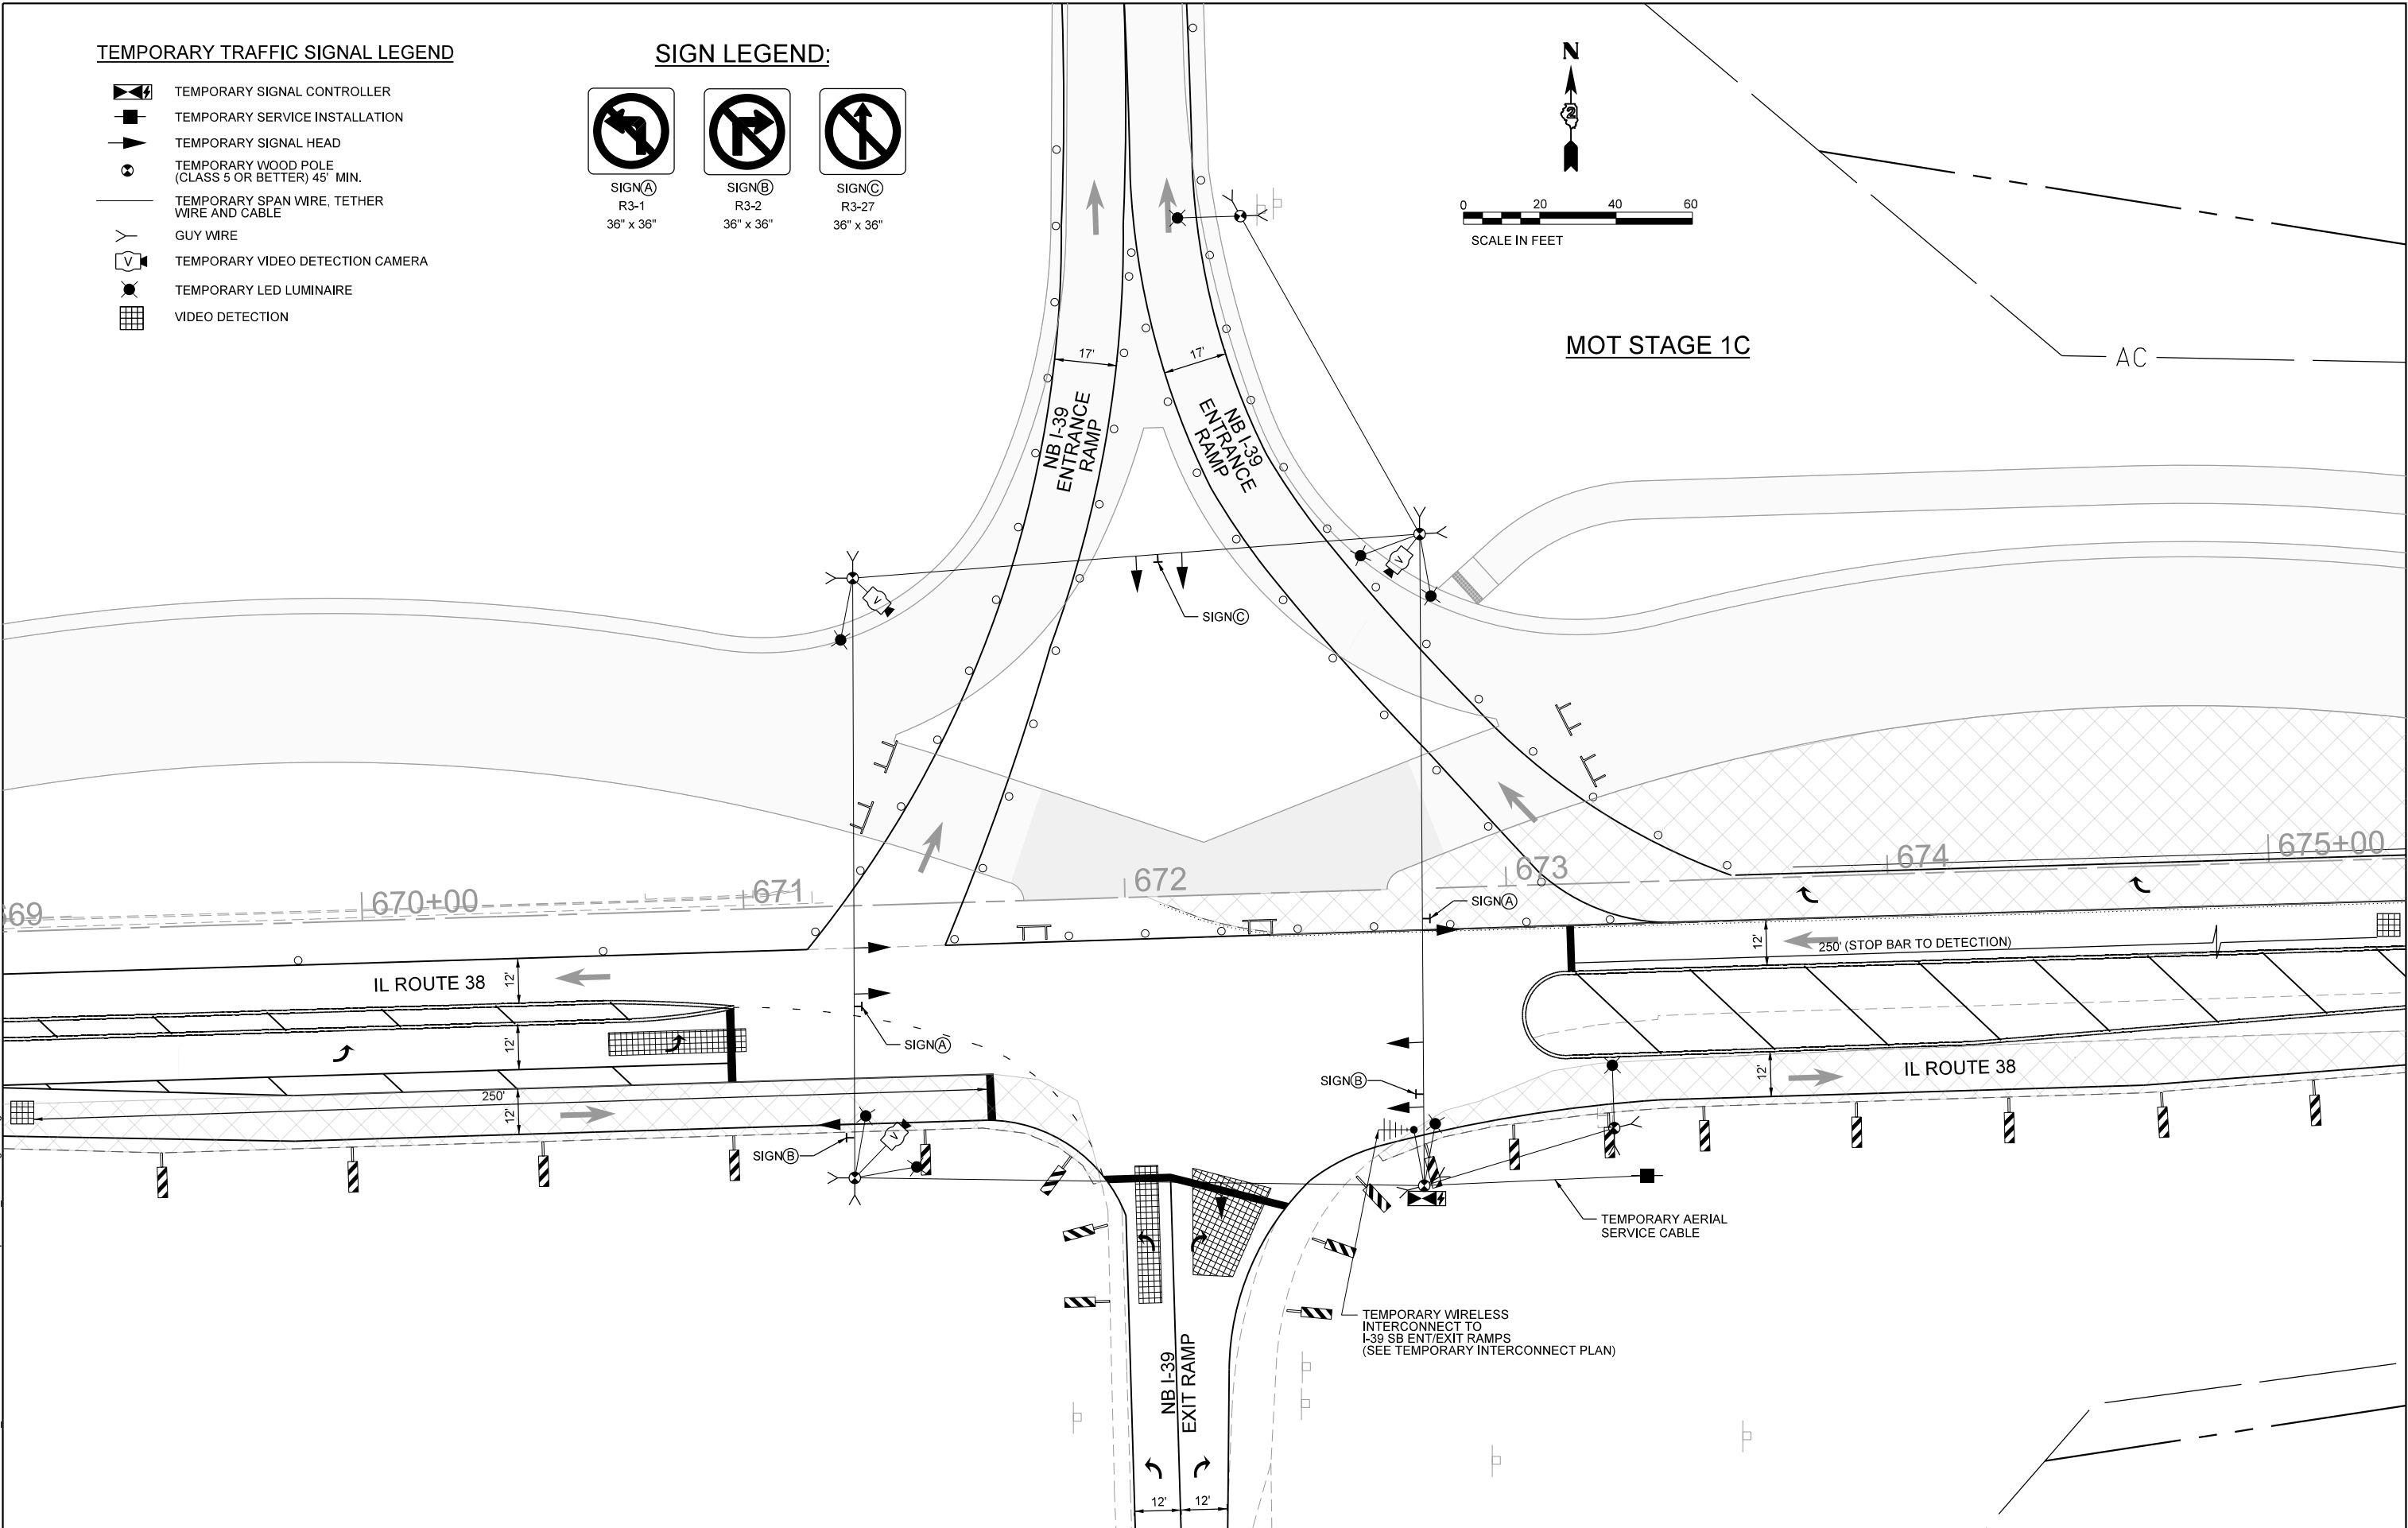

MODEL: Default
FILE NAME: N:\DOT\220628\CAD_Sheets\Traffic\I-39 NB Ramp-Sht-06_TMP-Stage 1C.dgn

	CHRISTOPHER B. BURKE ENGINEERING, LTD. 9575 W. Higgins Road, Suite 600 Rosemont, Illinois 60018 (847) 823-0500		USER NAME = nhowellindgren	DESIGNED - BC	REVISED -
				DRAWN - FPB	REVISED -
				CHECKED - GMZ	REVISED -
			PLOT DATE = 2/6/2025	DATE -	REVISED -

STATE OF ILLINOIS
DEPARTMENT OF TRANSPORTATION

TEMPORARY TRAFFIC SIGNAL INSTALLATION PLAN
IL ROUTE 38 AND I-39 NB ENT / EXIT RAMPS

SCALE: 1:40 SHEET OF SHEETS STA. TO STA.


F.A.P. RTE.	SECTION	COUNTY	TOTAL SHEETS	SHEET NO.
567	141-1HBR-3 & (9,10) R-3	OGLE	508	374
CONTRACT NO. 64N98				
ILLINOIS FED. AID PROJECT				

TEMPORARY TRAFFIC SIGNAL LEGEND


- TEMPORARY SIGNAL CONTROLLER
- TEMPORARY SERVICE INSTALLATION
- TEMPORARY SIGNAL HEAD
- TEMPORARY WOOD POLE (CLASS 5 OR BETTER) 45' MIN.
- TEMPORARY SPAN WIRE, TETHER WIRE AND CABLE
- GUY WIRE
- TEMPORARY VIDEO DETECTION CAMERA
- TEMPORARY LED LUMINAIRE
- VIDEO DETECTION

SIGN LEGEND:

- SIGN(A) R3-1 36" x 36"
- SIGN(B) R3-2 36" x 36"
- SIGN(C) R3-27 36" x 36"

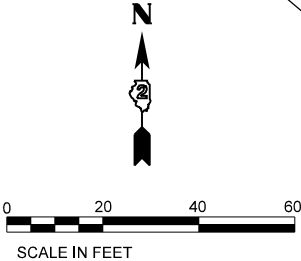

MOT STAGE 1D

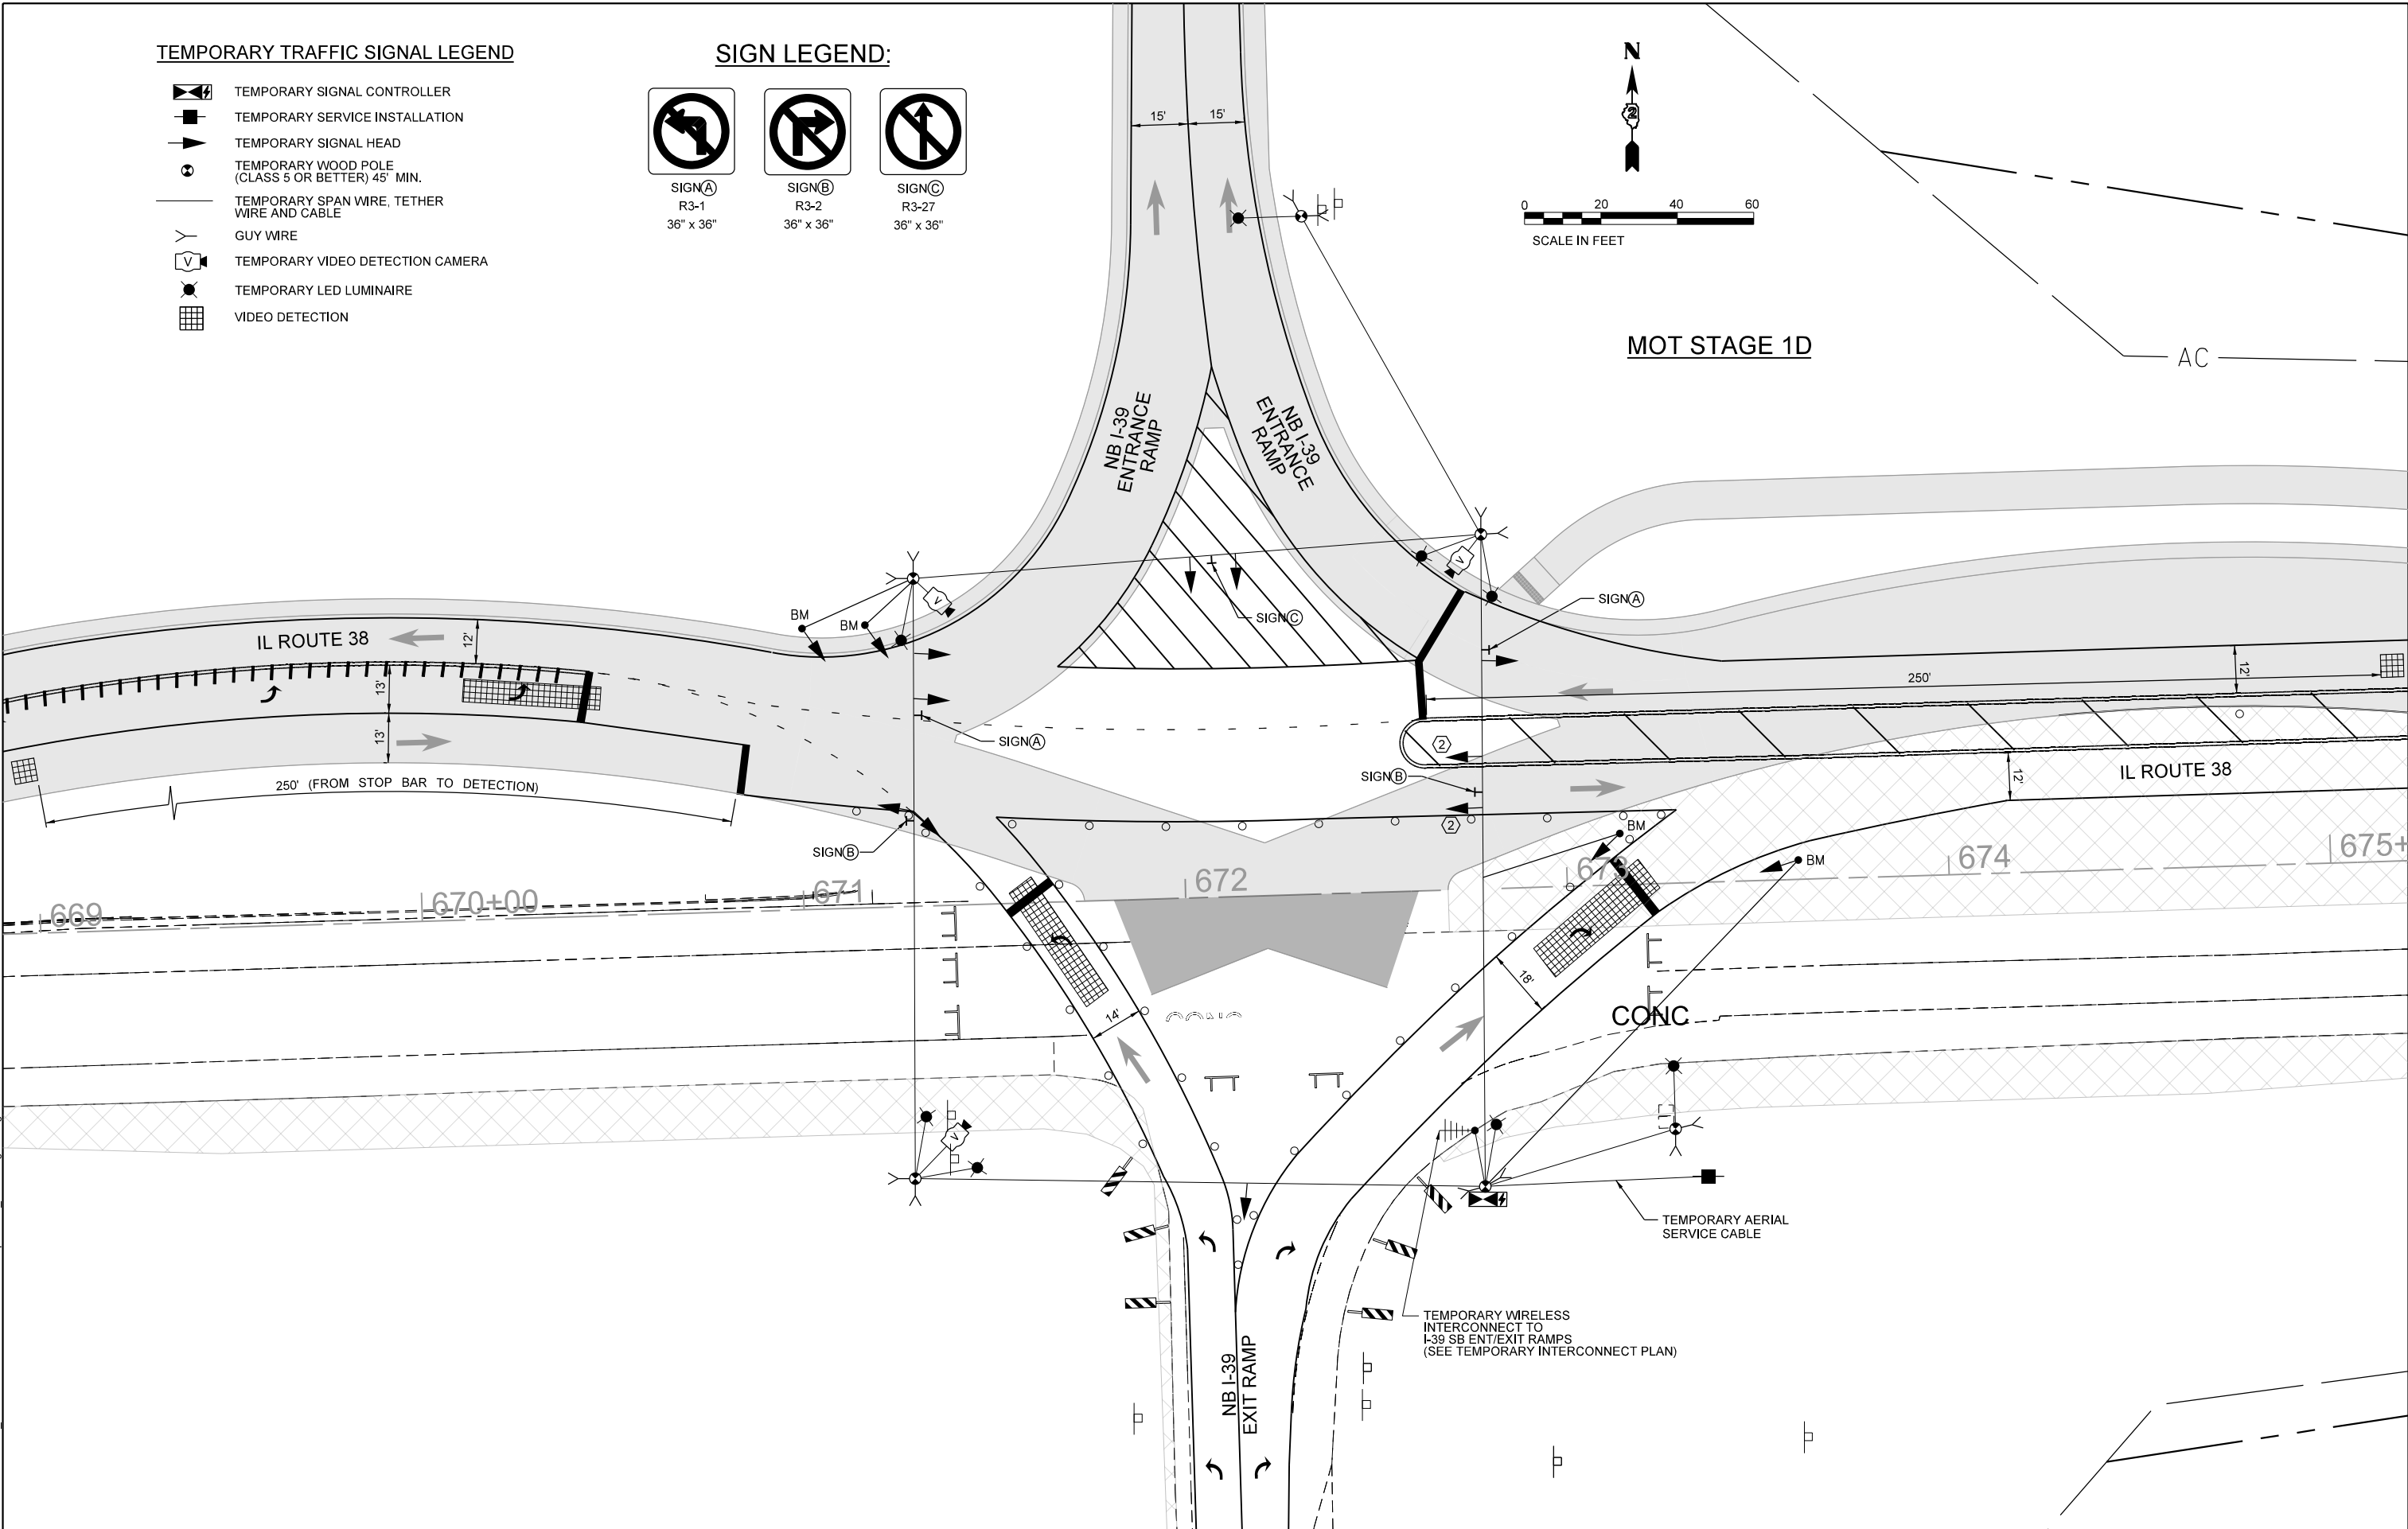

MODEL: Default
FILE NAME: N:\DOT\220628\CAD_Sheets\Traffic\I264\N98-TS-NB Ramp-Sht07_TMP-Stage 1D.dgn

	CHRISTOPHER B. BURKE ENGINEERING, LTD. 9575 W. Higgins Road, Suite 600 Rosemont, Illinois 60018 (847) 823-0500		USER NAME = nhowellindgren	DESIGNED - BC	REVISED -
				DRAWN - FPB	REVISED -
				CHECKED - GMZ	REVISED -
			PLOT DATE = 2/6/2025	DATE -	REVISED -

STATE OF ILLINOIS
DEPARTMENT OF TRANSPORTATION

TEMPORARY TRAFFIC SIGNAL INSTALLATION PLAN
IL ROUTE 38 AND I-39 NB ENT / EXIT RAMPS

SCALE: 1:40 SHEET OF SHEETS STA. TO STA.


F.A.P. RTE.	SECTION	COUNTY	TOTAL SHEETS	SHEET NO.
567	141-1HBR-3 & (9,10) R-3	OGLE	508	375
CONTRACT NO. 64N98				
ILLINOIS FED. AID PROJECT				

TEMPORARY TRAFFIC SIGNAL LEGEND


- TEMPORARY SIGNAL CONTROLLER
- TEMPORARY SERVICE INSTALLATION
- TEMPORARY SIGNAL HEAD
- TEMPORARY WOOD POLE (CLASS 5 OR BETTER) 45' MIN.
- TEMPORARY SPAN WIRE, TETHER WIRE AND CABLE
- GUY WIRE
- TEMPORARY VIDEO DETECTION CAMERA
- TEMPORARY LED LUMINAIRE
- VIDEO DETECTION

SIGN LEGEND:

- SIGN(A) R3-1 36" x 36"
- SIGN(B) R3-2 36" x 36"
- SIGN(C) R3-27 36" x 36"

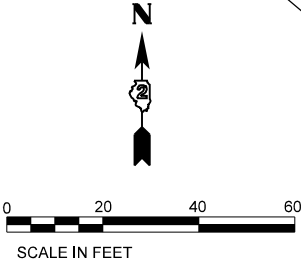

MOT STAGE 2A

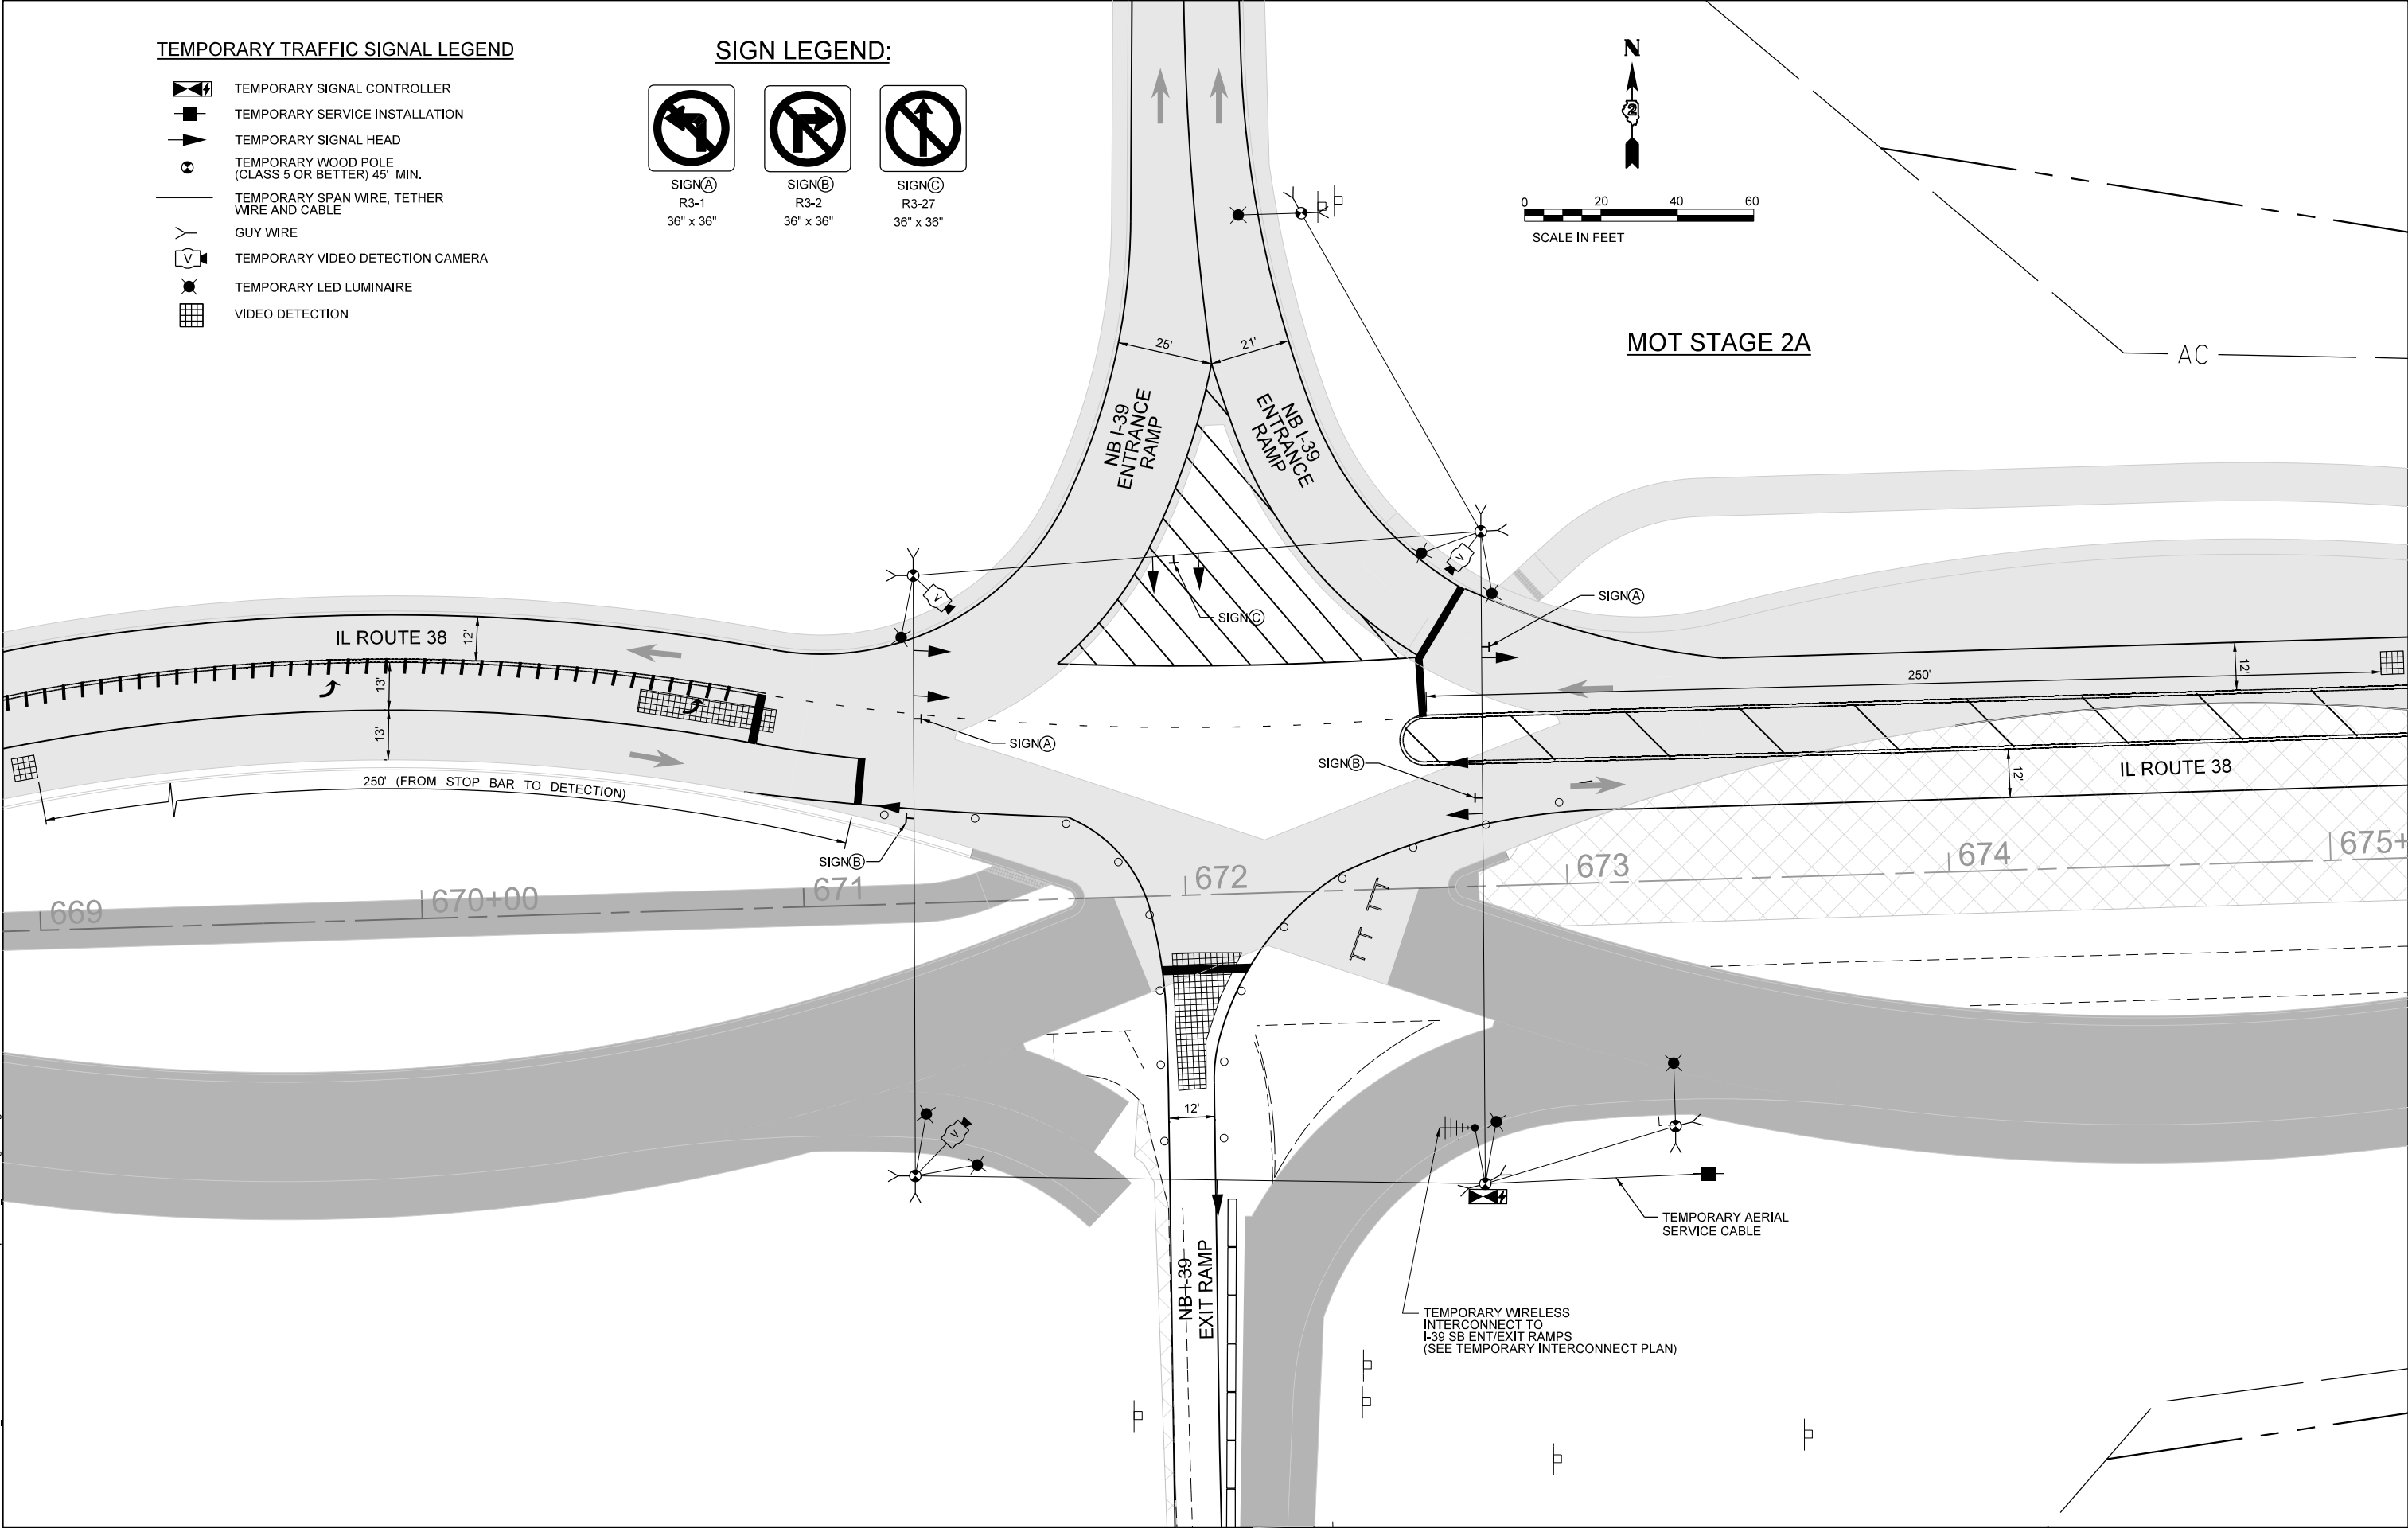

TEMPORARY WIRELESS INTERCONNECT TO I-39 SB ENT/EXIT RAMPS (SEE TEMPORARY INTERCONNECT PLAN)

MODEL: Default
FILE NAME: N:\DOT\220628\CAD_Sheets\Traffic\I264N98-TS-NB Ramp-Sht-08_TMP-Stage 2A.dgn

 CHRISTOPHER B. BURKE ENGINEERING, LTD. 9575 W. Higgins Road, Suite 600 Rosemont, Illinois 60018 (847) 823-0500	USER NAME = nhowellindgren	DESIGNED - BC	REVISED -
		DRAWN - FPB	REVISED -
		CHECKED - GMZ	REVISED -
	PLOT DATE = 2/6/2025	DATE -	REVISED -

STATE OF ILLINOIS
DEPARTMENT OF TRANSPORTATION

TEMPORARY TRAFFIC SIGNAL INSTALLATION PLAN
IL ROUTE 38 AND I-39 NB ENT / EXIT RAMPS

SCALE: 1:40 SHEET OF SHEETS STA. TO STA.


F.A.P. RTE.	SECTION	COUNTY	TOTAL SHEETS	SHEET NO.
567	141-1HBR-3 & (9,10) R-3	OGLE	508	376
CONTRACT NO. 64N98				
ILLINOIS FED. AID PROJECT				

TEMPORARY TRAFFIC SIGNAL LEGEND

- TEMPORARY SIGNAL CONTROLLER
- TEMPORARY SERVICE INSTALLATION
- TEMPORARY SIGNAL HEAD
- TEMPORARY WOOD POLE (CLASS 5 OR BETTER) 45' MIN.
- TEMPORARY SPAN WIRE, TETHER WIRE AND CABLE
- GUY WIRE
- TEMPORARY VIDEO DETECTION CAMERA
- TEMPORARY LED LUMINAIRE
- VIDEO DETECTION


SIGN LEGEND:

- SIGN(A) R3-1 36" x 36"
- SIGN(B) R3-2 36" x 36"
- SIGN(C) R3-27 36" x 36"

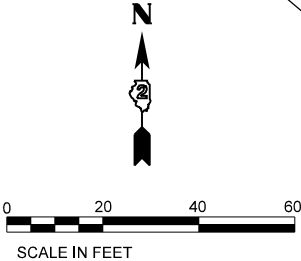

MOT STAGE 2B

AC

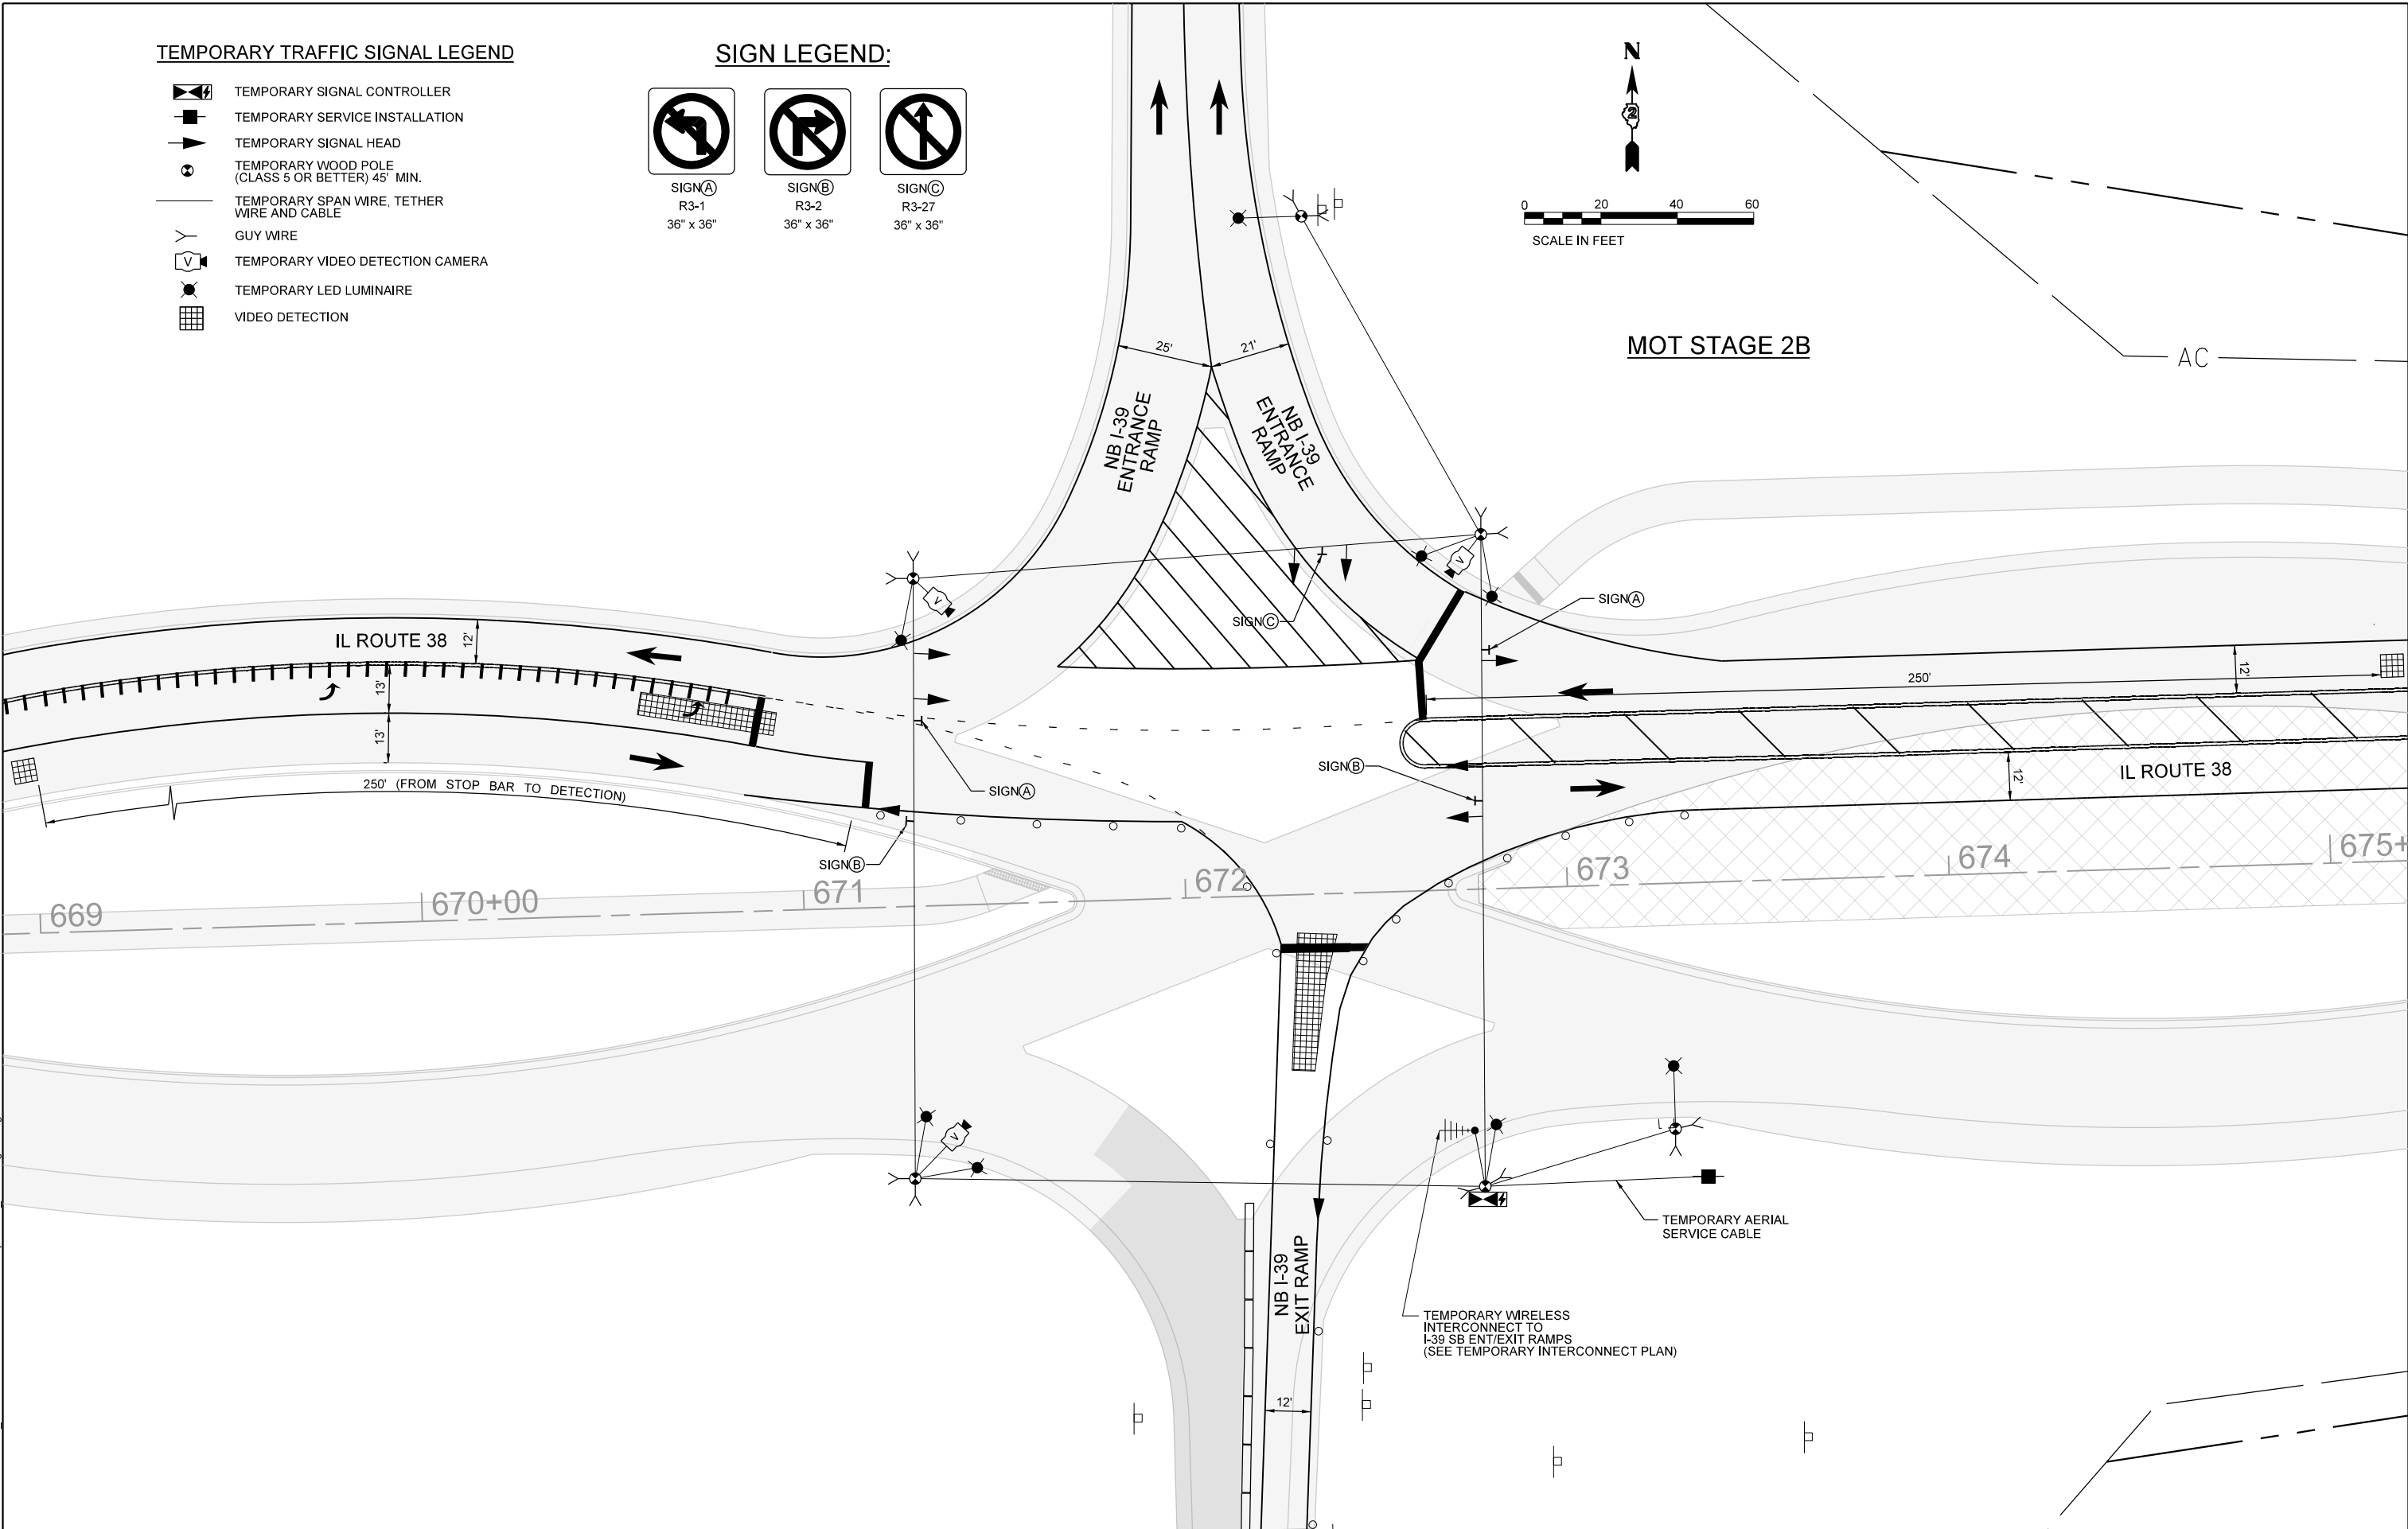

MODEL: Default
FILE NAME: N:\DOT\220628\CAD_Sheets\Traffic\I264\N98-TS-NB Ramp-Sht-09_TMP-Stage 2B.dgn

	CHRISTOPHER B. BURKE ENGINEERING, LTD. 9575 W. Higgins Road, Suite 600 Rosemont, Illinois 60018 (847) 823-0500		USER NAME = nhowellindgren	DESIGNED - BC	REVISED -
				DRAWN - FPB	REVISED -
				CHECKED - GMZ	REVISED -
			DATE = 2/6/2025	DATE -	REVISED -

STATE OF ILLINOIS
DEPARTMENT OF TRANSPORTATION


TEMPORARY TRAFFIC SIGNAL INSTALLATION PLAN
IL ROUTE 38 AND I-39 NB ENT / EXIT RAMPS

SCALE: 1:40 SHEET OF SHEETS STA. TO STA.

F.A.P. RTE.	SECTION	COUNTY	TOTAL SHEETS	SHEET NO.
567	141-1HBR-3 & (9,10) R-3	OGLE	508	377
CONTRACT NO. 64N98				
ILLINOIS FED. AID PROJECT				

TEMPORARY TRAFFIC SIGNAL LEGEND

-  TEMPORARY SIGNAL CONTROLLER
-  TEMPORARY SERVICE INSTALLATION
-  TEMPORARY SIGNAL HEAD
-  TEMPORARY WOOD POLE
(CLASS 5 OR BETTER) 45' MIN.
-  TEMPORARY SPAN WIRE, TETHER
WIRE AND CABLE
-  GUY WIRE
-  TEMPORARY VIDEO DETECTION CAMERA
-  TEMPORARY LED LUMINAIRE
-  VIDEO DETECTION
-  TEMPORARY PEDESTRIAN SIGNAL
-  TEMPORARY PUSHBUTTON
-  BARREL MOUNTED SIGNAL POST

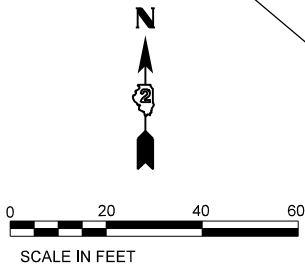

MOT FINAL CONDITION

AC

(EB) IL ROUTE 38

(WB) IL ROUTE 38

(WB) IL ROUTE 38

(EB) IL ROUTE 38

CONSTRUCTION NOTES:

- ① THE CONTRACTOR SHALL INSTALL TEMPORARY PEDESTRIAN SIGNAL HEAD AND PUSHBUTTON ON TEMPORARY BARREL MOUNTED WOOD 4"X4" POST DURING MOT FINAL CONDITION TO ACCOMMODATE PEDESTRIANS.
- ② THE CONTRACTOR SHALL BAG AND DISABLE THE YELLOW AND GREEN LEFT ARROW INDICATION DURING MOT FINAL CONDITION.

TEMPORARY WIRELESS
INTERCONNECT TO
I-39 SB ENT/EXIT RAMPS
(SEE TEMPORARY INTERCONNECT PLAN)

TEMPORARY AERIAL
SERVICE CABLE

STATE OF ILLINOIS
DEPARTMENT OF TRANSPORTATION


TEMPORARY TRAFFIC SIGNAL INSTALLATION PLAN
IL ROUTE 38 AND I-39 NB ENT / EXIT RAMPS

SCALE: 1:40 SHEET OF SHEETS STA. TO STA.


F.A.P. RTE.	SECTION	COUNTY	TOTAL SHEETS	SHEET NO.
567	141-1HBR-3 & (9,10) R-3	OGLE	508	378
CONTRACT NO. 64N98				
ILLINOIS FED. AID PROJECT				

MODEL: Default
FILE NAME: N:\DOT\220628\CAD_Sheets\Traffic\I284\N98-TS-NB Ramp-Sht-10_TMP-Final.dgn

 CHRISTOPHER B. BURKE ENGINEERING, LTD. 9575 W. Higgins Road, Suite 600 Rosemont, Illinois 60018 (847) 823-0500	USER NAME = nhowellindgren	DESIGNED - BC	REVISED -
		DRAWN - FPB	REVISED -
		CHECKED - GMZ	REVISED -
	PLOT DATE = 2/6/2025	DATE -	REVISED -

 


TEMPORARY SIGNAL CABLE LEGEND

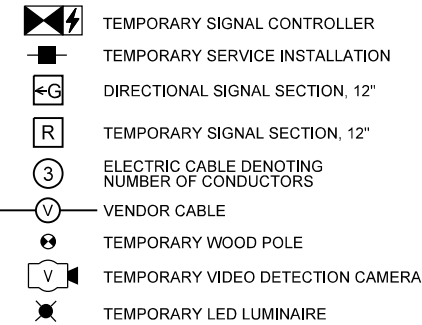


CONSTRUCTION NOTE:

- ① THE CONTRACTOR SHALL UNBAG AND ENERGIZE THE YELLOW LEFT ARROW INDICATION.

 

NOT TO SCALE

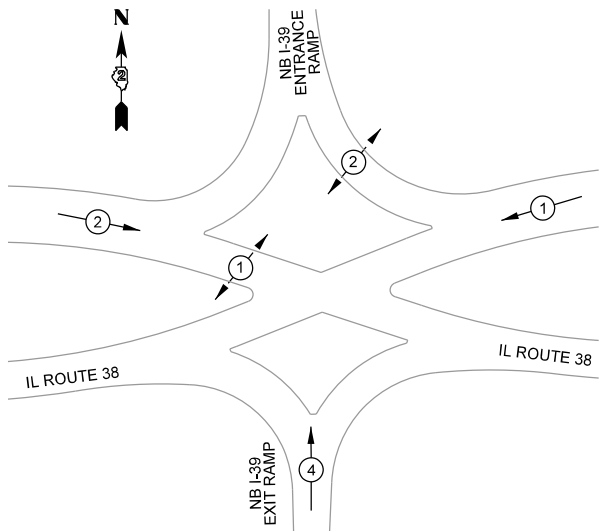

**PROPOSED
CONTROLLER SEQUENCE**

← 6 — NUMBER REFERS TO
ASSOCIATED PHASE

TEMPORARY SIGNAL CABLE LEGEND

- TEMPORARY SIGNAL CONTROLLER
- TEMPORARY SERVICE INSTALLATION
- DIRECTIONAL SIGNAL SECTION, 12"
- TEMPORARY SIGNAL SECTION, 12"
- ELECTRIC CABLE DENOTING
NUMBER OF CONDUCTORS
- VENDOR CABLE
- TEMPORARY WOOD POLE
- TEMPORARY VIDEO DETECTION CAMERA
- TEMPORARY LED LUMINAIRE

CONSTRUCTION NOTES:


- THE CONTRACTOR SHALL BAG AND DISABLE THE YELLOW AND GREEN LEFT ARROW INDICATION DURING MOT FINAL CONDITION.
- THE CONTRACTOR SHALL INSTALL TEMPORARY PEDESTRIAN SIGNAL HEAD AND PUSHBUTTON ON TEMPORARY BARREL MOUNTED WOOD 4"X4" POST DURING MOT FINAL CONDITION TO ACCOMMODATE PEDESTRIANS.

LEGEND:

- PROTECTED PHASE
- PROTECTED/PERMITTED PHASE
- PEDESTRIAN PHASE
- OVERLAP

LEGEND:

- = BAGGED AND DISABLED

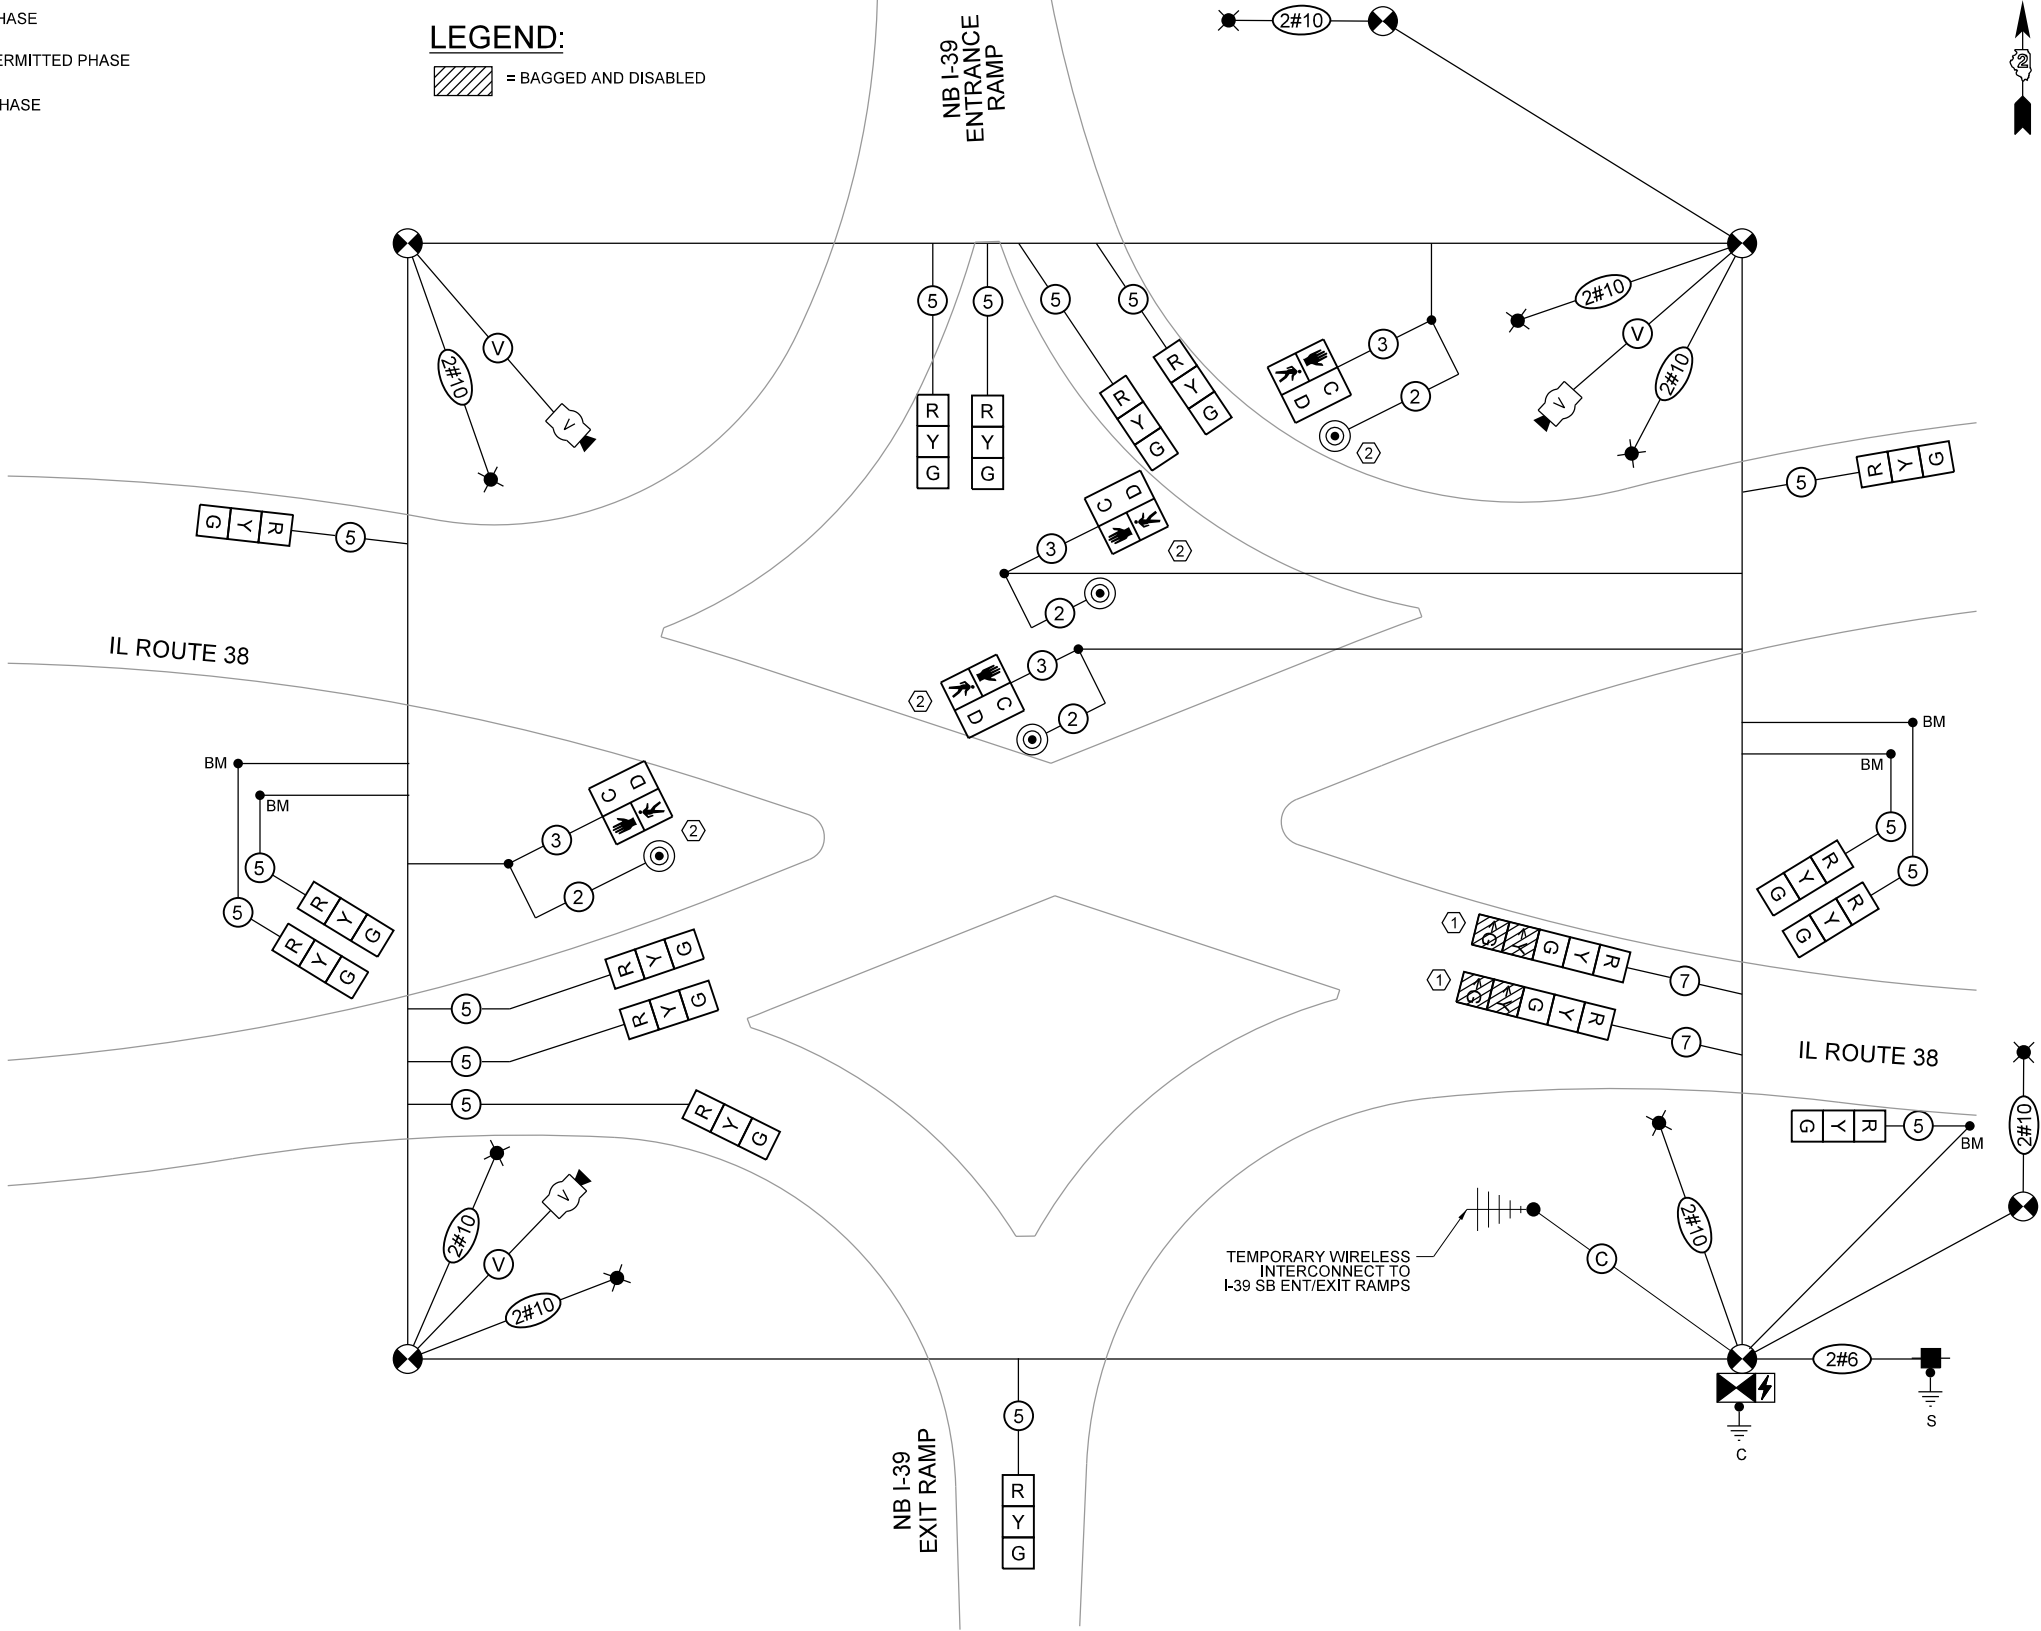

**MOT FINAL CONDITION
TEMPORARY CABLE PLAN**

NOT TO SCALE

**STATE OF ILLINOIS
DEPARTMENT OF TRANSPORTATION**

**TRAFFIC SIGNAL PLANS
TEMPORARY CABLE PLAN
IL ROUTE 38 AND I-39 NB ENT / EXIT RAMPS**

SCALE: 1:40 SHEET OF SHEETS STA. TO STA.

F.A.P. RTE.	SECTION	COUNTY	TOTAL SHEETS	SHEET NO.
567	141-1HBR-3 & (9,10) R-3	OGLE	508	383
CONTRACT NO. 64N98				
ILLINOIS FED. AID PROJECT				

MODEL: Default
FILE NAME: N:\DOT\220628\CAD_Sheets\Traffic\I-39 NB Ramp-Sht-15_TMP-CAB5.dgn

	USER NAME = rhowe\llindgren		DESIGNED - BC	REVISED -
			DRAWN - FPB	REVISED -
			CHECKED - GMZ	REVISED -
	PLOT DATE = 2/6/2025		DATE -	REVISED -

TRAFFIC SIGNAL LEGEND



- EXISTING
- -
 -
 -
 -
 -
 -
 -
 -
 -
 -
 -
 -
 -
 -
 -

- PROPOSED
- SIGNAL HEAD WITH BACKPLATE
 - SIGNAL HEAD WITHOUT BACKPLATE
 - HANDHOLE, PCC
 - DOUBLE HANDHOLE, PCC
 - JUNCTION BOX
 - CONDUIT
 - STEEL MAST ARM ASSEMBLY AND POLE
 - STEEL COMBINATION MAST ARM ASSEMBLY AND POLE WITH LUMINAIRE (LENGTH SPECIFIED)
 - TRAFFIC SIGNAL POST
 - SERVICE POLE
 - CONTROLLER CABINET WITH CONCRETE FOUNDATION
 - TRAFFIC SIGNAL VIDEO DETECTOR SYSTEM
 - TRAFFIC SIGNAL PEDESTRIAN SIGNAL HEAD
 - TRAFFIC SIGNAL PEDESTRIAN PUSH BUTTON (APS) ACCESSIBLE PEDESTRIAN PUSH-BUTTON
 - SIGN
 - UNINTERRUPTABLE POWER SUPPLY



SCALE IN FEET

0 20 40 60

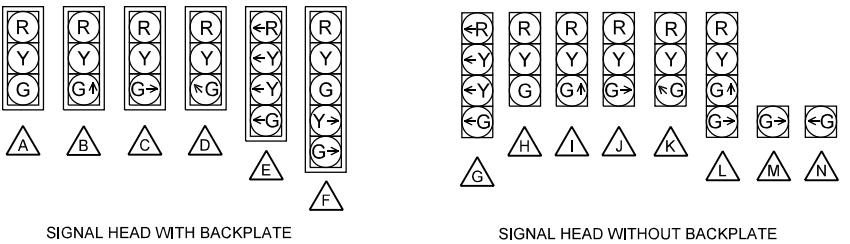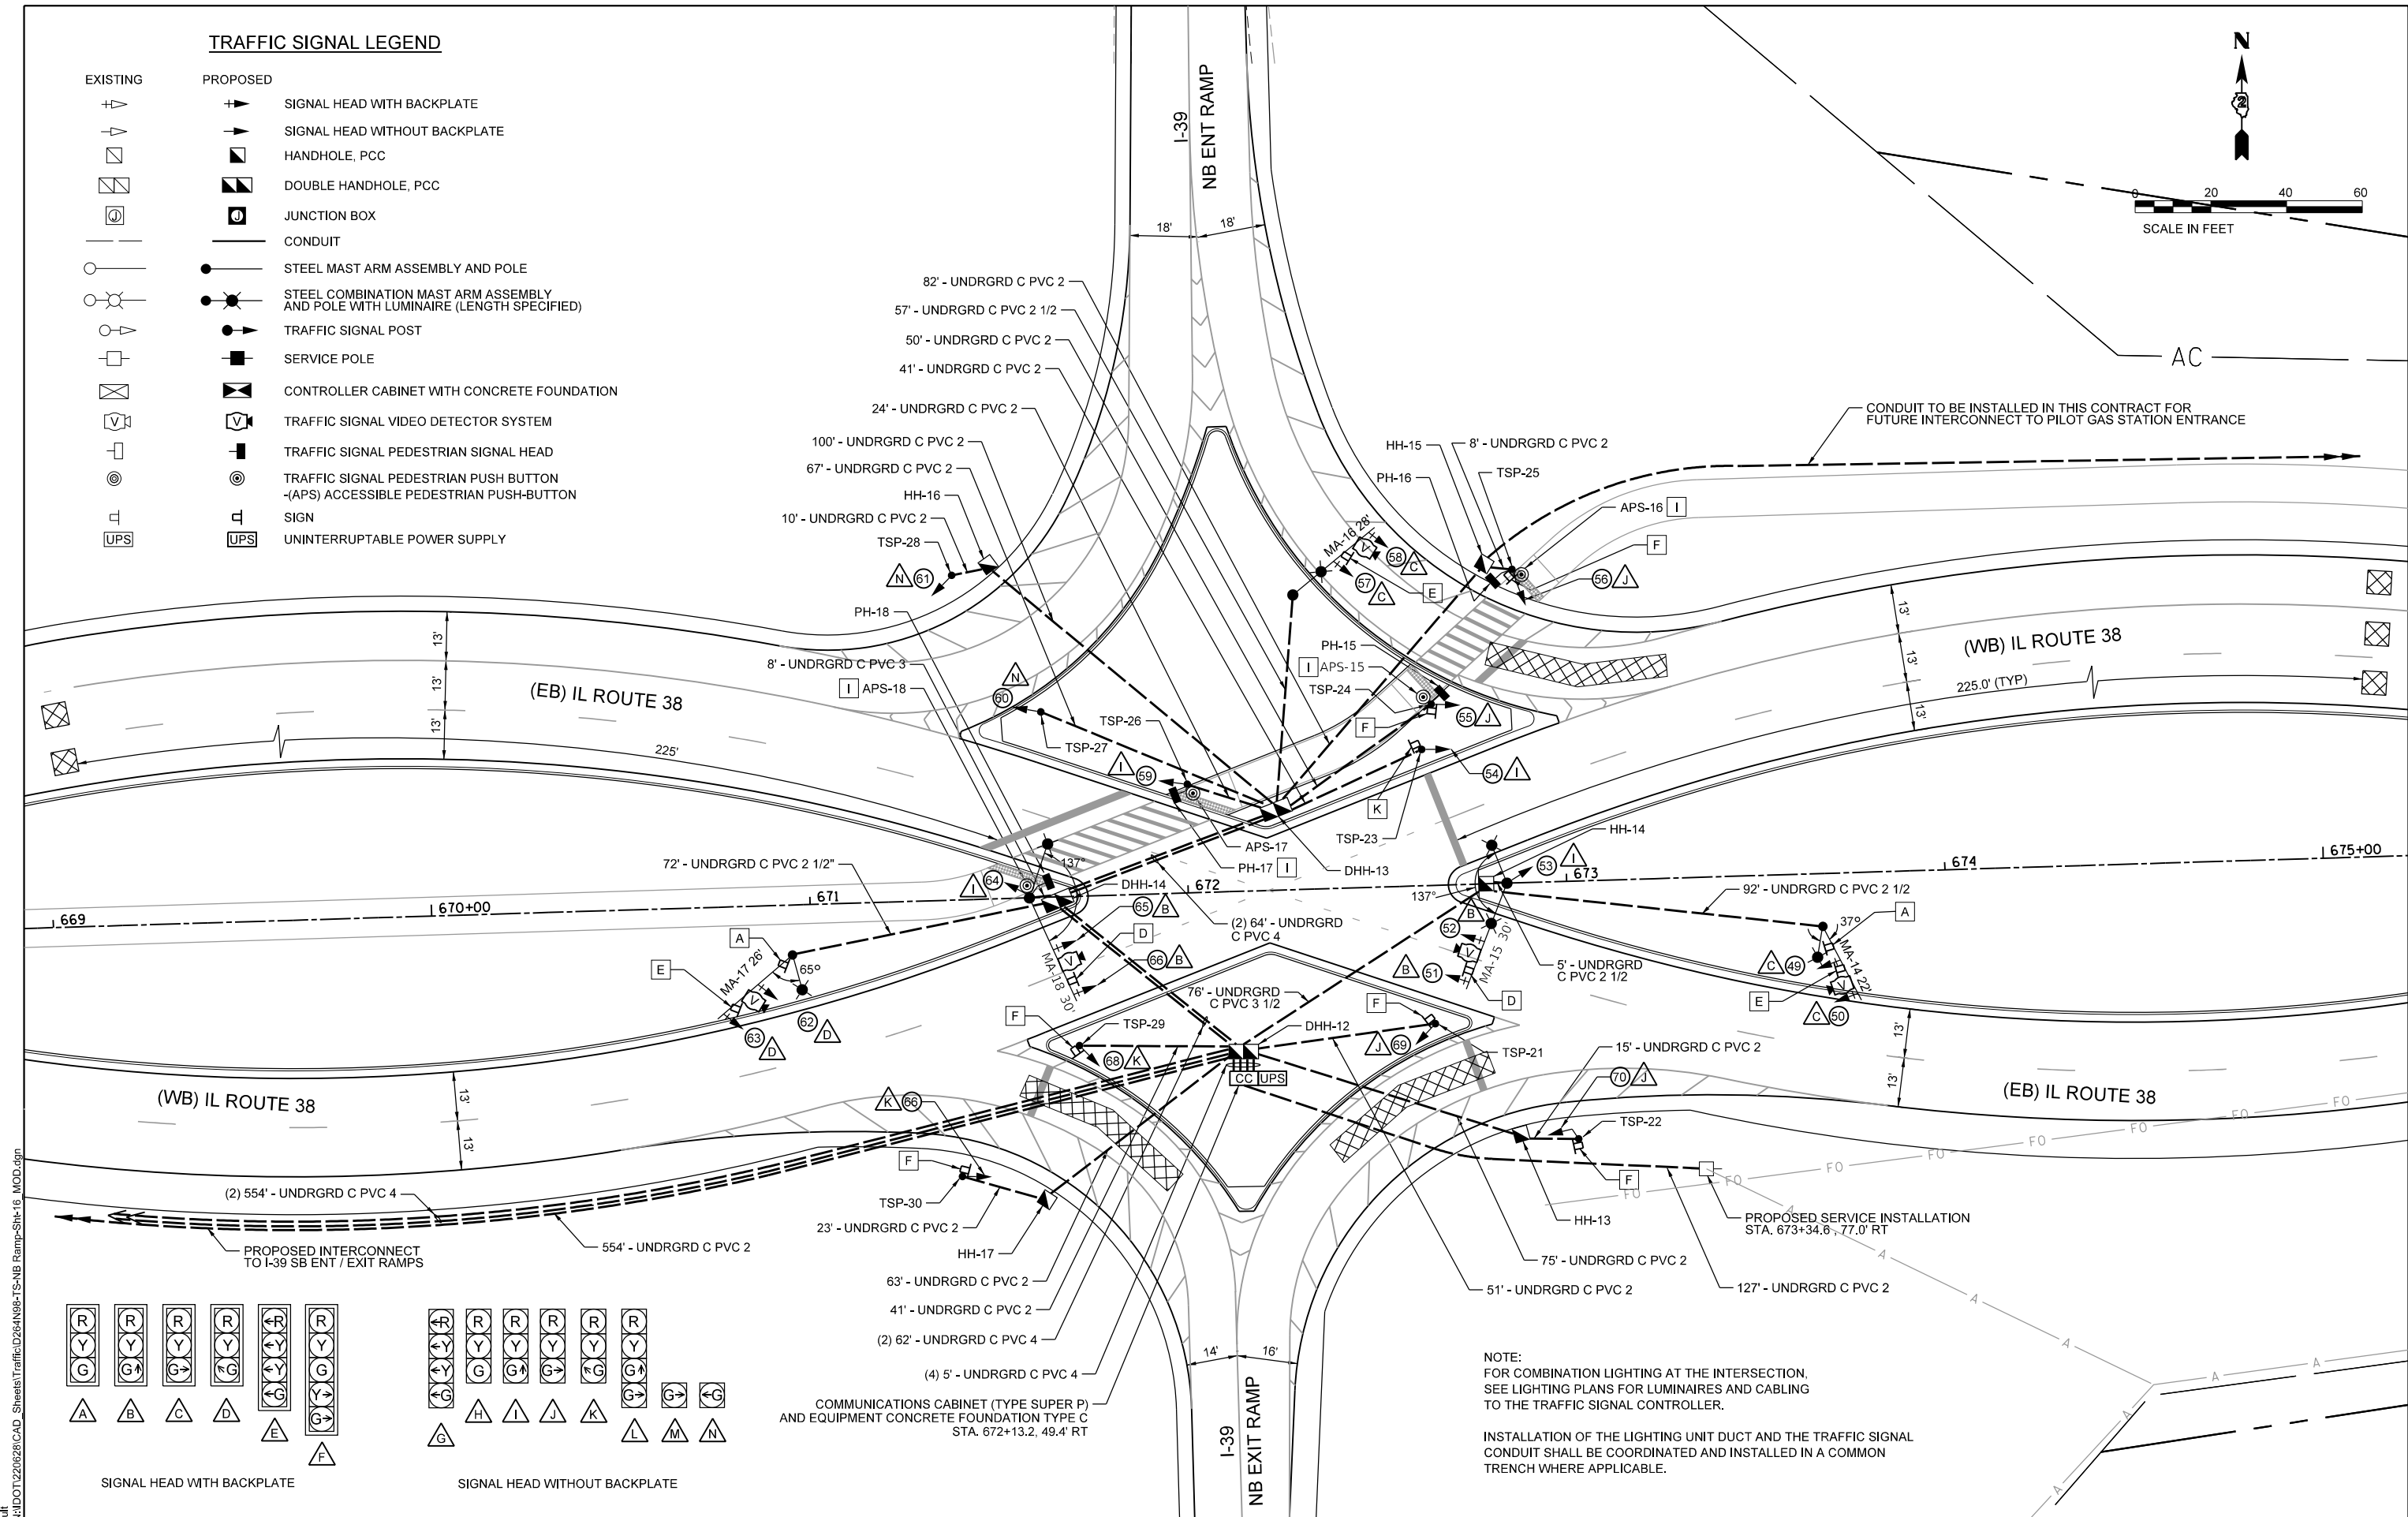

COMMUNICATIONS CABINET (TYPE SUPER P) AND EQUIPMENT CONCRETE FOUNDATION TYPE C STA. 672+13.2, 49.4' RT

NOTE:
FOR COMBINATION LIGHTING AT THE INTERSECTION,
SEE LIGHTING PLANS FOR LUMINAIRES AND CABLING
TO THE TRAFFIC SIGNAL CONTROLLER.

INSTALLATION OF THE LIGHTING UNIT DUCT AND THE TRAFFIC SIGNAL
CONDUIT SHALL BE COORDINATED AND INSTALLED IN A COMMON
TRENCH WHERE APPLICABLE.

MODEL: Default
FILE NAME: N:\DOT\220628\CAD_Sheets\Traffic\I284\N98-TS-NB Ramp-Sht-16.MXD.dgn

FILE NAME

CHRISTOPHER B. BURKE ENGINEERING, LTD.

9575 W. Higgins Road, Suite 600

Rosemont, Illinois 60018

(847) 823-0500

USER NAME = rhowellindgren

DESIGNED - BC

REVISED -

DRAWN - FPB

REVIS -

CHECKED - GMZ

REVIS -

PLOT DATE = 2/6/2025

DATE -

REVISED -

STATE OF ILLINOIS

DEPARTMENT OF TRANSPORTATION

TRAFFIC SIGNAL PLANS

IL ROUTE 38 AND I-39 NB ENT / EXIT RAMPS

SCALE: 1:40

SHEET OF SHEETS

STA. TO STA.

F.A.P. RTE. 567

SECTION 141-1HBR-3 & (9,10) R-3

COUNTY OGLE

TOTAL SHEETS 508

SHEET NO. 384


CONTRACT NO. 64N98

ILLINOIS


FED. AID PROJECT

	ELECTRIC CABLE DENOTING NUMBER OF CONDUCTORS
	SIGNAL FACE WITH BACKPLATE
	SIGNAL FACE WITHOUT BACKPLATE
	DIRECTIONAL SIGNAL SECTION
	SIGNAL SECTION 12"
	WALK/DON'T WALK SECTION + COUNT DOWN
	GROUND WIRE (POLE)
	GROUND WIRE (MAST ARM)
	PROPOSED TRAFFIC SIGNAL PEDESTRIAN PUSH BUTTON -(APS) ACCESSIBLE PEDESTRIAN PUSH-BUTTON
	VIDEO DETECTION CAMERA
	VENDOR CABLE
	UNINTERRUPTABLE POWER SUPPLY
	CONTROLLER CABINET
	TRAFFIC SIGNAL SERVICE INSTALLATION
	COMMUNICATIONS CABINET




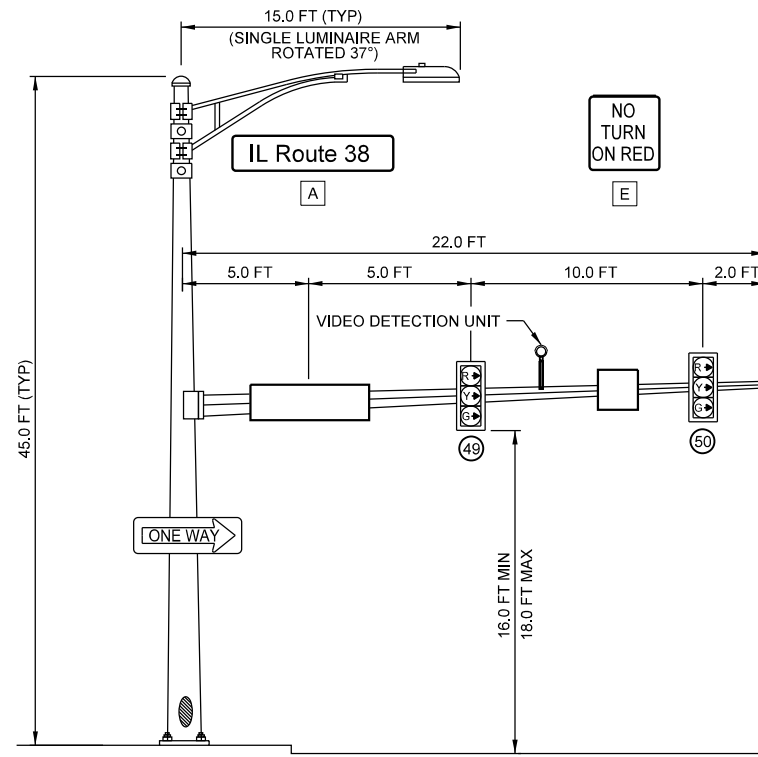


MA-14 22'
NORTHBOUND (RIGHT TURN) TRAFFIC SIGNAL
IL ROUTE 38 AND I-39 ENT / EXIT RAMP

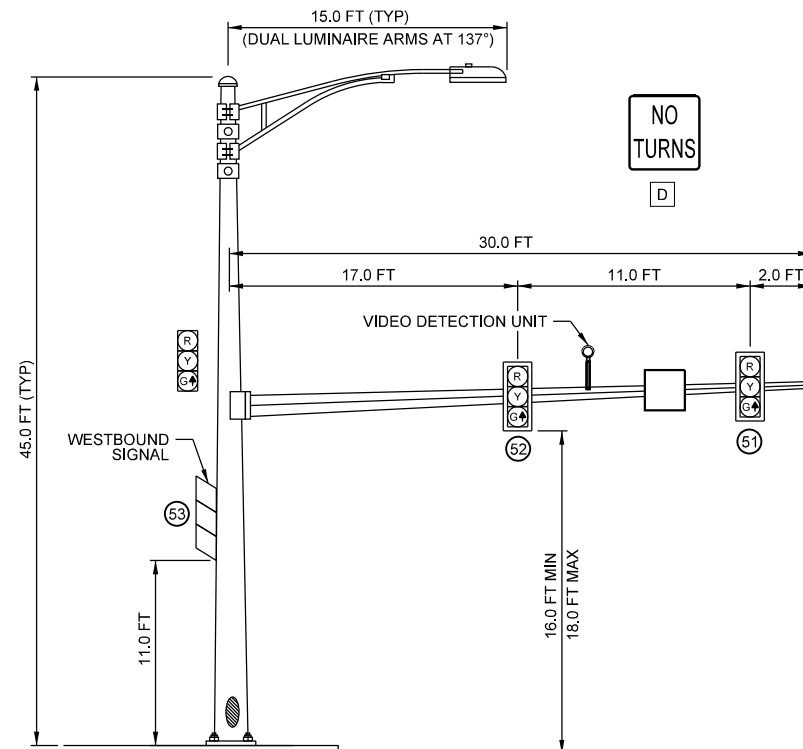


MA-15 30'
EASTBOUND TRAFFIC SIGNAL
IL ROUTE 38 AND I-39 ENT / EXIT RAMP

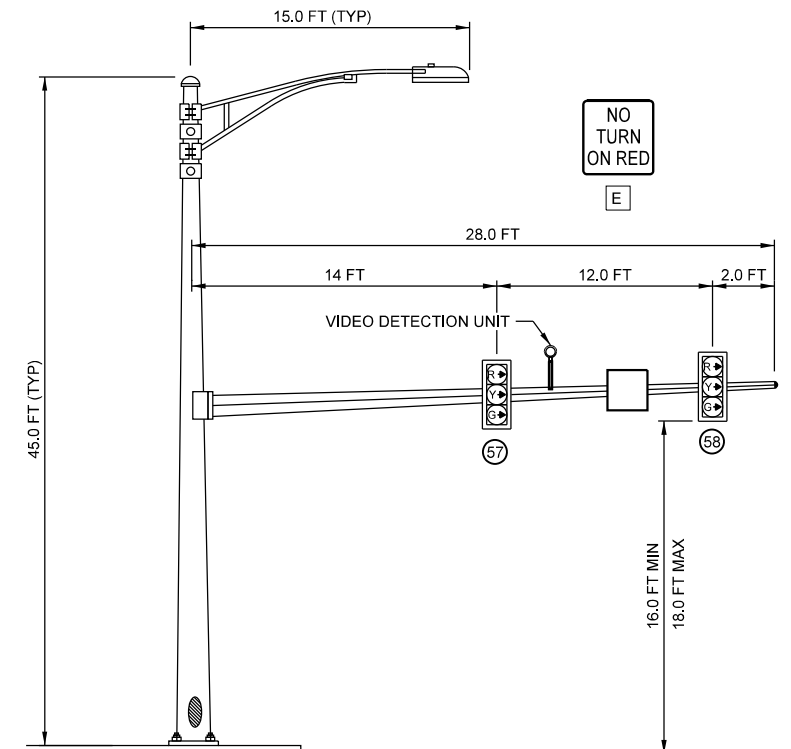

MA-16 28'
WESTBOUND (RIGHT TURN) TRAFFIC SIGNAL
IL ROUTE 38 AND I-39 ENT / EXIT RAMP

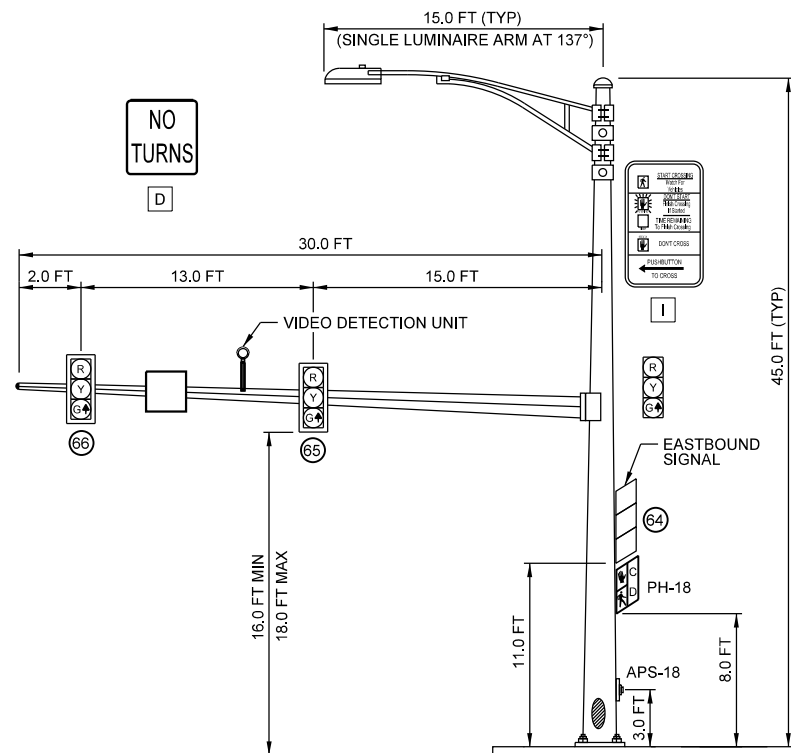

MA-18 30'
WESTBOUND TRAFFIC SIGNAL
IL ROUTE 38 AND I-39 ENT / EXIT RAMP

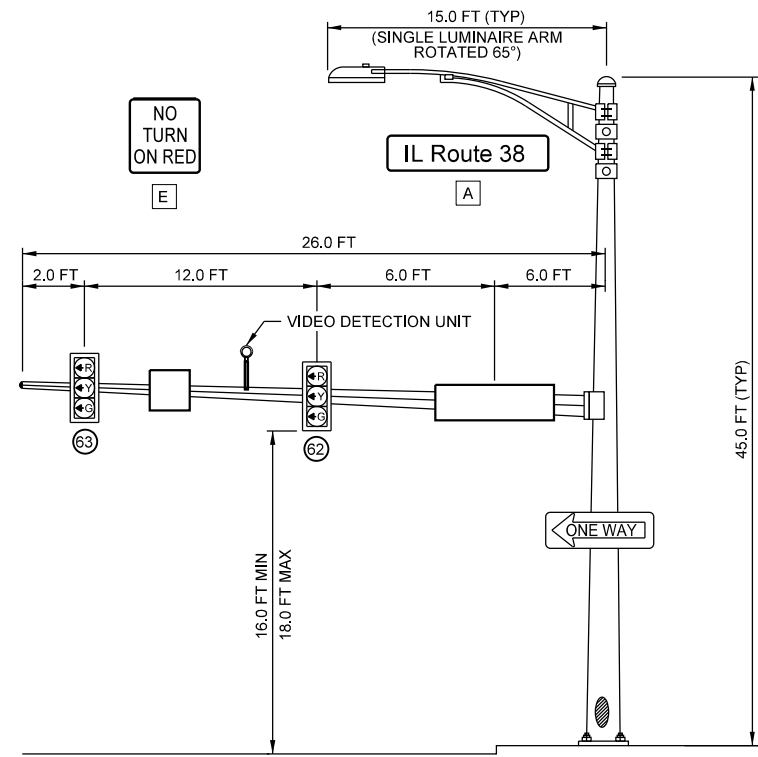

MA-17 26'
NORTHBOUND (LEFT TURN) TRAFFIC SIGNAL
IL ROUTE 38 AND I-39 ENT / EXIT RAMP

STATE OF ILLINOIS
DEPARTMENT OF TRANSPORTATION






TRAFFIC SIGNAL MAST ARM DETAILS
IL ROUTE 38 AND I-39 NB ENT / EXIT RAMPS



SCALE: 1:40 SHEET OF SHEETS STA. TO STA.

F.A.P. RTE.	SECTION	COUNTY	TOTAL SHEETS	SHEET NO.
567	141-1HBR-3 & (9,10) R-3	OGLE	508	386
CONTRACT NO. 64N98				
ILLINOIS FED. AID PROJECT				



MODEL: Default
FILE NAME: N:\DOT\220628\CAD_Sheets\Traffic\I-39 NB Ramp-Sht-18_DET.dgn

CHRISTOPHER B. BURKE ENGINEERING, LTD. 9575 W. Higgins Road, Suite 600 Rosemont, Illinois 60018 (847) 823-2500	USER NAME = nhowellindgren	DESIGNED - BC	REVISED -
		DRAWN - FPB	REVISED -
		CHECKED - GMZ	REVISED -
	PLOT DATE = 2/6/2025	DATE -	REVISED -

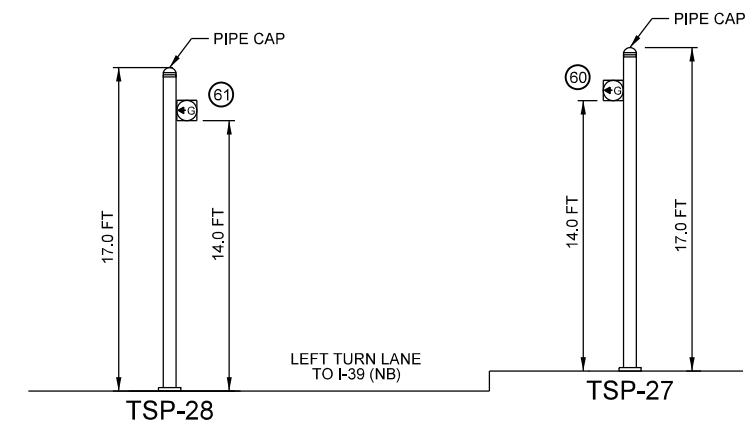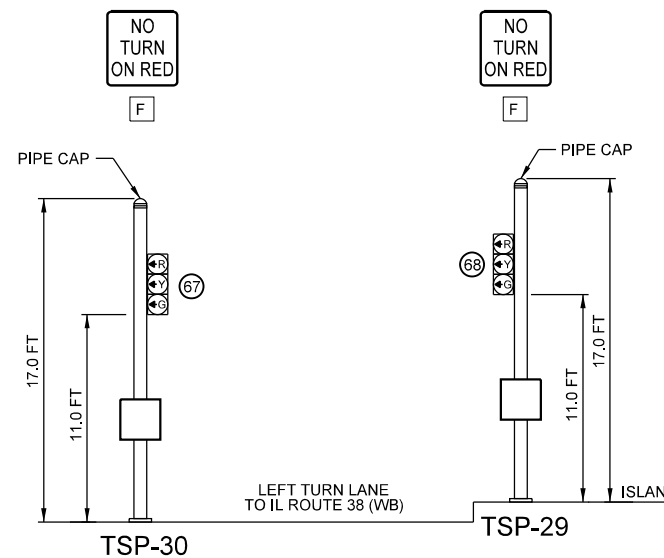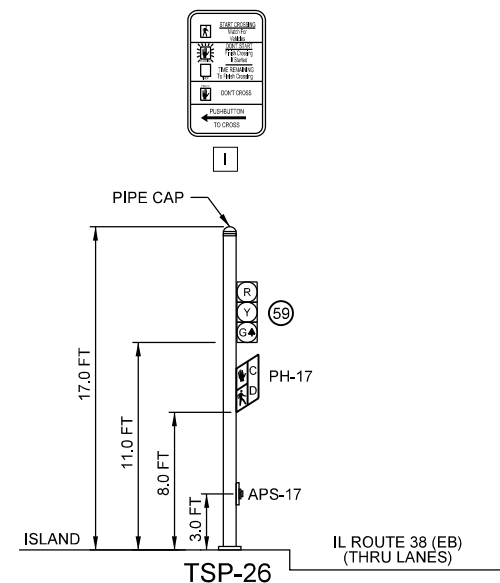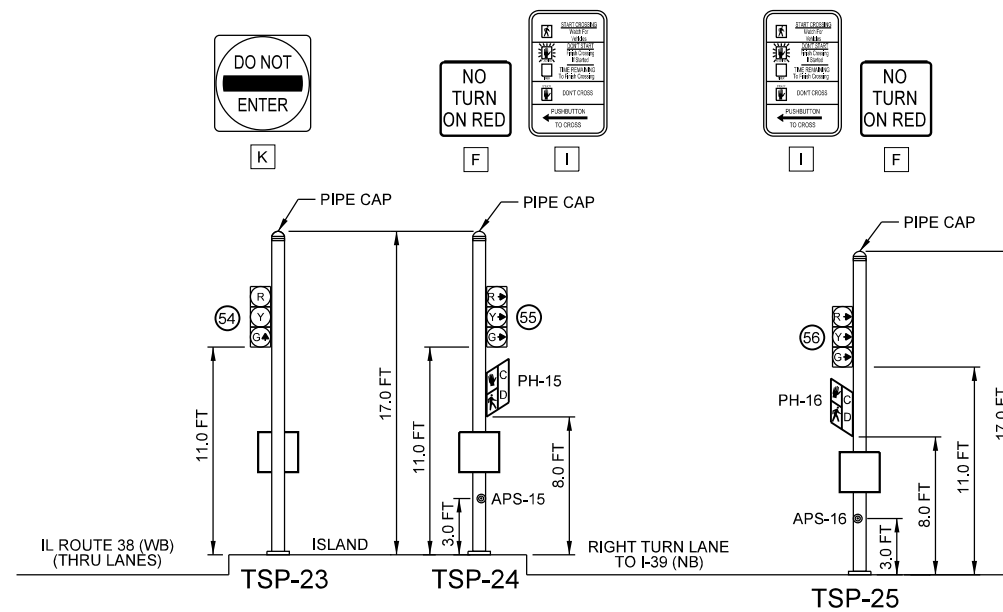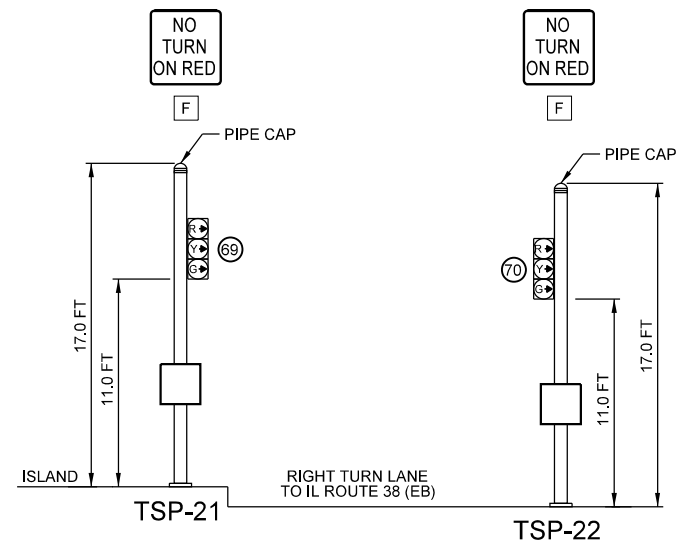

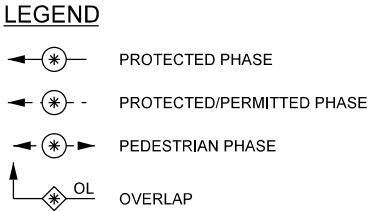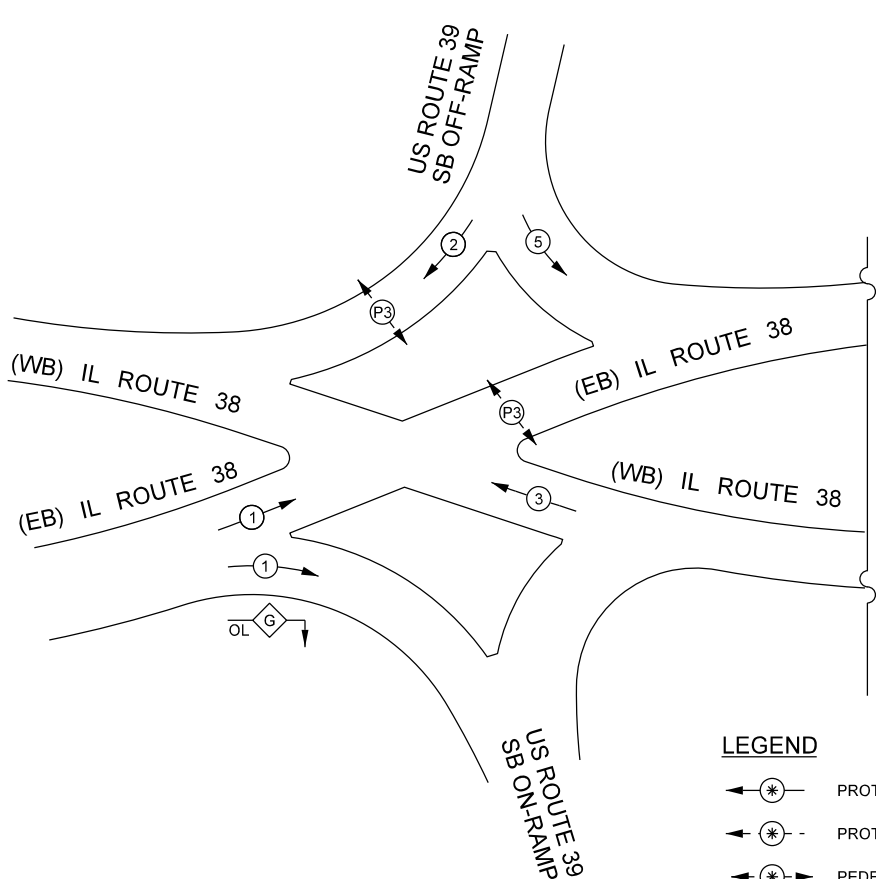


PHASE DESIGNATION DIAGRAM

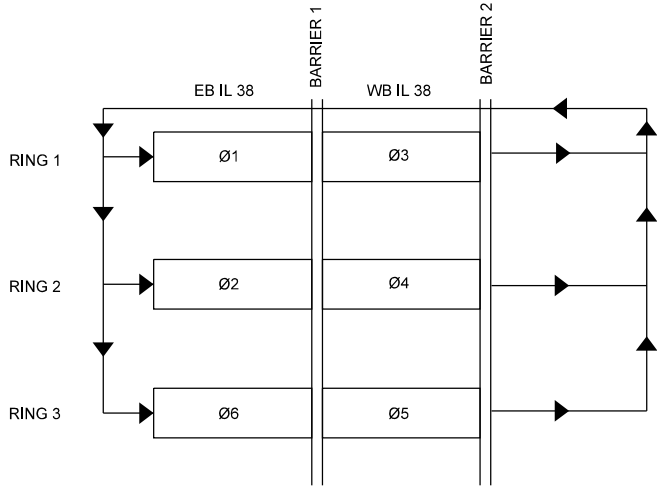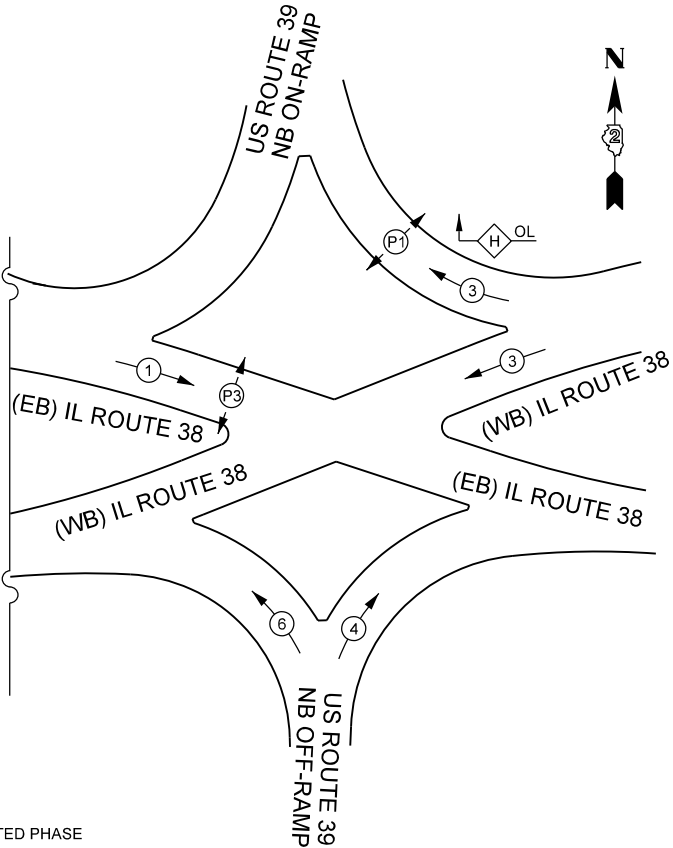

PROPOSED
PHASE, RING AND BARRIER DESIGN

TRAFFIC MOVEMENT	Ø NUMBER	OVERLAP	NOTES
EB IL 38 AT SB I-39 ENT RAMP (RT)	Ø1 + Ø3	ØG	
WB IL 38 AT NB I-39 ENT RAMP (RT)	Ø1 + Ø3	ØH	
PEDESTRIAN CROSSING SB I-39 EXT RAMP (WB)	ØP3		
PEDESTRIAN CROSSING NB I-39 ENT RAMP (EB)	ØP3		
PEDESTRIAN CROSSING NB I-39 ENT RAMP (WB)	ØP1		PED PROTECT, NOTE 1

PHASING ASSIGNMENT

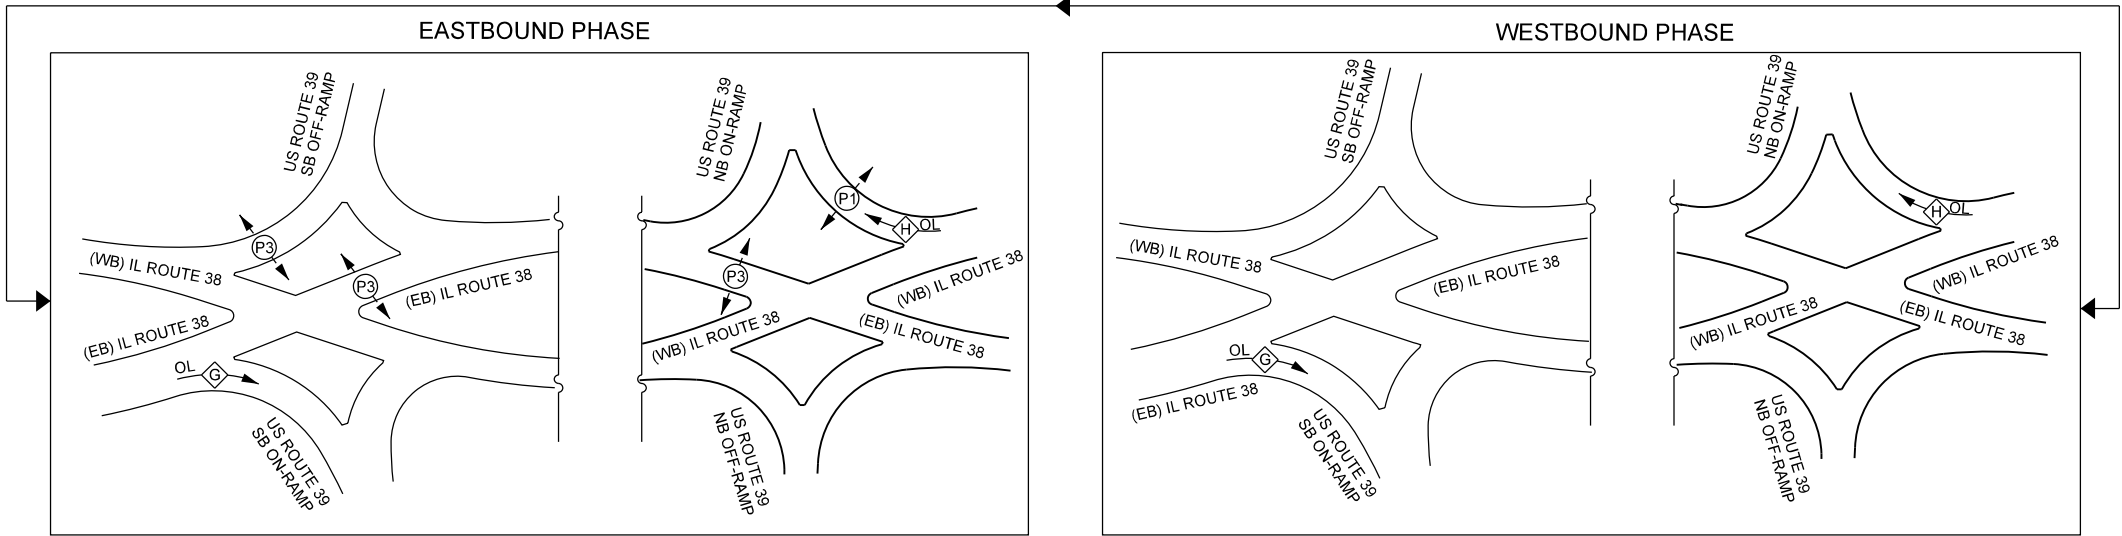

- NOTES:
- PEDESTRIAN PROTECT - N.B. ON RAMP:
UPON PUSH-BUTTON ACTIVATION OF P1 PHASE AT N.B. ON RAMP CROSSING. OVERLAP "H" SHALL NOT DISPLAY GREEN UNTIL P1 HAS TERMINATED.

SEQUENCE OF OPERATIONS / OVERLAP DESIGNATION


MODEL: Default
FILE NAME: N:\DOT\220628\CAD_Sheets\Traffic\I264N98-TS-NB Ramp-Shh-20_Phasing.dgn

 CHRISTOPHER B. BURKE ENGINEERING, LTD. 9575 W. Higgins Road, Suite 600 Rosemont, Illinois 60018 (847) 823-0500	USER NAME = nhowellindgren	DESIGNED - BC	REVISED -	STATE OF ILLINOIS DEPARTMENT OF TRANSPORTATION	TRAFFIC SIGNAL PHASE DESIGNATION DIAGRAM IL ROUTE 38 AND I-39 DDI			F.A.P. RTE.	SECTION	COUNTY	TOTAL SHEETS	SHEET NO.
		DRAWN - FPB	REVISED -					567	141-1HBR-3 & (9,10) R-3	OGLE	508	388
	PLOT DATE = 2/6/2025	CHECKED - GMZ	REVISED -		SCALE: 1:40			CONTRACT NO. 64N98				
		DATE -	REVISED -		SHEET	OF	SHEETS	STA.	TO	STA.	ILLINOIS FED. AID PROJECT	

TEMPORARY INTERCONNECT

PLAN LEGEND:

- TEMPORARY CONTROLLER WITH UNINTERRUPTIBLE POWER SUPPLY (UPS)
- TEMPORARY WOOD POLE
- TEMPORARY WIRELESS RADIO INTERCONNECT
- TEMPORARY AERIAL CABLE
- TEMPORARY SERVICE POLE

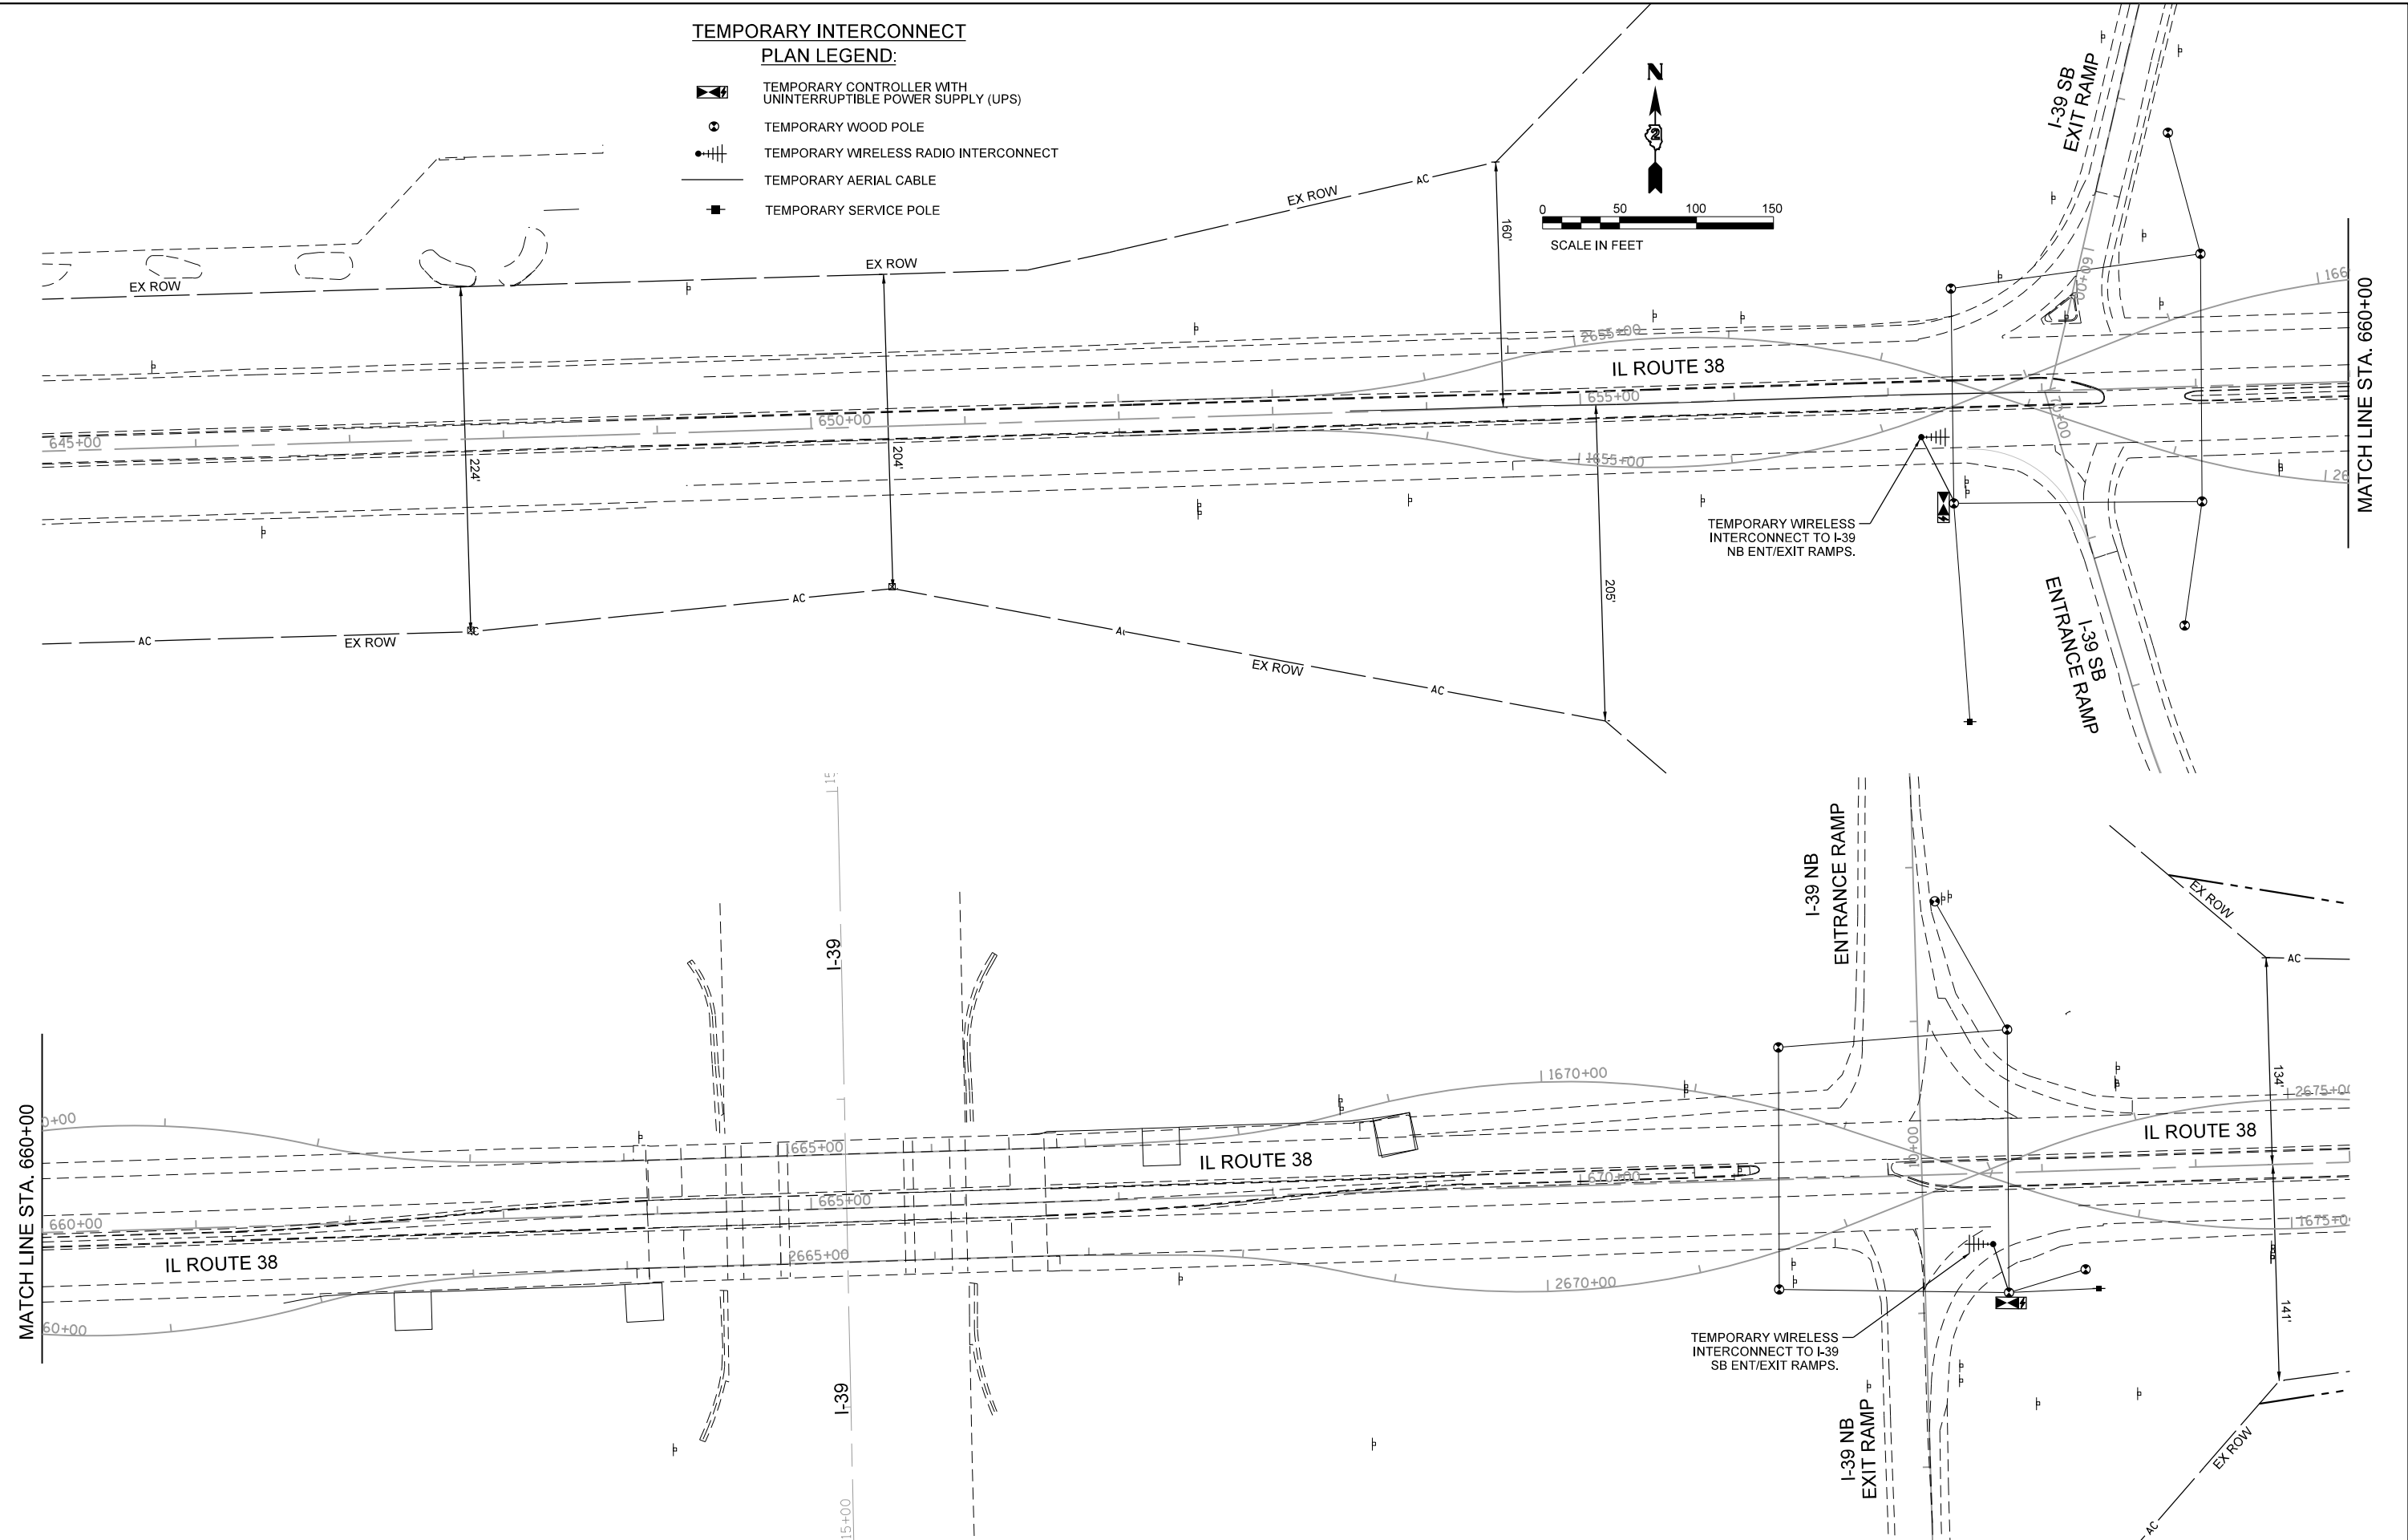

MODEL: Default
FILE NAME: N:\DOT\220628\CAD_Sheets\Traffic\I264\N98-TS-INT-TMP-Sht-01.dgn

	CHRISTOPHER B. BURKE ENGINEERING, LTD. 9575 W. Higgins Road, Suite 600 Rosemont, Illinois 60018 (847) 823-2500		USER NAME = nhowellindgren	DESIGNED - BC	REVISED -
				DRAWN - FPB	REVISED -
				CHECKED - GMZ	REVISED -
			PLOT DATE = 2/6/2025	DATE -	REVISED -

STATE OF ILLINOIS
DEPARTMENT OF TRANSPORTATION

TEMPORARY INTERCONNECT PLAN
IL ROUTE 38 AND I-39 NB & SB ENT / EXIT RAMPS

SCALE: 1:100 SHEET OF SHEETS STA. TO STA.

F.A.P. RTE.	SECTION	COUNTY	TOTAL SHEETS	SHEET NO.
567	141-1HBR-3 & (9,10) R-3	OGLE	508	389
CONTRACT NO. 64N98				
ILLINOIS FED. AID PROJECT				

MODEL: Default
FILE NAME: N:\DOT\220628\CAD_Sheets\Traffic\I-39-TS-NT-TMP-Sht-02_SCH.dgn

CB

CHRISTOPHER B. BURKE ENGINEERING, LTD.
9575 W. Higgins Road, Suite 600
Rosemont, Illinois 60018
(847) 823-2600

USER NAME

= nhowellindgren

DESIGNED

- BC

DRAWN

- FPB

CHECKED


- GMZ

DATE

-

PLOT DATE

= 2/6/2025

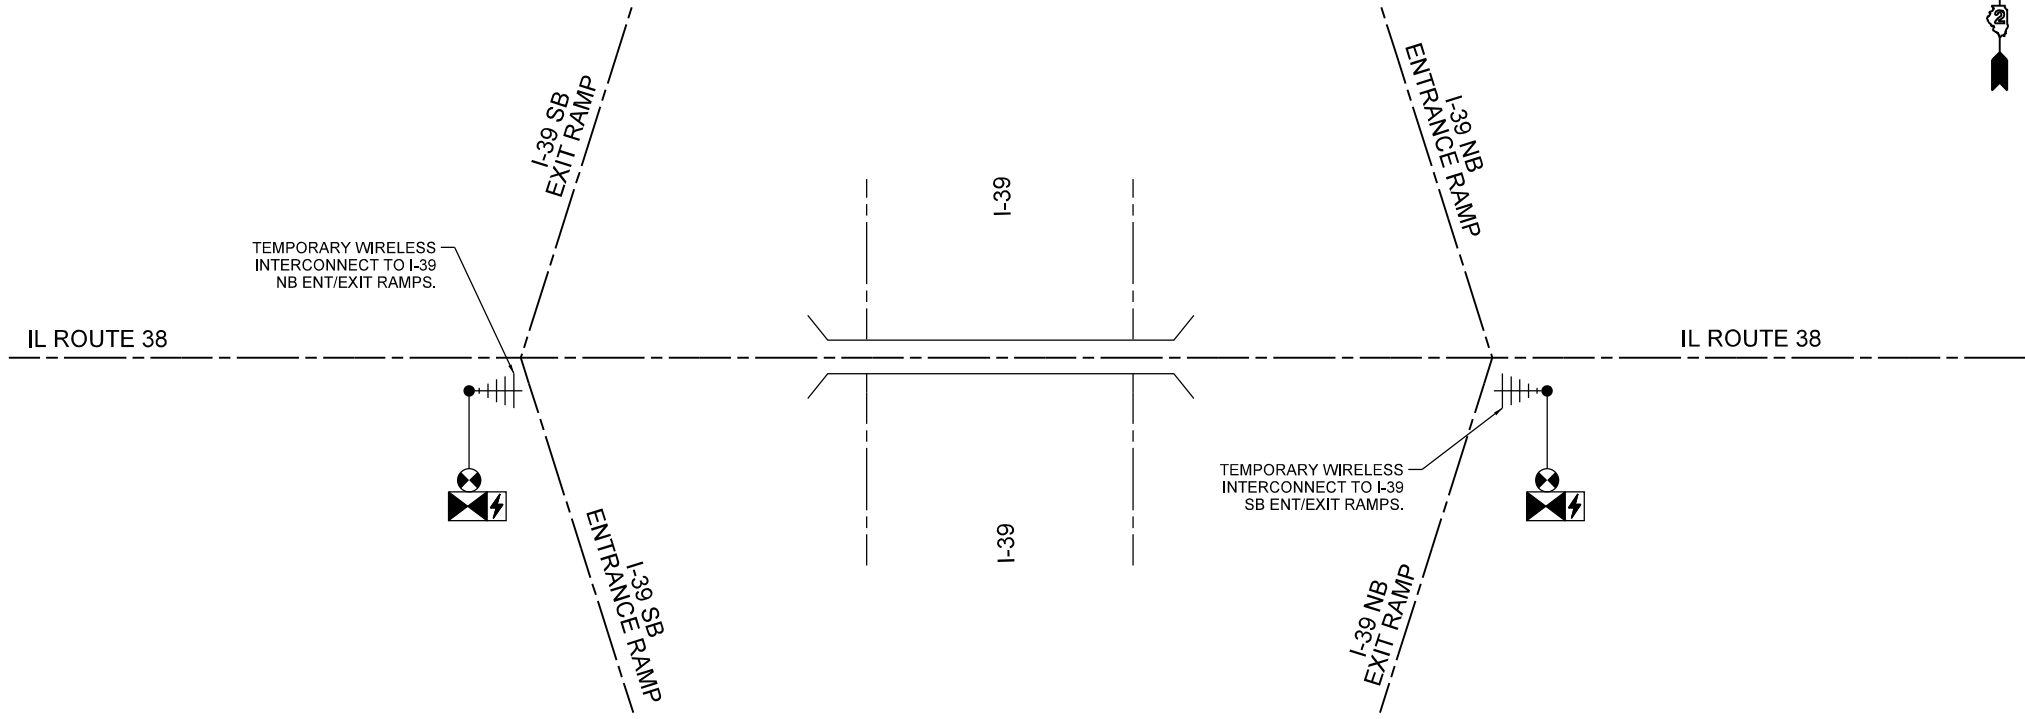

STATE OF ILLINOIS
DEPARTMENT OF TRANSPORTATION

TEMPORARY INTERCONNECT PLAN
IL ROUTE 38 AND I-39 NB & SB ENT / EXIT RAMP

SCALE: 1:100 SHEET OF SHEETS STA. TO STA.

F.A.P. RTE.	SECTION	COUNTY	TOTAL SHEETS	SHEET NO.
567	141-1HBR-3 & (9,10) R-3	OGLE	508	390
CONTRACT NO. 64N98				
		ILLINOIS	FED. AID PROJECT	

MODEL: Default
FILE NAME: N:\DOT\220628\CAD_Sheets\Traffic\I-39\I-39-NT-Sht-01.dgn



CHRISTOPHER B. BURKE ENGINEERING, LTD.
9575 W. Higgins Road, Suite 600
Rosemont, Illinois 60018
(847) 823-0500

USER NAME = nhowellindgren
PLOT DATE = 2/6/2025

DESIGNED - BC
DRAWN - FPB
CHECKED - GMZ
DATE -

REVISED -
REVISED -
REVISED -
REVISED -


STATE OF ILLINOIS
DEPARTMENT OF TRANSPORTATION

PROPOSED INTERCONNECT PLAN
IL ROUTE 38 FROM DEMENT ROAD
TO I-39 NB & SB ENT / EXIT RAMP

SCALE: 1:100

SHEET OF SHEETS STA. TO STA.

F.A.P. RTE.	SECTION	COUNTY	TOTAL SHEETS	SHEET NO.
567	141-1HBR-3 & (9,10) R-3	OGLE	508	391
CONTRACT NO. 64N98				
ILLINOIS FED. AID PROJECT				

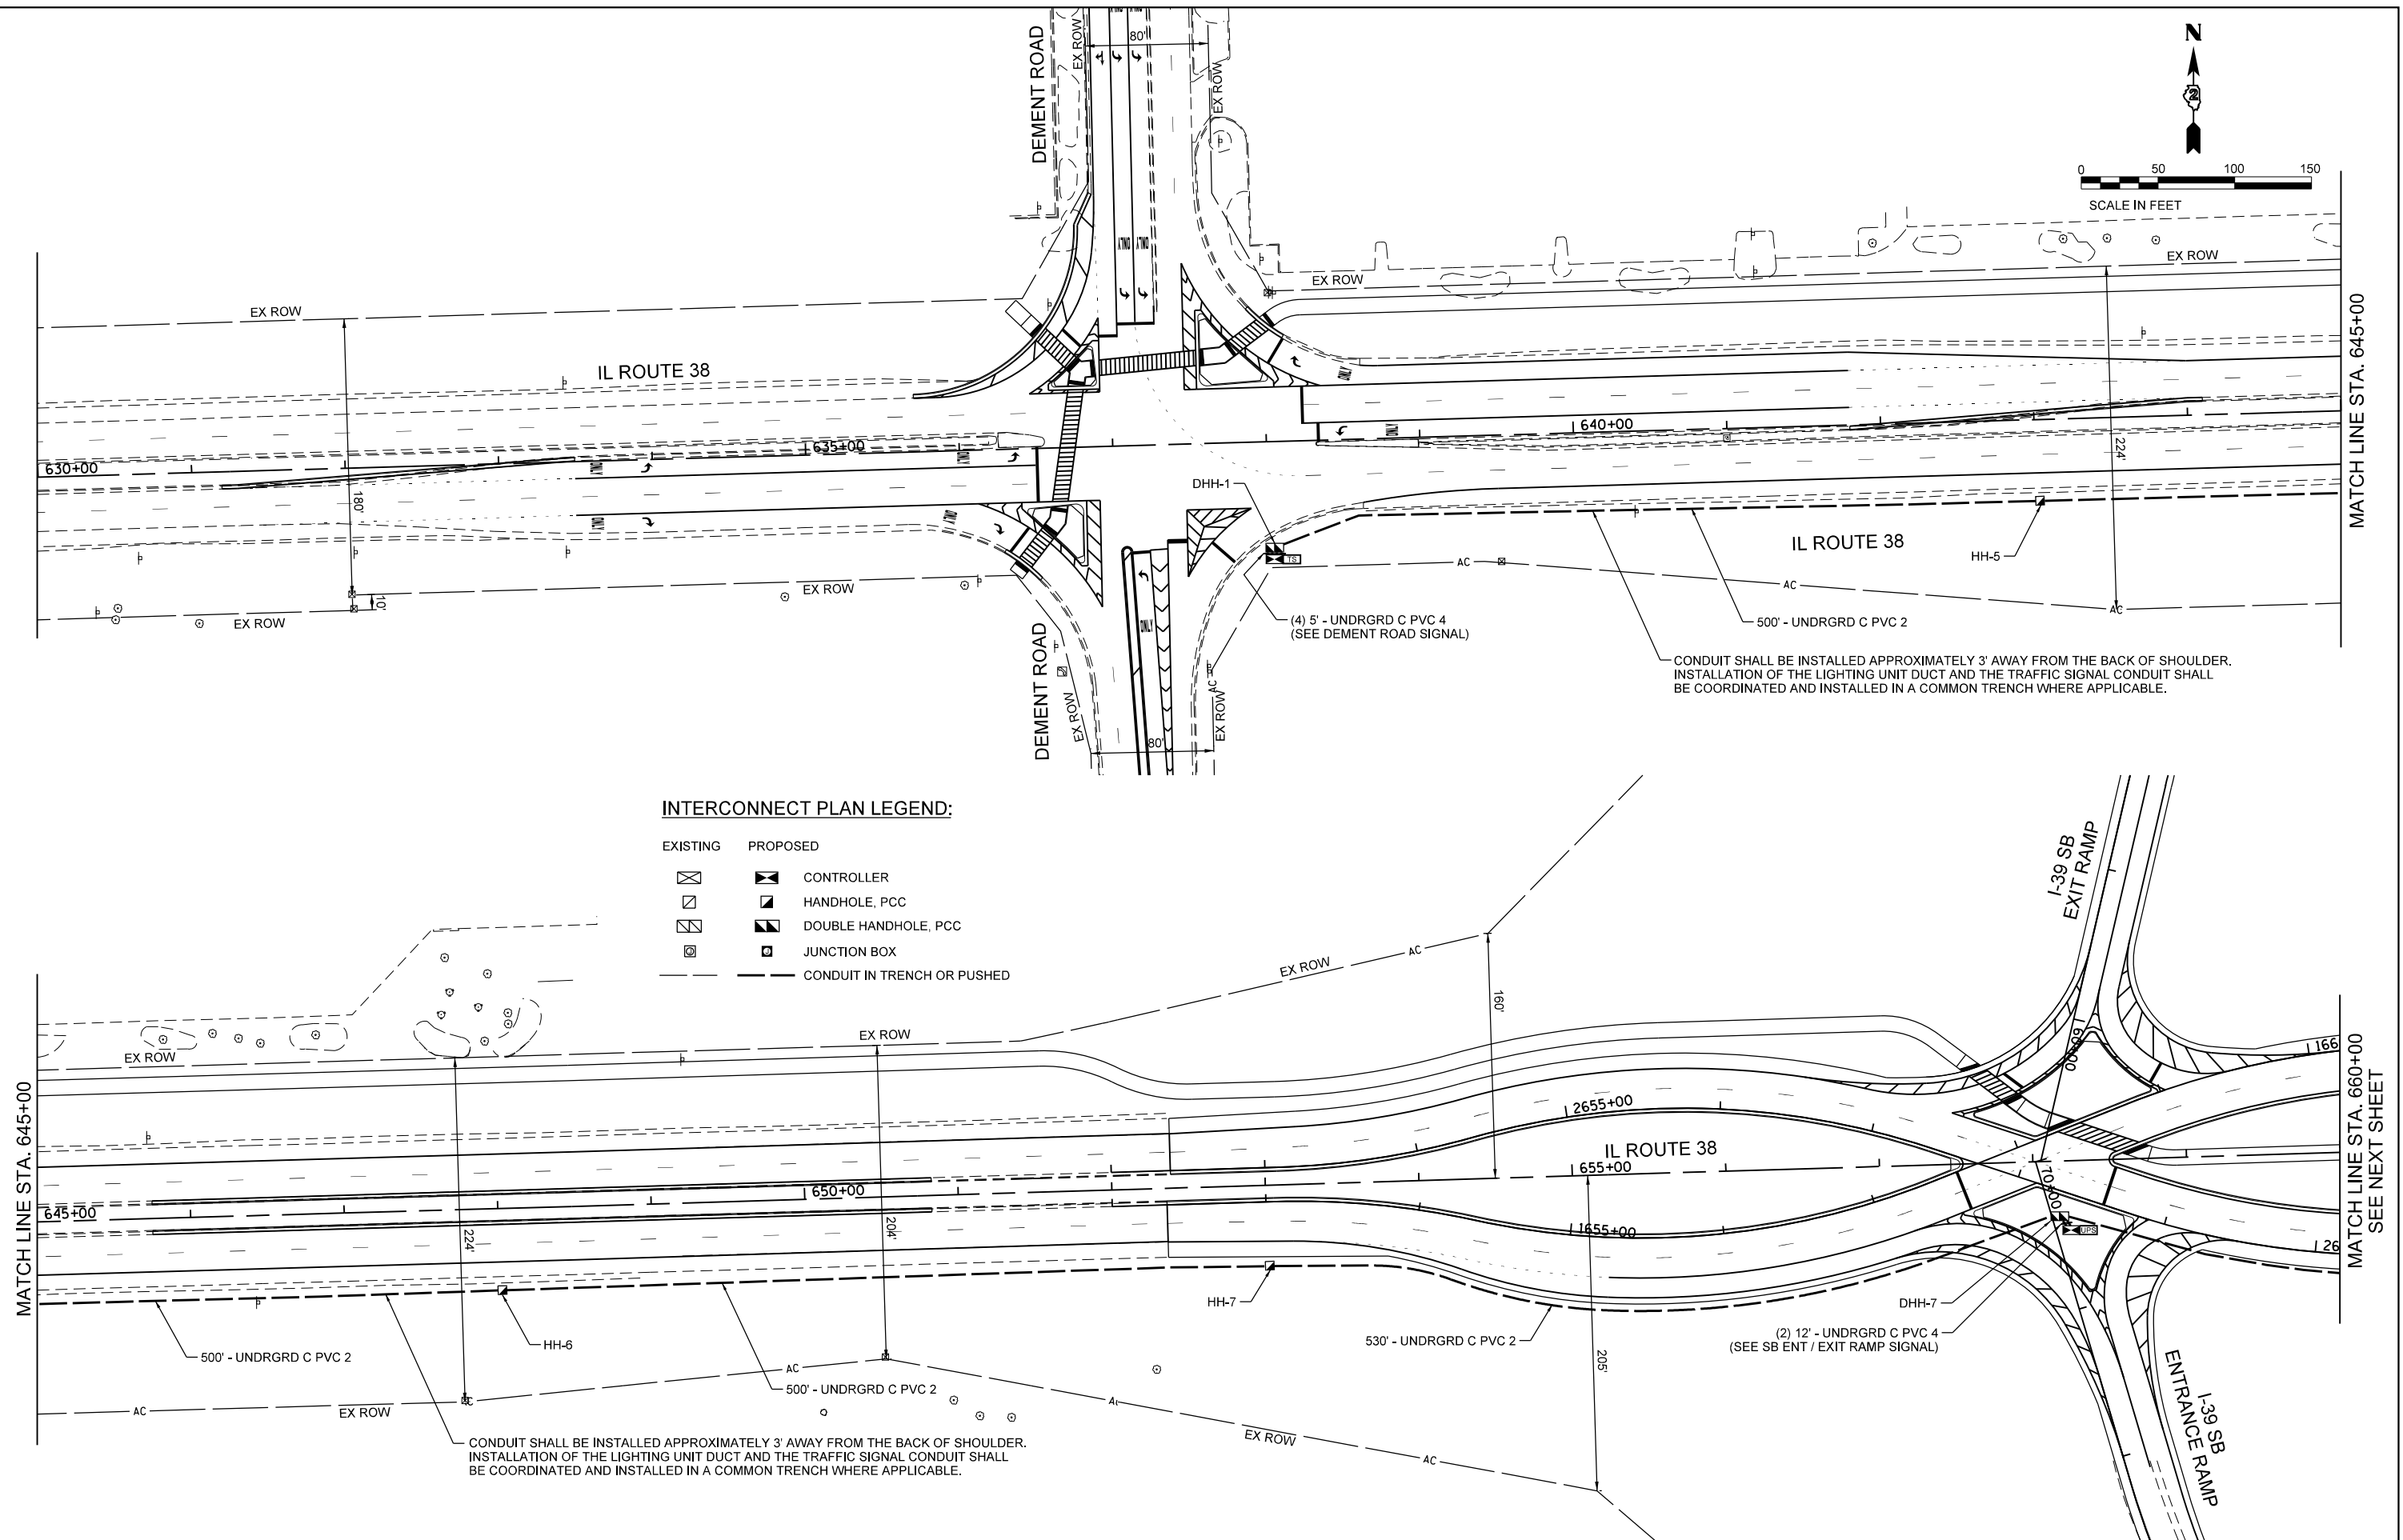


MATCH LINE STA. 645+00


MATCH LINE STA. 660+00
SEE NEXT SHEET

INTERCONNECT PLAN LEGEND:

EXISTING	PROPOSED	
		CONDUIT IN TRENCH OR PUSHED
		HANDHOLE, PCC
		DOUBLE HANDHOLE, PCC
		JUNCTION BOX
		CONTROLLER

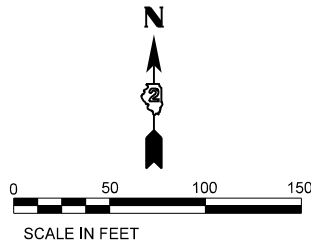

MATCH LINE STA. 660+00
SEE PREVIOUS SHEET

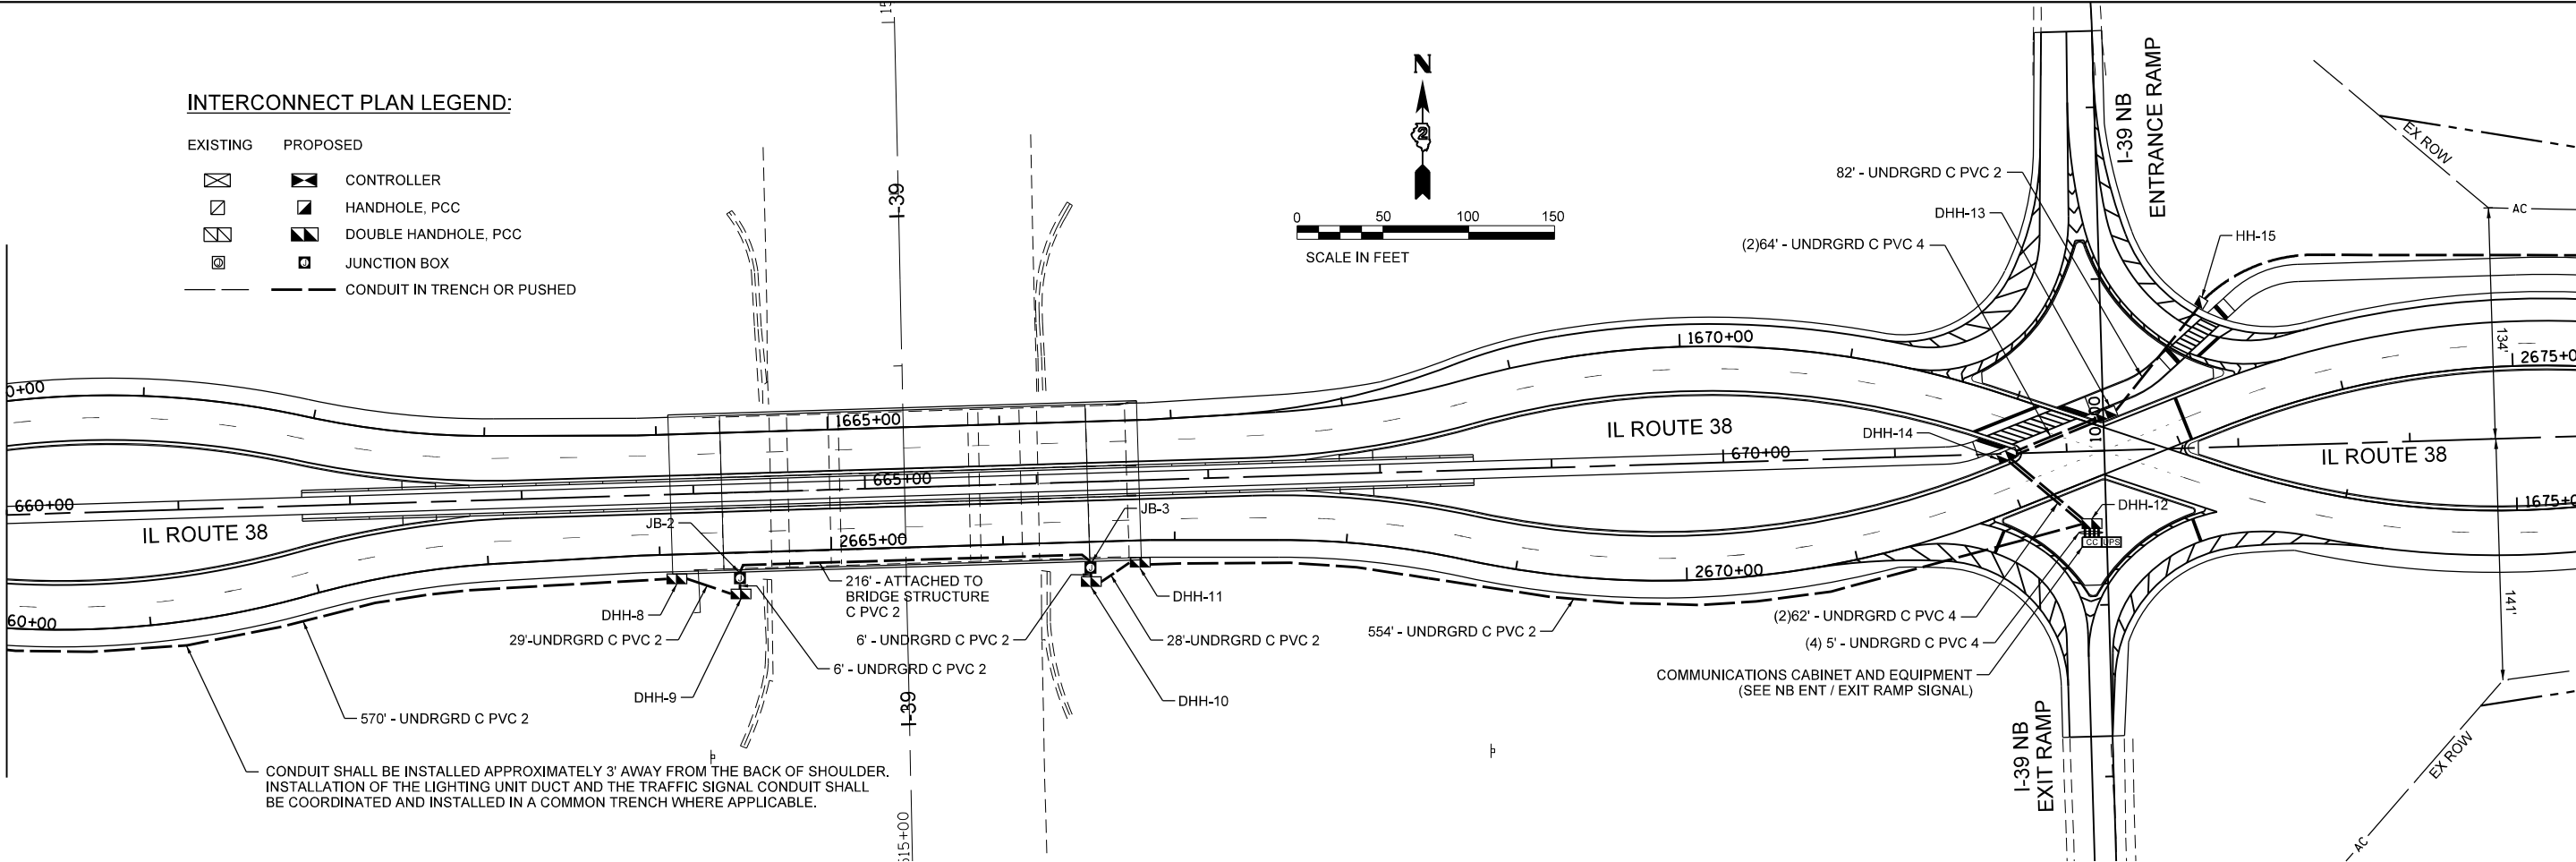


CONDUIT SHALL BE INSTALLED APPROXIMATELY 3' AWAY FROM THE BACK OF SHOULDER.
INSTALLATION OF THE LIGHTING UNIT DUCT AND THE TRAFFIC SIGNAL CONDUIT SHALL
BE COORDINATED AND INSTALLED IN A COMMON TRENCH WHERE APPLICABLE.

THE CONTRACTOR SHALL LEAVE 100 FEET OF
FIBER OPTIC CABLE AND TRACER CABLE SLACK
INSIDE THE DOUBLE HANDHOLE FOR FUTURE USE

PILOT GAS STATION
ENTRANCE

MATCH LINE STA. 675+00

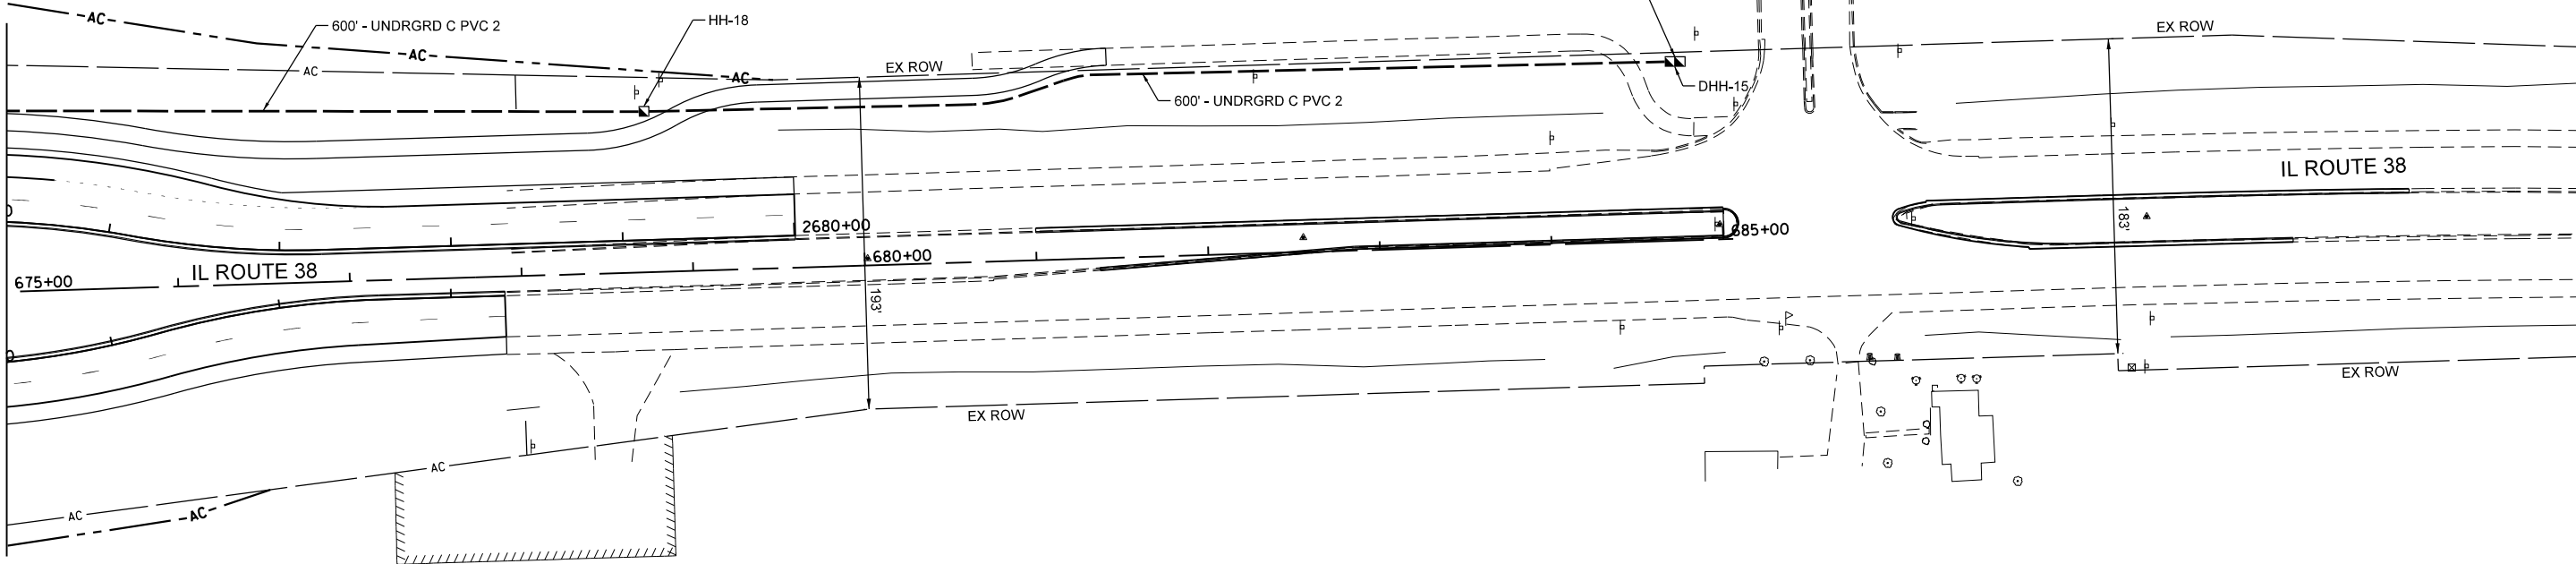

MODEL: Default
FILE NAME: N:\DOT\220628\CAD_Sheets\Traffic\I-39\TS-NT-Sht-02.dgn


CB BL EB CHRISTOPHER B. BURKE ENGINEERING, LTD. 9575 W. Higgins Road, Suite 600 Rosemont, Illinois 60018 (847) 823-0500	USER NAME = nhowellindgren	DESIGNED - BC	REVISED -	STATE OF ILLINOIS DEPARTMENT OF TRANSPORTATION	PROPOSED INTERCONNECT PLAN IL ROUTE 38 FROM DEMENT ROAD TO I-39 NB & SB ENT / EXIT RAMP	SCALE: 1:100	SHEET OF SHEETS	STA. TO STA.	F.A.P. RTE. 567	SECTION 141-1HBR-3 & (9,10) R-3	COUNTY OGLE	TOTAL SHEETS 508	SHEET NO. 392
		DRAWN - FPB	REVISED -						CONTRACT NO. 64N98				
		CHECKED - GMZ	REVISED -						ILLINOIS FED. AID PROJECT				
	PLOT DATE = 2/6/2025	DATE -	REVISED -										

SCHEDULE OF HANDHOLE AND JUNCTION BOX QUANTITIES

REF.	LOCATION	TYPE	STATION	OFFSET
IL ROUTE 38 INTERCONNECT				
HH-5	SOUTH SIDE - IL ROUTE 38	HANDHOLE	643+02.59	53.01' RT
HH-6	SOUTH SIDE - IL ROUTE 38	HANDHOLE	648+01.73	53.29' RT
HH-7	SOUTH SIDE - IL ROUTE 38	HANDHOLE	653+01.49	52.56' RT
DHH-7	SOUTH ISLAND - SB RAMPS	DBL HANDHOLE	658+16.27	36.14' RT
DHH-8	SOUTH SIDE - IL ROUTE 38	DBL HANDHOLE	663+88.67	49.25' RT
JB-1	SOUTH SIDE - IL ROUTE 38 (ABUTMENT)	JUN BX SS AS 24X24X10	664+25.57	49.84' RT
DHH-9	SOUTH SIDE - IL ROUTE 38	DBL HANDHOLE	664+25.77	59.24' RT
JB-2	SOUTH SIDE - IL ROUTE 38 (ABUTMENT)	JUN BX SS AS 24X24X10	666+29.82	49.94' RT
DHH-10	SOUTH SIDE - IL ROUTE 38	DBL HANDHOLE	666+29.84	58.22' RT
DHH-11	SOUTH SIDE - IL ROUTE 38	DBL HANDHOLE	666+58.68	47.88' RT
HH-18	NORTH SIDE - IL ROUTE 38	HANDHOLE	678+74.00	93.46' LT
DHH-15	NORTH SIDE - IL ROUTE 38	DBL HANDHOLE	684+74.98	104.09' LT

SCHEDULE OF QUANTITIES

CODE NO.	ITEM DESCRIPTION	UNIT	QUANTITY
81028350	UNDERGROUND CONDUIT, PVC, 2" DIA.	FOOT	4639
81101001	CONDUIT ATTACHED TO STRUCTURE, RIGID NON-METALLIC, 2" DIA.	FOOT	216
81101002	CONDUIT ATTACHED TO STRUCTURE, RIGID NON-METALLIC, 4" DIA.	FOOT	432
81300948	JUNCTION BOX, STAINLESS STEEL, ATTACHED TO STRUCTURE, 24" X 24" X 10"	EACH	4
81400100	HANDHOLE	EACH	4
81400300	DOUBLE HANDHOLE	EACH	5
87300925	ELECTRIC CABLE IN CONDUIT, TRACER, NO. 14 1C	FOOT	5194
X8710024	FIBER OPTIC CABLE IN CONDUIT, NO. 62.5/125, MM12F SM24F	FOOT	5252
Z0033056	OPTIMIZE TRAFFIC SIGNAL SYSTEM	EACH	1

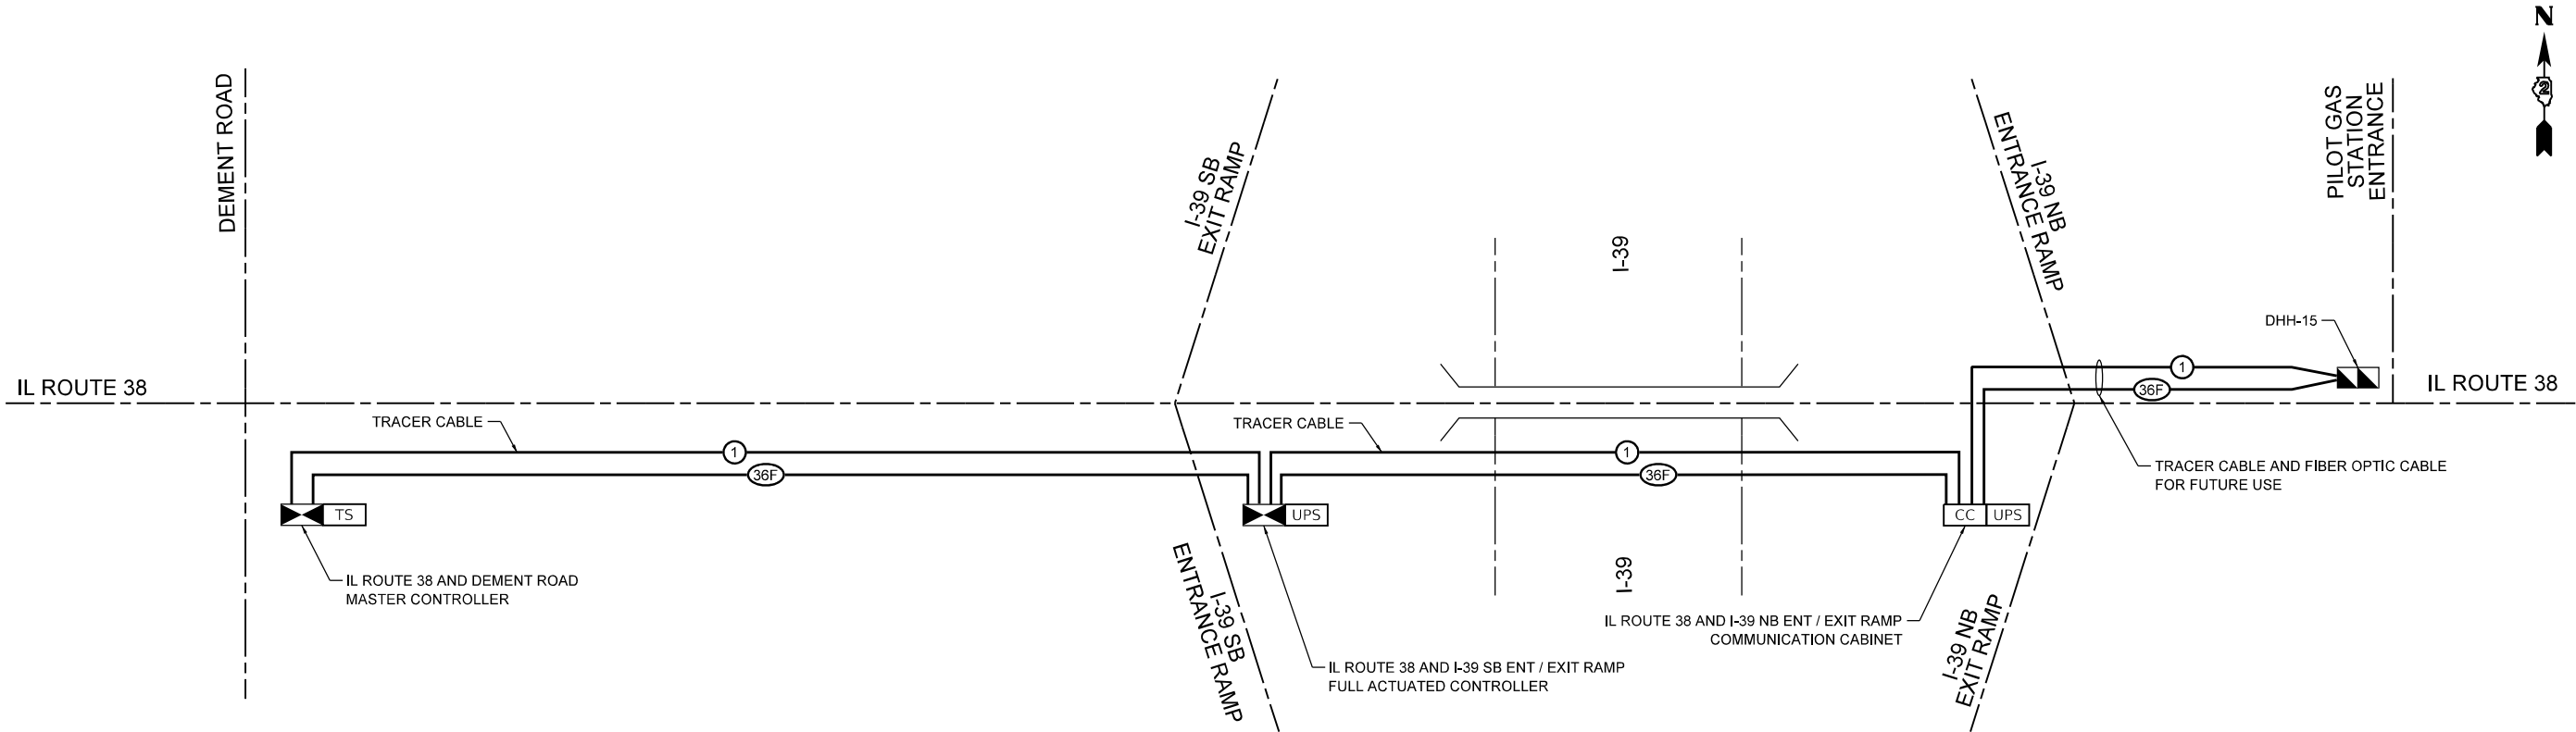

MODEL: Default
FILE NAME: N:\DOT\220628\CAD_Sheets\Traffic\I-39-NT-SH-03_SCH.dgn

CB

CHRISTOPHER B. BURKE ENGINEERING, LTD.

9575 W. Higgins Road, Suite 600
Rosemont, Illinois 60018
(847) 823-0500

USER NAME = rhowellindgren	DESIGNED - BC	REVISED -
	DRAWN - FPB	REVISED -
	CHECKED - GMZ	REVISED -
PLOT DATE = 2/6/2025	DATE -	REVISED -

STATE OF ILLINOIS
DEPARTMENT OF TRANSPORTATION

PROPOSED INTERCONNECT PLAN
IL ROUTE 38 FROM DEMENT ROAD
TO I-39 NB & SB ENT / EXIT RAMPS

SCALE: 1:100	SHEET OF SHEETS	STA. TO STA.
--------------	-----------------	--------------

F.A.P. RTE.	SECTION	COUNTY	TOTAL SHEETS	SHEET NO.
567	141-1HBR-3 & (9,10) R-3	OGLE	508	393
CONTRACT NO. 64N98				
ILLINOIS FED. AID PROJECT				



SOIL BORING LOG

Date 8/22/22

ROUTE FAI 39 & FAP 567 DESCRIPTION P92-016-09 - Proposed traffic signals LOGGED BY W. Garza

SECTION 141-1 HBR-3 & (9,10)R-3 LOCATION Dement, SE 1/4 17, NE 1/4 20, SEC. , TWP. 40N, RNG. 2E

COUNTY Ogle DRILLING METHOD Hollow Stem Auger HAMMER TYPE CME-45 Automatic

STRUCT. NO. Station Latitude 41° 56' 04.82" Longitude -89° 01' 37.93" Northing 1,920,779.3286 Easting 2,606,612.5922

BORING NO. B-1 Station 656+90 Offset 27.00ft Lt of WBL Ground Surface Elev. 815.86 ft

	D E P T H (ft)	B L O W S (/6")	U C S Qu (tsf)	M O I S T (%)	Surface Water Elev. _____ ft Stream Bed Elev. _____ ft Groundwater Elev.: First Encounter _____ ft Upon Completion _____ ft After _____ Hrs. _____ ft	D E P T H (ft)	B L O W S (/6")	U C S Qu (tsf)	M O I S T (%)
MEDIUM dark brown SILTY CLAY LOAM			0.6 P		STIFF dark gray CLAY LOAM (continued)		7 9	1.8 P	25.0
VERY STIFF tan SANDY LOAM with SANDY GRAVEL LENS	813.86	13 13 17	3.2 P	10.0	LOOSE light gray DIRTY SANDY GRAVEL		4 4 5		12.0
DENSE tan DIRTY SANDY GRAVEL	811.36	-5 22 22 23		7.0	STIFF tan SANDY LOAM with MEDIUM SAND LENS	-25	4 6 9	1.1 P	16.0
VERY STIFF gray/tan SANDY LOAM with GRAVEL	808.86	11 12 10	3.5 P	9.0	End of Boring				
STIFF gray/tan SANDY GRAVEL with SANDY LOAM LENS	804.86	-10 10 5 10	1.6 S	15.0					
STIFF gray SANDY LOAM with SANDY GRAVEL LENS	802.36	4 6 12	1.2 S	13.0					
STIFF gray CLAY LOAM TILL	799.86	-15 6 3 5	1.6 B	18.0					
VERY STIFF gray CLAY LOAM TILL	797.36	7 10 12	3.3 B	22.0					
STIFF dark gray CLAY LOAM		-20 6				-40			

The Unconfined Compressive Strength (UCS) Failure Mode is indicated by (B-Bulge, S-Shear, P-Penetrometer)
The SPT (N value) is the sum of the last two blow values in each sampling zone (AASHTO T206)

BBS, from 137 (Rev. 8-99)



SOIL BORING LOG

Date 8/23/22

ROUTE FAI 39 & FAP 567 DESCRIPTION P92-016-09 - Proposed traffic signals LOGGED BY W. Garza

SECTION 141-1 HBR-3 & (9,10)R-3 LOCATION Dement, SE 1/4 17, NE 1/4 20, SEC. , TWP. 40N, RNG. 2E

COUNTY Ogle DRILLING METHOD Hollow Stem Auger HAMMER TYPE CME-45 Automatic

STRUCT. NO. Station Latitude 41° 56' 04.34" Longitude -89° 01' 37.28" Northing 1,920,731.5186 Easting 2,606,662.4844

BORING NO. B-2 Station 657+40 Offset Ground Surface Elev. 818.50 ft

	D E P T H (ft)	B L O W S (/6")	U C S Qu (tsf)	M O I S T (%)	Surface Water Elev. _____ ft Stream Bed Elev. _____ ft Groundwater Elev.: First Encounter _____ ft Upon Completion _____ ft After _____ Hrs. _____ ft	D E P T H (ft)	B L O W S (/6")	U C S Qu (tsf)	M O I S T (%)
STIFF dark brown LOAM			1.2 P		VERY DENSE tan BROKEN UP CONCRETE with loam and ASPHALT fill? or old pavement (continued)		53 25		
MEDIUM tan SANDY MEDIUM GRAVEL	816.50	9 5 6		14.0	STIFF dark gray SANDY CLAY LOAM		3 5 7	1.1 S	13.0
DENSE tan DIRTY SANDY GRAVEL	815.00	-5 20 20 24			STIFF light gray CLAY LOAM	-25	1 3 8	1.0 B	29.0
DENSE tan DIRTY SANDY GRAVEL	812.50	14 17 21			End of Boring				
DENSE tan/gray DIRTY SANDY GRAVEL	807.50	-10 11 13 18		9.0					
DENSE tan/gray DIRTY SANDY GRAVEL		8 22 22							
MEDIUM gray SANDY CLAY LOAM with SAND LENS	804.00	-15 4 5 5	0.8 9	17.0					
STIFF dark gray CLAY LOAM TILL	802.50	2 6 8	1.6 B	22.0					
	799.00	-20 40				-40			

The Unconfined Compressive Strength (UCS) Failure Mode is indicated by (B-Bulge, S-Shear, P-Penetrometer)
The SPT (N value) is the sum of the last two blow values in each sampling zone (AASHTO T206)

BBS, from 137 (Rev. 8-99)

MODEL: SoilBorings_1 [Sheet]
FILE NAME: N:\DOT\220828\CAD_Sheets\Civil\ID264N98-ah-soil-borings.dgn



Illinois Department
of Transportation
Division of Highways
IDOT

SOIL BORING LOG

Page 1 of 1

Date 8/24/22

ROUTE FAI 39 & FAP 567 DESCRIPTION P92-016-09 - Proposed traffic signals LOGGED BY W. Garza

SECTION 141-1 HBR-3 & (9,10)R-3 LOCATION Dement, SE 1/4 17, NE 1/4 20, SEC. , TWP. 40N, RNG. 2E

COUNTY Ogle DRILLING METHOD Hollow Stem Auger HAMMER TYPE CME-45 Automatic

STRUCT. NO. _____
Station _____
BORING NO. B-3
Station 659+13
Offset _____
Ground Surface Elev. 819.29 ft

Latitude 41° 56' 04.35"
Longitude -89° 01' 35.01"
Northing 1,920,735.2631
Easting 2,606,834.4246

D E P T H (ft)	B L O W S (/6")	U C S Qu (tsf)	M O I S T (%)	Surface Water Elev. _____ ft Stream Bed Elev. _____ ft	D E P T H (ft)	B L O W S (/6")	U C S Qu (tsf)	M O I S T (%)
-------------------------------	--------------------------------	----------------------------	------------------------------	---	-------------------------------	--------------------------------	----------------------------	------------------------------

10.0" Concrete 4" BAM					MEDIUM gray BROKEN CONCRETE (continued)	15		
817.79					797.29	10		
VERY DENSE tan DIRTY SANDY GRAVEL	25				MEDIUM tan DIRTY WEATHERED LIMESTONE	27		10.0
815.79	32				794.79	7		
VERY DENSE tan DIRTY SANDY GRAVEL	-5	26			STIFF dark gray SILTY CLAY LOAM	-25	3	24.0
813.29	43				793.29	11	1.7 S	
VERY DENSE tan DRY DIRTY SANDY GRAVEL	22				End of Boring			
810.79	41							
DENSE tan SANDY GRAVEL	-10	17				-30		
808.29	17							
VERY DENSE tan/gray DIRTY SANDY GRAVEL	23							
804.79	28							
STIFF gray SANDY LOAM TILL	-15	2				-35		
803.29	6	1.4 B	14.0					
STIFF gray CLAY LOAM TILL	2							
799.79	7	1.2 B	24.0					
-20	14					-40		

The Unconfined Compressive Strength (UCS) Failure Mode is indicated by (B-Bulge, S-Shear, P-Penetrometer)
The SPT (N value) is the sum of the last two blow values in each sampling zone (AASHTO T206)
BBS, from 137 (Rev. 8-99)



Illinois Department
of Transportation
Division of Highways
IDOT

SOIL BORING LOG

Page 1 of 1

Date 8/23/22

ROUTE FAI 39 & FAP 567 DESCRIPTION P92-016-09 - Proposed traffic signals LOGGED BY W. Garza

SECTION 141-1 HBR-3 & (9,10)R-3 LOCATION Dement, SE 1/4 17, NE 1/4 20, SEC. , TWP. 40N, RNG. 2E

COUNTY Ogle DRILLING METHOD Hollow Stem Auger HAMMER TYPE CME-45 Automatic

STRUCT. NO. _____
Station _____
BORING NO. B-4
Station 659+35
Offset 26.00ft Lt of WBL
Ground Surface Elev. 818.39 ft

Latitude 41° 56' 04.83"
Longitude -89° 01' 34.71"
Northing 1,920,784.0319
Easting 2,606,856.6352

D E P T H (ft)	B L O W S (/6")	U C S Qu (tsf)	M O I S T (%)	Surface Water Elev. _____ ft Stream Bed Elev. _____ ft	D E P T H (ft)	B L O W S (/6")	U C S Qu (tsf)	M O I S T (%)
-------------------------------	--------------------------------	----------------------------	------------------------------	---	-------------------------------	--------------------------------	----------------------------	------------------------------

MEDIUM dark brown LOAM			0.5 P	21.0	VERY DENSE light gray OLD CONCRETE PAVEMENT (continued)	797.89	for 2"	
816.39					End of Boring			
DENSE tan DIRTY SANDY GRAVEL	14							
814.89	19							
DENSE tan DIRTY SANDY GRAVEL	-5	22				-25		
812.39	22							
VERY DENSE tan DIRTY SANDY GRAVEL	19							
809.89	27							
DENSE tan/gray DIRTY MOIST SANDY GRAVEL	-10	14				-30		
807.39	27							
DENSE gray SANDY MEDIUM GRAVEL	16							
804.89	17							
No Recovery	-15	9				-35		
801.39	12							
VERY STIFF dark gray CLAY LOAM TILL	2							
798.89	5	3.1 B	26.0					
-20	11					-40		
	100							

The Unconfined Compressive Strength (UCS) Failure Mode is indicated by (B-Bulge, S-Shear, P-Penetrometer)
The SPT (N value) is the sum of the last two blow values in each sampling zone (AASHTO T206)
BBS, from 137 (Rev. 8-99)

MODEL: SoilBorings_2 [Sheet]
FILE NAME: N:\IDOT\220828\CAD_Sheets\Civil\ID264N98-ah-soil-borings.dgn

CBCE CHRISTOPHER B. BURKE ENGINEERING, LTD. 9575 W. Higgins Road, Suite 600 Rosemont, Illinois 60018 (847) 823-2500	USER NAME = nhowellindgren	DESIGNED -	REVISED -	STATE OF ILLINOIS DEPARTMENT OF TRANSPORTATION	IL 39/I-39 INTERCHANGE IMPROVEMENTS PROPOSED TRAFFIC SIGNAL SOIL BORINGS	F.A.* RTE.	SECTION	COUNTY	TOTAL SHEETS	SHEET NO.
		DRAWN -	REVISED -			*	141-1HBR-3 & (9, 10) R-3	OGLE	508	395
		CHECKED -	REVISED -			CONTRACT NO. 64N98				
	PLOT DATE = 2/6/2025	DATE -	REVISED -			ILLINOIS FED. AID PROJECT				
	FAI ROUTE 39 (I-39) & FAP 567 (IL 38)									
	SCALE: -	SHEET 2 OF 5 SHEETS	STA. TO STA.							

Page 1 of 1

Date 8/31/22

COUNTY Ogle DRILLING METHOD Hollow Stem Auger HAMMER TYPE CME-45 Automatic

BORING NO. B-5
Station 671+05
Offset 24.00ft Rt of EB CL
Ground Surface Elev. 817.58

DEPTH (ft)	BLOWS (/6")	UCS Qu (tsf)	MOIST (%)	Surface Water Elev. _____ ft Stream Bed Elev. _____ ft Groundwater Elev.: First Encounter _____ 793.1 ft ▼ Upon Completion _____ 793.1 ft ▼ After _____ Hrs. _____ ft	DEPTH (ft)	BLOWS (/6")	UCS Qu (tsf)	MOIST (%)
				VERY STIFF dark gray SILTY CLAY LOAM (continued)		6 9	2.1 P	32.0
				795.58				
	7 5 6	1.1 P	9.0	MEDIUM gray SANDY GRAVEL		4 9 13		12.0
				794.08				
					▼			
-5	3 3 6	1.5 B	15.0	MEDIUM tan DIRTY SANDY GRAVEL	-25	9 12 15		
				791.58				
				End of Boring				
	1 4 6	2.1 B	24.0					
-10	4 7 9	2.1 B	19.0		-30			
	9 23 22							
-15	4 8 10	2.1 B	18.0		-35			
	2 6 6	1.6 P	21.0					
-20	4				-40			

BBS, from 137 (Rev. 8-99)

Page 1 of 1

Date 8/24/22

COUNTY Ogle DRILLING METHOD Hollow Stem Auger HAMMER TYPE CME-45 Automatic

BORING NO. B-6
Station 671+03
Offset _____
Ground Surface Elev. 818.08

DEPTH (ft)	B L O W S (/6")	U C S Qu (tsf)	M O I S T (%)	Surface Water Elev. _____ ft		D E P T H (ft)	B L O W S (/6")	U C S Qu (tsf)	M O I S T (%)
				Stream Bed Elev. _____ ft					
				Groundwater Elev.:					
				First Encounter _____ 808.6 ft		▼			
				Upon Completion _____ 804.1 ft		▽			
				After _____ Hrs. _____ ft					
				VERY STIFF dark gray SILTY CLAY LOAM (continued)			6	2.5	32.0
				797.08			9	B	
	7			STIFF light gray CLAY LOAM TILL			2		
	5						4	1.7	23.0
	6						6	B	
				793.58					
-5	2	1.6	17.0	MEDIUM tan MEDIUM SAND		-25	11		
	4	B					12		
	5			792.08			15		
				End of Boring					
	2								
	4	2.1	23.0						
	6	B							
▼									
-10	2					-30			
	3	1.7	20.0						
	4	B							
	3								
	5	2.0	24.0						
	8	B							
▽									
-15	11					-35			
	10	2.1	17.0						
	9	B							
	5								
	7	2.9	20.0						
	11	B							
-20	4					-40			

BBS, from 137 (Rev. 8-99)

CHRISTOPHER B. BURKE ENGINEERING, LTD.
9675 W. Higgins Road, Suite 600
Rosemont, Illinois 60018
(847) 823-0500

USER NAME = nhowellindgren	DESIGNED -	REVISED -
	DRAWN -	REVISED -
	CHECKED -	REVISED -
PLOT DATE = 2/5/2025	DATE -	REVISED -

STATE OF ILLINOIS
DEPARTMENT OF TRANSPORTATION

IL 39/I-39 INTERCHANGE IMPROVEMENTS PROPOSED TRAFFIC SIGNAL SOIL BORINGS

SCALE:	SHEET 3	OF 5	SHEETS	STA.	TO STA.
--------	---------	------	--------	------	---------

F.A.* RTE.	SECTION	COUNTY	TOTAL SHEETS	SHEET NO.
*	141-1HBR-3 & (9, 10) R-3	OGLE	508	396
		CONTRACT NO. 64N98		

	ILLINOIS	FED. AID PROJECT
*FAI ROUTE 39 (I-39) & FAP 567 (IL 38)		

Page 1 of 1

Date 8/31/22

ROUTE FAI 39 & FAP 567 DESCRIPTION P92-016-09 - Proposed traffic signals LOGGED BY W. Garza

SECTION 141-1 HBR-3 & (9,10)R-3 **LOCATION** Dement, SE 1/4 17, NE 1/4 20, SEC. , TWP. 40N, RNG. 2E

COUNTY Ogle DRILLING METHOD Hollow Stem Auger HAMMER TYPE CME-45 Automatic

STRUCT. NO. _____ Station _____	Latitude	41° 56' 05.48"	Northing	1,920,867.6828
	Longitude	-89° 01' 17.14"	Easting	2,608,182.9968
		Surface Water Flow	#	

BORING NO. B-7
Station 672+65
Offset 75.00ft Lt WB
Ground Surface Elev. 815.50 ft

DEPTH (ft)	BLOWS (/6")	UCS Qu (tsf)	MOIST (%)	Surface Water Elev. _____ ft		DEPTH (ft)	BLOWS (/6")	UCS Qu (tsf)	MOIST (%)
				Stream Bed Elev. _____ ft					
				Groundwater Elev.:					
				First Encounter _____ 806.0 ft ▾					
				Upon Completion _____ 791.5 ft ▾					
				After _____ Hrs. _____ ft					
		0.8 P	11.0	MEDIUM gray CLAY LOAM TILL with DIRTY SANDY GRAVEL LENS <i>(continued)</i>			4 7	0.5 P	24.0
0				793.50					
	2 3 4	1.1 P	31.0	MEDIUM gray SANDY GRAVEL			9 13 15		
0				▽					
				791.00					
-5	1 2 5	0.8 P	30.0	MEDIUM gray MEDIUM SANDY GRAVEL			9 12 11		
				789.50					
0				End of Boring					
	7 10 11		8.0						
0									
▽									
-10	7 7 6	0.9 P	24.0				-30		
0									
	3 5 6	1.3 P	20.0						
0									
-15	3 4 7	1.9 B	22.0				-35		
0									
	3 5 6	1.4 B	27.0						
0									
-20	2						-40		

The Unconfined Compressive Strength (UCS) Failure Mode is indicated by (B-Bulge, S-Shear, P-Penetrometer)
The SPT (N value) is the sum of the last two blow values in each sampling zone (AASHTO T206)

BBS, from 137 (Rev. 8-99)

Page 1 of 1

Date 8/31/22

ROUTE FAI 39 & FAP 567 DESCRIPTION P92-016-09 - Proposed traffic signals LOGGED BY W. Garza

SECTION 141-1 HBR-3 & (9,10)R-3 **LOCATION** Dement, SE 1/4 17, NE 1/4 20, SEC. , TWP. 40N, RNG. 2E

COUNTY Ogle DRILLING METHOD Hollow Stem Auger HAMMER TYPE CME-45 Automatic

STRUCT. NO. _____ Station _____	Latitude	41° 56' 04.60"	Northing	1,920,778.5393
	Longitude	-89° 01' 16.65"	Easting	2,608,221.4705

BORING NO. B-8
Station 672+95
Offset _____
Ground Surface Elev. 815.35

ft	DEPTH (ft)	BLOWS (/6")	UCS (tsf)	MOIST (%)	Surface Water Elev. _____ ft		DEPTH (ft)	BLOWS (/6")	UCS (tsf)	MOIST (%)
					Stream Bed Elev. _____ ft					
					Groundwater Elev.:					
					First Encounter _____ 795.4 ft ▼					
					Upon Completion _____ 791.9 ft ▼					
					After _____ Hrs. _____ ft					
4.35					MEDIUM gray SILTY CLAY LOAM (continued)			2 3	0.6 B	29.0
					793.35					
	9 11 17				MEDIUM gray CLEAN MEDIUM COARSE SAND			5 10 17		
1.85					791.85 ▼					
-5	6 4 7	1.1 P	18.0		MEDIUM gray SANDY GRAVEL			11 15 14		
					789.35					
8.35					End of Boring					
	3 7 9	3.3 B	18.0							
5.85										
-10	21 21 8							-30		
4.35										
	8 11 20		11.0							
0.85										
-15	2 4 7	1.5 B	25.0					-35		
9.35										
	2 5 6	1.5 B	30.0							
6.85										
▼ -20	0							-40		

The Unconfined Compressive Strength (UCS) Failure Mode is indicated by (B-Bulge, S-Shear, P-Penetrometer)
The SPT (N value) is the sum of the last two blow values in each sampling zone (AASHTO T206)

BBS, from 137 (Rev. 8-99)

STATE OF ILLINOIS
DEPARTMENT OF TRANSPORTATION

IL 39/I-39 INTERCHANGE IMPROVEMENTS PROPOSED TRAFFIC SIGNAL SOIL BORINGS

SCALE:	SHEET 4	OF 5	SHEETS	STA.	TO STA.
--------	---------	------	--------	------	---------

F.A.* RTE.	SECTION	COUNTY	TOTAL SHEETS	SHEET NO.
*	141-1HBR-3 & (9, 10) R-3	OGLE	508	397
		CONTRACT NO. 64N98		

	ILLINOIS	FED. AID PROJECT
*FAI ROUTE 39 (I-39) & FAP 567 (IL 38)		

MODEL: Soil-Borings_4 [Sheet]
FILE NAME: N:\DOT\220628\CAD_Sheets\Civil\264N98-sht-soil-borings.dgn



**Illinois Department
of Transportation**
Division of Highways
IDOT

SOIL BORING LOG

Page 1 of 1

Date 9/6/22

ROUTE FAI 39 & FAP 567 DESCRIPTION P92-016-09 - Proposed traffic signals LOGGED BY N. White

SECTION 141-1 HBR-3 & (9,10)R-3 LOCATION Dement, SE 1/4 17, NE 1/4 20, SEC. , TWP. 40N, RNG. 2E

COUNTY Ogle DRILLING METHOD Hollow Stem Auger HAMMER TYPE CME-45 Automatic

STRUCT. NO. _____
Station _____
Latitude 41° 56' 04.09" Northing 1,920,728.2401
Longitude -89° 01' 15.94" Easting 2,608,275.7537

BORING NO. B-9
Station 673+50
Offset 24.00ft Rt EB
Ground Surface Elev. 814.83 ft

D E P T H (ft)	B L O W S (/6")	U C S Qu (tsf)	M O I S T (%)	Surface Water Elev. _____ ft Stream Bed Elev. _____ ft	D E P T H (ft)	B L O W S (/6")	U C S Qu (tsf)	M O I S T (%)
		1.0 P	27.0	MEDIUM MEDIUM-COARSE gray SAND (moist) (continued) 793.83		11 15		
812.83	7 8 11			MEDIUM MEDIUM-COARSE gray SAND 791.33		8 11 12		
810.33								
	-5 3 4 6	0.5 B	21.0	MEDIUM COARSE gray SAND 788.83		7 9 14		
808.83				End of Boring				
	3 6 7	2.0 B	22.0					
806.33								
	-10 6 11 12	2.6 B	26.0			-30		
803.83								
	5 7 10	3.5 P	28.0					
801.33								
	-15 4 5 8	1.8 B	32.0			-35		
798.83								
	1 3 3	0.3 B	22.0					
795.33								
	-20 6					-40		

The Unconfined Compressive Strength (UCS) Failure Mode is indicated by (B-Bulge, S-Shear, P-Penetrometer)
The SPT (N value) is the sum of the last two blow values in each sampling zone (AASHTO T206)
BBS, from 137 (Rev. 8-99)

Northing and Easting were calculated using the LHP-WF coordinate system

MODEL: SoilBorings_5 [Sheet]
FILE NAME: N:\IDOT\220828\CAD_Sheets\Civil\ID264N98-ah-soil-borings.dgn



CHRISTOPHER B. BURKE ENGINEERING, LTD.
9575 W. Higgins Road, Suite 600
Rosemont, Illinois 60018
(847) 823-2500

USER NAME = nhowellindgren	DESIGNED -	REVISED -
	DRAWN -	REVISED -
	CHECKED -	REVISED -
PLOT DATE = 2/6/2025	DATE -	REVISED -

**STATE OF ILLINOIS
DEPARTMENT OF TRANSPORTATION**

**IL 39/I-39 INTERCHANGE IMPROVEMENTS
PROPOSED TRAFFIC SIGNAL SOIL BORINGS**

SCALE: SHEET 5 OF 5 SHEETS STA. TO STA.

F.A.* RTE.	SECTION	COUNTY	TOTAL SHEETS	SHEET NO.
*	141-1HBR-3 & (9, 10) R-3	OGLE	508	398
CONTRACT NO. 64N98				
ILLINOIS FED. AID PROJECT				

*FAI ROUTE 39 (I-39) & FAP 567 (IL 38)

LIGHTING GENERAL NOTES

1.

THE EXACT LOCATIONS OF ALL UTILITIES SHALL BE VERIFIED BY THE CONTRACTOR BEFORE THE INSTALLATION OF ANY EQUIPMENT. FOR THE LOCATIONS OF THE UTILITIES, CALL JULIE AT (800) 892-0123.
2.

BEFORE INSTALLING LIGHT STANDARDS NEAR OVERHEAD AND UNDERGROUND ELECTRIC UTILITIES SHALL CALL ROCHELLE MUNICIPAL UTILITIES FOR LOCATION APPROVAL AND MINIMUM CLEARANCE REQUIREMENTS.
3.

THE CONTRACTOR SHALL BE SOLELY RESPONSIBLE FOR JOB SITE SAFETY AS WELL AS SUPERVISION/ DIRECTION AND MEANS/METHODS OF CONSTRUCTION.
4.

ALL WORK SHALL BE IN ACCORDANCE WITH THE LATEST EDITION OF THE FOLLOWING SPECIFICATIONS, WHICH ARE HEREBY MADE A PART HEREOF:

A.

"STANDARD SPECIFICATIONS FOR ROAD AND BRIDGE CONSTRUCTION", AS PREPARED BY IDOT.

B.

"SUPPLEMENTAL SPECIFICATIONS AND RECURRING SPECIAL PROVISIONS", AS PREPARED BY IDOT.

C.

"THE NATIONAL ELECTRICAL CODE".

D.

MUNICIPAL CODES & STANDARDS.
5.

THE CONTRACTOR SHALL BE RESPONSIBLE FOR THE ESTABLISHMENT OF THE TOP OF FOUNDATION ELEVATION WITH THE FINISHED GRADE.
6.

THE CONTRACTOR SHALL BE RESPONSIBLE FOR TIMELY NOTIFICATION AND ALL COORDINATION WITH ROCHELLE MUNICIPAL UTILITIES FOR NEW ELECTRIC SERVICE TO THE PROPOSED LIGHTING CONTROLLER.
7.

THE LIGHT POLE LOCATIONS SHALL COMPLY WITH THE MINIMUM CLEAR WIDTH FOR ADA REQUIREMENTS FOR CLEAR WIDTH OF SIDEWALK, AND SHALL COMPLY WITH BDE CHAPTER 17-4.04 AND PROWAG R301.3.1.
8.

THE CONTRACTOR SHALL USE A STANDARD FOUNDATION WHENEVER POSSIBLE. WHEN UTILITY CONFLICT PROHIBITS USE OF STANDARD FOUNDATION THE CONTRACTOR MAY USE AN OFFSET FOUNDATION AT THE DIRECTION OF THE ENGINEER.
9.

CONCRETE FOUNDATIONS SHALL BE 24" DIAMETER FOR THE CITY OF ROCHELLE'S DECORATIVE LIGHT POLES AND SHALL BE 30" DIAMETER FOR IDOT'S LIGHT POLES.

ABBREVIATIONS

A	AMPS	HH	HAND HOLE
BOC	BACK OF CURB	HPS	HIGH PRESSURE SODIUM
CKT	CIRCUIT	PVC	POLYVINYL CHLORIDE
DIA	DIAMETER	RGS	RIGID GALVANIZED STEEL
EIS	EMBEDDED IN STRUCTURE	ROW	RIGHT OF WAY
FT	FOOT	STA	STATION
FOC	FACE OF CURB	V	VOLTS
GND	GROUND	W	WATTS
HD	HEAVY DUTY		
HDPE	HIGH DENSITY POLYETHYLENE		

CAUTION
NOTICE TO CONTRACTOR

THE CONTRACTOR IS SPECIFICALLY CAUTIONED THE LOCATION AND/OR ELEVATION OF EXISTING AND PROPOSED UTILITIES AS SHOWN ON THESE PLANS. THE INFORMATION IS NOT TO BE RELIED ON AS BEING EXACT OR COMPLETE. THE CONTRACTOR MUST CALL THE LOCAL UTILITY LOCATION CENTER AT LEAST 72 HOURS BEFORE ANY EXCAVATION TO REQUEST EXACT FIELD LOCATIONS OF THE UTILITIES. IT SHALL BE THE RESPONSIBILITY OF THE CONTRACTOR TO INFORM ENGINEER OF ANY EXISTING UTILITIES WHICH CONFLICT WITH THE PROPOSED IMPROVEMENTS.



THE CITY OF ROCHELLE WILL OWN AND MAINTAIN THE PROPOSED COMBINATION LIGHTING AT IL-38 & DEMENT RD AND DECORATIVE ROADWAY LIGHTING ALONG IL-38.

IDOT WILL OWN AND MAINTAIN ALL OTHER PROPOSED LIGHTING.

LIGHTING BILL OF MATERIALS

DESCRIPTION	UNIT	QUANTITY
TRENCH BACKFILL	CU YD	20
ELECTRIC SERVICE INSTALLATION	EACH	3
UNDERGROUND CONDUIT, GALVANIZED STEEL, 2" DIA.	FOOT	165
UNDERGROUND CONDUIT, GALVANIZED STEEL, 2 1/2" DIA.	FOOT	330
UNDERGROUND CONDUIT, GALVANIZED STEEL, 3" DIA.	FOOT	485
UNDERGROUND CONDUIT, GALVANIZED STEEL, 5" DIA.	FOOT	165
UNDERGROUND CONDUIT, COILABLE NONMETALLIC CONDUIT, 1 1/4" DIA.	FOOT	8965
UNDERGROUND CONDUIT, COILABLE NONMETALLIC CONDUIT, 1 1/2" DIA.	FOOT	8380
UNDERGROUND CONDUIT, COILABLE NONMETALLIC CONDUIT, 2" DIA.	FOOT	40
CONDUIT EMBEDDED IN STRUCTURE, 2" DIA., PVC	FOOT	900
JUNCTION BOX, STAINLESS STEEL, ATTACHED TO STRUCTURE, 12" X 12" X 6"	EACH	8
HANDHOLE	EACH	16
ELECTRIC CABLE IN CONDUIT, 600V (XLP-TYPE USE) 1/C NO. 10	FOOT	3175
ELECTRIC CABLE IN CONDUIT, 600V (XLP-TYPE USE) 1/C NO. 6	FOOT	115125
ELECTRIC CABLE IN CONDUIT, 600V (XLP-TYPE USE) 1/C NO. 2	FOOT	780
LUMINAIRE, LED, ROADWAY, OUTPUT DESIGNATION G	EACH	8
LUMINAIRE, LED, ROADWAY, OUTPUT DESIGNATION H	EACH	54
LIGHTING CONTROLLER, PEDESTAL MOUNTED, 240VOLT, 100AMP	EACH	2
LIGHTING CONTROLLER, BASE MOUNTED, 240VOLT, 100AMP	EACH	1
LIGHT POLE, ALUMINUM, 40 FT. M.H., 15 FT. MAST ARM	EACH	41
LIGHT POLE FOUNDATION, 24" DIAMETER	FOOT	215
LIGHT POLE FOUNDATION, 30" DIAMETER	FOOT	222
BREAKAWAY DEVICE, TRANSFORMER BASE, 15 INCH BOLT CIRCLE	EACH	37
REMOVAL OF LIGHTING UNIT, SALVAGE	EACH	2
REMOVAL OF LIGHTING TOWER, SALVAGE	EACH	2
REMOVAL OF POLE FOUNDATION	EACH	4
REMOVAL OF ELECTRIC SERVICE INSTALLATION	EACH	1
REMOVAL OF LIGHTING CONTROLLER FOUNDATION	EACH	1
REMOVE EXISTING CABLE	FOOT	5270
REMOVE CONDUIT ATTACHED TO STRUCTURE	FOOT	255
REMOVE EXISTING JUNCTION BOX	EACH	2
COMBINATION LIGHTING CONTROLLER	EACH	2
LIGHTING UNIT COMPLETE (SPECIAL)	EACH	43
TEMPORARY LIGHTING SYSTEM	L SUM	1
REMOVE TEMPORARY LIGHTING SYSTEM	L SUM	1
REMOVE EXISTING LIGHTING CONTROLLER AND SALVAGE	EACH	1
MAINTENANCE OF LIGHTING SYSTEM	CAL MO	12

MODEL Default
FILE NAME: \\IDOT\22828\CAD_Sheets\Electrical\GN_L284N98_01.dgn

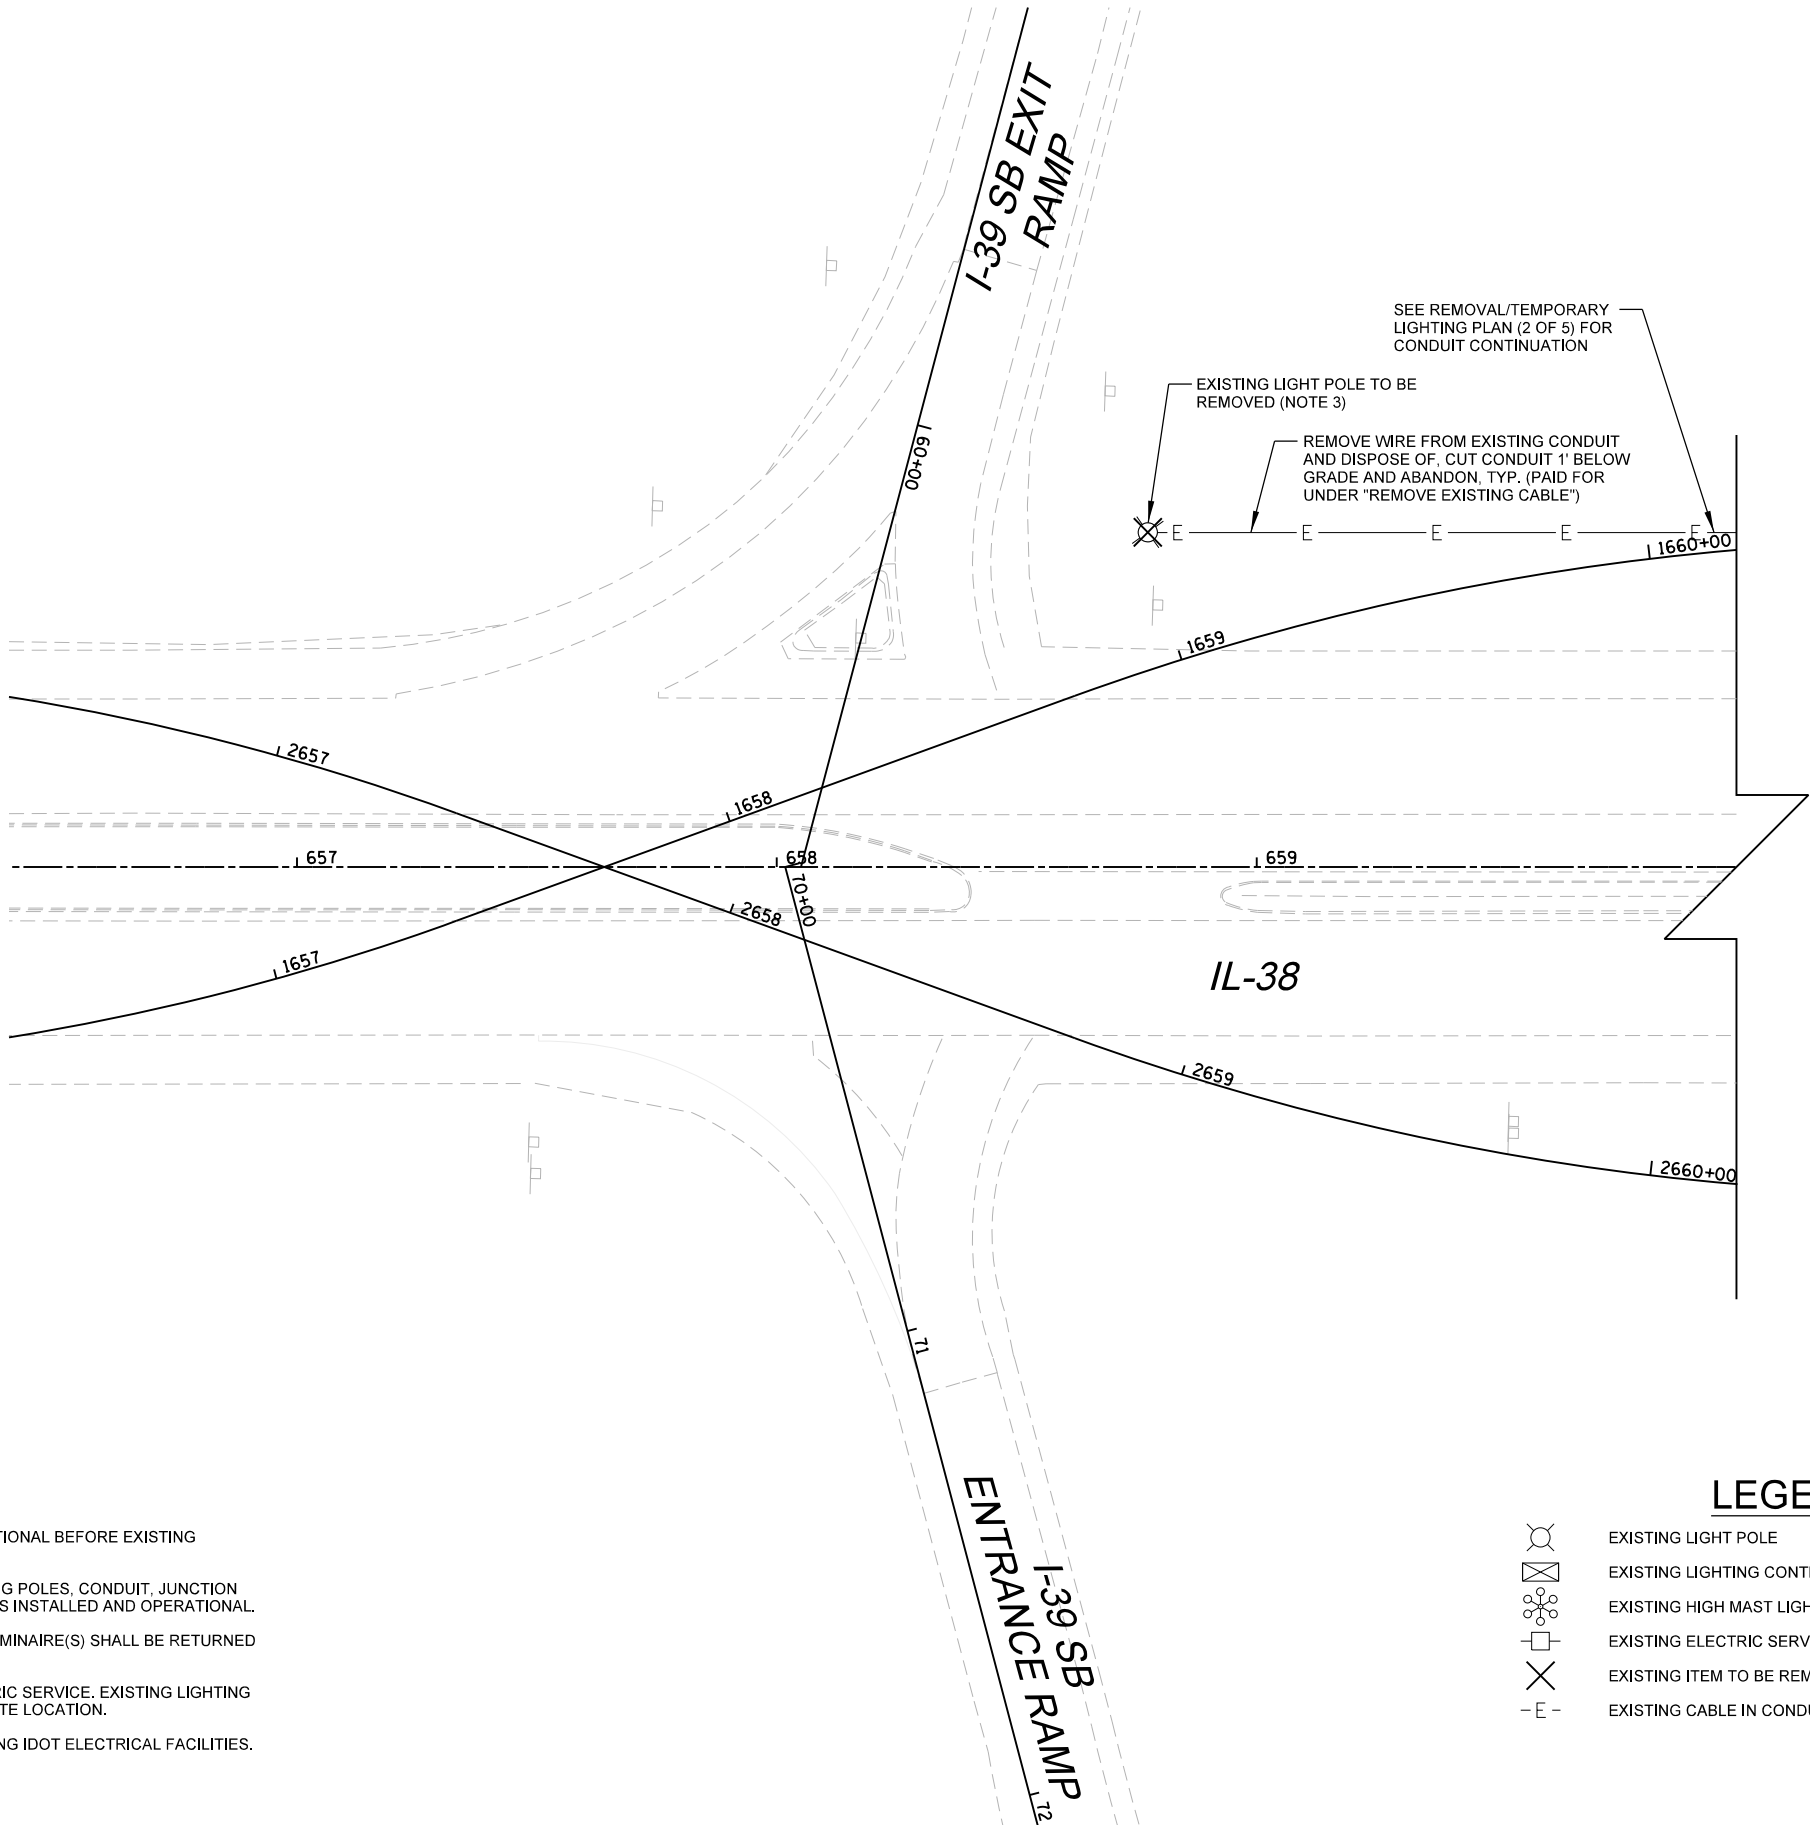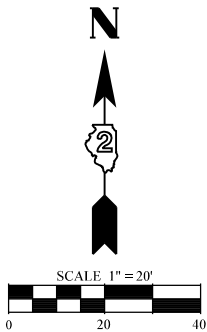

NOTES:

- TEMPORARY COMBINATION LIGHTING SHALL BE INSTALLED AND FUNCTIONAL BEFORE EXISTING INTERSECTION LIGHTING IS REMOVED.
- EXISTING ITEMS PERTAINING TO HIGH MAST RAMP LIGHTING (INCLUDING POLES, CONDUIT, JUNCTION BOXES, ECT.) SHALL BE REMOVED AFTER PROPOSED RAMP LIGHTING IS INSTALLED AND OPERATIONAL.
- REMOVE EXISTING LIGHT POLE/FOUNDATION. EXISTING LIGHT POLE LUMINAIRE(S) SHALL BE RETURNED TO IDOT, CONTRACTOR TO COORDINATE LOCATION.
- REMOVE EXISTING LIGHTING CONTROLLER, FOUNDATION, AND ELECTRIC SERVICE. EXISTING LIGHTING CONTROLLER TO BE RETURNED TO IDOT, CONTRACTOR TO COORDINATE LOCATION.
- THE CONTRACTOR SHALL BE RESPONSIBLE FOR LOCATING ALL EXISTING IDOT ELECTRICAL FACILITIES.

LEGEND

- EXISTING LIGHT POLE
- EXISTING LIGHTING CONTROLLER
- EXISTING HIGH MAST LIGHT POLE
- EXISTING ELECTRIC SERVICE POLE
- EXISTING ITEM TO BE REMOVED
- EXISTING CABLE IN CONDUIT

STATE OF ILLINOIS
DEPARTMENT OF TRANSPORTATION

IL 38 RECONSTRUCTION ROADWAY LIGHTING
REMOVAL/TEMPORARY PLAN (1 OF 5)

F.A. RTE.	SECTION	COUNTY	TOTAL SHEETS	SHEET NO.
567	141-1HBR-3 & (9.10) R-3	OGLE	508	400
CONTRACT NO. 64N98				
ILLINOIS FED. AID PROJECT				

SCALE: 1:40 SHEET 1 OF 5 SHEETS STA. TO STA.

MODEL: Default
FILE NAME: I:\DOT\22828\CAD_Sheet\Electrical\REM_D34N98_01.dwg

CB CHRISTOPHER B. BURKE ENGINEERING, LTD.
9575 W. Higgins Road, Suite 600
Rosemont, Illinois 60018
(847) 823-2500

USER NAME = nhowellndgren	DESIGNED - AJD/RJJ	REVISED -
	DRAWN - RMS/RJJ	REVISED -
PLOT SCALE = 1:40	CHECKED - AJD	REVISED -
PLOT DATE = 2/6/2025	DATE -	REVISED -