

F.A.P. RTE.	SECTION	COUNTY	TOTAL SHEETS	SHEET NO.
74	90[14PP;(15-1)PP-1]	TAZEWELL	31	1
		ILLINOIS	CONTRACT NO. 68H82	

04-25-2025 LETTING ITEM 088

STATE OF ILLINOIS
DEPARTMENT OF TRANSPORTATION

PROPOSED
HIGHWAY PLANS

FAI 74 : I-74
SECTION: 90[14PP;(15-1)PP-1]
PROJECT: PATCHING AND PAVEMENT JACKING
TAZEWELL COUNTY

INDEX OF SHEETS

- 1 COVER SHEET
- 2 GENERAL NOTES
- 3 SUMMARY OF QUANTITIES
- 4 TYPICAL SECTIONS
- 5 SCHEDULE OF QUANTITIES
- 6 LINE DIAGRAMS
- 7 LOCATION 1 PATCHING PLAN
- 8 LOCATION 2 ALIGNMENT, TIES AND BENCHMARKS
- 9 LOCATION 2 PLAN AND PROFILE
- 10-15 LOCATION 2 CROSS SECTIONS
- 16-19 LOCATION 2 TRAFFIC CONTROL STAGING
- 20 LOCATION 2 CLASS B PATCH DETAIL
- 21-28 LOCATION 2 INFORMATION ONLY 68620 PLAN SHEETS
- 29 LOCATION 3 PATCHING PLAN
- 30-31 TYPICAL PAVEMENT MARKINGS



HIGHWAY STANDARDS

- 000001-08
- 001001-02
- 001006
- 420001-10
- 420701-03
- 421001-03
- 442001-04
- 442101-09
- 701400-12
- 701401-13
- 701406-13
- 701411-09
- 701428-01
- 701446-11
- 701456-05
- 701901-10
- 780001-05

LOCATION 1	LOCATION 2	LOCATION 3
WB I-74 TO MORTON AVE OFF-RAMP	WB I-74 WEST OF US 150	EB I-74 WEST OF I-155
DESIGN DESIGNATION I-74: INTERSTATE POSTED SPEED: N/A AADT: 2250 (2018) SU: MU:	DESIGN DESIGNATION I-74: INTERSTATE POSTED SPEED: 70 MPH AADT: 26,400 (2021) SU: 1250 MU: 3100	DESIGN DESIGNATION I-74: INTERSTATE POSTED SPEED: 70 MPH AADT: 26,450 (2023) SU: 850 MU: 2750

J.U.L.I.E.
JOINT UTILITY LOCATION INFORMATION FOR EXCAVATORS
1-800-892-0123
OR 811

PROJECT ENGINEER: BEN TELLEFSON (309) 671-3333
PROJECT MANAGER: ERIC PRICHARD (309) 671-3333
CATALOG NO. 036448-00D
CONTRACT NO. 68H82

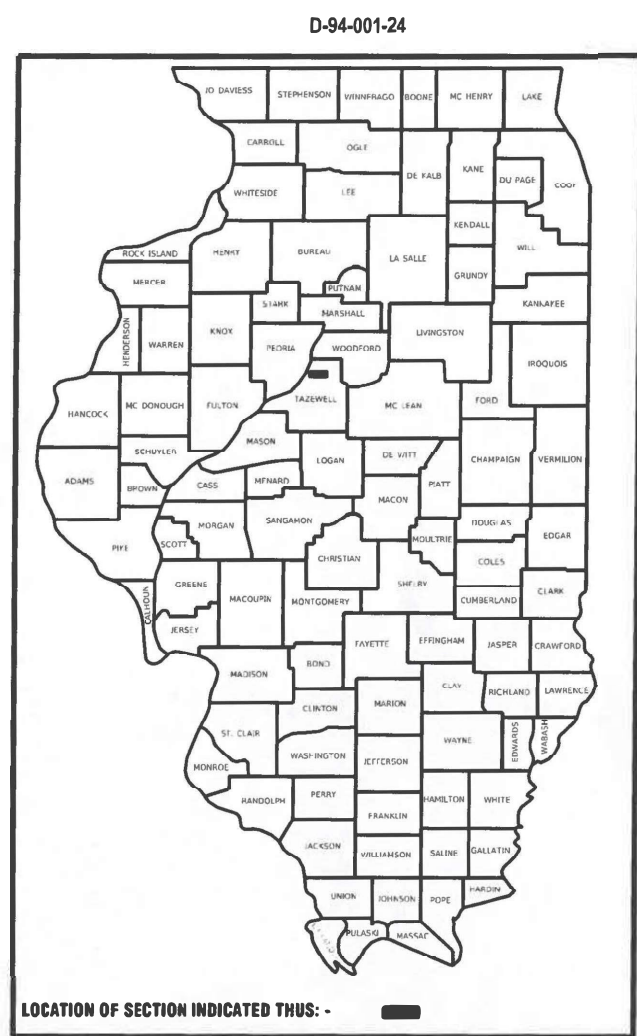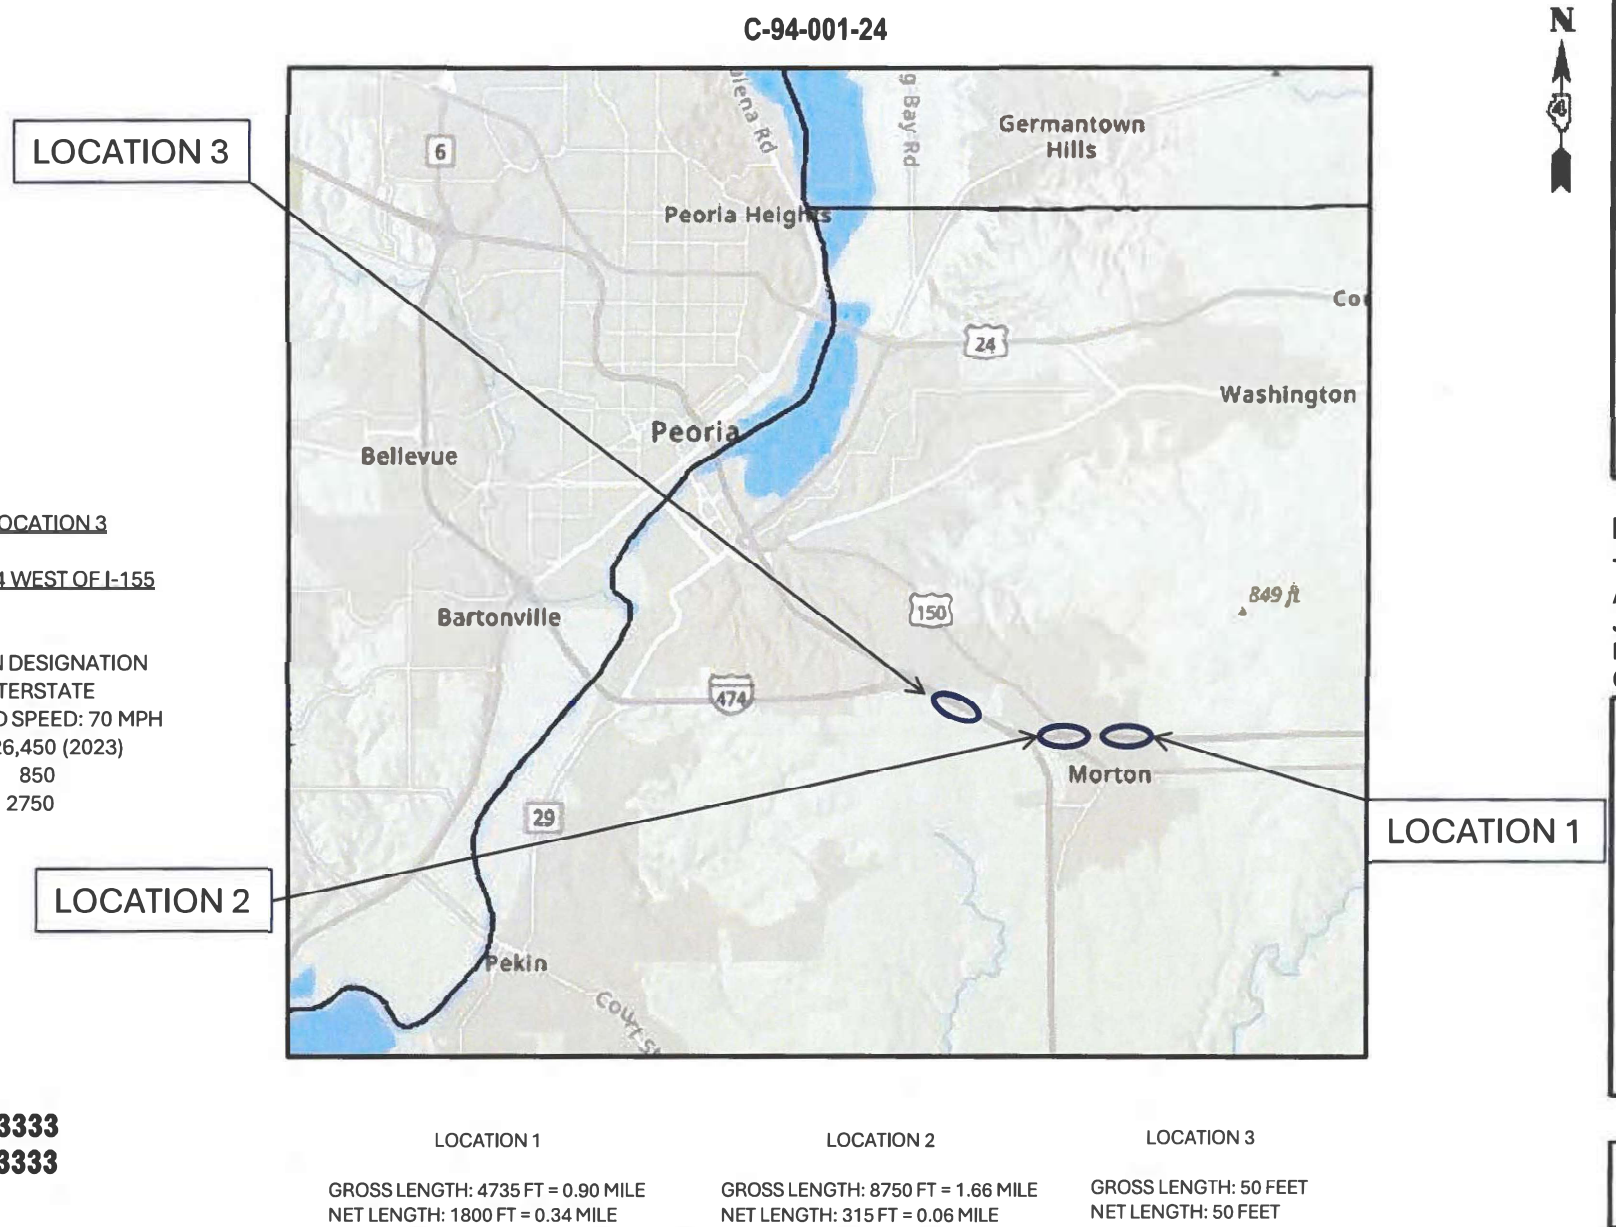

PROJECT DESCRIPTION:
THIS PROJECT CONSISTS OF FULL DEPTH PCC PATCHING AND SHOULDER REPLACEMENT AT LOCATION 1, PAVEMENT JACKING AT LOCATION 2, FULL DEPTH CRC PAVEMENT PATCHING AT LOCATION 3, AND ANY RELATED COLLATERAL WORK

STATE OF ILLINOIS
DEPARTMENT OF TRANSPORTATION

SUBMITTED Feb 06 2025
Ransel A Barnett RSD
REGIONAL ENGINEER

March 21 2025
Scott A. Etkin
ENGINEER OF DESIGN AND ENVIRONMENT

March 21 2025
John J. Barry
DIRECTOR OF HIGHWAYS PROJECT IMPLEMENTATION

PRINTED BY THE AUTHORITY
OF THE STATE OF ILLINOIS

GENERAL NOTES:

COMMITMENTS

Commitments are not to be altered without the written approval of all parties to which the commitment was made.

There are no commitments with this project.

ENVIRONMENTAL REVIEWS

Prior to the use of any proposed borrow areas, use areas (temporary access roads, detours, run-arounds, etc.) and/or waste areas, the Contractor shall file the required environmental resource request surveys according to Section 107.22 of the Standard Specifications. These surveys are required in order for the Department to conduct cultural and biological resource surveys for the proposed site.

The required environmental resource documentation shall include the following:

- * BDE Form 2289 (Borrow Site Review)
- * BDE Form 2290 (Waste/Use Area Review)
- * A location map showing the size limits and location of the use area
- * Color photographs depicting the use area
- * Borrow Area Entry Agreement form – D4 PI0101

Prior to any waste materials being removed from the construction site the required environmental resource surveys shall be obtained and filed by the Contractor. Excess waste products removed from the construction site shall be disposed of as required in Section 202.03 of the Standard Specifications.

Any protruding metal bars shall be removed prior to the disposal of broken concrete at approved disposal sites.

Please note that a minimum of four weeks shall be allowed for the District to obtain the required waste site environmental clearances and six weeks for the required borrow site environmental clearances.

FILE NAME = \$FILE\$
PLOT SCALE = \$SCALE\$
USER NAME = \$USERNAME\$



USER NAME = \$USER\$	DESIGNED = JC	REVISED =
	DRAWN = LN	REVISED =
PLOT SCALE = \$SCALE\$	CHECKED = TN	REVISED =
PLOT DATE = \$DATE\$	DATE =	REVISED =

STATE OF ILLINOIS
DEPARTMENT OF TRANSPORTATION

I-74	
COMMITMENTS AND GENERAL NOTES	
SCALE: N/A	SHEET NO. 1 OF 1 SHEETS STA. TO STA.

F.A.I. RTE.	SECTION	COUNTY	TOTAL SHEETS	SHEET NO.
74	90(14)I-6(15-1)PP-1J	TAZEWELL	31	2
CONTRACT NO. 68H82				
FED. ROAD DIST. NO. 4 ILLINOIS FED. AID PROJECT				

\$FILE\$

NOTE: Default
FILE NAME: Q:\311001\DOT - DIST - 4 - ETD 201\23\Work Order 15 - FY 2023 Bureau 13 Transportation\60120_IL_ID - 2\Initial\CMO Files\60120_IL_ID - 2\Summary of Quantities.dwg

SUMMARY OF QUANTITIES				TAZEWELL COUNTY	TAZEWELL COUNTY
CODE	ITEM DESCRIPTION	UNIT	TOTAL QTY.	LOCATIONS 1&3 100% STATE CODE 0006 URBAN	LOCATION 2 100% STATE CODE 0013 URBAN
44004250	PAVED SHOULDER REMOVAL	SQ YD	236.0	236.0	
44200050	WELDED WIRE REINFORCEMENT	SQ YD	274.0	274.0	
44200571	CLASS A PATCHES, TYPE IV, 11 INCH	SQ YD	34.0	34.0	
44200966	CLASS B PATCHES, TYPE I, 10 INCH	SQ YD	33.0	33.0	
44200970	CLASS B PATCHES, TYPE II, 10 INCH	SQ YD	229.0	229.0	
44200974	CLASS B PATCHES, TYPE III, 10 INCH	SQ YD	175.0	175.0	
44200976	CLASS B PATCHES, TYPE IV, 10 INCH	SQ YD	73.0	73.0	
44201294	CLASS B PATCH - EXPANSION JOINT	FOOT	22.0	22.0	
44201299	DOWEL BARS 1 1/2"	EACH	734.0	734.0	
44213000	PATCHING REINFORCEMENT	SQ YD	34.0	34.0	
44213200	SAW CUTS	FOOT	3128.0	3128.0	
44213204	TIE BARS 3/4"	EACH	54.0	54.0	
48300500	PORTLAND CEMENT CONCRETE SHOULDERS 10"	SQ YD	236.0	236.0	
67100100	MOBILIZATION	L SUM	1.0	0.5	0.5
* 70103815	TRAFFIC CONTROL SURVEILLANCE	CAL DA	20.0	20.0	
70107025	CHANGEABLE MESSAGE SIGN	CAL DA	35.0	14.0	21.0
* 78009004	MODIFIED URETHANE PAVEMENT MARKING - LINE 4"	FOOT	2500.0	2500.0	
X0326223	FOAM, EXPANDING POLYURETHANE, HIGH-DENSITY	POUND	2520.0		2520.0
X7010216	TRAFFIC CONTROL AND PROTECTION, (SPECIAL)	L SUM	1.0	0.5	0.5
Z0013798	CONSTRUCTION LAYOUT	L SUM	1.0		1.0
Ø Z0076604	TRAINEES - TRAINING PROGRAM GRADUATE	HOUR	500	500	

* SPECIALTY ITEM Ø 0042

Ø	USER NAME =	DESIGNED -	REVISED -	STATE OF ILLINOIS DEPARTMENT OF TRANSPORTATION	SUMMARY OF QUANTITIES			F.A.P. RTE.	SECTION	COUNTY	TOTAL SHEETS	SHEET NO.
	PLOT SCALE = 100.0000 ' / in.	CHECKED -	REVISED -					74	90[14PP;(15-1)PP-1]	TAZEWELL	31	3
	PLOT DATE = 3/20/2023	DATE -	REVISED -		SCALE: NONE	SHEET 1	OF 1 SHEETS	STA. N/A	TO STA. N/A	CONTRACT NO. 68H82		
									ILLINOIS			

MORTON RAMP (LOCATION 1)

PCC SHOULDER 10"						
Location	Station Start	Station End	Offset	Length (Ft)	Width (Ft)	Area (Sq yd)
Morton Ramp	7+63	8+73	Rt	110.0	7	85.6
Morton Ramp	9+76	11+84	Rt	208.0	6.5	150.2
					TOTAL	236

MODIFIED URETHANE PAVEMENT MARKING	
4" Edge Lines	
Location	Length (Ft)
Morton Ramp	2500

[illegible]

✱ ✱ ✱ ✱

I-74 OVER JACKSON STREET IN MORTON (LOCATION 2)

FOAM, EXPANDING POLYURETHANE, HIGH DENSITY		
Station From	Station To	Pound
566+20	567+50	2520.0

CLASS B PATCHES 20" (Expansion Patch)											
LOCATION	Width (Ft)	Length (Ft)	AREA (Sq Yd)	TOTAL AREA (Sq Yd)			DOWEL BARS - 1 - 1/2" (Each)	WELDED WIRE REINFORCEMENT (Sq Yd)	SAW CUTS (Ft)	Tie Bars 3/4" (Each)	Expansion Joint (Ft)
				TYPE II	TYPE III	TYPE IV					
WB1-74 585+12	22	6	14.7		14.7		20		78	20	22
			TOTAL	0	14.7		20		78	20	22


EB I-74 (LOCATION 3)

LOCATION	STA	TO	STA	WIDTH (FT)	LENGTH (FT)	AREA TYPE IV (SQ YD)	PATCHING REINFORCEMENT (SQ YD)	SAW CUTS (FT)	TIE BARS 3/4" (EACH)
EB 1-74	494+00		494+50	6	50	34	34	174	34

* AS DIRECTED BY RESIDENT ENGINEER

USER NAME =	DESIGNED -	REVISED -	STATE OF ILLINOIS DEPARTMENT OF TRANSPORTATION	SCHEDULE OF QUANTITIES				F.A.P. RTE.	SECTION	COUNTY	TOTAL SHEETS	SHEET NO.
	DRAWN -	REVISED -						74	90[14PP,(15-1)PP-1]	TAZEWELL	31	5
PLOT SCALE = 100,0000 ' / in.	CHECKED -	REVISED -		CONTRACT NO. 68H82								
PLOT DATE = 3/20/2023	DATE -	REVISED -		SCALE: NONE	SHEET 1	OF 1	SHEETS	STA. N/A	TO STA. N/A	ILLINOIS		

MODEL: Default
 THE NAME: 0.121loss213081 IDOT - DIST 4 - ETR 201.033Week Order 15 - Ex 2023 Pathway12.Temperature168470.40 - Surbdeck.CAO_Elevation68470.005 - P.AN_Summary of A_solid due

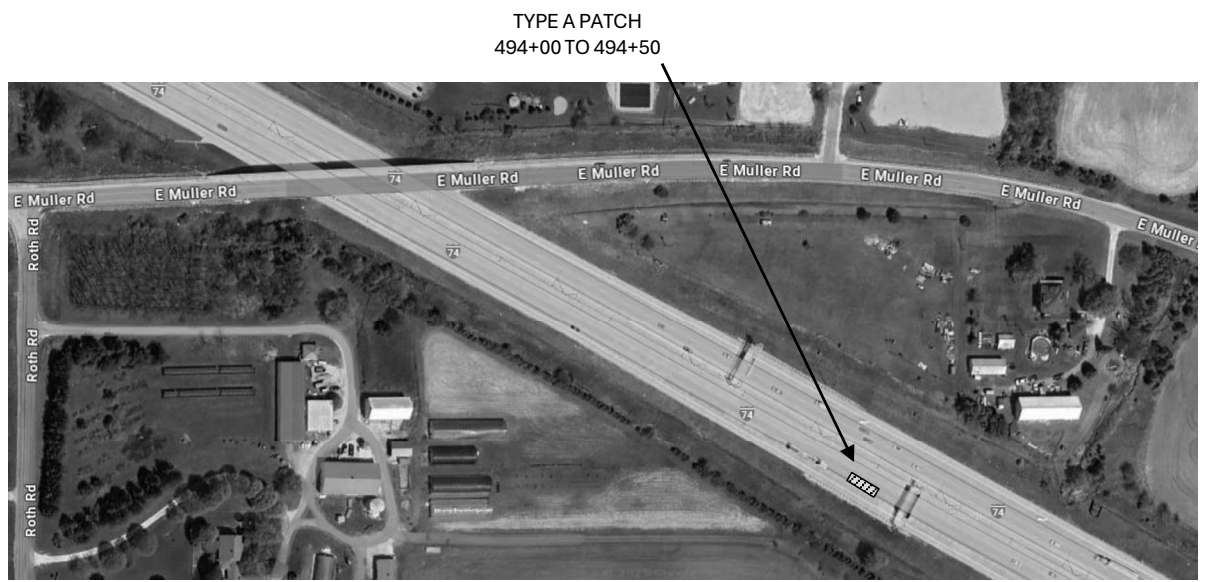


MODE: Default
FILE NAME: G:\311001\DOT - DIST - DIST 4 - ETP 201\2023\Work Order 15 - FY 2023\Bidding\13 Transportation\60120_IL_10 - Bidding\CAD Sheets\60120-10-101_Summary of Quantities.dwg
DATE: 3/20/2023

	USER NAME =	DESIGNED -	REVISED -	STATE OF ILLINOIS DEPARTMENT OF TRANSPORTATION	LINE DIAGRAMS					F.A.P. RTE.	SECTION	COUNTY	TOTAL SHEETS	SHEET NO.
	PLOT SCALE = 100,0000 ' / in.	DRAWN -	REVISED -							74	90[14PP;(15-1)PP-1]	TAZEWELL	31	6
	PLOT DATE = 3/20/2023	CHECKED -	REVISED -				CONTRACT NO. 68H82							
		DATE -	REVISED -		SCALE: NONE		SHEET 1	OF 1	SHEETS	STA. N/A	TO STA. N/A	ILLINOIS		




CLASS B PATCHES TO BE DETERMINED BY RESIDENT ENGINEER

MATCHLINE (SEE BELOW LEFT)

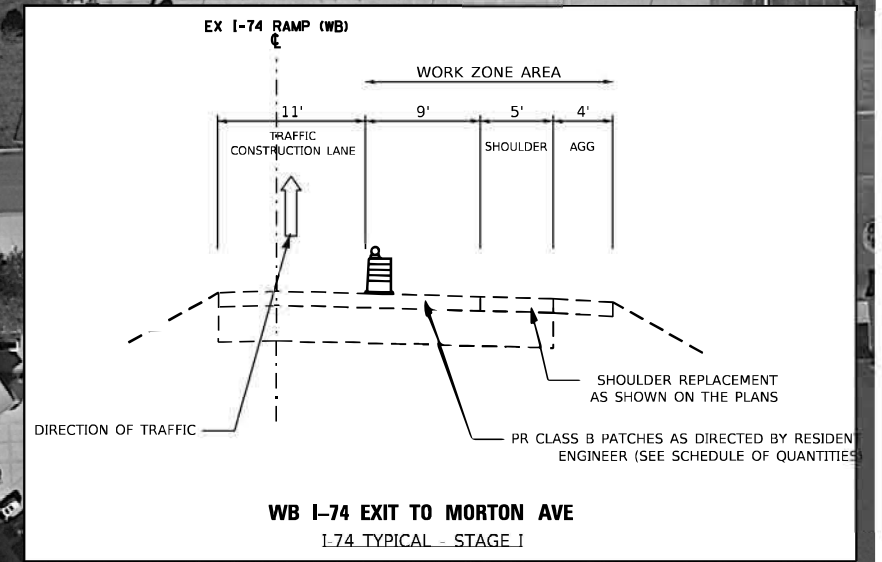

WB I-74 EXIT TO MORTON AVE
I-74 TYPICAL - STAGE I
STA. 0+00 TO STA. 21+84

MATCHLINE (SEE ABOVE RIGHT)

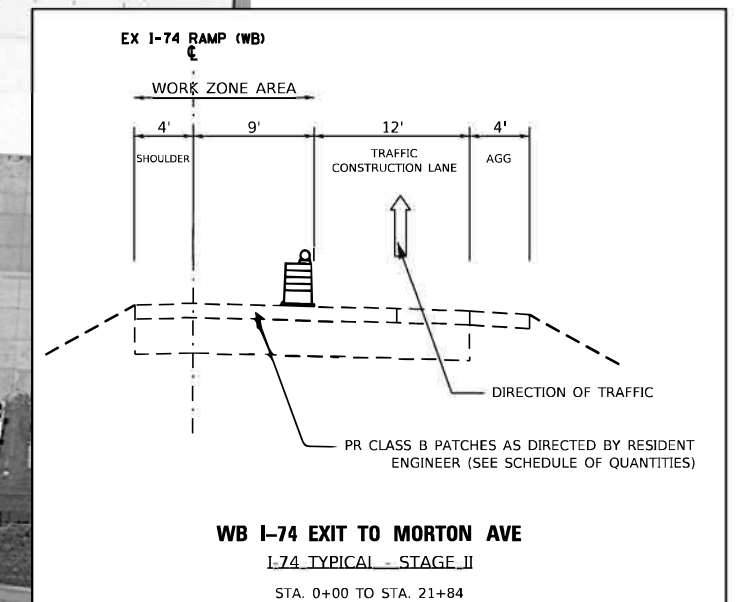

WB I-74 EXIT TO MORTON AVE
I-74 TYPICAL - STAGE II
STA. 0+00 TO STA. 21+84

- NOTES:
1. SHOULDER REPLACEMENT
SHOULD BE COMPLETED PRIOR TO
PATCHING.

FILE NAME = \$FILE\$
PLOT SCALE = \$SCALE\$
USER NAME = \$USERNAME\$



USER NAME = \$USERS	DESIGNED - JC	REVISED -
	DRAWN - LN	REVISED -
PLOT SCALE = \$SCALE\$	CHECKED - TN	REVISED -
PLOT DATE = \$DATE\$	DATE -	REVISED -



STATE OF ILLINOIS
DEPARTMENT OF TRANSPORTATION

I-74
PATCHING PLAN (LOCATION 1)

SCALE: SHEET NO. 1 OF 3 SHEETS STA. TO STA.

F.A.I. RTE.	SECTION	COUNTY	TOTAL SHEETS	SHEET NO.
74	90C(14)I-6(I)5-1)PP-1)I	TAZEWELL	31	7
CONTRACT NO. 68H82				
FED. ROAD DIST. NO. 4 ILLINOIS FED. AID PROJECT				


\$FILE\$

 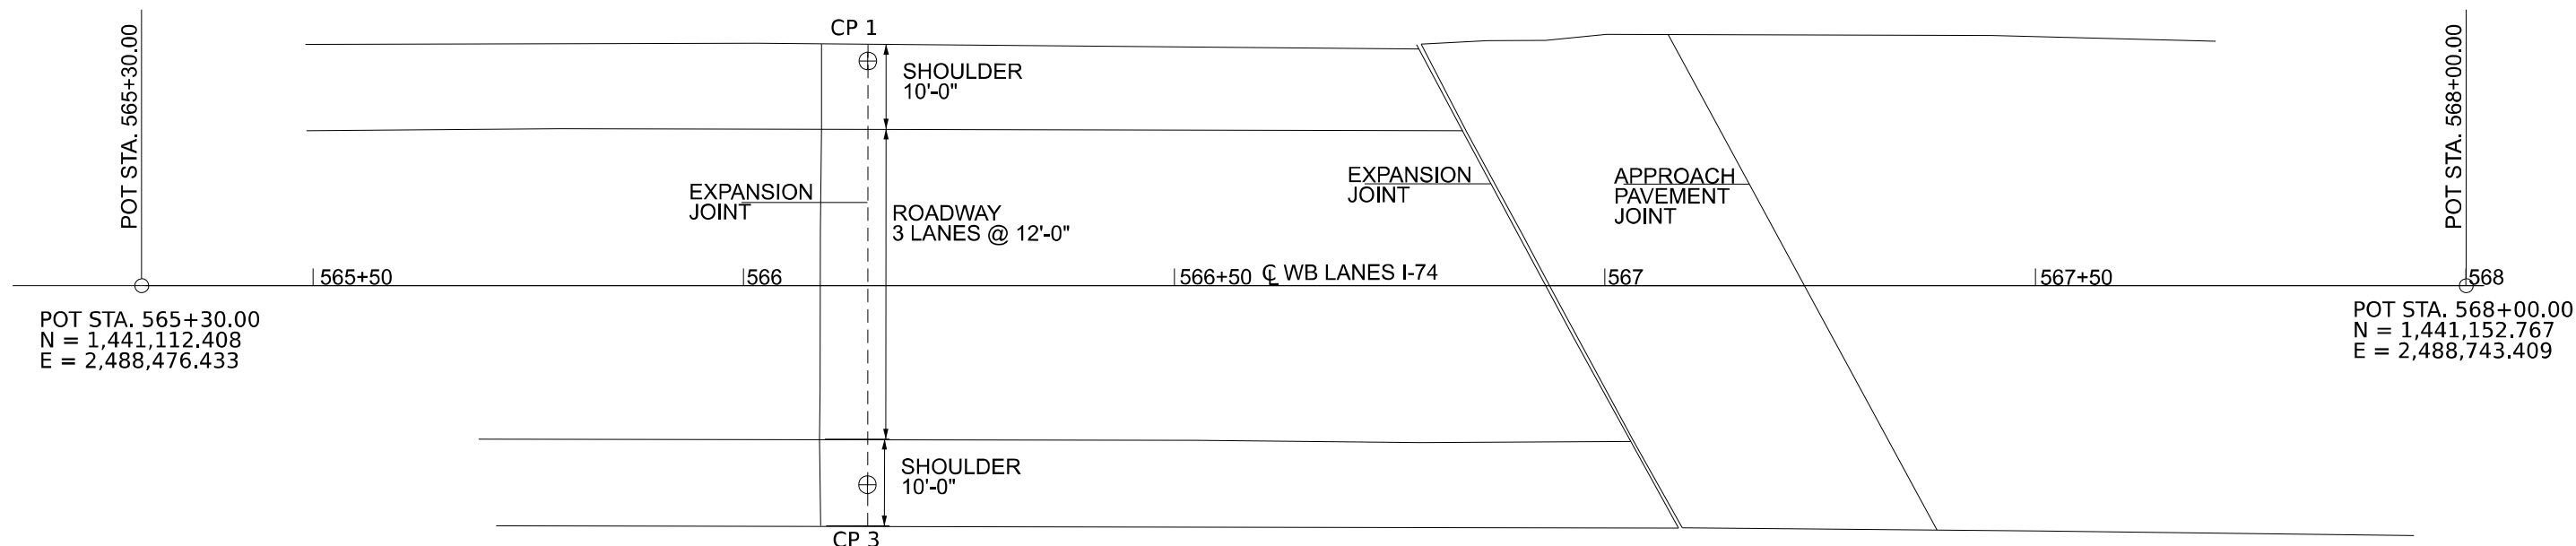

PLAN	SURVEYED	BY	DATE
NOTE BOOK	ADJUSTED		
NO. _____	ALIGNMENT CHECKED		
	RT. OF WAY CHECKED		
	CADD FILE NAME		

PROFILE	SURVEYED	BY	DATE
NOTE BOOK	ADJUSTED		
NO. _____	GRADES CHECKED		
	B.M. NOTED		
	STRUCTURE NOTATIONS CHKD		

MODEL: Default
FILE NAME: c:\p\tramping\wbl\milling\complan\milling\p\01\Documents\Projects\2022\22-1281 DOT DAI Work Orders\22-1281-021 D4 Three Structures\CADD Data\Sheet\056-0168-63\56PRINTED\PLAN-0722012-SHT-PL-PR.dgn

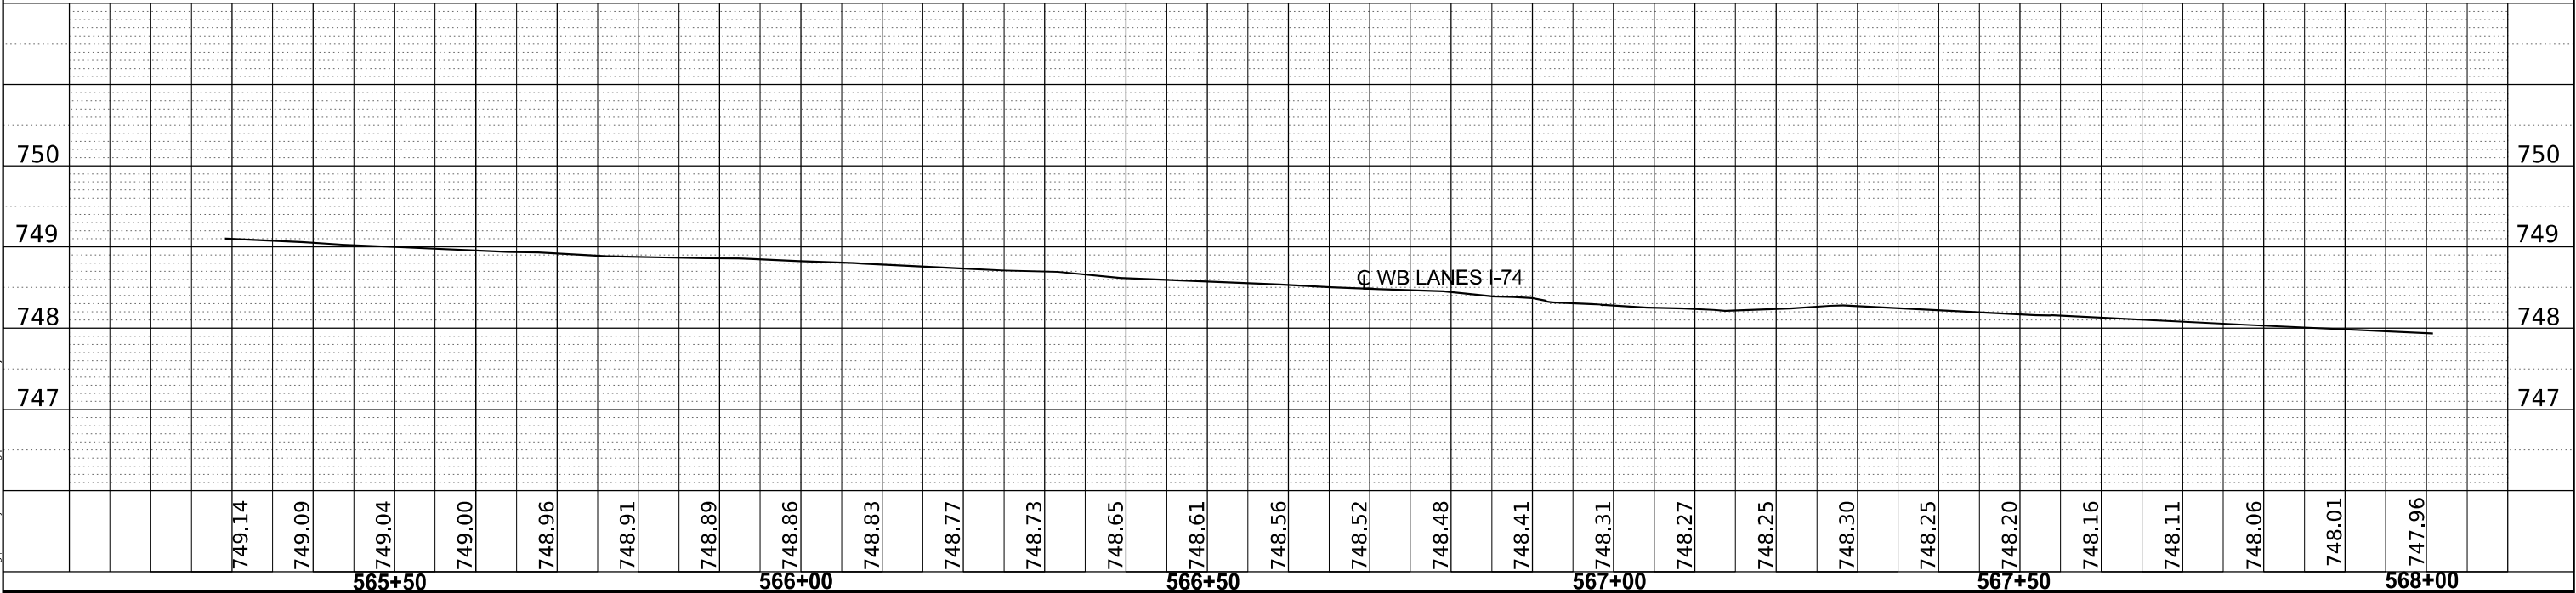

-  BRIDGE APPROACH PAVEMENT
-  BRIDGE APPROACH PAVEMENT CONNECTOR
-  WB I-74 BRIDGE DECK

EXISTING BRIDGE APPROACH AND APPROACH CONNECTOR PAVEMENT WILL BE RAISED TO PROVIDE A LEVEL PROFILE TRANSITION FROM BRIDGE DECK TO ROADWAY PAVEMENT.



USER NAME = brennaa	DESIGNED - BKR	REVISED -
	DRAWN - BKR	REVISED -
PLOT SCALE = 2,008" / in.	CHECKED - CEM	REVISED -
PLOT DATE = 11/01/2023	DATE - 11/01/2023	REVISED -

STATE OF ILLINOIS
DEPARTMENT OF TRANSPORTATION

S.N. 090-0169 PLAN AND PROFILE
WB I-74 OVER US 150 (LOCATION 2)

SCALE:	SHEET 2 OF 21 SHEETS	STA. TO STA.
--------	----------------------	--------------

F.A.I. RTE.	SECTION	COUNTY	TOTAL SHEETS	SHEET NO.
74	90[(14)I-6:15-1)PP-1]	TAZEWELL	31	9
CONTRACT NO. 68H82				
ILLINOIS FED. AID PROJECT				

FINAL SURVEY NOTE BOOK NO. _____	SURVEYED _____	BY _____	DATE _____
	PLOTTED _____		
	TEMPLATE _____		
	AREAS _____		
	AREAS CHECKED _____		

ORIGINAL	BY _____ DATE _____
SURVEY	
PLOTTED	
TEMPLATE	
AREAS _____	
NO. _____	AREAS CHECKED _____

MODEL: ExBL I-74 - 566+70.00 [Sheet]

FILE NAME: pww\terraeng-pw-01\Documents\Projects\2022\22-129 IDOT D4 Work Orders\22-129-021 D4 Three Structures\CADD Data\Existing Files\22129021-0900169-EX X-SECTIONS-3D.dgn



TERRA
ENGINEERING LTD.

USER NAME	=	brennaa
PLOT SCALE	=	0.16666633' / in.
PLOT DATE	=	1/10/2024

DESIGNED	-	
DRAWN	-	BKR
CHECKED	-	CM
DATE	-	

REVISED	-	_____
REVISED	-	_____
REVISED	-	_____
REVISED	-	_____

STATE OF ILLINOIS
DEPARTMENT OF TRANSPORTATION


SCALE: 1"=20'

SHEET 6 OF 21 SHEETS


STA. 566+40.00

TO STA. 566+92.11


F.A.I. RTE.	SECTION	COUNTY	TOTAL SHEETS	SHEET NO.
74	90[(14)-6;15-1]PP-1	TAZEWELL	31	13
		CONTRACT NO. 68H82		
ILLINOIS		FED. AID PROJECT		

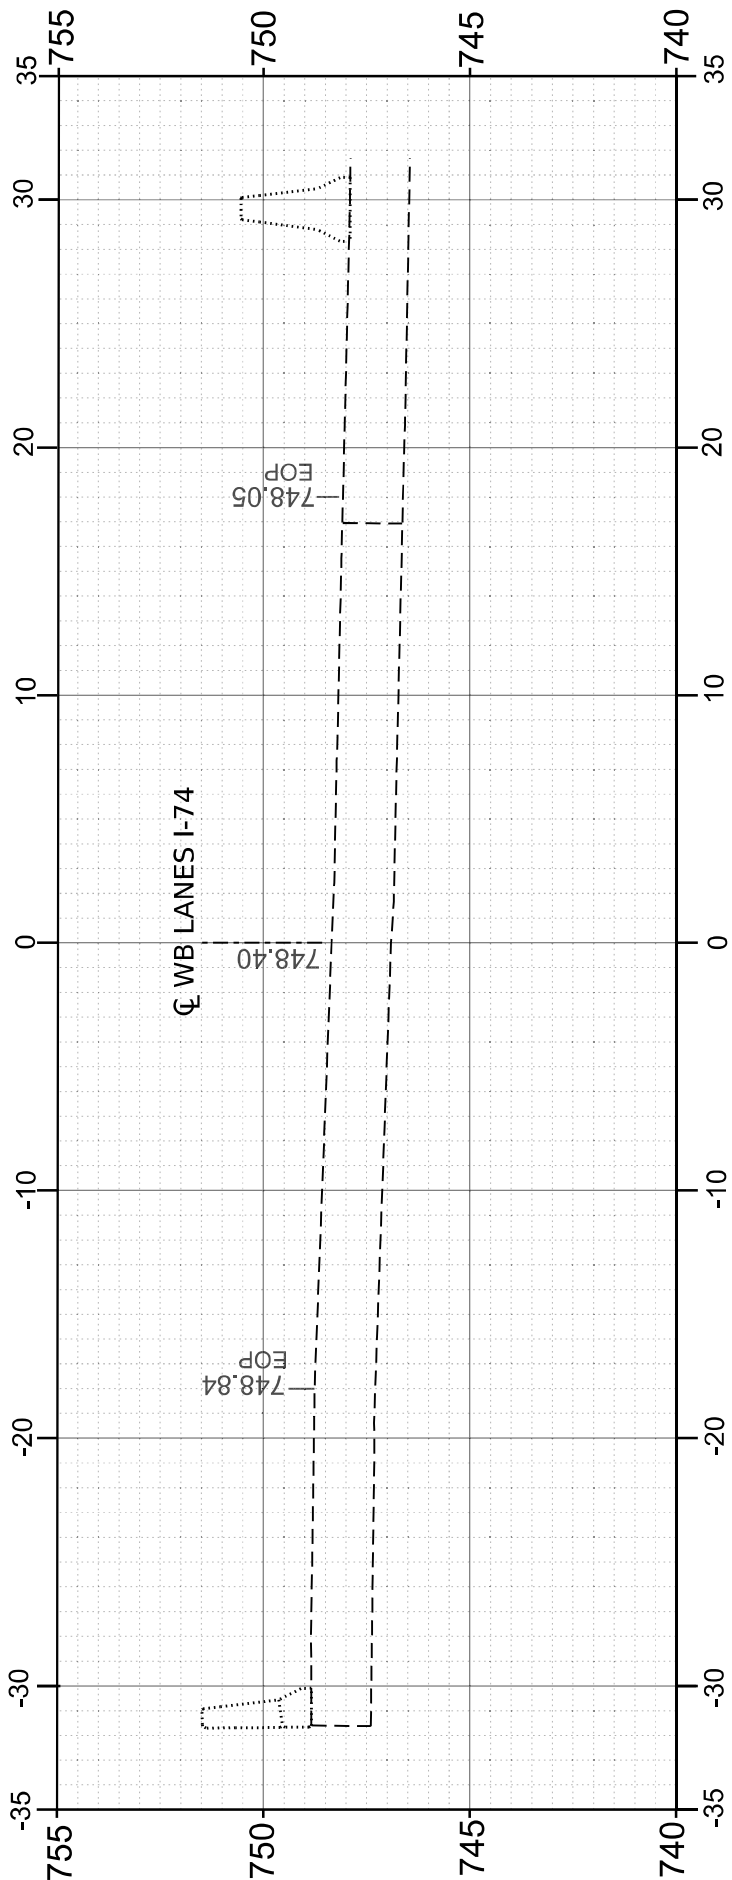

STA 566+92.11
SHOWN ON SKEW ALONG
EXPANSION JOINT

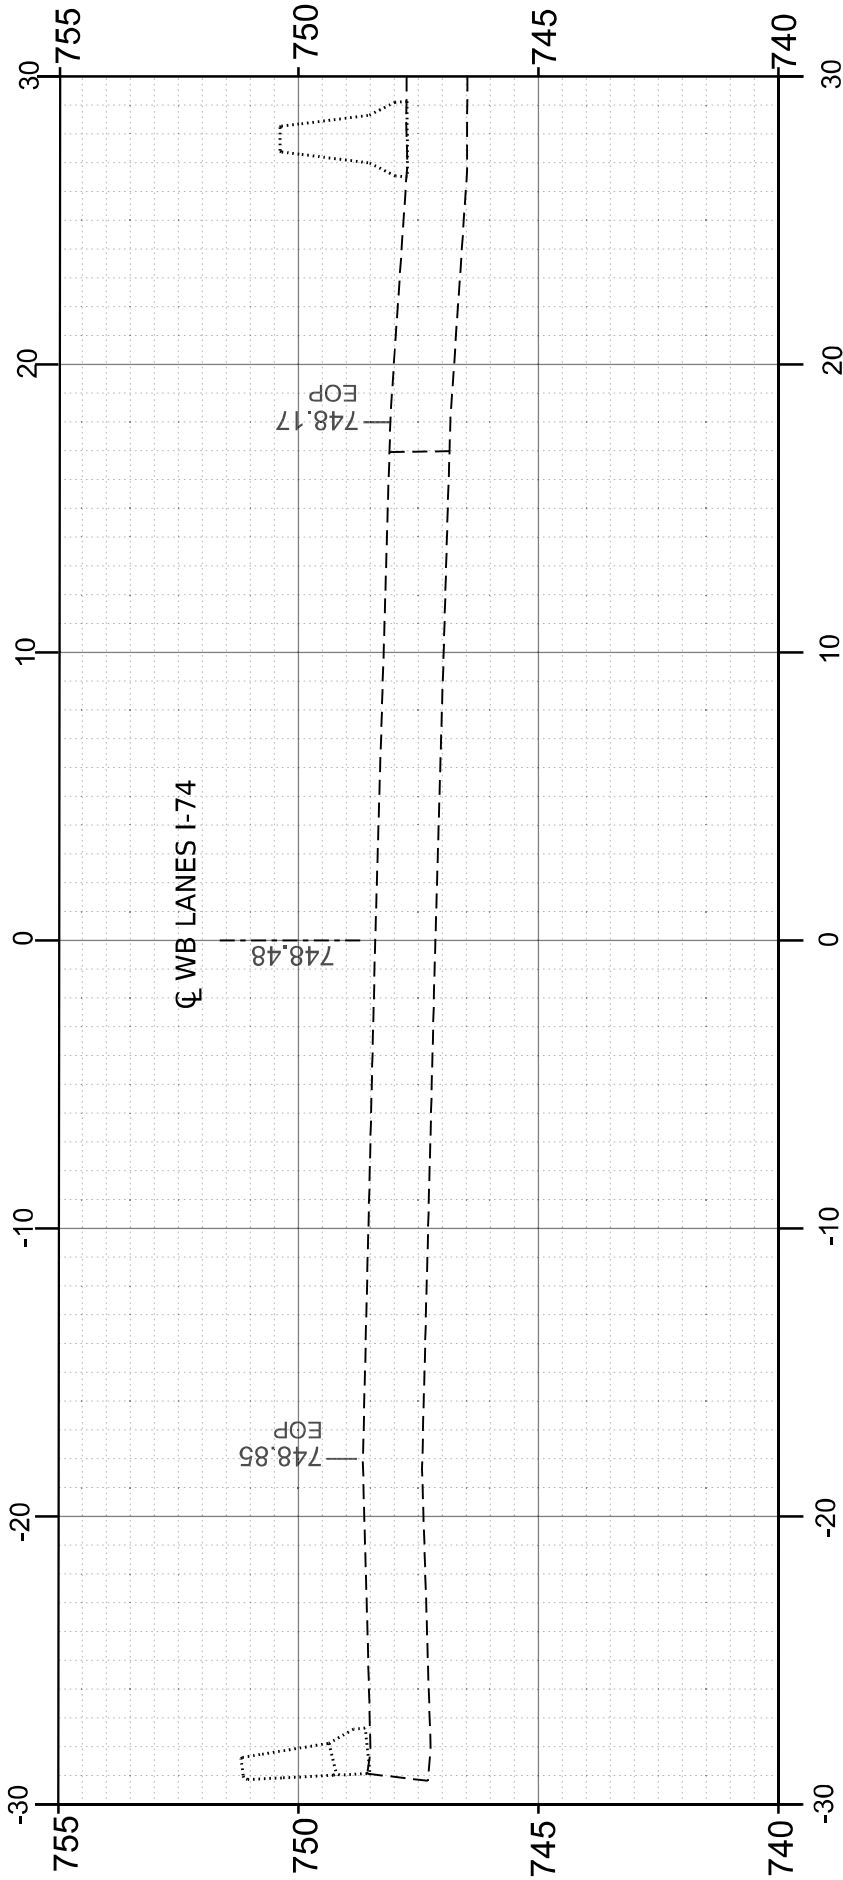

STA 566+80.00

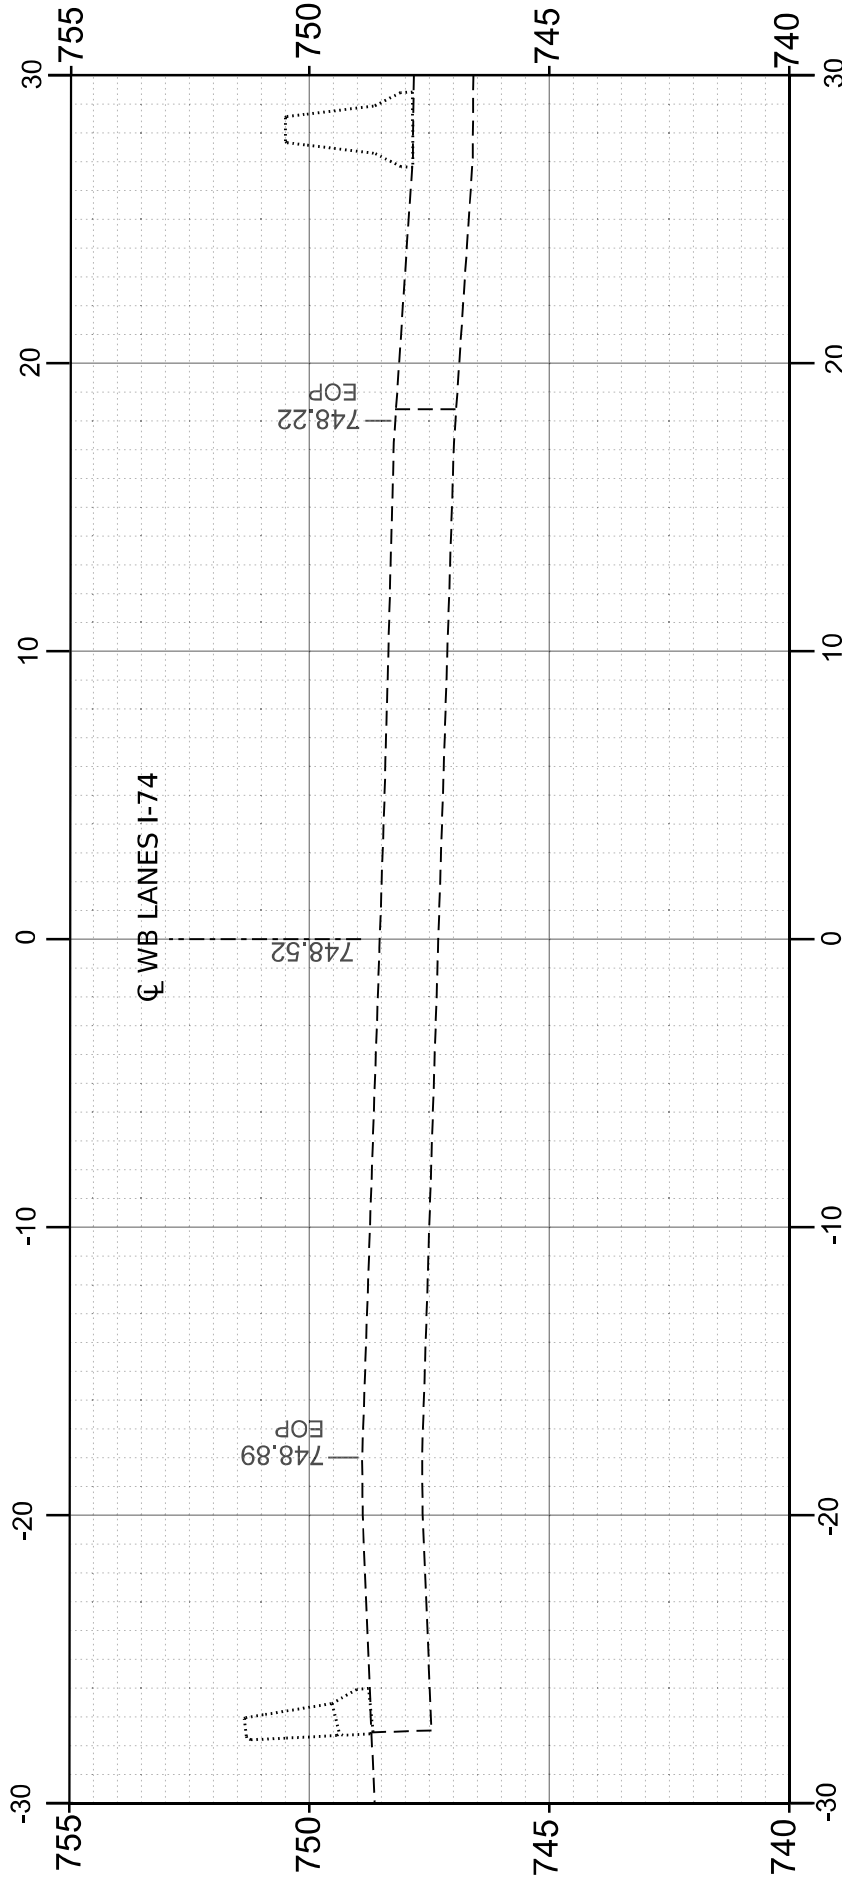


STA 566+70.00

MODEL: E:\B1 L76 - 497+10.00 (Sheet)


FILE NAME: p:\external\p\w\m\by.com\data\asg\p\w\c\1\Documents\Project\2222222222\DOT D4 Work Orders\22-726\22 D4 Three Structures\CADD Data\Existing Files\2219052-4960195-CX-X-SECTION-S-0.dgn

ORIGINAL SURVEY NOTE BOOK NO.	SURVEYED PLOTTED TEMPLATE AREAS CHECKED	BY	DATE


FINAL SURVEY NOTE BOOK NO.	SURVEYED PLOTTED TEMPLATE AREAS CHECKED	BY	DATE

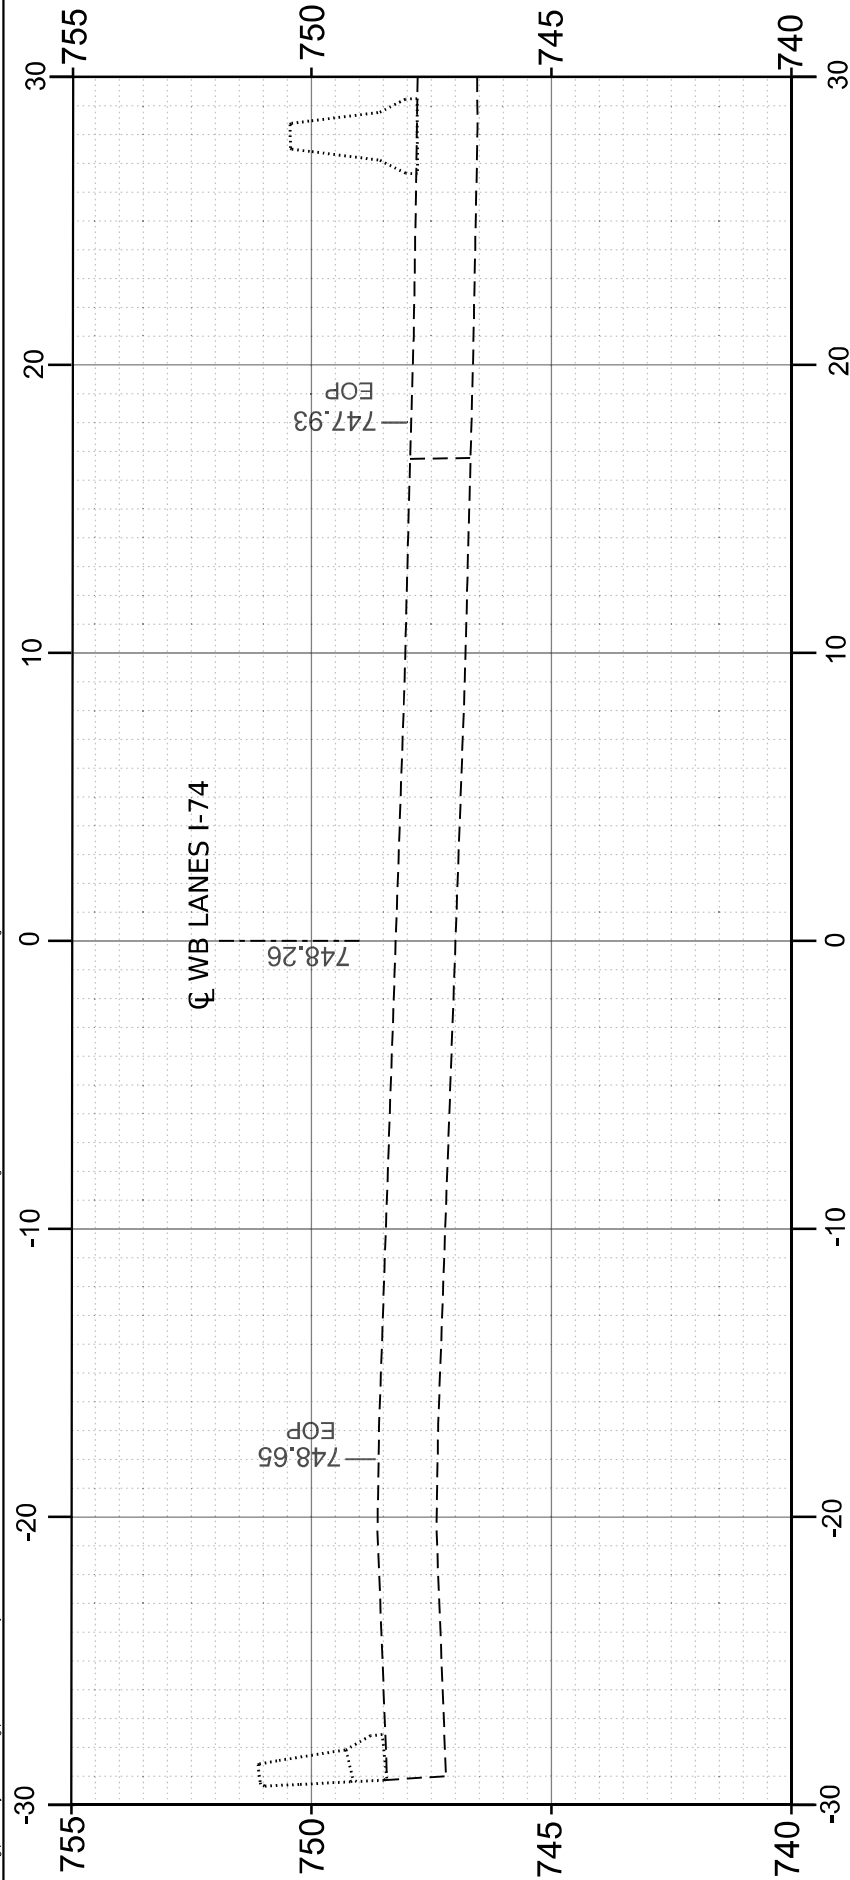

STA 567+20.00

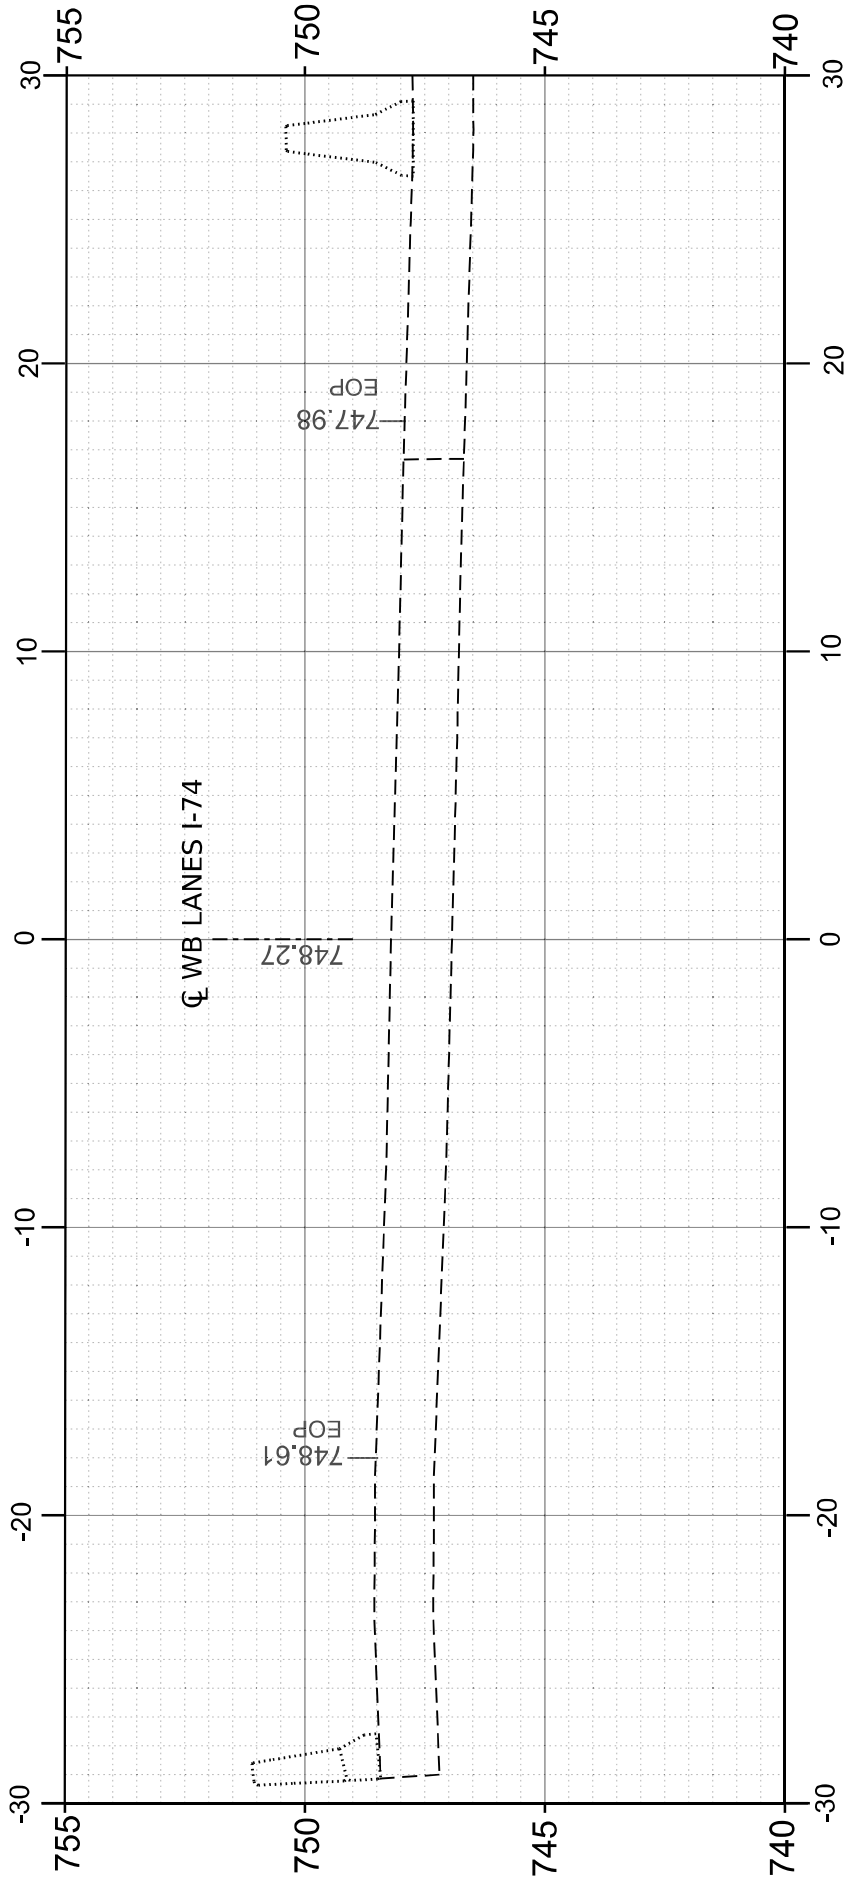

STA 567+10.00

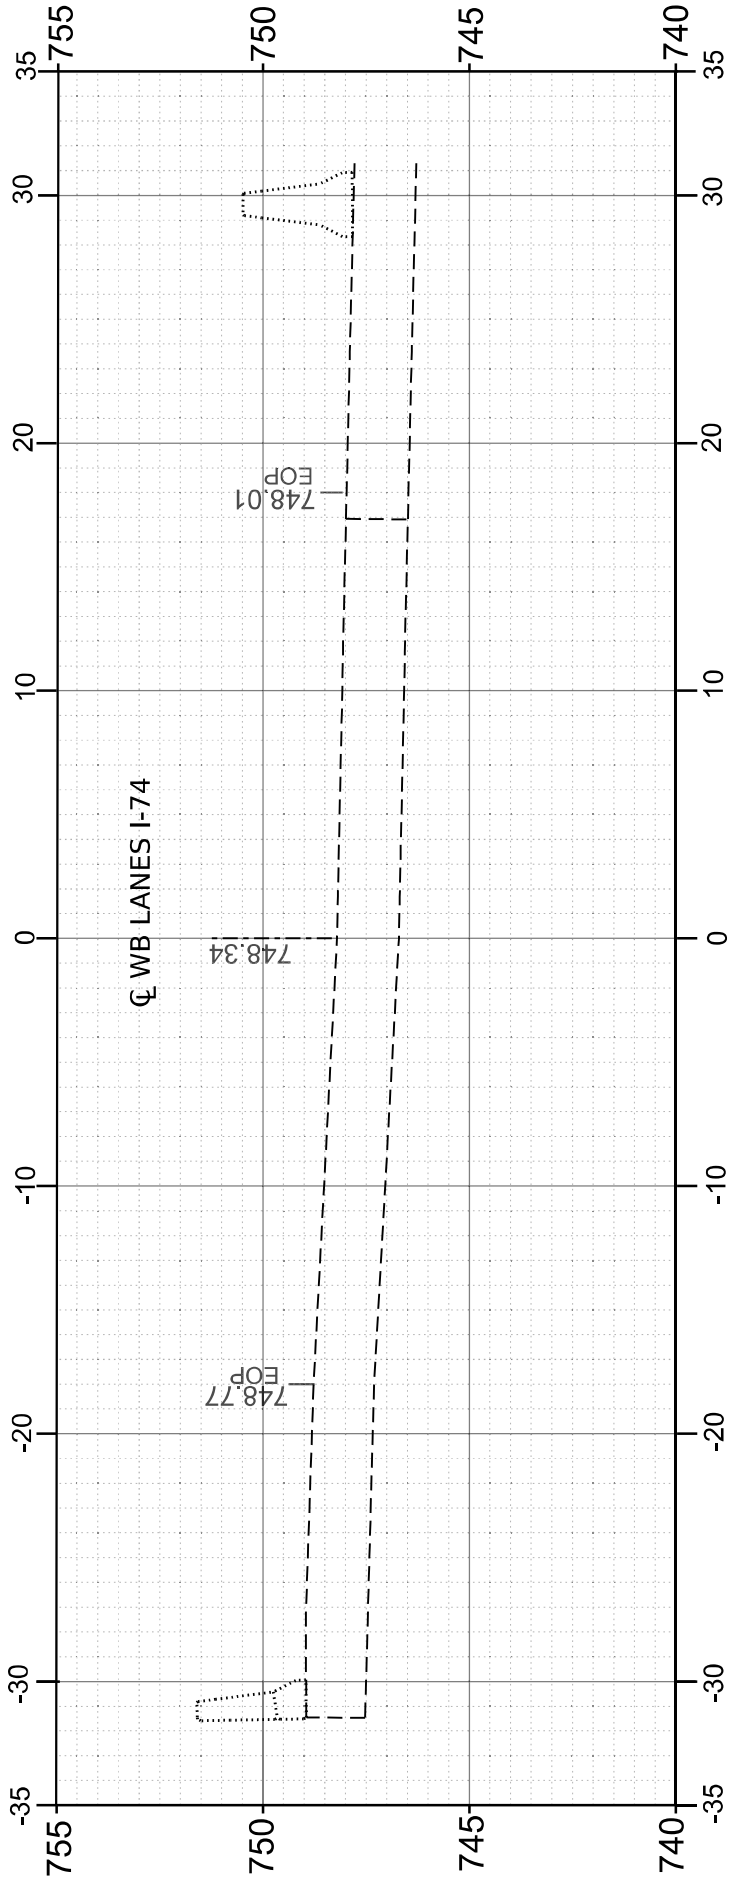

STA 566+95.27
SHOWN ON SKEW ALONG
EXPANSION JOINT



USER NAME	= brennaa
PLOT SCALE	= 0.16666633' / in.
PLOT DATE	= 1/10/2024

DESIGNED	-	___
DRAWN	-	BKR
CHECKED	-	CM
DATE	-	___

REVISED	-	___
REVISED	-	___
REVISED	-	___
REVISED	-	___

STATE OF ILLINOIS
DEPARTMENT OF TRANSPORTATION

EX. CROSS SECTIONS
WB I-74 OVER US 150 (LOCATION 2)

SCALE: 1"=20'

SHEET 7 OF 21 SHEETS STA. 566+95.27 TO STA. 567+30.00

F.A.I. RTE.	SECTION	COUNTY	TOTAL SHEETS	SHEET NO.
74	90[(14)I-6;15-1]PP-1]	TAZEWELL	31	14
CONTRACT NO. 68H82				
ILLINOIS FED. AID PROJECT				

ORIGINAL SURVEY NOTE BOOK NO.	SURVEYED PLOTTED TEMPLATE AREAS CHECKED	BY	DATE

FINAL SURVEY NOTE BOOK NO.	SURVEYED PLOTTED TEMPLATE AREAS CHECKED	BY	DATE

MODEL: E:\B1 L76 - 487+40.00 (Sheet)
FILE NAME: p:\t\terrasg\p\w\m\p\com\data\transg\p\w\c\1\Documents\Project\22222222\DOT D4 Work Orders\22-726\221 D4 Three Structures\CADD Data\Existing Files\22120021-4860189-C-X-X-SECTION8-C.dgn



USER NAME	= brennaa
PLOT SCALE	= 0.16666633' / in.
PLOT DATE	= 1/10/2024

DESIGNED	-	_____
DRAWN	-	BKR
CHECKED	-	CM
DATE	-	_____




REVISED	-	_____
REVISED	-	_____
REVISED	-	_____
REVISED	-	_____

STATE OF ILLINOIS
DEPARTMENT OF TRANSPORTATION

EX. CROSS SECTIONS
WB I-74 OVER US 150 (LOCATION 2)

SCALE: 1"=20'	SHEET 8 OF 21 SHEETS	STA. 567+30.00	TO STA. 567+50.00
---------------	----------------------	----------------	-------------------



F.A.I. RTE.	SECTION	COUNTY	TOTAL SHEETS	SHEET NO.
74	90[(14)I-6;15-1]PP-1]	TAZEWELL	31	15
		CONTRACT NO. 68H82		
		ILLINOIS	FED. AID PROJECT	

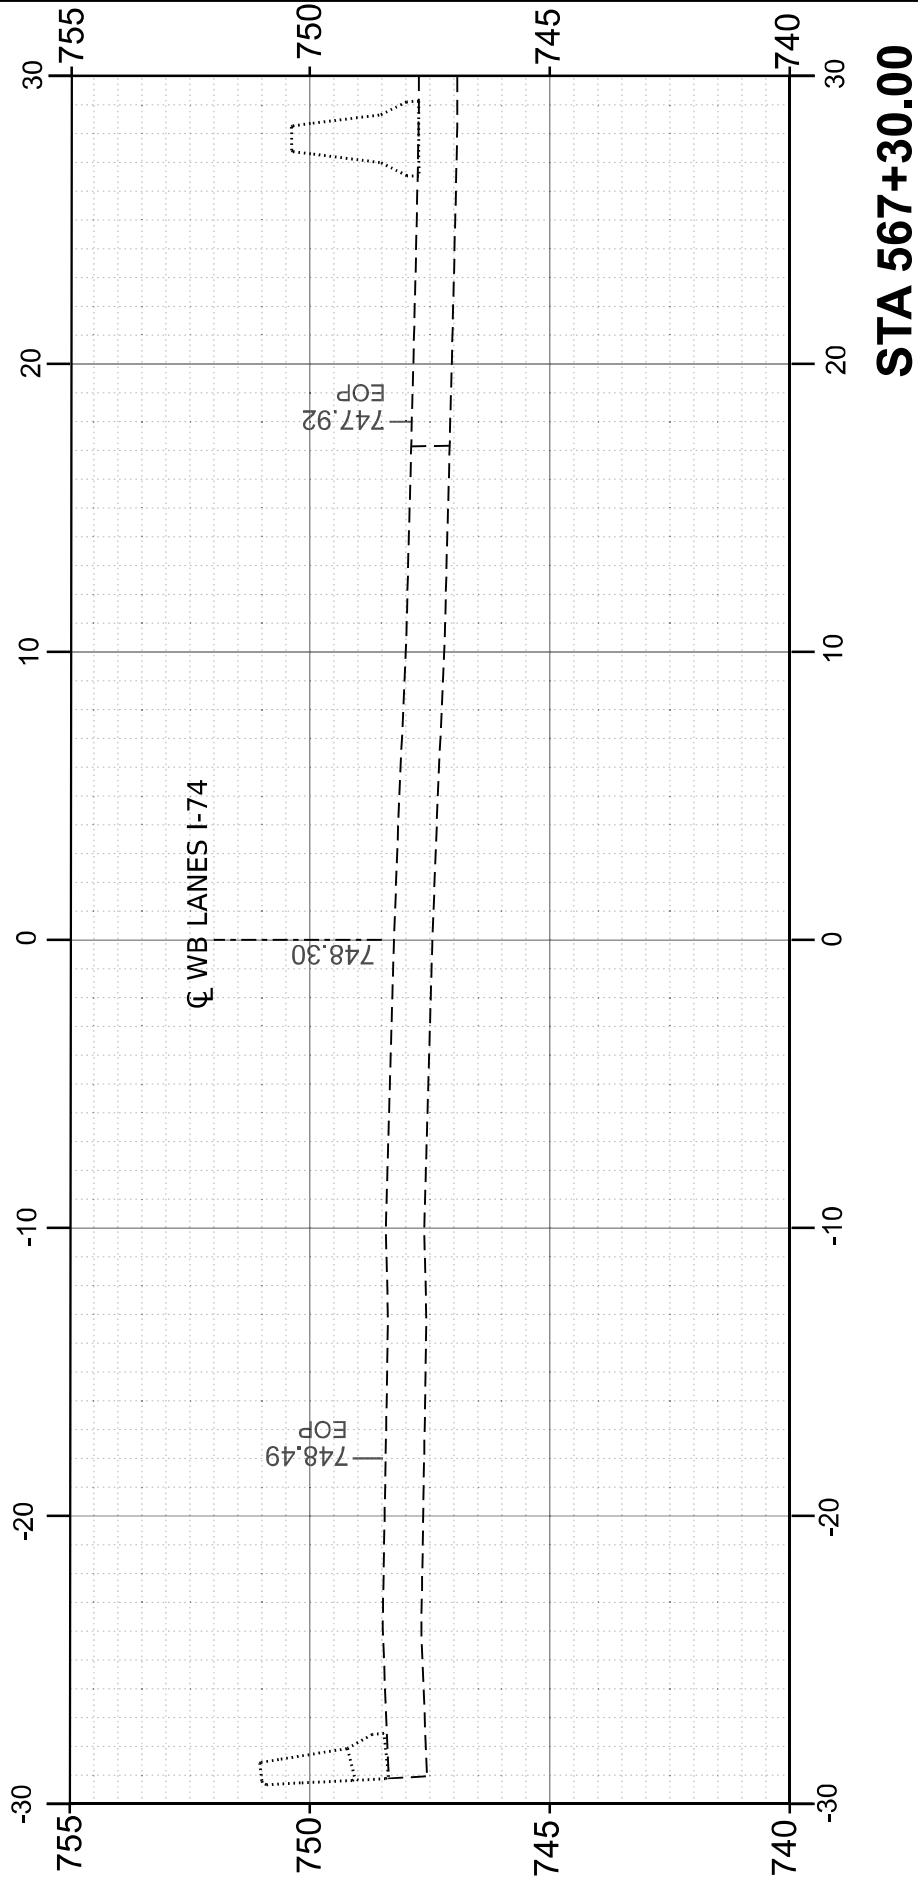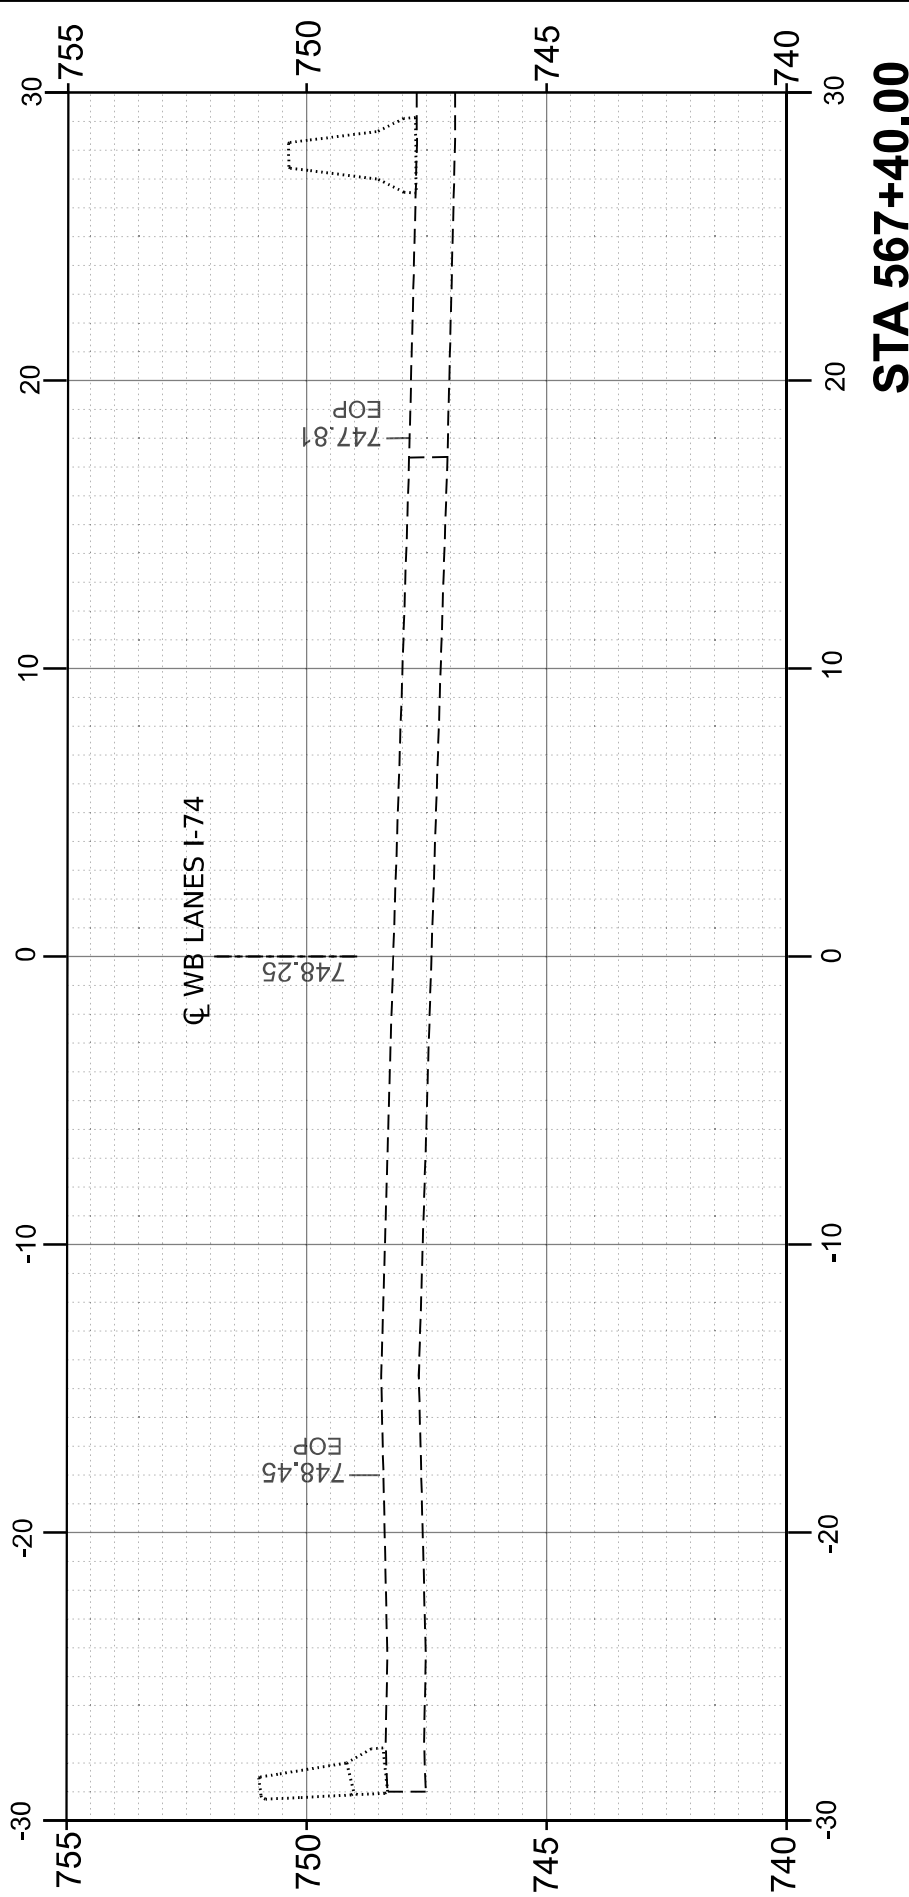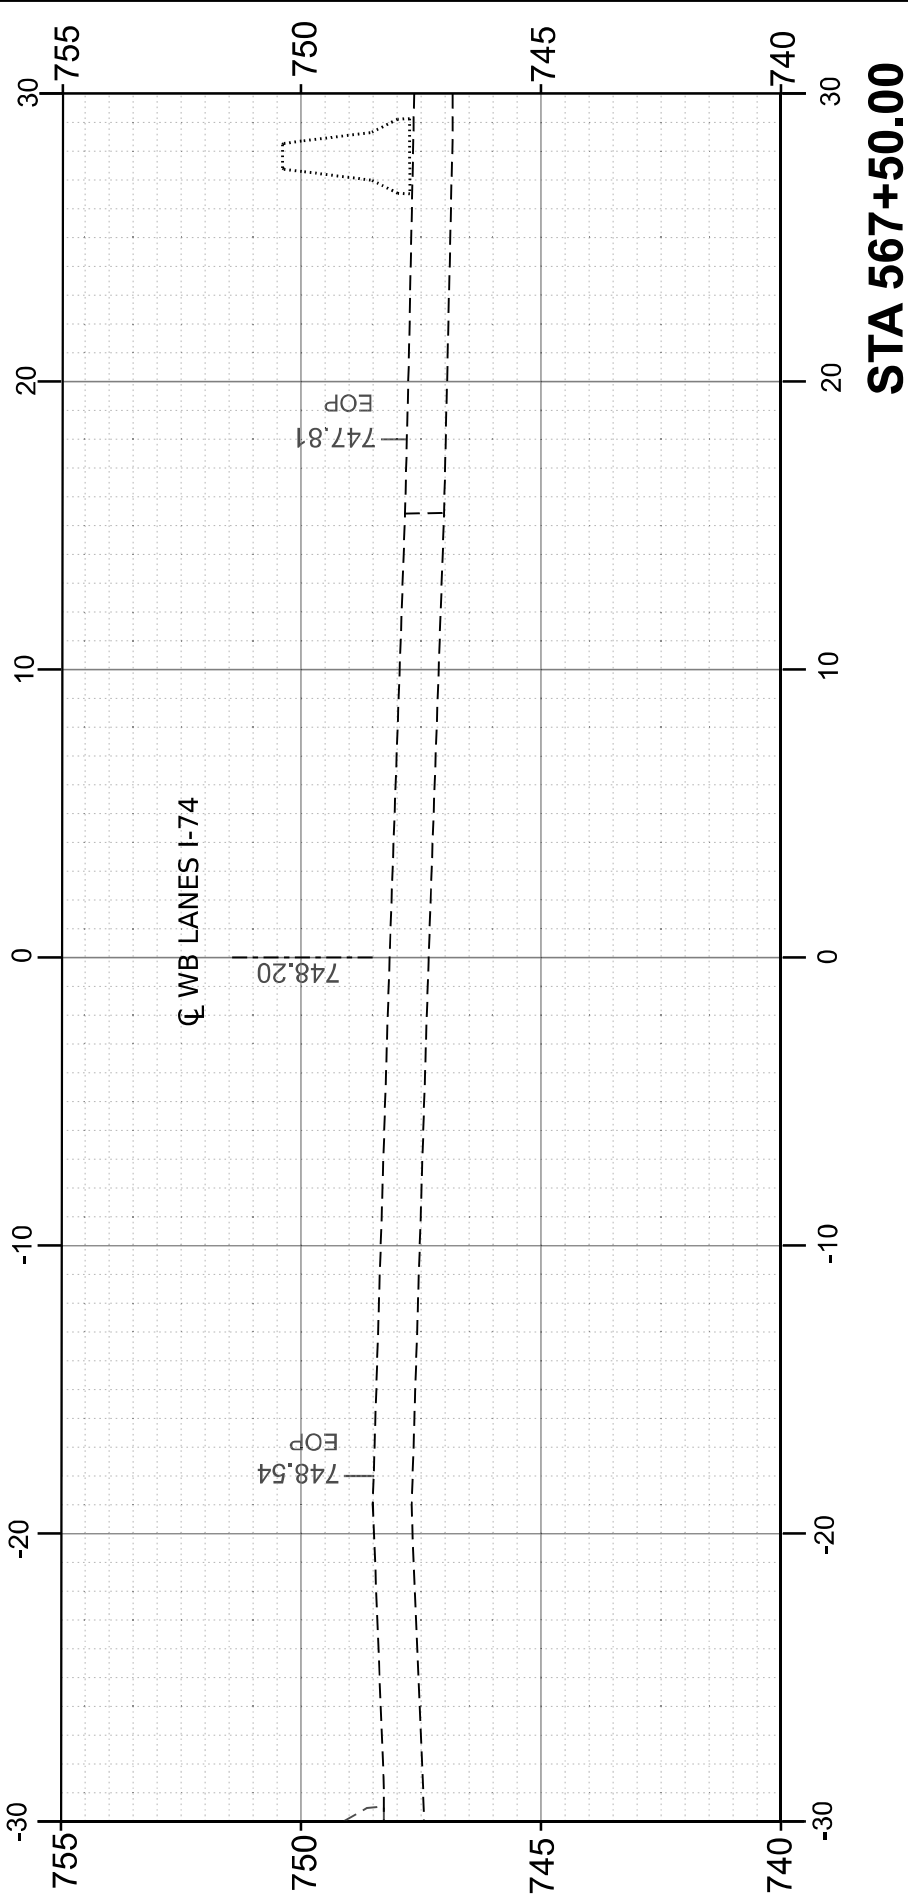



END
WORK ZONE
SPEED LIMIT

G20-1103-6036

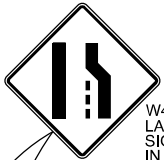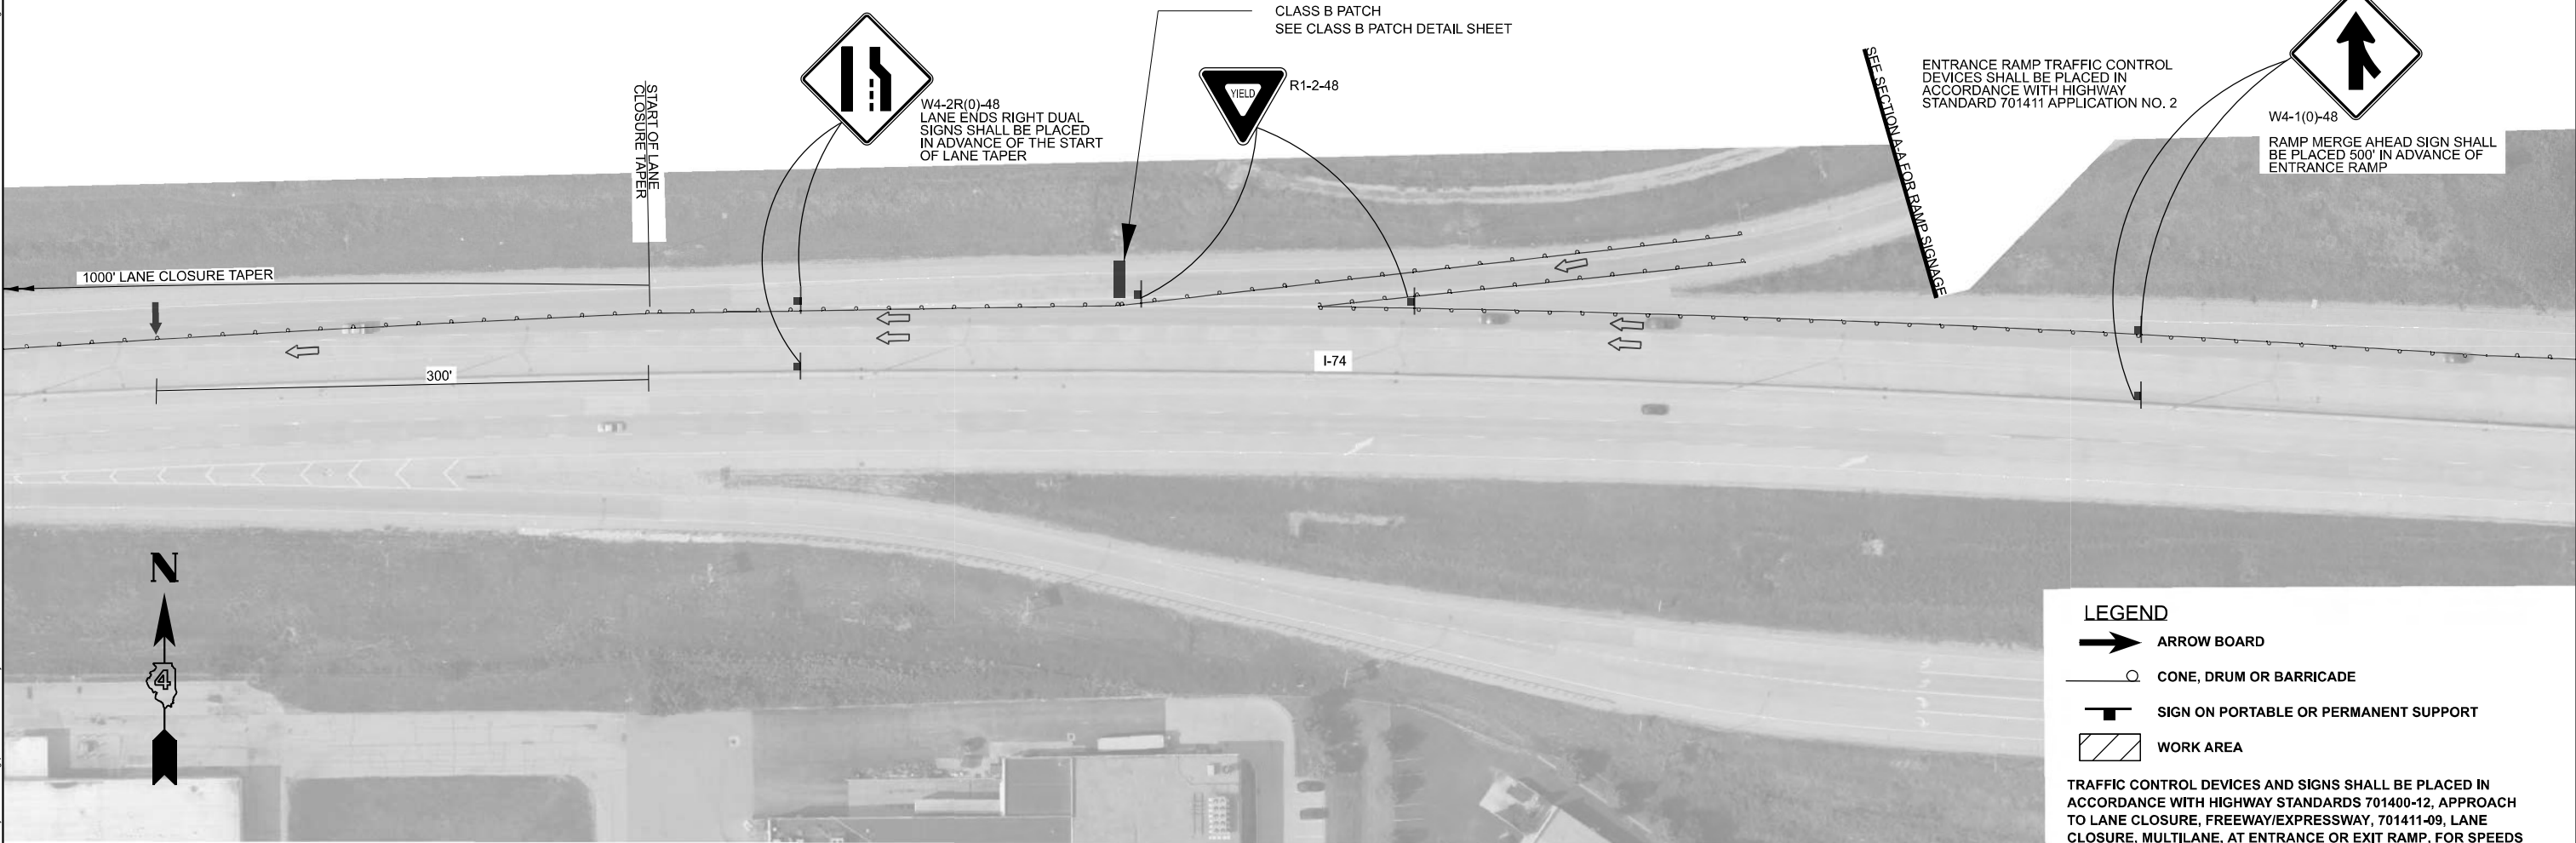

W4-2R(0)-48
LANE ENDS RIGHT DUAL
SIGNS SHALL BE PLACED
IN ADVANCE OF THE START
OF LANE TAPER



CLASS B PATCH
SEE CLASS B PATCH DETAIL SHEET

SEE SECTION 1A FOR RAMP SIGNAGE



W4-1(0)-48
RAMP MERGE AHEAD SIGN SHALL
BE PLACED 500' IN ADVANCE OF
ENTRANCE RAMP

LEGEND

- ARROW BOARD
- CONE, DRUM OR BARRICADE
- SIGN ON PORTABLE OR PERMANENT SUPPORT
- WORK AREA

TRAFFIC CONTROL DEVICES AND SIGNS SHALL BE PLACED IN ACCORDANCE WITH HIGHWAY STANDARDS 701400-12, APPROACH TO LANE CLOSURE, FREEWAY/EXPRESSWAY, 701411-09, LANE CLOSURE, MULTILANE, AT ENTRANCE OR EXIT RAMP, FOR SPEEDS GREATER THAN OR EQUAL TO 45 MPH, AND 701446-11, TWO LANE CLOSURE, FREEWAY/EXPRESSWAY.



USER NAME	= brennas	DESIGNED	-	REVISED	-
DRAWN	-	REVISION	-	REVISED	-
PLOT SCALE	= 100,000' / in.	CHECKED	-	REVISED	-
PLOT DATE	= 3/5/2024	DATE	-	REVISED	-


STATE OF ILLINOIS
DEPARTMENT OF TRANSPORTATION

STAGE 1 TRAFFIC CONTROL
WB I-74 OVER US 150 (LOCATION 2)

SCALE: 1"=20' SHEET 9 OF 21 SHEETS STA. TO STA.

F.A.I. RTE.	SECTION	COUNTY	TOTAL SHEETS	SHEET NO.
74	90[(14)-6;15-1]PP-1	TAZEWELL	31	16
CONTRACT NO. 68H82				
ILLINOIS FED. AID PROJECT				


MODEL: Default
FILE NAME: p:\t\raeng\paw\01\Documents\Projects\2022\22-129 IDOT D4 Work Orders\22-129\22-129 D4 Three Structures\CADD Data\Sheets\00049169-I74 over US 150\22-129021-2900188-SHT-STAGE 2-01.dgn

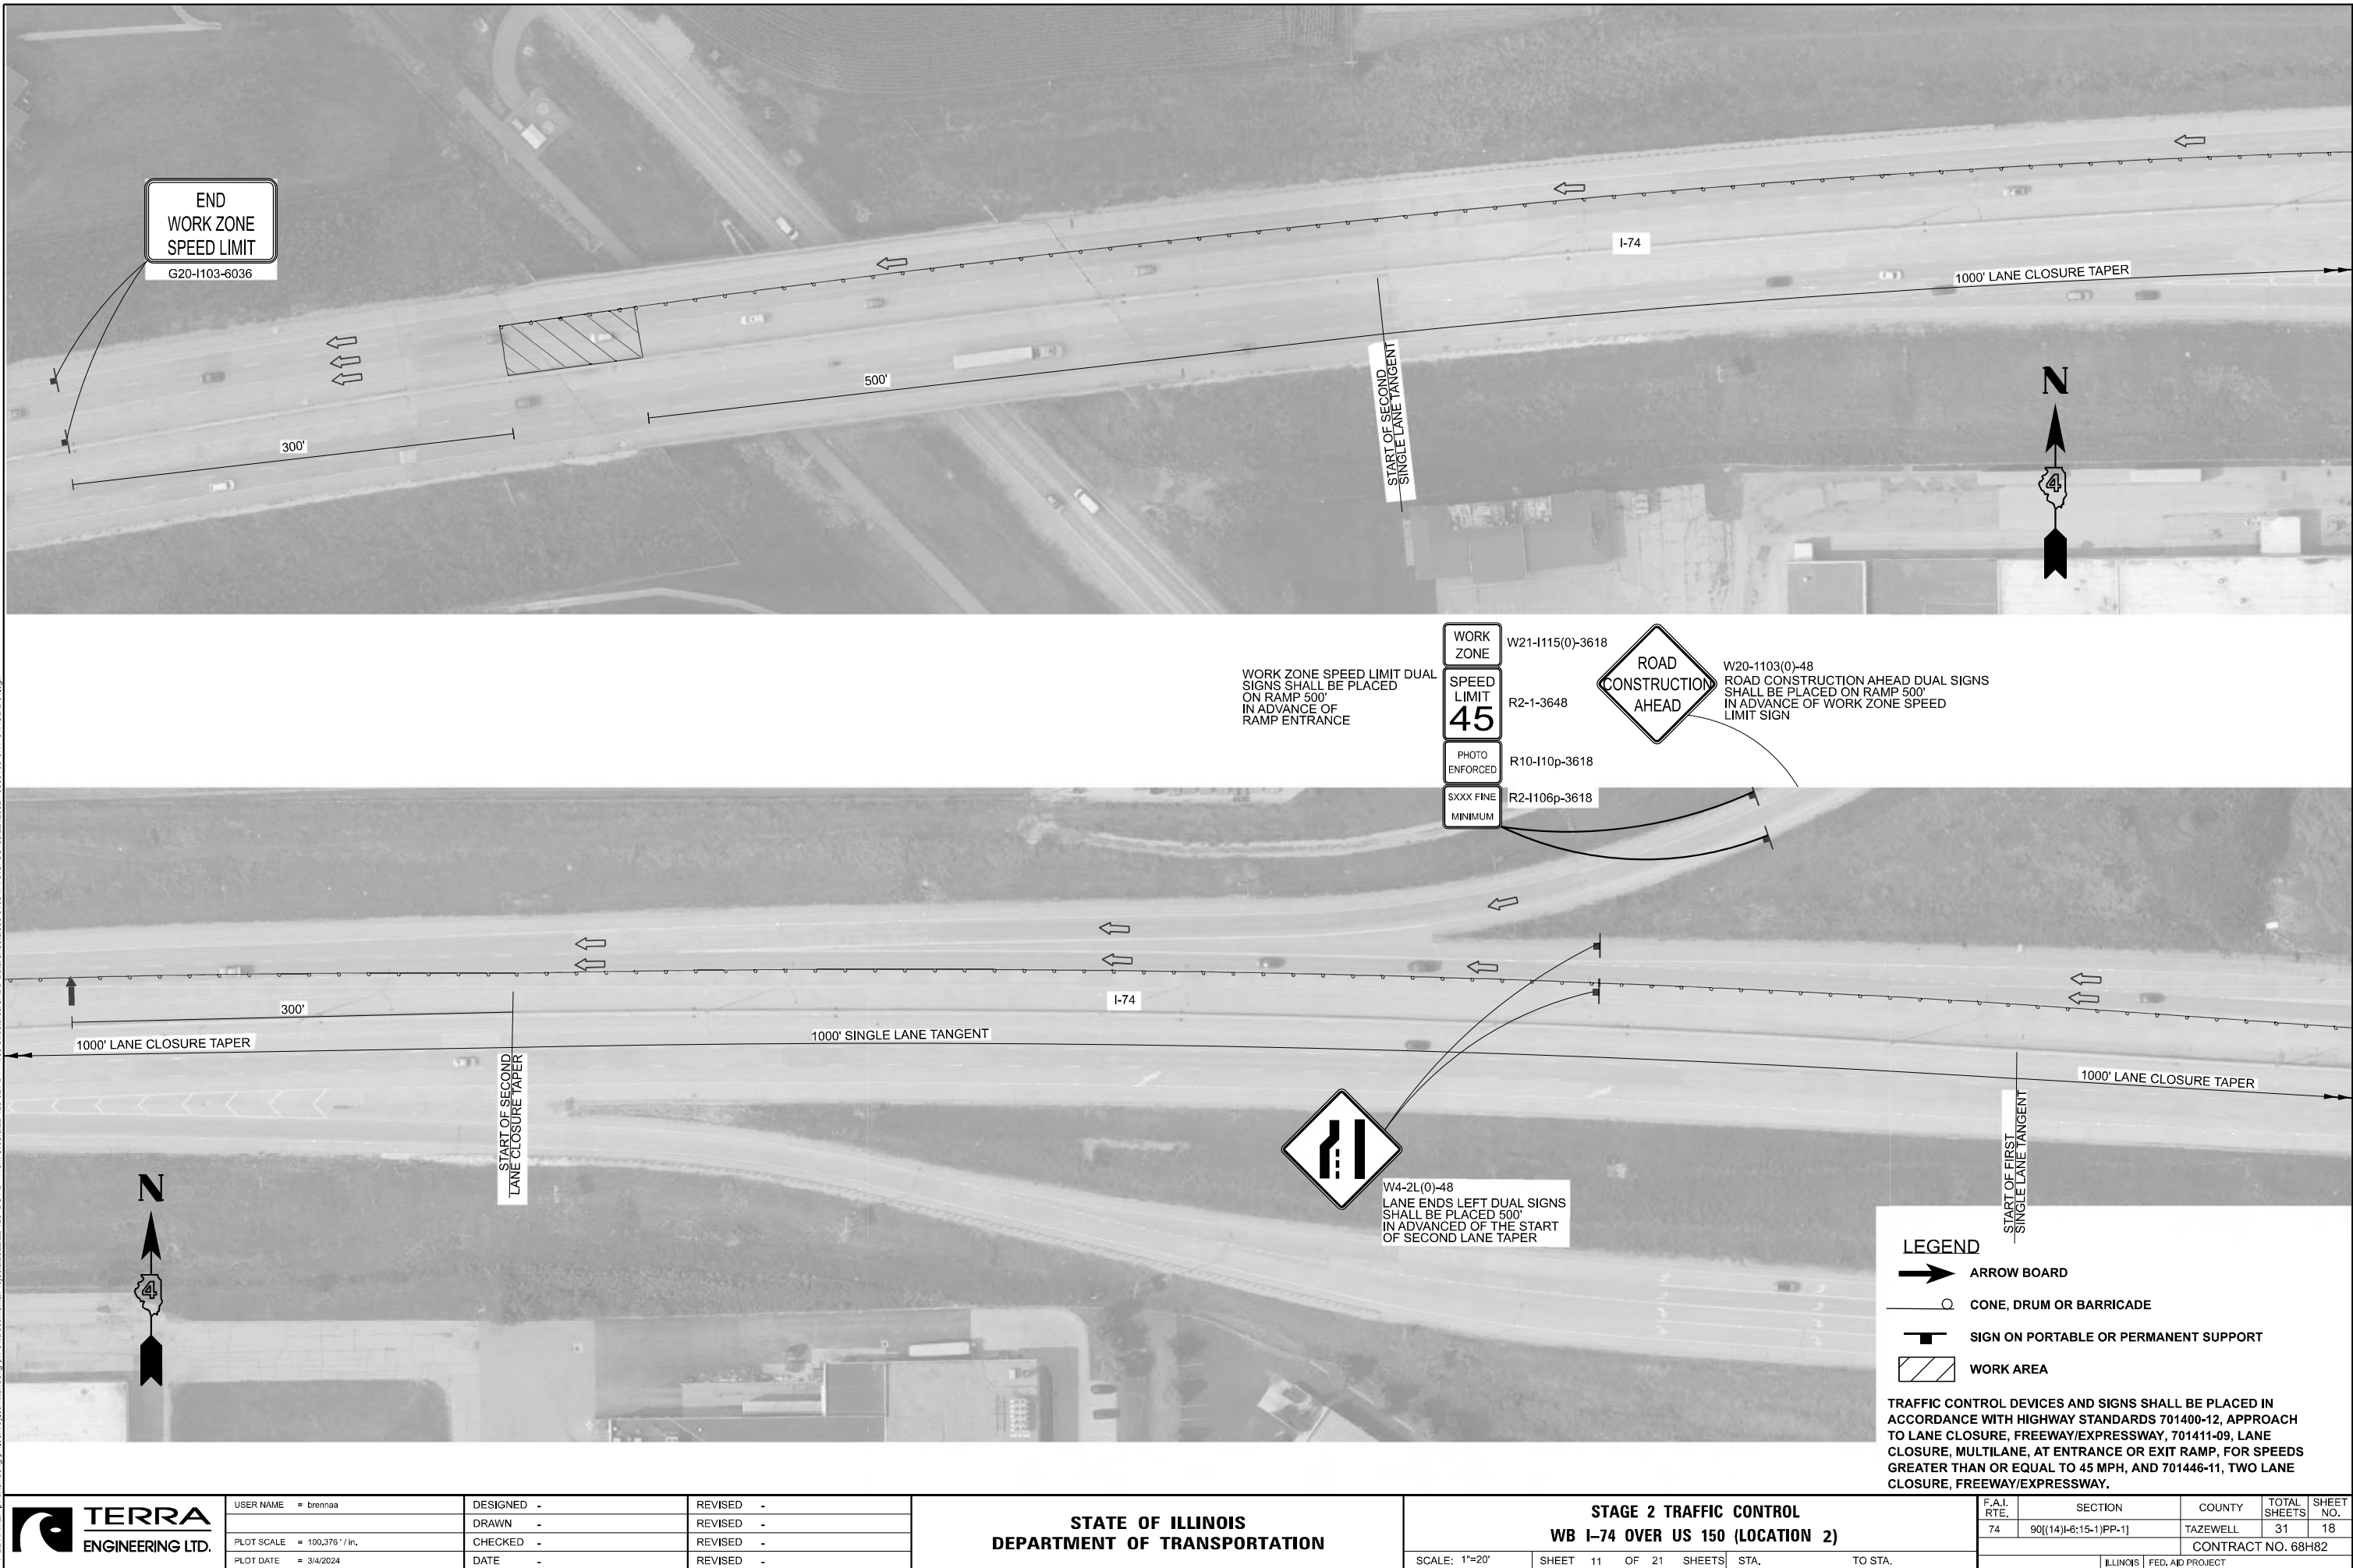



RAMP E


PATCH DETAIL A

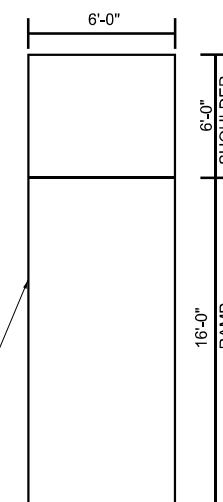

Bench Mark: Chiseled "□" on S.W. parapet of E.B.L. I-74 bridge over U.S. Route 150 (S.N. 090-0018), Elevation 749.62.

Existing Structures: S.N. 090-0017 (WB) and S.N. 090-0018 (EB). Built in 1961 as F.A.I. Route 74 over U.S. 150 & I.T.R.R., Section 90-14-HVB. Structures consist of dual 5 span WF superstructures, continuous from the West Abutment to Pier 4 and simple between Pier 4 and East Abutment. Substructures are reinforced concrete frame piers on piles and pile bent abutments. The existing total bridge lengths are 312'-2 1/4" (WB) and 313'-1 3/4" (EB) back to back of abutments measured along the profile grade lines. The superstructure widths are 36'-0" out-to-cut measured radially. The Contractor shall remove and replace these bridges with a two-span steel plate girder structure under stage construction. One lane in each direction on U.S. 150 and Bike Path shall be maintained during construction. I-74 traffic to be maintained with two lanes in each direction utilizing crossovers. Jefferson Street shall be detoured during construction.

No salvage.

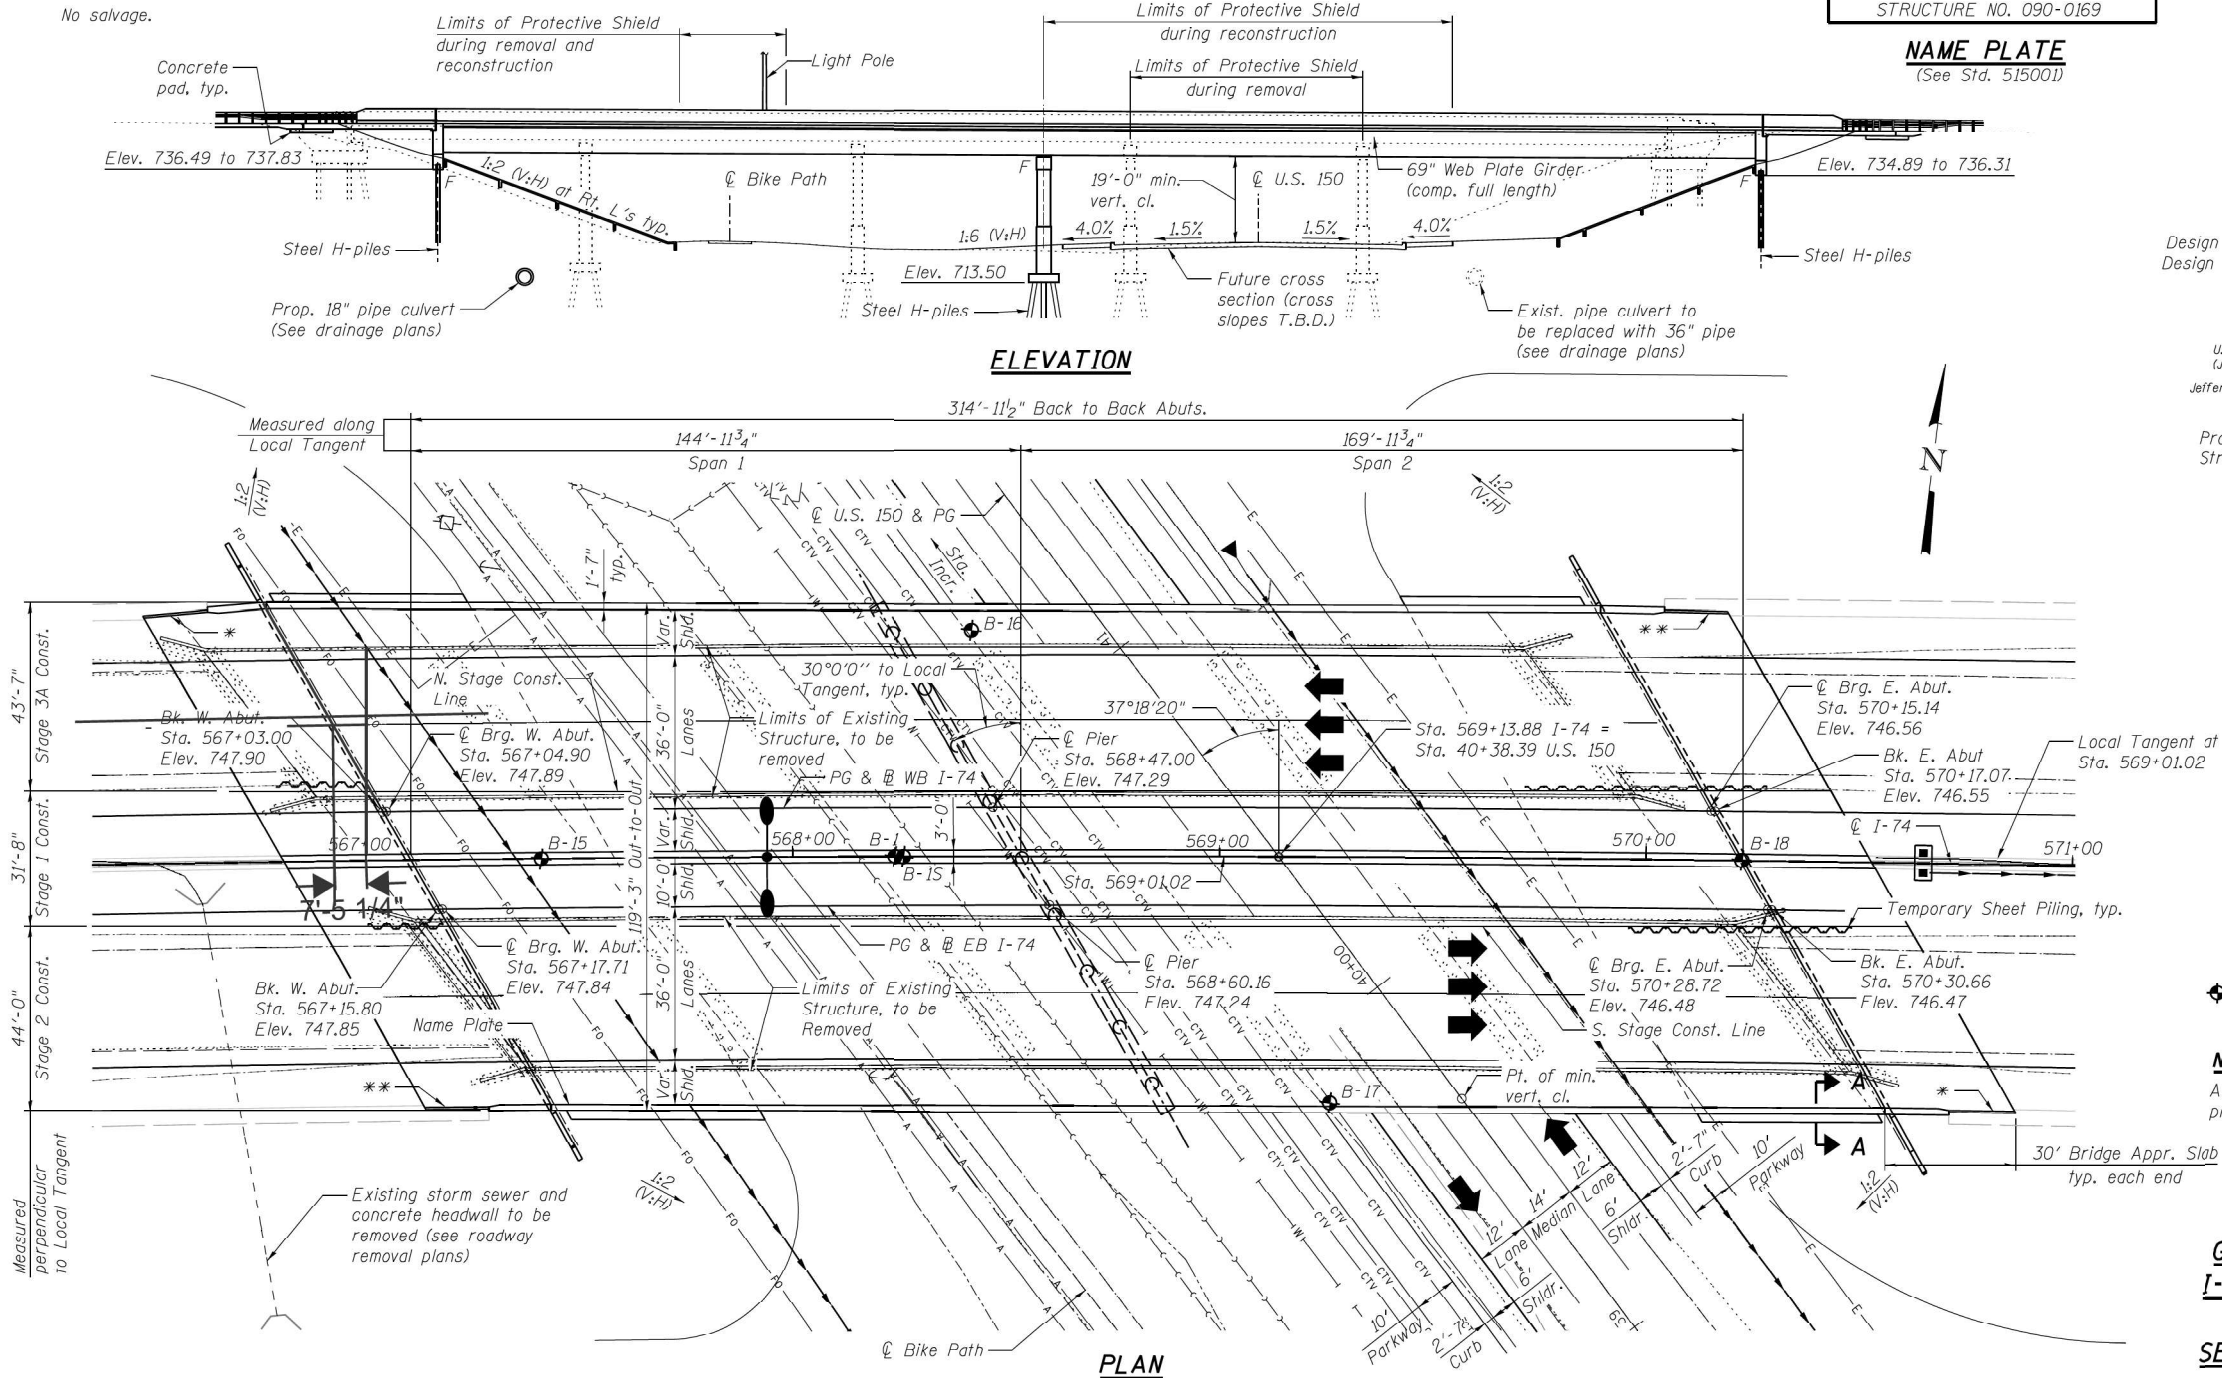

STATION 569+13.88
BUILT 20__ BY
STATE OF ILLINOIS
F.A.I. RTE. 74
SEC. 90-[14R;(14HB-4,14,14HVB)BR]
LOADING HL-93
STRUCTURE NO. 090-0169

NAME PLATE
(See Std. 515001)


LOADING HL-93
Allow 50#/sq. ft. for future wearing surface.

DESIGN SPECIFICATIONS
2010 AASHTO LRFD Bridge Design Specifications
with 2010 Interims

DESIGN STRESSES
FIELD UNITS

f'_c = 3,500 psi
 f_y = 60,000 psi (Reinforcement)
 f_y = 50,000 psi (M270 Grade 50)
 f_y = 36,000 psi (M270 Grade 36)

SEISMIC DATA
Seismic Performance Zone (SPZ) = 1
Design Spectral Acceleration at 1.0 sec. (S_{a1}) = 0.115g
Design Spectral Acceleration at 0.2 sec. (S_{a5}) = 0.183g
Soil Site Class = D

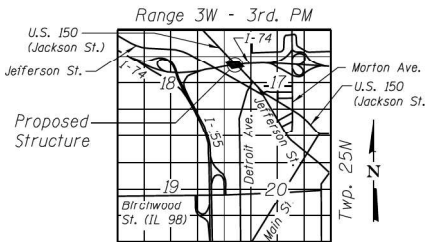

LOCATION SKETCH



EXPIRATION DATE 11-30-2012
DATE: _____

B-15 Indicates Soil Boring Location and Number

NOTE:

All existing utilities that interfere with proposed work shall be relocated.

GENERAL PLAN AND ELEVATION
I-74 OVER U.S. 150 (JACKSON ST.)
F.A.I. RTE. 74
SEC. 90-[14R;(14HB-4,14,14HVB)BR]
TAZEWELL COUNTY
STATION 569+13.88
STRUCTURE NO. 090-0169



Alfred Benesch & Company
205 North Michigan Avenue, Suite 2400
Chicago, Illinois 60601
312-565-0450 Job No. 10056

FILE NAME =	USER NAME = mbecker	DESIGNED - MFB/DTs	REVISED -
0900169.68620.01.gpe.dgn		CHECKED - MRB/AAV	REVISED -
	PLOT SCALE =	DRAWN - PRT	REVISED -
	PLOT DATE = 7/17/2012	CHECKED - MRB	REVISED -

STATE OF ILLINOIS
DEPARTMENT OF TRANSPORTATION

GENERAL PLAN AND ELEVATION
STRUCTURE NO. 090-0169

SHEET NO. SC1 OF SC63 SHEETS

F.A.I. RTE.	SECTION	COUNTY	TOTAL SHEETS	SHEET NO.
74	90-[14R;(14HB-4,14,14HVB)BR]	TAZEWELL	2433	1977
				CONTRACT NO. 68620
ILLINOIS FED. AID PROJECT				






USER NAME = brennas	DESIGNED - BKR	REVISED -
	DRAWN -	REVISED -
PLOT SCALE = 2,000' / in.	CHECKED - CEM	REVISED -
PLOT DATE = 1/3/2024	DATE - 2023/11/01	REVISED -

STATE OF ILLINOIS
DEPARTMENT OF TRANSPORTATION

GPE INFORMATION ONLY
WB I-74 OVER US 150 (LOCATION 2)



SCALE: SHEET 14 OF 21 SHEETS STA. TO STA.

F.A.I. RTE.	SECTION	COUNTY	TOTAL SHEETS	SHEET NO.
74	90-[14R;(14HB-4,14,14HVB)BR]	TAZEWELL	31	21
				CONTRACT NO. 68H82
ILLINOIS FED. AID PROJECT				

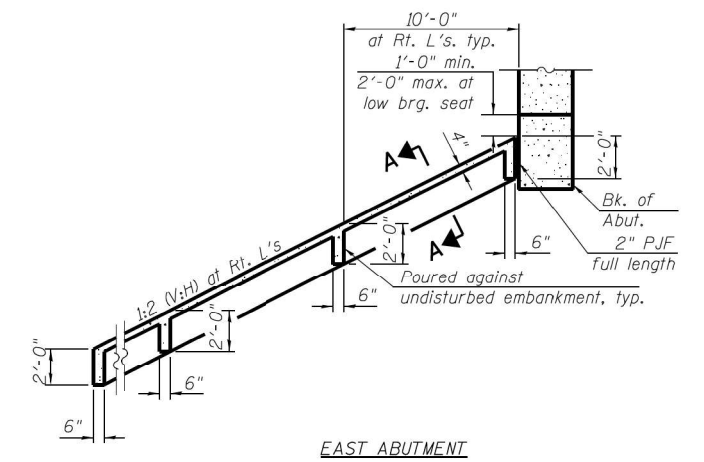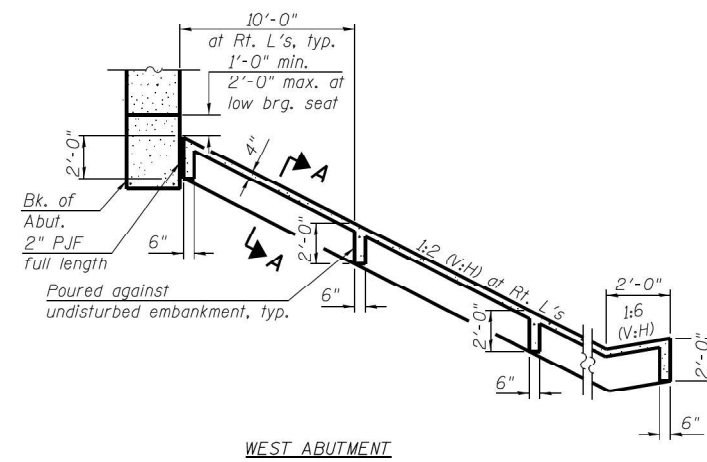
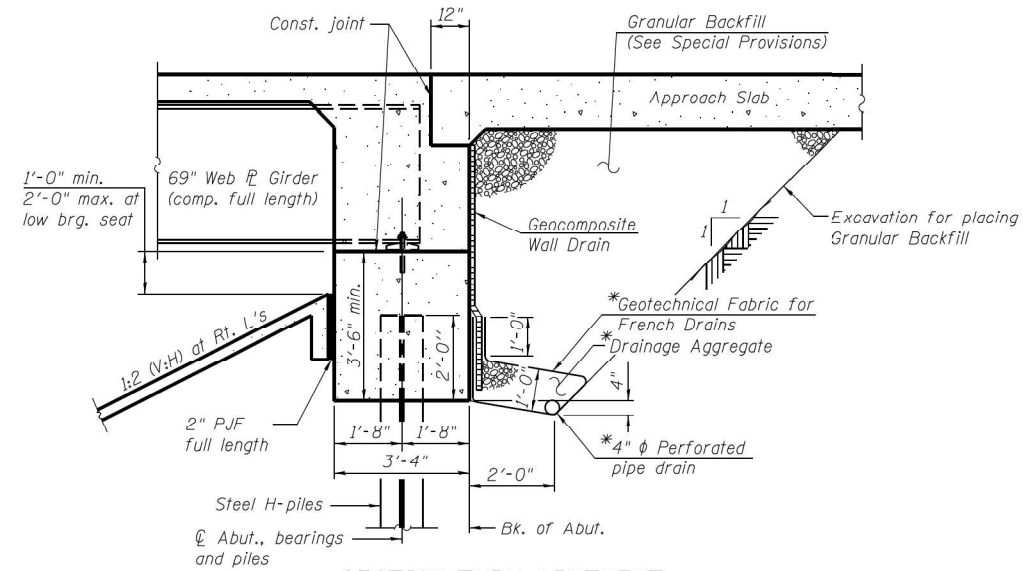


SLOPEWALL DETAILS

(Sloped wall shall be reinforced with welded wire fabric,
6 in. x 6 in. - W4.0 x W4.0, weighing 58 lbs. per 100 sq. ft.)

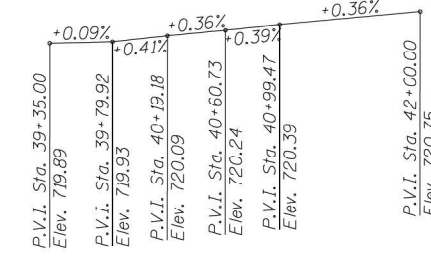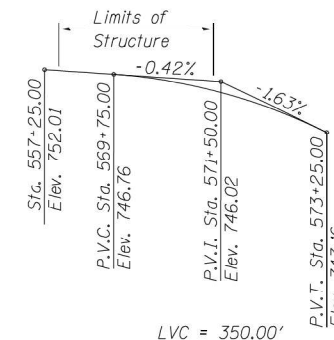

CURVE DATA @ I-74
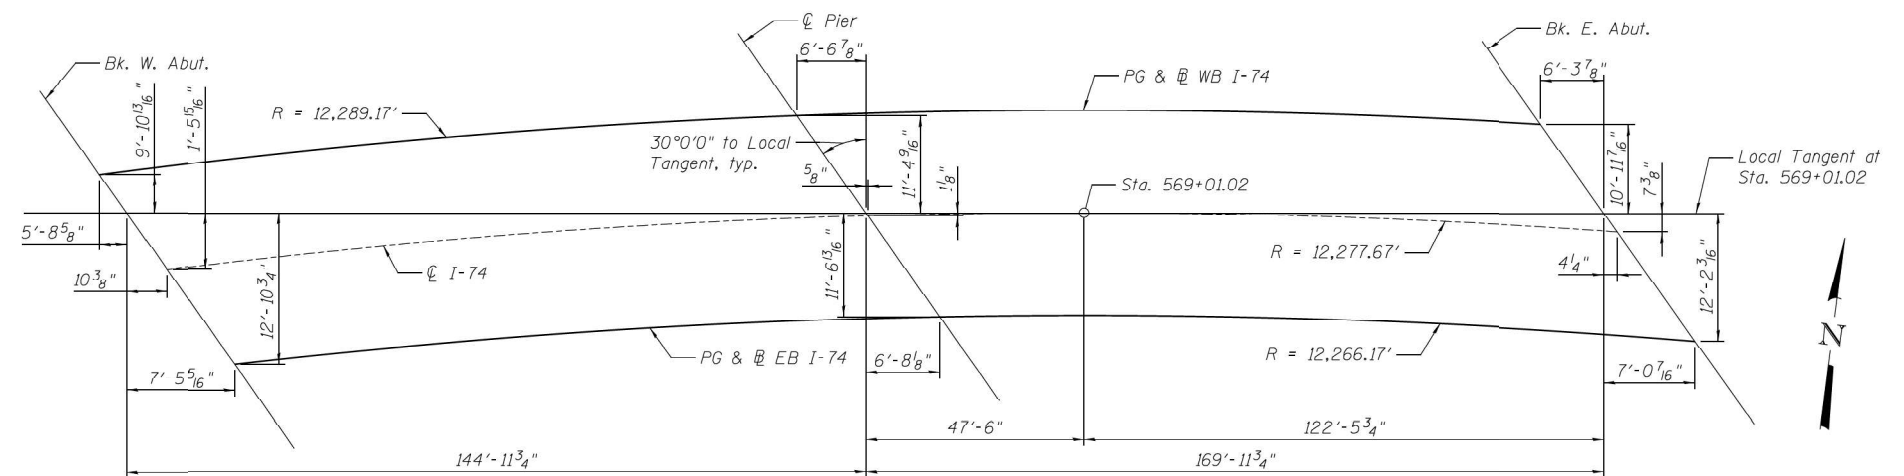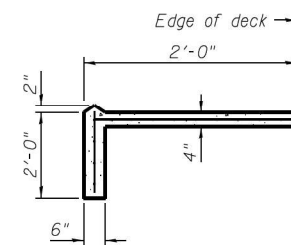
$$\begin{aligned}\Delta &= 13^{\circ}36'59'' \text{ (RT)} \\ D &= 0^{\circ}28'00'' \\ T &= 1,465.80' \\ L &= 2,917.79' \\ F &= 87.19' \\ R &= 12,277.67' \\ S.E. &= RC \\ P.C. &= Sta. 562+26.87 \\ P.T. &= Sta. 591+44.66 \\ P.I. &= Sta. 576+92.67\end{aligned}$$


THIS SHEET PROVIDED FOR INFORMATION ONLY



Alfred Benesch & Company
205 North Michigan Avenue, Suite 2400
Chicago, Illinois 60601
312-565-0450 Job No. 10056

FILE NAME = 80480164_68620_03_gndt2.dgn	USER NAME = mbecker	DESIGNED - MFB/DTS	REVISED -	STATE OF ILLINOIS DEPARTMENT OF TRANSPORTATION	GENERAL DATA 2 OF 2 STRUCTURE NO. 090-0169	F.A.I. RTE.	SECTION	COUNTY	TOTAL SHEETS	SHEET NO.
		CHECKED - MRB/AAV	REVISED -			74	90-C14Ry(14HB-4,14,14HVB)BR	TAZEWELL	2433	1979
		DRAWN - MFB	REVISED -			CONTRACT NO. 68620				
		CHECKED - MRB	REVISED -			ILLINOIS FED. AID PROJECT				
	PLOT SCALE =	UNAWN - MFB	REVISED -							
	PLOT DATE = 7/16/2012	CHECKED - MRB	REVISED -							




USER NAME = brennaa	DESIGNED - BKR	REVISED -
	DRAWN -	REVISED -
PLOT SCALE = 2,000' / in.	CHECKED - CEM	REVISED -
PLOT DATE = 1/3/2024	DATE - 2023/11/01	REVISED -

**STATE OF ILLINOIS
DEPARTMENT OF TRANSPORTATION**

GPE INFORMATION ONLY WB I-74 OVER US 150 (LOCATION 2)			
SCALE:	SHEET	15 OF 21 SHEETS	STA. TO STA.

F.A.I. RTE.	SECTION	COUNTY	TOTAL SHEETS	SHEET NO.
74	90[(14)I-6;15-1]PP-1]	TAZEWELL	31	22
		CONTRACT NO. 68H82		
		ILLINOIS FED. AID PROJECT		

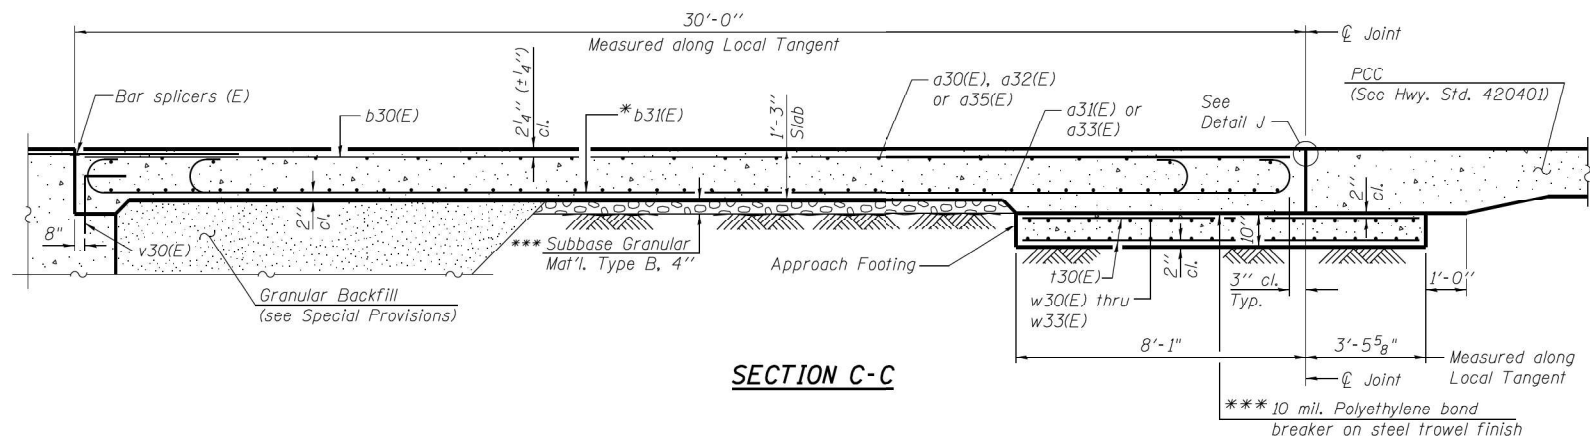


NOTES:

1. See sheet SC25 for View B-B, Detail J and View K-K.
2. Approach slab and parapet concrete shall be paid for as Concrete Superstructure.
3. Approach footing concrete shall be paid for as Concrete Structures.
4. Reinforcement shall be paid for as Reinforcement Bars, Epoxy Coated.
5. For d20(E), d22(E), d23(E) and v30(E) bar details, see sheet SC21.
6. The approach footing maximum applied service bearing pressure (Δ_{max}) = 2.0 ksf.
7. For bar splicer details, see sheet SC44.
8. Cost of excavation for approach footing included with Concrete Structures.
9. For Granular Backfill and drainage treatment details, see sheet SC3.
10. For additional parapet and median barrier details, see sheets SC21 and SC22.

*Tilt #9 b31(E) bars as required to maintain clearance.

**Core and set #5 d23(E) bars according to Article 509.06 of the Standard Specifications. Cored holes shall be roughened or scored per manufacturer's recommendations. Maximum depth of hole shall not exceed 6". Cost to be included in Reinforcement Bars, Epoxy Coated.


***Cost included with Concrete Superstructure.

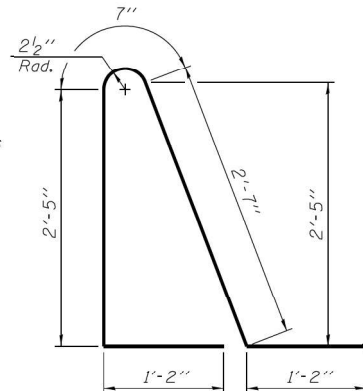

BAR d26(E)

TWO APPROACHES BILL OF MATERIAL

Bar	No.	Size	Length	Shape
a30(E)	50	#4	36'-3"	
a31(E)	92	#5	36'-3"	
a32(E)	100	#4	27'-2"	
a33(E)	368	#5	27'-0"	
a34(E)	46	#6	6'-6"	
a35(E)	100	#4	26'-9"	
b30(E)	392	#4	16'-6"	
b31(E)	580	#9	30'-3"	
b32(E)	1	#4	14'-8"	
b33(E)	2	#4	14'-5"	
b34(E)	1	#4	12'-8"	
b35(E)	2	#1	15'-0"	
b36(E)	1	#4	15'-7"	
b37(E)	1	#4	13'-9"	
d20(E)	67	#5	6'-10"	
d22(E)	68	#5	9'-3"	
d23(E)	136	#5	3'-5"	
d26(E)	67	#5	7'-11"	
e30(E)	52	#4	14'-8"	
e31(E)	2	#8	14'-8"	
e32(E)	8	#4	14'-3"	
e33(E)	1	#8	14'-3"	
e34(E)	8	#4	13'-6"	
e35(E)	1	#8	13'-6"	
e36(E)	2	#8	29'-8"	
e37(E)	2	#8	29'-4"	
t30(E)	484	#4	11'-3"	
w30(E)	80	#5	36'-3"	
w31(E)	160	#5	26'-9"	
w32(E)	80	#5	24'-9"	
w33(E)	80	#5	26'-0"	
Concrete Superstructure		Cu. Yd.	360.5	
Concrete Structures		Cu. Yd.	83.3	
Reinforcement Bars, Epoxy Coated		Pound	77,920	

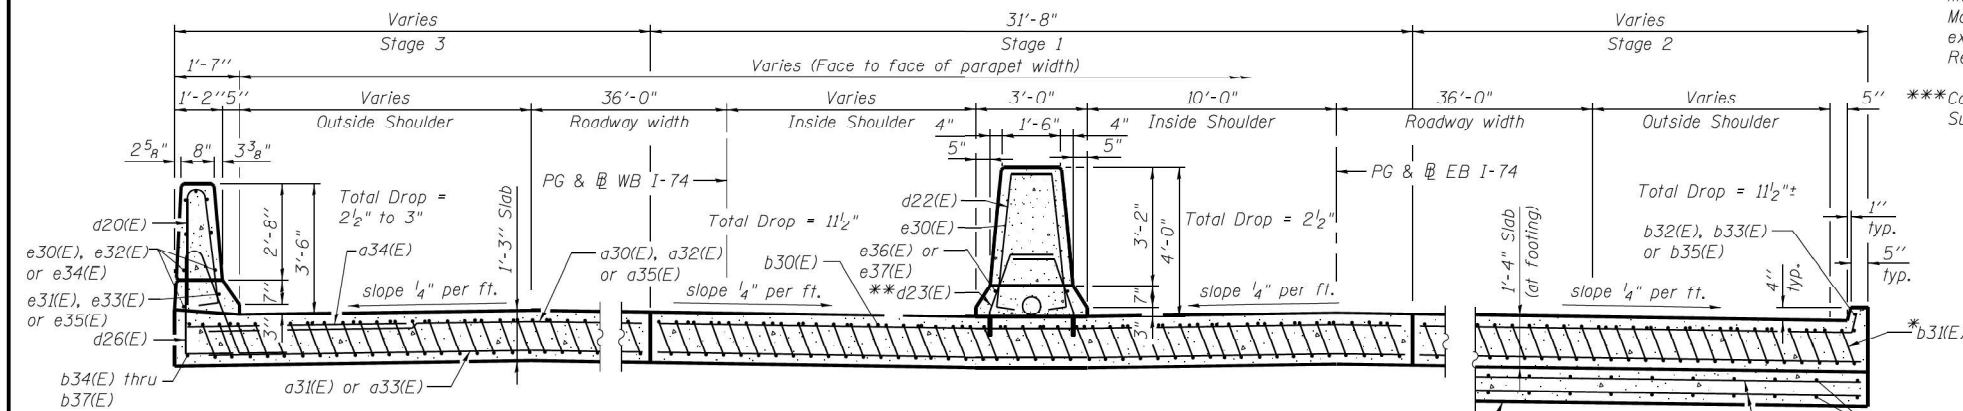


NEAR ABUTMENT

SECTION D-D


(See Plan for dimensions not shown)

Elev. 744.73 to 746.69 (West Appr.)
Elev. 742.94 to 745.09 (East Appr.)


AT APPROACH FOOTING

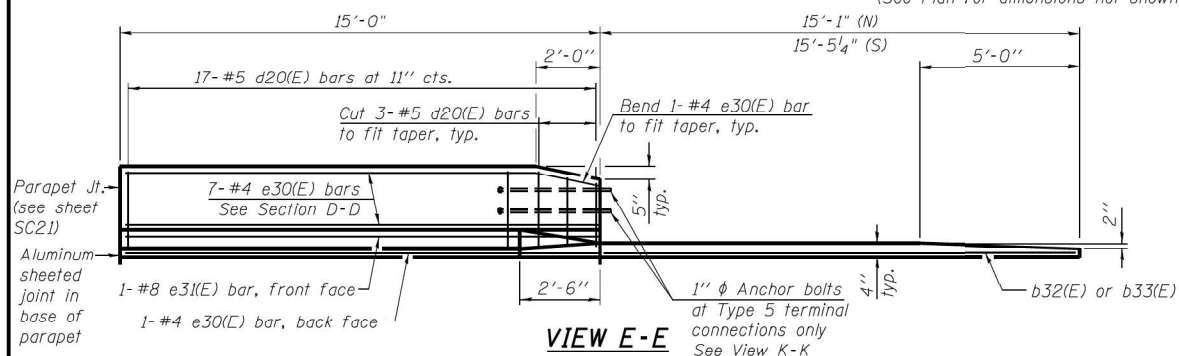


VIEW E-E

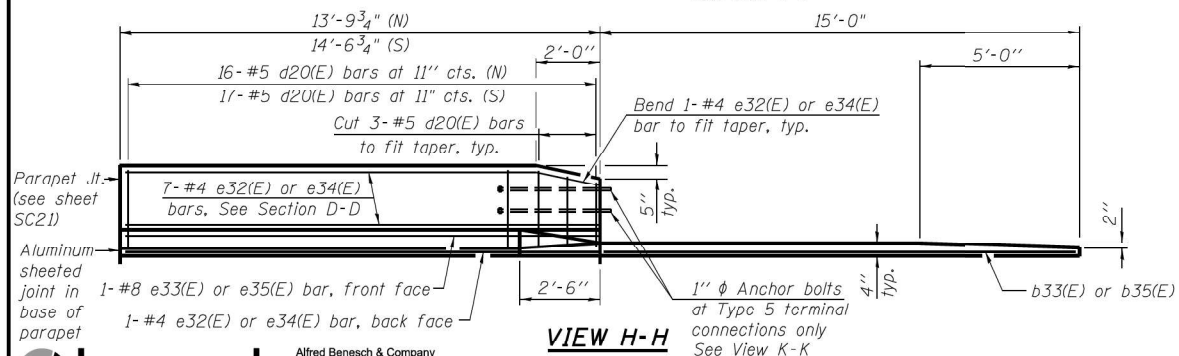

VIEW H-H

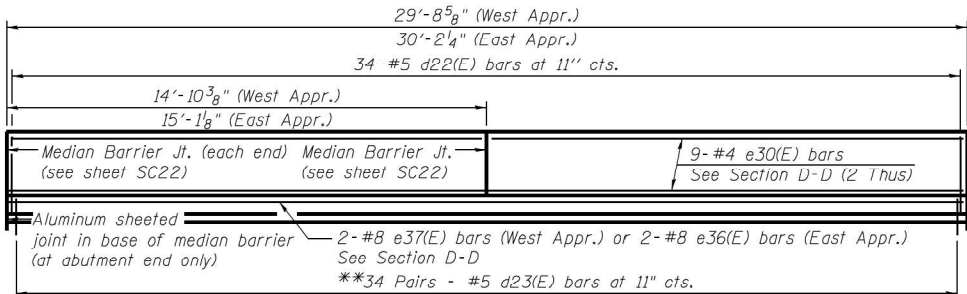

VIEW G-G

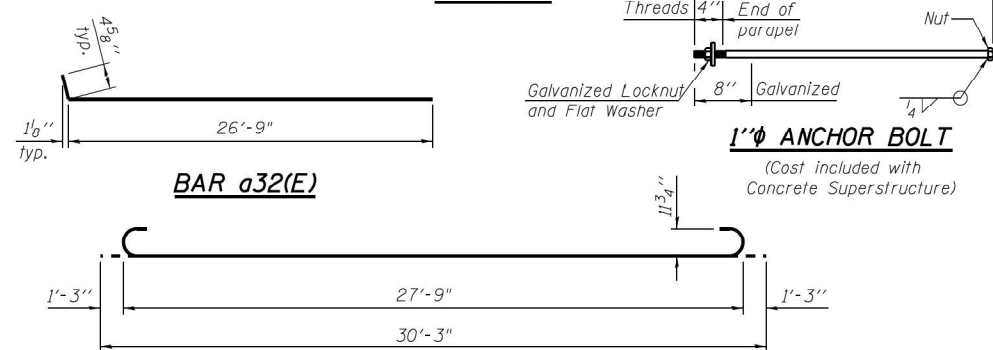

BAR a32(E)

BAR b31(E)

benesch
engineers · scientists · planners
Alfred Benesch & Company
205 North Michigan Avenue, Suite 2400
Chicago, Illinois 60601
312-565-0450 Job No. 10056

FILE NAME =	USER NAME = mbecker	DESIGNED - MFB	REVISED -
0900169_68620_27_aps1b3.dgn	PLOT SCALE =	CHECKED - AAY/MRB	REVISED -
	PLOT DATE = 7/16/2012	DRAWN - PRT	REVISED -
		CHECKED - AAY	REVISED -

STATE OF ILLINOIS
DEPARTMENT OF TRANSPORTATION

BRIDGE APPROACH SLAB DETAILS 3 OF 3
STRUCTURE NO. 090-0169

SHEET NO. SC27 OF SC63 SHEETS

F.A.I. R.T.E.	SECTION	COUNTY	TOTAL SHEETS	SHEET NO.
74	90-[14R;14HB-4,14,14HB]BR	TAZEWELL	2433	2003
				CONTRACT NO. 68620
ILLINOIS FED. AID PROJECT				



USER NAME = brennas	DESIGNED - BKR	REVISED -
PLOT SCALE = 2,000' / in.	DRAWN -	REVISED -
PLOT DATE = 1/3/2024	CHECKED - CEM	REVISED -
	DATE - 2023/11/01	REVISED -


STATE OF ILLINOIS
DEPARTMENT OF TRANSPORTATION






BRIDGE APPROACH SLAB DETAILS INFORMATION ONLY
WB I-74 OVER US 150 (LOCATION 2)

SCALE: SHEET 17 OF 21 SHEETS STA. TO STA.

F.A.I. R.T.E.	SECTION	COUNTY	TOTAL SHEETS	SHEET NO.
74	90([14]-6;15-1)PP-1	TAZEWELL	31	24
				CONTRACT NO. 68H82
ILLINOIS FED. AID PROJECT				



 

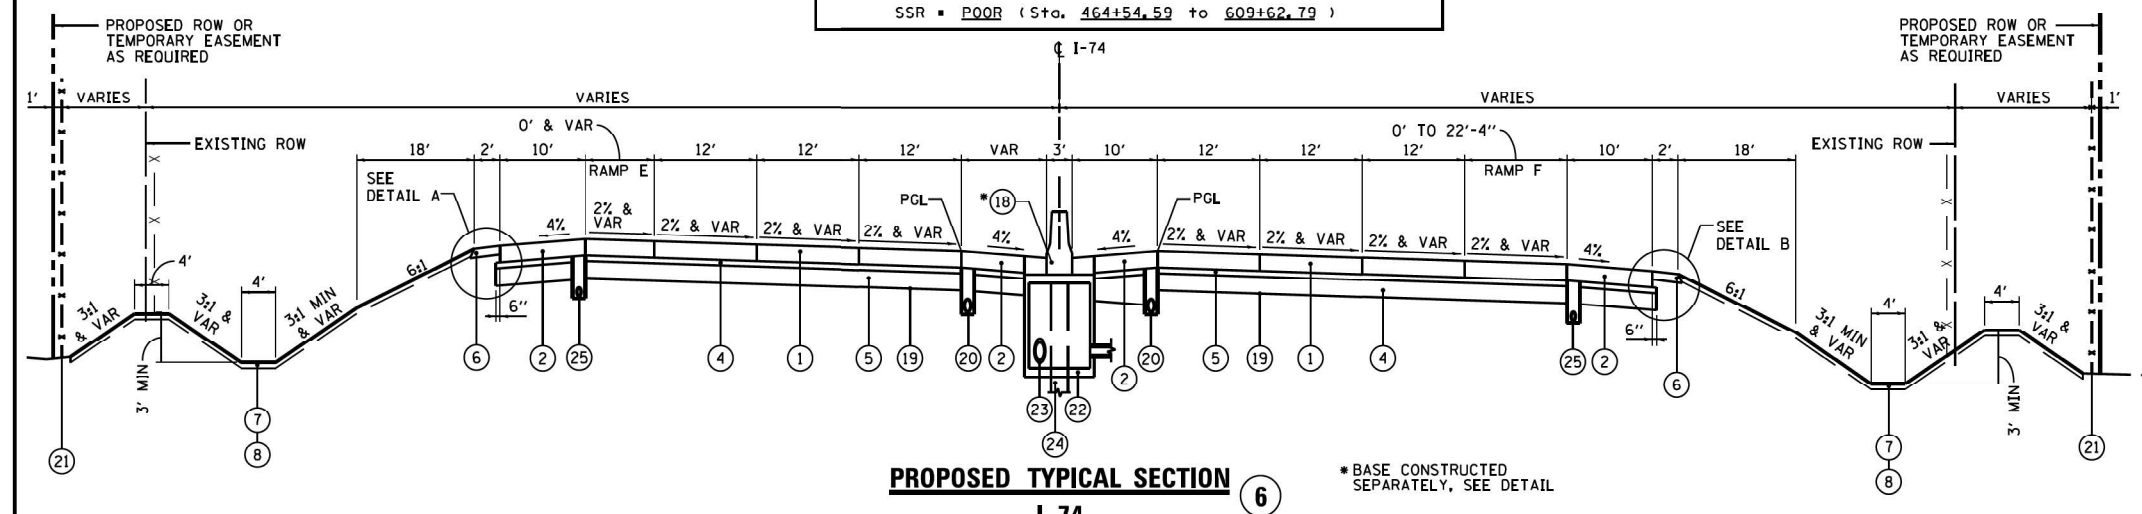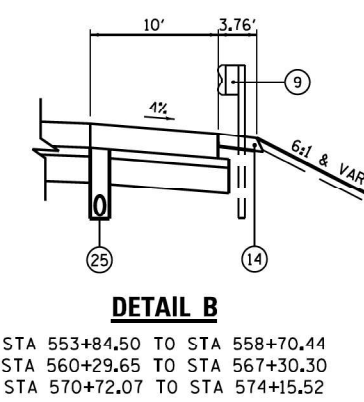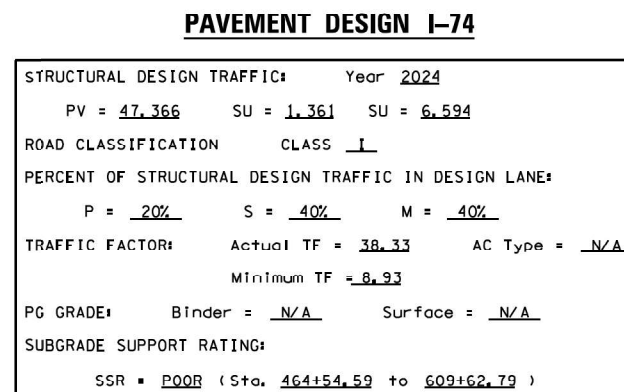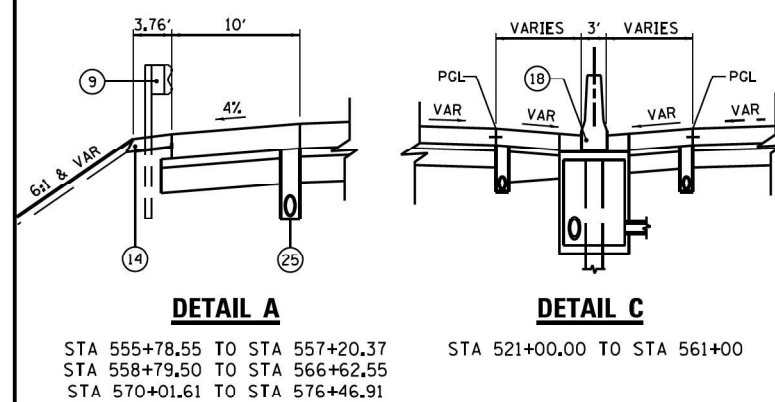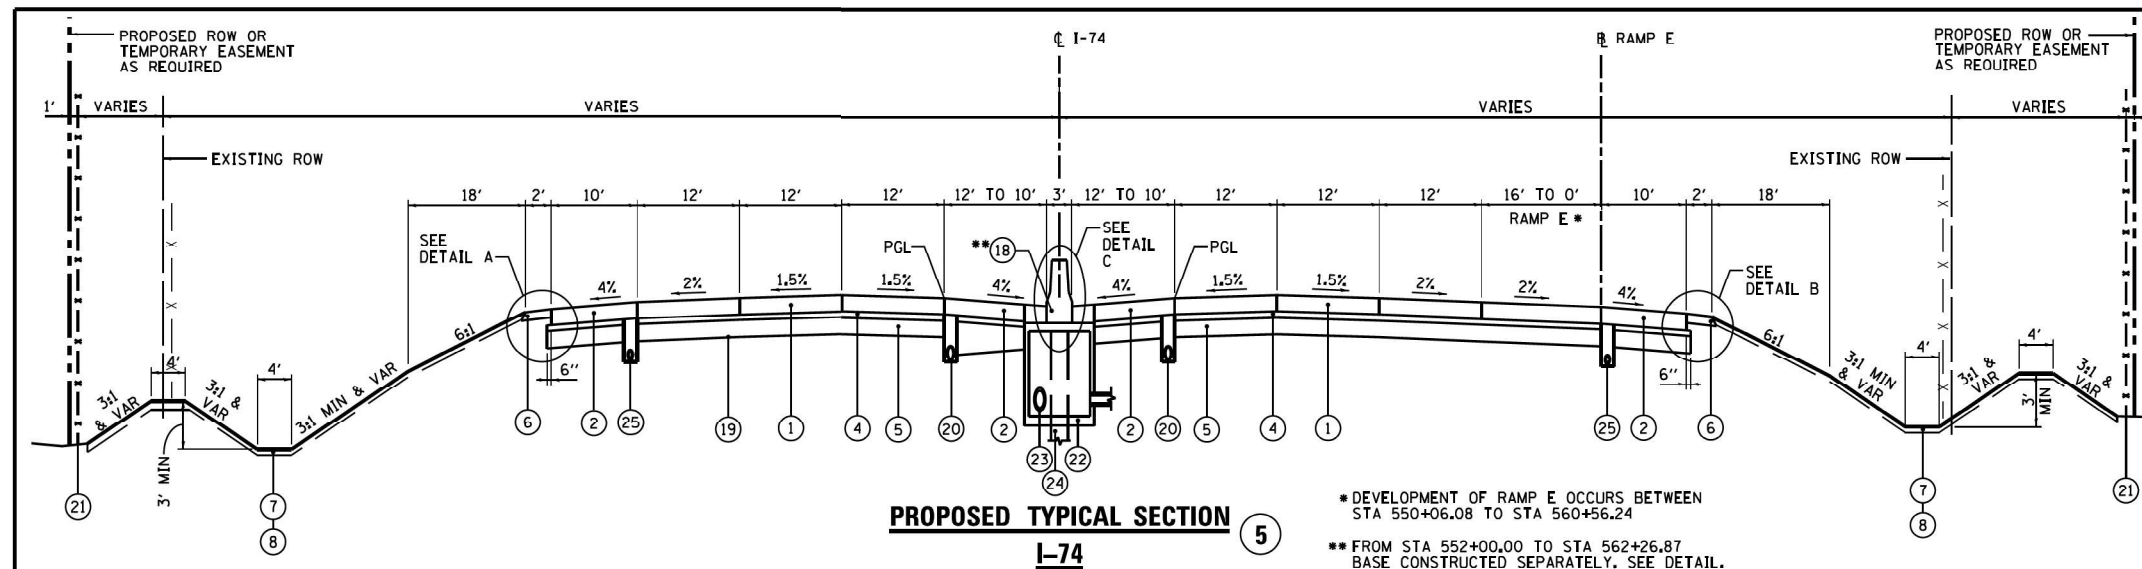

FOR INFORMATION ONLY

NOTE:
SUPER ELEVATION TRANSITION STATIONS SHOWN
ARE FOR EB I-74. SEE DETAIL SHEET FOR FULL
SE TRANSITION DETAILS.

NOTE:
SEE CROSS SECTIONS FOR DETAILED GRADING

FILE NAME =	DESIGNED - EJA	REVISED -
...\\D68628-shr_Prt_Typ-1-74_03.dgn	DRAWN - TMB	REVISED -
USER NAME = tblank	CHECKED - JNR	REVISED -
PLOT DATE - 7/17/2012	DATE - JULY 20, 2012	REVISED -



STATE OF ILLINOIS
DEPARTMENT OF TRANSPORTATION

PROPOSED TYPICAL SECTIONS				
I-74				
SCALE: 1" = 40'	NTS	SHEET NO. 3 OF 4 SHEETS	STA. 1+00	TO STA. 1+00

F.A.I. RTE.	SECTION	COUNTY	TOTAL SHEETS	SHEET NO.
•	90-[14R;(14HB-4,14,14HB)BR]	TAZEWELL	2433	53
		CONTRACT NO. 68620		
ILLINOIS FED. AID PROJECT				

• 74 & 155






USER NAME = breonna	DESIGNED - BKR	REVISED -
	DRAWN -	REVISED -
PLOT SCALE = 2,000' / in.	CHECKED - CEM	REVISED -
PLOT DATE = 3/5/2024	DATE - 2023/11/01	REVISED -

STATE OF ILLINOIS
DEPARTMENT OF TRANSPORTATION

MAINLINE TYPICAL SECTION – INFORMATION ONLY
WB I-74 OVER US 150 (LOCATION 2)

SCALE:	SHEET 20 OF 21 SHEETS	STA.	TO STA.
--------	-----------------------	------	---------

F.A.I. RTE.	SECTION	COUNTY	TOTAL SHEETS	SHEET NO.
74	90[(14)I-6;15-1]PP-1]	TAZEWELL	31	27
CONTRACT NO. 68H82				
ILLINOIS		FED. AID PROJECT		

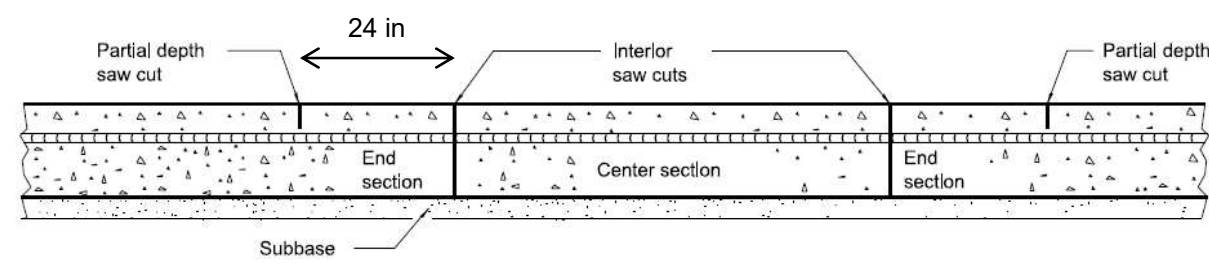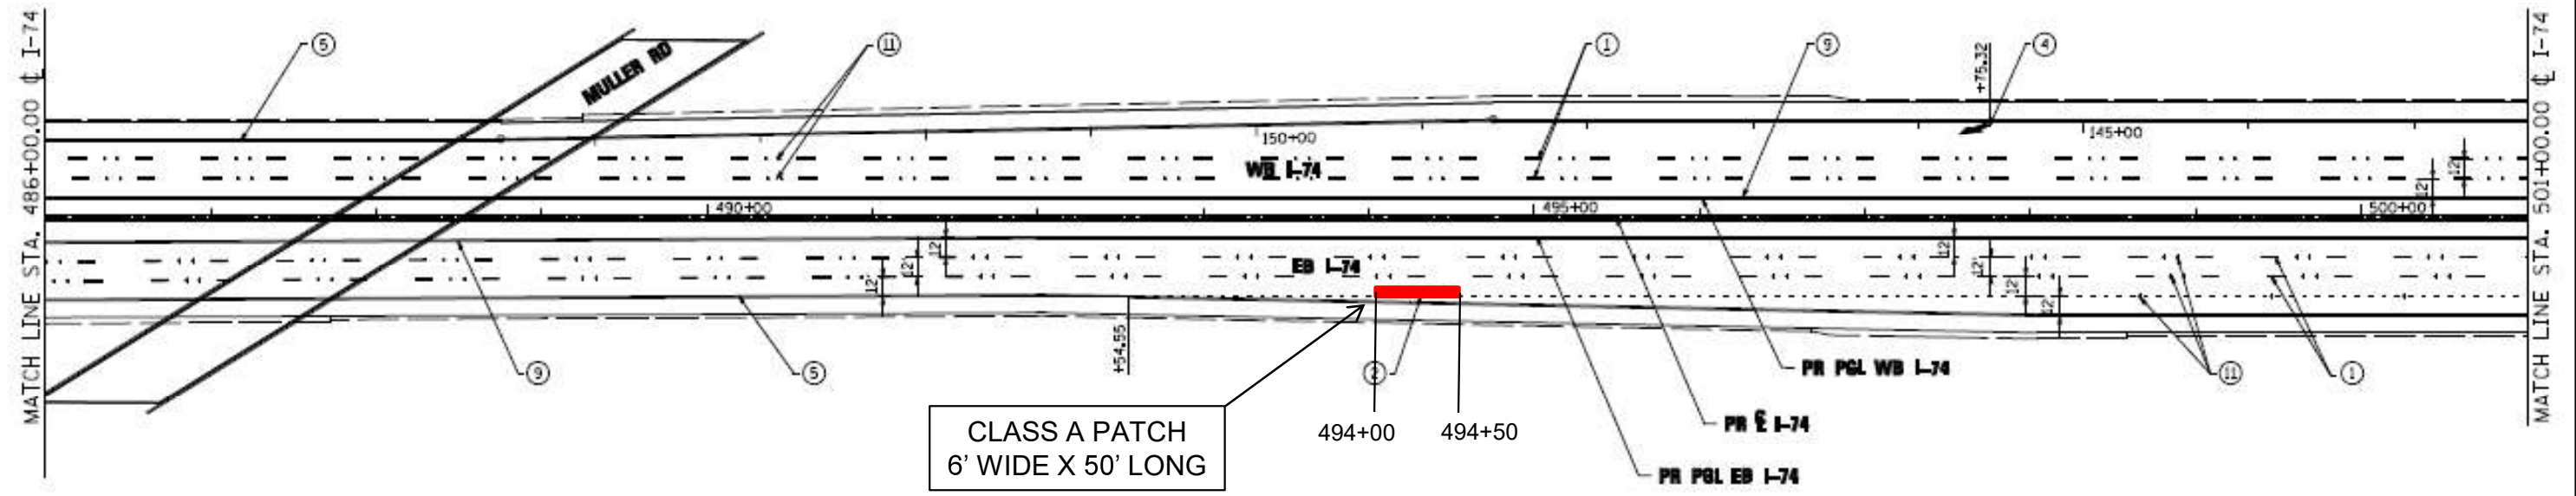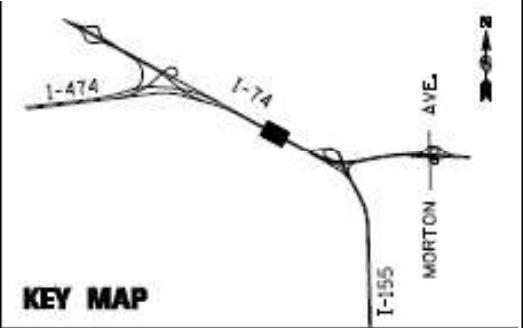


SAW CUT DETAIL

MODE: Default
FILE NAME: Q:\311001\1001\DOT - DST - 4 - ETD 201\2023\Work Order 15 - FY 2023\Bureau\15 Transportation\68H82\1001 - 1001 - Summary of Quantities.dwg
PLOT DATE: 3/20/2023

	USER NAME =	DESIGNED -	REVISED -	STATE OF ILLINOIS DEPARTMENT OF TRANSPORTATION	LOCATION 3 – PLAN EB I-74				F.A.P. RTE.	SECTION	COUNTY	TOTAL SHEETS	SHEET NO.
		DRAWN -	REVISED -						74	90[14PP;(15-1)PP-1]	TAZEWELL	31	29
	PLOT SCALE = 100,0000' / in.	CHECKED -	REVISED -		SCALE: NONE SHEET 1 OF 1 SHEETS STA. N/A TO STA. N/A				CONTRACT NO. 68H82				
	PLOT DATE = 3/20/2023	DATE -	REVISED -						ILLINOIS				

DESIGNER NOTES:

1. Include State Standard 780001 (Typical Pavement Markings)

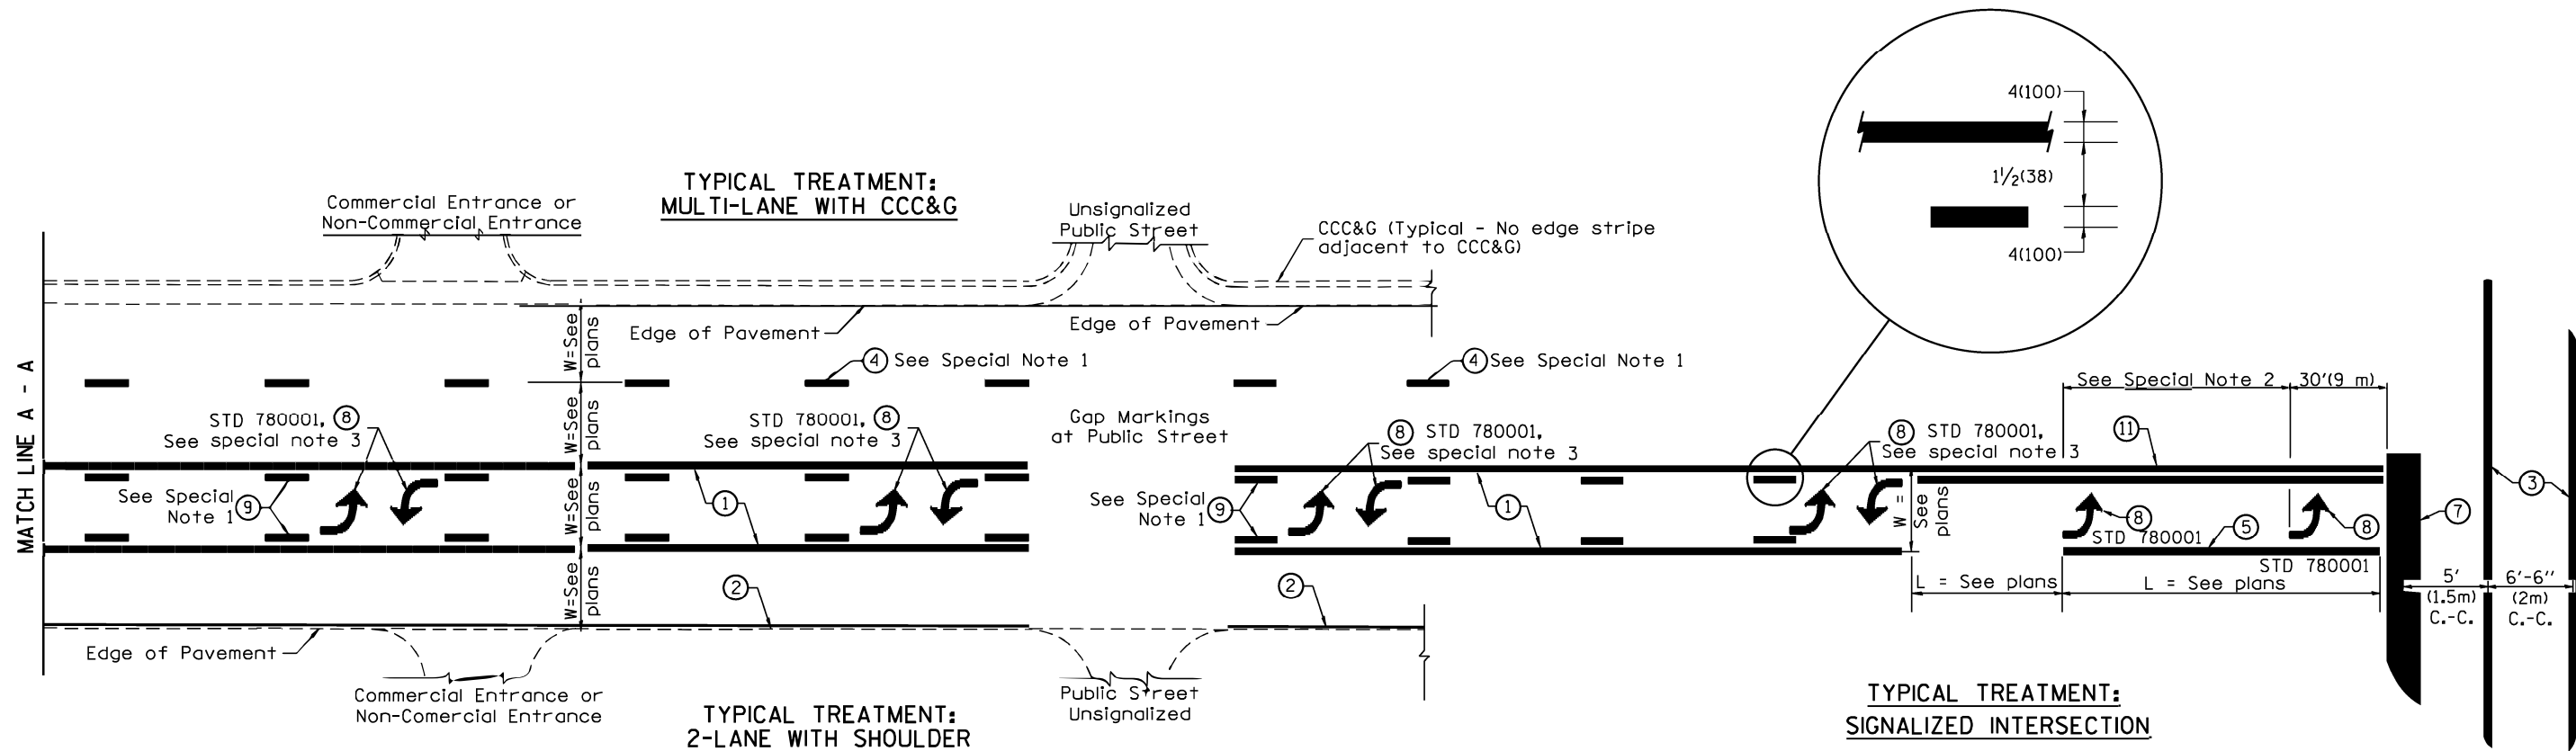

FLUSH PAVED MEDIAN: TWO-WAY LEFT TURN LANE
WITH ONE-WAY LEFT TURN LANE AT SIGNALIZED INTERSECTION

TYPICAL PAVEMENT MARKING LEGEND

(Note: This is a District Standard Legend.
Some elements may not apply to specific project.)

- ① 4(100) Solid (Yellow)
- ② 4(100) Solid (White)
- ③ 2-6(150) Crosswalk @ 6'-6" (2m)min C.-C. (White)
2-8(200) Crosswalk @ 6'-6" (2m)min C.-C. (White) (When traffic signals are present.)
- ④ 6(150) Skip-Dash (White) (See Special Note 1)
- ⑤ 8(200) Solid (White)
- ⑥ 12(300) Diagonal (White) (Item ⑥ is shown on Std. 780001)
- ⑦ 24(600) Stop Bar (White)
- ⑧ Letters & Arrows (See Std. 780001 and Special Notes 2 & 3)
- ⑨ 4(100) Skip-Dash (Yellow) (See Special Note 1)
- ⑩ 12(300) Diagonal (Yellow) (See Table A) (See Table A)
- ⑪ 4(100) Double Solid (Yellow) (See Table A)

SPECIAL NOTES

1. Skip-Dash markings will be centered between both ends of city blocks and shall be placed in alignment transversely across the pavement.
2. The following shall apply to arrows located in one-way left turn lanes:
 - A. A minimum of two (2) arrows is required.
 - B. The maximum spacing between arrows is 80' (24 m).
 - C. Arrows shall be evenly spaced if three (3) or more are required.
3. The following shall apply to arrow pairs located in two-way left turn lanes:
 - A. A minimum of two (2) arrow pairs is required.
 - B. The maximum spacing between arrow pairs is 200' (61 m).
 - C. Arrow pairs shall be evenly spaced if three (3) or more are required.
 - D. The spacing between Bi Directional Left Turn Arrows is 33' (10 m).

GENERAL NOTES

1. Refer to State Standard 780001 for additional Pavement Markings including letters & arrows.
2. See Plans for Pavement Markings adjacent to curbed islands and medians, and through lane reductions.
3. Refer to Article 780.13 for letter, number and symbol areas (sq. ft.).
4. Areas are grooved 1" beyond each edge for the following symbols:
Through Arrow= 14.8 sq. ft.
Large Left or Right Arrow= 21.9 sq. ft.
2 Arrow Combination Left (or Right) and Through= 34.9 sq. ft.
Wrong Way Arrow= 29.5 sq. ft.
Railroad Crossing Symbol= 69.8 sq. ft.
(For further information, refer to BDE Special Provision: Grooving for Recessed Pavement Markings)

01-01-97	RENUM. F-8.03, NEW REVISION BOX	T.P.	10-16-06	REVISED TO 2007 SPEC.	
02-07-97	ADD BI DIRECTIONAL DIMENSION	J.A.	2/29/16	ADDED GROOVING AREAS	R.D.
10-97	CORRECT BI DIRECTIONAL DIMENSION	J.A.	07-16-19	SPELLING CORRECTIONS	R.D.
08-02	ADD CROSSWALK DMNS. WITH T.S.	M.A.			

STATE OF ILLINOIS
DEPARTMENT OF TRANSPORTATION

TYPICAL PAVEMENT MARKINGS

NOT TO SCALE

SHT. 1 OF 2
CADD STD. 780001-D4

F.A.I. RTE.	SECTION	COUNTY	TOTAL SHEETS	SHEET NO.
74	90[(14)]-6;15-1)PP-1]	TAZEWELL	31	30
CONTRACT NO. 68H82				
FED. ROAD DIST. NO. ILLINOIS FED. AID PROJECT				

